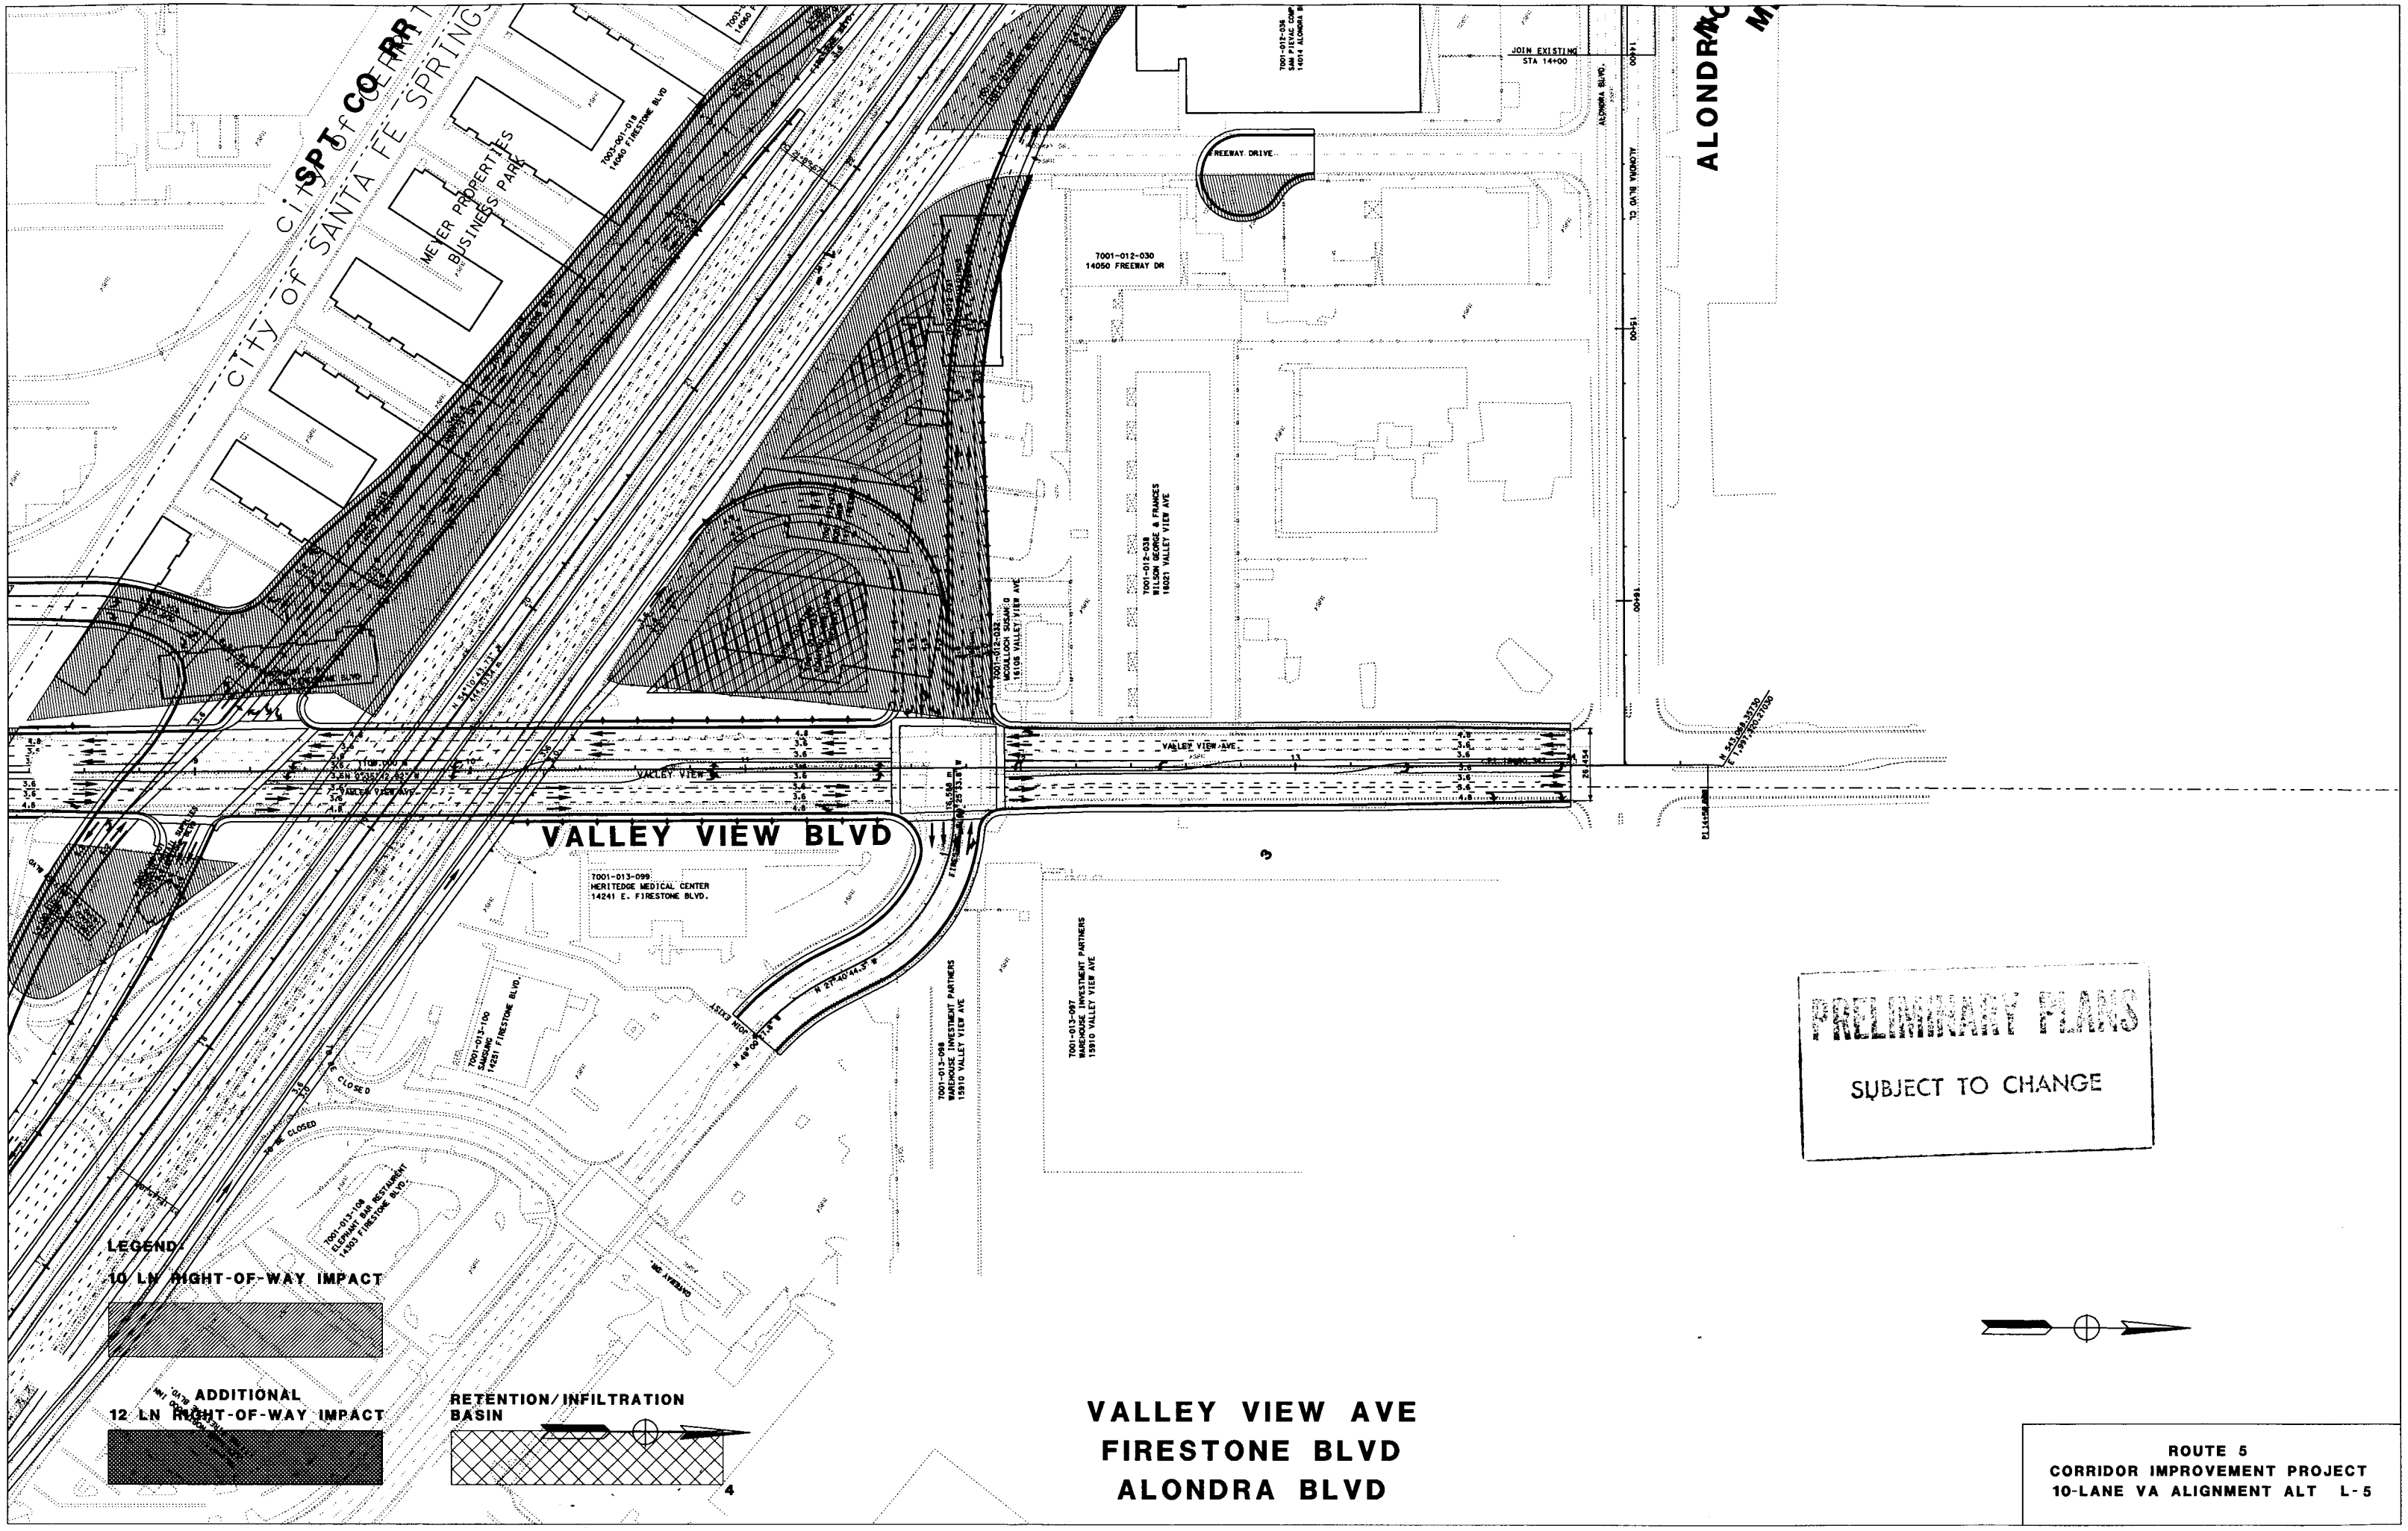

SPT CO RR
CITY OF SANTA FE SPRINGS
MEYER PROPERTIES BUSINESS PARK
7003-001-018 14060 FIRESTONE BLVD
7001-012-036 SAM PIEVAC COMP 14014 ALONDRA B
JOIN EXISTING STA 14+00
ALONDRA BLVD.
ALONDRA BLVD CL
FREEWAY DRIVE
7001-012-030 14050 FREEWAY DR
7001-012-038 WILSON GEORGE & FRANCES 16021 VALLEY VIEW AVE
7001-012-032 MCCULLOCH SUSAN G 16106 VALLEY VIEW AVE
VALLEY VIEW AVE
VALLEY VIEW BLVD
7001-013-099 HERITEDGE MEDICAL CENTER 14241 E. FIRESTONE BLVD.
7001-013-100 SAMSUNG 14251 FIRESTONE BLVD.
7001-013-098 WAREHOUSE INVESTMENT PARTNERS 15910 VALLEY VIEW AVE
7001-013-097 WAREHOUSE INVESTMENT PARTNERS 15910 VALLEY VIEW AVE
7001-013-108 ELEPHANT BAR RESTAURANT 14303 FIRESTONE BLVD.
CLOSED
LEGEND:
10 LN RIGHT-OF-WAY IMPACT
ADDITIONAL 12 LN RIGHT-OF-WAY IMPACT
RETENTION/INFILTRATION BASIN
PRELIMINARY PLANS
SUBJECT TO CHANGE
VALLEY VIEW AVE
FIRESTONE BLVD
ALONDRA BLVD
ROUTE 5
CORRIDOR IMPROVEMENT PROJECT
10-LANE VA ALIGNMENT ALT L-5