I-5 END CARMENITA INTERCHANGE PROJECT

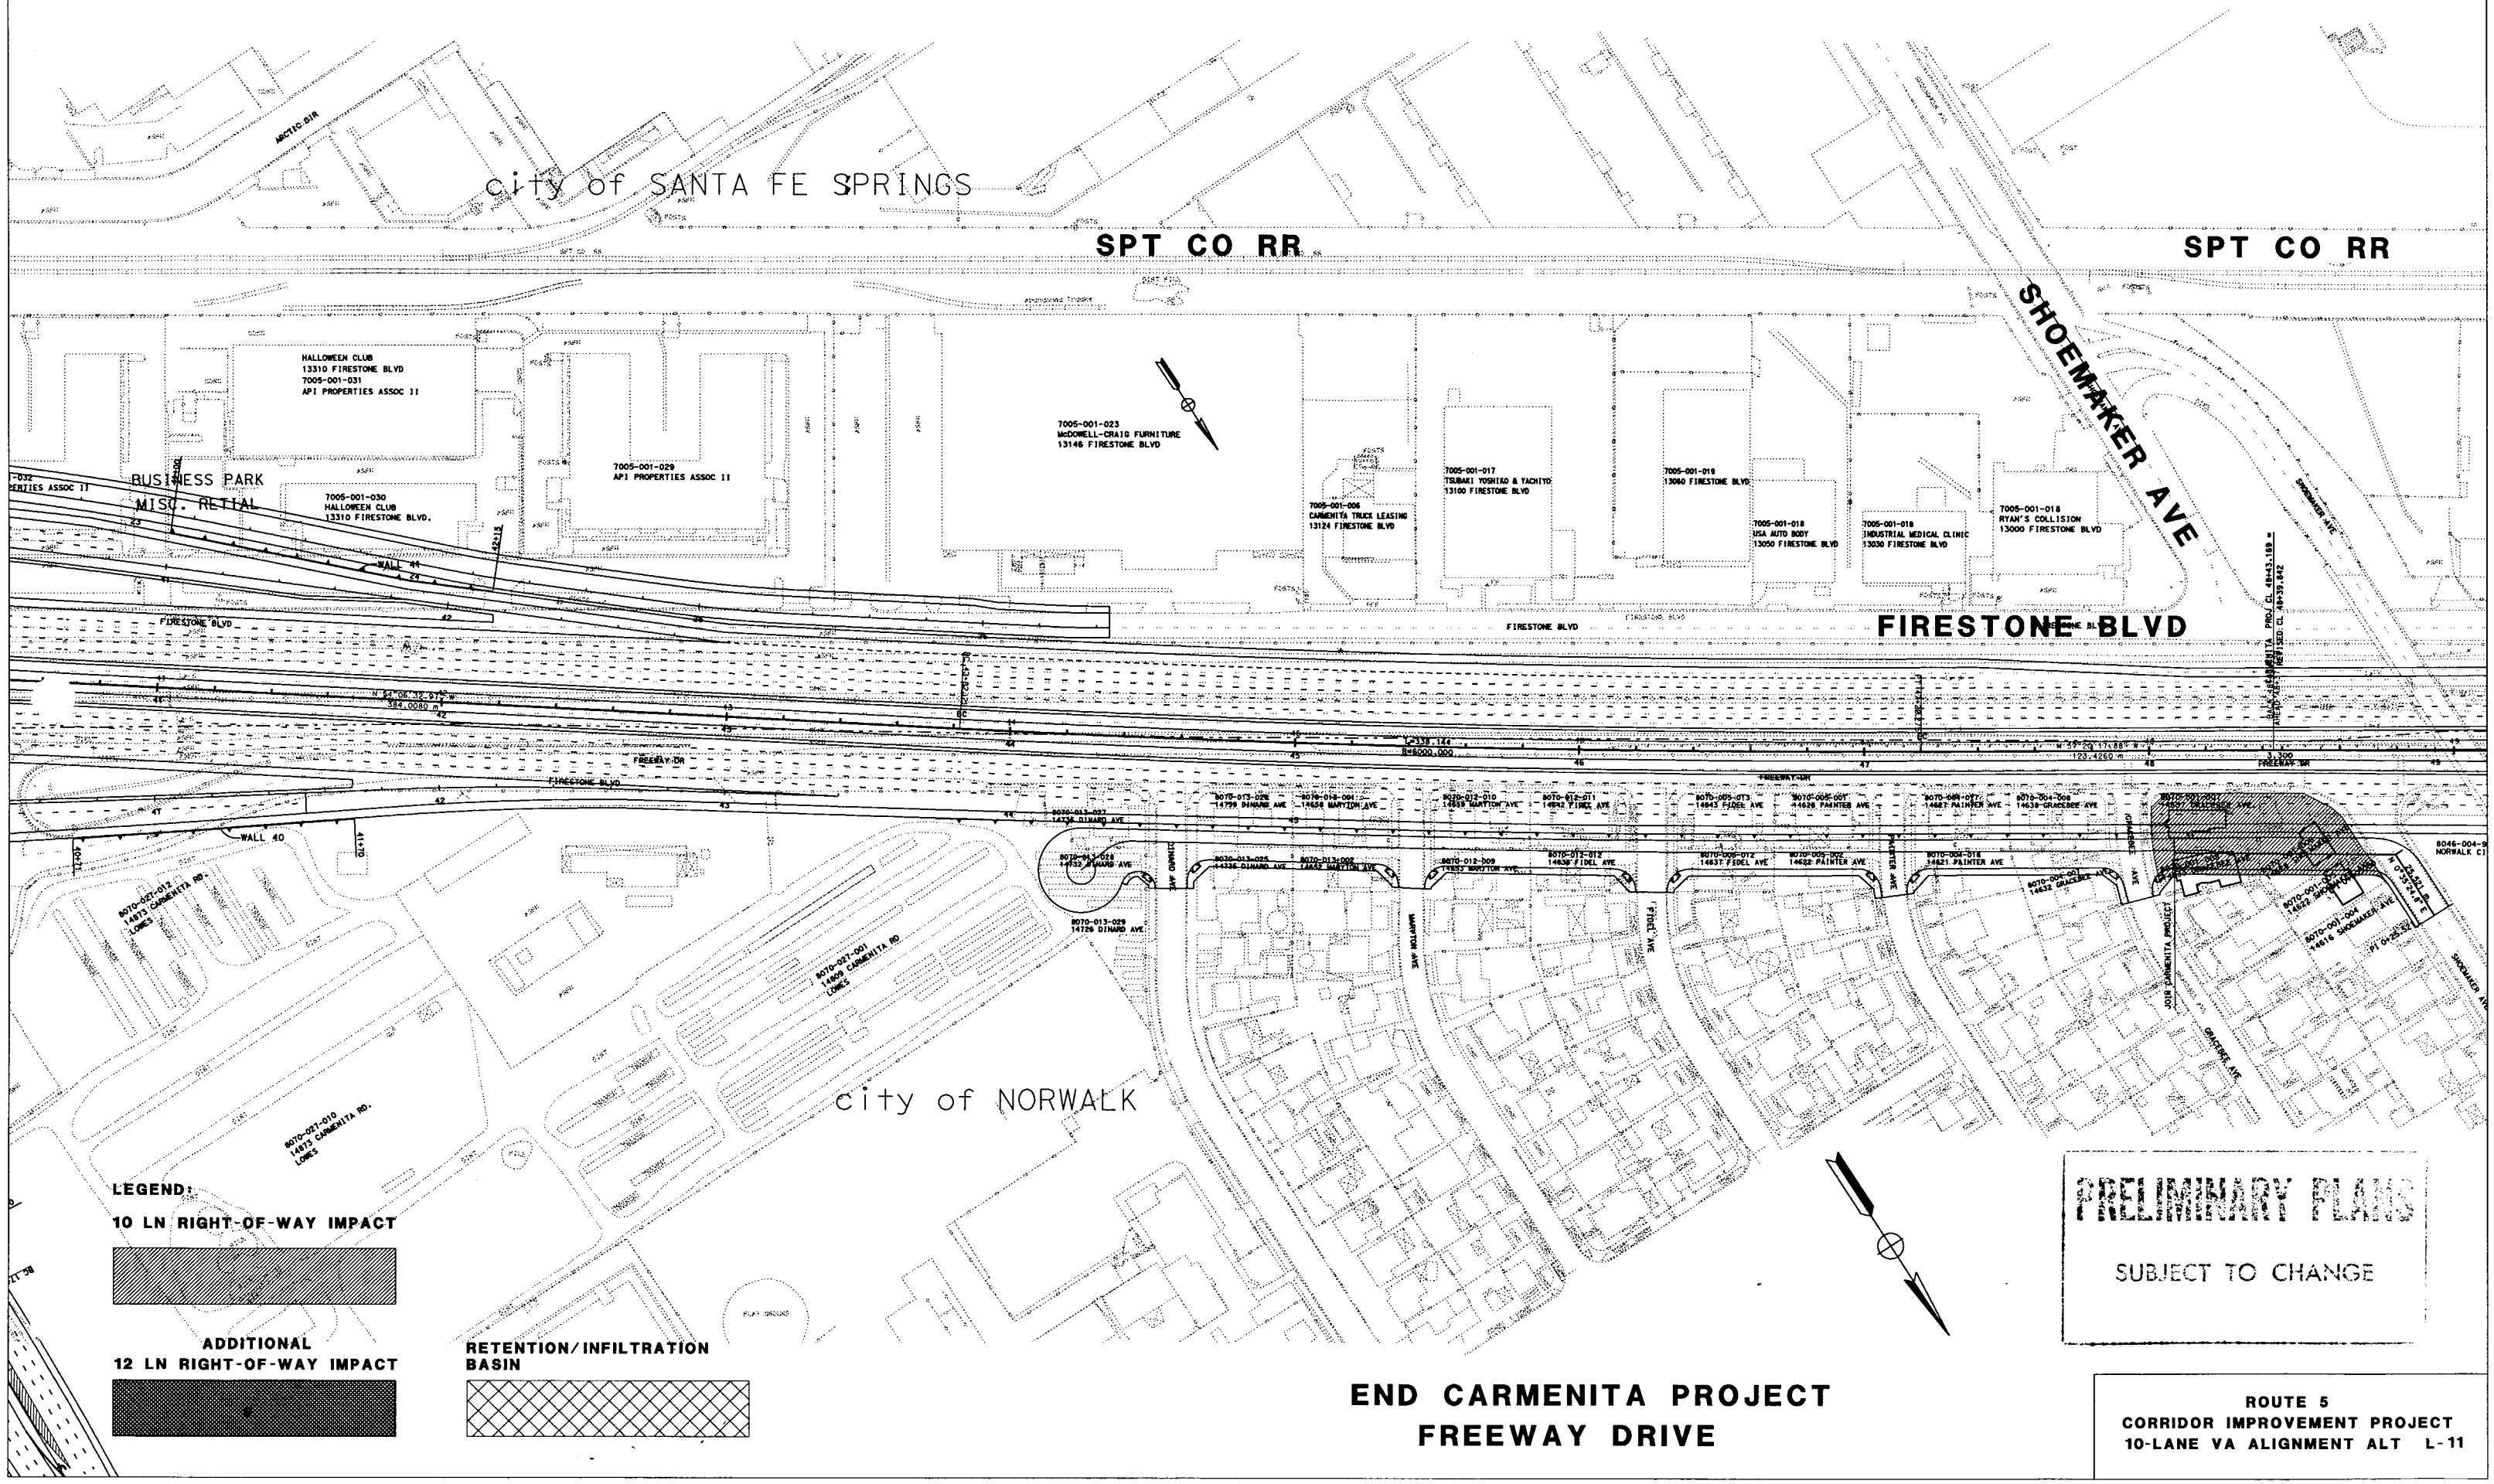

END CARMENITA PROJECT
FREEWAY DRIVE

ROUTE 5
CORRIDOR IMPROVEMENT PROJECT
10-LANE VA ALIGNMENT ALT L-11