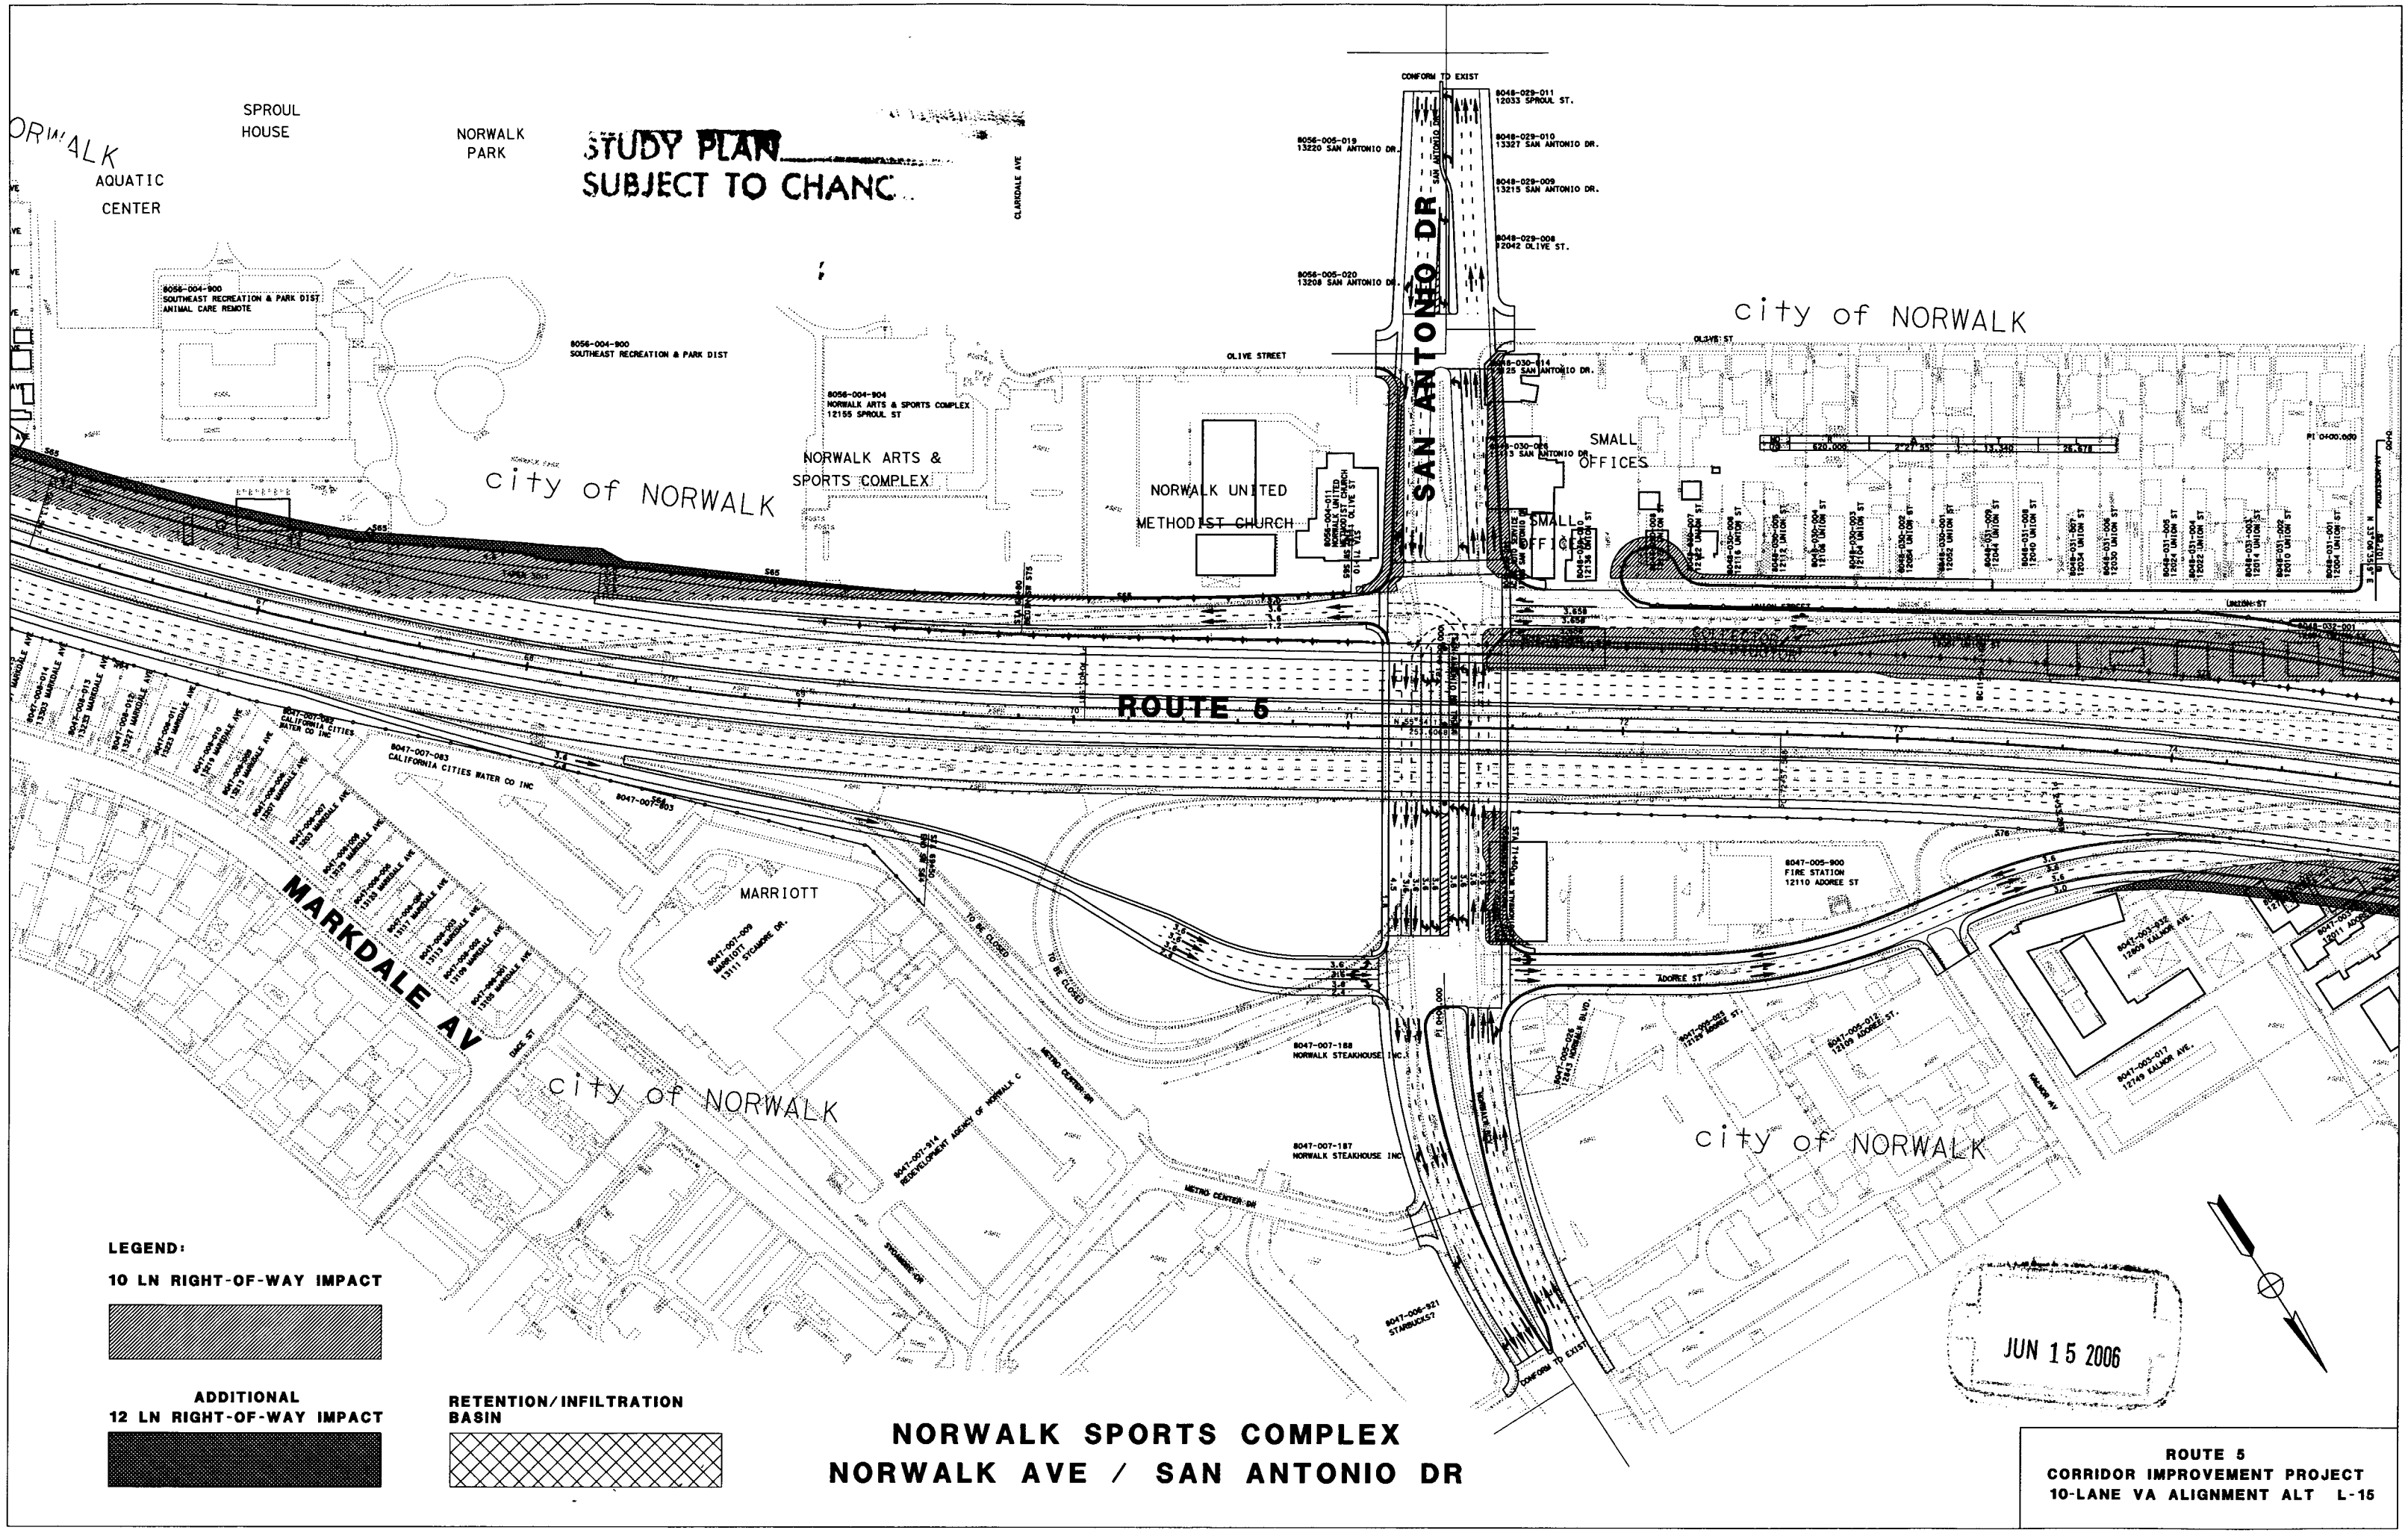


**LEGEND:**

**10 LN RIGHT-OF-WAY IMPACT**

**ADDITIONAL 12 LN RIGHT-OF-WAY IMPACT**

**RETENTION/INFILTRATION BASIN**

# NORWALK SPORTS COMPLEX
# NORWALK AVE / SAN ANTONIO DR

**ROUTE 5**
**CORRIDOR IMPROVEMENT PROJECT**
**10-LANE VA ALIGNMENT ALT L-15**