STUDY PLAN
SUBJECT TO CHANGE

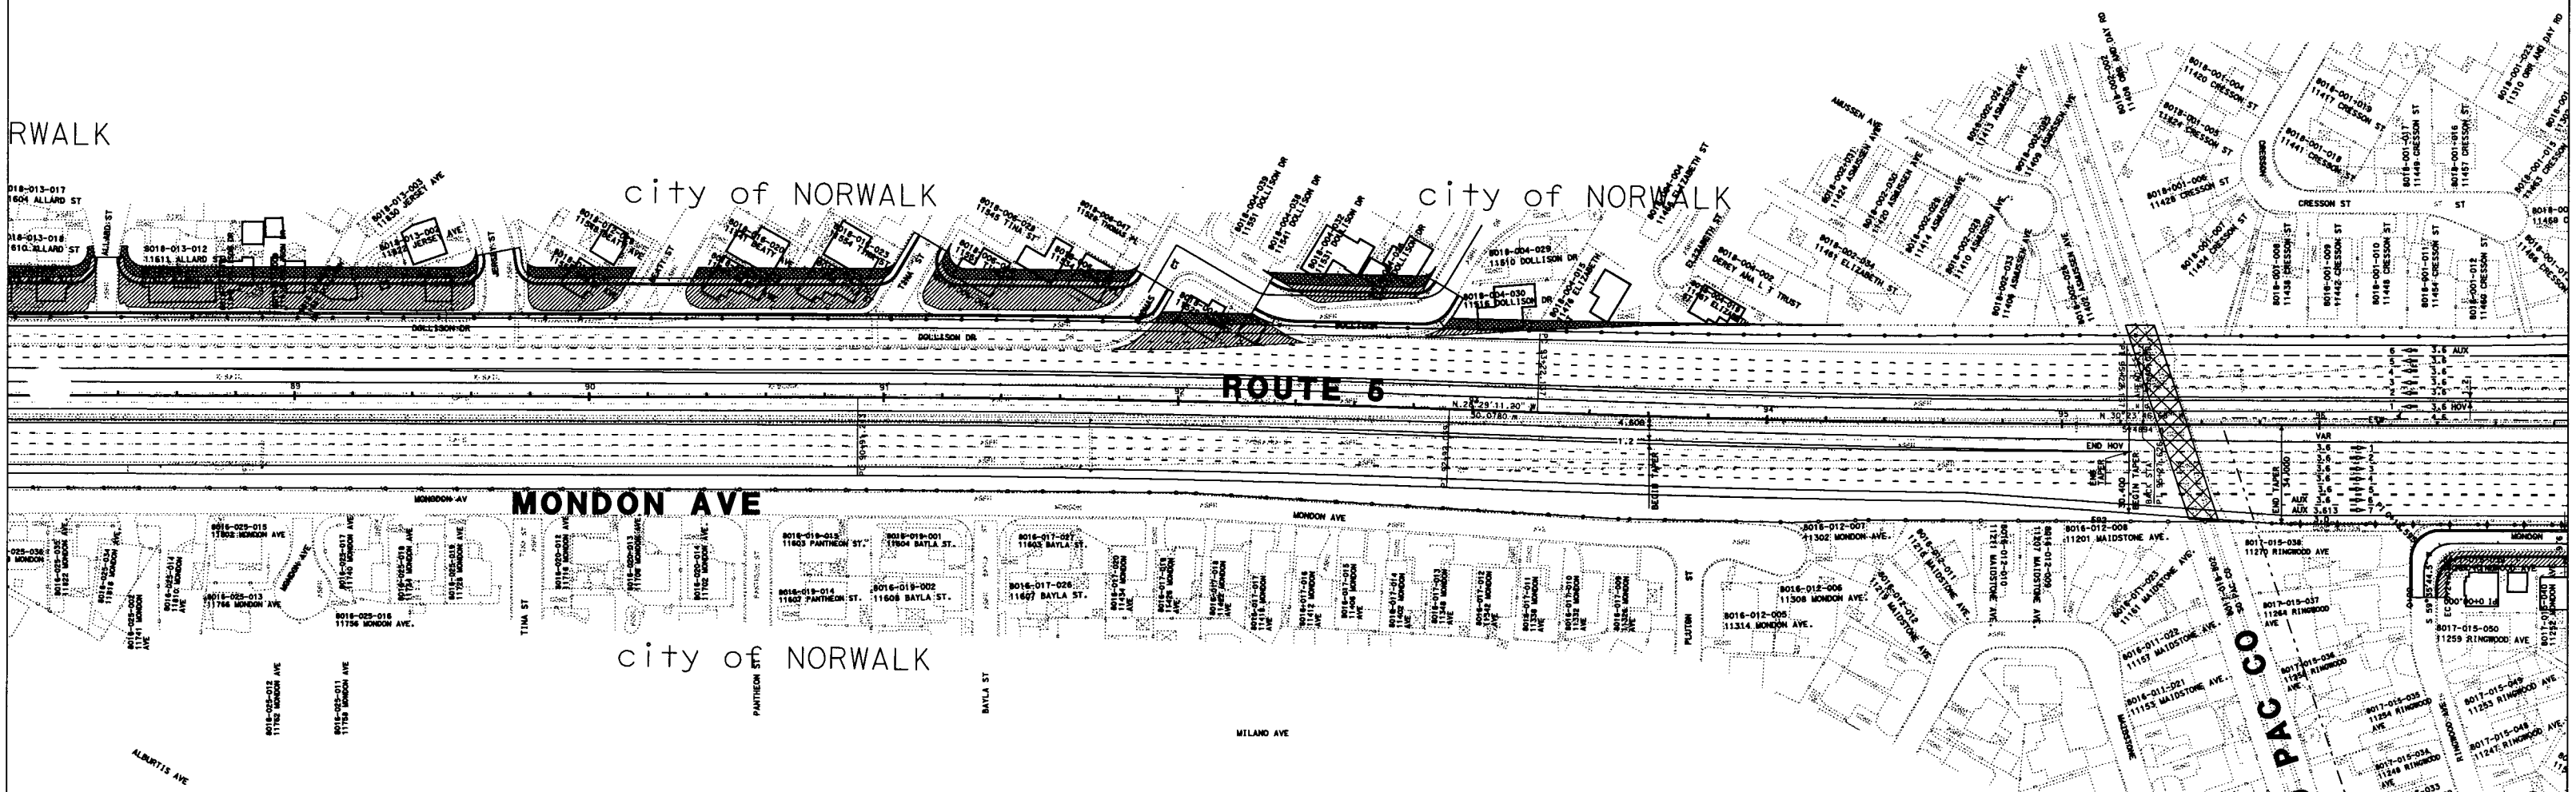

JUN 15 2006

LEGEND:

10 LN RIGHT-OF-WAY IMPACT

ADDITIONAL 12 LN RIGHT-OF-WAY IMPACT

RETENTION/INFILTRATION BASIN

ORR AND DAY RR OVERHEAD
DOLLISON DR
MONDON AVE

ROUTE 5
CORRIDOR IMPROVEMENT PROJECT
10-LANE VA ALIGNMENT ALT L-18