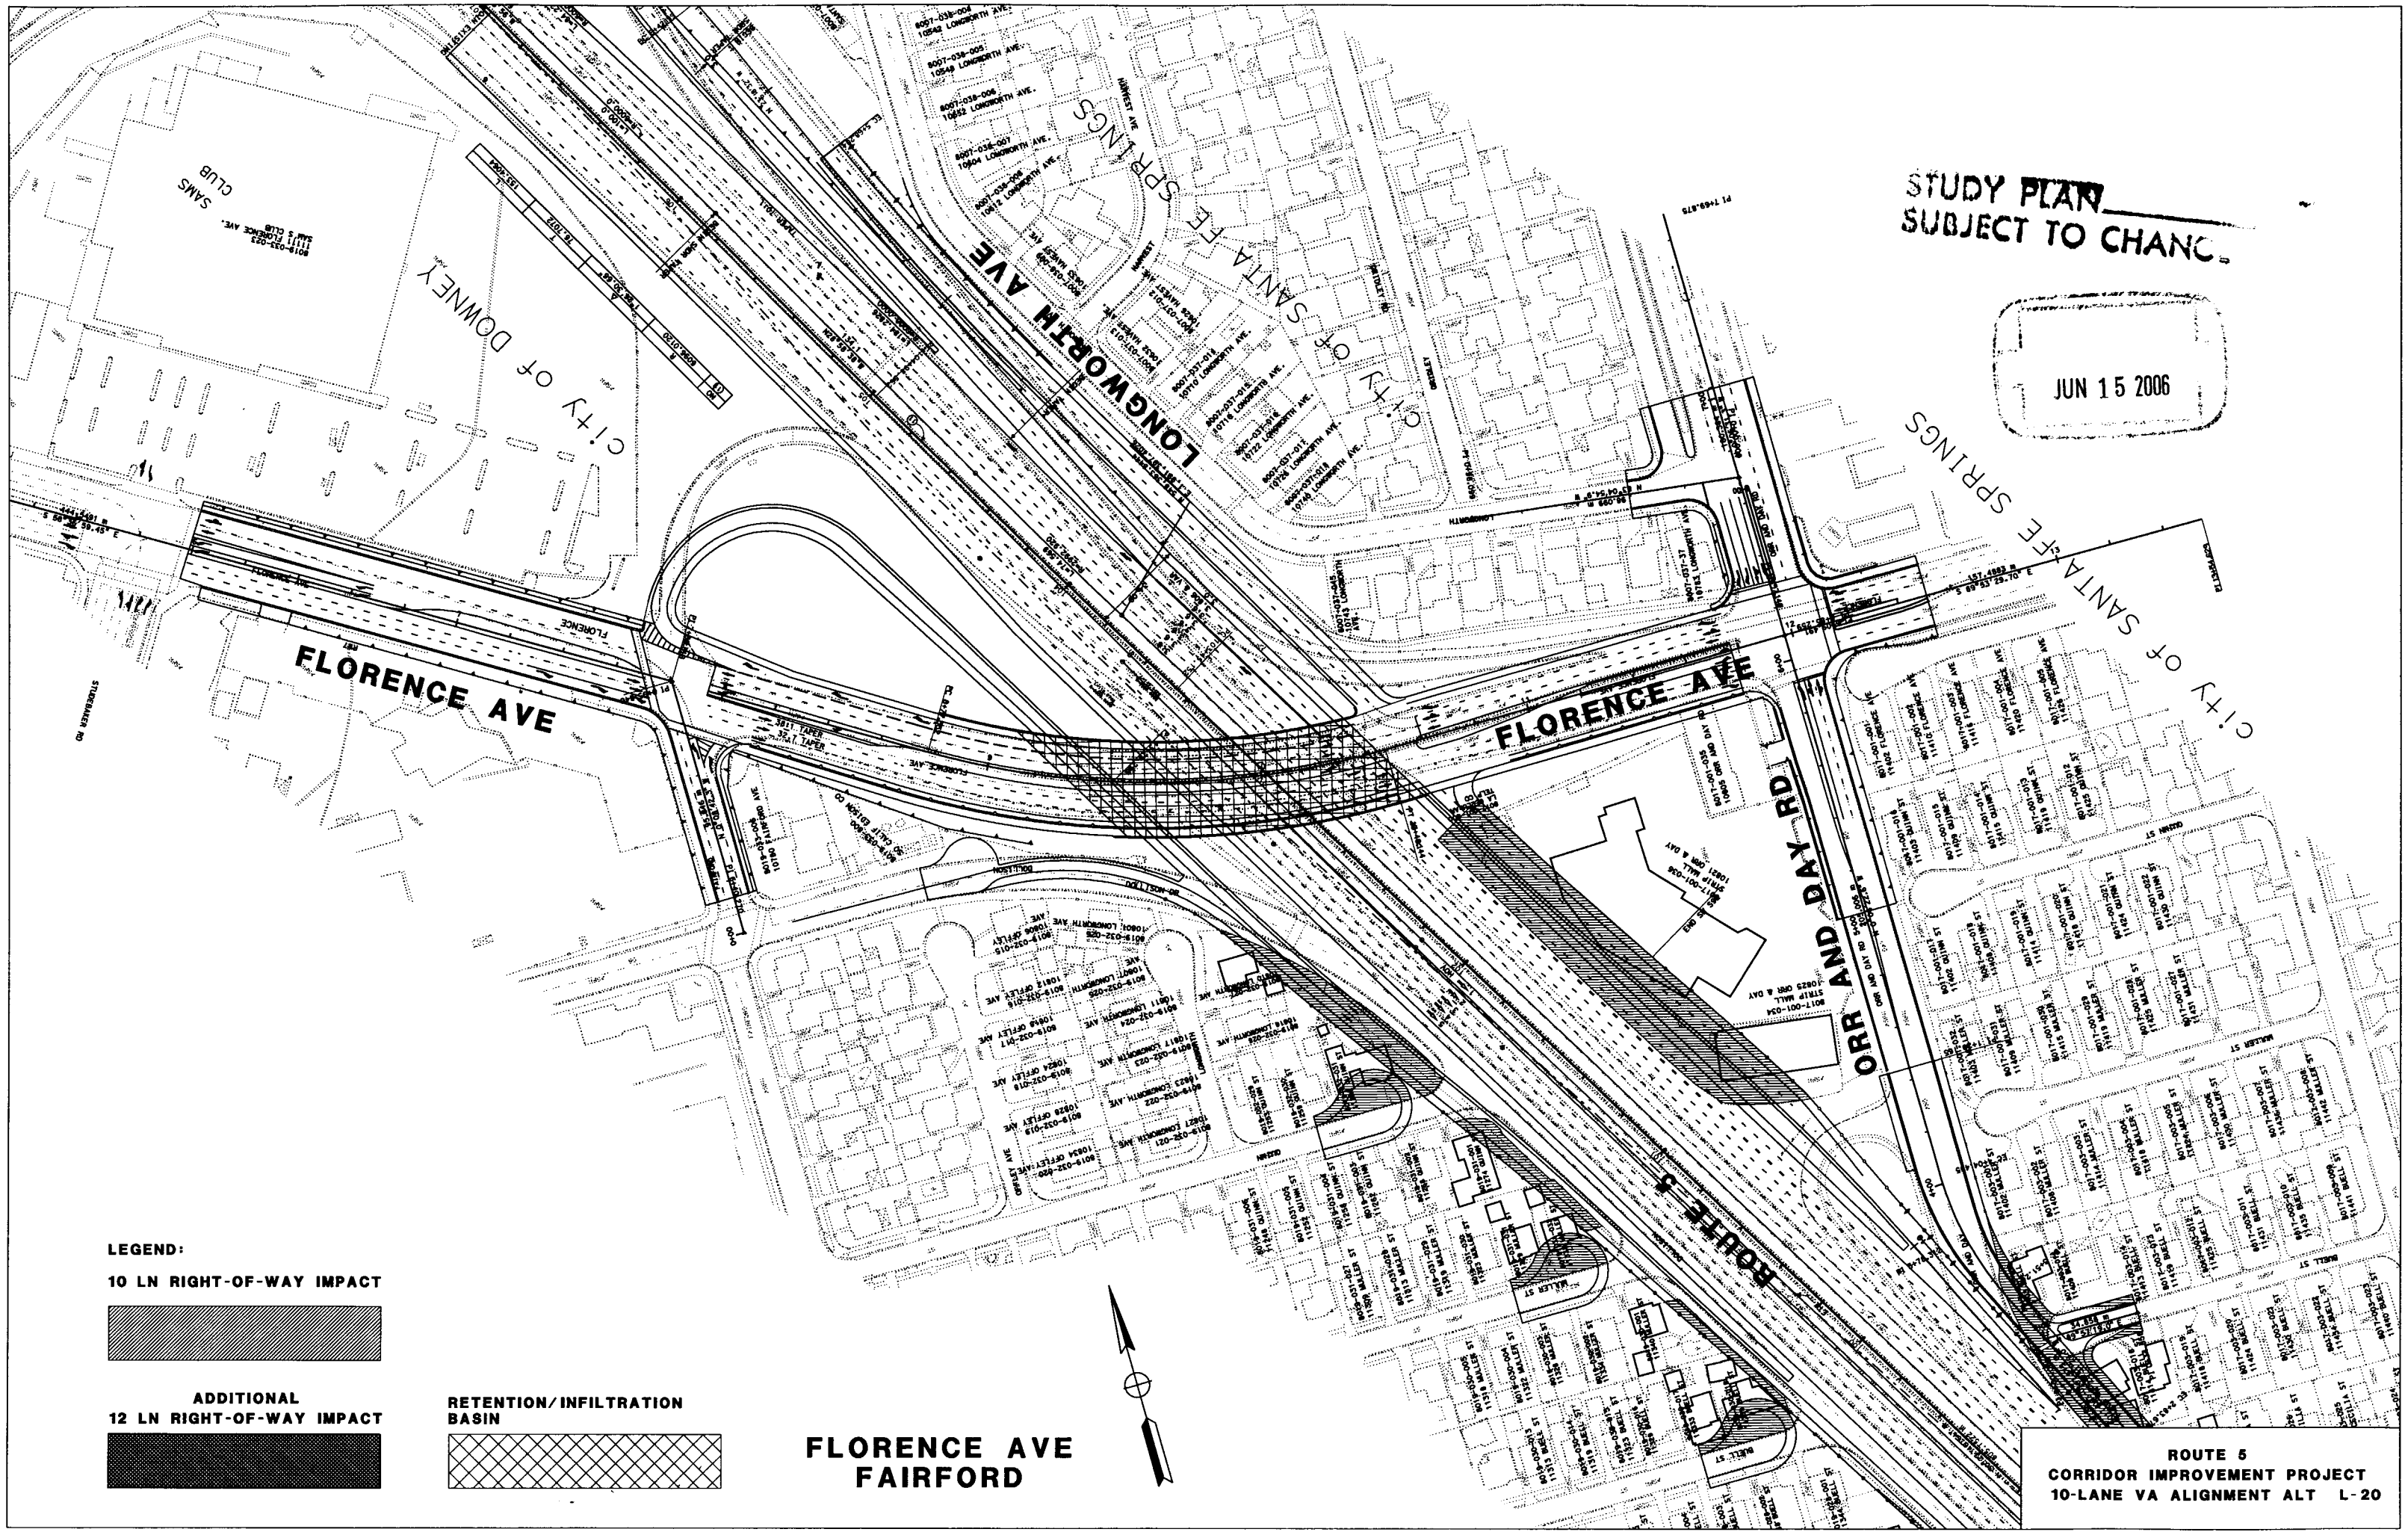
STUDY PLAN
SUBJECT TO CHANGE
JUN 15 2006
FLORENCE AVE
LONGWORTH AVE
ORR AND DAY RD
ROUTE 5
City of Downey
City of Santa Fe Springs
SAMS CLUB
LEGEND:
10 LN RIGHT-OF-WAY IMPACT
ADDITIONAL
12 LN RIGHT-OF-WAY IMPACT
RETENTION/INFILTRATION
BASIN
FLORENCE AVE
FAIRFORD
ROUTE 5
CORRIDOR IMPROVEMENT PROJECT
10-LANE VA ALIGNMENT ALT L-20