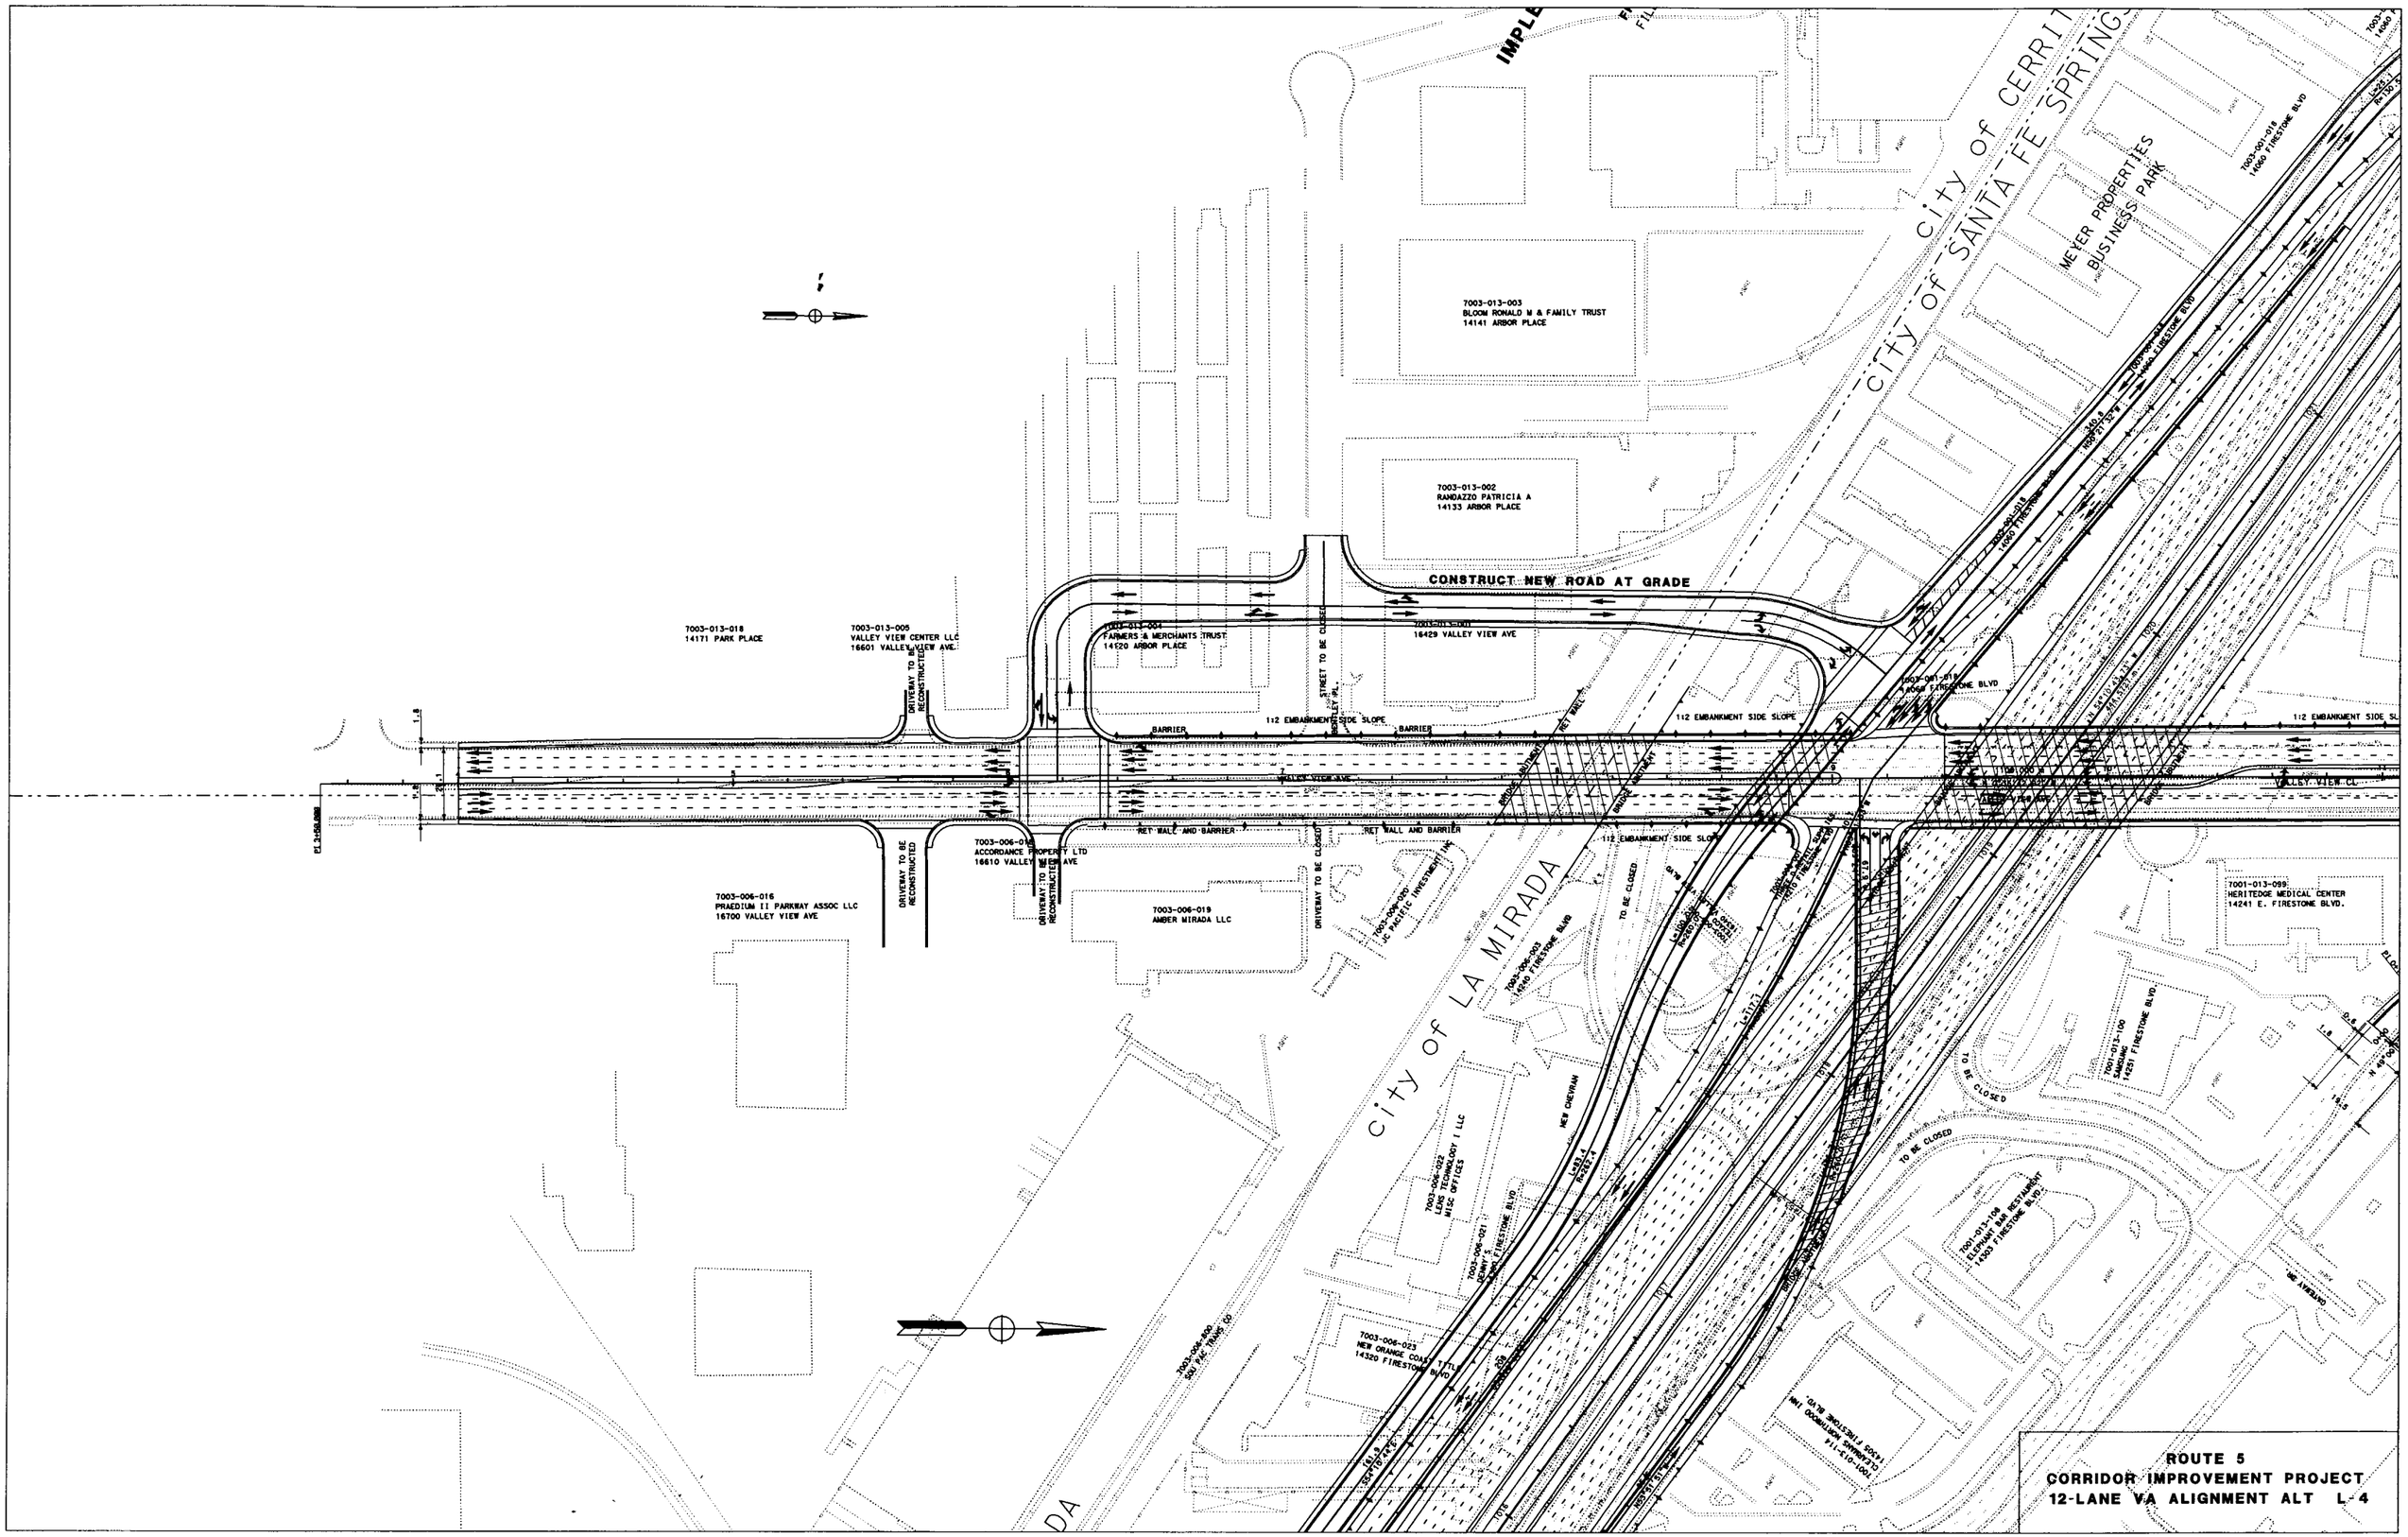
ROUTE 5
CORRIDOR IMPROVEMENT PROJECT
12-LANE VA ALIGNMENT ALT L-4
CONSTRUCT NEW ROAD AT GRADE
city of SANTA FE SPRINGS
city of LA MIRADA
MEYER PROPERTIES BUSINESS PARK
7003-013-003
BLOOM RONALD M & FAMILY TRUST
14141 ARBOR PLACE
7003-013-002
RANDAZZO PATRICIA A
14133 ARBOR PLACE
7003-013-018
14171 PARK PLACE
7003-013-005
VALLEY VIEW CENTER LLC
16601 VALLEY VIEW AVE.
7003-013-004
FARMERS & MERCHANTS TRUST
14120 ARBOR PLACE
16429 VALLEY VIEW AVE
7003-006-016
PRAEDIUM II PARKWAY ASSOC LLC
16700 VALLEY VIEW AVE
7003-006-018
ACCORDANCE PROPERTY LTD
16610 VALLEY VIEW AVE
7003-006-019
AMBER MIRADA LLC
7003-006-020
JC PACIFIC INVESTMENT INC
7003-006-023
NEW ORANGE COAST LLC
14320 FIRESTONE BLVD
7003-006-021
LENS TECHNOLOGY I LLC
MISC OFFICES
7001-013-099
HERITEDGE MEDICAL CENTER
14241 E. FIRESTONE BLVD.
7001-013-100
14251 FIRESTONE BLVD.
7001-013-108
ELEPHANT BAR RESTAURANT
14303 FIRESTONE BLVD.
7001-013-114
OLEANDER NORTHWOOD INC
14302 FIRESTONE BLVD.
7003-001-018
14060 FIRESTONE BLVD
7003-001-018
14060 FIRESTONE BLVD
7003-001-018
14060 FIRESTONE BLVD
DRIVEWAY TO BE RECONSTRUCTED
STREET TO BE CLOSED
BARRIER
1:2 EMBANKMENT SIDE SLOPE
RET WALL AND BARRIER
BRIDGE BARRIER
VALLEY VIEW AVE
VALLEY VIEW CL
TO BE CLOSED
NEW CHEVRAN
DRIVEWAY
SOUTHERN PACIFIC CO