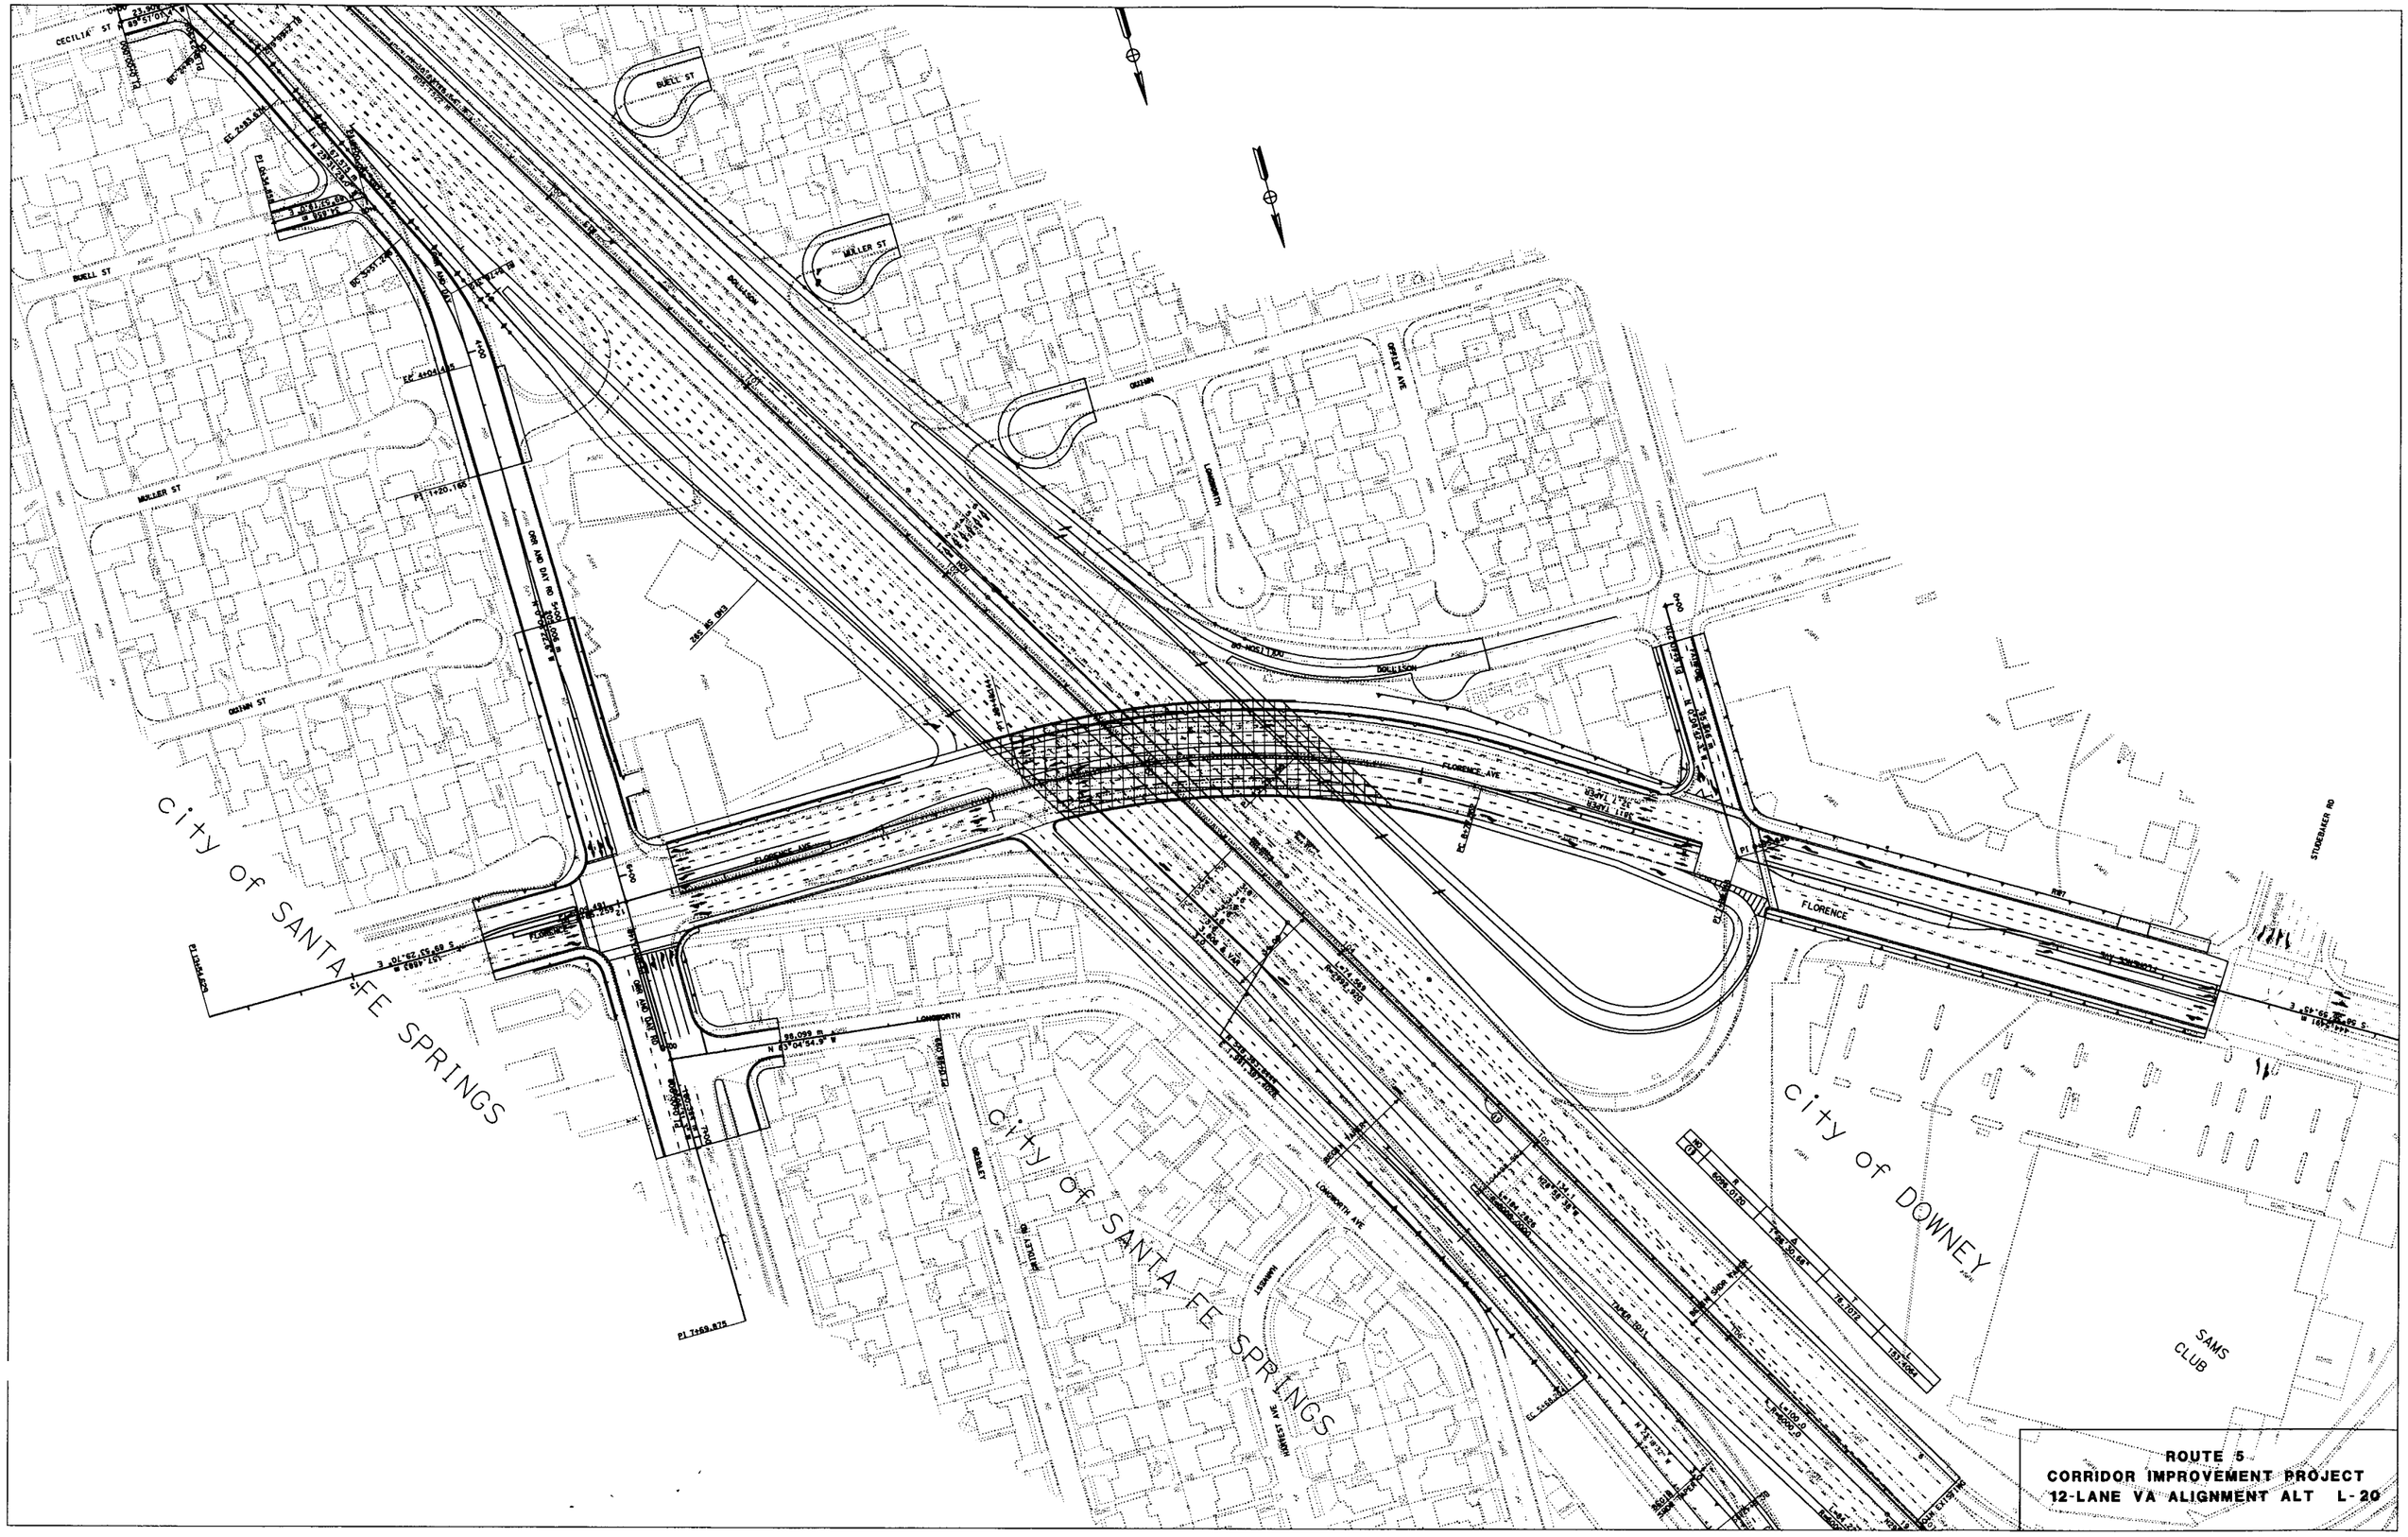
CECILIA ST
BUELL ST
MULLER ST
OSTIN ST
ROLLISON
LOCKSMITH
GRILEY AVE
FLORENCE AVE
FLORENCE
STUDEBAKER RD
LOCKWORTH
LOCKWORTH AVE
LAKEST
LAKEST AVE
TANKS TOUL
city of SANTA FE SPRINGS
city of SANTA FE SPRINGS
city of DOWNEY
SAMS CLUB
ROUTE 5
CORRIDOR IMPROVEMENT PROJECT
12-LANE VA ALIGNMENT ALT L-20