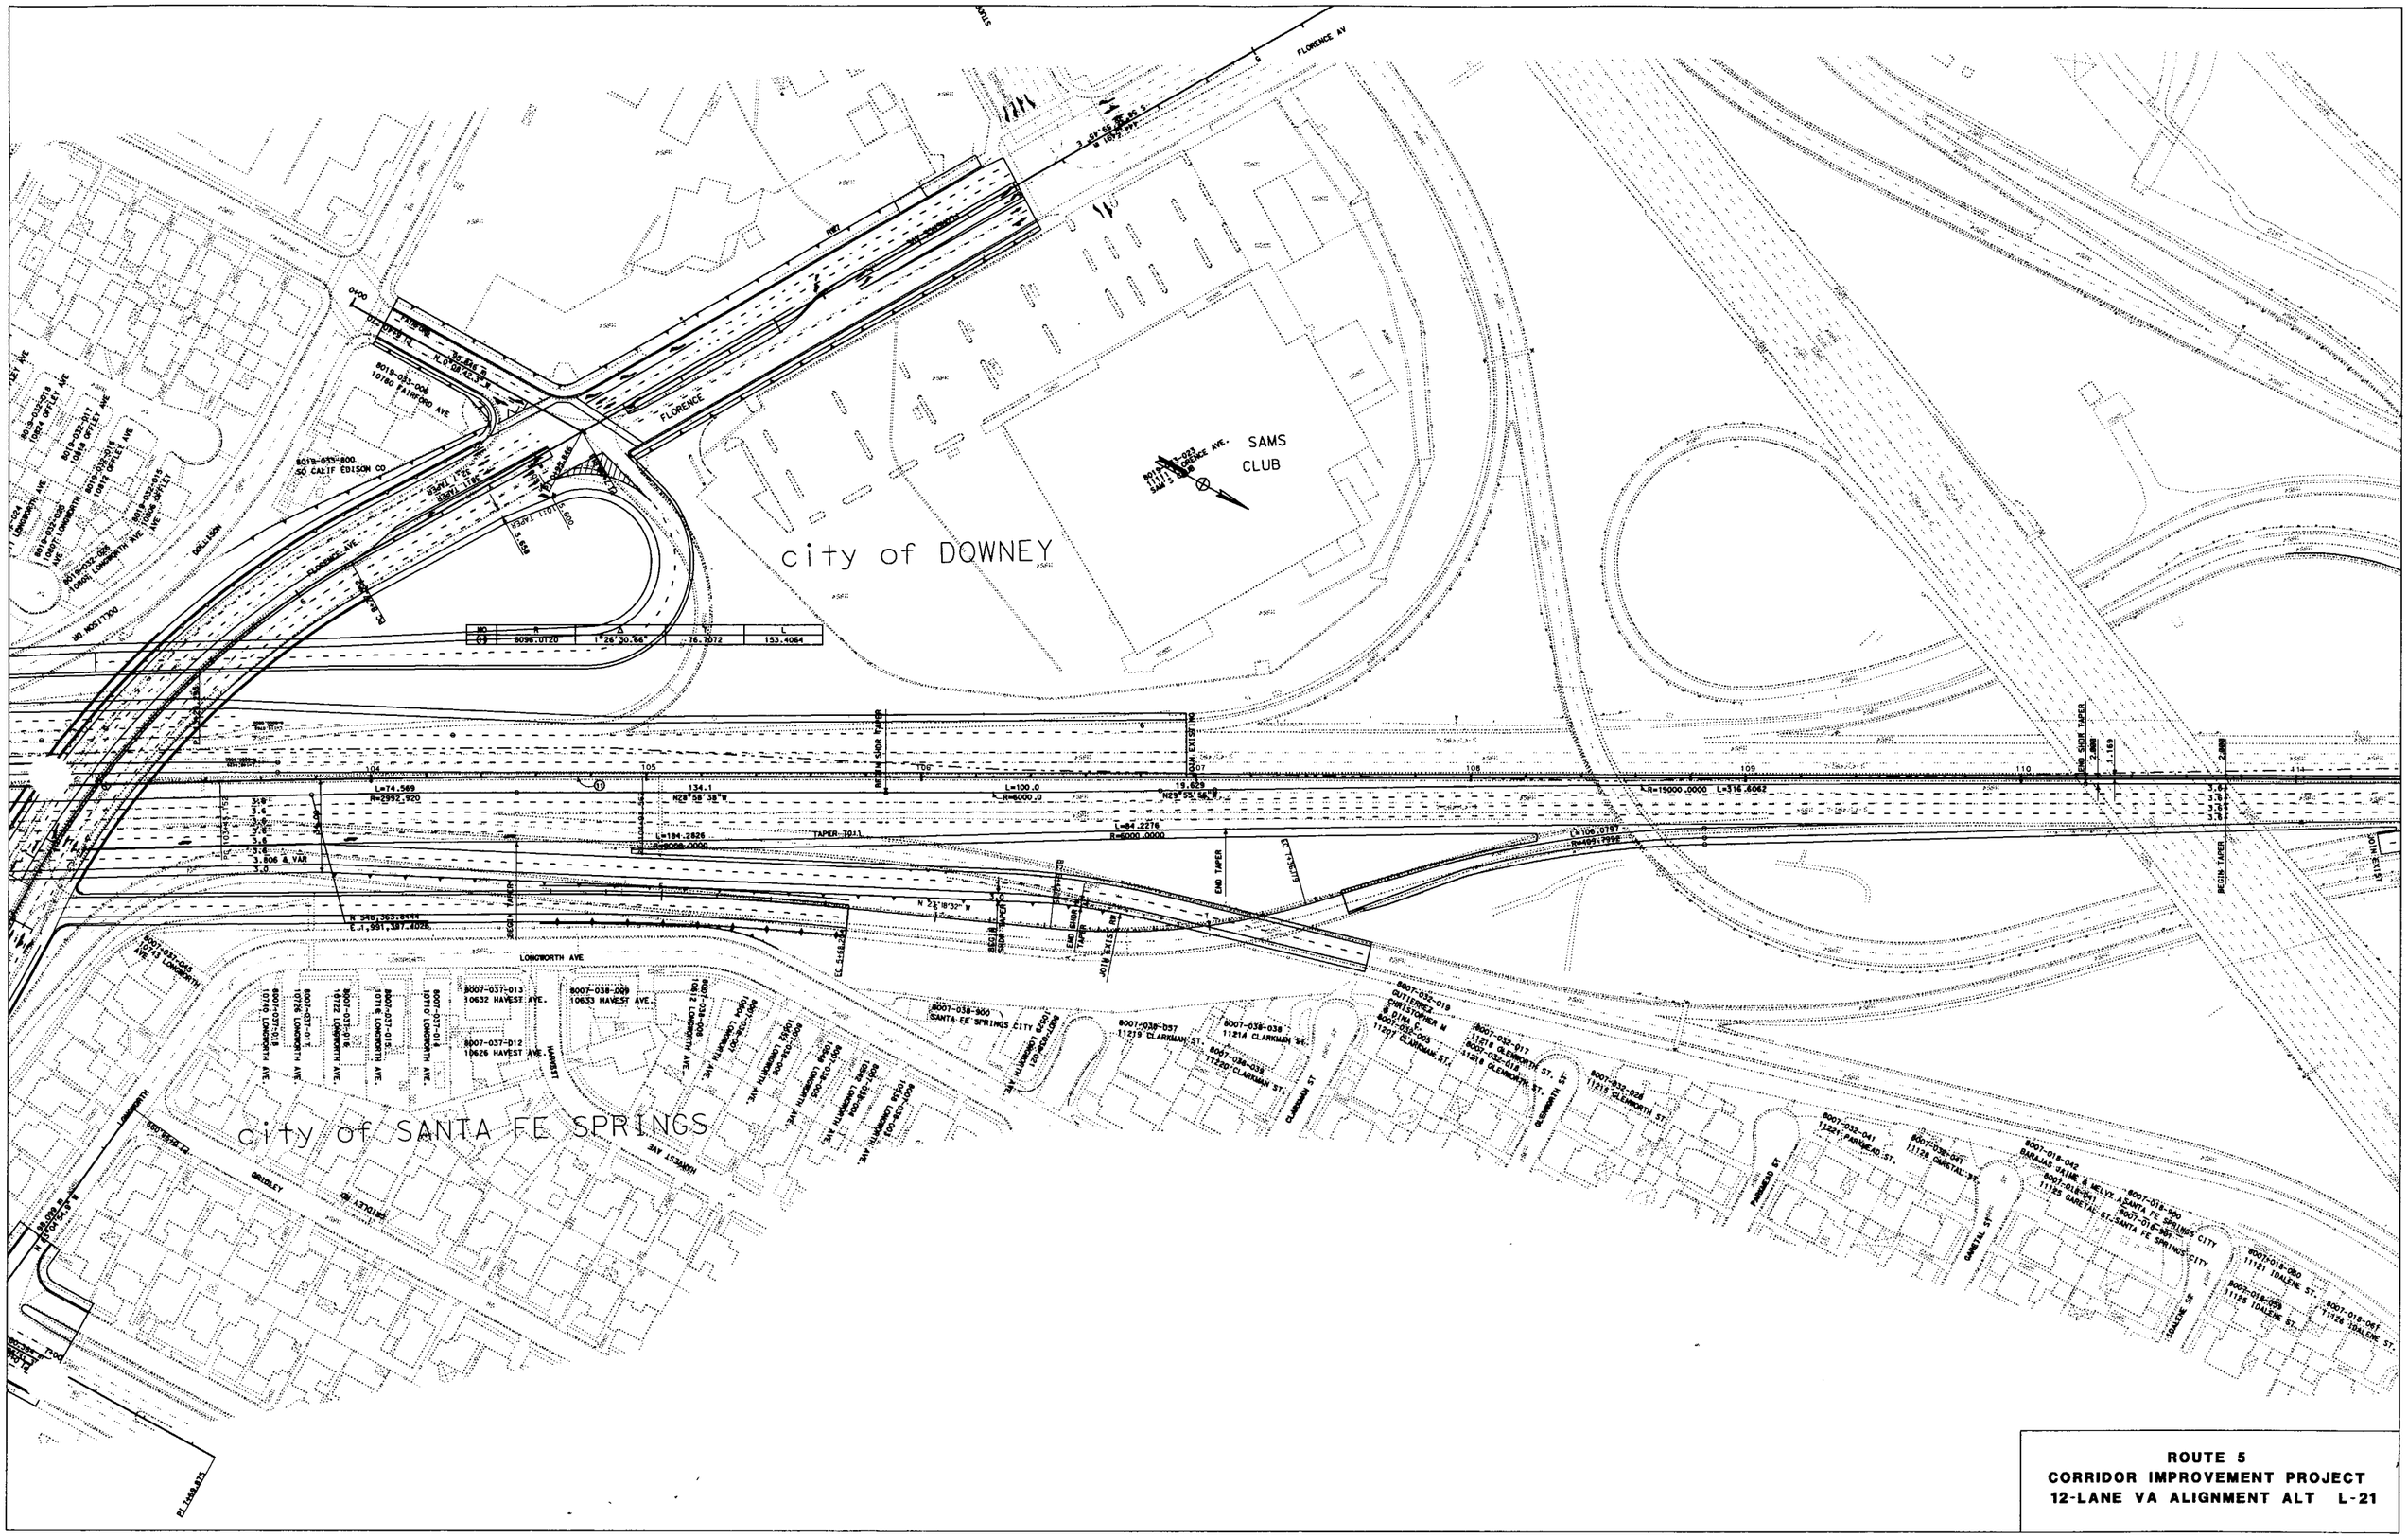

ROUTE 5
CORRIDOR IMPROVEMENT PROJECT
12-LANE VA ALIGNMENT ALT L-21