Typical Cross Sections

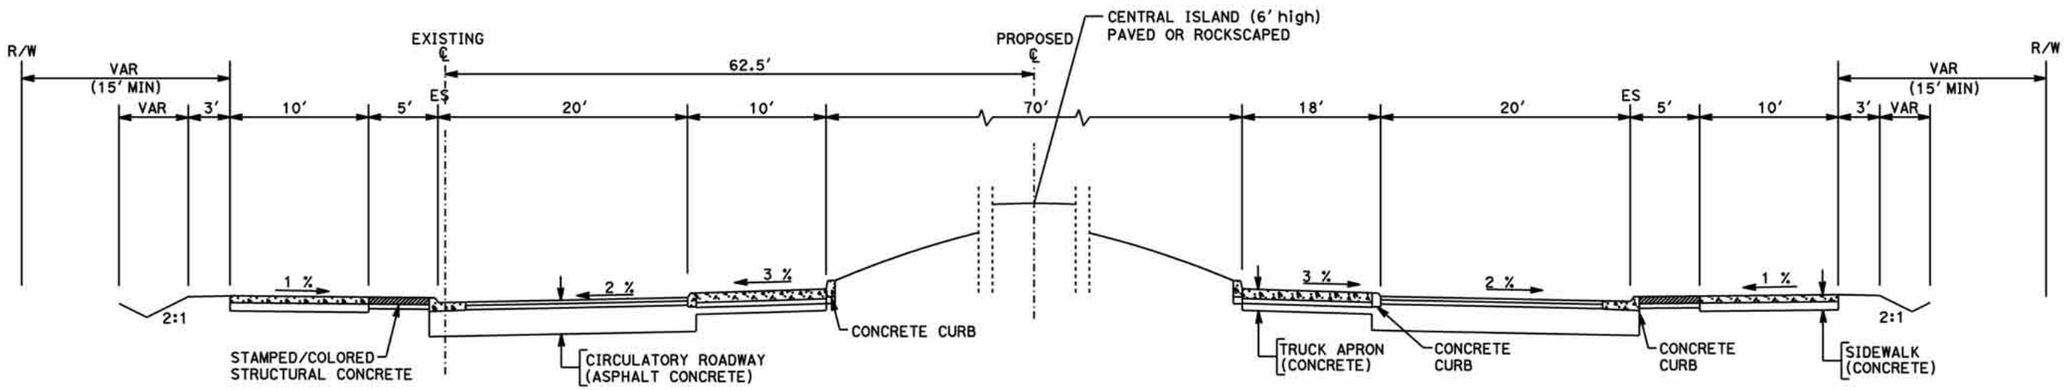

ROUNDABOUT OPTION
ROUTE 20/29 INTERSECTION

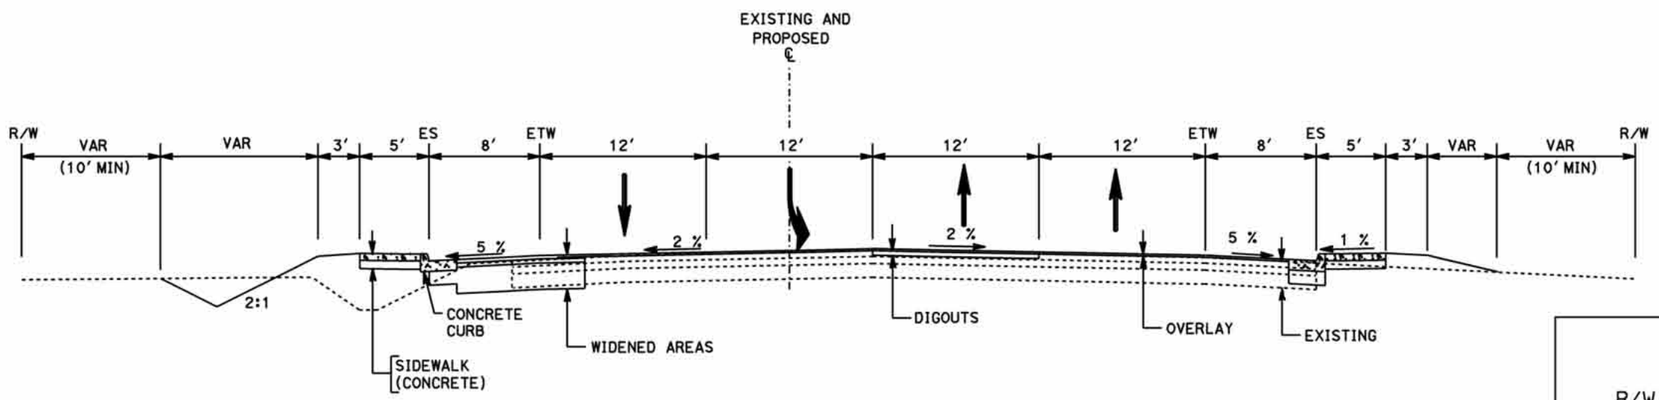

SIGNALIZED OPTION
EAST OF THE 20/29 INTERSECTION ON ROUTE 20

LEGEND

R/W	Right of Way
VAR	Varies
ES	Edge of Shoulder
ETW	Edge of Travel Way
MIN	Minimum
℄	Centerline

Route 20/29 Safety Project