ALTERNATIVE D

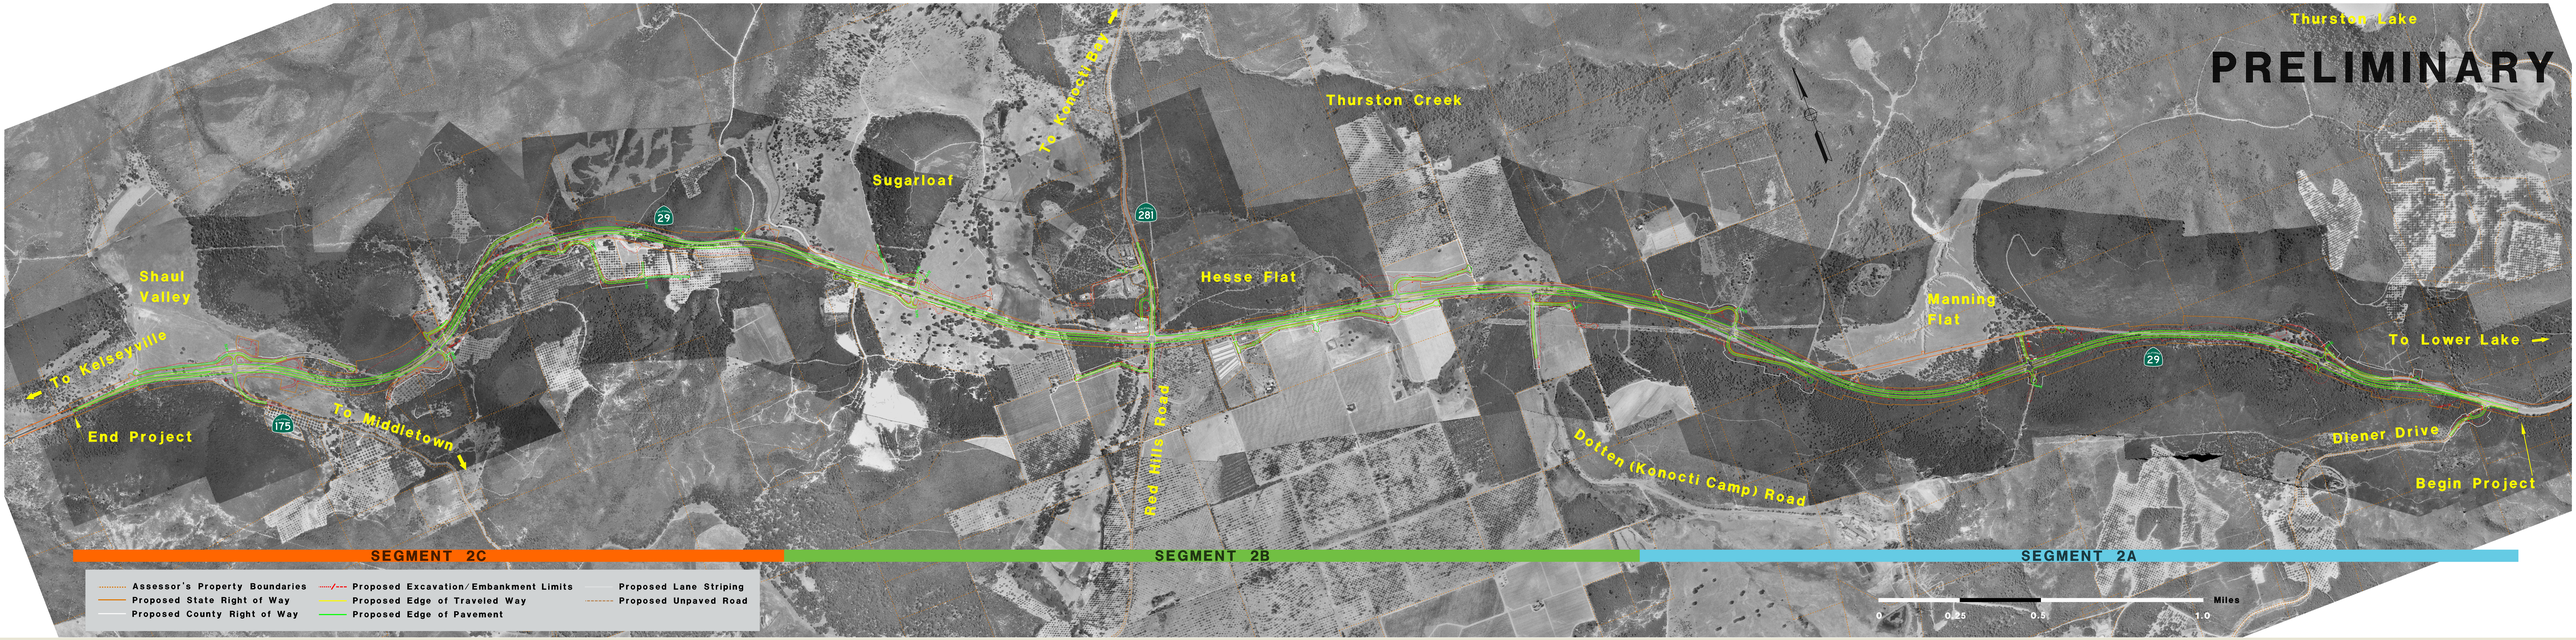

LAKE 29
IMPROVEMENT
PROJECT