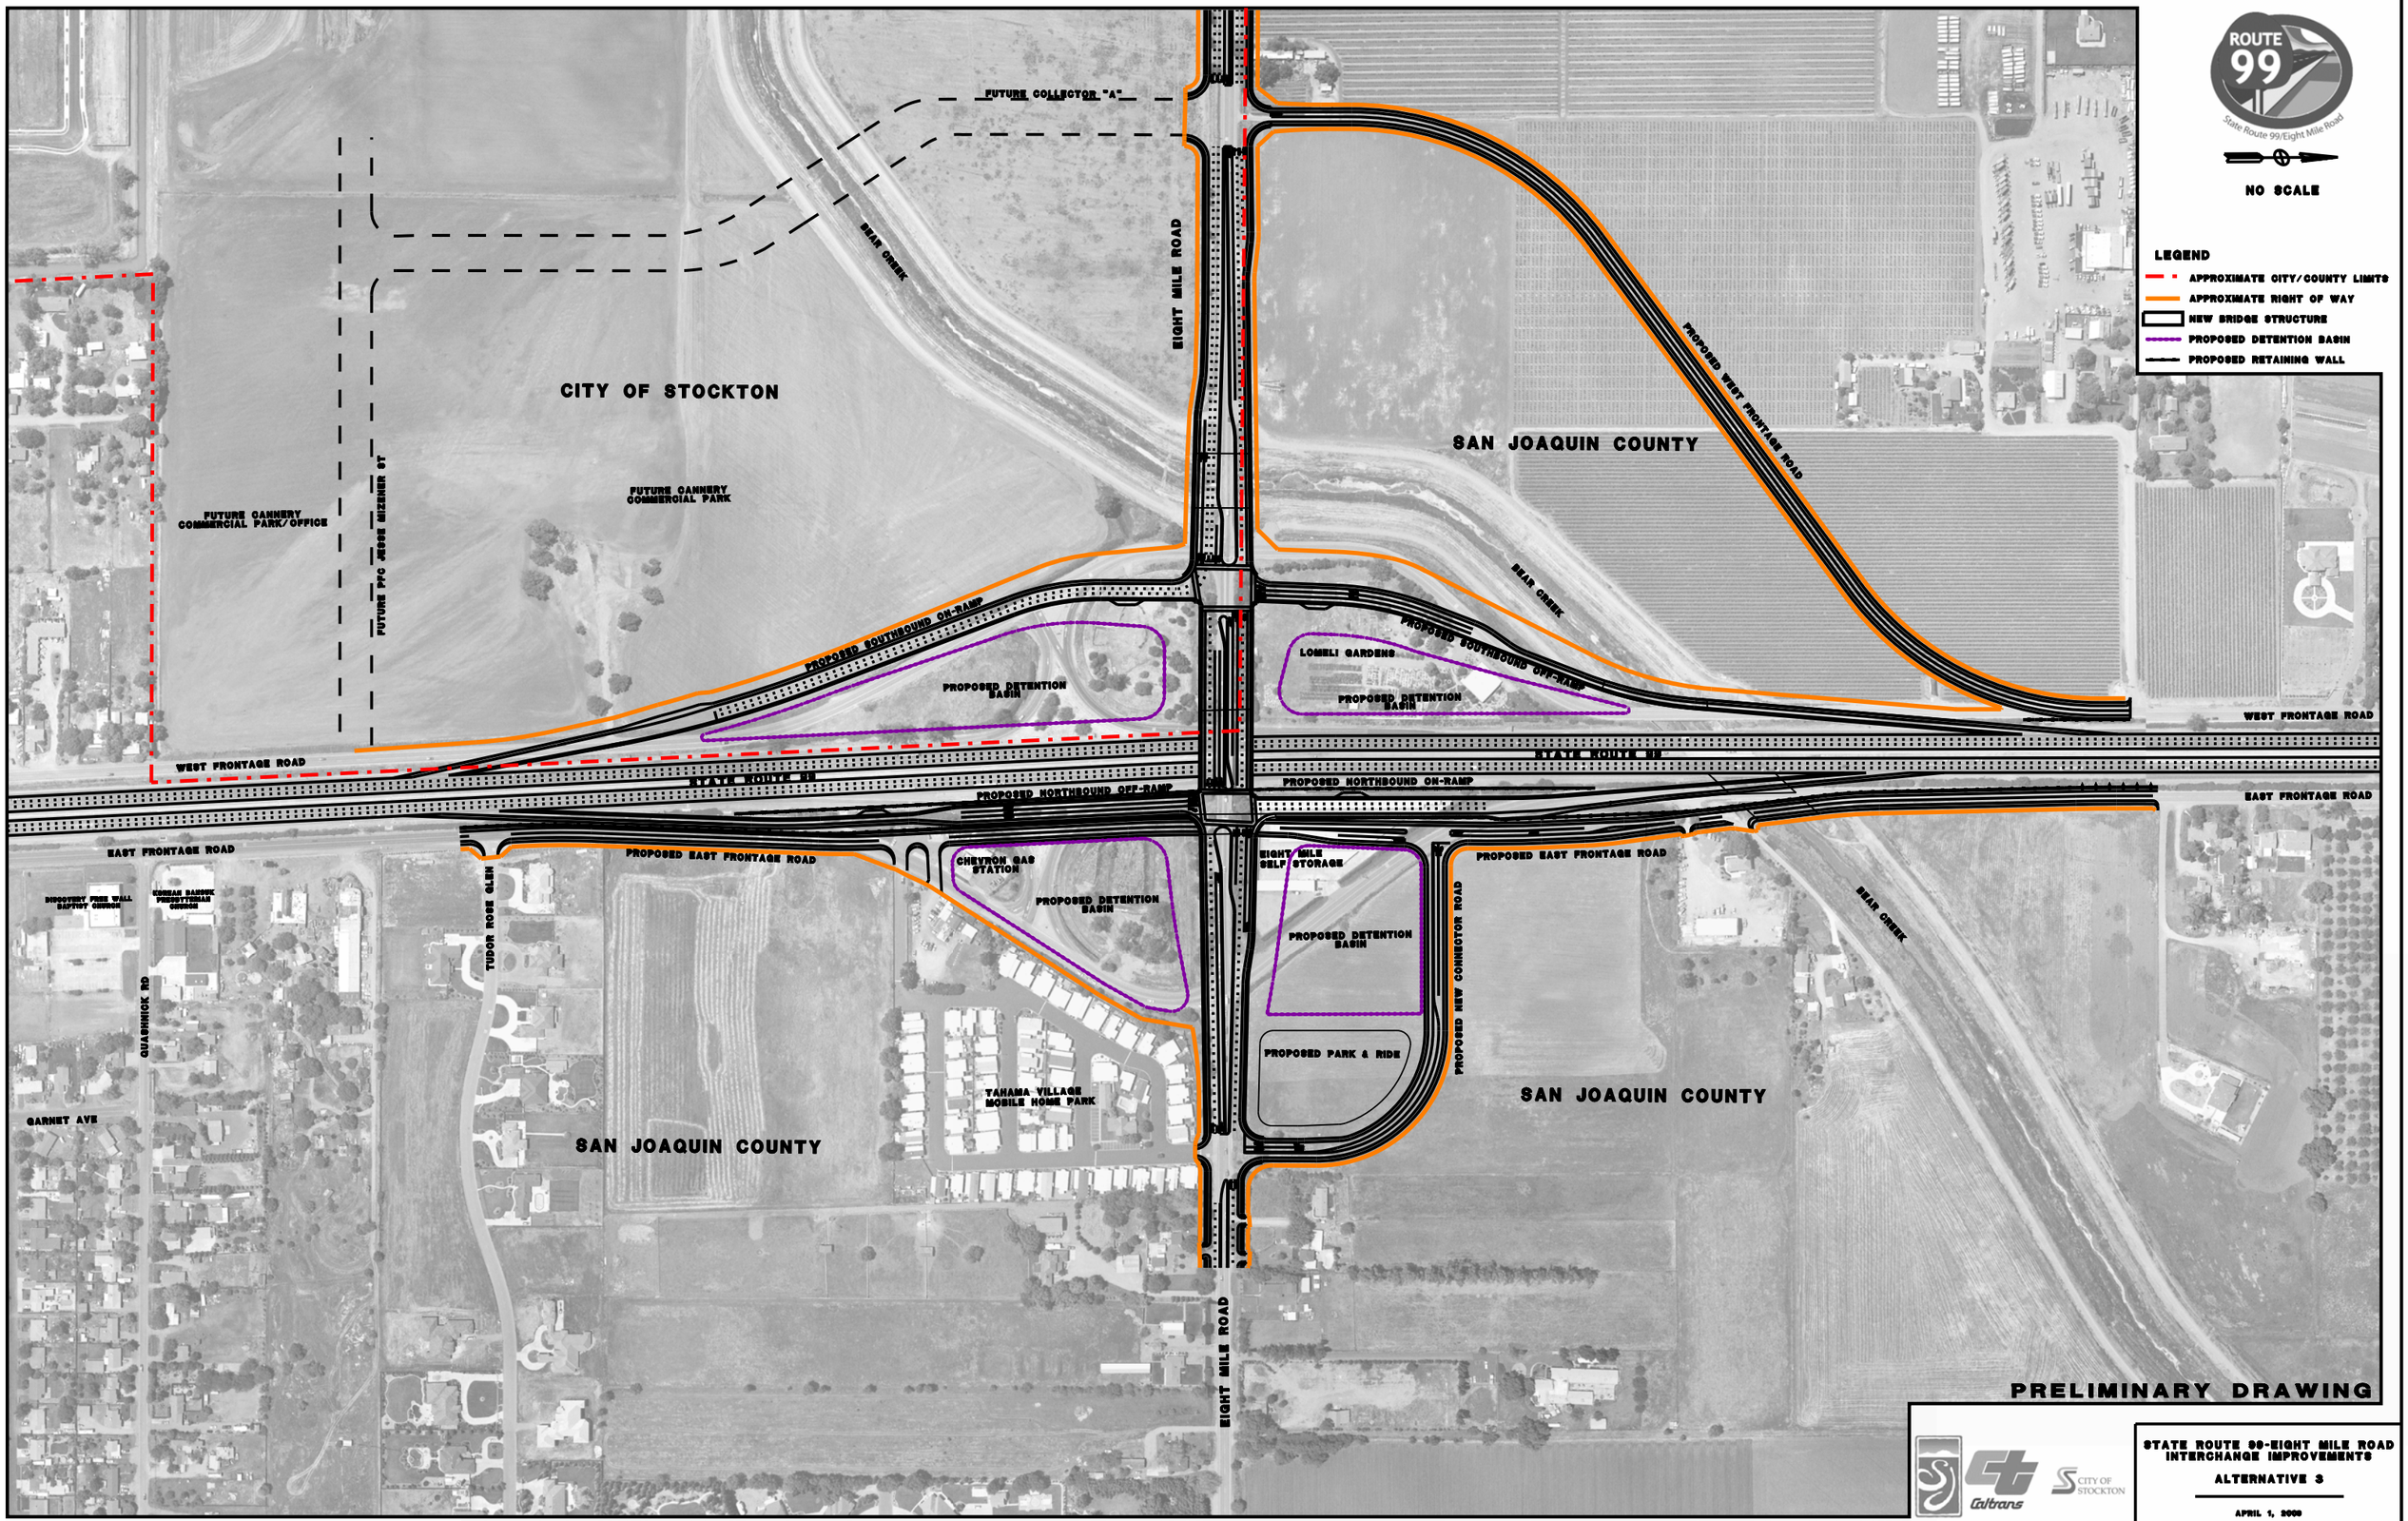
ROUTE 99
State Route 99/Eight Mile Road
NO SCALE
LEGEND
APPROXIMATE CITY/COUNTY LIMITS
APPROXIMATE RIGHT OF WAY
NEW BRIDGE STRUCTURE
PROPOSED DETENTION BASIN
PROPOSED RETAINING WALL
FUTURE COLLECTOR "A"
BEAR CREEK
EIGHT MILE ROAD
CITY OF STOCKTON
SAN JOAQUIN COUNTY
PROPOSED WEST FRONTAGE ROAD
FUTURE CANNERY COMMERCIAL PARK/OFFICE
FUTURE PFC JESSE MIZENER ST
FUTURE CANNERY COMMERCIAL PARK
PROPOSED SOUTHBOUND ON-RAMP
PROPOSED DETENTION BASIN
LOMELI GARDENS
PROPOSED SOUTHBOUND OFF-RAMP
WEST FRONTAGE ROAD
STATE ROUTE 99
PROPOSED NORTHBOUND OFF-RAMP
PROPOSED NORTHBOUND ON-RAMP
EAST FRONTAGE ROAD
PROPOSED EAST FRONTAGE ROAD
CHEVRON GAS STATION
EIGHT MILE SELF STORAGE
PROPOSED NEW CONNECTOR ROAD
PROPOSED PARK & RIDE
TUDOR ROSE GLEN
QUASHNICK RD
GARNET AVE
TAHAMA VILLAGE MOBILE HOME PARK
PRELIMINARY DRAWING
Caltrans
CITY OF STOCKTON
STATE ROUTE 99-EIGHT MILE ROAD INTERCHANGE IMPROVEMENTS
ALTERNATIVE 3
APRIL 1, 2009