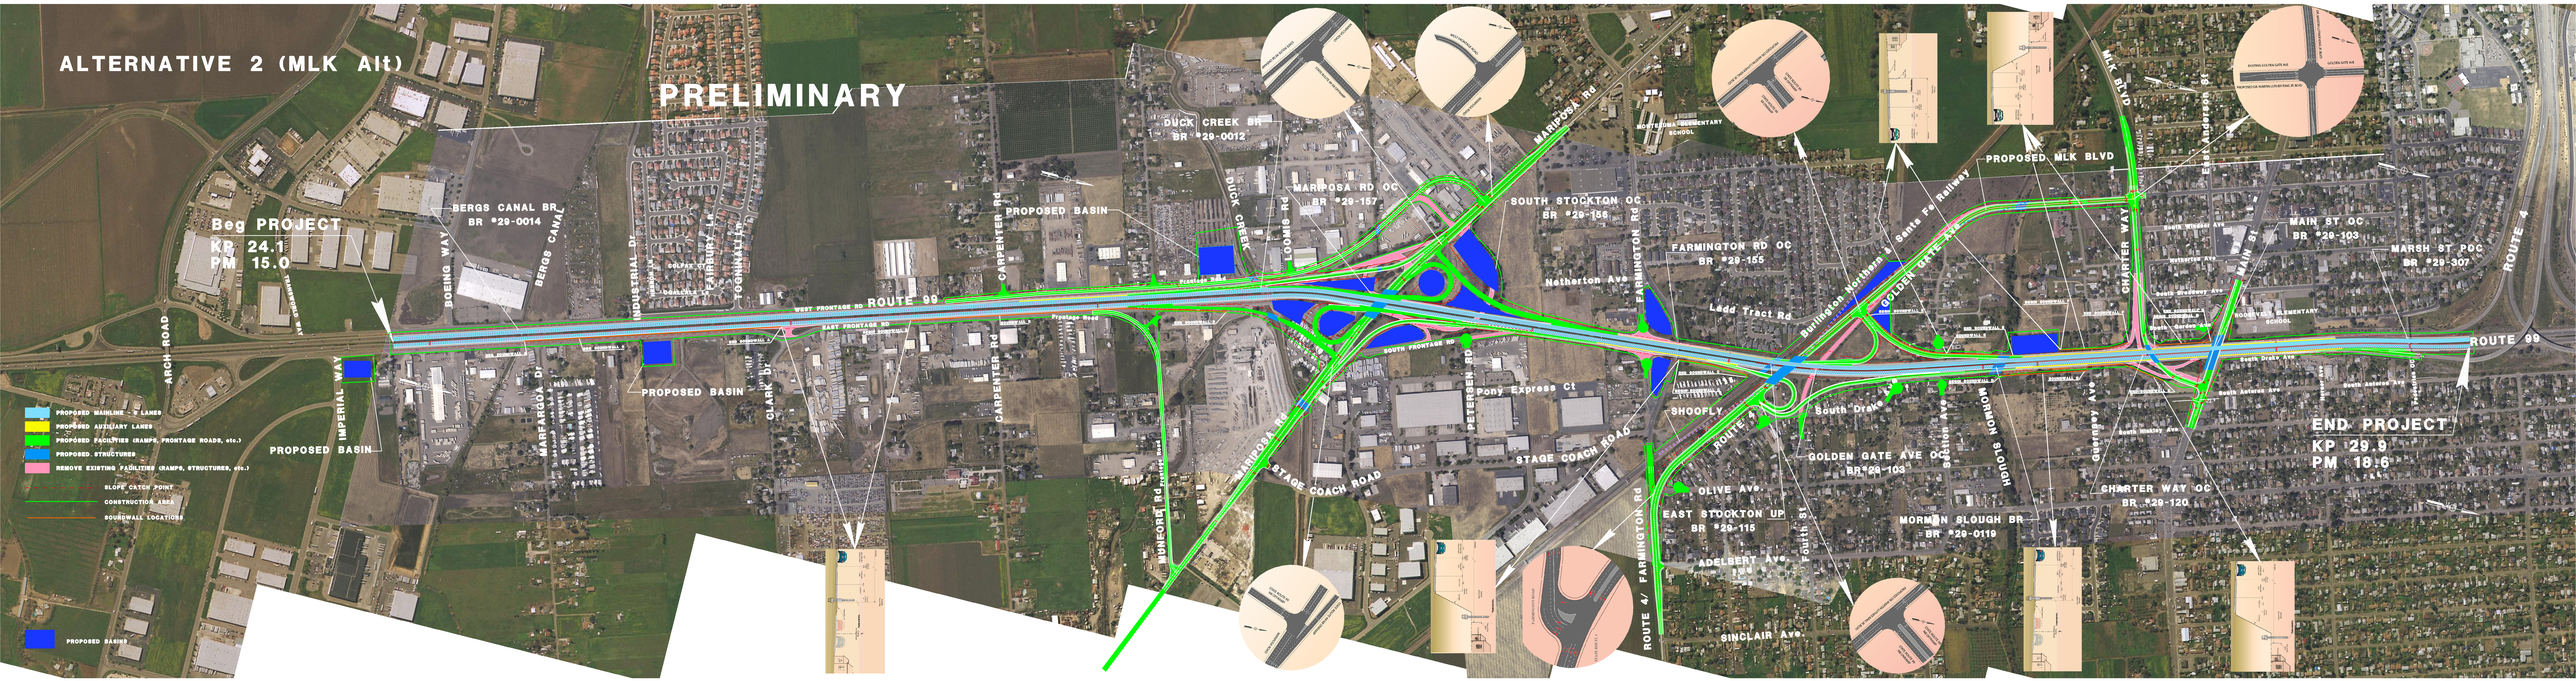
ALTERNATIVE 2 (MLK Alt)
PRELIMINARY
Beg PROJECT
KP 24.1
PM 15.0
END PROJECT
KP 29.9
PM 18.6
ROUTE 99
ROUTE 4
PROPOSED MLK BLVD
PROPOSED BASIN
BERGS CANAL BR
BR #29-0014
DUCK CREEK BR
BR #29-0012
MARIPOSA RD OC
BR #29-157
SOUTH STOCKTON OC
BR #29-156
FARMINGTON RD OC
BR #29-155
MAIN ST OC
BR #29-103
MARSH ST POC
BR #29-307
GOLDEN GATE AVE OC
BR #29-103
MORMON SLOUGH BR
BR #29-0119
CHARTER WAY OC
BR #29-120
EAST STOCKTON UP
BR #29-115
ARCH ROAD
IMPERIAL WAY
BOEING WAY
BERGS CANAL
INDUSTRIAL Dr
FAIRBURY Ln
TOONINALI Ln
CARPENTER Rd
DUCK CREEK
LOOMIS Rd
MARIPOSA Rd
FARMINGTON Rd
Netherton Ave
Ladd Tract Rd
Burlington Northern & Santa Fe Railway
GOLDEN GATE AVE
CHARTER WAY
MLK BLVD
East Anderson St
MAIN St
MARFARGOA Dr
CLARK Dr
MUNFORD Rd
PETERSEN RD
Pony Express Ct
STAGE COACH ROAD
SHOOFLY
South Drake
OLIVE Ave.
ADELBERT Ave.
SINCLAIR Ave.
Fourth St
Section Ave
MORMON SLOUGH
Guernsey Ave
PROPOSED MAINLINE - 2 LANES
PROPOSED AUXILIARY LANES
PROPOSED FACILITIES (RAMPS, FRONTAGE ROADS, etc.)
PROPOSED STRUCTURES
REMOVE EXISTING FACILITIES (RAMPS, STRUCTURES, etc.)
SLOPE CATCH POINT
CONSTRUCTION AREA
SOUNDWALL LOCATIONS
PROPOSED BASINS