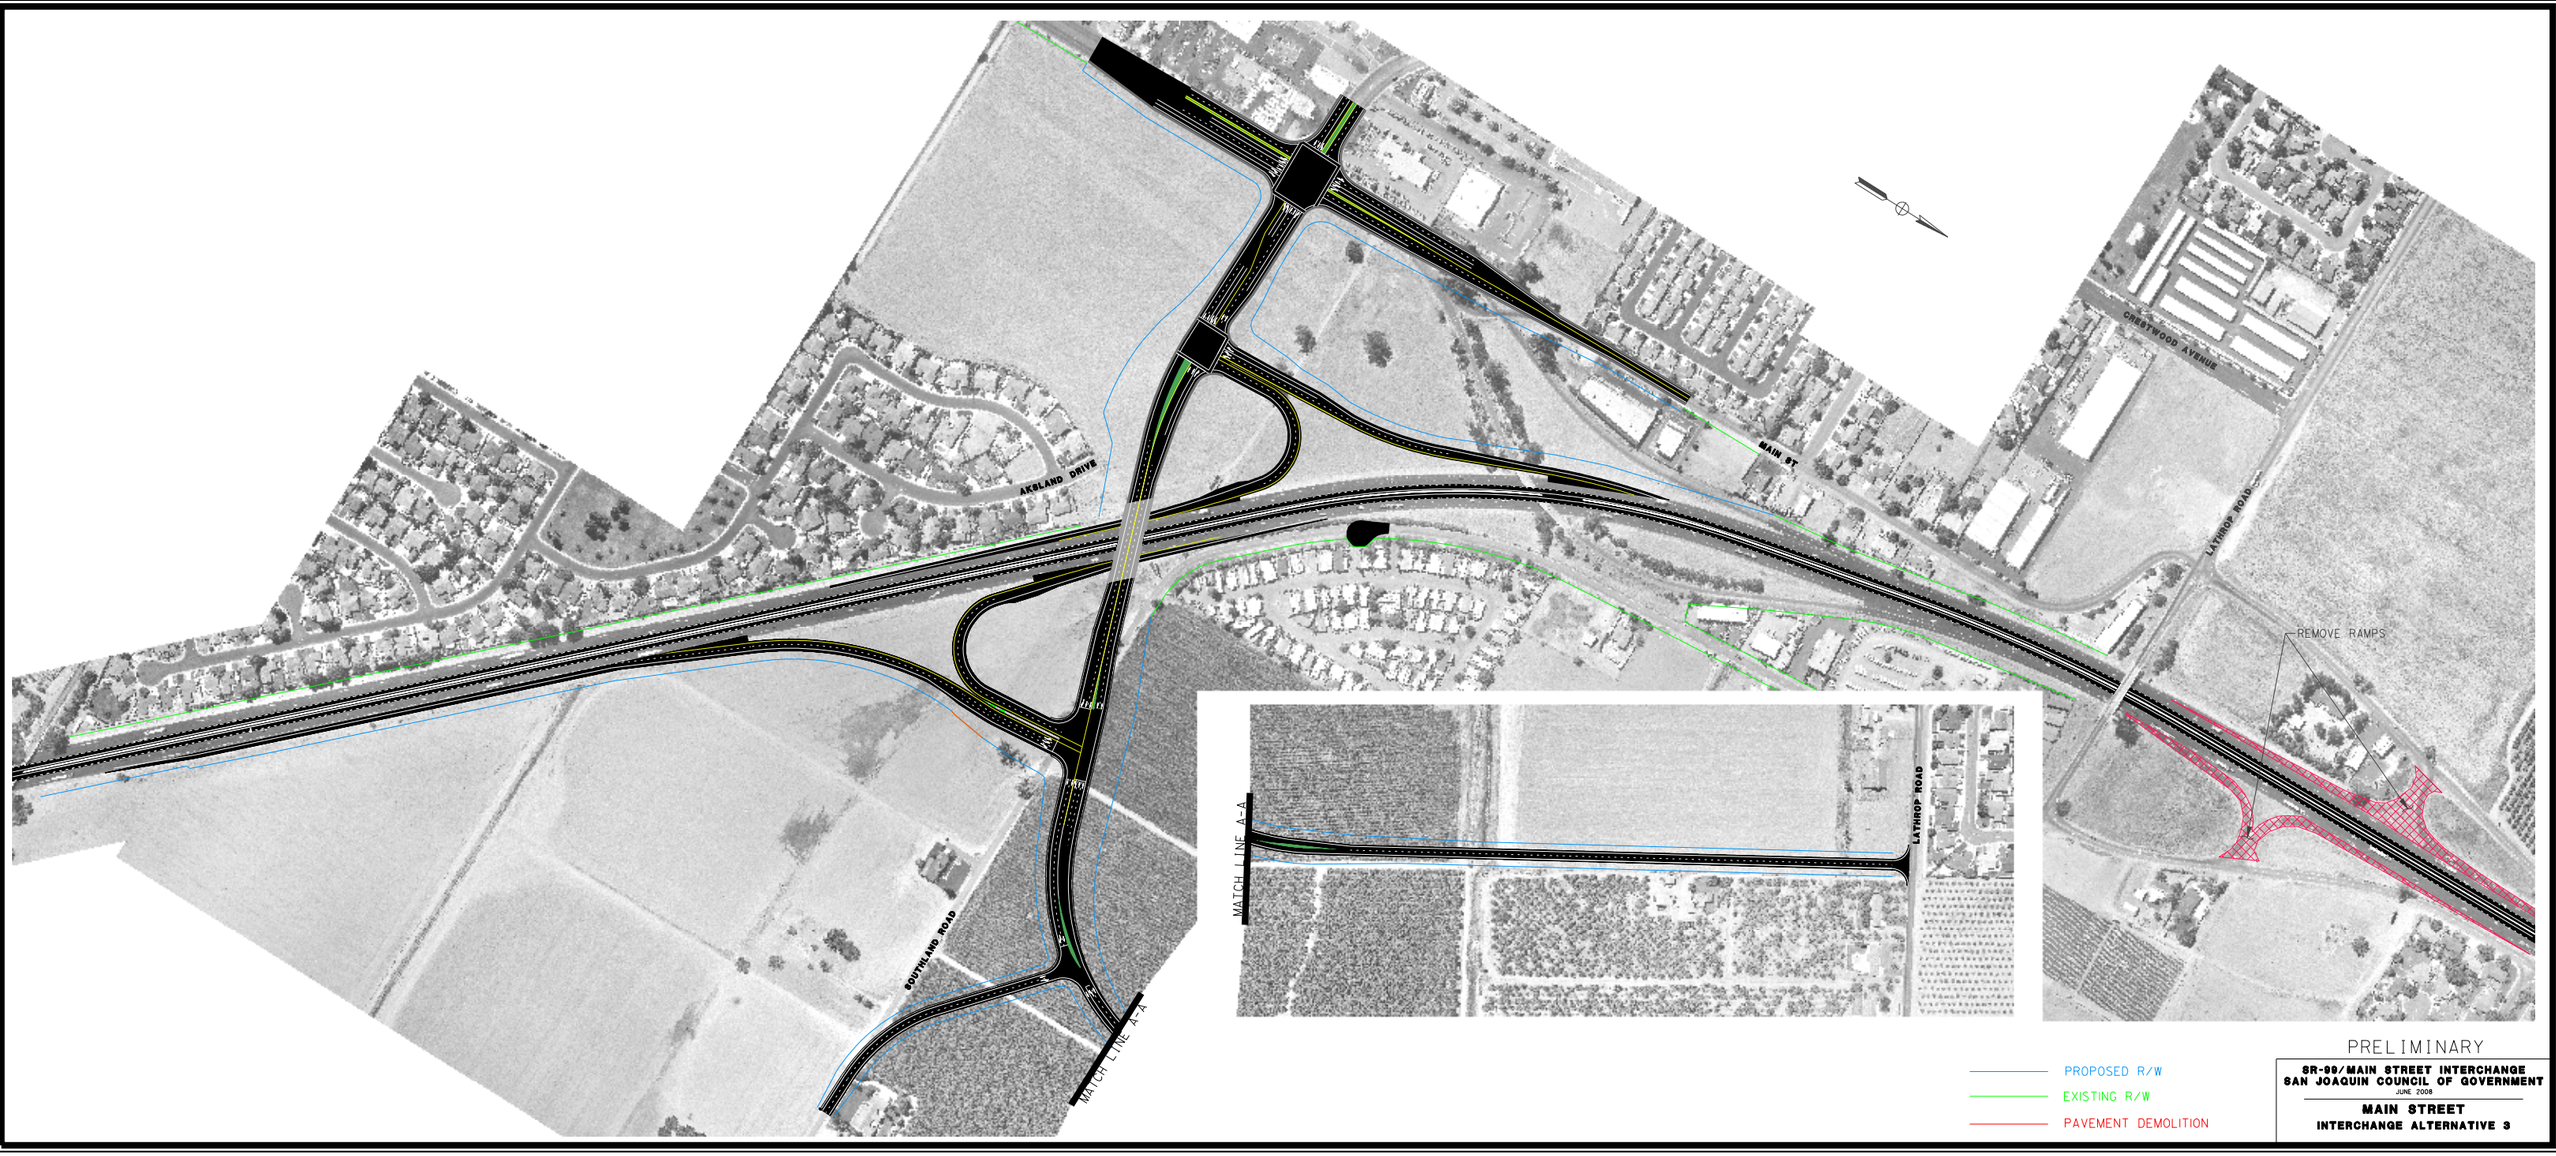

PRELIMINARY

SR-99/MAIN STREET INTERCHANGE
SAN JOAQUIN COUNCIL OF GOVERNMENT
JUNE 2008

MAIN STREET
INTERCHANGE ALTERNATIVE 3