SR132 WEST - FREEWAY/EXPRESSWAY
ALTERNATIVE 1

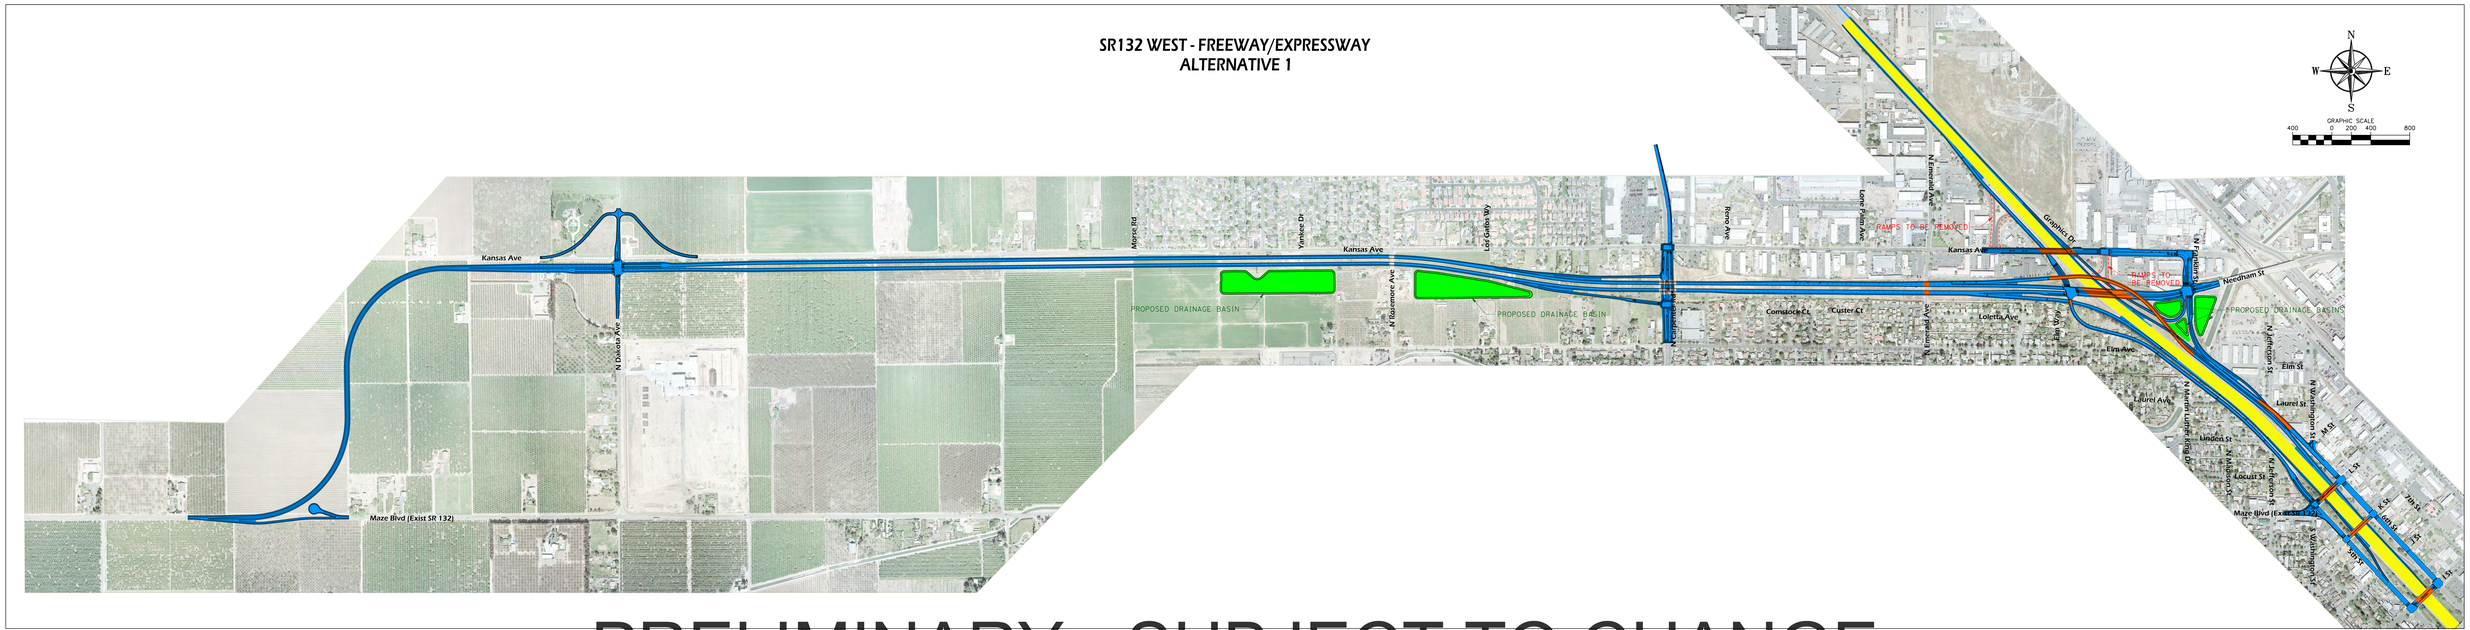

PRELIMINARY - SUBJECT TO CHANGE

SR132 WEST - FREEWAY/EXPRESSWAY
ALTERNATIVE 2

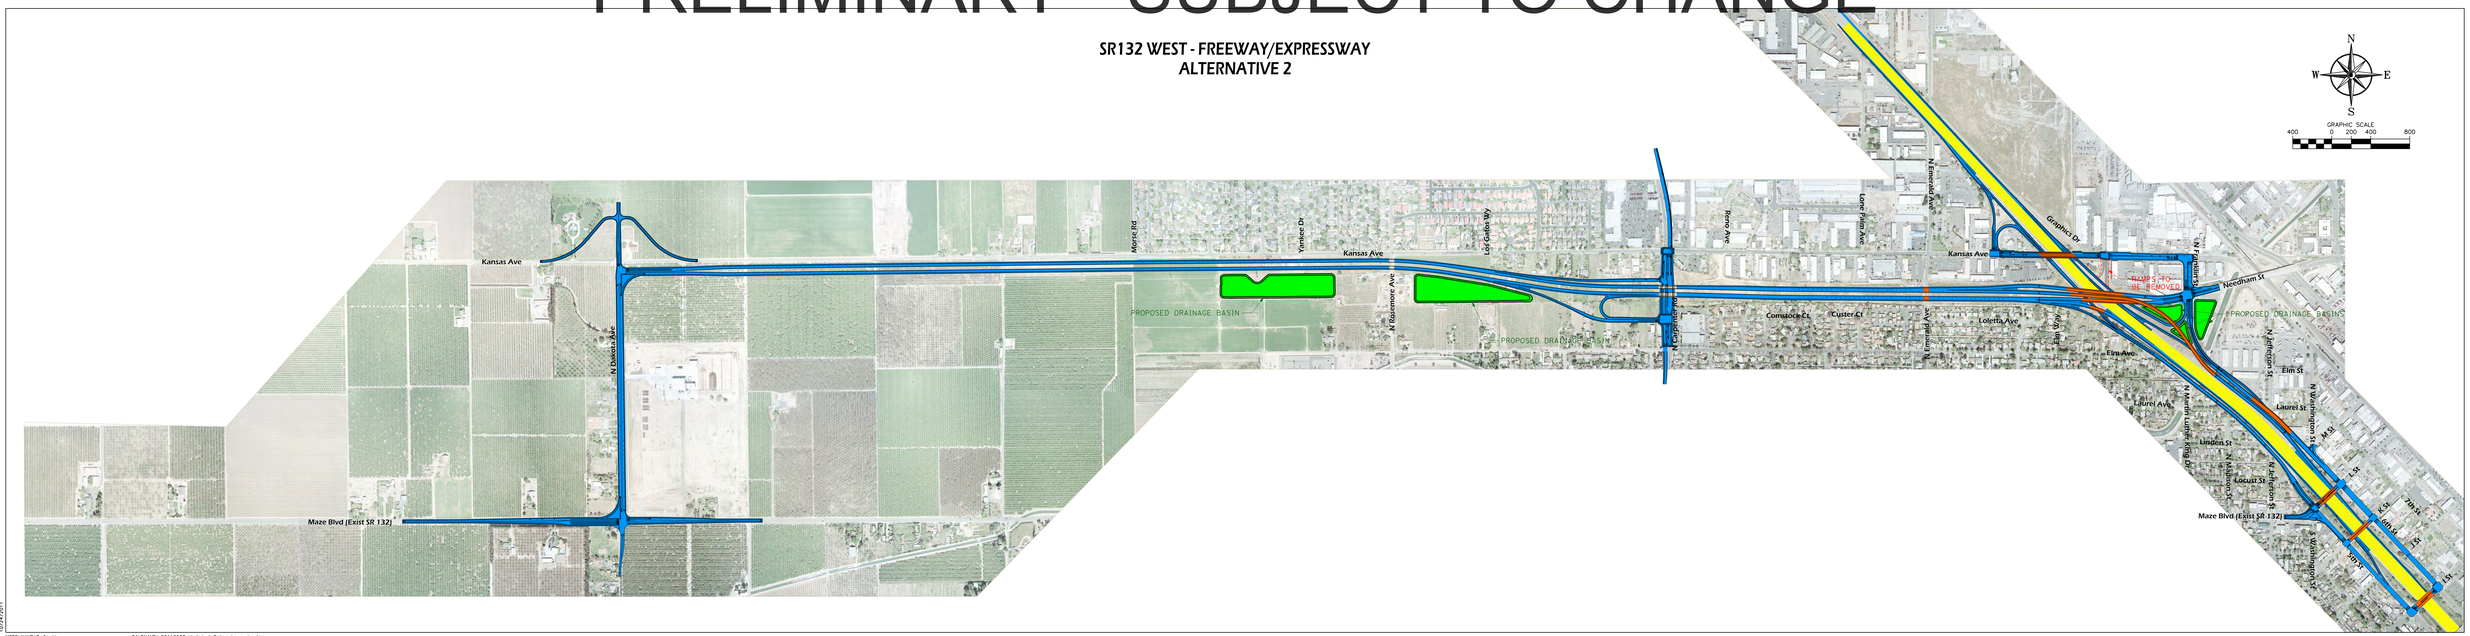

10/24/2011

MODELNAME:Default FILENAME: 20110602_Updated_Color_Layouts.dgn