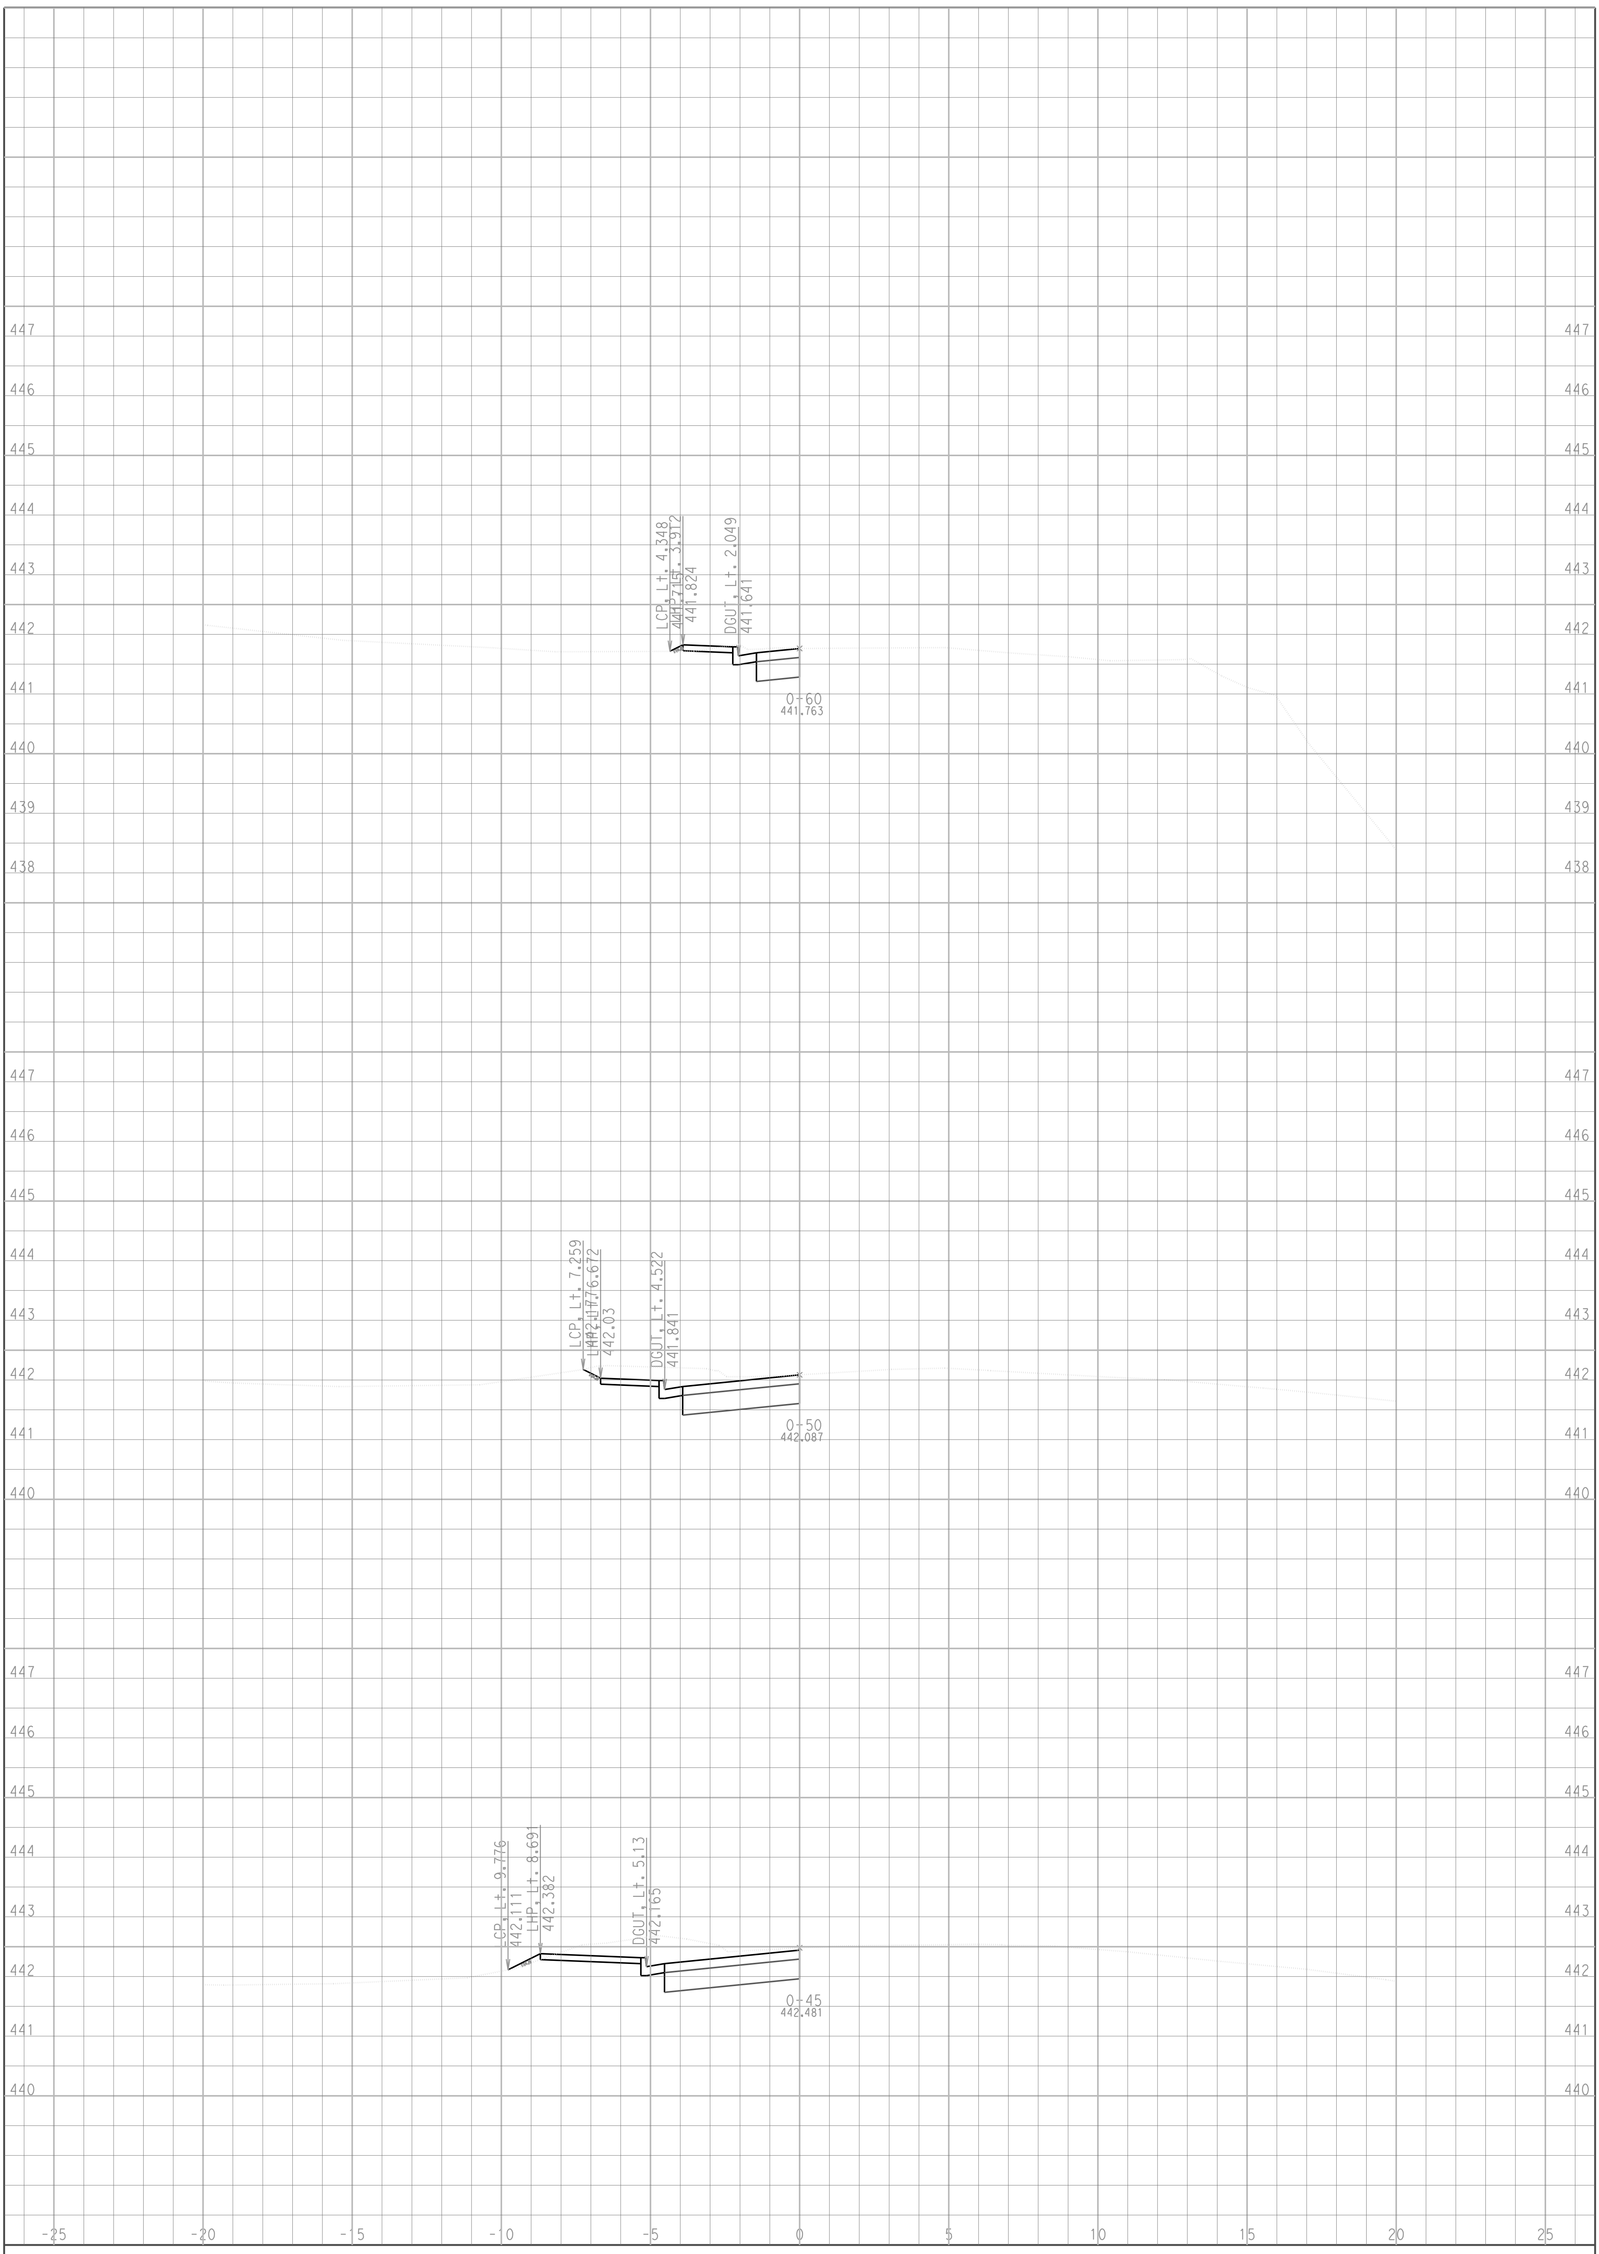

ALL DIMENSIONS ARE METRIC

DATE: 2/15/2007

Scale Ratio: 1:100 Horiz.
1:50 Vert.

NE CORNER

CROSS SECTIONS

SHEET 3 OF XXX