FOR DESIGN STUDY ONLY

UNIT 2
IMPERIAL
11
199344
111

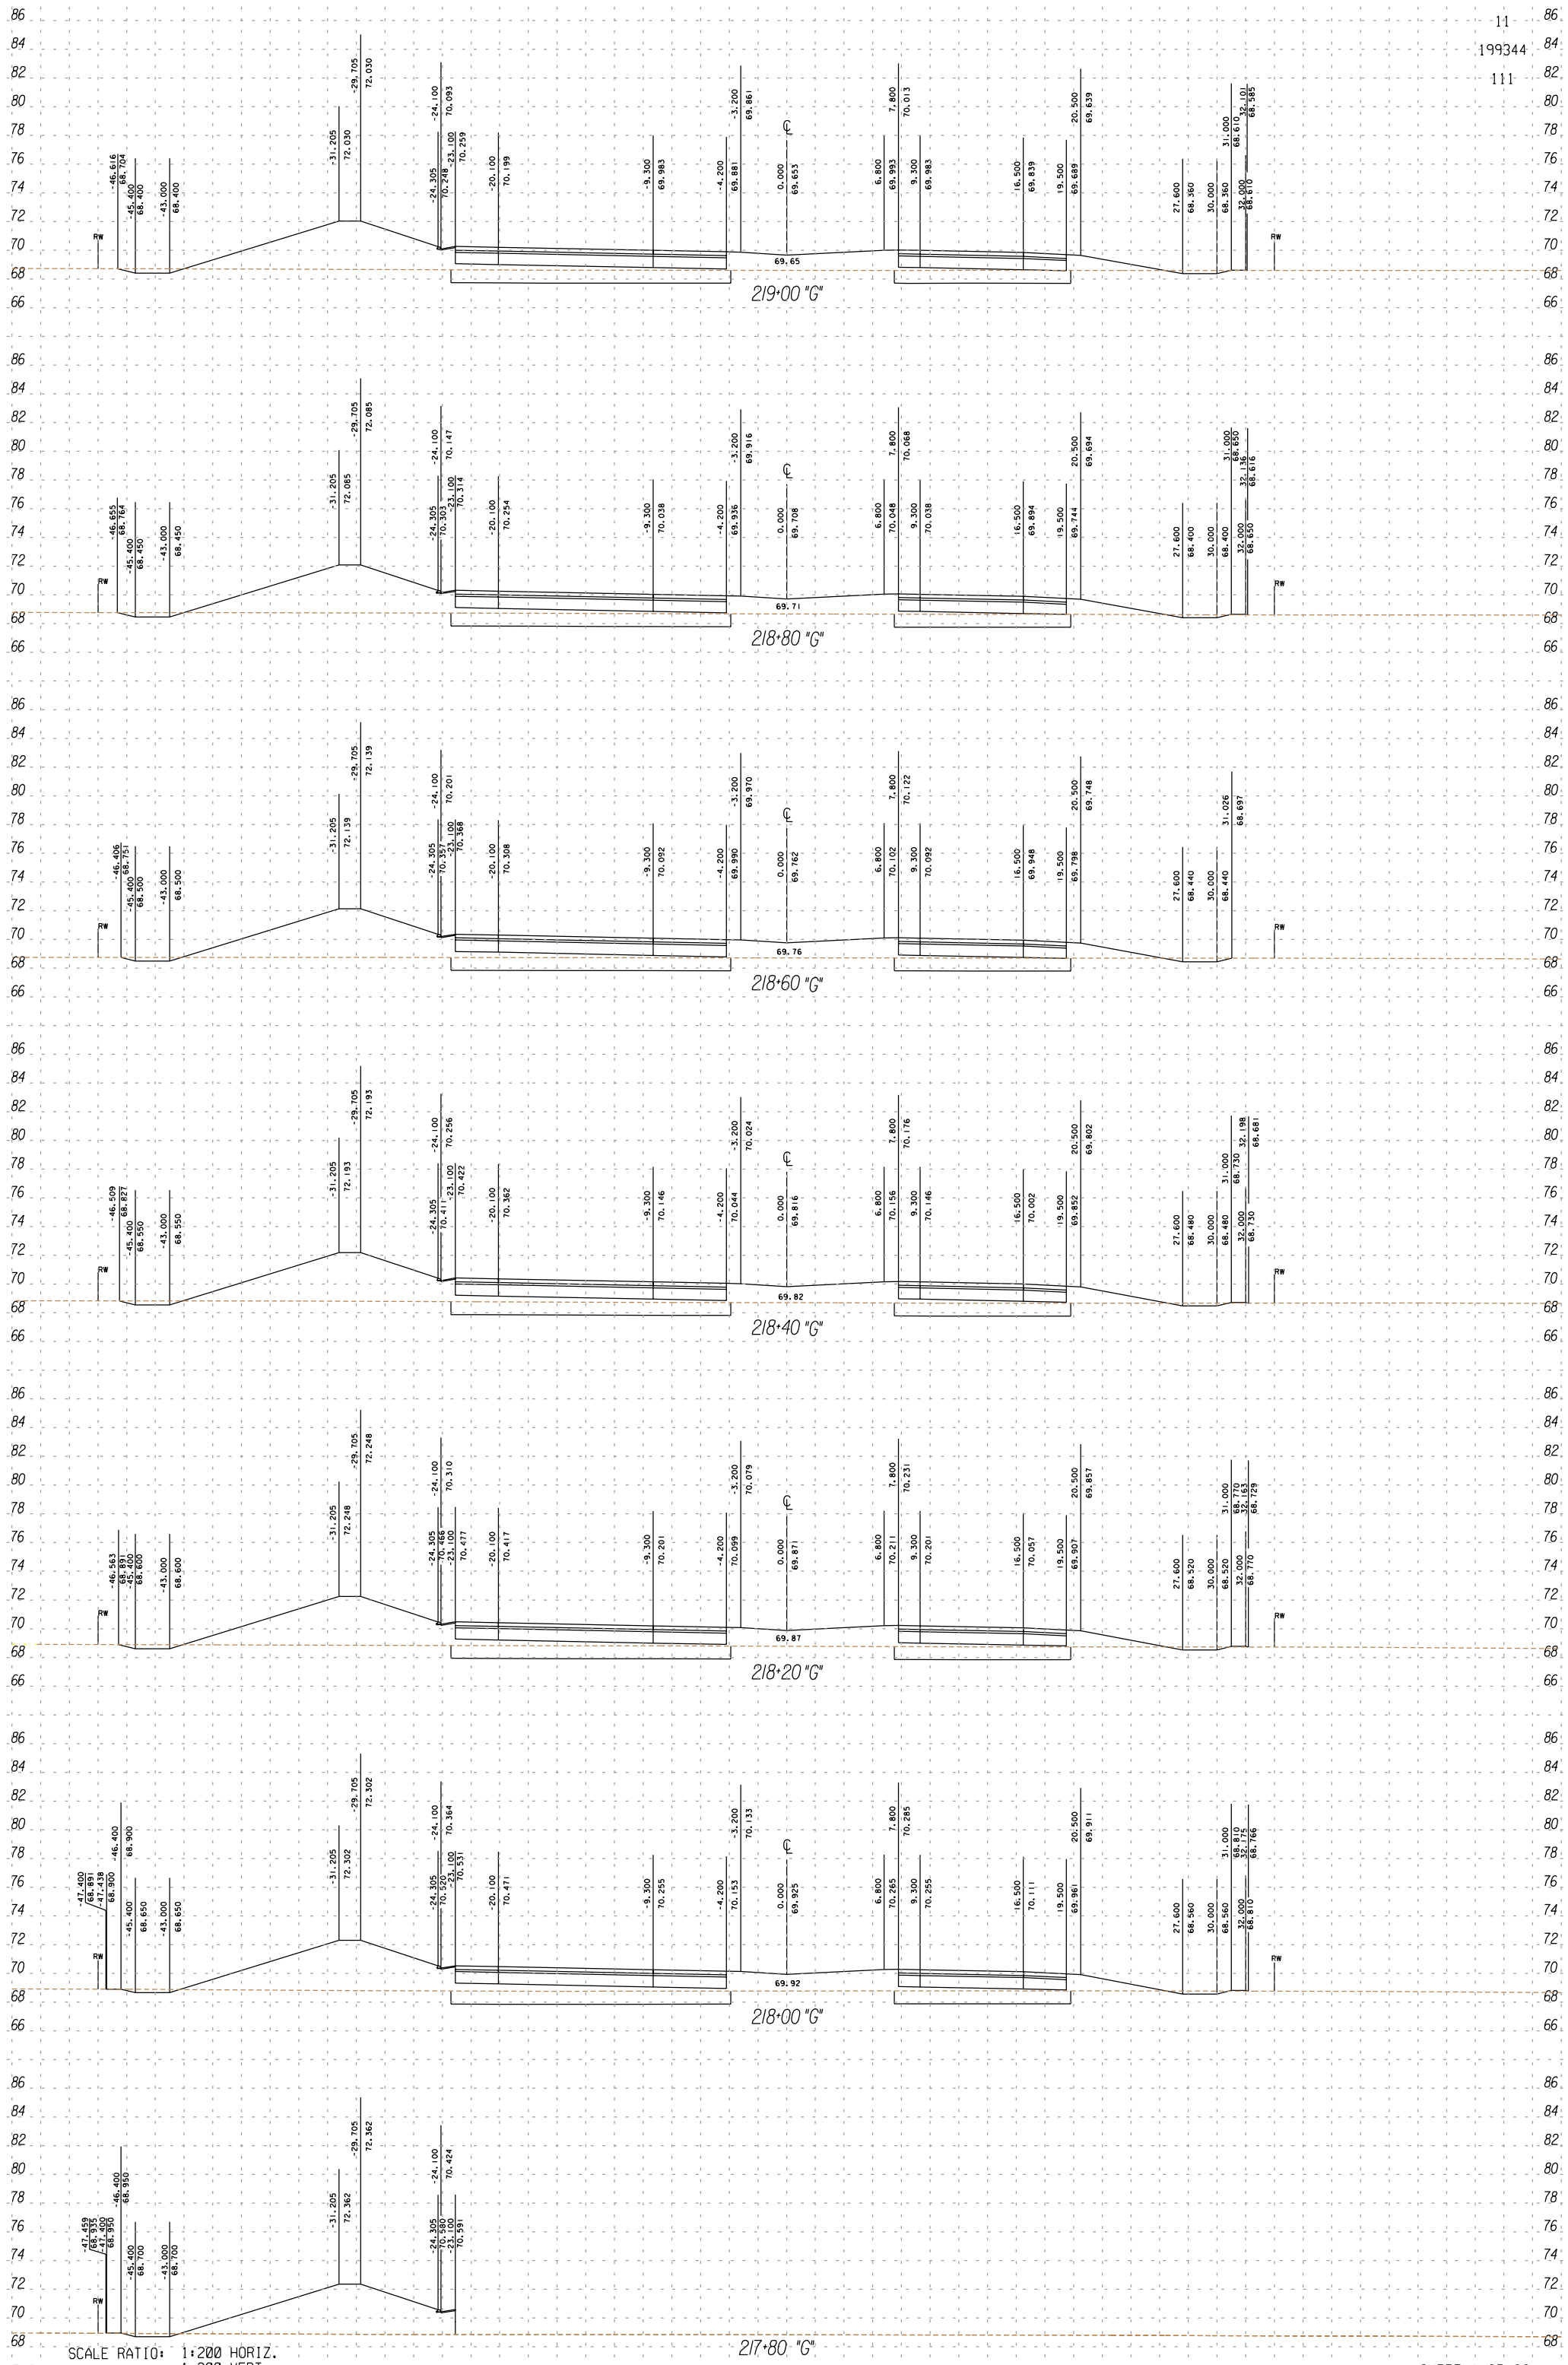

SCALE RATIO: 1:200 HORIZ.
1:200 VERT.

5/15/01

SHEET 1 OF 86

FOR DESIGN STUDY ONLY

UNIT 2
IMPERIAL
11
199344
111

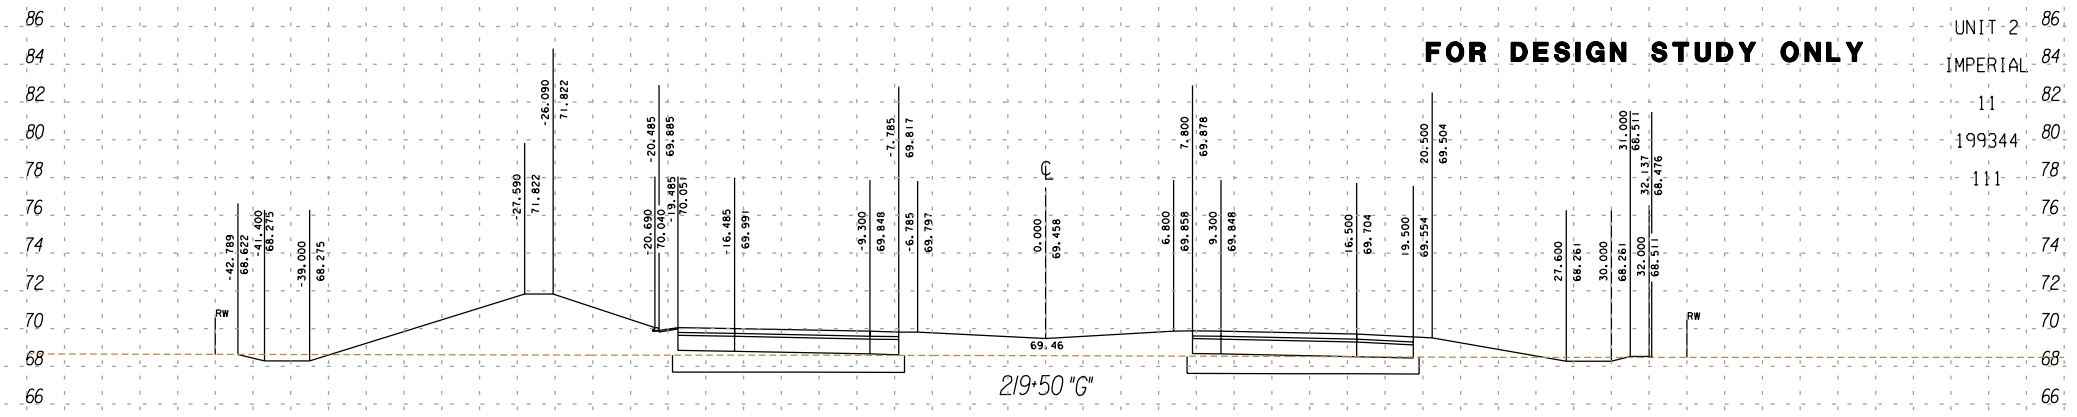

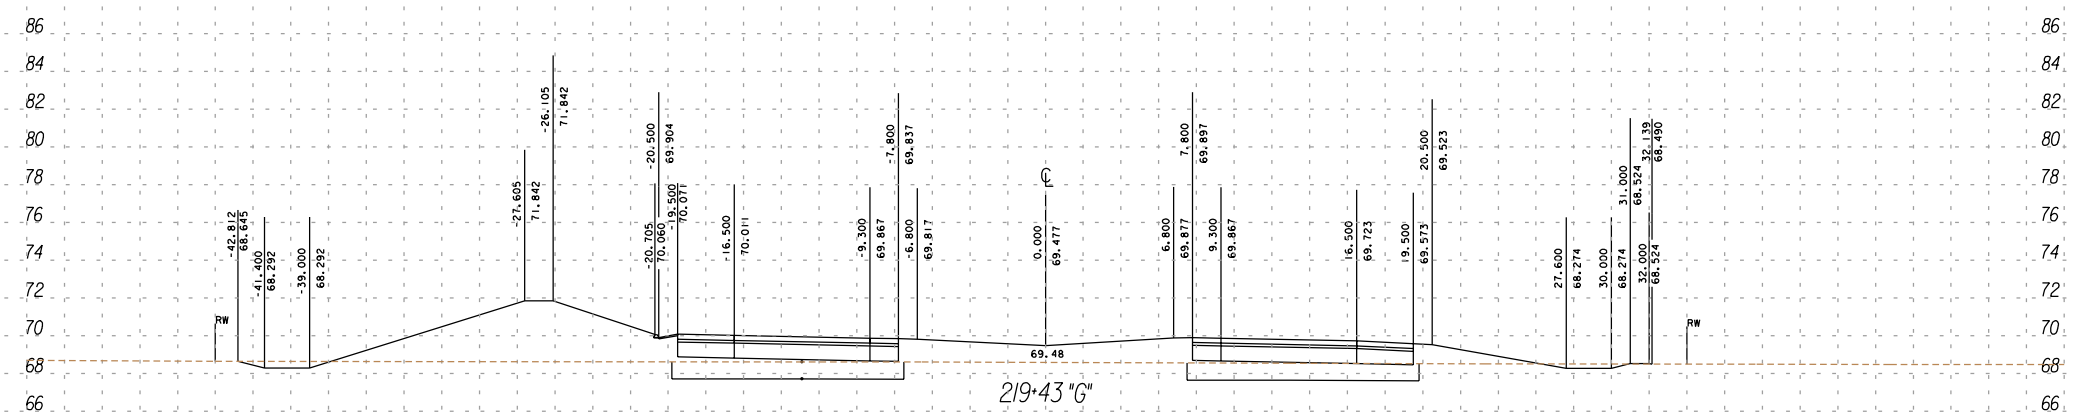

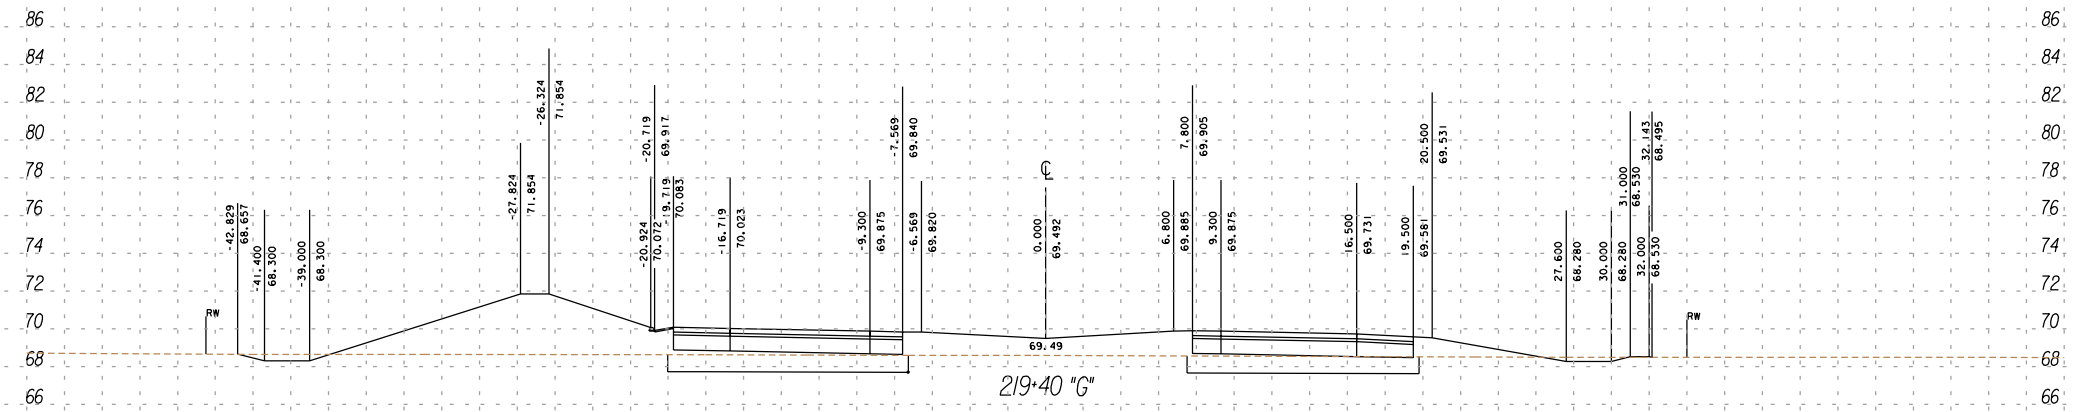

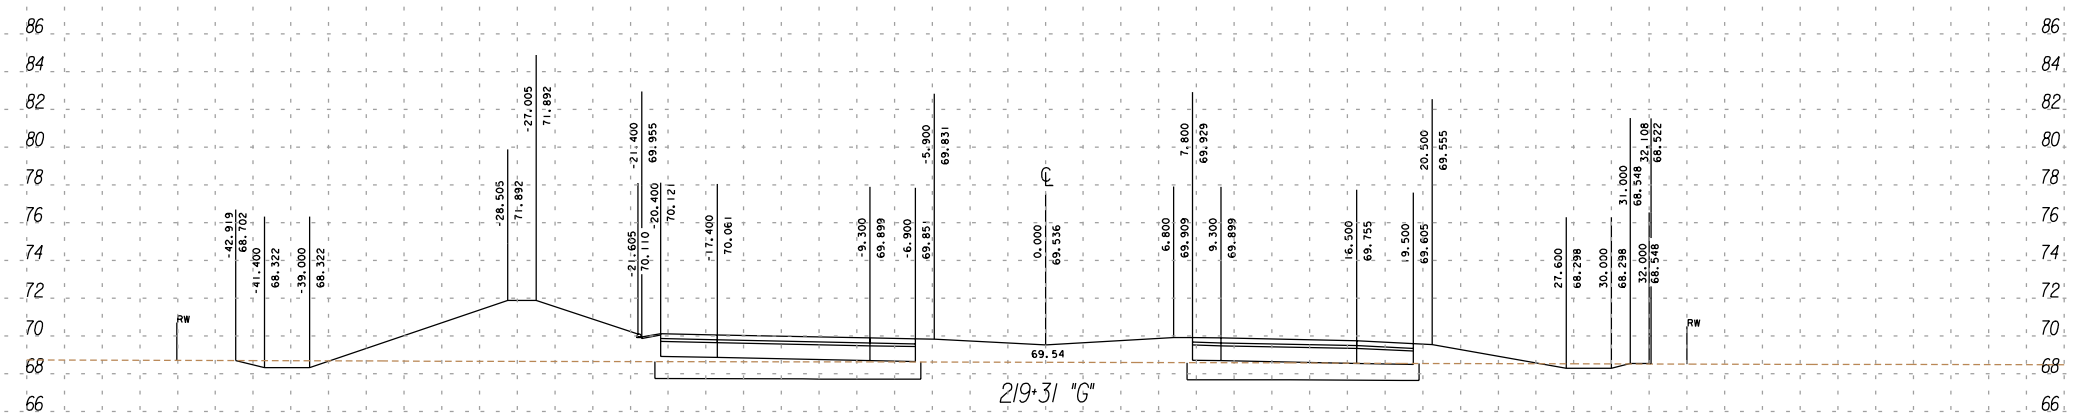

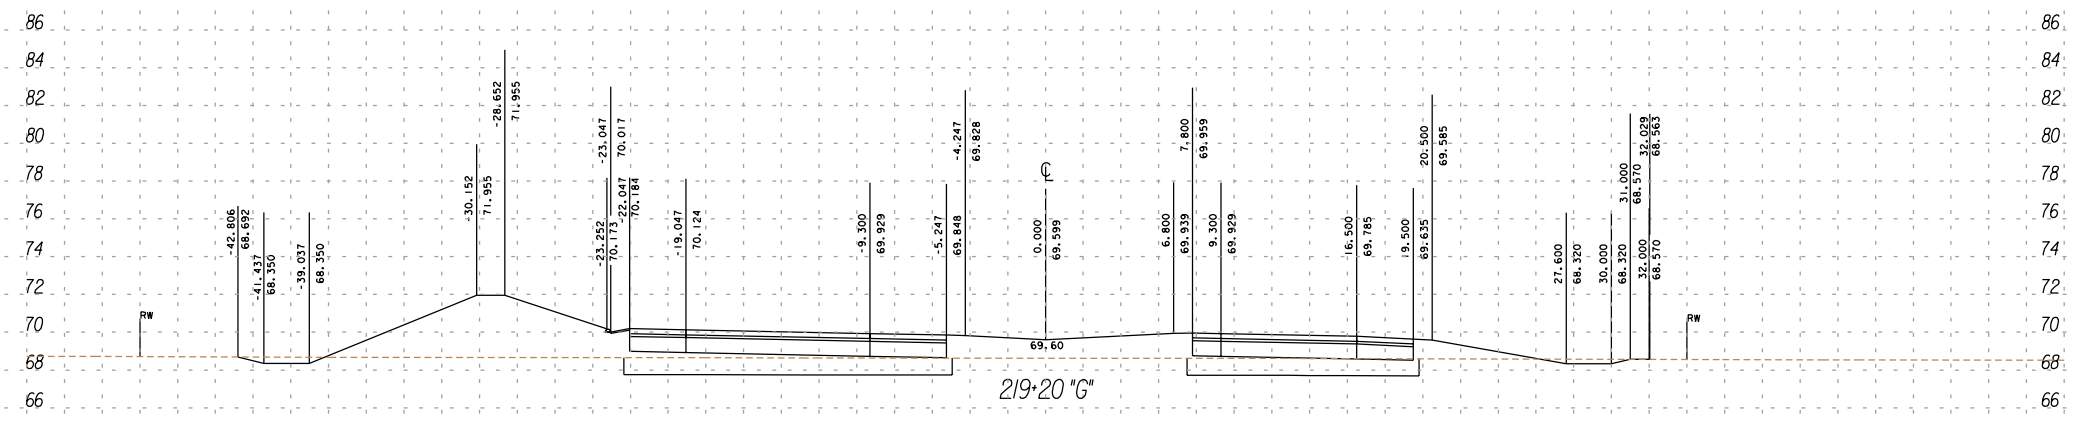

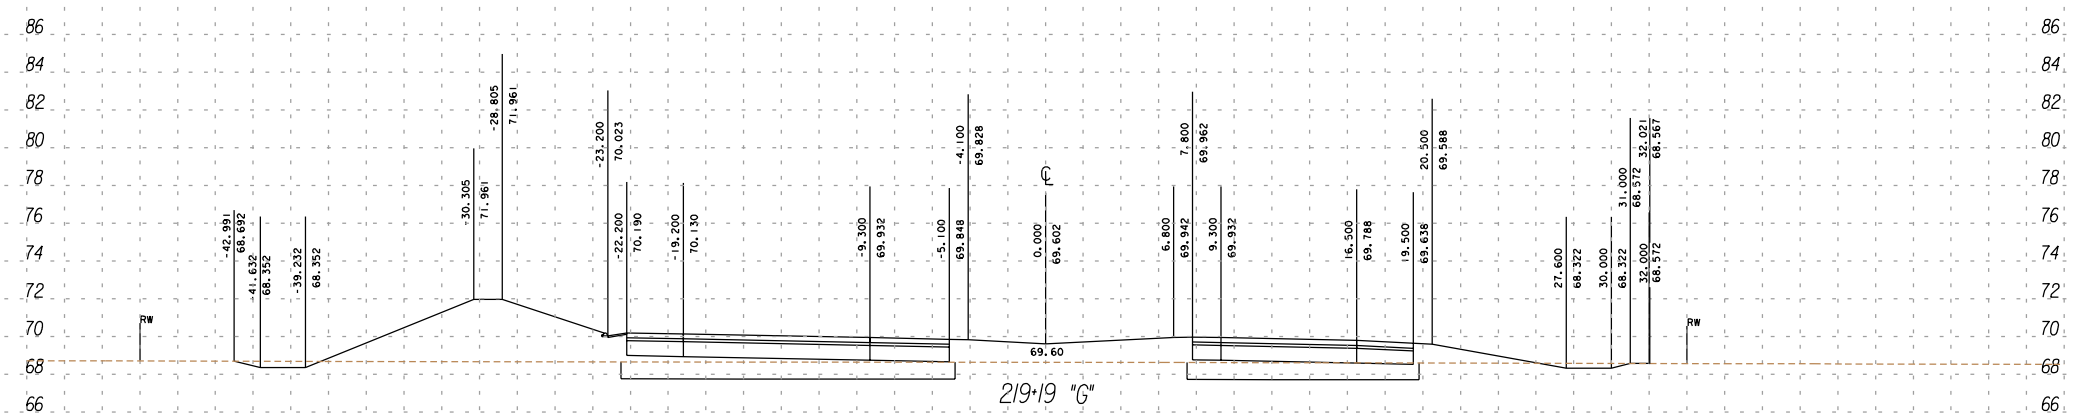

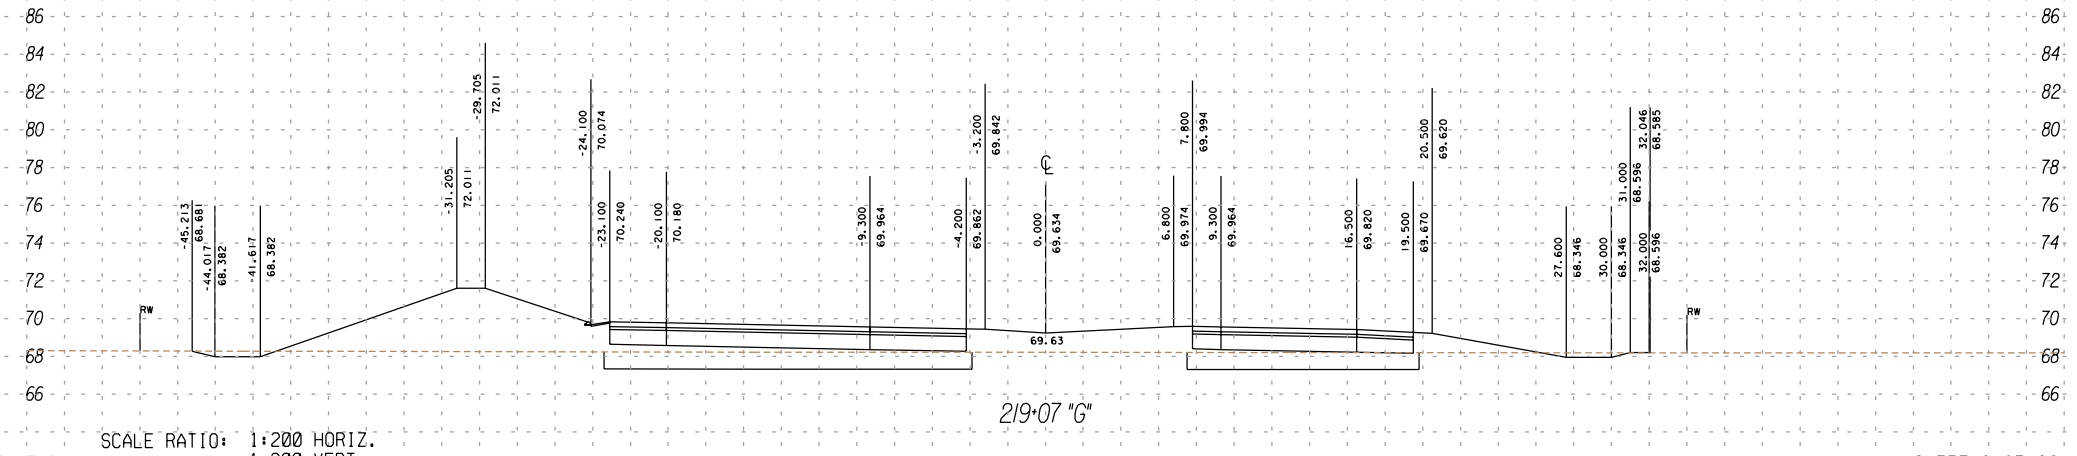

SCALE RATIO: 1:200 HORIZ.
1:200 VERT.

5/15/01

FOR DESIGN STUDY ONLY

UNIT 2
IMPERIAL
11
199344
111

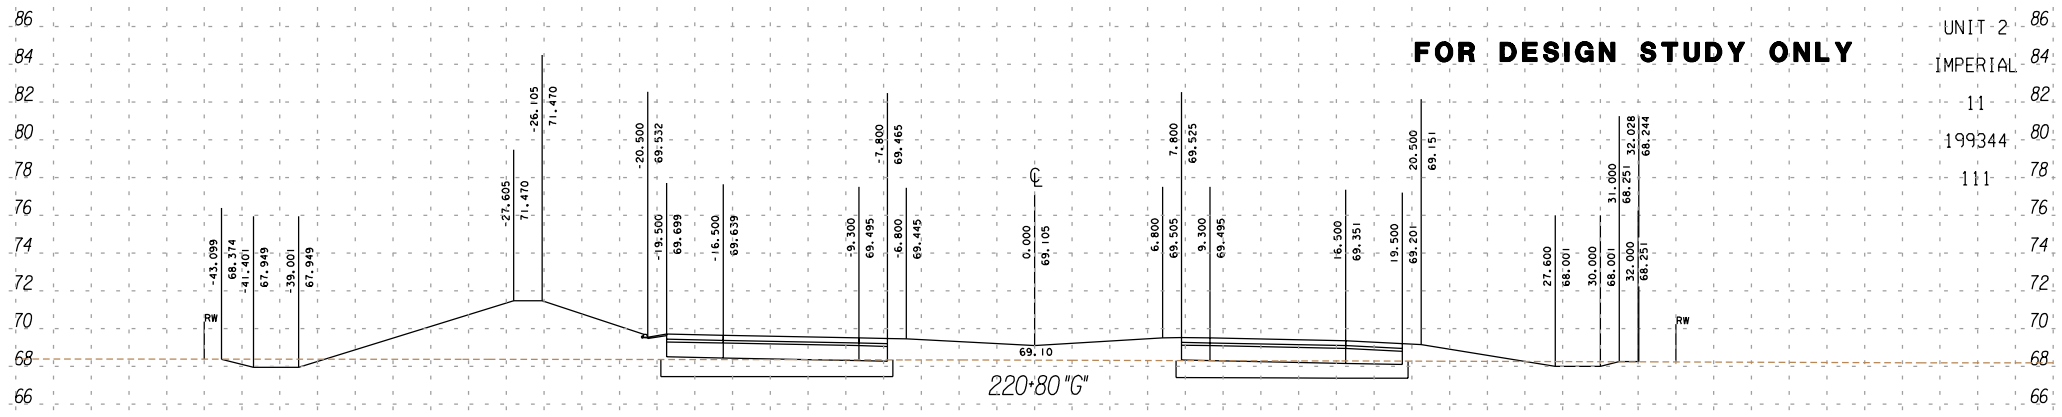

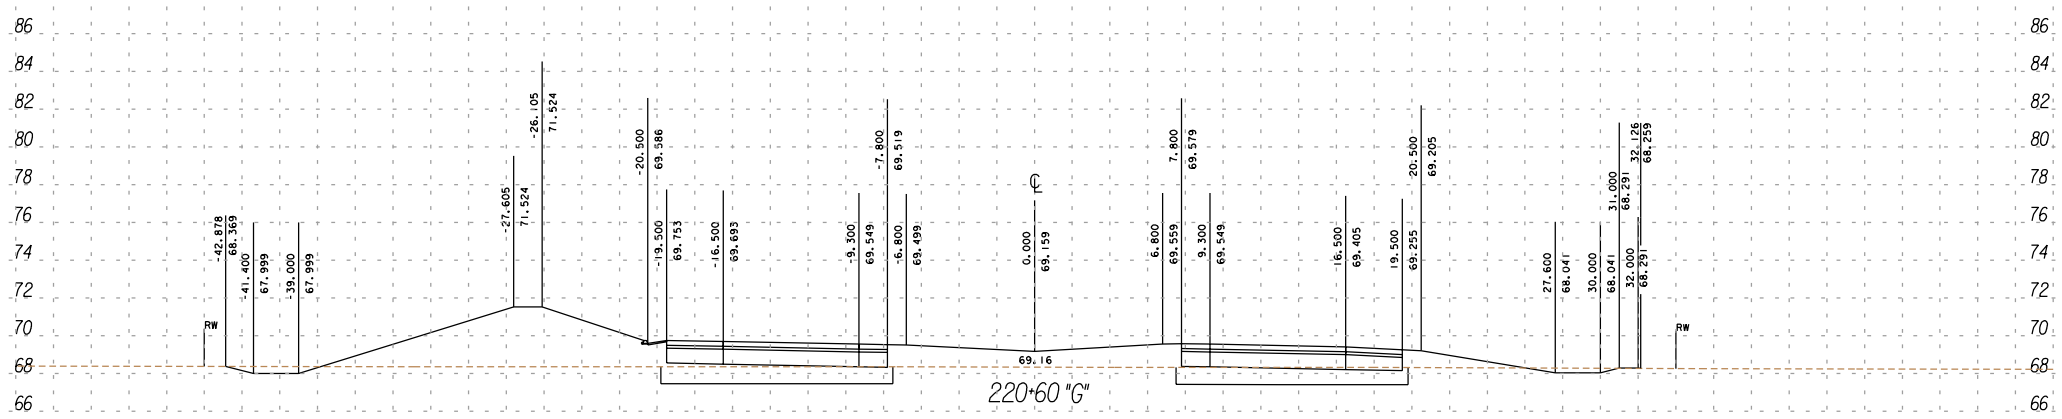

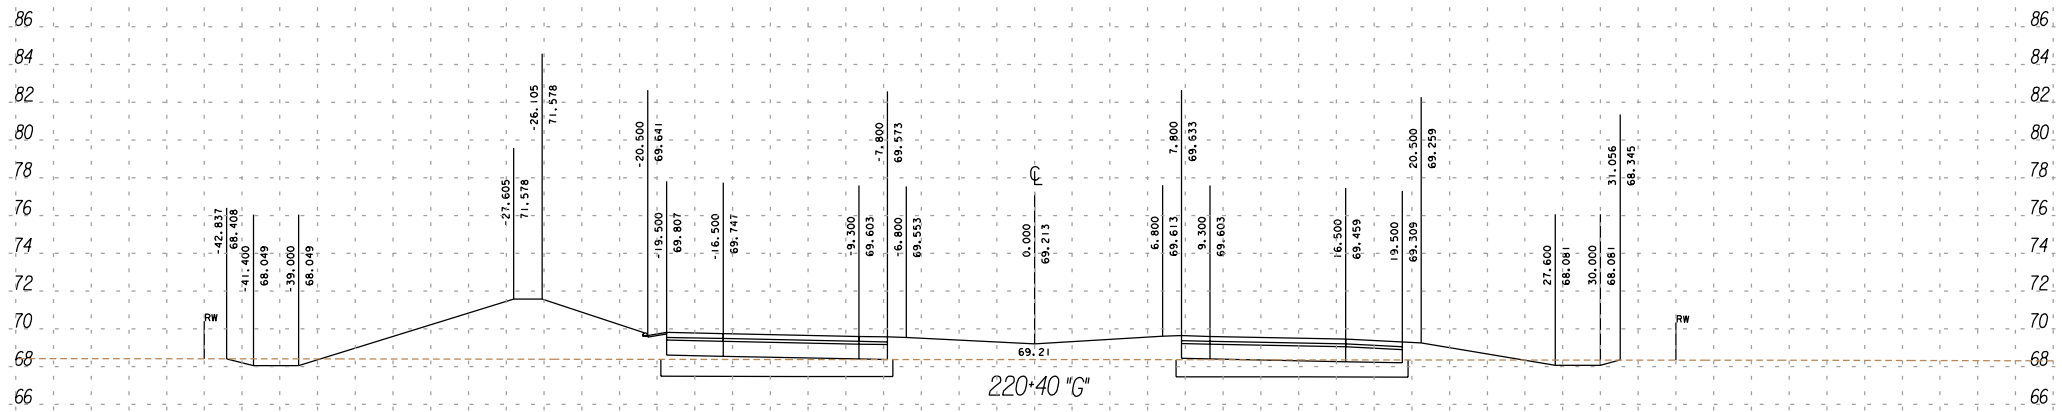

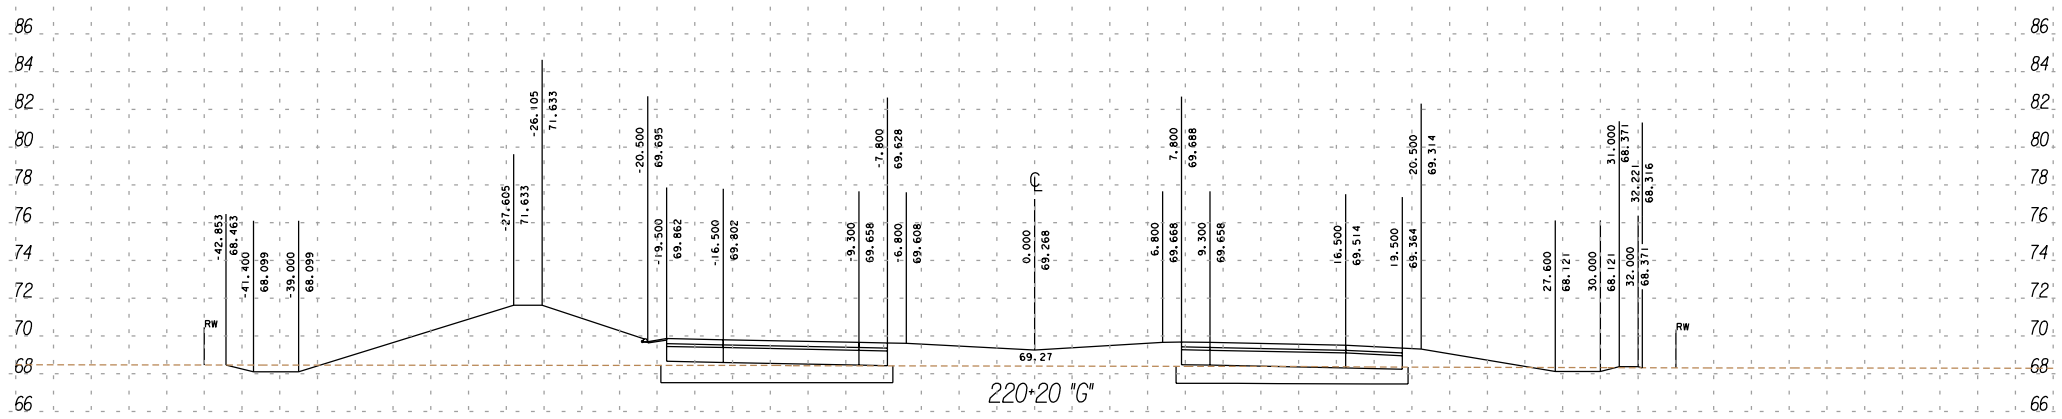

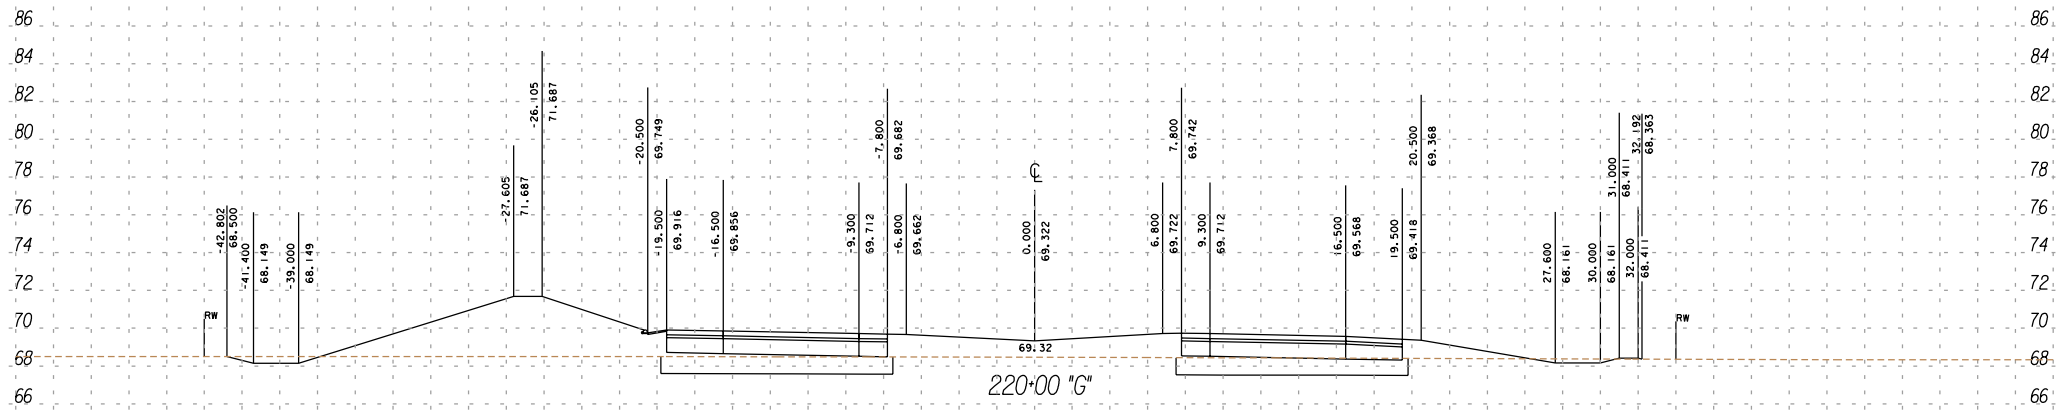

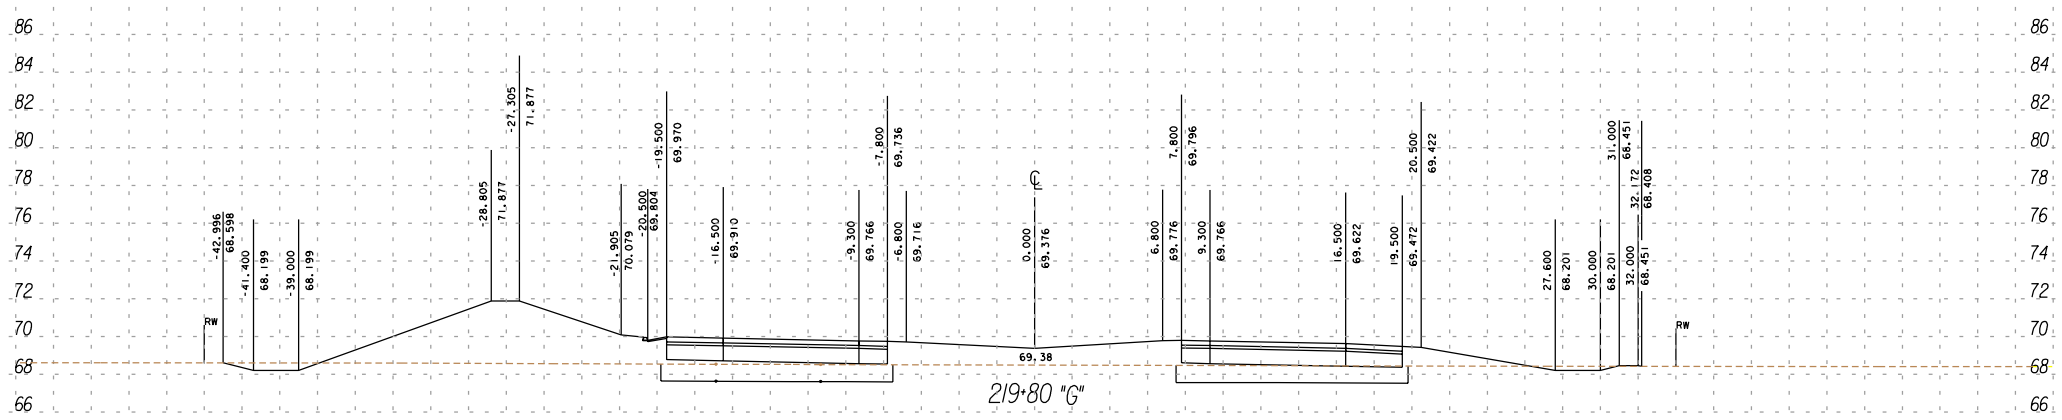

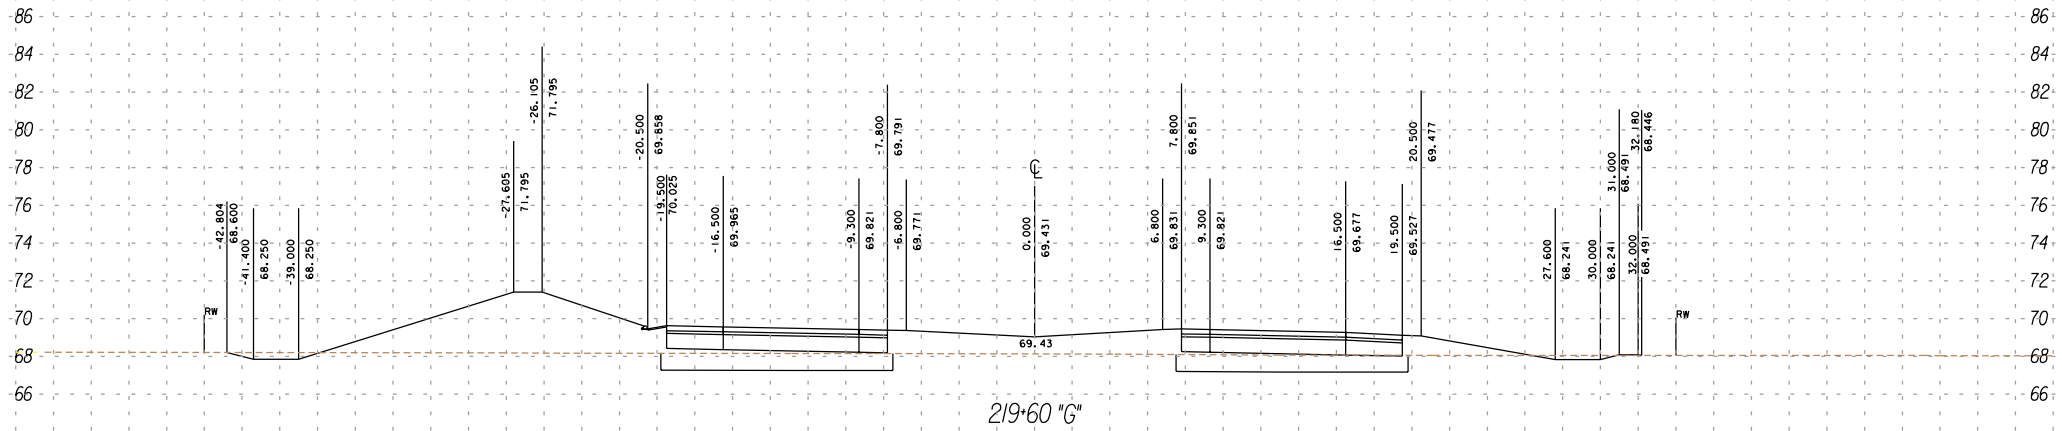

SCALE RATIO: 1:200 HORIZ.
1:200 VERT.

5/15/01

FOR DESIGN STUDY ONLY

UNIT 2
IMPERIAL
11
199344
111

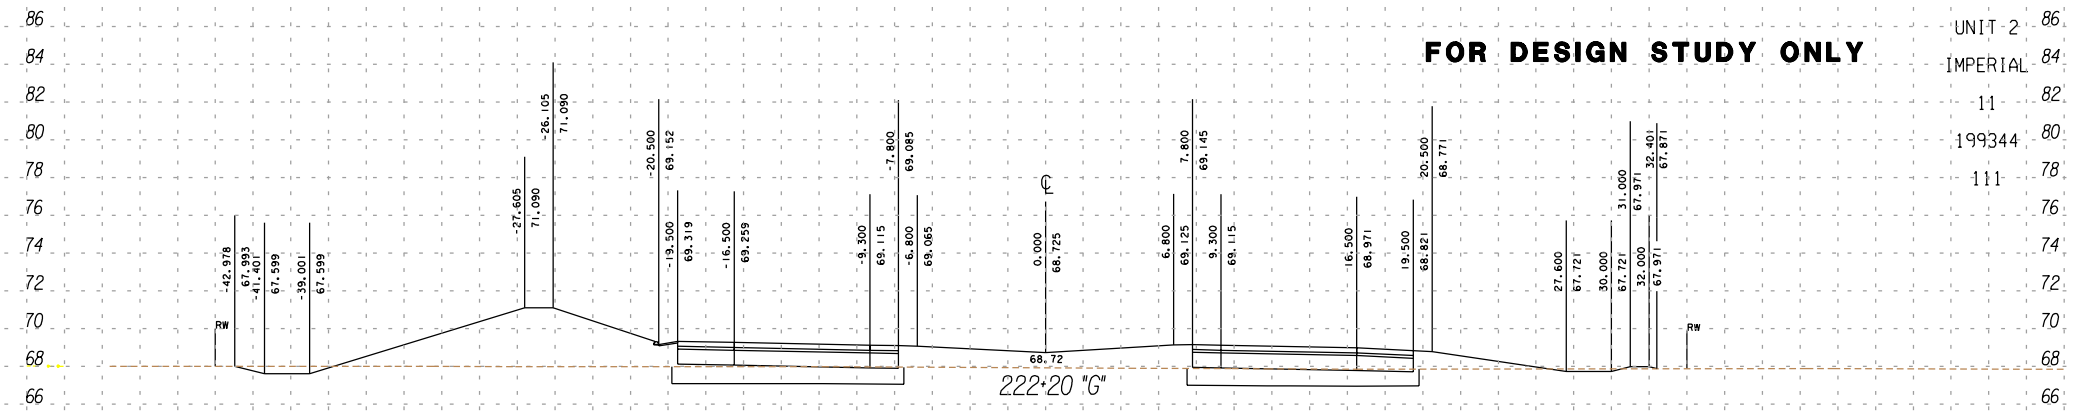

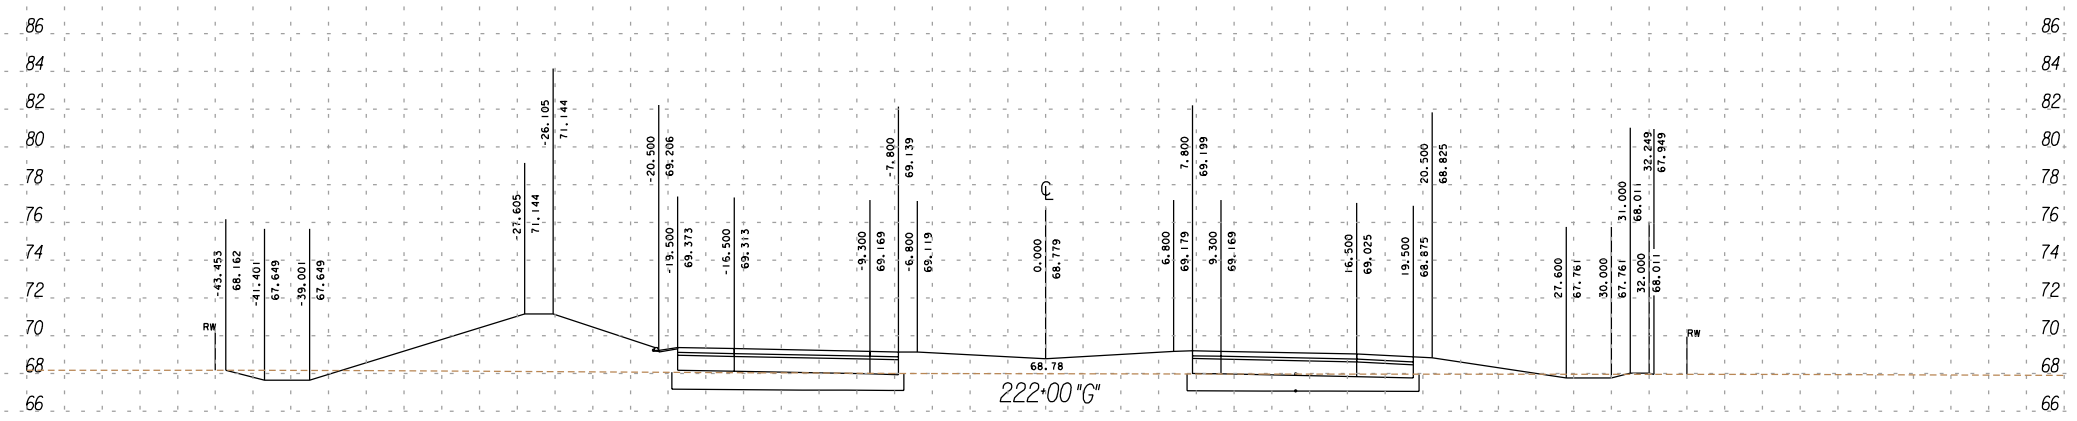

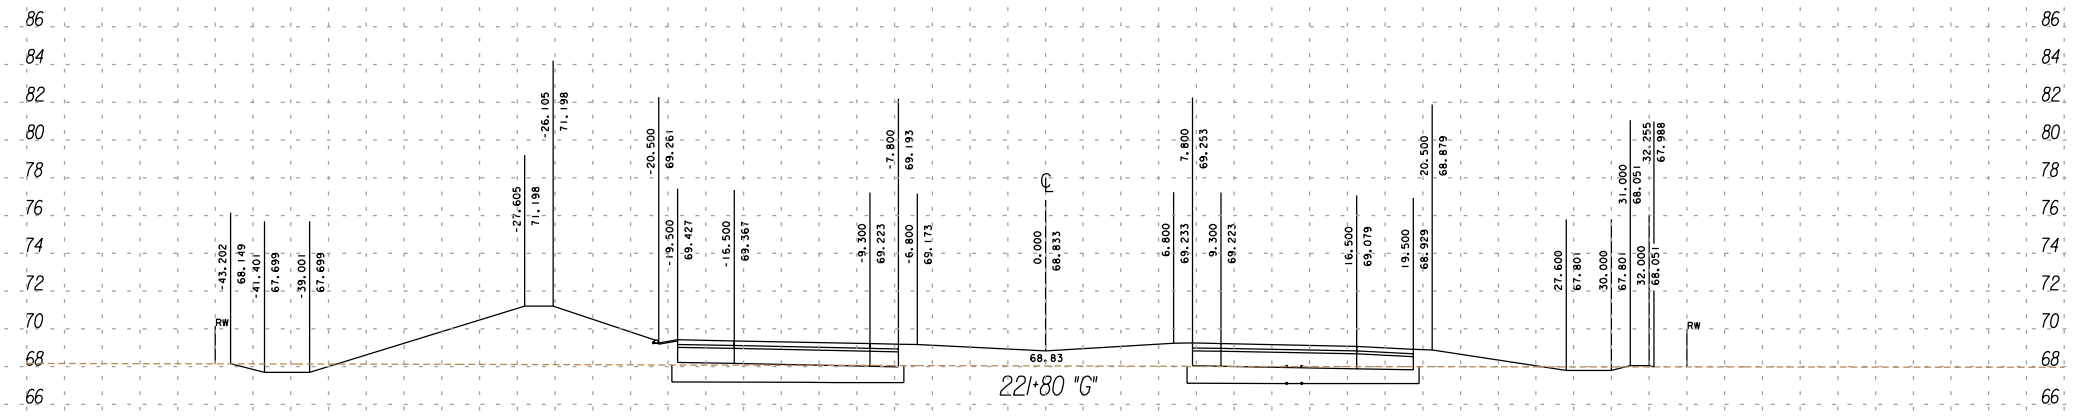

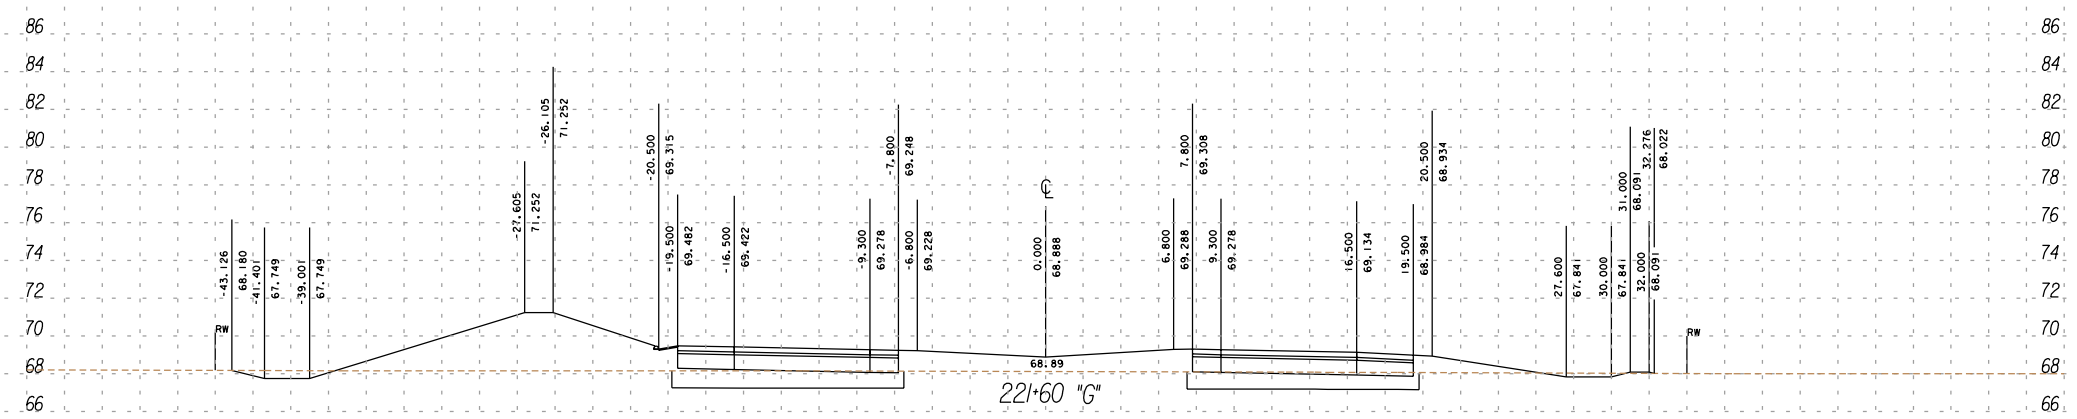

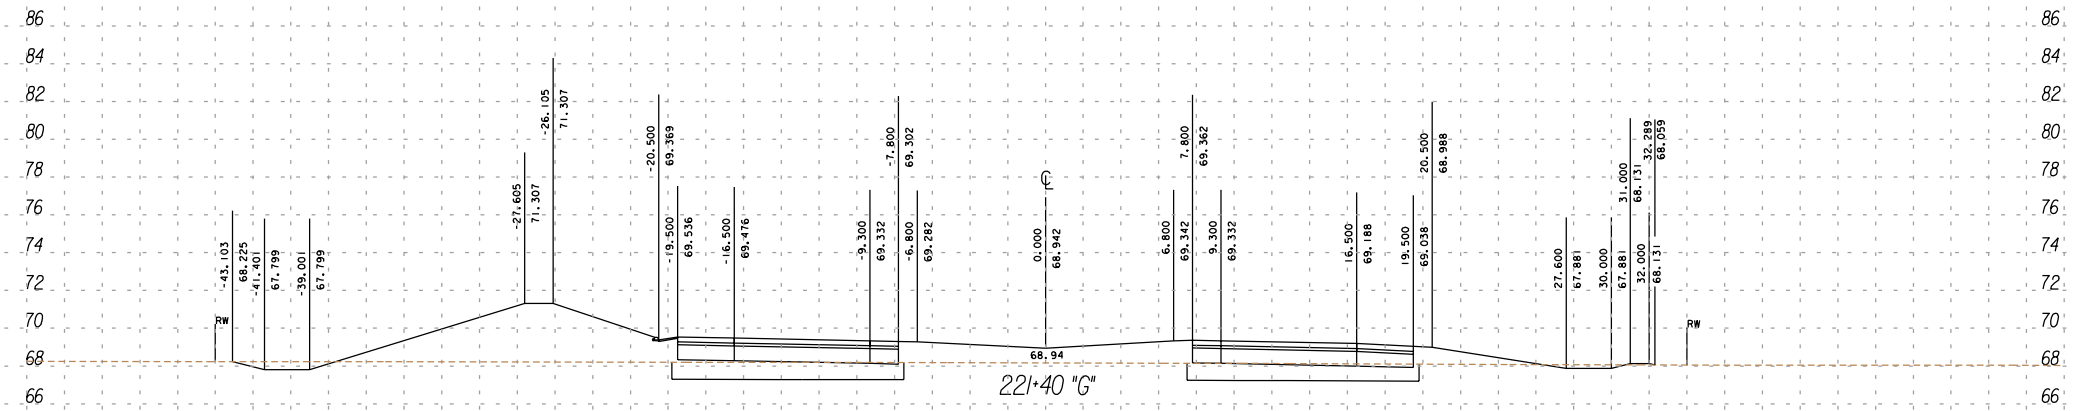

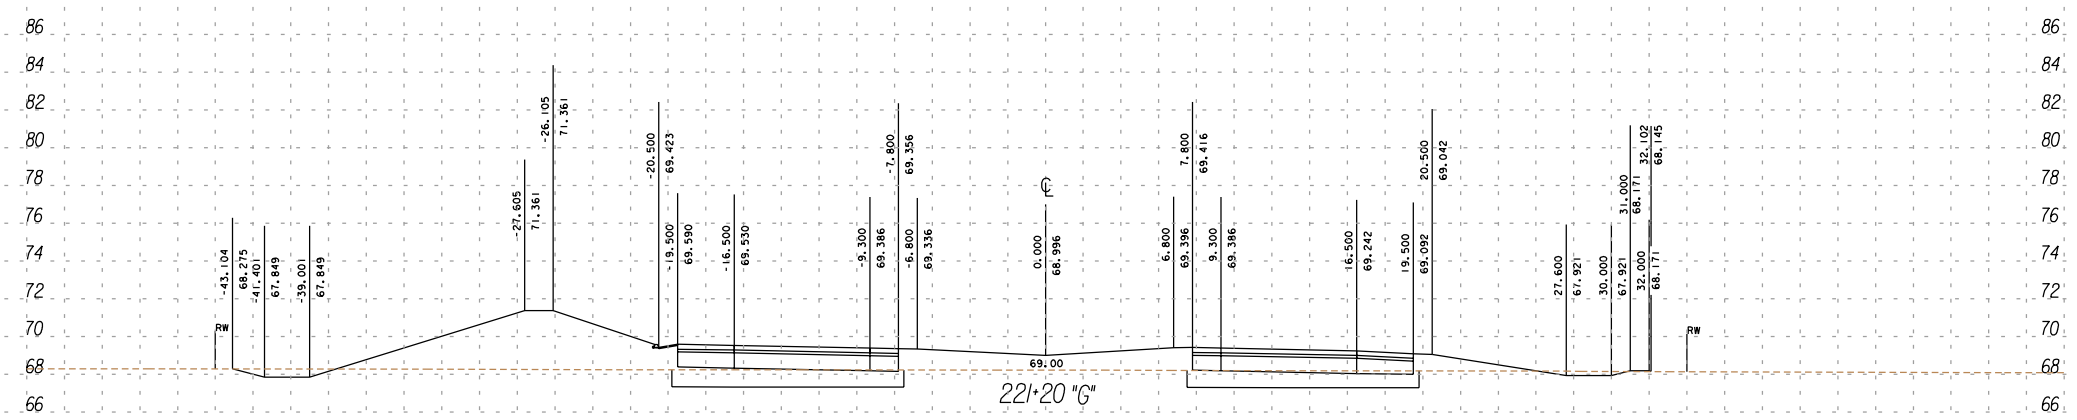

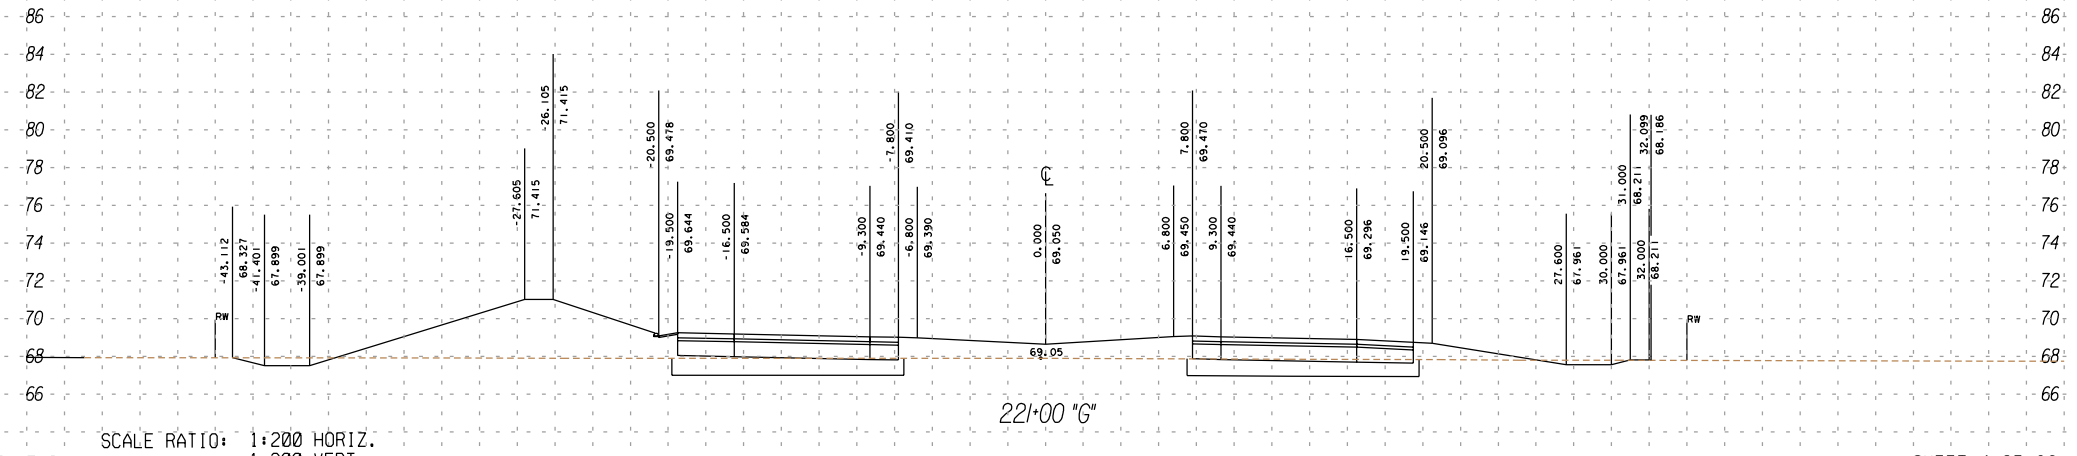

SCALE RATIO: 1:200 HORIZ.
1:200 VERT.

5/15/01

FOR DESIGN STUDY ONLY

UNIT 2
IMPERIAL
11
199344
111

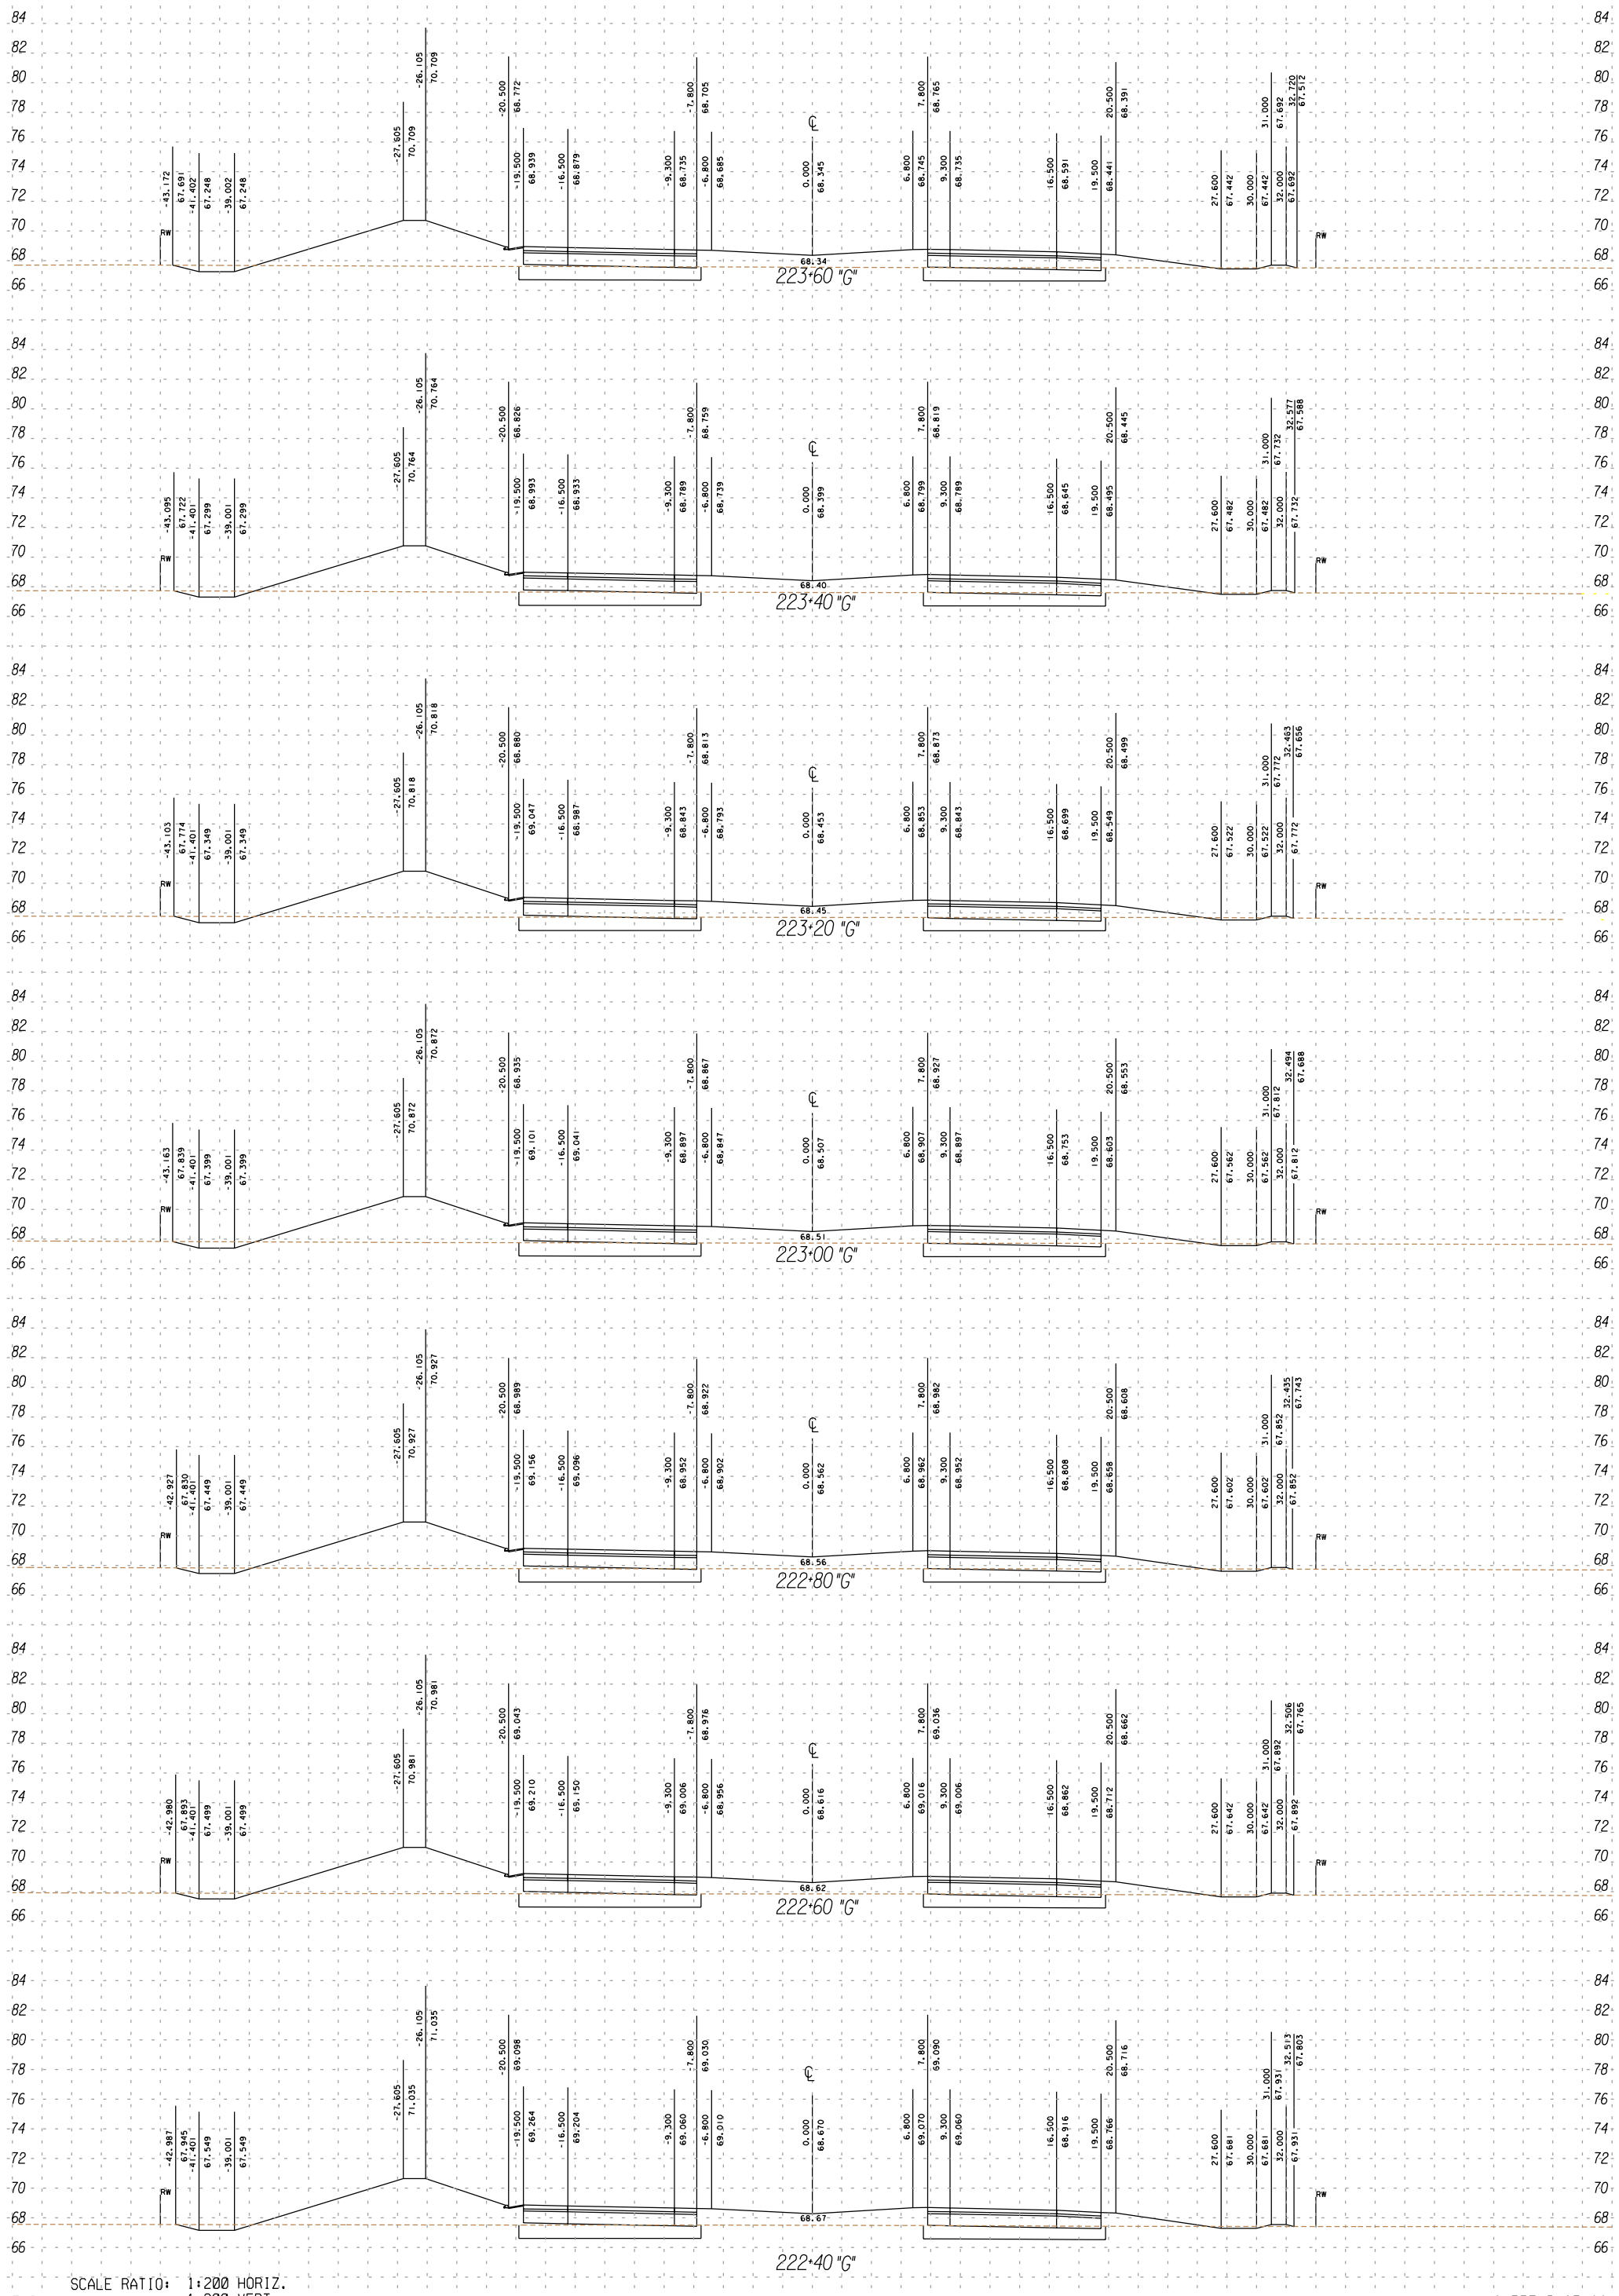

SCALE RATIO: 1:200 HORIZ.
1:200 VERT.

5/15/01

FOR DESIGN STUDY ONLY

UNIT 2
IMPERIAL
11
199344
111

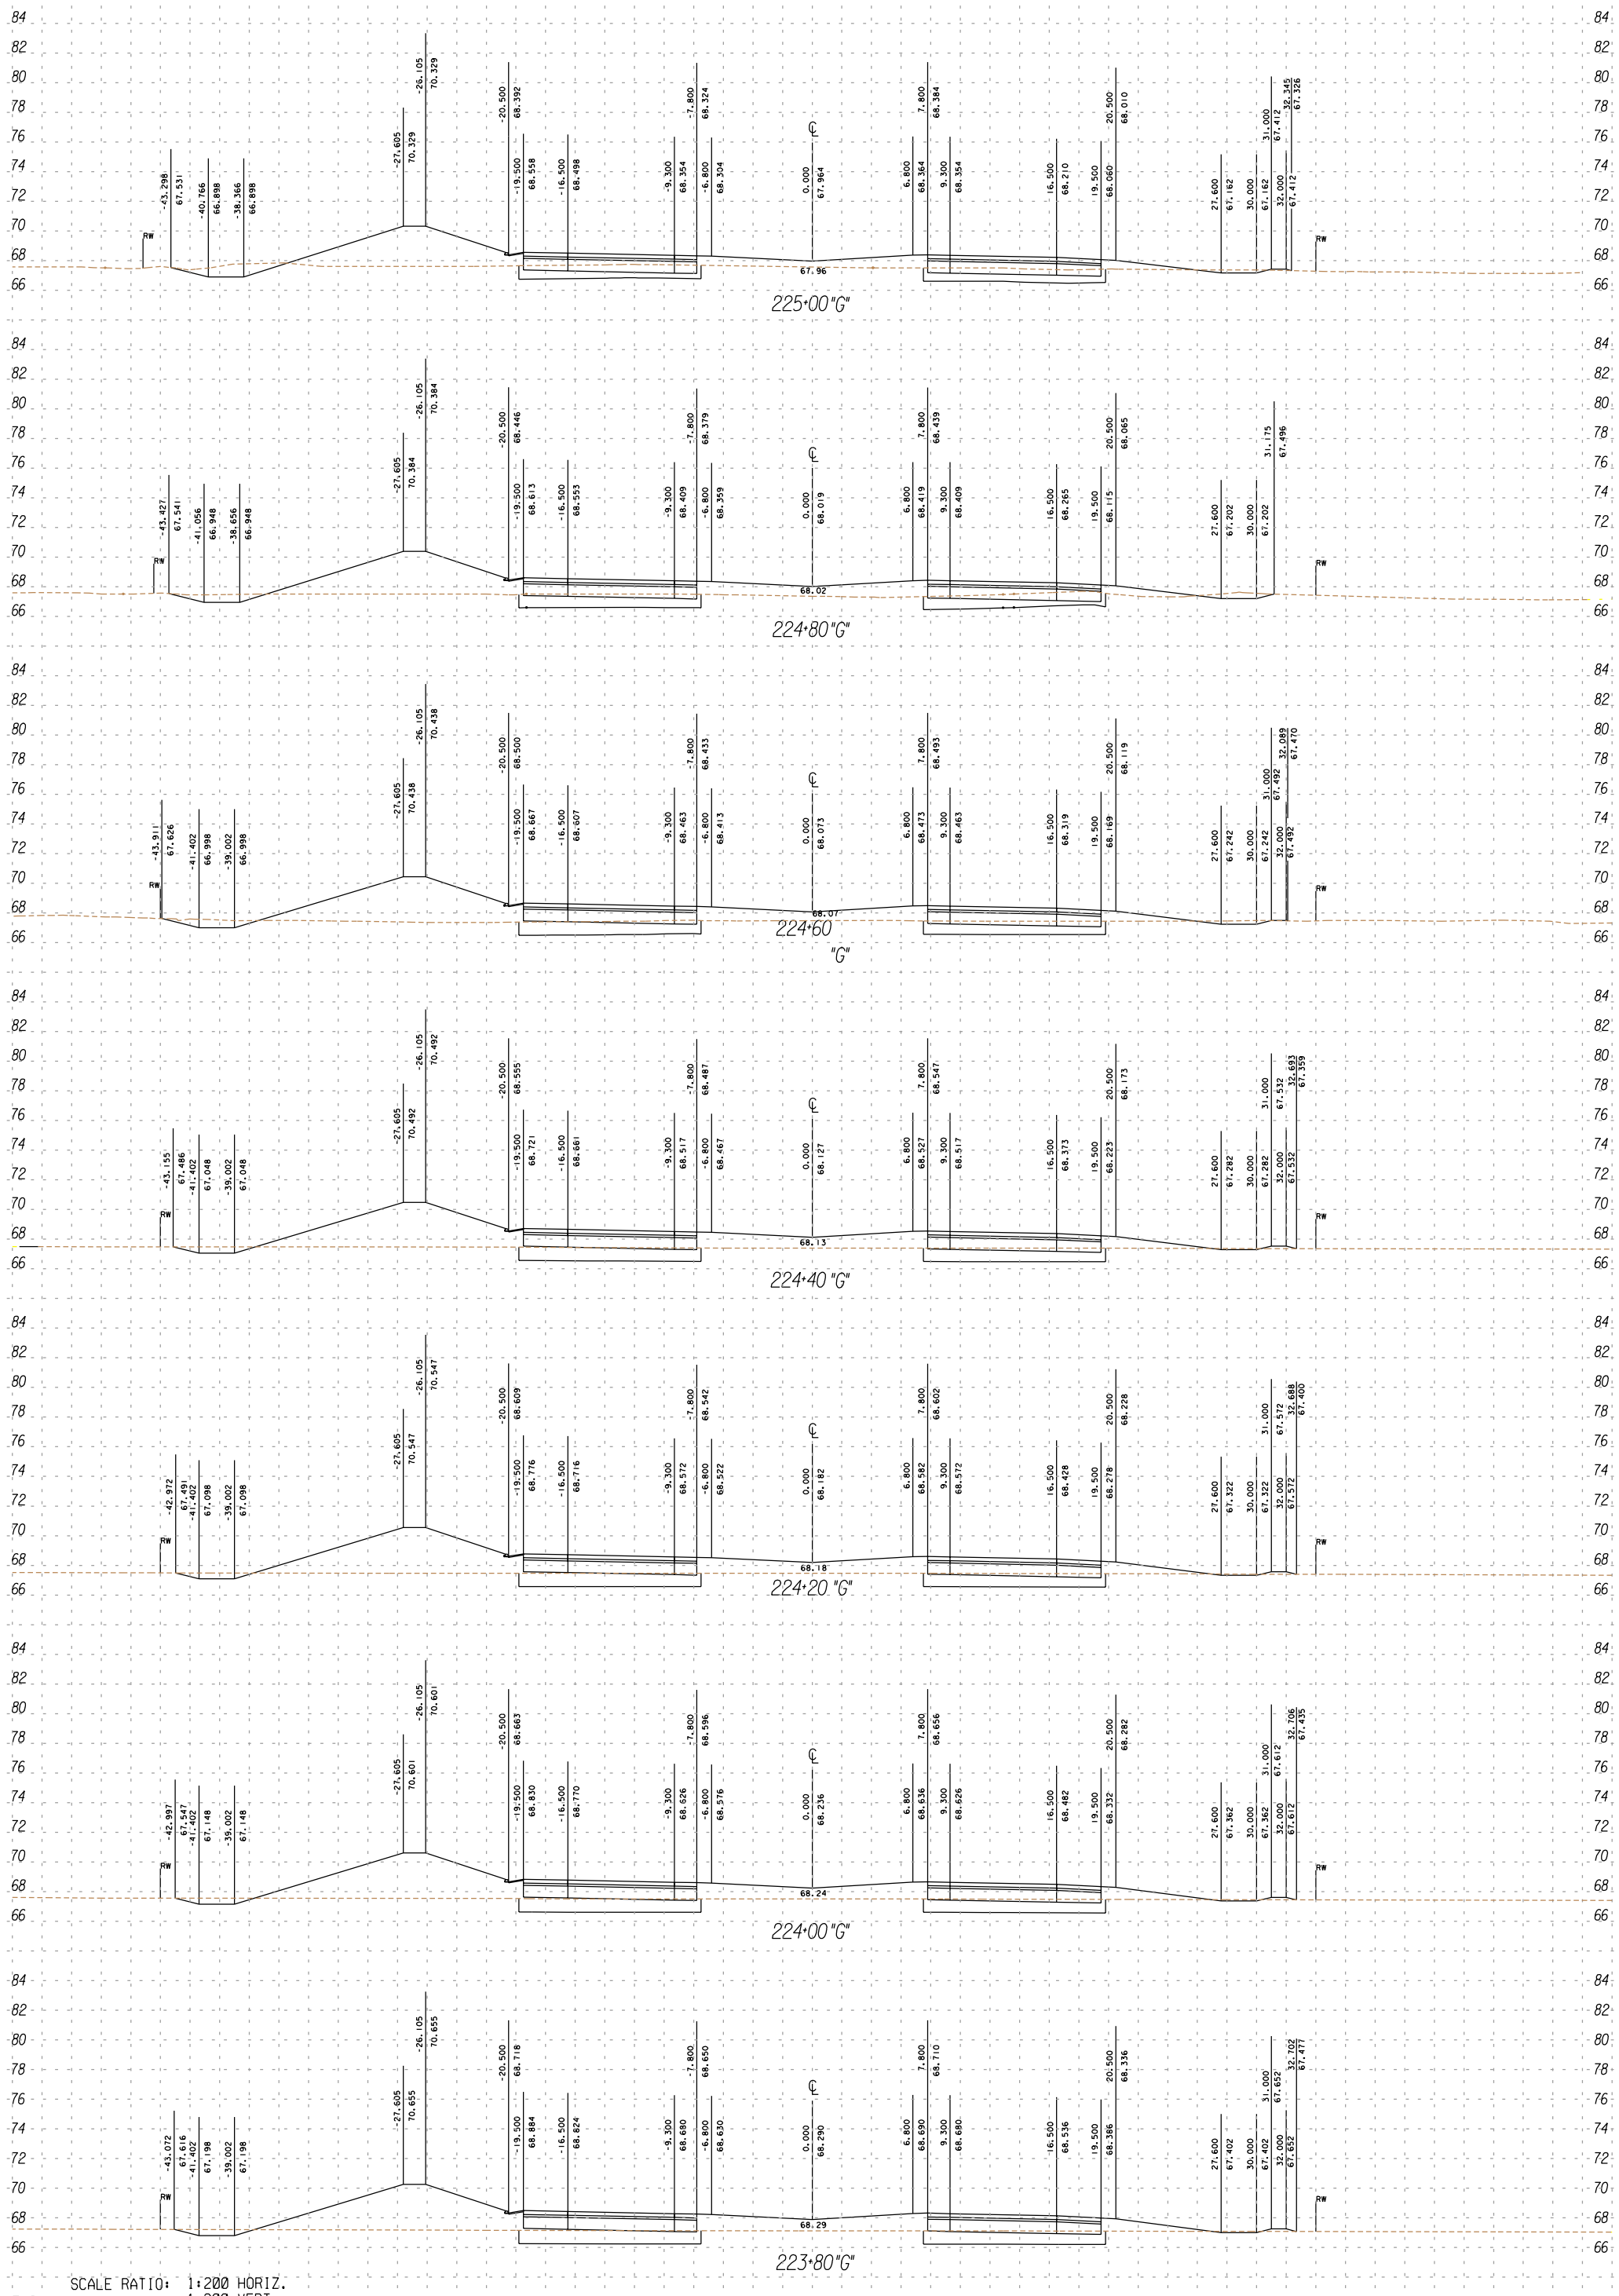

SCALE RATIO: 1:200 HORIZ.
1:200 VERT.

5/15/01

FOR DESIGN STUDY ONLY

UNIT 2
IMPERIAL
11
199344
111

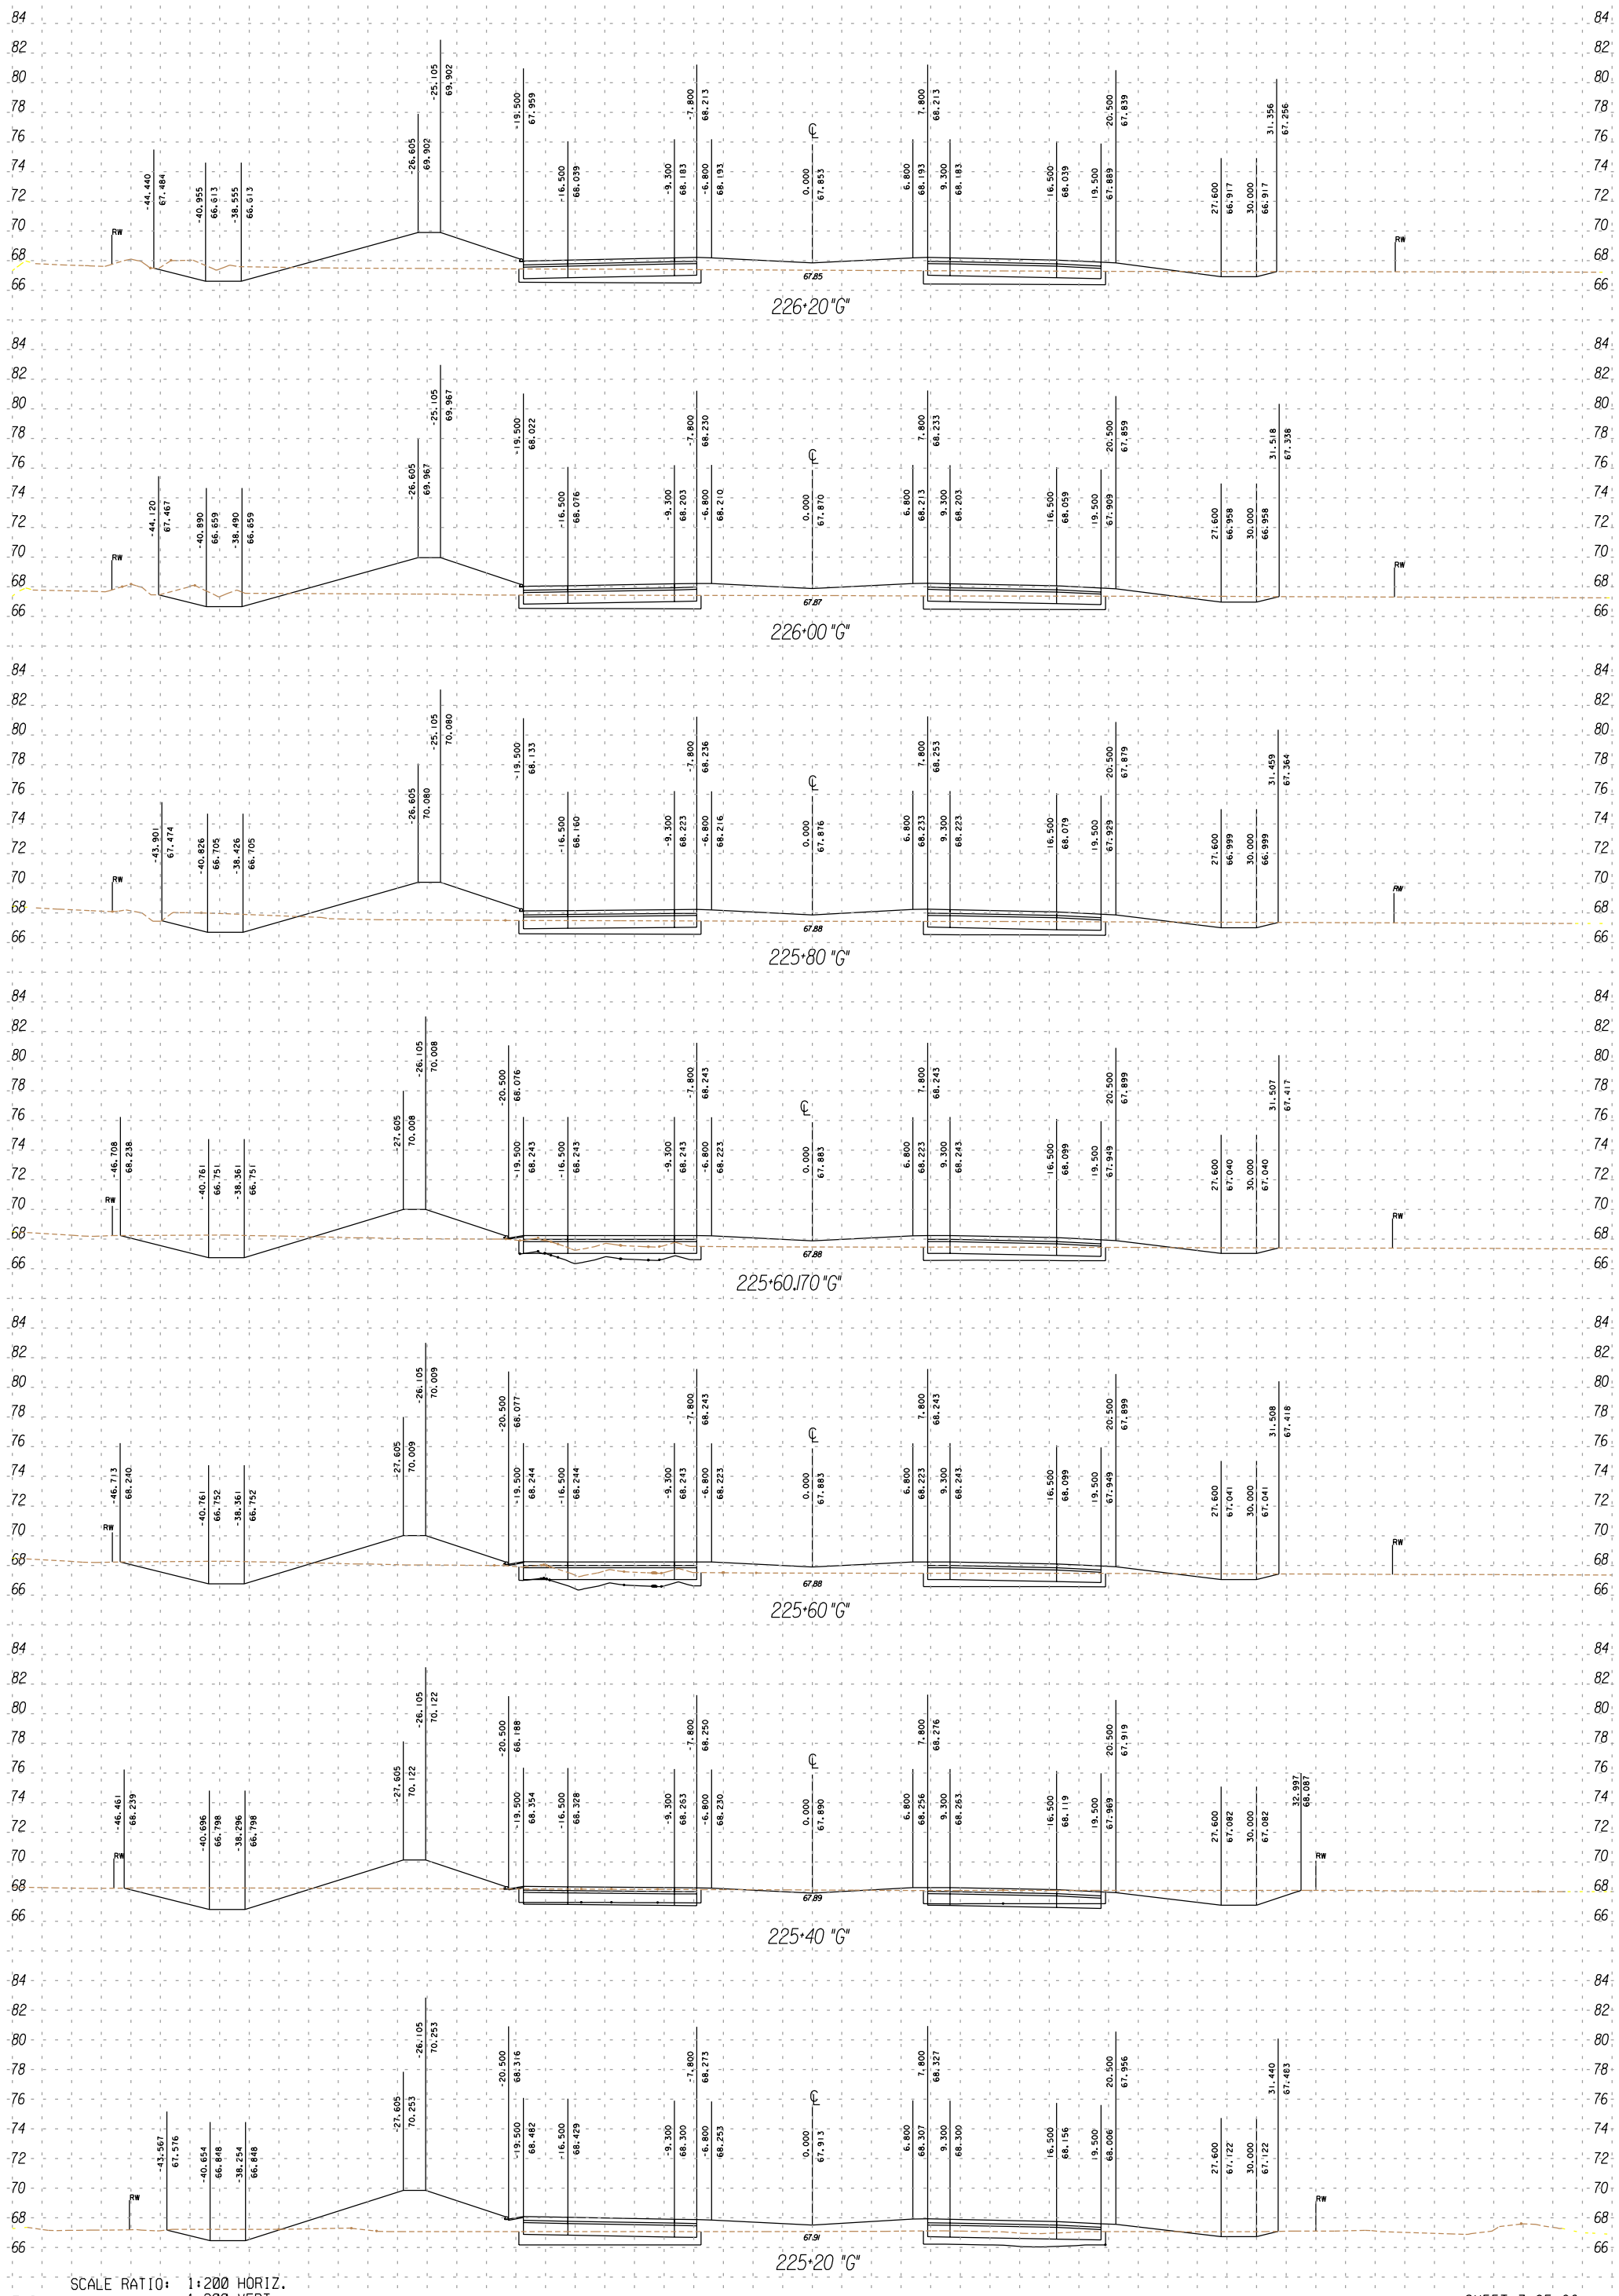

SCALE RATIO: 1:200 HORIZ.
1:200 VERT.

5/15/01

SHEET 7 OF 86

FOR DESIGN STUDY ONLY

UNIT 2
IMPERIAL
11
199344
111

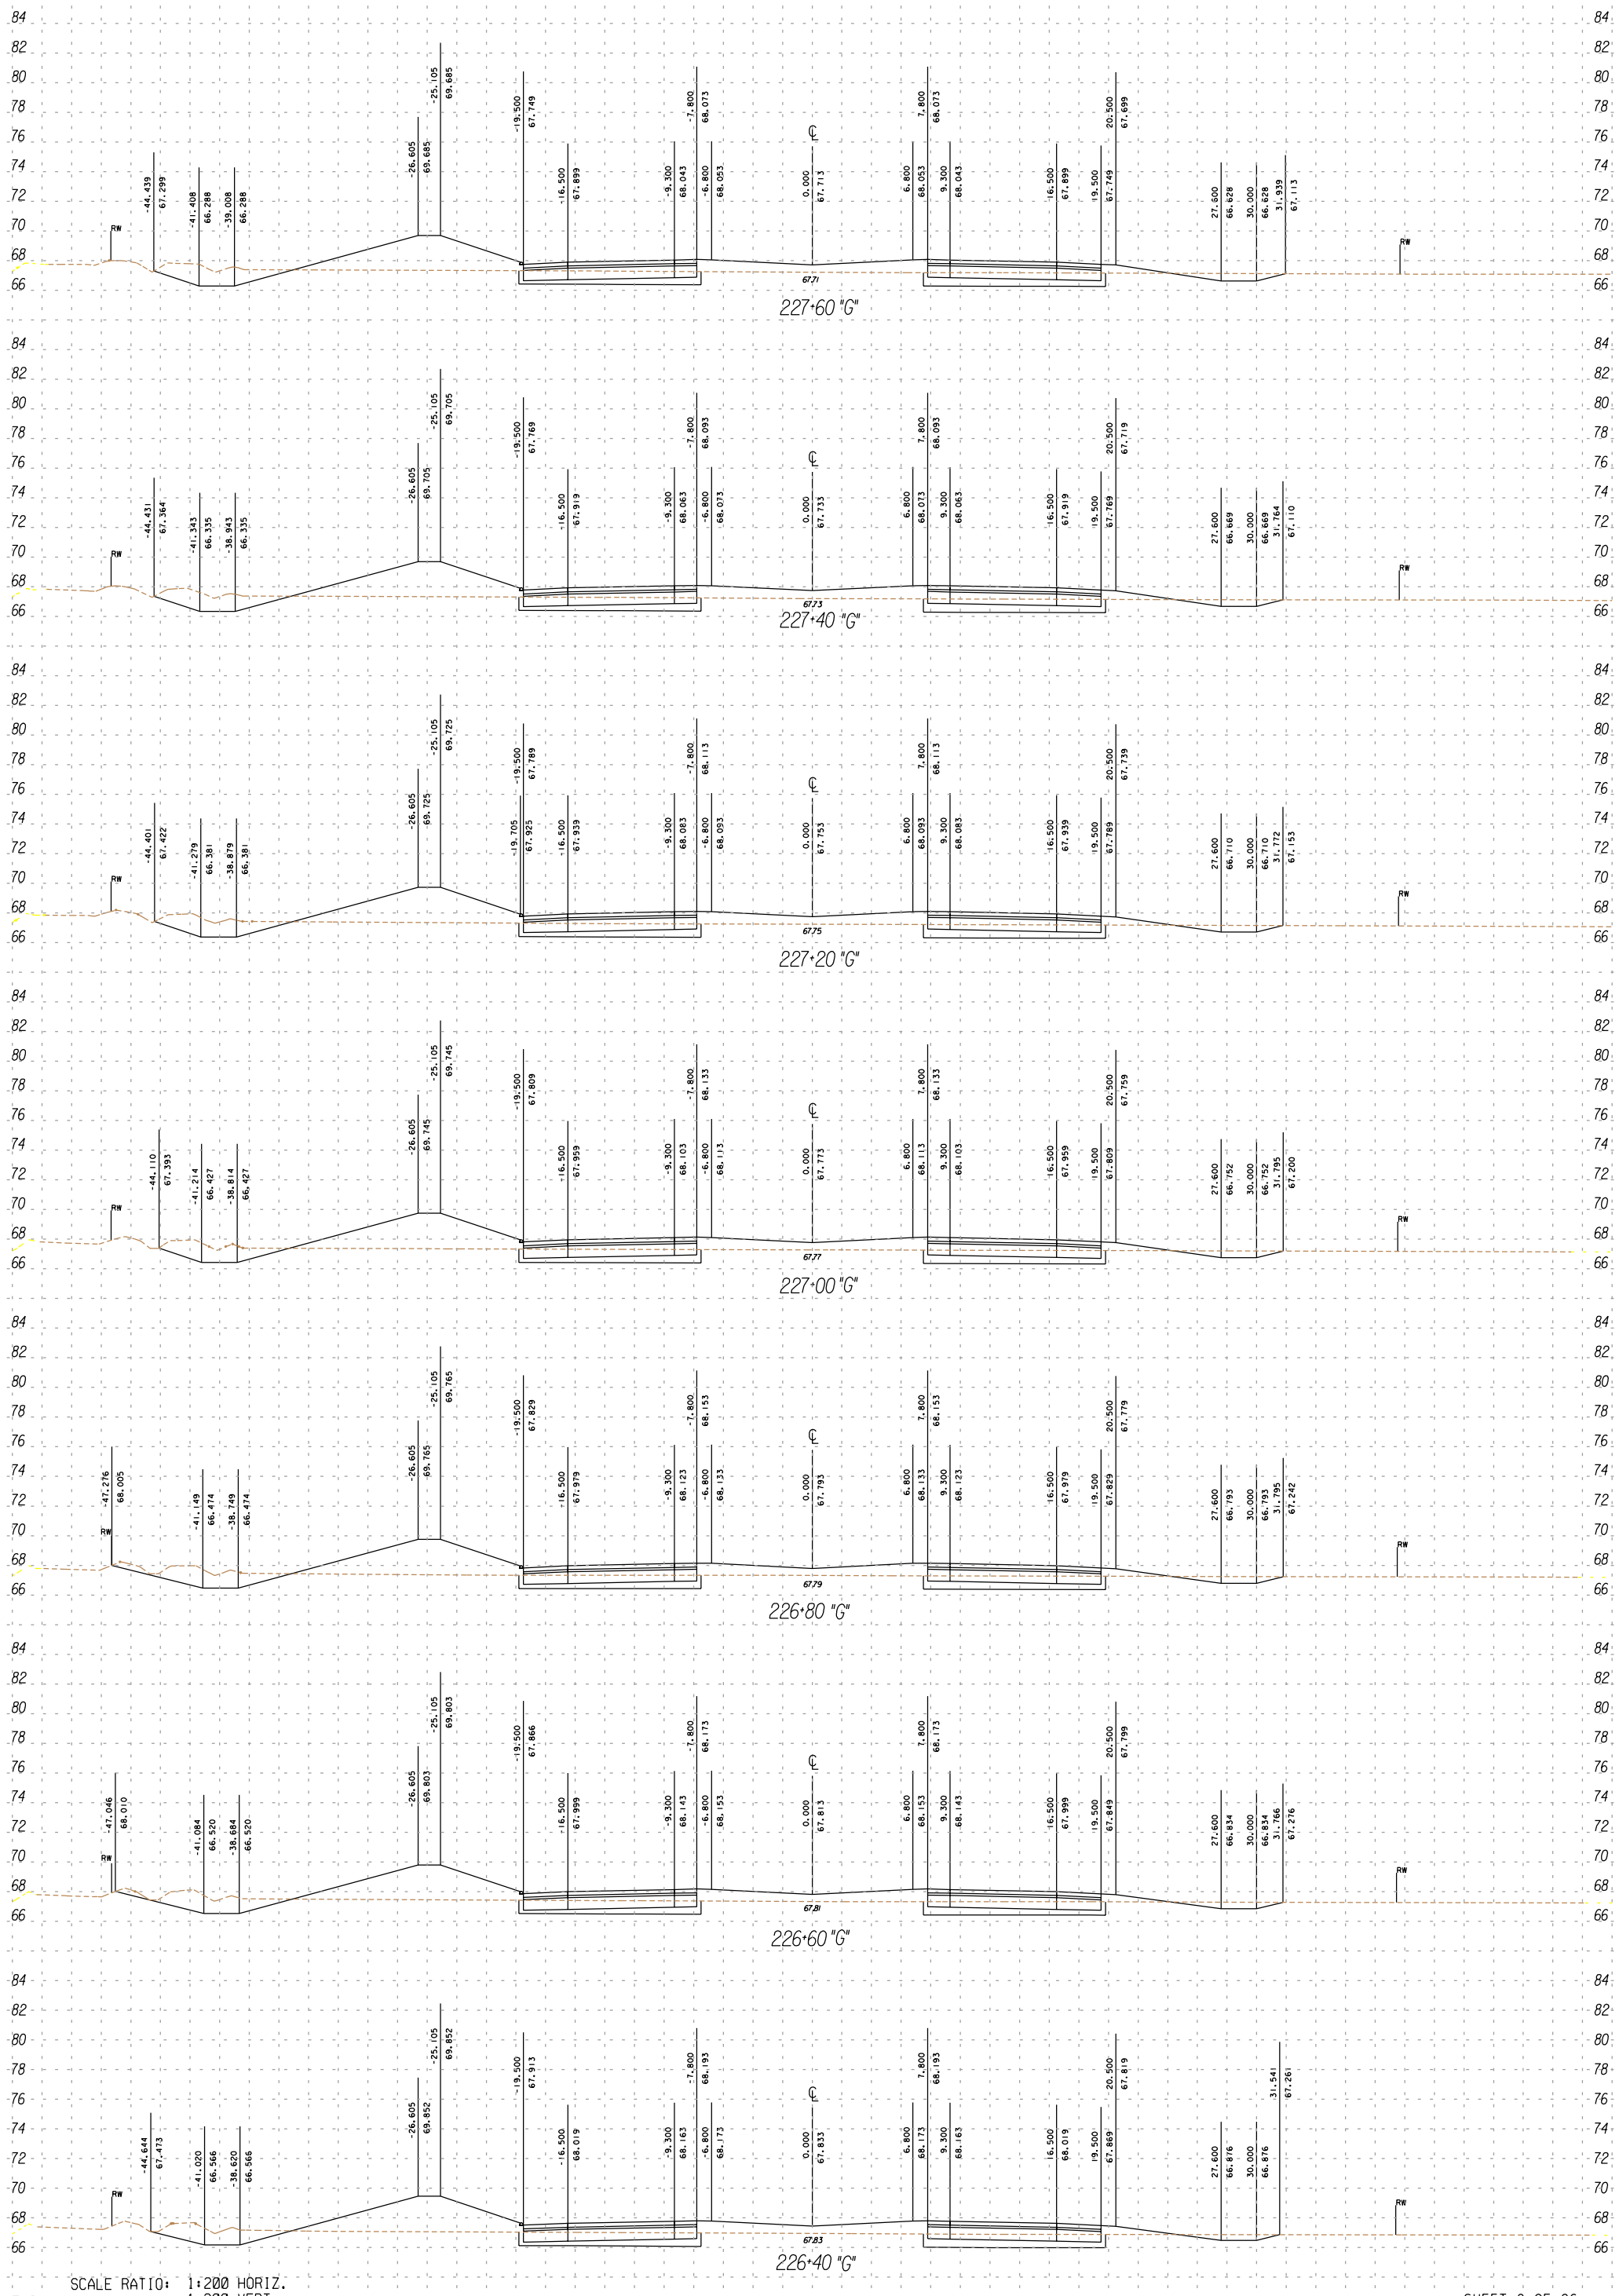

SCALE RATIO: 1:200 HORIZ.
1:200 VERT.

5/15/01

SHEET 8 OF 86

FOR DESIGN STUDY ONLY

UNIT 2
IMPERIAL
11
199344
111

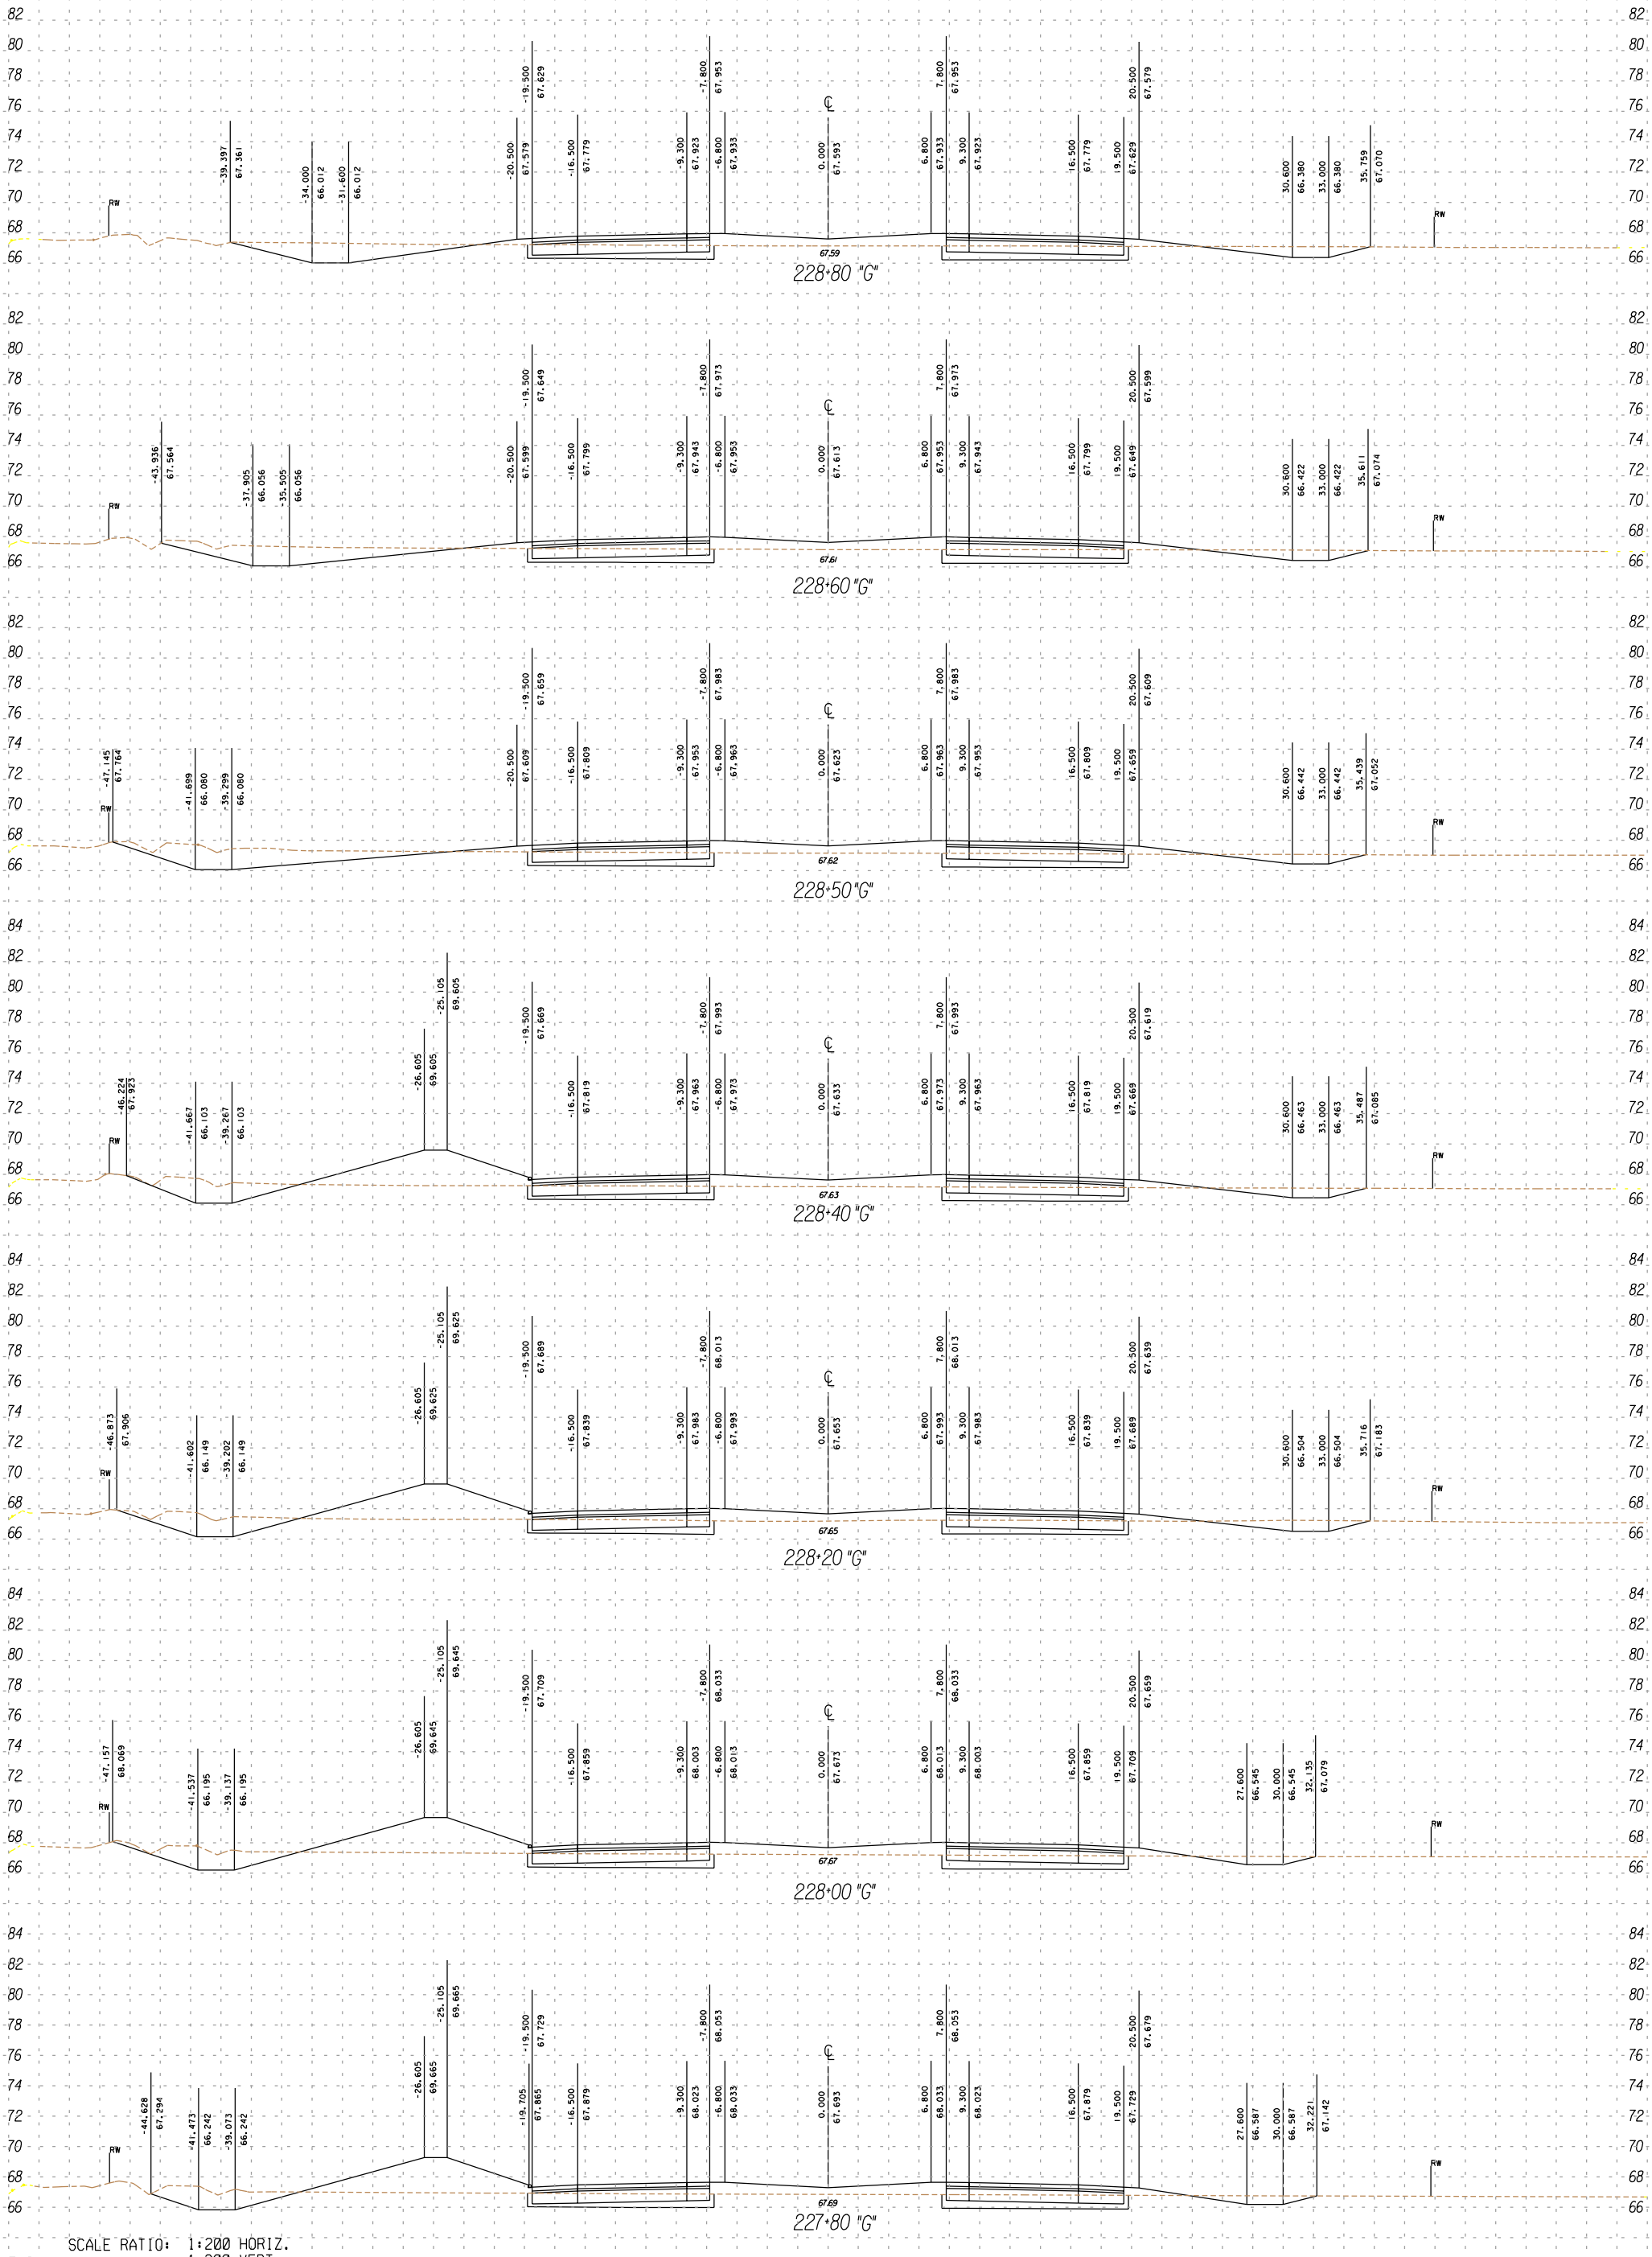

SCALE RATIO: 1:200 HORIZ.
1:200 VERT.

5/15/01

SHEET 9 OF 86

FOR DESIGN STUDY ONLY

UNIT 2
IMPERIAL
11
199344
111

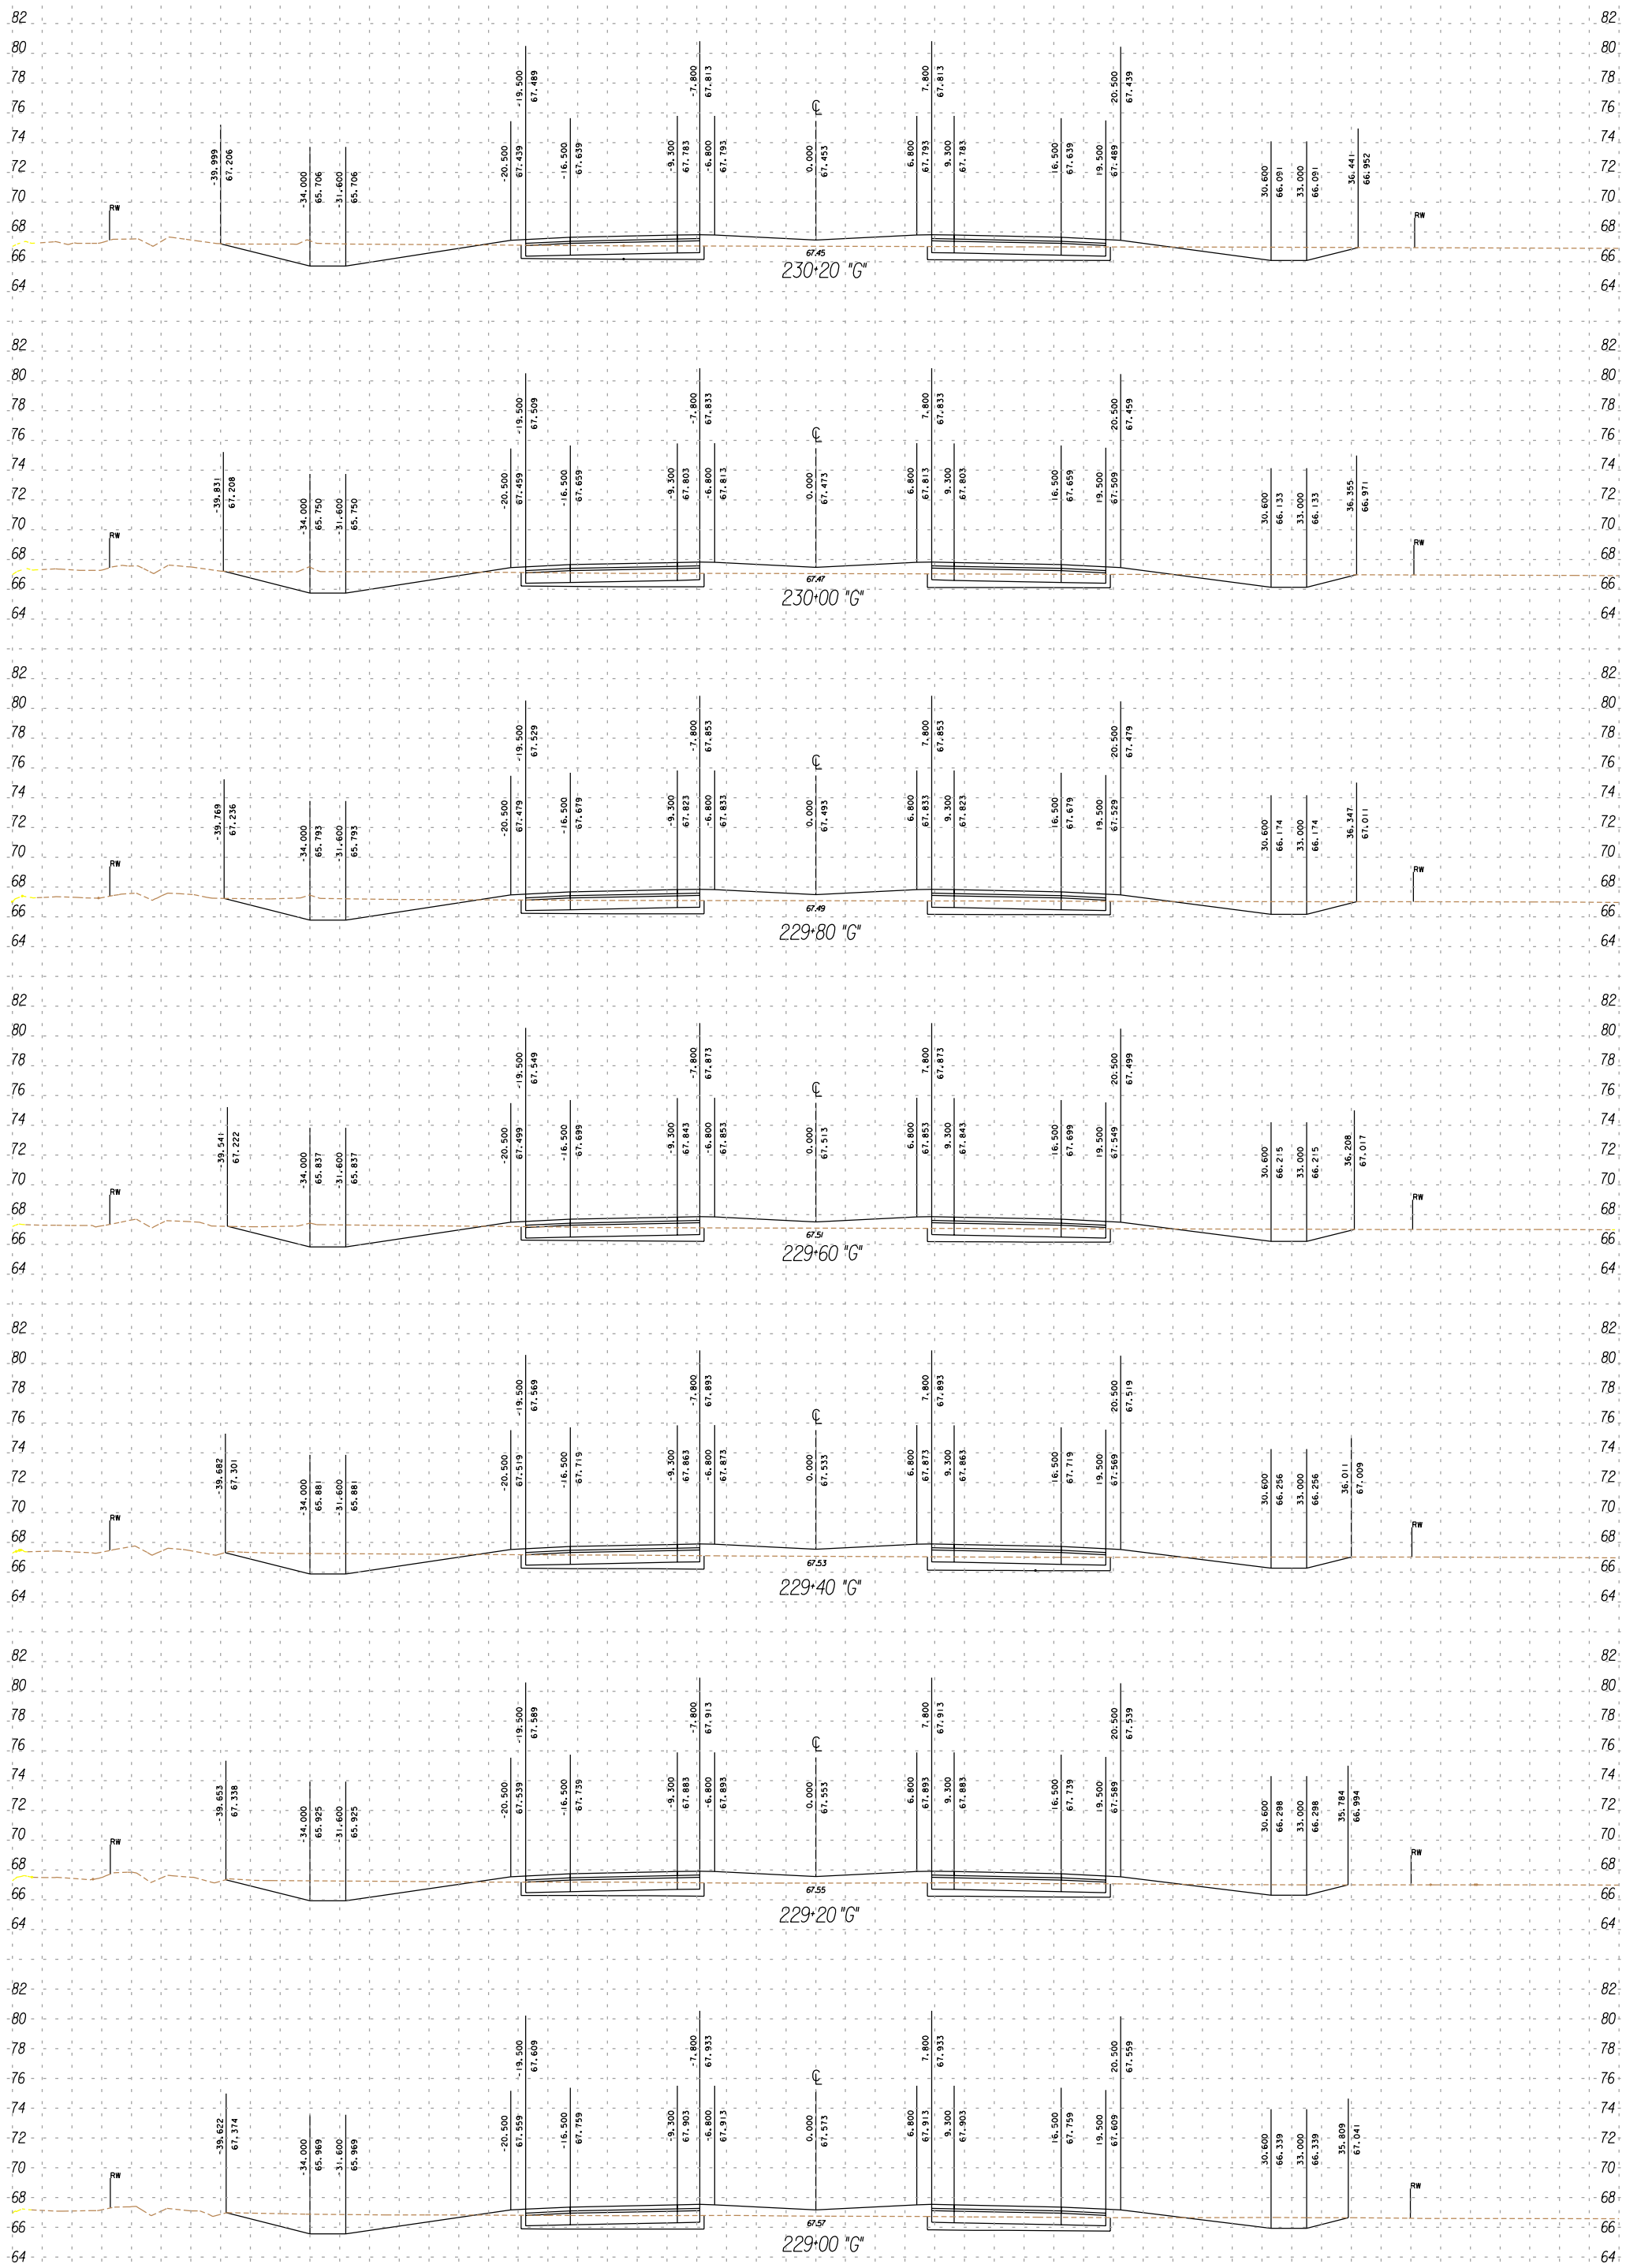

SCALE RATIO: 1:200 HORIZ.
1:200 VERT.

5/15/01

FOR DESIGN STUDY ONLY

UNIT 2
IMPERIAL
11
199344
111

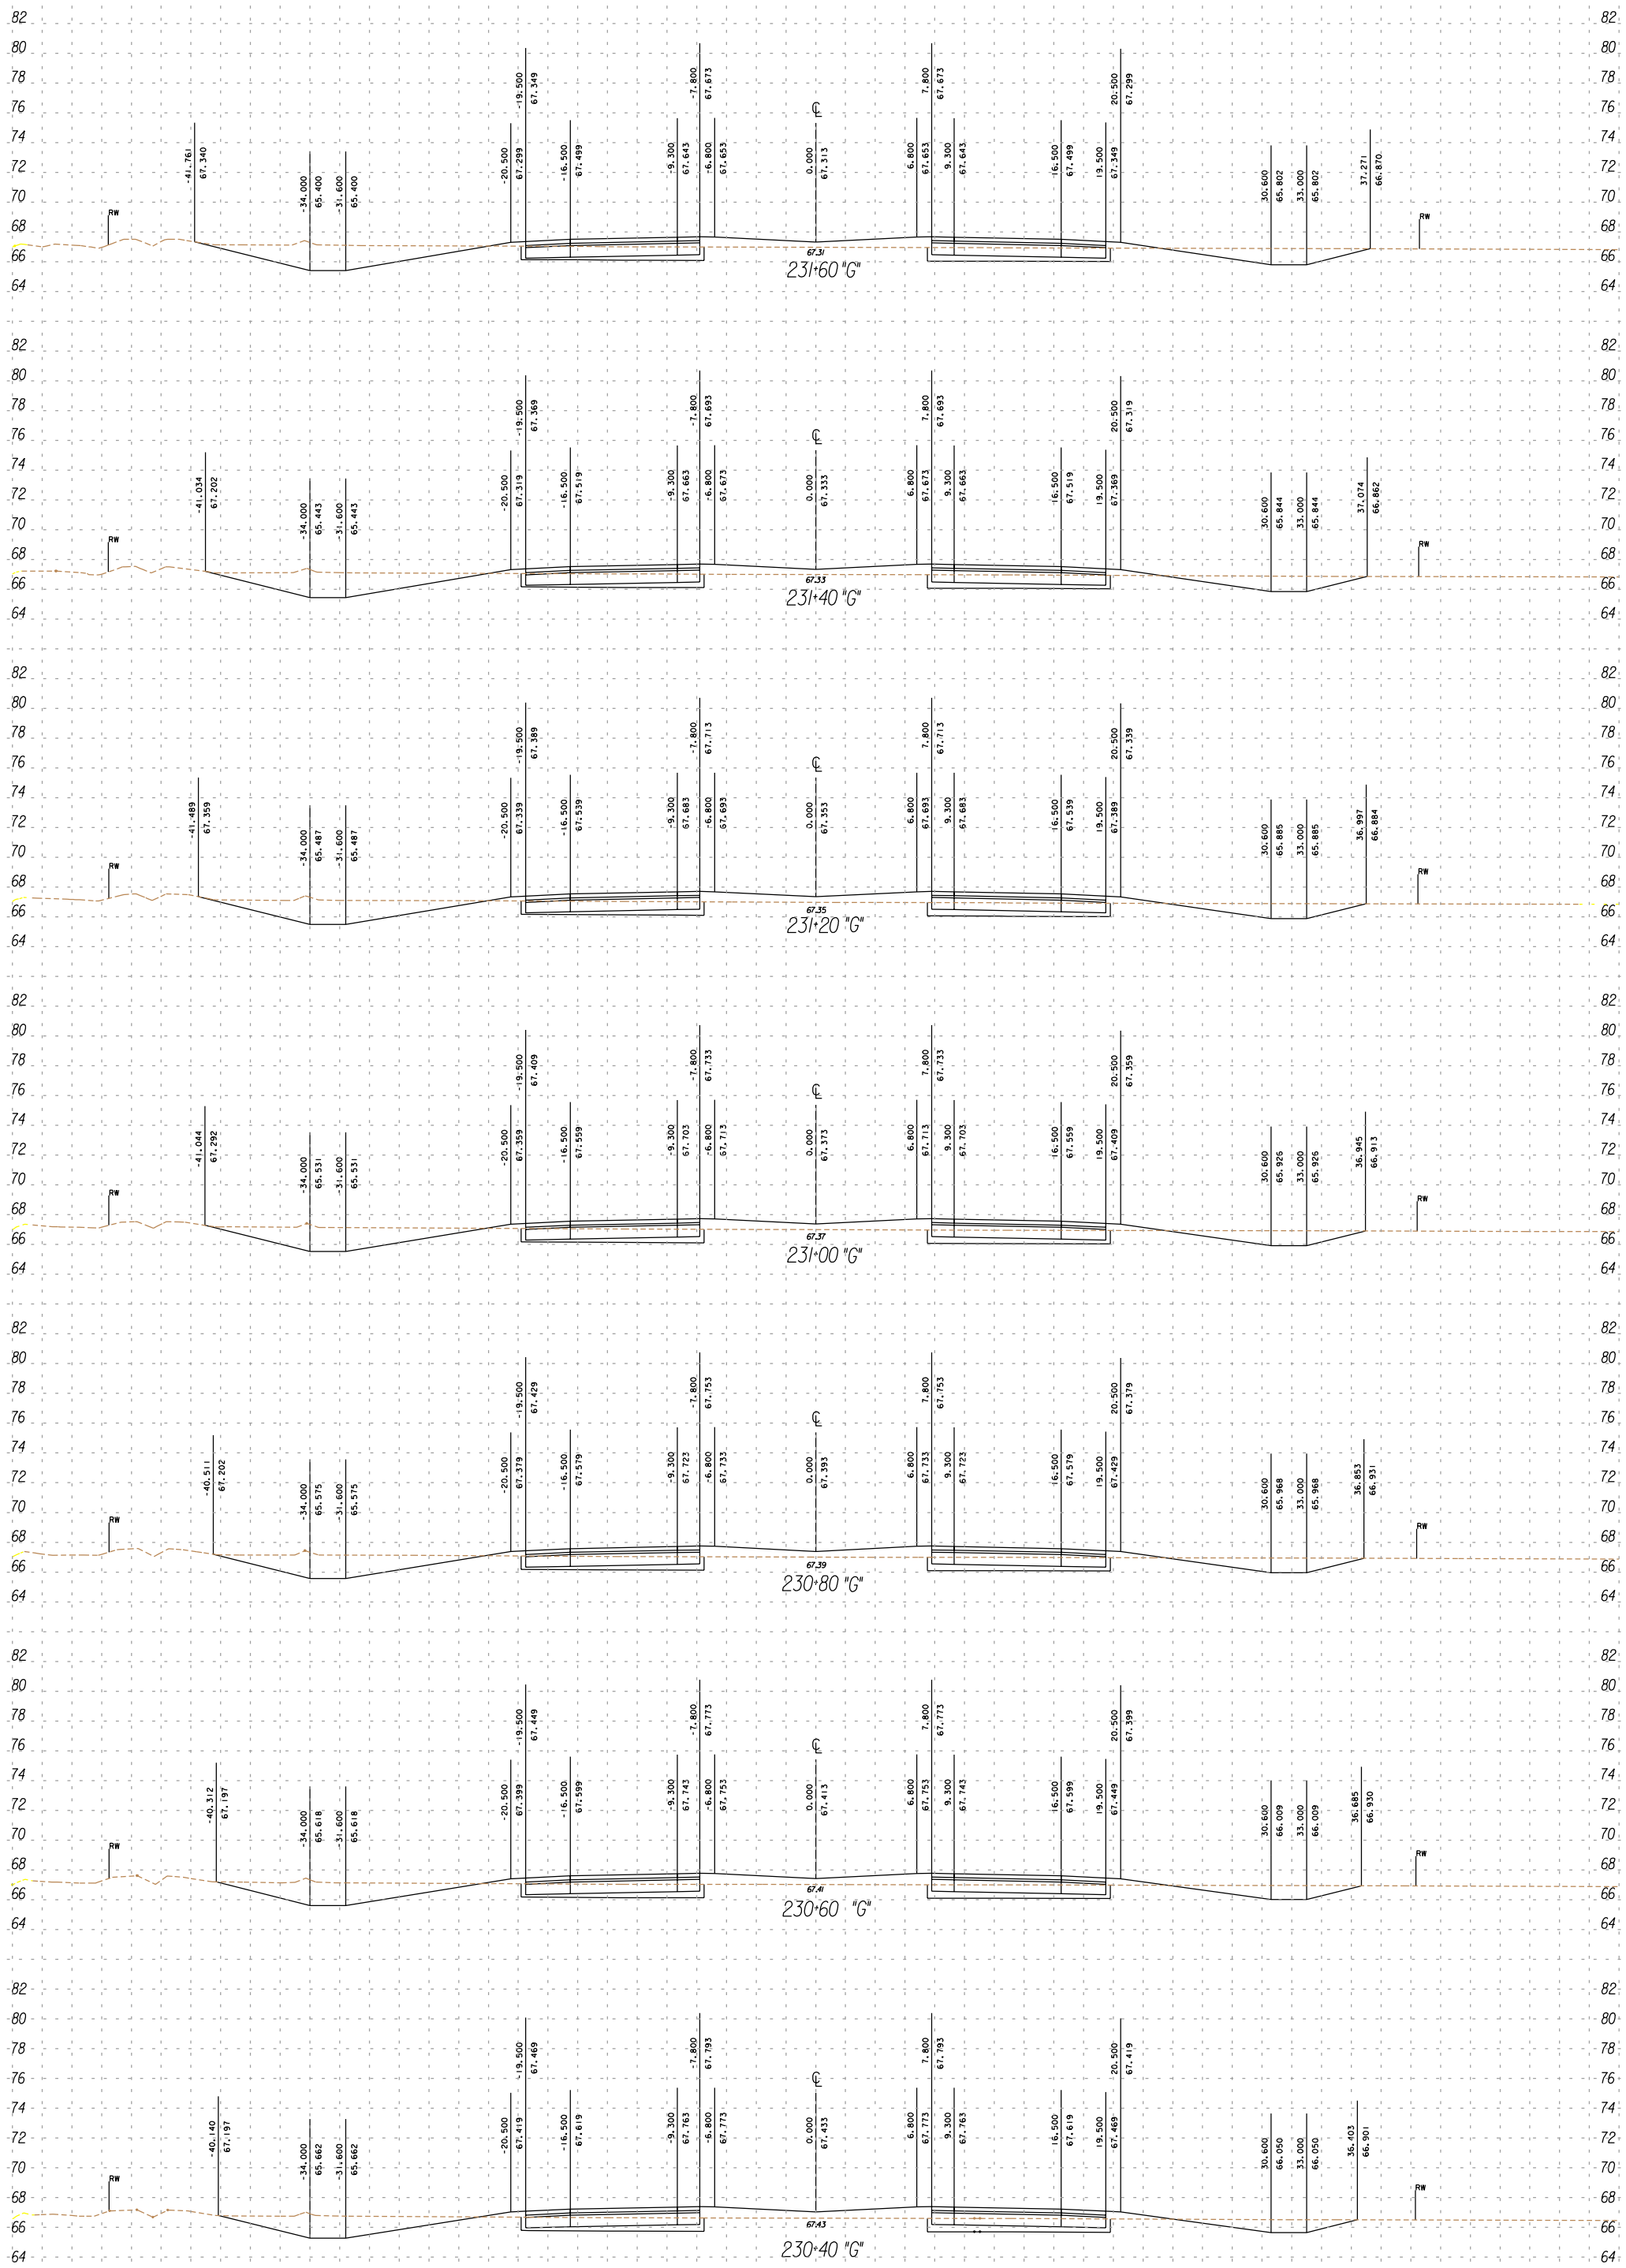

SCALE RATIO: 1:200 HORIZ.
1:200 VERT.

5/15/01

FOR DESIGN STUDY ONLY

UNIT 2
IMPERIAL
11
199344
111

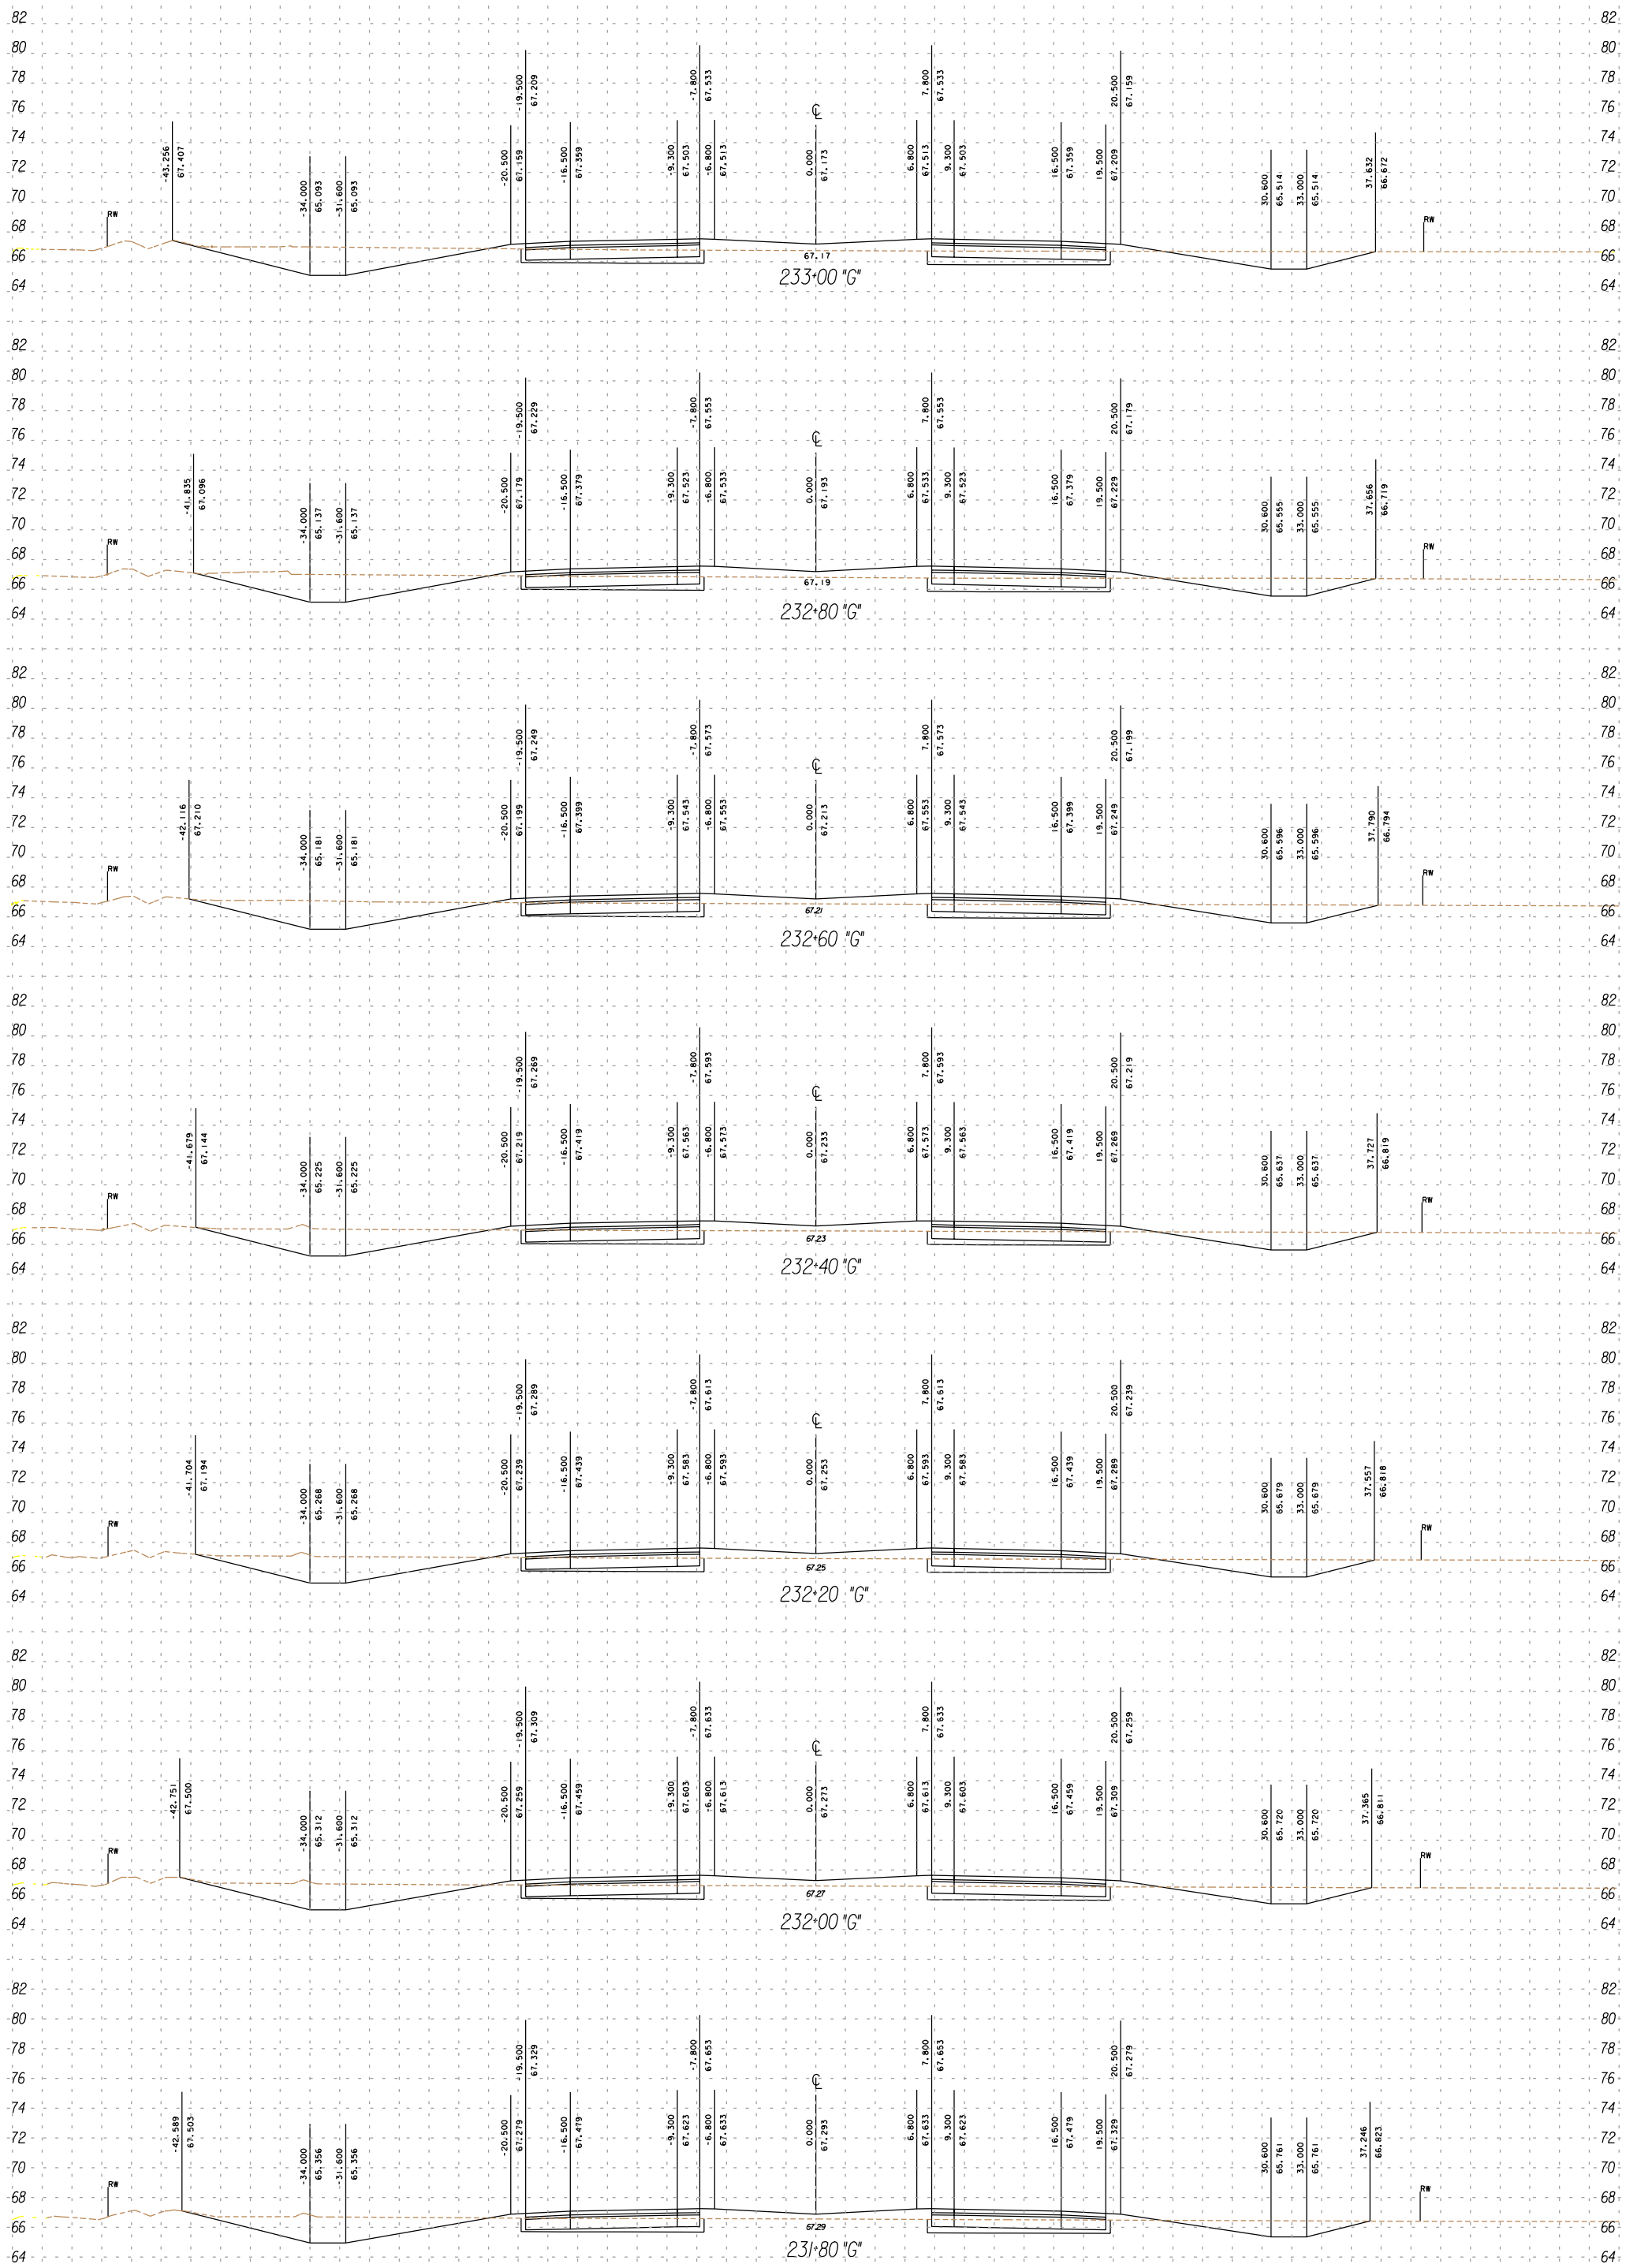

SCALE RATIO: 1:200 HORIZ.
1:200 VERT.

5/15/01

FOR DESIGN STUDY ONLY

UNIT 2
IMPERIAL
11
199344
111

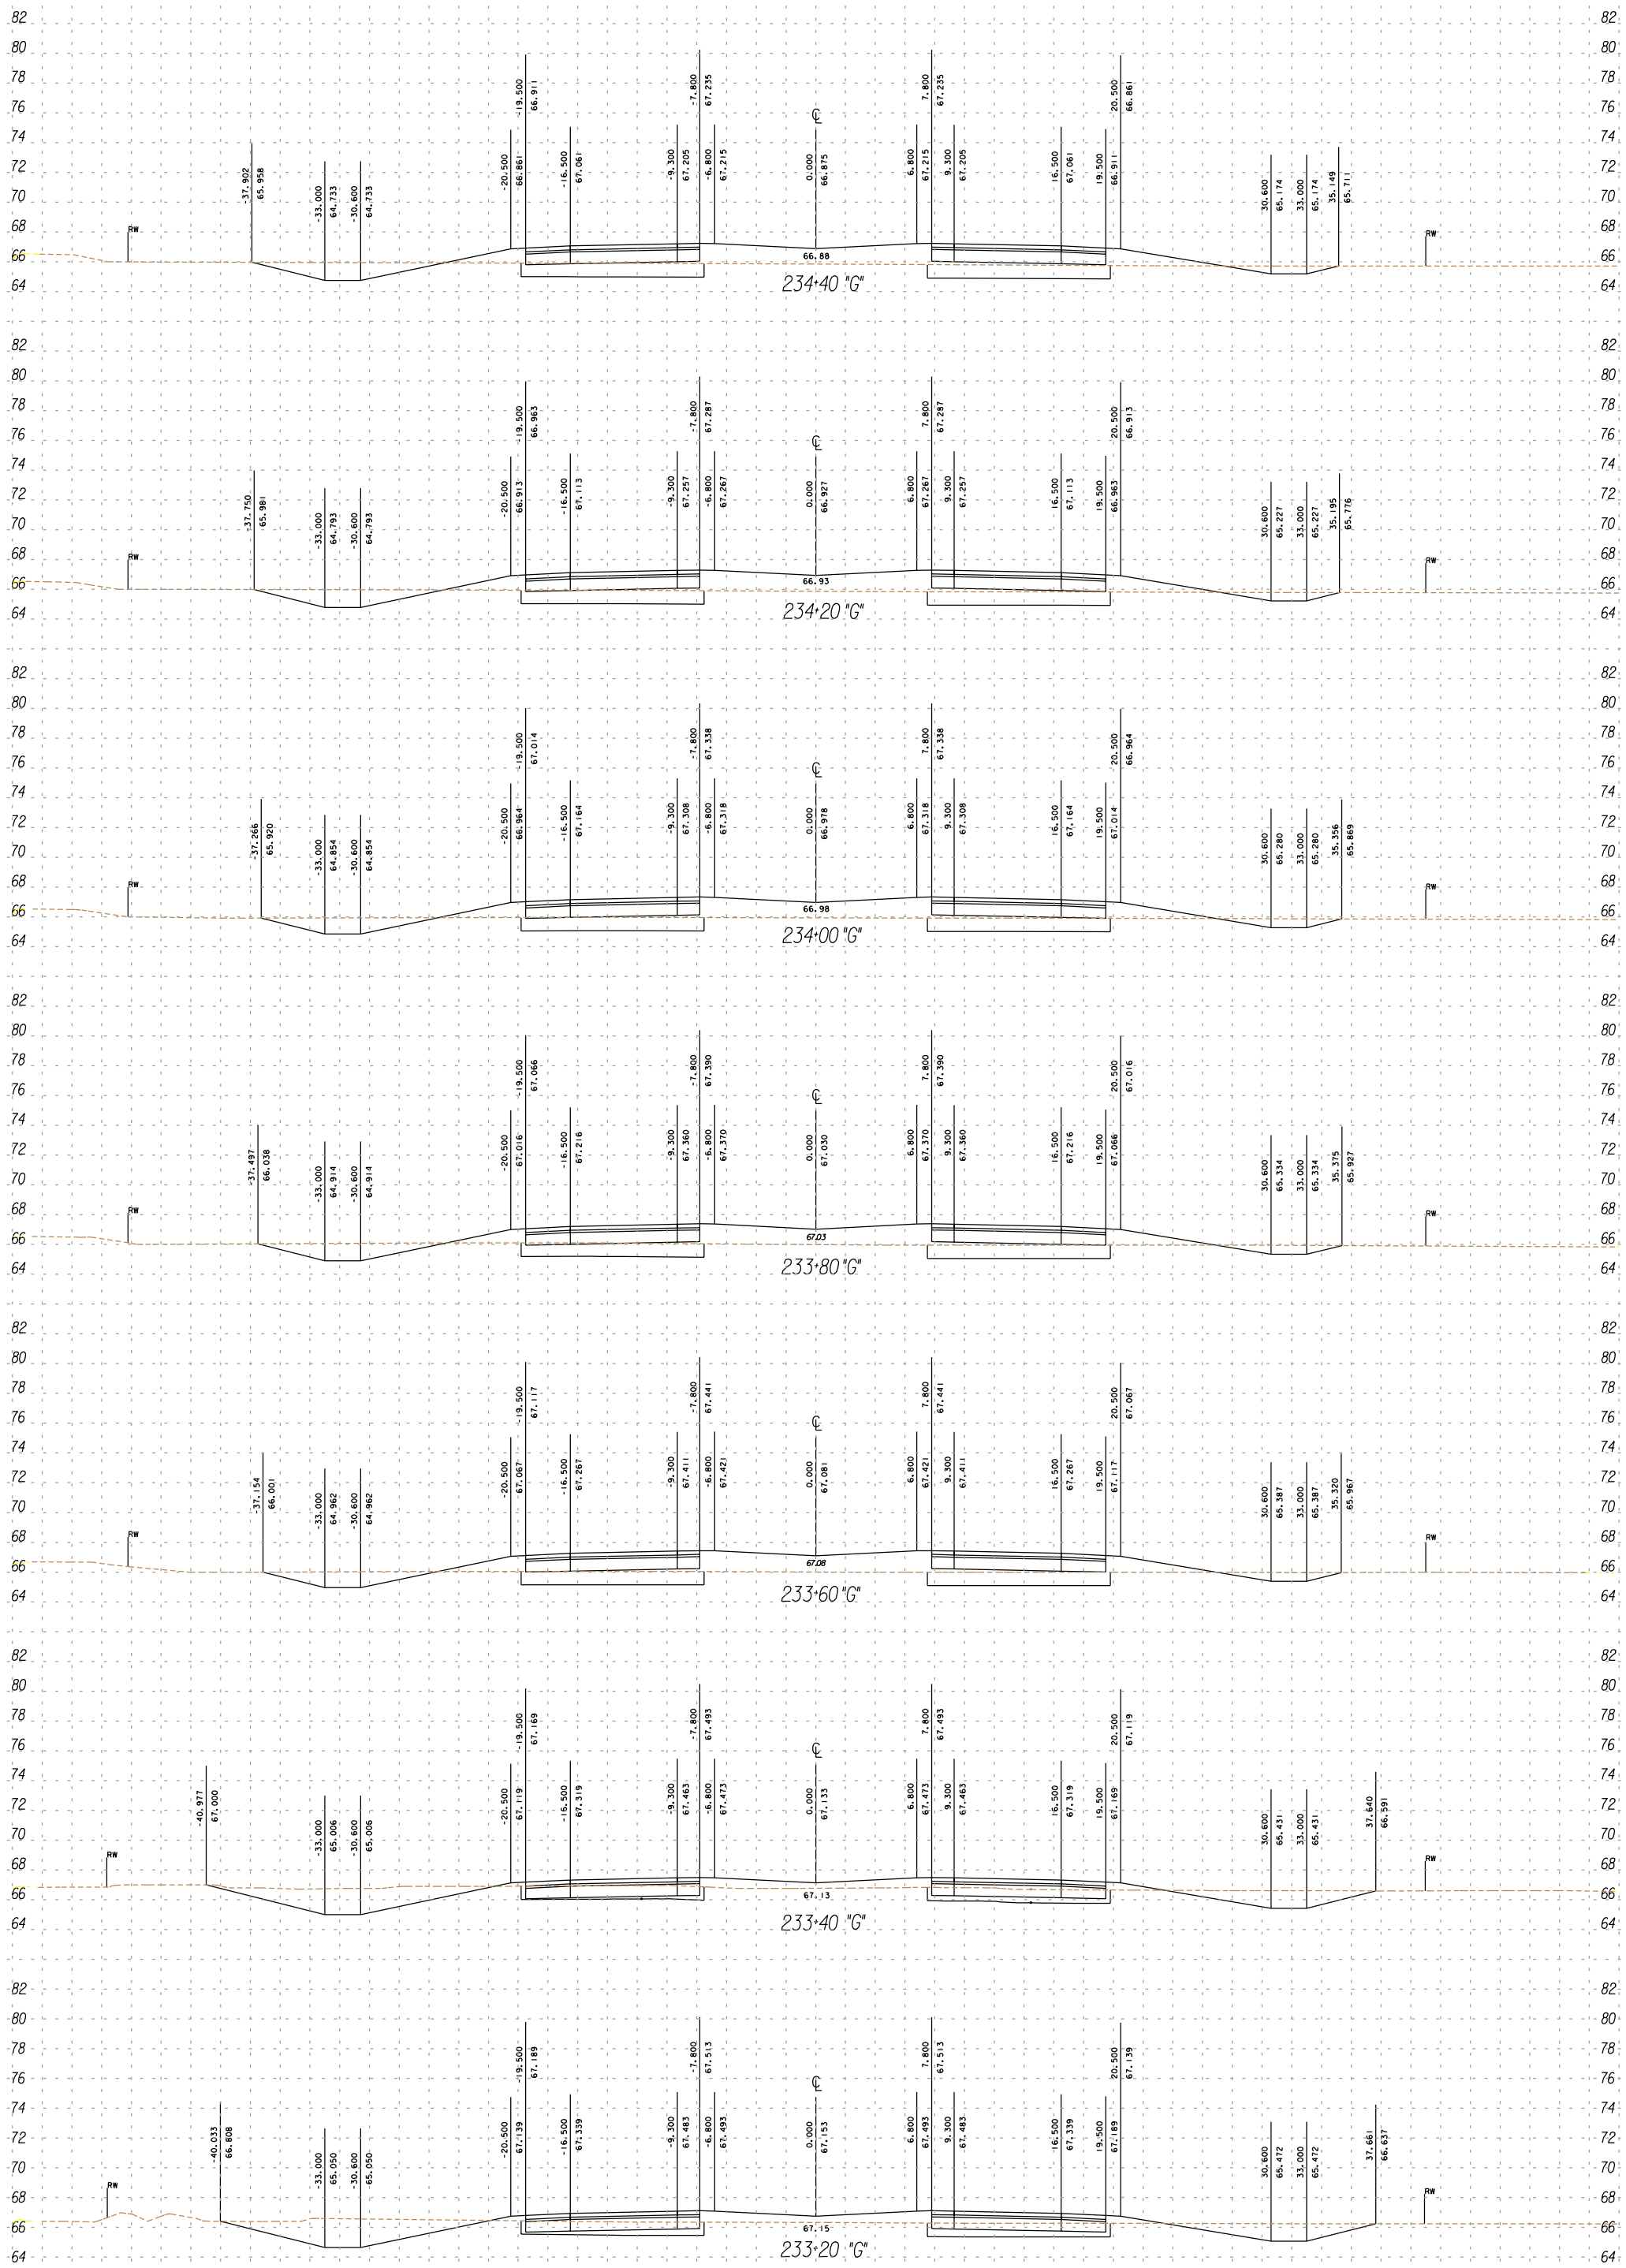

SCALE RATIO: 1:200 HORIZ.
1:200 VERT.

5/15/01

FOR DESIGN STUDY ONLY

UNIT 2
IMPERIAL
11
199344
111

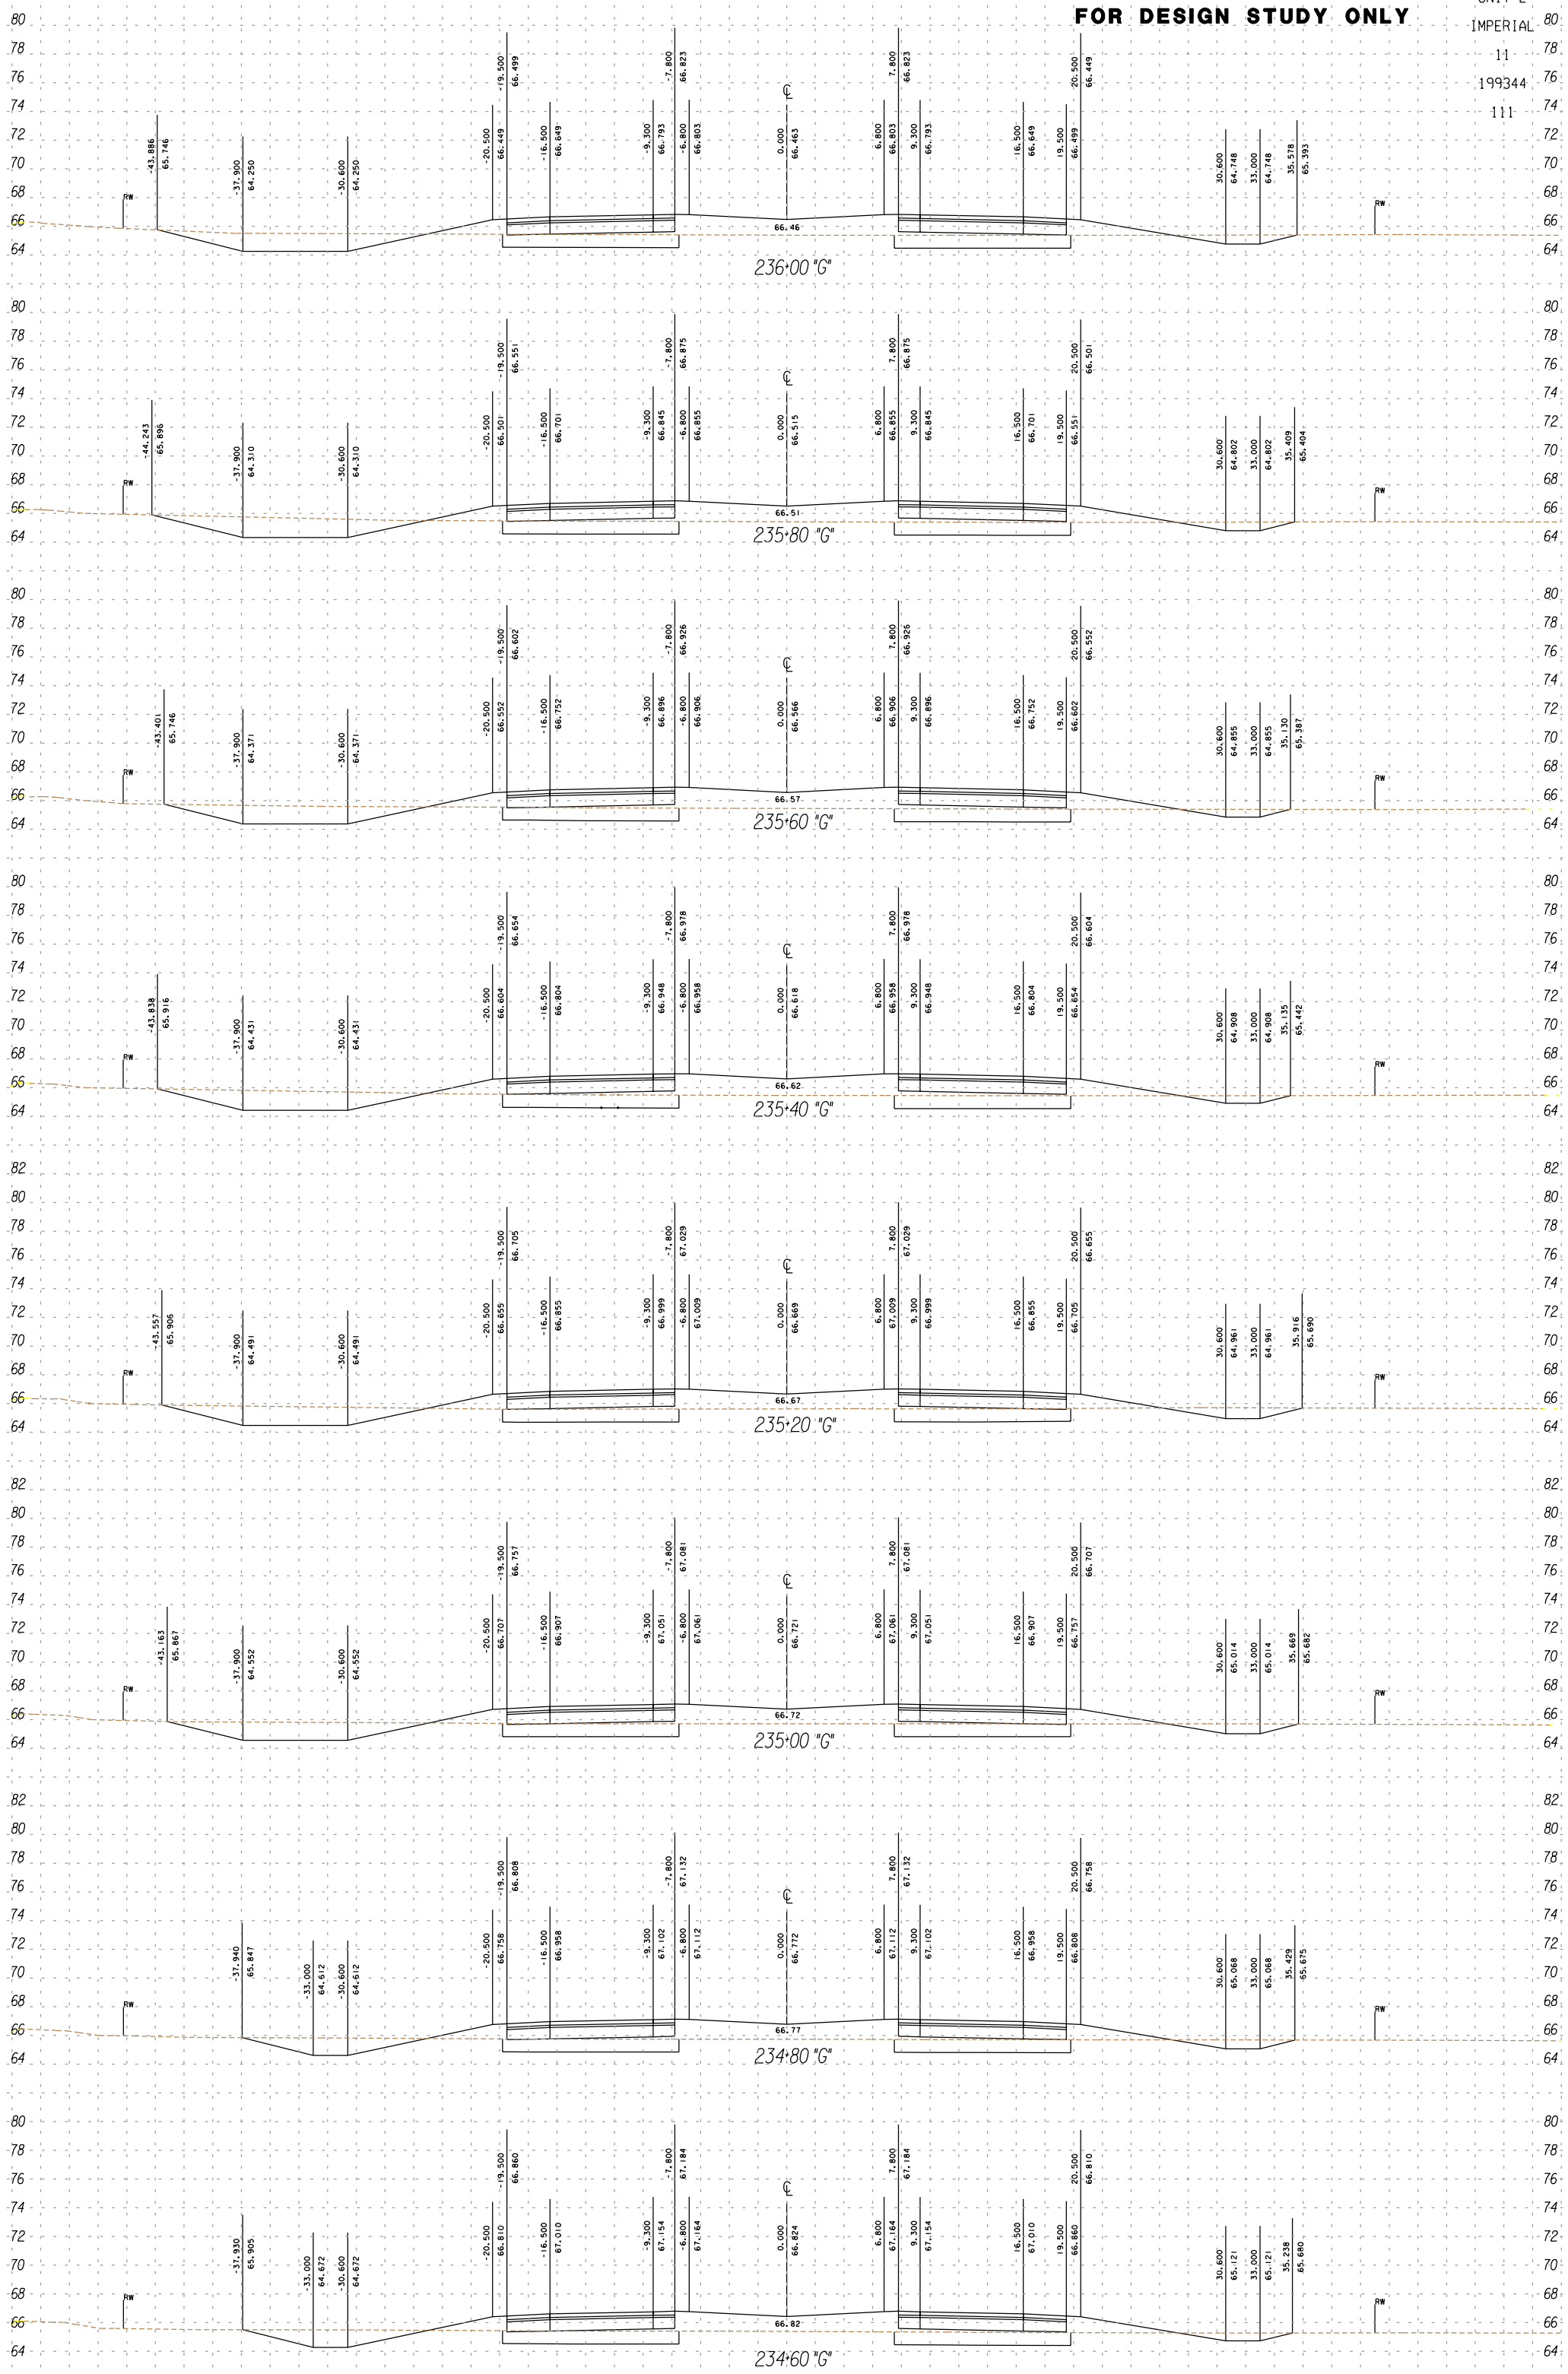

SCALE RATIO: 1:200 HORIZ.
1:200 VERT.

5/15/01

SHEET 14 OF 86

FOR DESIGN STUDY ONLY

UNIT 2
IMPERIAL
11
199344
111

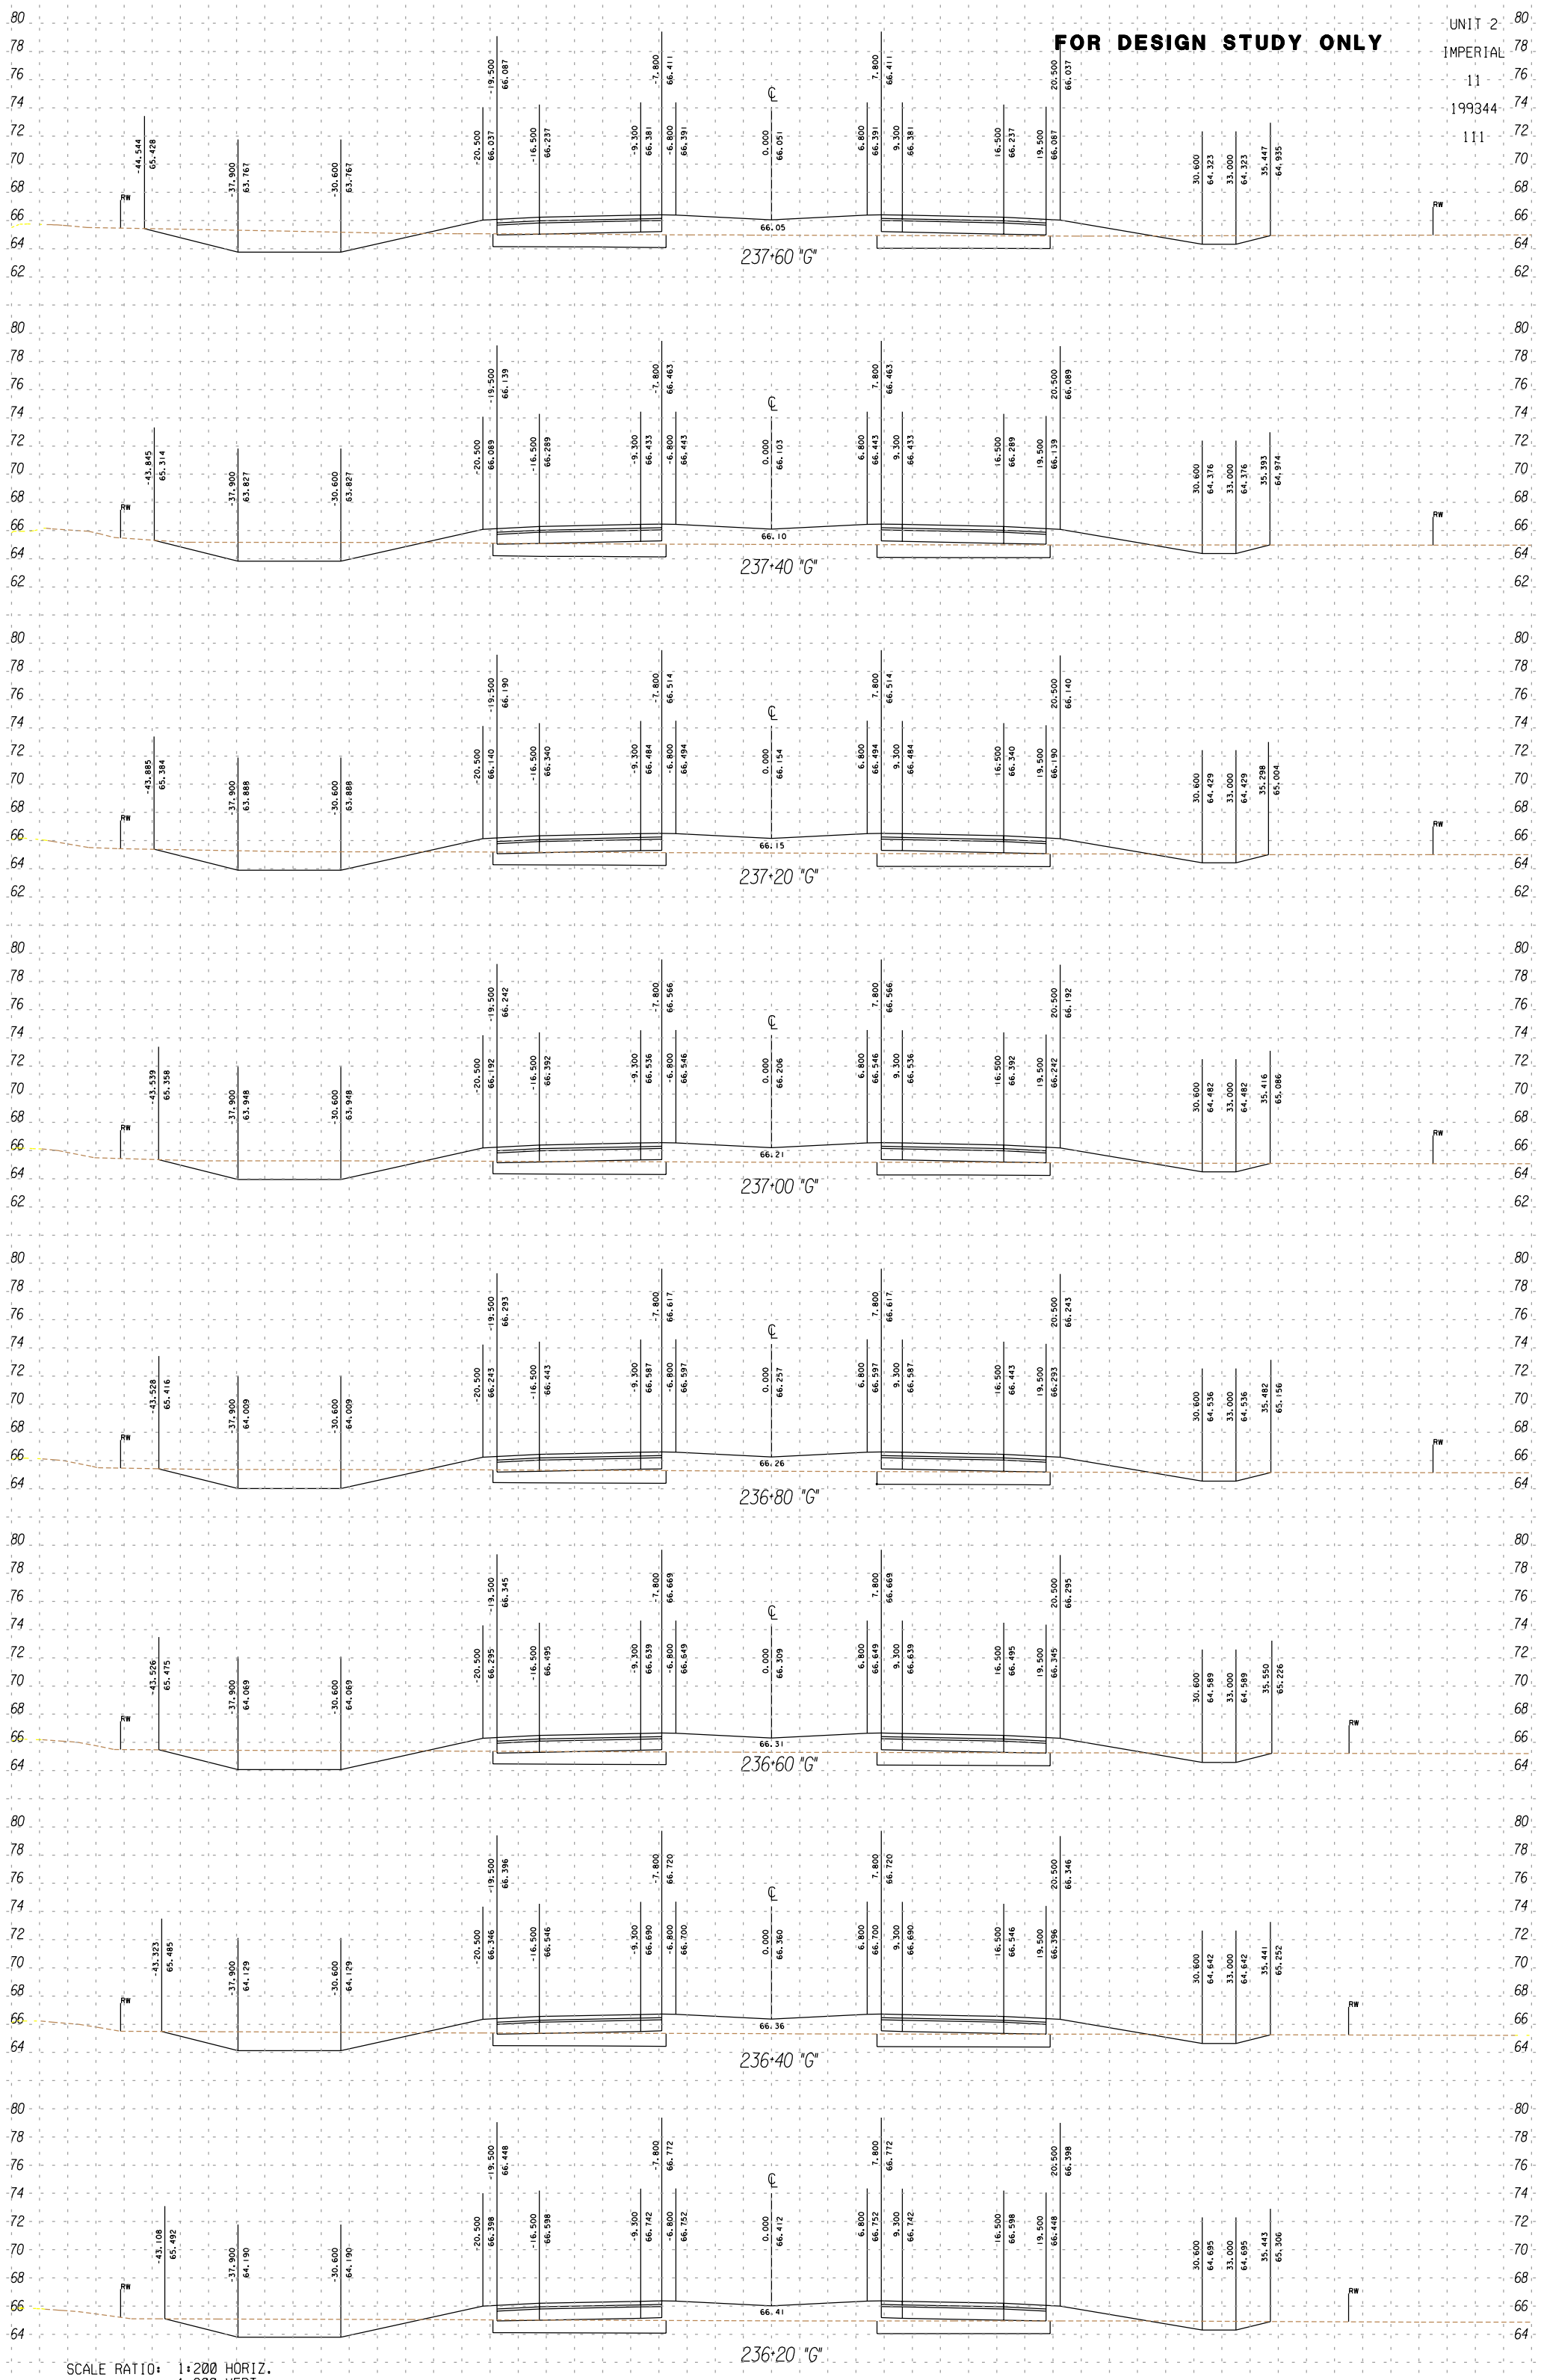

SCALE RATIO: 1:200 HORIZ.
1:200 VERT.

5/15/01

FOR DESIGN STUDY ONLY

UNIT 2
IMPERIAL
11
199344
111

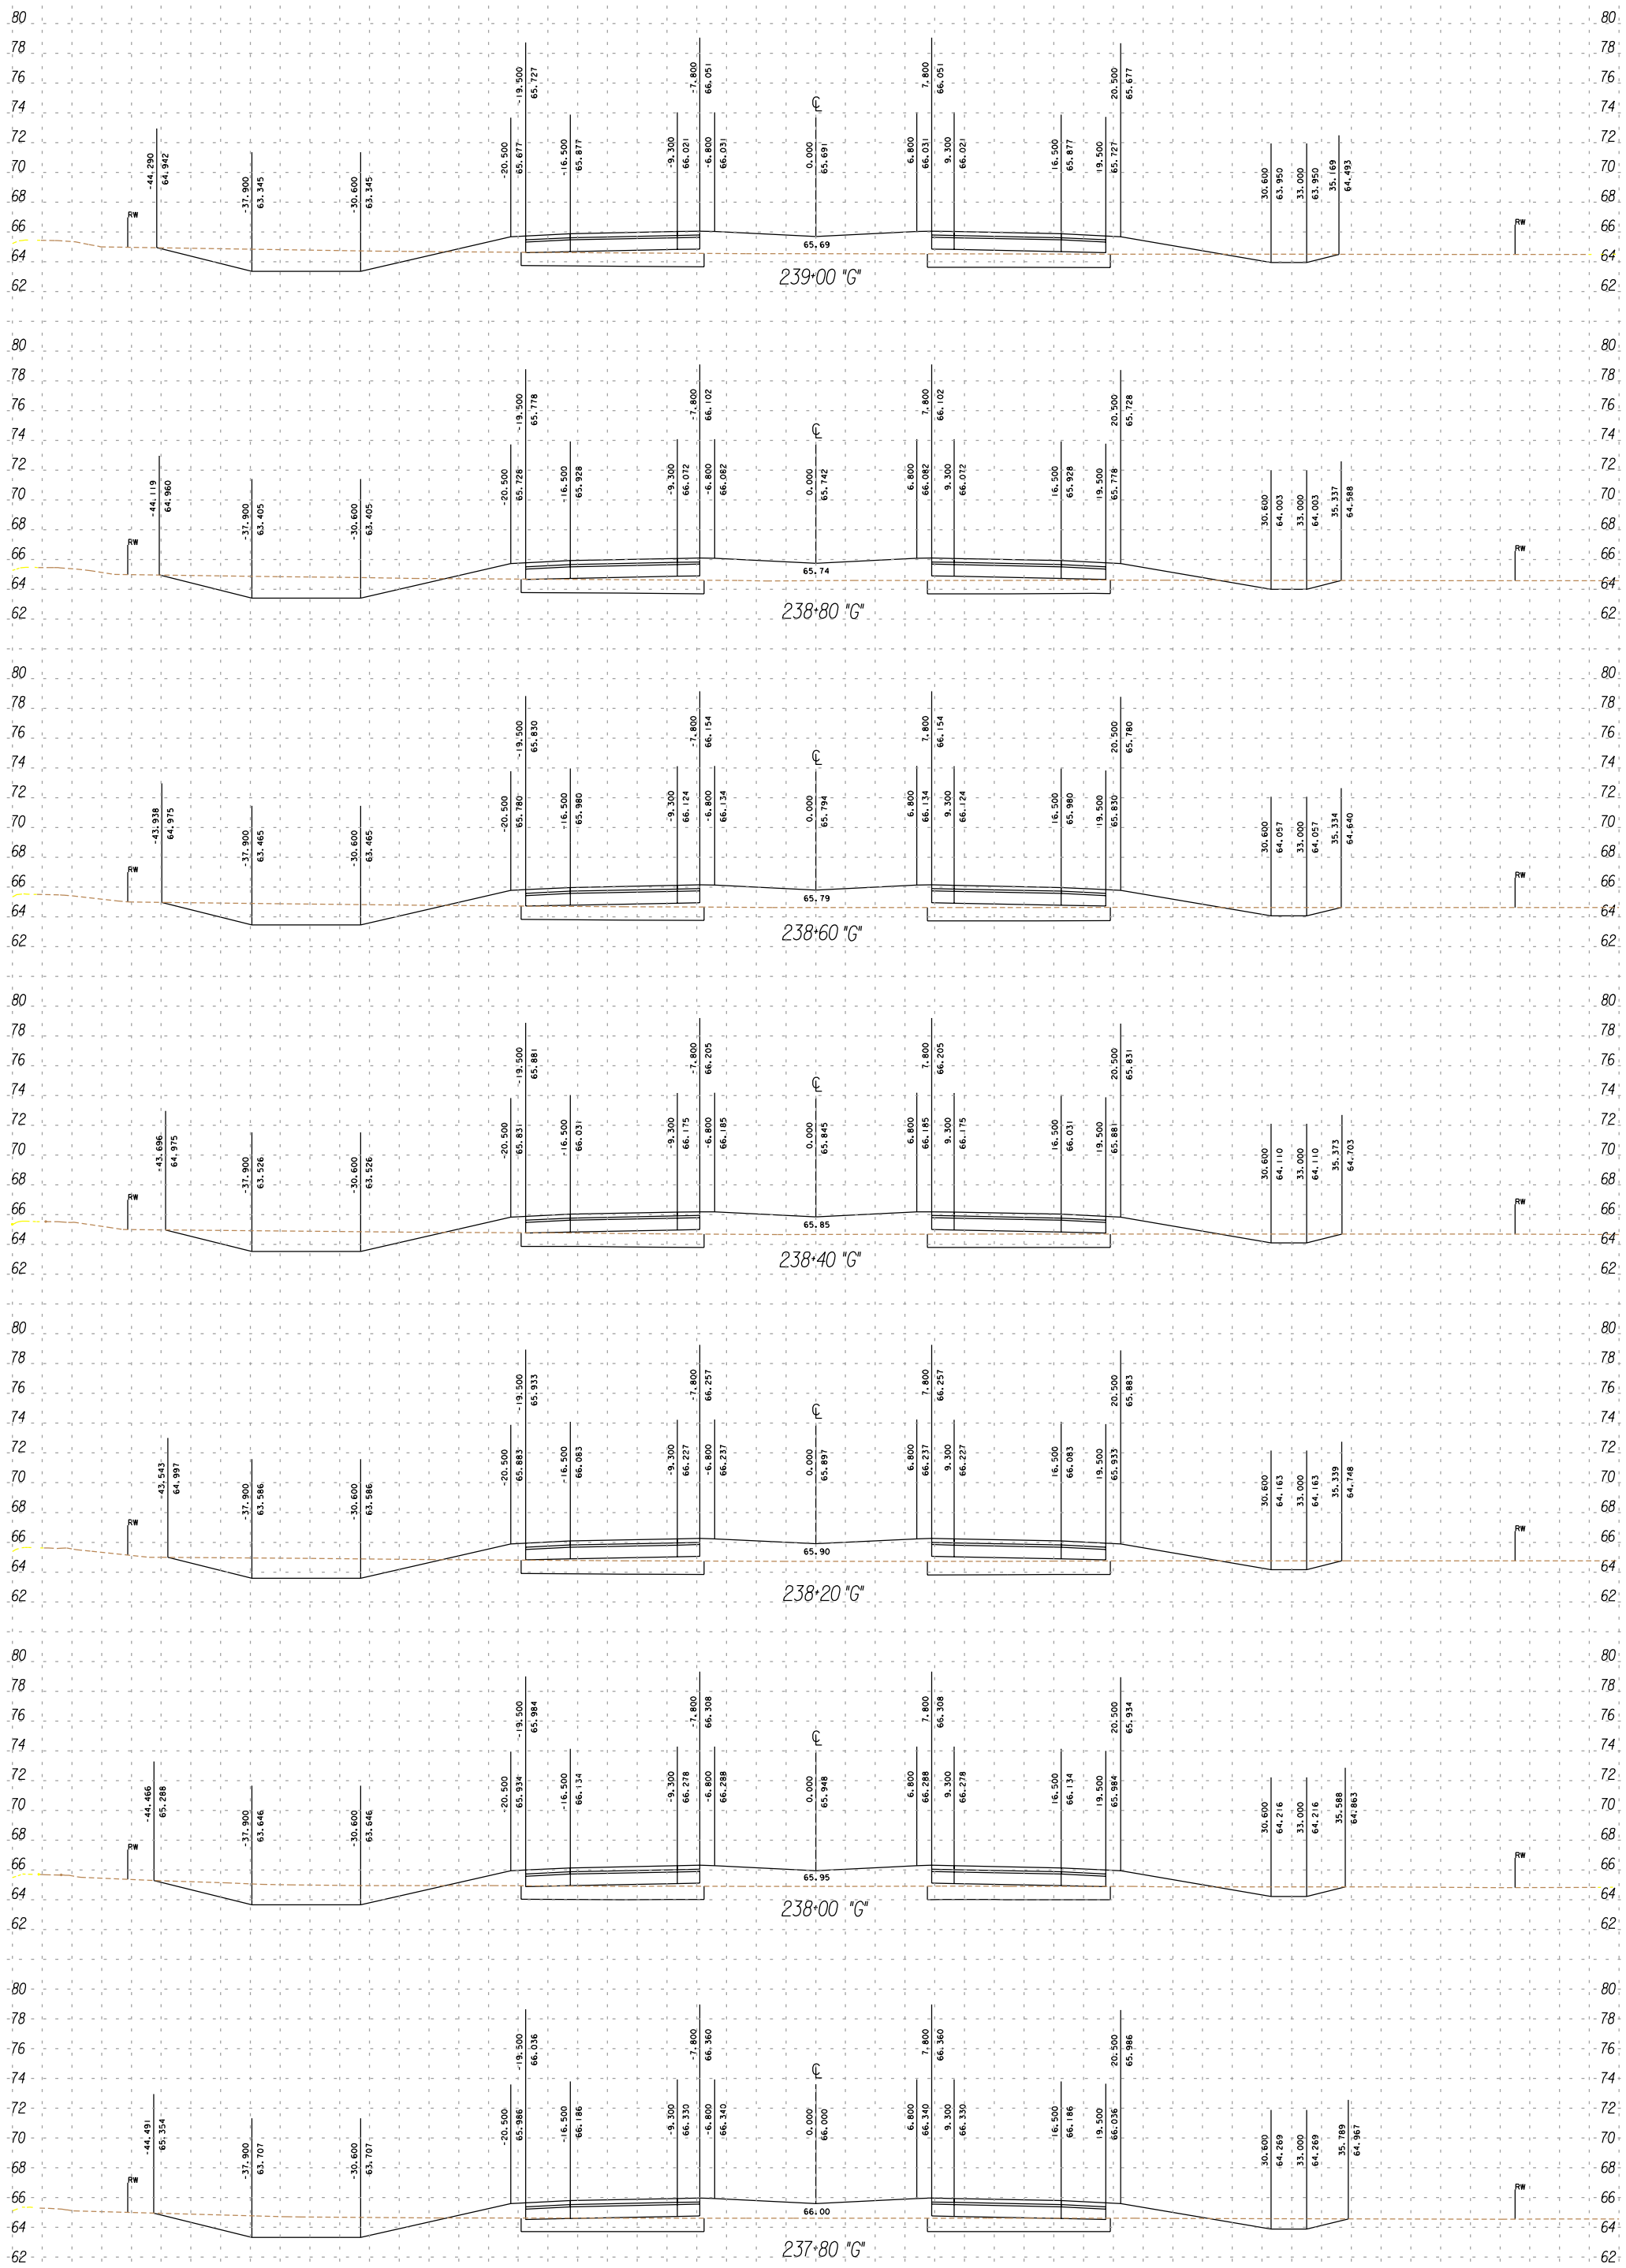

SCALE RATIO: 1:200 HORIZ.
1:200 VERT.

5/15/01

FOR DESIGN STUDY ONLY

UNIT 2
IMPERIAL
11
199344
111

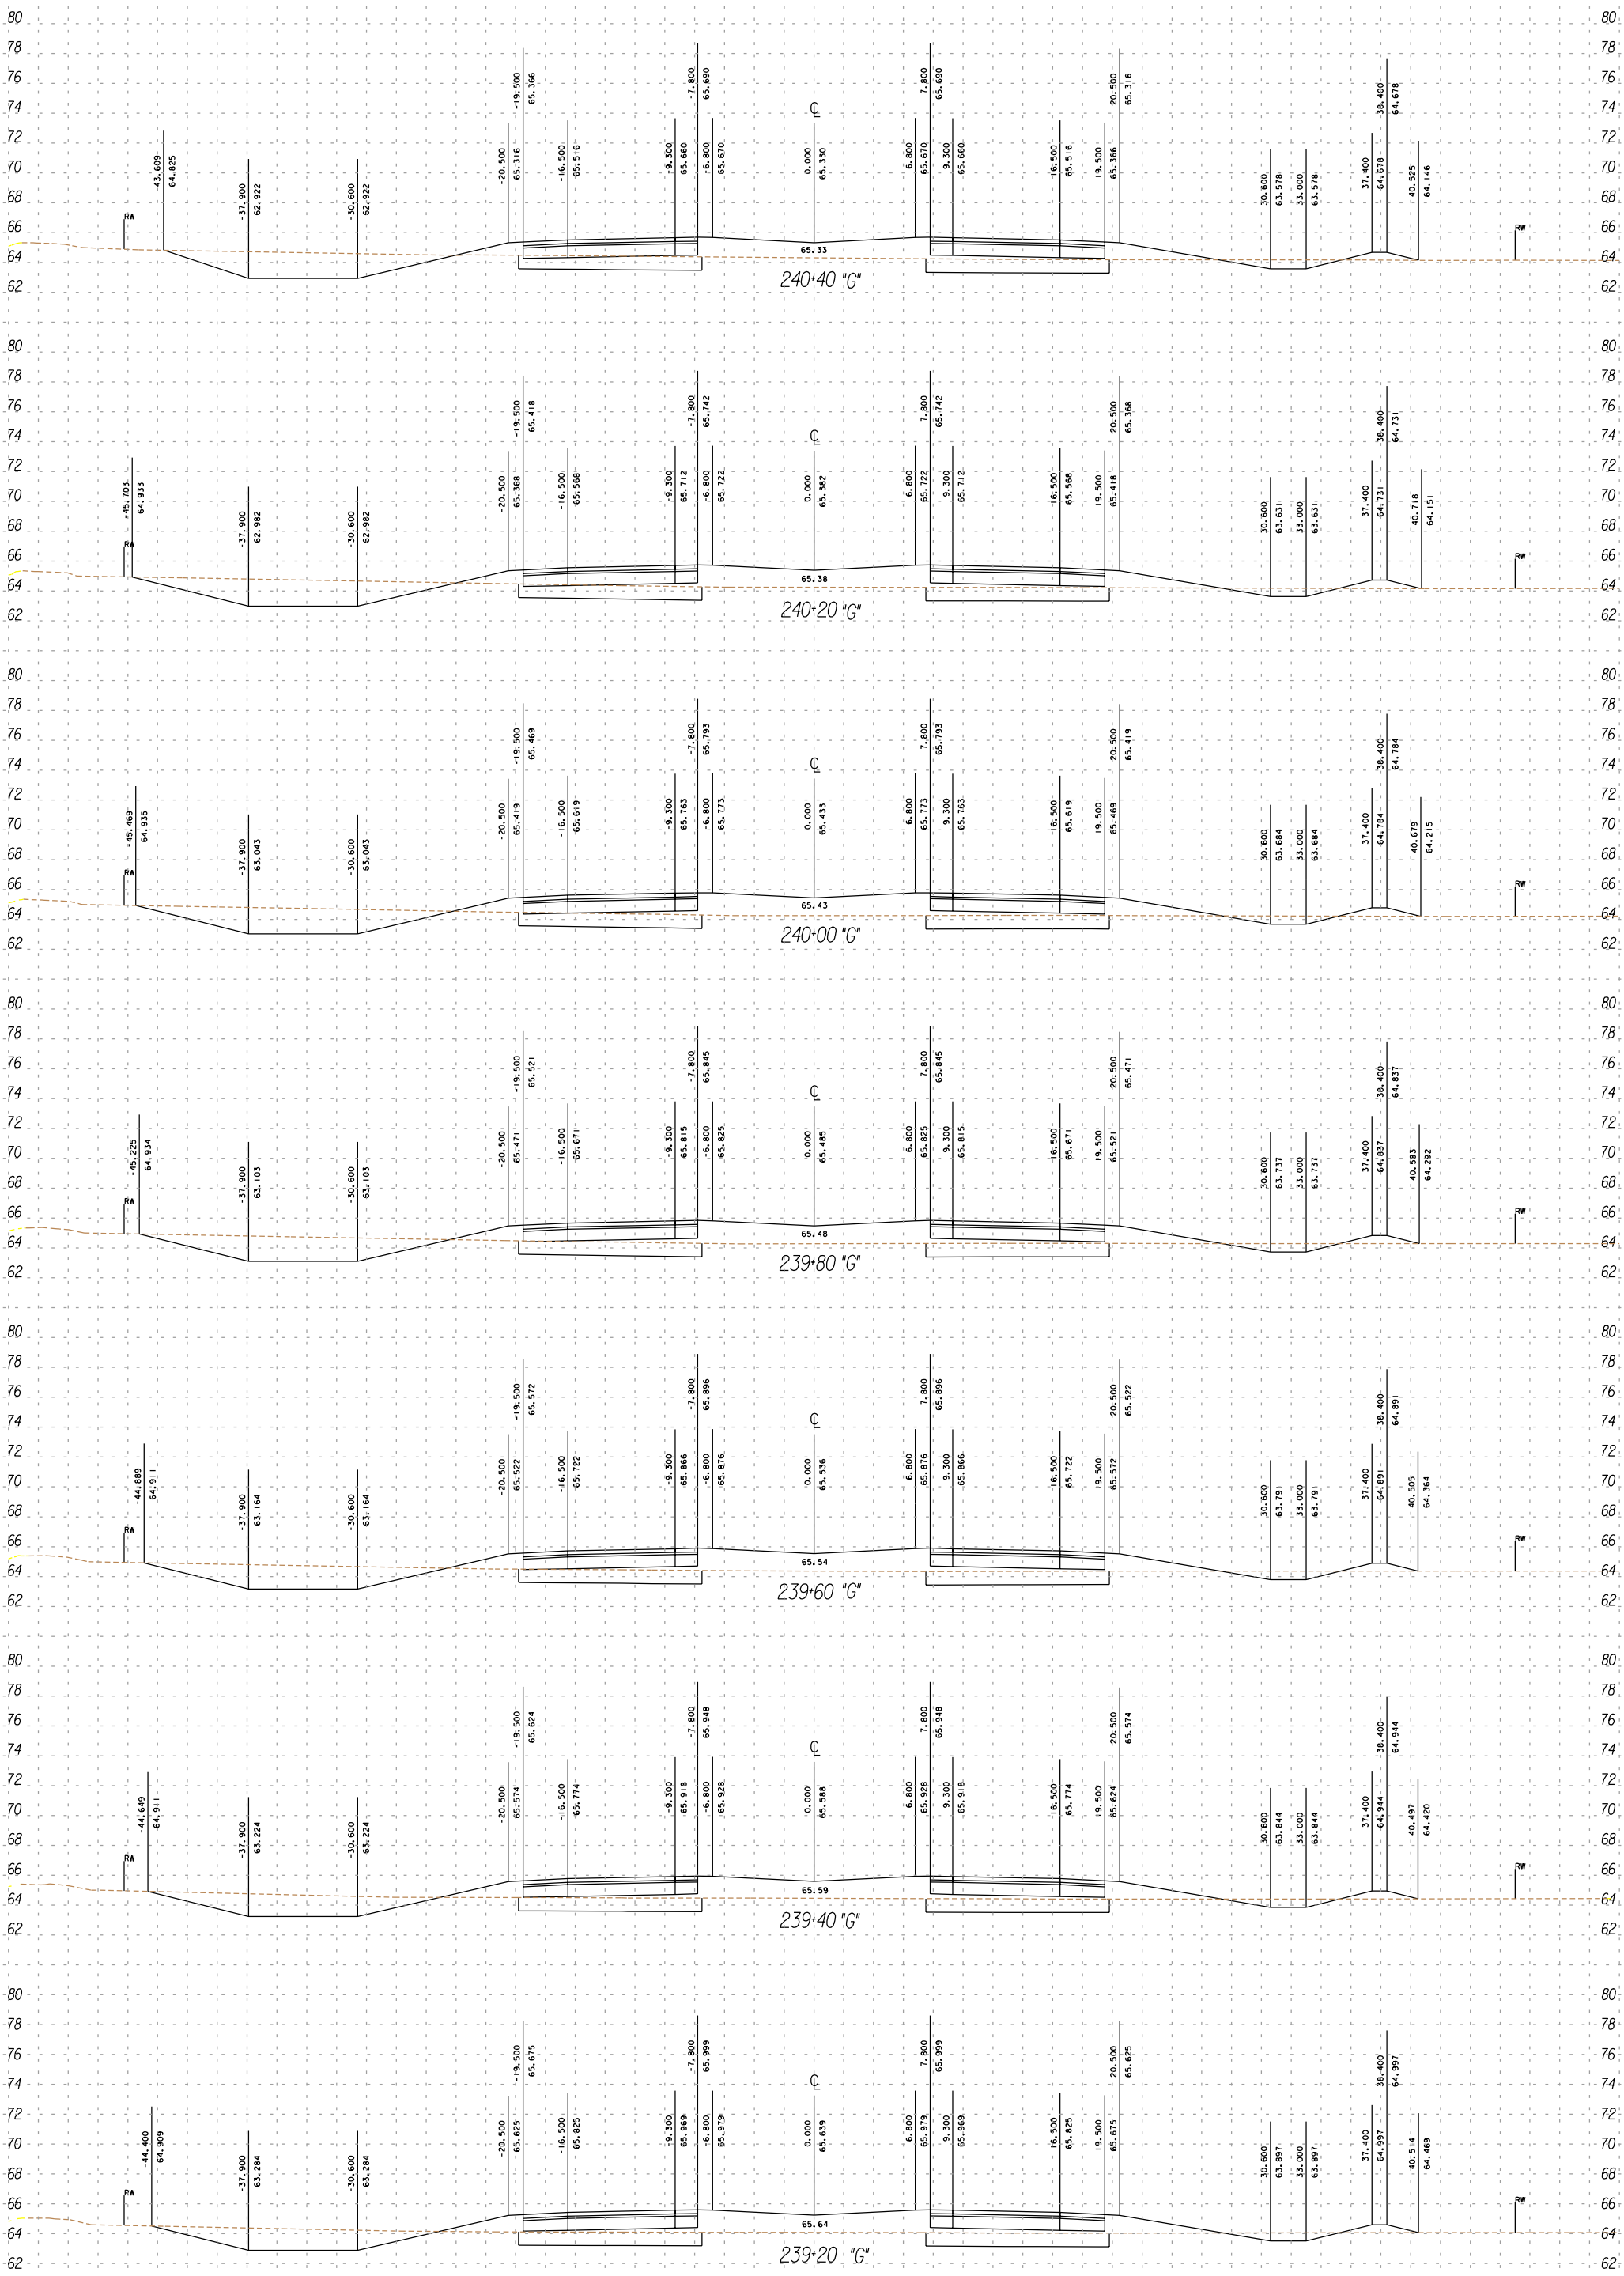

SCALE RATIO: 1:200 HORIZ.
1:200 VERT.

5/15/01

FOR DESIGN STUDY ONLY

UNIT 2
IMPERIAL
11
199344
111

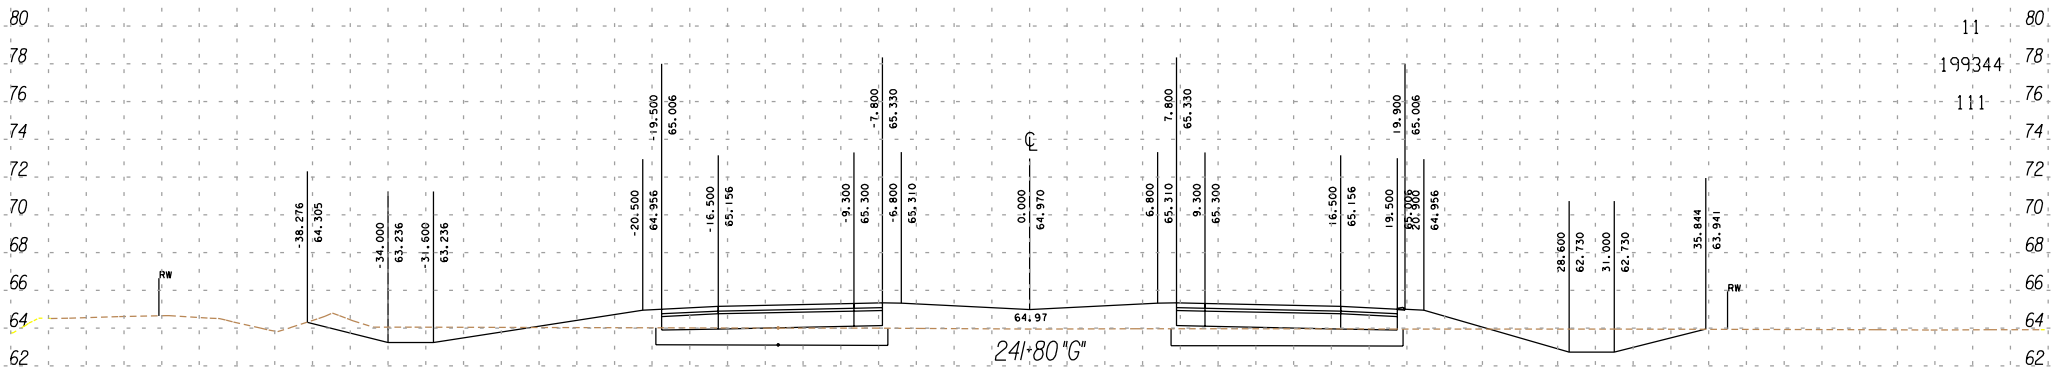

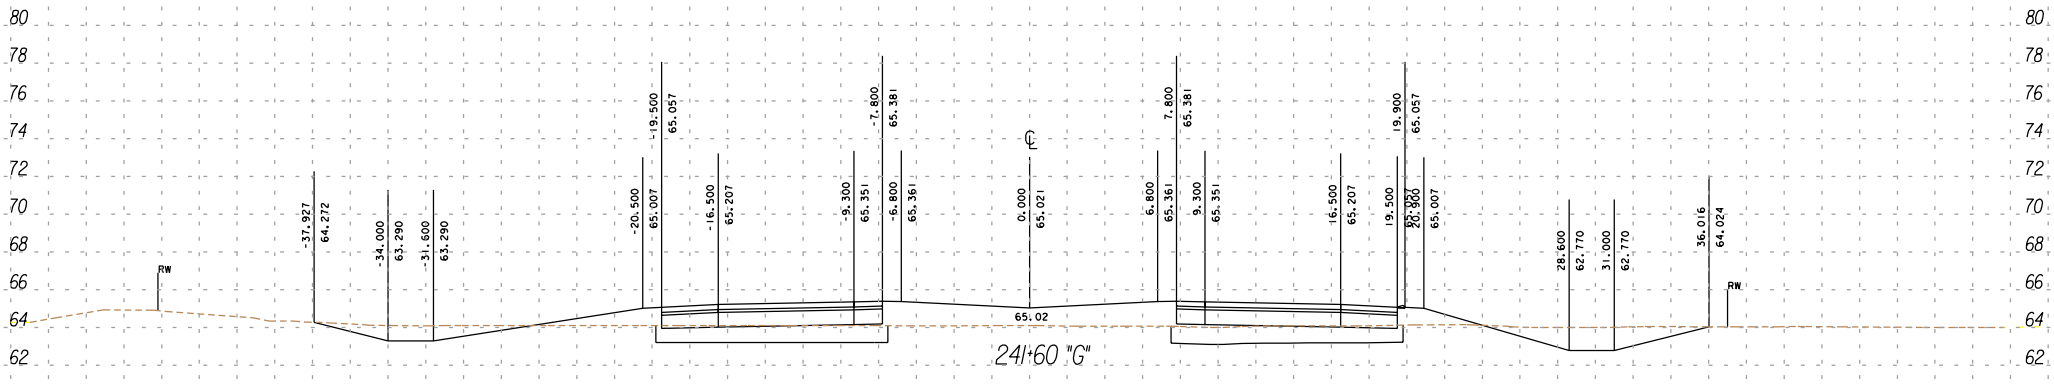

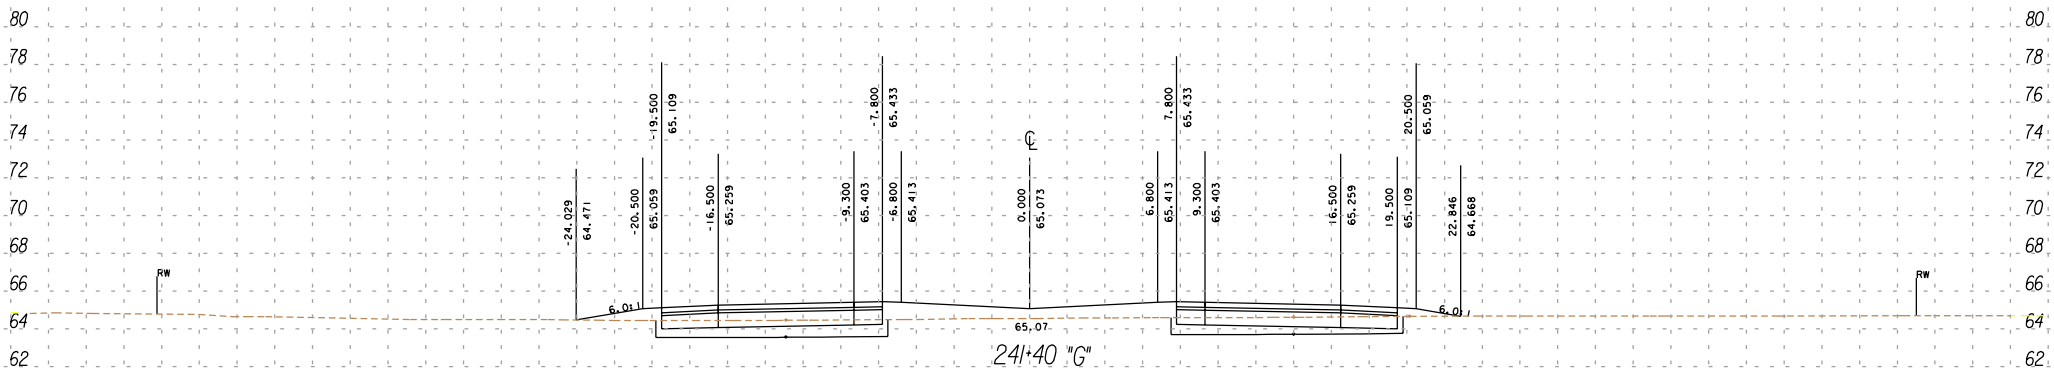

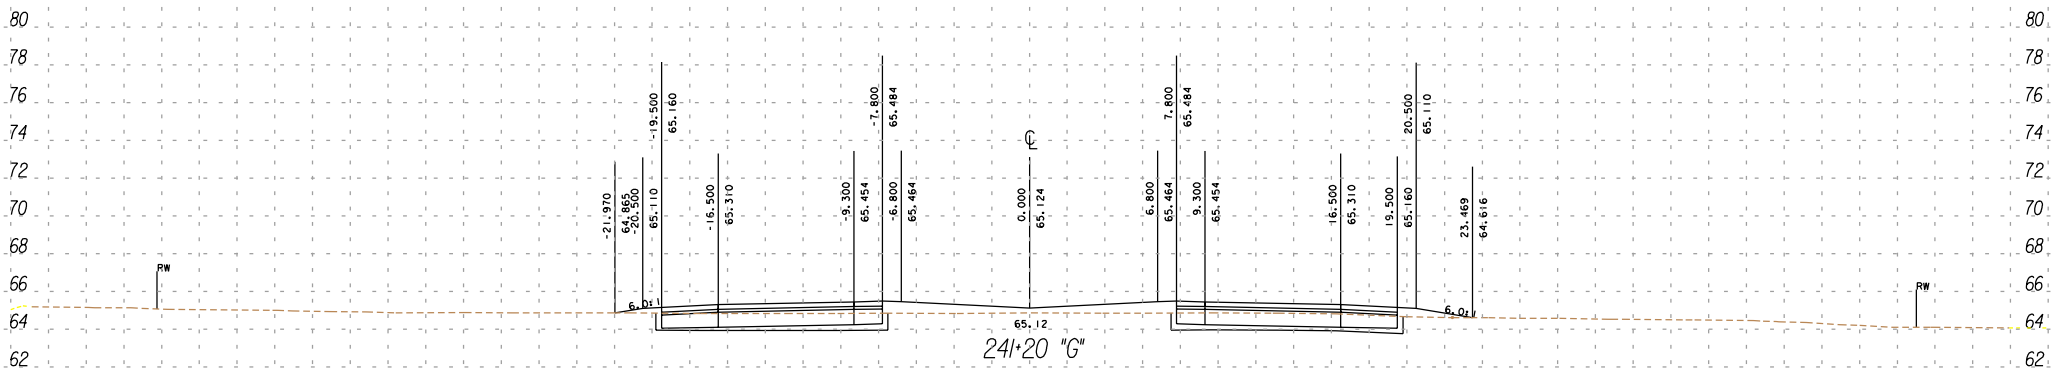

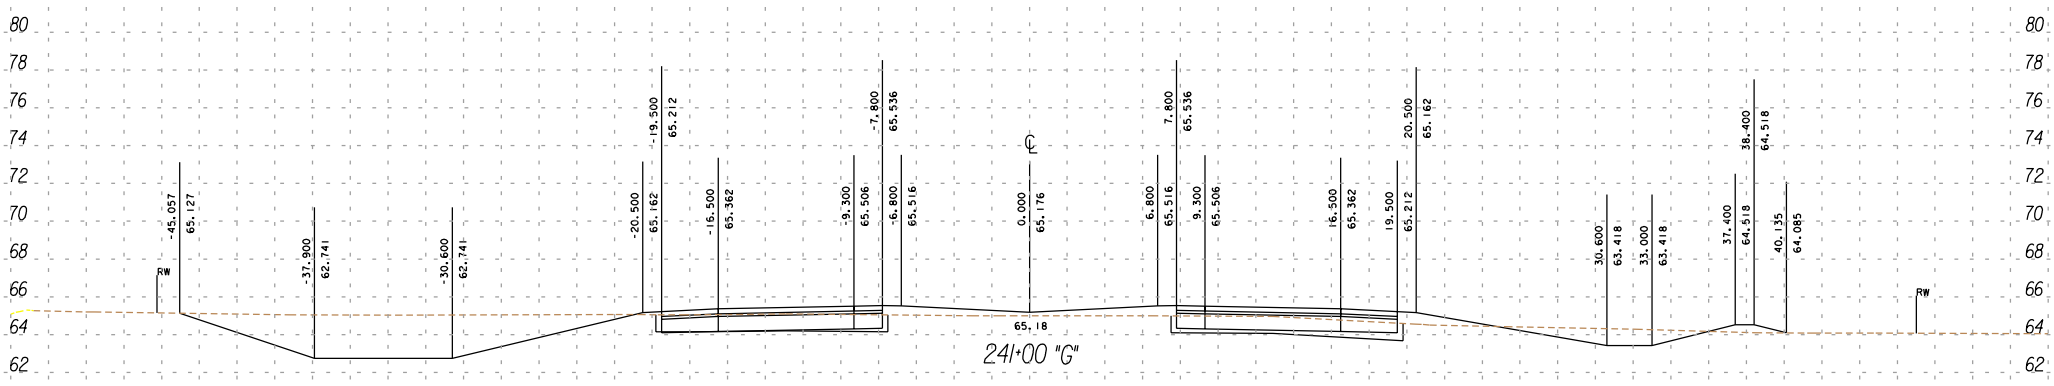

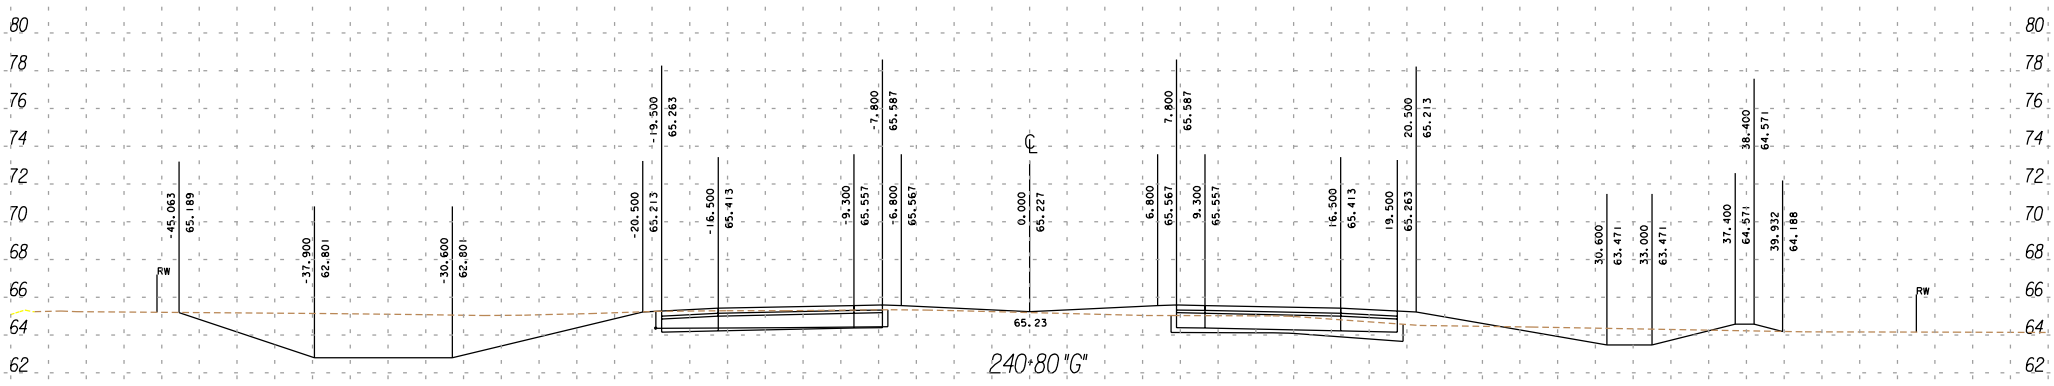

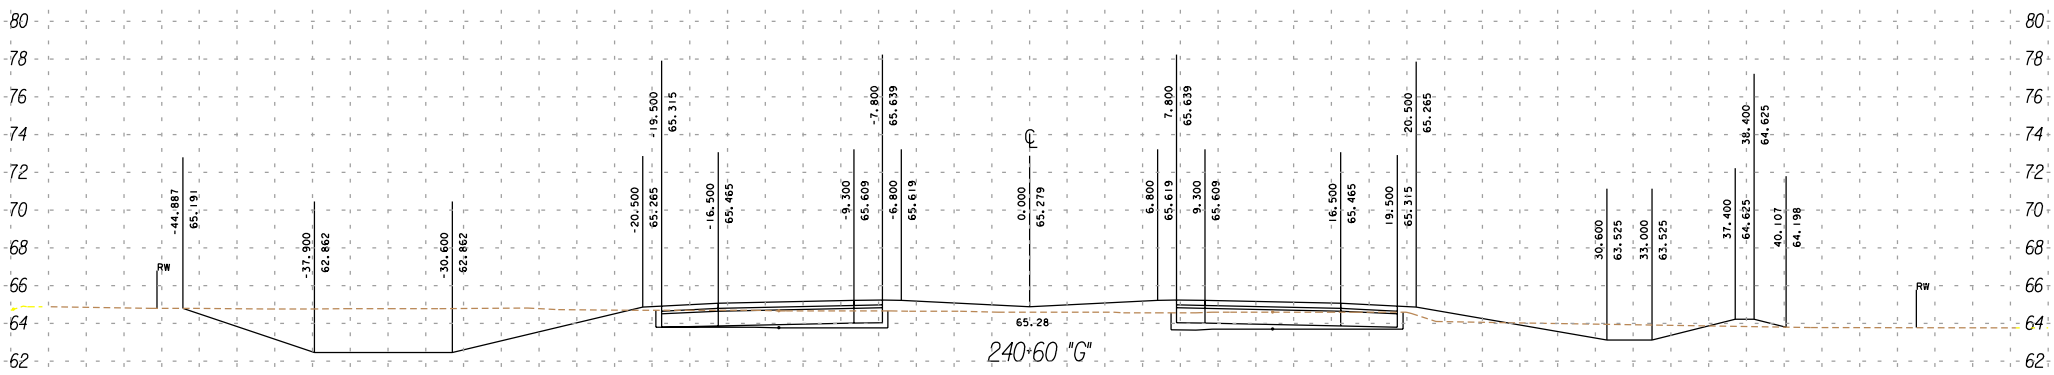

SCALE RATIO: 1:200 HORIZ.
1:200 VERT.

5/15/01

FOR DESIGN STUDY ONLY

UNIT 2
IMPERIAL
11
199344
111

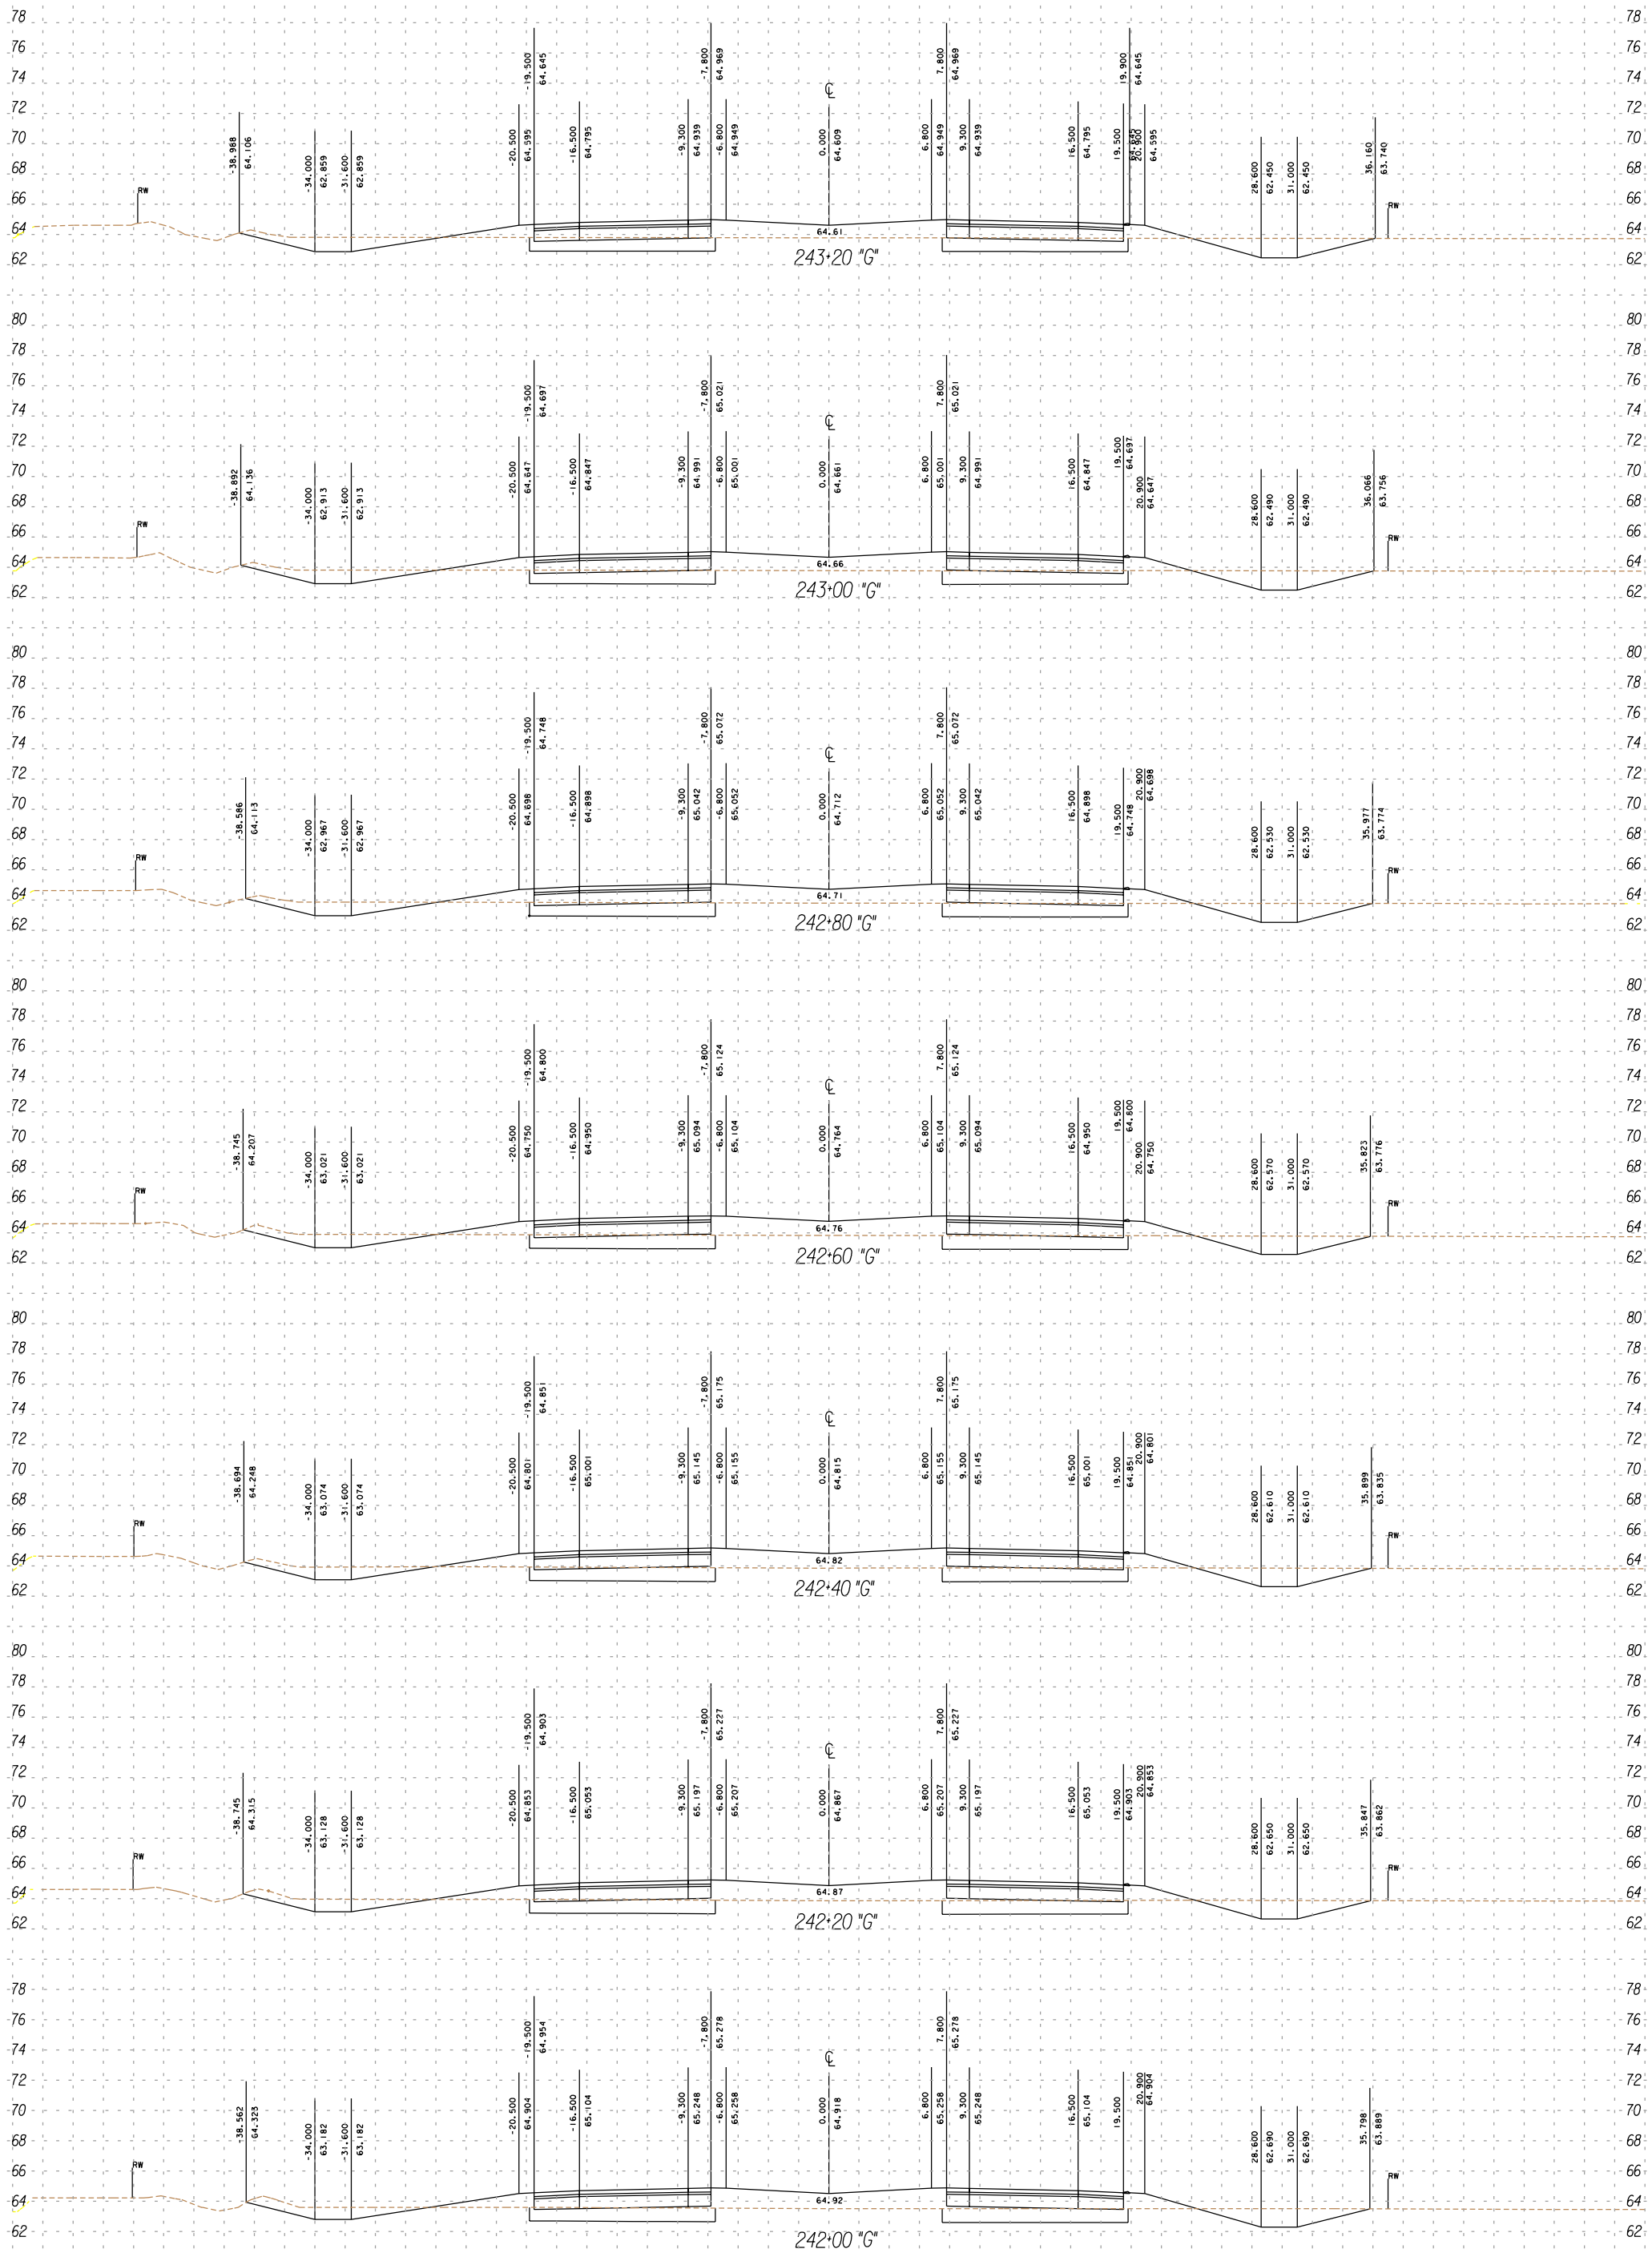

SCALE RATIO: 1:200 HORIZ.
1:200 VERT.

5/15/01

SHEET 19 OF 86

FOR DESIGN STUDY ONLY

UNIT 2
IMPERIAL
11
199344
111

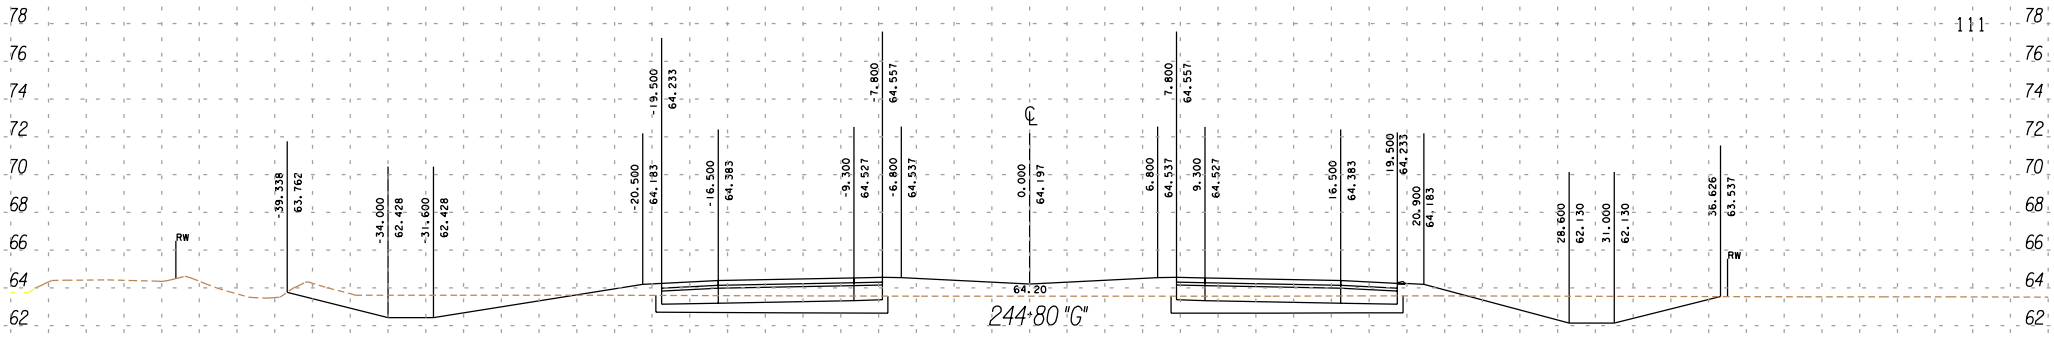

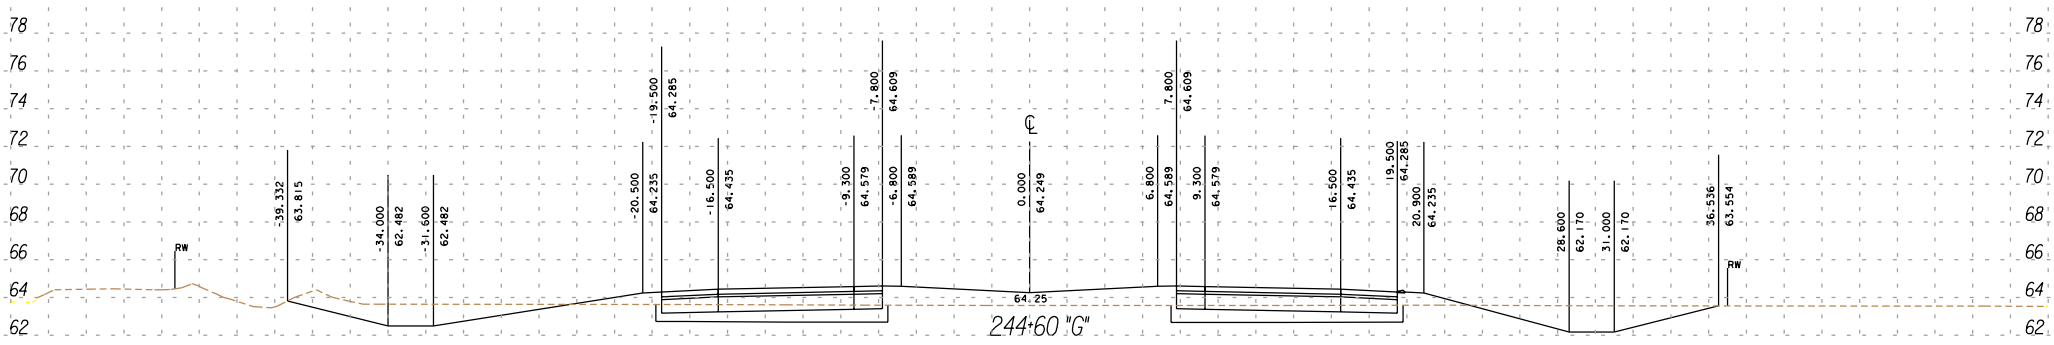

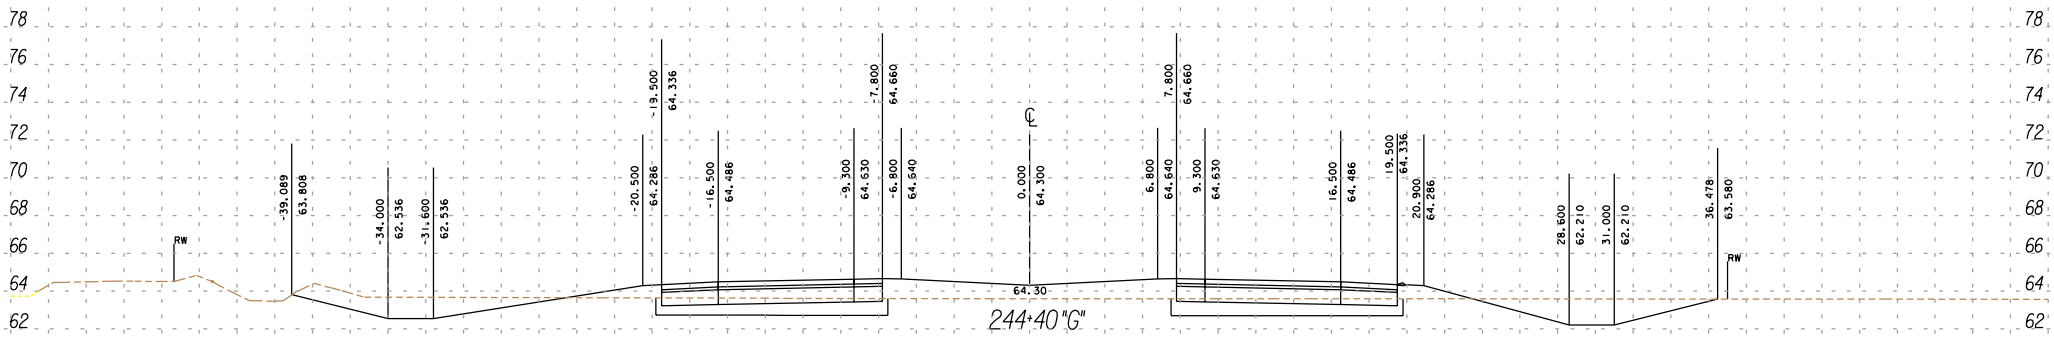

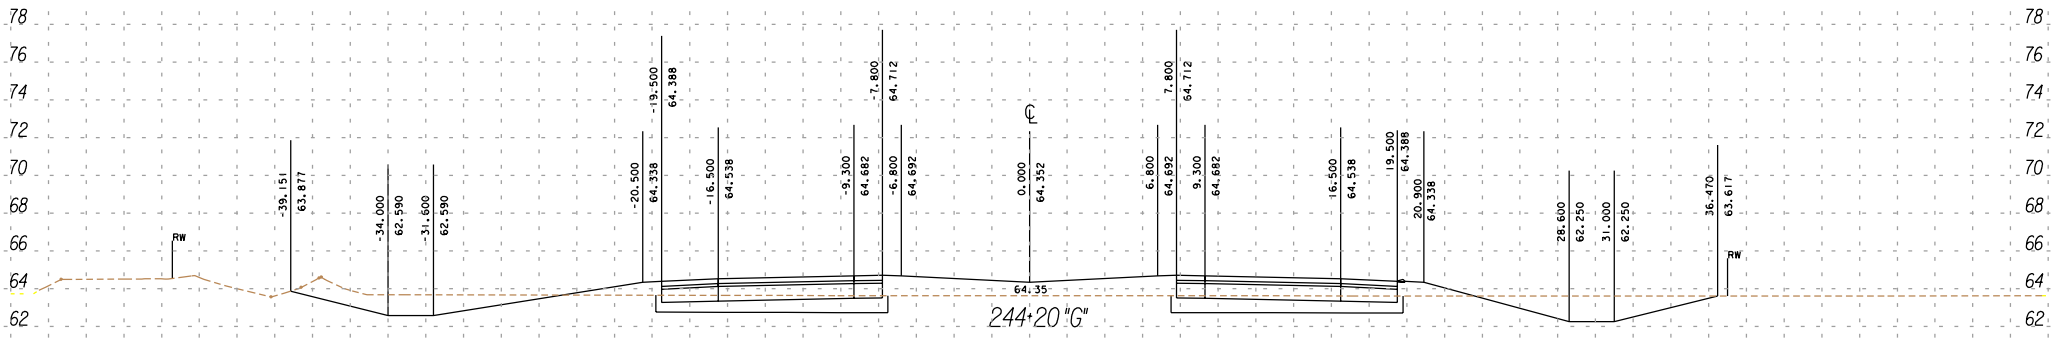

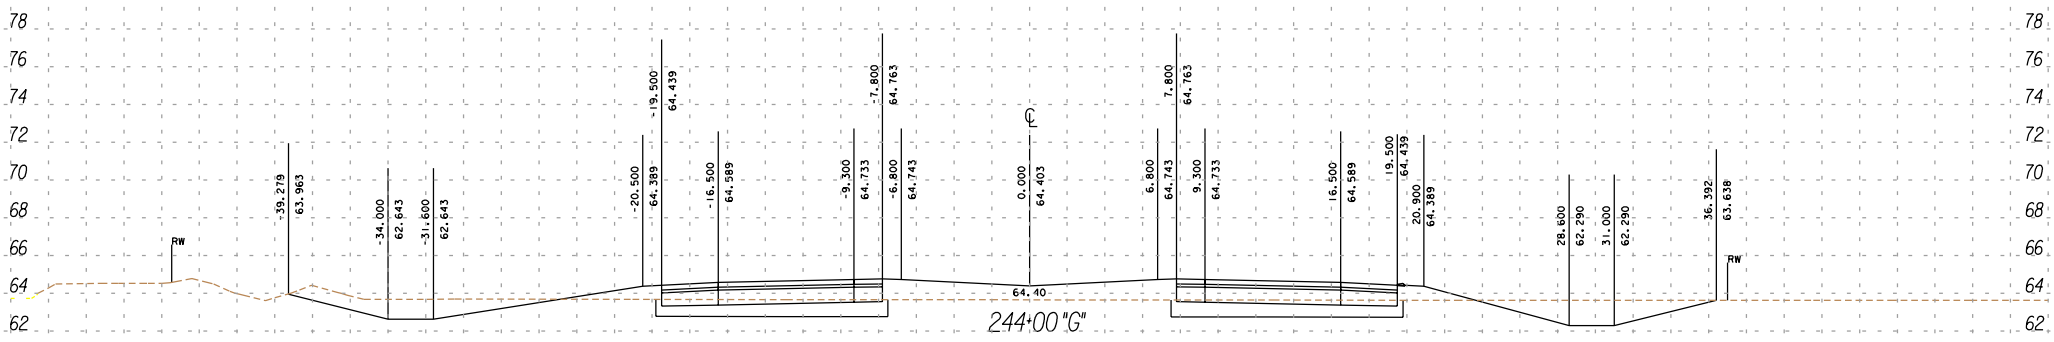

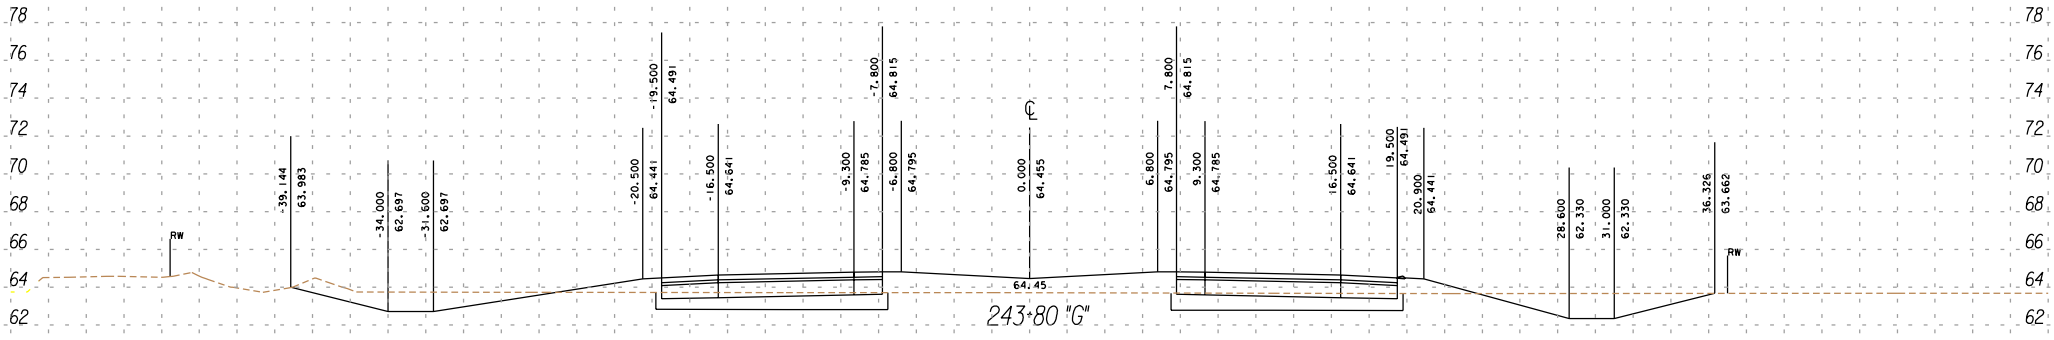

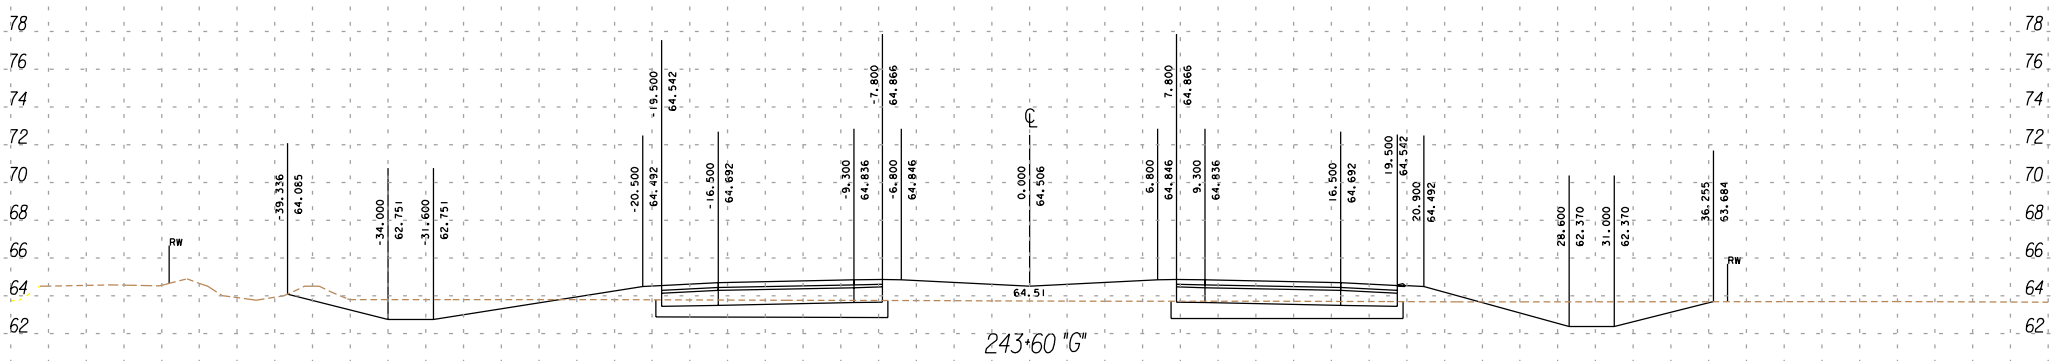

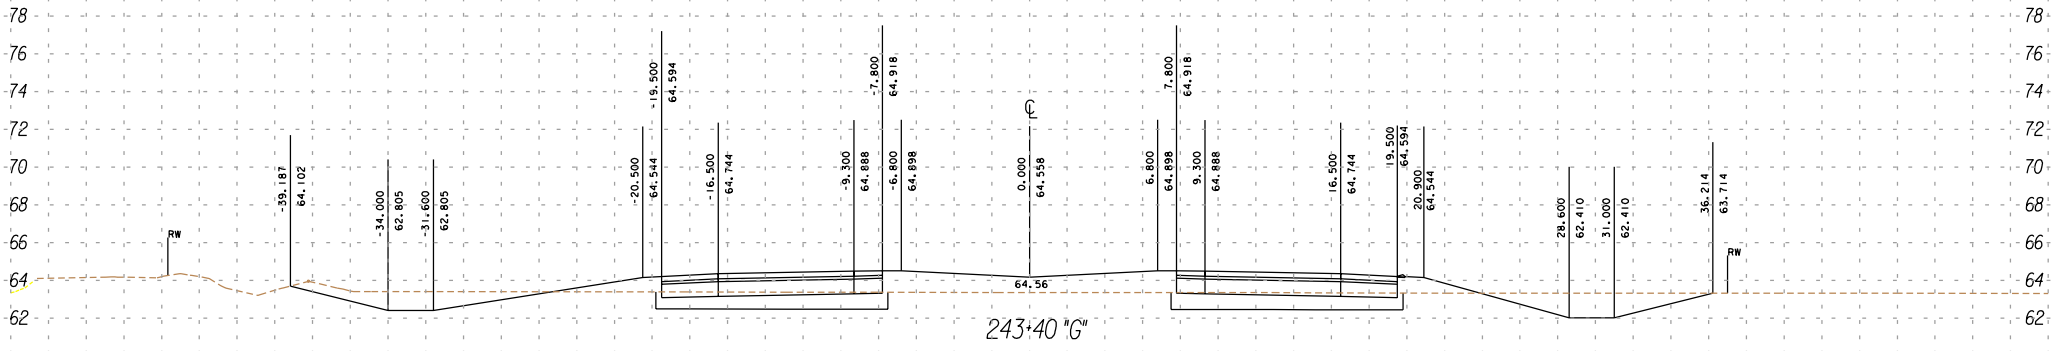

SCALE RATIO: 1:200 HORIZ.
1:200 VERT.

5/15/01

FOR DESIGN STUDY ONLY

UNIT 2
IMPERIAL
11
199344
111

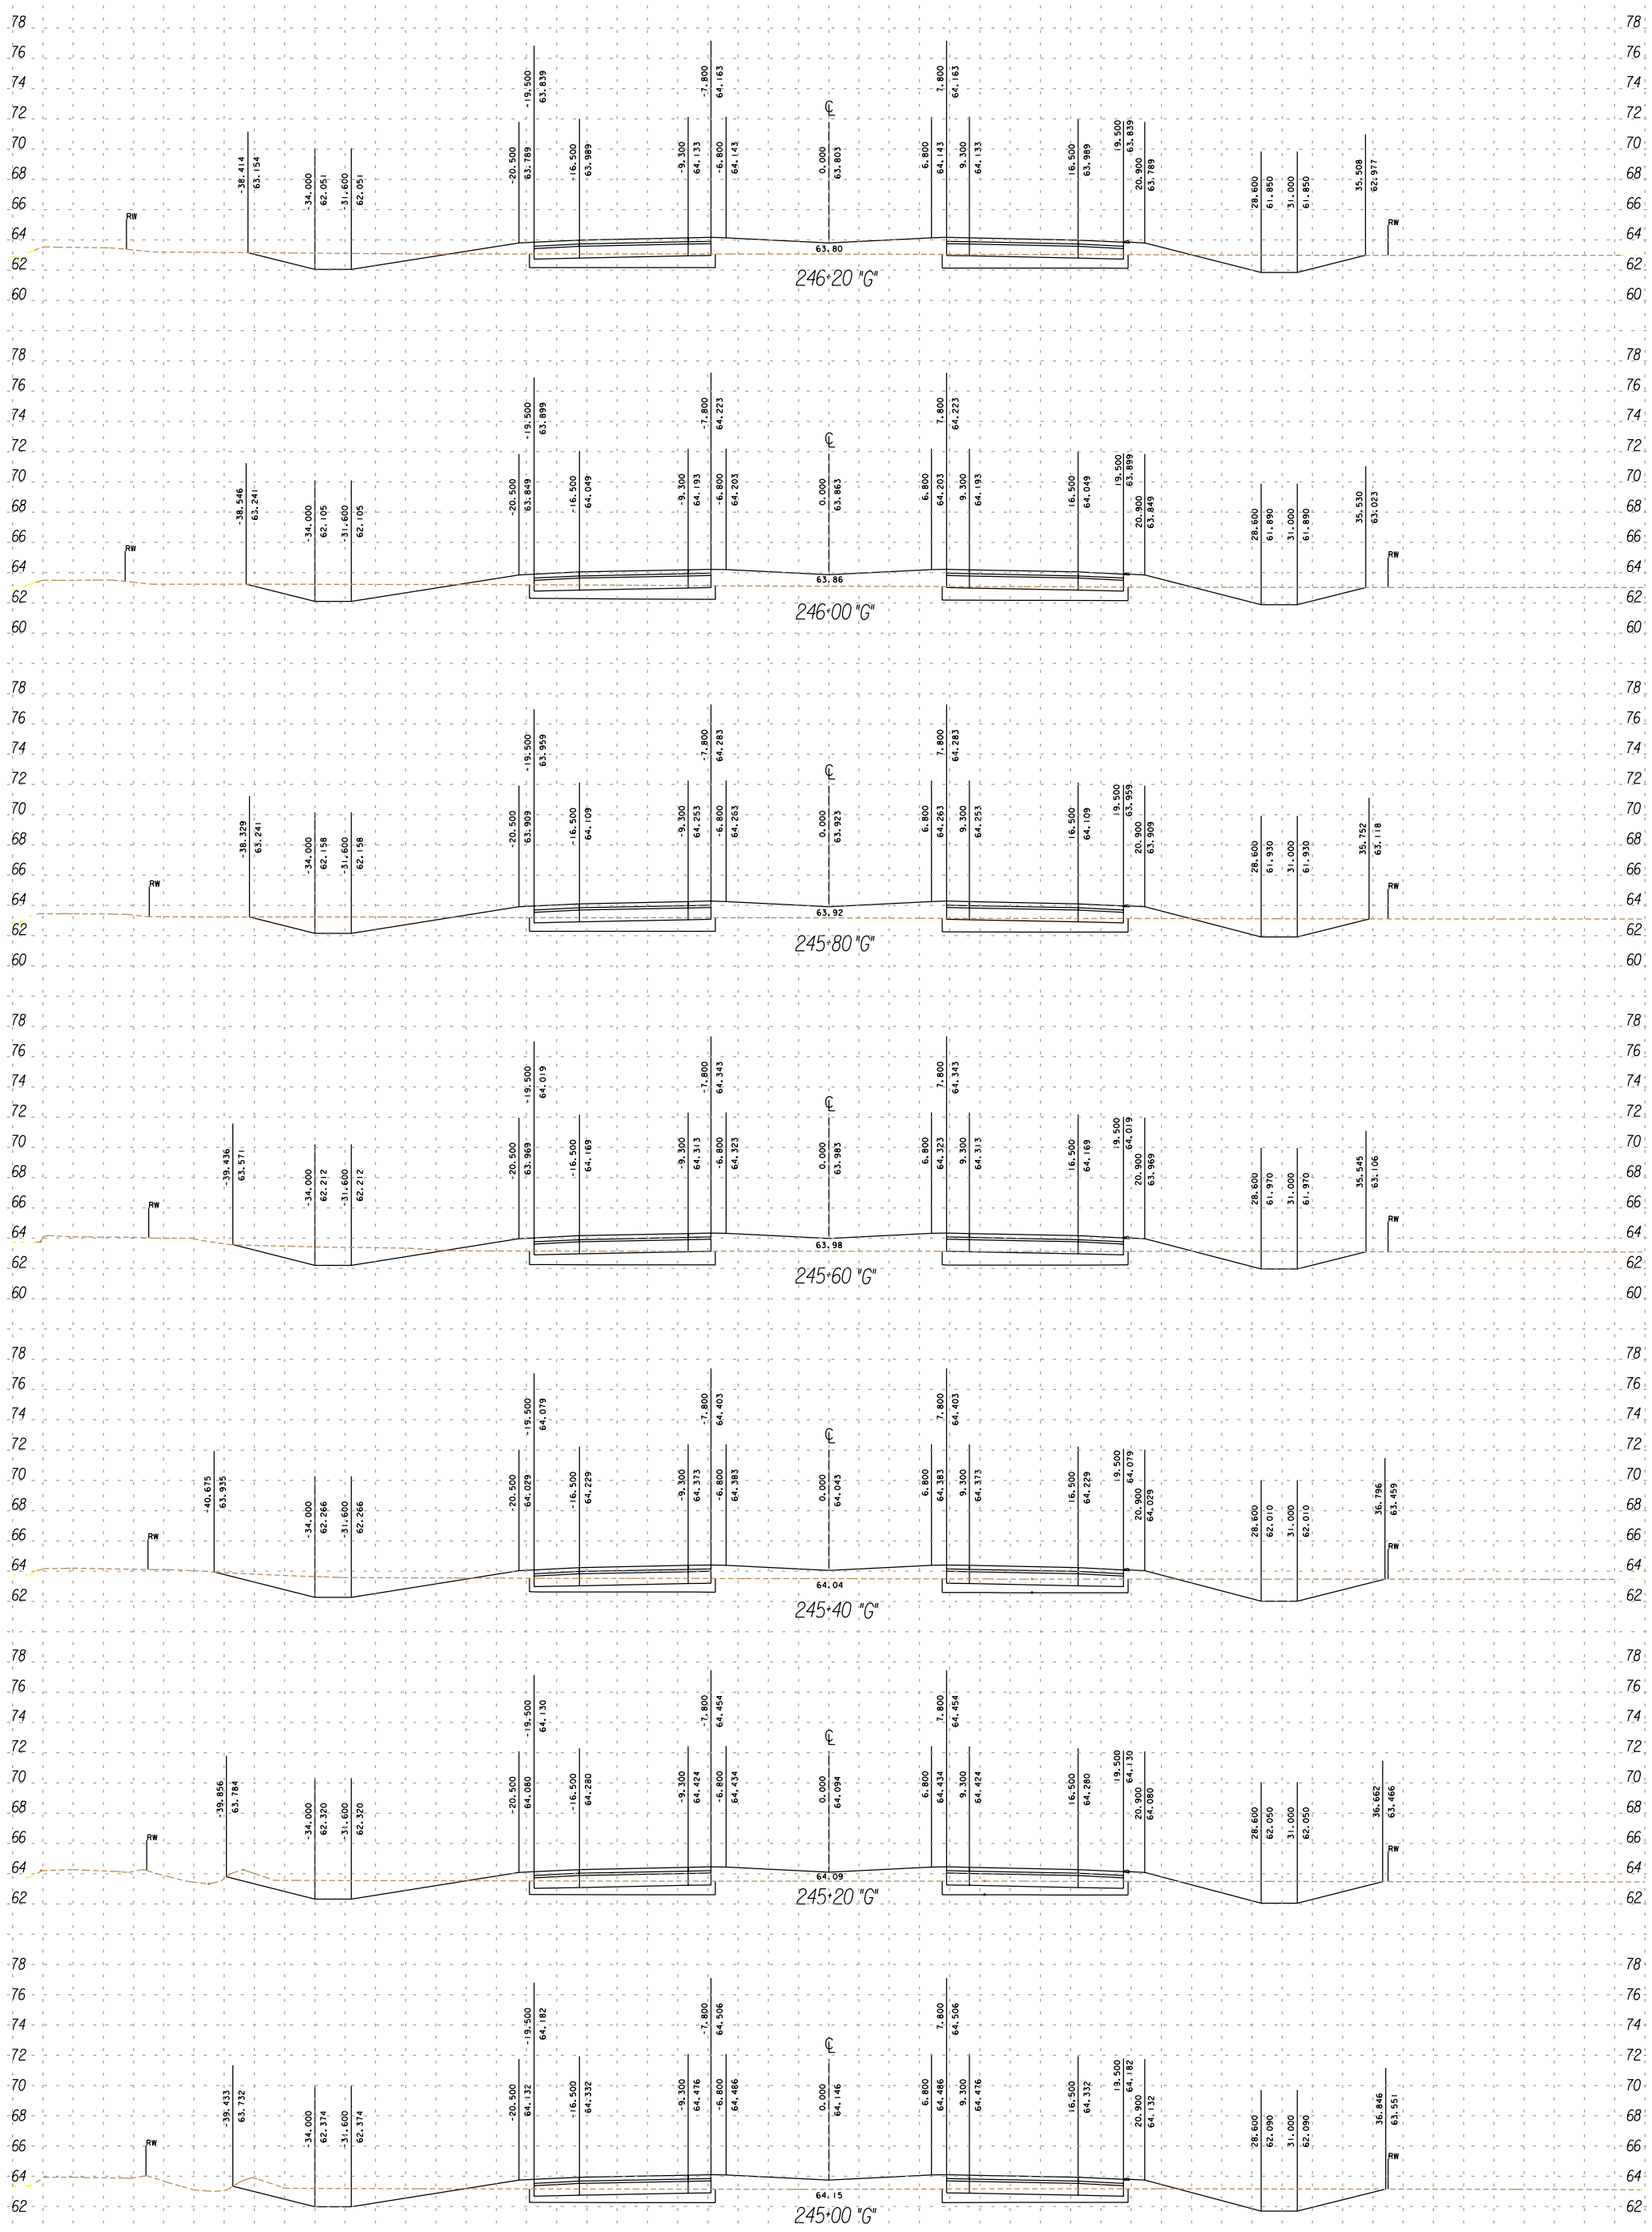

SCALE RATIO: 1:200 HORIZ.
1:200 VERT.

5/15/01

FOR DESIGN STUDY ONLY

UNIT 2
IMPERIAL
11
199344
111

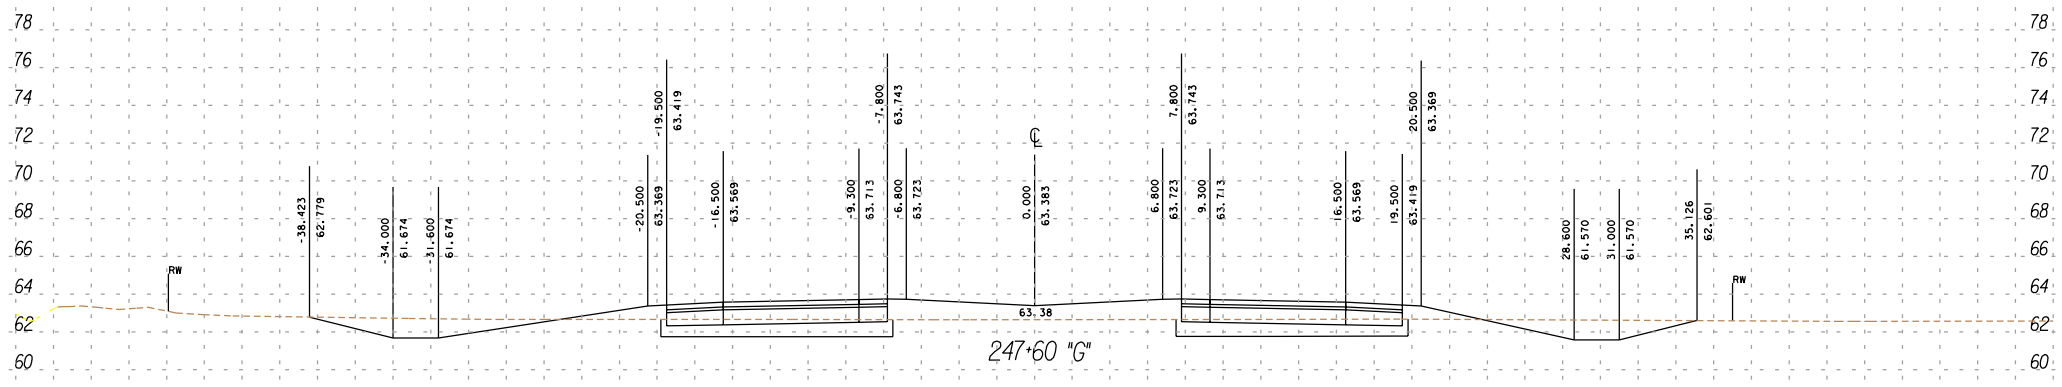

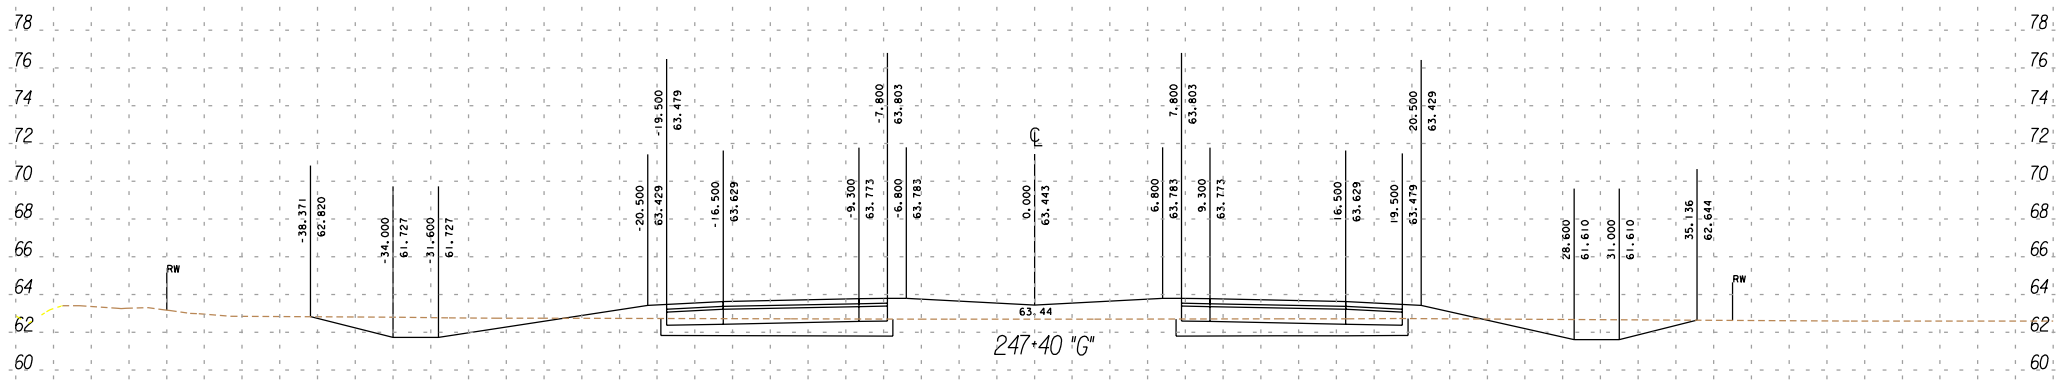

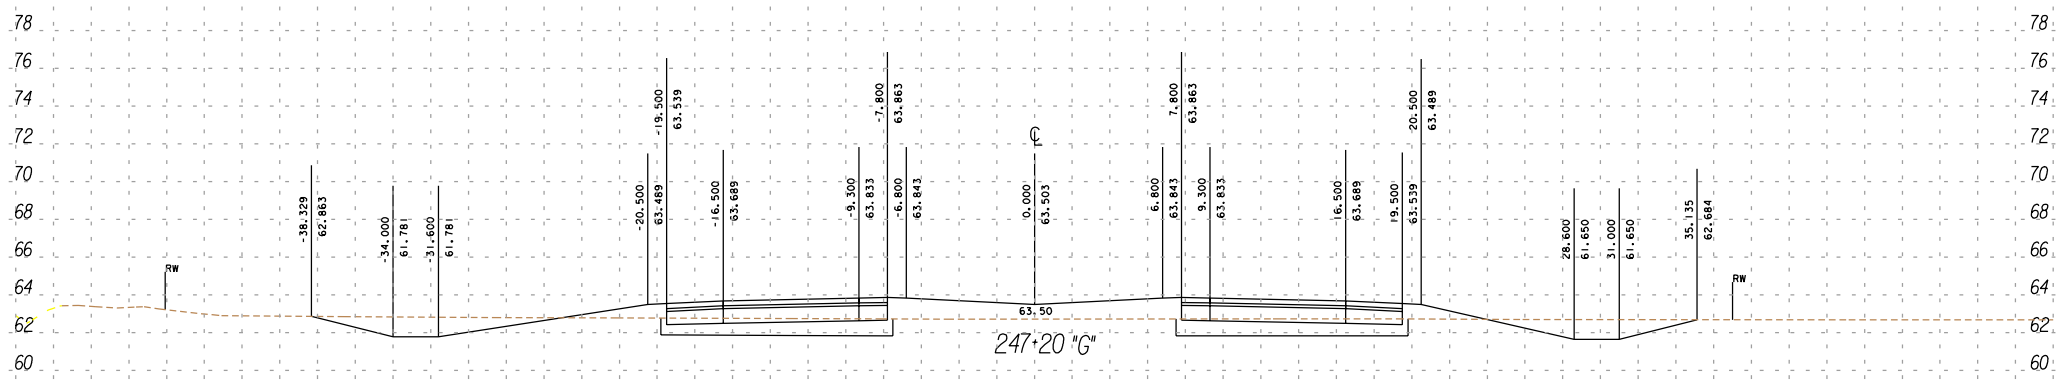

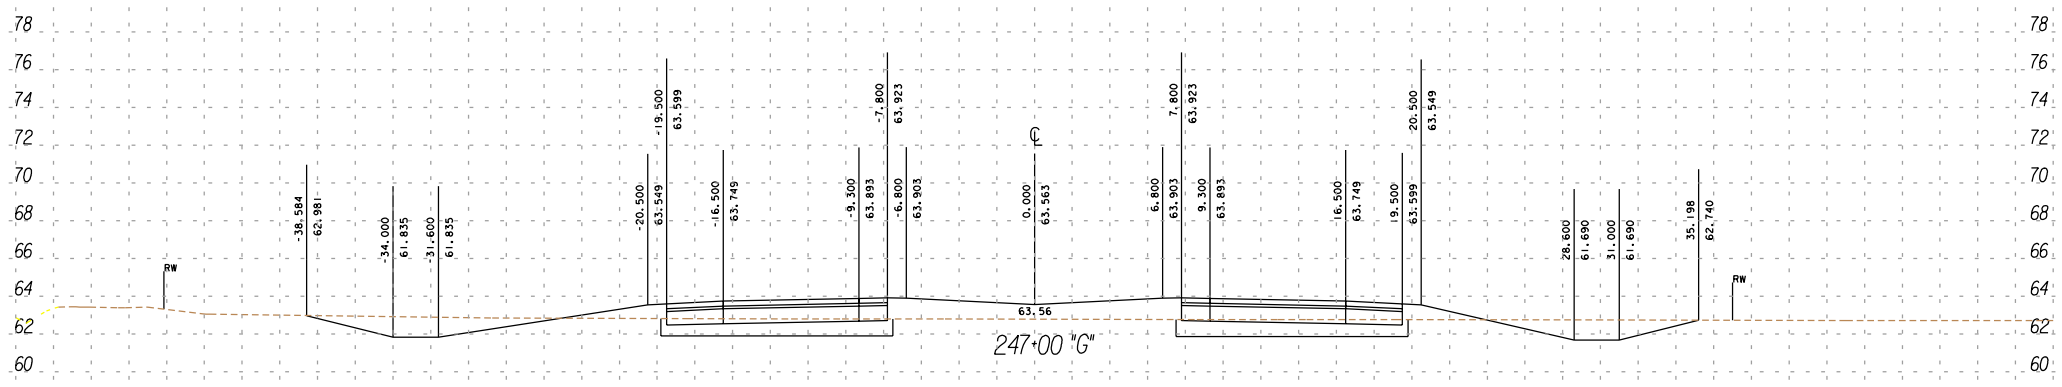

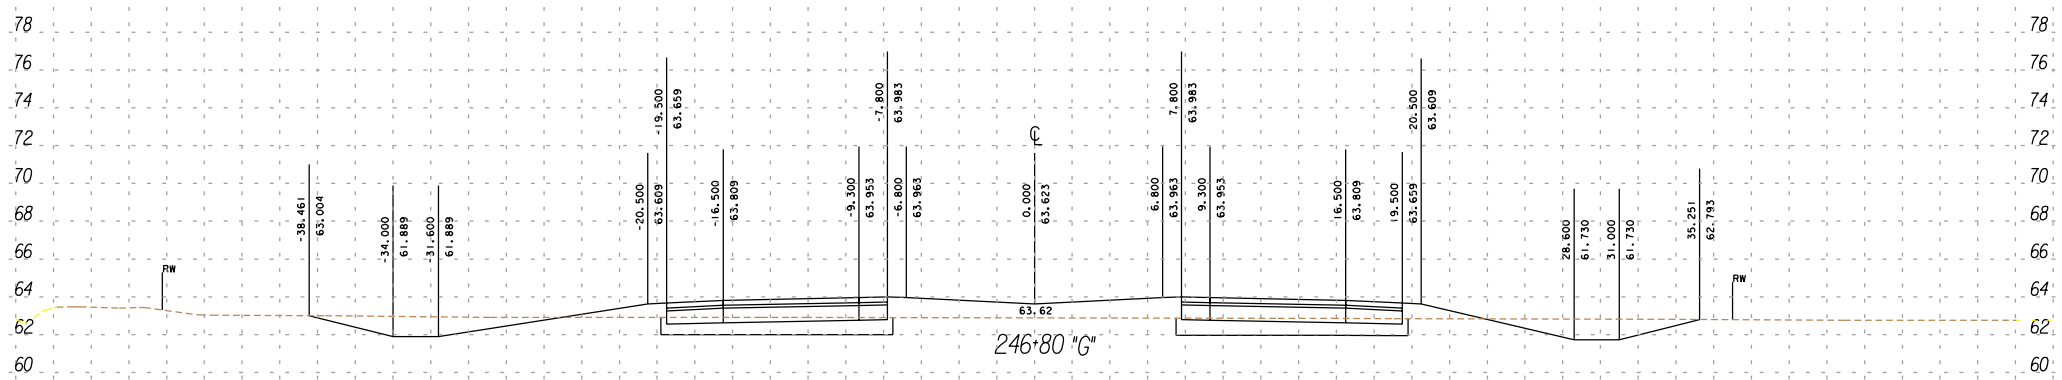

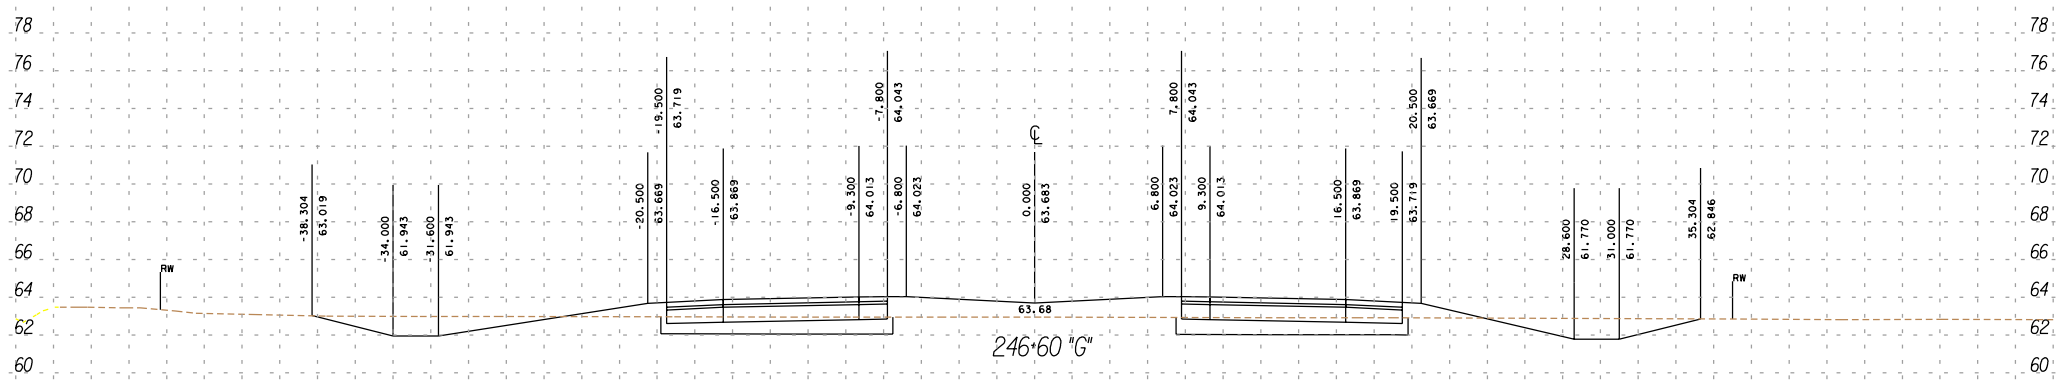

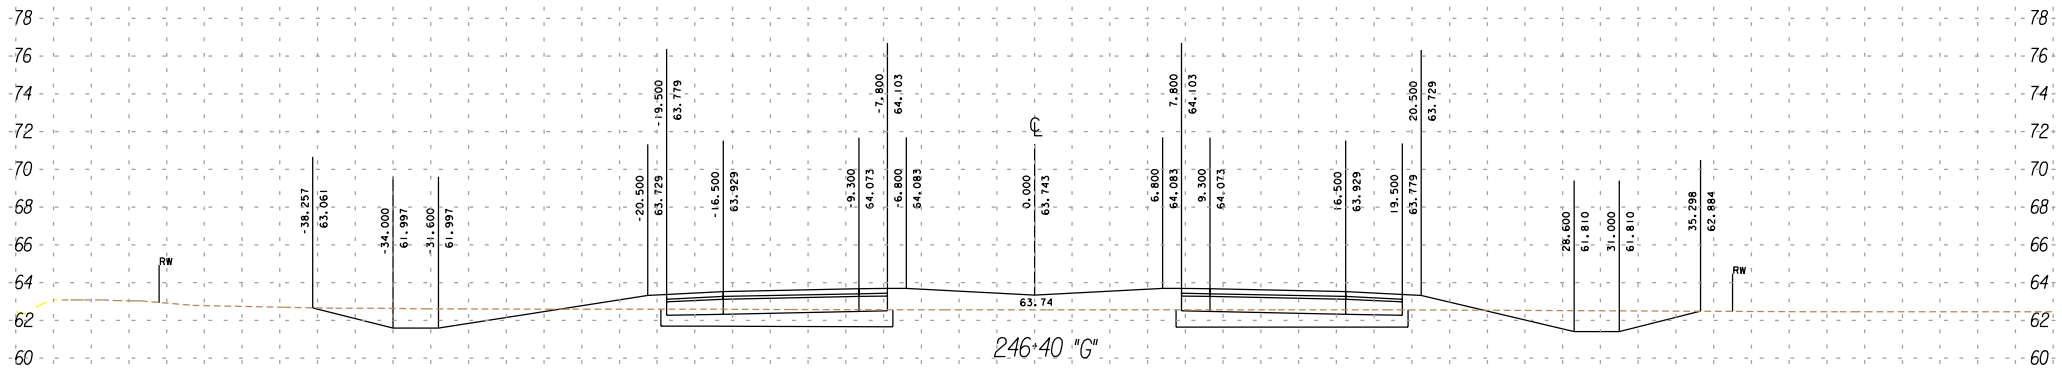

SCALE RATIO: 1:200 HORIZ.
1:200 VERT.

5/15/01

FOR DESIGN STUDY ONLY

UNIT 2
IMPERIAL
11
199344
111

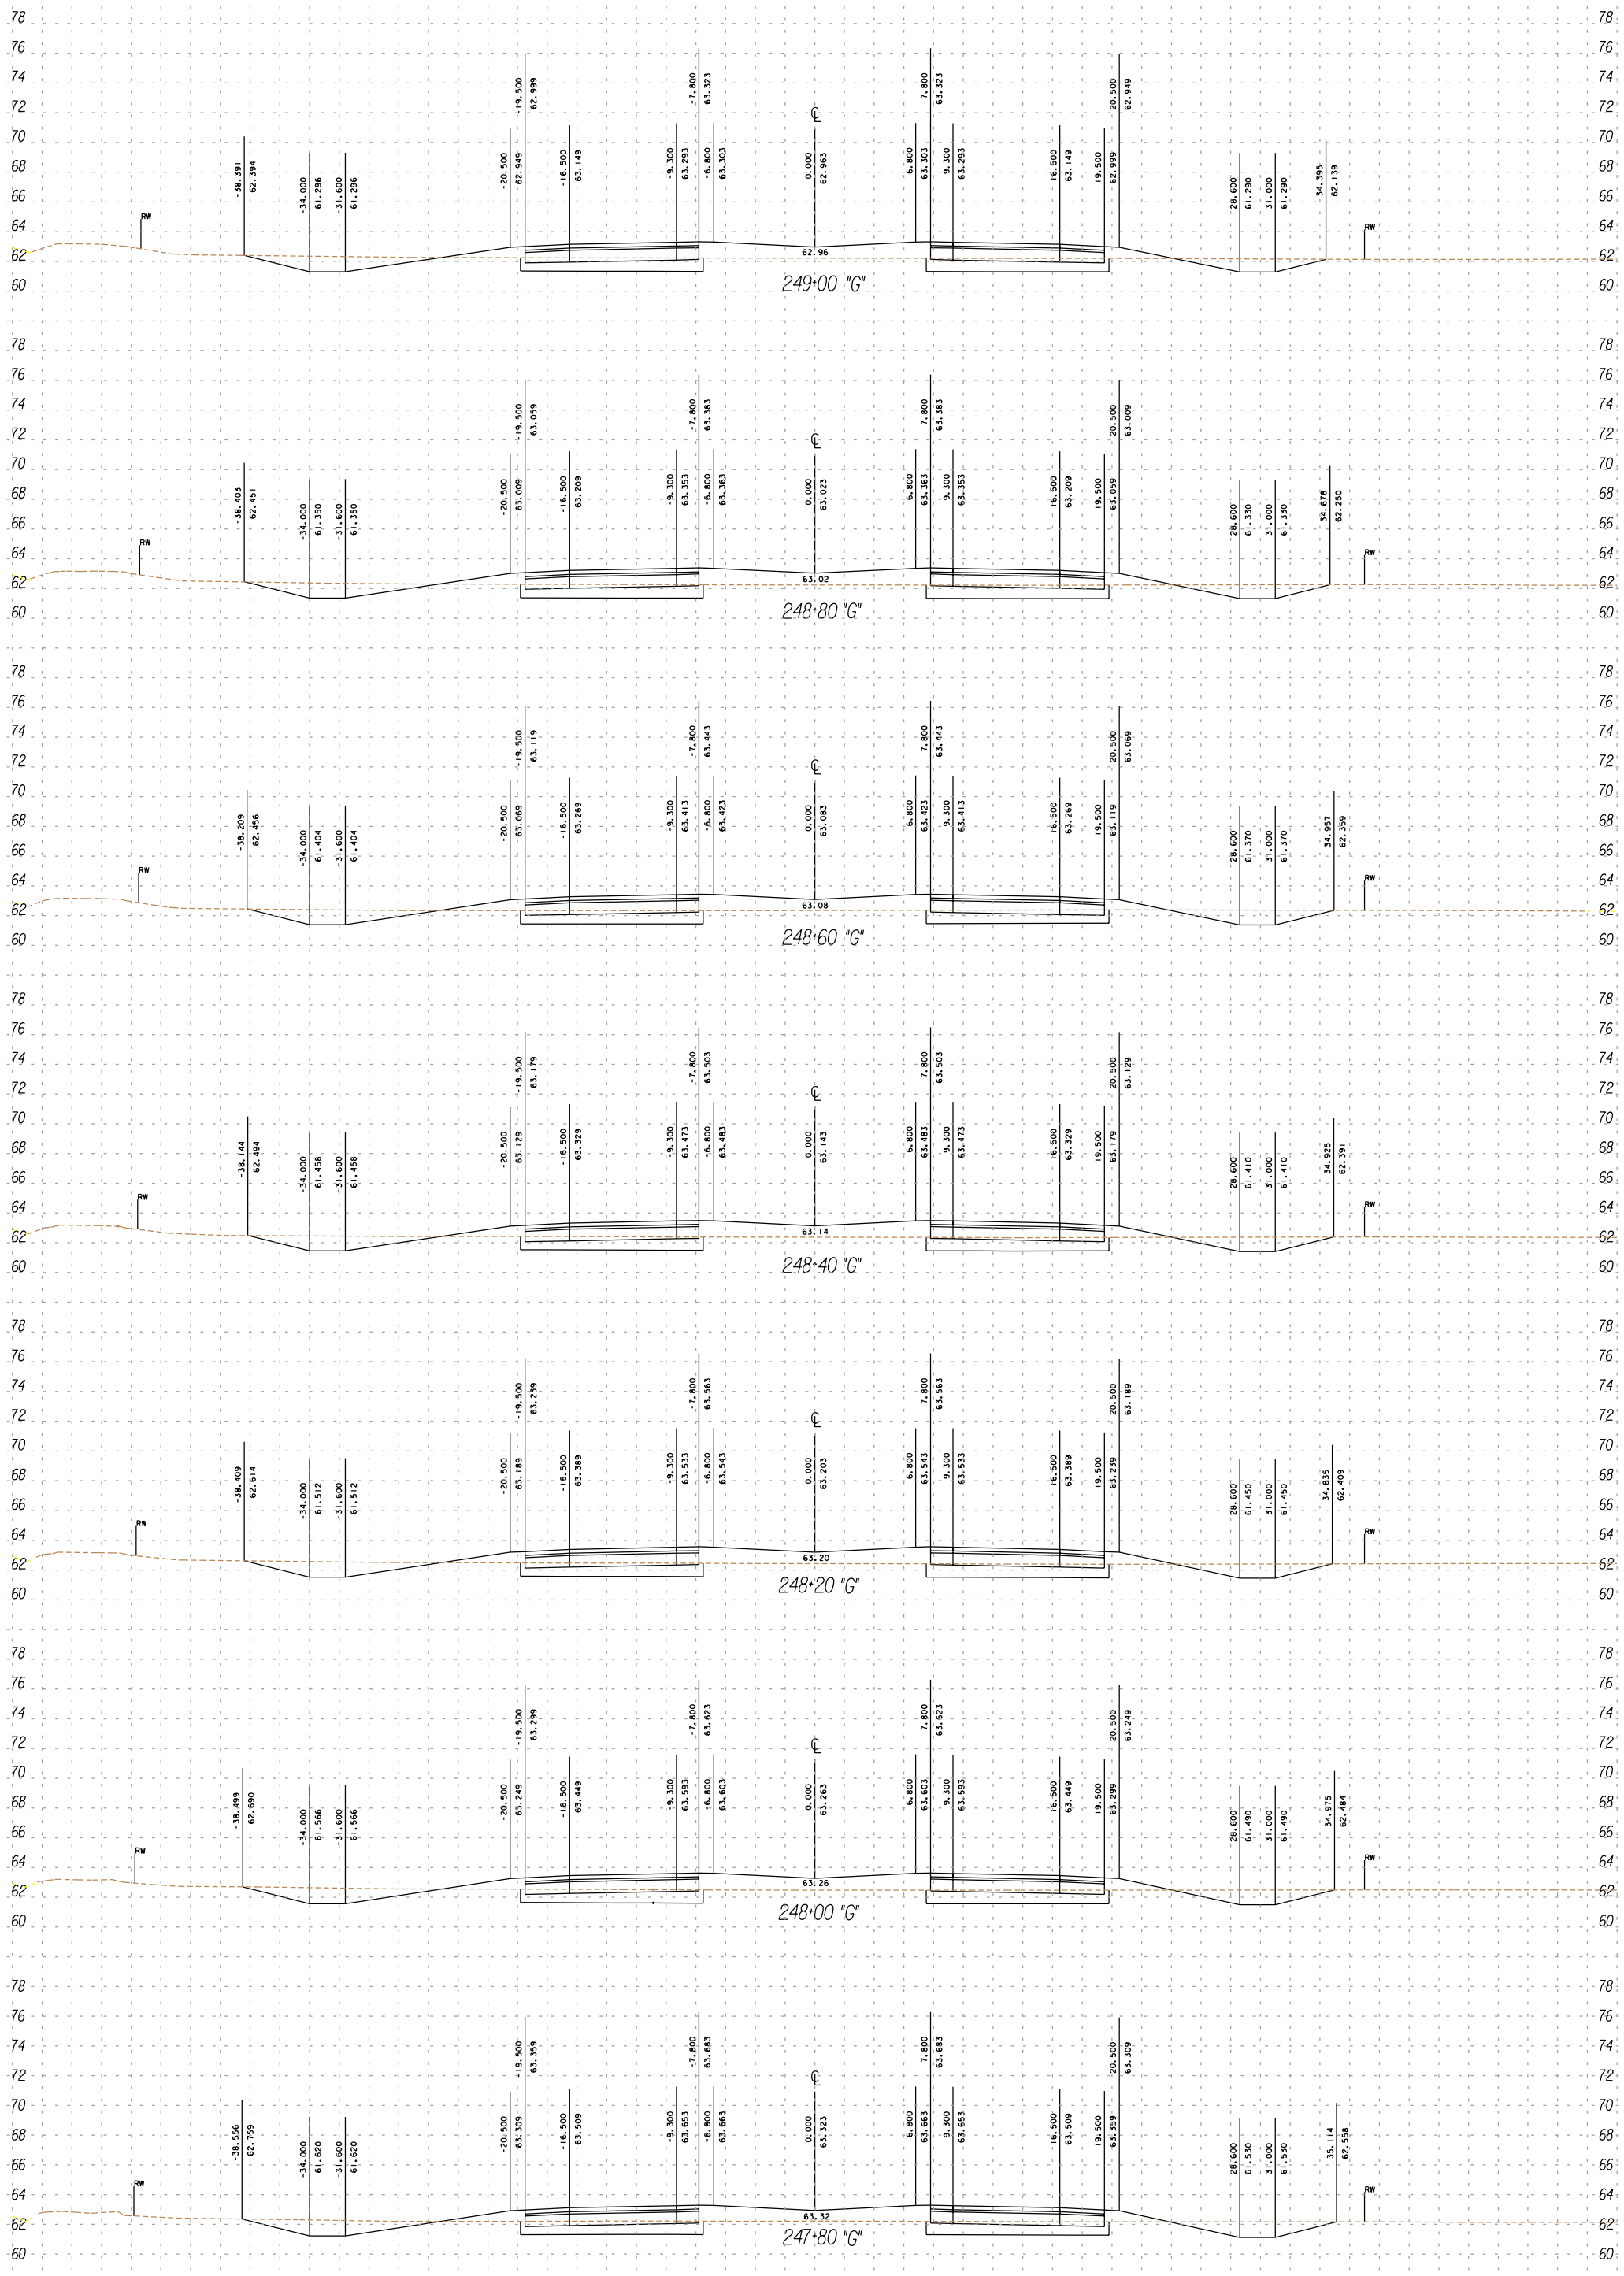

SCALE RATIO: 1:200 HORIZ.
1:200 VERT.

5/15/01

FOR DESIGN STUDY ONLY

UNIT 2
IMPERIAL
11
199344
111

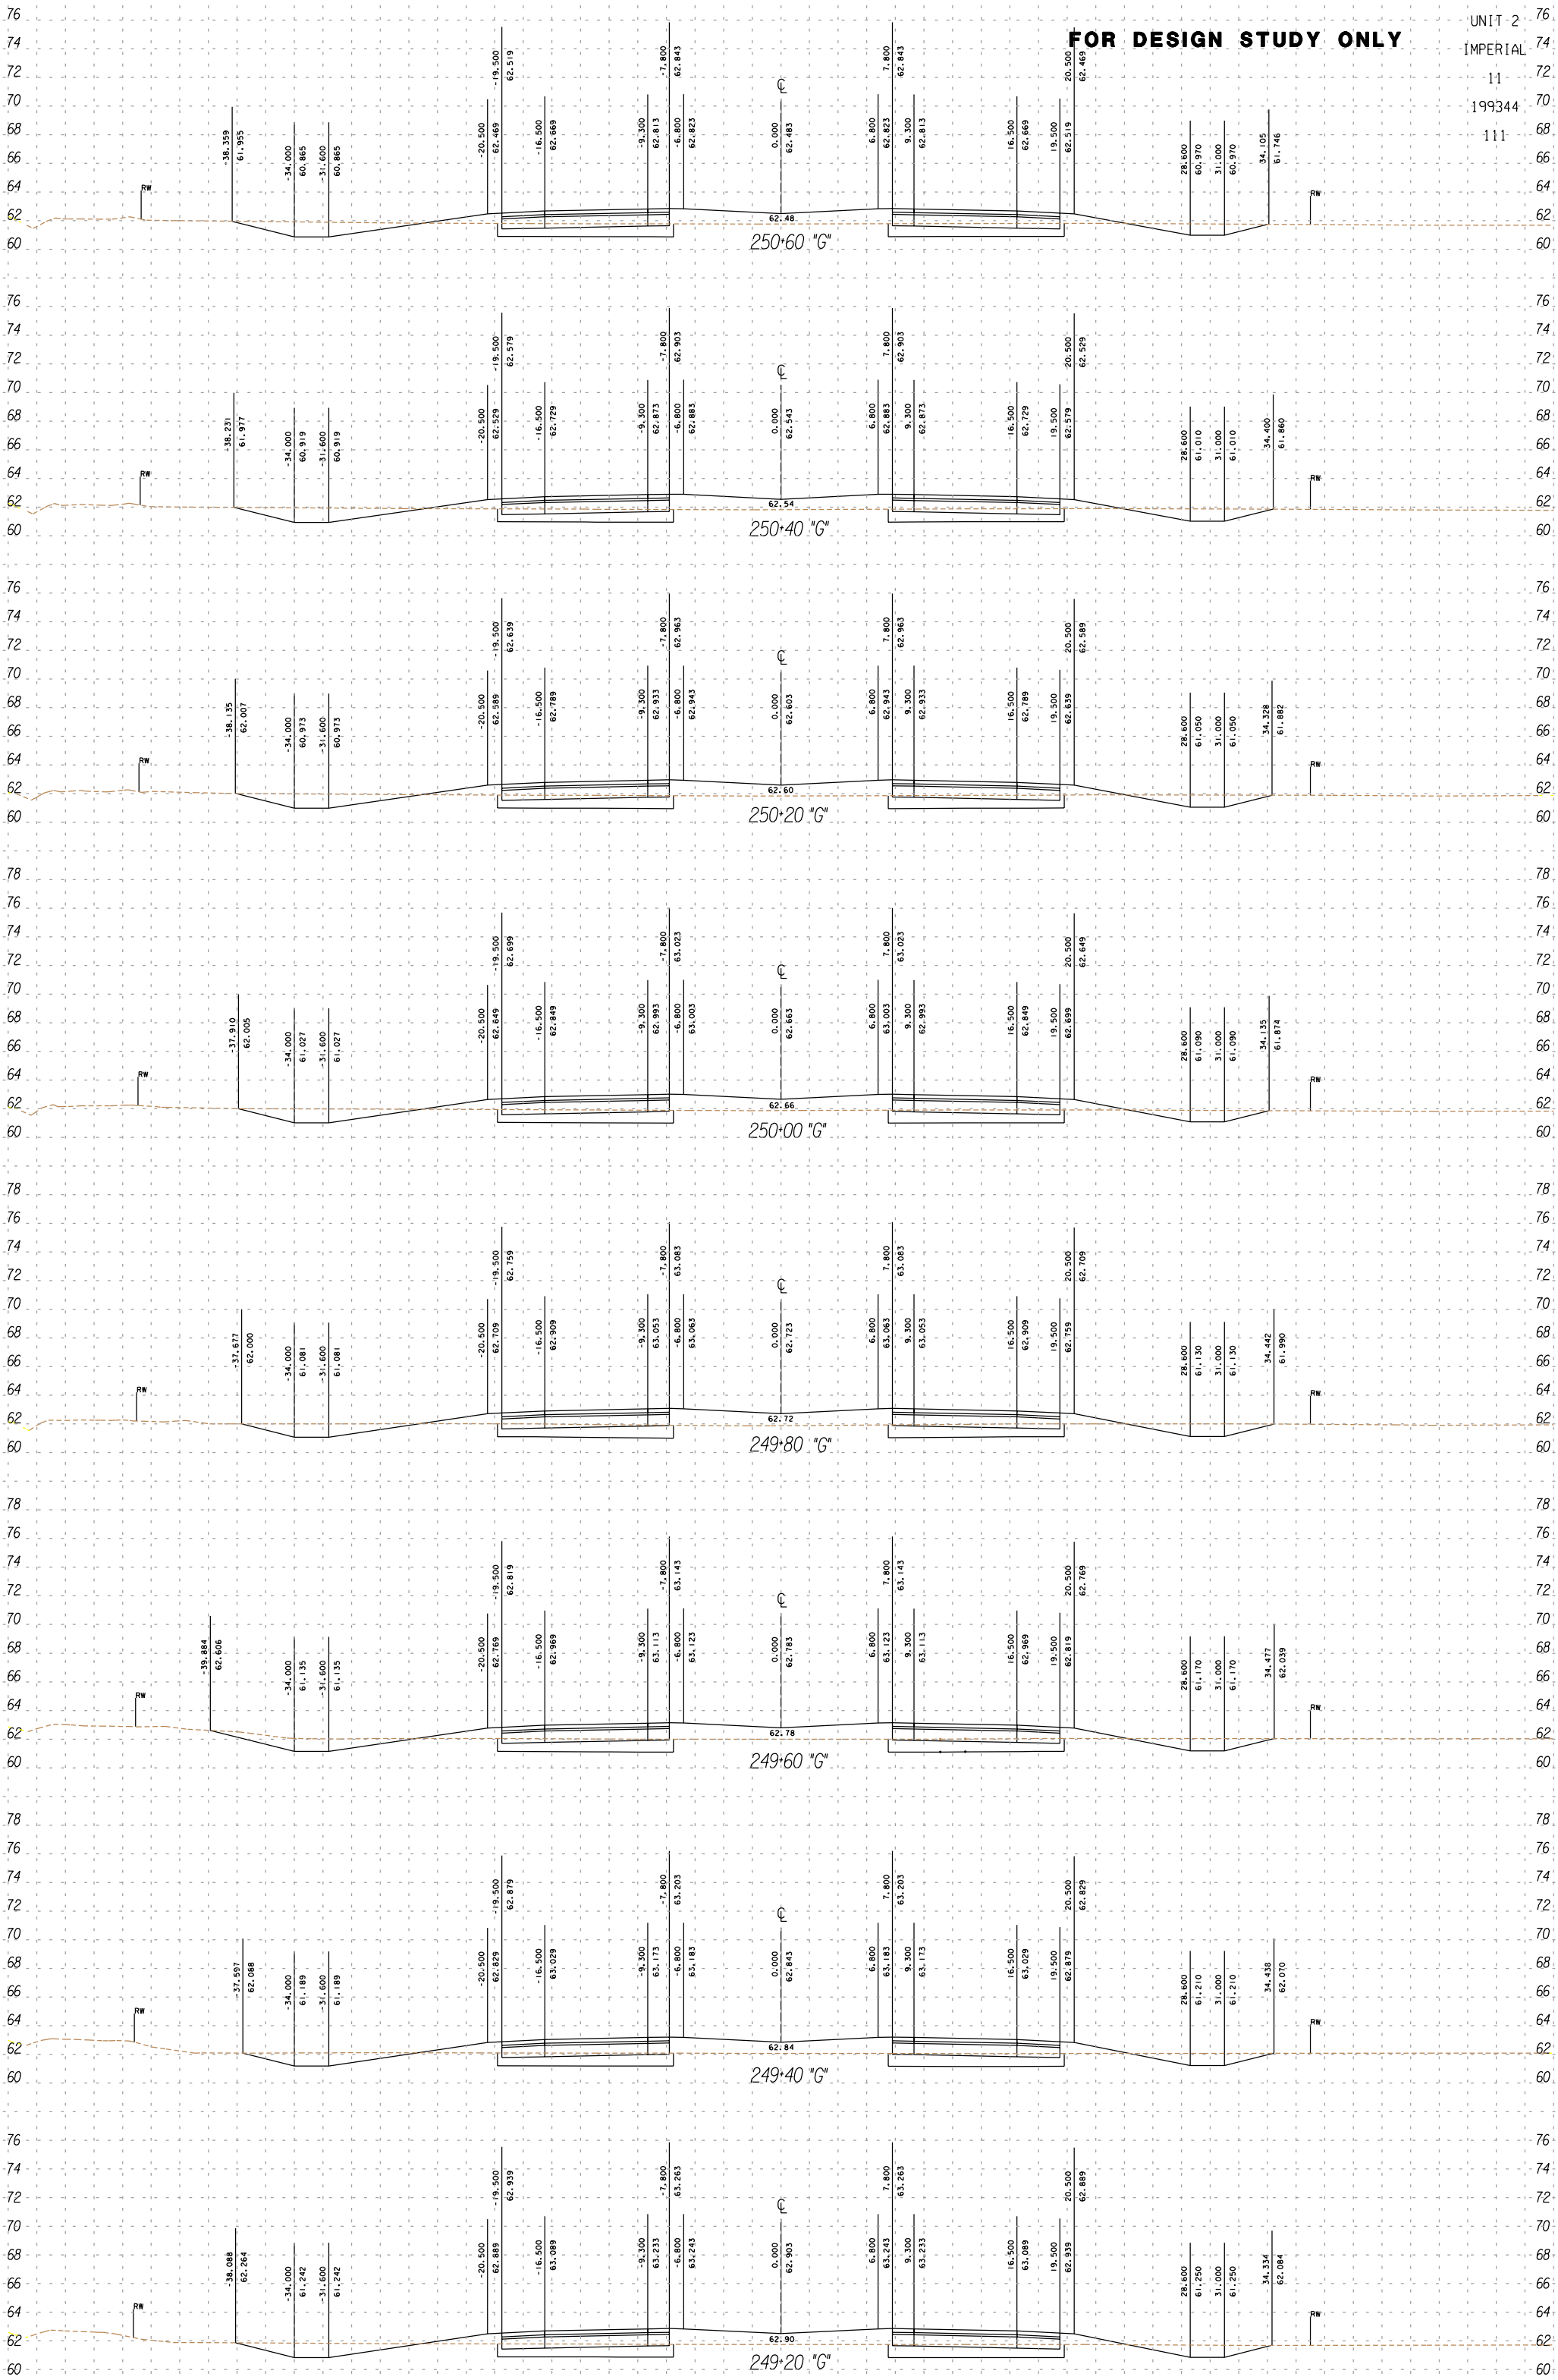

SCALE RATIO: 1:200 HORIZ.
1:200 VERT.

5/15/01

FOR DESIGN STUDY ONLY

UNIT 2
IMPERIAL
11
199344
111

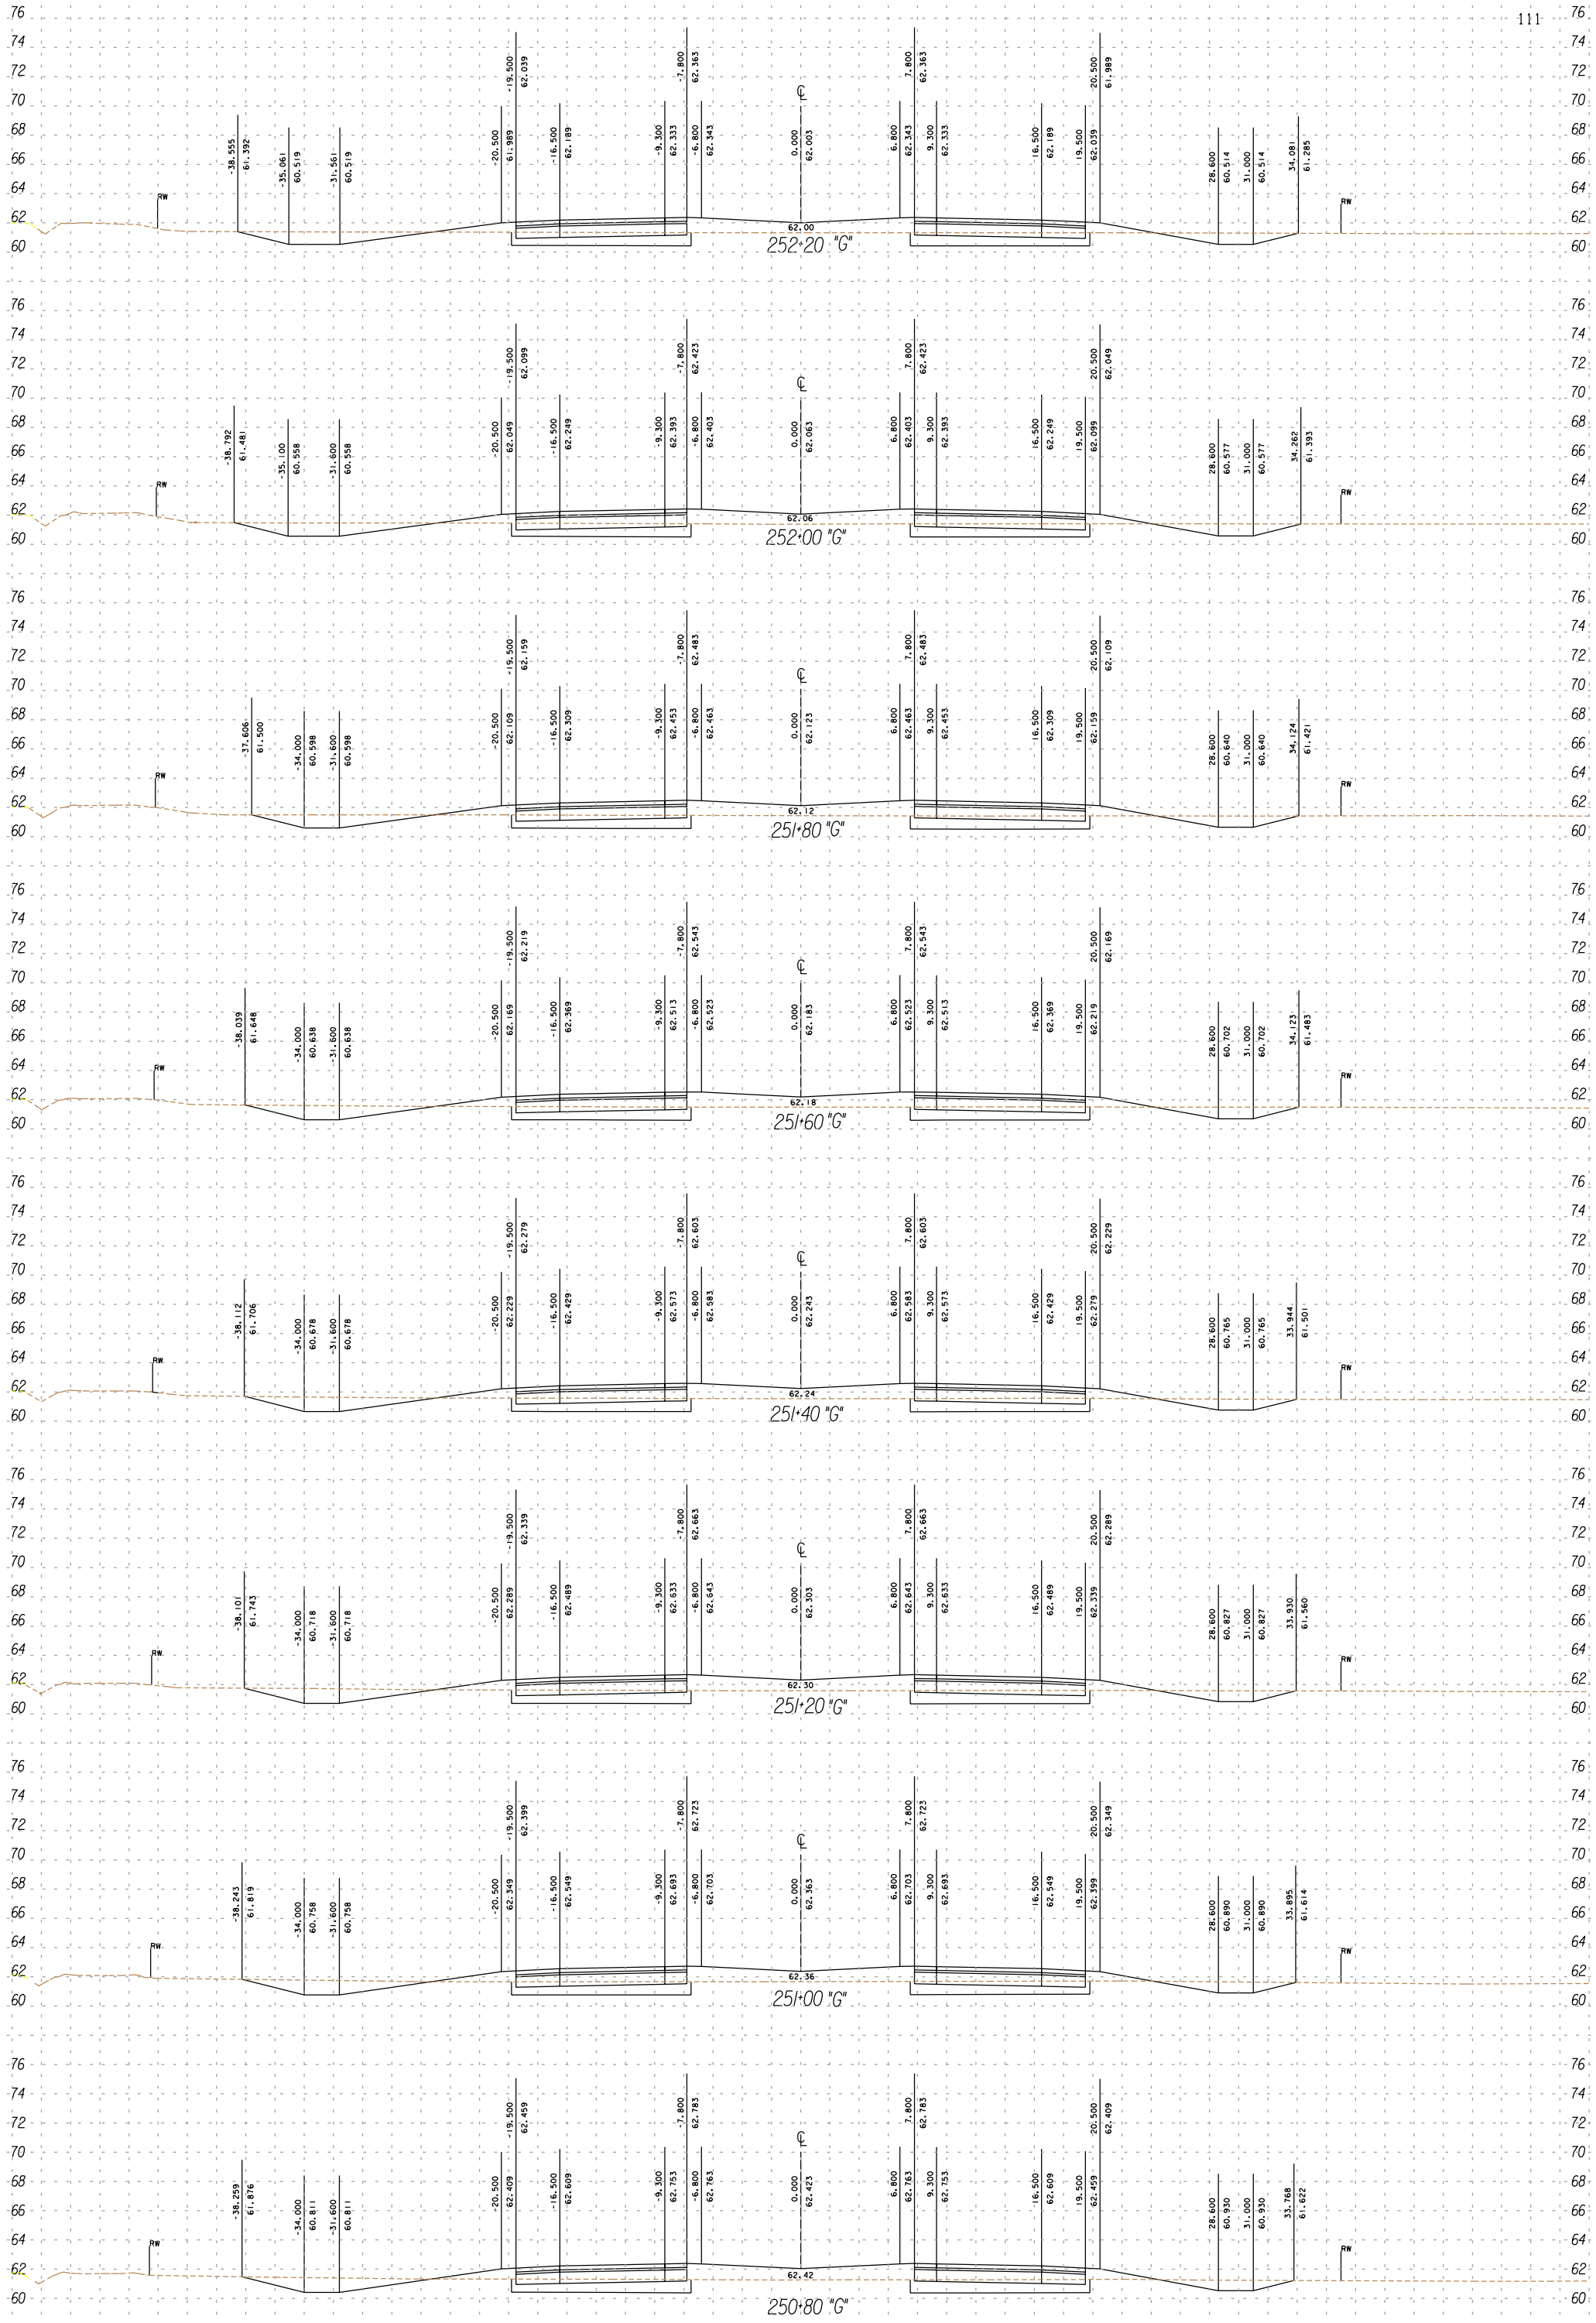

SCALE RATIO: 1:200 HORIZ.
1:200 VERT.

5/15/01

FOR DESIGN STUDY ONLY

UNIT 2
IMPERIAL
11
199344
111

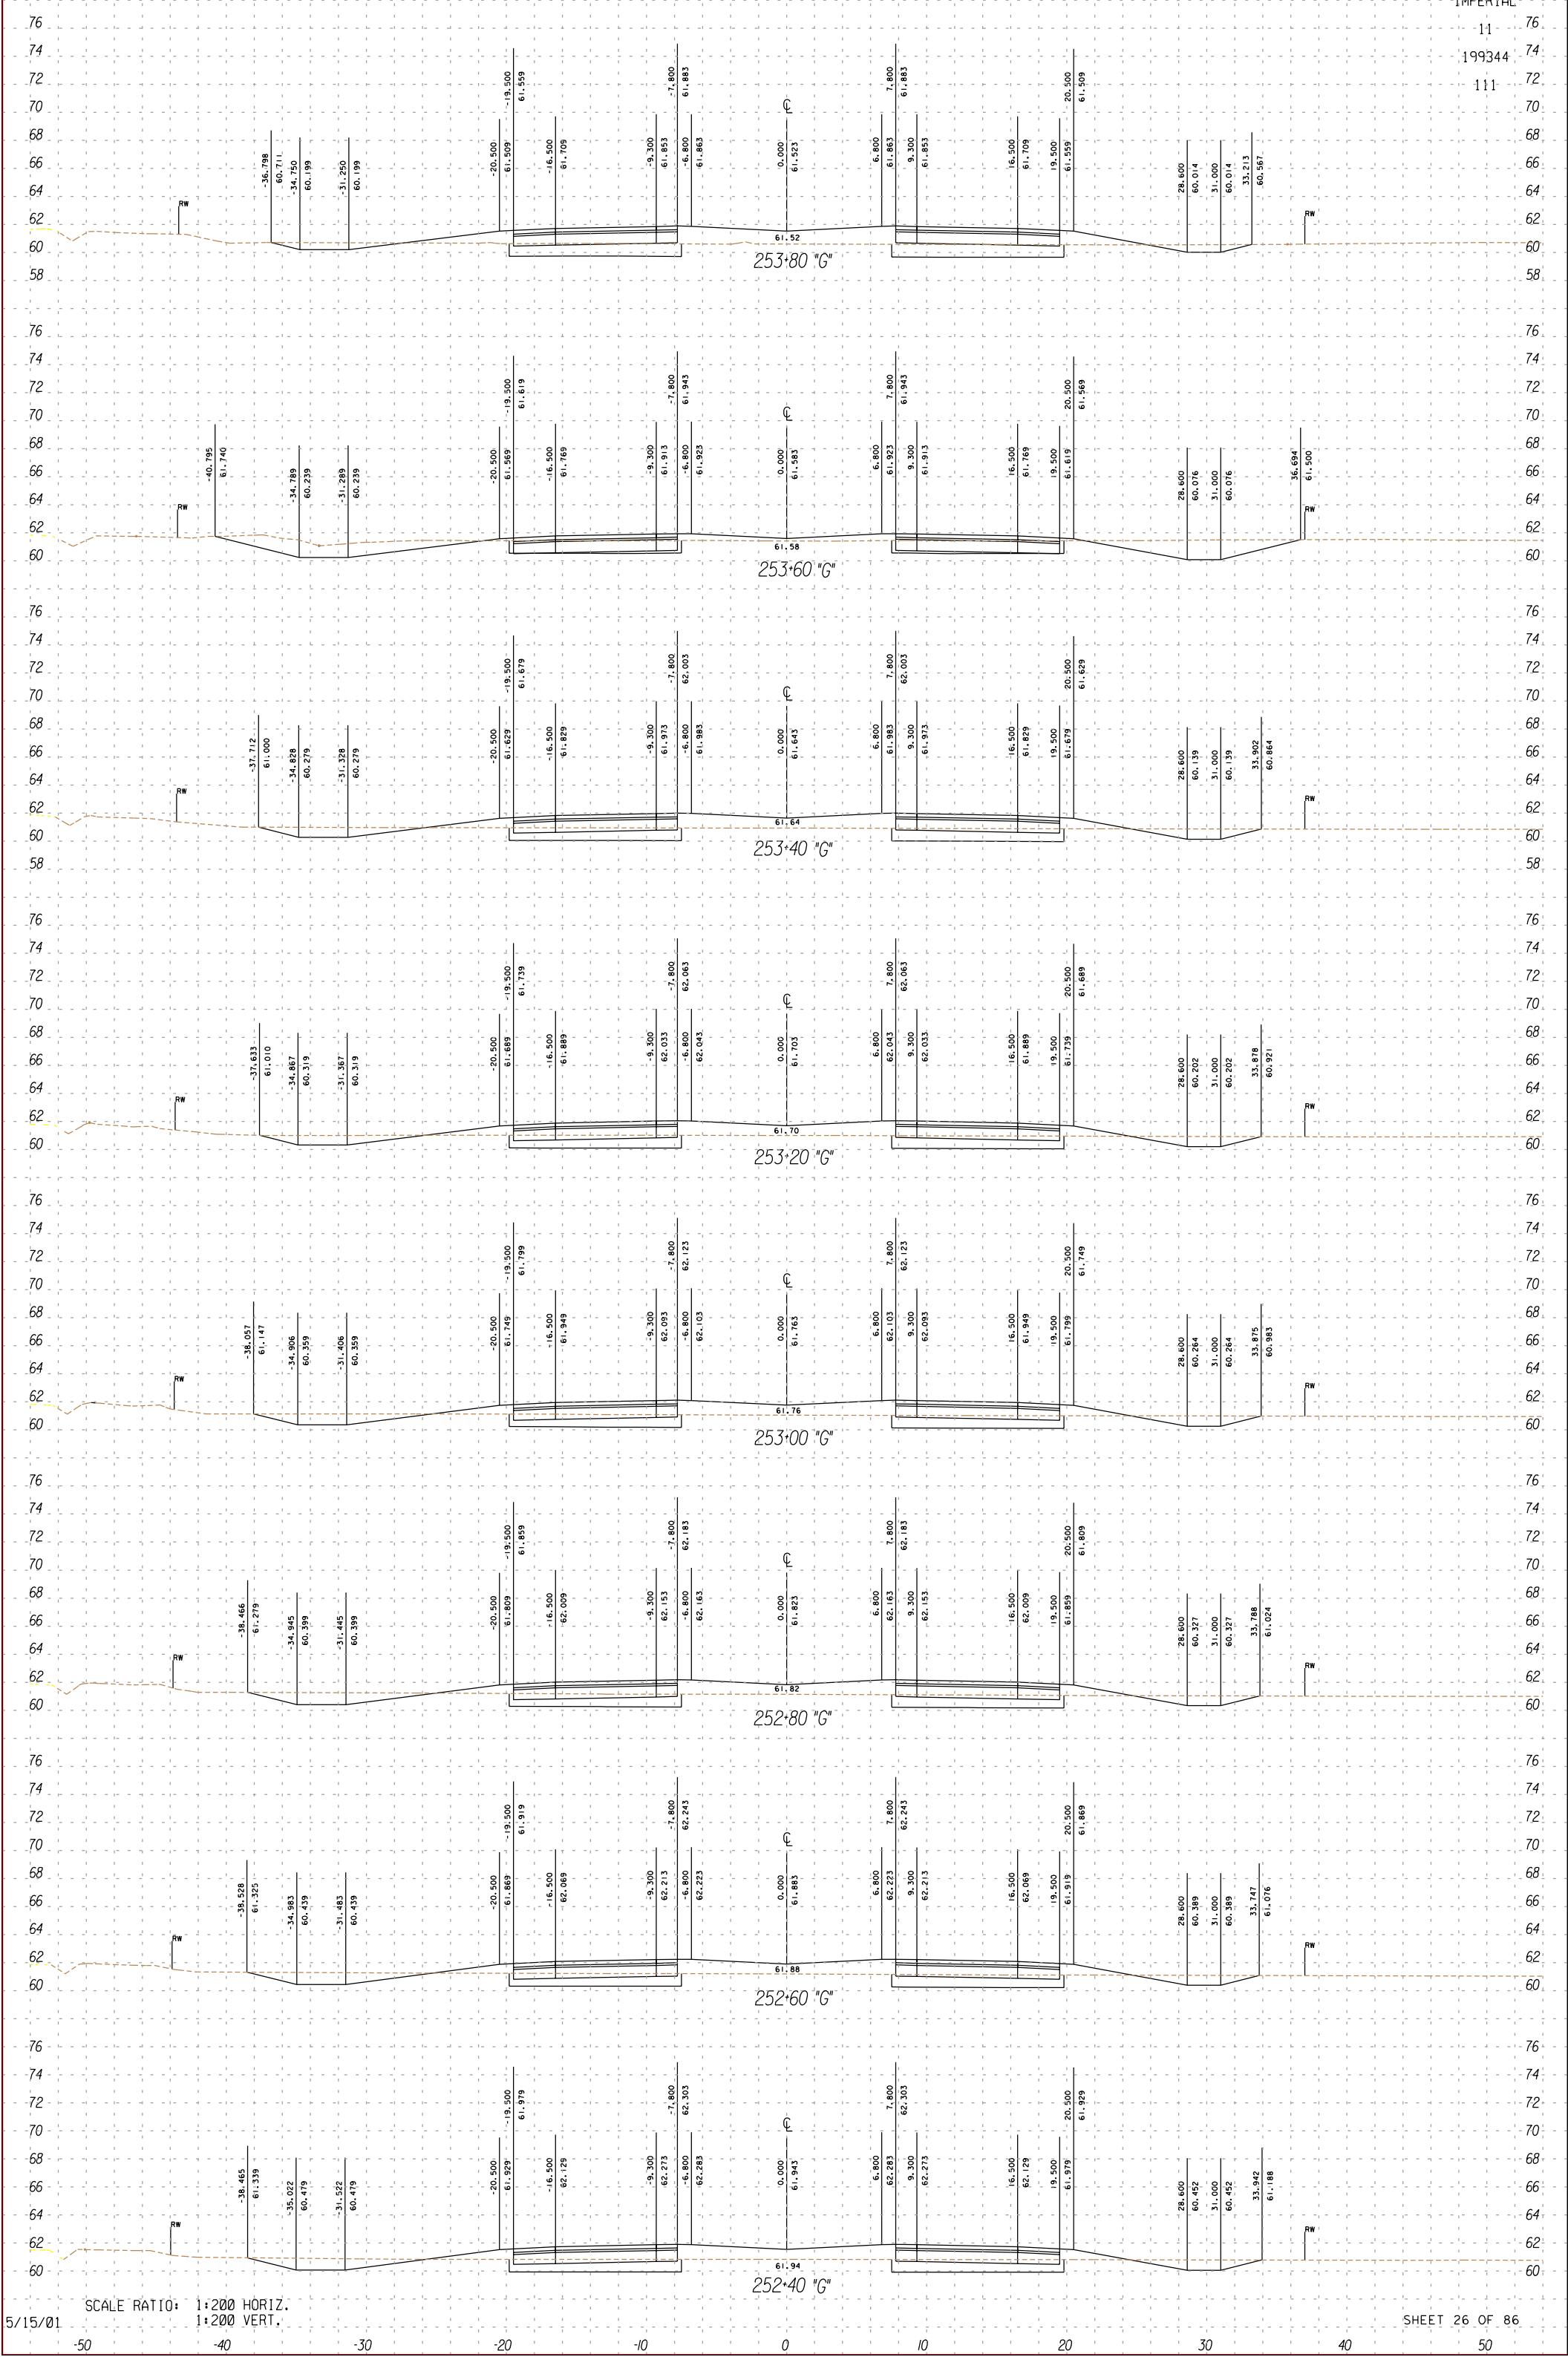

SCALE RATIO: 1:200 HORIZ.
1:200 VERT.

5/15/01

FOR DESIGN STUDY ONLY

UNIT 2
IMPERIAL
11
199344
111

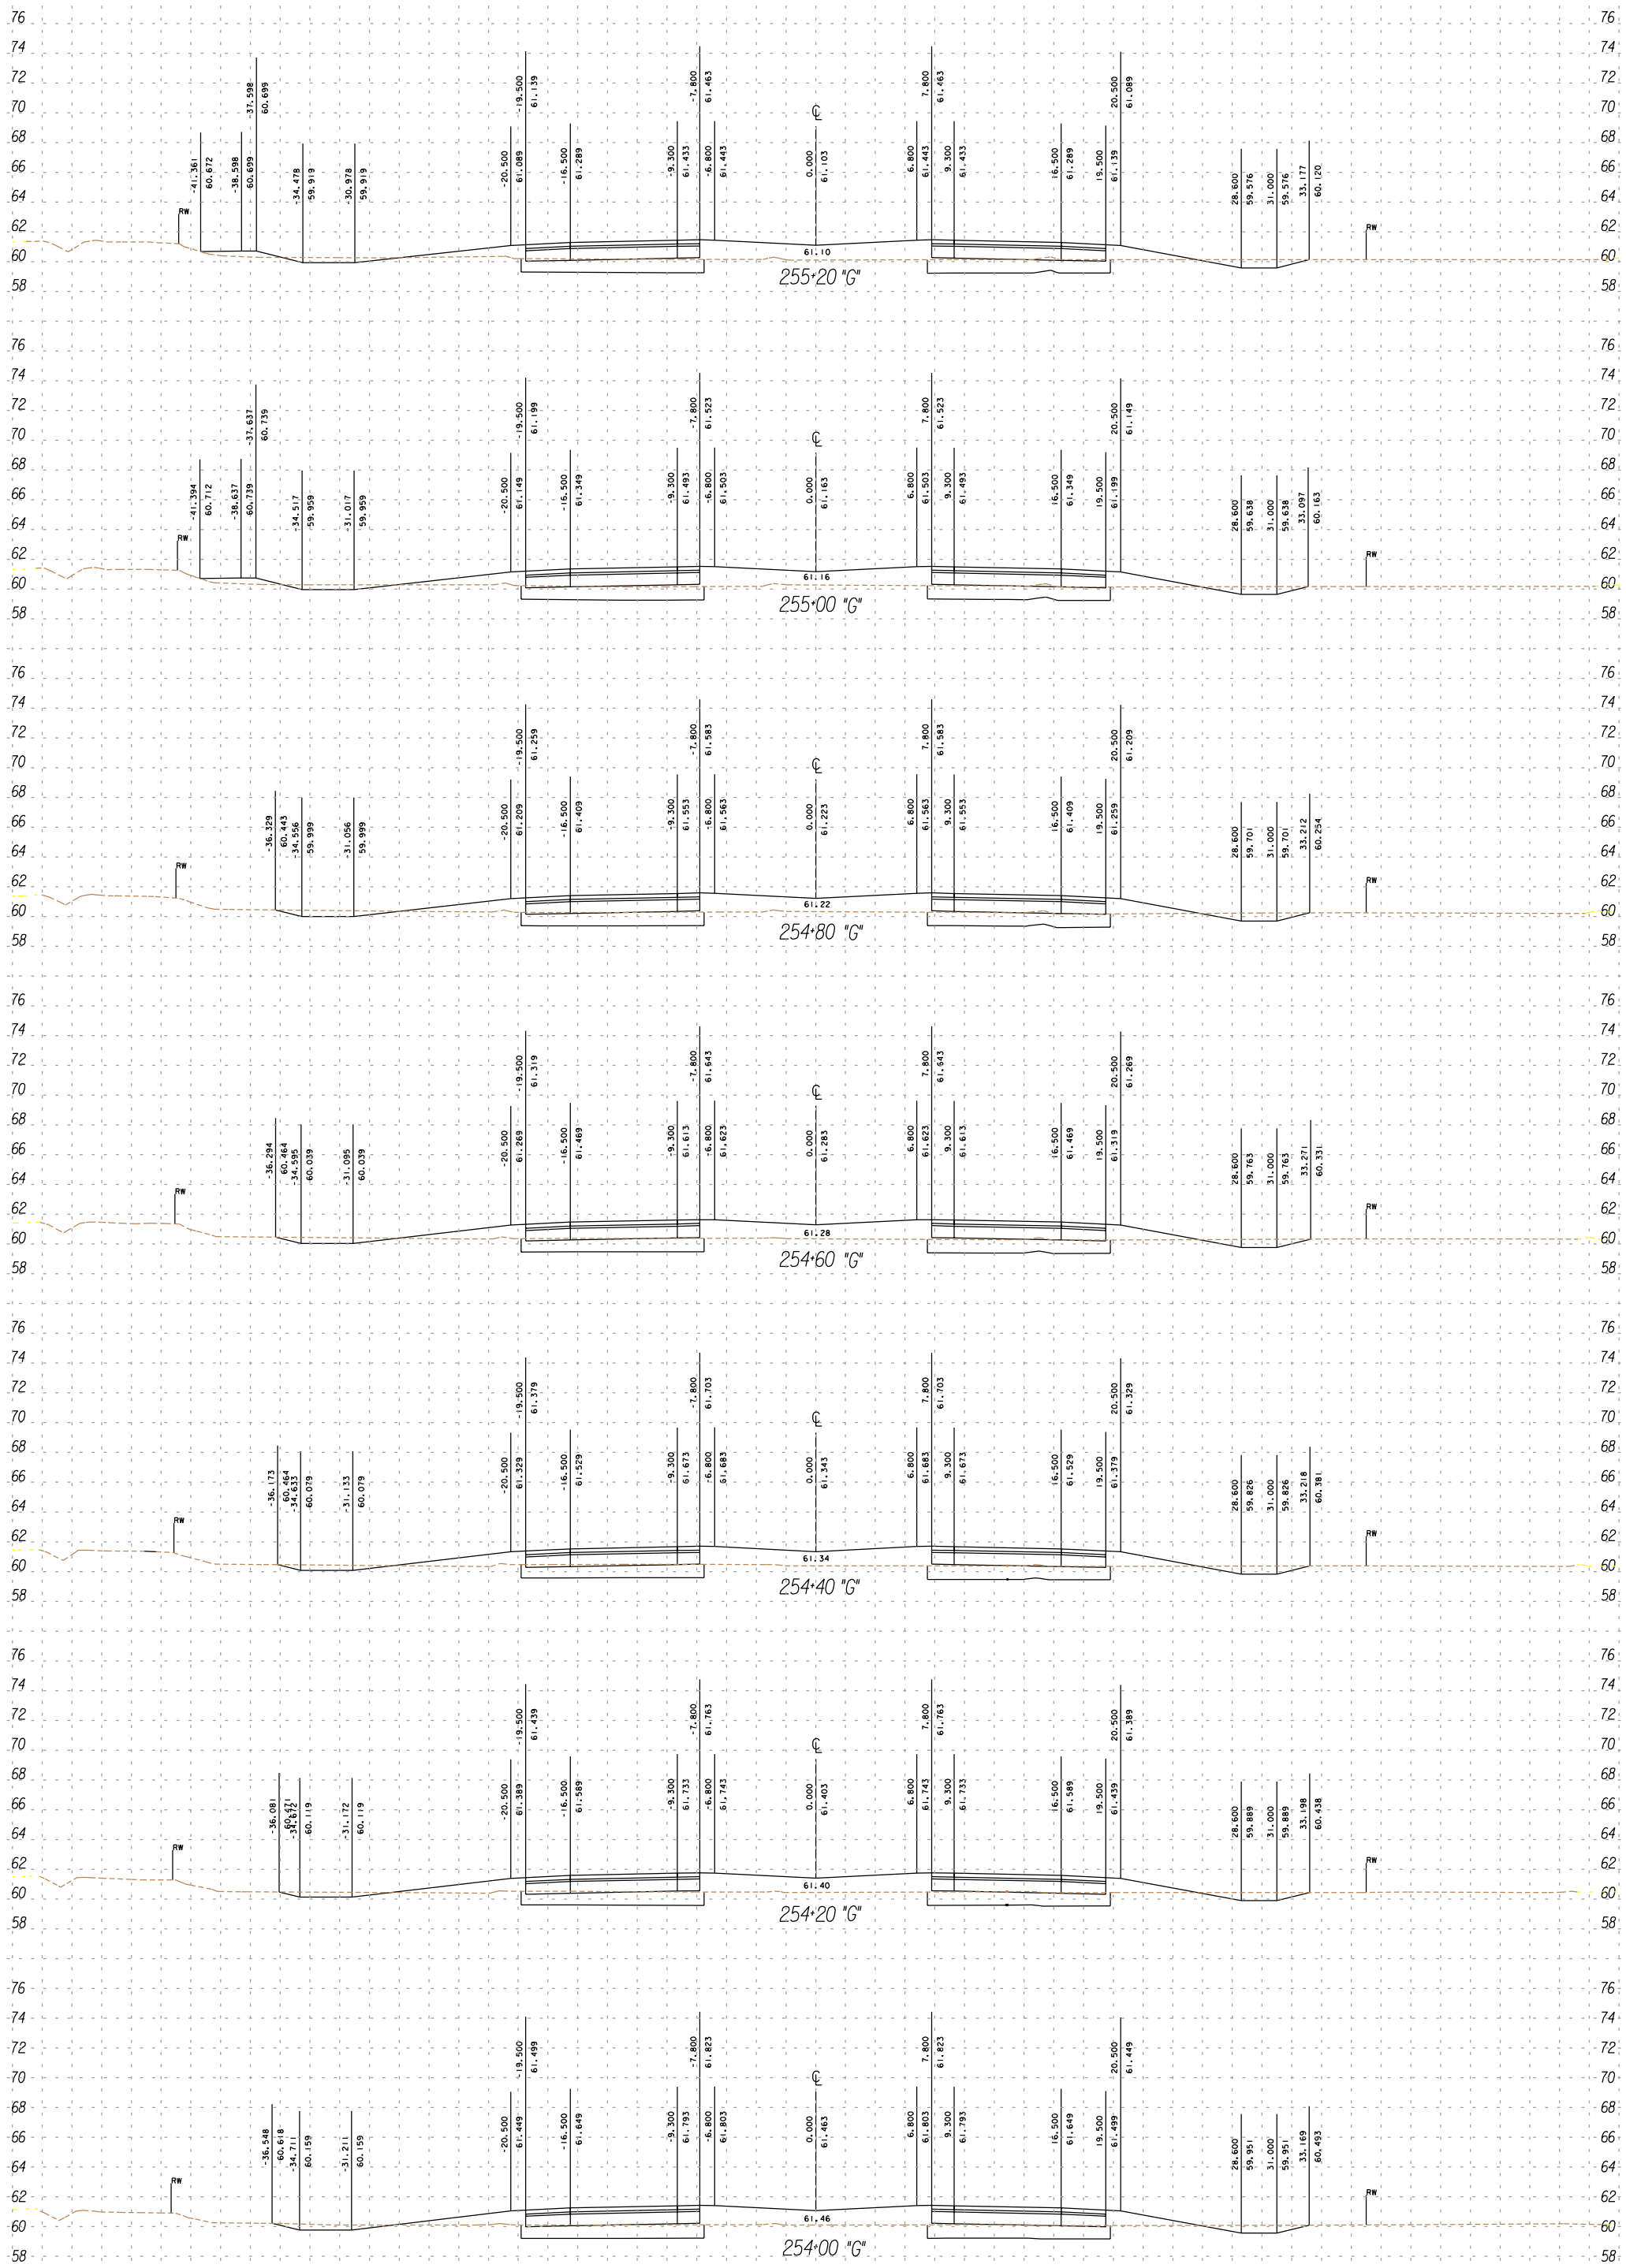

SCALE RATIO: 1:200 HORIZ.
1:200 VERT.

5/15/01

FOR DESIGN STUDY ONLY

UNIT 2
IMPERIAL
11
199344
111

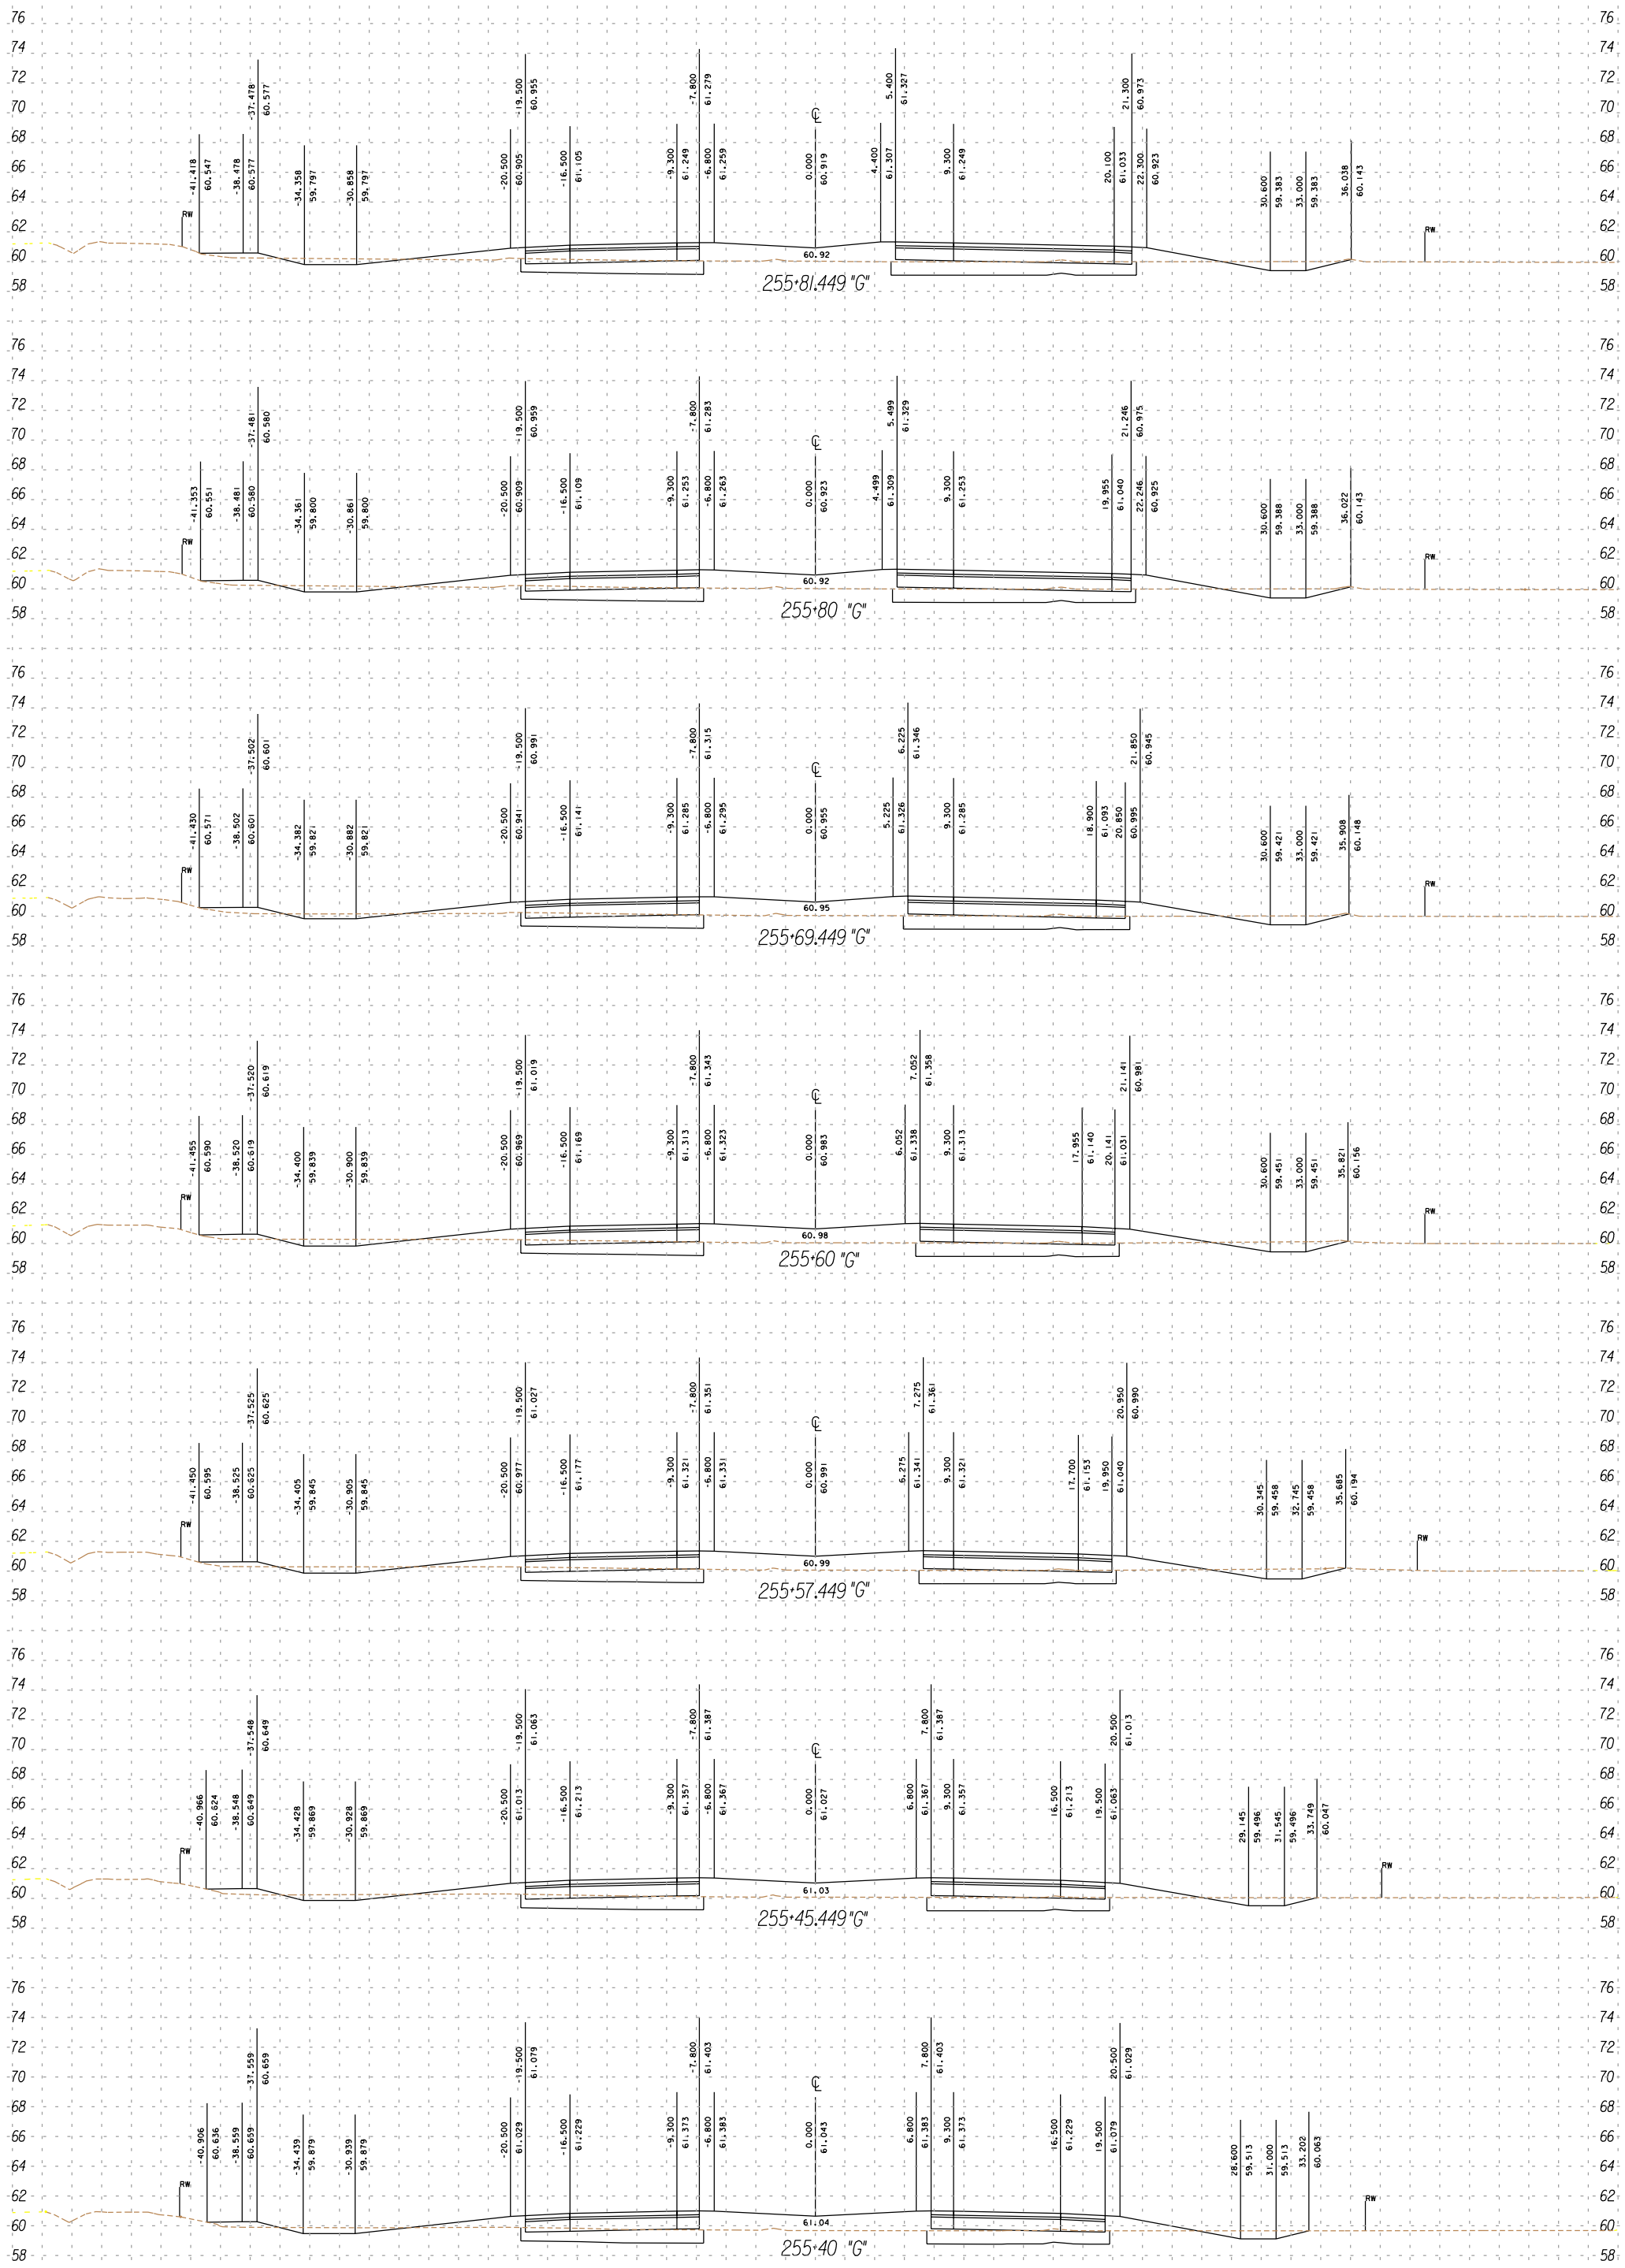

SCALE RATIO: 1:200 HORIZ.
1:200 VERT.

5/15/01

FOR DESIGN STUDY ONLY

UNIT 2
IMPERIAL
11
199344
111

FOR STATIONS 257+40 - 257+60 SEE CONSTRUCTION DETAILS

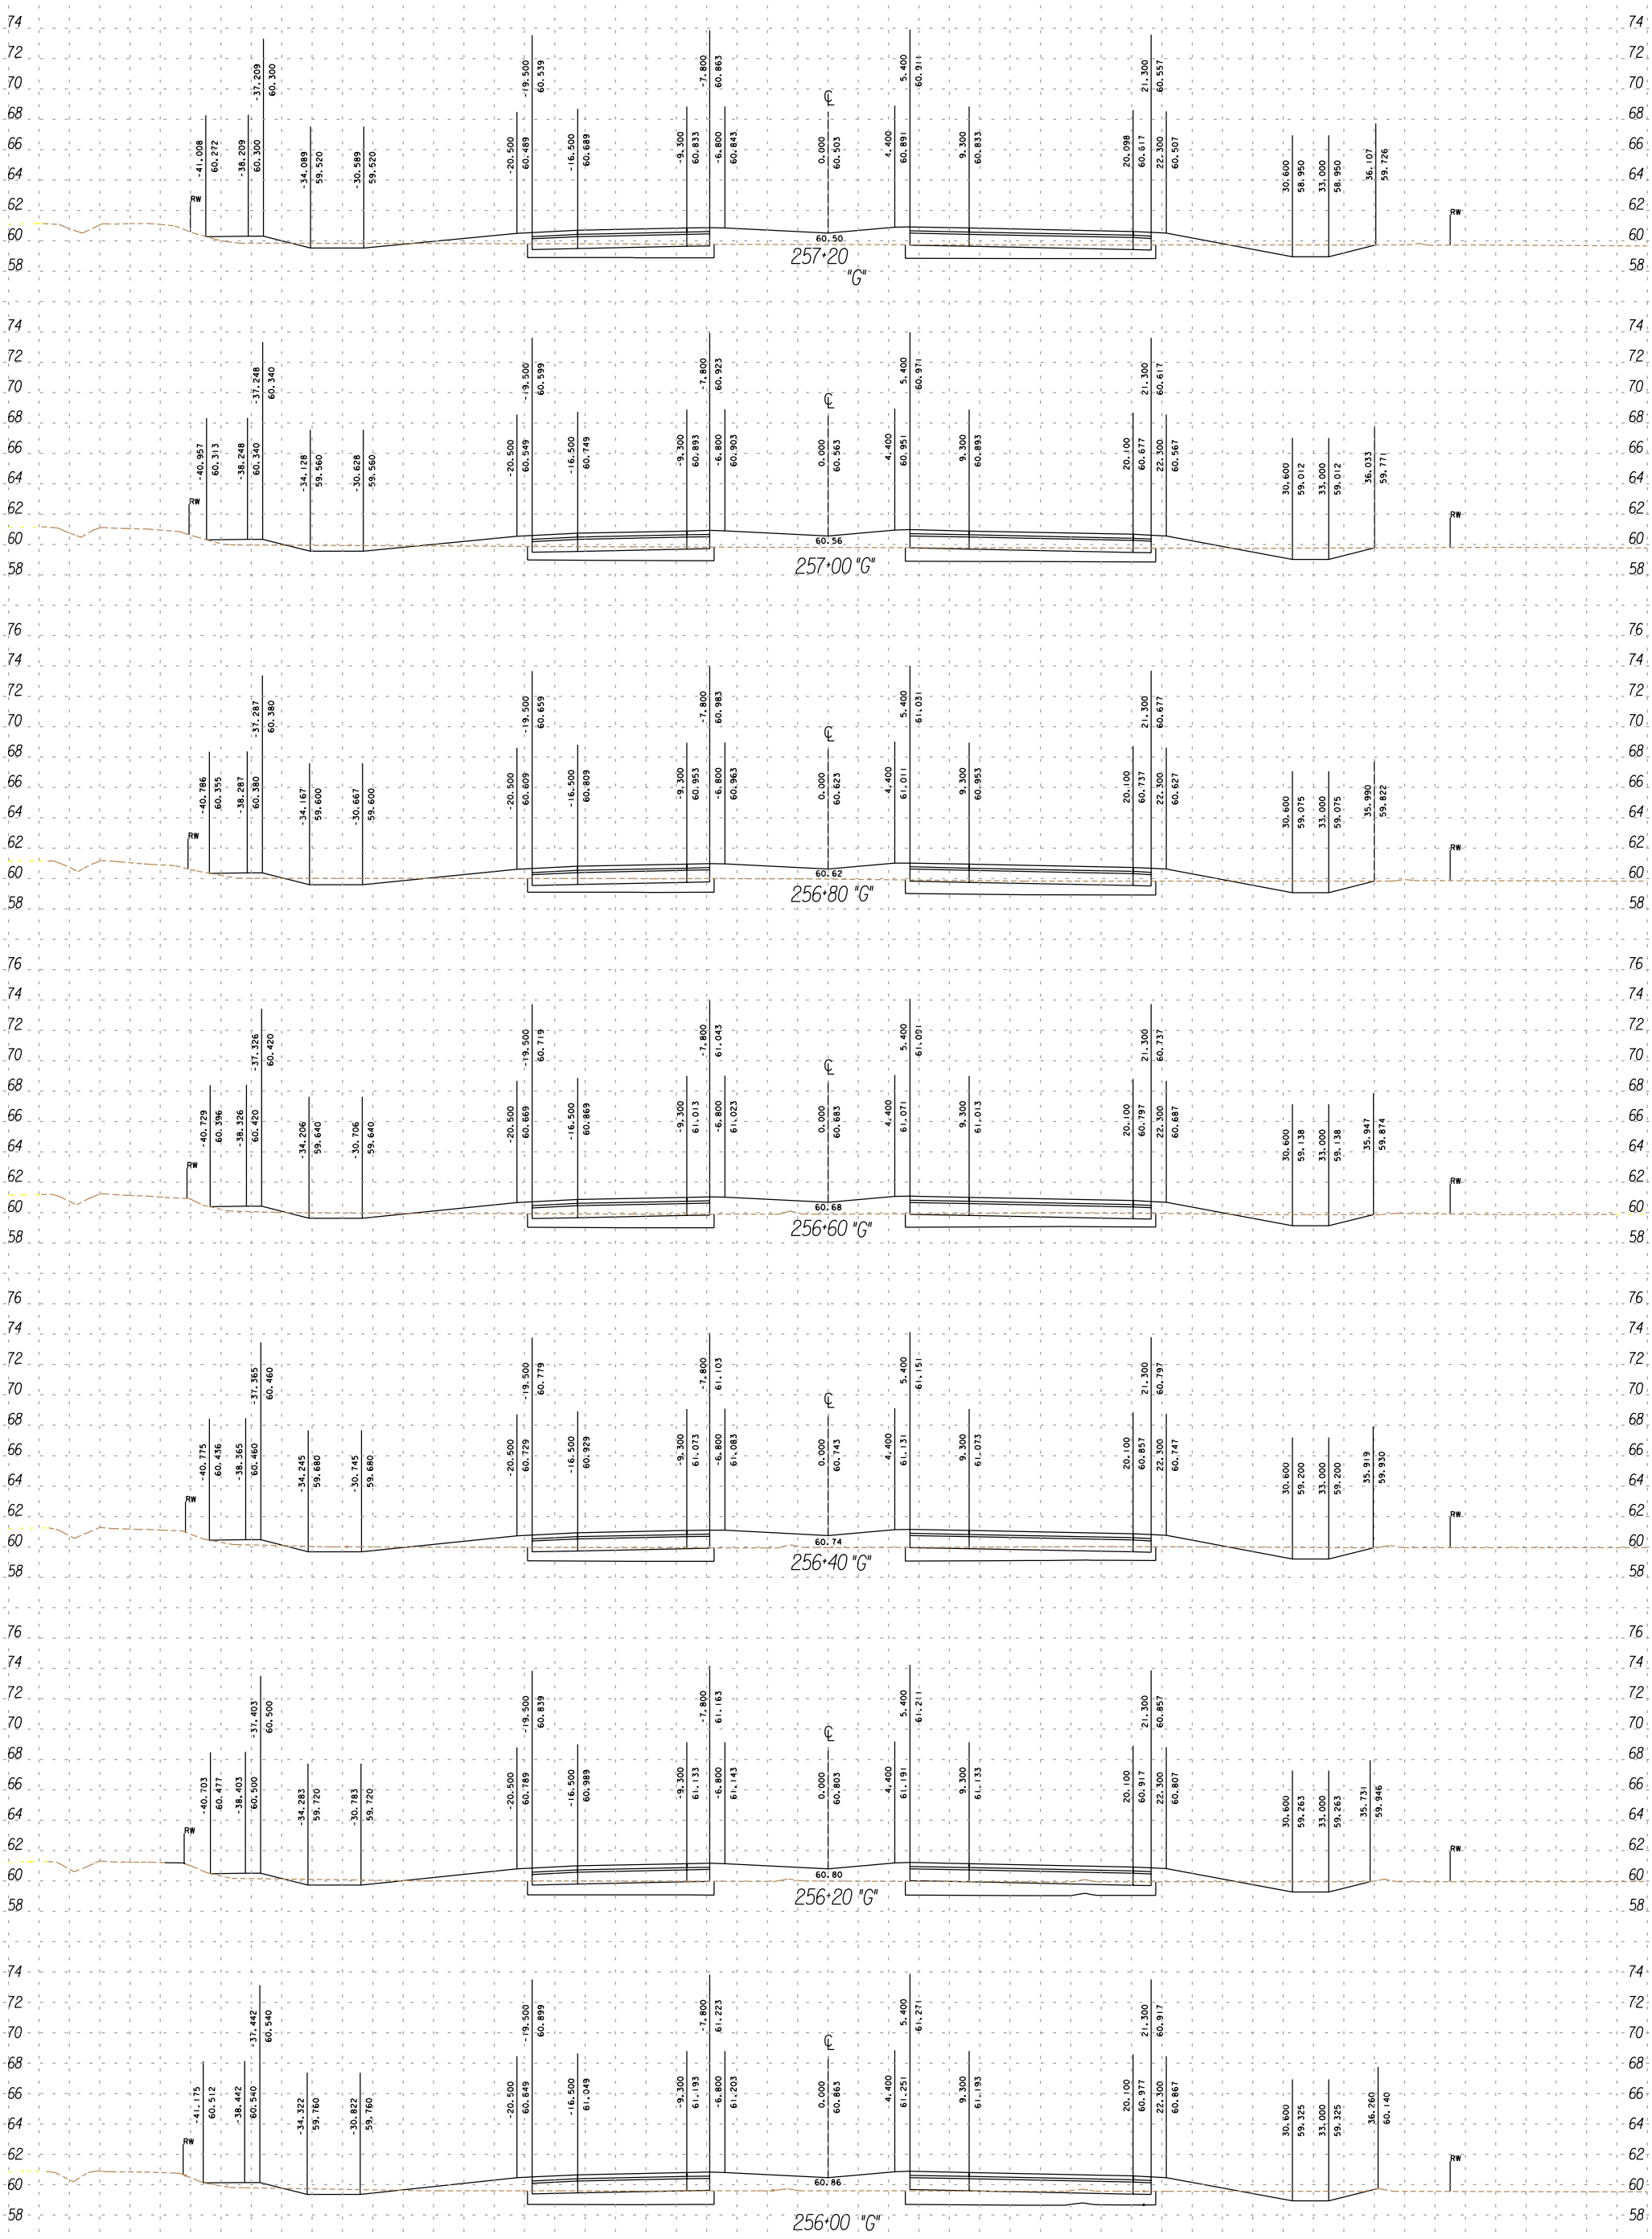

SCALE RATIO: 1:200 HORIZ.
1:200 VERT.

5/15/01

FOR DESIGN STUDY ONLY

UNIT 2
IMPERIAL
11
199344
111

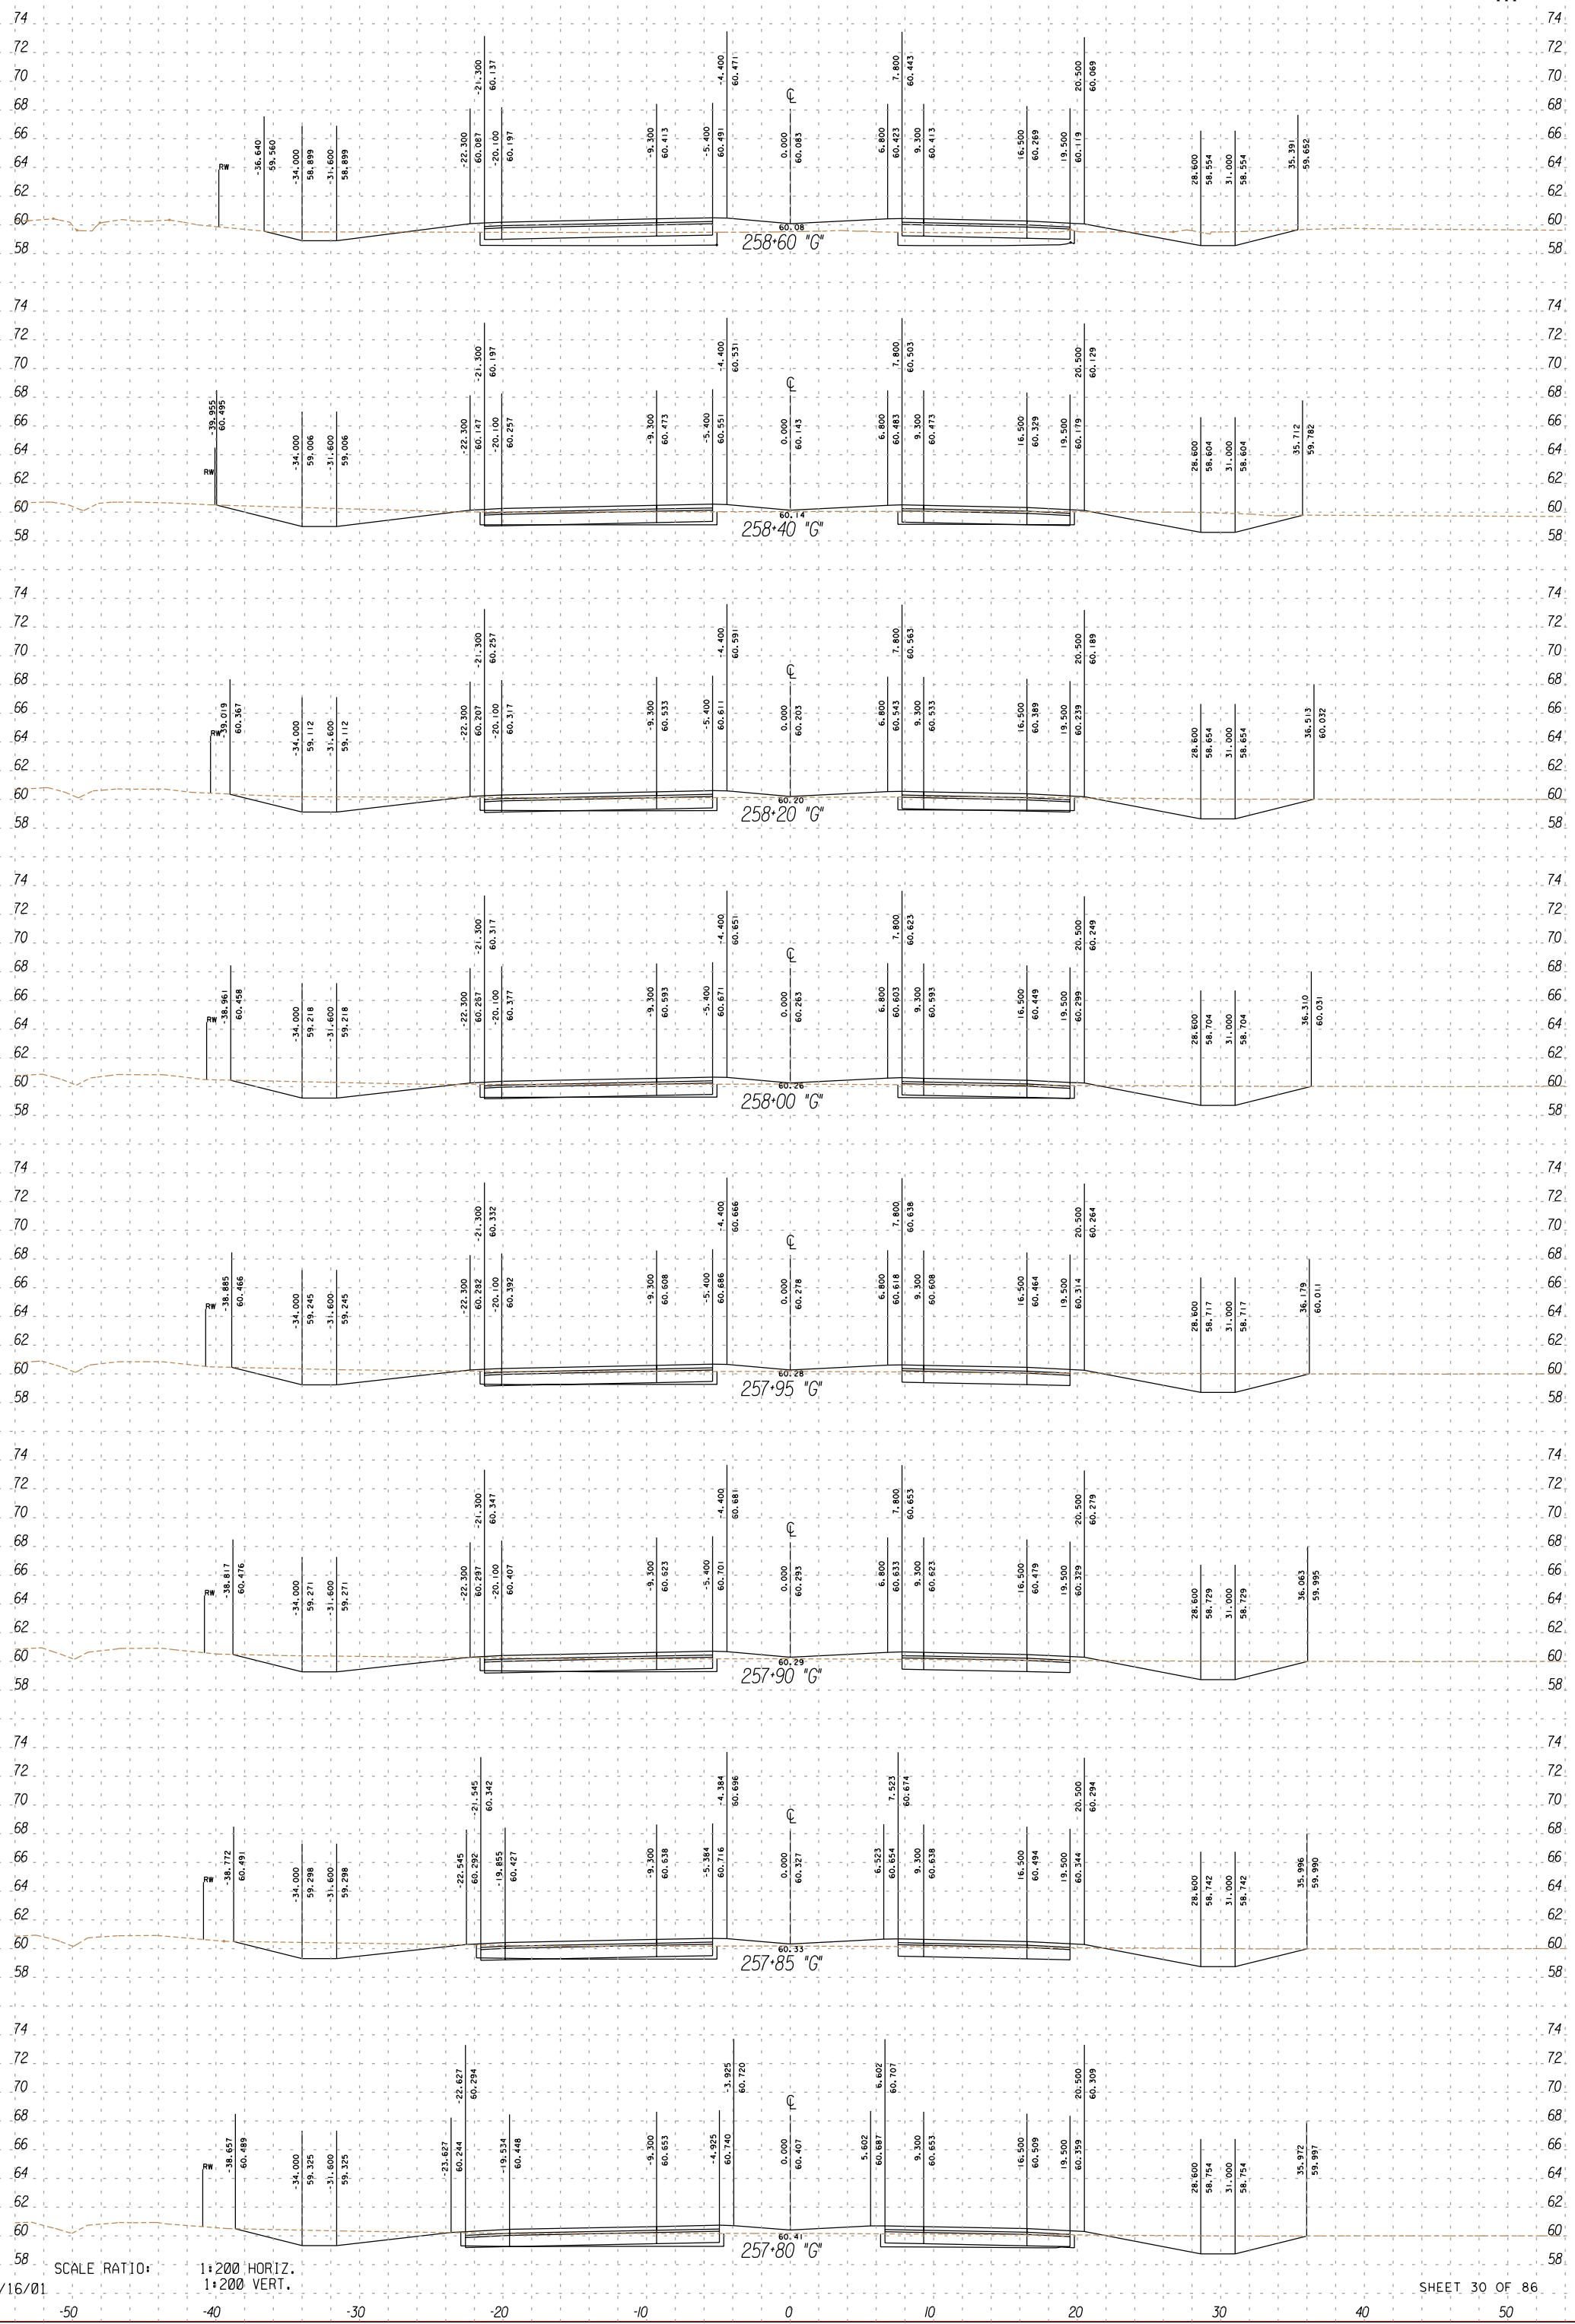

SCALE RATIO: 1:200 HORIZ.
1:200 VERT.

5/16/01

FOR DESIGN STUDY ONLY

UNIT 2
IMPERIAL
11
199344
111

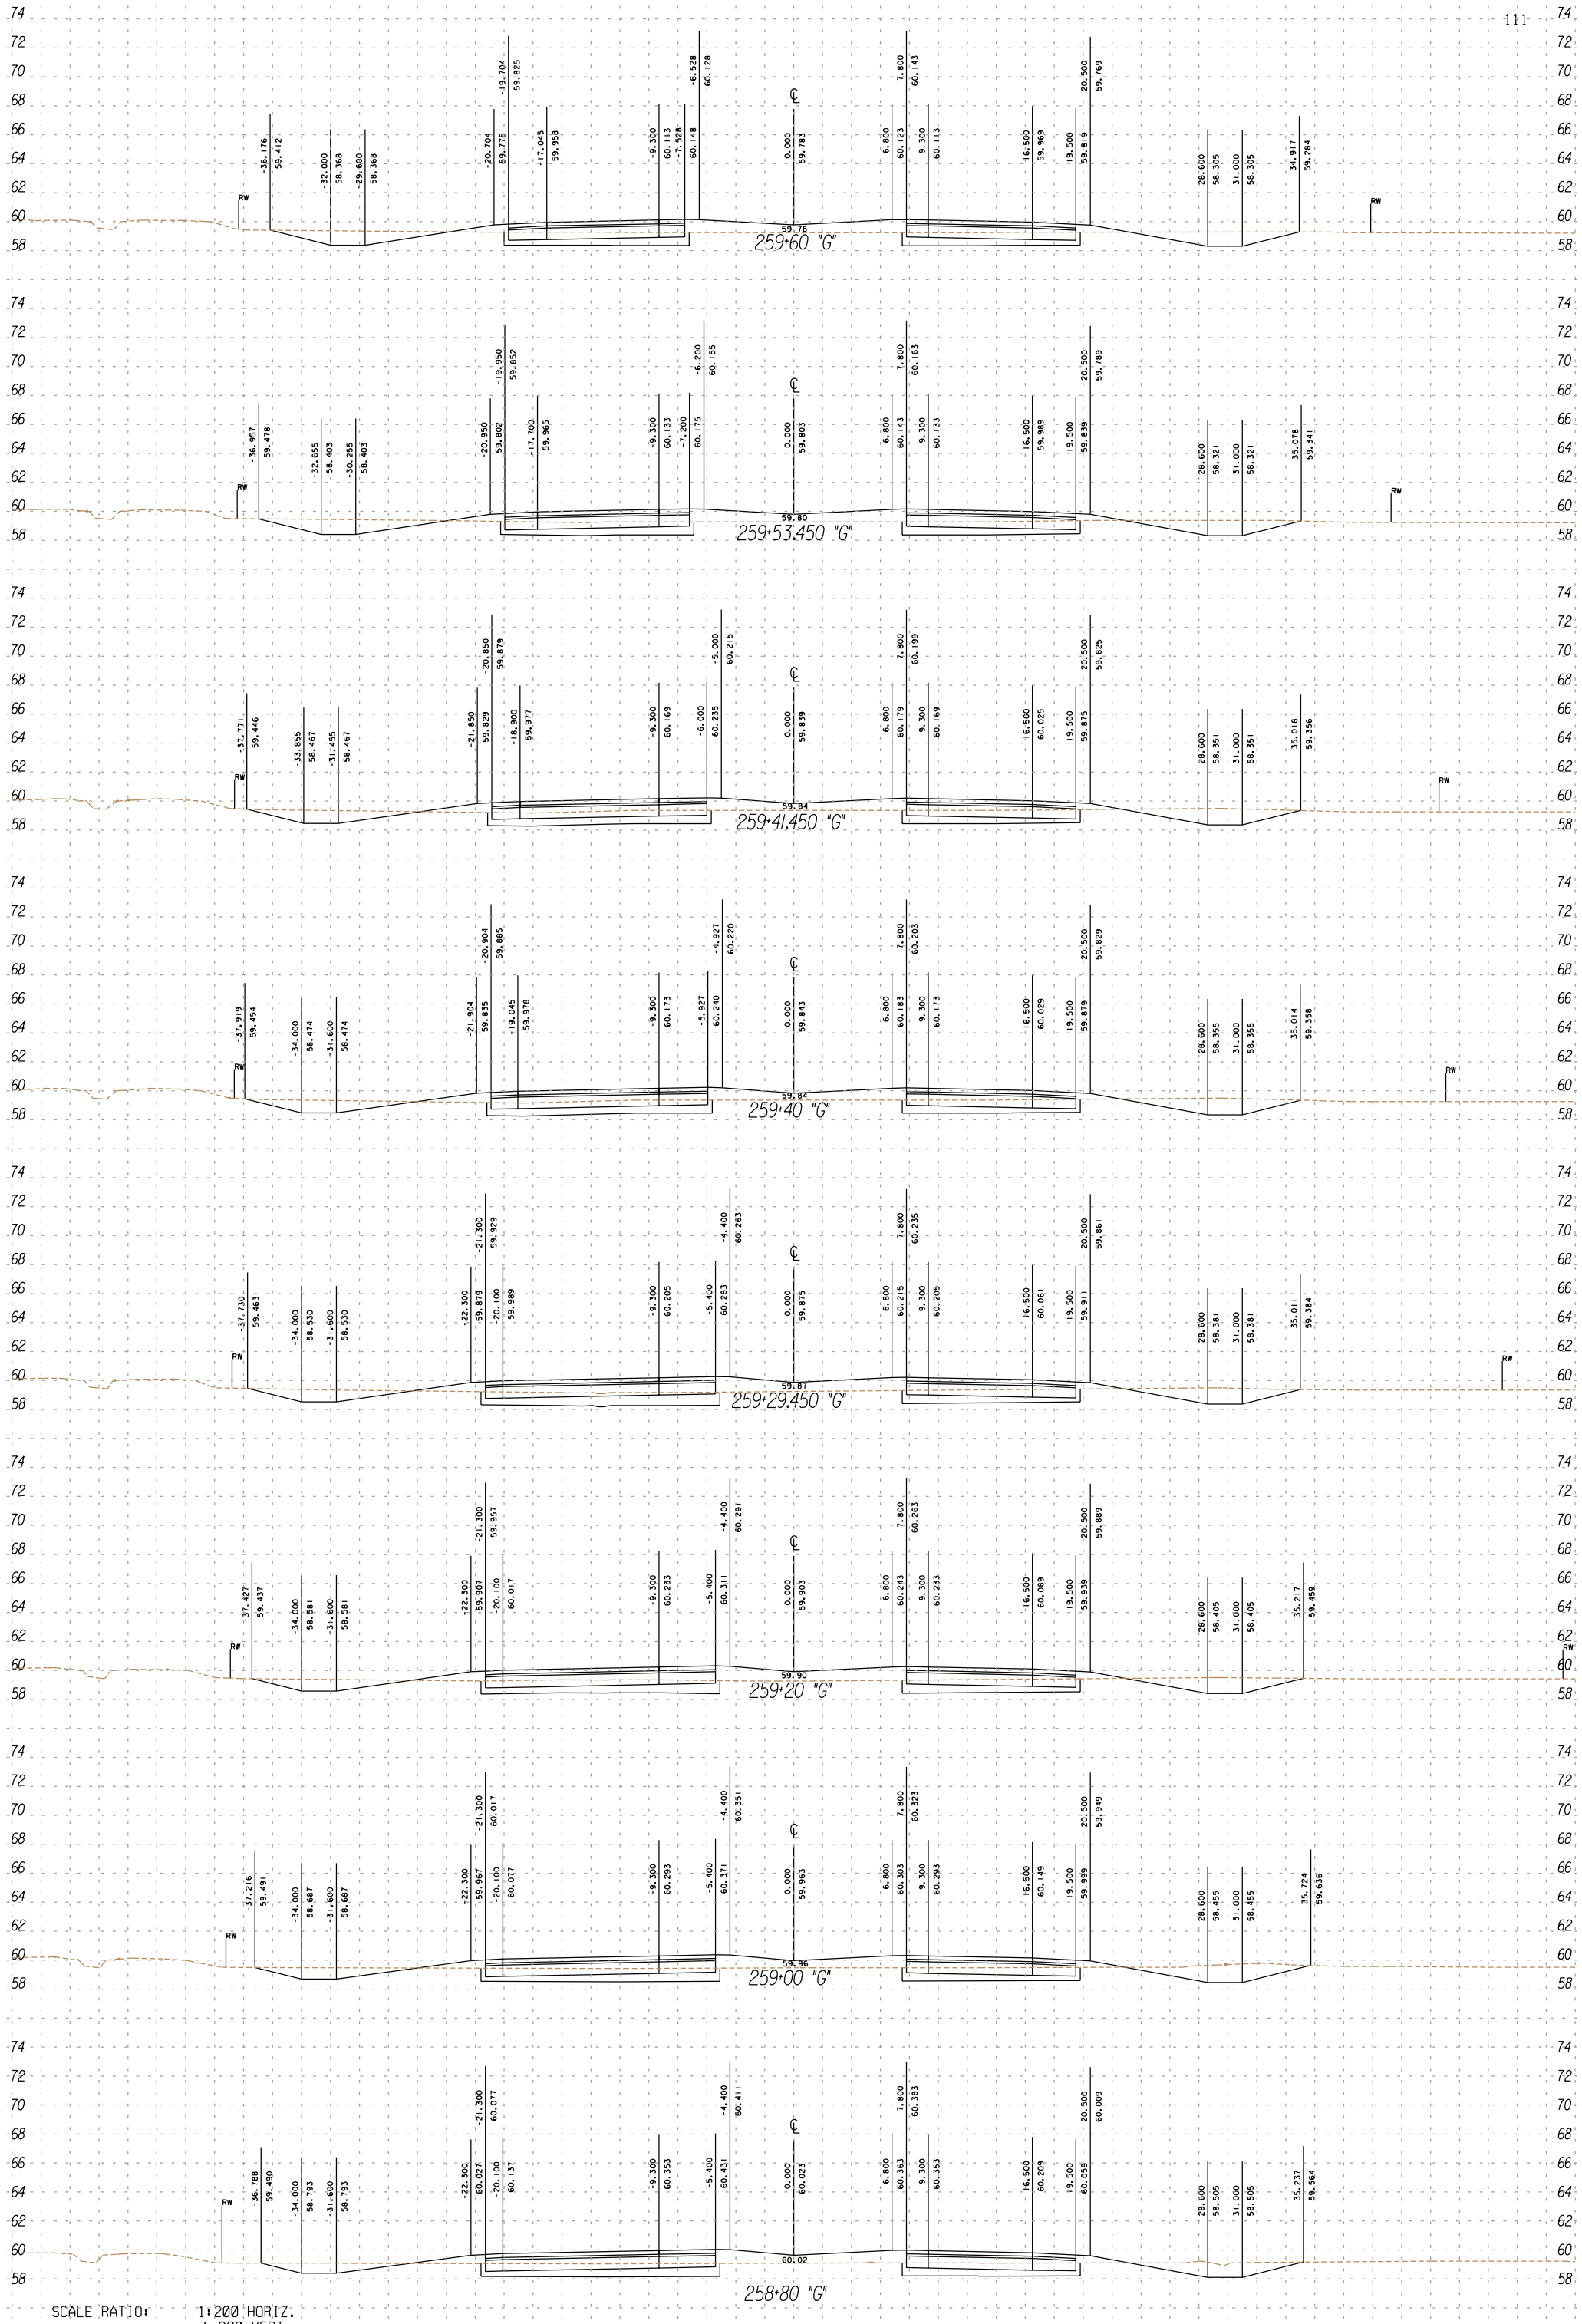

SCALE RATIO: 1:200 HORIZ.
1:200 VERT.

5/16/01

FOR DESIGN STUDY ONLY

UNIT 2
IMPERIAL
11
199344
111

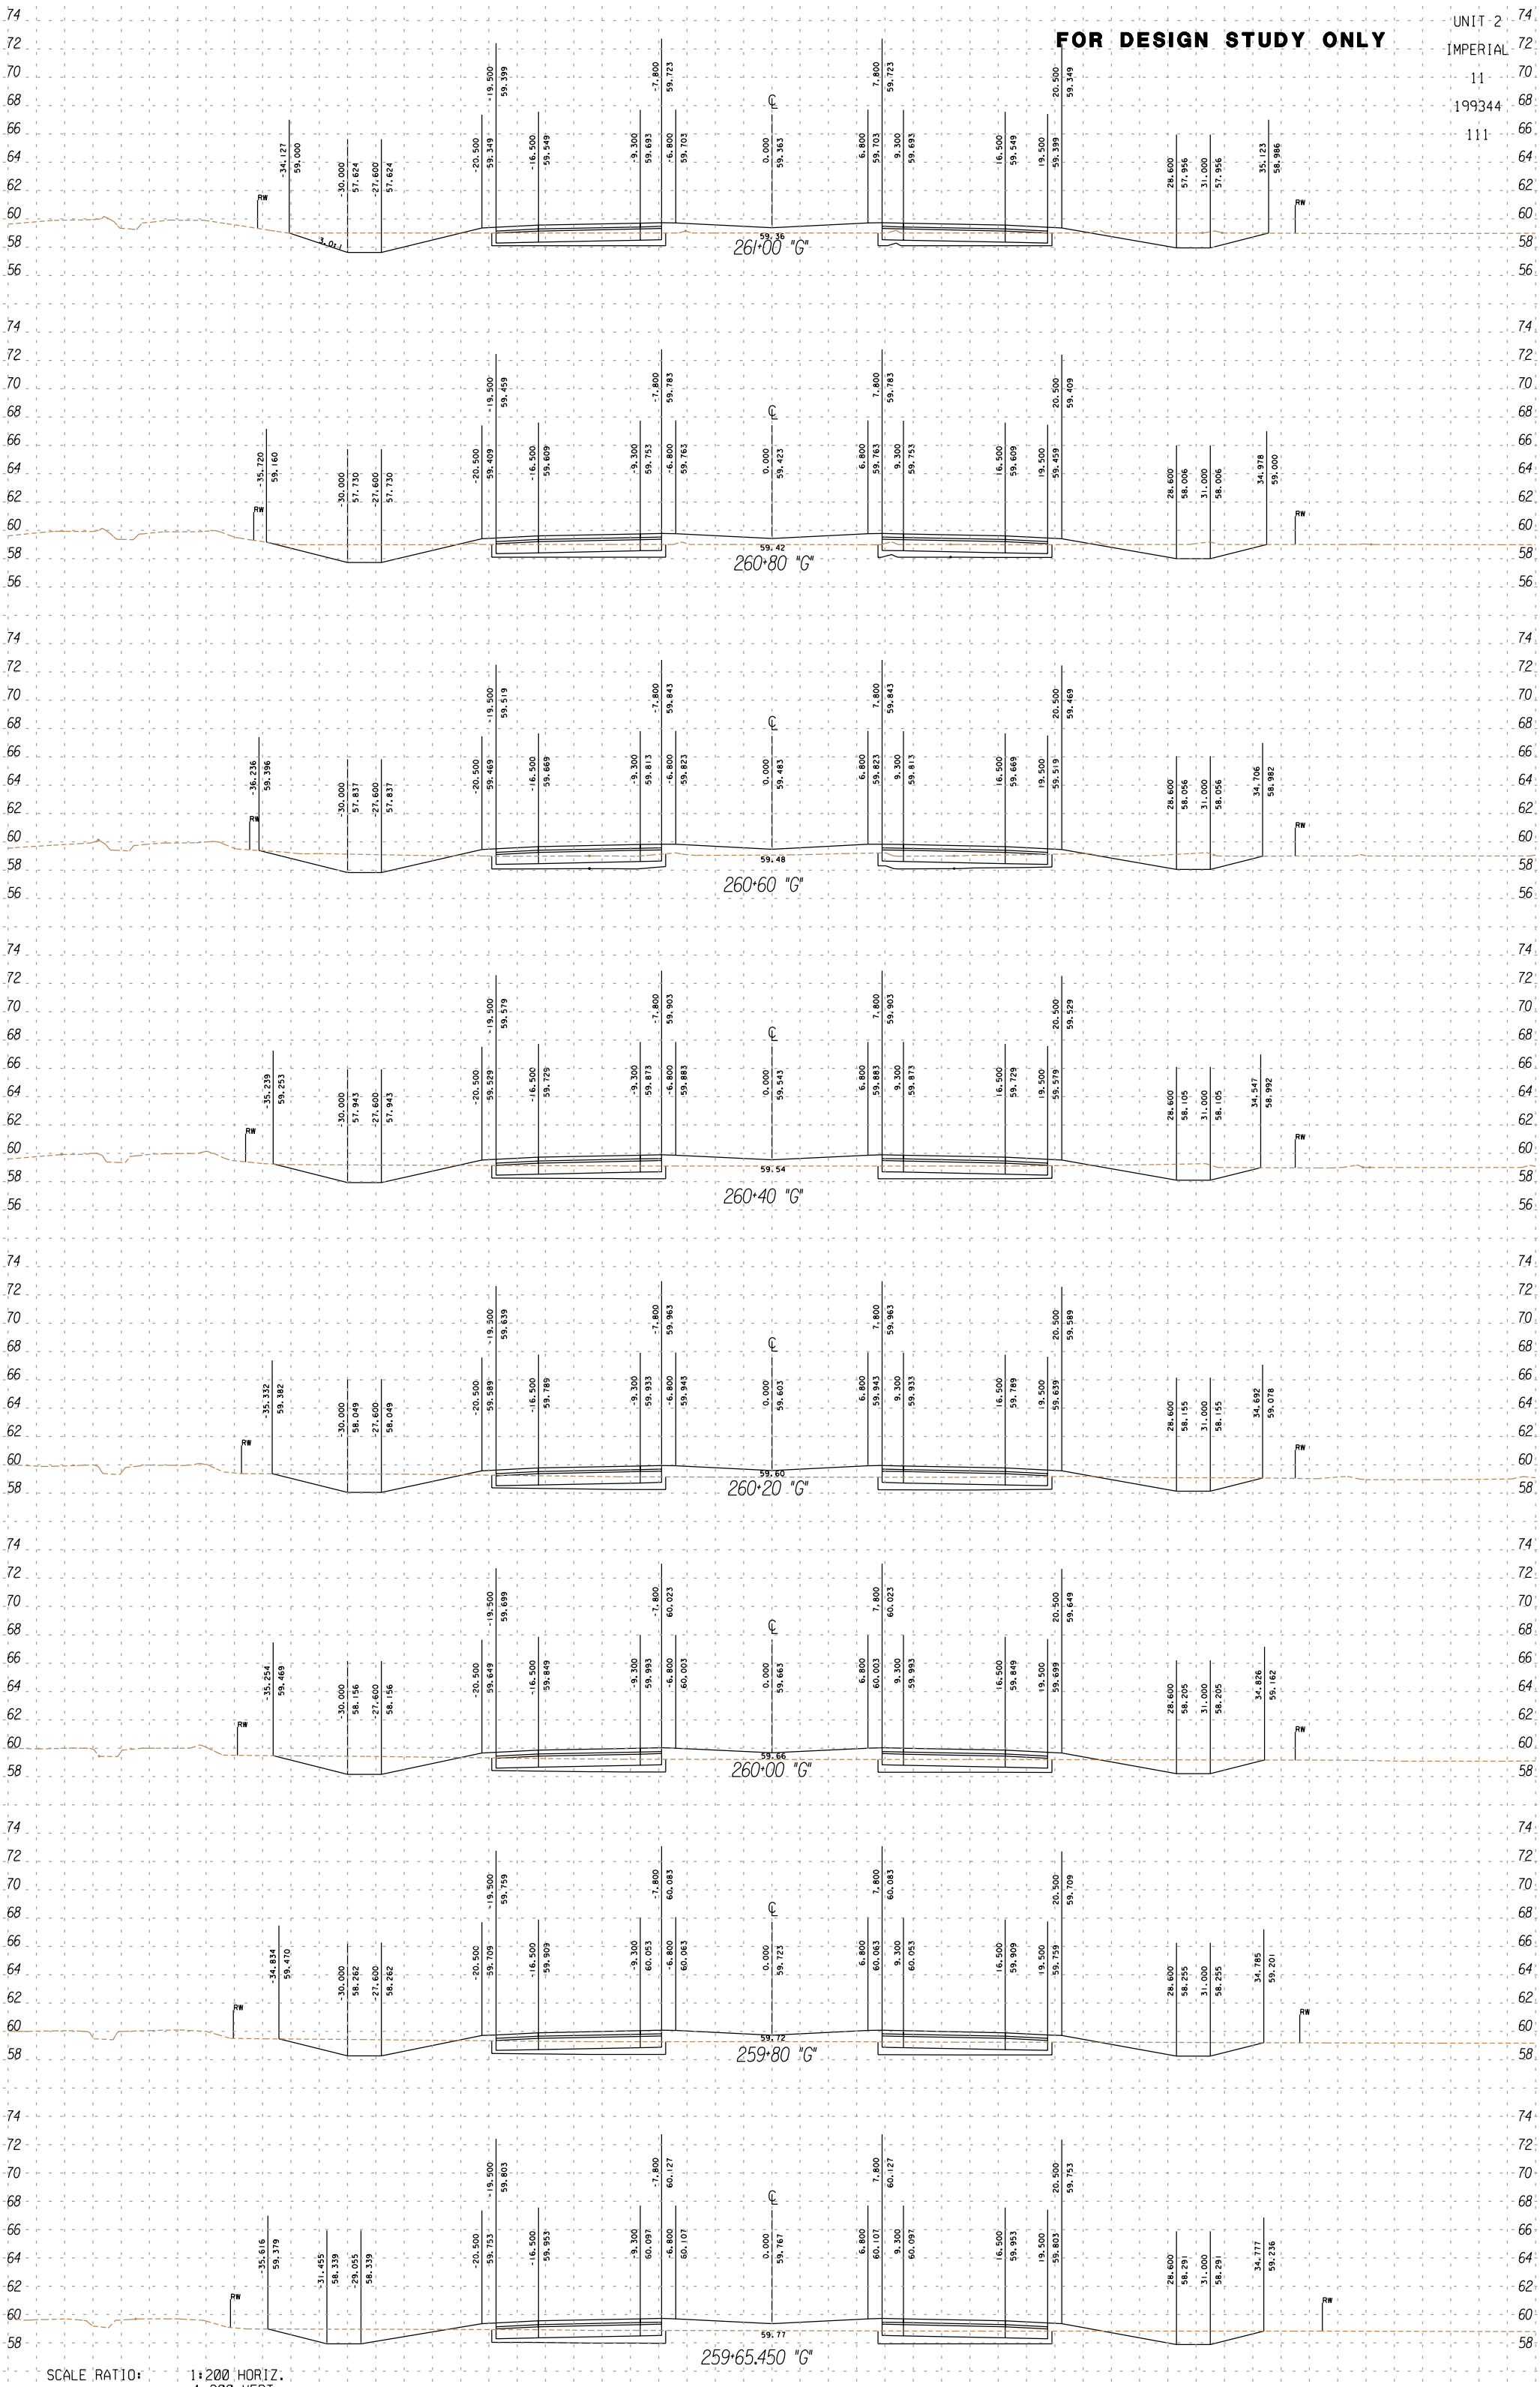

SCALE RATIO: 1:200 HORIZ.
1:200 VERT.

5/16/01

FOR DESIGN STUDY ONLY

UNIT 2
IMPERIAL
11
199344
111

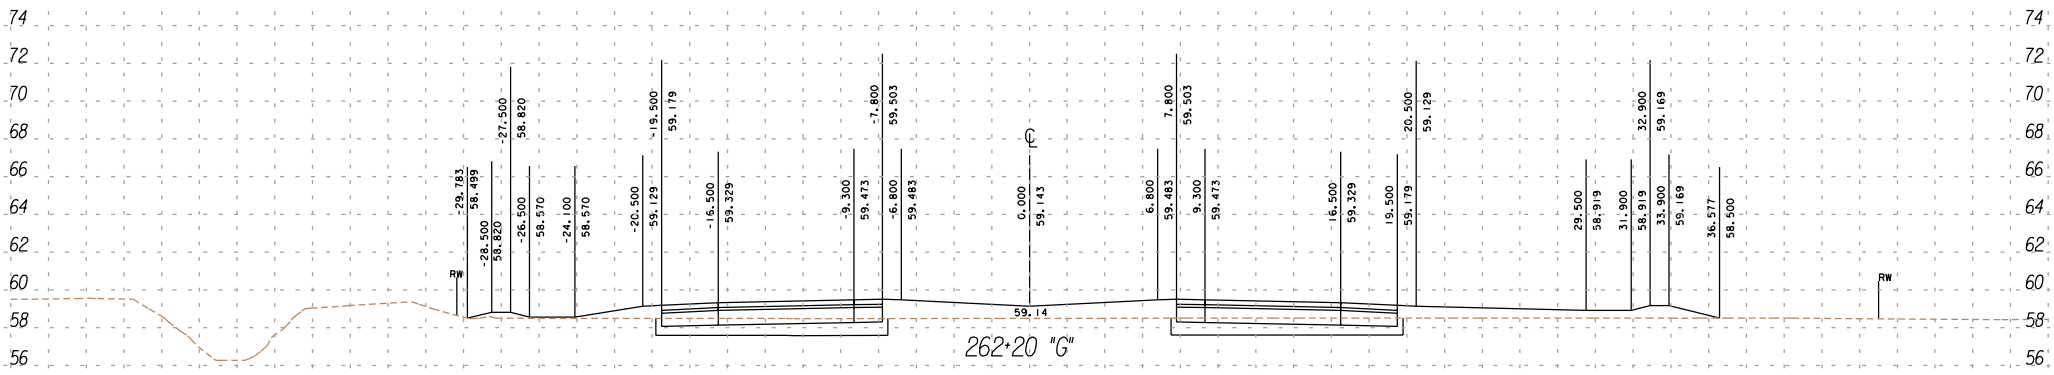

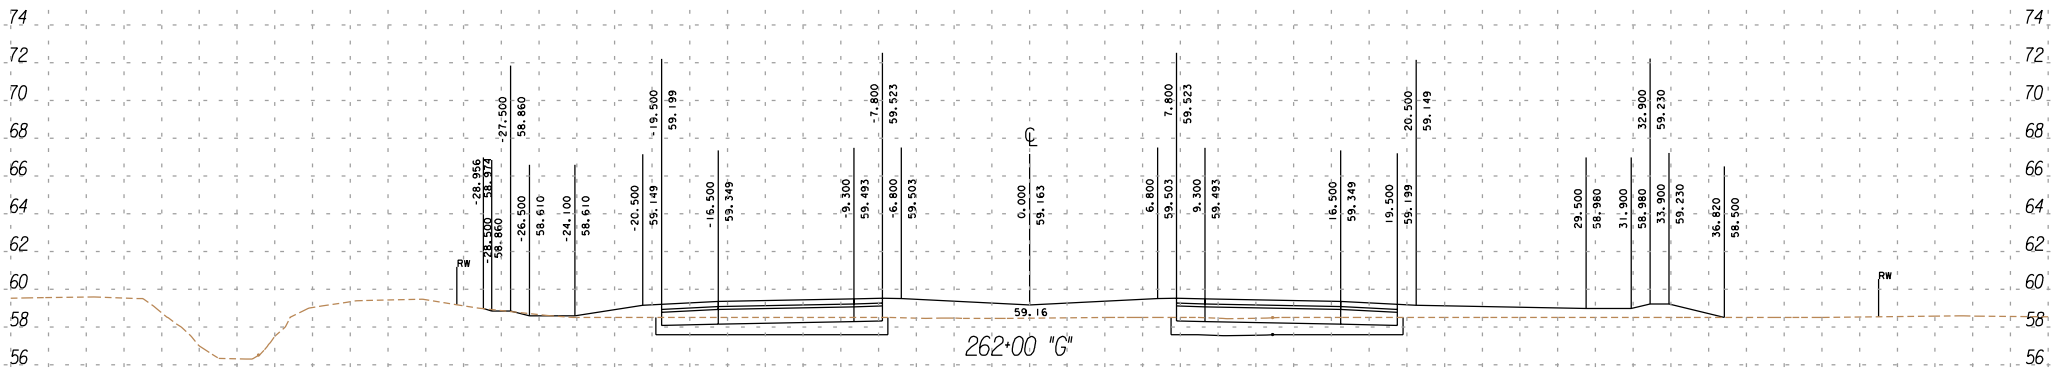

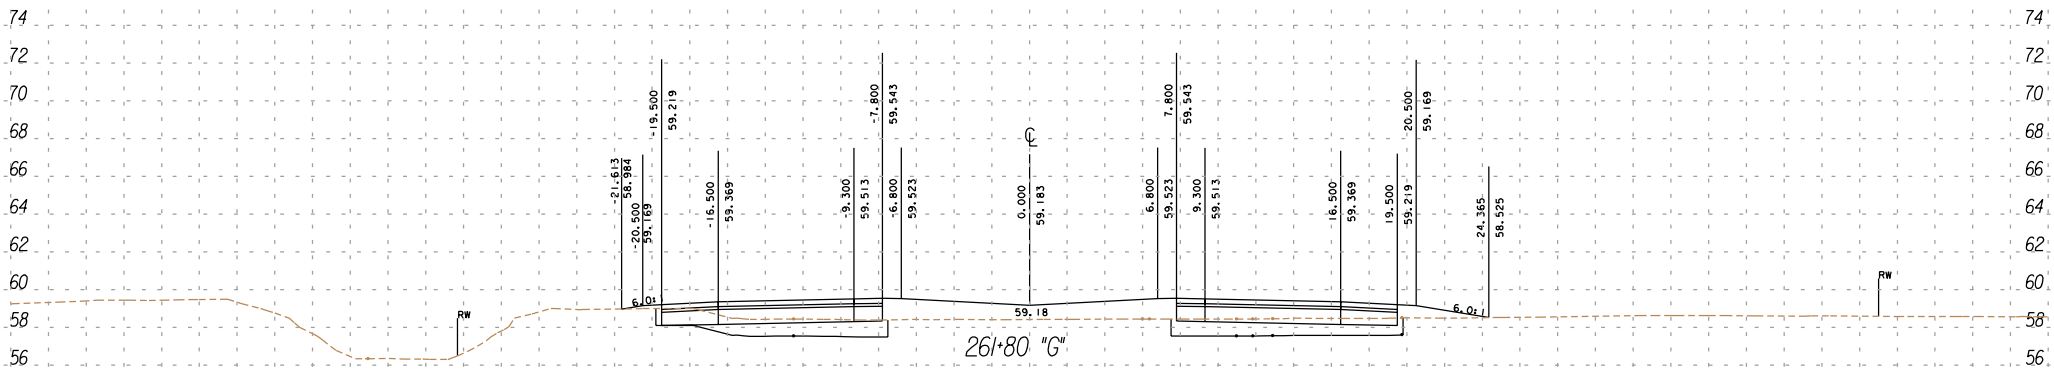

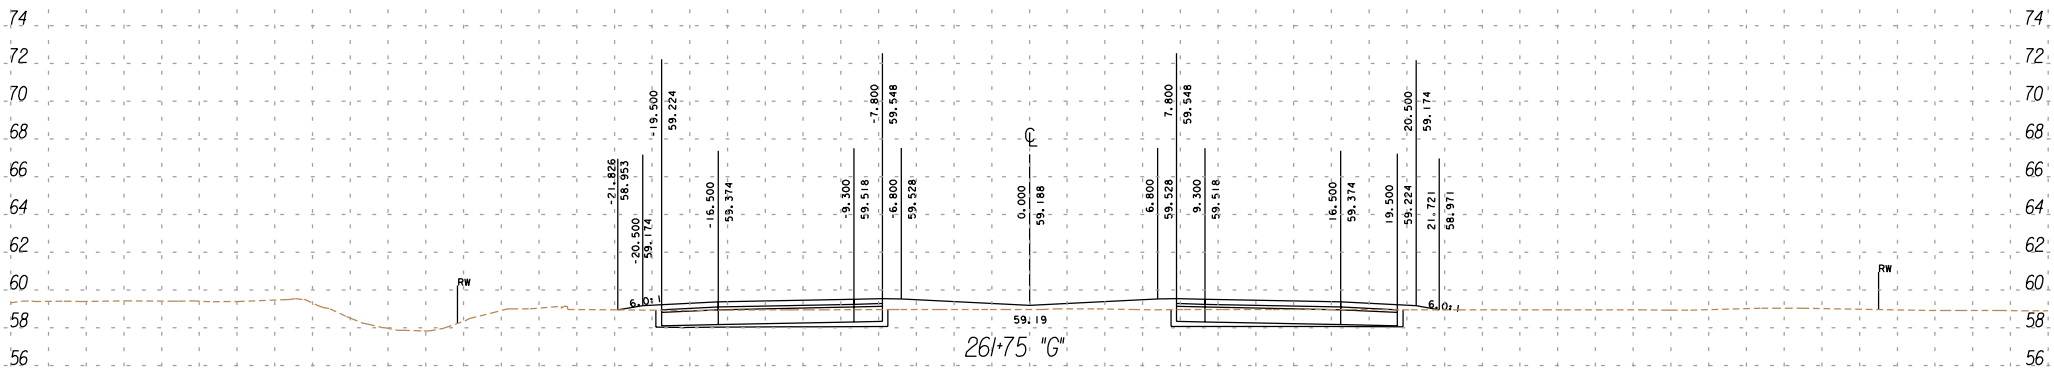

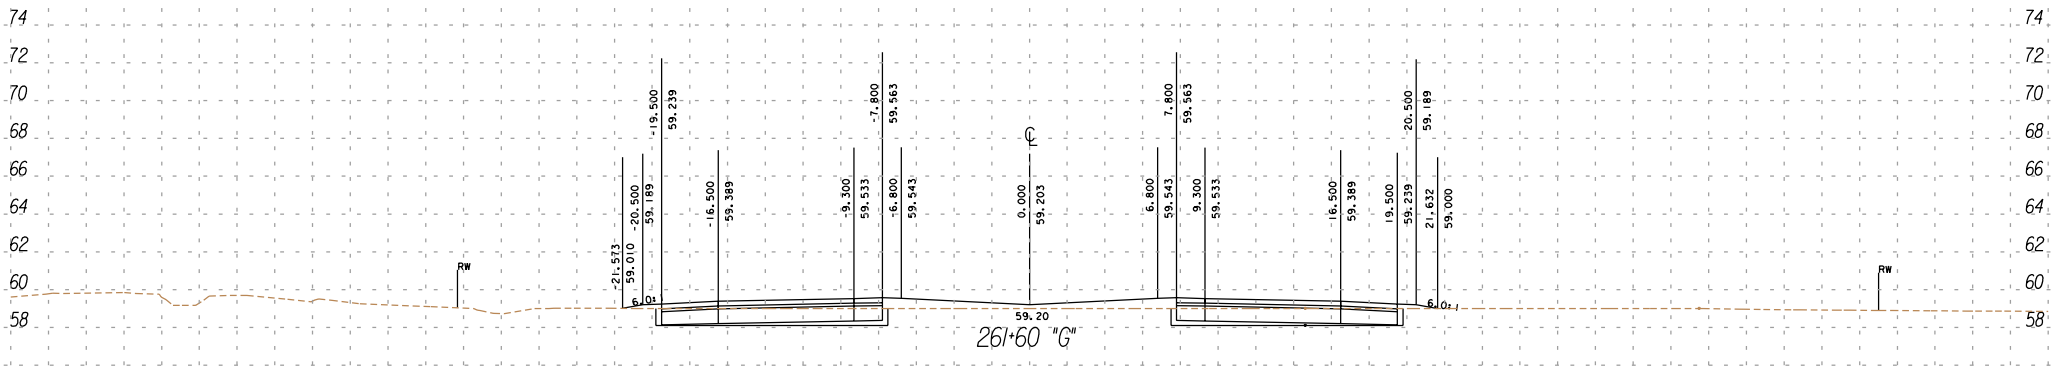

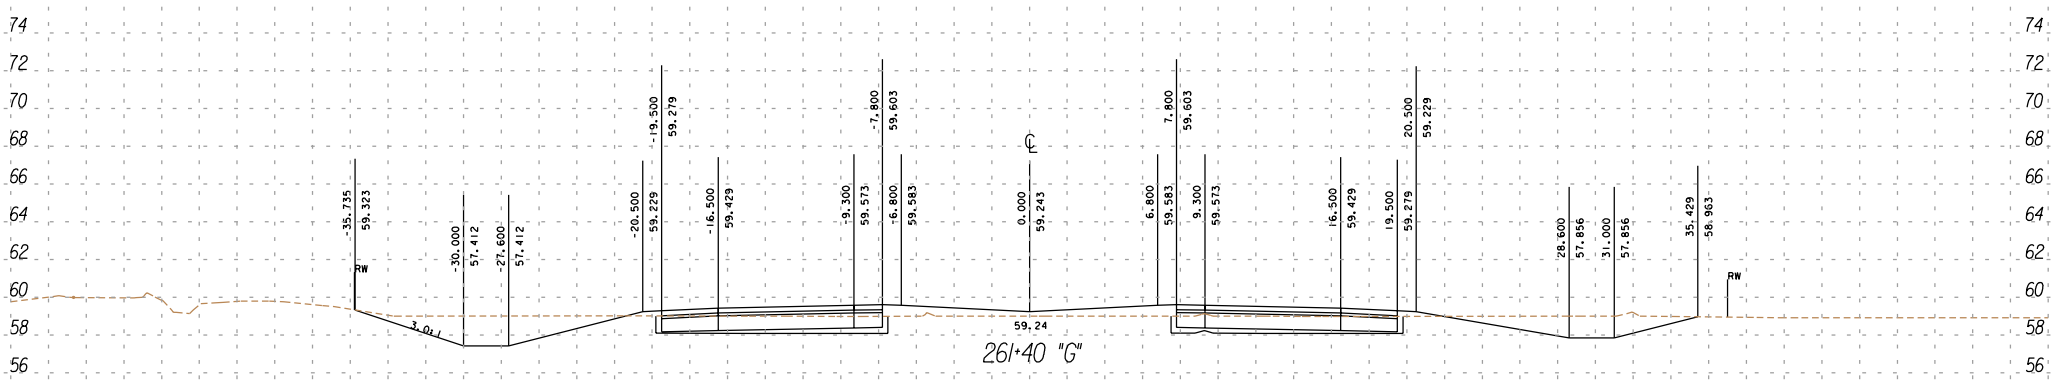

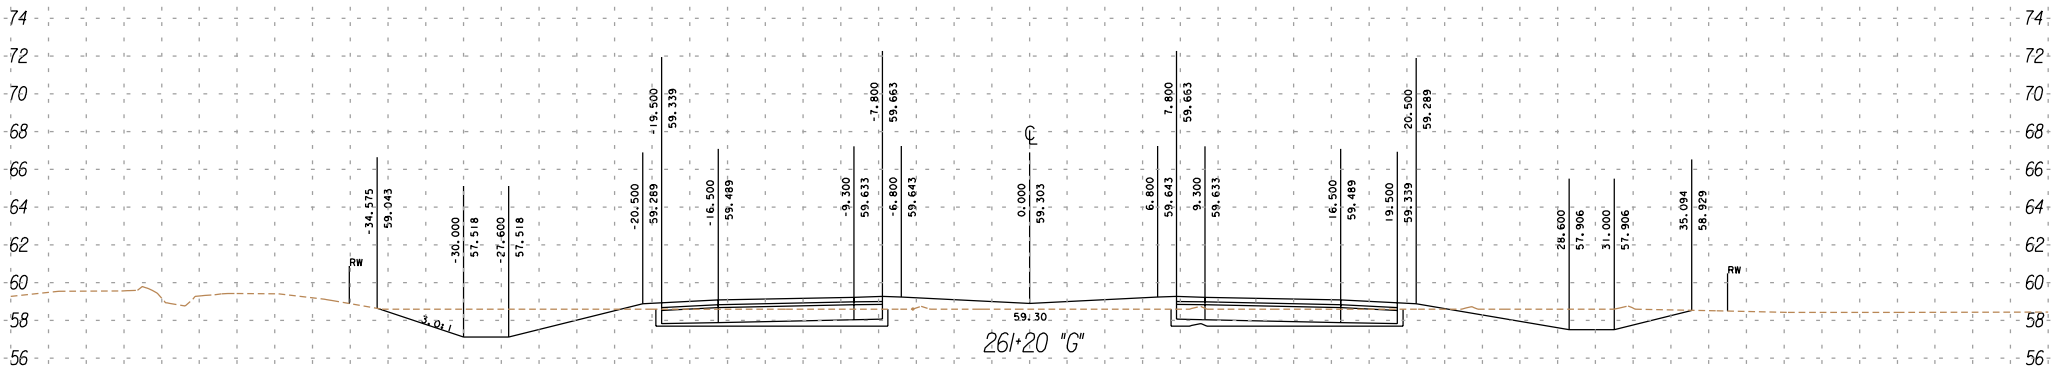

SCALE RATIO: 1:200 HORIZ.
1:200 VERT.

5/16/01

SHEET 33 OF 86

-50 -40 -30 -20 -10 0 10 20 30 40 50

FOR DESIGN STUDY ONLY

UNIT 2
IMPERIAL
11
199344
111

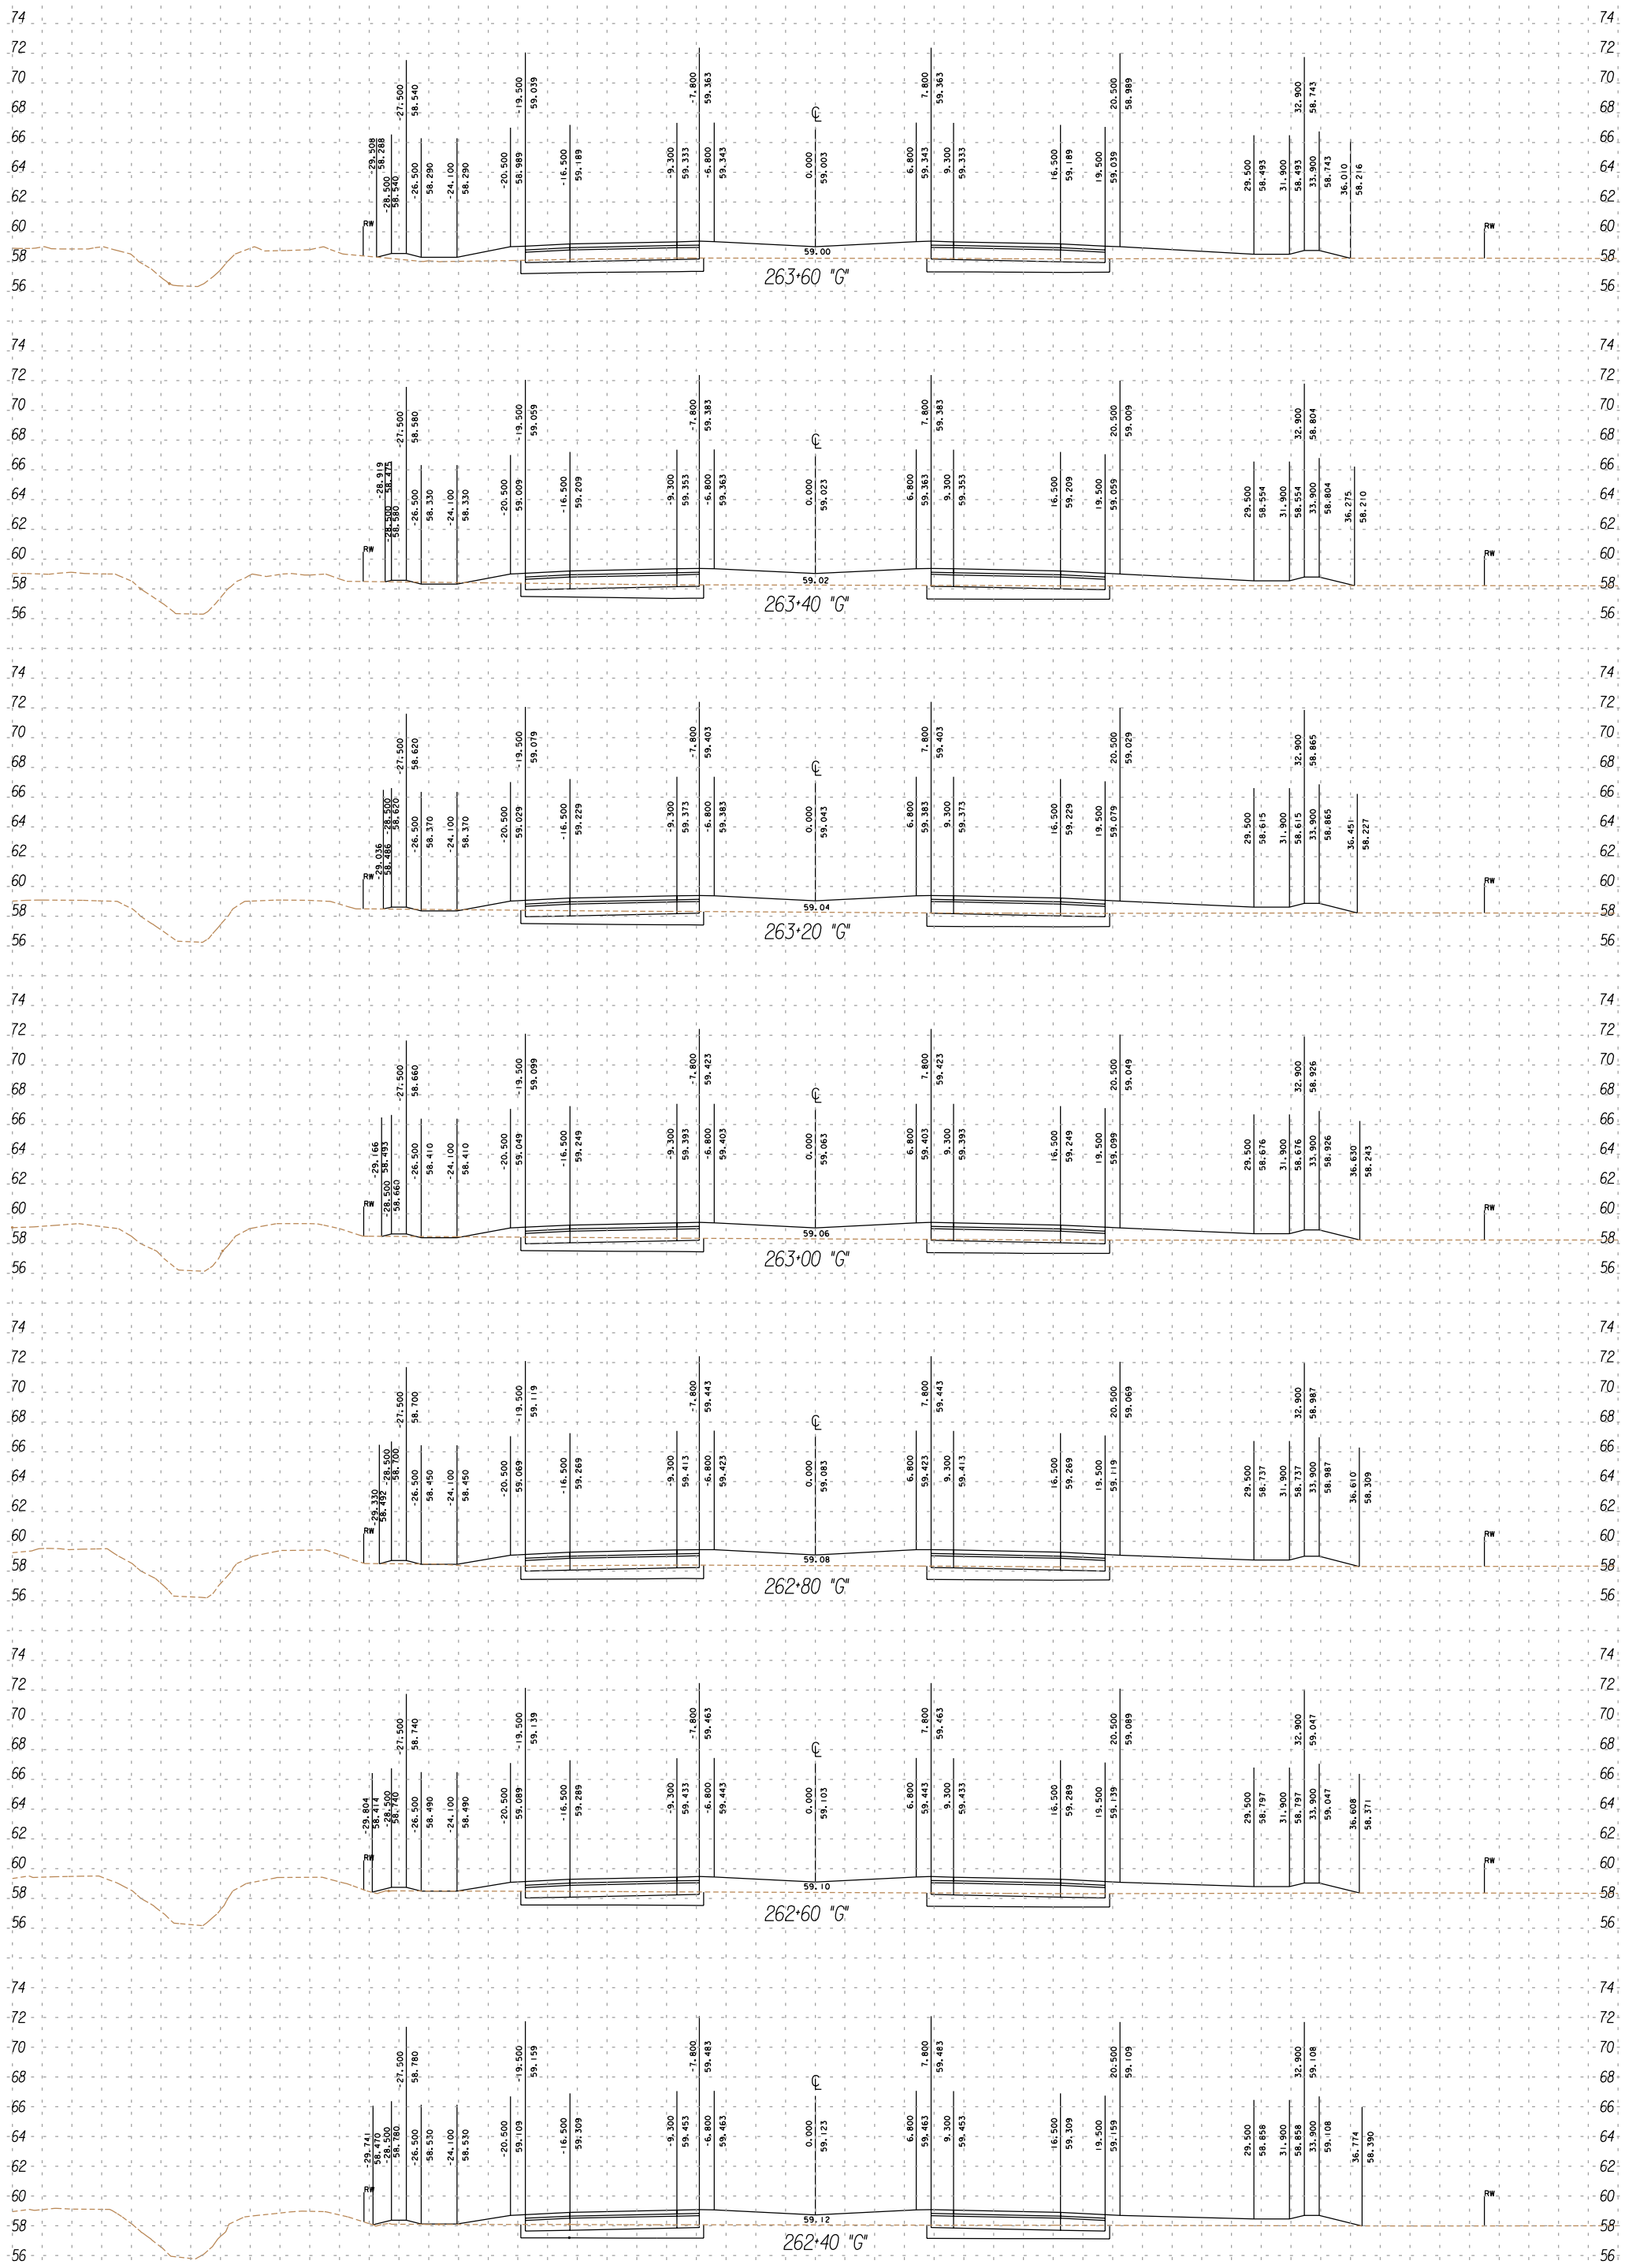

SCALE RATIO: 1:200 HORIZ.
1:200 VERT.

5/16/01

FOR DESIGN STUDY ONLY

UNIT 2
IMPERIAL
11
199344
111

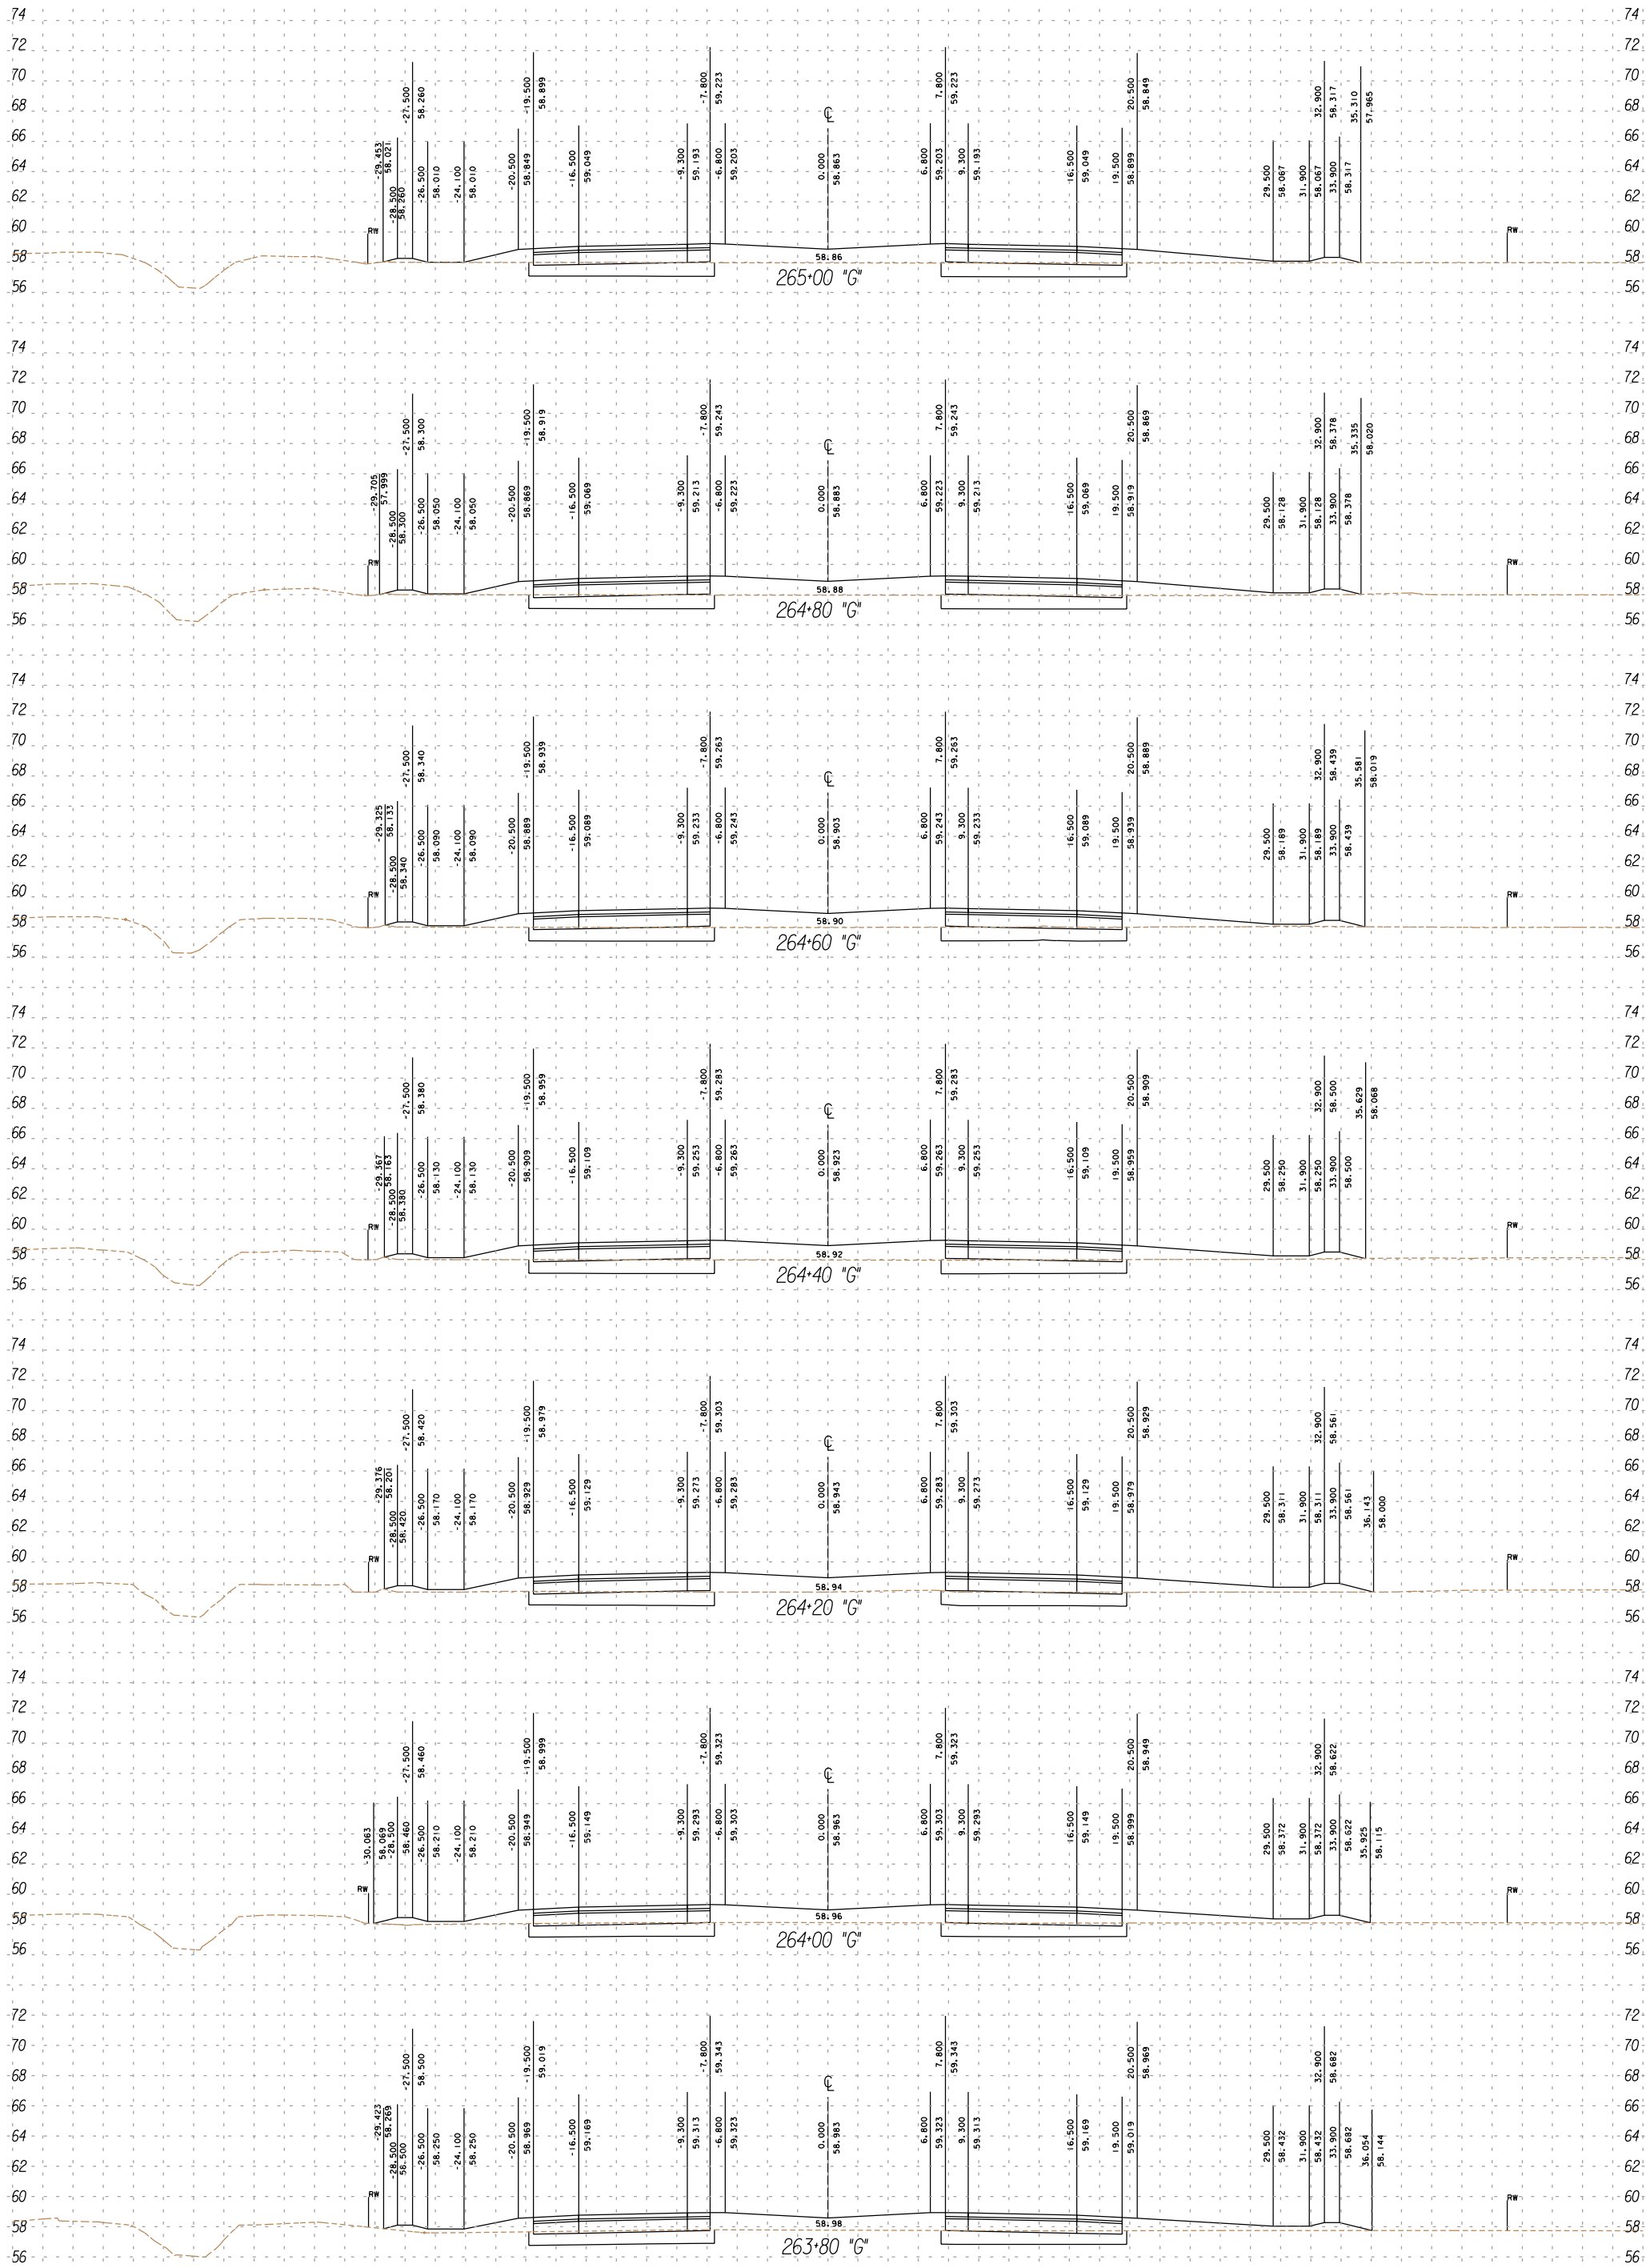

SCALE RATIO: 1:200 HORIZ.
1:200 VERT.

5/16/01

FOR DESIGN STUDY ONLY

UNIT 2
IMPERIAL
11
199344
111

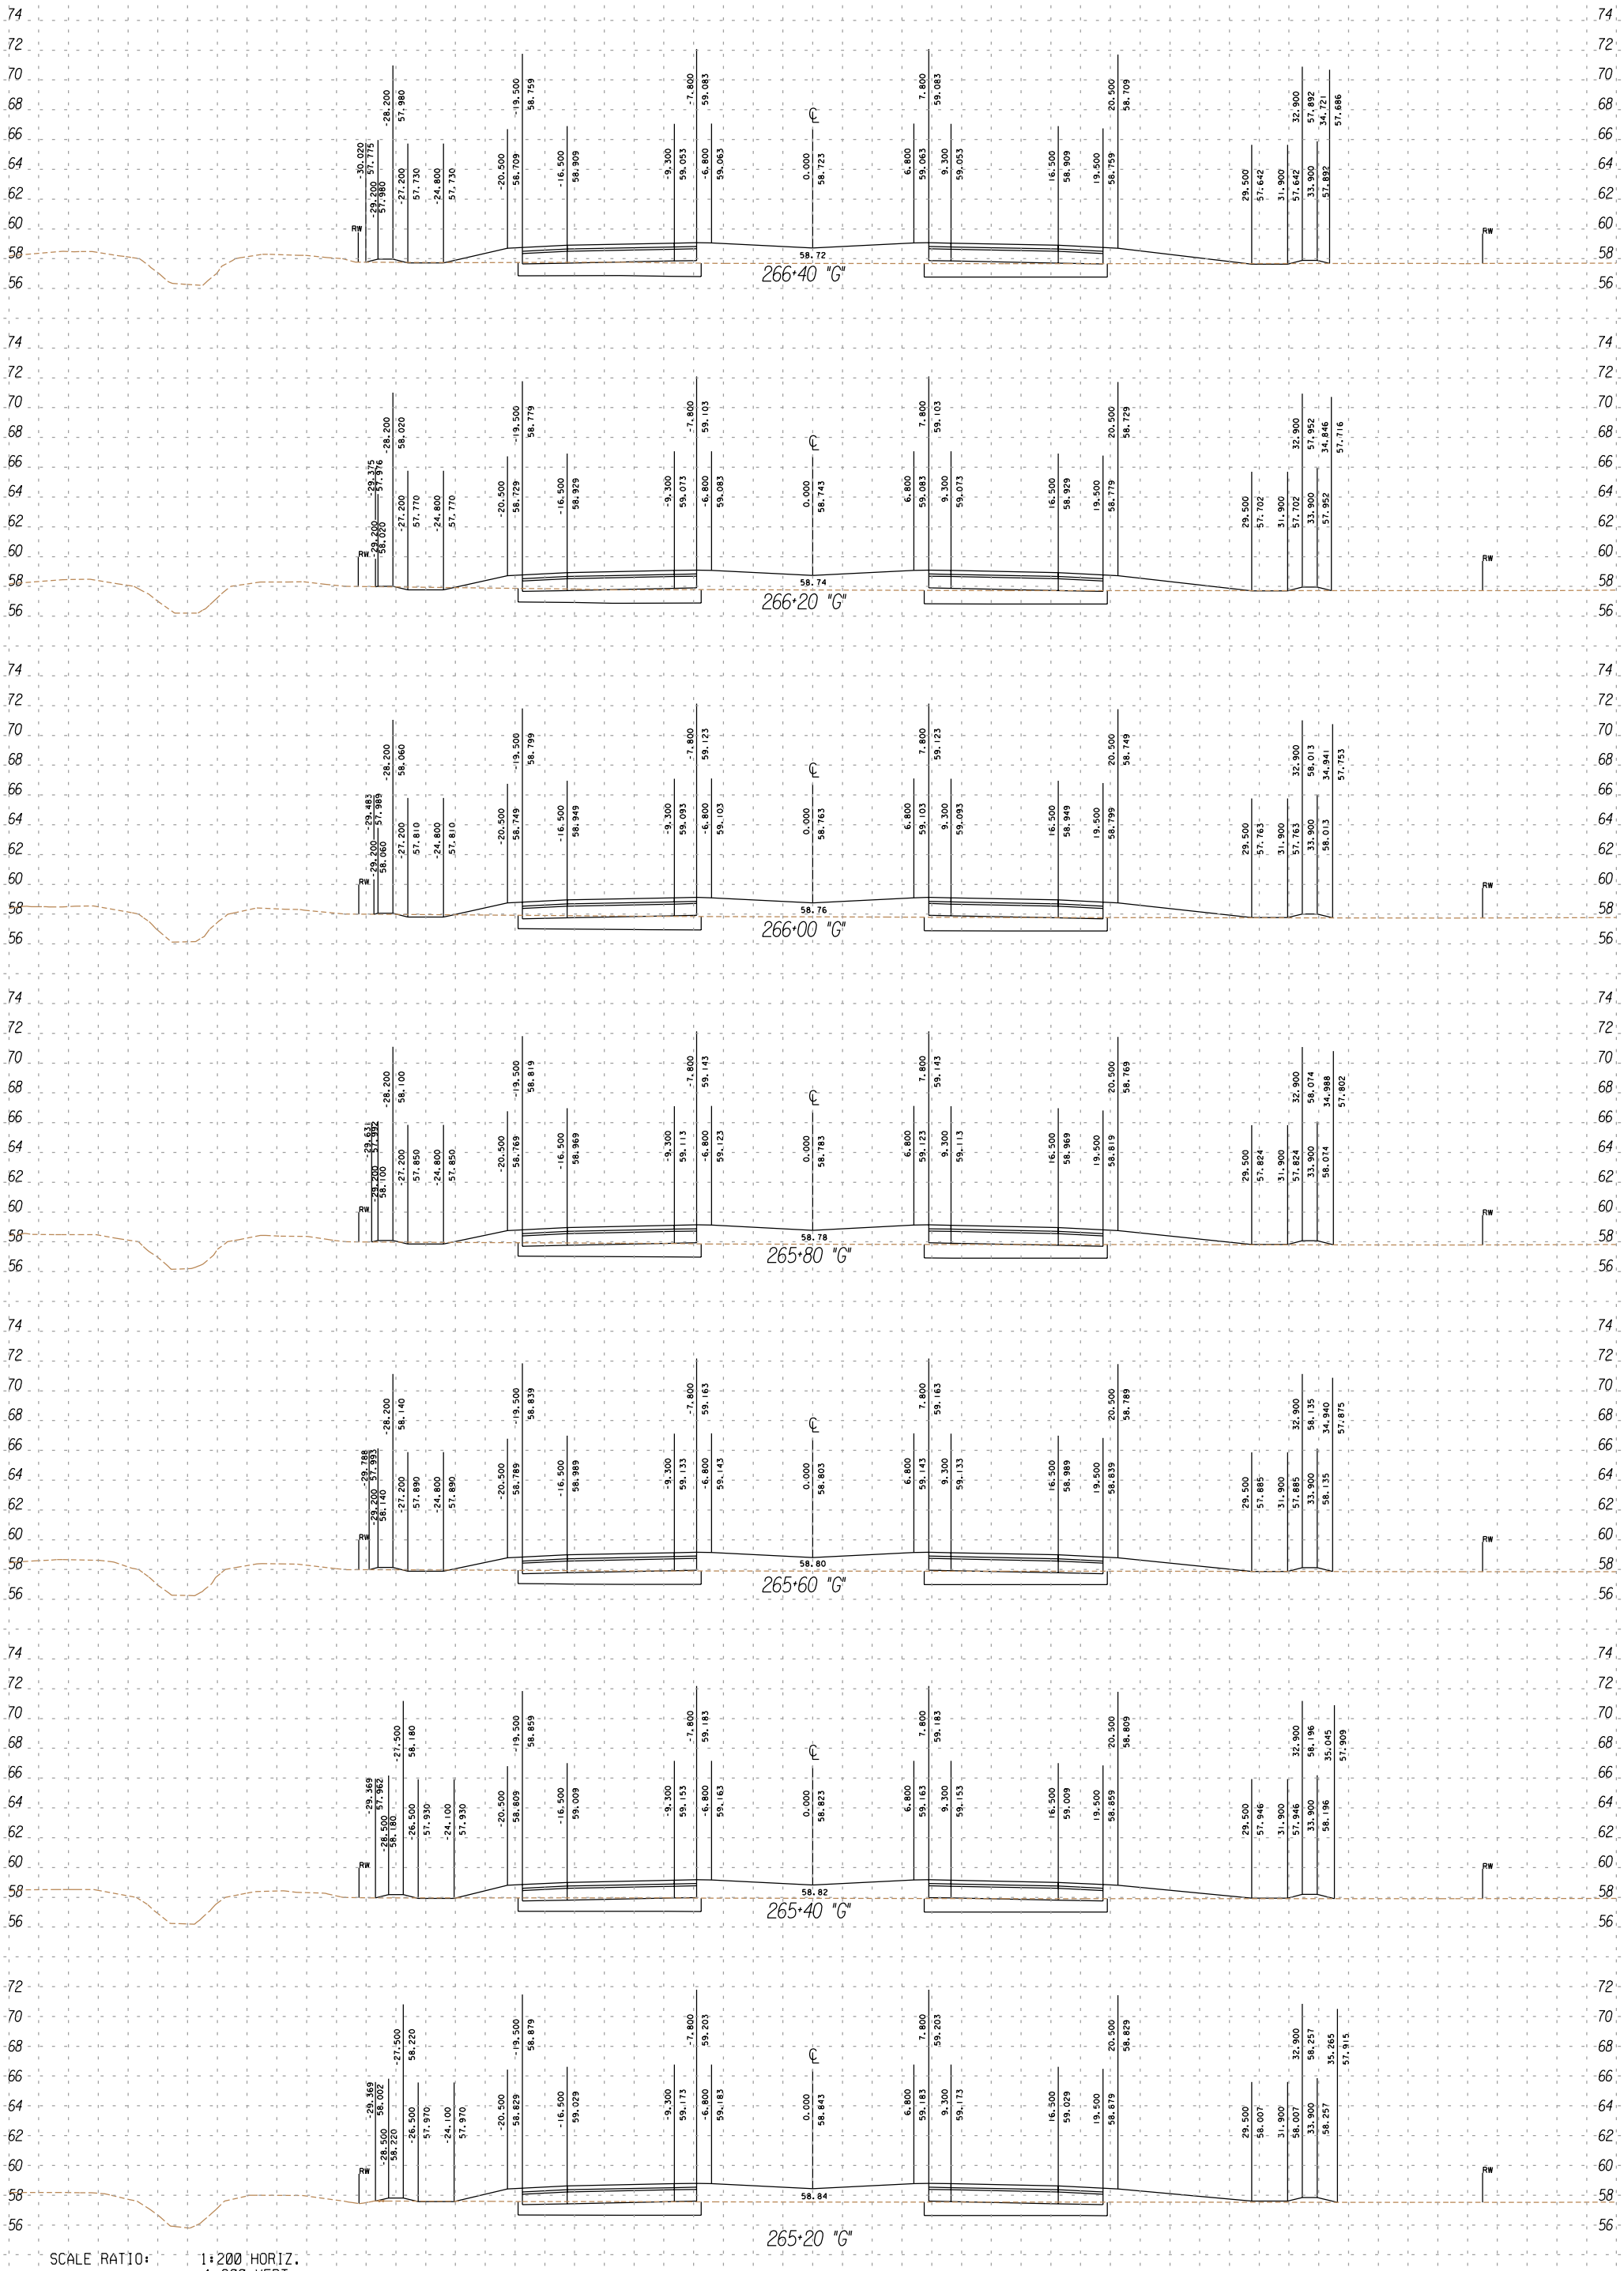

SCALE RATIO: 1:200 HORIZ.
1:200 VERT.

5/16/01

SHEET 36 OF 86

FOR DESIGN STUDY ONLY

UNIT 2
IMPERIAL
11
199344
111

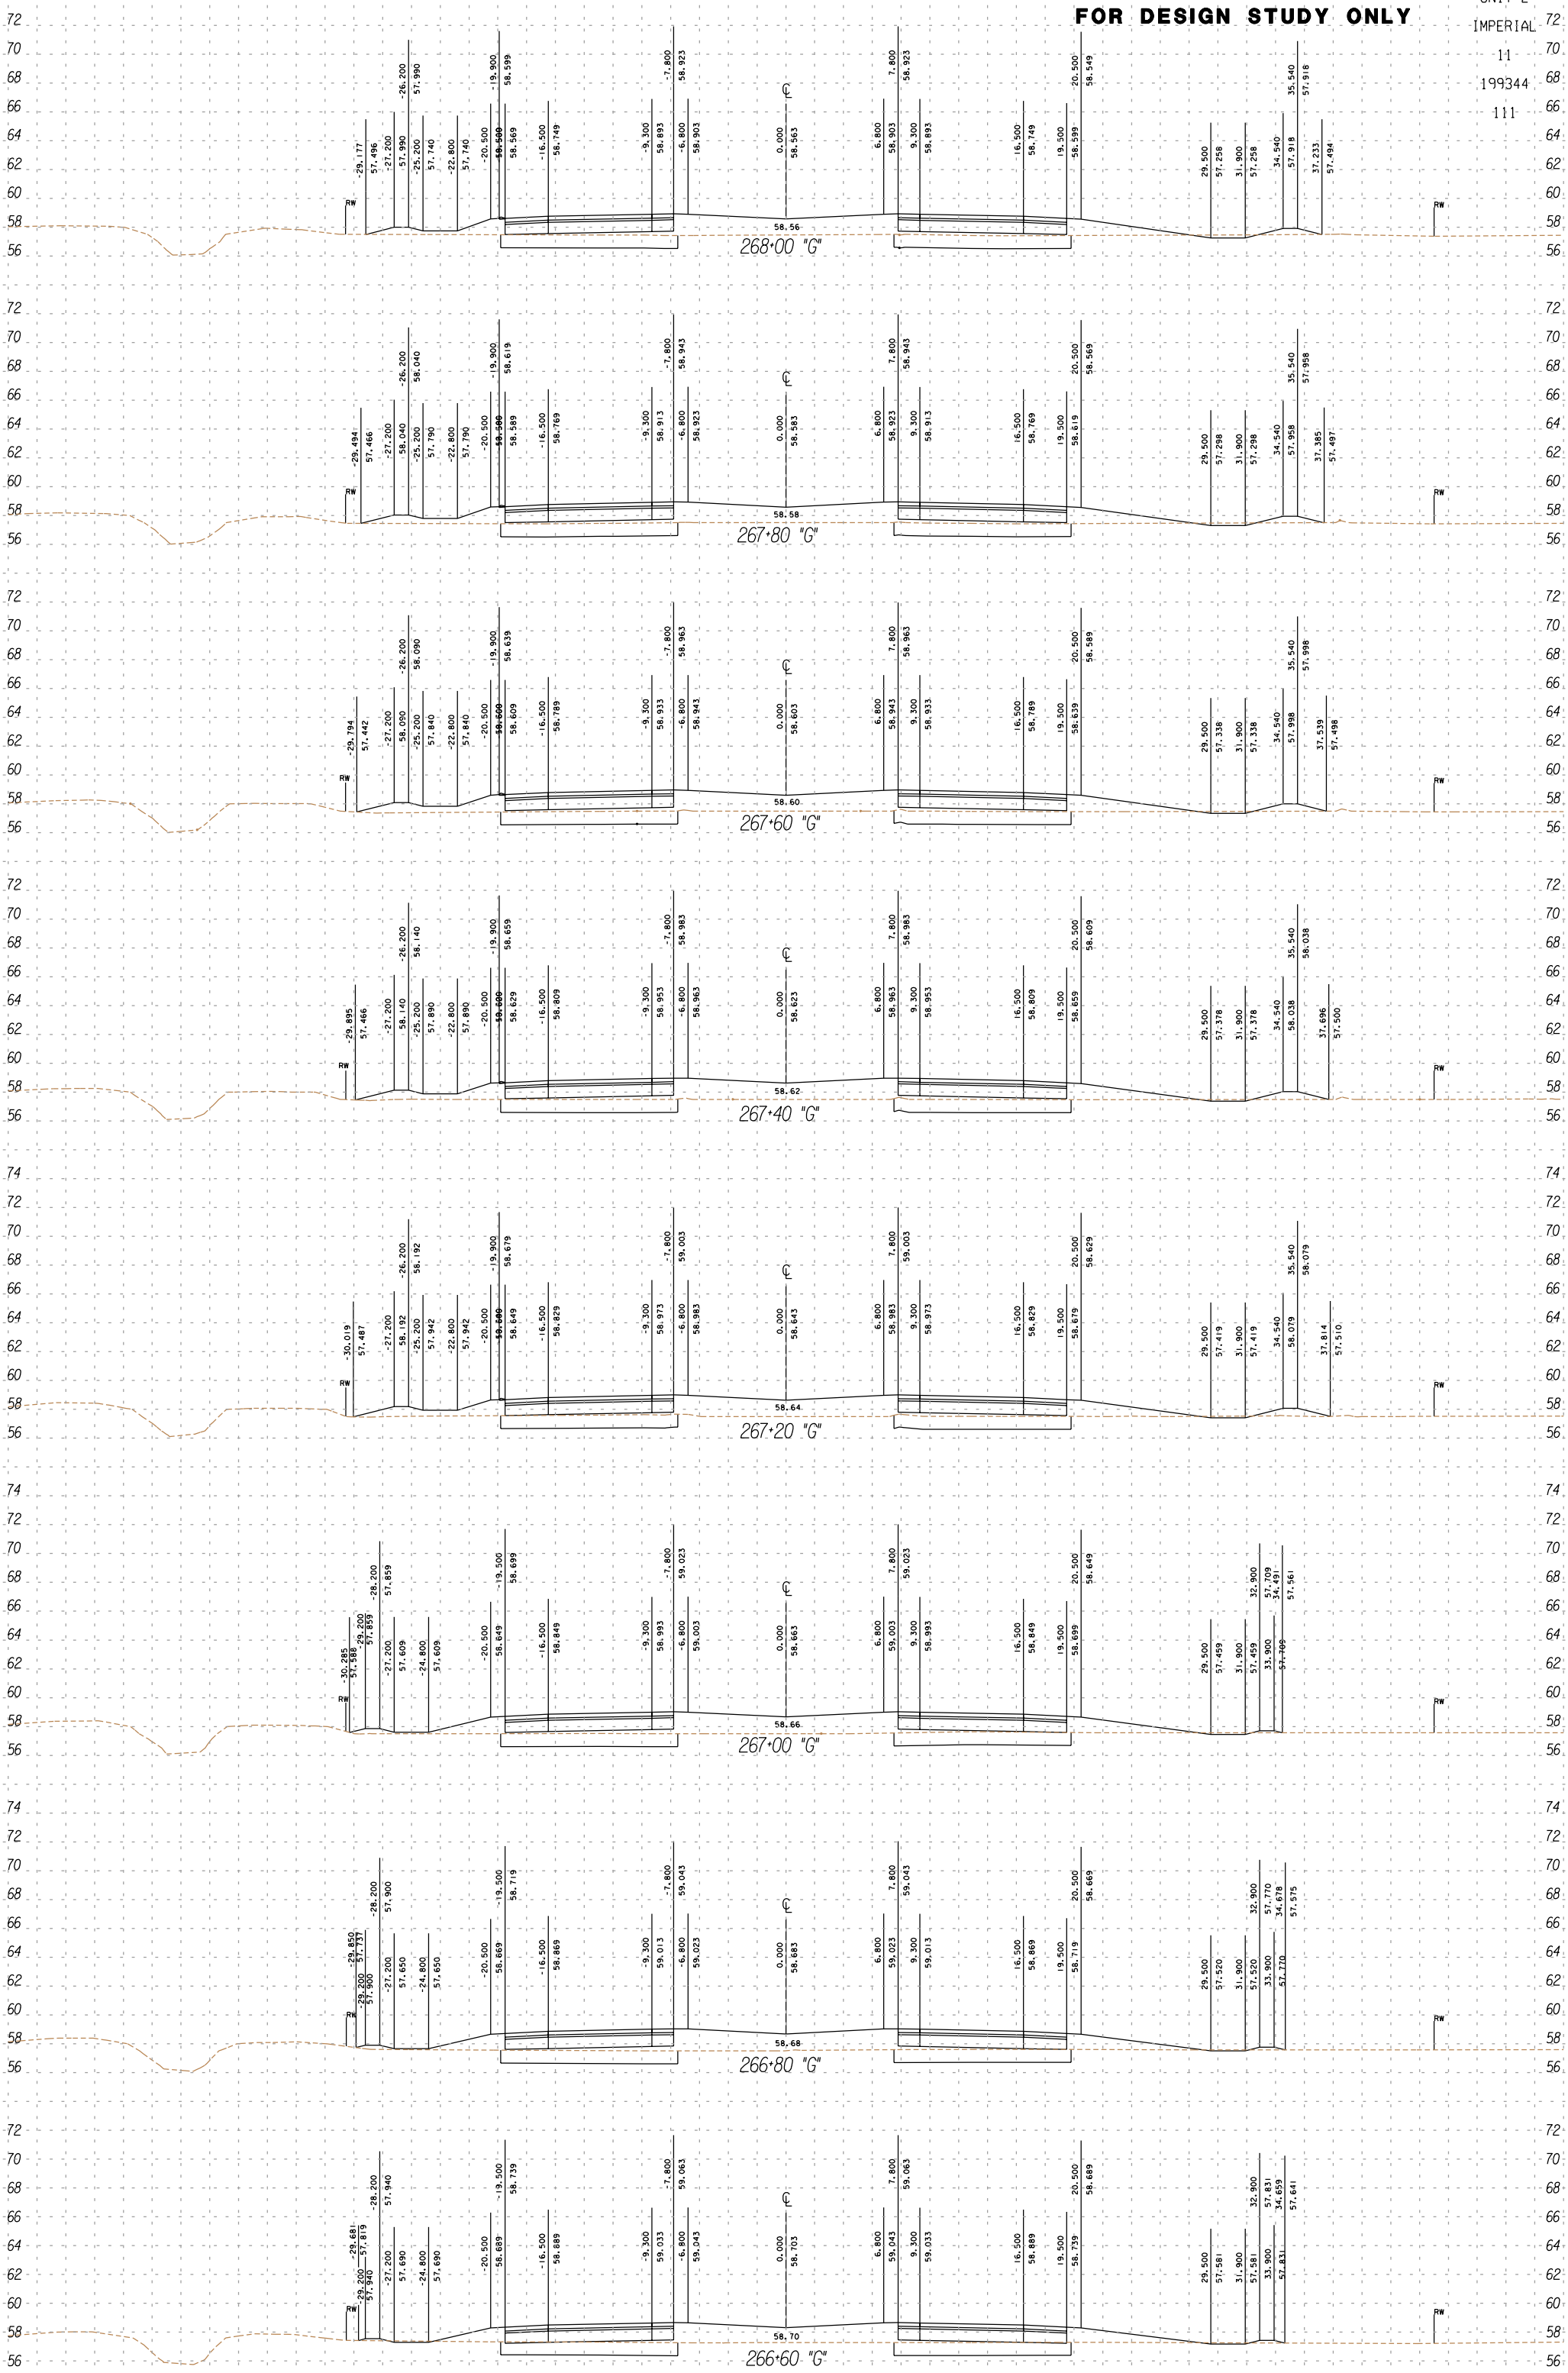

SCALE RATIO: 1:200 HORIZ.
1:200 VERT.

5/16/01

FOR DESIGN STUDY ONLY

UNIT 2
IMPERIAL
11
199344
111

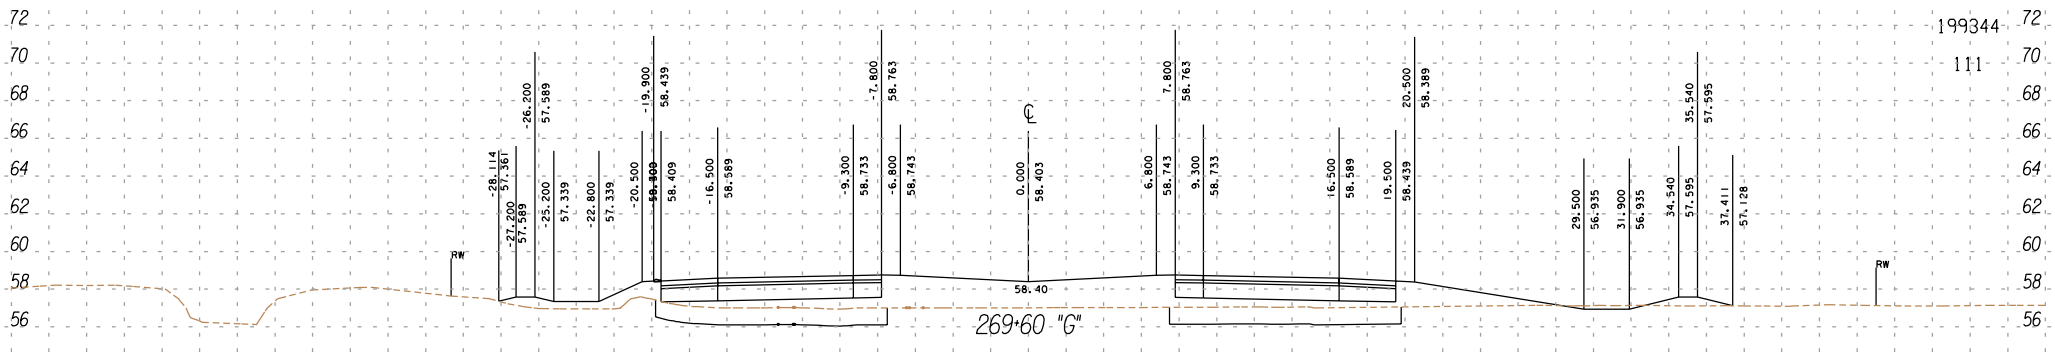

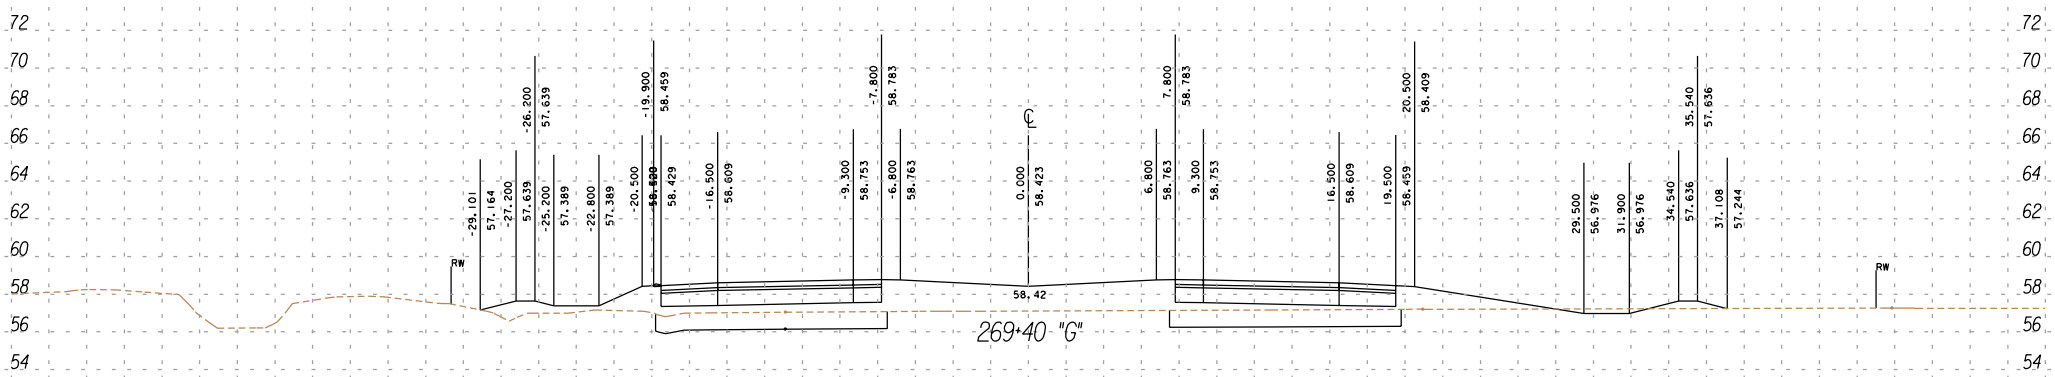

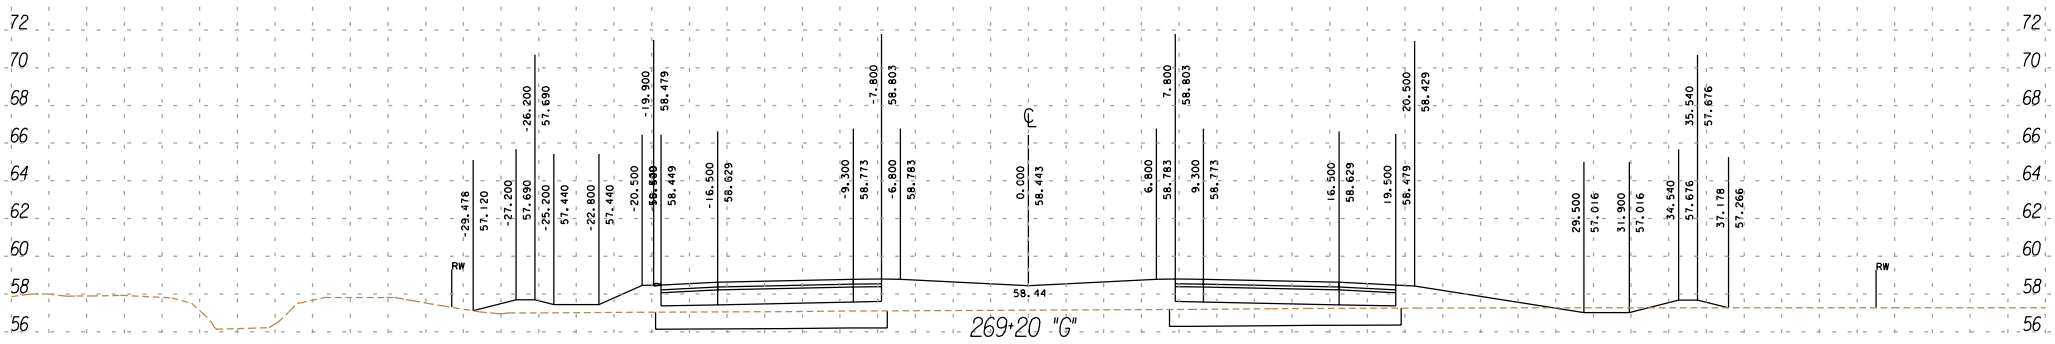

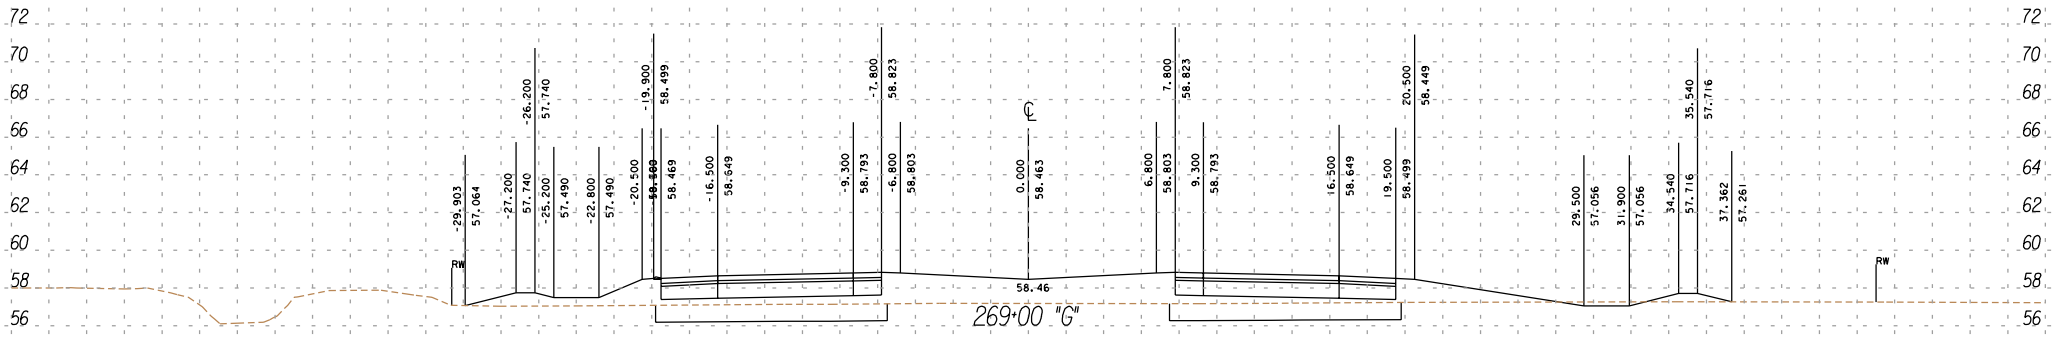

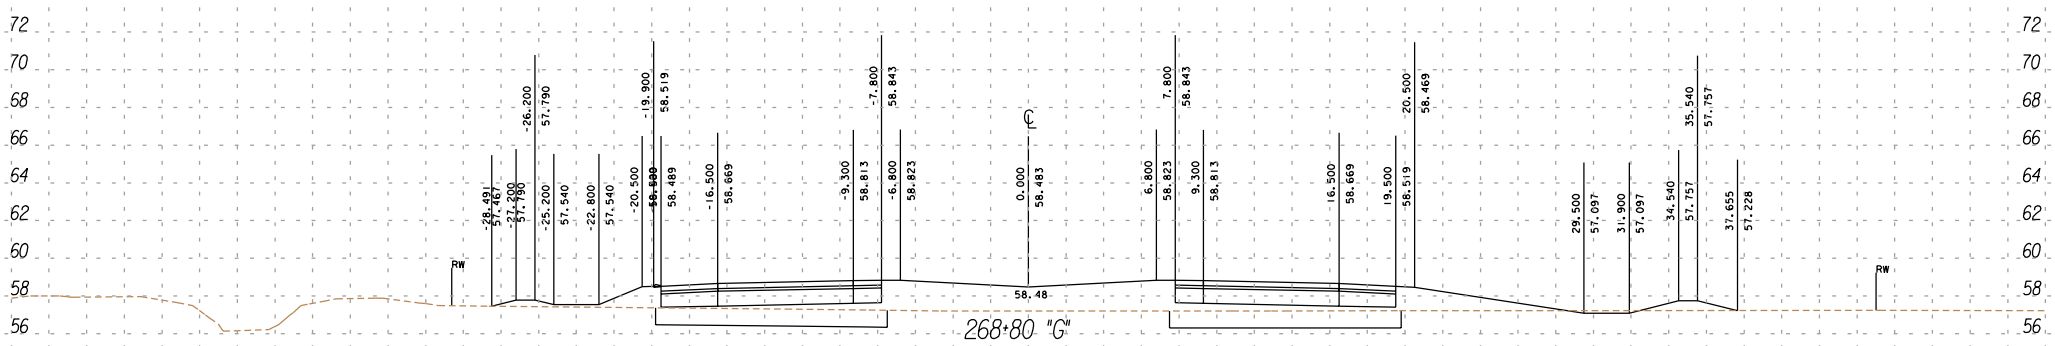

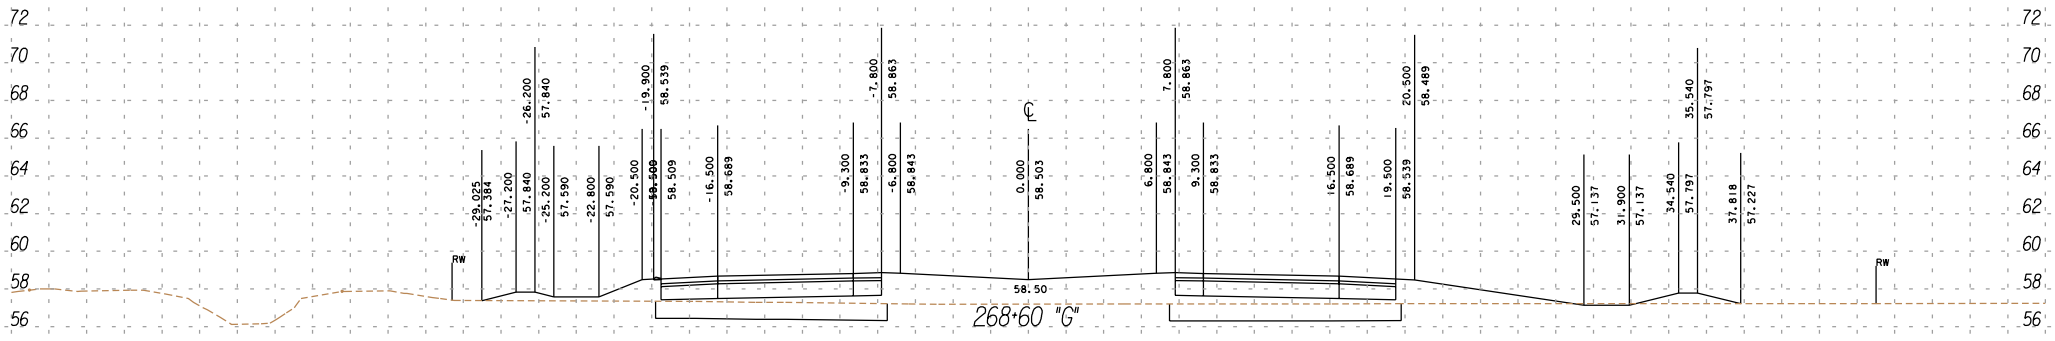

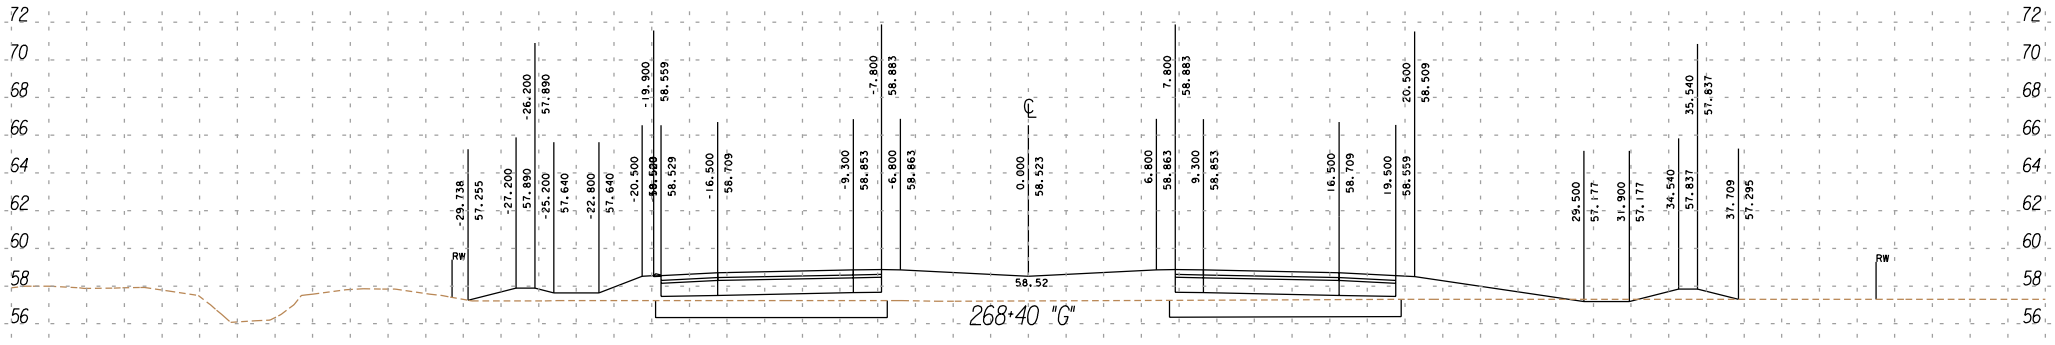

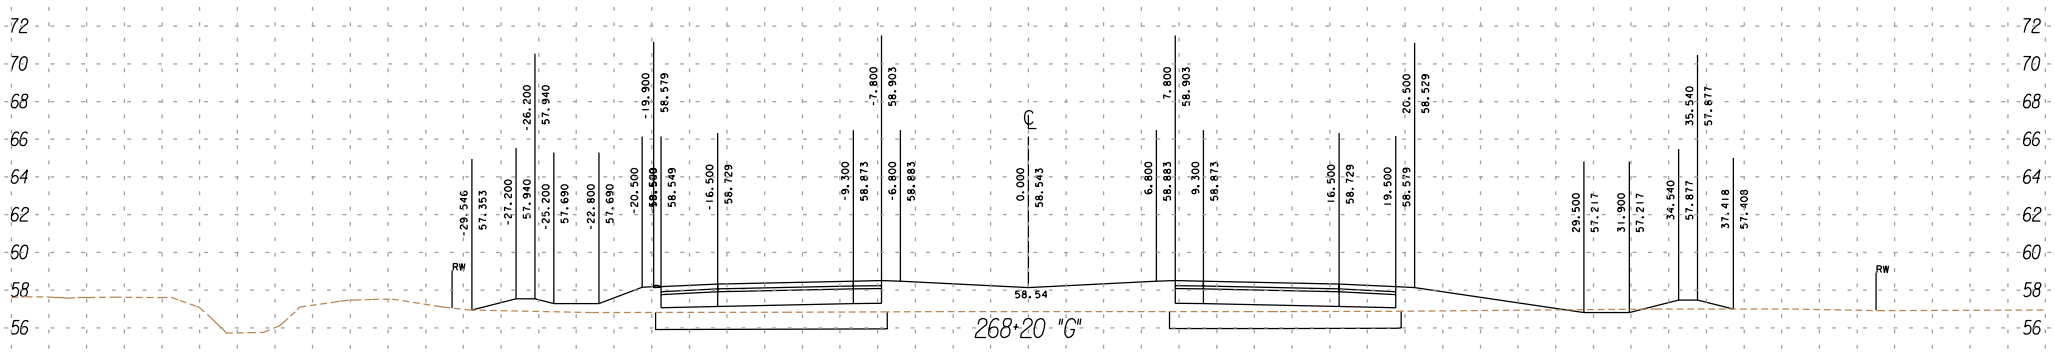

SCALE RATIO: 1:200 HORIZ.
1:200 VERT.

5/16/01

SHEET 38 OF 86

FOR DESIGN STUDY ONLY

UNIT 2
IMPERIAL
11
199344
111

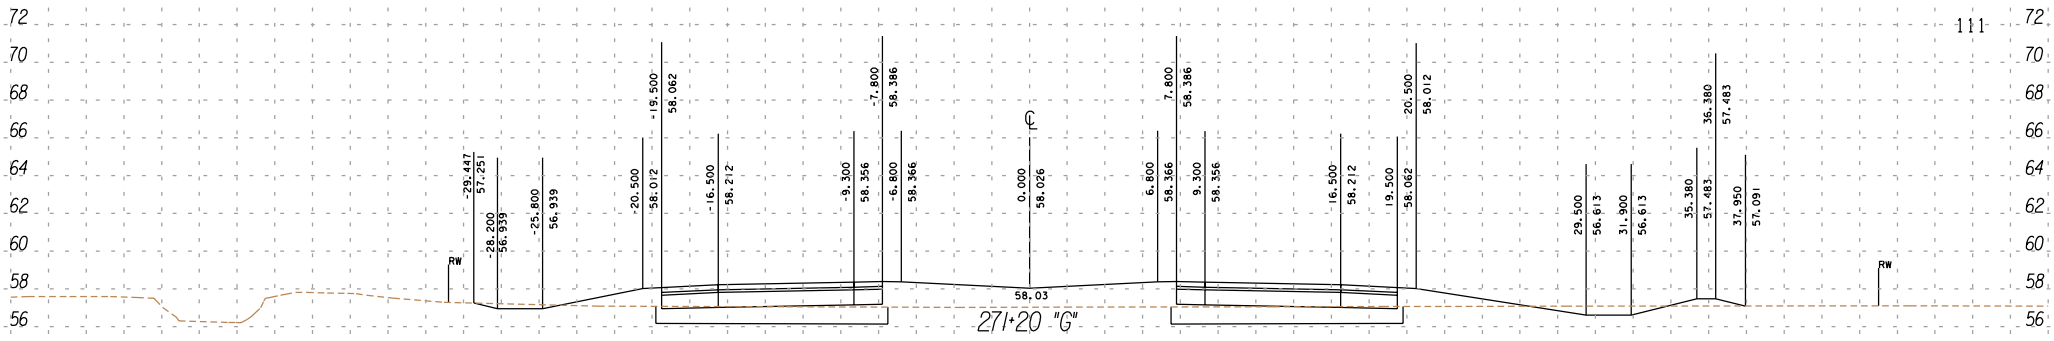

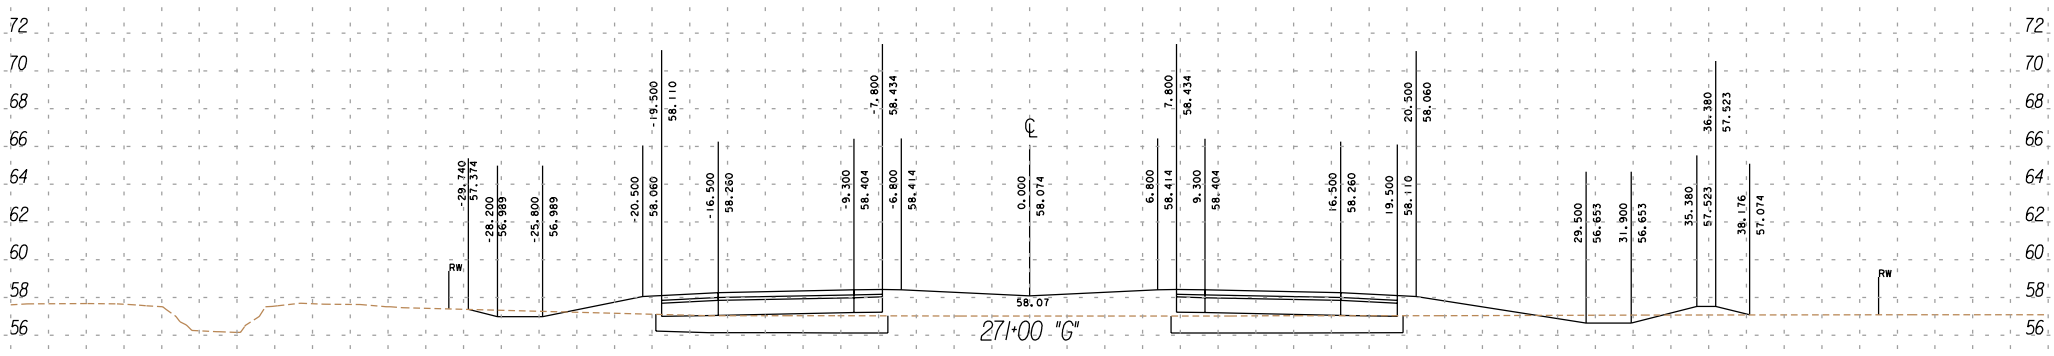

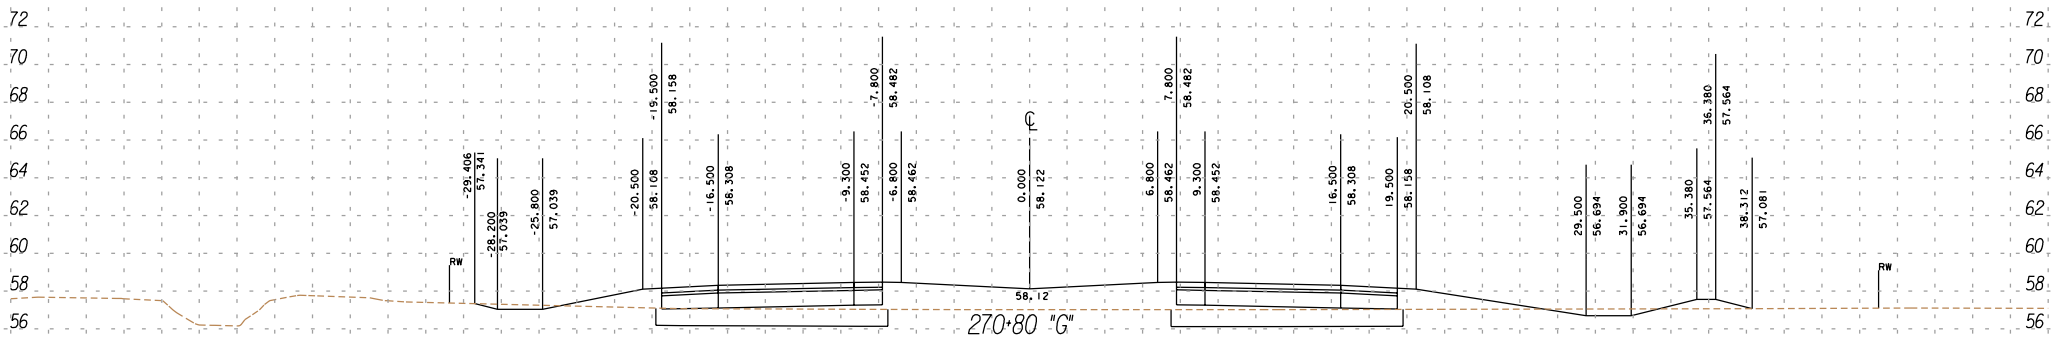

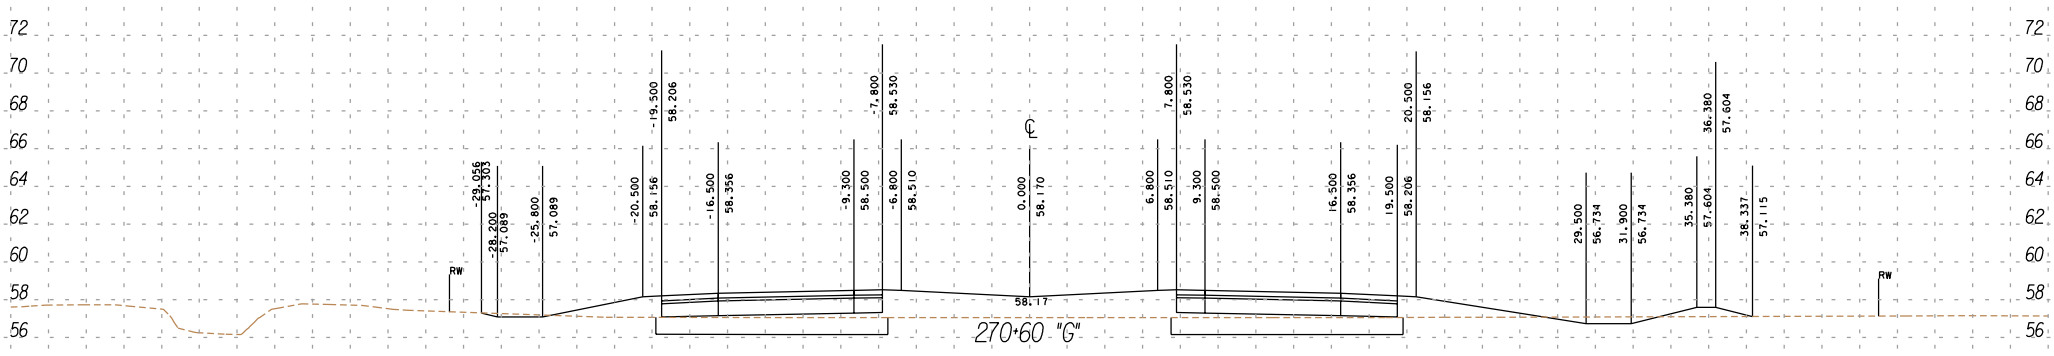

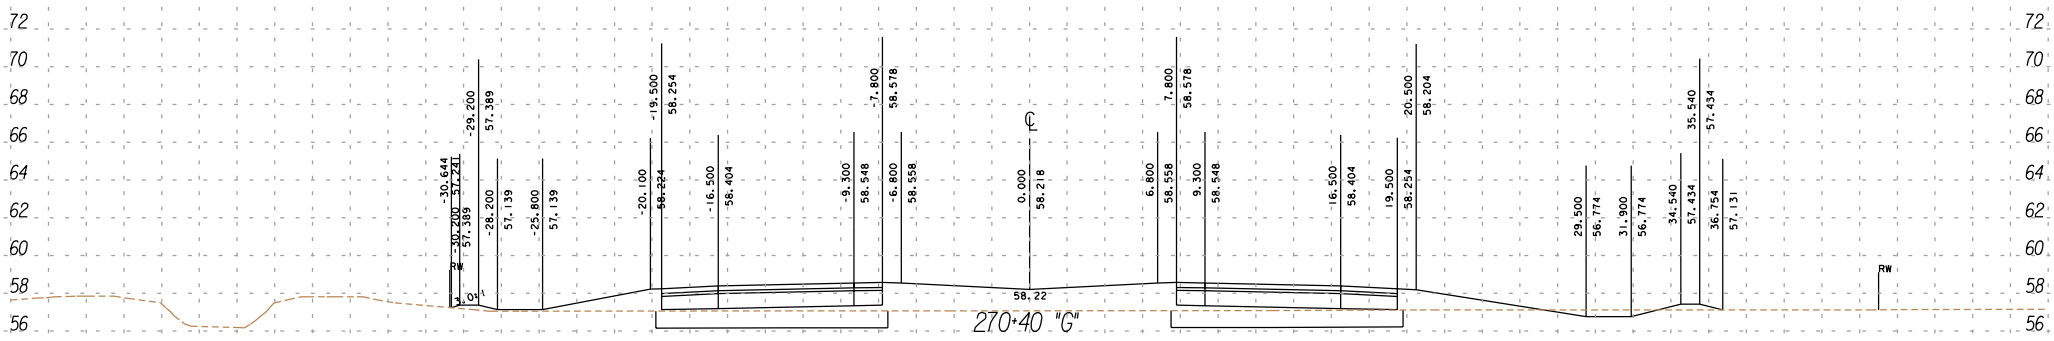

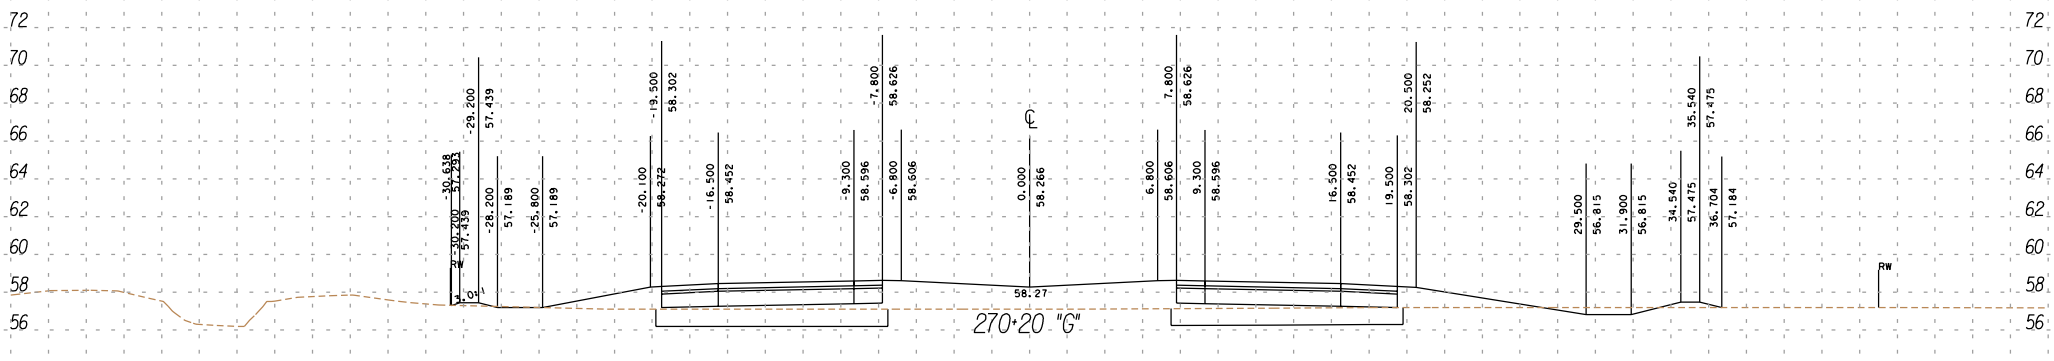

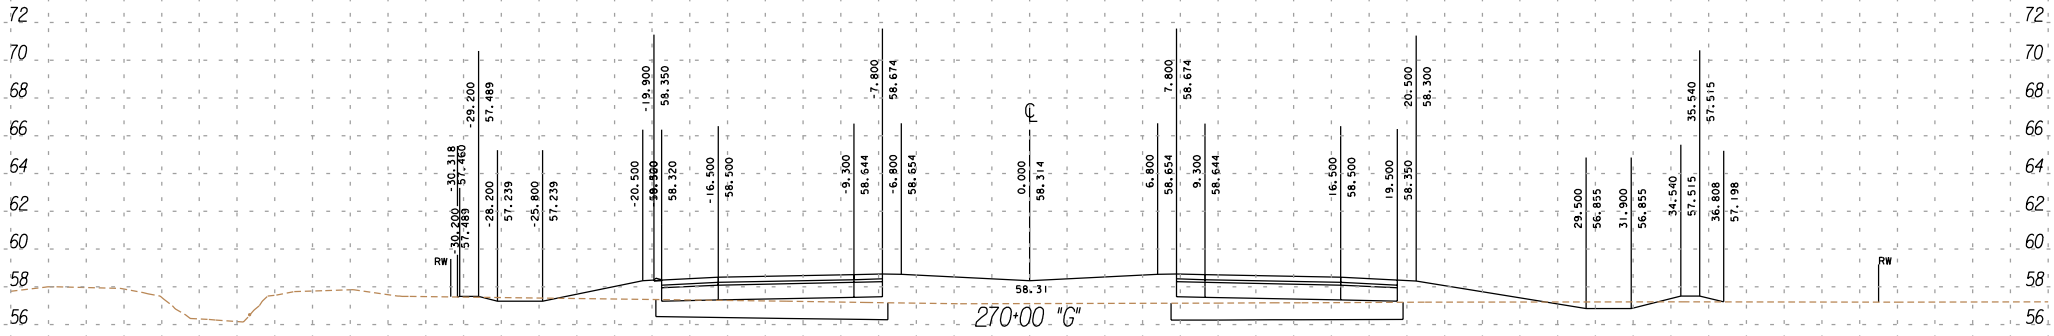

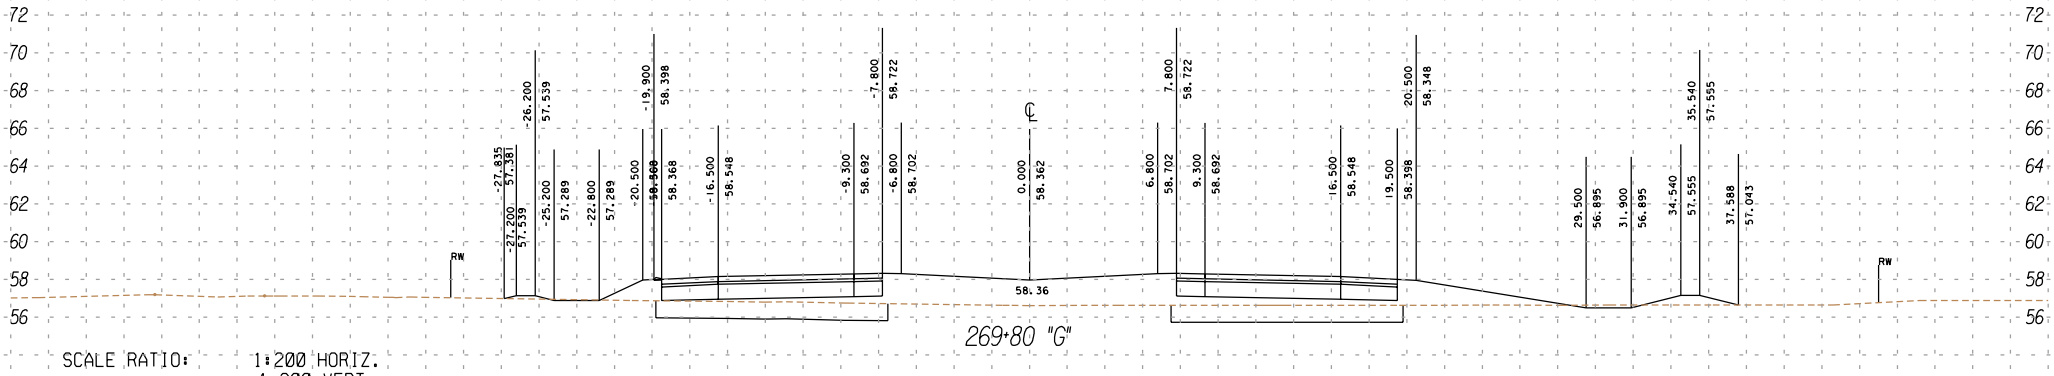

SCALE RATIO: 1:200 HORIZ.
1:200 VERT.

5/16/01

SHEET 39 OF 86

FOR DESIGN STUDY ONLY

UNIT 2
IMPERIAL
11
199344
111

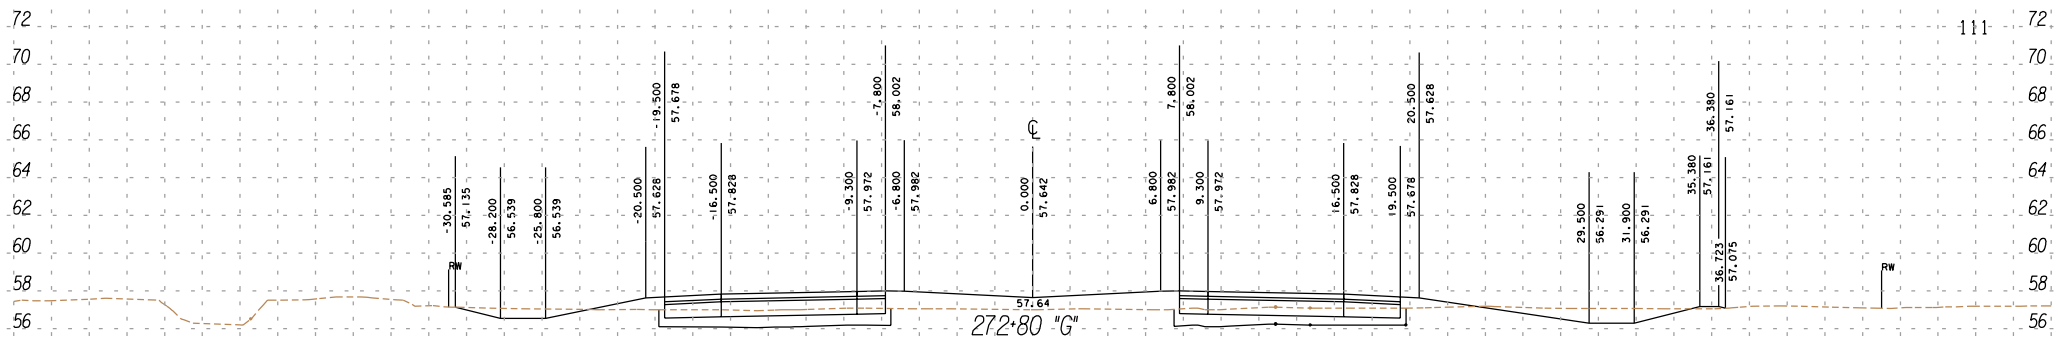

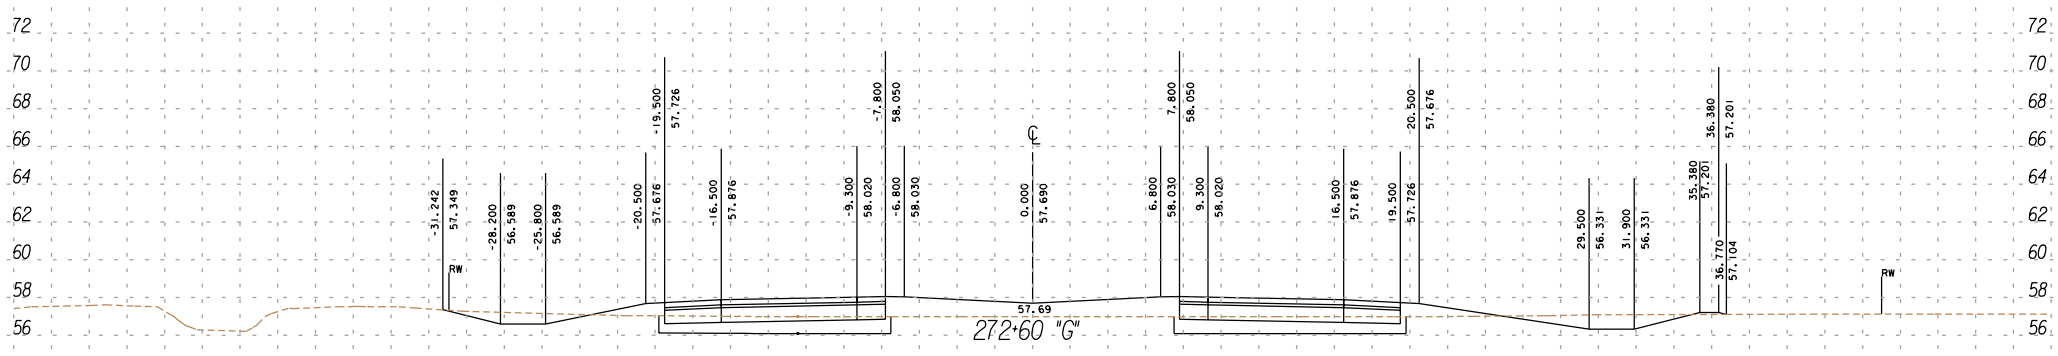

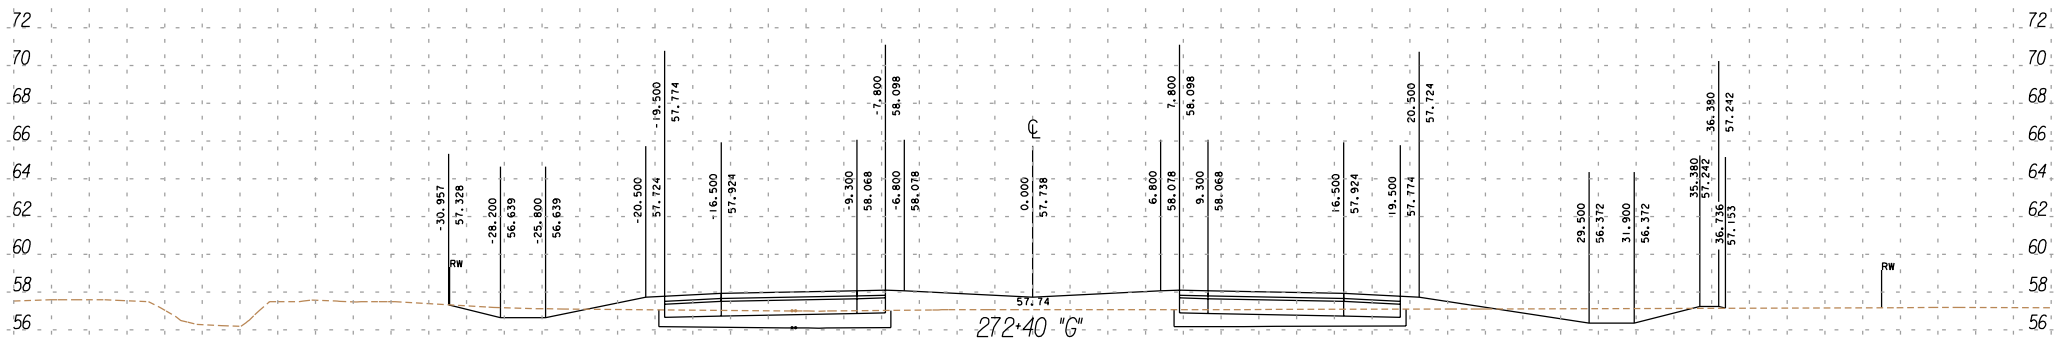

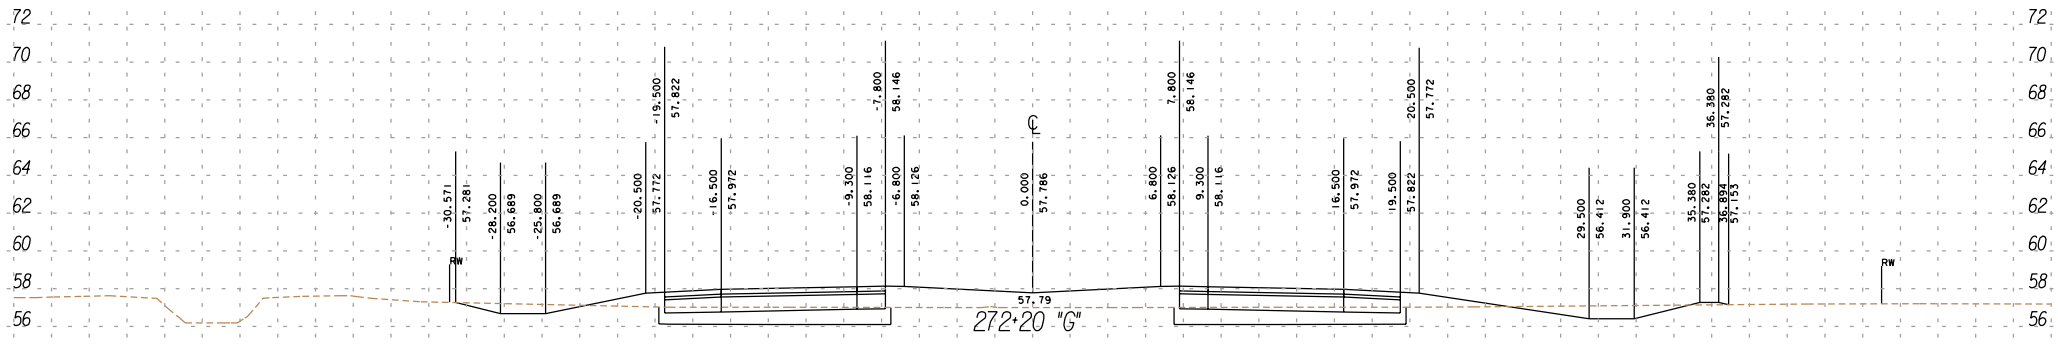

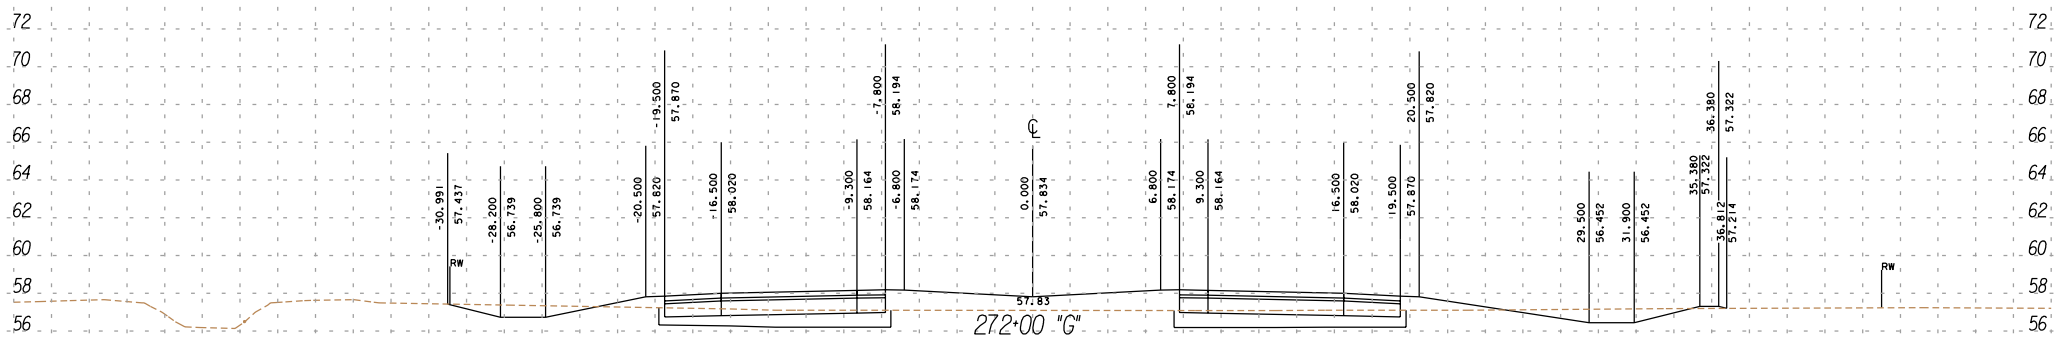

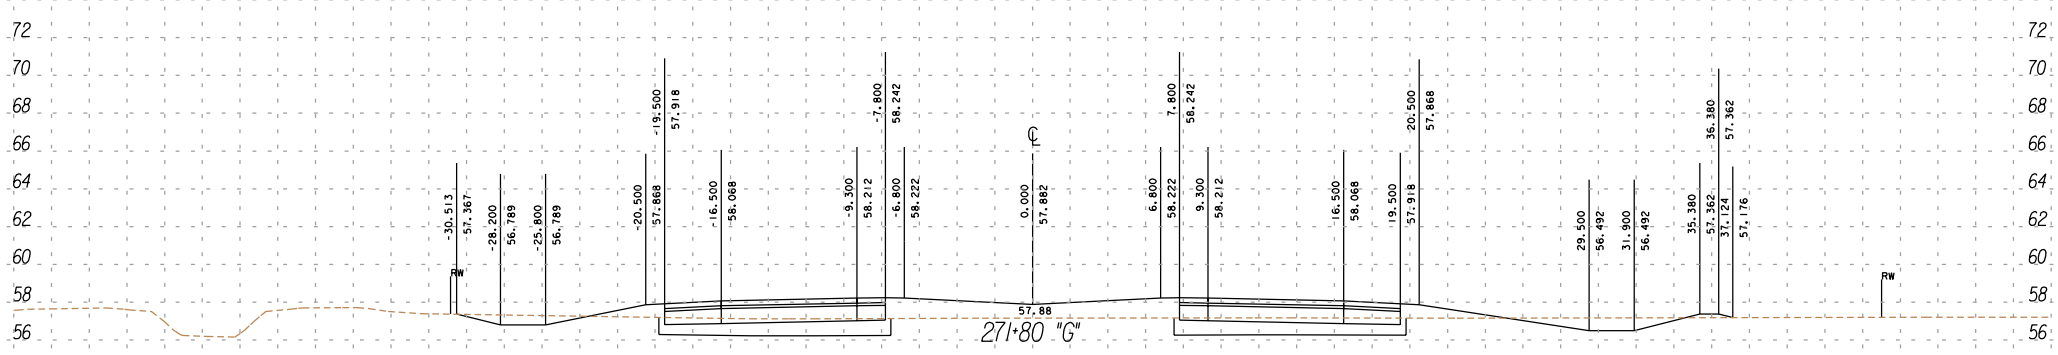

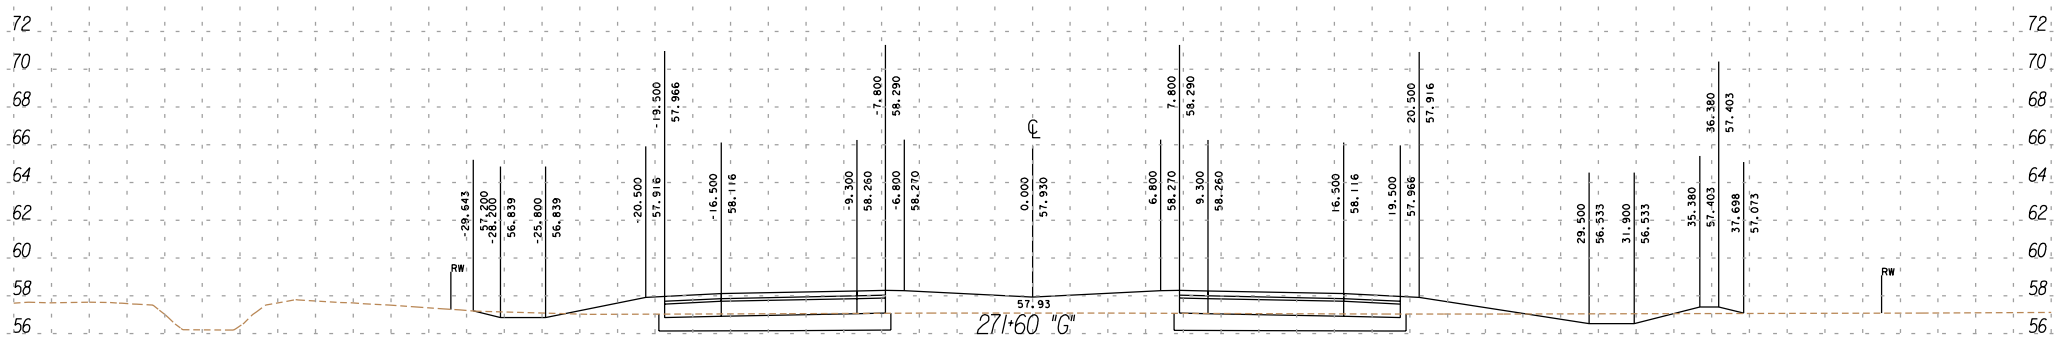

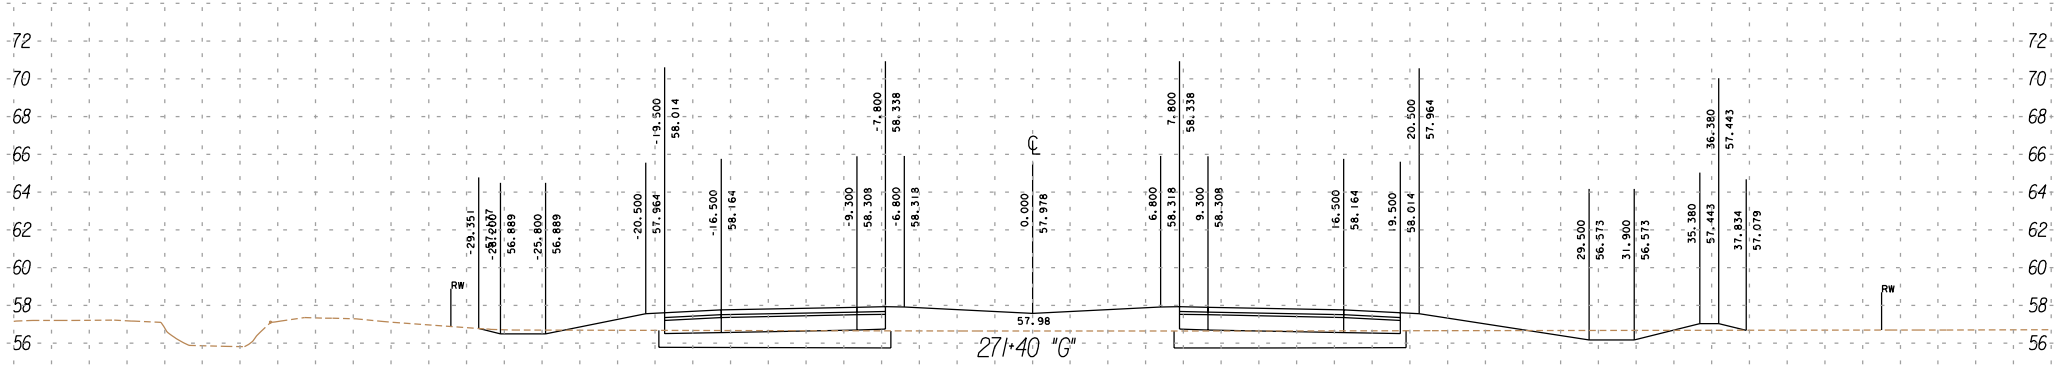

SCALE RATIO: 1:200 HORIZ.
1:200 VERT.

5/16/01

SHEET 40 OF 86

FOR DESIGN STUDY ONLY

UNIT 2
IMPERIAL
11
199344
111

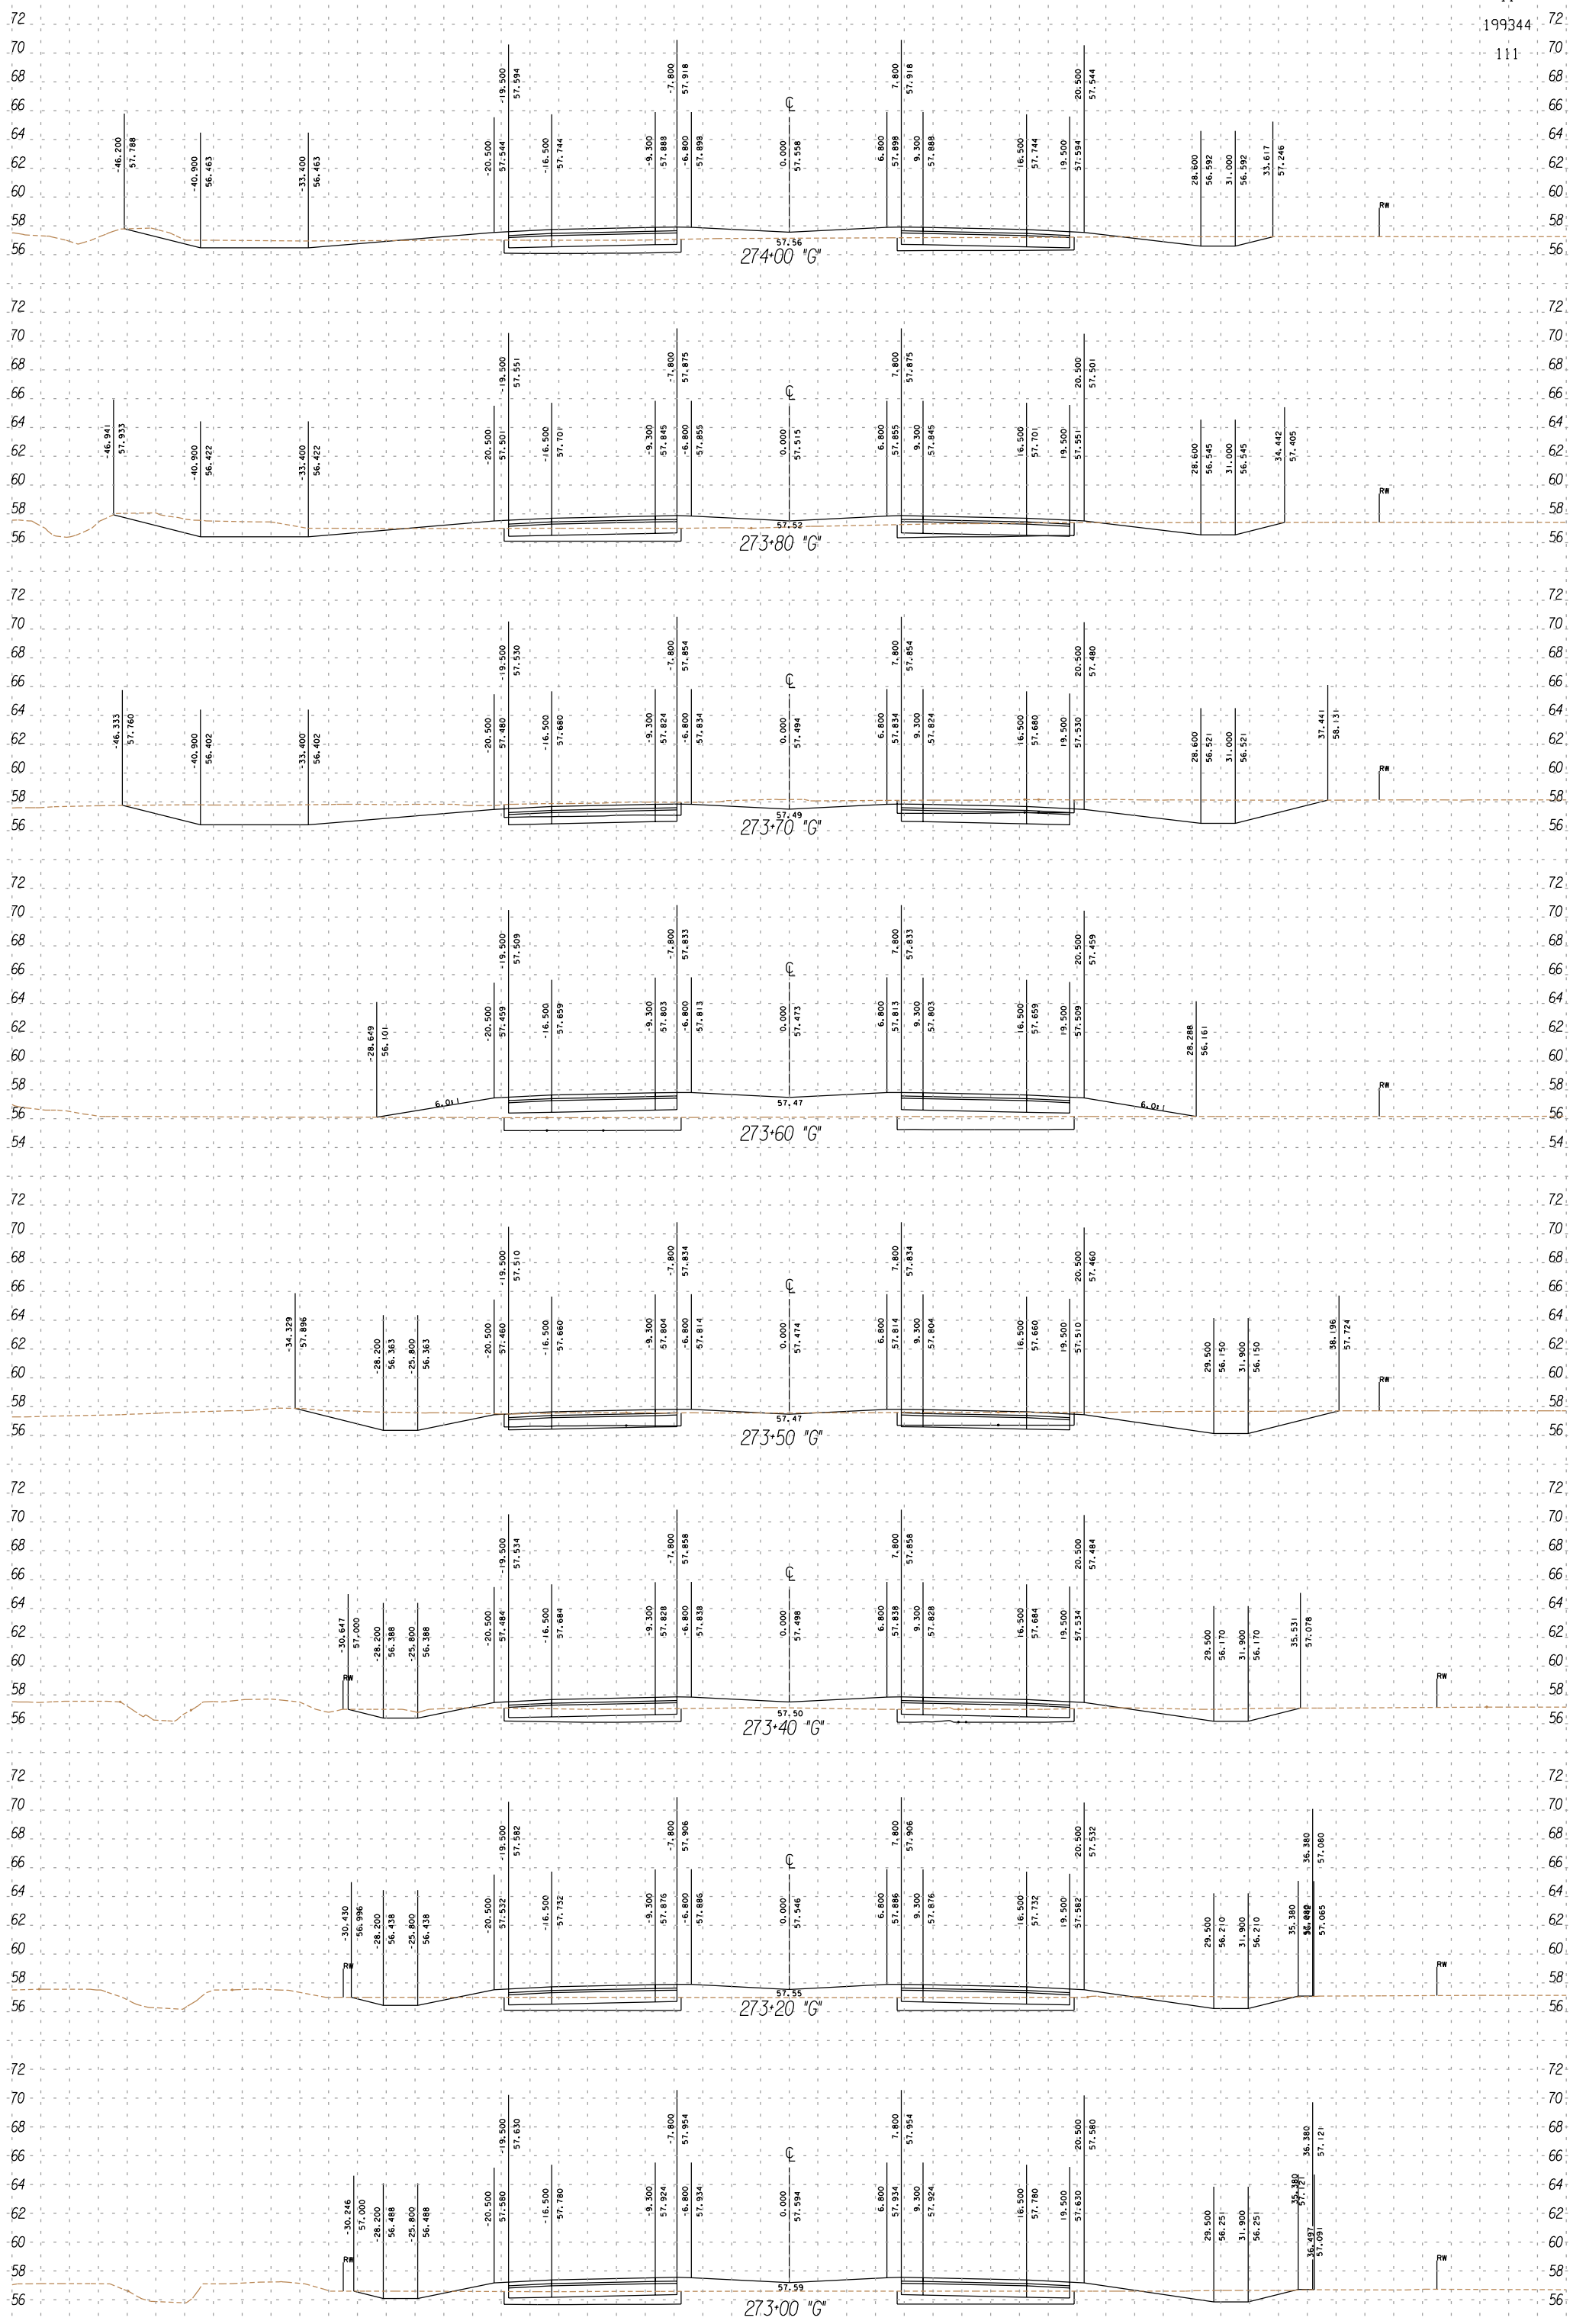

SCALE RATIO: 1:200 HORIZ.
1:200 VERT.

5/16/01

SHEET 41 OF 86

FOR DESIGN STUDY ONLY

UNIT 2
IMPERIAL
11
199344
111

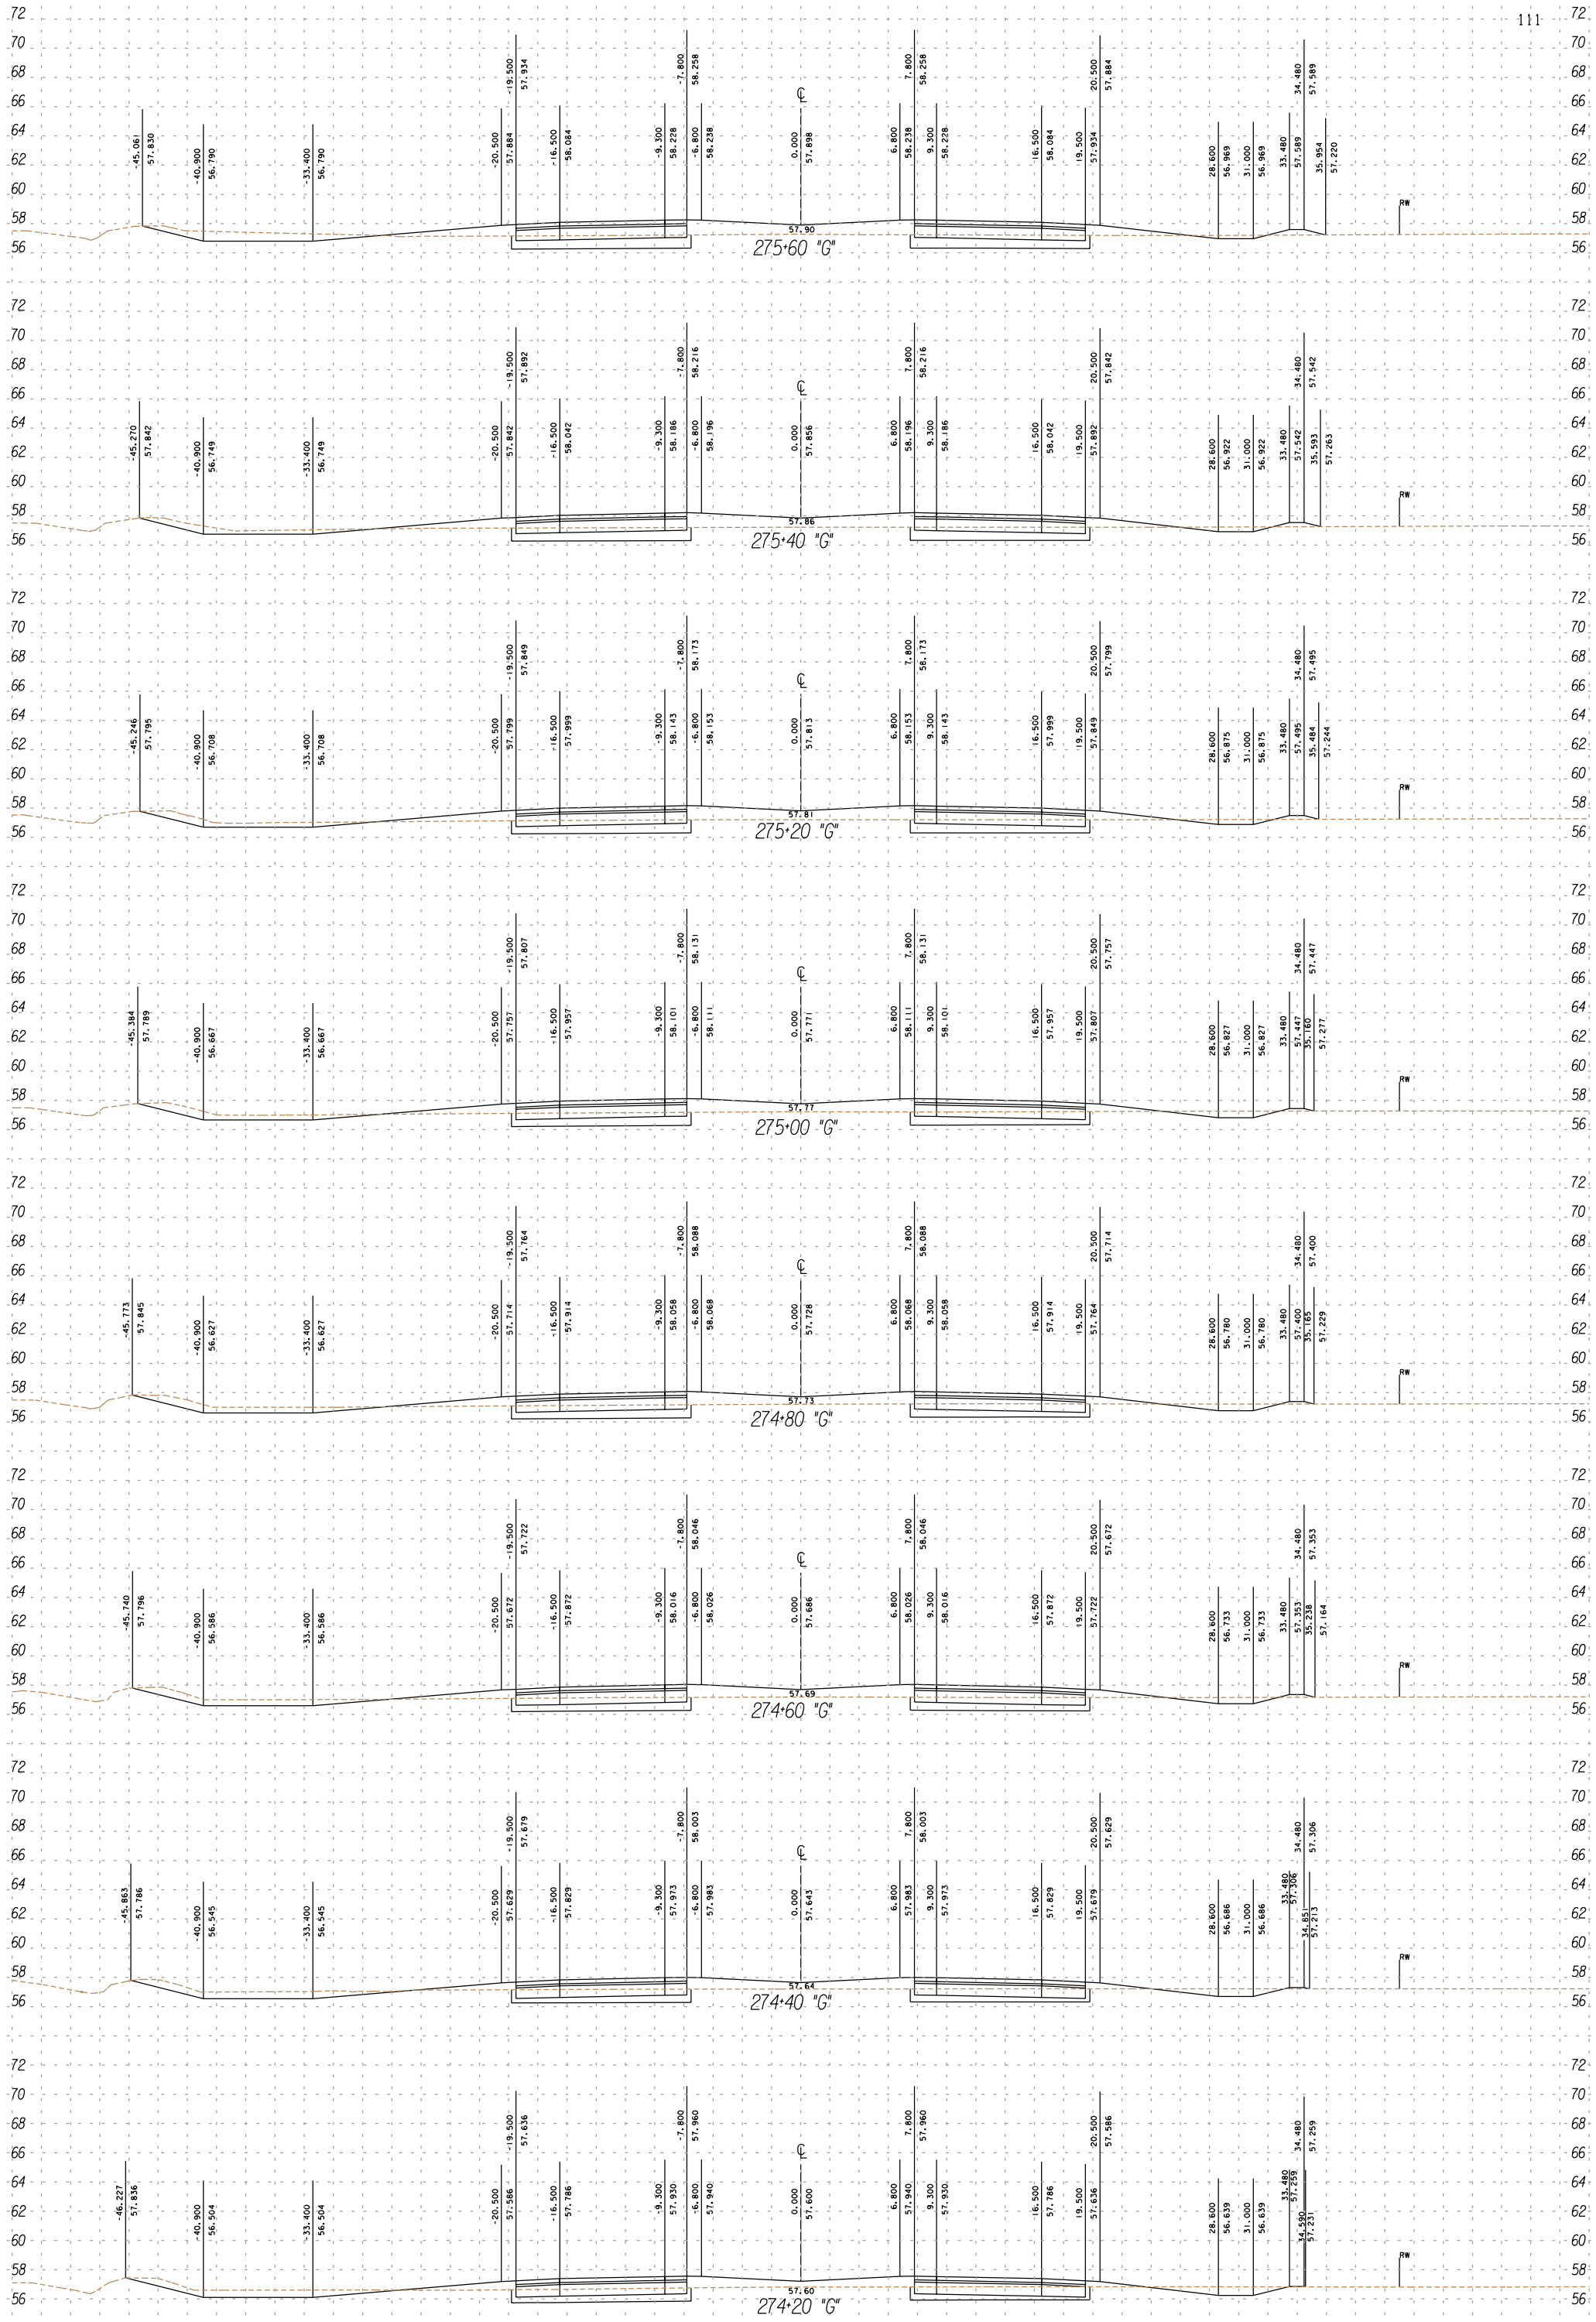

SCALE RATIO: 1:200 HORIZ.
1:200 VERT.

5/16/01

FOR DESIGN STUDY ONLY

UNIT 2
IMPERIAL
11
199344
111

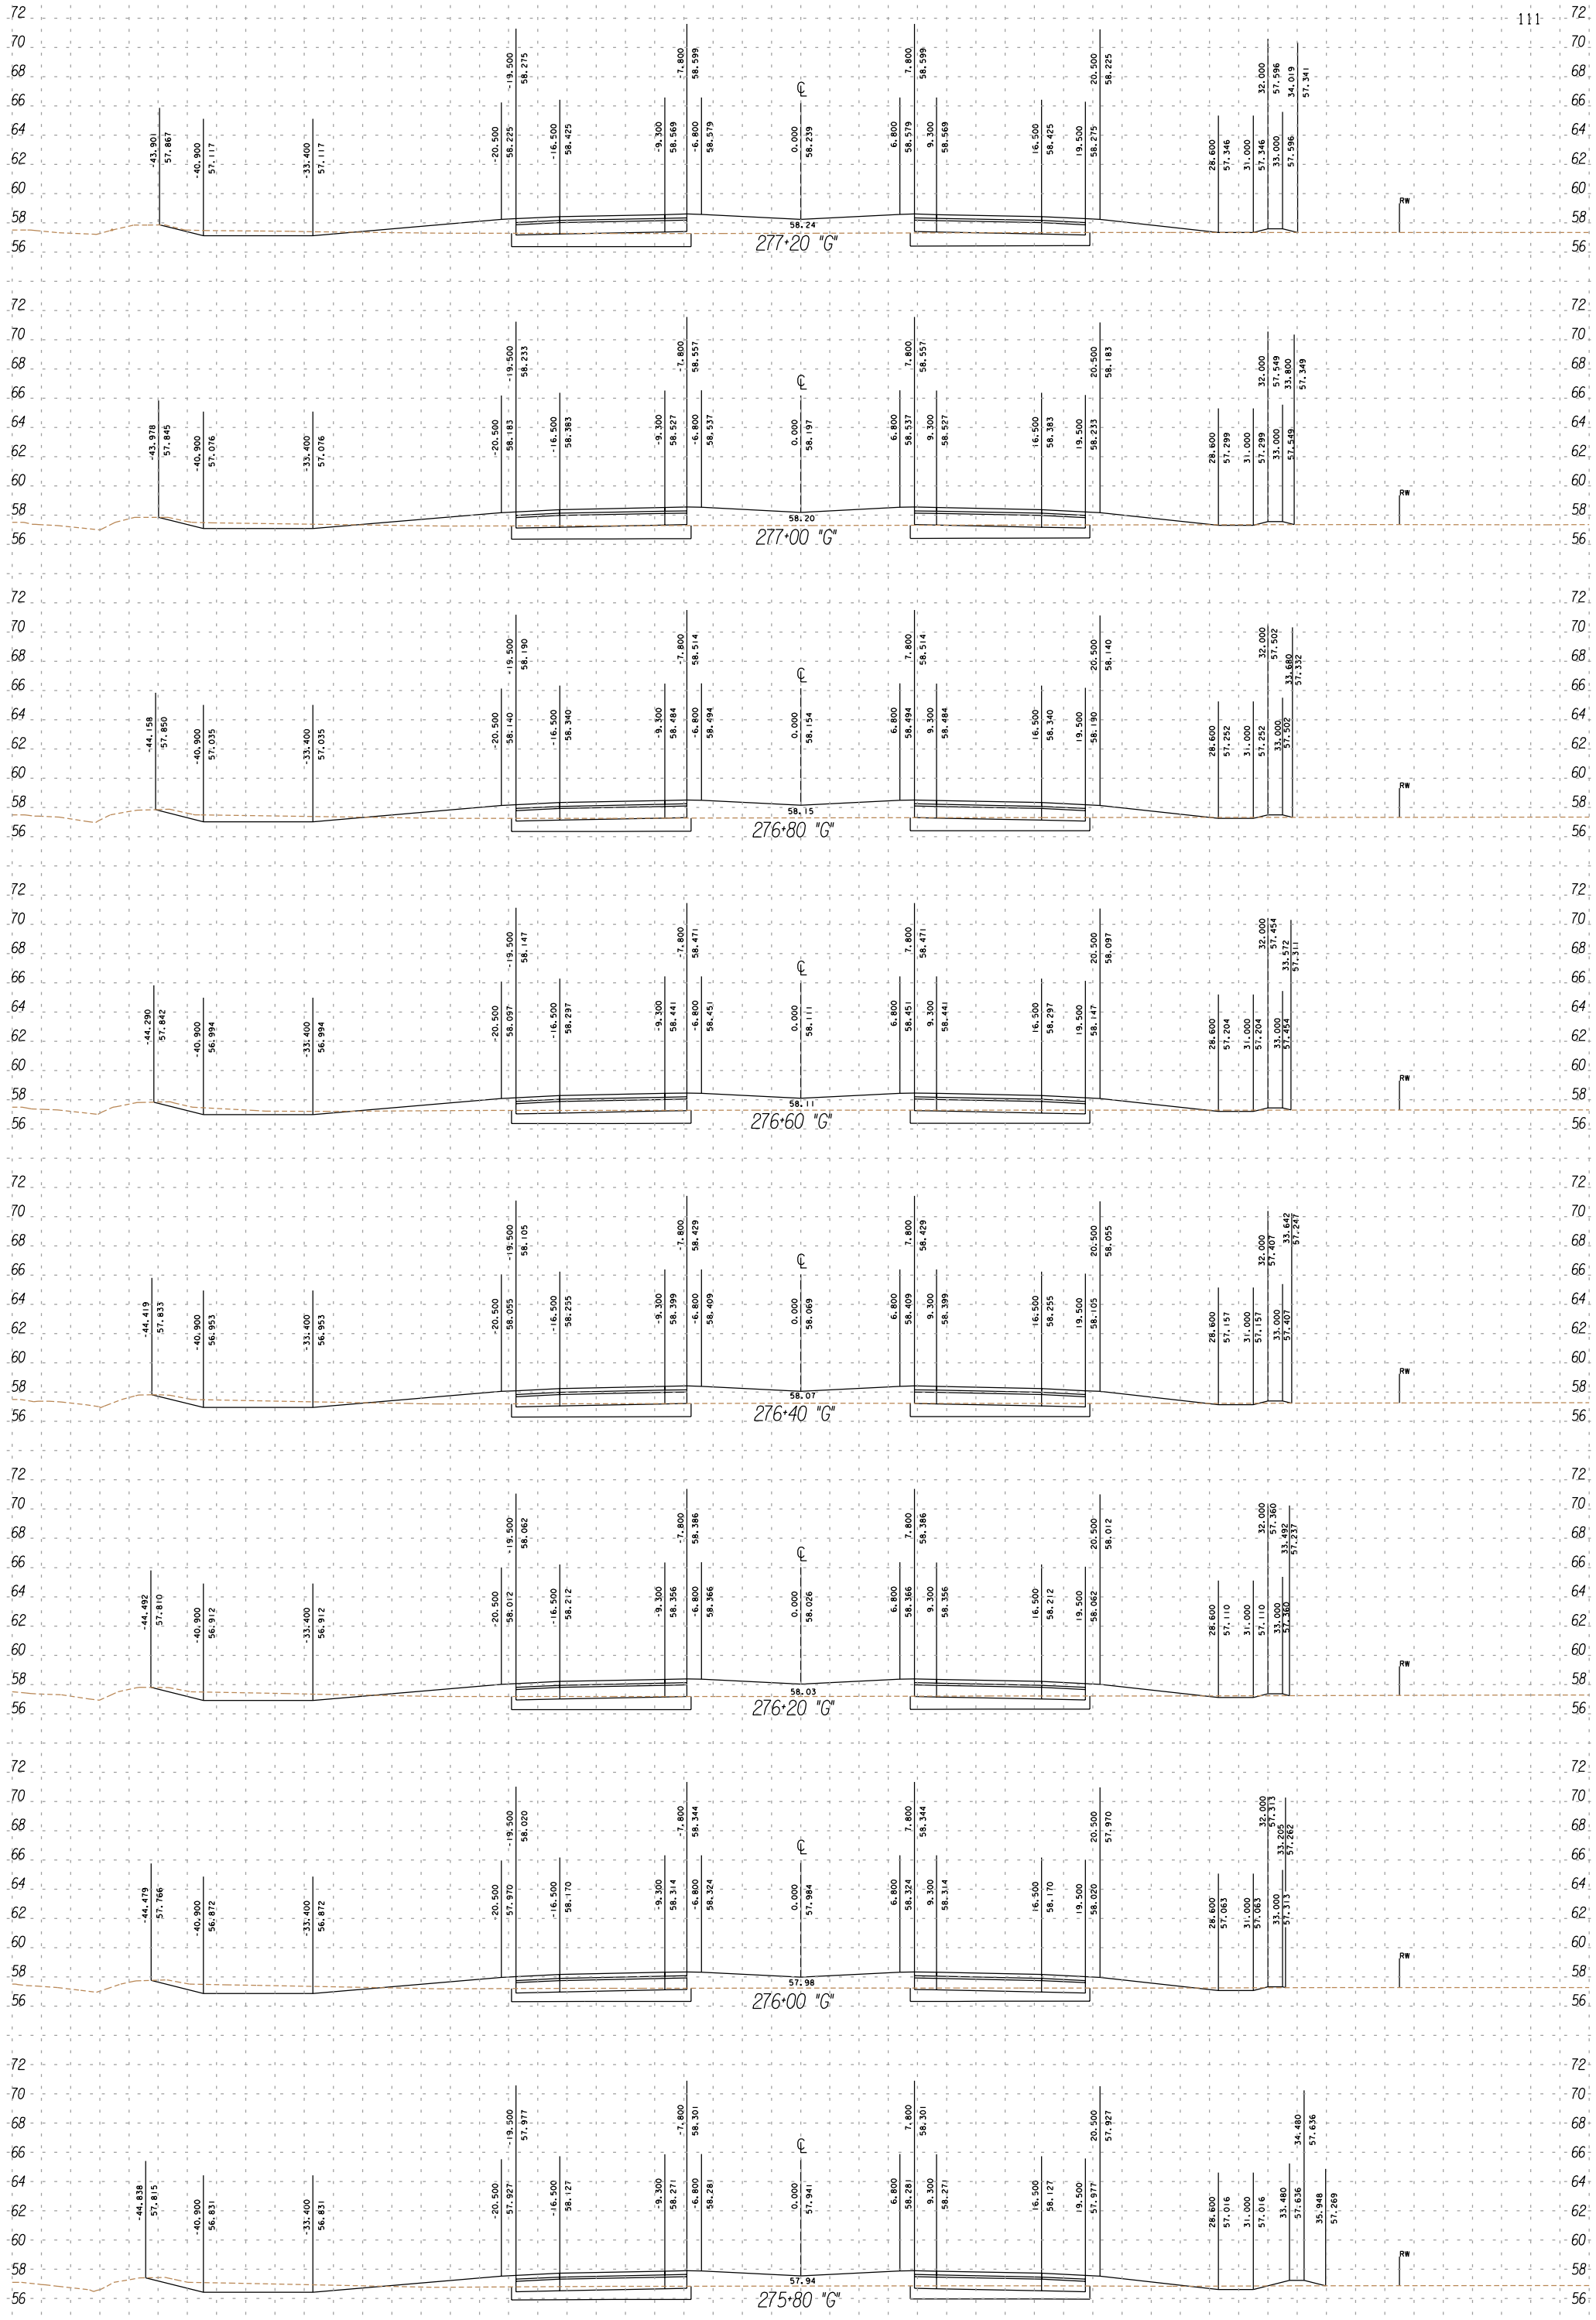

SCALE RATIO: 1:200 HORIZ.
1:200 VERT.

5/16/01

SHEET 43 OF 86

FOR DESIGN STUDY ONLY

UNIT 2
IMPERIAL
11
199344
111

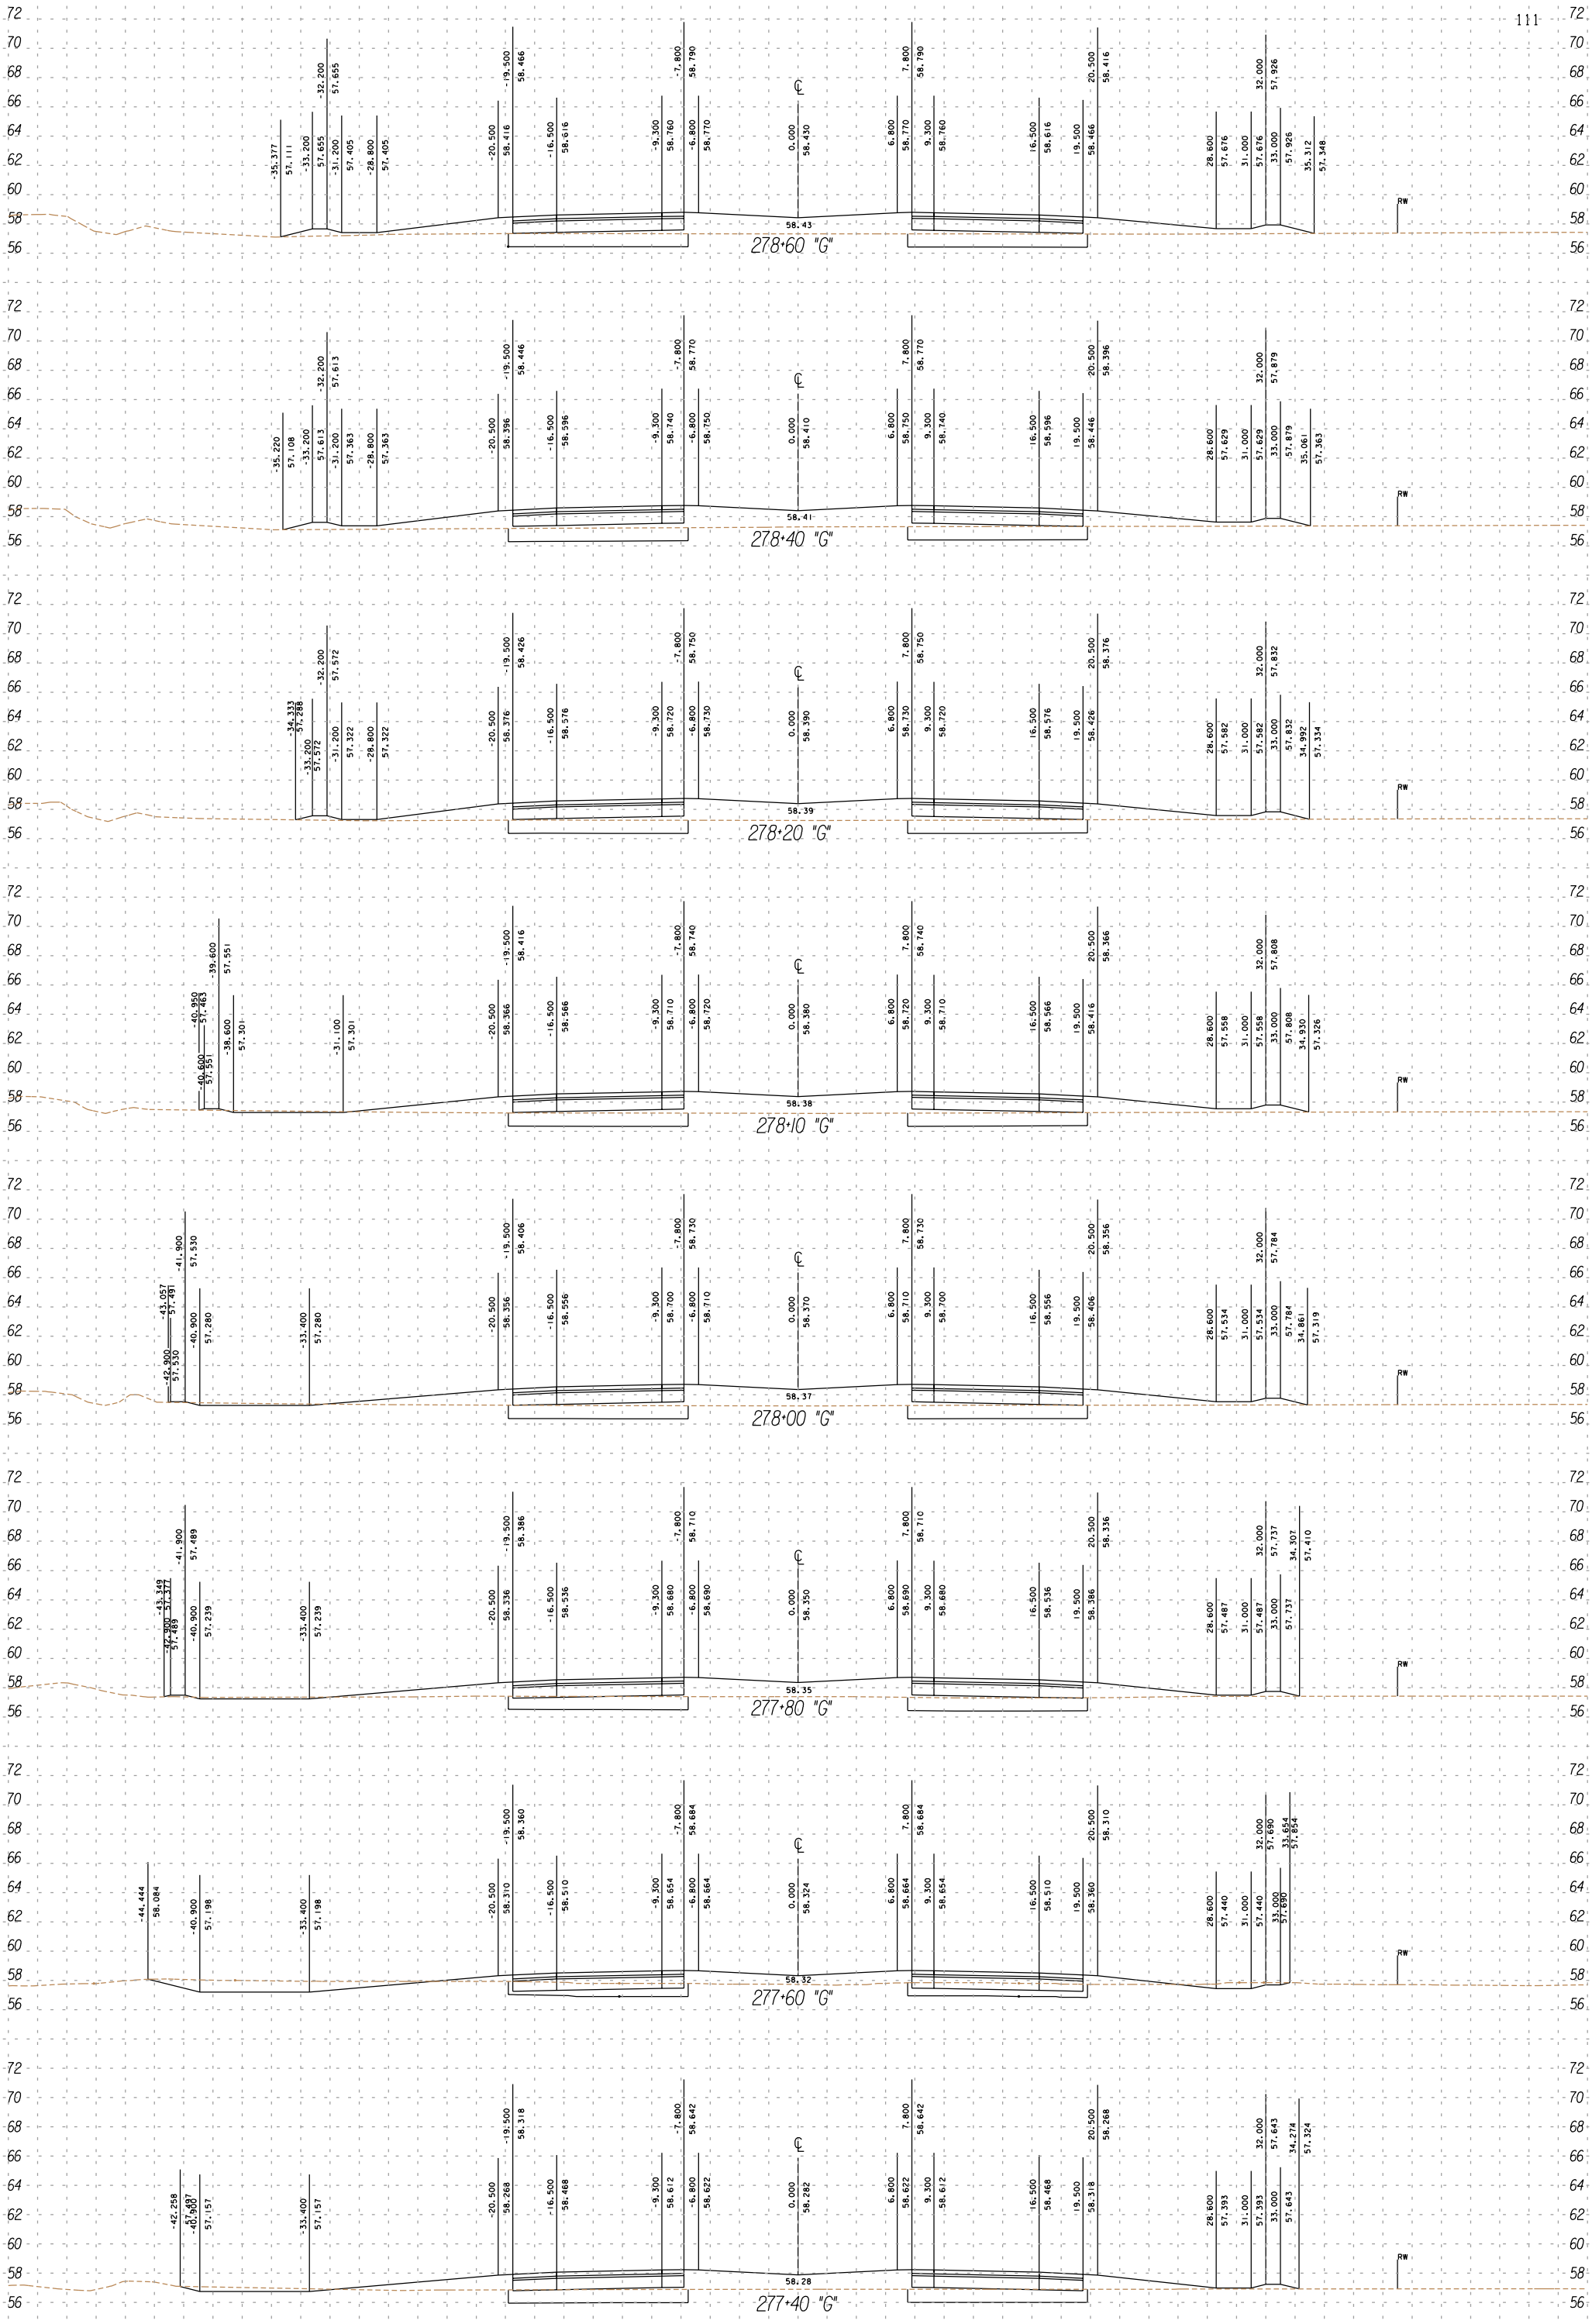

SCALE RATIO: 1:200 HORIZ.
1:200 VERT.

5/16/01

SHEET 44 OF 86

FOR DESIGN STUDY ONLY

UNIT 2
IMPERIAL
11
199344
111

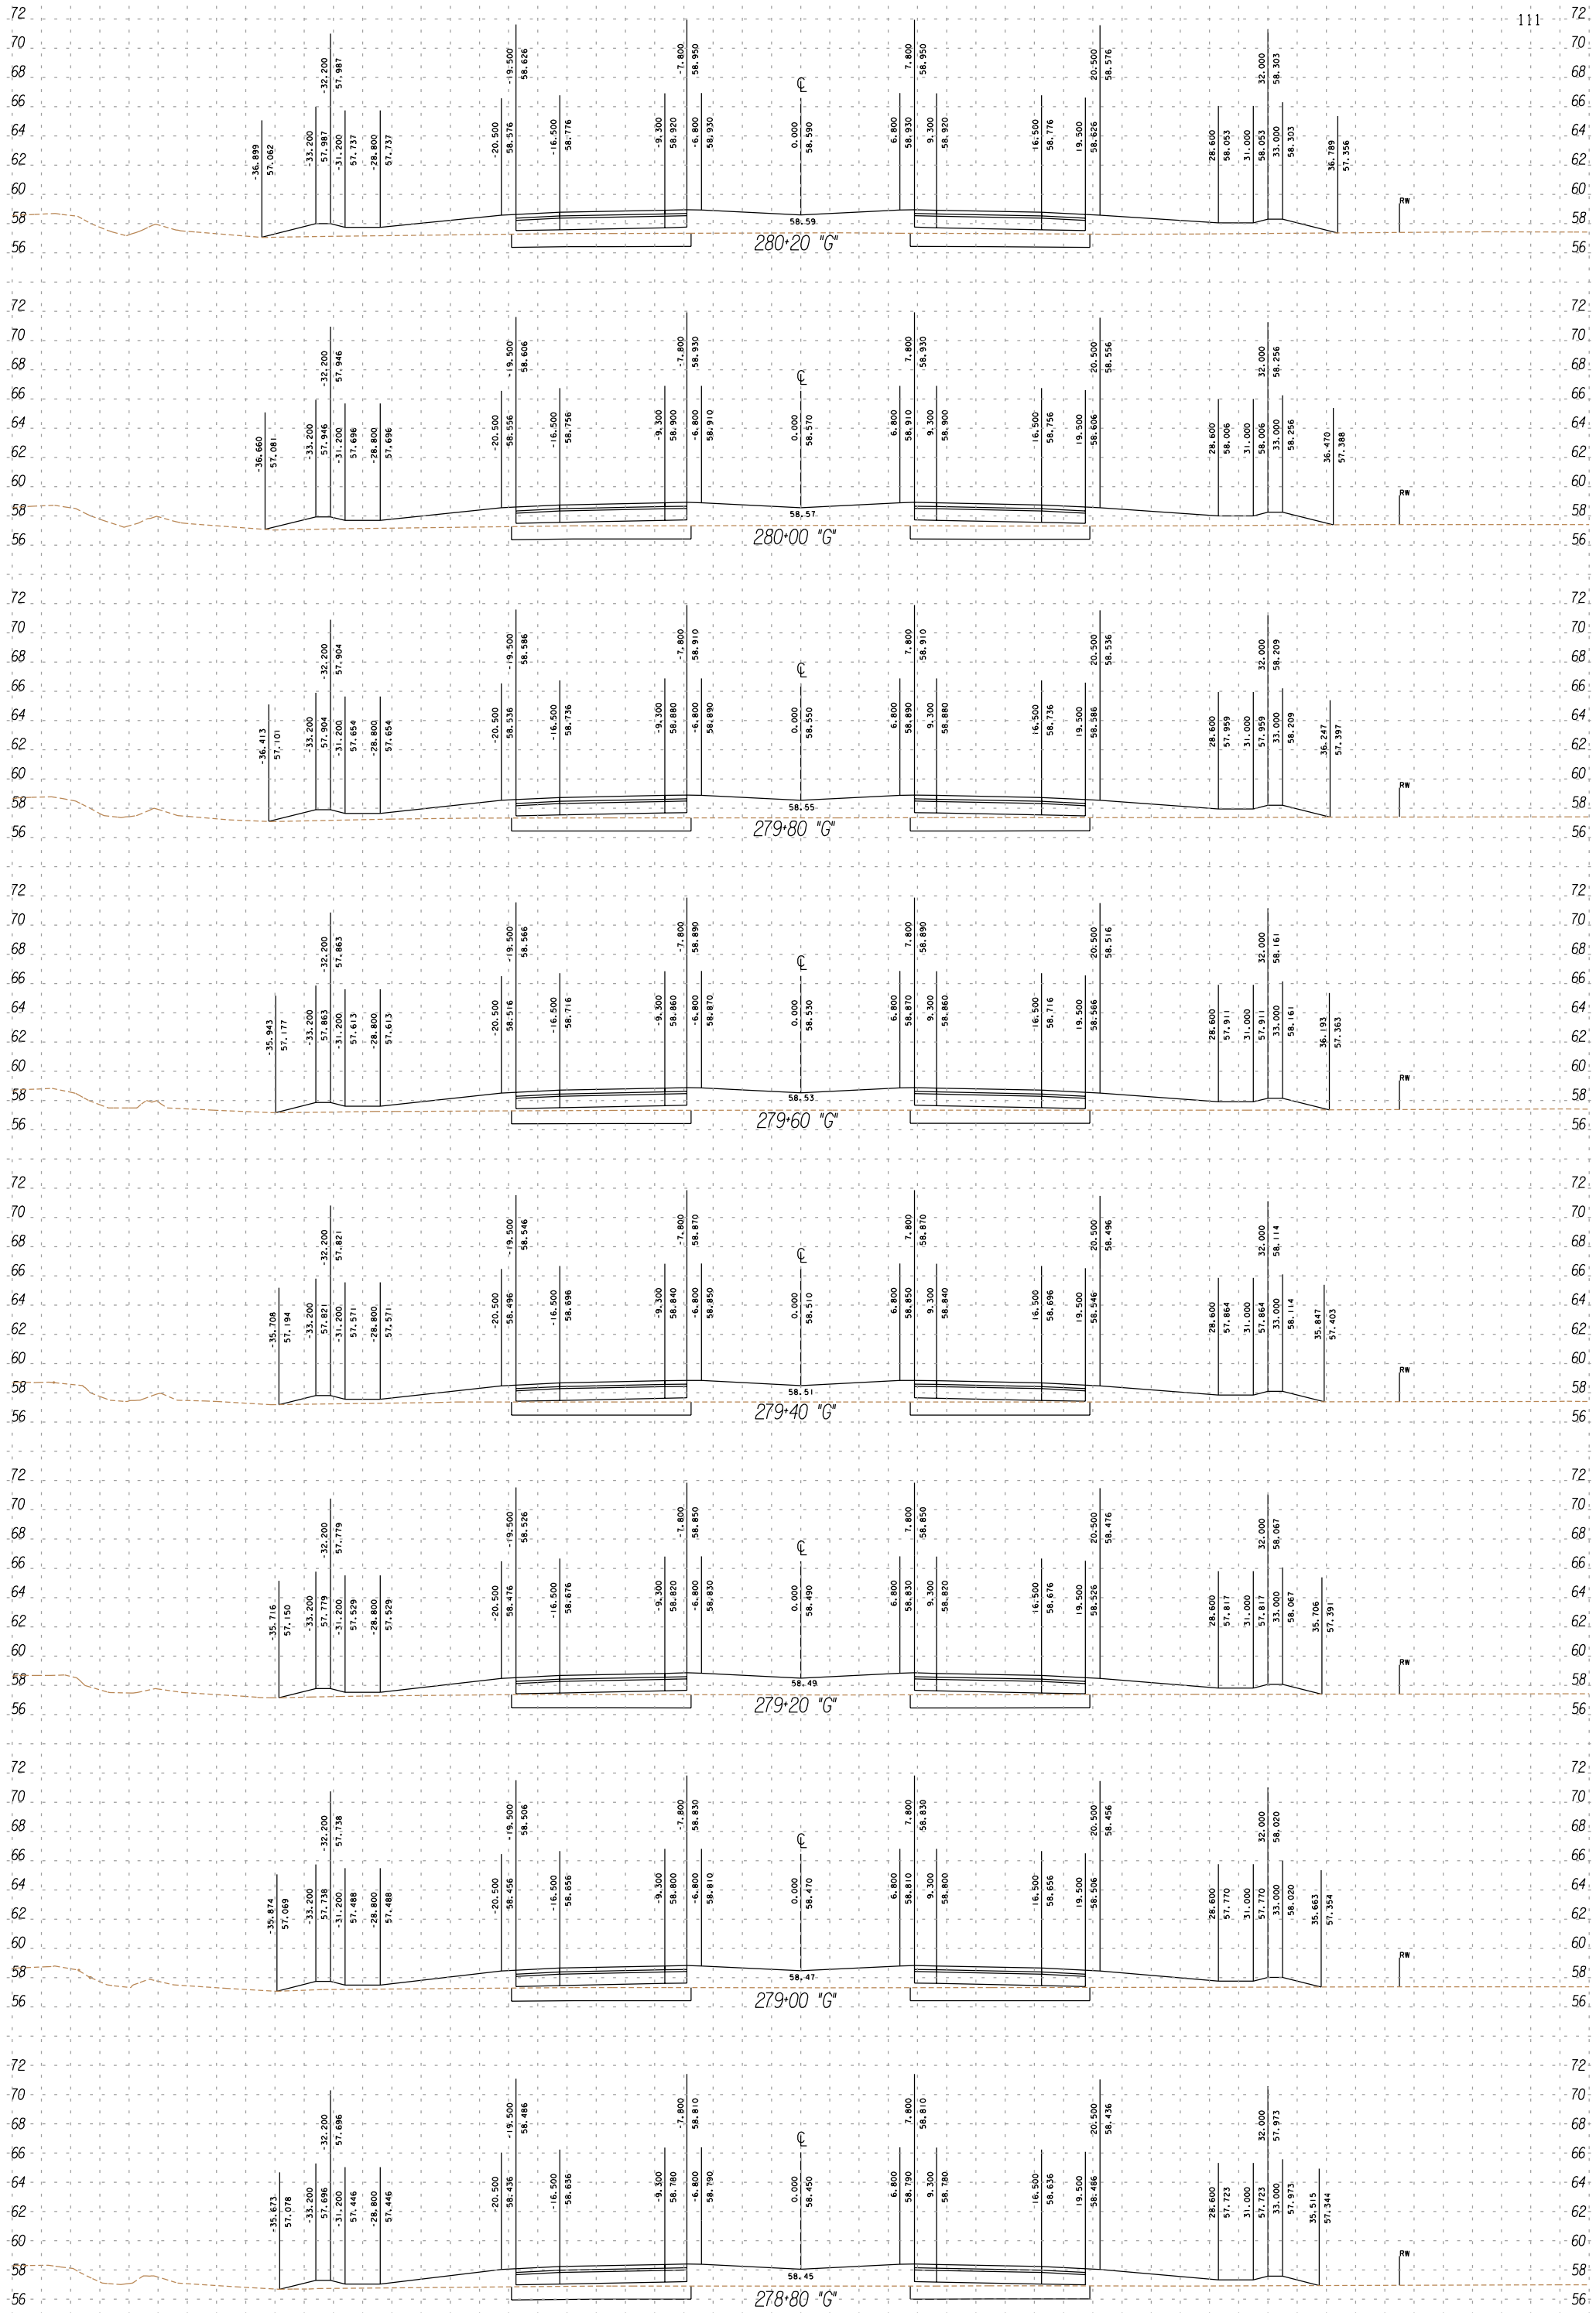

SCALE RATIO: 1:200 HORIZ.
1:200 VERT.

5/16/01

FOR DESIGN STUDY ONLY

UNIT 2
IMPERIAL
11
199344
111

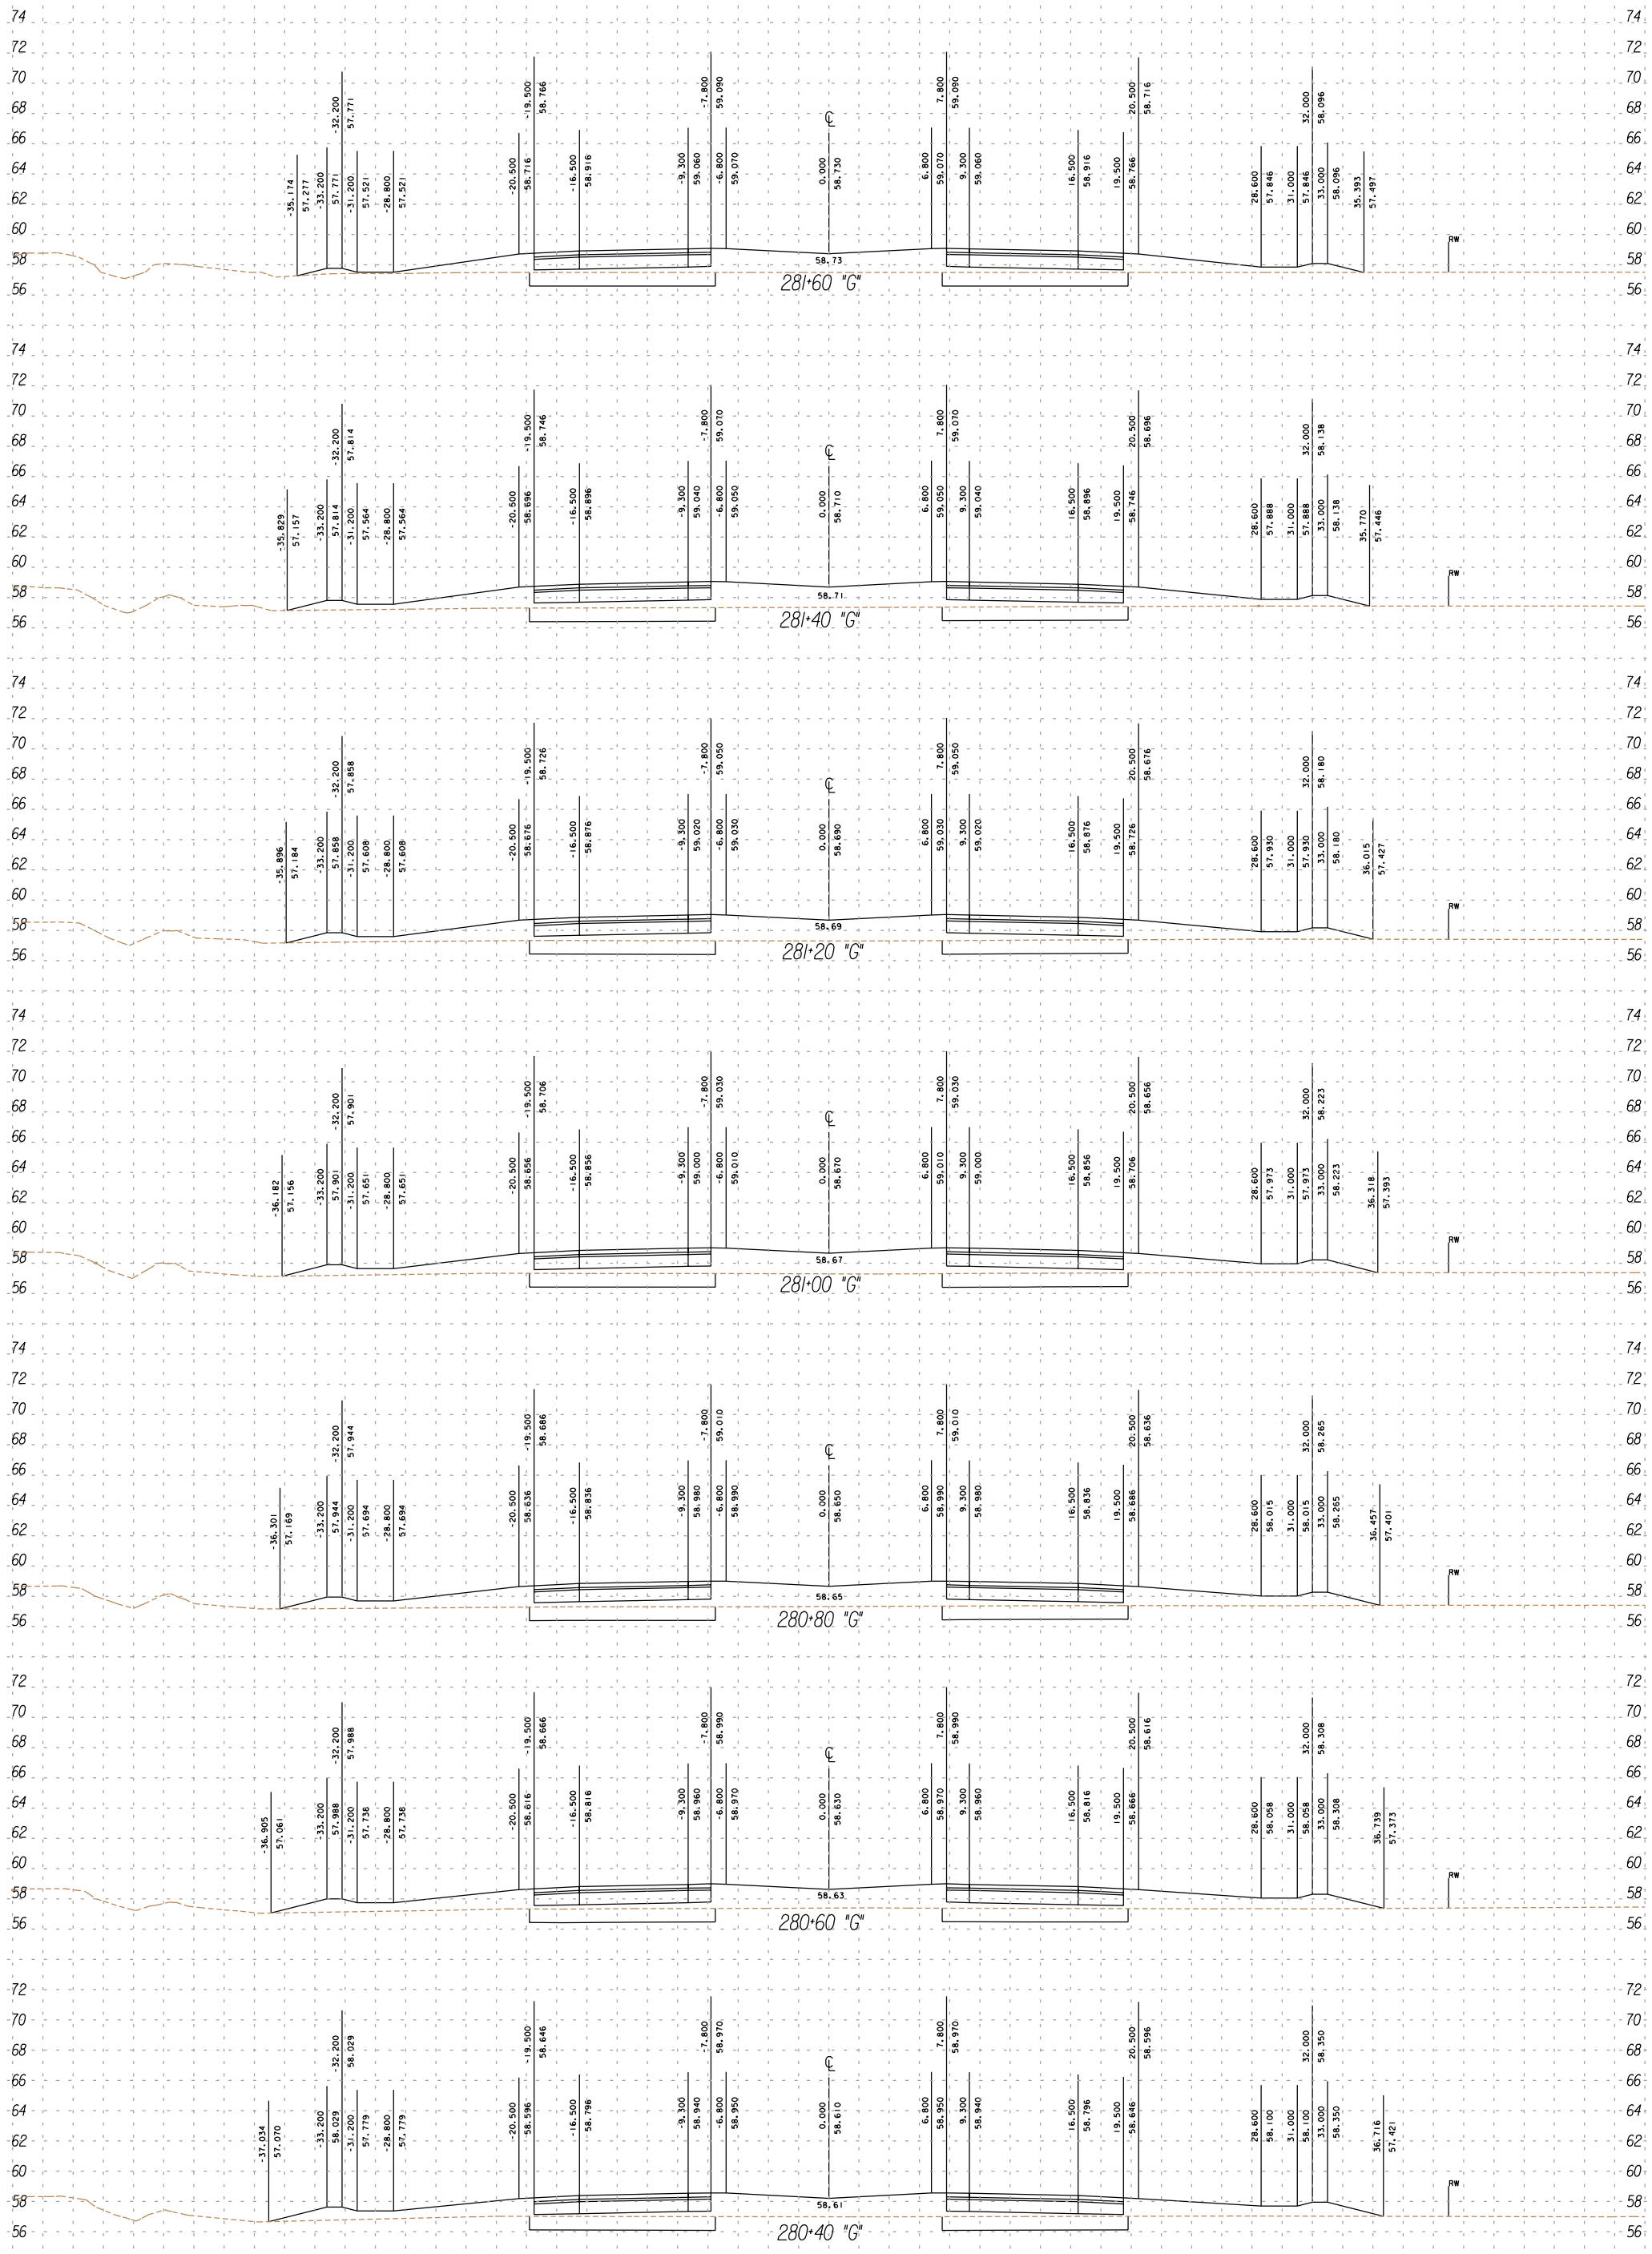

SCALE RATIO: 1:200 HORIZ.
1:200 VERT.

5/16/01

FOR DESIGN STUDY ONLY

UNIT 2
IMPERIAL
11
199344
111

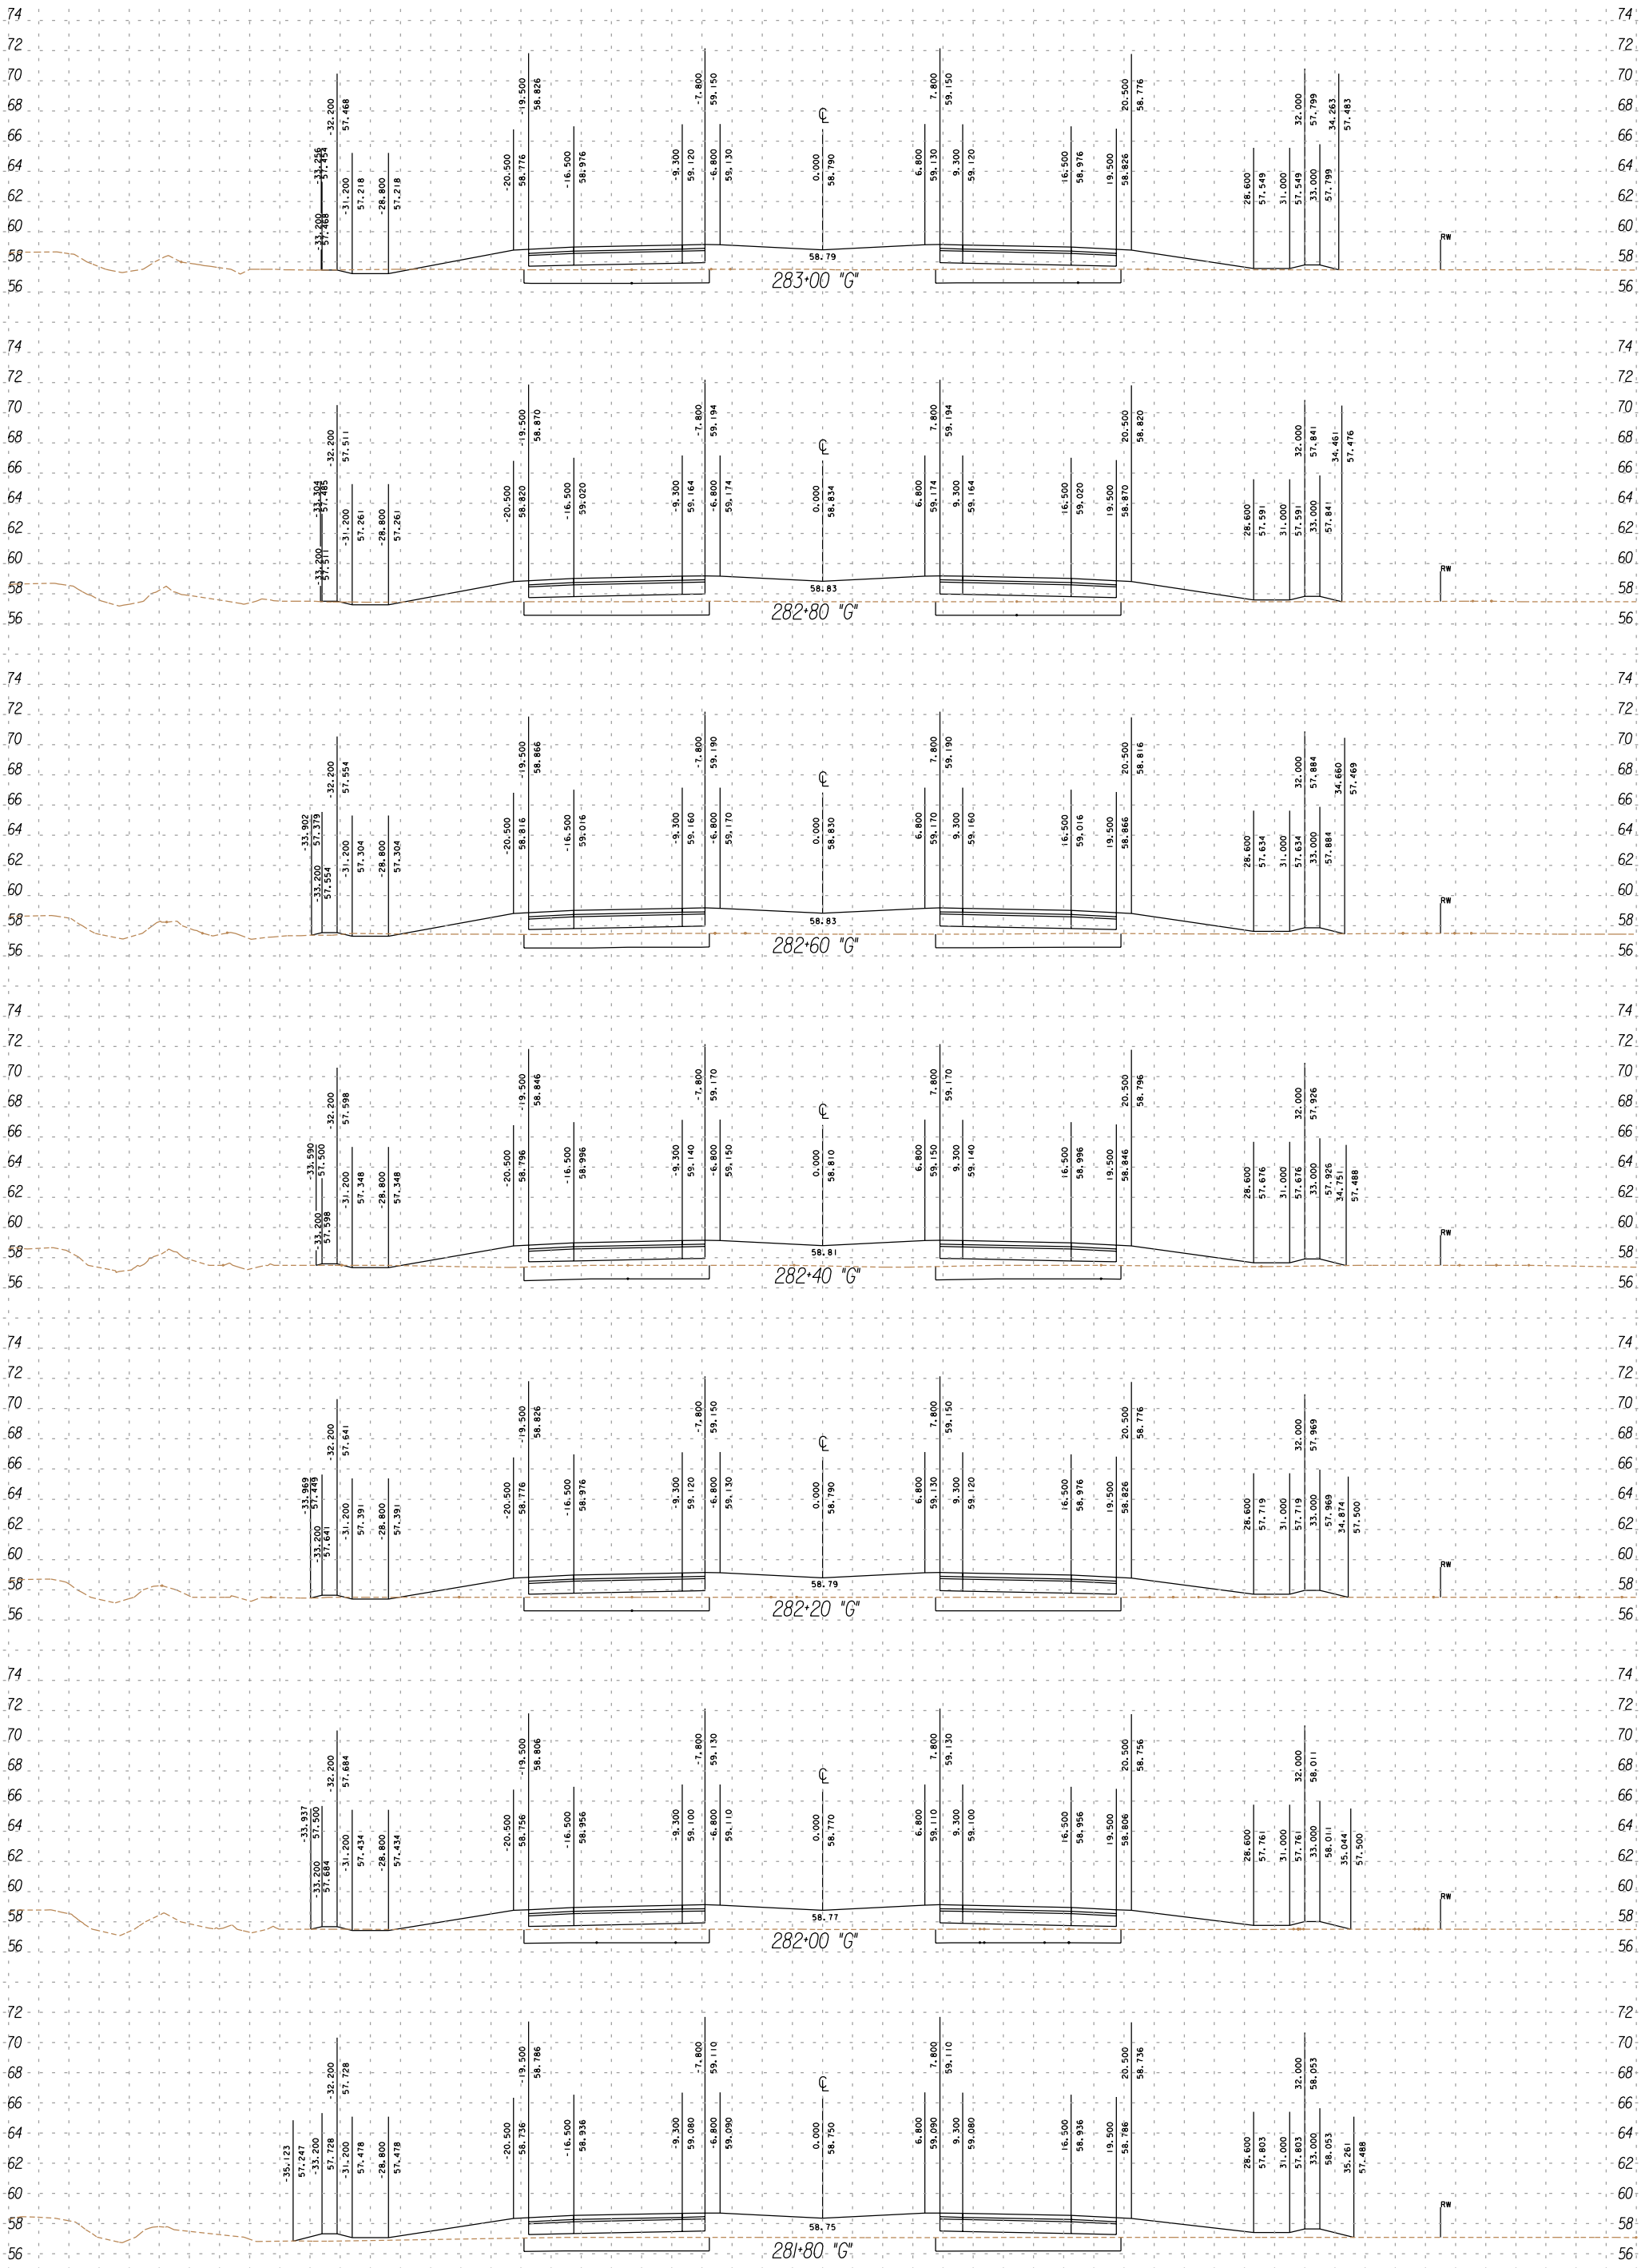

SCALE RATIO: 1:200 HORIZ.
1:200 VERT.

5/16/01

SHEET 47 OF 86

FOR DESIGN STUDY ONLY

UNIT 2
IMPERIAL
11
199344
111

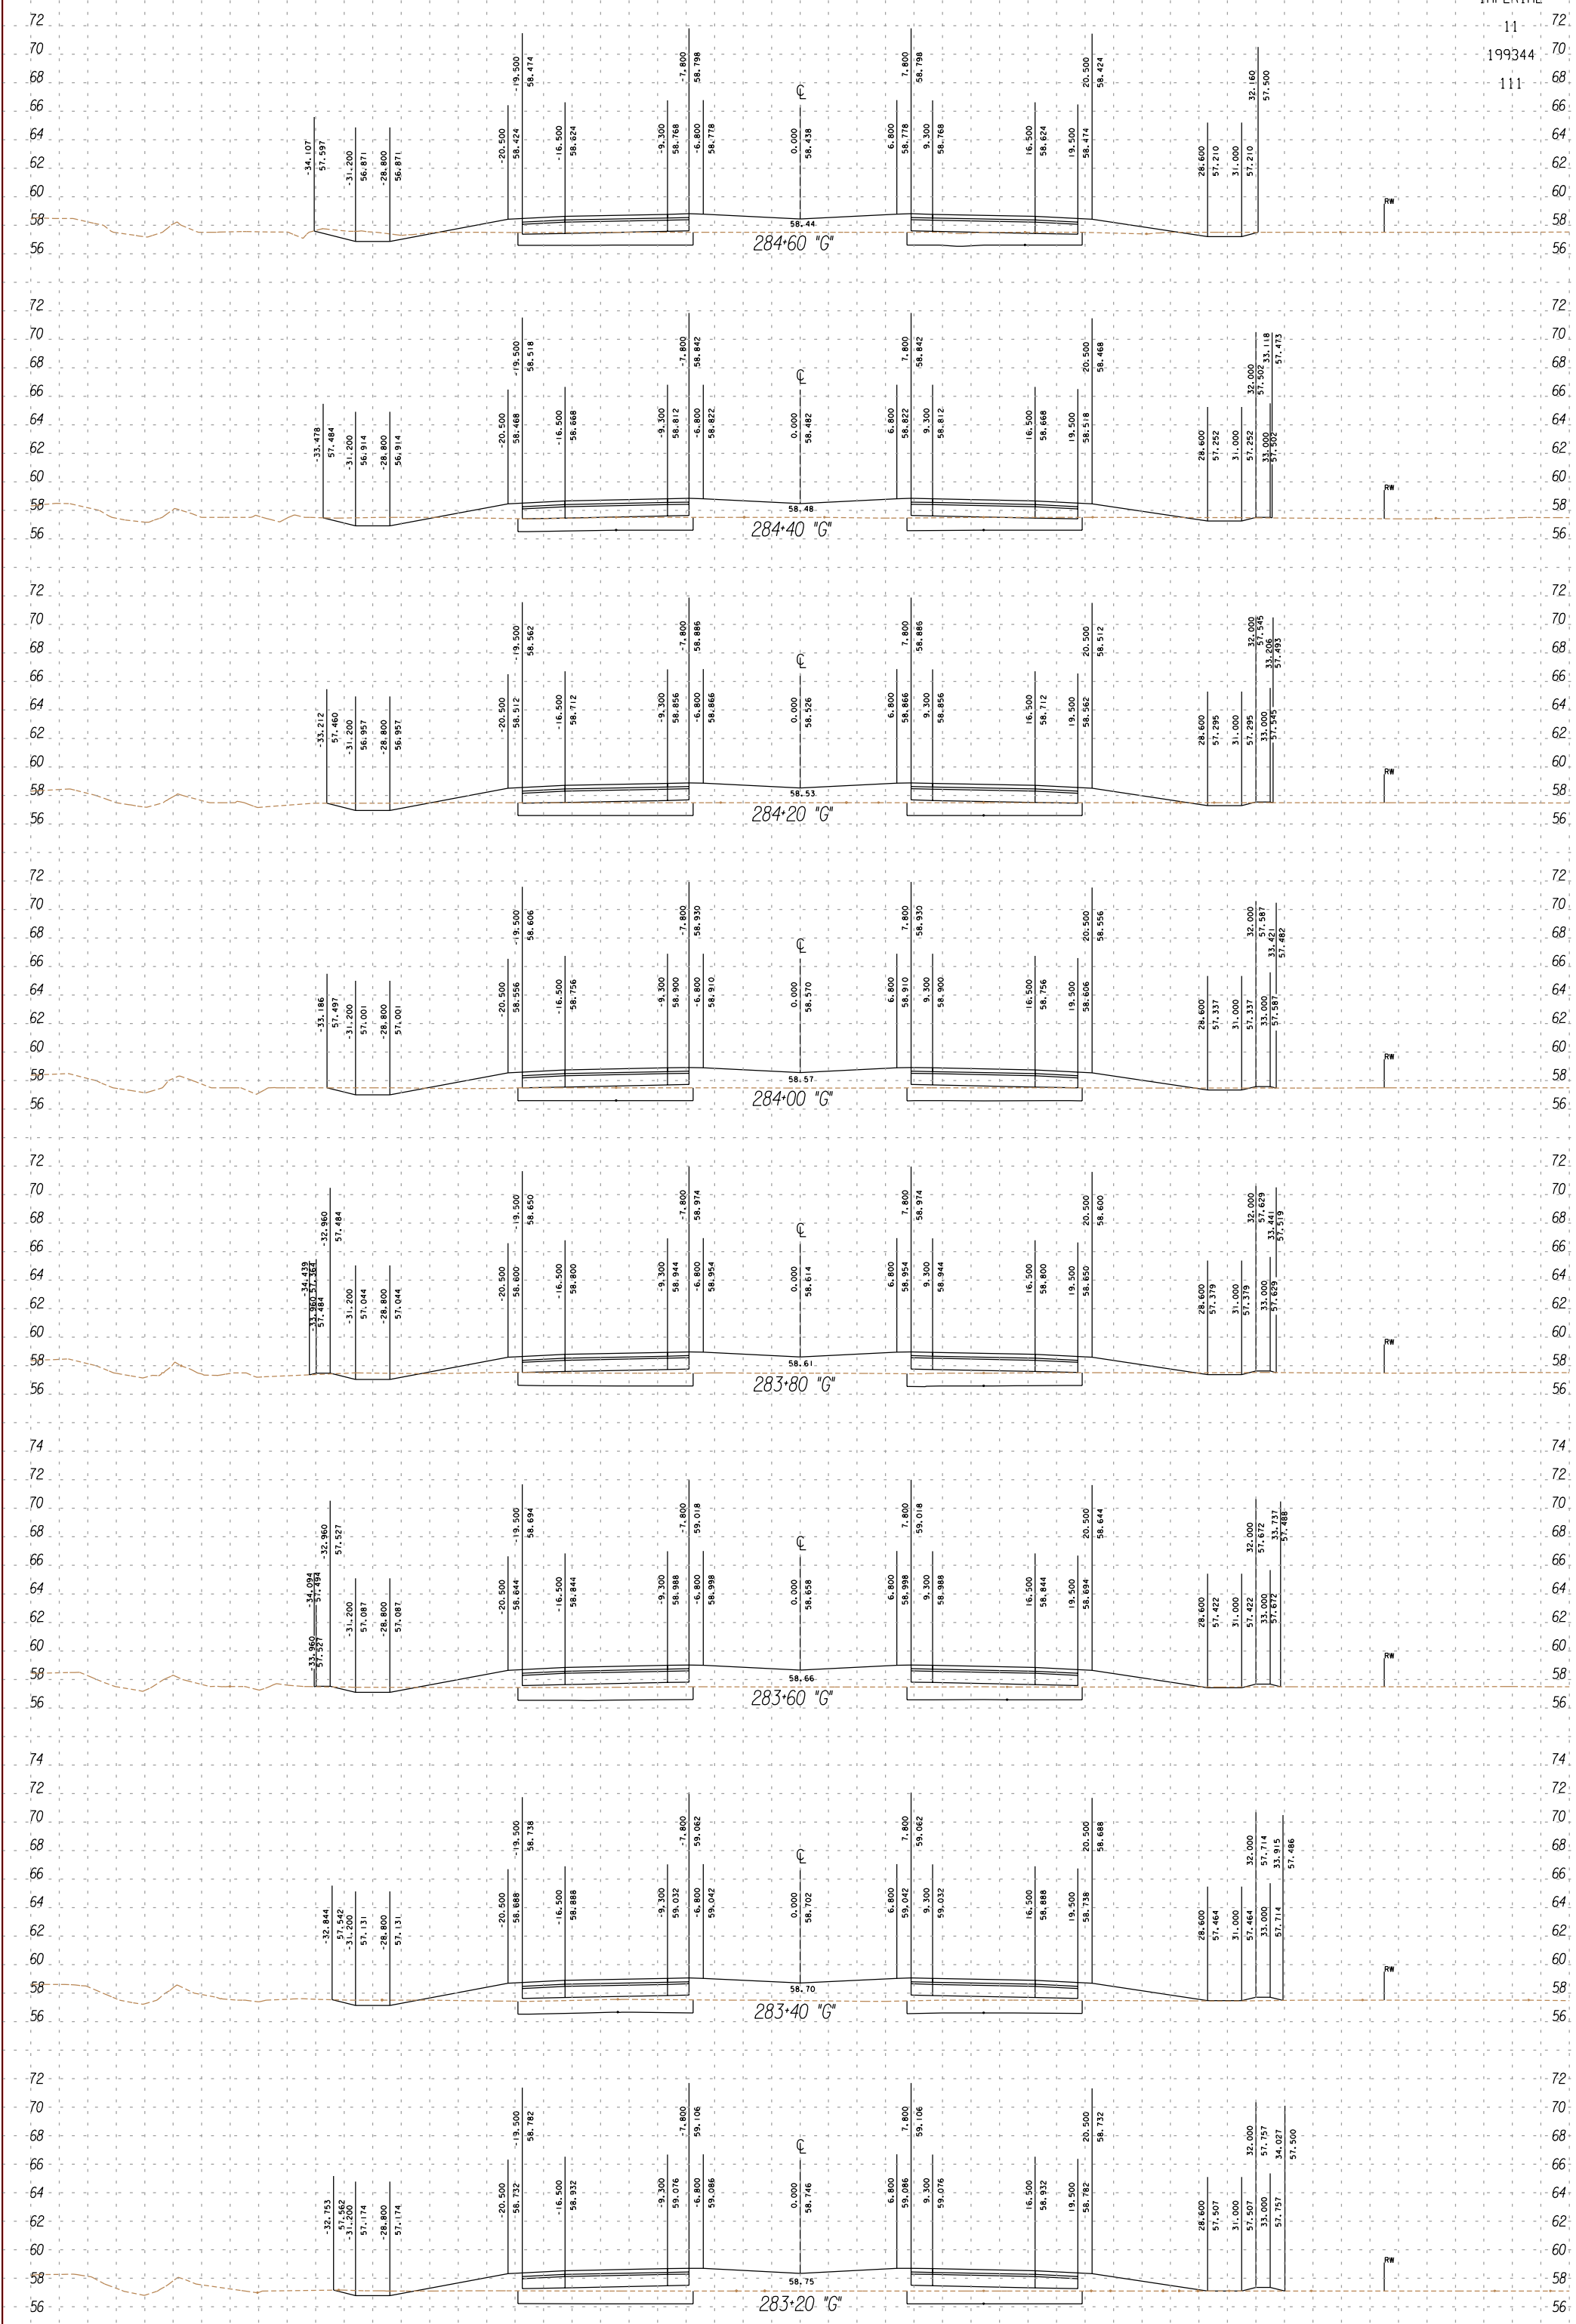

SCALE RATIO: 1:200 HORIZ.
1:200 VERT.

5/16/01

FOR DESIGN STUDY ONLY

UNIT 2
IMPERIAL
11
199344
111

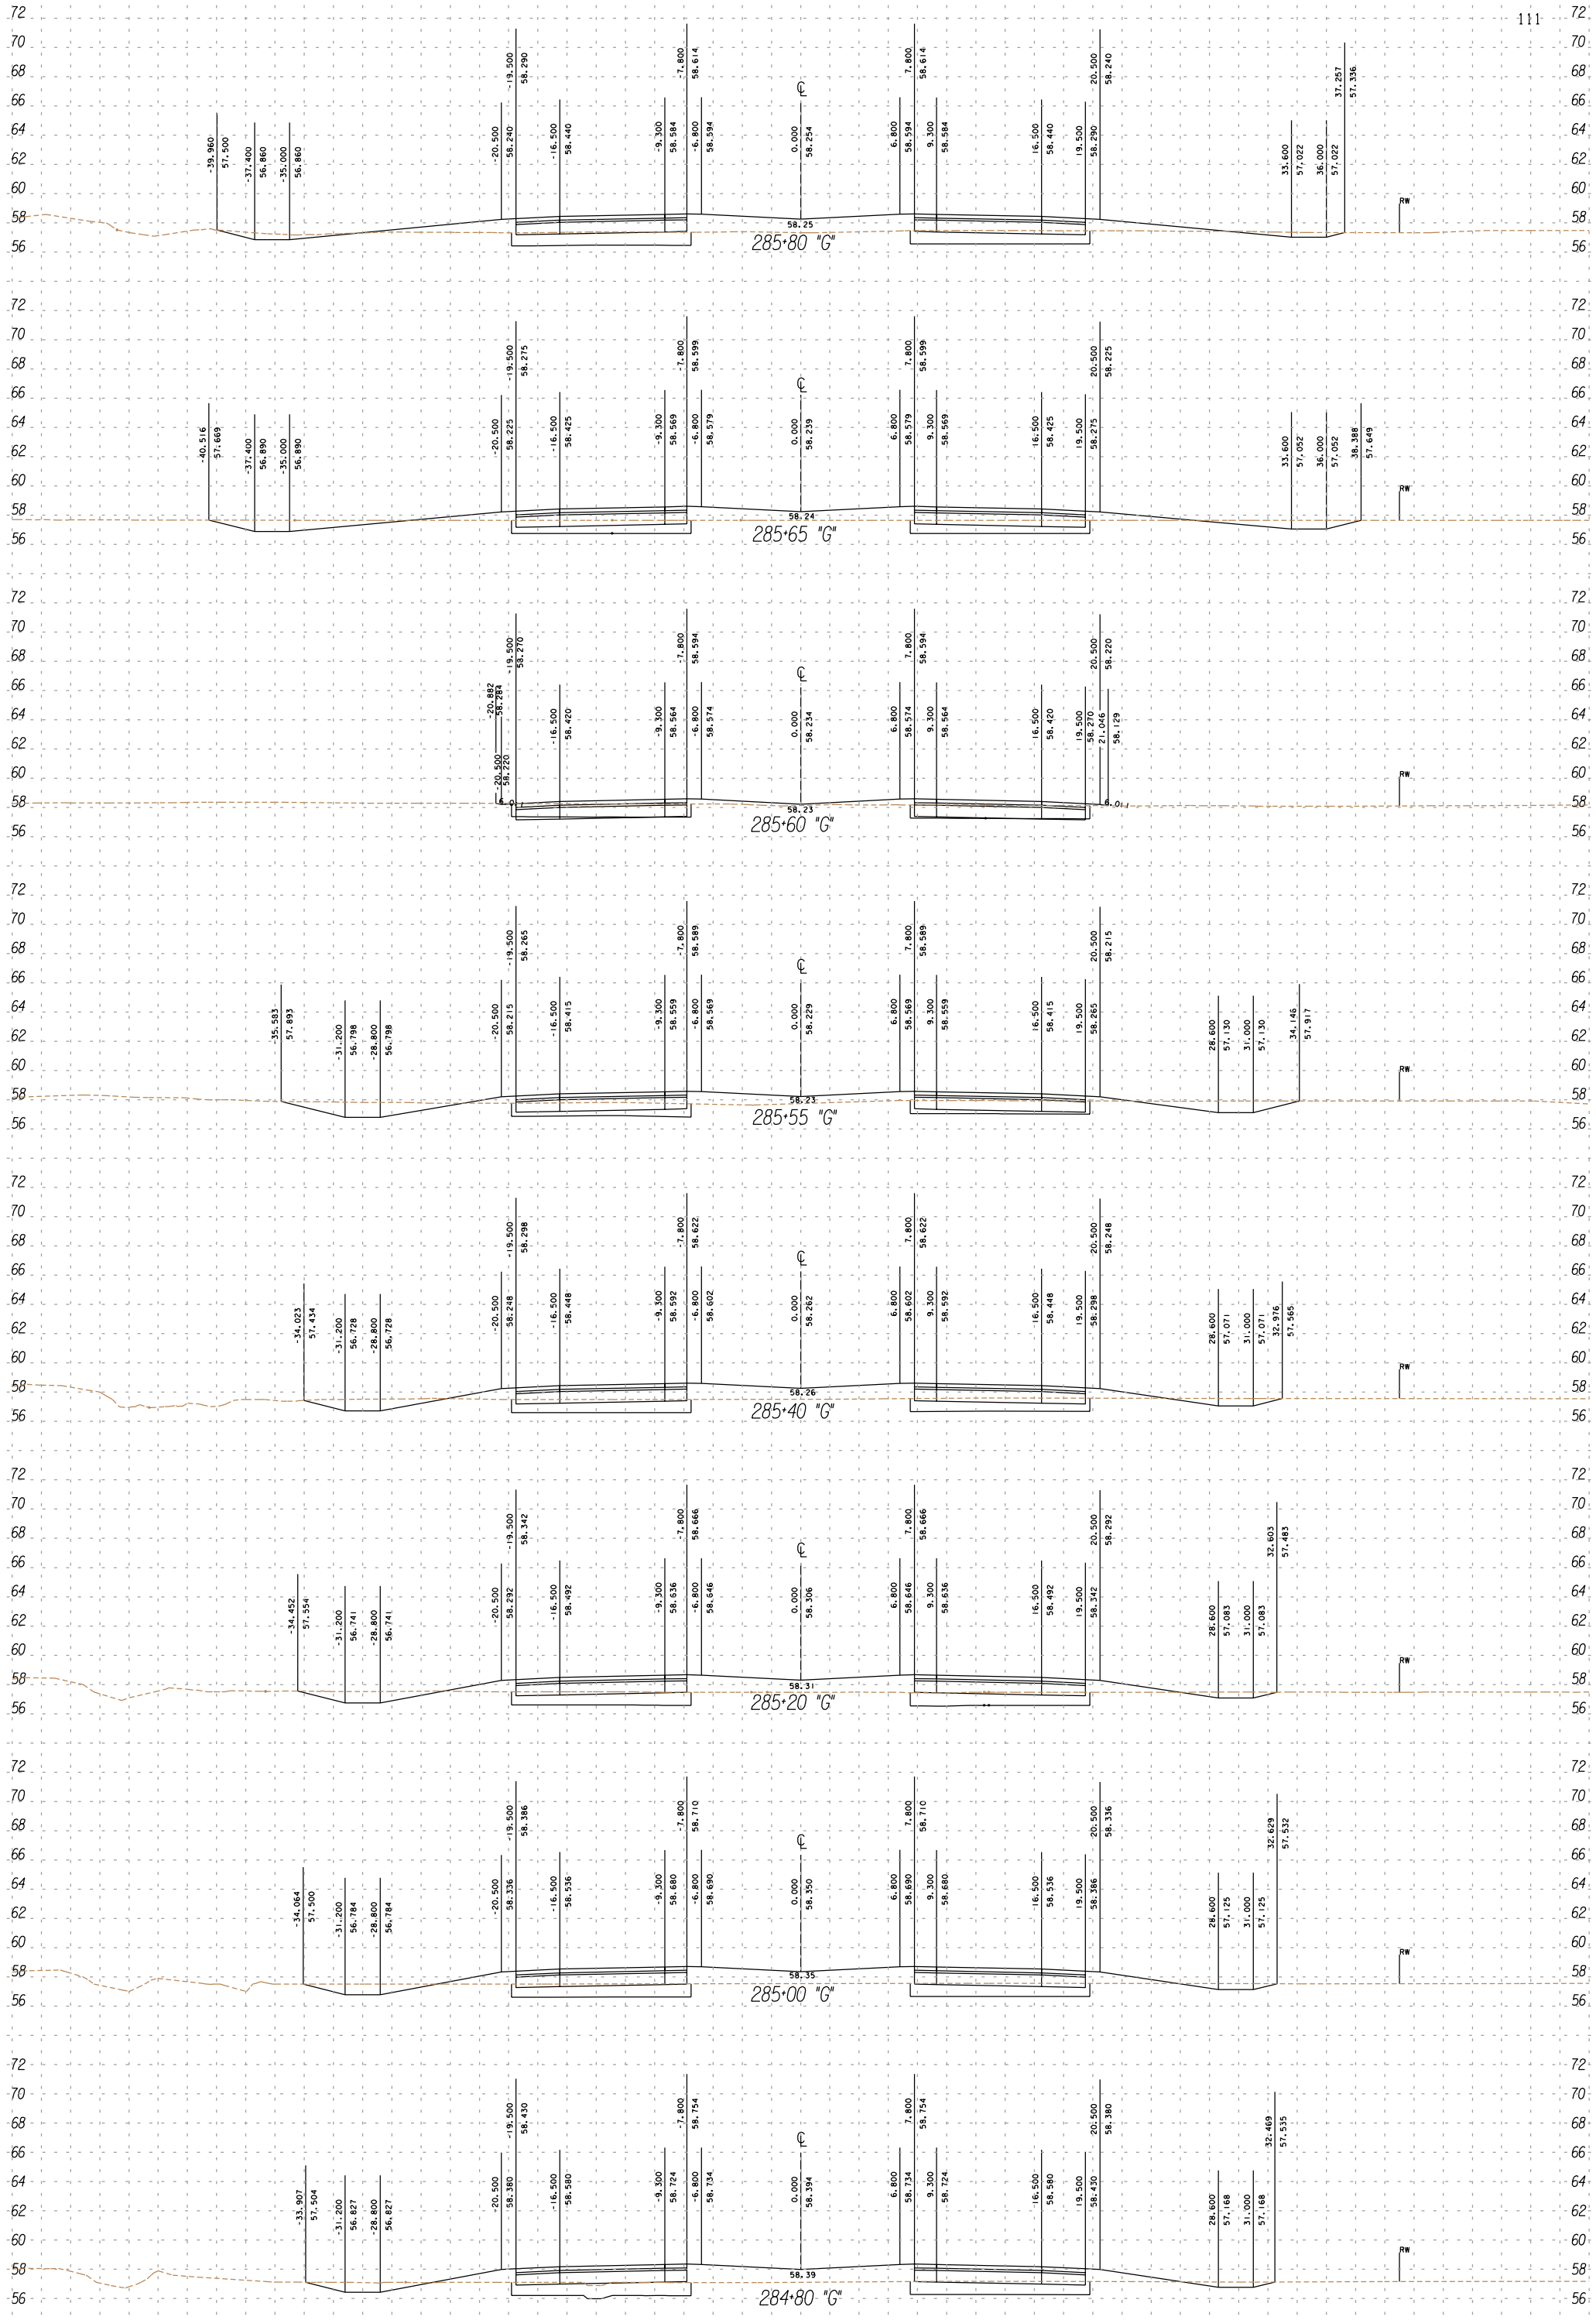

SCALE RATIO: 1:200 HORIZ.
1:200 VERT.

5/16/01

FOR DESIGN STUDY ONLY

UNIT 2
IMPERIAL
11
199344
111

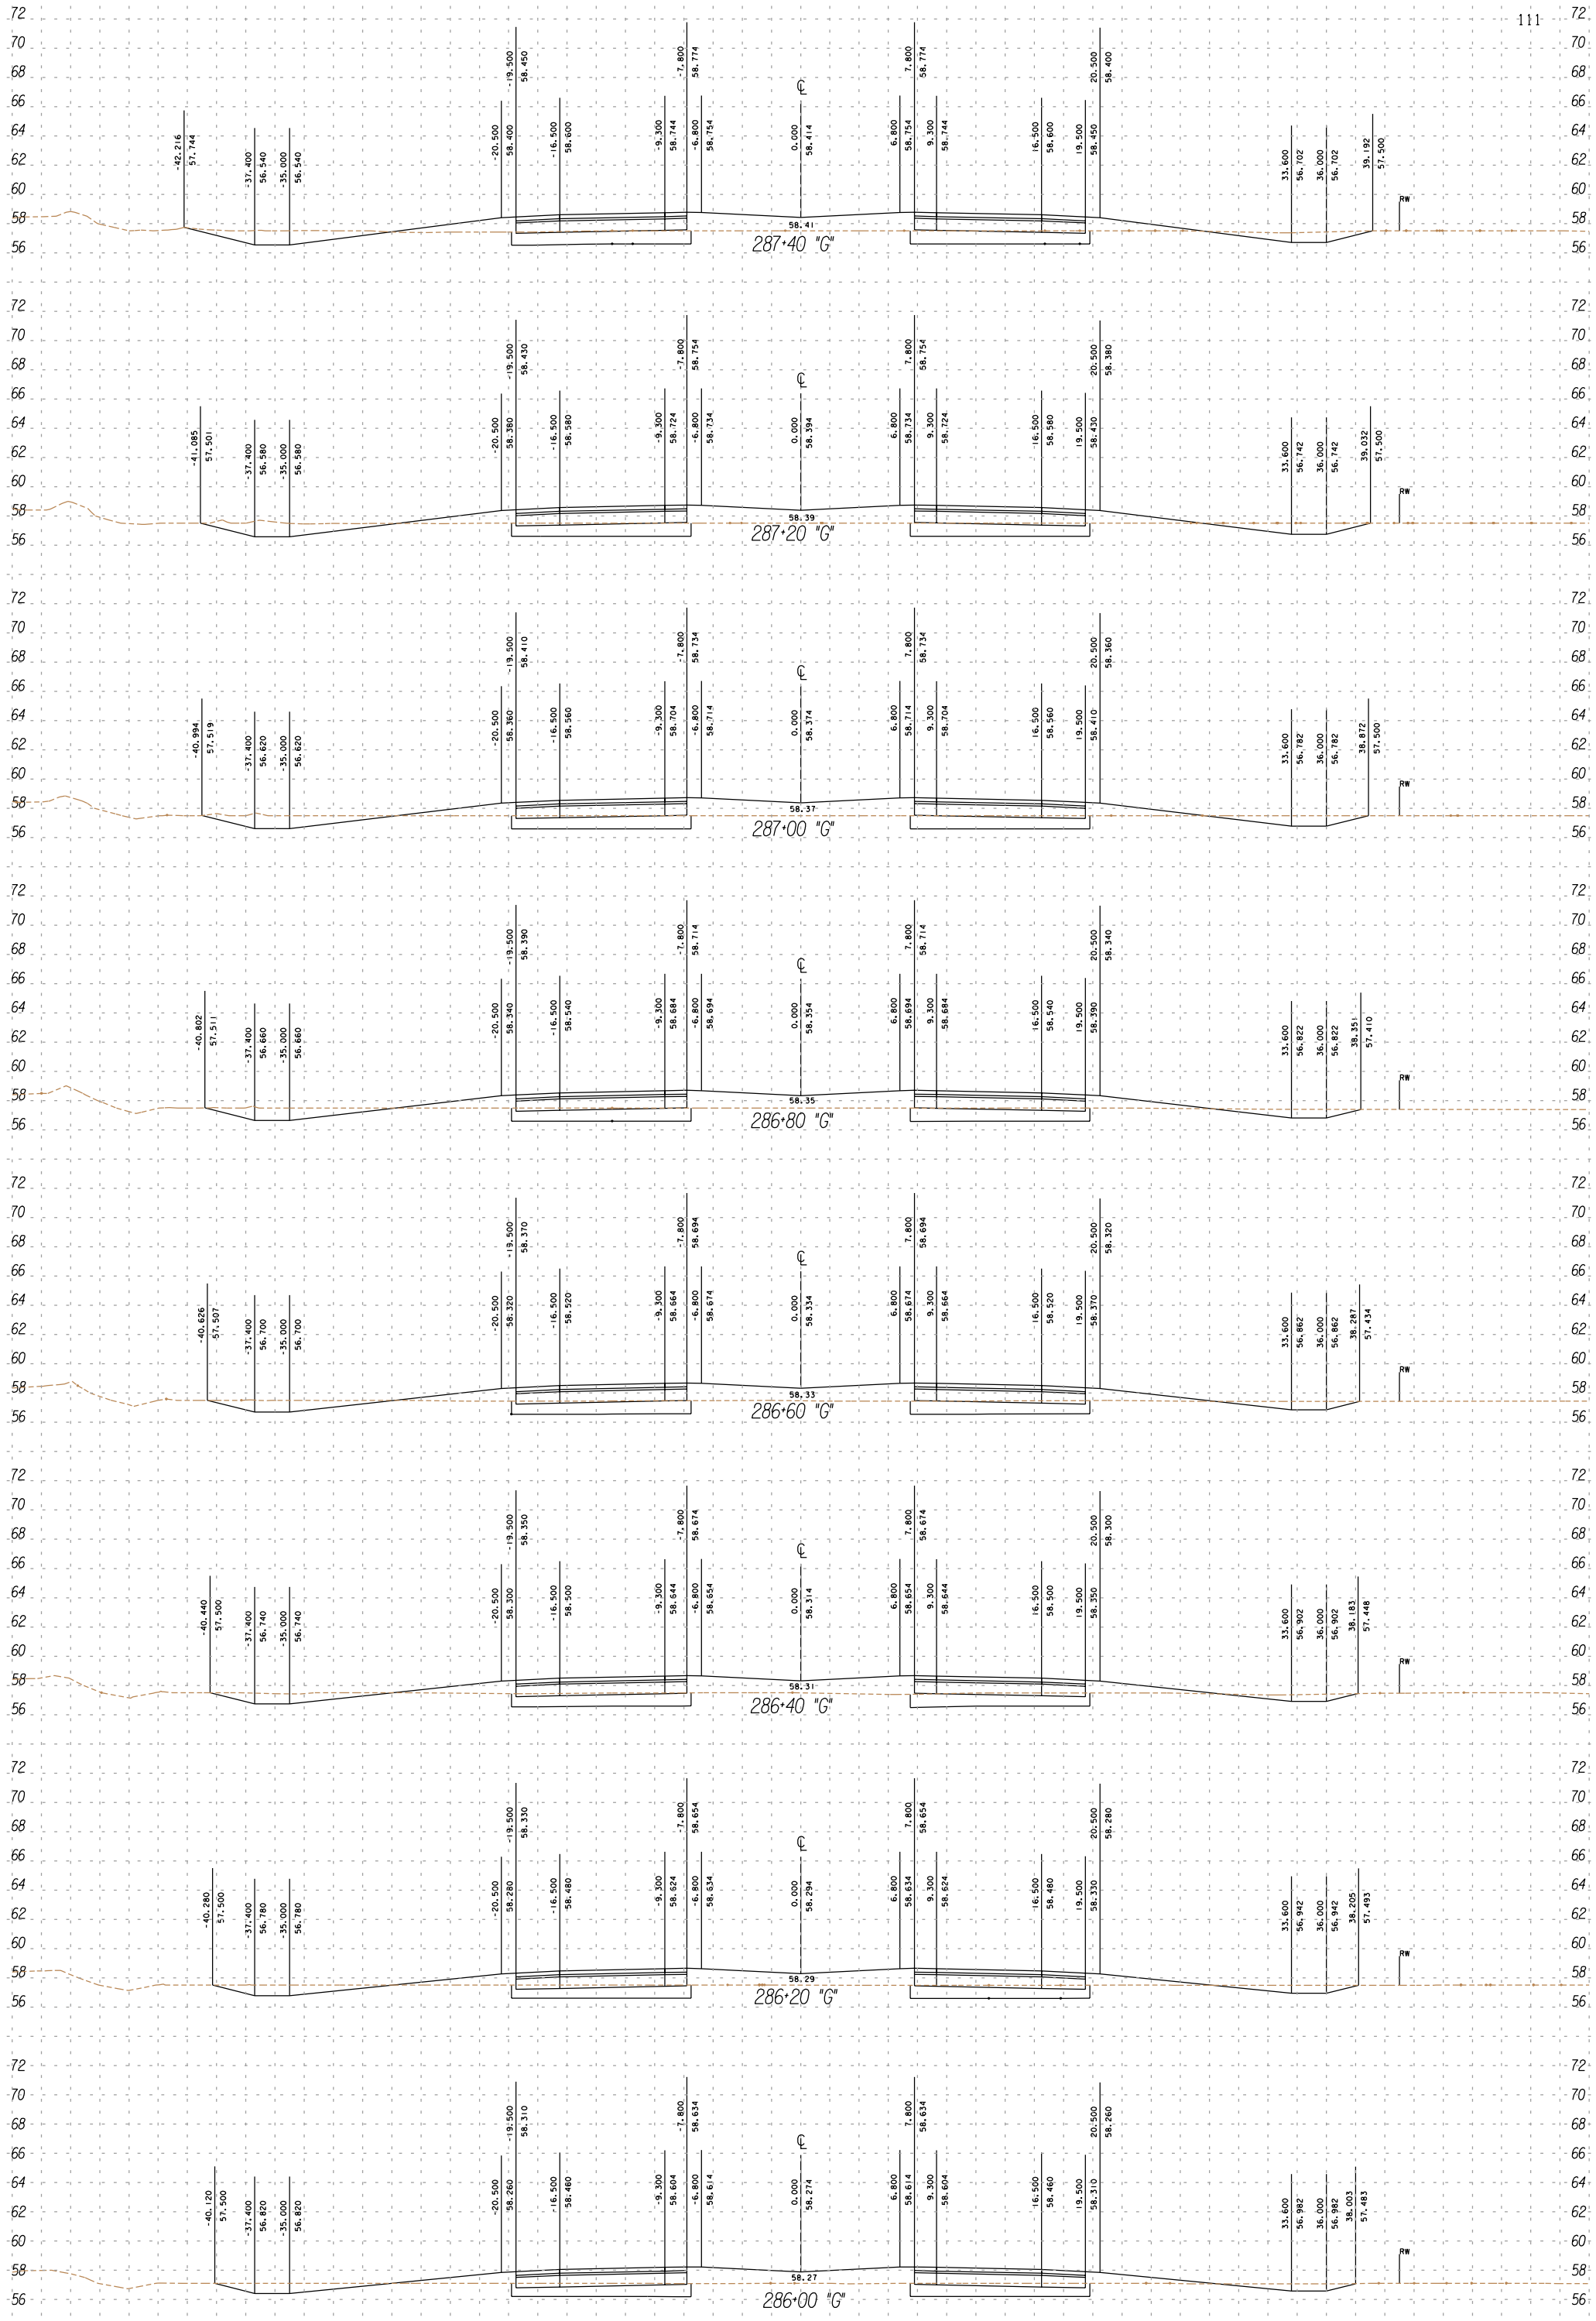

SCALE RATIO: 1:200 HORIZ.
1:200 VERT.

5/16/01

FOR DESIGN STUDY ONLY

UNIT 2
IMPERIAL
11
199344
111

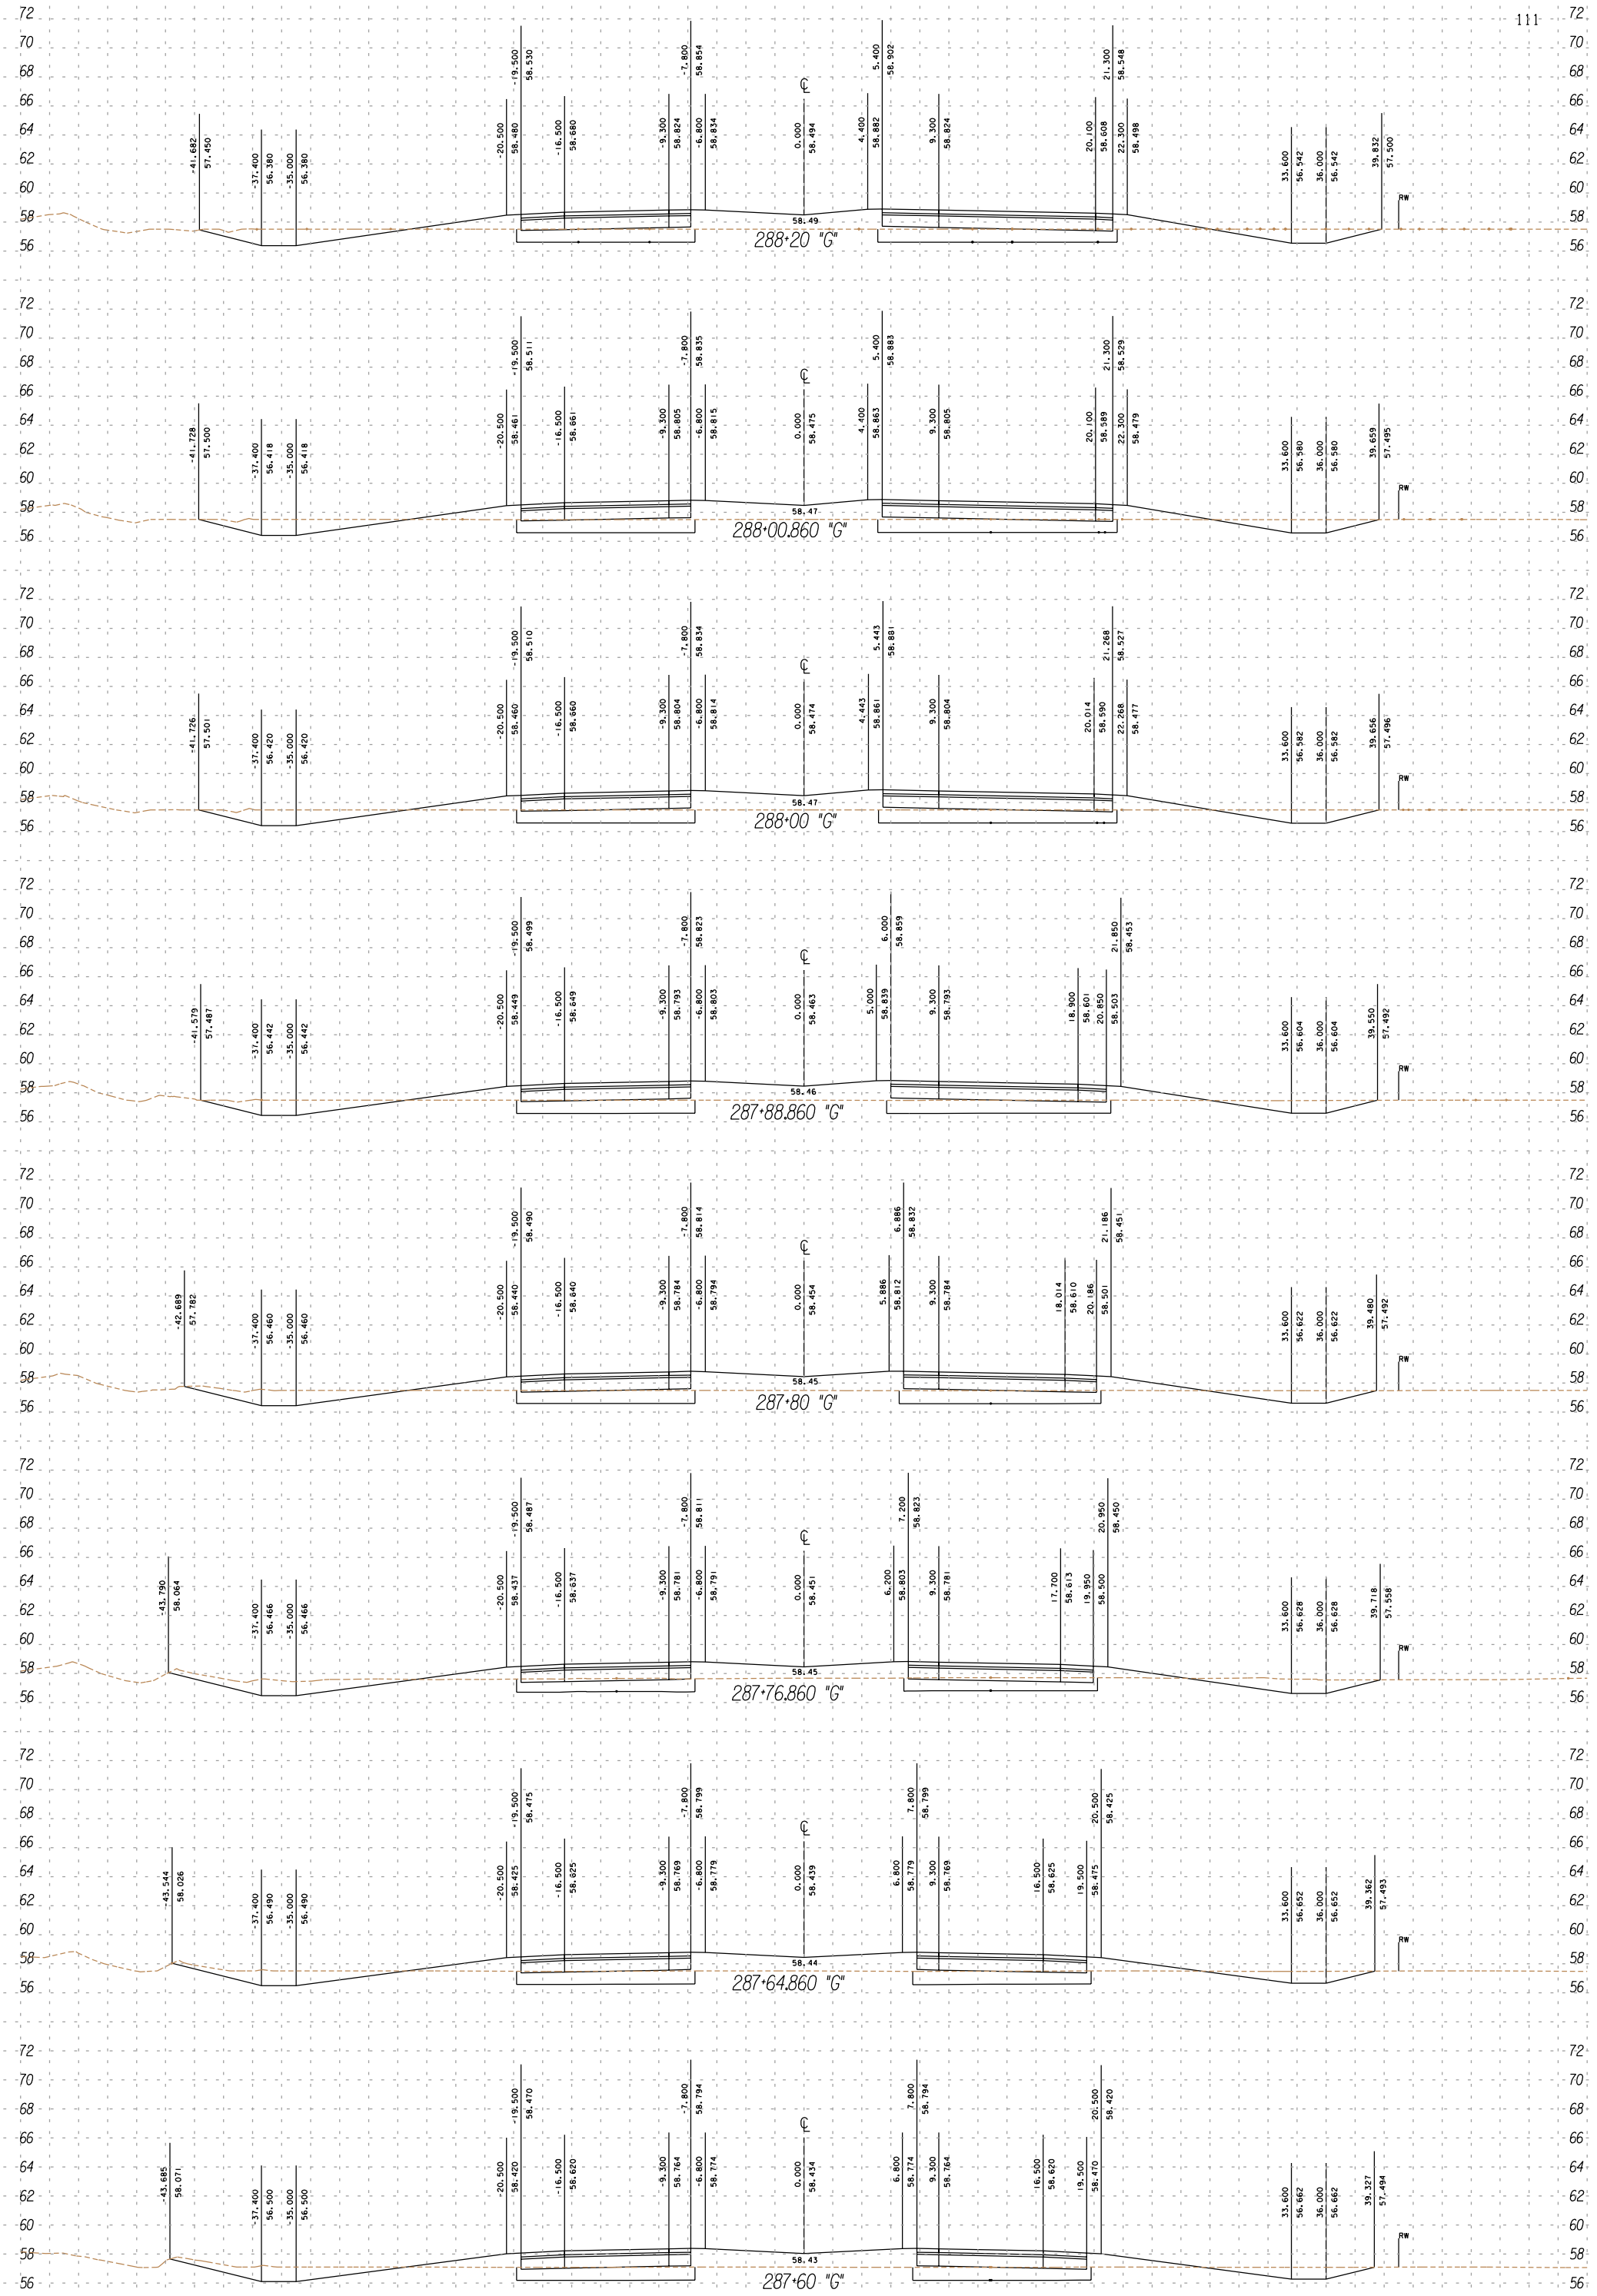

SCALE RATIO: 1:200 HORIZ.
1:200 VERT.

5/16/01

FOR DESIGN STUDY ONLY

UNIT 2
IMPERIAL
11
199344
111

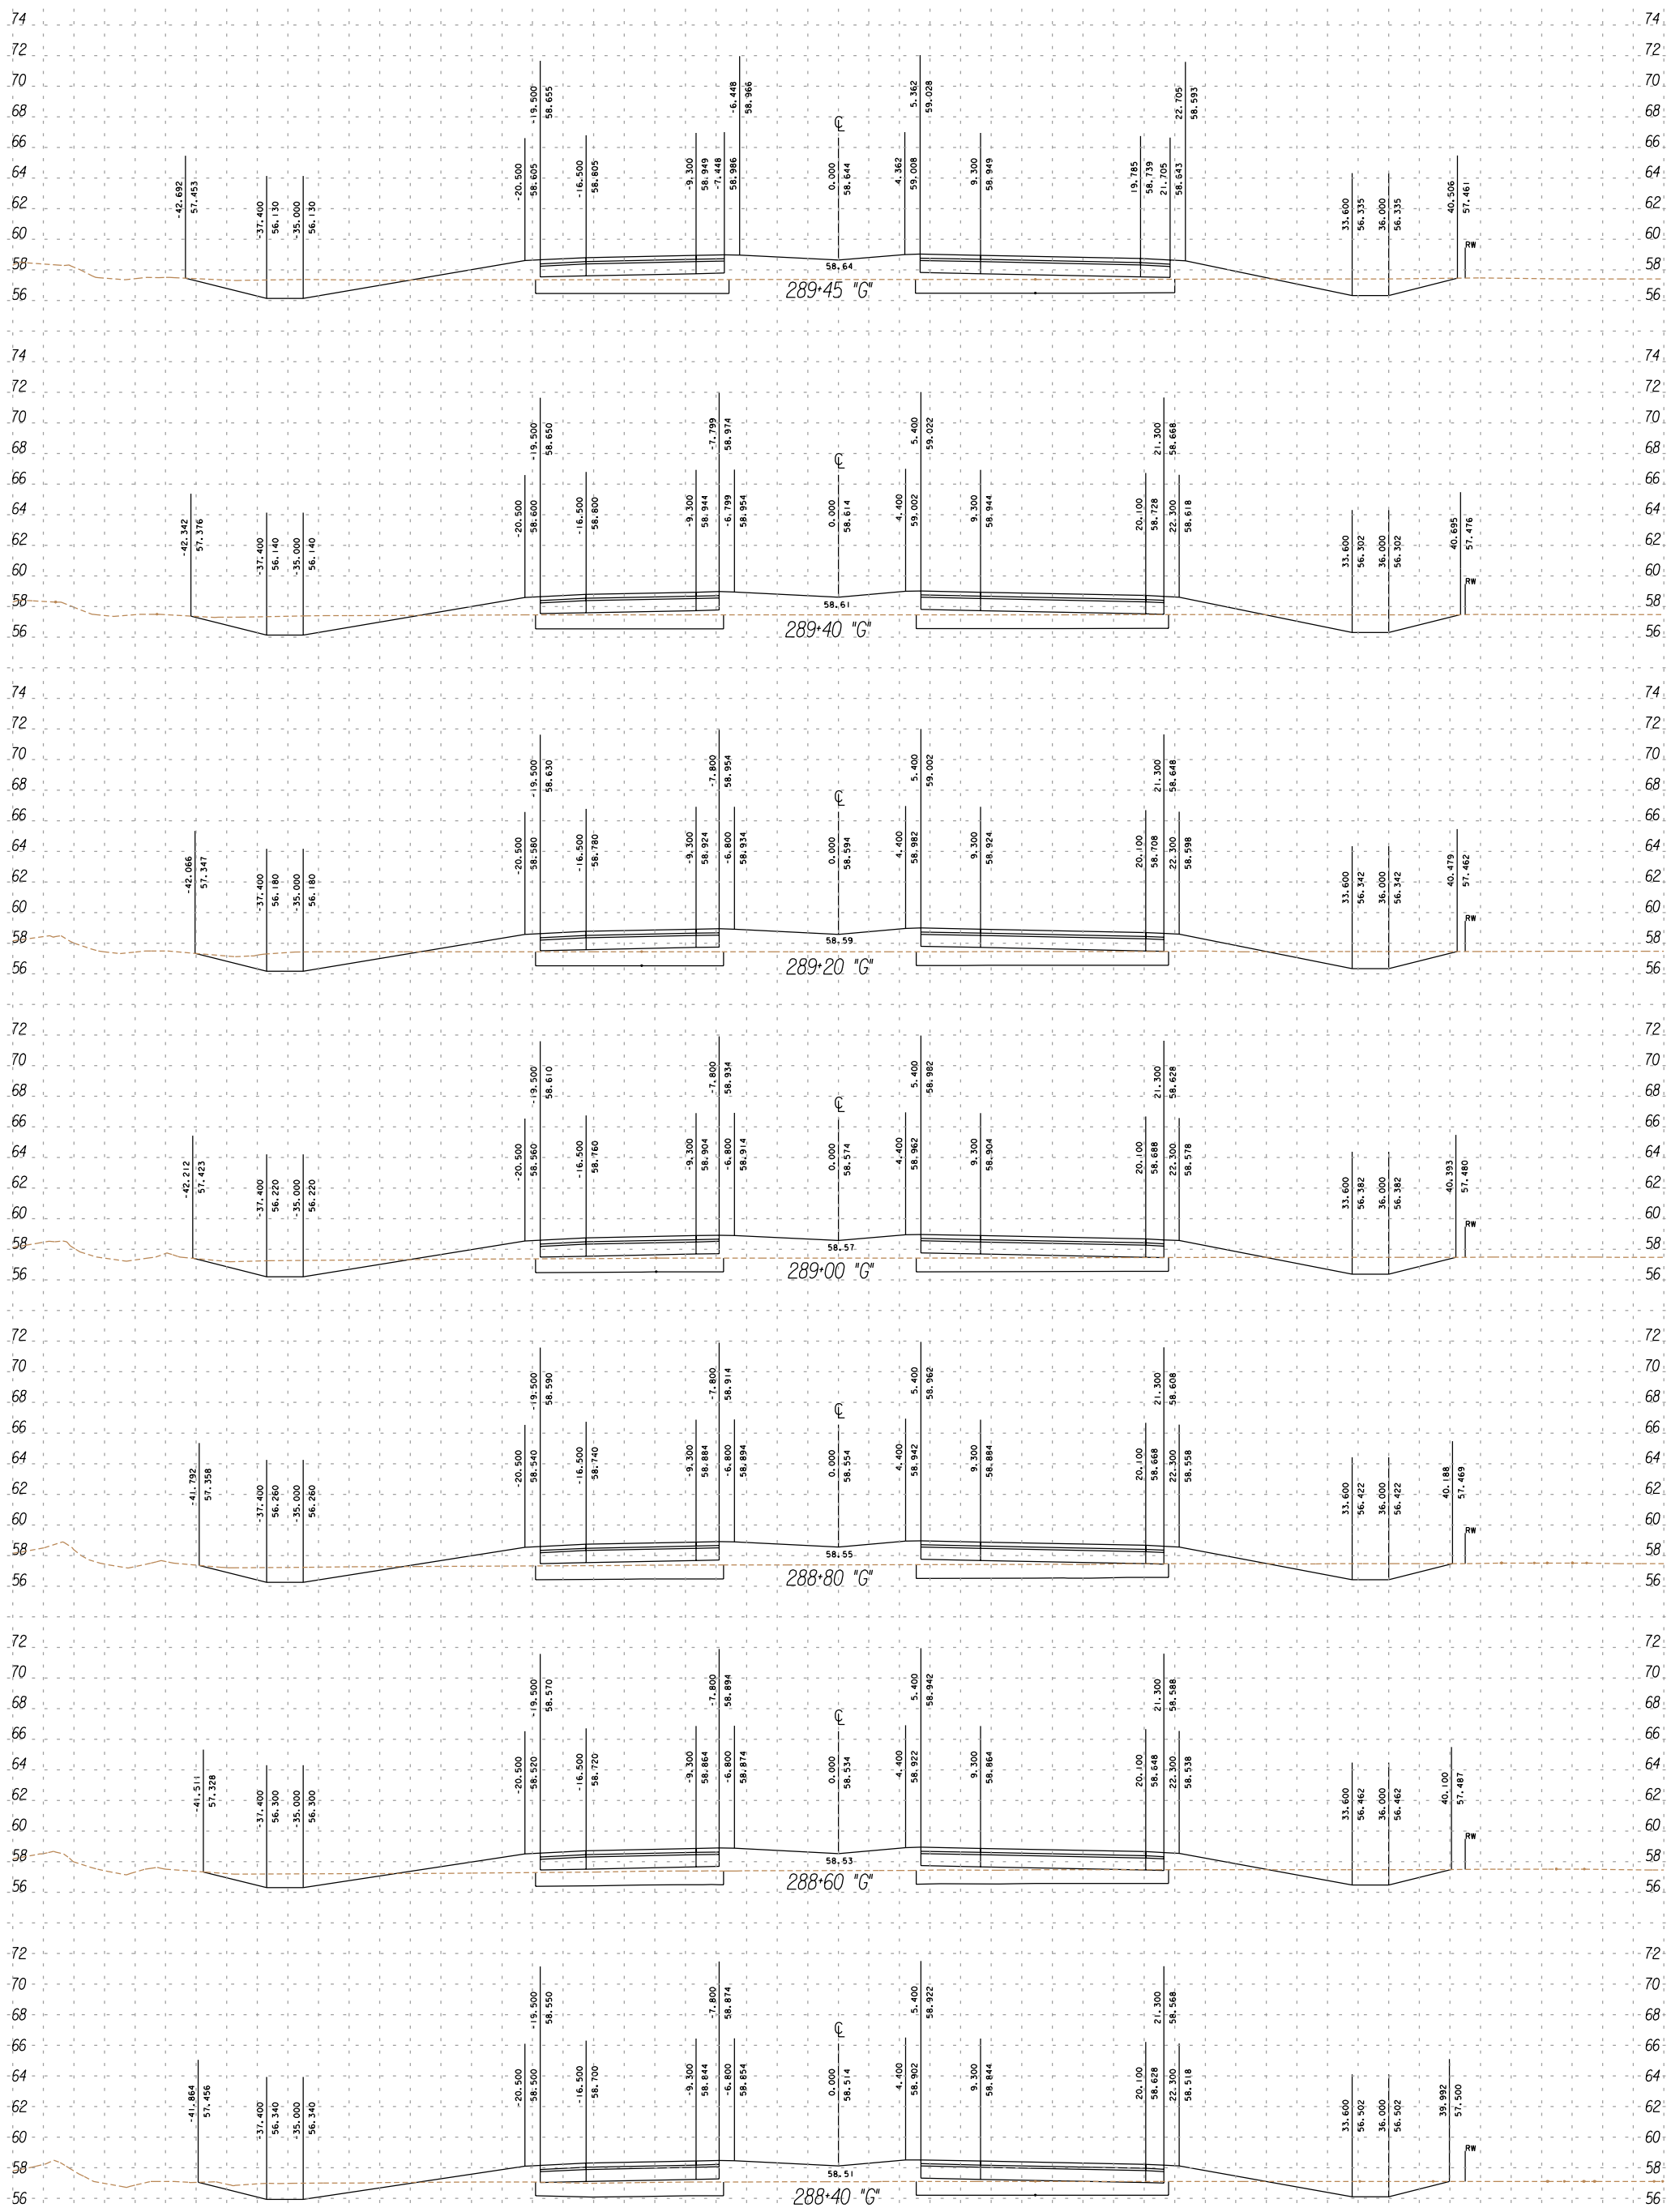

SCALE RATIO: 1:200 HORIZ.
1:200 VERT.

5/16/01

FOR DESIGN STUDY ONLY

UNIT 2
IMPERIAL
11
199344
111

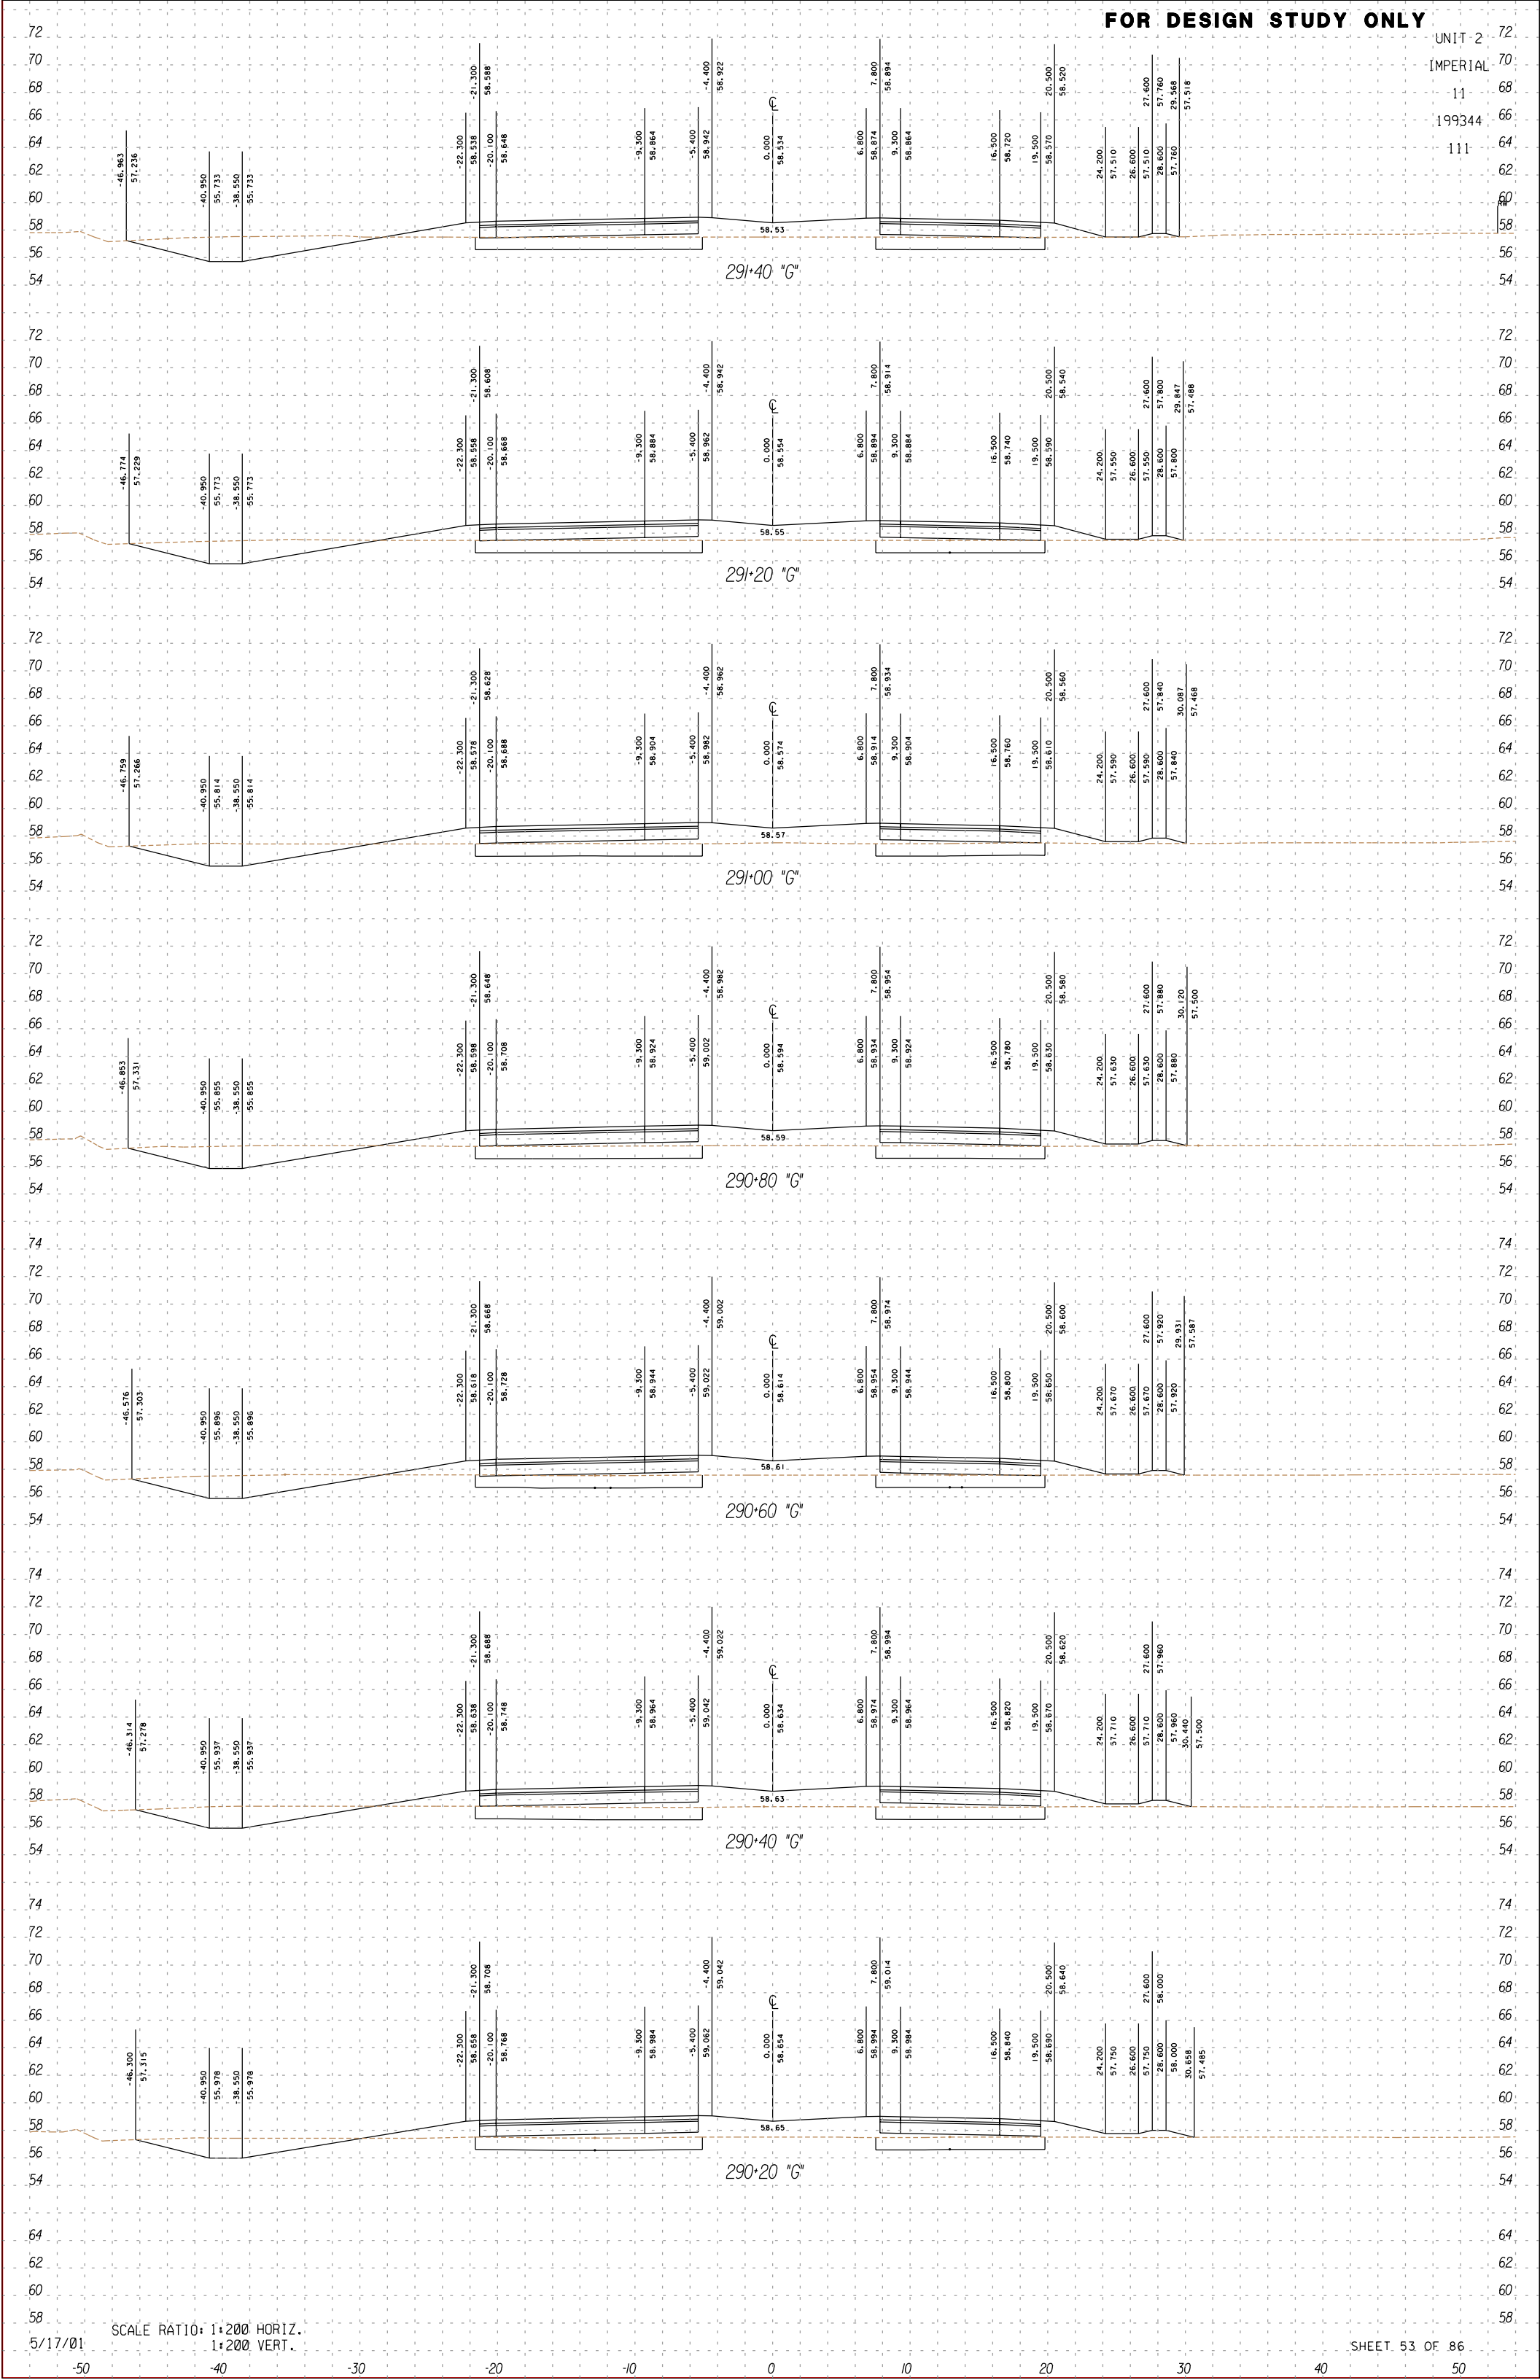

SCALE RATIO: 1:200 HORIZ.
1:200 VERT.

5/17/01

FOR DESIGN STUDY ONLY

UNIT 2
IMPERIAL
11
199344
111

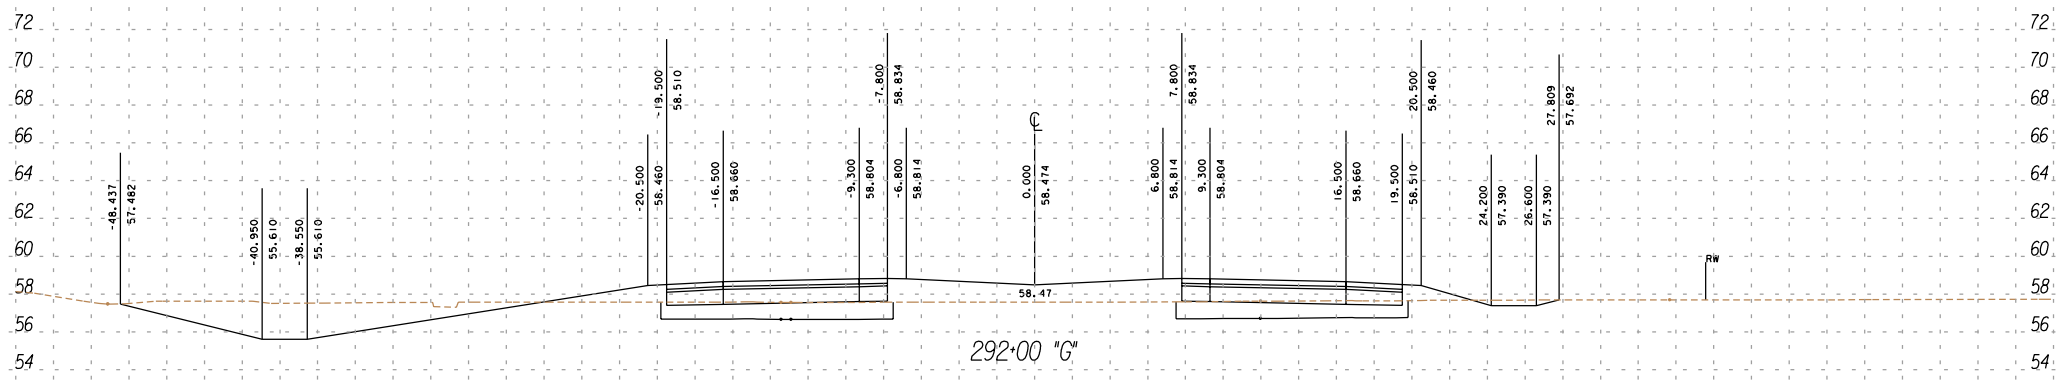

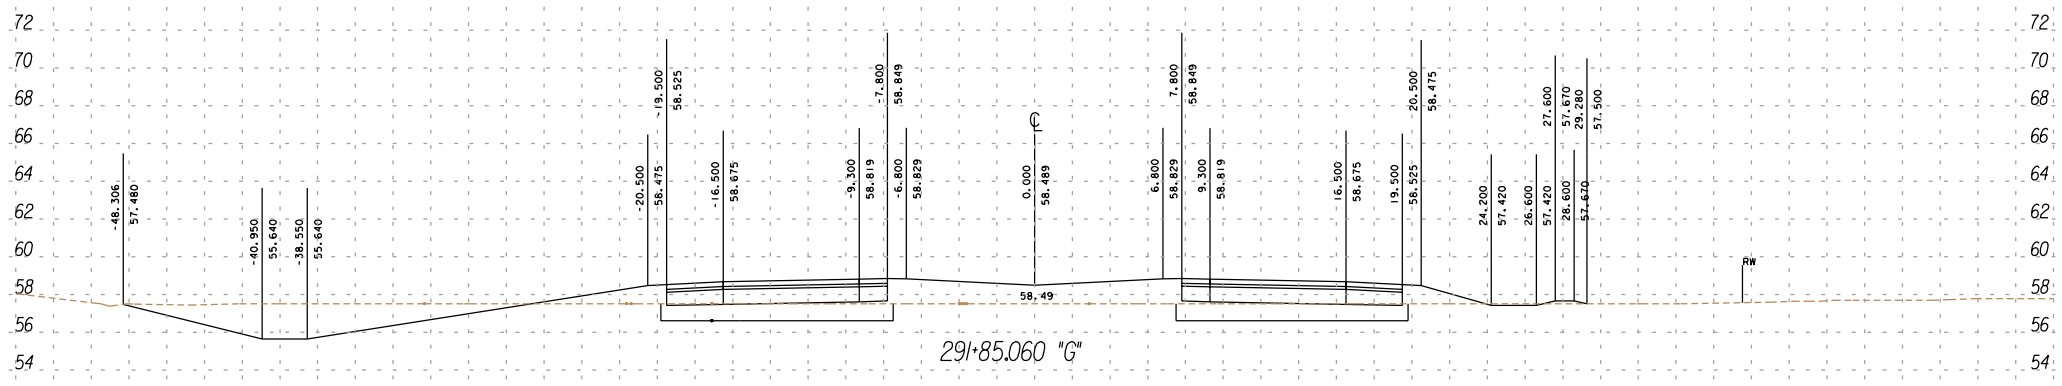

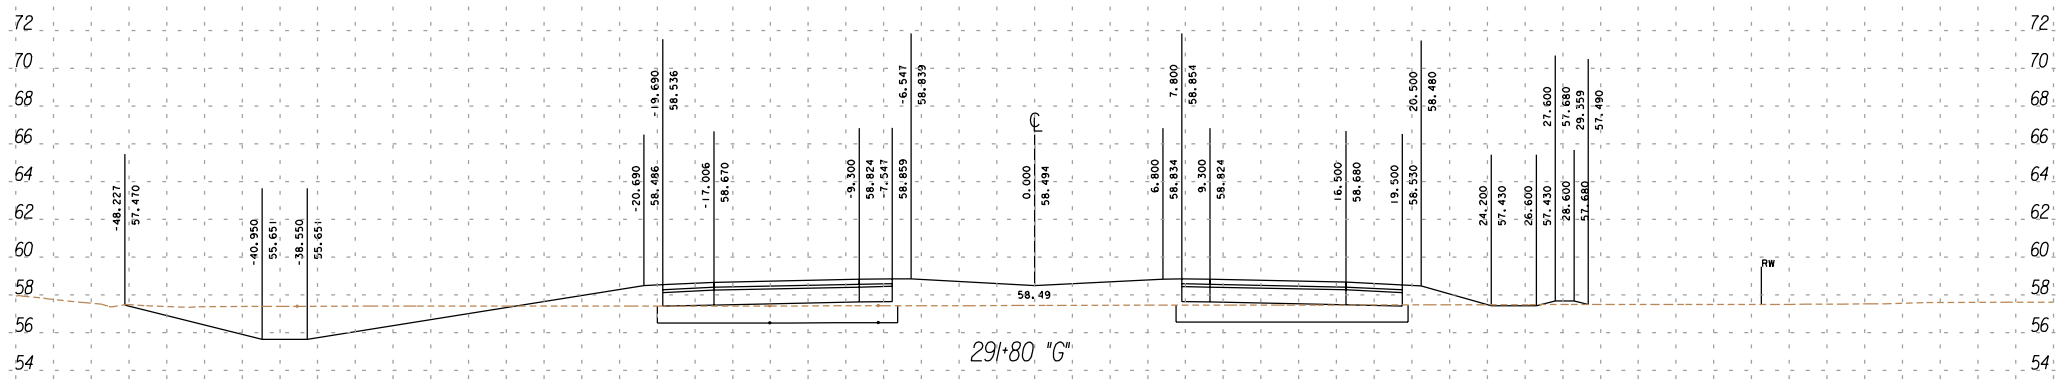

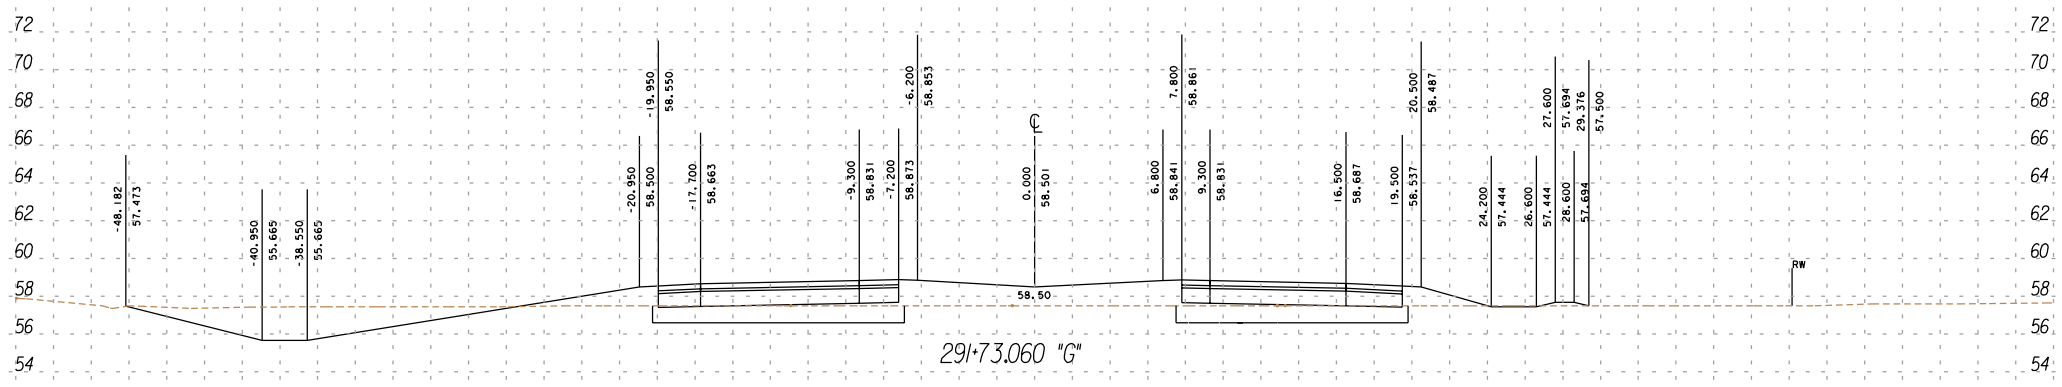

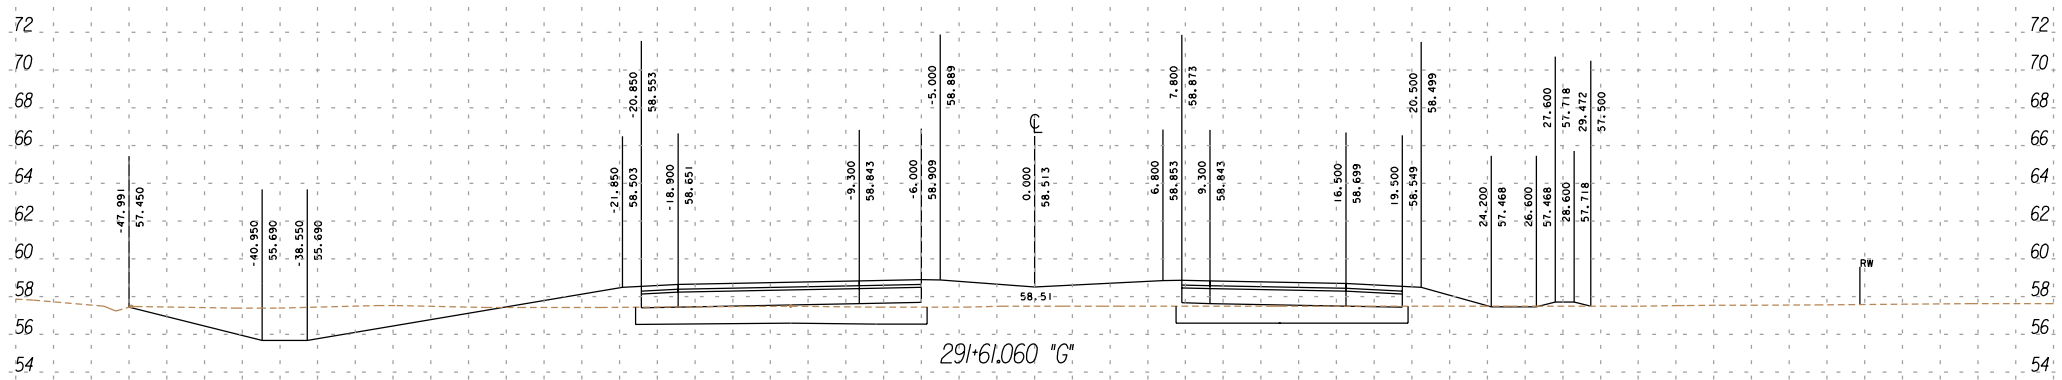

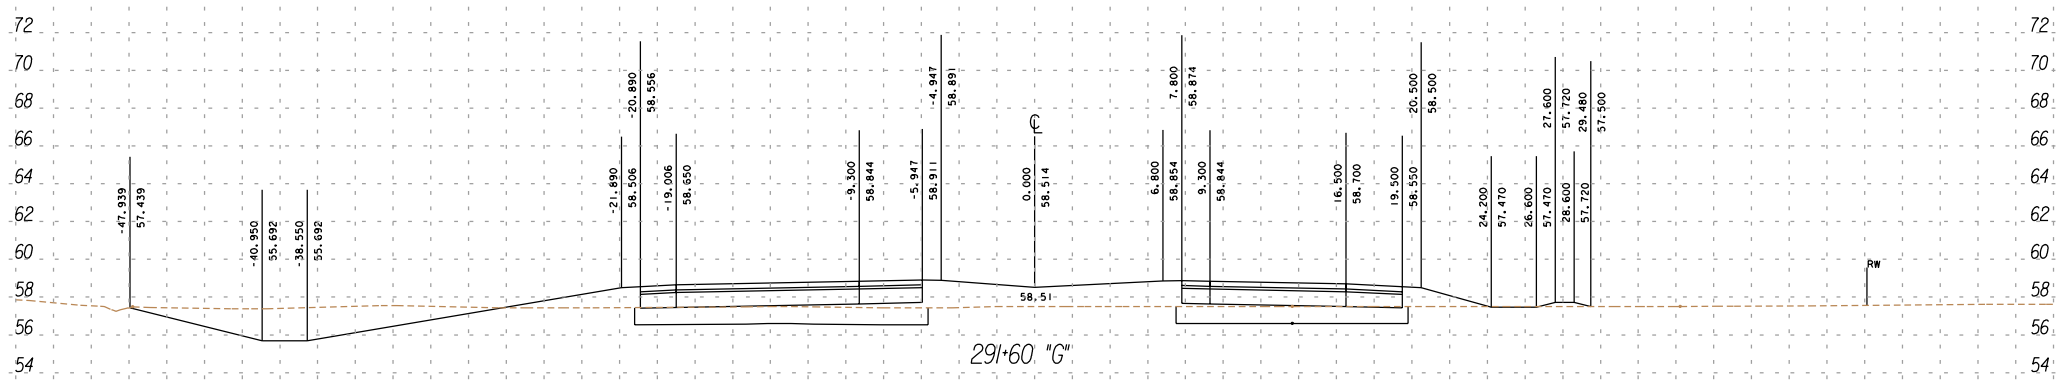

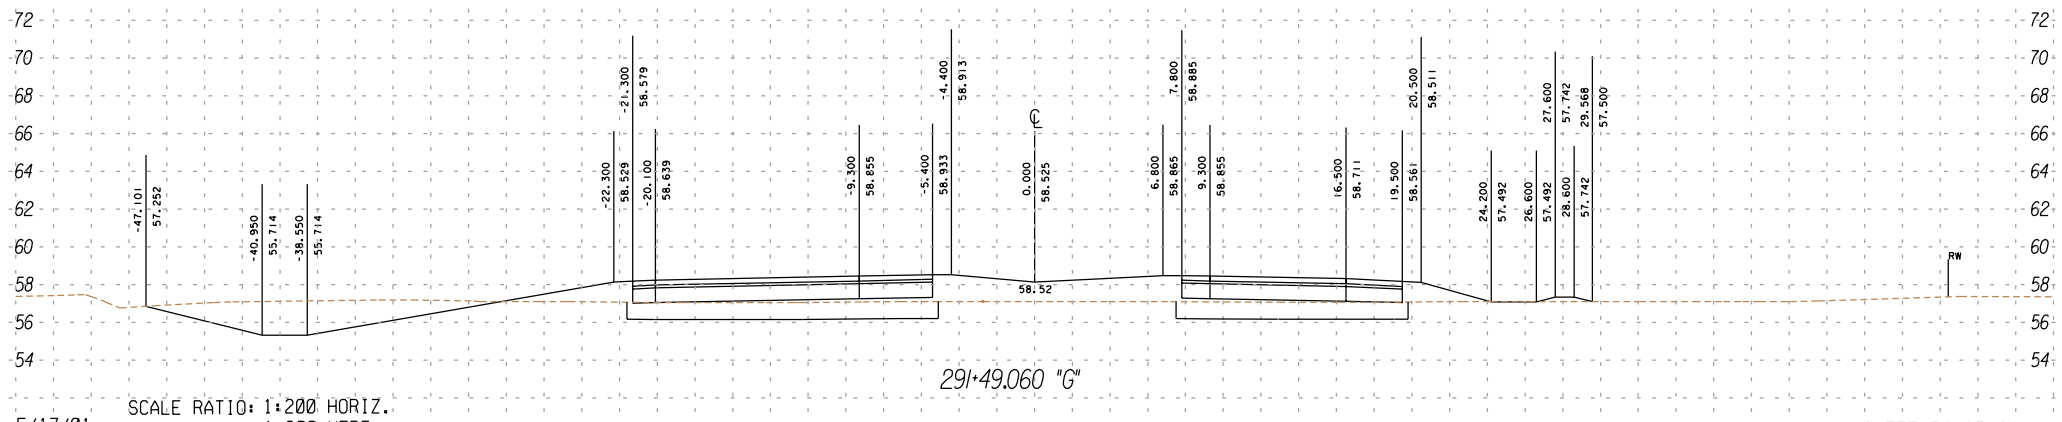

SCALE RATIO: 1:200 HORIZ.
1:200 VERT.

5/17/01

FOR DESIGN STUDY ONLY

UNIT 2
IMPERIAL
11
199344
111

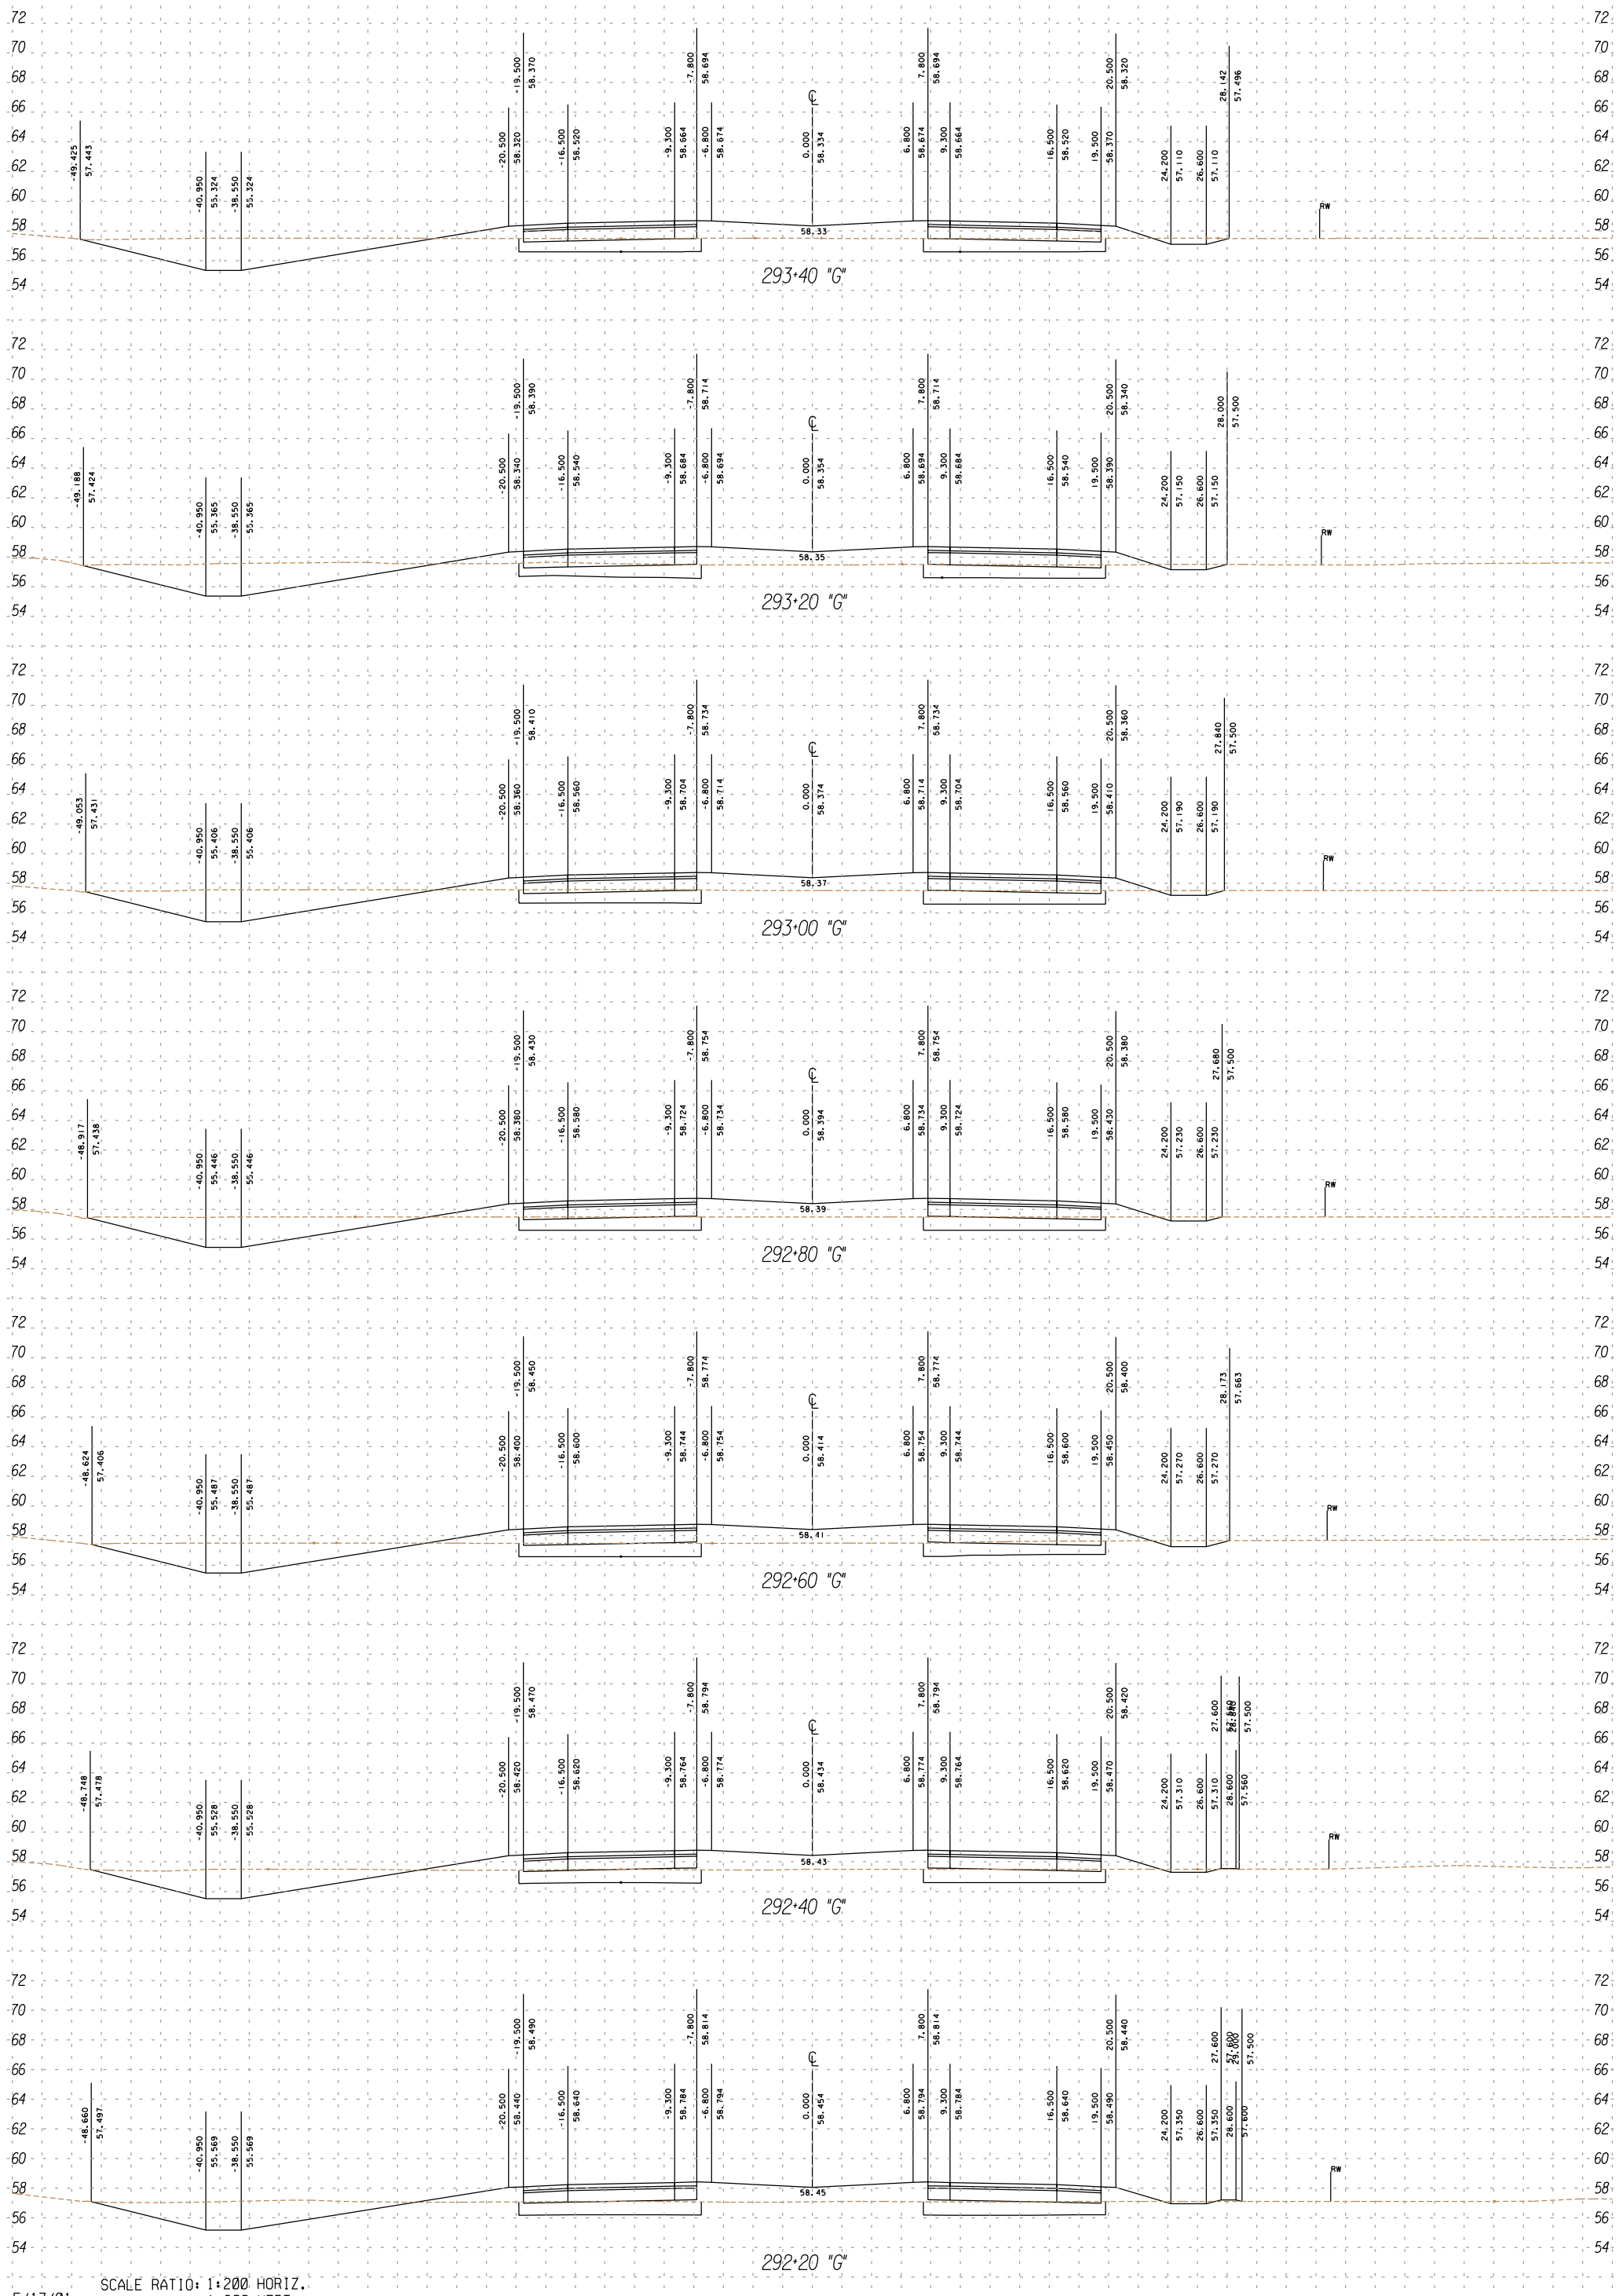

5/17/01

SCALE RATIO: 1:200 HORIZ.
1:200 VERT.

FOR DESIGN STUDY ONLY

UNIT 2
IMPERIAL
11
199344
111

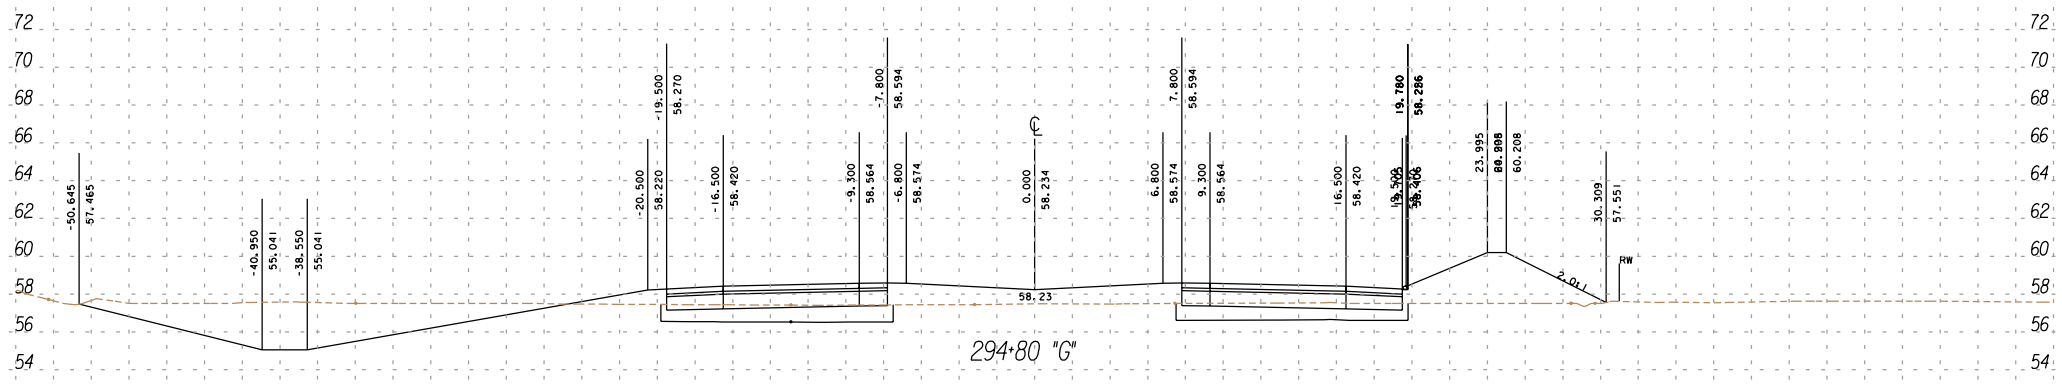

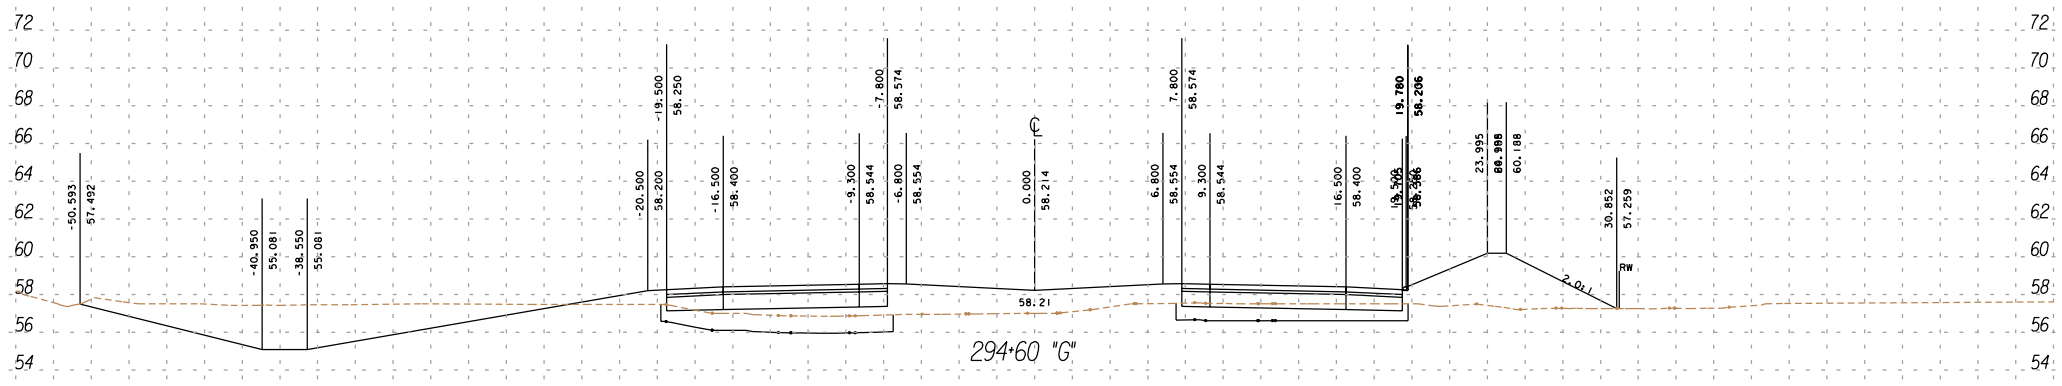

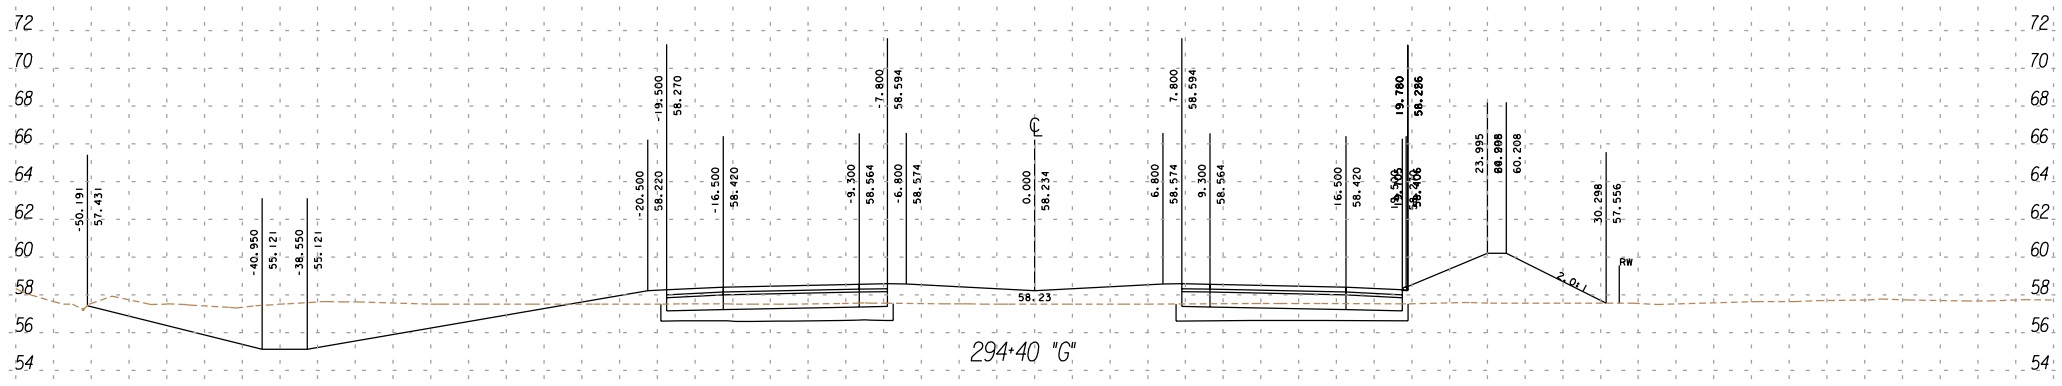

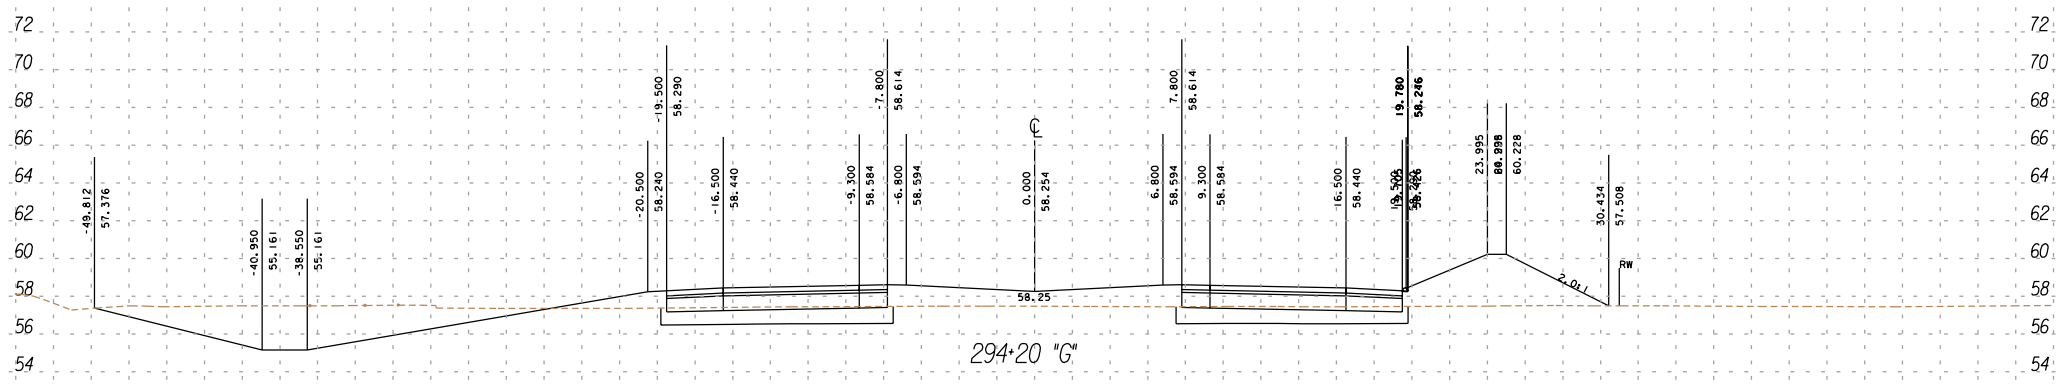

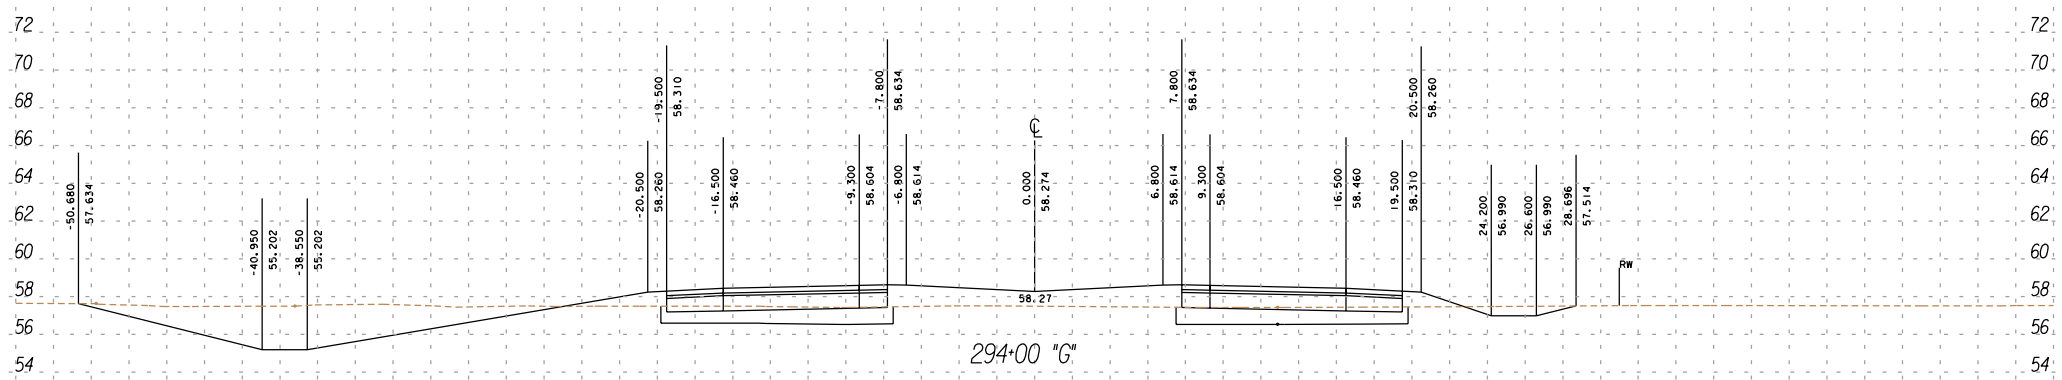

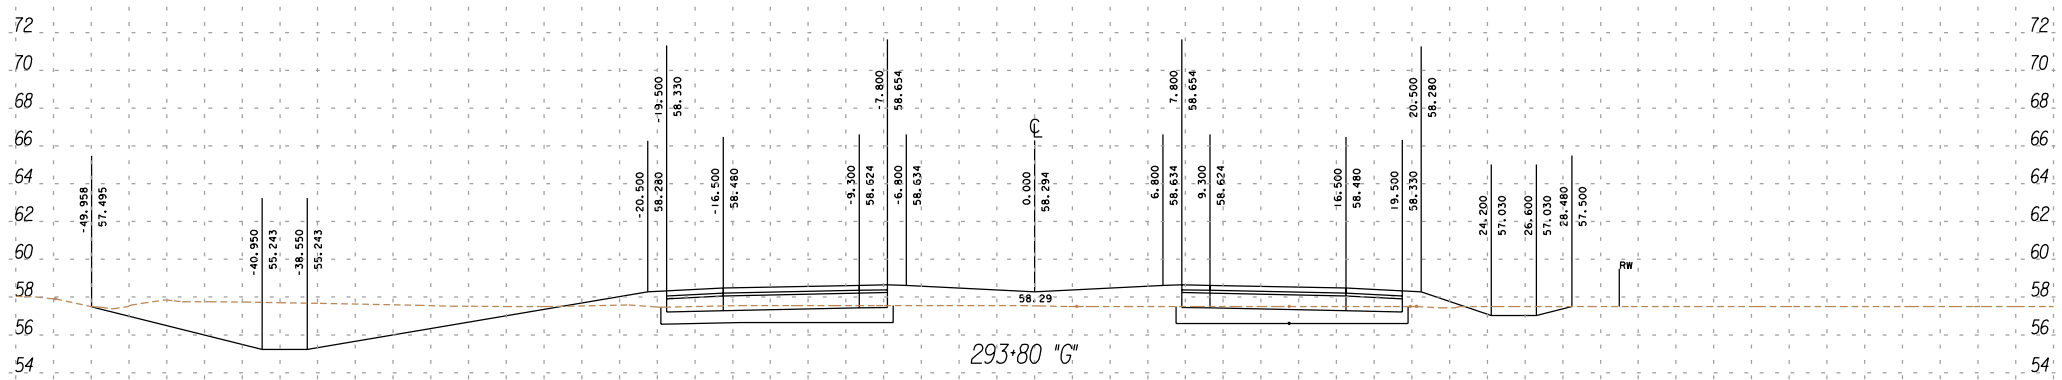

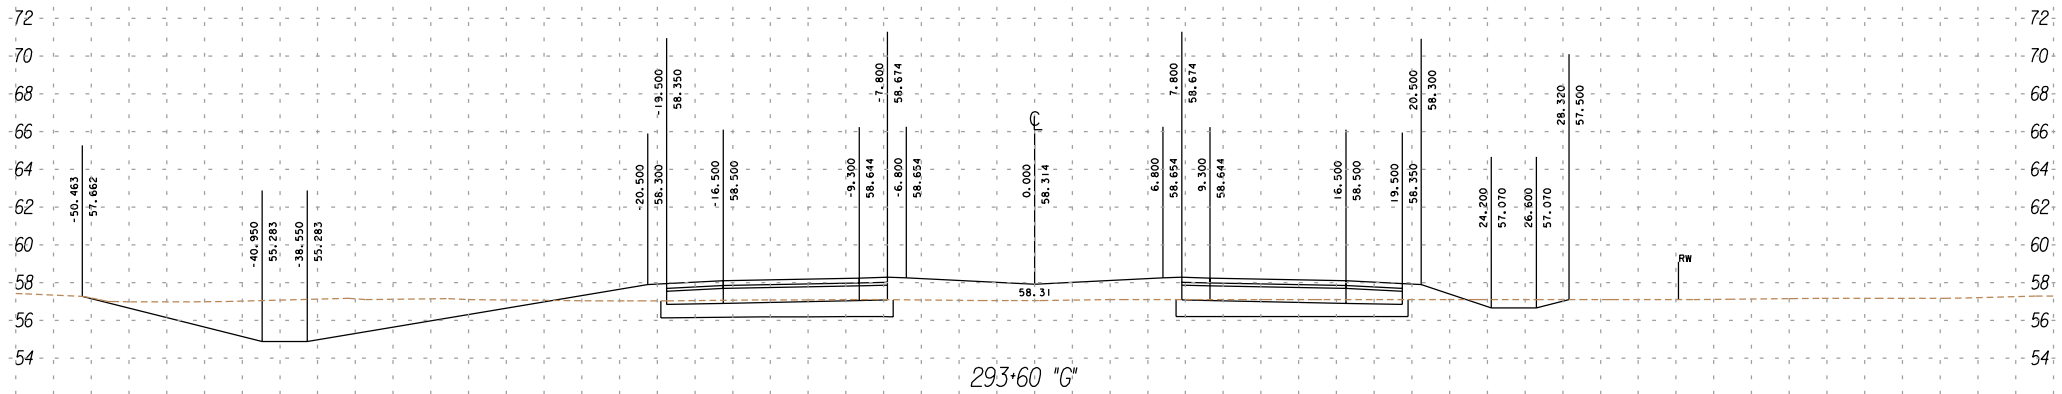

5/17/01

SCALE RATIO: 1:200 HORIZ.
1:200 VERT.

FOR DESIGN STUDY ONLY

UNIT 2
IMPERIAL
11
199344
111

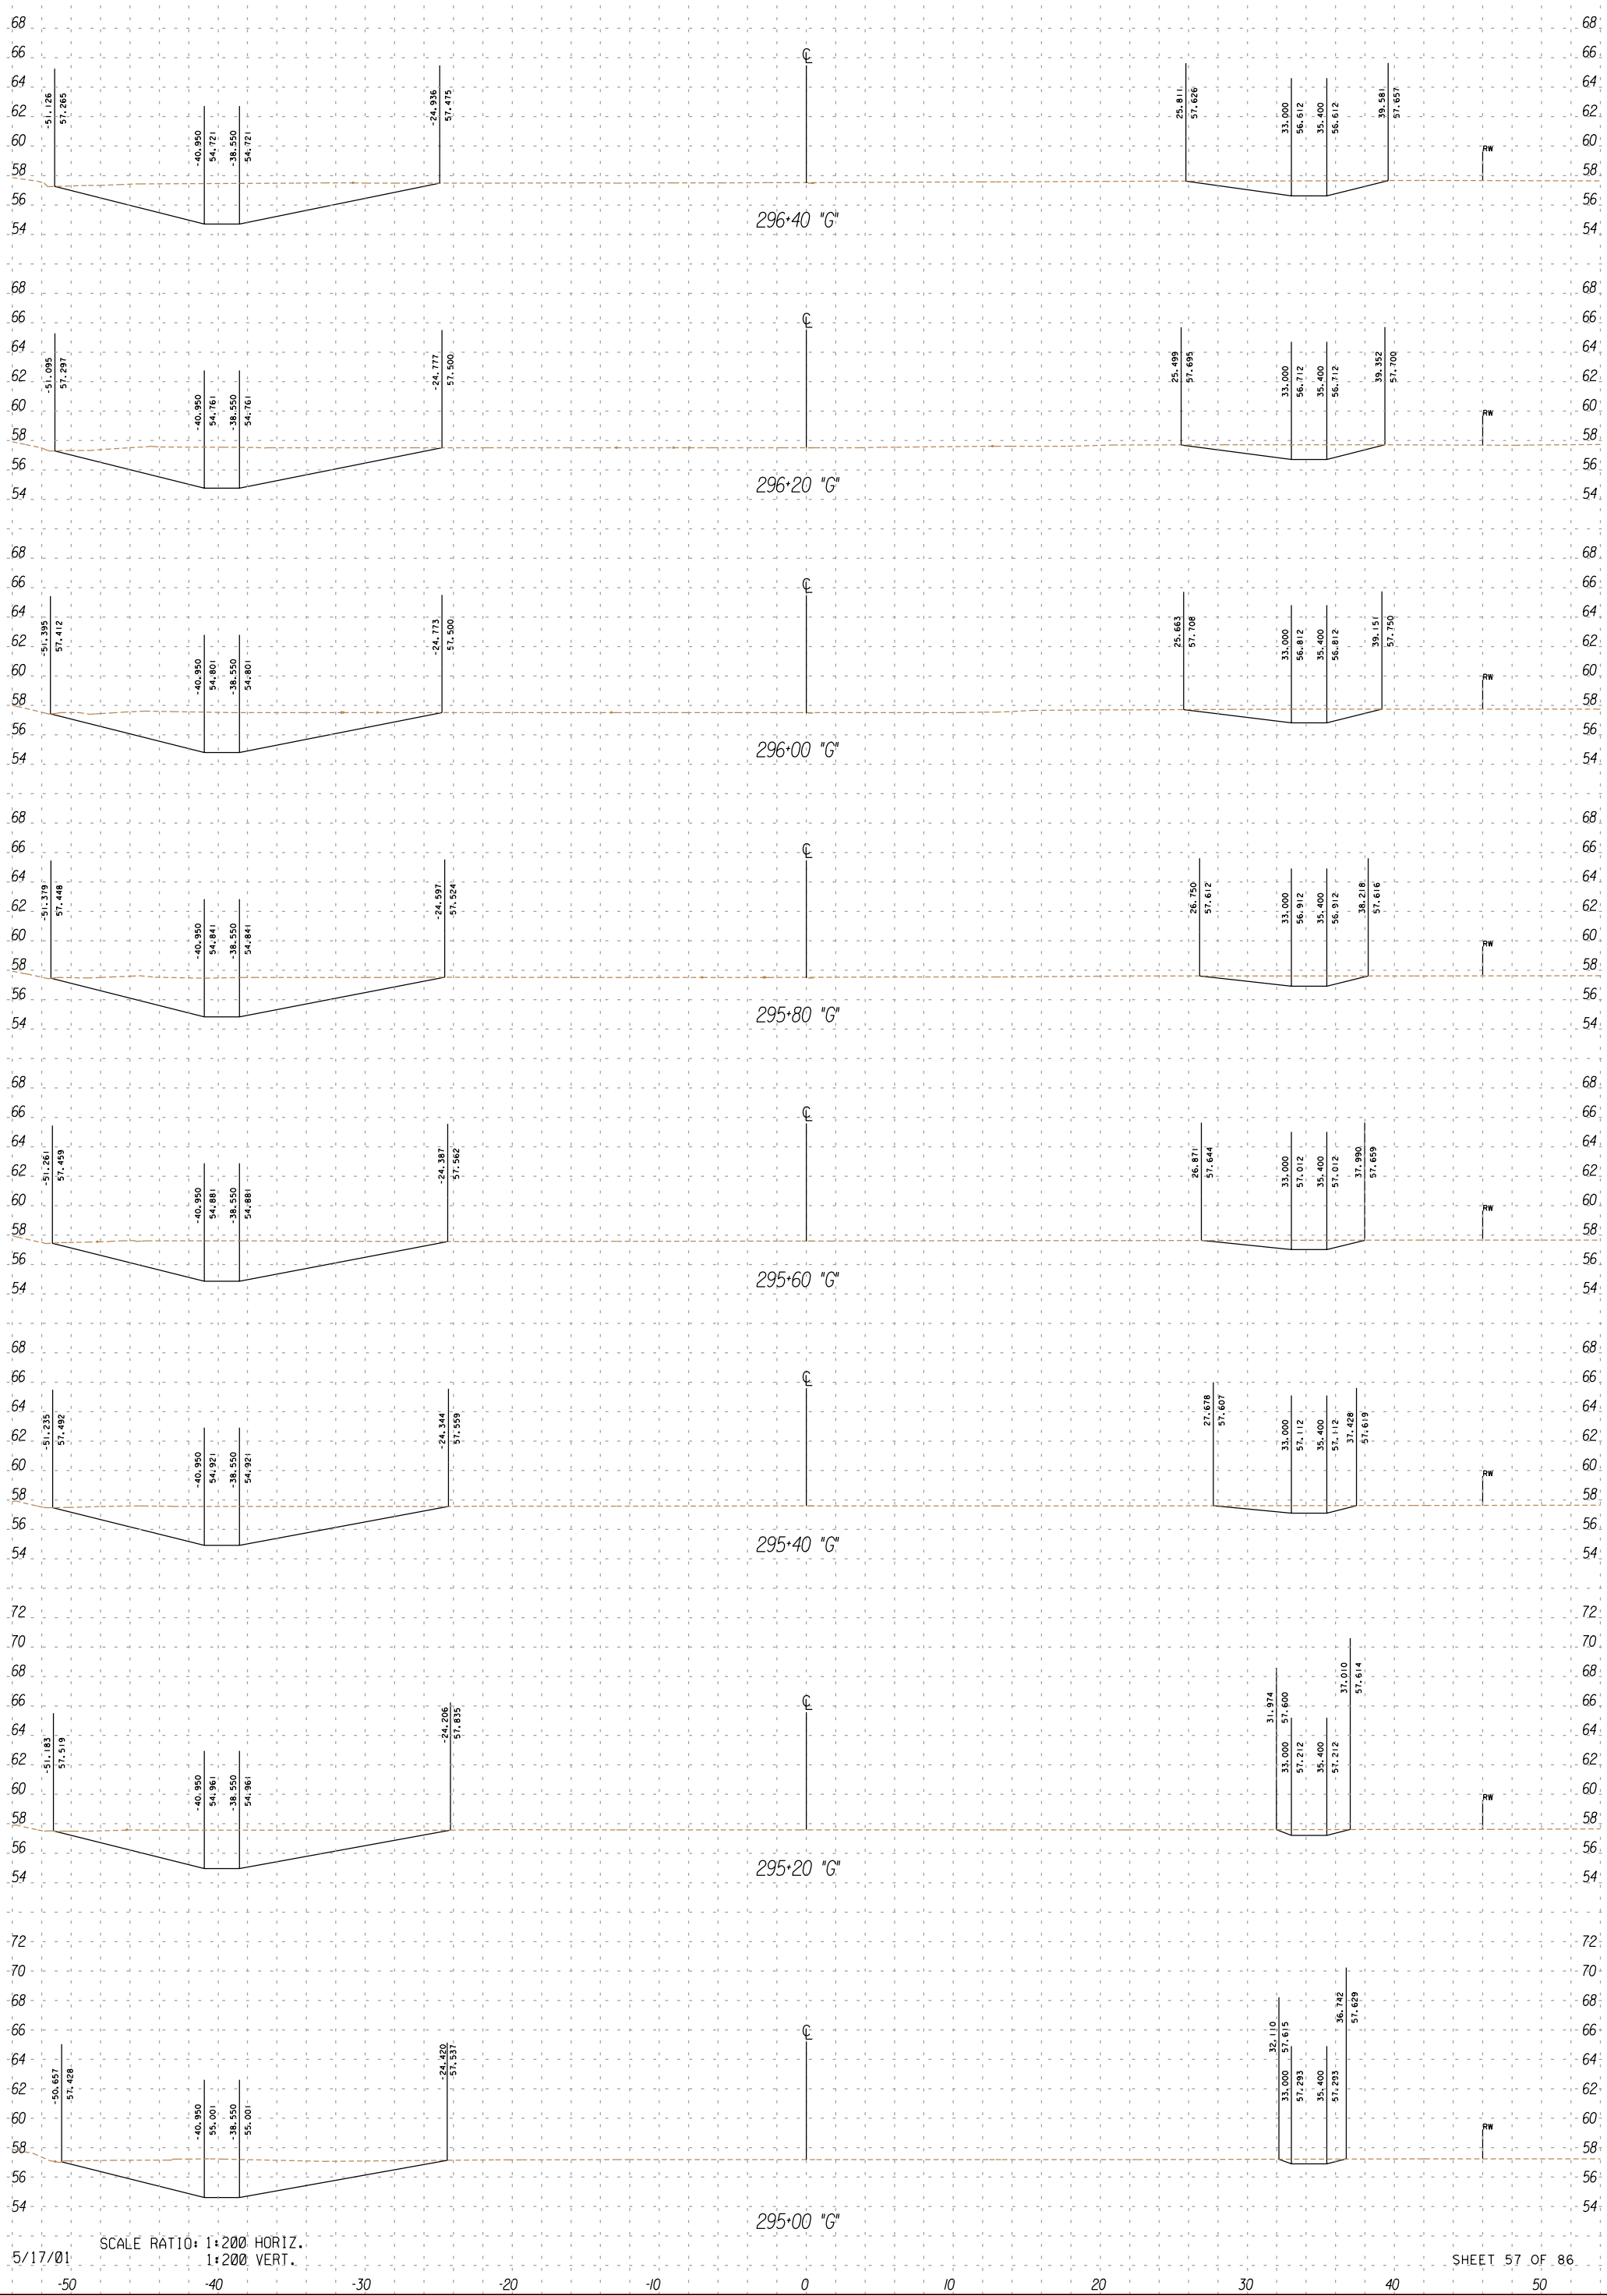

SCALE RATIO: 1:200 HORIZ.
1:200 VERT.

5/17/01

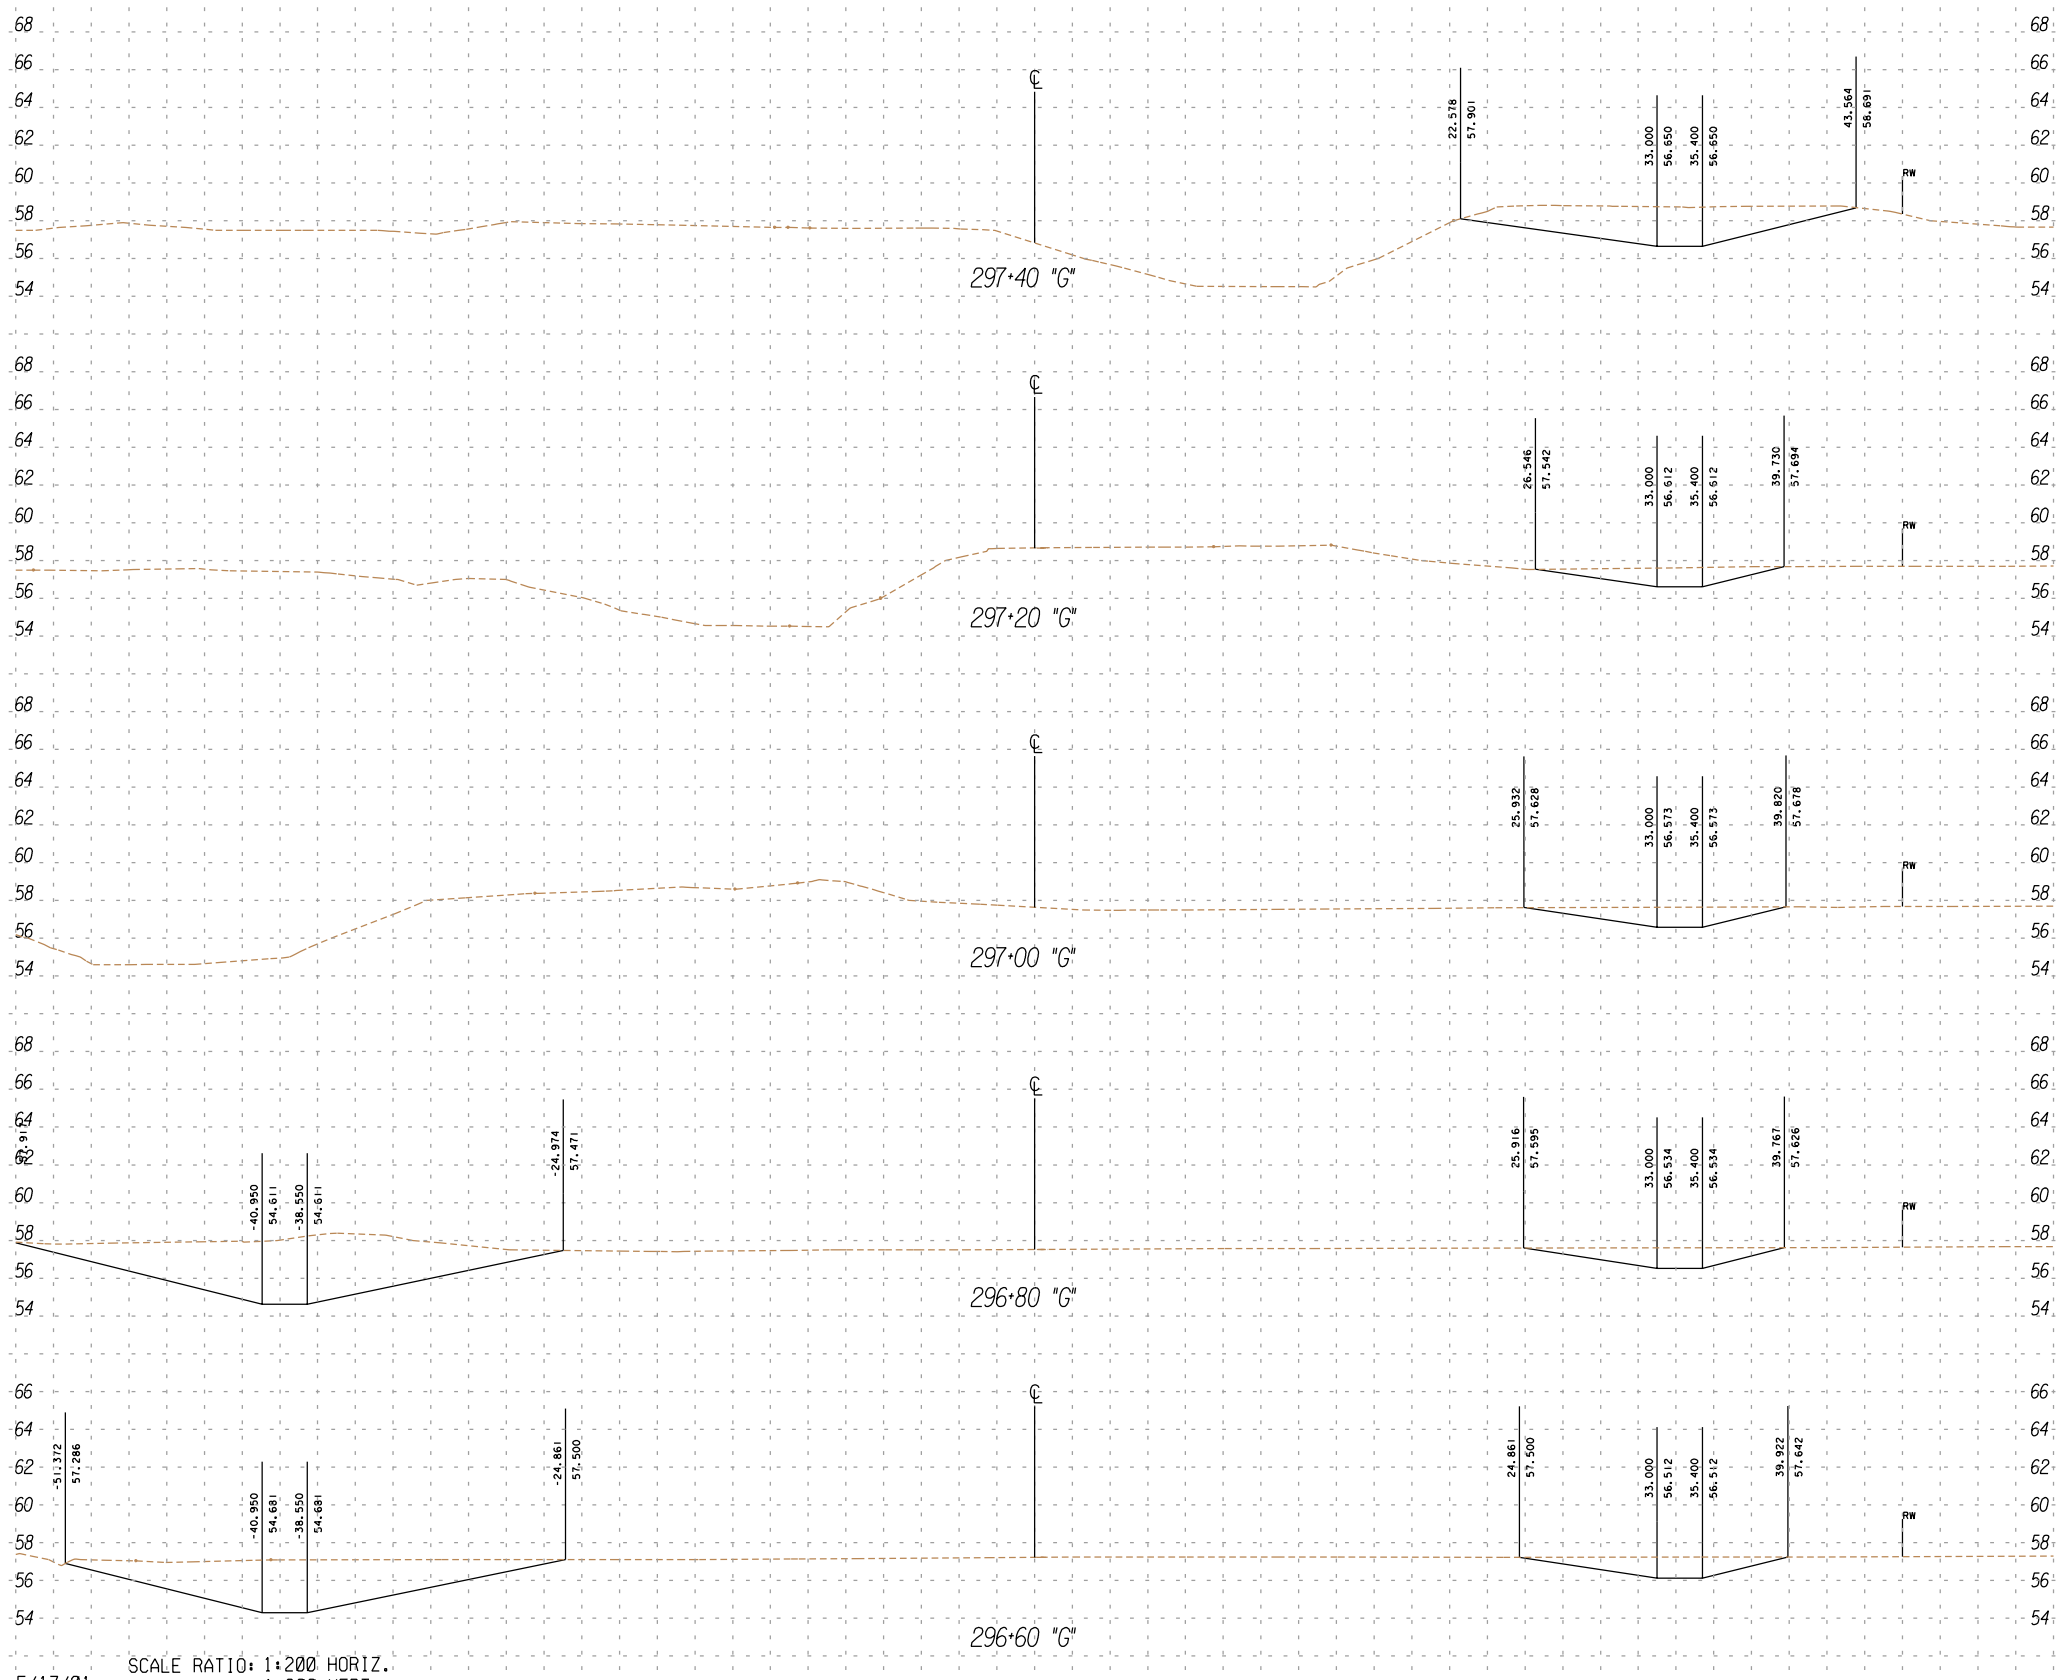

SCALE RATIO: 1:200 HORIZ.
1:200 VERT.

5/17/01

FOR DESIGN STUDY ONLY

UNIT 2
IMPERIAL
11
199344
111

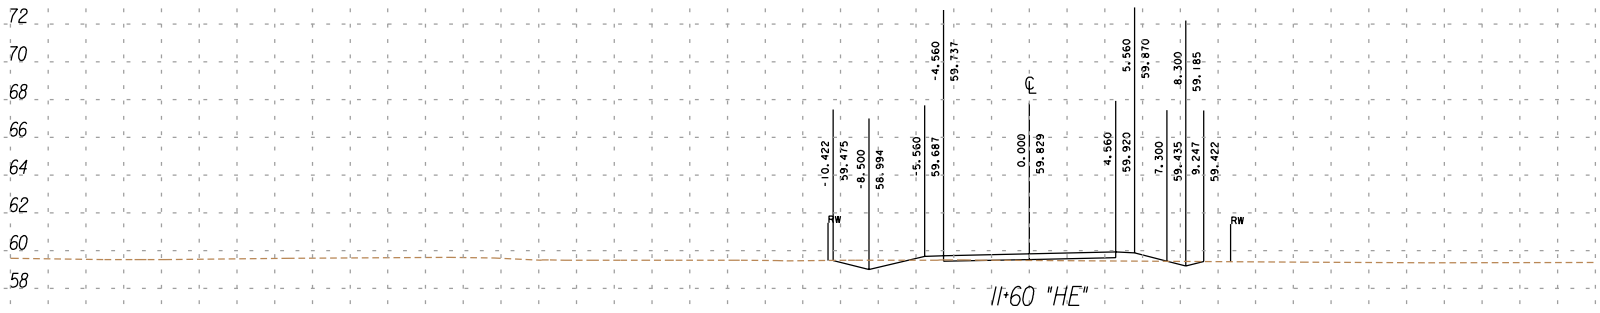

11+60 "HE"

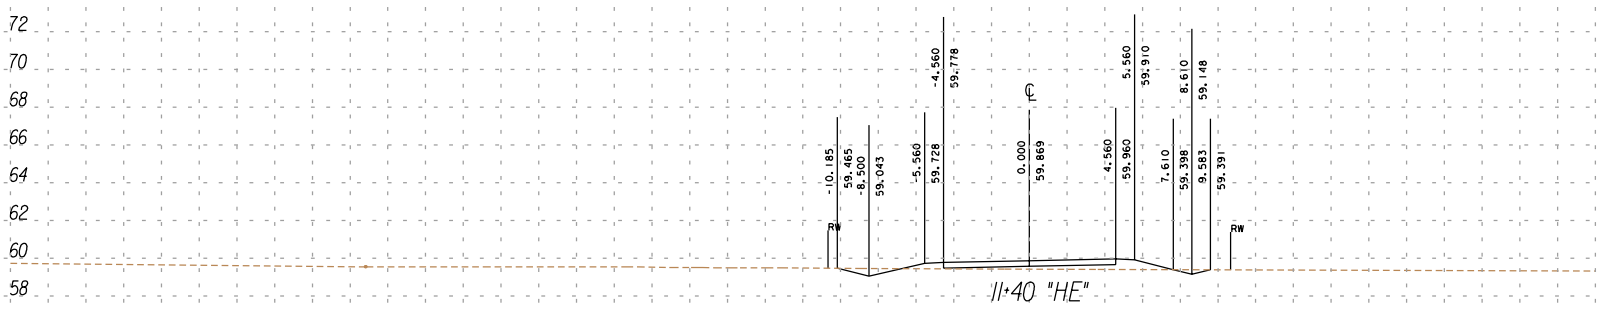

11+40 "HE"

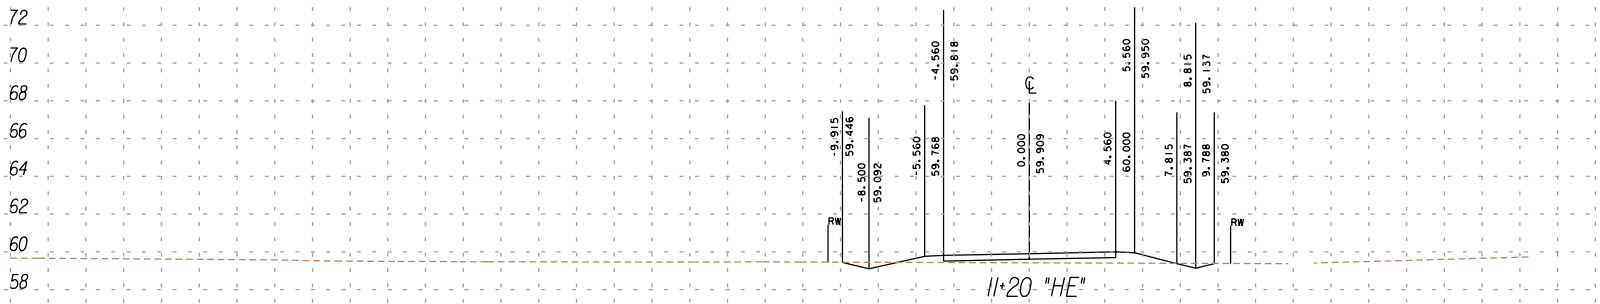

11+20 "HE"

11+00 "HE"

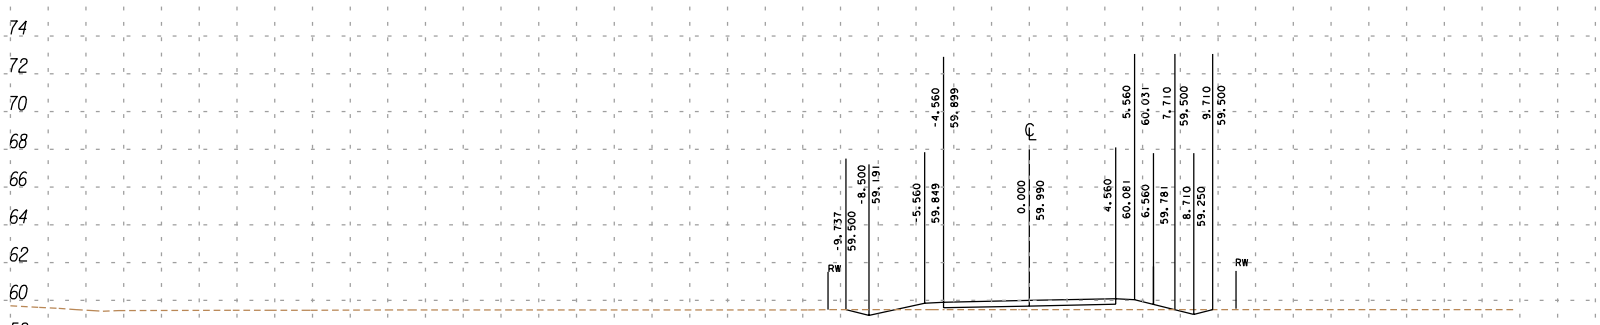

10+80 "HE"

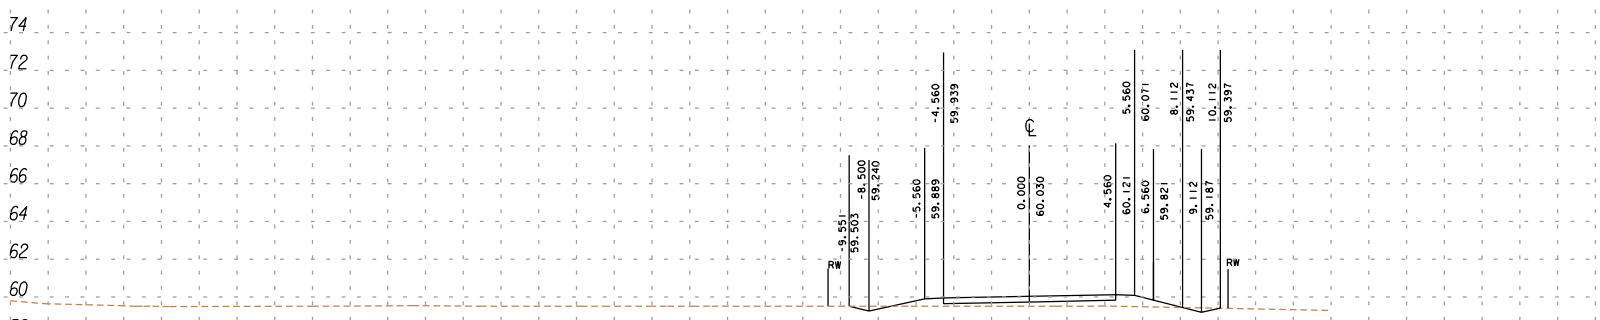

10+60 "HE"

10+40 "HE"

10+20 "HE"

SCALE RATIO: 1:200 HORIZ.
5/17/01 1:200 VERT.

SHEET 59 OF 86

FOR DESIGN STUDY ONLY

UNIT 2
IMPERIAL
11
199344
111

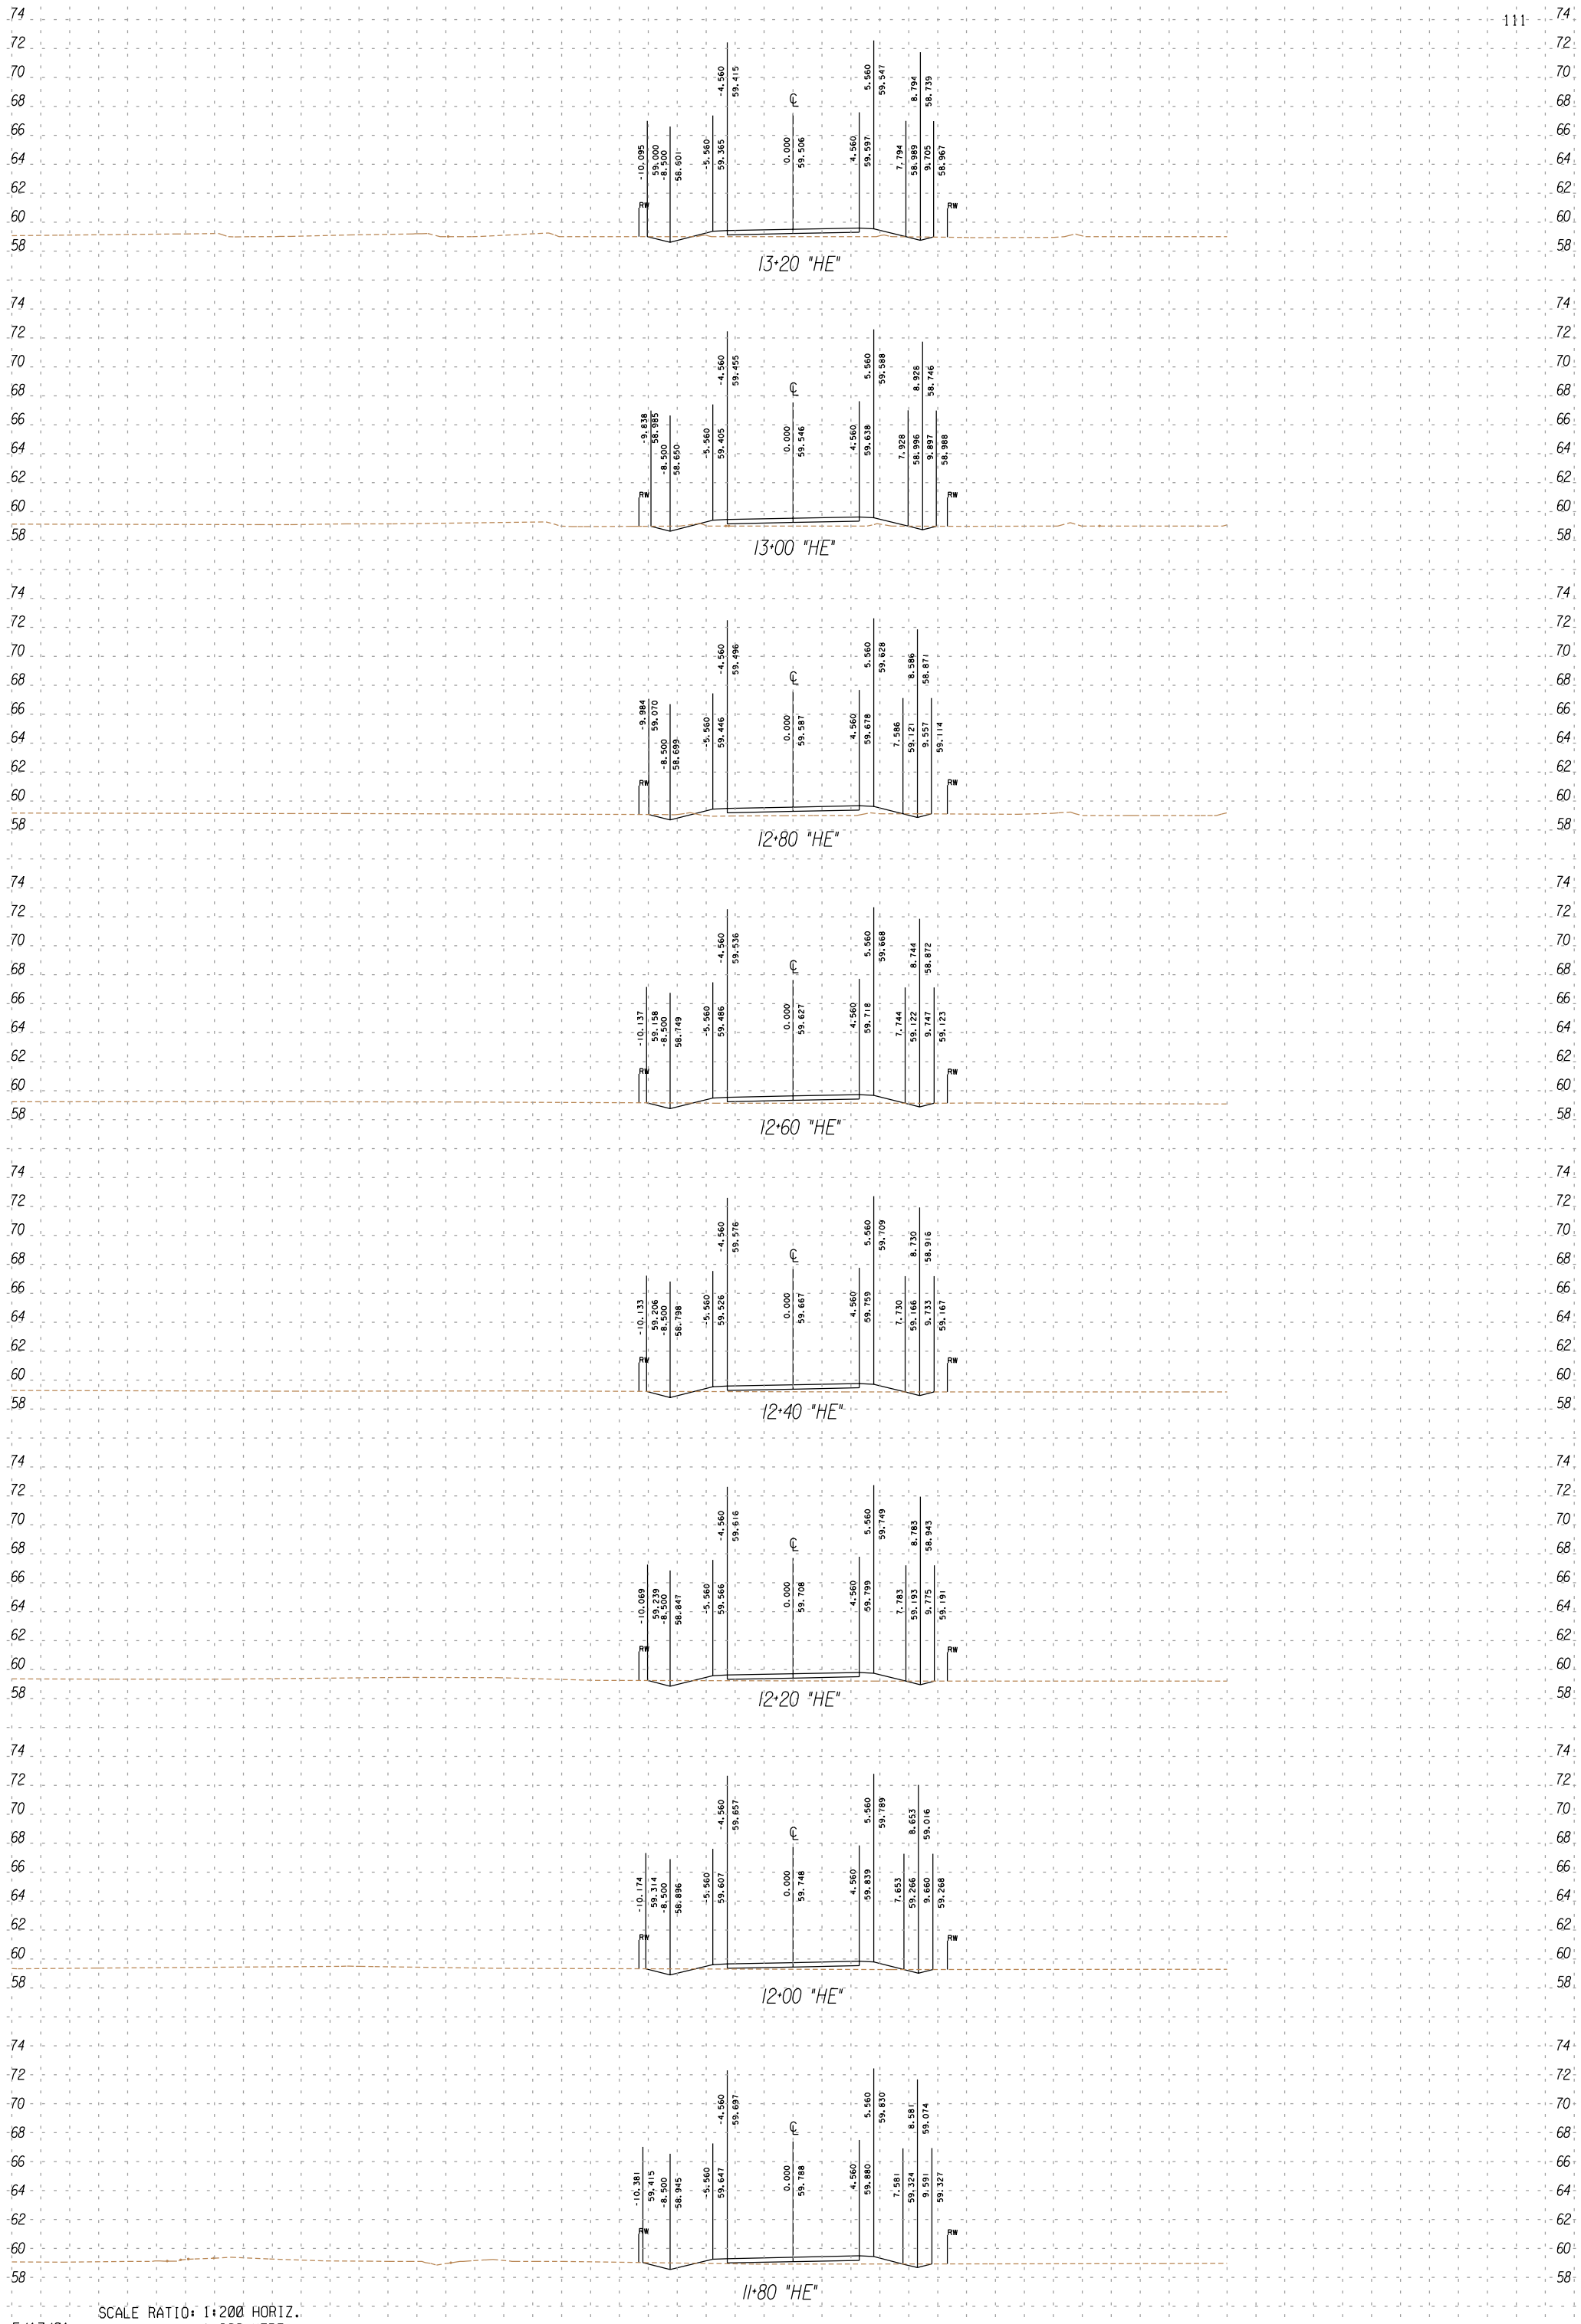

SCALE RATIO: 1:200 HORIZ.
1:200 VERT.

5/17/01

FOR DESIGN STUDY ONLY

UNIT 2
IMPERIAL
11
199344
111

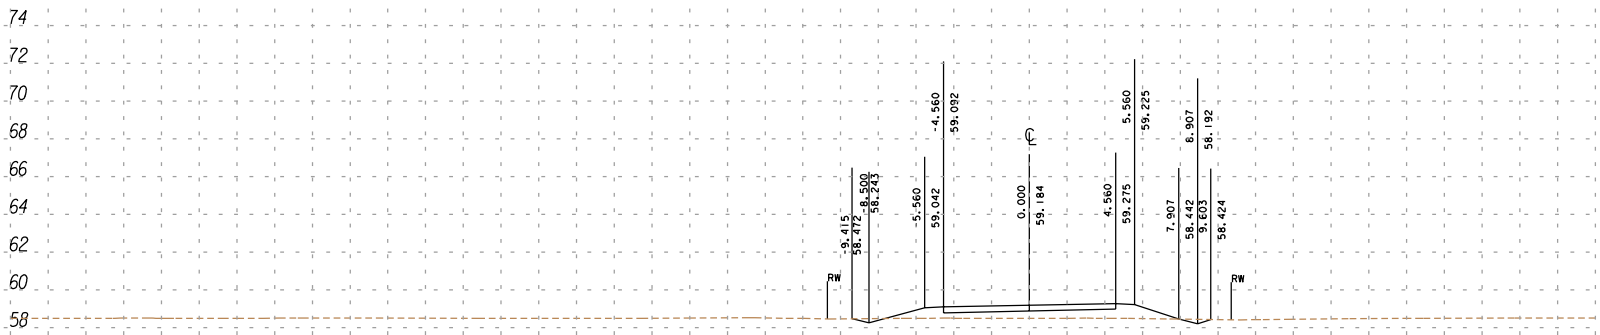

14+80 "HE"

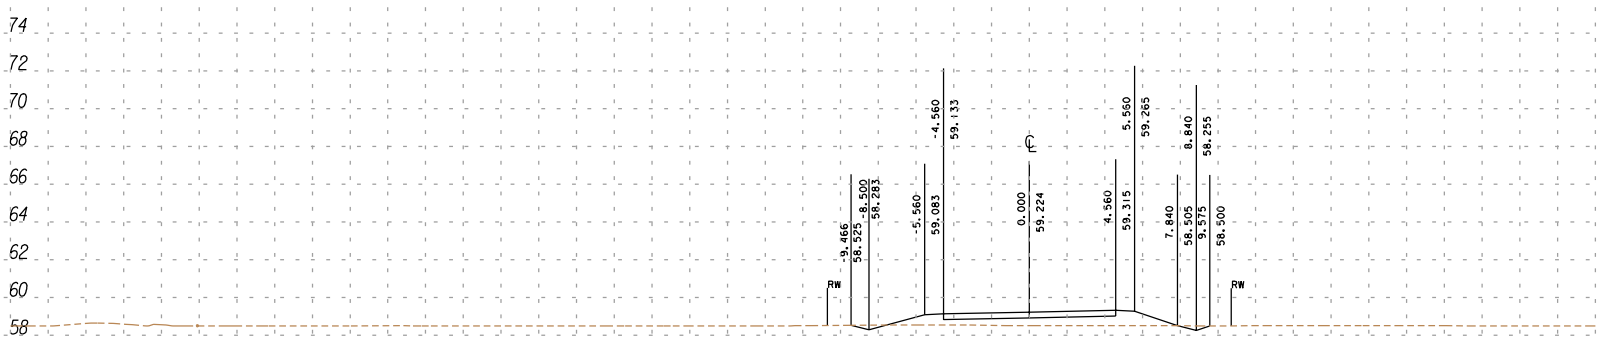

14+60 "HE"

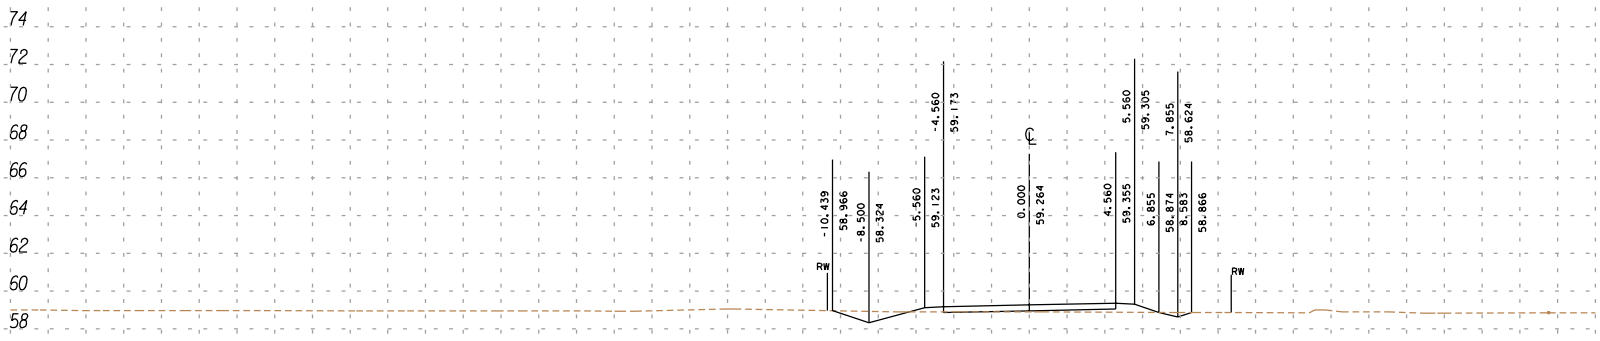

14+40 "HE"

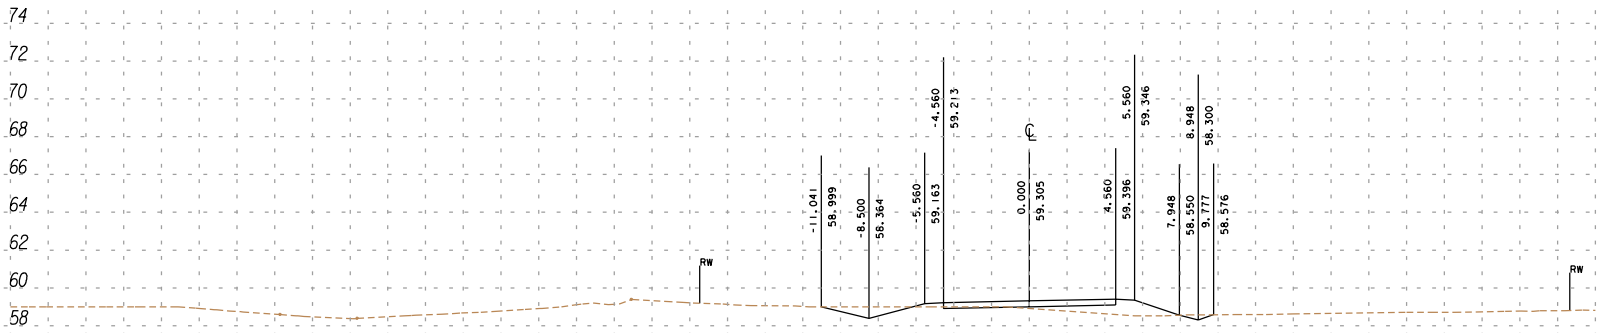

14+20 "HE"

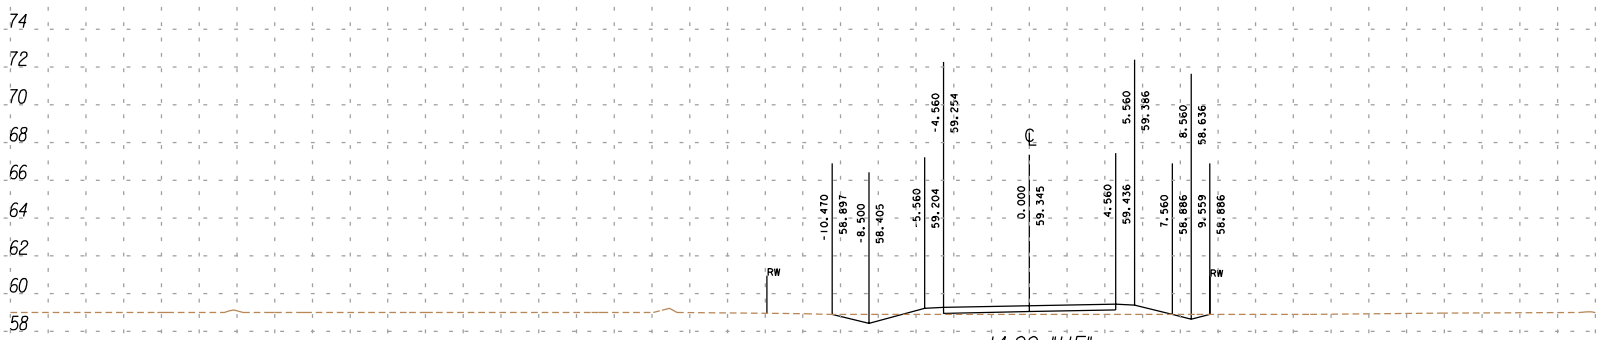

14+00 "HE"

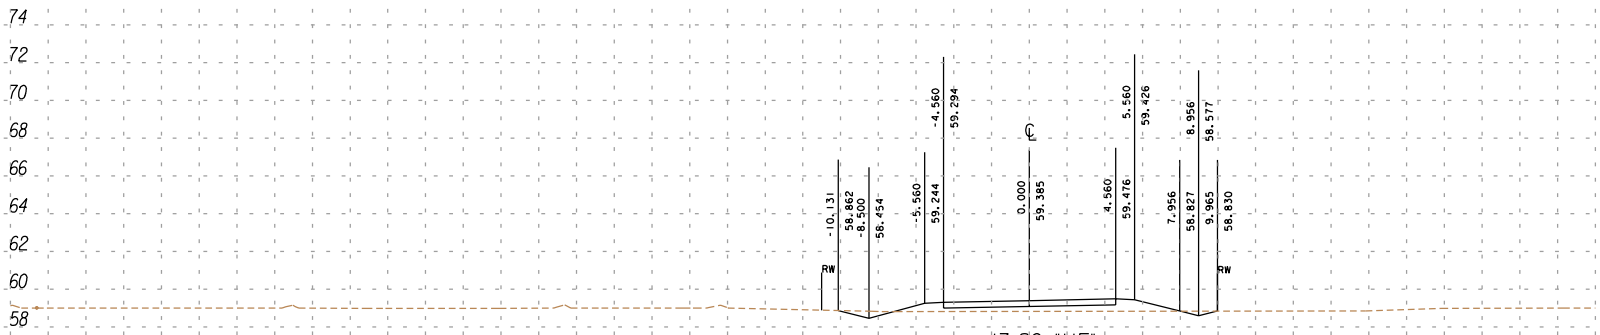

13+80 "HE"

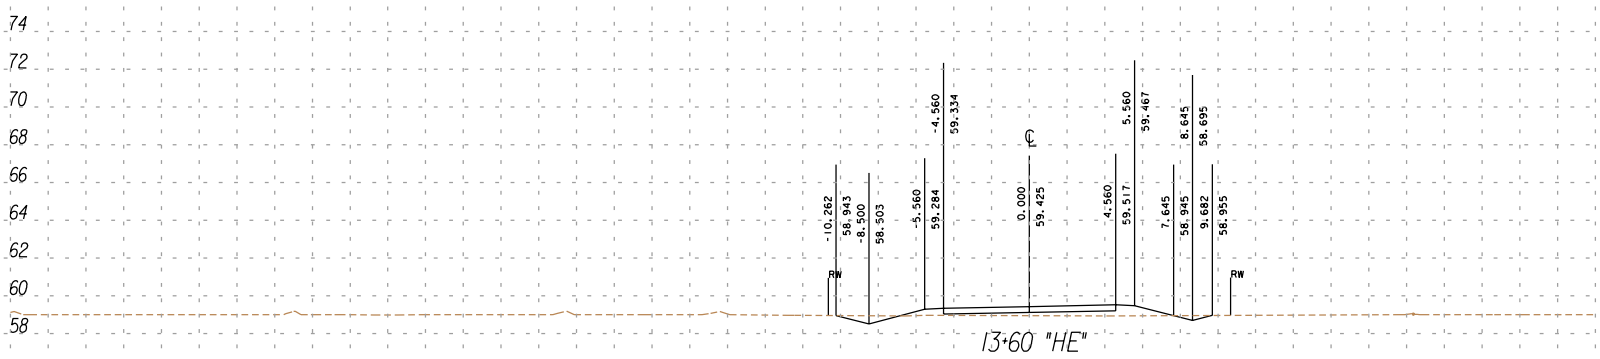

13+60 "HE"

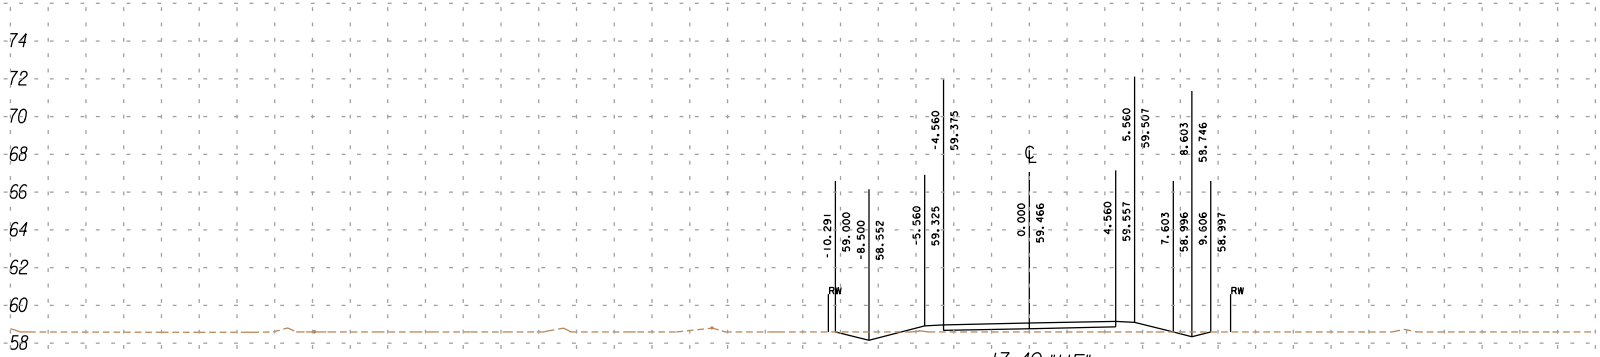

13+40 "HE"

SCALE RATIO: 1:200 HORIZ.
1:200 VERT.

5/17/01

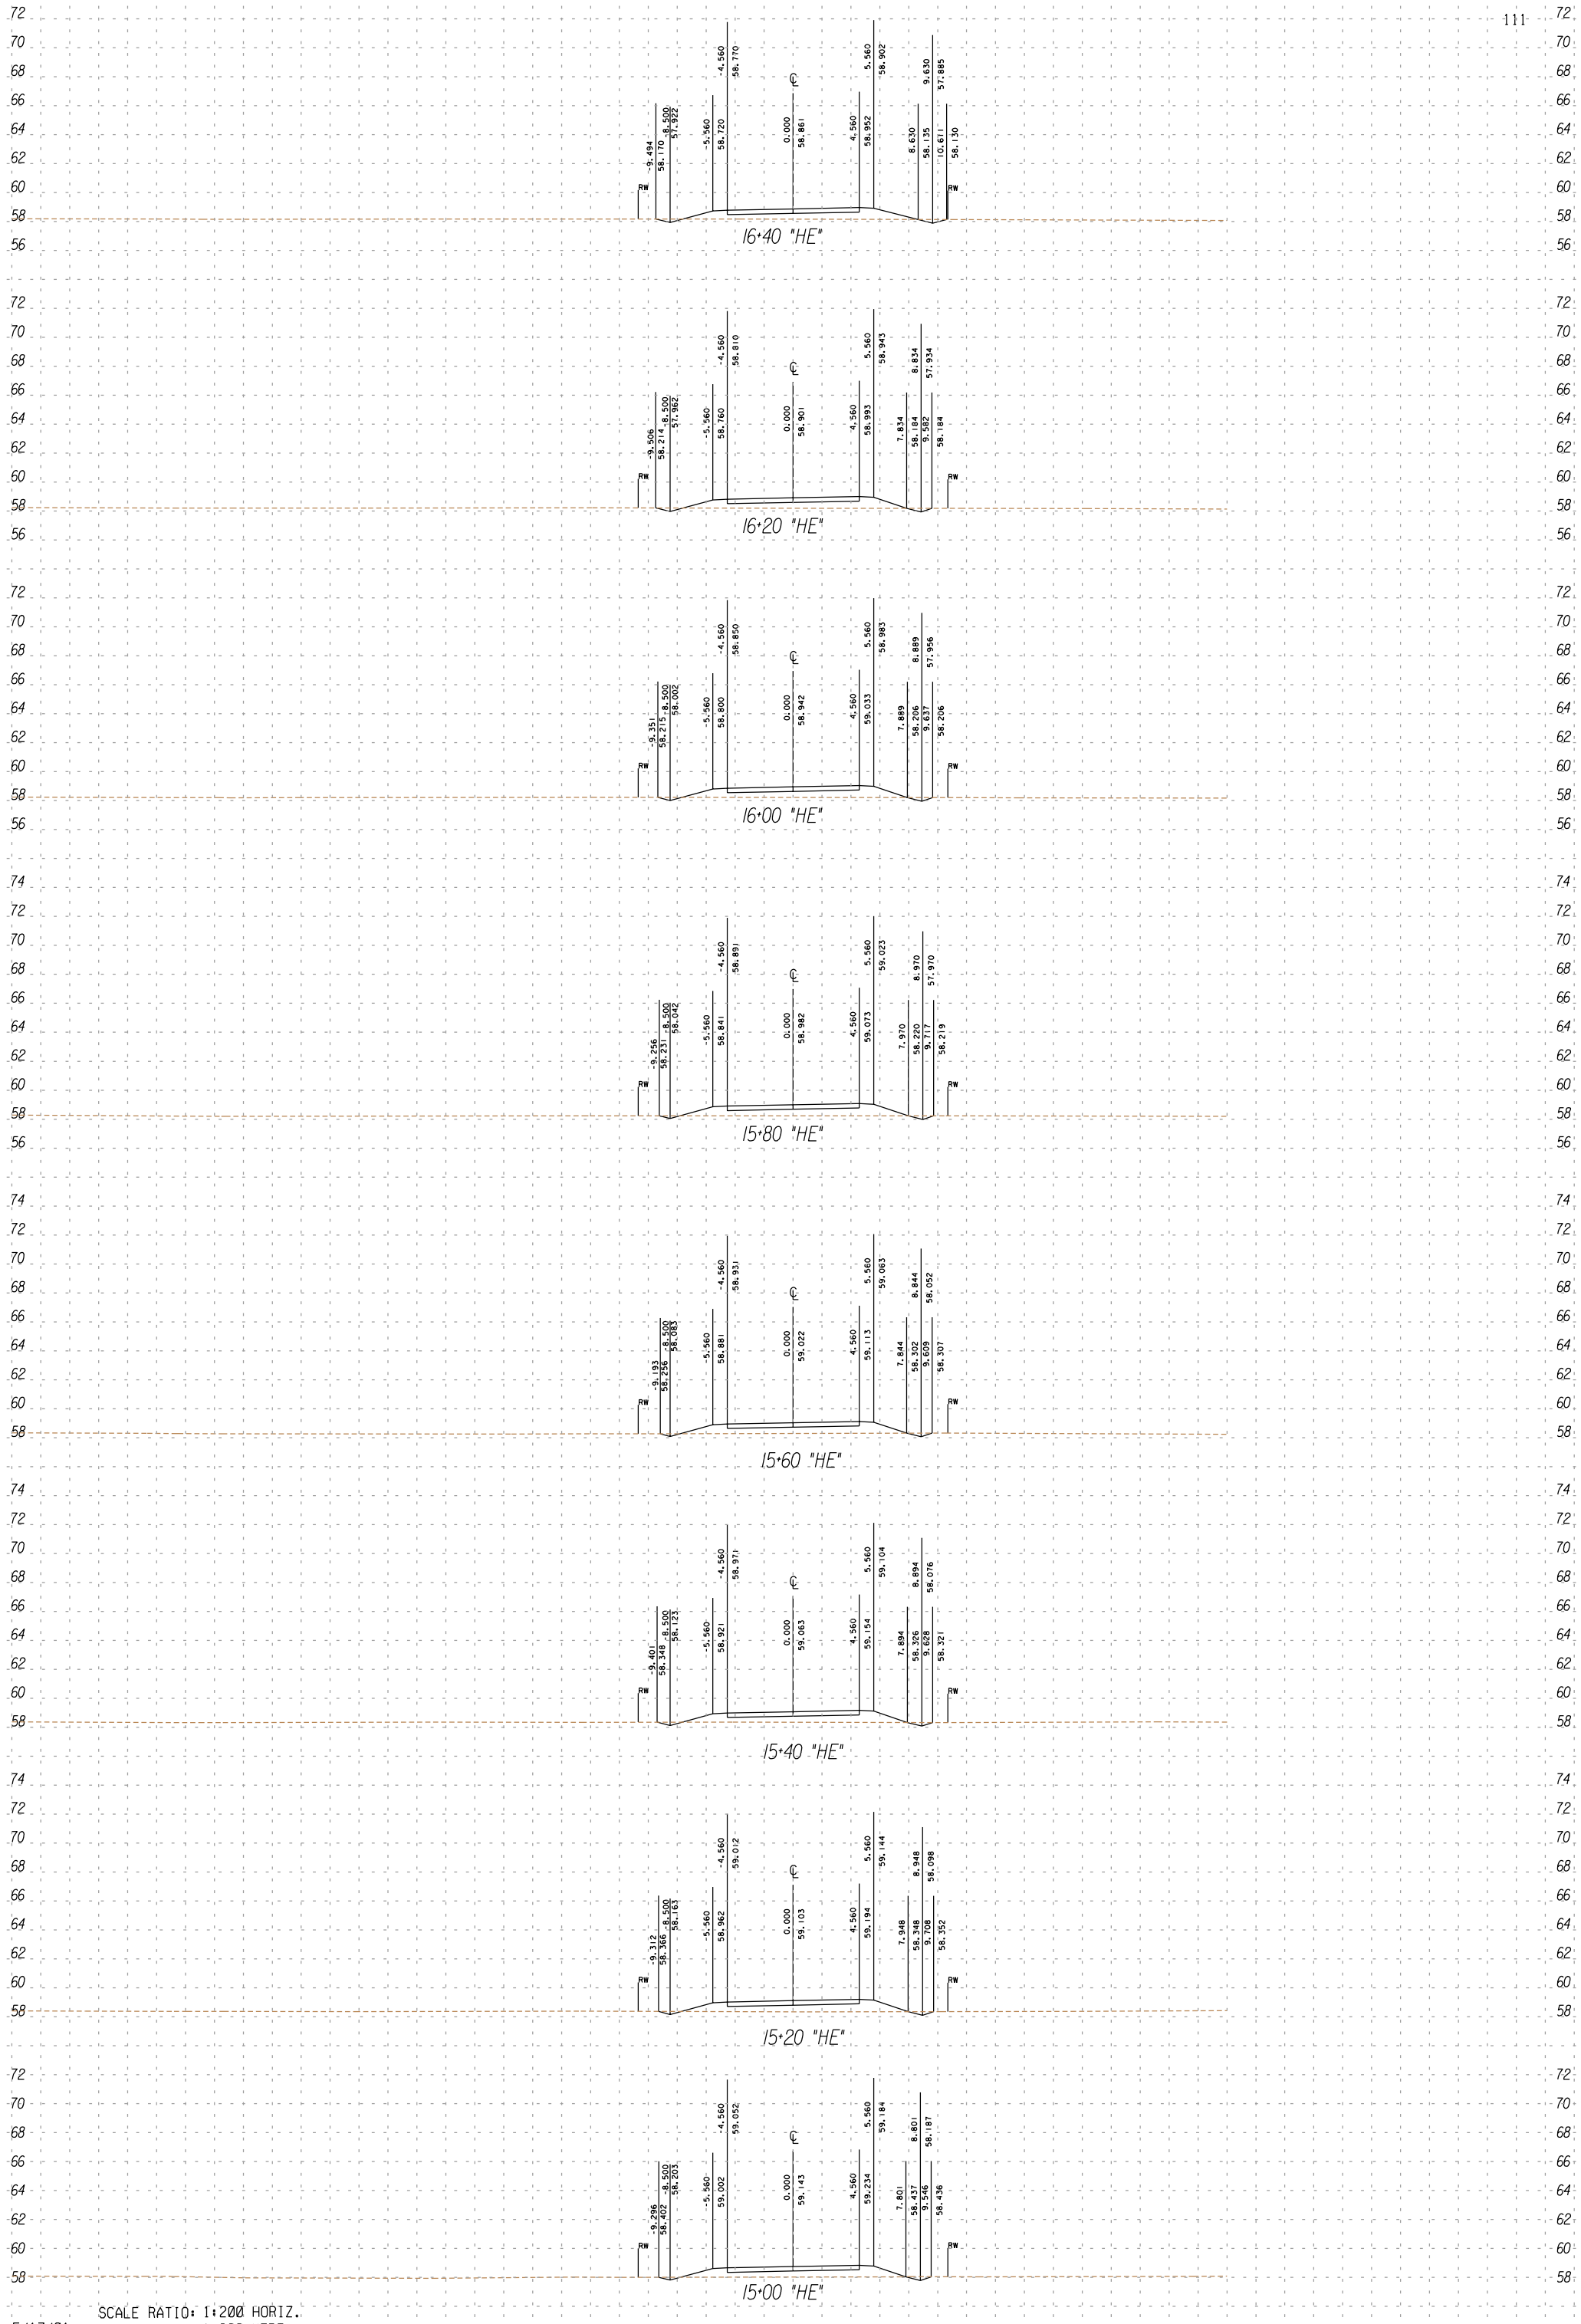

SCALE RATIO: 1:200 HORIZ.
1:200 VERT.

5/17/01

FOR DESIGN STUDY ONLY

UNIT 2
IMPERIAL
11
199344
111

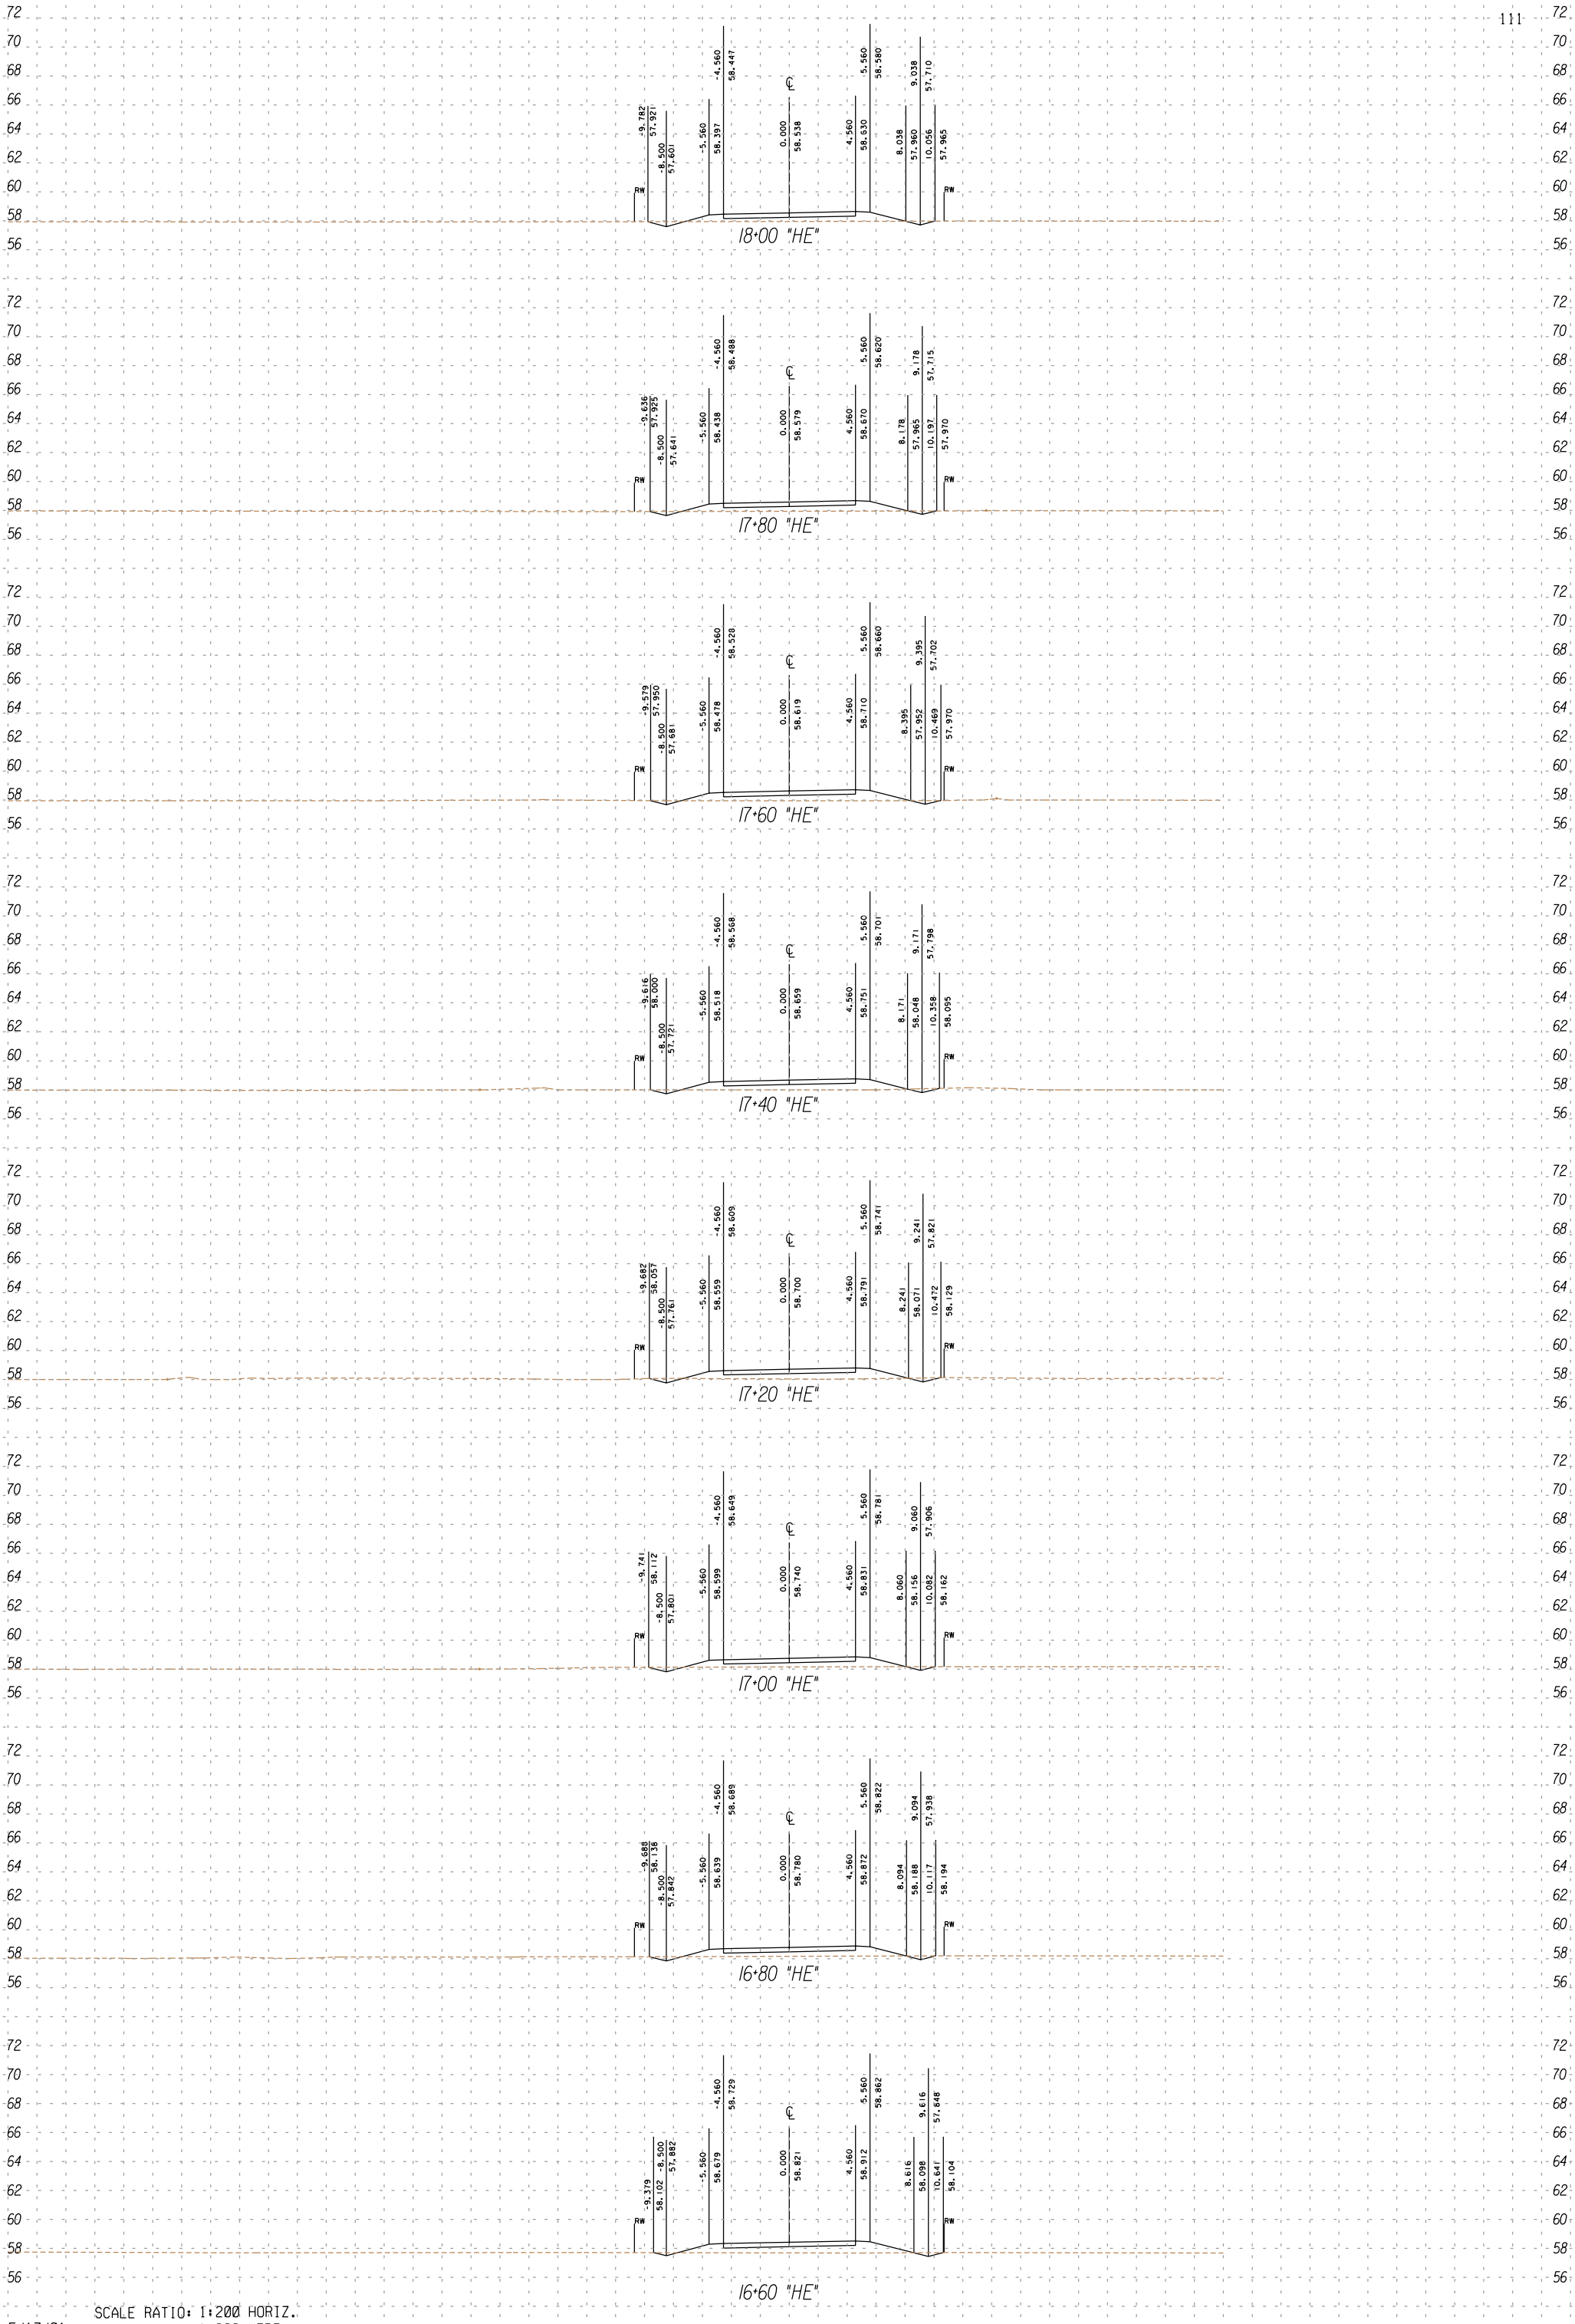

SCALE RATIO: 1:200 HORIZ.
5/17/01 1:200 VERT.

SHEET 63 OF 86

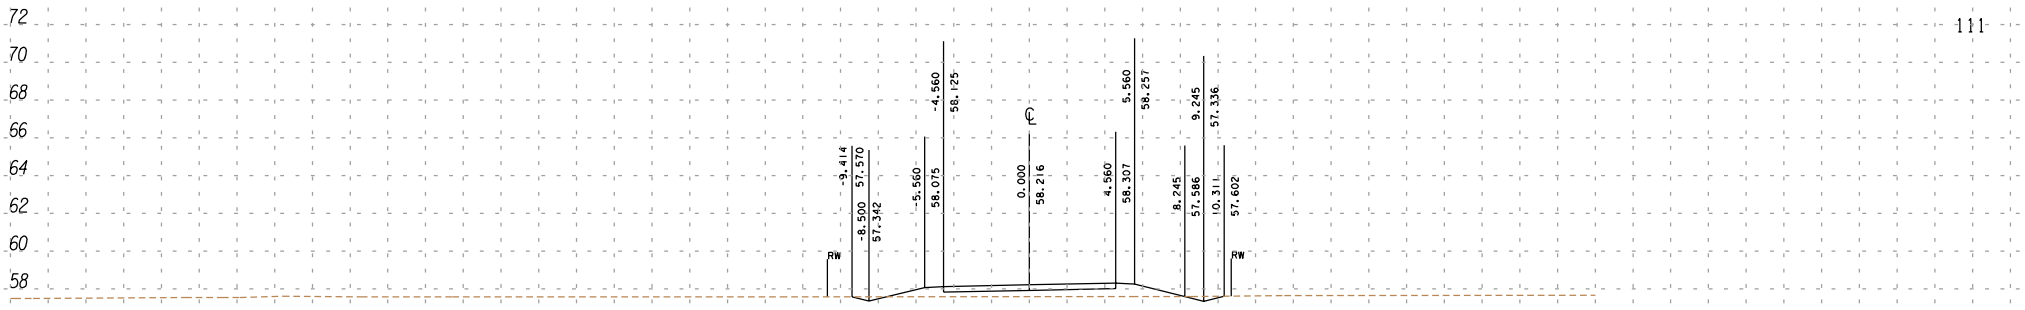

19+60 "HE"

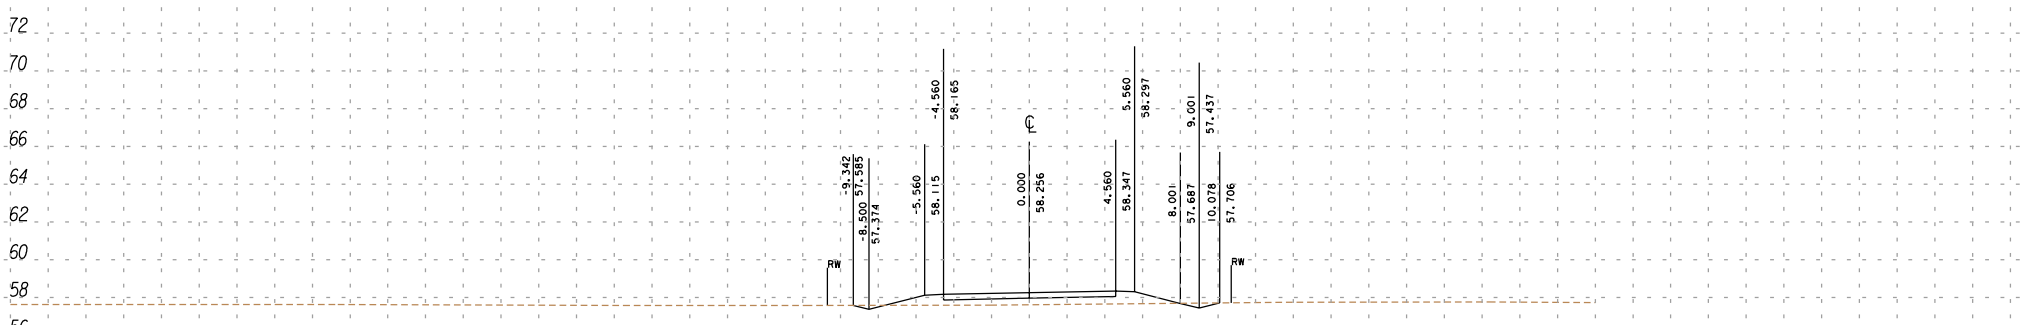

19+40 "HE"

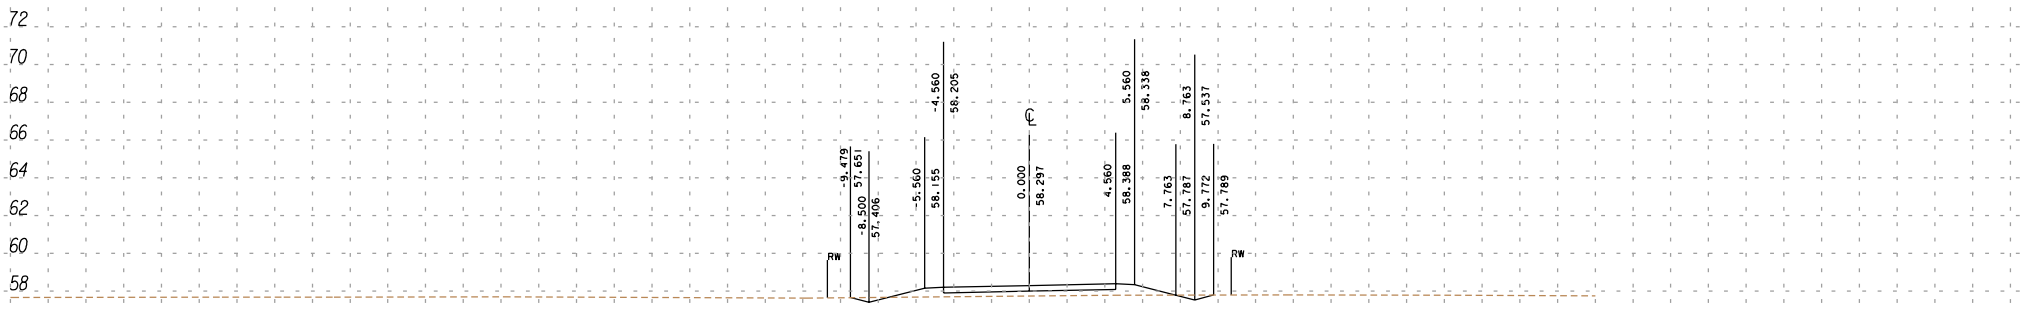

19+20 "HE"

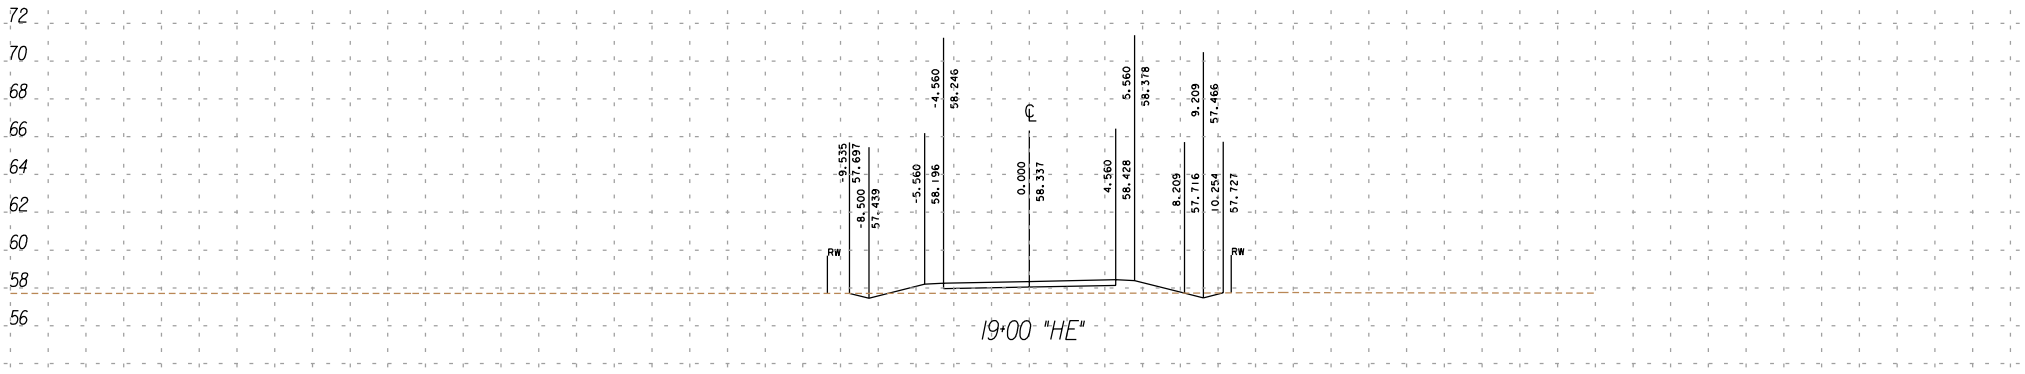

19+00 "HE"

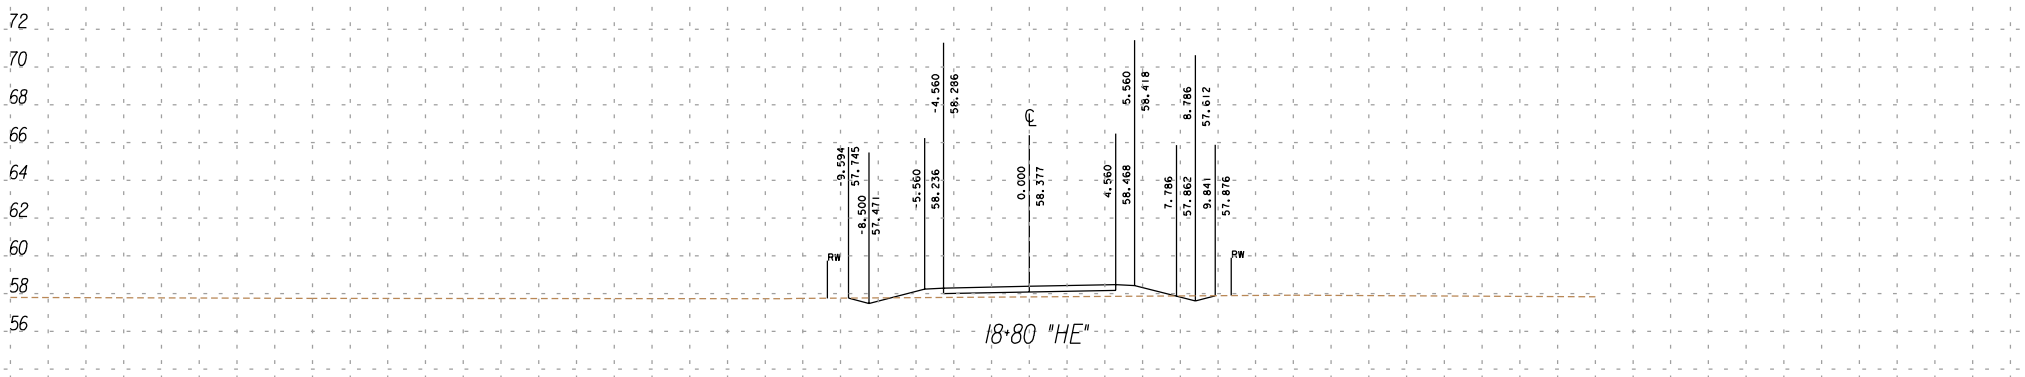

18+80 "HE"

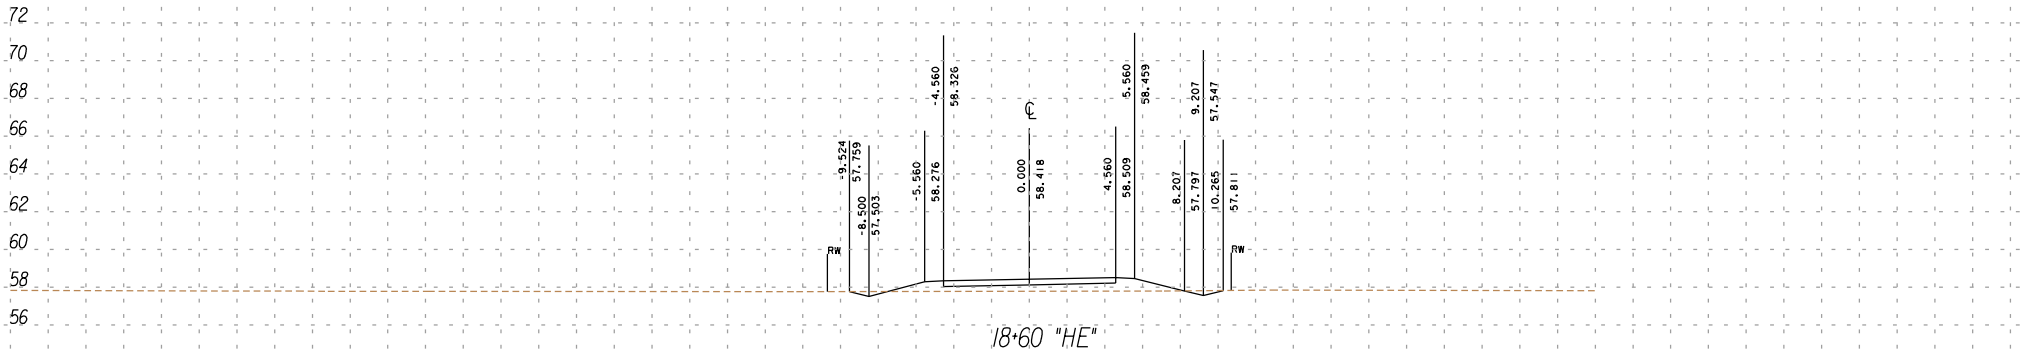

18+60 "HE"

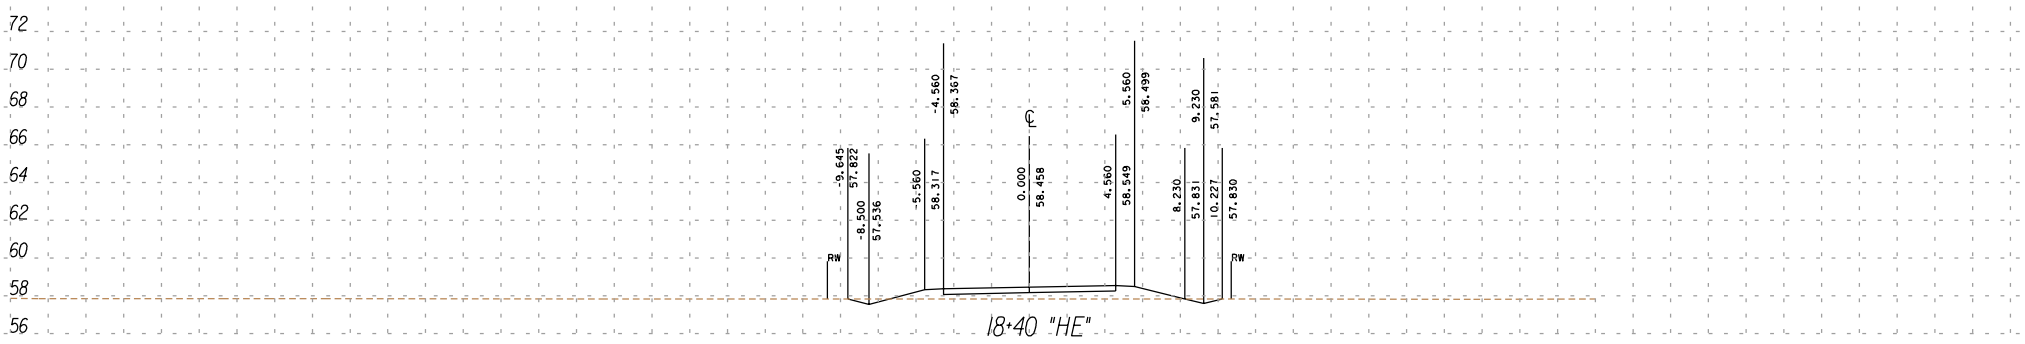

18+40 "HE"

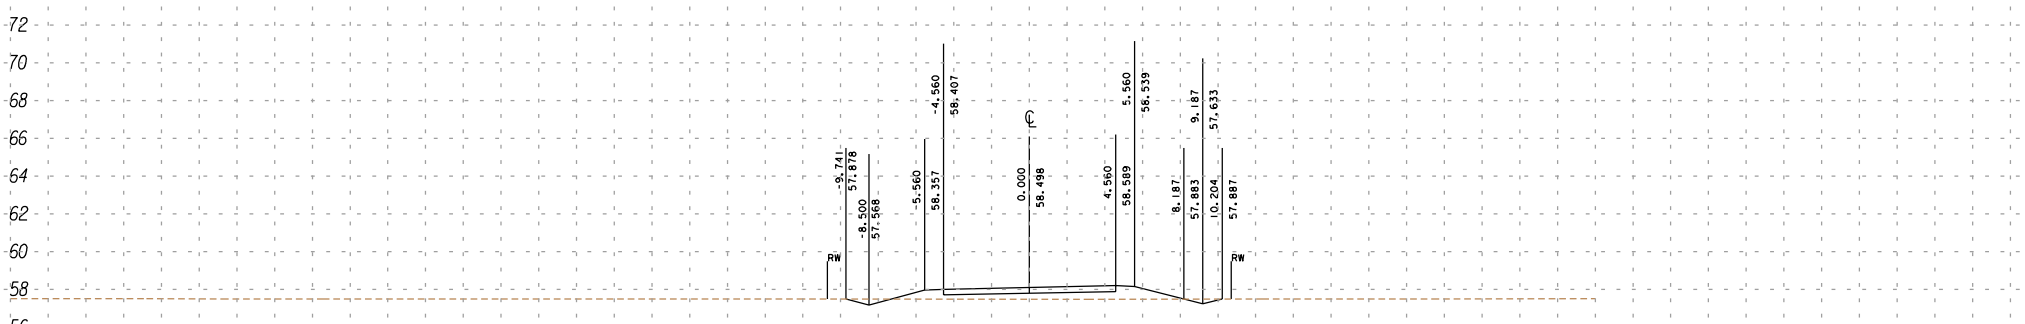

18+20 "HE"

SCALE RATIO: 1:200 HORIZ.
1:200 VERT.

5/17/01

FOR DESIGN STUDY ONLY

UNIT 2
IMPERIAL
11
199344
111

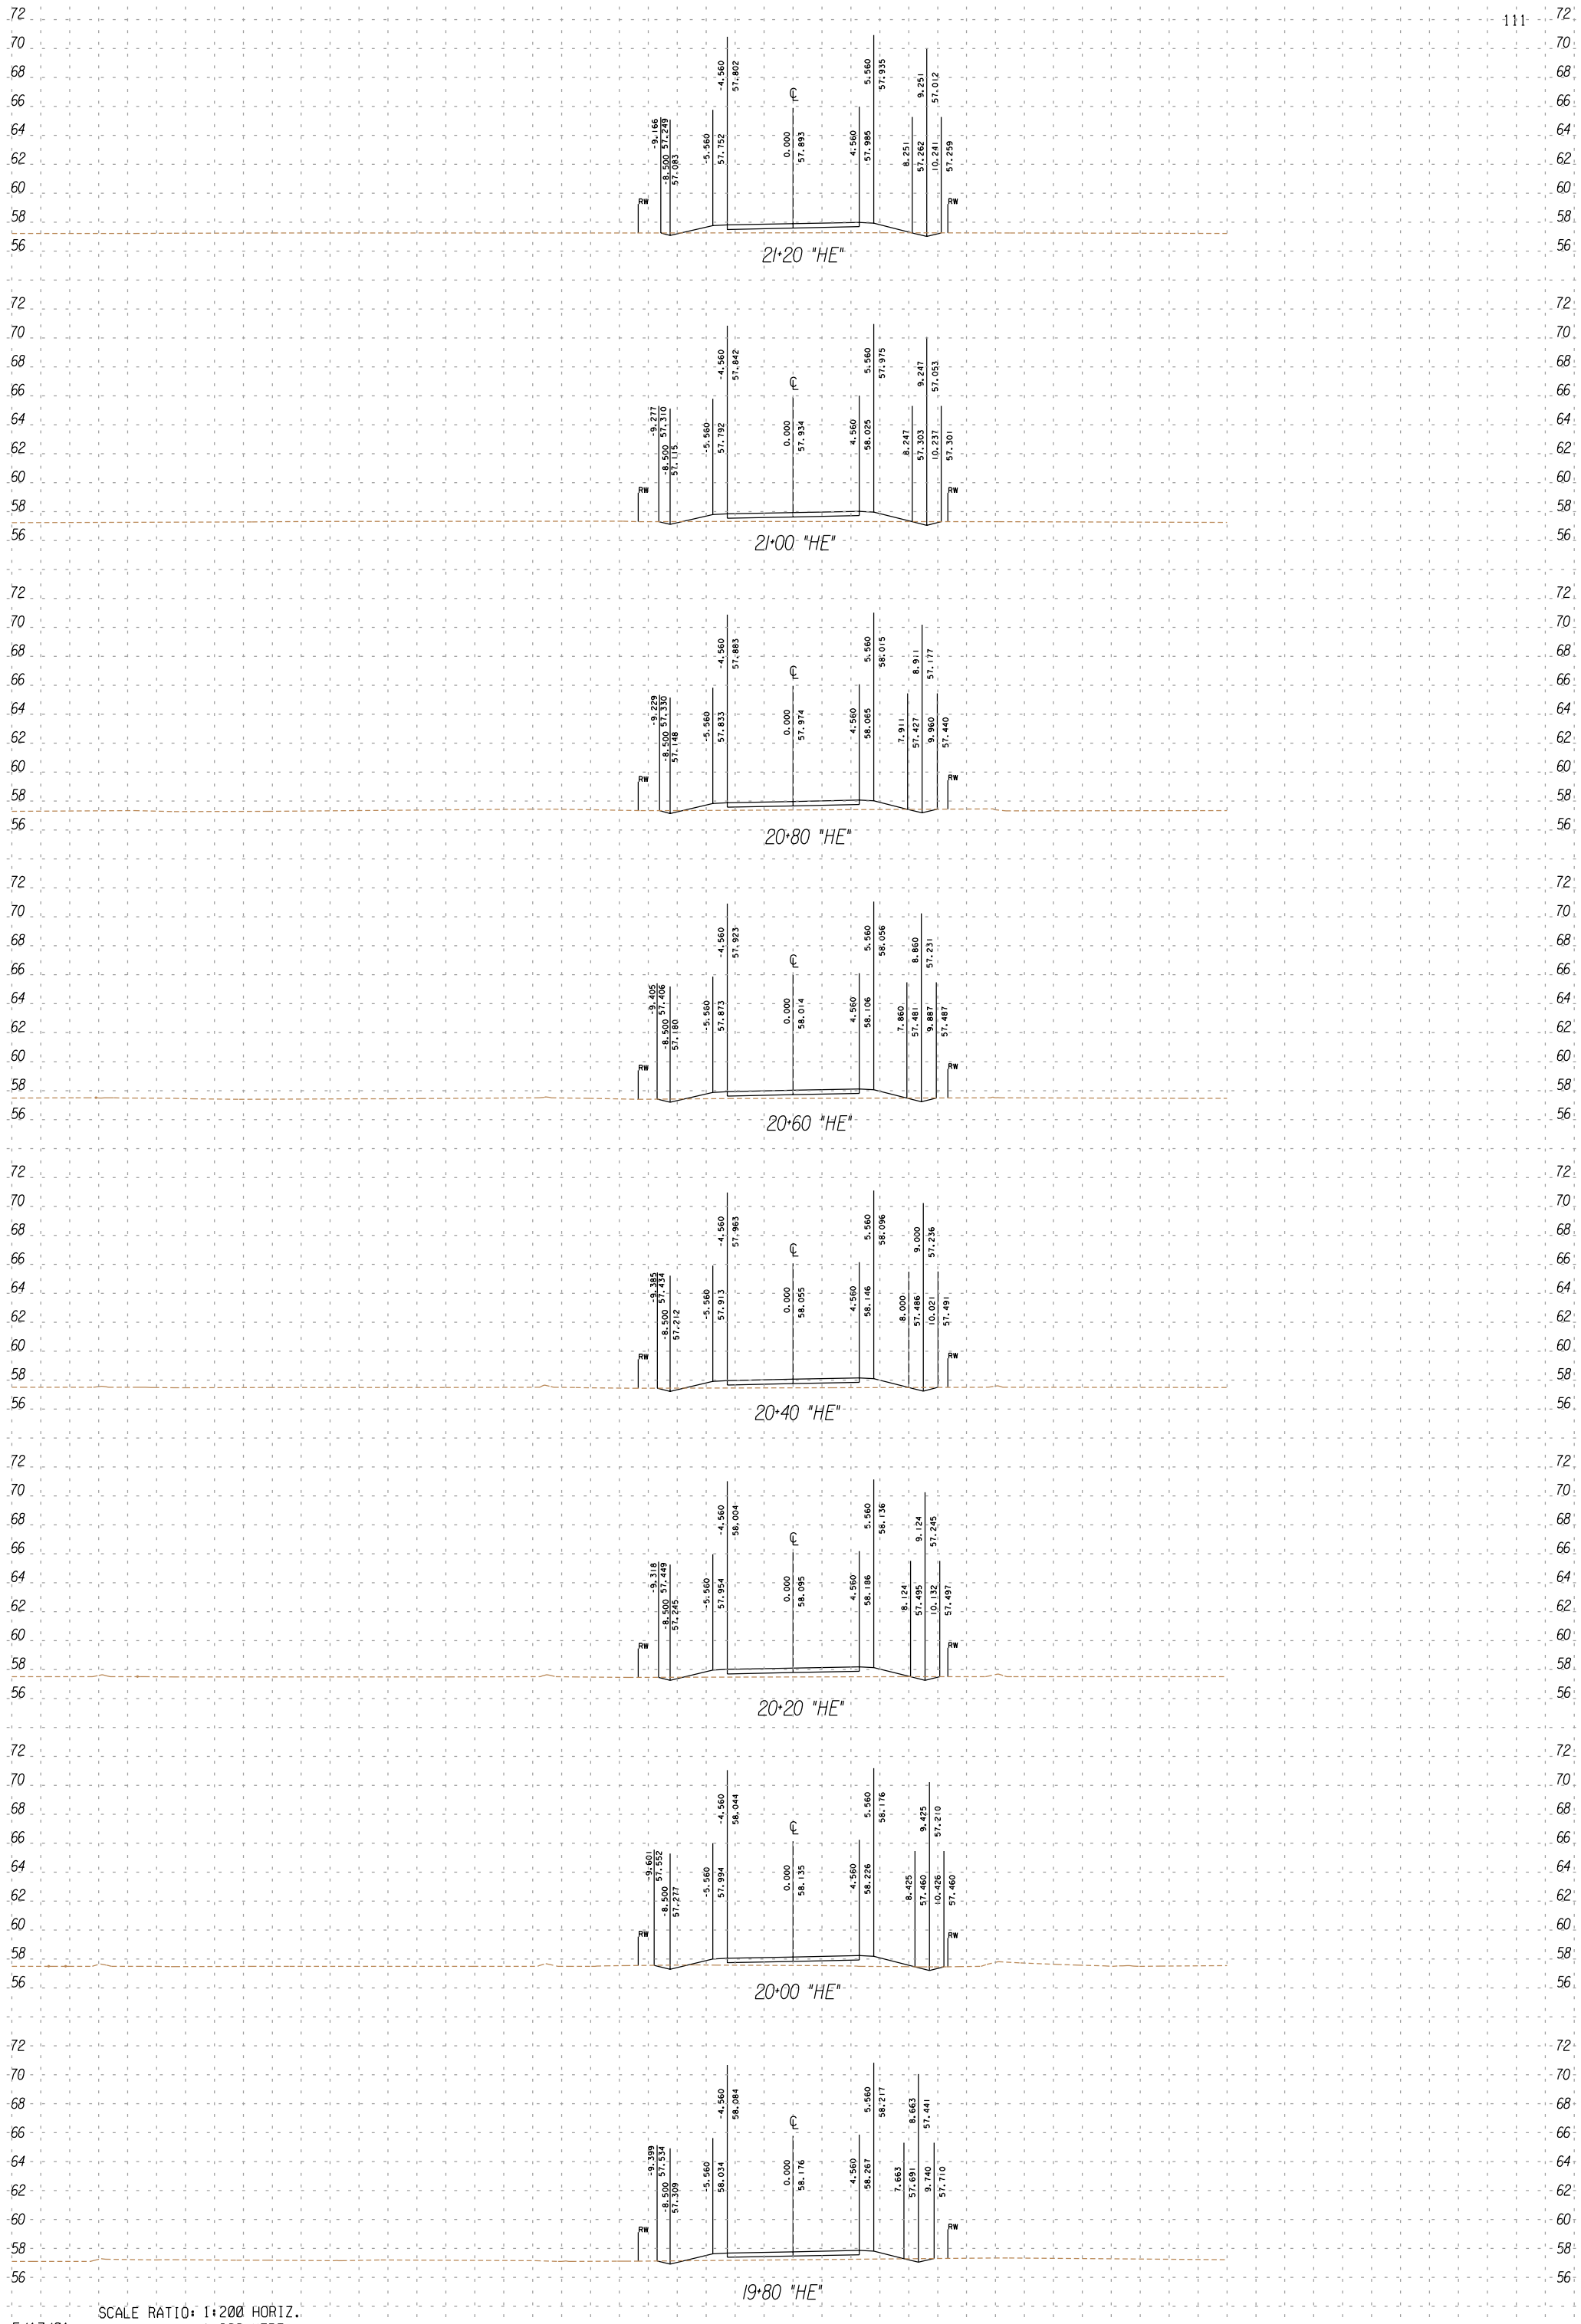

SCALE RATIO: 1:200 HORIZ.
1:200 VERT.

5/17/01

FOR DESIGN STUDY ONLY

UNIT 2
IMPERIAL
11
199344
111

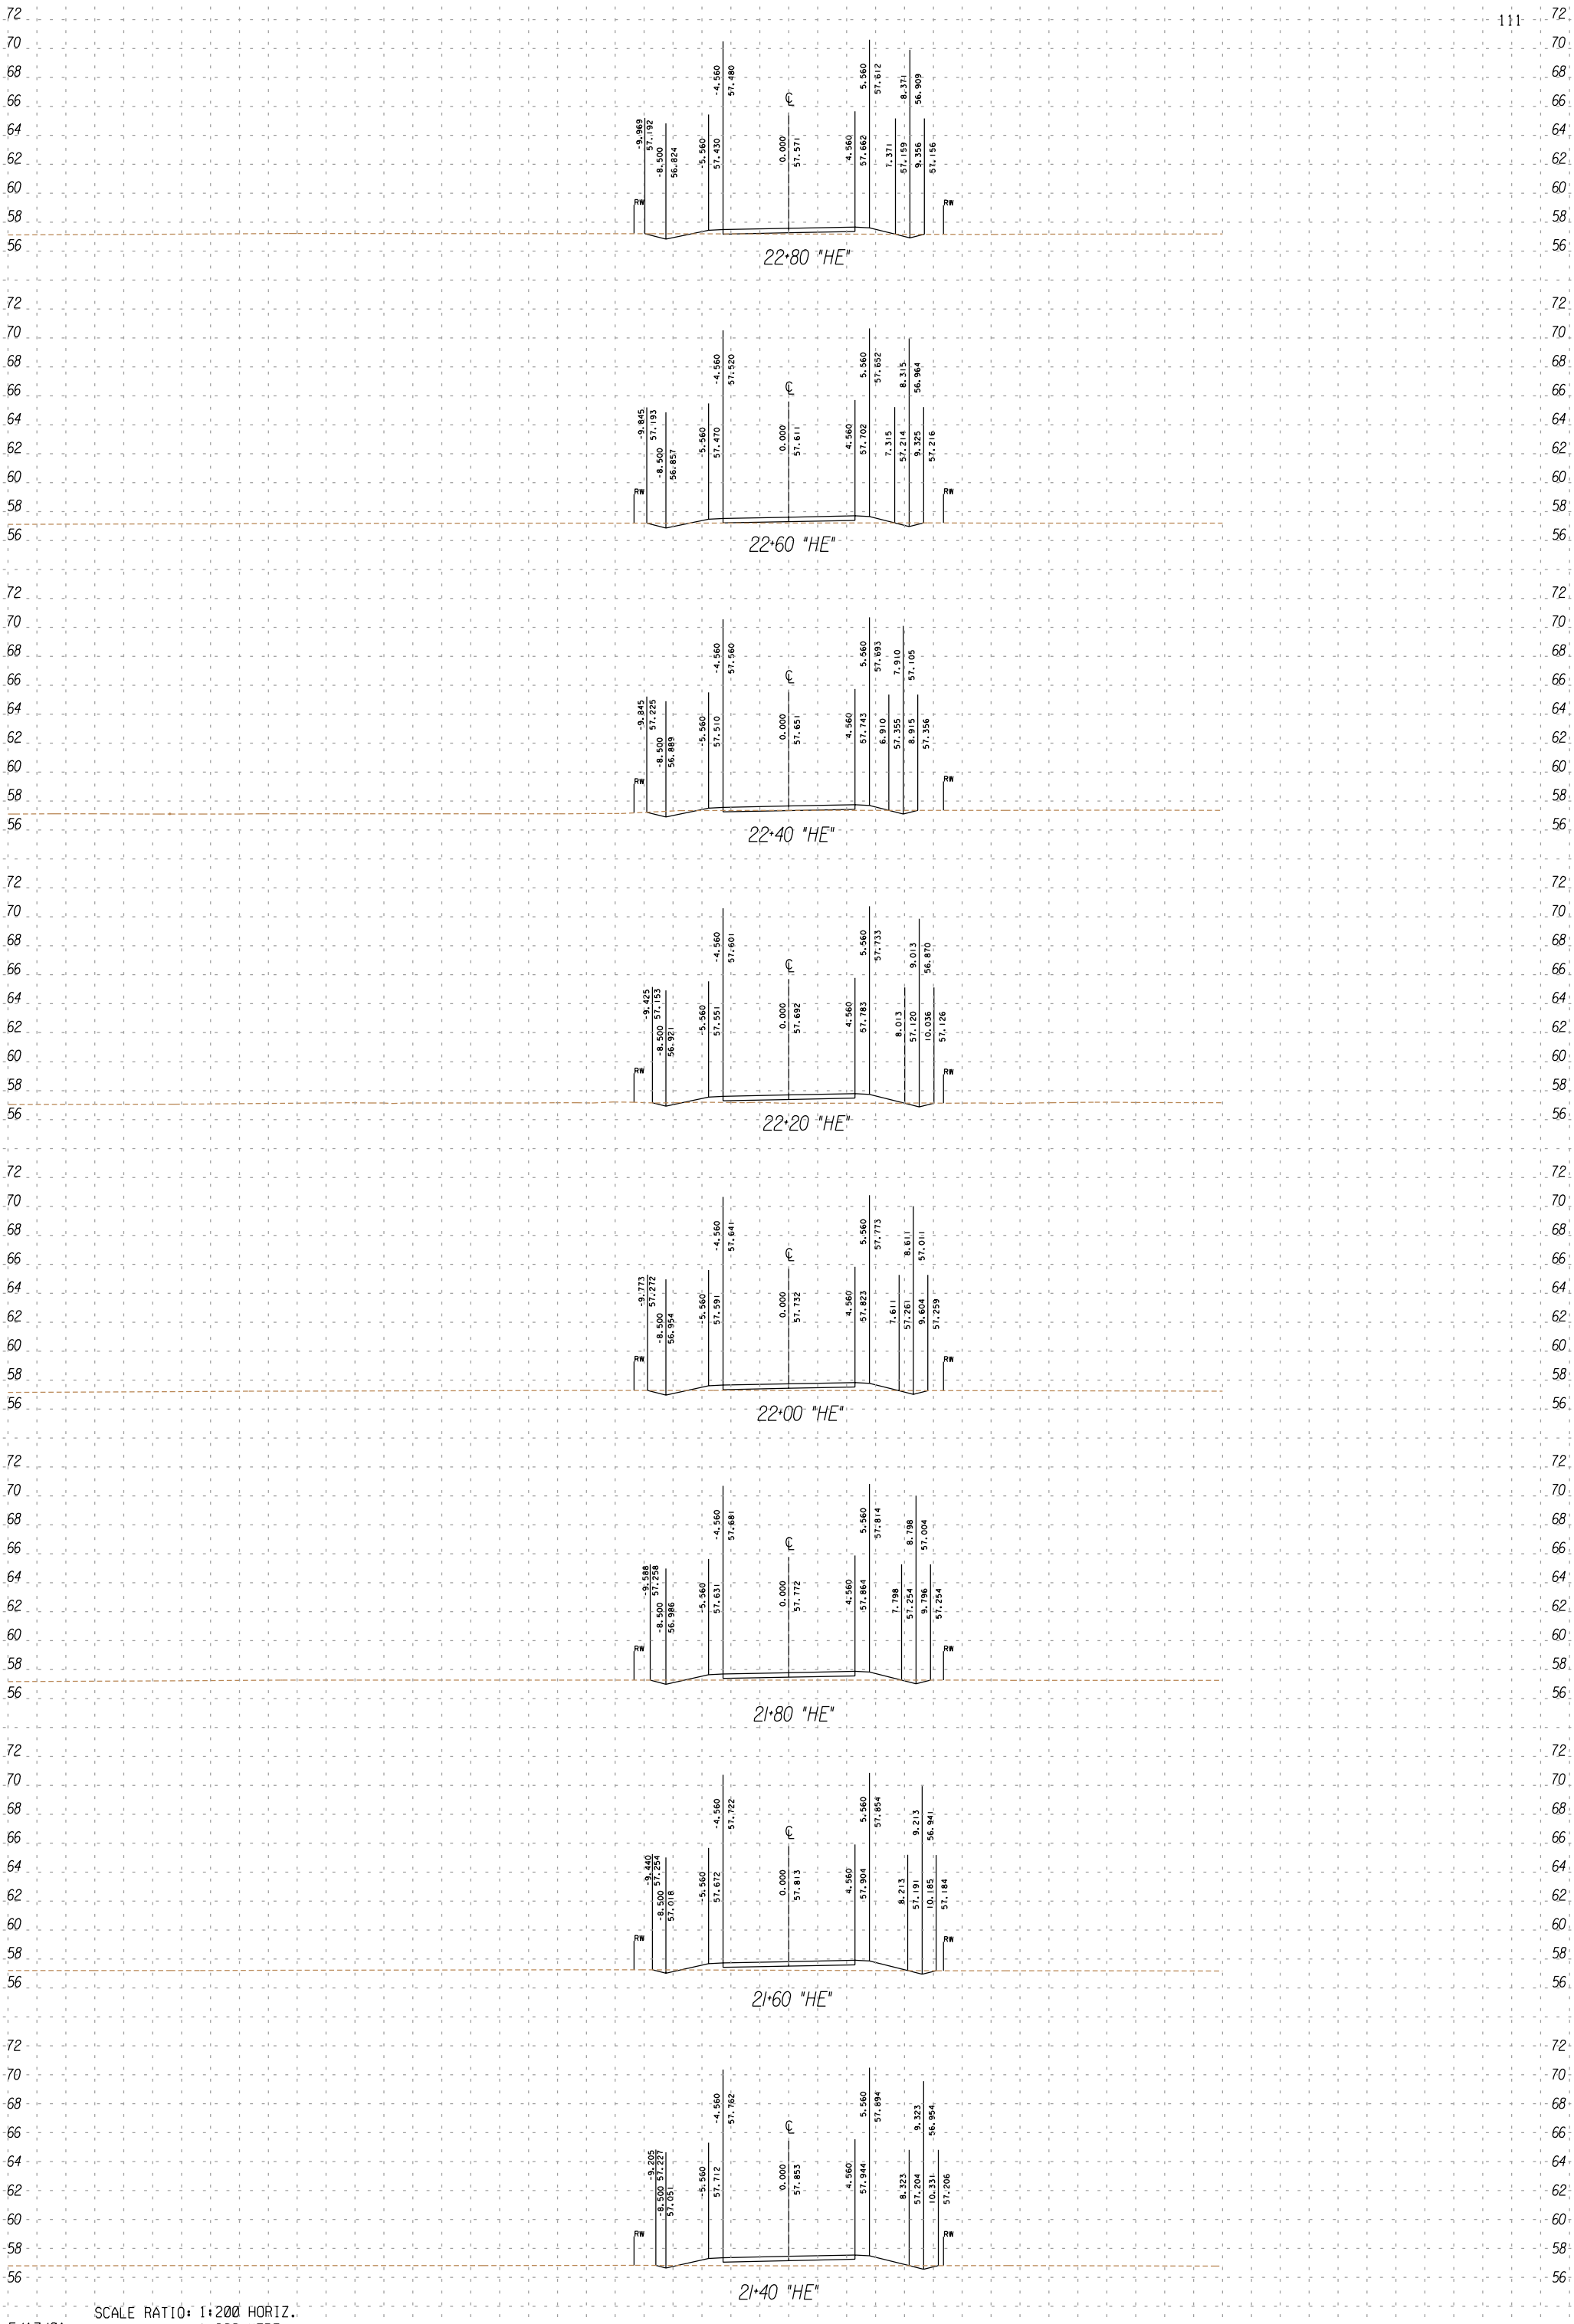

SCALE RATIO: 1:200 HORIZ.
1:200 VERT.

5/17/01

FOR DESIGN STUDY ONLY

UNIT 2
IMPERIAL
11
199344
111

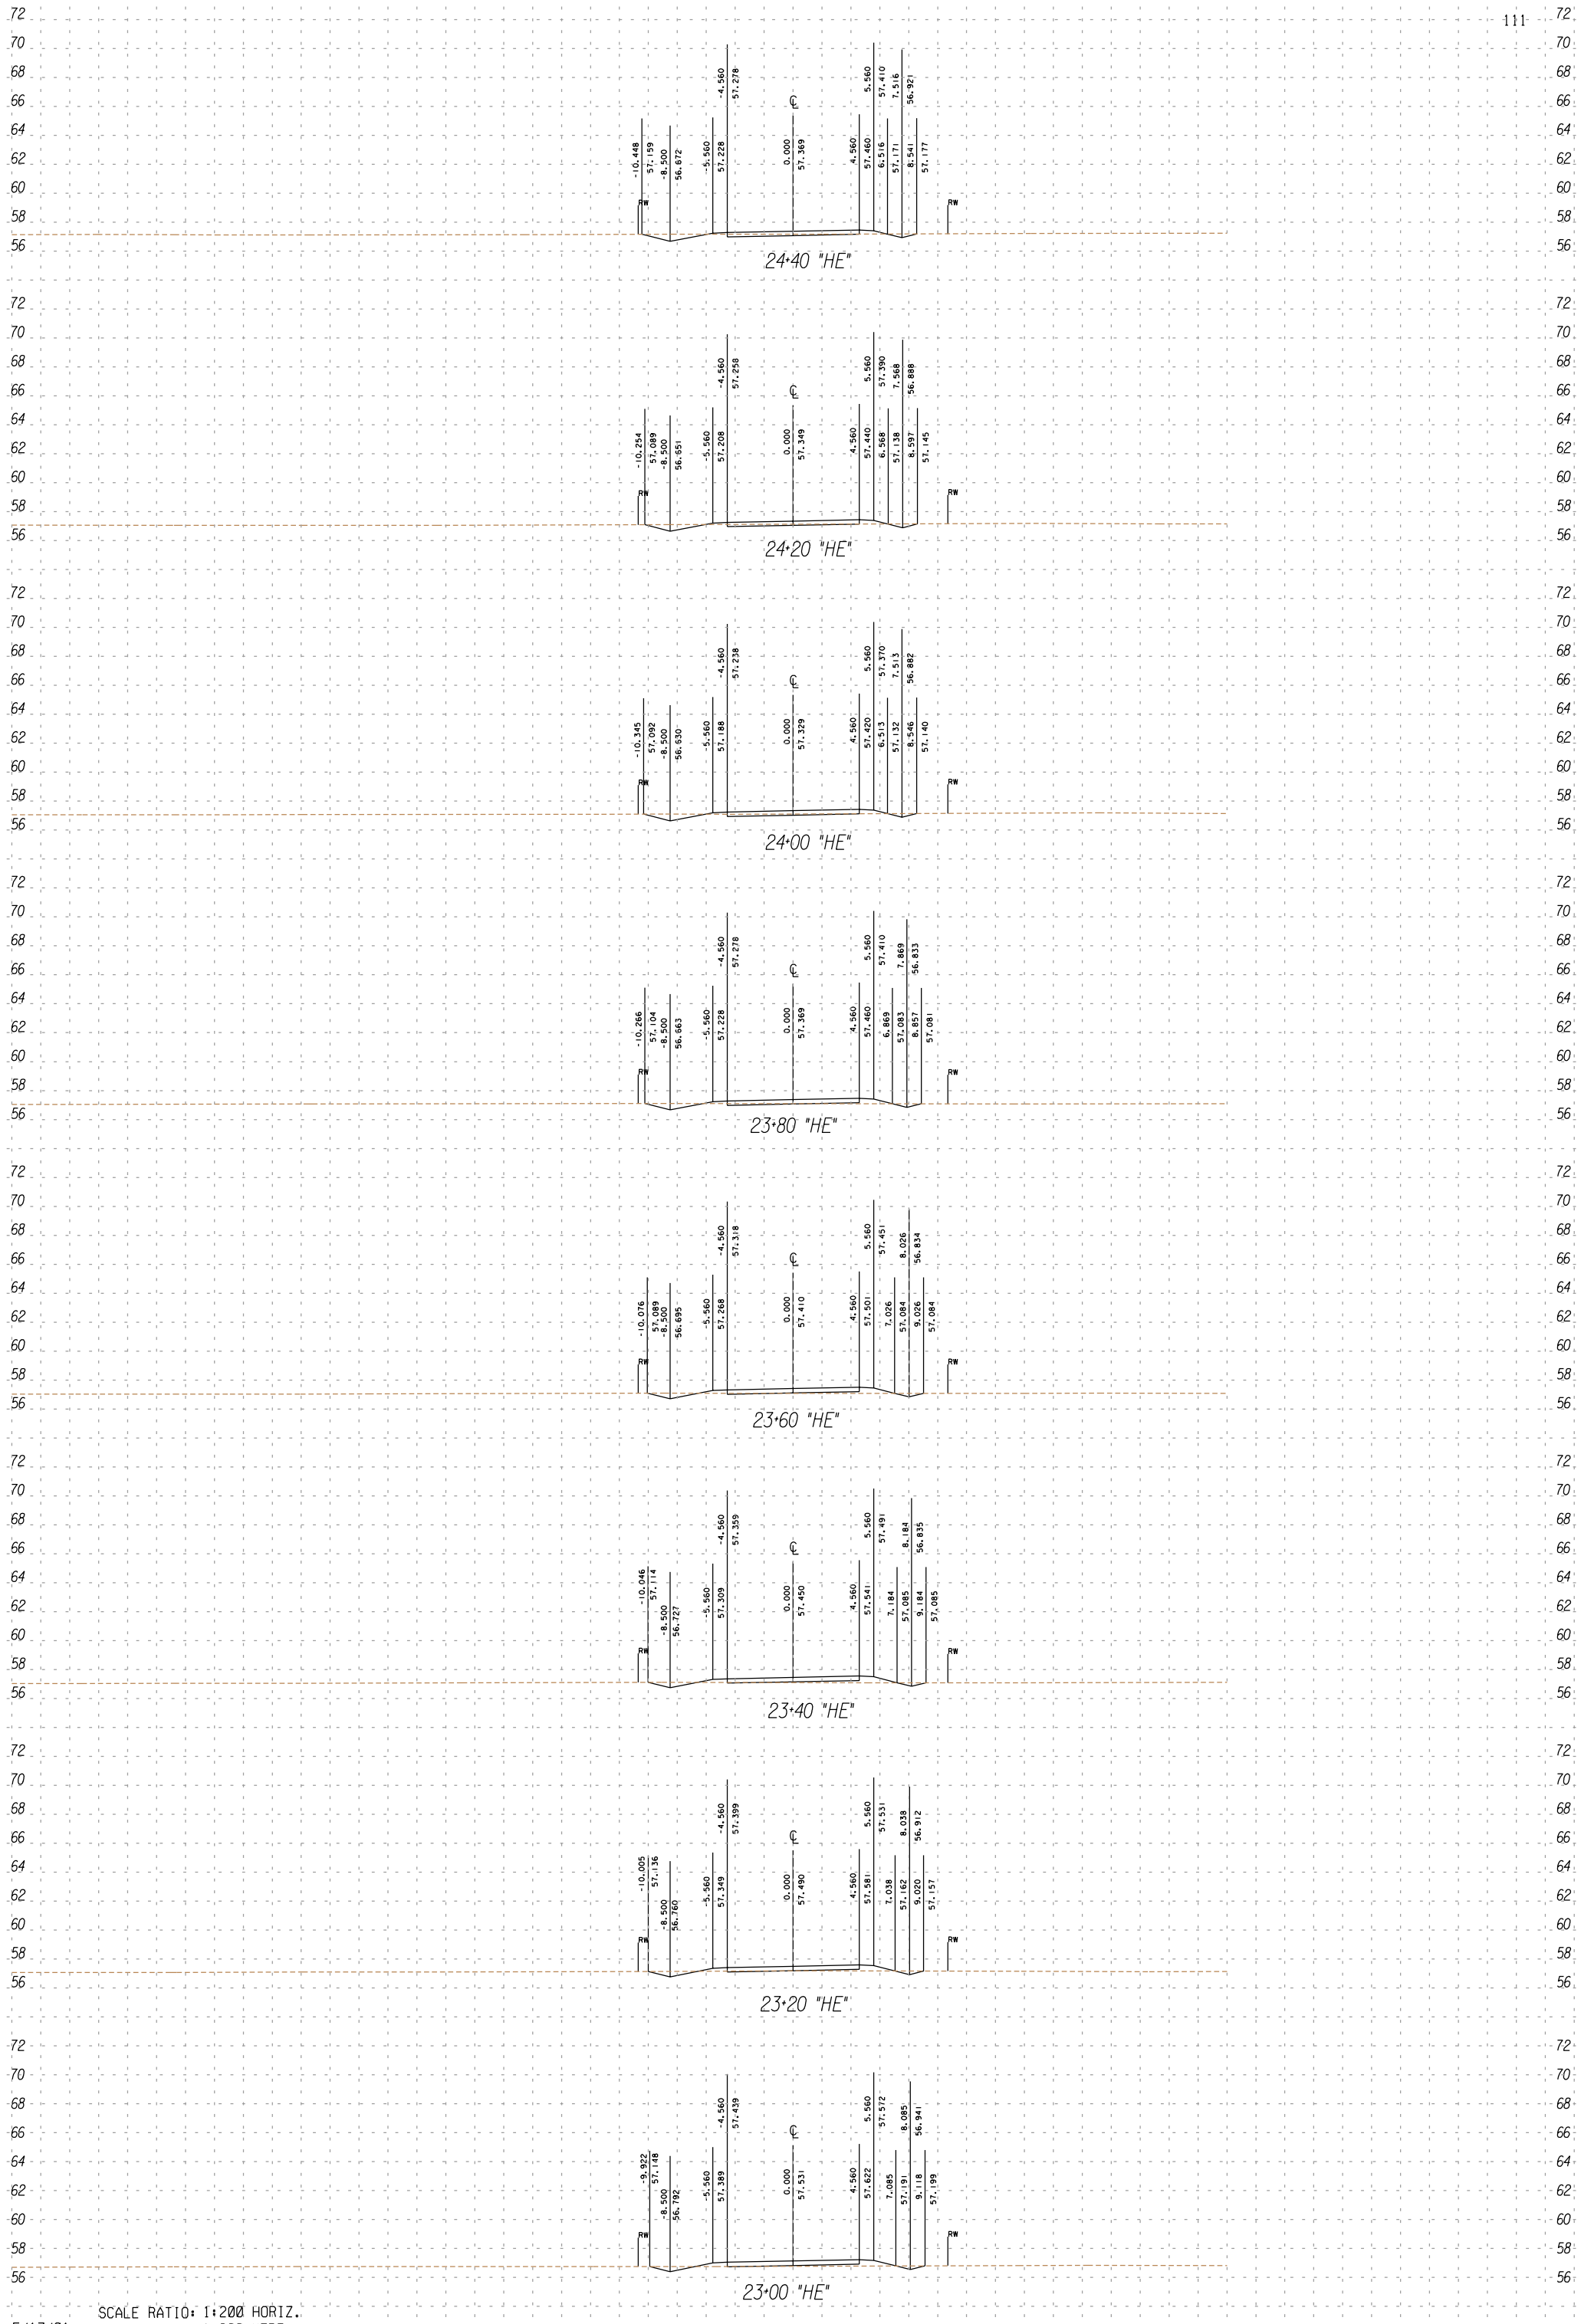

SCALE RATIO: 1:200 HORIZ.
1:200 VERT.

5/17/01

FOR DESIGN STUDY ONLY

UNIT 2
IMPERIAL
11
199344
111

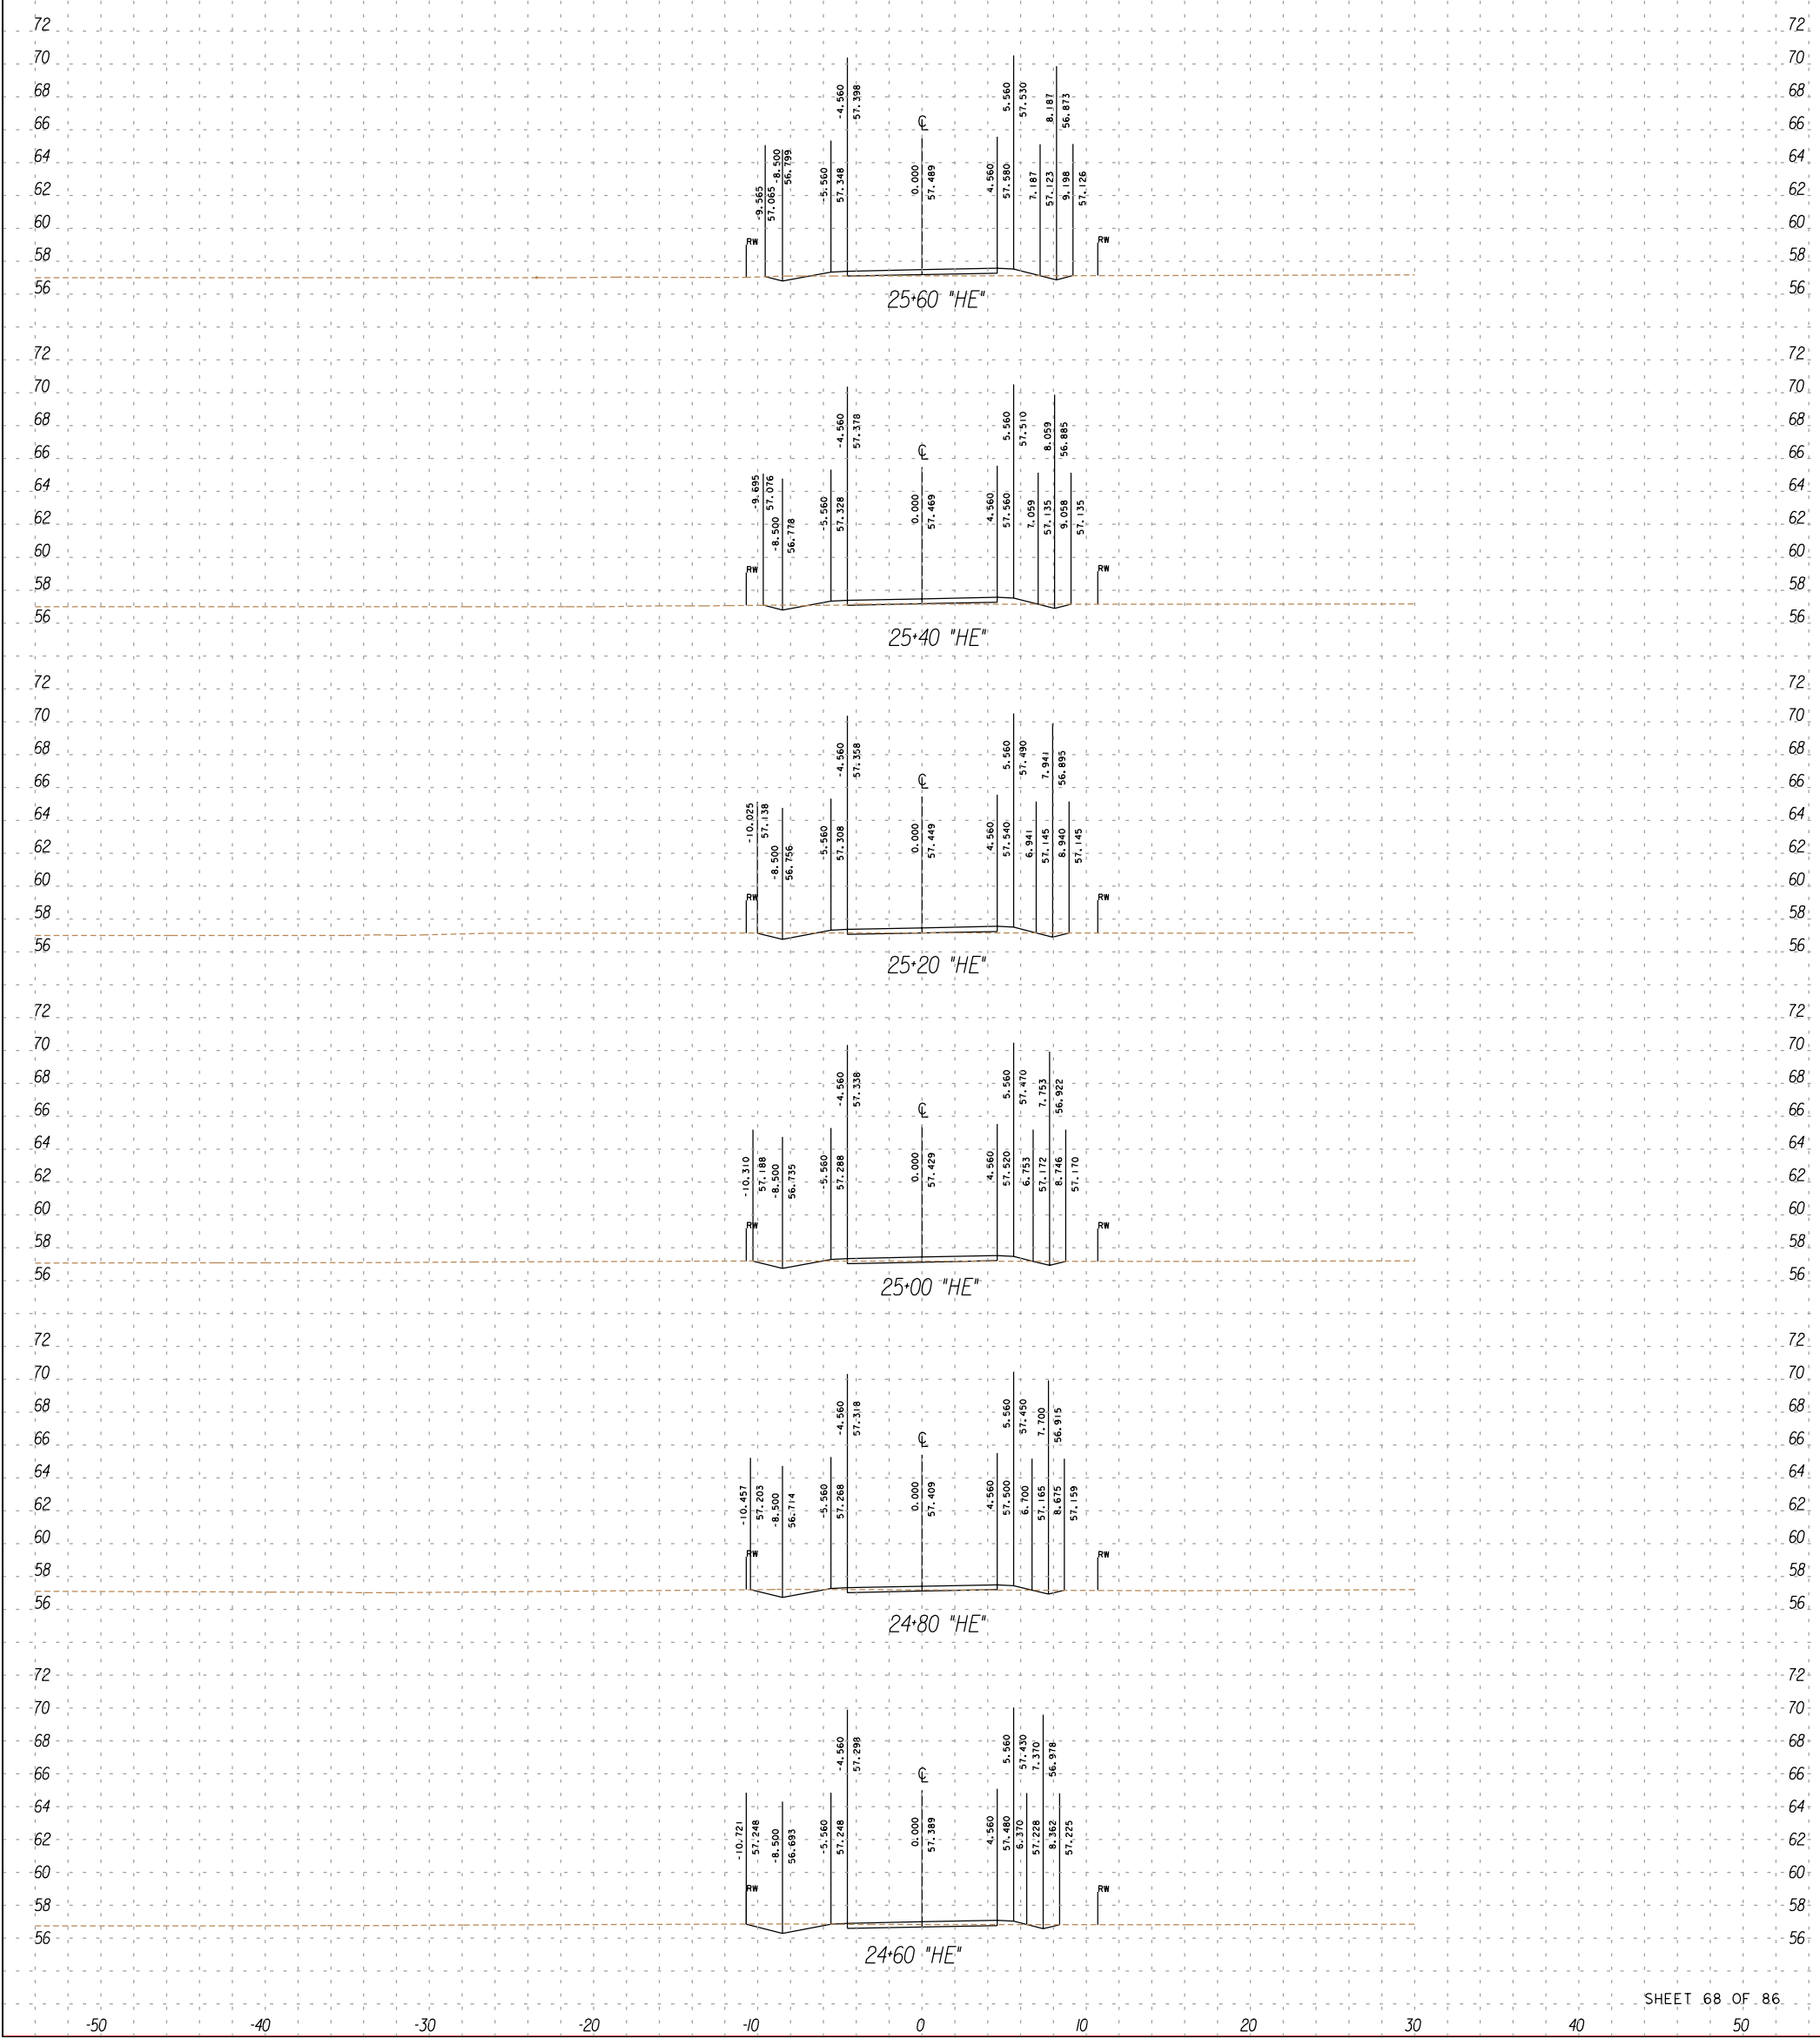

FOR DESIGN STUDY ONLY

UNIT 2
IMPERIAL
11
199344
111

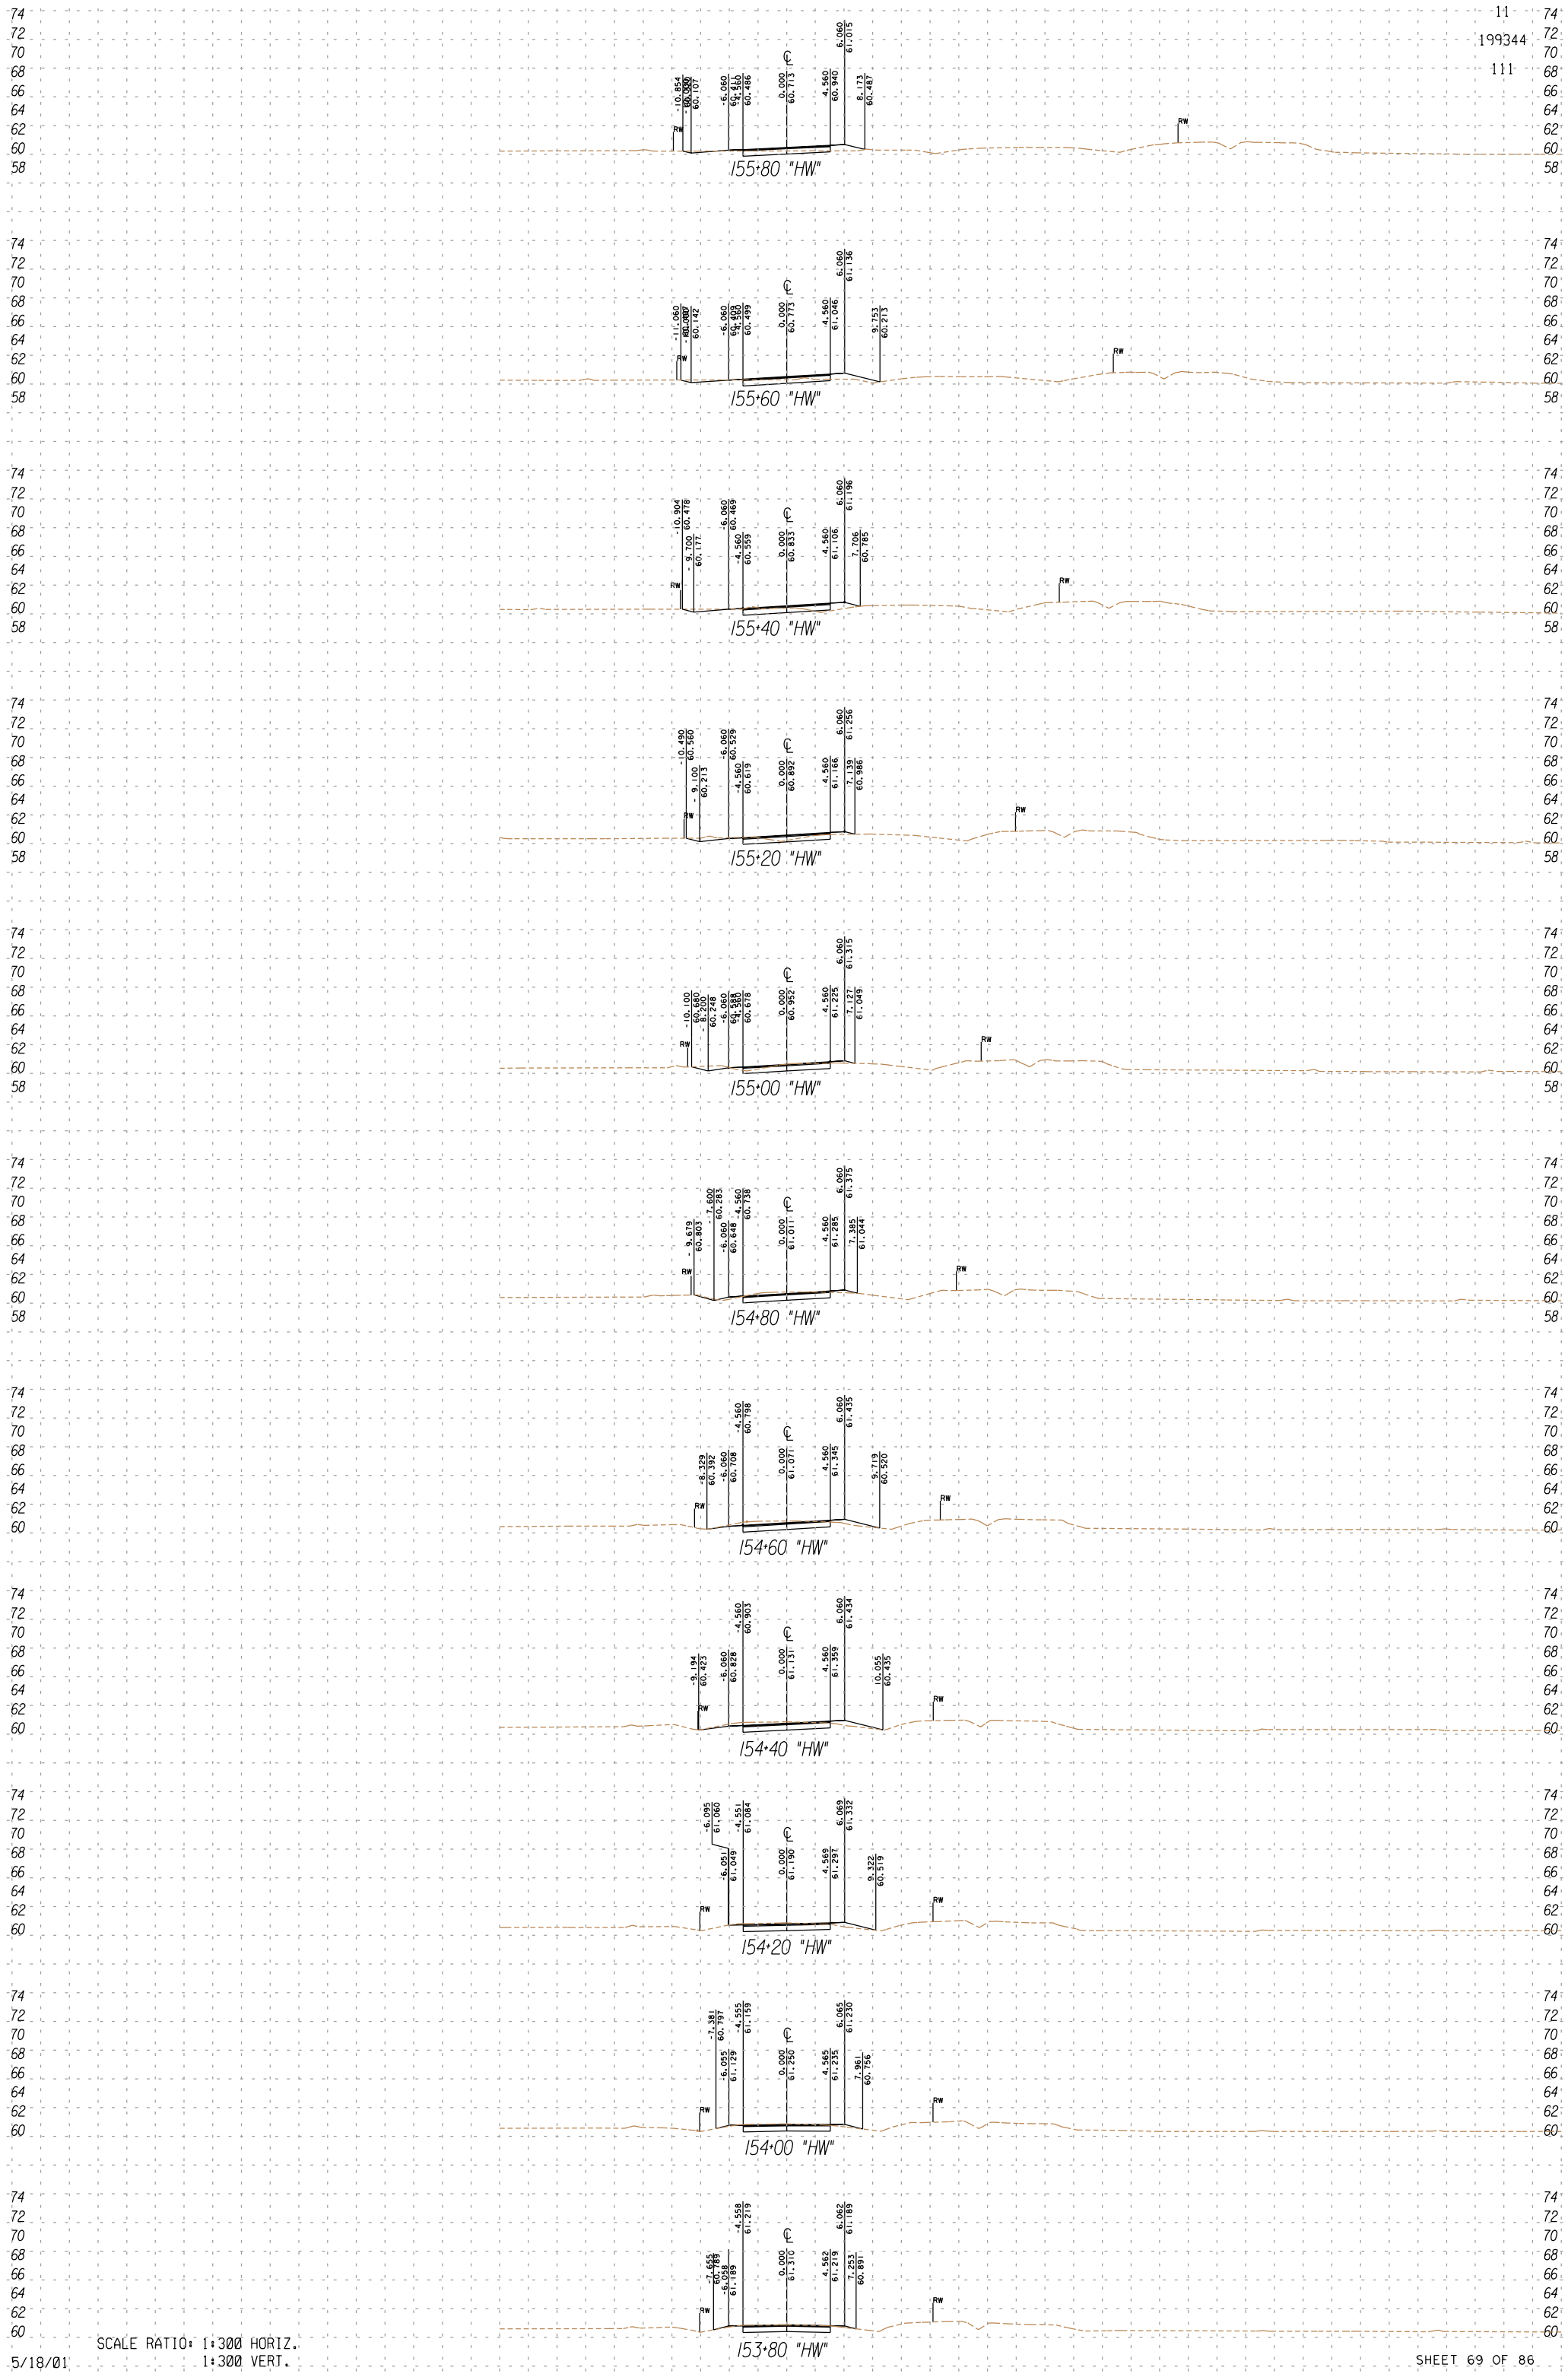

SCALE RATIO: 1:300 HORIZ.
1:300 VERT.

5/18/01

SHEET 69 OF 86

FOR DESIGN STUDY ONLY

UNIT 2
IMPERIAL
11
199344
111

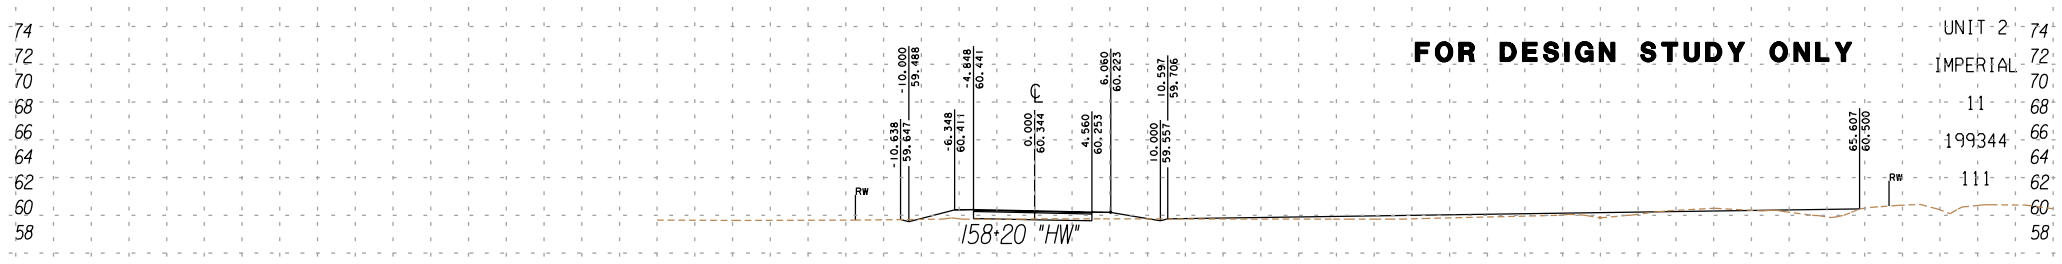

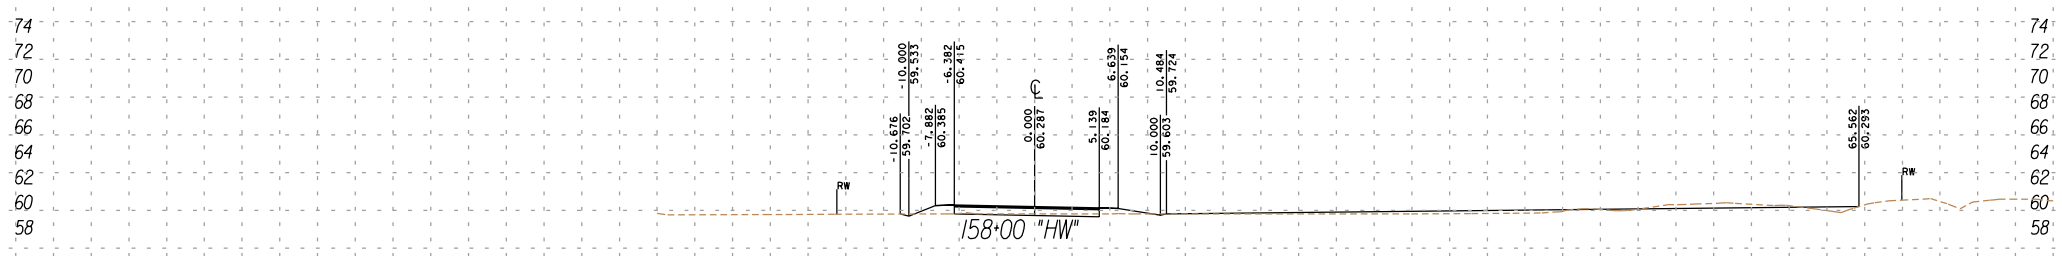

FOR STATION 157+20 TO 157+80, SEE CONSTRUCTION DETAILS

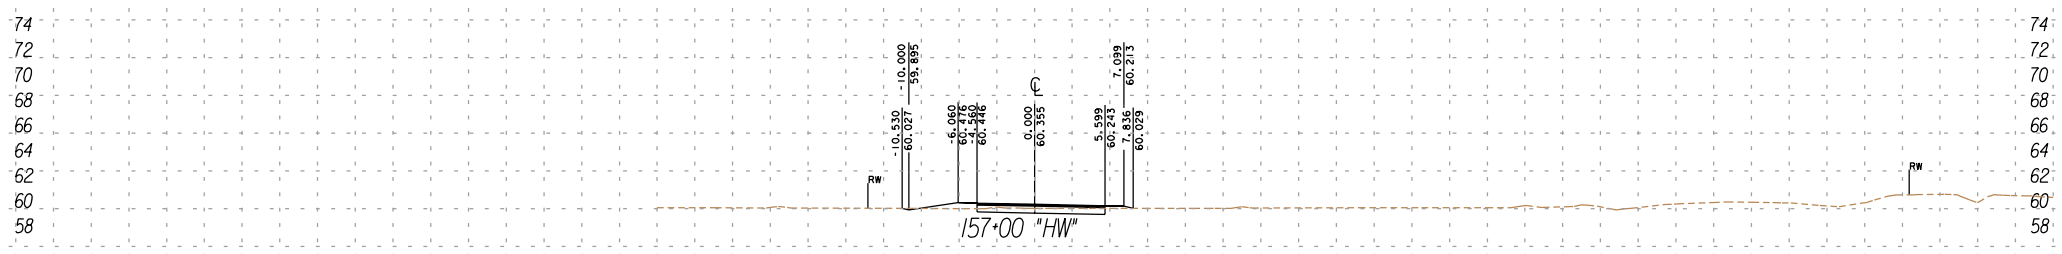

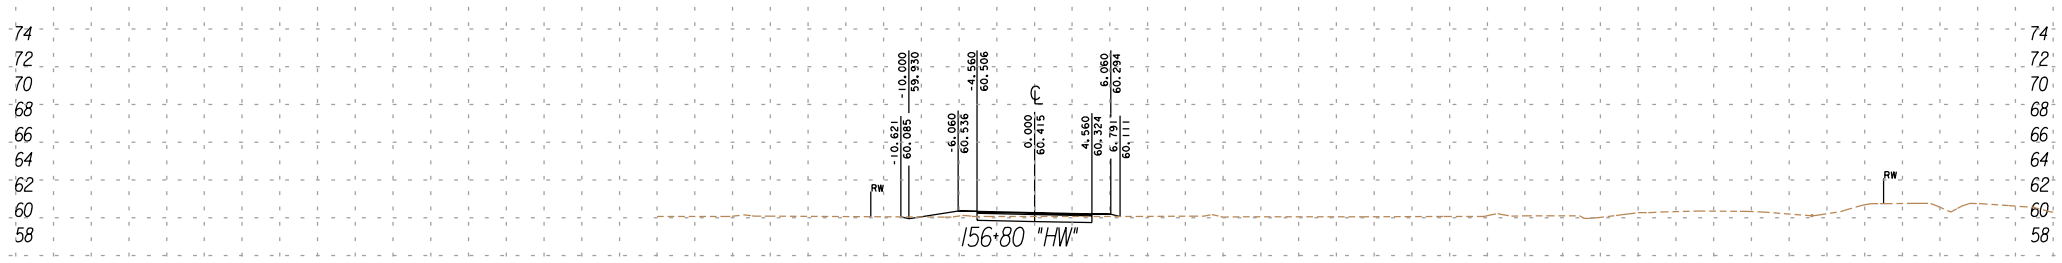

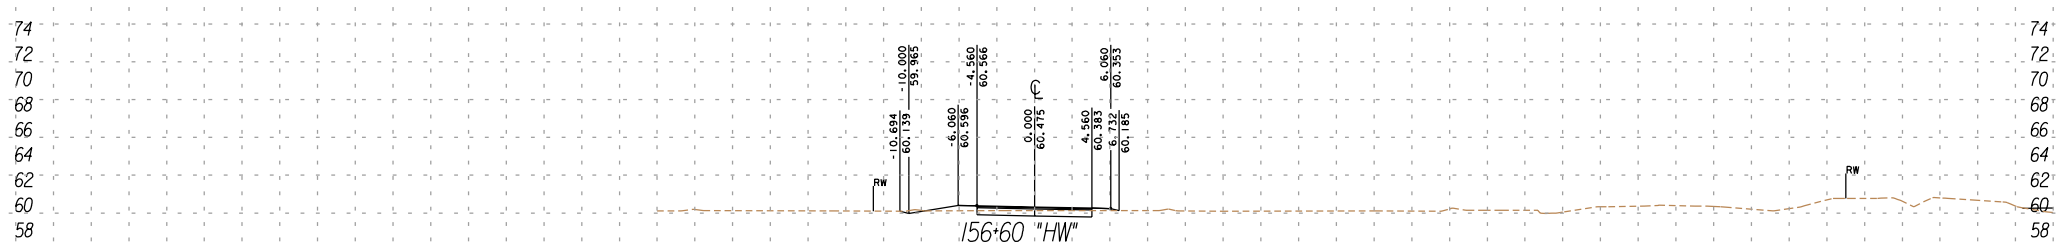

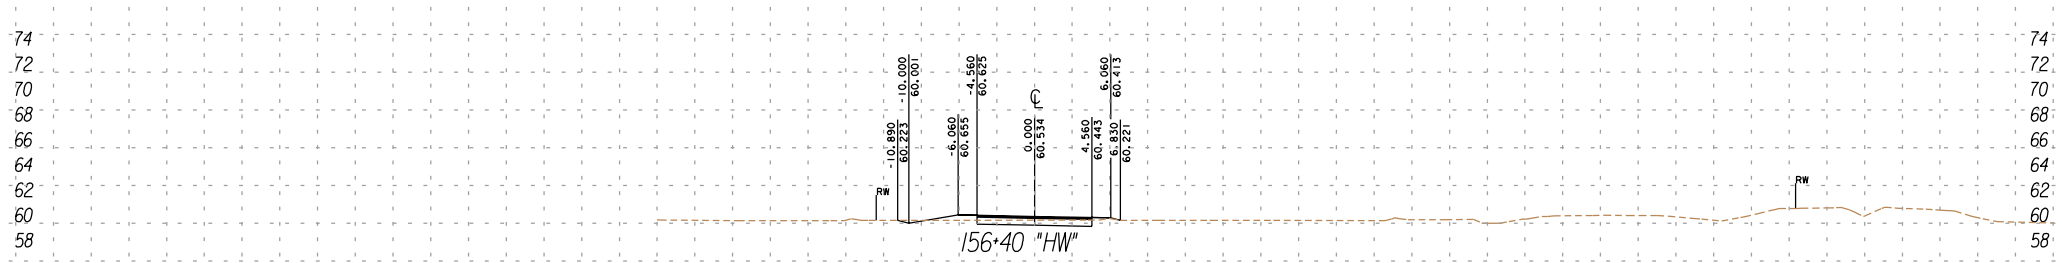

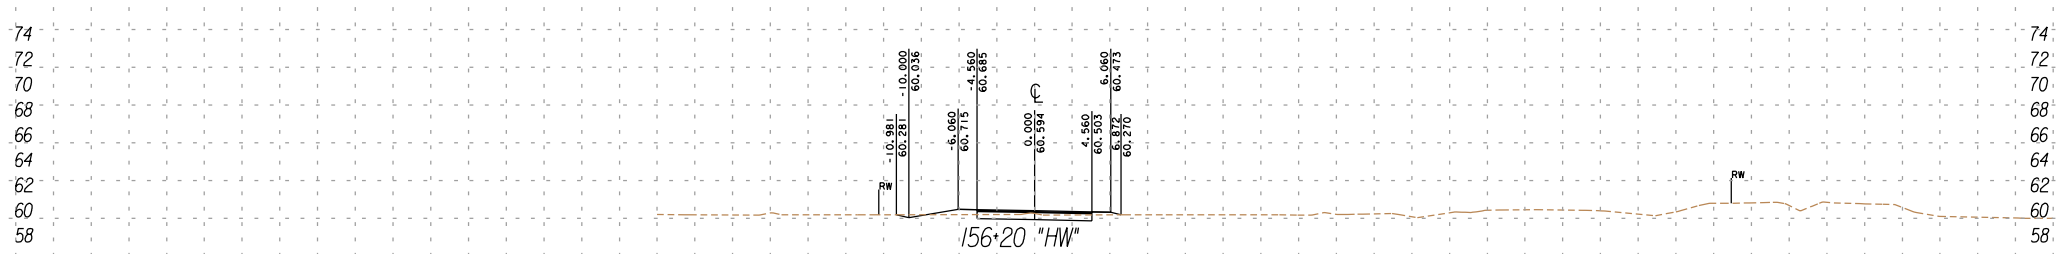

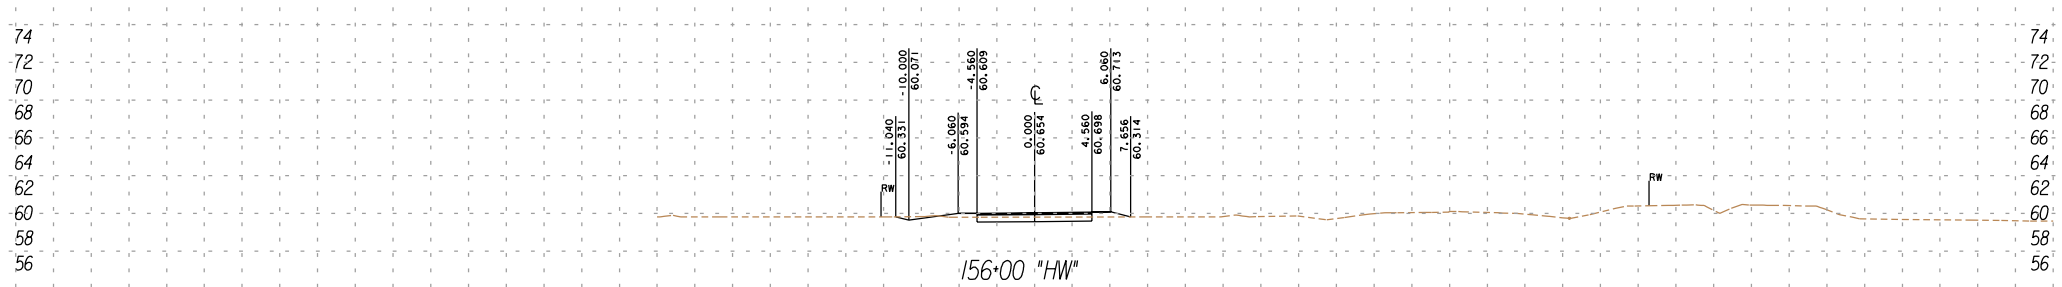

SCALE RATIO: 1:300 HORIZ.
1:300 VERT.

5/18/01

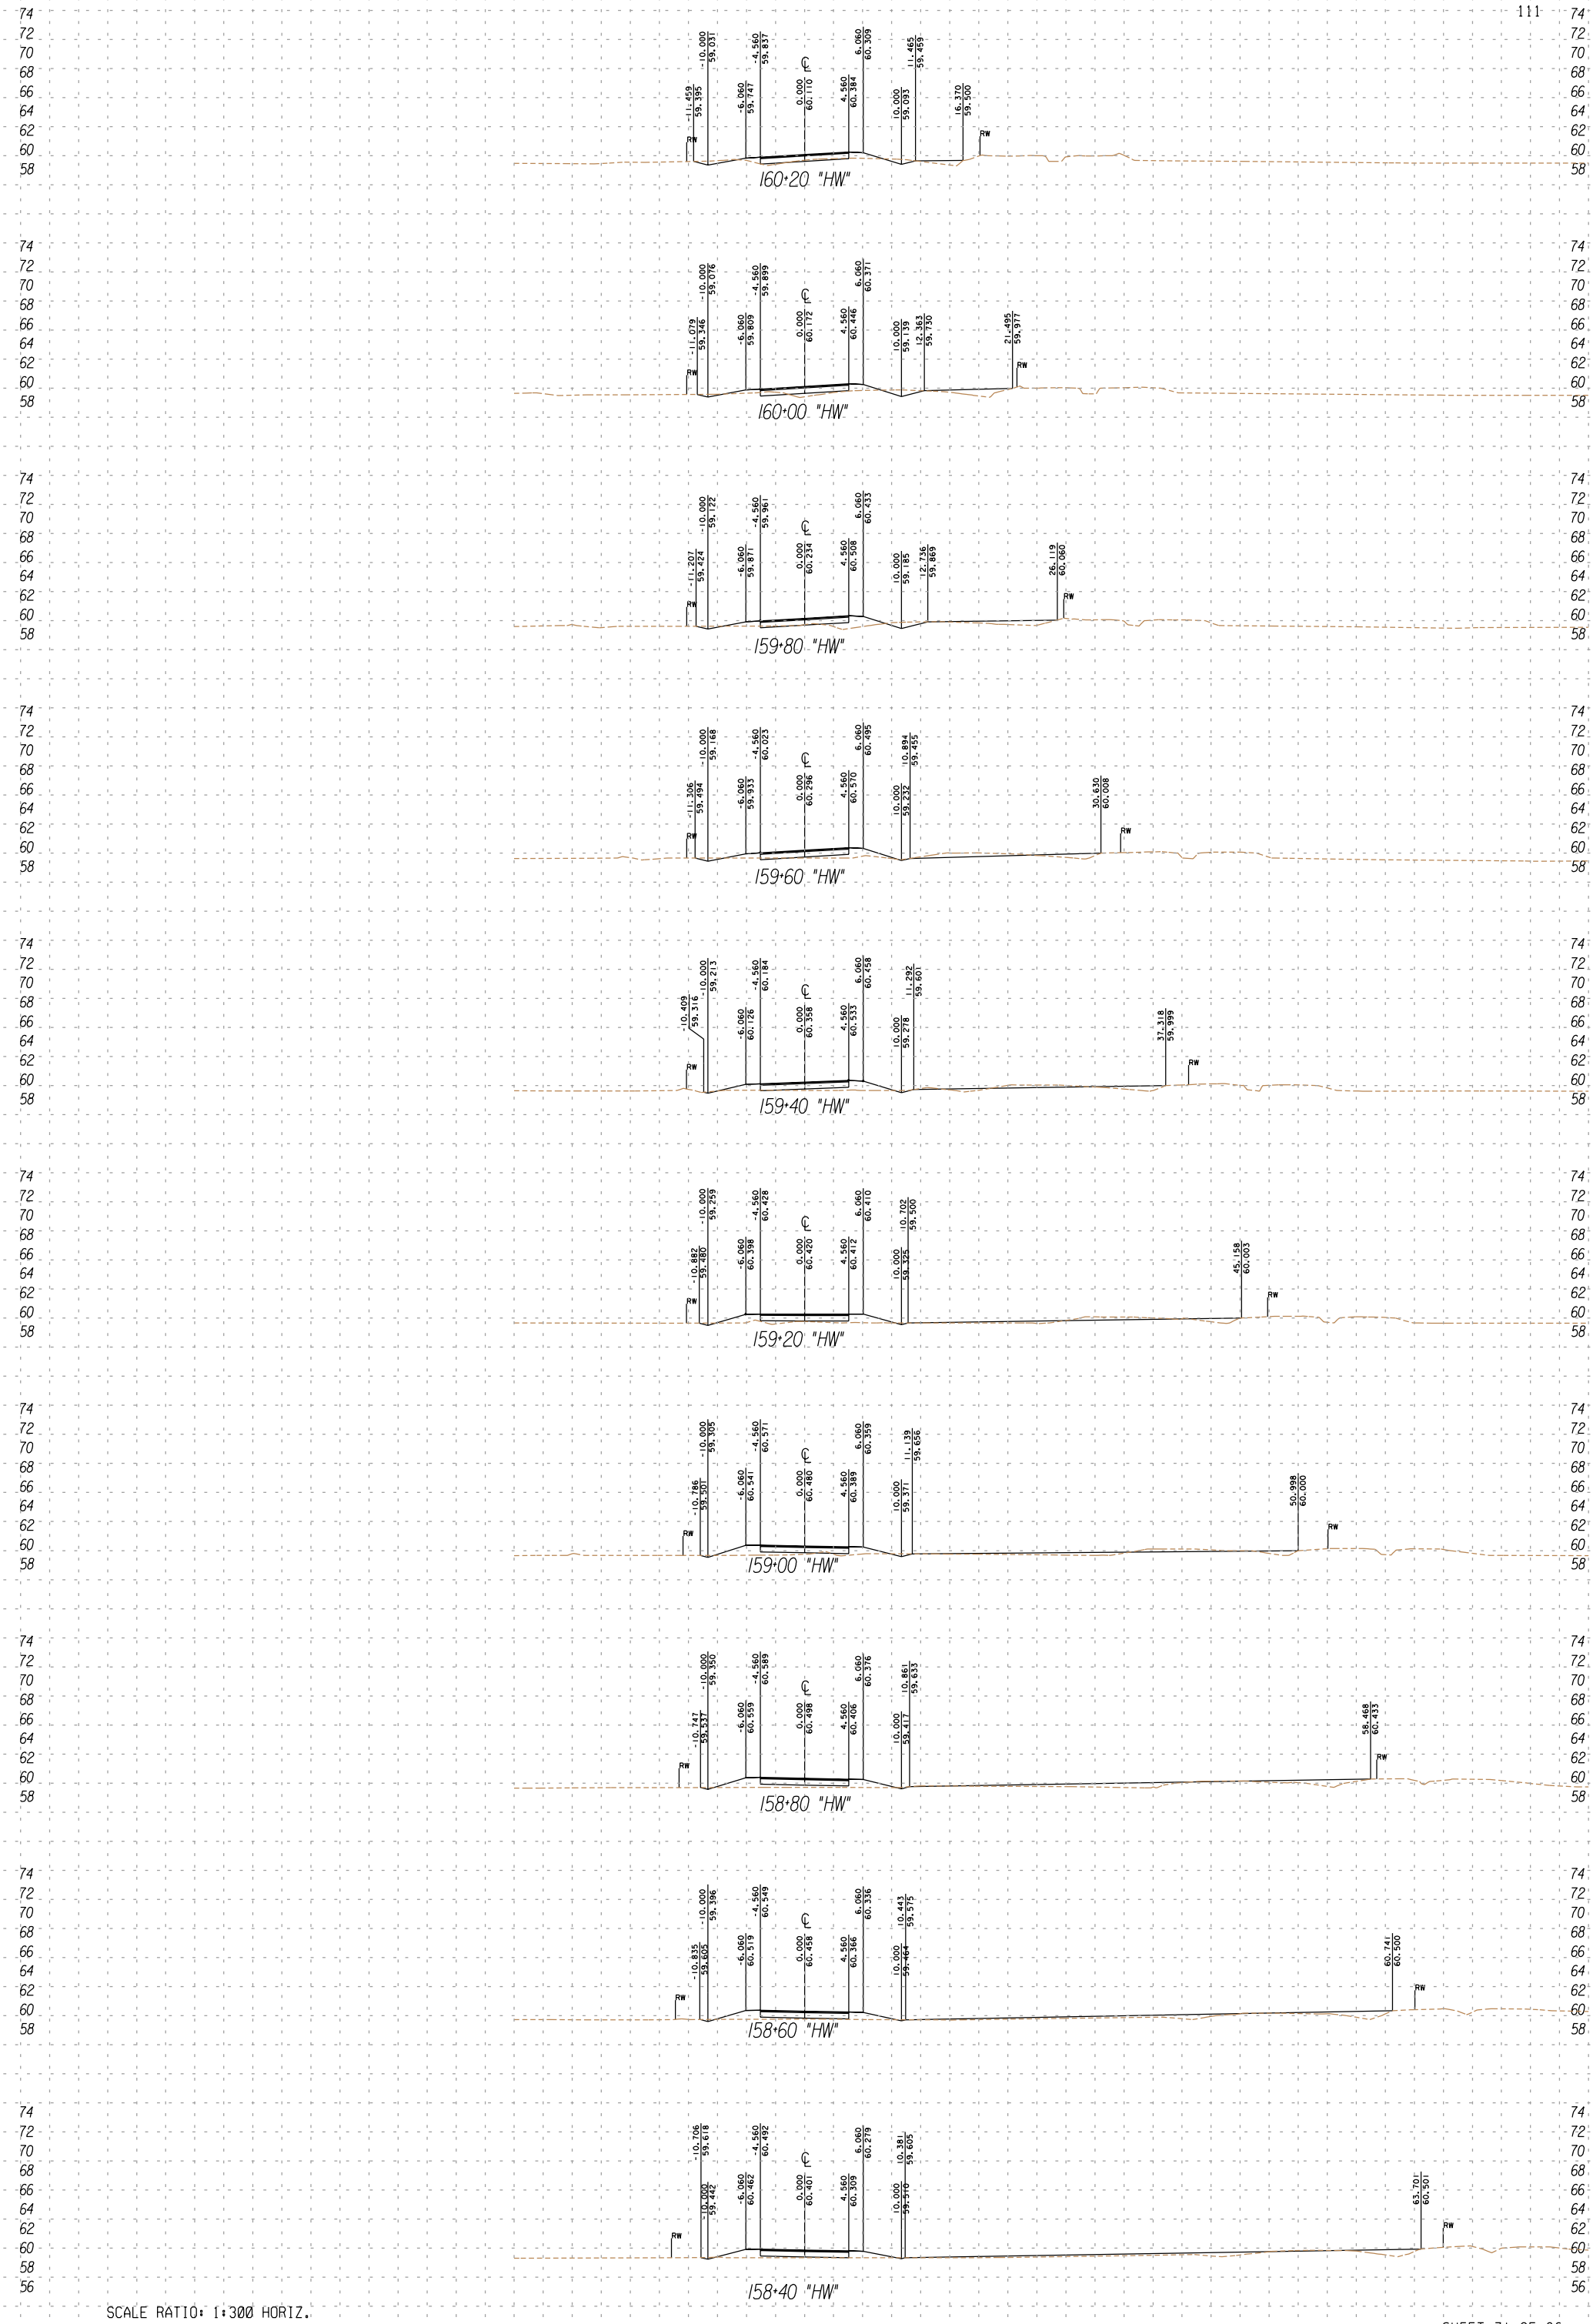

SCALE RATIO: 1:300 HORIZ.
1:300 VERT.

5/18/01

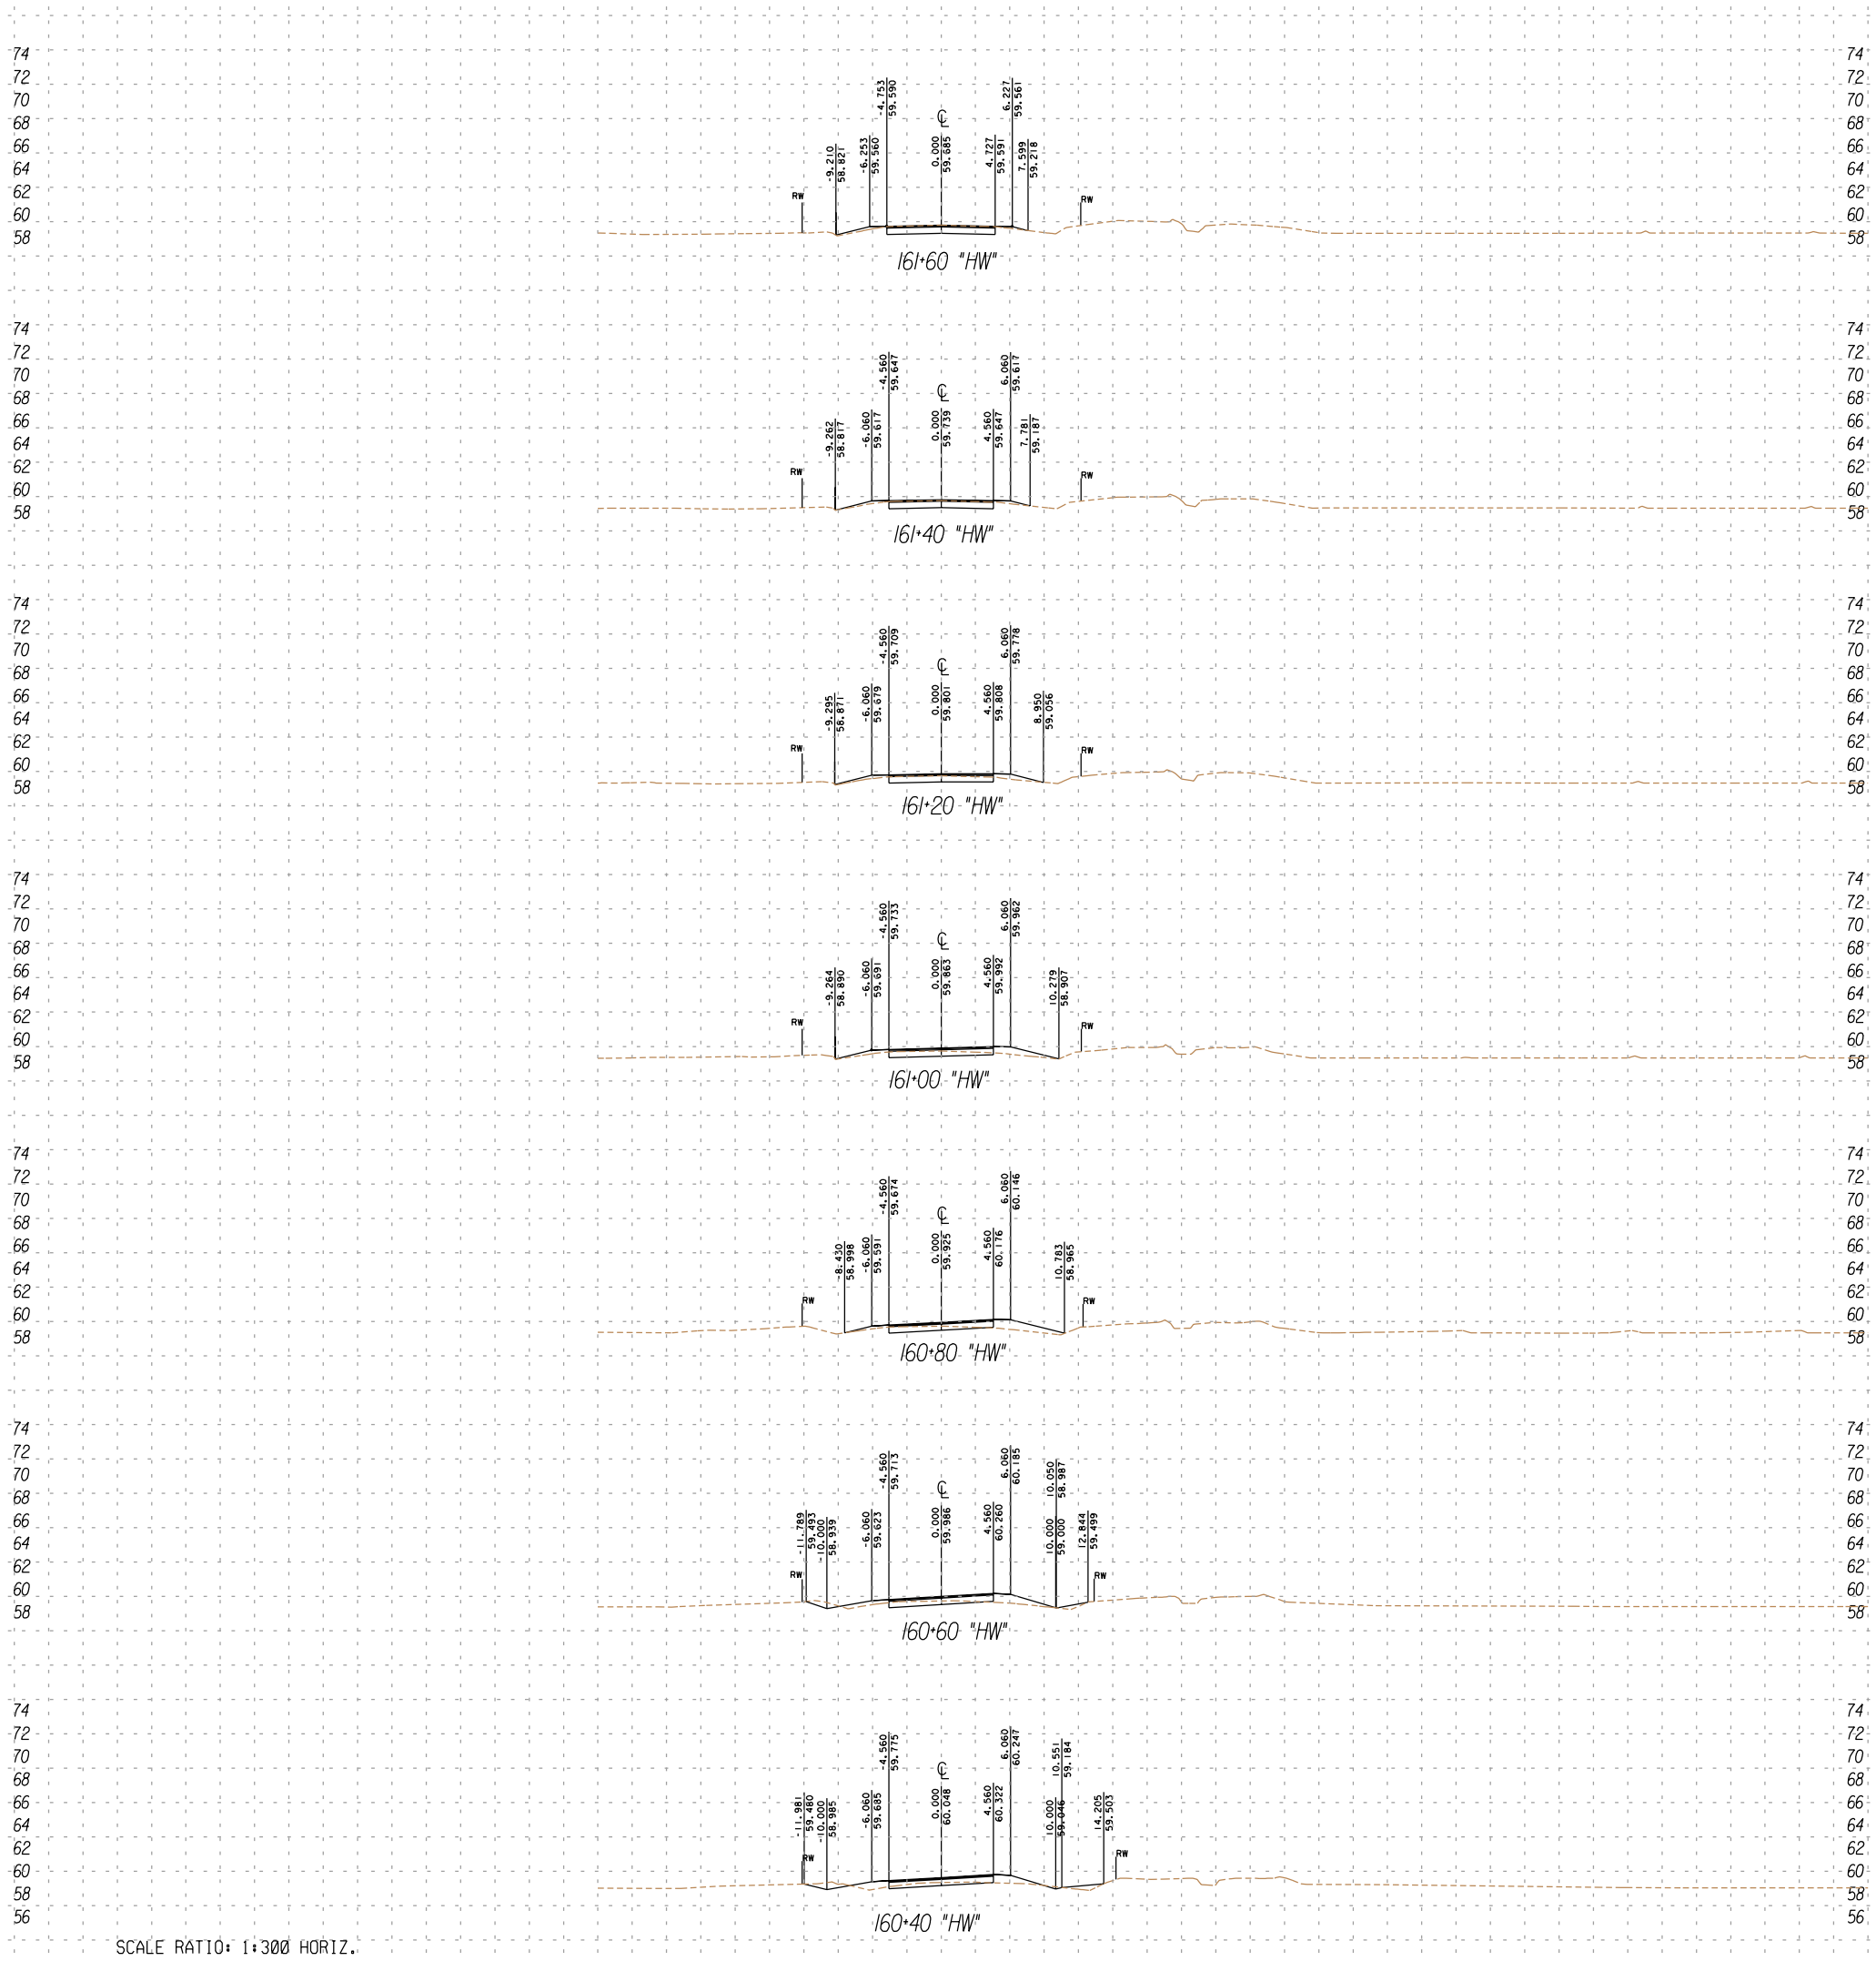

SCALE RATIO: 1:300 HORIZ.
1:300 VERT.

5/18/01

FOR DESIGN STUDY ONLY

UNIT 2
IMPERIAL
11
199344
111

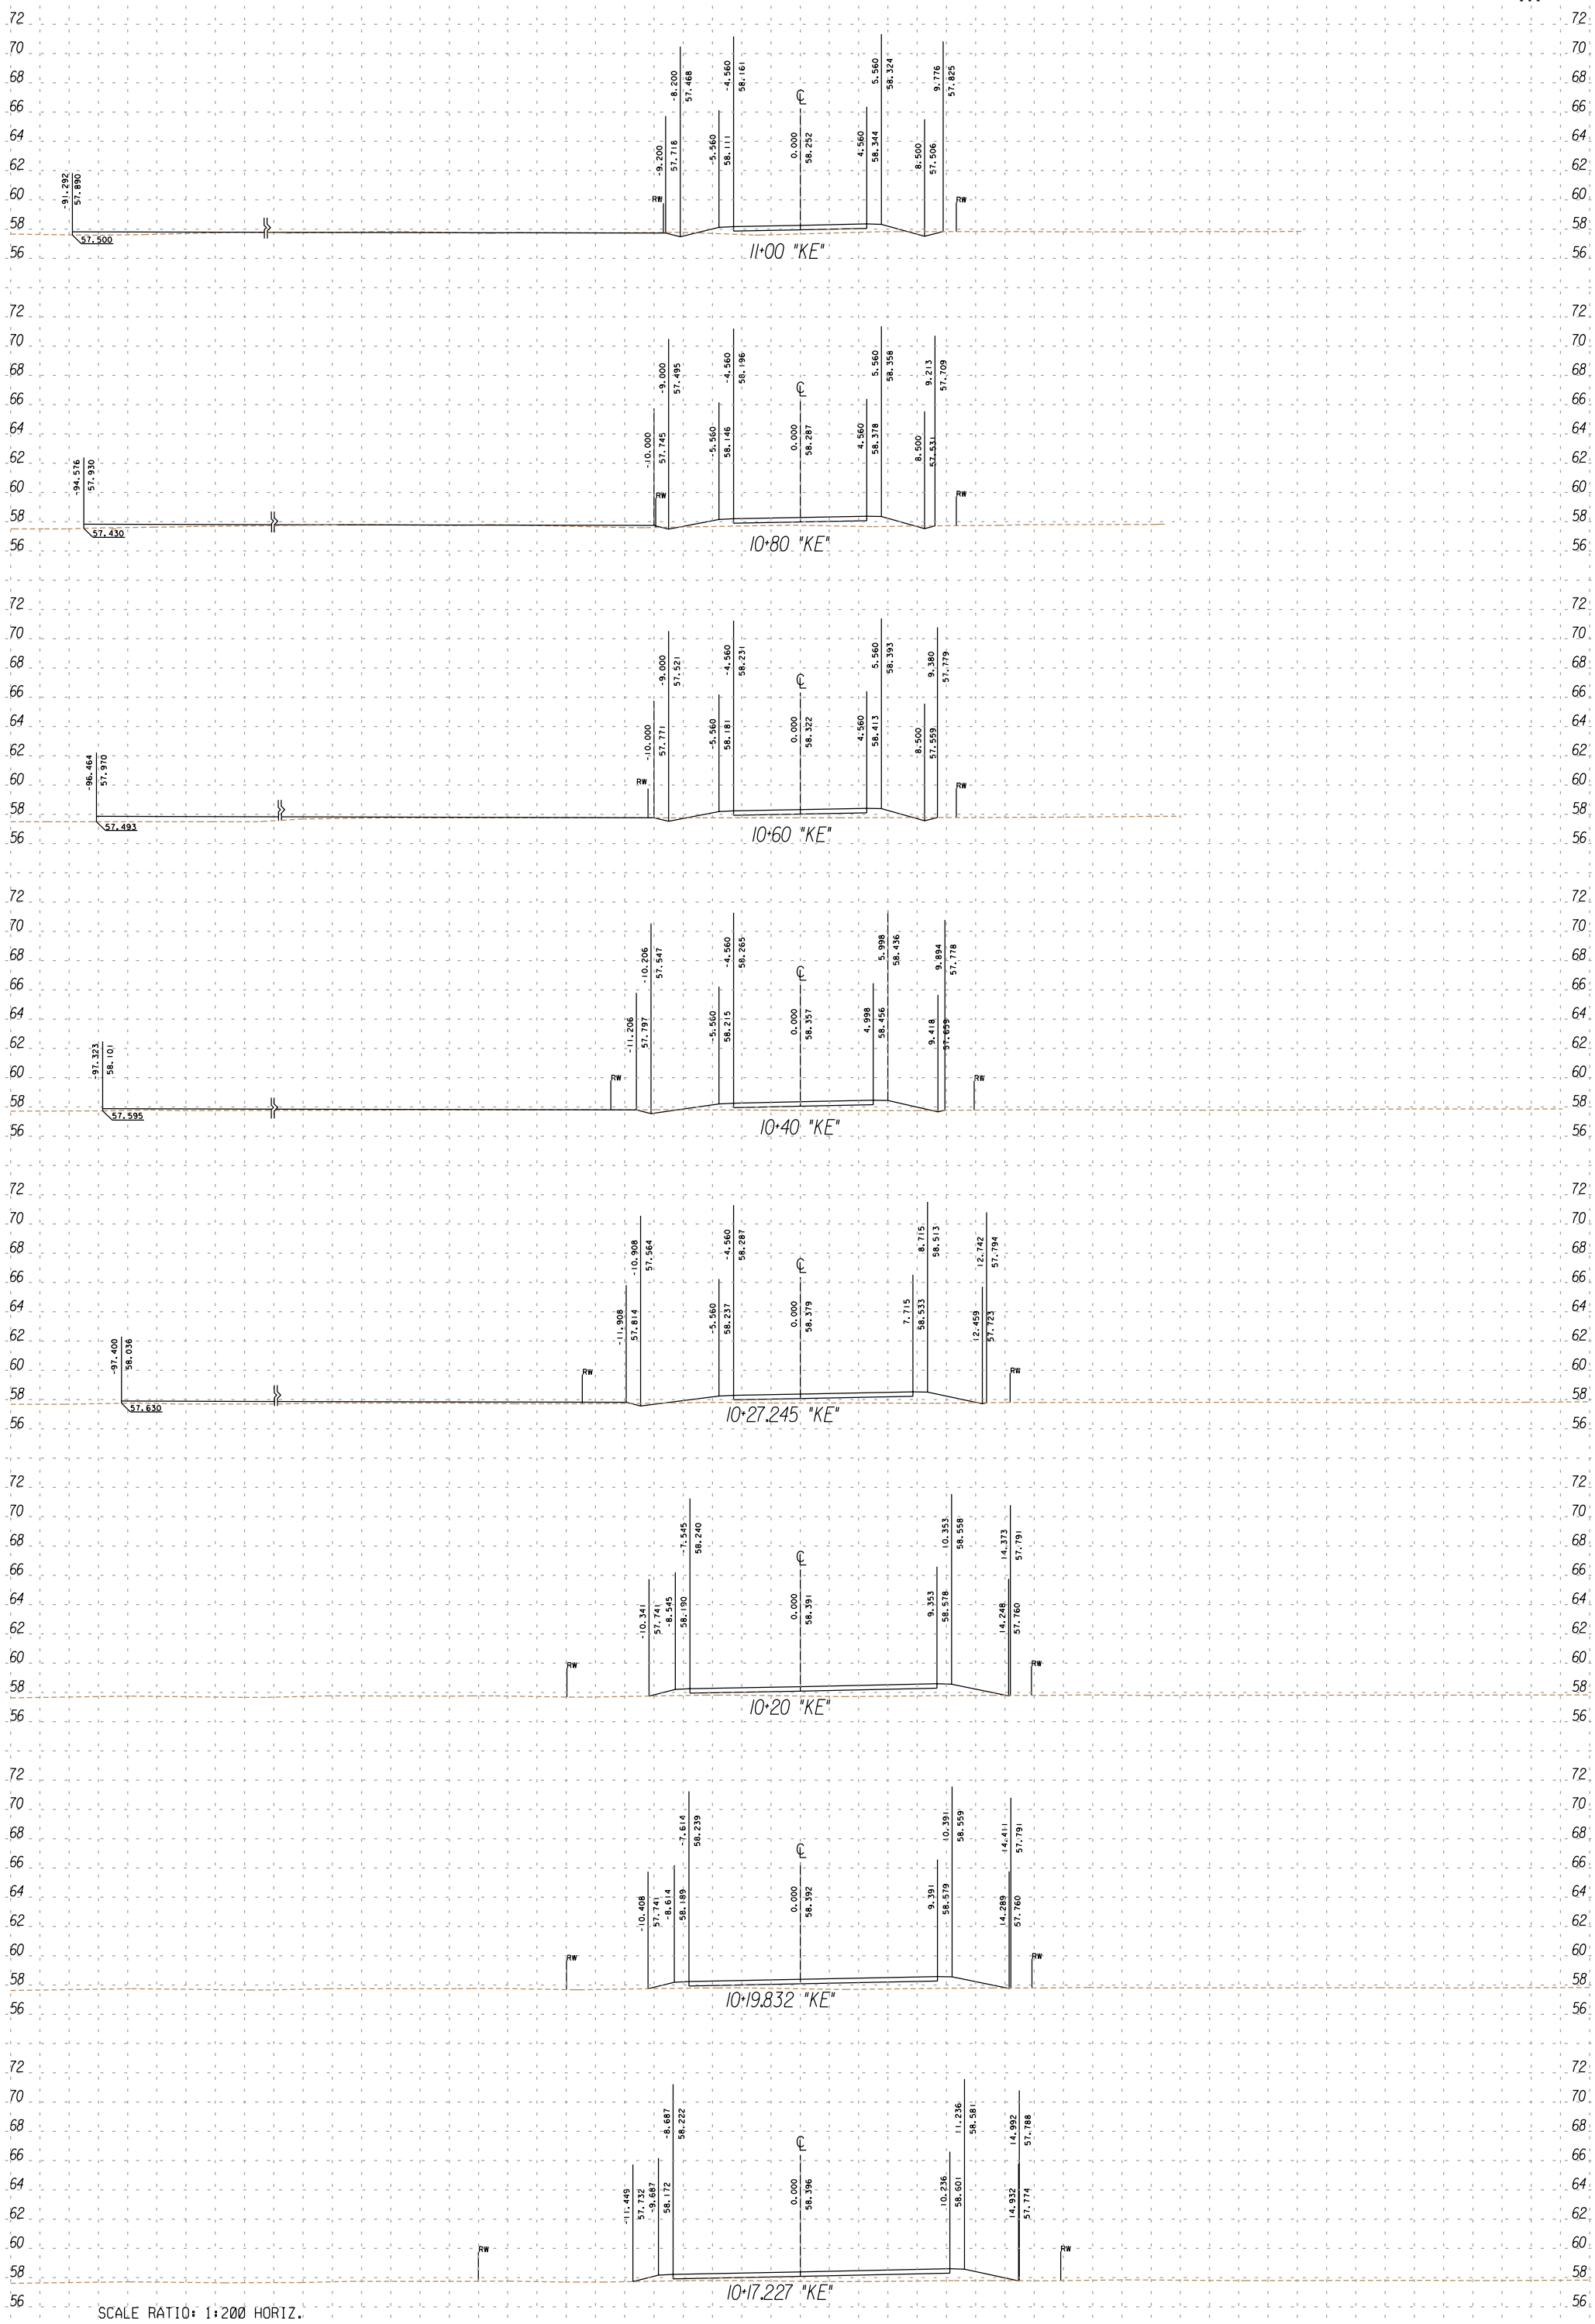

SCALE RATIO: 1:200 HORIZ.
5/18/01 1:200 VERT.

FOR DESIGN STUDY ONLY

UNIT 2
IMPERIAL
11
199344
111

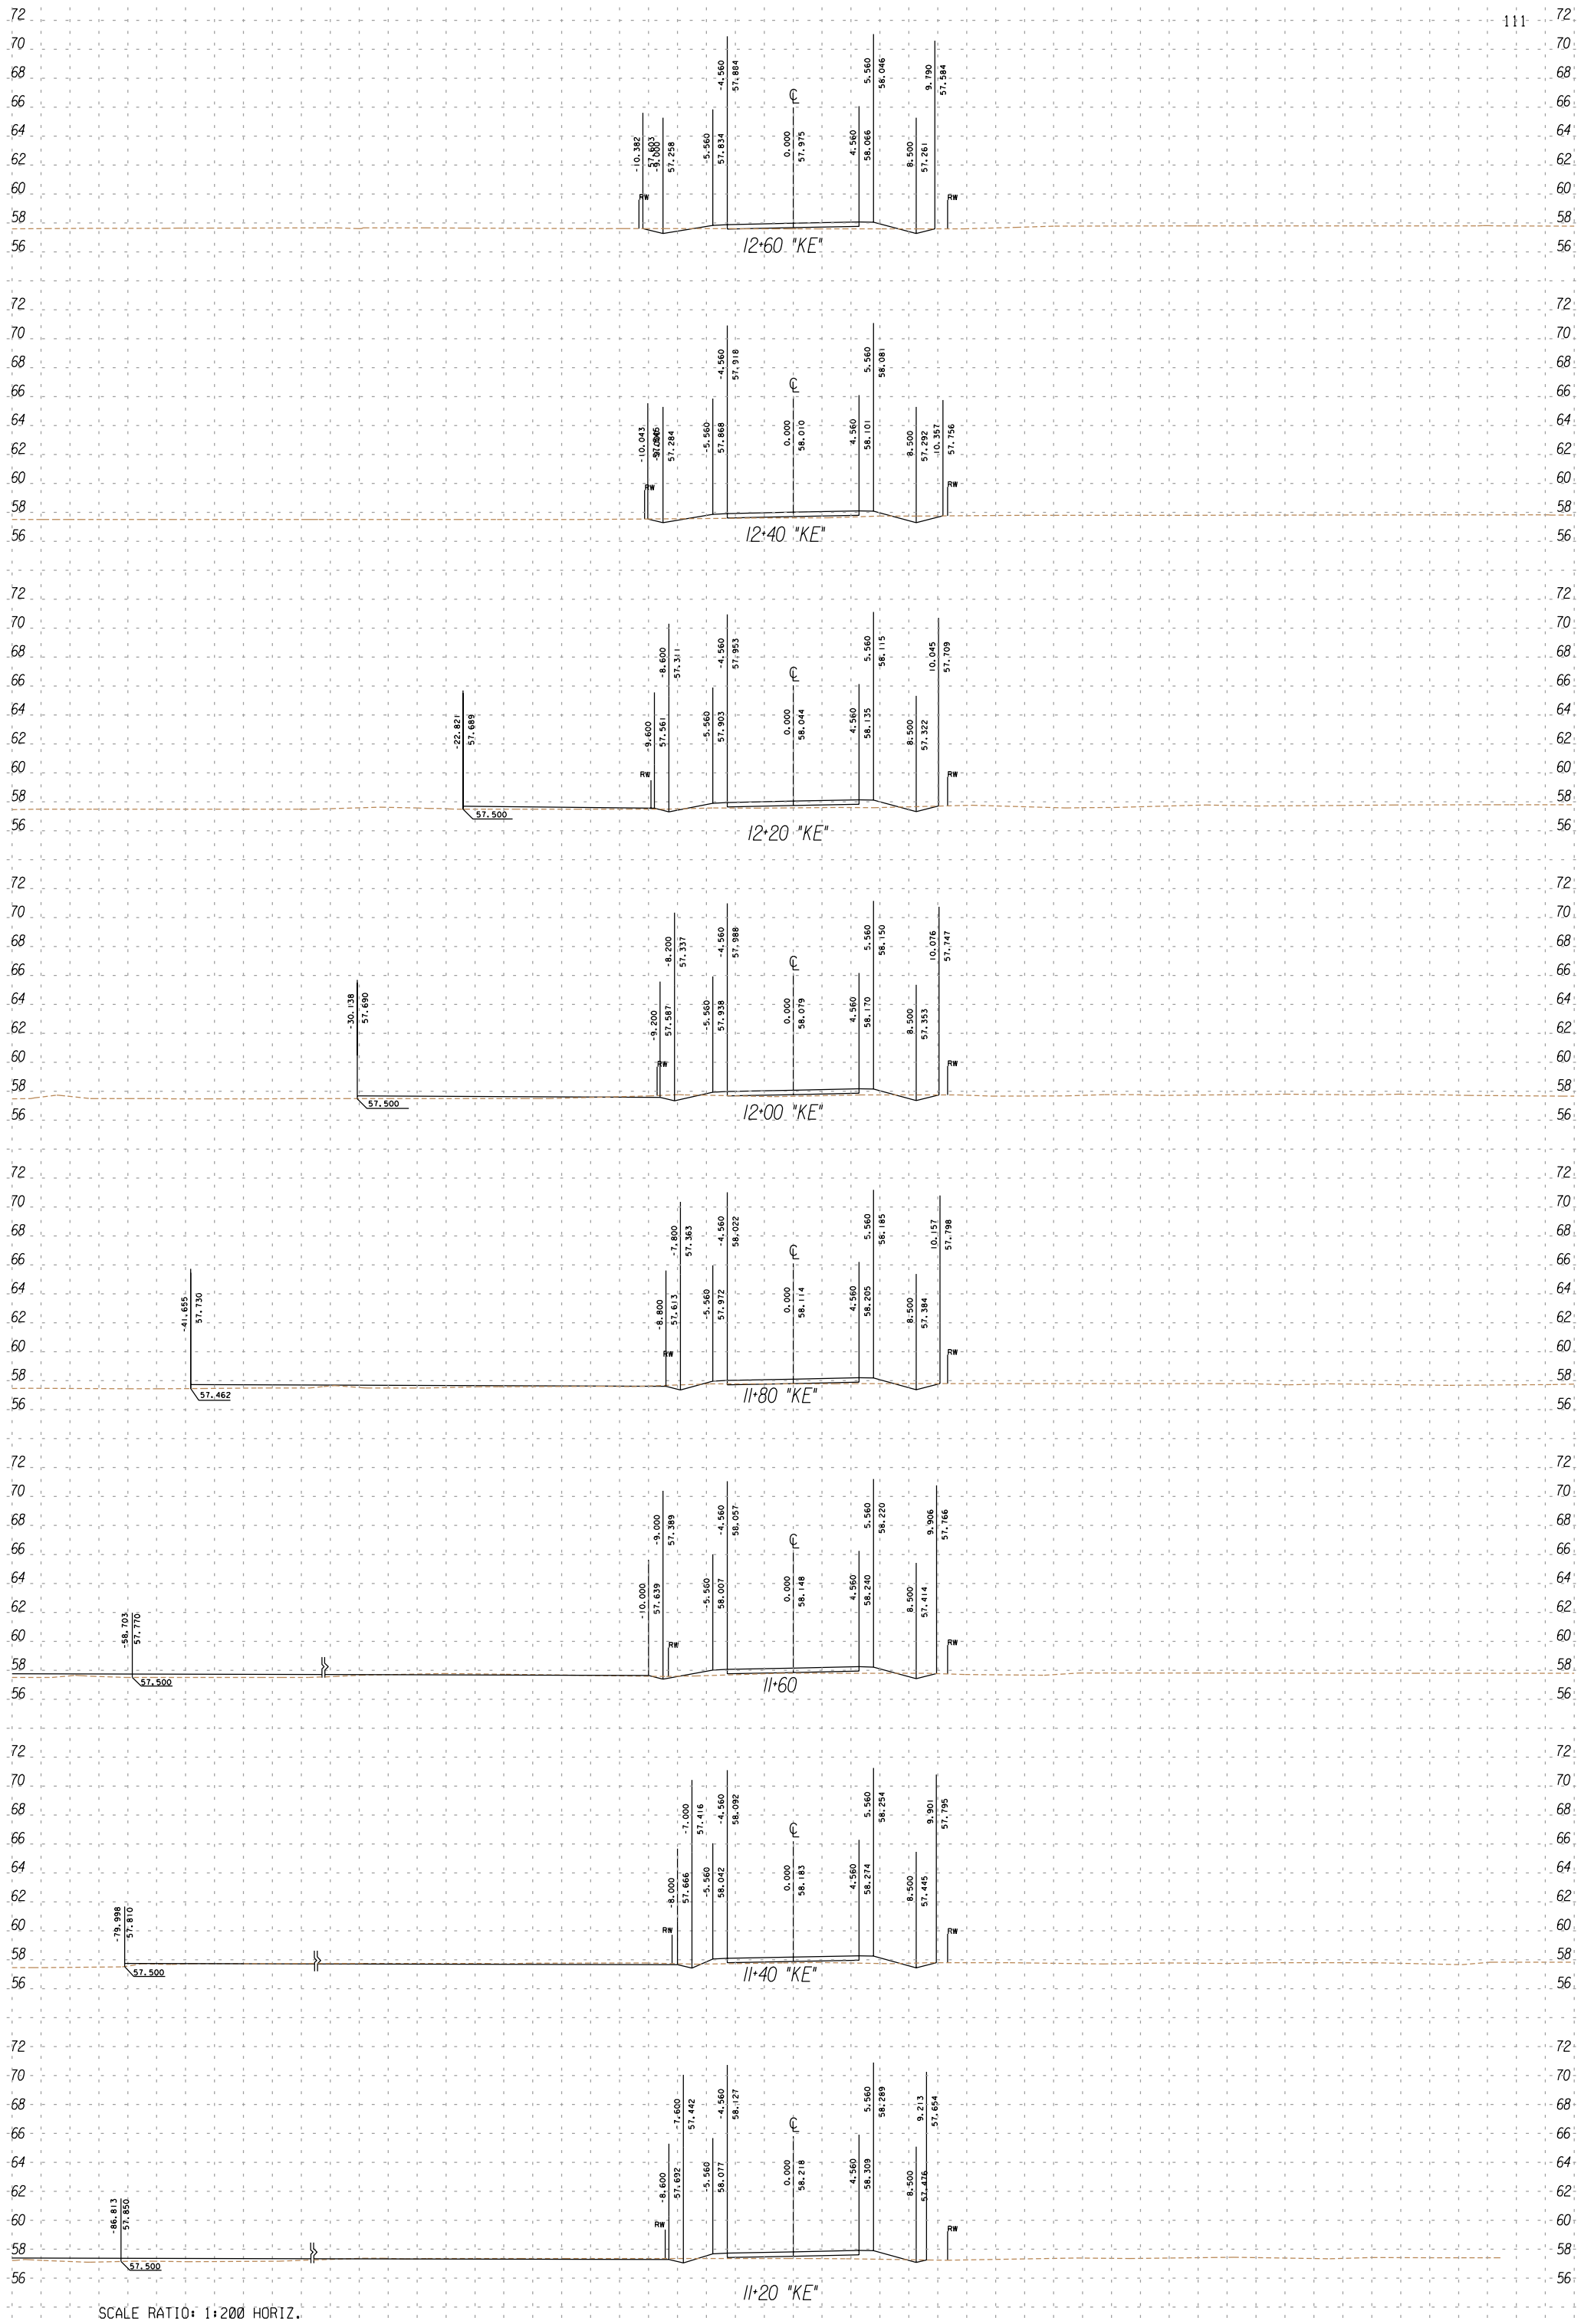

SCALE RATIO: 1:200 HORIZ.
1:200 VERT.

5/18/01

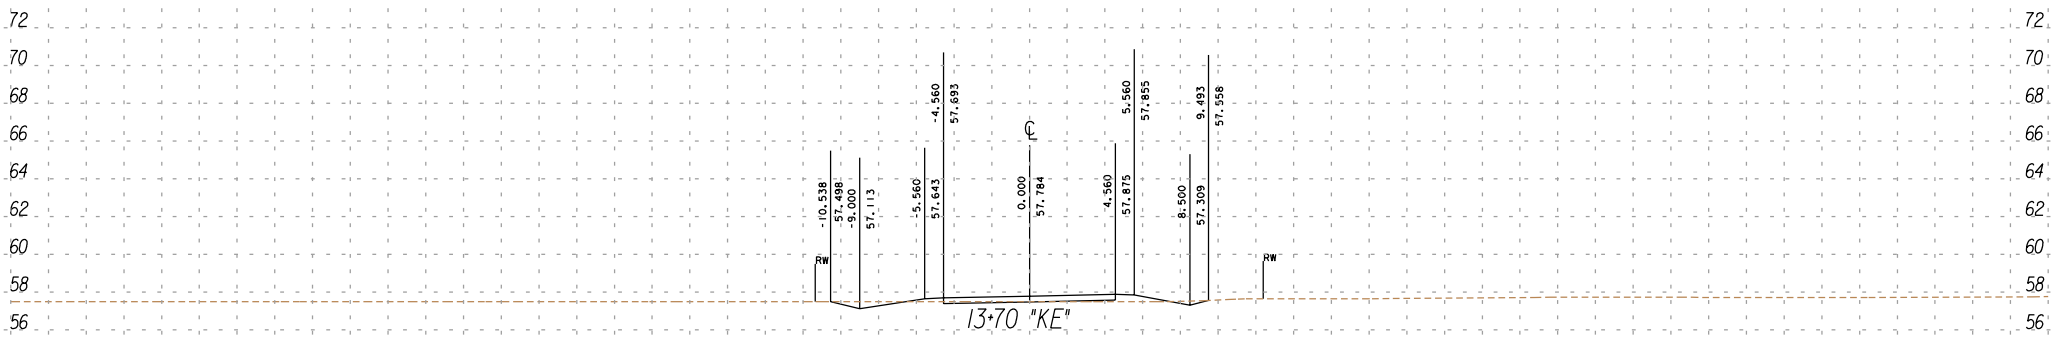

13+70 "KE"

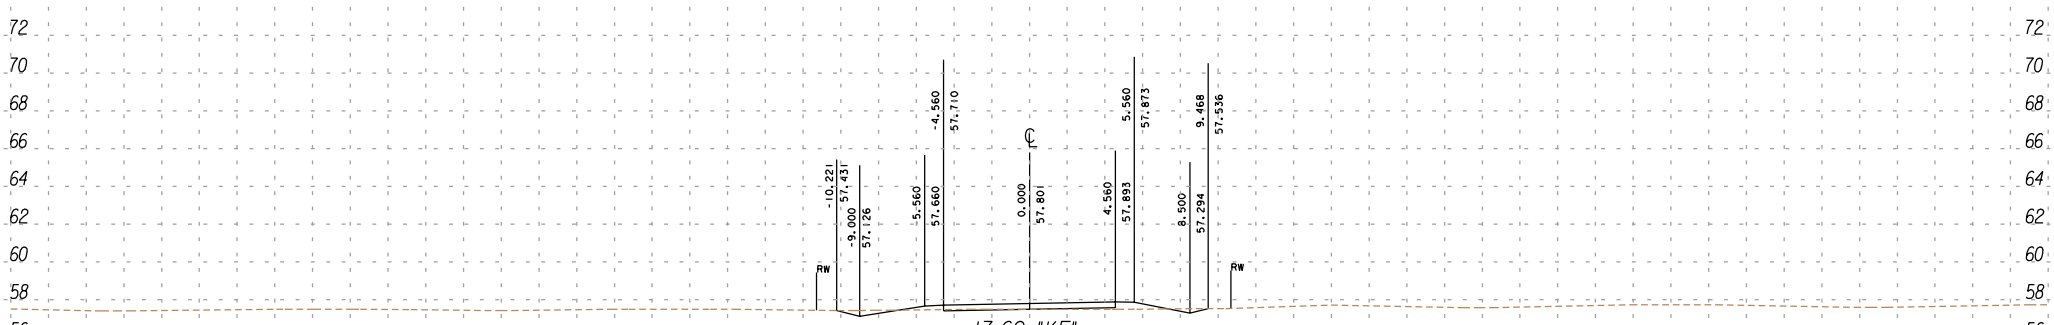

13+60 "KE"

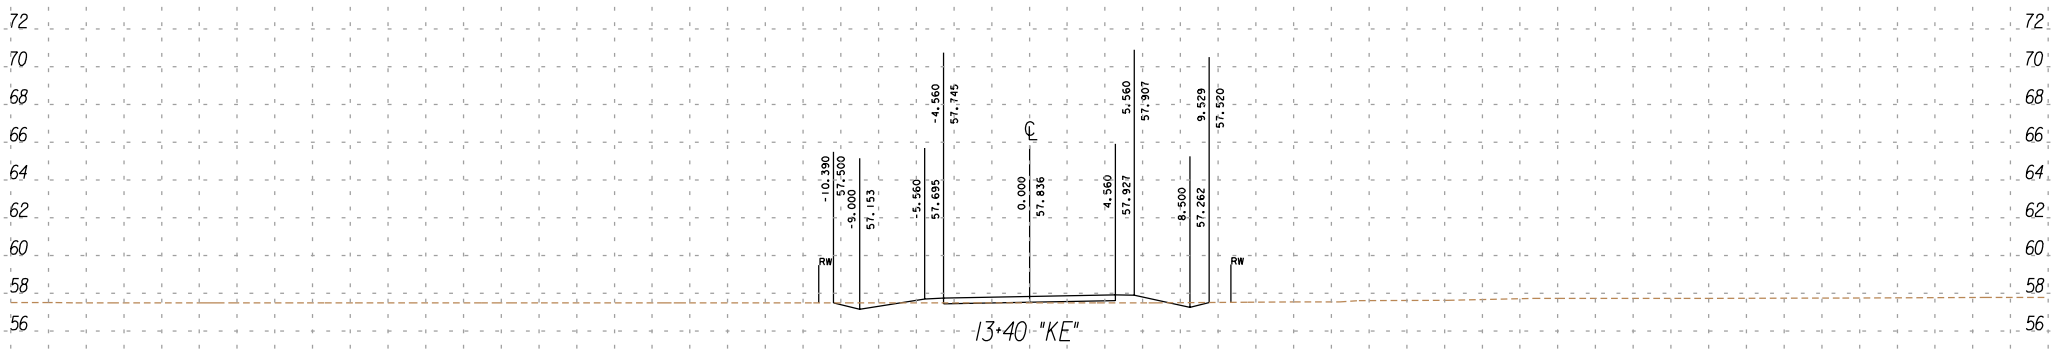

13+40 "KE"

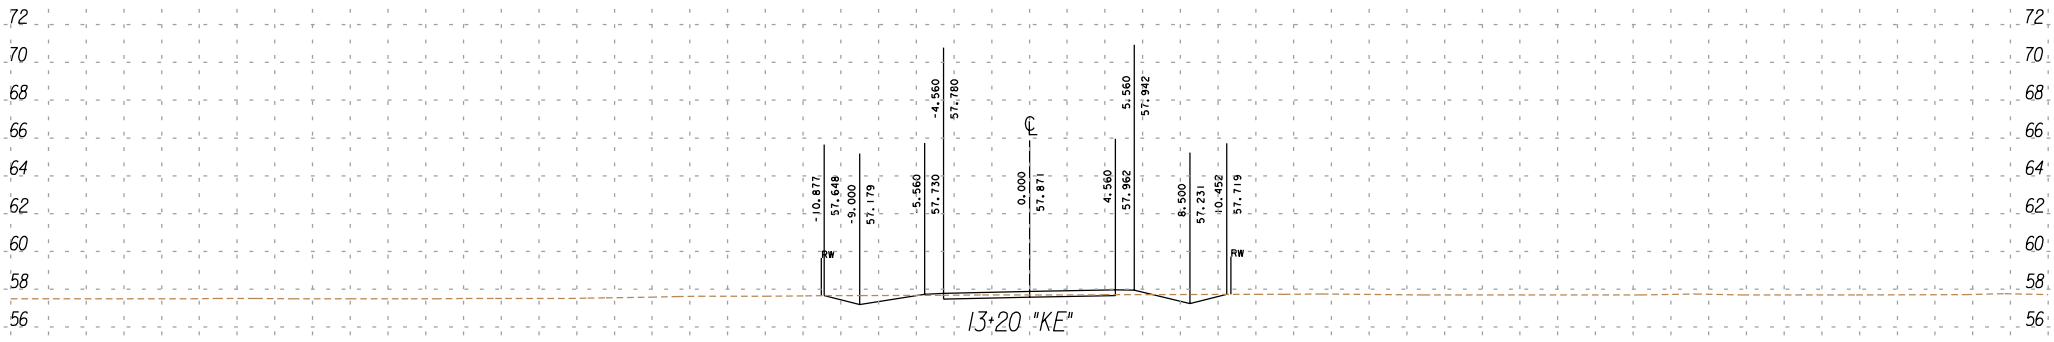

13+20 "KE"

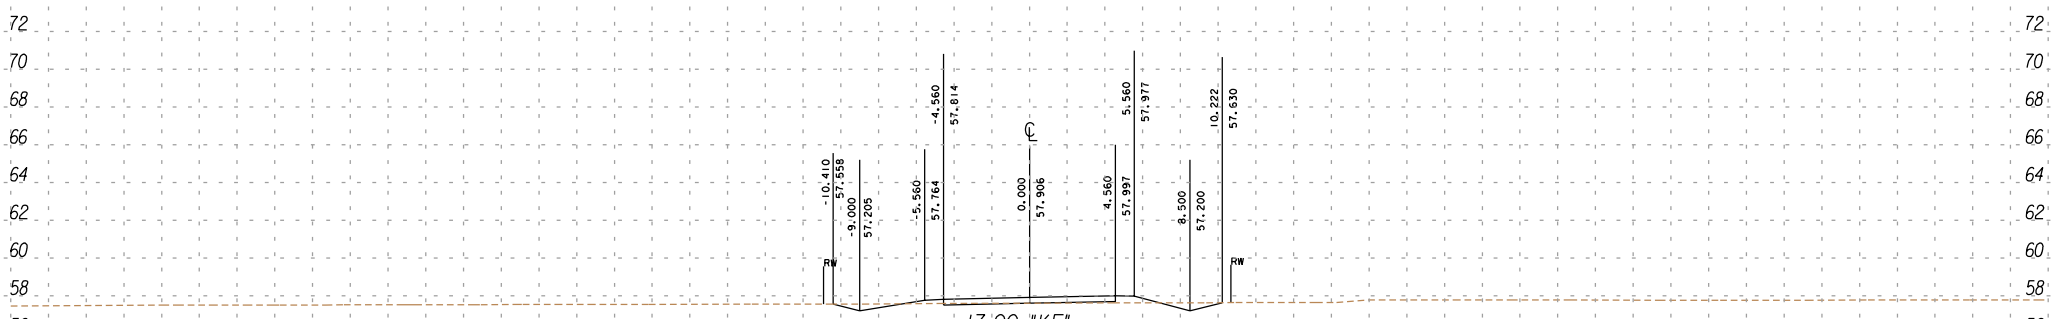

13+00 "KE"

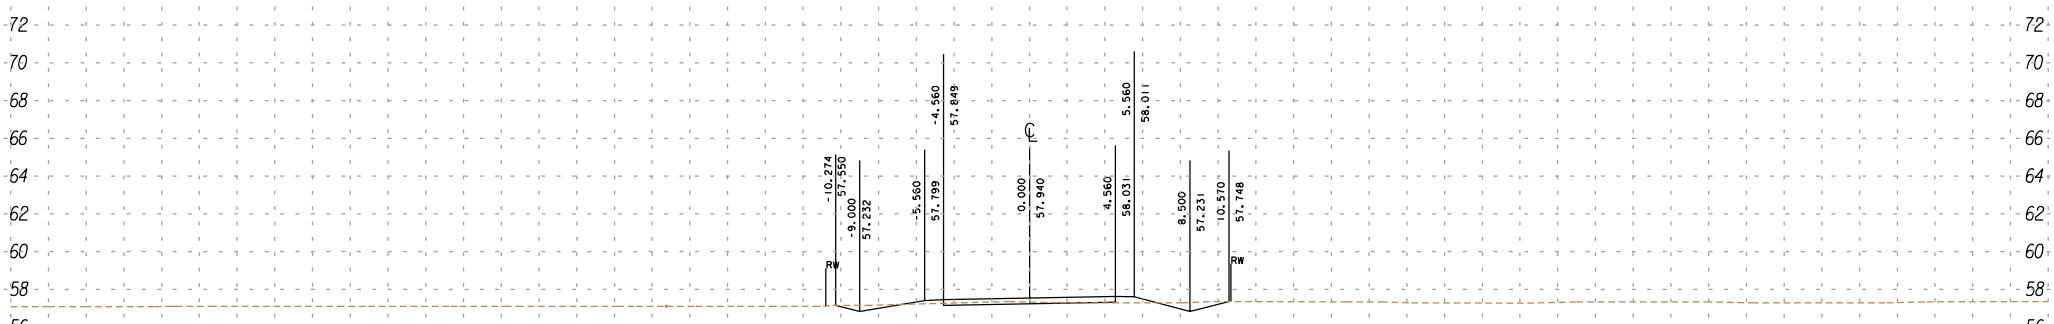

12+80 "KE"

SCALE RATIO: 1:200 HORIZ.
5/18/01 1:200 VERT.

FOR DESIGN STUDY ONLY

UNIT 2
IMPERIAL
11
199344
111

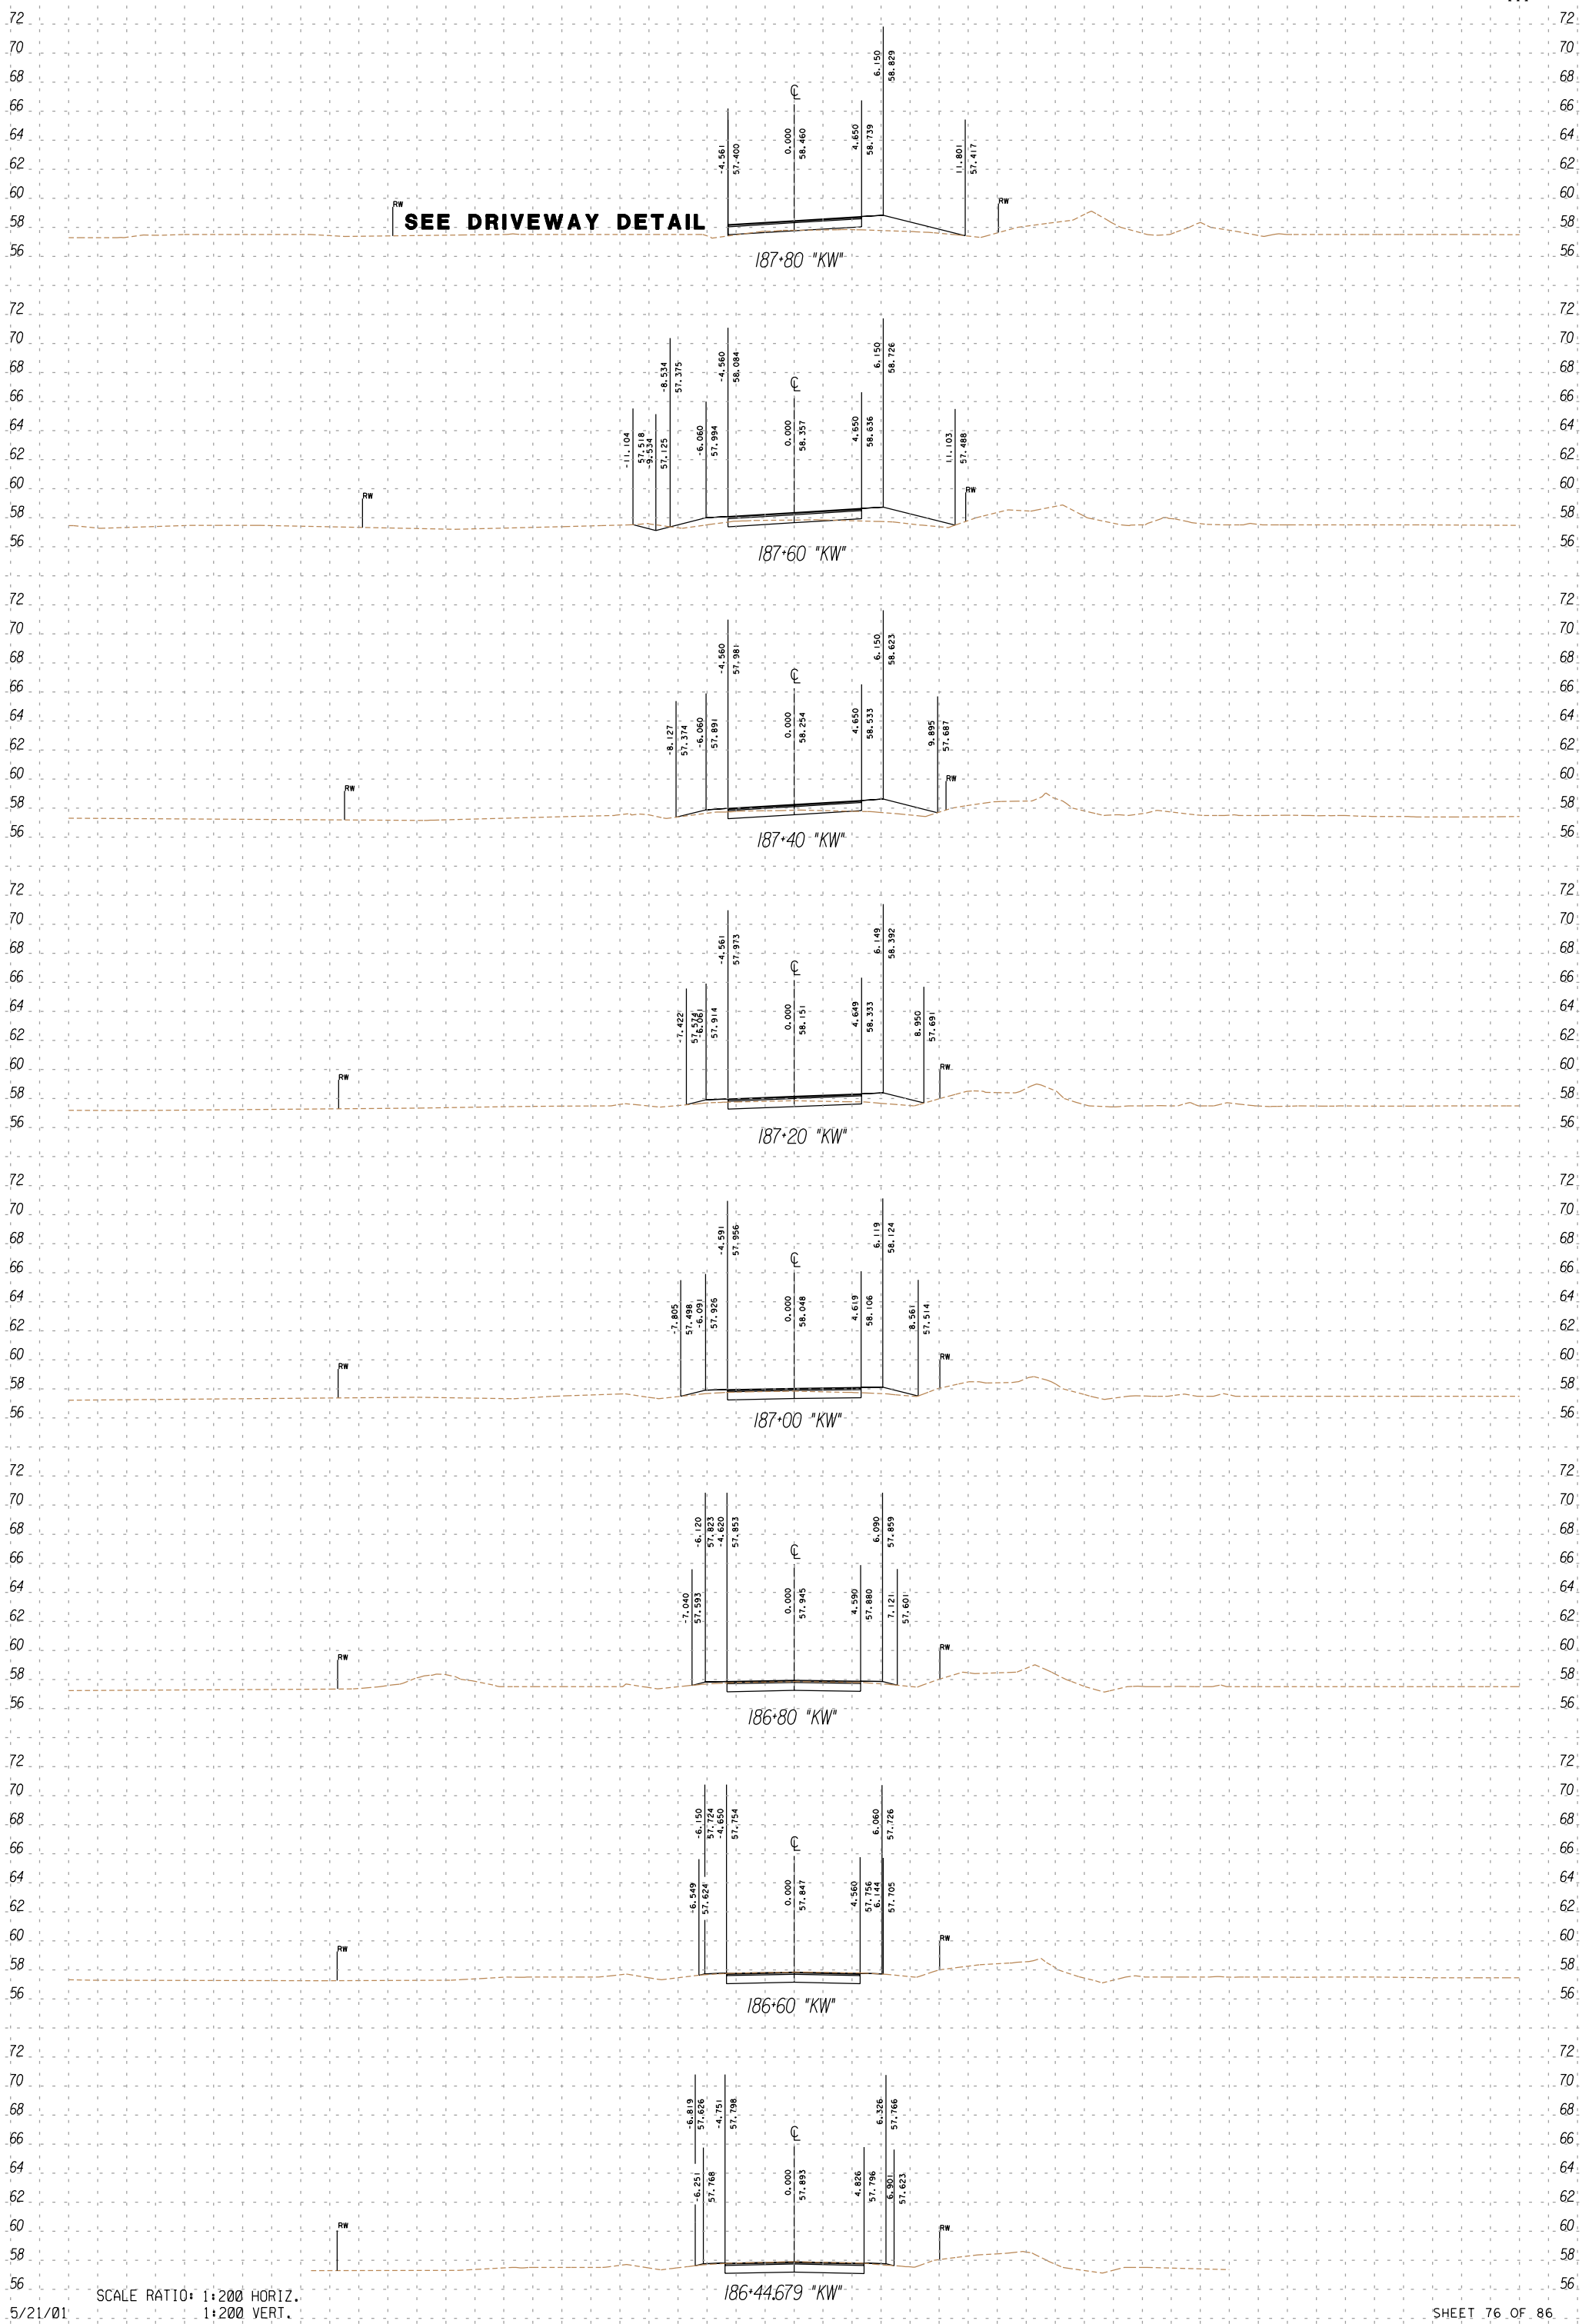

SCALE RATIO: 1:200 HORIZ.
1:200 VERT.

5/21/01

FOR STATIONS 189+40 TO 190+00 SEE CONSTRUCTION DETAILS

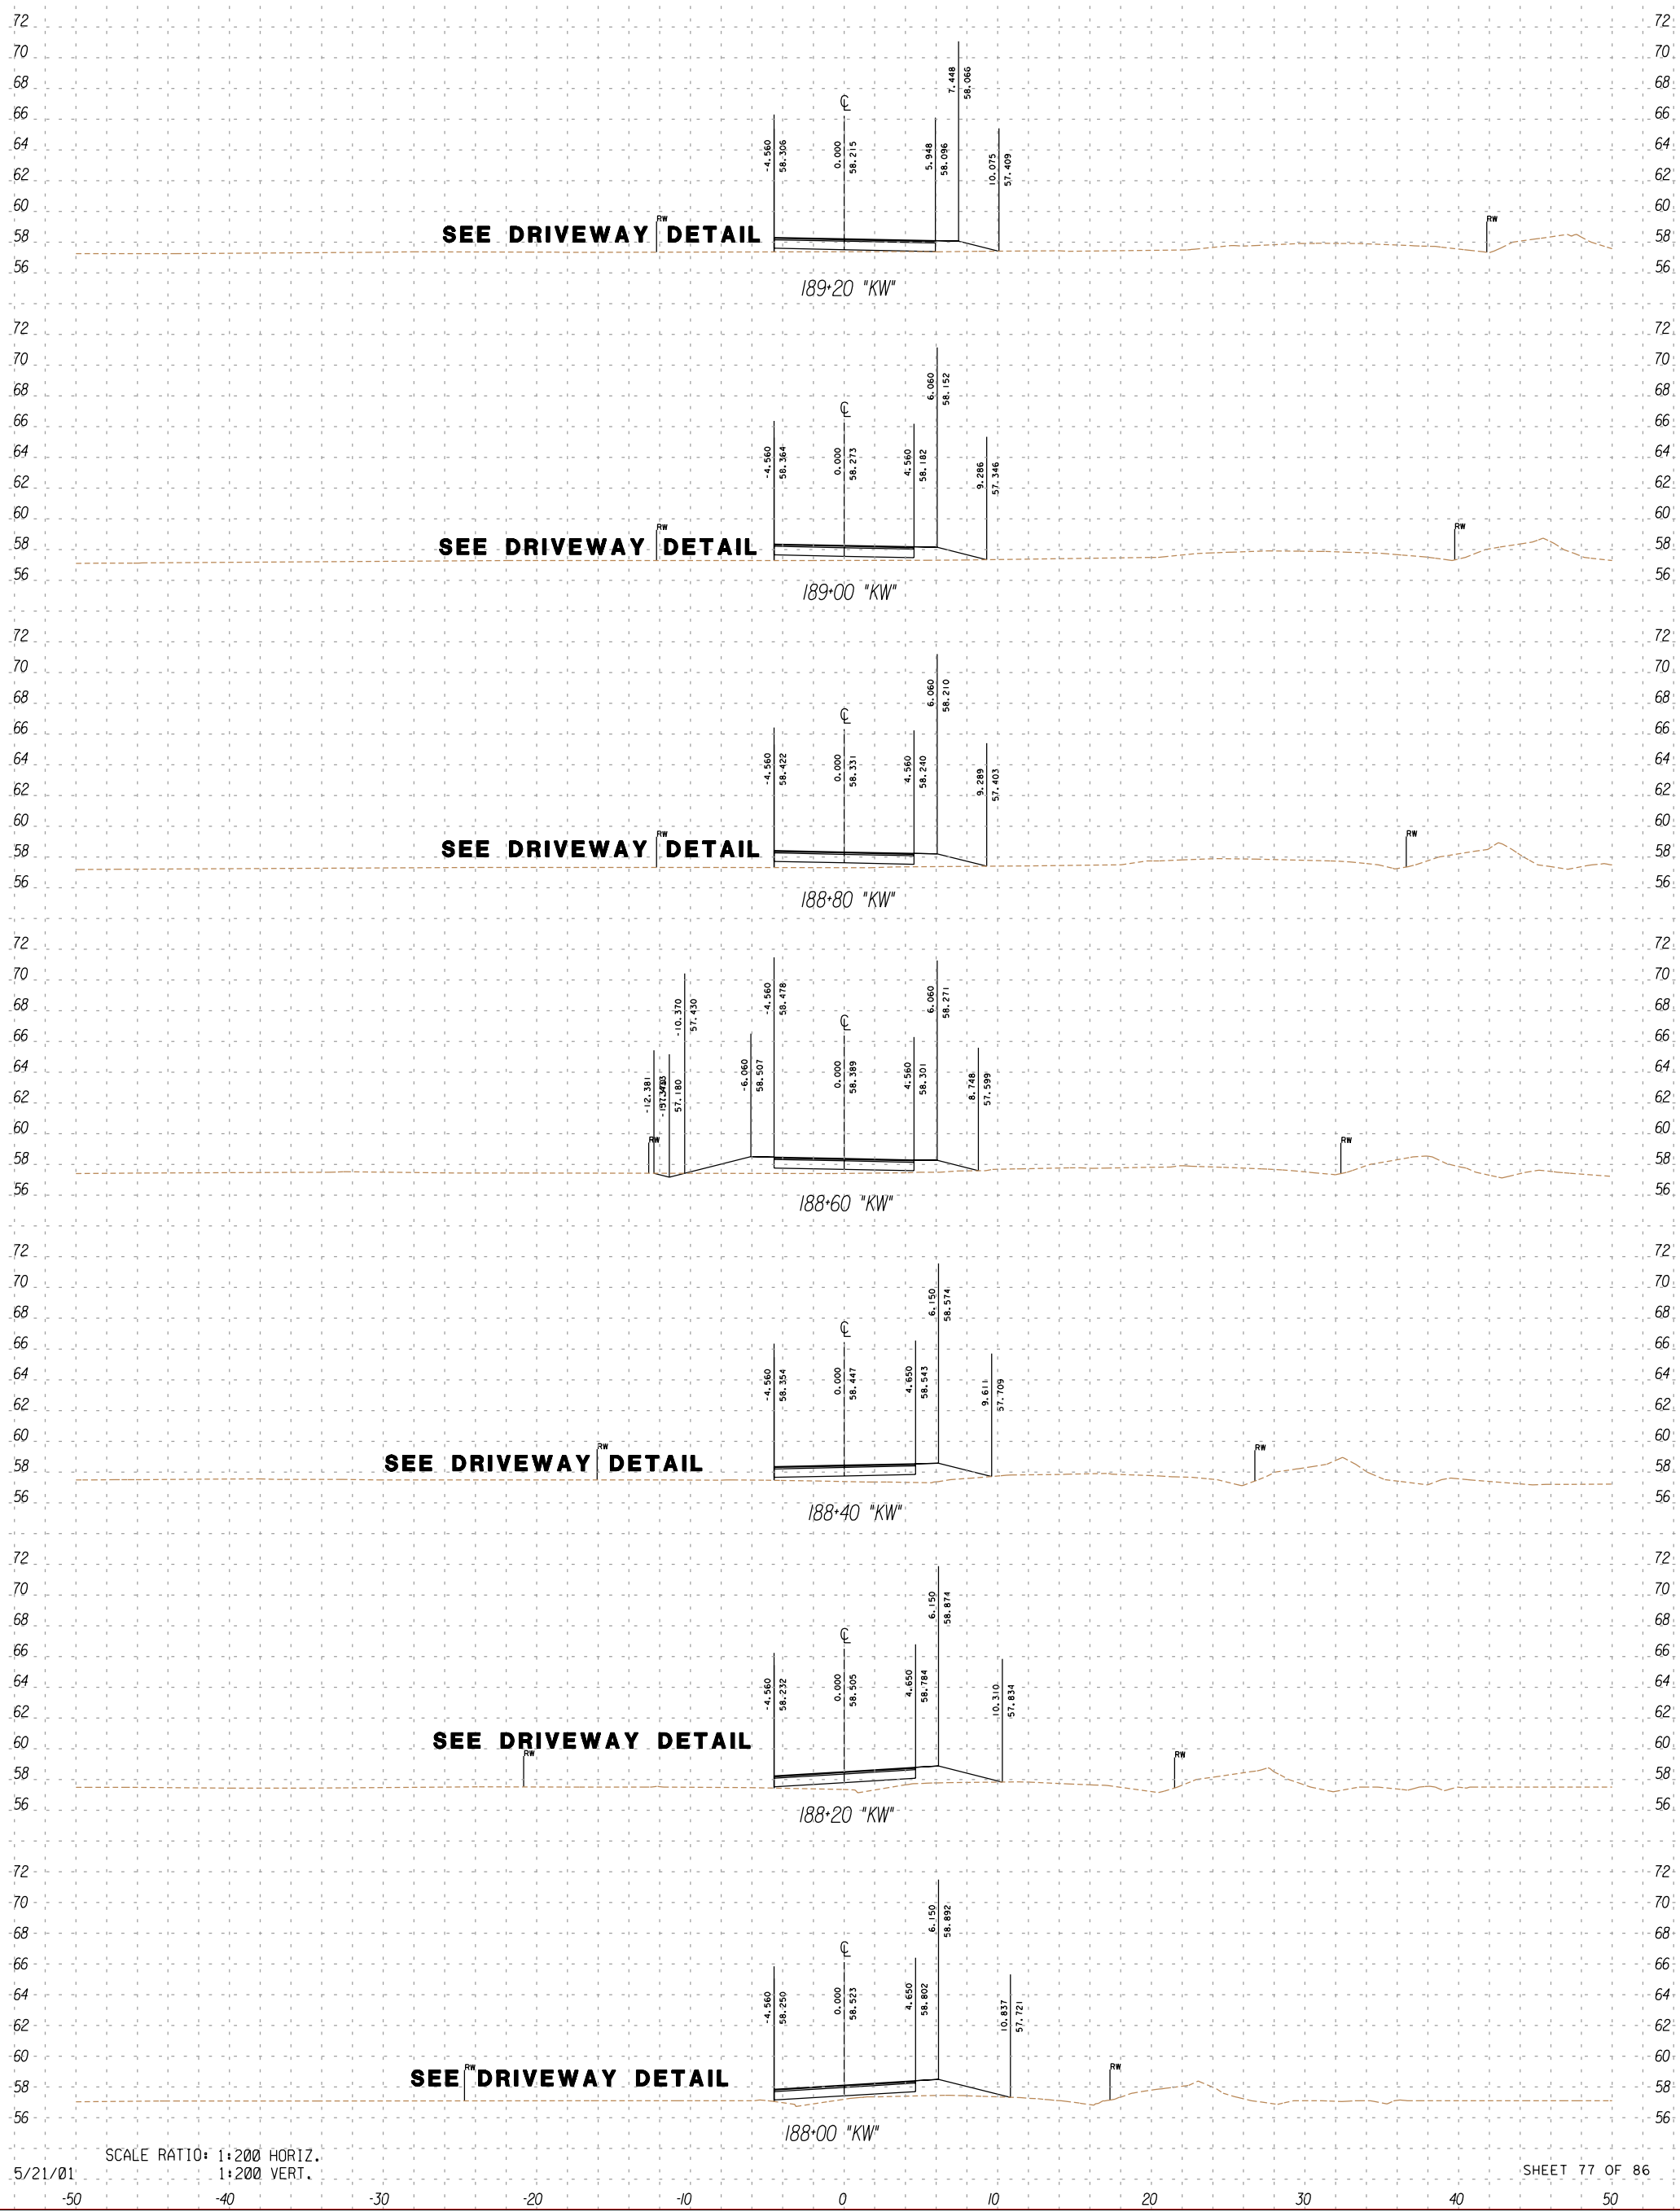

SCALE RATIO: 1:200 HORIZ.
1:200 VERT.

FOR DESIGN STUDY ONLY

UNIT 2
IMPERIAL
11
199344
111

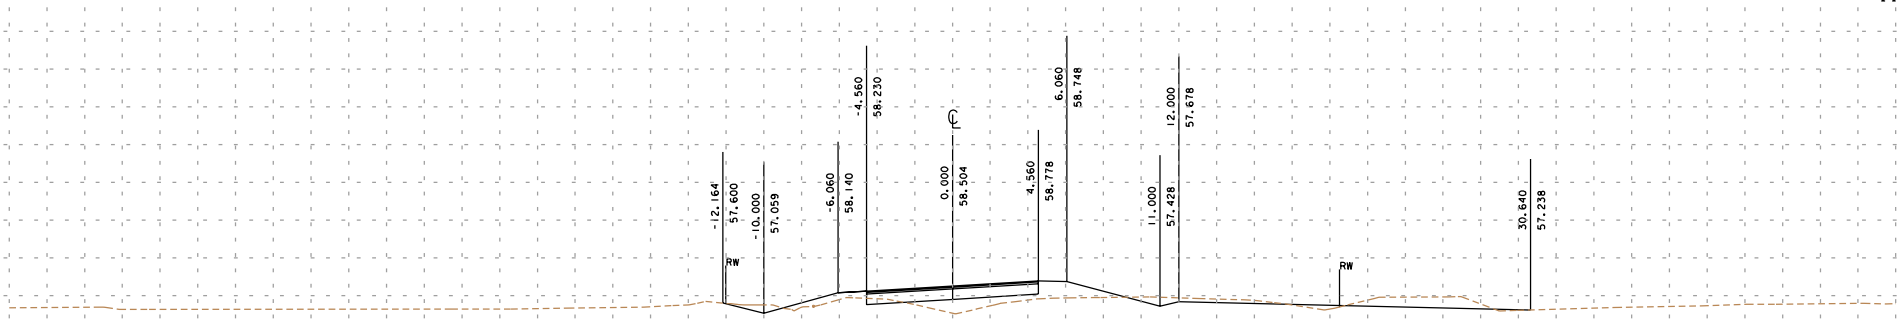

191+40 "KW"

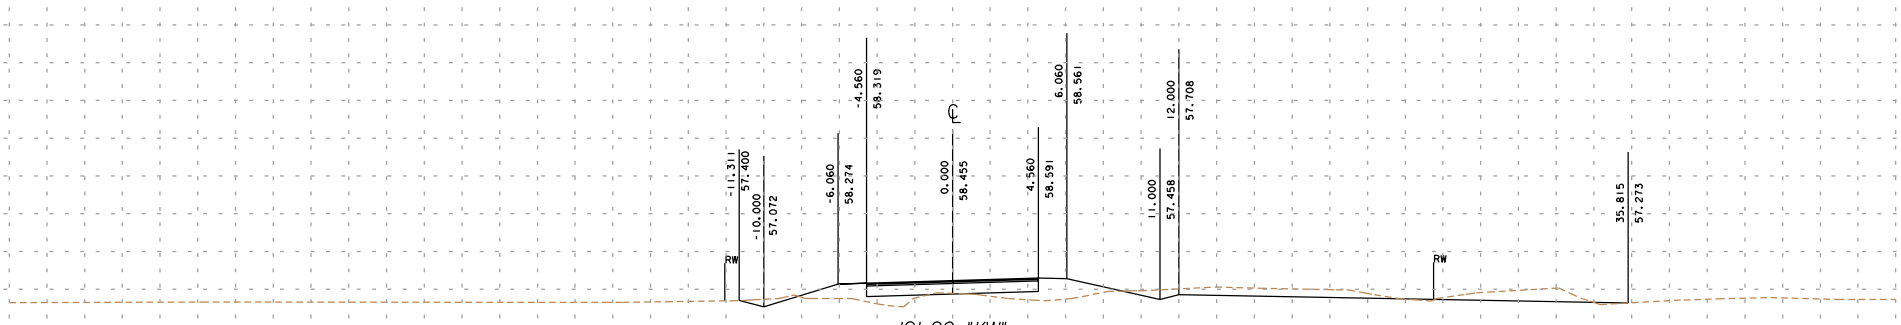

191+20 "KW"

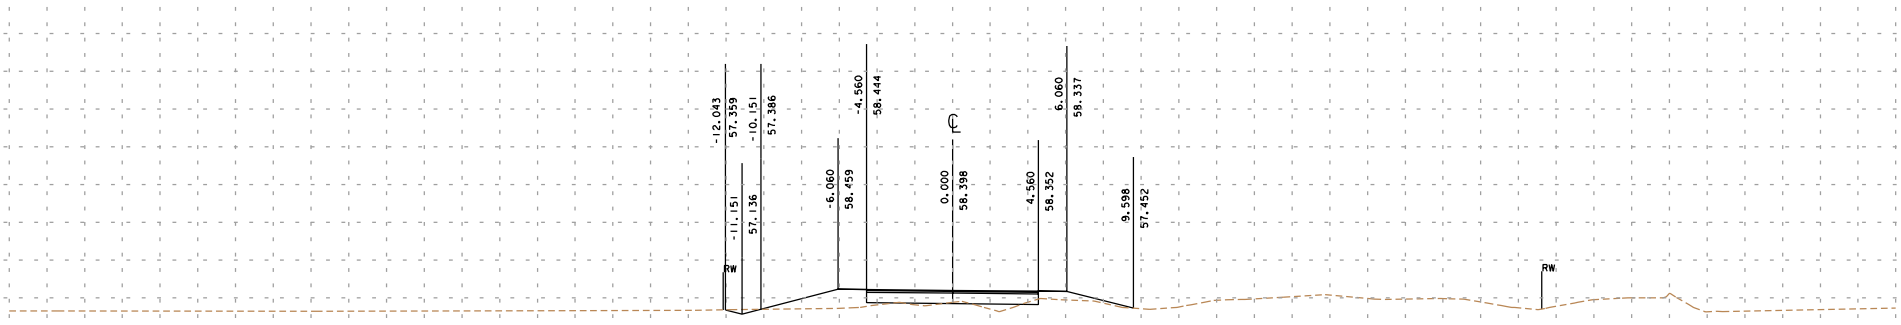

191+00 "KW"

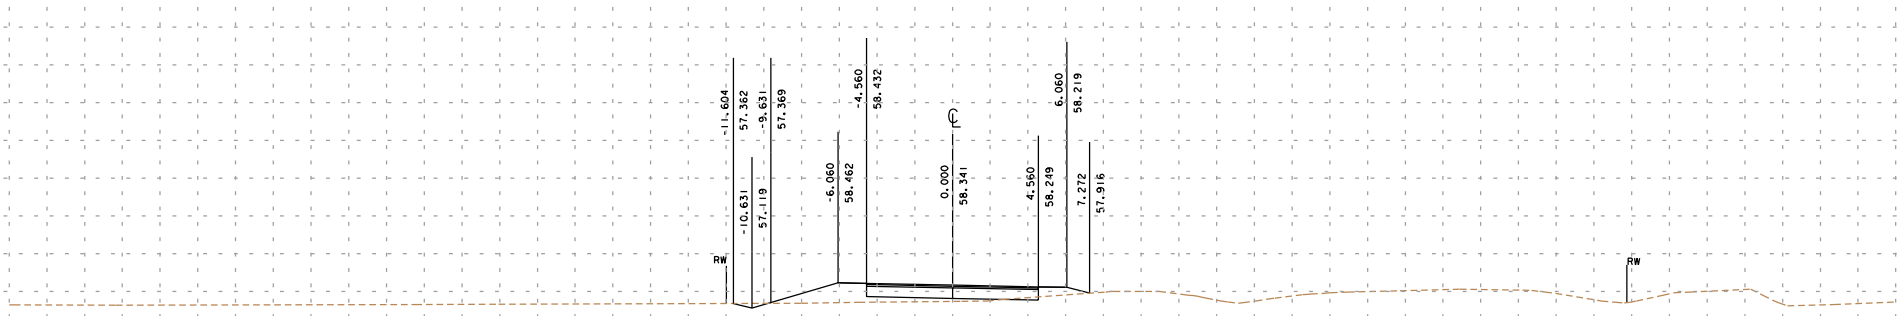

190+80 "KW"

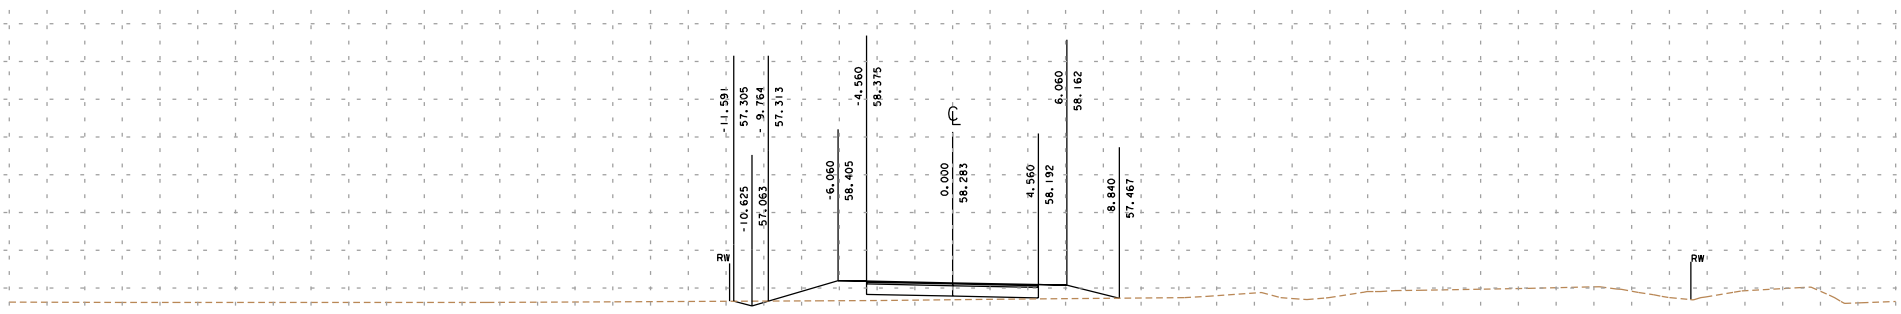

190+60 "KW"

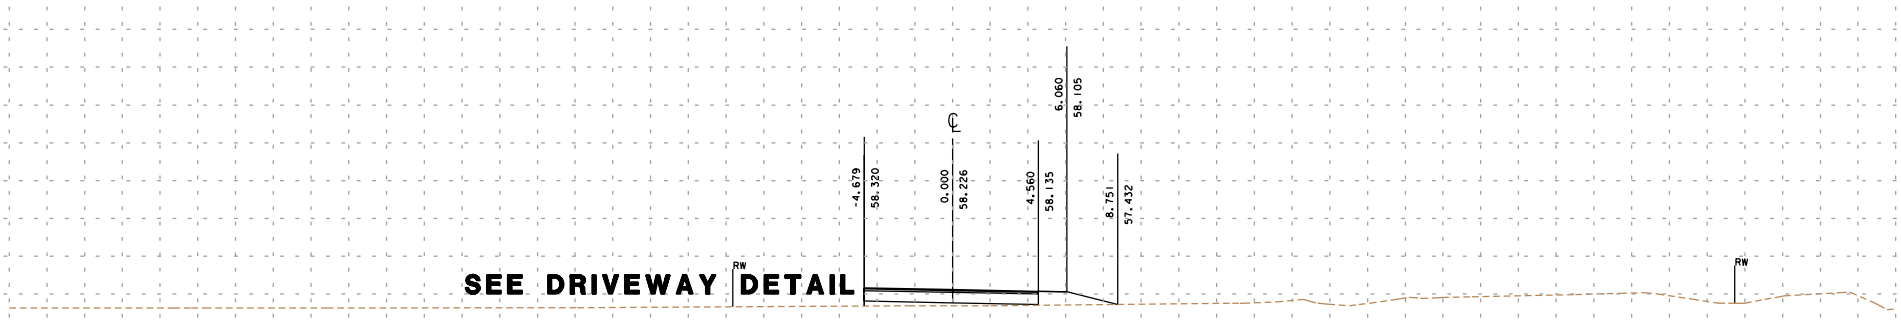

SEE DRIVEWAY DETAIL

190+40 "KW"

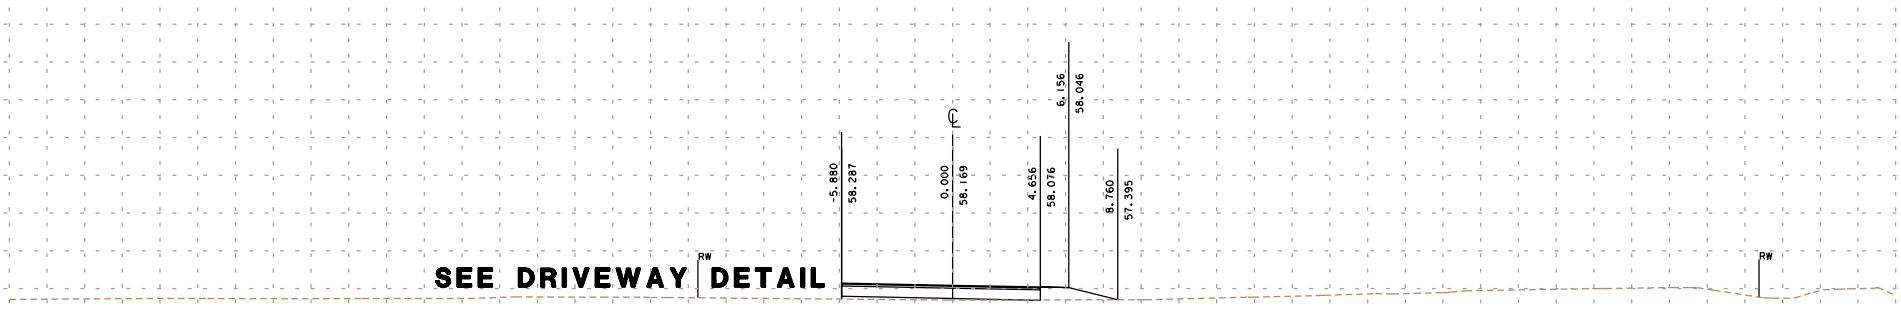

SEE DRIVEWAY DETAIL

190+20 "KW"

SHEET 78 OF 86

SCALE RATIO: 1:200 HORIZ.
5/21/01 1:200 VERT.

-50 -40 -30 -20 -10 0 10 20 30 40 50

FOR DESIGN STUDY ONLY

UNIT 2
IMPERIAL
11
199344
111

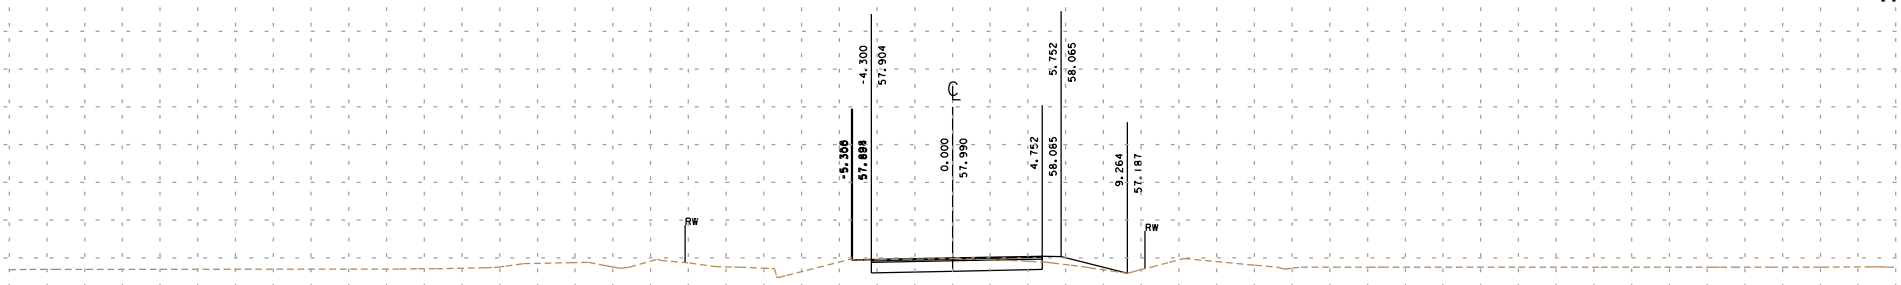

193+00 "KW"

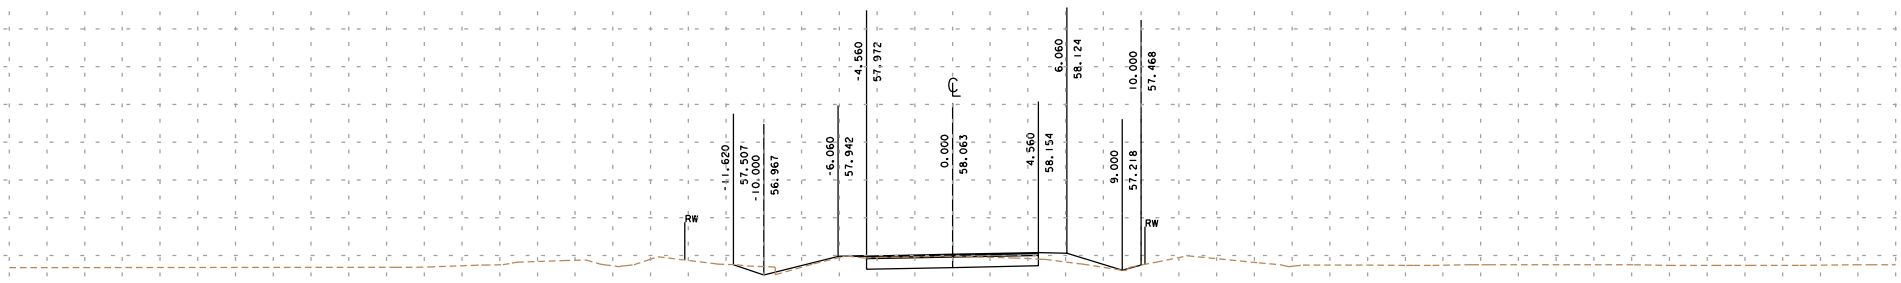

192+80 "KW"

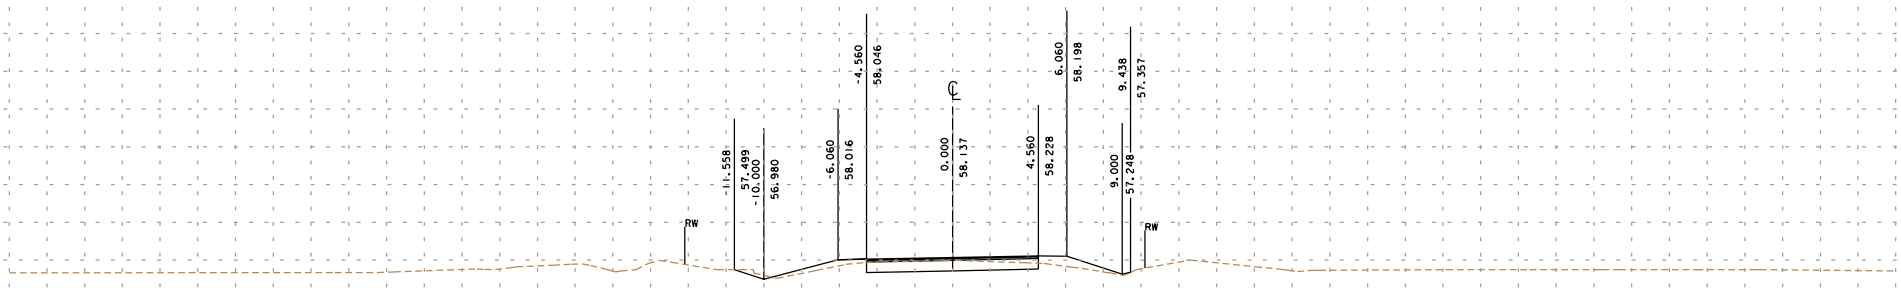

192+60 "KW"

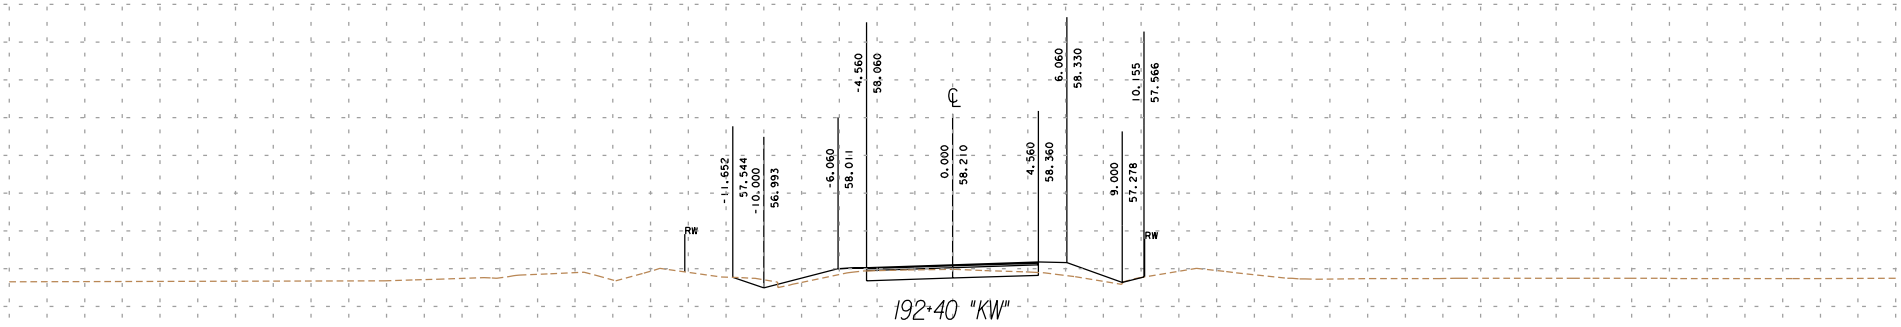

192+40 "KW"

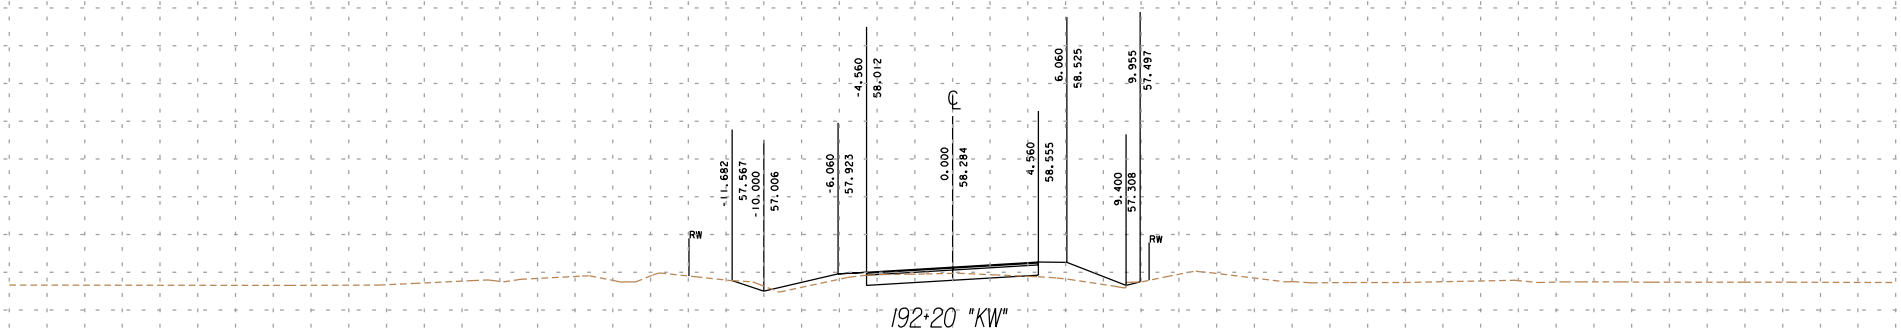

192+20 "KW"

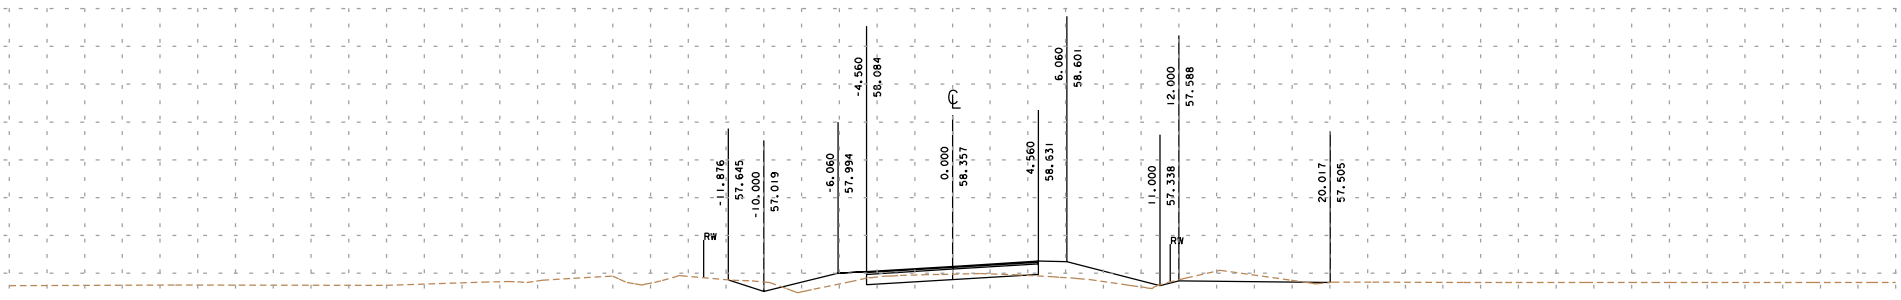

192+00 "KW"

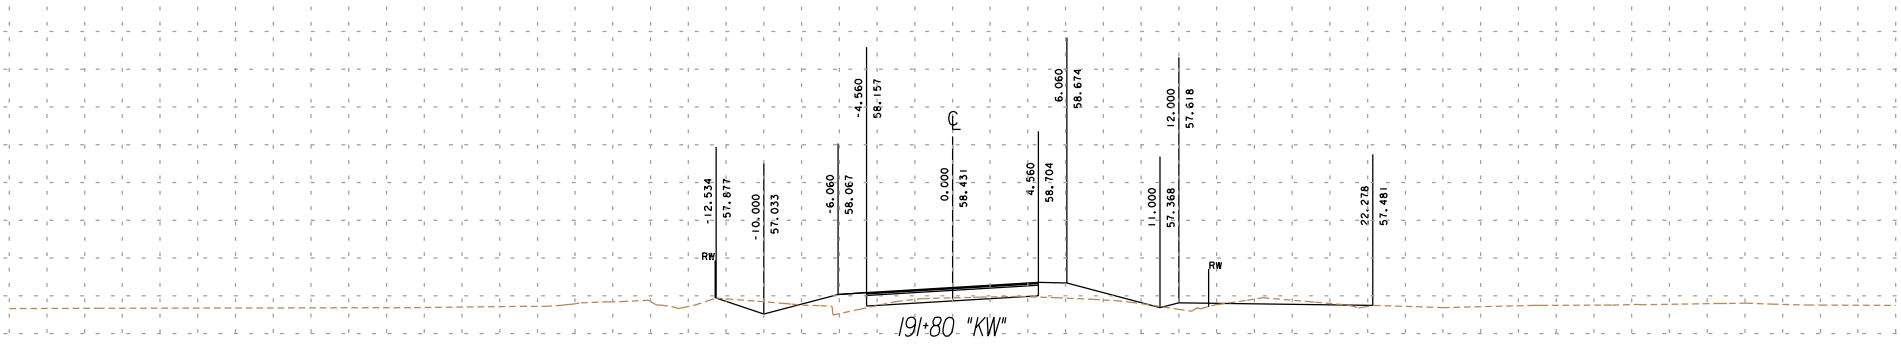

191+80 "KW"

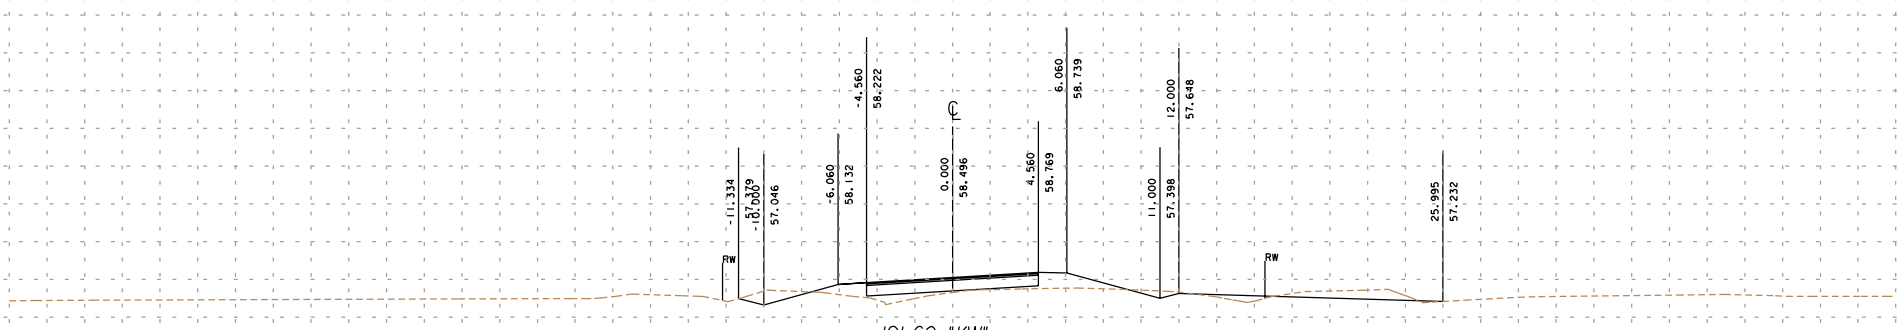

191+60 "KW"

SCALE RATIO: 1:200 HORIZ.
1:200 VERT.

5/21/01

FOR DESIGN STUDY ONLY

UNIT 2
IMPERIAL
11
199344
111

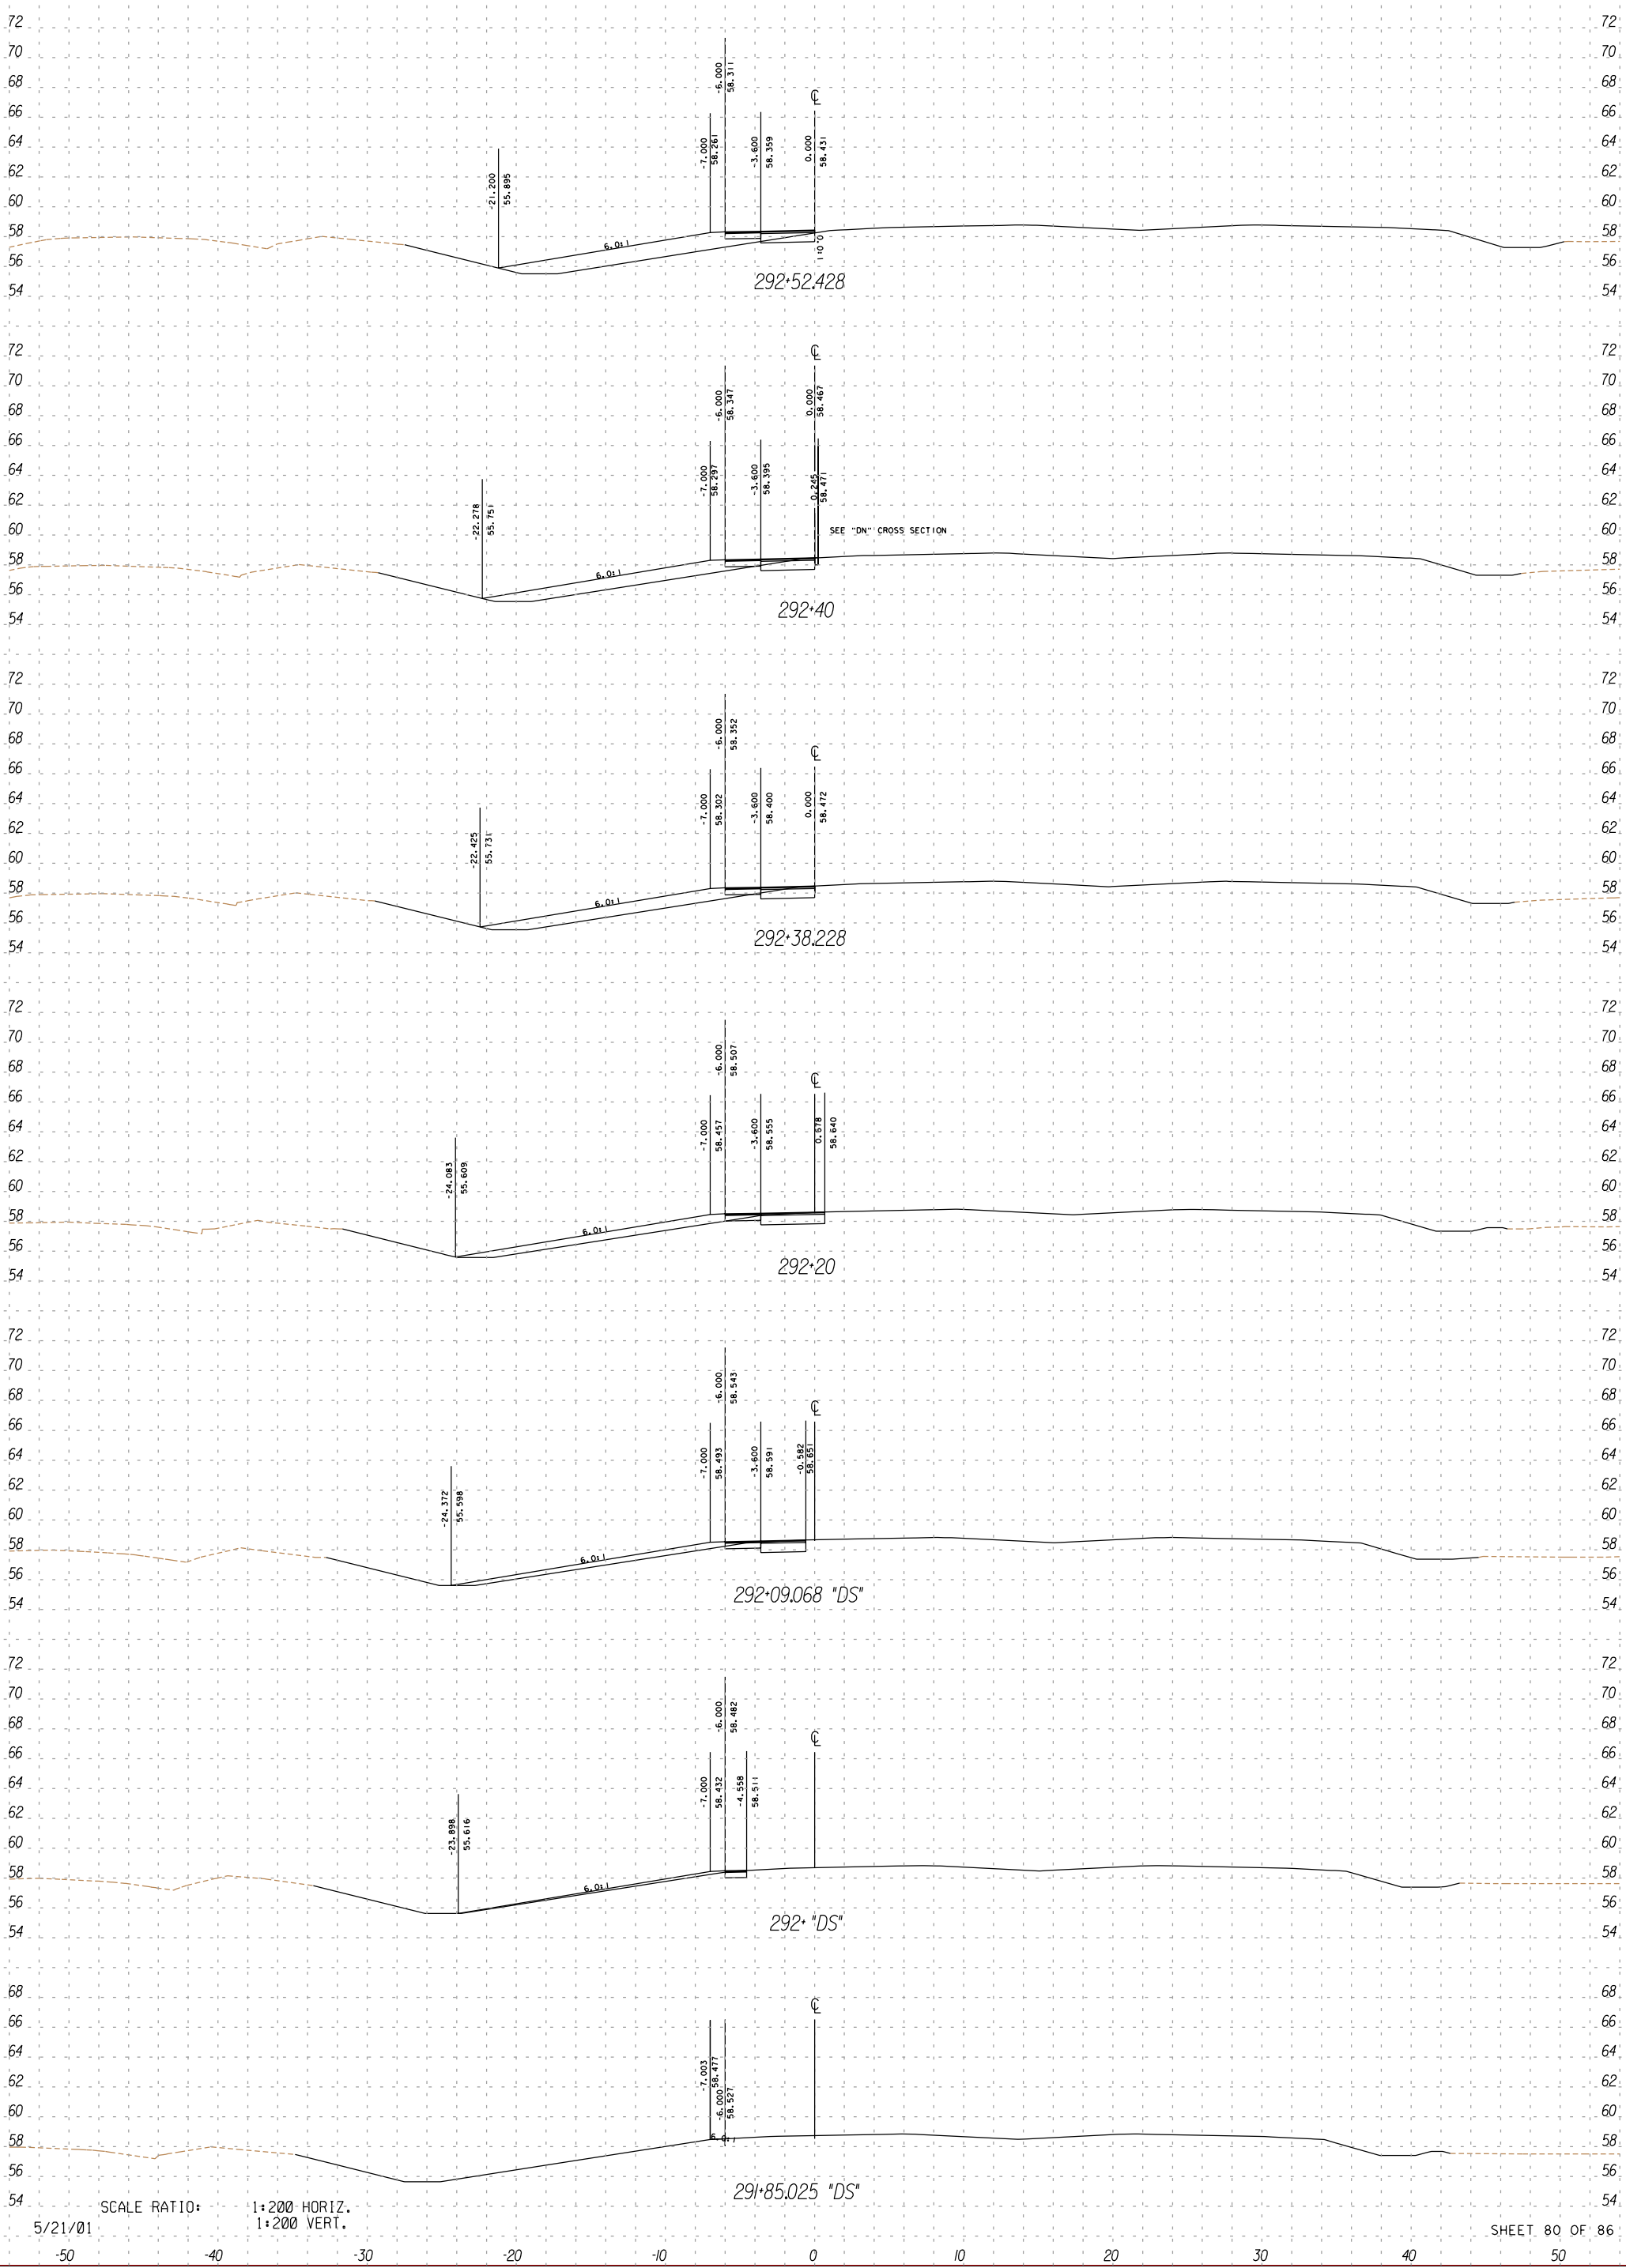

SCALE RATIO: 1:200 HORIZ.
1:200 VERT.

5/21/01

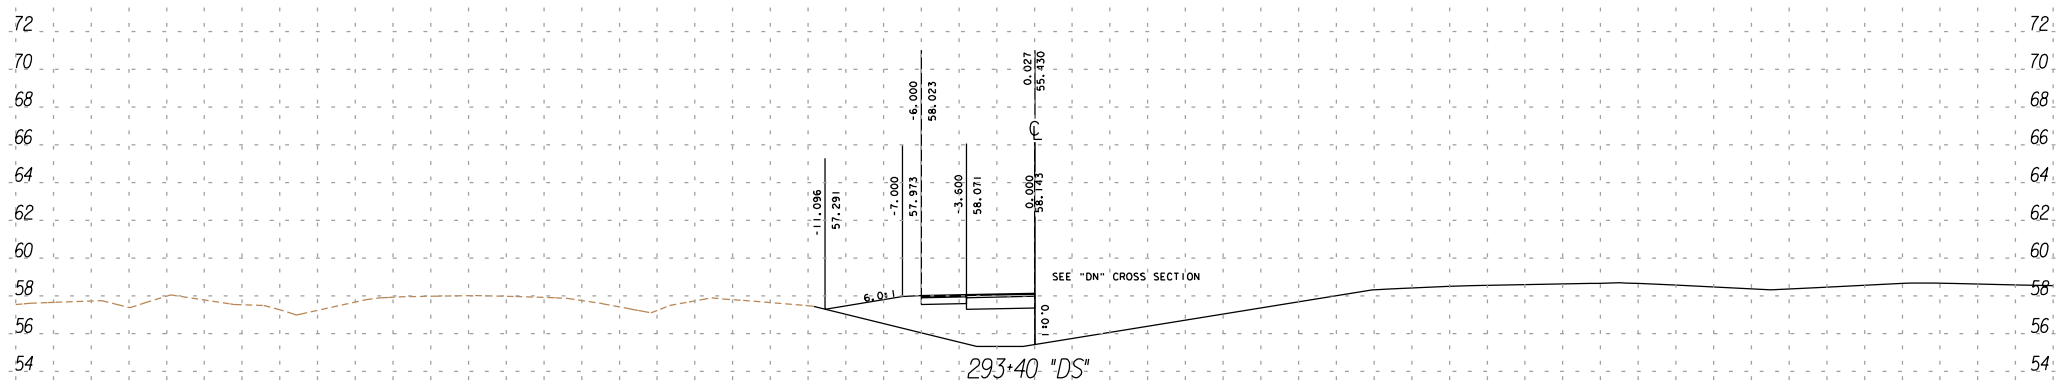

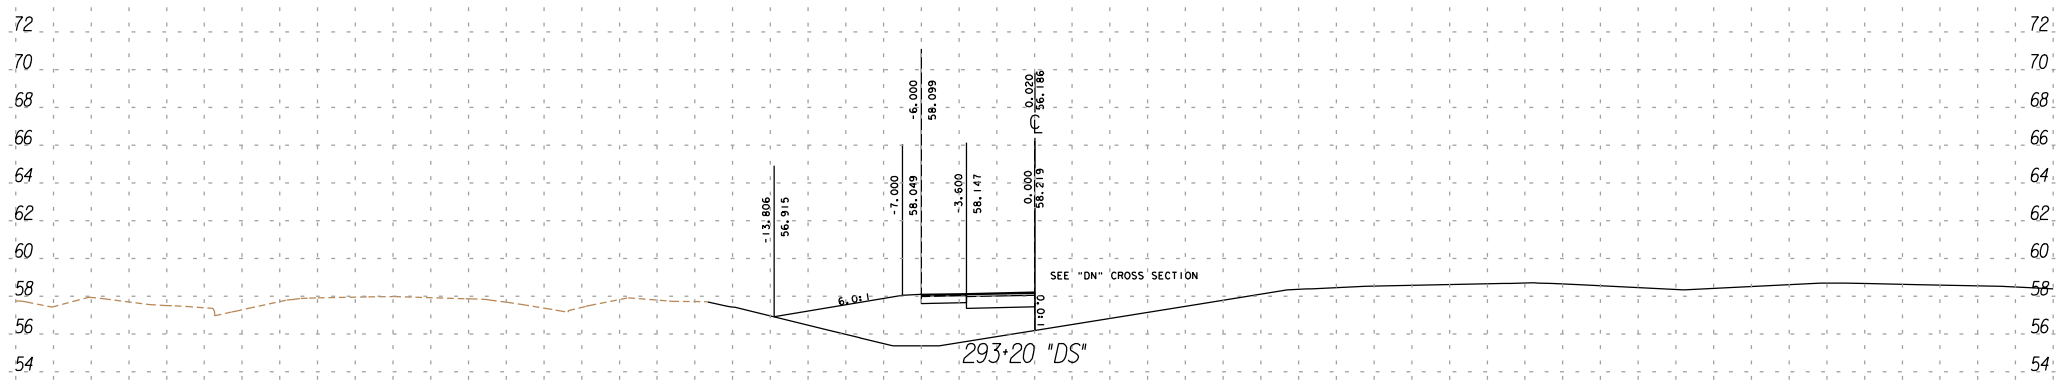

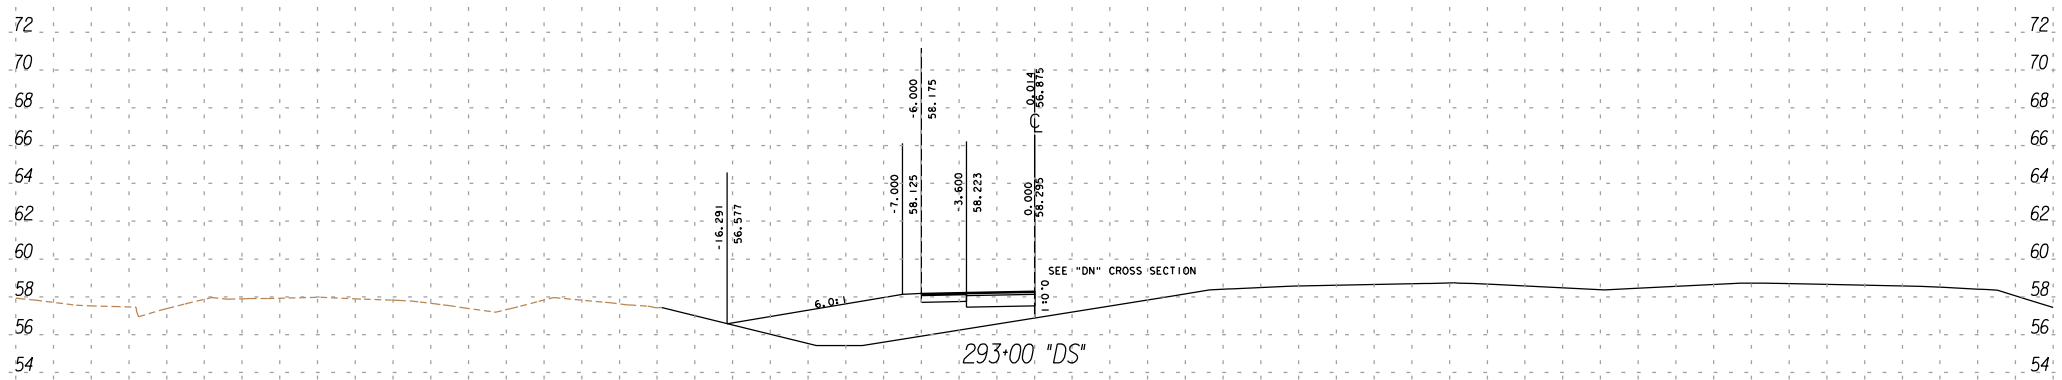

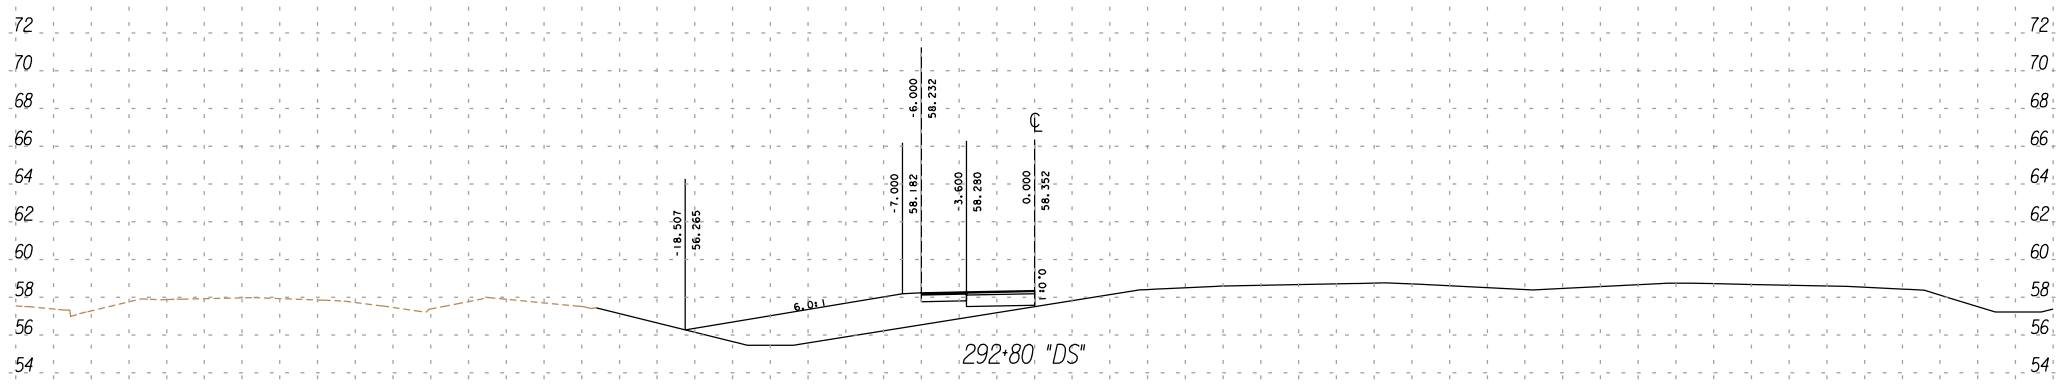

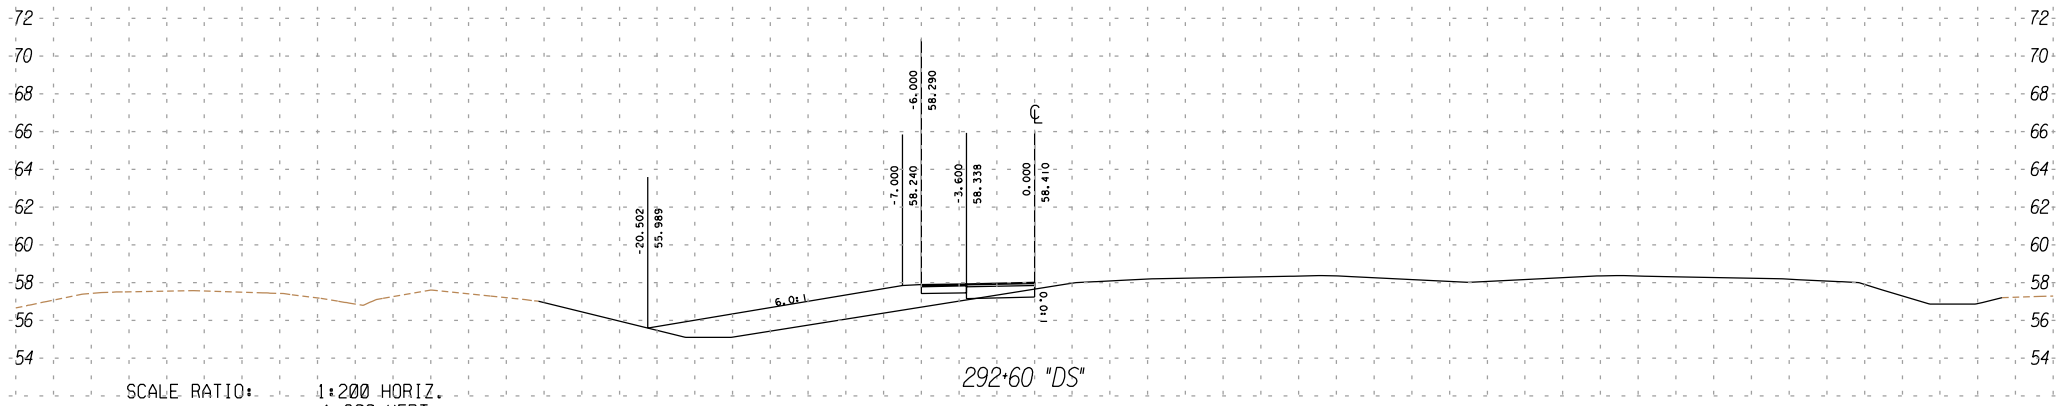

SCALE RATIO: 1:200 HORIZ.
1:200 VERT.

5/21/01

FOR DESIGN STUDY ONLY

UNIT 2
IMPERIAL
11
199344
111

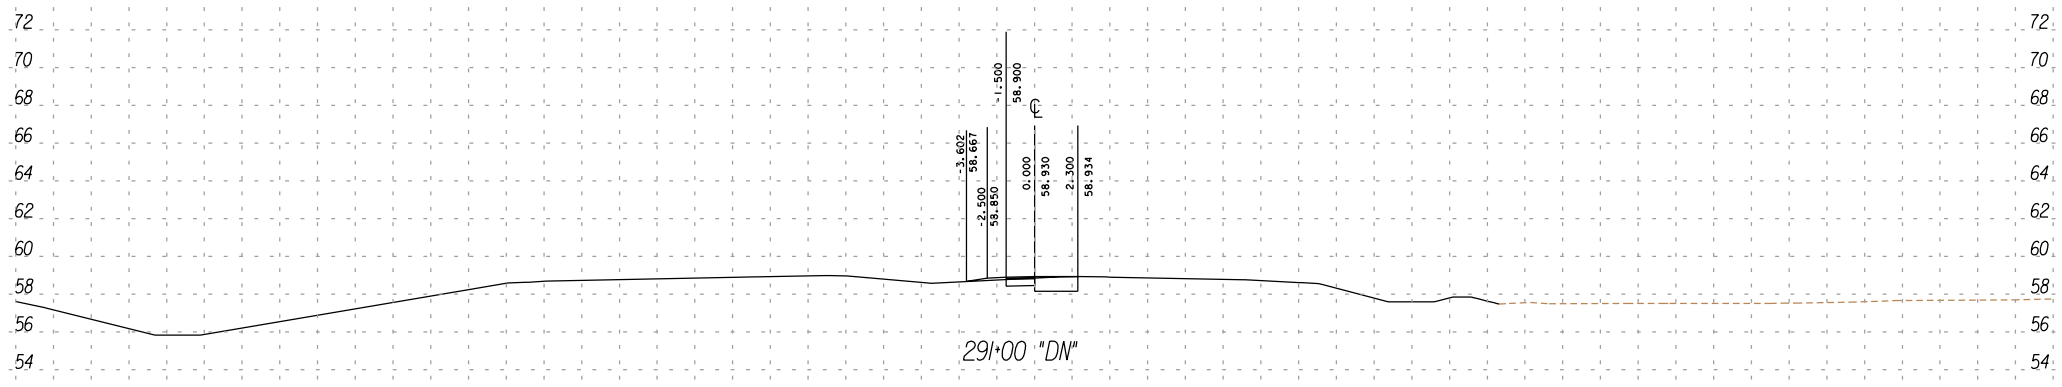

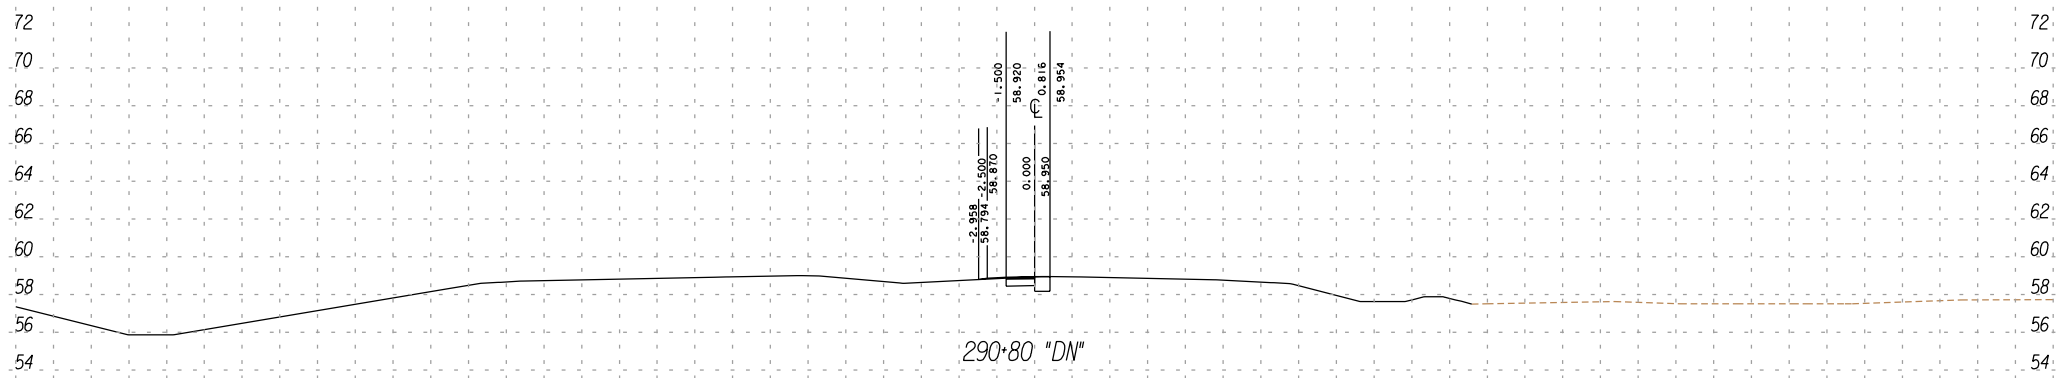

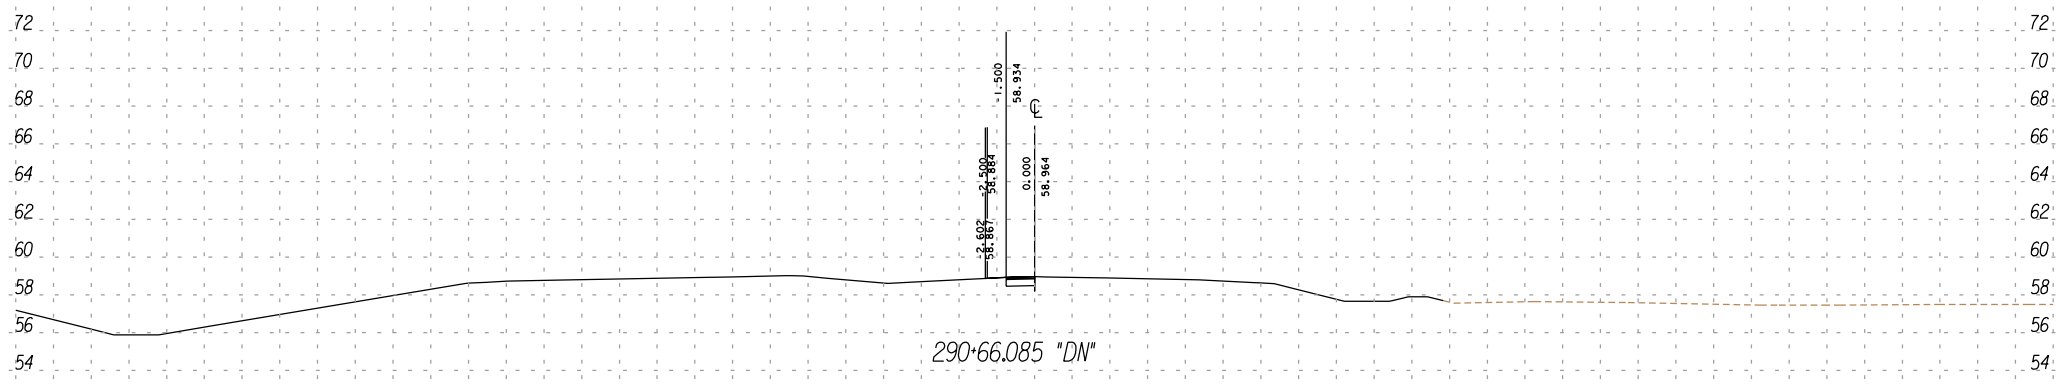

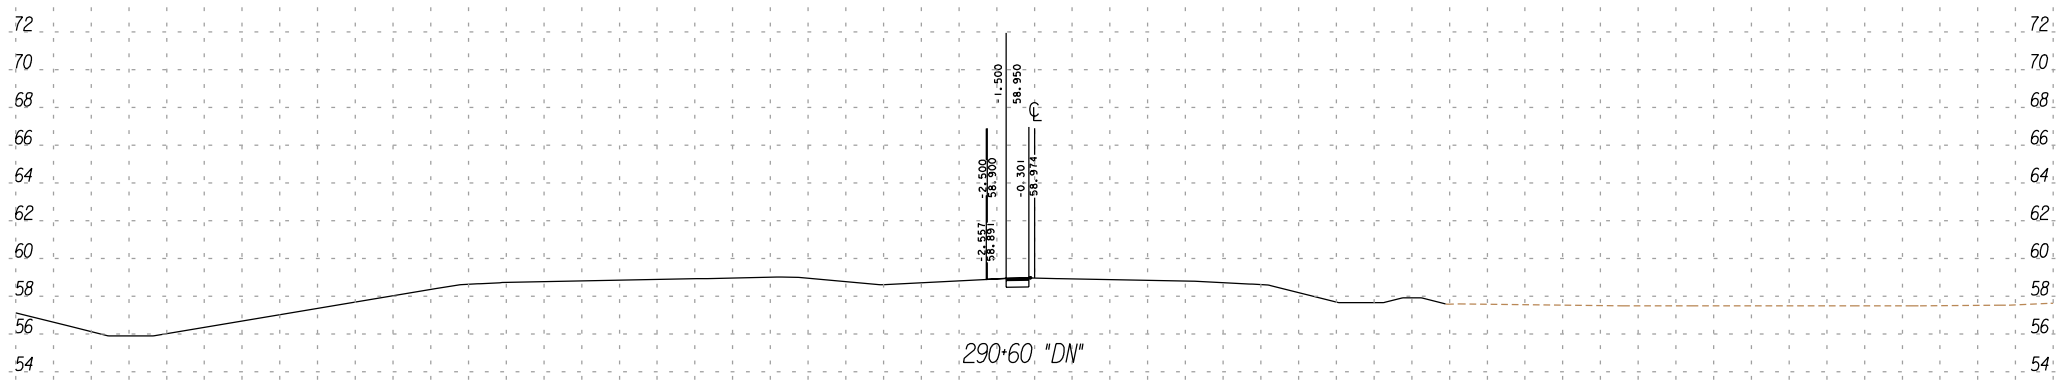

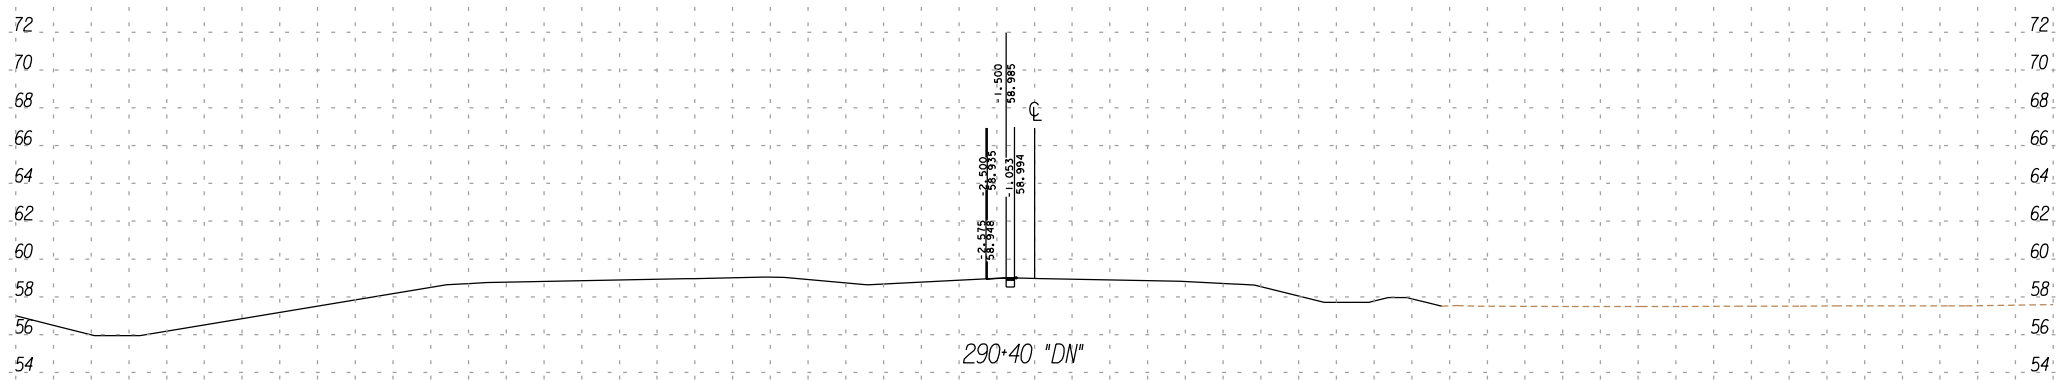

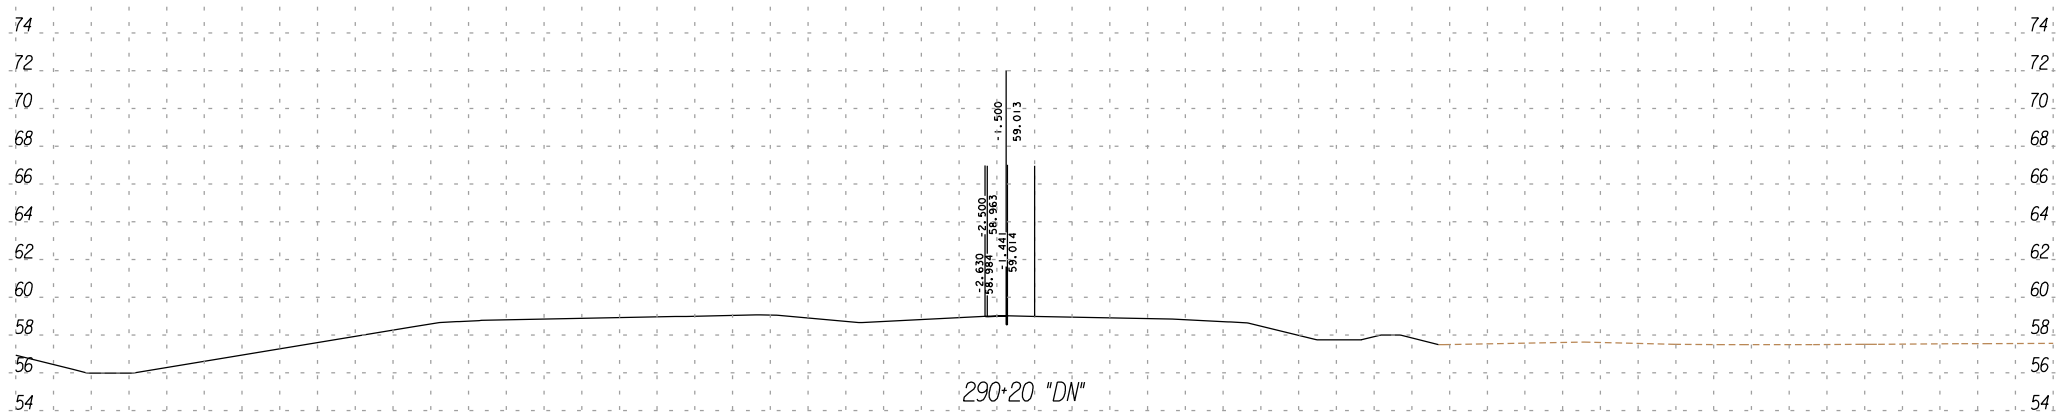

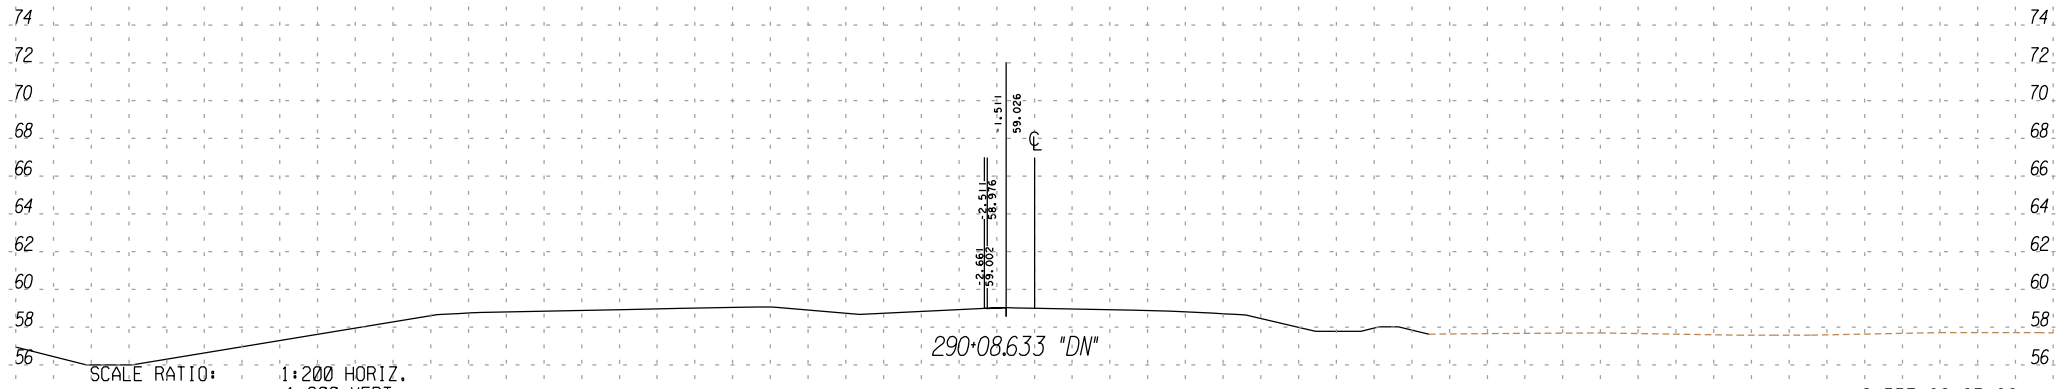

SCALE RATIO: 1:200 HORIZ.
1:200 VERT.

5/21/01

FOR DESIGN STUDY ONLY

UNIT 2
IMPERIAL
11
199344
111

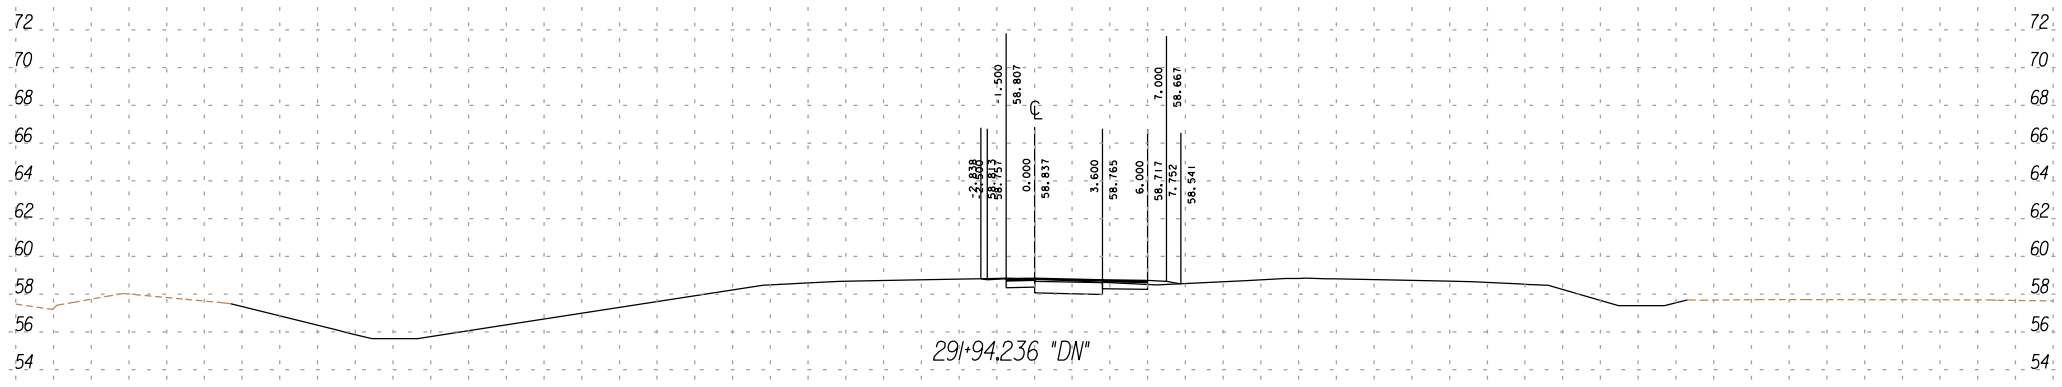

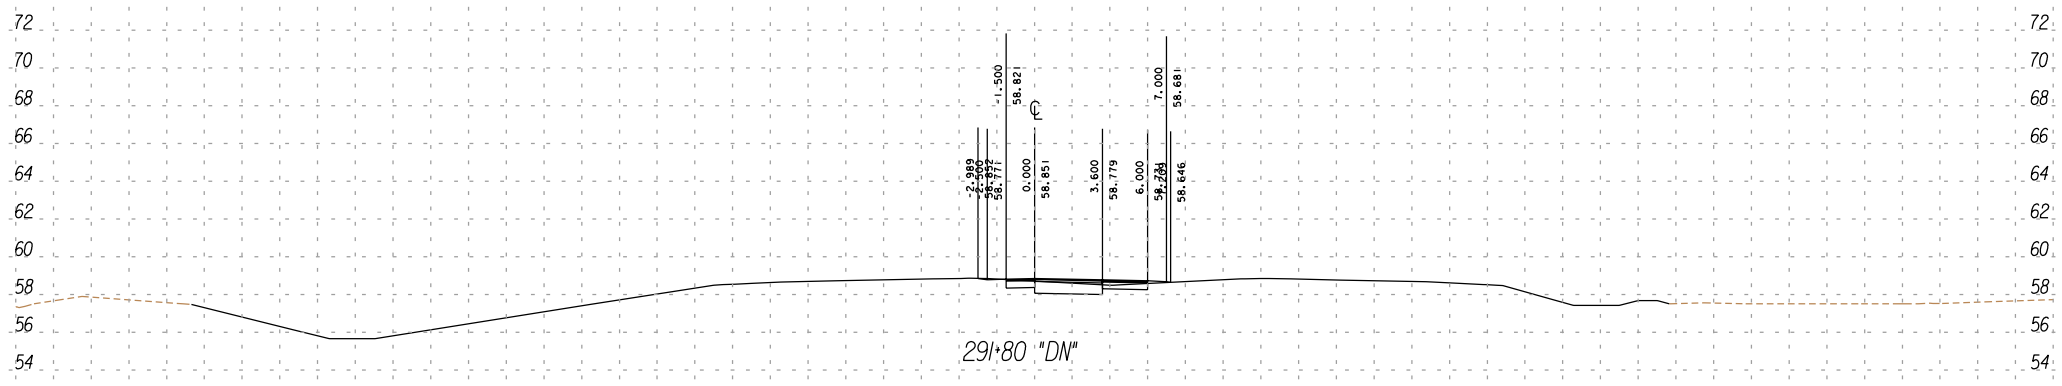

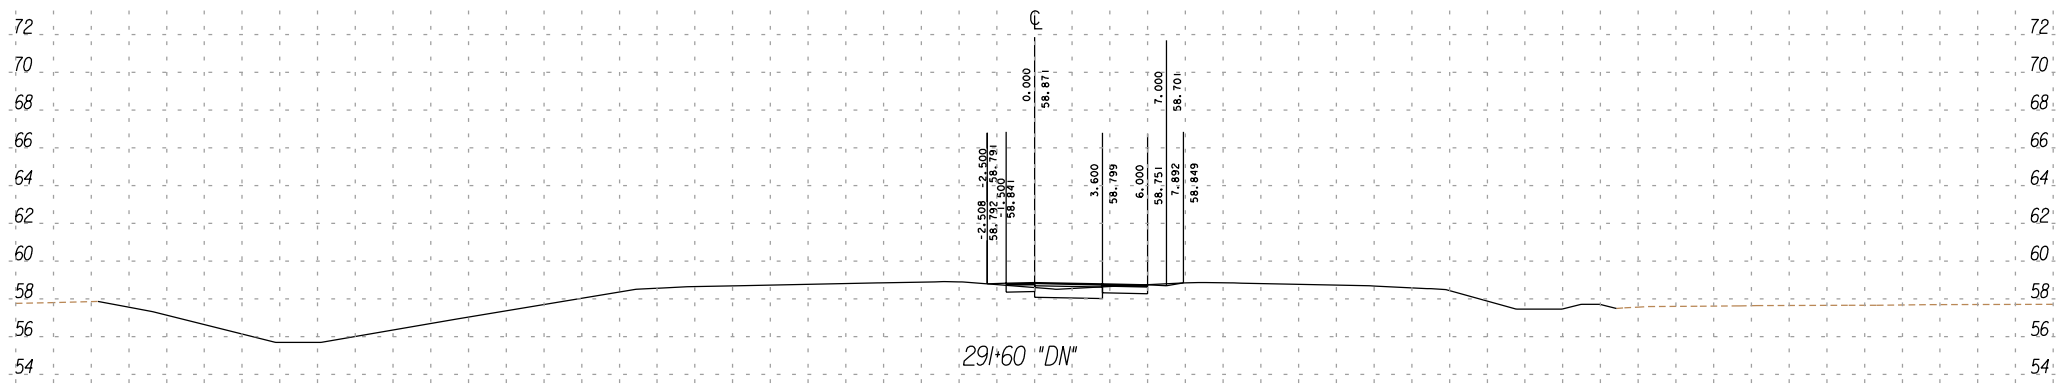

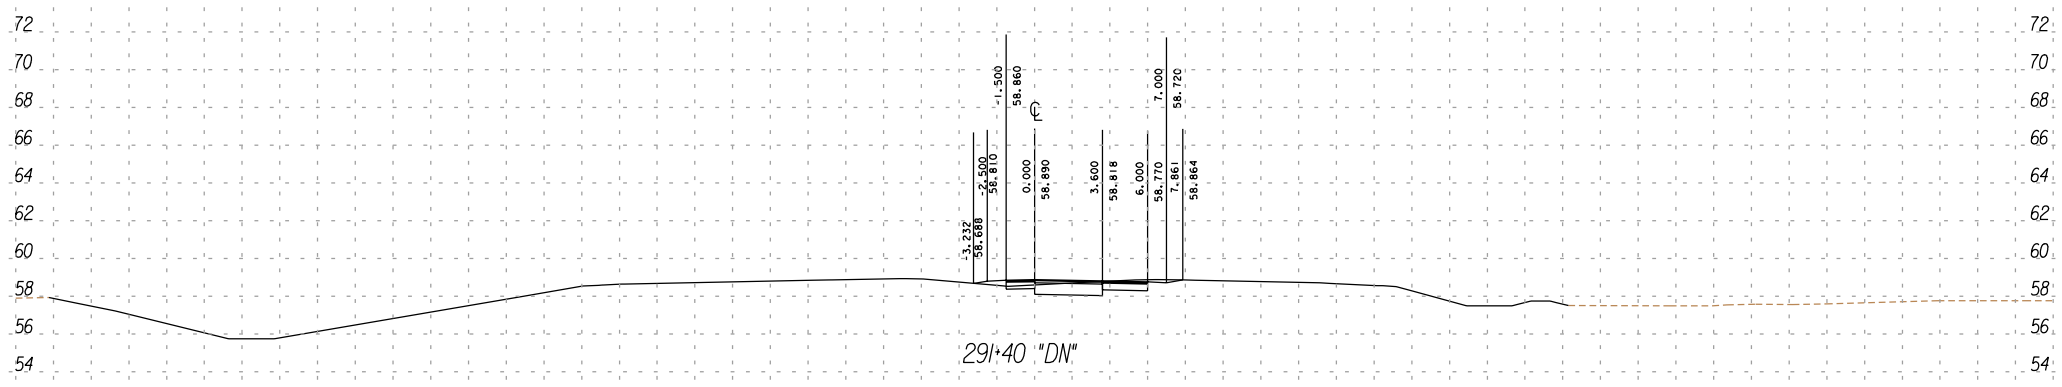

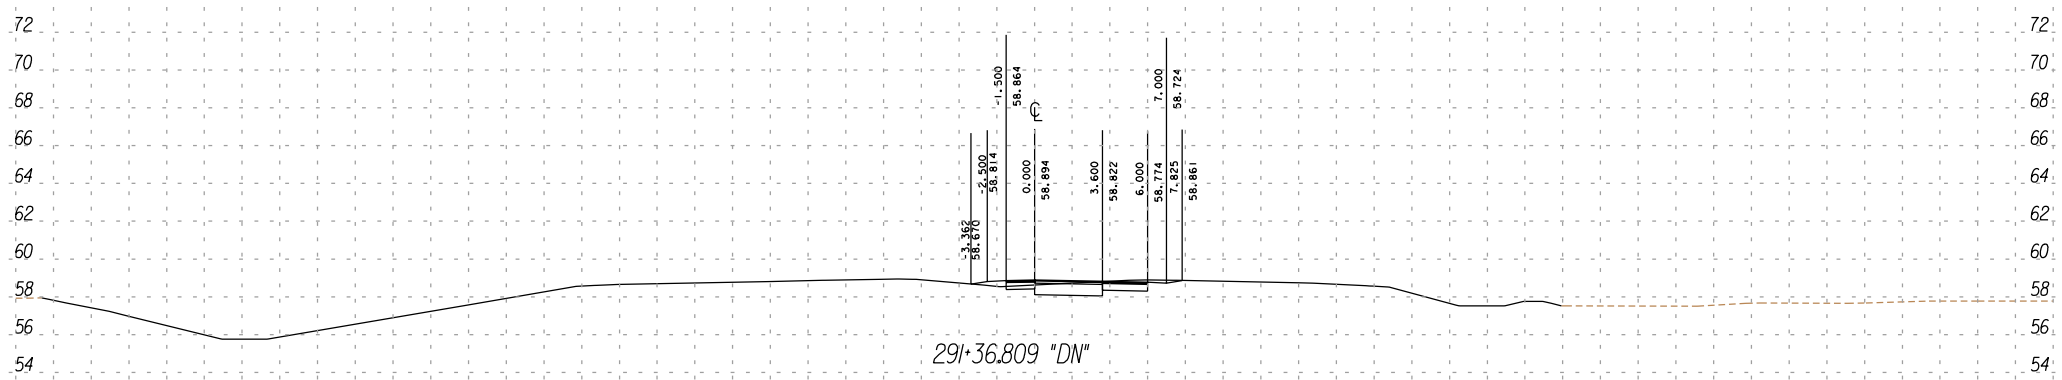

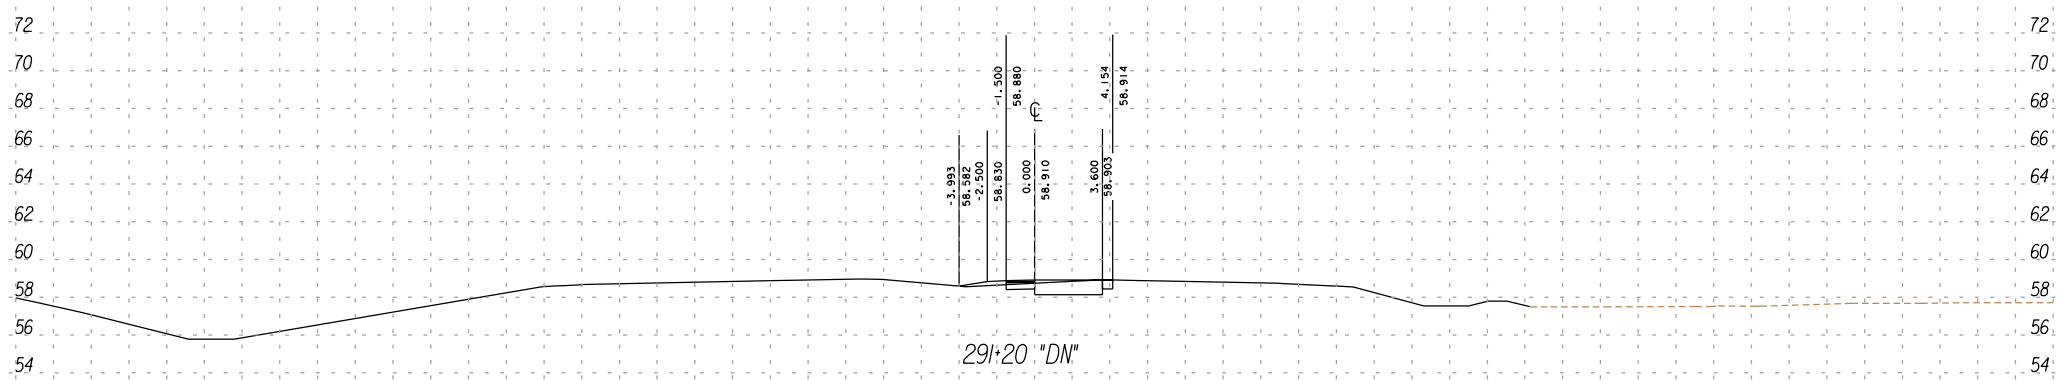

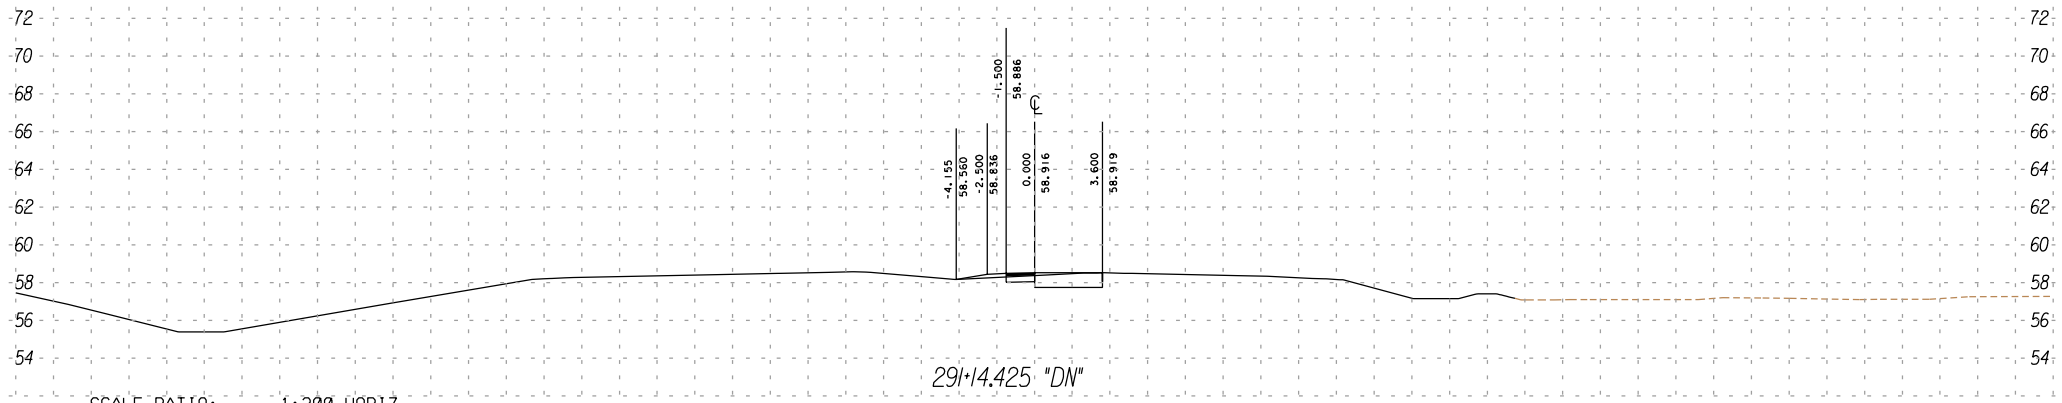

SCALE RATIO: 1:200 HORIZ.
1:200 VERT.

5/21/01

FOR DESIGN STUDY ONLY

UNIT 2
IMPERIAL
11
199344
111

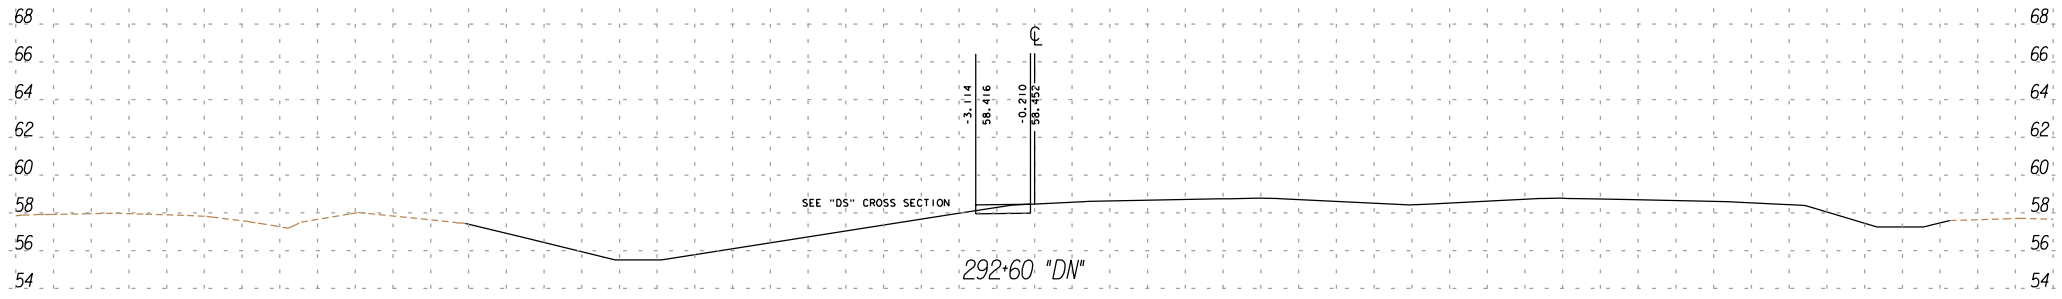

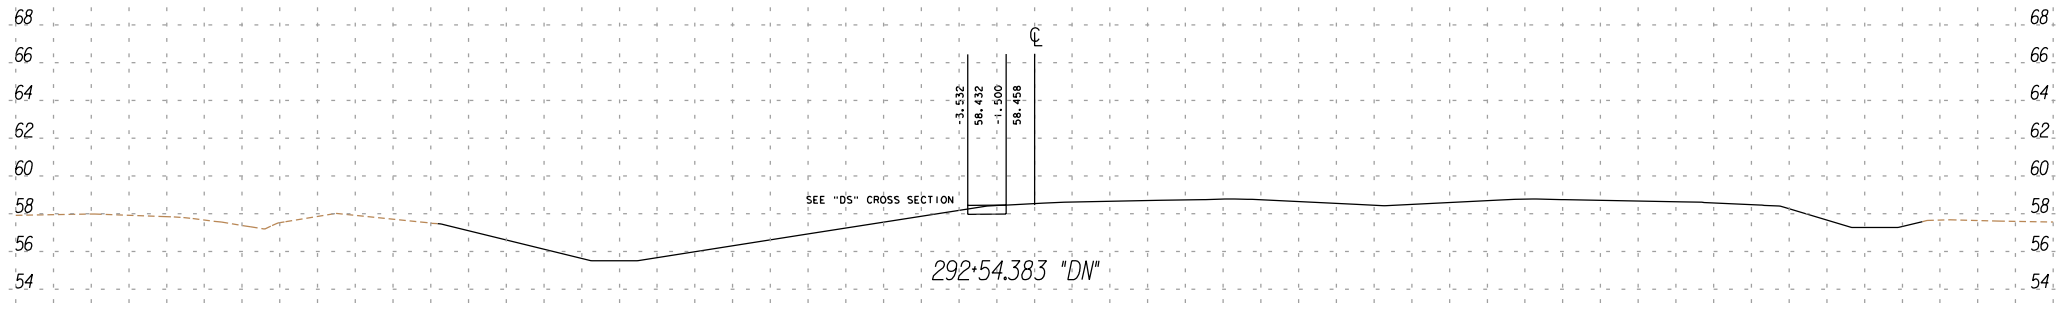

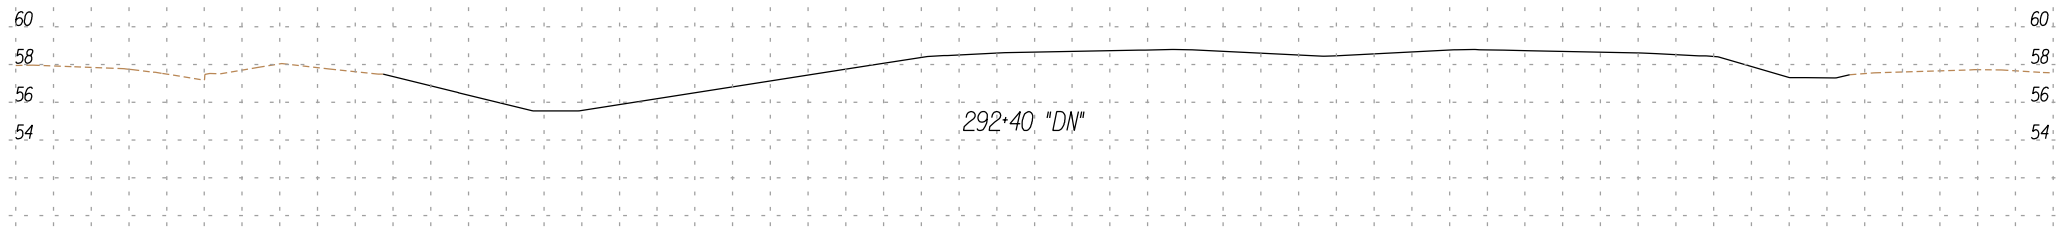

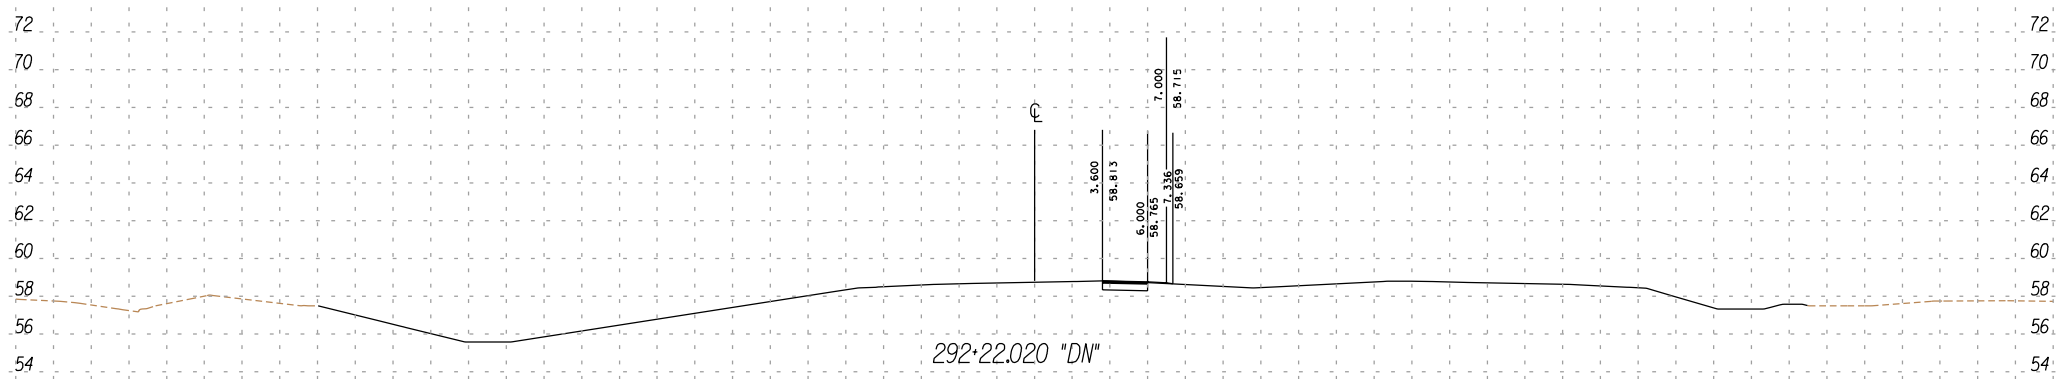

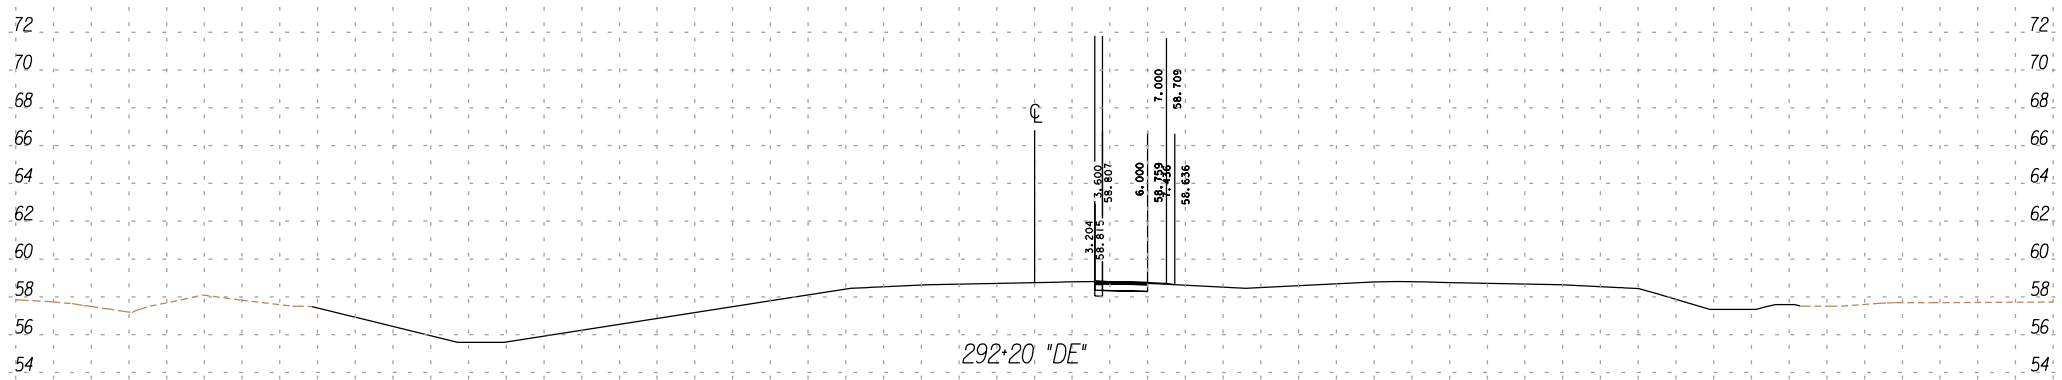

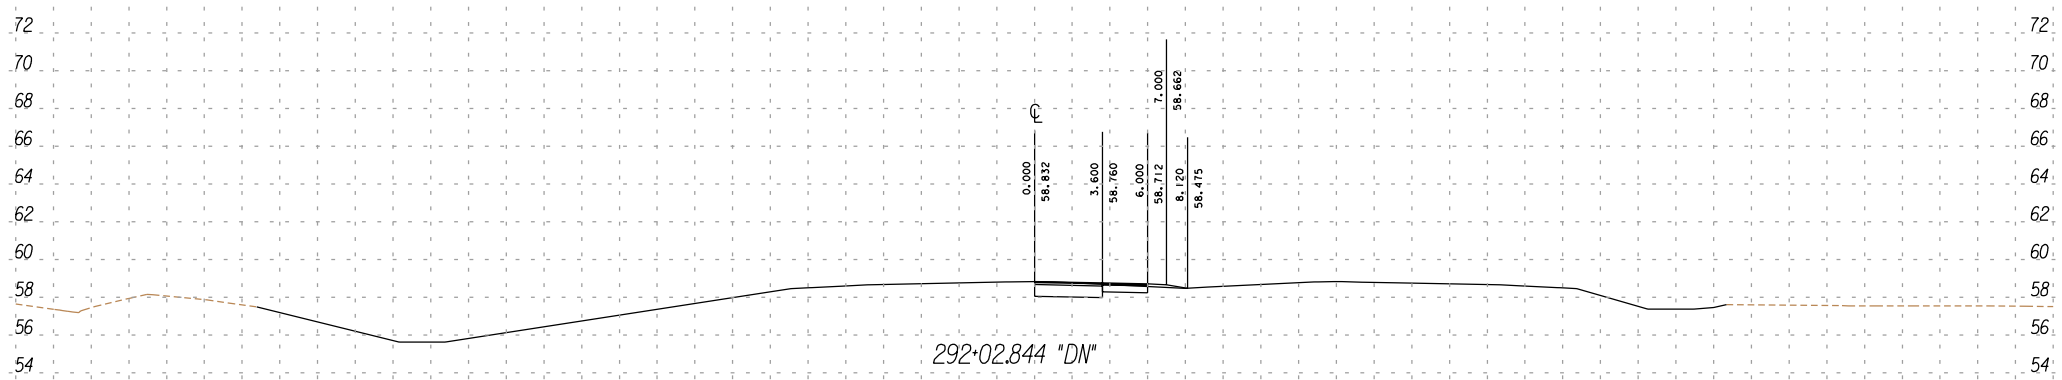

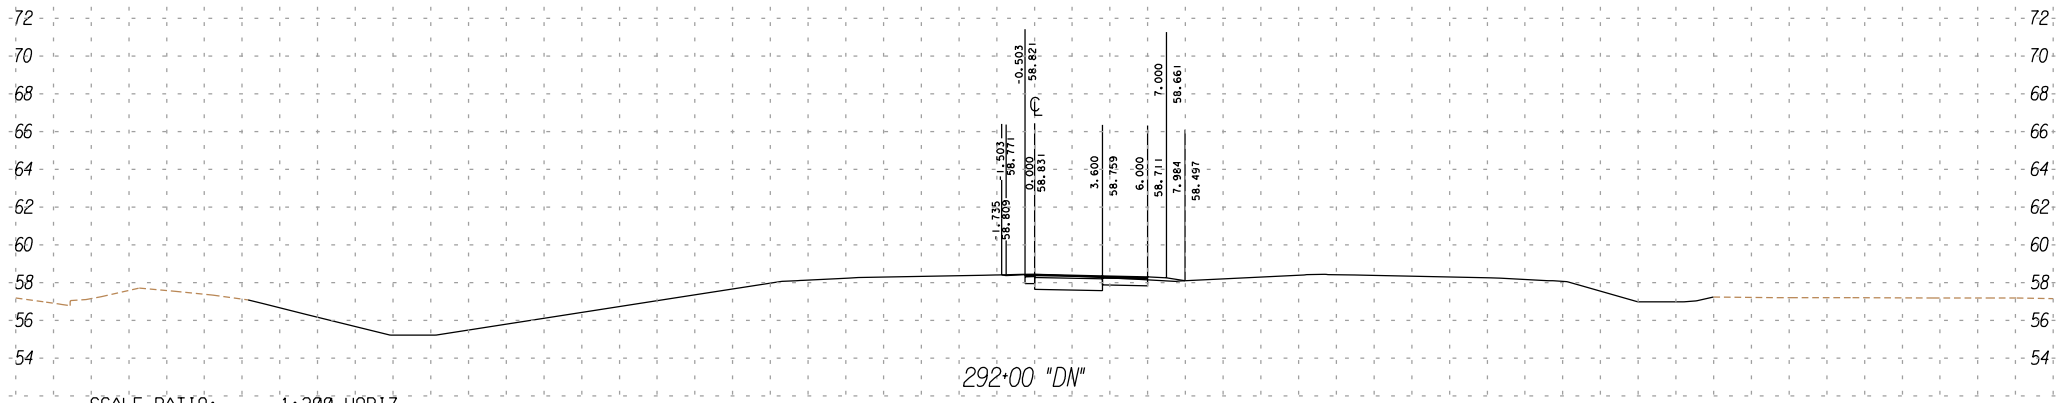

SCALE RATIO: 1:200 HORIZ.
1:200 VERT.

5/21/01

FOR DESIGN STUDY ONLY

UNIT 2
IMPERIAL
11
199344
111

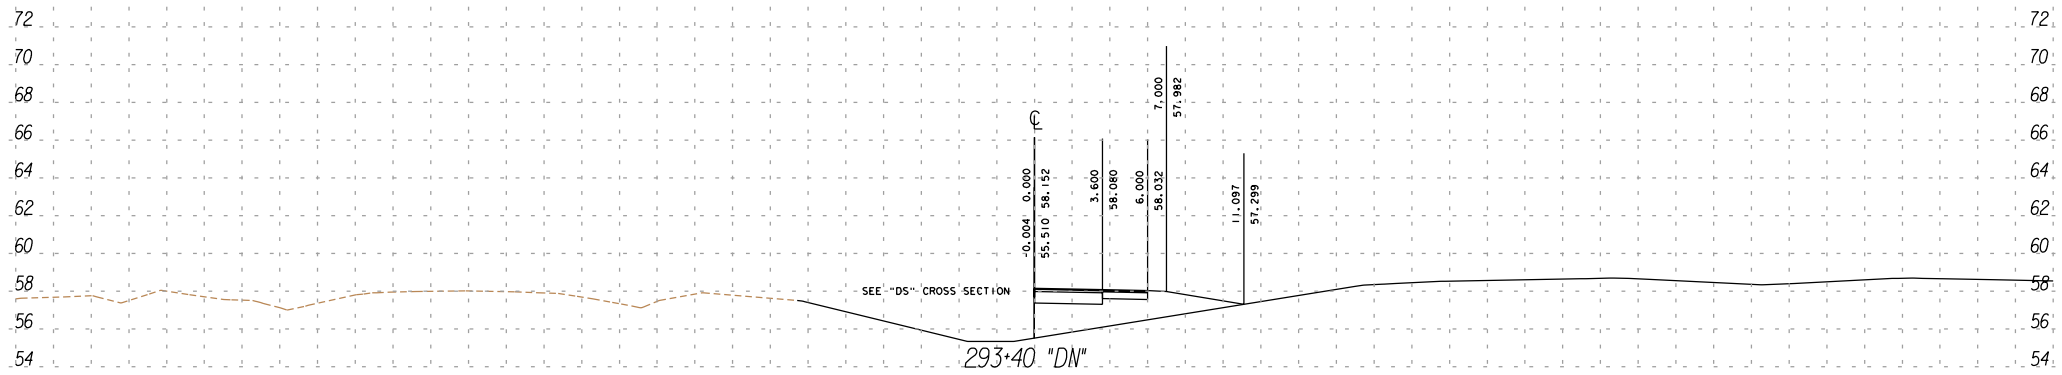

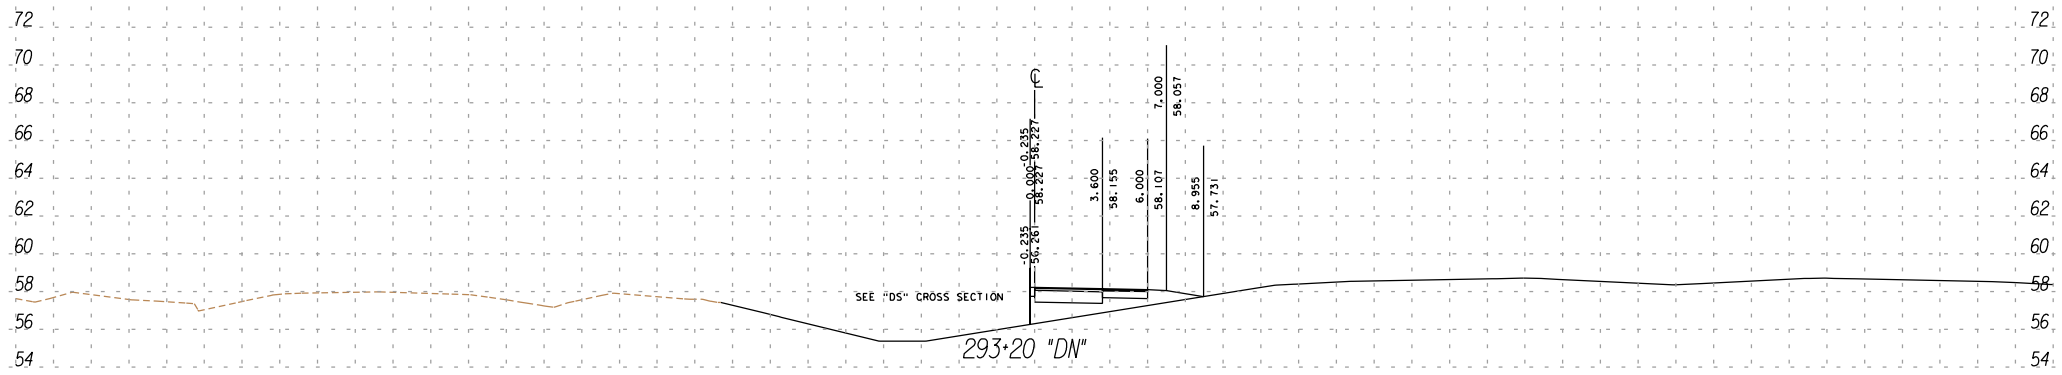

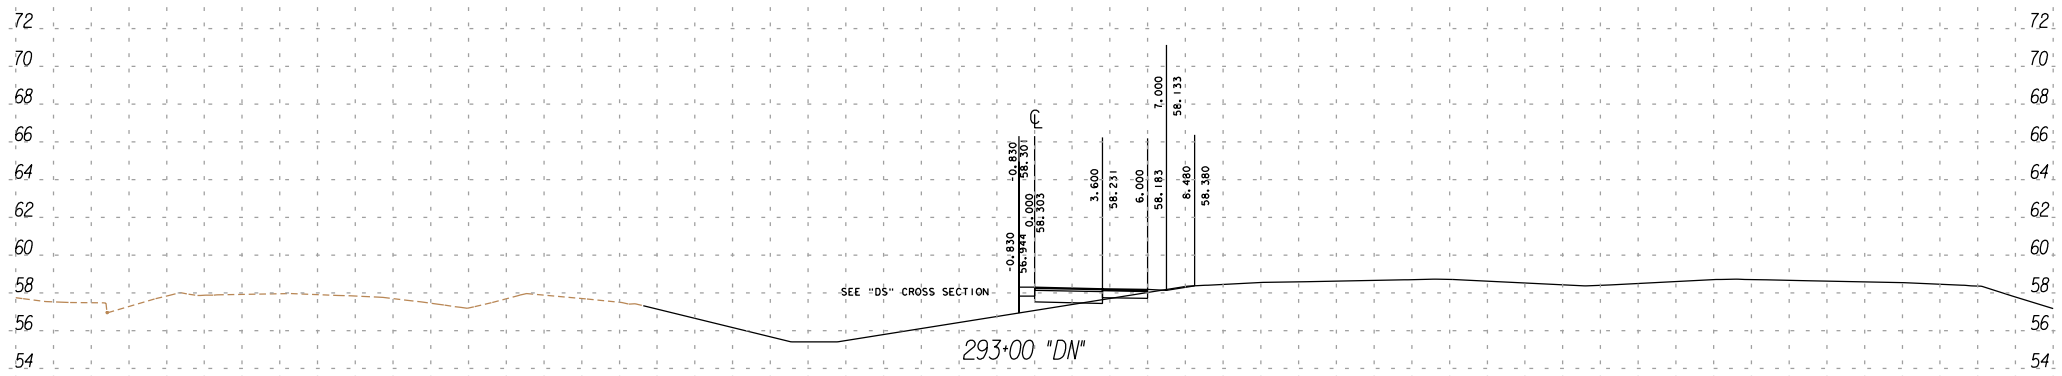

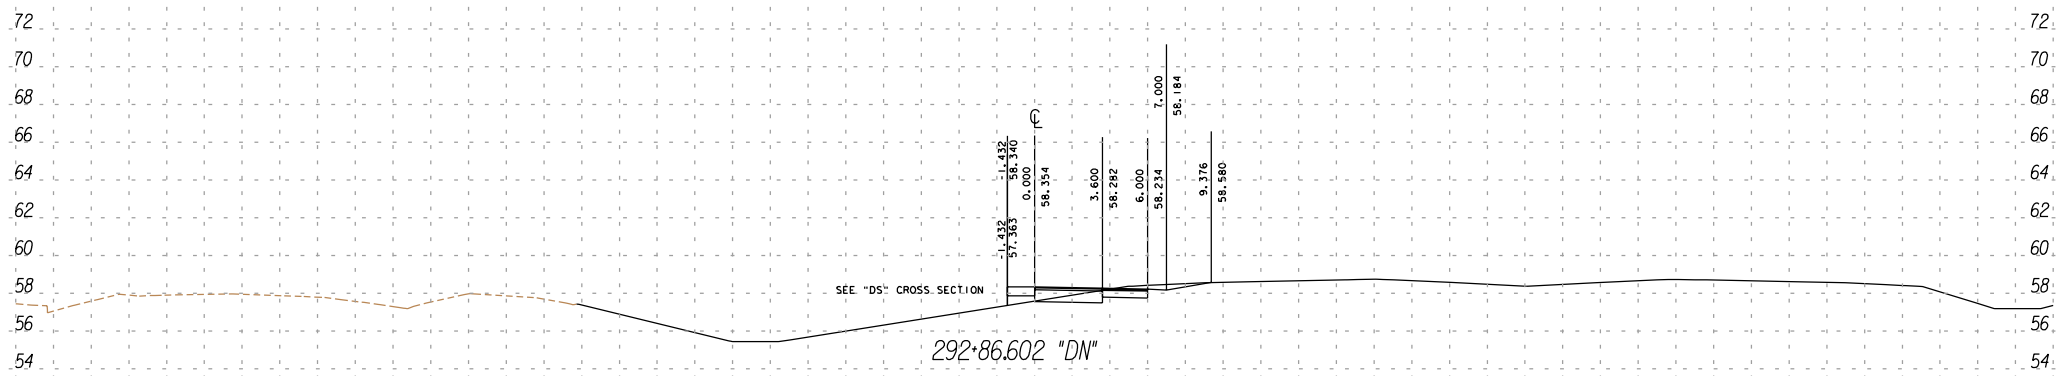

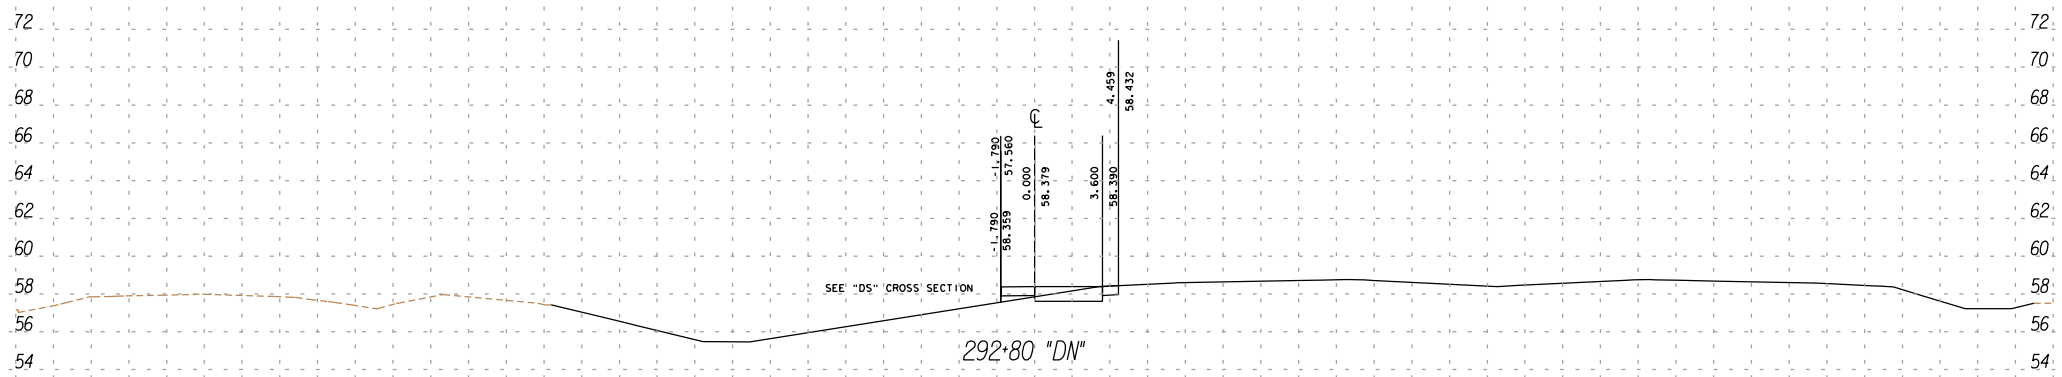

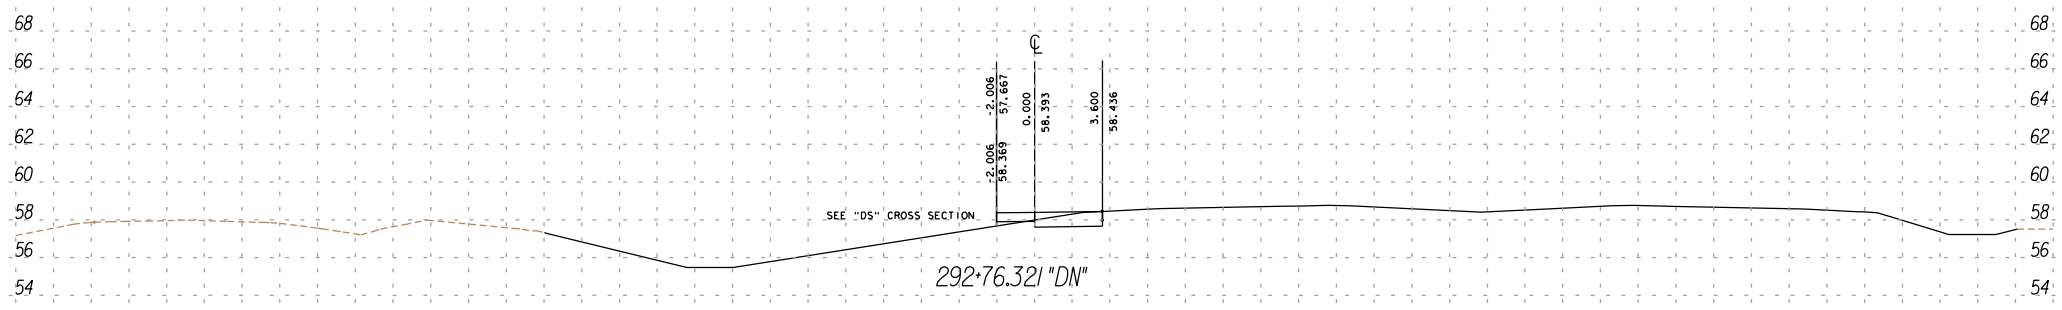

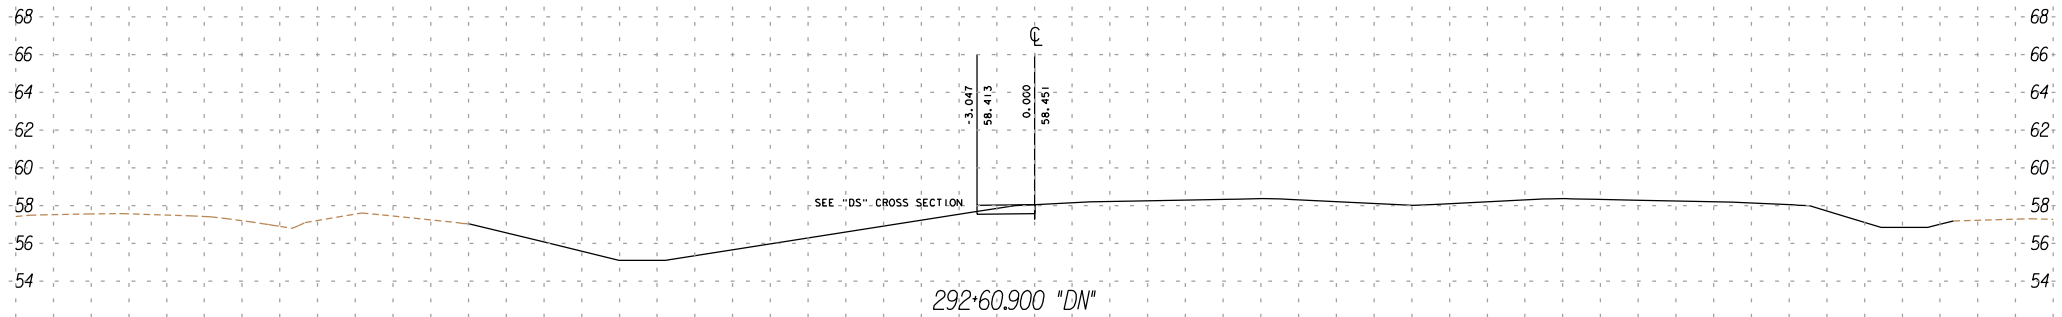

SCALE RATIO: 1:200 HORIZ.
1:200 VERT.

5/21/01

FOR DESIGN STUDY ONLY

UNIT 2
IMPERIAL
11
199344
111

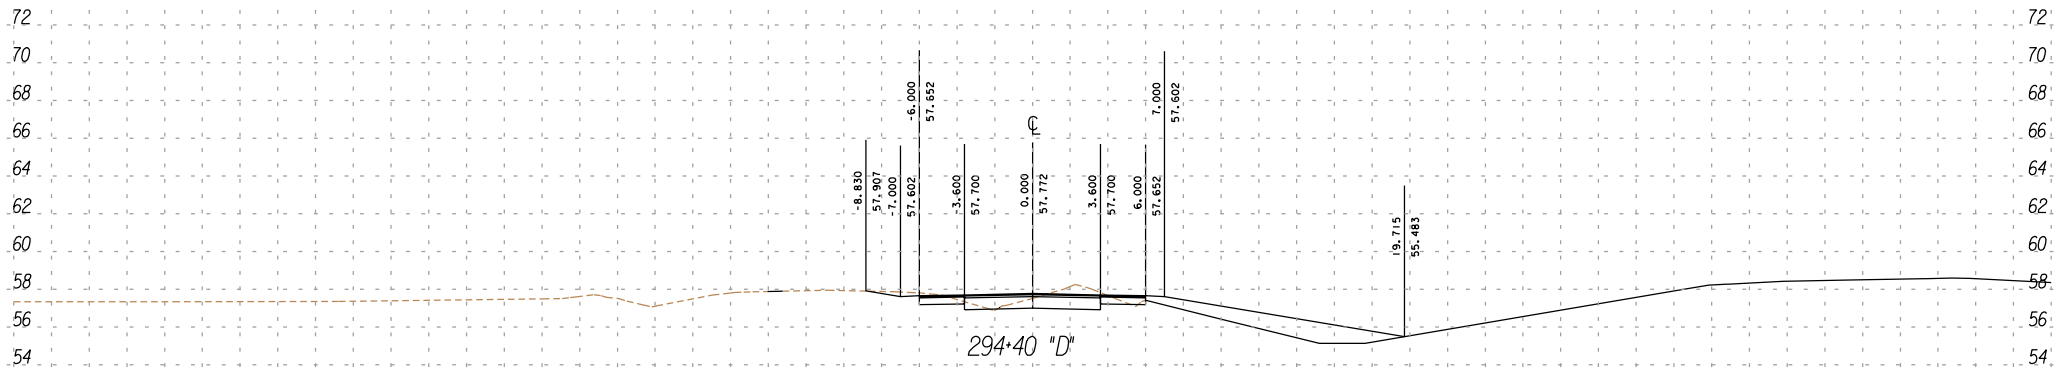

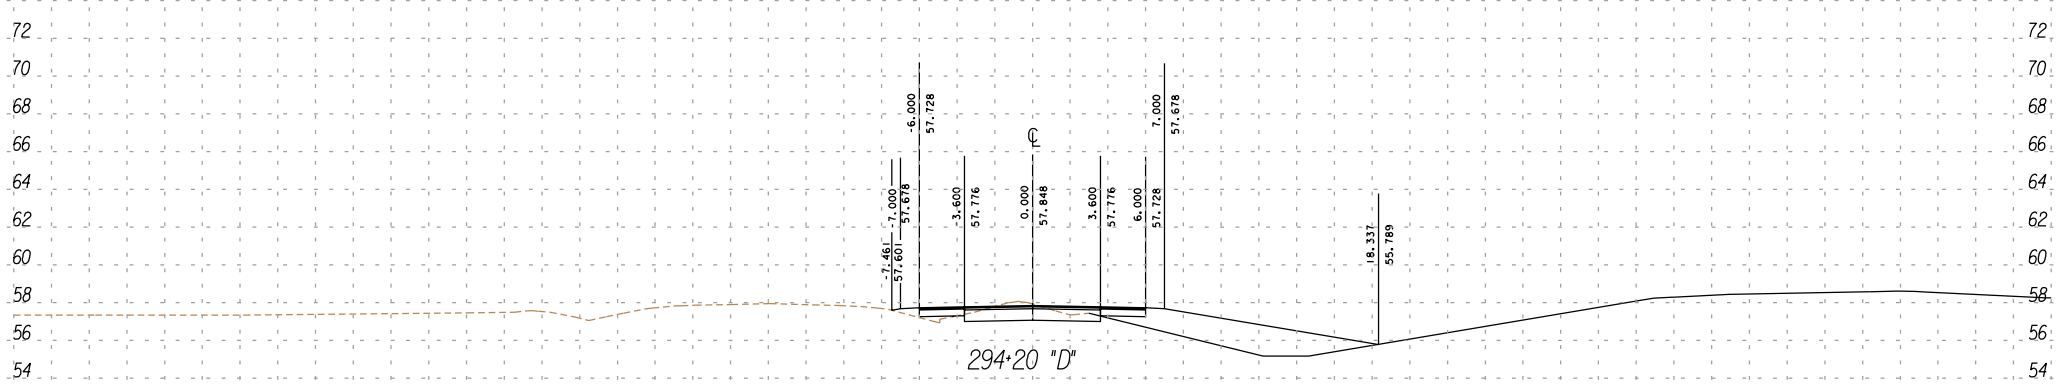

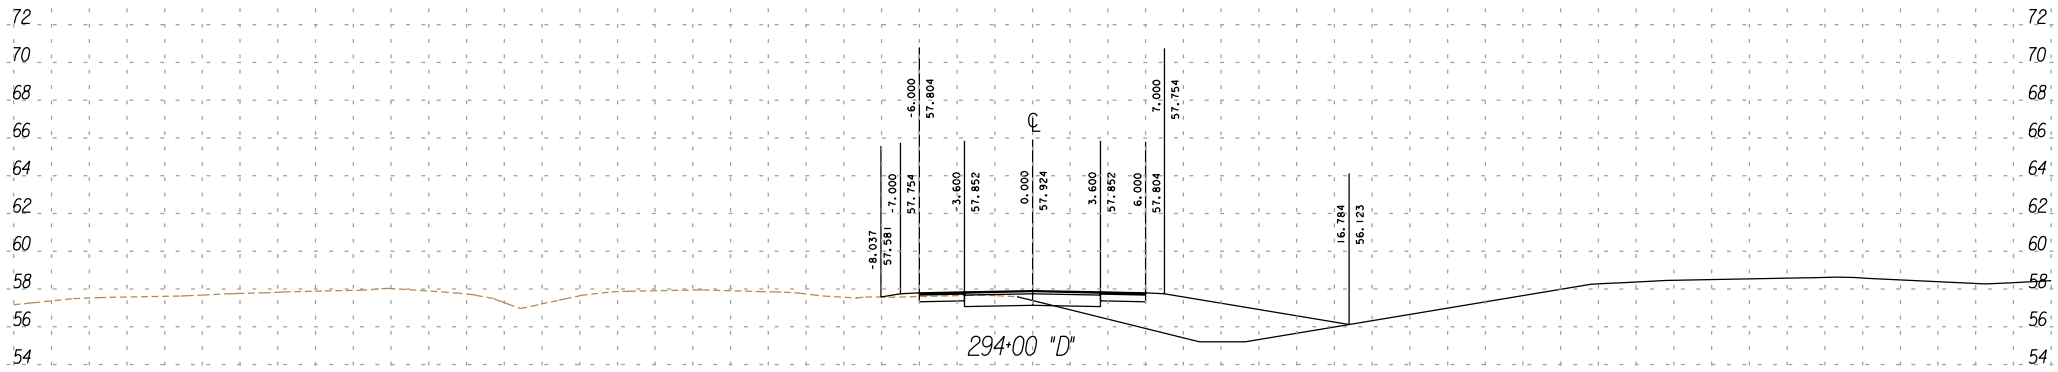

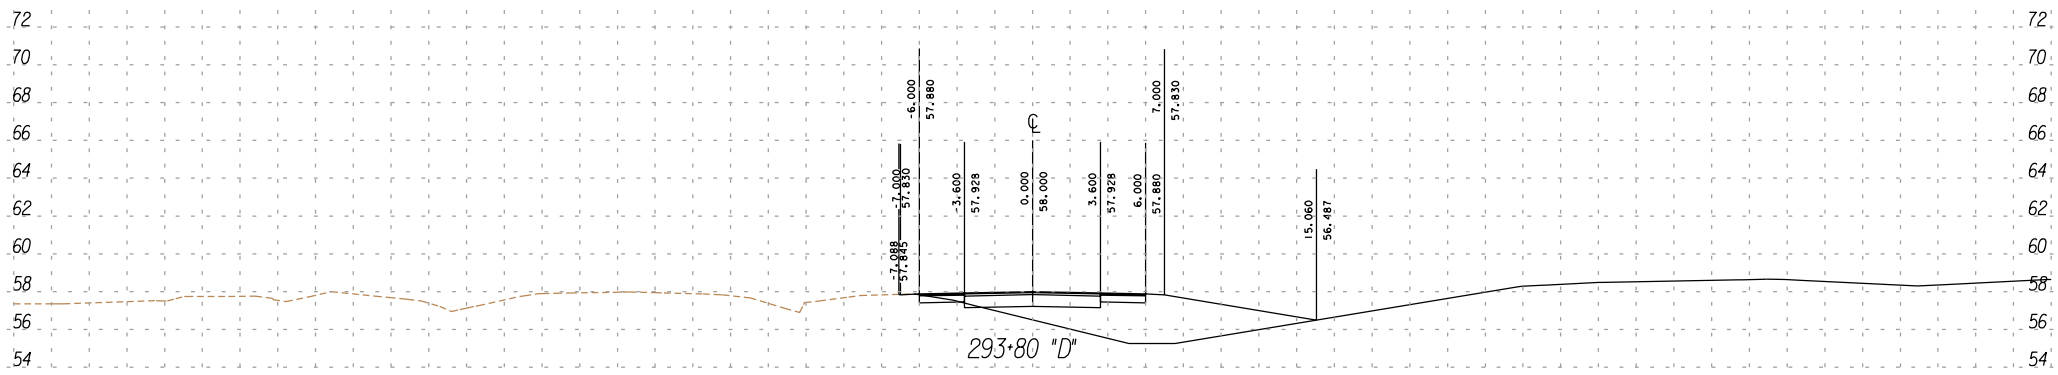

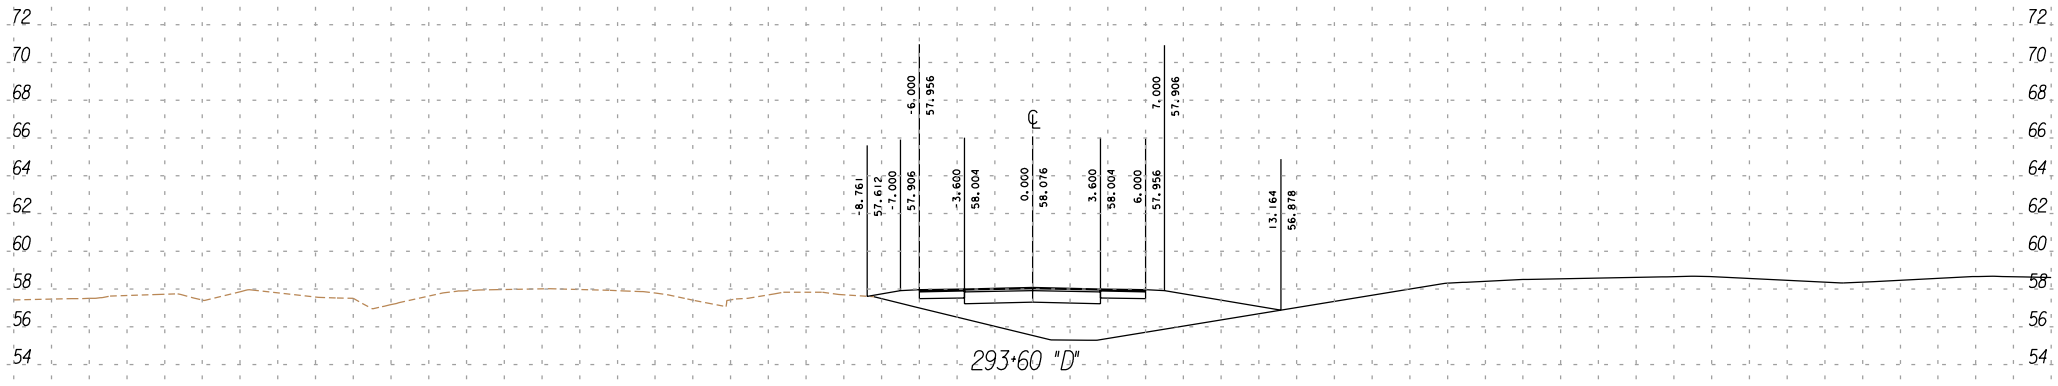

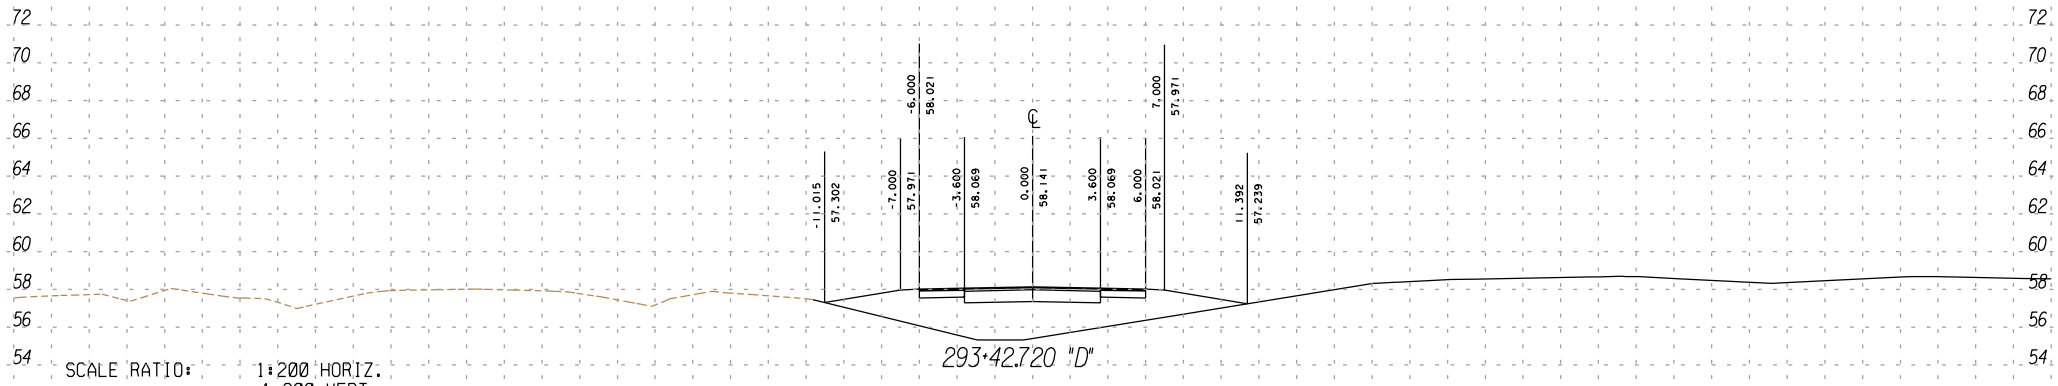

SCALE RATIO: 1:200 HORIZ.
1:200 VERT.

5/21/01