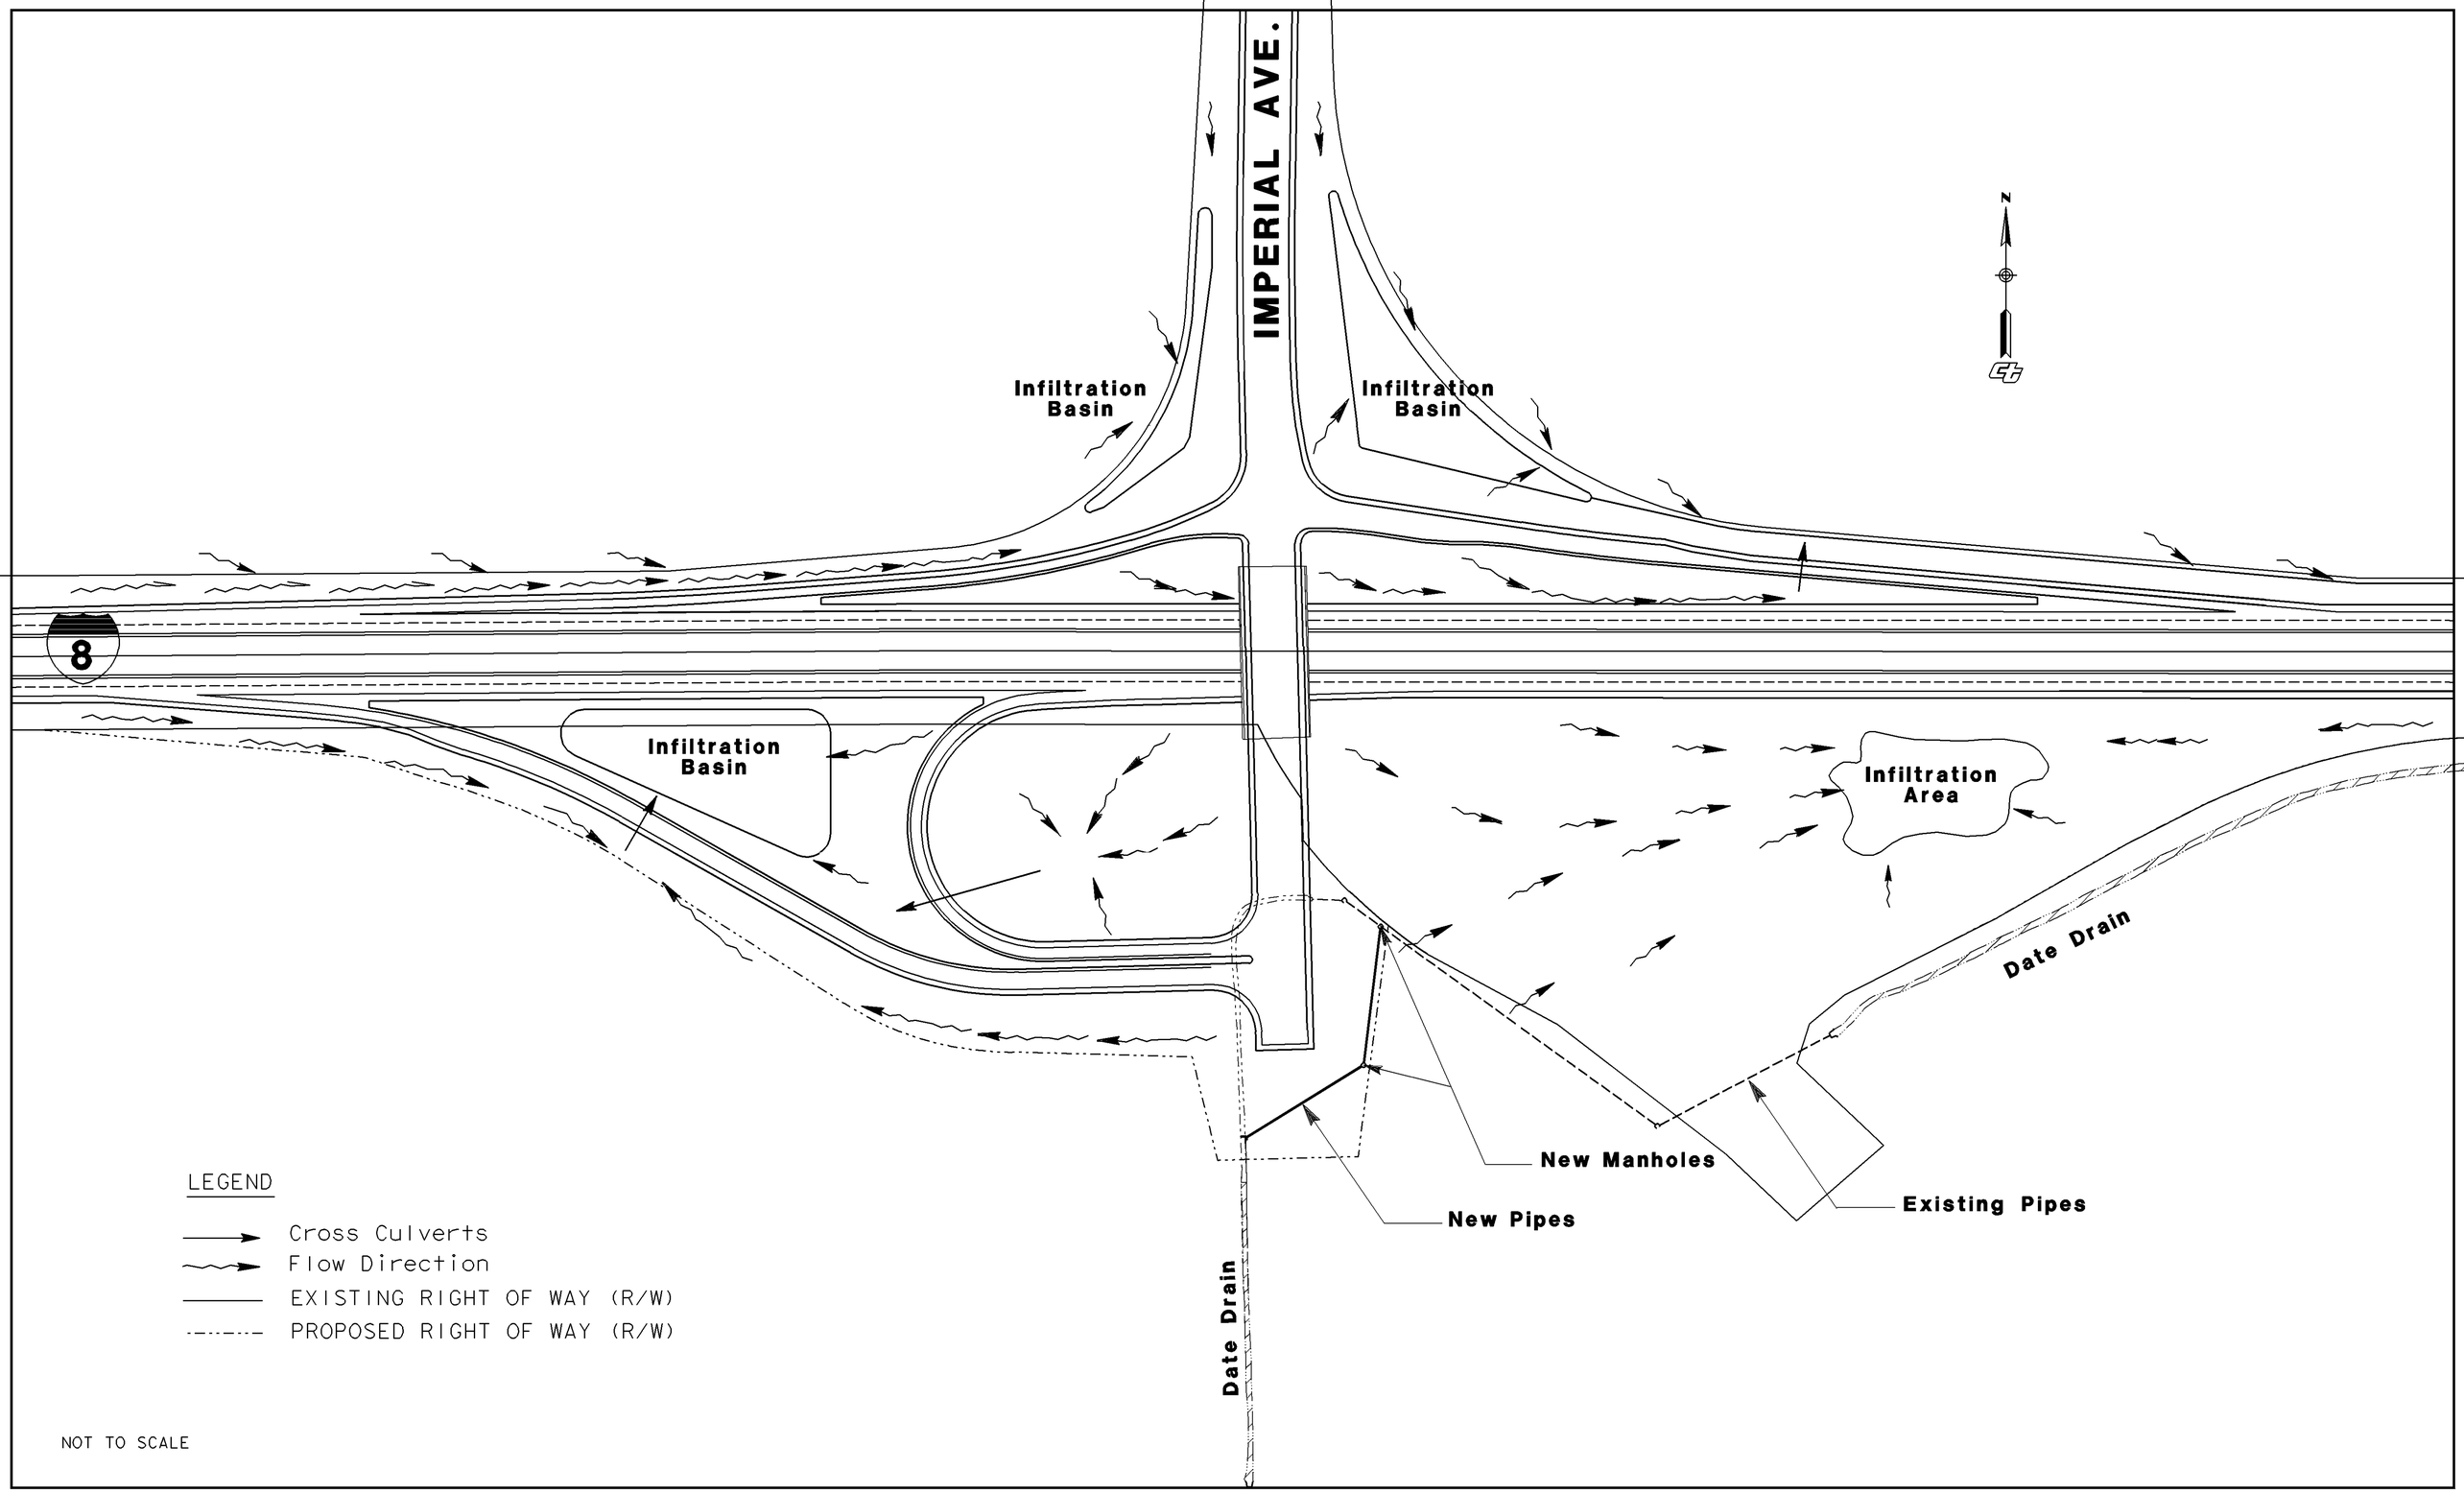


# ALTERNATIVE 5 DRAINAGE GENERAL FLOW

EXHIBIT 12