EXHIBIT A1

Caltrans Metric

04	Mrn	101	32

Madeline B. Alpal 3-25
REGISTERED CIVIL ENGINEER

7-1-96
PLANS APPROVAL DATE

The State of California or its officers or agents shall not be responsible for the accuracy or completeness of electronic copies of this plan sheet.

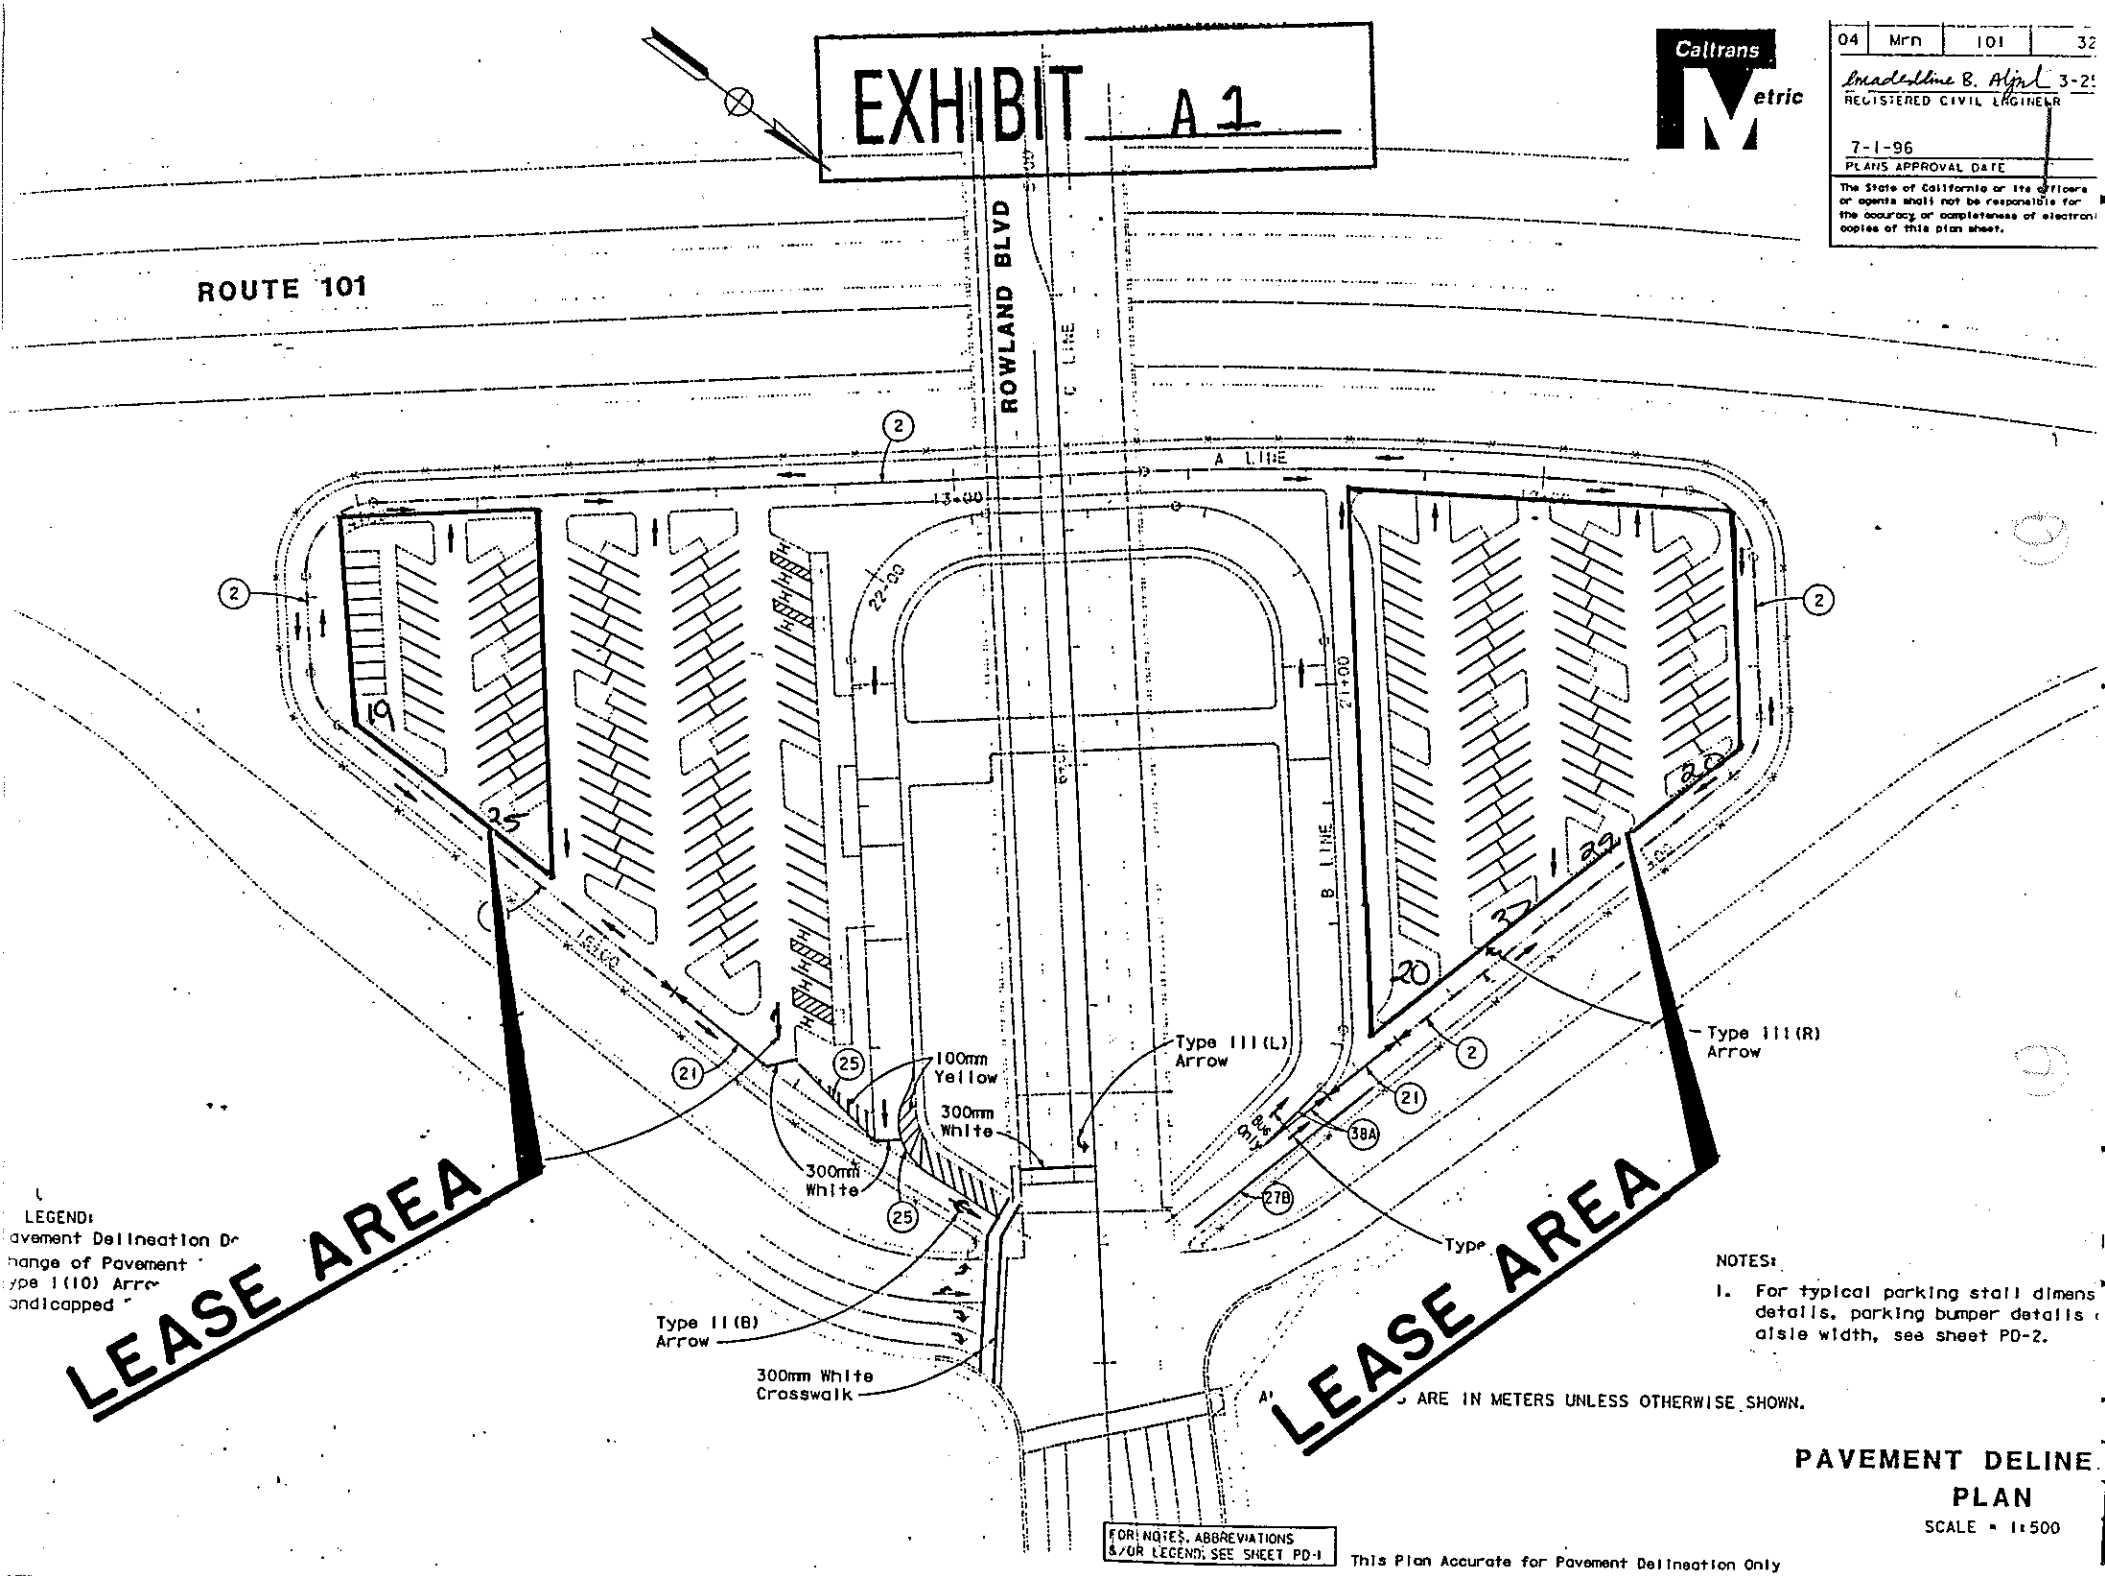

LEGEND:
avement Delineation D
hange of Pavement
ype I(10) Arro
andicapped

NOTES:

1. For typical parking stall dimens details, parking bumper details aisle width, see sheet PD-2.

A ARE IN METERS UNLESS OTHERWISE SHOWN.

FOR NOTES, ABBREVIATIONS &/OR LEGEND, SEE SHEET PD-1

This Plan Accurate for Pavement Delineation Only

PAVEMENT DELINE PLAN

SCALE = 1:500

FOR REDUCED PLANS ORIGINAL SCALE IS IN MILLIMETERS 0 20 40 60 80

USERNAME => trienard
DGN FILE => [illegible]

CU 04271