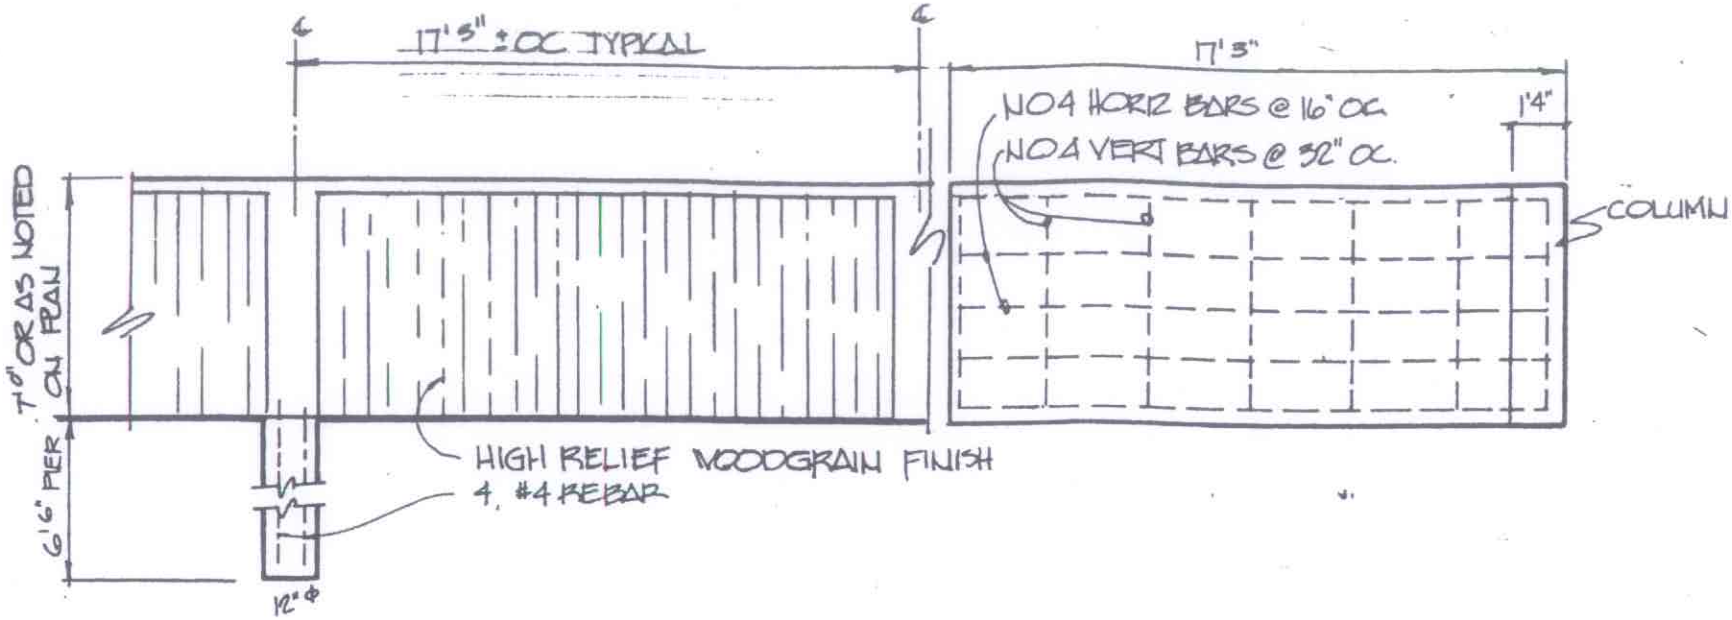

SOUND WALL ELEV

PANEL REINFORCEMENTS

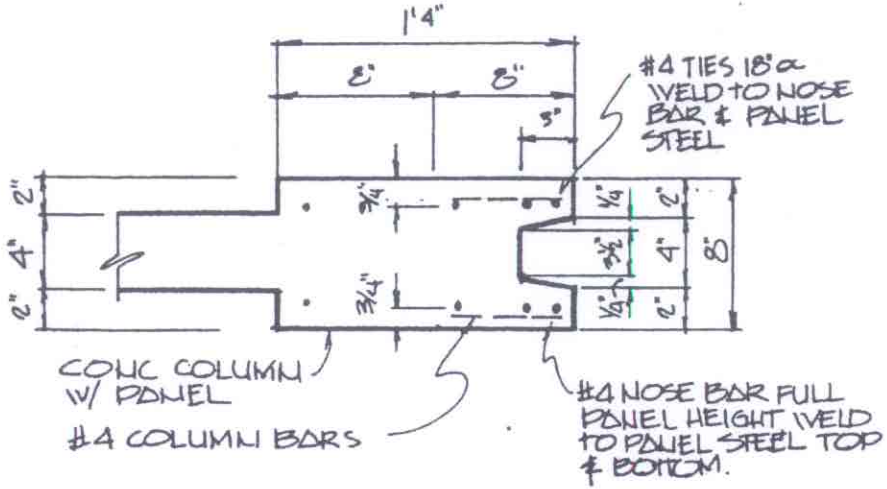

COLUMN TOP VIEW

BRIDGEPORTE CONDOMINIUM SOUND WALL