MAY 09 2007

CAL TRANS
Alameda County
Dist. 04
EA: 0160H
92/880 I/C

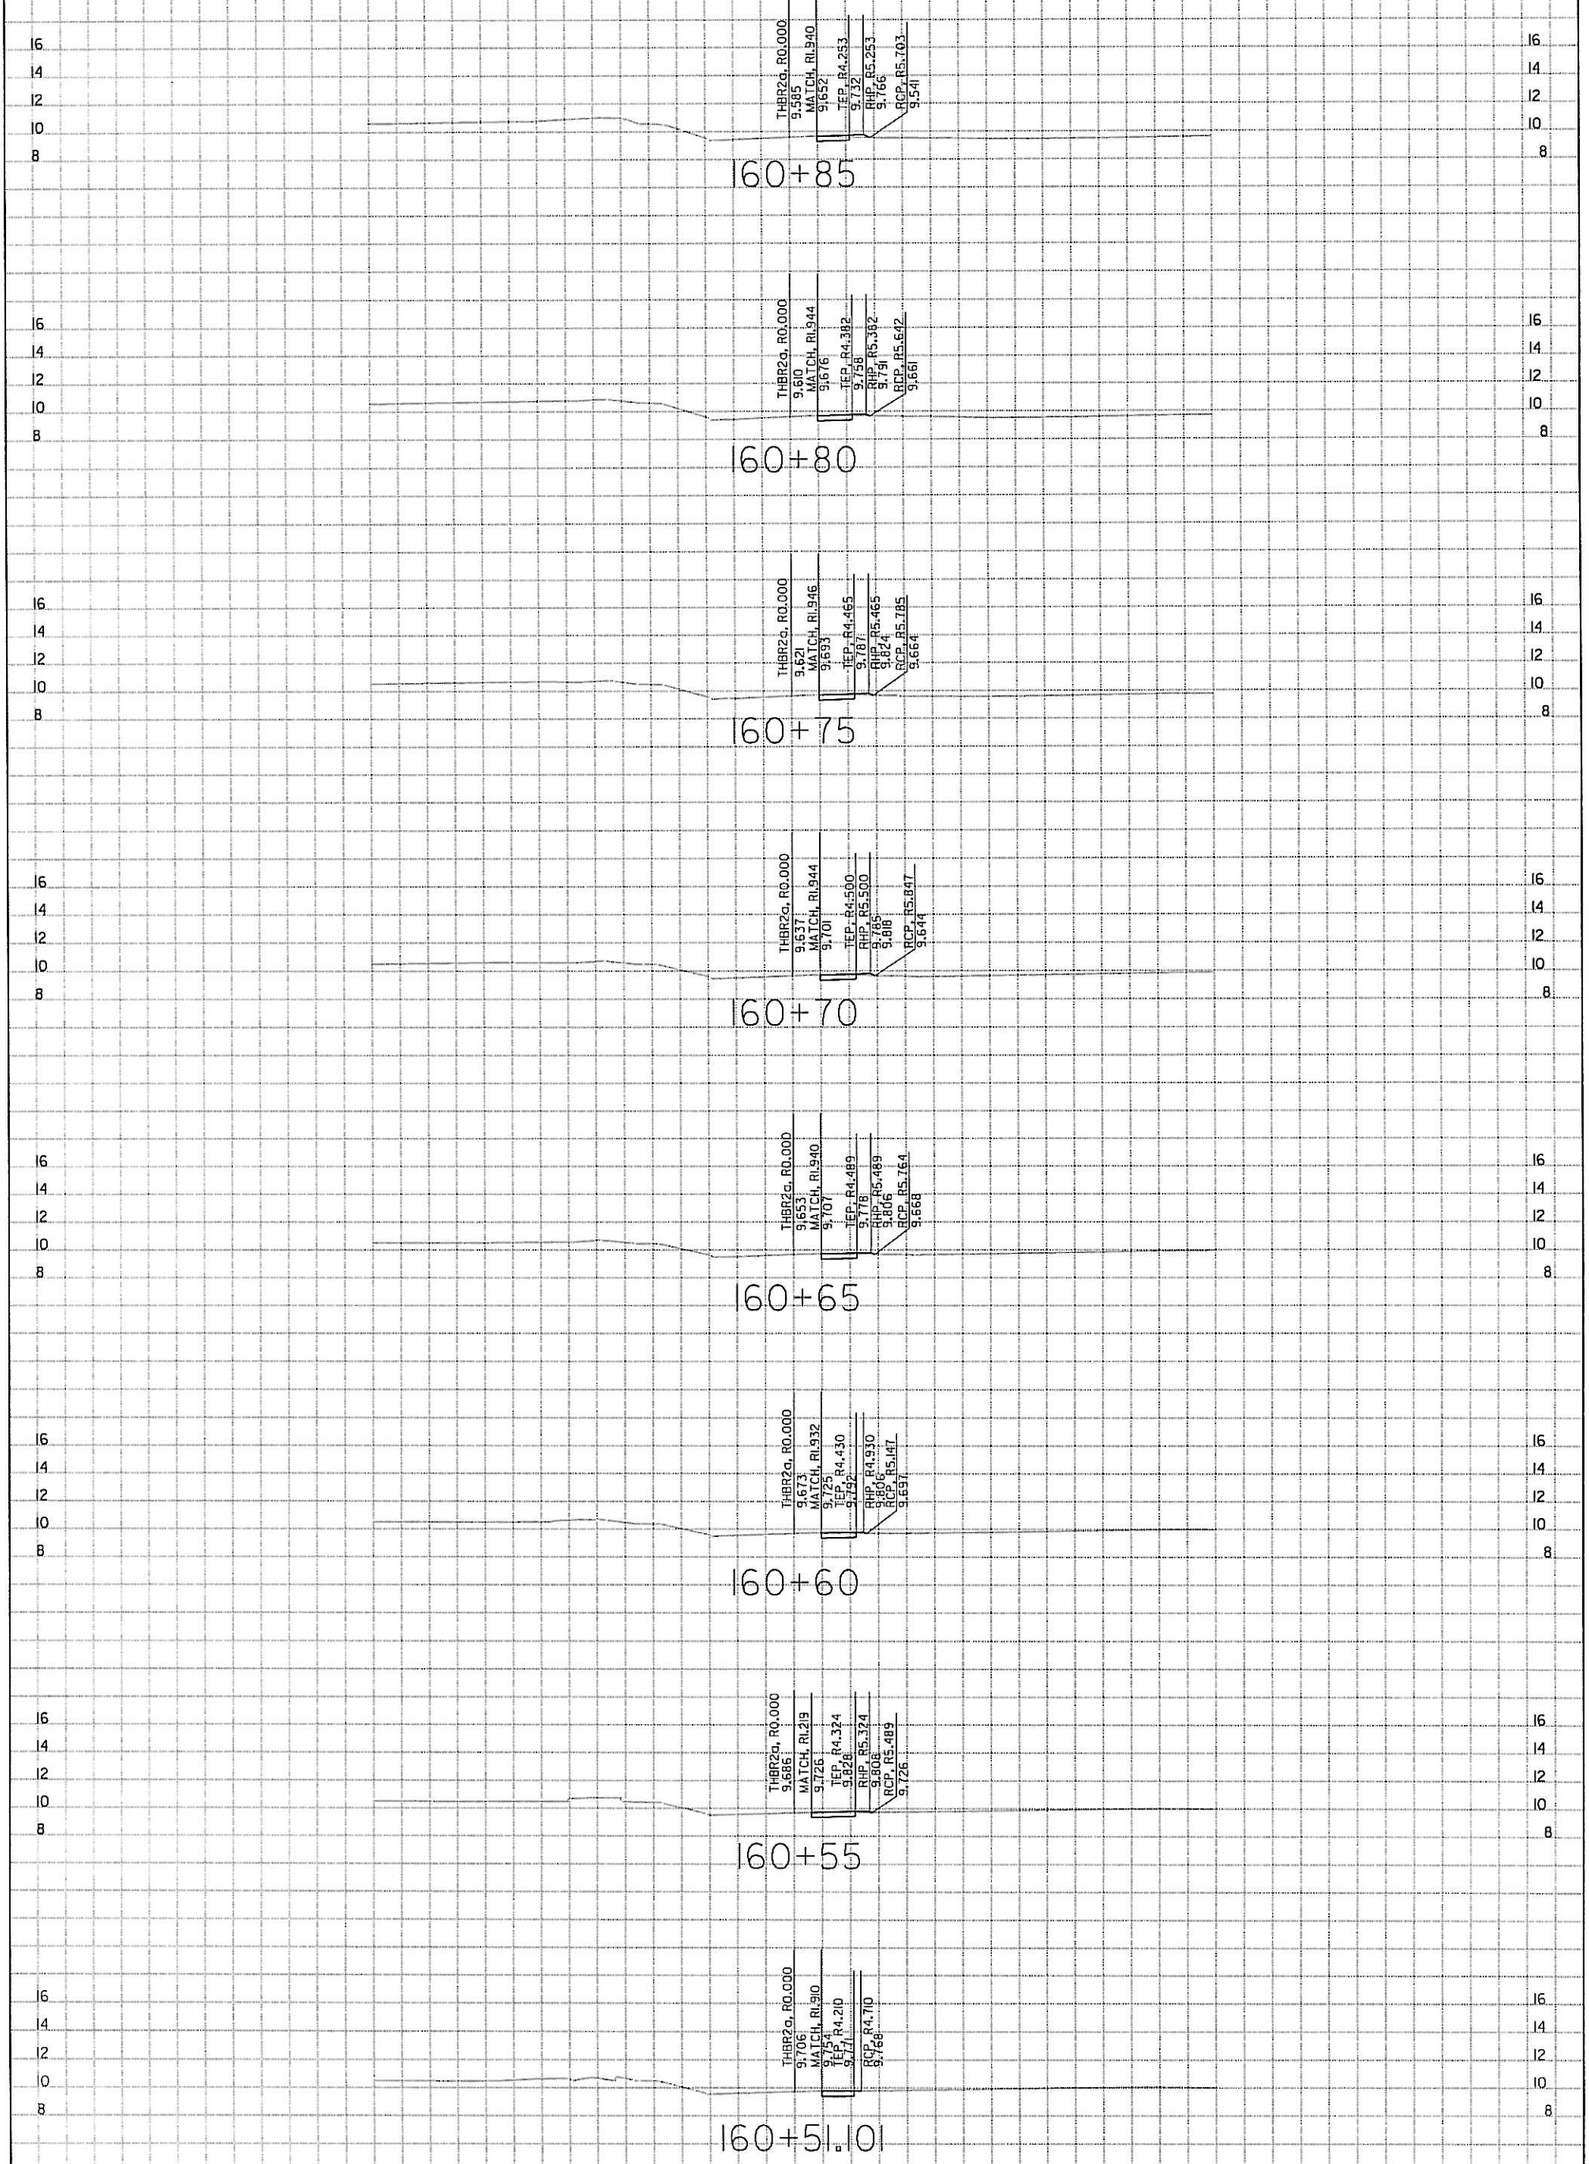

Scale Ratio: 1:200 Horiz.
1:200 Vert.

1/12/2005

STAGE 1 - PHASE 1 (THBR2a LINE)

DESIGNED BY: GSC

MAY 09 2007

2
CALTRANS
Alameda County
Dist.04
EA: 0160II
92/880 I/C

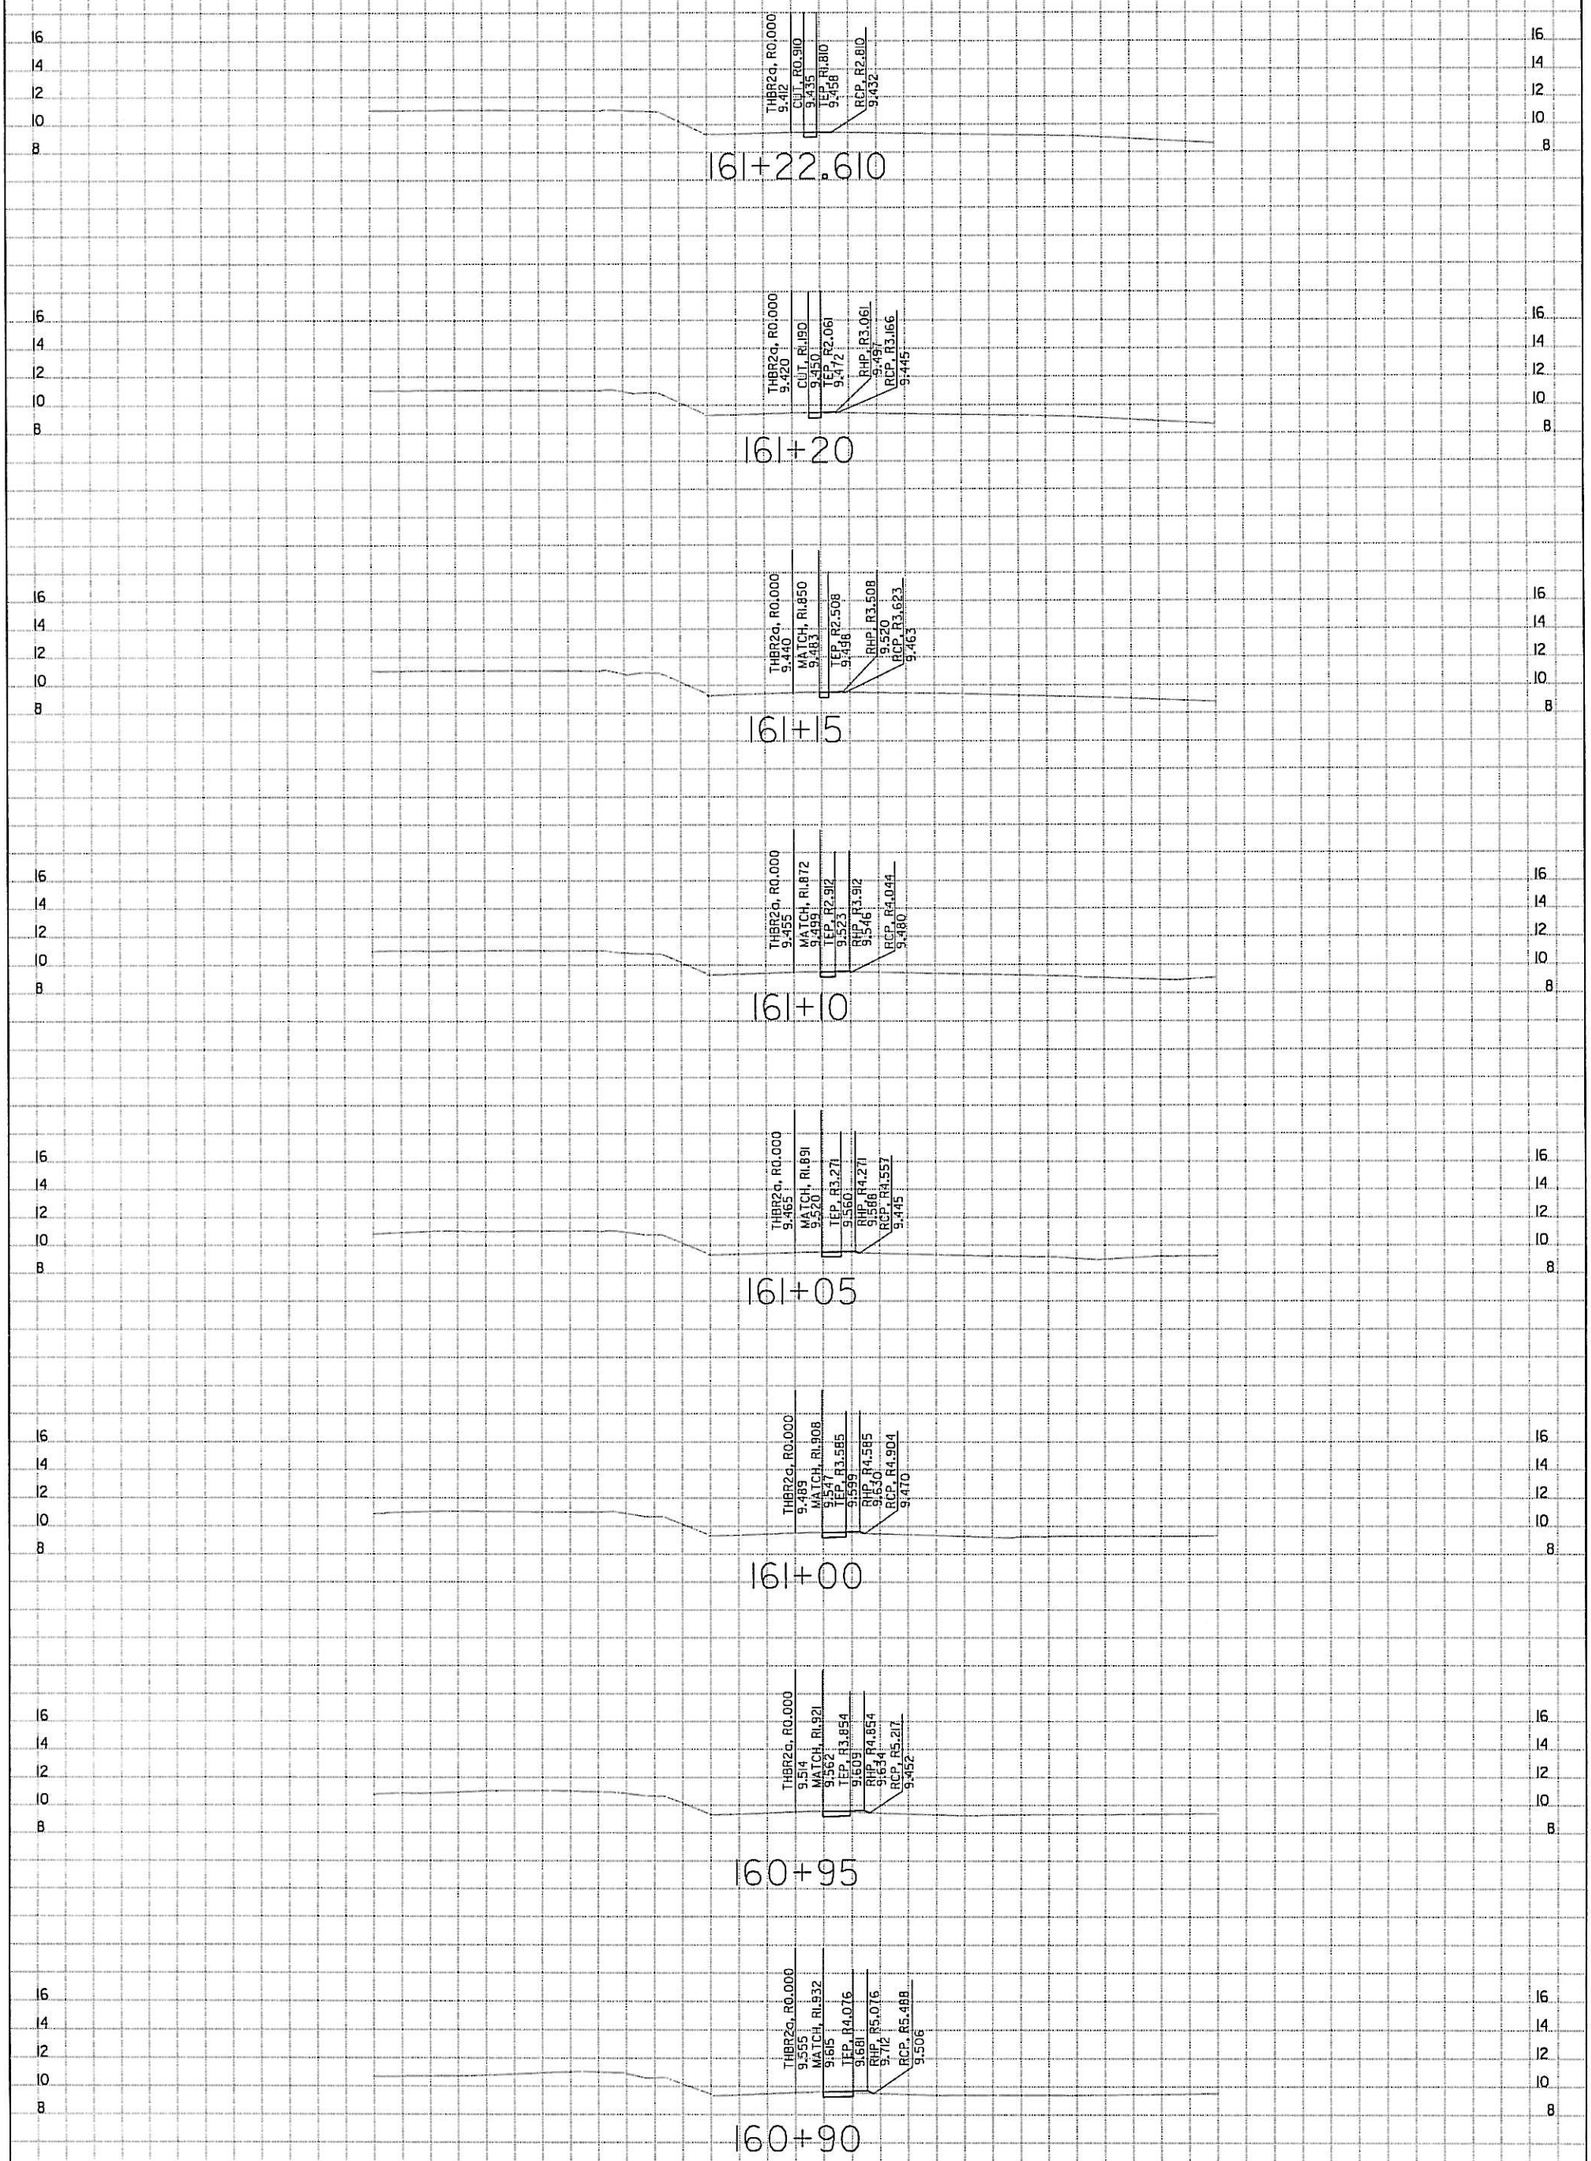

Scale Ratio: 1:200 Horiz.
1:200 Vert.
1/12/2005

STAGE 1 - PHASE 1 (THBR2a LINE)

DESIGNED BY:GSC