Doyle Drive Project, Contract 3
Stage Construction Design X-Sections

Doy4 95+40 To 97+70

CREATED BY: R.D.
DATE: 9/24/2009

DOY4
CROSS SECTIONS

DESIGN STUDY ONLY

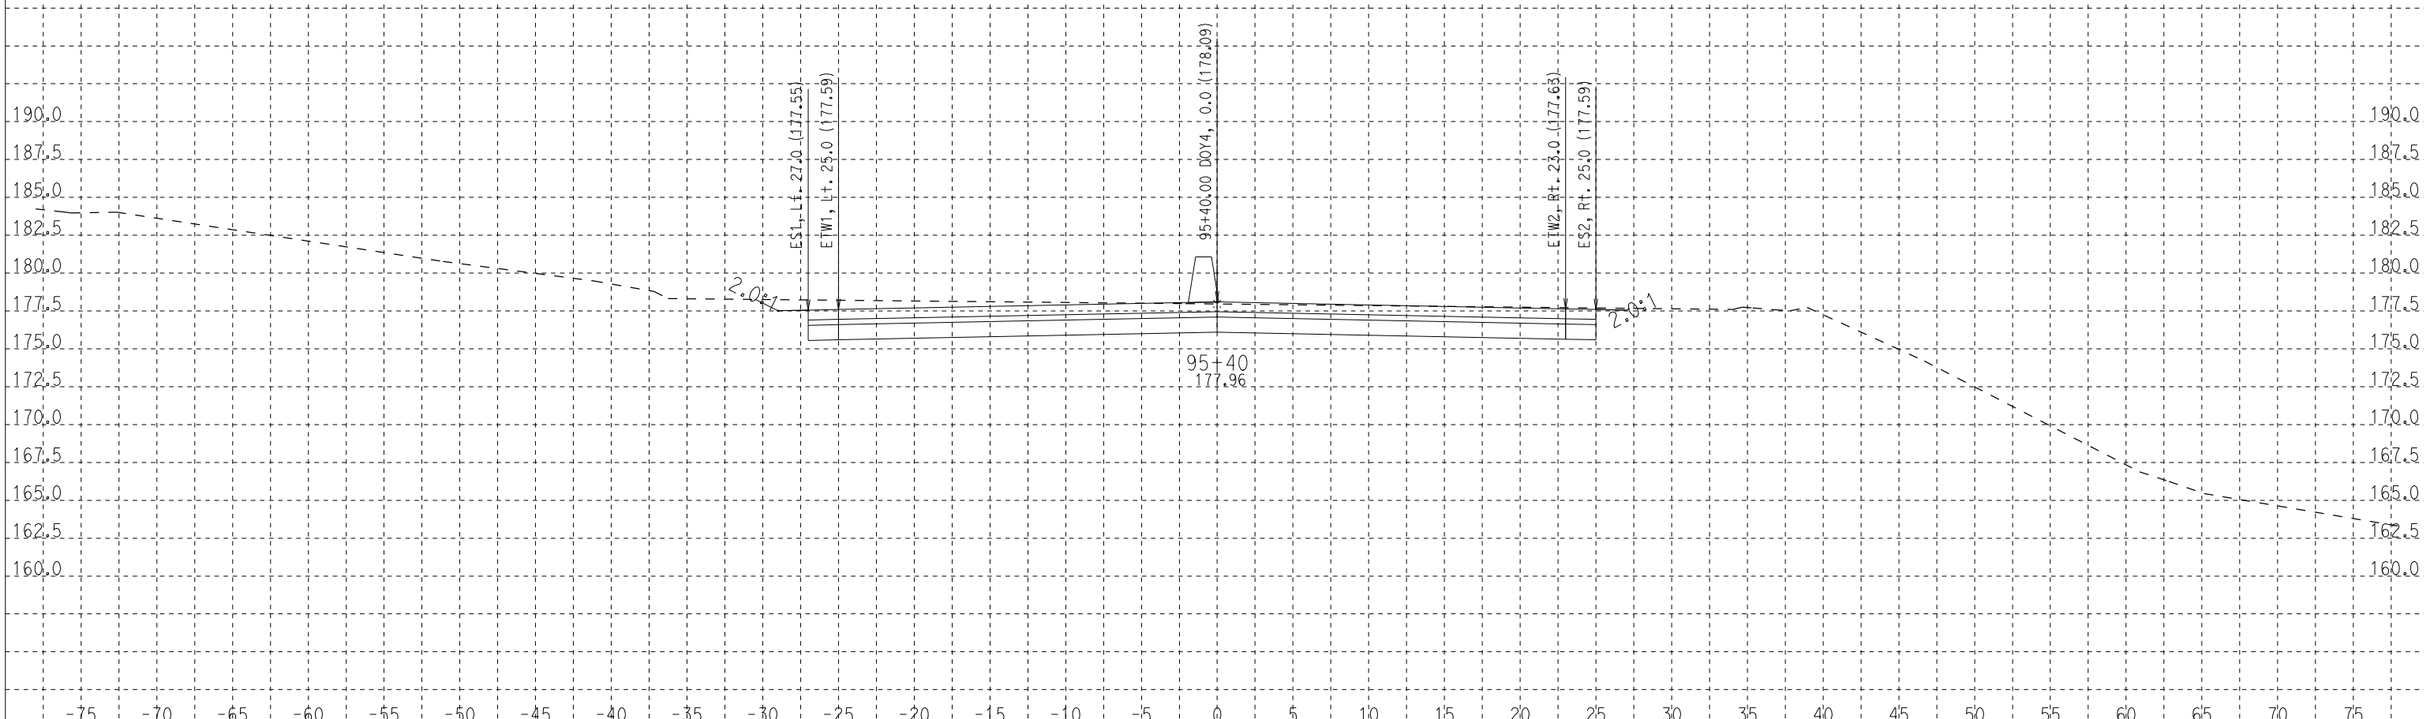

CREATED BY: R.D.
DATE: 9/24/2009
KC Project: 0802A File: D:\s136851\EA163700_Doyle_Drive\0802A\SAVED_DESIGN\CONTRACT_3\RTL\stagin\d4\doy4_95+40_97+71.ear

SCALE: 1" = 5' Horiz.
1" = 5' Vert.

All Dimensions are US Survey Feet

DOY4
CROSS SECTIONS

SHEET 1 OF XXX

DESIGN STUDY ONLY

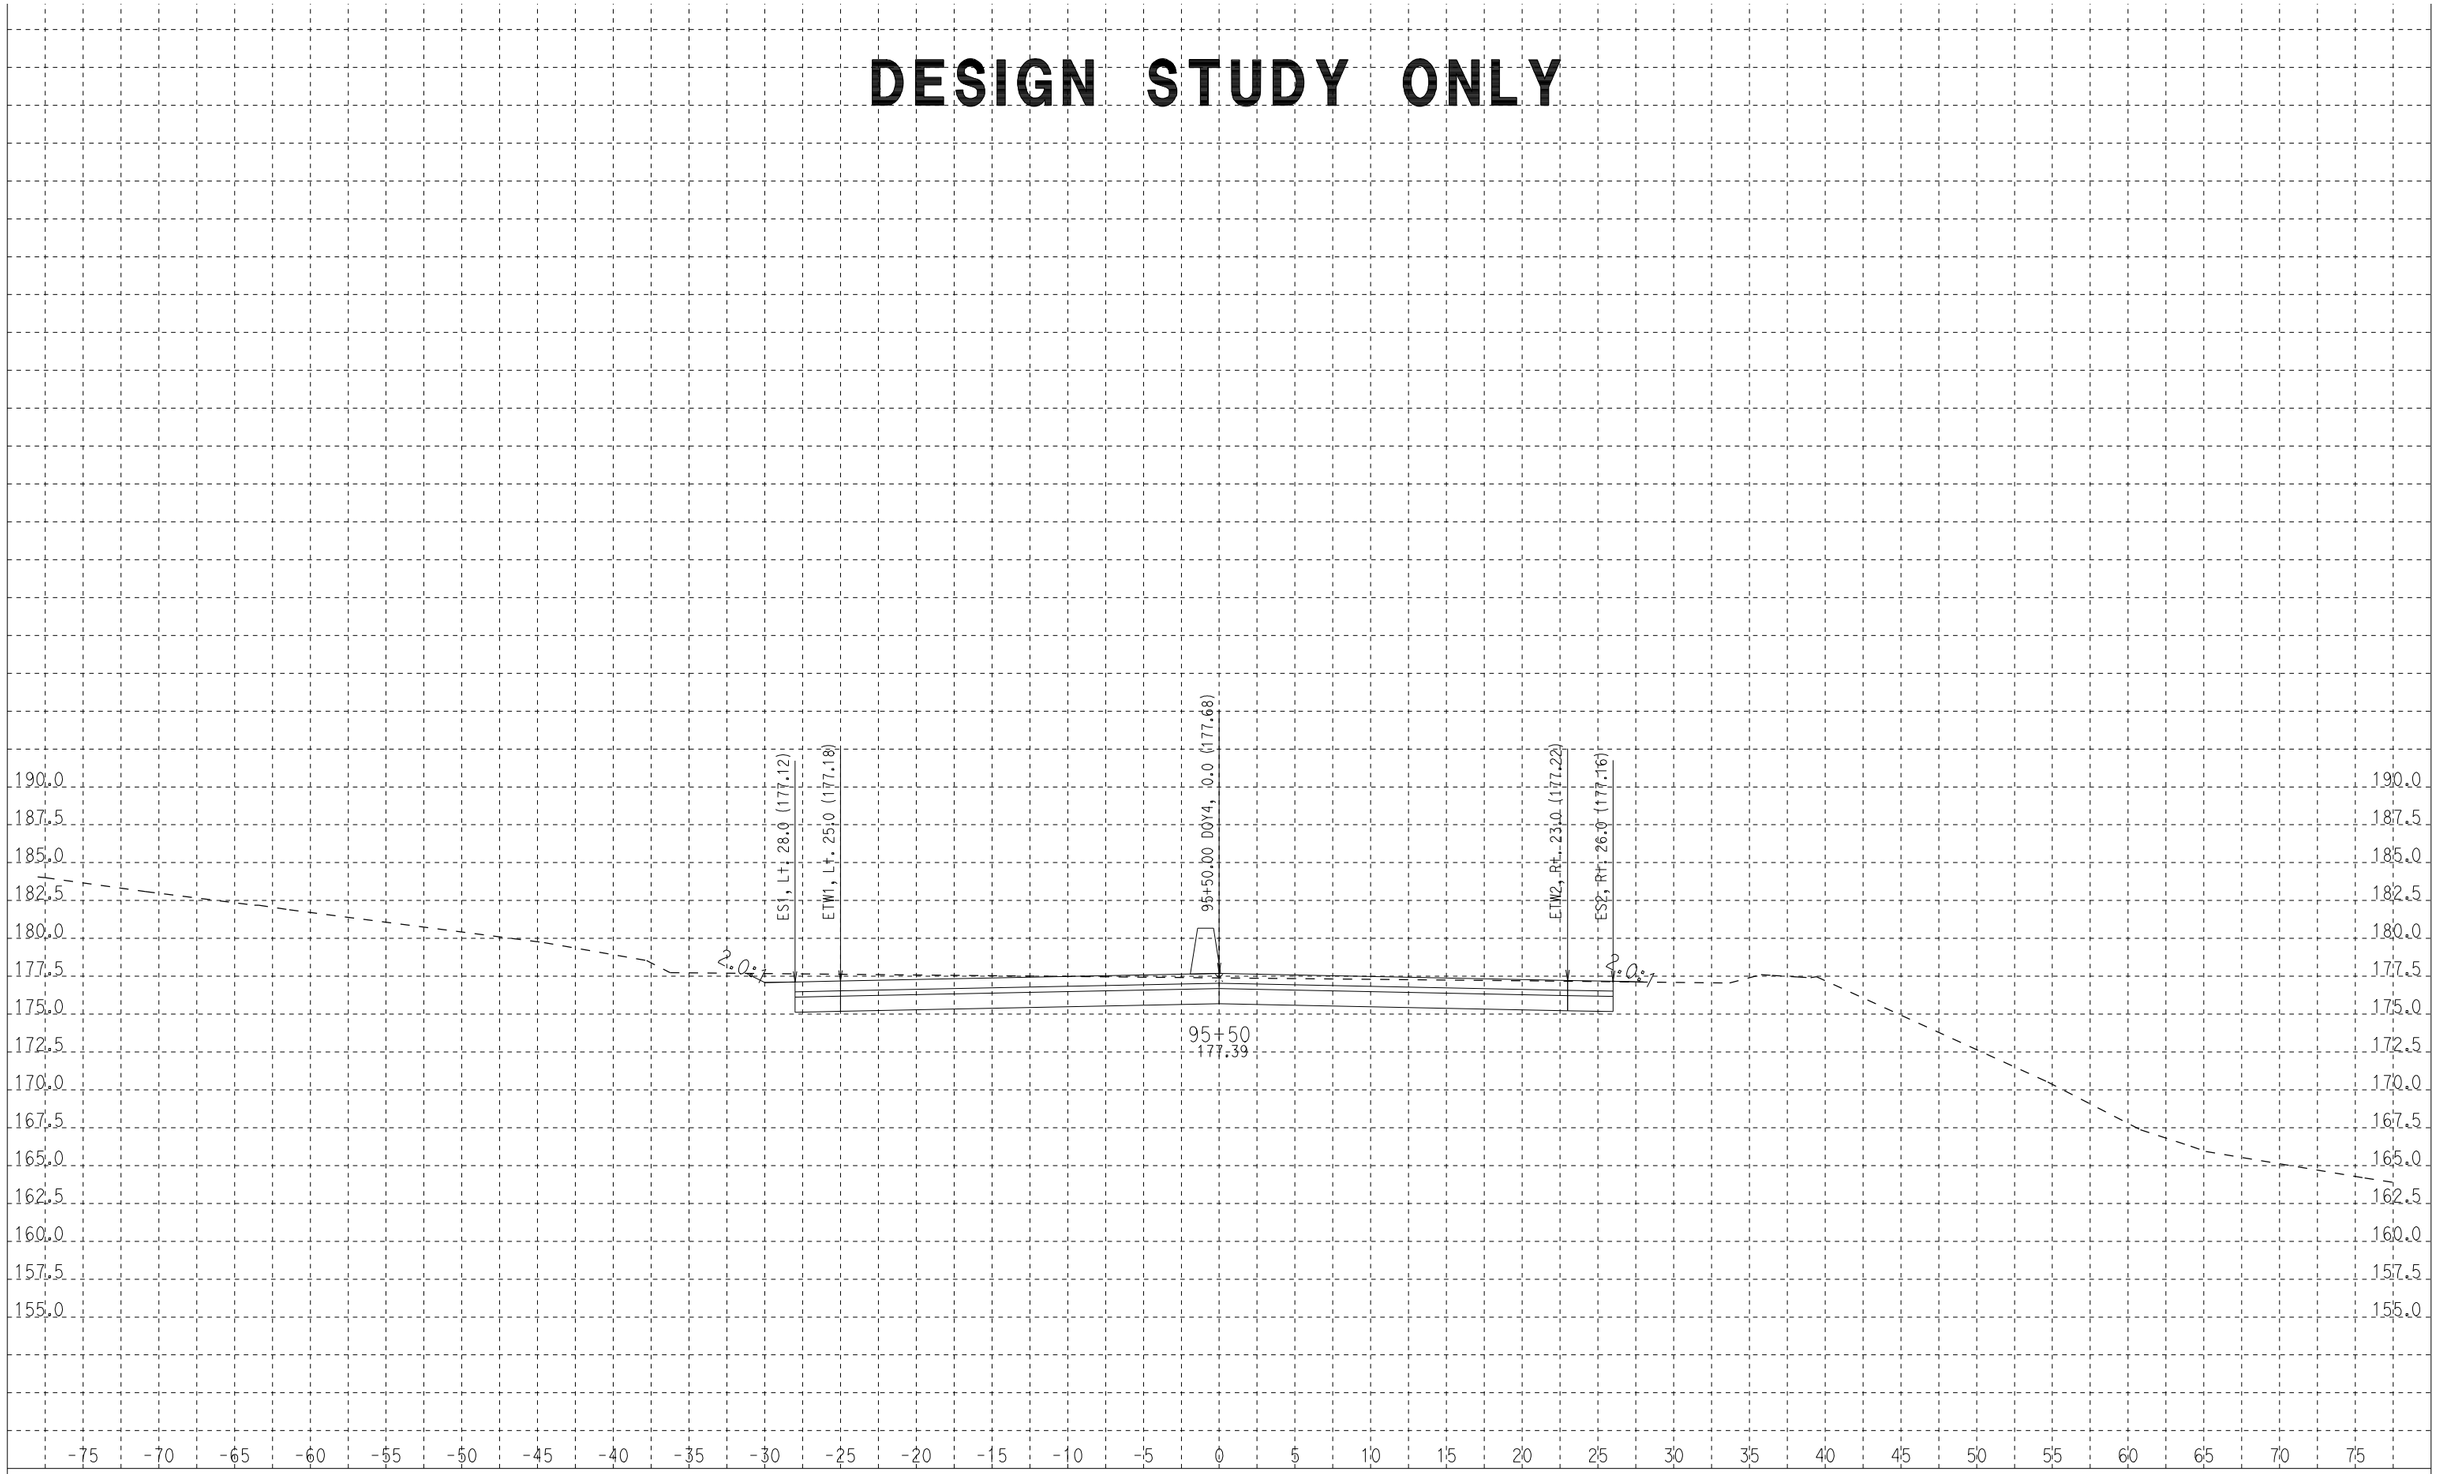

CREATED BY: R.D.
DATE: 9/24/2009
KC Project: 0802A File: D:\s136851\EA163700_Doyle_Drive\0802A\SAVED_DESIGN\CONTRACT_3\RTL\stagin\d4\doy4_95+40_97+71.ear

SCALE: 1" = 5' Horiz.
1" = 5' Vert.

All Dimensions are US Survey Feet

DOY4
CROSS SECTIONS
SHEET 2 OF XXX

DESIGN STUDY ONLY

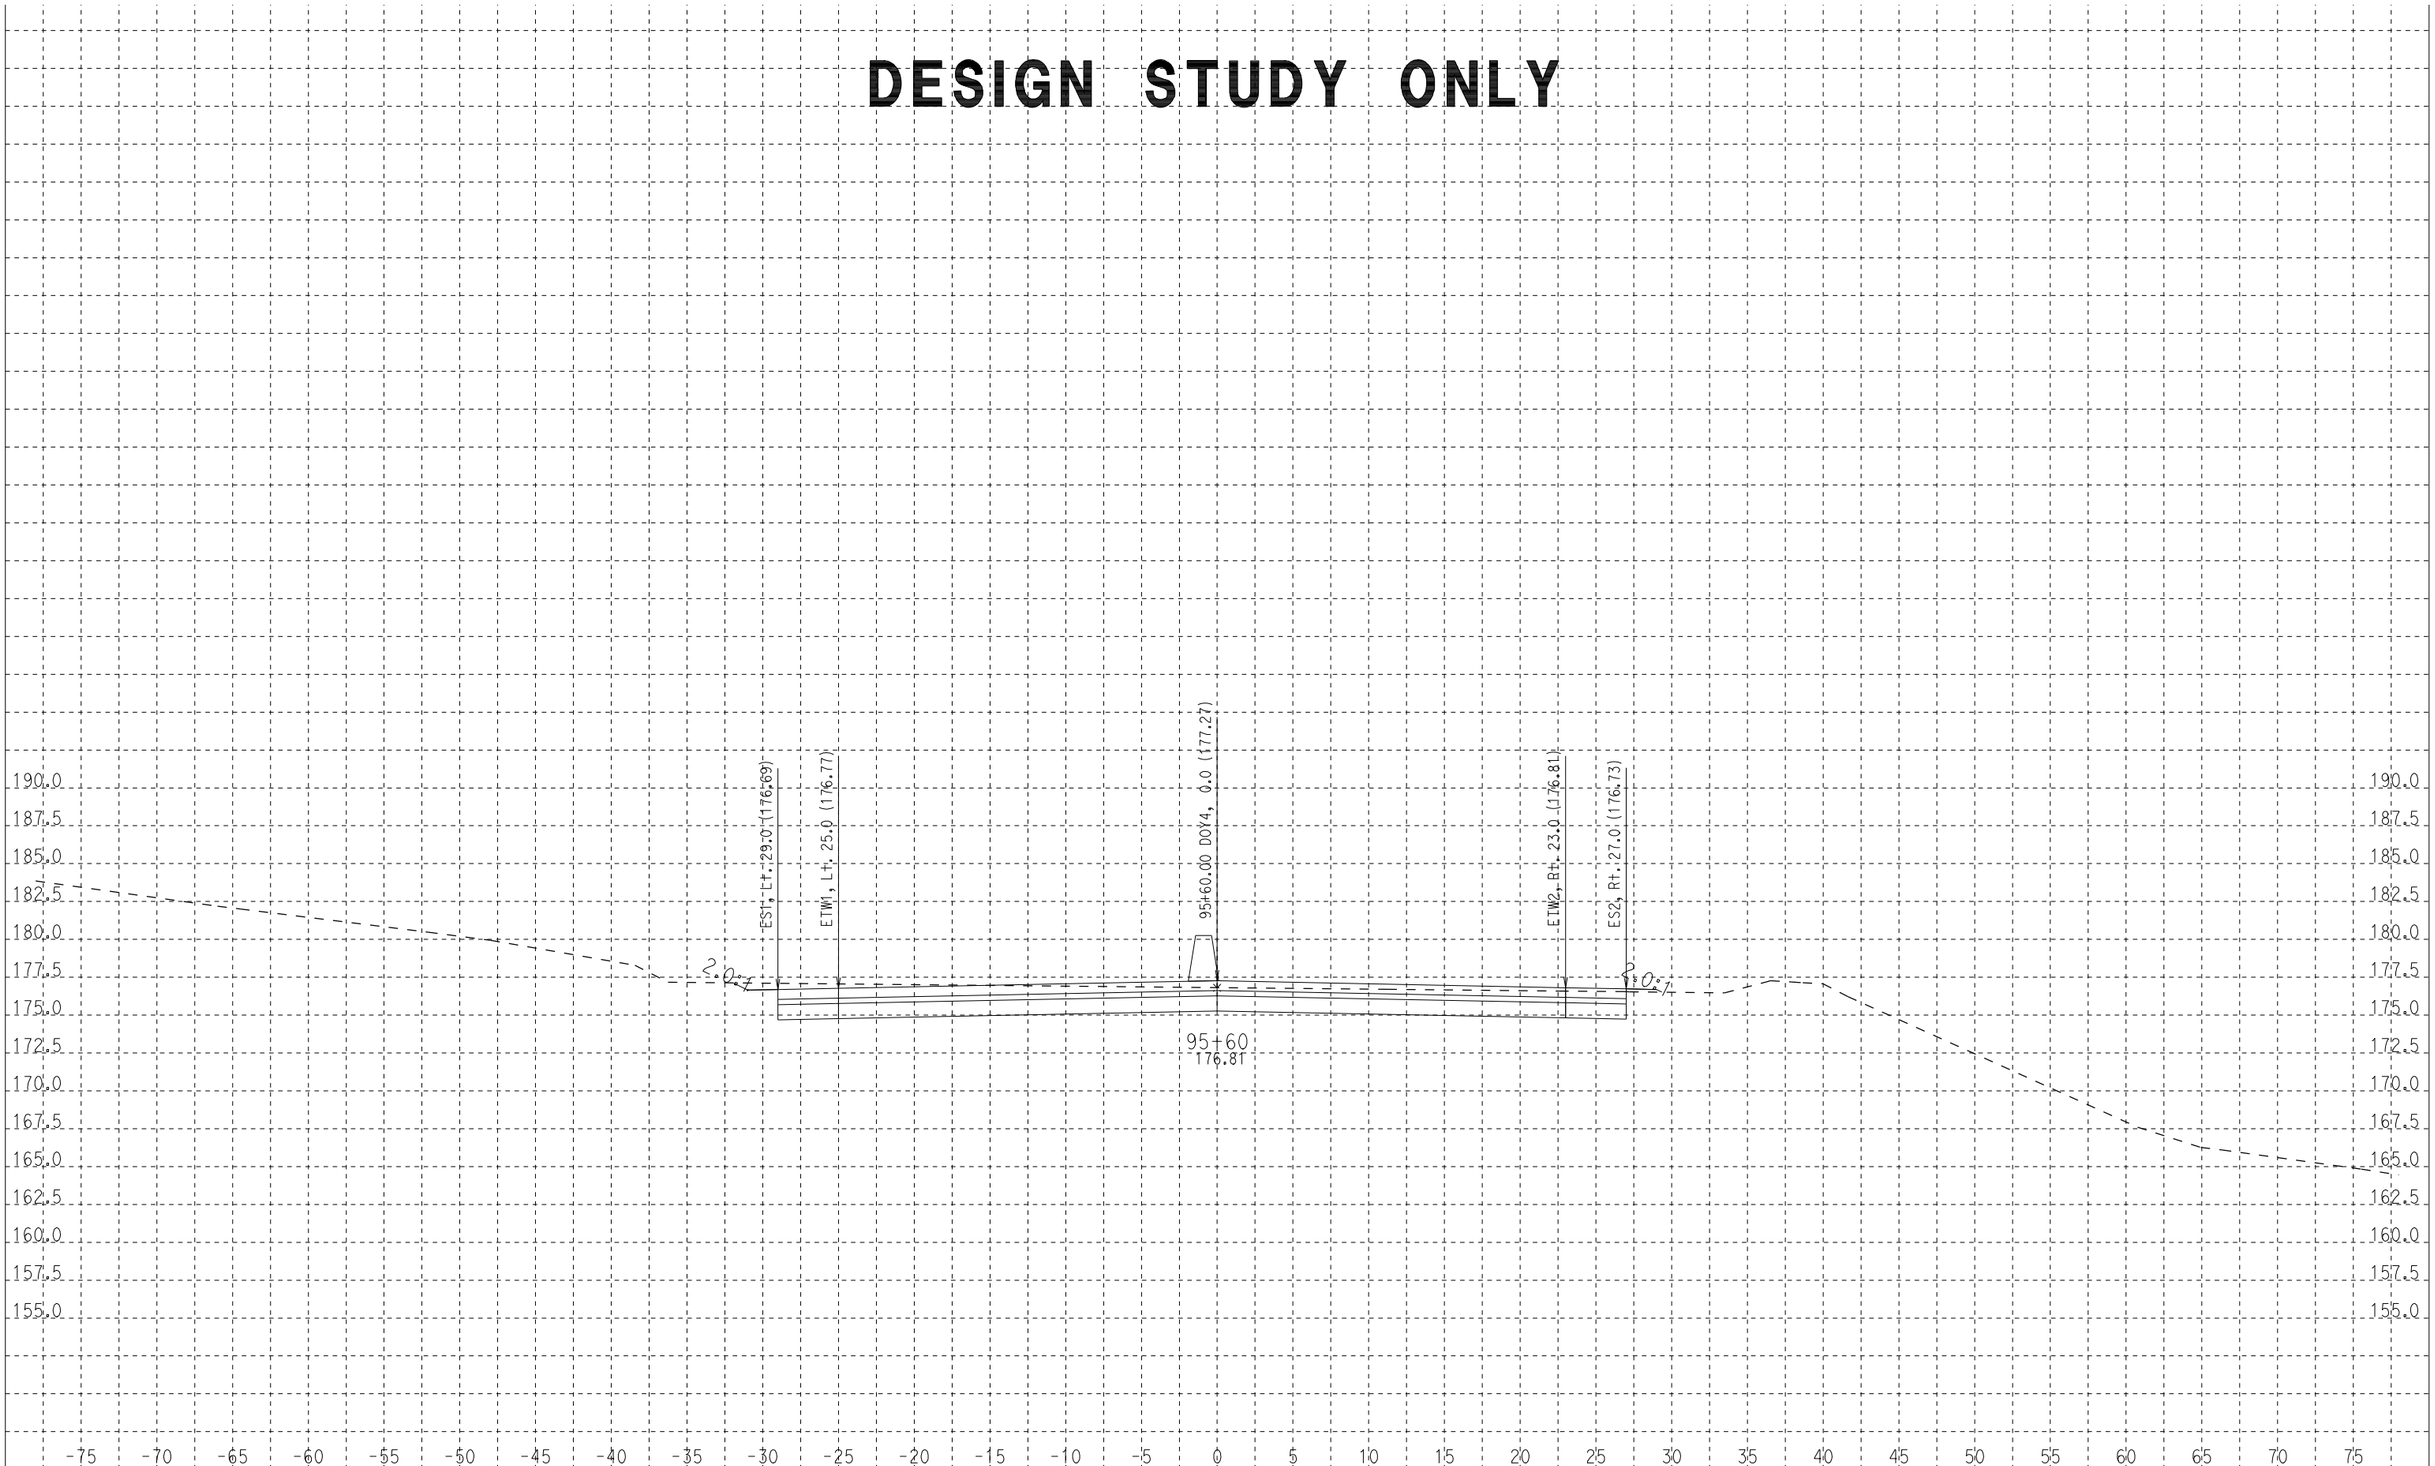

CREATED BY: R.D.
DATE: 9/24/2009
KC Project: 0802A File: D:\s136851\EA163700_Doyle_Drive\0802A\SAVED_DESIGN\CONTRACT_3\RTL\stagin\d4\doy4_95+40_97+71.ear

SCALE: 1" = 5' Horiz.
1" = 5' Vert.

All Dimensions are US Survey Feet

DOY4
CROSS SECTIONS

SHEET 3 OF XXX

DESIGN STUDY ONLY

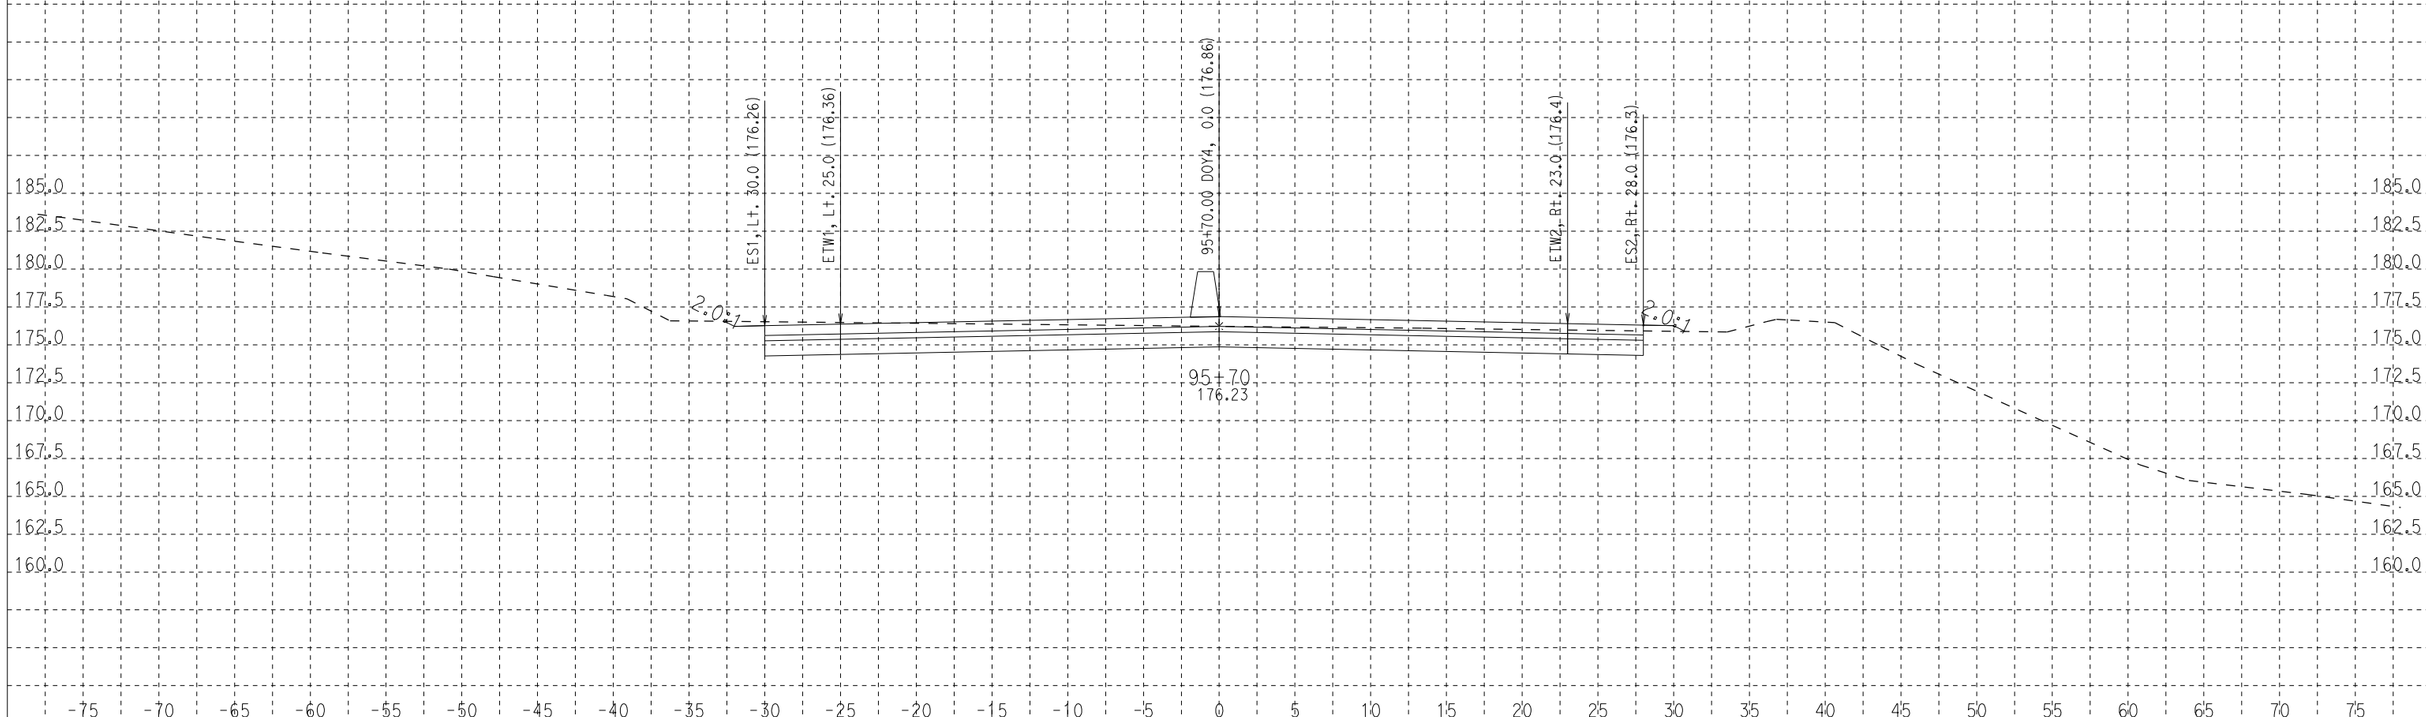

CREATED BY: R.D.
DATE: 9/24/2009
KC Project: 0802A File: D:\s136851\EA163700_Doyle_Drive\0802A\SAVED_DESIGN\CONTRACT_3\RTL\stagin\d4\doy4_95+40_97+71.ear

SCALE: 1" = 5' Horiz.
1" = 5' Vert.

All Dimensions are US Survey Feet

DOY4
CROSS SECTIONS

SHEET 4 OF XXX

DESIGN STUDY ONLY

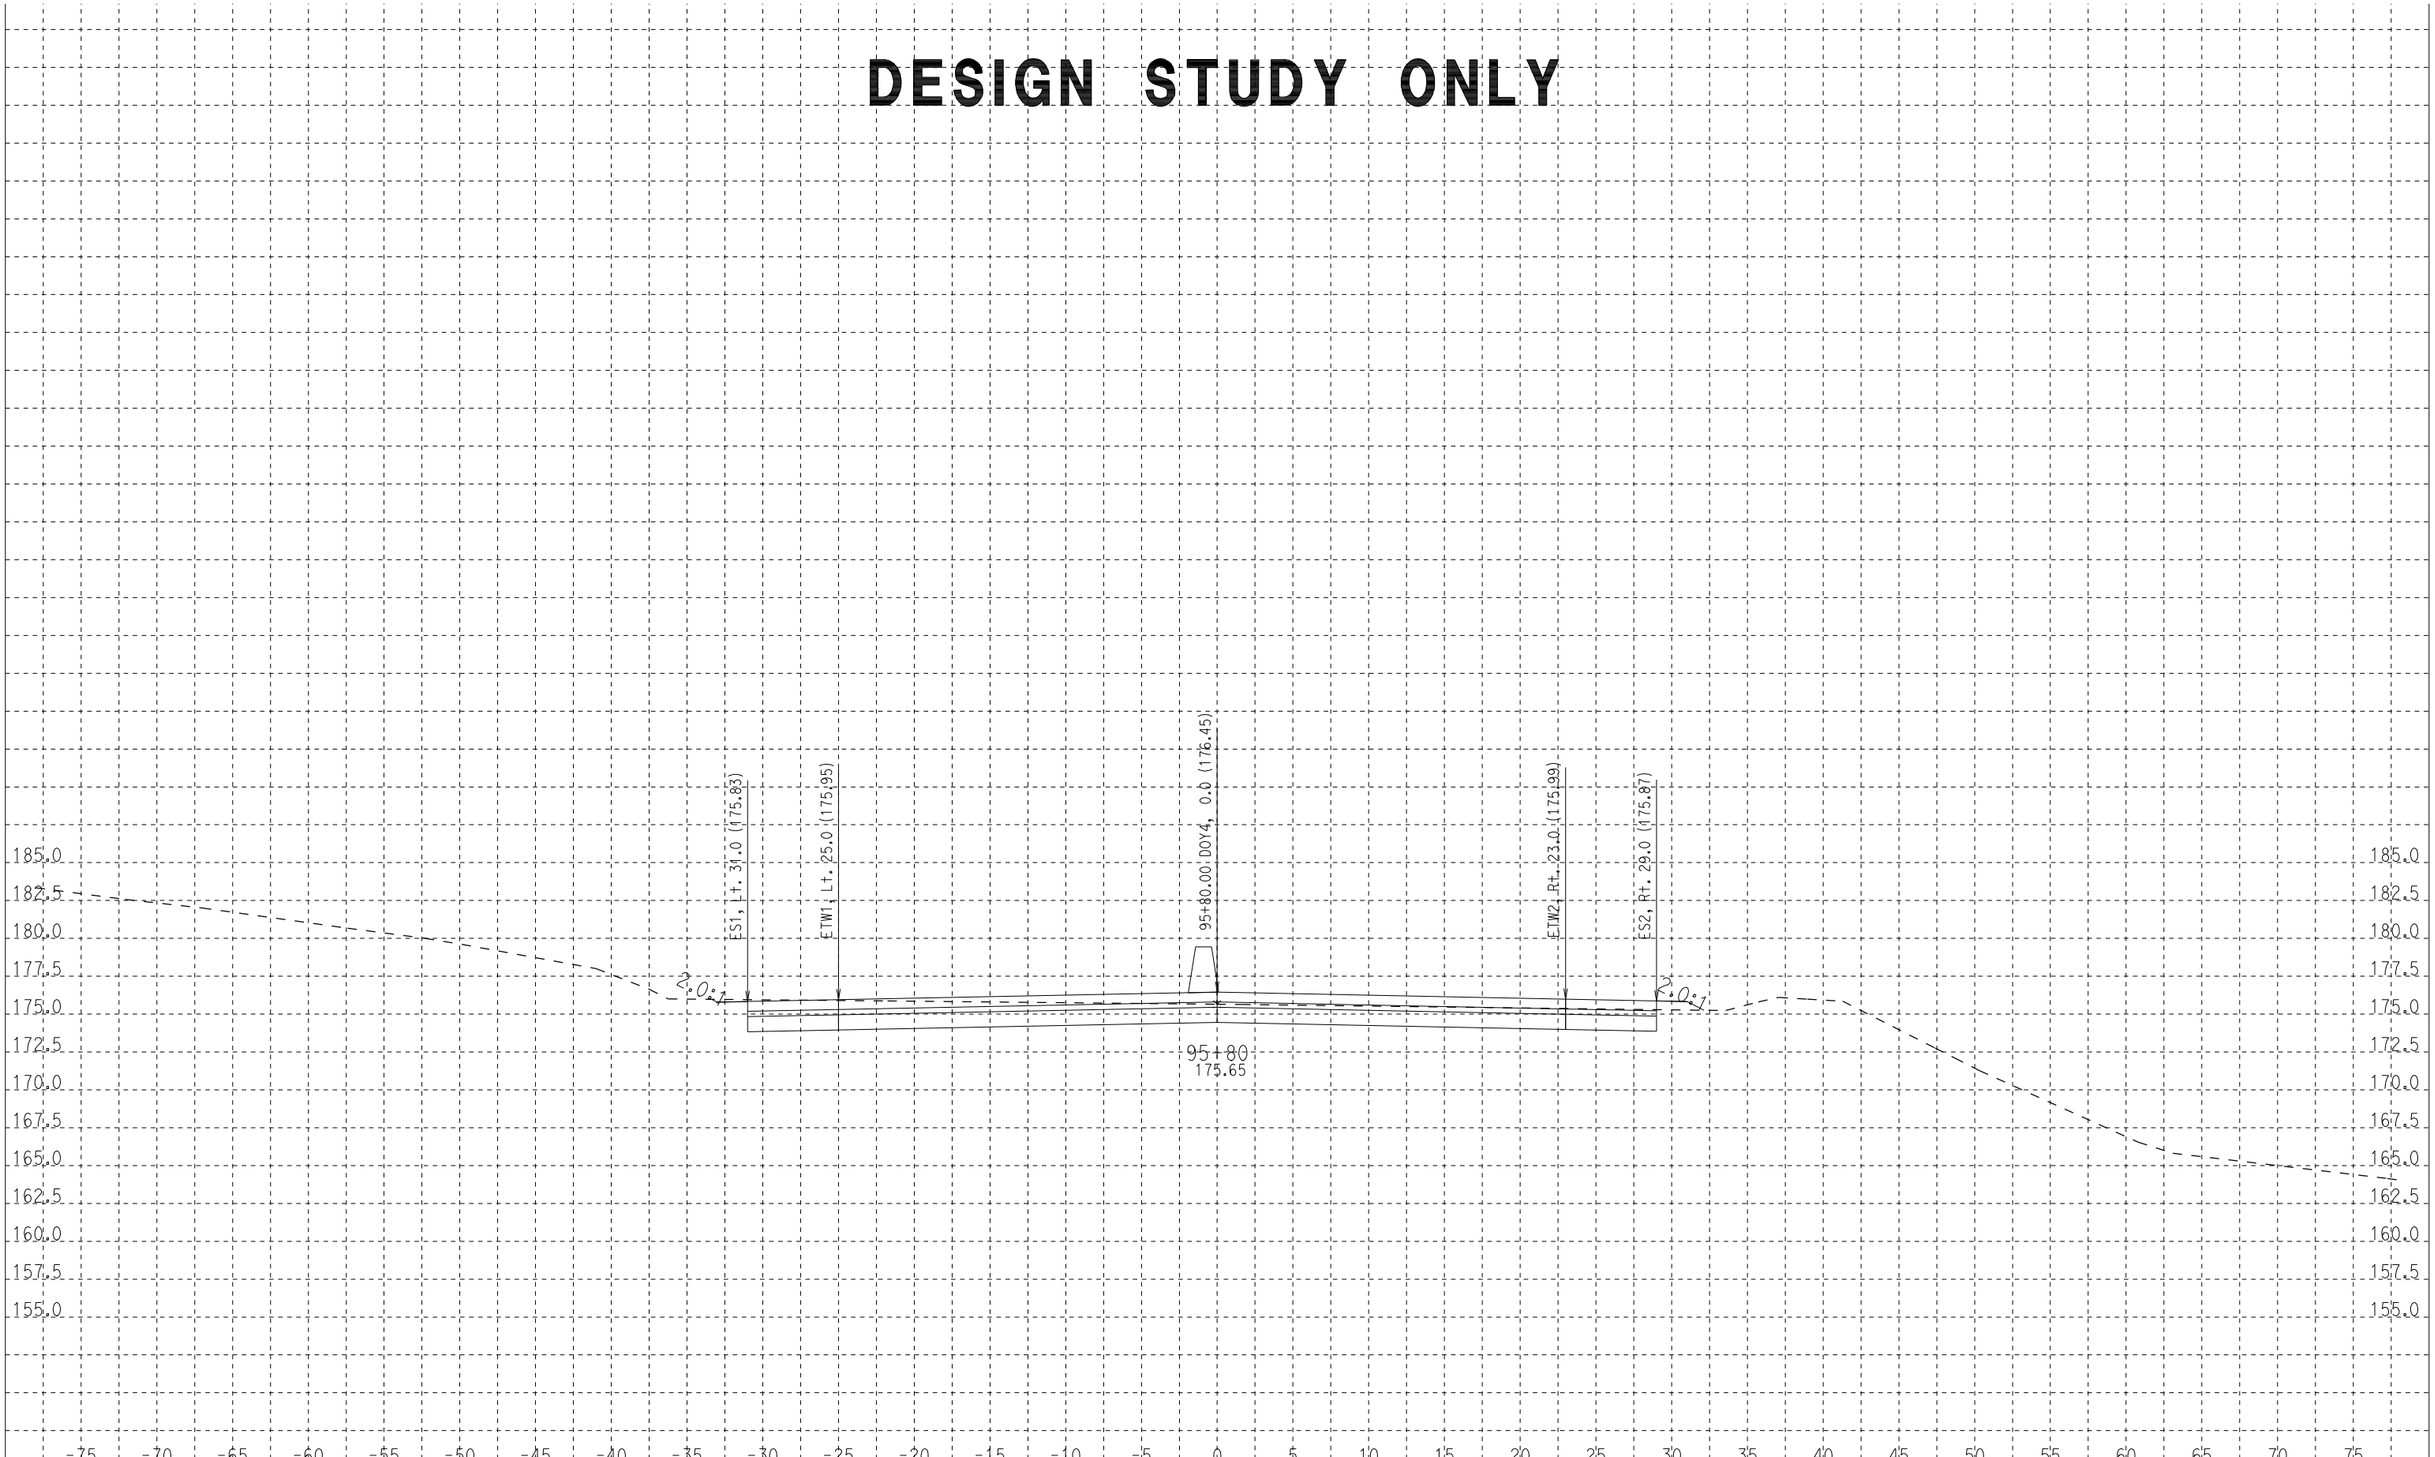

CREATED BY: R.D.
DATE: 9/24/2009
KC Project: 0802A File: D:\s136851\EA163700_Doyle_Drive\0802A\SAVED_DESIGN\CONTRACT_3\RTL\stagin\d4\doy4_95+40_97+71.ear

SCALE: 1" = 5' Horiz.
1" = 5' Vert.

All Dimensions are US Survey Feet

DOY4
CROSS SECTIONS

SHEET 5 OF XXX

DESIGN STUDY ONLY

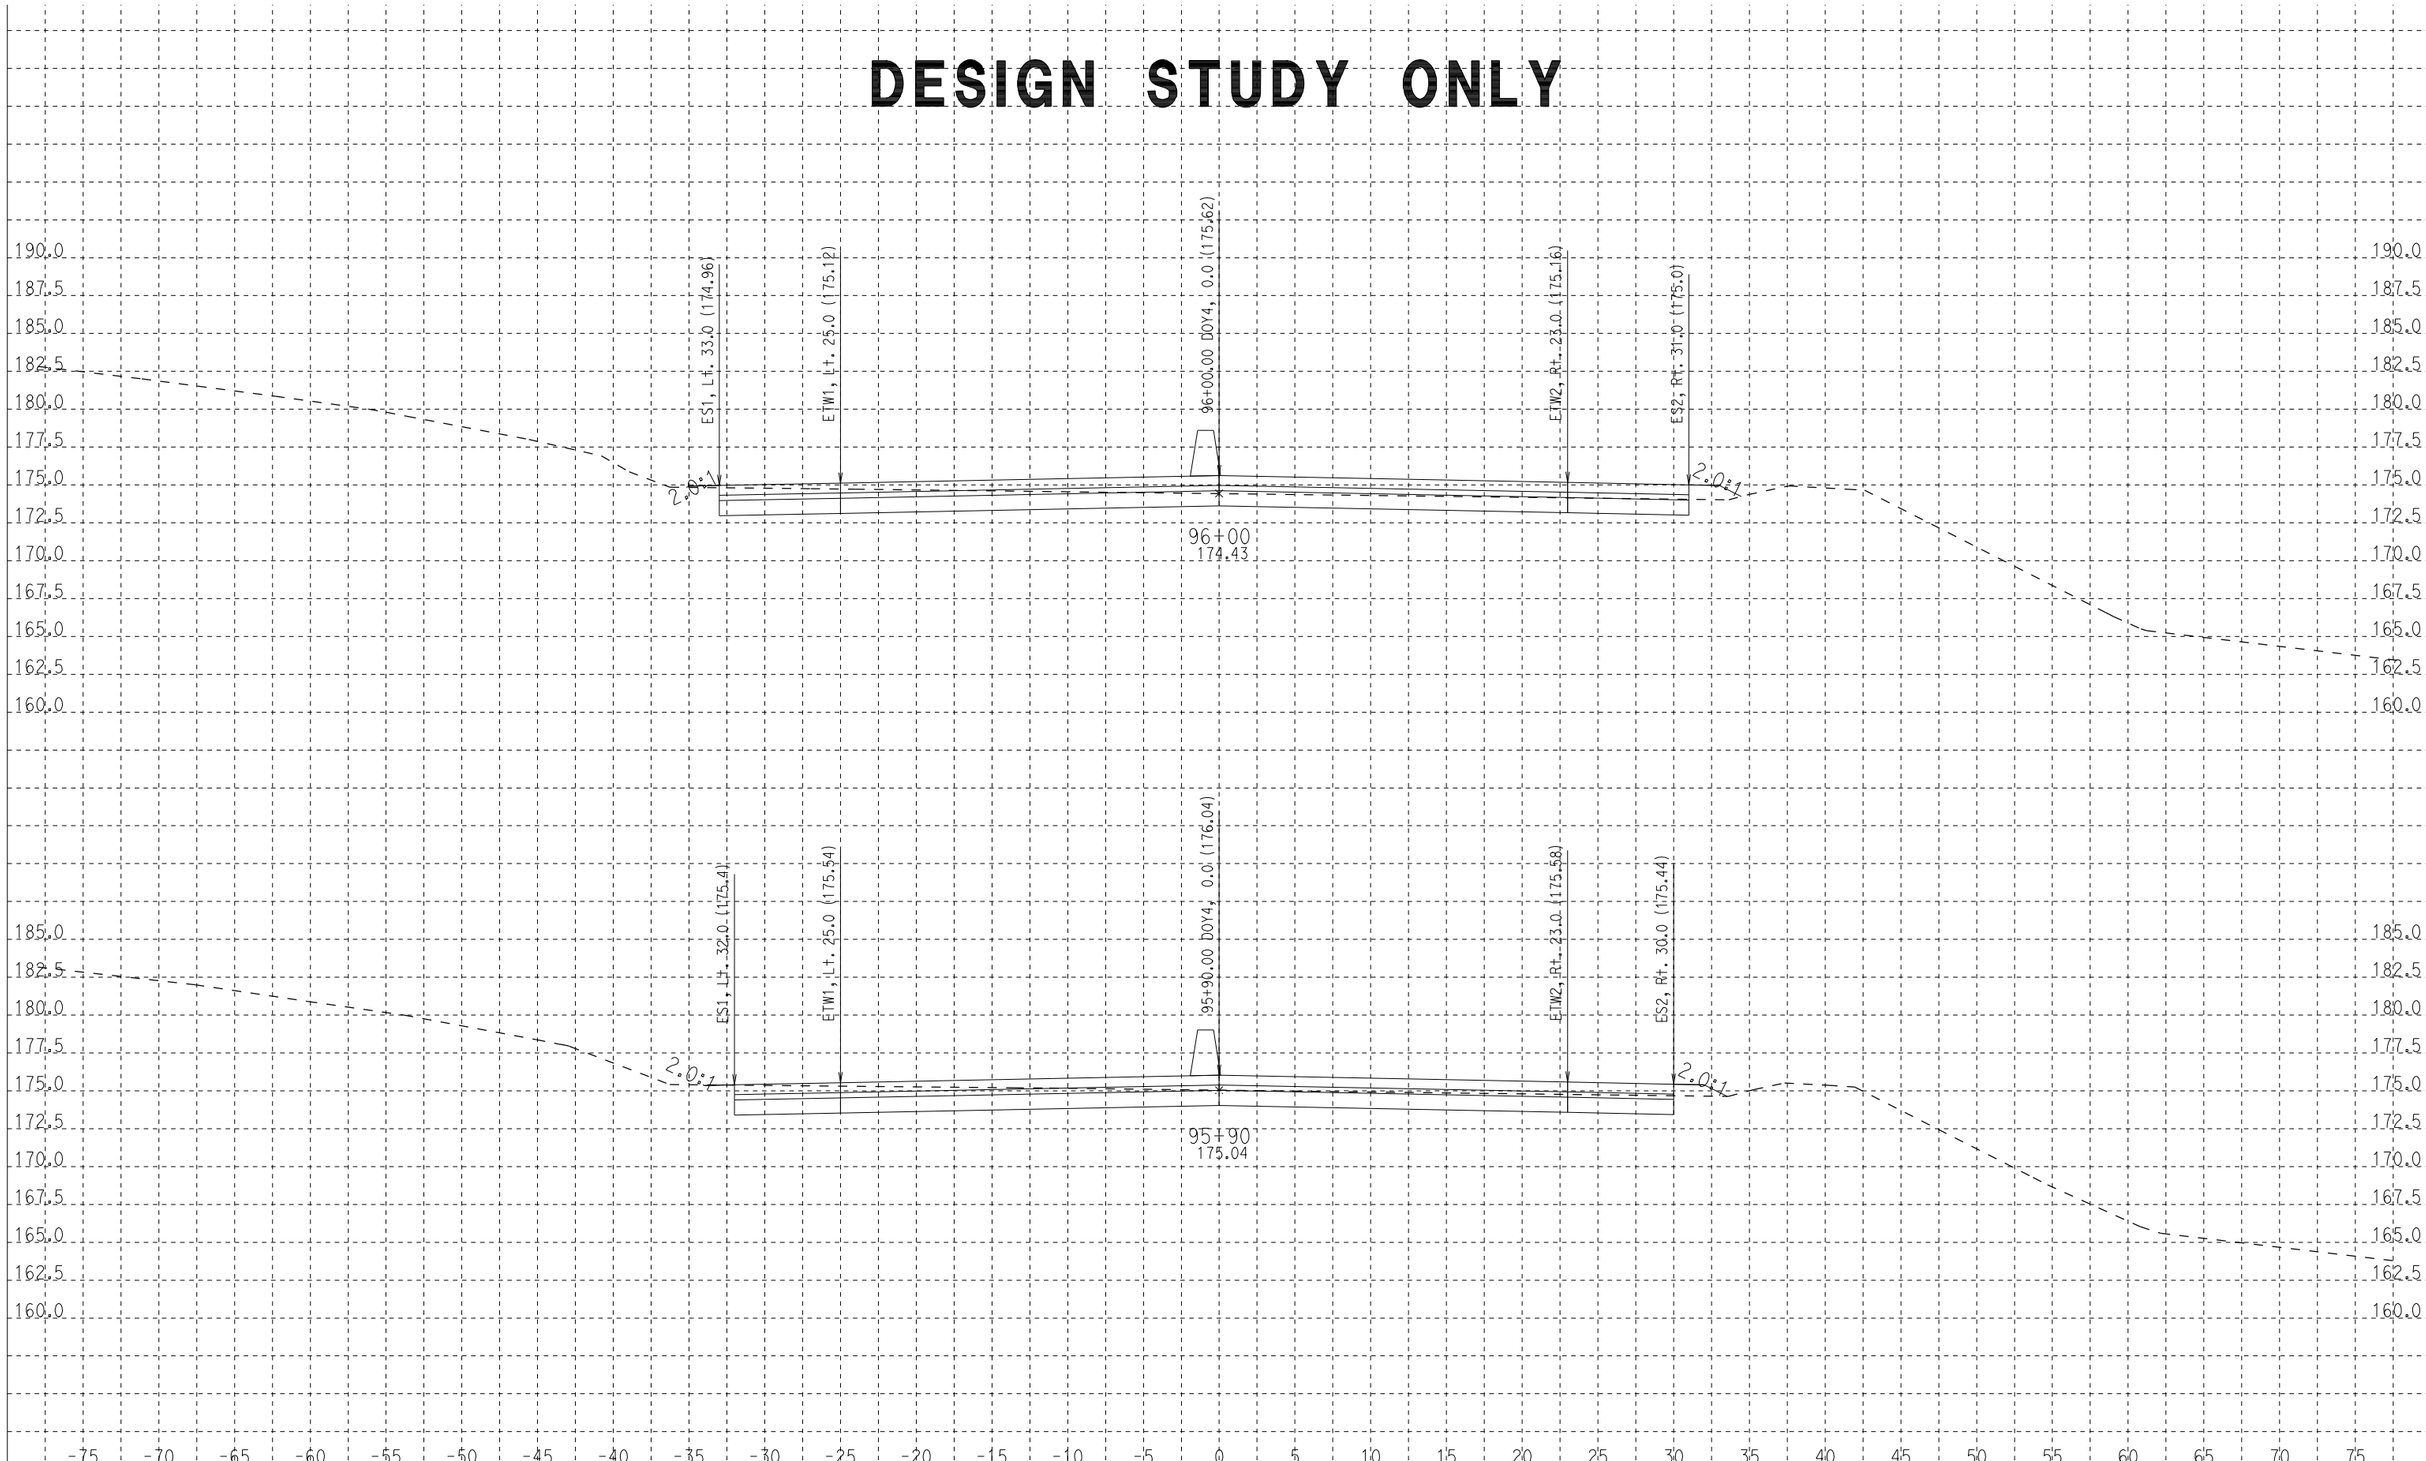

CREATED BY: R.D.
DATE: 9/24/2009
KC Project: 0802A File: D:\s136851\EA163700_Doyle_Drive\0802A\SAVED_DESIGN\CONTRACT_3\RTL\stagin\d4\doy4_95+40_97+71.ear

SCALE: 1" = 5' Horiz.
1" = 5' Vert.

All Dimensions are US Survey Feet

DOY4
CROSS SECTIONS

SHEET 6 OF XXX

DESIGN STUDY ONLY

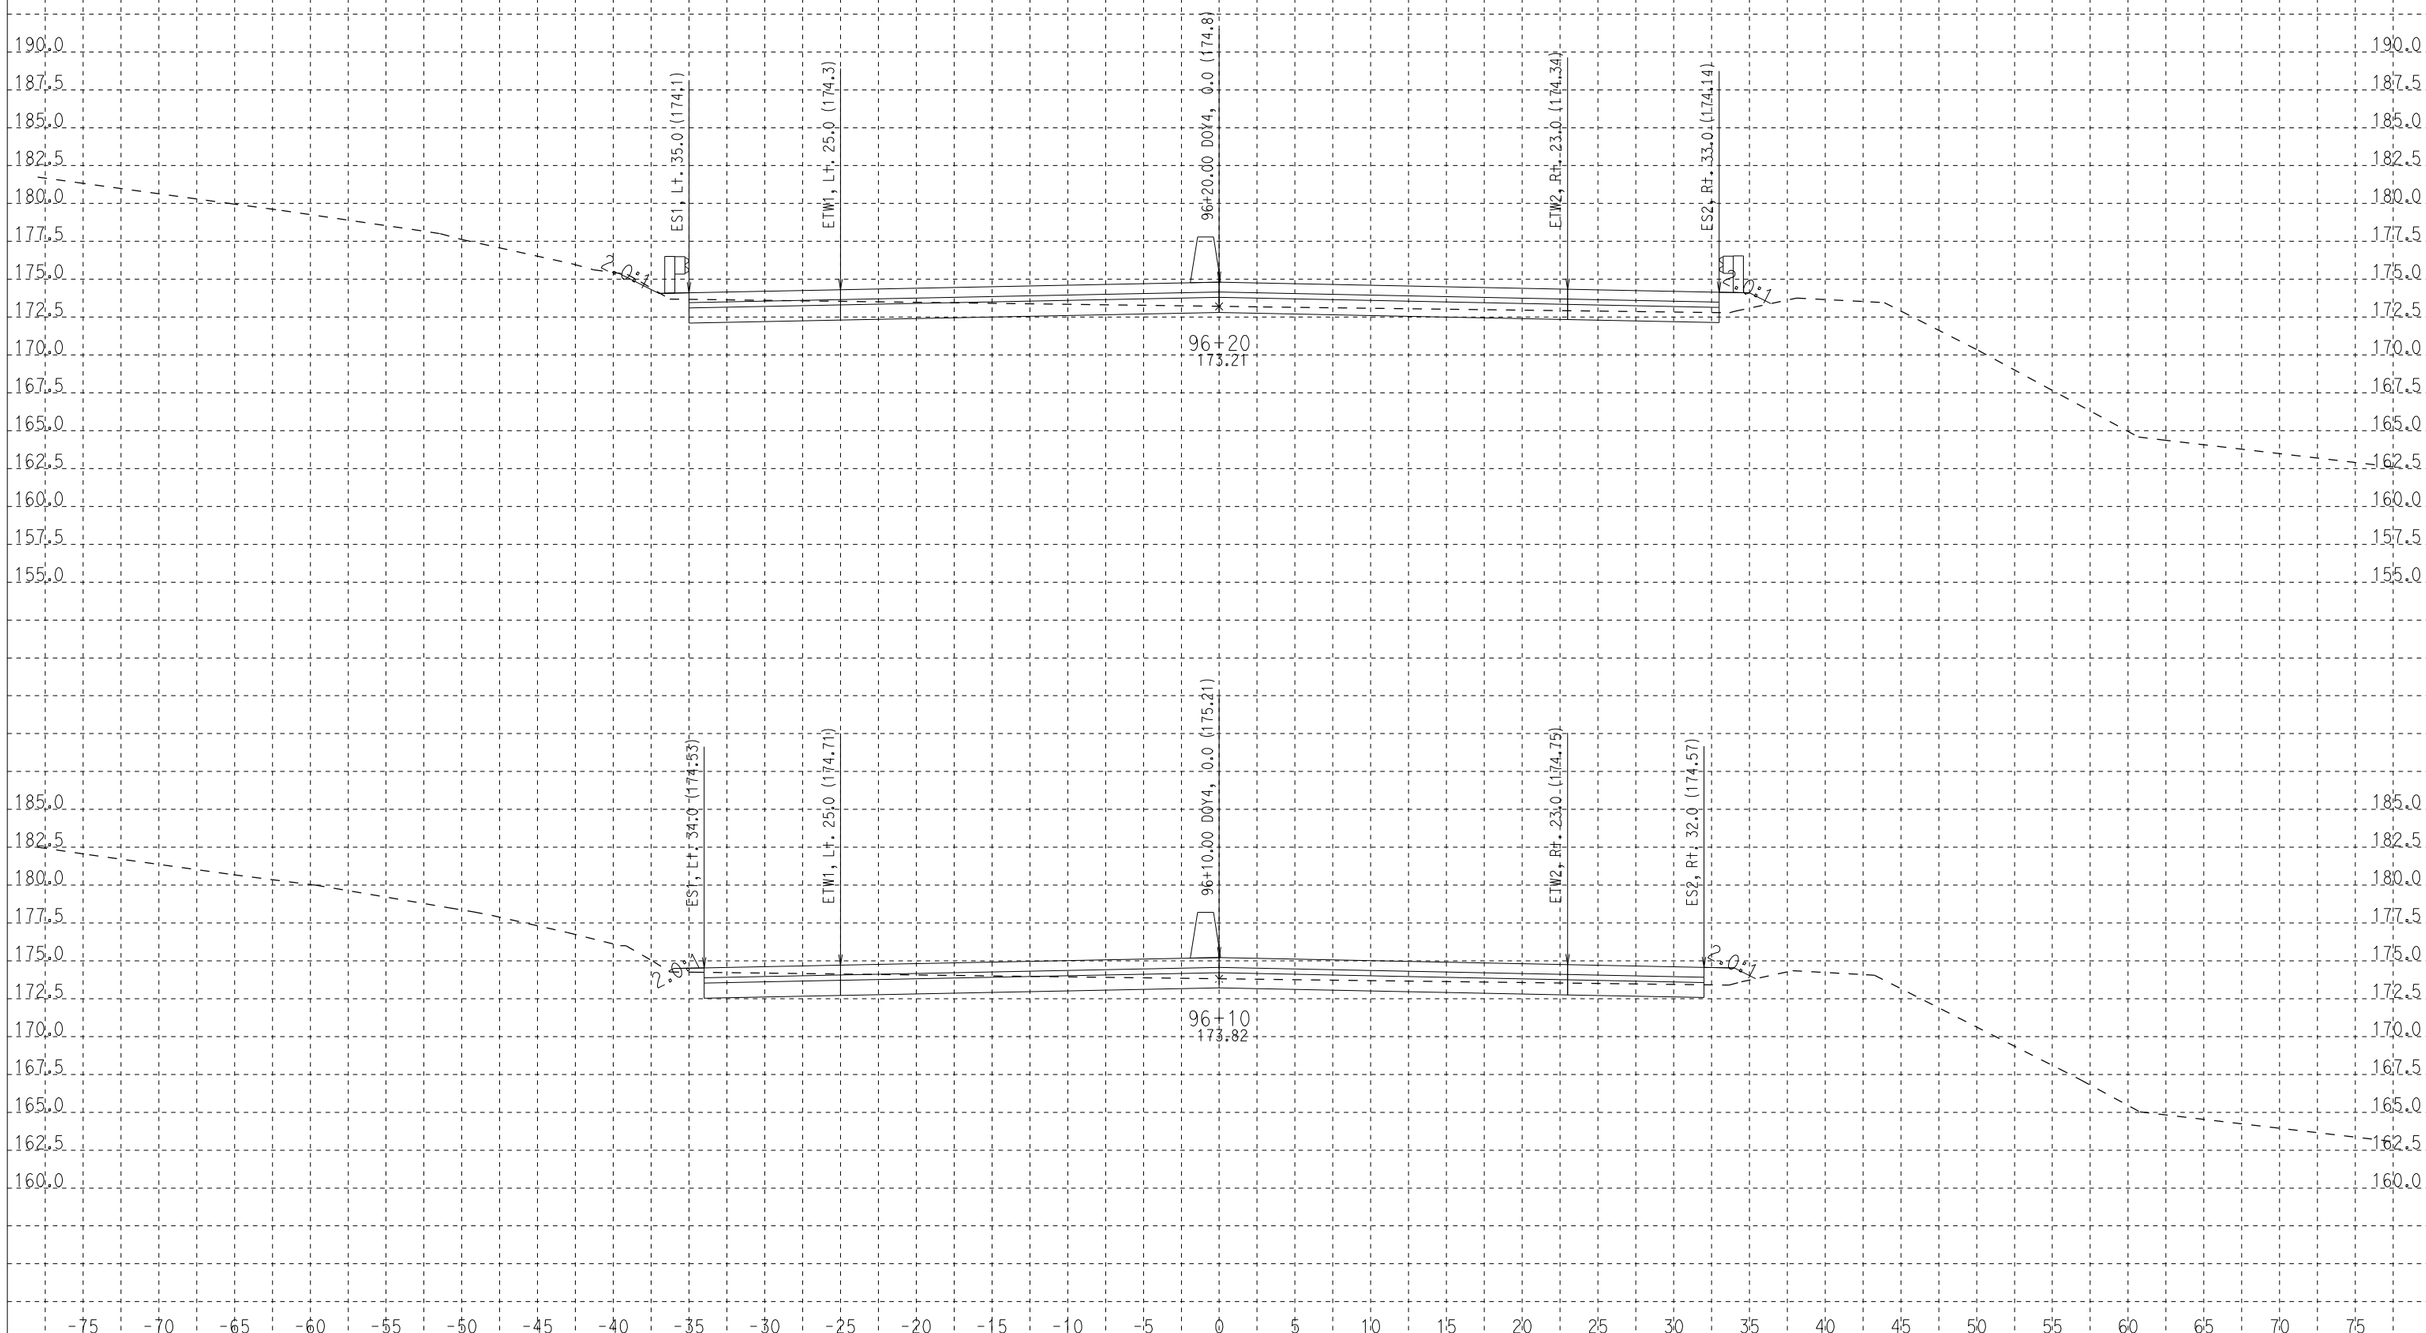

CREATED BY: R.D.
DATE: 9/24/2009
KC Project: 0802A File: D:\s136851\EA163700_Doyle_Drive\0802A\SAVED_DESIGN\CONTRACT_3\RTL\stagin\d4\doy4_95+40_97+71.ear

SCALE: 1" = 5' Horiz.
1" = 5' Vert.

All Dimensions are US Survey Feet

DOY4
CROSS SECTIONS

SHEET 7 OF XXX

DESIGN STUDY ONLY

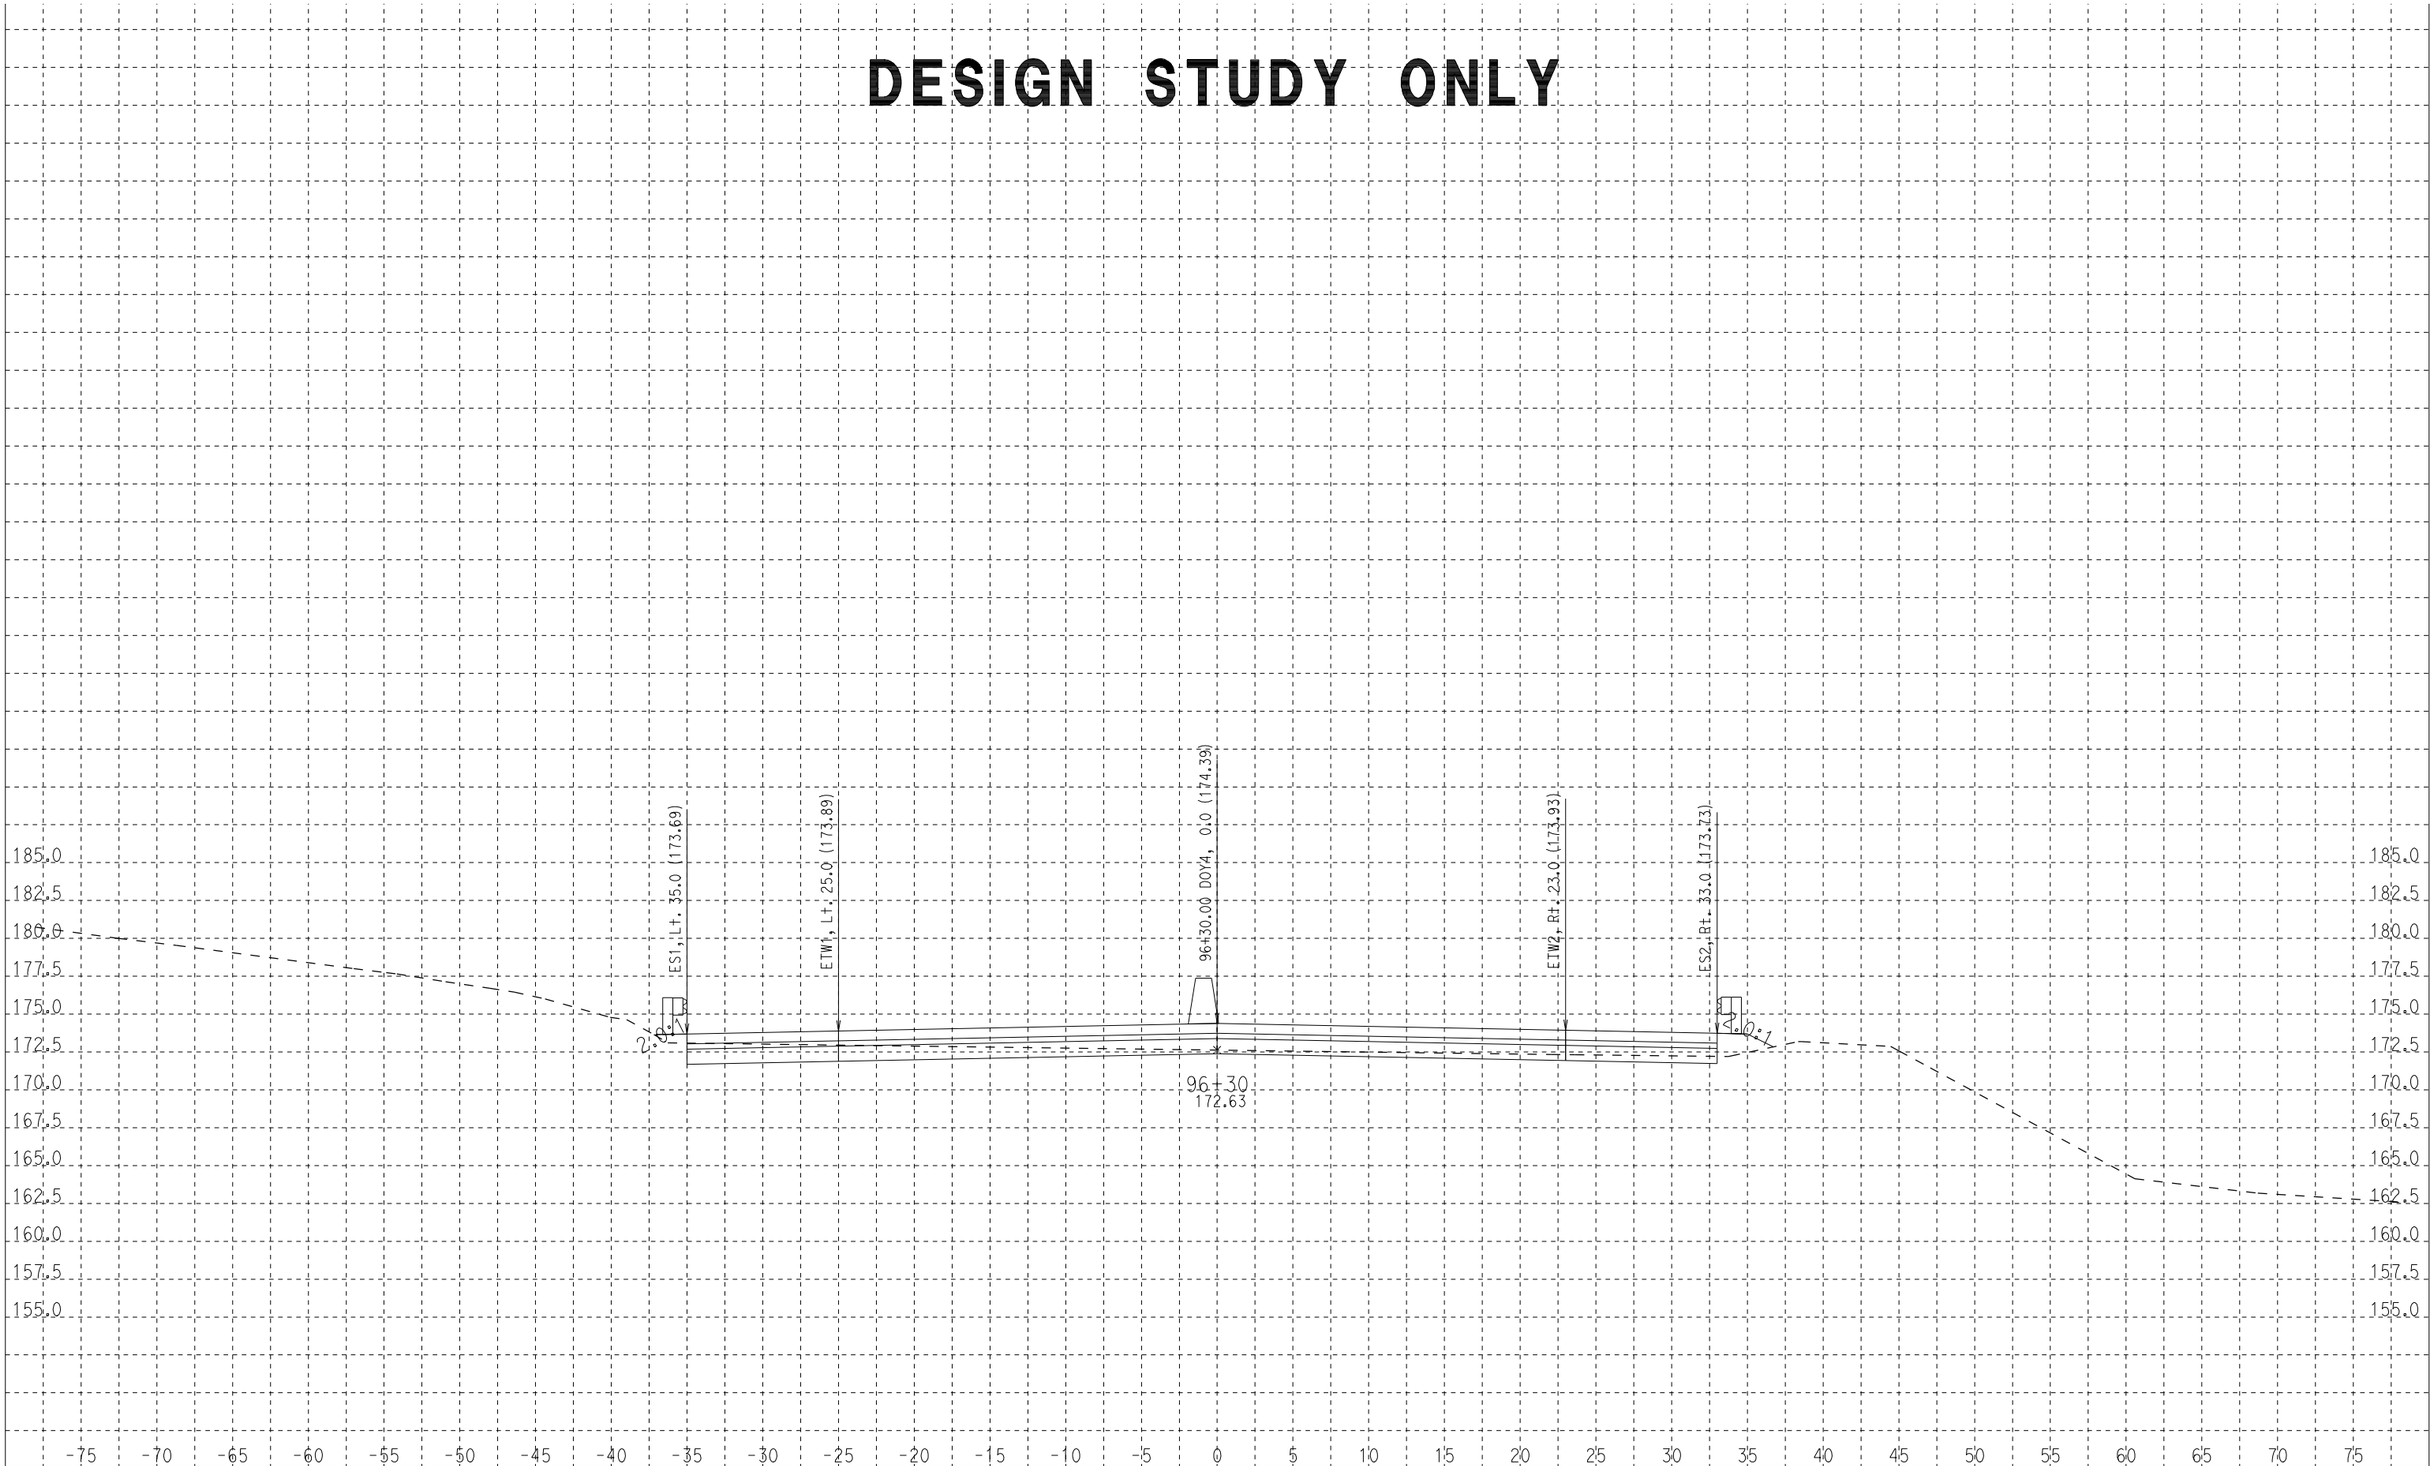

CREATED BY: R.D.
DATE: 9/24/2009
KC Project: 0802A File: D:\s136851\EA163700_Doyle_Drive\0802A\SAVED_DESIGN\CONTRACT_3\RTL\stagin\d4\doy4_95+40_97+71.ear

SCALE: 1" = 5' Horiz.
1" = 5' Vert.

All Dimensions are US Survey Feet

DOY4
CROSS SECTIONS

SHEET 8 OF XXX

DESIGN STUDY ONLY

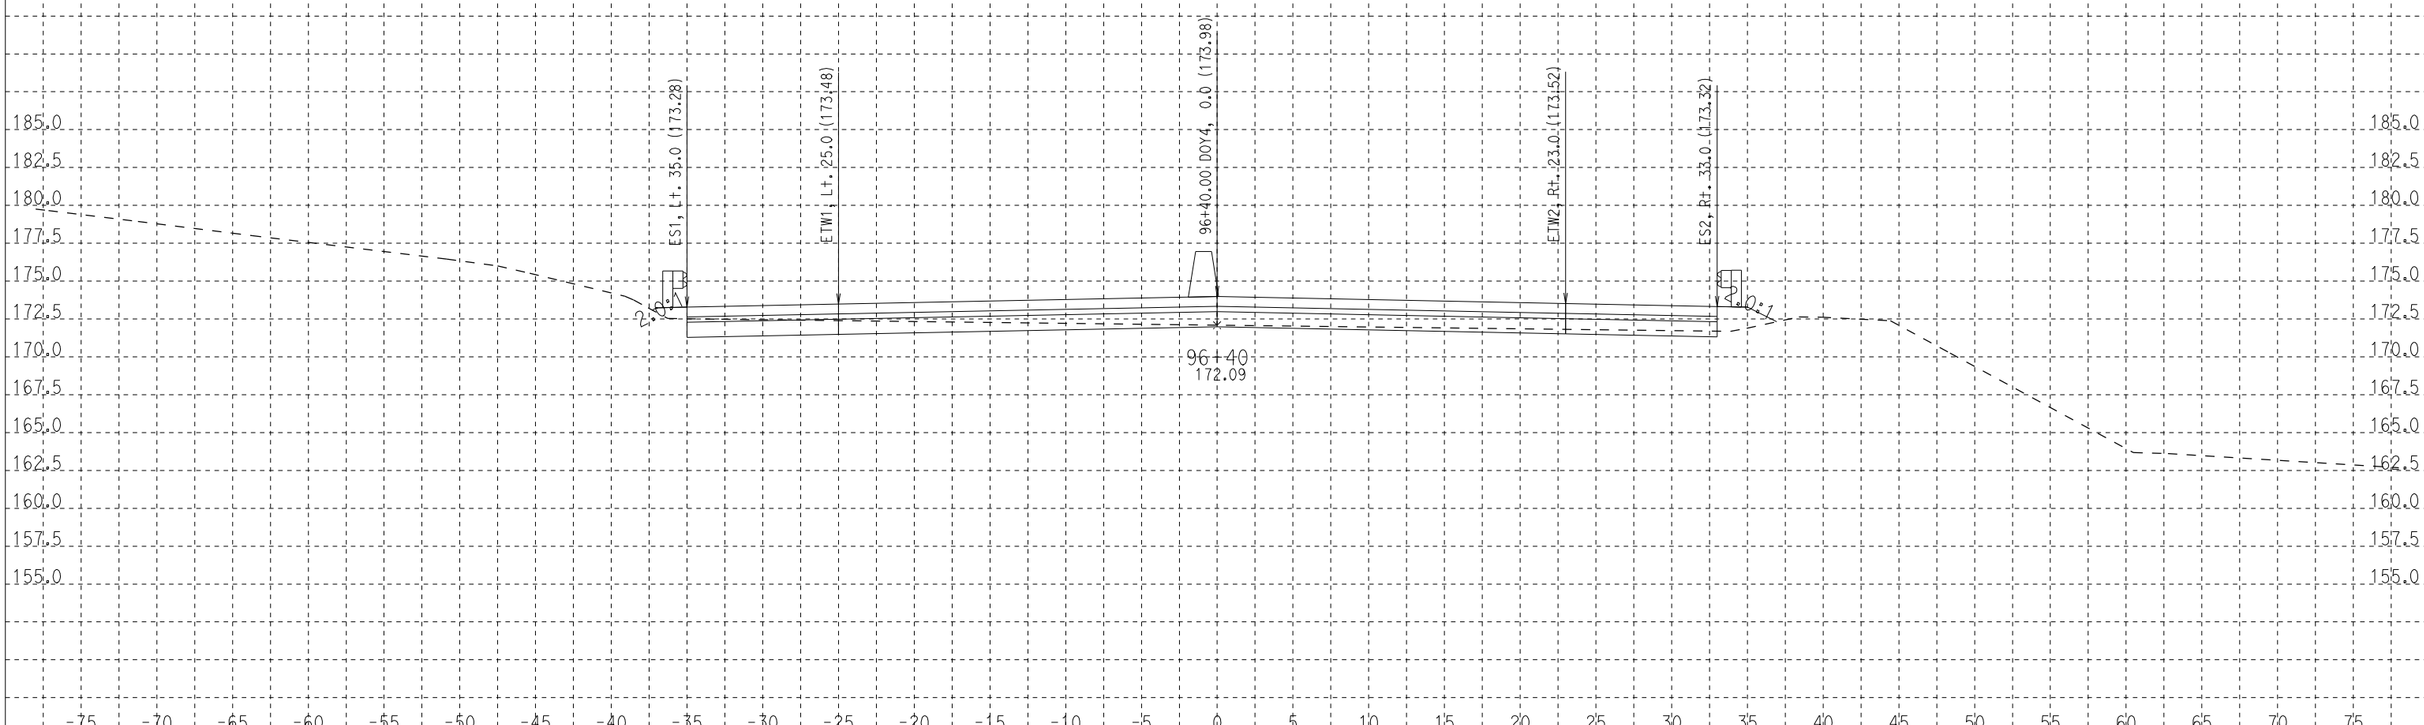

CREATED BY: R.D.
DATE: 9/24/2009
KC Project: 0802A File: D:\s136851\EA163700_Doyle_Drive\0802A\SAVED_DESIGN\CONTRACT_3\RTL\stagin\d4\doy4_95+40_97+71.ear

SCALE: 1" = 5' Horiz.
1" = 5' Vert.

All Dimensions are US Survey Feet

DOY4
CROSS SECTIONS

SHEET 9 OF XXX

DESIGN STUDY ONLY

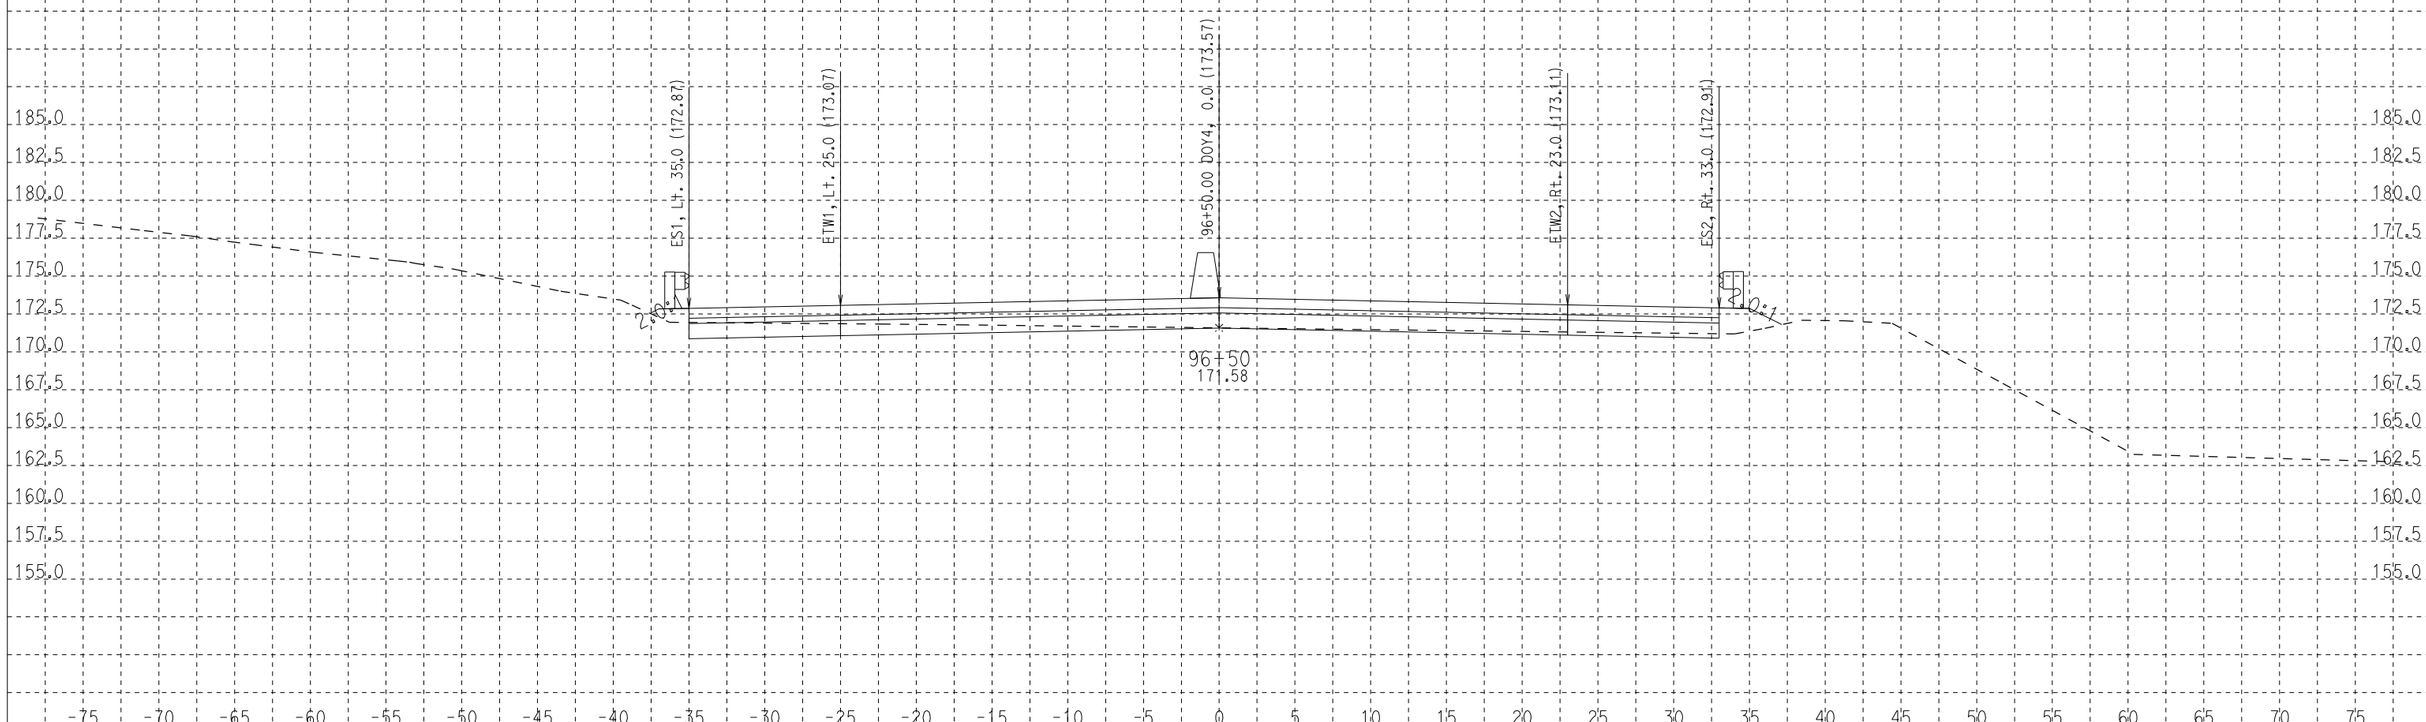

CREATED BY: R.D.
DATE: 9/24/2009
KC Project: 0802A File: D:\s136851\EA163700_Doyle_Drive\0802A\SAVED_DESIGN\CONTRACT_3\RTL\stagin\d4\doy4_95+40_97+71.ear

SCALE: 1" = 5' Horiz.
1" = 5' Vert.

All Dimensions are US Survey Feet

DOY4
CROSS SECTIONS

SHEET 10 OF XXX

DESIGN STUDY ONLY

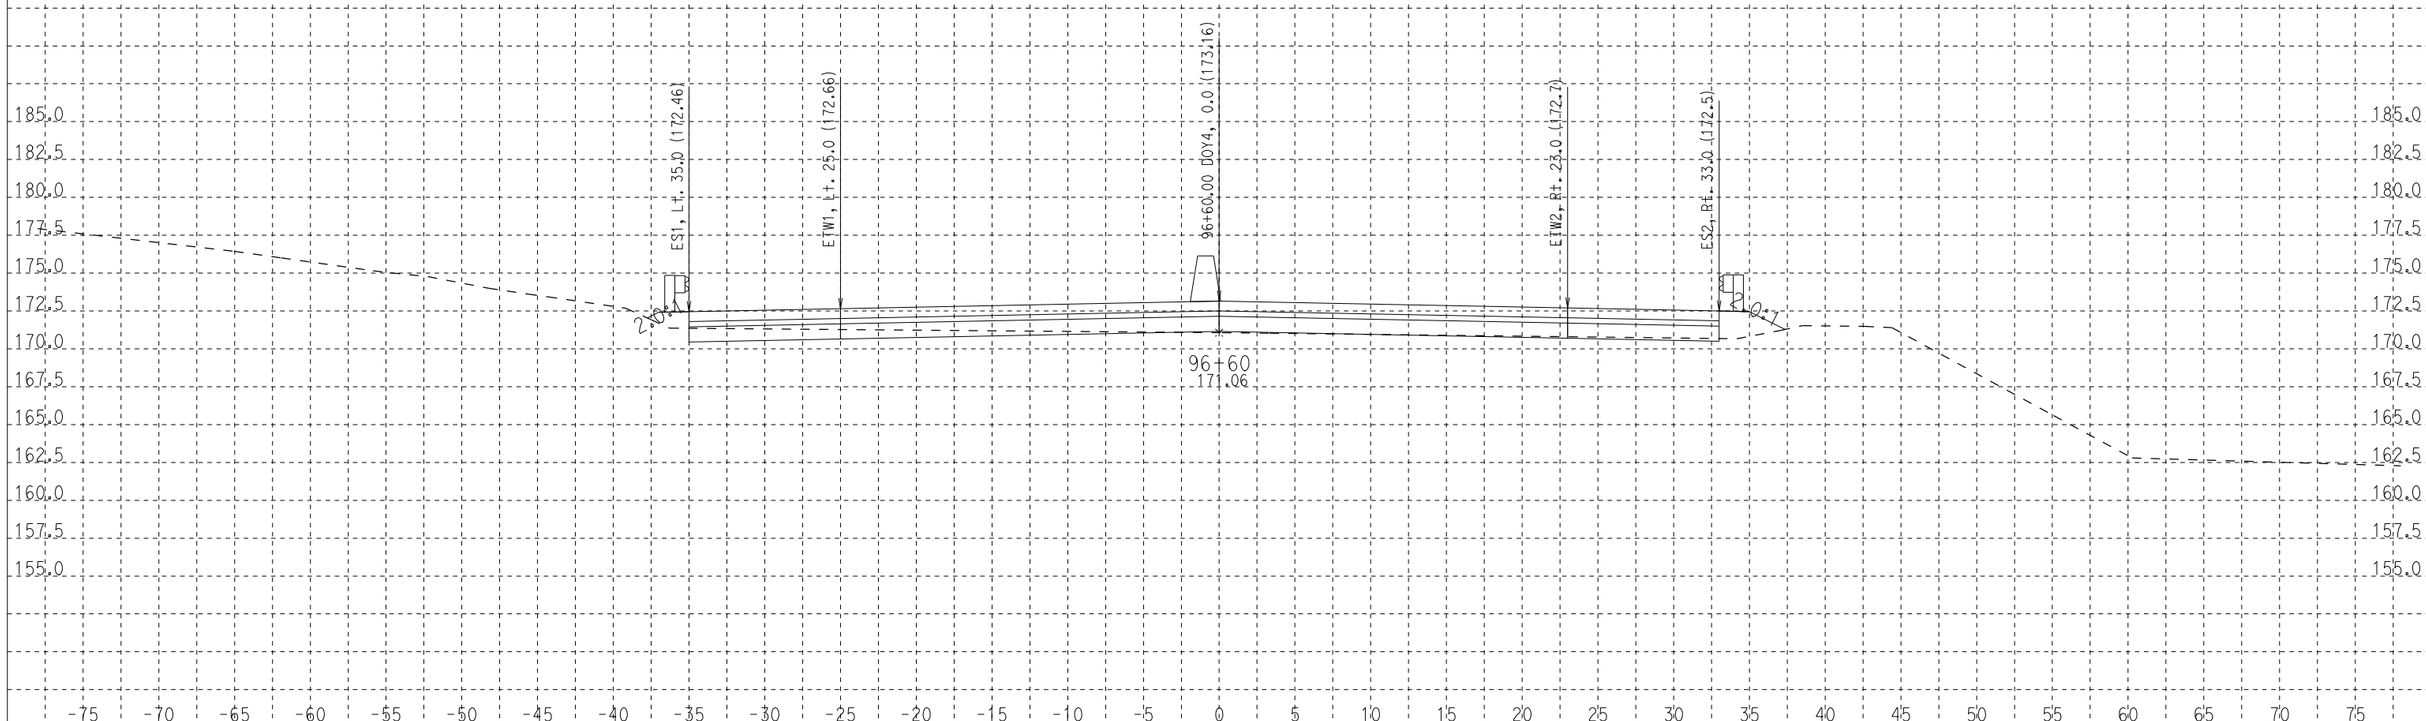

CREATED BY: R.D.
DATE: 9/24/2009
KC Project: 0802A File: D:\s136851\EA163700_Doyle_Drive\0802A\SAVED_DESIGN\CONTRACT_3\RTL\stagin\d4\doy4_95+40_97+71.ear

SCALE: 1" = 5' Horiz.
1" = 5' Vert.

All Dimensions are US Survey Feet

DOY4
CROSS SECTIONS

SHEET 11 OF XXX

DESIGN STUDY ONLY

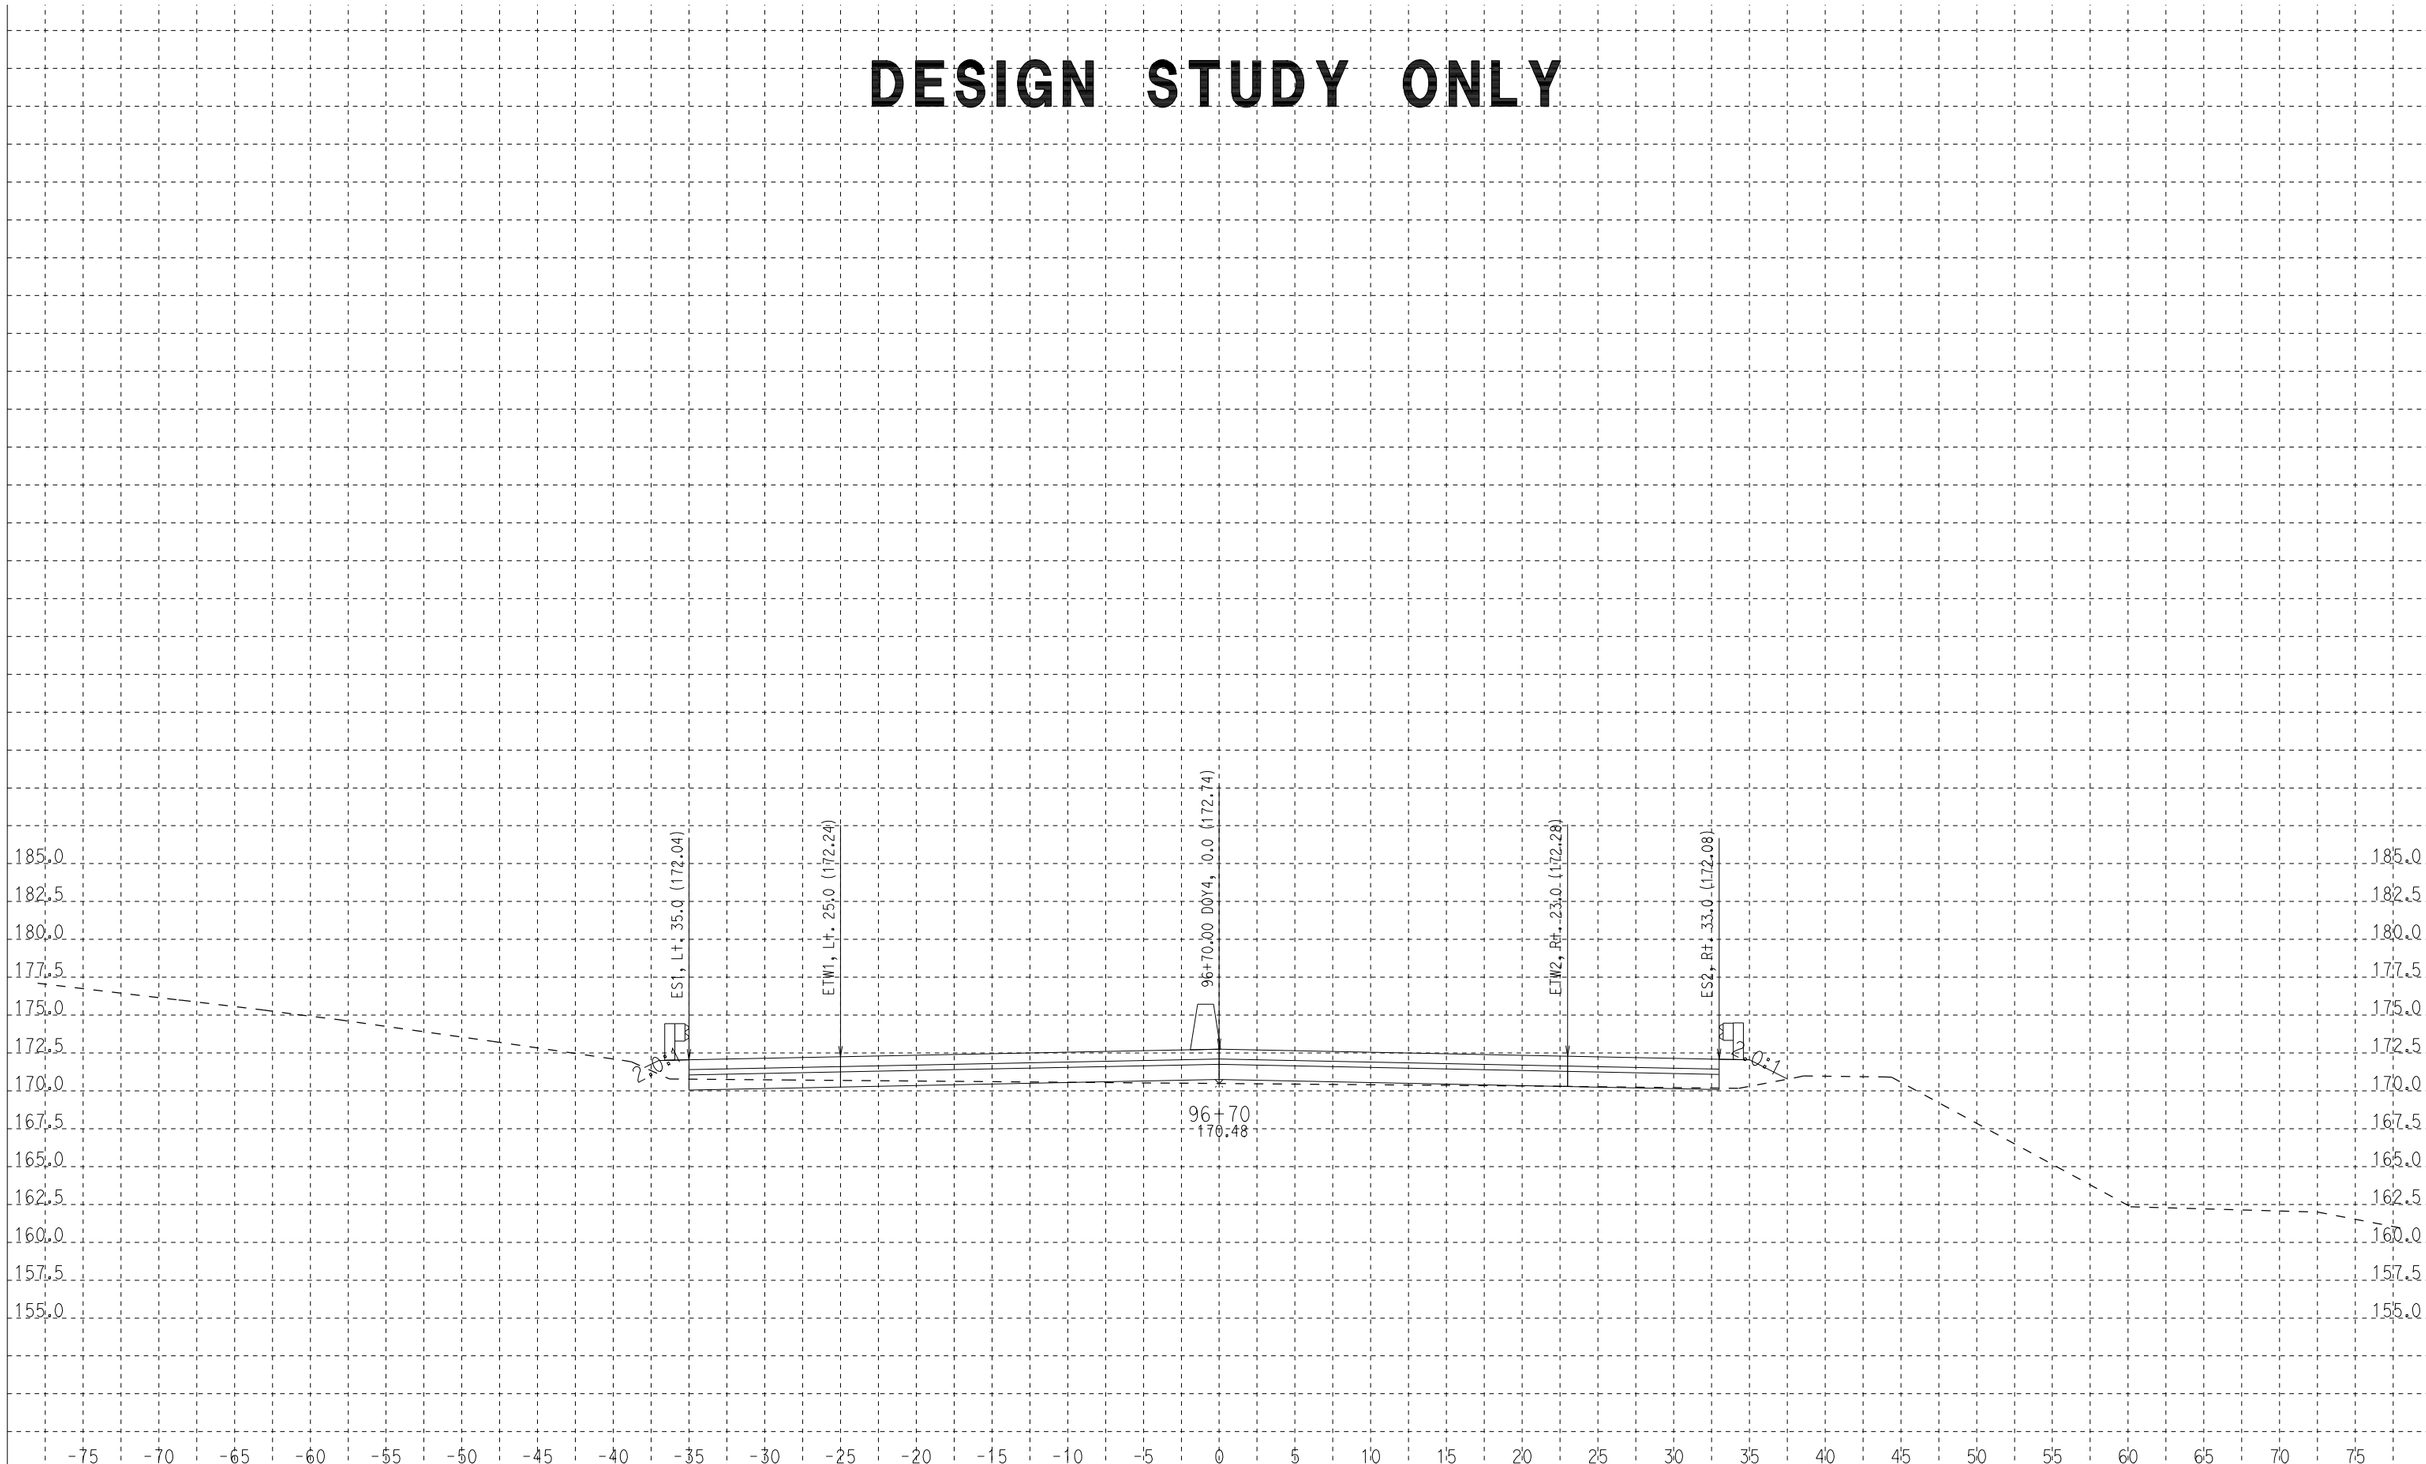

CREATED BY: R.D.
DATE: 9/24/2009
KC Project: 0802A File: D:\s136851\EA163700_Doyle_Drive\0802A\SAVED_DESIGN\CONTRACT_3\RTL\stagin\d4\doy4_95+40_97+71.ear

SCALE: 1" = 5' Horiz.
1" = 5' Vert.

All Dimensions are US Survey Feet

DOY4
CROSS SECTIONS

SHEET 12 OF XXX

DESIGN STUDY ONLY

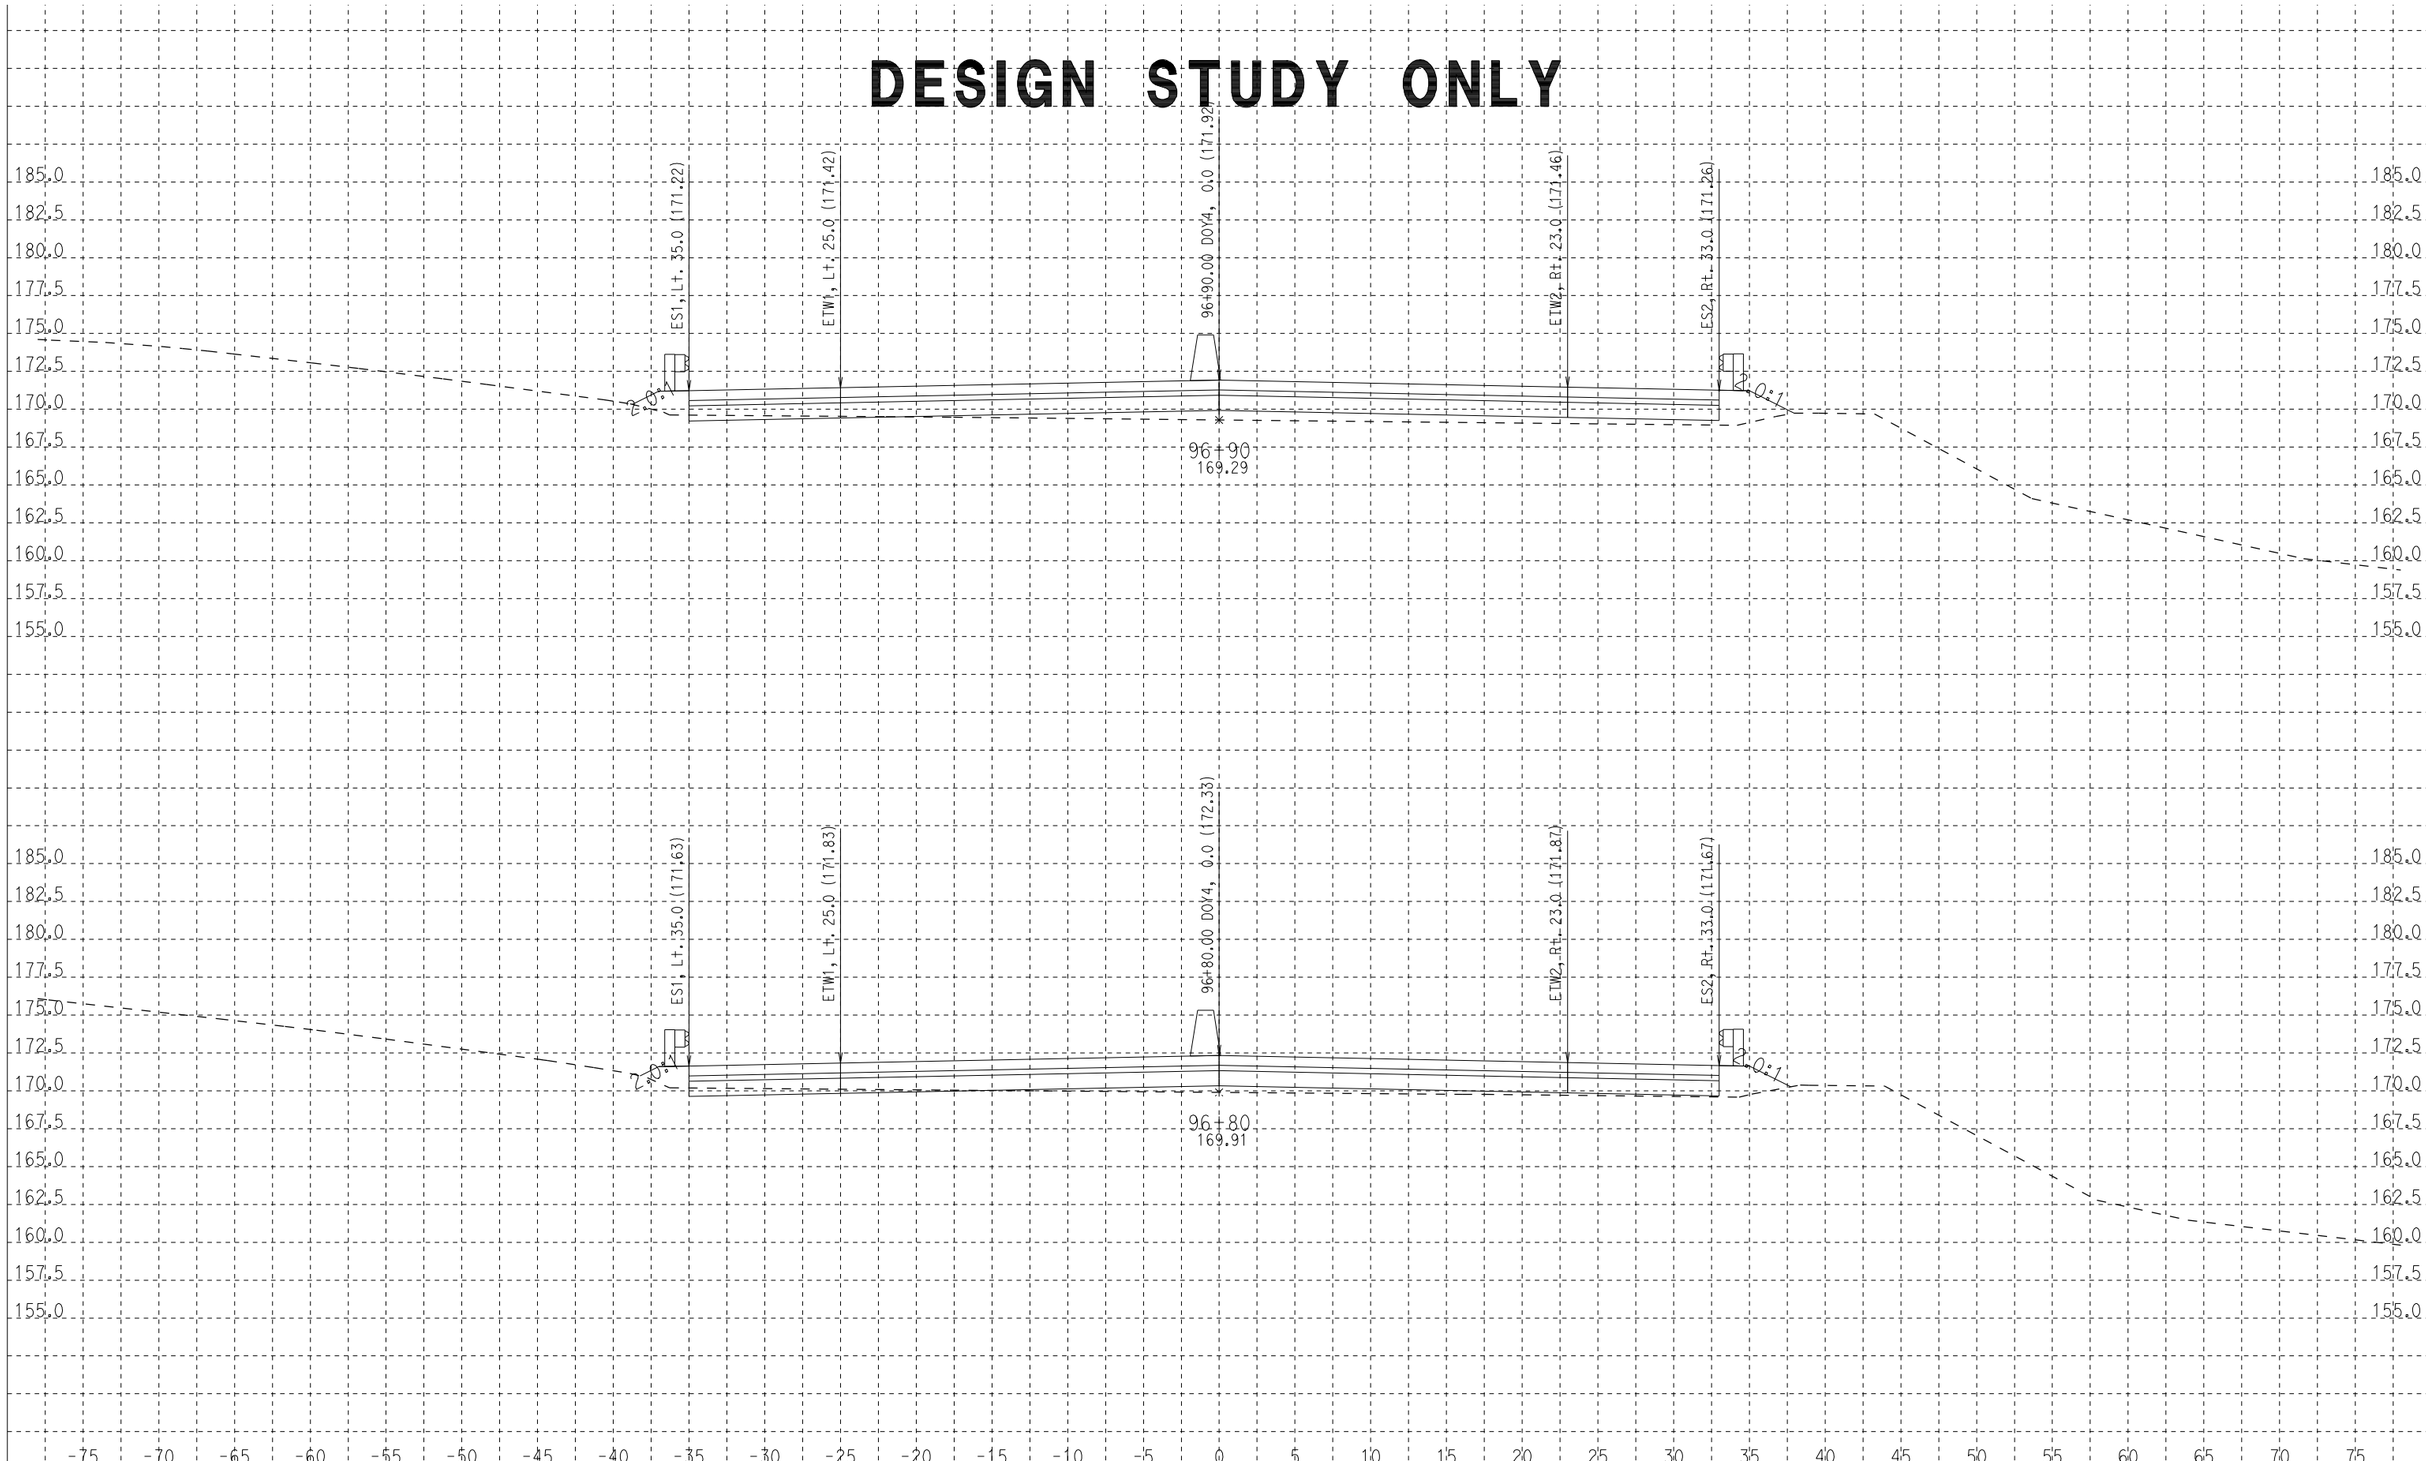

CREATED BY: R.D.
DATE: 9/24/2009
KC Project: 0802A File: D:\s136851\EA163700_Doyle_Drive\0802A\SAVED_DESIGN\CONTRACT_3\RTL\stagin\d4\doy4_95+40_97+71.ear

SCALE: 1" = 5' Horiz.
1" = 5' Vert.

All Dimensions are US Survey Feet

DOY4
CROSS SECTIONS

SHEET 13 OF XXX

DESIGN STUDY ONLY

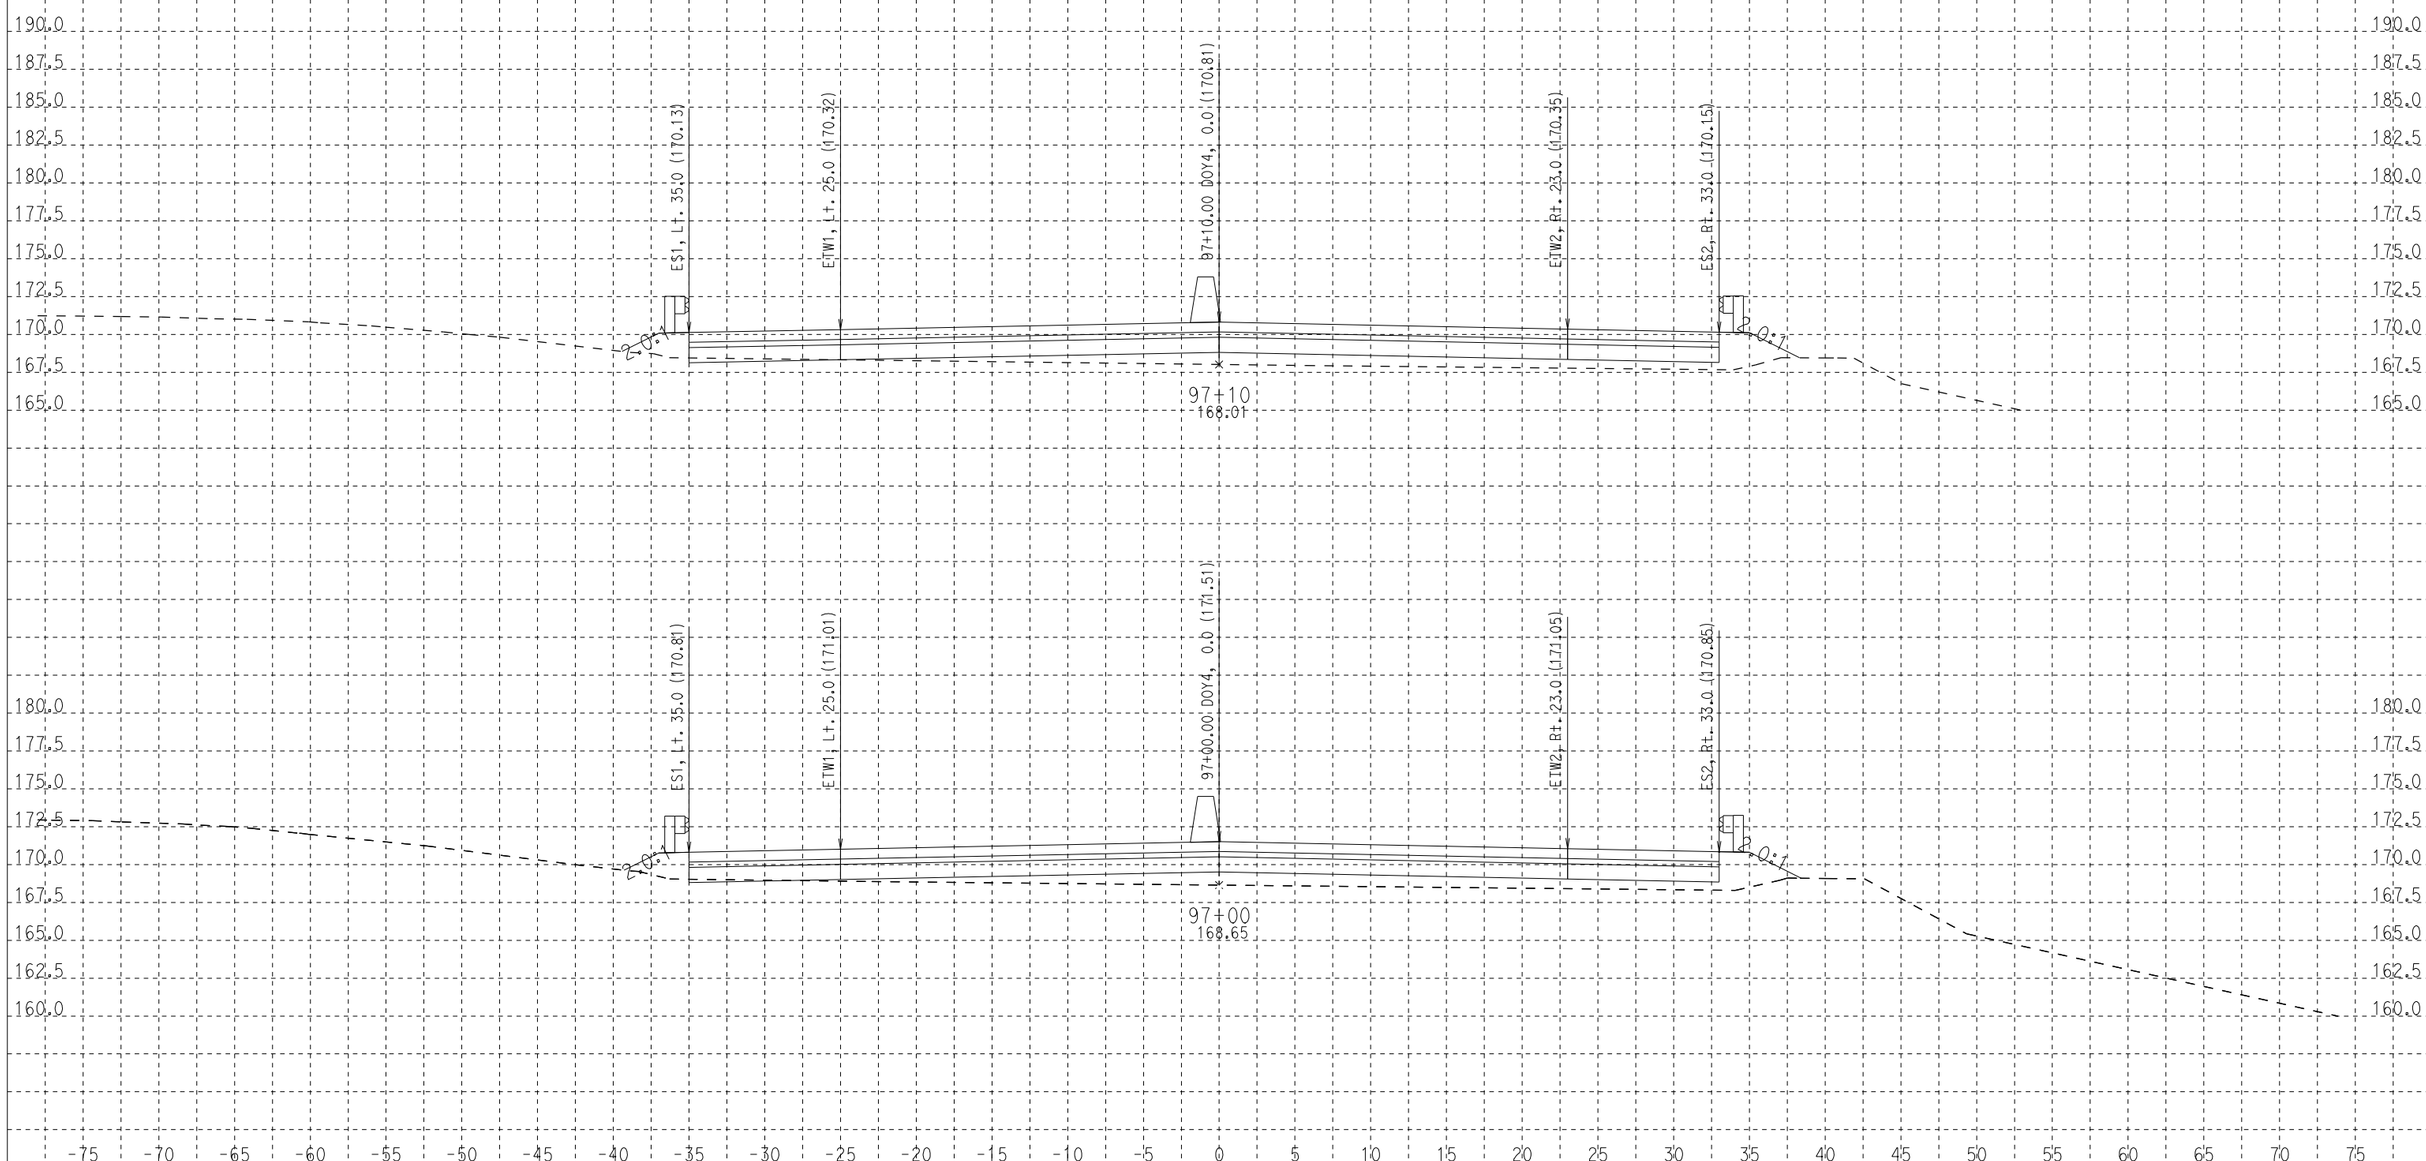

CREATED BY: R.D.
DATE: 9/24/2009
KC Project: 0802A File: D:\s136851\EA163700_Doyle_Drive\0802A\SAVED_DESIGN\CONTRACT_3\RTL\stagin\d4\doy4_95+40_97+71.ear

SCALE: 1" = 5' Horiz.
1" = 5' Vert.

All Dimensions are US Survey Feet

DOY4
CROSS SECTIONS

SHEET 14 OF XXX

DESIGN STUDY ONLY

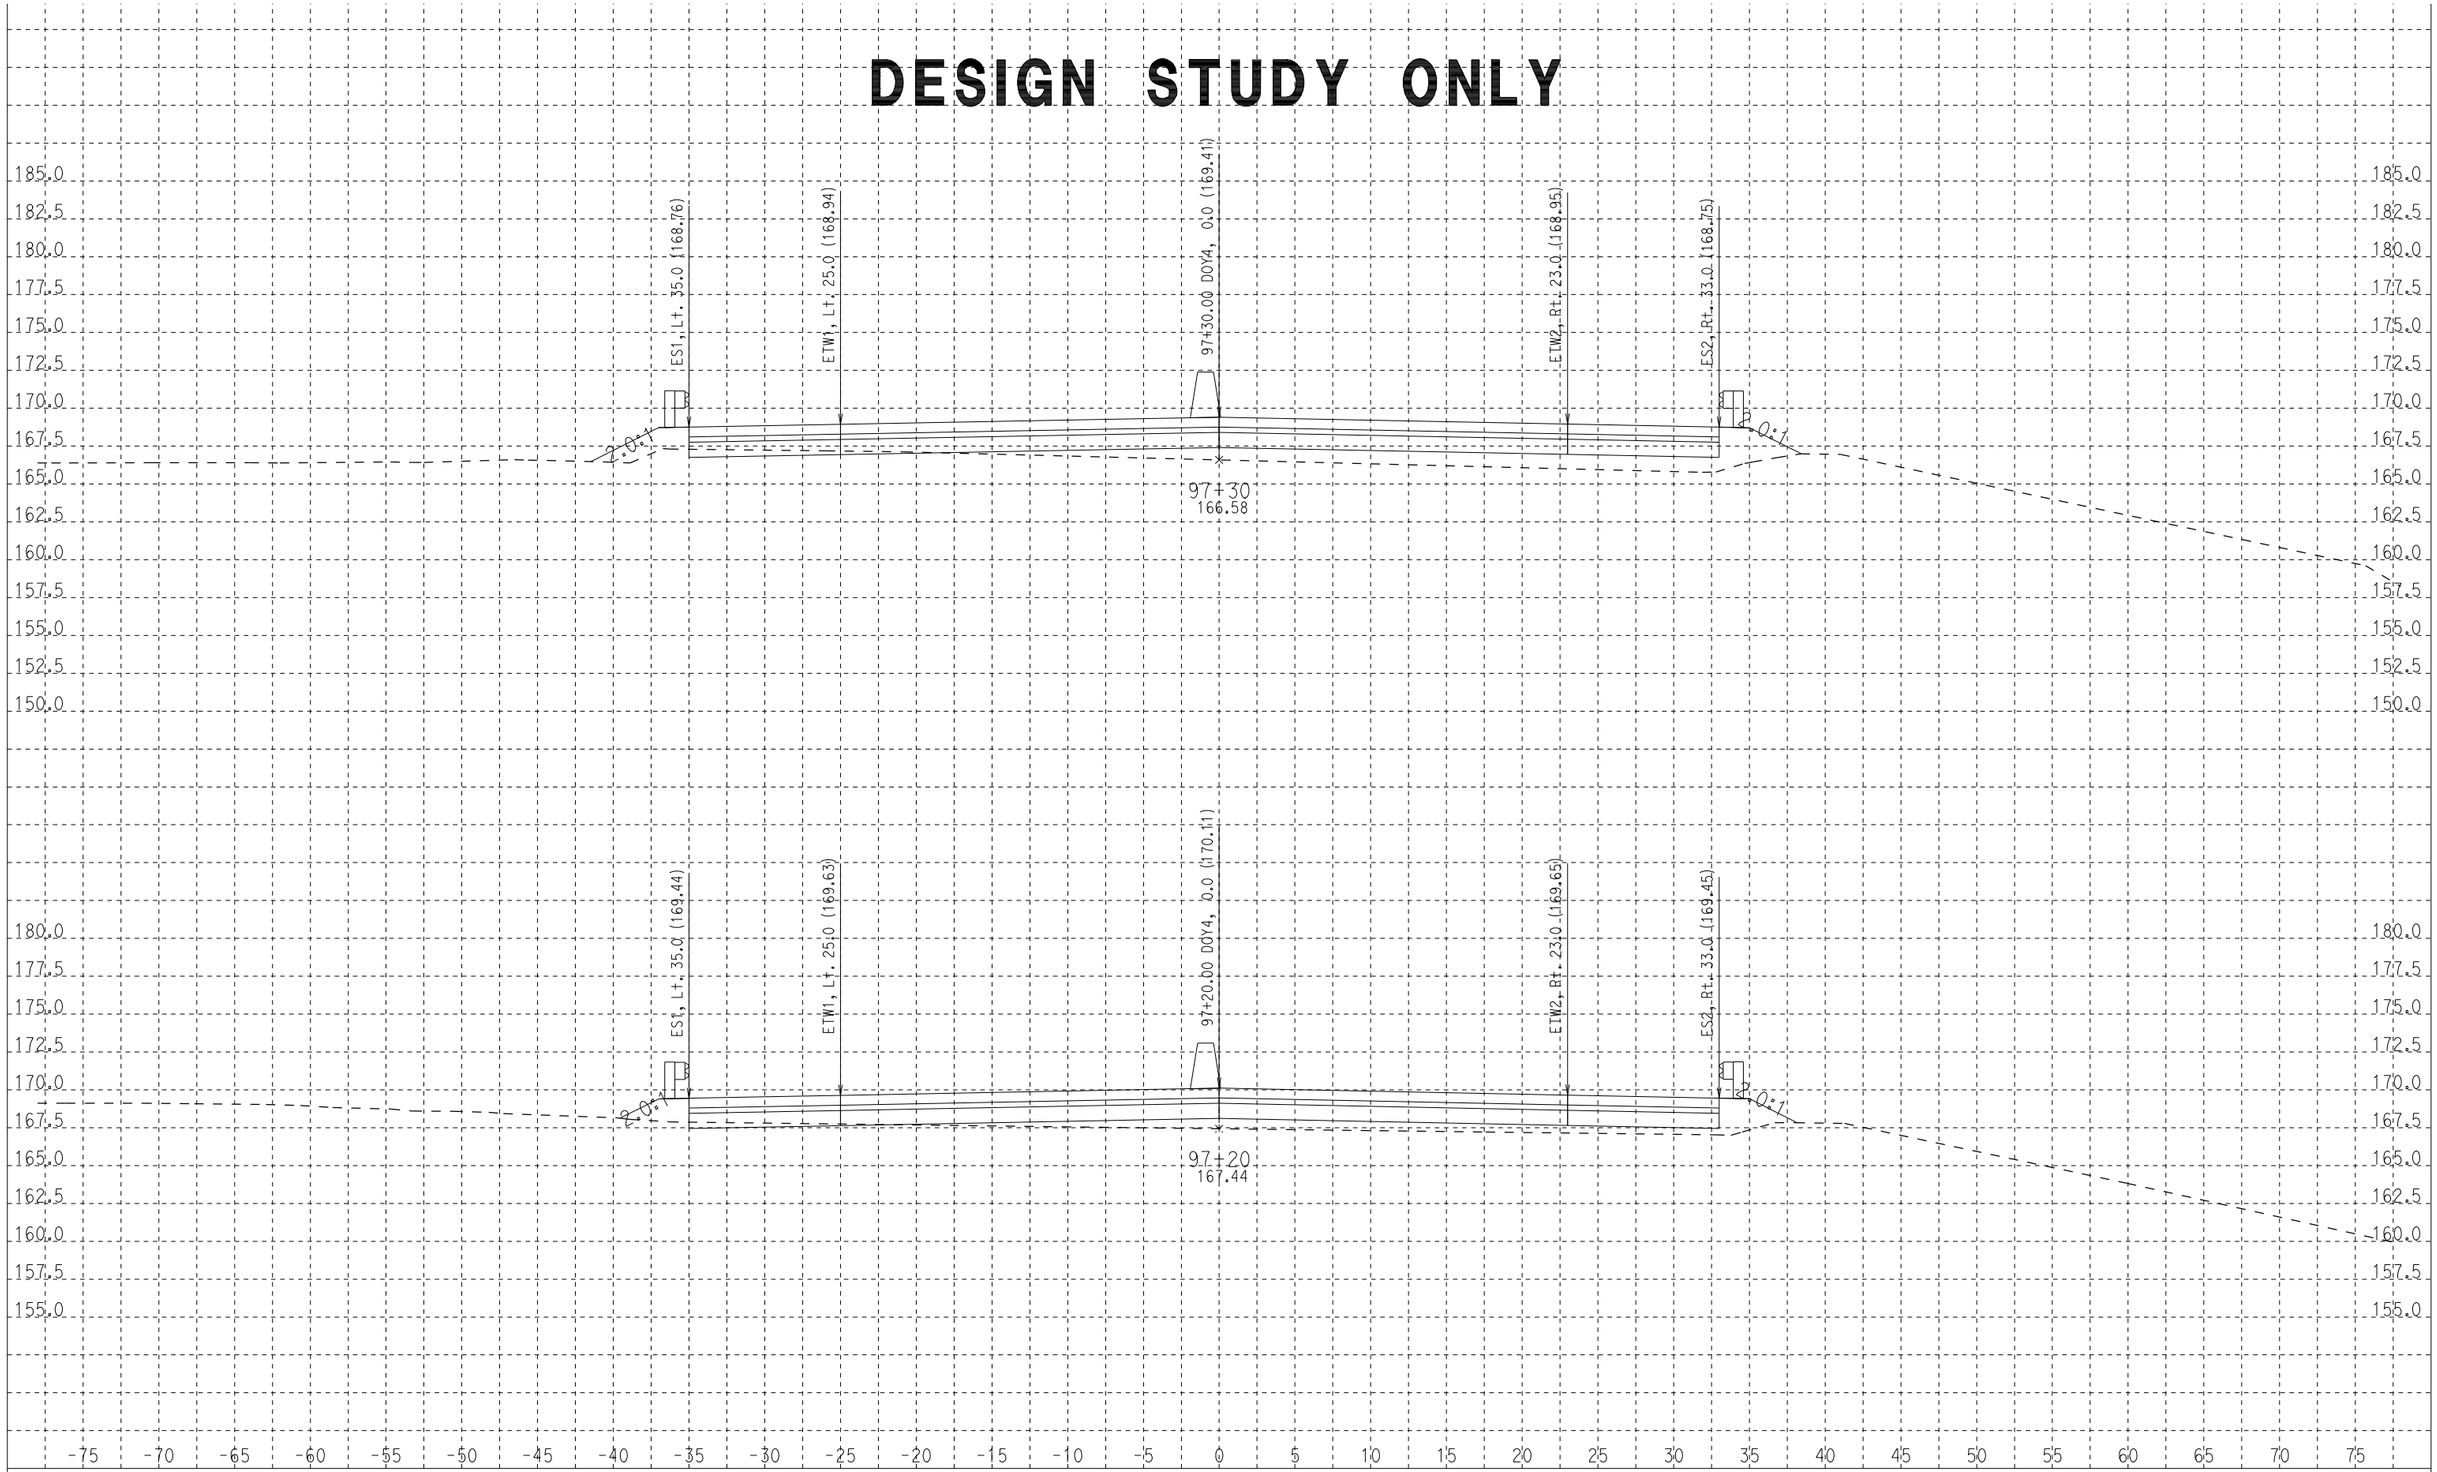

CREATED BY: R.D.
DATE: 9/24/2009
KC Project: 0802A File: D:\s136851\EA163700_Doyle_Drive\0802A\SAVED_DESIGN\CONTRACT_3\RTL\stagin\d4\doy4_95+40_97+71.ear

SCALE: 1" = 5' Horiz.
1" = 5' Vert.

All Dimensions are US Survey Feet

DOY4
CROSS SECTIONS

SHEET 15 OF XXX

DESIGN STUDY ONLY

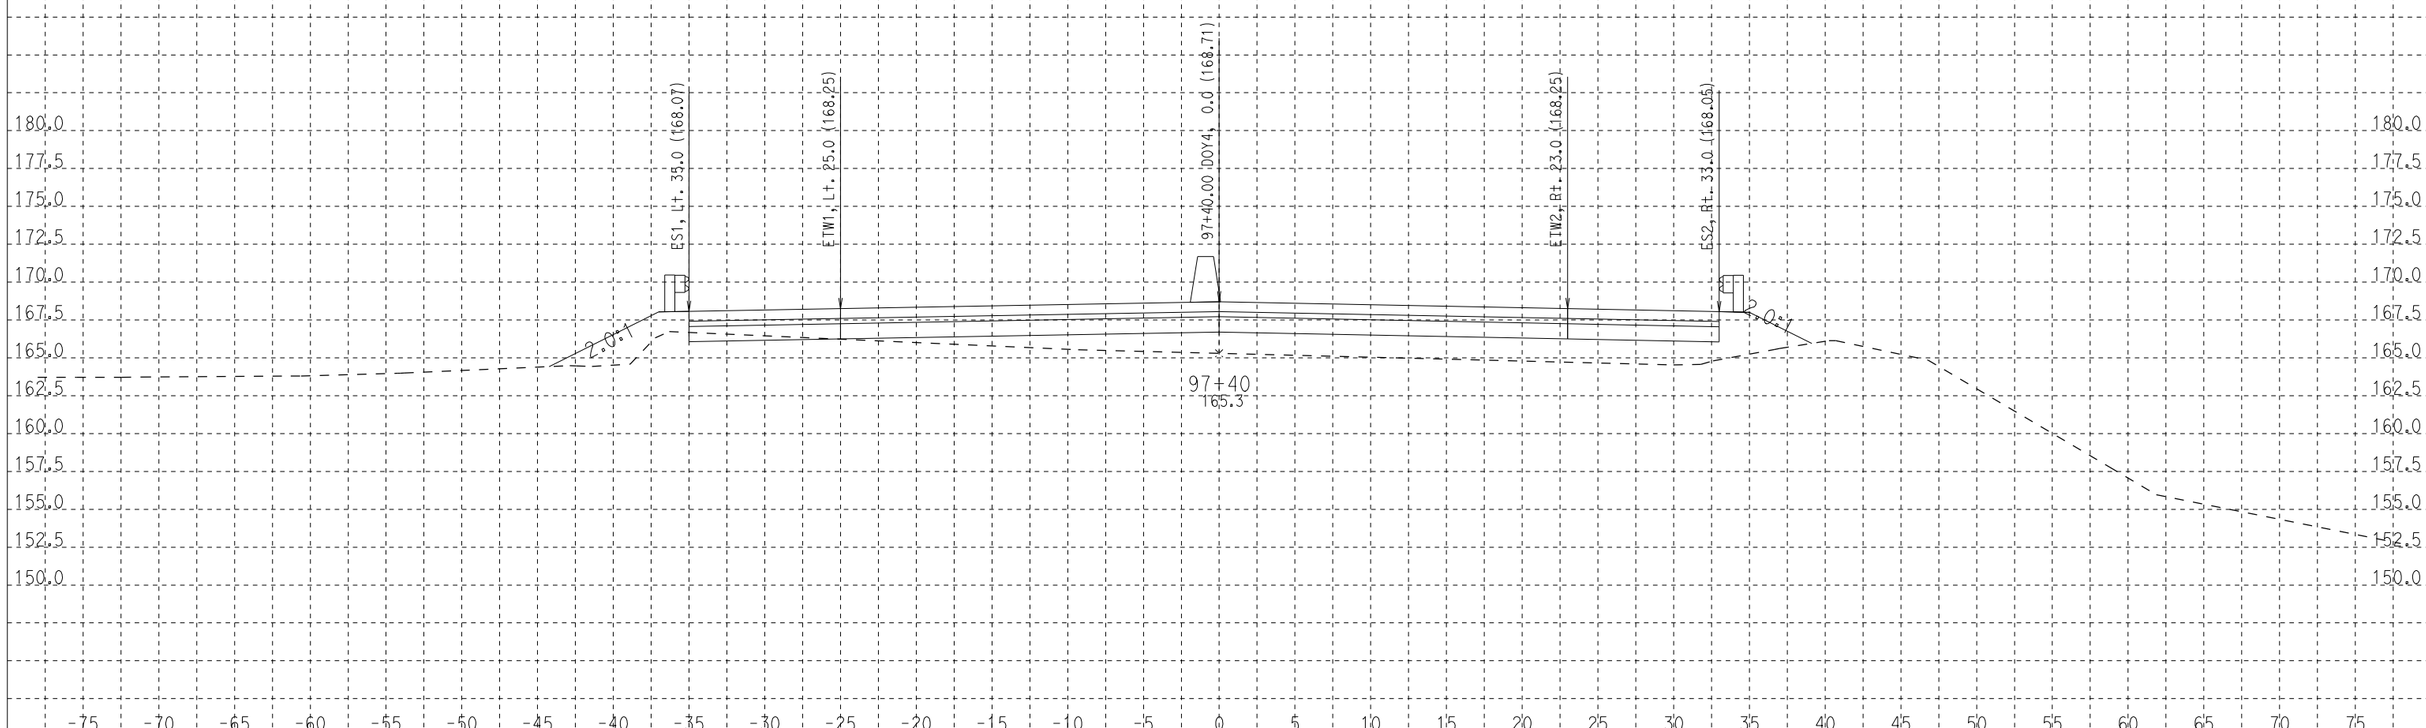

CREATED BY: R.D.
DATE: 9/24/2009
KC Project: 0802A File: D:\s136851\EA163700_Doyle_Drive\0802A\SAVED_DESIGN\CONTRACT_3\RTL\stagin\d4\doy4_95+40_97+71.ear

SCALE: 1" = 5' Horiz.
1" = 5' Vert.

All Dimensions are US Survey Feet

DOY4
CROSS SECTIONS

SHEET 16 OF XXX

DESIGN STUDY ONLY

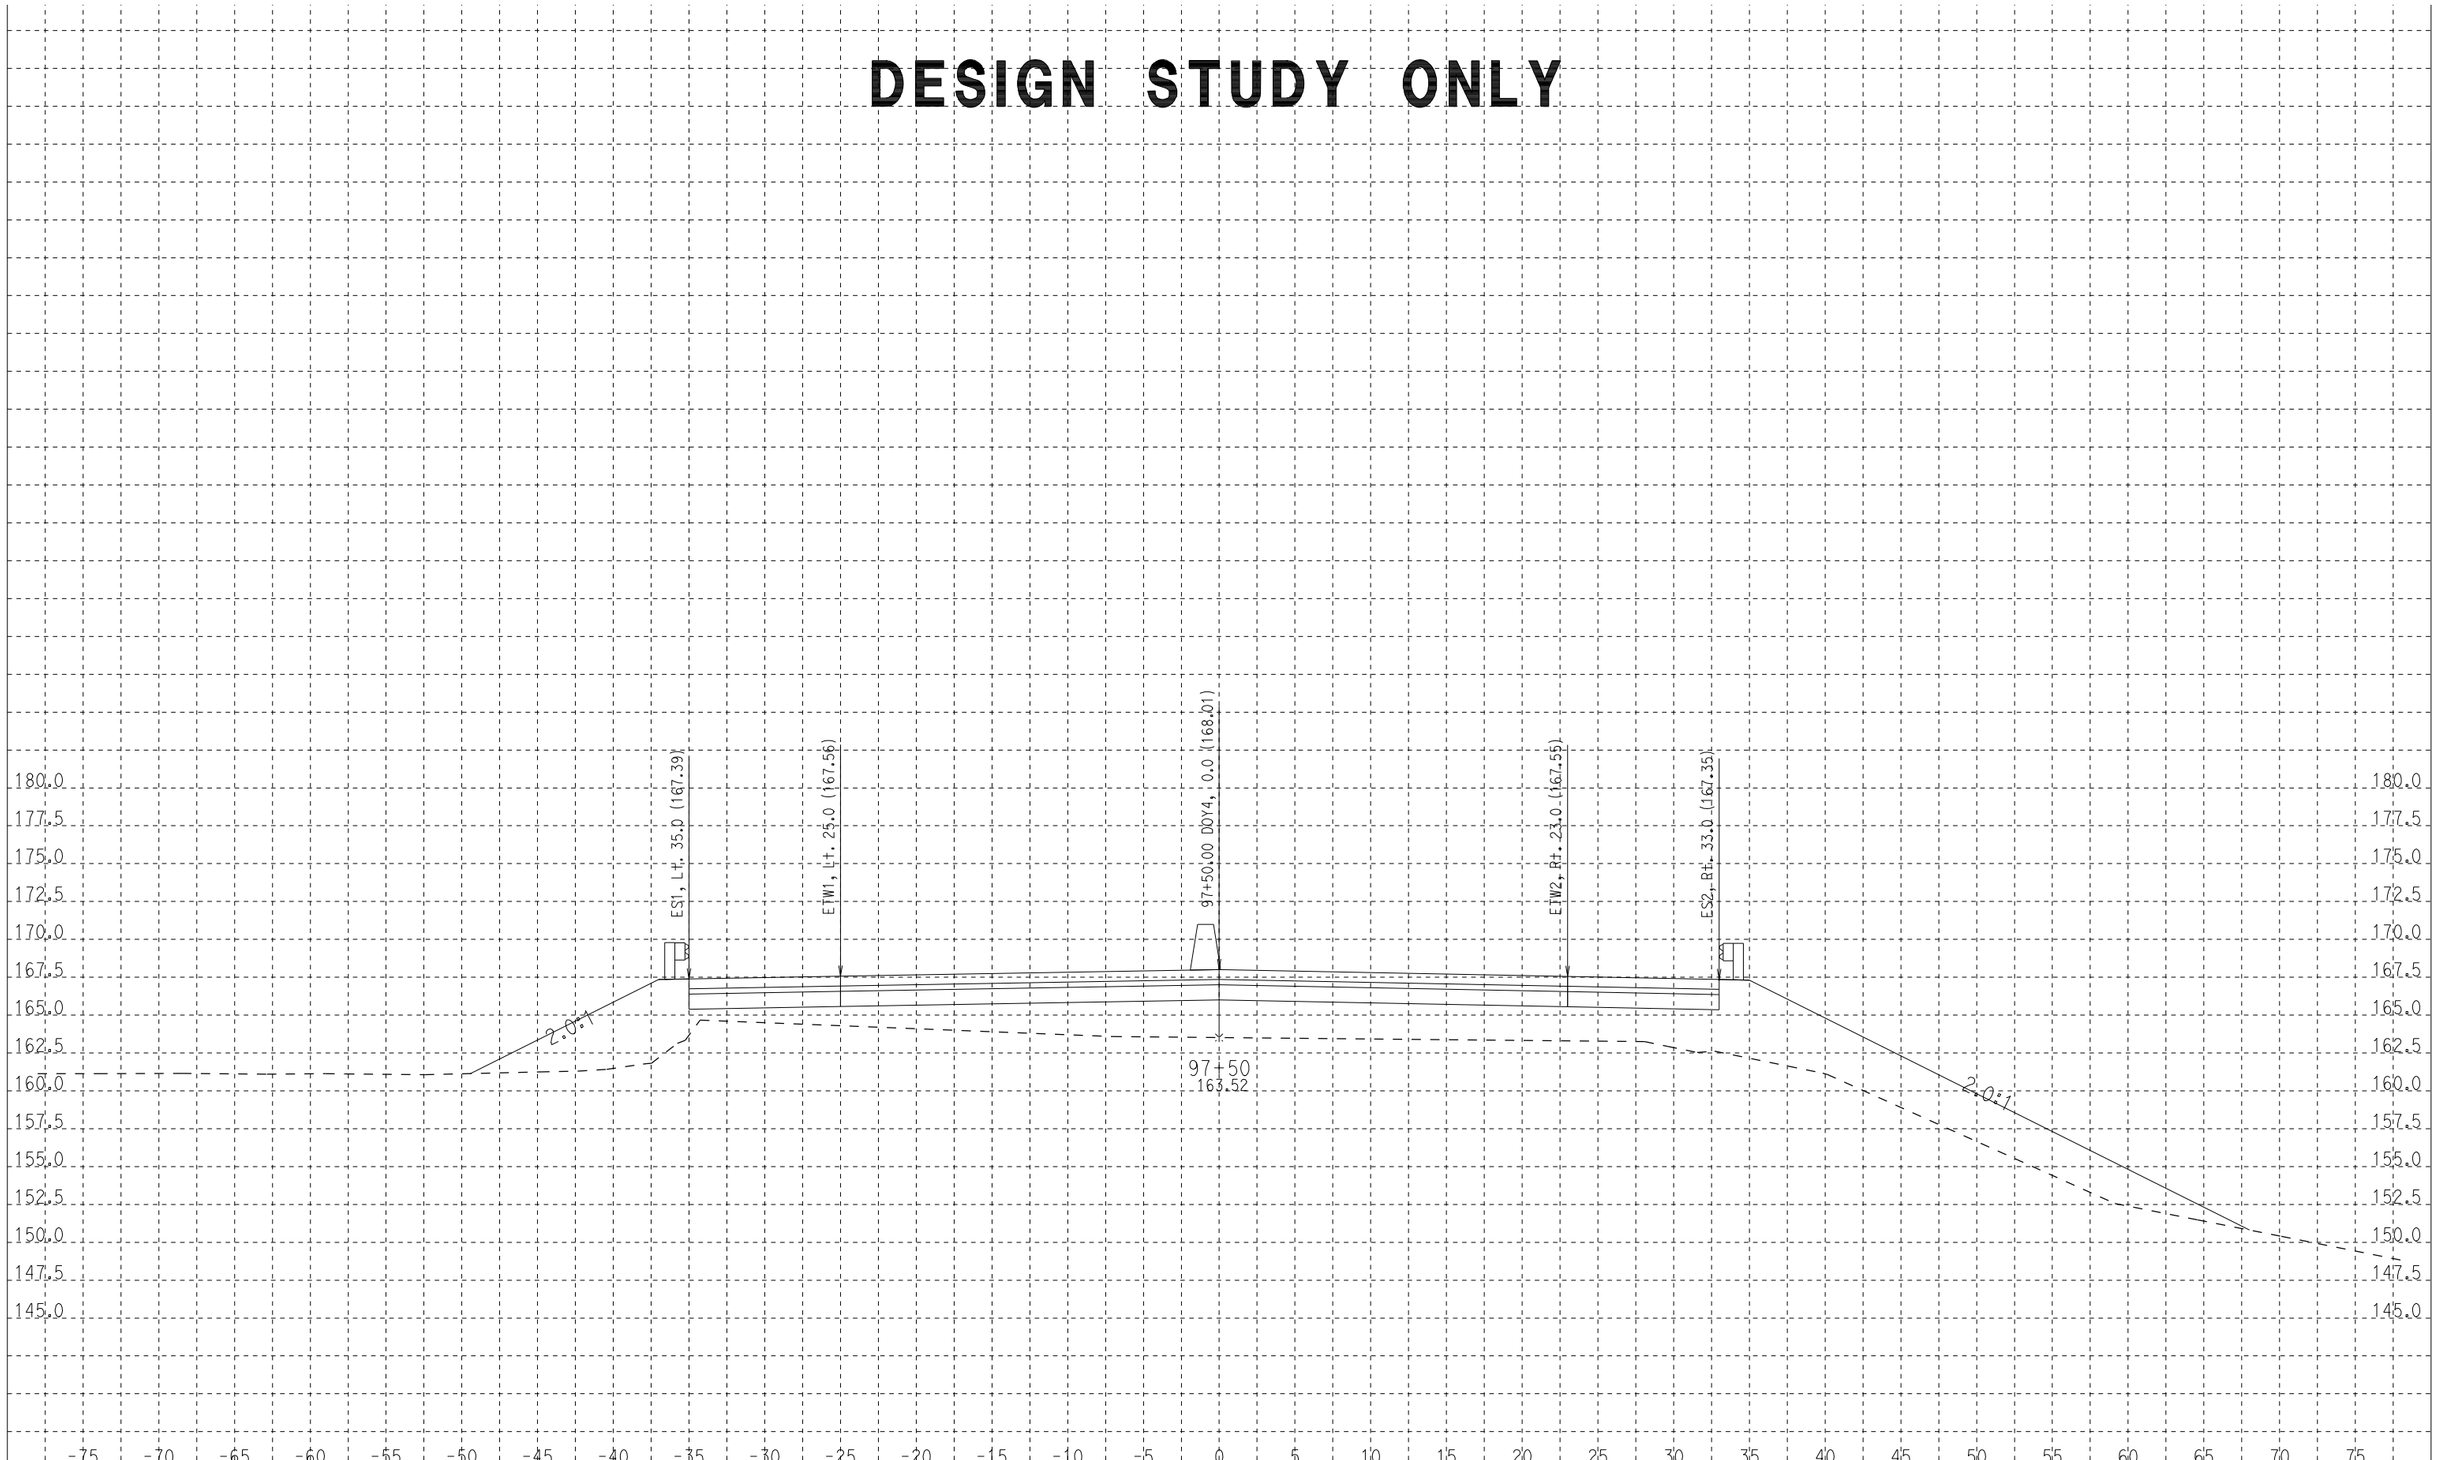

CREATED BY: R.D.
DATE: 9/24/2009
KC Project: 0802A File: D:\s136851\EA163700_Doyle_Drive\0802A\SAVED_DESIGN\CONTRACT_3\RTL\stagin\d4\doy4_95+40_97+71.ear

SCALE: 1" = 5' Horiz.
1" = 5' Vert.

All Dimensions are US Survey Feet

DOY4
CROSS SECTIONS

SHEET 17 OF XXX

DESIGN STUDY ONLY

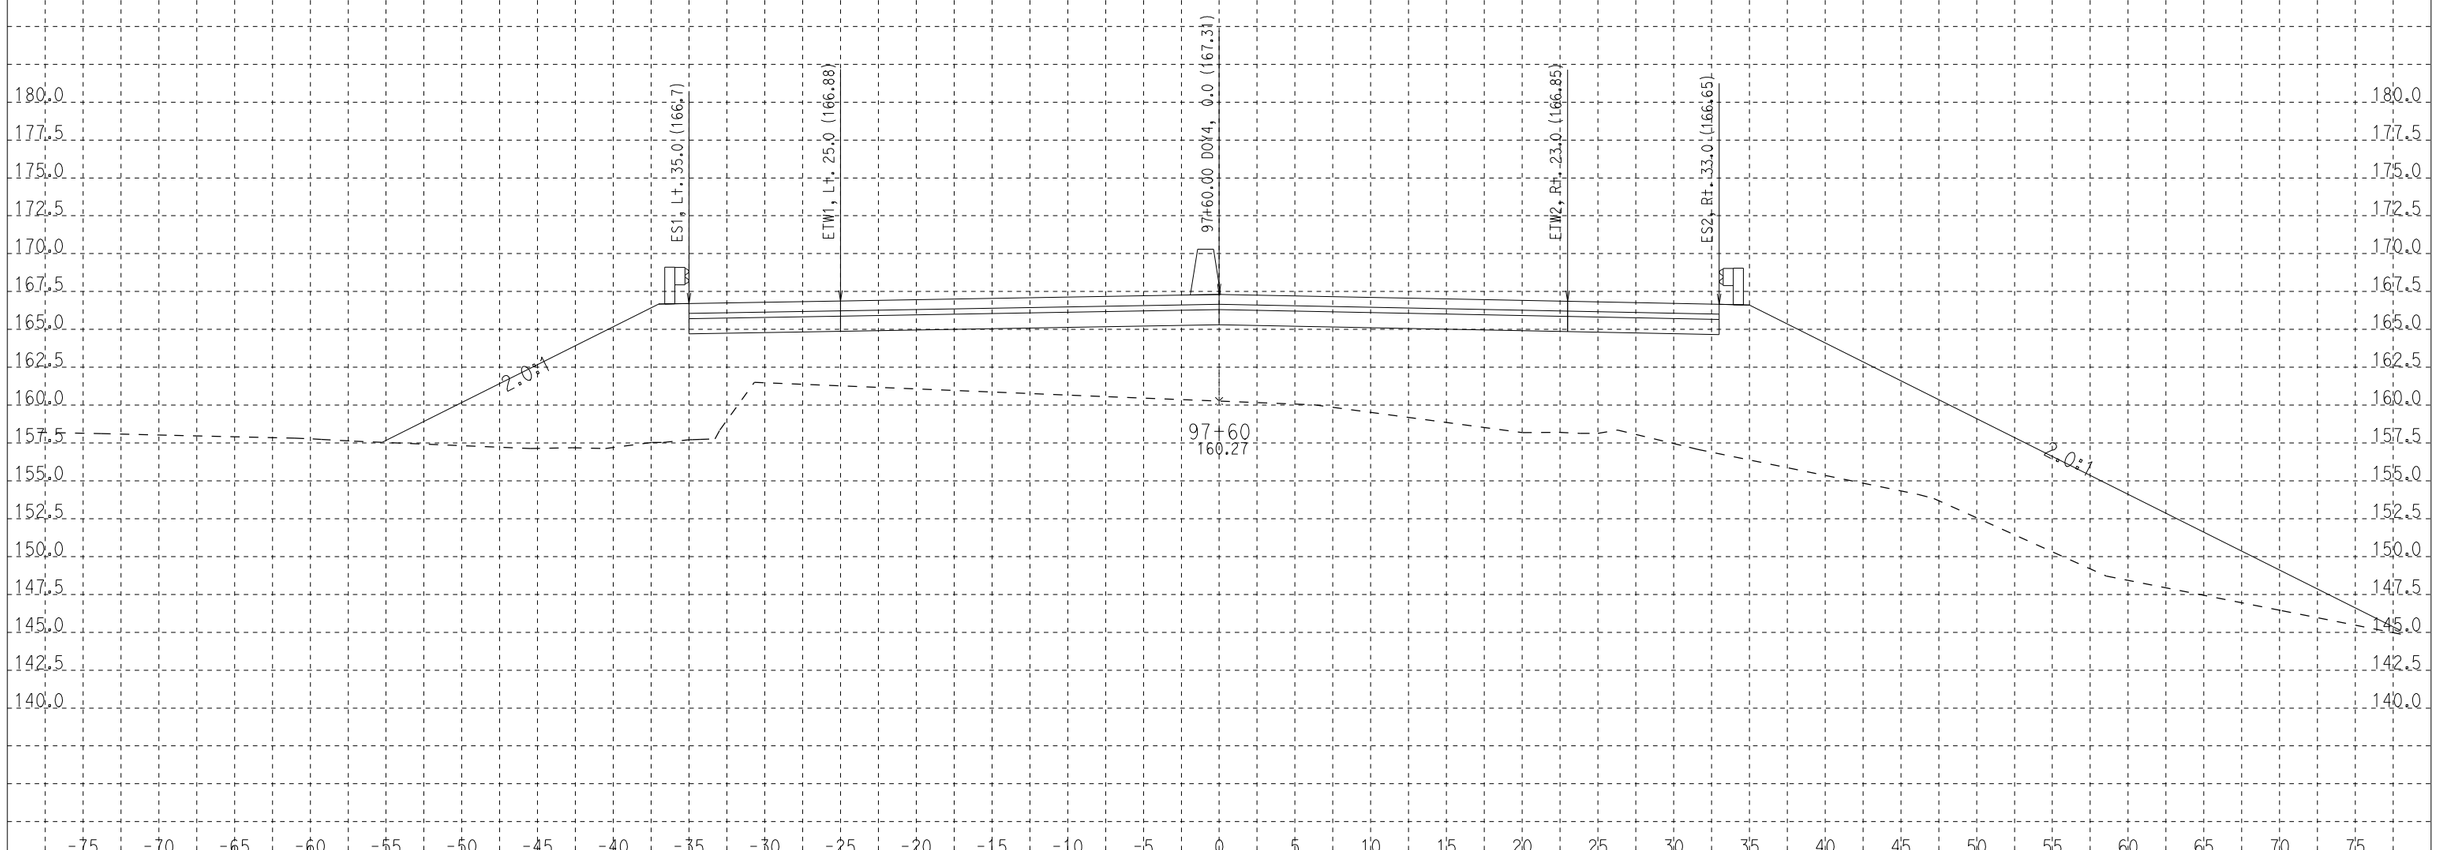

CREATED BY: R.D.
DATE: 9/24/2009
KC Project: 0802A File: D:\s136851\EA163700_Doyle_Drive\0802A\SAVED_DESIGN\CONTRACT_3\RTL\stagin\d4\doy4_95+40_97+71.ear

SCALE: 1" = 5' Horiz.
1" = 5' Vert.

All Dimensions are US Survey Feet

DOY4
CROSS SECTIONS

DESIGN STUDY ONLY

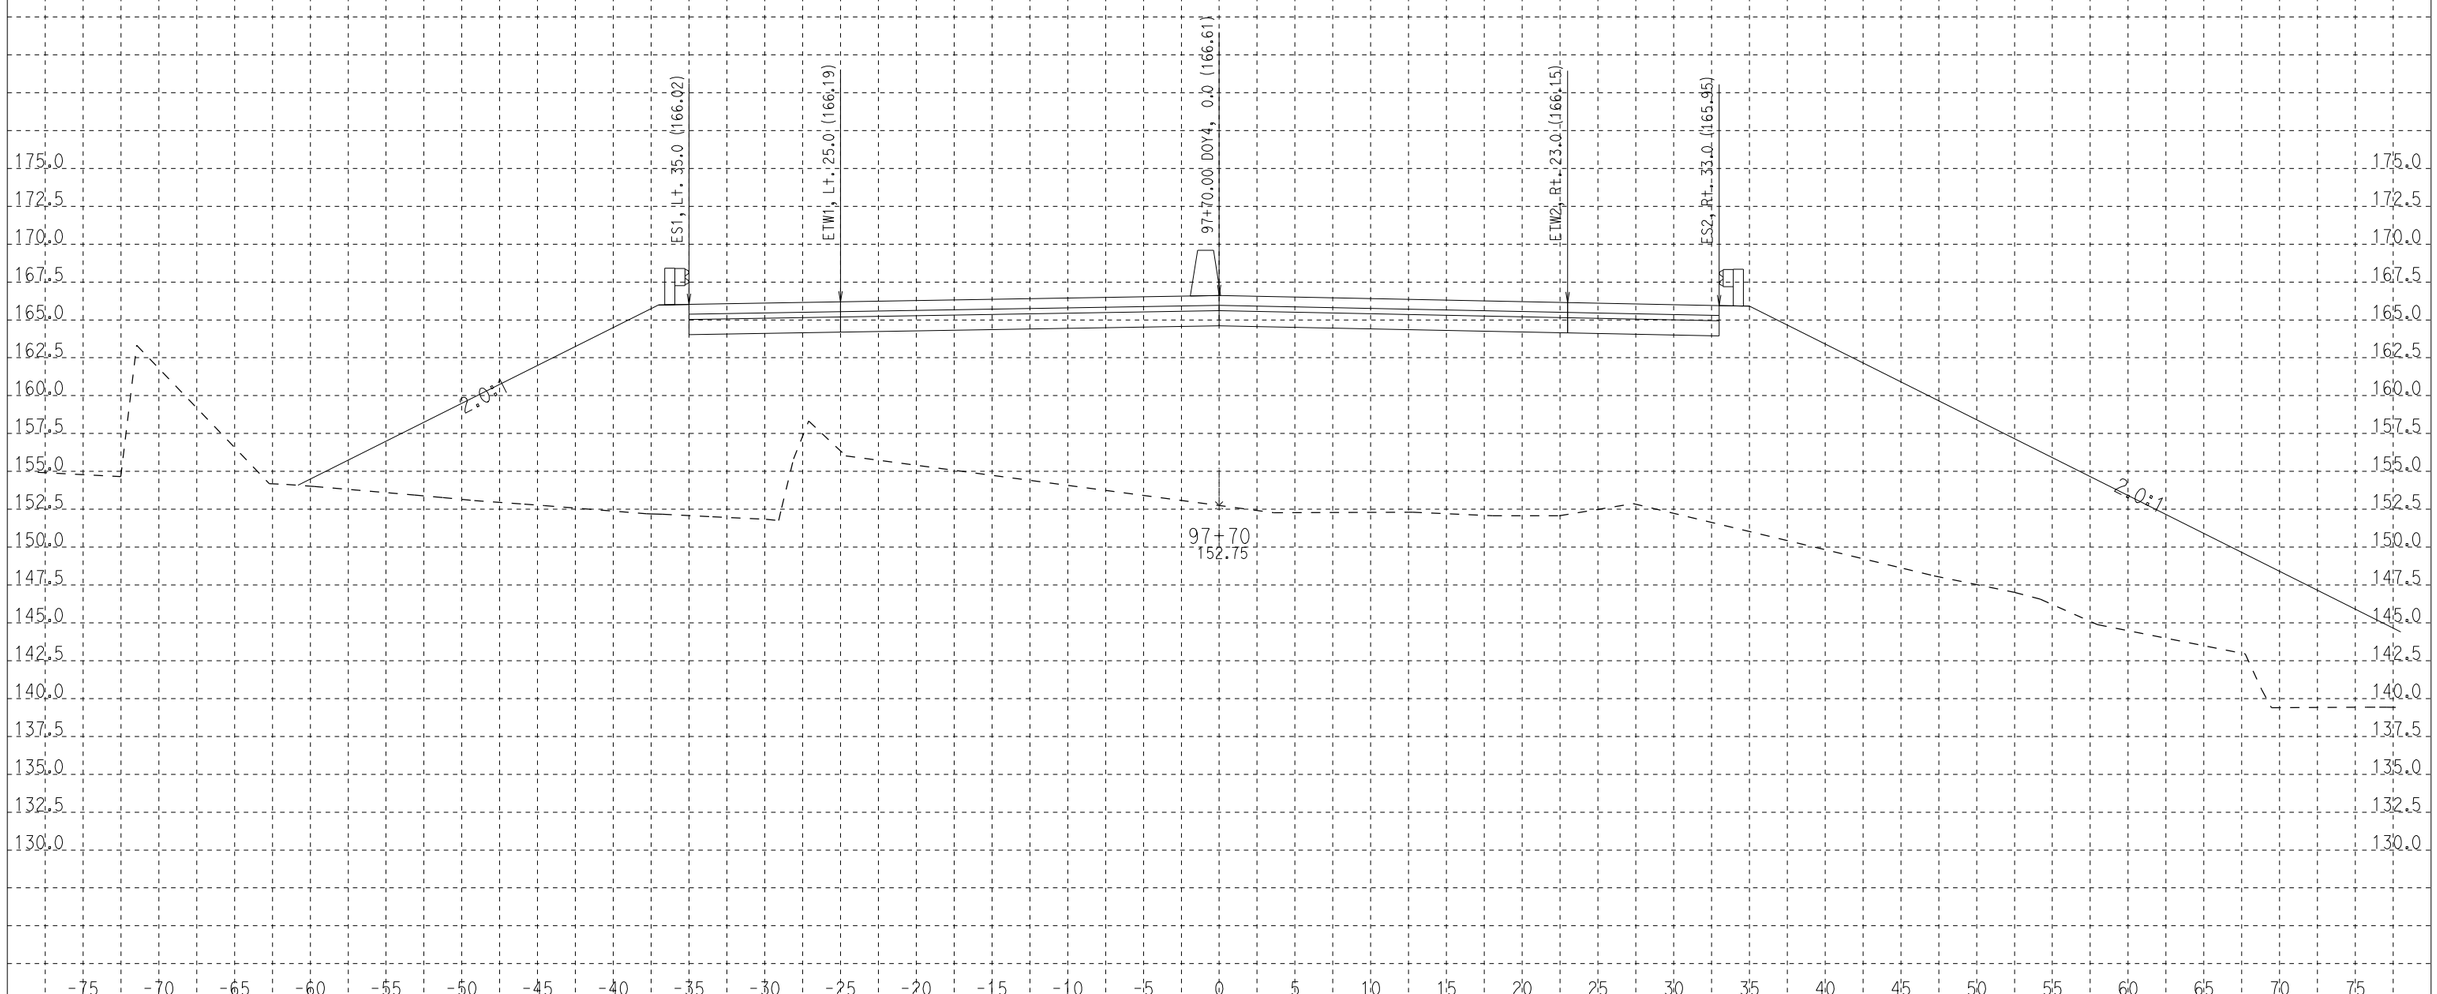

CREATED BY: R.D.
DATE: 9/24/2009
KC Project: 0802A File: D:\s136851\EA163700_Doyle_Drive\0802A\SAVED_DESIGN\CONTRACT_3\RTL\stagin\d4\doy4_95+40_97+71.ear

SCALE: 1" = 5' Horiz.
1" = 5' Vert.

All Dimensions are US Survey Feet

DOY4
CROSS SECTIONS

SHEET 19 OF XXX