MARK THOMAS & COMPANY, INC.
Providing Engineering, Surveying and Planning Services

FILE NO. 41-99029
JOB TITLE TYP. X FOR RSP
SUBJECT
PREPARED BY BN DATE 3/16/09
CHECKED BY DATE

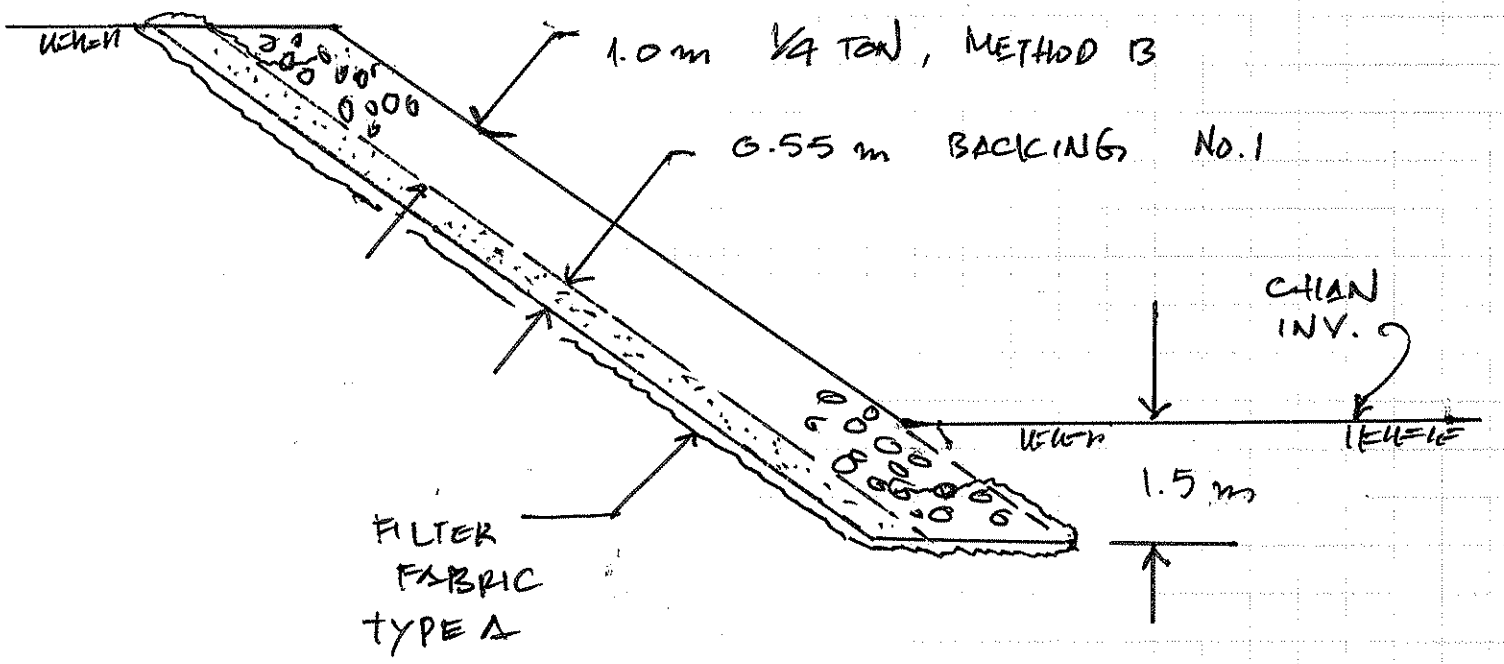

TYPICAL SECTION FOR
1/4 TON RSP (METHOD B)
W/ NO. 1 BACKING & FILTER FABRIC

(NO SCALE)