DESIGN STUDY ONLY

BLINE
~~1450~~ 1457+2230

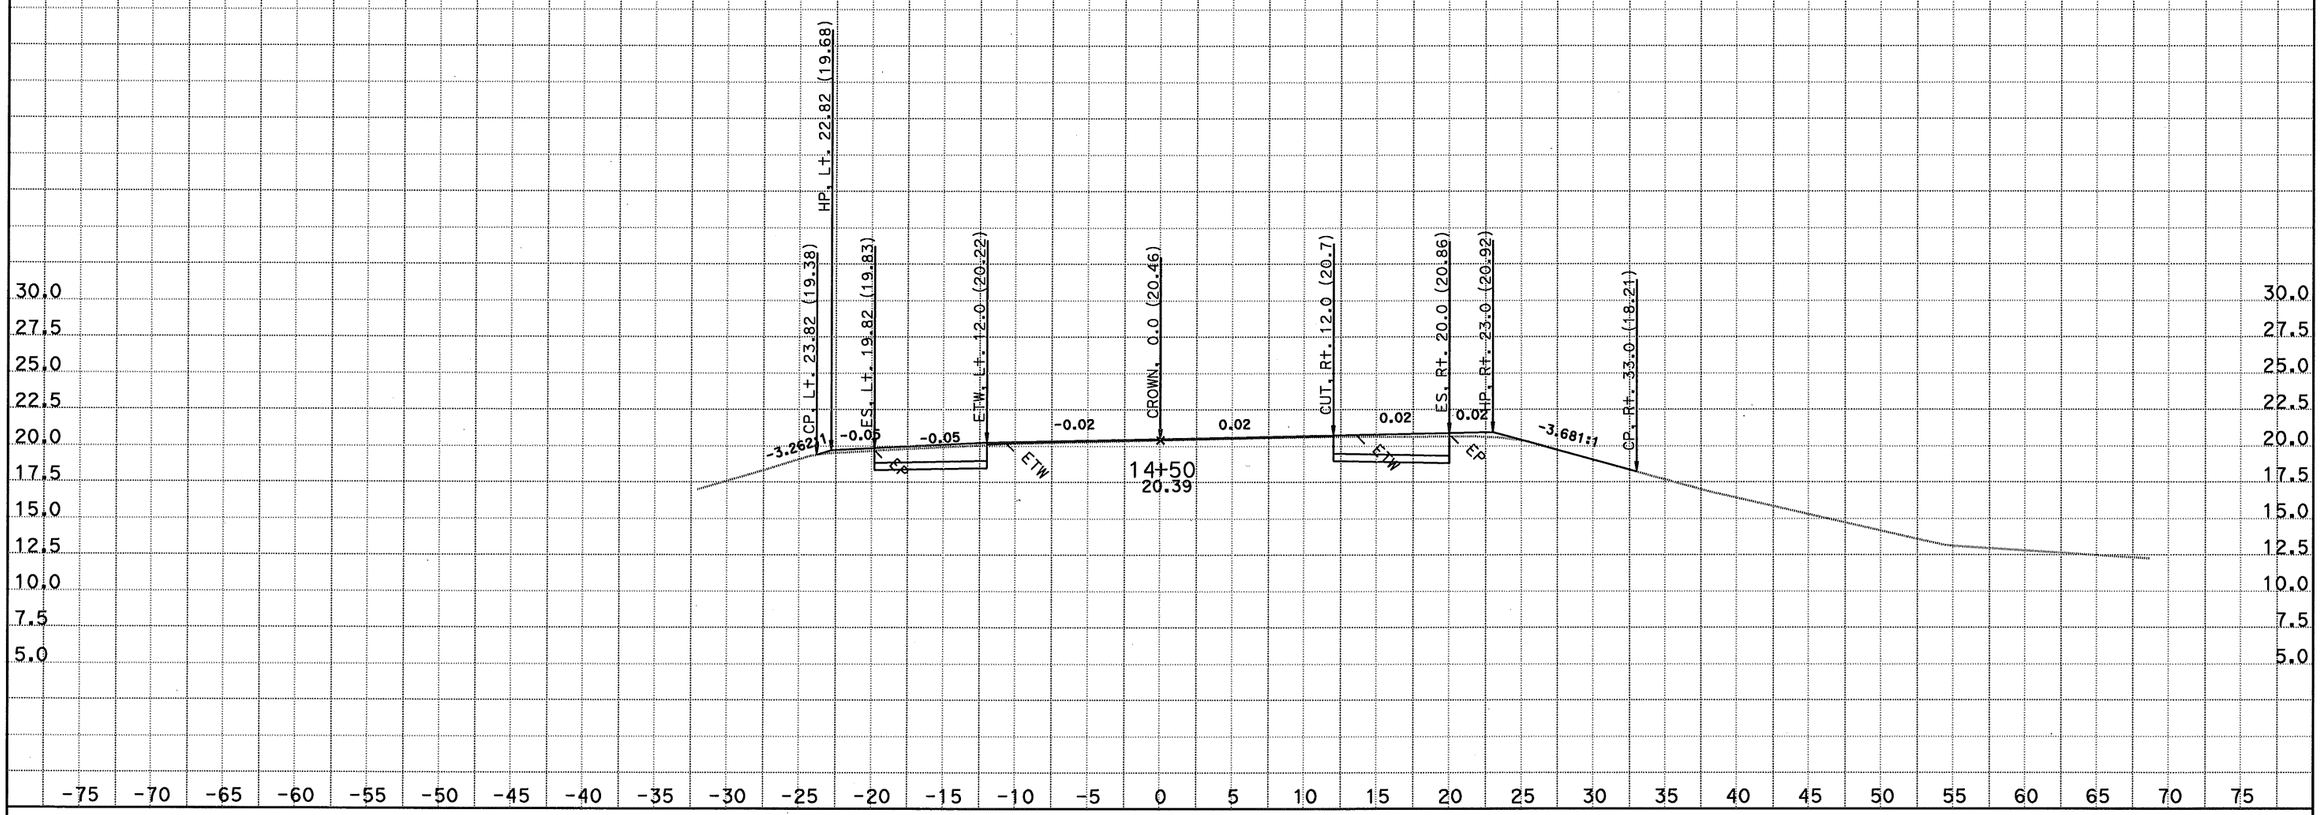

DATE: 6/30/2011
KC Project: 06058

CONTRACT: 1A6201
DIST/CO/RTE/PM: 04/Son/R121/7.4
File: D:\kanyucaicefile<58\XSECTION\DESIGN\BLN1_14502230FINAL.EAR

SCALE: 1" = 5' Horiz.
1" = 5' Vert.
All Dimensions are US Survey Feet

BLN1(R121)
CROSS SECTIONS
SHEET 1 OF XXX

DESIGN STUDY ONLY

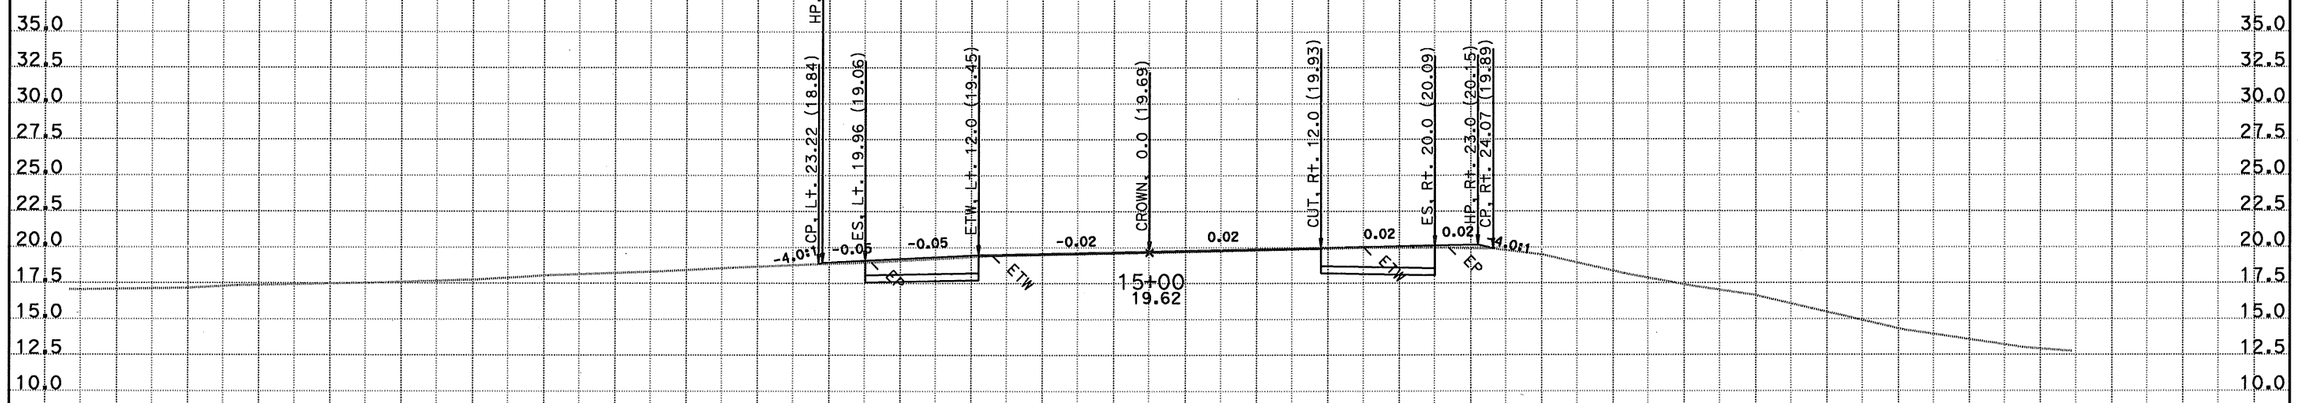

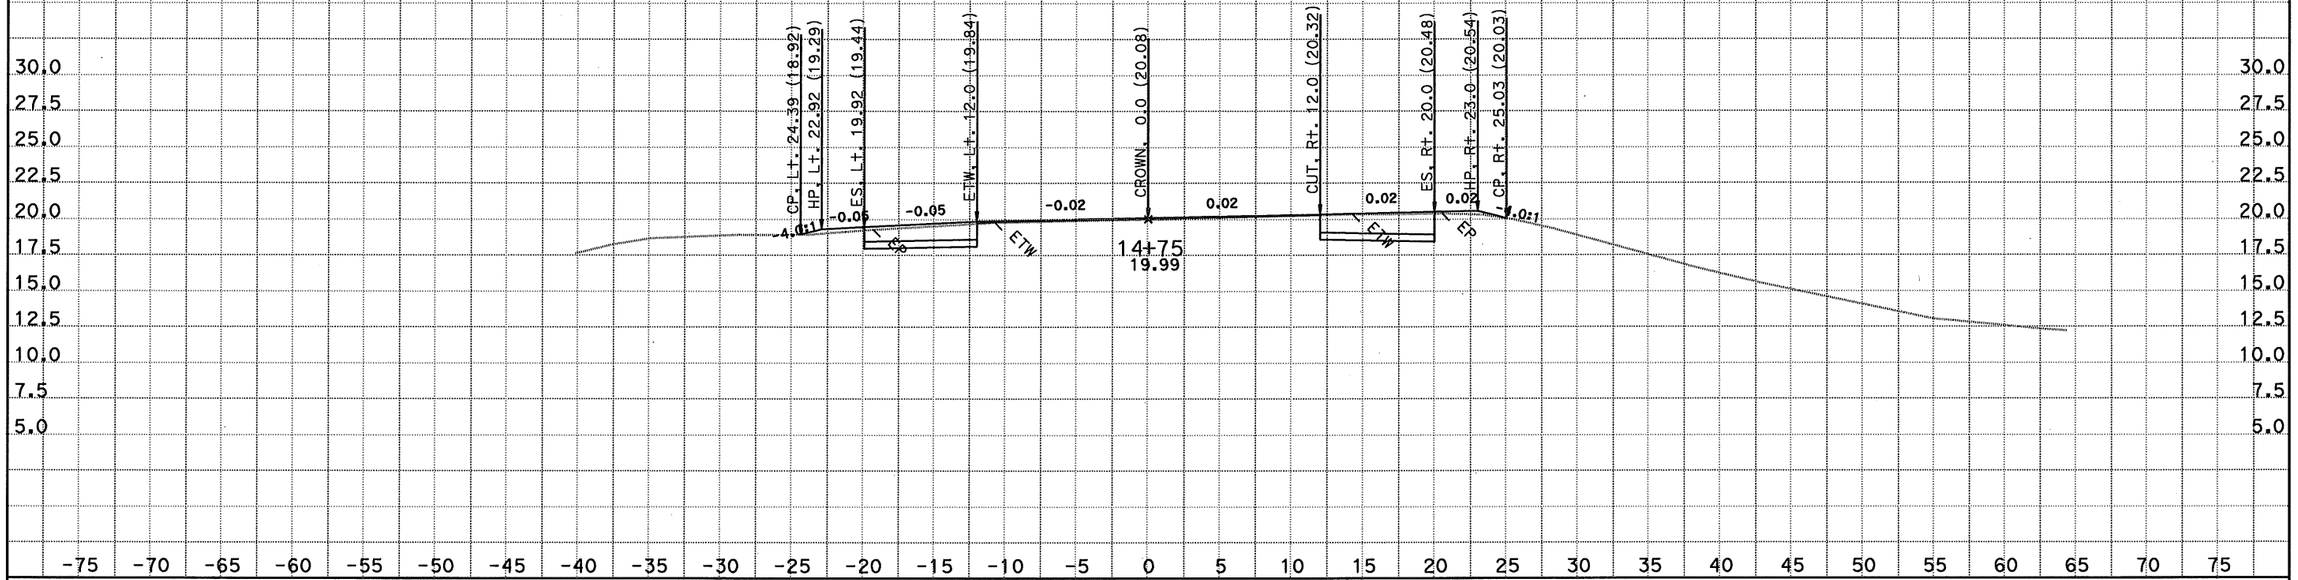

DATE: 6/30/2011
KC Project: 06058
File: D:\kanyucaicefile<58\XSECTION\DESIGN\BLN1_14502230FINAL.EAR

CONTRACT: 1A6201
DIST/CO/RTE/PM: 04/Son/R121/7.4

SCALE: 1" = 5' Horiz.
1" = 5' Vert.

All Dimensions are US Survey Feet

BLN1(R121)
CROSS SECTIONS
SHEET 2 OF XXX

DESIGN STUDY ONLY

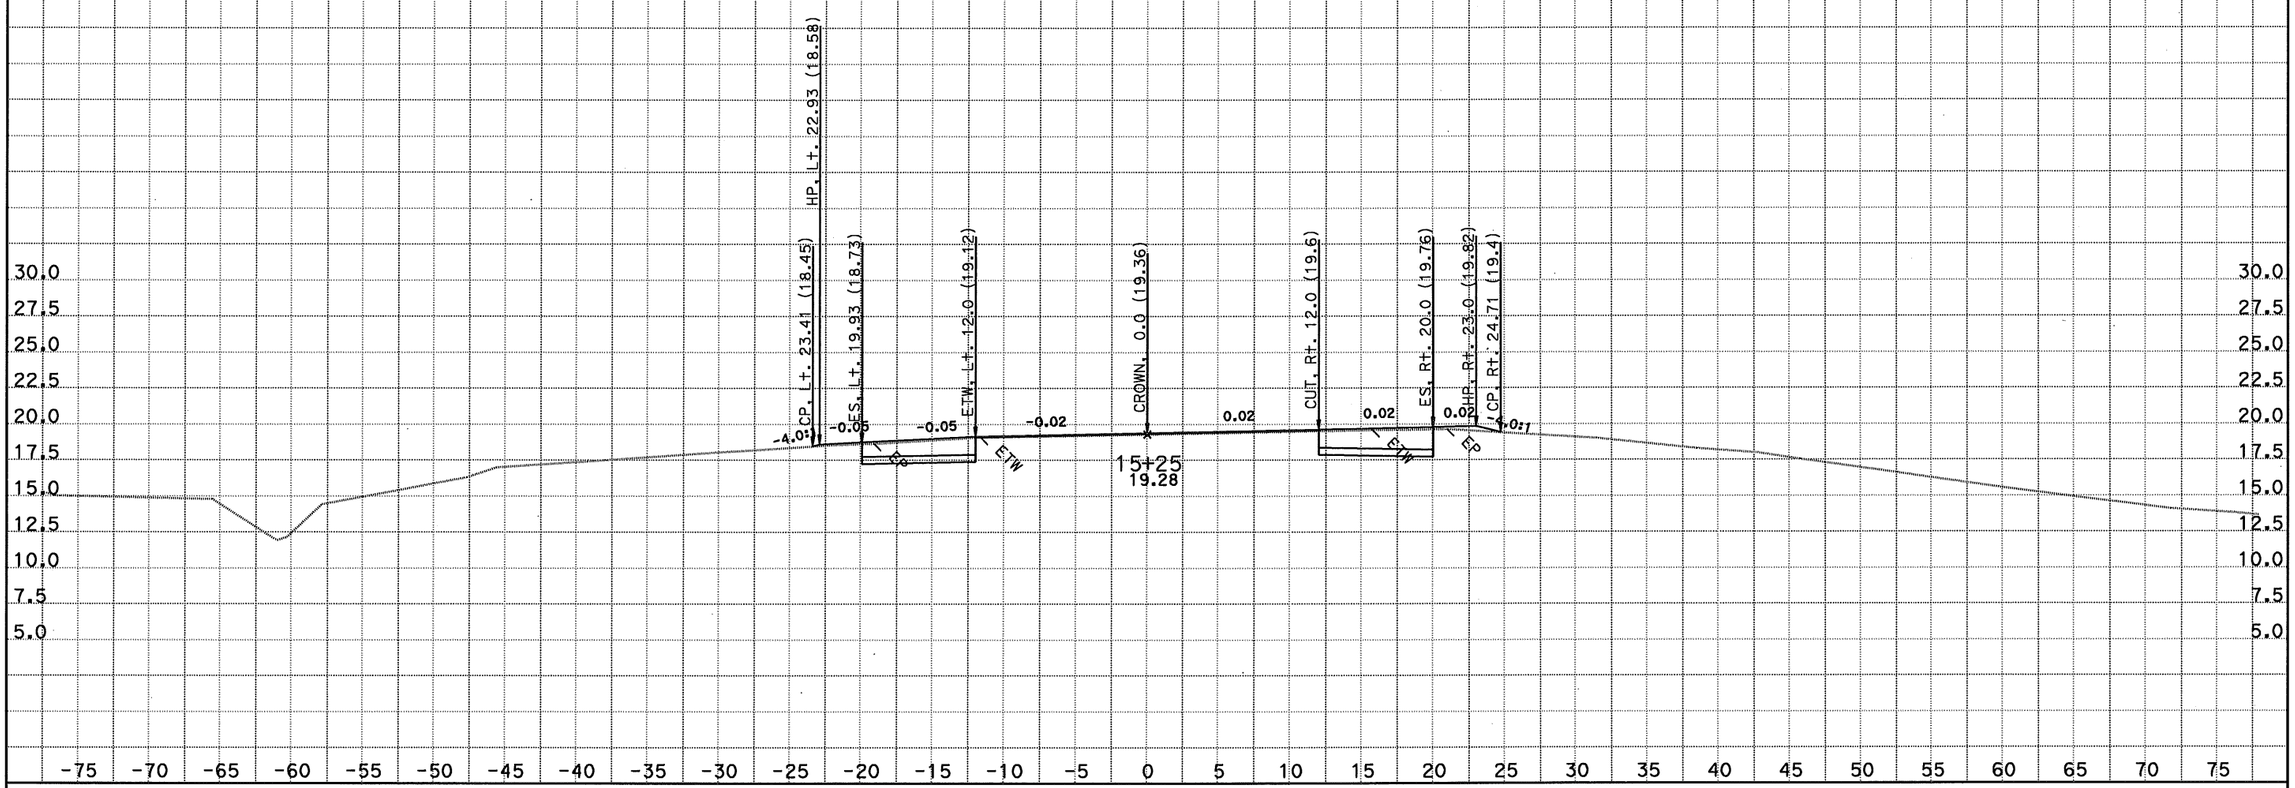

DATE: 6/30/2011
KC Project: 06058

CONTRACT: 1A6201
File: D:\kanyucaicefile<58\XSECTION\DESIGN\BLN1_14502230FINAL.EAR
DIST/CO/RTE/PM: 04/Son/R121/7.4

SCALE: 1" = 5' Horiz.
1" = 5' Vert.

All Dimensions are US Survey Feet

BLN1(R121)
CROSS SECTIONS
SHEET 3 OF XXX

DESIGN STUDY ONLY

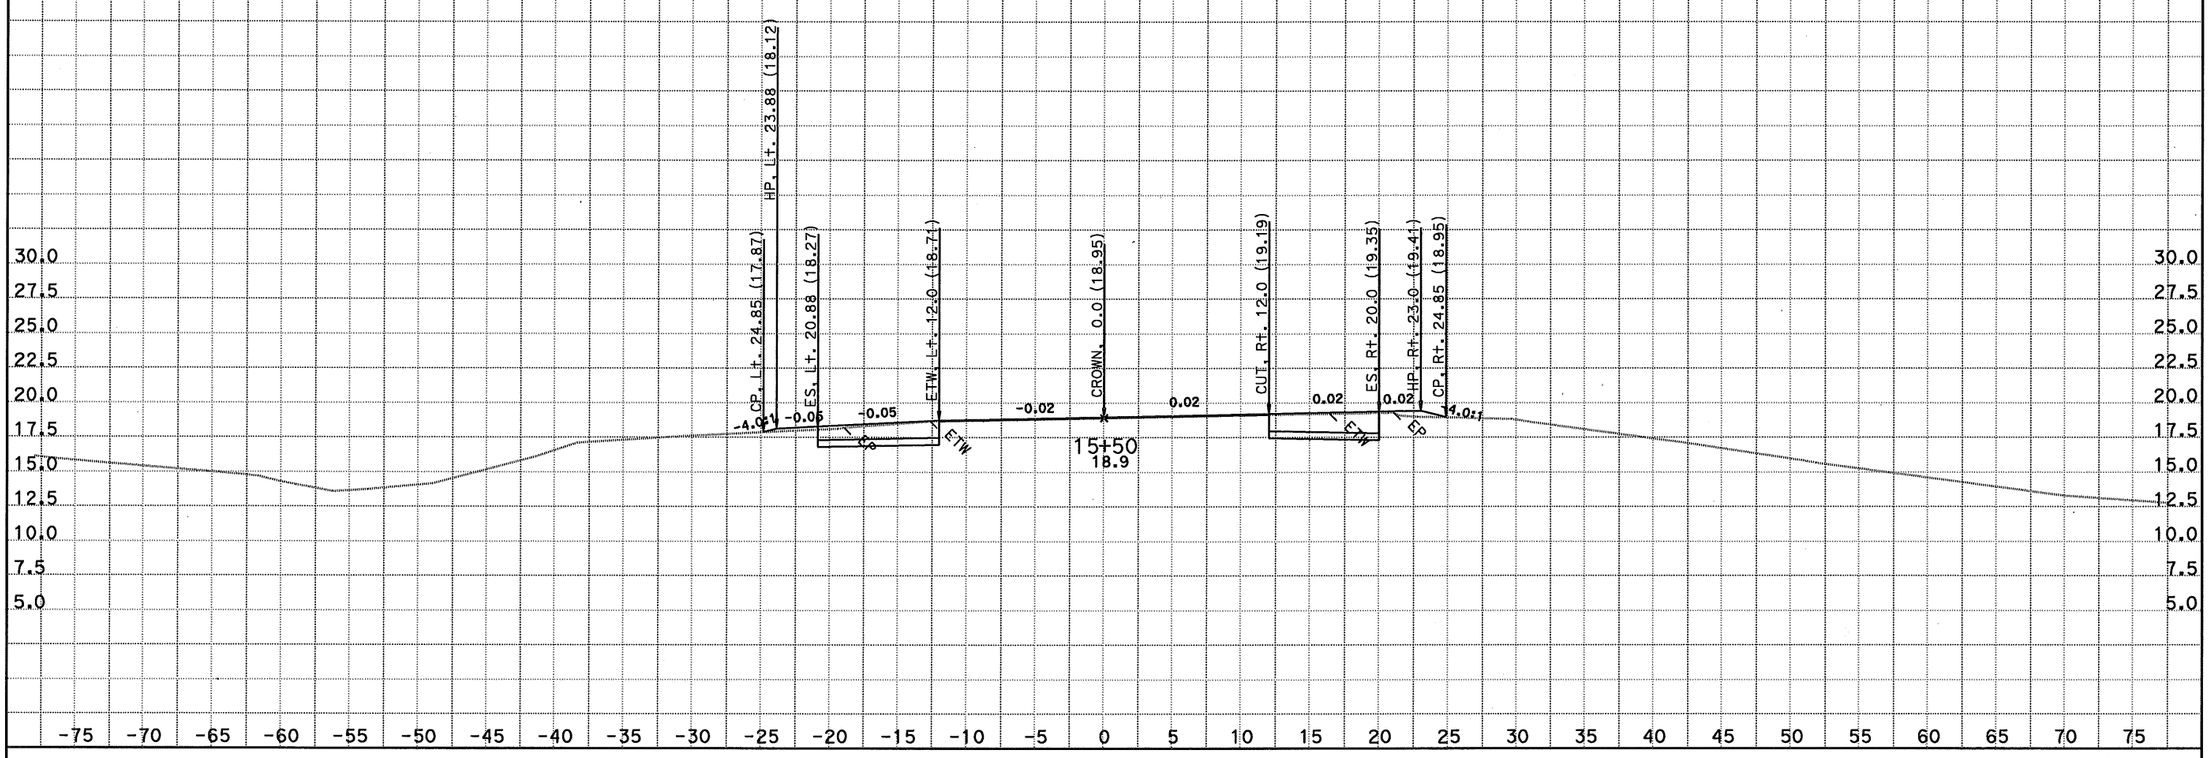

DATE: 6/30/2011
KC Project: 06058

CONTRACT: 1A6201
DIST/CO/RTE/PM: 04/Son/R121/7.4
File: D:\kanyucaicefile<58\XSECTION\DESIGN\BLN1_14502230FINAL.EAR

SCALE: 1" = 5' Horiz.
1" = 5' Vert.
All Dimensions are US Survey Feet

BLN1(R121)
CROSS SECTIONS
SHEET 4 OF XXX

DESIGN STUDY ONLY

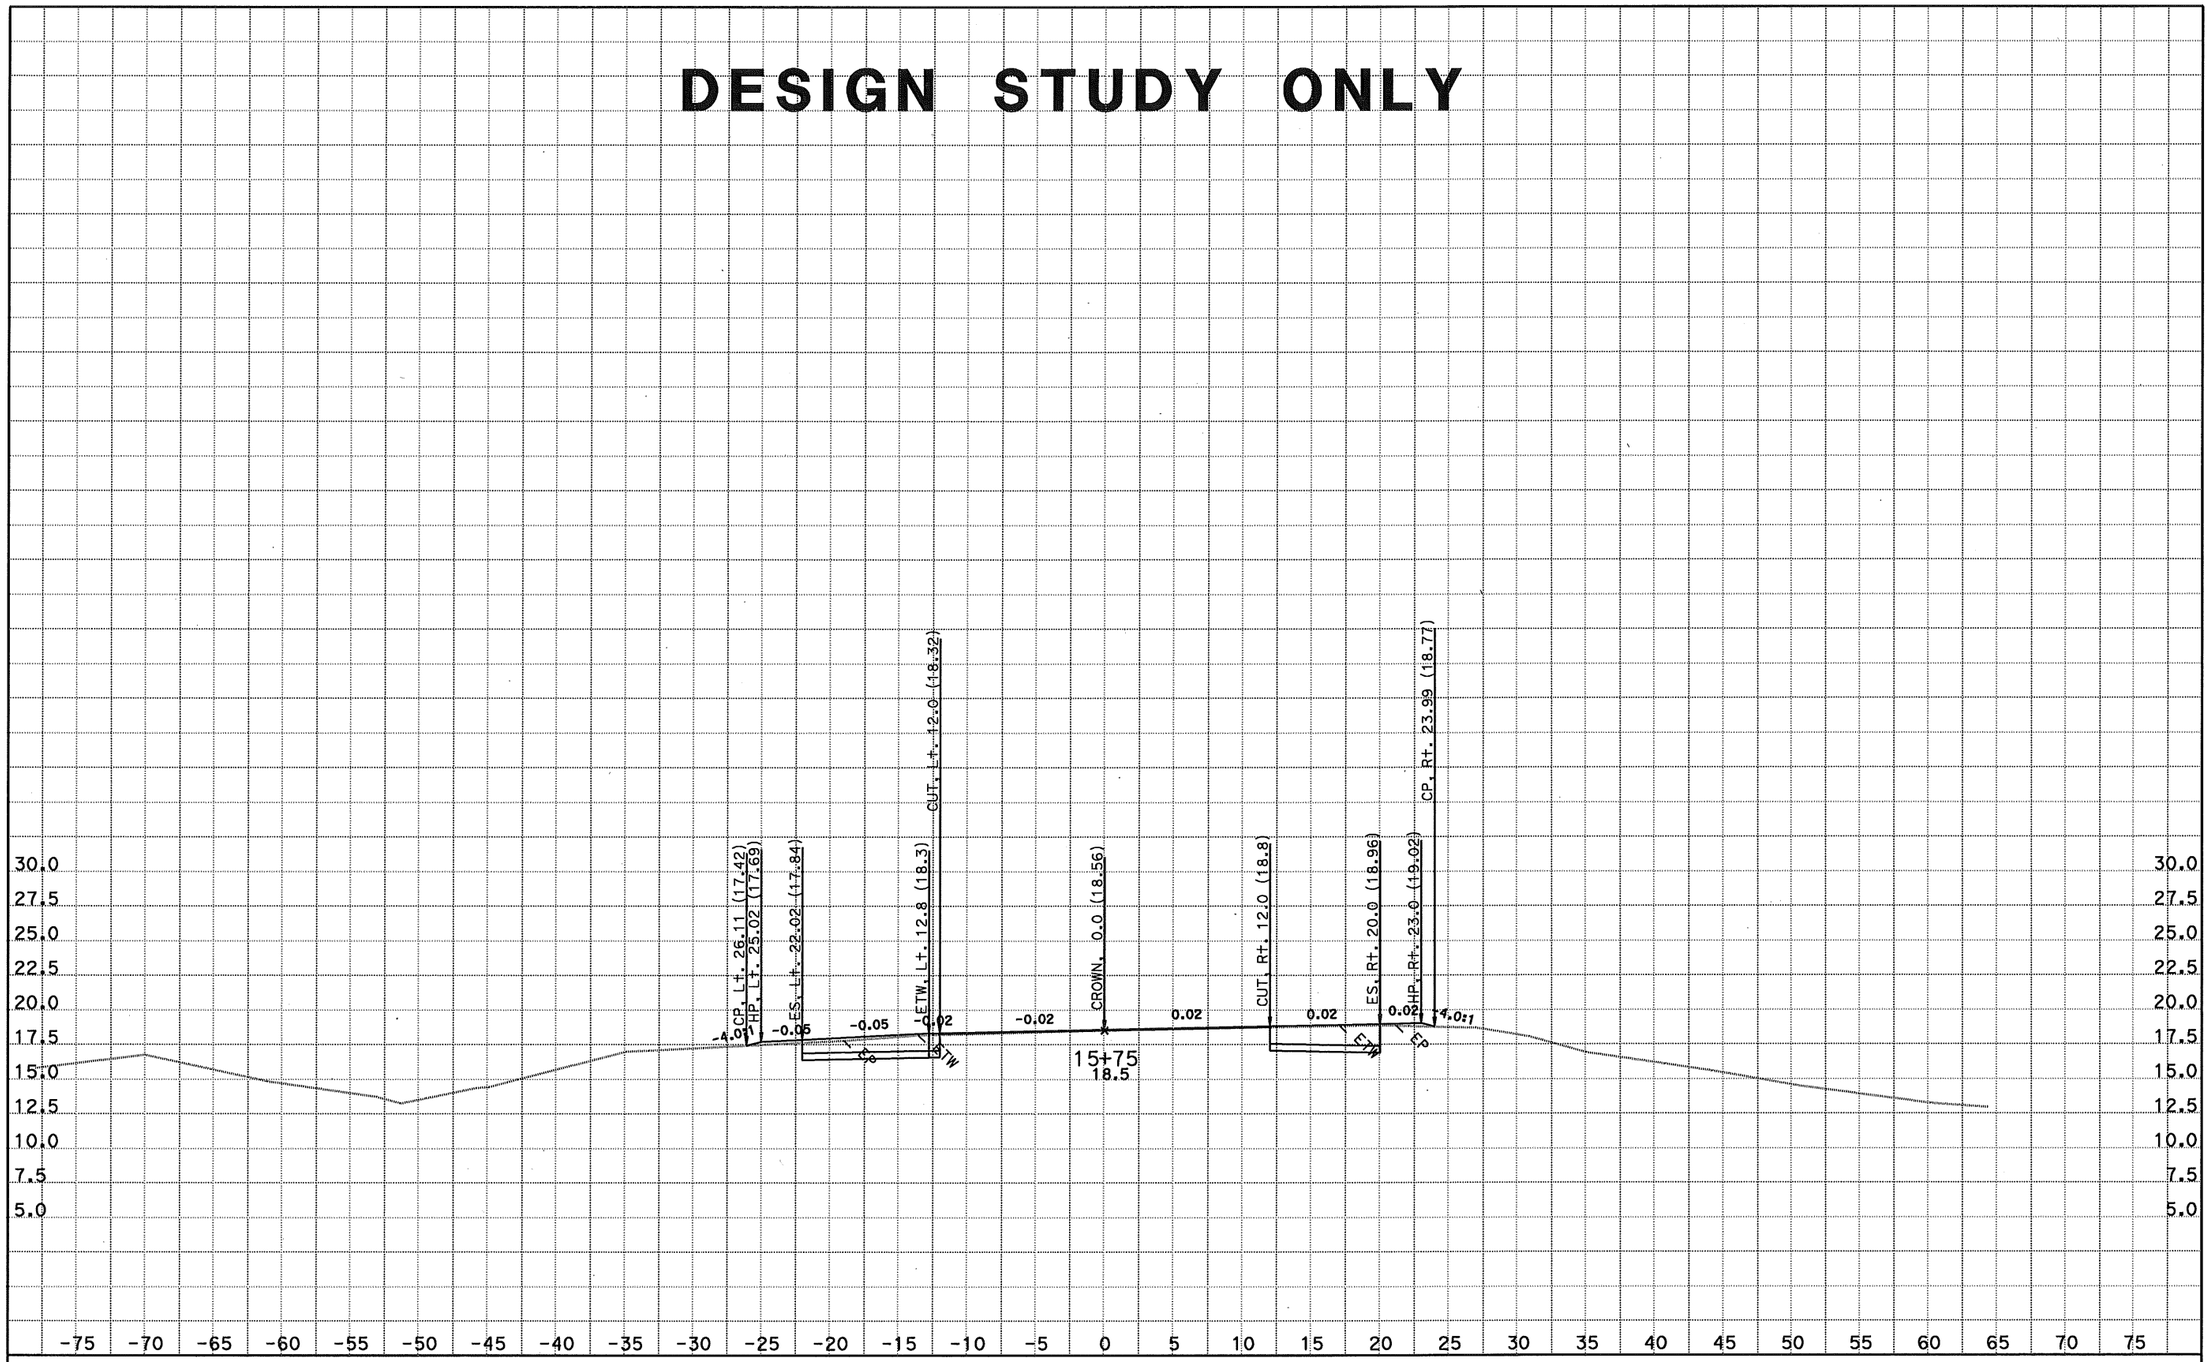

DATE: 6/30/2011
KC Project: 06058

CONTRACT: 1A6201
File: D:\kanyucaicefile<58\XSECTION\DESIGN\BLN1_14502230FINAL.EAR
DIST/CO/RTE/PM: 04/Son/R121/7.4

SCALE: 1" = 5' Horiz.
1" = 5' Vert.

All Dimensions are US Survey Feet

BLN1(R121)
CROSS SECTIONS
SHEET 5 OF XXX

DESIGN STUDY ONLY

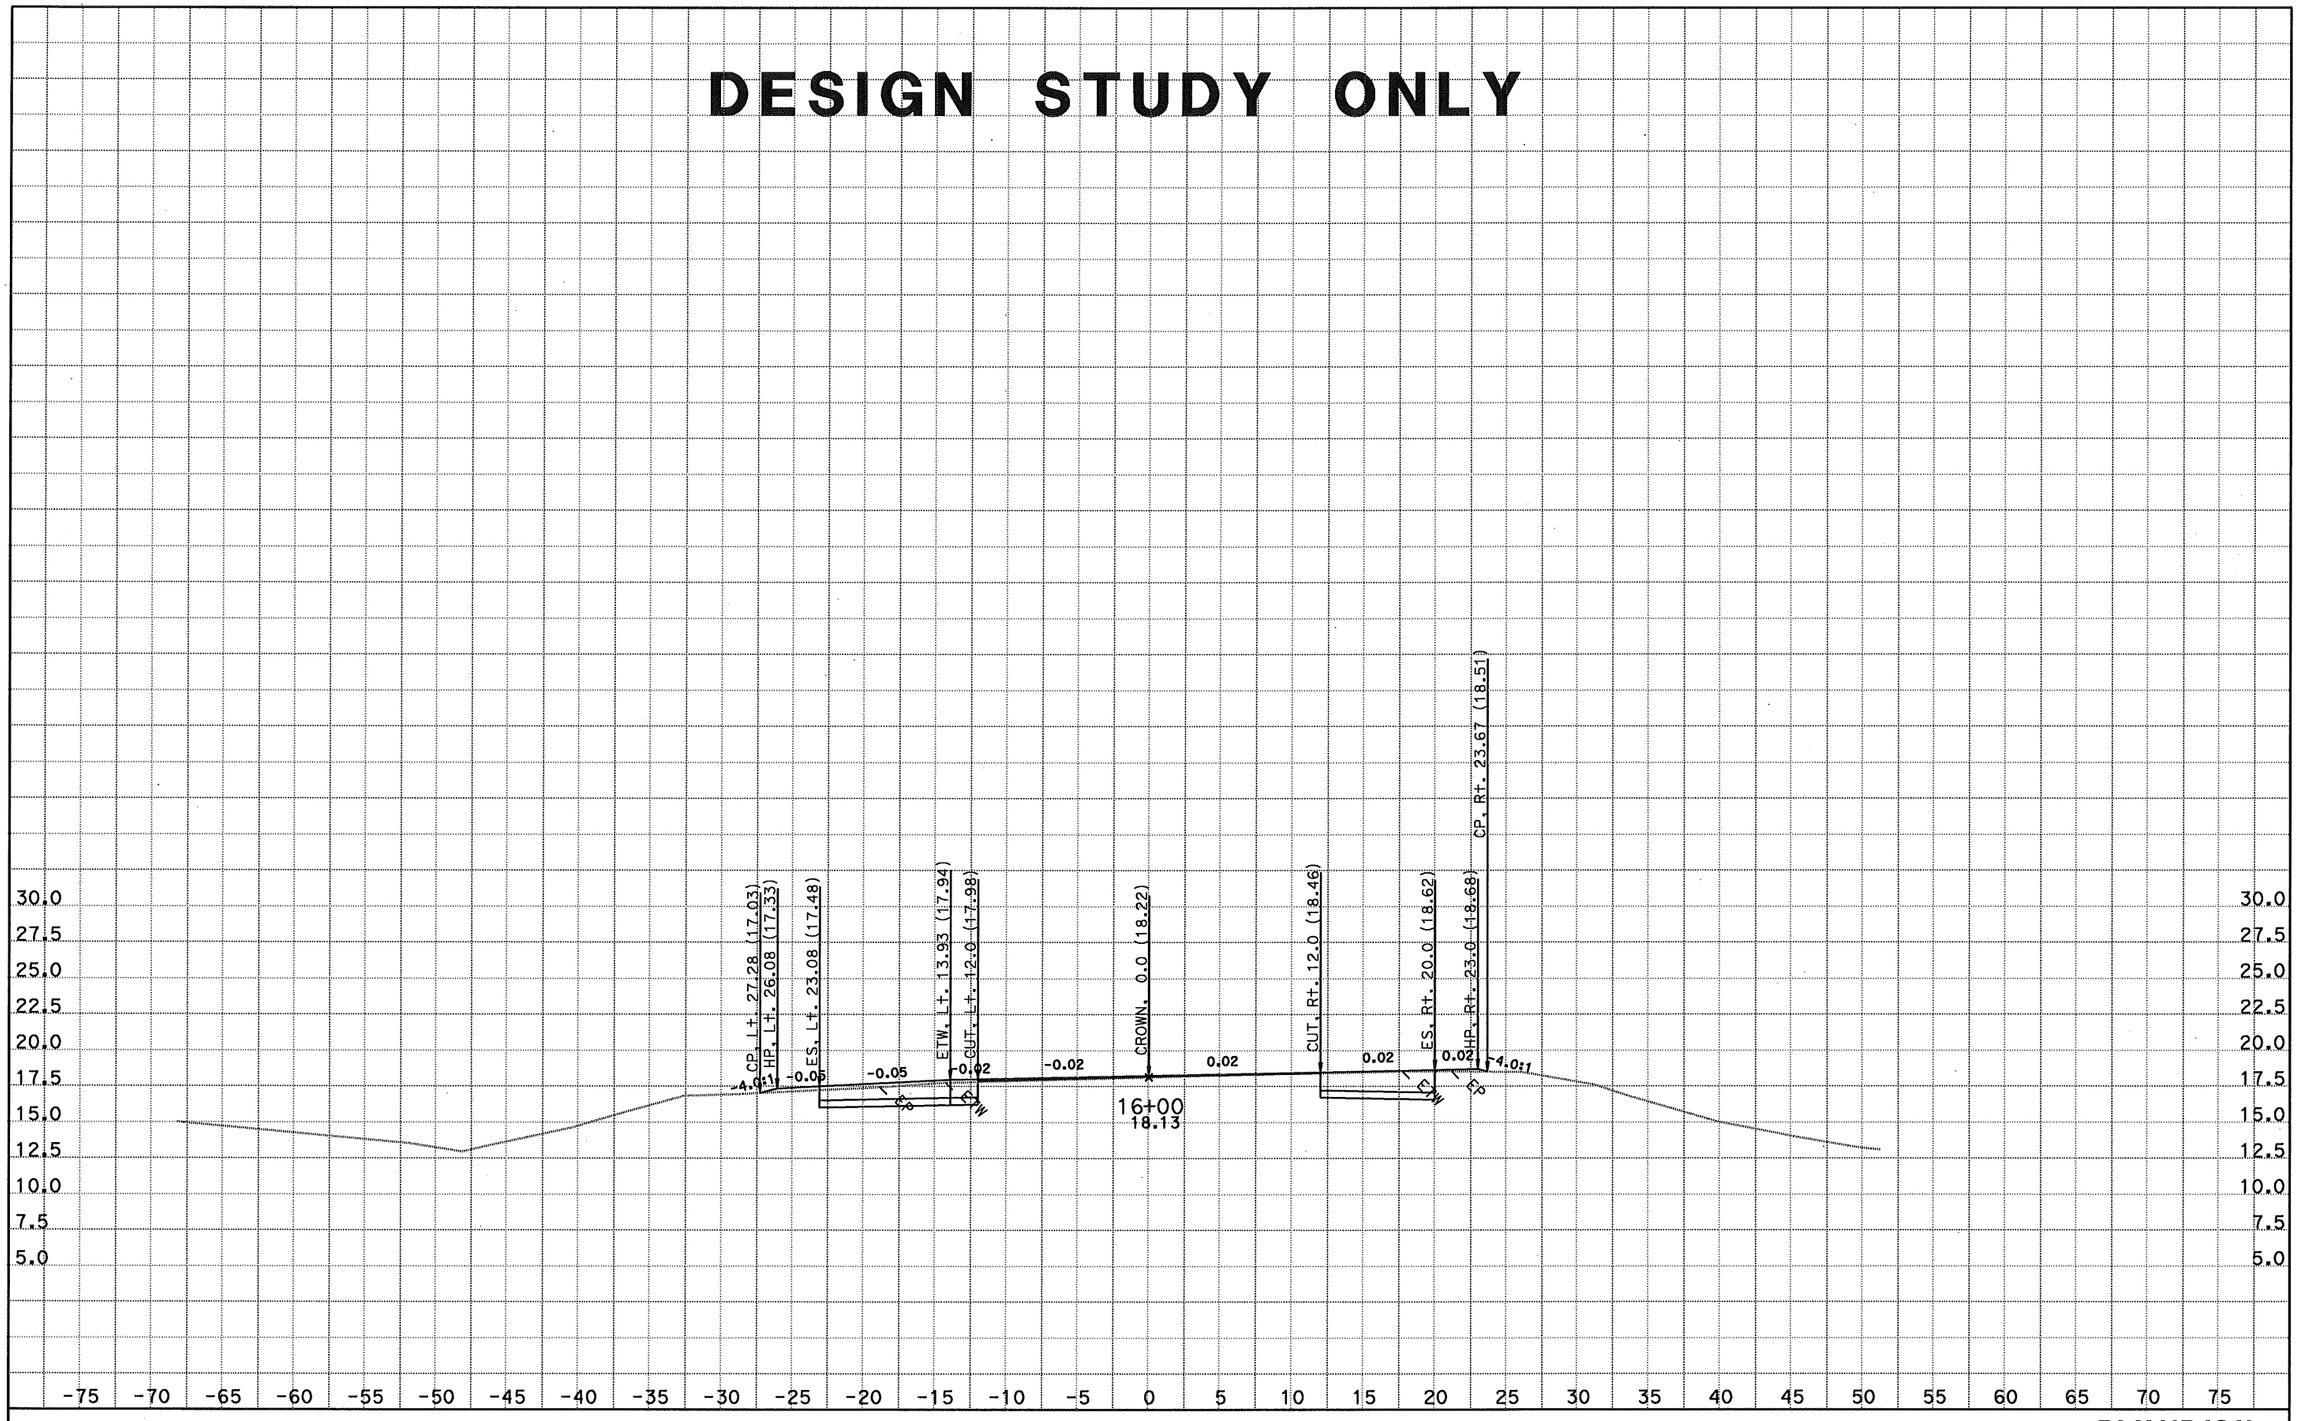

DATE: 6/30/2011
KC Project: 06058 File: D:\kanyucaicefile<58\XSECTION\DESIGN\BLN1_14502230FINAL.EAR

CONTRACT: 1A6201
DIST/CO/RTE/PM: 04/Son/R121/7.4

SCALE: 1" = 5' Horiz.
1" = 5' Vert.

All Dimensions are US Survey Feet

BLN1(R121)
CROSS SECTIONS
SHEET 6 OF XXX

DESIGN STUDY ONLY

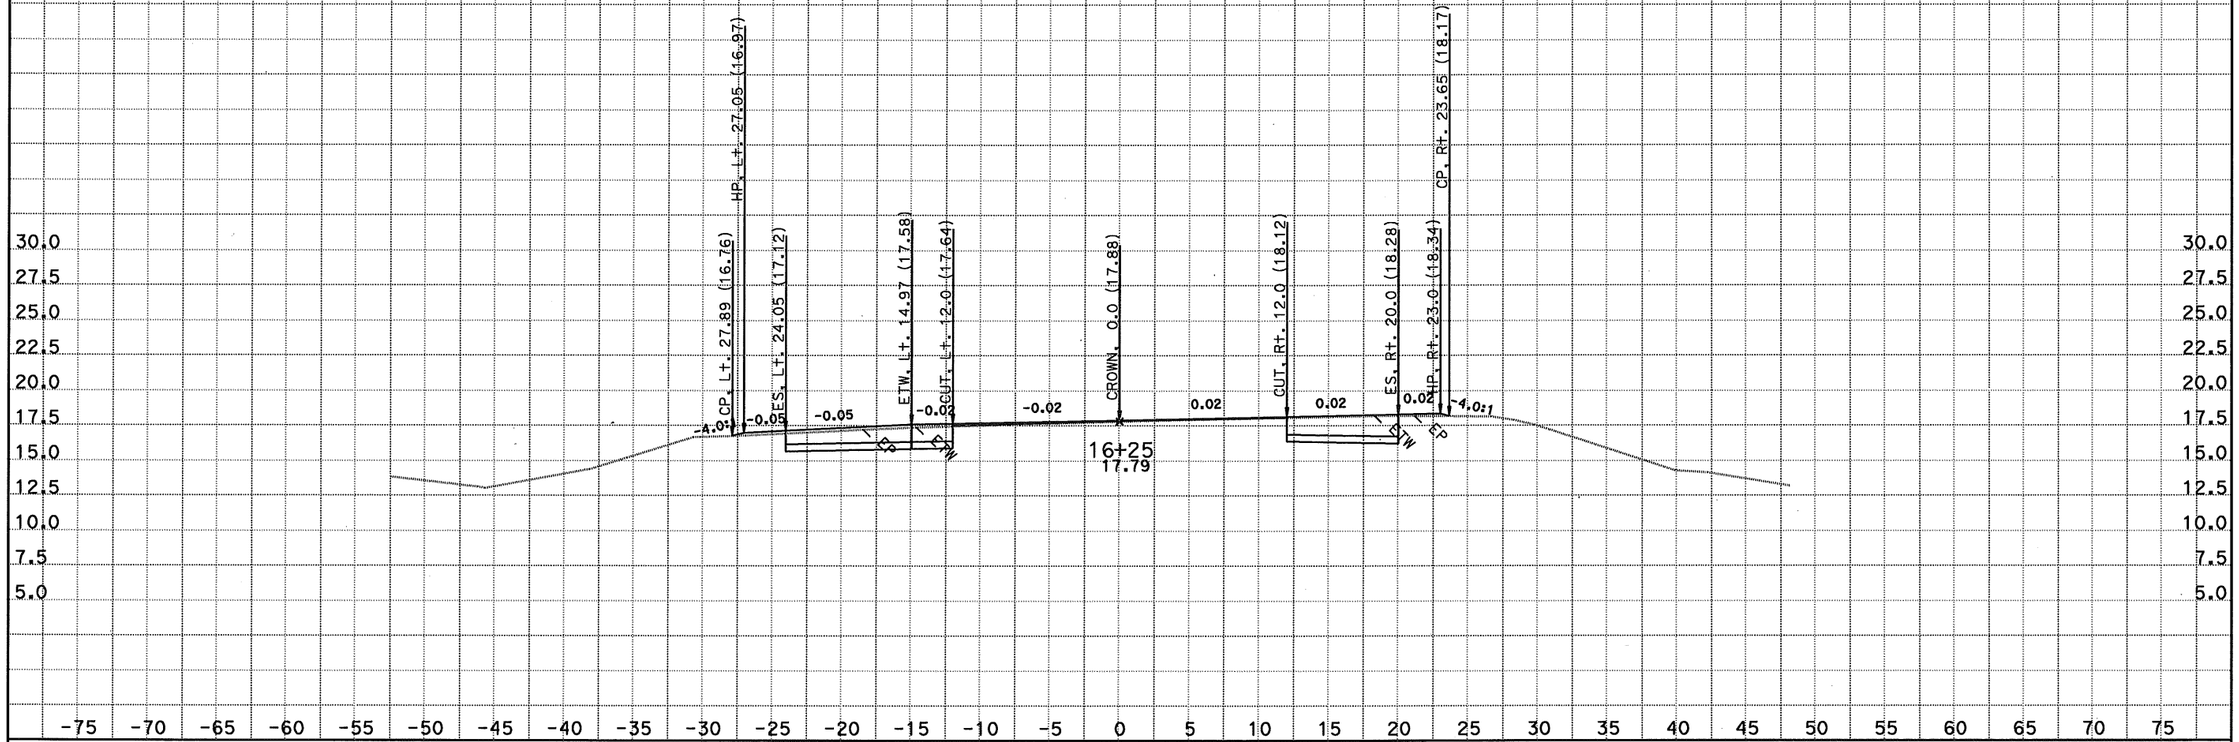

DATE: 6/30/2011
KC Project: 06058

CONTRACT: 1A6201
DIST/CO/RTE/PM: 04/Son/R121/7.4
File: D:\kanyucaicefile<58\XSECTION\DESIGN\BLN1_14502230FINAL.EAR

SCALE: 1" = 5' Horiz.
1" = 5' Vert.
All Dimensions are US Survey Feet

BLN1(R121)
CROSS SECTIONS
SHEET 7 OF XXX

DESIGN STUDY ONLY

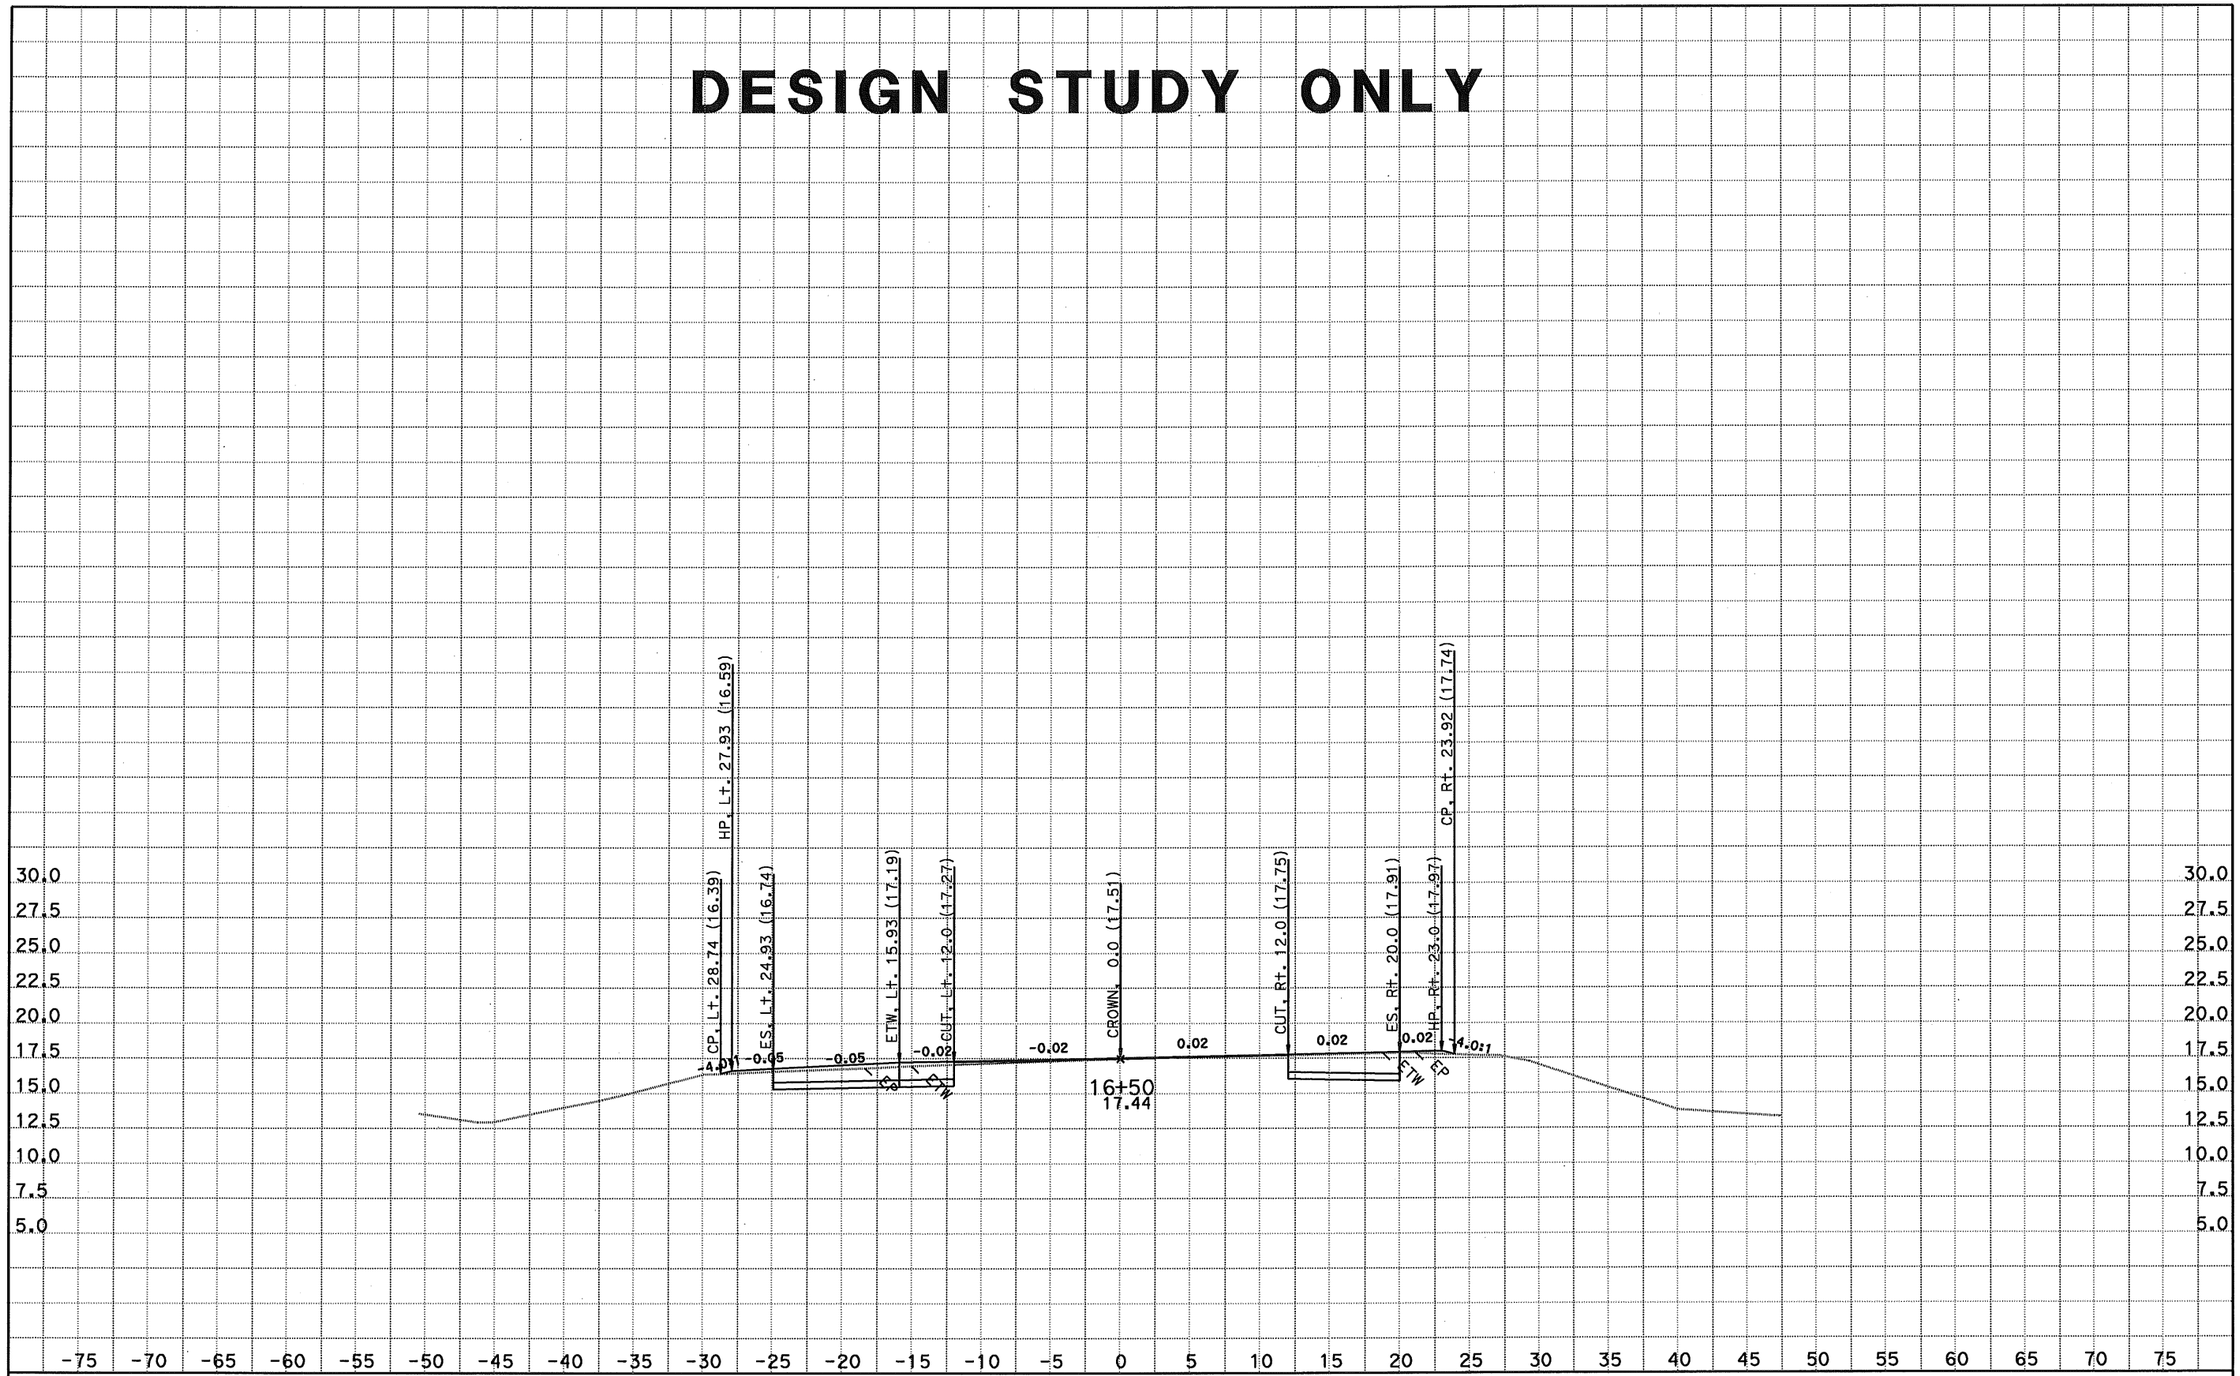

DATE: 6/30/2011
KC Project: 06058

CONTRACT: 1A6201
File: D:\kanyucaicefile<58\XSECTION\DESIGN\BLN1_14502230FINAL.EAR
DIST/CO/RTE/PM: 04/Son/R121/7.4

SCALE: 1" = 5' Horiz.
1" = 5' Vert.

All Dimensions are US Survey Feet

BLN1(R121)
CROSS SECTIONS

DESIGN STUDY ONLY

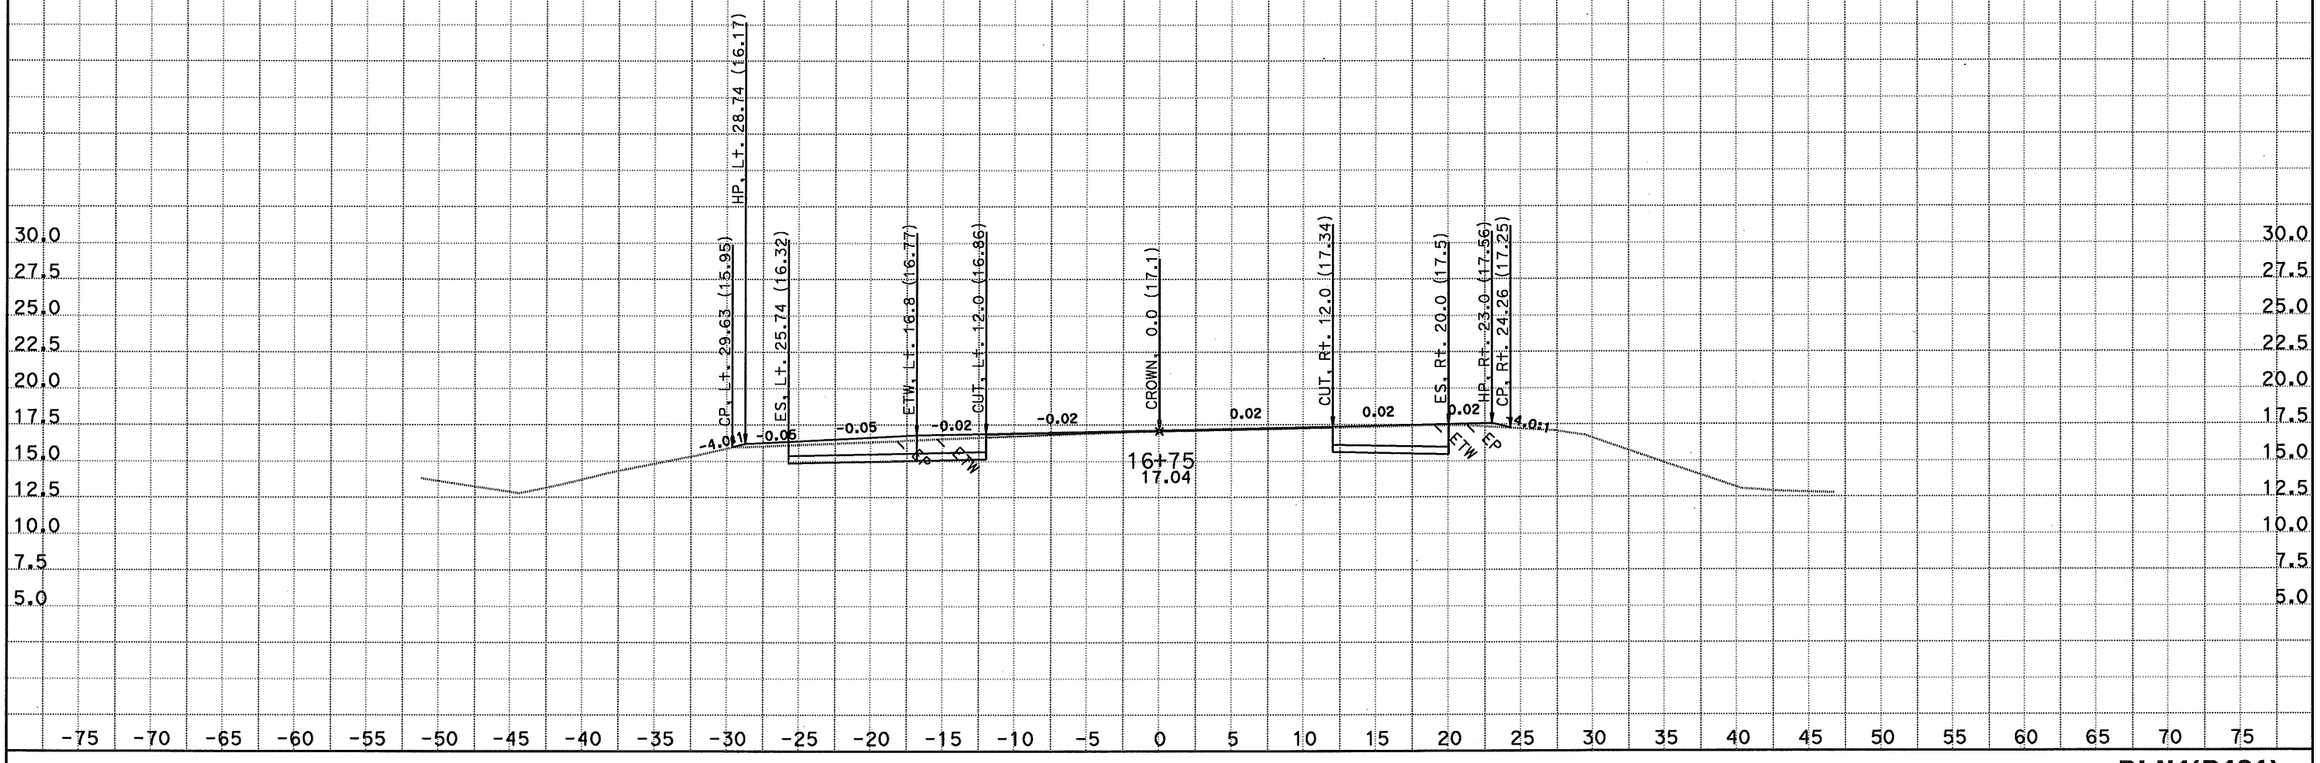

DATE: 6/30/2011
KC Project: 06058

CONTRACT: 1A6201
DIST/CO/RTE/PM: 04/Son/R121/7.4
File: D:\kanyucaicefile<58\XSECTION\DESIGN\BLN1_14502230FINAL.EAR

SCALE: 1" = 5' Horiz.
1" = 5' Vert.
All Dimensions are US Survey Feet

BLN1(R121)
CROSS SECTIONS
SHEET 9 OF XXX

DESIGN STUDY ONLY

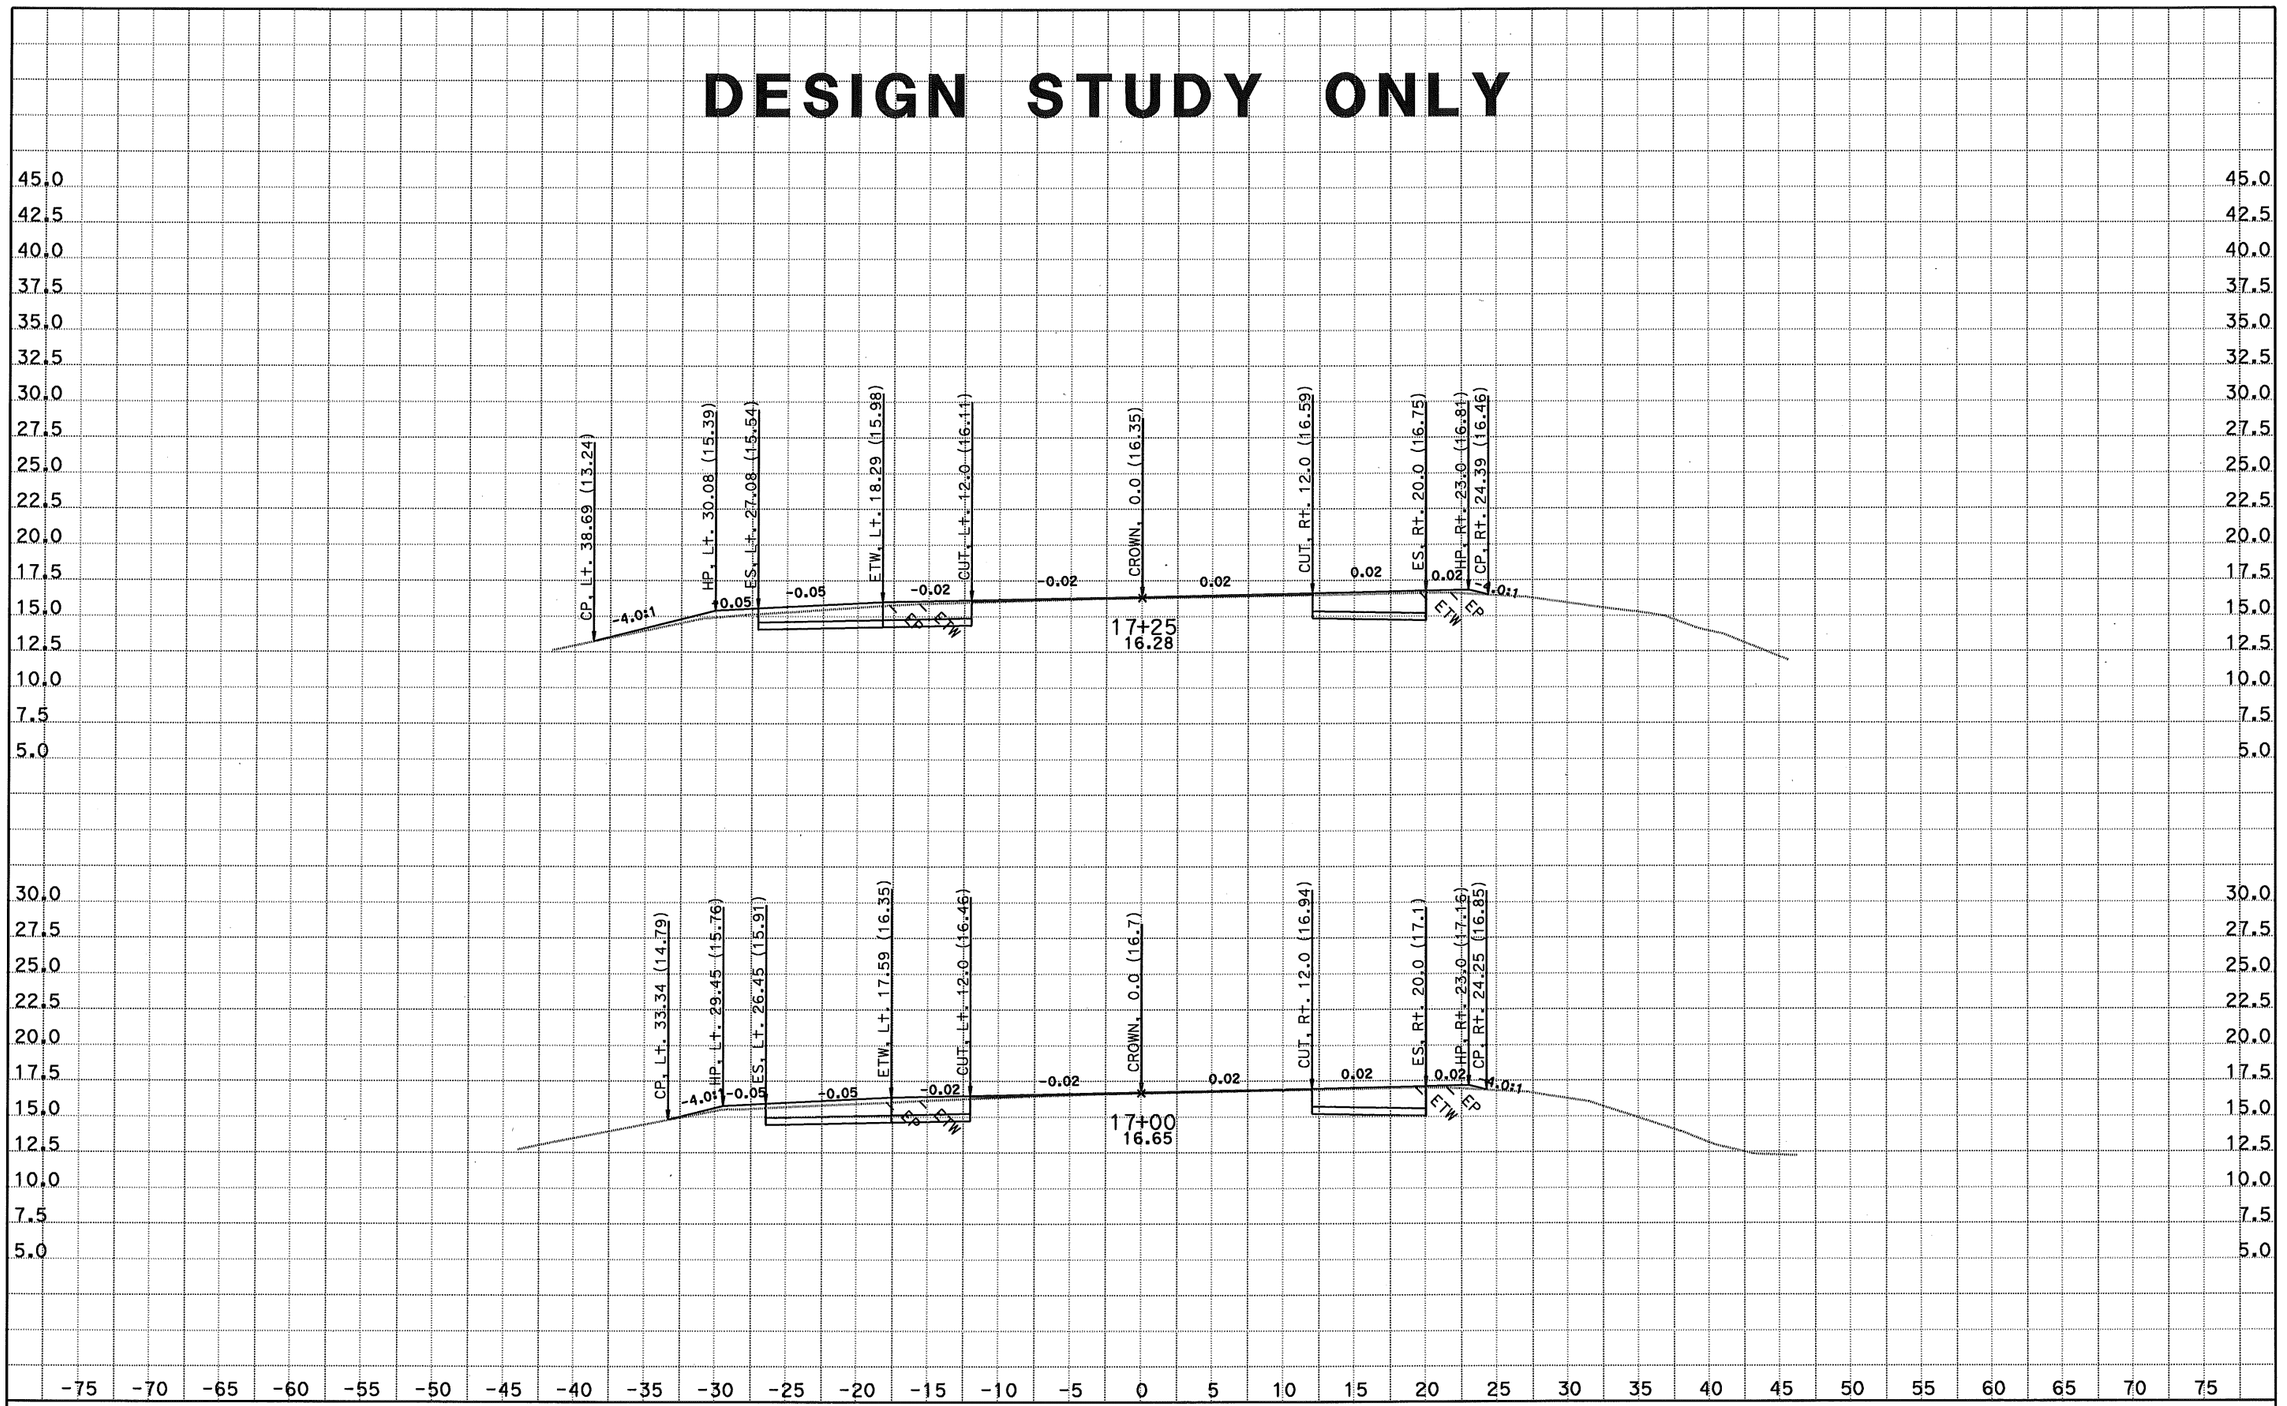

DATE: 6/30/2011
KC Project: 06058
File: D:\kanyucaicefile<58\XSECTION\DESIGN\BLN1_14502230FINAL.EAR

CONTRACT: 1A6201
DIST/CO/RTE/PM: 04/Son/R121/7.4

SCALE: 1" = 5' Horiz.
1" = 5' Vert.

All Dimensions are US Survey Feet

BLN1(R121)
CROSS SECTIONS
SHEET 10 OF XXX

DESIGN STUDY ONLY

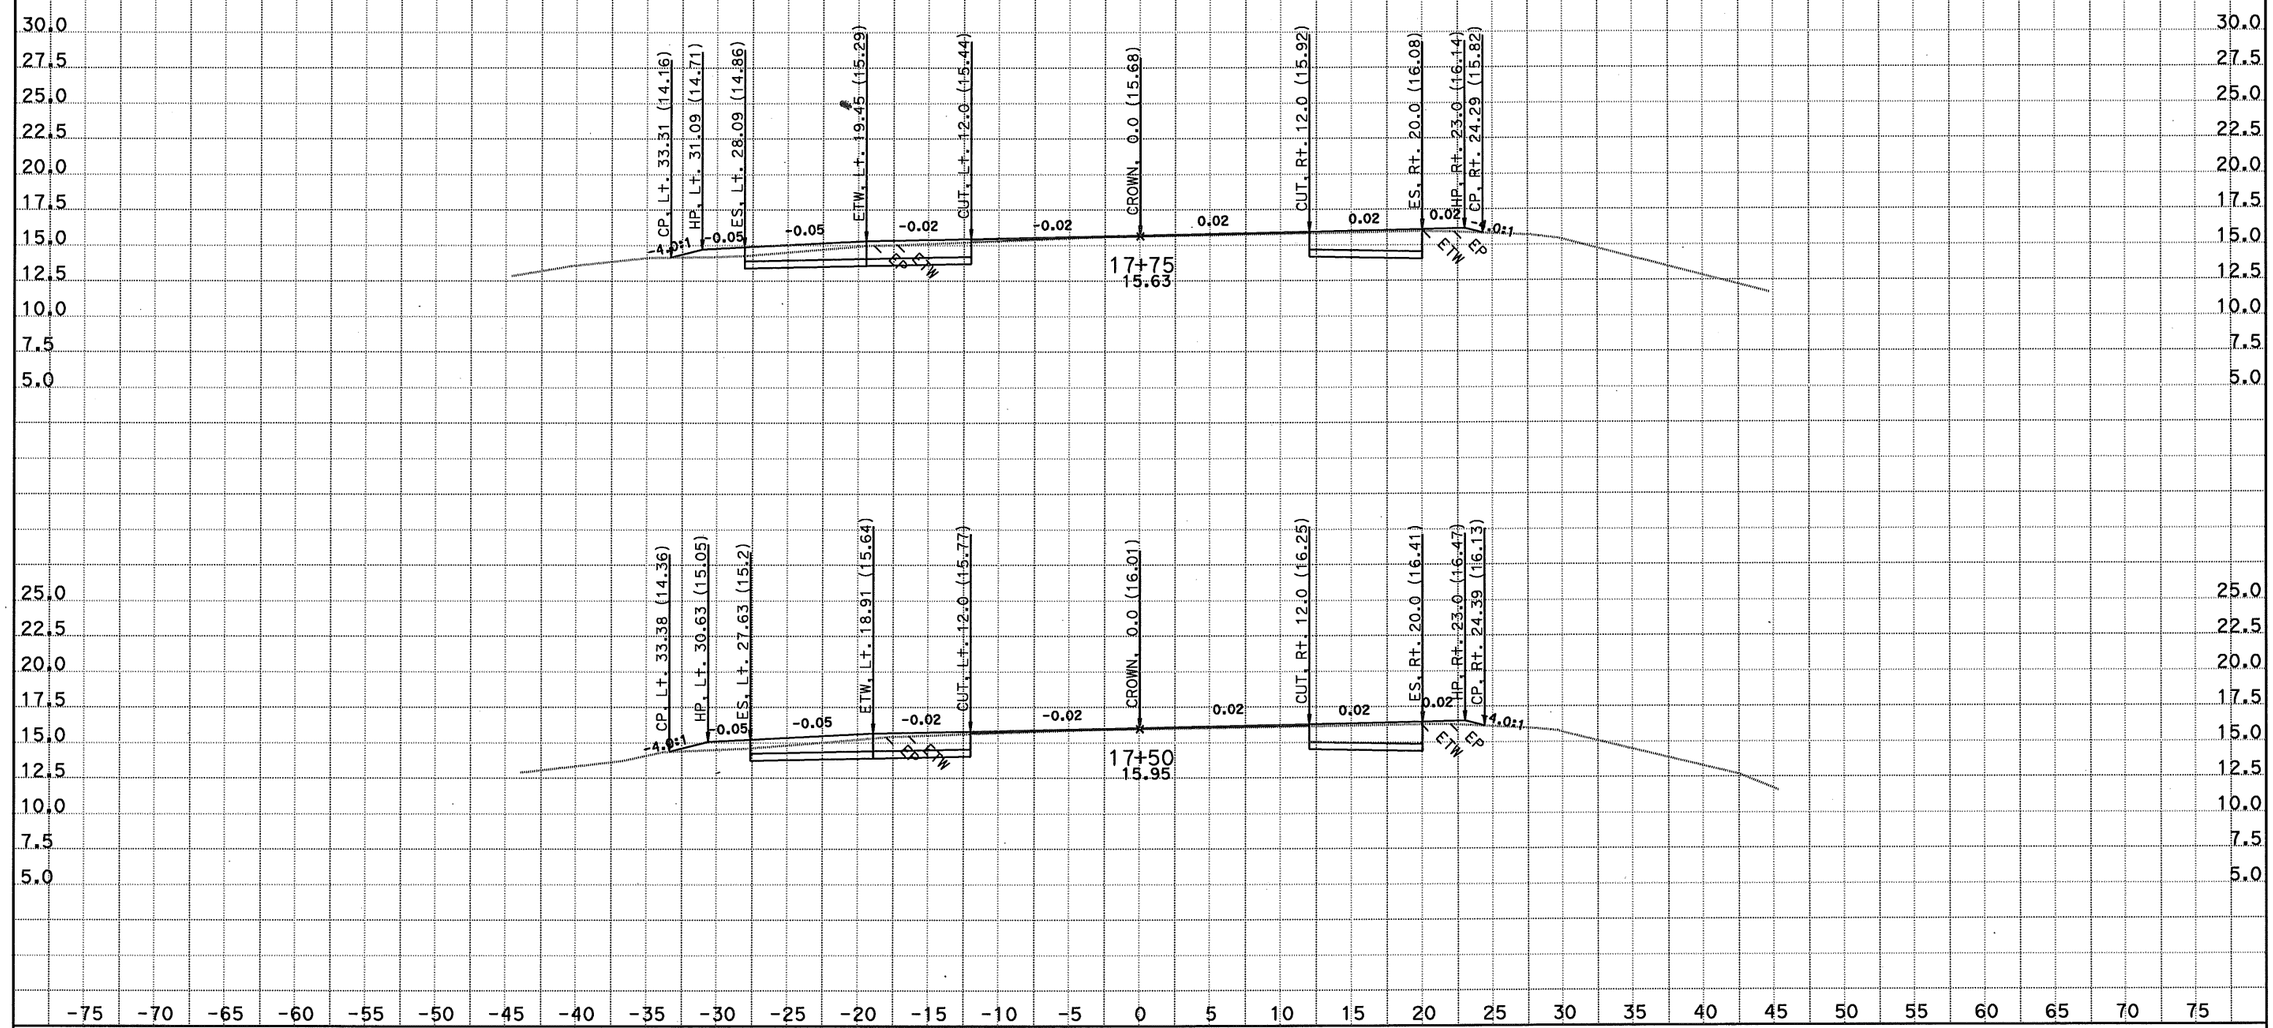

DATE: 6/30/2011
KC Project: 06058

CONTRACT: 1A6201
DIST/CO/RTE/PM: 04/Son/R121/7.4
File: D:\kanyucaicefile<58\XSECTION\DESIGN\BLN1_14502230FINAL.EAR

SCALE: 1" = 5' Horiz.
1" = 5' Vert.

All Dimensions are US Survey Feet

BLN1(R121)
CROSS SECTIONS
SHEET 11 OF XXX

DESIGN STUDY ONLY

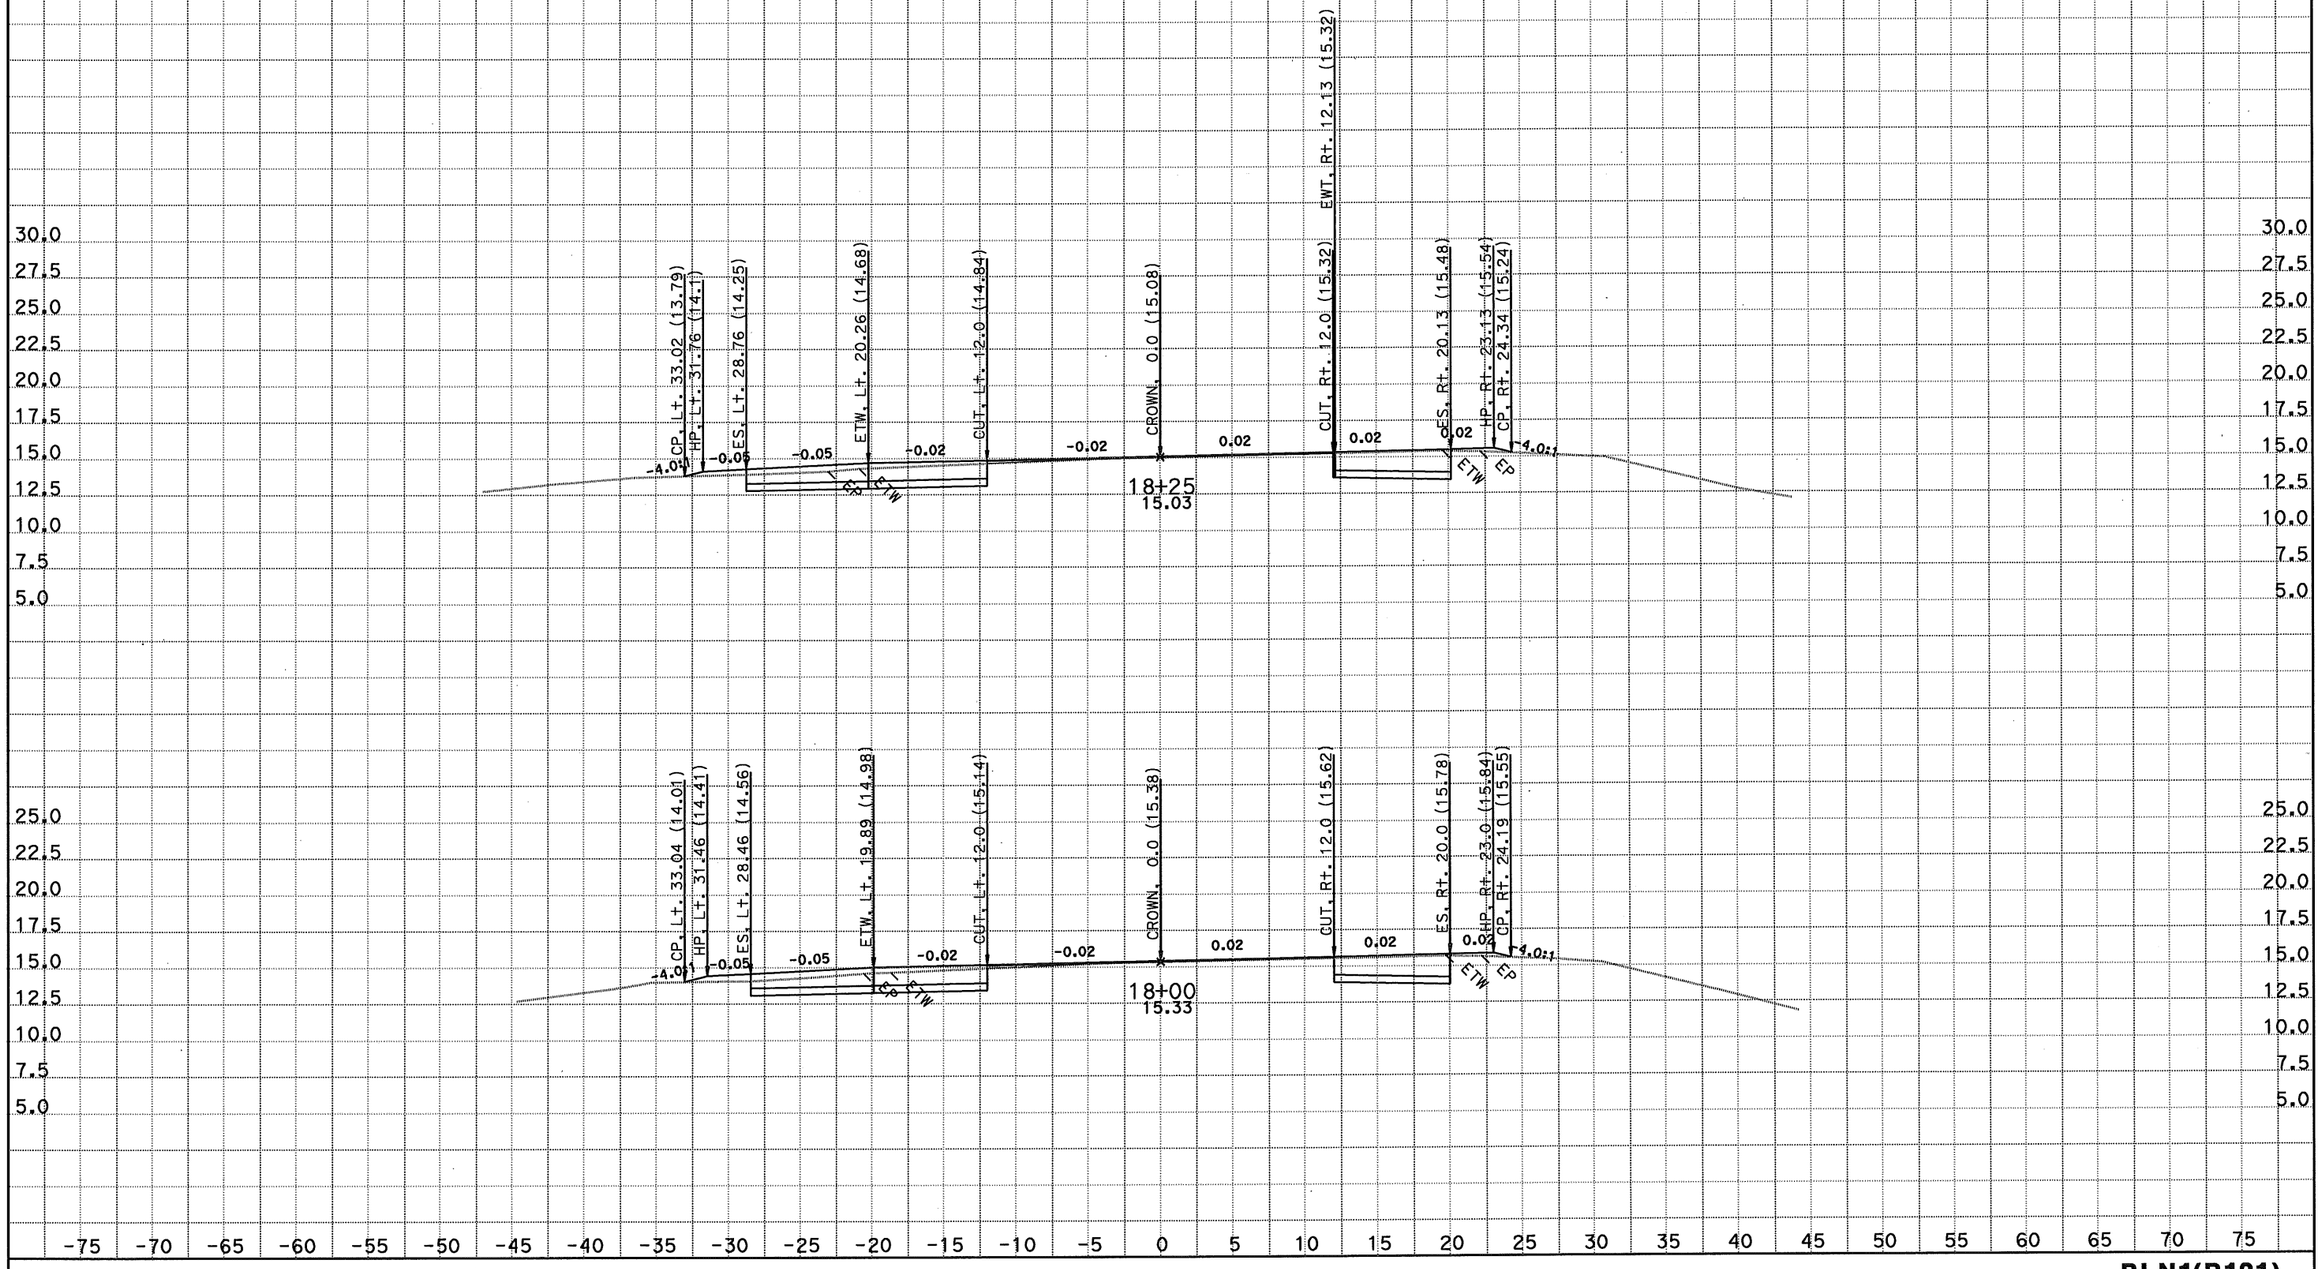

DATE: 6/30/2011
KC Project: 06058

CONTRACT: 1A6201
DIST/CO/RTE/PM: 04/Son/R121/7.4
File: D:\kanyucaicefile<58\XSECTION\DESIGN\BLN1_14502230FINAL.EAR

SCALE: 1" = 5' Horiz.
1" = 5' Vert.
All Dimensions are US Survey Feet

BLN1(R121)
CROSS SECTIONS
SHEET 12 OF XXX

DESIGN STUDY ONLY

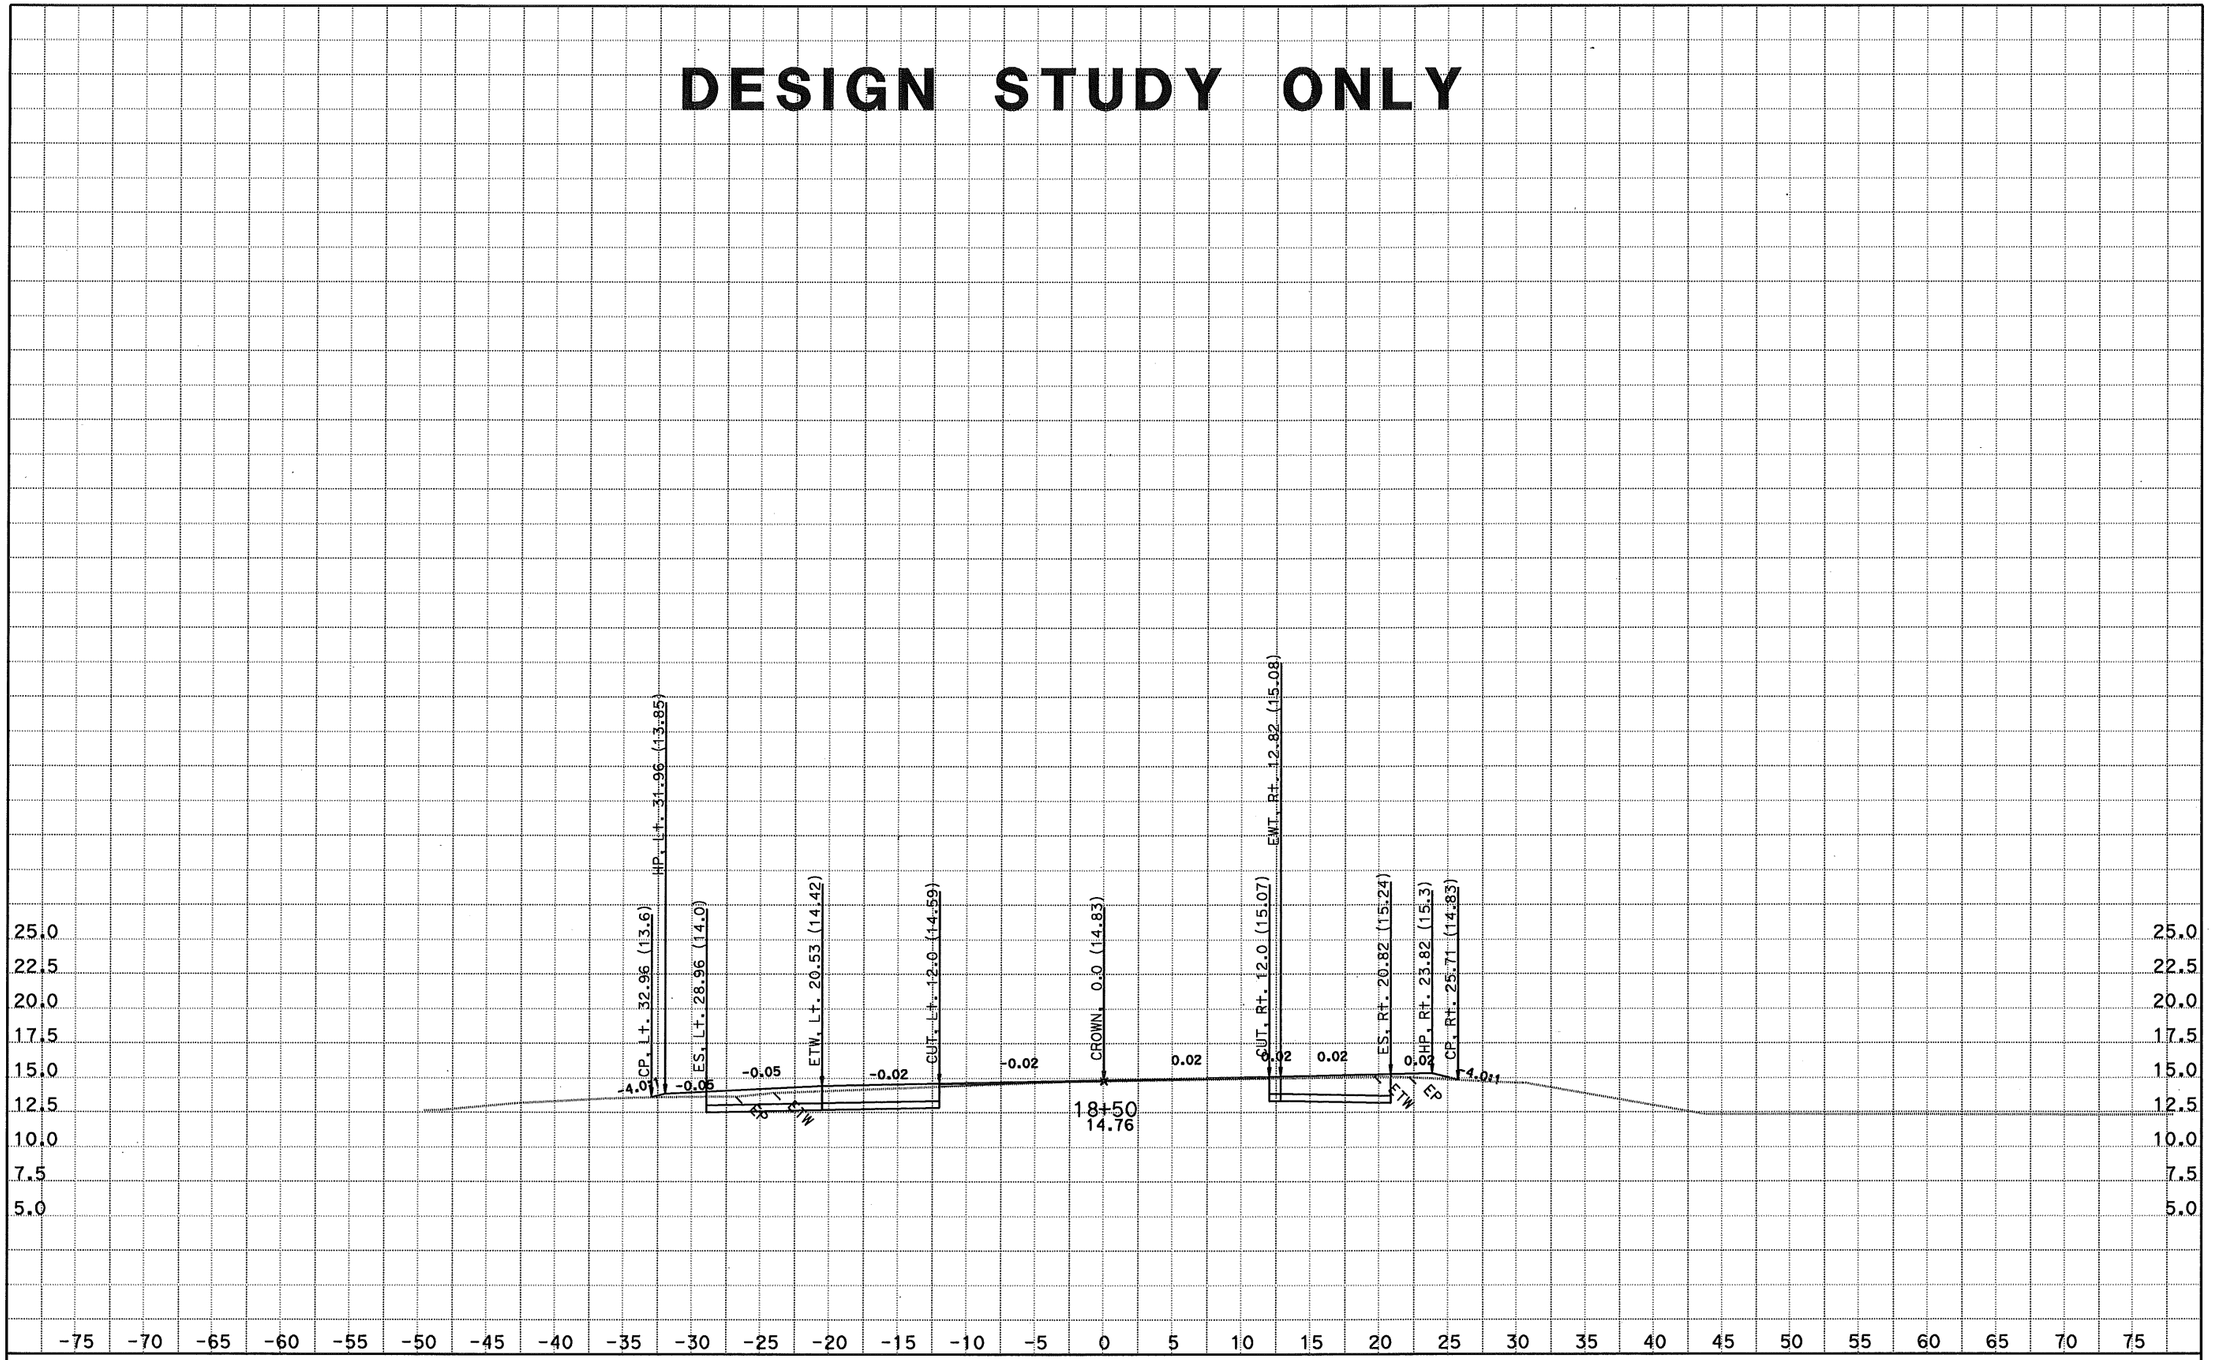

DATE: 6/30/2011
KC Project: 06058

CONTRACT: 1A6201
DIST/CO/RTE/PM: 04/Son/R121/7.4
File: D:\kanyucaicefile<58\XSECTION\DESIGN\BLN1_14502230FINAL.EAR

SCALE: 1" = 5' Horiz.
1" = 5' Vert.
All Dimensions are US Survey Feet

BLN1(R121)
CROSS SECTIONS
SHEET 13 OF XXX

DESIGN STUDY ONLY

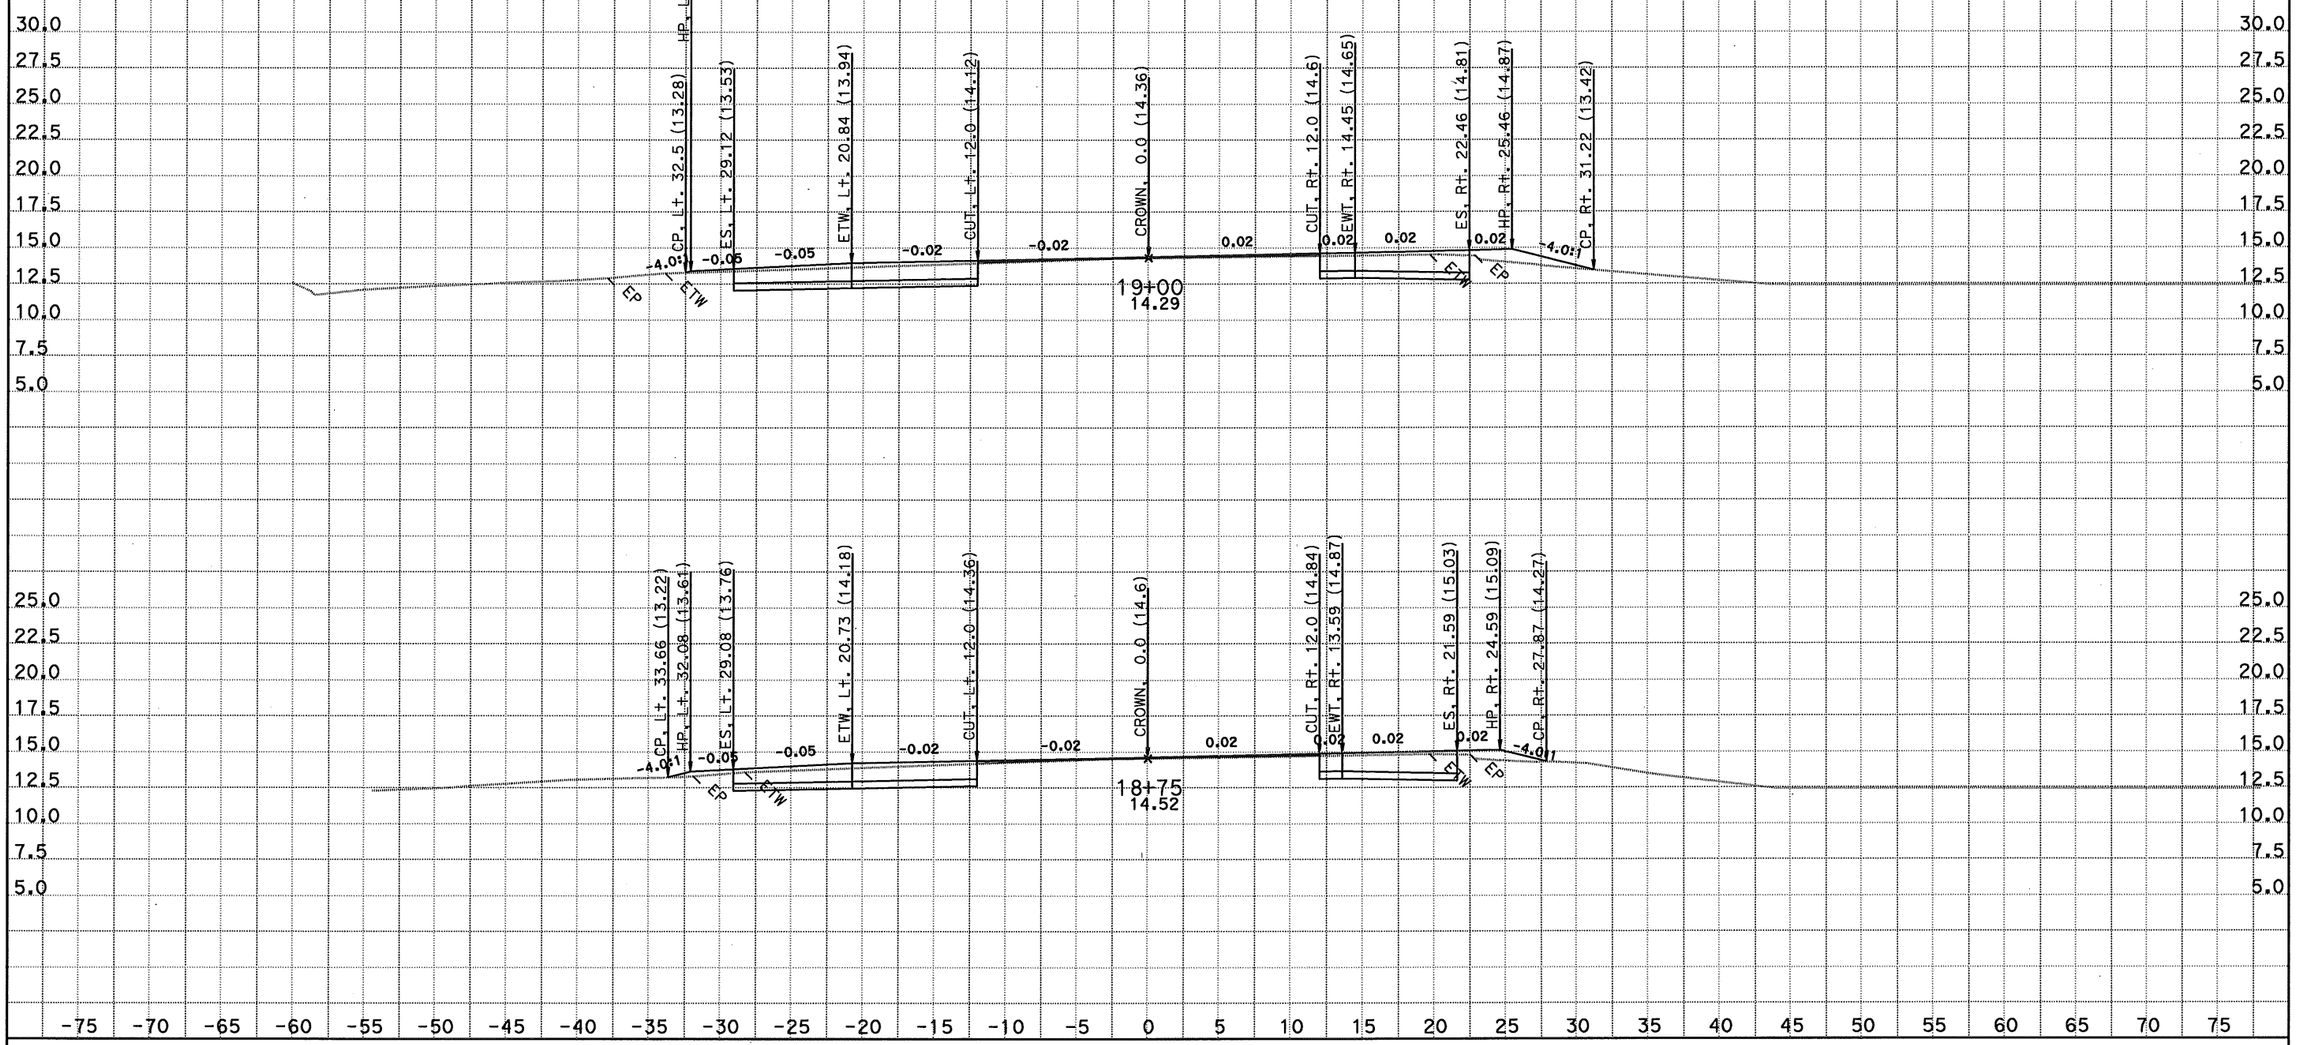

DATE: 6/30/2011
KC Project: 06058

CONTRACT: 1A6201
DIST/CO/RTE/PM: 04/Son/R121/7.4
File: D:\kanyucaicefile<58\XSECTION\DESIGN\BLN1_14502230FINAL.EAR

SCALE: 1" = 5' Horiz.
1" = 5' Vert.
All Dimensions are US Survey Feet

BLN1(R121)
CROSS SECTIONS
SHEET 14 OF XXX

DESIGN STUDY ONLY

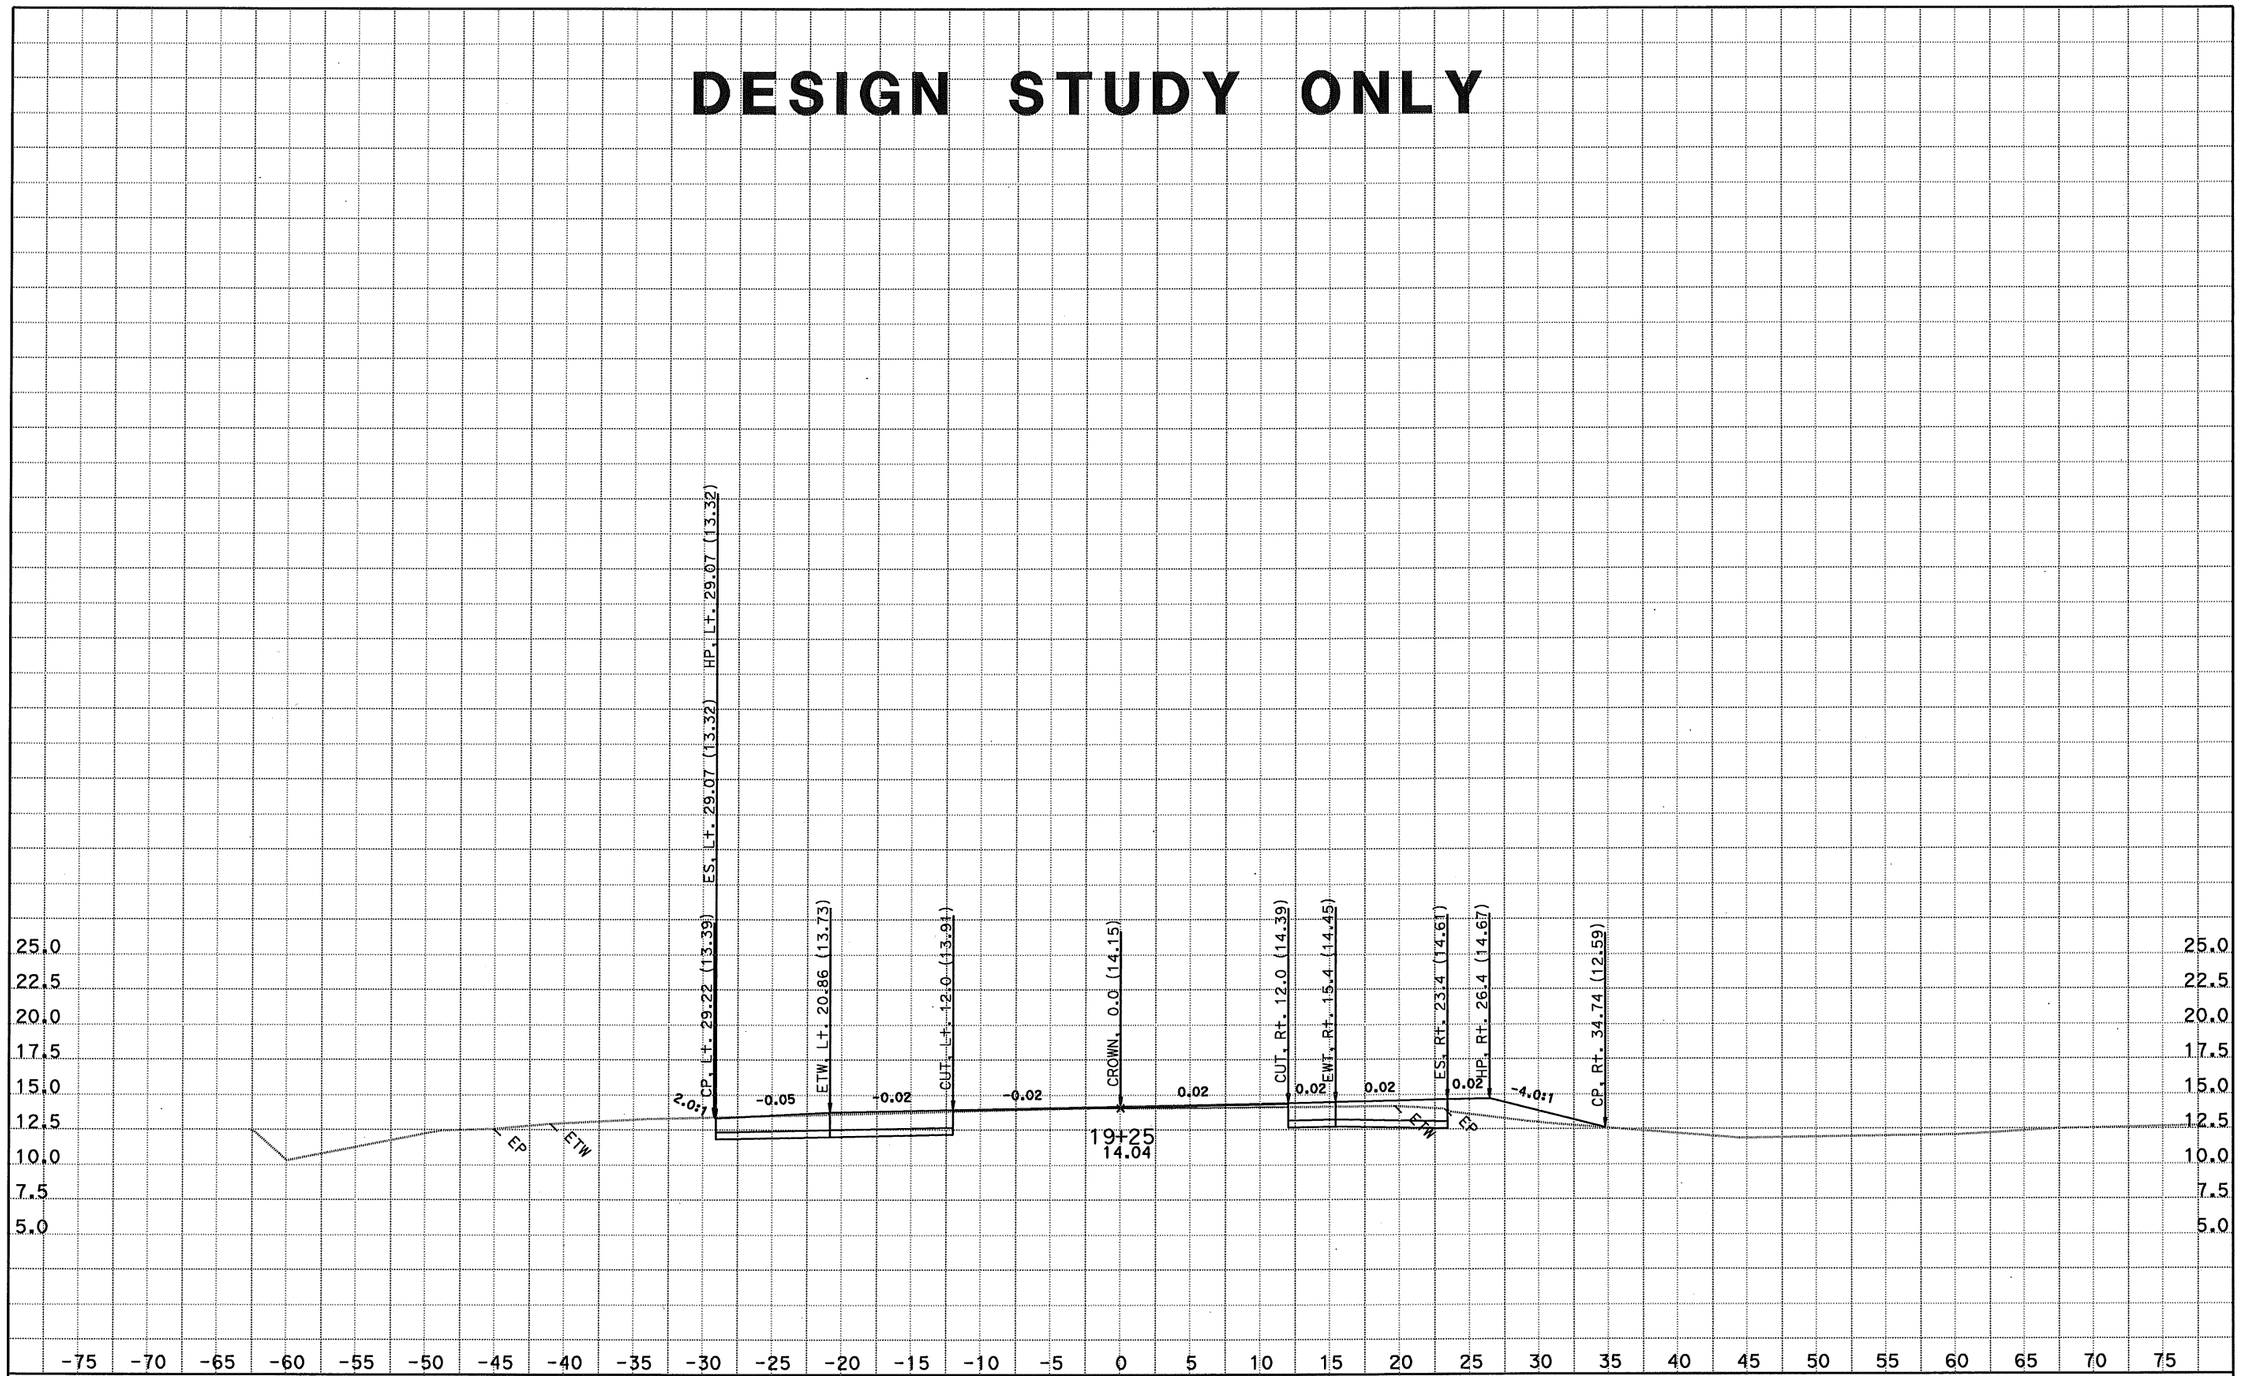

DATE: 6/30/2011
KC Project: 06058

CONTRACT: 1A6201
DIST/CO/RTE/PM: 04/Son/R121/7.4
File: D:\kanyucaicefile<58\XSECTION\DESIGN\BLN1_14502230FINAL.EAR

SCALE: 1" = 5' Horiz.
1" = 5' Vert.
All Dimensions are US Survey Feet

BLN1(R121)
CROSS SECTIONS
SHEET 15 OF XXX

DESIGN STUDY ONLY

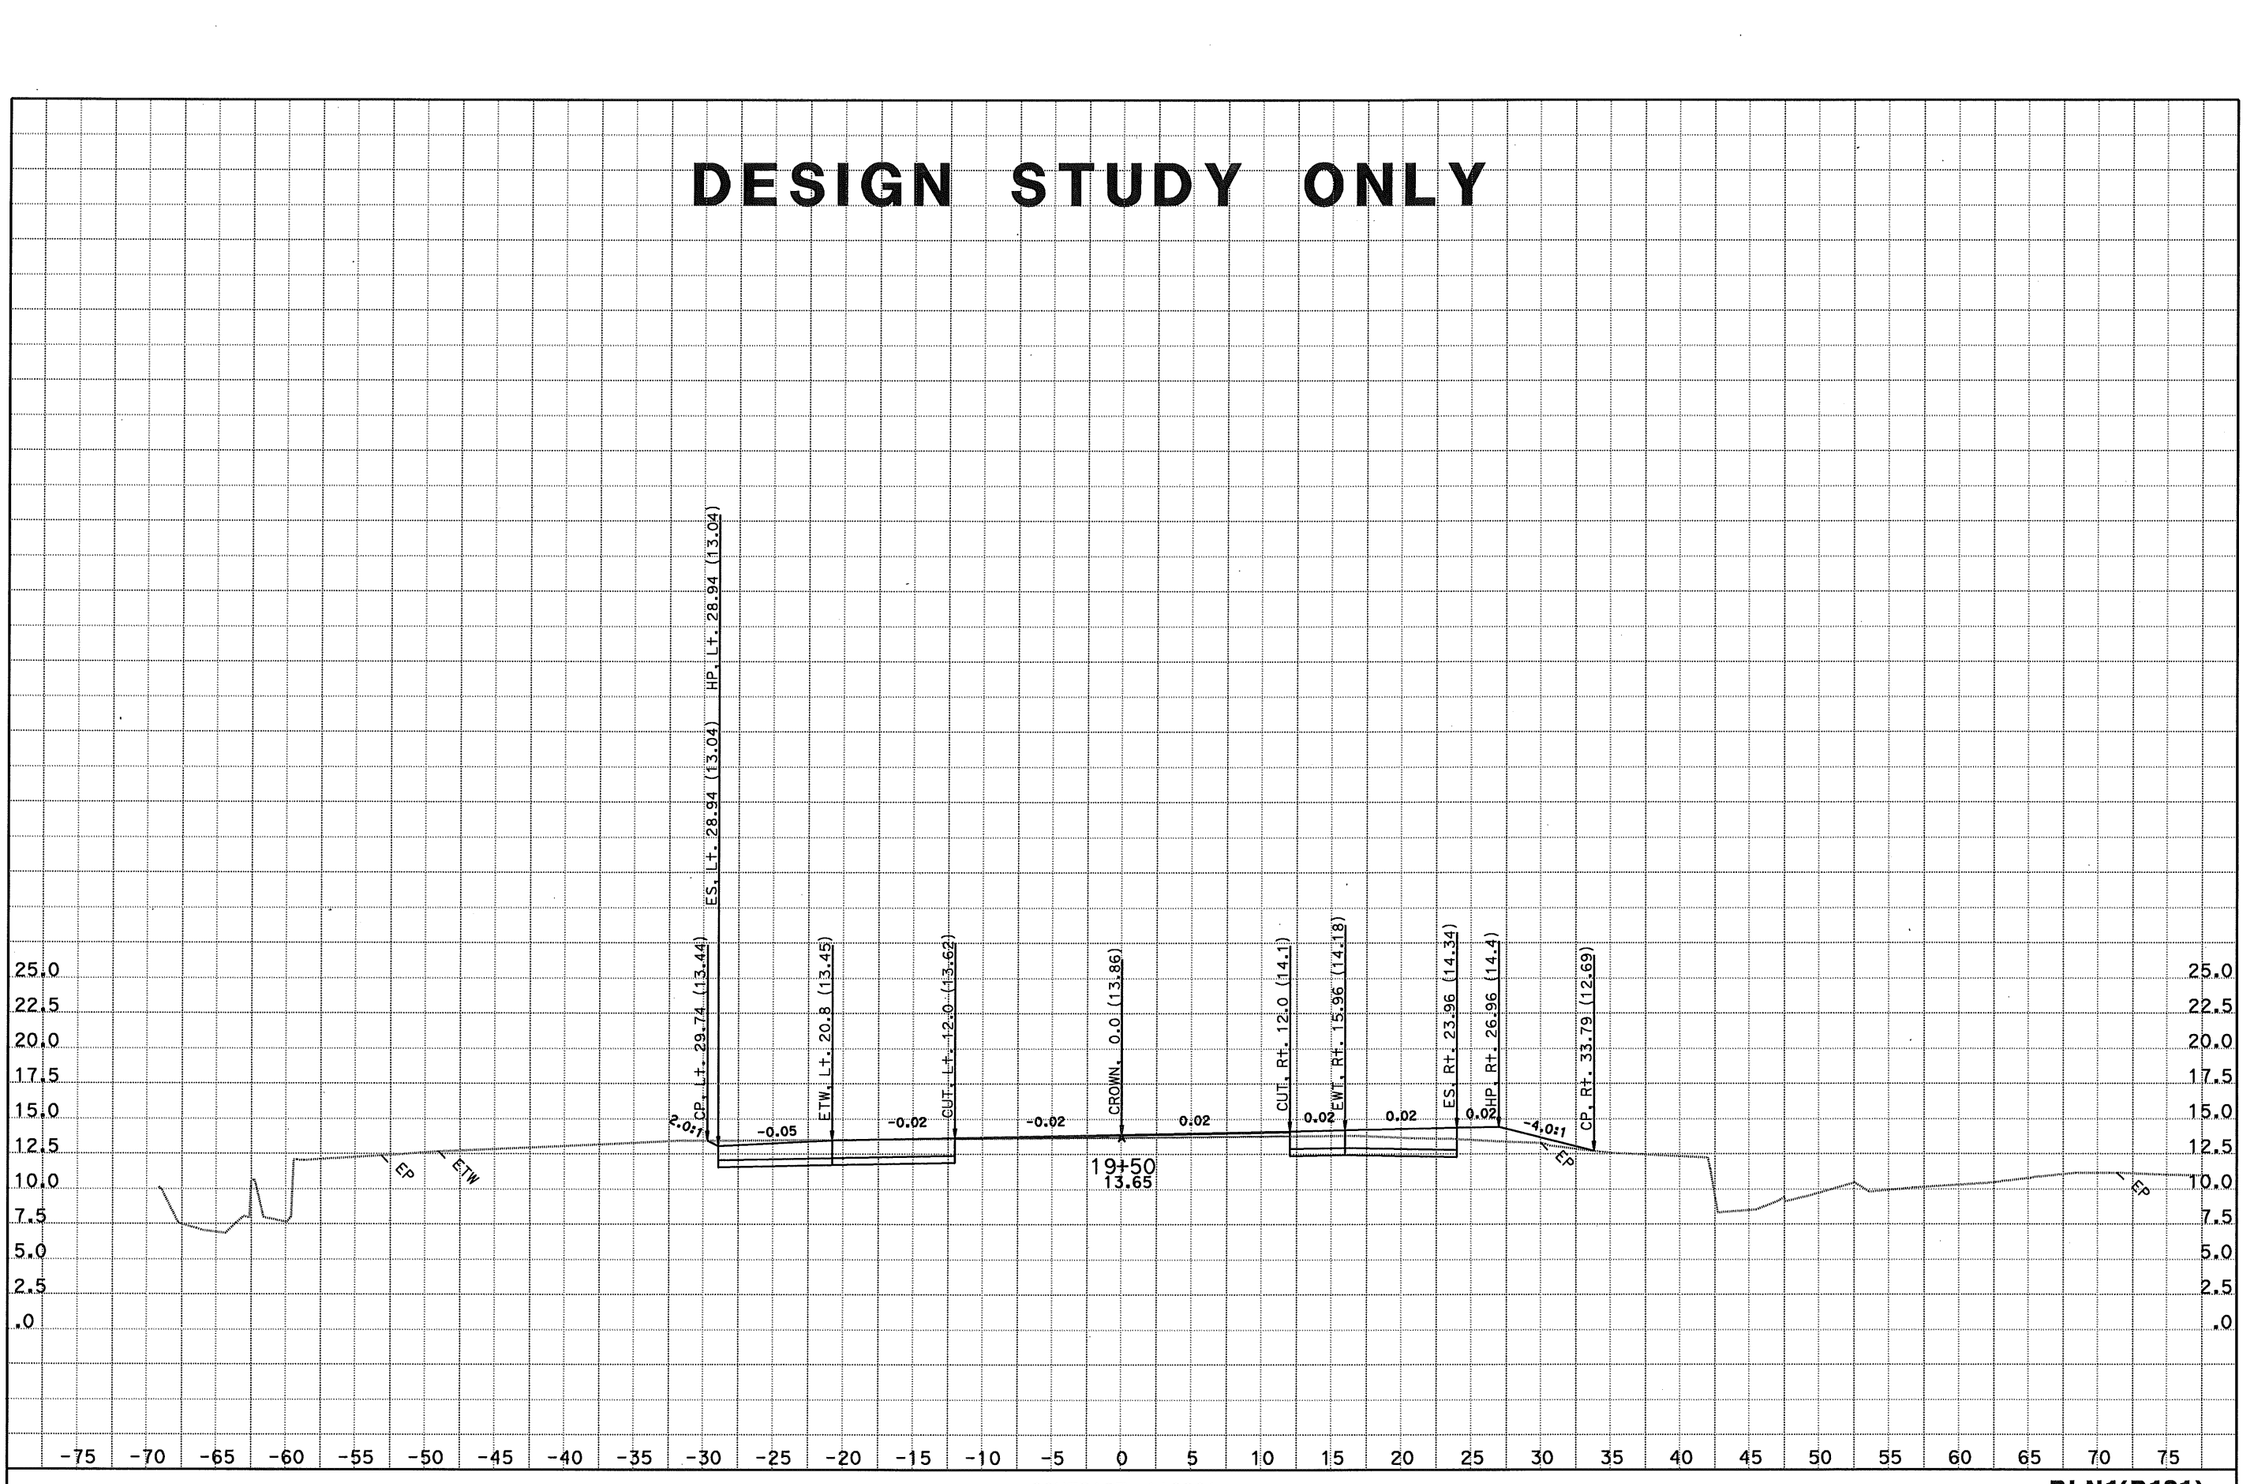

DATE: 6/30/2011
KC Project: 06058

CONTRACT: 1A6201
DIST/CO/RTE/PM: 04/Son/R121/7.4
File: D:\kanyucaicefile<58\XSECTION\DESIGN\BLN1_14502230FINAL.EAR

SCALE: 1" = 5' Horiz.
1" = 5' Vert.
All Dimensions are US Survey Feet

BLN1(R121)
CROSS SECTIONS
SHEET 16 OF XXX

DESIGN STUDY ONLY

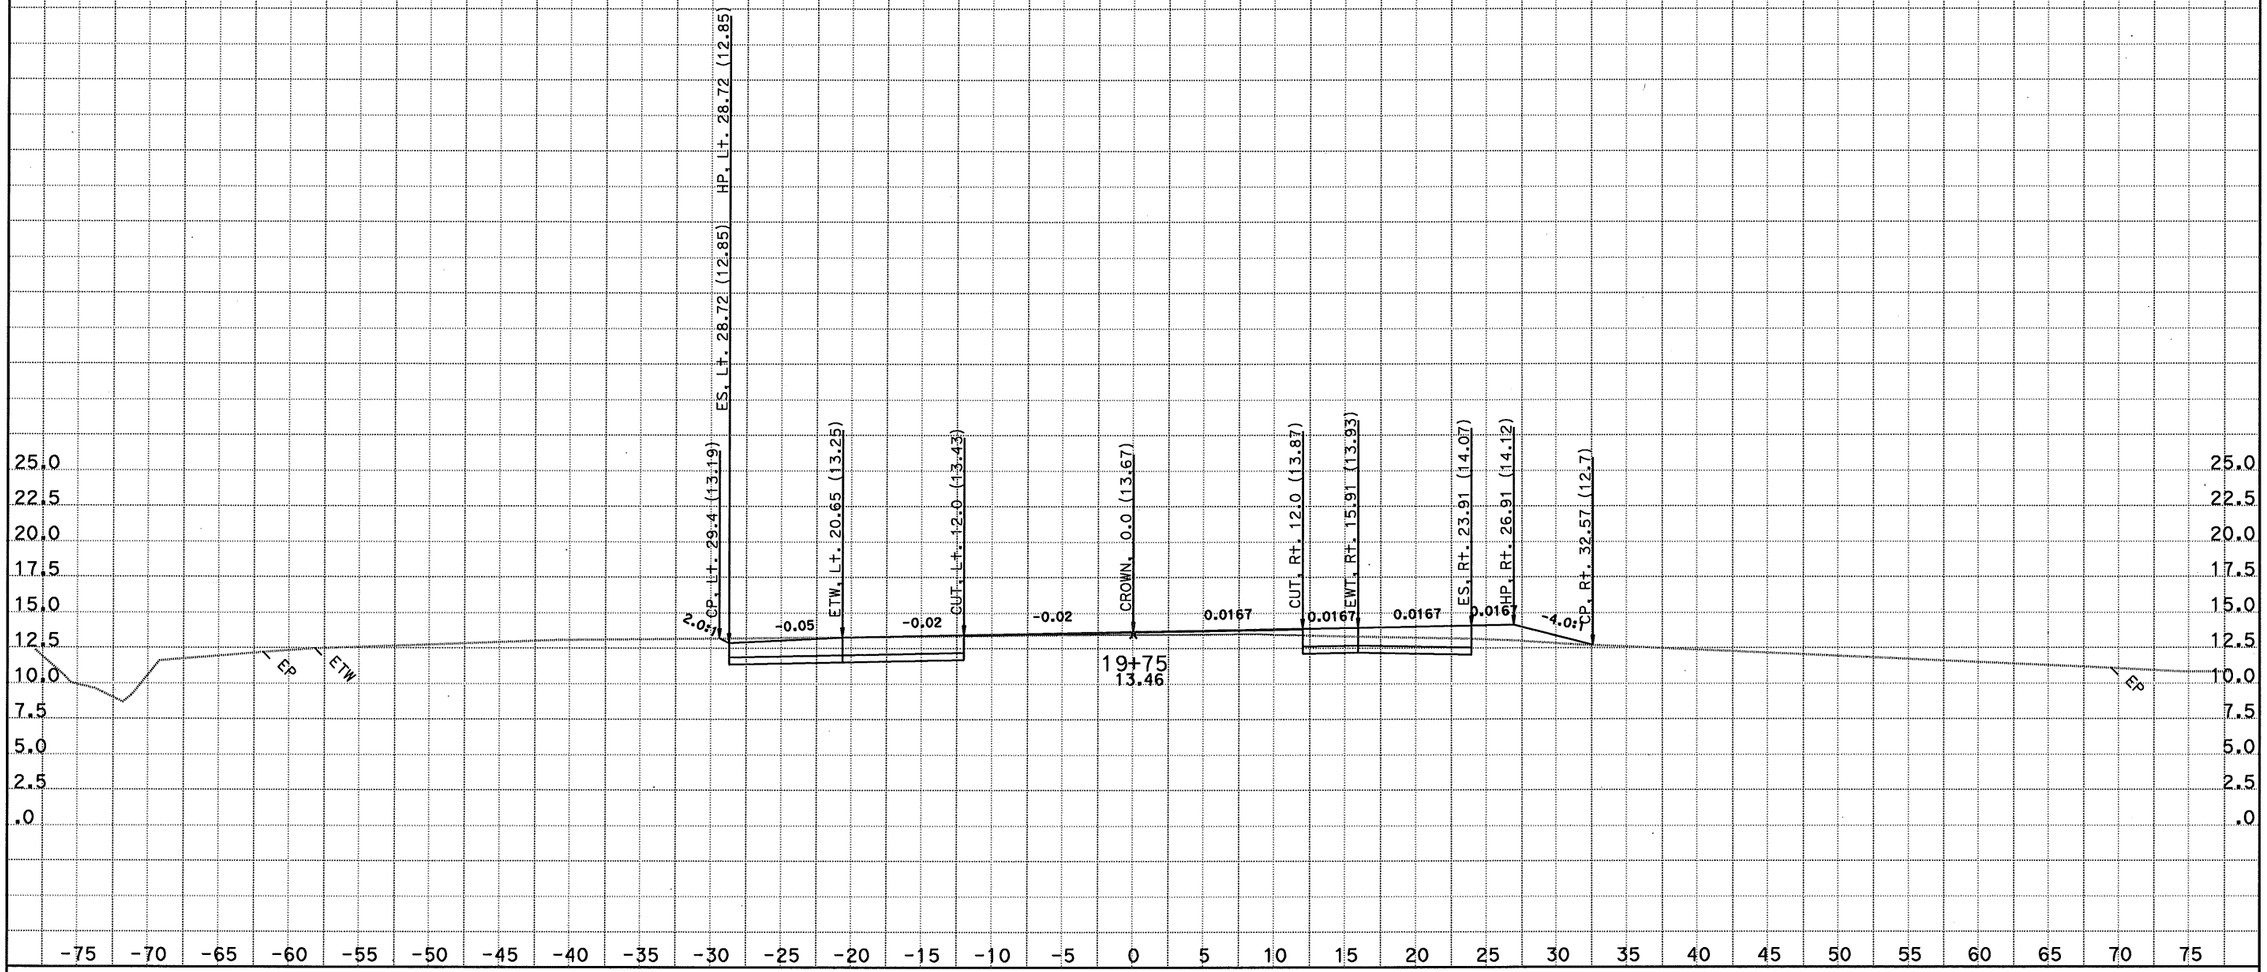

DATE: 6/30/2011
KC Project: 06058

CONTRACT: 1A6201
DIST/CO/RTE/PM: 04/Son/R121/7.4
File: D:\kanyucaicefile<58\XSECTION\DESIGN\BLN1_14502230FINAL.EAR

SCALE: 1" = 5' Horiz.
1" = 5' Vert.
All Dimensions are US Survey Feet

BLN1(R121)
CROSS SECTIONS
SHEET 17 OF XXX

DESIGN STUDY ONLY

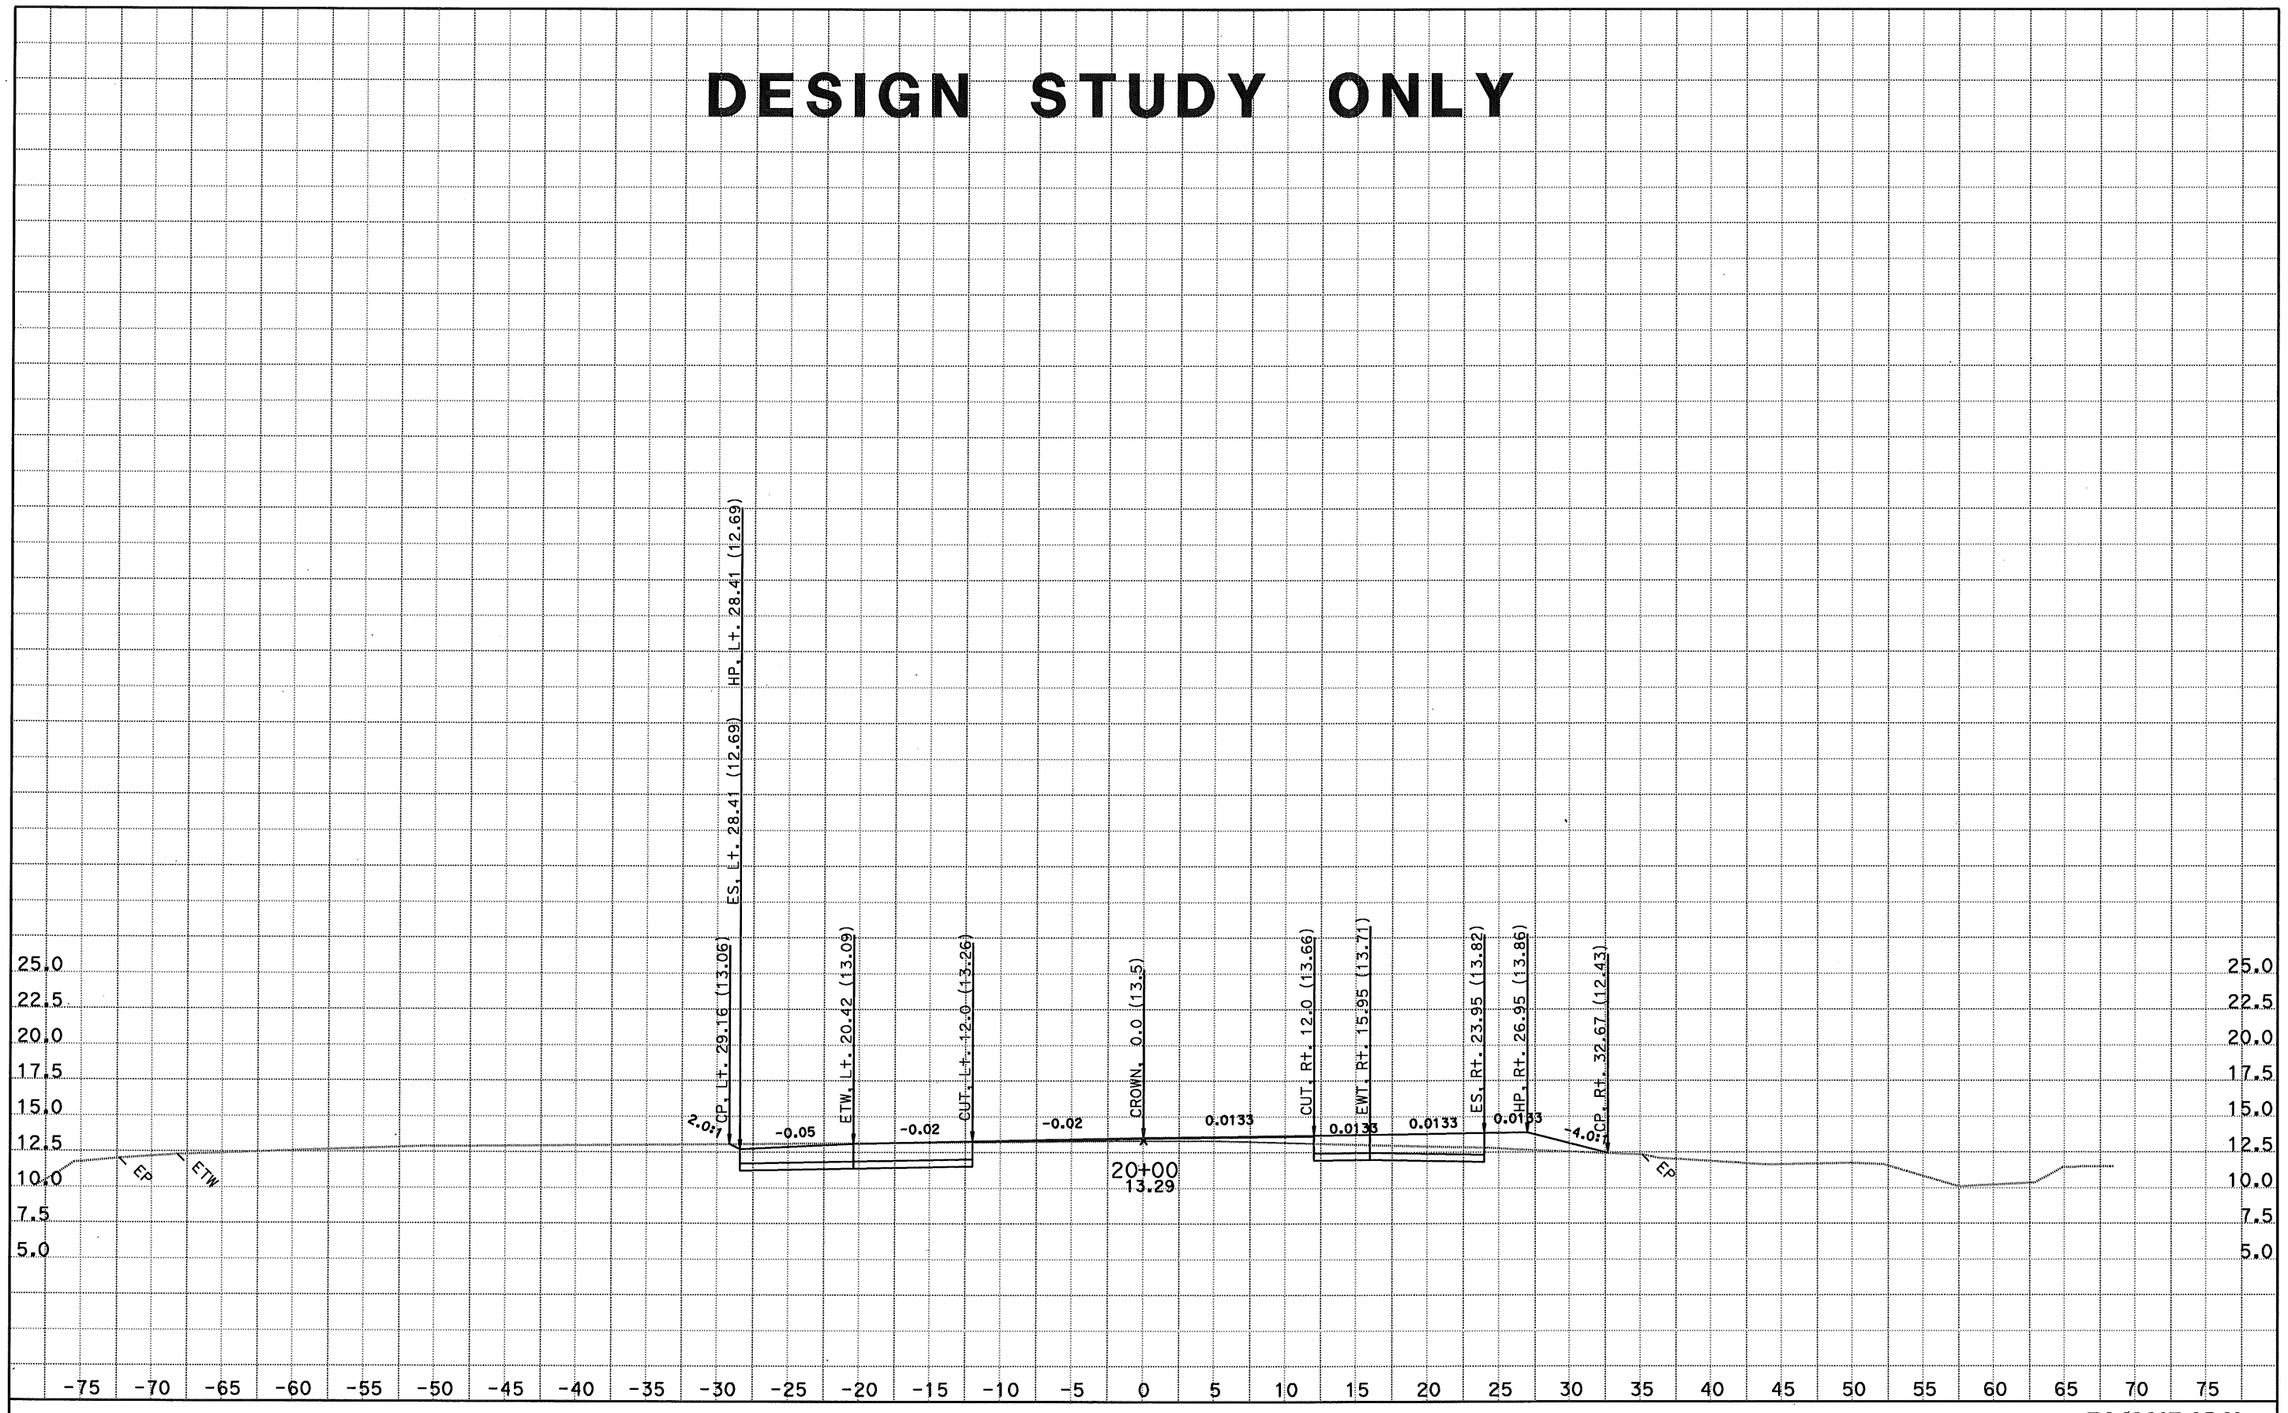

DATE: 6/30/2011
KC Project: 06058

CONTRACT: 1A6201
DIST/CO/RTE/PM: 04/Son/R121/7.4
File: D:\kanyucaicefile<58\XSECTION\DESIGN\BLN1_14502230FINAL.EAR

SCALE: 1" = 5' Horiz.
1" = 5' Vert.
All Dimensions are US Survey Feet

BLN1(R121)
CROSS SECTIONS
SHEET 18 OF XXX

DESIGN STUDY ONLY

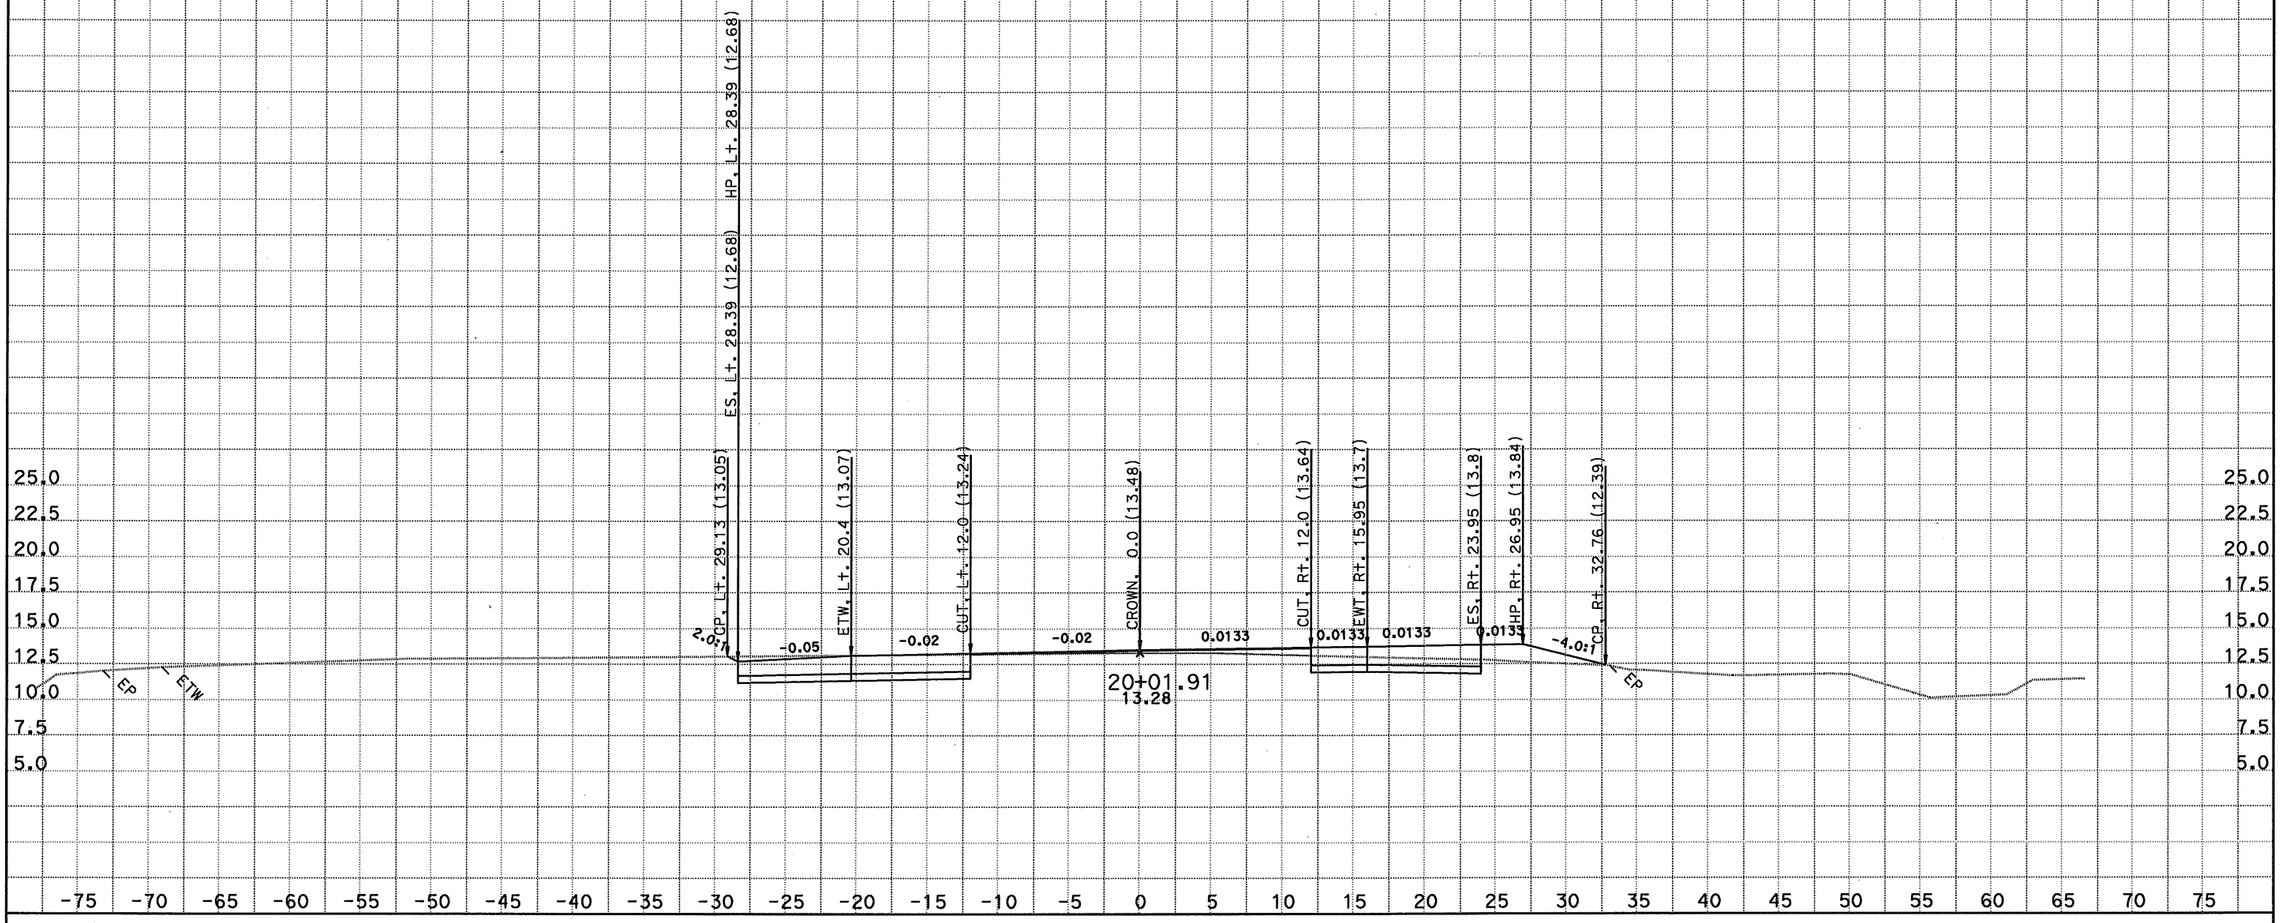

DATE: 6/30/2011
KC Project: 06058

CONTRACT: 1A6201
DIST/CO/RTE/PM: 04/Son/R121/7.4
File: D:\kanyucaicefile<58\XSECTION\DESIGN\BLN1_14502230FINAL.EAR

SCALE: 1" = 5' Horiz.
1" = 5' Vert.
All Dimensions are US Survey Feet

BLN1(R121)
CROSS SECTIONS
SHEET 19 OF XXX

DESIGN STUDY ONLY

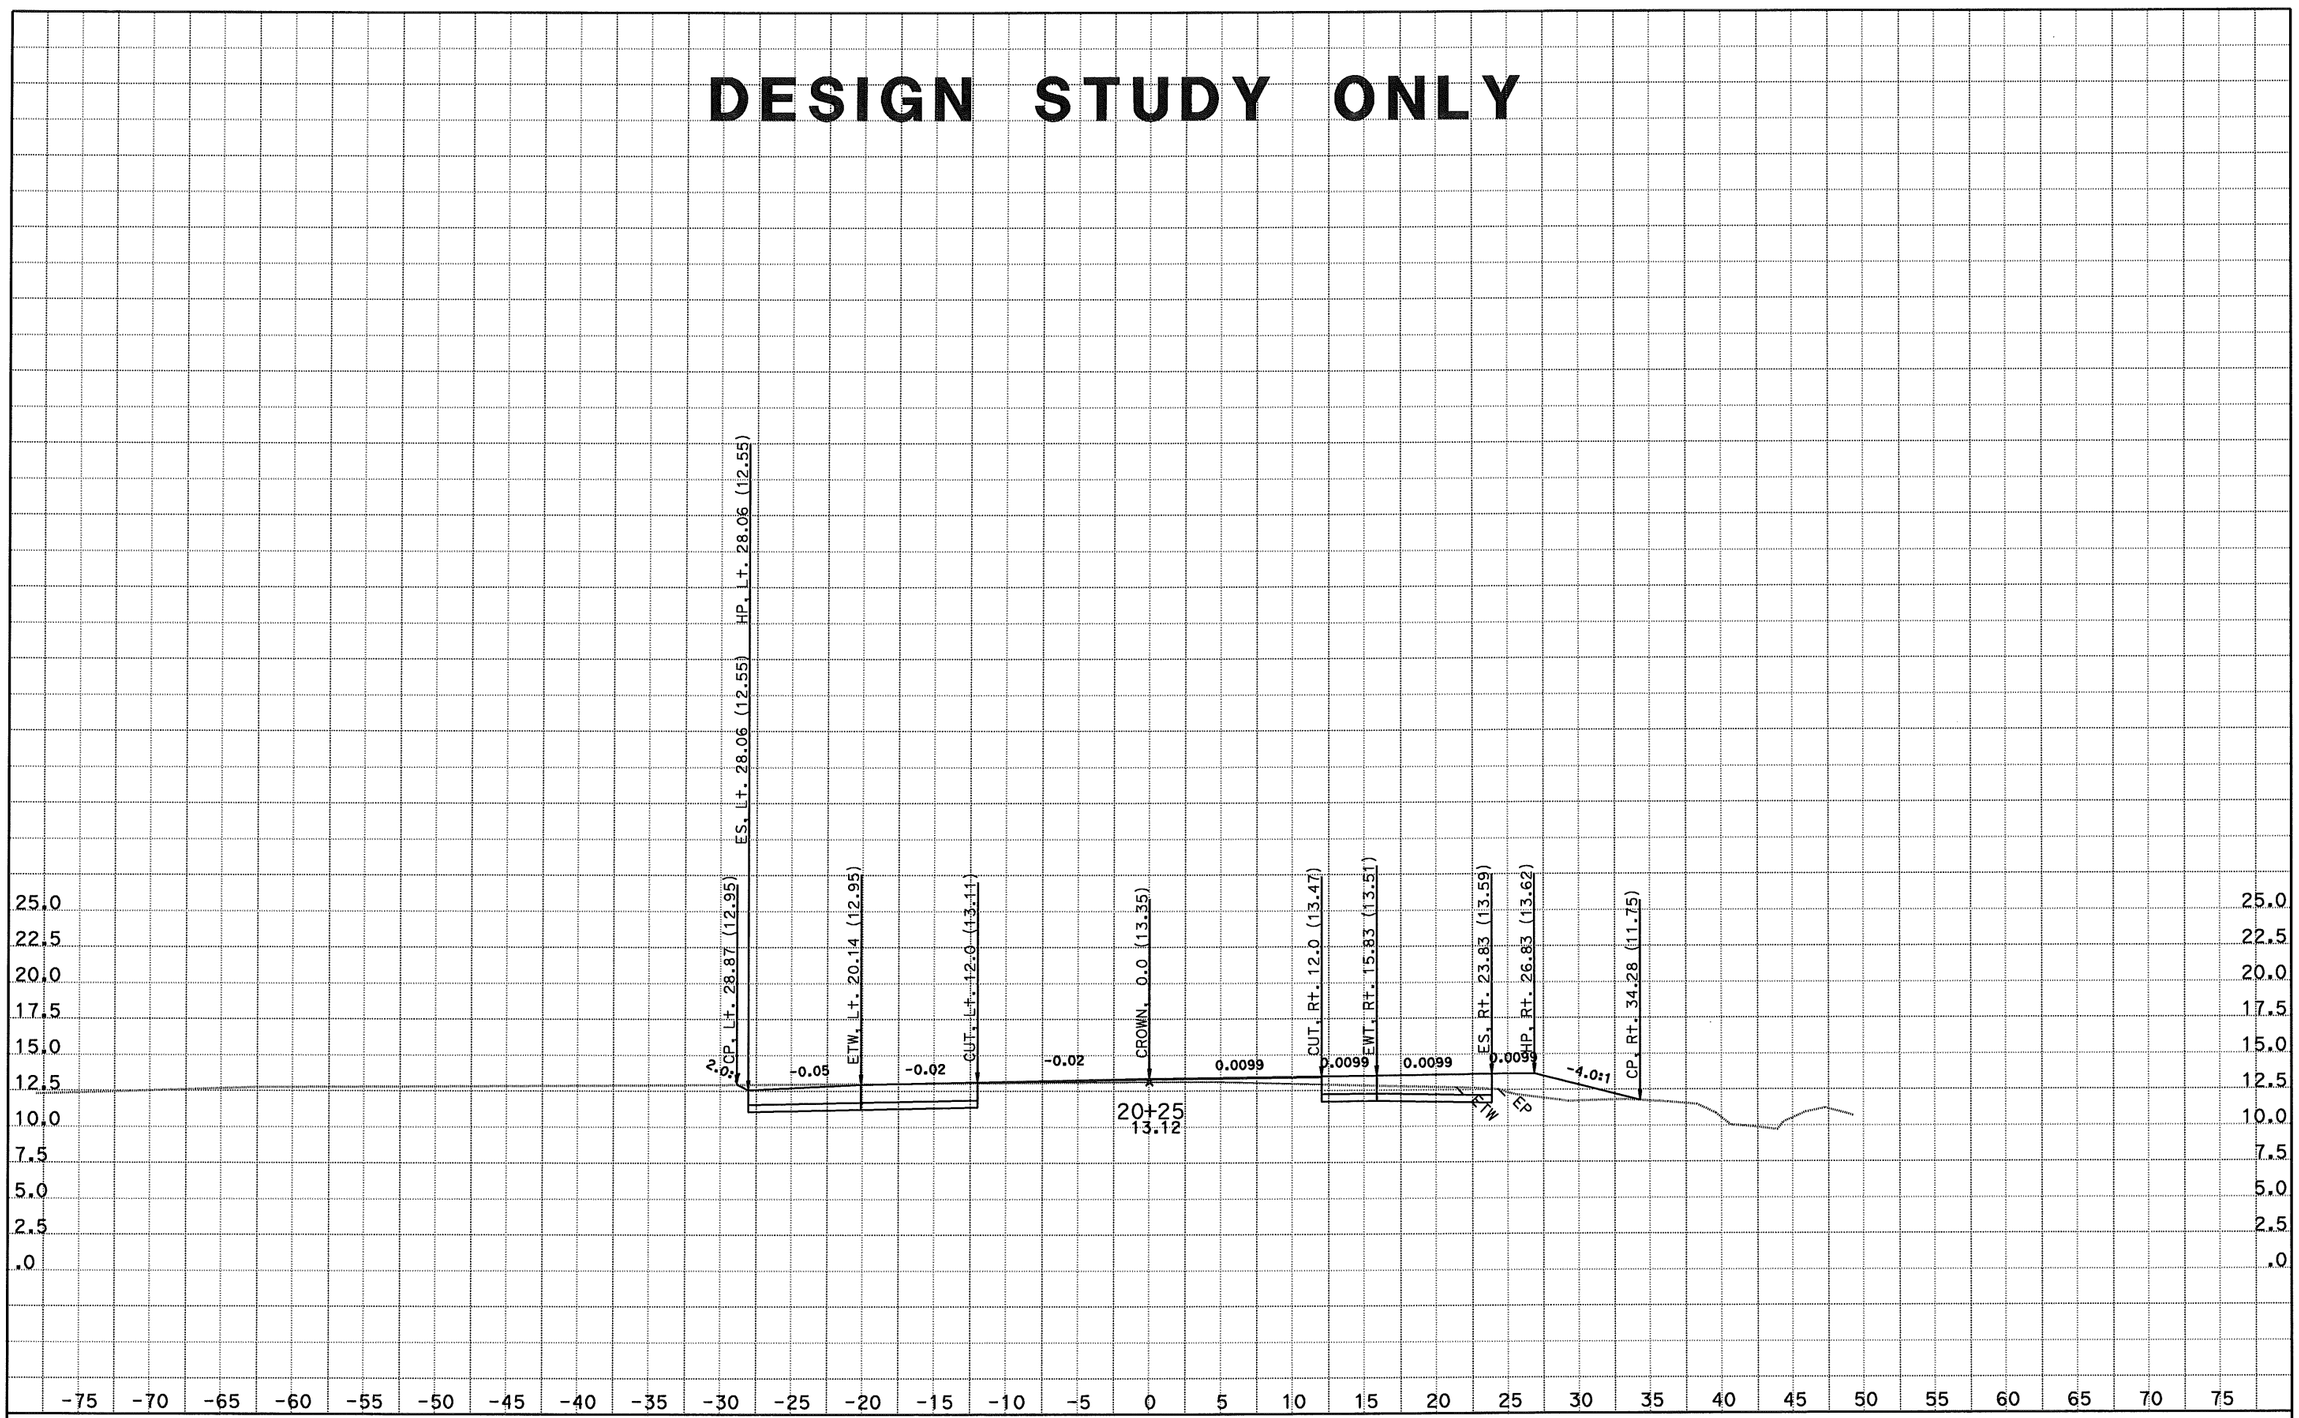

DATE: 6/30/2011
KC Project: 06058

CONTRACT: 1A6201
File: D:\kanyucaicefile<58\XSECTION\DESIGN\BLN1_14502230FINAL.EAR
DIST/CO/RTE/PM: 04/Son/R121/7.4

SCALE: 1" = 5' Horiz.
1" = 5' Vert.
All Dimensions are US Survey Feet

BLN1(R121)
CROSS SECTIONS
SHEET 20 OF XXX

DESIGN STUDY ONLY

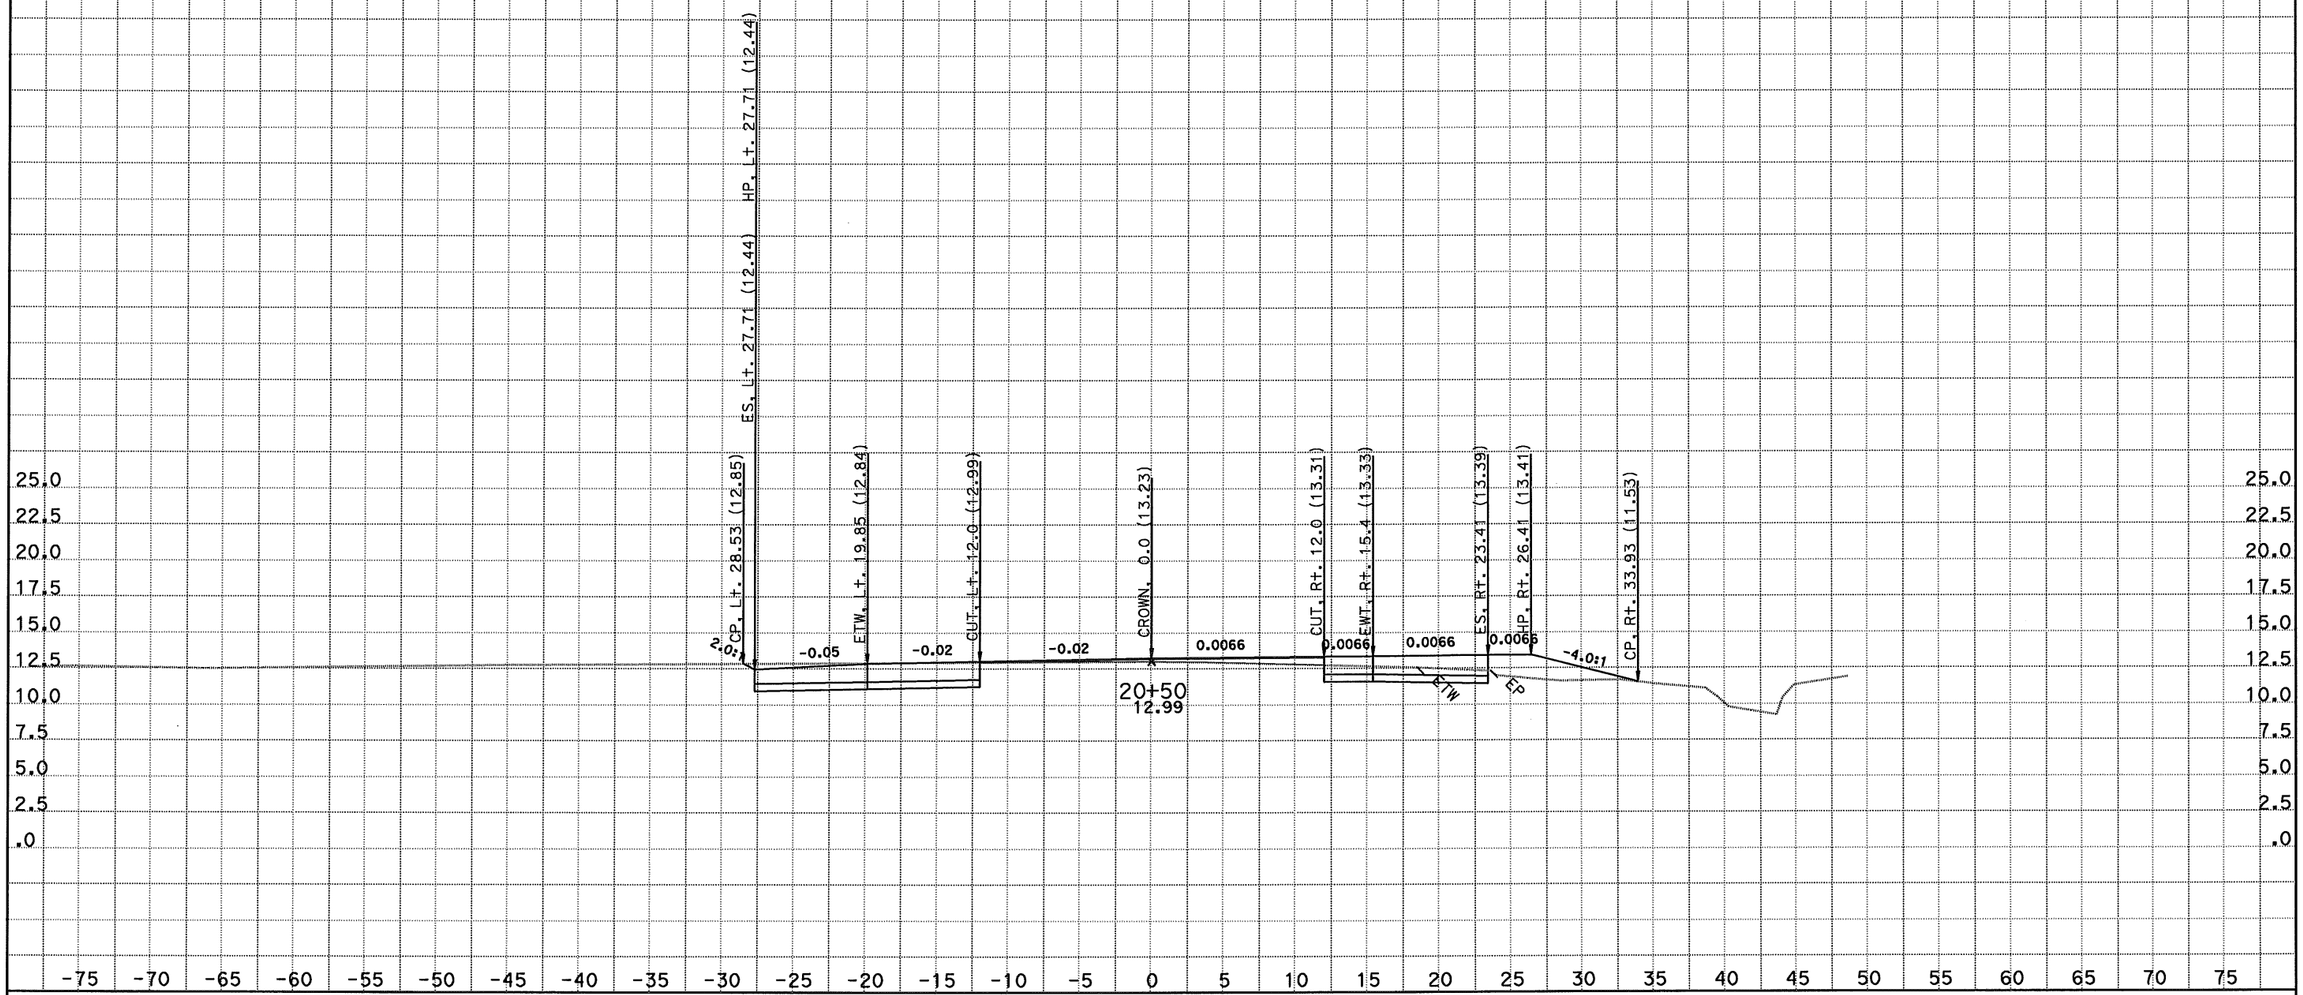

DATE: 6/30/2011
KC Project: 06058

CONTRACT: 1A6201
File: D:\kanyucaicefile<58\XSECTION\DESIGN\BLN1_14502230FINAL.EAR
DIST/CO/RTE/PM: 04/Son/R121/7.4

SCALE: 1" = 5' Horiz.
1" = 5' Vert.
All Dimensions are US Survey Feet

BLN1(R121)
CROSS SECTIONS
SHEET 21 OF XXX

DESIGN STUDY ONLY

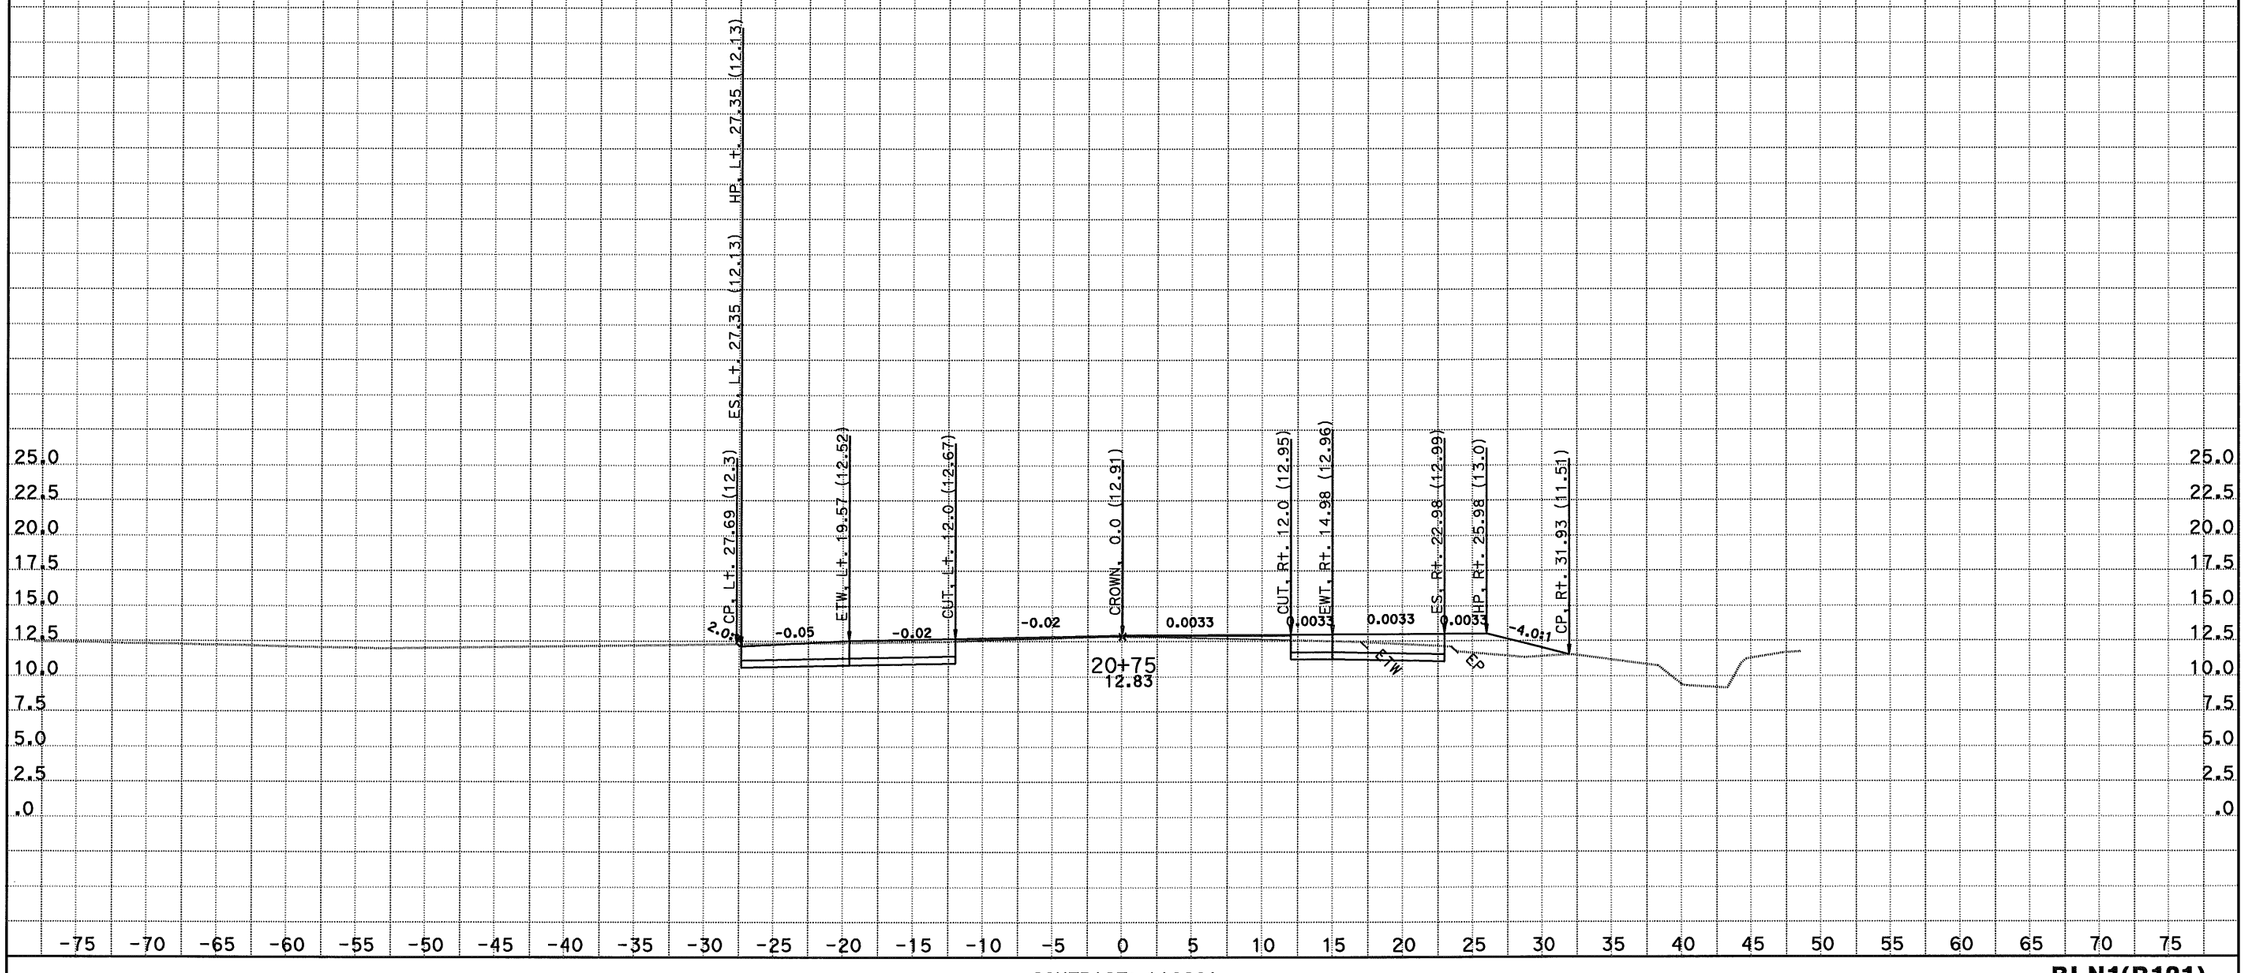

DATE: 6/30/2011
KC Project: 06058

CONTRACT: 1A6201
DIST/CO/RTE/PM: 04/Son/R121/7.4
File: D:\kanyucaicefile<58\XSECTION\DESIGN\BLN1_14502230FINAL.EAR

SCALE: 1" = 5' Horiz.
1" = 5' Vert.
All Dimensions are US Survey Feet

BLN1(R121)
CROSS SECTIONS
SHEET 22 OF XXX

DESIGN STUDY ONLY

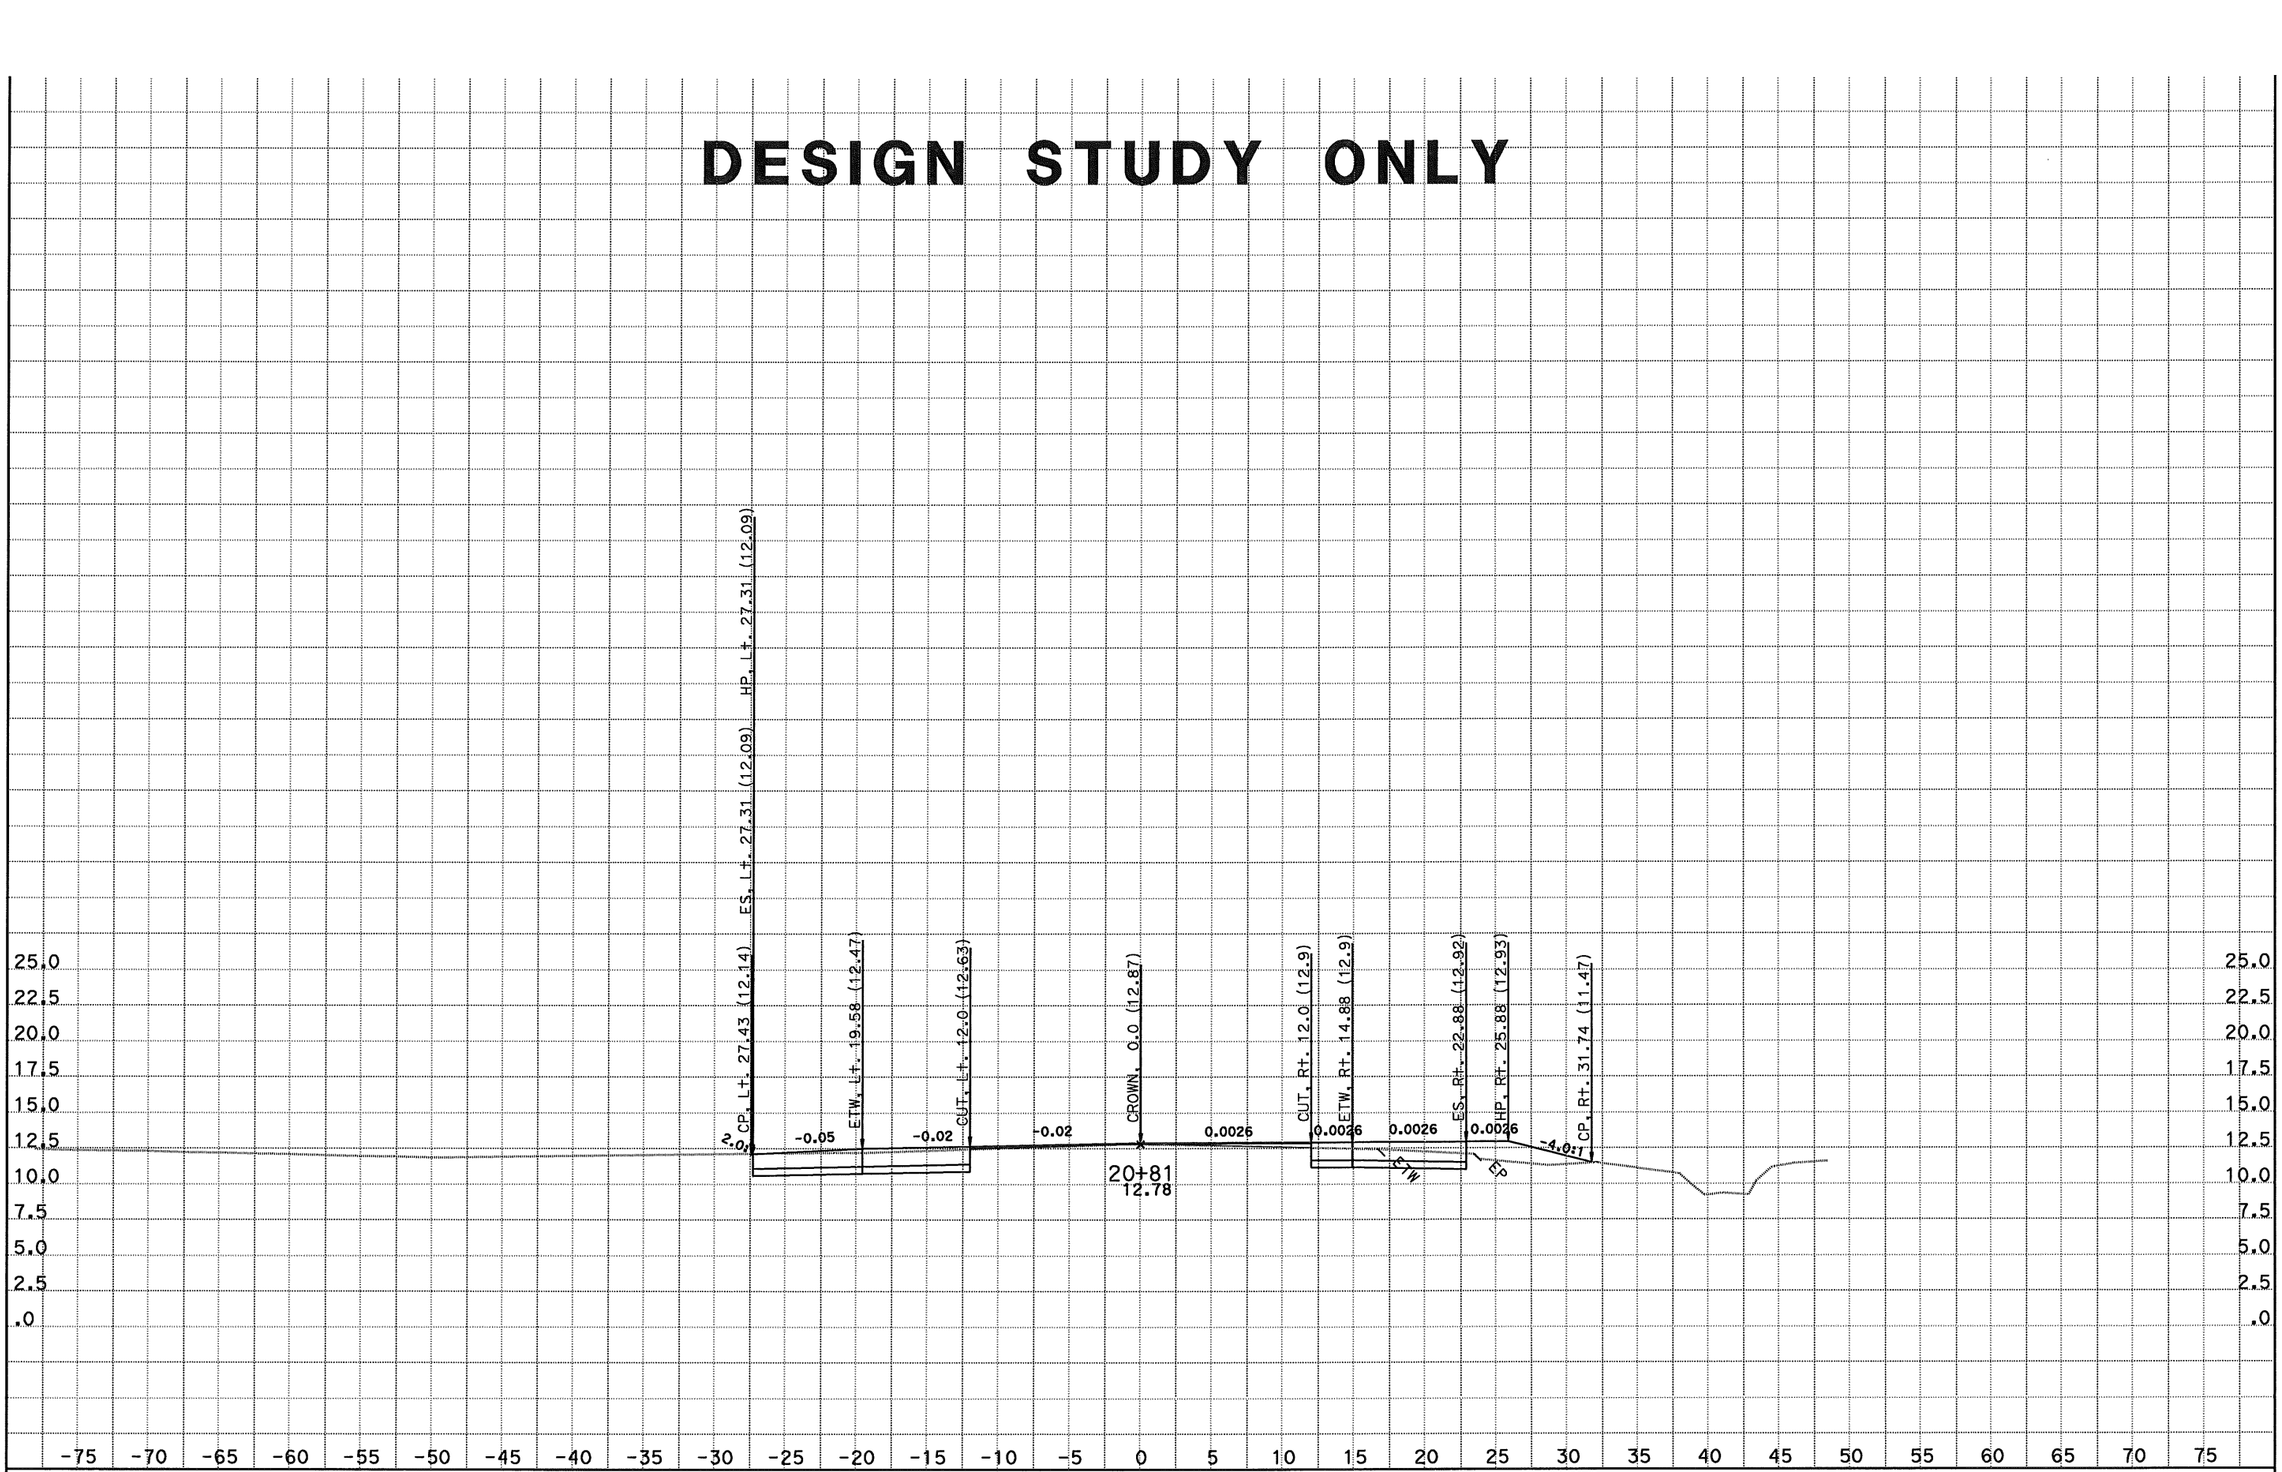

DATE: 6/30/2011
KC Project: 06058

CONTRACT: 1A6201
DIST/CO/RTE/PM: 04/Son/R121/7.4
File: D:\kanyucaicefile<58\XSECTION\DESIGN\BLN1_14502230FINAL.EAR

SCALE: 1" = 5' Horiz.
1" = 5' Vert.
All Dimensions are US Survey Feet

BLN1(R121)
CROSS SECTIONS
SHEET 23 OF XXX

DESIGN STUDY ONLY

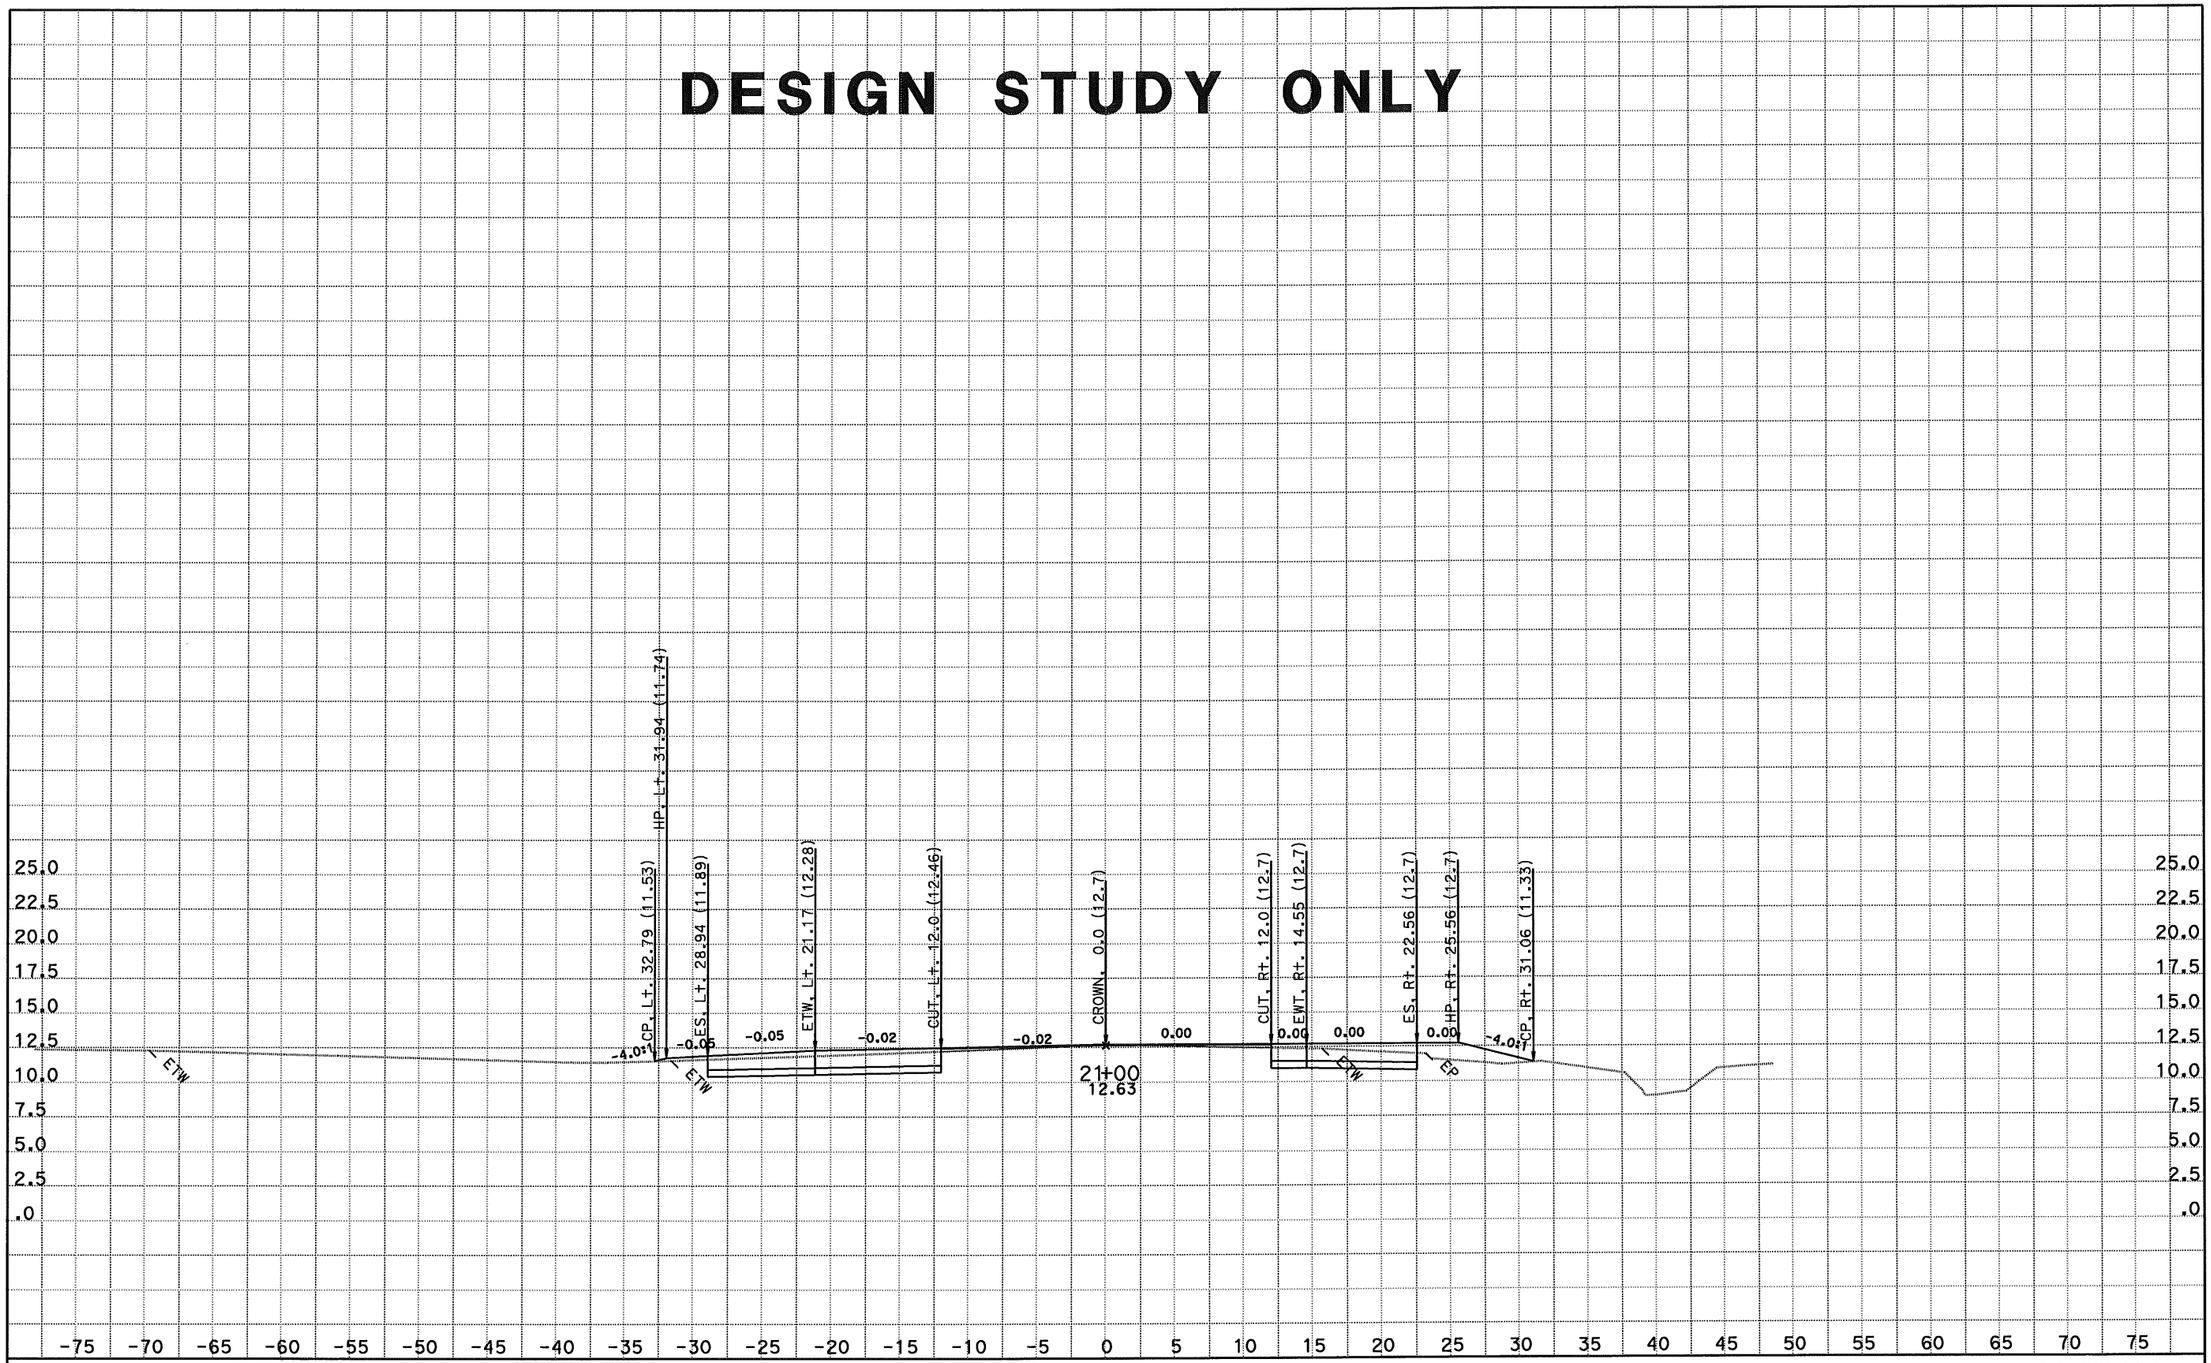

CONTRACT: 1A6201

DATE: 6/30/2011

DIST/CO/RTE/PM: 04/Son/R121/7.4

SCALE: 1" = 5' Horiz.
1" = 5' Vert.

BLN1(R121)
CROSS SECTIONS

KC Project: 06058

File: D:\kanyucaicefile<58\XSECTION\DESIGN\BLN1_14502230FINAL.EAR

All Dimensions are US Survey Feet

SHEET 24 OF XXX

DESIGN STUDY ONLY

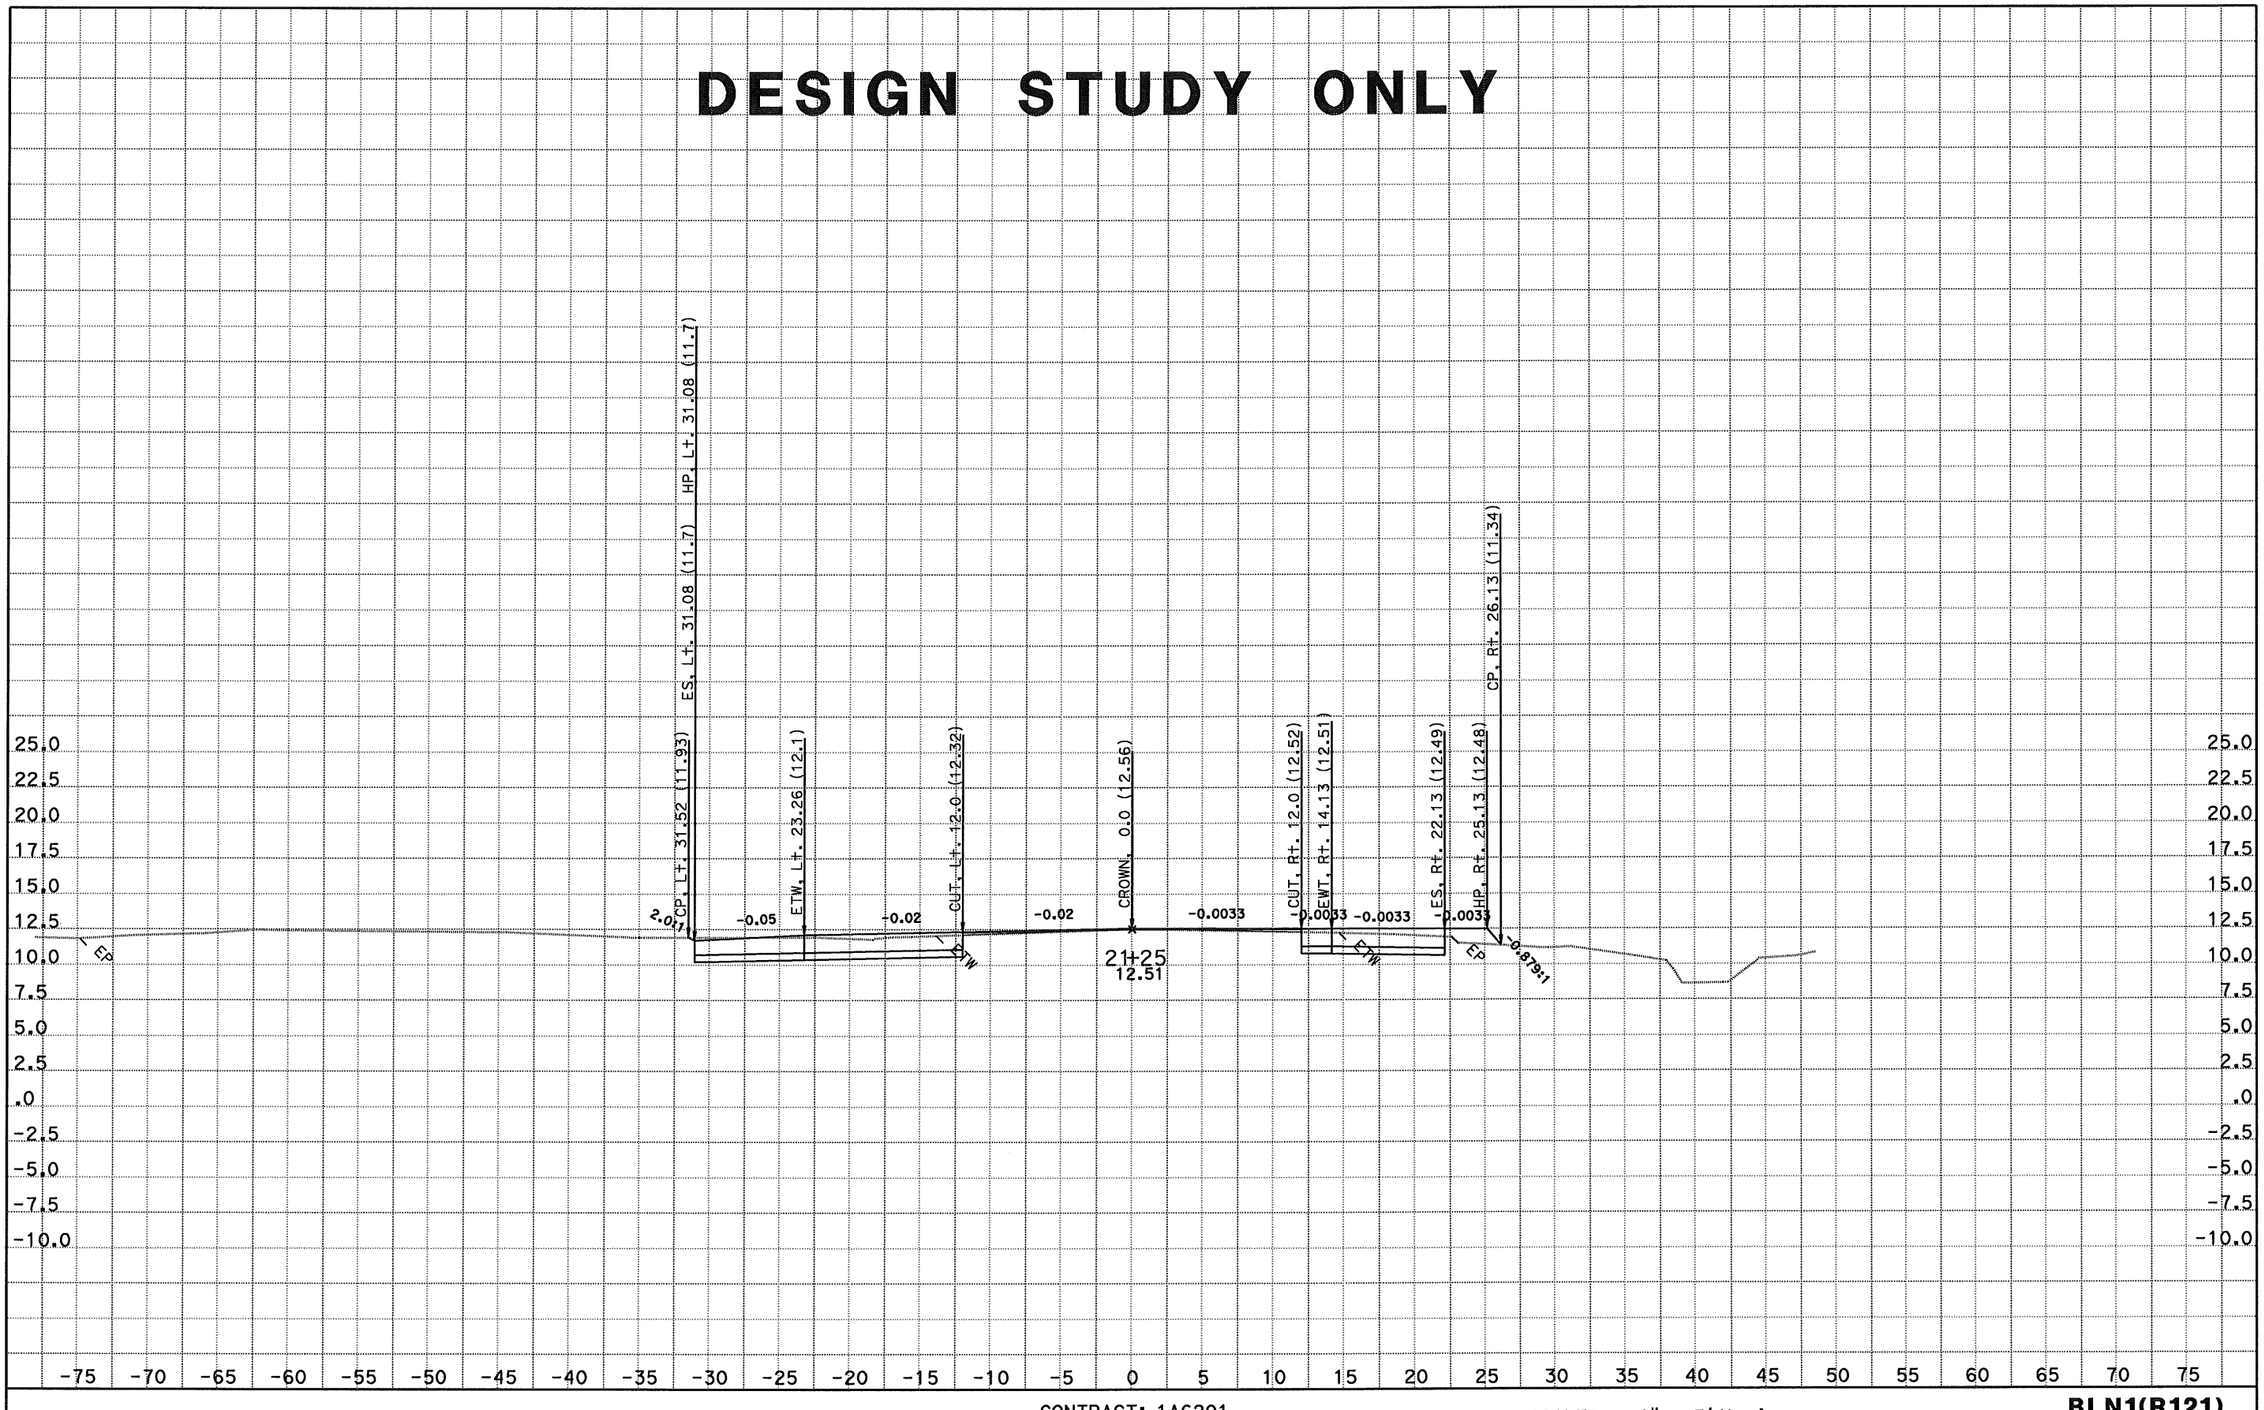

DATE: 6/30/2011
KC Project: 06058

CONTRACT: 1A6201
DIST/CO/RTE/PM: 04/Son/R121/7.4
File: D:\kanyucaicefile<58\XSECTION\DESIGN\BLN1_14502230FINAL.EAR

SCALE: 1" = 5' Horiz.
1" = 5' Vert.
All Dimensions are US Survey Feet

BLN1(R121)
CROSS SECTIONS
SHEET 25 OF XXX

DESIGN STUDY ONLY

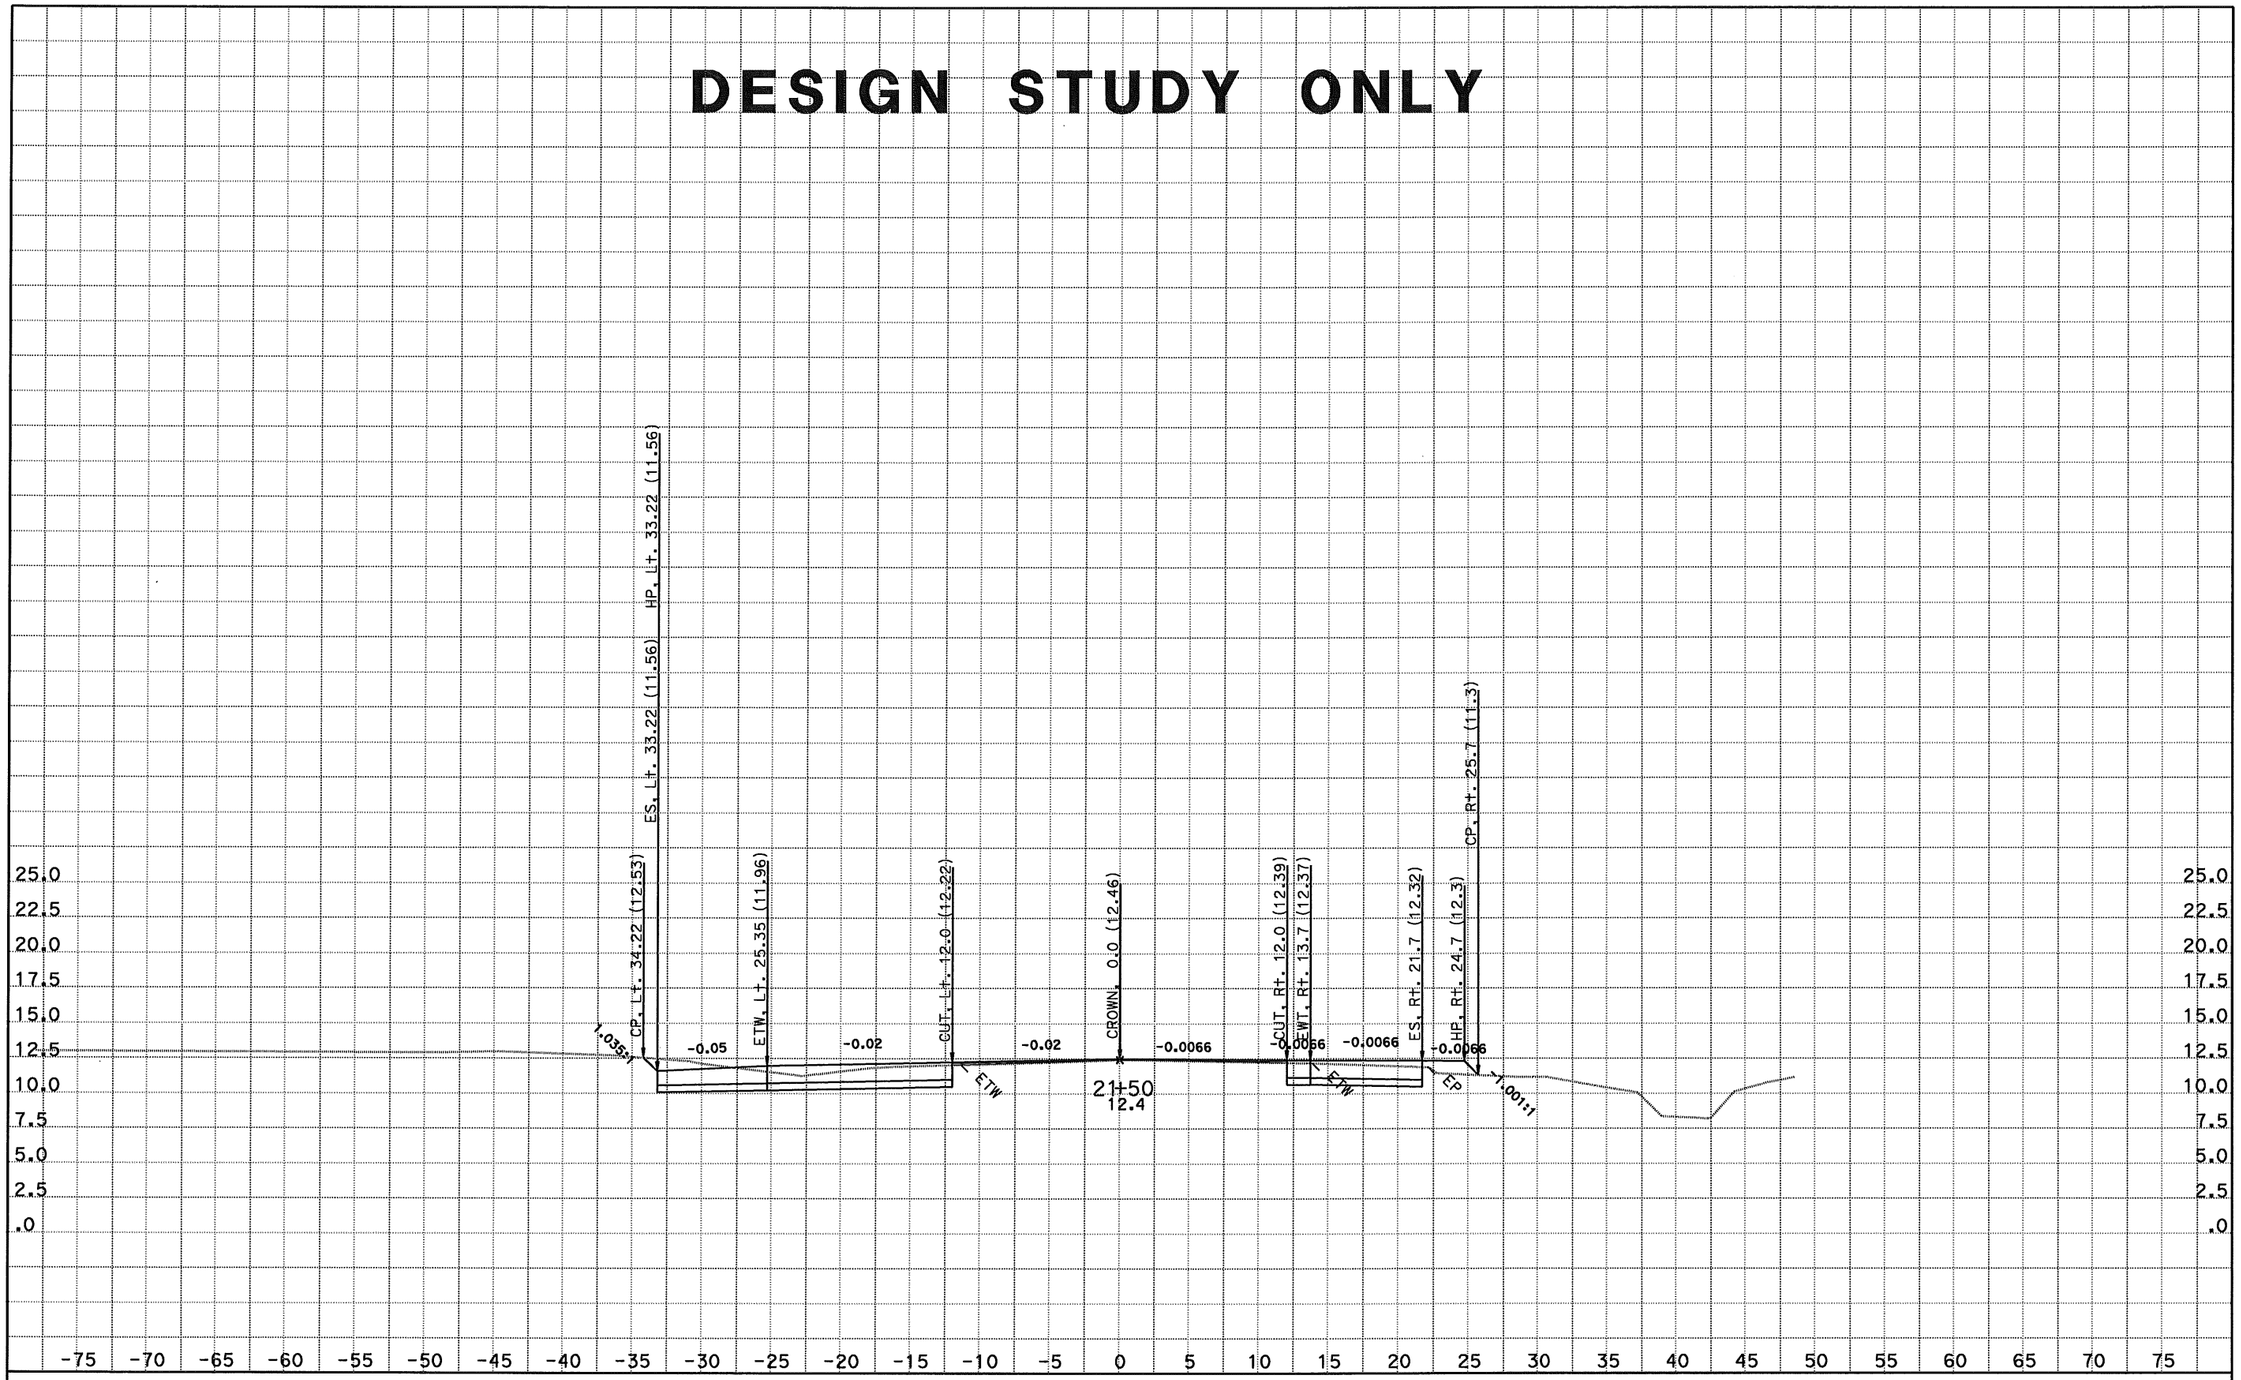

DATE: 6/30/2011
KC Project: 06058

CONTRACT: 1A6201
DIST/CO/RTE/PM: 04/Son/R121/7.4
File: D:\kanyucaicefile<58\XSECTION\DESIGN\BLN1_14502230FINAL.EAR

SCALE: 1" = 5' Horiz.
1" = 5' Vert.
All Dimensions are US Survey Feet

BLN1(R121)
CROSS SECTIONS
SHEET 26 OF XXX

DESIGN STUDY ONLY

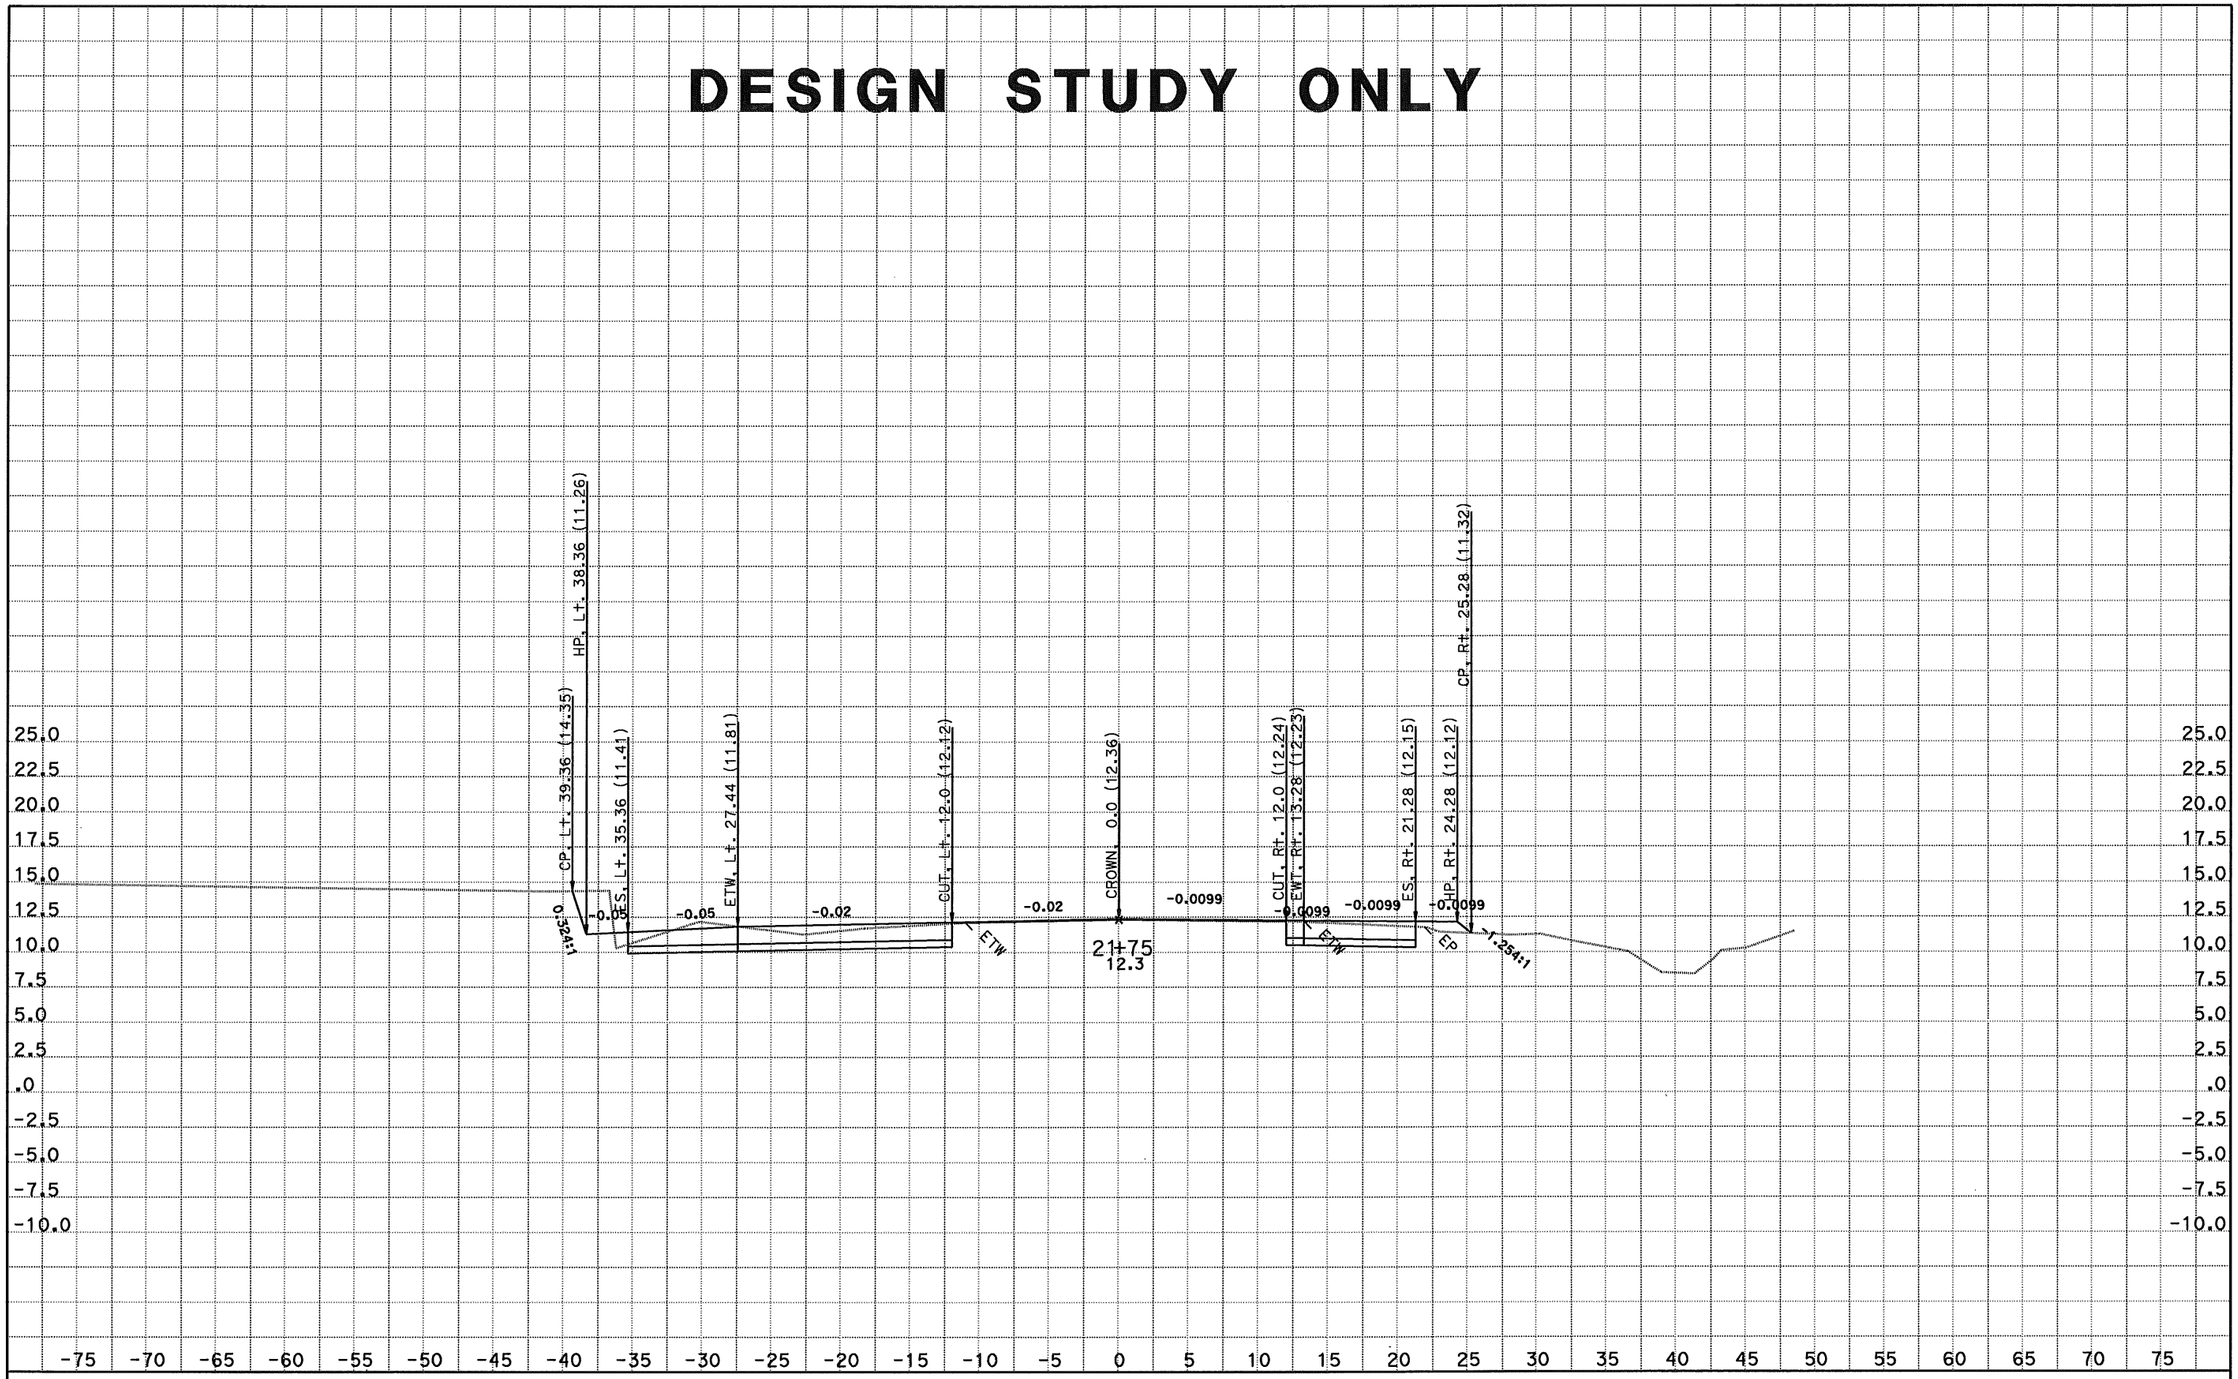

DATE: 6/30/2011
KC Project: 06058

CONTRACT: 1A6201
DIST/CO/RTE/PM: 04/Son/R121/7.4
File: D:\kanyucaicefile<58\XSECTION\DESIGN\BLN1_14502230FINAL.EAR

SCALE: 1" = 5' Horiz.
1" = 5' Vert.
All Dimensions are US Survey Feet

BLN1(R121)
CROSS SECTIONS
SHEET 27 OF XXX

DESIGN STUDY ONLY

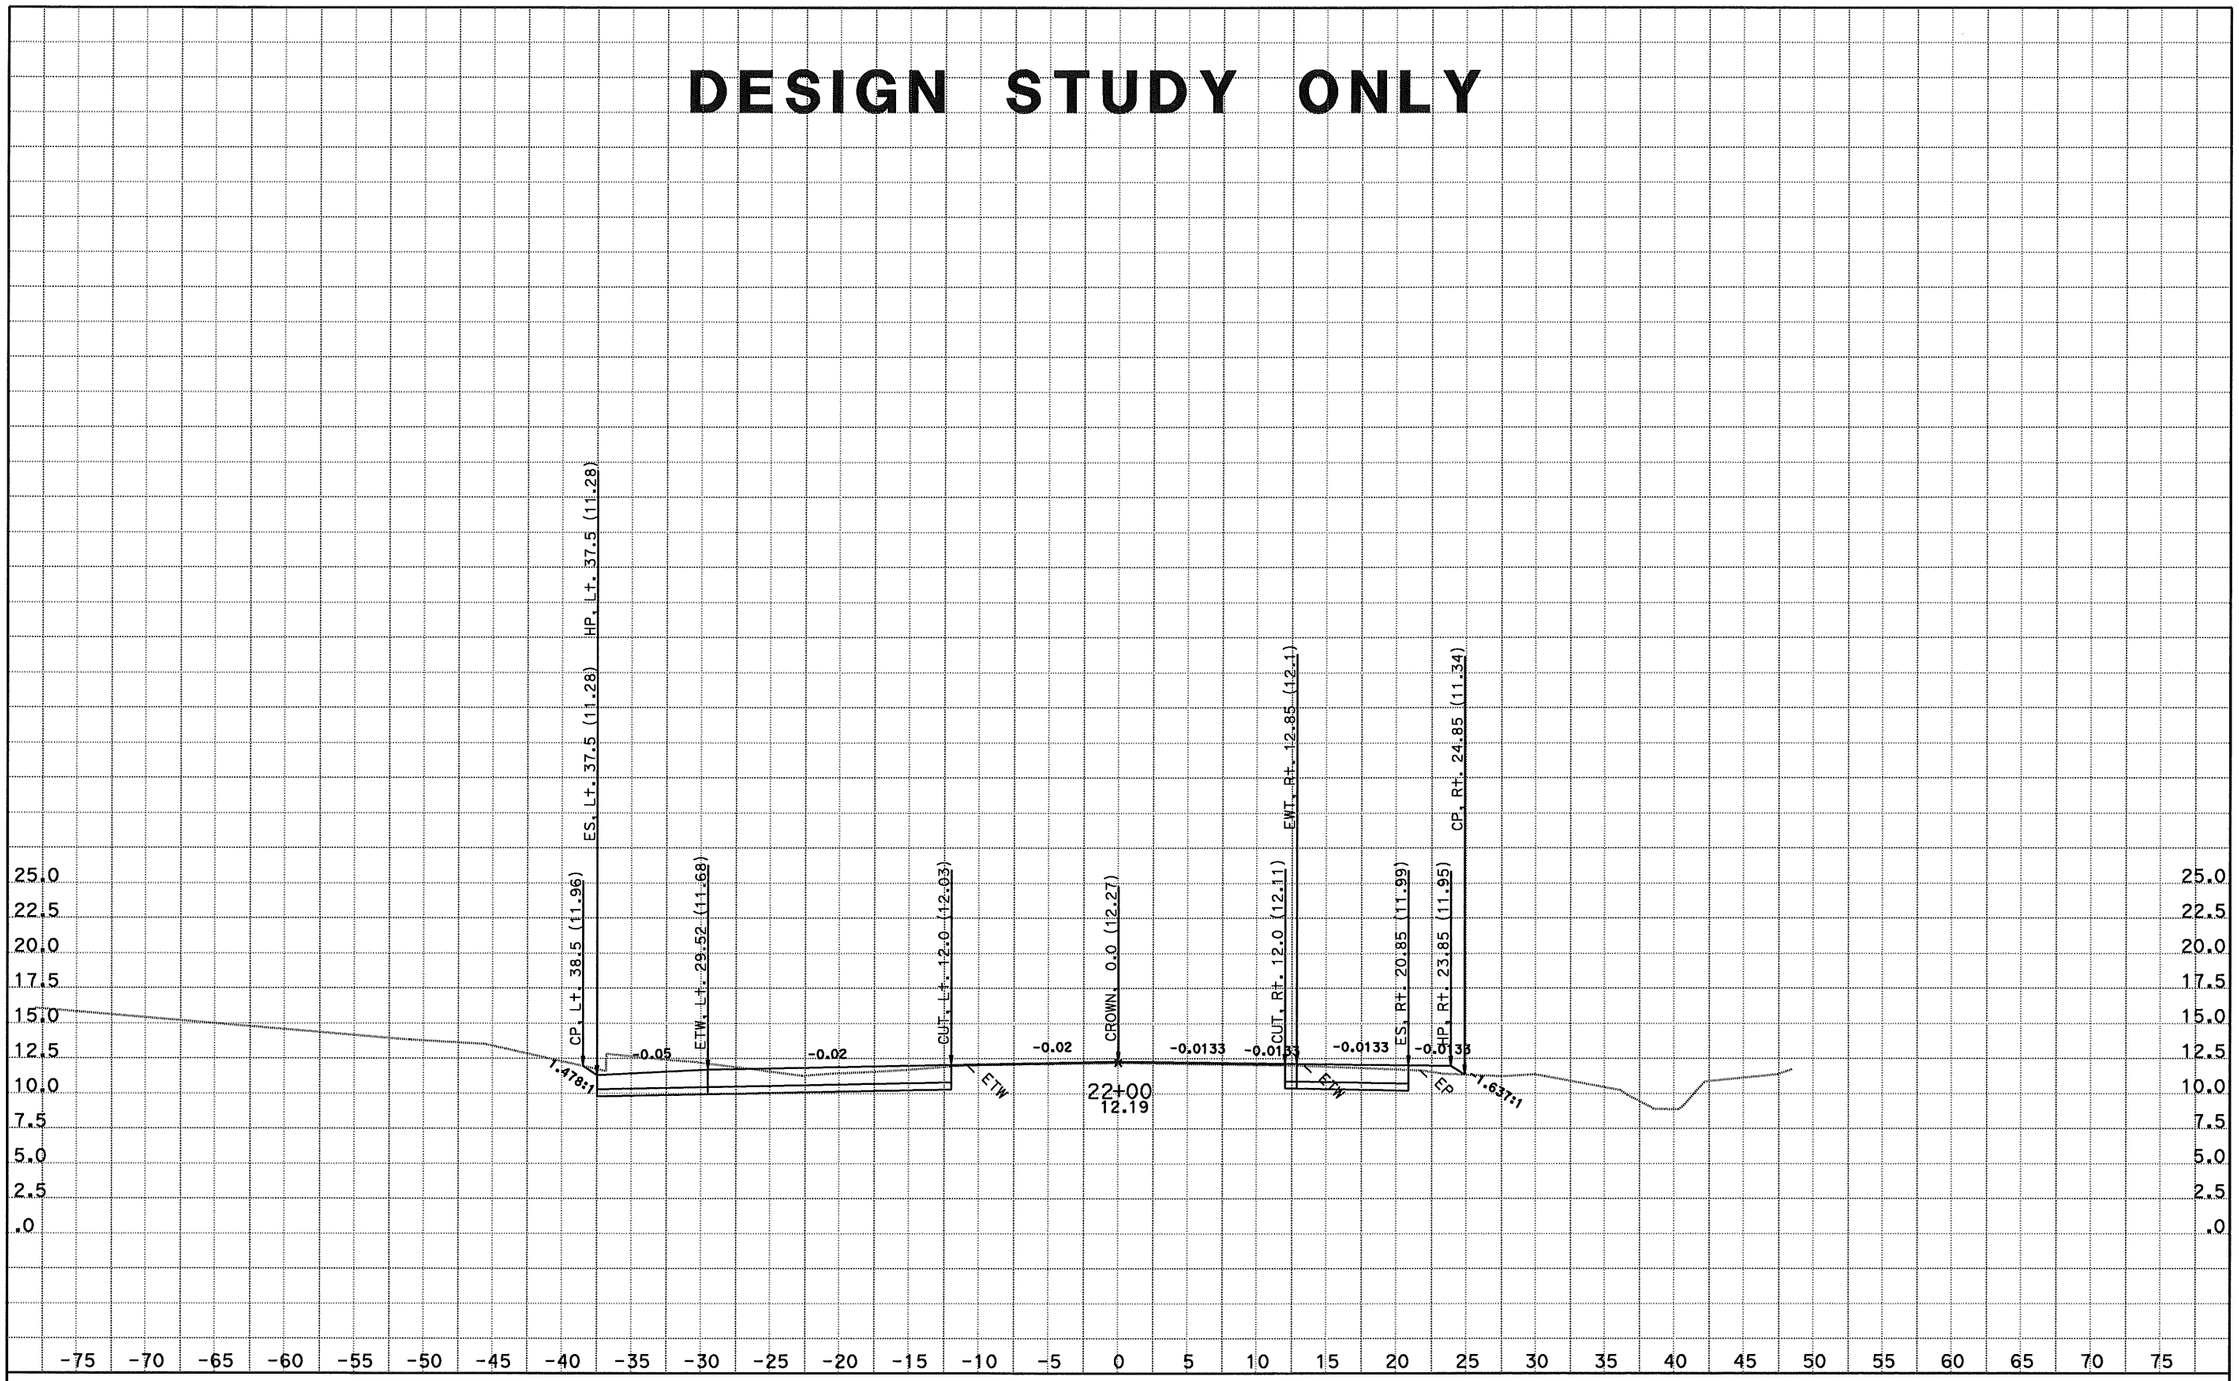

DATE: 6/30/2011
KC Project: 06058

CONTRACT: 1A6201
DIST/CO/RTE/PM: 04/Son/R121/7.4
File: D:\kanyucaicefile<58\XSECTION\DESIGN\BLN1_14502230FINAL.EAR

SCALE: 1" = 5' Horiz.
1" = 5' Vert.
All Dimensions are US Survey Feet

BLN1(R121)
CROSS SECTIONS
SHEET 28 OF XXX

DESIGN STUDY ONLY

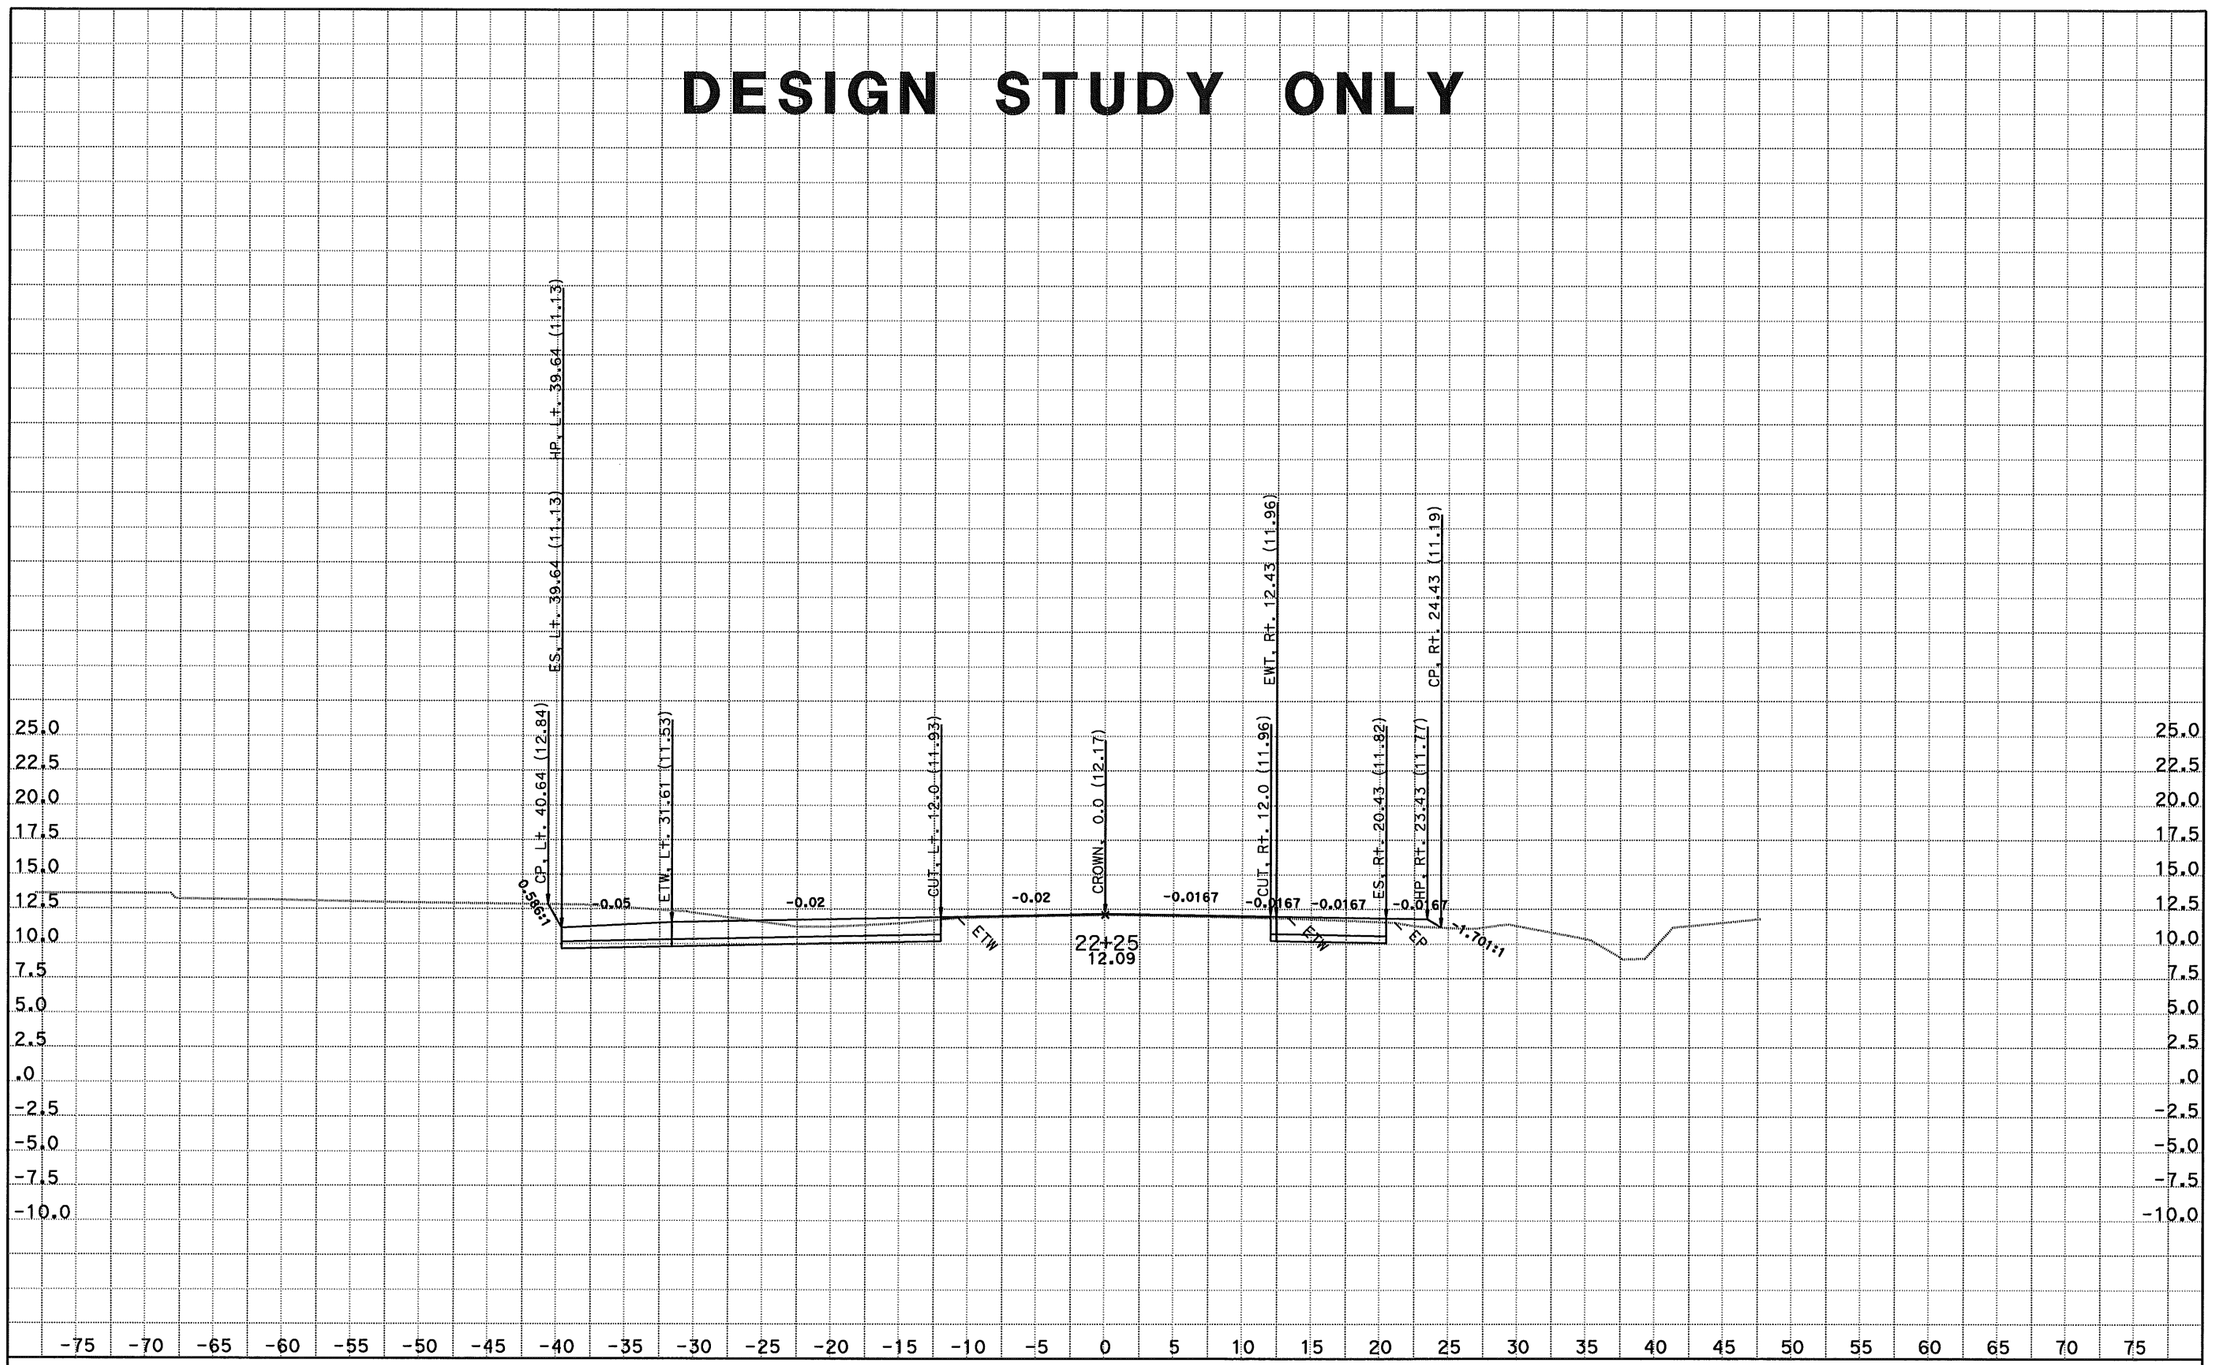

DATE: 6/30/2011
KC Project: 06058

CONTRACT: 1A6201
DIST/CO/RTE/PM: 04/Son/R121/7.4
File: D:\kanyucaicefile<58\XSECTION\DESIGN\BLN1_14502230FINAL.EAR

SCALE: 1" = 5' Horiz.
1" = 5' Vert.
All Dimensions are US Survey Feet

BLN1(R121)
CROSS SECTIONS
SHEET 29 OF XXX

DESIGN STUDY ONLY

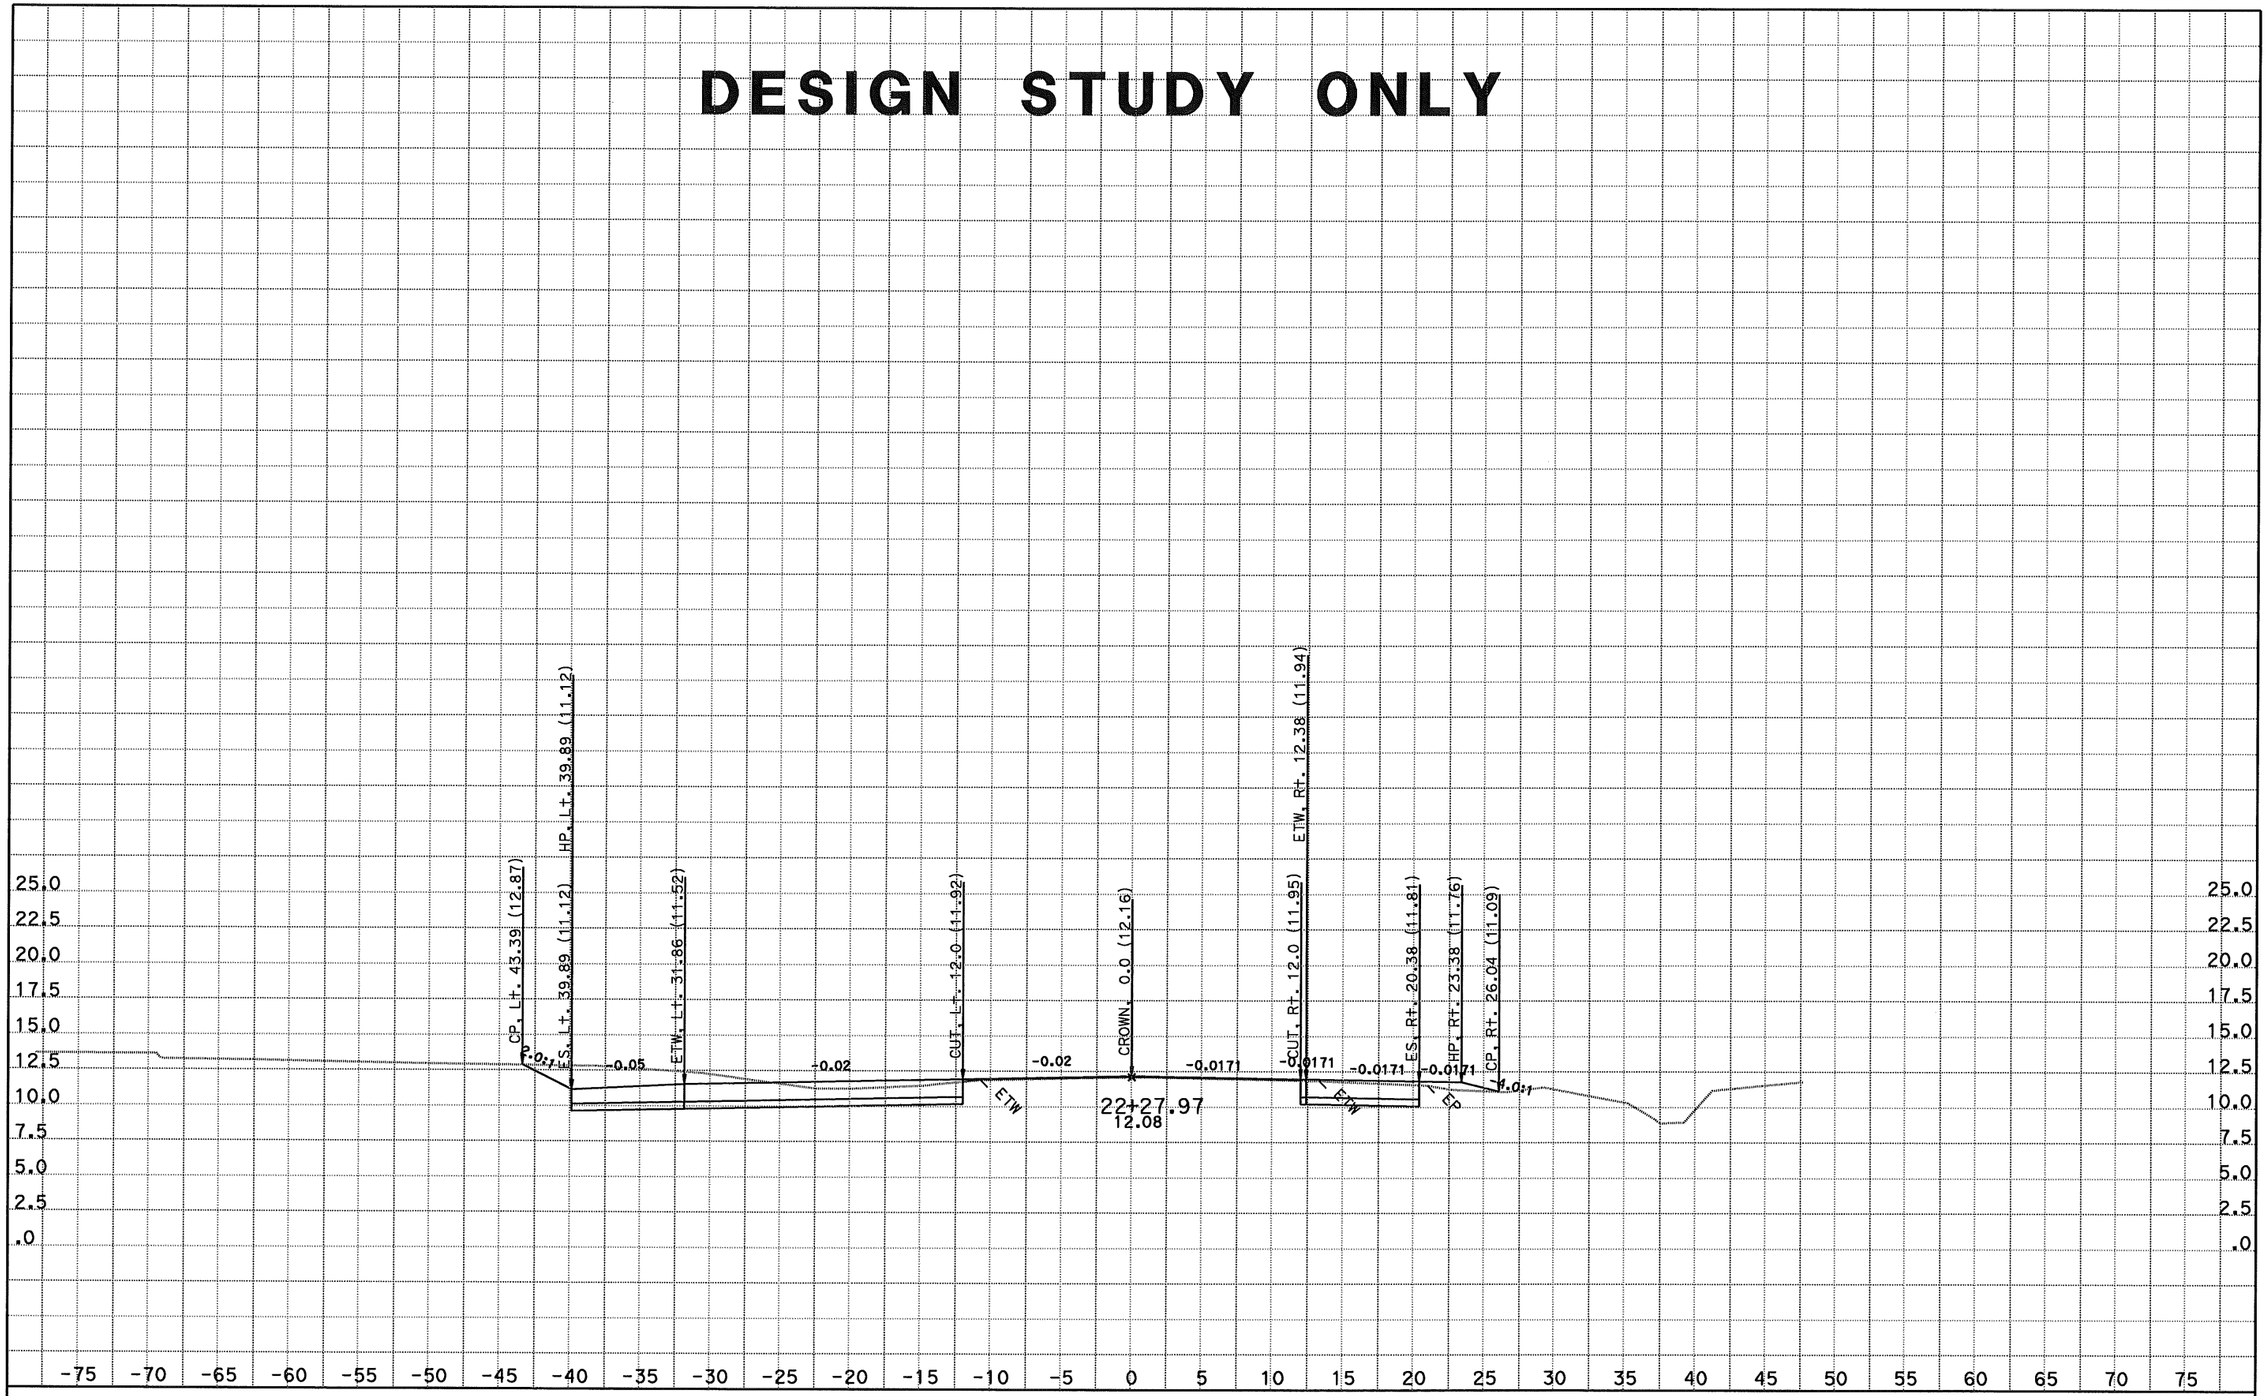

DATE: 6/30/2011
KC Project: 06058

CONTRACT: 1A6201
DIST/CO/RTE/PM: 04/Son/R121/7.4
File: D:\kanyucaicefile<58\XSECTION\DESIGN\BLN1_14502230FINAL.EAR

SCALE: 1" = 5' Horiz.
1" = 5' Vert.
All Dimensions are US Survey Feet

BLN1(R121)
CROSS SECTIONS
SHEET 30 OF XXX

DESIGN STUDY ONLY

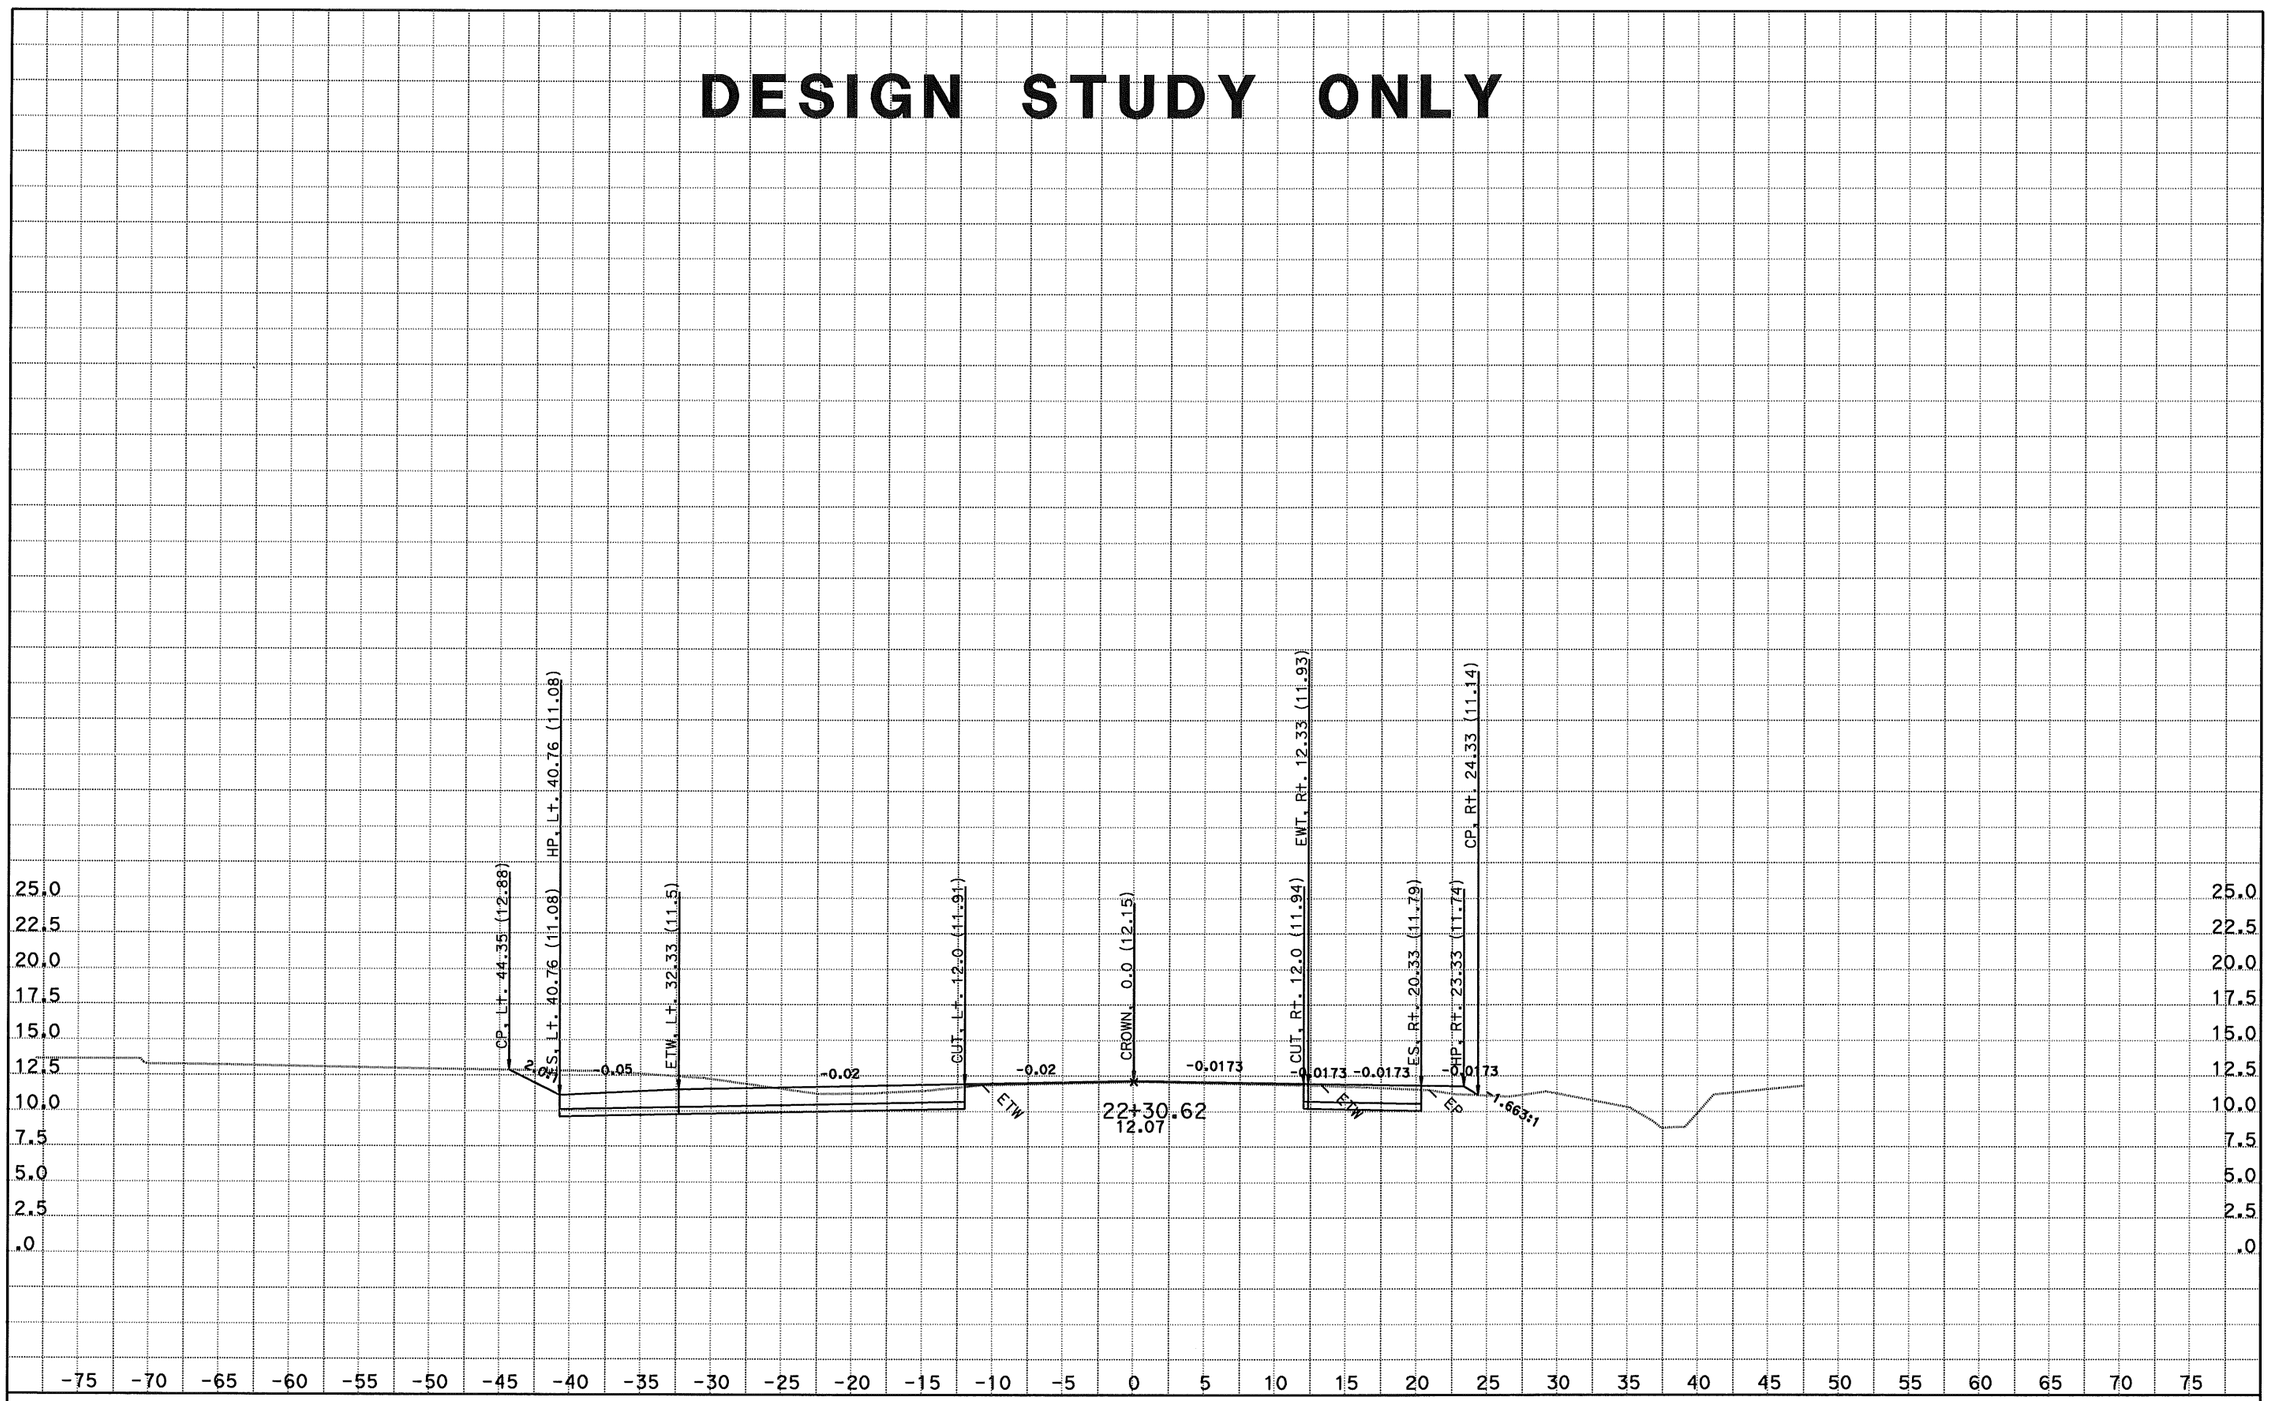

DATE: 6/30/2011
KC Project: 06058

CONTRACT: 1A6201
DIST/CO/RTE/PM: 04/Son/R121/7.4
File: D:\kanyucaicefile<58\XSECTION\DESIGN\BLN1_14502230FINAL.EAR

SCALE: 1" = 5' Horiz.
1" = 5' Vert.
All Dimensions are US Survey Feet

BLN1(R121)
CROSS SECTIONS
SHEET 31 OF XXX

DESIGN STUDY ONLY

BLINE
2230
-2385

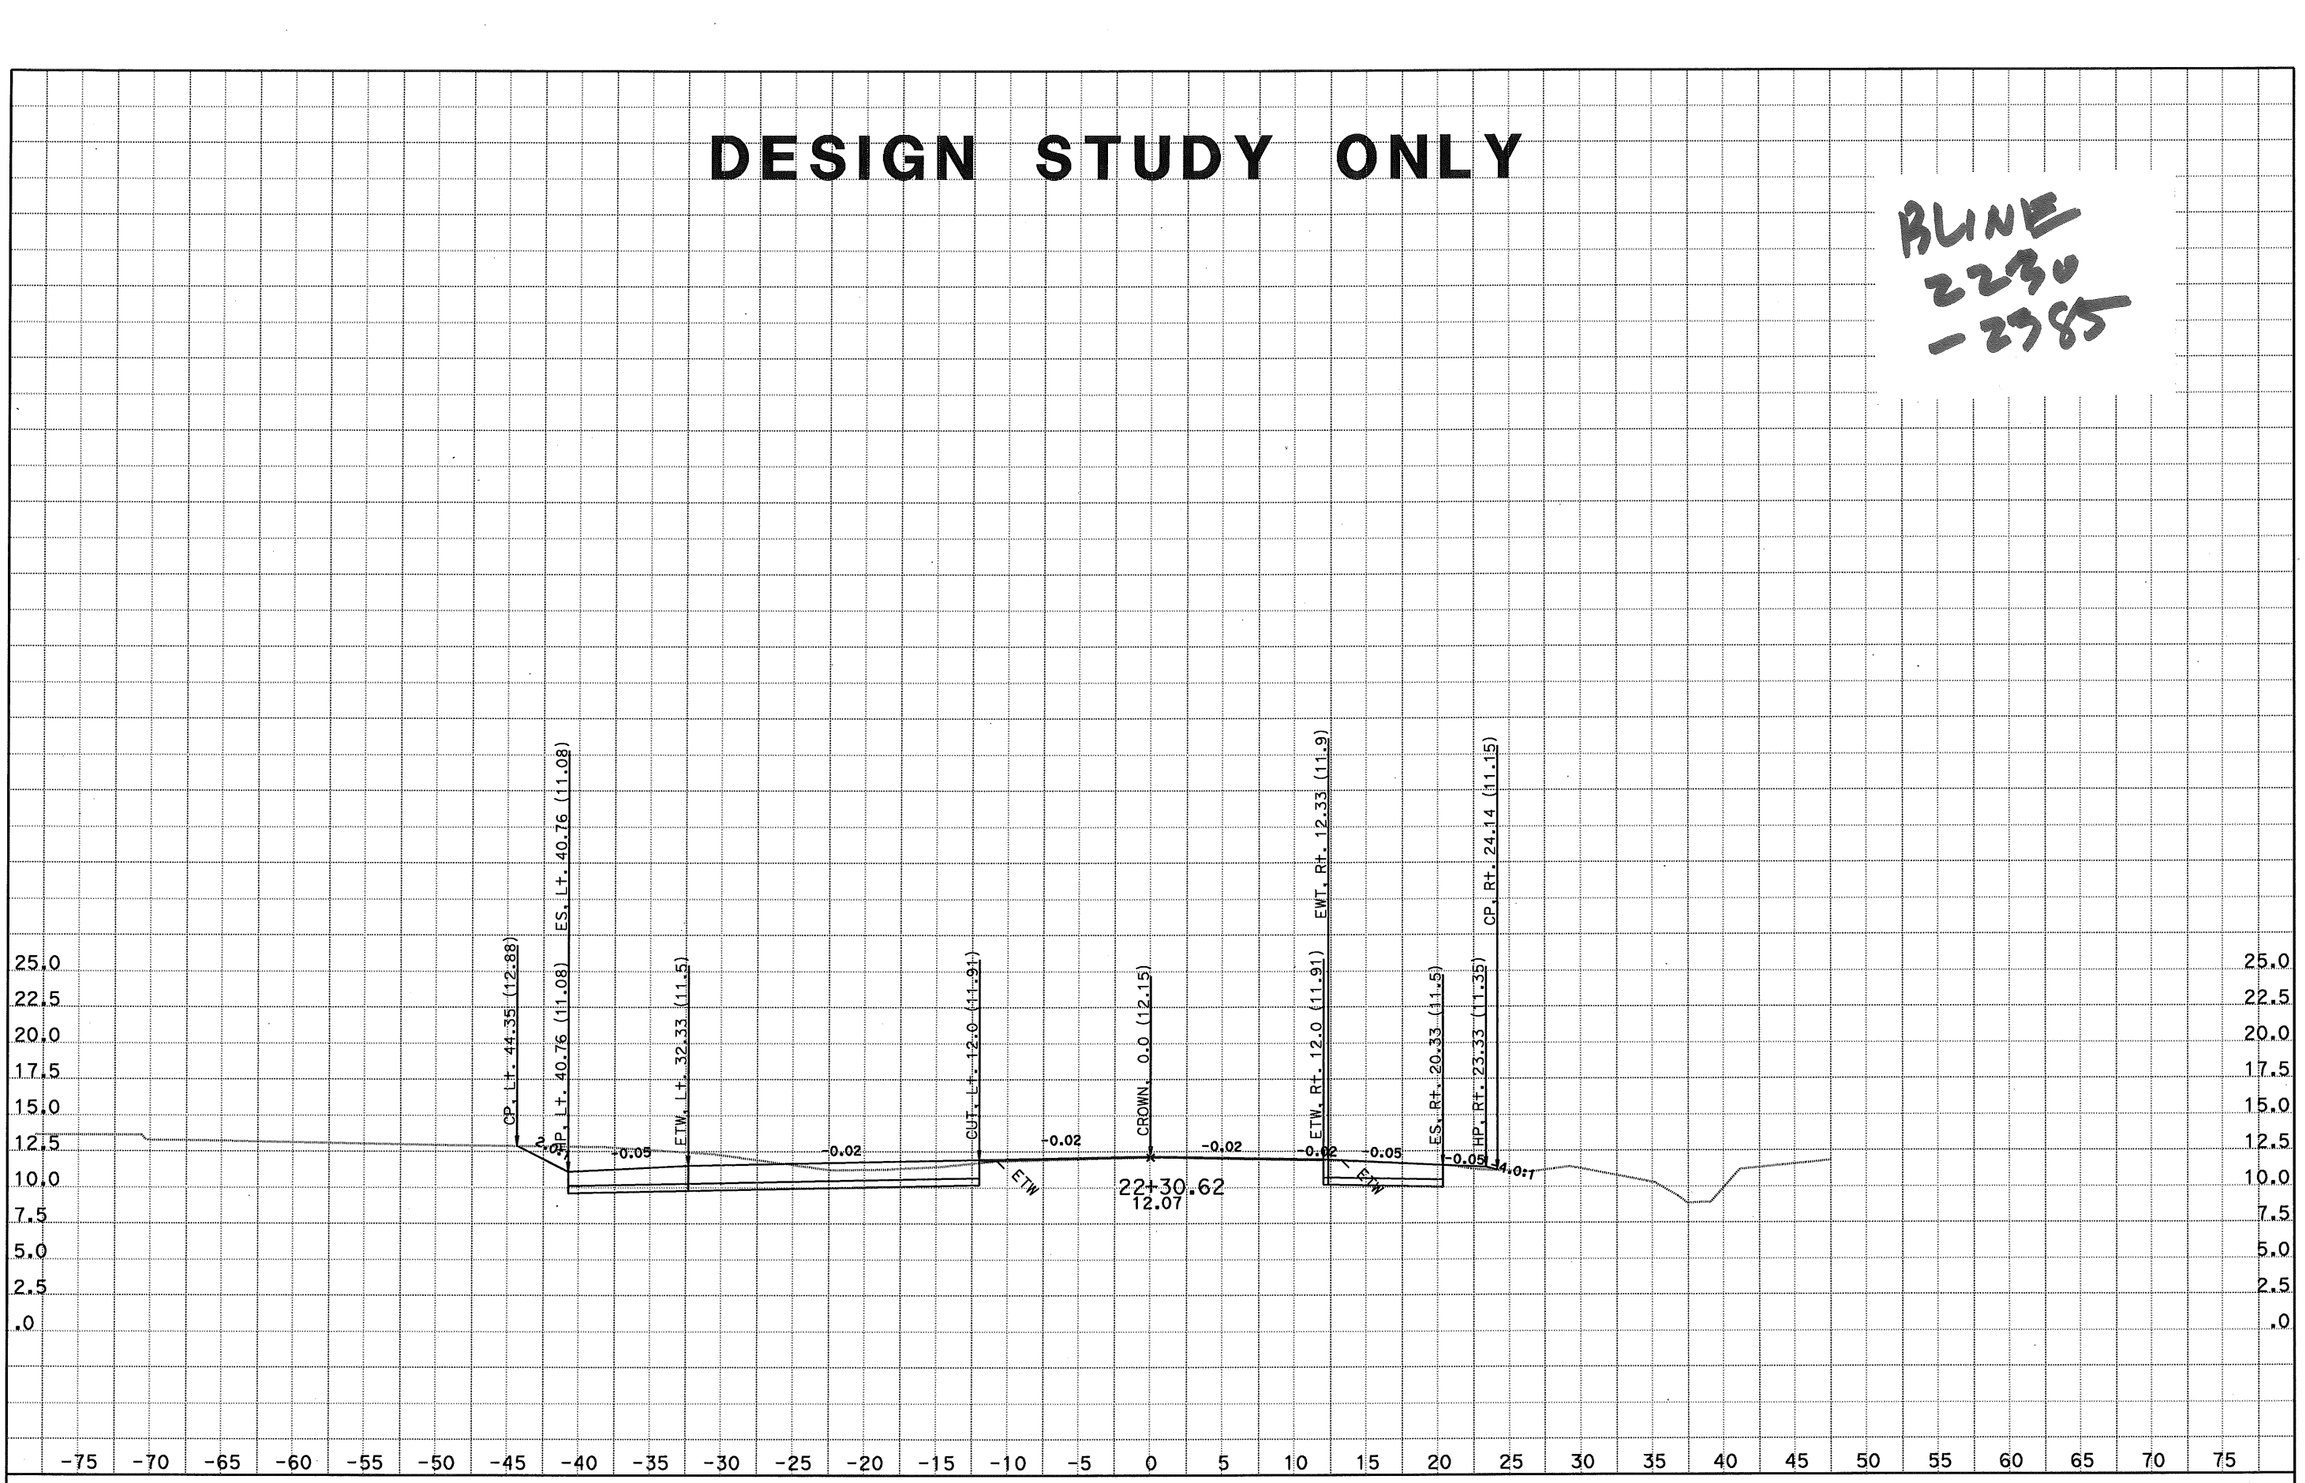

CONTRACT: 1A6201

DATE: 6/30/2011

DIST/CO/RTE/PM: 04/Son/R121/7.4-7.6

KC Project: 06058

File: D:\kanyucaicefile<58\XSECTION\DESIGN\BLN1_22502385FINAL.ear

SCALE: 1" = 5' Horiz.
1" = 5' Vert.

All Dimensions are US Survey Feet

BLN1
CROSS SECTIONS
SHEET 1 OF XXX

DESIGN STUDY ONLY

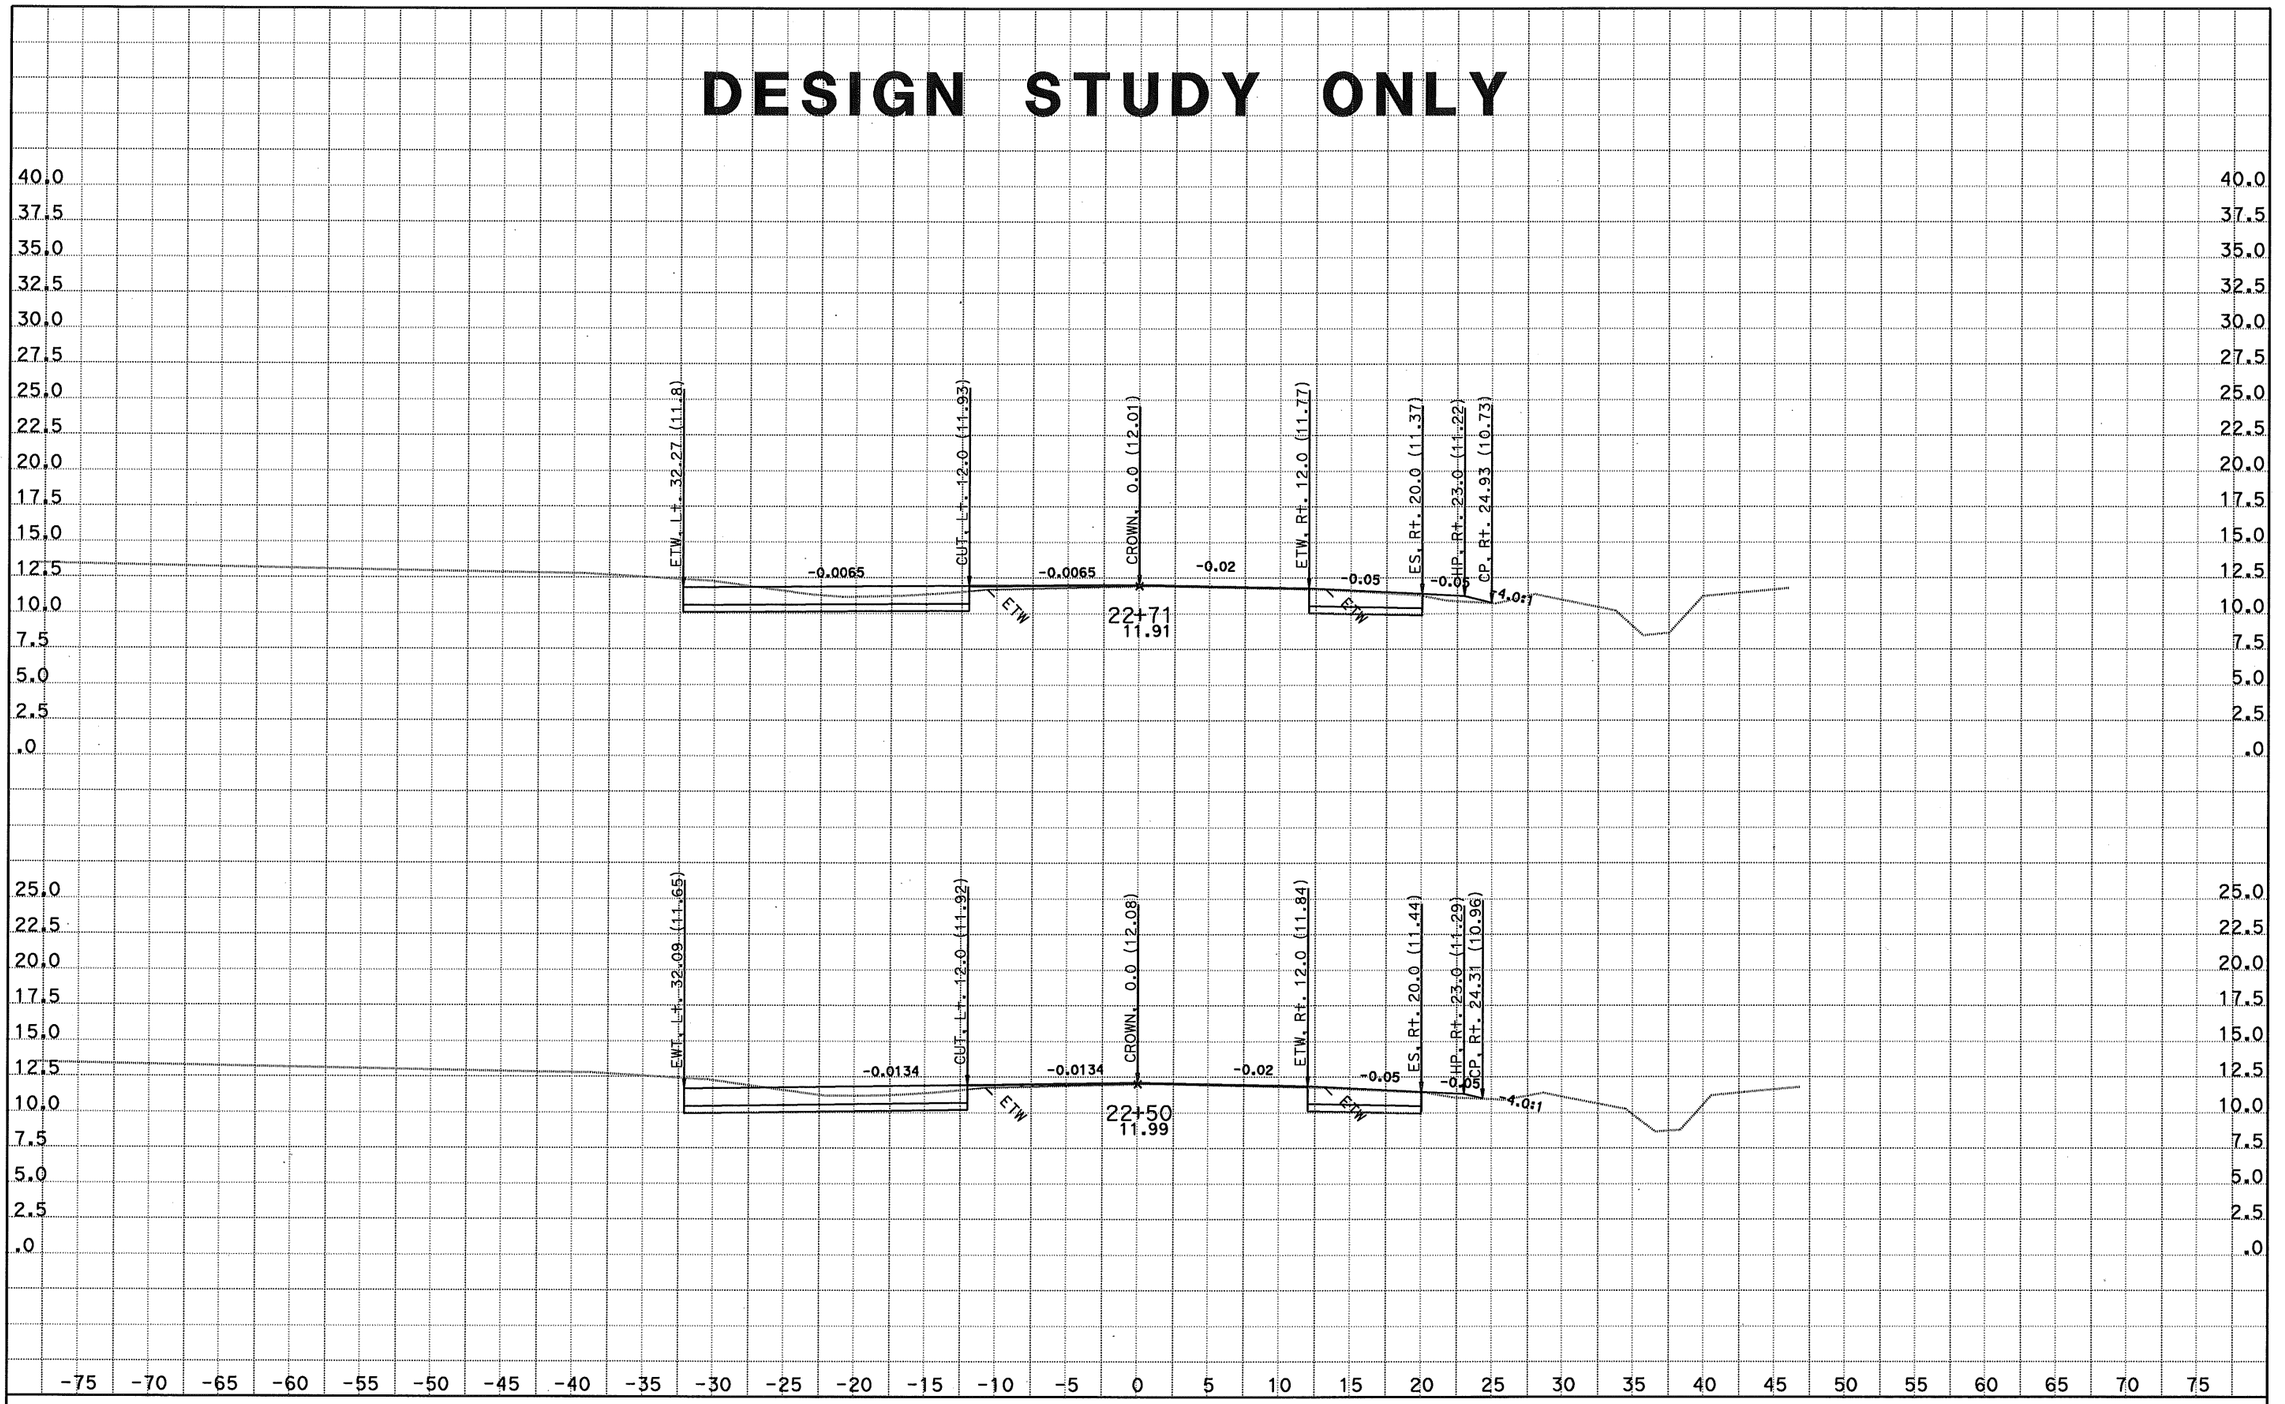

DATE: 6/30/2011
KC Project: 06058 File: D:\kanyucaicefile<58\XSECTION\DESIGN\BLN1_22502385FINAL.ear

CONTRACT: 1A6201
DIST/CO/RTE/PM: 04/Son/R121/7.4-7.6

SCALE: 1" = 5' Horiz.
1" = 5' Vert.

All Dimensions are US Survey Feet

BLN1
CROSS SECTIONS
SHEET 2 OF XXX

DESIGN STUDY ONLY

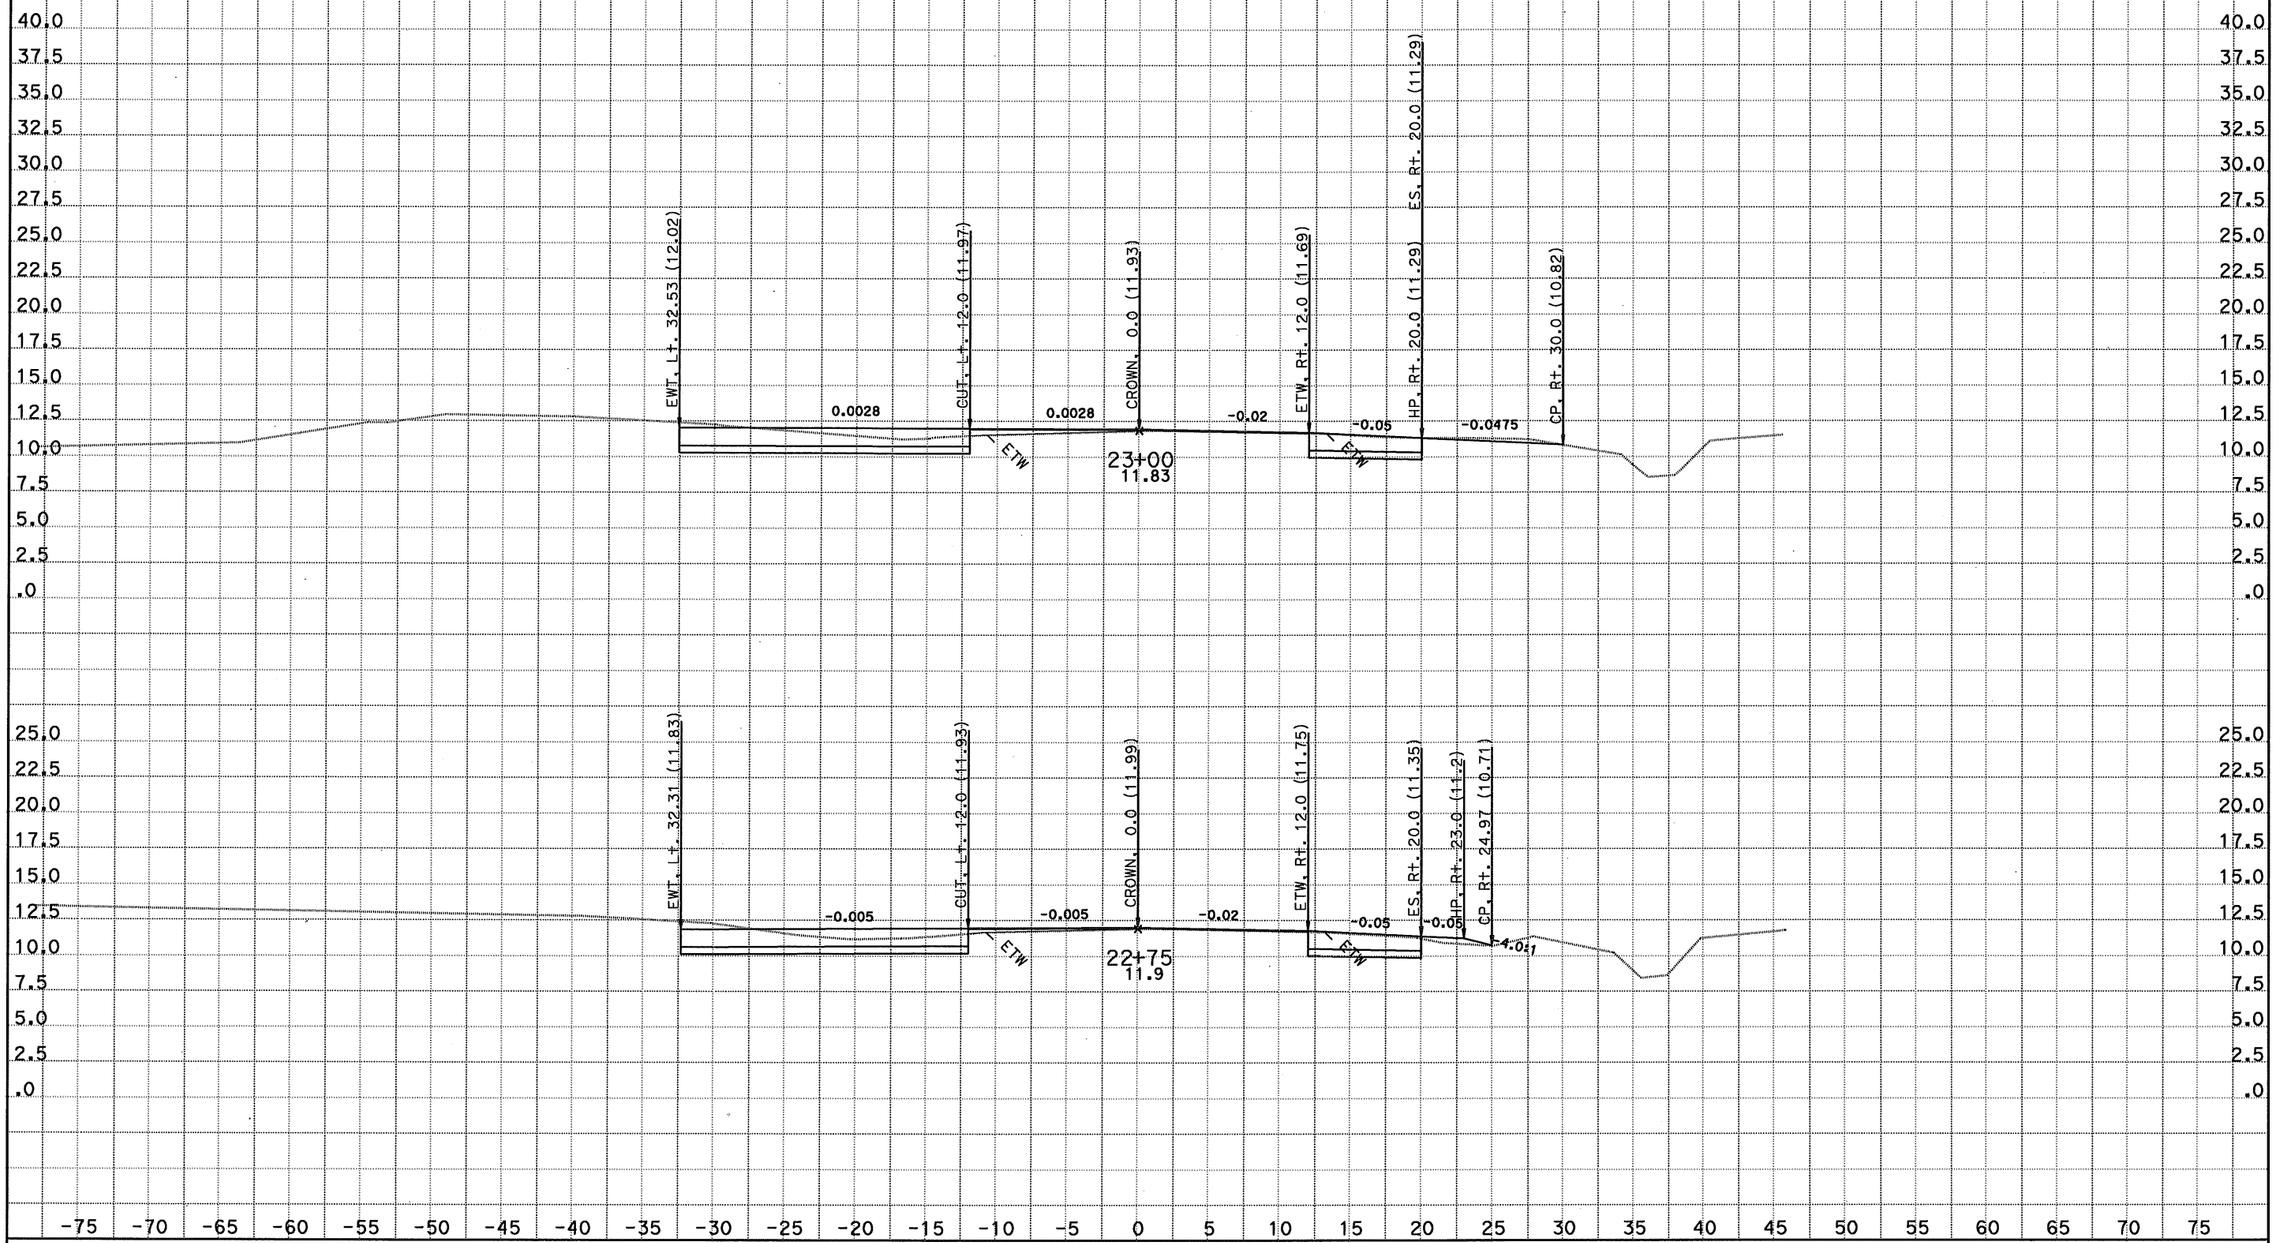

CONTRACT: 1A6201

DATE: 6/30/2011

DIST/CO/RTE/PM: 04/Son/R121/7.4-7.6

KC Project: 06058

File: D:\kanyucaicefile<58\XSECTION\DESIGN\BLN1_22502385FINAL.ear

SCALE: 1" = 5' Horiz.
1" = 5' Vert.

All Dimensions are US Survey Feet

BLN1
CROSS SECTIONS

DESIGN STUDY ONLY

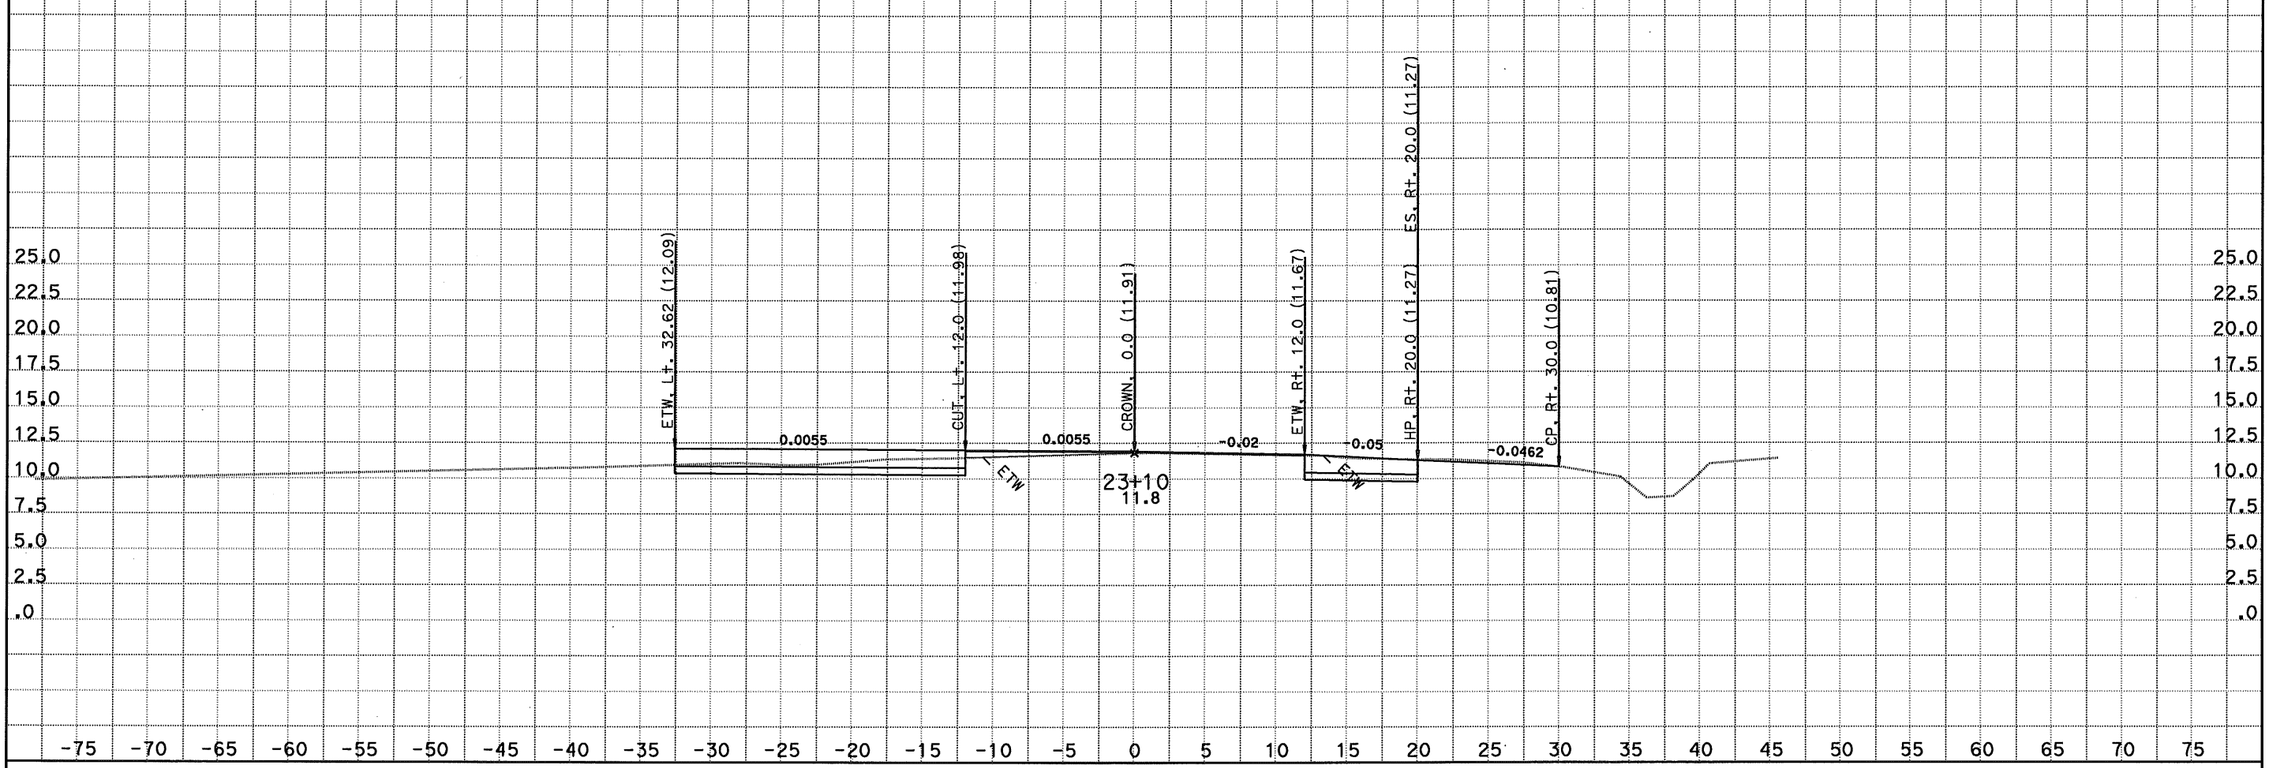

DATE: 6/30/2011
KC Project: 06058

CONTRACT: 1A6201
DIST/CO/RTE/PM: 04/Son/R121/7.4-7.6
File: D:\kanyucaicefile<58\XSECTION\DESIGN\BLN1_22502385FINAL.ear

SCALE: 1" = 5' Horiz.
1" = 5' Vert.

All Dimensions are US Survey Feet

BLN1
CROSS SECTIONS
SHEET 4 OF XXX

DESIGN STUDY ONLY

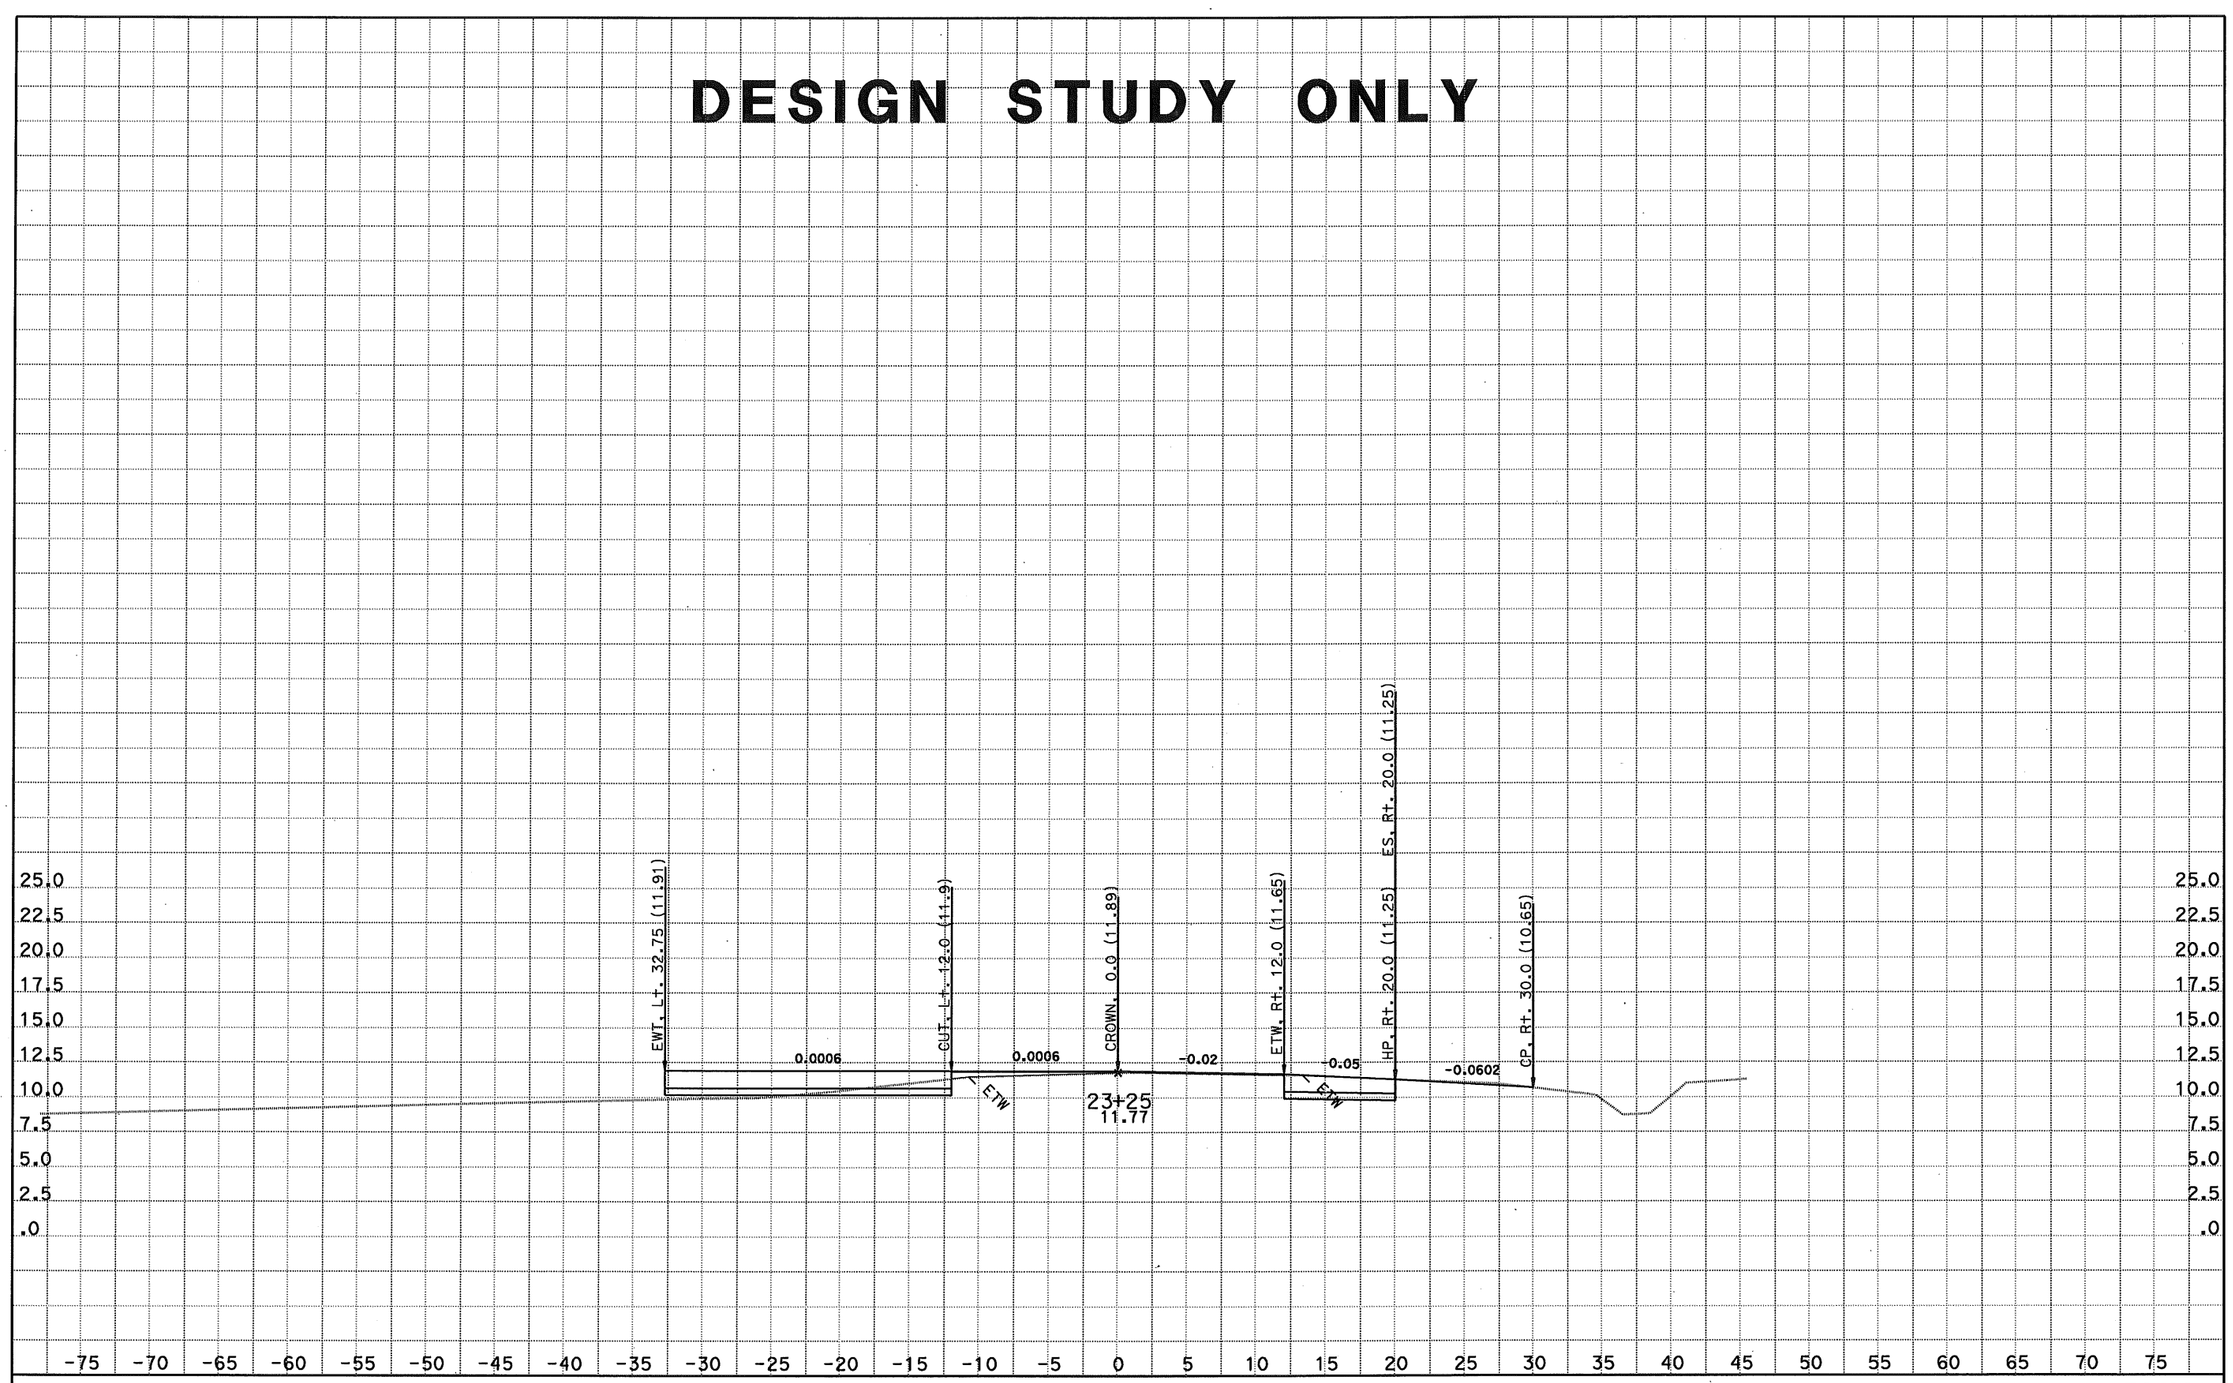

DATE: 6/30/2011
KC Project: 06058

CONTRACT: 1A6201
File: D:\kanyucaicefile<58\XSECTION\DESIGN\BLN1_22502385FINAL.ear
DIST/CO/RTE/PM: 04/Son/R121/7.4-7.6

SCALE: 1" = 5' Horiz.
1" = 5' Vert.
All Dimensions are US Survey Feet

BLN1
CROSS SECTIONS
SHEET 5 OF XXX

DESIGN STUDY ONLY

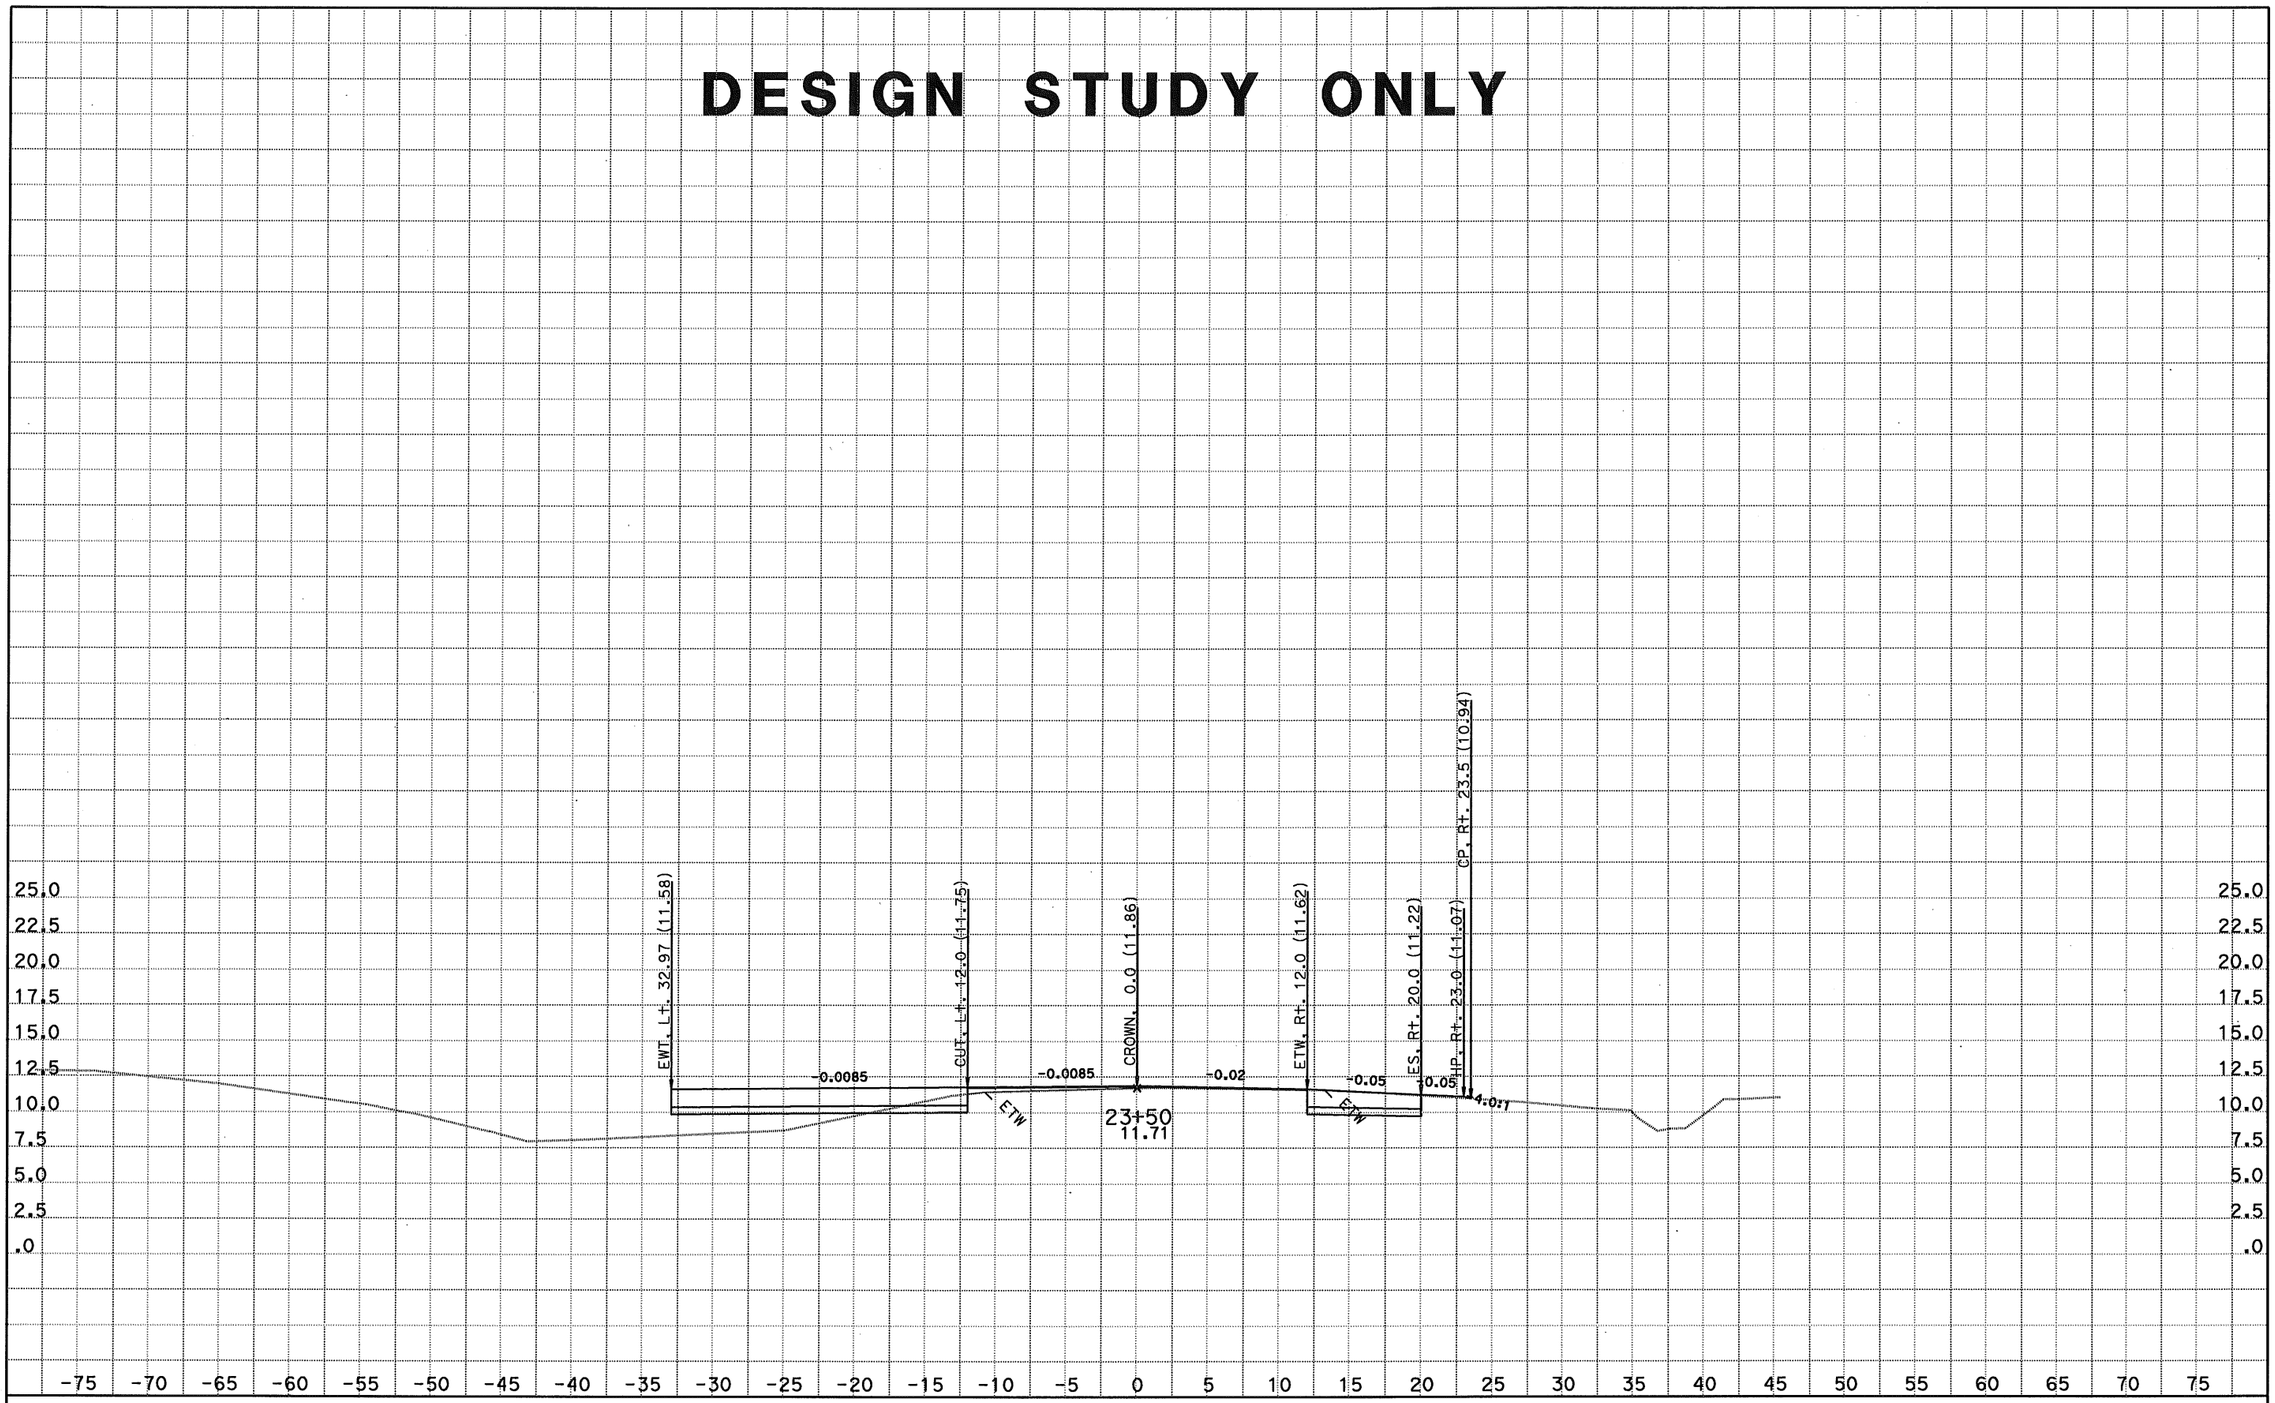

DATE: 6/30/2011
KC Project: 06058

CONTRACT: 1A6201
DIST/CO/RTE/PM: 04/Son/R121/7.4-7.6
File: D:\kanyucaicefile<58\XSECTION\DESIGN\BLN1_22502385FINAL.ear

SCALE: 1" = 5' Horiz.
1" = 5' Vert.
All Dimensions are US Survey Feet

BLN1
CROSS SECTIONS
SHEET 6 OF XXX

DESIGN STUDY ONLY

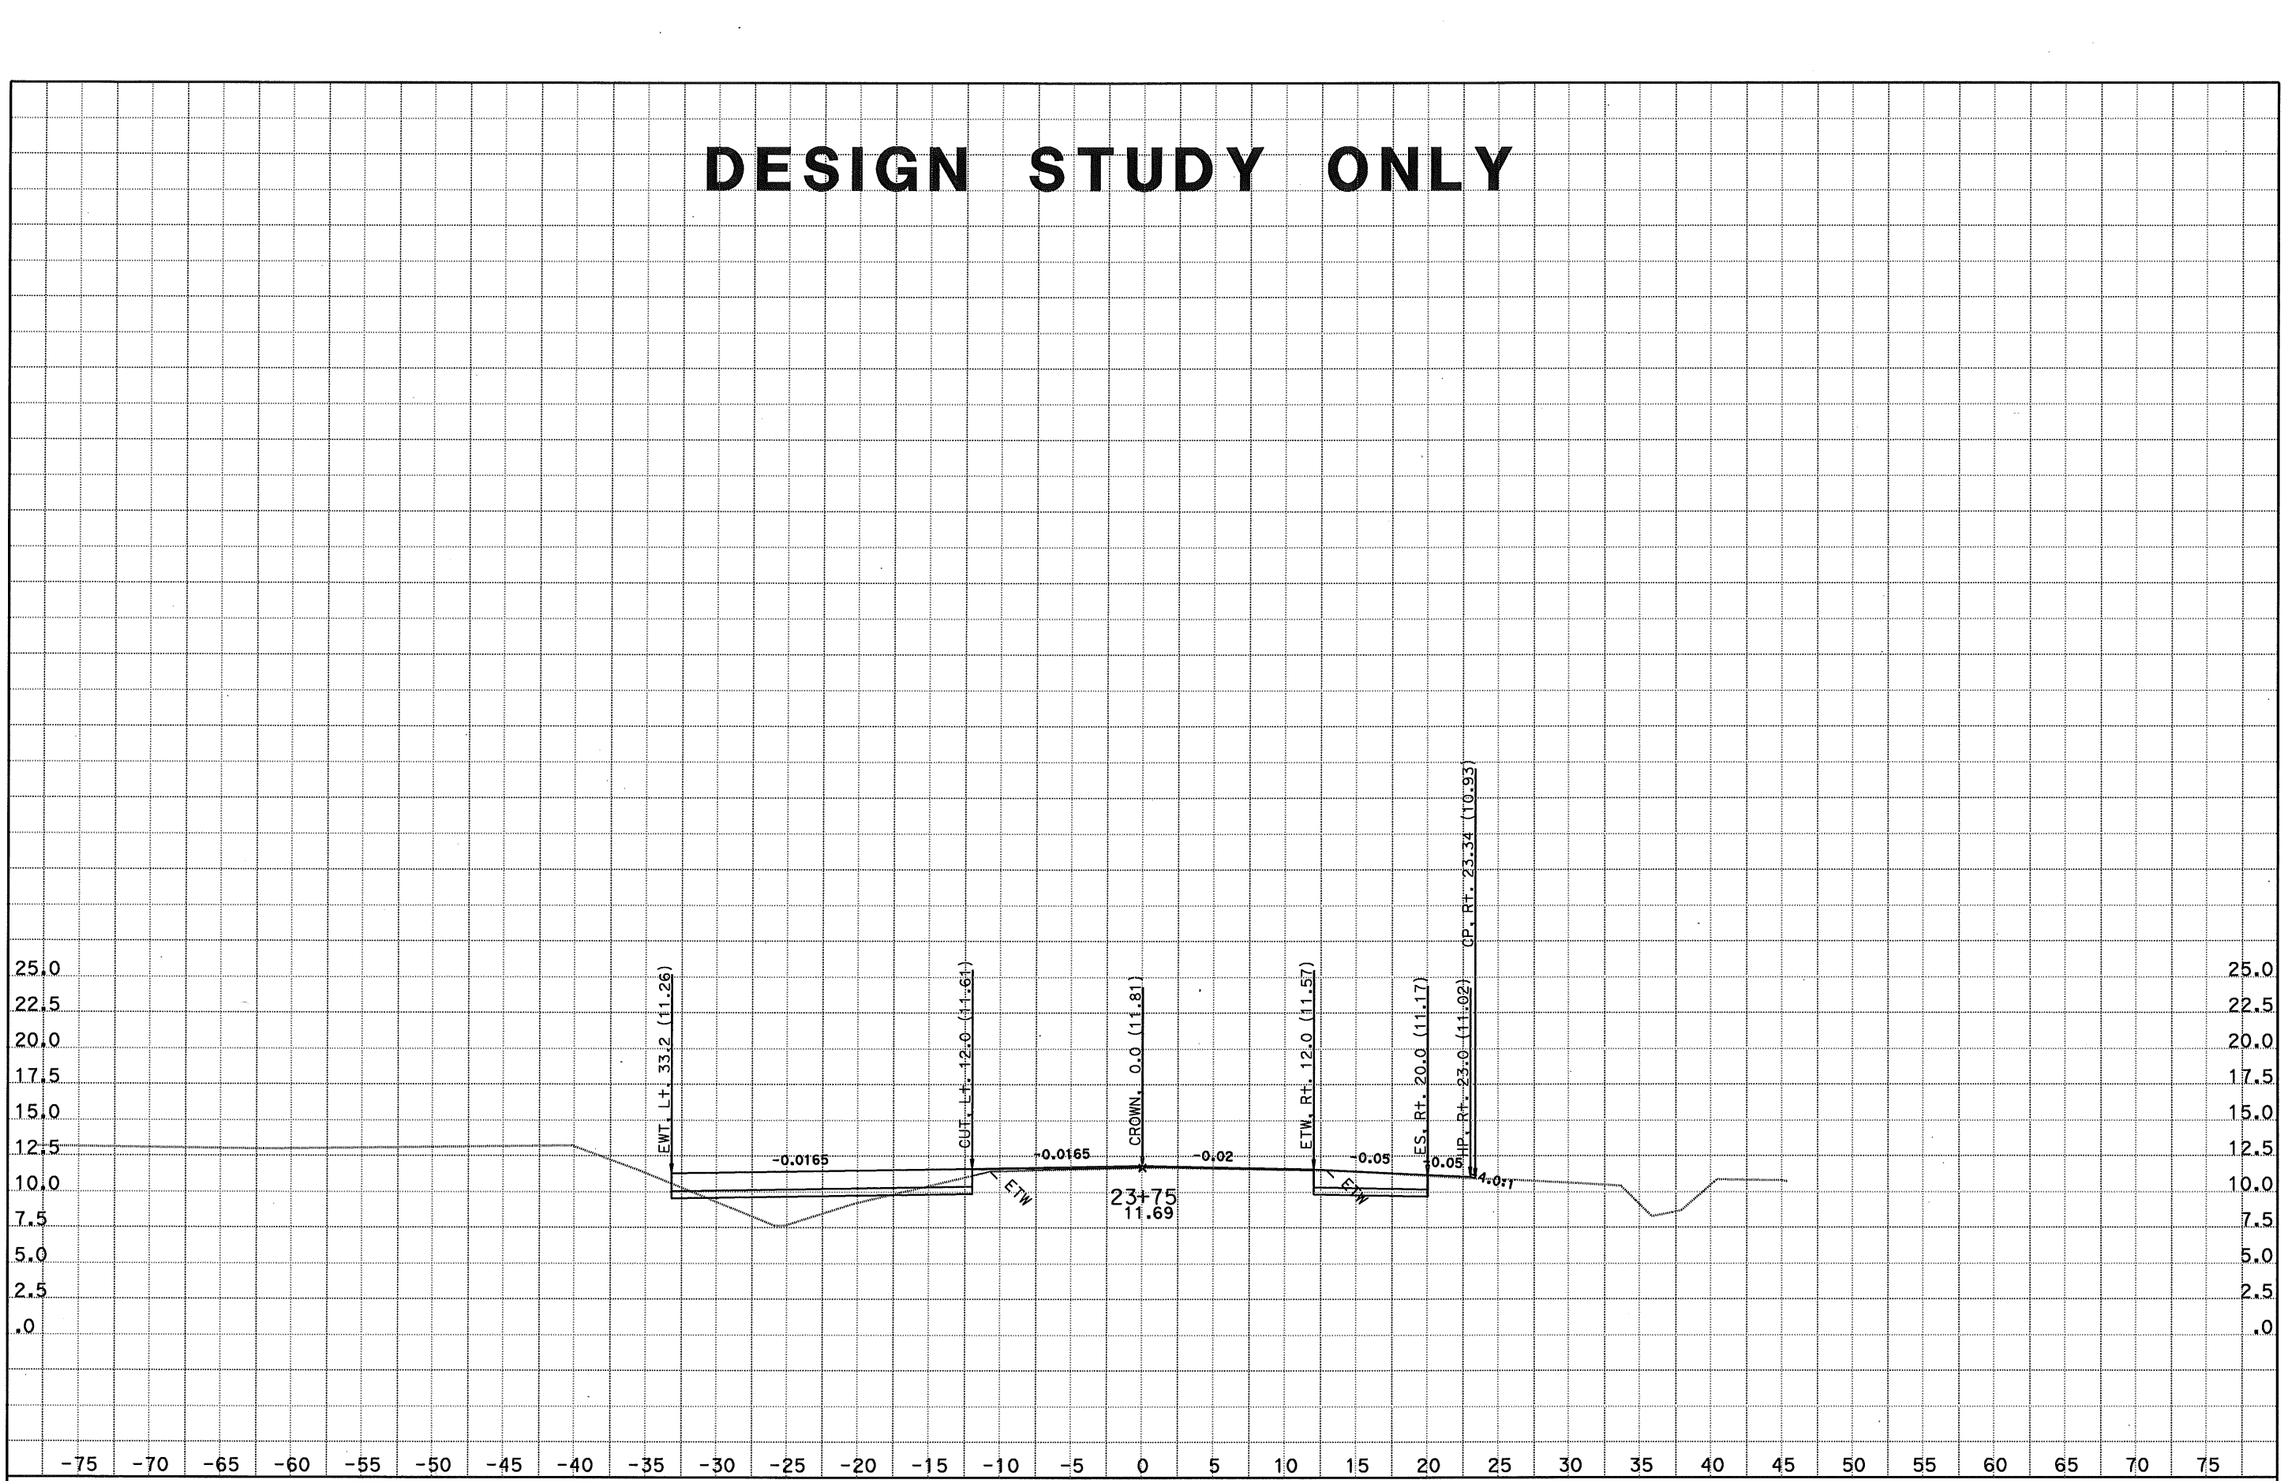

DATE: 6/30/2011
KC Project: 06058 File: D:\kanyucaicefile<58\XSECTION\DESIGN\BLN1_22502385FINAL.ear

CONTRACT: 1A6201
DIST/CO/RTE/PM: 04/Son/R121/7.4-7.6

SCALE: 1" = 5' Horiz.
1" = 5' Vert.

All Dimensions are US Survey Feet

BLN1
CROSS SECTIONS
SHEET 7 OF XXX

DESIGN STUDY ONLY

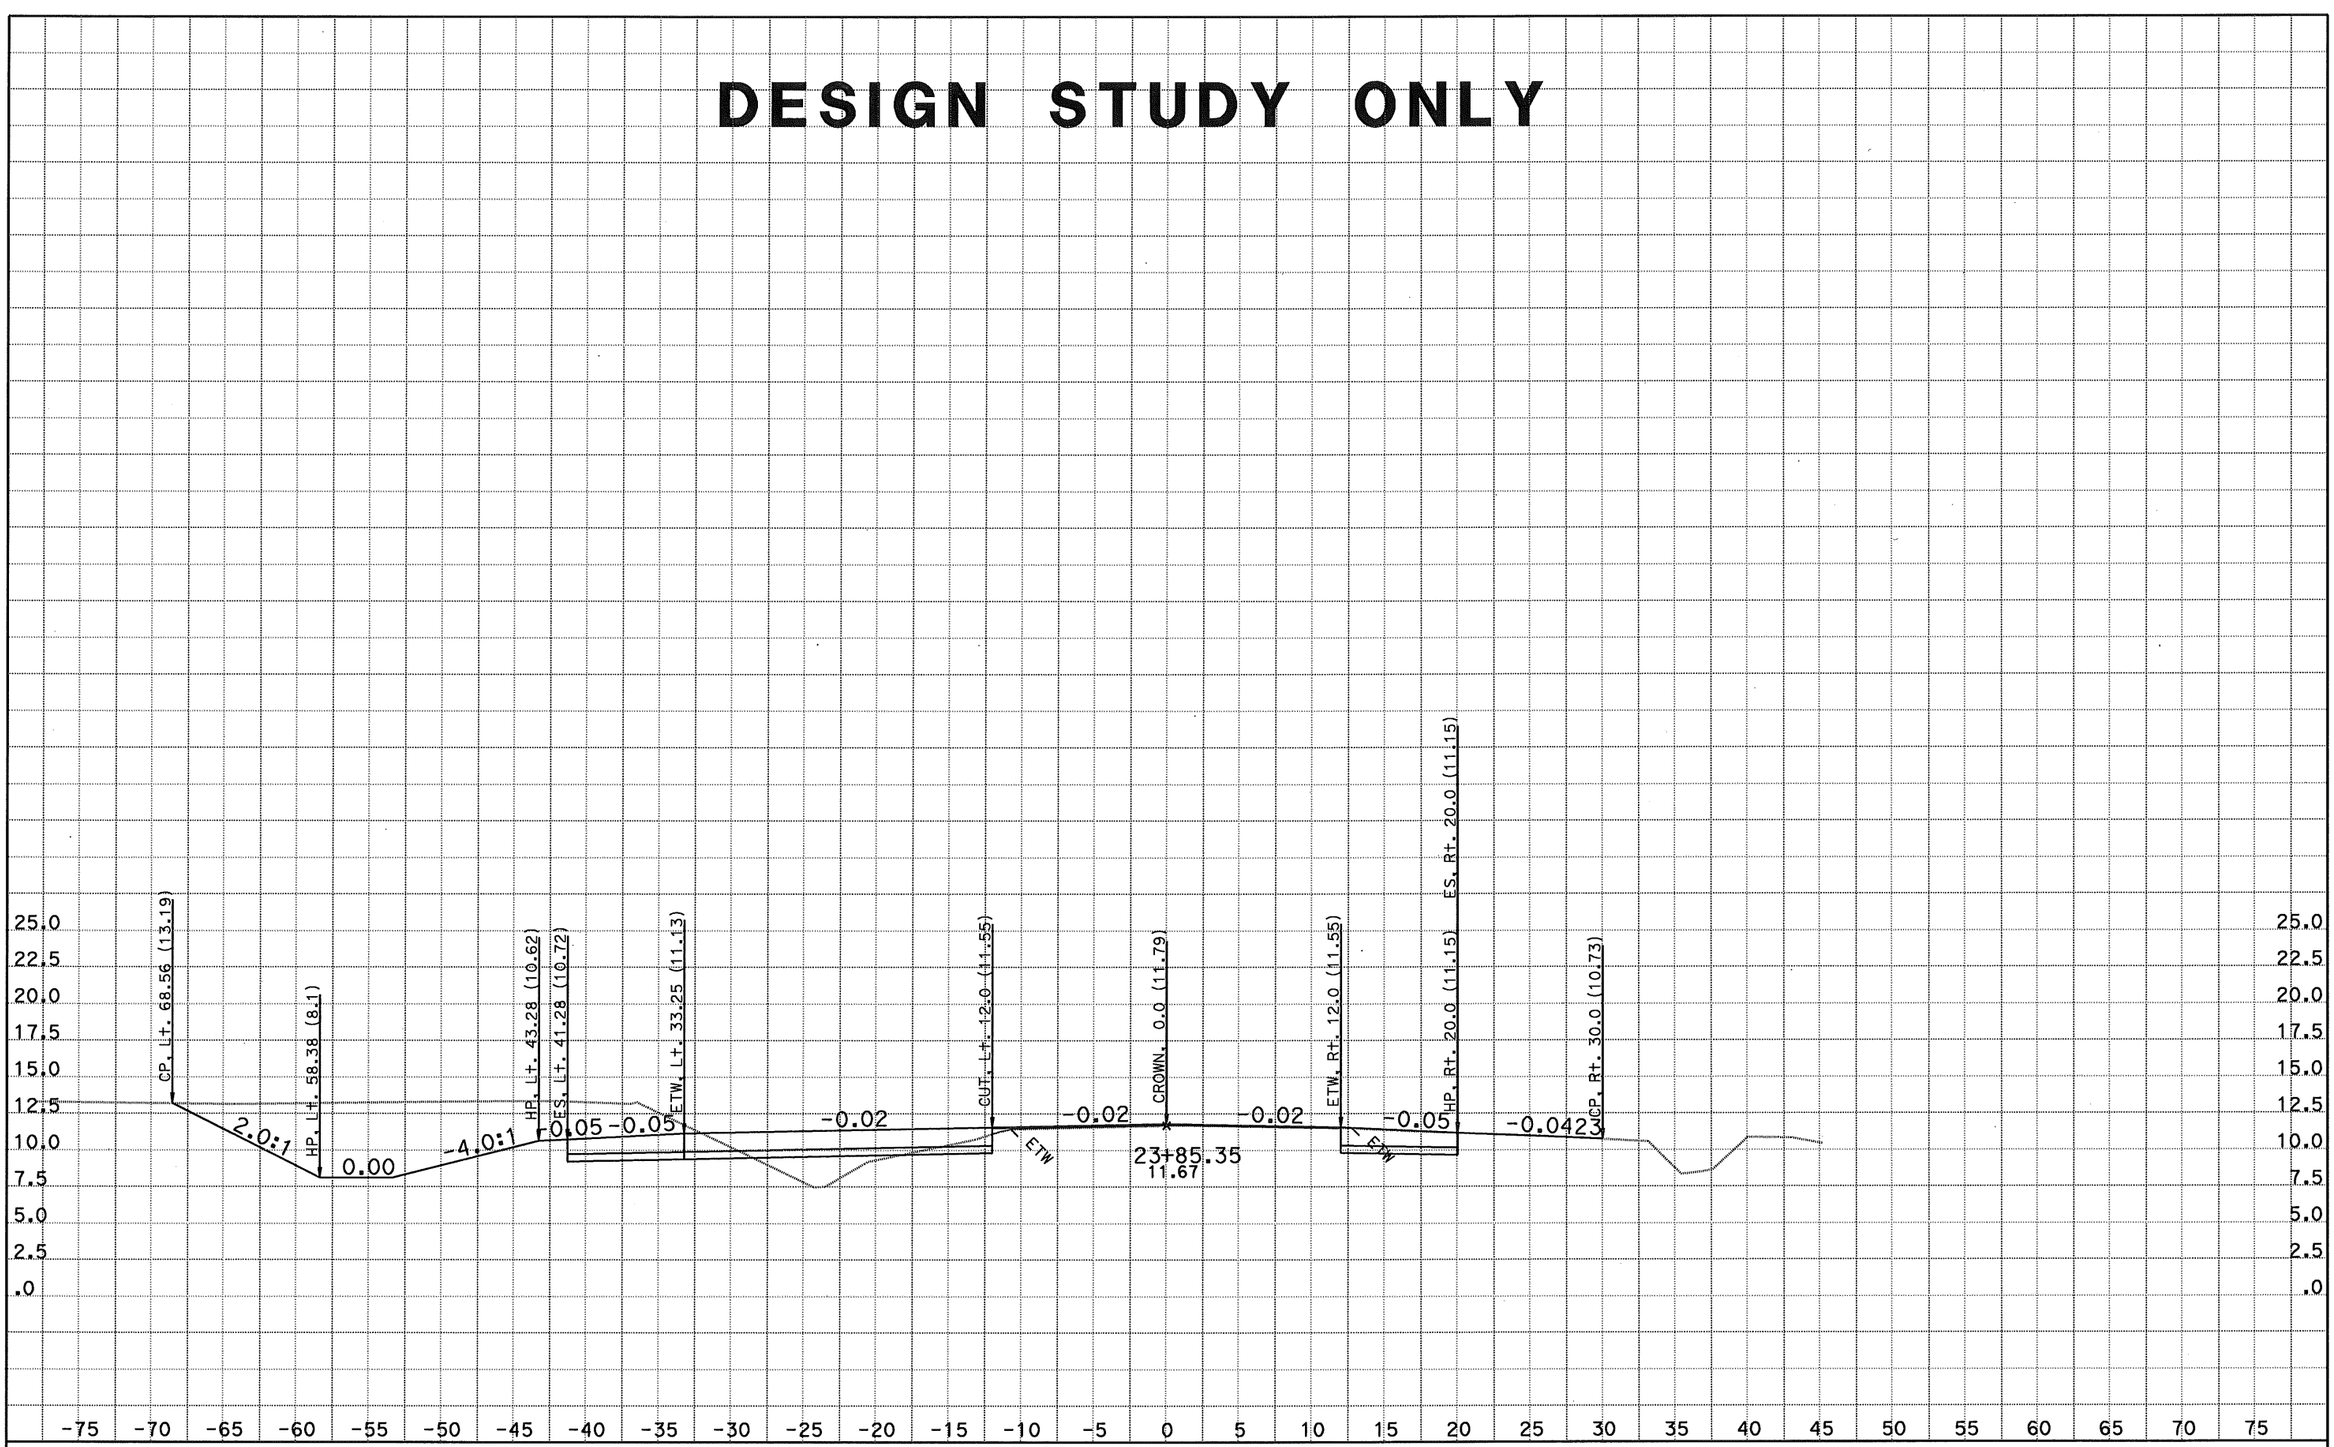

DATE: 6/30/2011
KC Project: 06058

CONTRACT: 1A6201
DIST/CO/RTE/PM: 04/Son/R121/7.4-7.6
File: D:\kanyucaicefile<58\XSECTION\DESIGN\BLN1_22502385FINAL.ear

SCALE: 1" = 5' Horiz.
1" = 5' Vert.
All Dimensions are US Survey Feet

BLN1
CROSS SECTIONS
SHEET 8 OF XXX

DESIGN STUDY ONLY

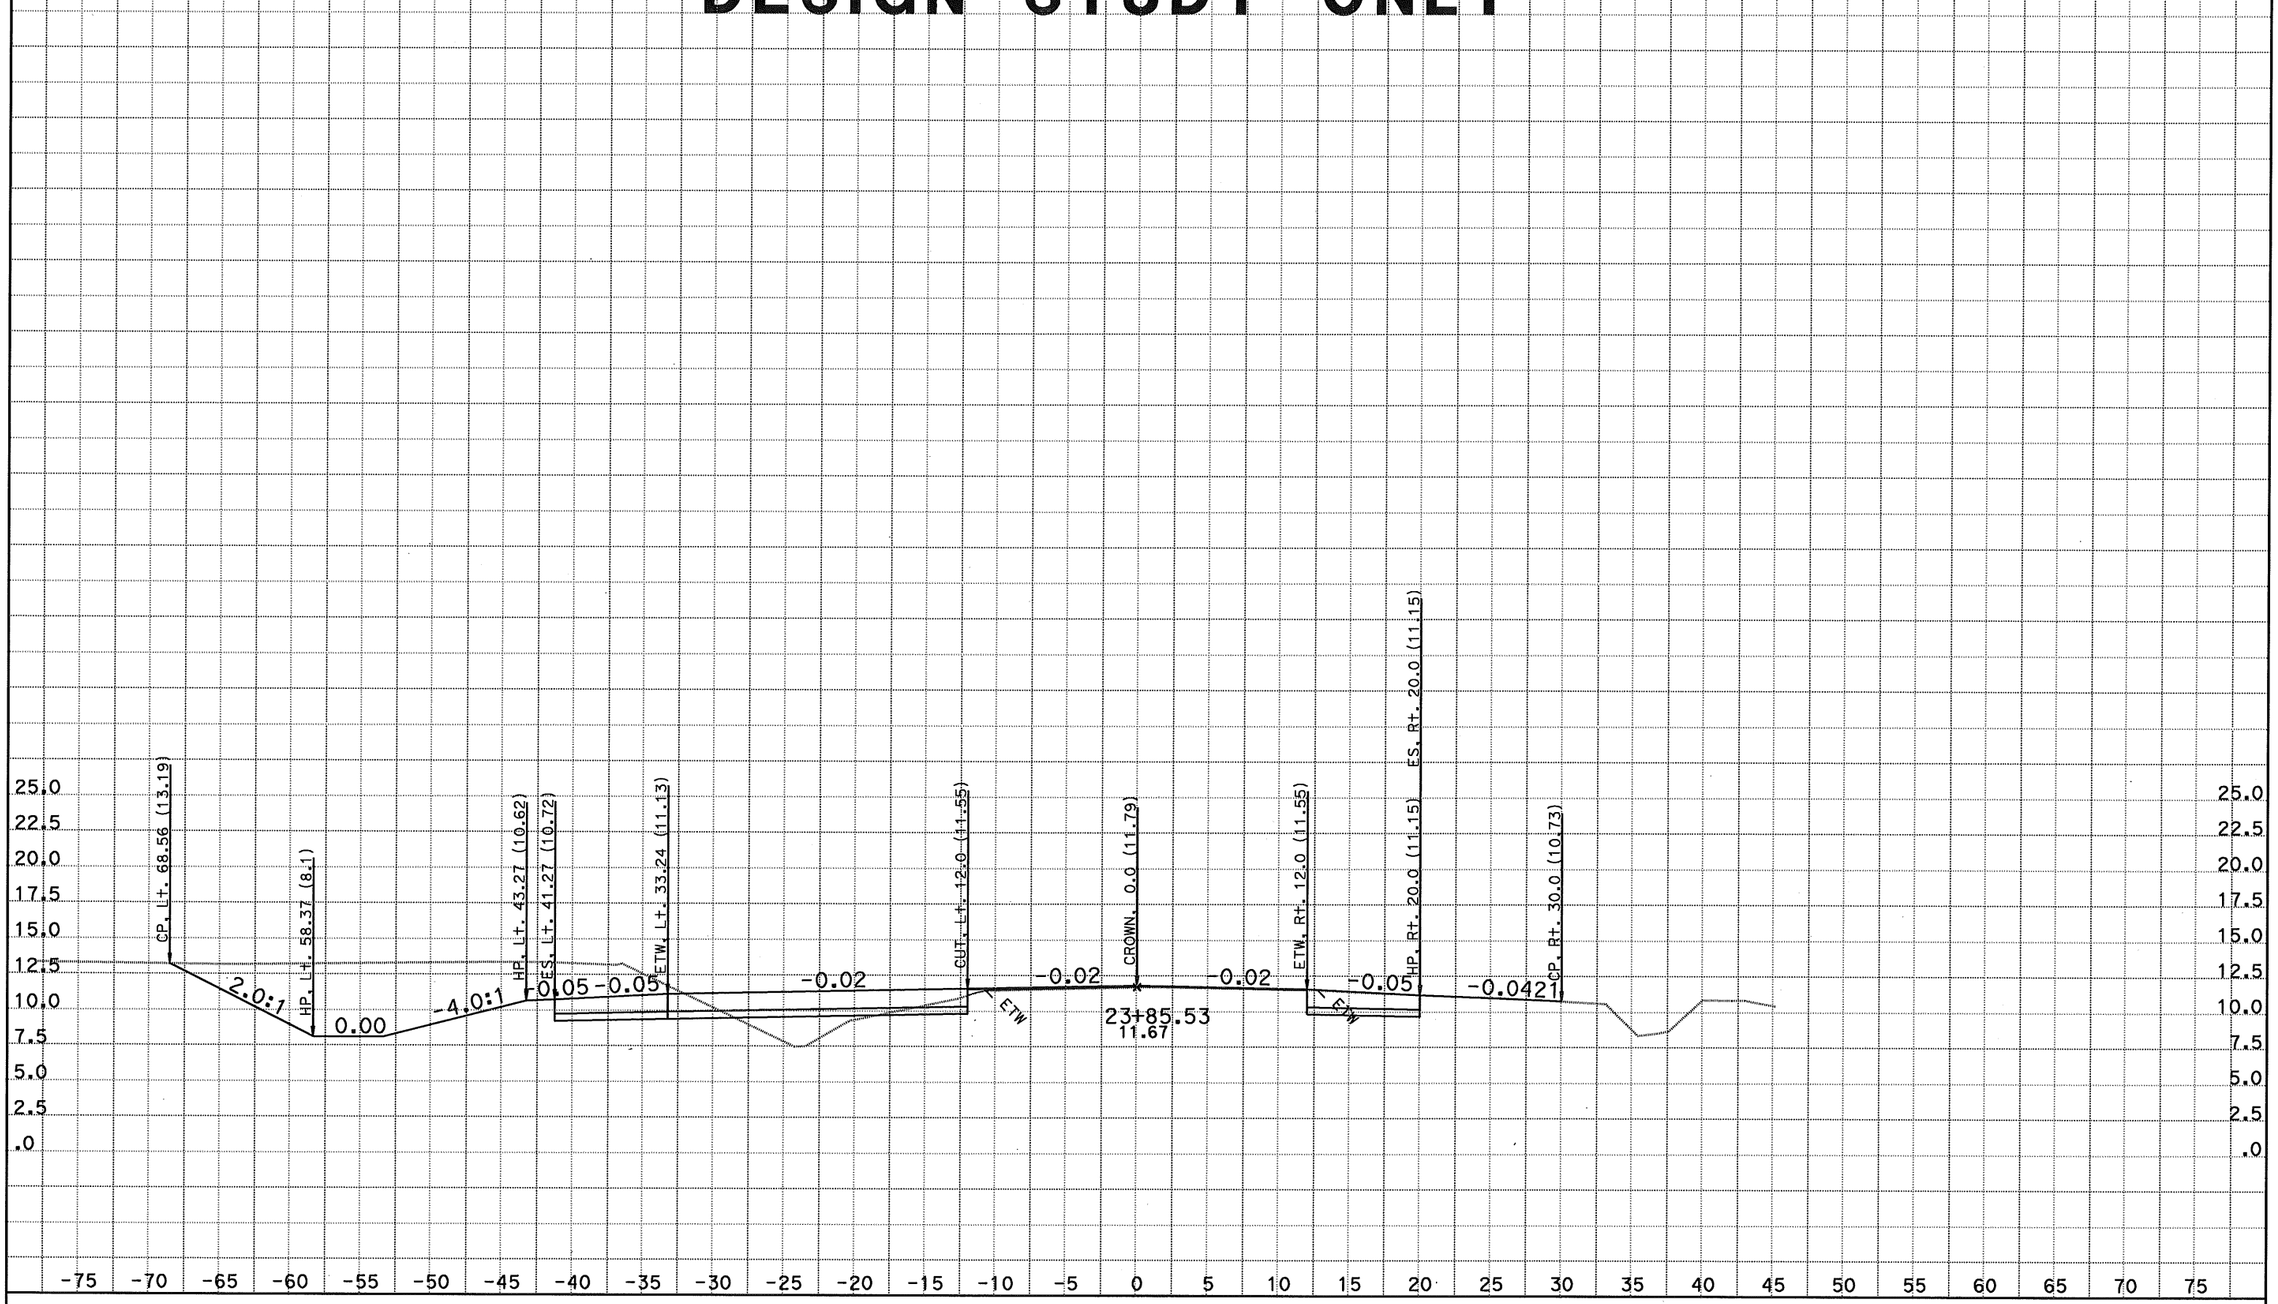

DATE: 6/30/2011
KC Project: 06058

CONTRACT: 1A6201
DIST/CO/RTE/PM: 04/Son/R121/7.4-7.6
File: D:\kanyucaicefile<58\XSECTION\DESIGN\BLN1_22502385FINAL.ear

SCALE: 1" = 5' Horiz.
1" = 5' Vert.

All Dimensions are US Survey Feet

BLN1
CROSS SECTIONS
SHEET 9 OF XXX

DESIGN STUDY ONLY

BLINE
23+85-
28+47

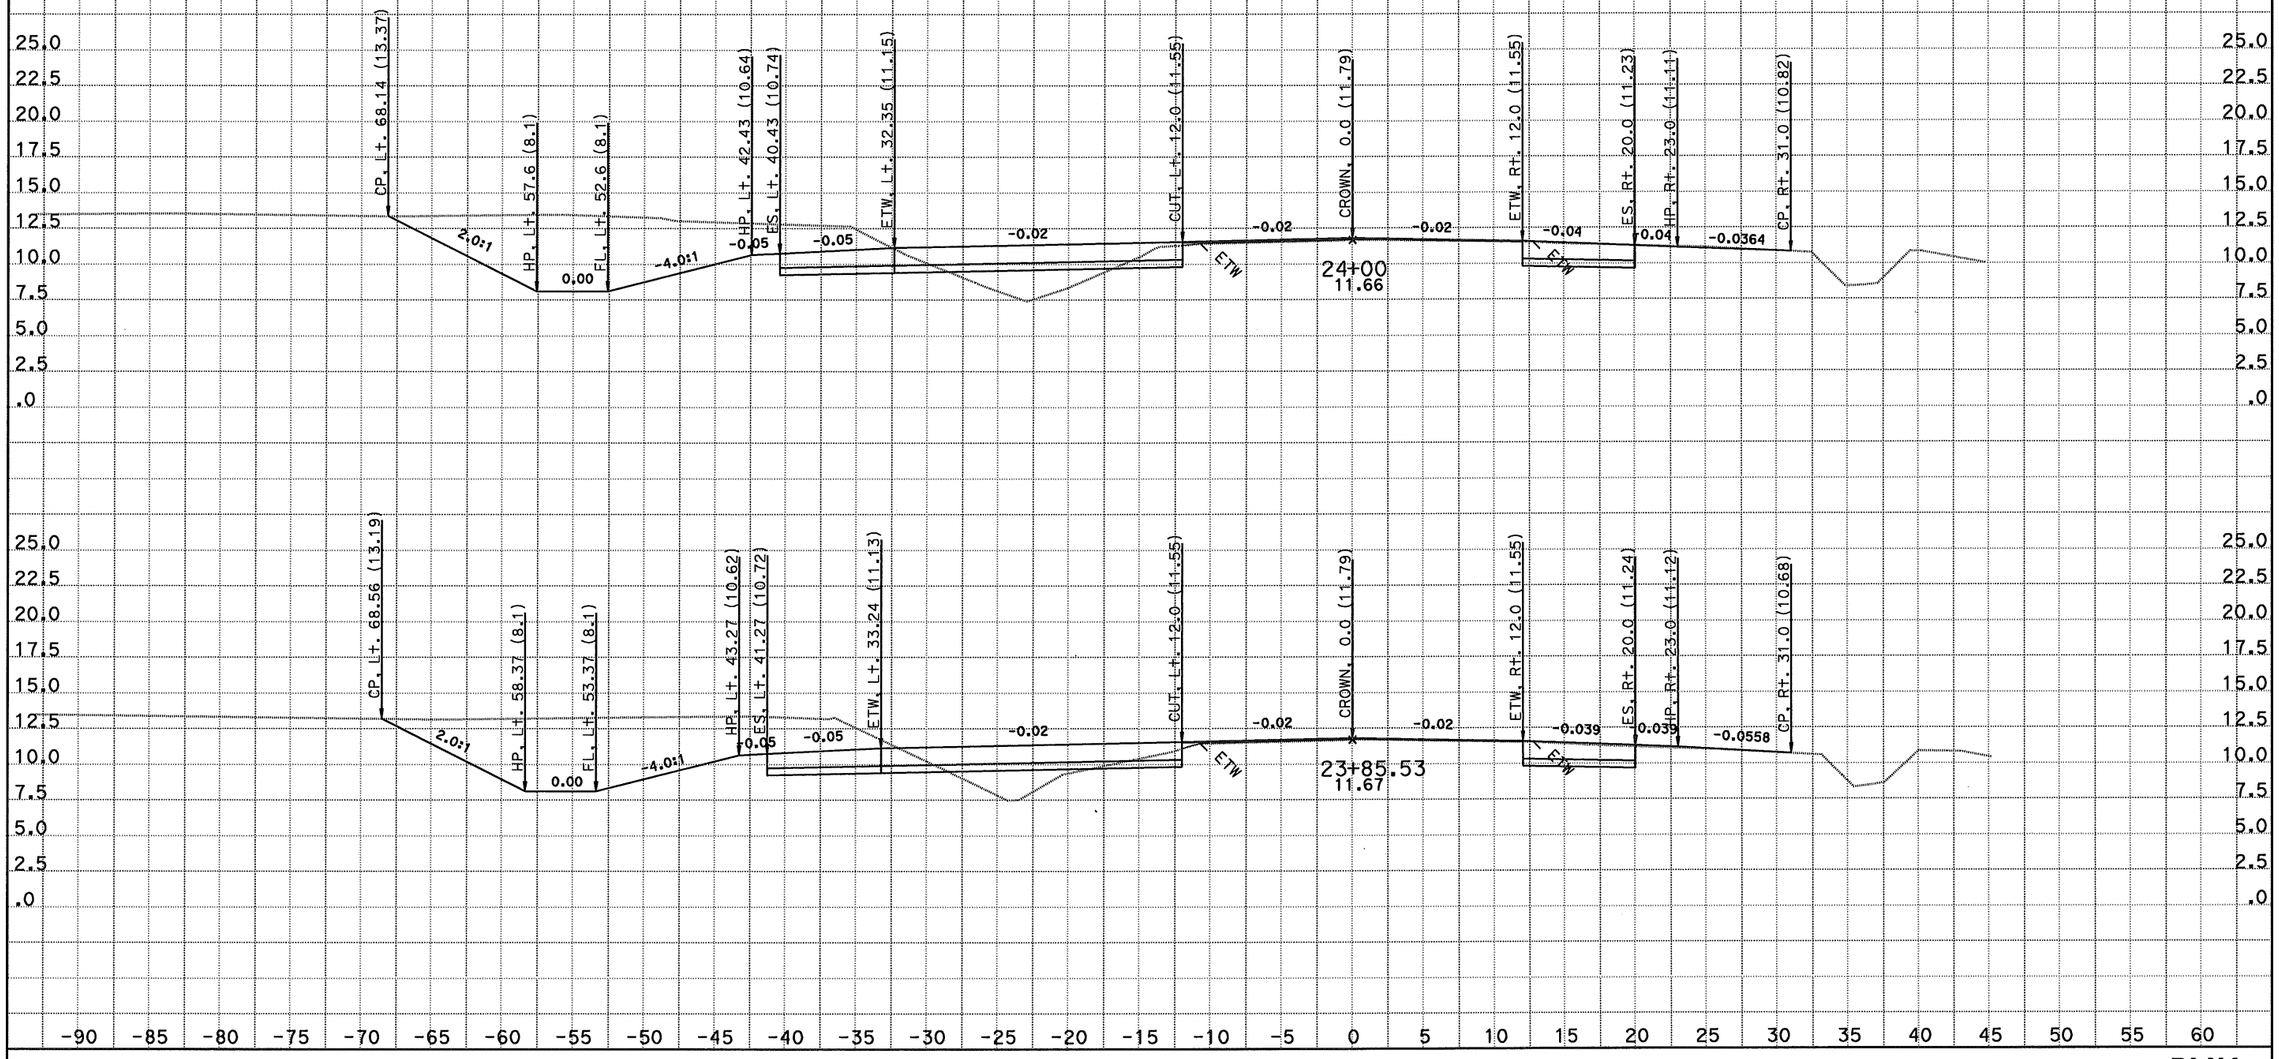

DATE: 6/29/2011
KC Project: 06058

CONTRACT: 1A6201
File: D:\kanyucaicefile<58\XSECTION\DESIGN\BLN1_23802847FINAL.EAR
DIST/CO/RTE/PM: 04/Son/R121/7.4

SCALE: 1" = 5' Horiz.
1" = 5' Vert.

All Dimensions are US Survey Feet

BLN1
CROSS SECTIONS
SHEET 1 OF XXX

DESIGN STUDY ONLY

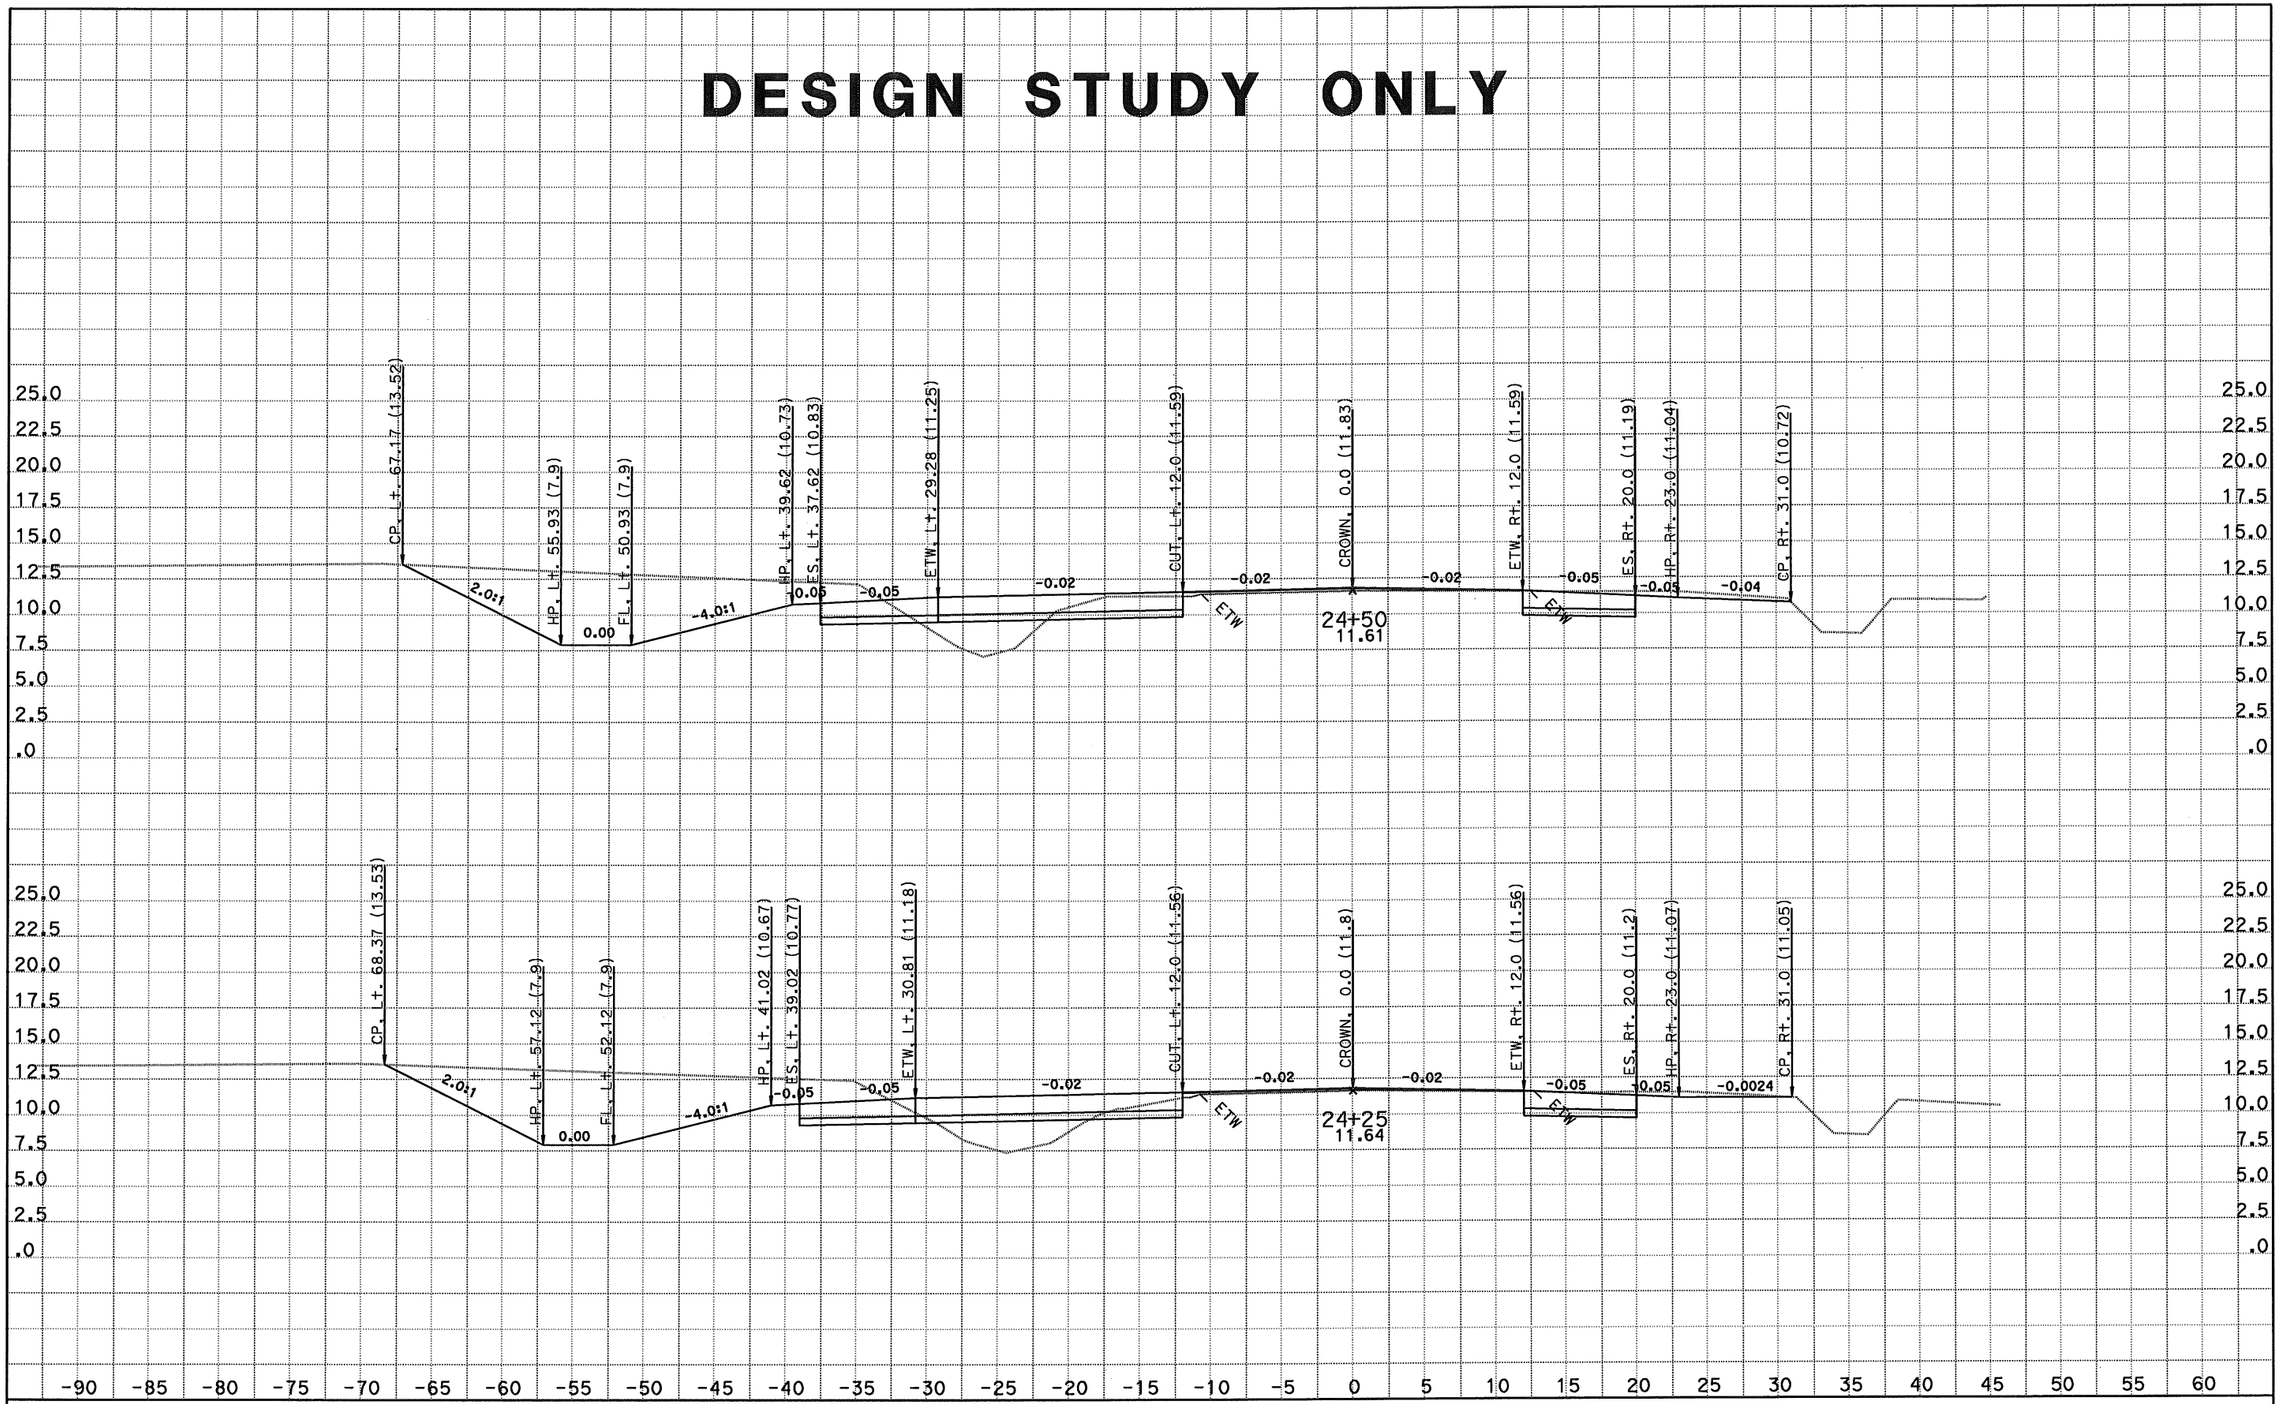

CONTRACT: 1A6201

DATE: 6/29/2011

DIST/CO/RTE/PM: 04/Son/R121/7.4

KC Project: 06058

File: D:\kanyucaicefile<58\XSECTION\DESIGN\BLN1_23802847FINAL.EAR

SCALE: 1" = 5' Horiz.
1" = 5' Vert.

All Dimensions are US Survey Feet

BLN1
CROSS SECTIONS

SHEET 2 OF XXX

DESIGN STUDY ONLY

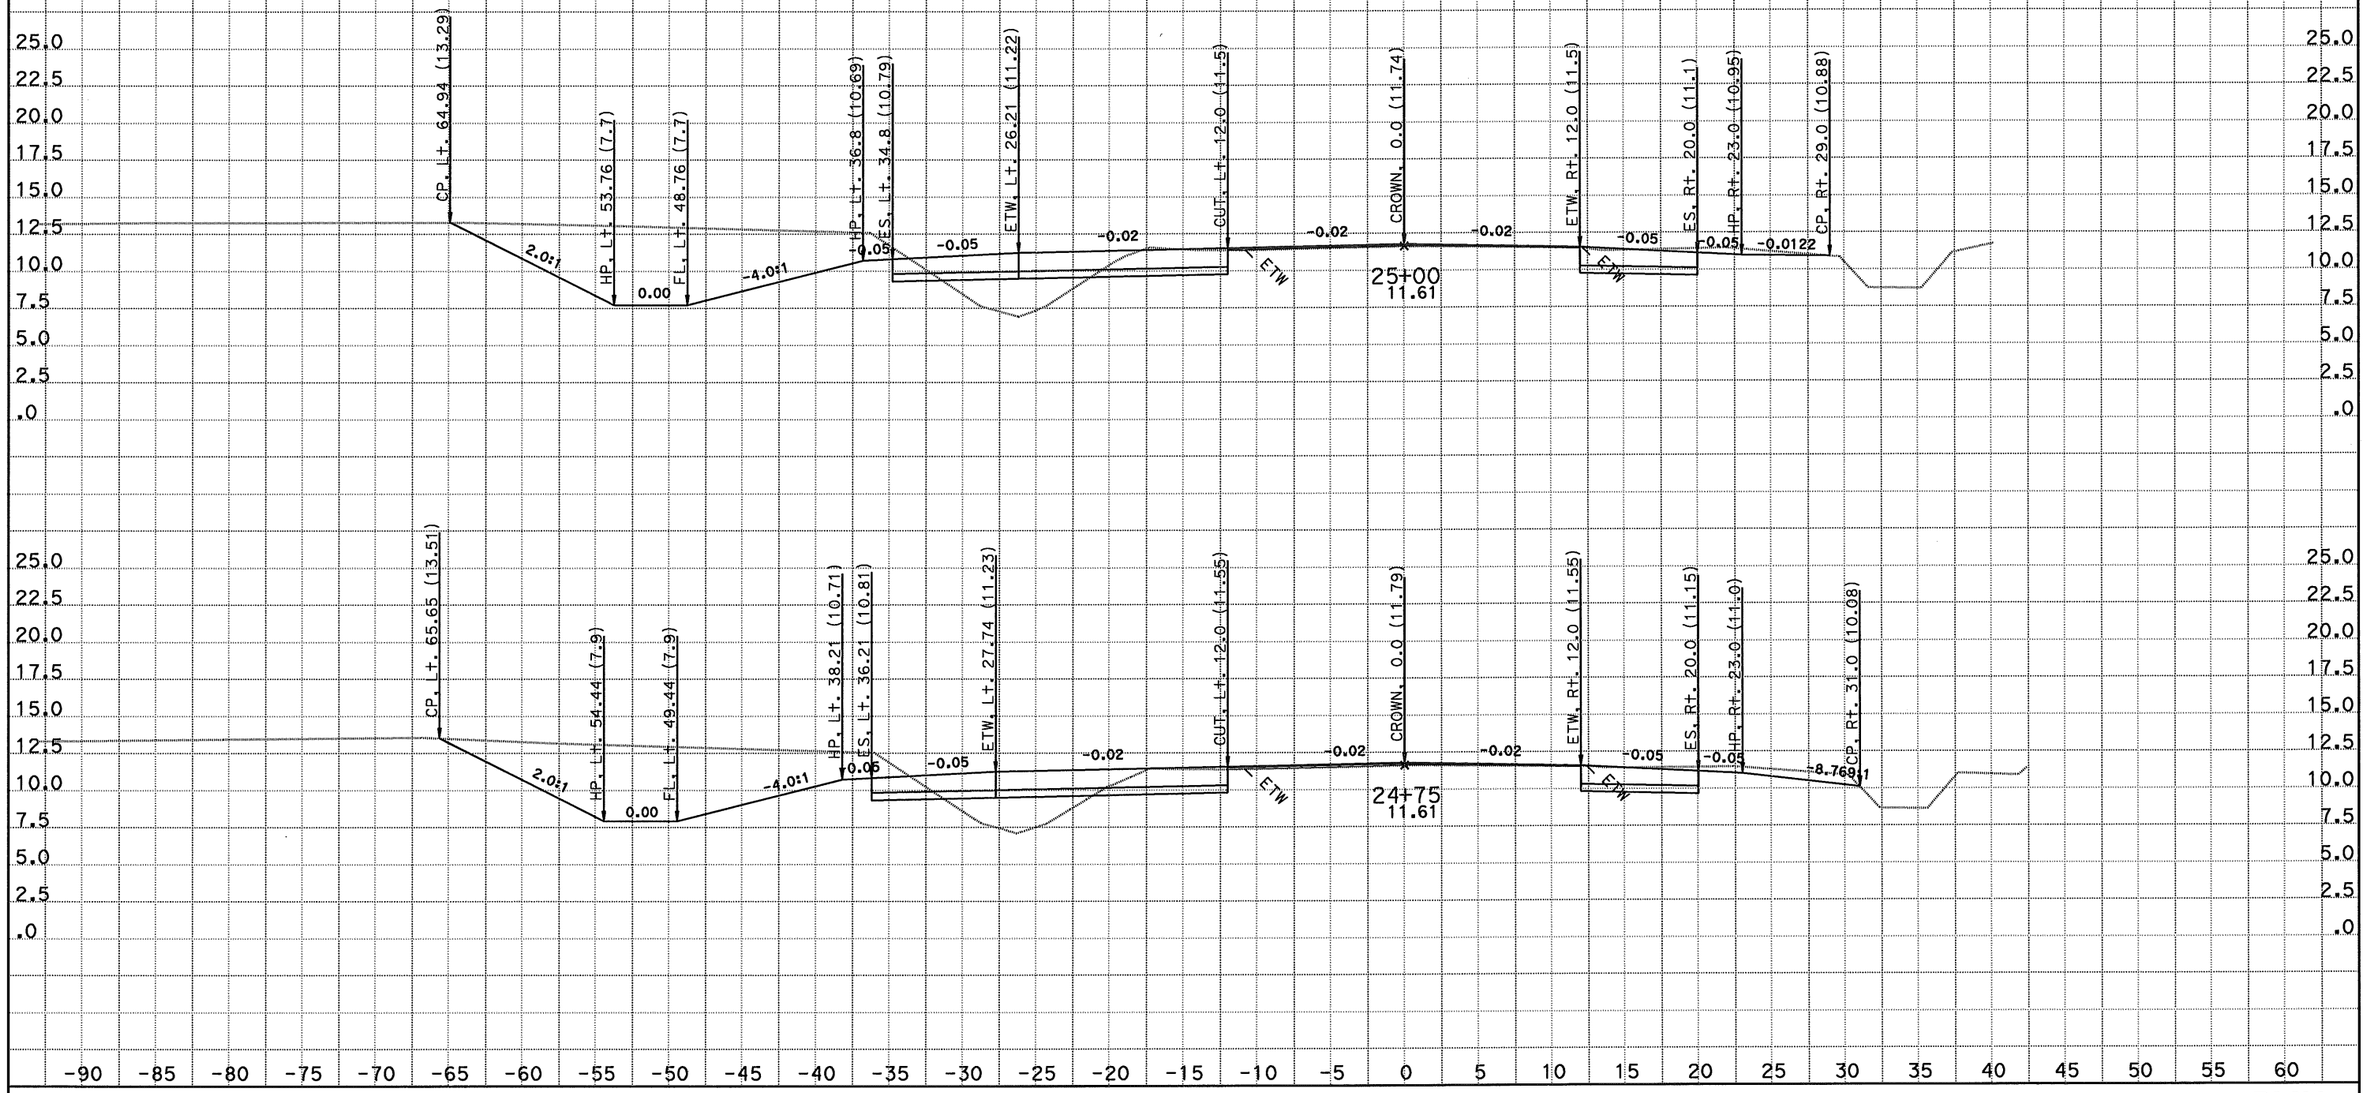

DATE: 6/29/2011

KC Project: 06058

CONTRACT: 1A6201

DIST/CO/RTE/PM: 04/Son/R121/7.4

File: D:\kanyucaicefile<58\XSECTION\DESIGN\BLN1_23802847FINAL.EAR

SCALE: 1" = 5' Horiz.
1" = 5' Vert.

All Dimensions are US Survey Feet

BLN1
CROSS SECTIONS
SHEET 3 OF XXX

DESIGN STUDY ONLY

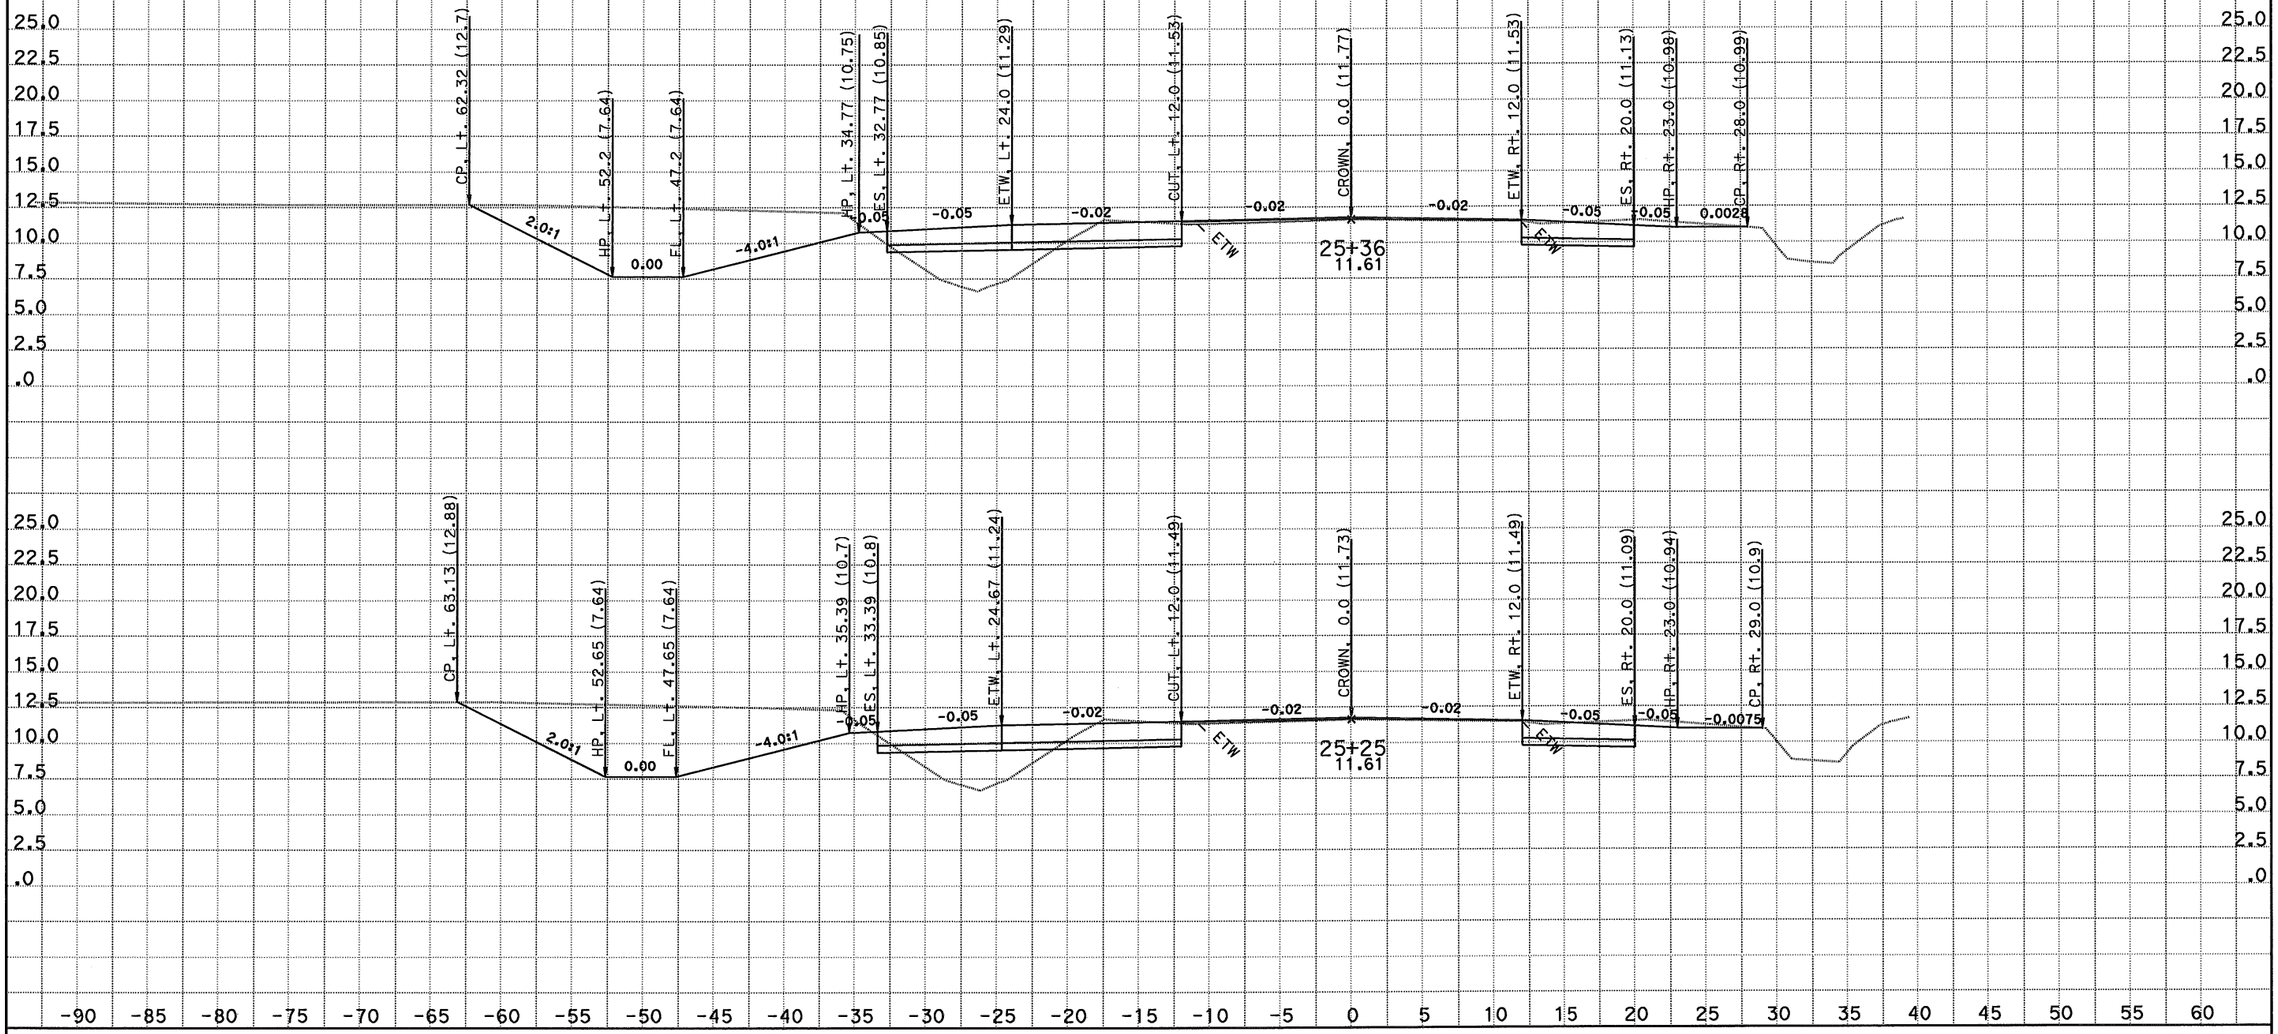

CONTRACT: 1A6201

DATE: 6/29/2011

DIST/CO/RTE/PM: 04/Son/R121/7.4

KC Project: 06058

File: D:\kanyucaicefile<58\XSECTION\DESIGN\BLN1_23802847FINAL.EAR

SCALE: 1" = 5' Horiz.
1" = 5' Vert.

All Dimensions are US Survey Feet

BLN1

CROSS SECTIONS

SHEET 4 OF XXX

DESIGN STUDY ONLY

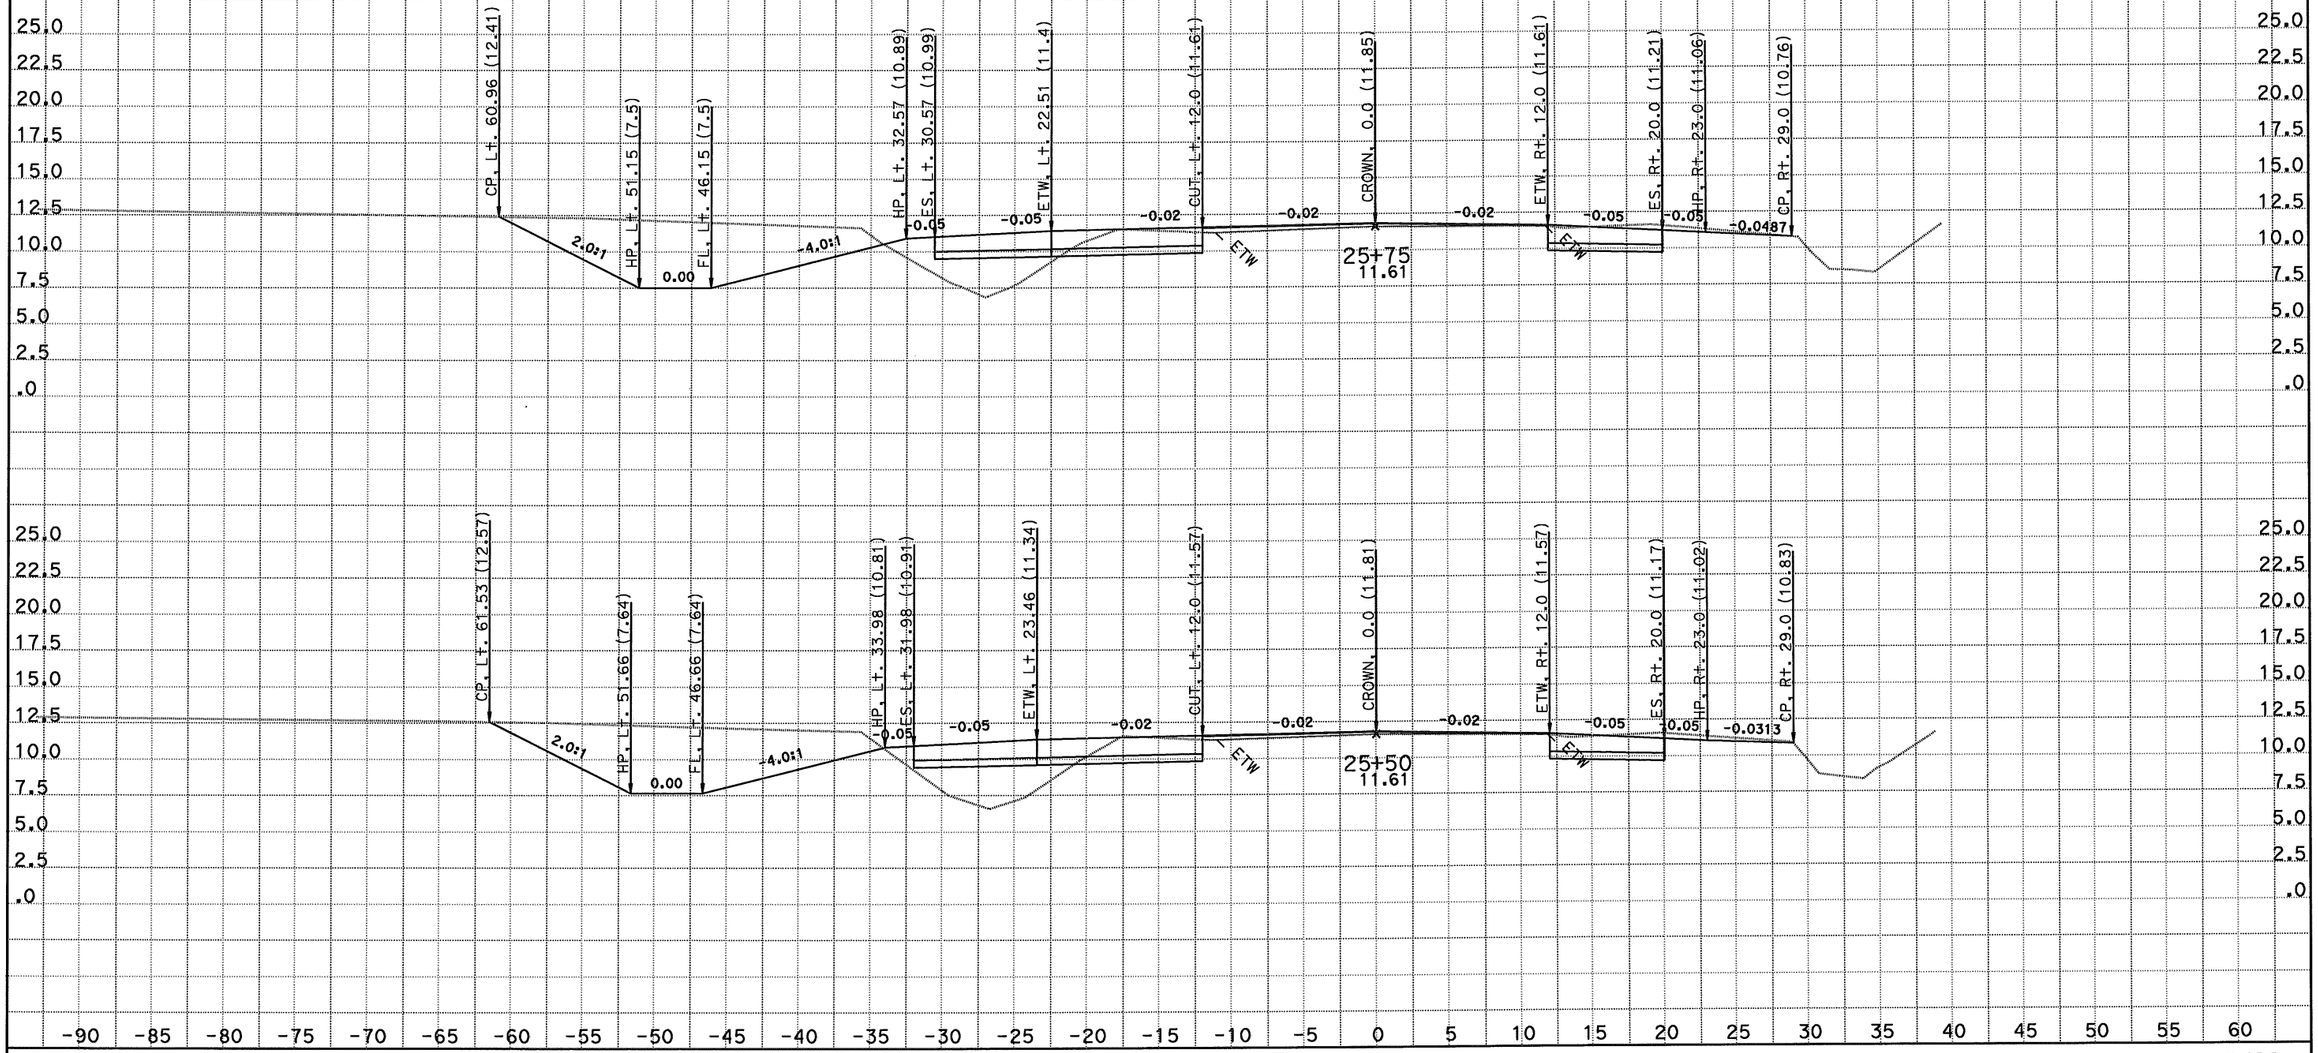

DATE: 6/29/2011
KC Project: 06058

CONTRACT: 1A6201
DIST/CO/RTE/PM: 04/Son/R121/7.4
File: D:\kanyucaicefile<58\XSECTION\DESIGN\BLN1_23802847FINAL.EAR

SCALE: 1" = 5' Horiz.
1" = 5' Vert.

All Dimensions are US Survey Feet

BLN1
CROSS SECTIONS
SHEET 5 OF XXX

DESIGN STUDY ONLY

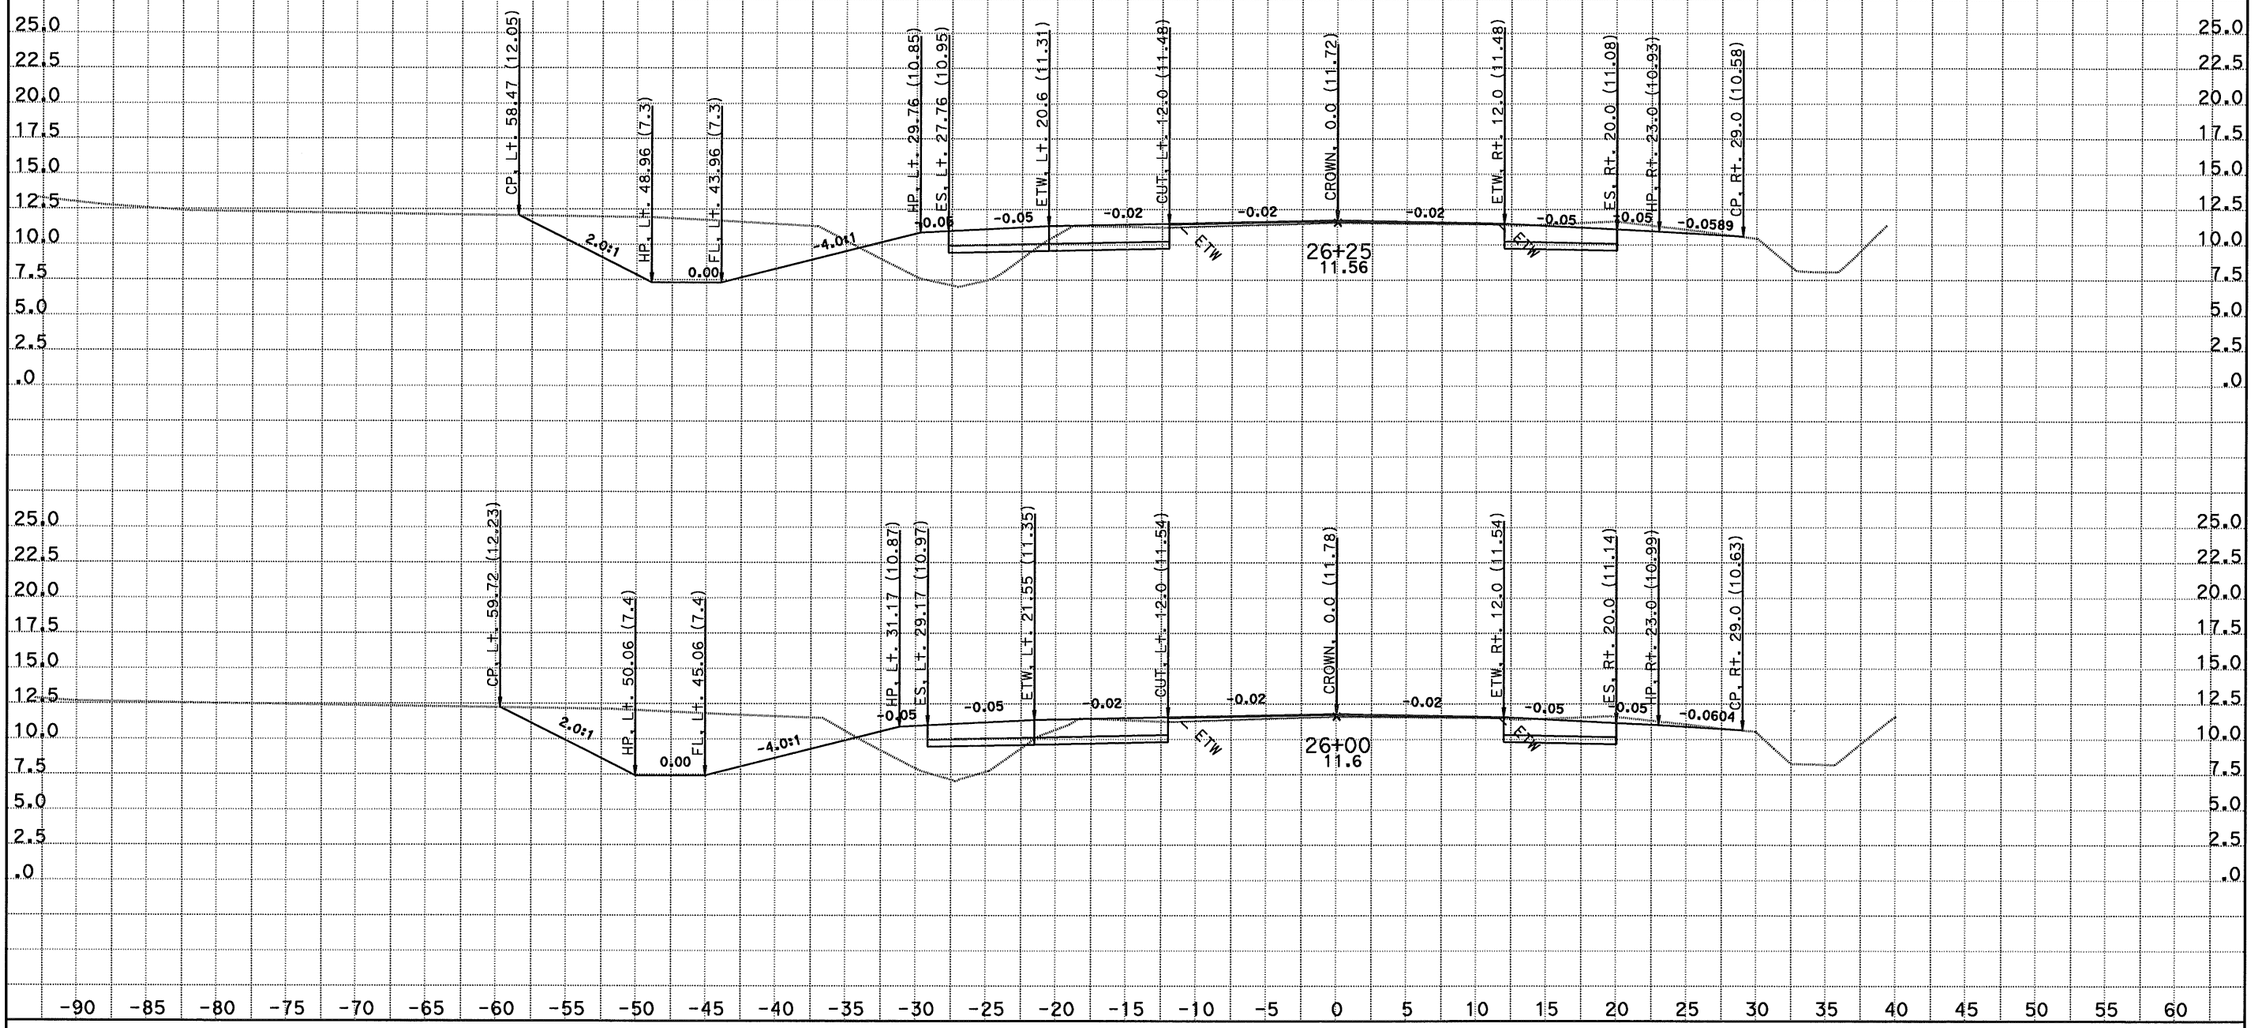

DATE: 6/29/2011
KC Project: 06058

CONTRACT: 1A6201
DIST/CO/RTE/PM: 04/Son/R121/7.4
File: D:\kanyucaicefile<58\XSECTION\DESIGN\BLN1_23802847FINAL.EAR

SCALE: 1" = 5' Horiz.
1" = 5' Vert.
All Dimensions are US Survey Feet

BLN1
CROSS SECTIONS
SHEET 6 OF XXX

DESIGN STUDY ONLY

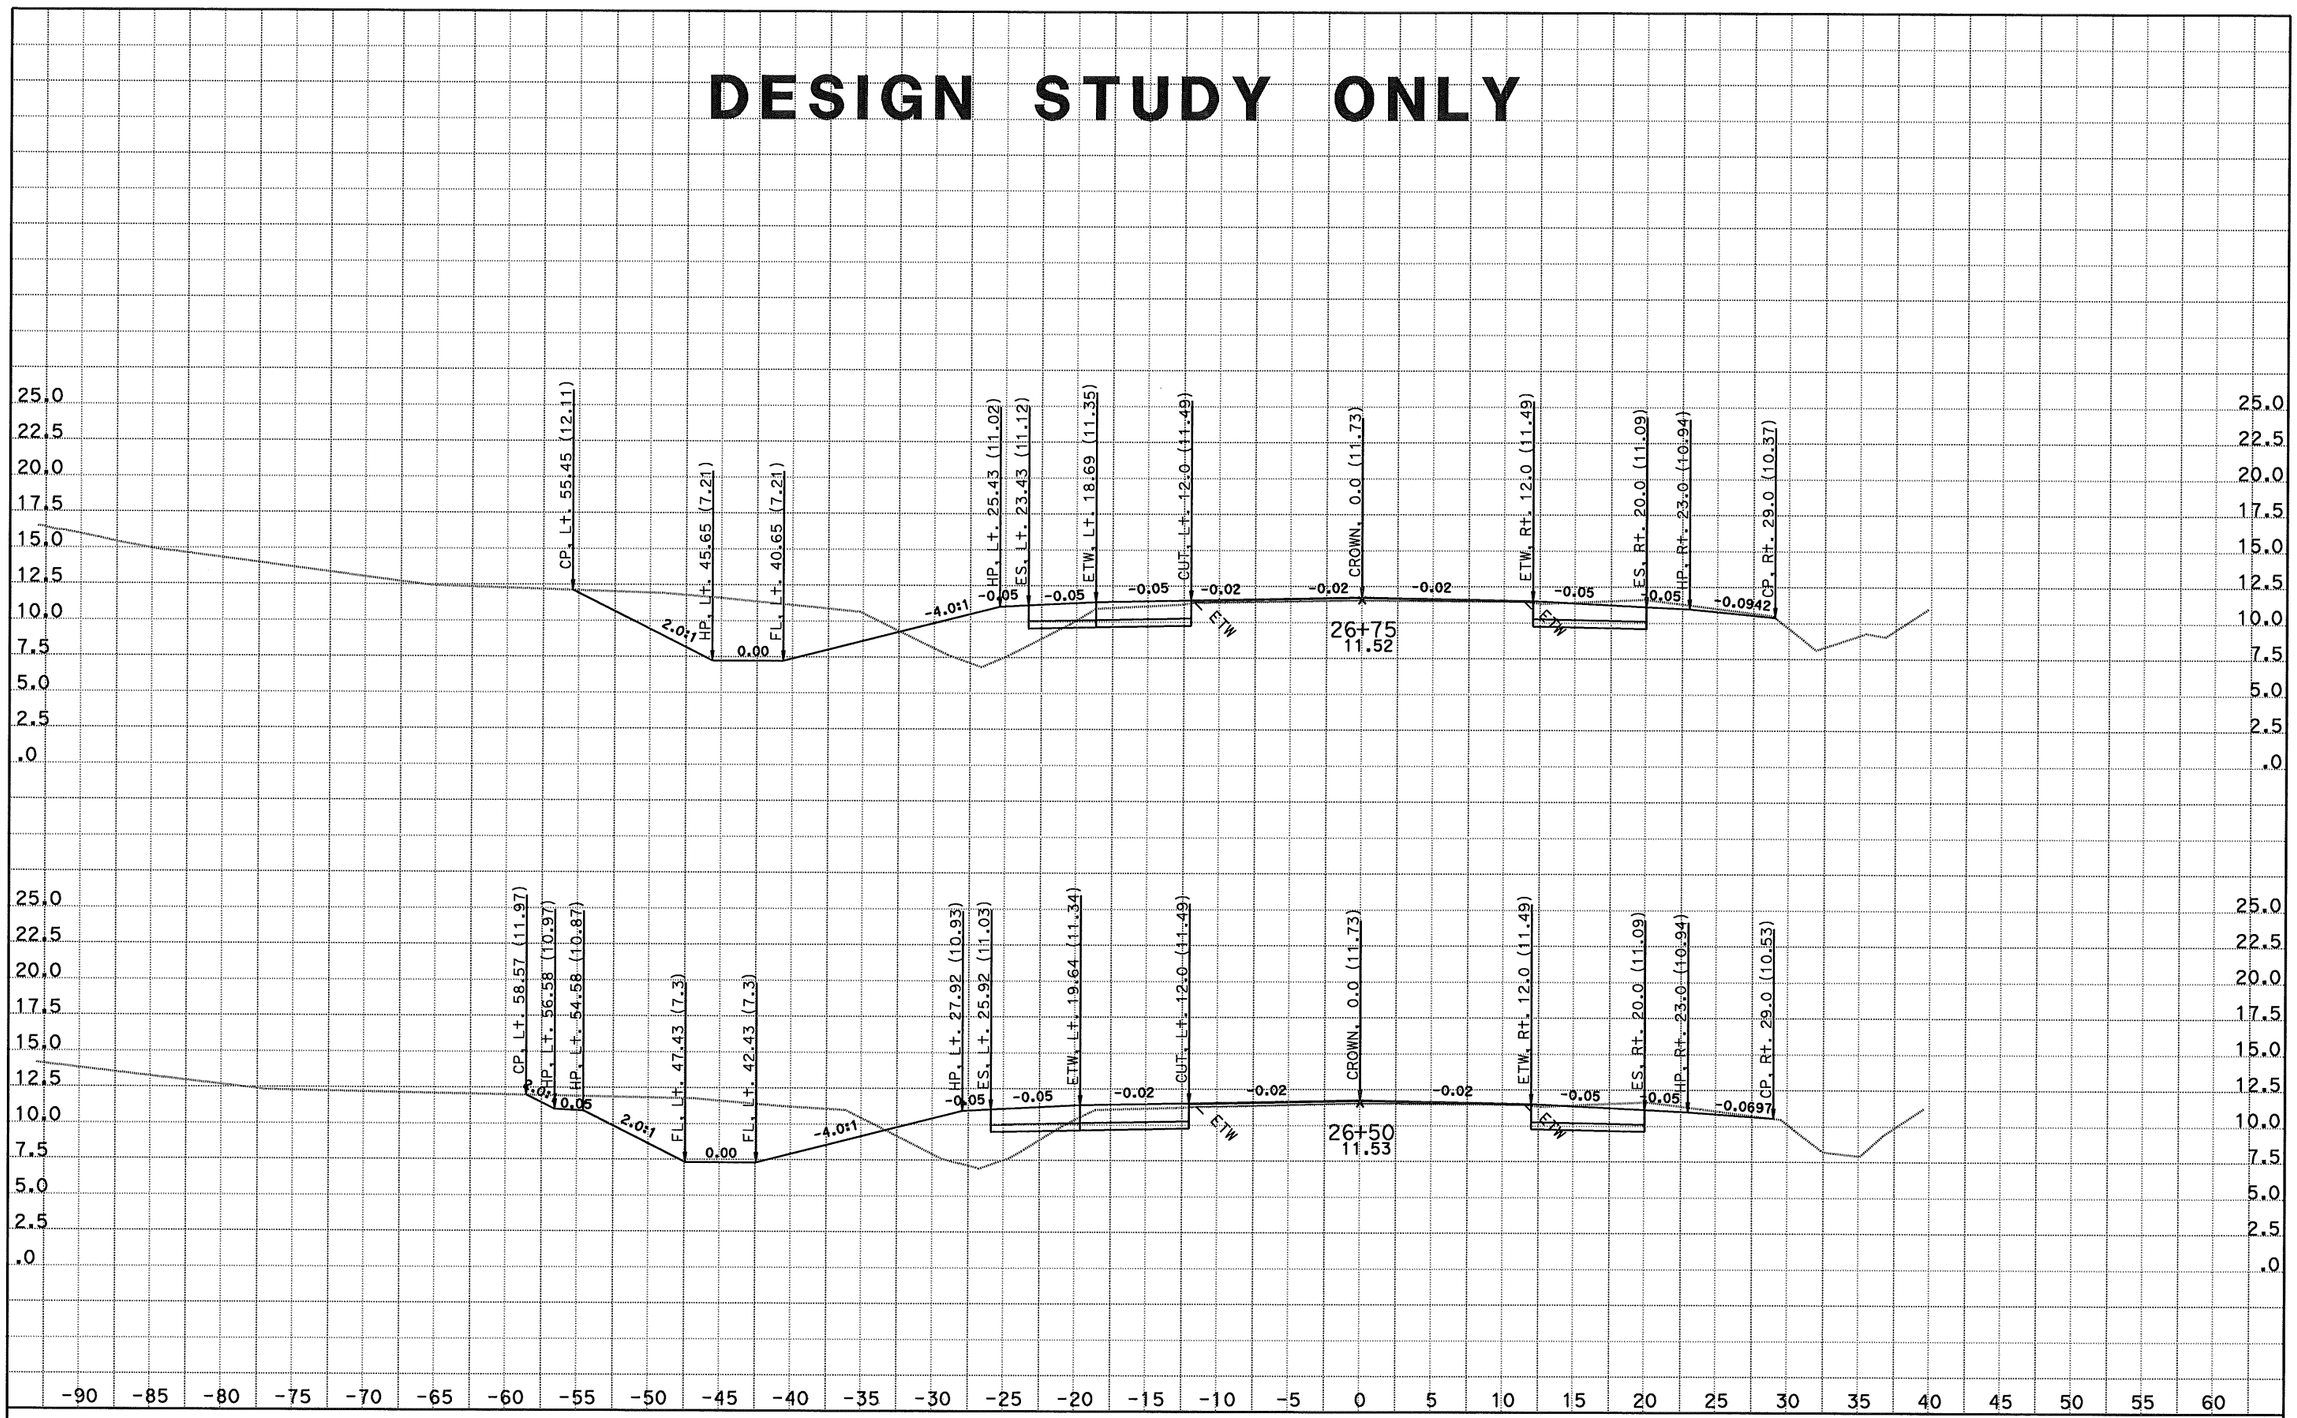

DATE: 6/29/2011
KC Project: 06058

CONTRACT: 1A6201
DIST/CO/RTE/PM: 04/Son/R121/7.4
File: D:\kanyucaicefile<58\XSECTION\DESIGN\BLN1_23802847FINAL.EAR

SCALE: 1" = 5' Horiz.
1" = 5' Vert.

All Dimensions are US Survey Feet

BLN1
CROSS SECTIONS
SHEET 7 OF XXX

DESIGN STUDY ONLY

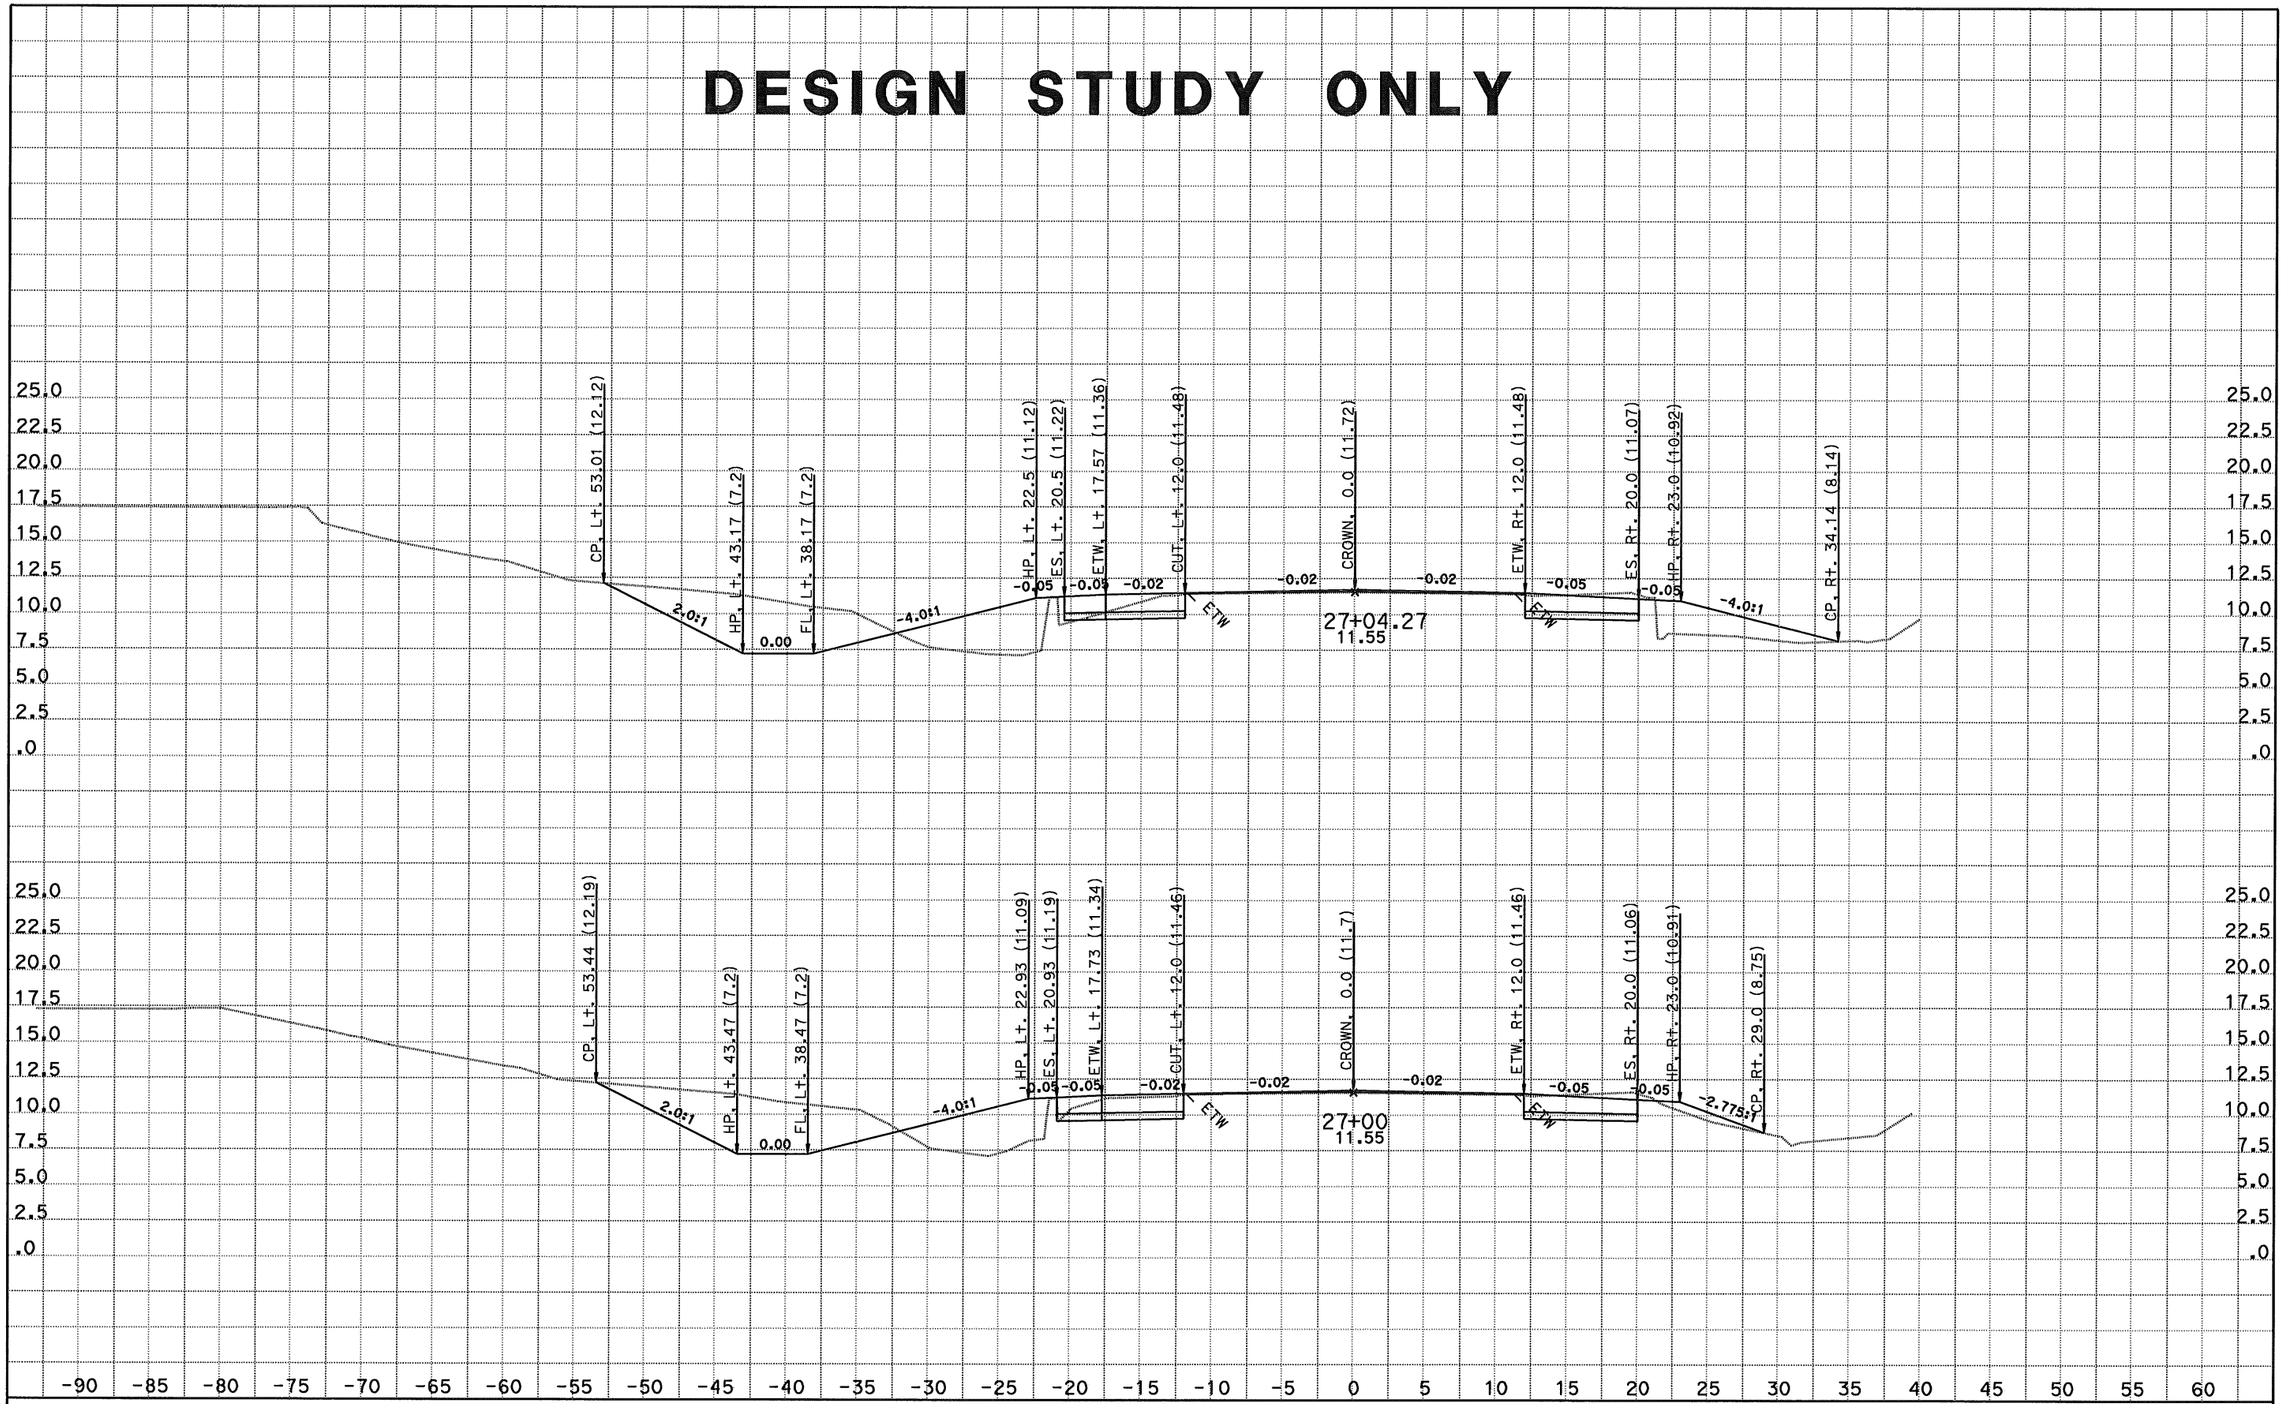

DATE: 6/29/2011
KC Project: 06058

CONTRACT: 1A6201
DIST/CO/RTE/PM: 04/Son/R121/7.4
File: D:\kanyucaicefile<58\XSECTION\DESIGN\BLN1_23802847FINAL.EAR

SCALE: 1" = 5' Horiz.
1" = 5' Vert.
All Dimensions are US Survey Feet

BLN1
CROSS SECTIONS
SHEET 8 OF XXX

DESIGN STUDY ONLY

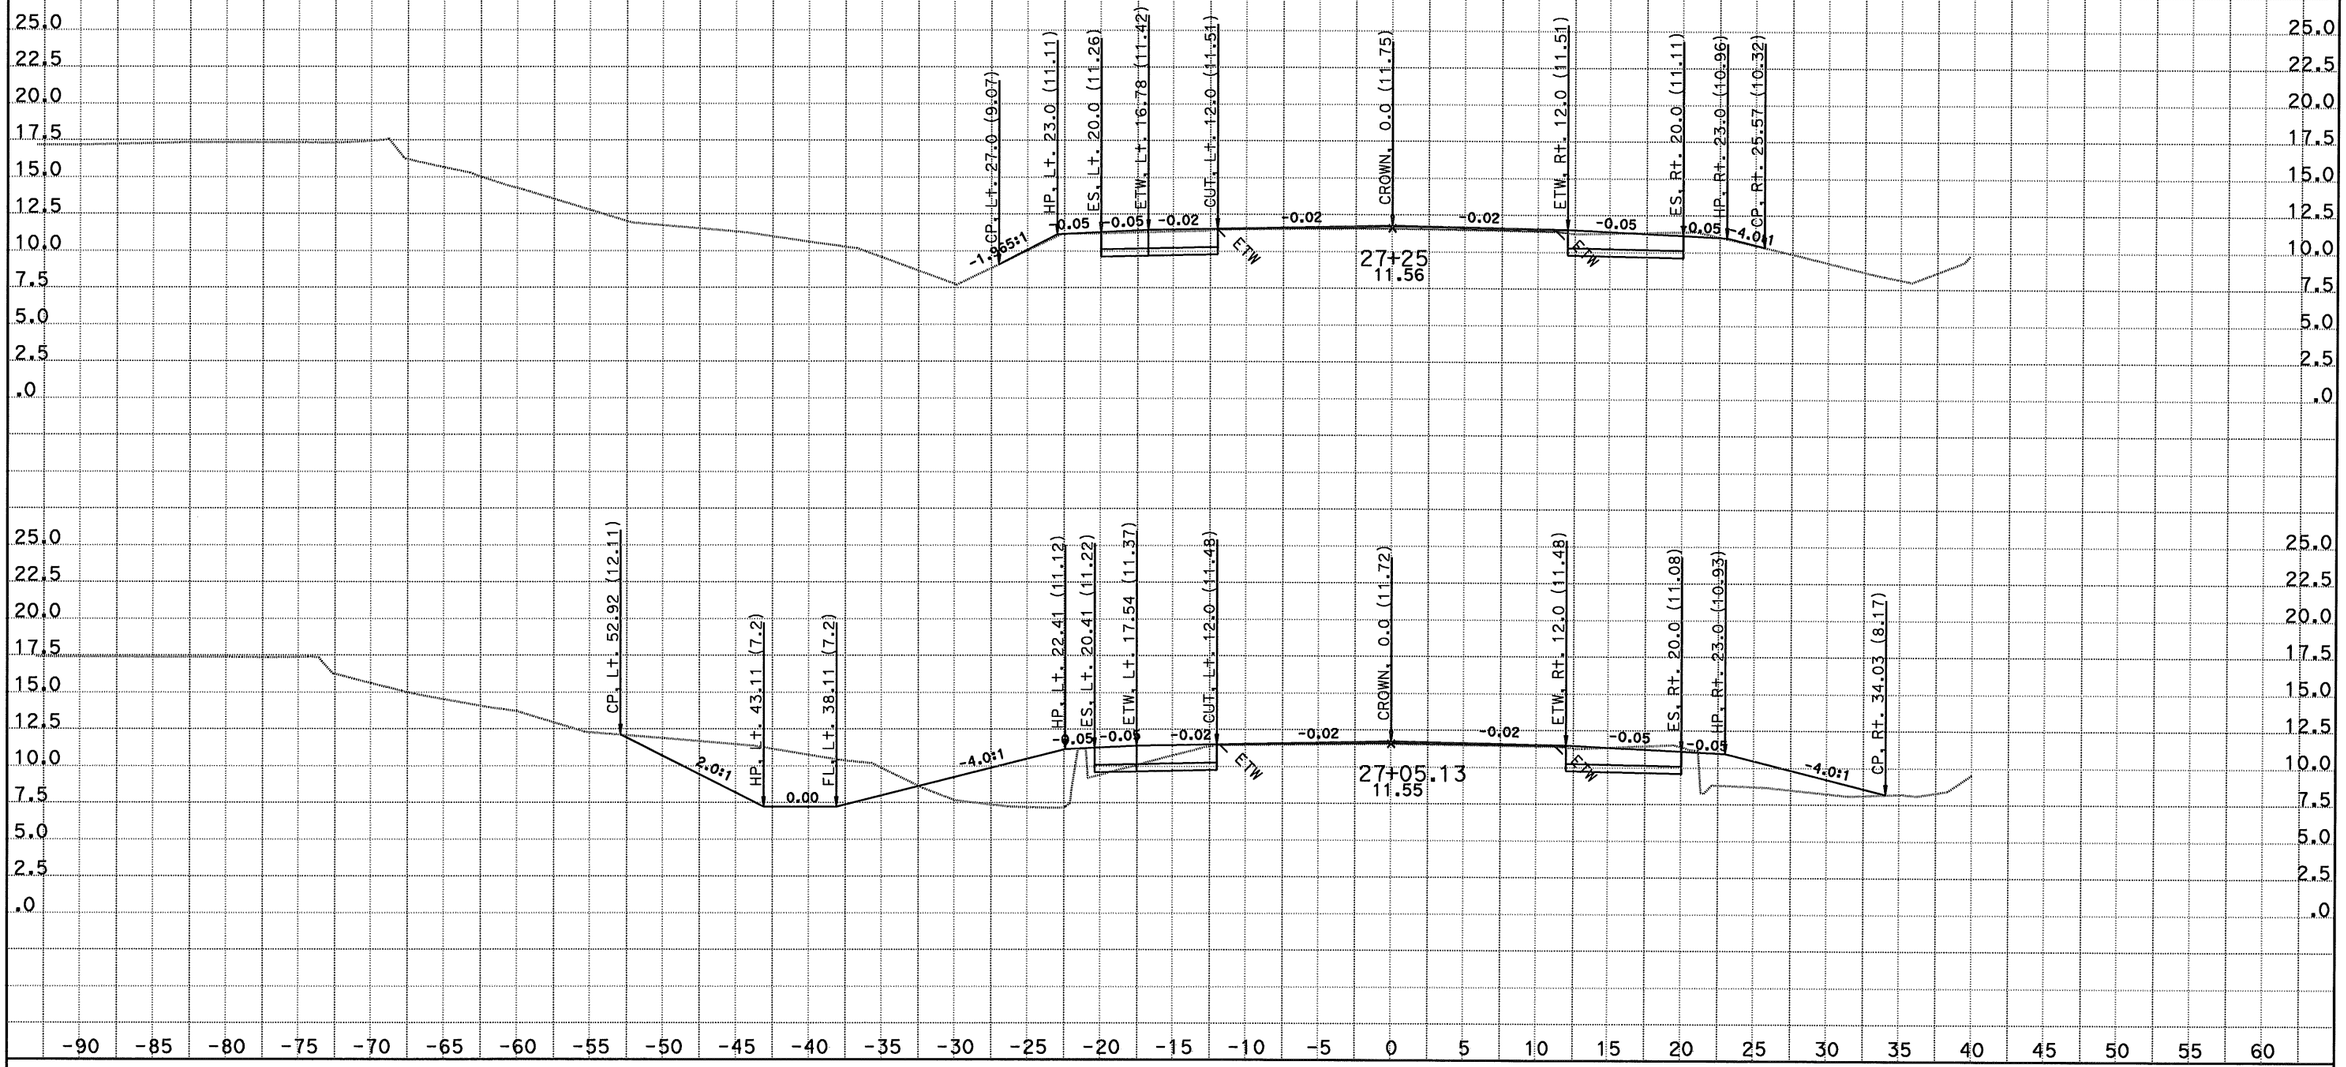

DATE: 6/29/2011
KC Project: 06058

CONTRACT: 1A6201
DIST/CO/RTE/PM: 04/Son/R121/7.4
File: D:\kanyucaicefile<58\XSECTION\DESIGN\BLN1_23802847FINAL.EAR

SCALE: 1" = 5' Horiz.
1" = 5' Vert.

All Dimensions are US Survey Feet

BLN1
CROSS SECTIONS
SHEET 9 OF XXX

DESIGN STUDY ONLY

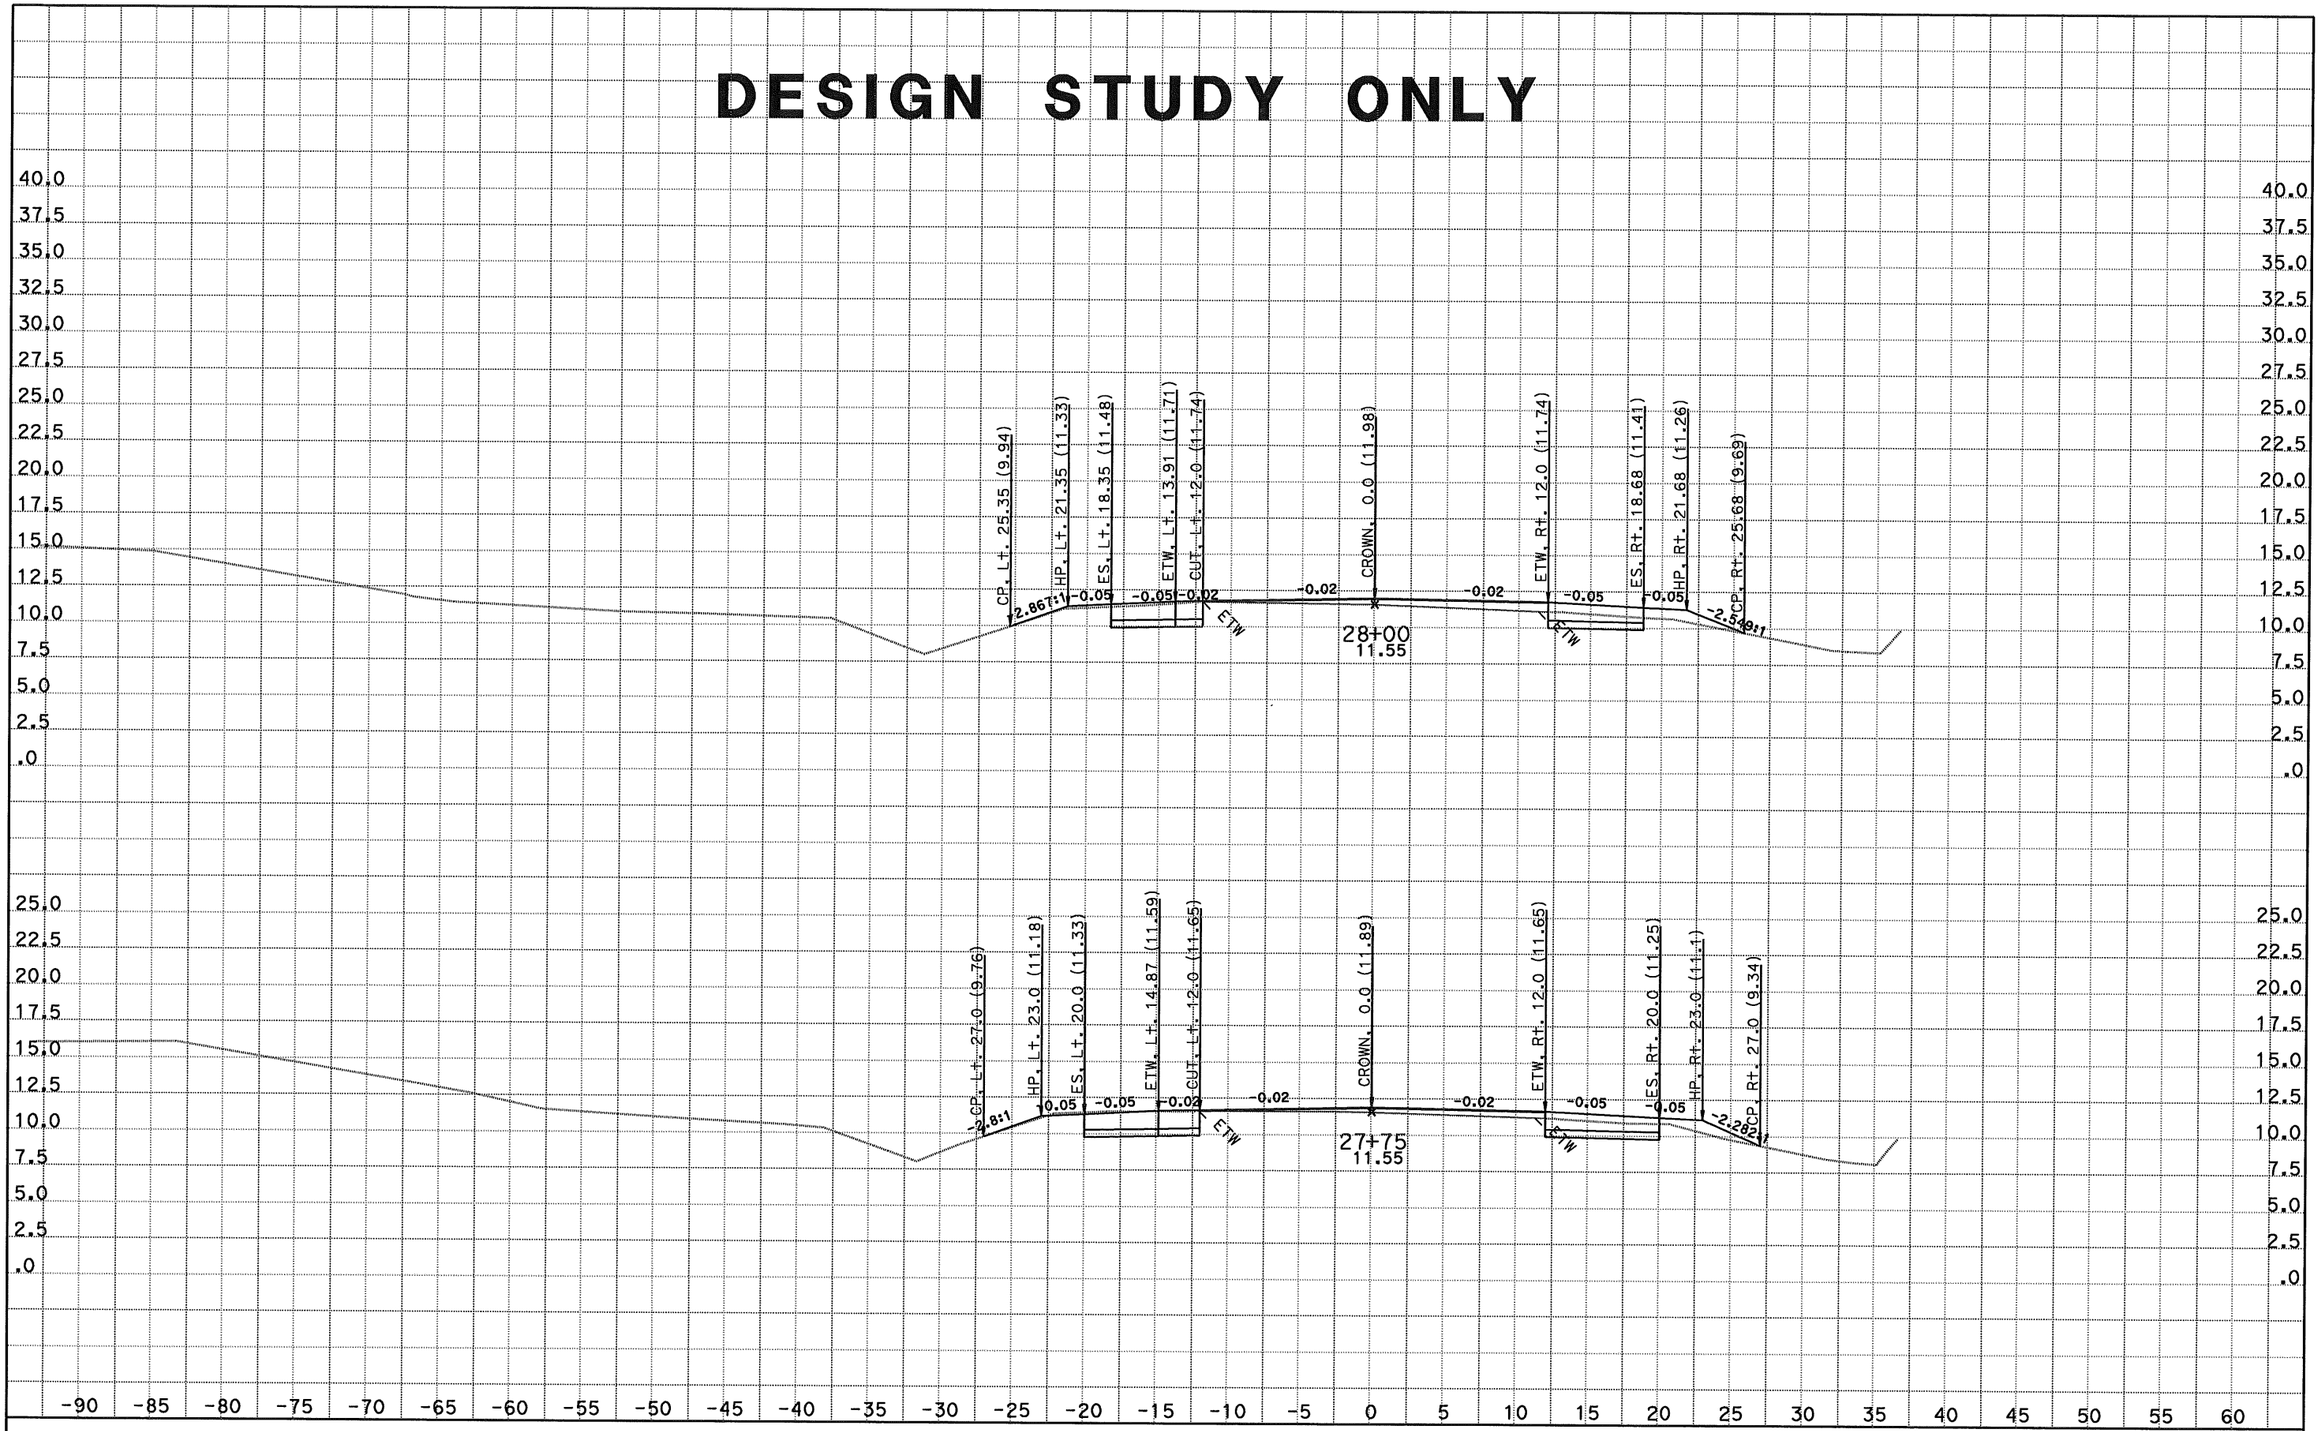

DATE: 6/29/2011
KC Project: 06058
File: D:\kanyucaicefile<58\XSECTION\DESIGN\BLN1_23802847FINAL.EAR

CONTRACT: 1A6201
DIST/CO/RTE/PM: 04/Son/R121/7.4

SCALE: 1" = 5' Horiz.
1" = 5' Vert.

All Dimensions are US Survey Feet

BLN1
CROSS SECTIONS
SHEET 11 OF XXX

DESIGN STUDY ONLY

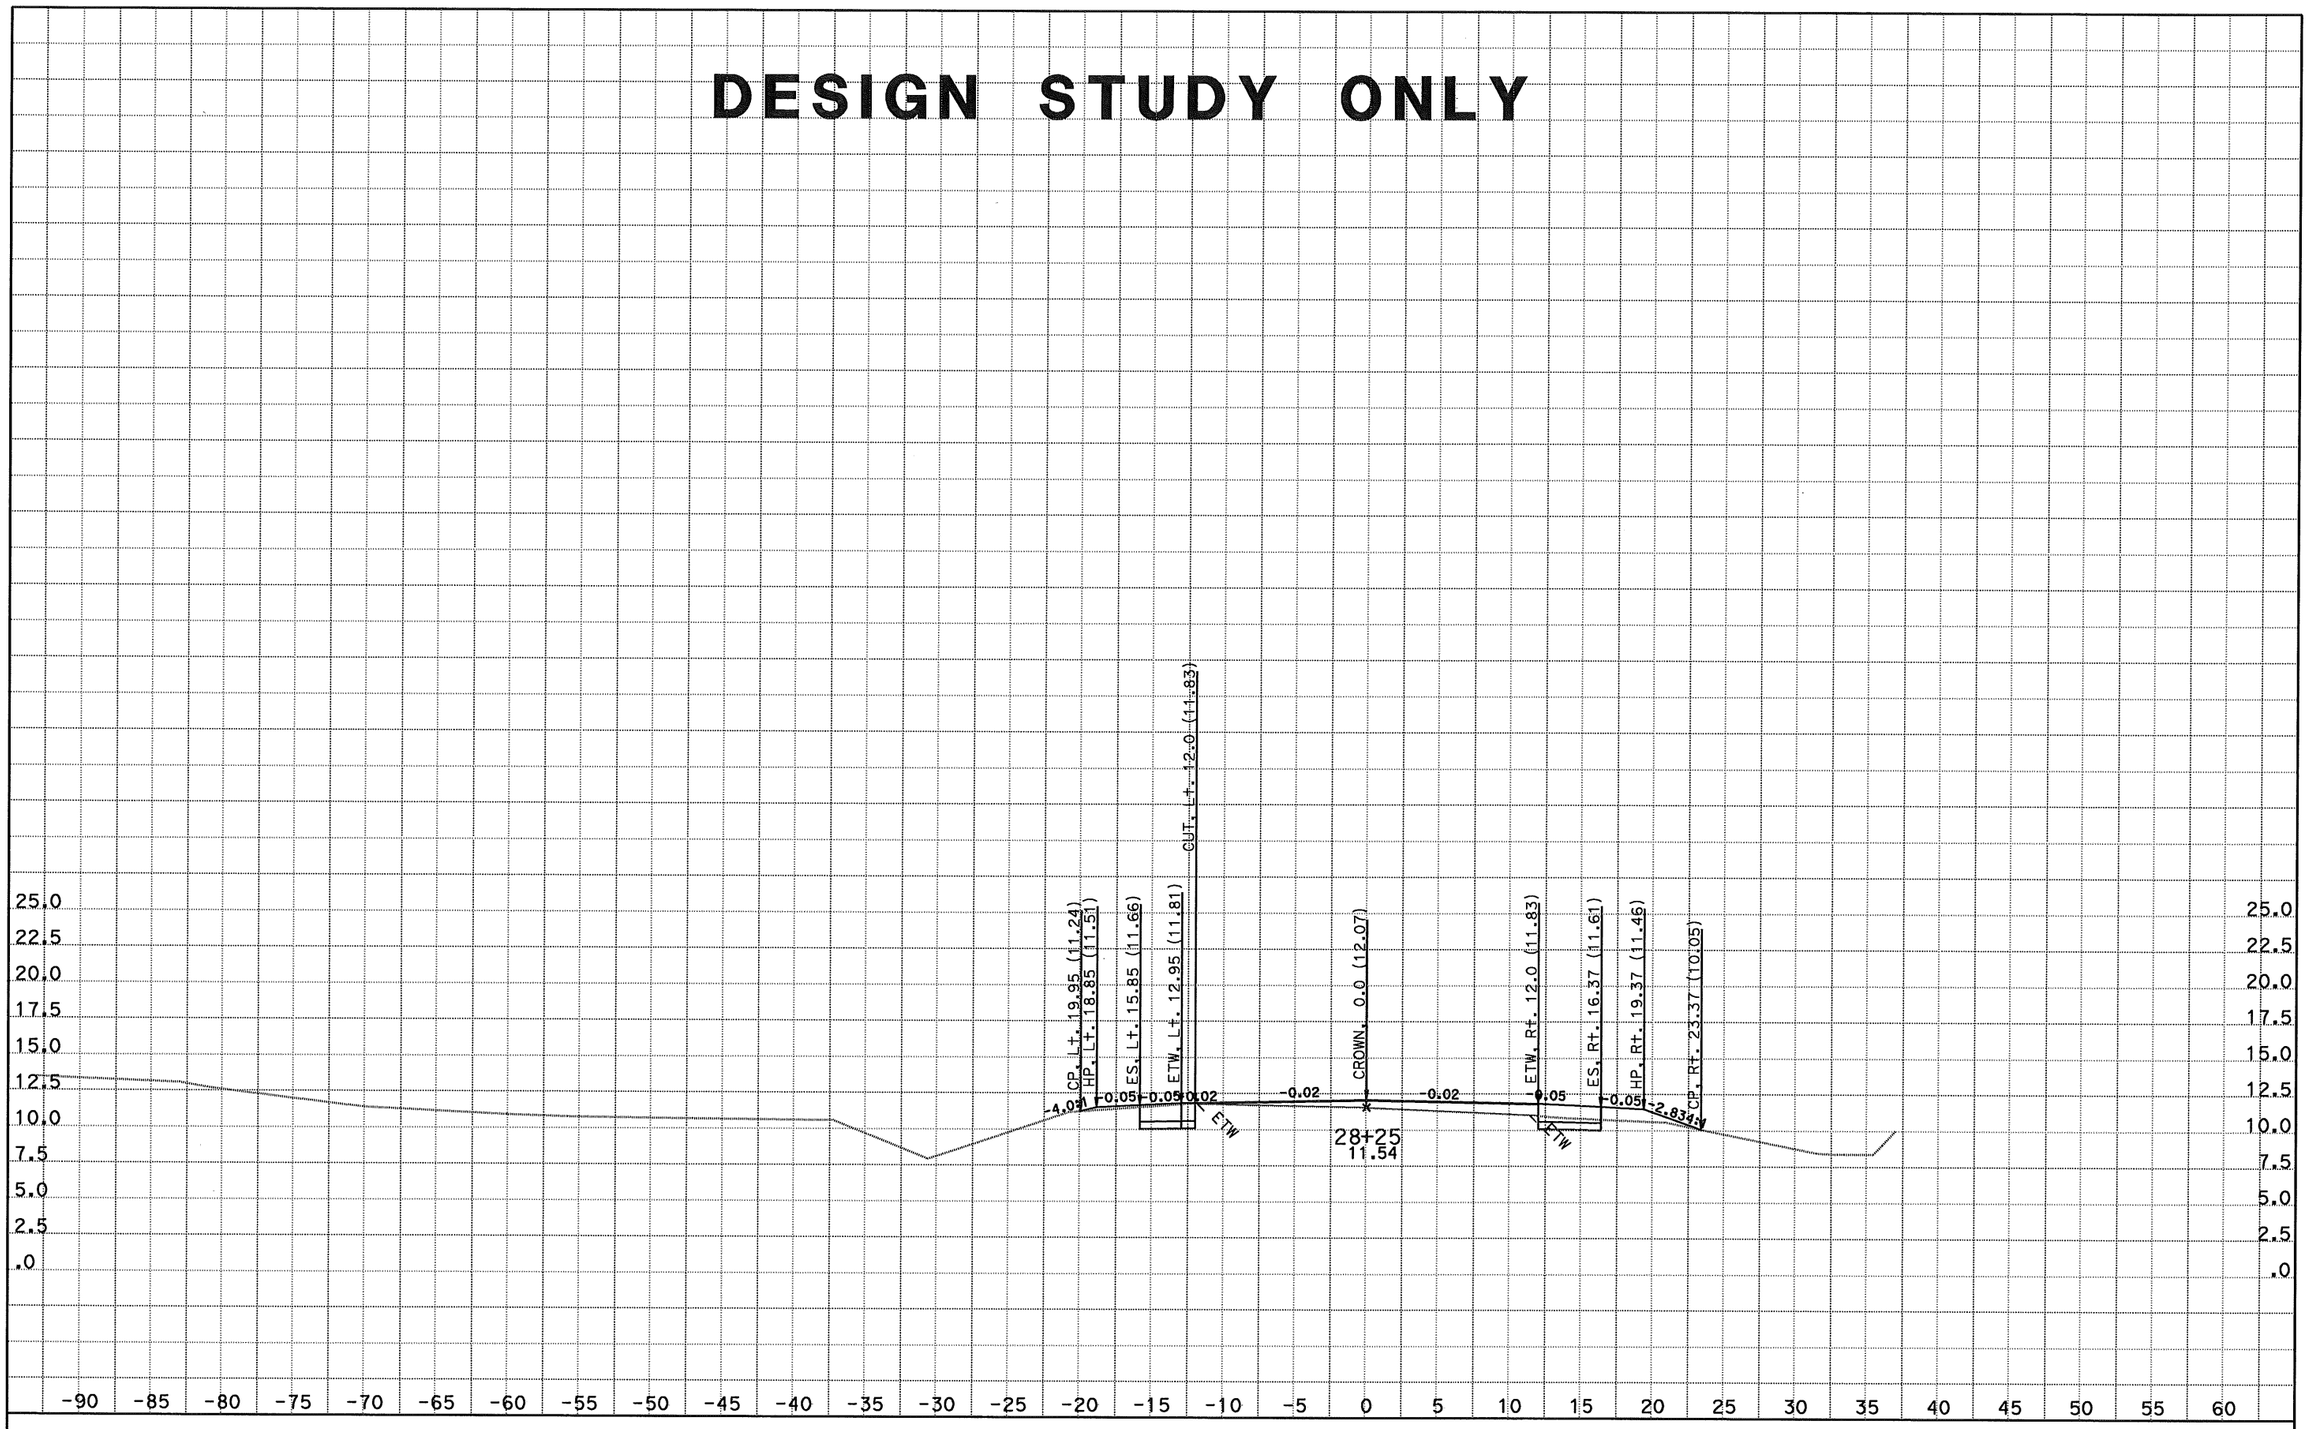

DATE: 6/29/2011
KC Project: 06058

CONTRACT: 1A6201
File: D:\kanyucaicefile<58\XSECTION\DESIGN\BLN1_23802847FINAL.EAR
DIST/CO/RTE/PM: 04/Son/R121/7.4

SCALE: 1" = 5' Horiz.
1" = 5' Vert.

All Dimensions are US Survey Feet

BLN1
CROSS SECTIONS
SHEET 12 OF XXX

DESIGN STUDY ONLY

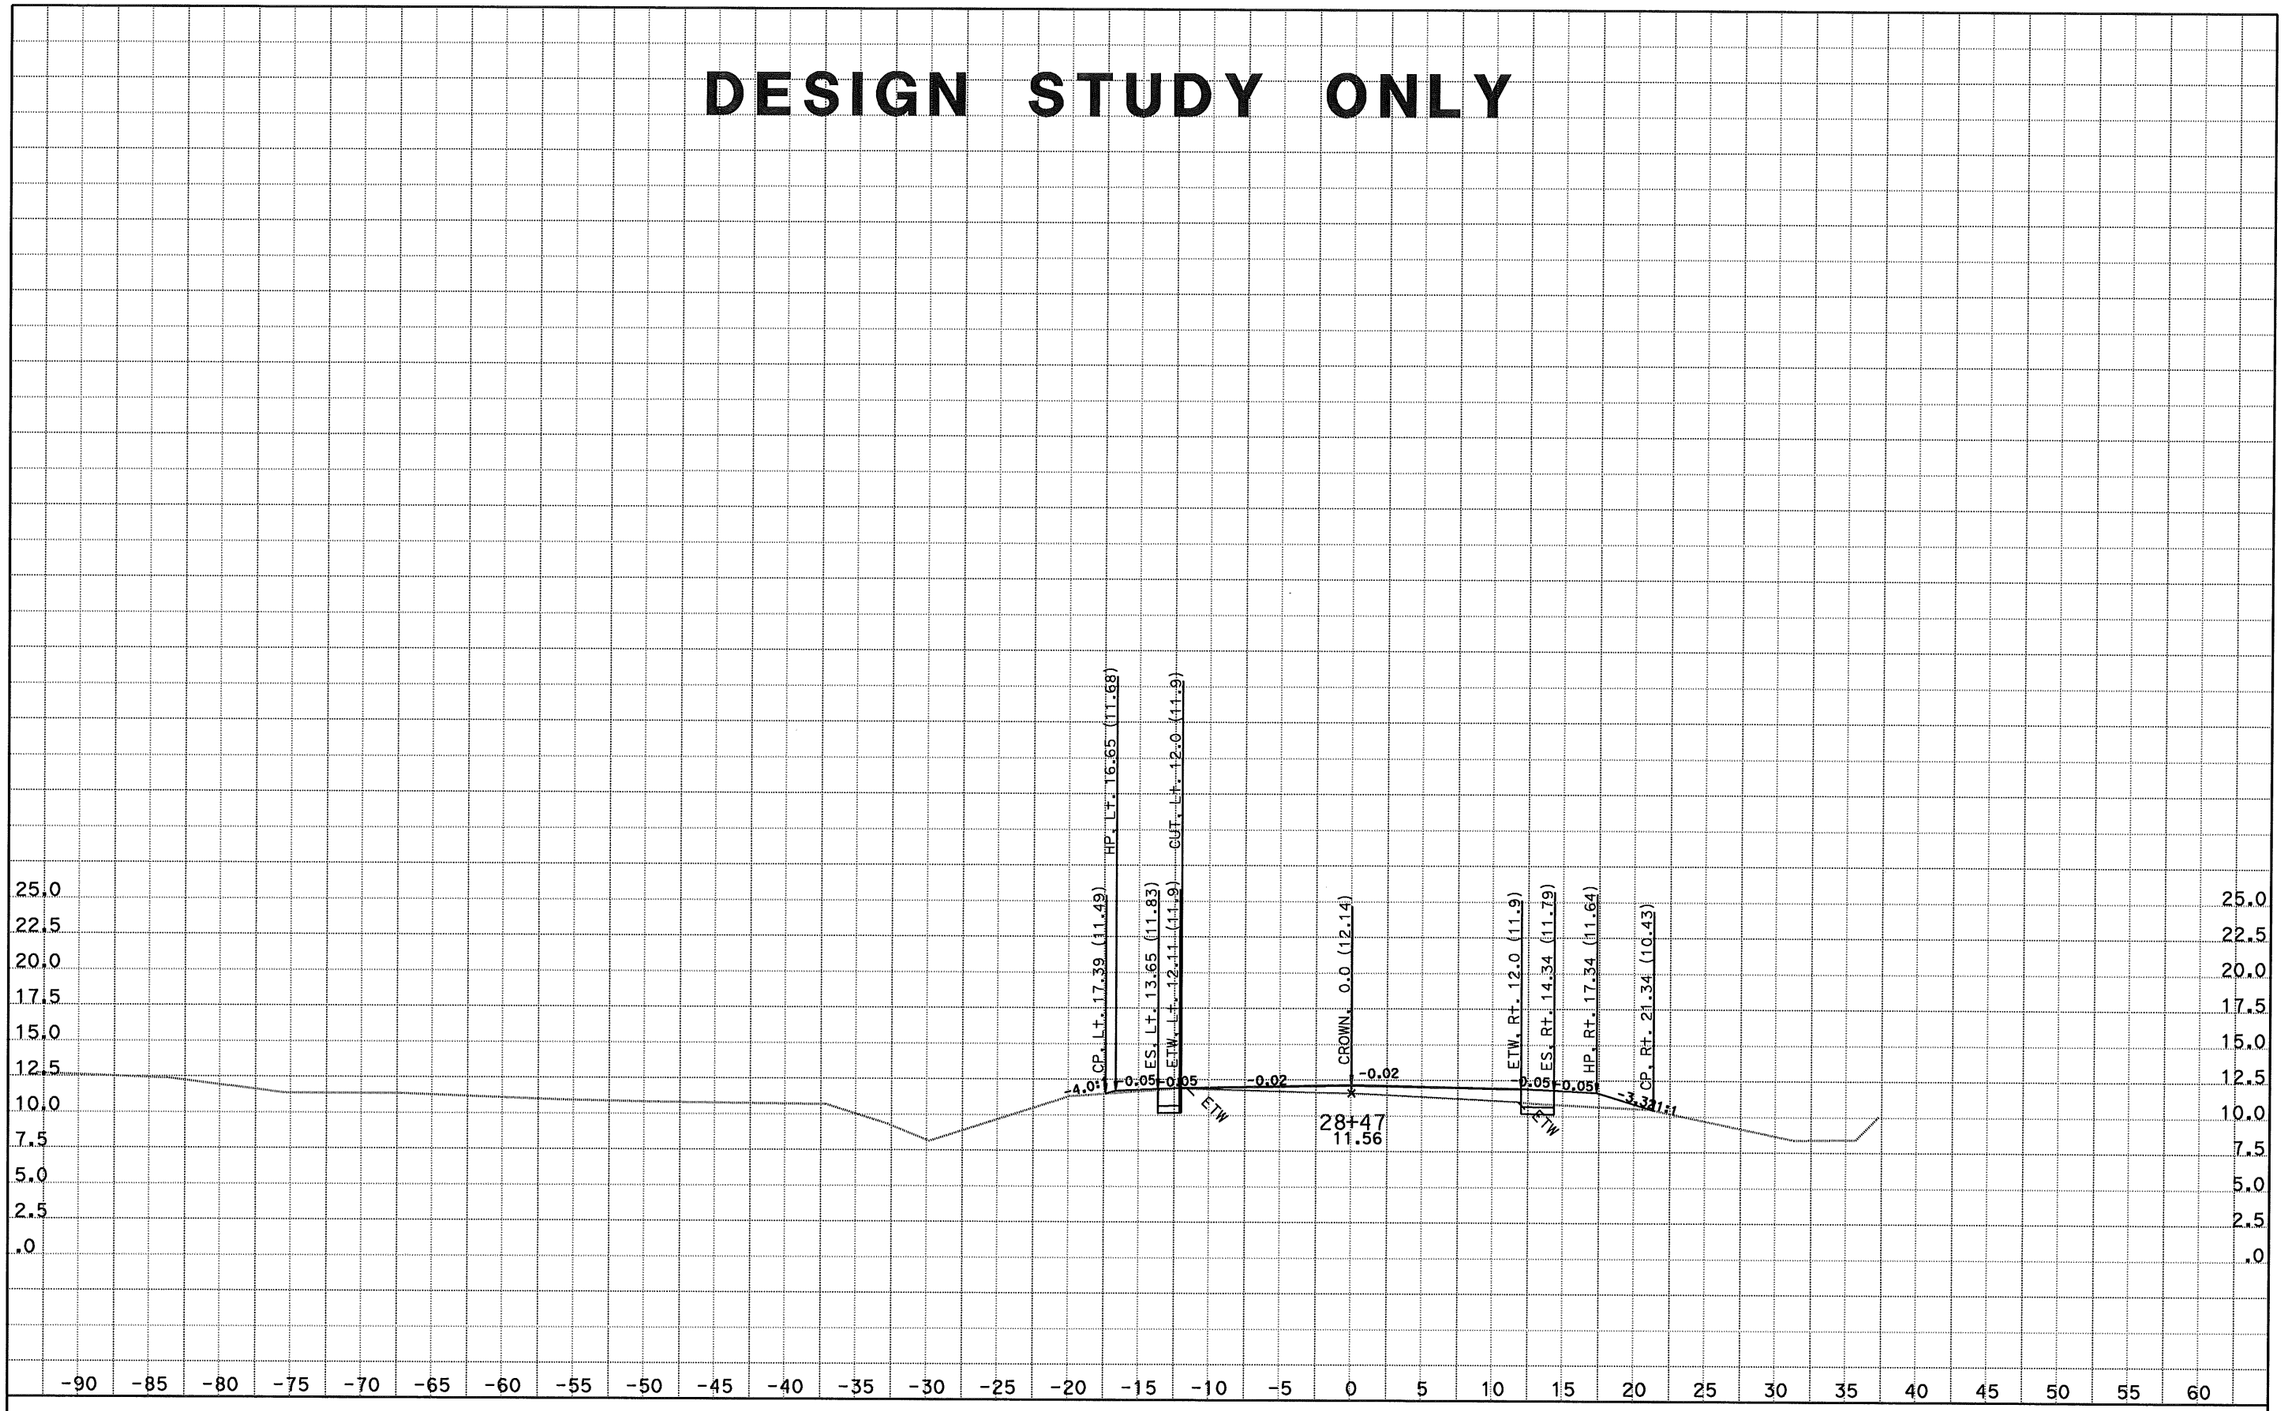

DATE: 6/29/2011
KC Project: 06058

CONTRACT: 1A6201
File: D:\kanyucaicefile<58\XSECTION\DESIGN\BLN1_23802847FINAL.EAR
DIST/CO/RTE/PM: 04/Son/R121/7.4

SCALE: 1" = 5' Horiz.
1" = 5' Vert.

All Dimensions are US Survey Feet

BLN1
CROSS SECTIONS
SHEET 13 OF XXX