DESIGN STUDY ONLY

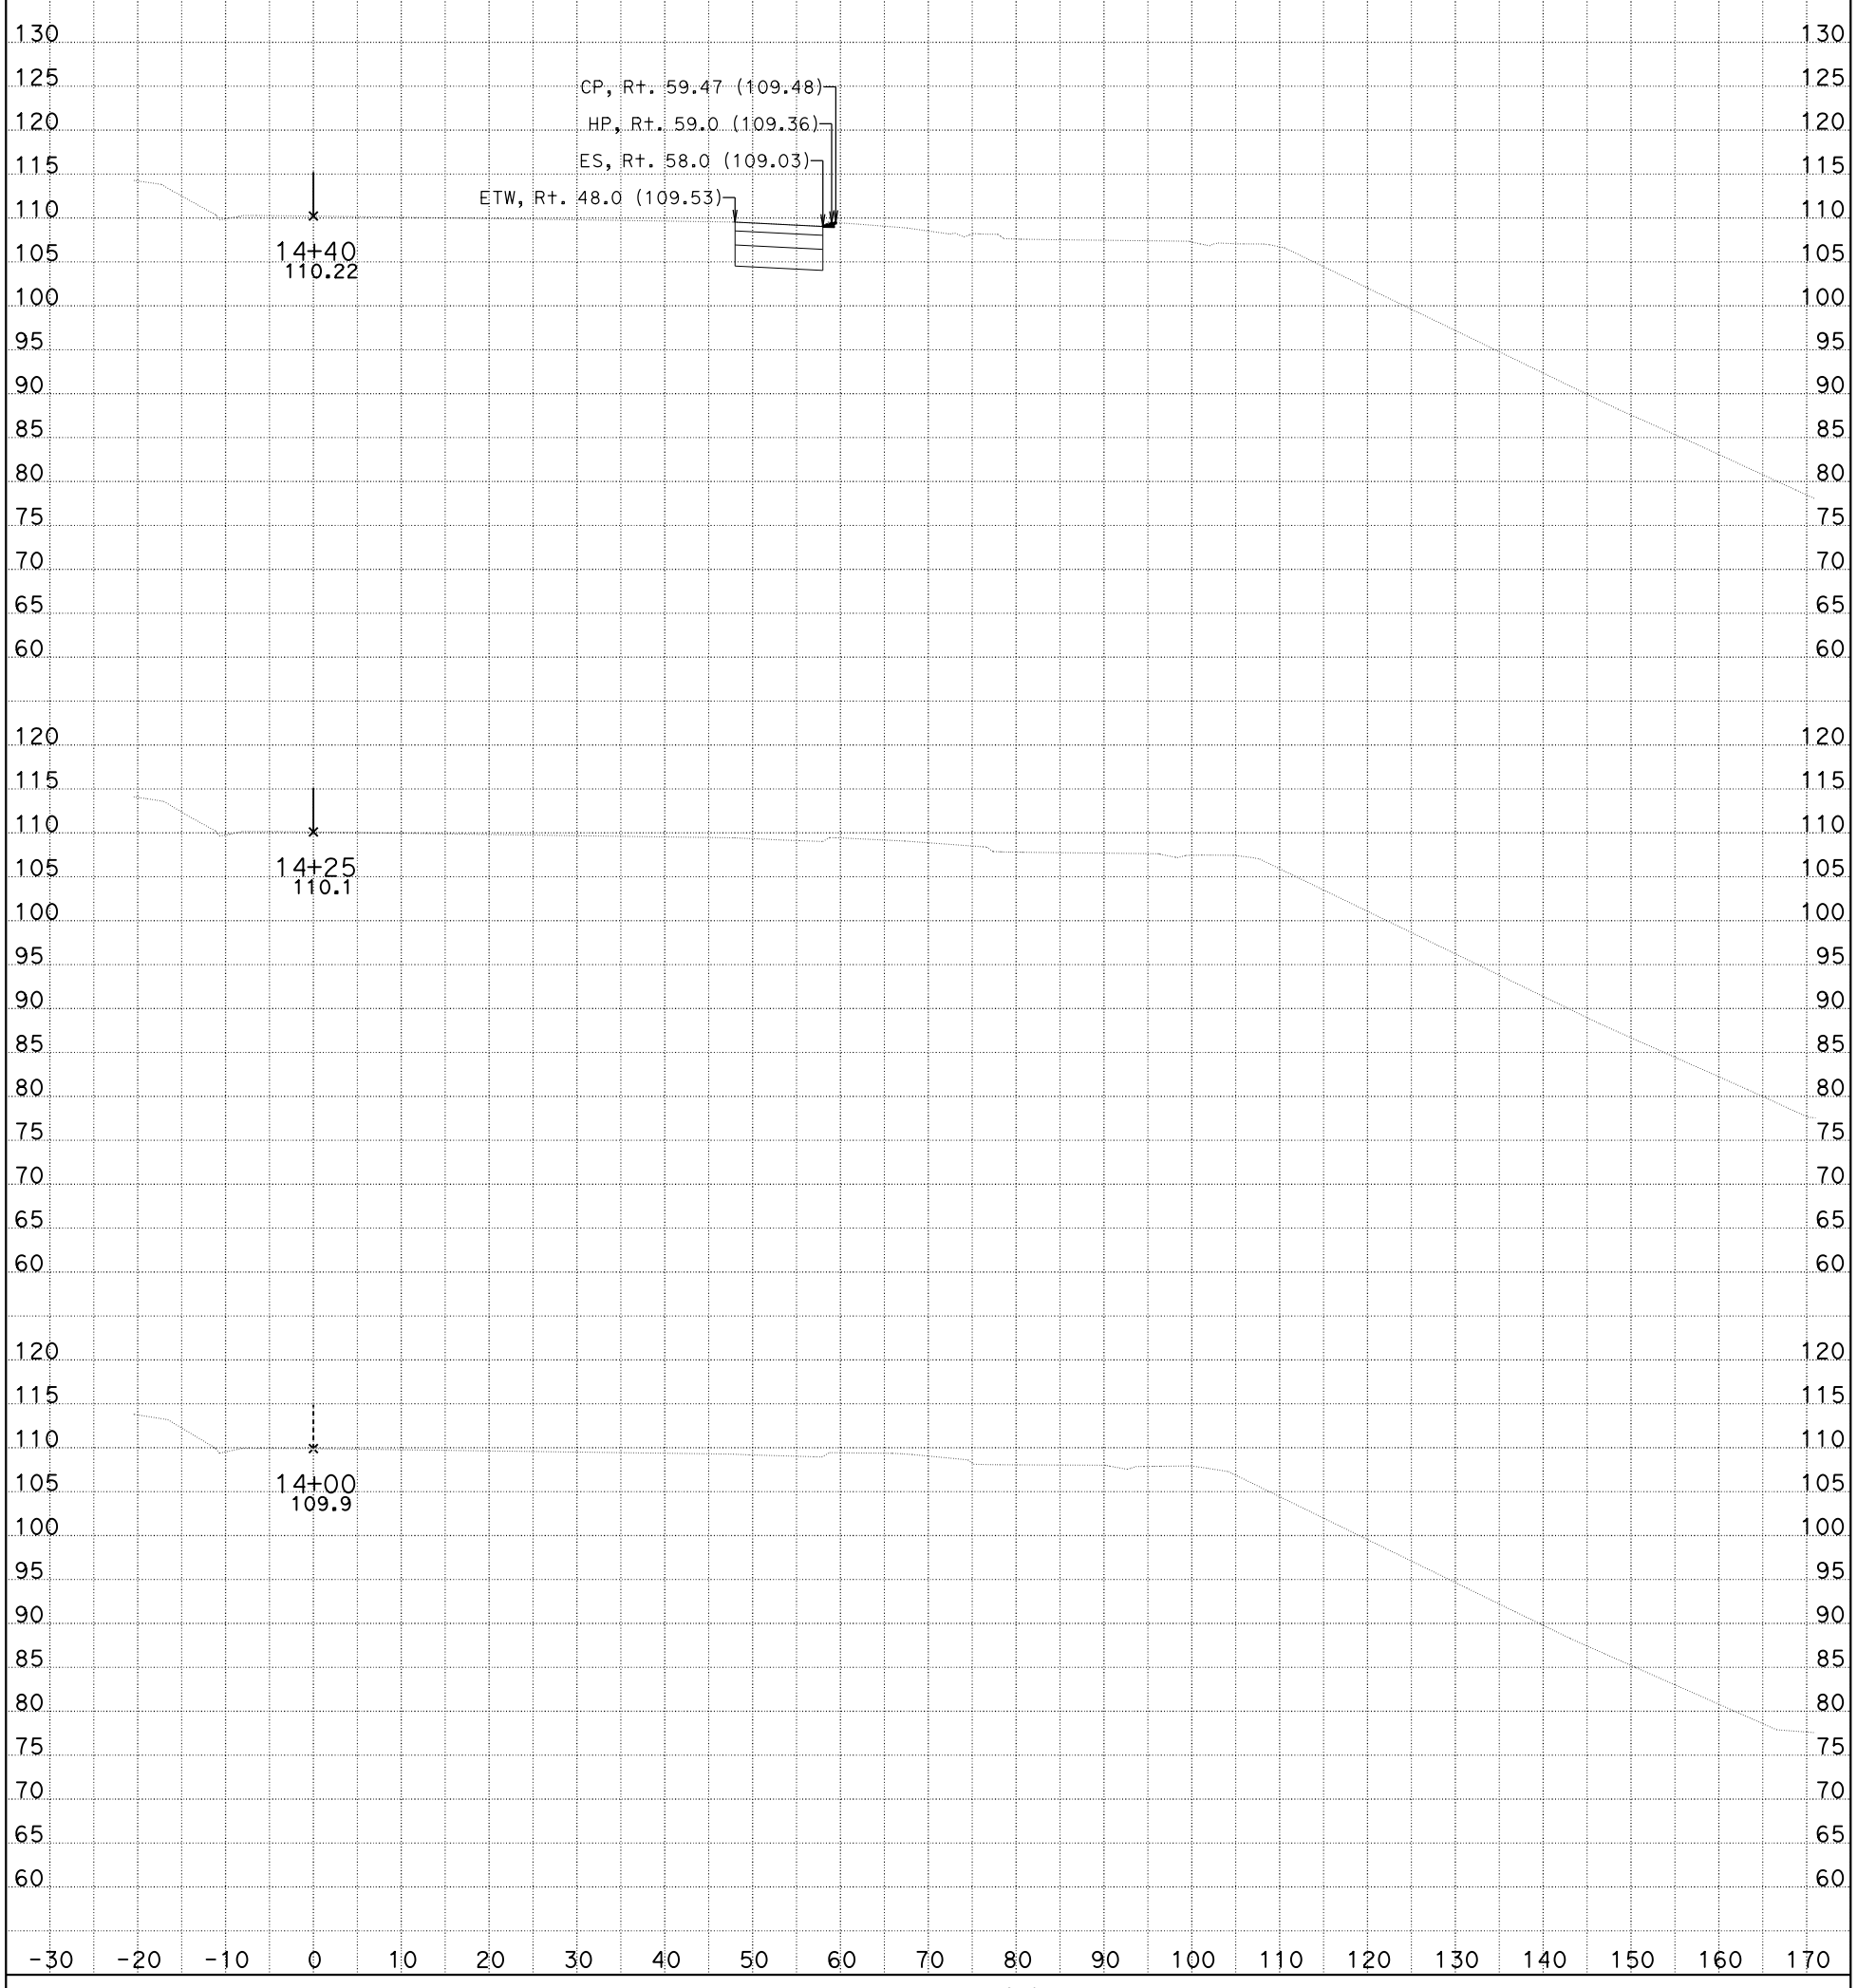

DATE: 9/12/2014

FSC1
CROSS SECTIONS
All Dimensions are US Survey Feet

SCALE: 1" = 10' Horiz.
1" = 10' Vert.

SHEET 1 OF XXX

DESIGN STUDY ONLY

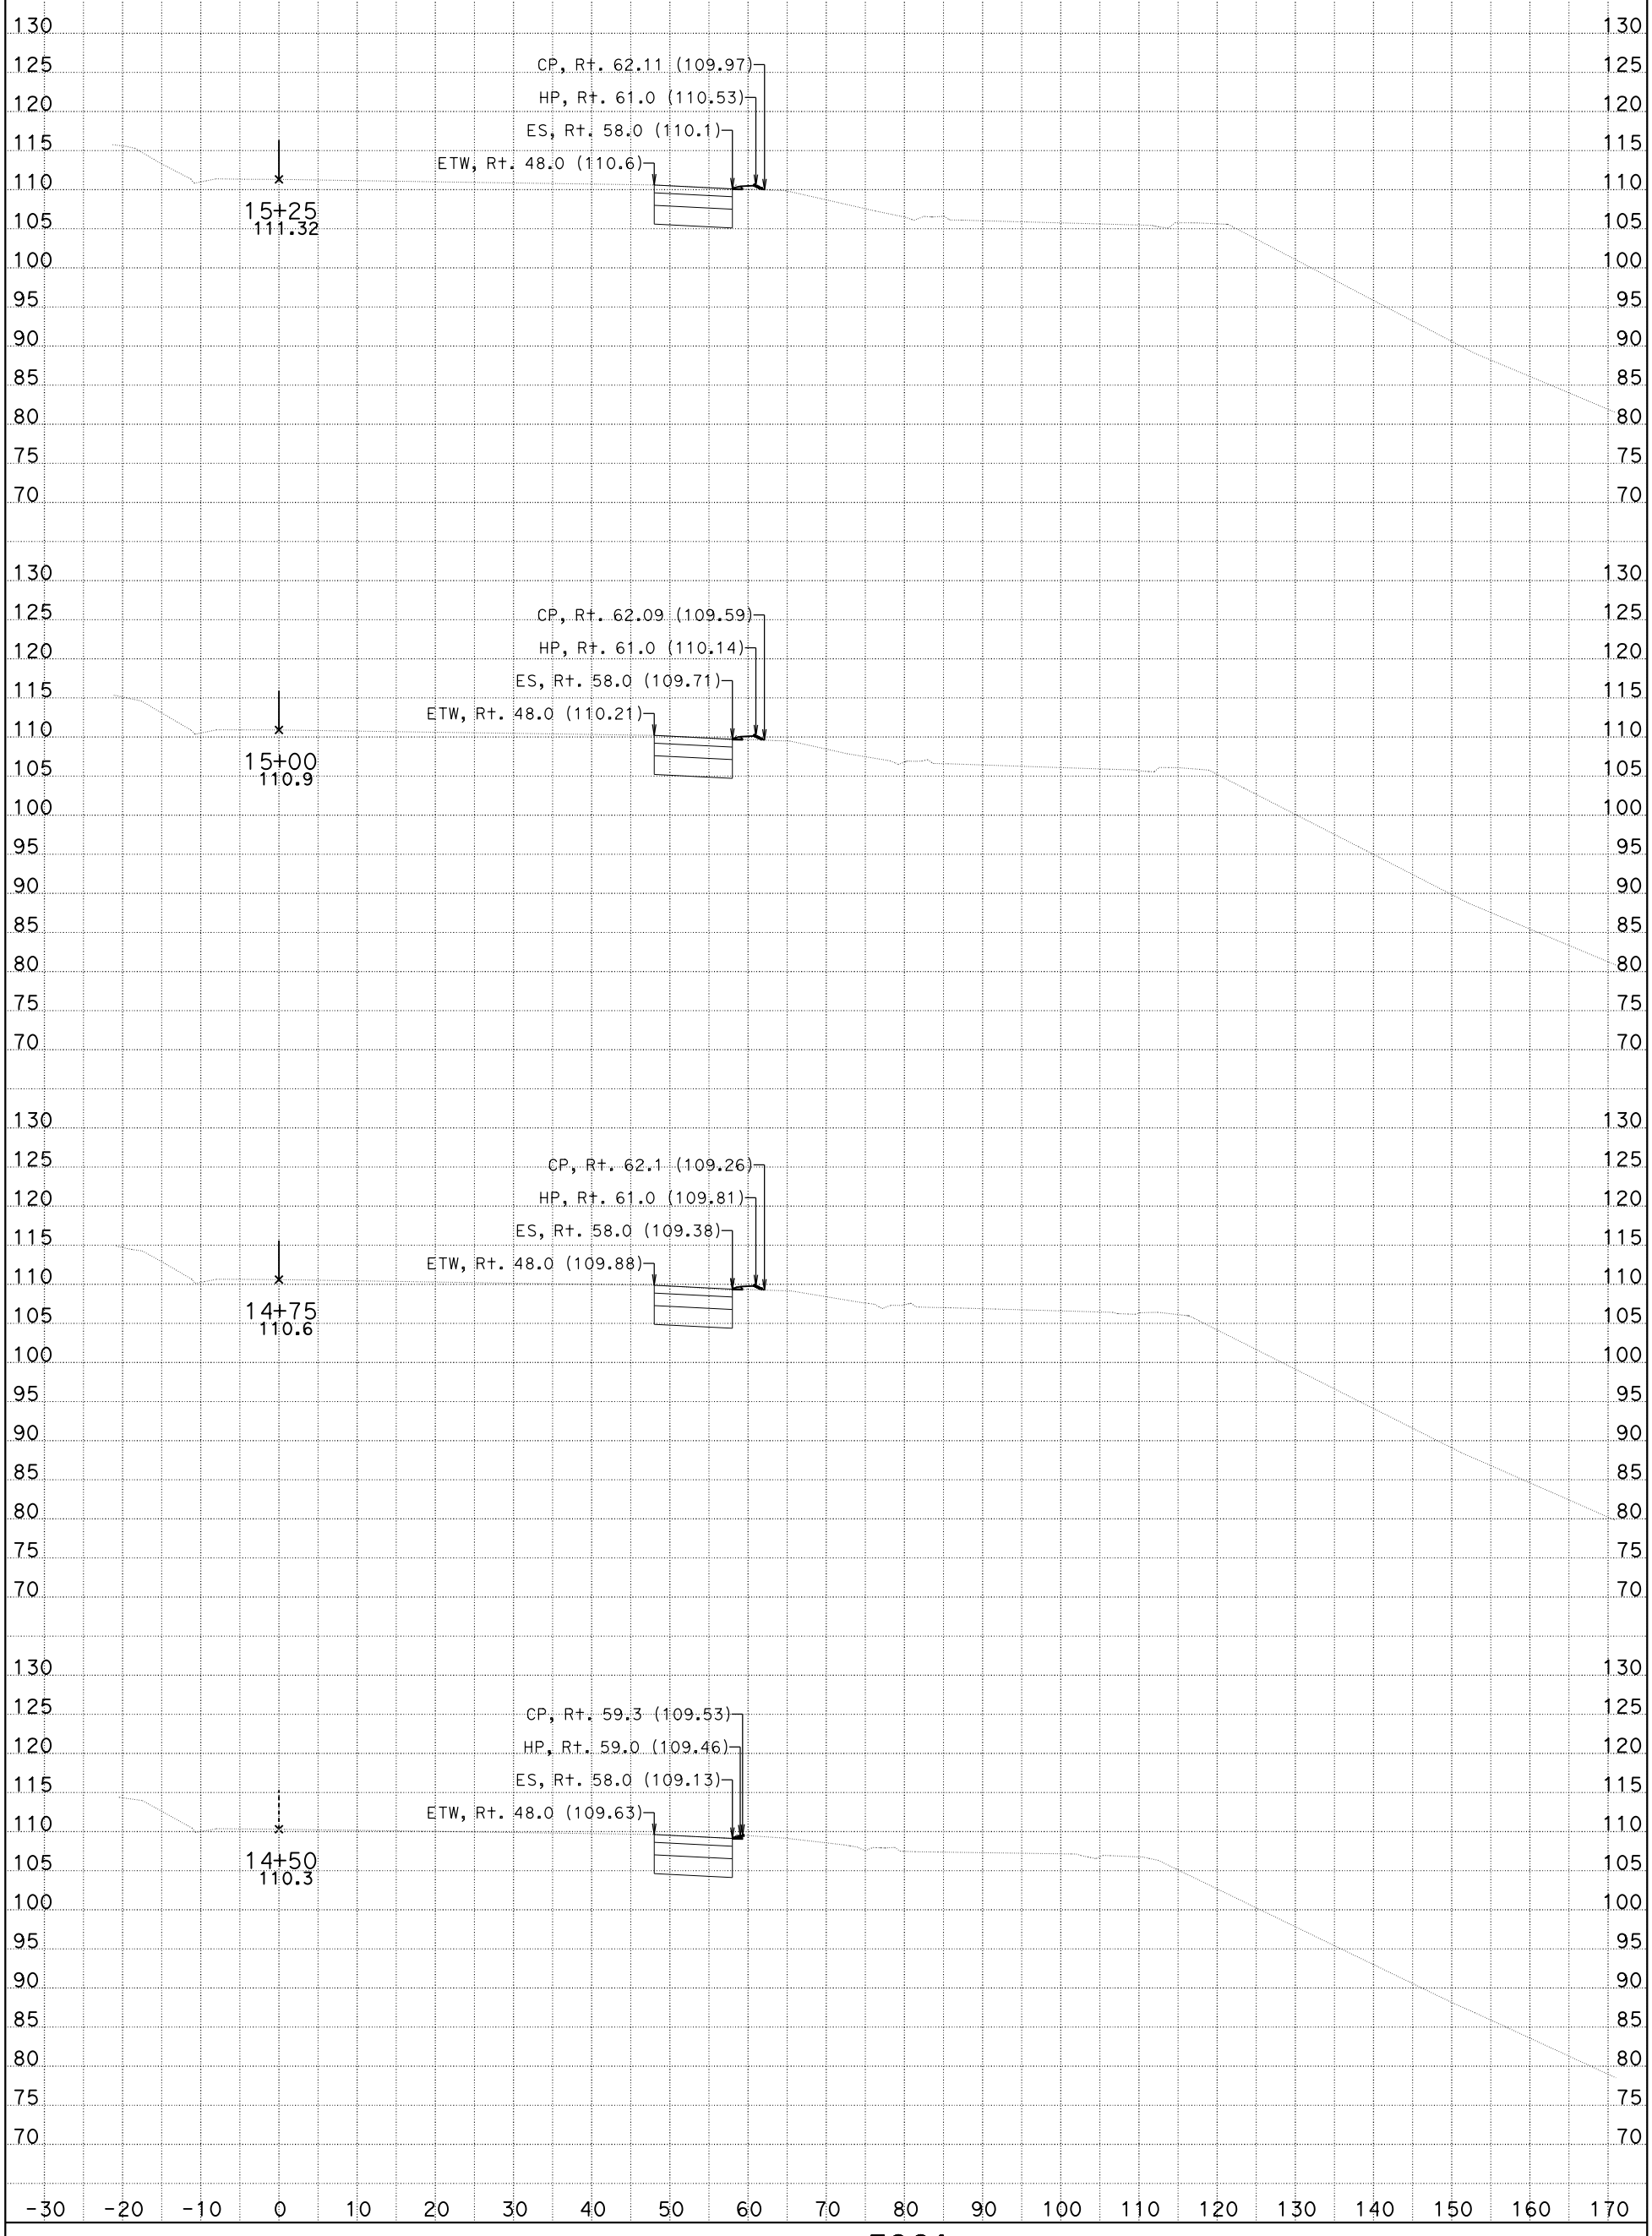

DATE: 9/12/2014

FSC1
CROSS SECTIONS

All Dimensions are US Survey Feet

SCALE: 1" = 10' Horiz.
1" = 10' Vert.

SHEET 2 OF XXX

DESIGN STUDY ONLY

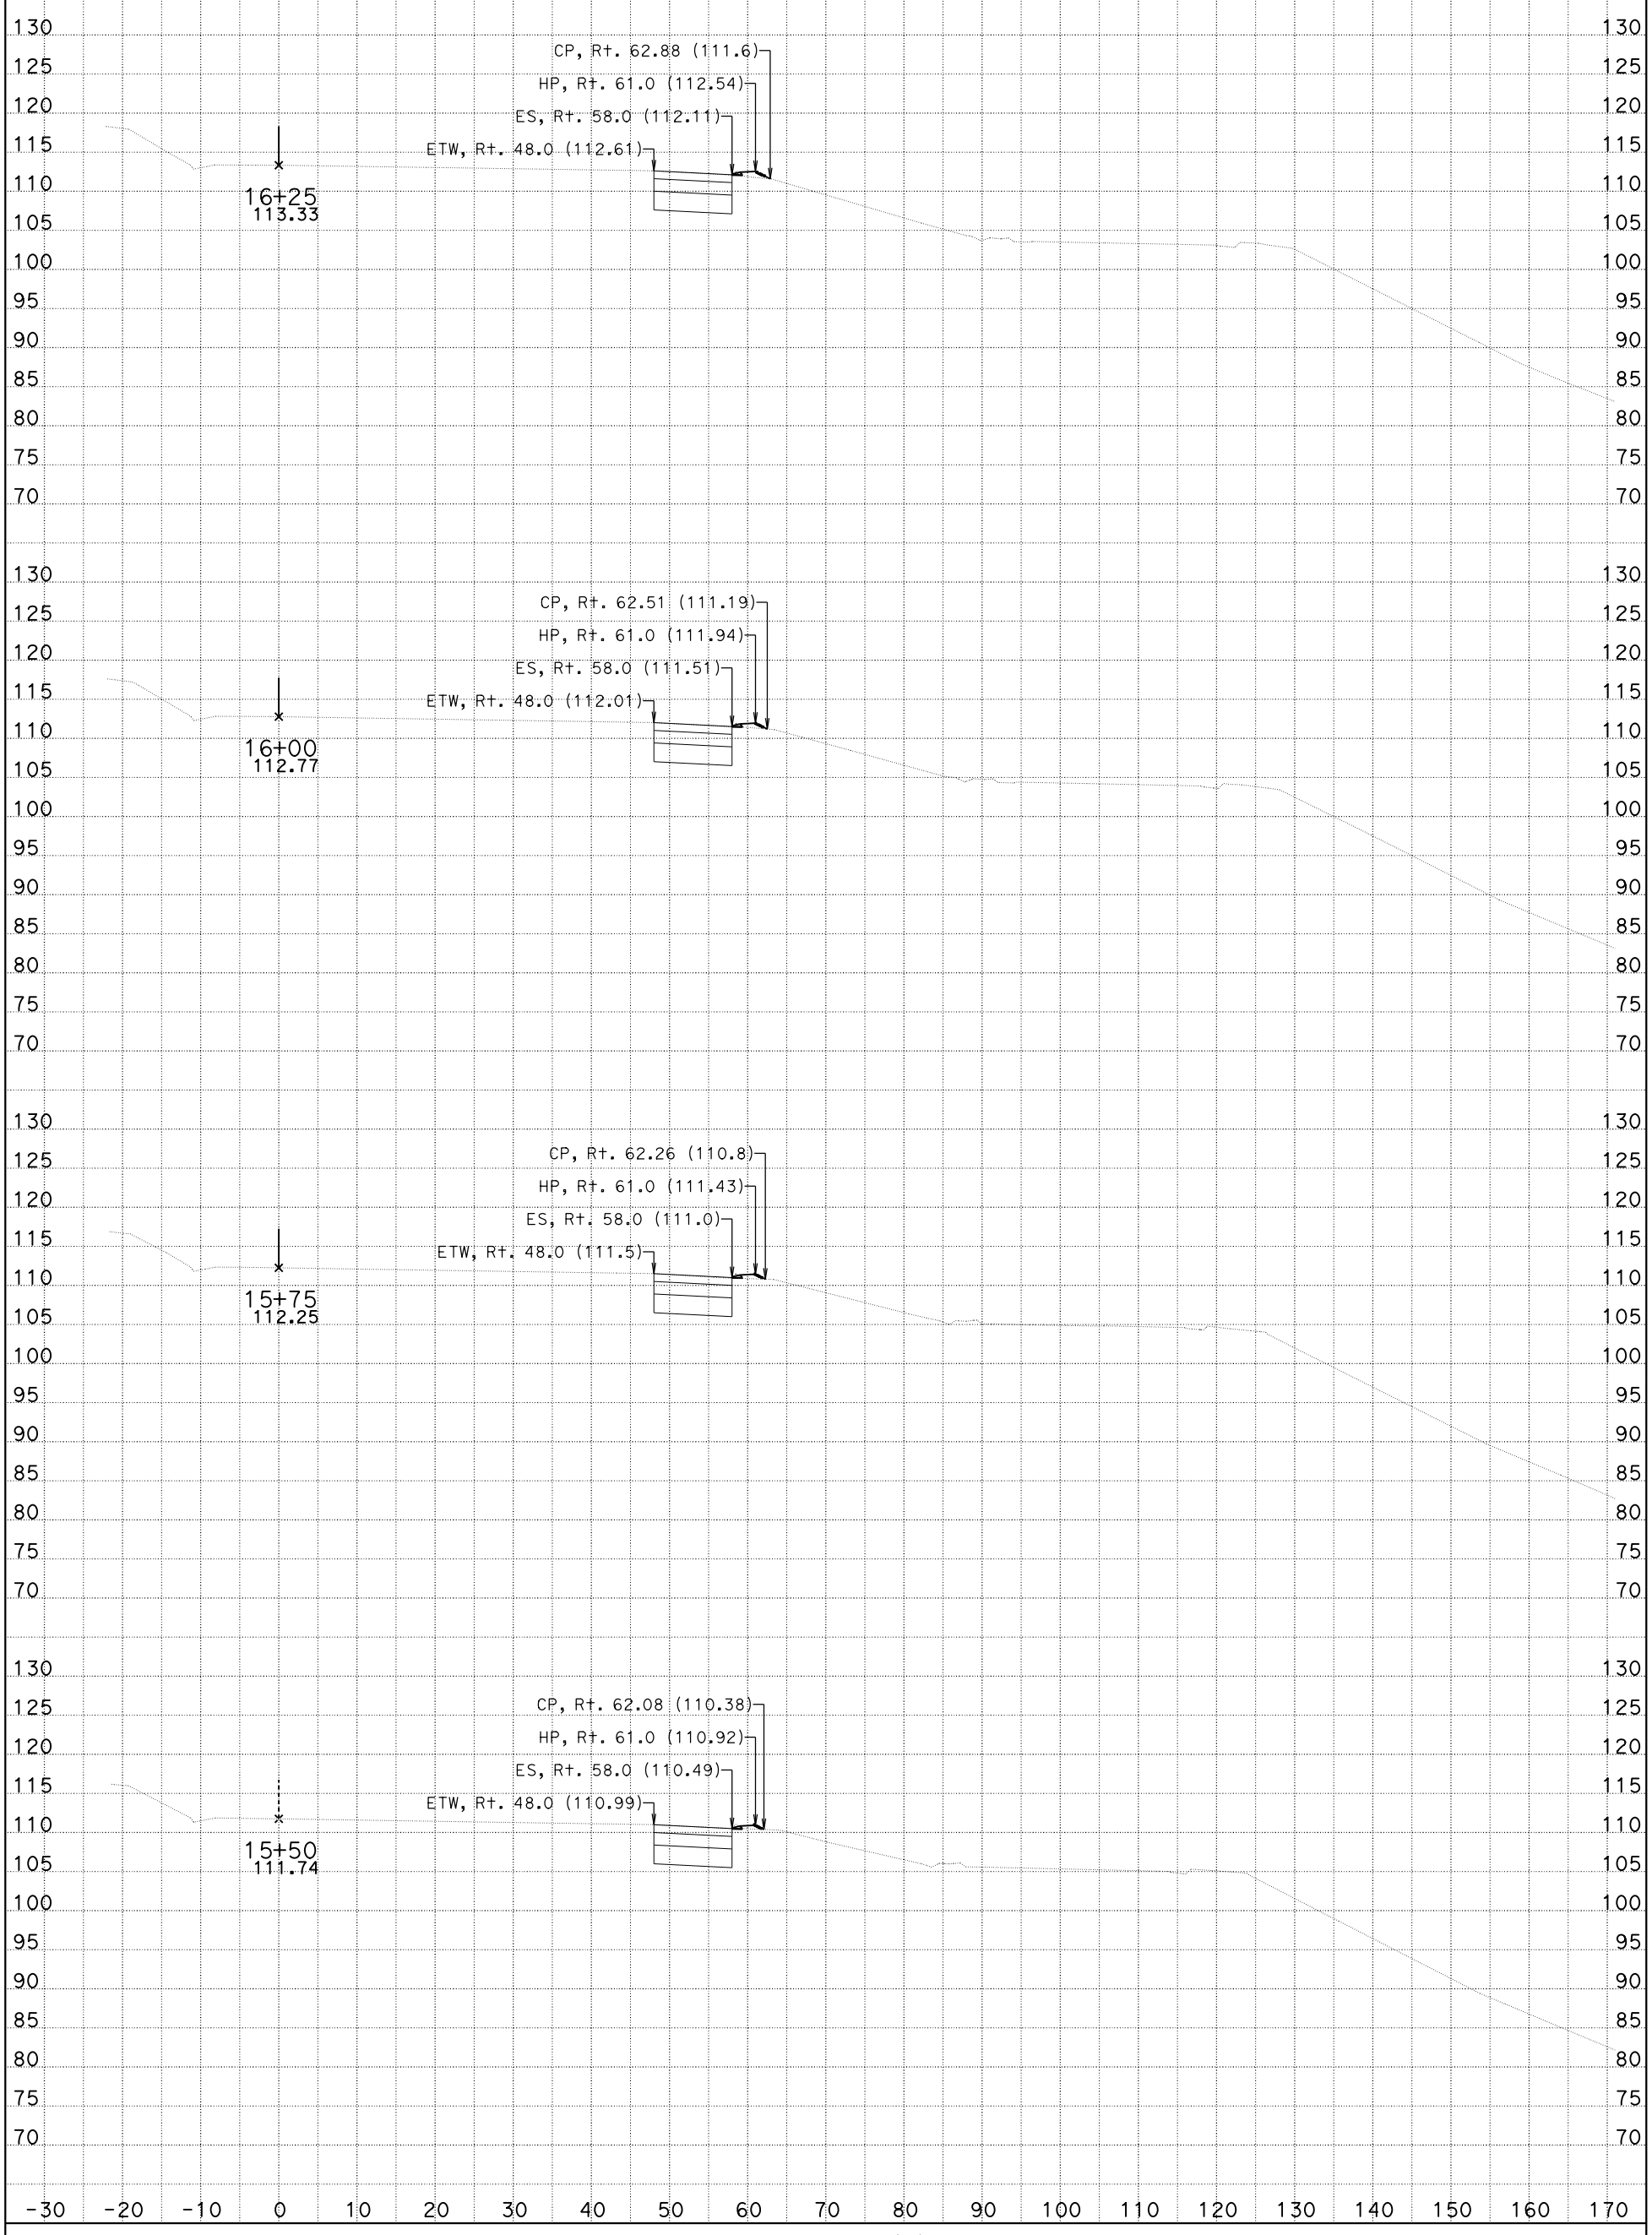

DATE: 9/12/2014

FSC1
CROSS SECTIONS
All Dimensions are US Survey Feet

SCALE: 1" = 10' Horiz.
1" = 10' Vert.

SHEET 3 OF XXX

DESIGN STUDY ONLY

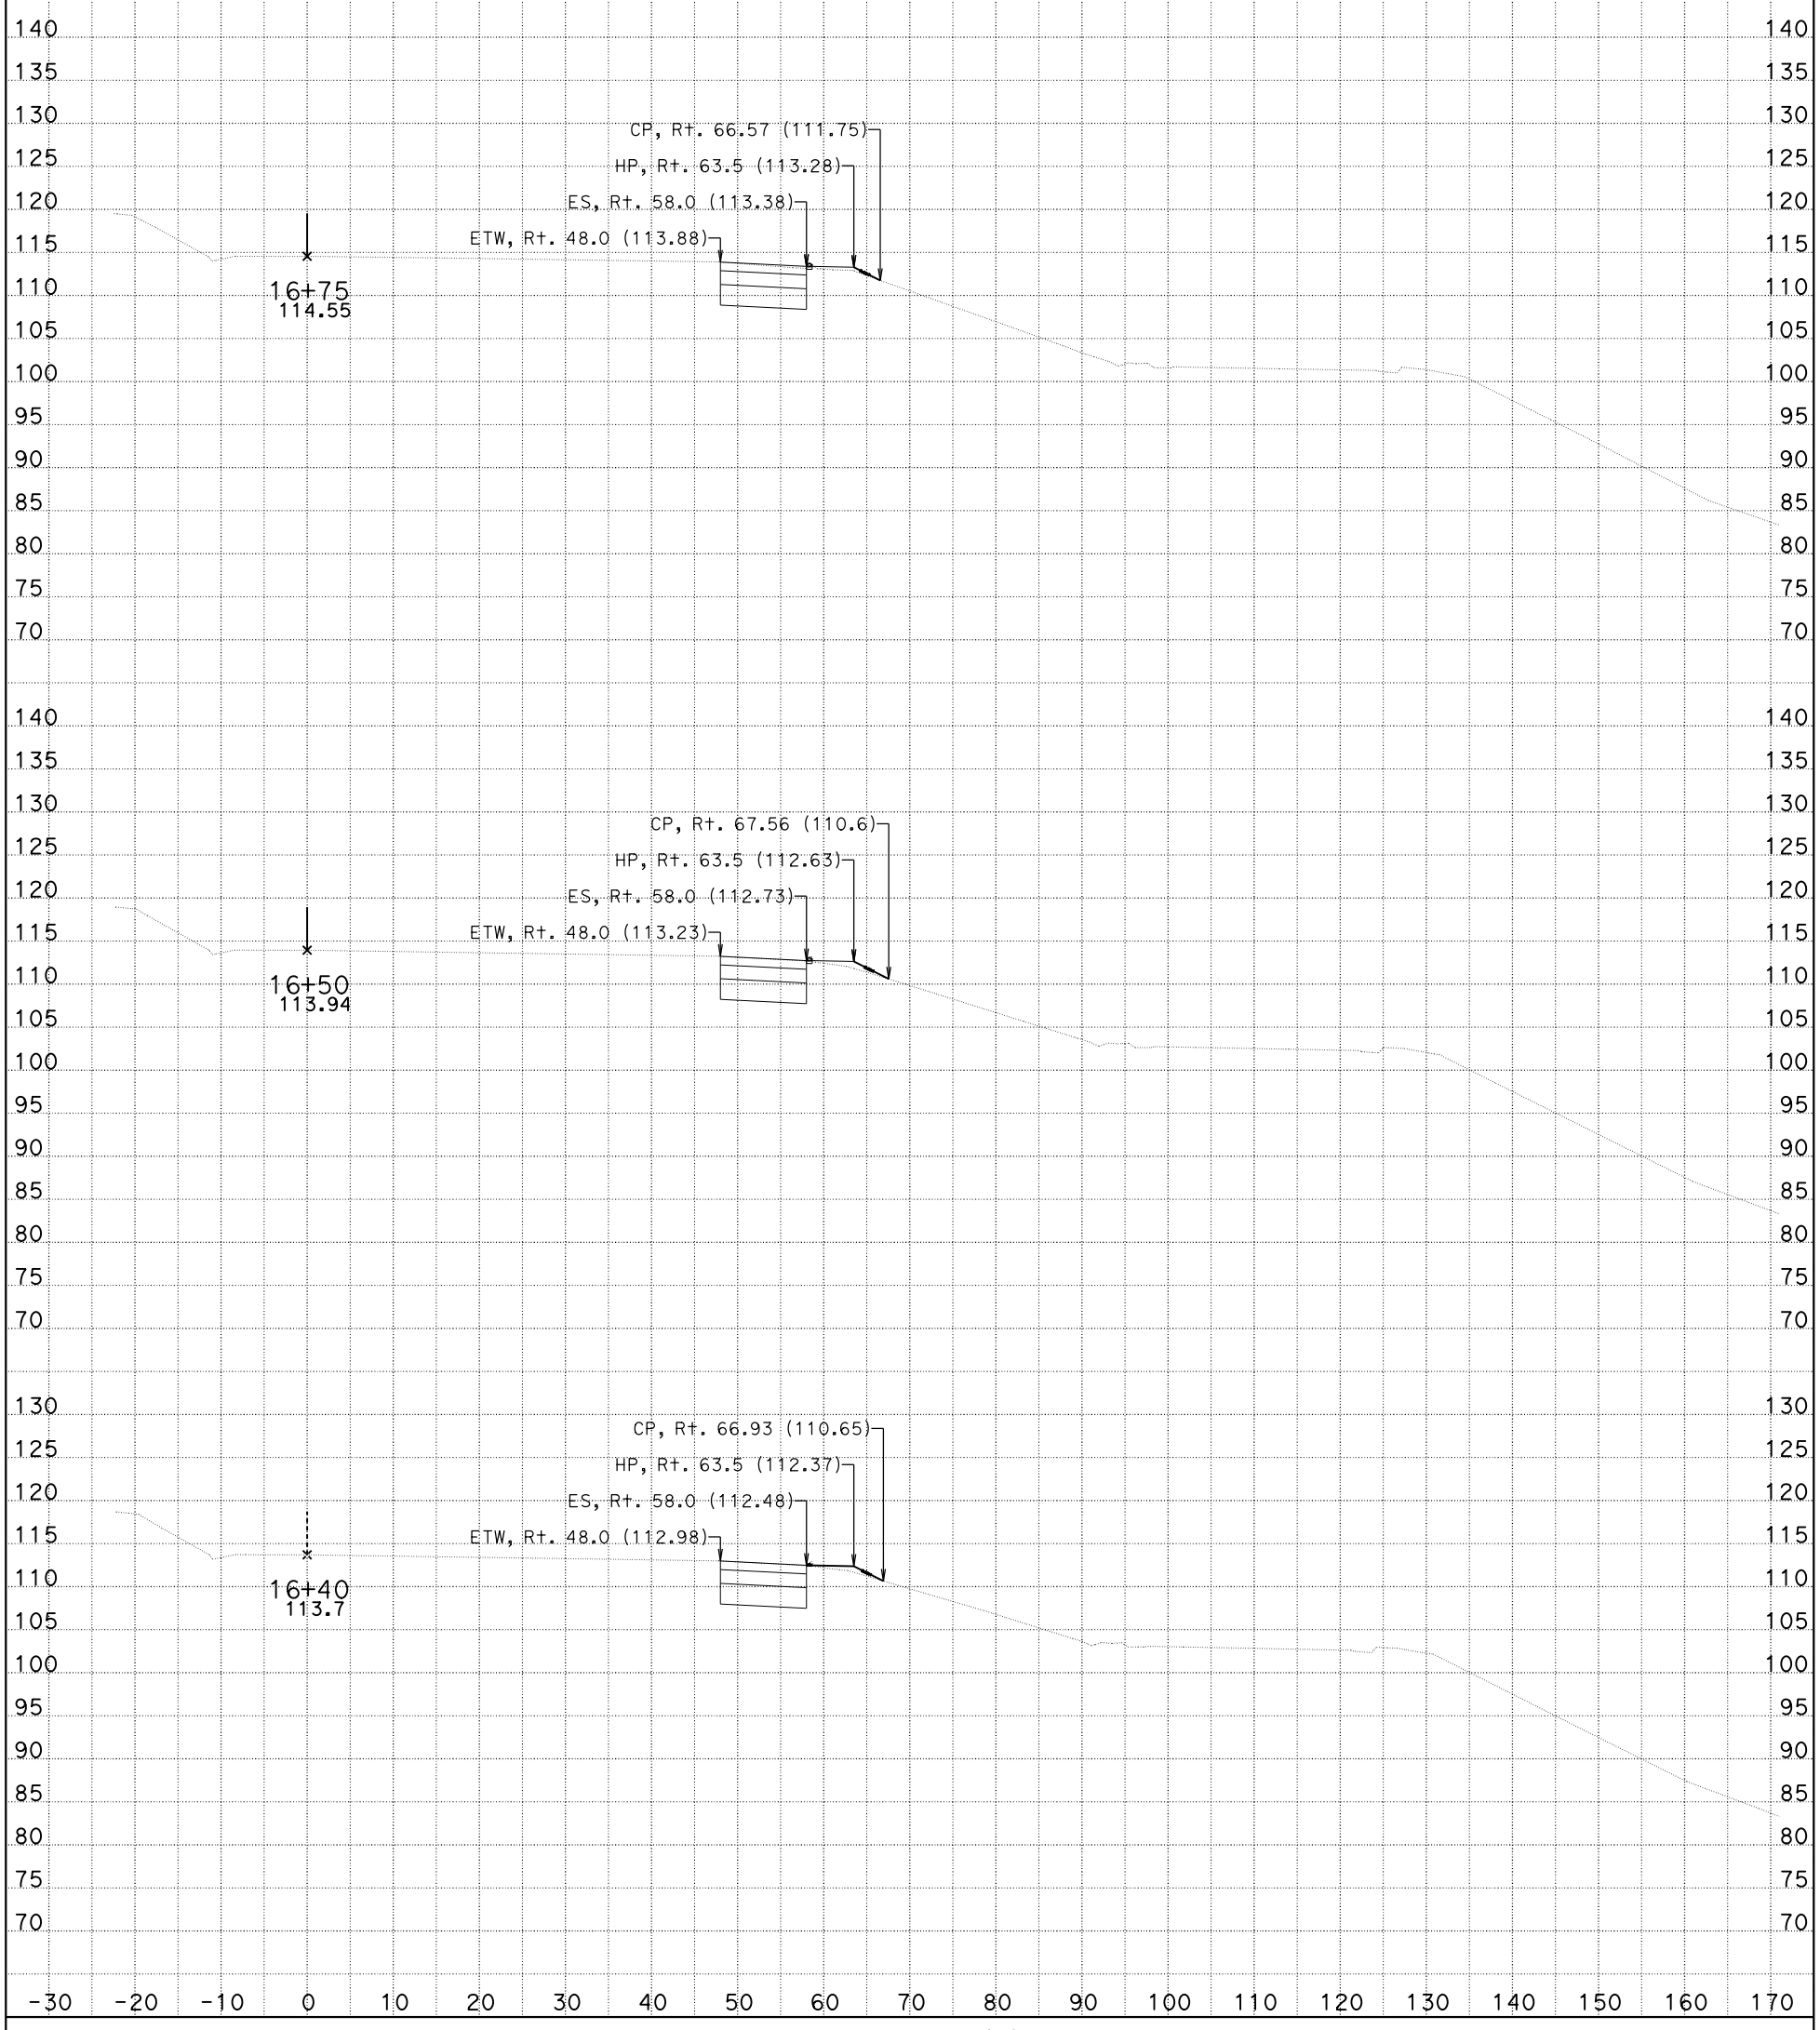

DATE: 9/12/2014

FSC1
CROSS SECTIONS

All Dimensions are US Survey Feet

SCALE: 1" = 10' Horiz.
1" = 10' Vert.

SHEET 4 OF XXX

DESIGN STUDY ONLY

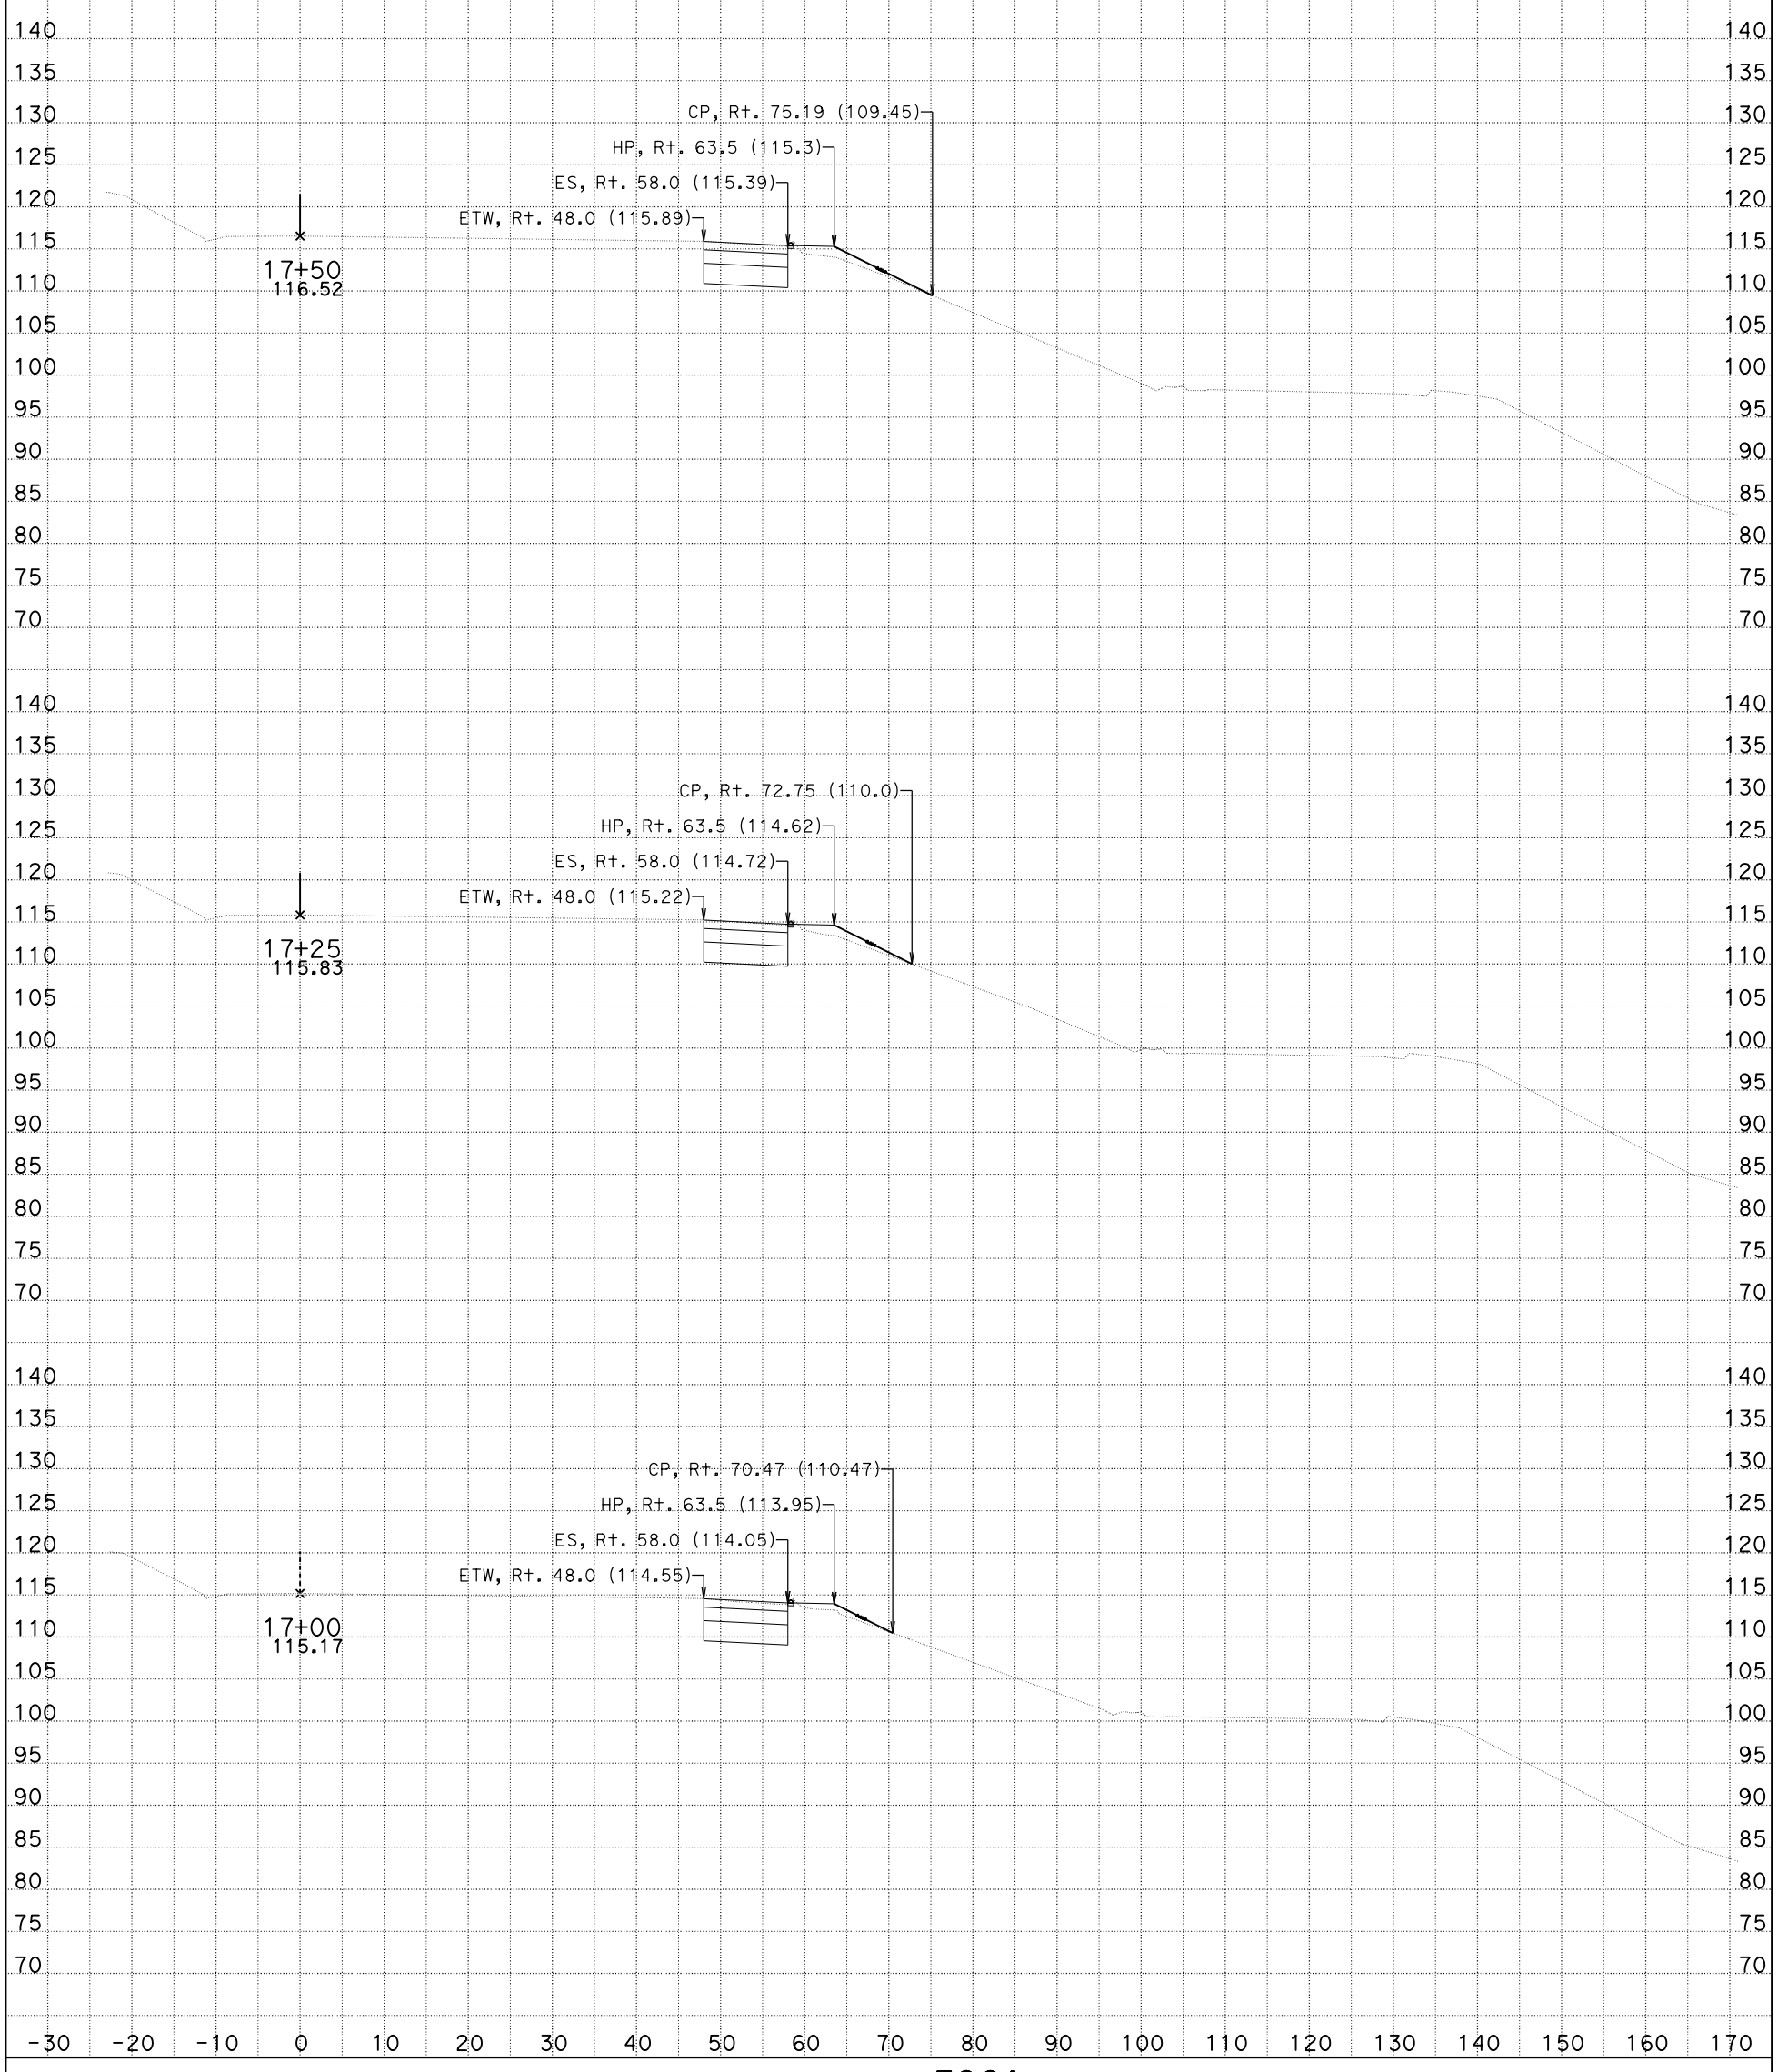

DATE: 9/12/2014

FSC1
CROSS SECTIONS
All Dimensions are US Survey Feet

SCALE: 1" = 10' Horiz.
1" = 10' Vert.

SHEET 5 OF XXX

DESIGN STUDY ONLY

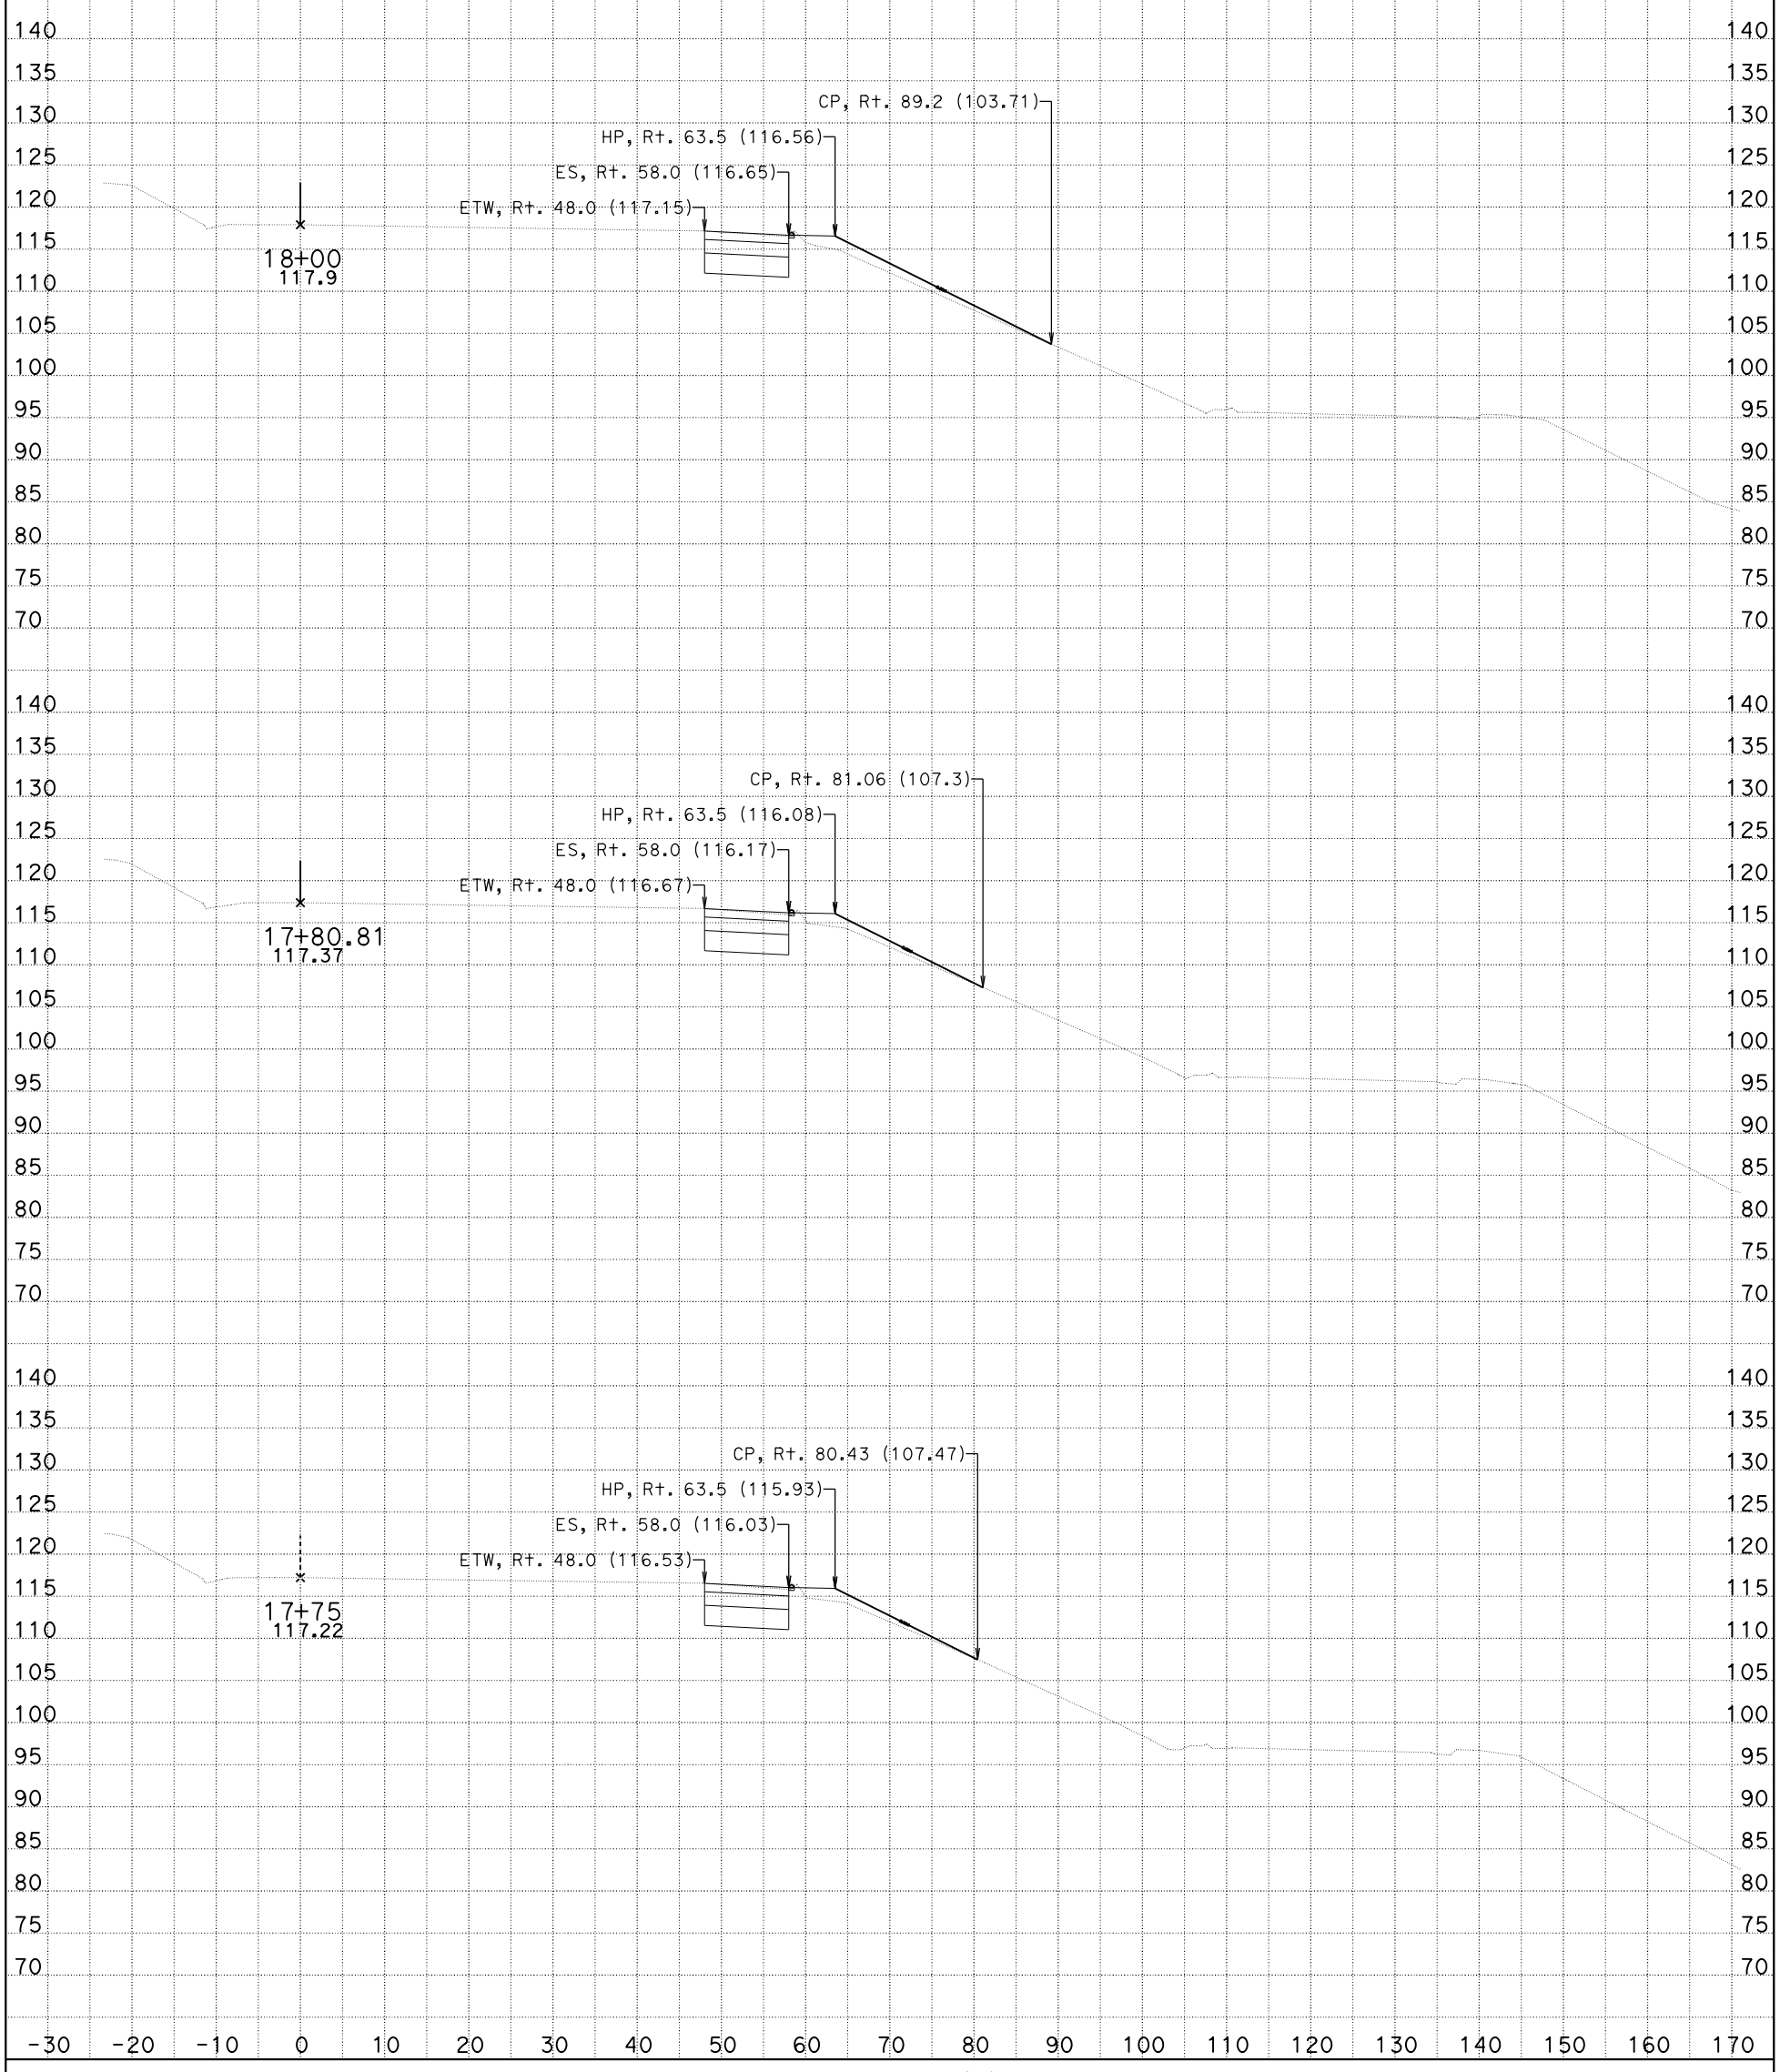

DATE: 9/12/2014

FSC1
CROSS SECTIONS

All Dimensions are US Survey Feet

SCALE: 1" = 10' Horiz.
1" = 10' Vert.

SHEET 6 OF XXX

DESIGN STUDY ONLY

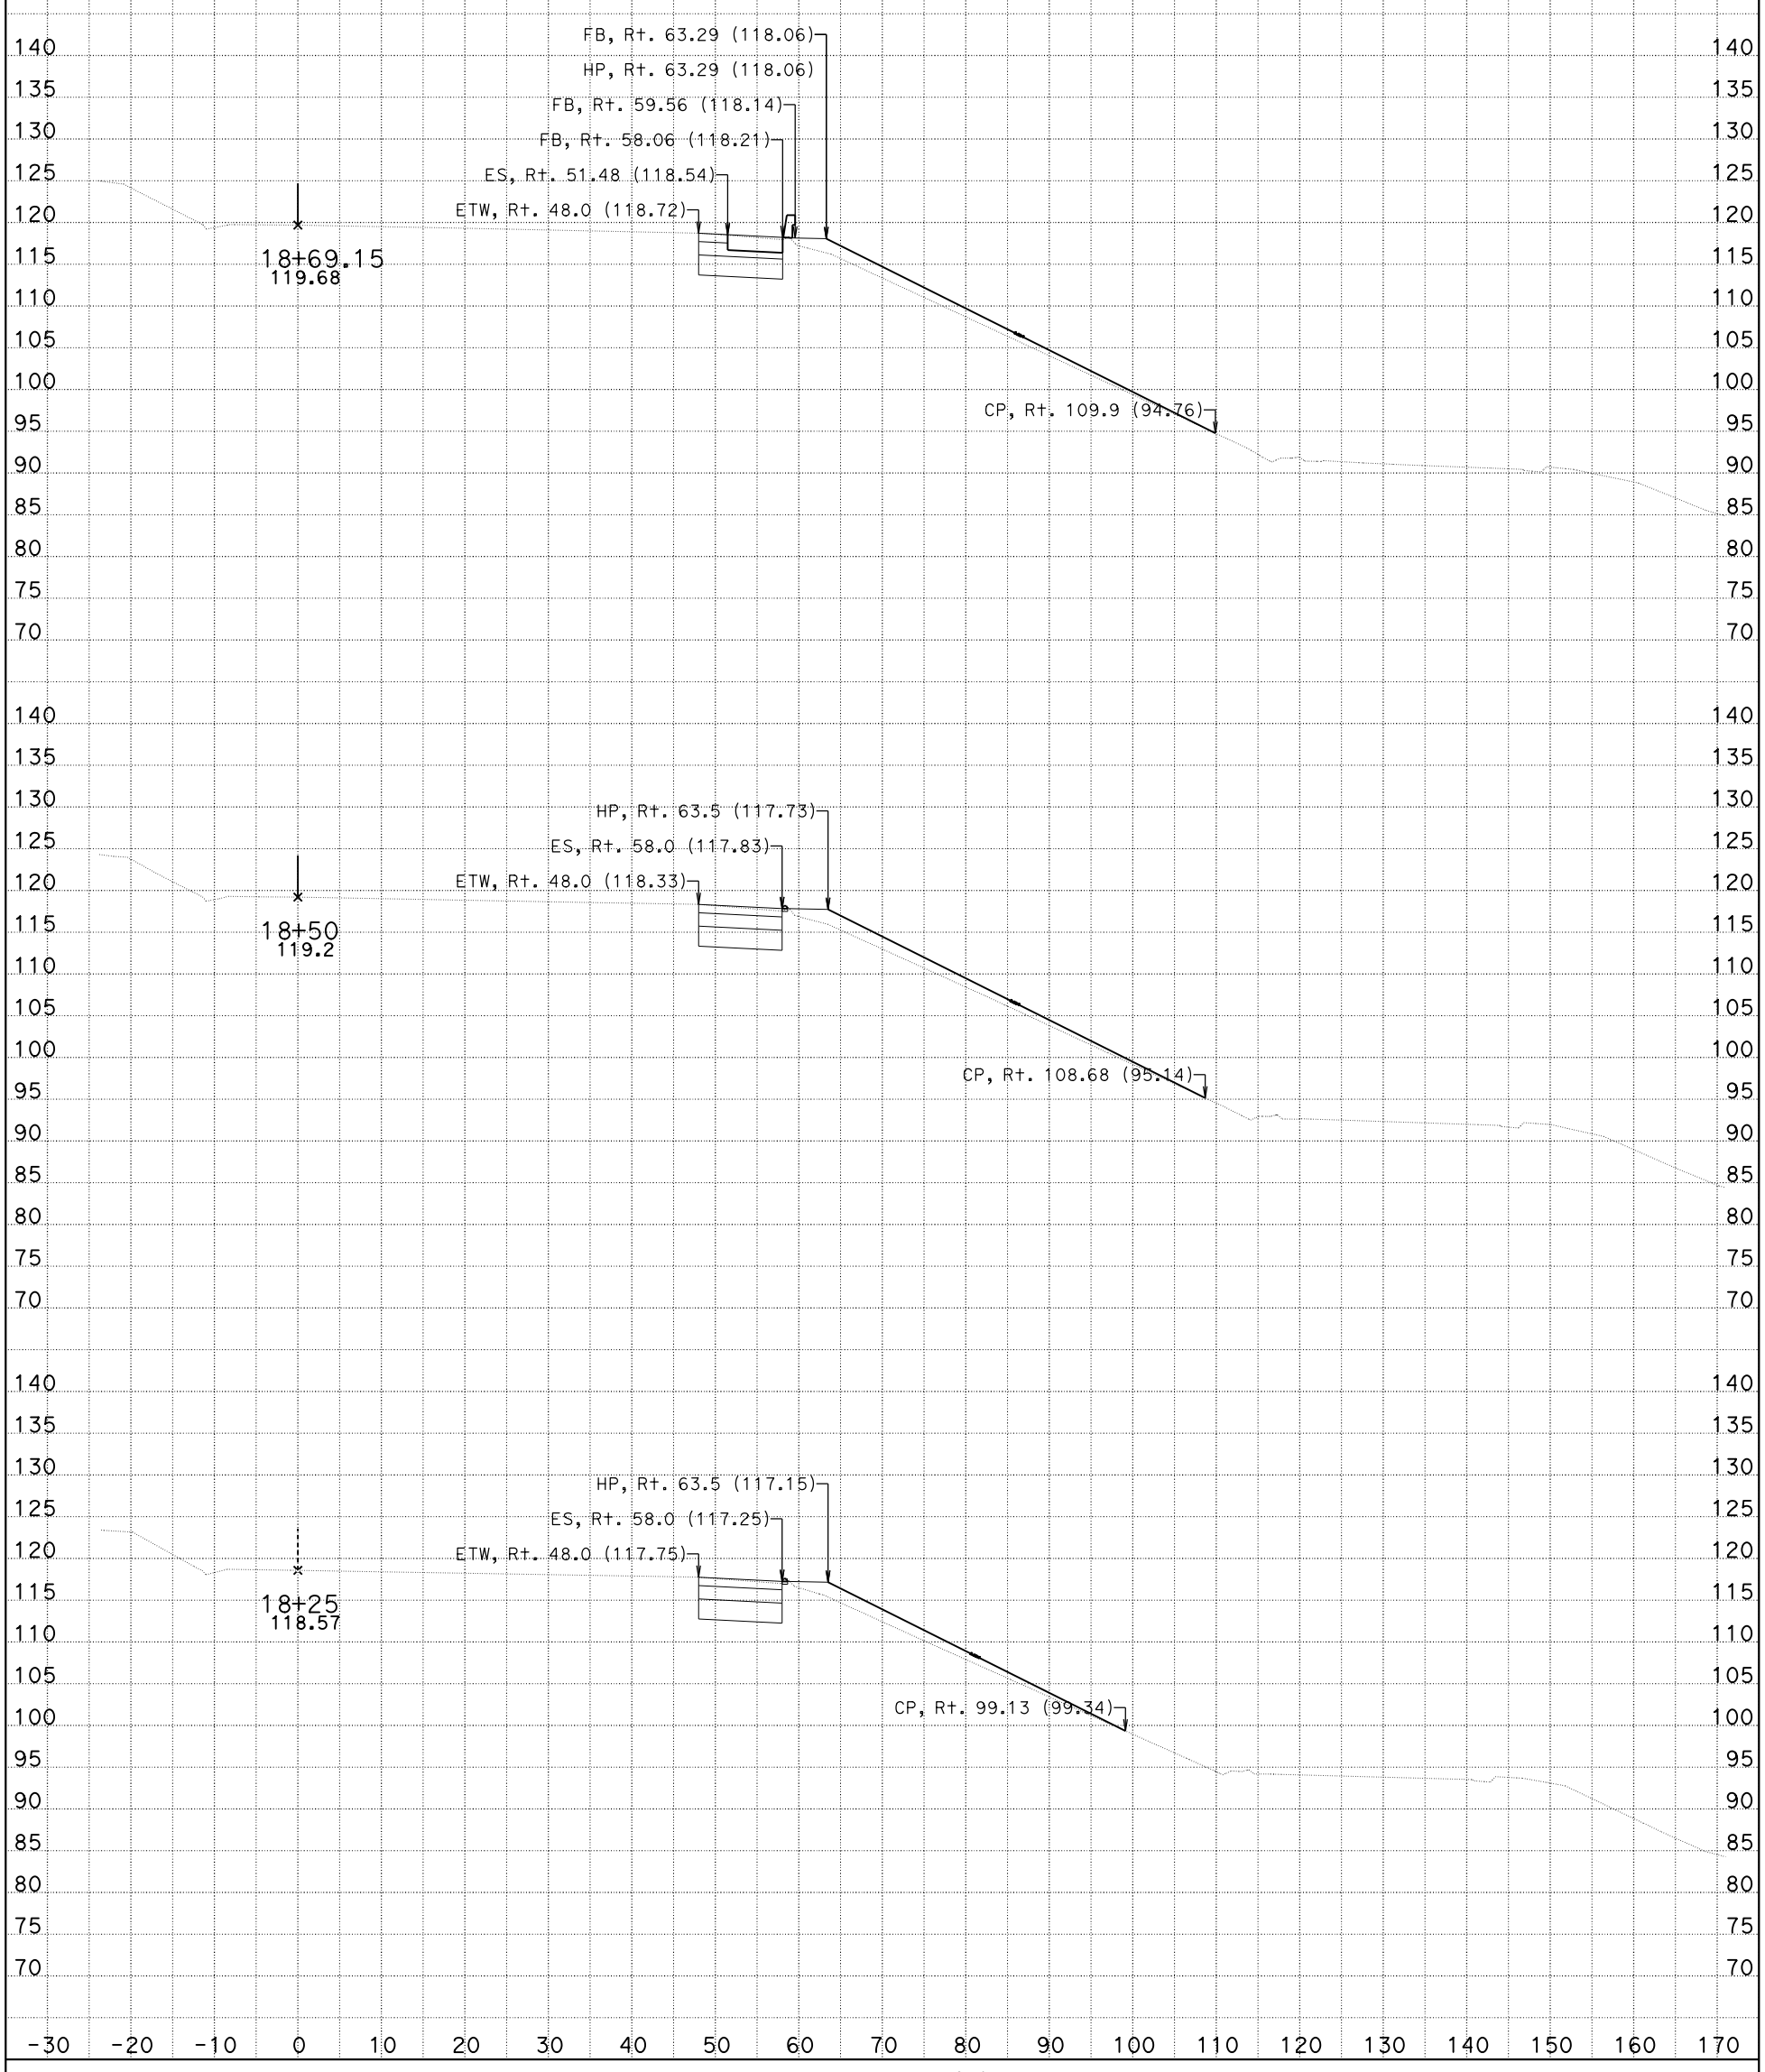

DATE: 9/12/2014

FSC1
CROSS SECTIONS
All Dimensions are US Survey Feet

SCALE: 1" = 10' Horiz.
1" = 10' Vert.

SHEET 7 OF XXX

DESIGN STUDY ONLY

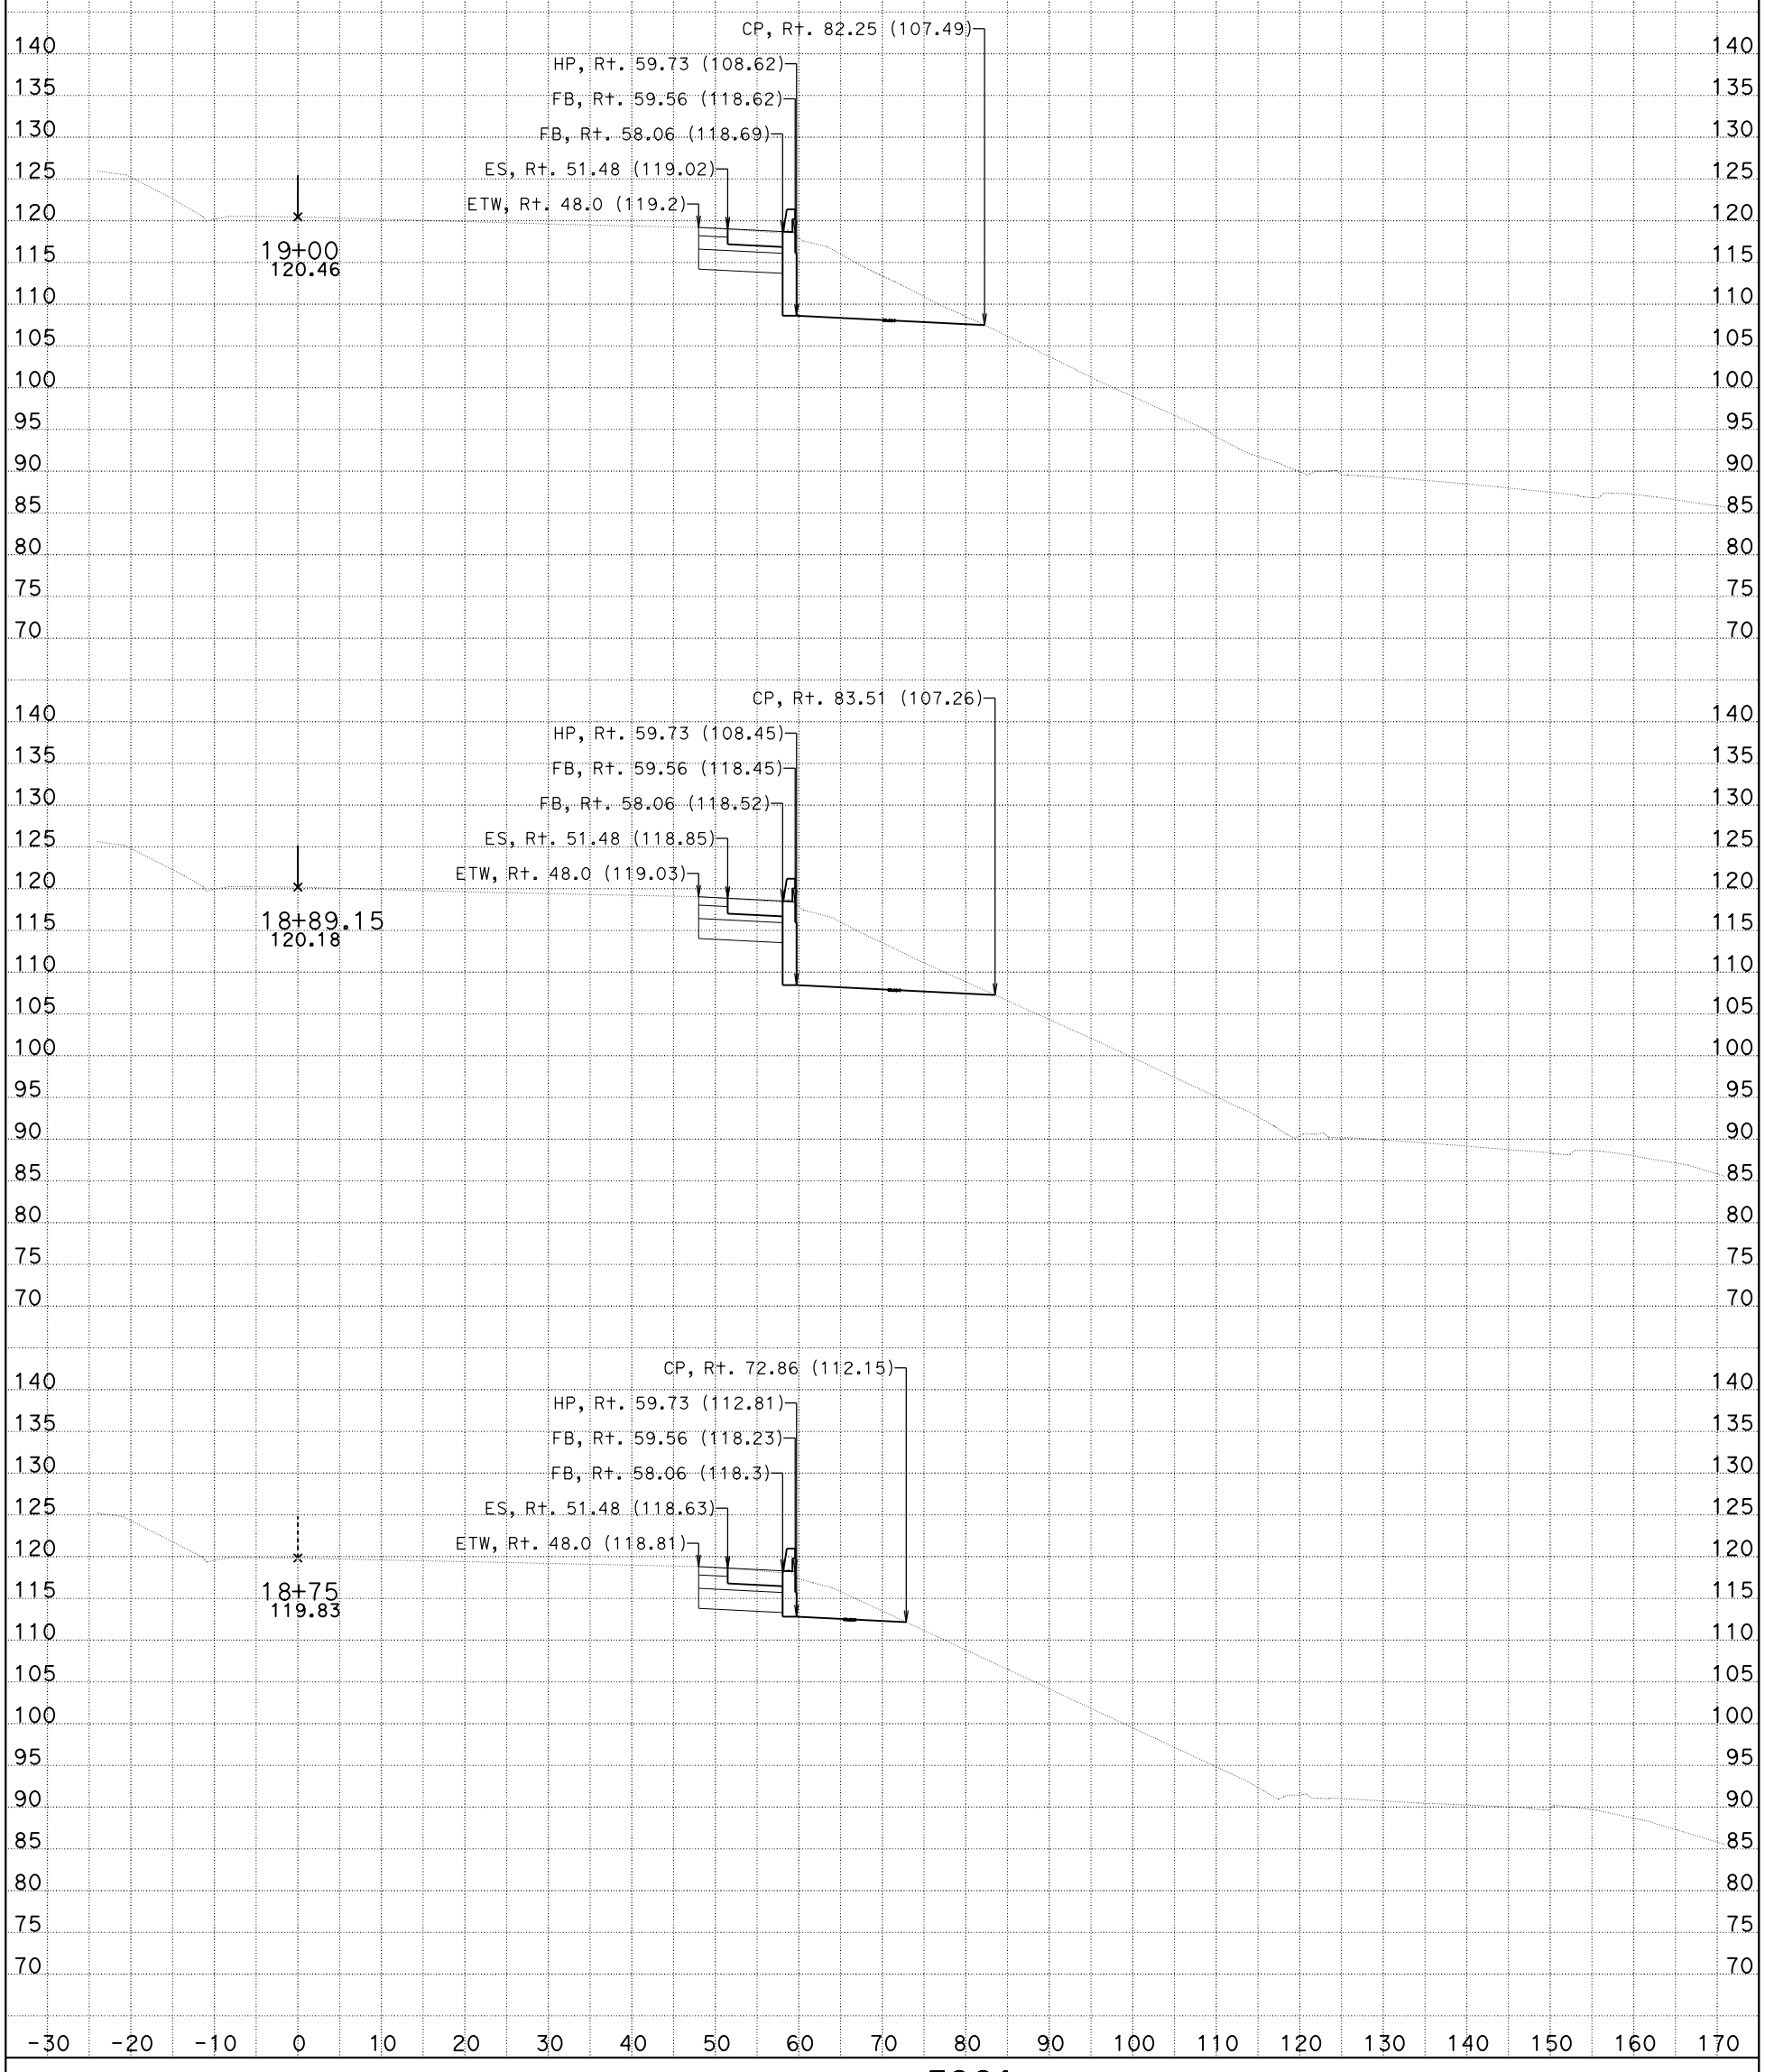

DATE: 9/12/2014

FSC1
CROSS SECTIONS
All Dimensions are US Survey Feet

SCALE: 1" = 10' Horiz.
1" = 10' Vert.

SHEET 8 OF XXX

DESIGN STUDY ONLY

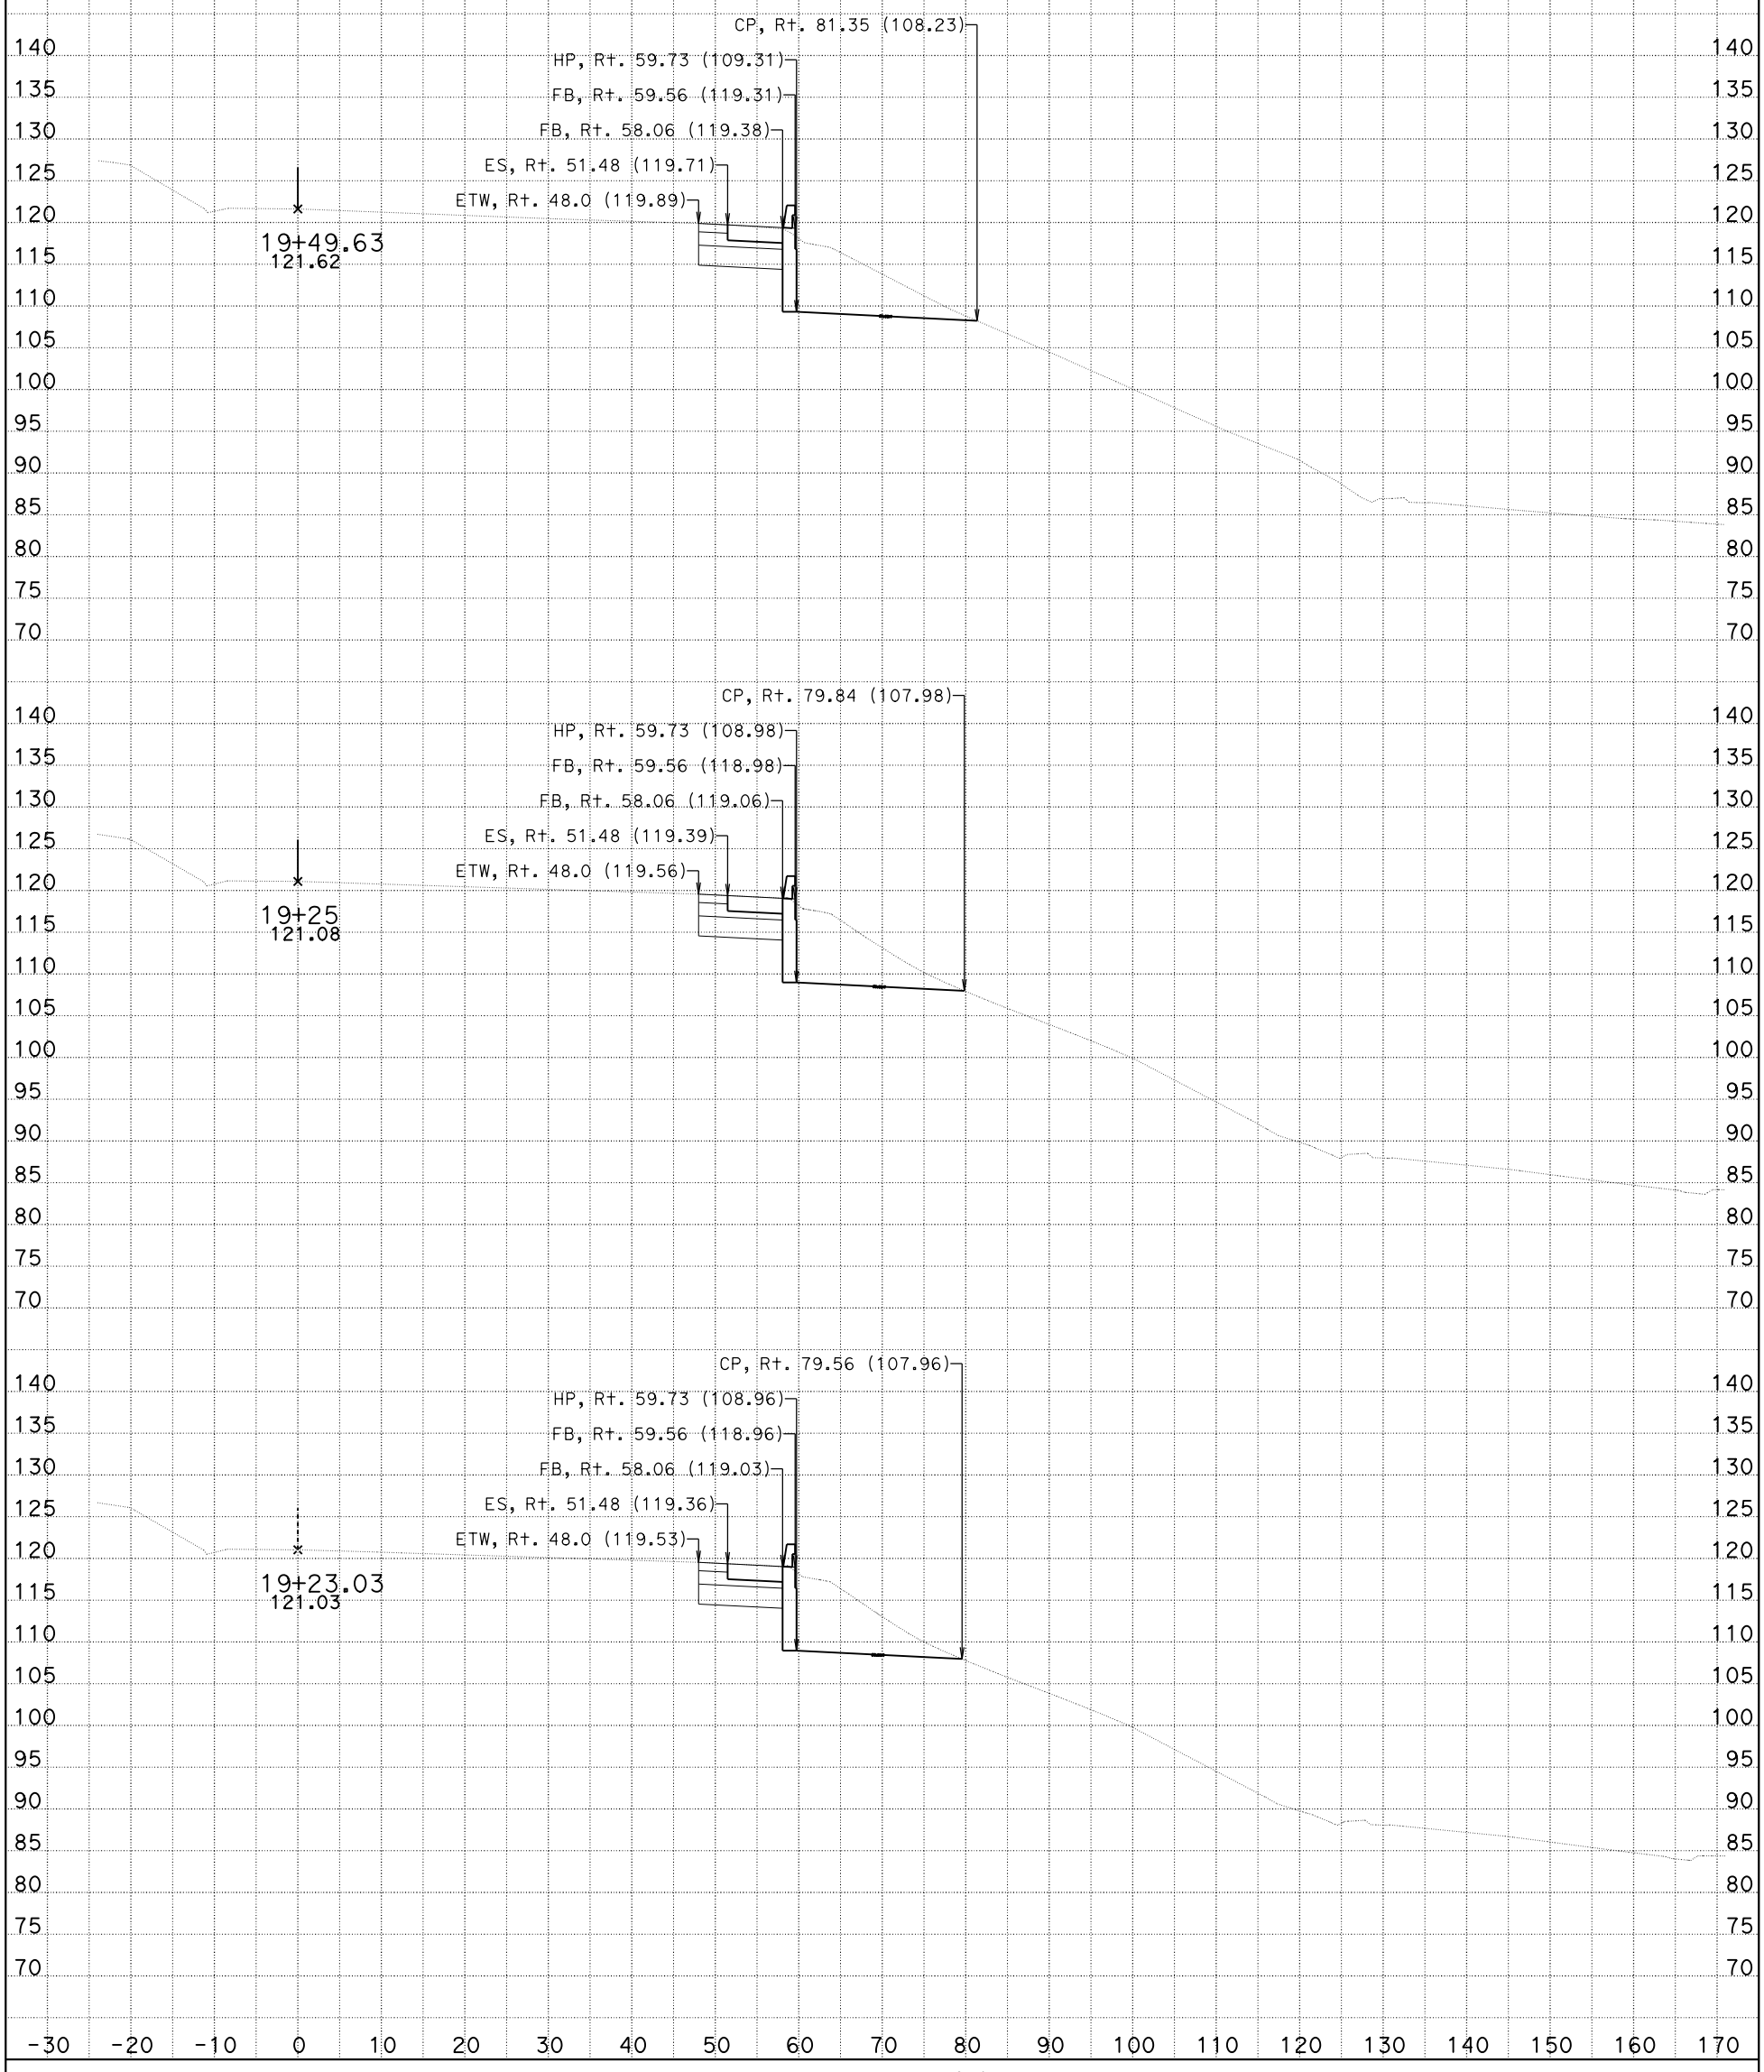

DATE: 9/12/2014

FSC1
CROSS SECTIONS
All Dimensions are US Survey Feet

SCALE: 1" = 10' Horiz.
1" = 10' Vert.

SHEET 9 OF XXX

DESIGN STUDY ONLY

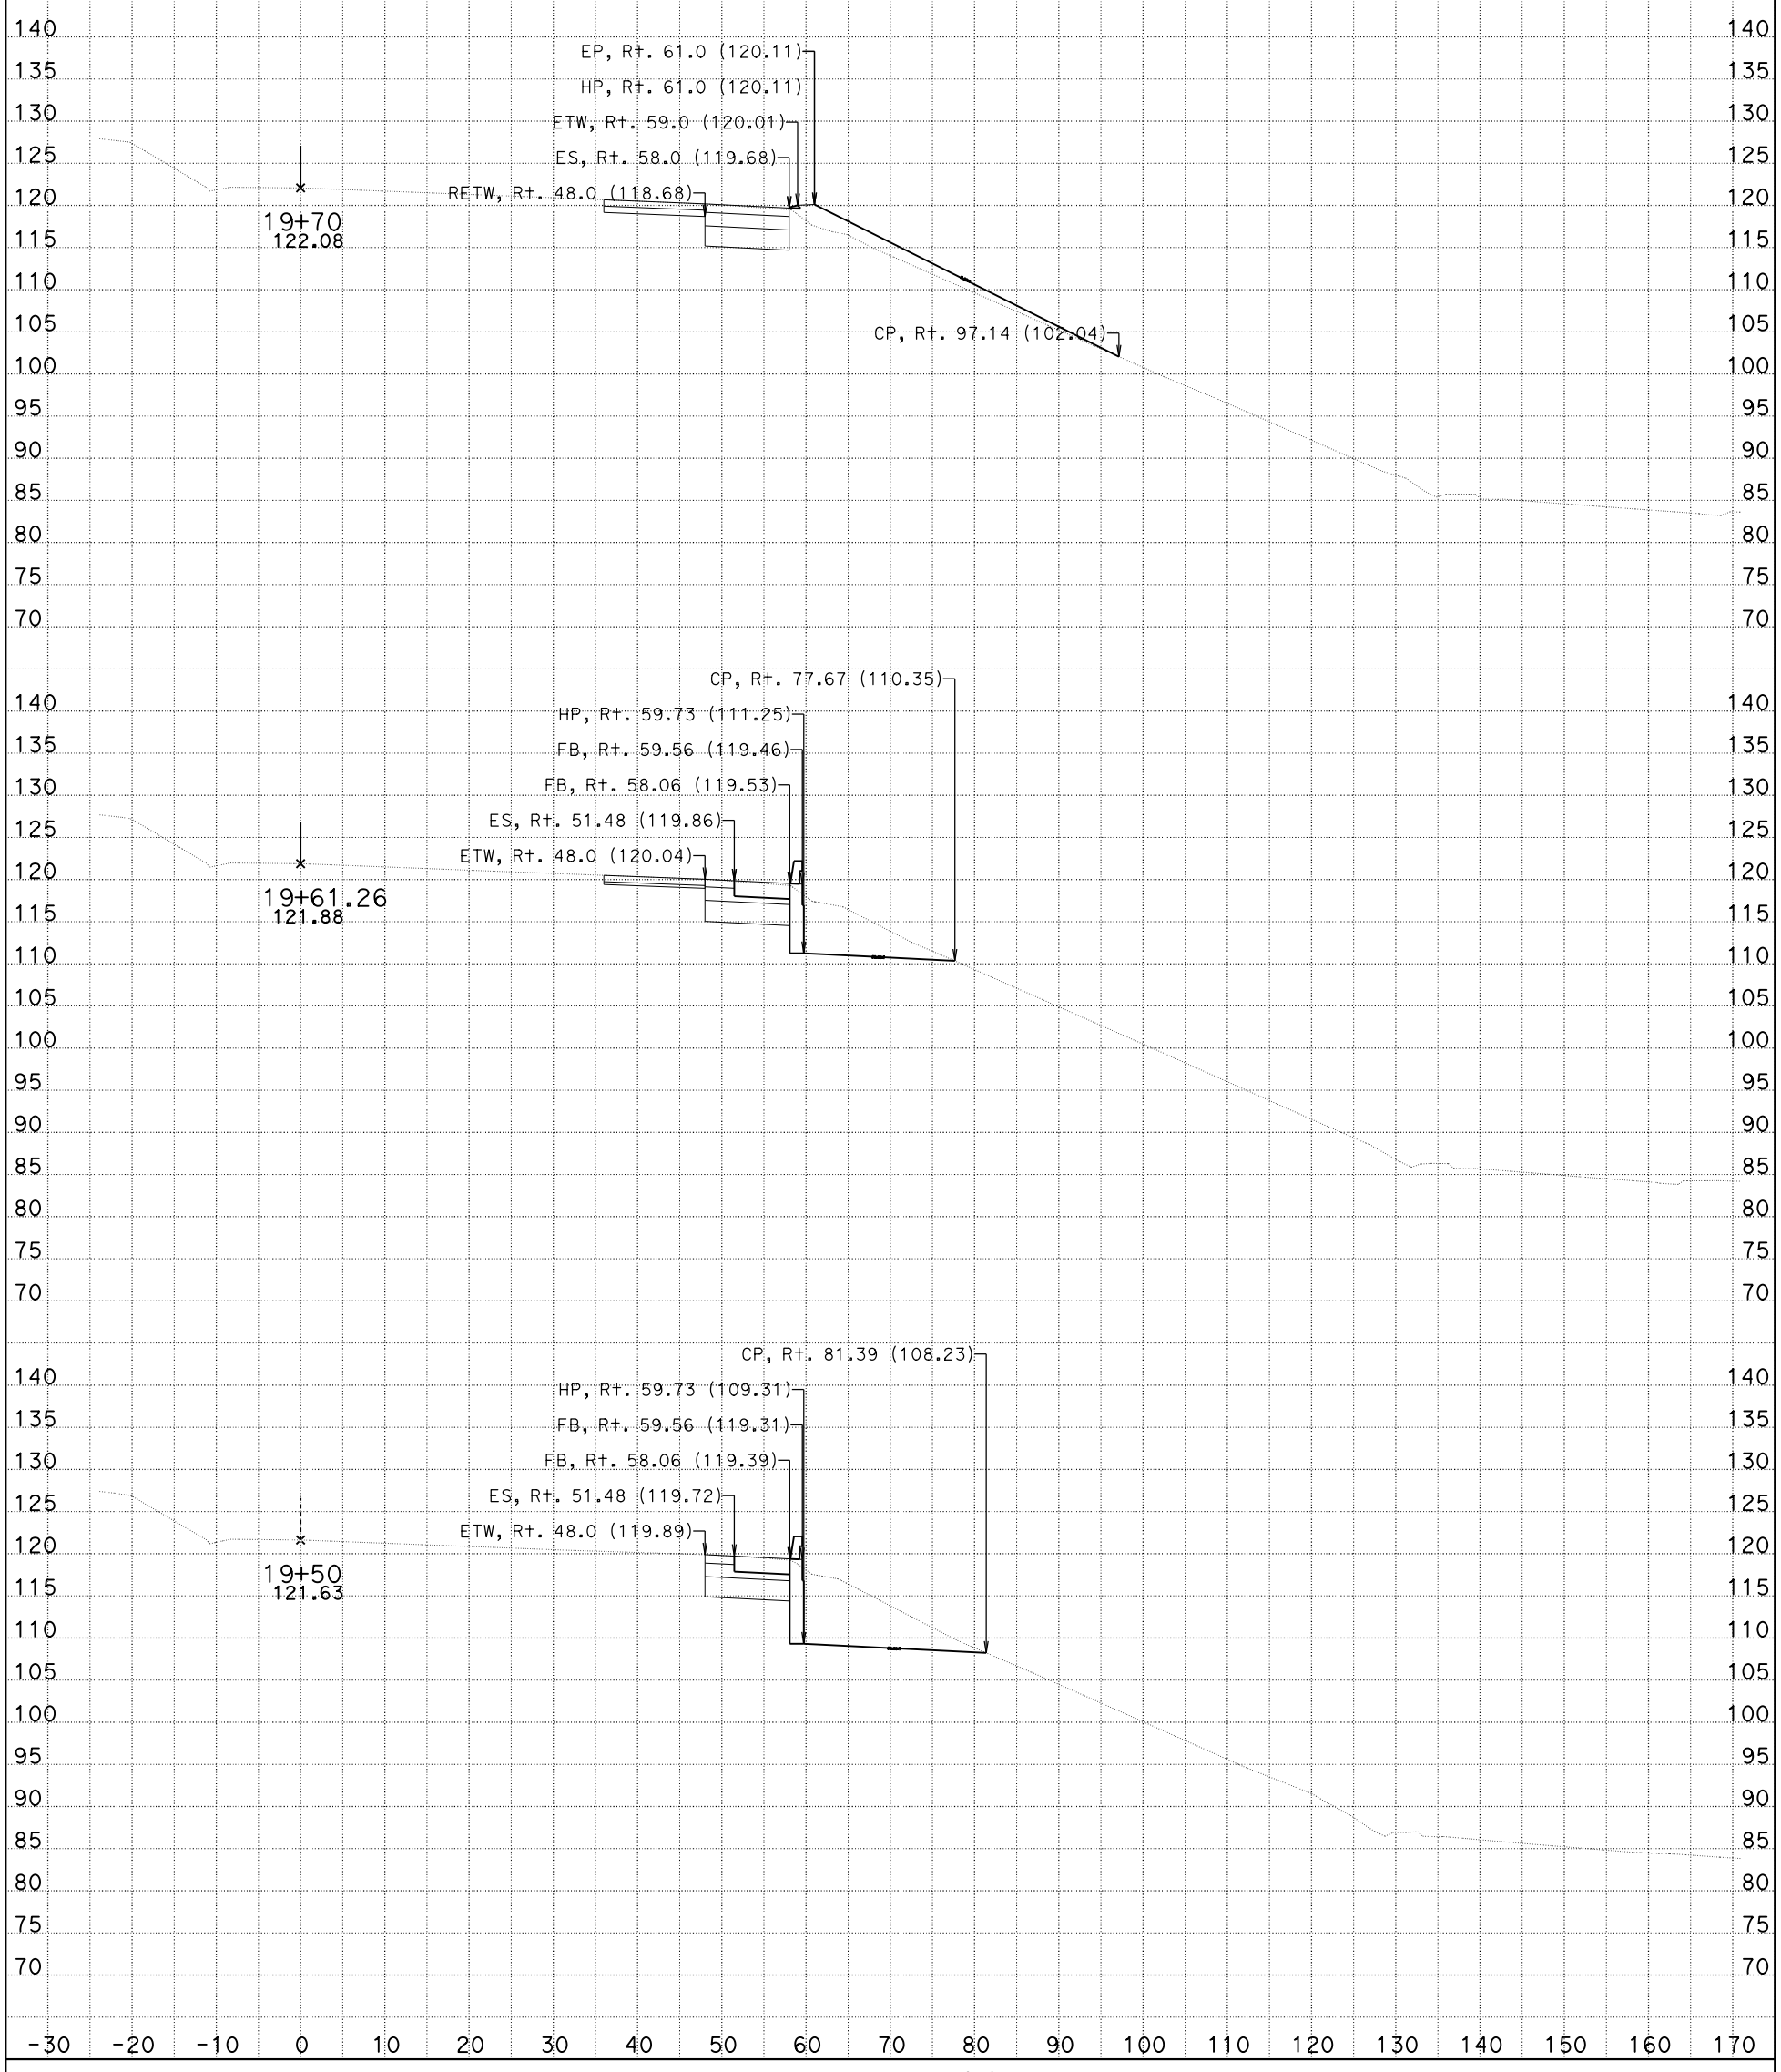

DATE: 9/12/2014

FSC1
CROSS SECTIONS
All Dimensions are US Survey Feet

SCALE: 1" = 10' Horiz.
1" = 10' Vert.

SHEET 10 OF XXX

DESIGN STUDY ONLY

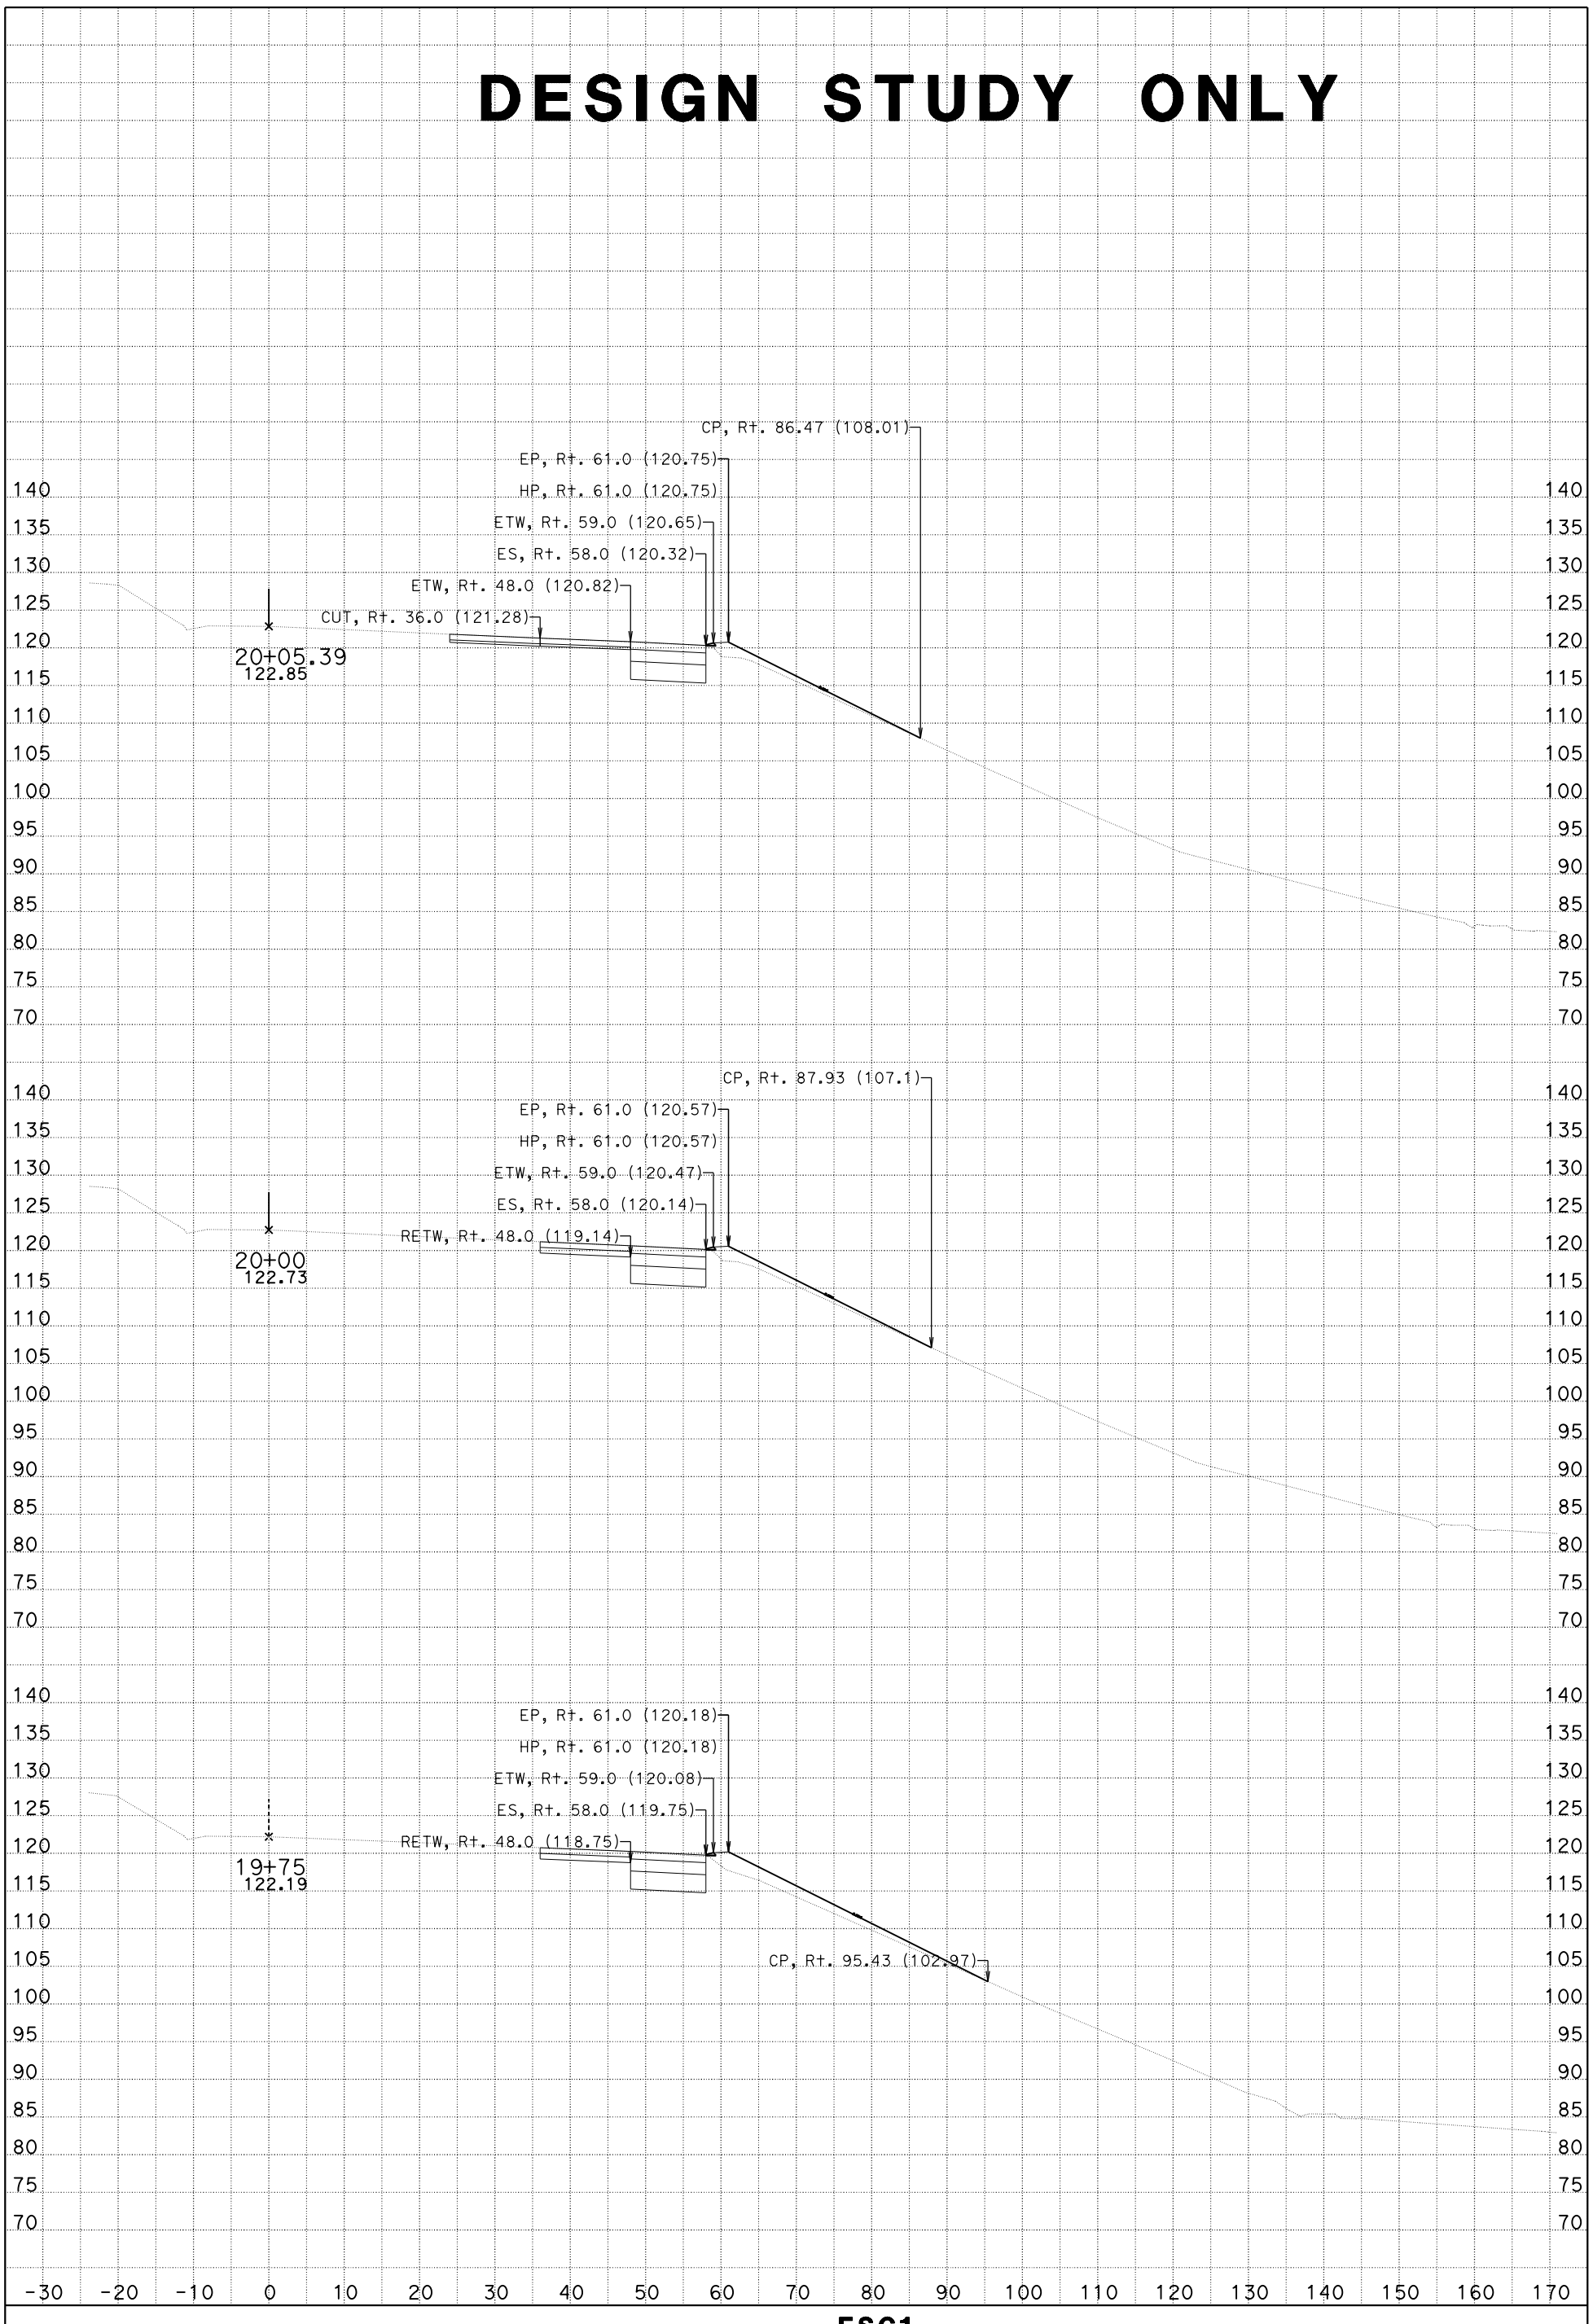

DATE: 9/12/2014

FSC1
CROSS SECTIONS
All Dimensions are US Survey Feet

SCALE: 1" = 10' Horiz.
1" = 10' Vert.

SHEET 11 OF XXX

DESIGN STUDY ONLY

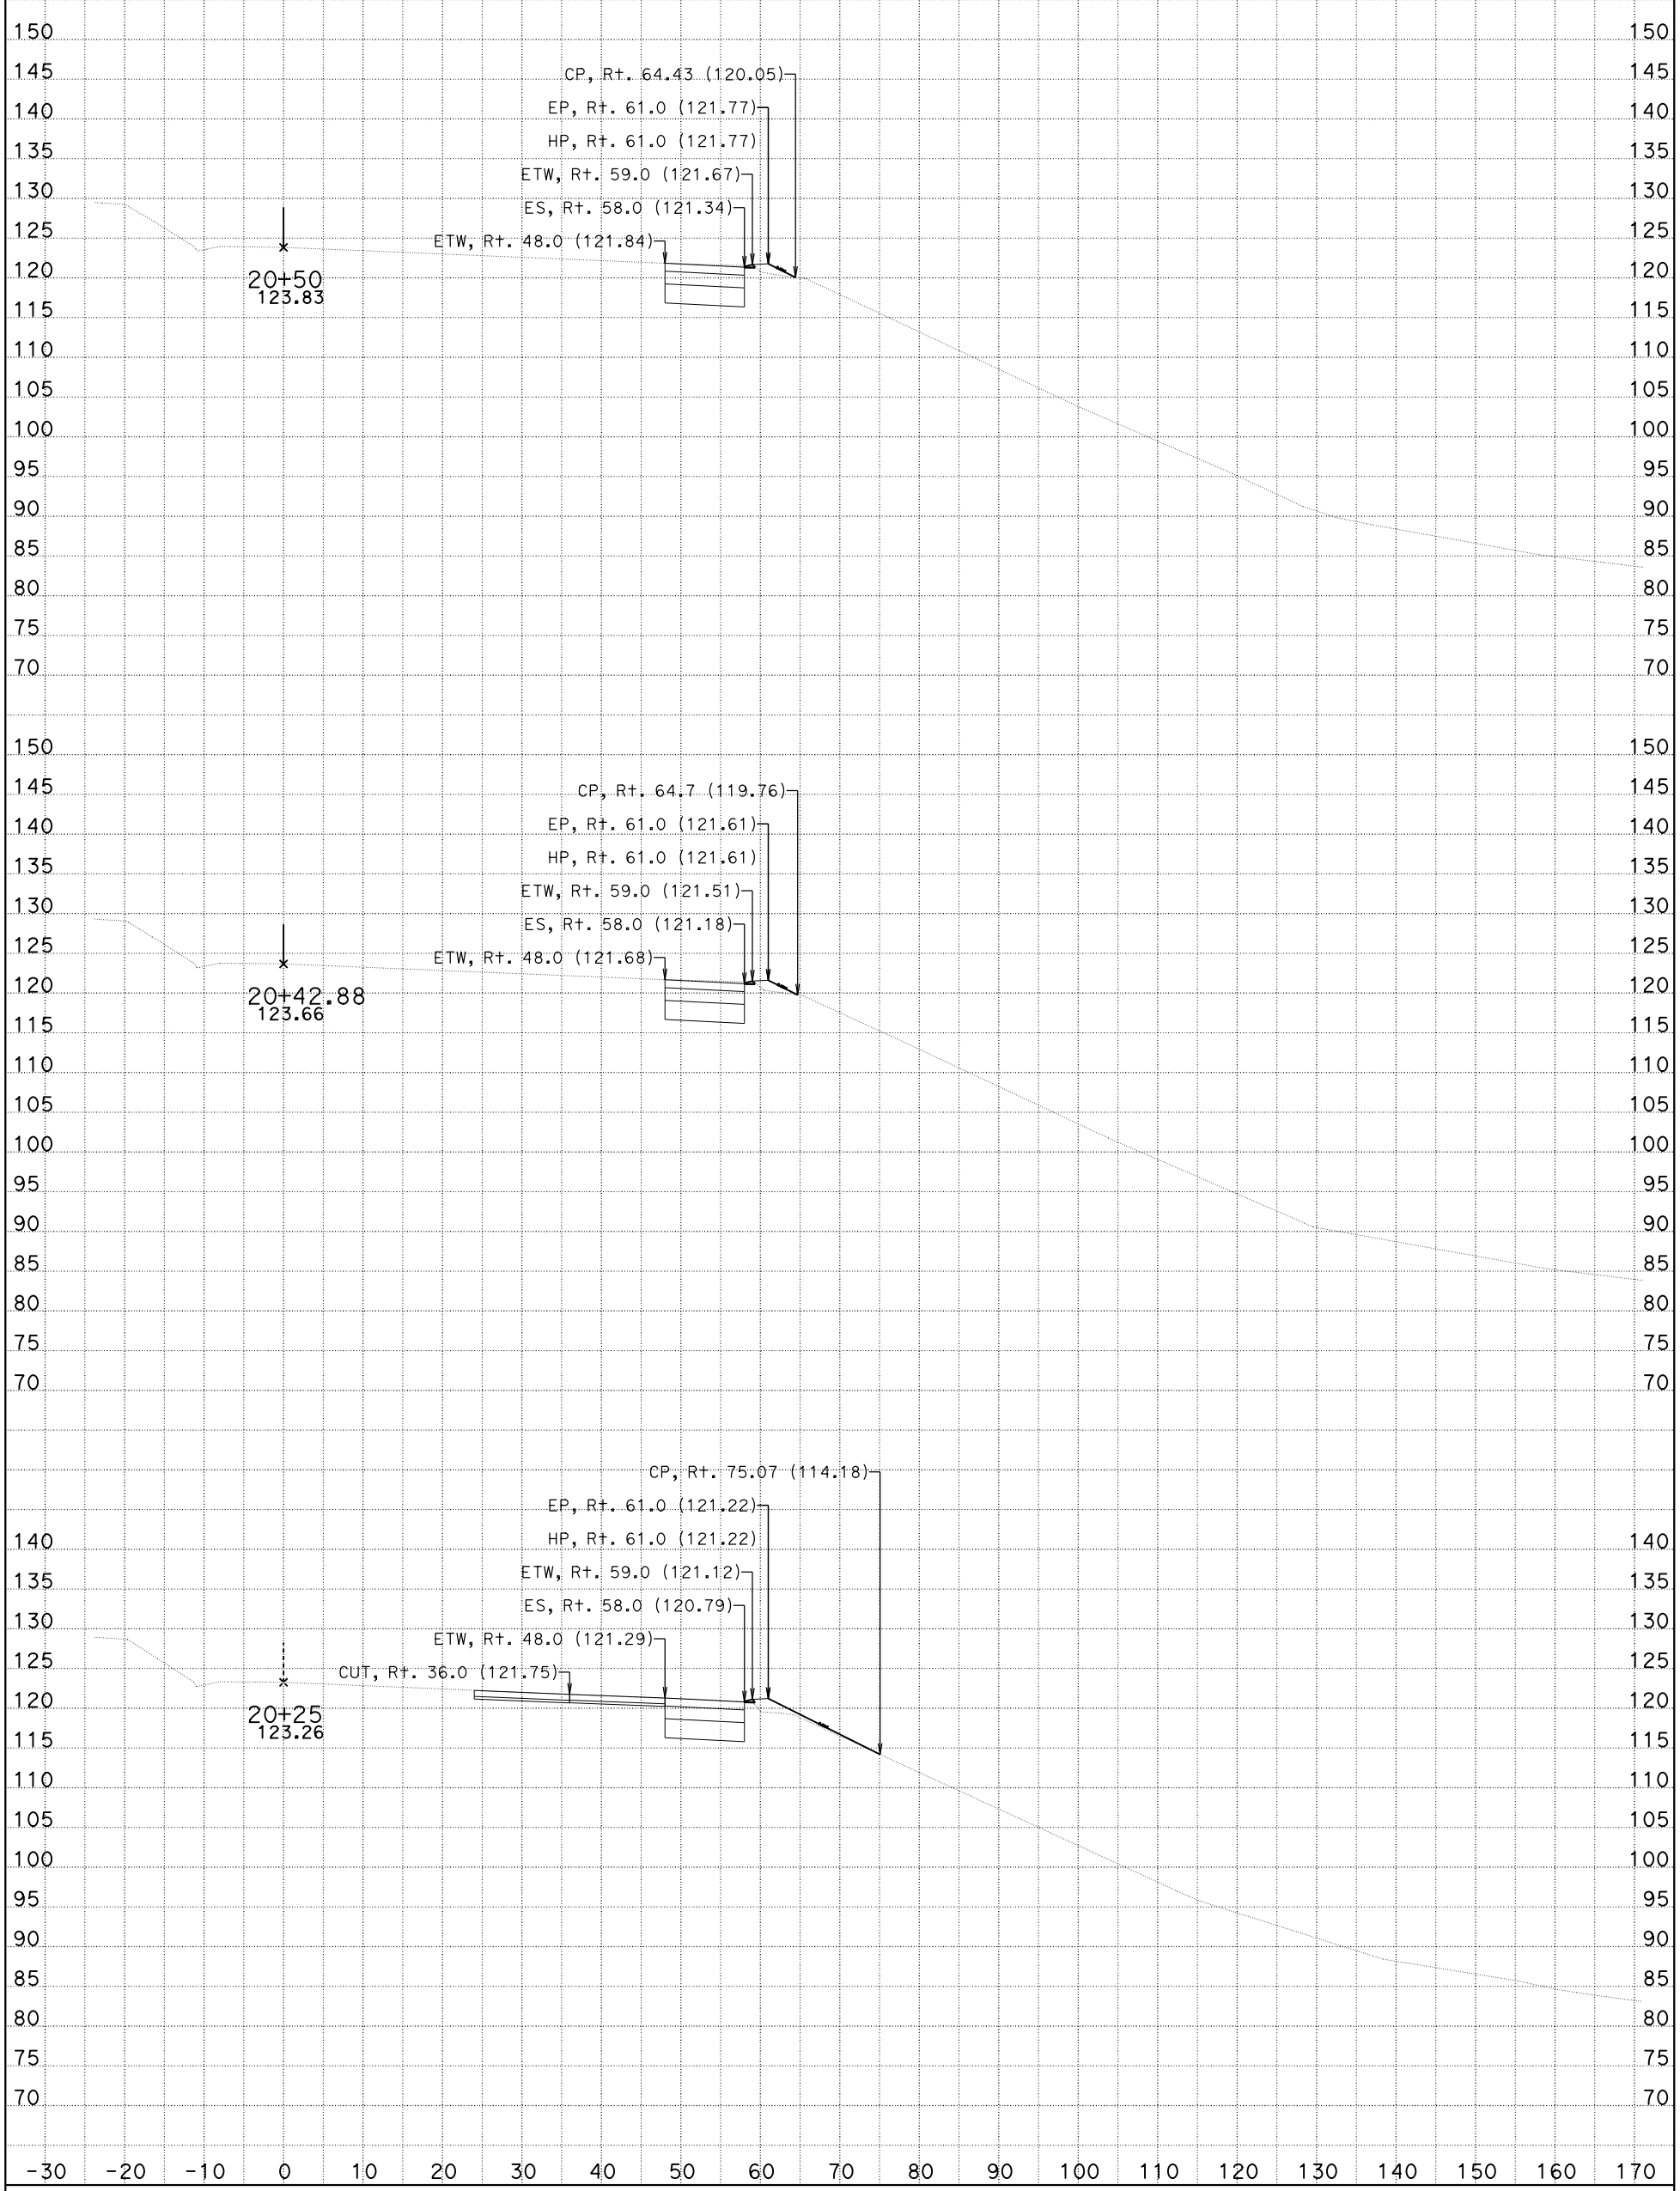

DATE: 9/12/2014

FSC1
CROSS SECTIONS
All Dimensions are US Survey Feet

SCALE: 1" = 10' Horiz.
1" = 10' Vert.

SHEET 12 OF XXX

DESIGN STUDY ONLY

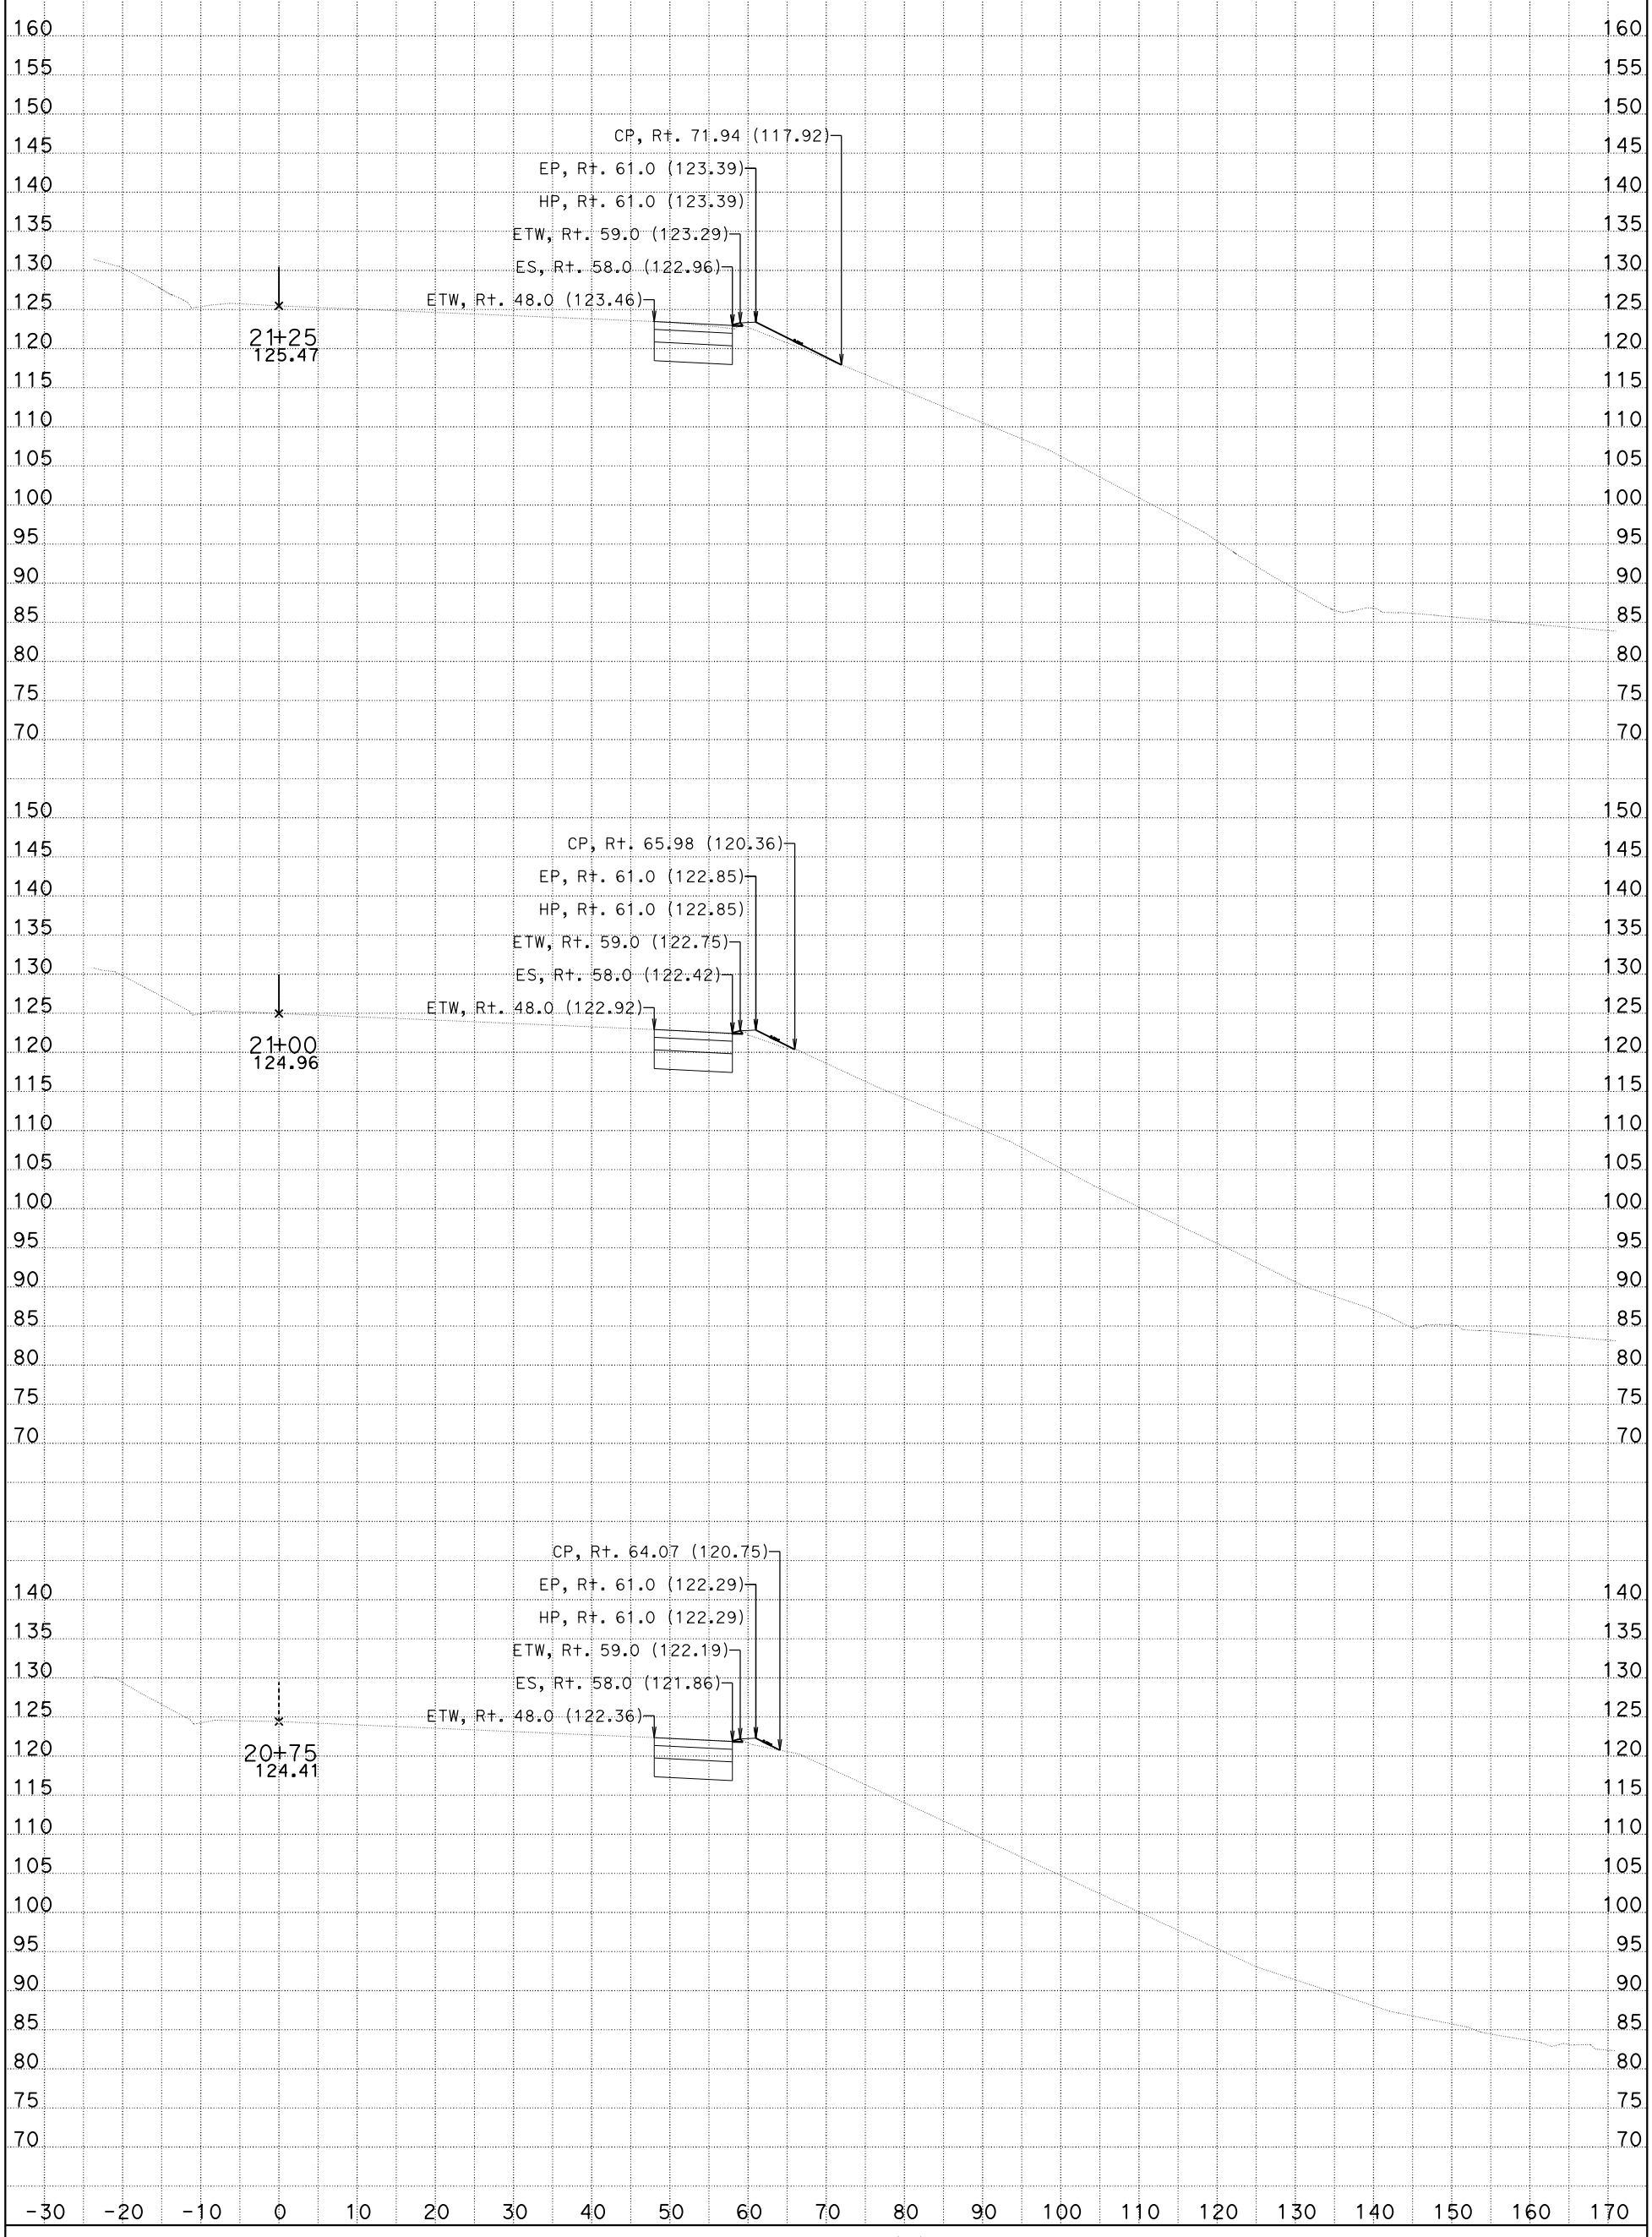

DATE: 9/12/2014

FSC1
CROSS SECTIONS
All Dimensions are US Survey Feet

SCALE: 1" = 10' Horiz.
1" = 10' Vert.

SHEET 13 OF XXX

DESIGN STUDY ONLY

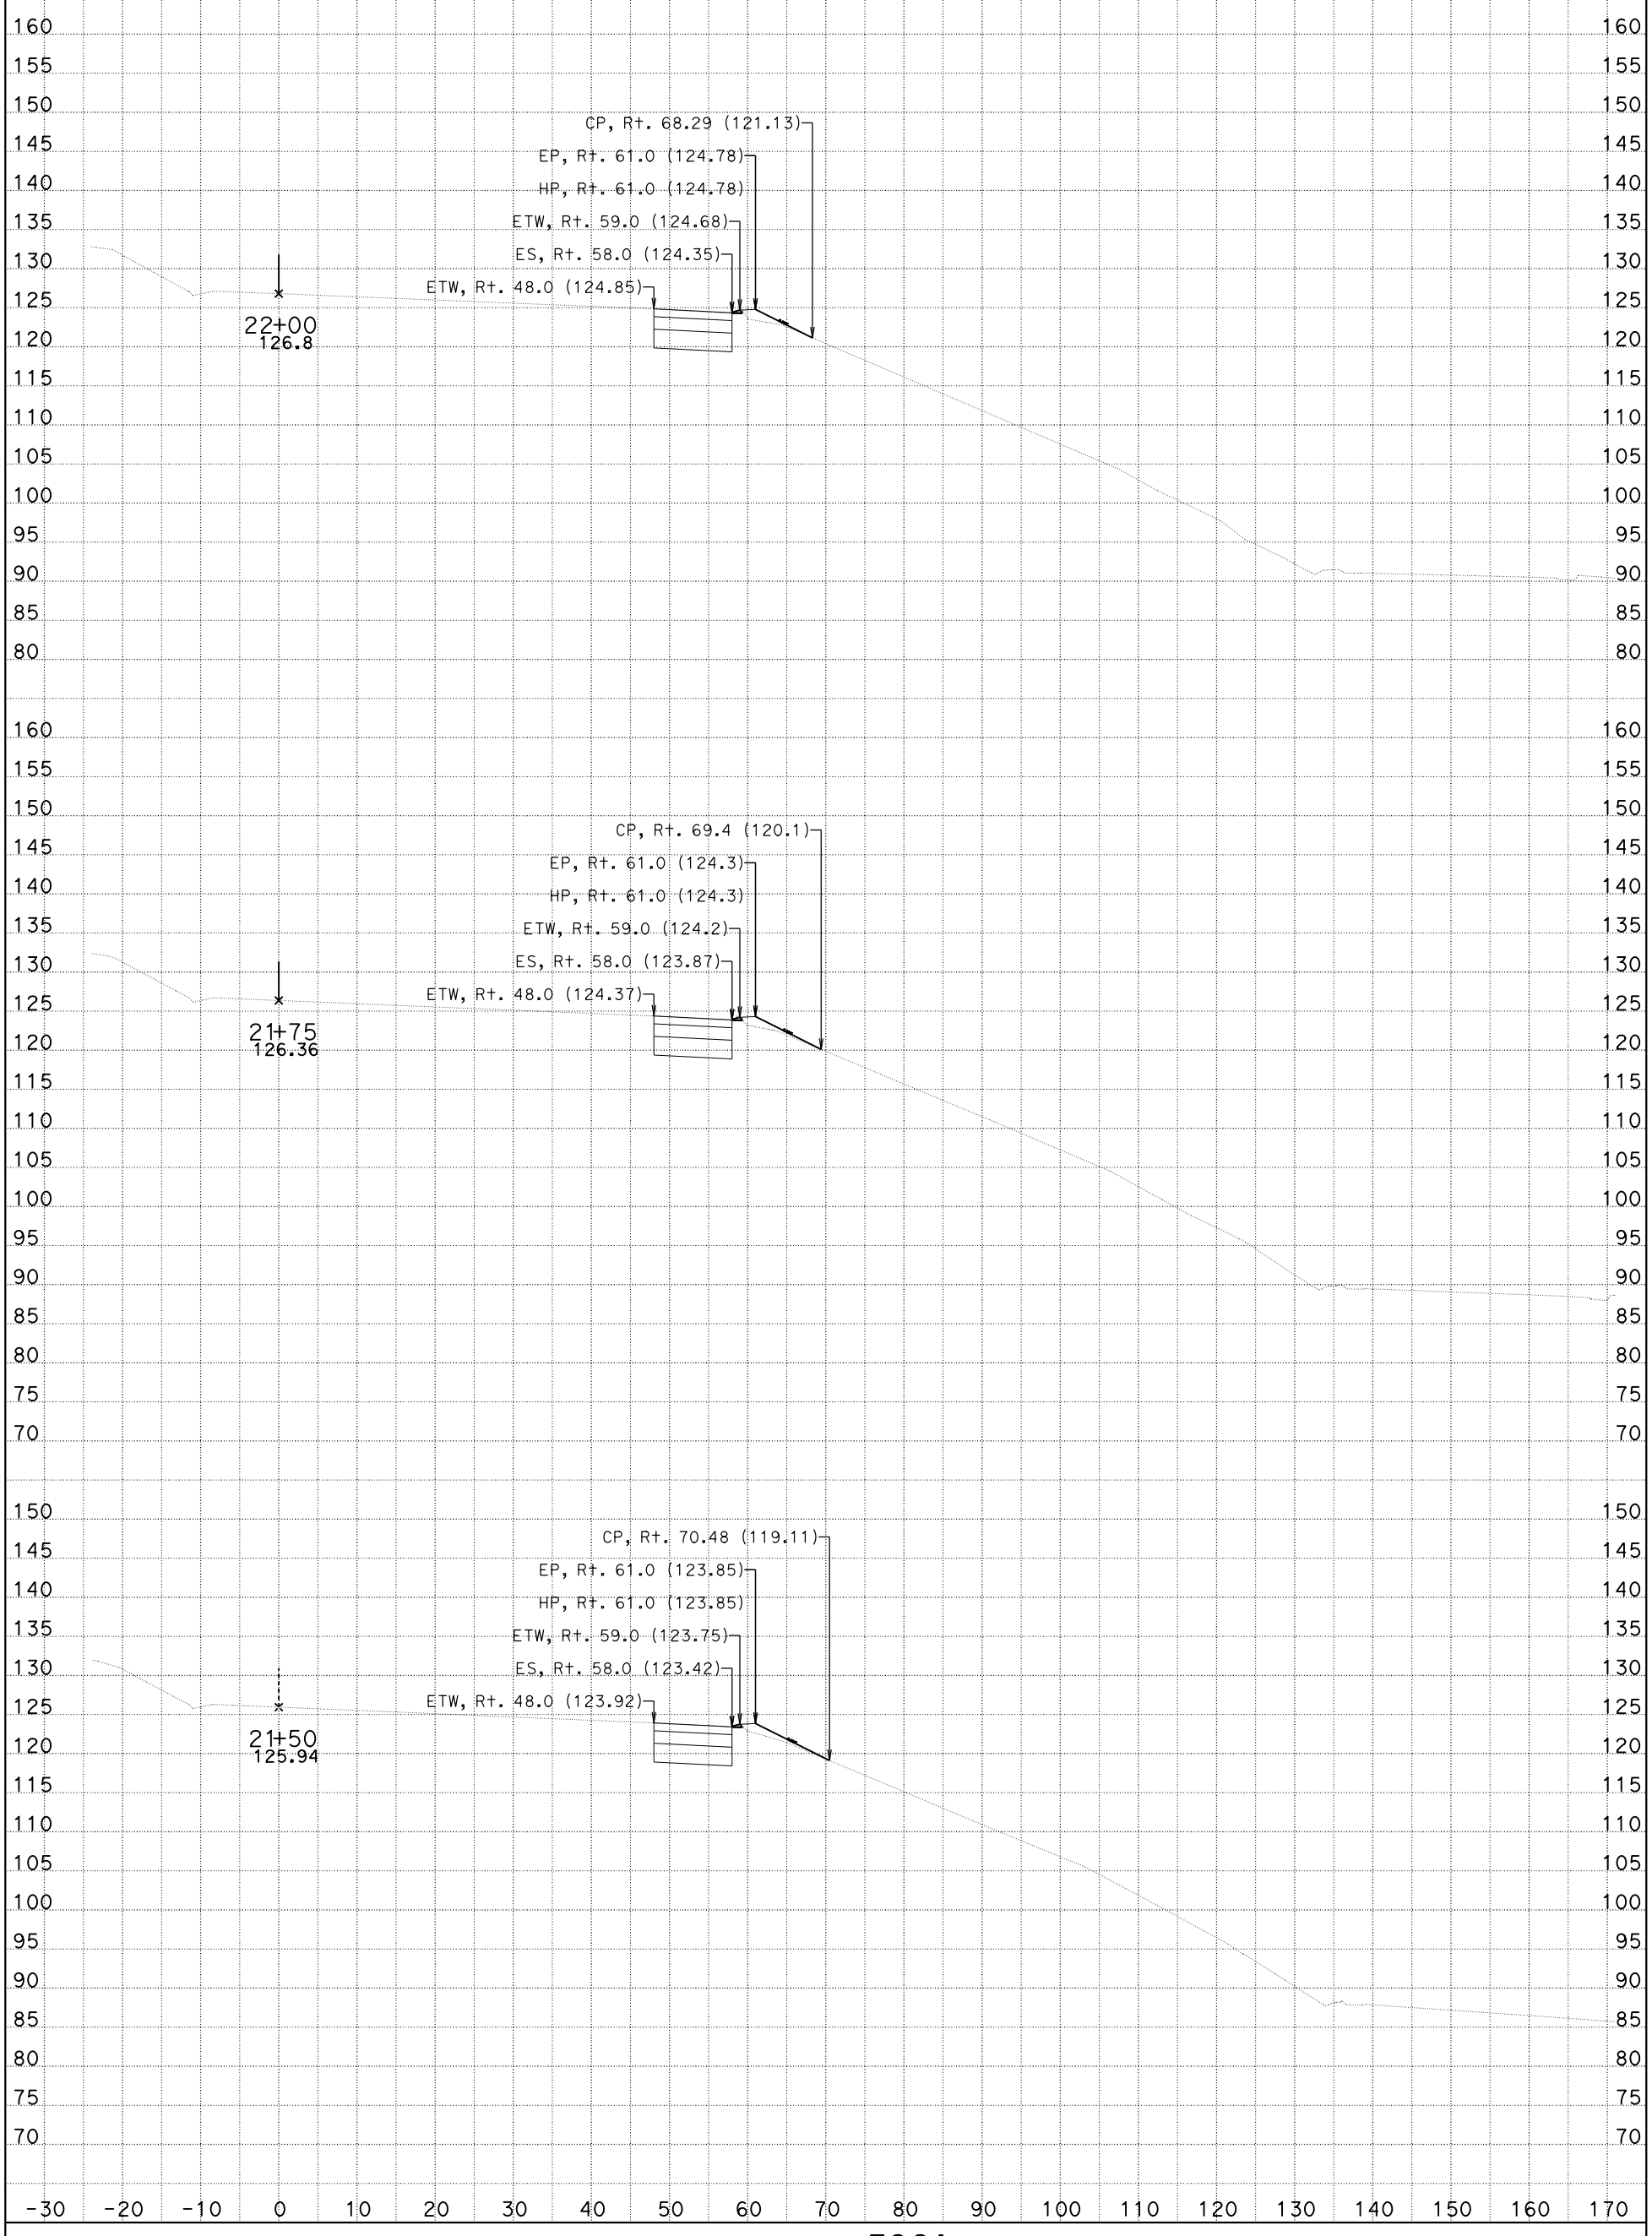

DATE: 9/12/2014

FSC1
CROSS SECTIONS

All Dimensions are US Survey Feet

SCALE: 1" = 10' Horiz.
1" = 10' Vert.

SHEET 14 OF XXX

DESIGN STUDY ONLY

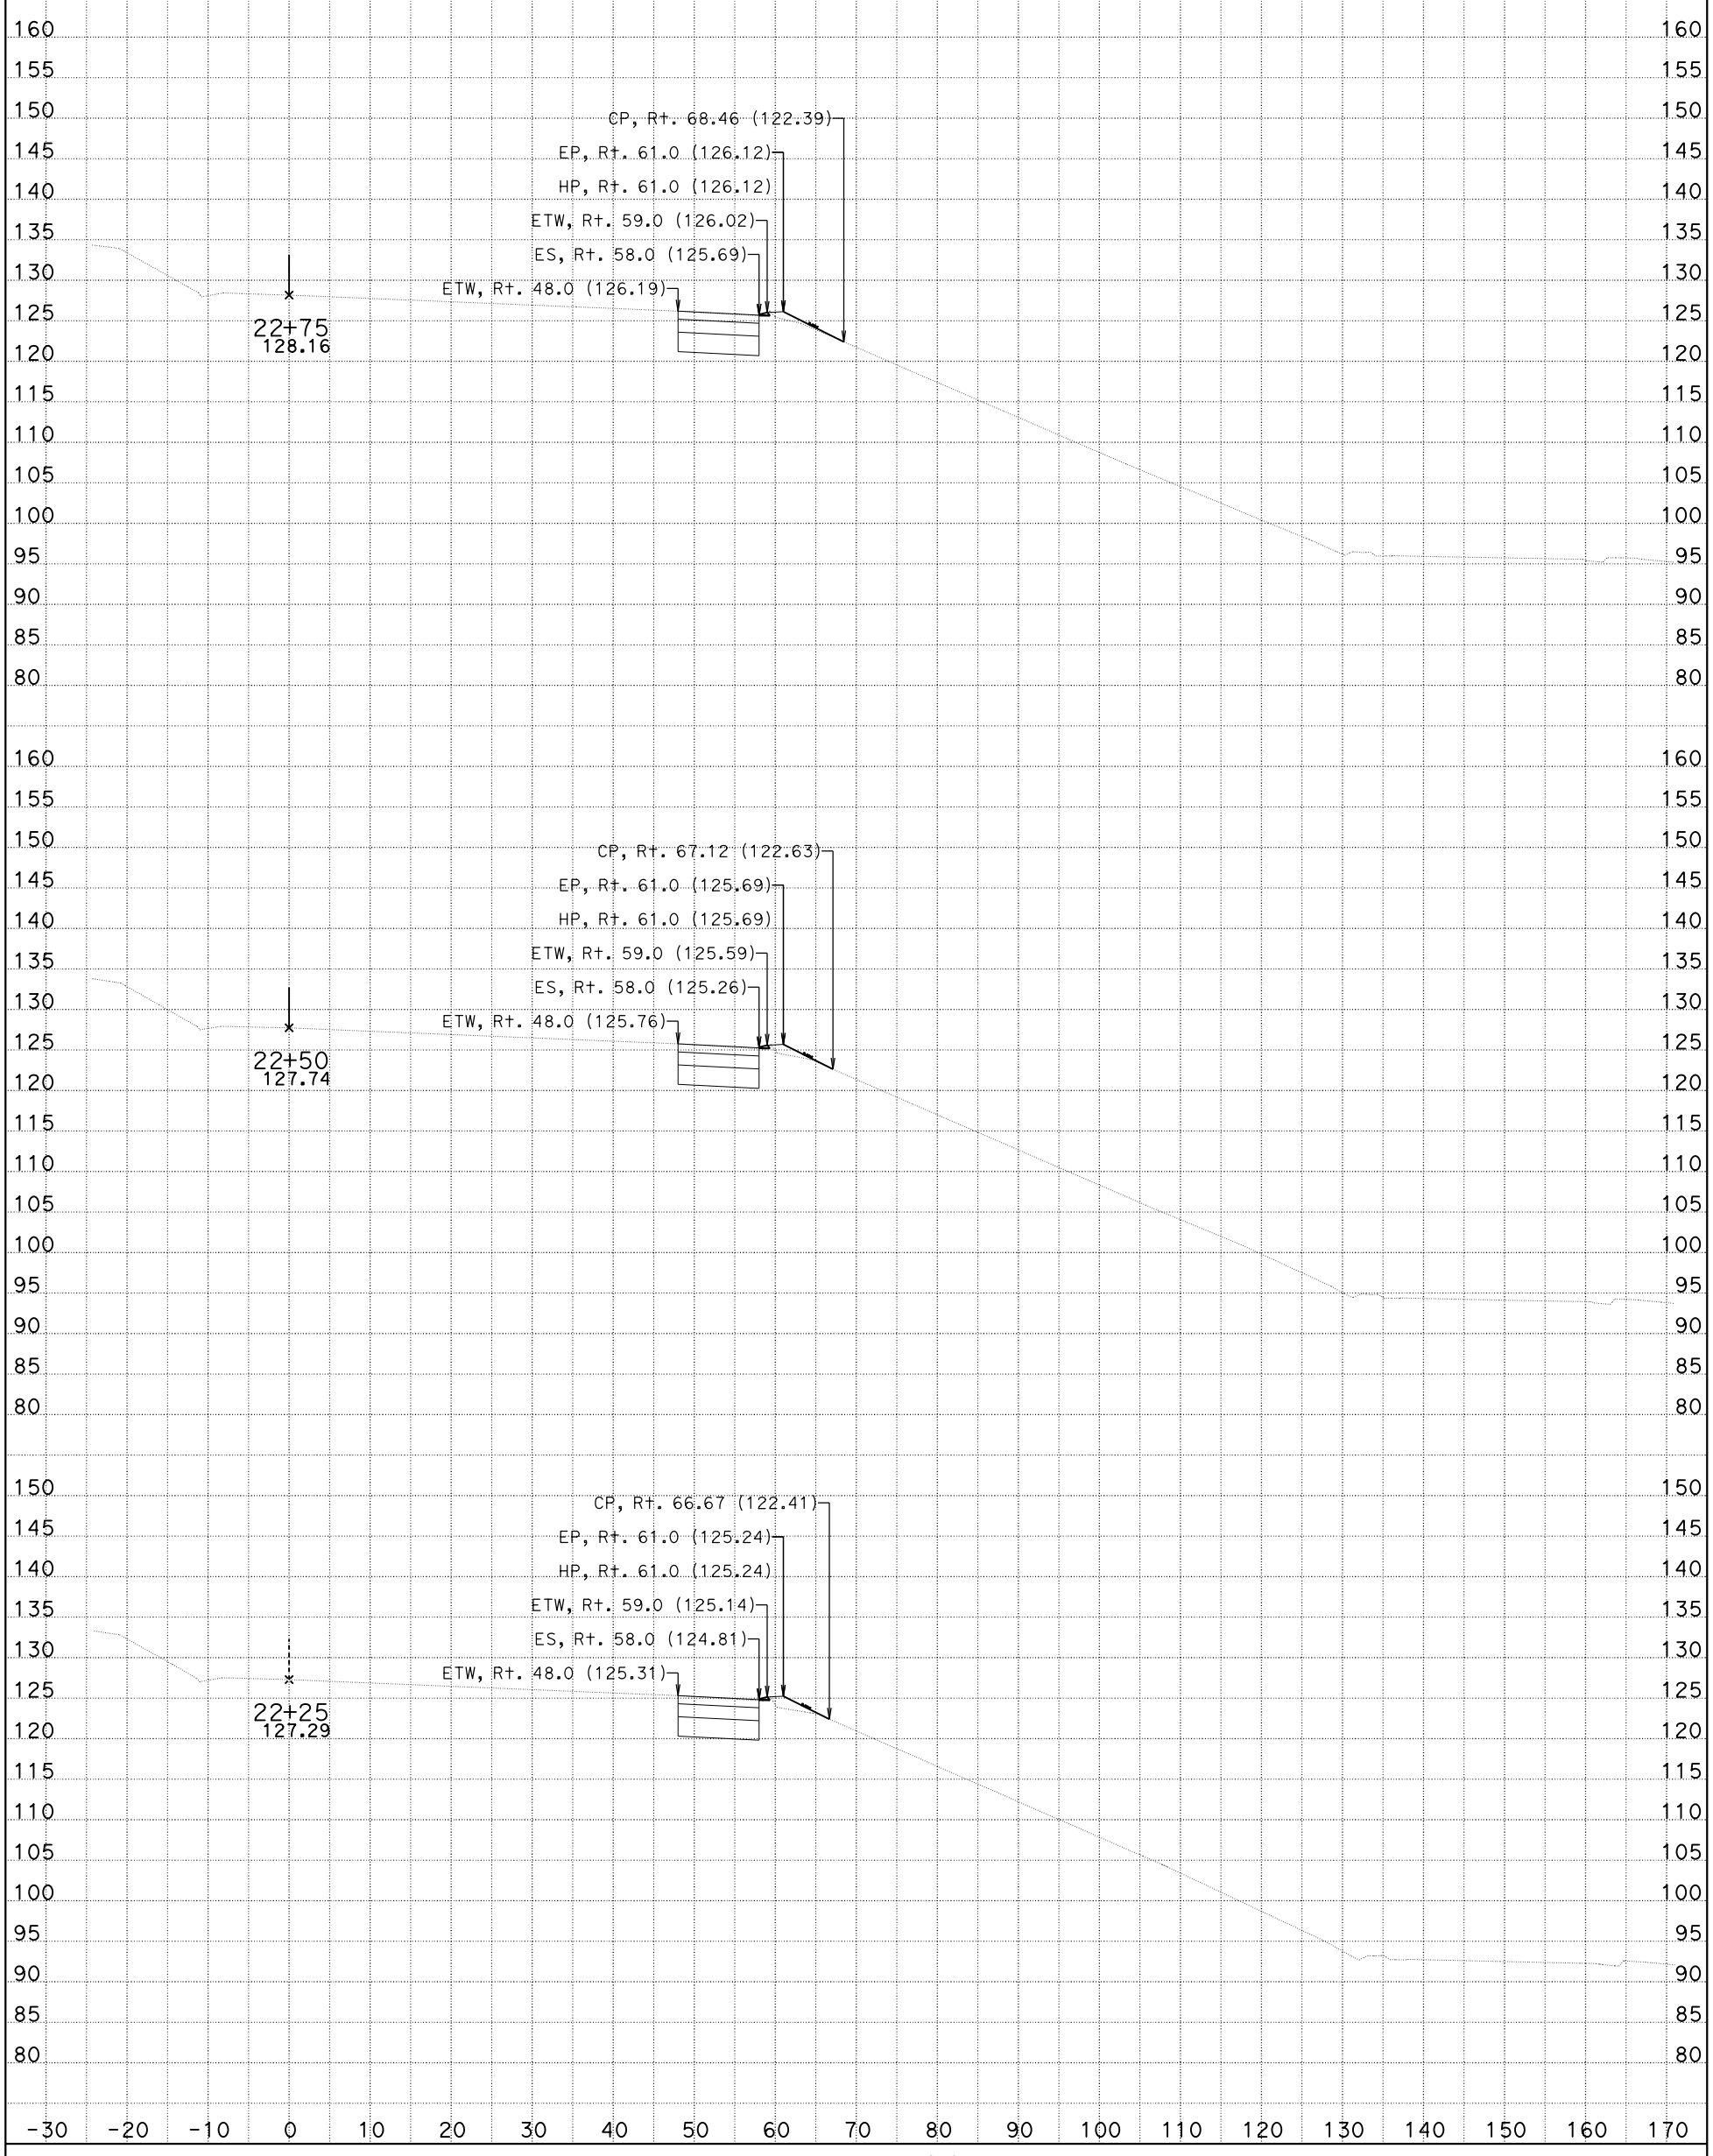

DATE: 9/12/2014

FSC1
CROSS SECTIONS
All Dimensions are US Survey Feet

SCALE: 1" = 10' Horiz.
1" = 10' Vert.

SHEET 15 OF XXX

DESIGN STUDY ONLY

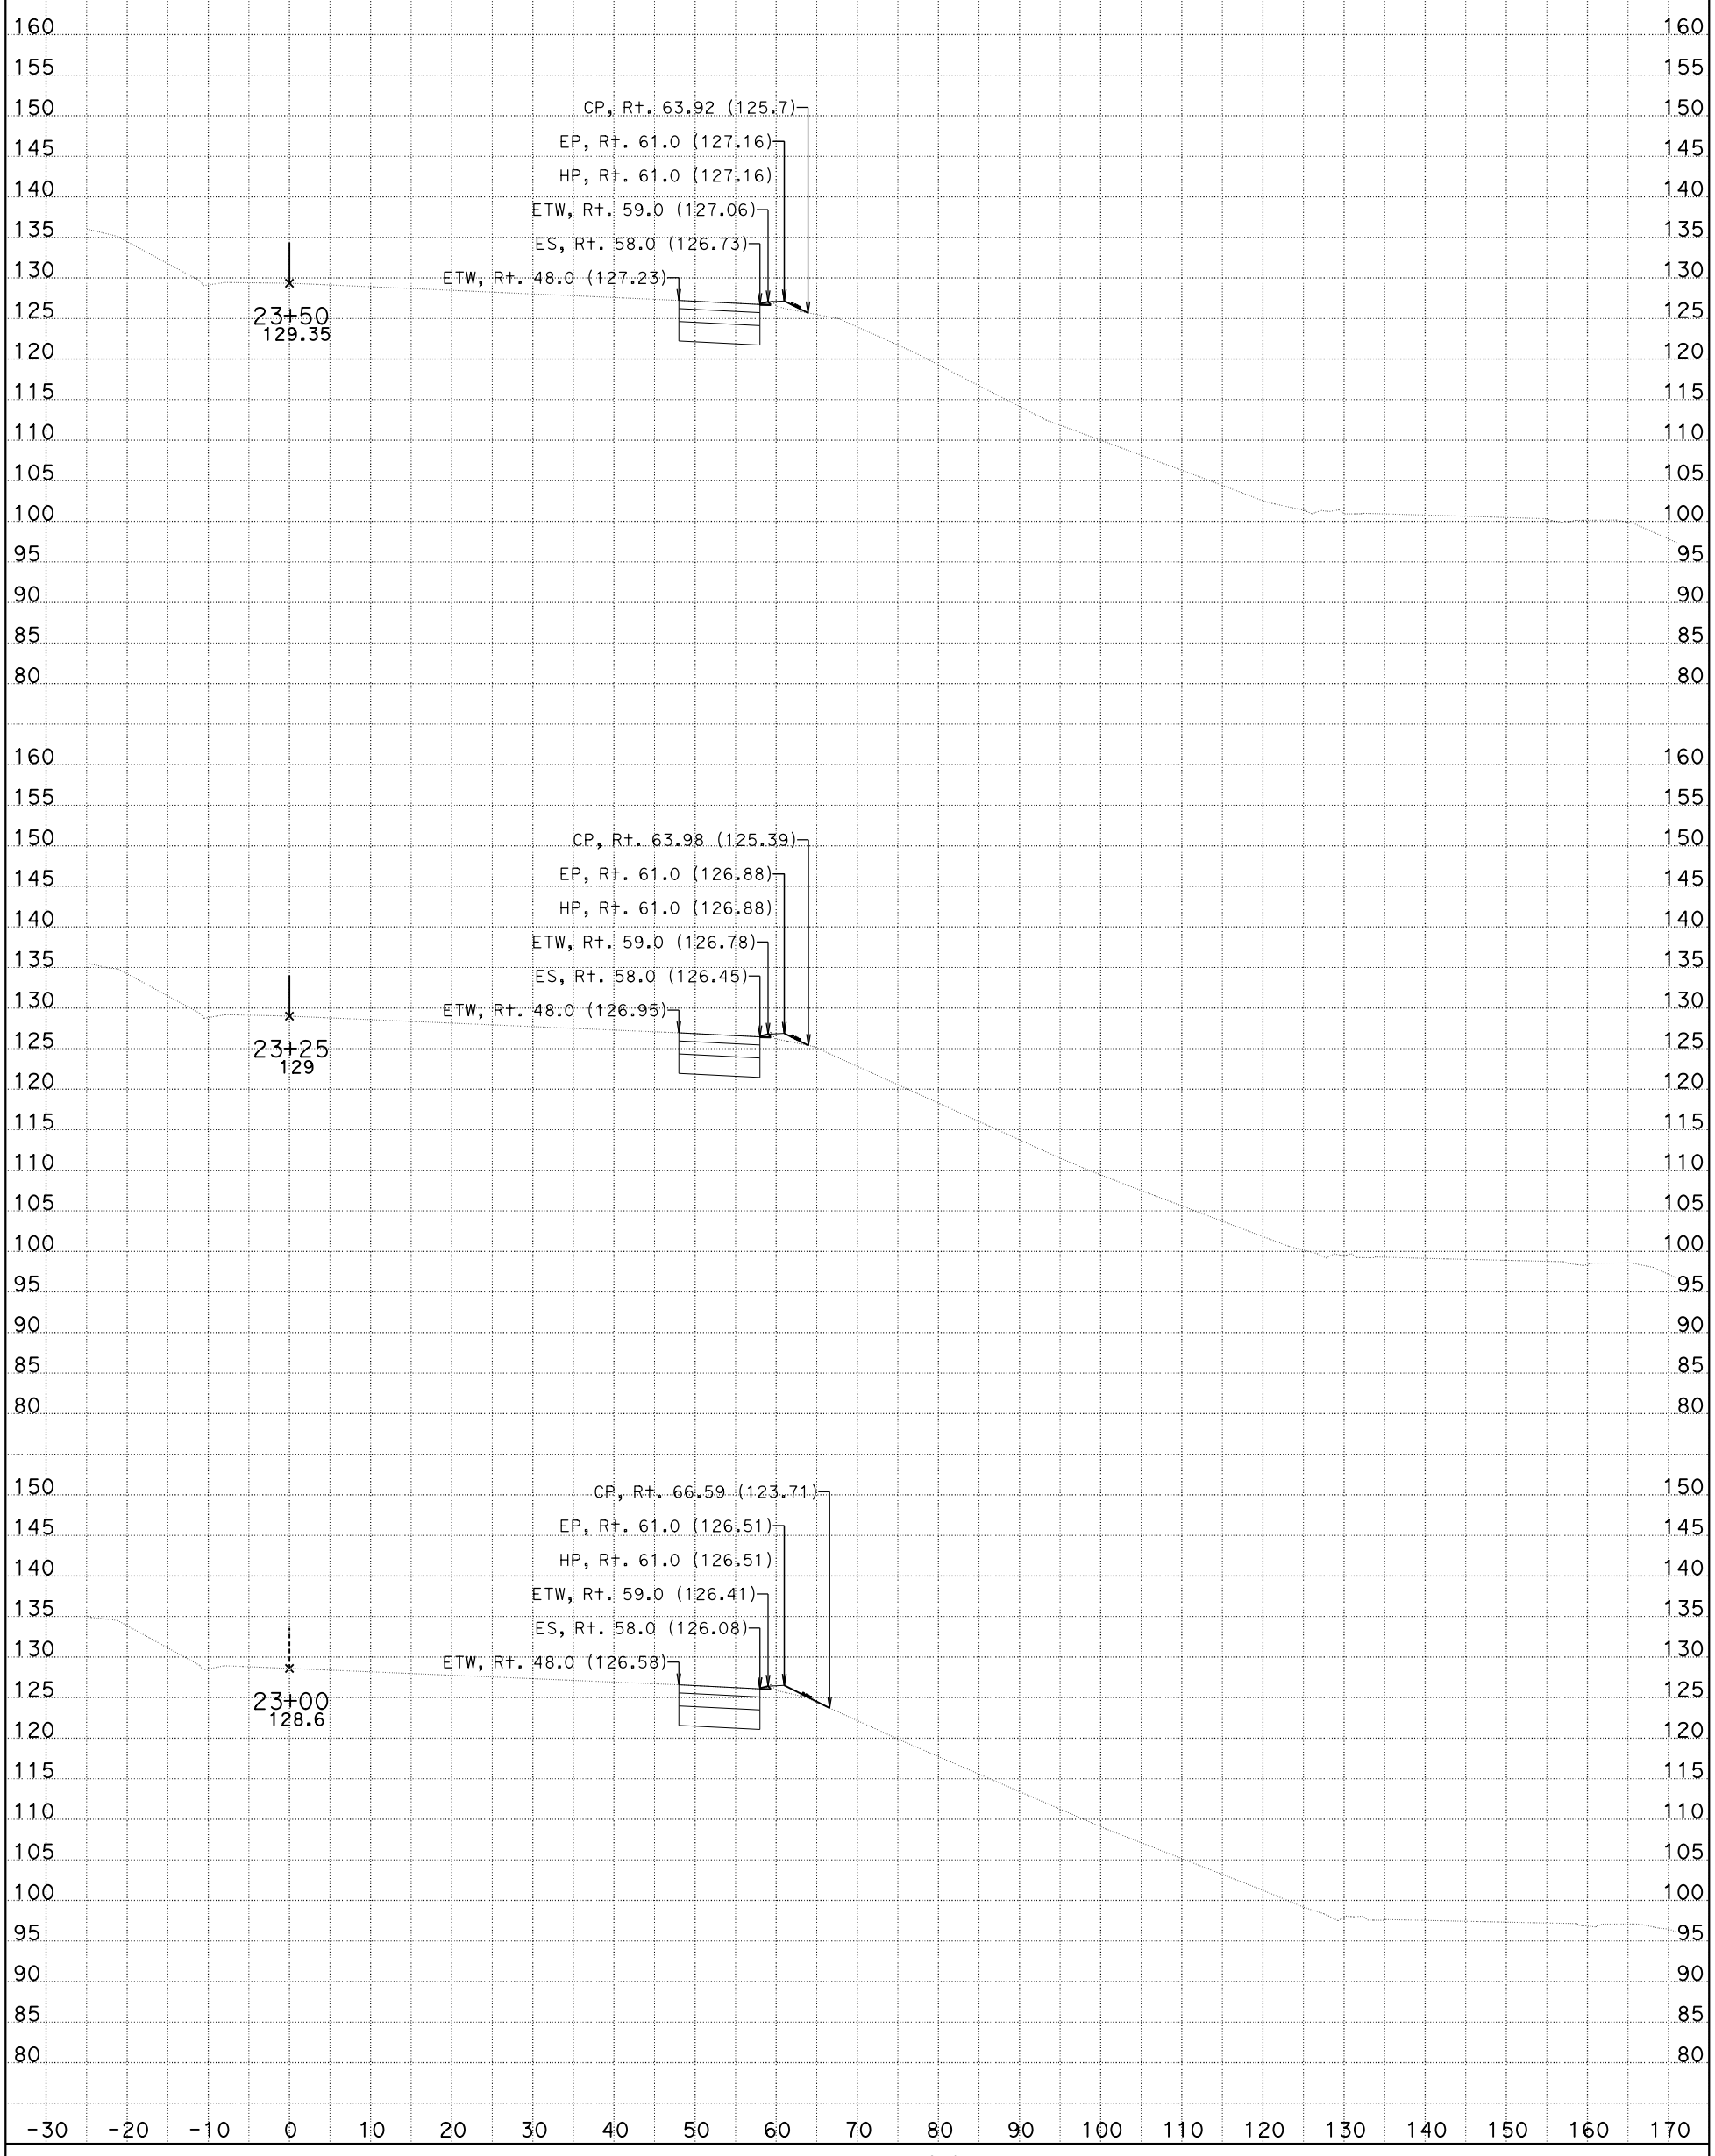

DATE: 9/12/2014

FSC1
CROSS SECTIONS
All Dimensions are US Survey Feet

SCALE: 1" = 10' Horiz.
1" = 10' Vert.

SHEET 16 OF XXX

DESIGN STUDY ONLY

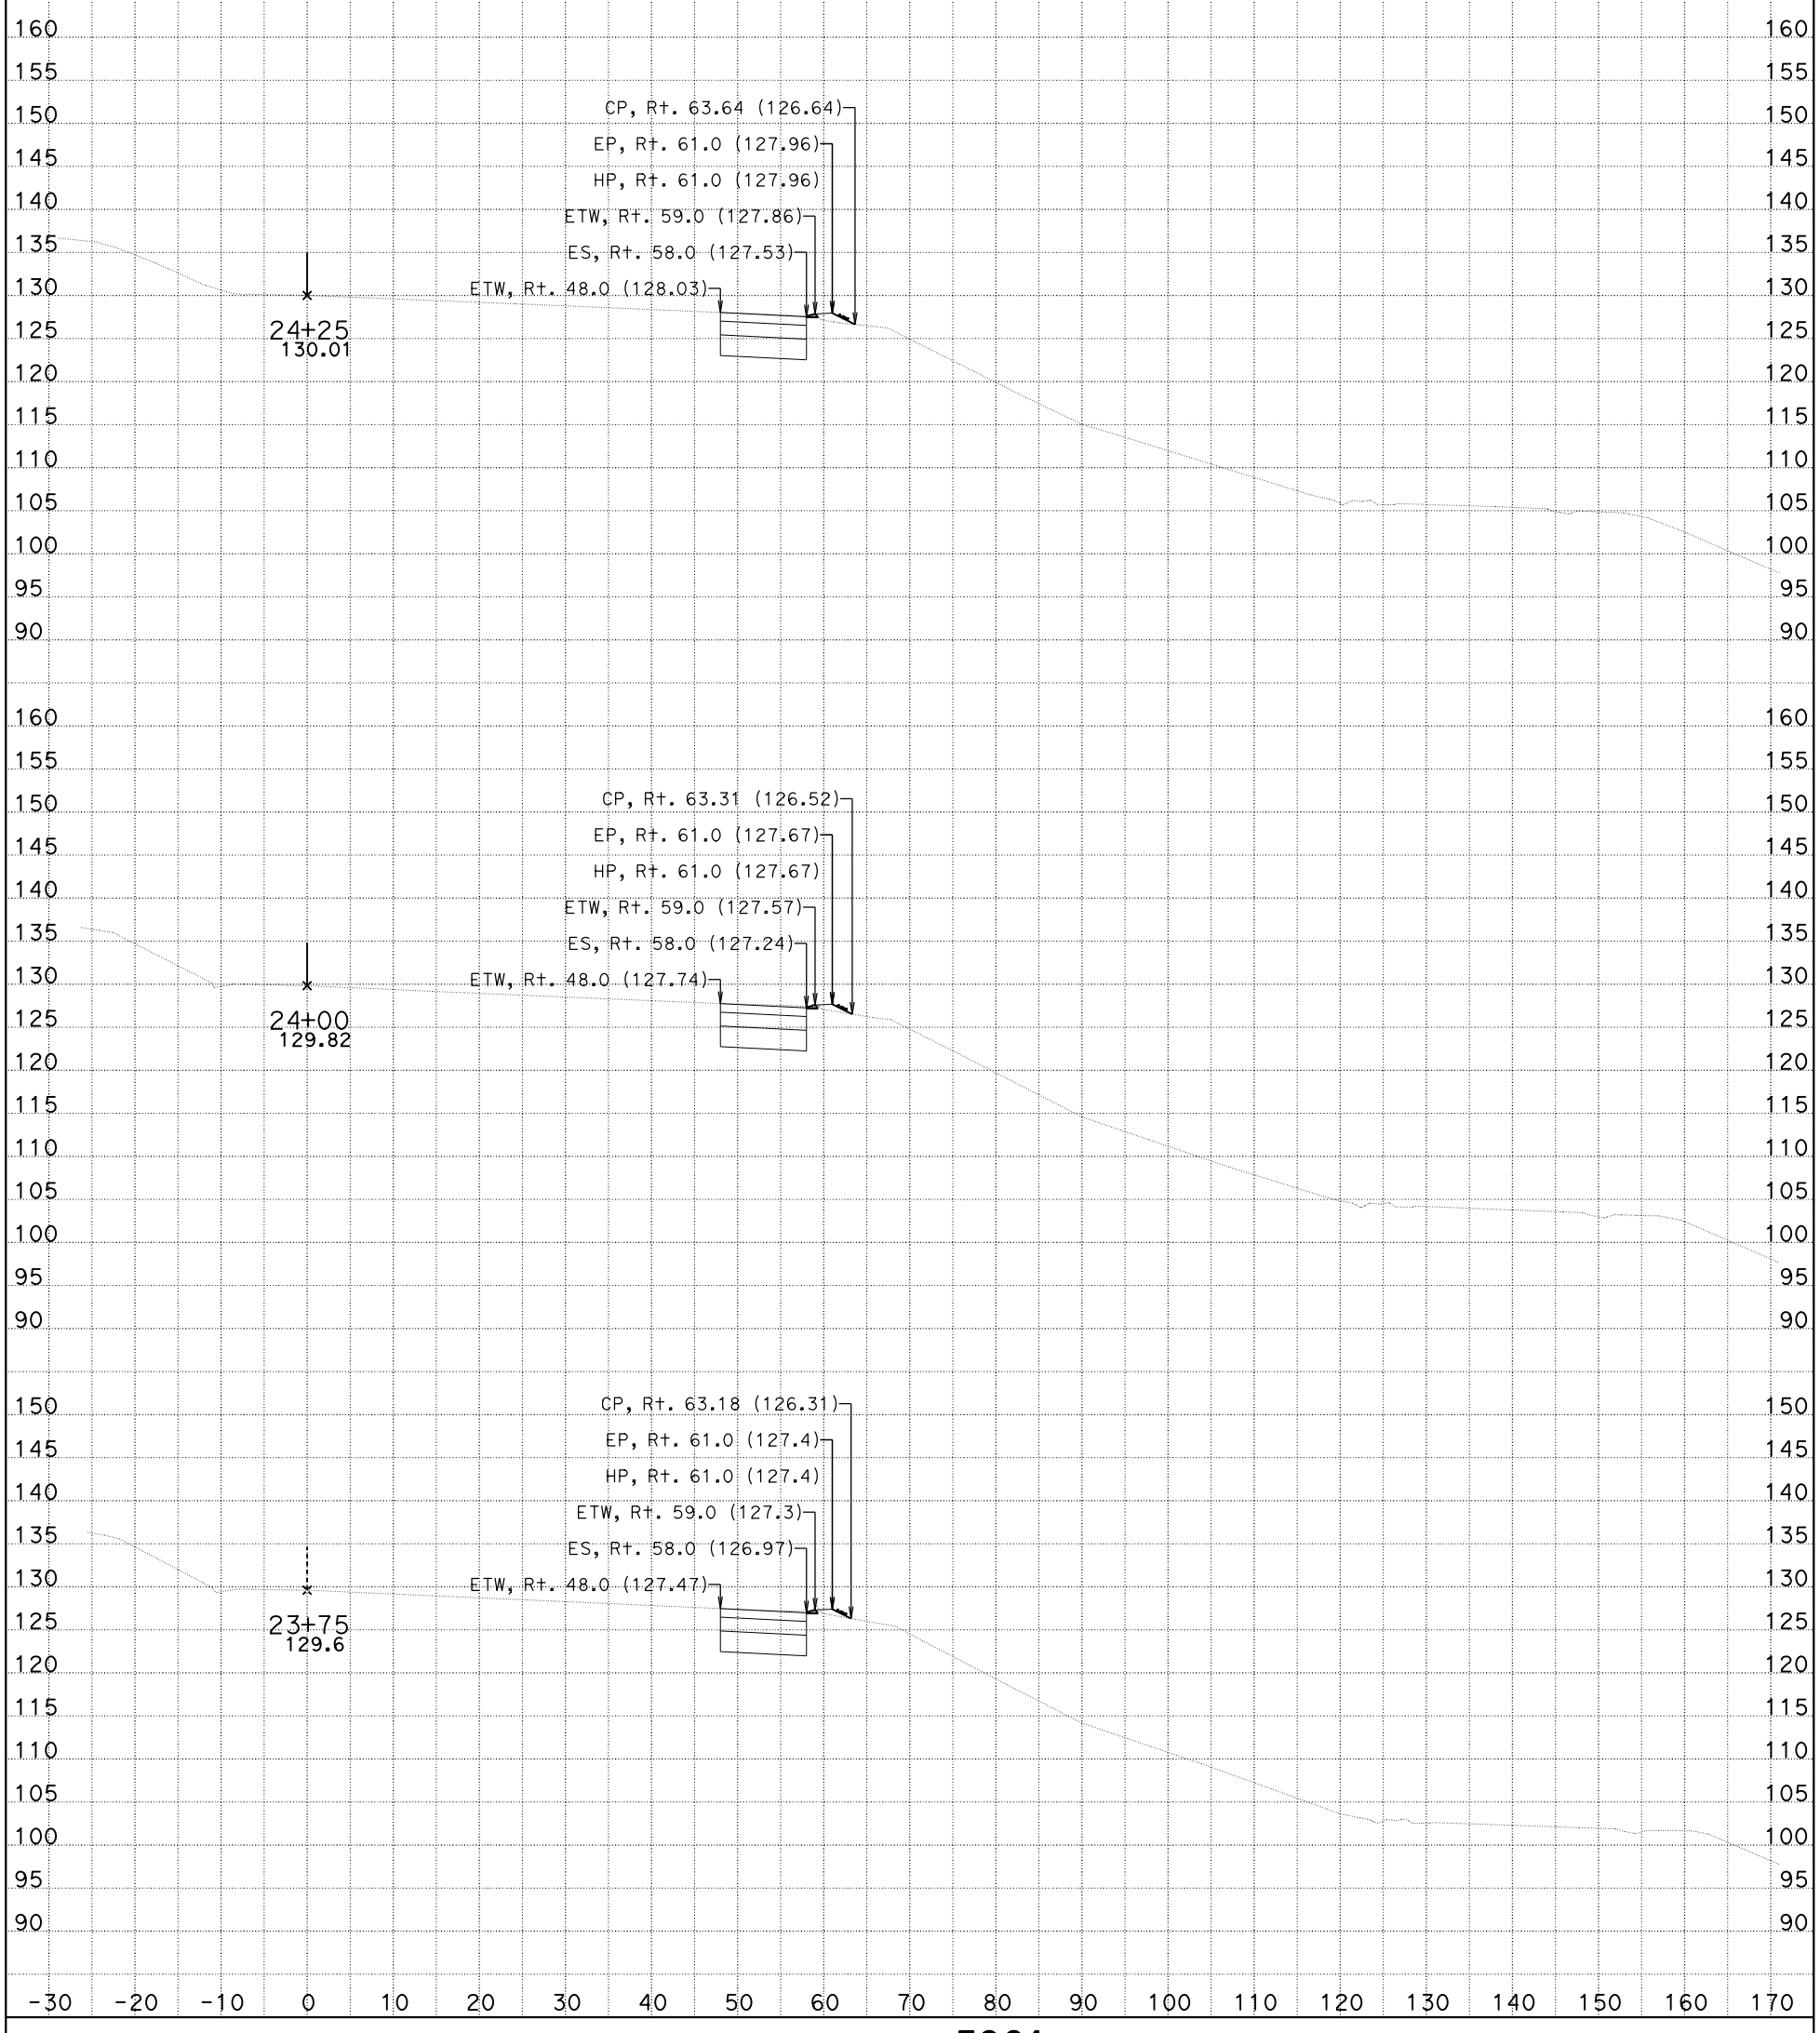

DATE: 9/12/2014

FSC1
CROSS SECTIONS
All Dimensions are US Survey Feet

SCALE: 1" = 10' Horiz.
1" = 10' Vert.

SHEET 17 OF XXX

DESIGN STUDY ONLY

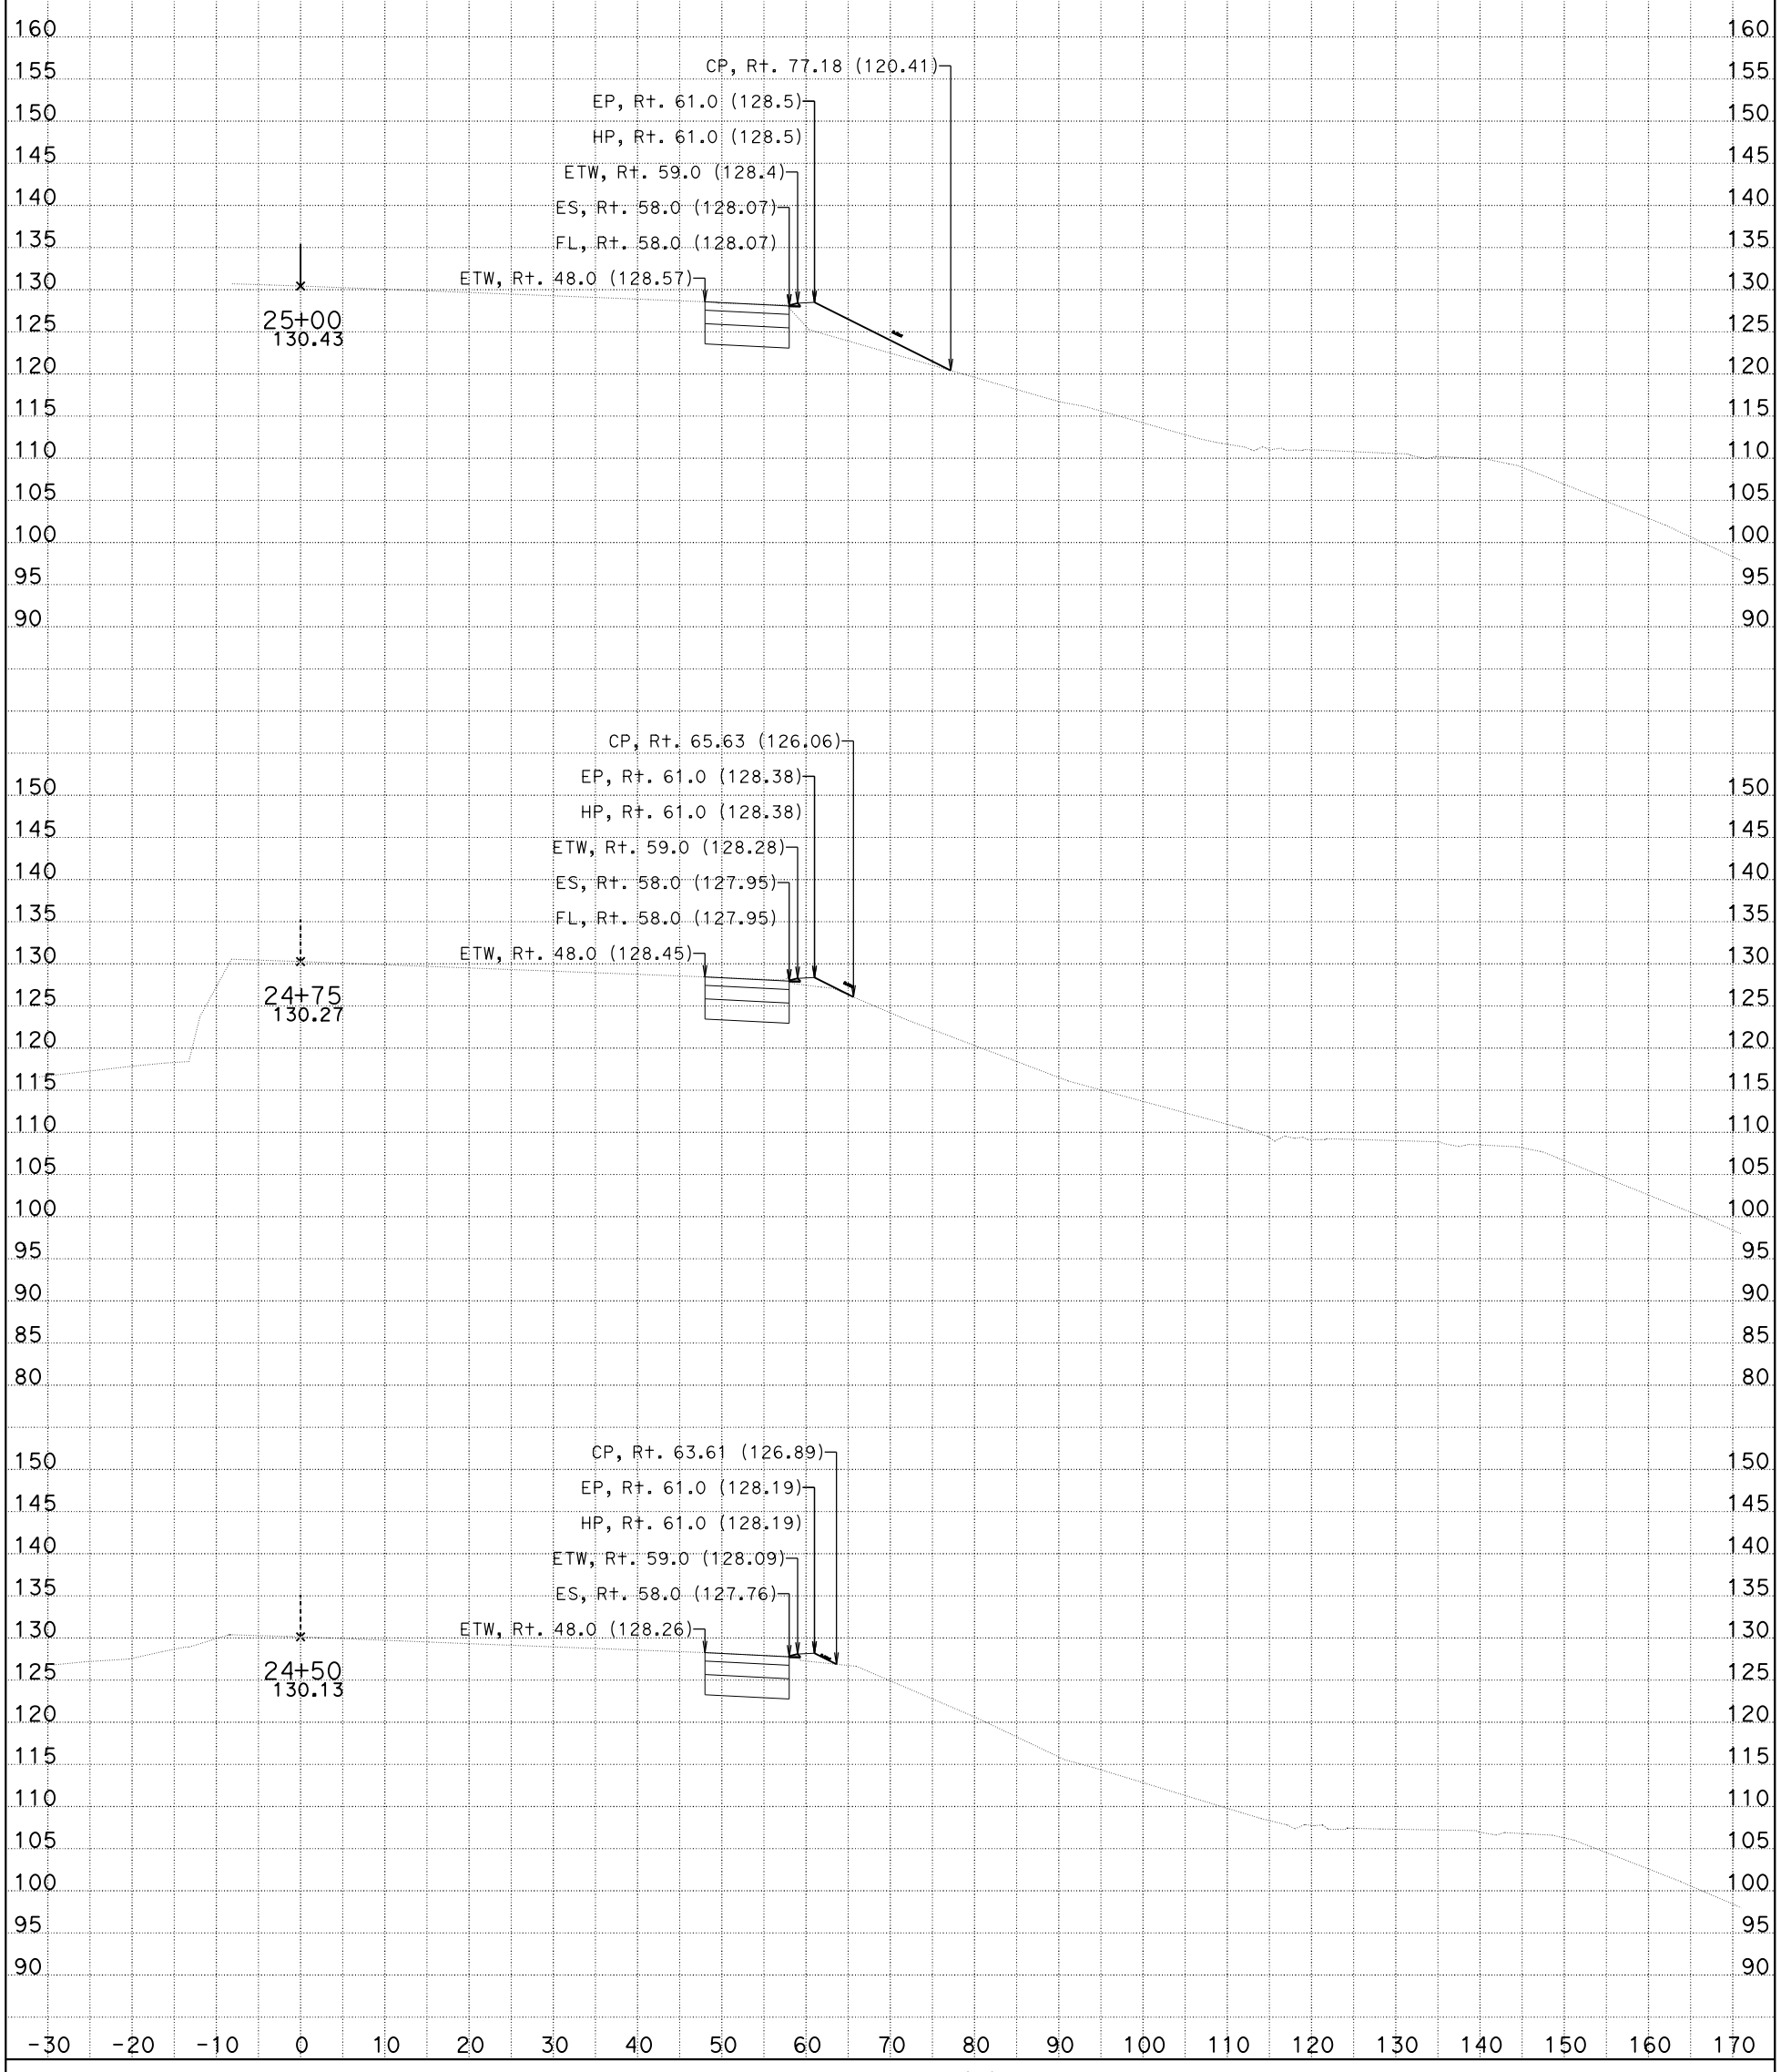

DATE: 9/12/2014

FSC1
CROSS SECTIONS
All Dimensions are US Survey Feet

SCALE: 1" = 10' Horiz.
1" = 10' Vert.

SHEET 18 OF XXX