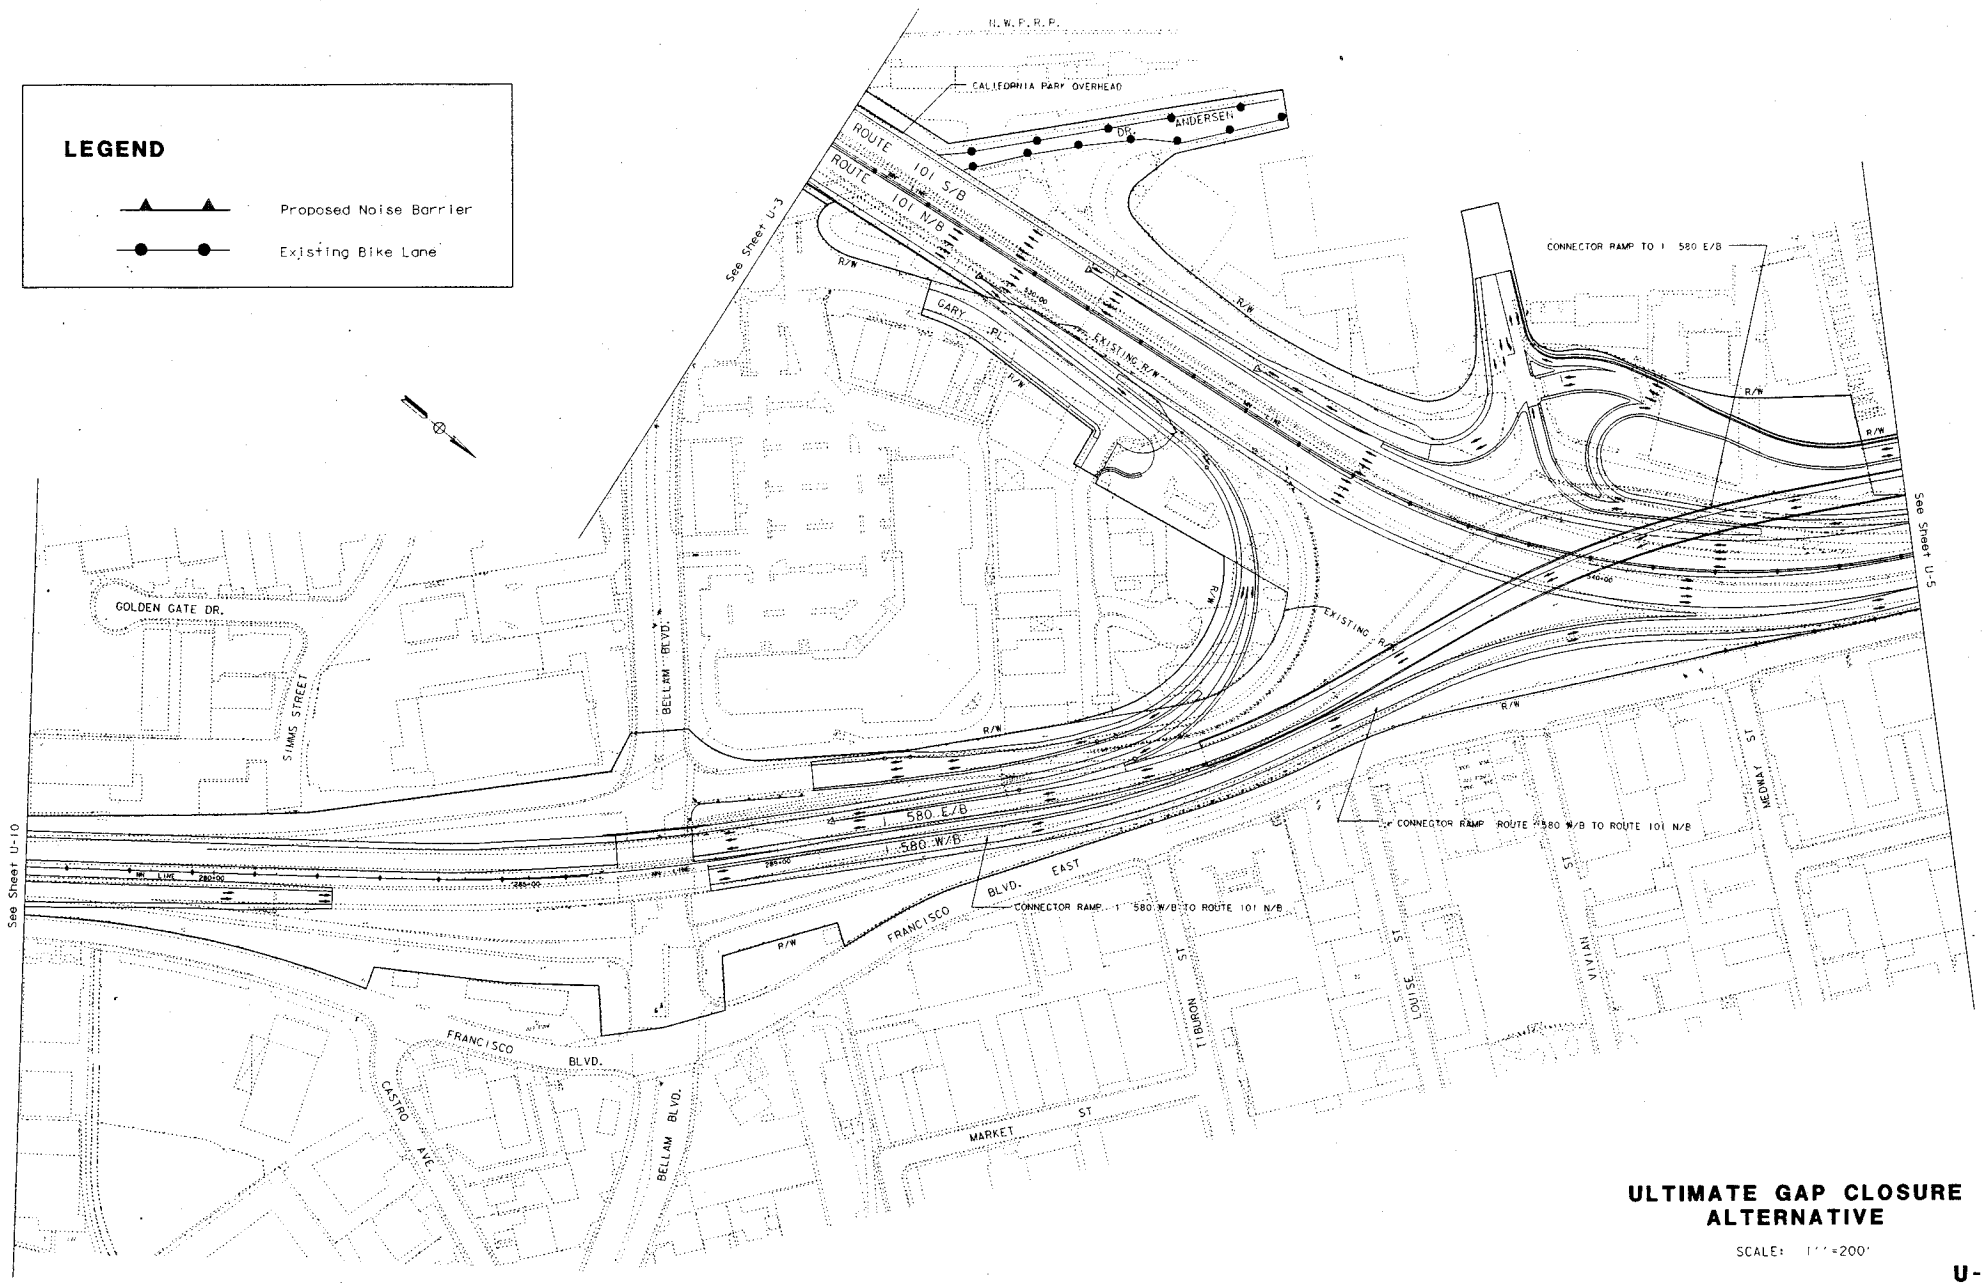

ULTIMATE GAP CLOSURE ALTERNATIVE

SCALE: 1"=200'

U-4