CALTRANS Typical 3.0" GEOPHYSICAL CASING INSTALLATION W/LOCKING "STOVEPIPE" WELL MONUMENT

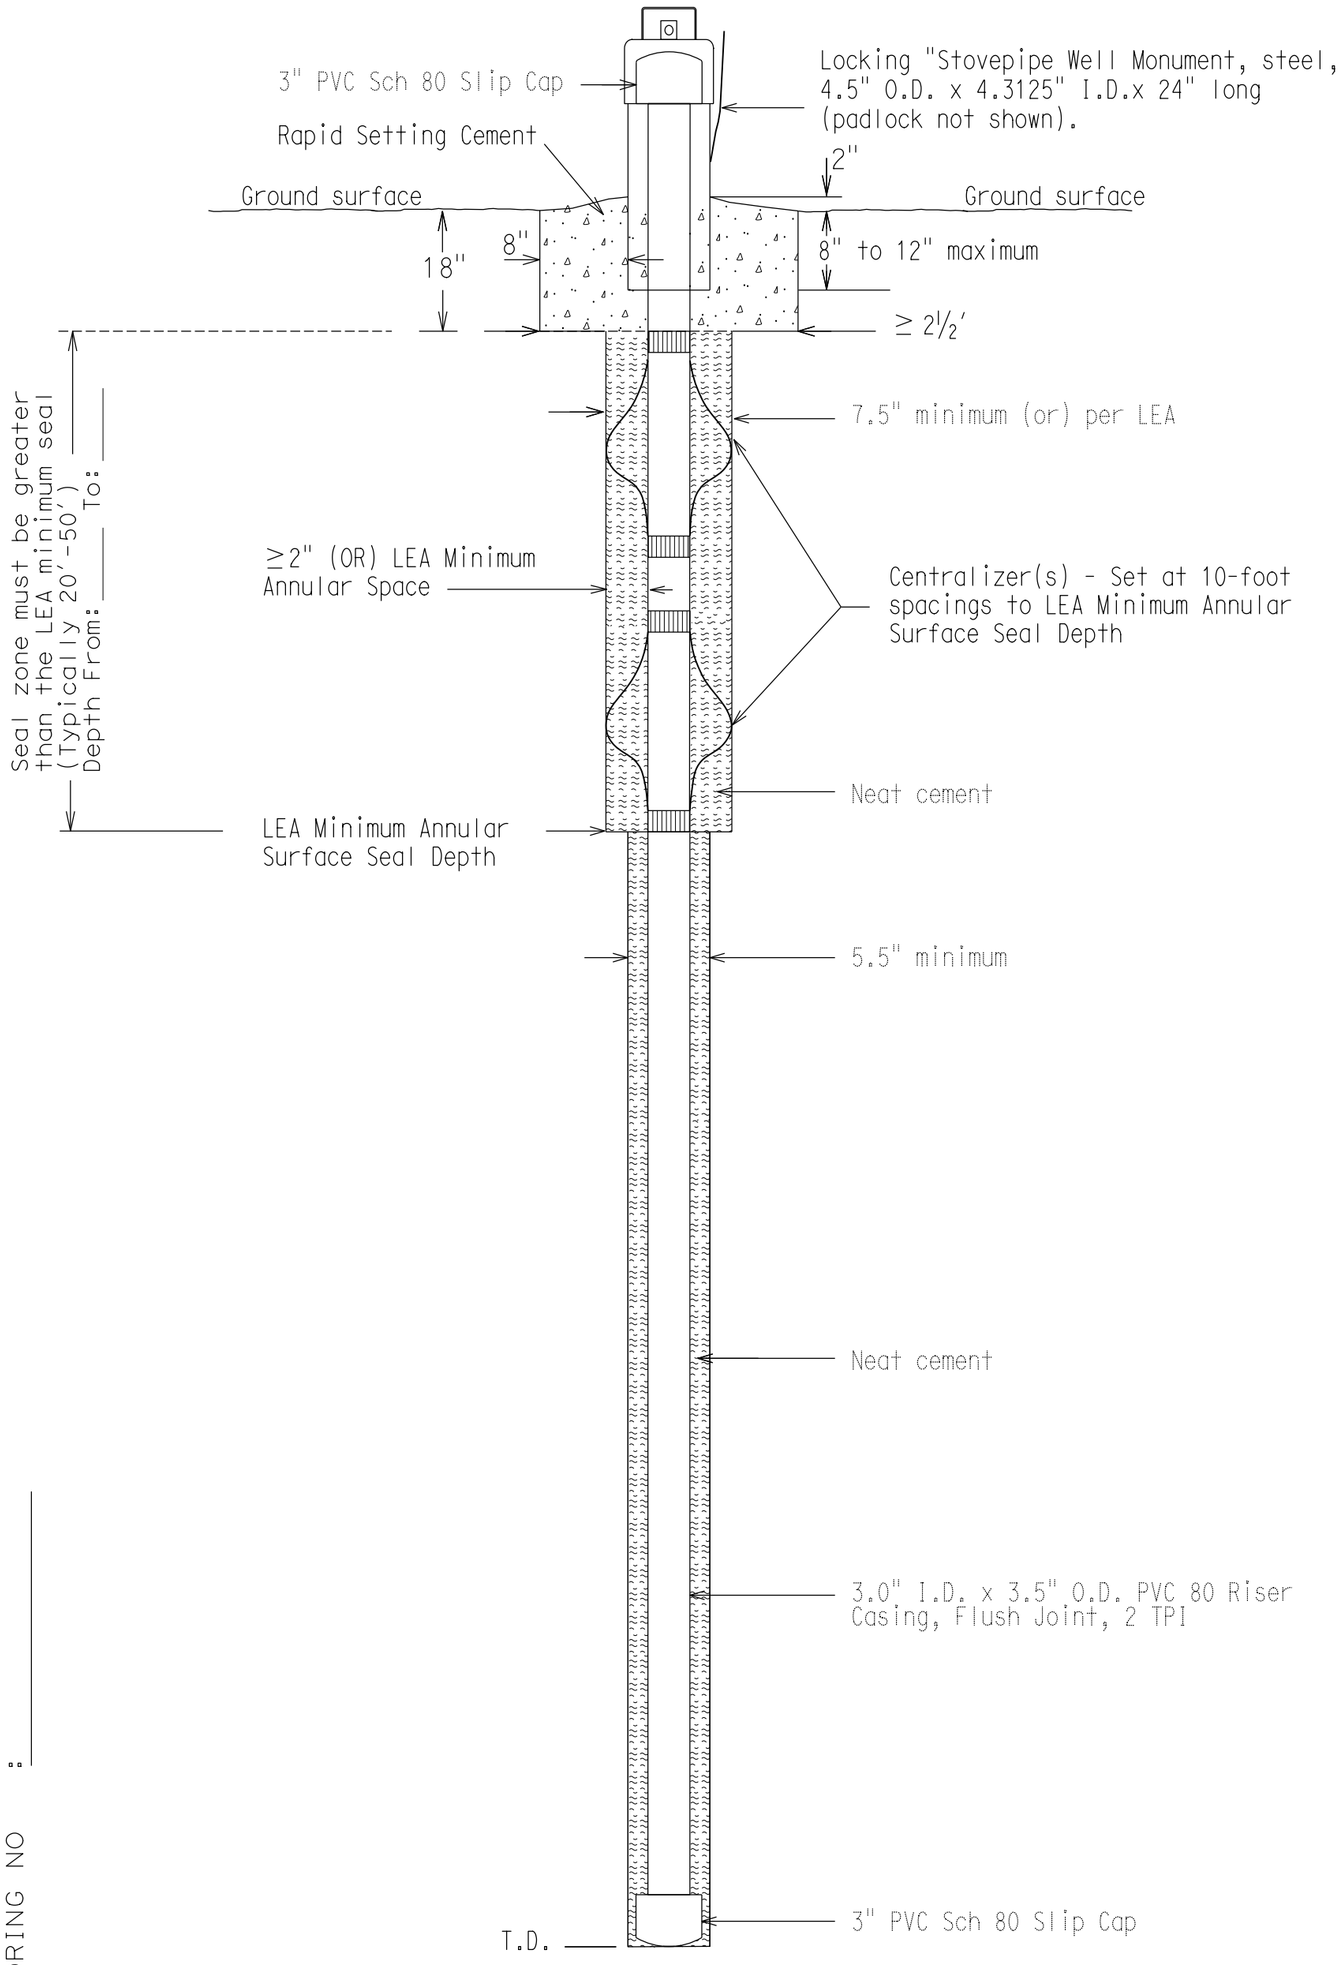

PROJECT NAME: _____
PROJECT ID : _____
BORING NO : _____

NOT TO SCALE

DS-SP-07

REVISION DATE: 5-27-16