DESIGN STUDY ONLY

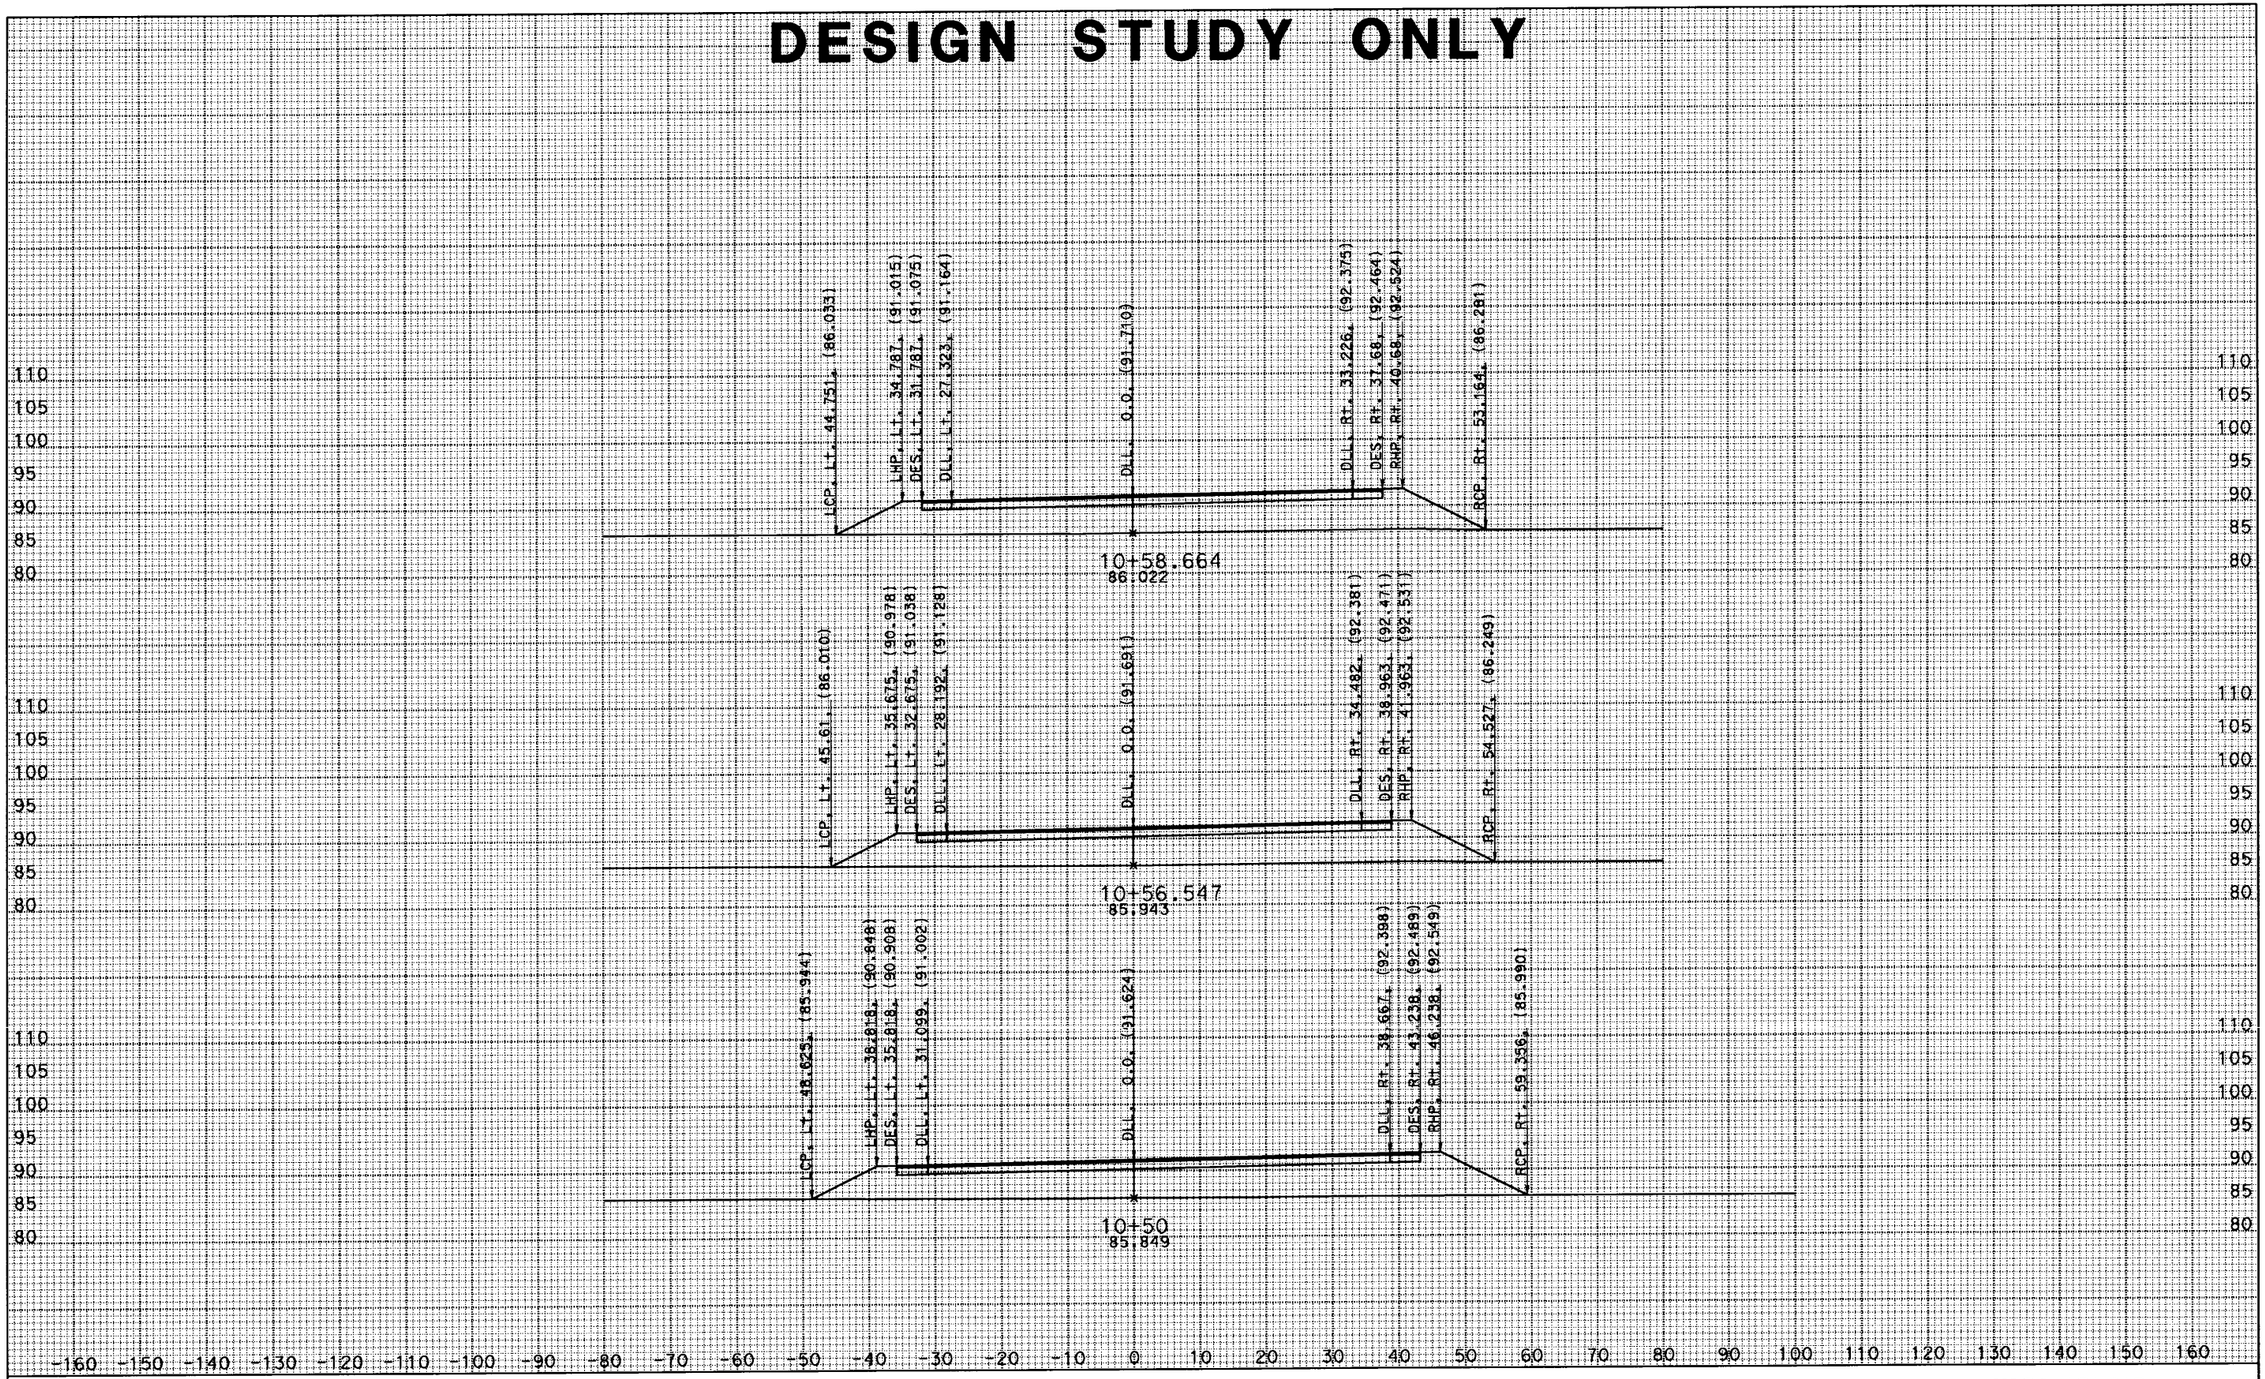

DATE: 7/29/2009

ALL DIMENSIONS ARE FEET

SCALE: 10 ft/in Horiz.
10 ft/in Vert.

WOLFSEN2
CROSS SECTIONS
SHEET 1 OF 5

DESIGN STUDY ONLY

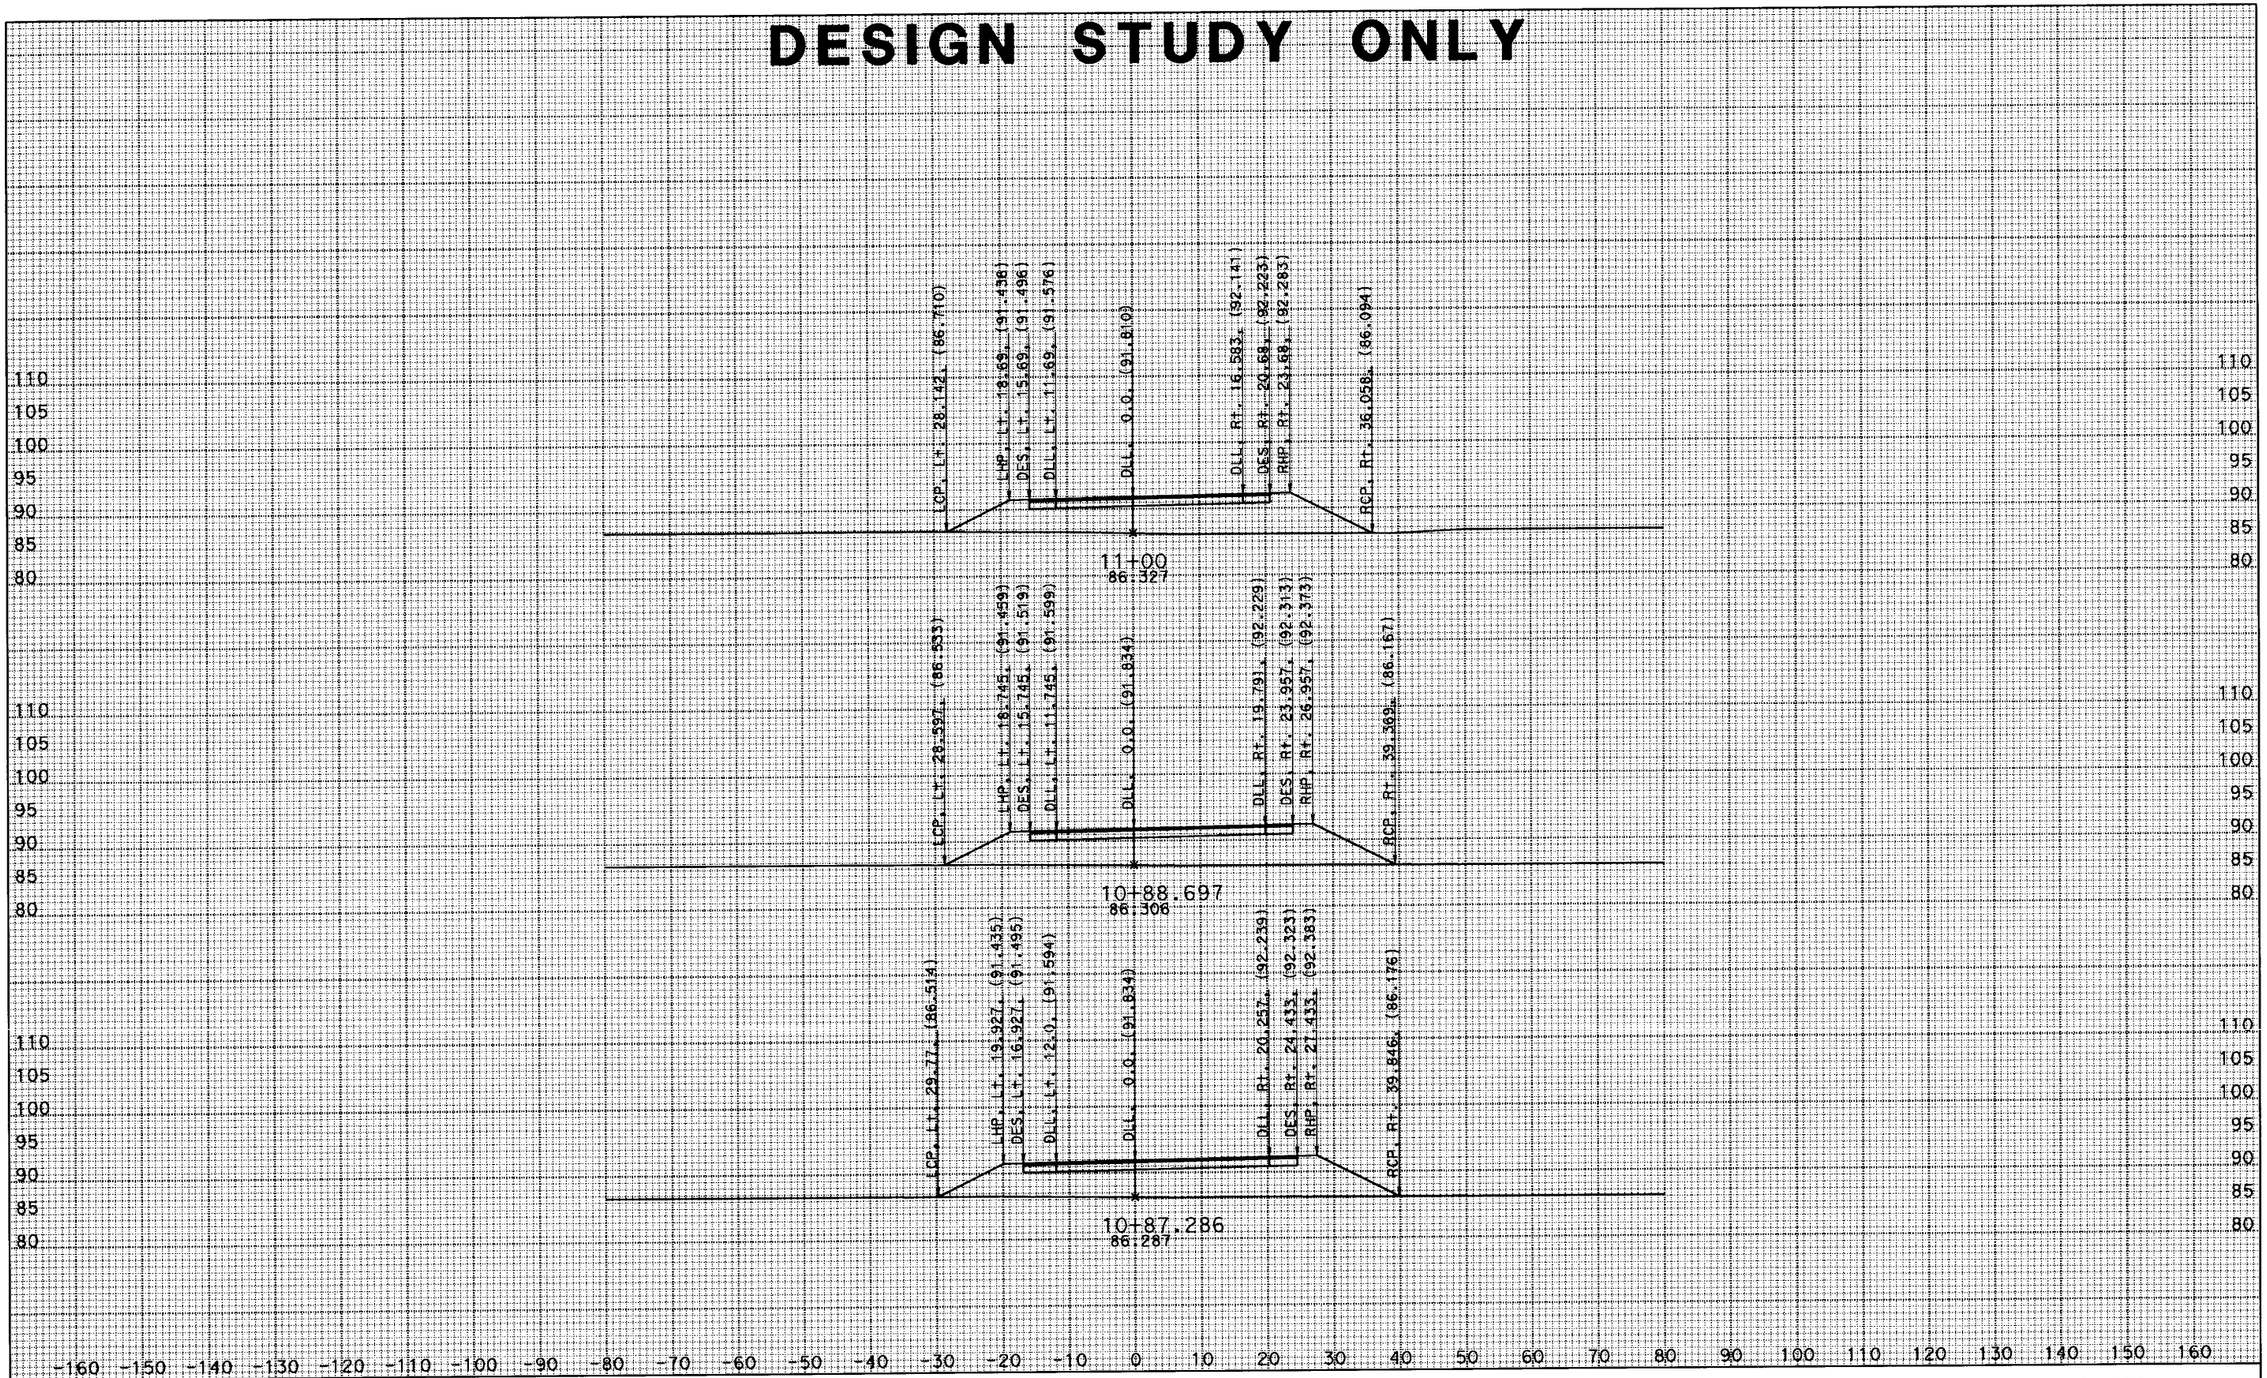

DATE: 7/29/2009

ALL DIMENSIONS ARE FEET

SCALE: 10 ft/in Horiz.
10 ft/in Vert.

WOLFSEN2
CROSS SECTIONS
SHEET 2 OF 5

DESIGN STUDY ONLY

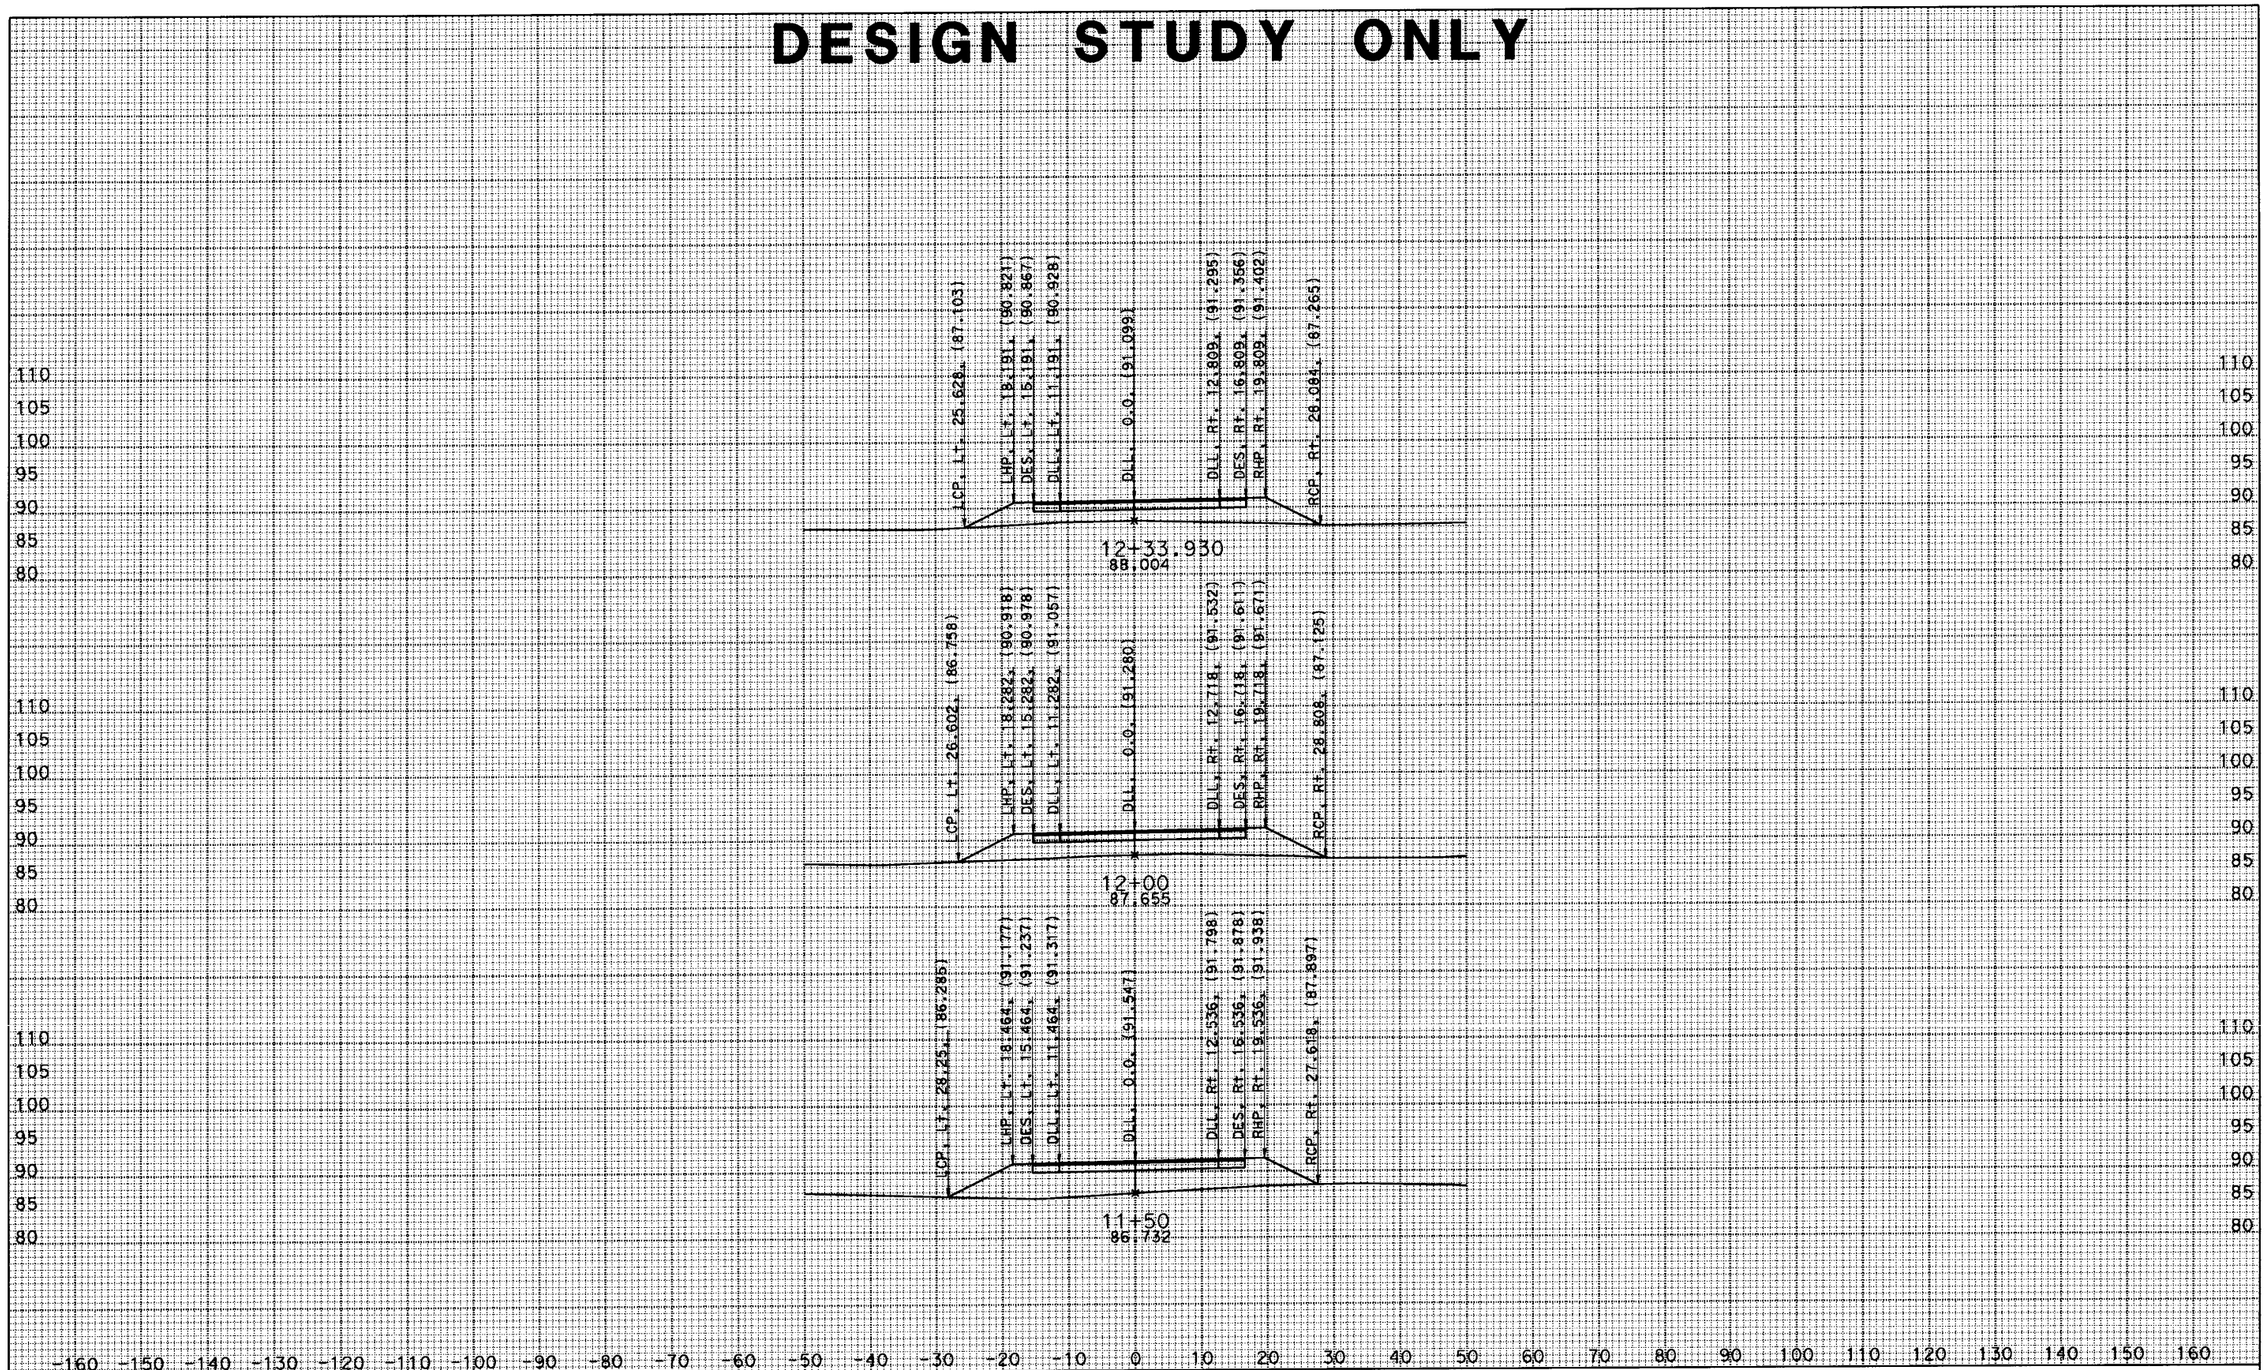

DATE: 7/29/2009

ALL DIMENSIONS ARE FEET

SCALE: 10 ft/in Horiz.
10 ft/in Vert.

WOLFSEN2
CROSS SECTIONS
SHEET 3 OF 5

DESIGN STUDY ONLY

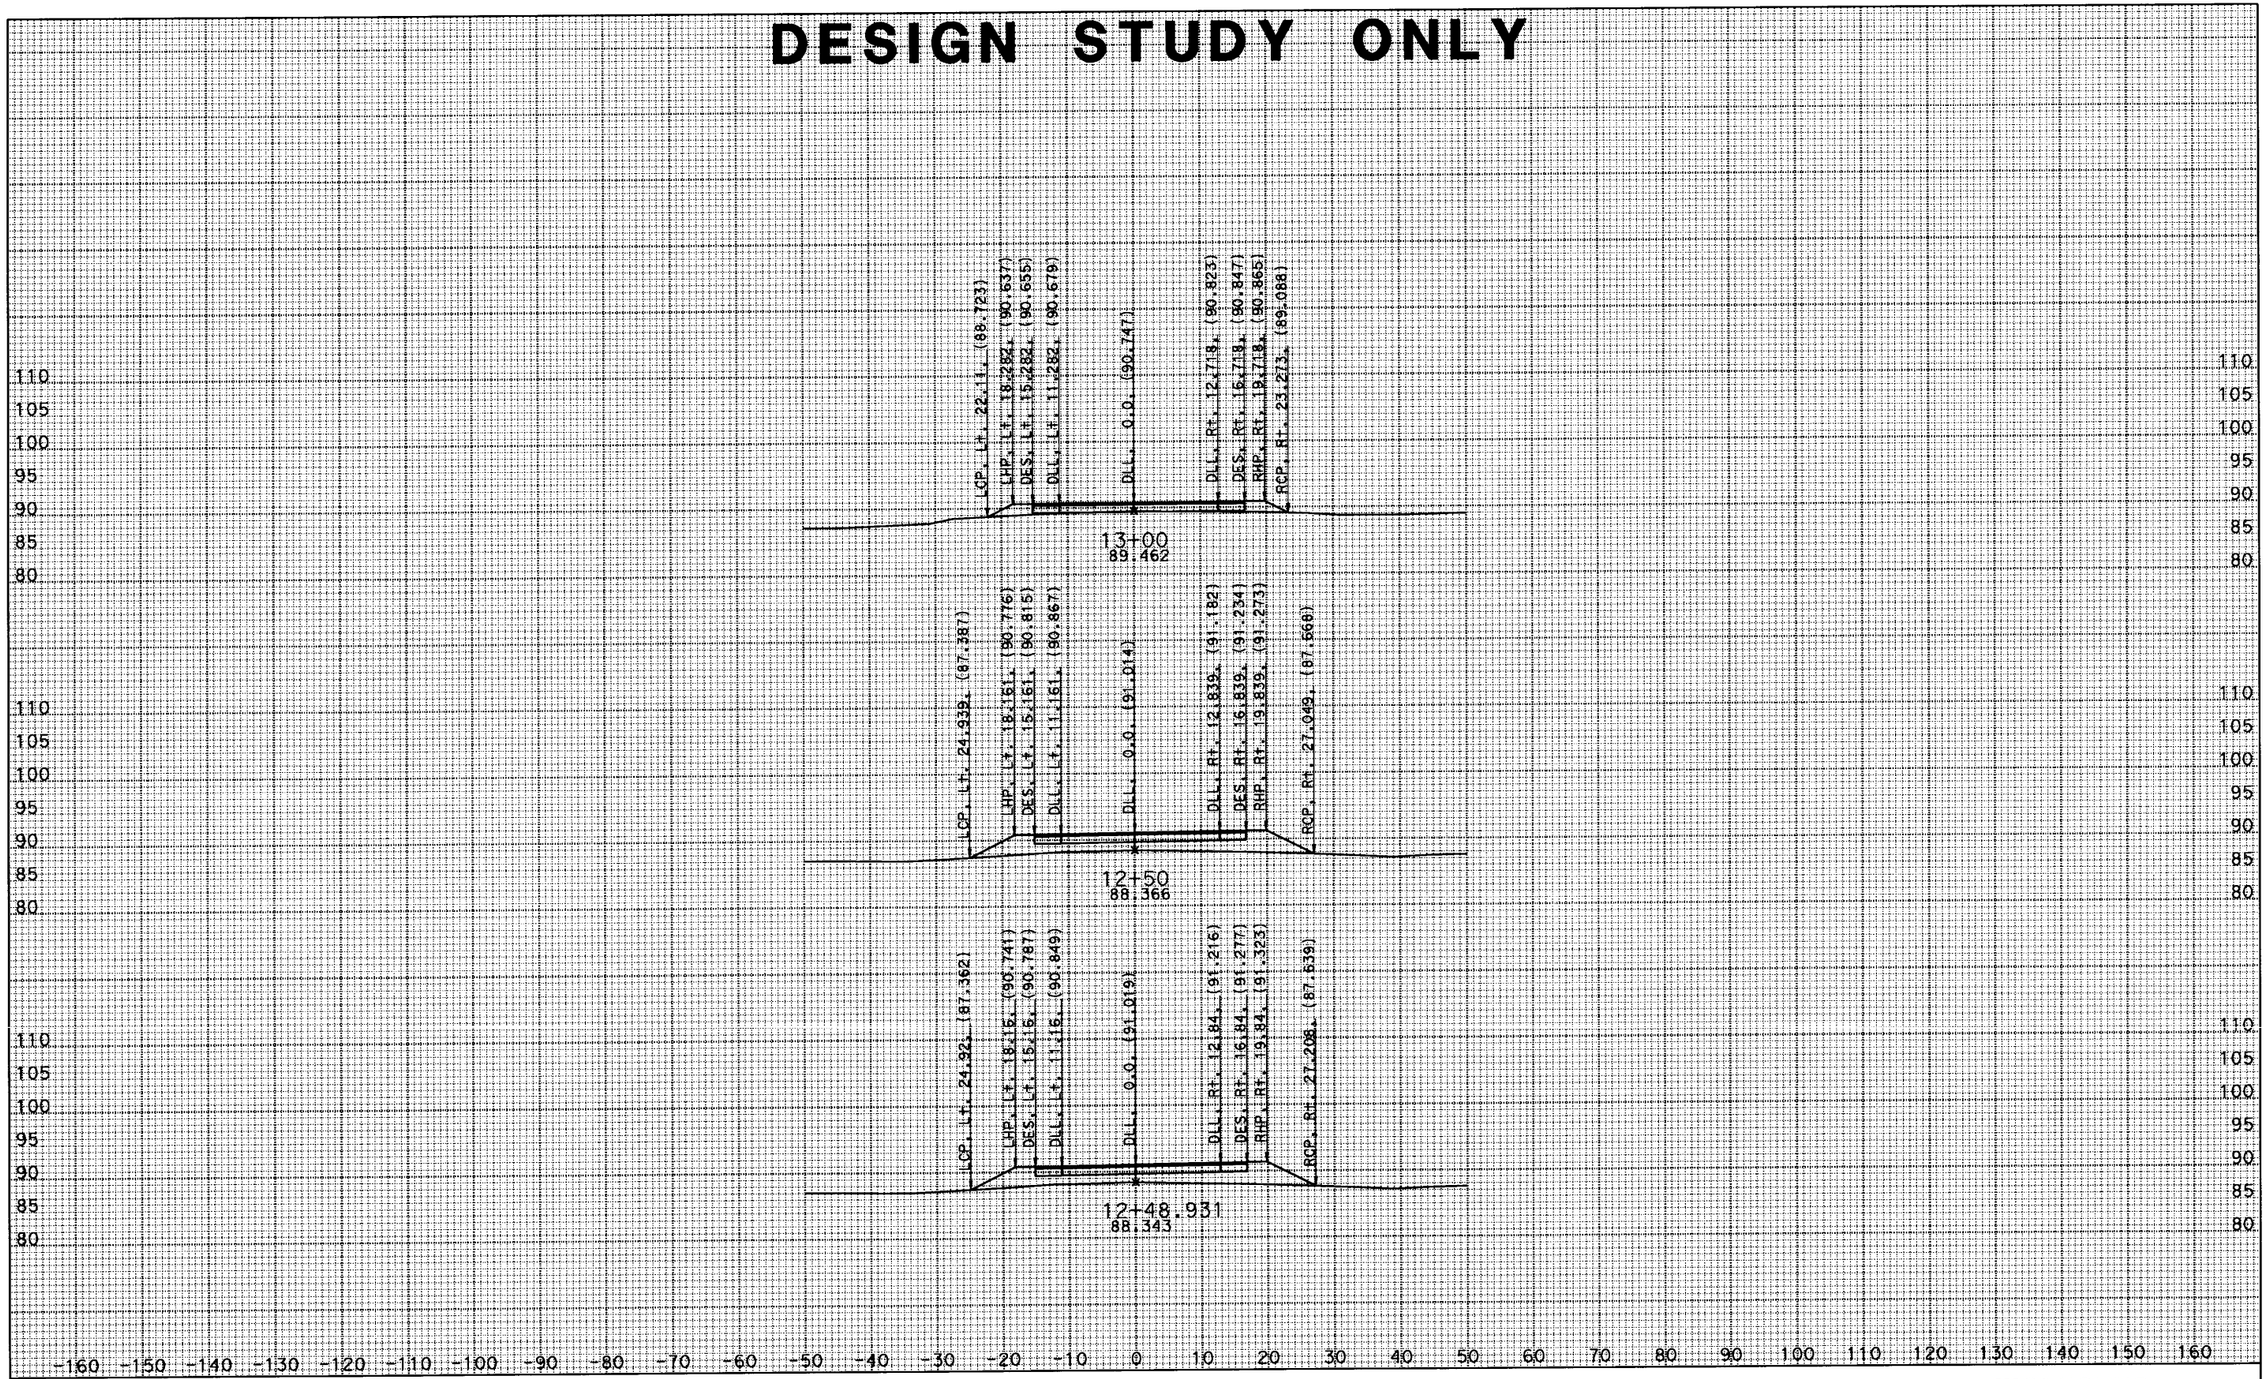

DATE: 7/29/2009

ALL DIMENSIONS ARE FEET

SCALE: 10 ft/in Horiz.
10 ft/in Vert.

WOLFSEN2
CROSS SECTIONS
SHEET 4 OF 5

DESIGN STUDY ONLY

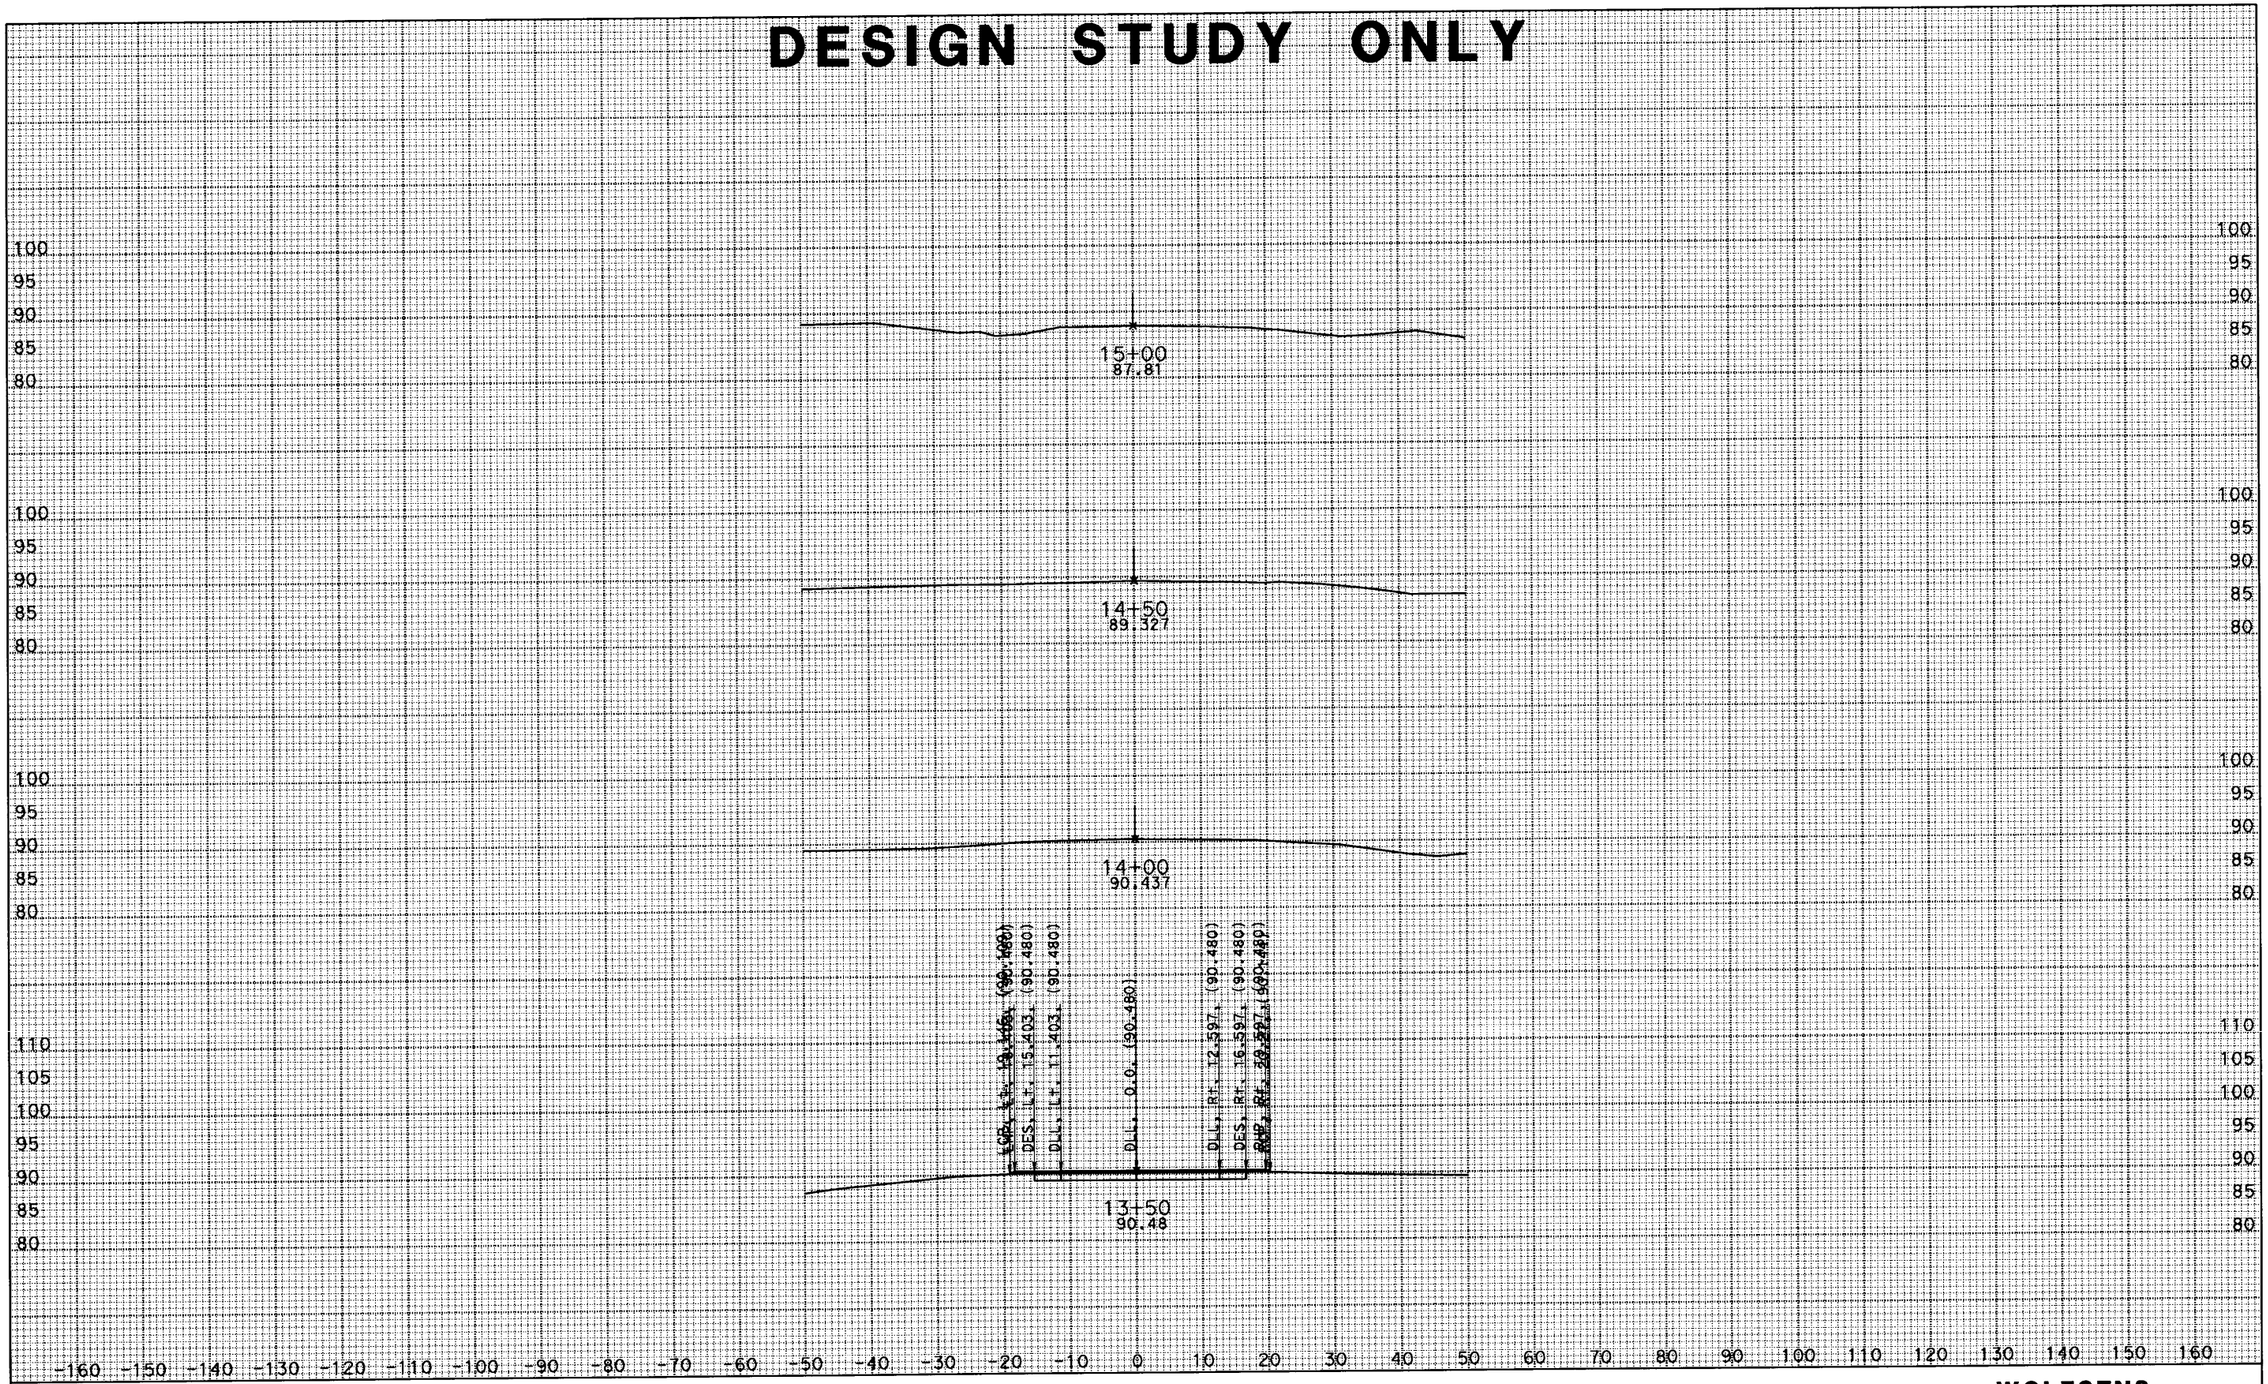

DATE: 7/29/2009

ALL DIMENSIONS ARE FEET

SCALE: 10 ft/in Horiz.
10 ft/in Vert.

WOLFSEN2
CROSS SECTIONS
SHEET 5 OF 5

DESIGN STUDY ONLY

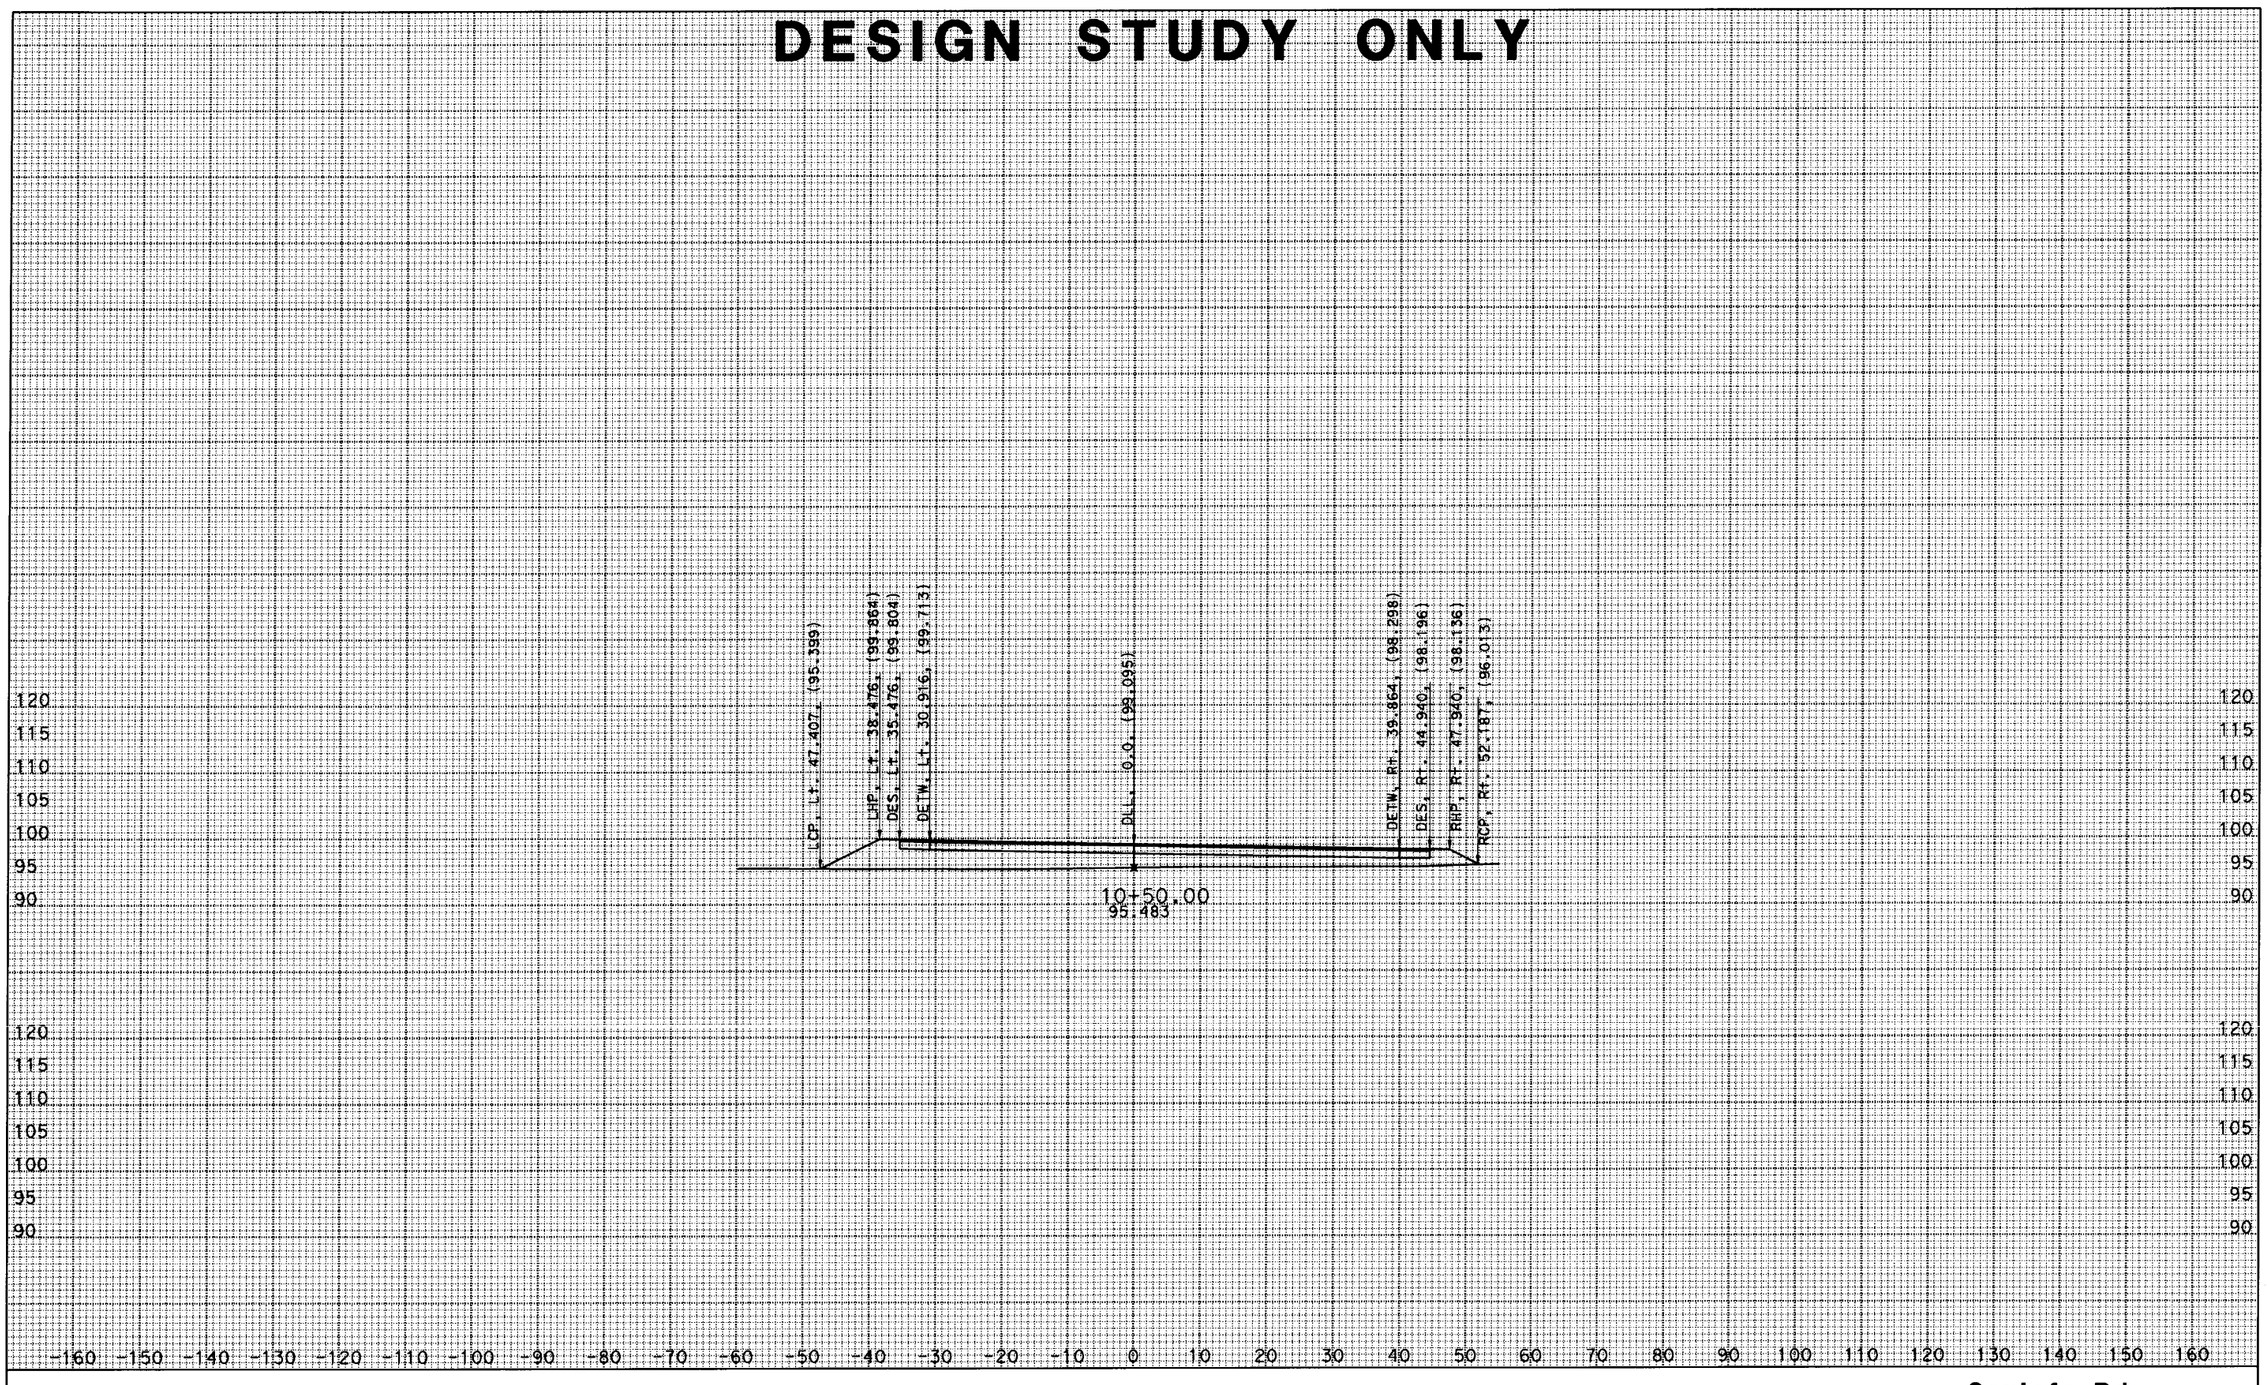

DATE: 5/13/2009

ALL DIMENSIONS ARE FEET

EA: 279801
Mer165

SCALE: 10 ft/in Horiz.
10 ft/in Vert.

Santafe Rd.
CROSS SECTIONS
SHEET 1 OF 12

DESIGN STUDY ONLY

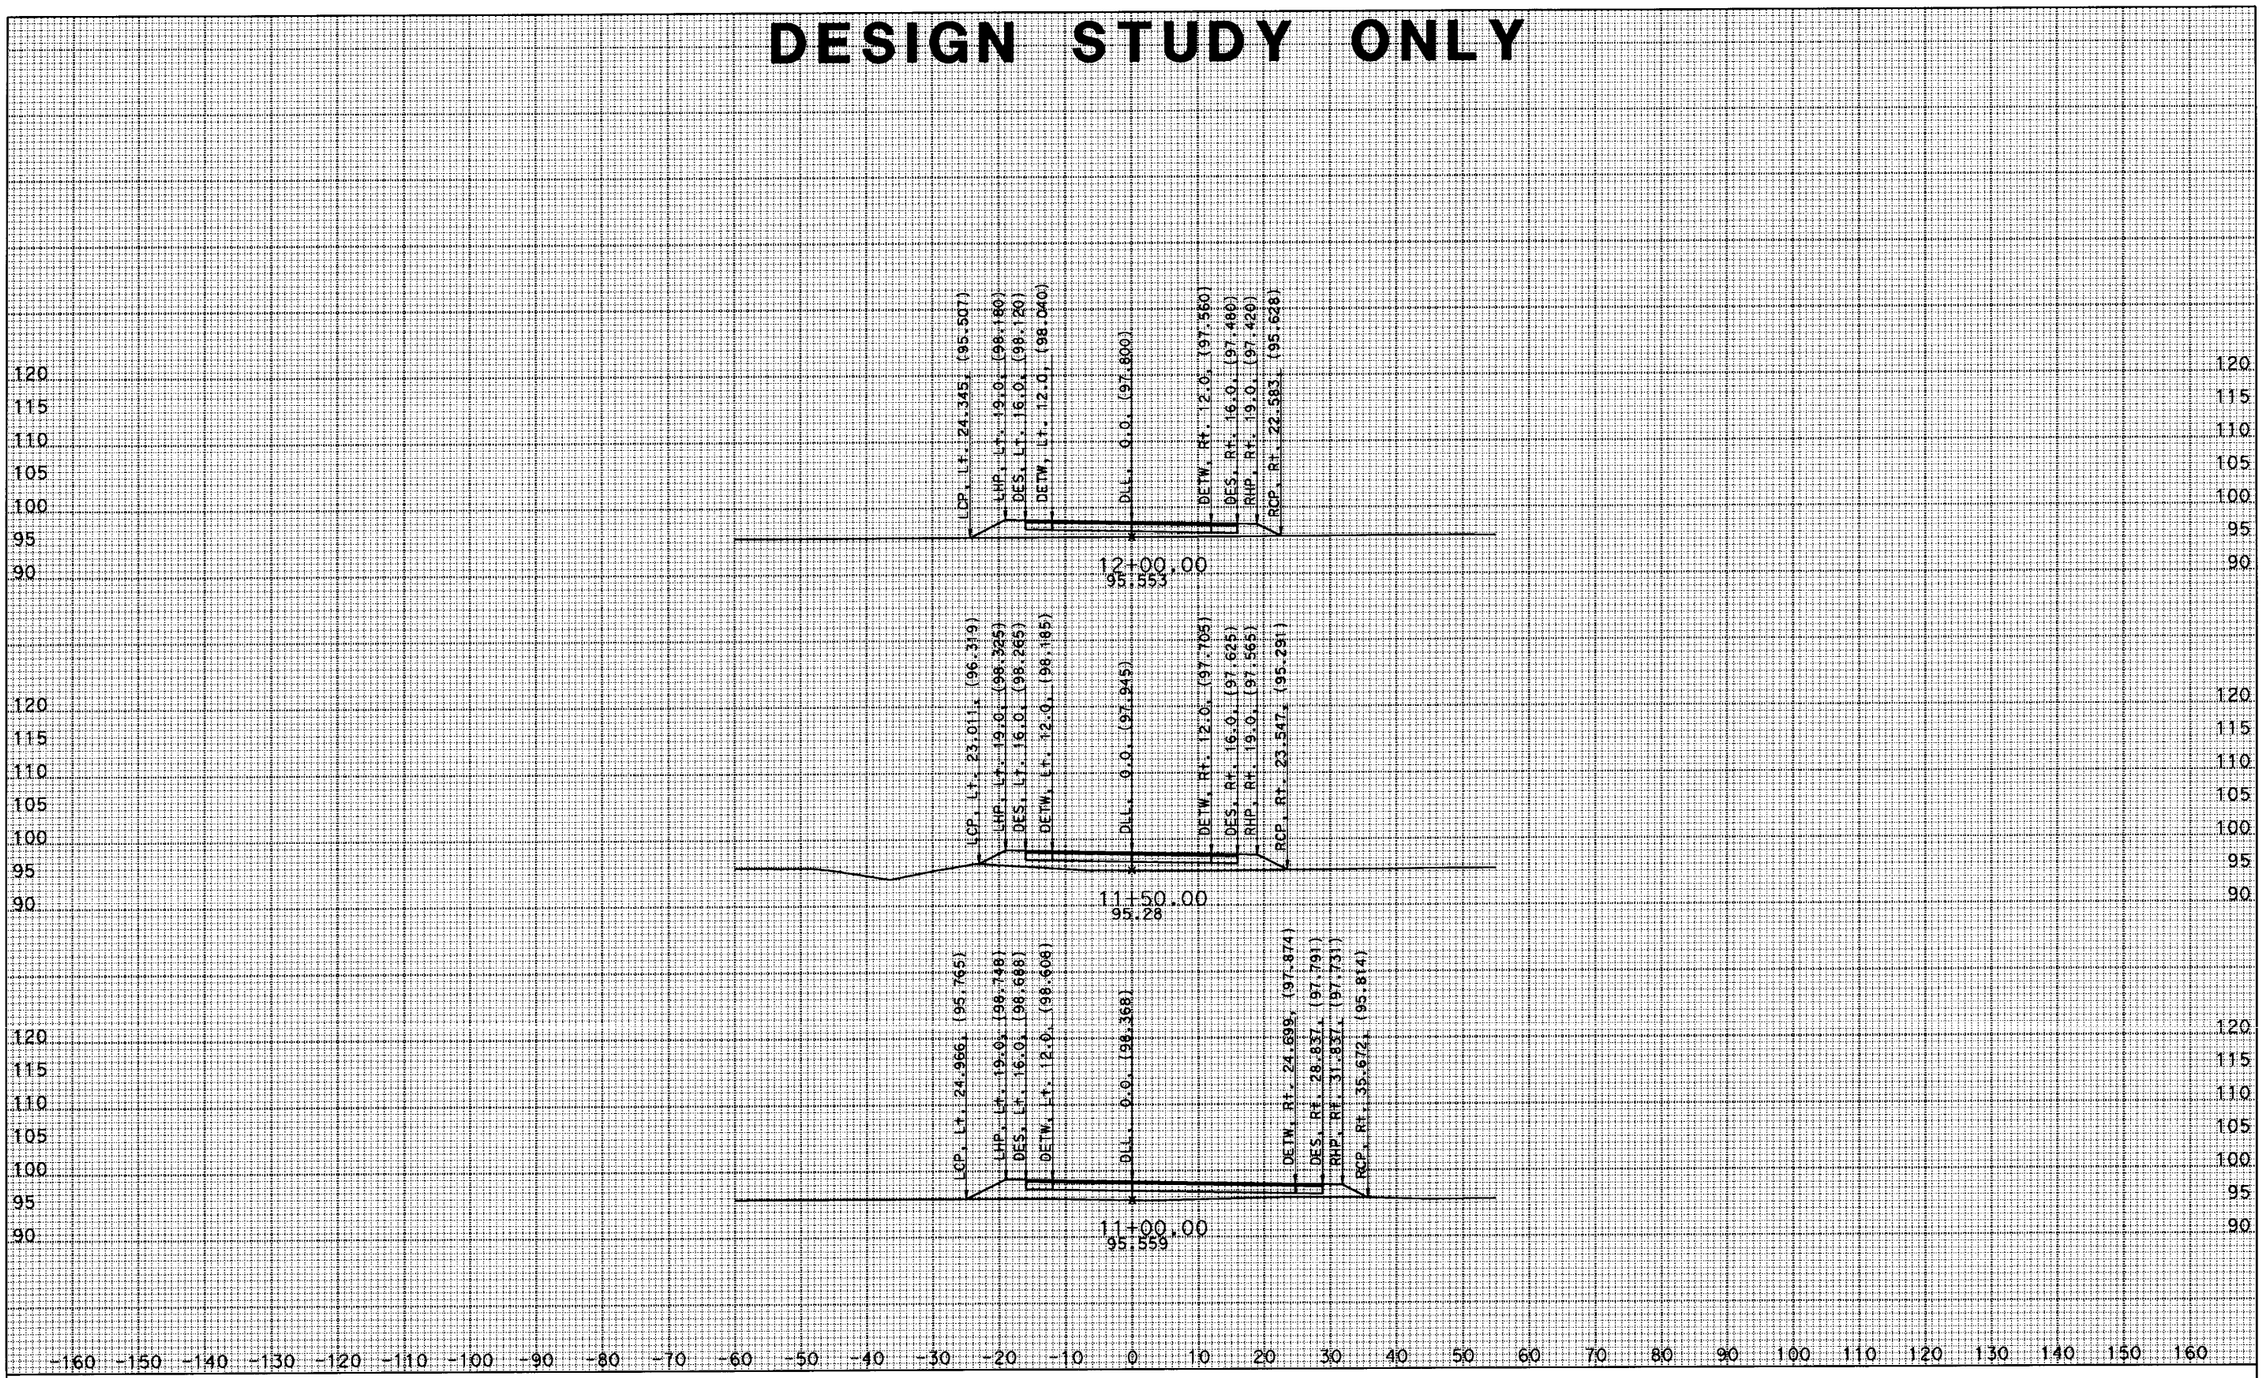

DATE: 5/13/2009

ALL DIMENSIONS ARE FEET

EA: 279801

Mer165

SCALE: 10 ft/in Horiz.
10 ft/in Vert.

Santafe Rd.
CROSS SECTIONS
SHEET 2 OF 12

DESIGN STUDY ONLY

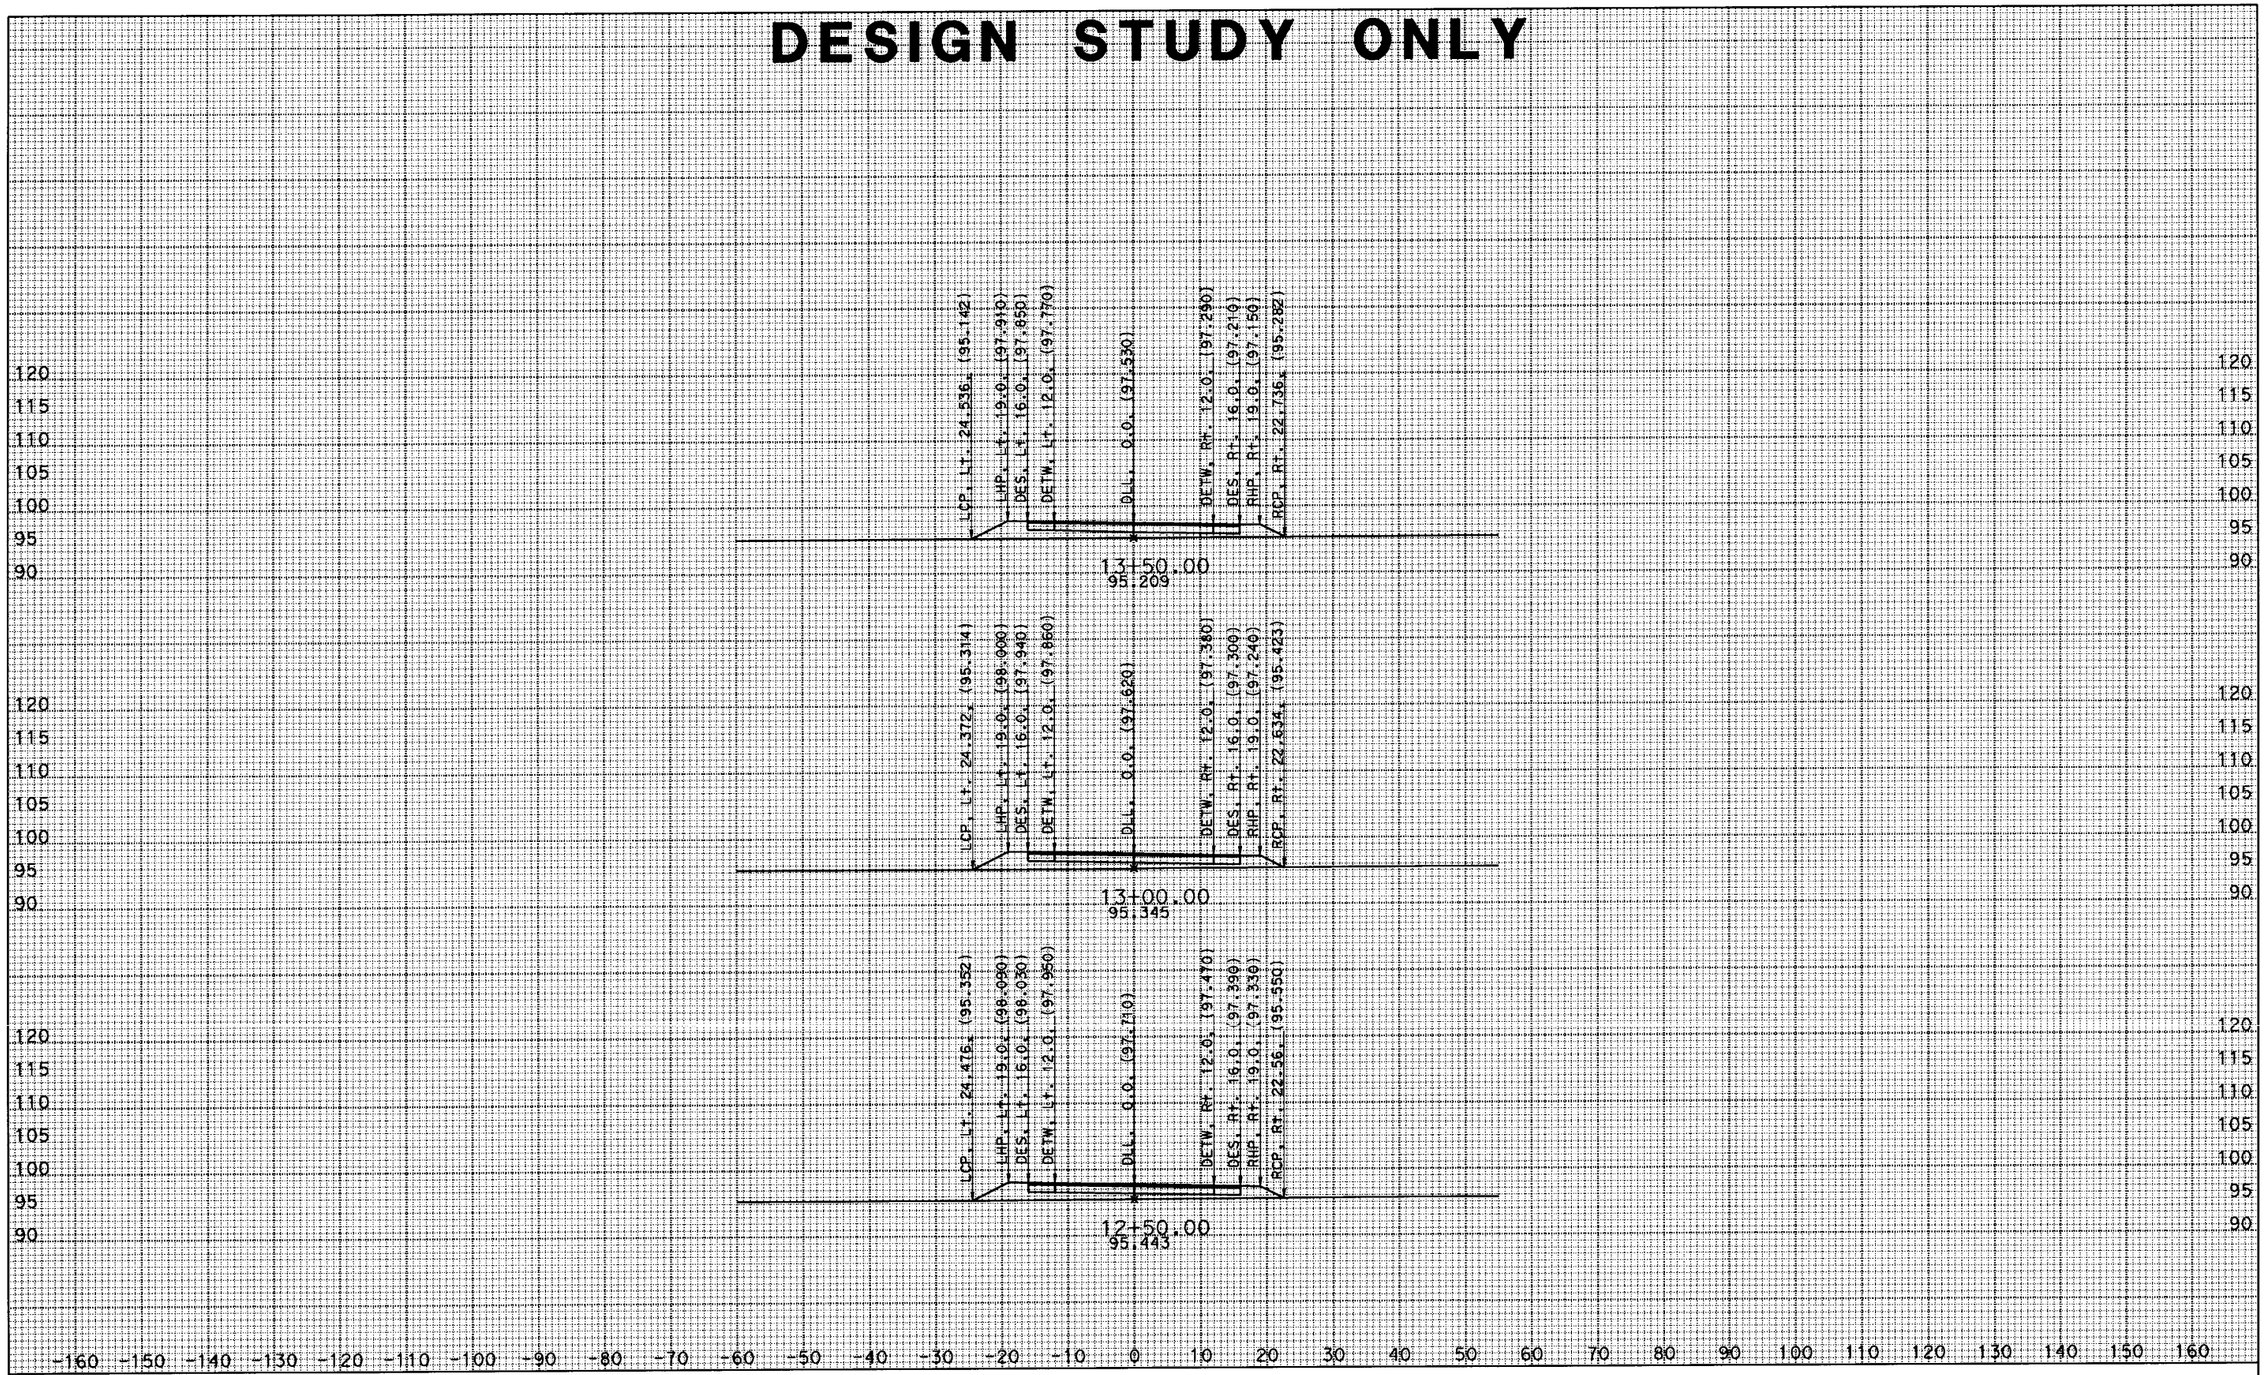

DATE: 5/13/2009

ALL DIMENSIONS ARE FEET

EA: 279801

Mer165

SCALE: 10 ft/in Horiz.
10 ft/in Vert.

Santafe Rd.
CROSS SECTIONS
SHEET 3 OF 12

DESIGN STUDY ONLY

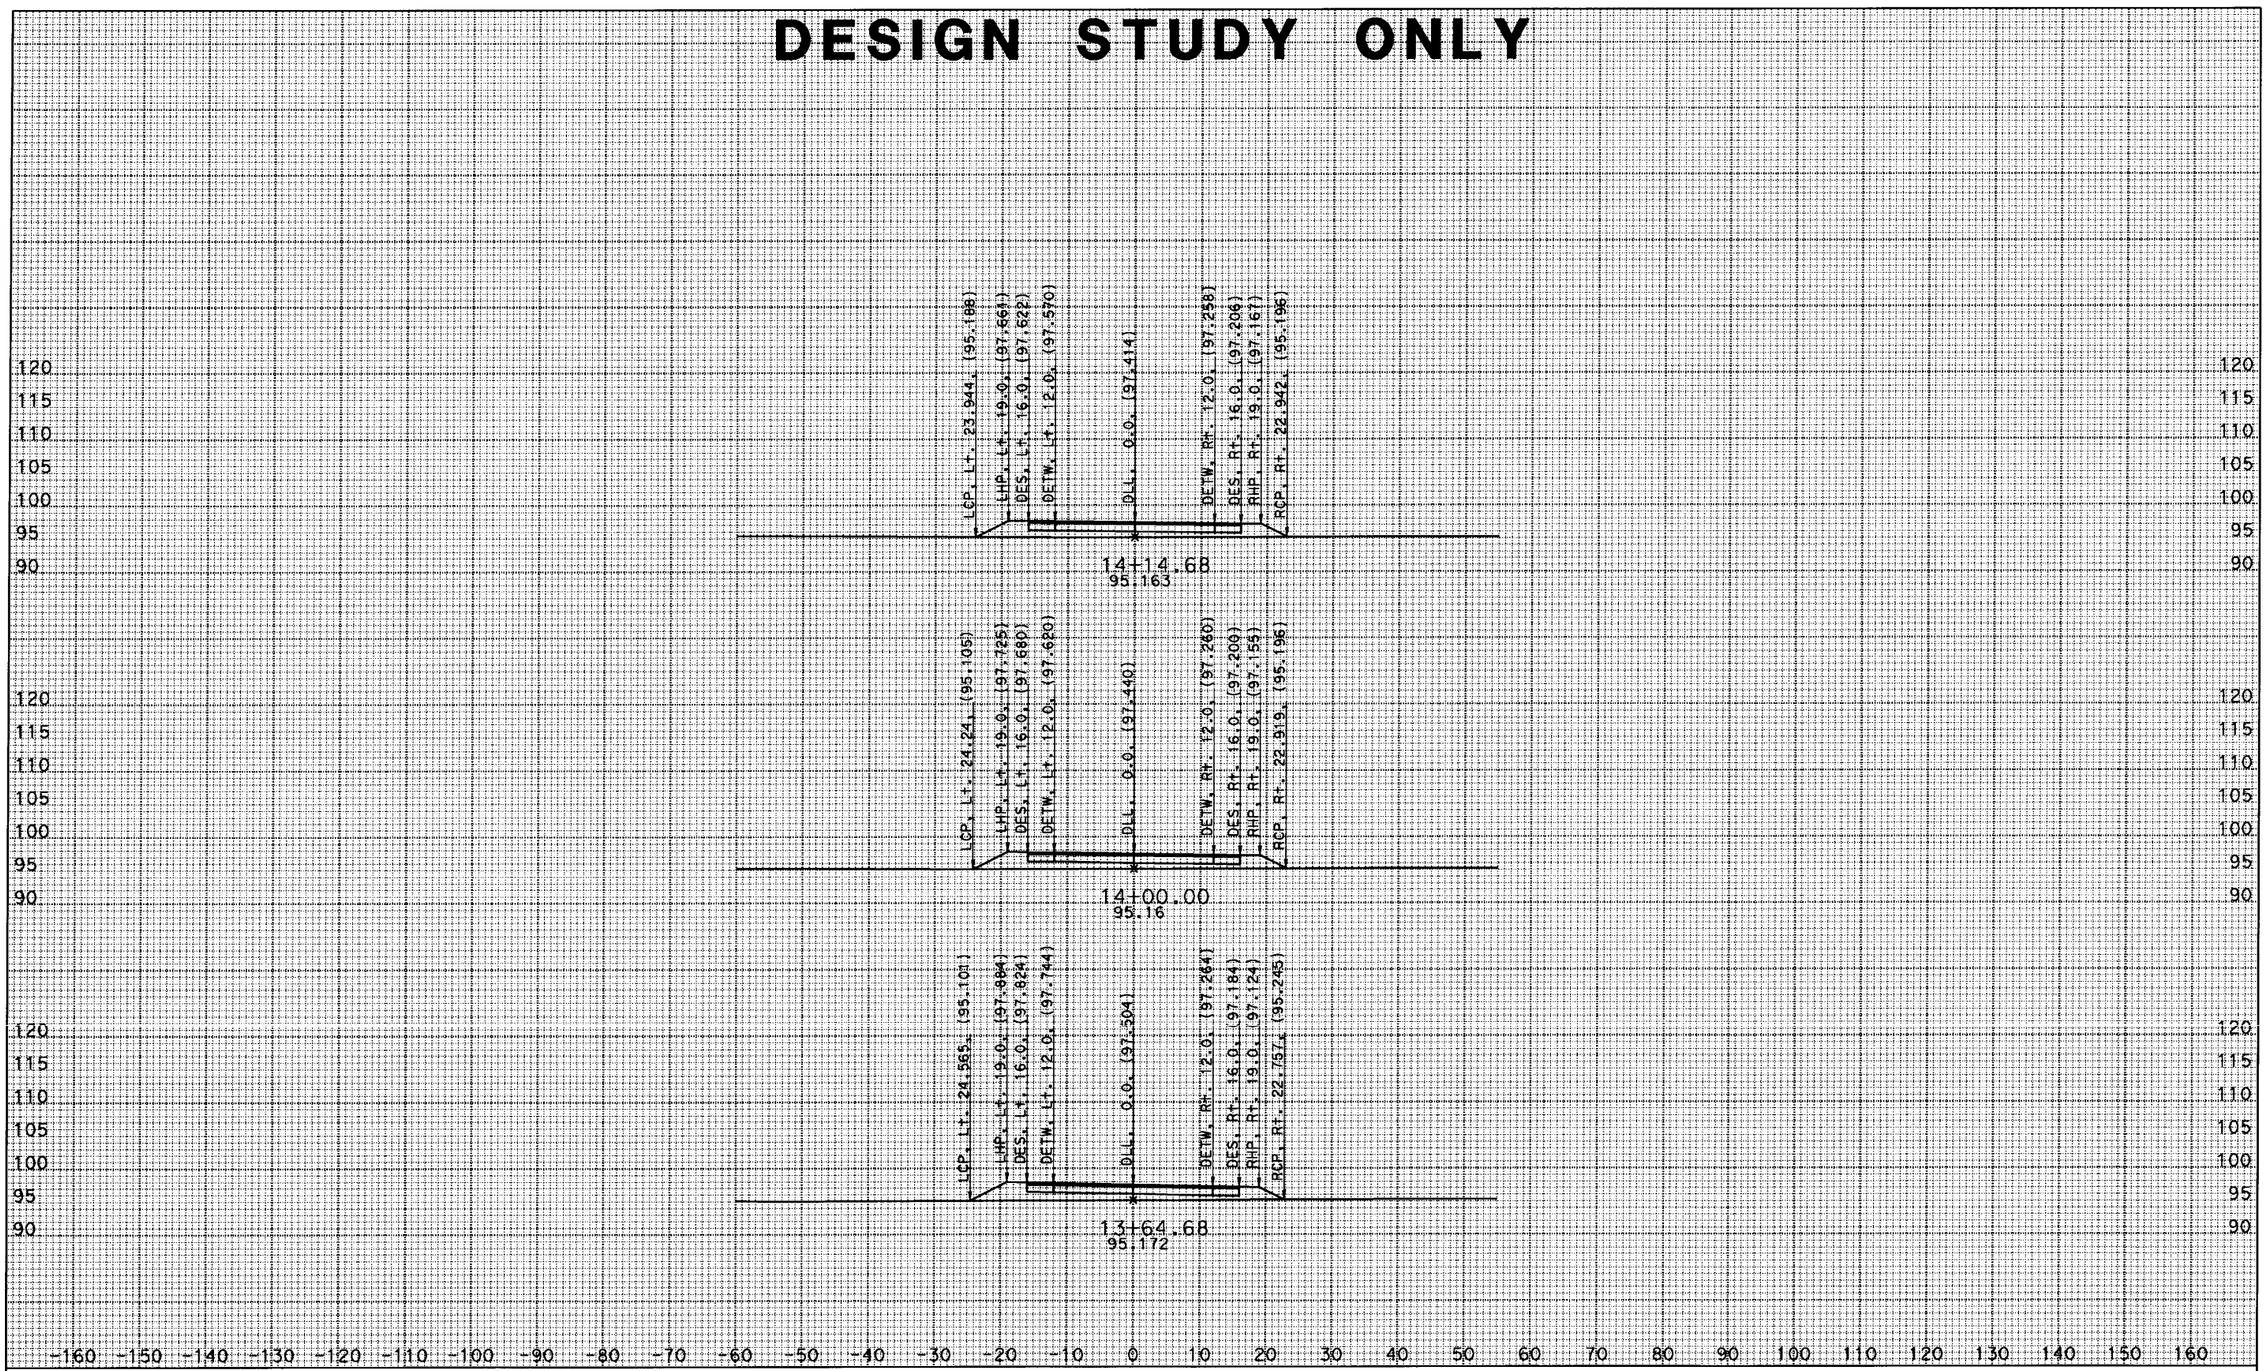

DATE: 5/13/2009

ALL DIMENSIONS ARE FEET

EA: 279801
Mer165

SCALE: 10 ft/in Horiz.
10 ft/in Vert.

Santafe Rd.
CROSS SECTIONS
SHEET 4 OF 12

DESIGN STUDY ONLY

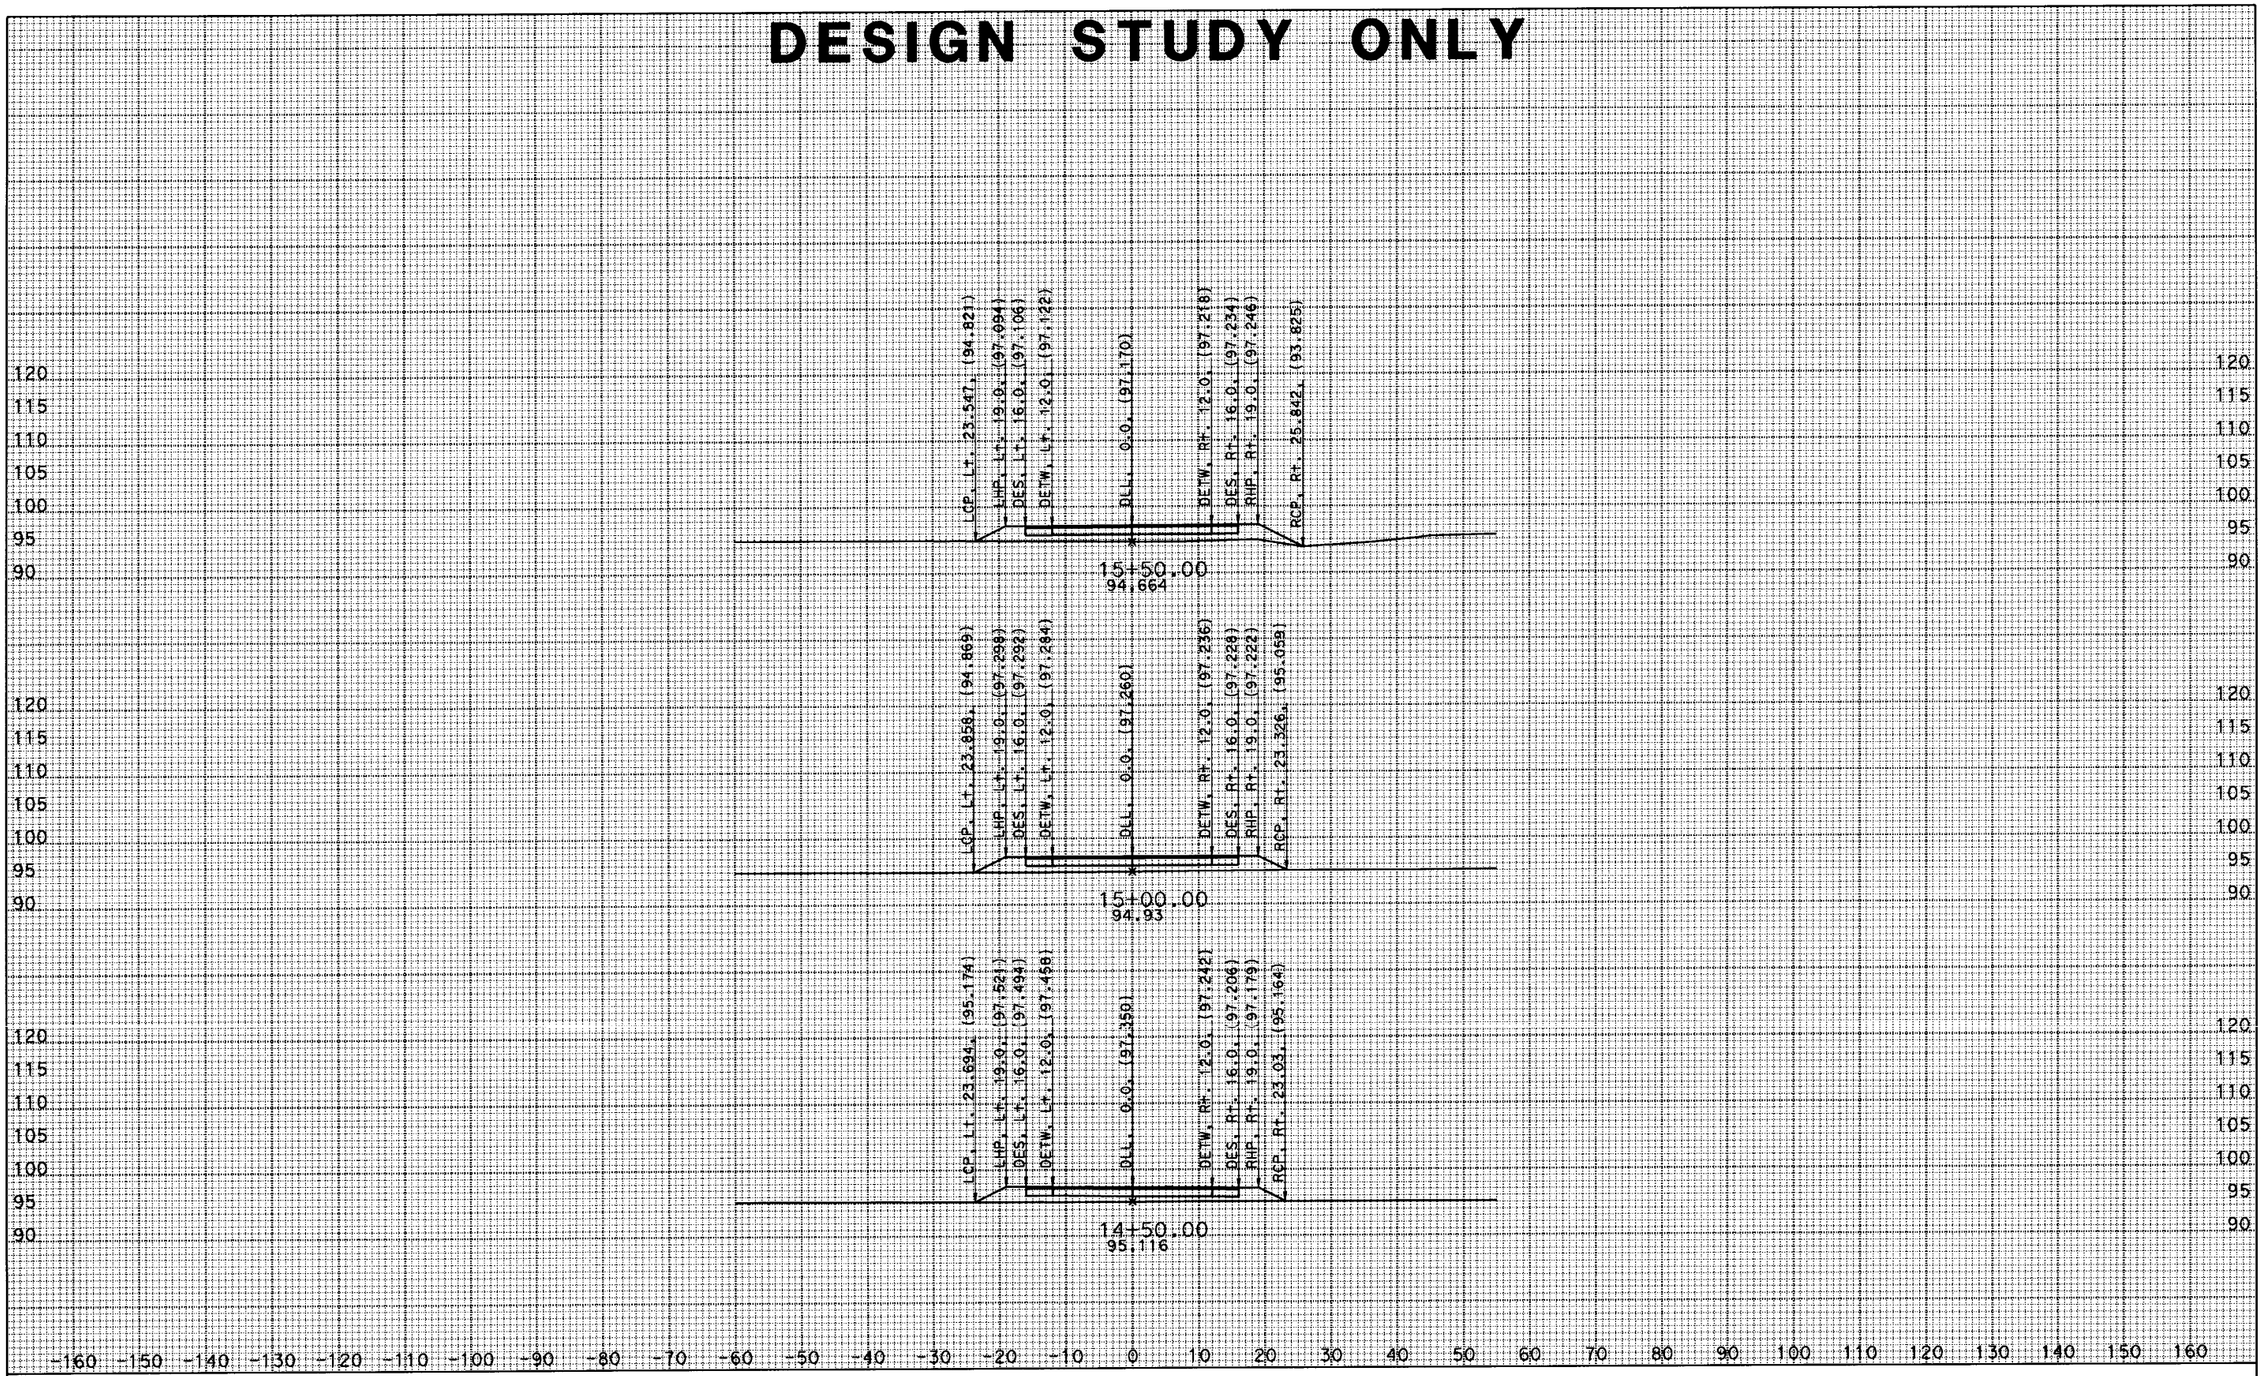

DATE: 5/13/2009

ALL DIMENSIONS ARE FEET

EA: 279801

Mer165

SCALE: 10 ft/in Horiz.
10 ft/in Vert.

Santafe Rd.
CROSS SECTIONS
SHEET 5 OF 12

DESIGN STUDY ONLY

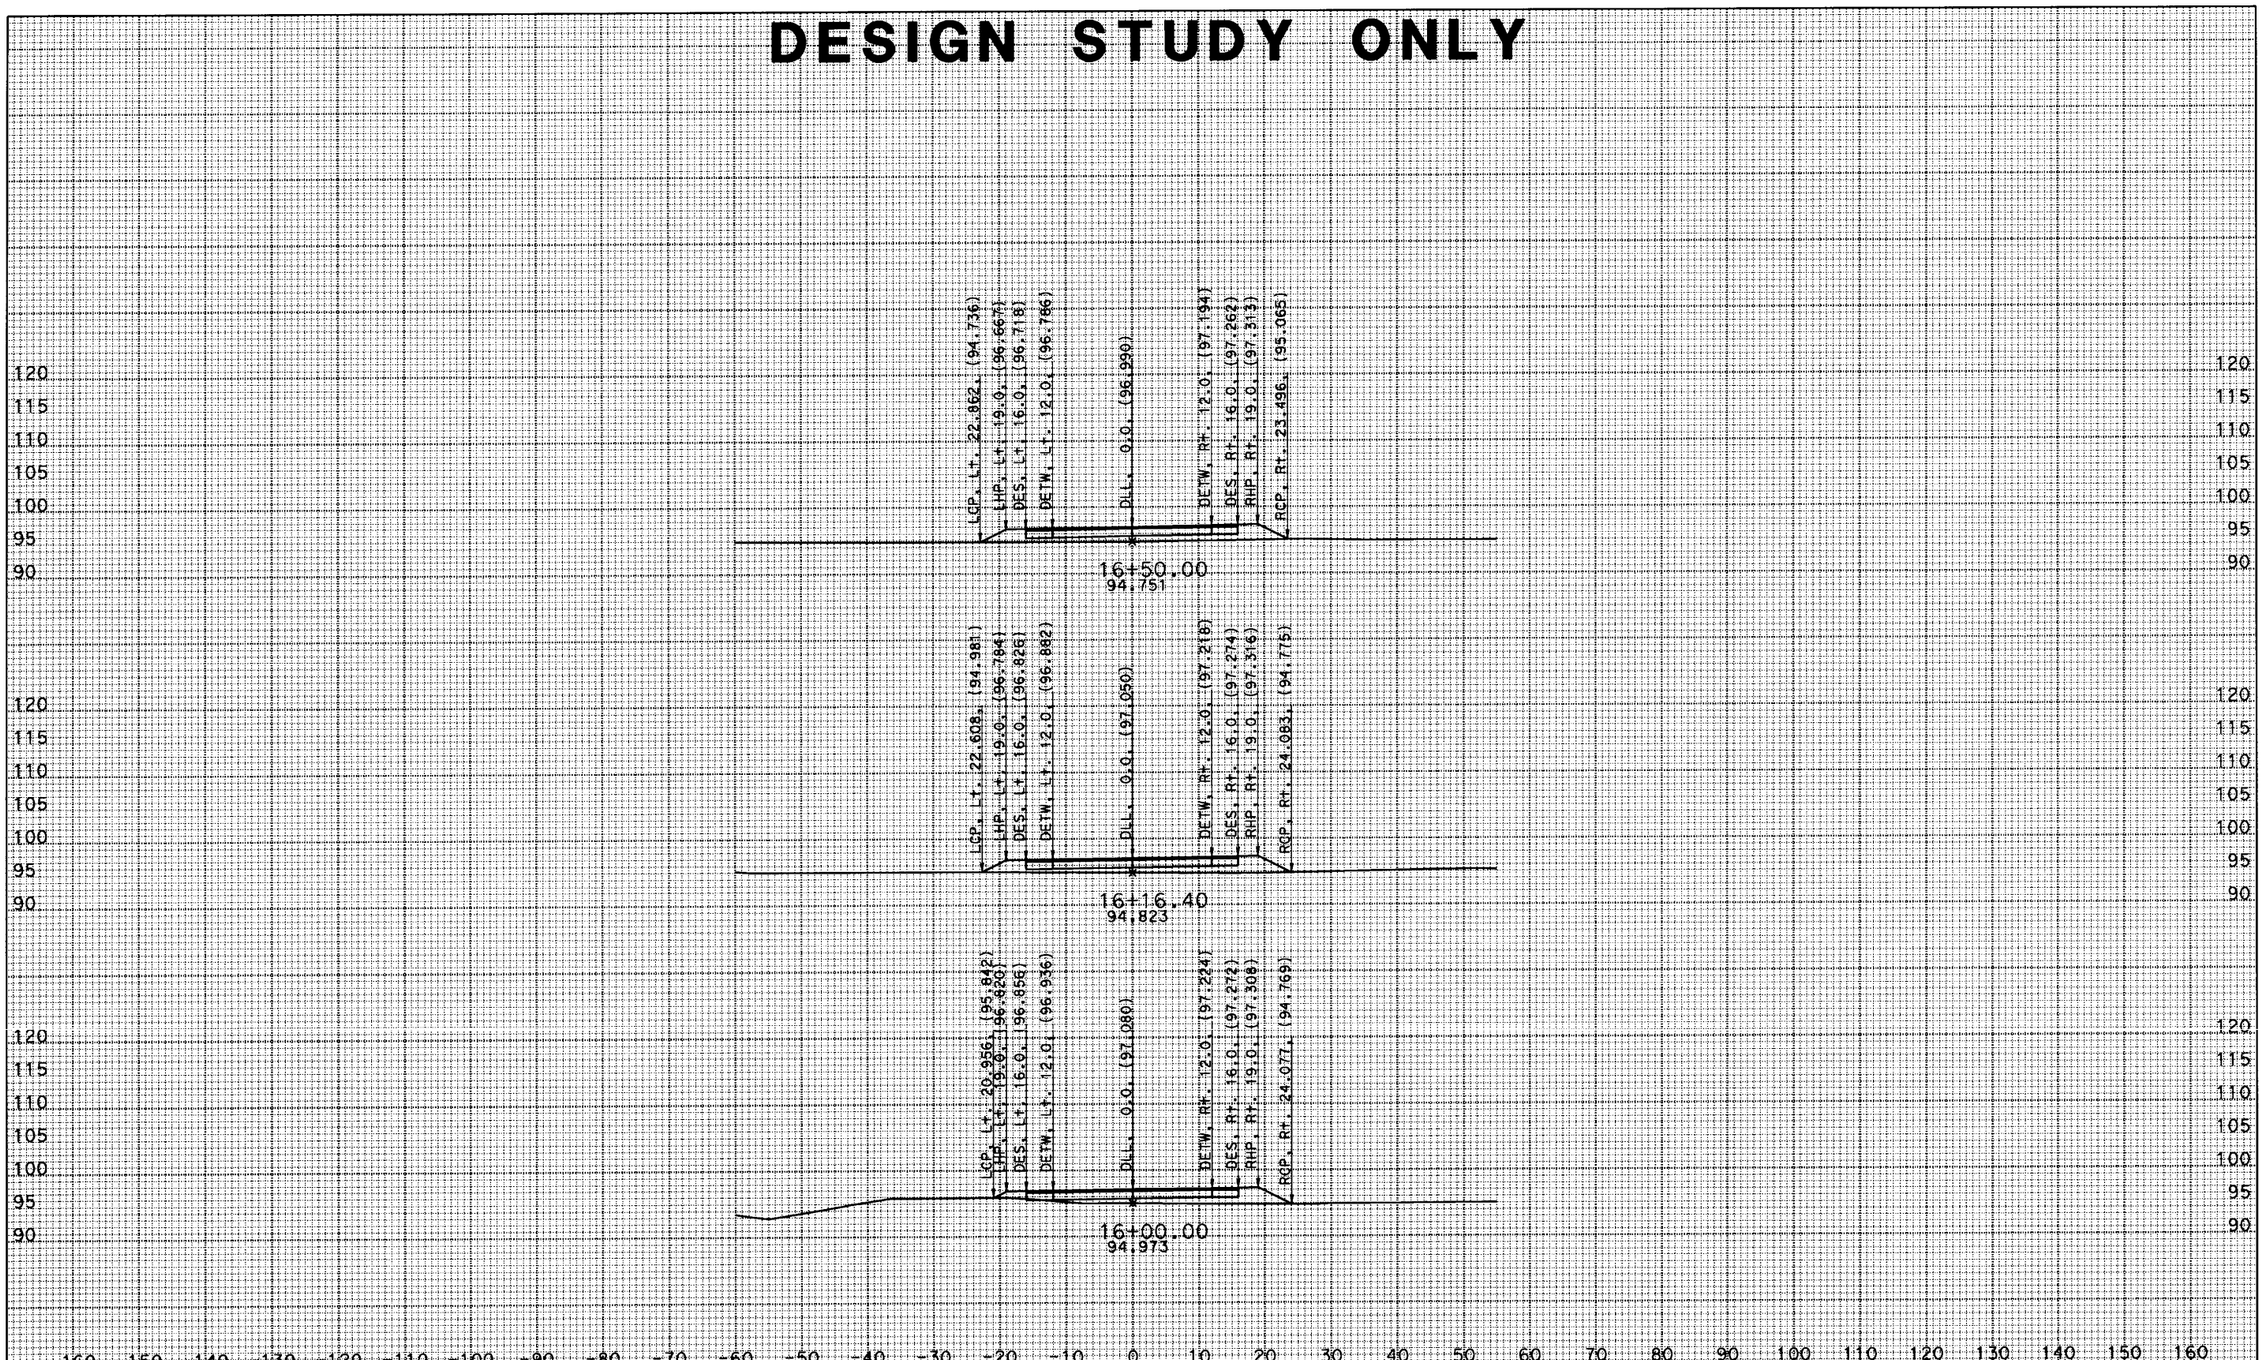

DATE: 5/13/2009

ALL DIMENSIONS ARE FEET

EA: 279801
Mer165

SCALE: 10 ft/in Horiz.
10 ft/in Vert.

Santafe Rd.
CROSS SECTIONS
SHEET 6 OF 12

DESIGN STUDY ONLY

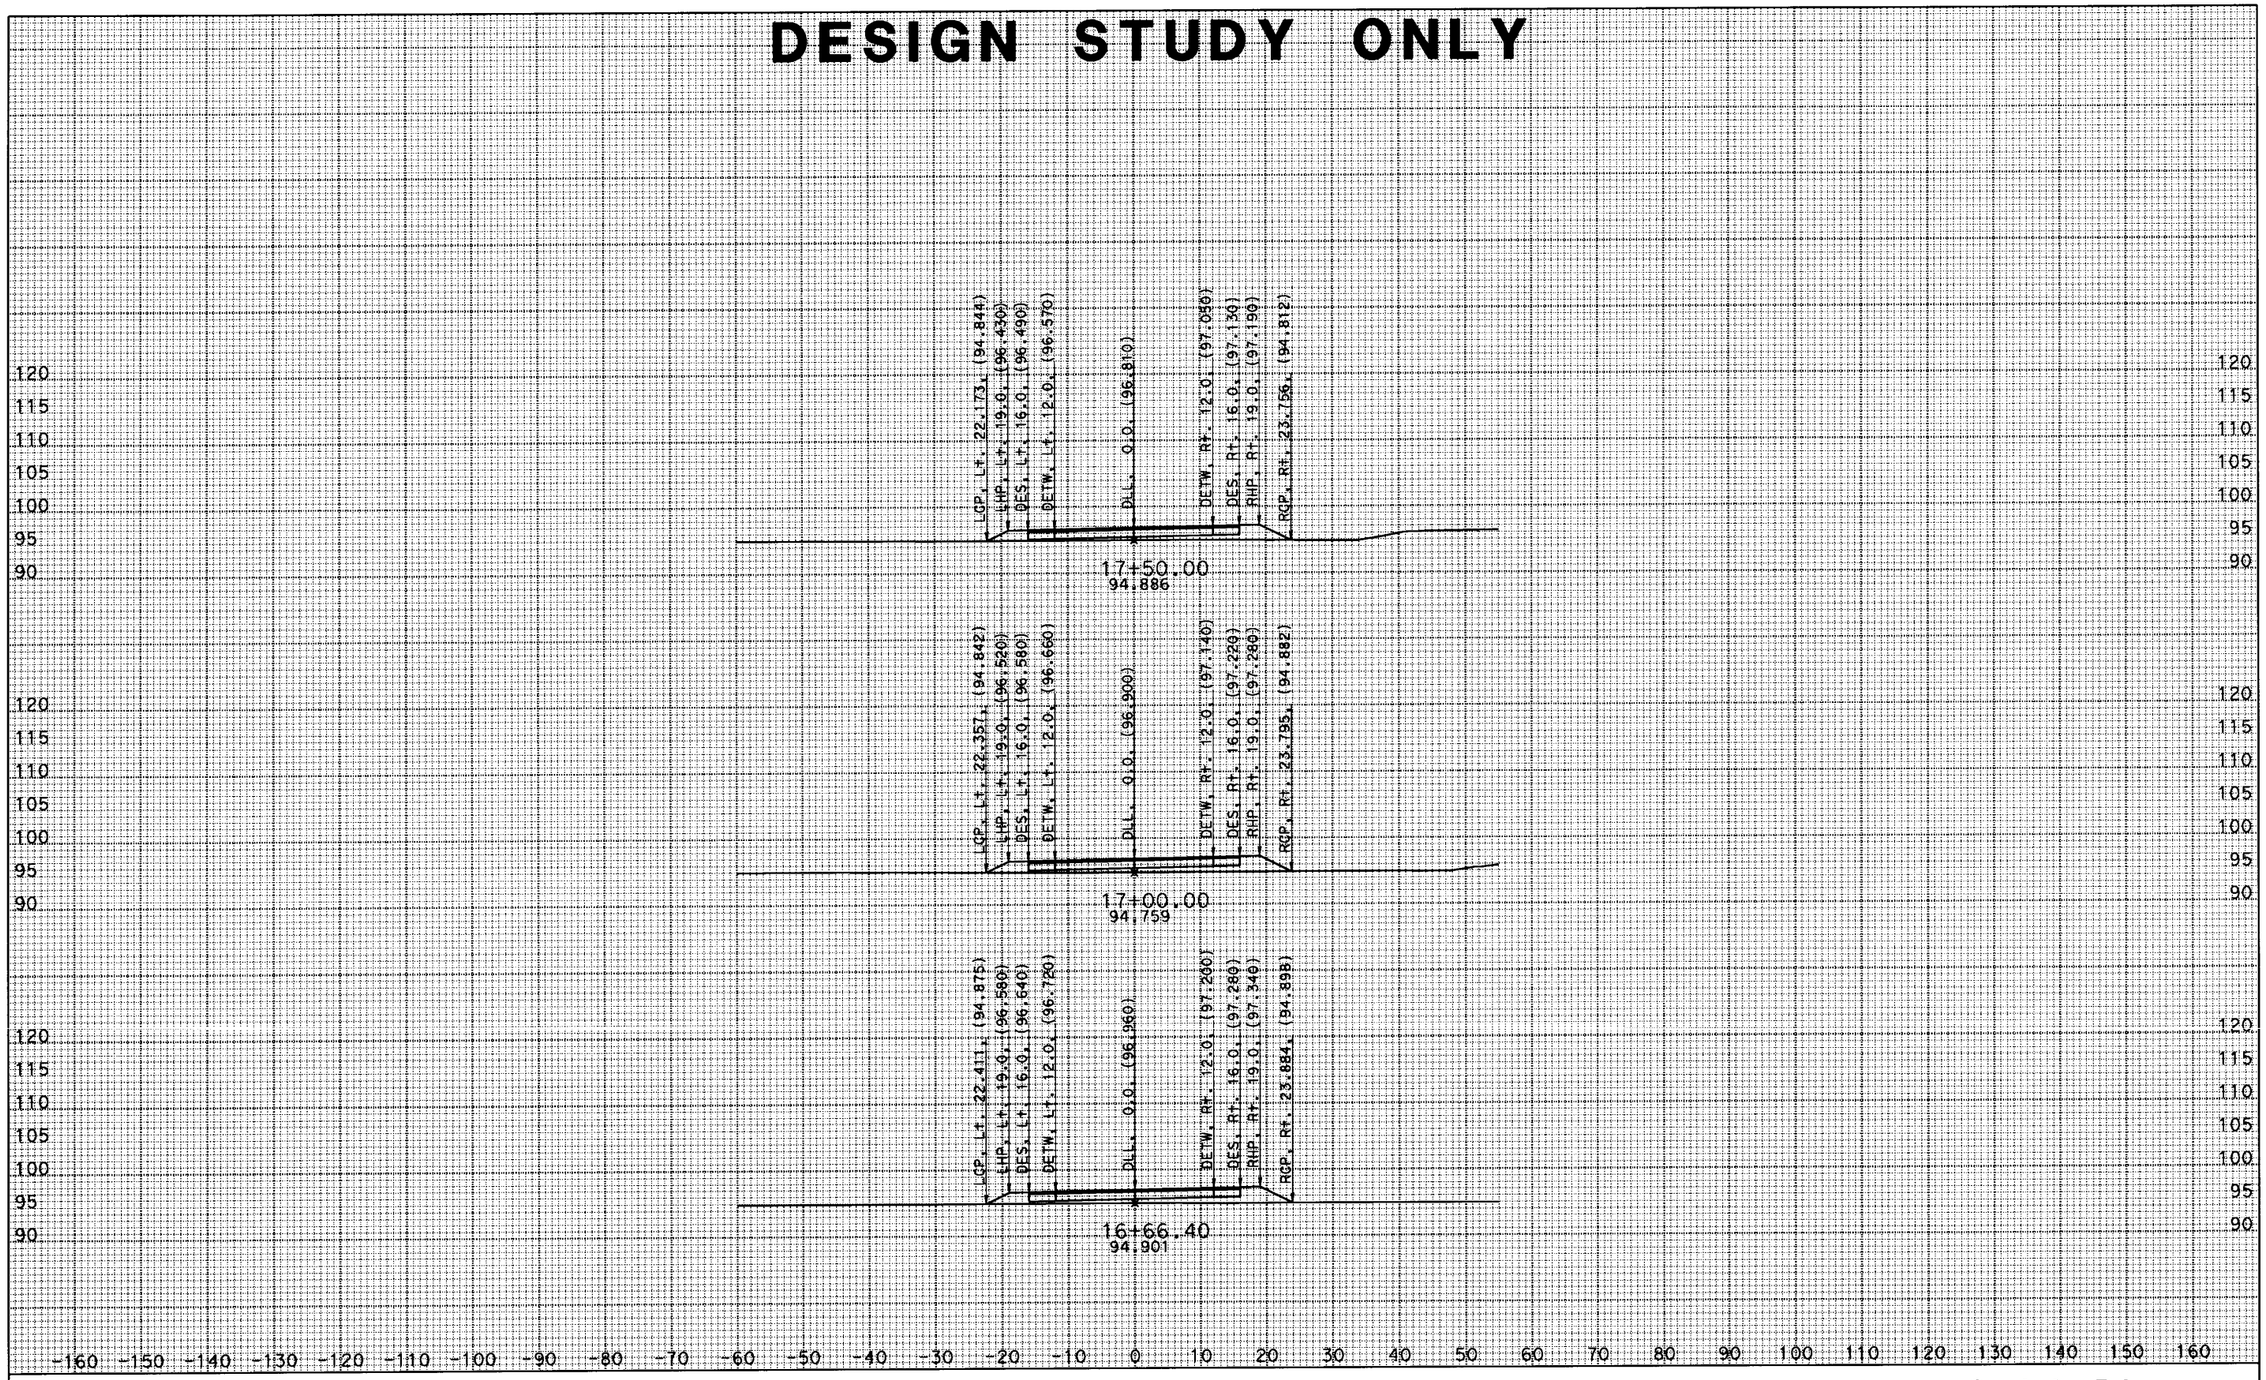

DATE: 5/13/2009

ALL DIMENSIONS ARE FEET

EA: 279801

Mer165

SCALE: 10 ft/in Horiz.
10 ft/in Vert.

Santafe Rd.
CROSS SECTIONS
SHEET 7 OF 12

DESIGN STUDY ONLY

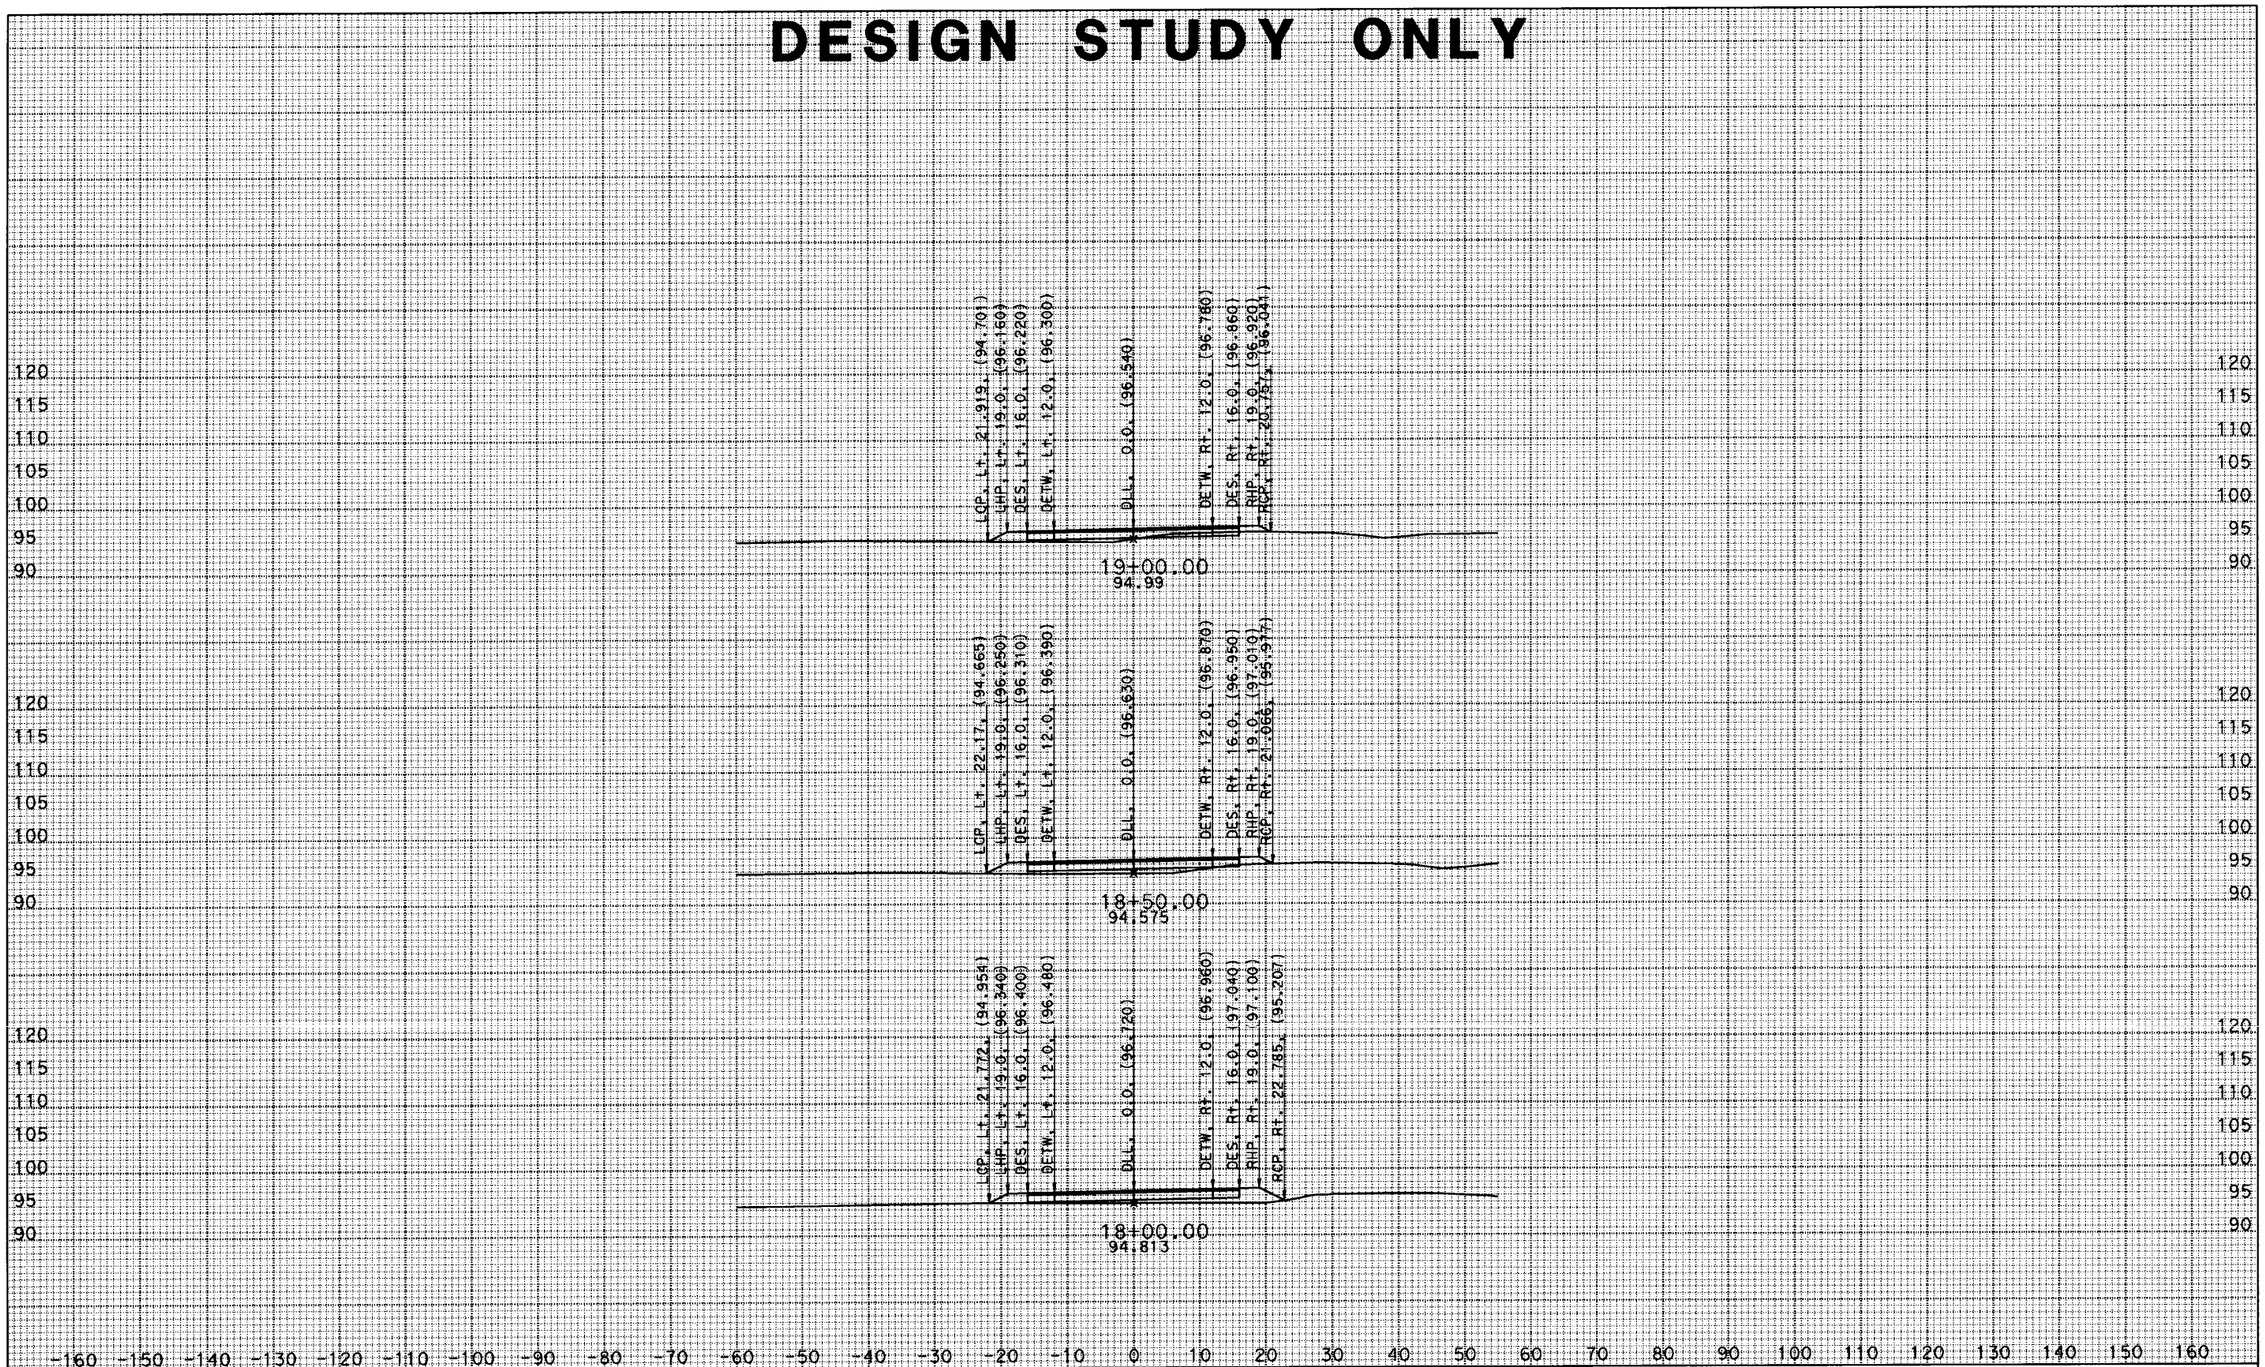

DATE: 5/13/2009

ALL DIMENSIONS ARE FEET

EA: 279801
Mer165

SCALE: 10 ft/in Horiz.
10 ft/in Vert.

Santafe Rd.
CROSS SECTIONS
SHEET 8 OF 12

DESIGN STUDY ONLY

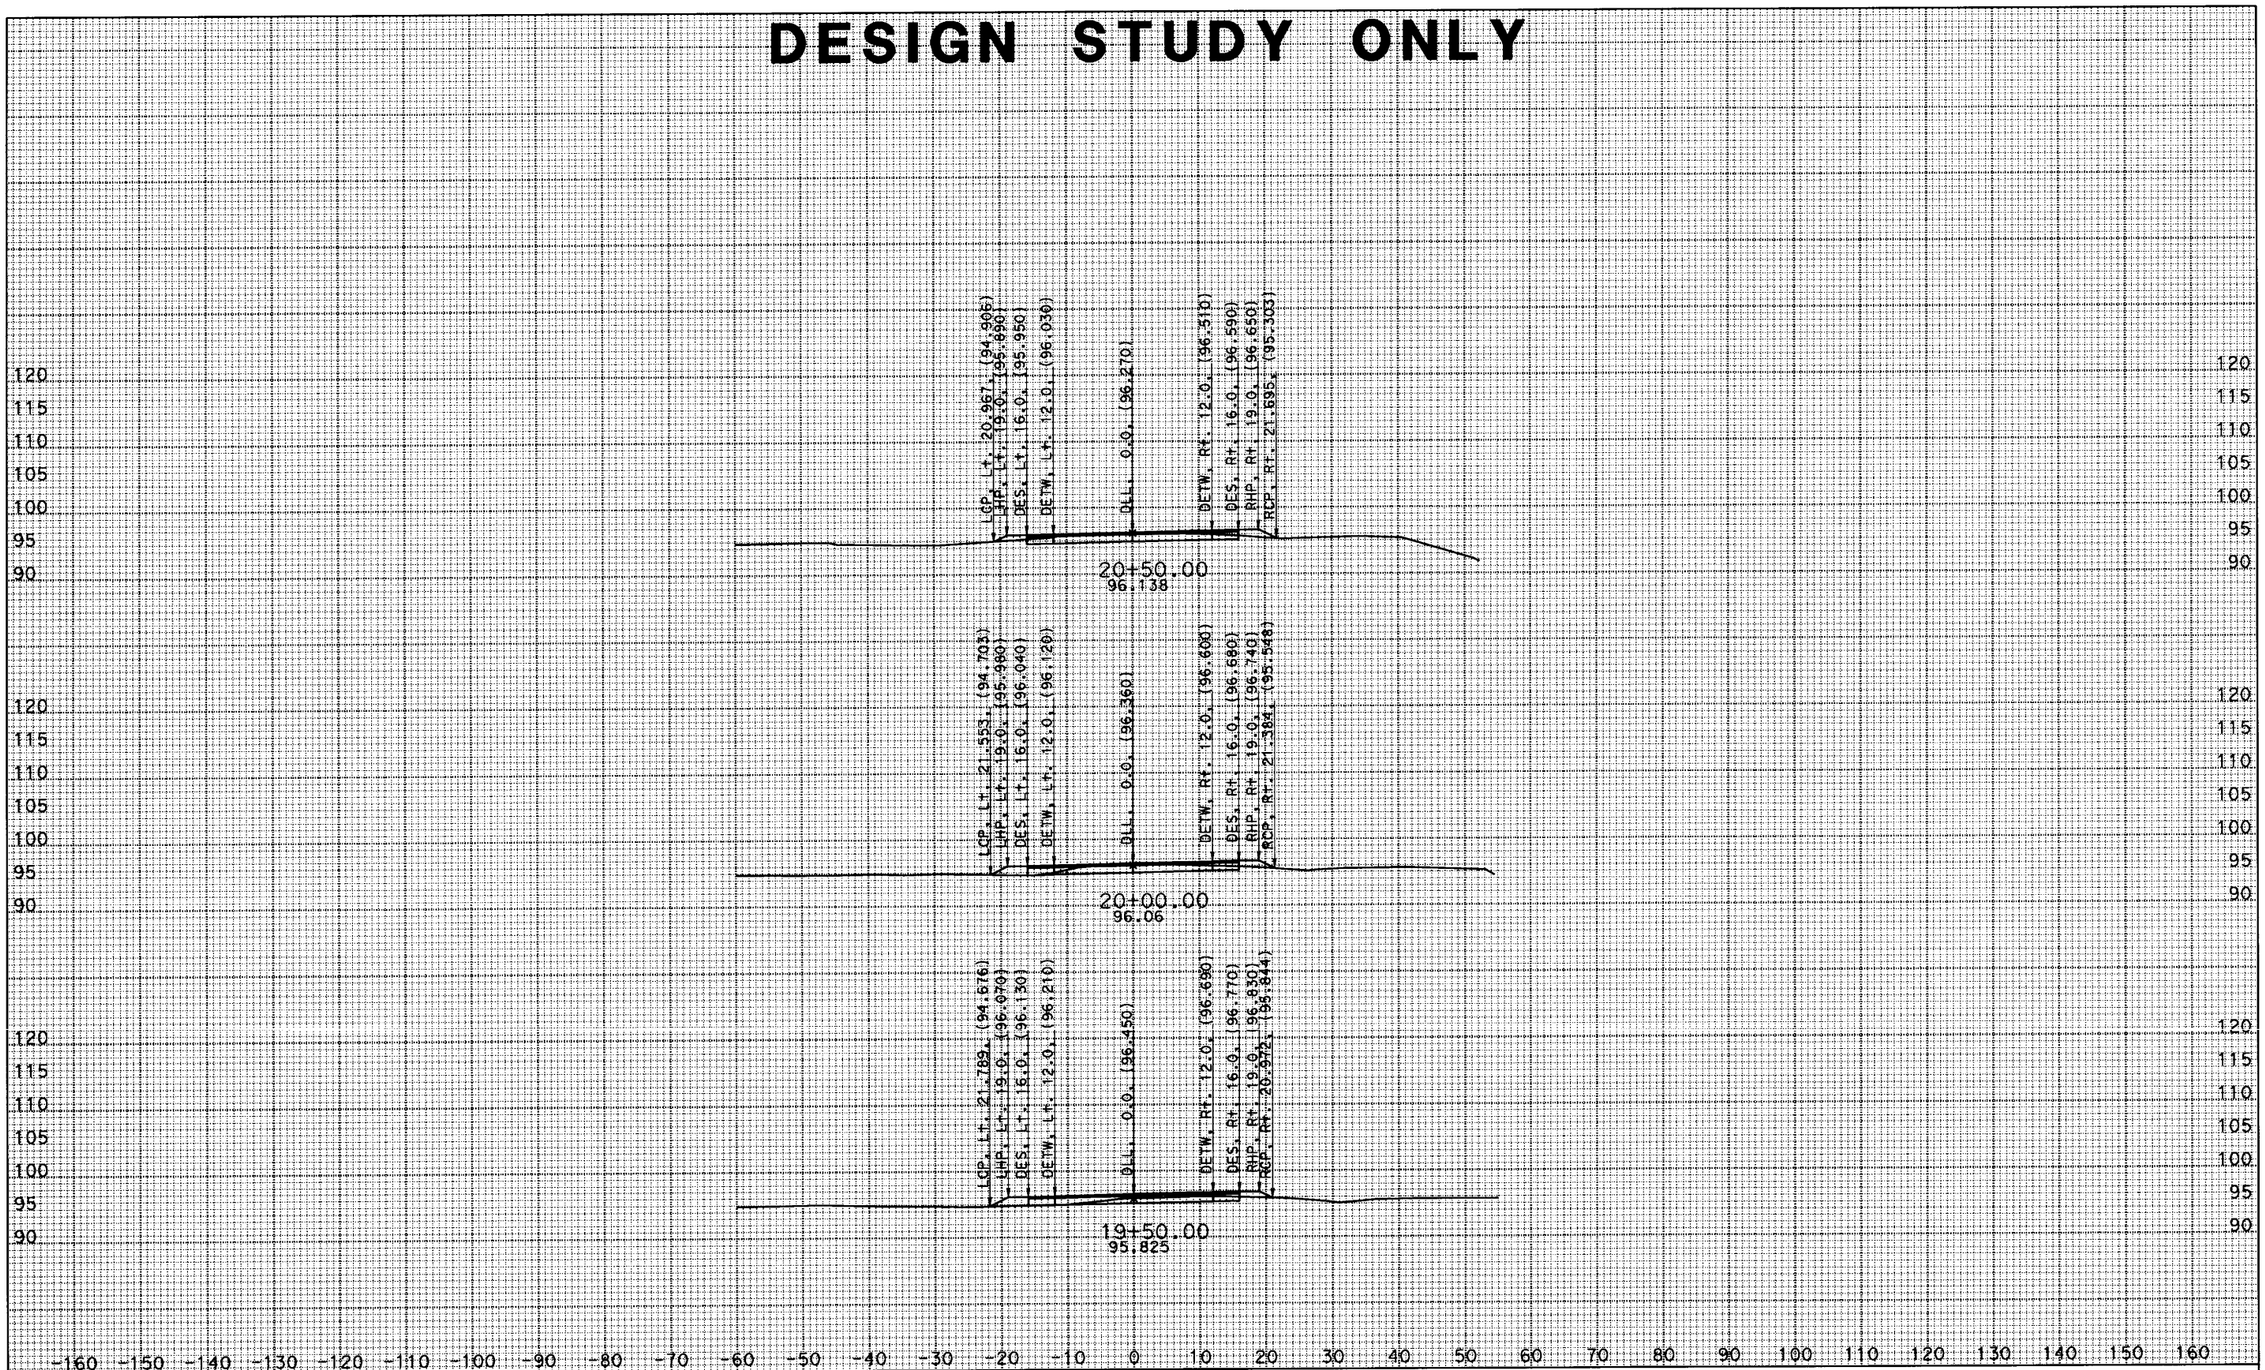

DATE: 5/13/2009

ALL DIMENSIONS ARE FEET

EA: 279801
Mer165

SCALE: 10 ft/in Horiz.
10 ft/in Vert.

Santafe Rd.
CROSS SECTIONS
SHEET 9 OF 12

DESIGN STUDY ONLY

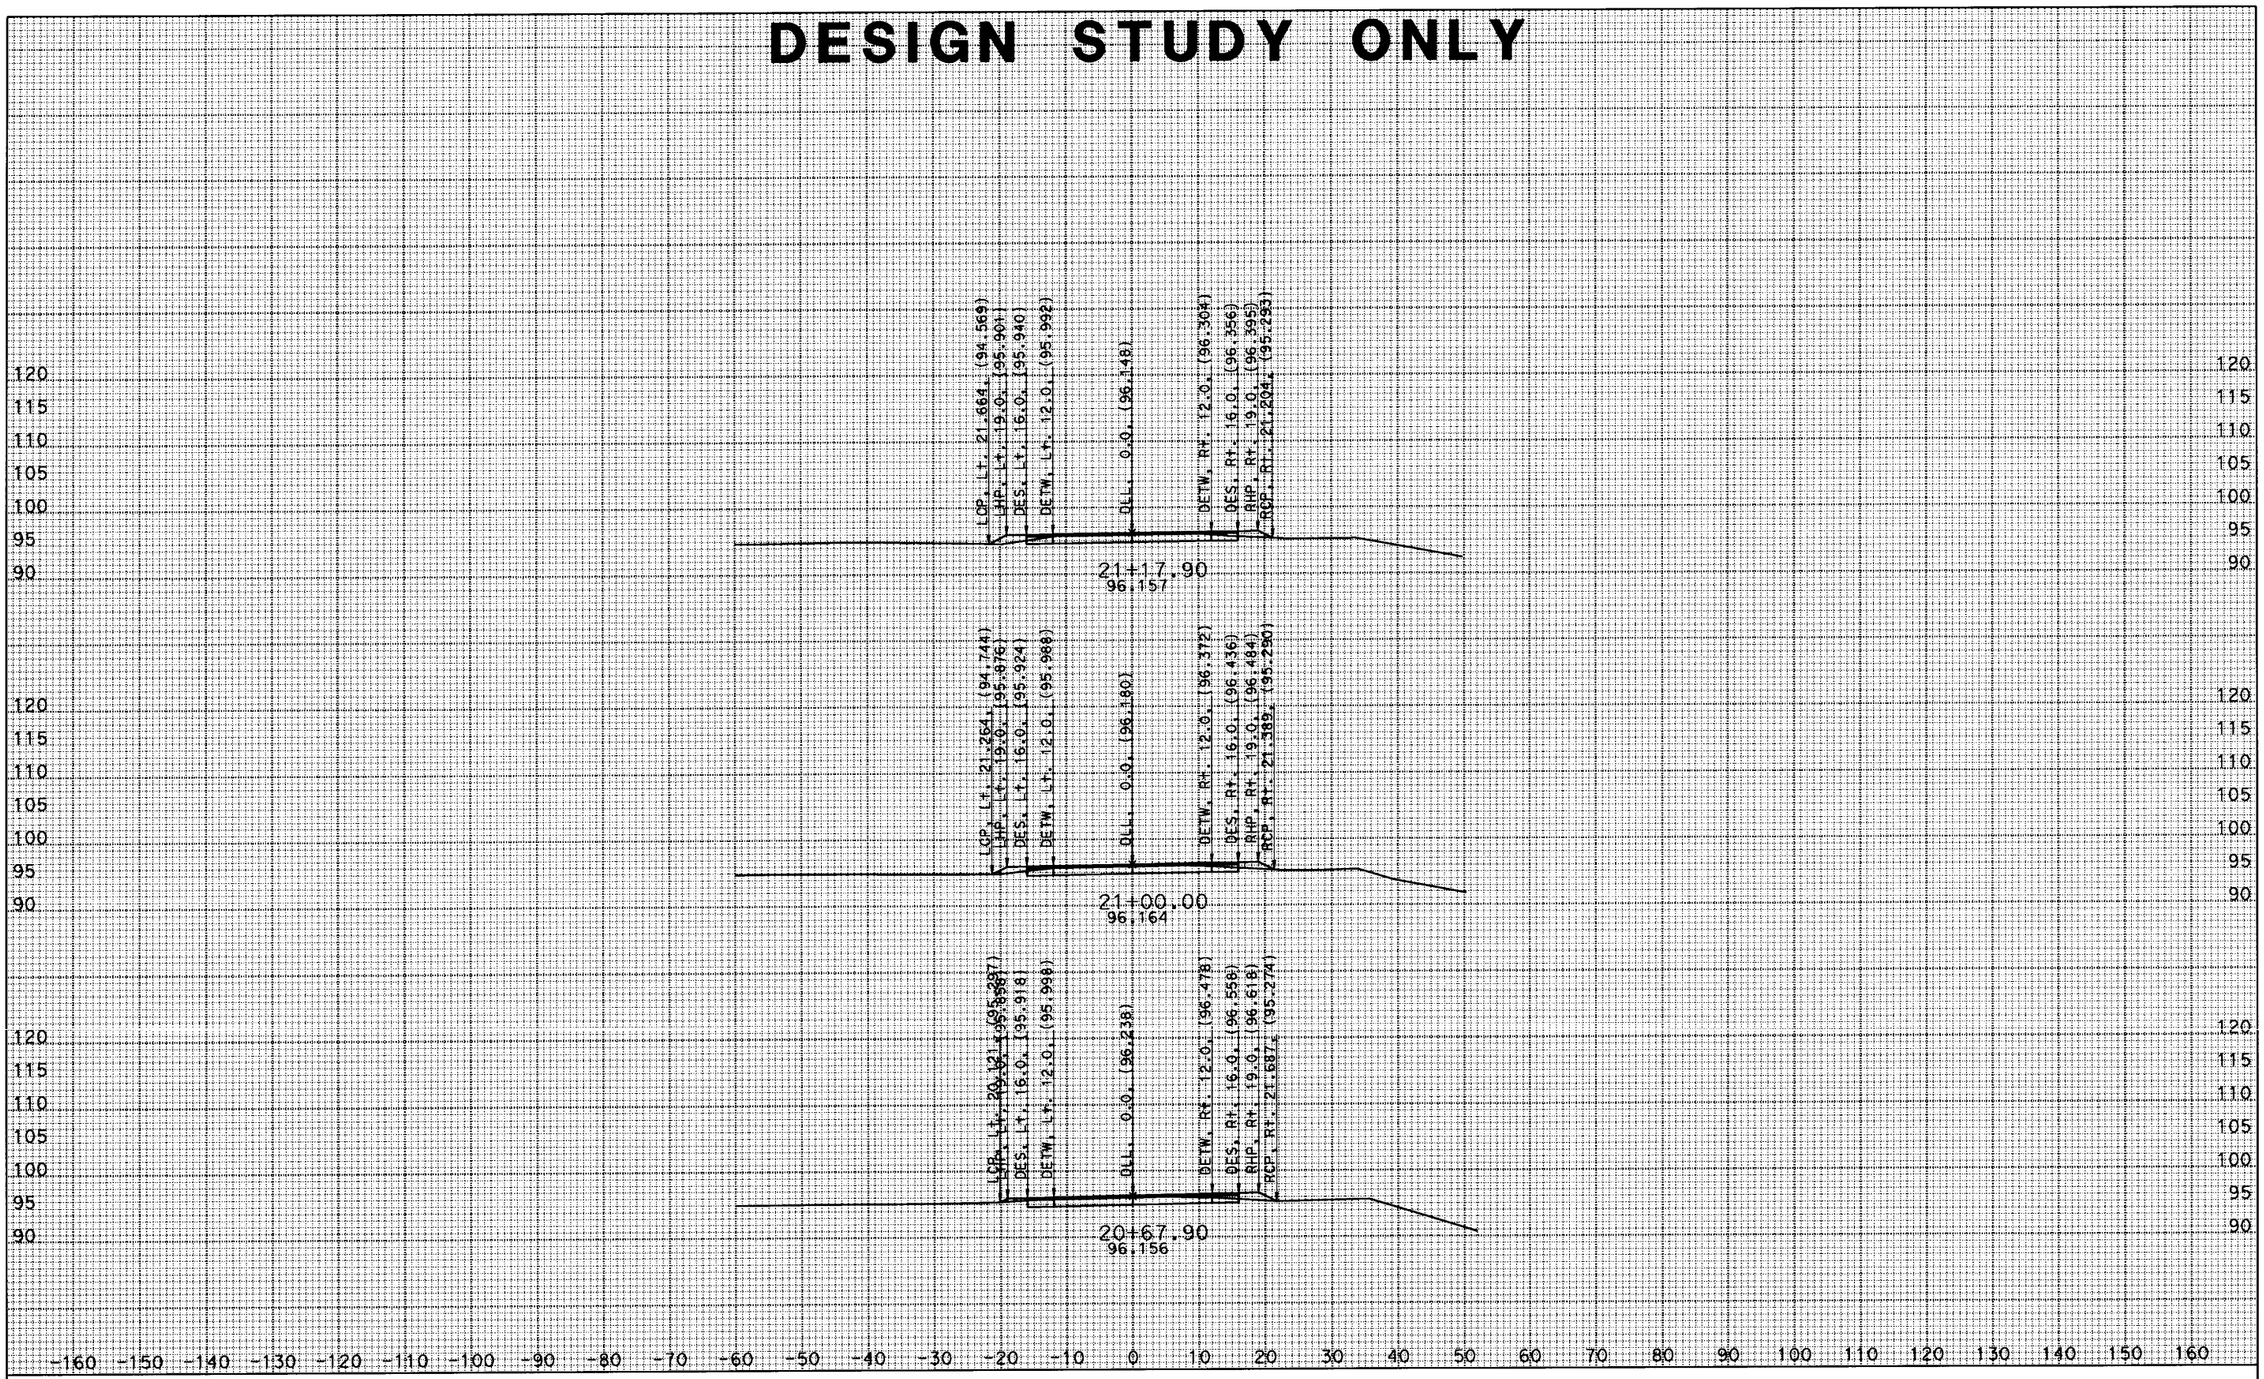

DATE: 5/13/2009

ALL DIMENSIONS ARE FEET

EA: 279801
Mer165

SCALE: 10 ft/in Horiz.
10 ft/in Vert.

Santafe Rd.
CROSS SECTIONS
SHEET 10 OF 12

DESIGN STUDY ONLY

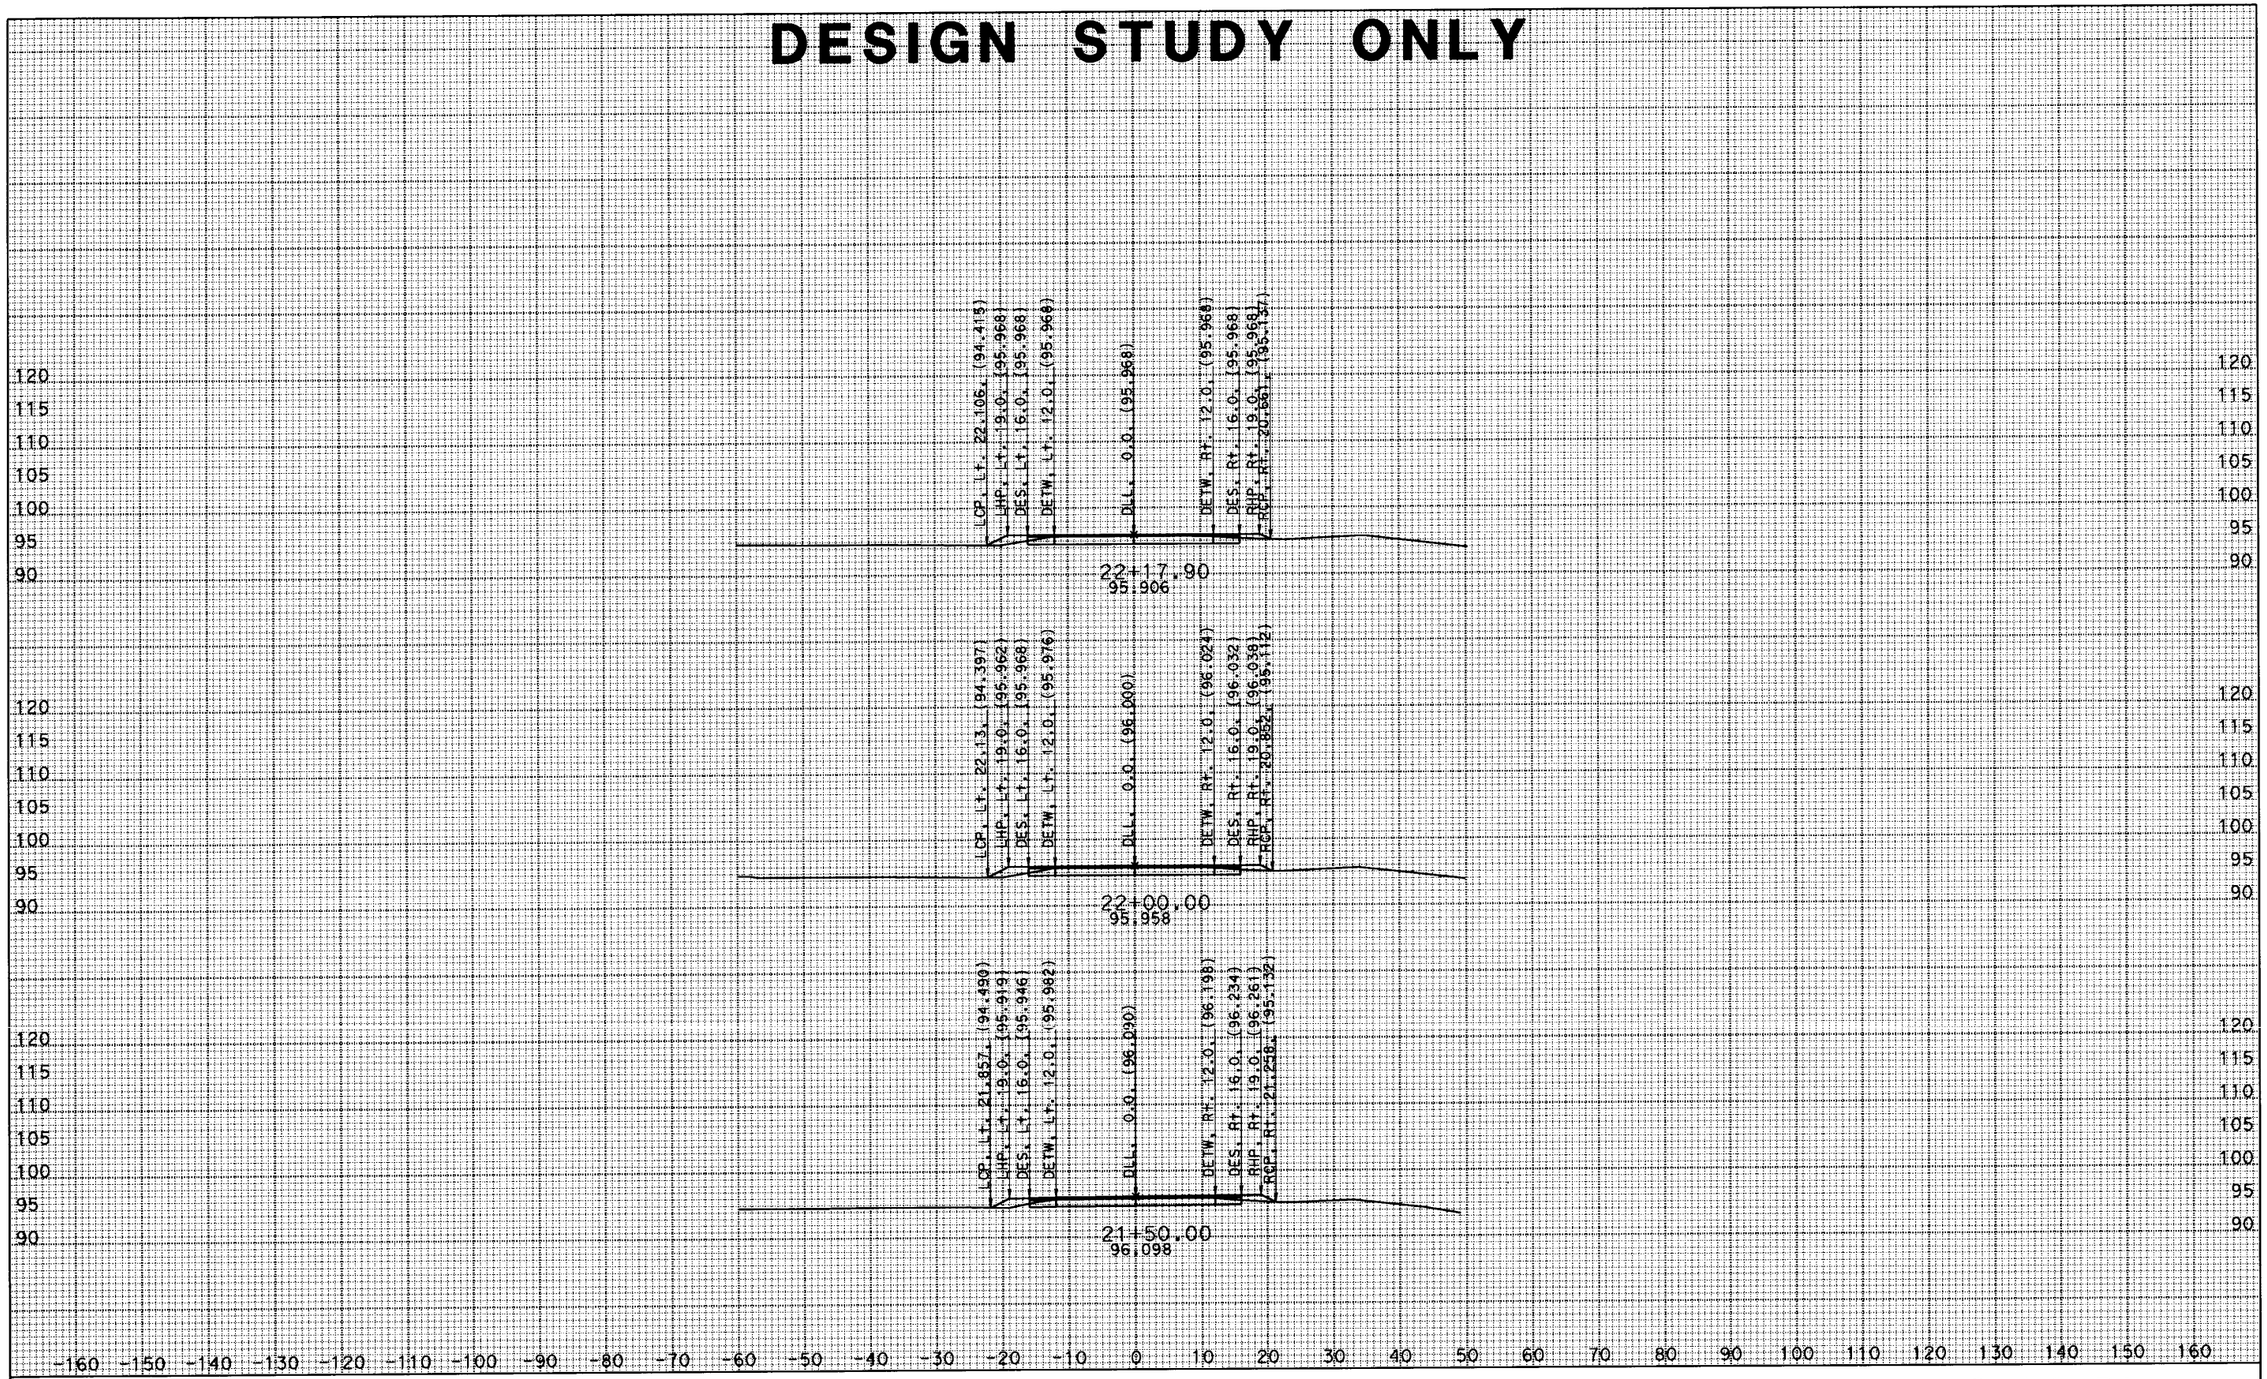

DATE: 5/13/2009

ALL DIMENSIONS ARE FEET

EA: 279801

Mer165

SCALE: 10 ft/in Horiz.
10 ft/in Vert.

Santafe Rd.
CROSS SECTIONS
SHEET 11 OF 12

DESIGN STUDY ONLY

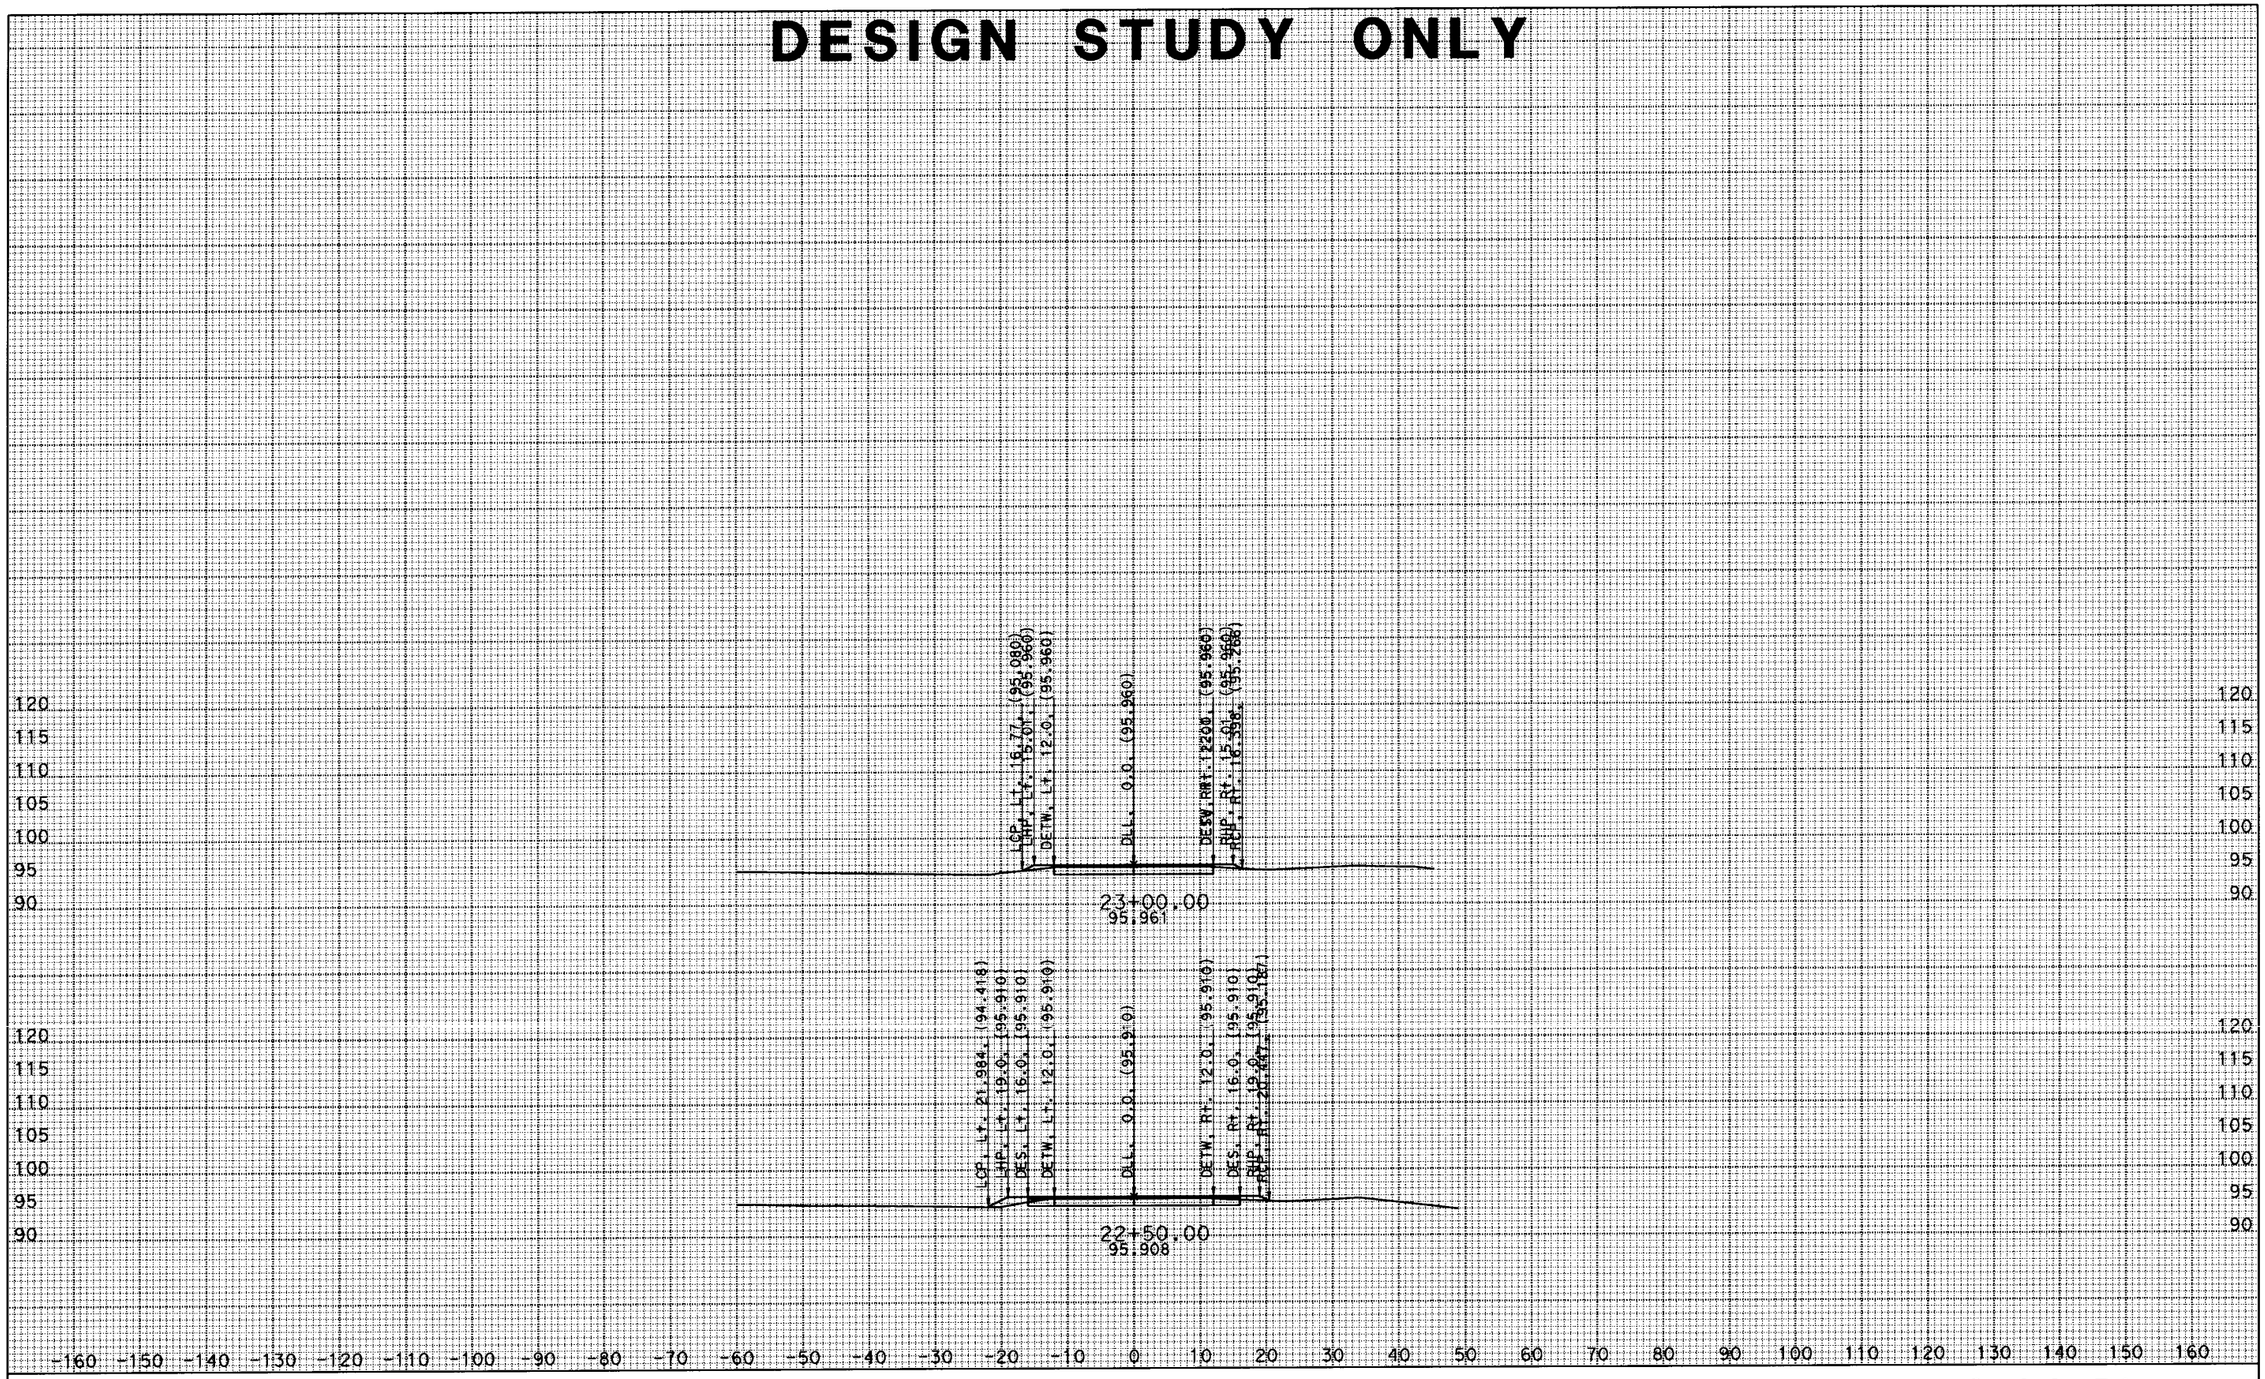

DATE: 5/13/2009

ALL DIMENSIONS ARE FEET

EA: 279801
Mer165

SCALE: 10 ft/in Horiz.
10 ft/in Vert.

Santafe Rd.
CROSS SECTIONS
SHEET 12 OF 12