FOR EARTHWORK DEVELOPMENT ONLY

All Dimensions are U.S. Survey Feet

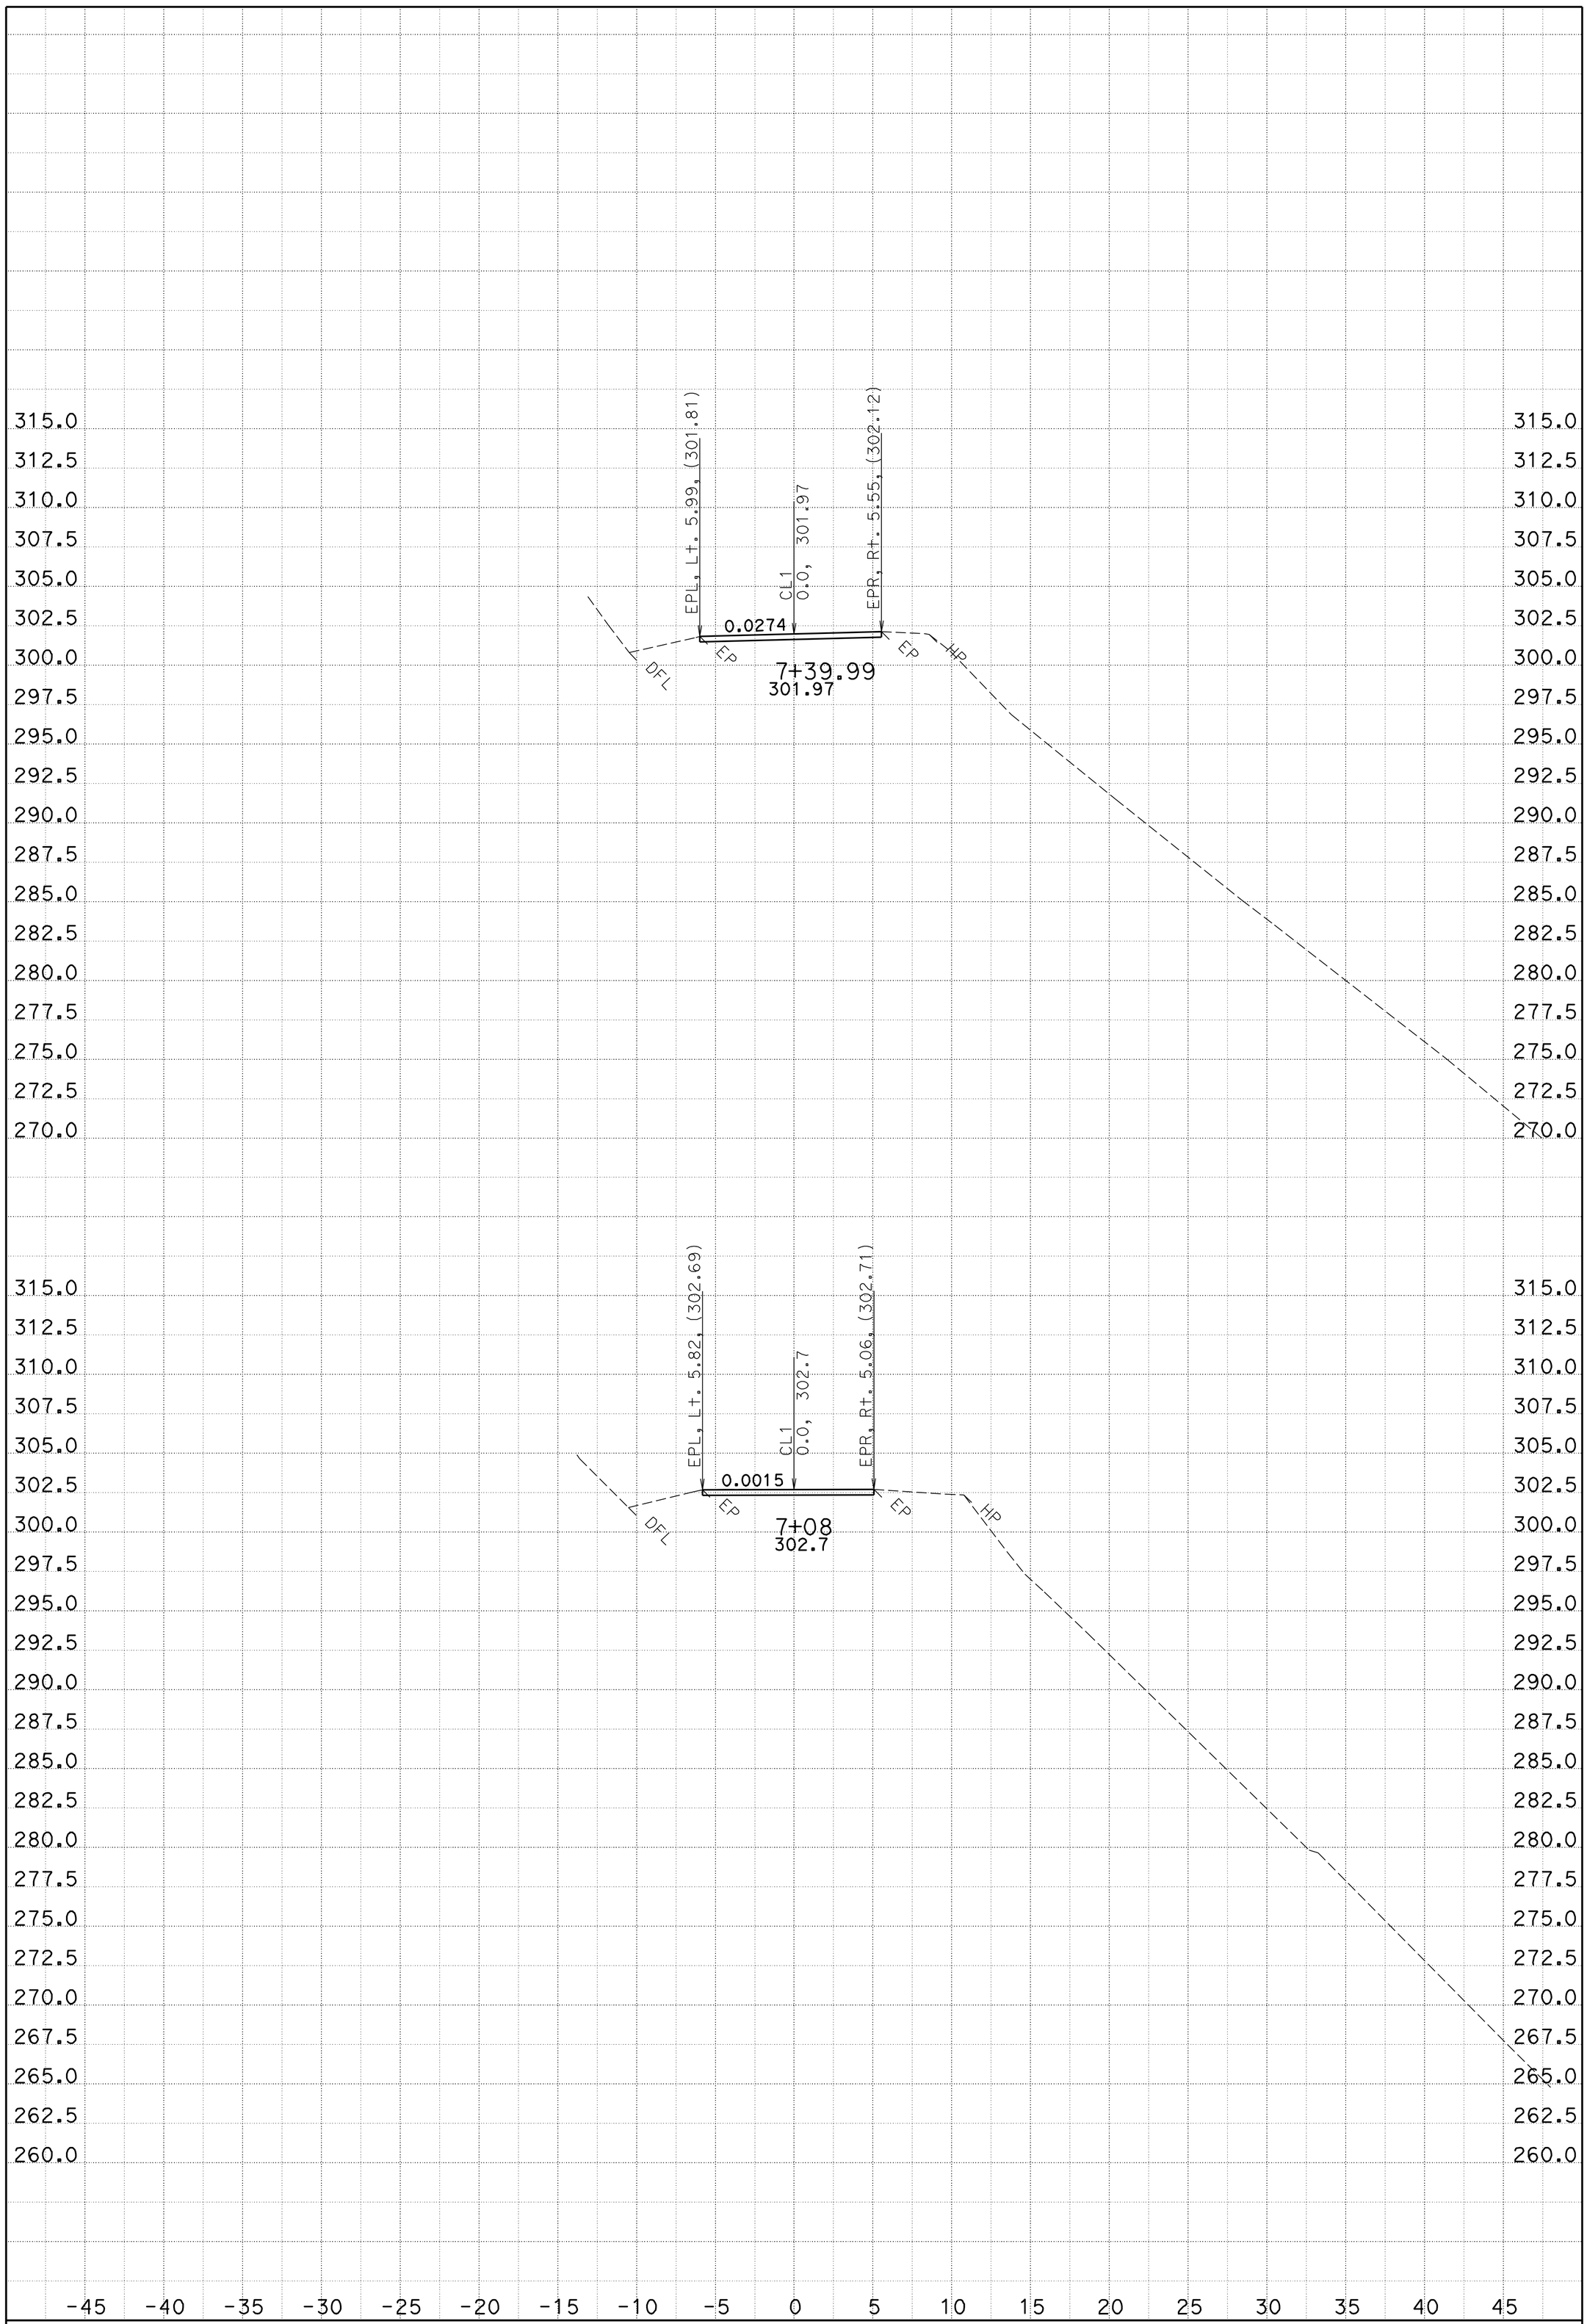

DATE: 4/5/2010

SCALE: 1" = 5' Horiz.
1" = 5' Vert.

PROJECT ID: Eight Locations Storm Repair

CONTRACT: 478501

DIST/CO/RTE/PM: 02/Plu/169/21.97

CREATED BY: A. Vivit

CL1
CROSS SECTIONS

SHEET 1 OF 7

FOR EARTHWORK DEVELOPMENT ONLY

All Dimensions are U.S. Survey Feet

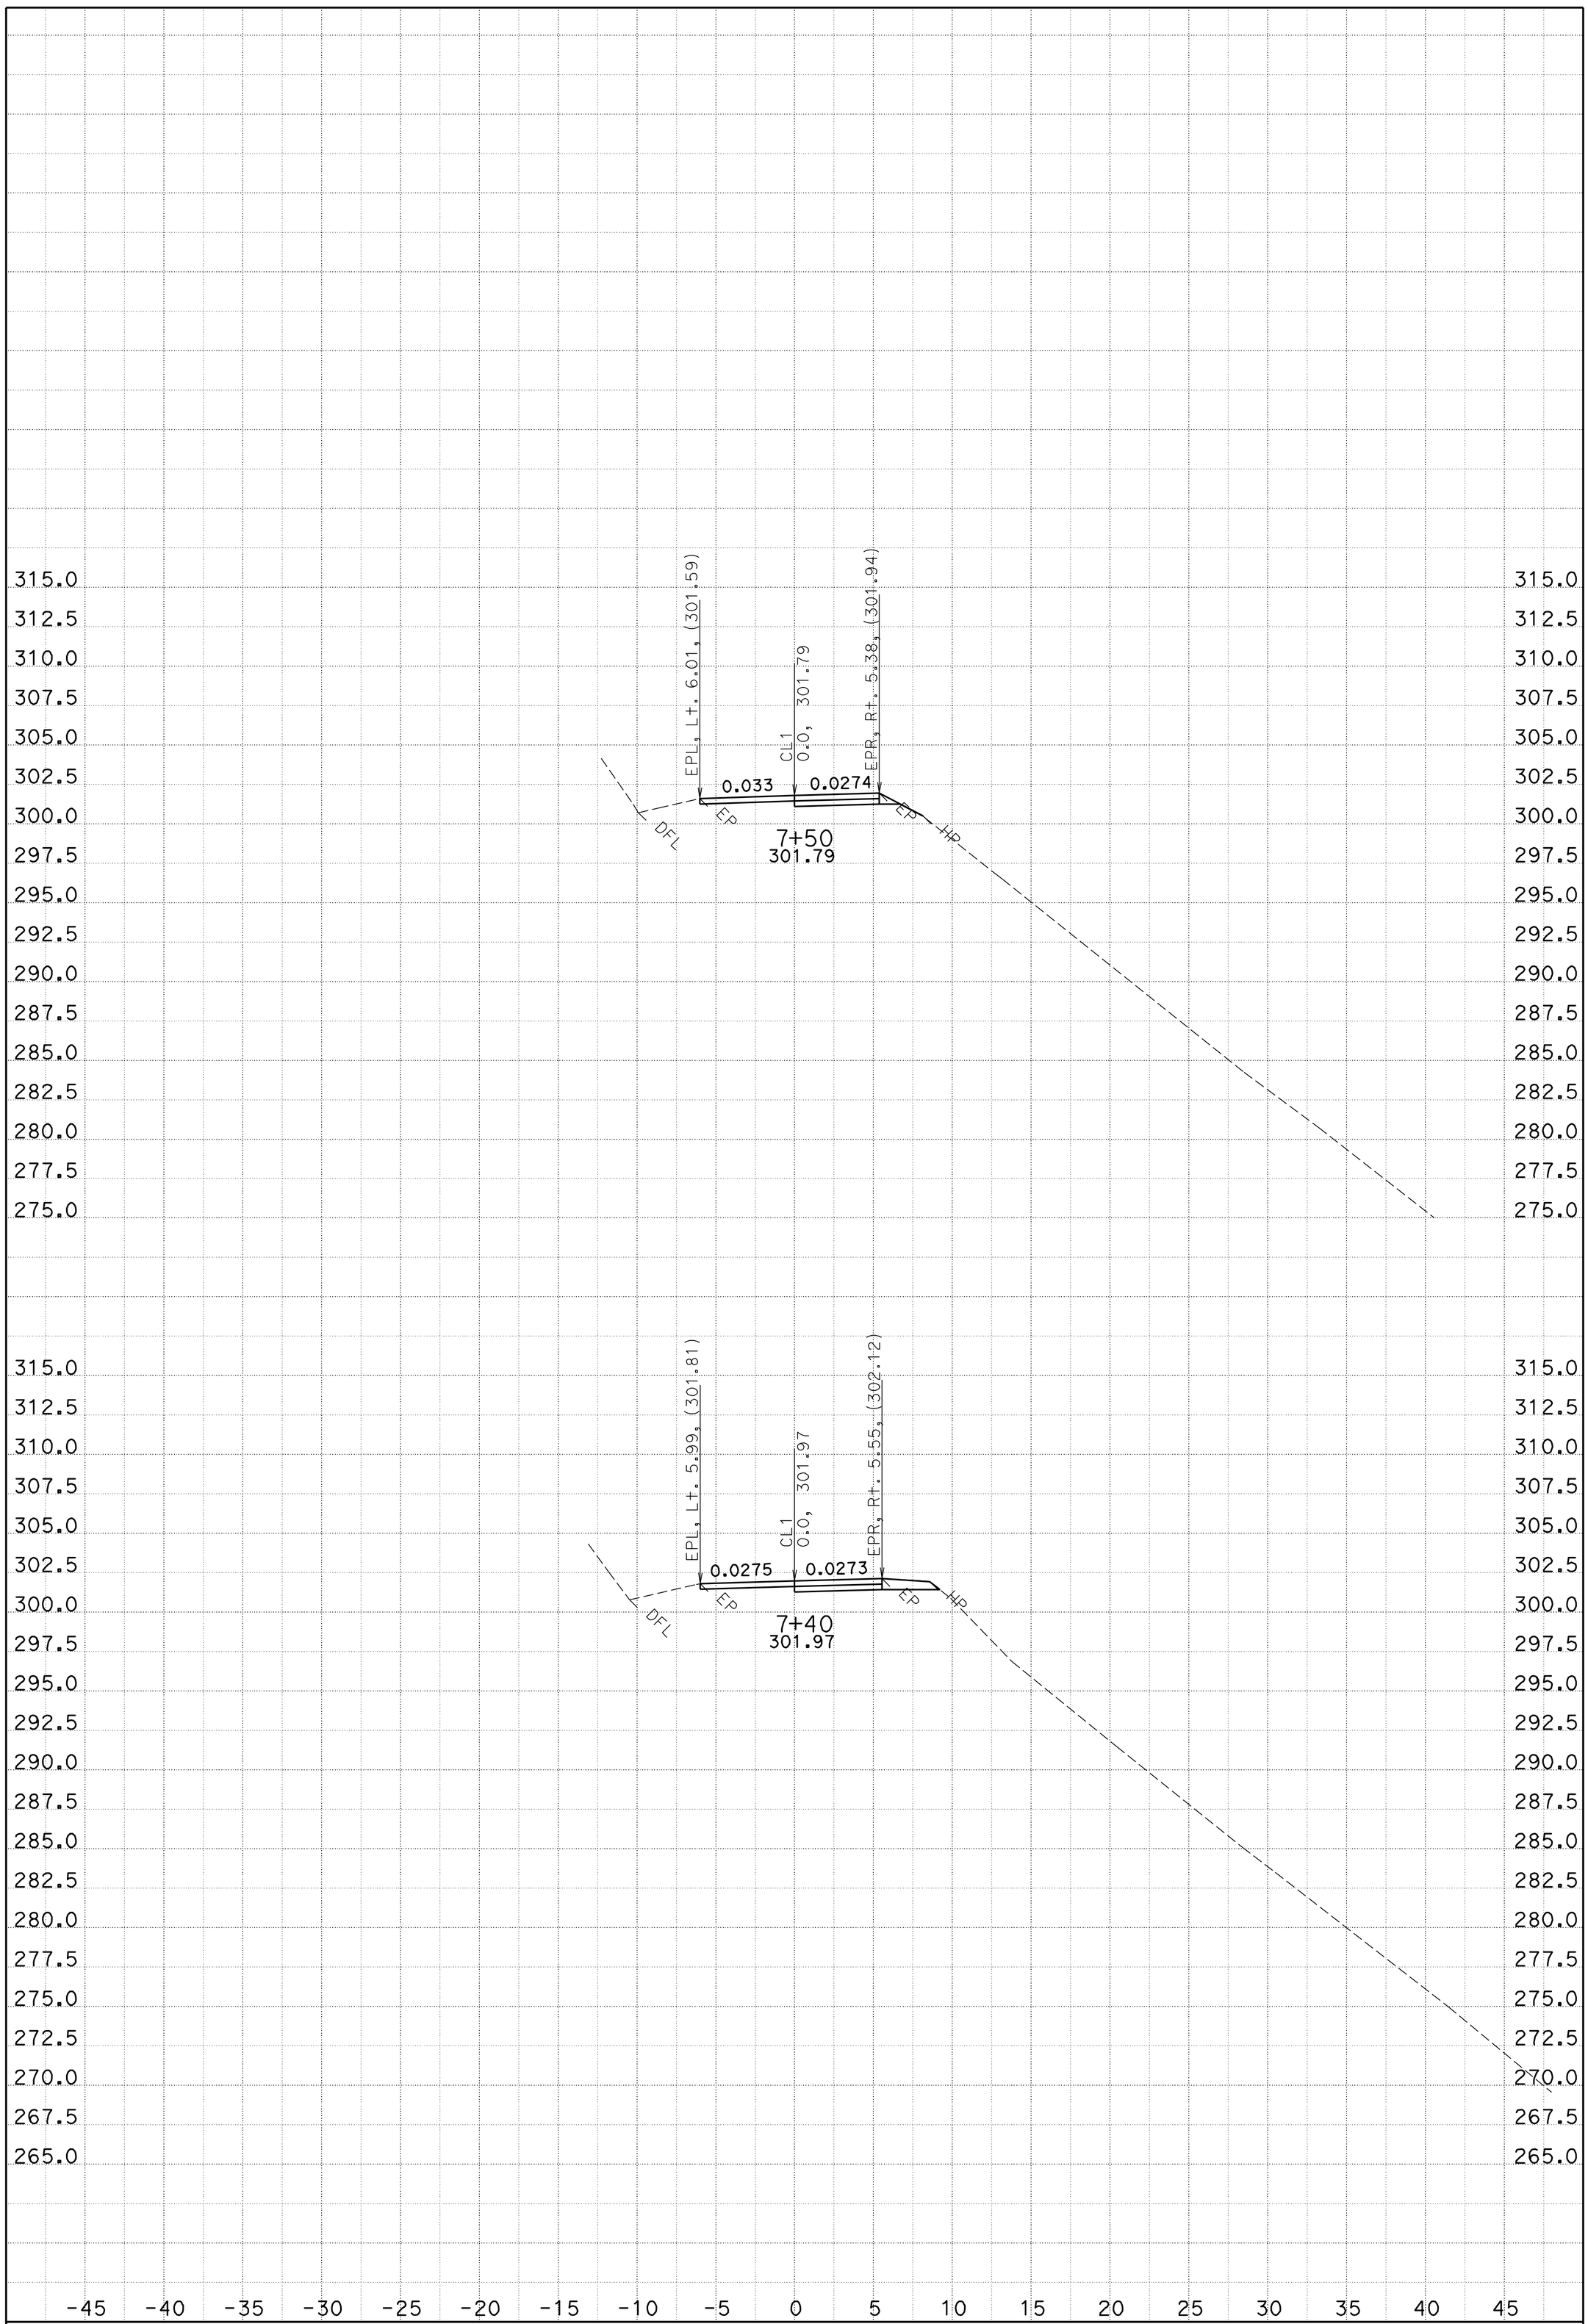

DATE: 4/5/2010

SCALE: 1" = 5' Horiz.
1" = 5' Vert.

PROJECT ID: Eight Locations Storm Repair

CONTRACT: 478501

DIST/CO/RTE/PM: 02/Plu/169/21.97

CREATED BY: A. Vivit

CL1
CROSS SECTIONS

SHEET 2 OF 7

FOR EARTHWORK DEVELOPMENT ONLY

All Dimensions are U.S. Survey Feet

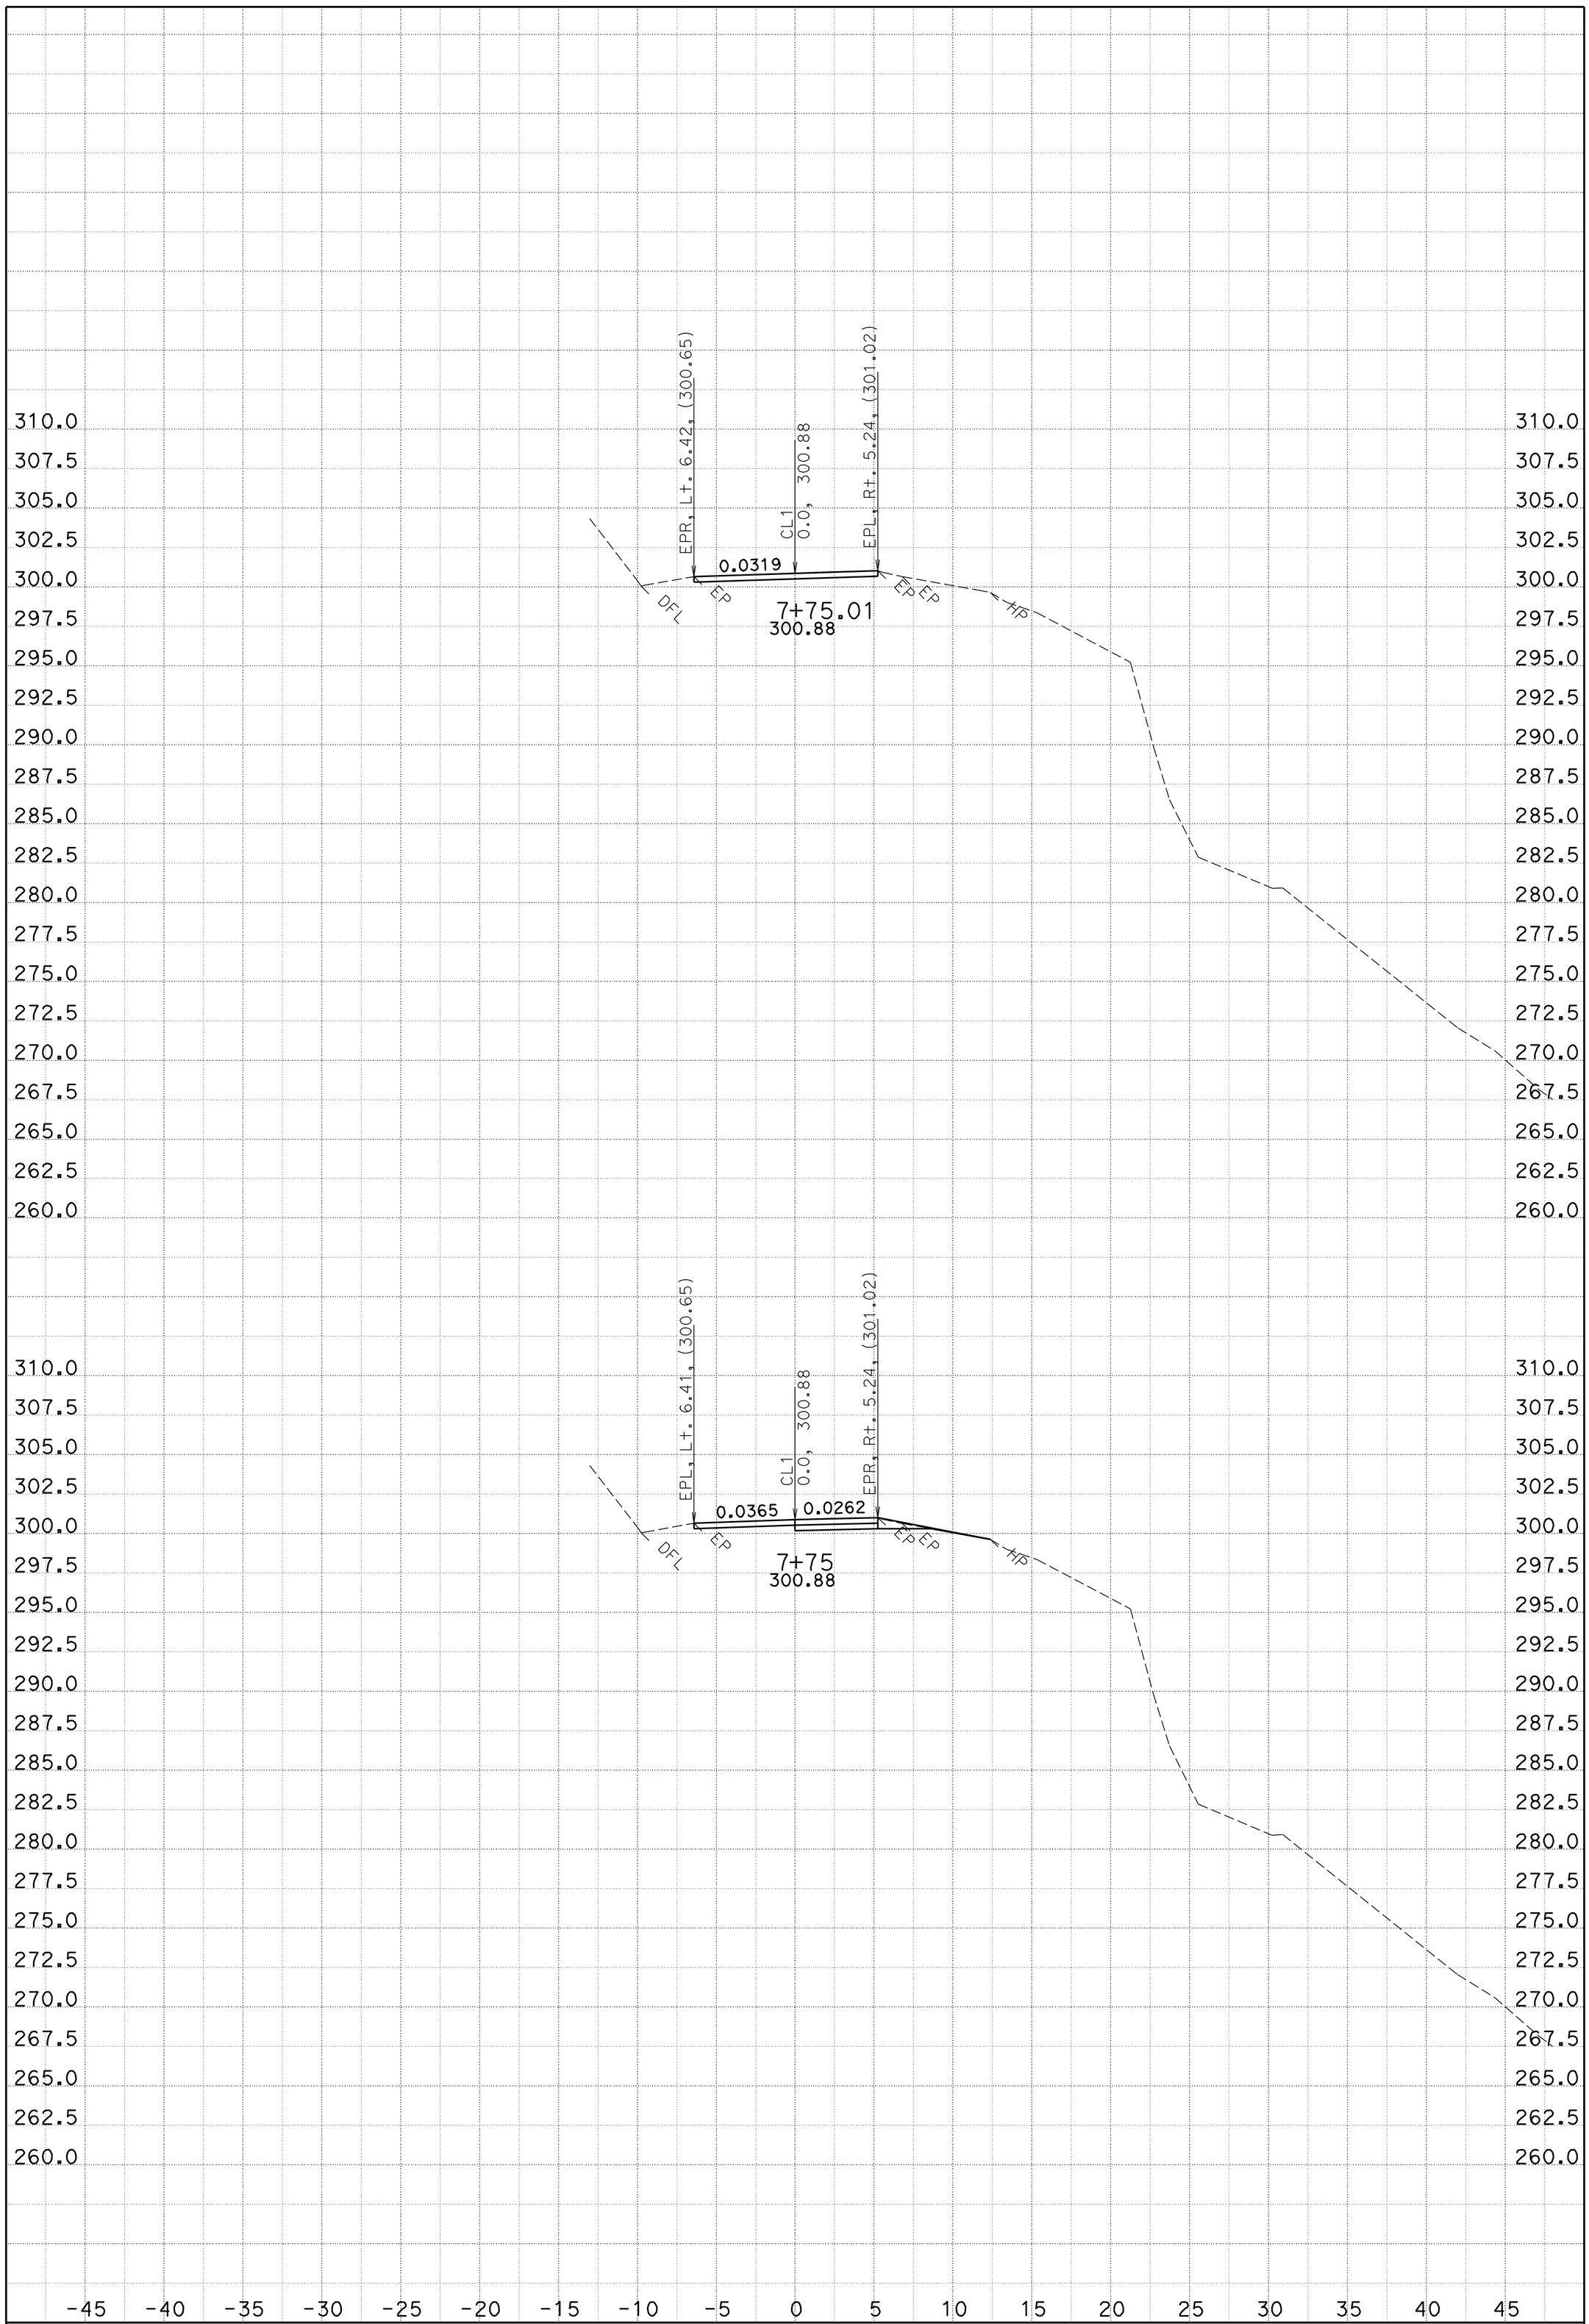

DATE: 4/5/2010

SCALE: 1" = 5' Horiz.
1" = 5' Vert.

PROJECT ID: Eight Locations Storm Repair

CONTRACT: 478501

DIST/CO/RTE/PM: 02/Plu/169/21.97

CREATED BY: A. Vivit

CL1
CROSS SECTIONS

SHEET 3 OF 7

FOR EARTHWORK DEVELOPMENT ONLY

All Dimensions are U.S. Survey Feet

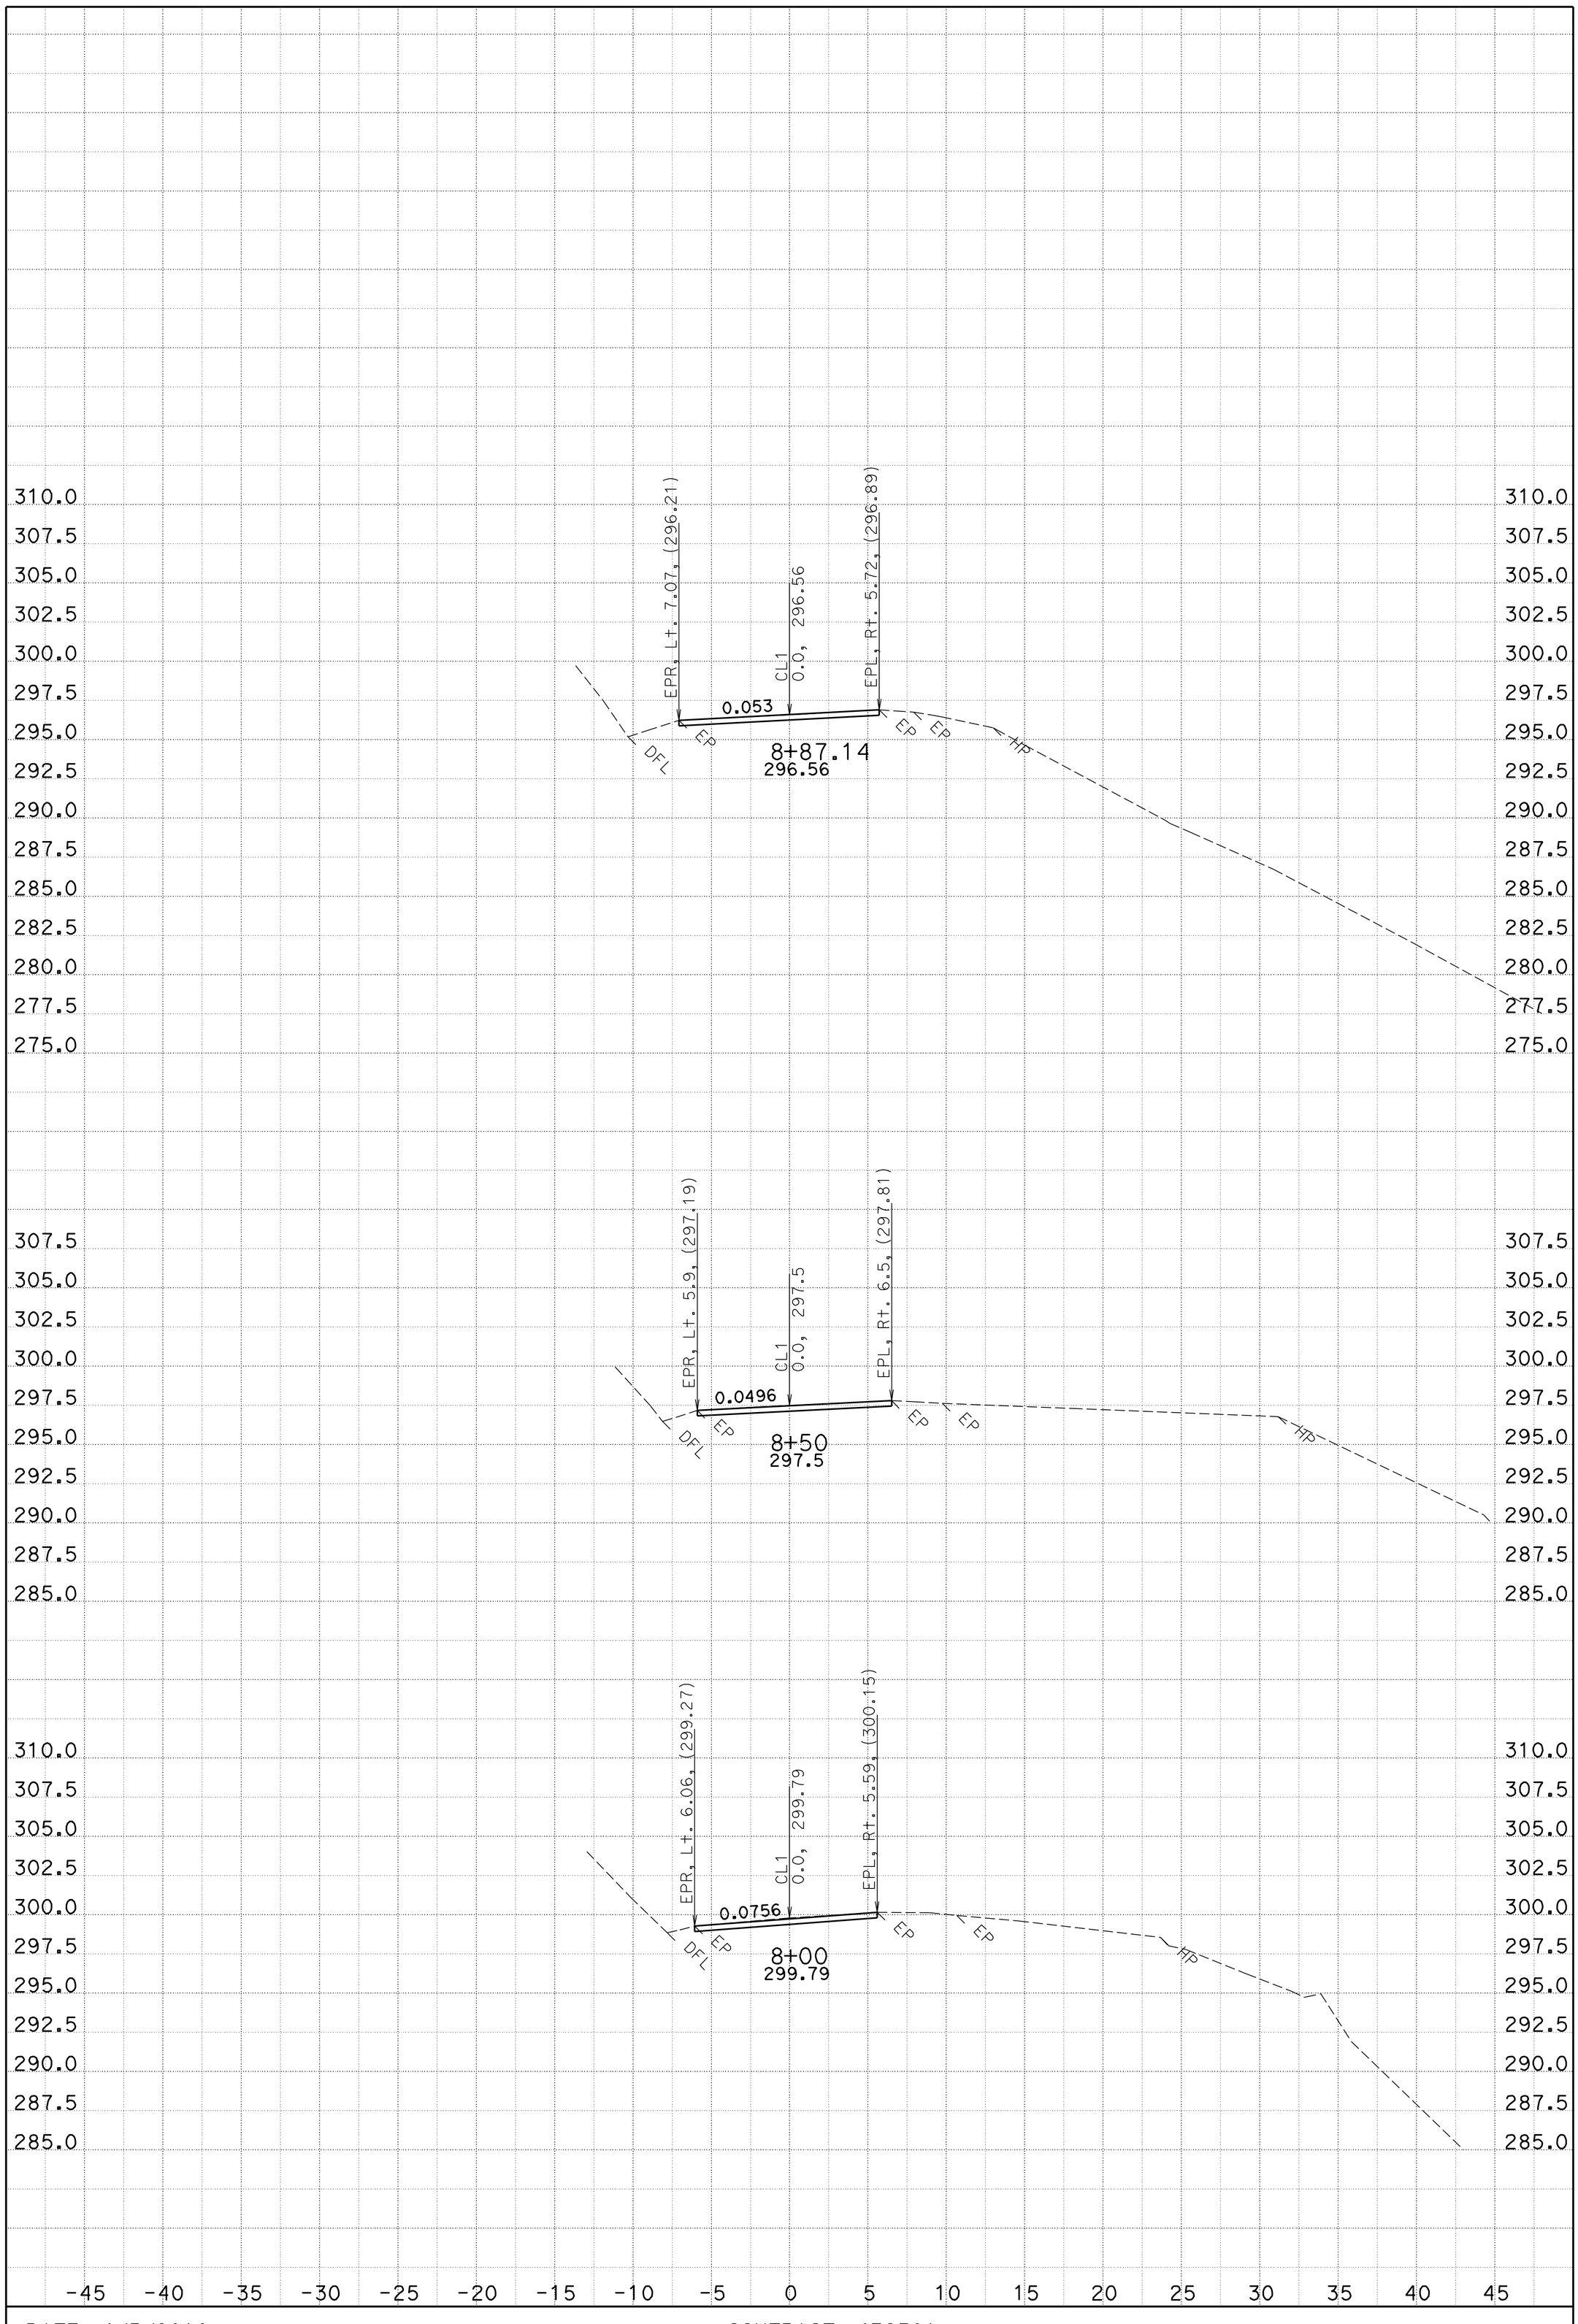

DATE: 4/5/2010

SCALE: 1" = 5' Horiz.
1" = 5' Vert.

PROJECT ID: Eight Locations Storm Repair

CONTRACT: 478501

DIST/CO/RTE/PM: 02/Plu/169/21.97

CREATED BY: A. Vivit

CL1
CROSS SECTIONS

SHEET 4 OF 7

FOR EARTHWORK DEVELOPMENT ONLY

All Dimensions are U.S. Survey Feet

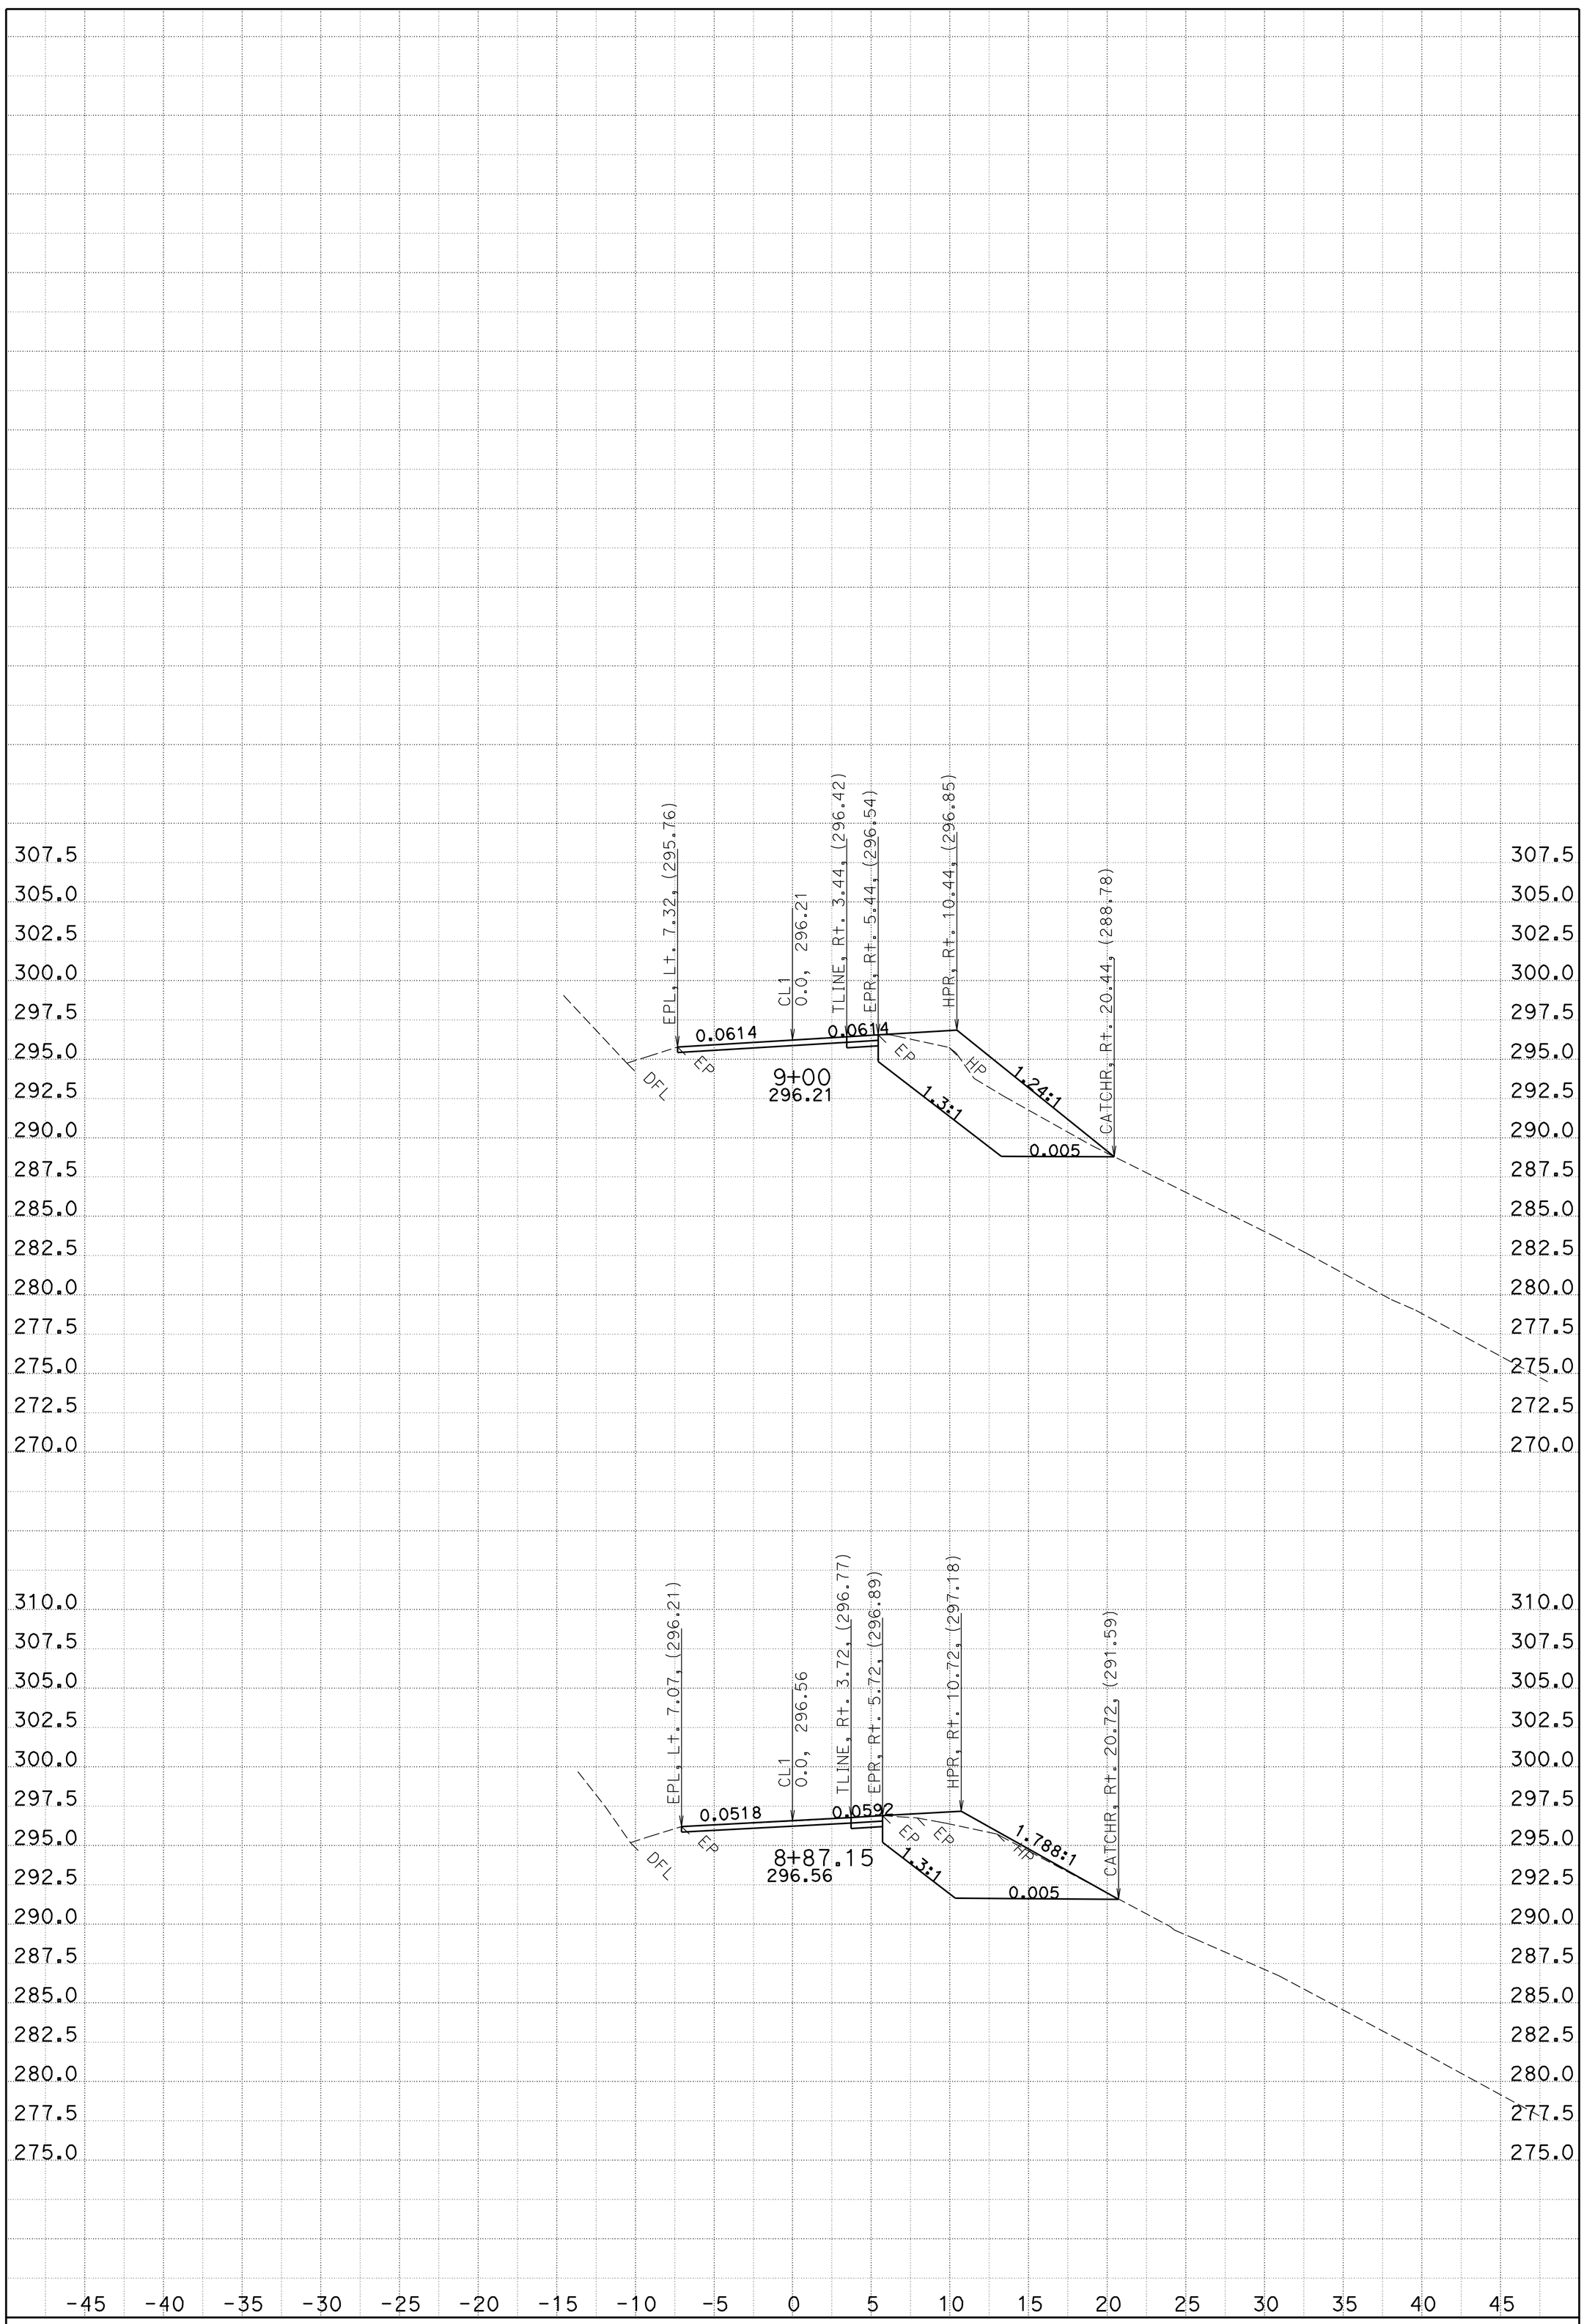

DATE: 4/5/2010

SCALE: 1" = 5' Horiz.
1" = 5' Vert.

PROJECT ID: Eight Locations Storm Repair

CONTRACT: 478501

DIST/CO/RTE/PM: 02/Plu/169/21.97

CREATED BY: A. Vivit

CL1
CROSS SECTIONS

SHEET 5 OF 7

FOR EARTHWORK DEVELOPMENT ONLY

All Dimensions are U.S. Survey Feet

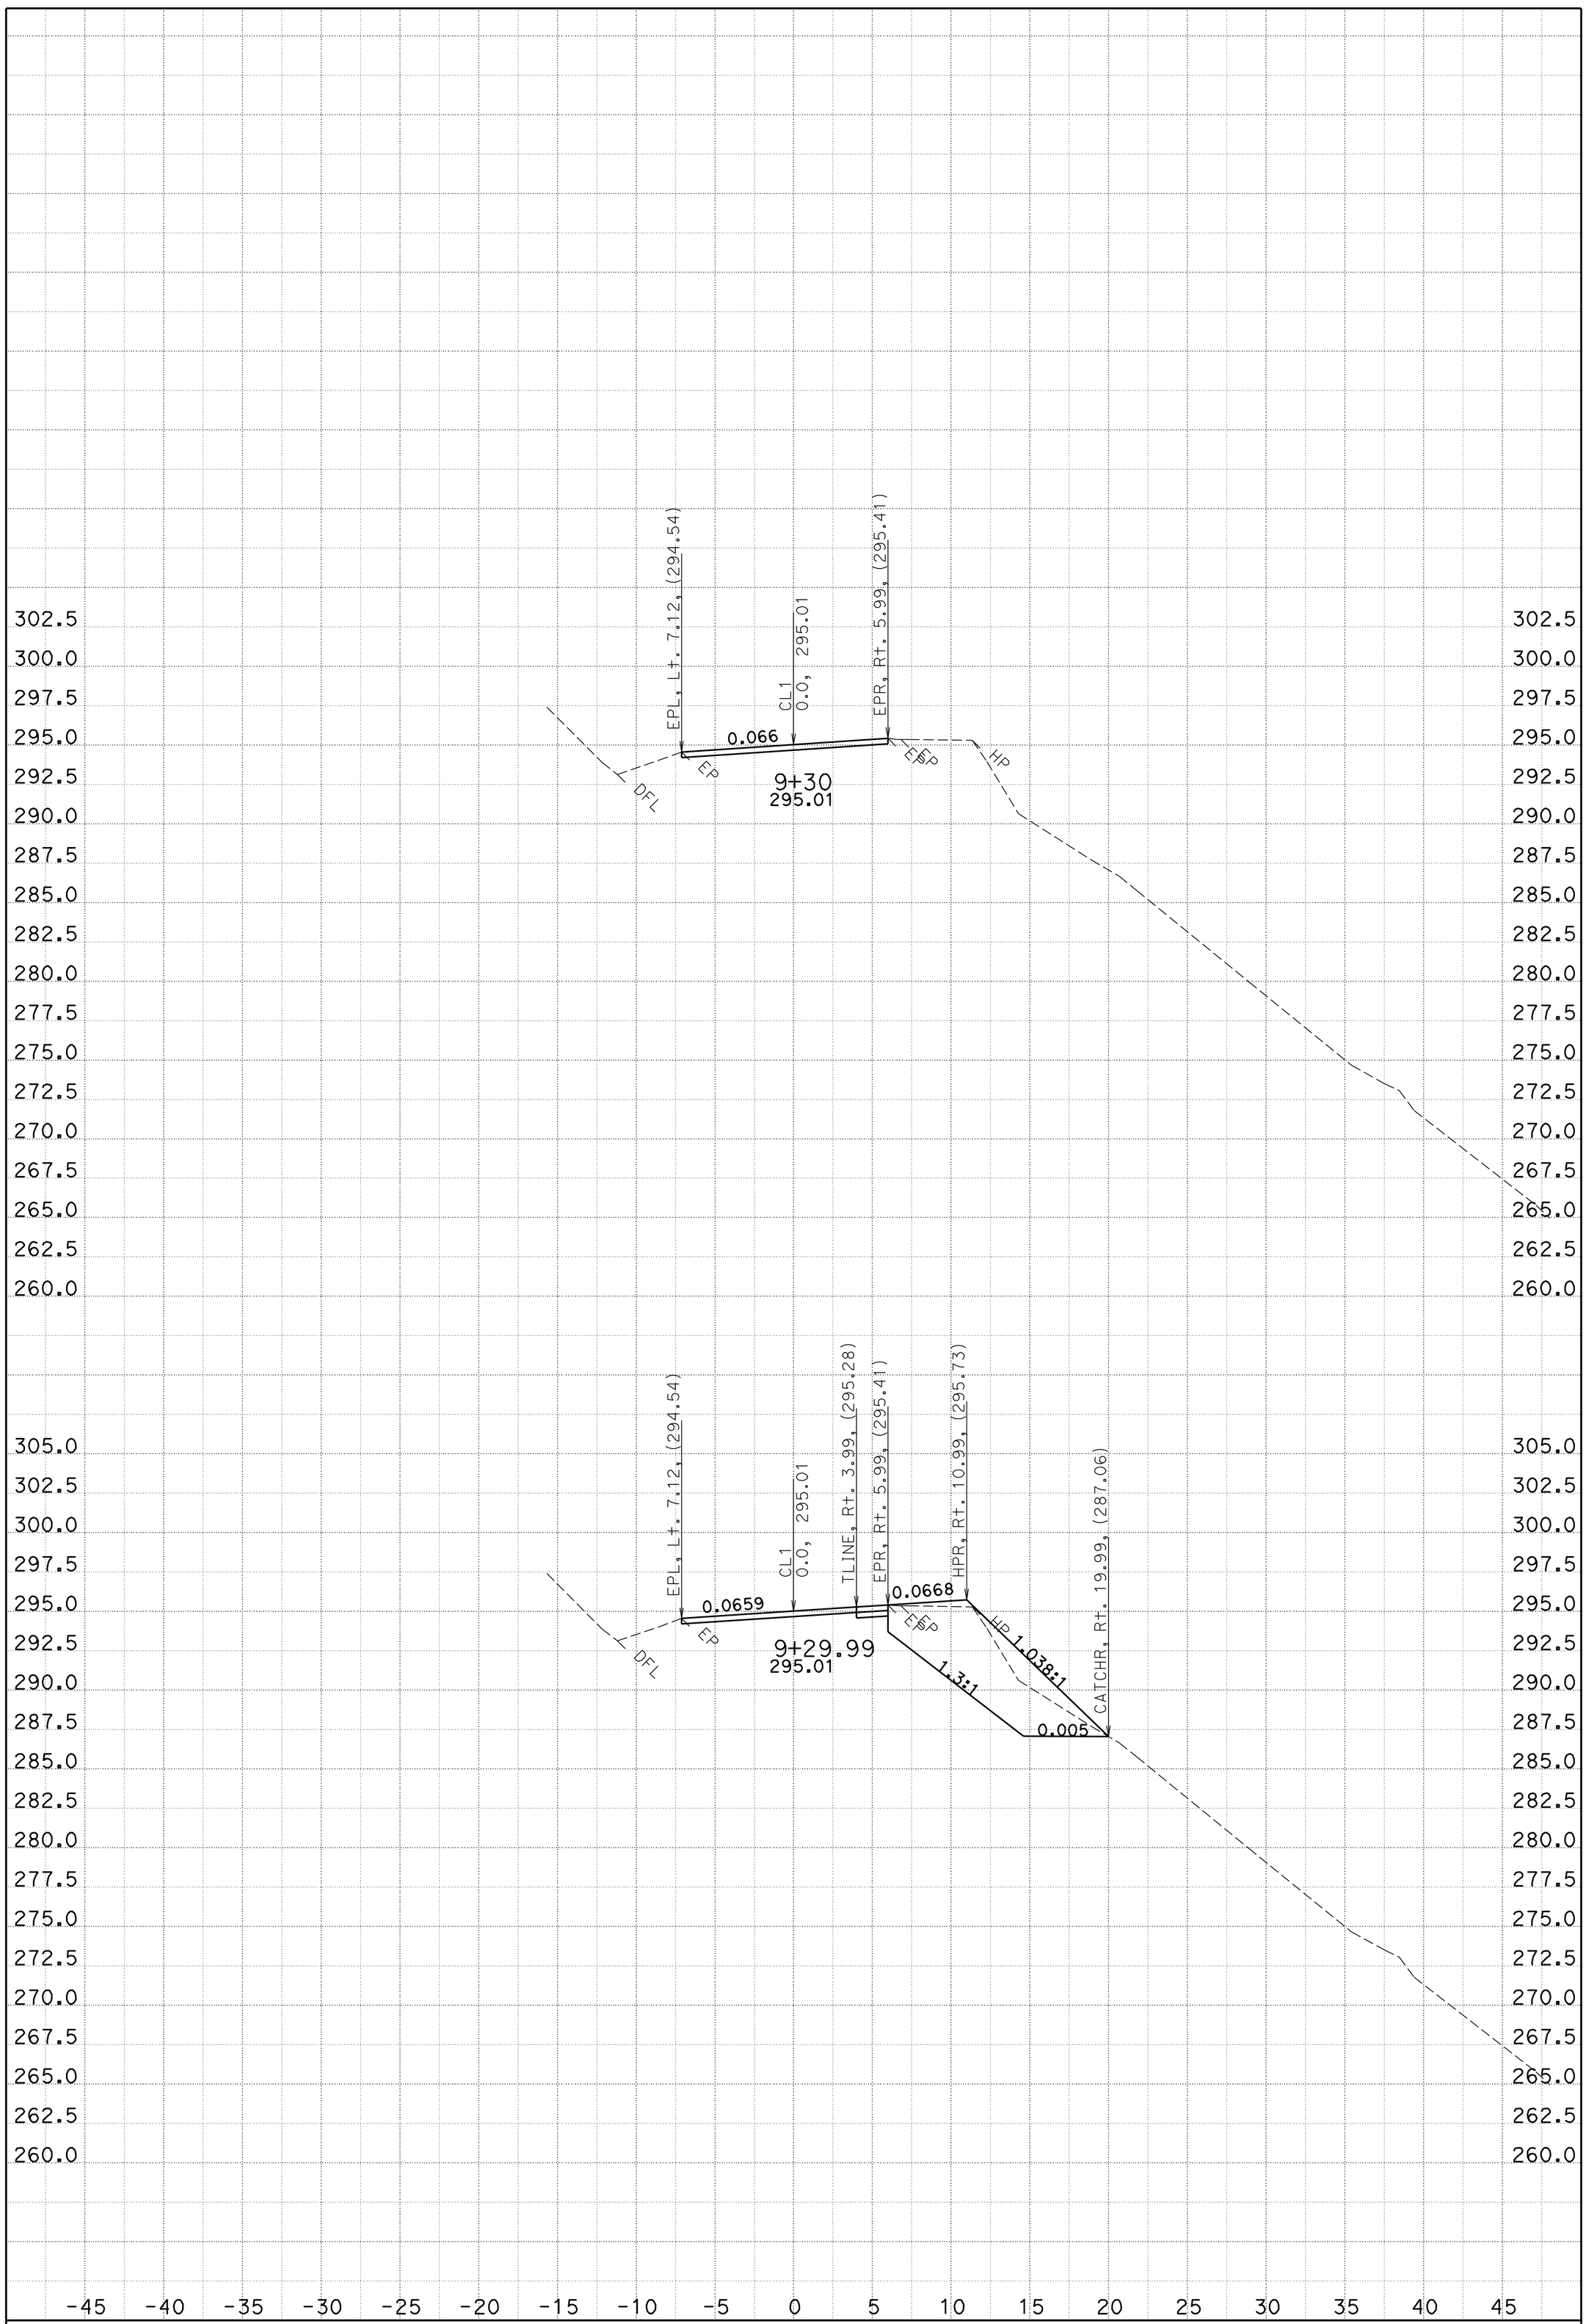

DATE: 4/5/2010

SCALE: 1" = 5' Horiz.
1" = 5' Vert.

PROJECT ID: Eight Locations Storm Repair

CONTRACT: 478501

DIST/CO/RTE/PM: 02/Plu/169/21.97

CREATED BY: A. Vivit

CL1
CROSS SECTIONS

SHEET 6 OF 7

FOR EARTHWORK DEVELOPMENT ONLY

All Dimensions are U.S. Survey Feet

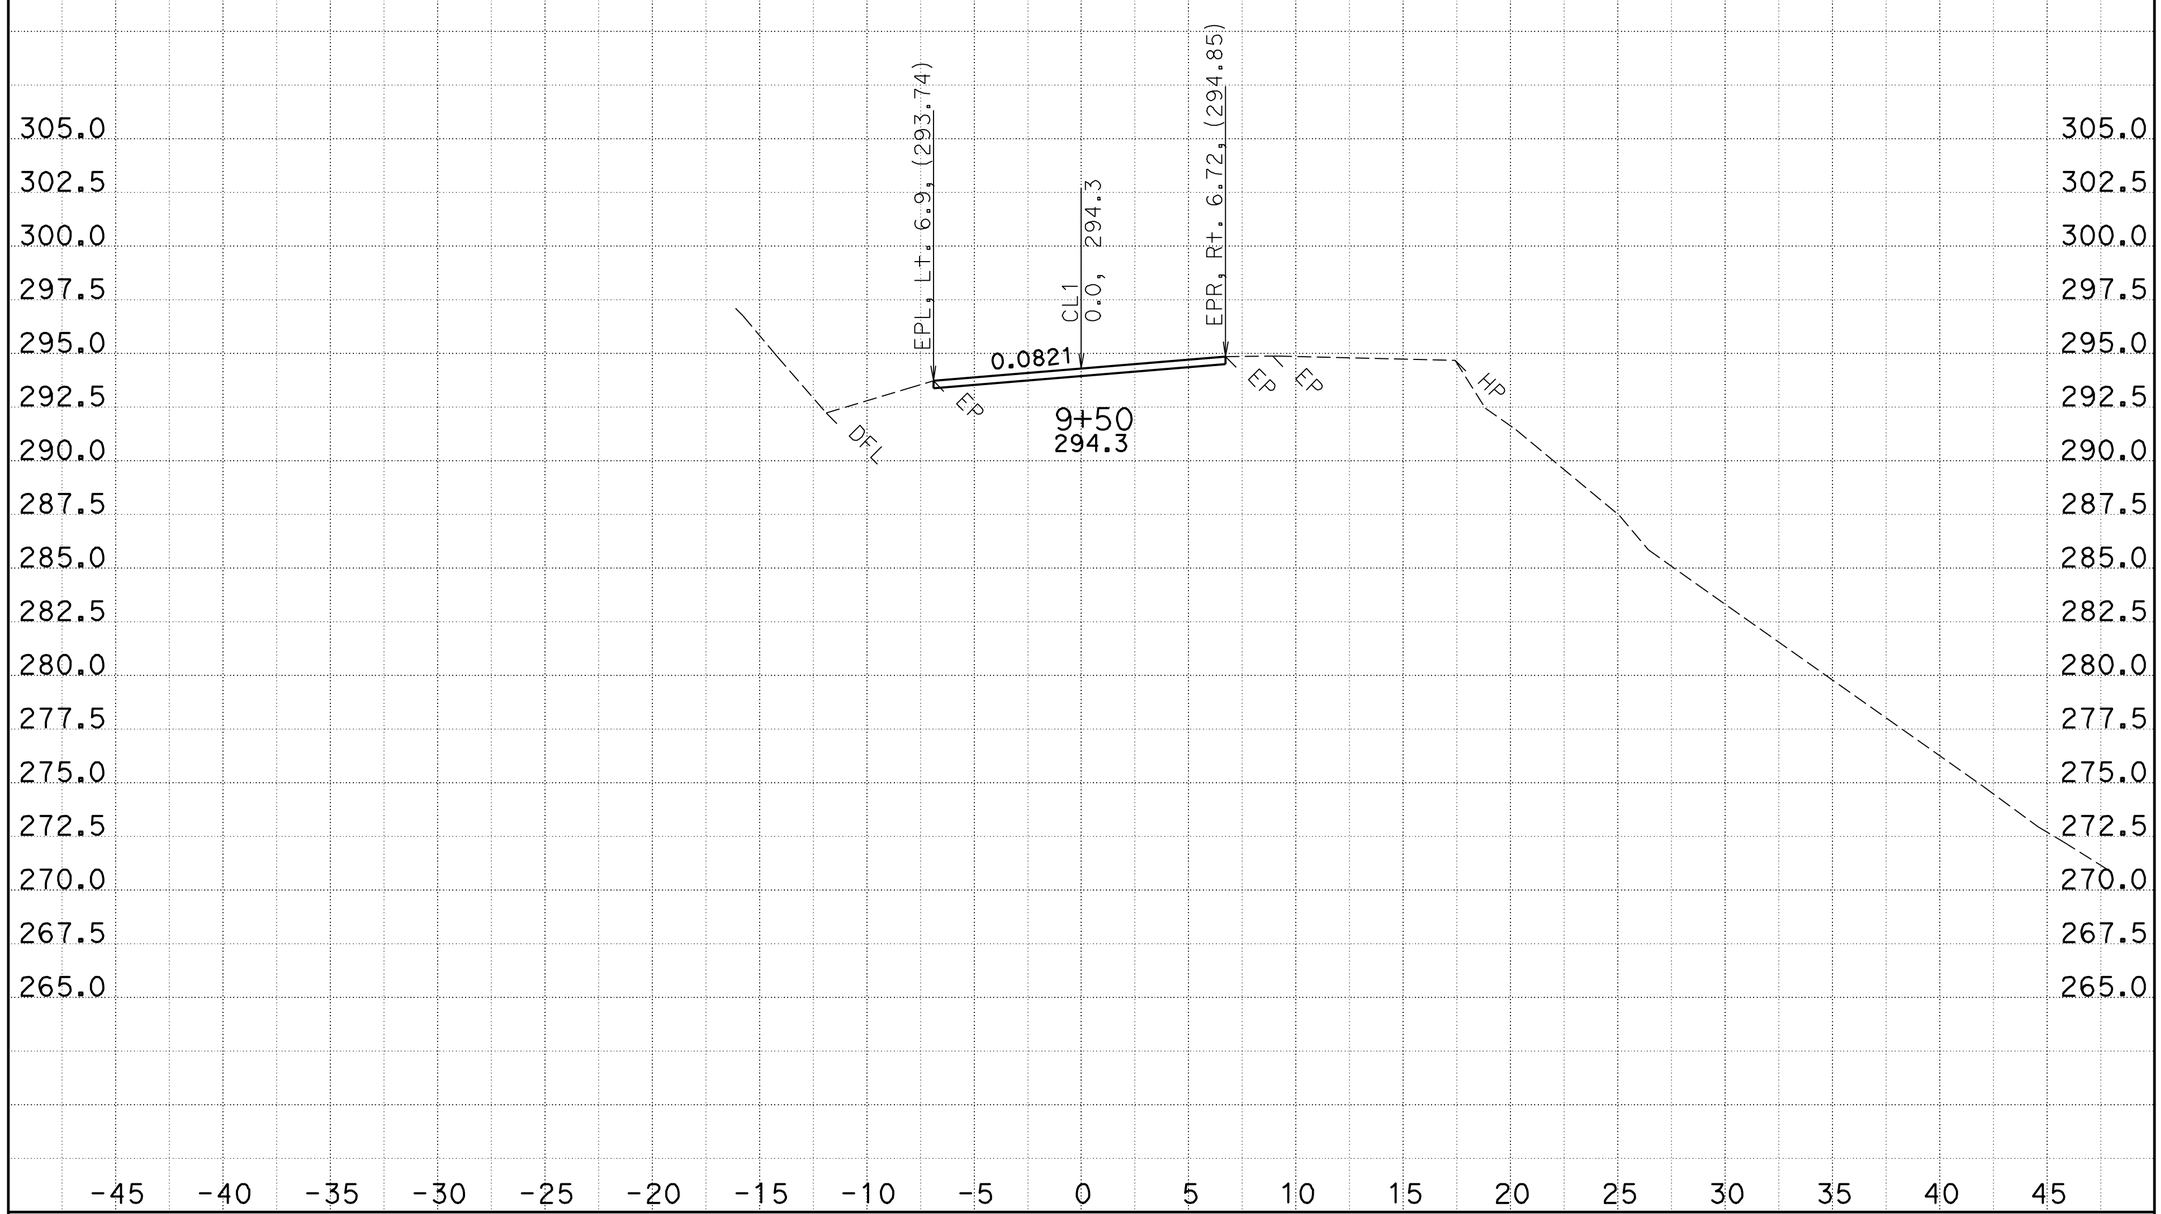

DATE: 4/5/2010

SCALE: 1" = 5' Horiz.
1" = 5' Vert.

PROJECT ID: Eight Locations Storm Repair

CONTRACT: 478501

DIST/CO/RTE/PM: 02/Plu/169/21.97

CREATED BY: A. Vivit

CL1
CROSS SECTIONS

SHEET 7 OF 7

FOR EARTHWORK DEVELOPMENT ONLY

All Dimensions are U.S. Survey Feet

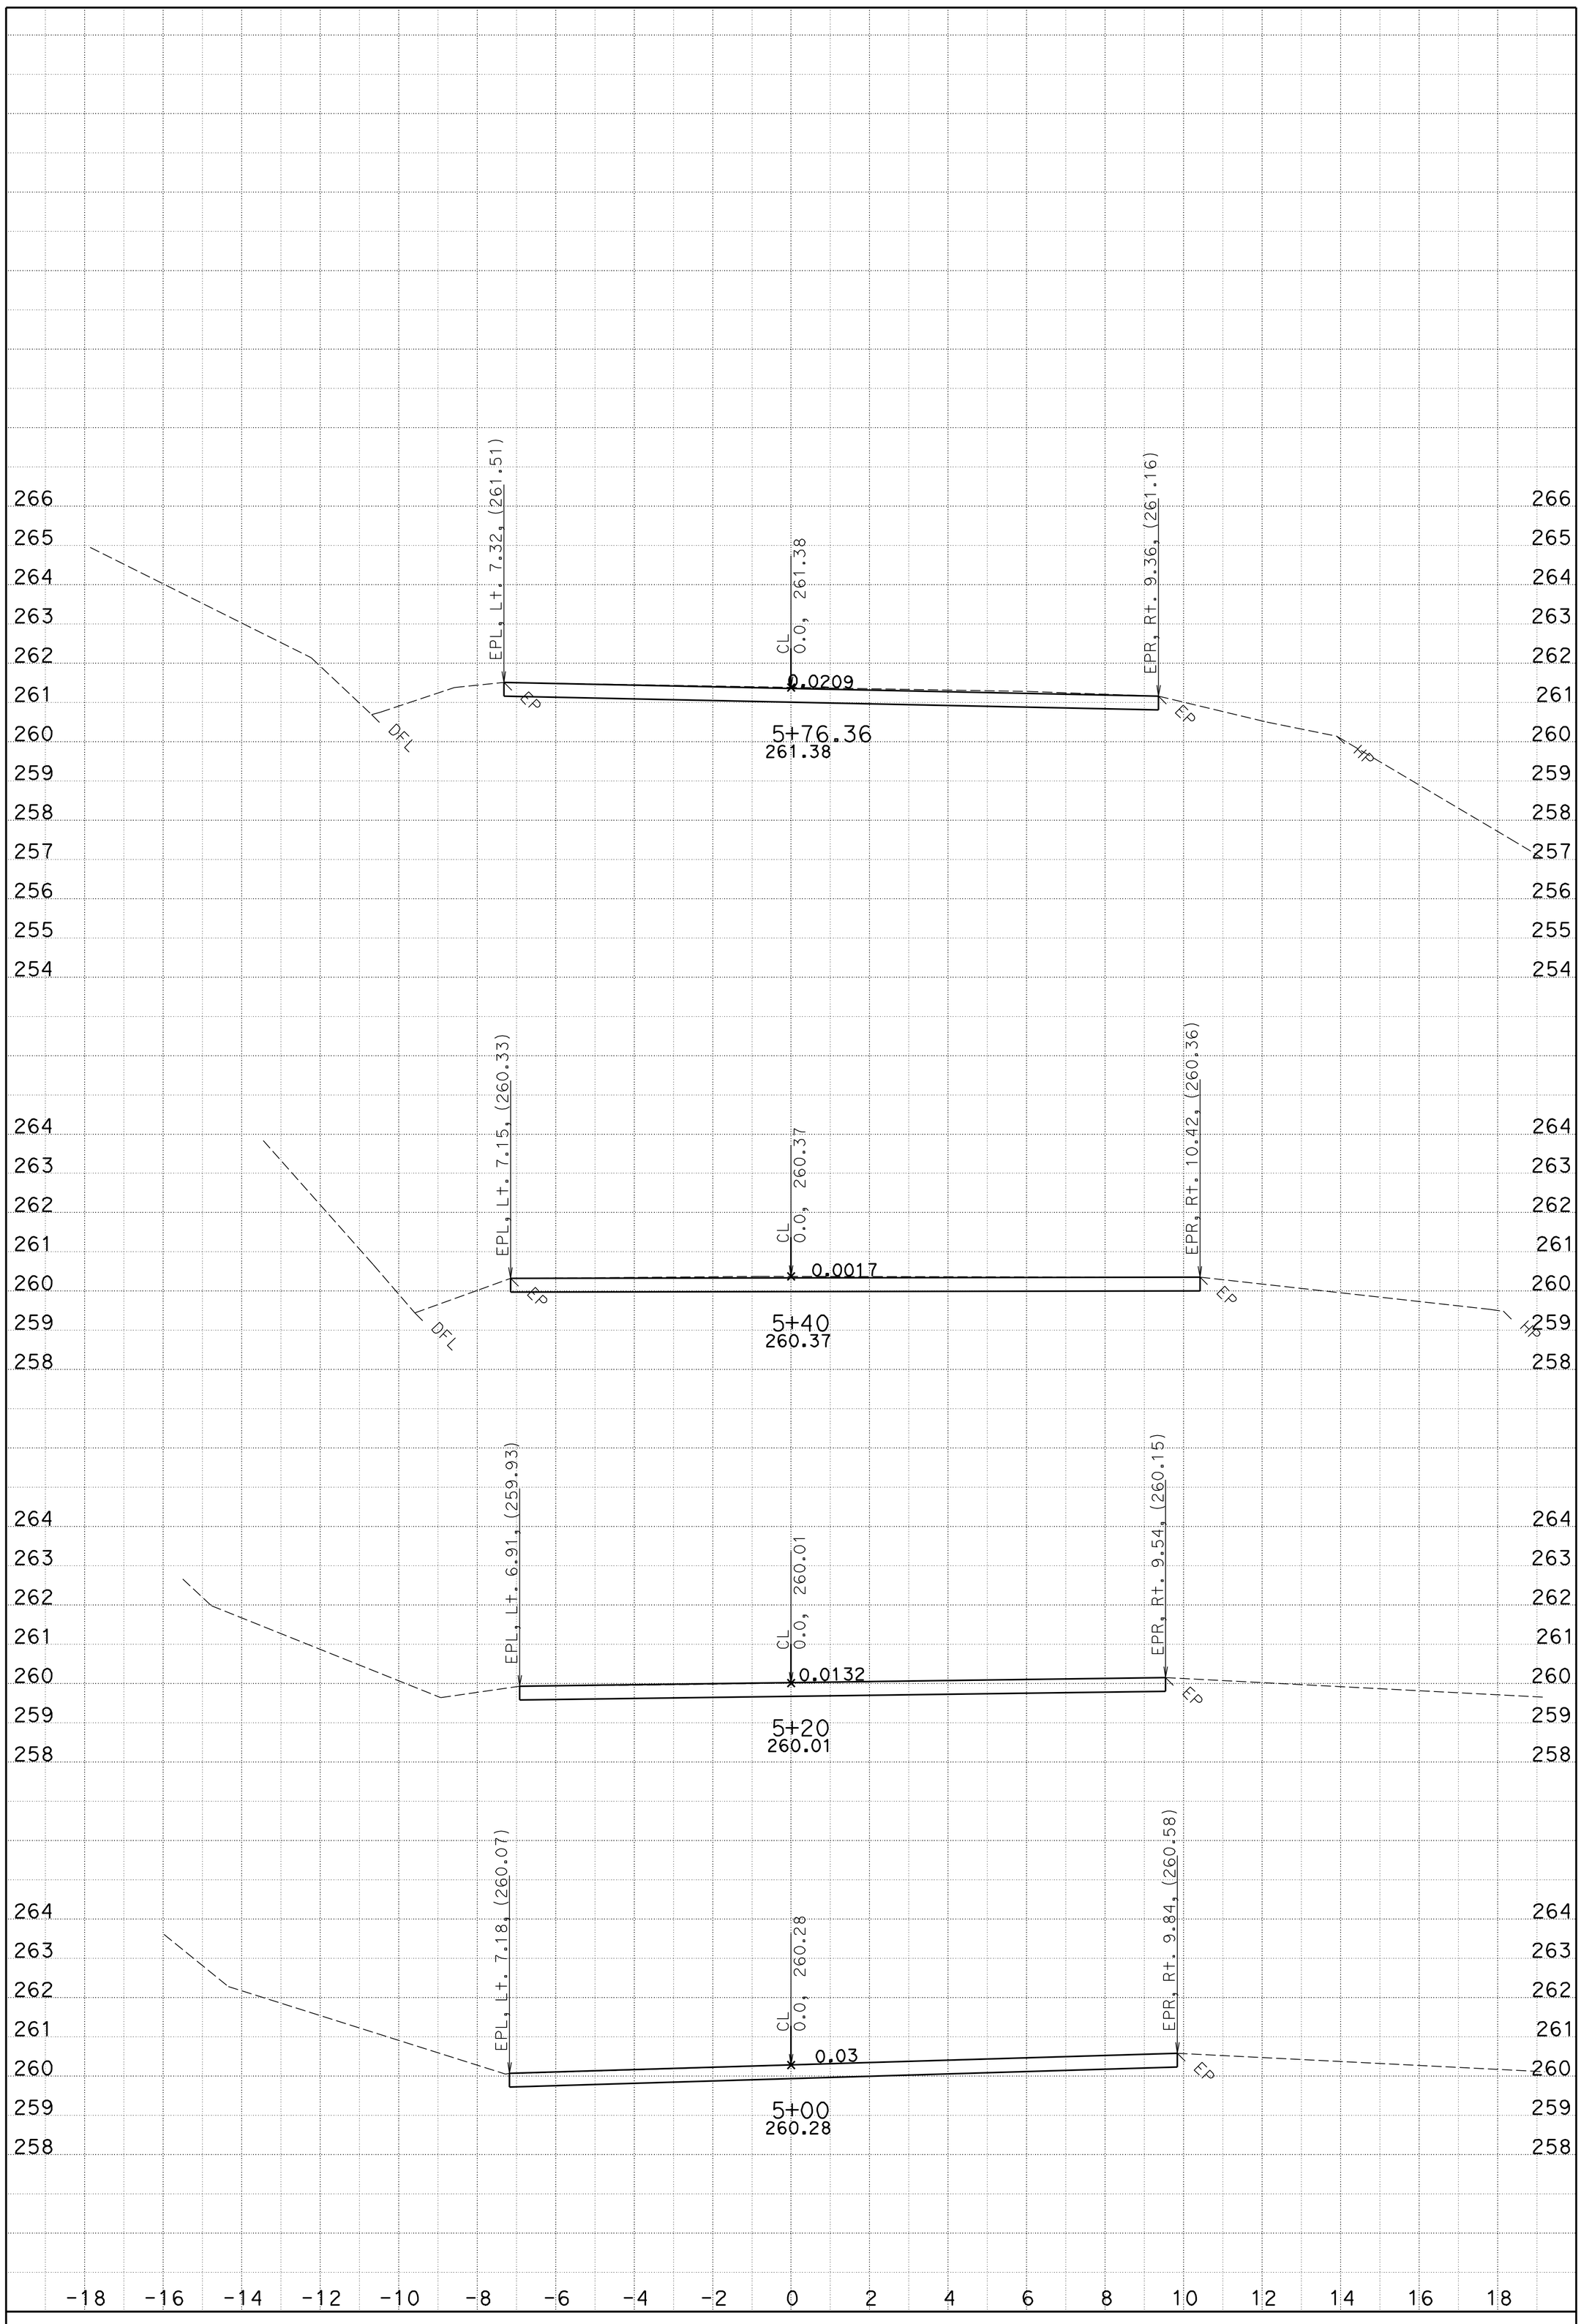

DATE: 9/3/2009

SCALE: 1" = 2' Horiz.
1" = 2' Vert.

PROJECT ID: Eight Locations Storm Repair

CONTRACT: 478501

DIST/CO/RTE/PM: 02/Plu/169/21.97

CREATED BY: A. Vivit

L2

CROSS SECTIONS

SHEET 1 OF 2

FOR EARTHWORK DEVELOPMENT ONLY

All Dimensions are U.S. Survey Feet

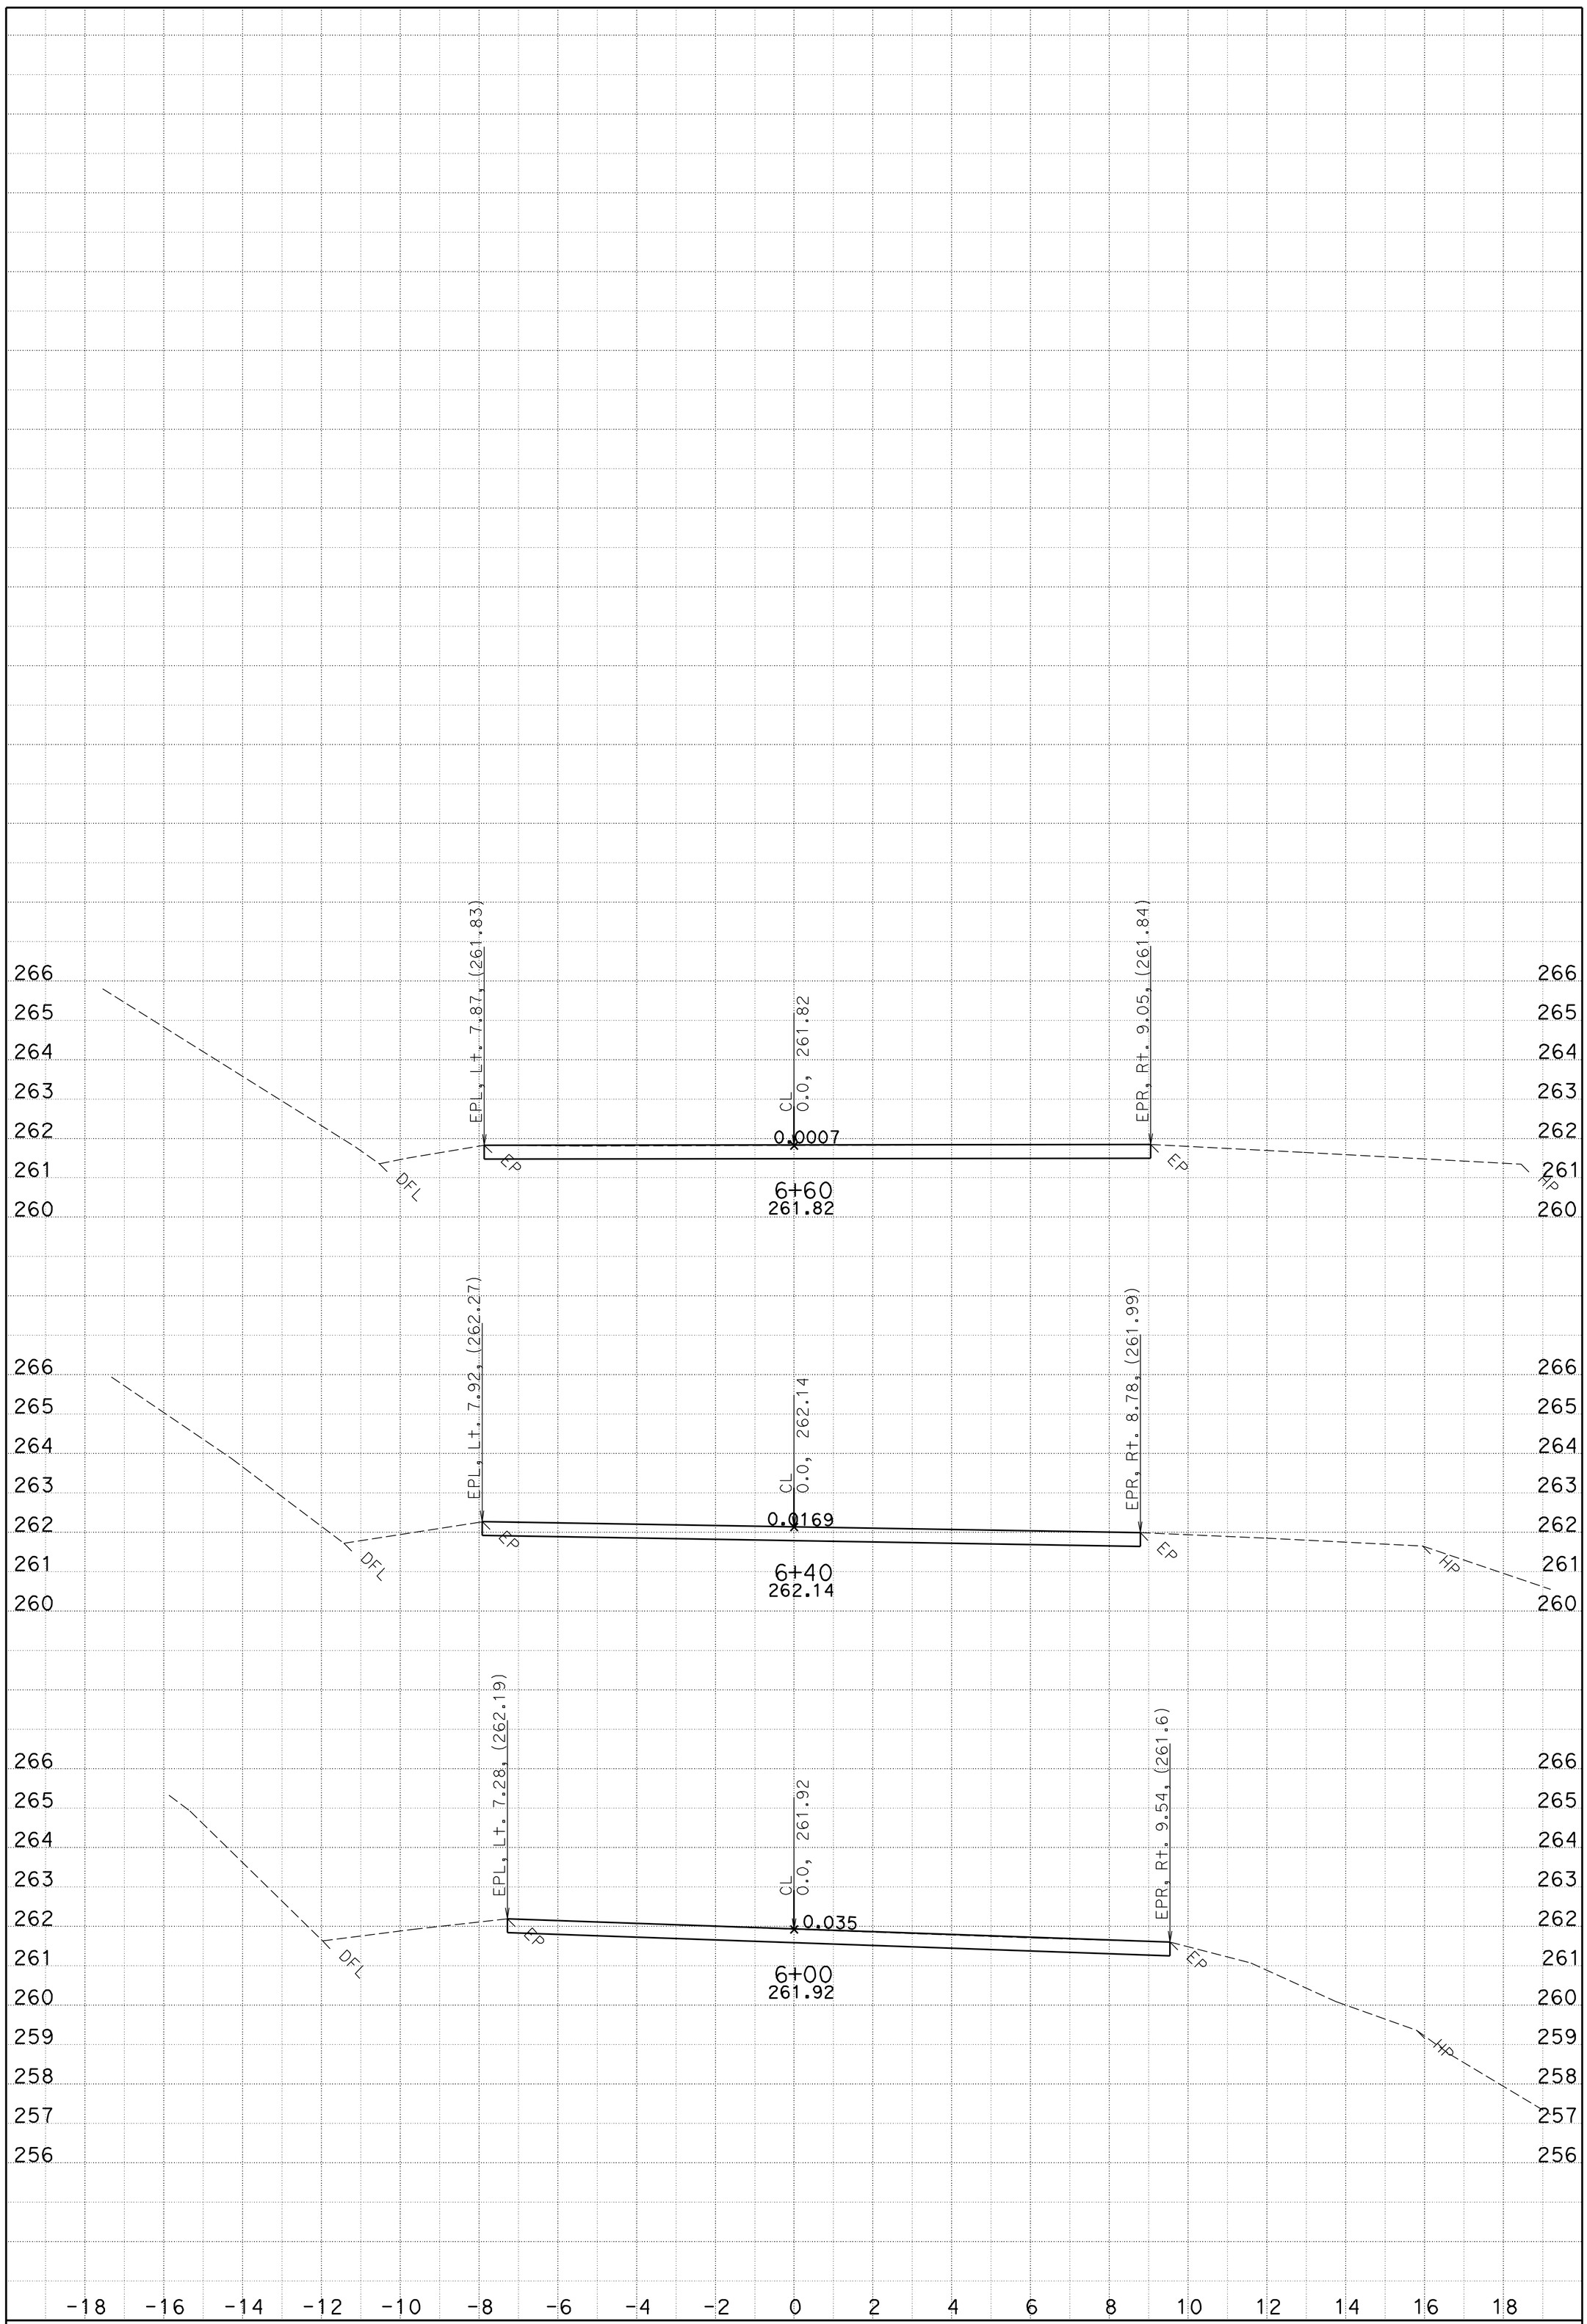

DATE: 9/3/2009

SCALE: 1" = 2' Horiz.
1" = 2' Vert.

PROJECT ID: Eight Locations Storm Repair

CONTRACT: 478501

DIST/CO/RTE/PM: 02/Plu/169/21.97

CREATED BY: A. Vivit

L2

CROSS SECTIONS

SHEET 2 OF 2

FOR EARTHWORK DEVELOPMENT ONLY

All Dimensions are U.S. Survey Feet

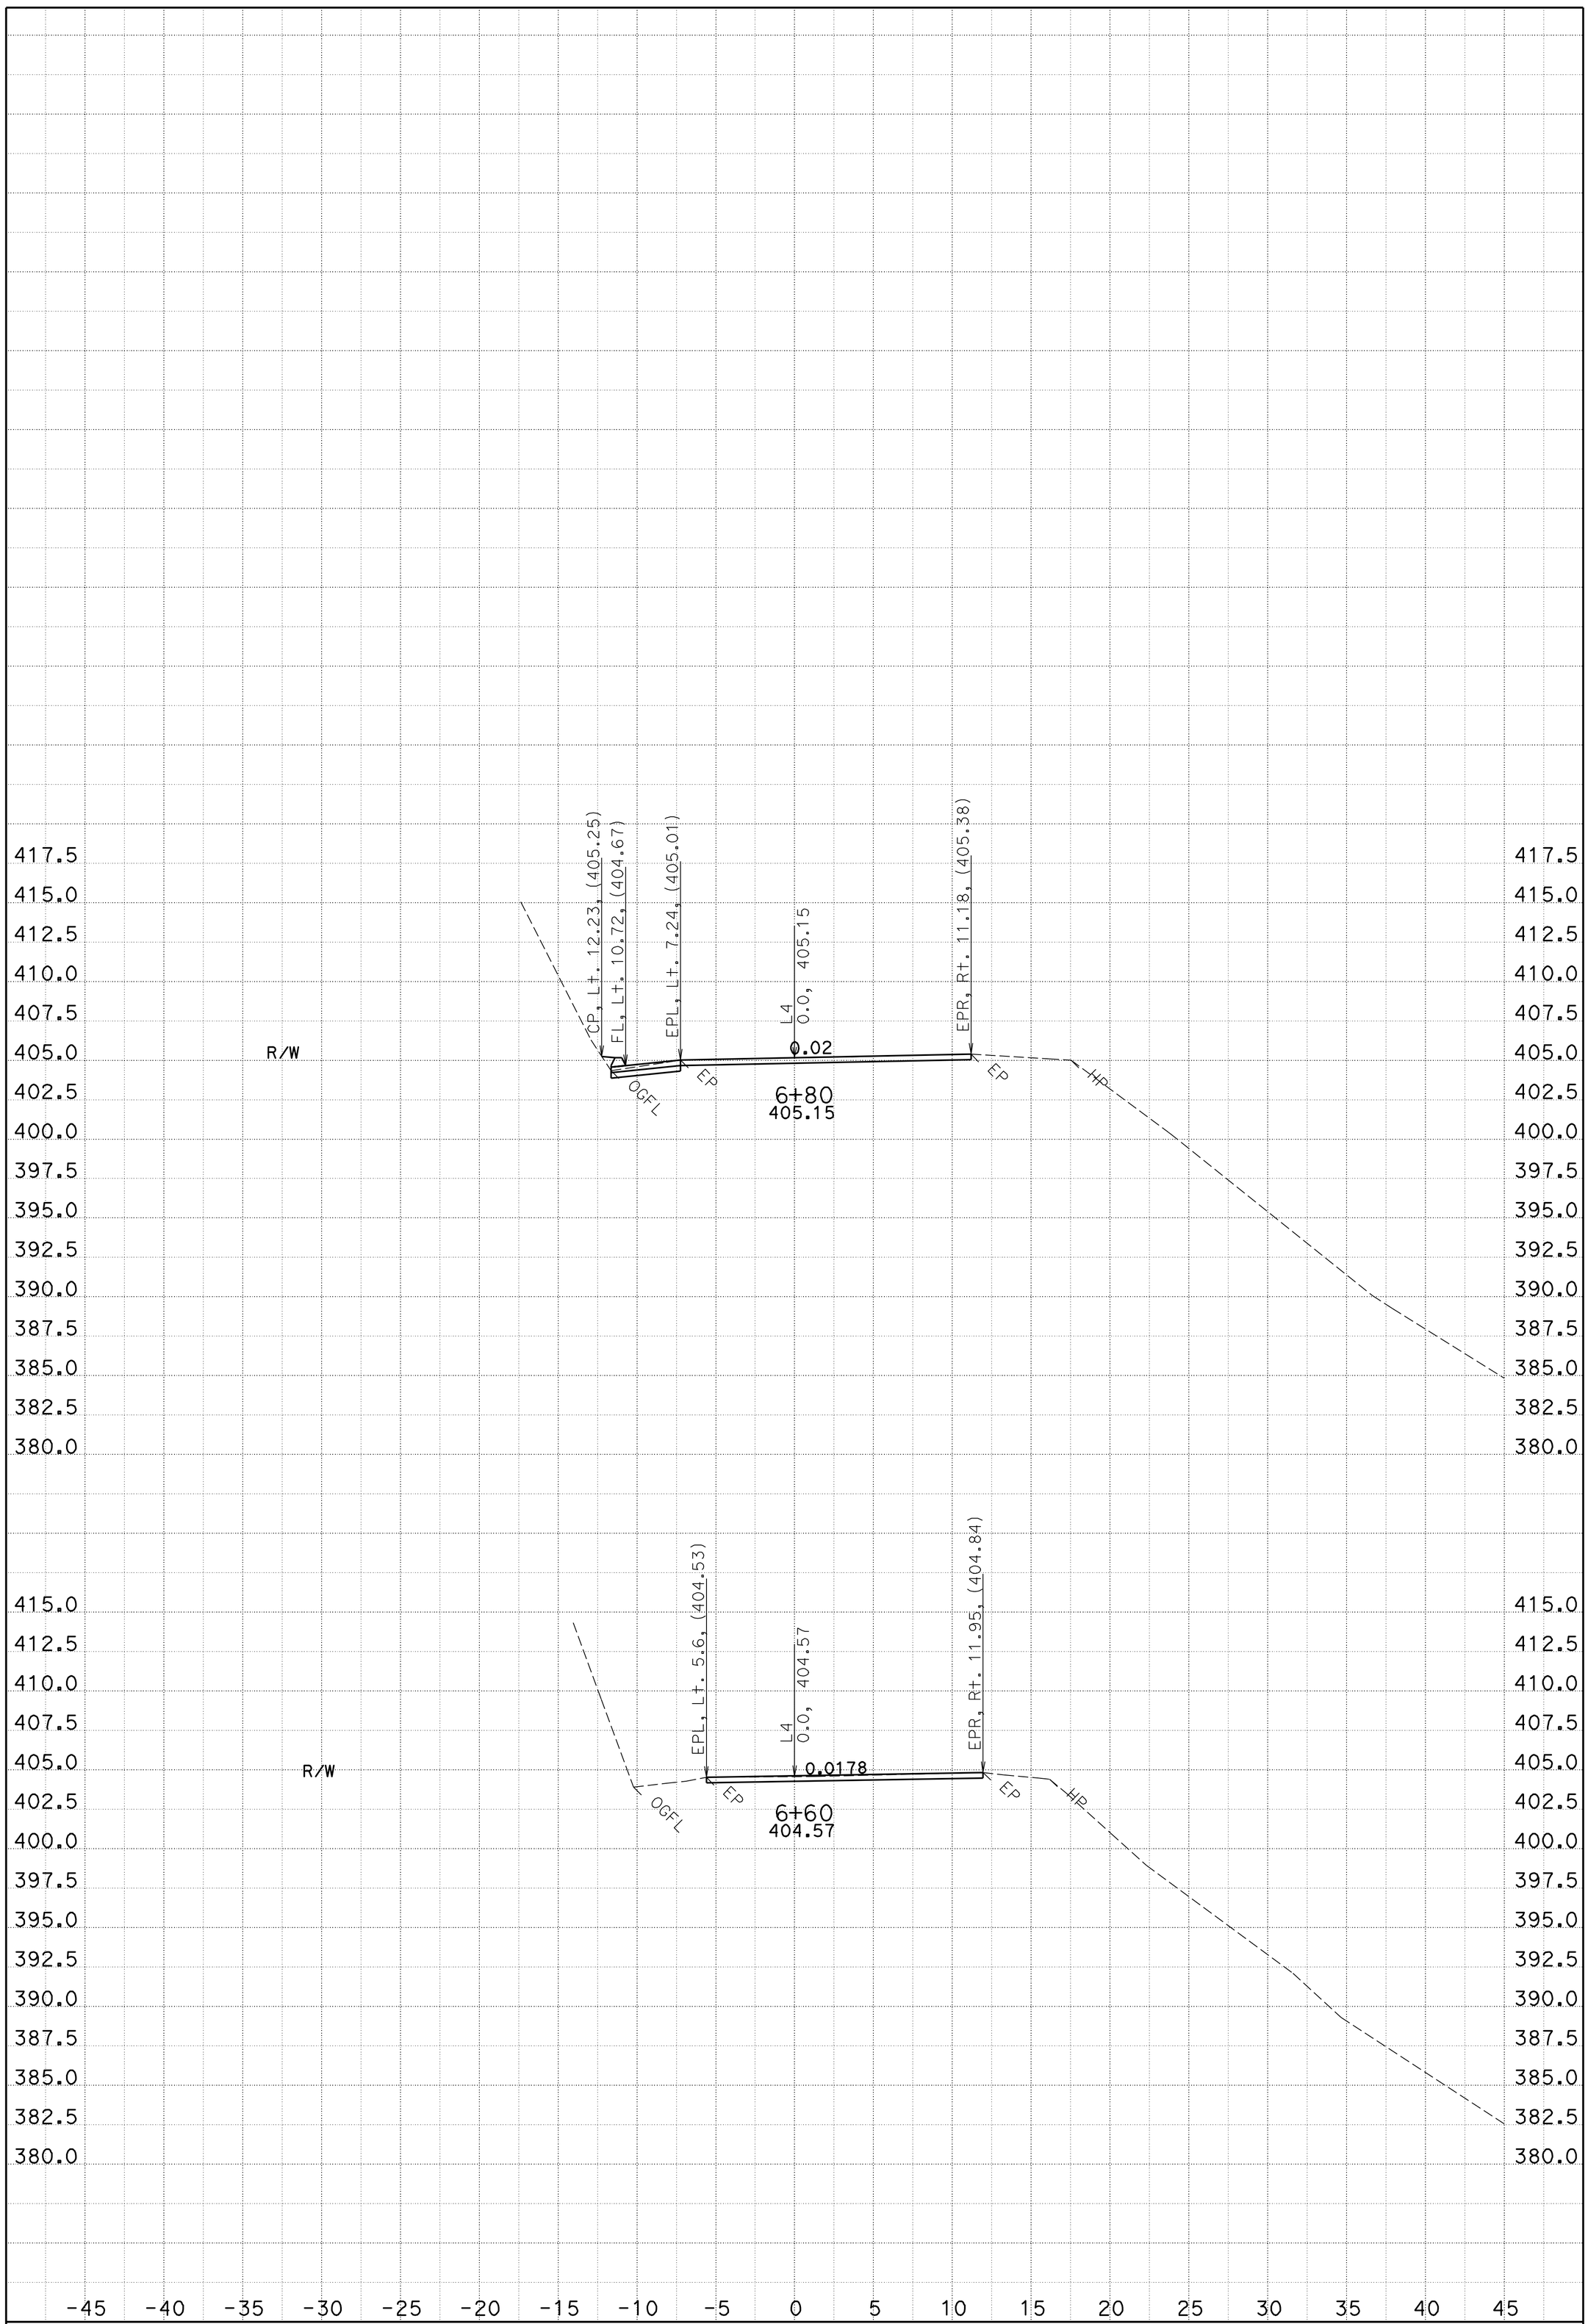

DATE: 4/5/2010

SCALE: 1" = 5' Horiz.
1" = 5' Vert.

PROJECT ID: Eight Locations Storm Repair

CONTRACT: 478501

DIST/CO/RTE/PM: 02/Plu/169/23.93

CREATED BY: A. Vivit

L4

CROSS SECTIONS

SHEET 1 OF 5

FOR EARTHWORK DEVELOPMENT ONLY

All Dimensions are U.S. Survey Feet

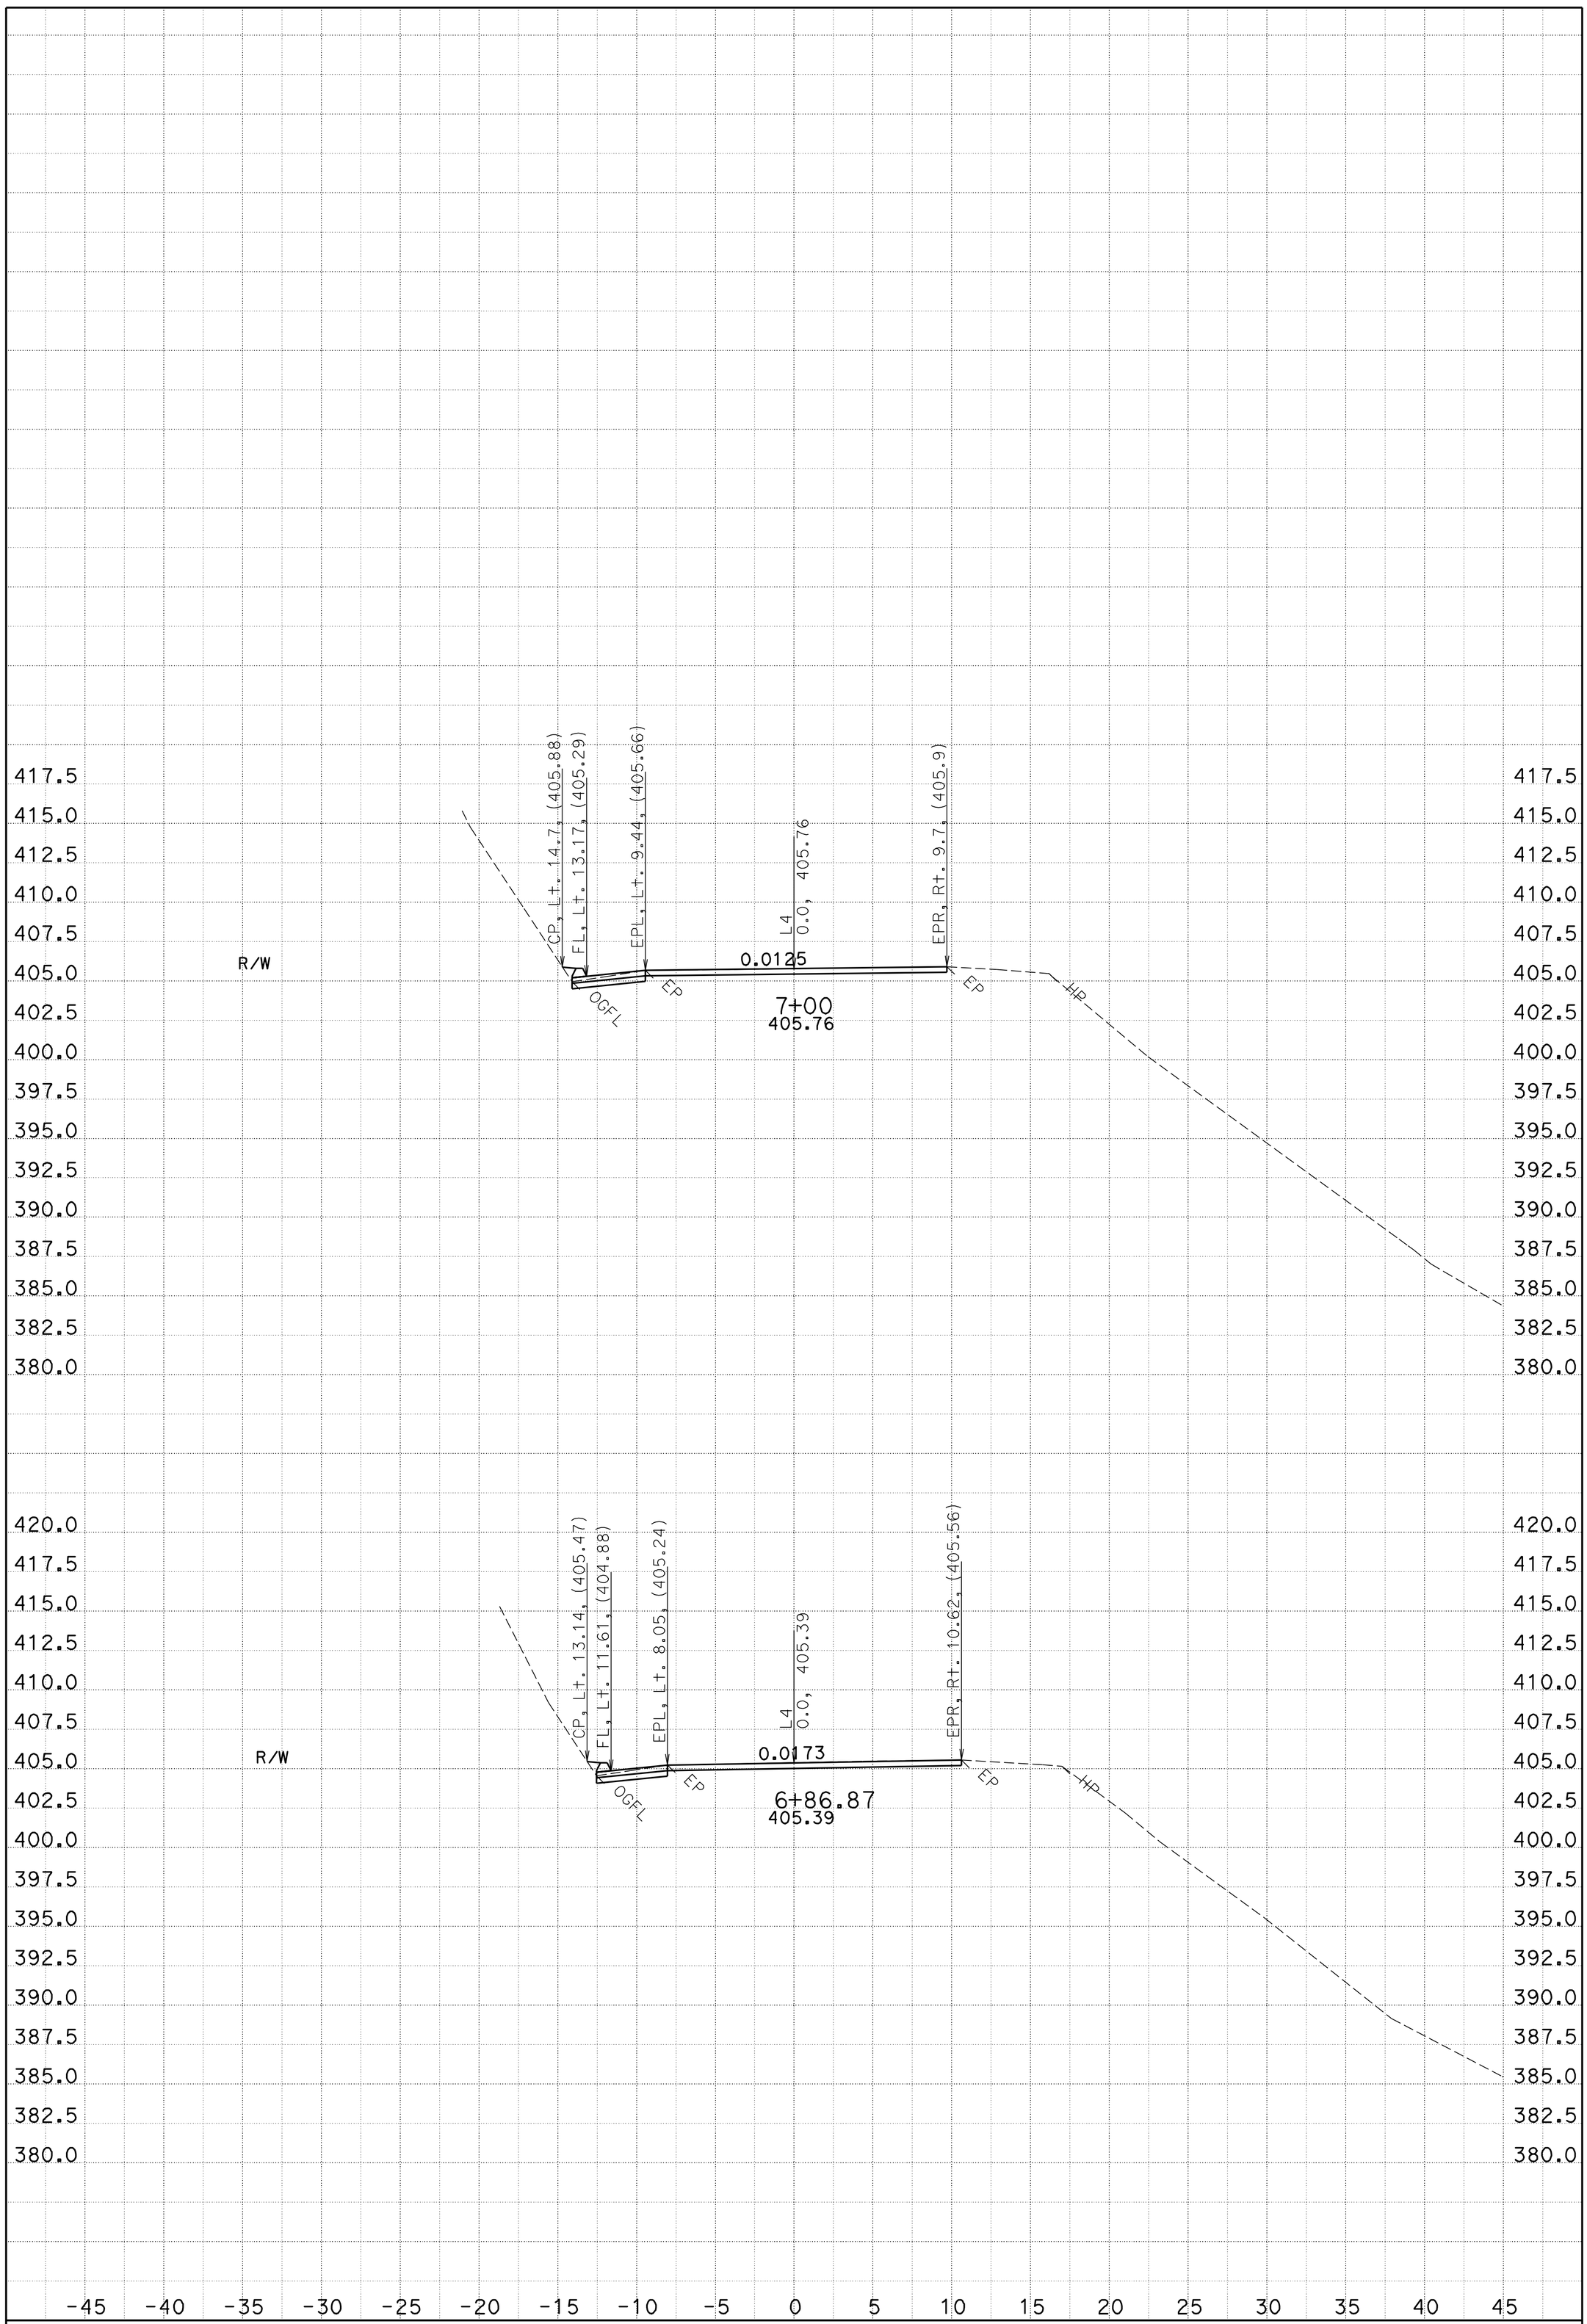

DATE: 4/5/2010

SCALE: 1" = 5' Horiz.
1" = 5' Vert.

PROJECT ID: Eight Locations Storm Repair

CONTRACT: 478501

DIST/CO/RTE/PM: 02/Plu/169/23.93

CREATED BY: A. Vivit

L4

CROSS SECTIONS

SHEET 2 OF 5

FOR EARTHWORK DEVELOPMENT ONLY

All Dimensions are U.S. Survey Feet

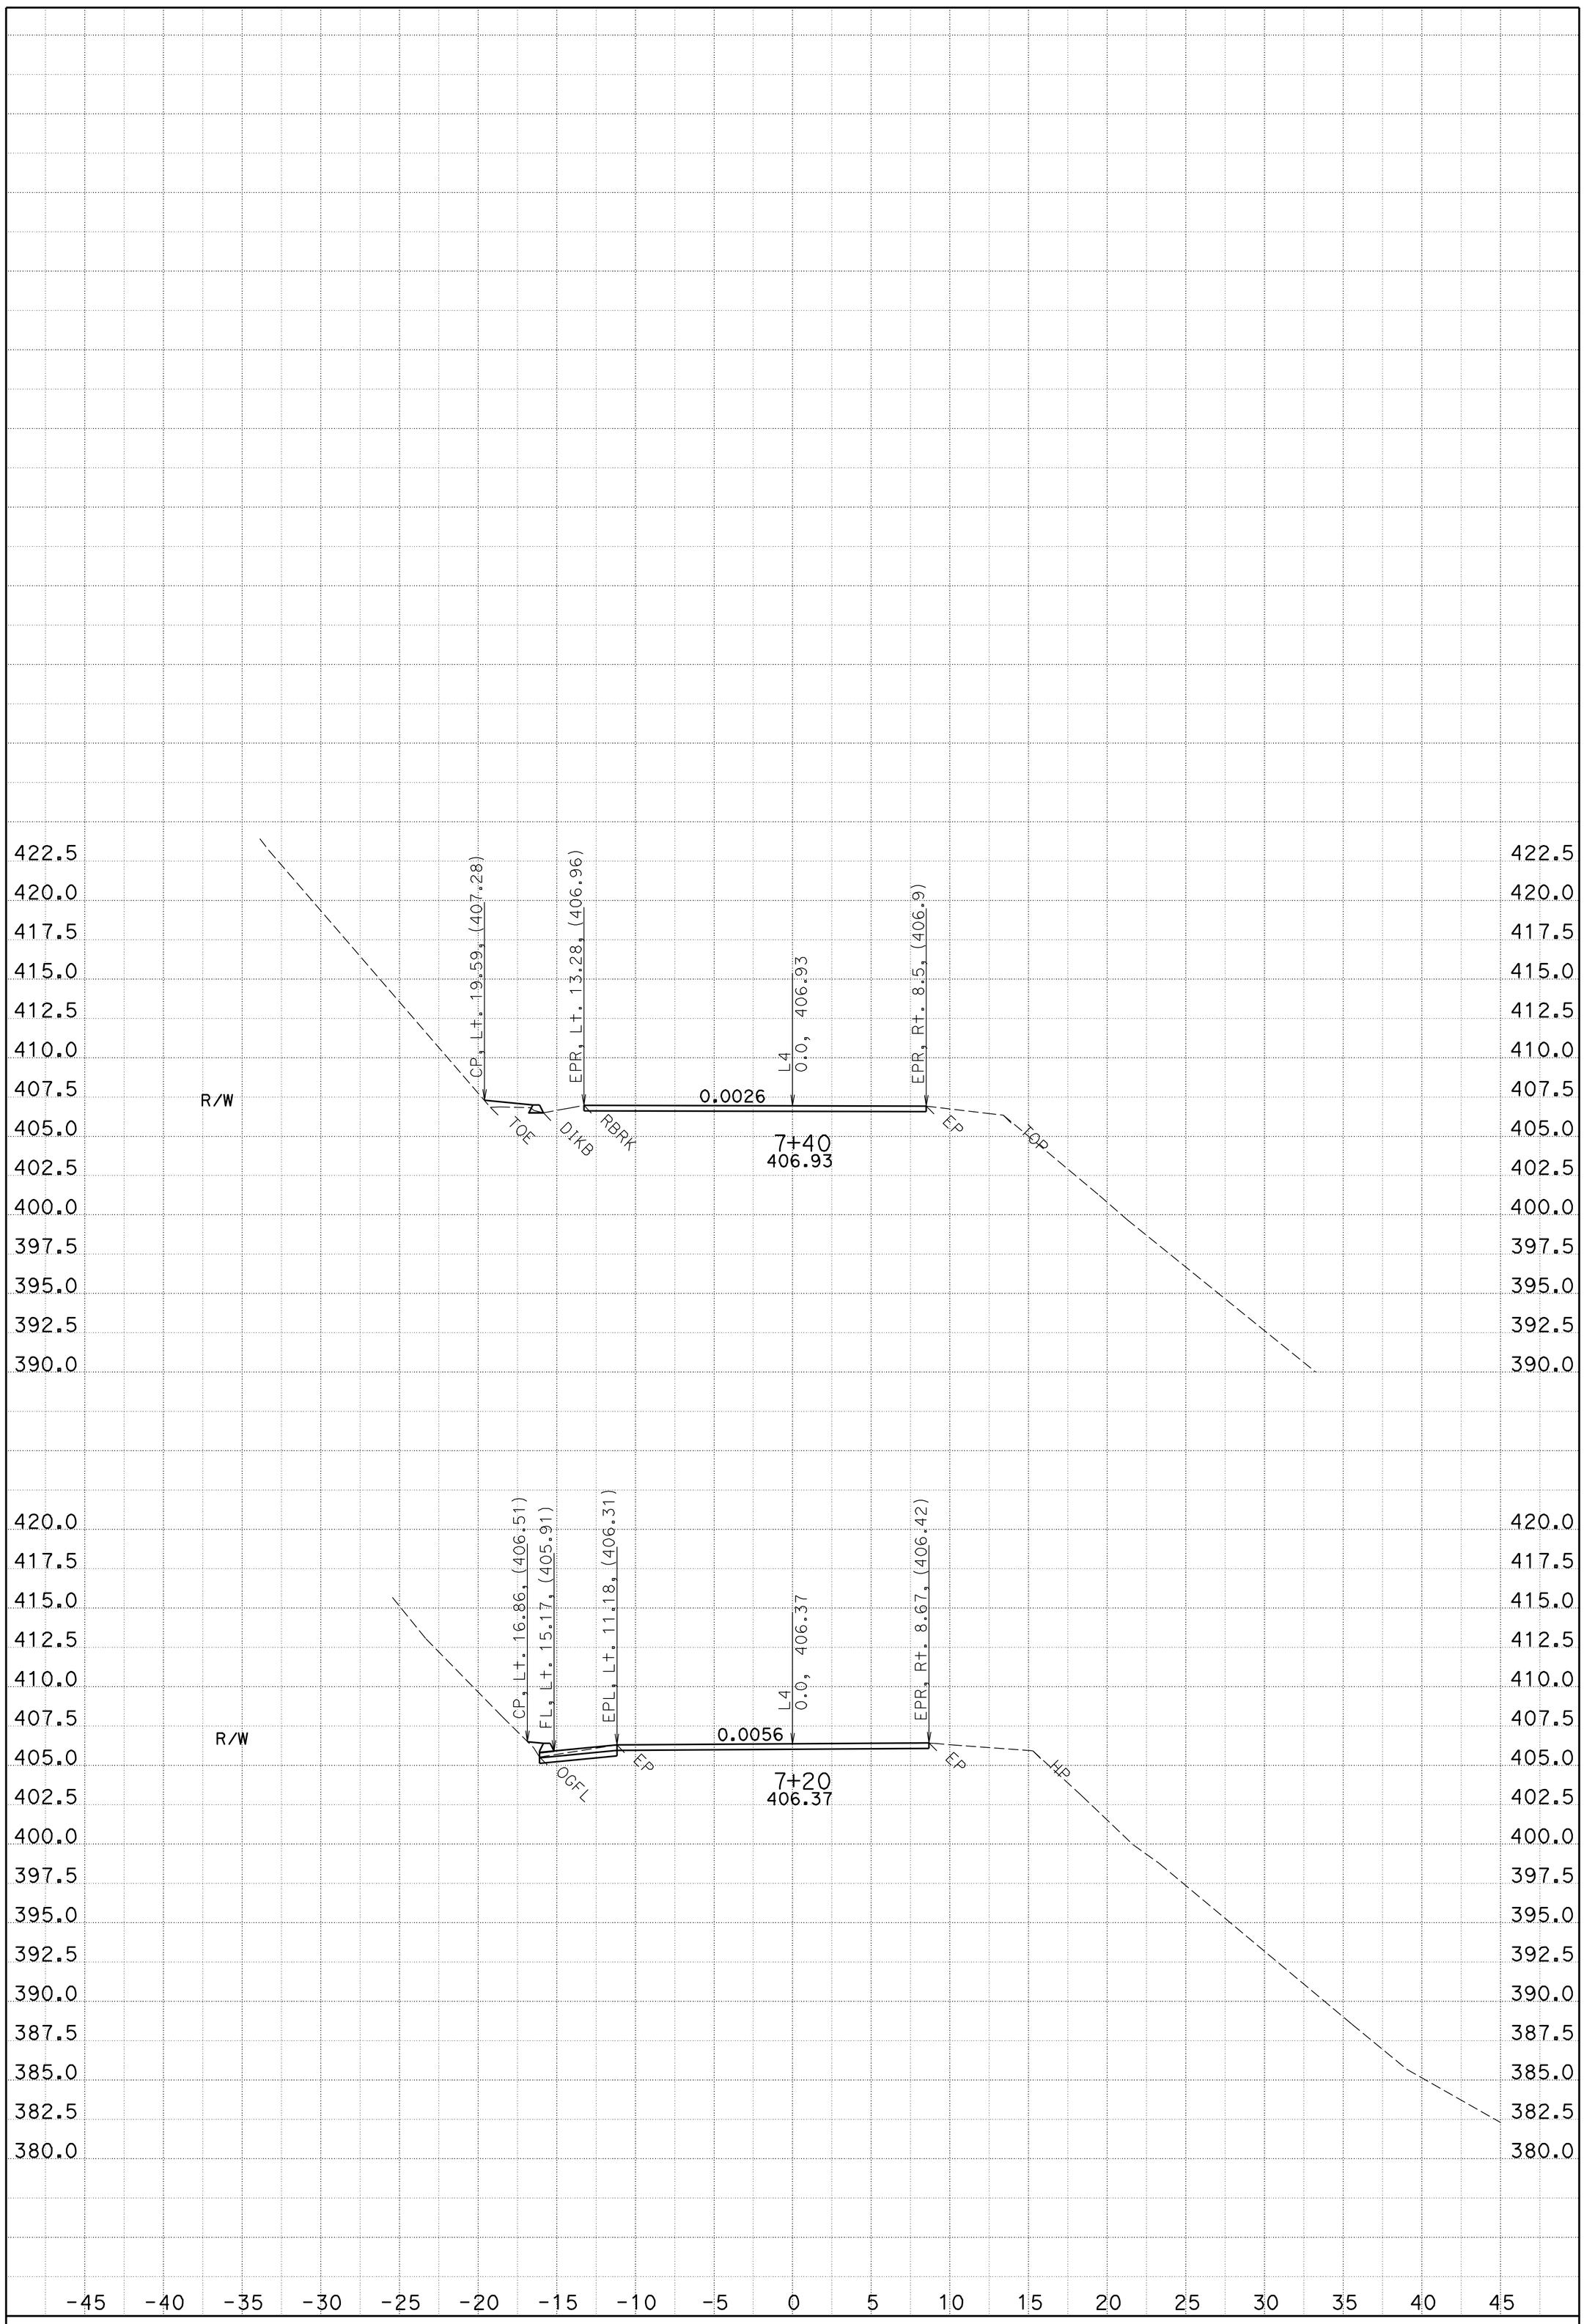

DATE: 4/5/2010

CONTRACT: 478501

DIST/CO/RTE/PM: 02/Plu/169/23.93

CREATED BY: A. Vivit

SCALE: 1" = 5' Horiz.
1" = 5' Vert.

PROJECT ID: Eight Locations Storm Repair

L4

CROSS SECTIONS

SHEET 3 OF 5

FOR EARTHWORK DEVELOPMENT ONLY

All Dimensions are U.S. Survey Feet

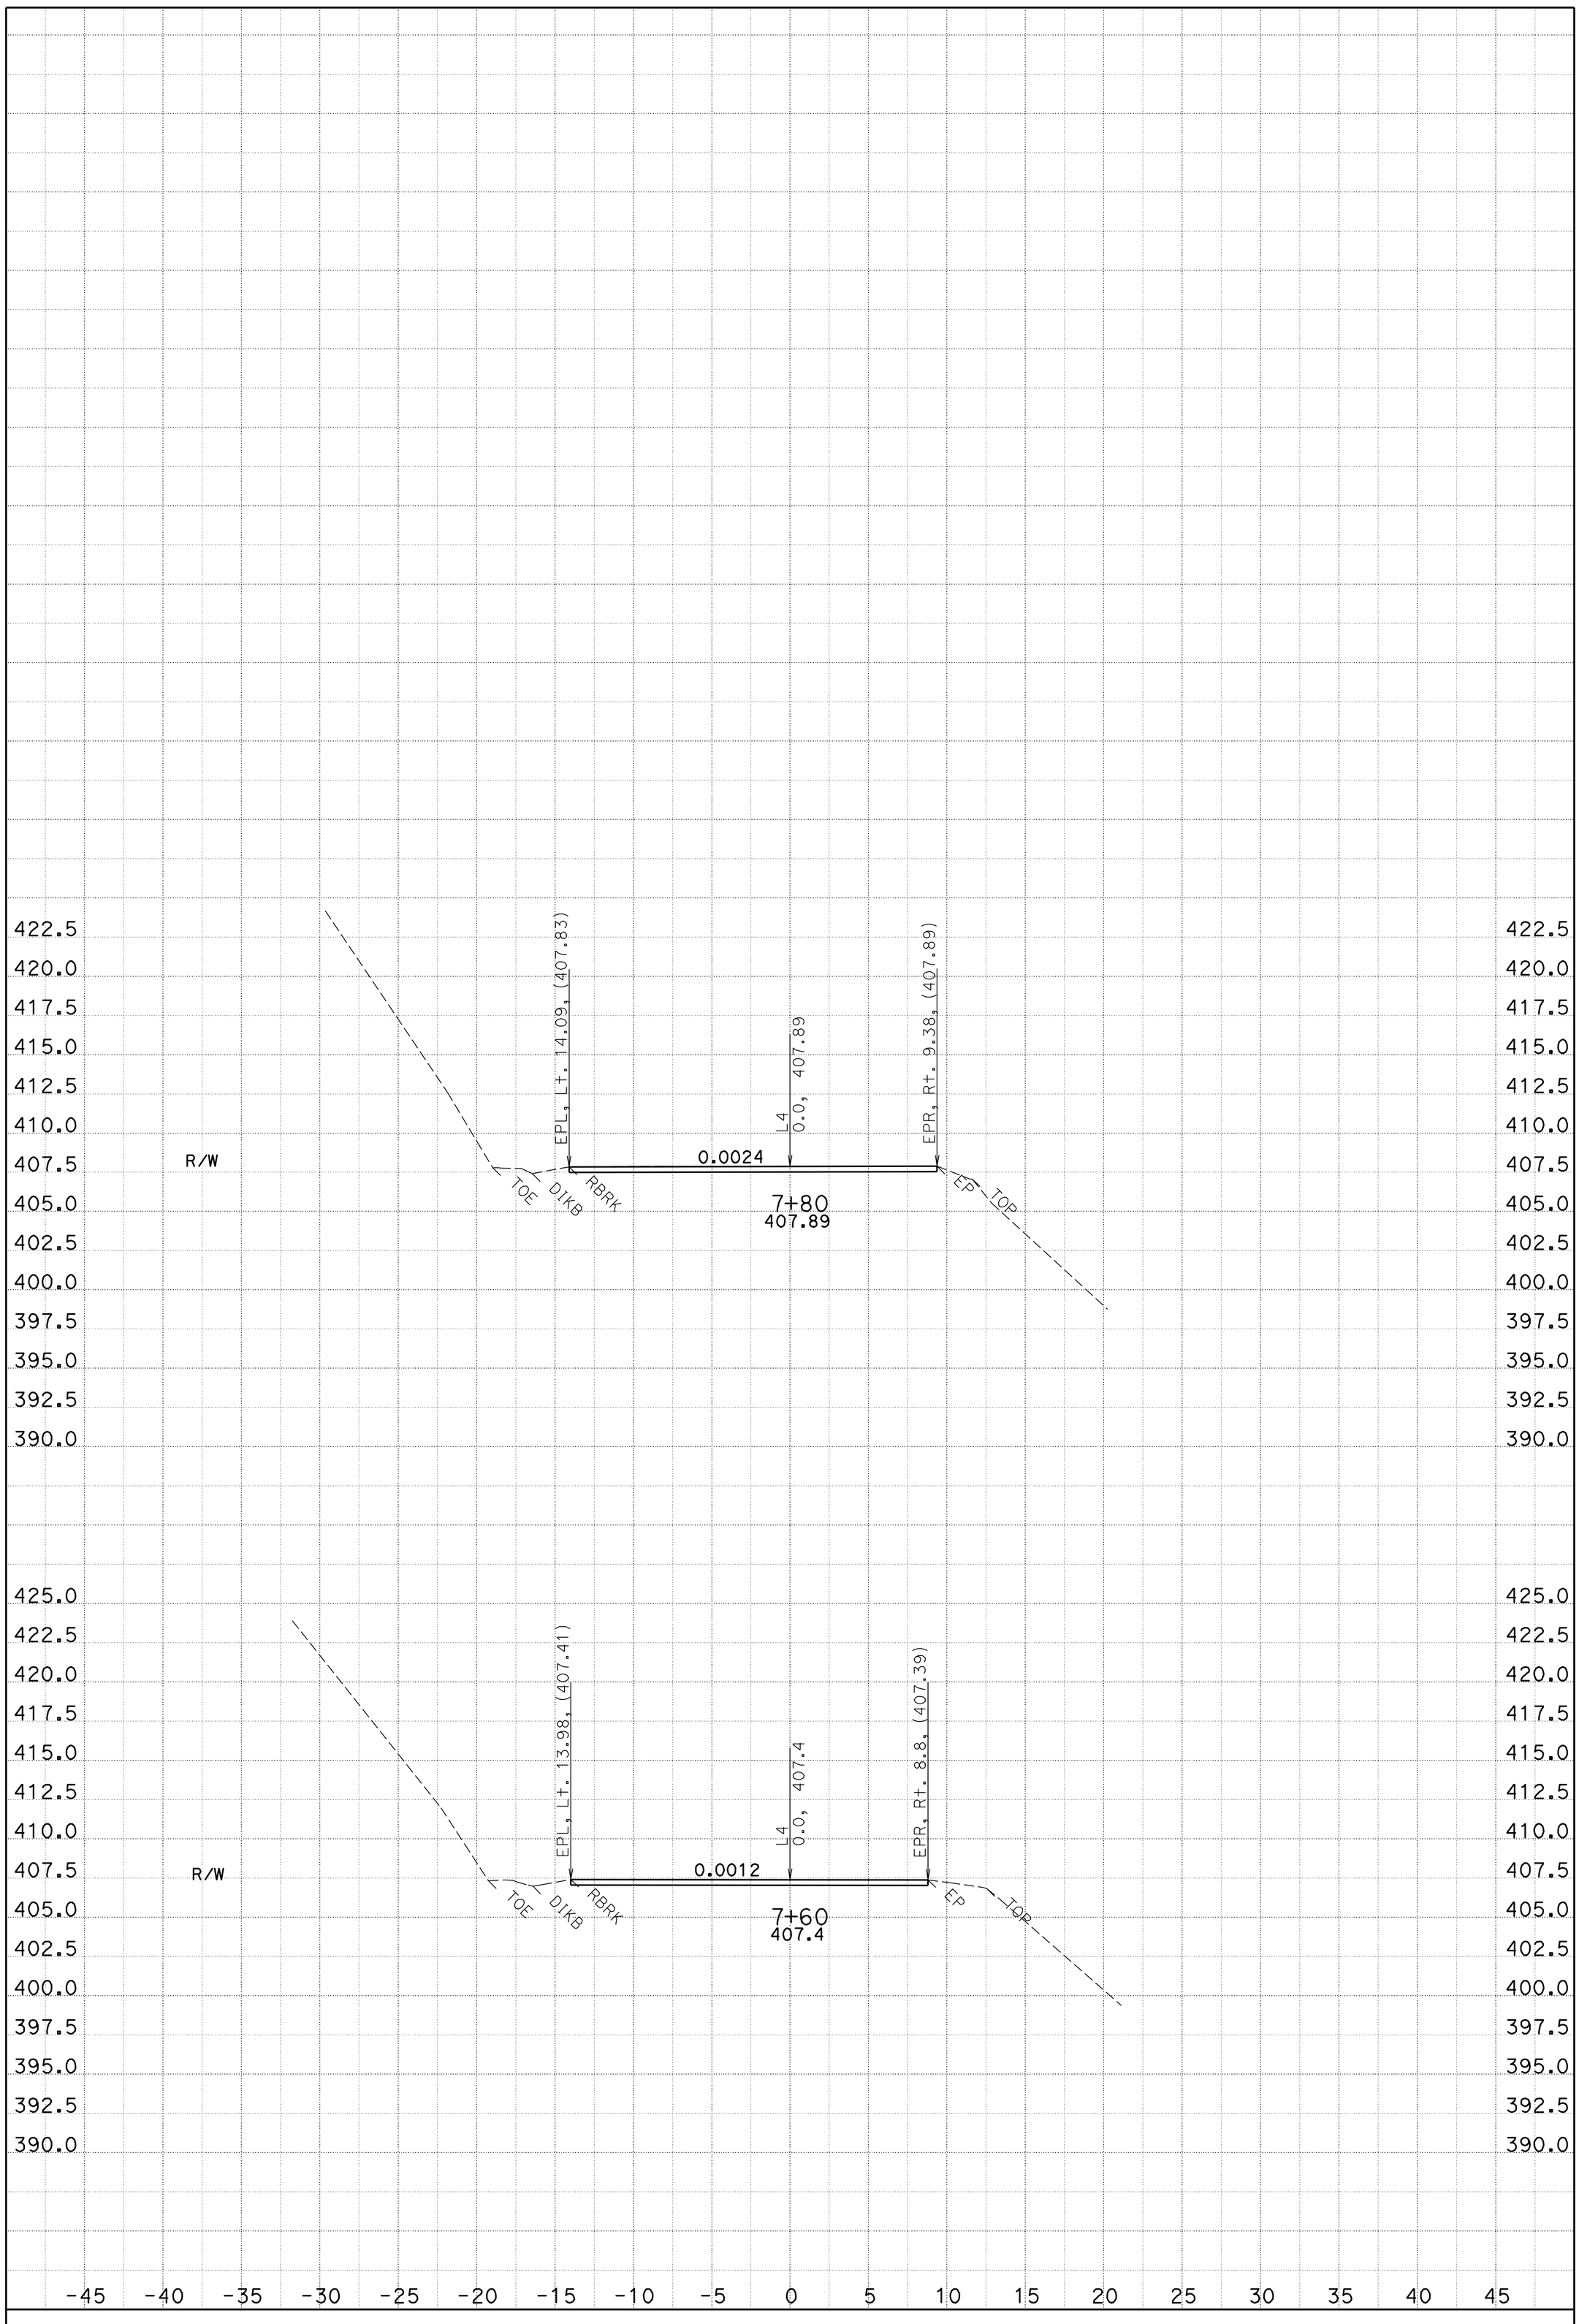

DATE: 4/5/2010

CONTRACT: 478501

DIST/CO/RTE/PM: 02/Plu/169/23.93

CREATED BY: A. Vivit

SCALE: 1" = 5' Horiz.
1" = 5' Vert.

PROJECT ID: Eight Locations Storm Repair

L4

CROSS SECTIONS

SHEET 4 OF 5

FOR EARTHWORK DEVELOPMENT ONLY

All Dimensions are U.S. Survey Feet

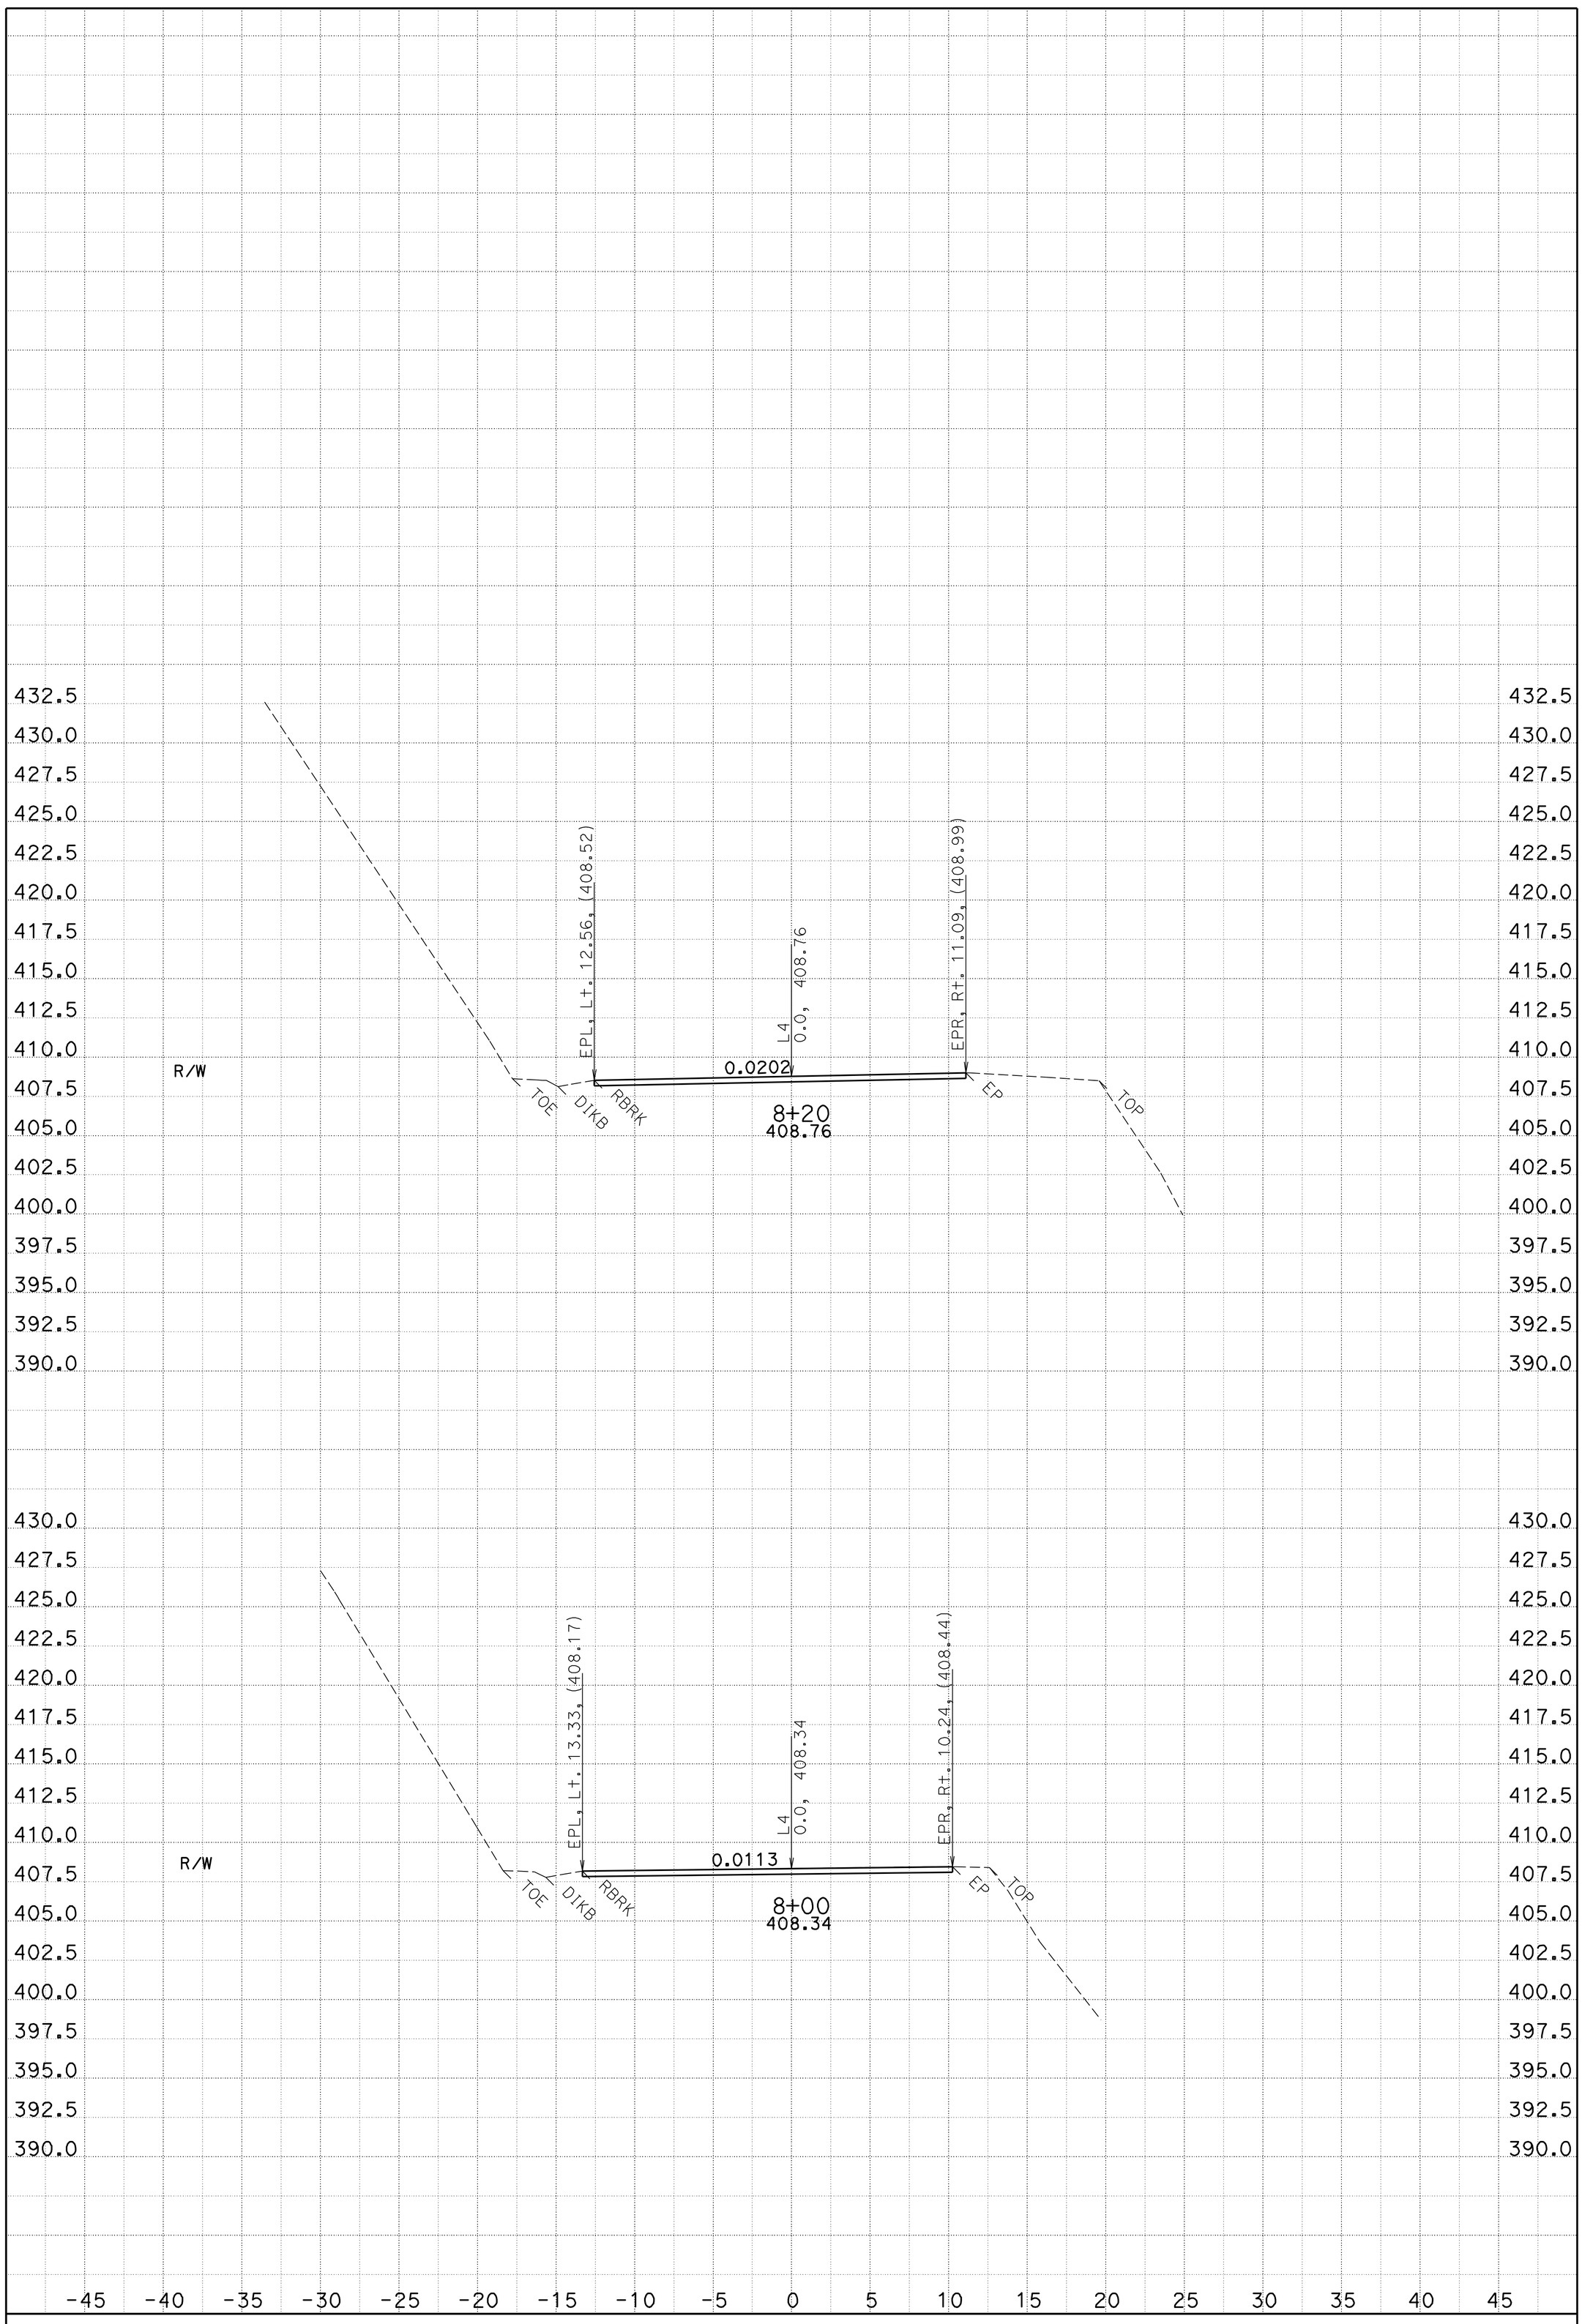

DATE: 4/5/2010

CONTRACT: 478501

DIST/CO/RTE/PM: 02/Plu/169/23.93

CREATED BY: A. Vivit

SCALE: 1" = 5' Horiz.
1" = 5' Vert.

PROJECT ID: Eight Locations Storm Repair

L4

CROSS SECTIONS

SHEET 5 OF 5

FOR EARTHWORK DEVELOPMENT ONLY

All Dimensions are U.S. Survey Feet

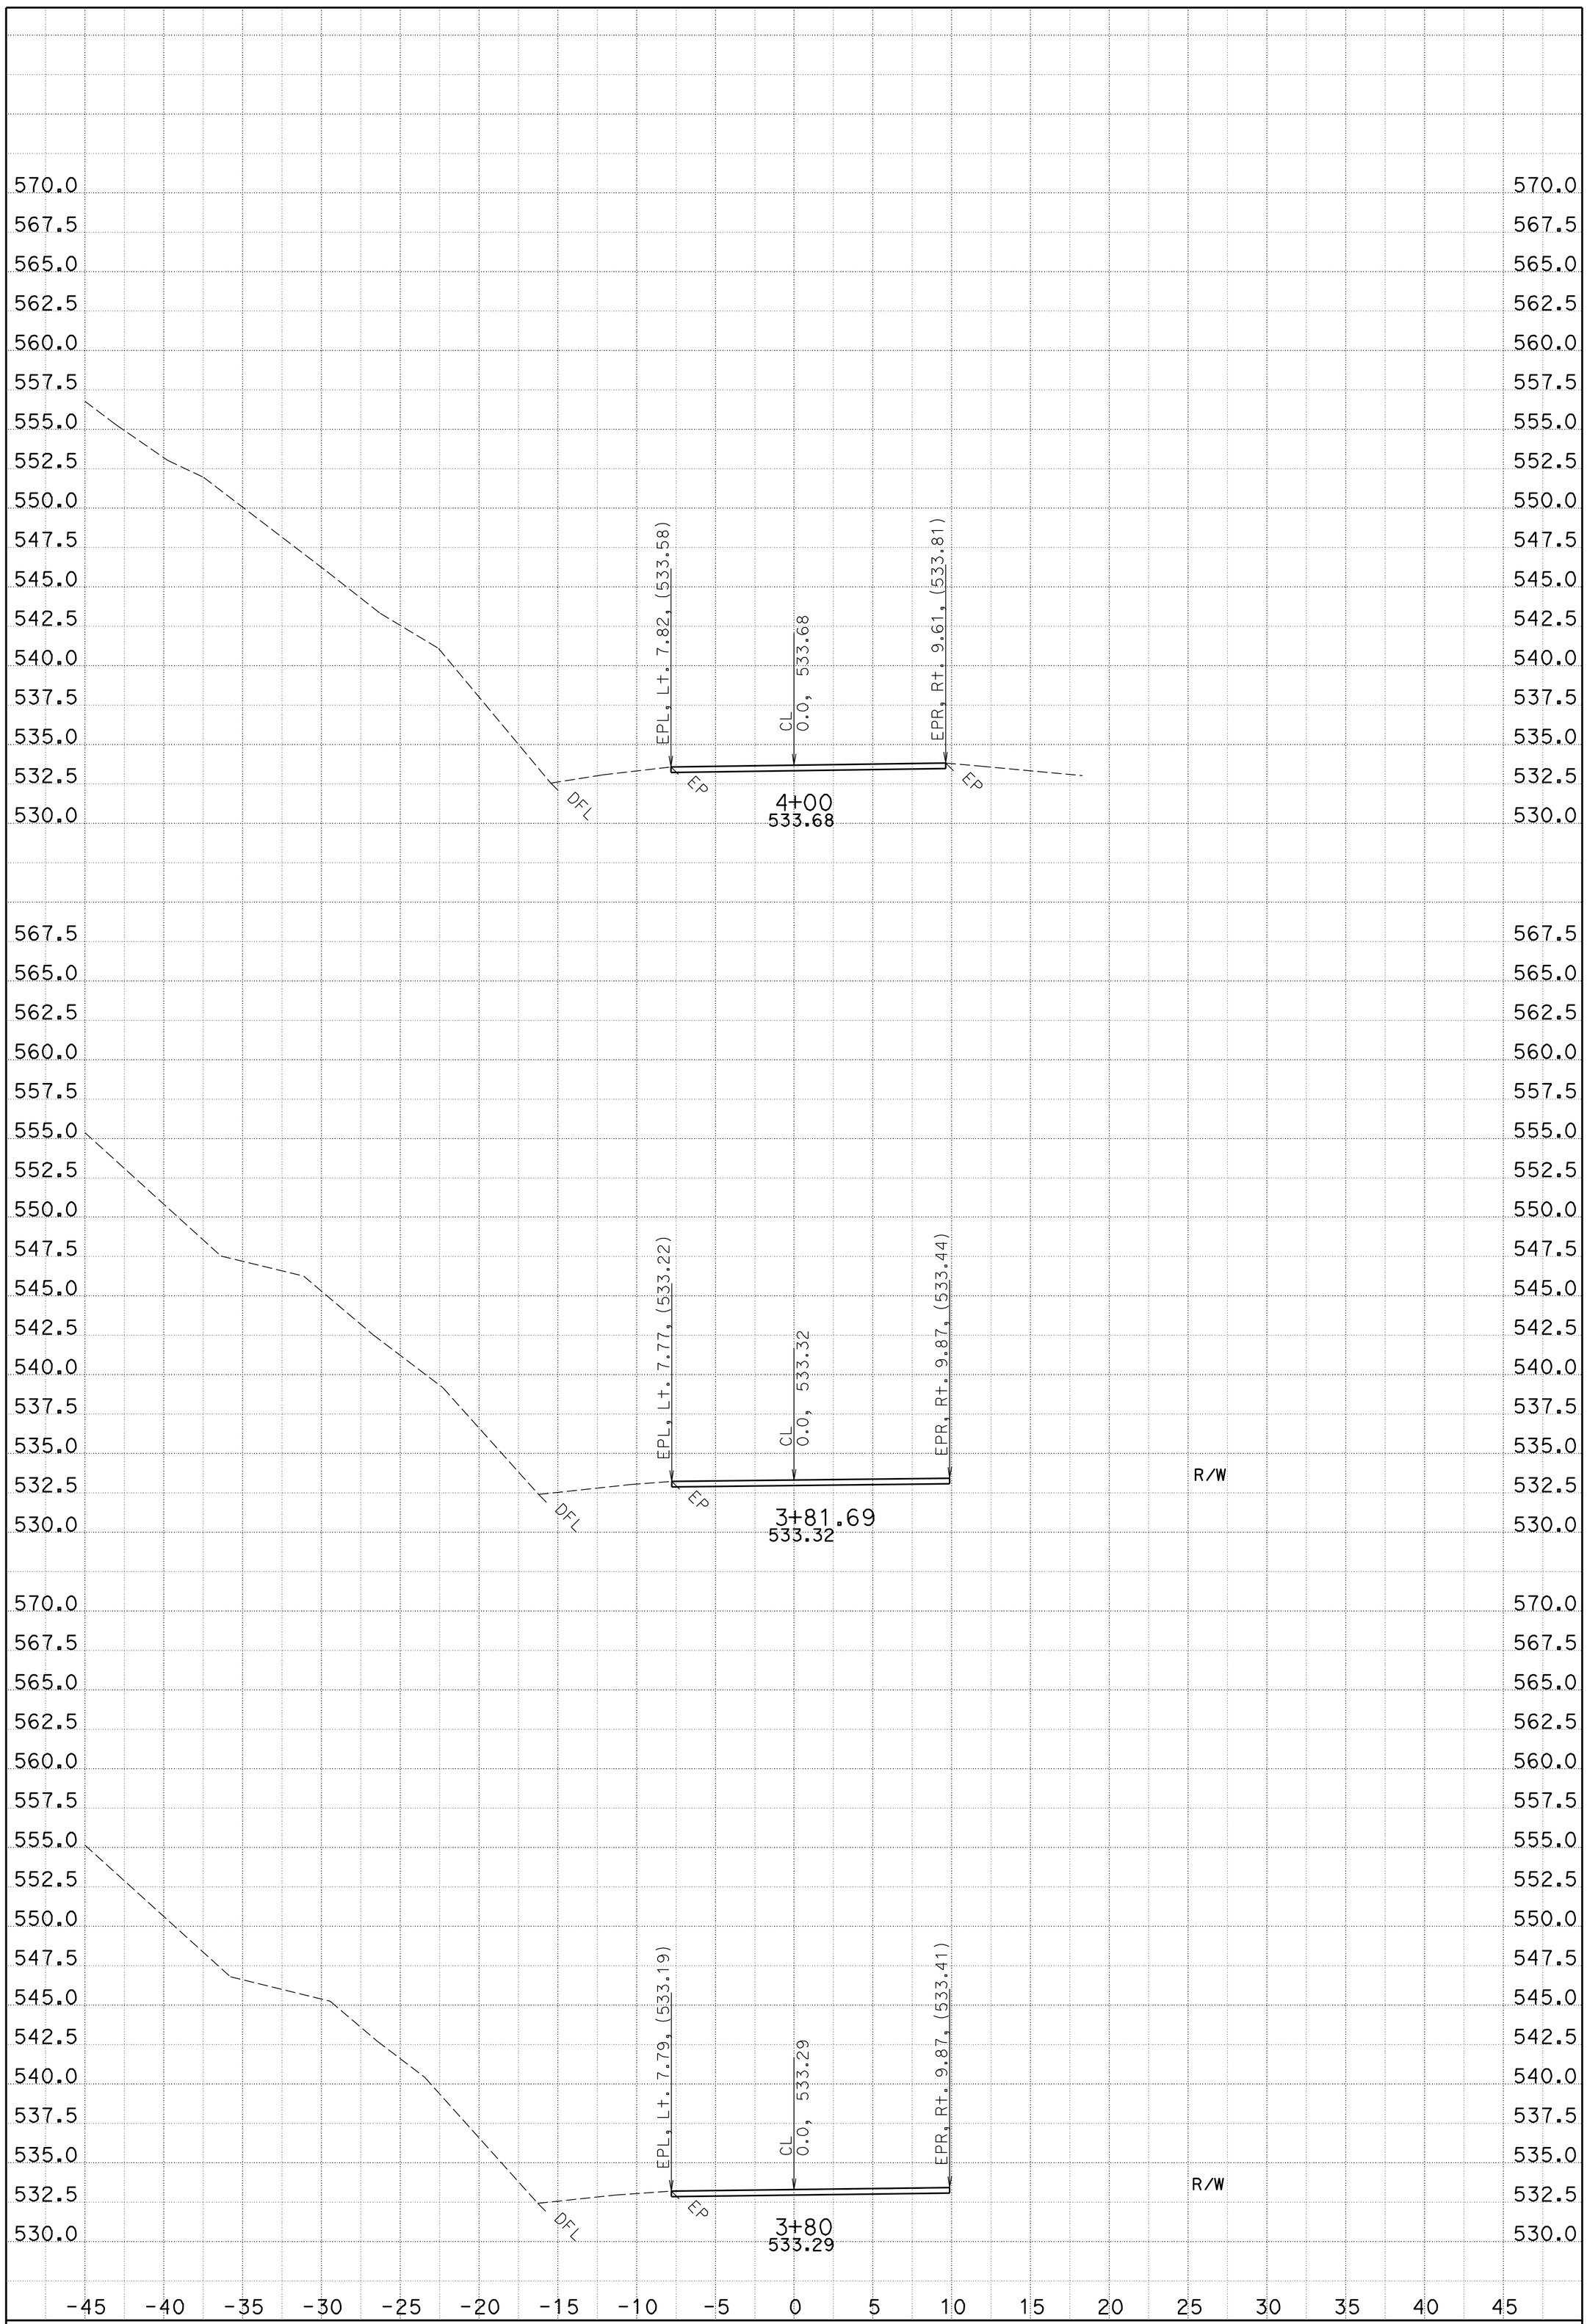

DATE: 4/5/2010

SCALE: 1" = 5' Horiz.
1" = 5' Vert.

PROJECT ID: Eight Locations Storm Repair

CONTRACT: 478501

DIST/CO/RTE/PM: 02/Plu/169/25.49

CREATED BY: A. Vivit

CL5

CROSS SECTIONS

SHEET 1 OF 5

FOR EARTHWORK DEVELOPMENT ONLY

All Dimensions are U.S. Survey Feet

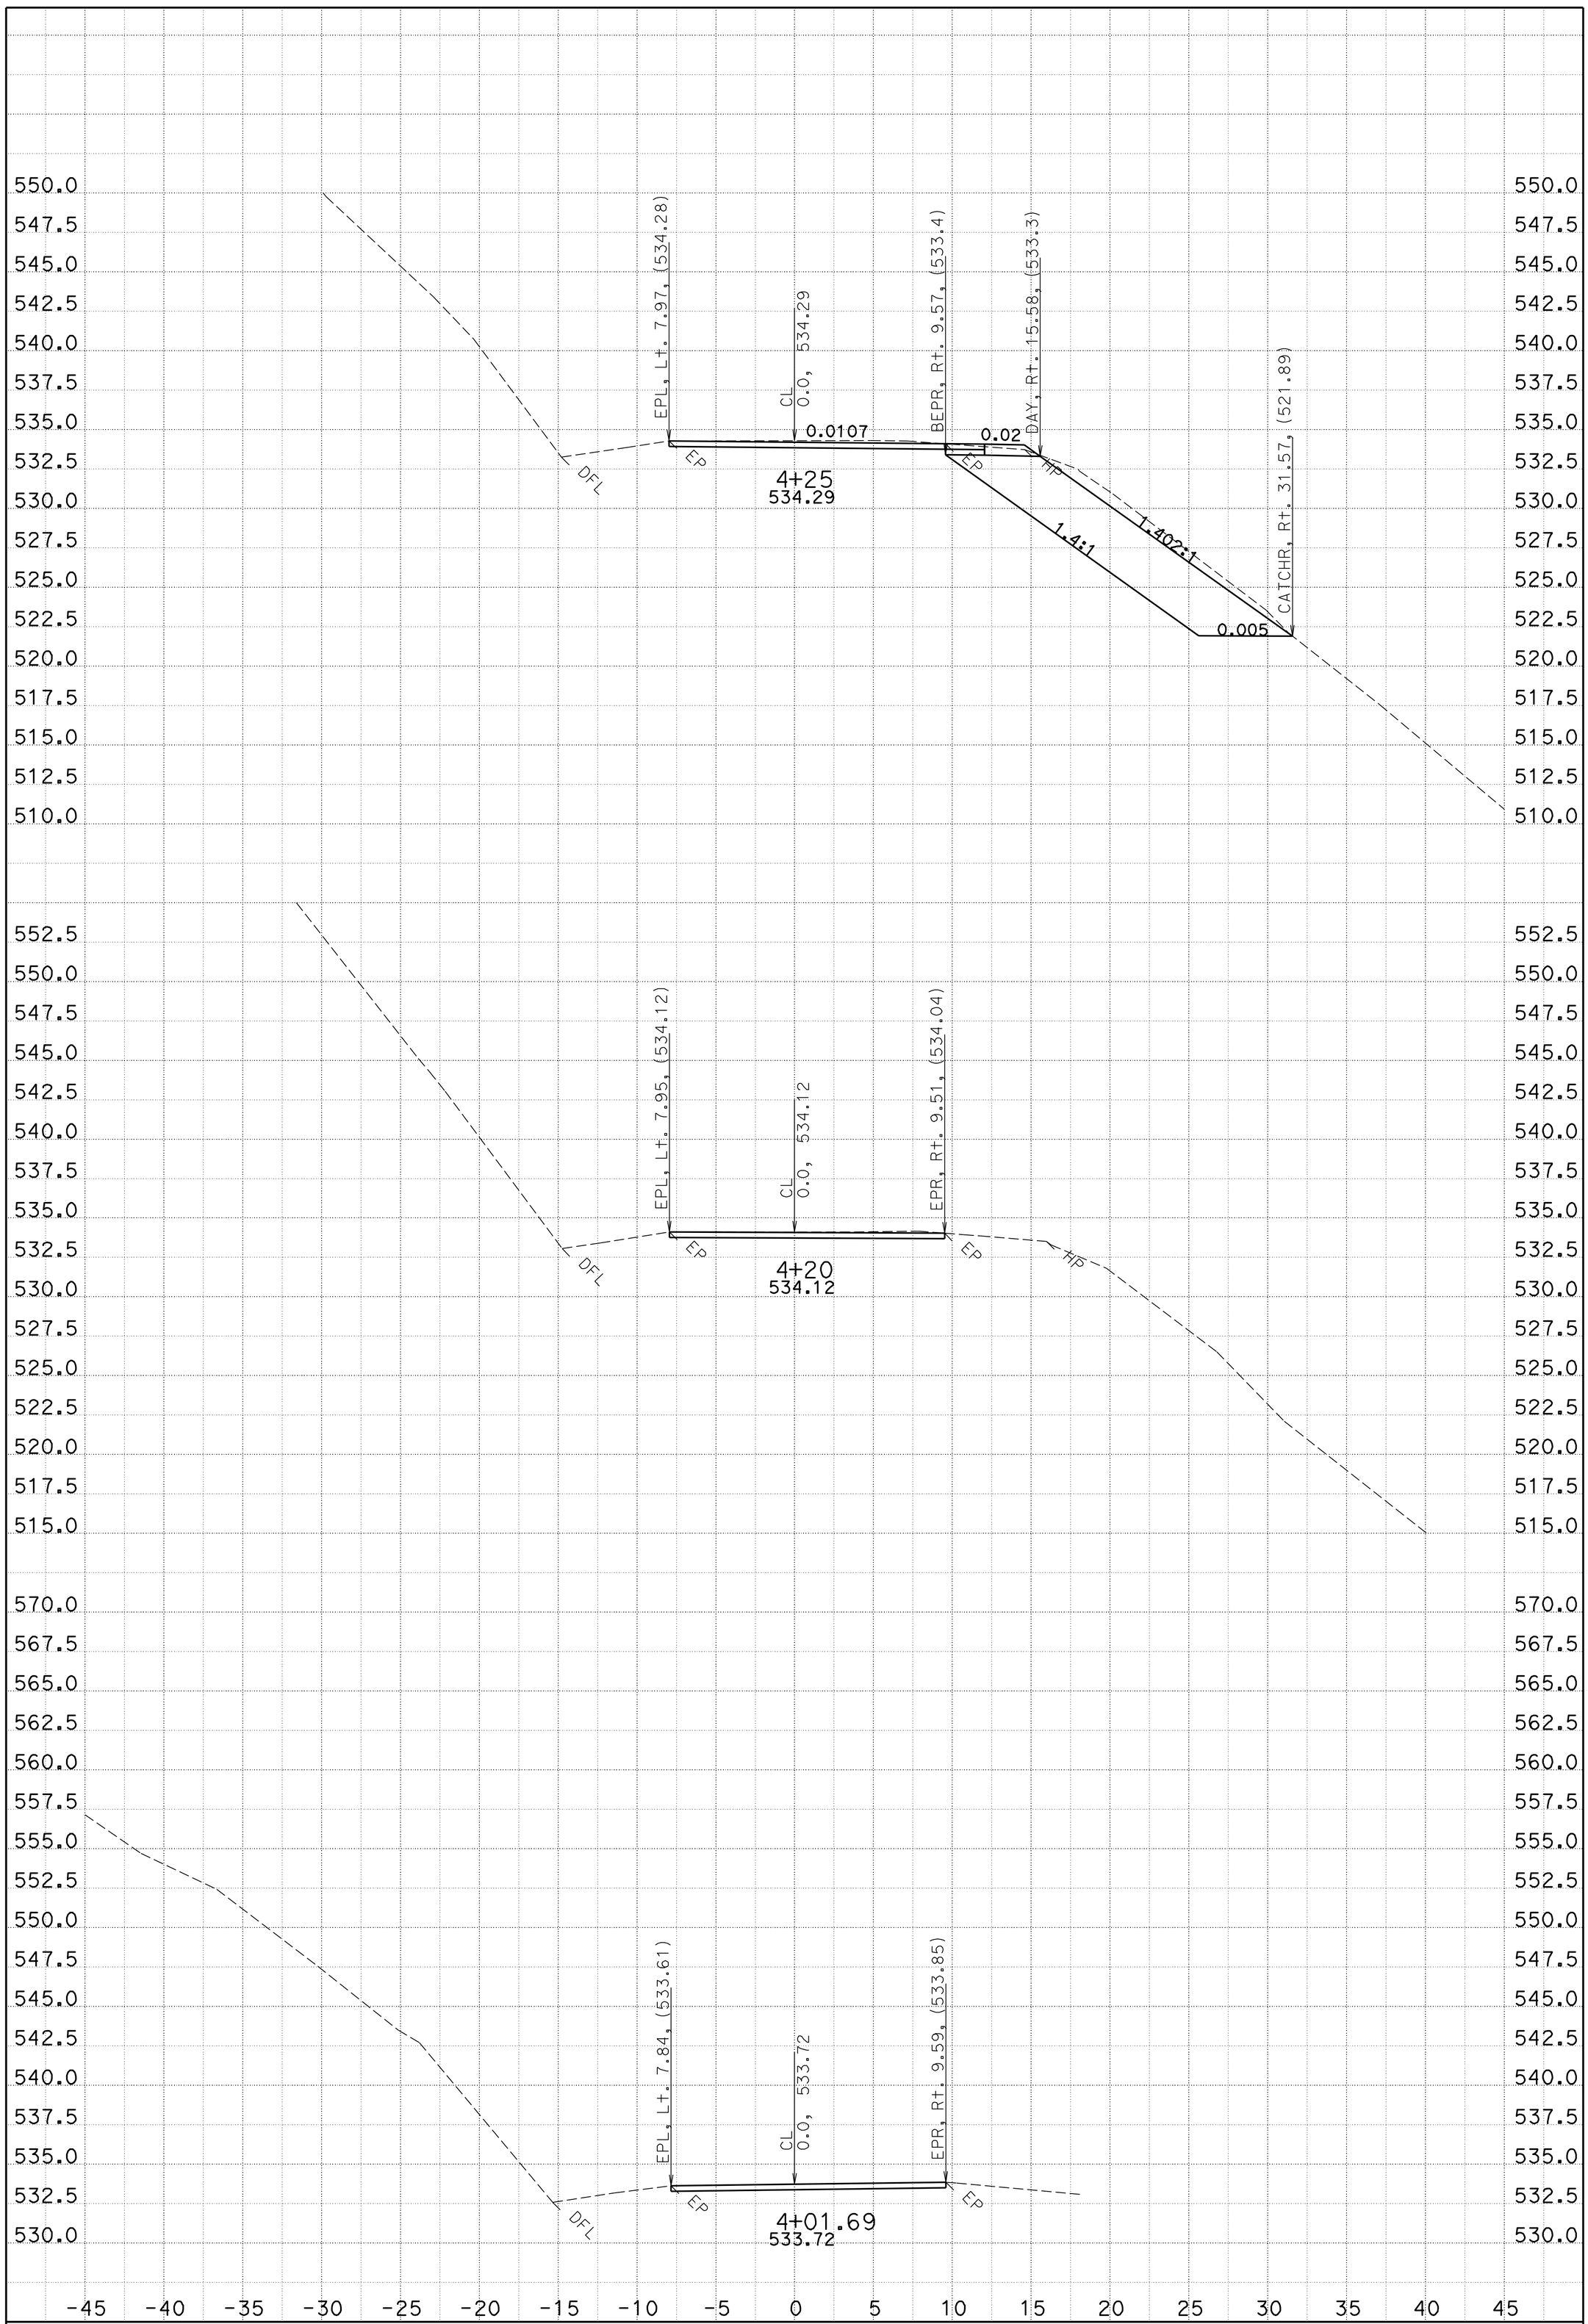

DATE: 4/5/2010

SCALE: 1" = 5' Horiz.
1" = 5' Vert.

PROJECT ID: Eight Locations Storm Repair

CONTRACT: 478501

DIST/CO/RTE/PM: 02/Plu/169/25.49

CREATED BY: A. Vivit

CL5

CROSS SECTIONS

SHEET 2 OF 5

FOR EARTHWORK DEVELOPMENT ONLY

All Dimensions are U.S. Survey Feet

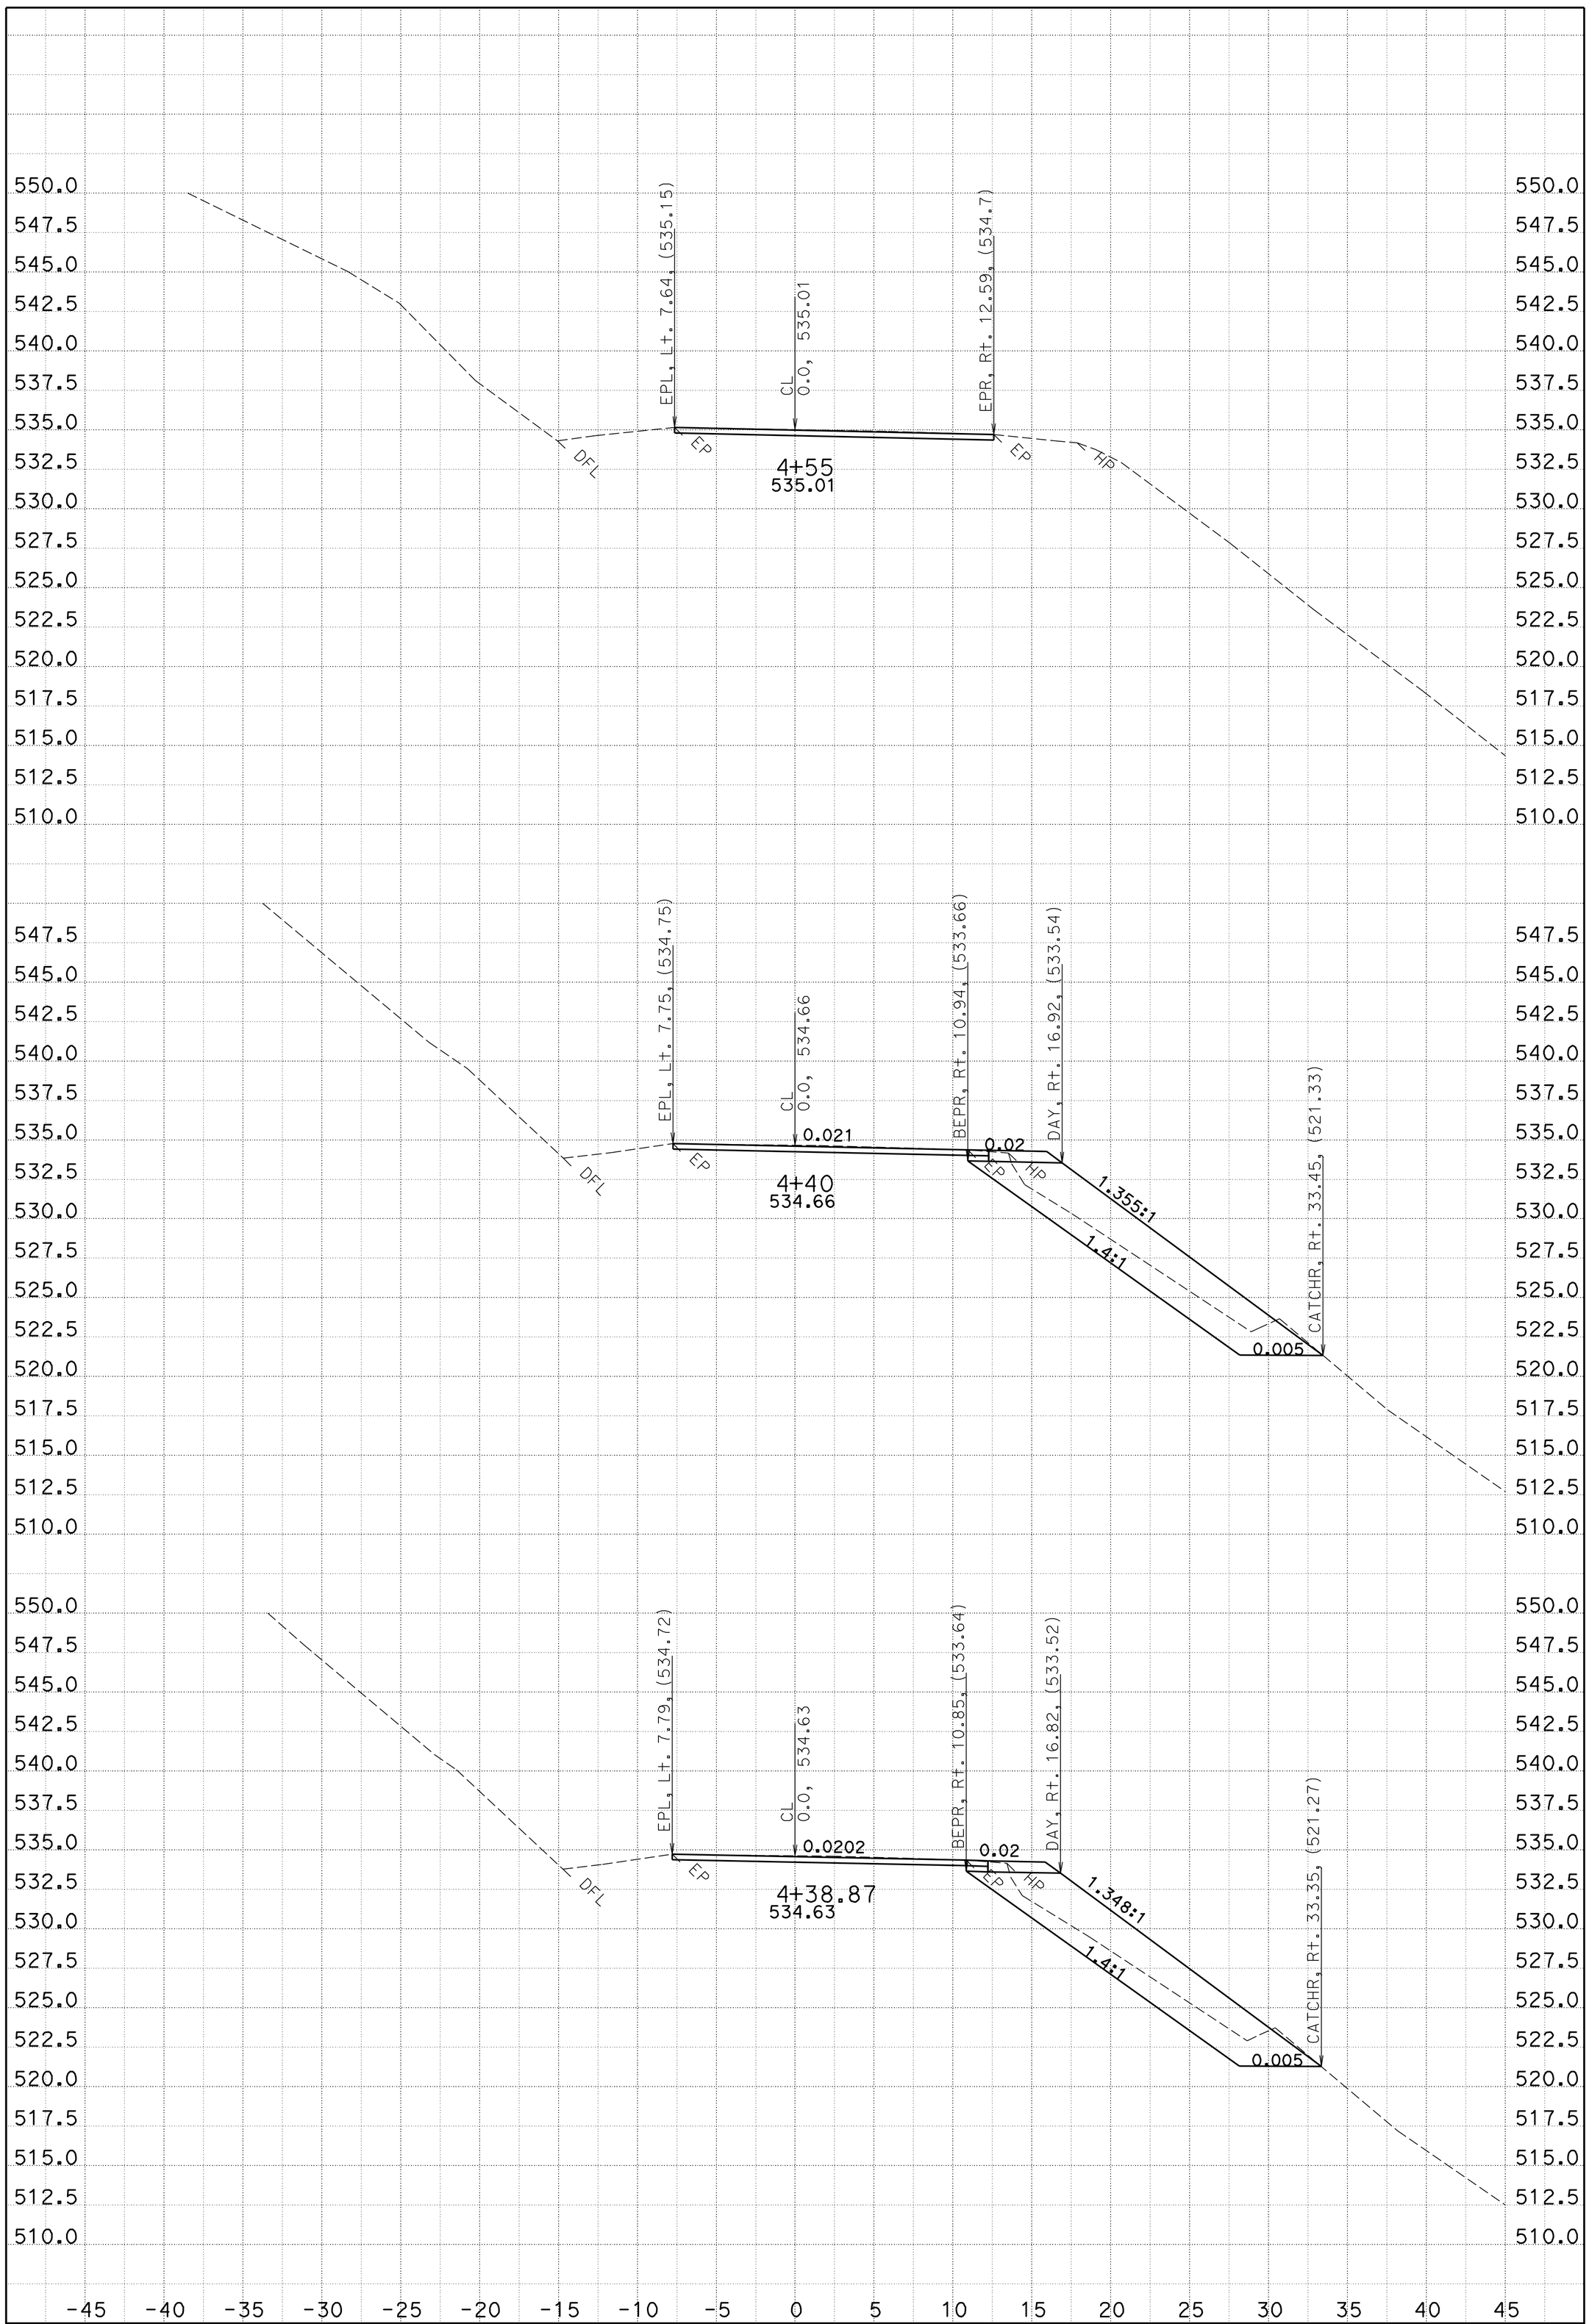

DATE: 4/5/2010

SCALE: 1" = 5' Horiz.
1" = 5' Vert.

PROJECT ID: Eight Locations Storm Repair

CONTRACT: 478501

DIST/CO/RTE/PM: 02/Plu/169/25.49

CREATED BY: A. Vivit

CL5

CROSS SECTIONS

SHEET 3 OF 5

FOR EARTHWORK DEVELOPMENT ONLY

All Dimensions are U.S. Survey Feet

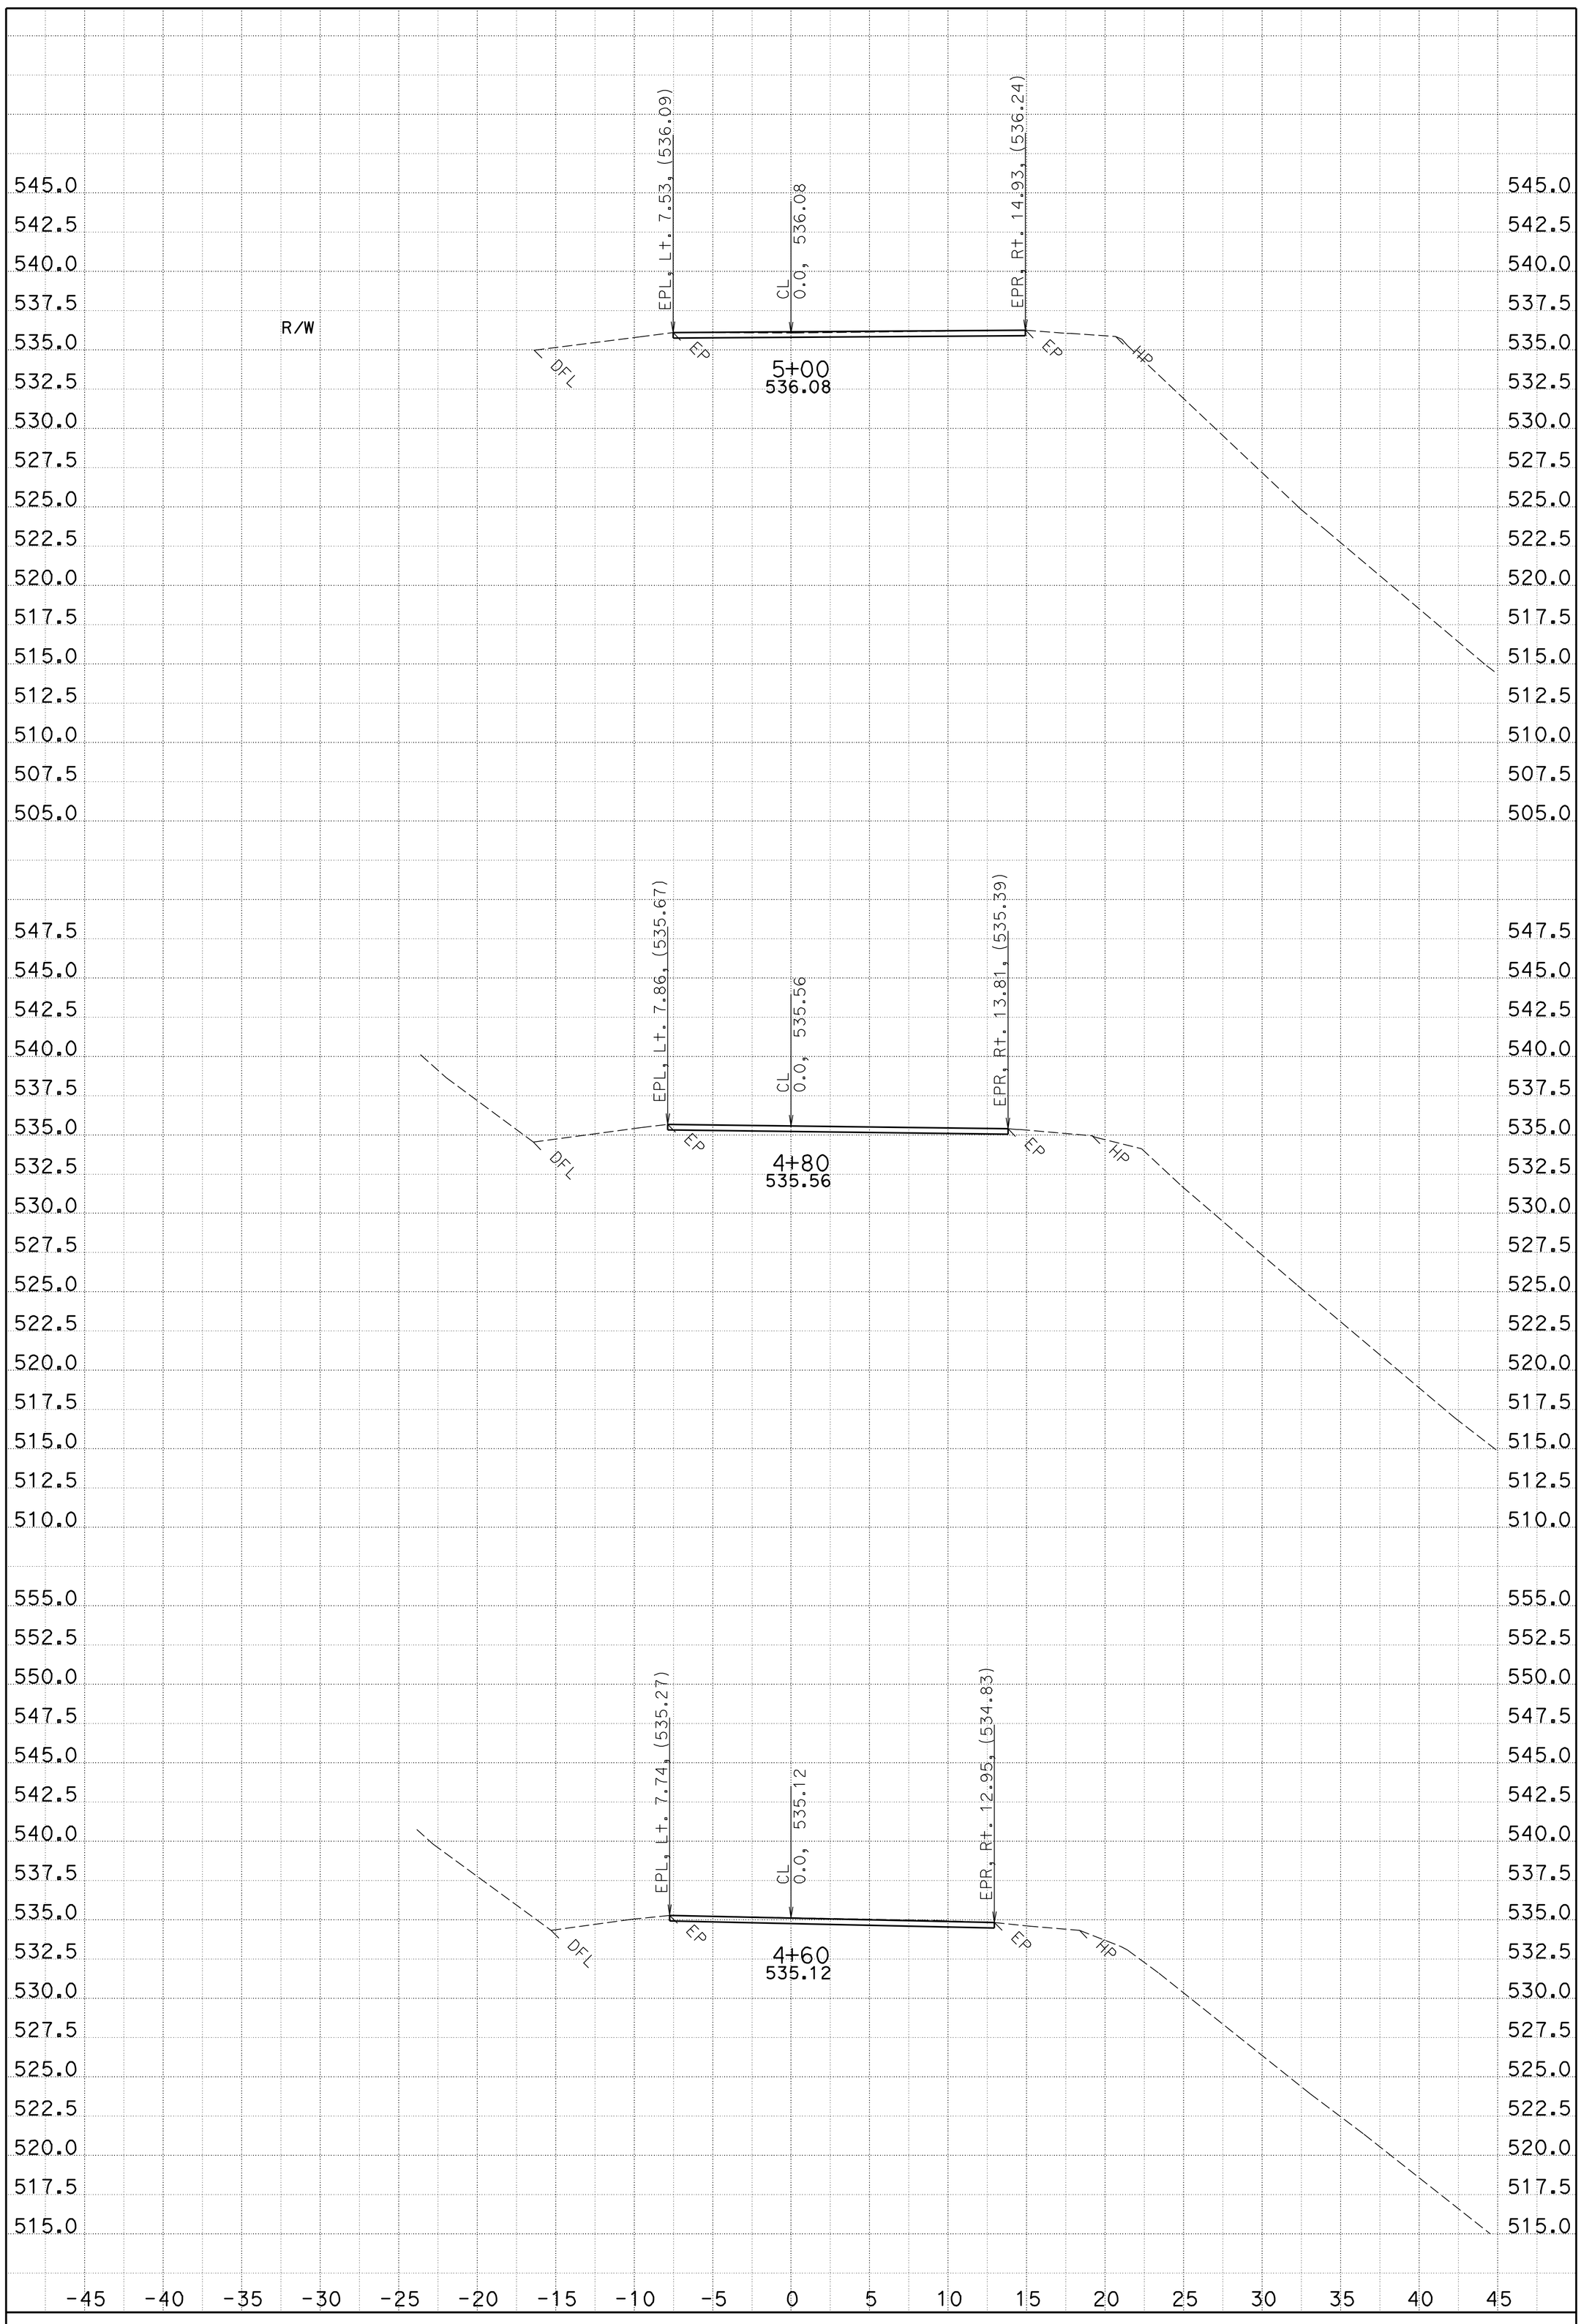

DATE: 4/5/2010

SCALE: 1" = 5' Horiz.
1" = 5' Vert.

PROJECT ID: Eight Locations Storm Repair

CONTRACT: 478501

DIST/CO/RTE/PM: 02/Plu/169/25.49

CREATED BY: A. Vivit

CL5

CROSS SECTIONS

SHEET 4 OF 5

FOR EARTHWORK DEVELOPMENT ONLY

All Dimensions are U.S. Survey Feet

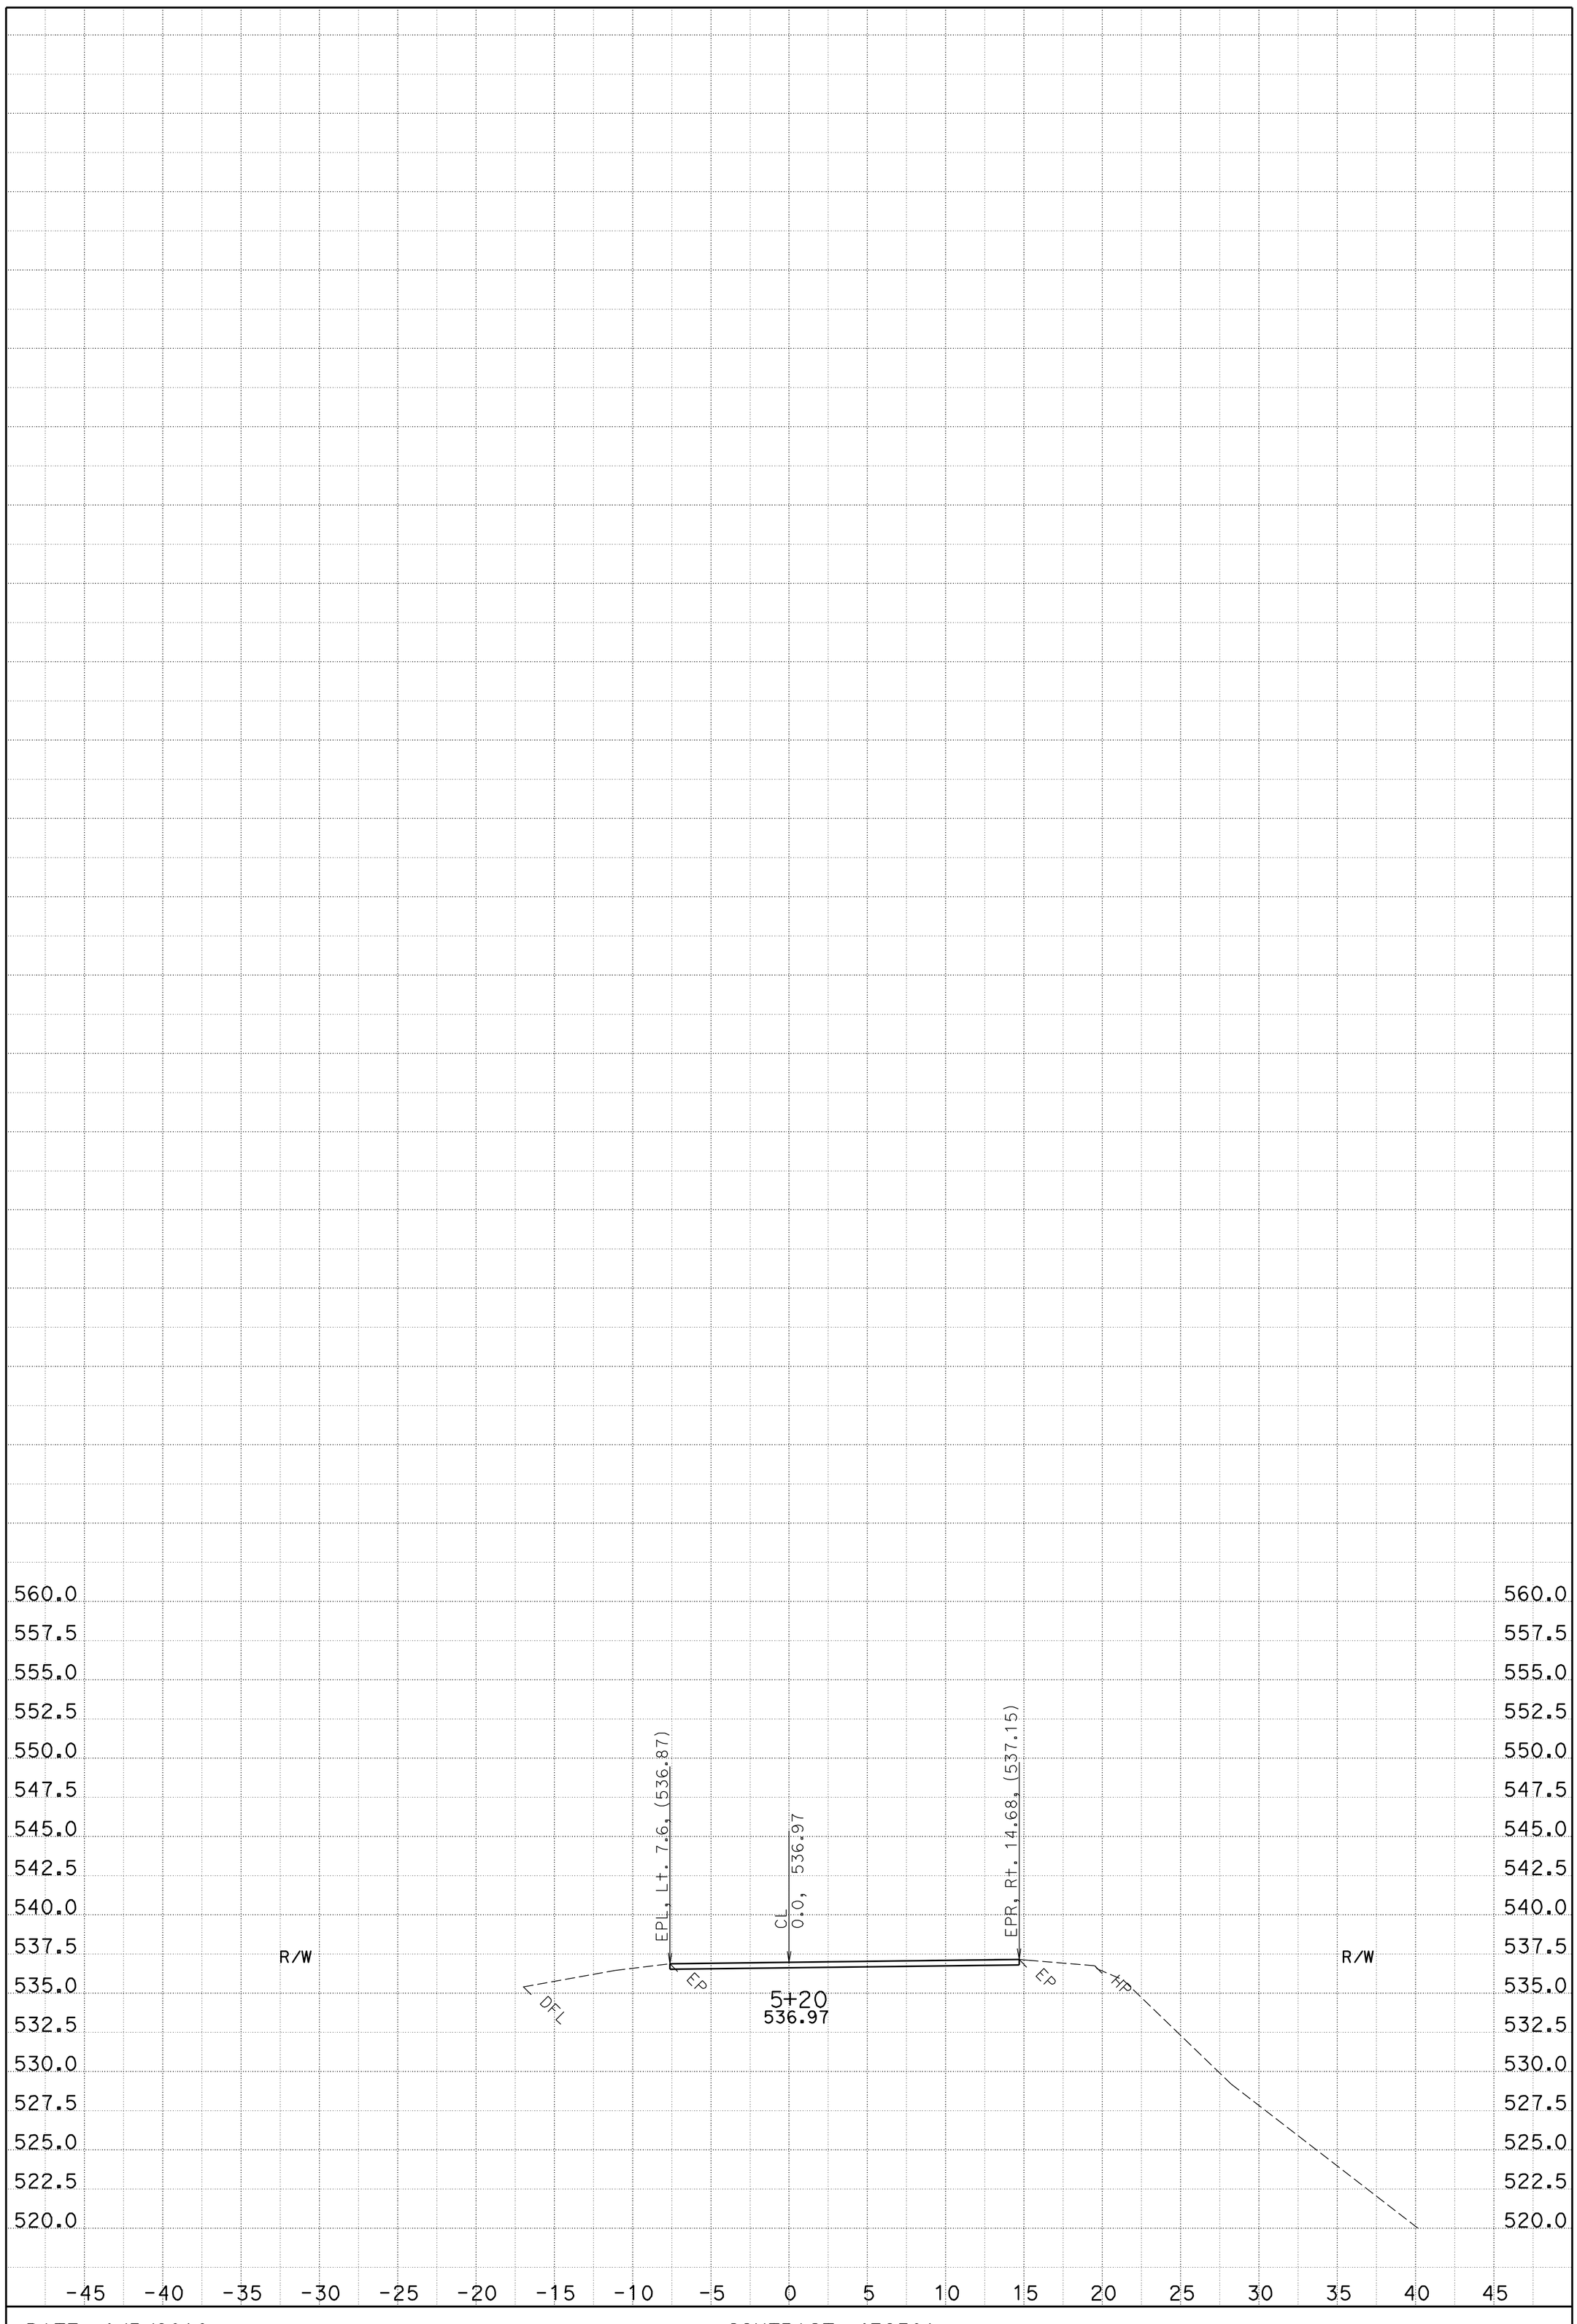

DATE: 4/5/2010

SCALE: 1" = 5' Horiz.
1" = 5' Vert.

PROJECT ID: Eight Locations Storm Repair

CONTRACT: 478501

DIST/CO/RTE/PM: 02/Plu/169/25.49

CREATED BY: A. Vivit

CL5

CROSS SECTIONS

SHEET 5 OF 5

FOR EARTHWORK DEVELOPMENT ONLY

All Dimensions are U.S. Survey Feet

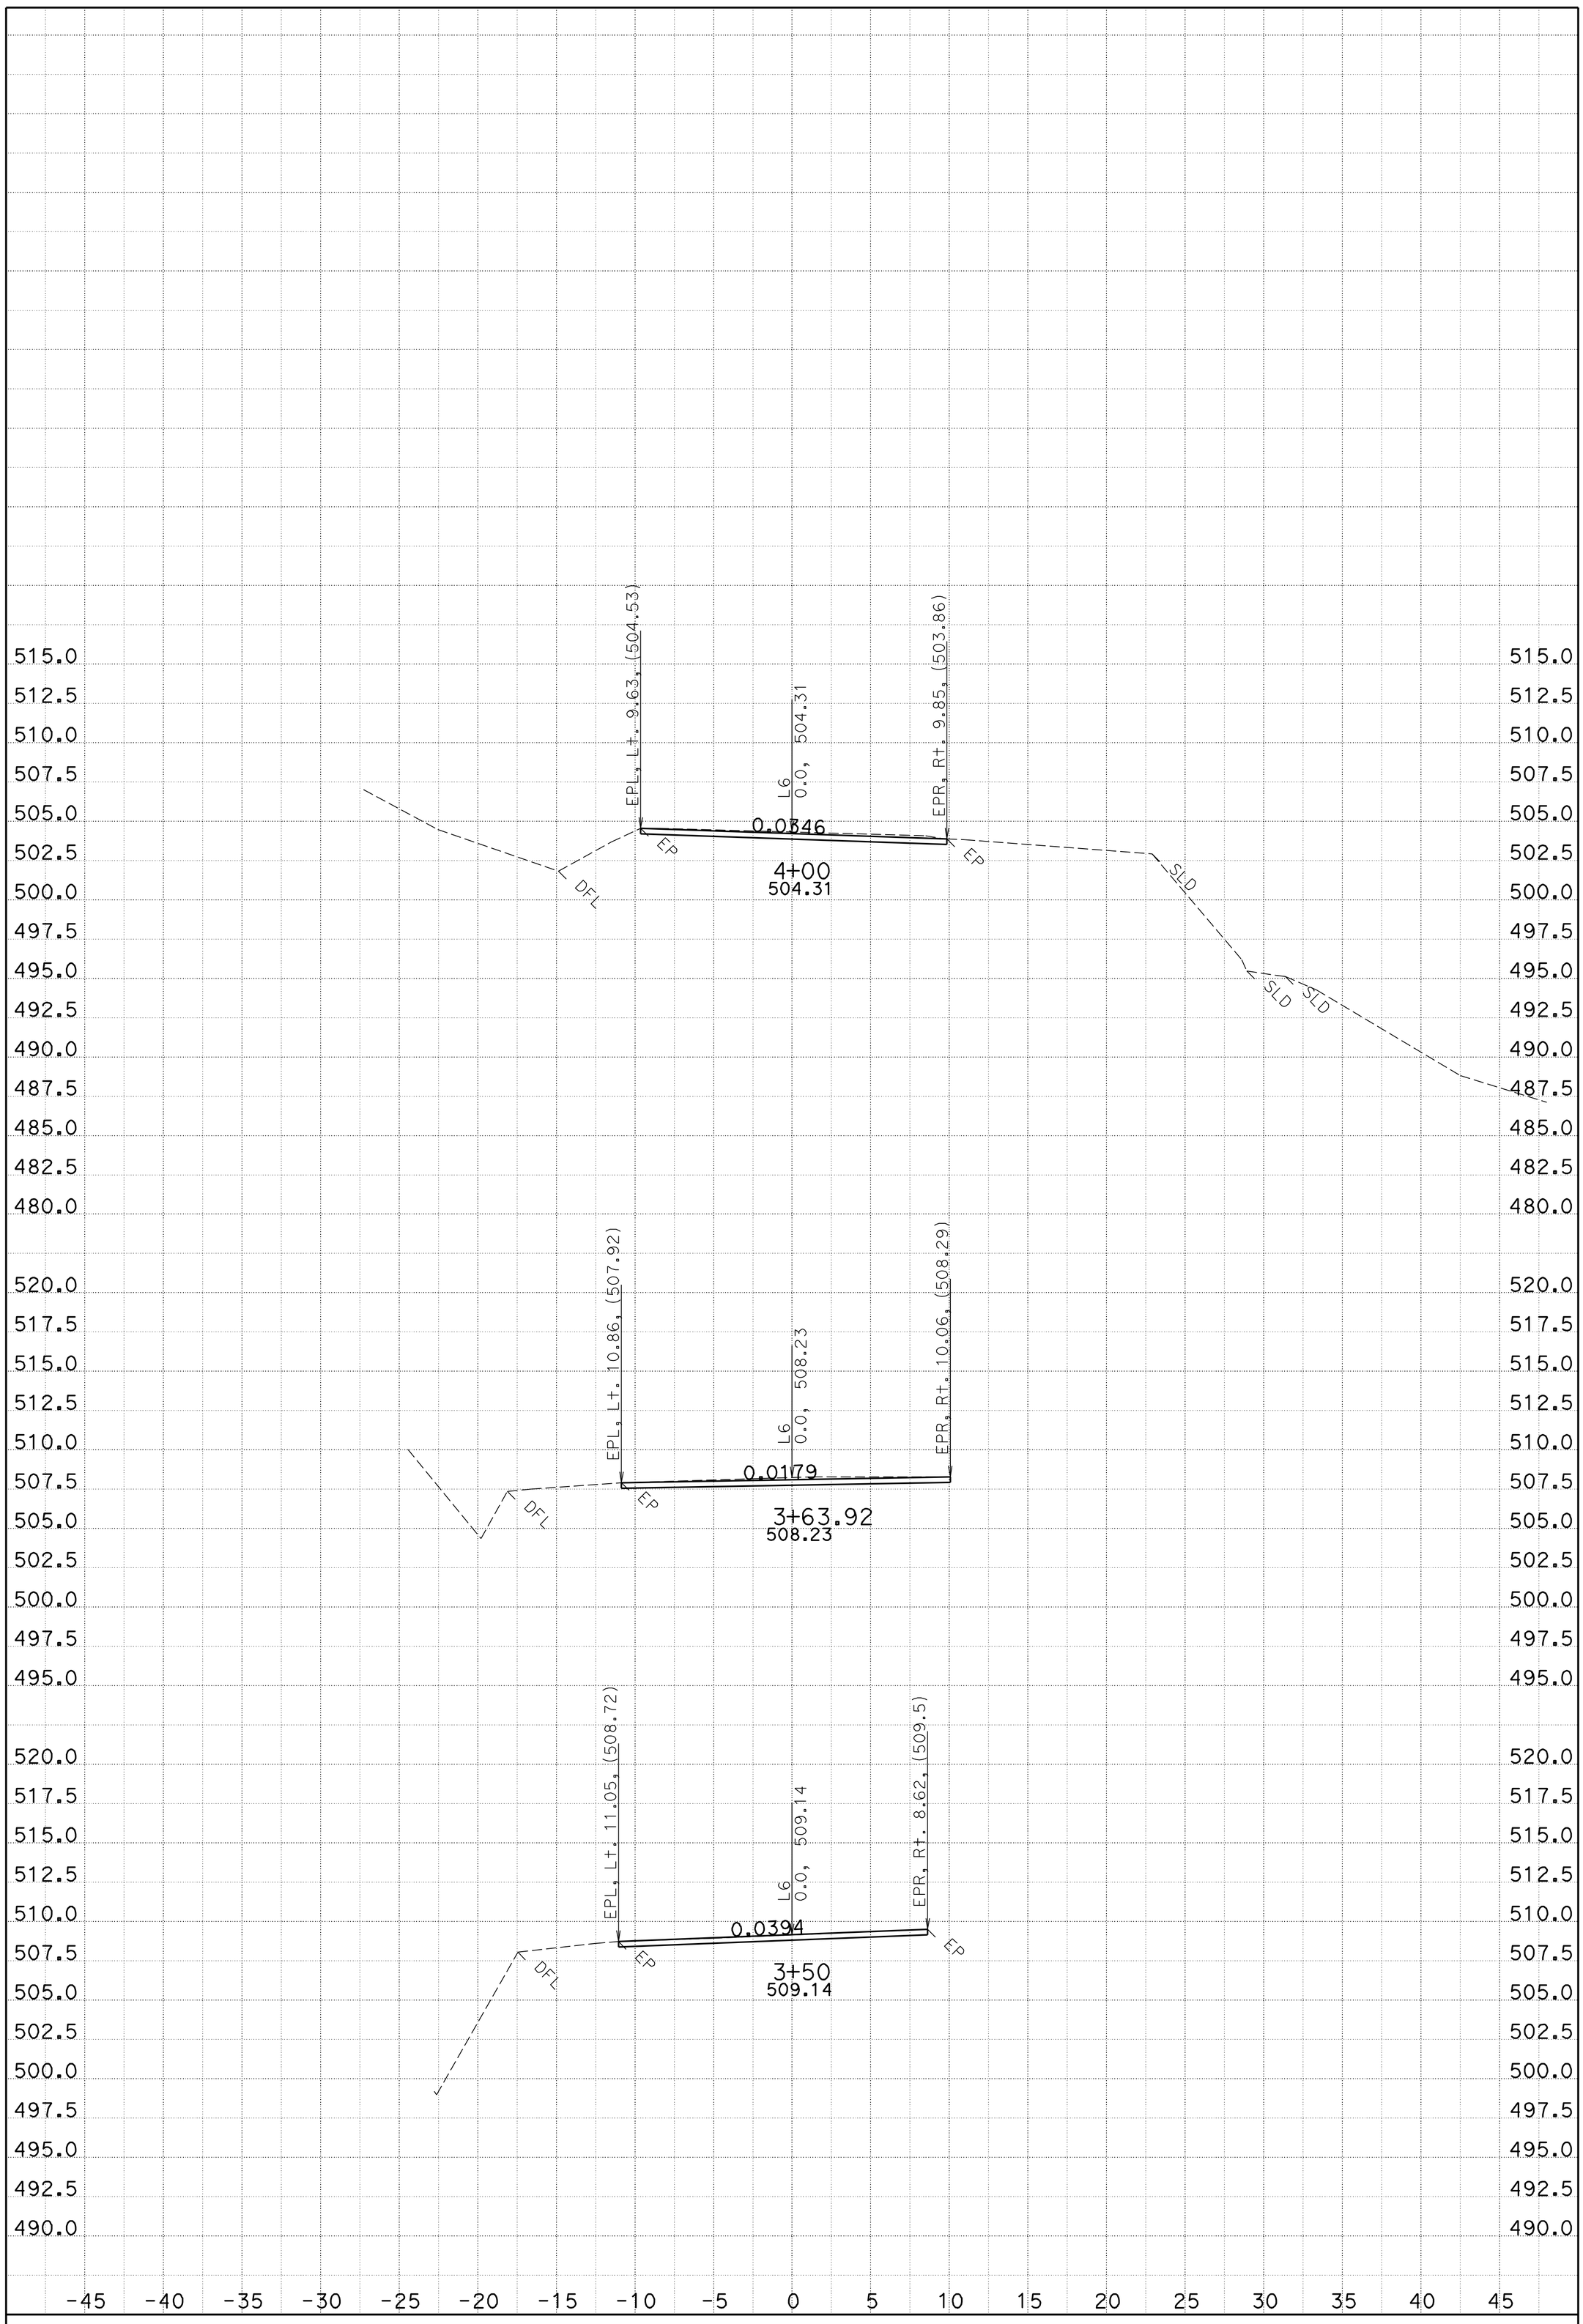

DATE: 4/5/2010

SCALE: 1" = 5' Horiz.
1" = 5' Vert.

PROJECT ID: Eight Locations Storm Repair

CONTRACT: 478501

DIST/CO/RTE/PM: 02/Plu/169/26.31

CREATED BY: A. Vivit

L6

CROSS SECTIONS

SHEET 1 OF 4

FOR EARTHWORK DEVELOPMENT ONLY

All Dimensions are U.S. Survey Feet

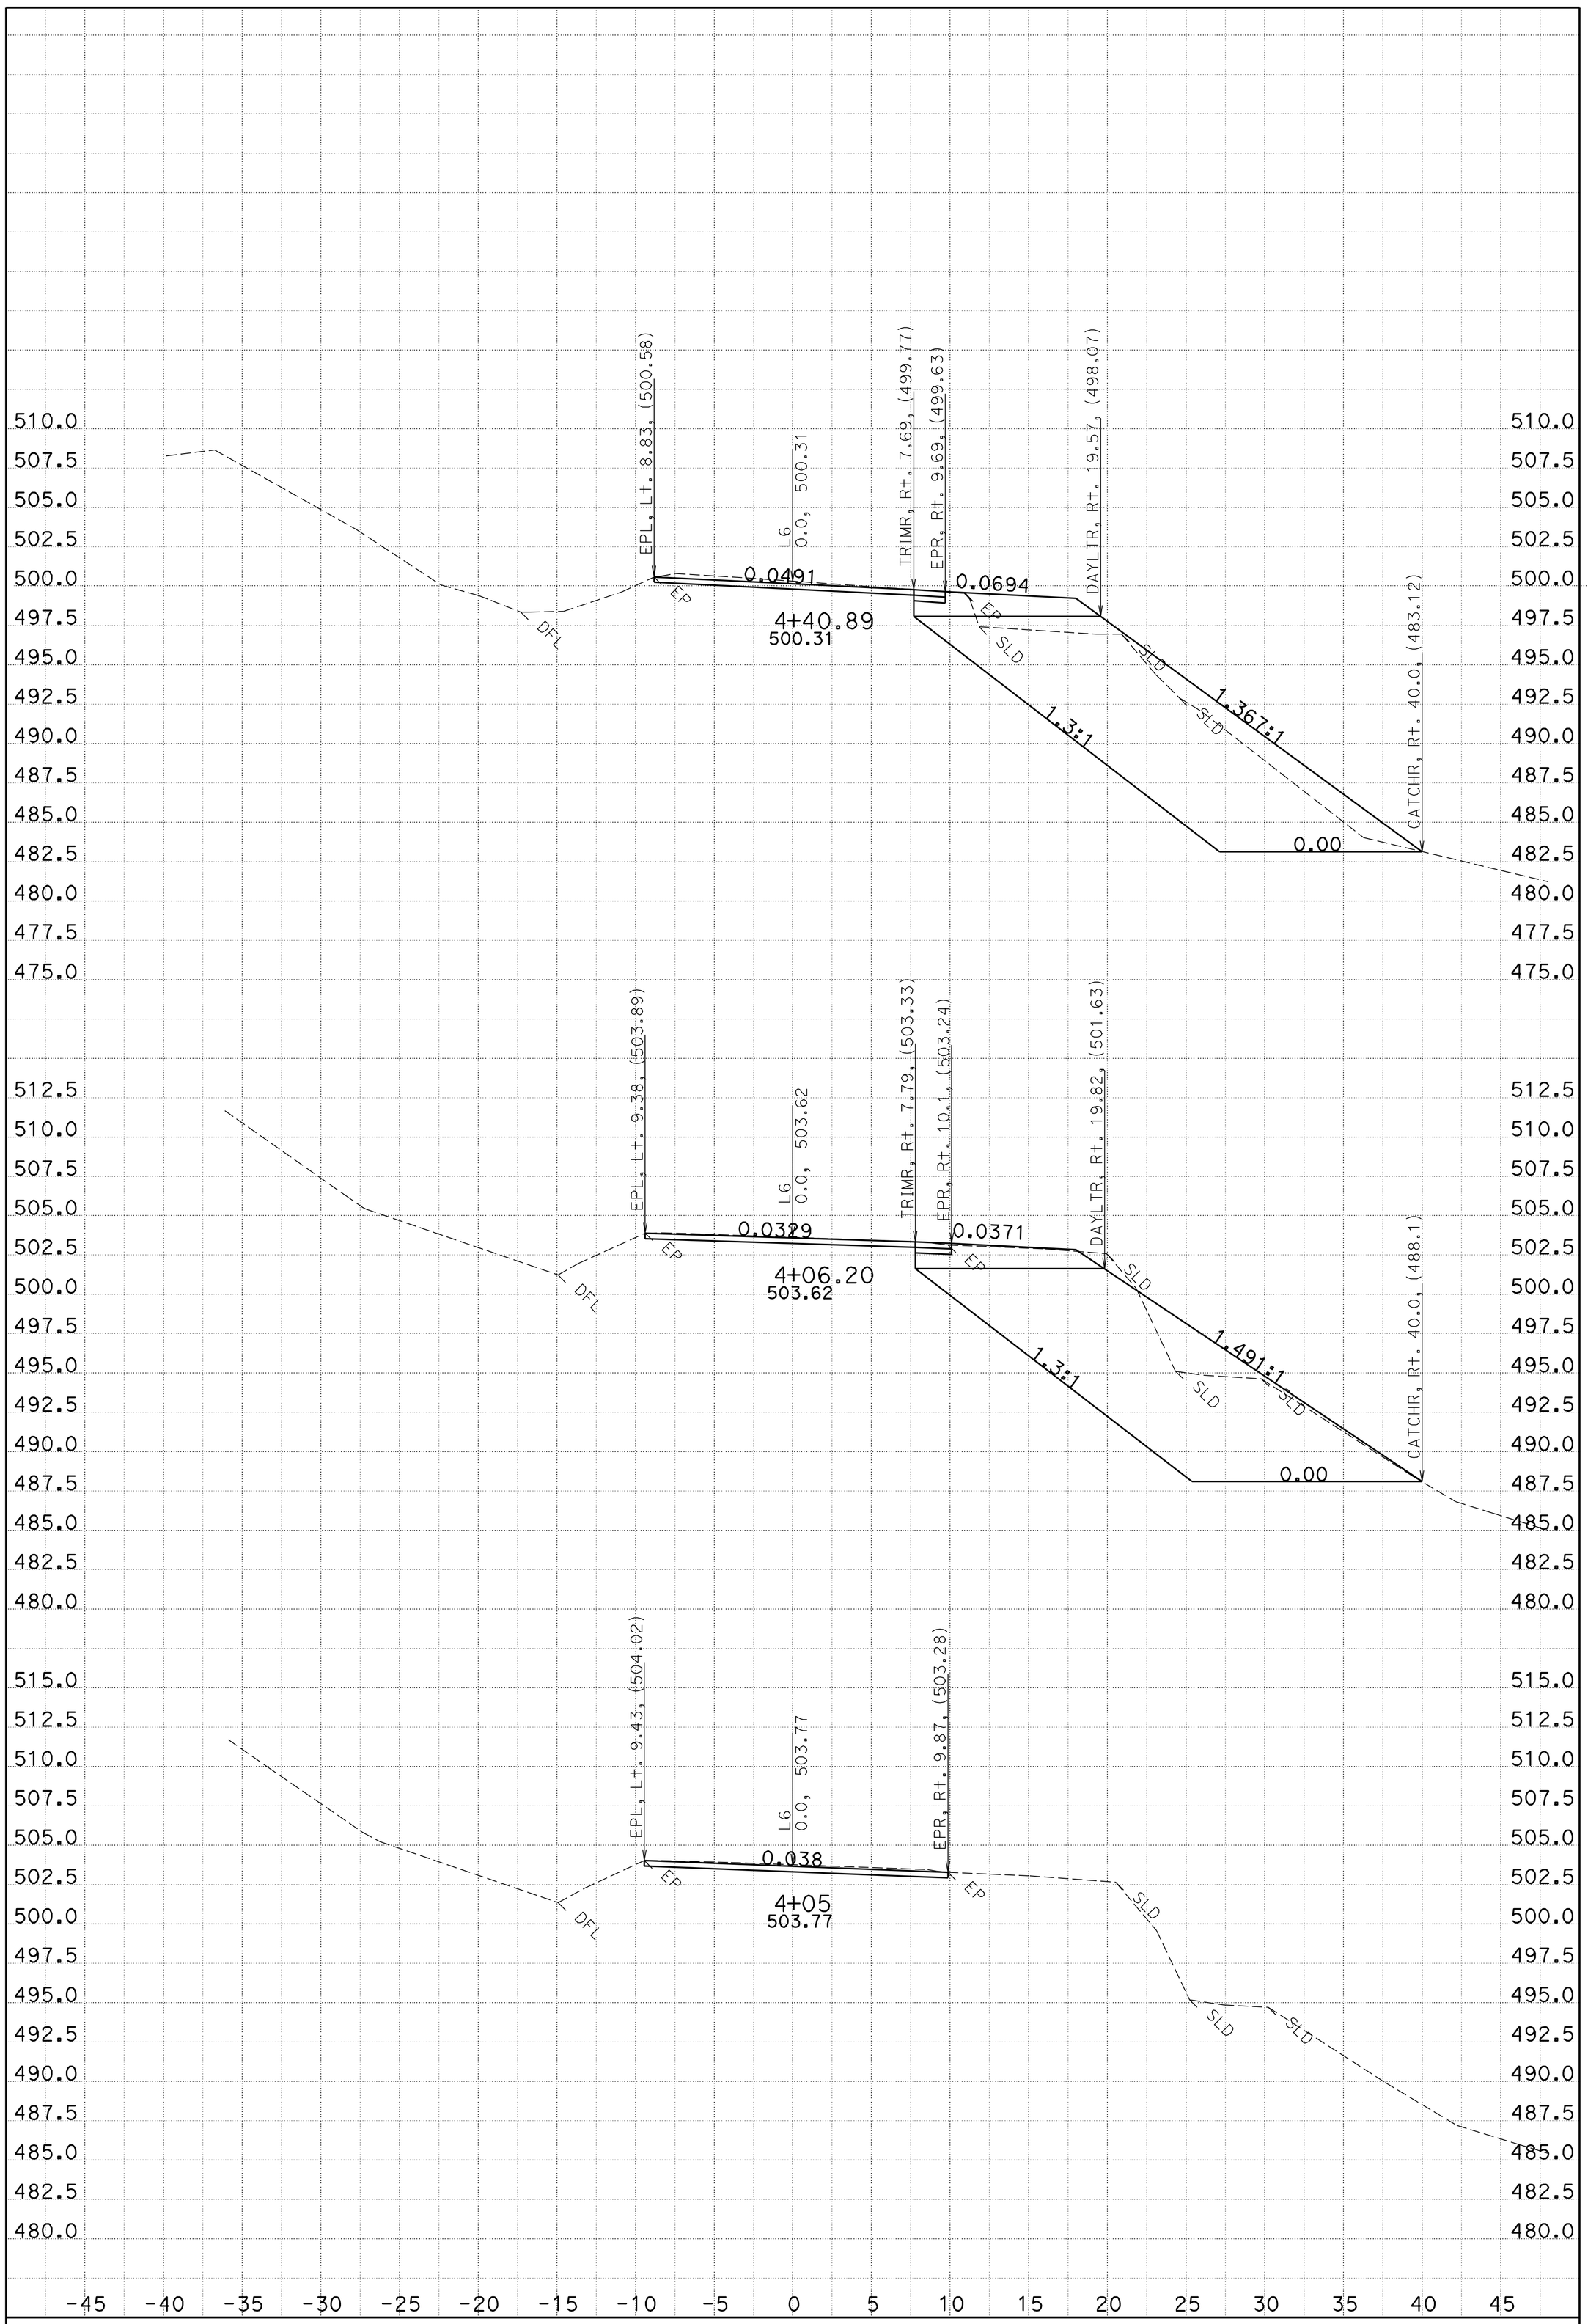

DATE: 4/5/2010

SCALE: 1" = 5' Horiz.
1" = 5' Vert.

PROJECT ID: Eight Locations Storm Repair

CONTRACT: 478501

DIST/CO/RTE/PM: 02/Plu/169/26.31

CREATED BY: A. Vivit

L6

CROSS SECTIONS

SHEET 2 OF 4

FOR EARTHWORK DEVELOPMENT ONLY

All Dimensions are U.S. Survey Feet

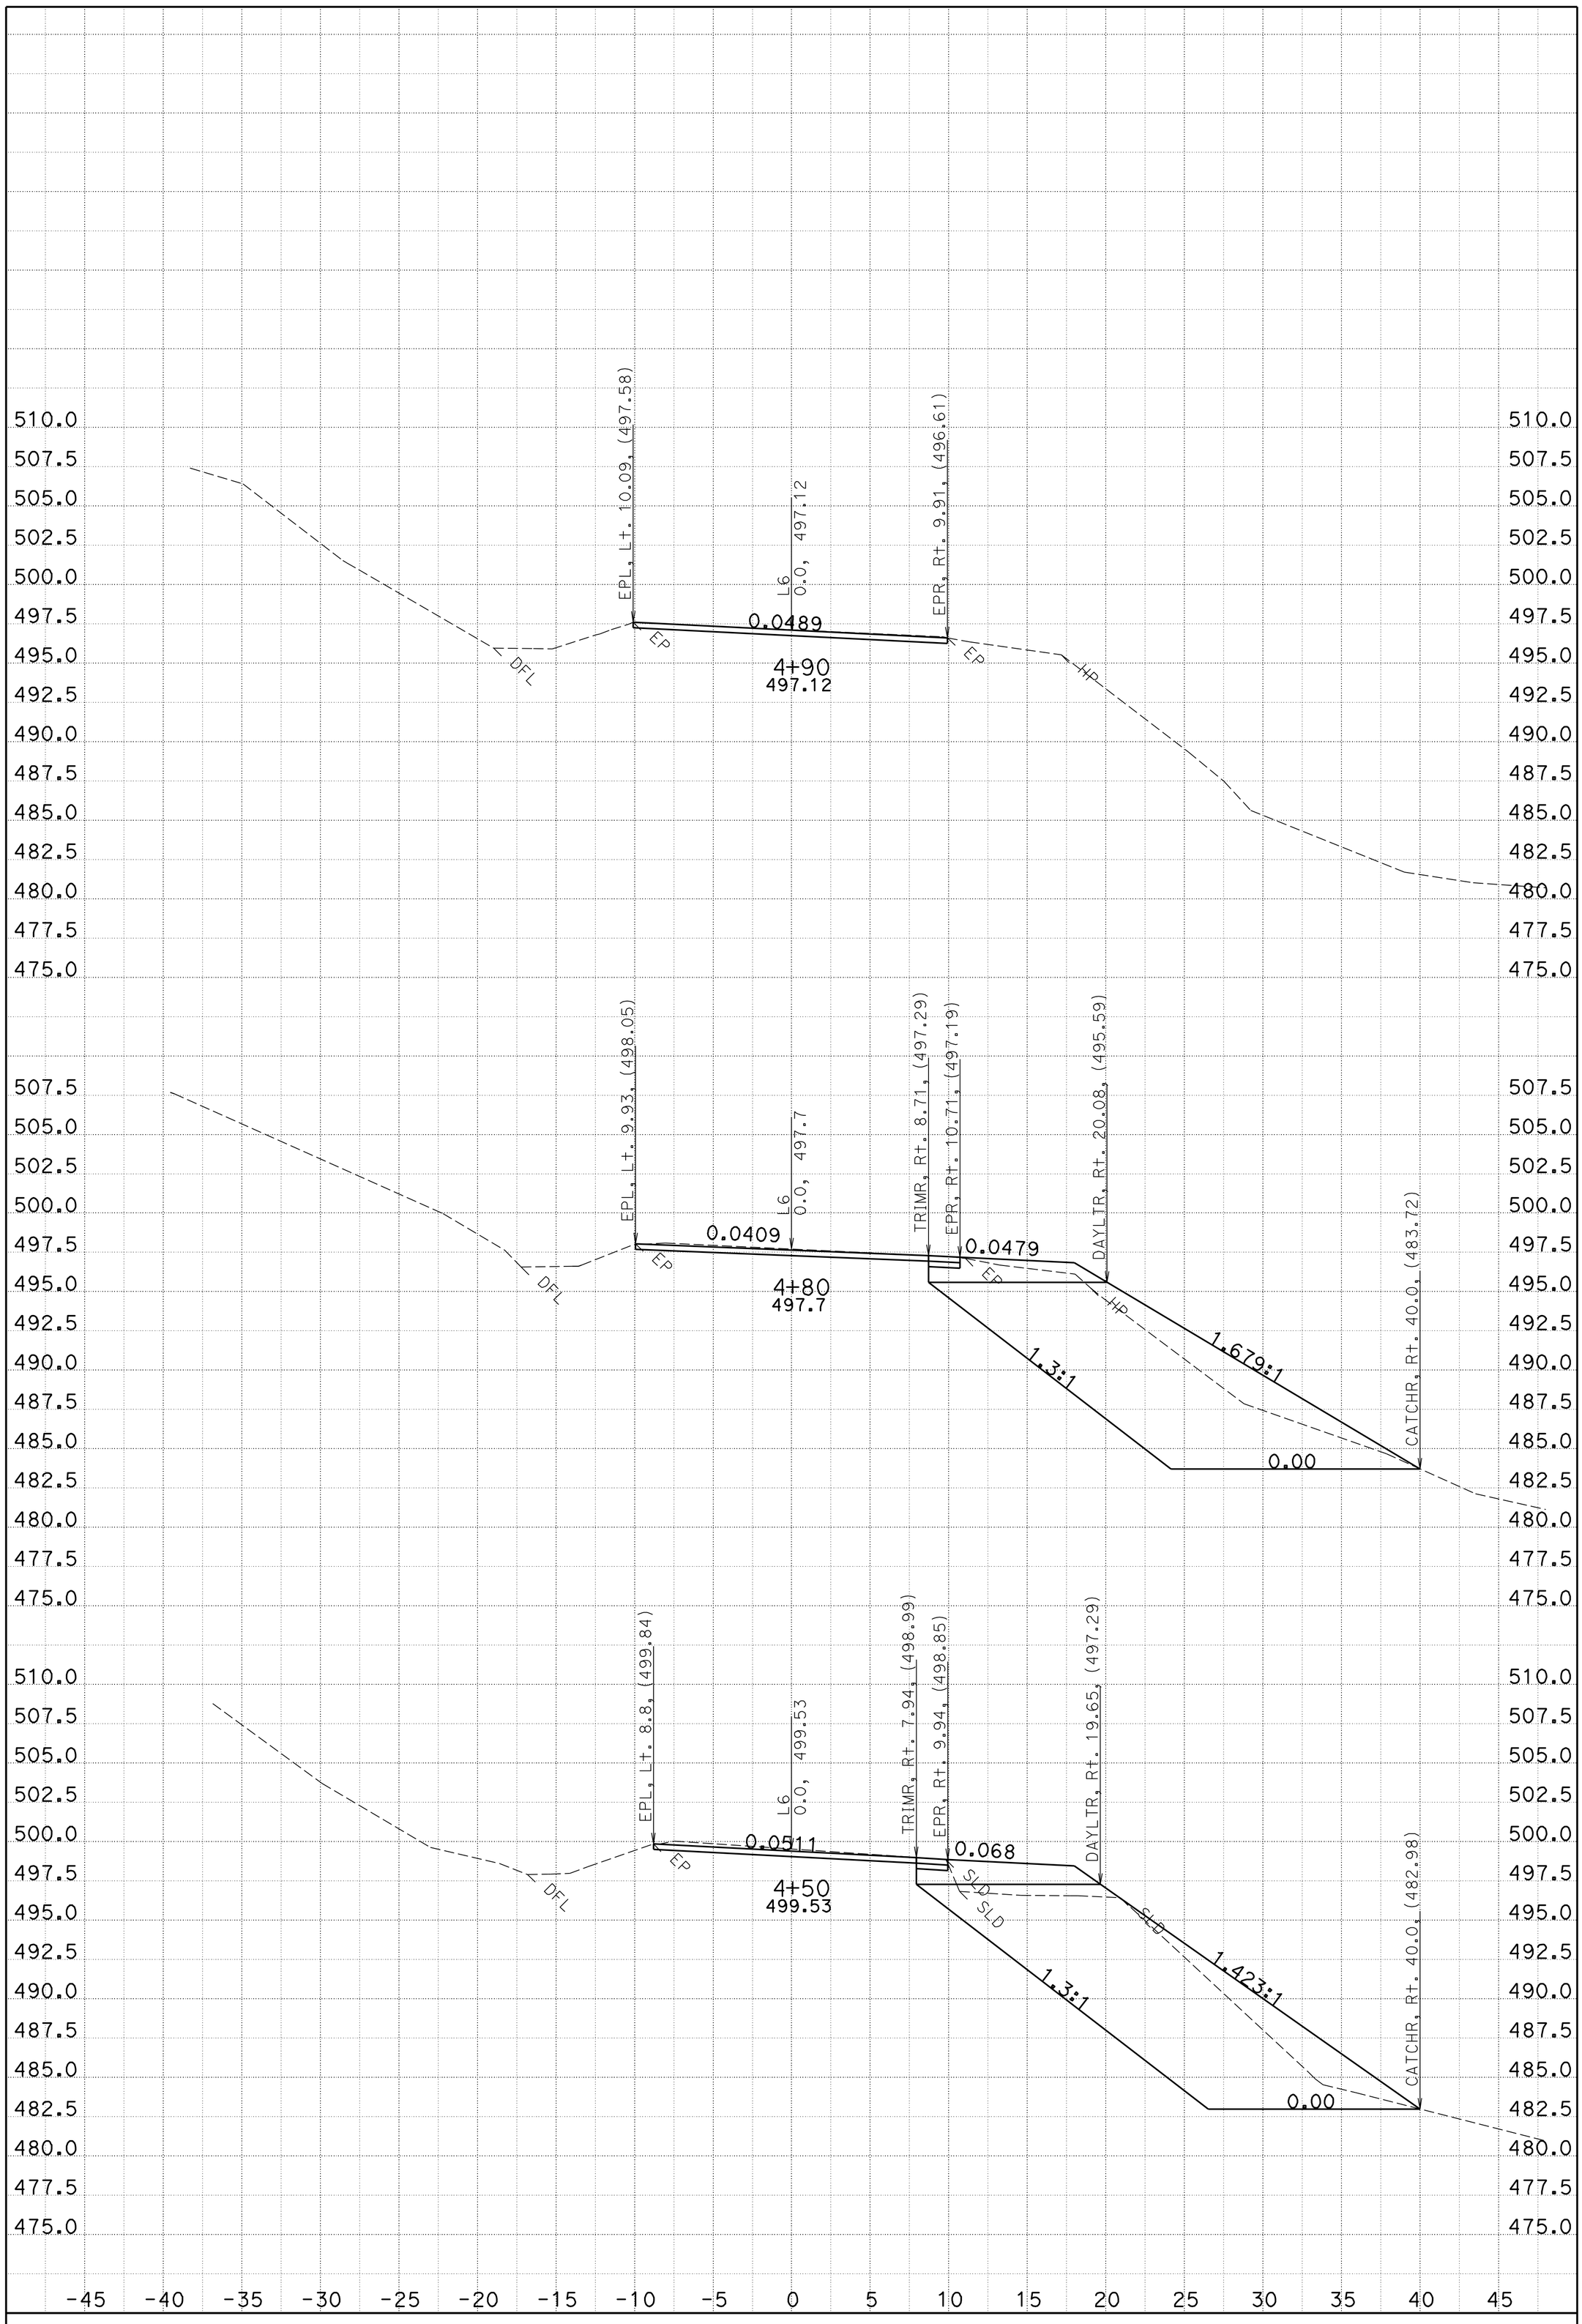

DATE: 4/5/2010

SCALE: 1" = 5' Horiz.
1" = 5' Vert.

PROJECT ID: Eight Locations Storm Repair

CONTRACT: 478501

DIST/CO/RTE/PM: 02/Plu/169/26.31

CREATED BY: A. Vivit

L6

CROSS SECTIONS

SHEET 3 OF 4

FOR EARTHWORK DEVELOPMENT ONLY

All Dimensions are U.S. Survey Feet

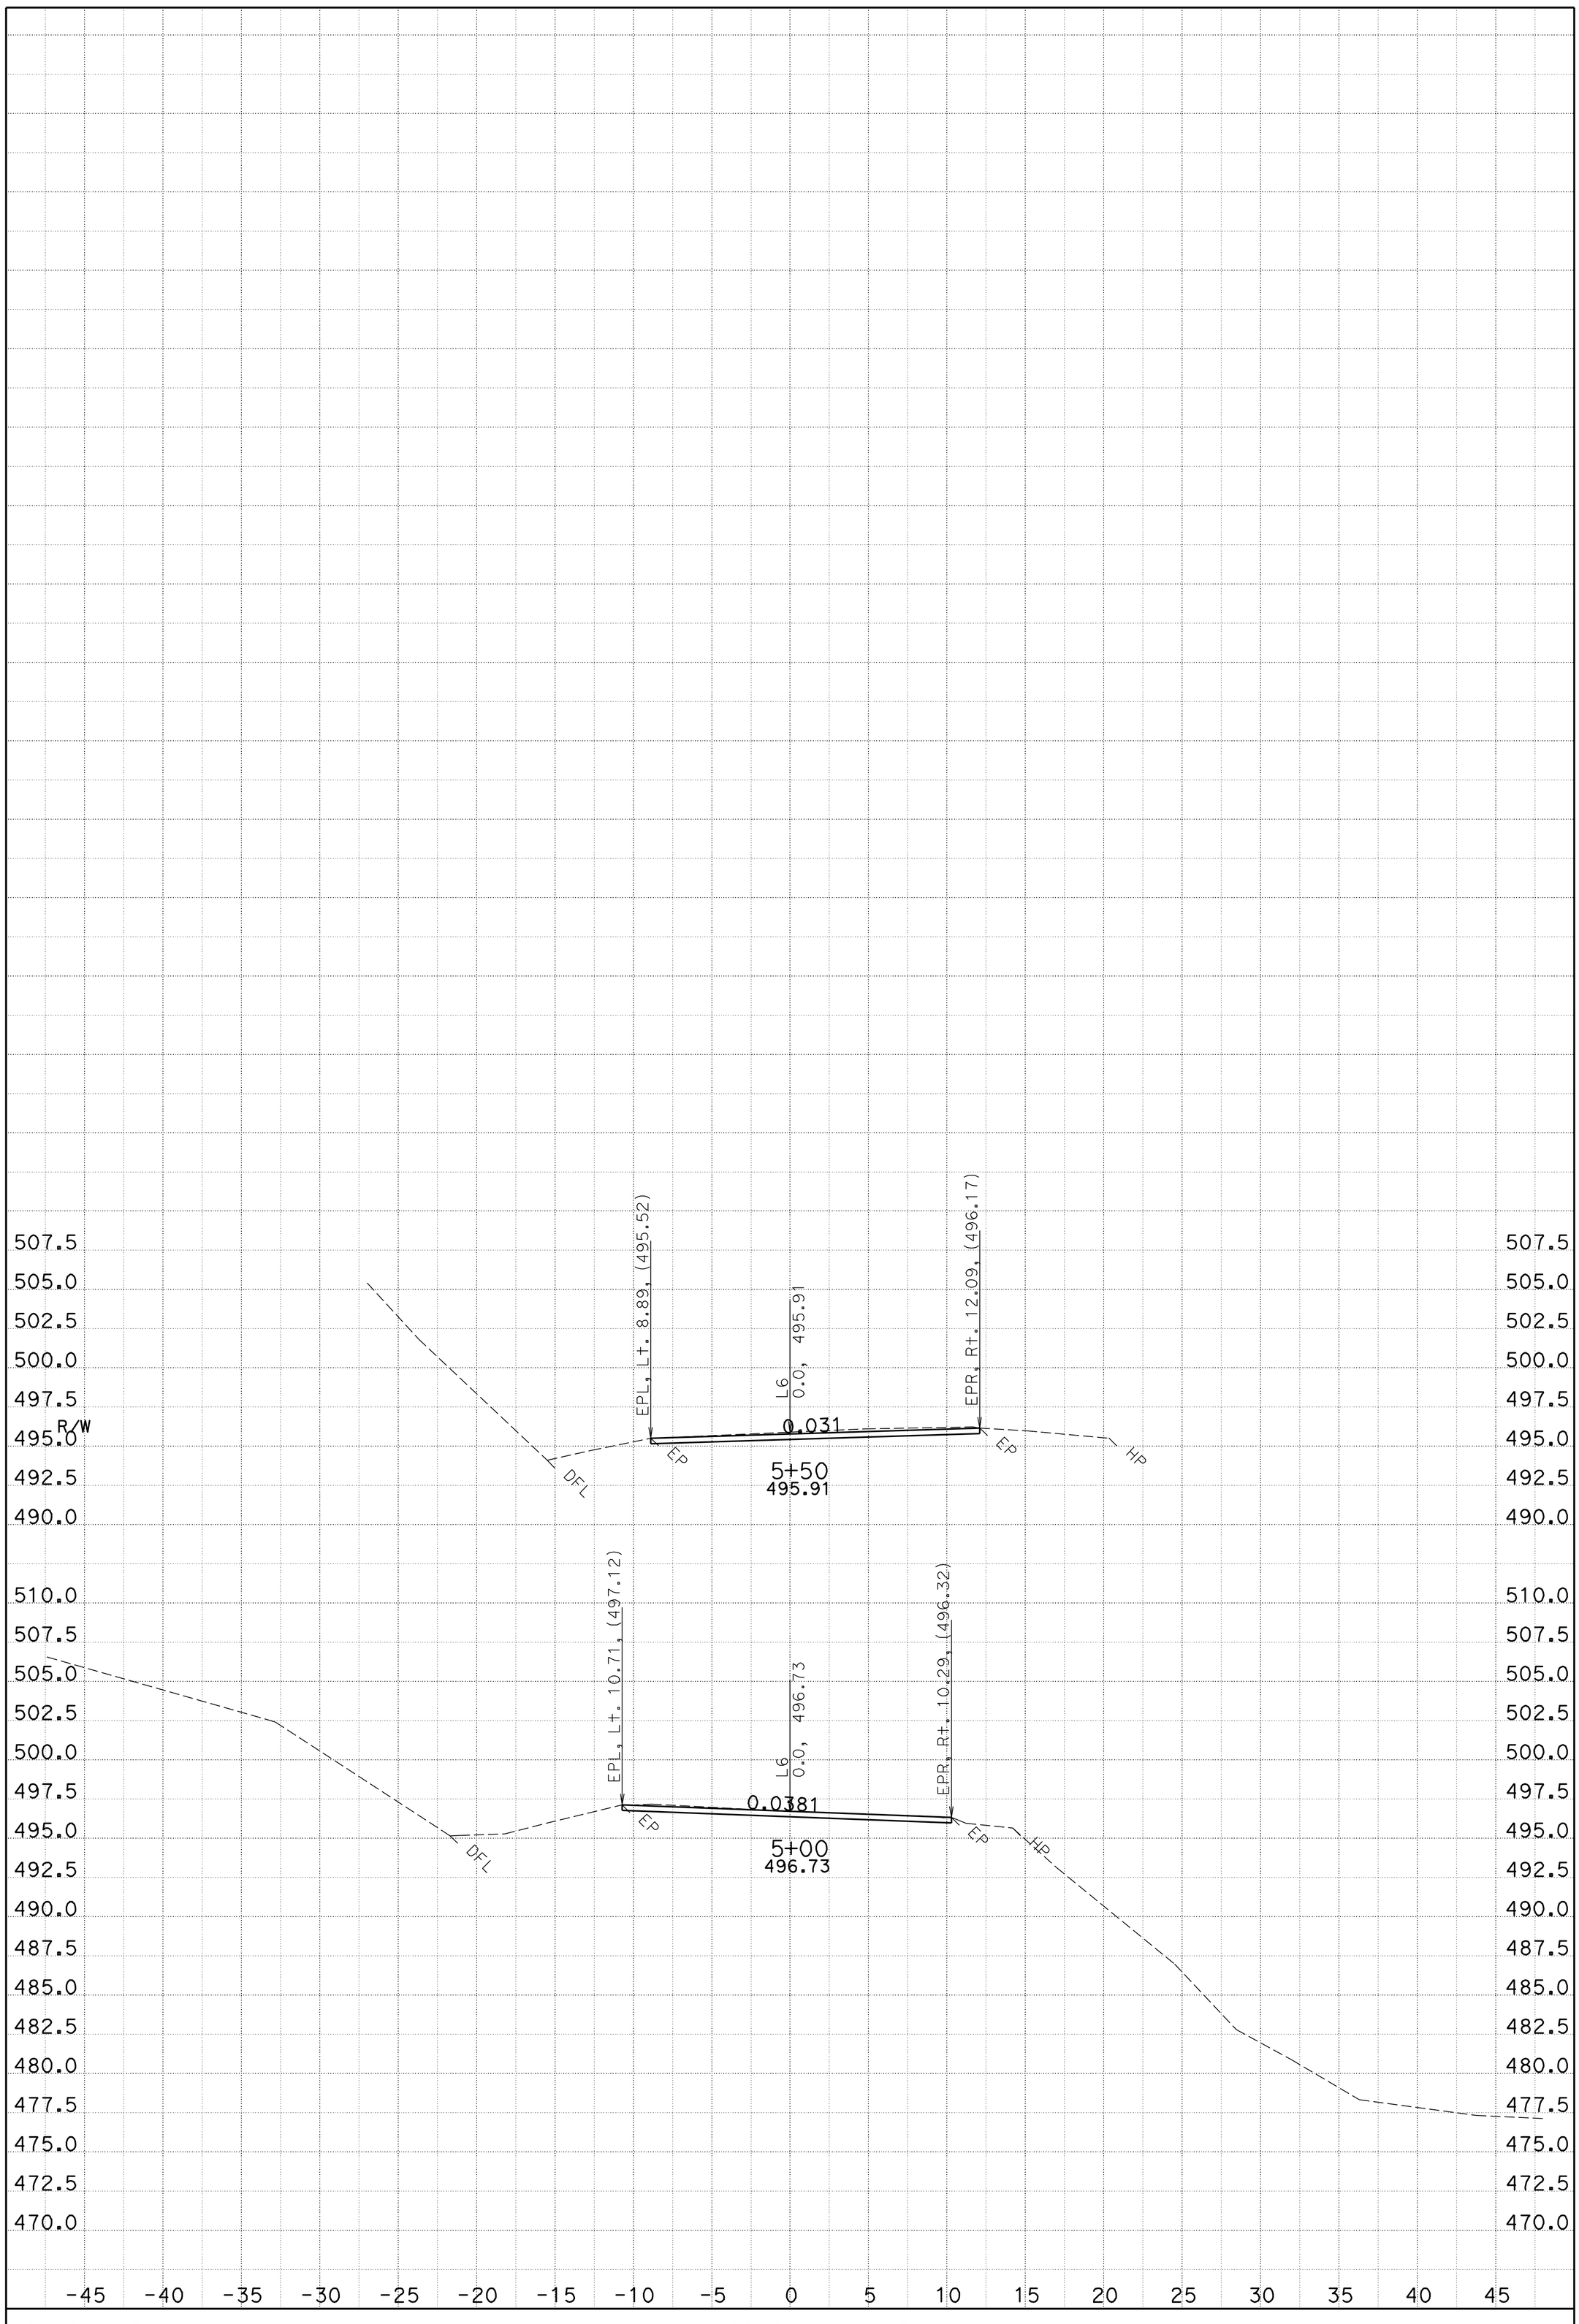

DATE: 4/5/2010

SCALE: 1" = 5' Horiz.
1" = 5' Vert.

PROJECT ID: Eight Locations Storm Repair

CONTRACT: 478501

DIST/CO/RTE/PM: 02/Plu/169/26.31

CREATED BY: A. Vivit

L6

CROSS SECTIONS

SHEET 4 OF 4

FOR EARTHWORK DEVELOPMENT ONLY

All Dimensions are U.S. Survey Feet

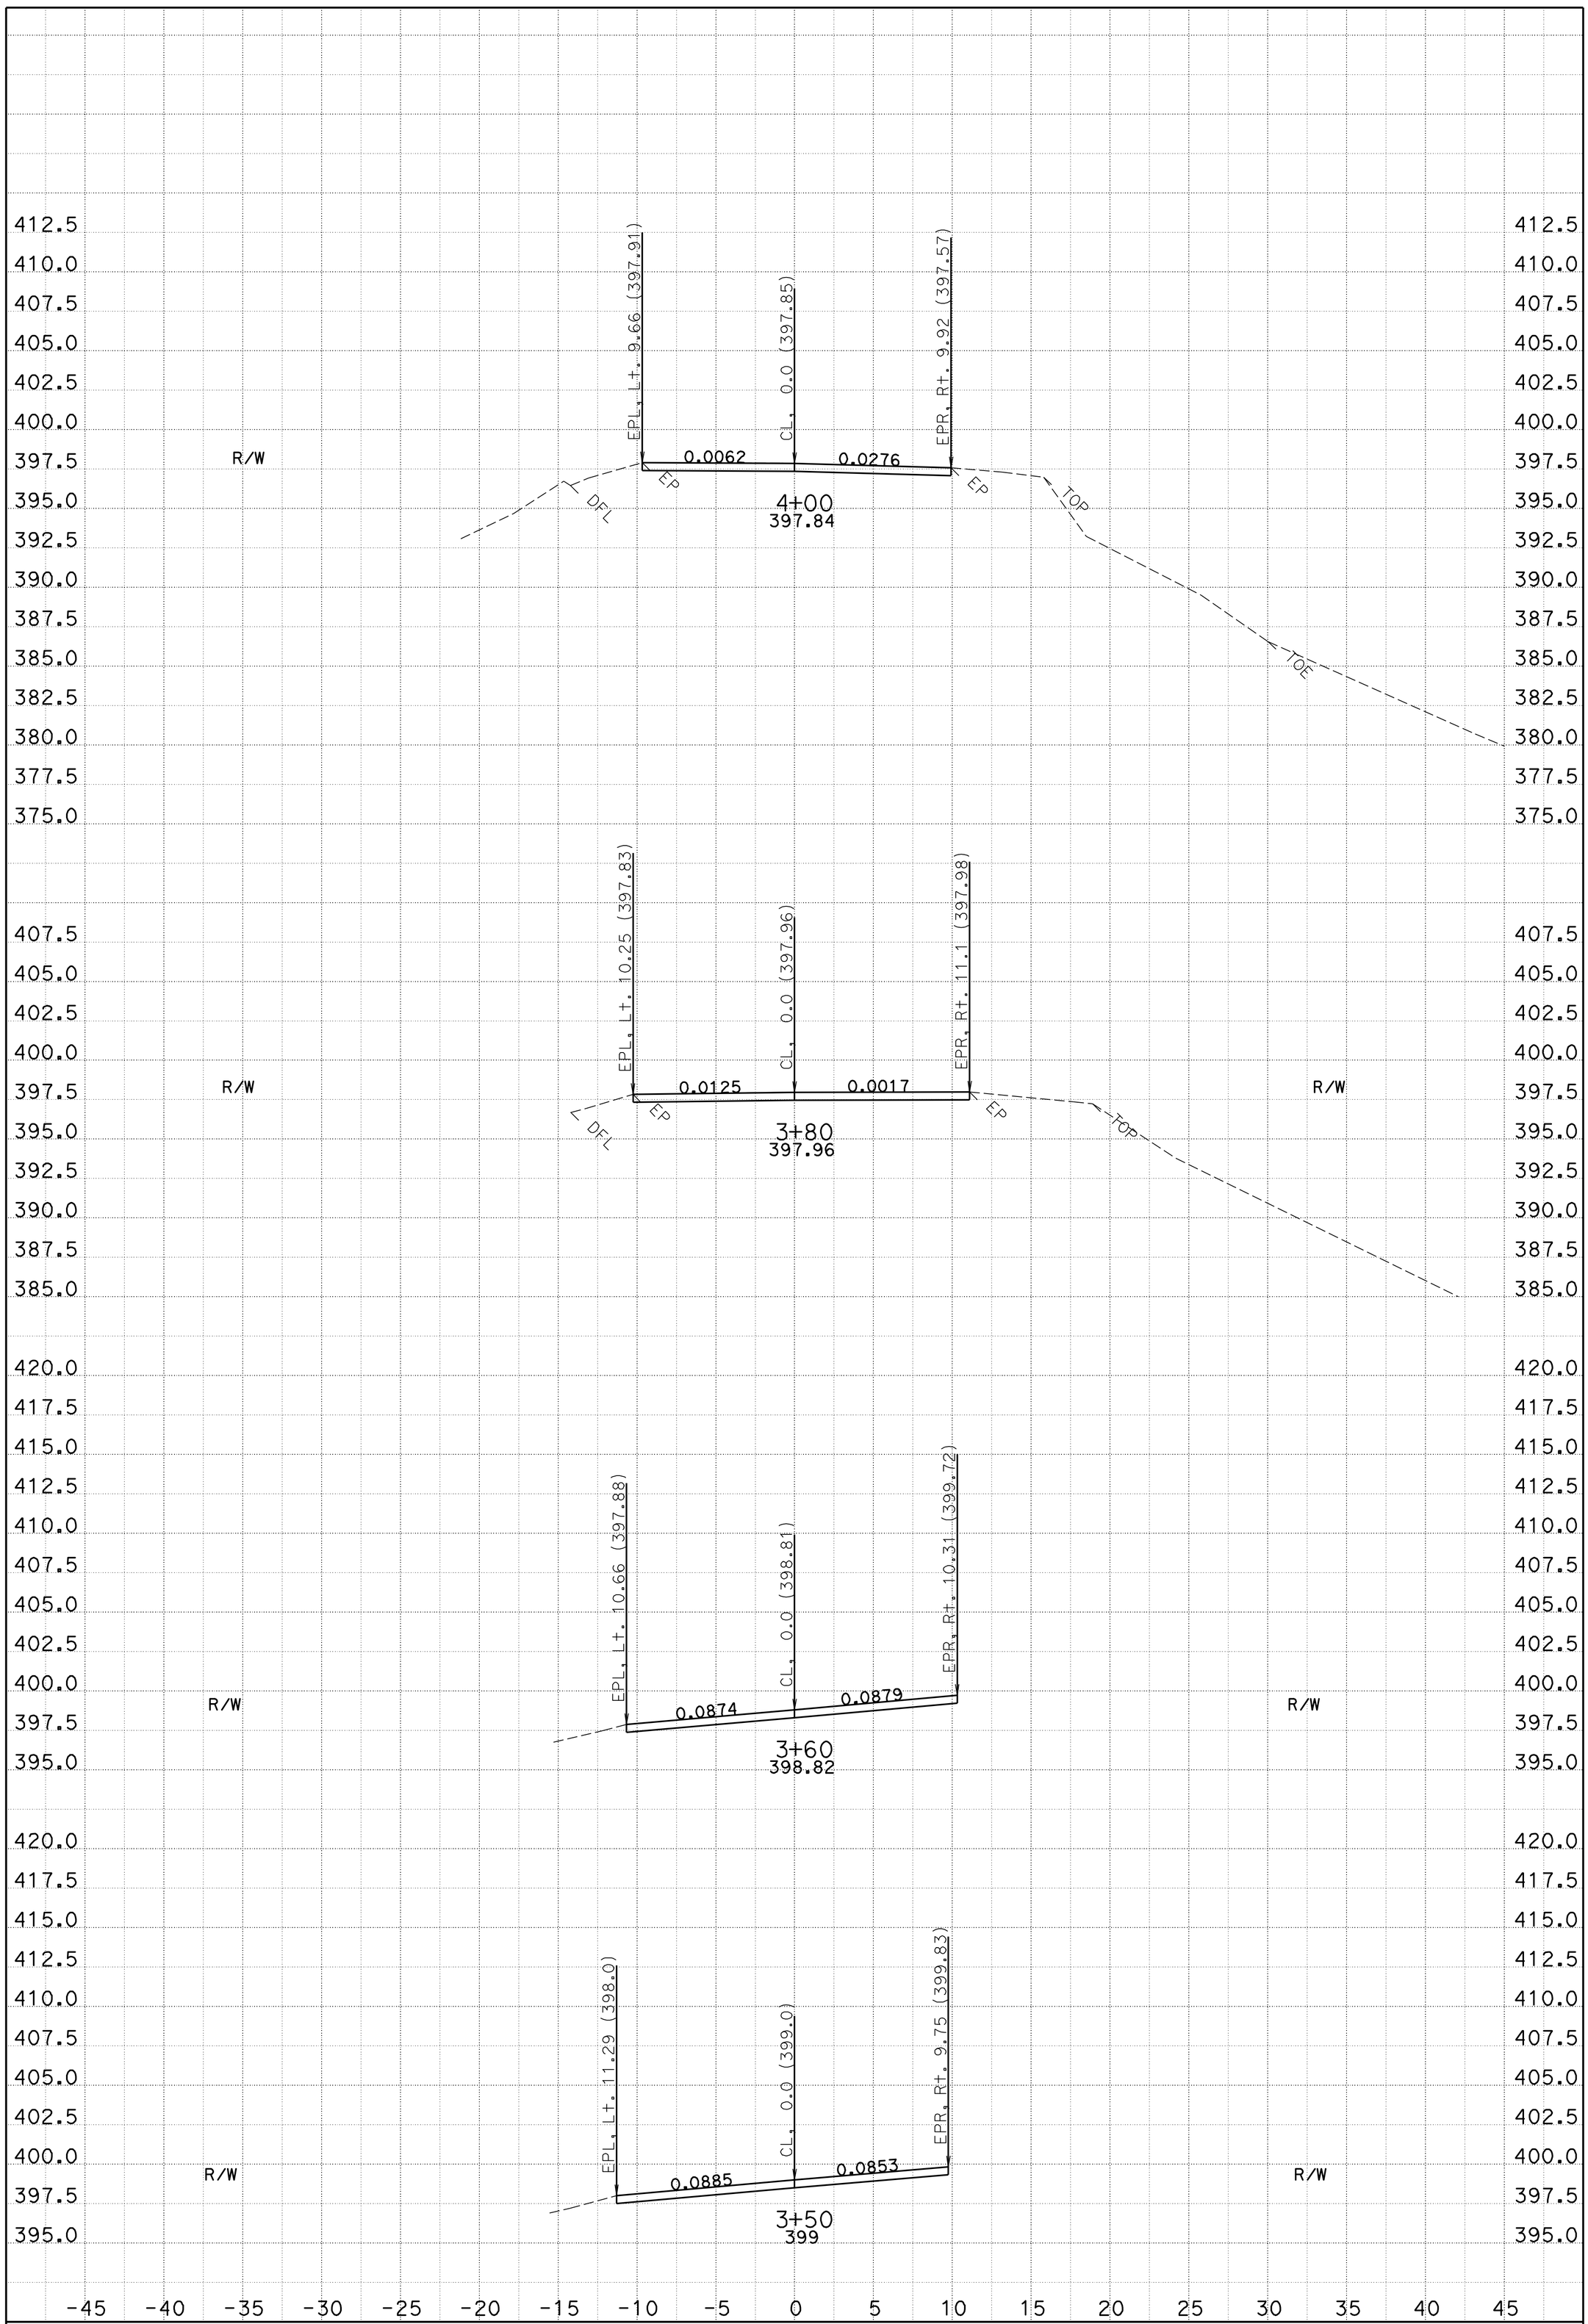

DATE: 4/1/2010

CONTRACT: 478501

DIST/CO/RTE/PM: 02/Plu/169/21.97

CREATED BY: A. Vivit

SCALE: 1" = 5' Horiz.
1" = 5' Vert.

PROJECT ID: Eight Locations Storm Repair

L9

CROSS SECTIONS

SHEET 1 OF 3

FOR EARTHWORK DEVELOPMENT ONLY

All Dimensions are U.S. Survey Feet

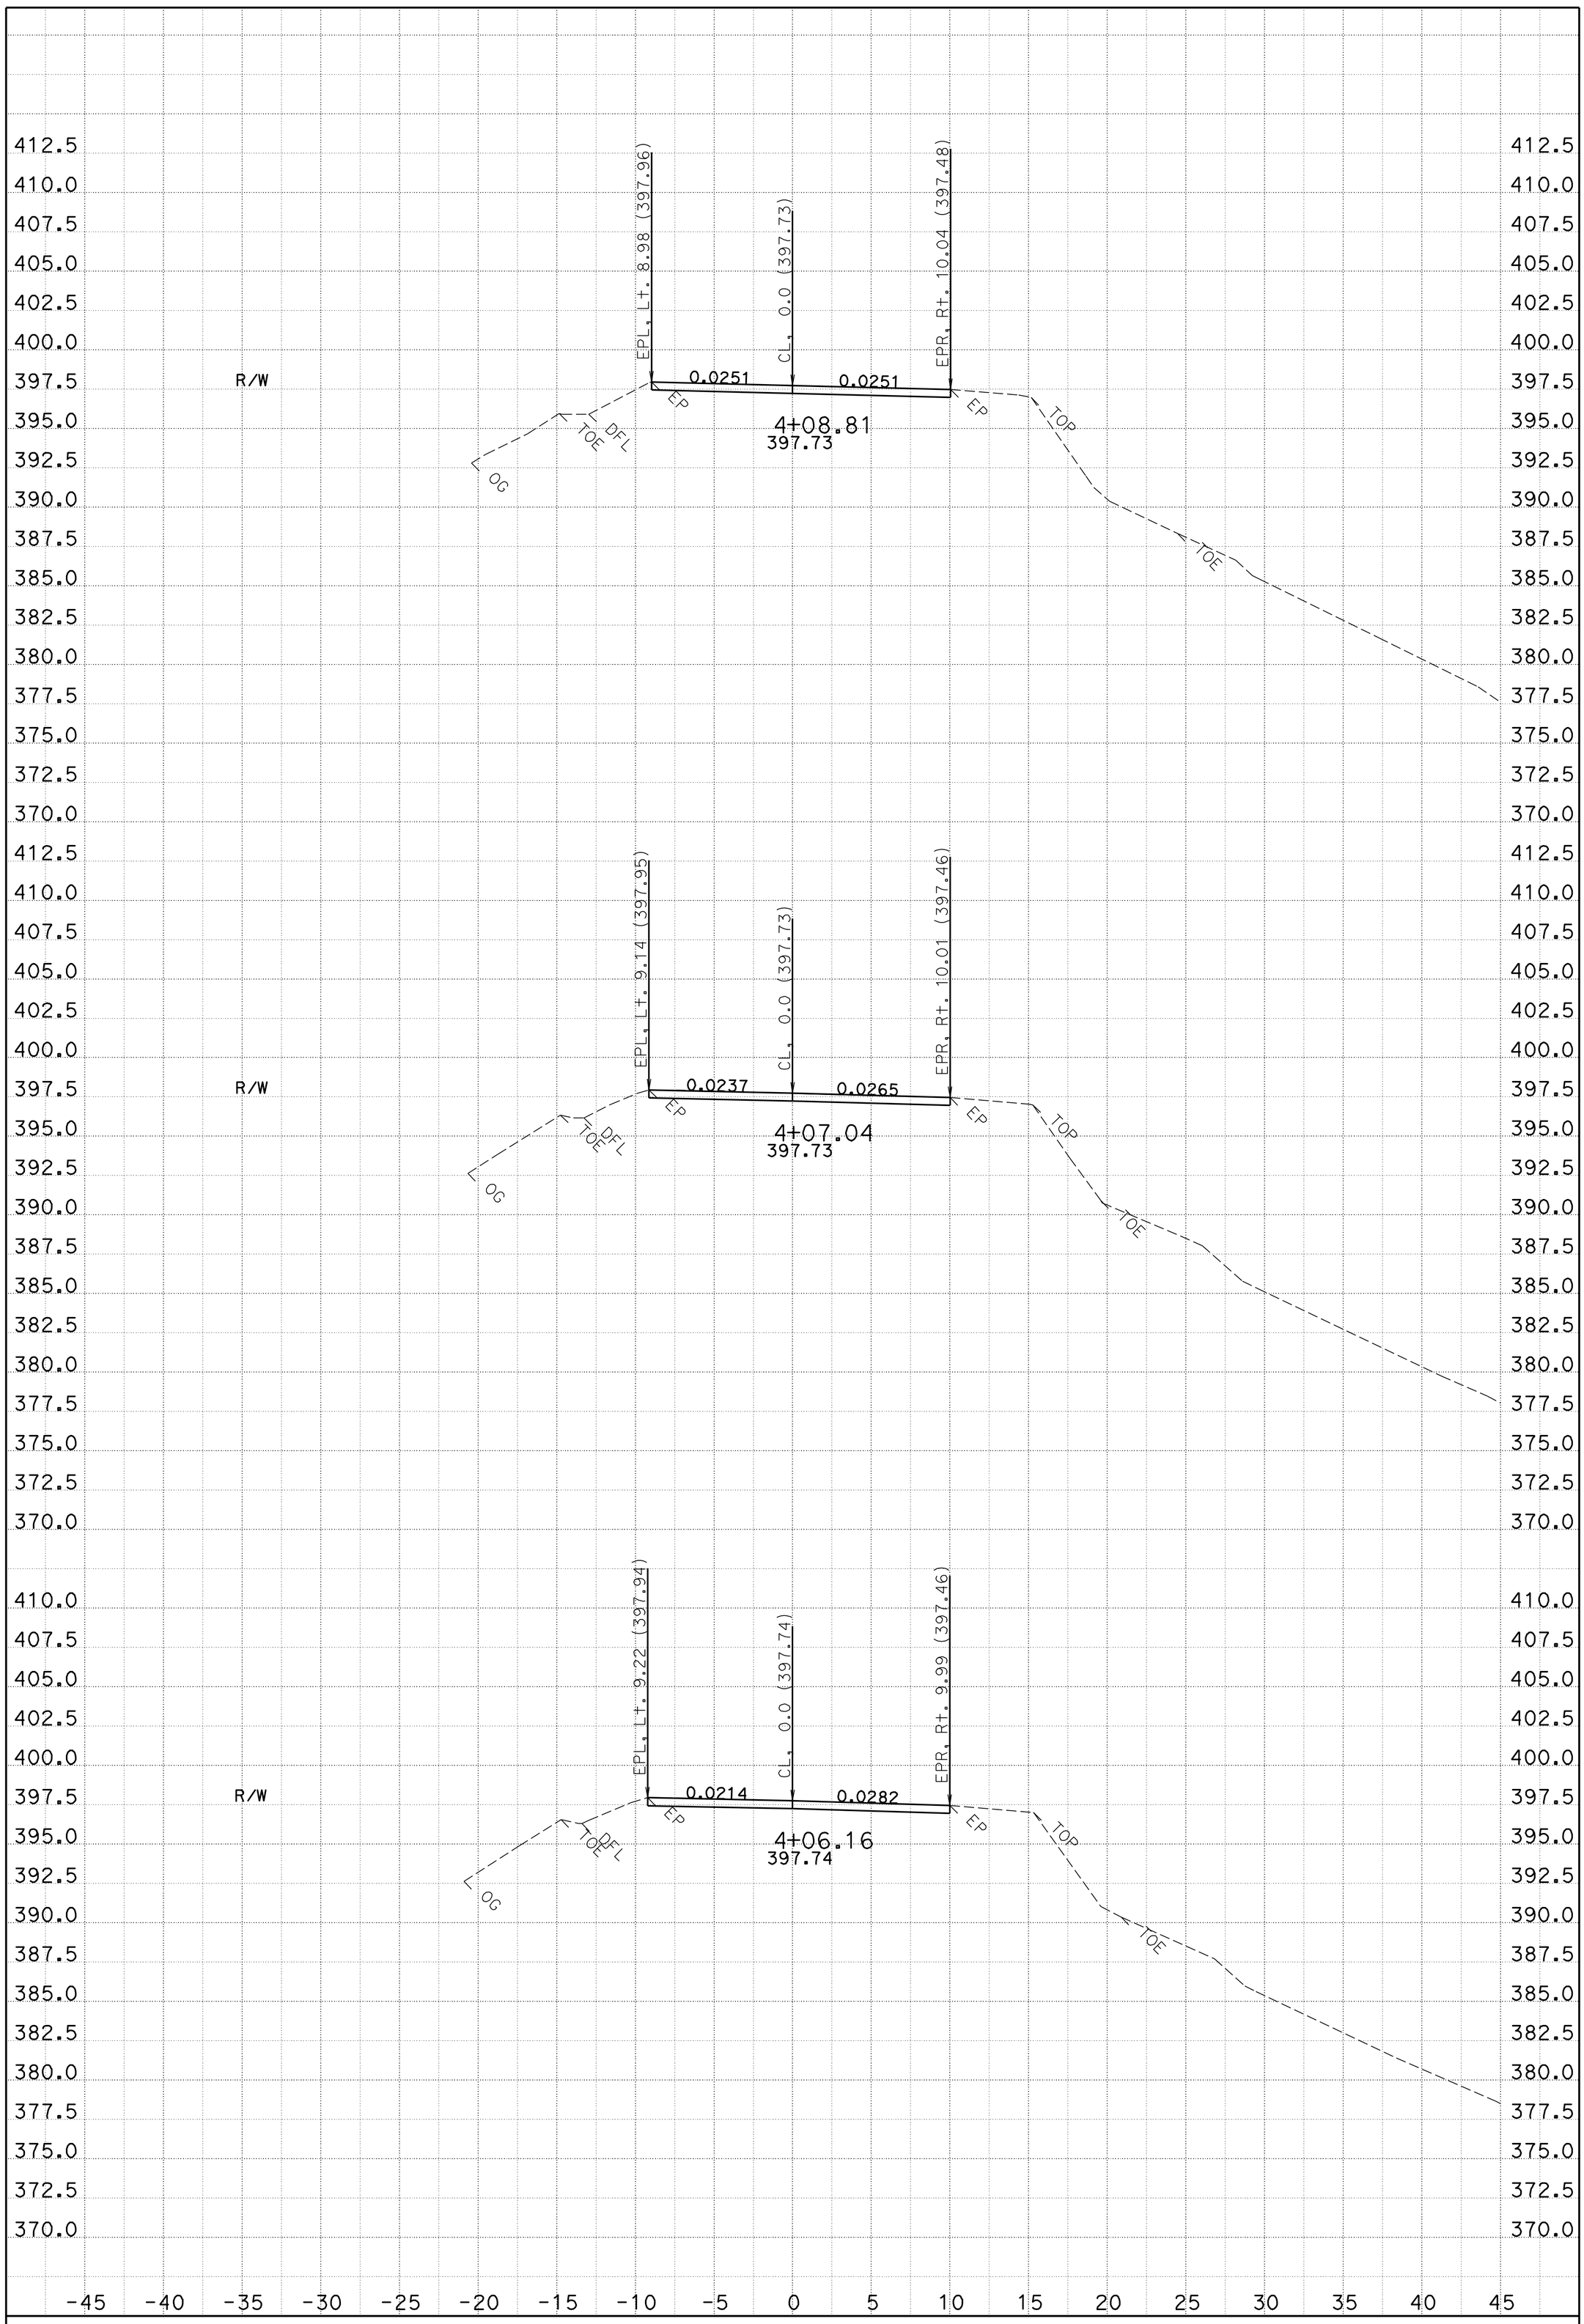

DATE: 4/1/2010

SCALE: 1" = 5' Horiz.
1" = 5' Vert.

PROJECT ID: Eight Locations Storm Repair

CONTRACT: 478501

DIST/CO/RTE/PM: 02/Plu/169/21.97

CREATED BY: A. Vivit

L9

CROSS SECTIONS

SHEET 2 OF 3

FOR EARTHWORK DEVELOPMENT ONLY

All Dimensions are U.S. Survey Feet

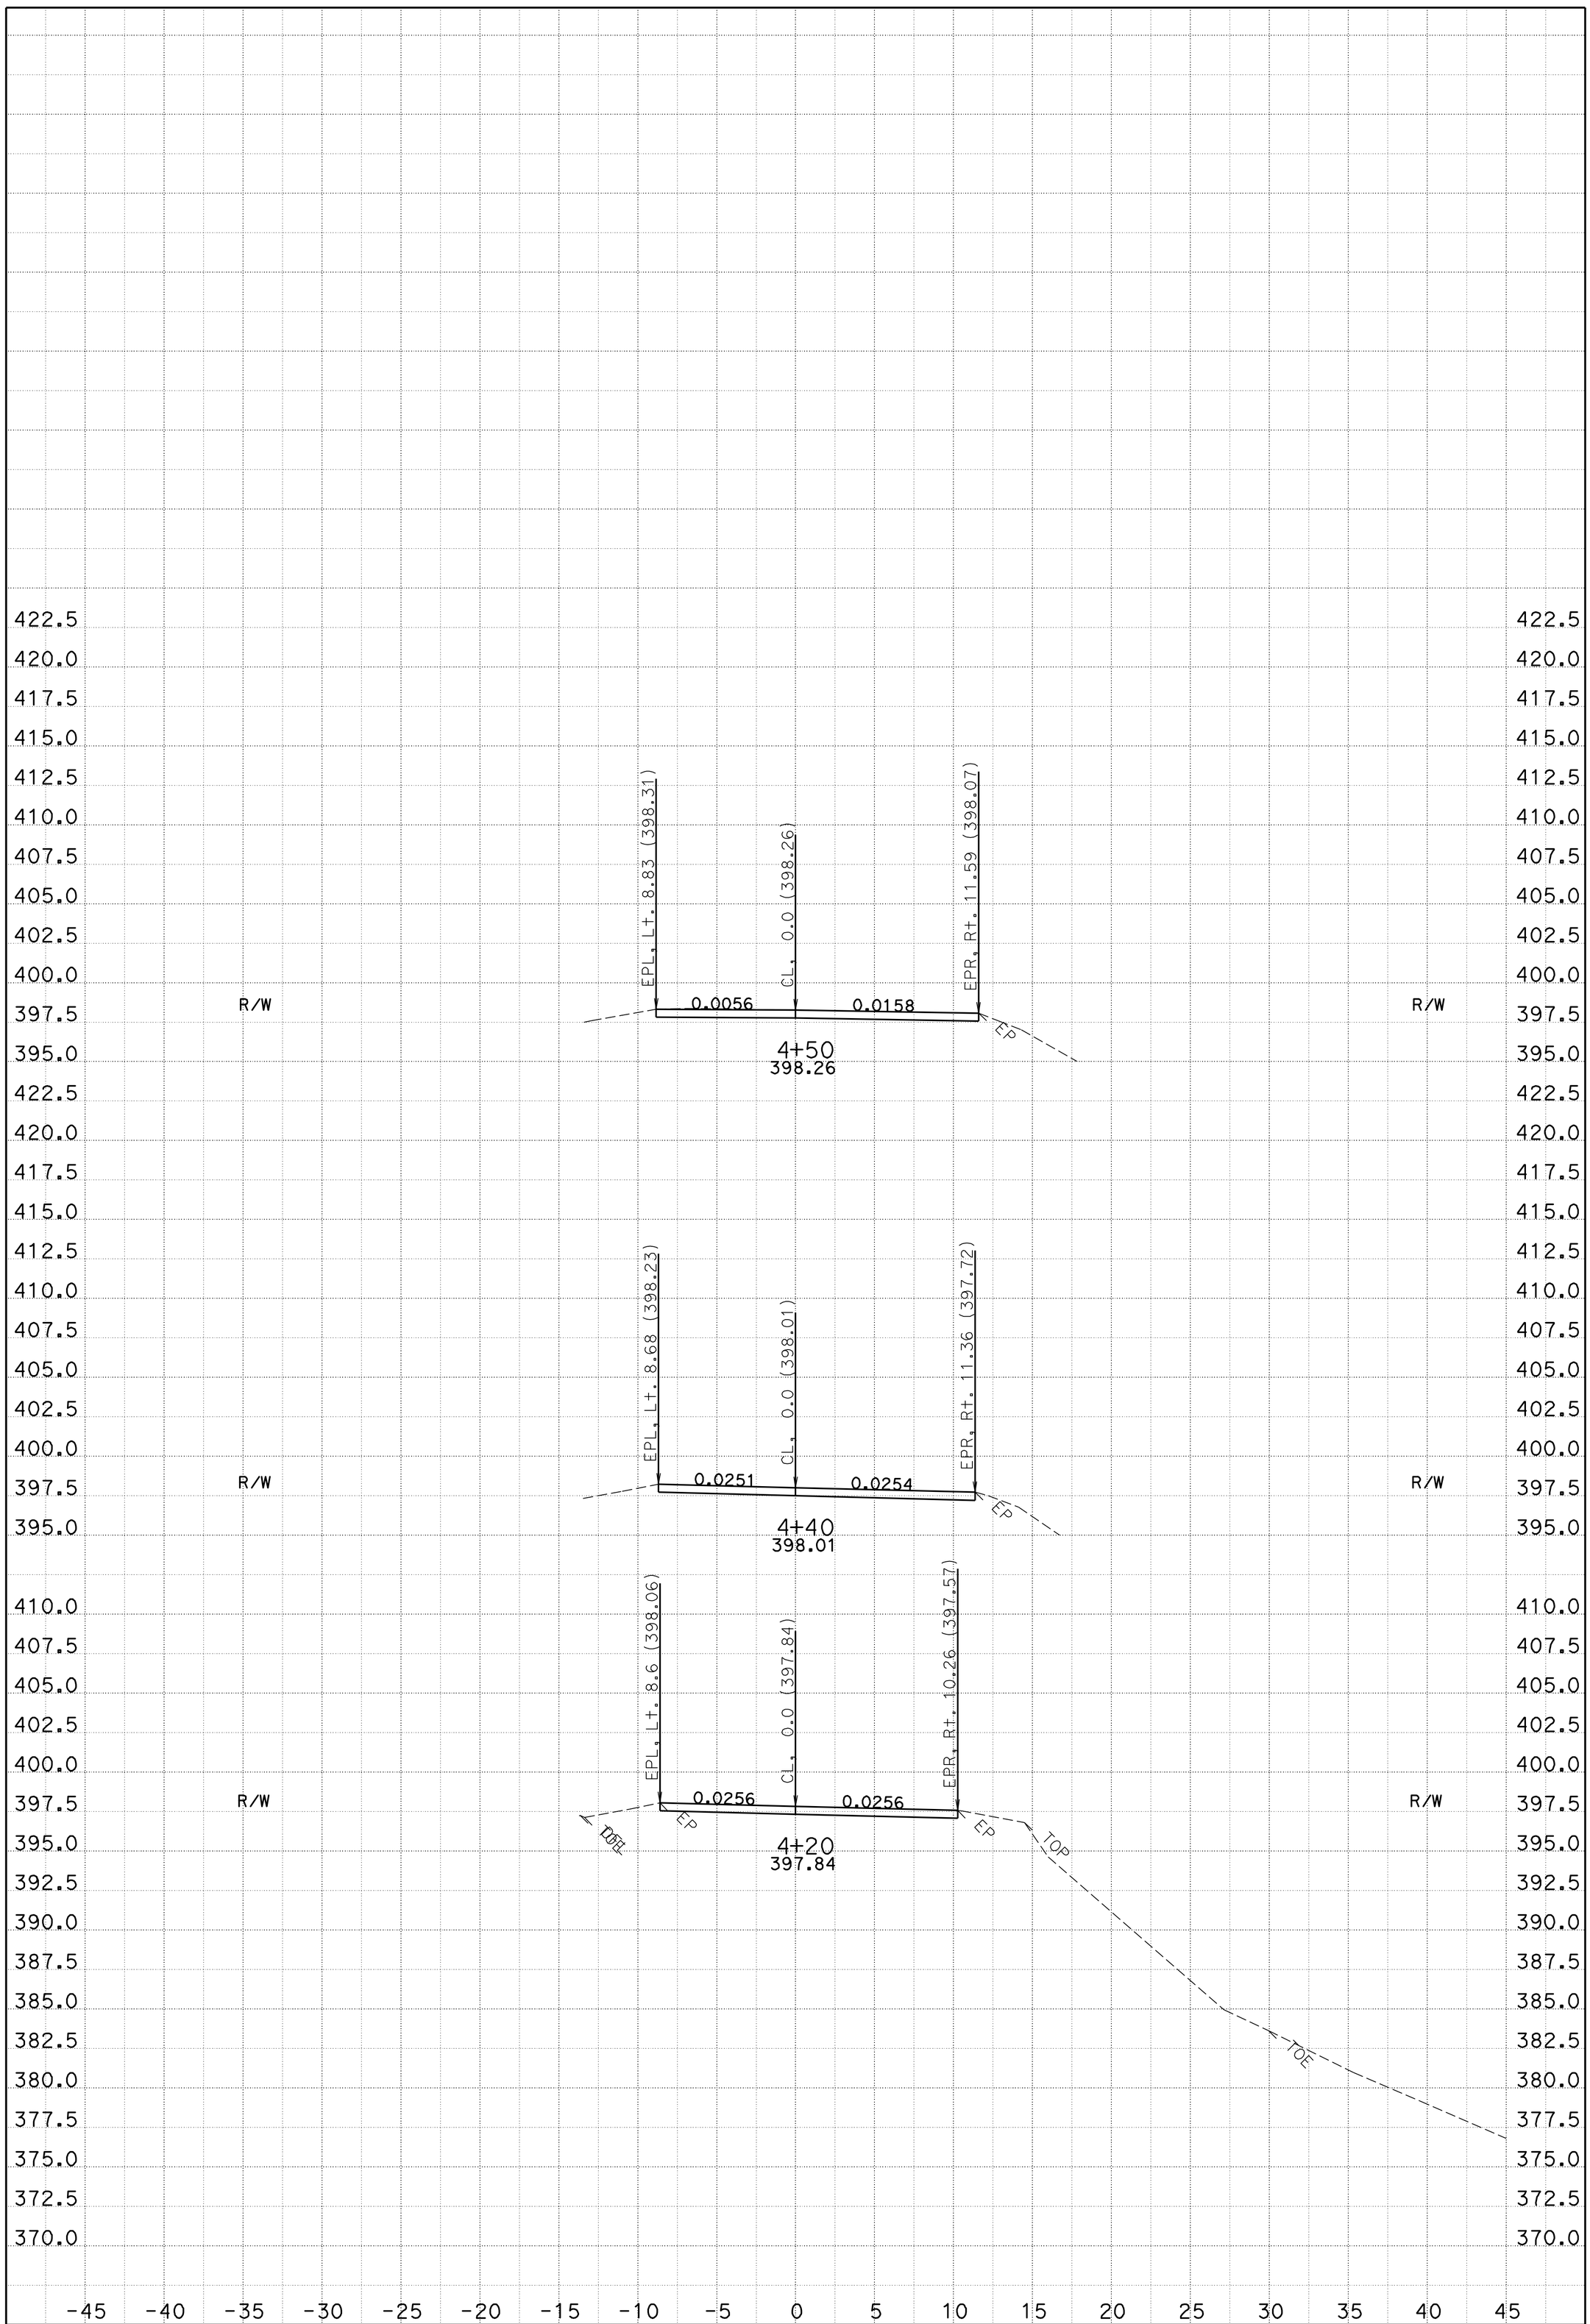

DATE: 4/1/2010

CONTRACT: 478501

DIST/CO/RTE/PM: 02/Plu/169/21.97

CREATED BY: A. Vivit

SCALE: 1" = 5' Horiz.
1" = 5' Vert.

PROJECT ID: Eight Locations Storm Repair

L9

CROSS SECTIONS

SHEET 3 OF 3