FOR EARTHWORK DEVELOPMENT ONLY

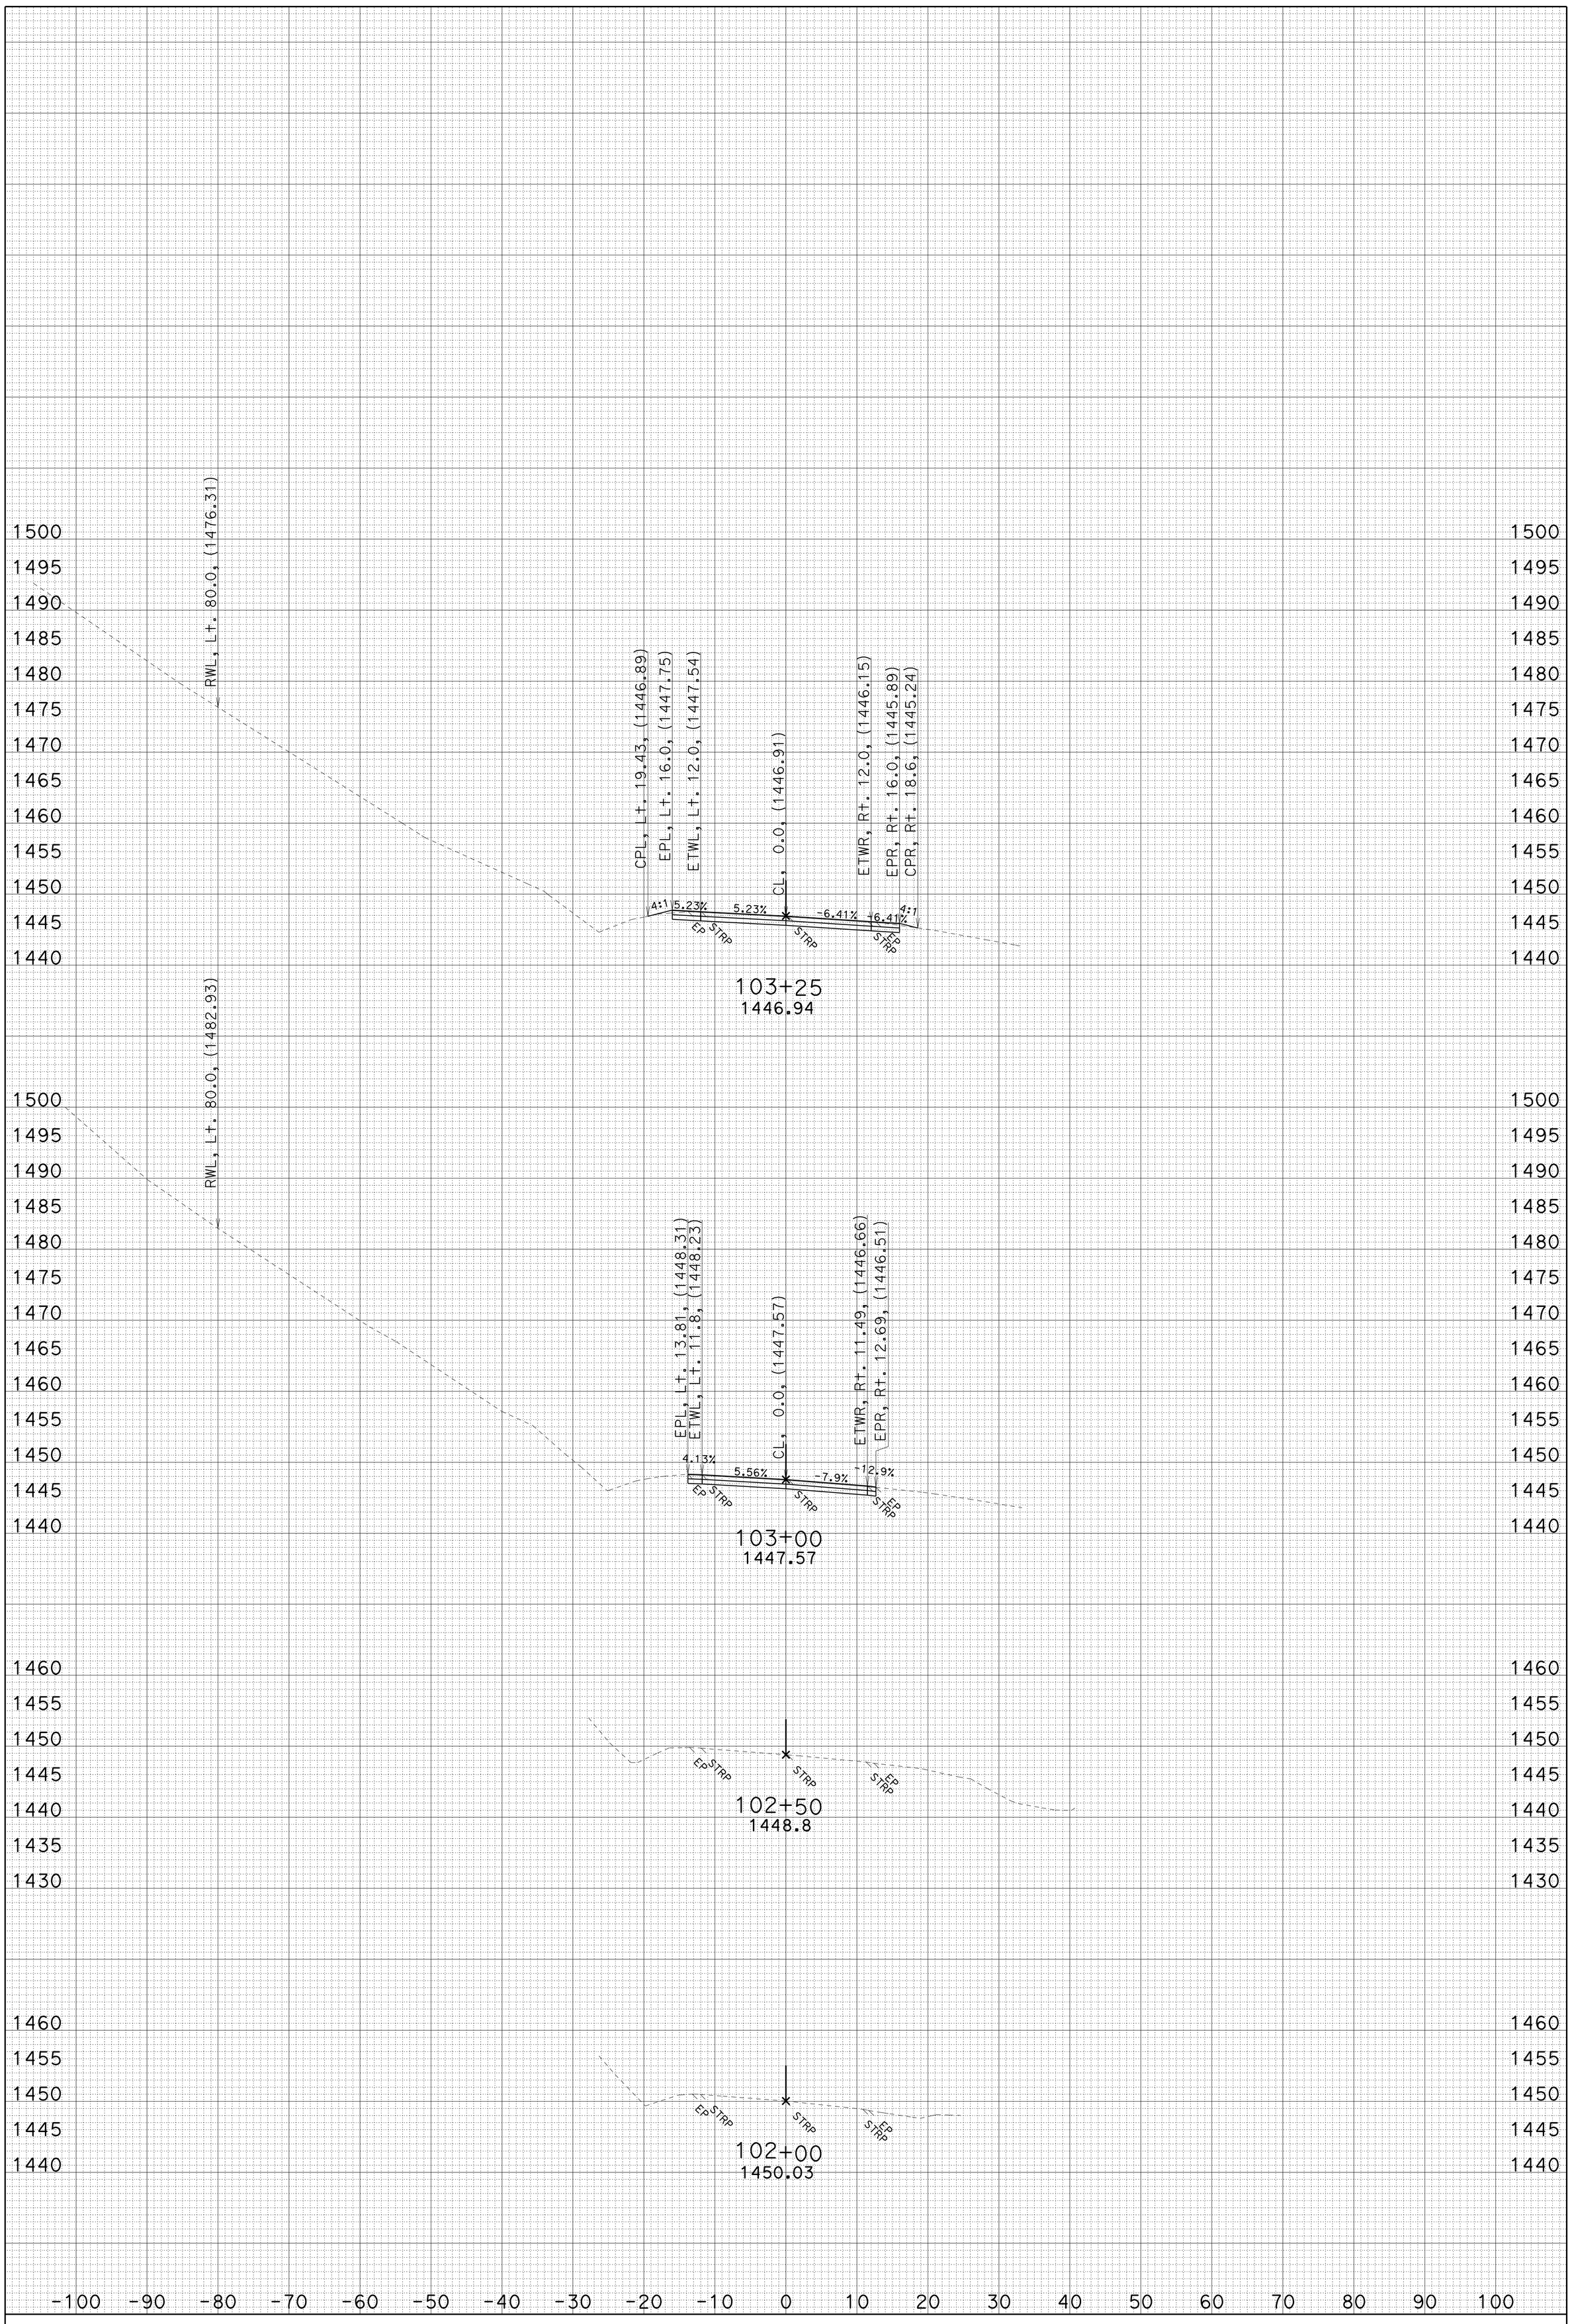

CREATED BY: J.B.COON

ALL DIMENSIONS ARE FEET

DATE: 10/13/2009

PROJECT ID: HORSE SHOE CURVE

CONTRACT: 02-1E210

SCALE: 1" = 10' Horiz. 1" = 10' Vert.

DIST/CO/RTE/PM: 02-TRI-299-38.8/39.1

A1

CROSS SECTIONS

SHEET 1 OF 18

KC Project: 1E210 File: D:\Projects\1e210_Horseshoe\1e210\A1\a1_out_101309.ear

FOR EARTHWORK DEVELOPMENT ONLY

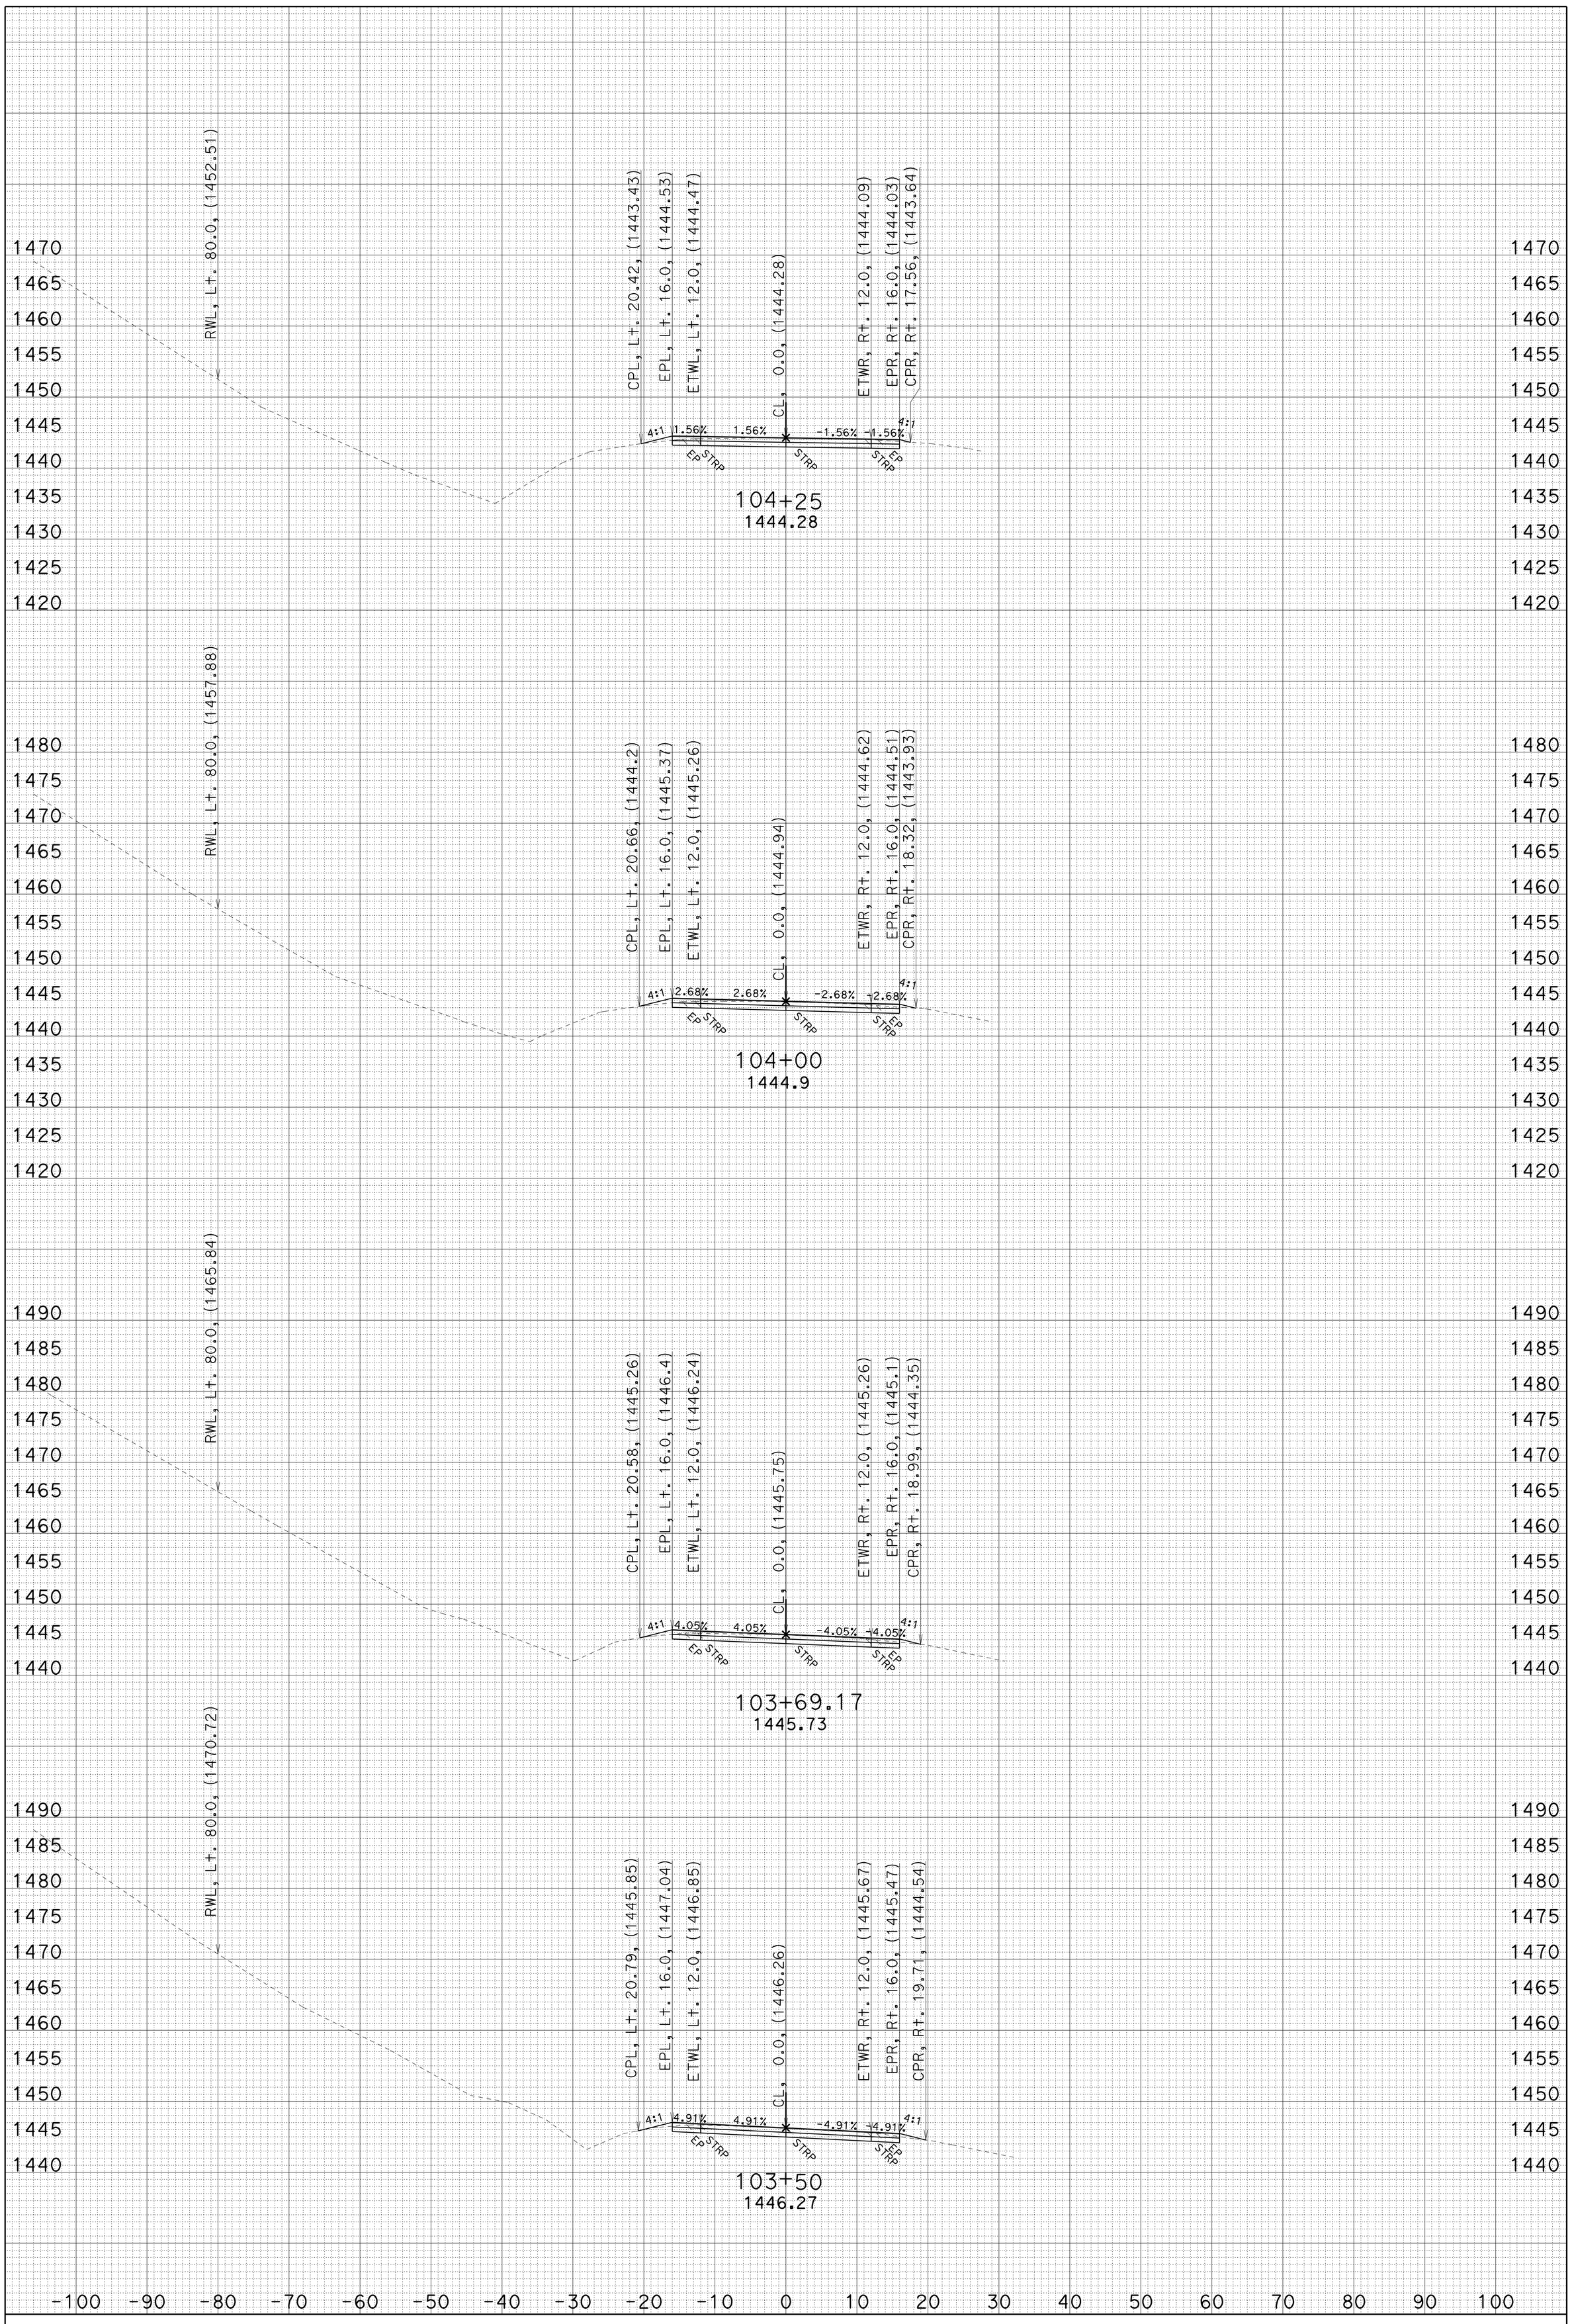

CREATED BY: J.B.COON

ALL DIMENSIONS ARE FEET

DATE: 10/13/2009

PROJECT ID: HORSE SHOE CURVE

CONTRACT: 02-1E210

SCALE: 1" = 10' Horiz. 1" = 10' Vert.

DIST/CO/RTE/PM: 02-TRI-299-38.8/39.1

A1

CROSS SECTIONS

SHEET 2 OF 18

KC Project: 1E210 File: D:\Projects\1e210_Horseshoe\1e210\A1\a1_out_101309.ear

FOR EARTHWORK DEVELOPMENT ONLY

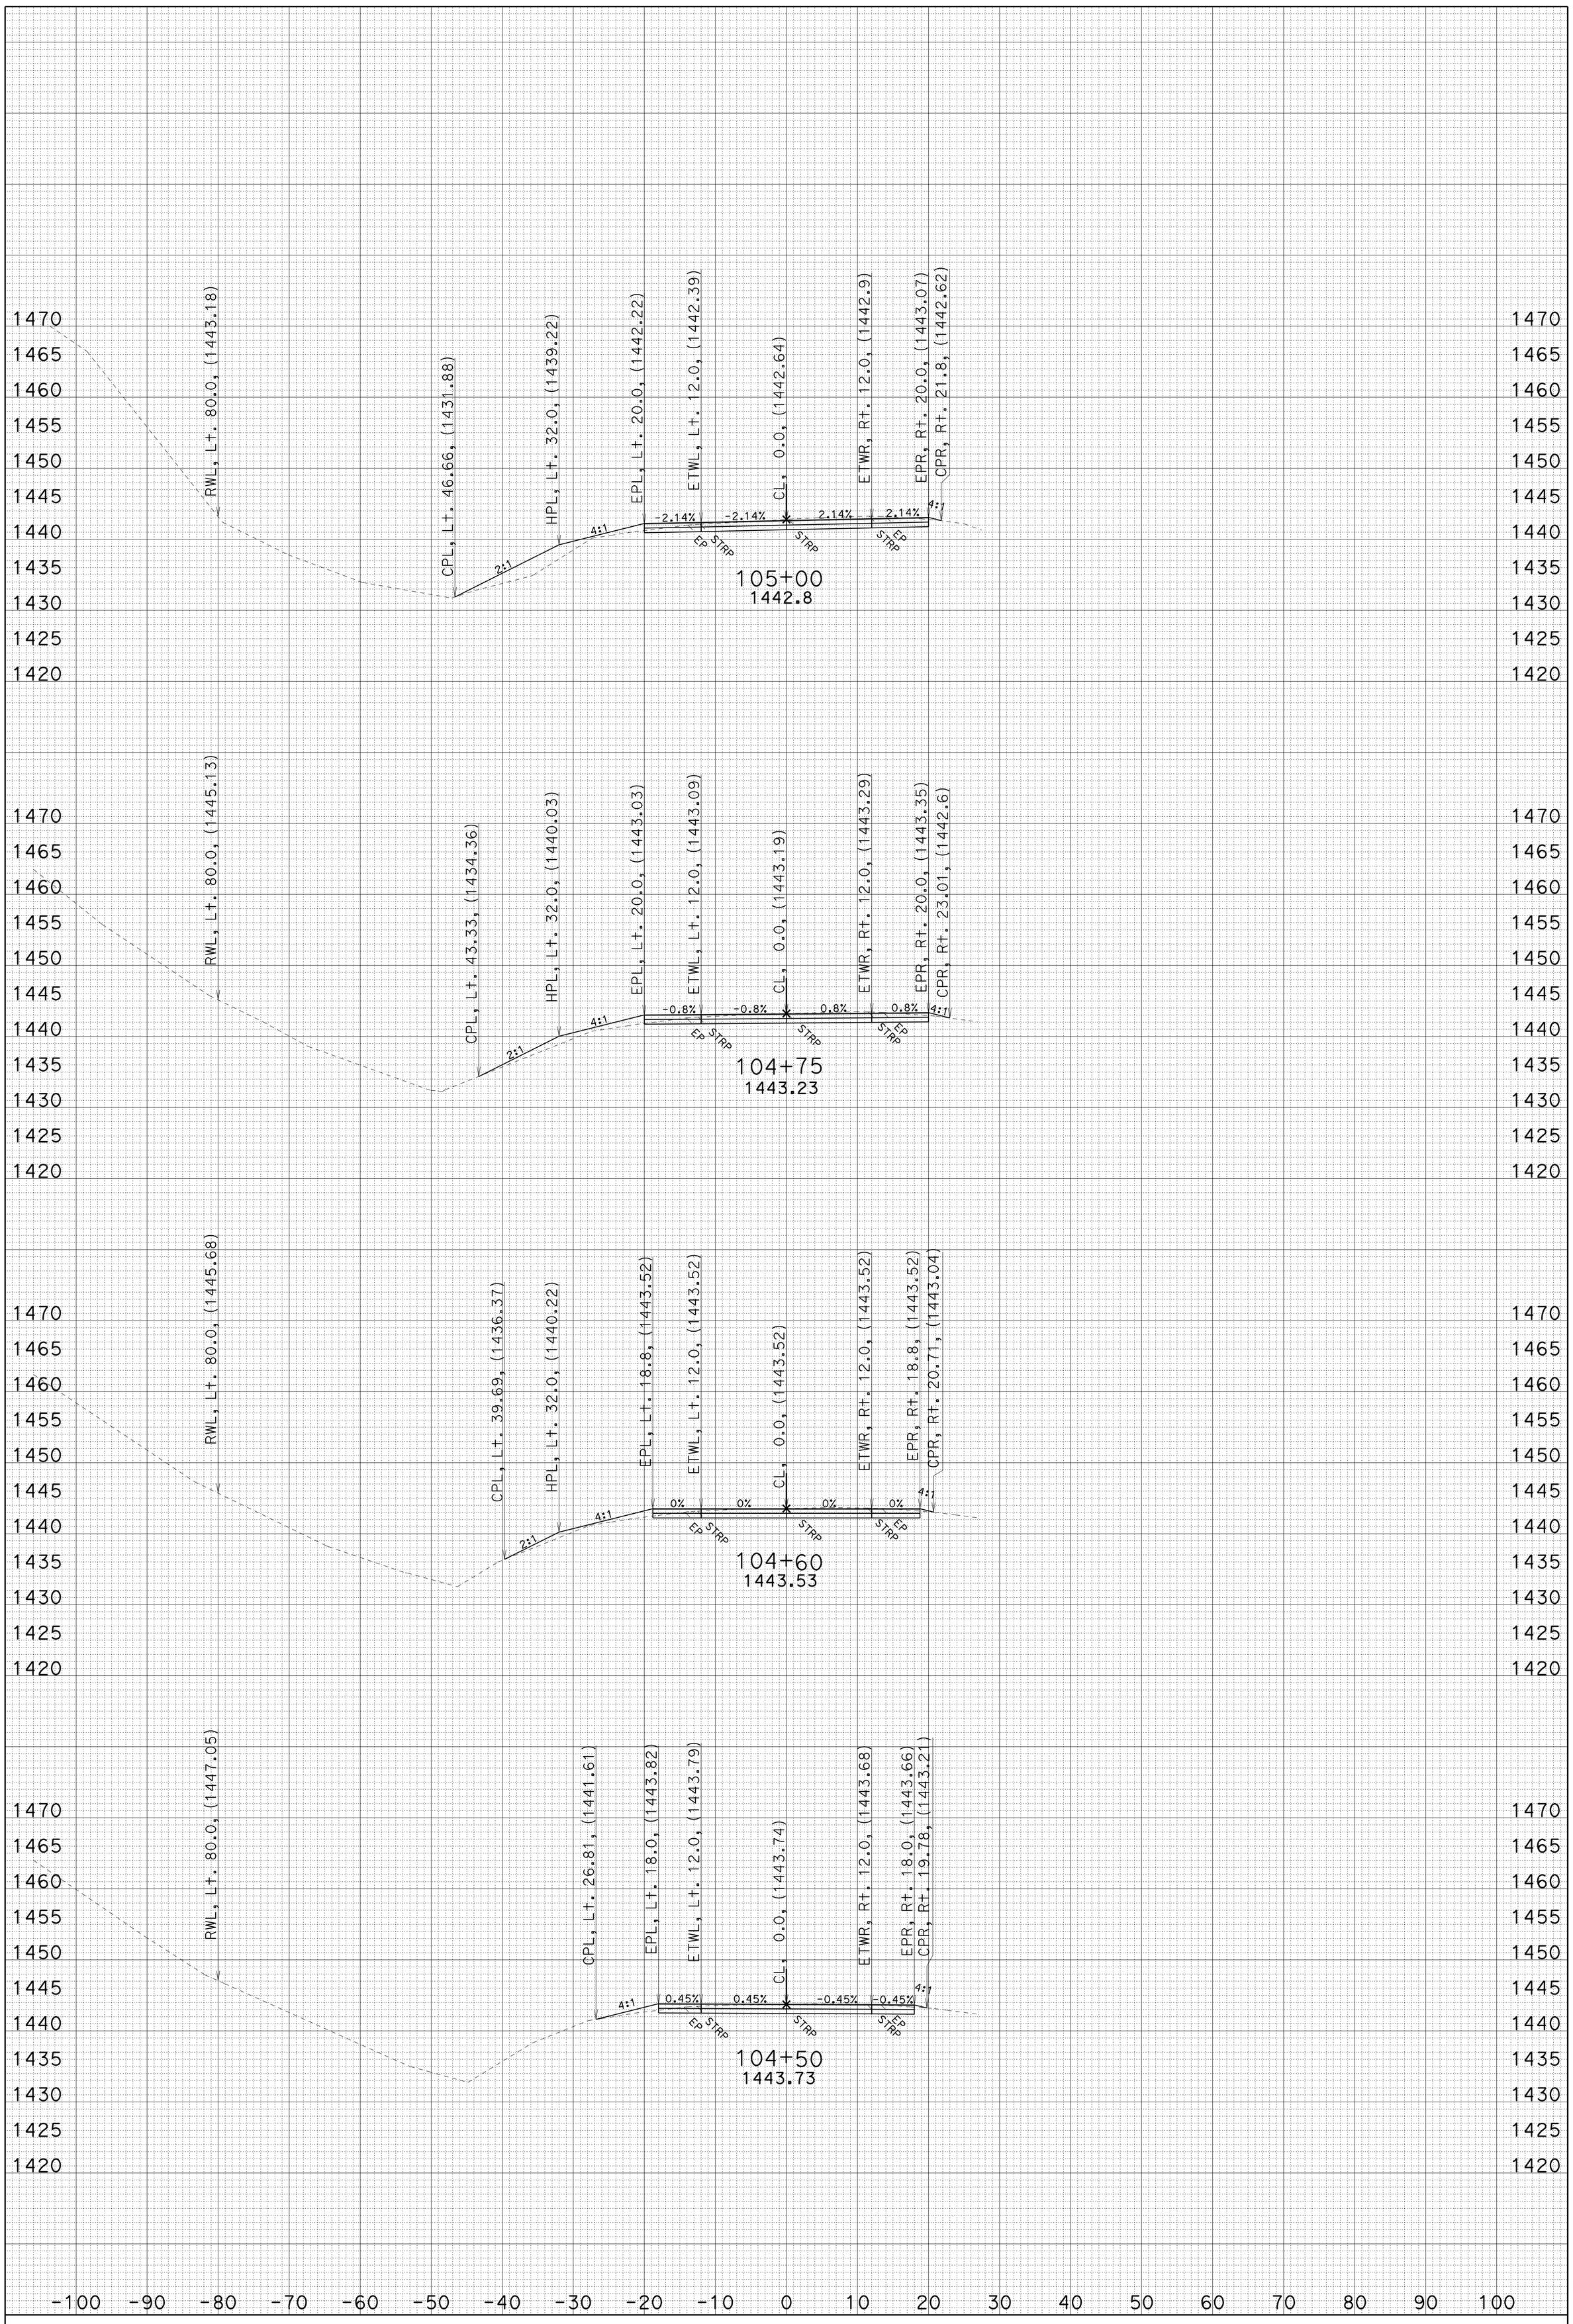

CREATED BY: J.B.COON

ALL DIMENSIONS ARE FEET

DATE: 10/13/2009

PROJECT ID: HORSE SHOE CURVE

CONTRACT: 02-1E210

SCALE: 1" = 10' Horiz. 1" = 10' Vert.

DIST/CO/RTE/PM: 02-TRI-299-38.8/39.1

A1

CROSS SECTIONS

SHEET 3 OF 18

KC Project: 1E210 File: D:\Projects\1e210_Horseshoe\1e210\A1\a1_out_101309.ear

FOR EARTHWORK DEVELOPMENT ONLY

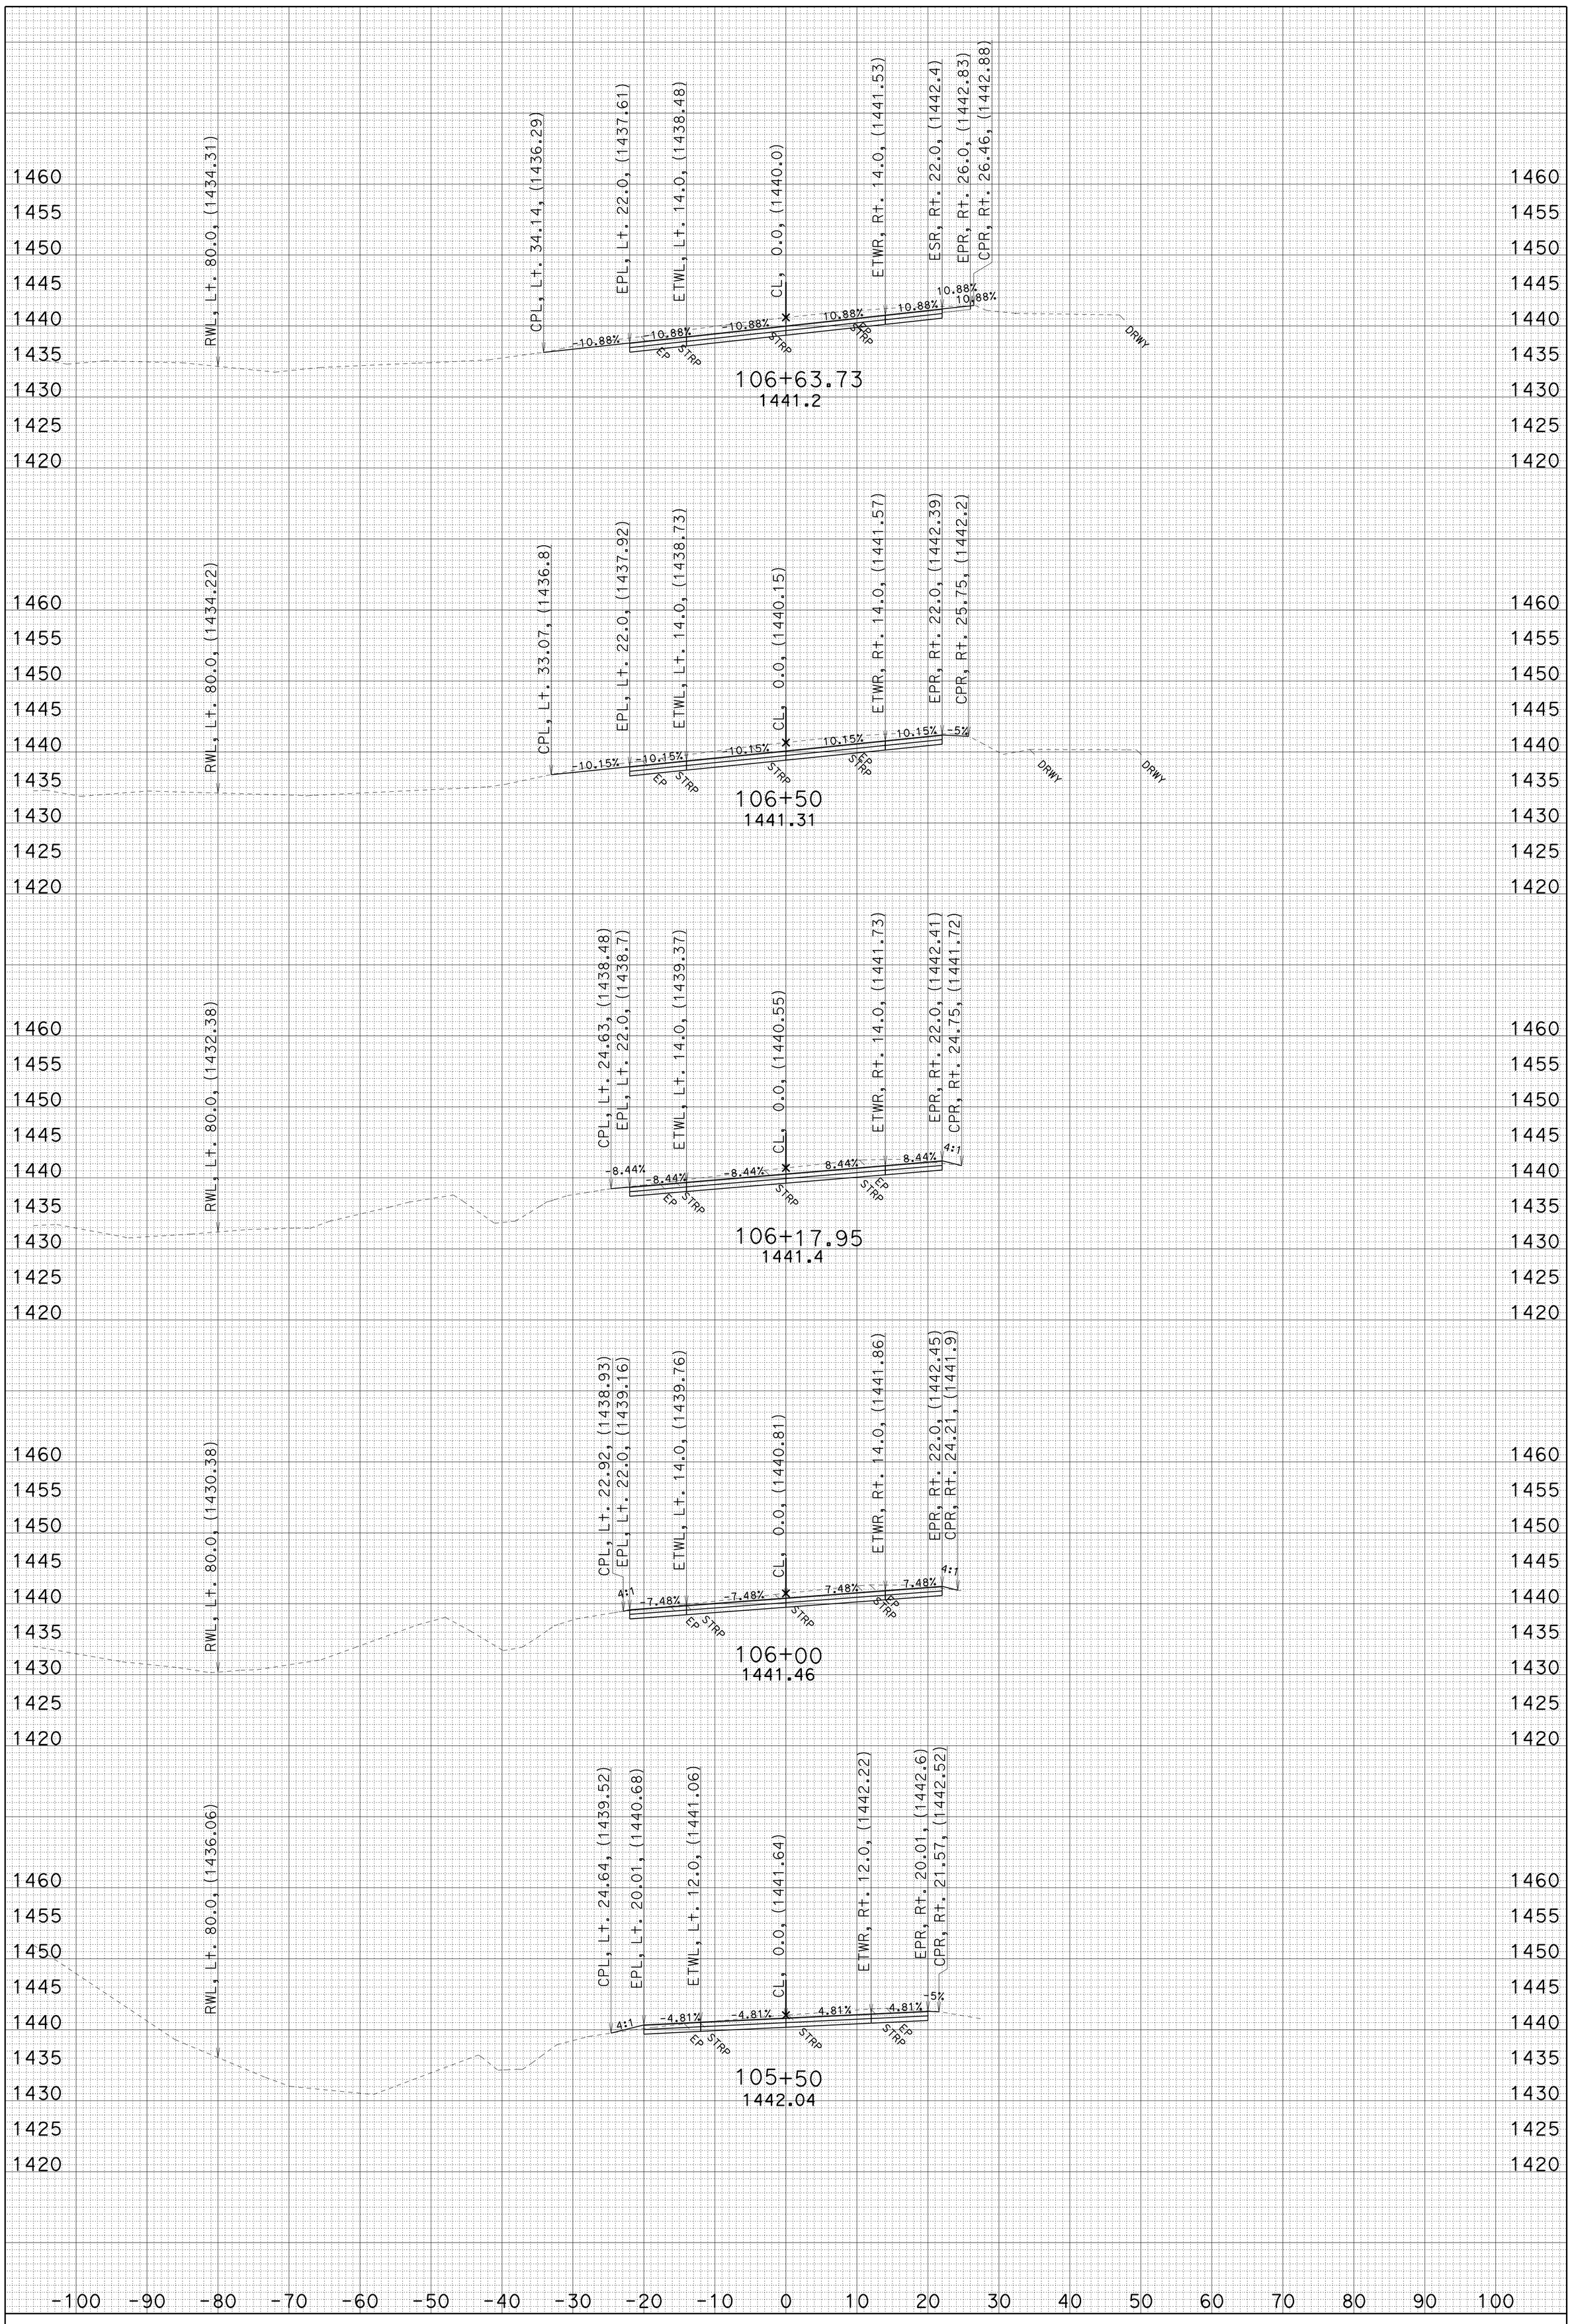

CREATED BY: J.B.COON

ALL DIMENSIONS ARE FEET

DATE: 10/13/2009

PROJECT ID: HORSE SHOE CURVE

CONTRACT: 02-1E210

SCALE: 1" = 10' Horiz. 1" = 10' Vert.

DIST/CO/RTE/PM: 02-TRI-299-38.8/39.1

A1

CROSS SECTIONS

SHEET 4 OF 18

KC Project: 1E210 File: D:\Projects\1e210_Horseshoe\1e210\A1\a1_out_101309.ear

FOR EARTHWORK DEVELOPMENT ONLY

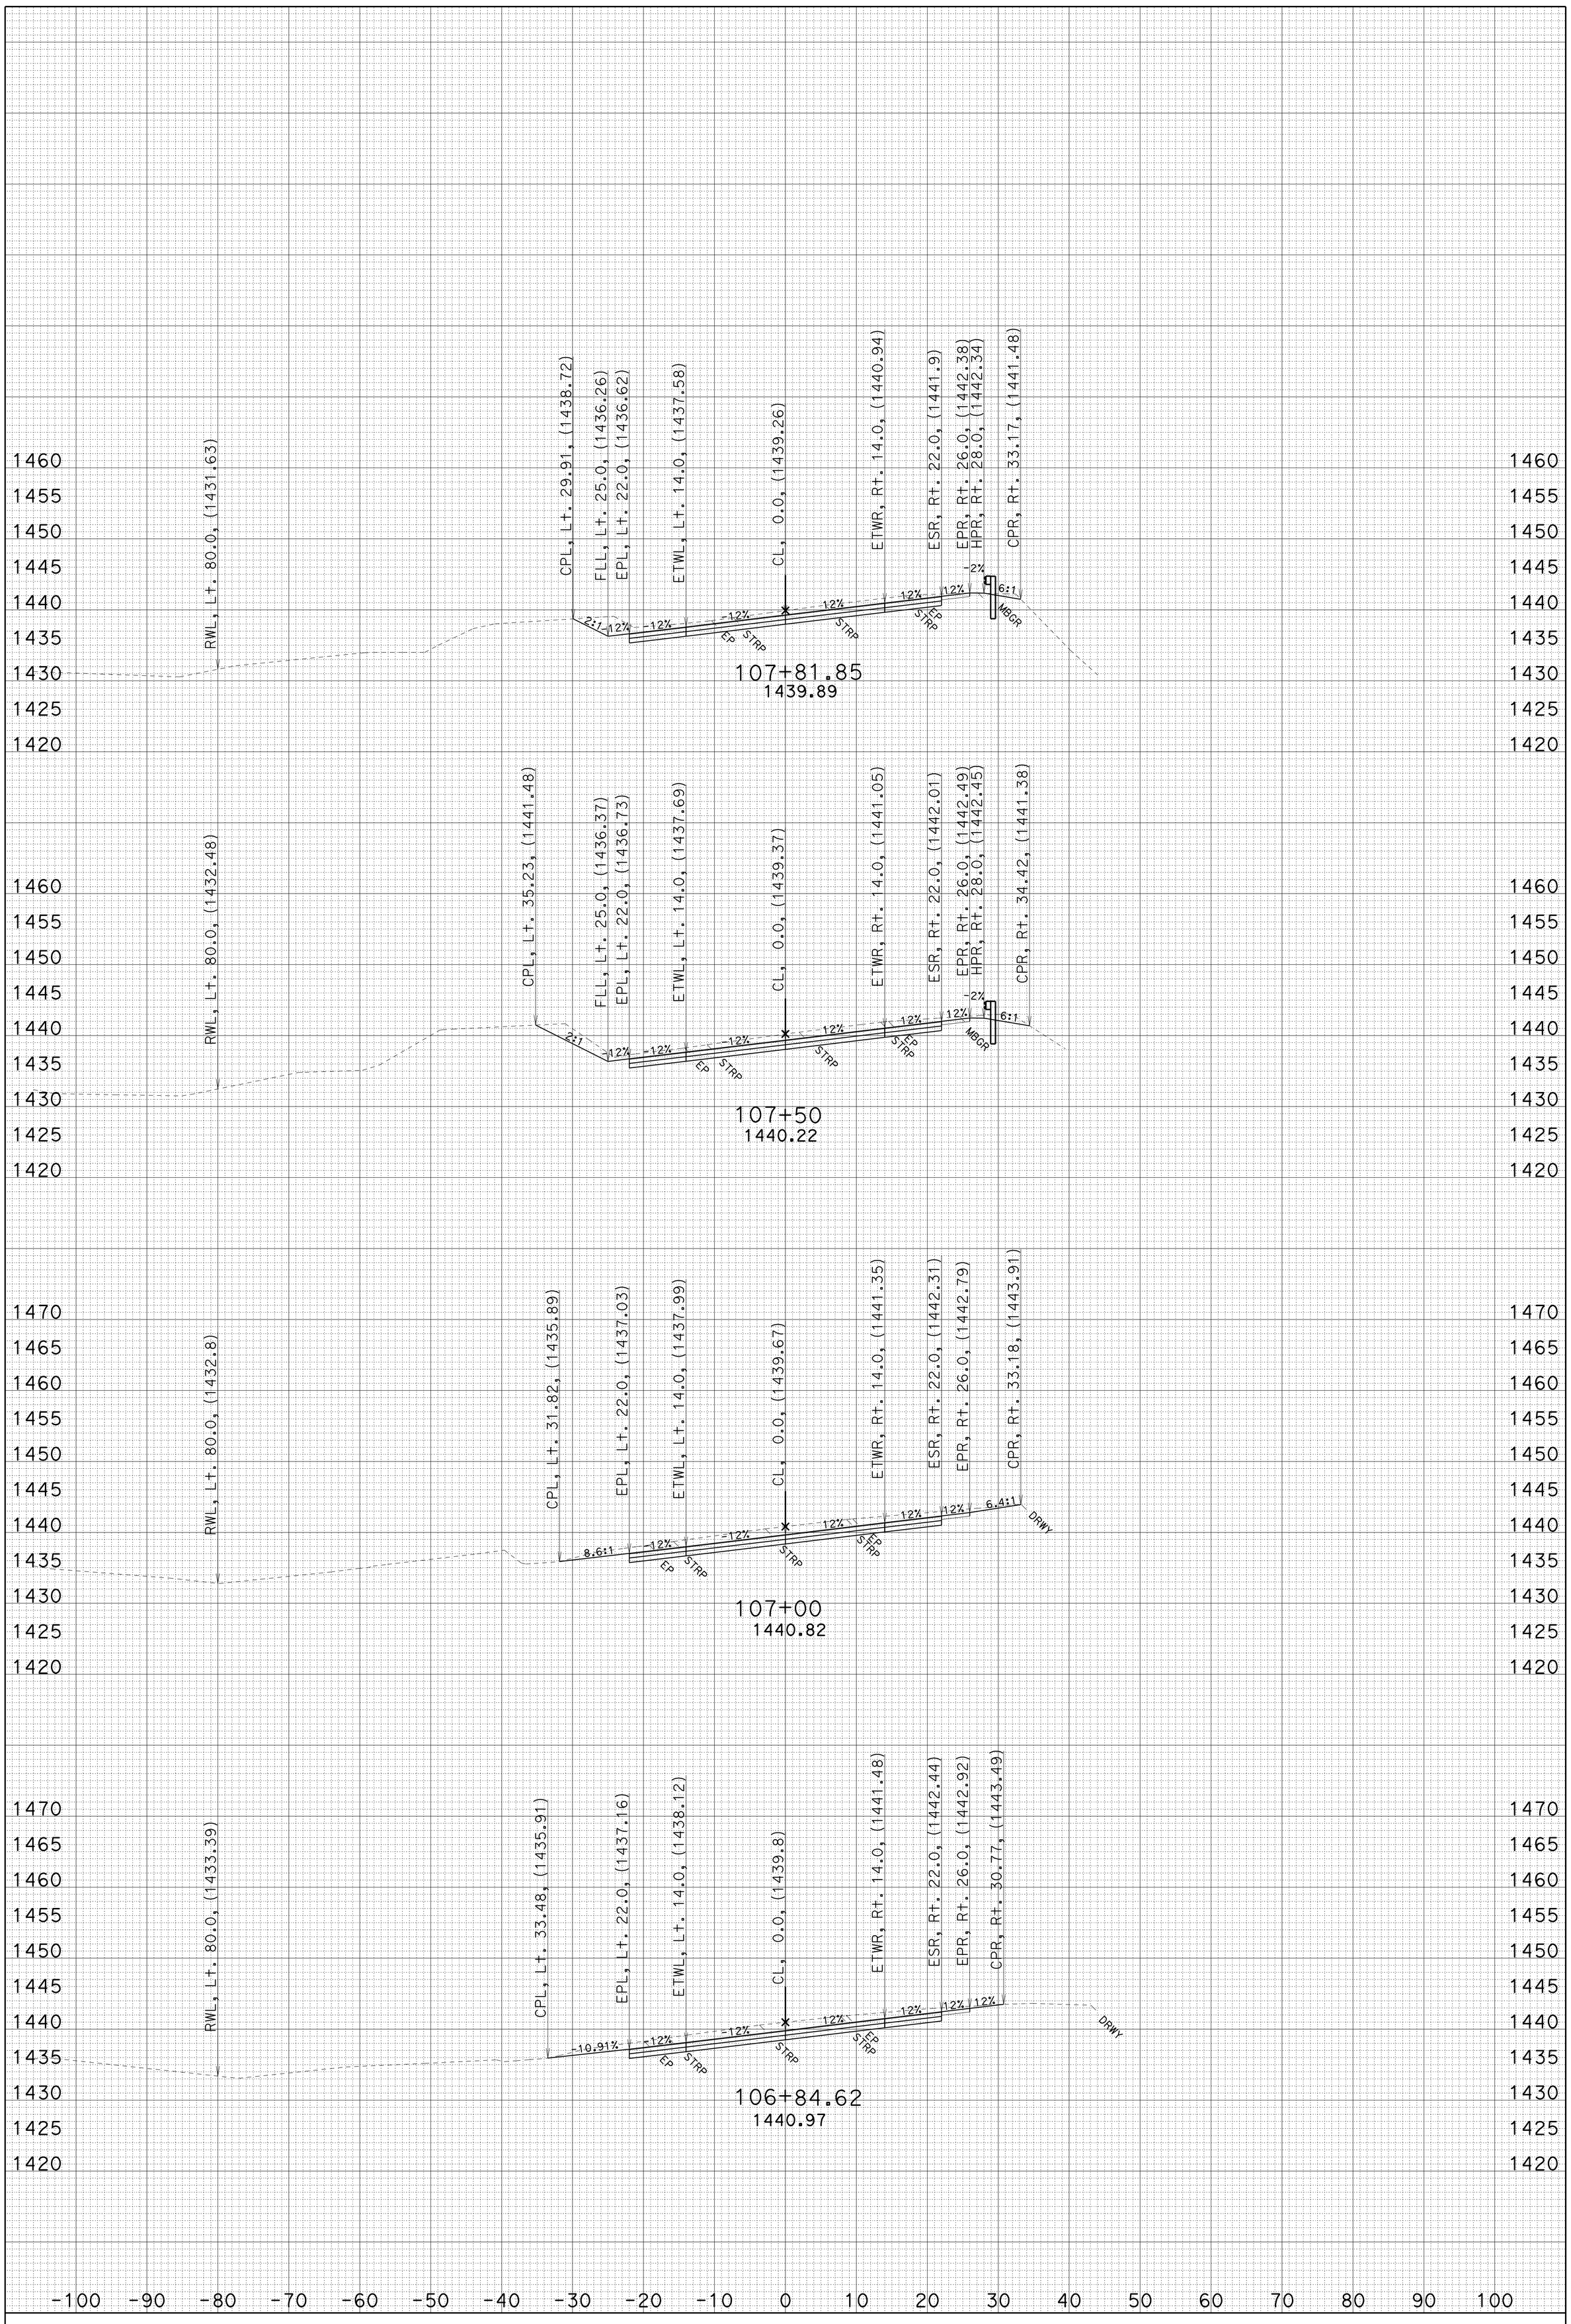

CREATED BY: J.B.COON

ALL DIMENSIONS ARE FEET

DATE: 10/13/2009

PROJECT ID: HORSE SHOE CURVE

CONTRACT: 02-1E210 SCALE: 1" = 10' Horiz. 1" = 10' Vert.

DIST/CO/RTE/PM: 02-TRI-299-38.8/39.1

A1

CROSS SECTIONS

SHEET 5 OF 18

KC Project: 1E210 File: D:\Projects\1e210_Horseshoe\1e210\A1\a1_out_101309.ear

FOR EARTHWORK DEVELOPMENT ONLY

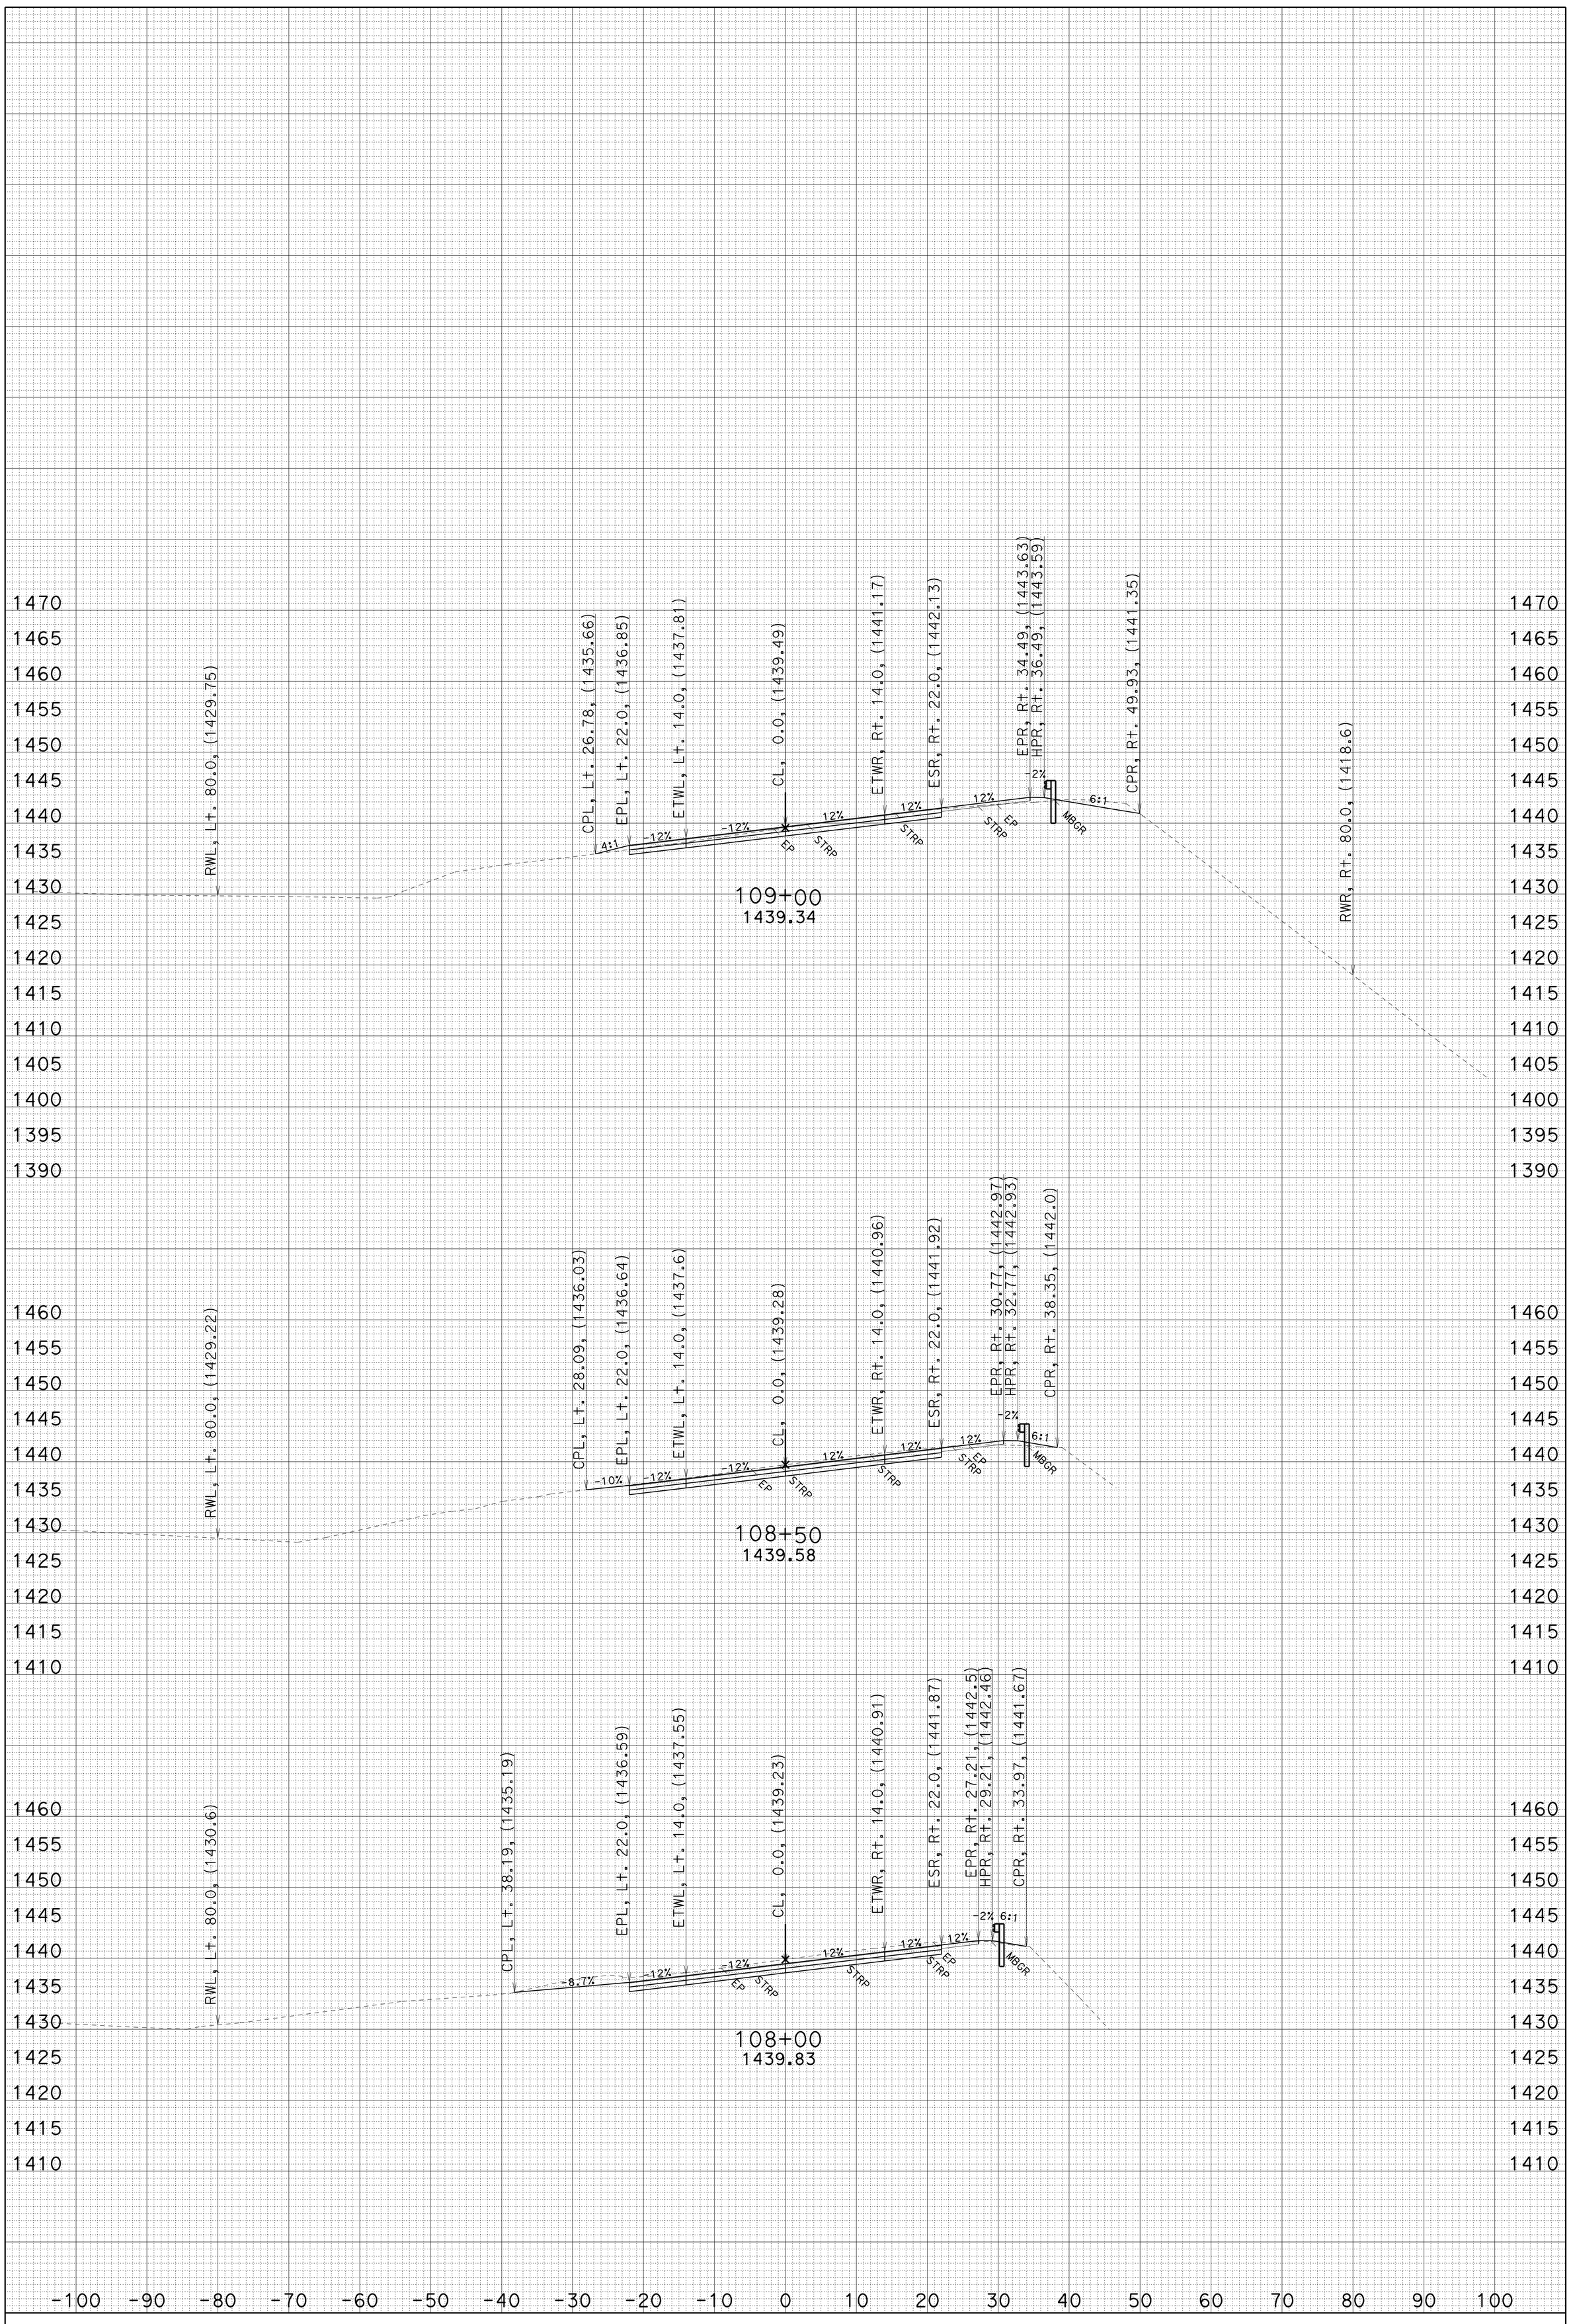

CREATED BY: J.B.COON

ALL DIMENSIONS ARE FEET

DATE: 10/13/2009

PROJECT ID: HORSE SHOE CURVE

CONTRACT: 02-1E210

SCALE: 1" = 10' Horiz. 1" = 10' Vert.

DIST/CO/RTE/PM: 02-TRI-299-38.8/39.1

A1

CROSS SECTIONS

SHEET 6 OF 18

KC Project: 1E210 File: D:\Projects\1e210_Horseshoe\1e210\A1\a1_out_101309.ear

FOR EARTHWORK DEVELOPMENT ONLY

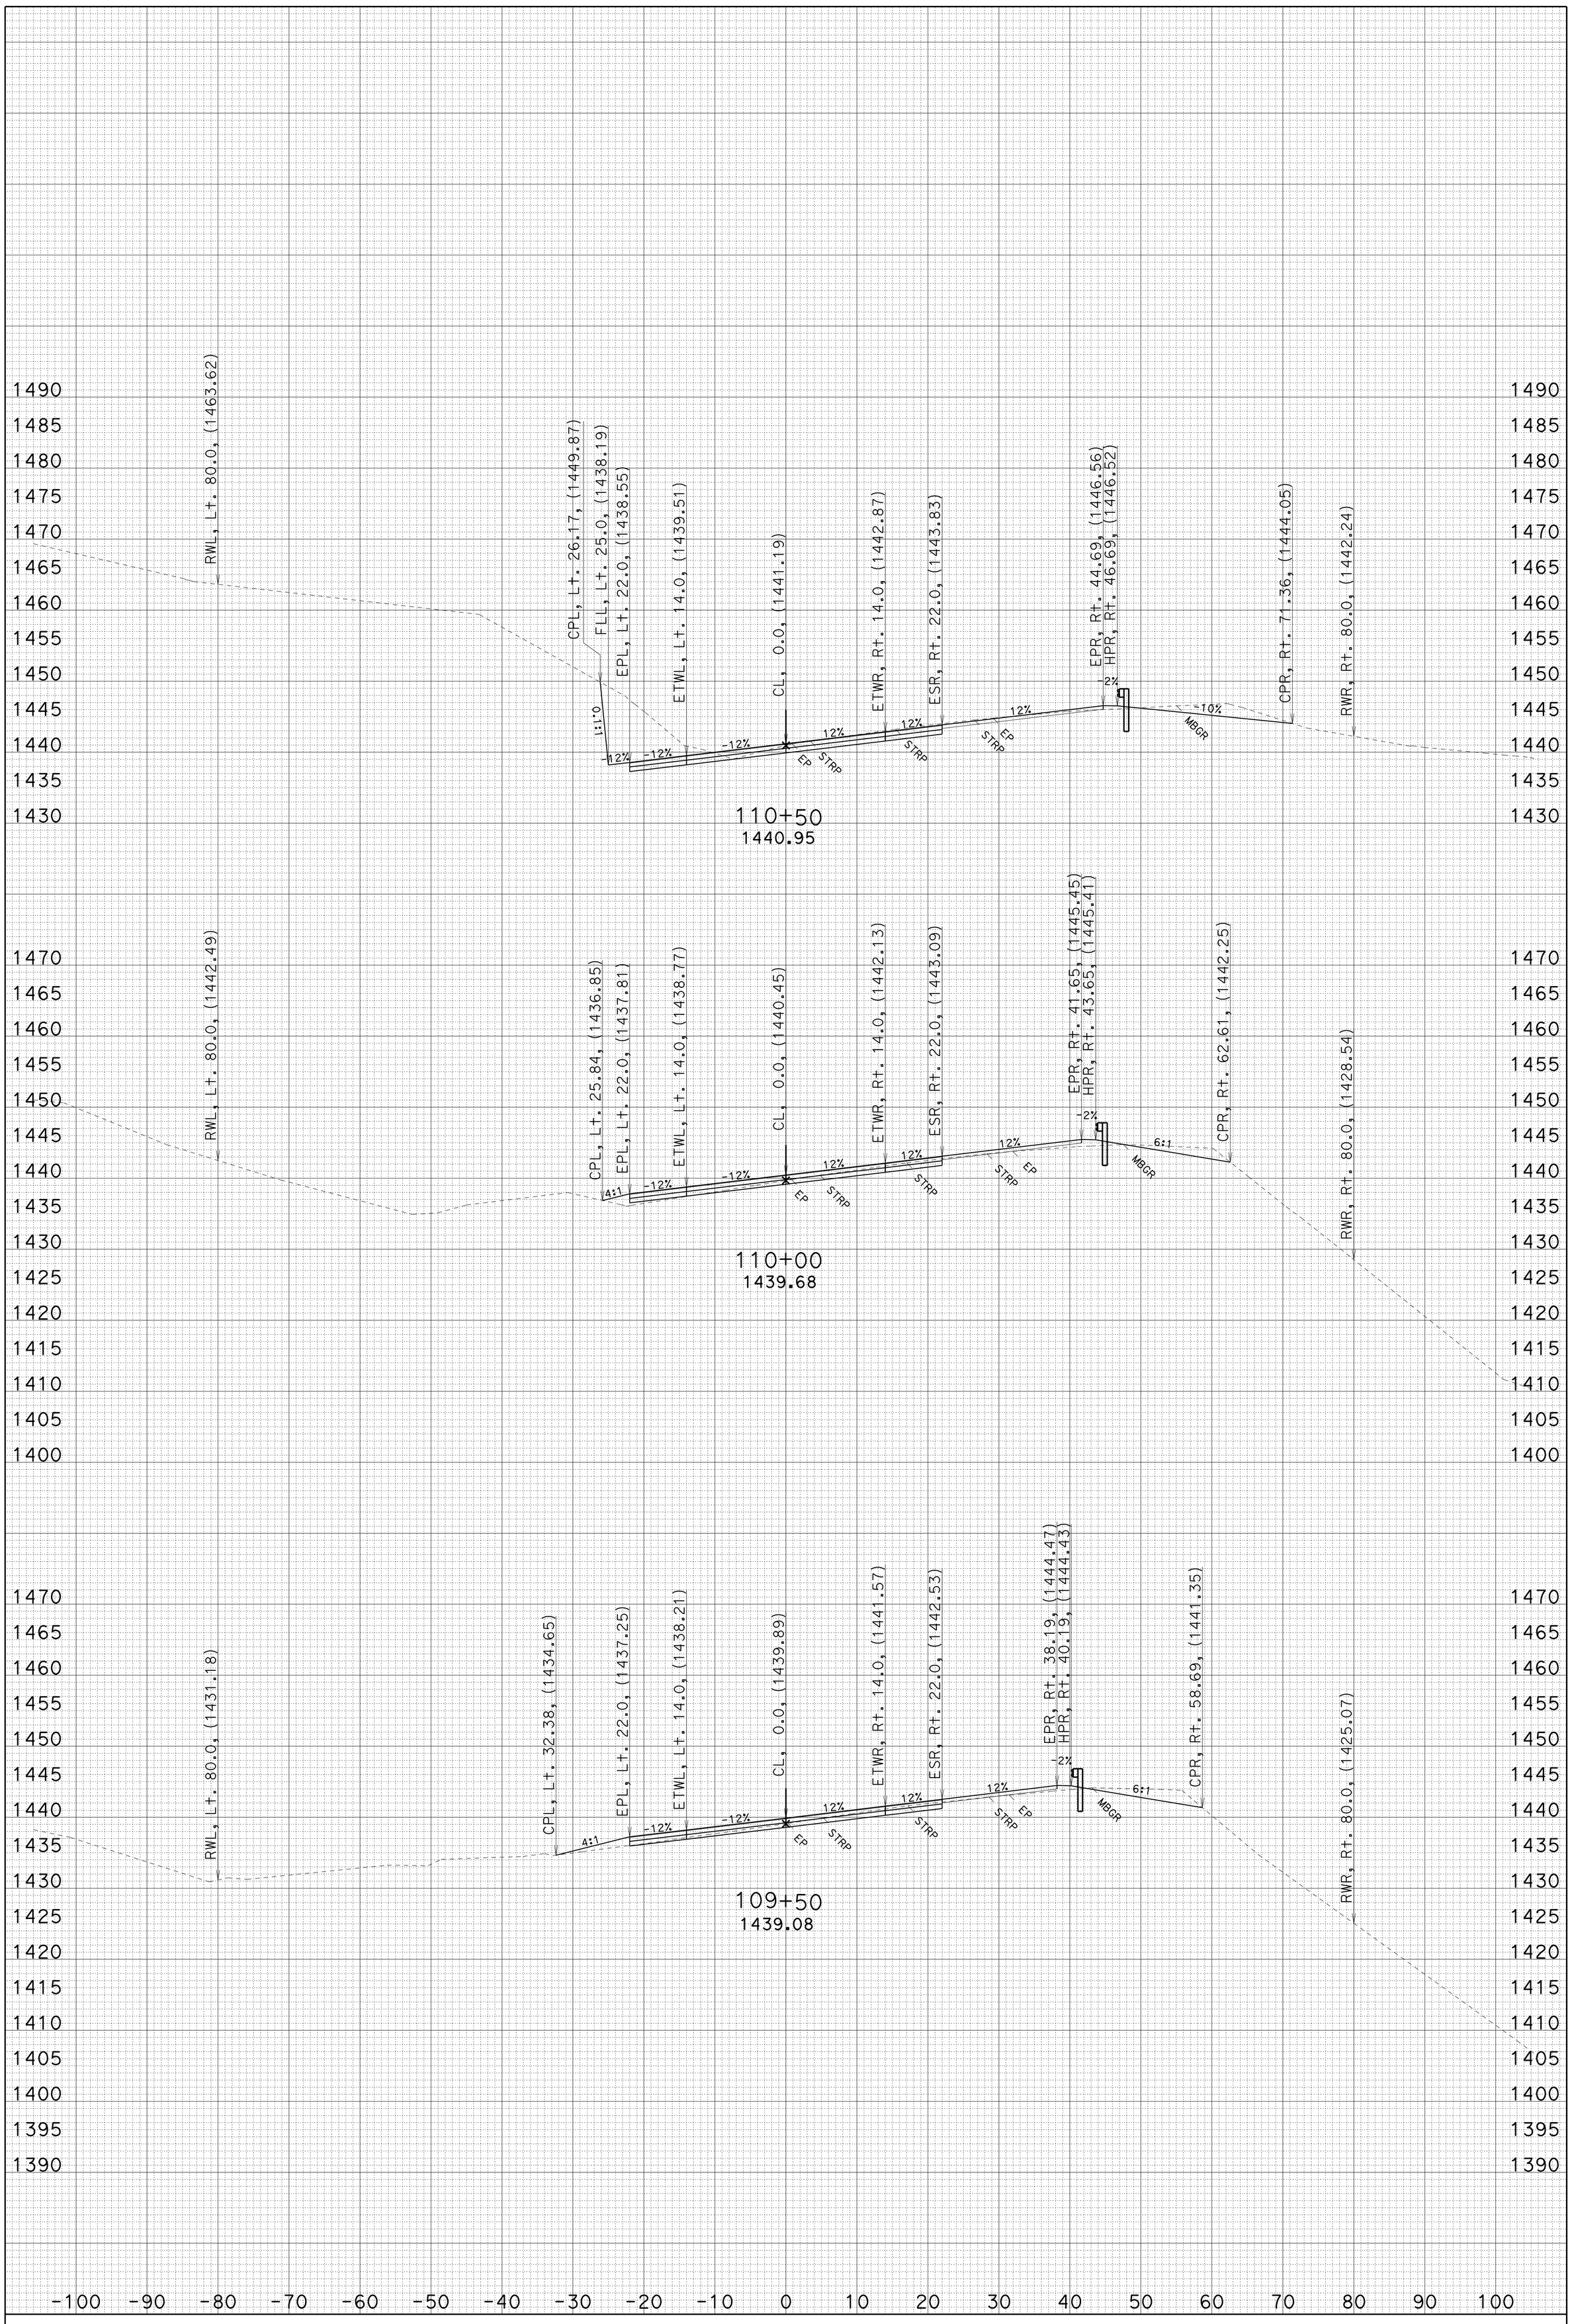

CREATED BY: J.B.COON

ALL DIMENSIONS ARE FEET

DATE: 10/13/2009

PROJECT ID: HORSE SHOE CURVE

CONTRACT: 02-1E210

SCALE: 1" = 10' Horiz. 1" = 10' Vert.

DIST/CO/RTE/PM: 02-TRI-299-38.8/39.1

A1

CROSS SECTIONS

SHEET 7 OF 18

KC Project: 1E210 File: D:\Projects\1e210_Horseshoe\1e210\A1\a1_out_101309.ear

FOR EARTHWORK DEVELOPMENT ONLY

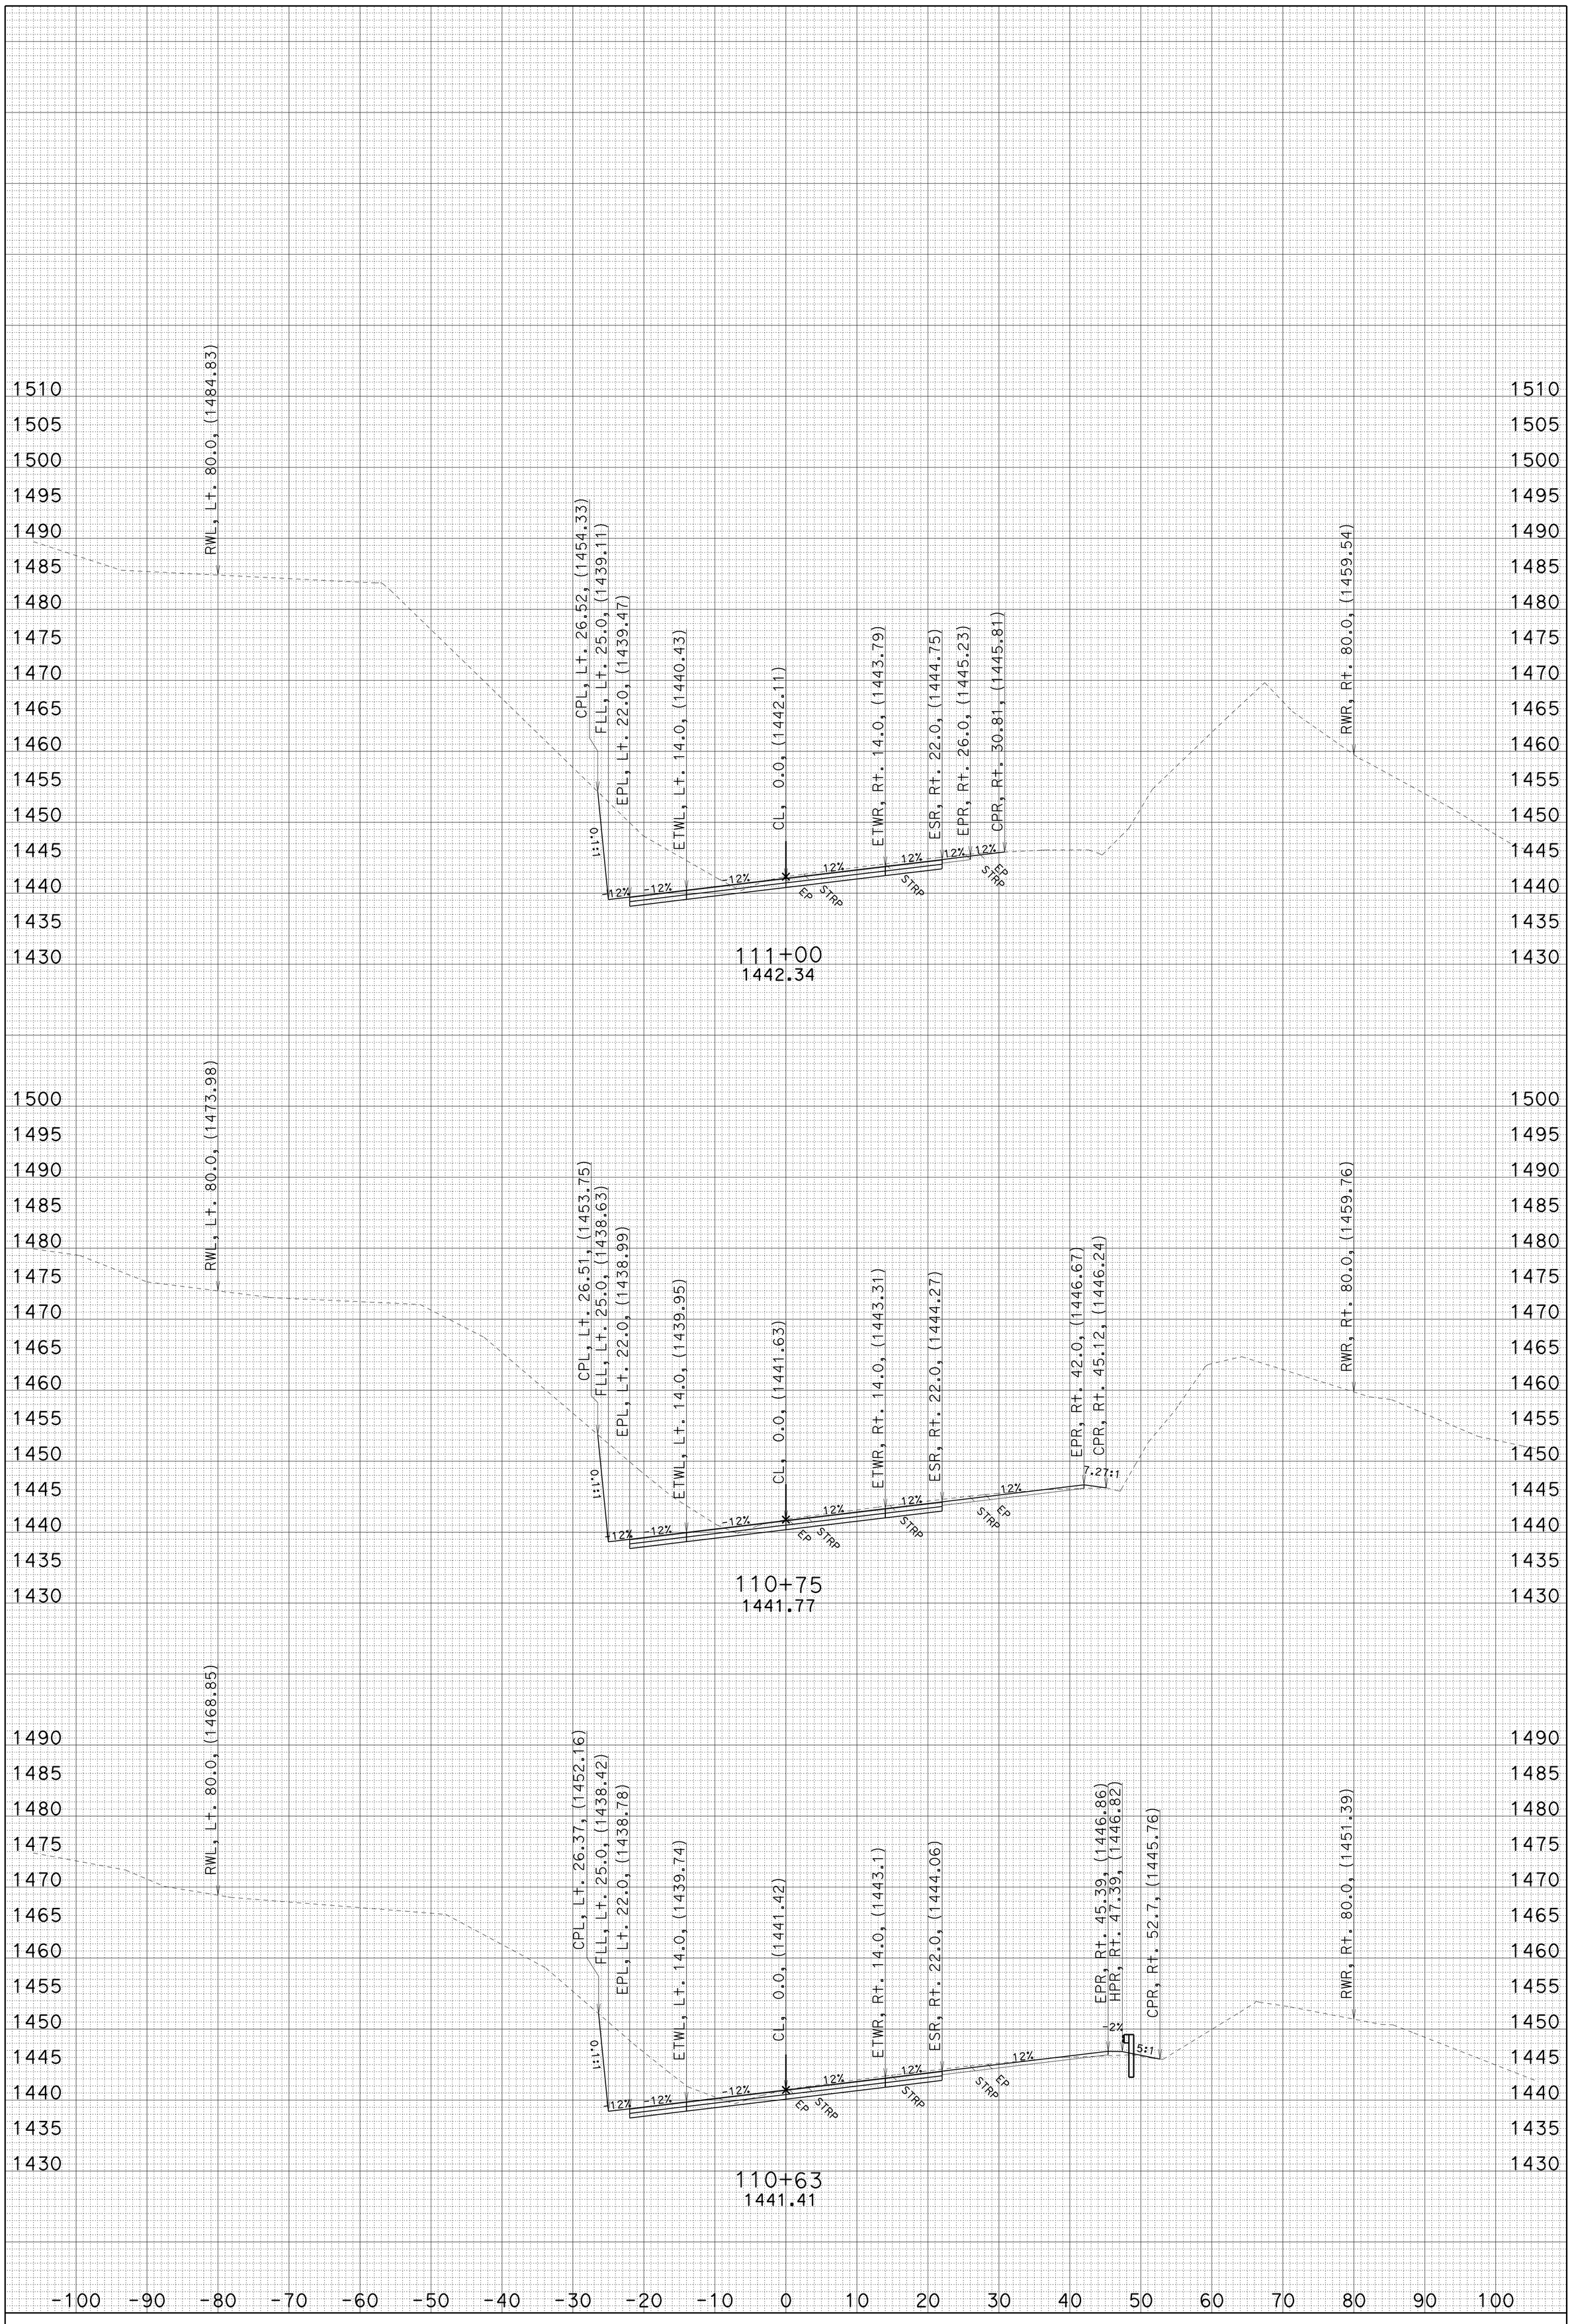

CREATED BY: J.B.COON

ALL DIMENSIONS ARE FEET

DATE: 10/13/2009

PROJECT ID: HORSE SHOE CURVE

CONTRACT: 02-1E210 SCALE: 1" = 10' Horiz. 1" = 10' Vert.

DIST/CO/RTE/PM: 02-TRI-299-38.8/39.1

A1

CROSS SECTIONS

SHEET 8 OF 18

KC Project: 1E210 File: D:\Projects\1e210_Horseshoe\1e210\A1\a1_out_101309.ear

FOR EARTHWORK DEVELOPMENT ONLY

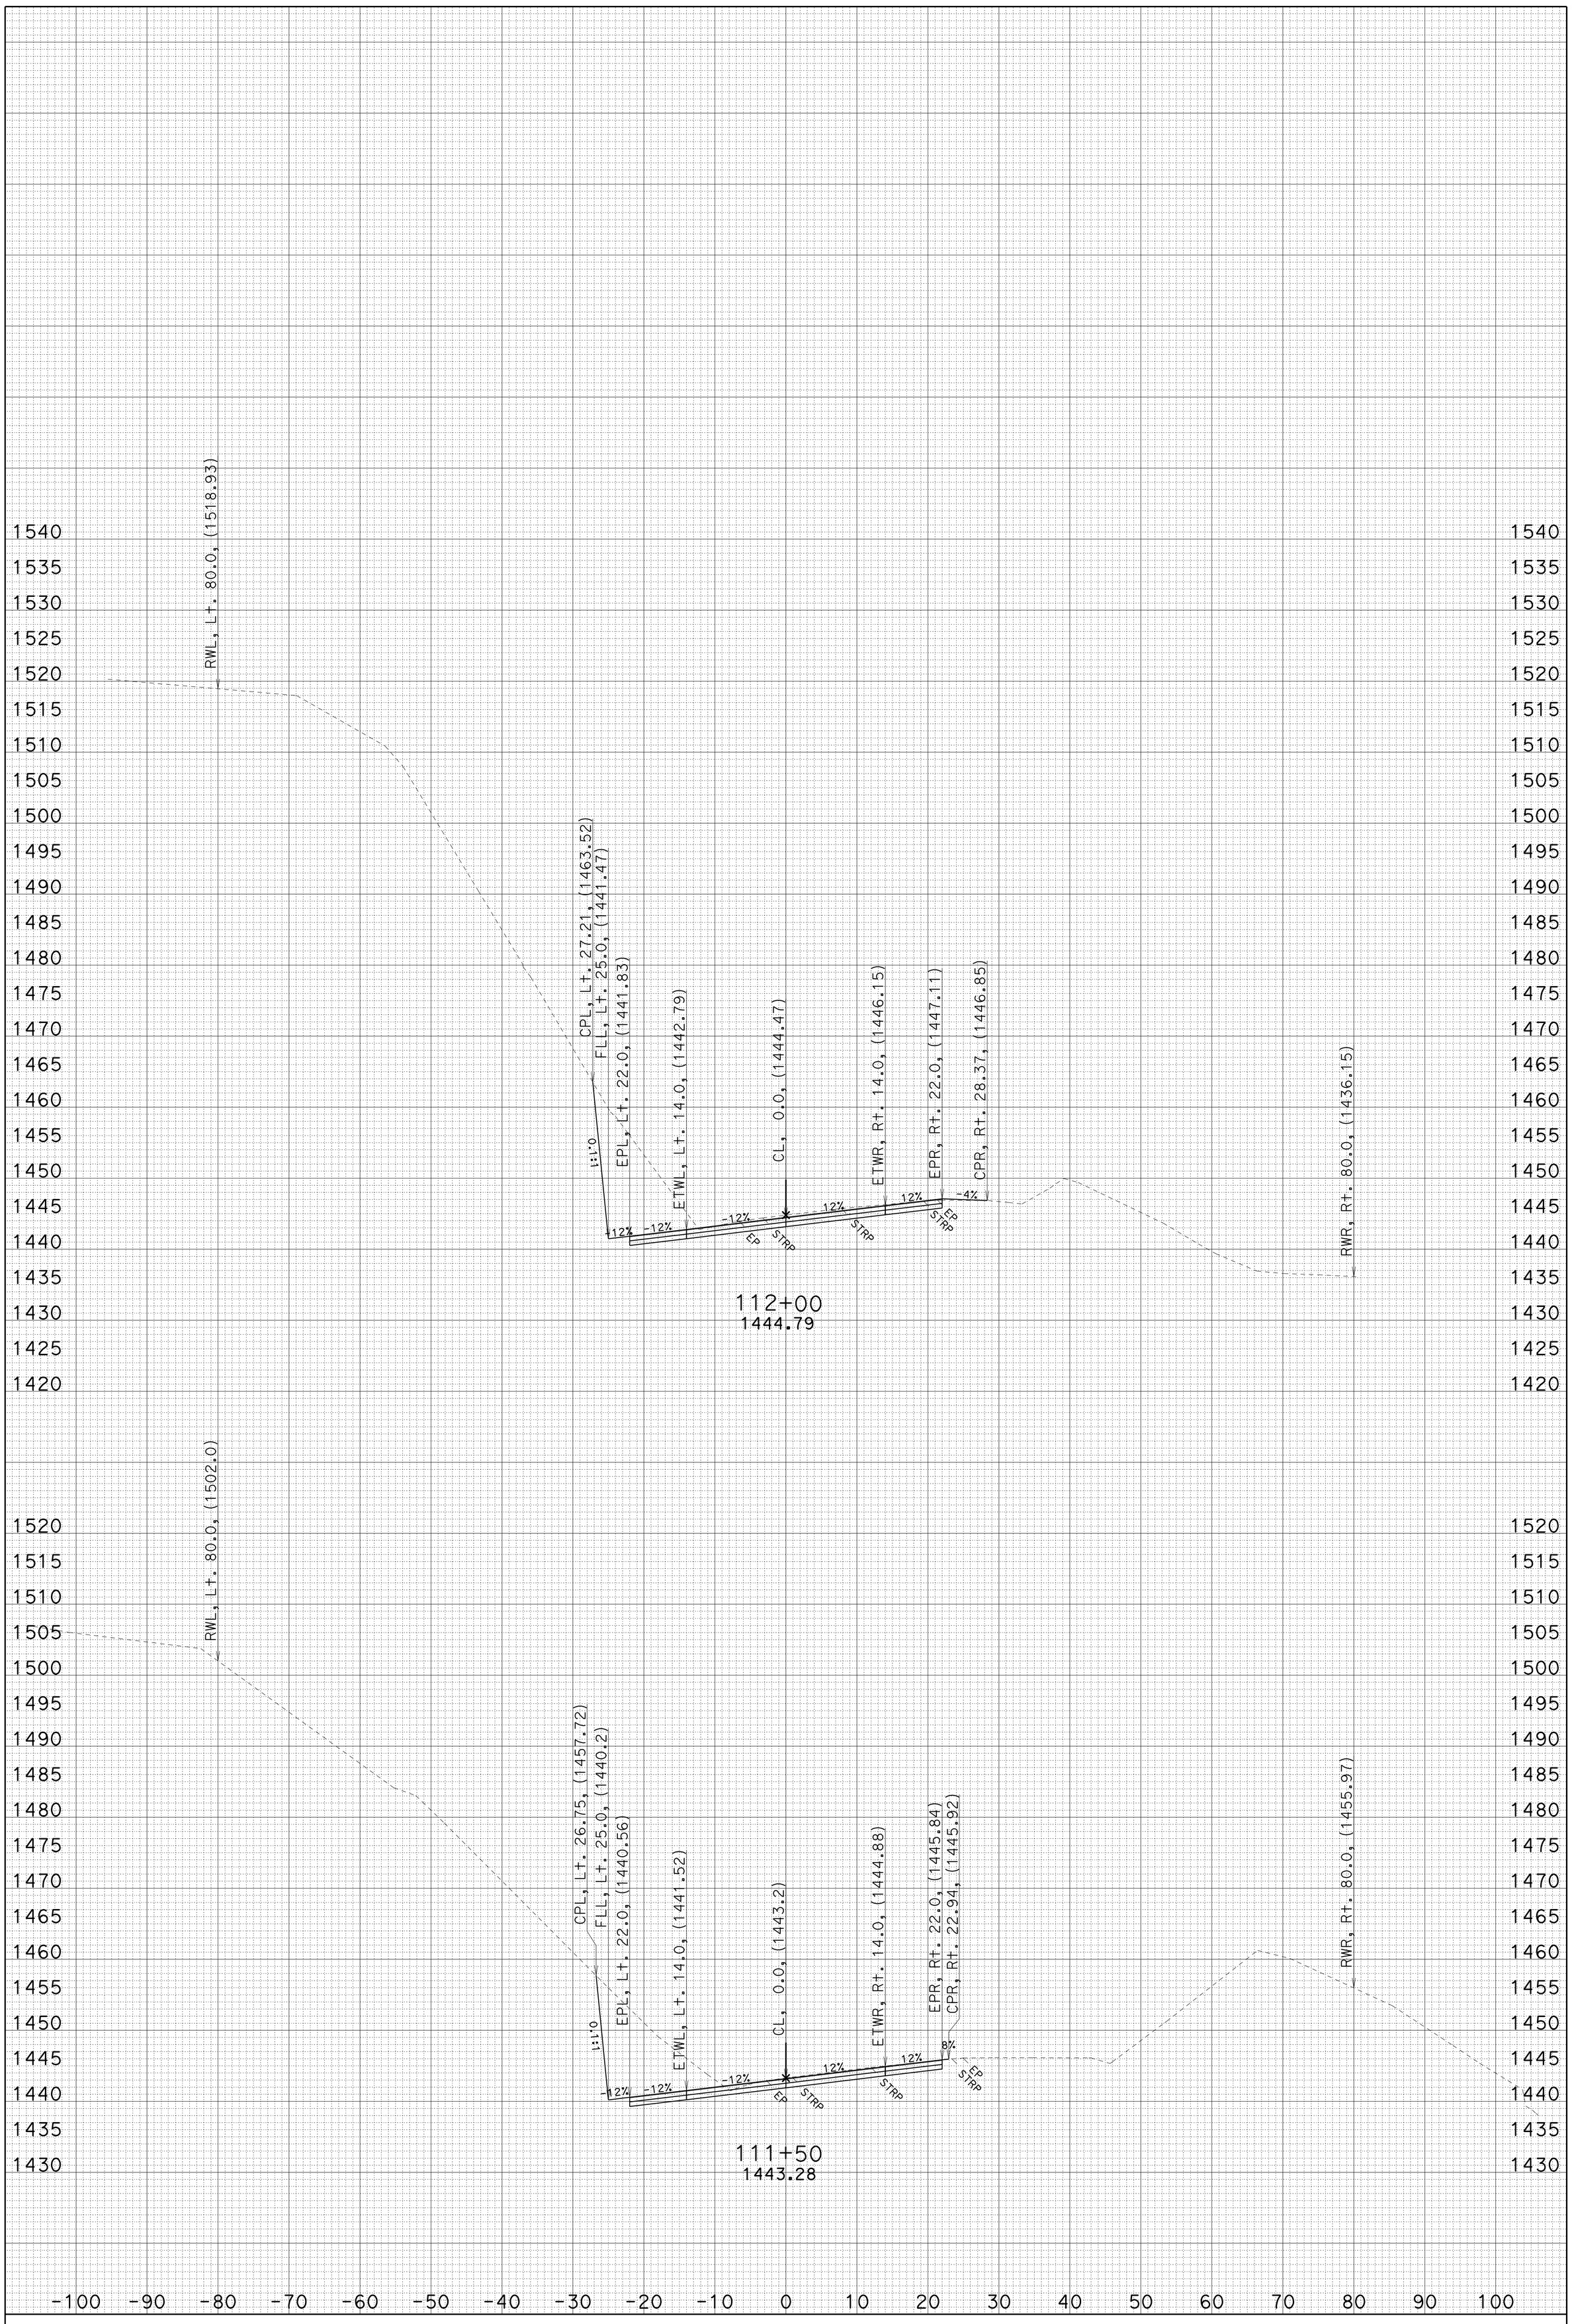

CREATED BY: J.B.COON

ALL DIMENSIONS ARE FEET

DATE: 10/13/2009

PROJECT ID: HORSE SHOE CURVE

CONTRACT: 02-1E210

SCALE: 1" = 10' Horiz. 1" = 10' Vert.

DIST/CO/RTE/PM: 02-TRI-299-38.8/39.1

A1

CROSS SECTIONS

SHEET 9 OF 18

KC Project: 1E210 File: D:\Projects\1e210_Horseshoe\1e210\A1\a1_out_101309.ear

FOR EARTHWORK DEVELOPMENT ONLY

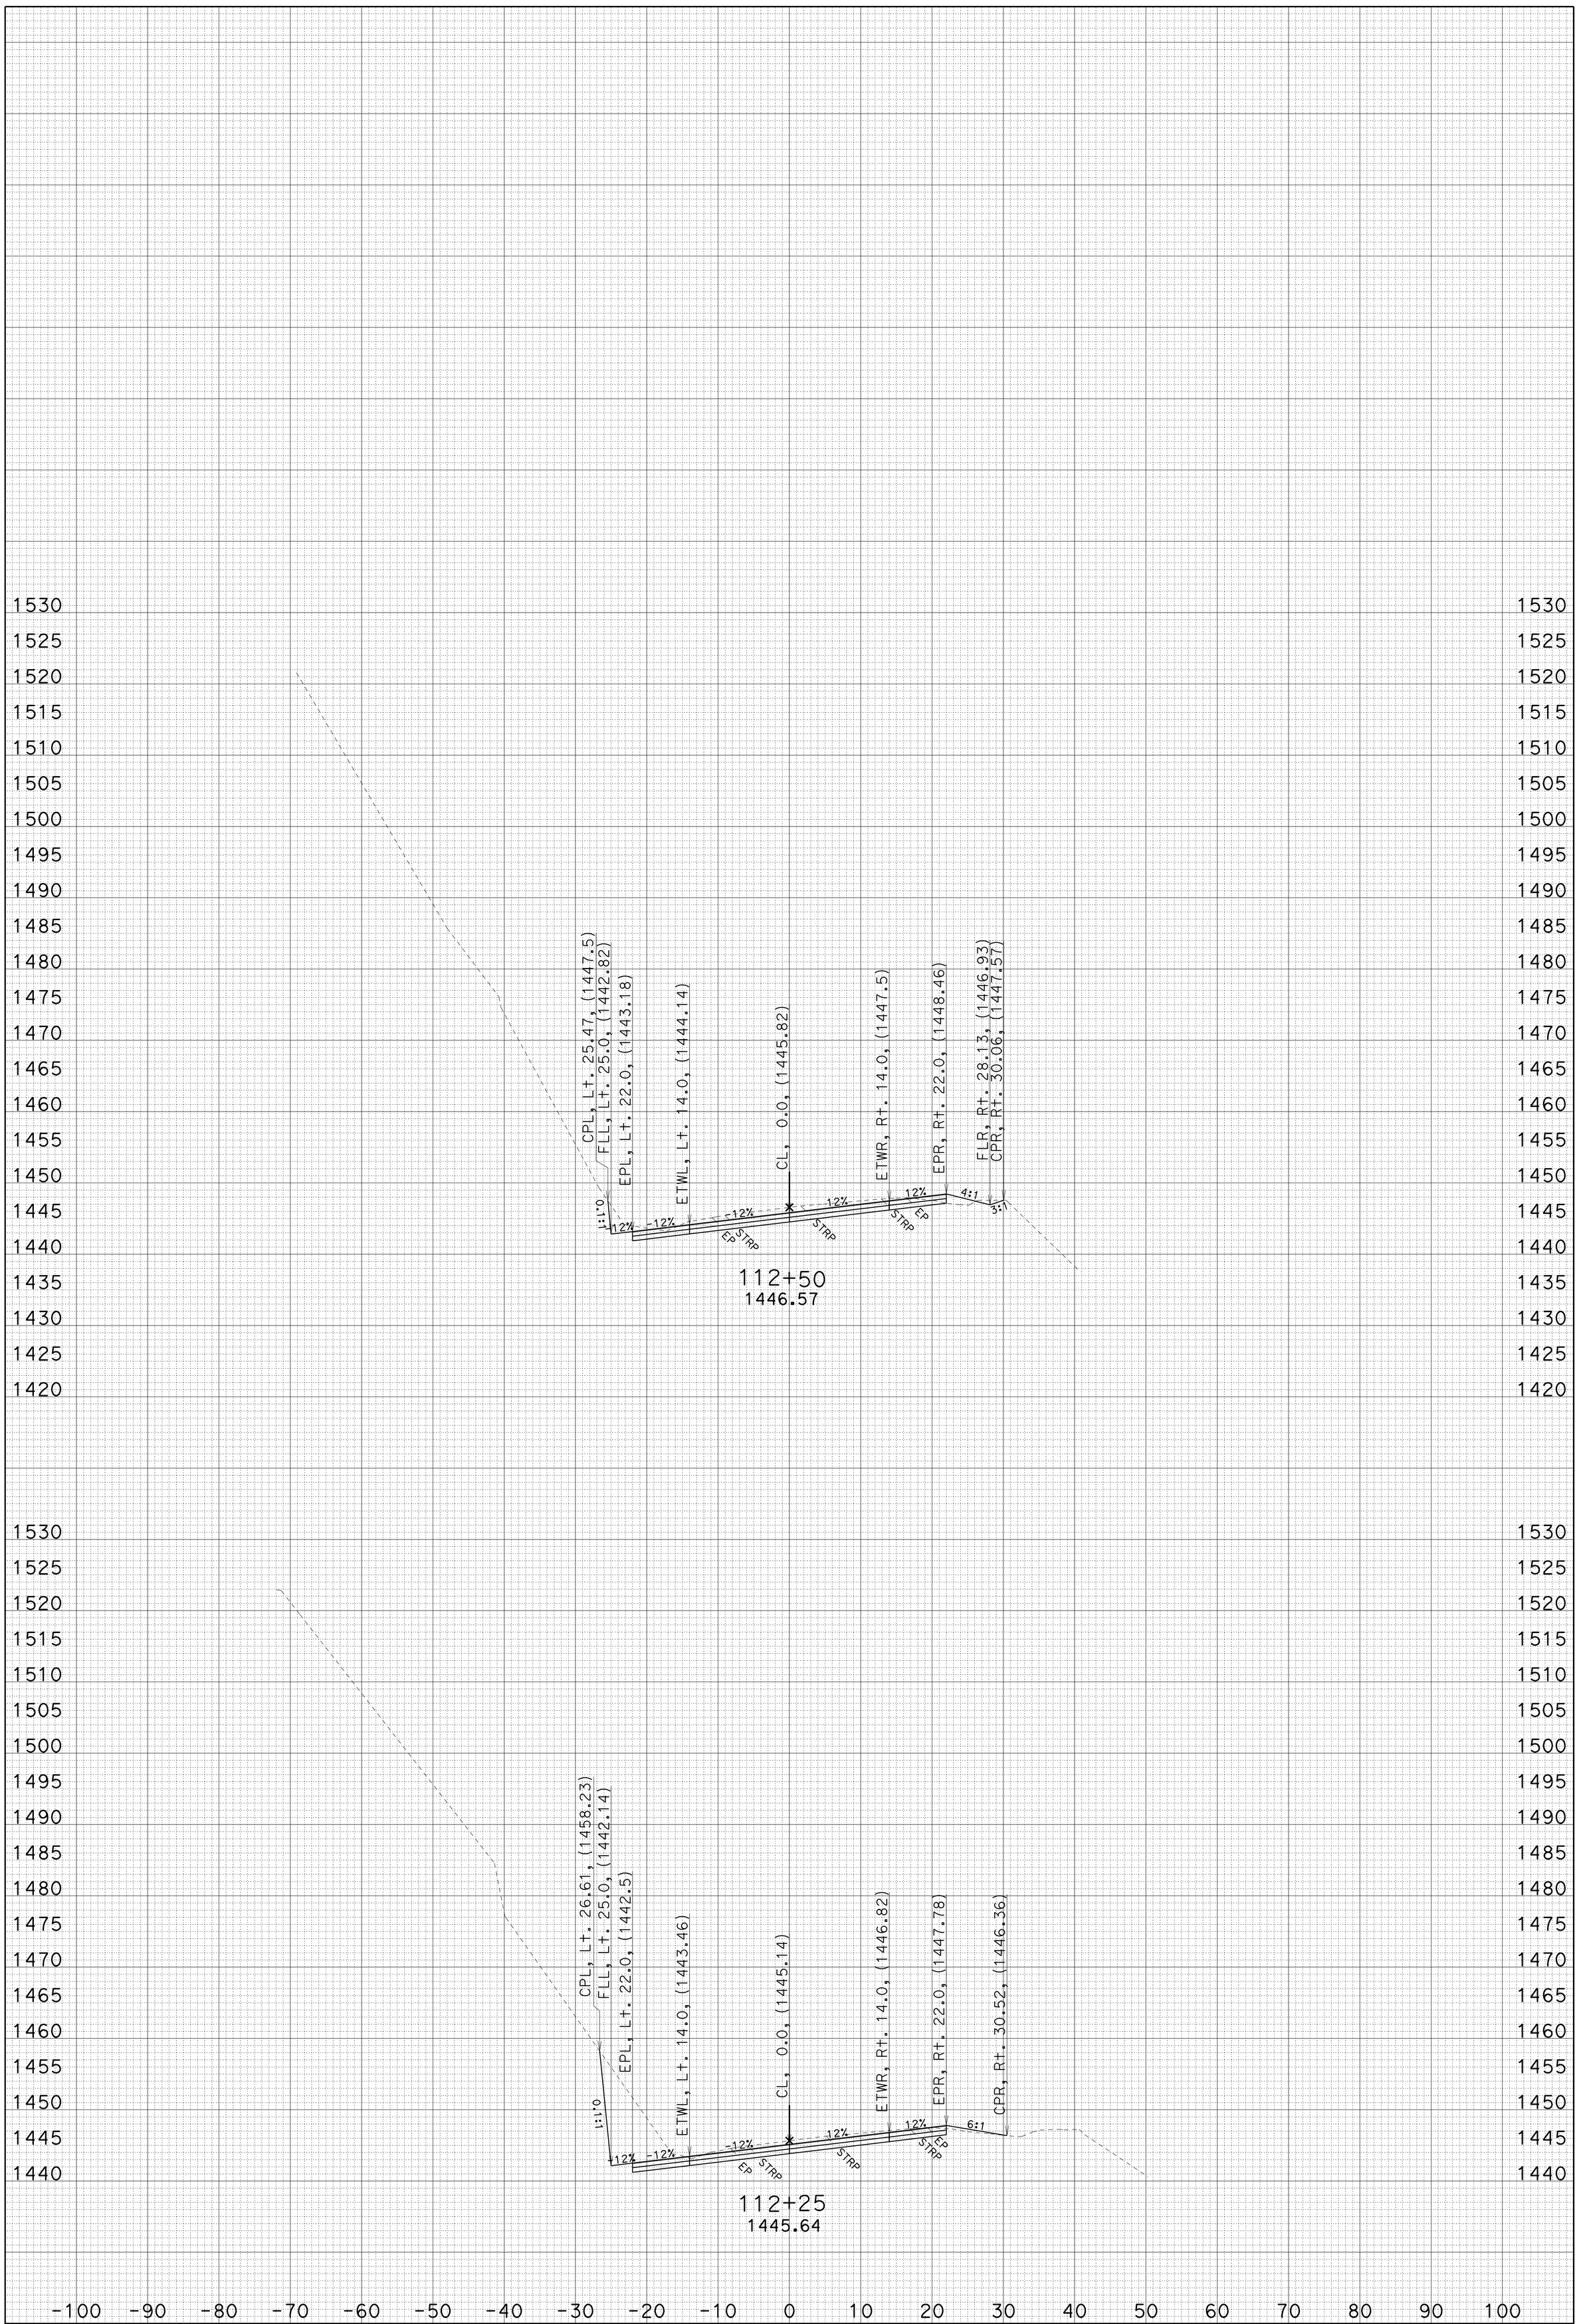

CREATED BY: J.B.COON

ALL DIMENSIONS ARE FEET

DATE: 10/13/2009

PROJECT ID: HORSE SHOE CURVE

CONTRACT: 02-1E210

SCALE: 1" = 10' Horiz. 1" = 10' Vert.

DIST/CO/RTE/PM: 02-TRI-299-38.8/39.1

A1

CROSS SECTIONS

SHEET 10 OF 18

KC Project: 1E210 File: D:\Projects\1e210_Horseshoe\1e210\A1\a1_out_101309.ear

FOR EARTHWORK DEVELOPMENT ONLY

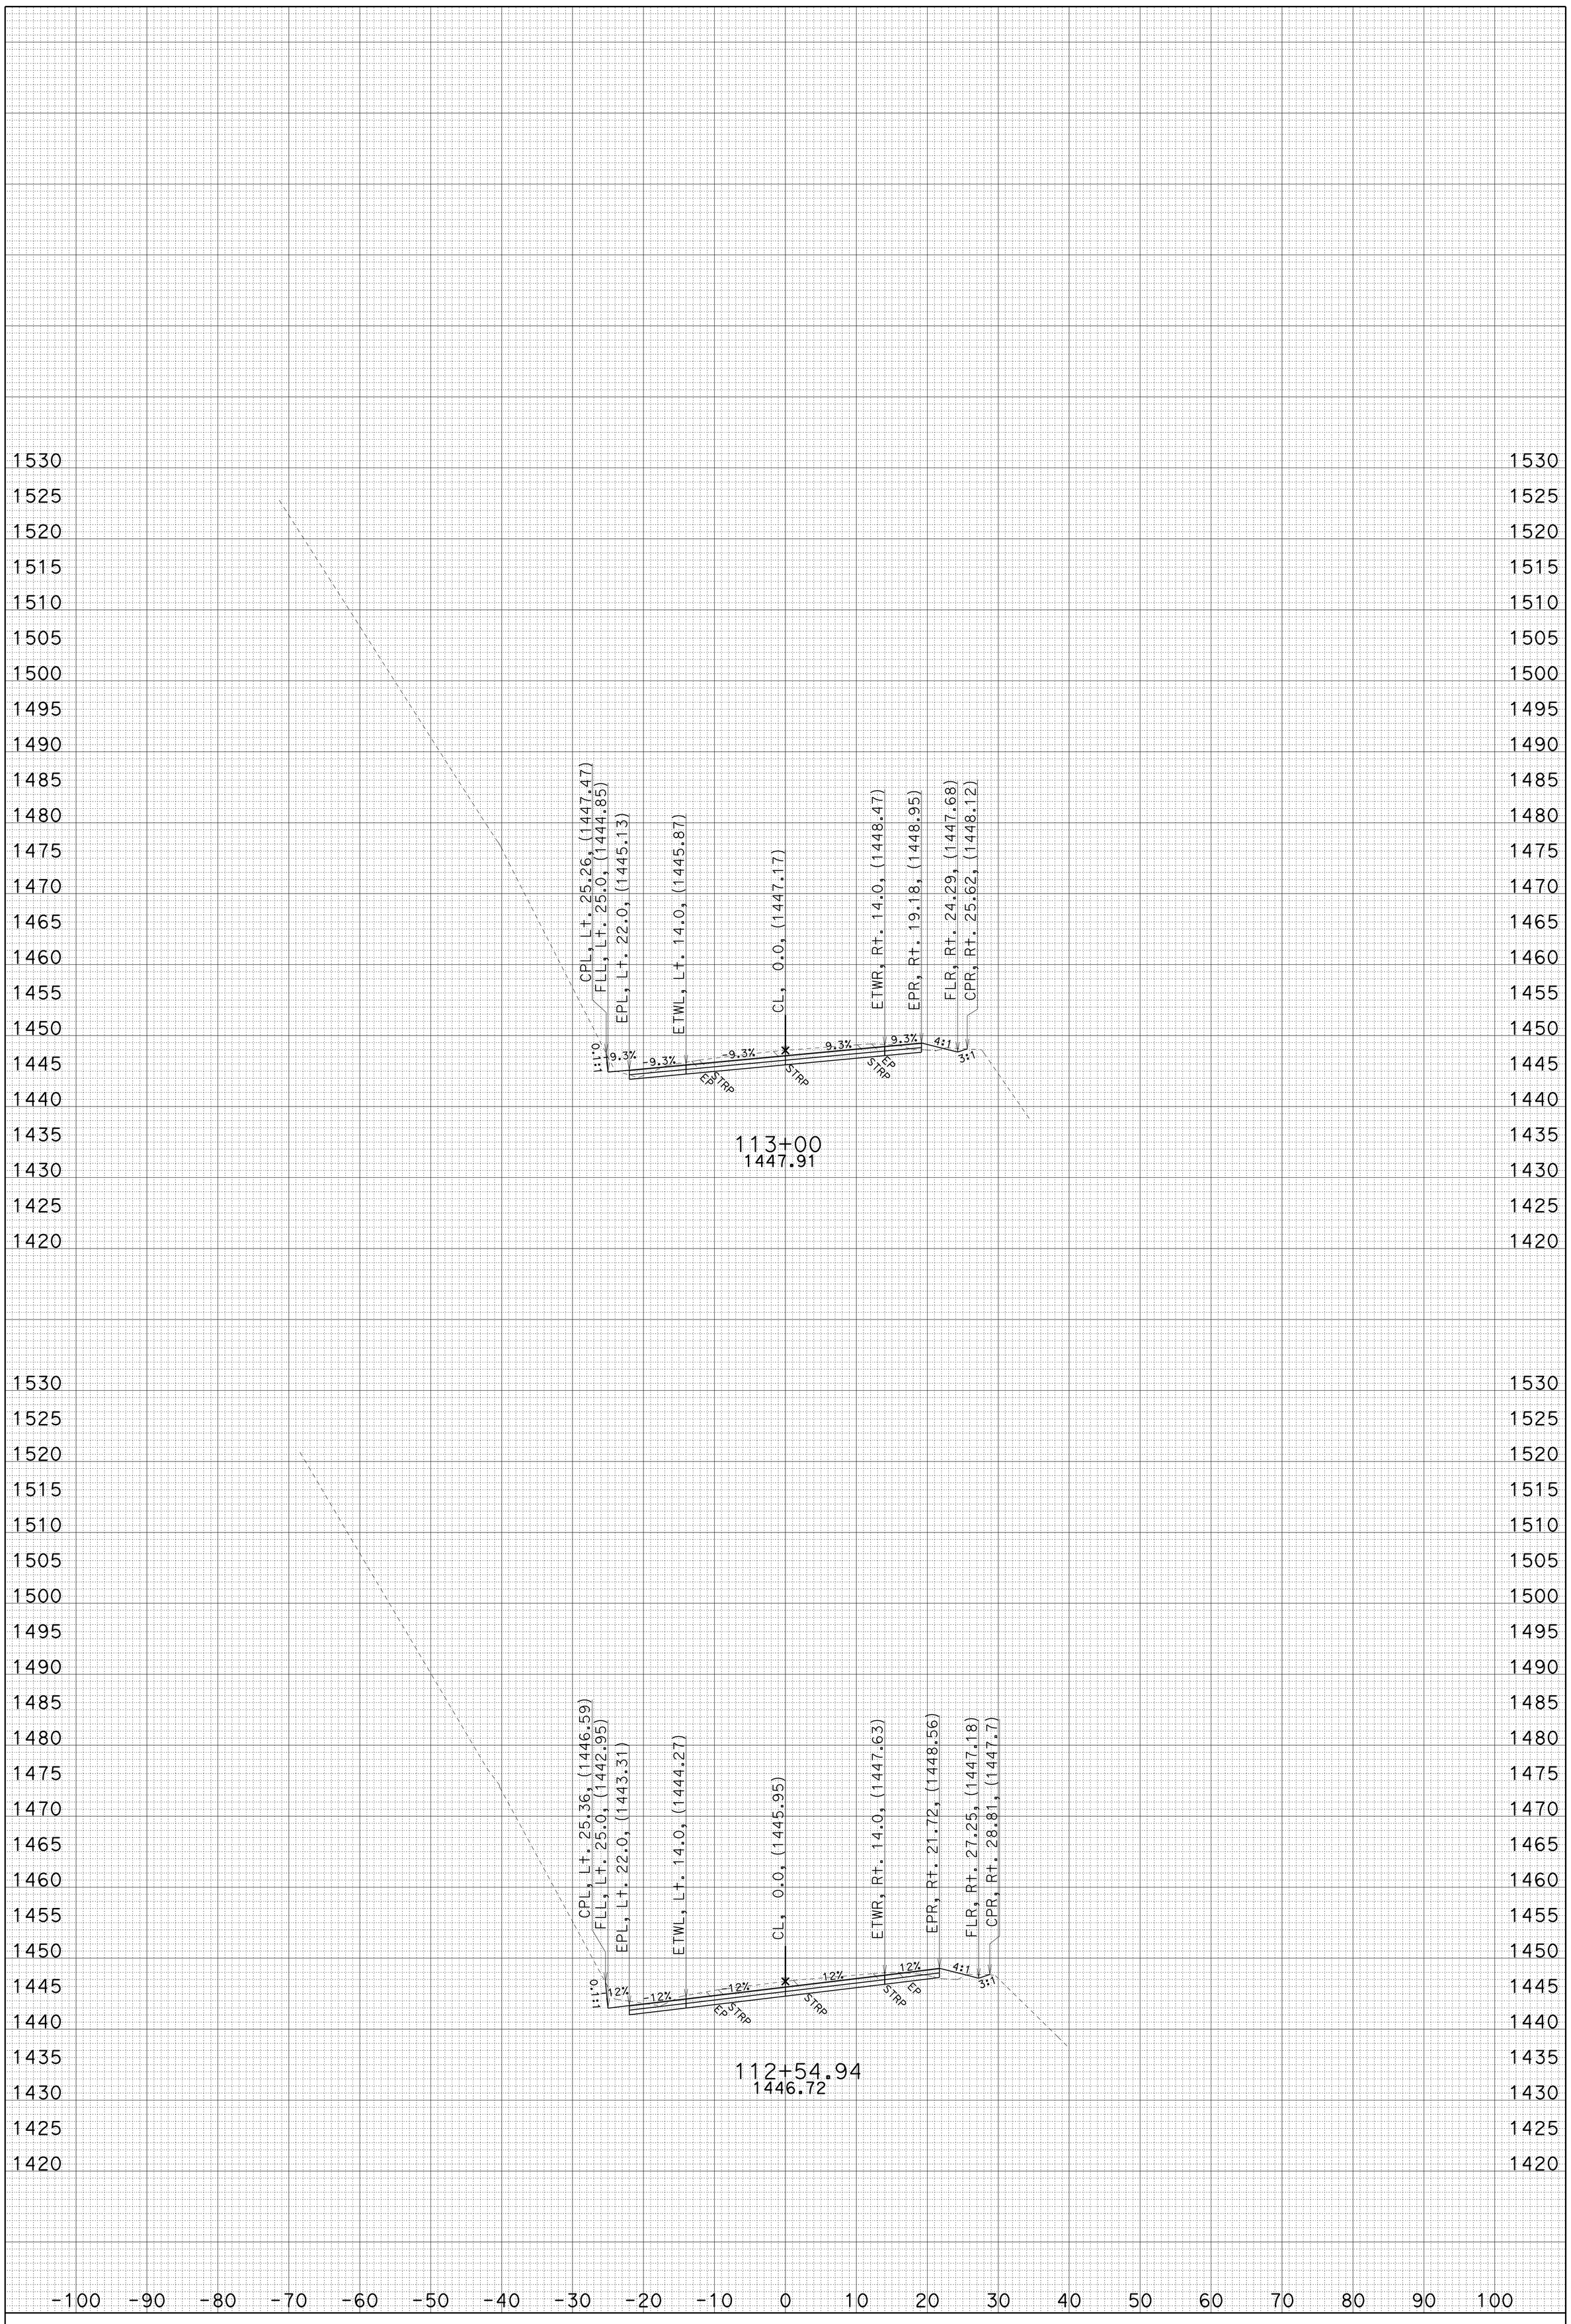

CREATED BY: J.B.COON

ALL DIMENSIONS ARE FEET

DATE: 10/13/2009

PROJECT ID: HORSE SHOE CURVE

CONTRACT: 02-1E210

SCALE: 1" = 10' Horiz. 1" = 10' Vert.

DIST/CO/RTE/PM: 02-TRI-299-38.8/39.1

A1

CROSS SECTIONS

SHEET 11 OF 18

KC Project: 1E210 File: D:\Projects\1e210_Horseshoe\1e210\A1\a1_out_101309.ear

FOR EARTHWORK DEVELOPMENT ONLY

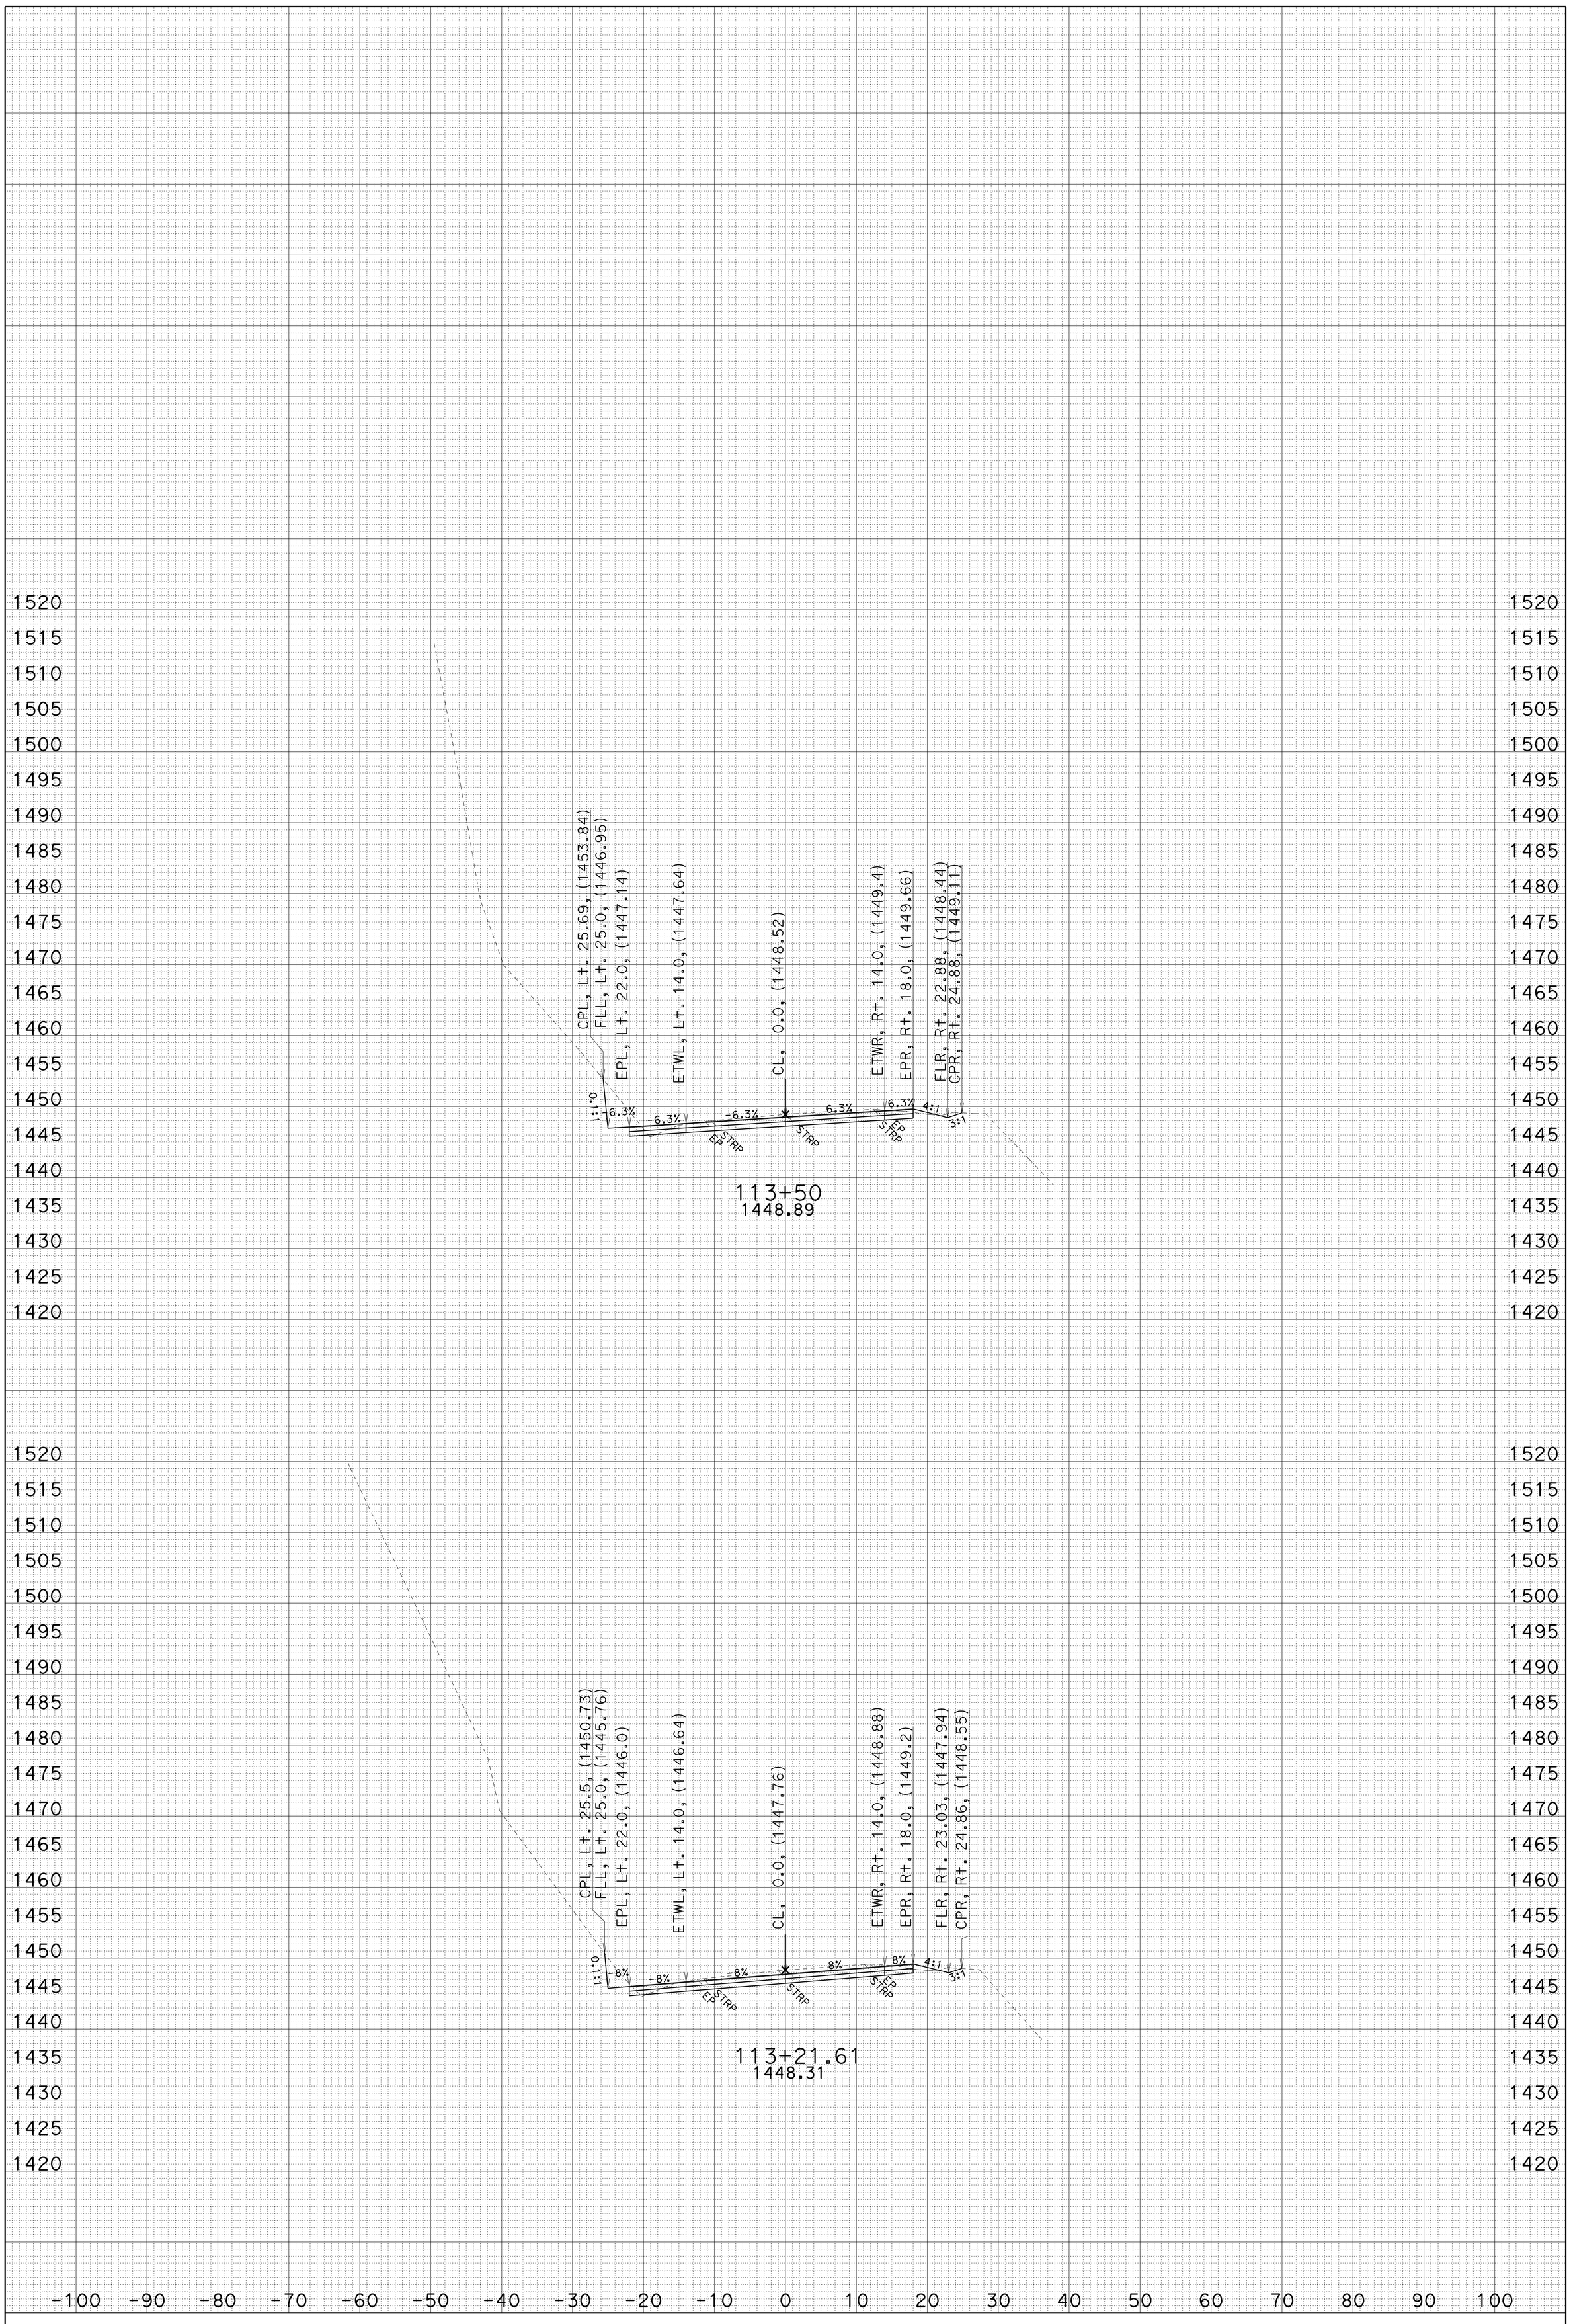

CREATED BY: J.B.COON

ALL DIMENSIONS ARE FEET

DATE: 10/13/2009

PROJECT ID: HORSE SHOE CURVE

CONTRACT: 02-1E210

SCALE: 1" = 10' Horiz. 1" = 10' Vert.

DIST/CO/RTE/PM: 02-TRI-299-38.8/39.1

A1

CROSS SECTIONS

SHEET 12 OF 18

KC Project: 1E210 File: D:\Projects\1e210_Horseshoe\1e210\A1\a1_out_101309.ear

FOR EARTHWORK DEVELOPMENT ONLY

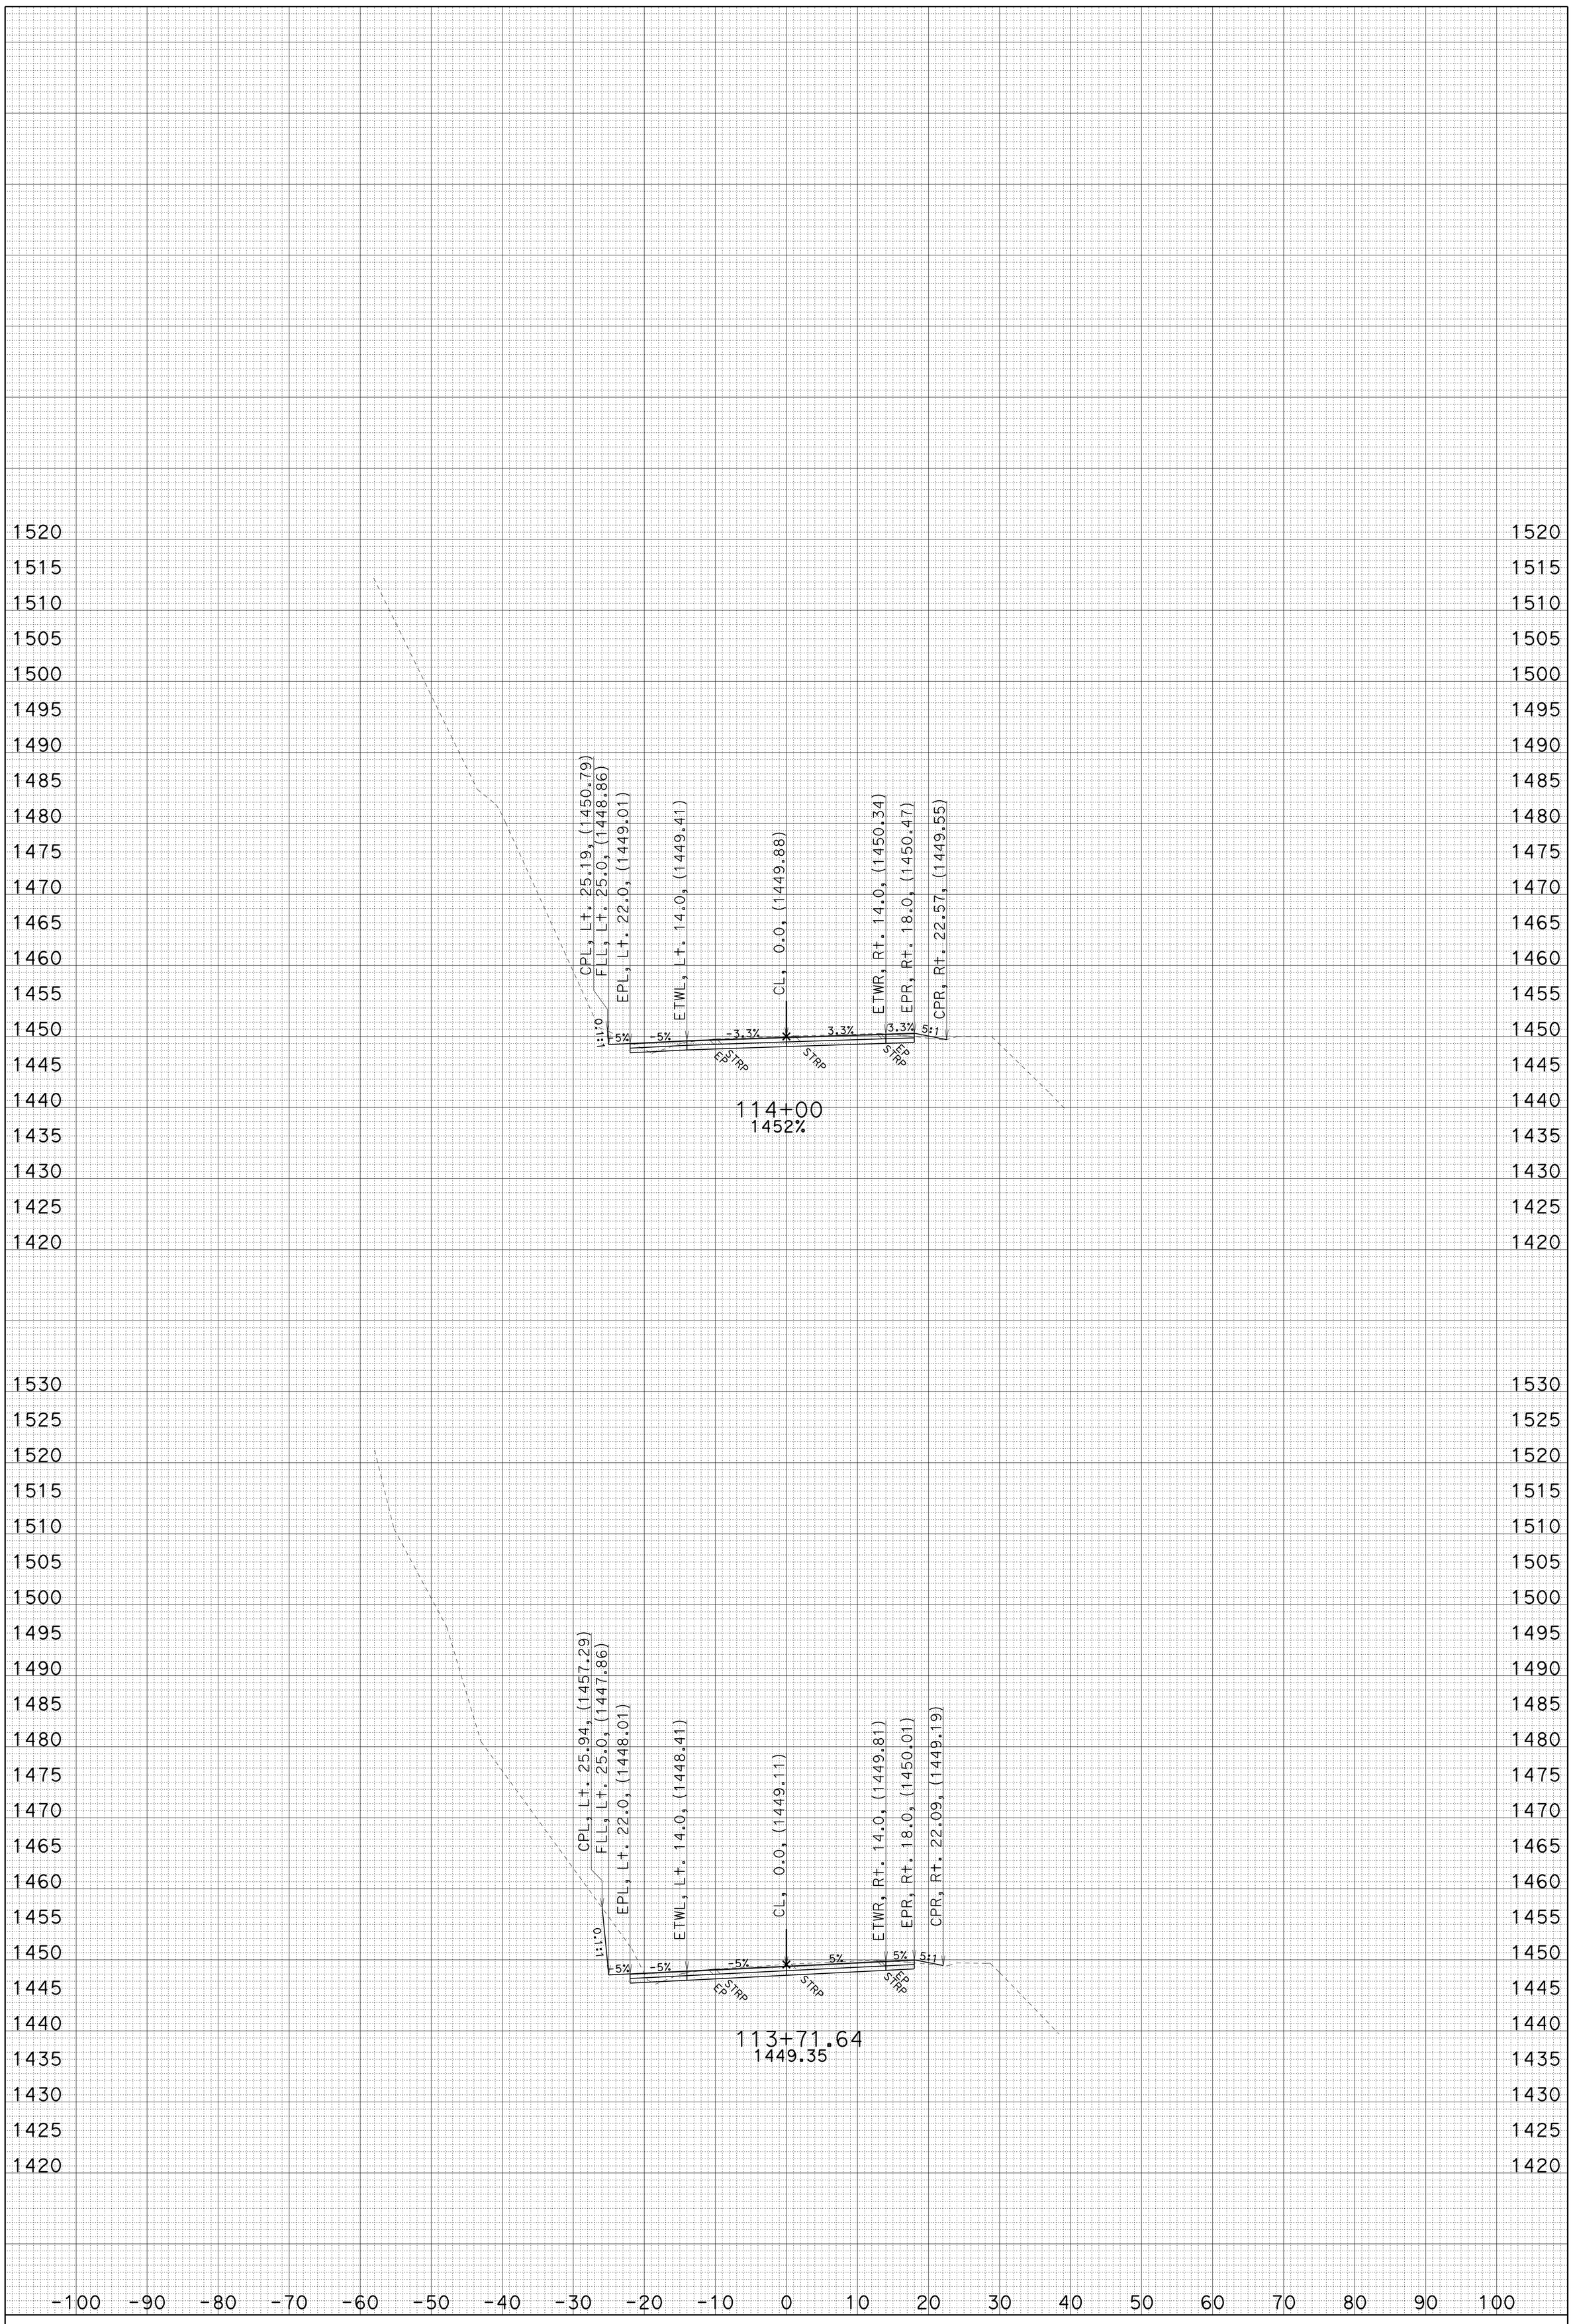

CREATED BY: J.B.COON

ALL DIMENSIONS ARE FEET

DATE: 10/13/2009

PROJECT ID: HORSE SHOE CURVE

CONTRACT: 02-1E210

SCALE: 1" = 10' Horiz. 1" = 10' Vert.

DIST/CO/RTE/PM: 02-TRI-299-38.8/39.1

A1

CROSS SECTIONS

SHEET 13 OF 18

KC Project: 1E210 File: D:\Projects\1e210_Horseshoe\1e210\A1\a1_out_101309.ear

FOR EARTHWORK DEVELOPMENT ONLY

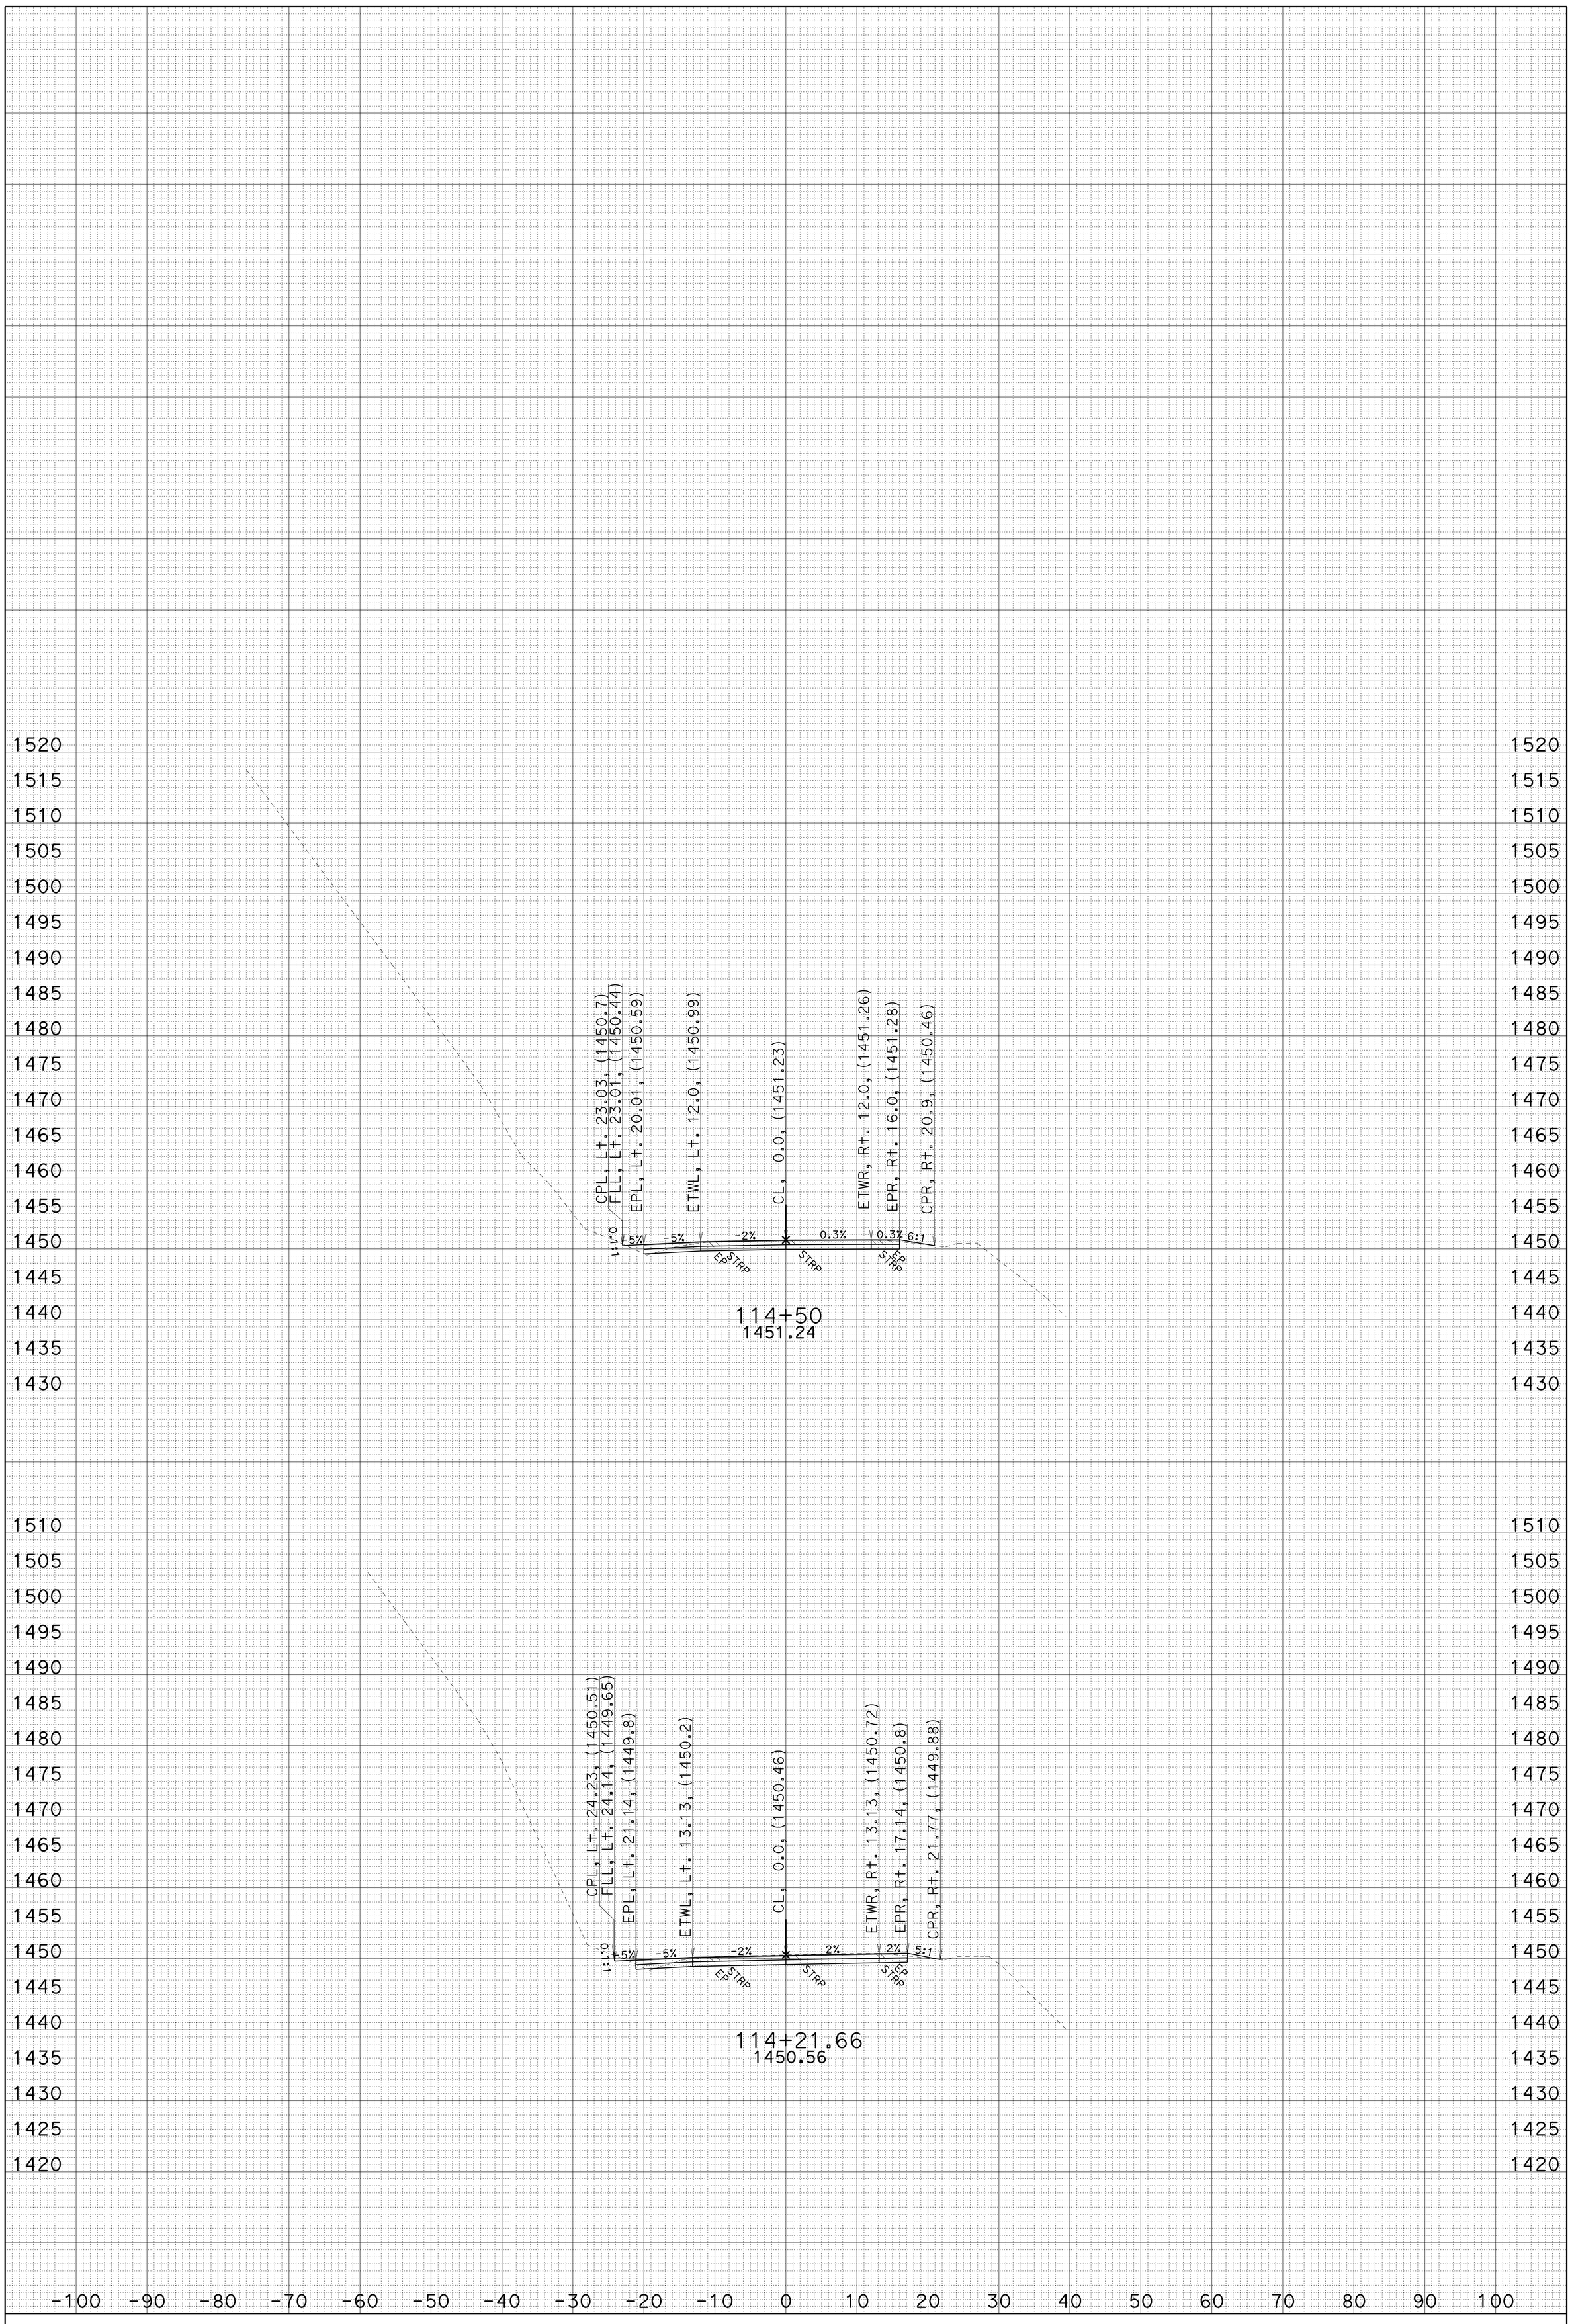

CREATED BY: J.B.COON

ALL DIMENSIONS ARE FEET

DATE: 10/13/2009

PROJECT ID: HORSE SHOE CURVE

CONTRACT: 02-1E210

SCALE: 1" = 10' Horiz. 1" = 10' Vert.

DIST/CO/RTE/PM: 02-TRI-299-38.8/39.1

A1

CROSS SECTIONS

SHEET 14 OF 18

KC Project: 1E210 File: D:\Projects\1e210_Horseshoe\1e210\A1\a1_out_101309.ear

FOR EARTHWORK DEVELOPMENT ONLY

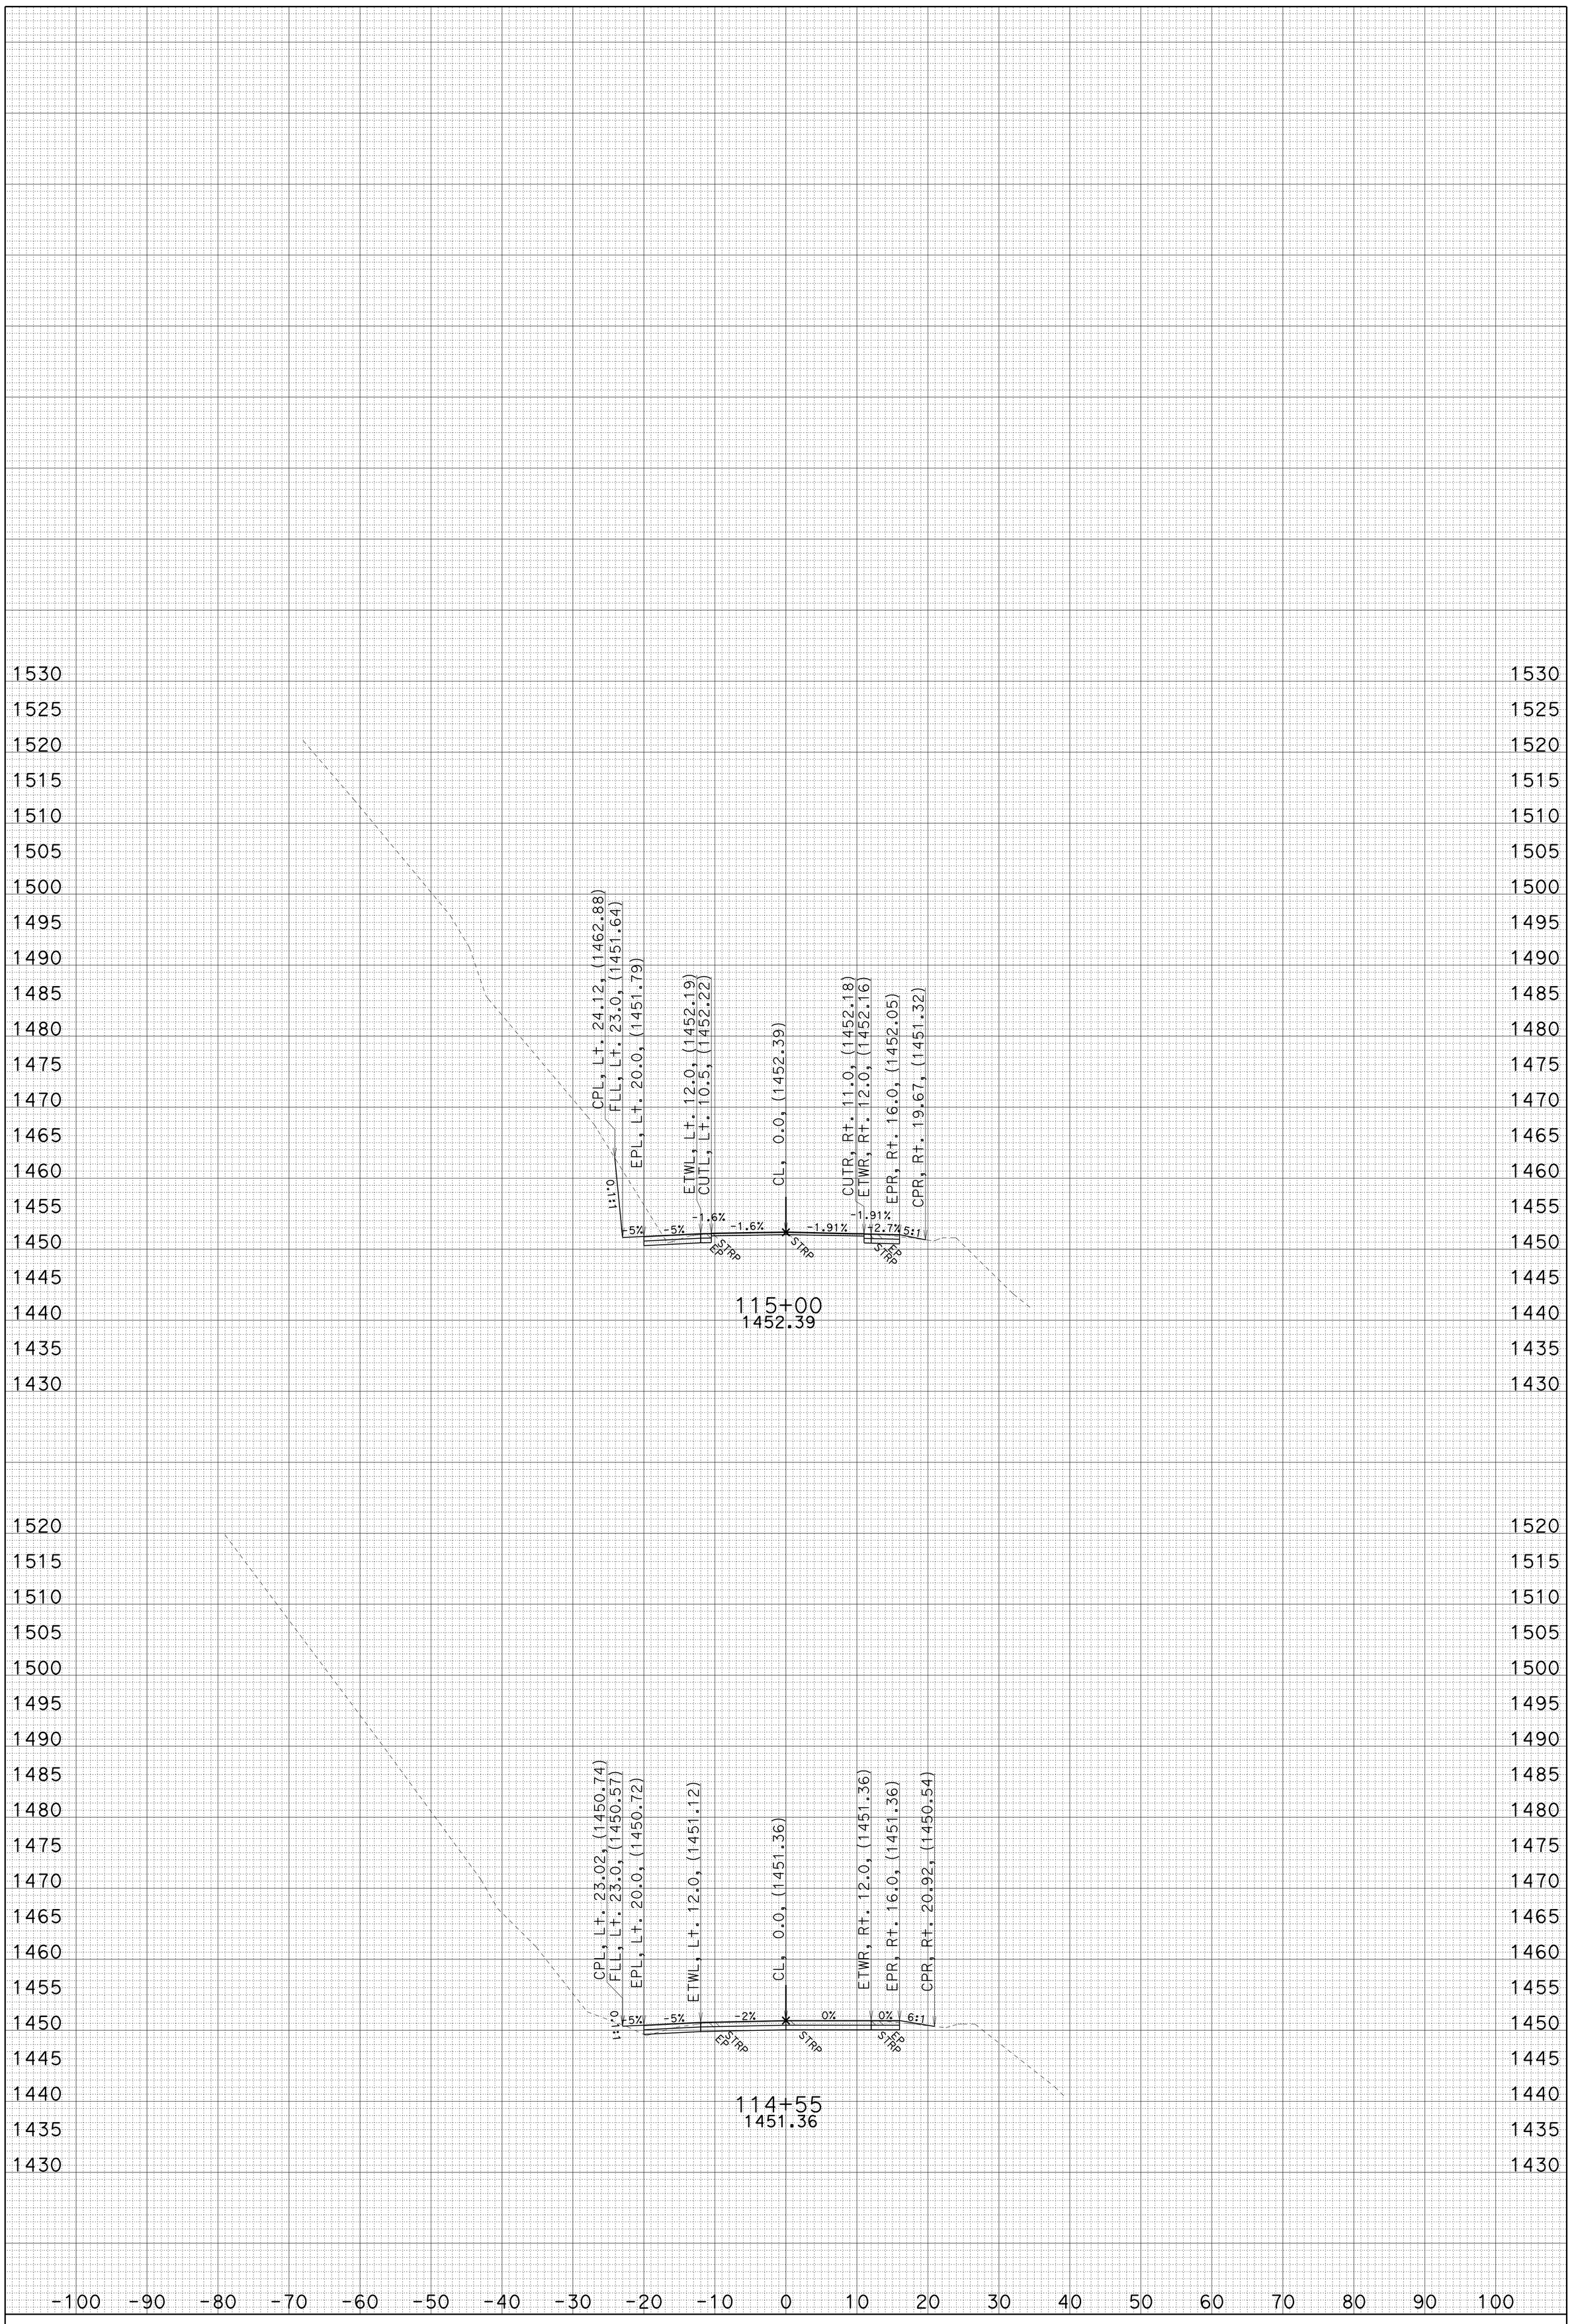

CREATED BY: J.B.COON

ALL DIMENSIONS ARE FEET

DATE: 10/13/2009

PROJECT ID: HORSE SHOE CURVE

CONTRACT: 02-1E210 SCALE: 1" = 10' Horiz. 1" = 10' Vert.

DIST/CO/RTE/PM: 02-TRI-299-38.8/39.1

A1

CROSS SECTIONS

SHEET 15 OF 18

KC Project: 1E210 File: D:\Projects\1e210_Horseshoe\1e210\A1\a1_out_101309.ear

FOR EARTHWORK DEVELOPMENT ONLY

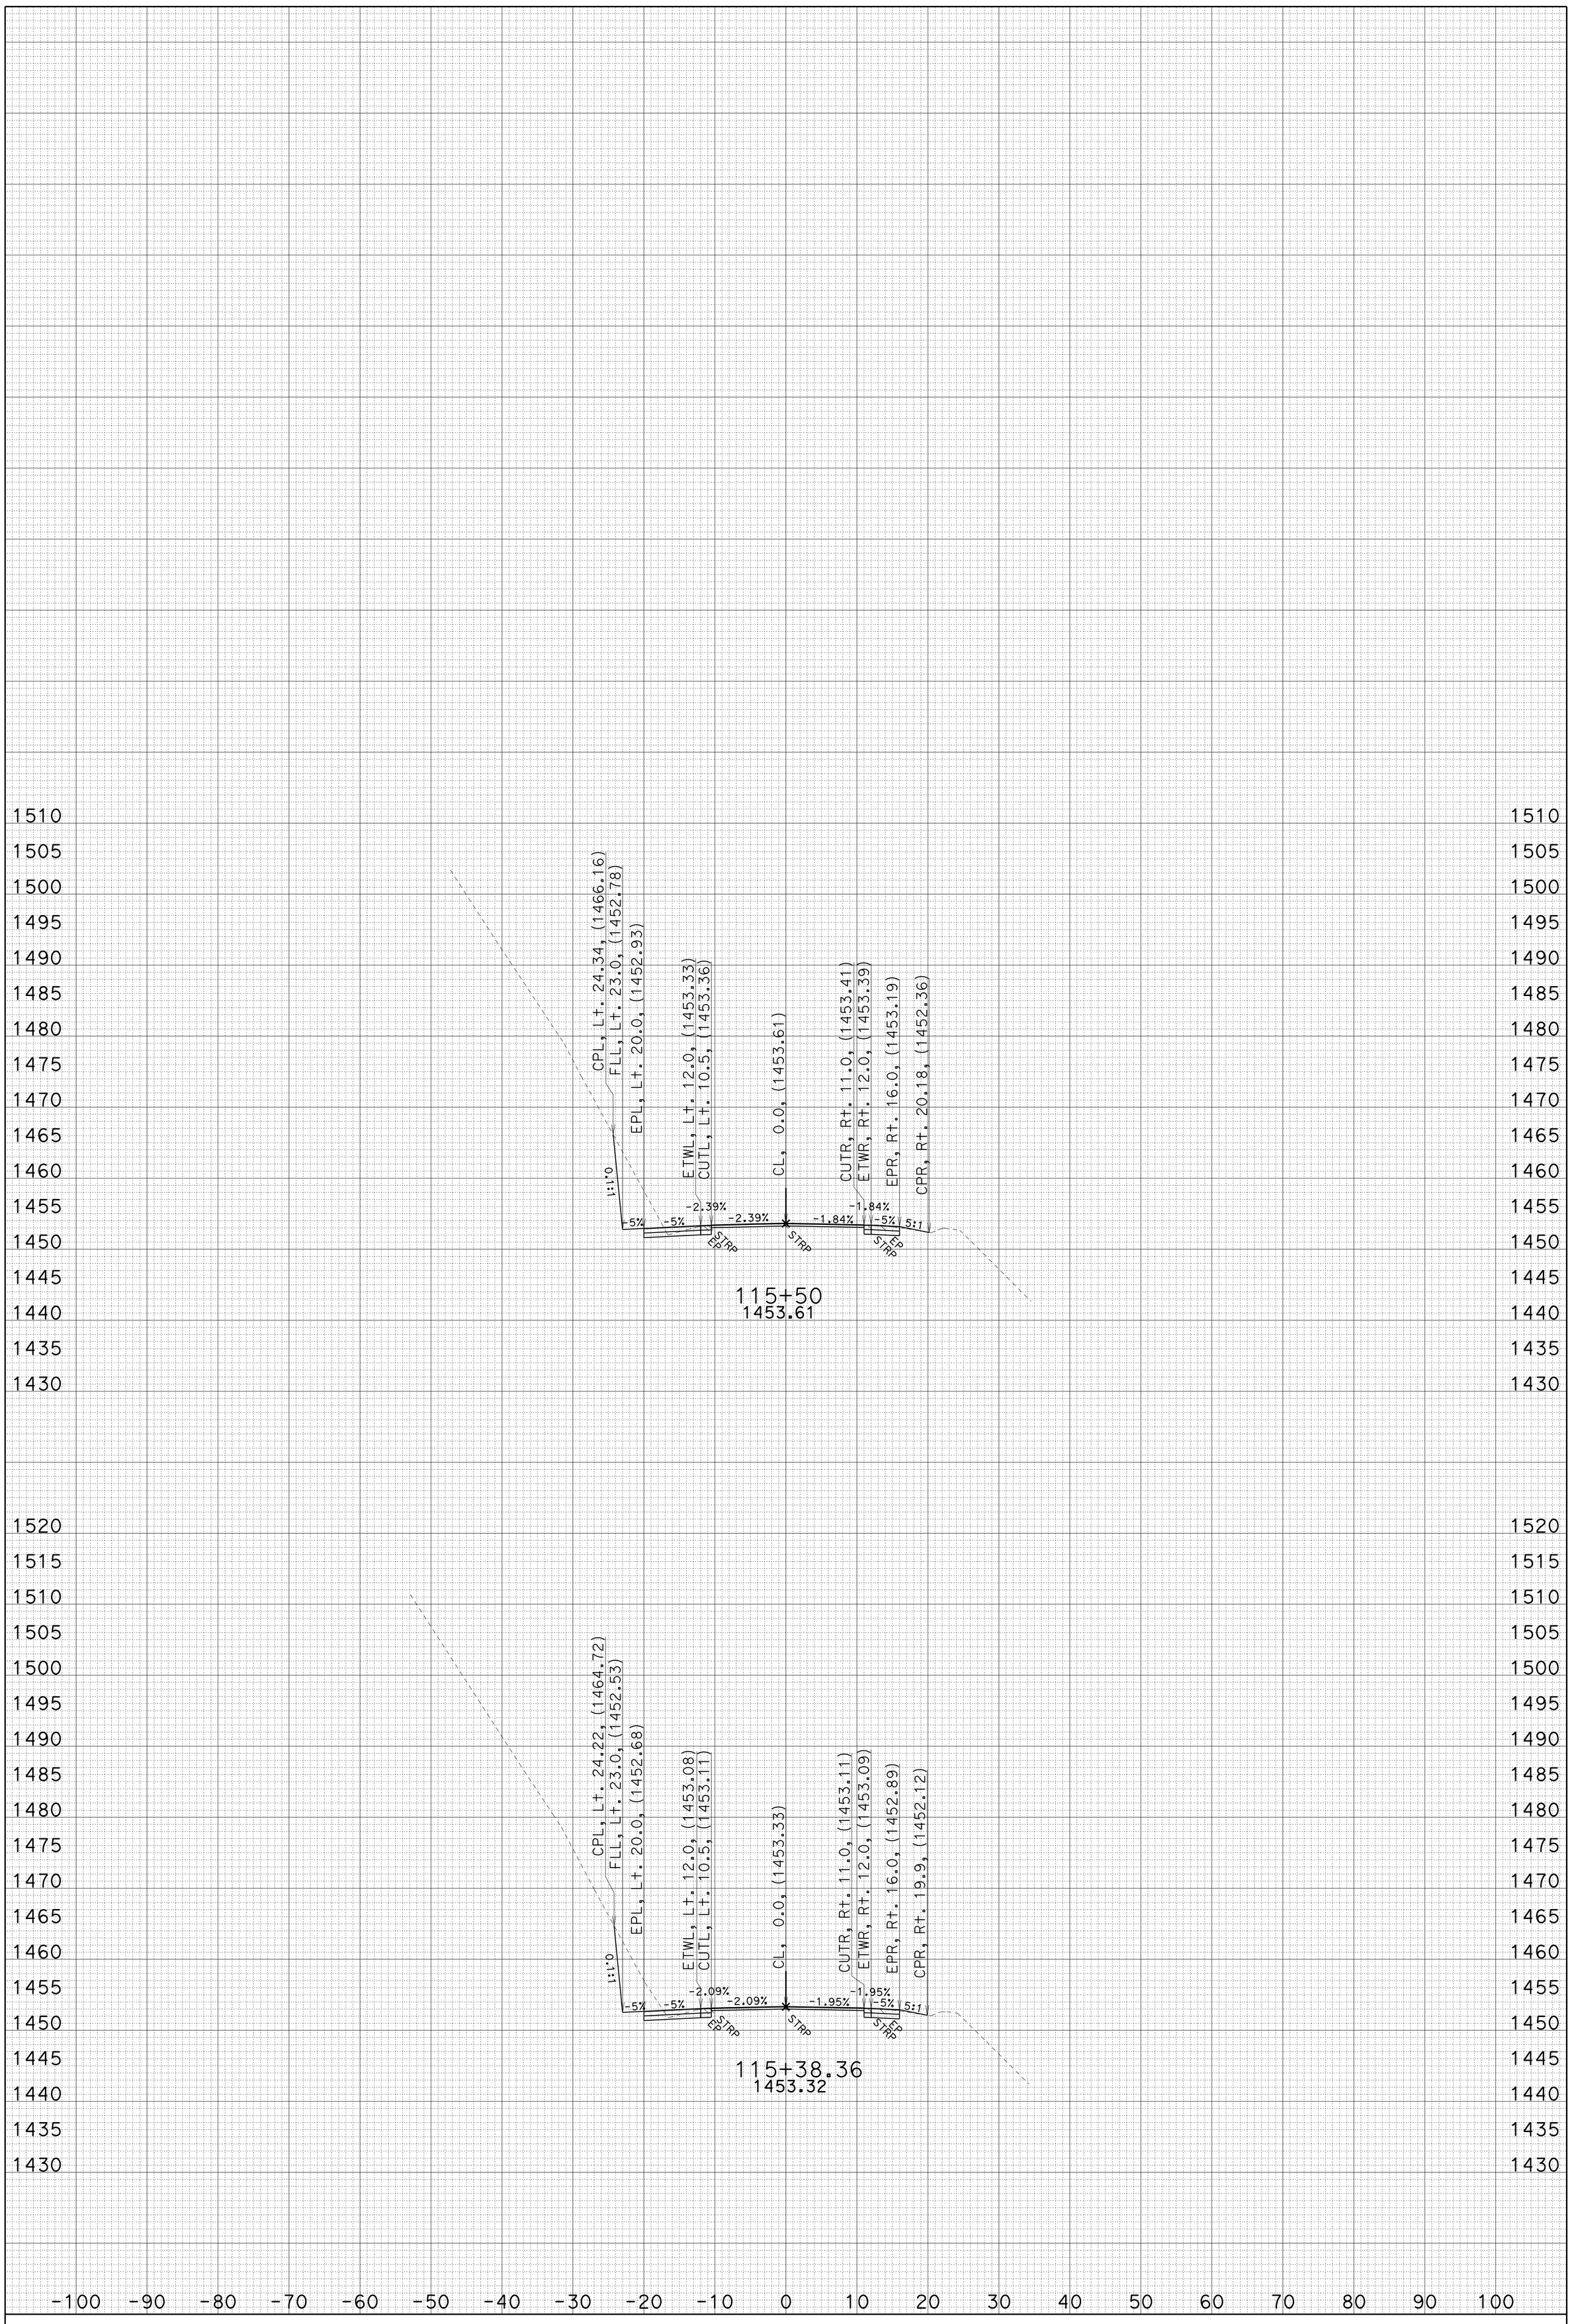

CREATED BY: J.B.COON

ALL DIMENSIONS ARE FEET

DATE: 10/13/2009

PROJECT ID: HORSE SHOE CURVE

CONTRACT: 02-1E210

SCALE: 1" = 10' Horiz. 1" = 10' Vert.

DIST/CO/RTE/PM: 02-TRI-299-38.8/39.1

A1

CROSS SECTIONS

SHEET 16 OF 18

KC Project: 1E210 File: D:\Projects\1e210_Horseshoe\1e210\A1\a1_out_101309.ear

FOR EARTHWORK DEVELOPMENT ONLY

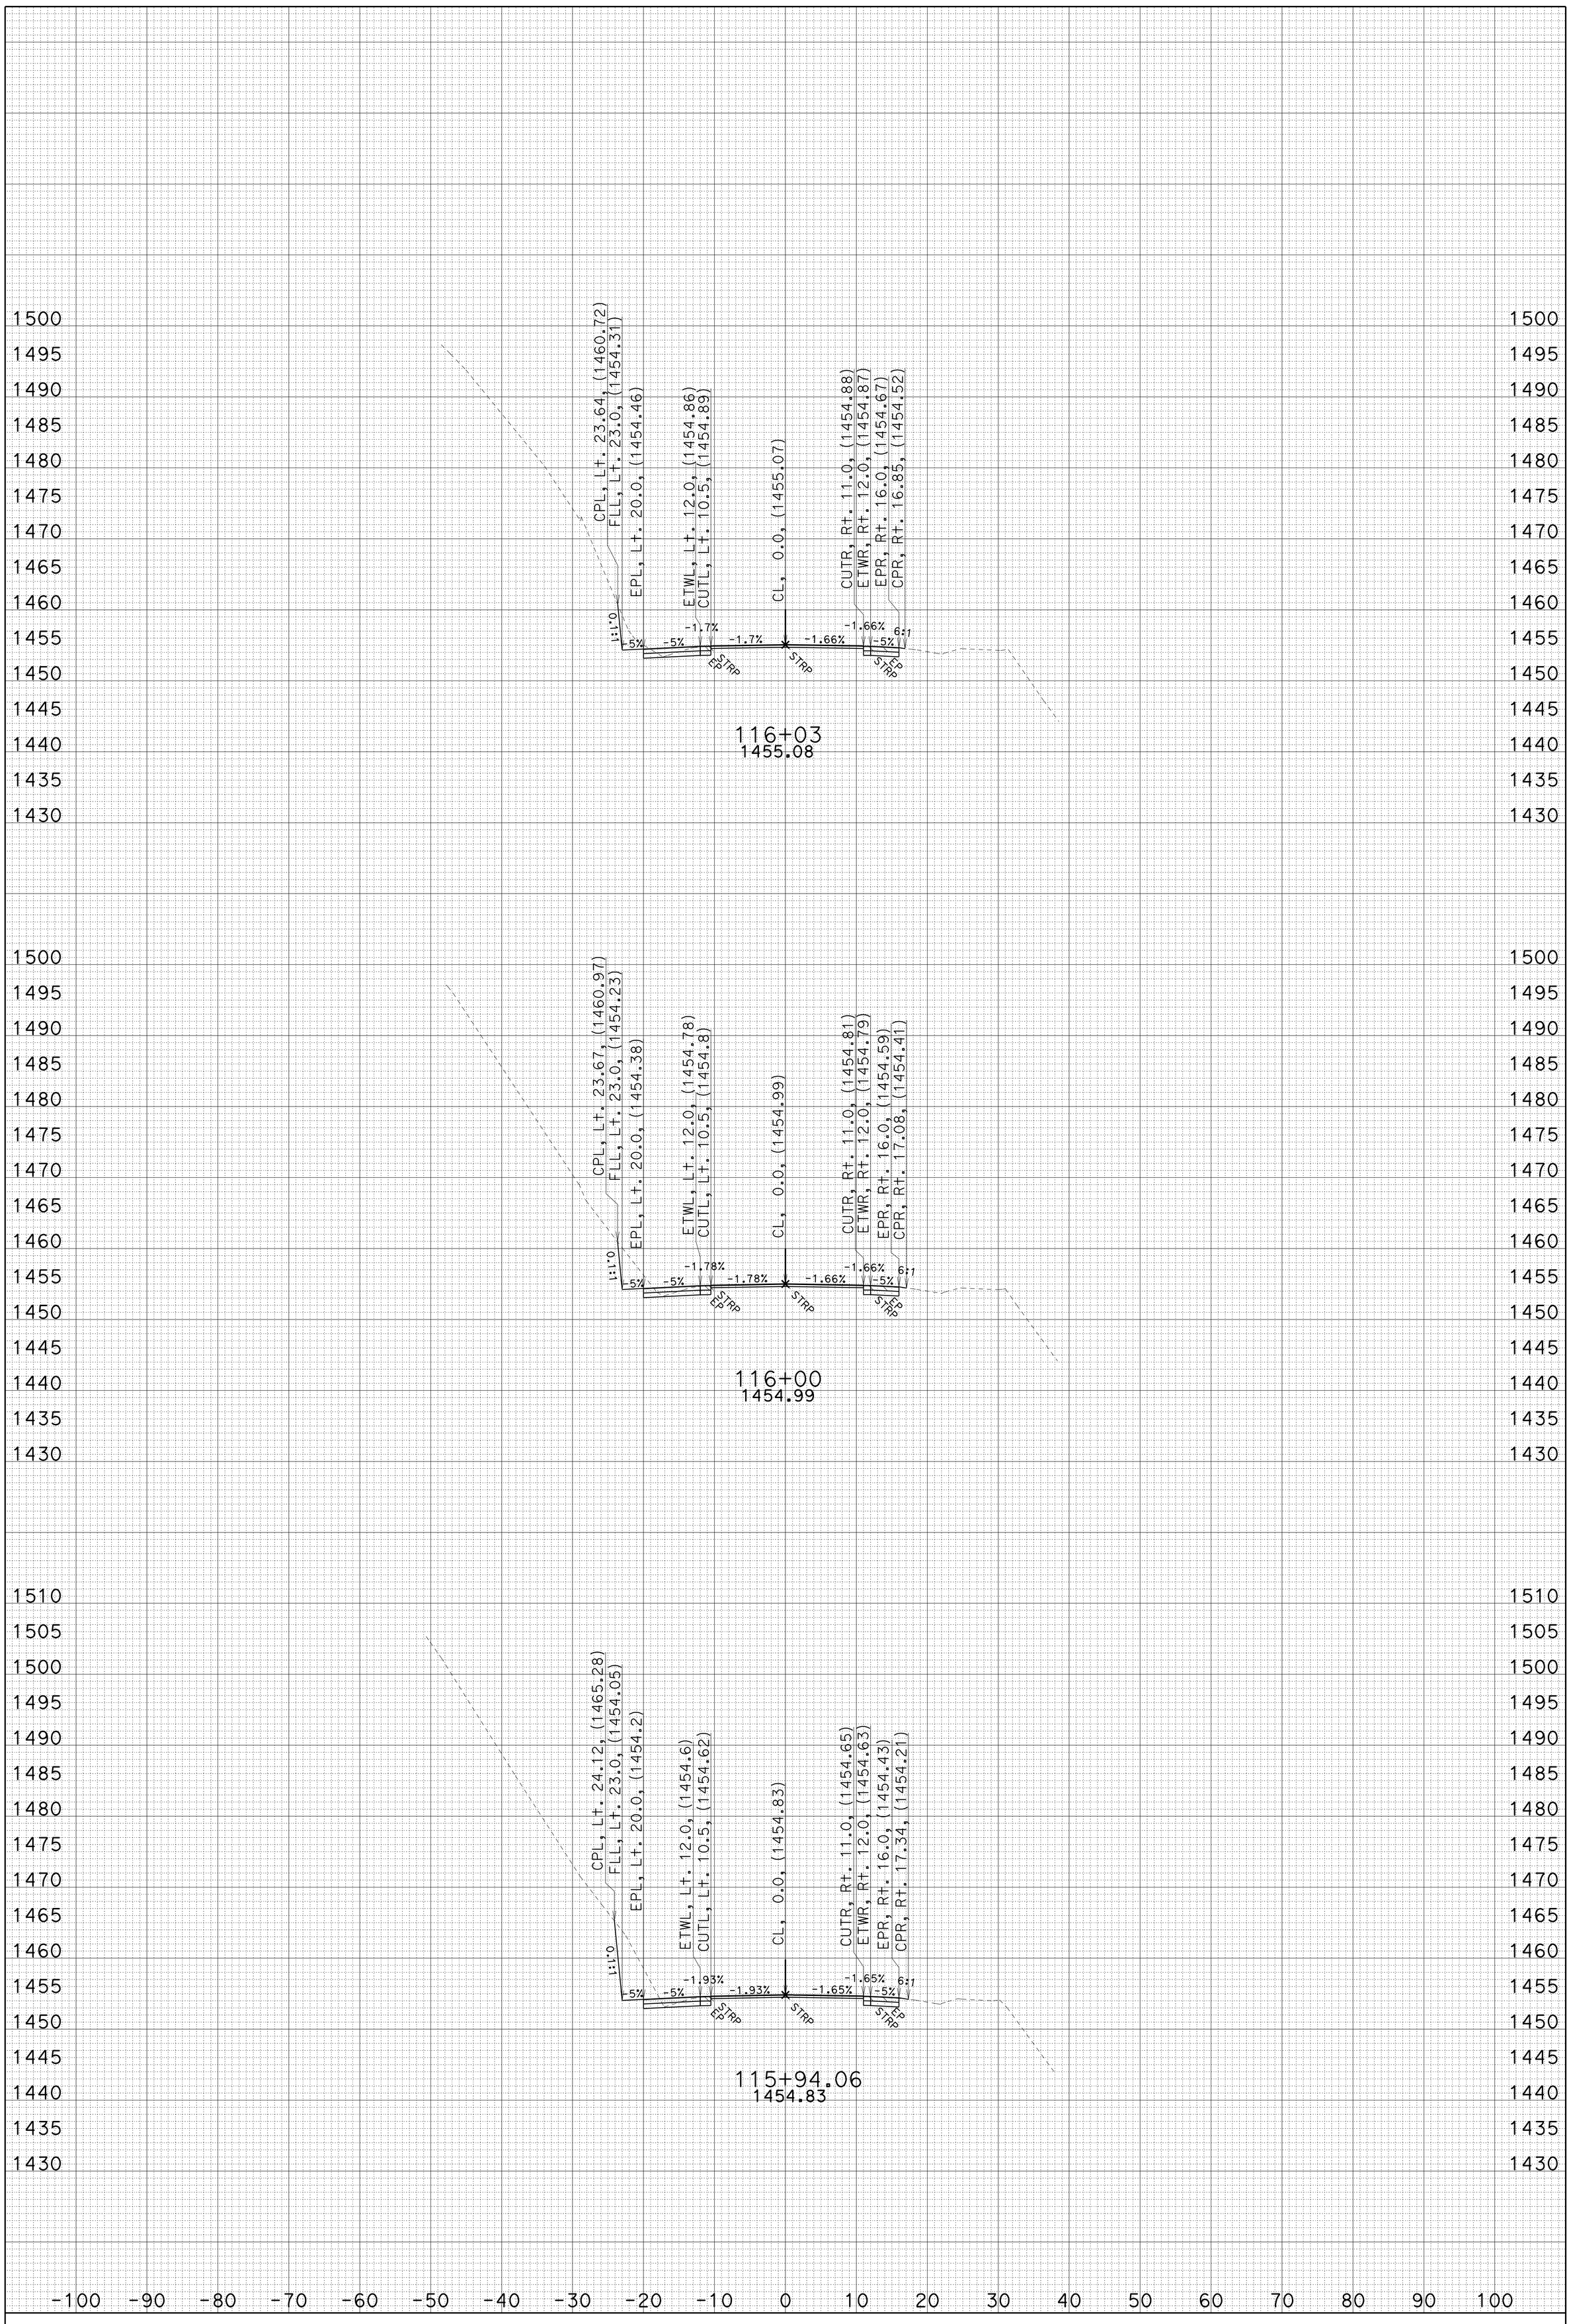

CREATED BY: J.B.COON

ALL DIMENSIONS ARE FEET

DATE: 10/13/2009

PROJECT ID: HORSE SHOE CURVE

CONTRACT: 02-1E210

SCALE: 1" = 10' Horiz. 1" = 10' Vert.

DIST/CO/RTE/PM: 02-TRI-299-38.8/39.1

A1

CROSS SECTIONS

SHEET 17 OF 18

KC Project: 1E210 File: D:\Projects\1e210_Horseshoe\1e210\A1\a1_out_101309.ear

FOR EARTHWORK DEVELOPMENT ONLY

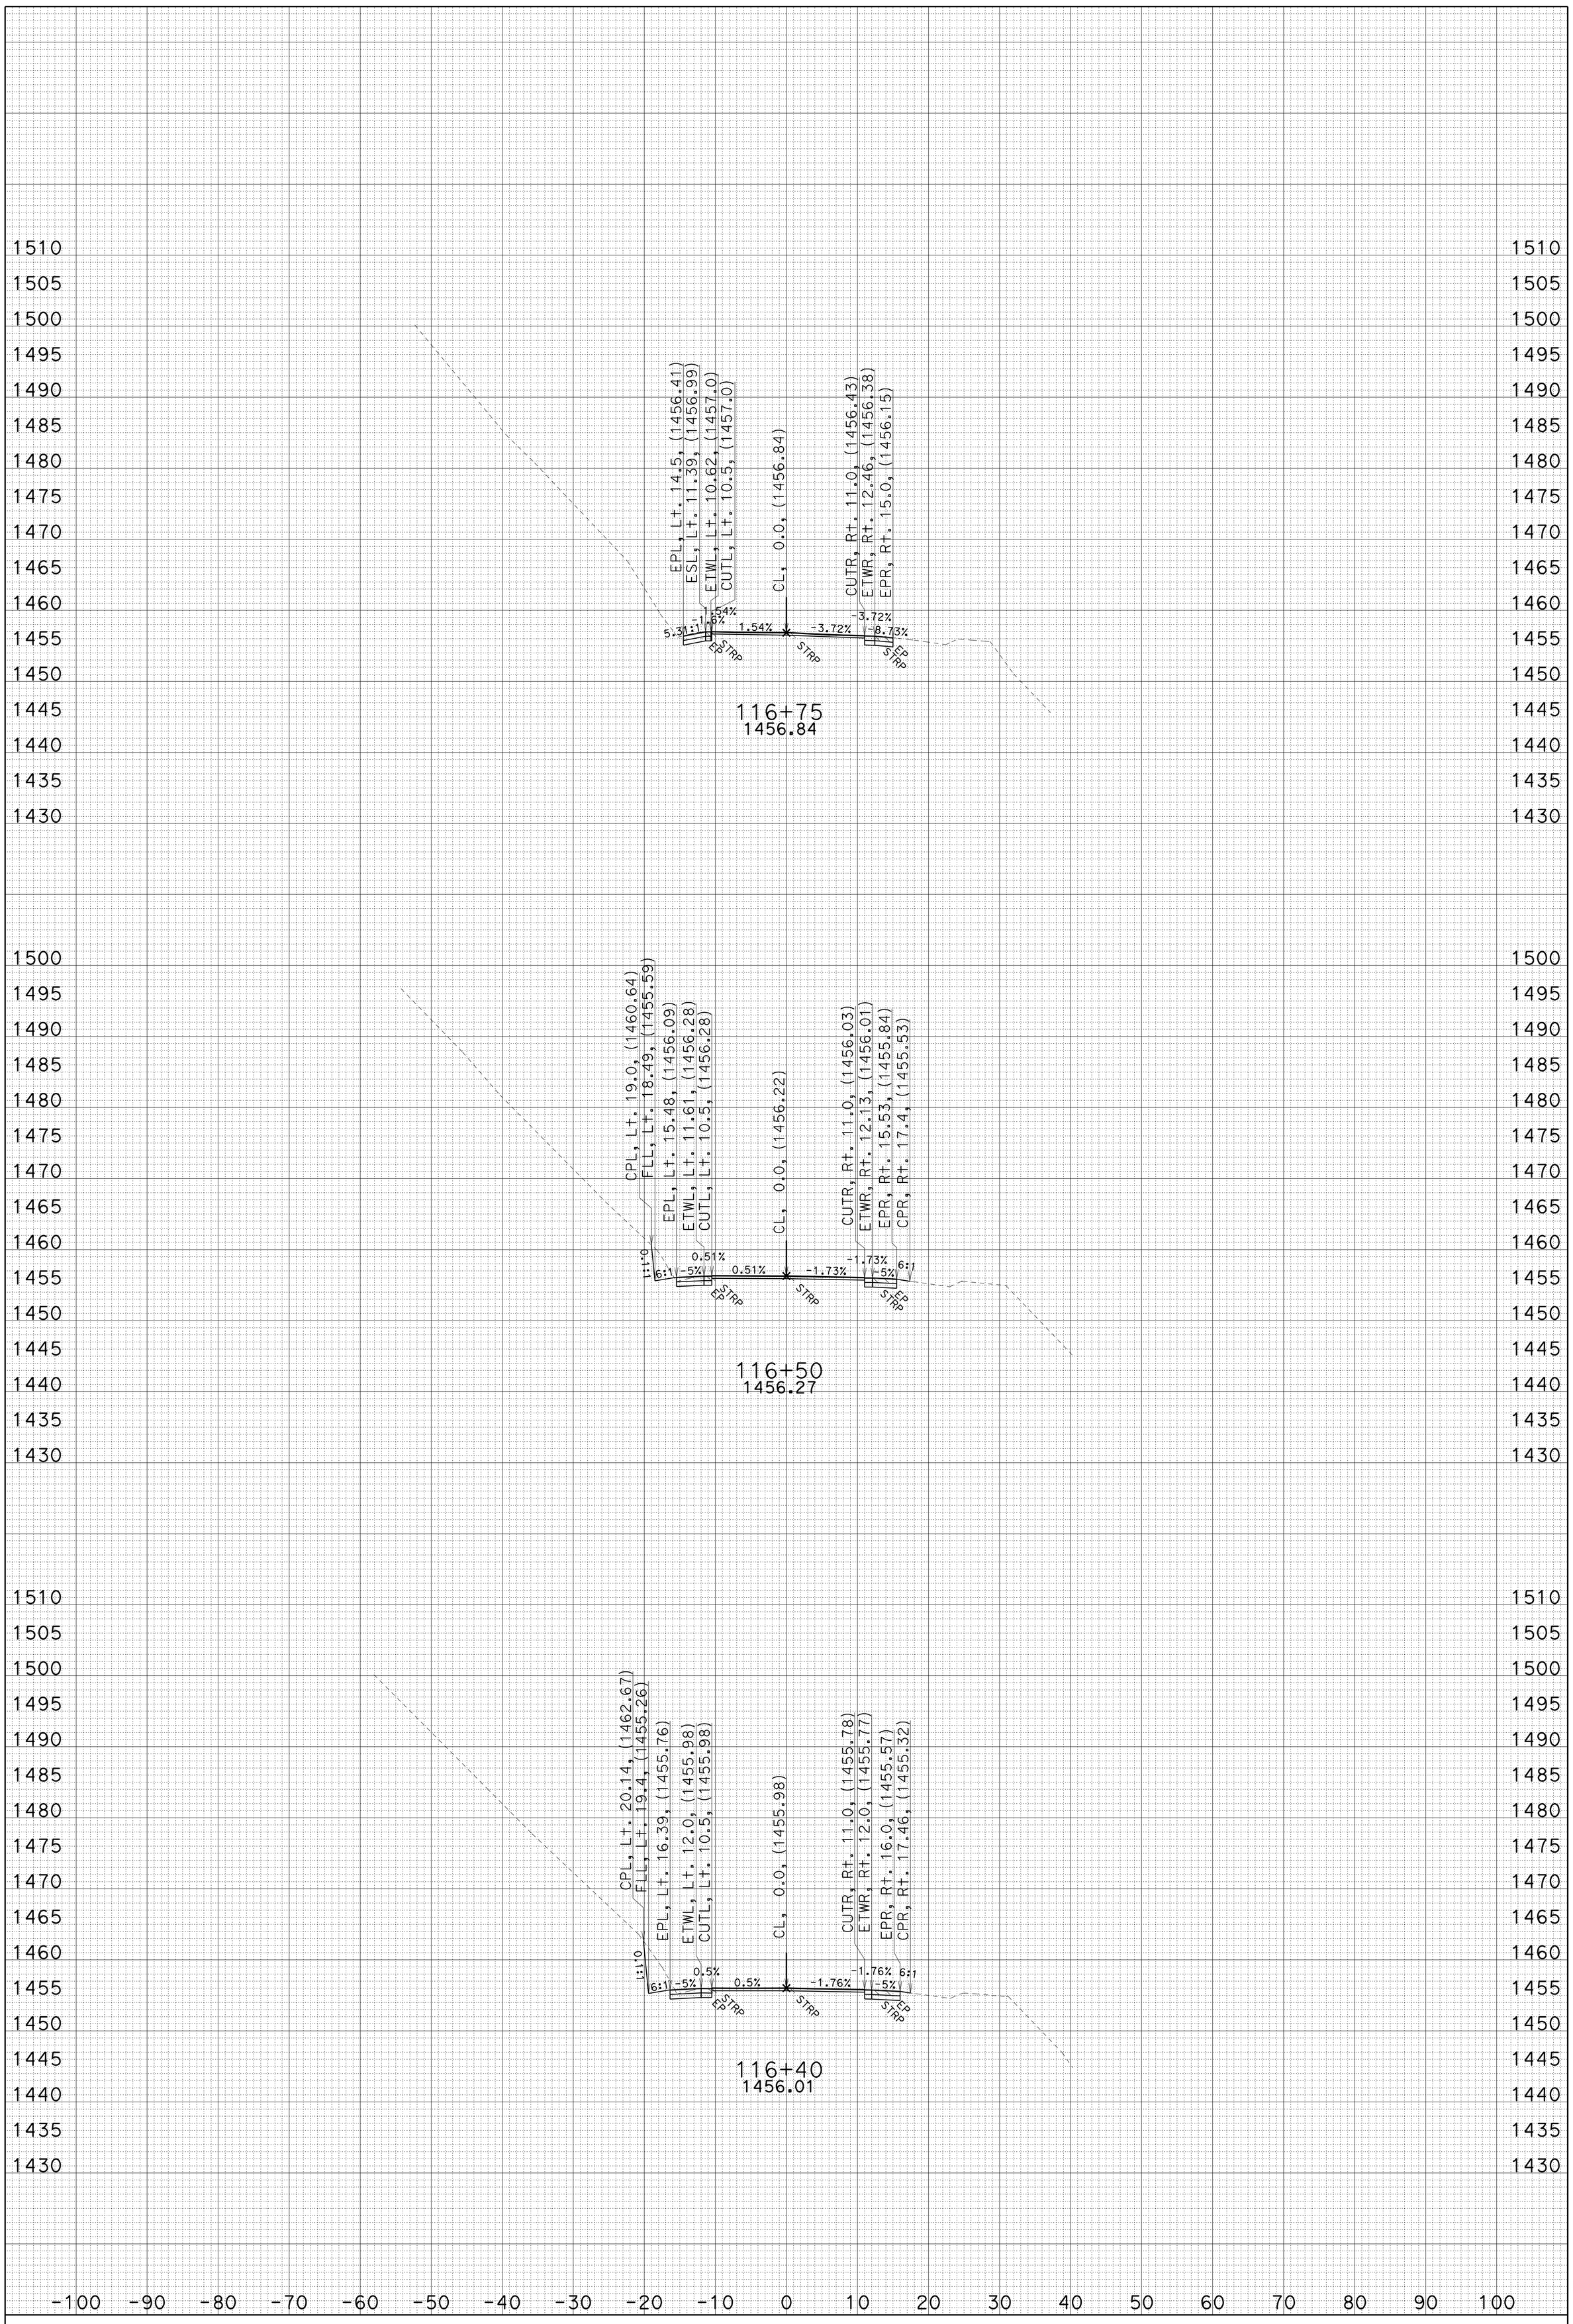

CREATED BY: J.B.COON

ALL DIMENSIONS ARE FEET

DATE: 10/13/2009

PROJECT ID: HORSE SHOE CURVE

CONTRACT: 02-1E210

SCALE: 1" = 10' Horiz. 1" = 10' Vert.

DIST/CO/RTE/PM: 02-TRI-299-38.8/39.1

A1

CROSS SECTIONS

SHEET 18 OF 18

KC Project: 1E210 File: D:\Projects\1e210_Horseshoe\1e210\A1\a1_out_101309.ear