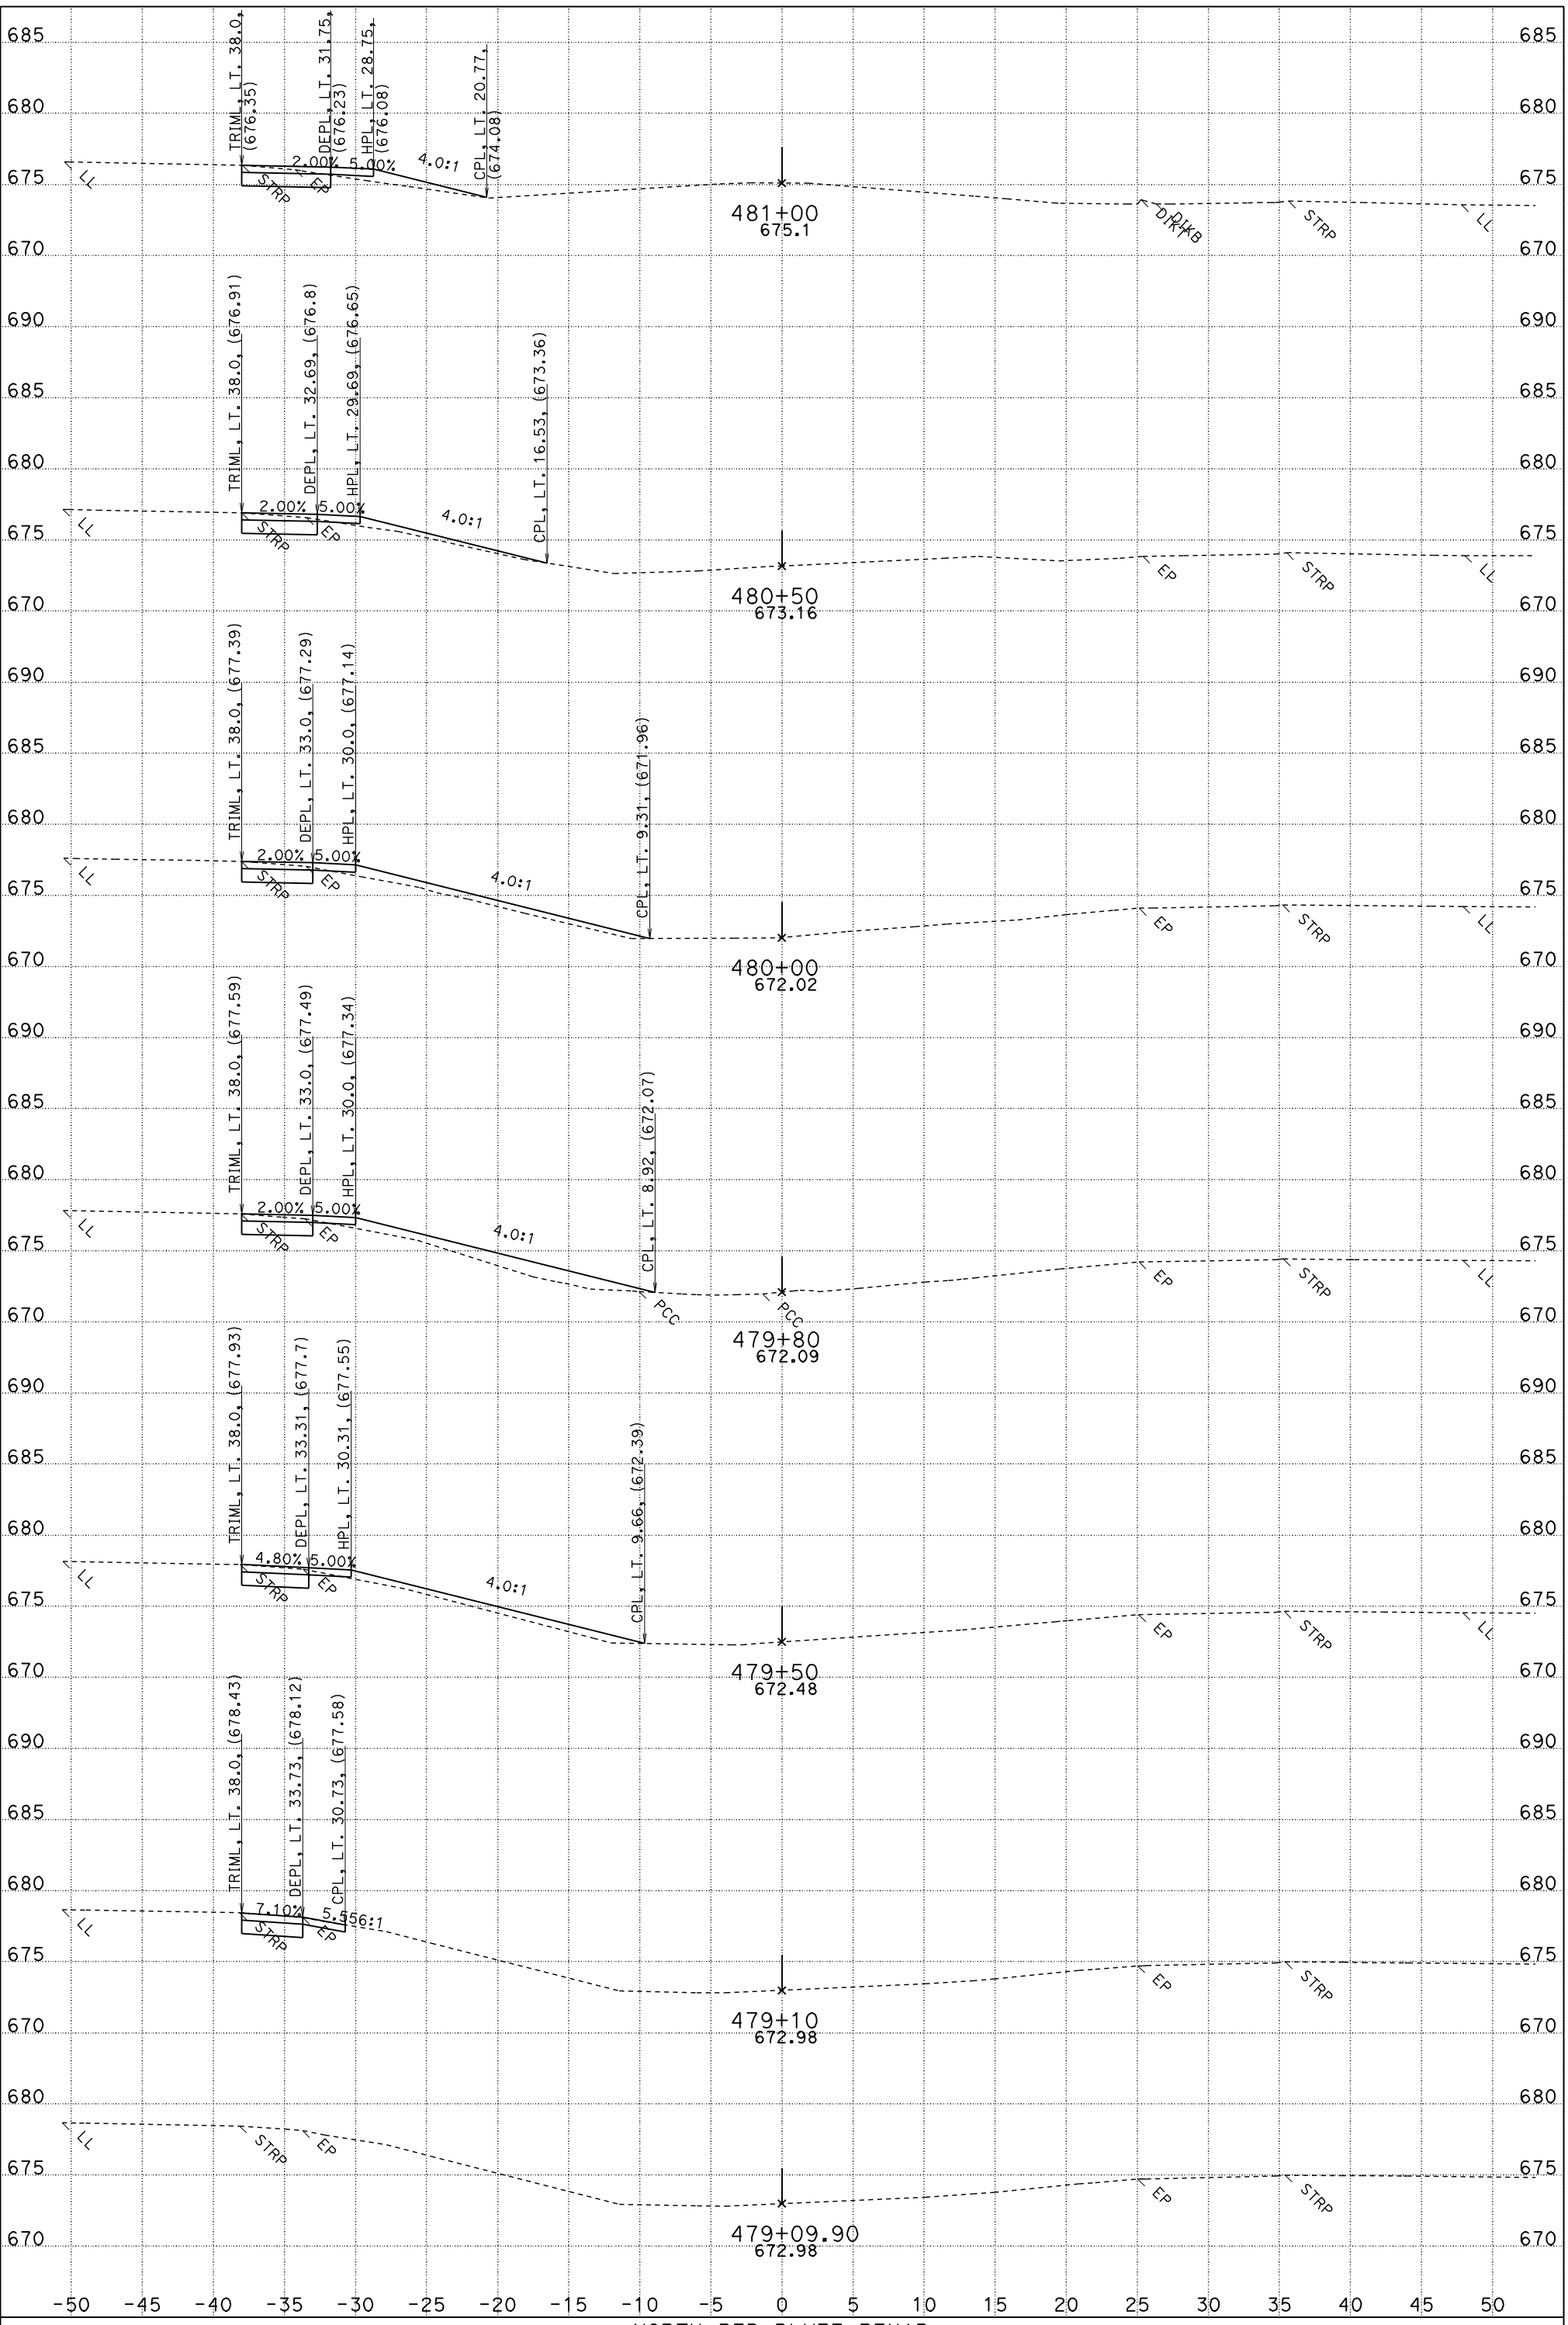

FOR EARTHWORK DEVELOPMENT ONLY

UTILITIES NOT SHOWN
DATE: 6/16/2011
SXO.EAR

NORTH RED BLUFF REHAB
CONTRACT: 02-3E8101
PROJECT ID: 0200020181
02-TEH-5 PM R27.1/42.1

SCALE: 1" = 5' Horiz.
1" = 5' Vert.

"C1" LINE CROSS SECTIONS

SHEET 1 OF 18

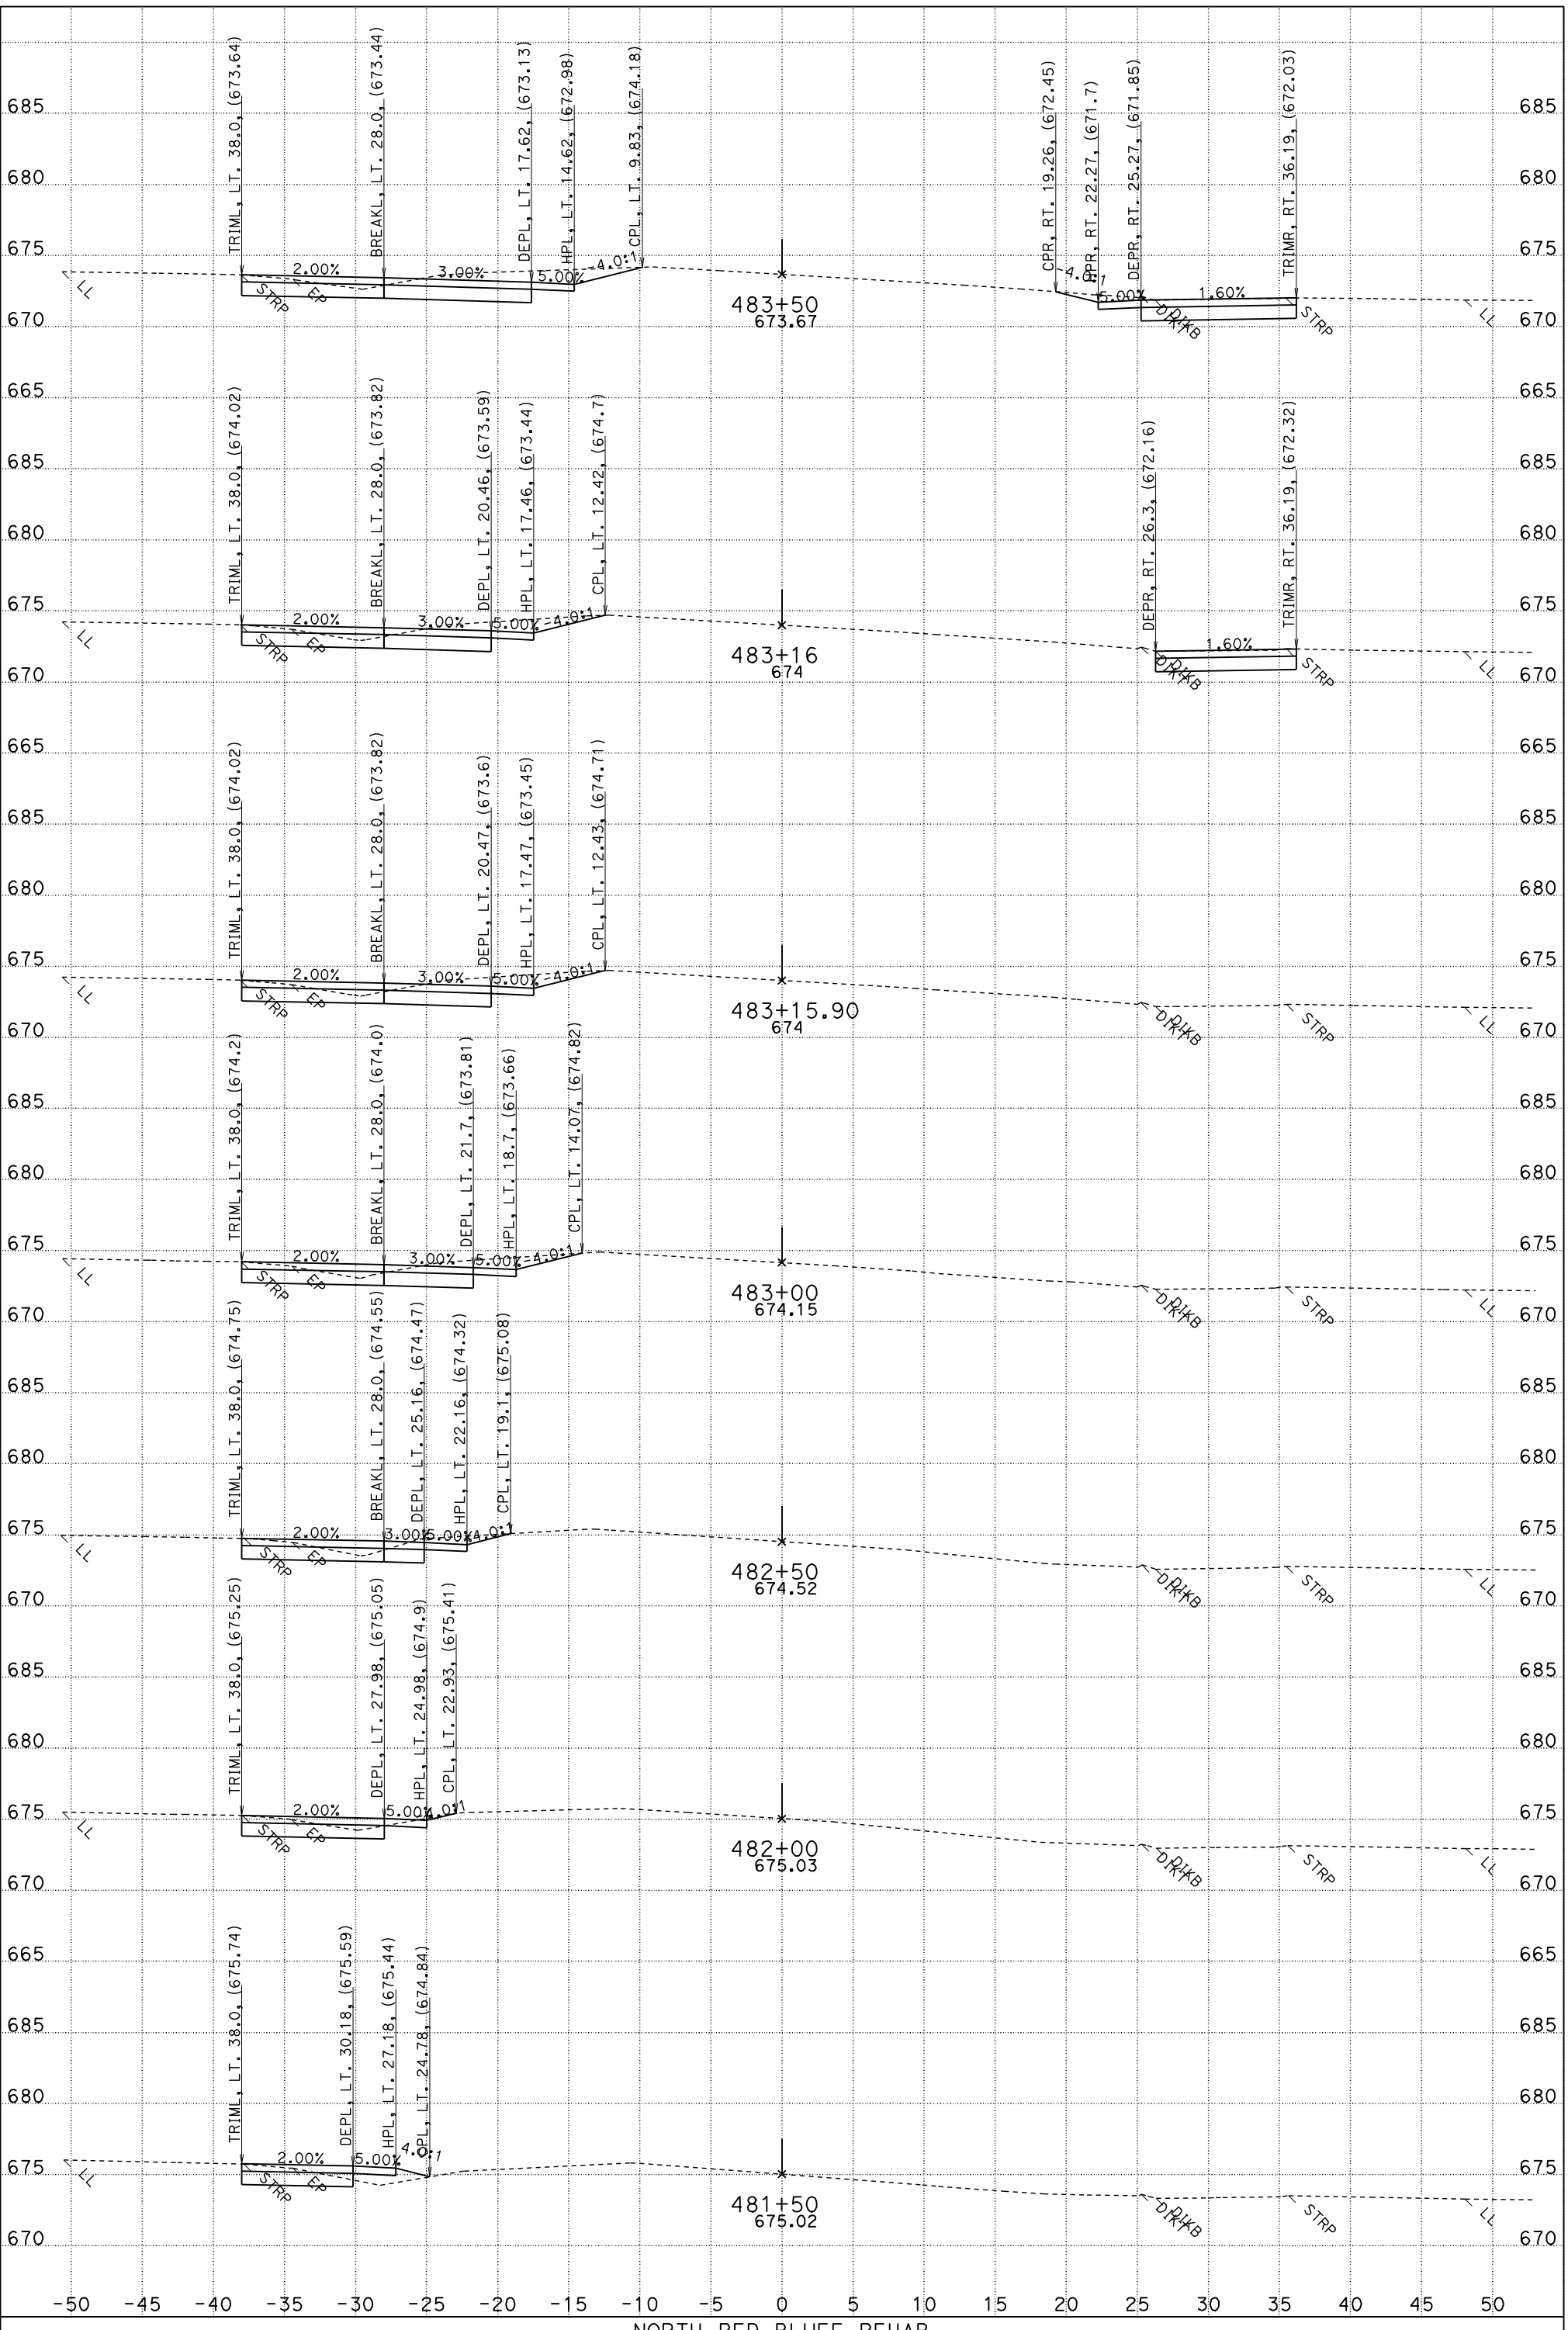

FOR EARTHWORK DEVELOPMENT ONLY

UTILITIES NOT SHOWN
DATE: 6/16/2011
SXO.EAR

NORTH RED BLUFF REHAB
CONTRACT: 02-3E8101
PROJECT ID: 0200020181
02-TEH-5 PM R27.1/42.1

SCALE: 1" = 5' Horiz.
1" = 5' Vert.

"C1" LINE CROSS SECTIONS

SHEET 2 OF 18

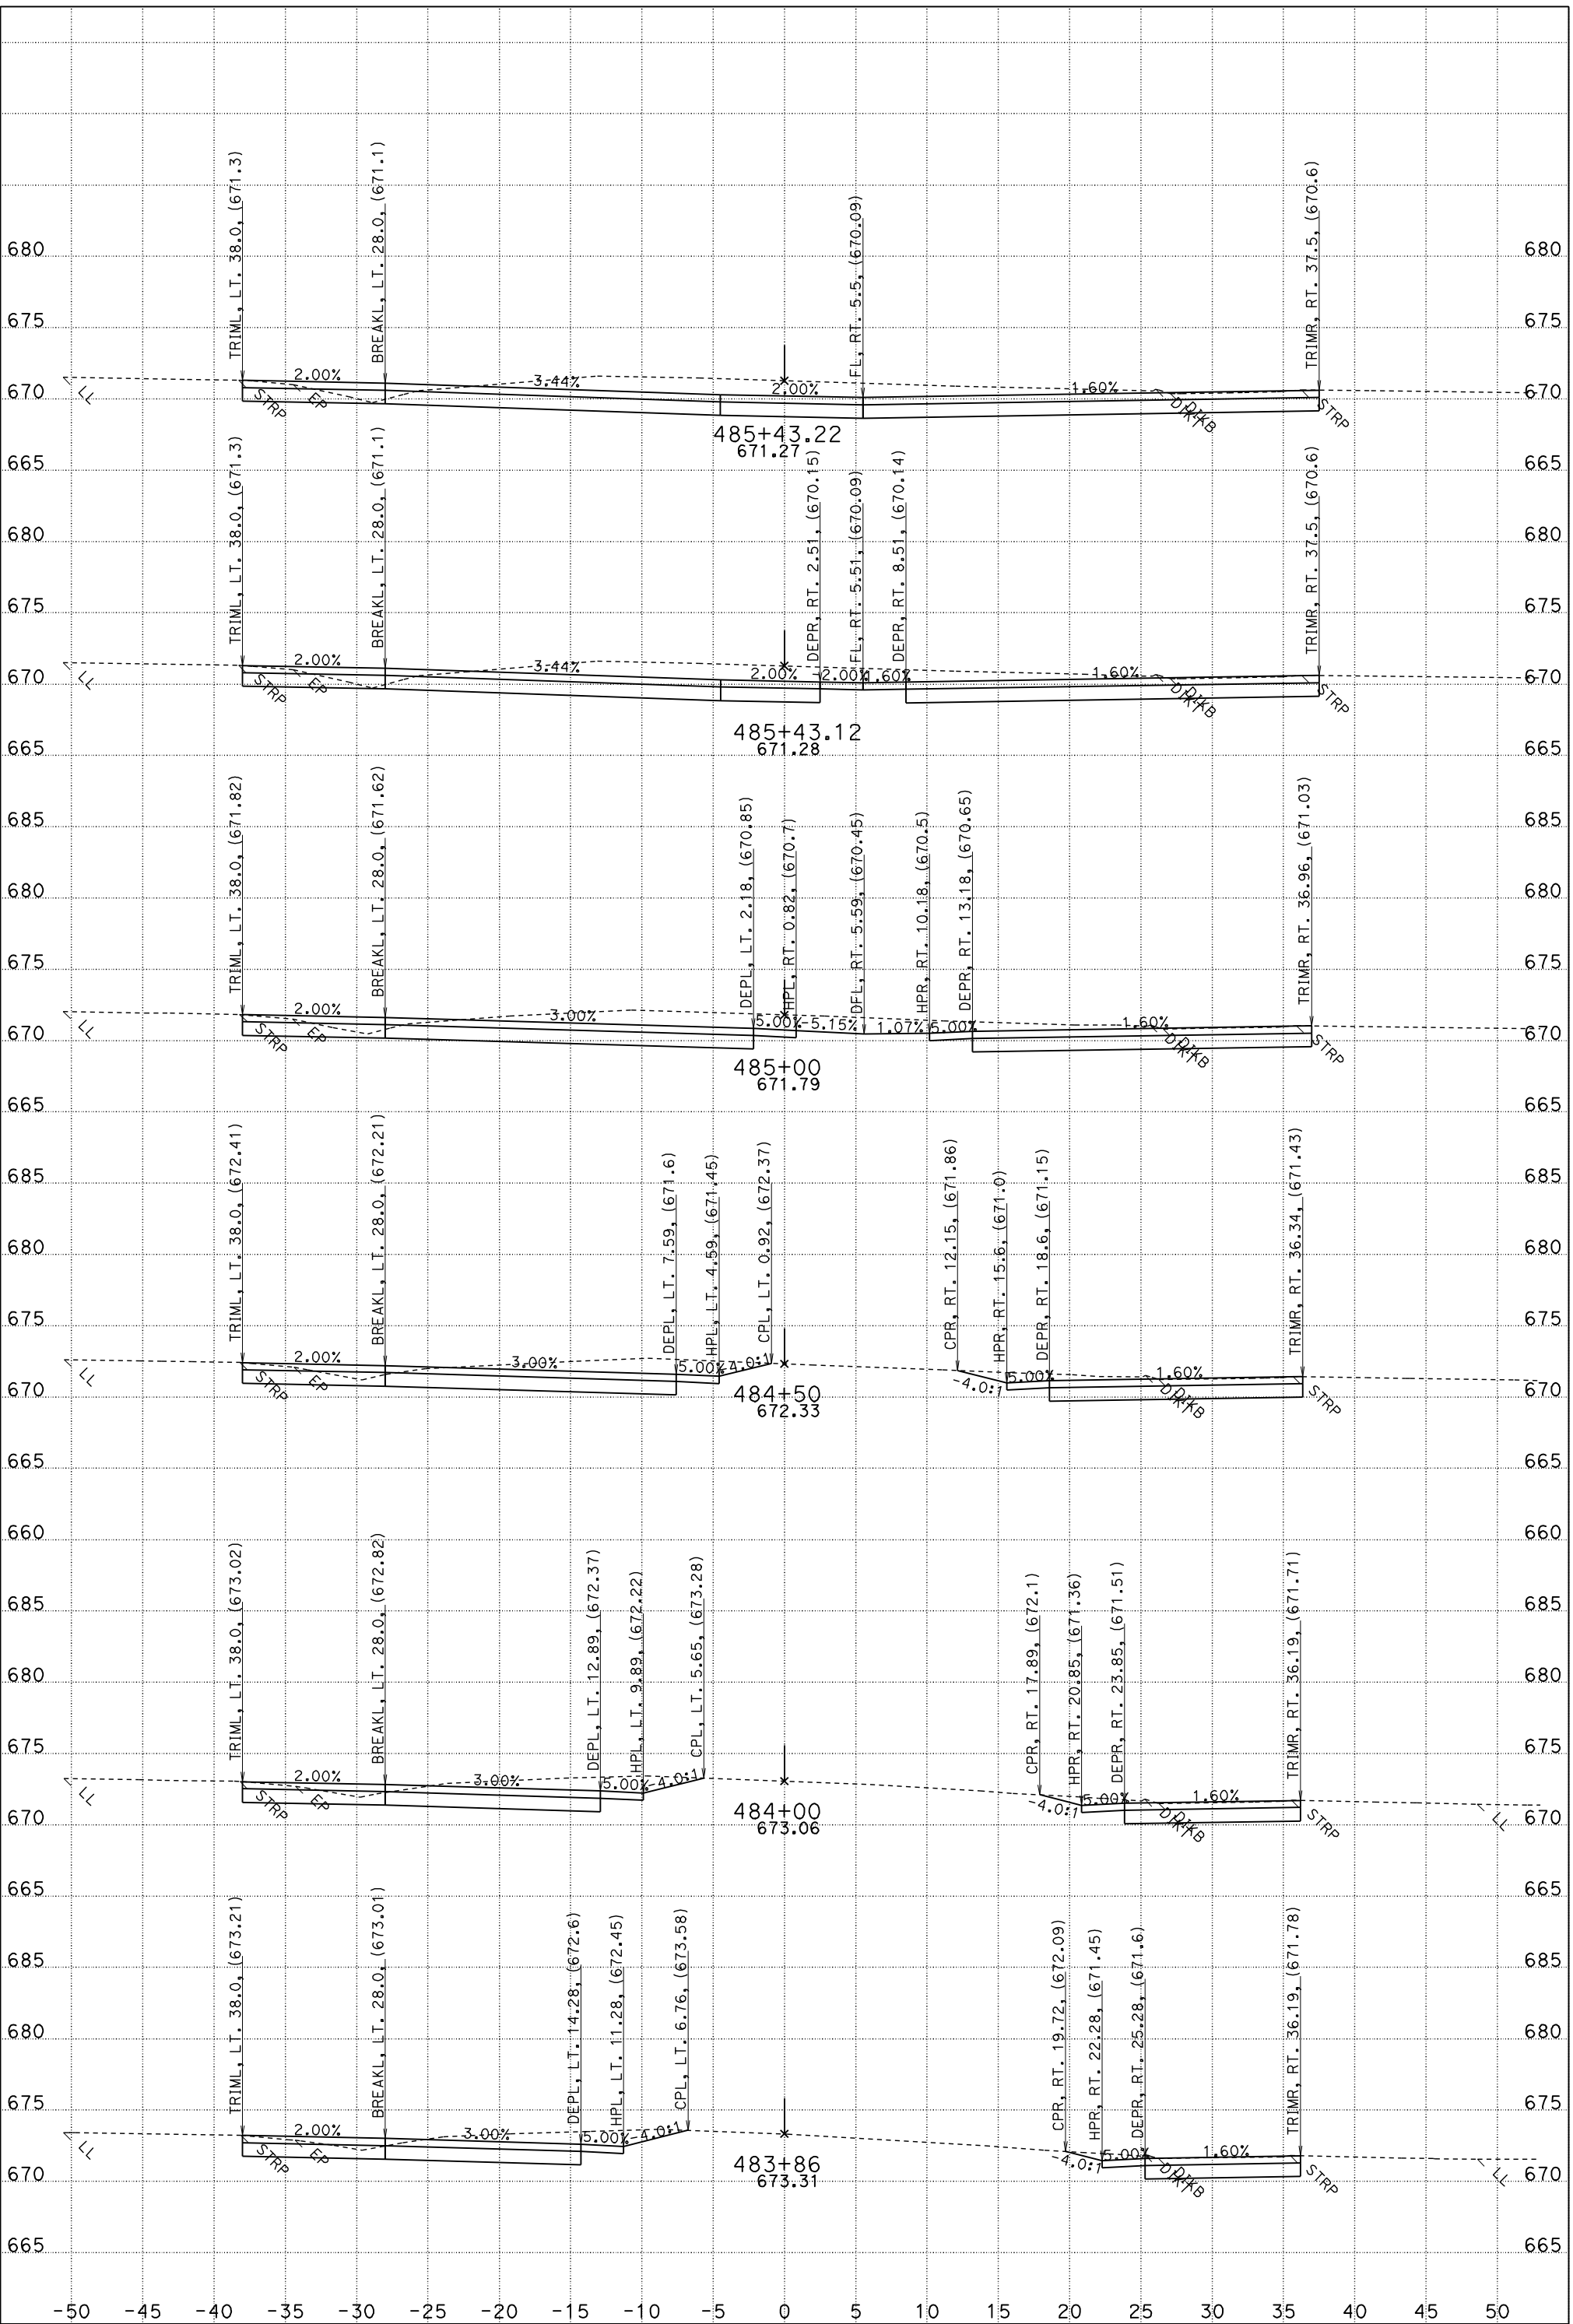

FOR EARTHWORK DEVELOPMENT ONLY

UTILITIES NOT SHOWN
DATE: 6/16/2011
SXO.EAR

NORTH RED BLUFF REHAB
CONTRACT: 02-3E8101
PROJECT ID: 0200020181
02-TEH-5 PM R27.1/42.1

SCALE: 1" = 5' Horiz.
1" = 5' Vert.

"C1" LINE CROSS SECTIONS

SHEET 3 OF 18

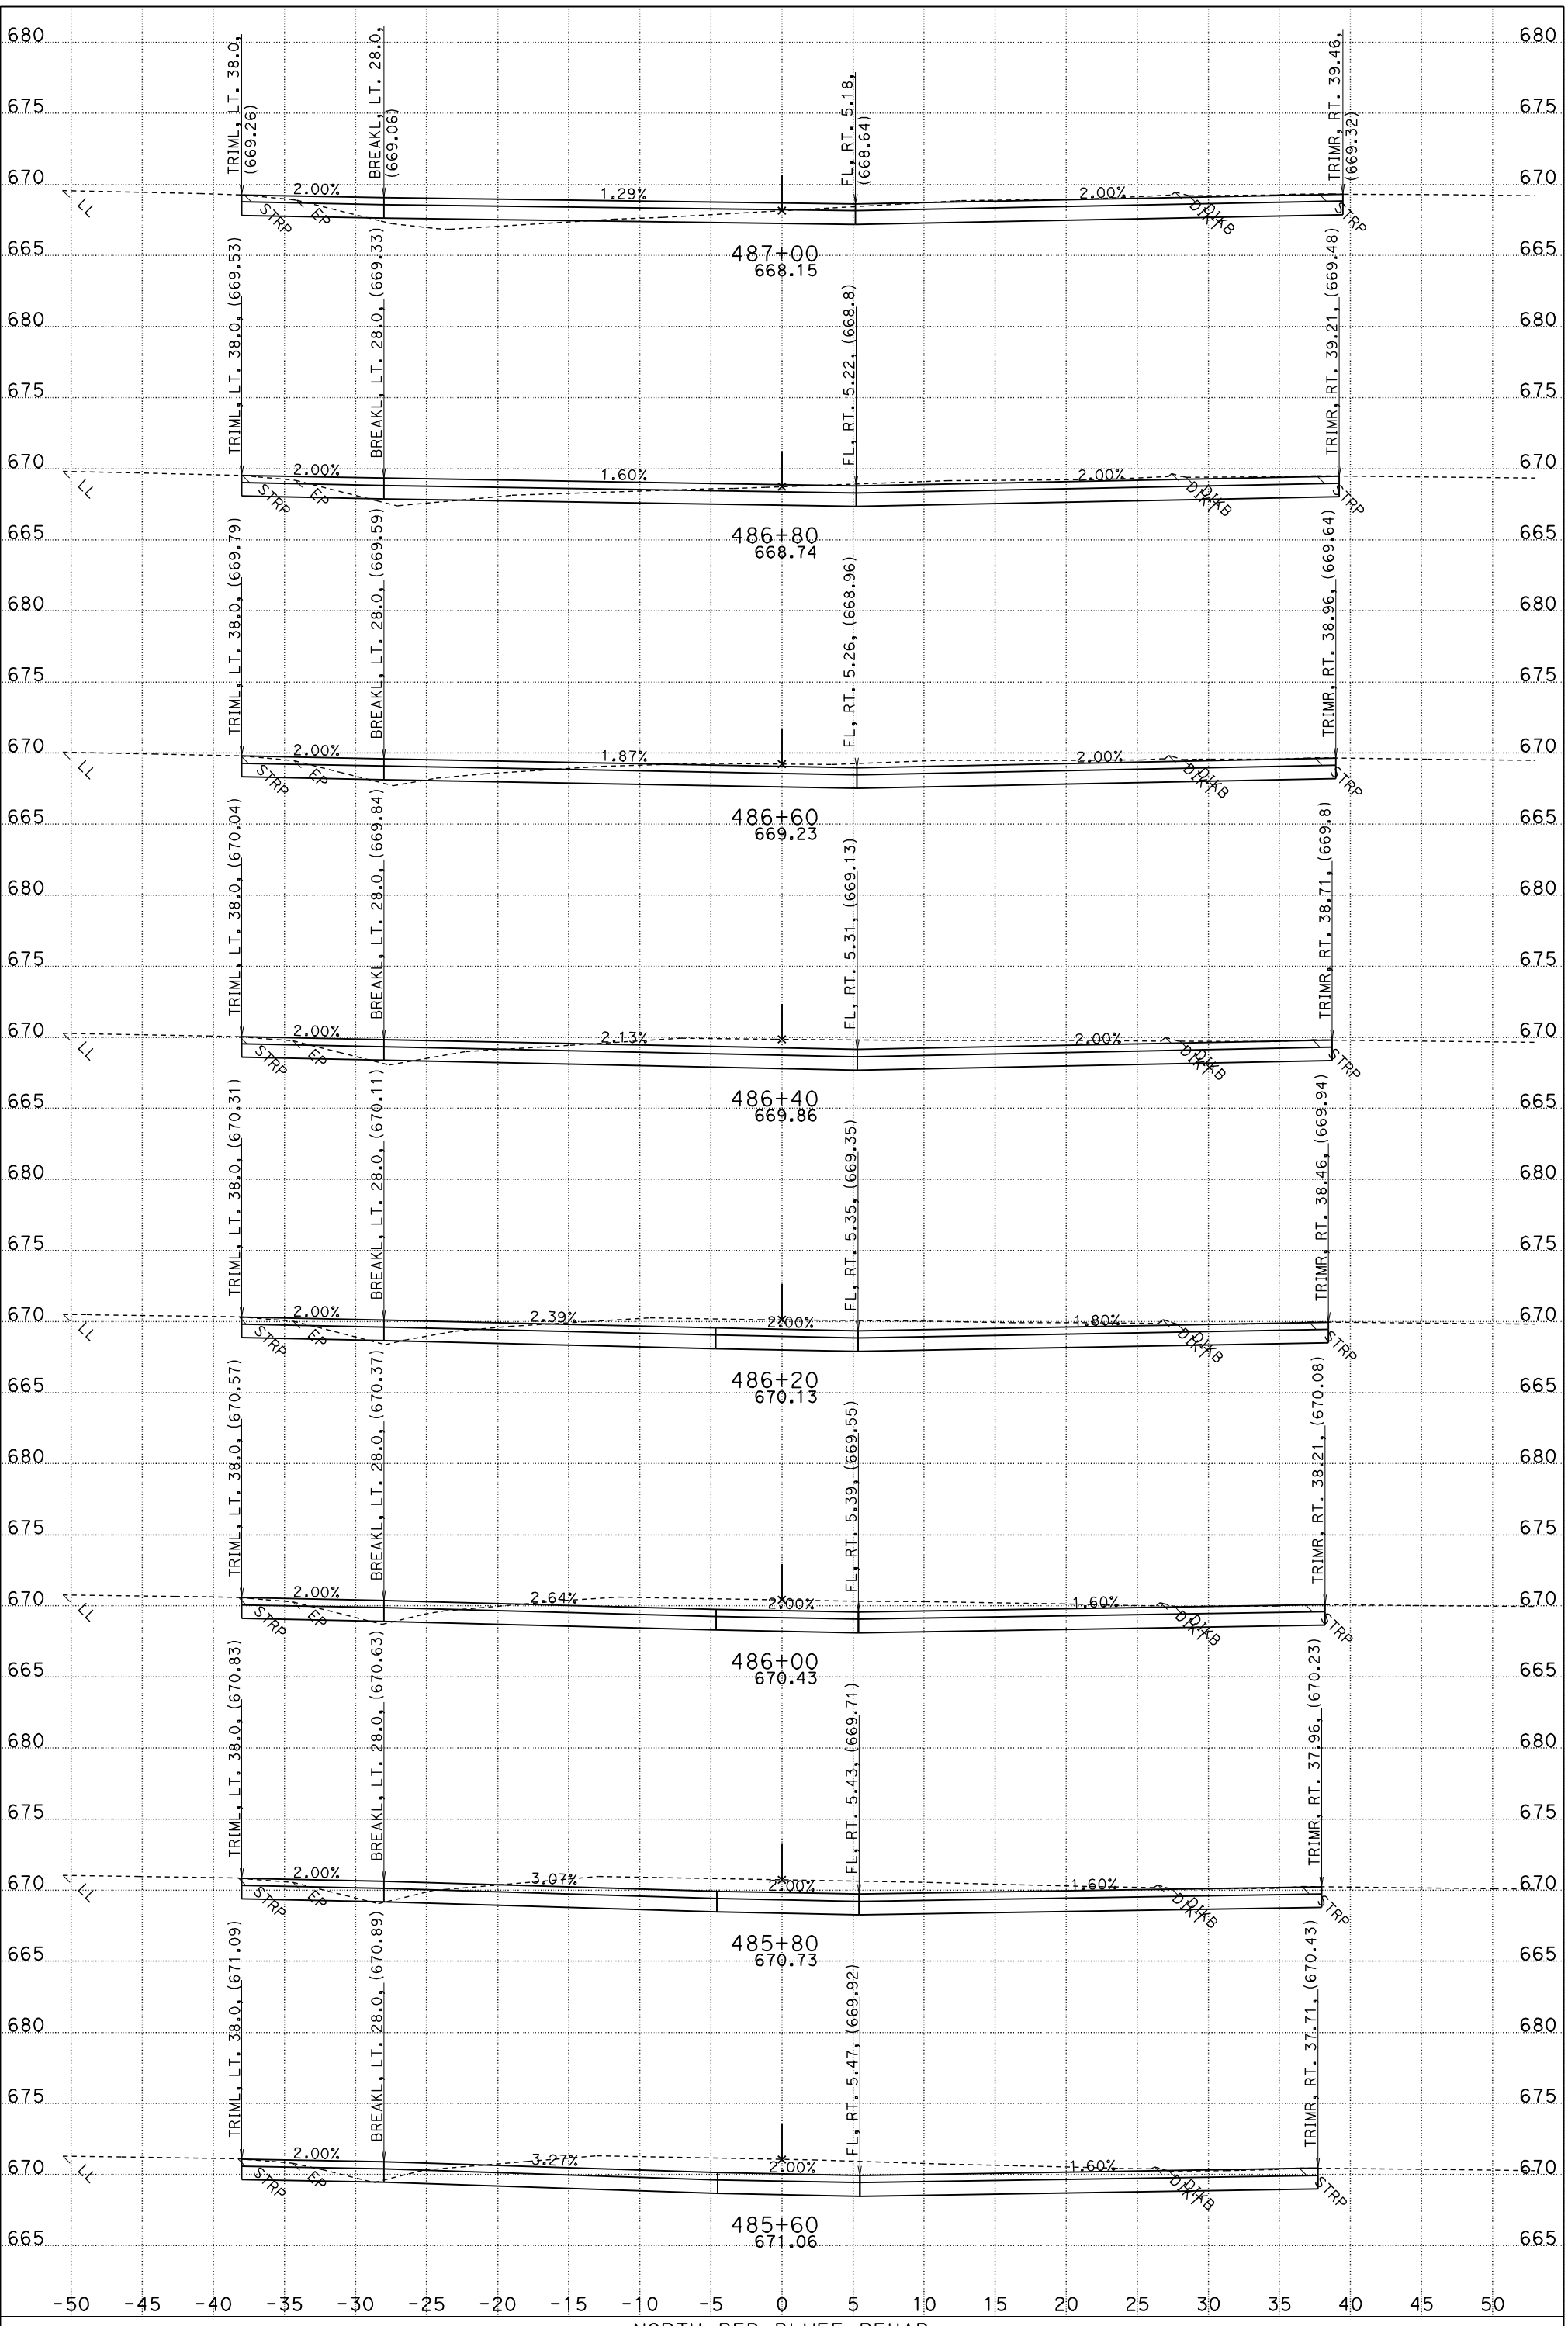

FOR EARTHWORK DEVELOPMENT ONLY

UTILITIES NOT SHOWN
DATE: 6/16/2011
SXO.EAR

NORTH RED BLUFF REHAB
CONTRACT: 02-3E8101
PROJECT ID: 0200020181
02-TEH-5 PM R27.1/42.1

SCALE: 1" = 5' Horiz.
1" = 5' Vert.

"C1" LINE CROSS SECTIONS

SHEET 4 OF 18

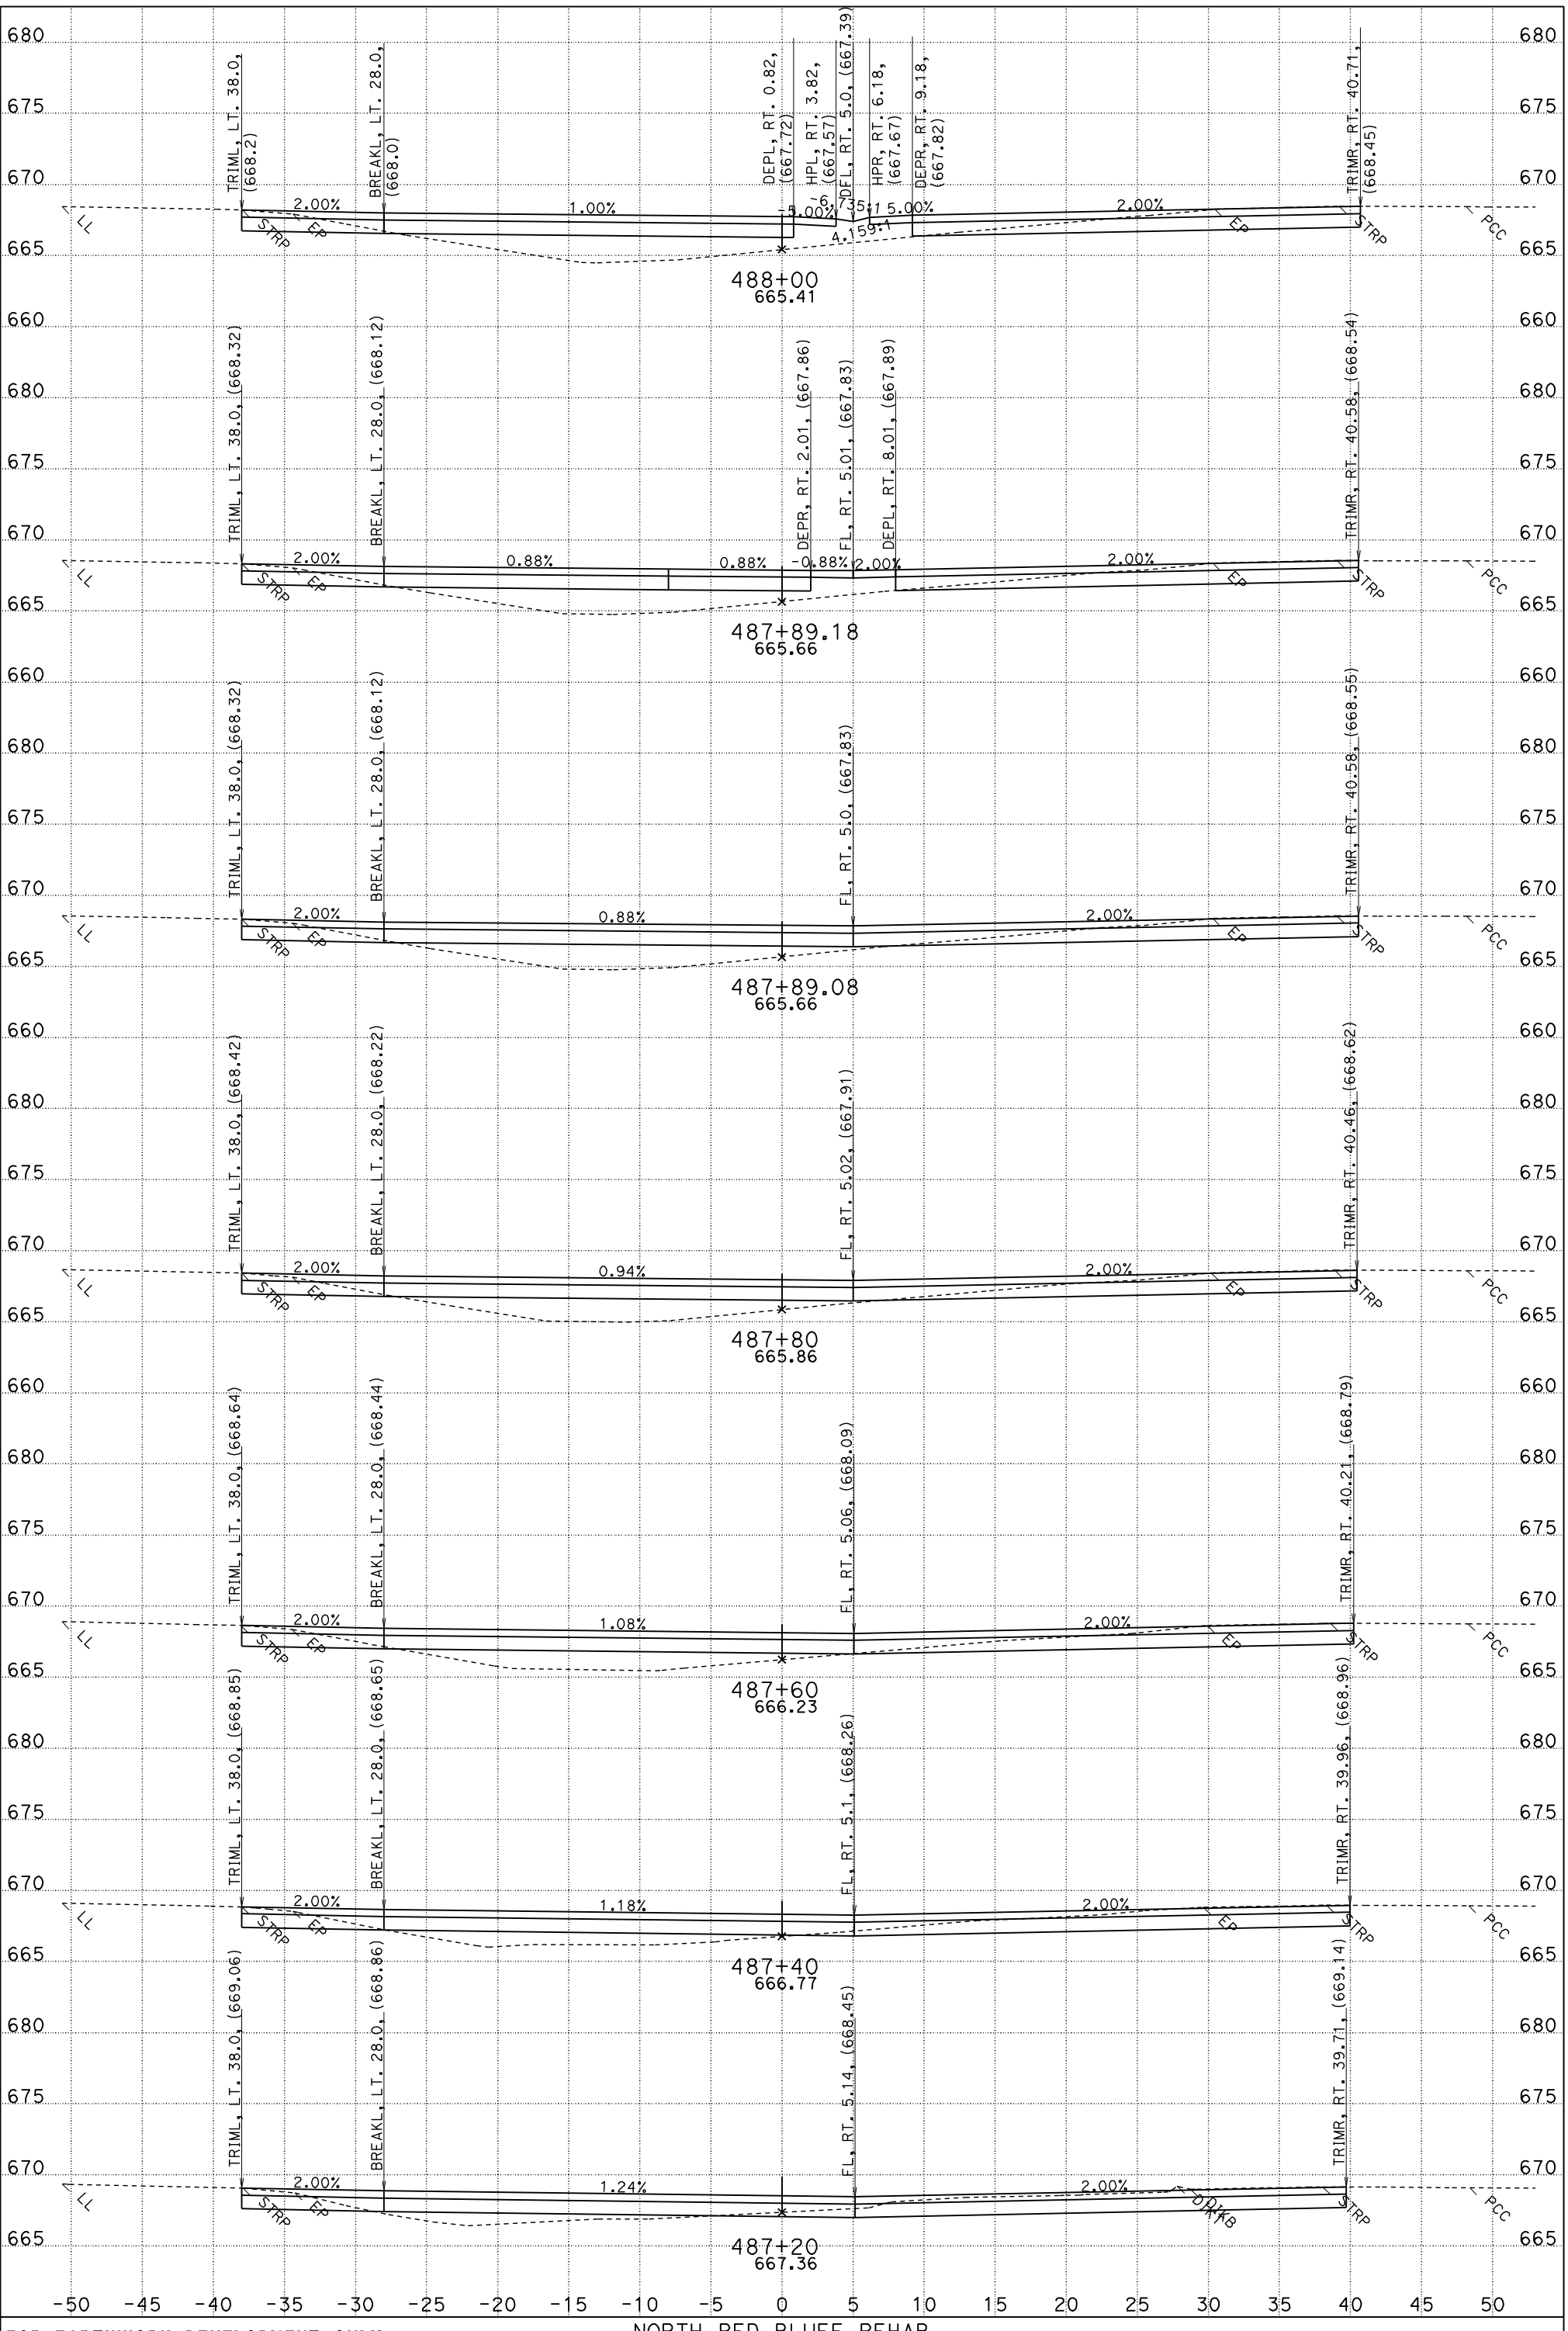

FOR EARTHWORK DEVELOPMENT ONLY

UTILITIES NOT SHOWN
DATE: 6/16/2011
SXO.EAR

NORTH RED BLUFF REHAB
CONTRACT: 02-3E8101
PROJECT ID: 0200020181
02-TEH-5 PM R27.1/42.1

SCALE: 1" = 5' Horiz.
1" = 5' Vert.

"C1" LINE CROSS SECTIONS

SHEET 5 OF 18

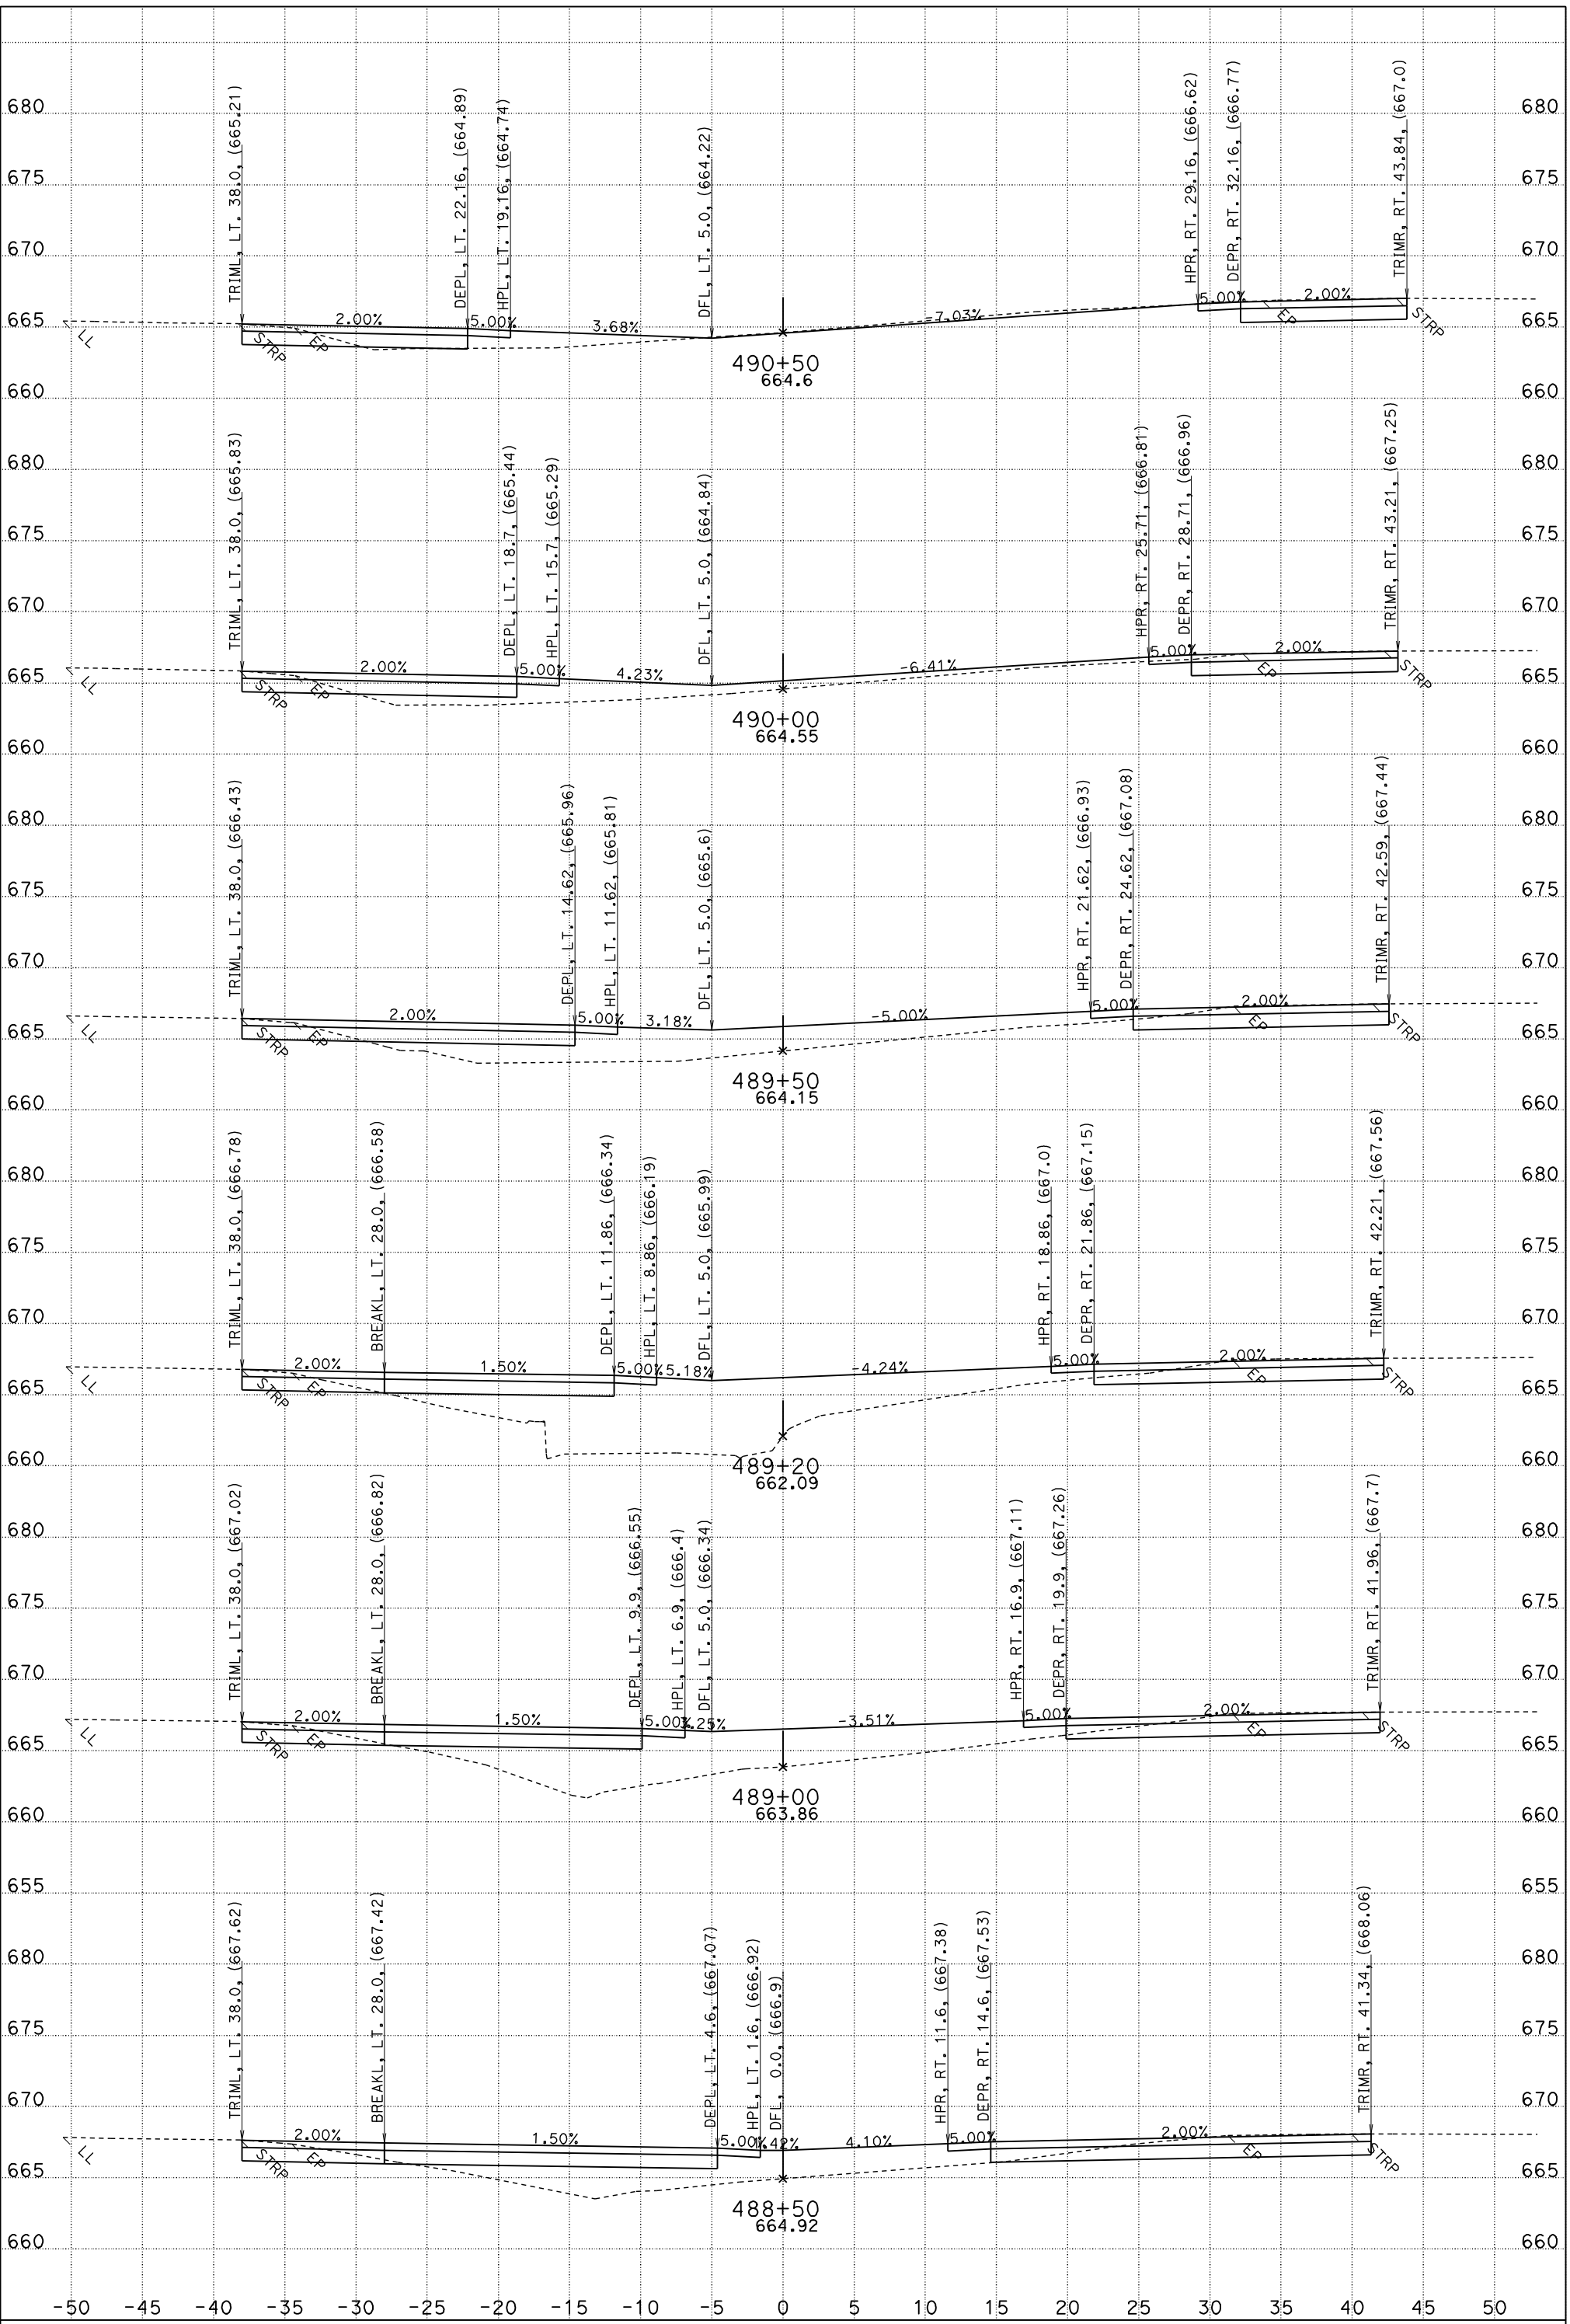

FOR EARTHWORK DEVELOPMENT ONLY

UTILITIES NOT SHOWN
DATE: 6/16/2011
SXO.EAR

NORTH RED BLUFF REHAB
CONTRACT: 02-3E8101
PROJECT ID: 0200020181
02-TEH-5 PM R27.1/42.1

SCALE: 1" = 5' Horiz.
1" = 5' Vert.

"C1" LINE CROSS SECTIONS

SHEET 6 OF 18

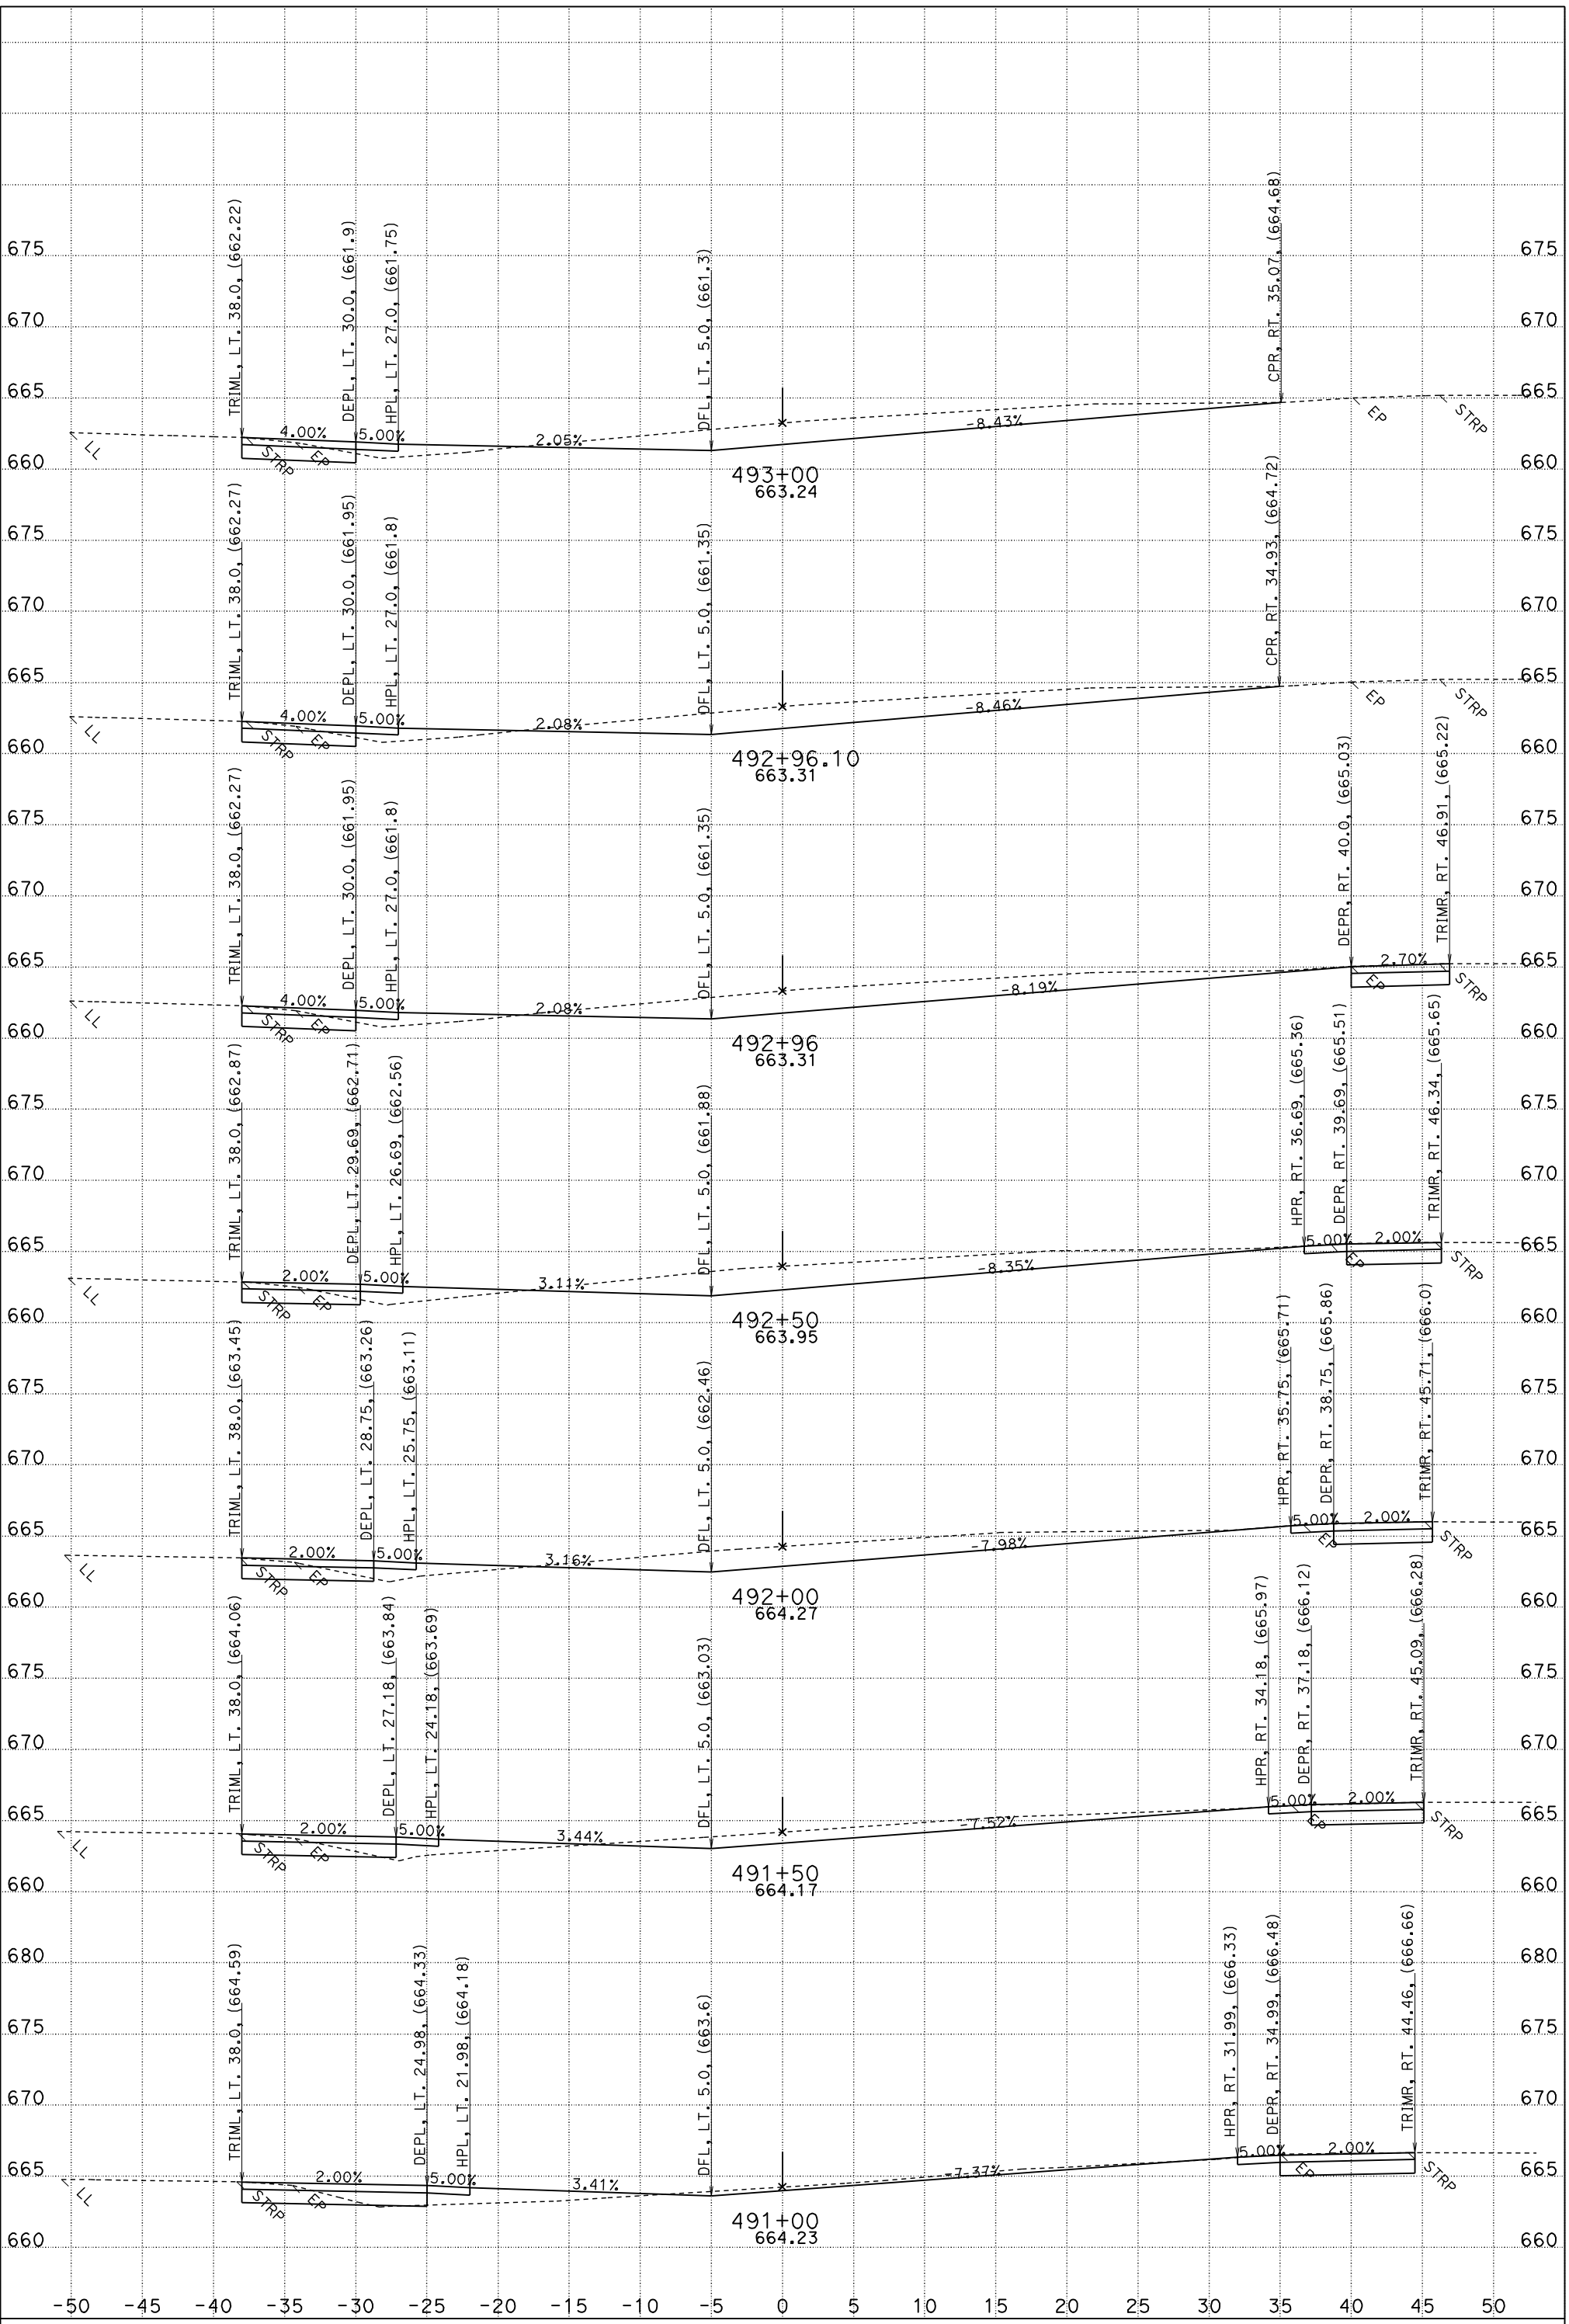

FOR EARTHWORK DEVELOPMENT ONLY

UTILITIES NOT SHOWN
DATE: 6/16/2011
SXO.EAR

NORTH RED BLUFF REHAB
CONTRACT: 02-3E8101
PROJECT ID: 0200020181
02-TEH-5 PM R27.1/42.1

SCALE: 1" = 5' Horiz.
1" = 5' Vert.

"C1" LINE CROSS SECTIONS

SHEET 7 OF 18

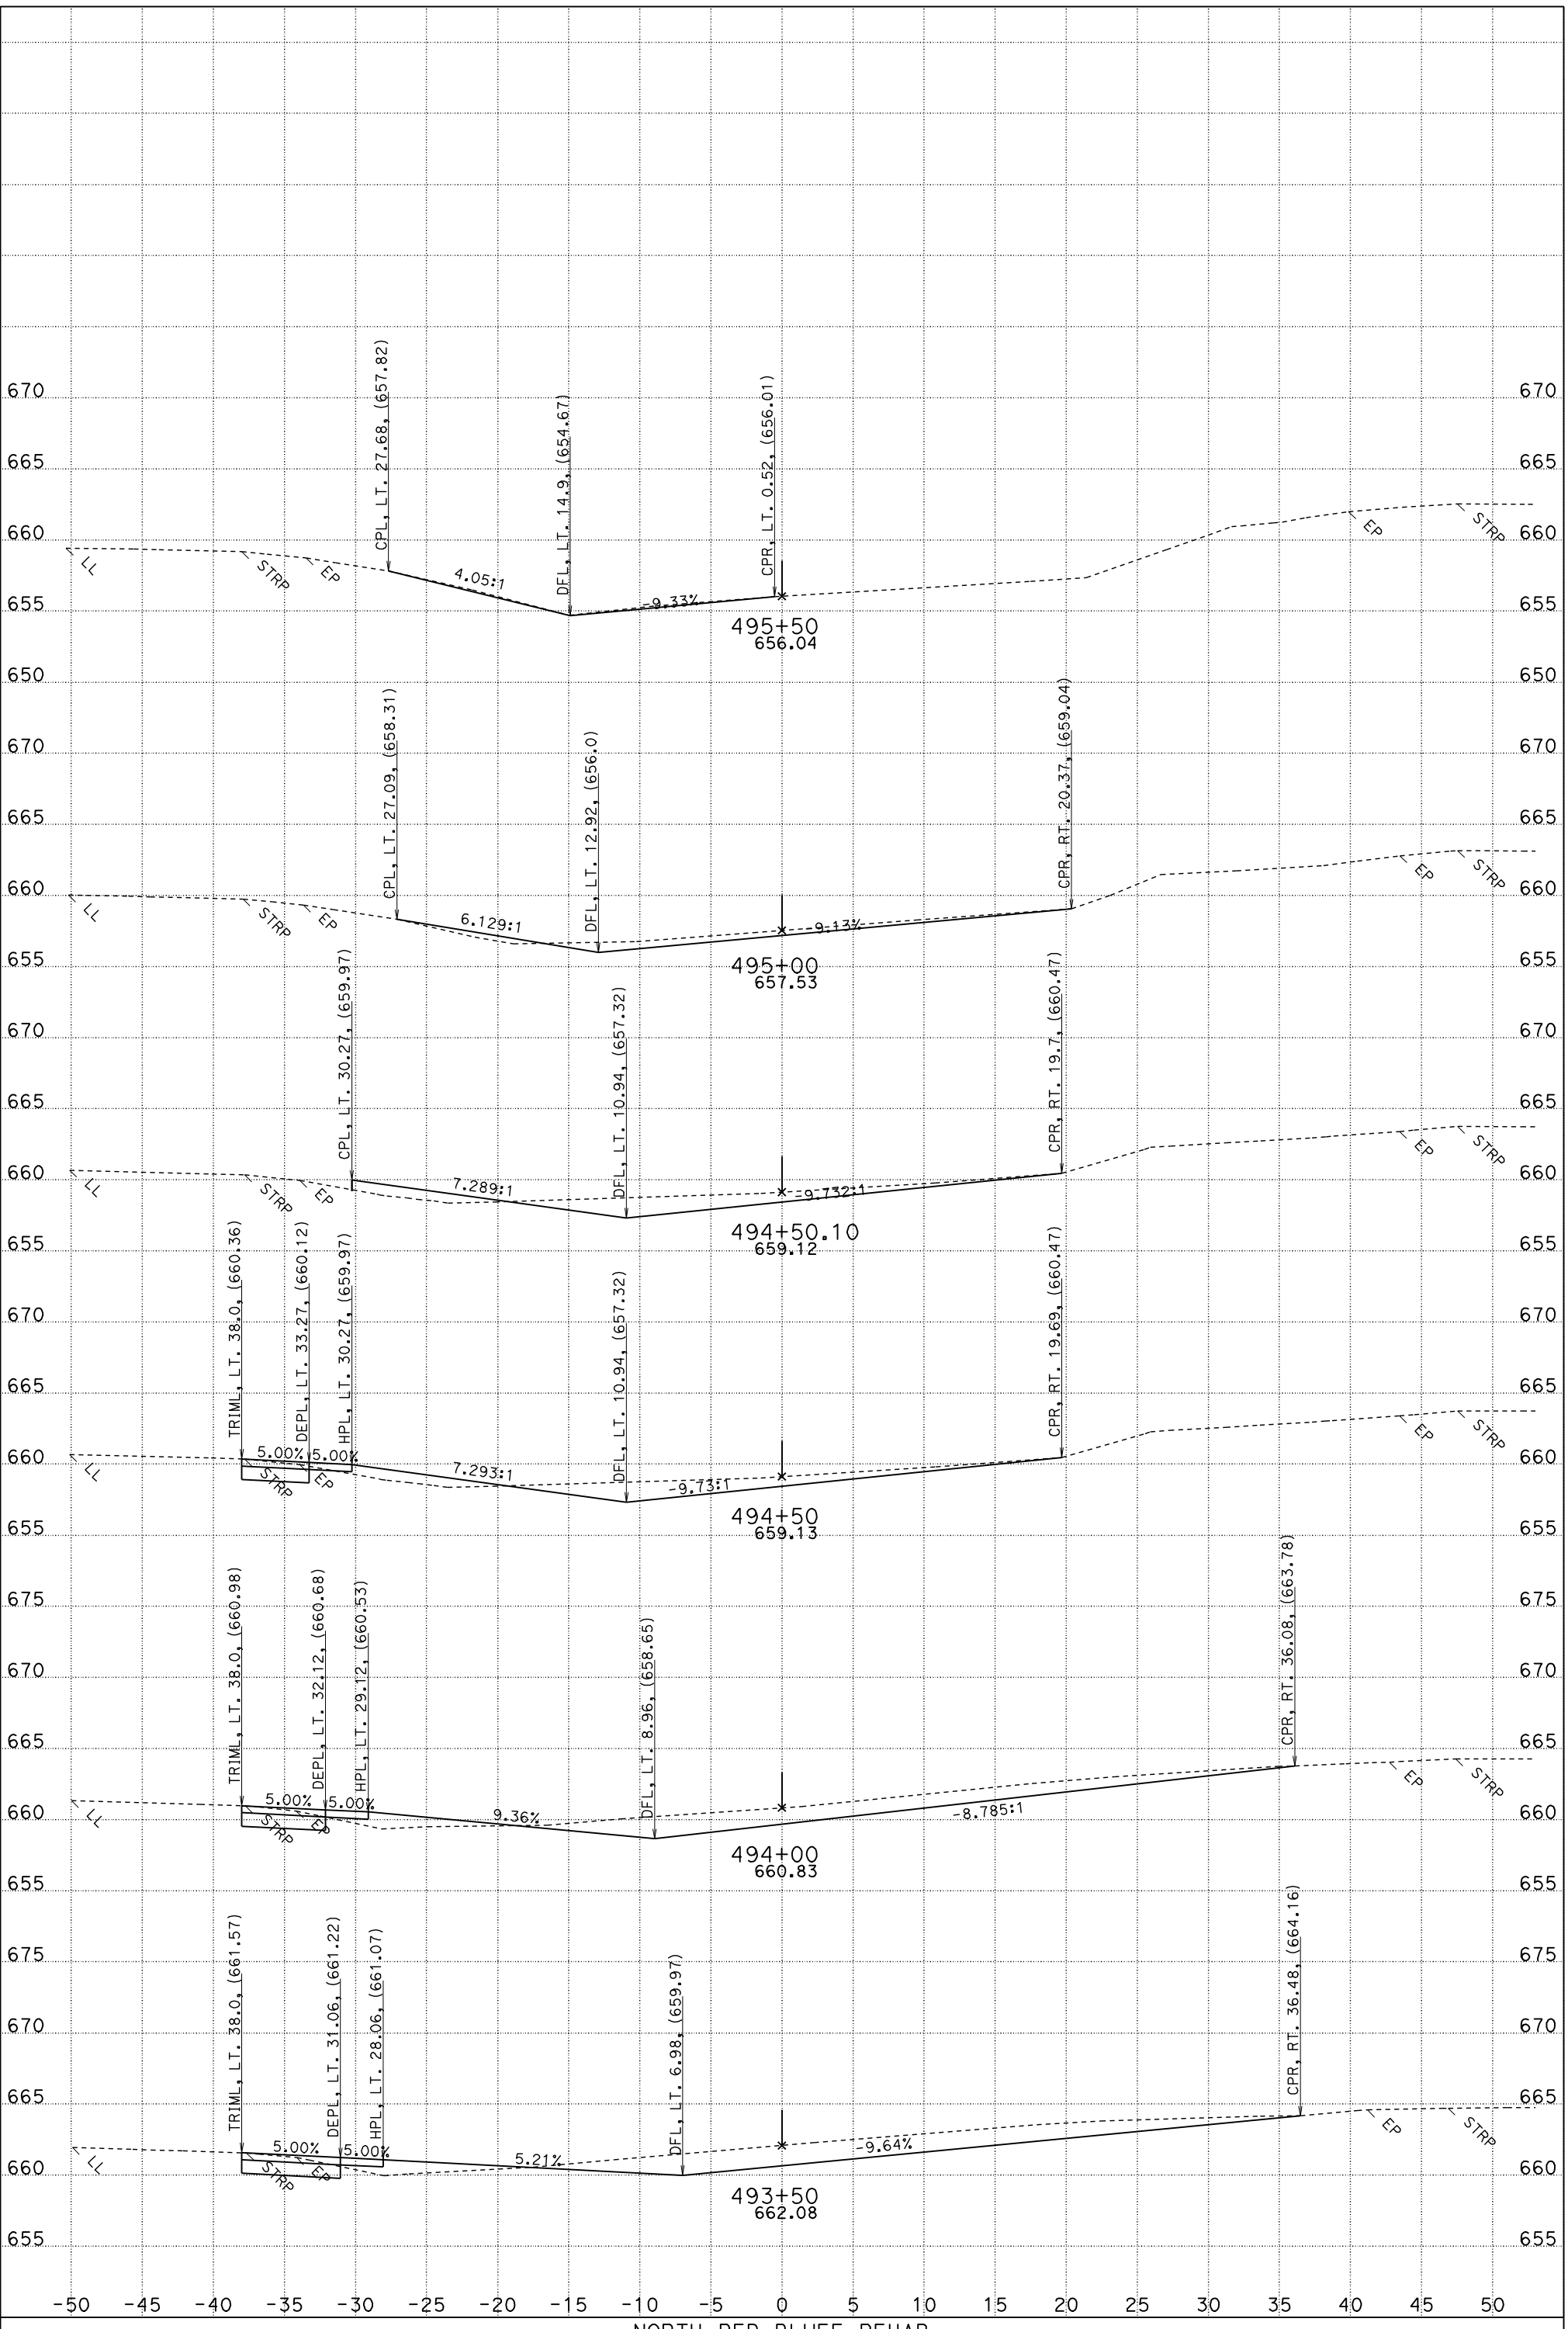

FOR EARTHWORK DEVELOPMENT ONLY

UTILITIES NOT SHOWN
DATE: 6/16/2011
SXO.EAR

NORTH RED BLUFF REHAB
CONTRACT: 02-3E8101
PROJECT ID: 0200020181
02-TEH-5 PM R27.1/42.1

SCALE: 1" = 5' Horiz.
1" = 5' Vert.

"C1" LINE CROSS SECTIONS

SHEET 8 OF 18

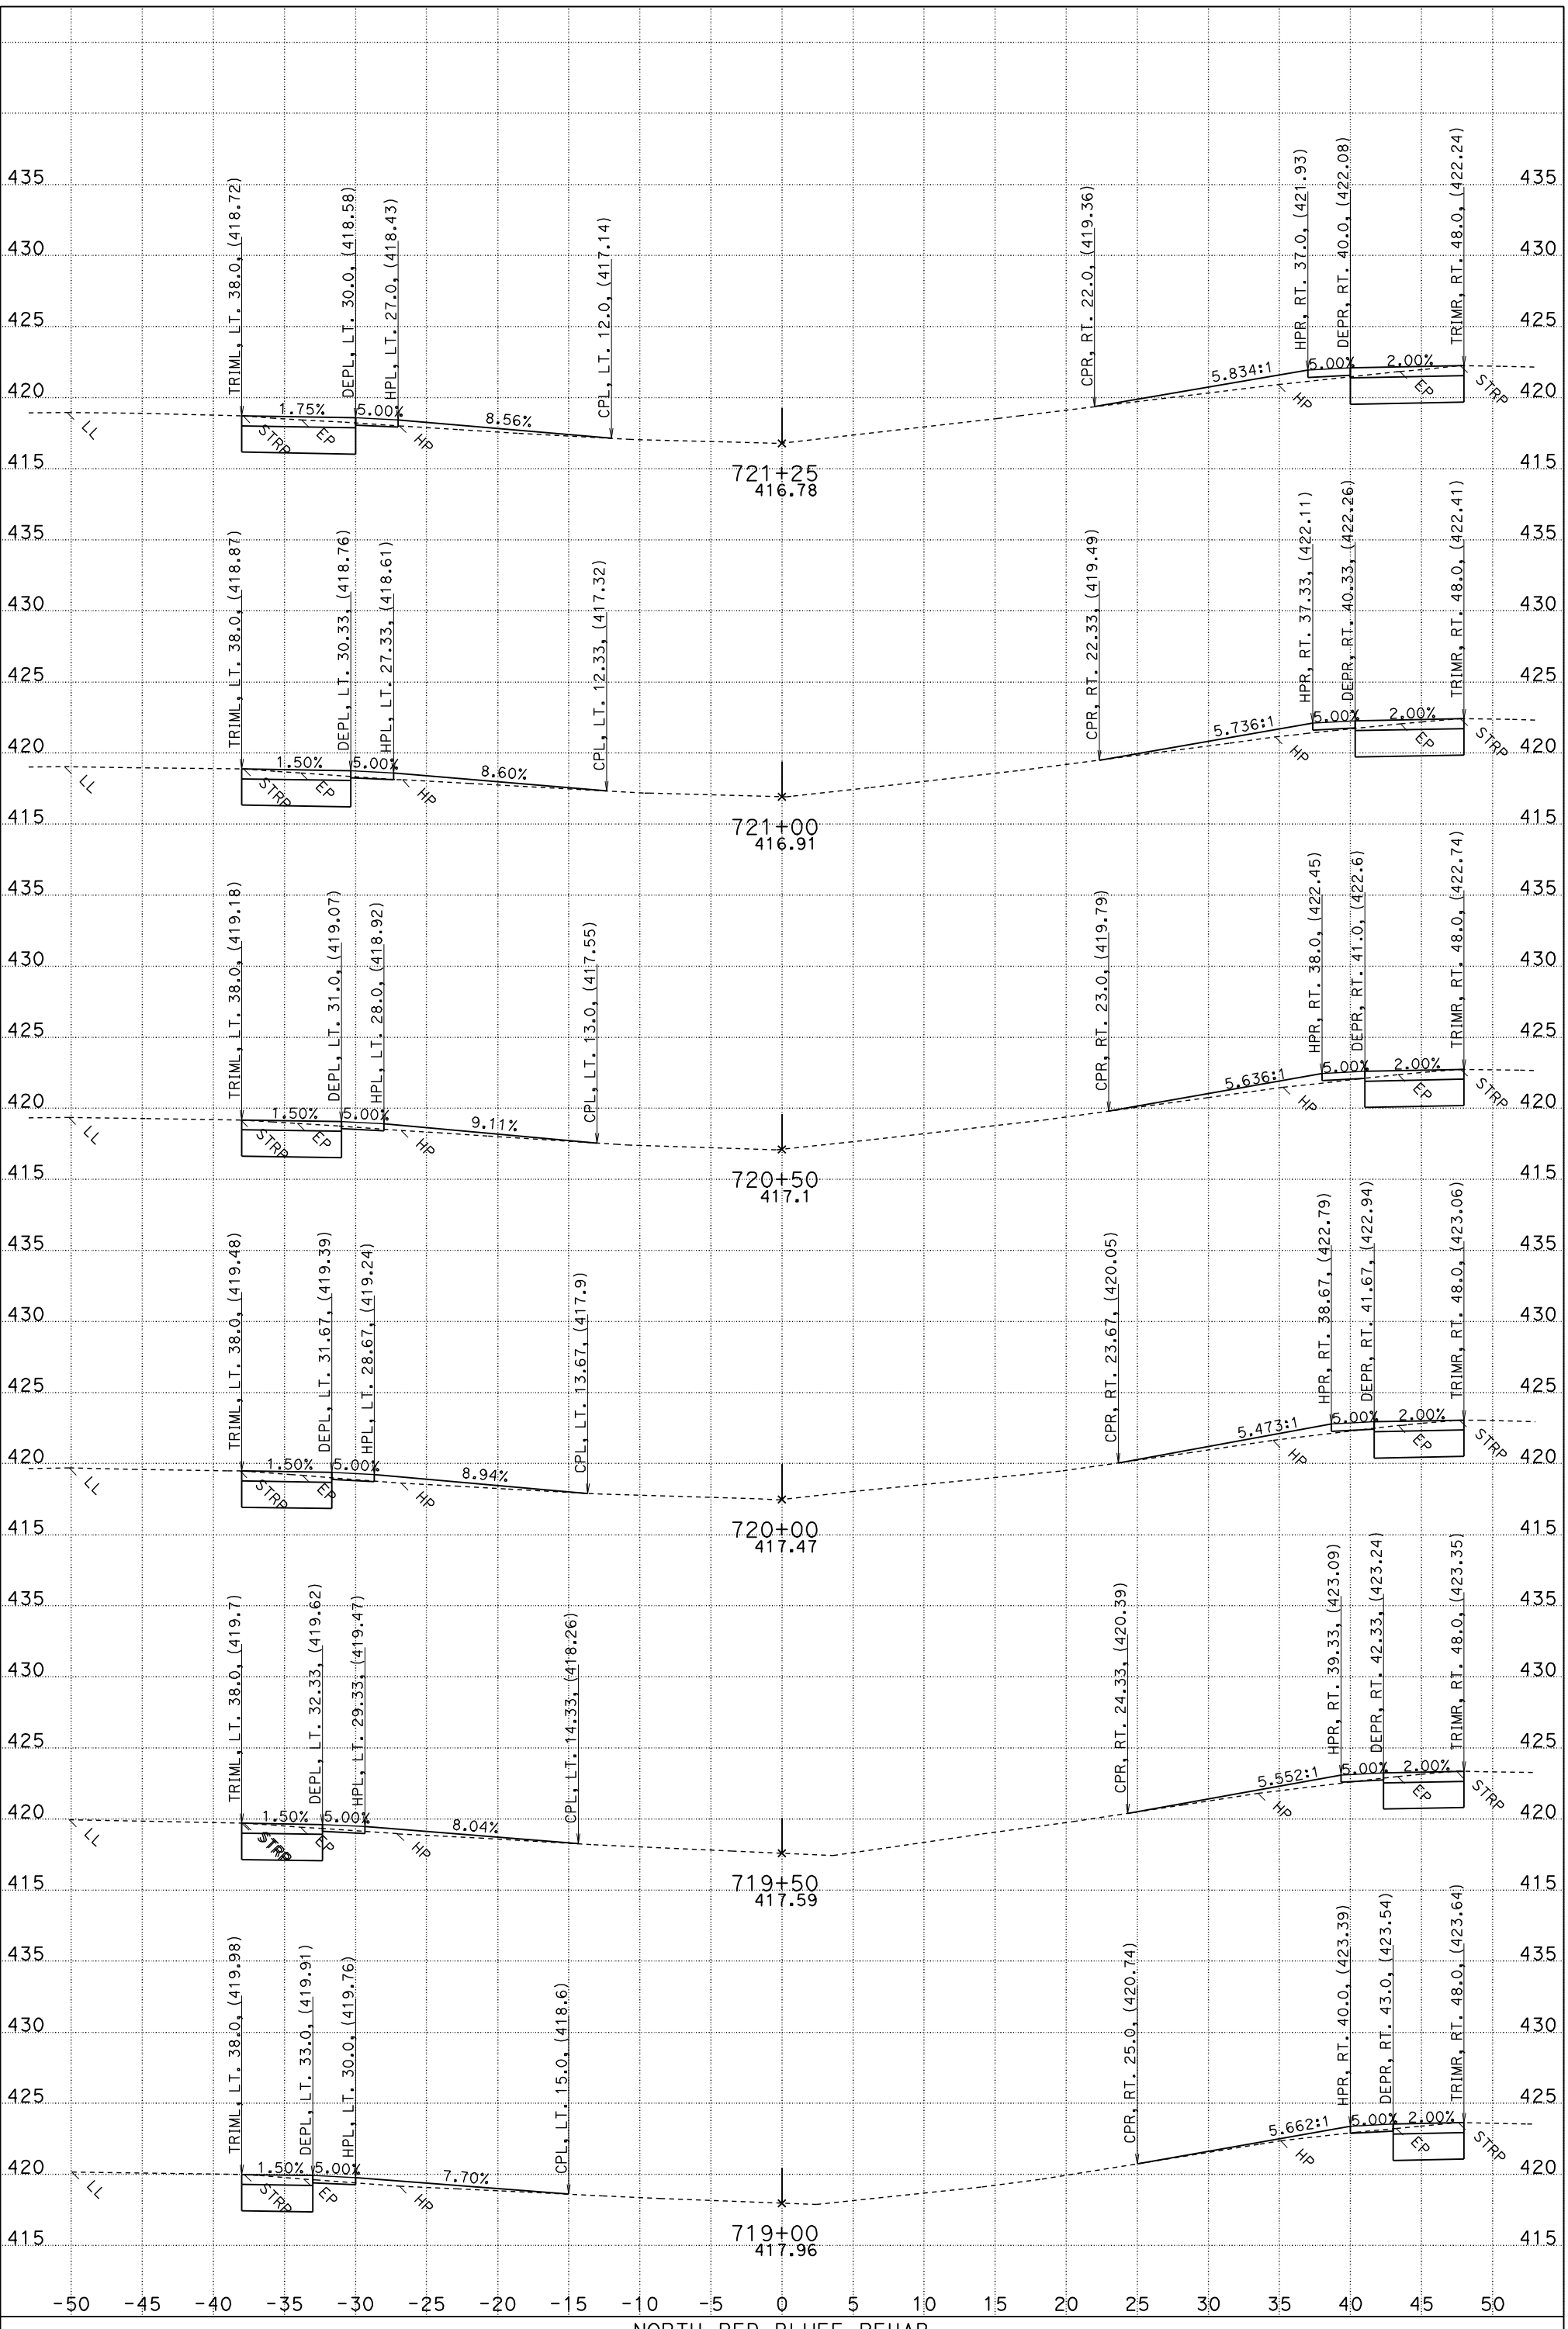

FOR EARTHWORK DEVELOPMENT ONLY

UTILITIES NOT SHOWN
DATE: 6/16/2011
NXO.EAR

NORTH RED BLUFF REHAB
CONTRACT: 02-3E8101
PROJECT ID: 0200020181
02-TEH-5 PM R27.1/42.1

SCALE: 1" = 5' Horiz.
1" = 5' Vert.

"C1" LINE CROSS SECTIONS

SHEET 9 OF 18

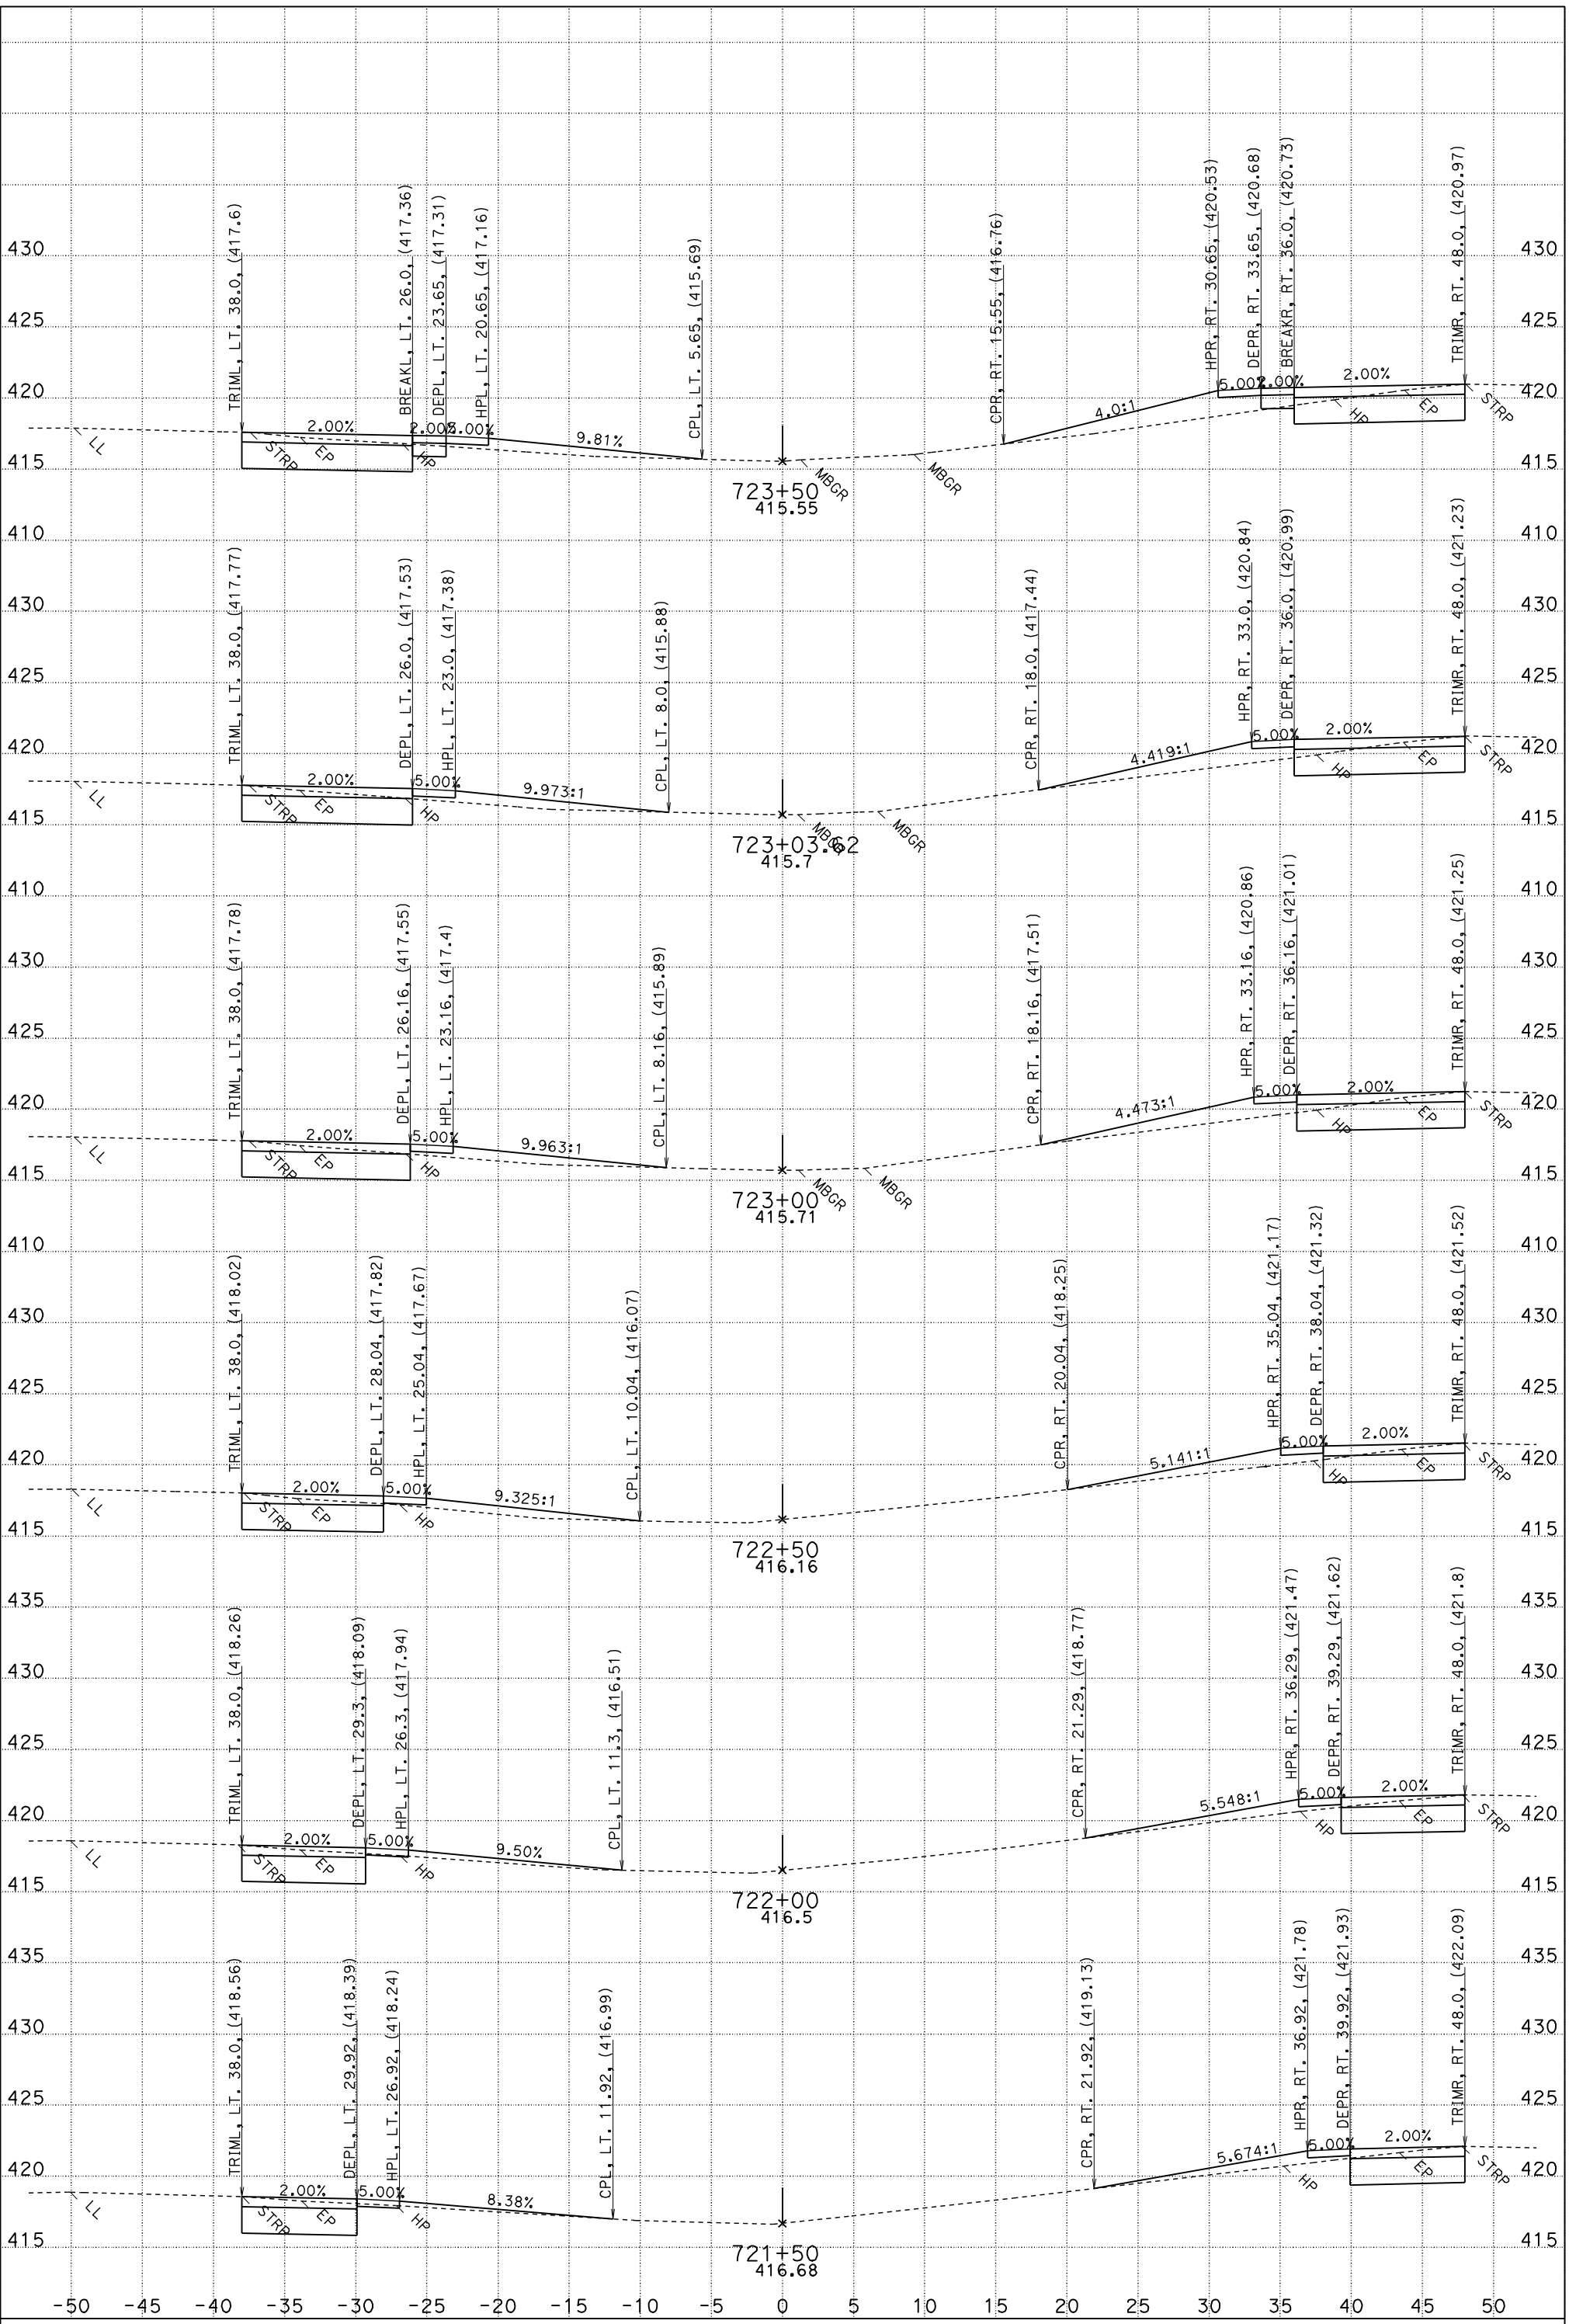

FOR EARTHWORK DEVELOPMENT ONLY

UTILITIES NOT SHOWN
DATE: 6/16/2011
NXO.EAR

NORTH RED BLUFF REHAB
CONTRACT: 02-3E8101
PROJECT ID: 0200020181
02-TEH-5 PM R27.1/42.1

SCALE: 1" = 5' Horiz.
1" = 5' Vert.

"C1" LINE CROSS SECTIONS

SHEET 10 OF 18

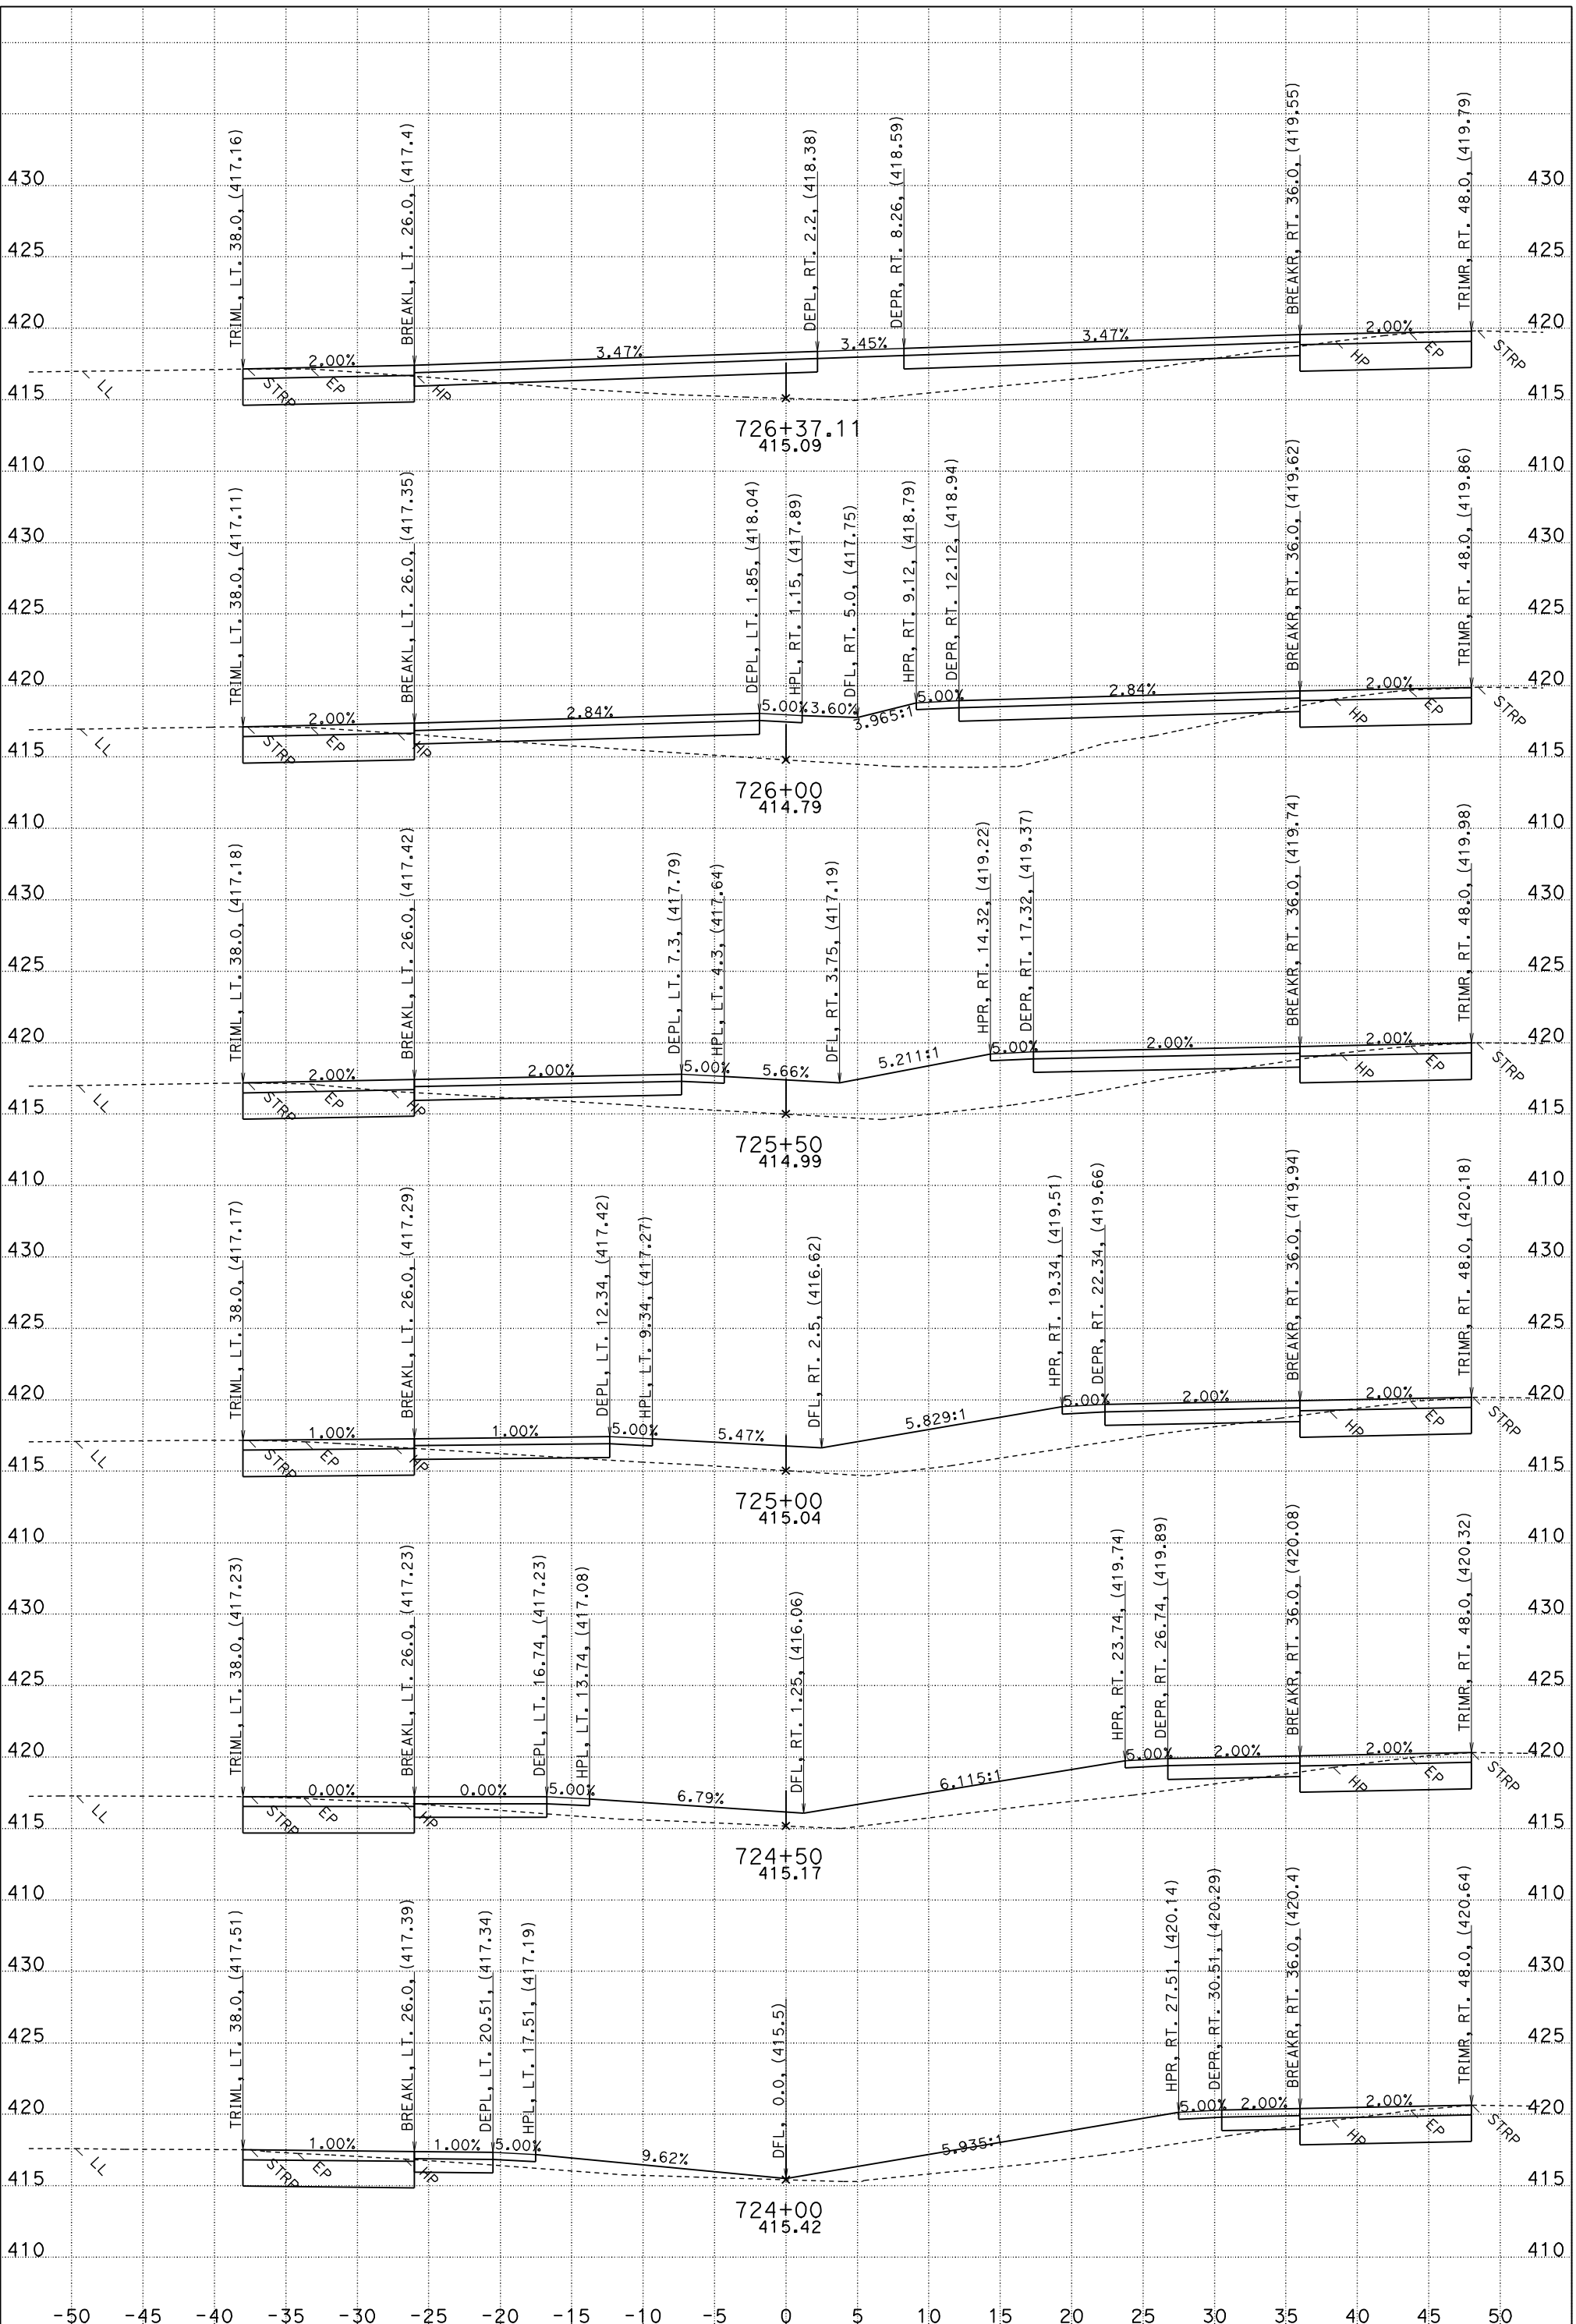

FOR EARTHWORK DEVELOPMENT ONLY

UTILITIES NOT SHOWN
DATE: 6/16/2011
NXO.EAR

NORTH RED BLUFF REHAB
CONTRACT: 02-3E8101
PROJECT ID: 0200020181
02-TEH-5 PM R27.1/42.1

SCALE: 1" = 5' Horiz.
1" = 5' Vert.

"C1" LINE CROSS SECTIONS

SHEET 11 OF 18

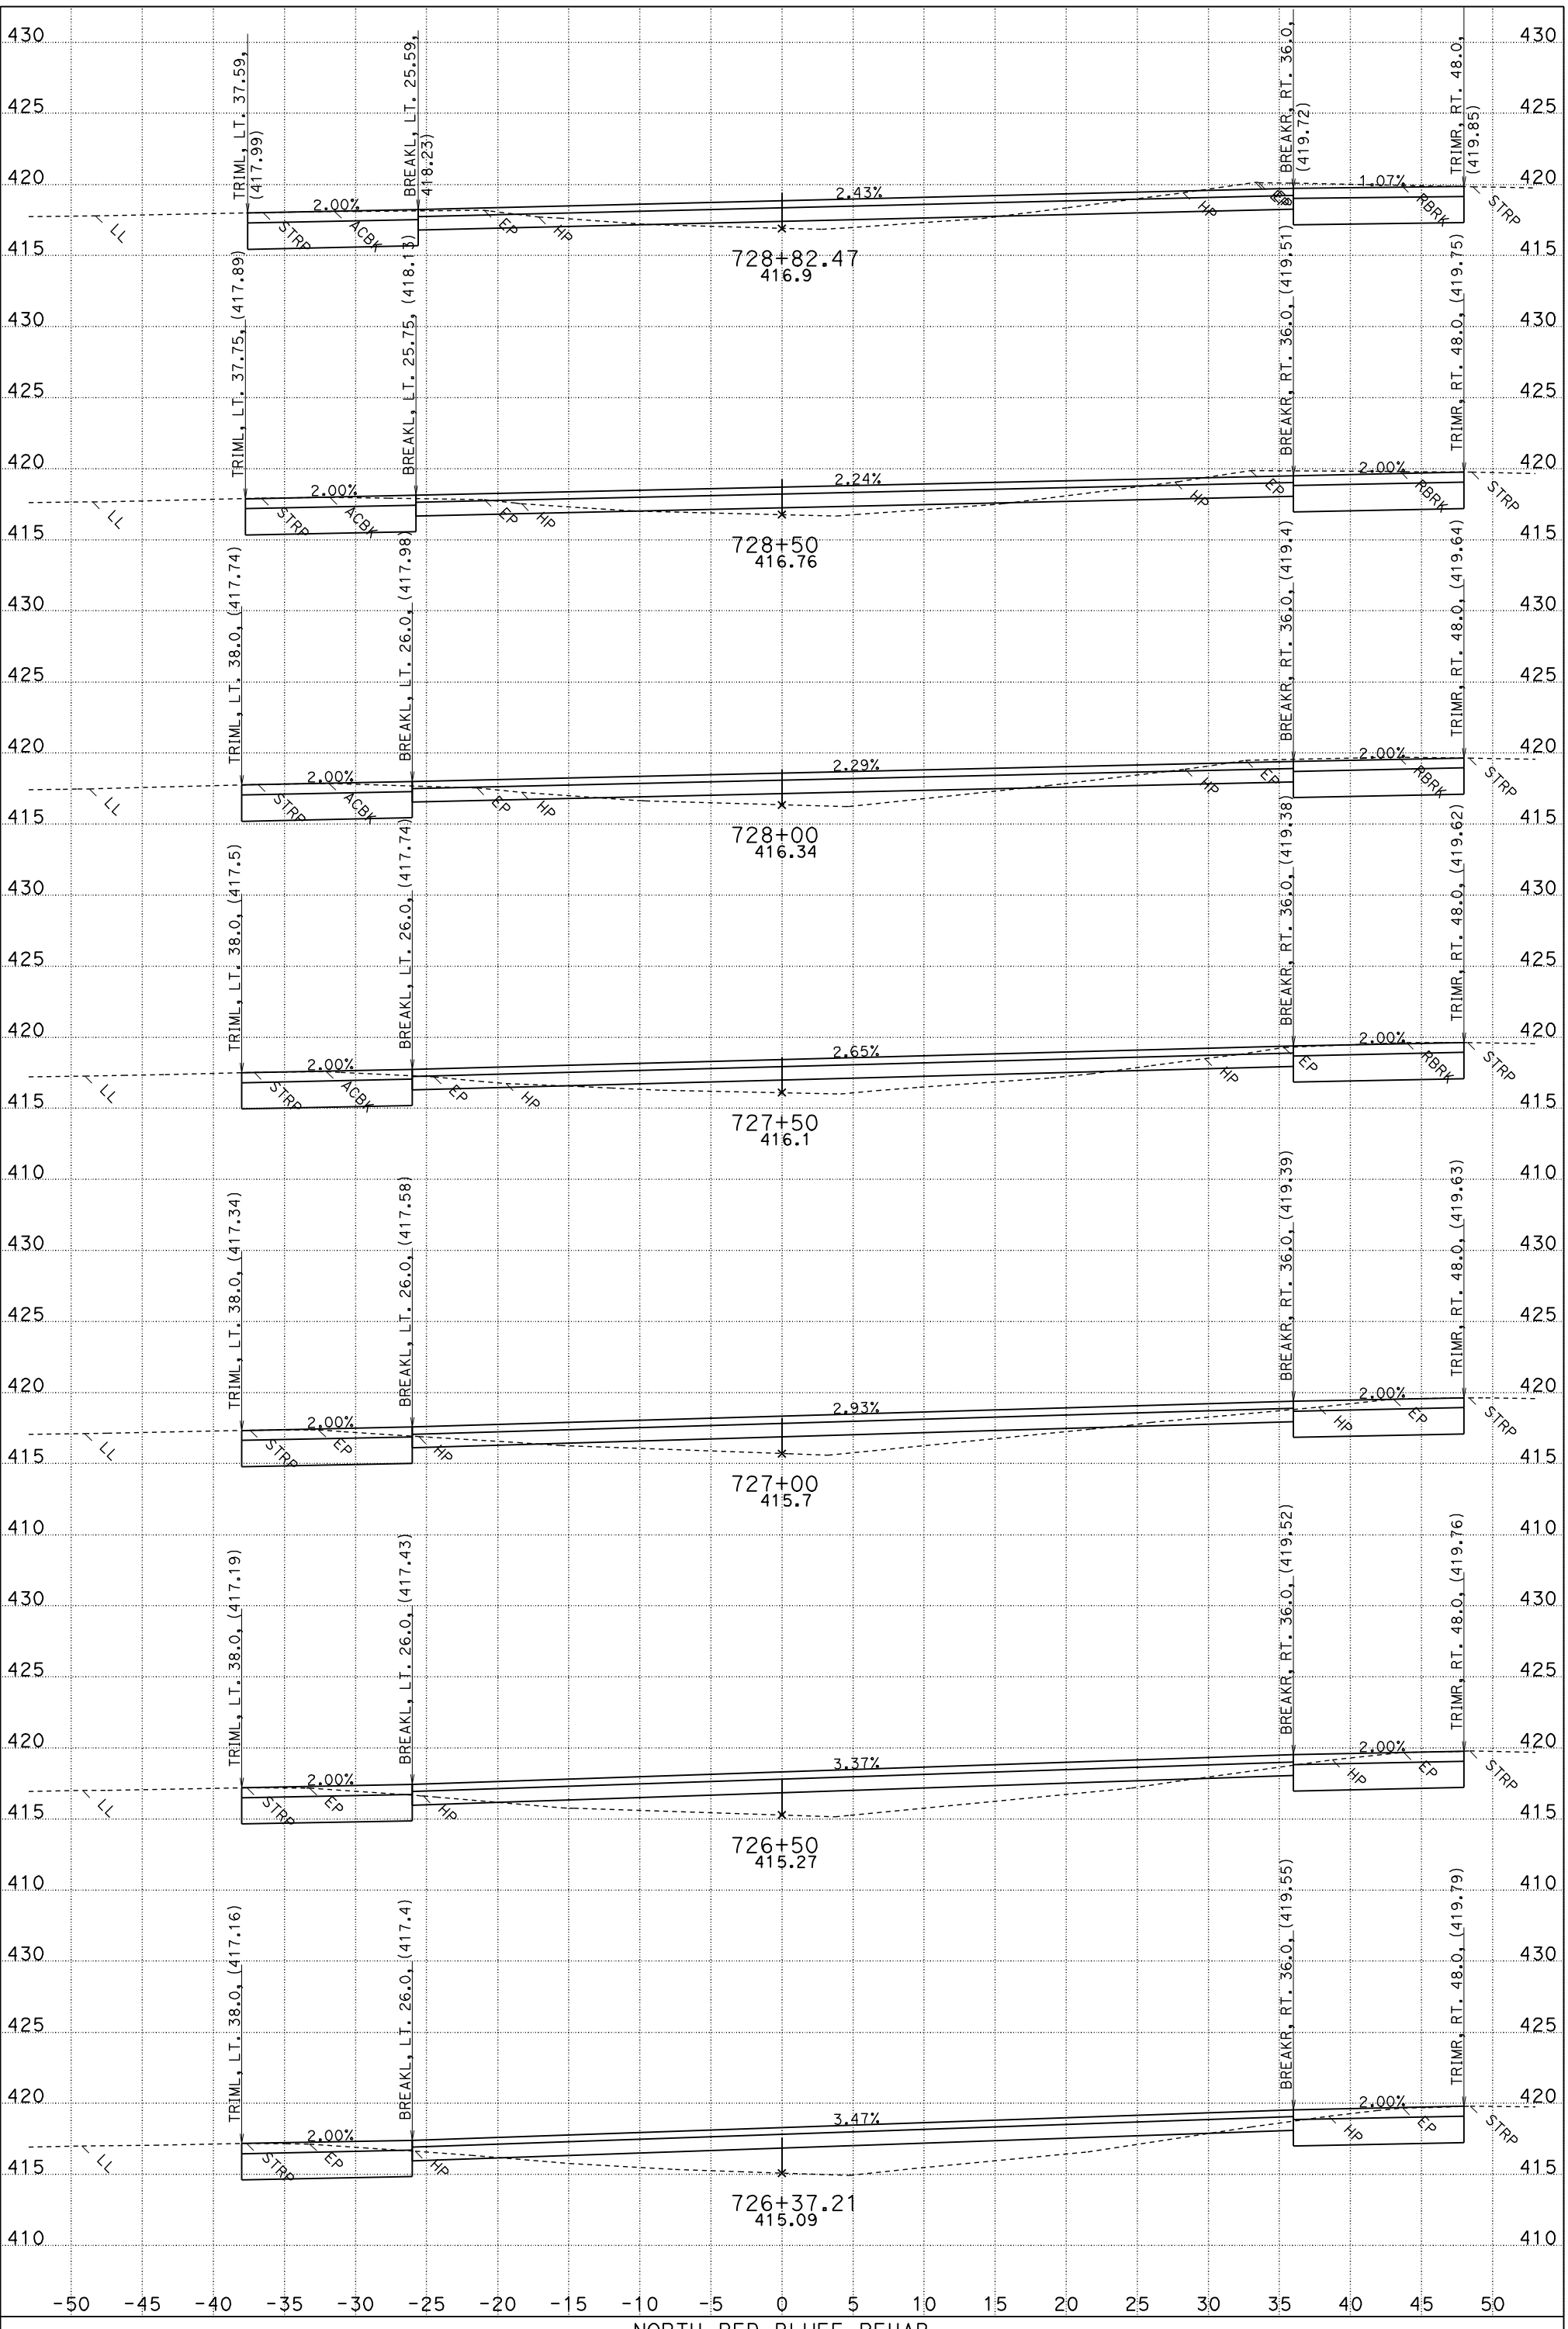

FOR EARTHWORK DEVELOPMENT ONLY

UTILITIES NOT SHOWN
DATE: 6/16/2011
NXO.EAR

NORTH RED BLUFF REHAB
CONTRACT: 02-3E8101
PROJECT ID: 0200020181
02-TEH-5 PM R27.1/42.1

SCALE: 1" = 5' Horiz.
1" = 5' Vert.

"C1" LINE CROSS SECTIONS

SHEET 12 OF 18

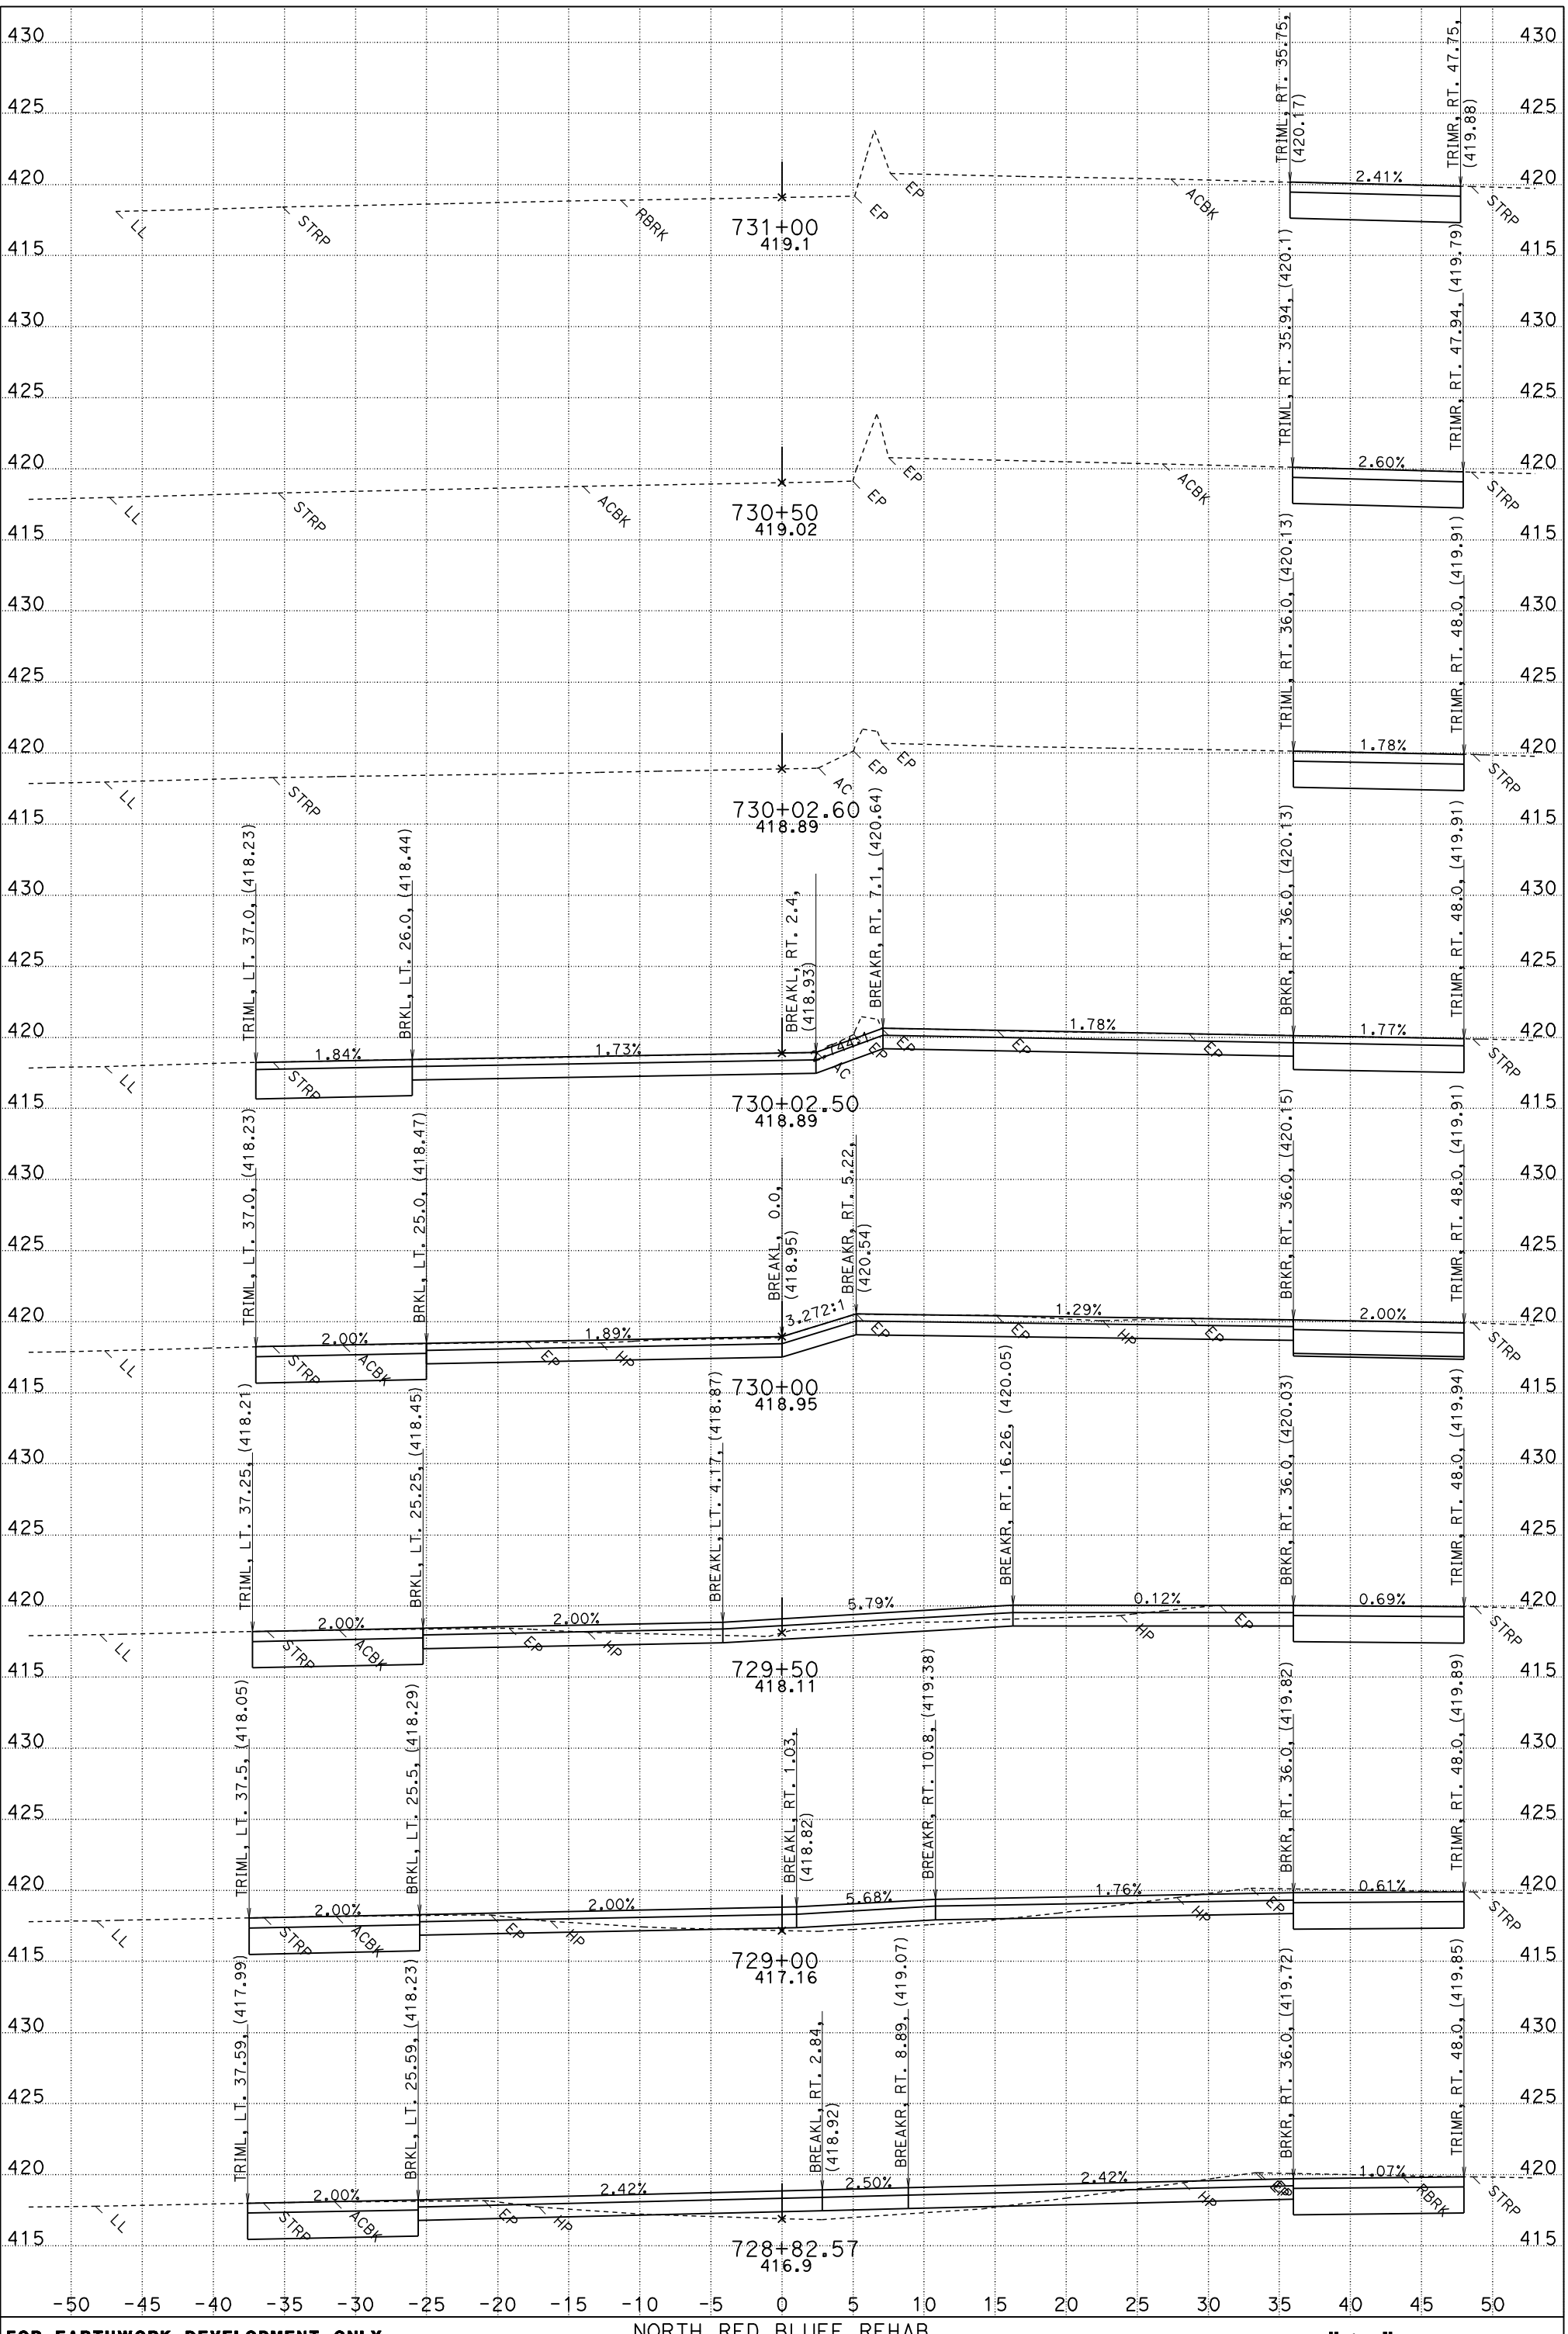

FOR EARTHWORK DEVELOPMENT ONLY

UTILITIES NOT SHOWN
DATE: 6/16/2011
NXO.EAR

NORTH RED BLUFF REHAB
CONTRACT: 02-3E8101
PROJECT ID: 0200020181
02-TEH-5 PM R27.1/42.1

SCALE: 1" = 5' Horiz.
1" = 5' Vert.

"C1" LINE CROSS SECTIONS

SHEET 13 OF 18

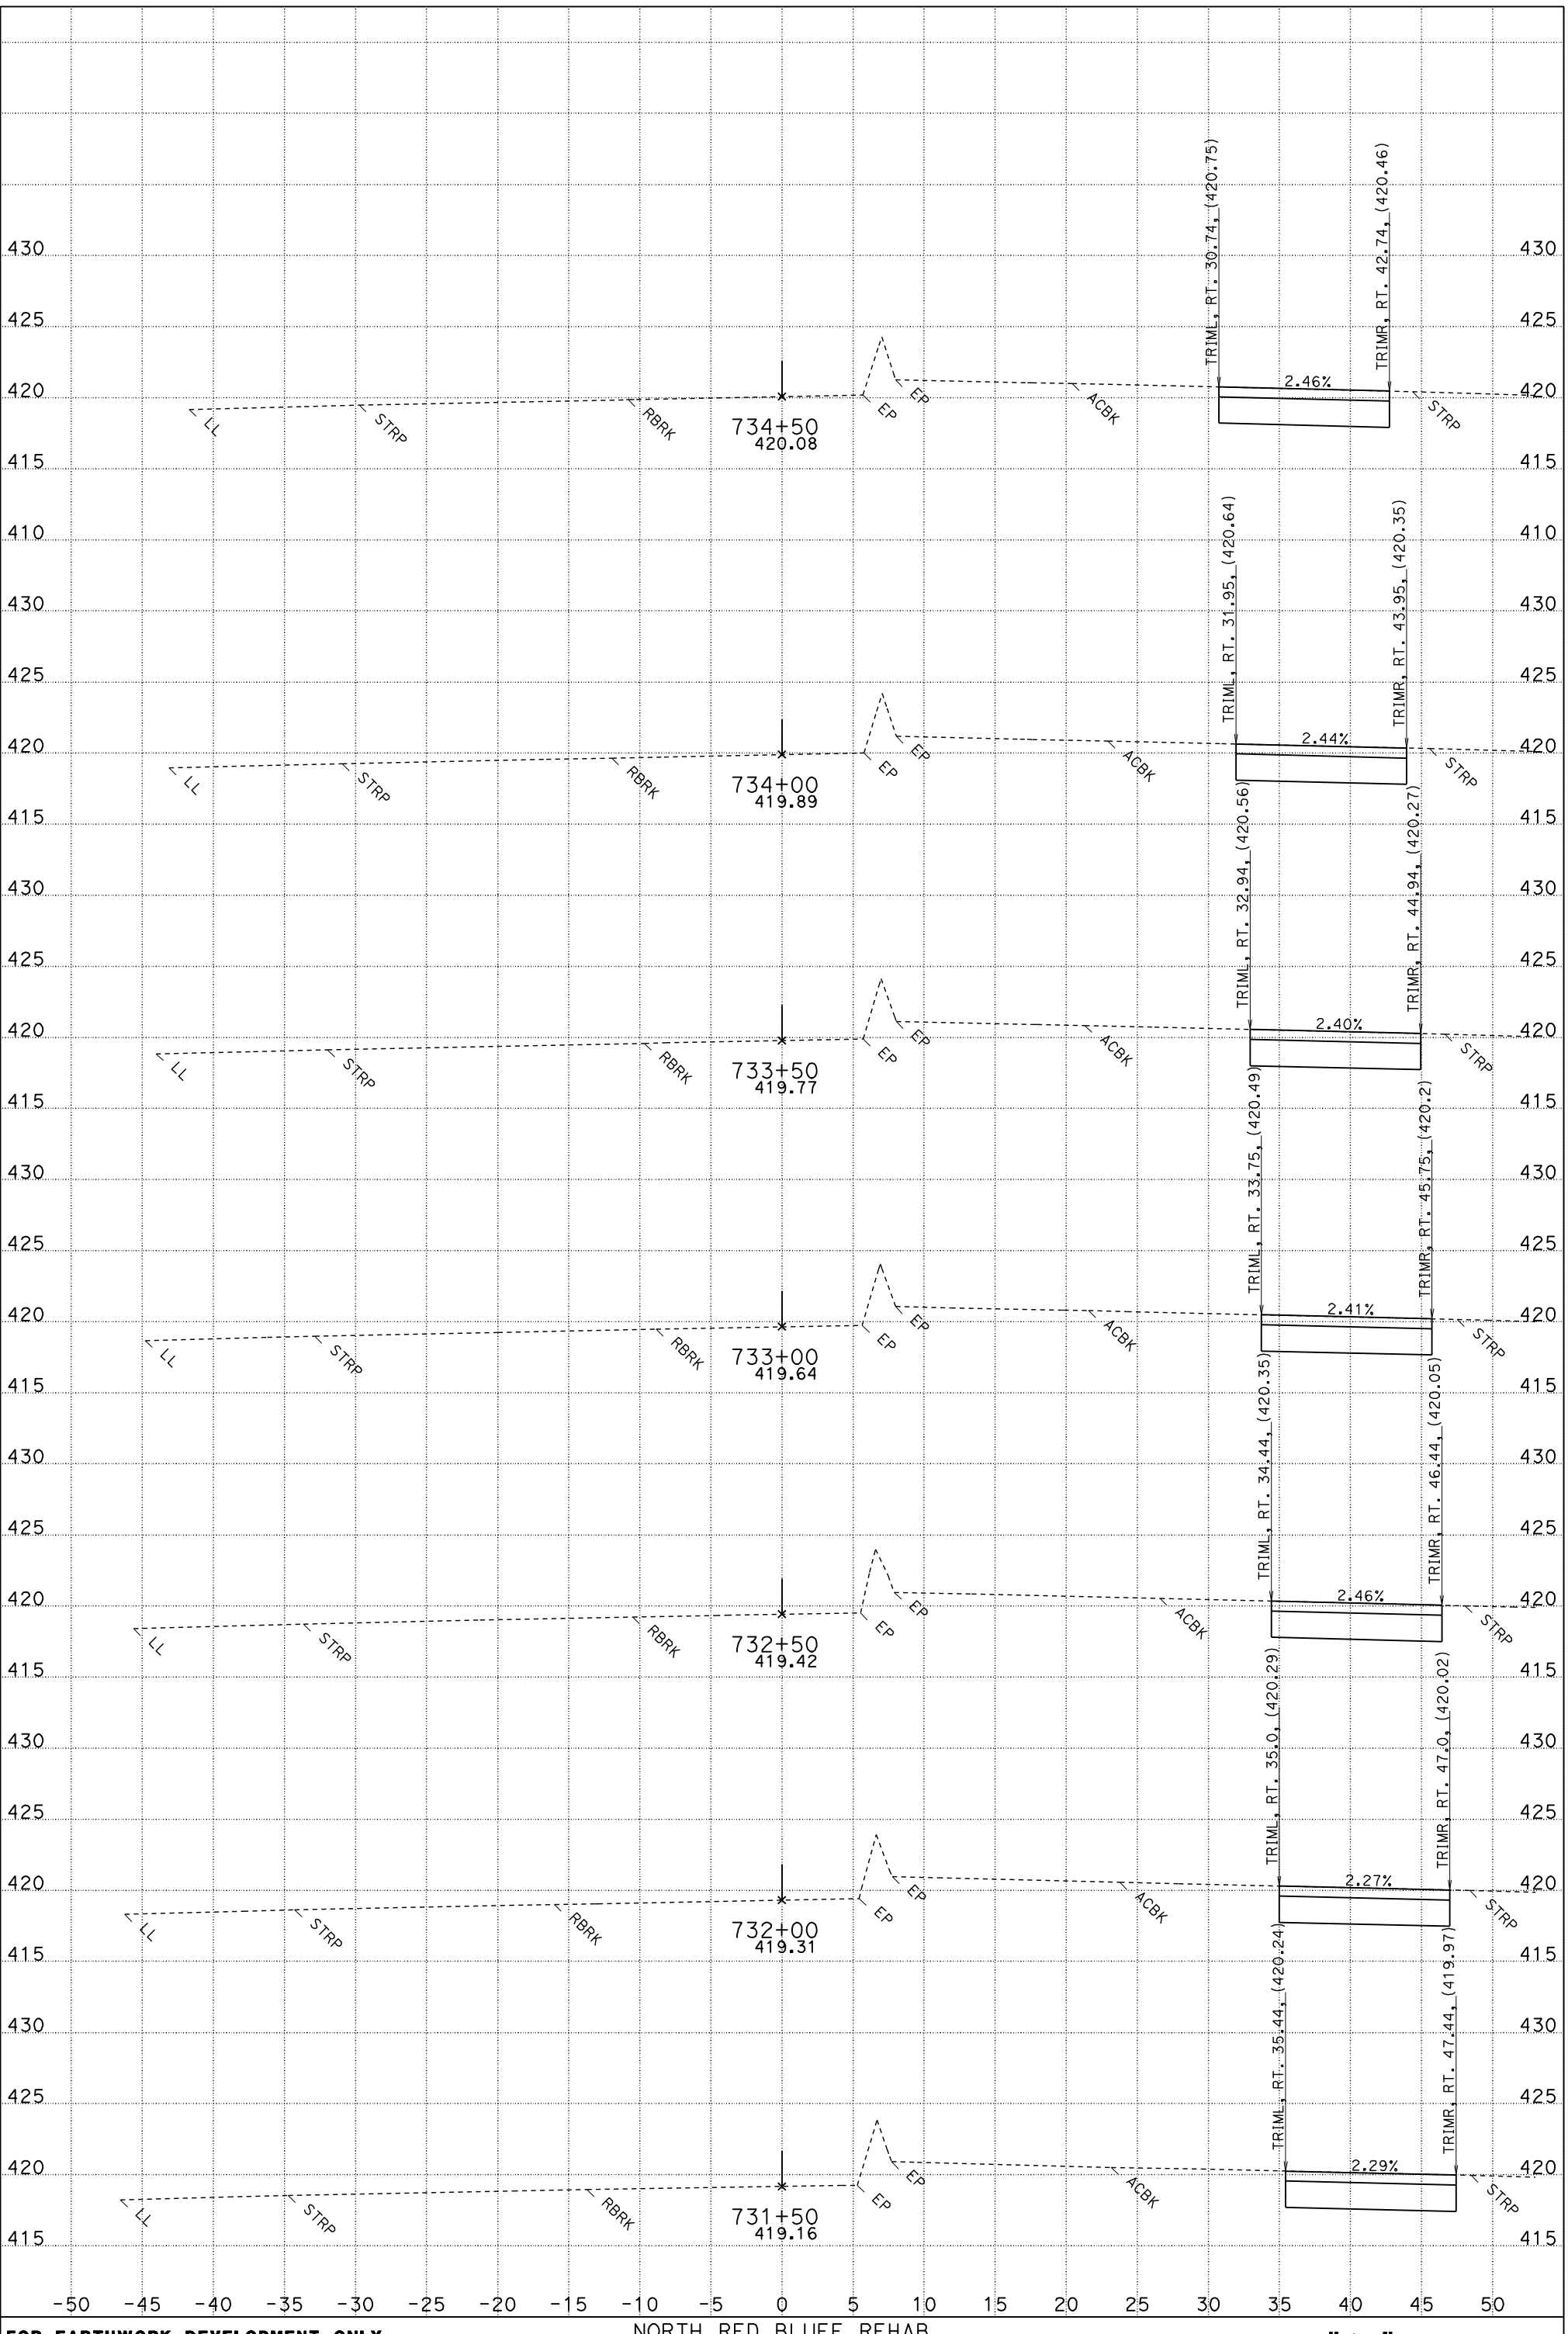

FOR EARTHWORK DEVELOPMENT ONLY

UTILITIES NOT SHOWN
DATE: 6/16/2011
NXO.EAR

NORTH RED BLUFF REHAB
CONTRACT: 02-3E8101
PROJECT ID: 0200020181
02-TEH-5 PM R27.1/42.1

SCALE: 1" = 5' Horiz.
1" = 5' Vert.

"C1" LINE CROSS SECTIONS

SHEET 14 OF 18

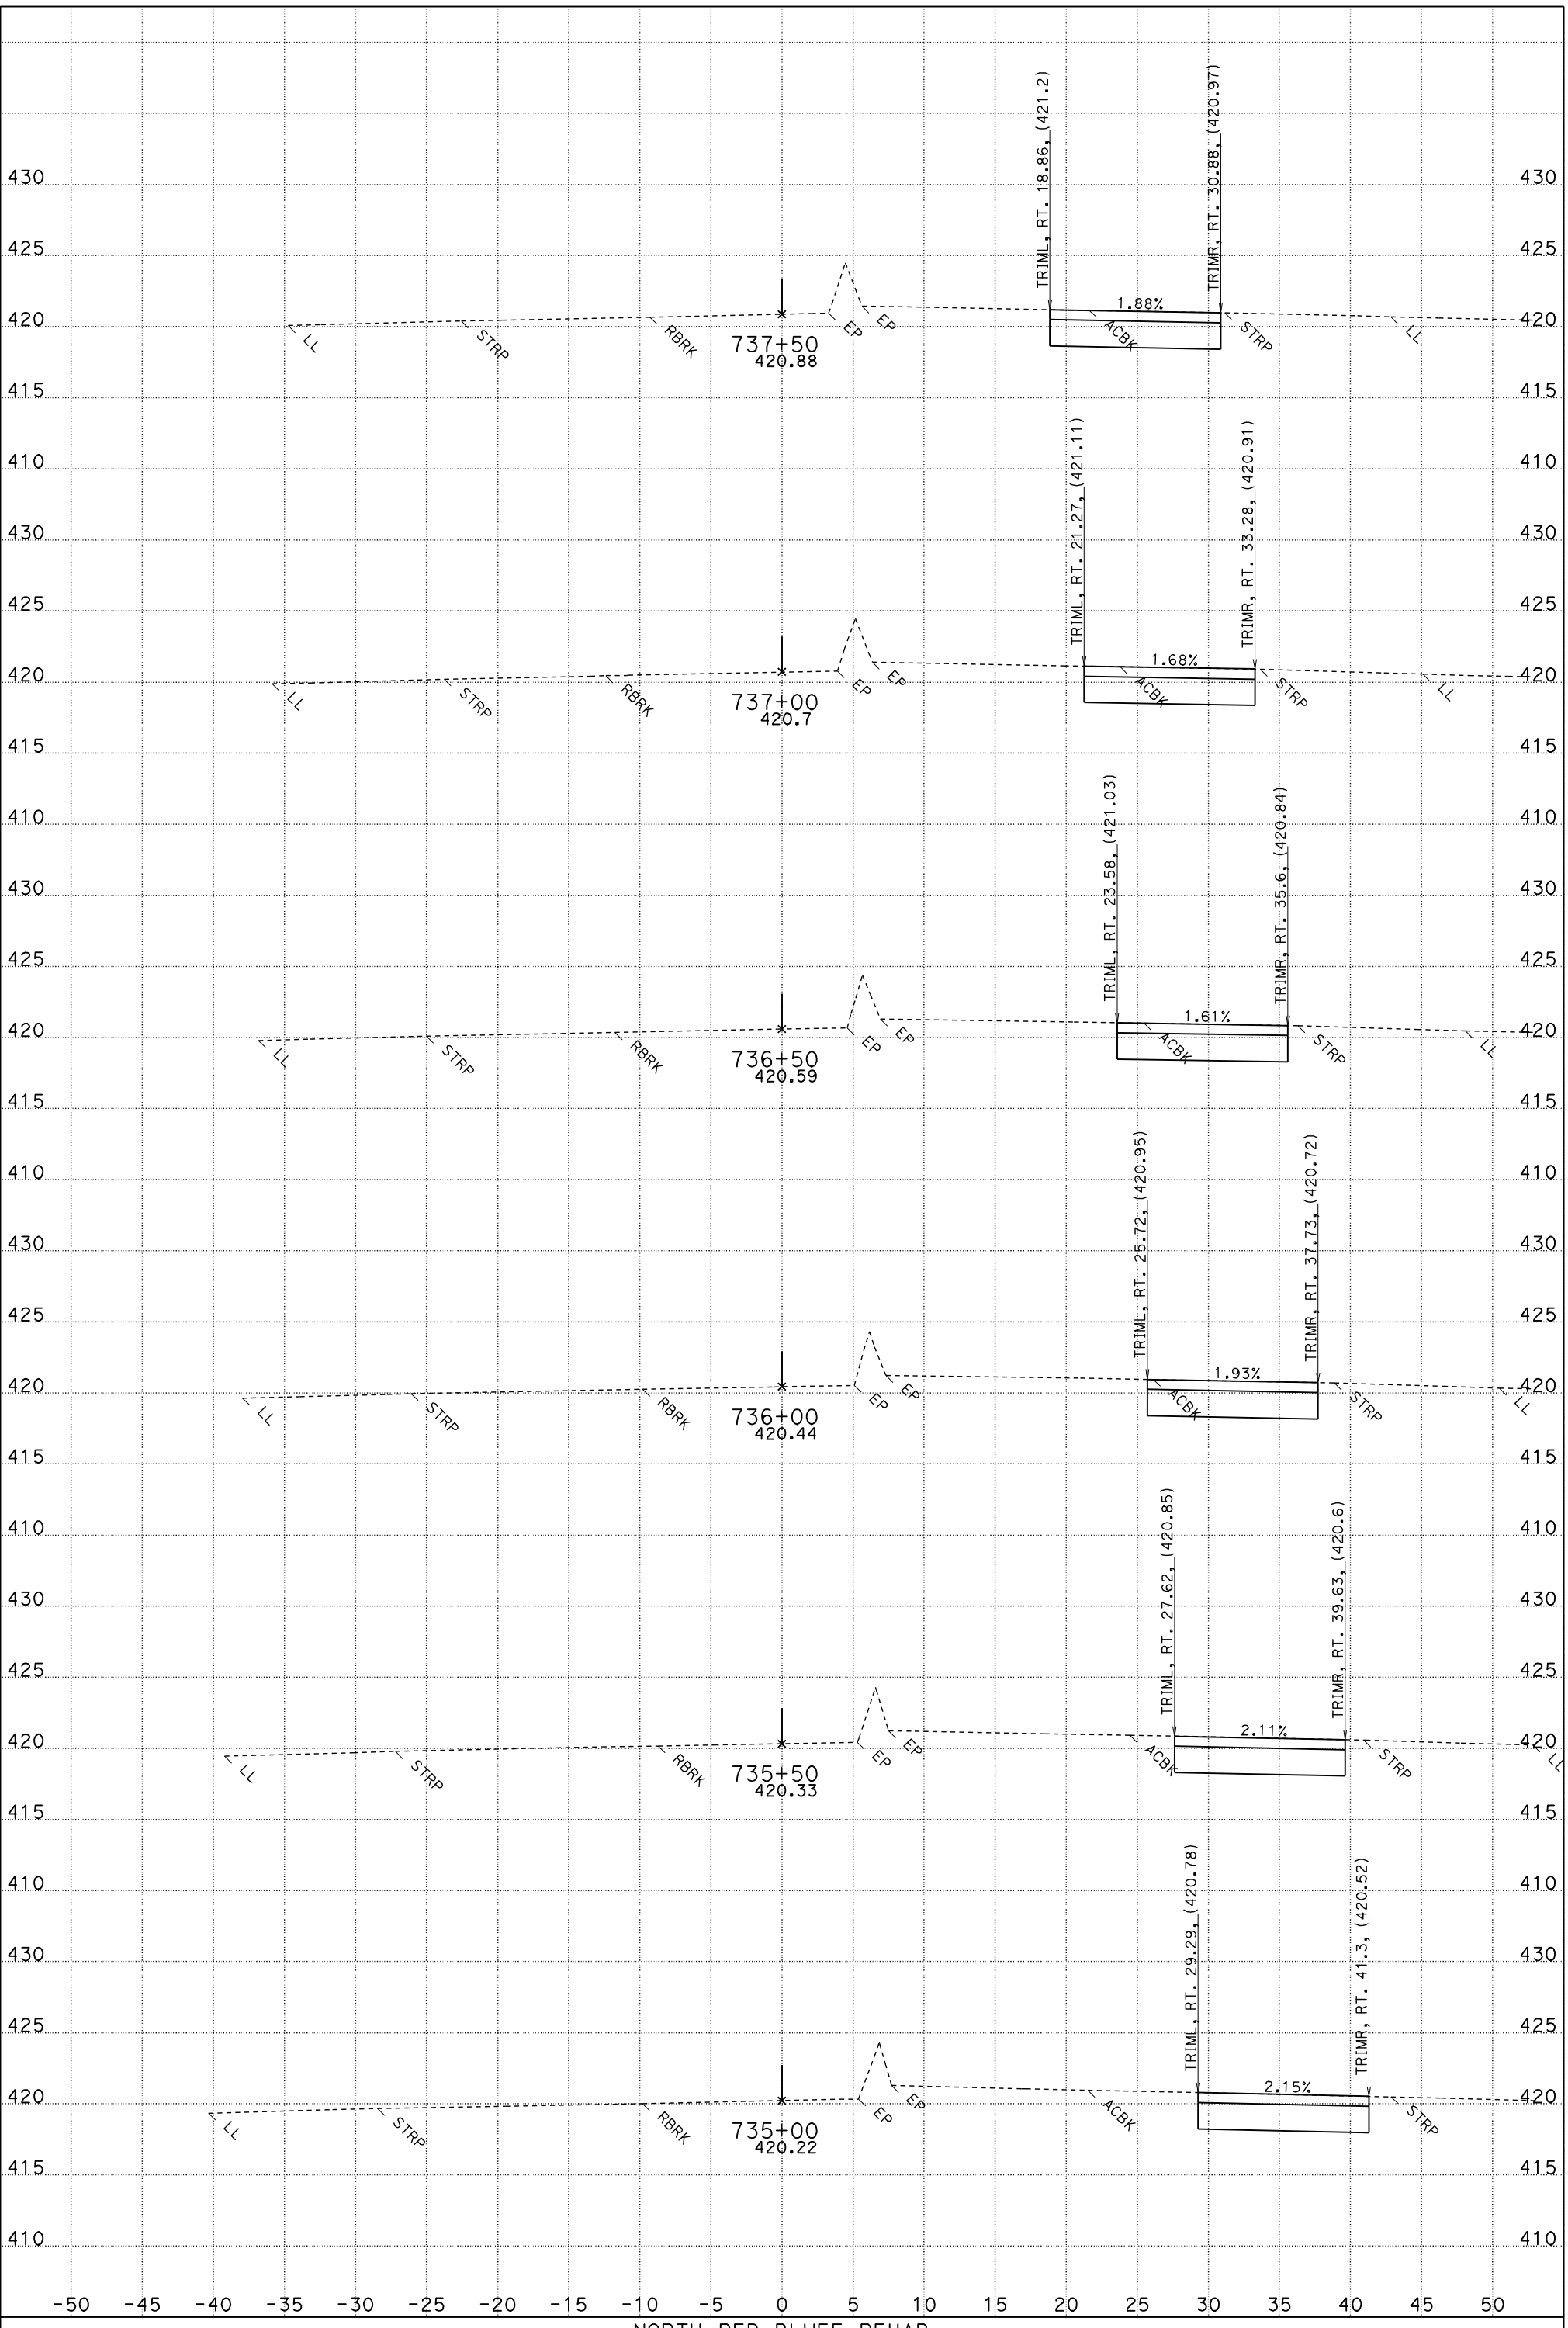

FOR EARTHWORK DEVELOPMENT ONLY

UTILITIES NOT SHOWN
DATE: 6/16/2011
NXO.EAR

NORTH RED BLUFF REHAB
CONTRACT: 02-3E8101
PROJECT ID: 0200020181
02-TEH-5 PM R27.1/42.1

SCALE: 1" = 5' Horiz.
1" = 5' Vert.

"C1" LINE CROSS SECTIONS

SHEET 15 OF 18

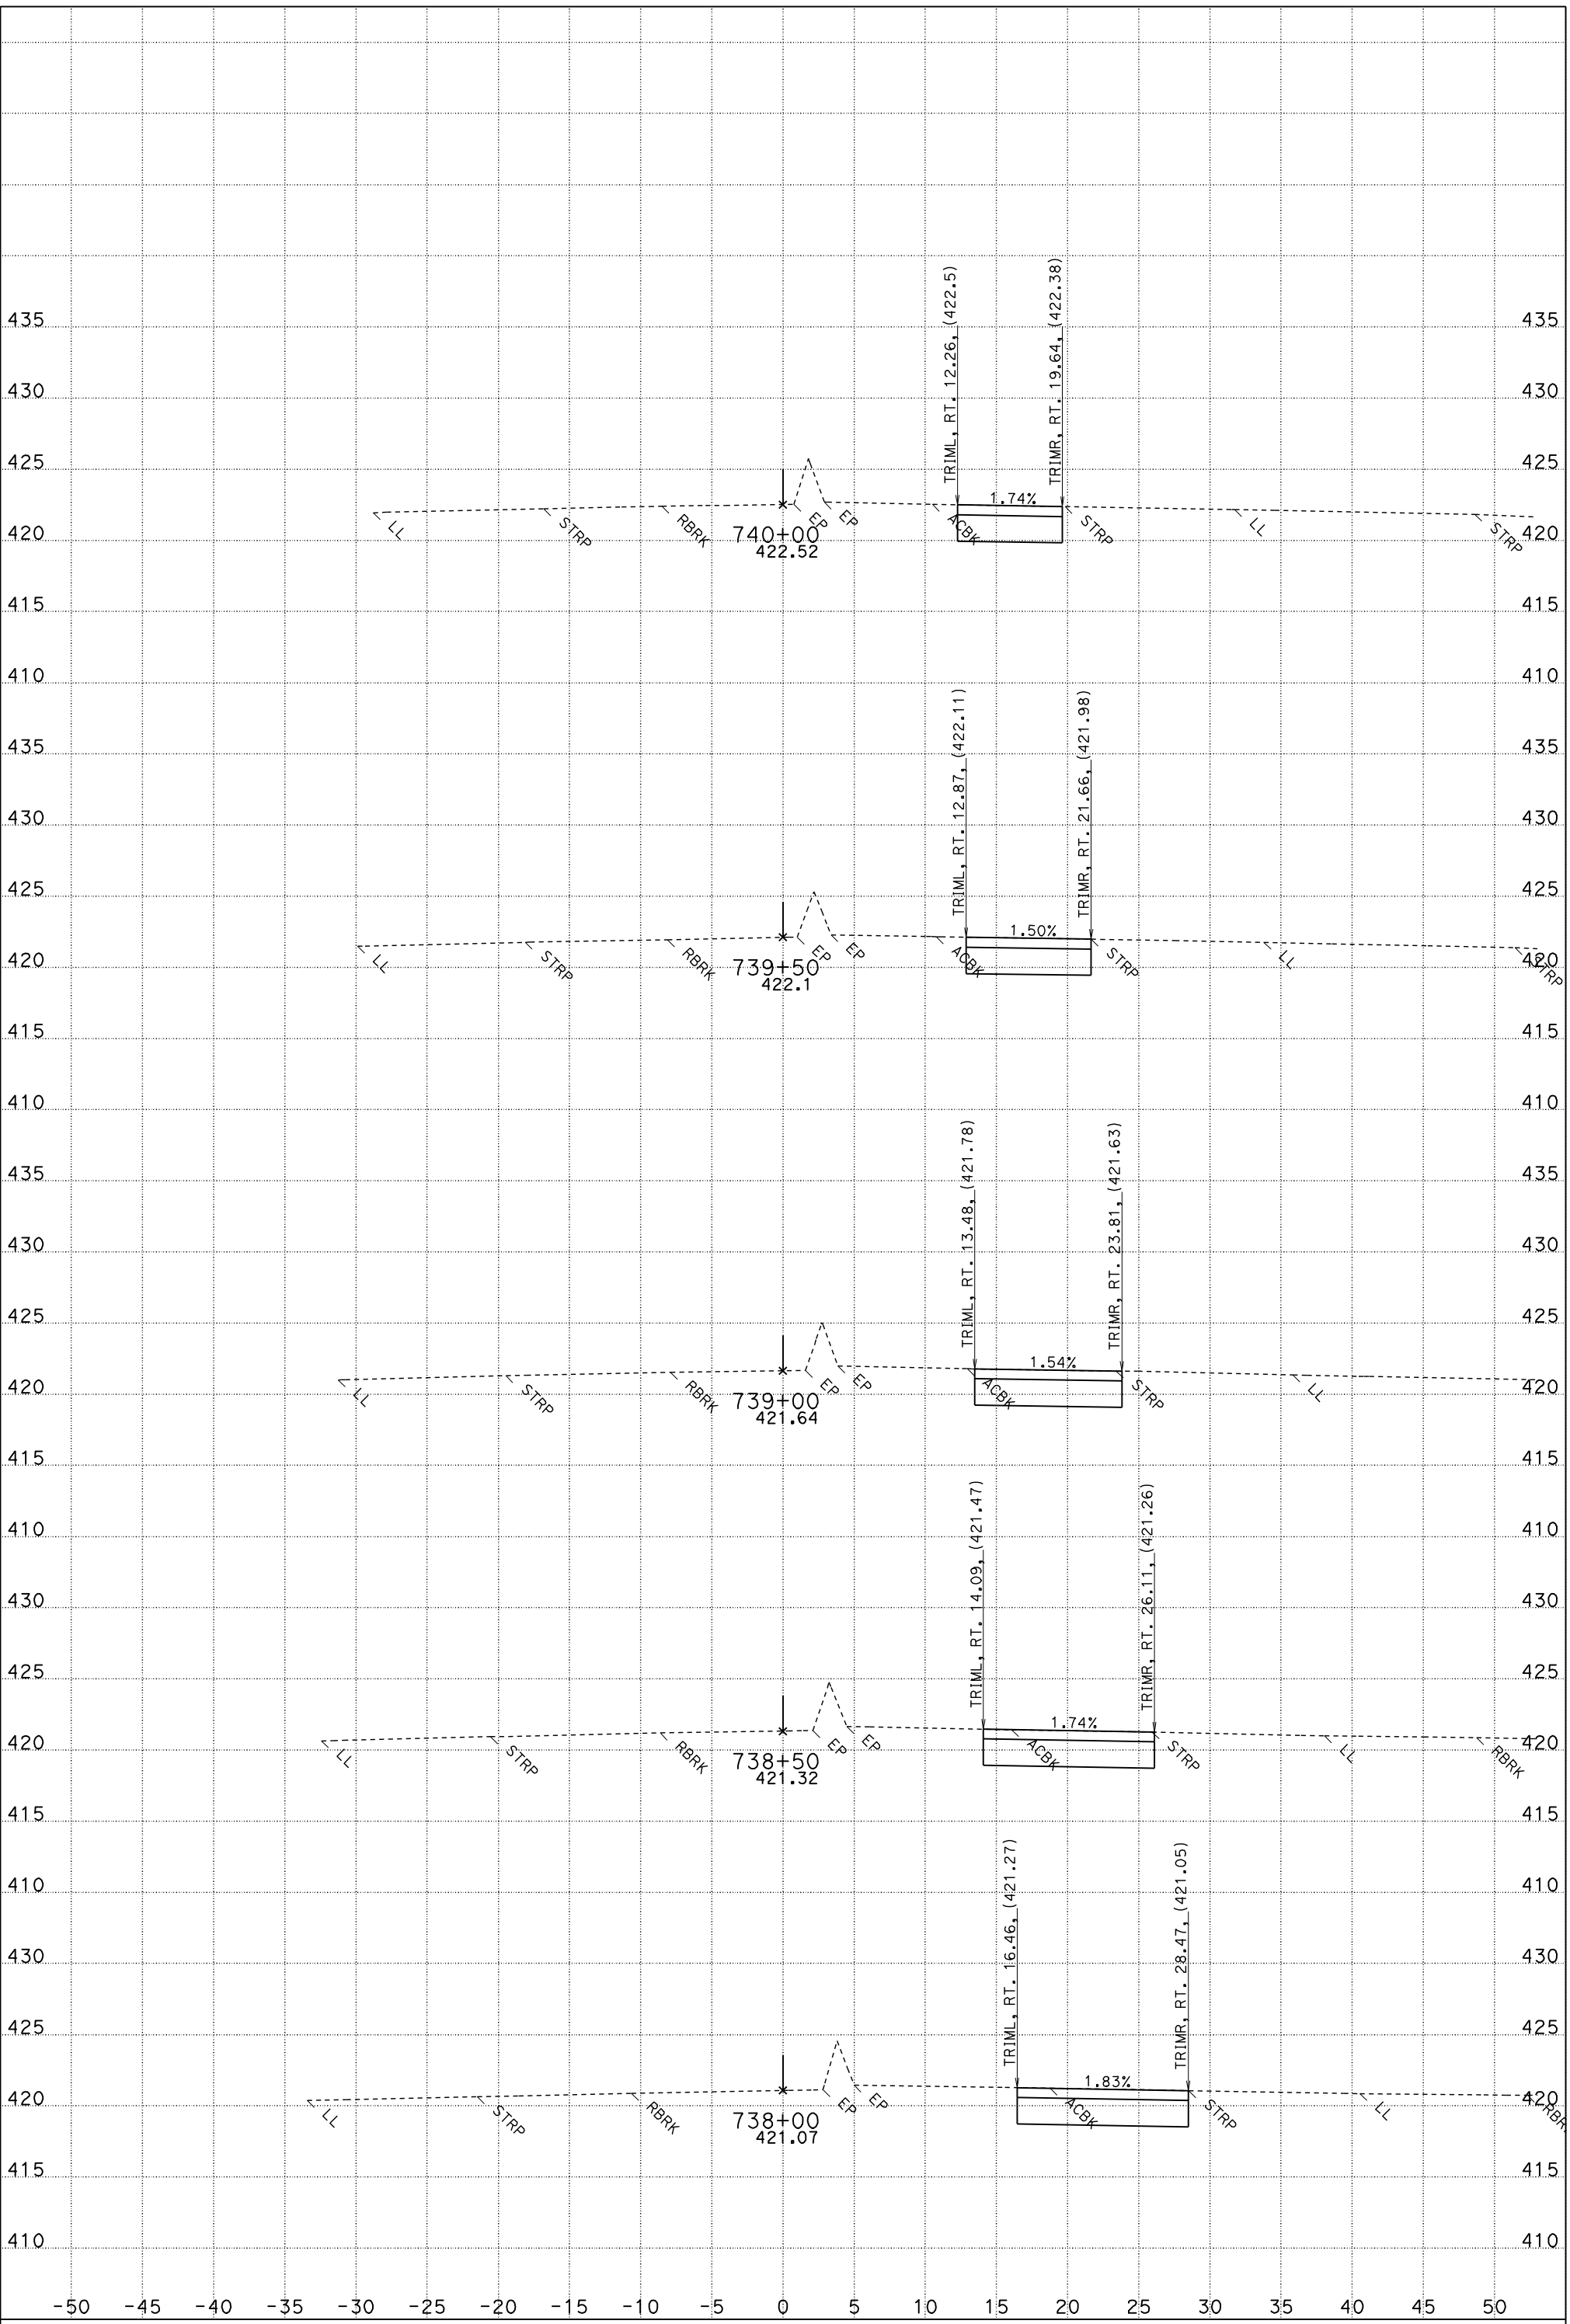

FOR EARTHWORK DEVELOPMENT ONLY

UTILITIES NOT SHOWN
DATE: 6/16/2011
NXO.EAR

NORTH RED BLUFF REHAB
CONTRACT: 02-3E8101
PROJECT ID: 0200020181
02-TEH-5 PM R27.1/42.1

SCALE: 1" = 5' Horiz.
1" = 5' Vert.

"C1" LINE CROSS SECTIONS

SHEET 16 OF 18

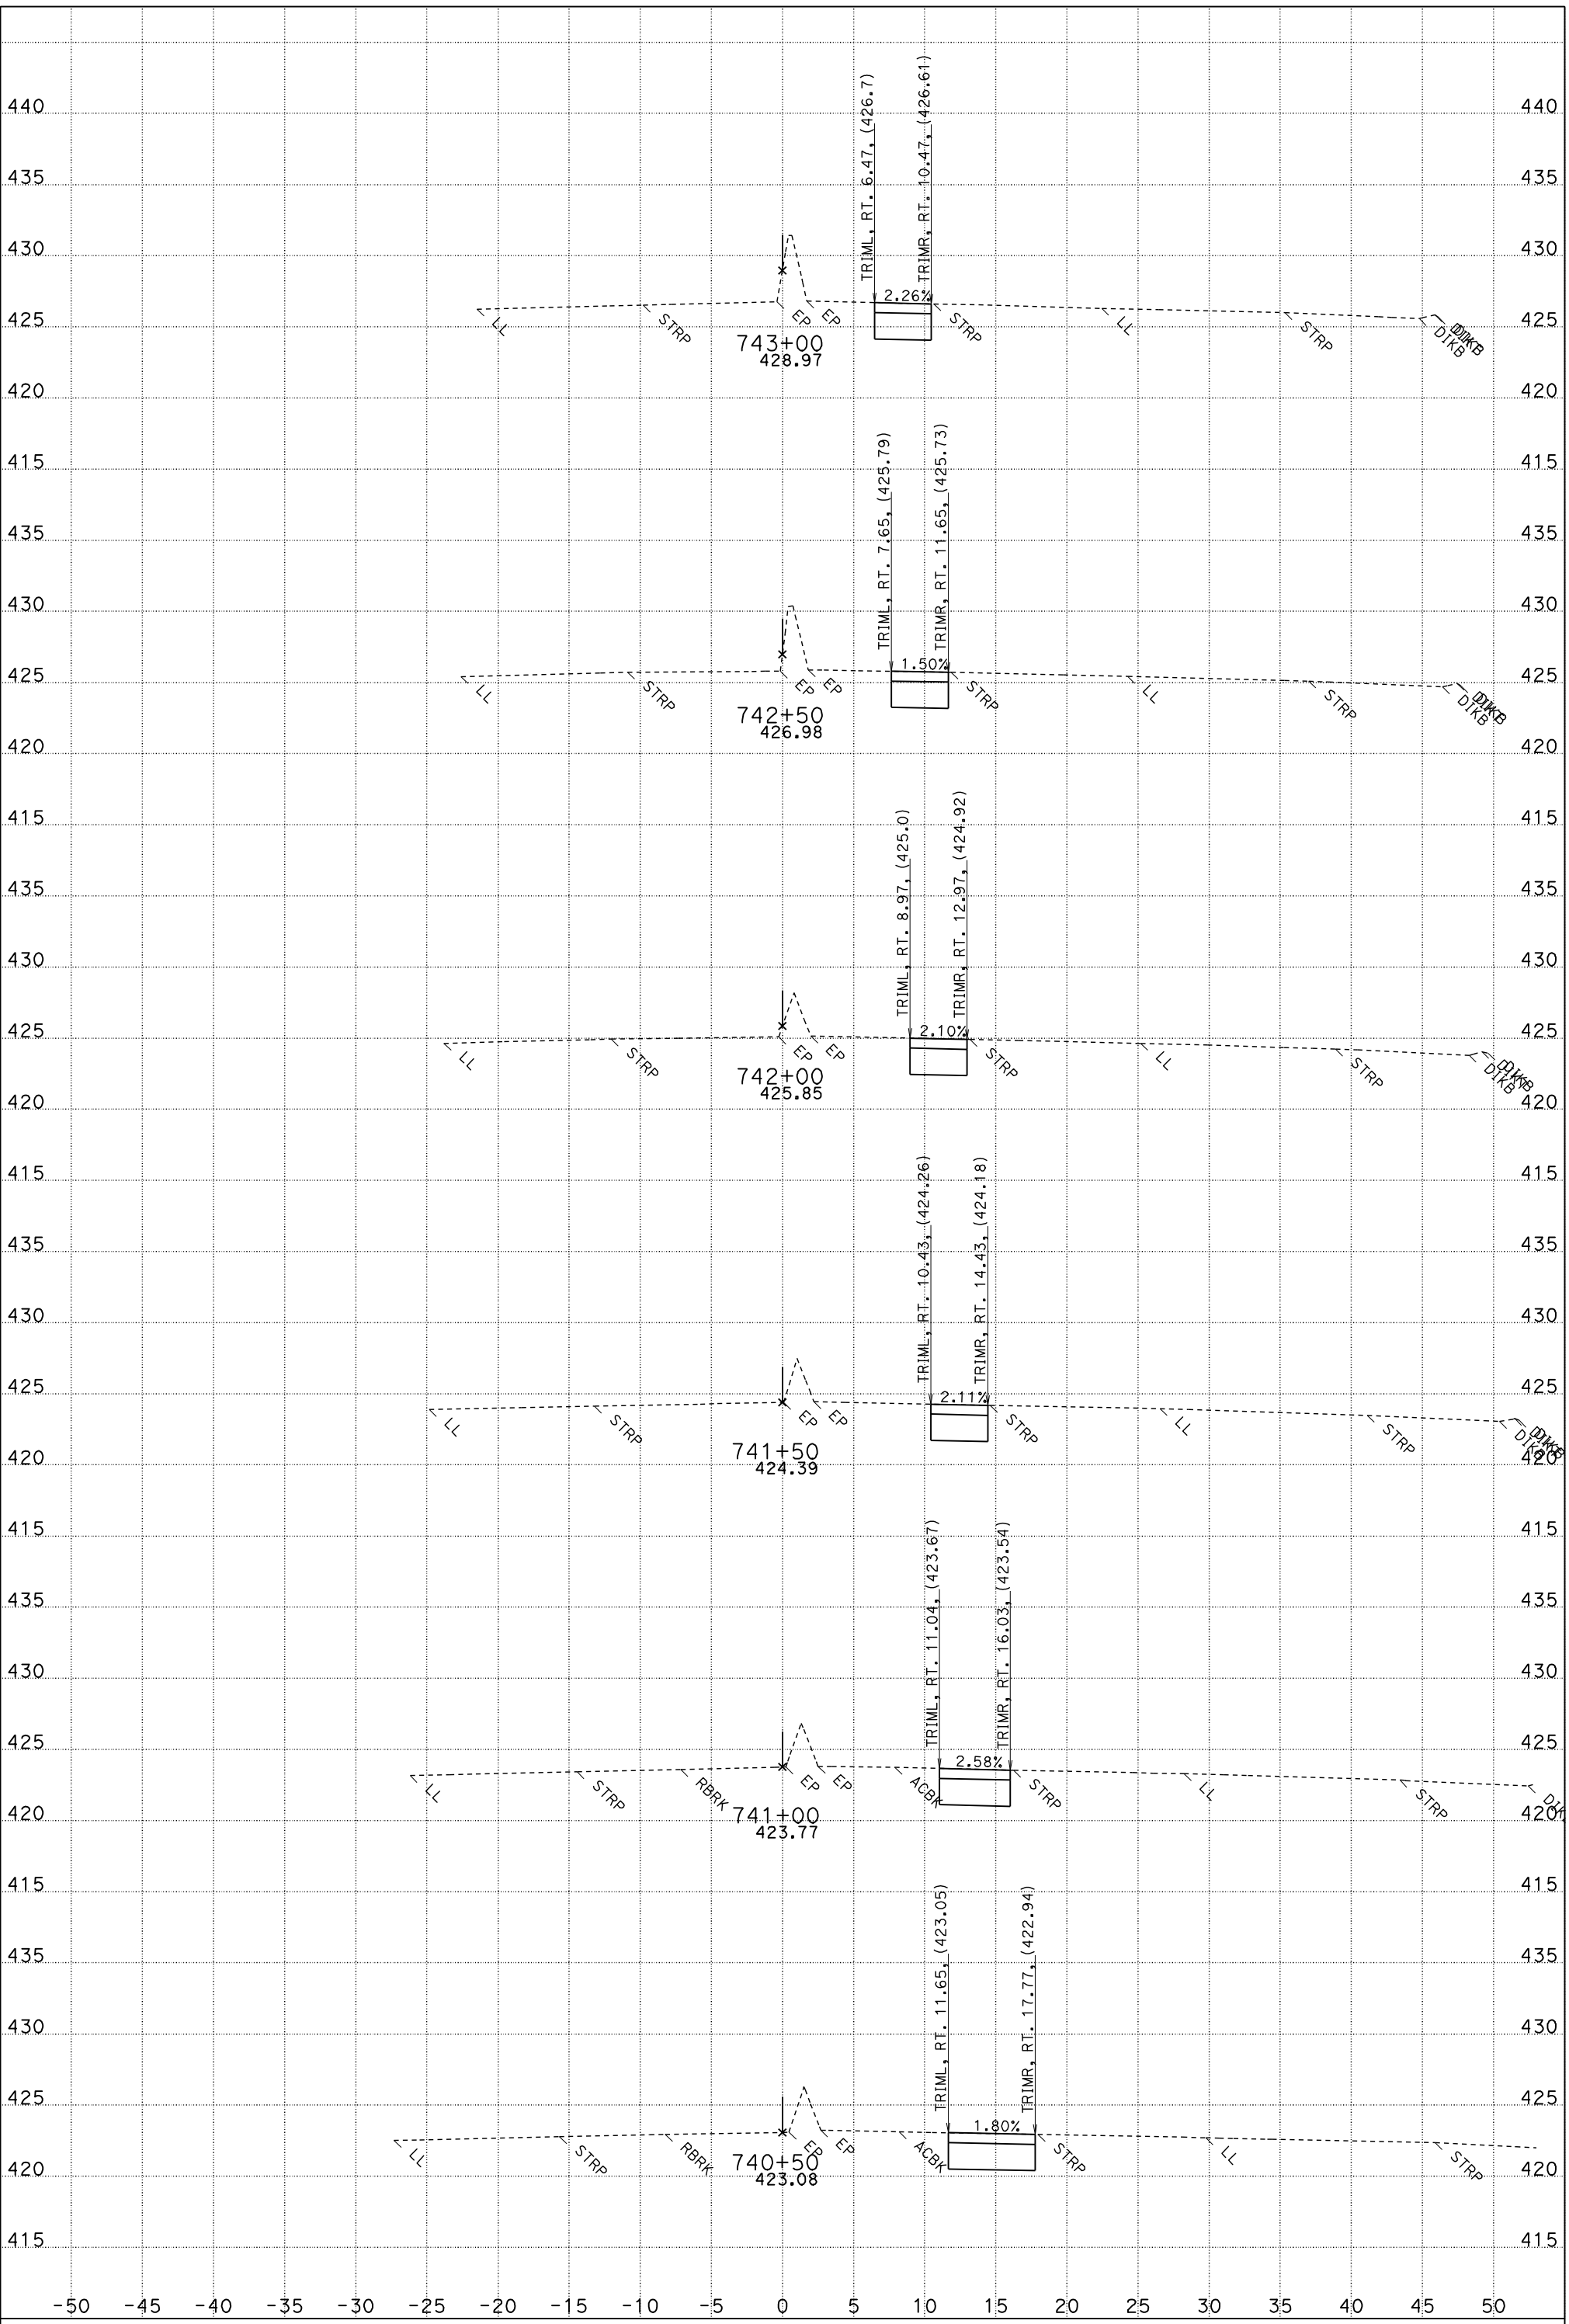

FOR EARTHWORK DEVELOPMENT ONLY

UTILITIES NOT SHOWN
DATE: 6/16/2011
NXO.EAR

NORTH RED BLUFF REHAB
CONTRACT: 02-3E8101
PROJECT ID: 0200020181
02-TEH-5 PM R27.1/42.1

SCALE: 1" = 5' Horiz.
1" = 5' Vert.

"C1" LINE CROSS SECTIONS

SHEET 17 OF 18

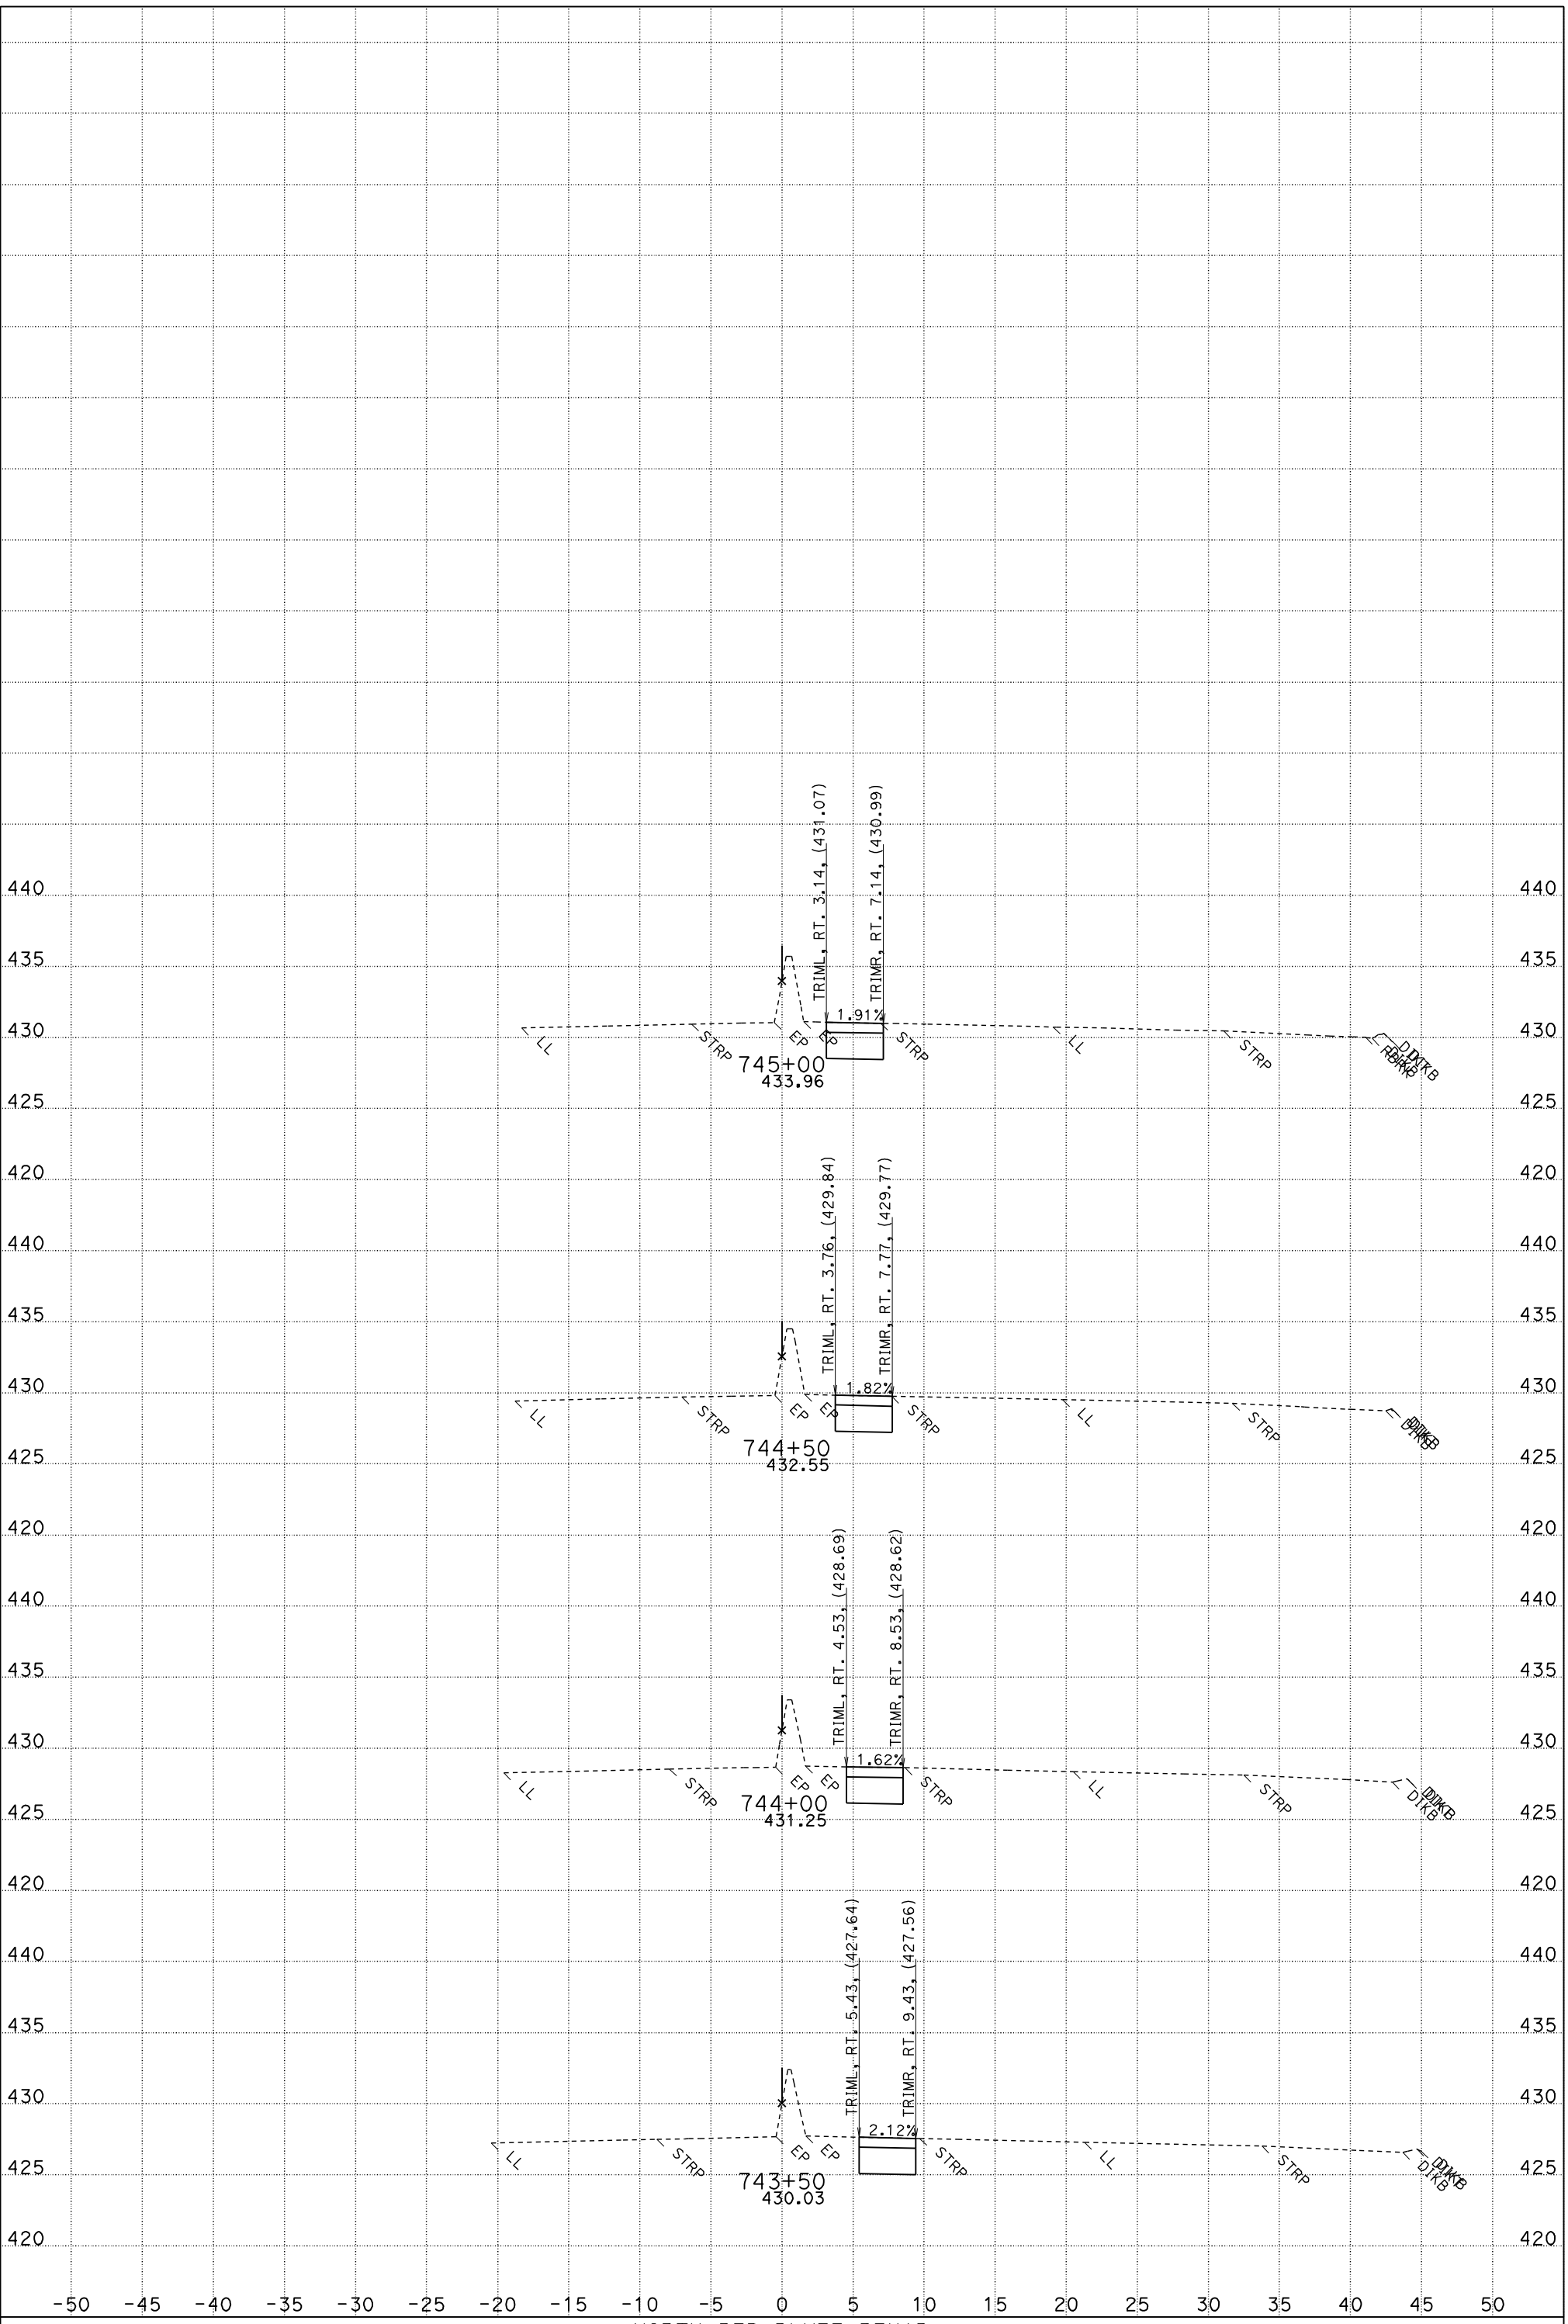

FOR EARTHWORK DEVELOPMENT ONLY

UTILITIES NOT SHOWN
DATE: 6/16/2011
NXO.EAR

NORTH RED BLUFF REHAB
CONTRACT: 02-3E8101
PROJECT ID: 0200020181
02-TEH-5 PM R27.1/42.1

SCALE: 1" = 5' Horiz.
1" = 5' Vert.

"C1" LINE CROSS SECTIONS

SHEET 18 OF 18

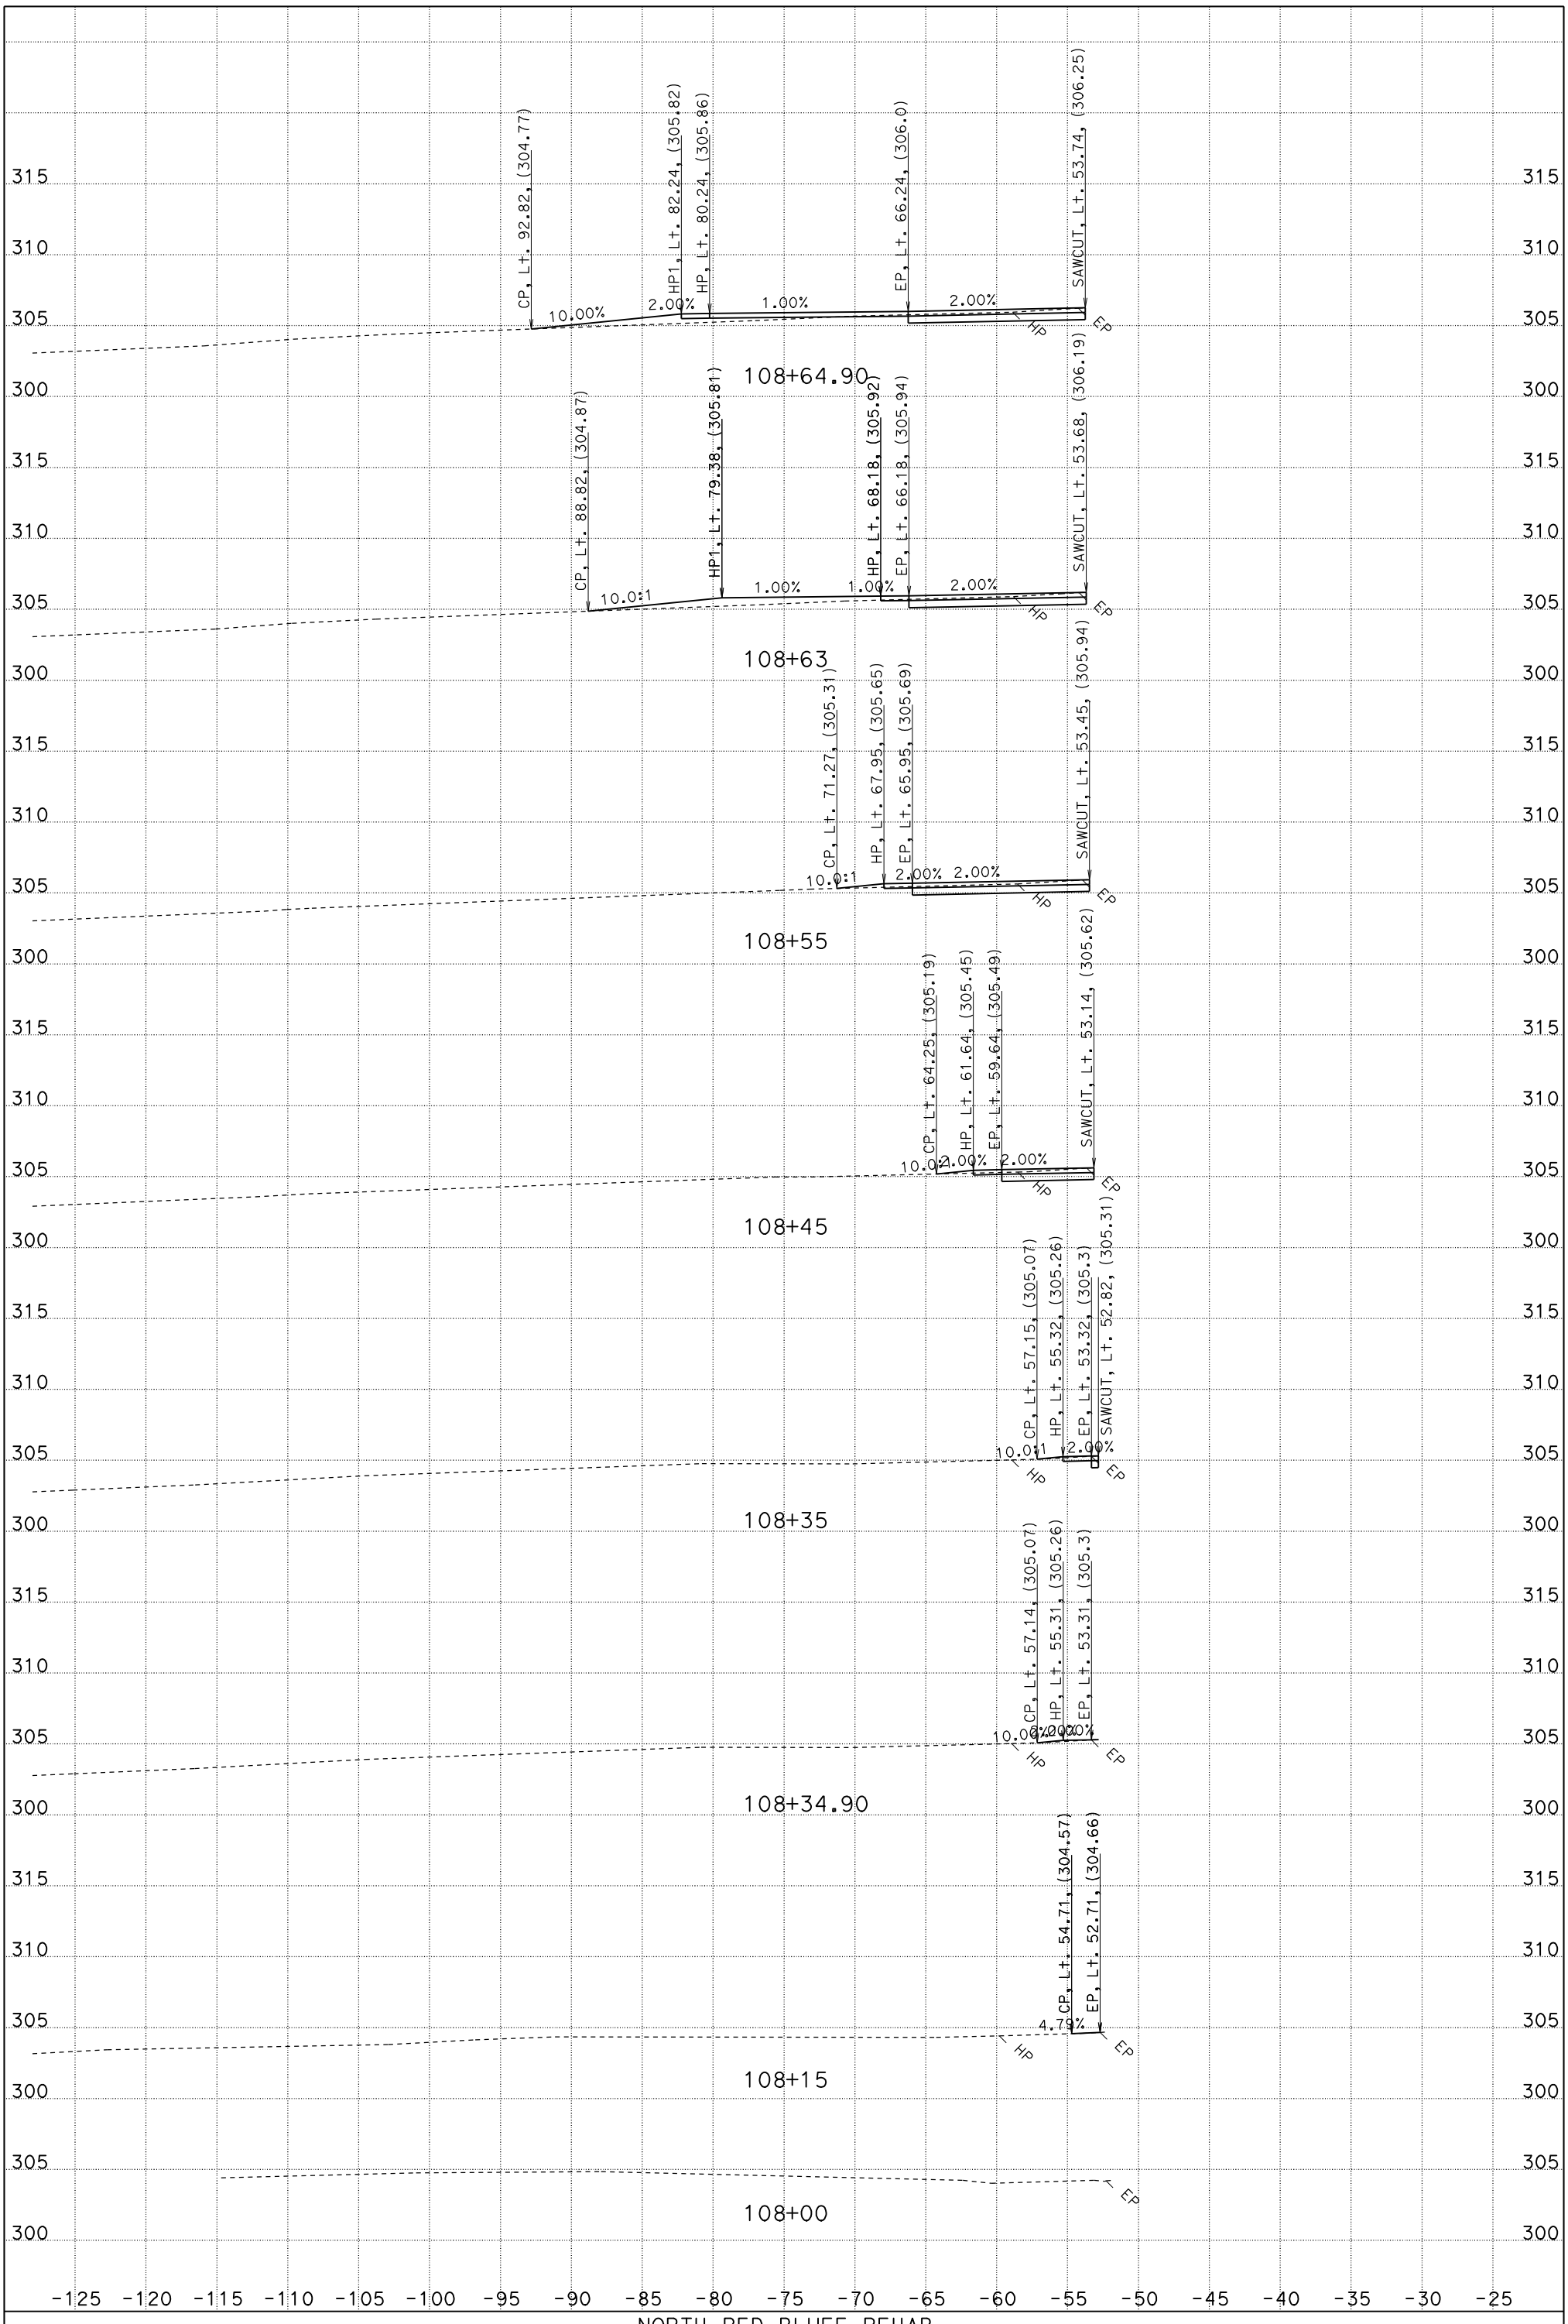

FOR EARTHWORK DEVELOPMENT ONLY

UTILITIES NOT SHOWN
DATE: 6/17/2011
MVP1_FG.EAR

NORTH RED BLUFF REHAB
CONTRACT: 02-3E8101
PROJECT ID: 0200020181
02-TEH-5 PM R27.1/42.1
02 SHA-5 PM 0.0/0.9

SCALE: 1" = 5' Horiz.
1" = 5' Vert.

"MVP1" LINE CROSS SECTIONS

SHEET 1 OF 3

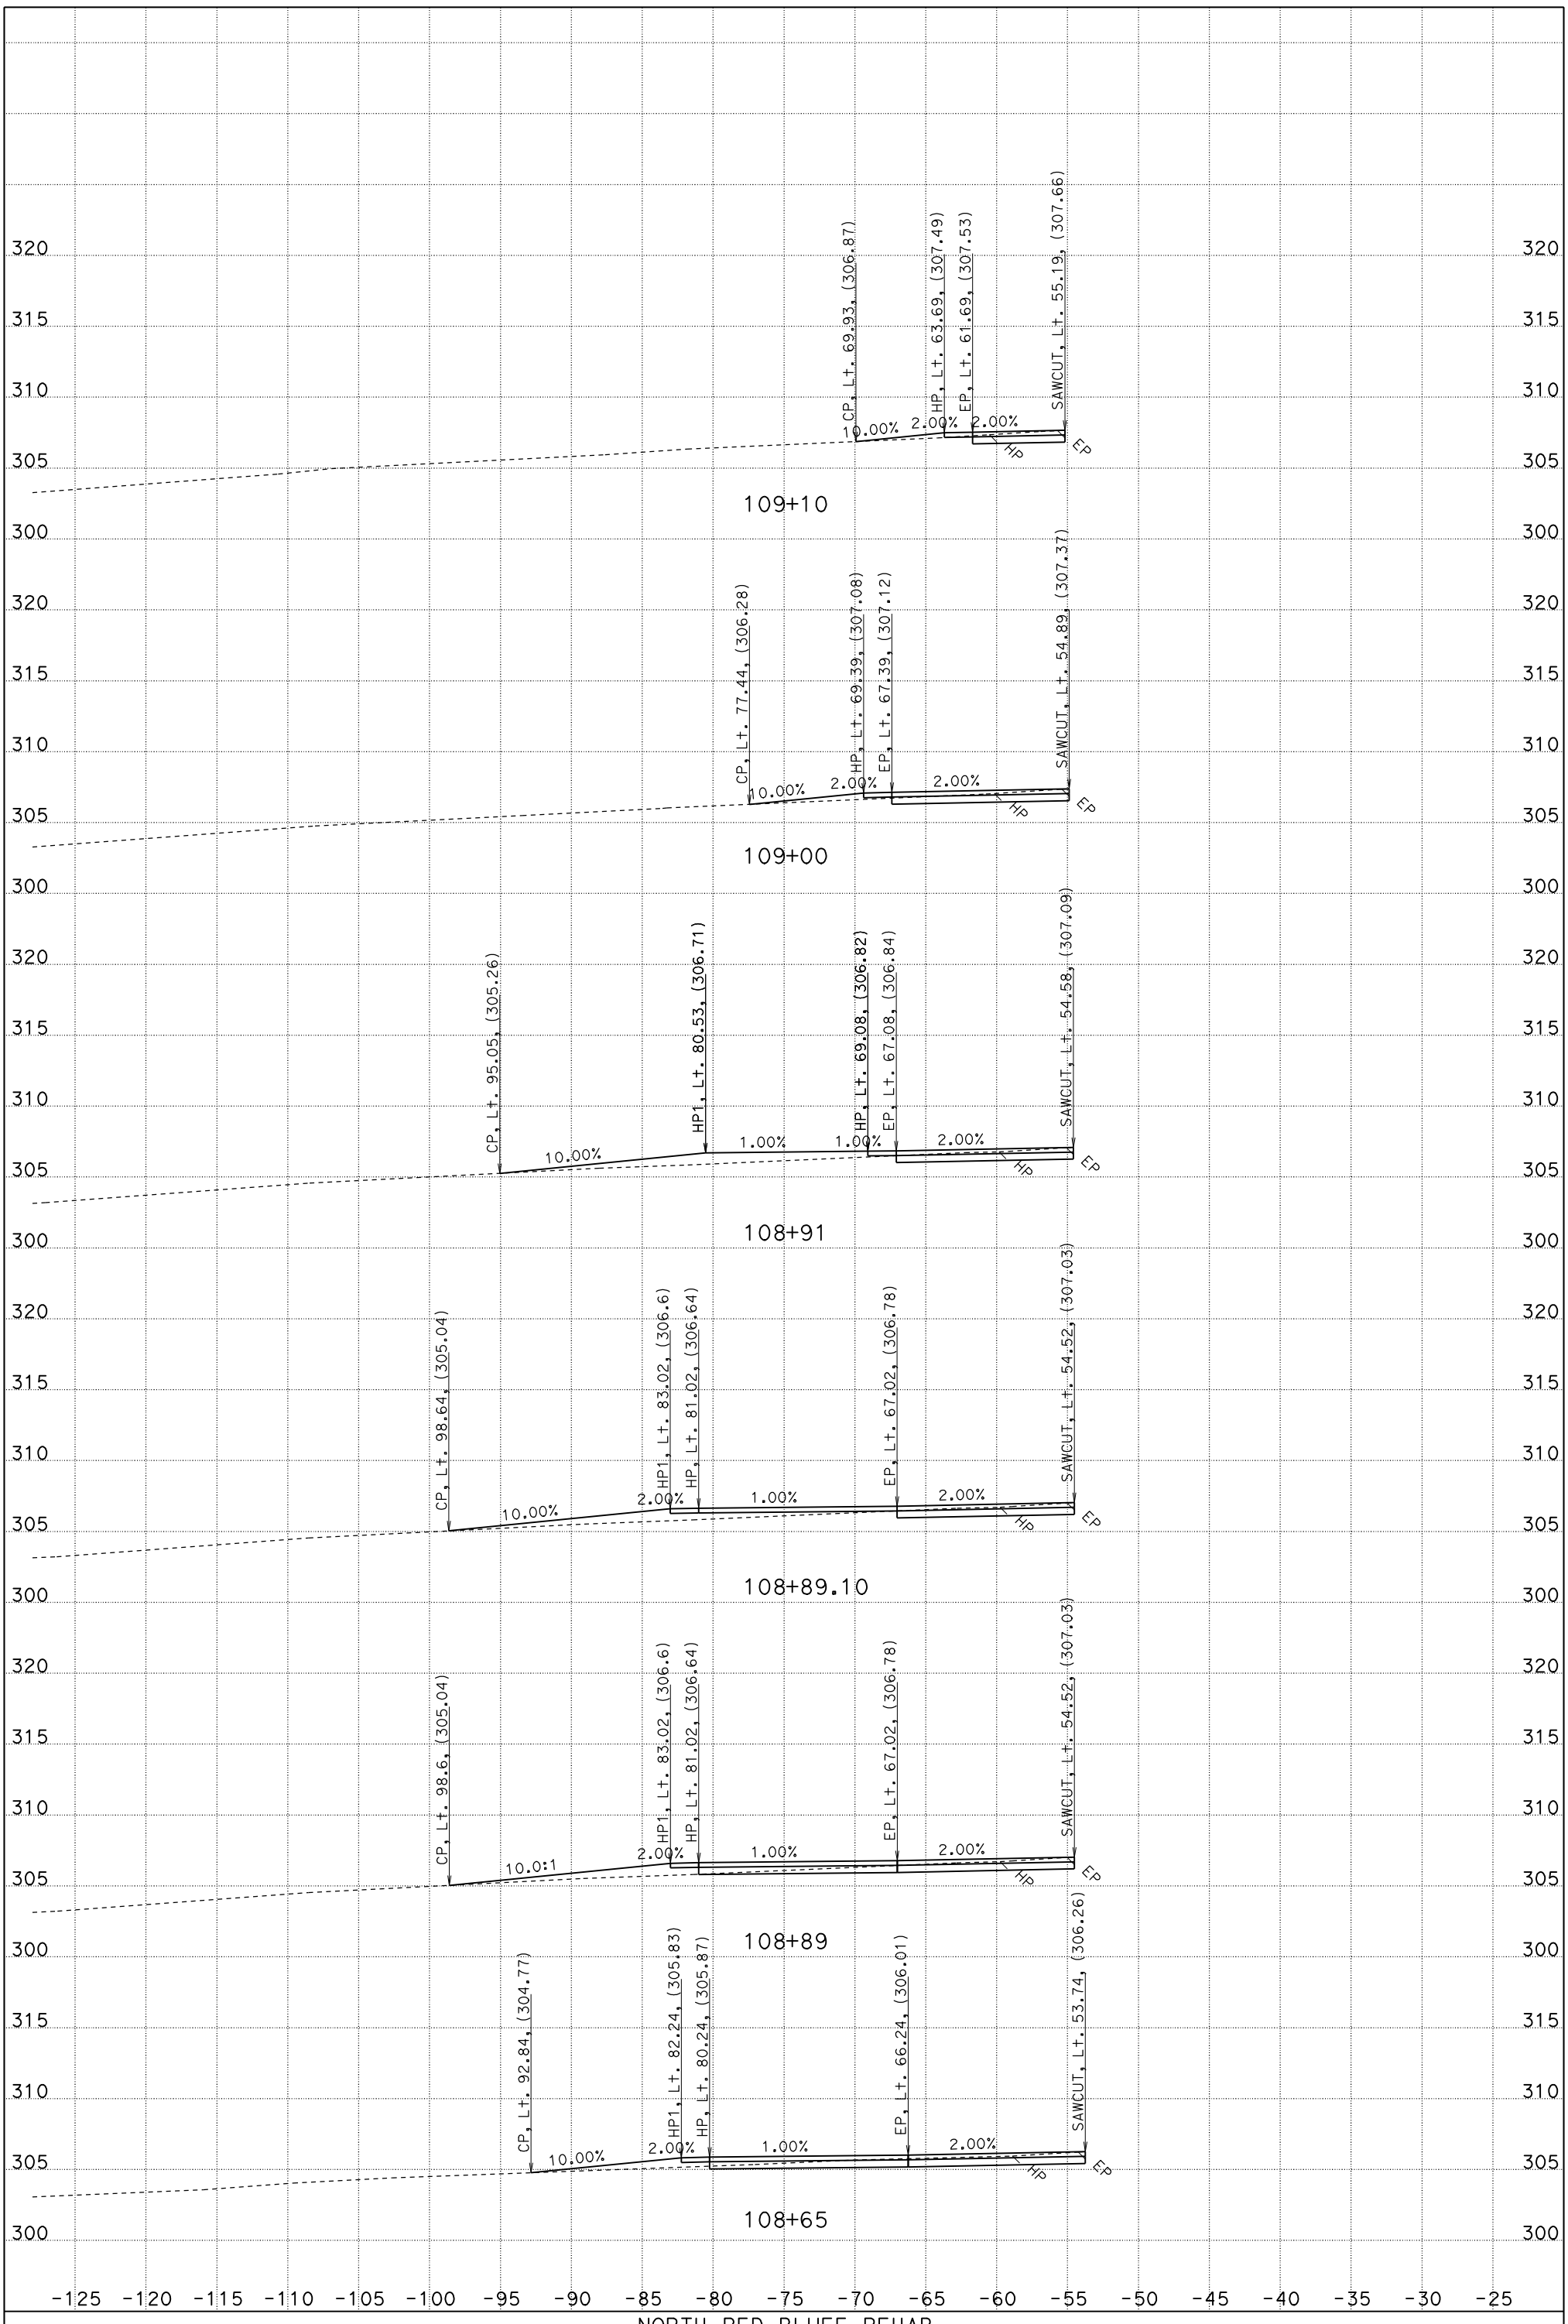

FOR EARTHWORK DEVELOPMENT ONLY

UTILITIES NOT SHOWN
DATE: 6/17/2011
MVP1_FG.EAR

NORTH RED BLUFF REHAB
CONTRACT: 02-3E8101
PROJECT ID: 0200020181
02-TEH-5 PM R27.1/42.1
02 SHA-5 PM 0.0/0.9

SCALE: 1" = 5' Horiz.
1" = 5' Vert.

"MVP1" LINE CROSS SECTIONS

SHEET 2 OF 3

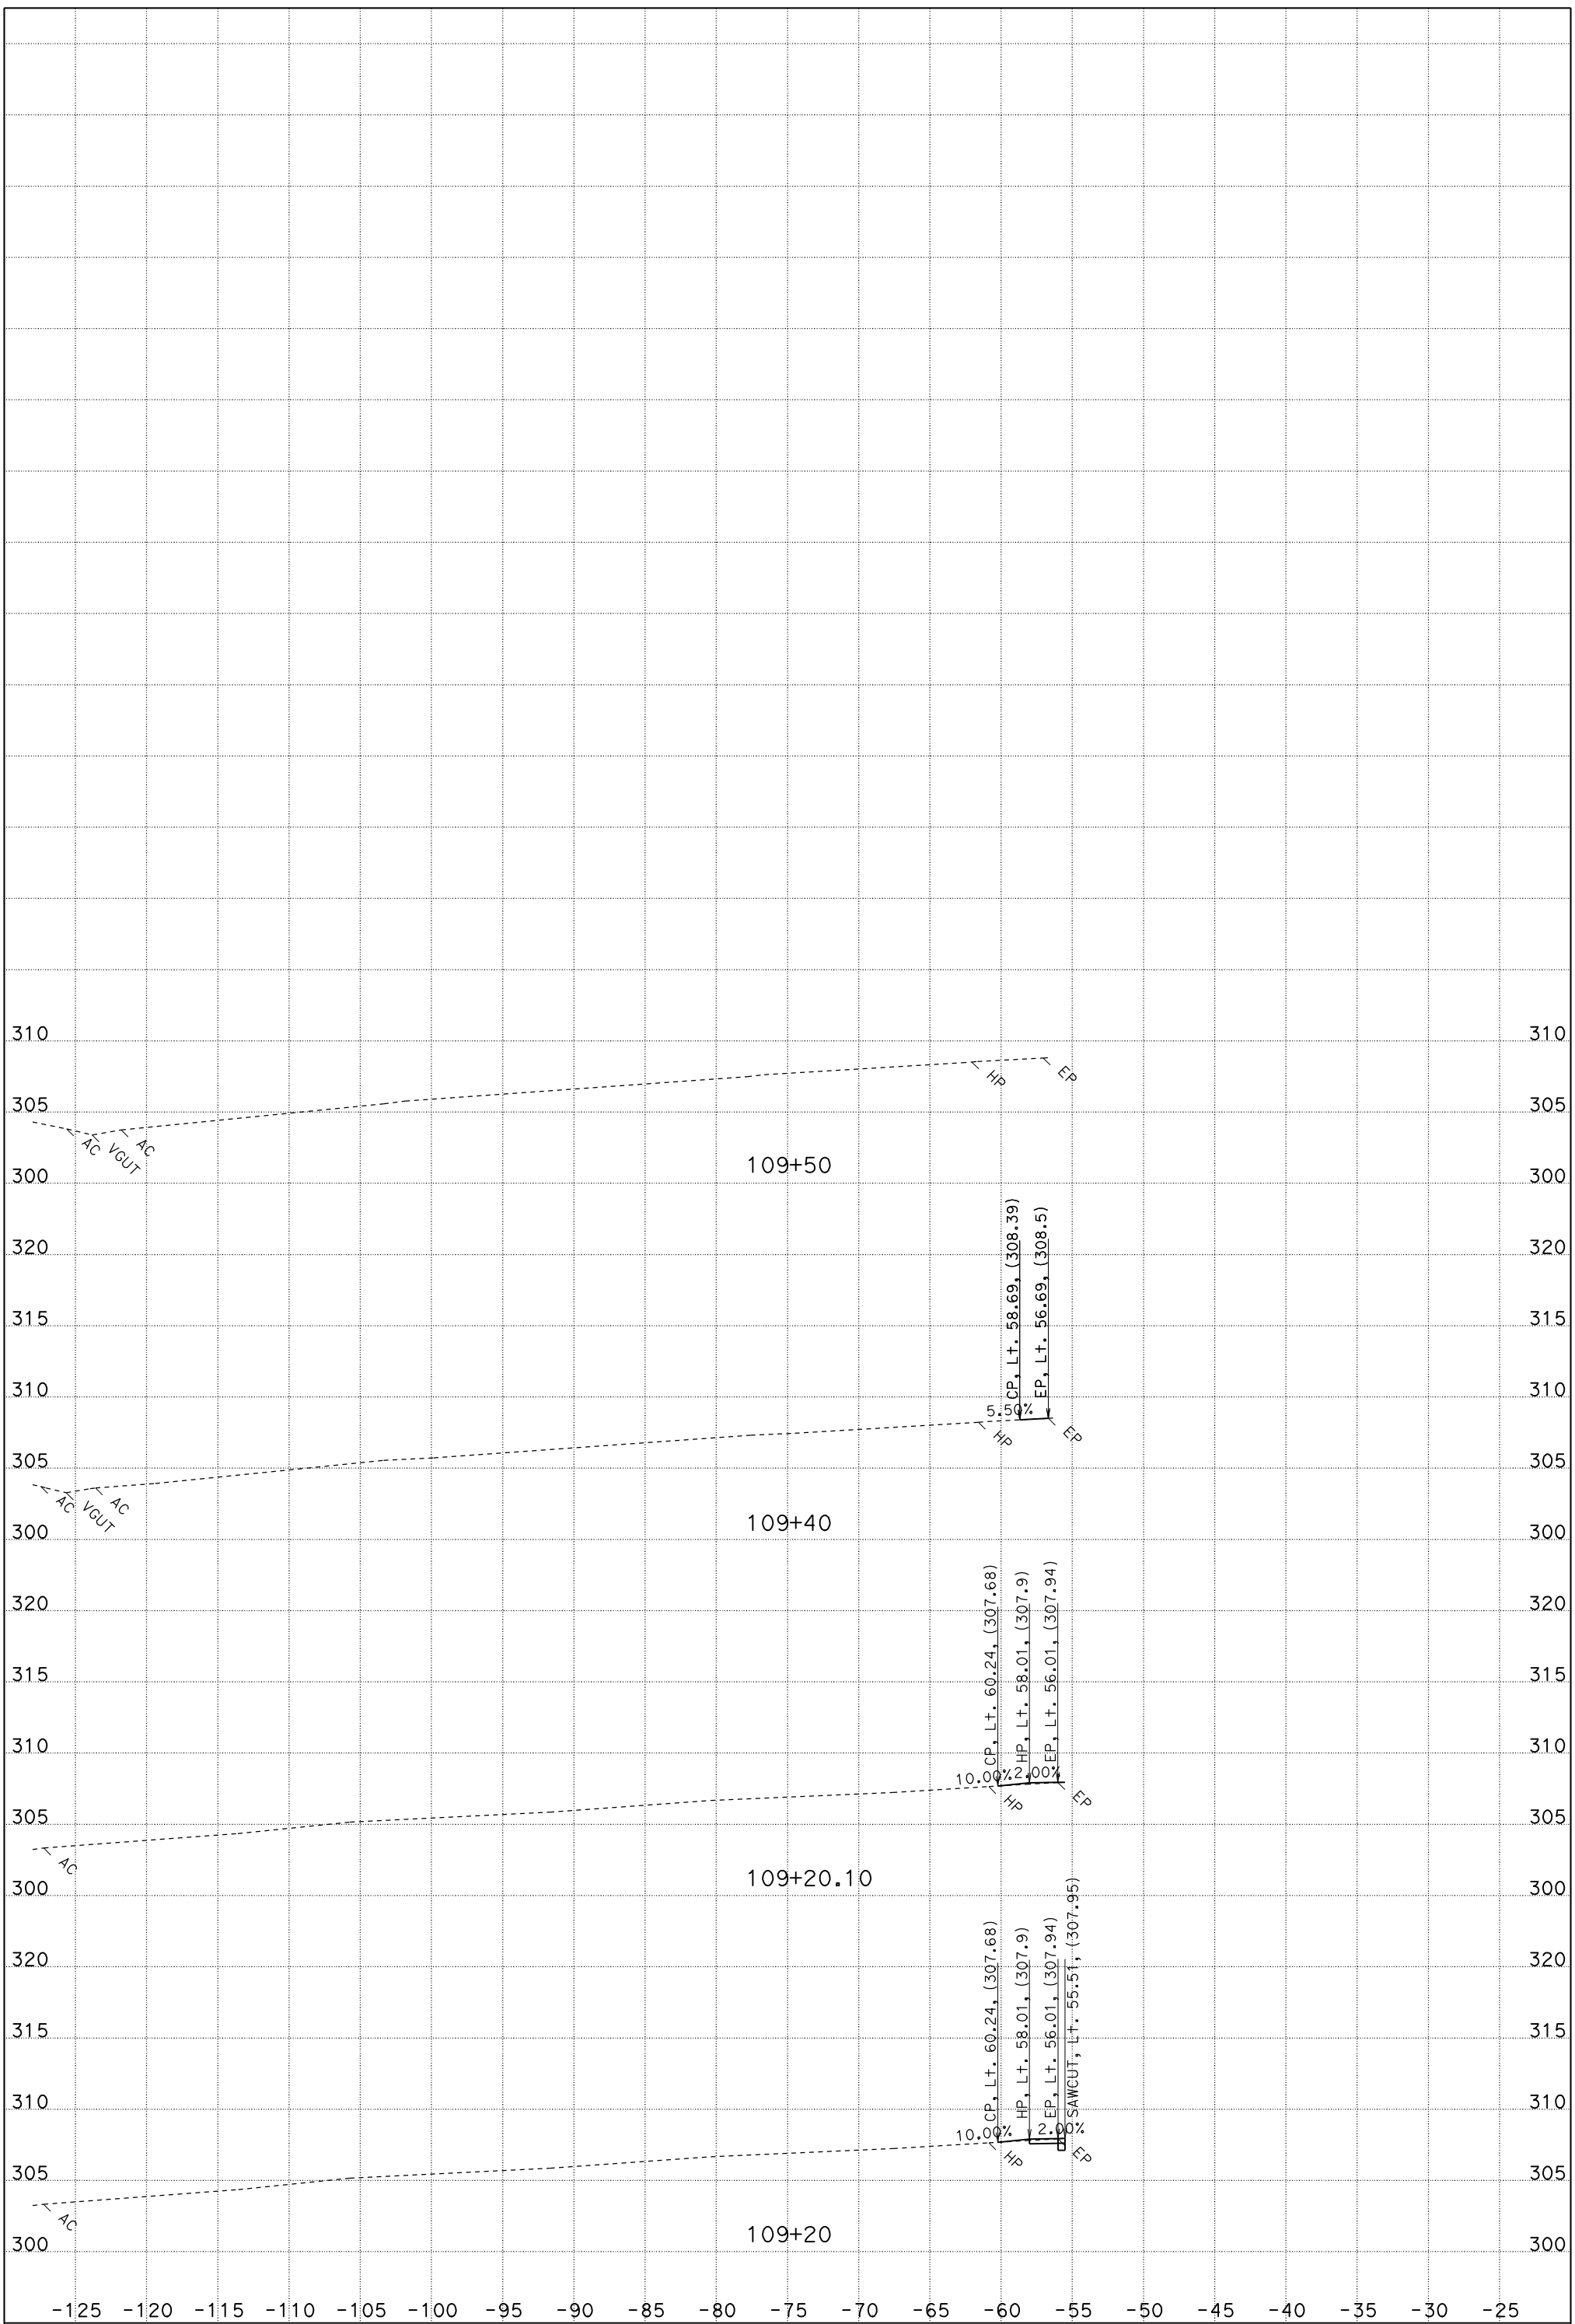

FOR EARTHWORK DEVELOPMENT ONLY

UTILITIES NOT SHOWN
DATE: 6/17/2011
MVP1_FG.EAR

NORTH RED BLUFF REHAB
CONTRACT: 02-3E8101
PROJECT ID: 0200020181
02-TEH-5 PM R27.1/42.1
02 SHA-5 PM 0.0/0.9

SCALE: 1" = 5' Horiz.
1" = 5' Vert.

"MVP1" LINE CROSS SECTIONS

SHEET 3 OF 3

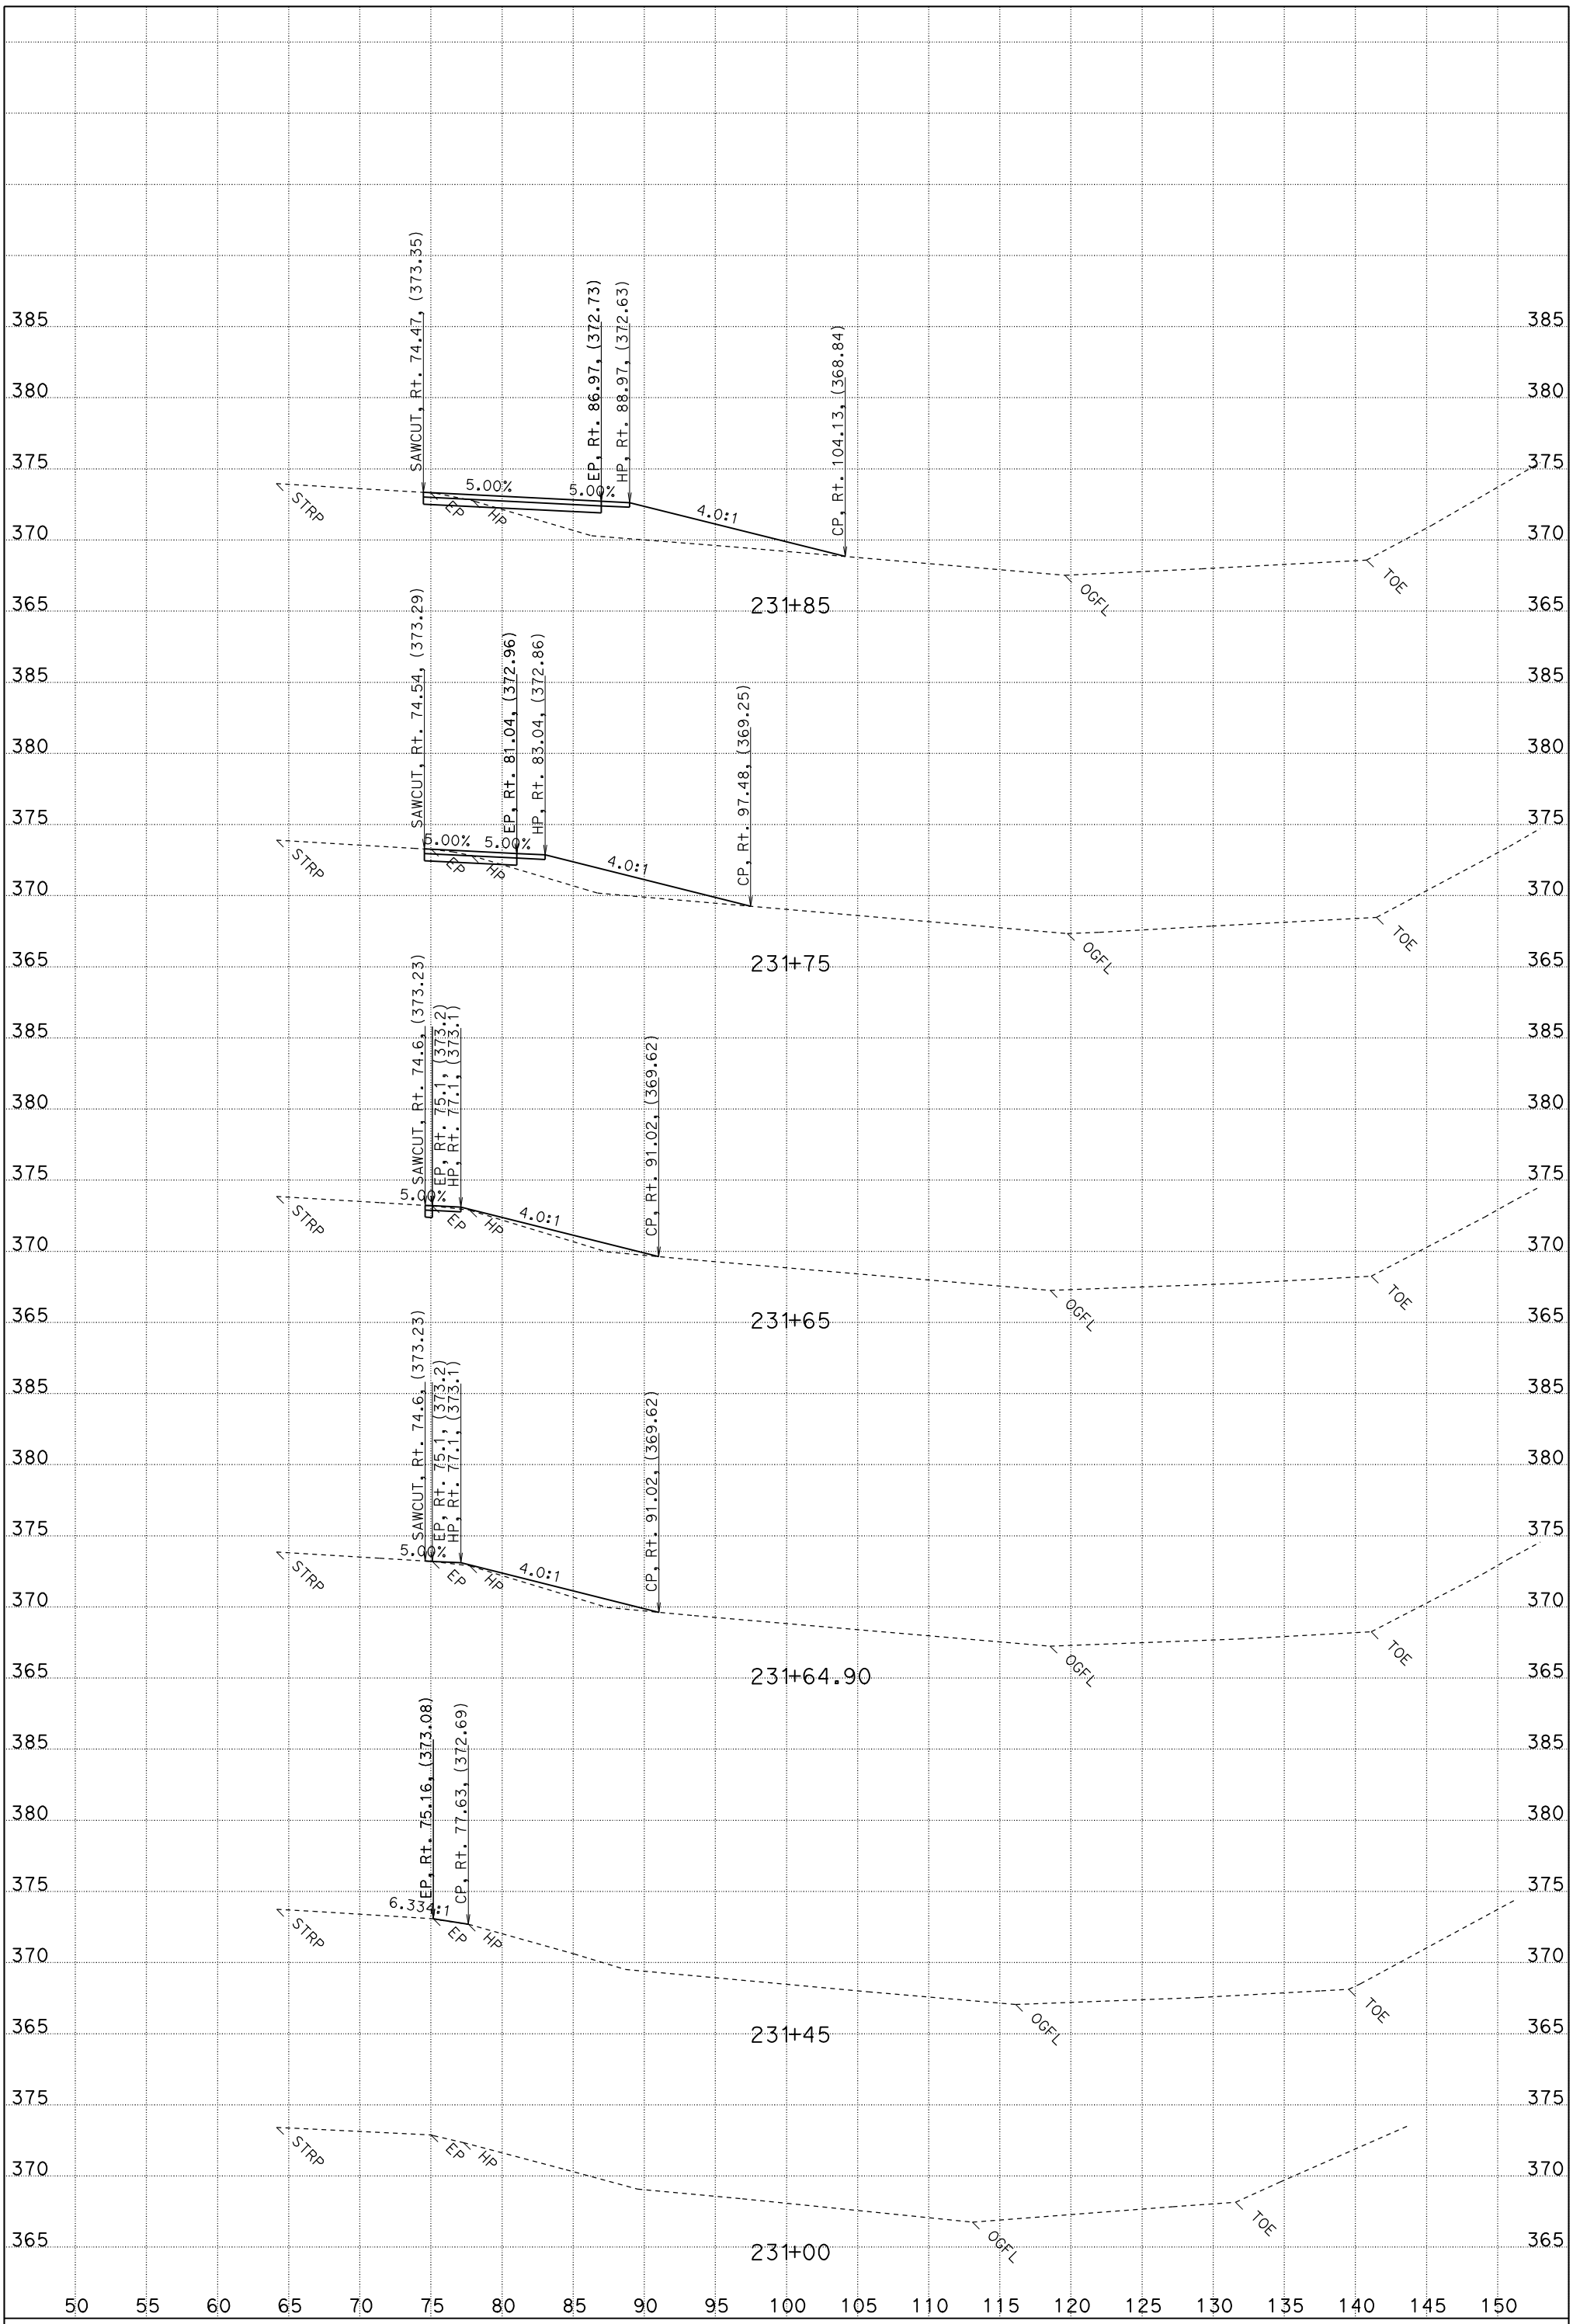

FOR EARTHWORK DEVELOPMENT ONLY

UTILITIES NOT SHOWN
DATE: 6/17/2011
MVP2_FG.EAR

NORTH RED BLUFF REHAB
CONTRACT: 02-3E8101
PROJECT ID: 0200020181
02-TEH-5 PM R27.1/42.1
02-SHA-5 PM 0.0/0.9

SCALE: 1" = 5' Horiz.
1" = 5' Vert.

"MVP2" LINE CROSS SECTIONS

SHEET 1 OF 3

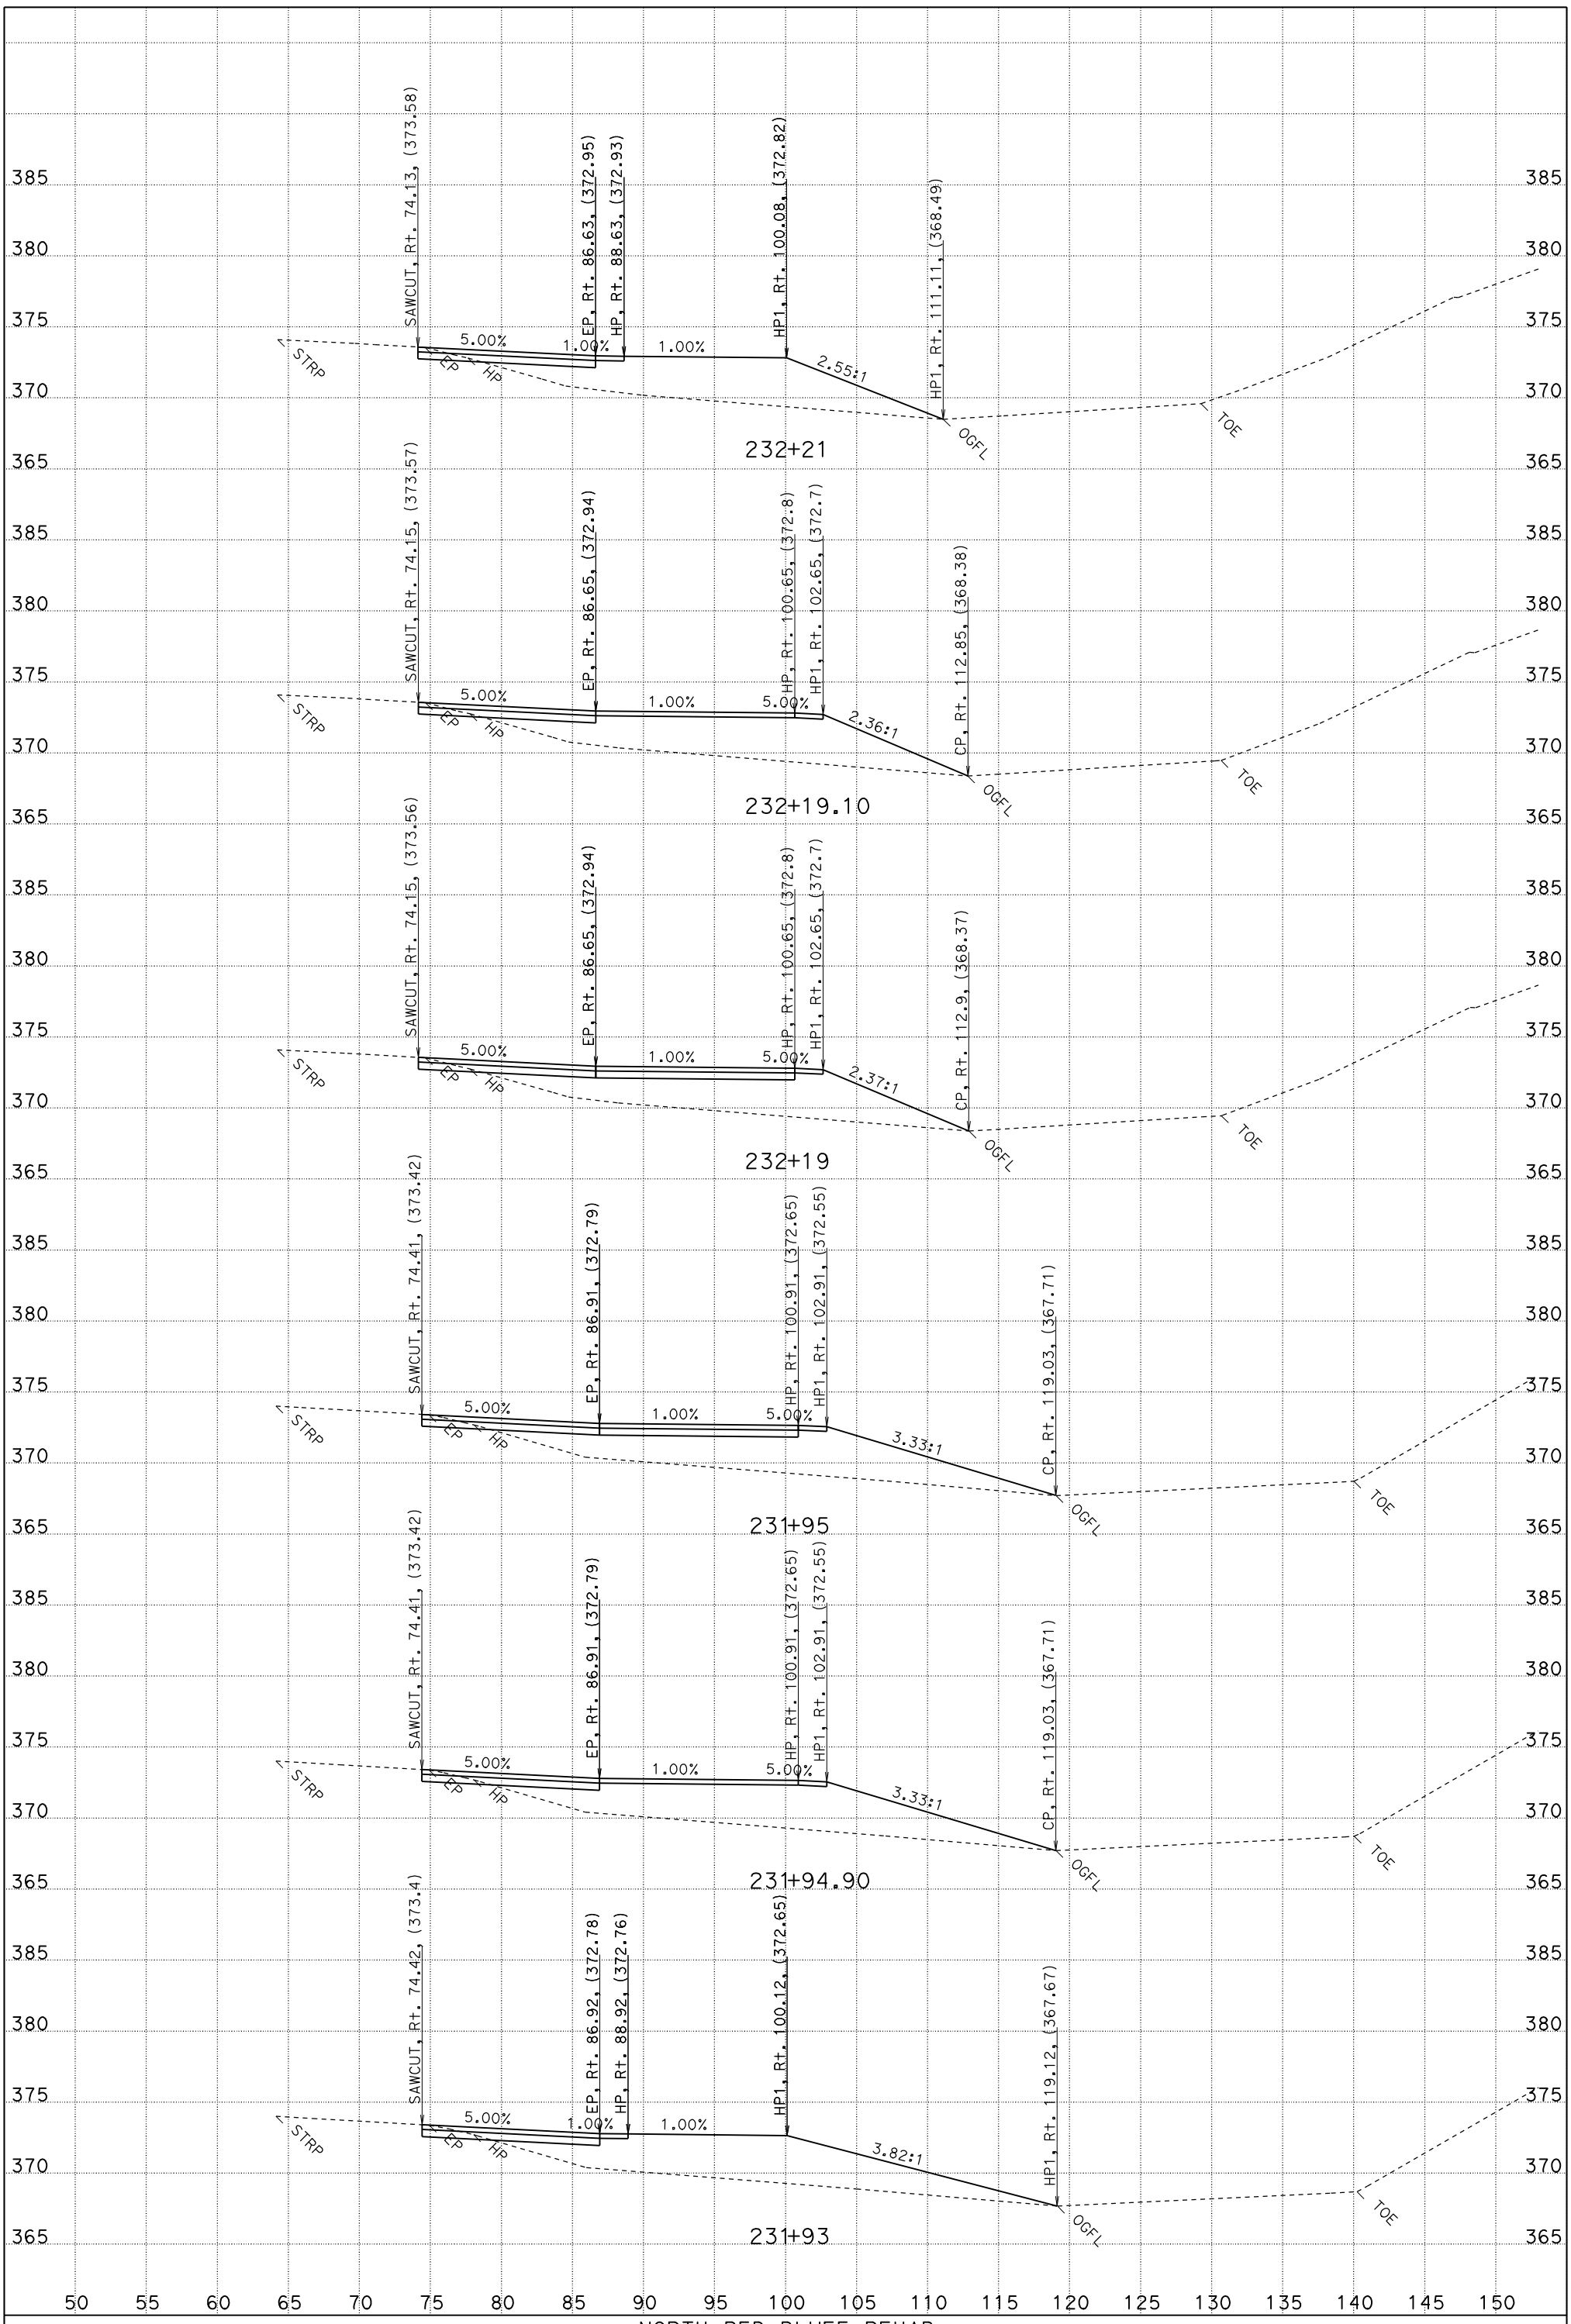

FOR EARTHWORK DEVELOPMENT ONLY

UTILITIES NOT SHOWN
DATE: 6/17/2011
MVP2_FG.EAR

NORTH RED BLUFF REHAB
CONTRACT: 02-3E8101
PROJECT ID: 0200020181
02-TEH-5 PM R27.1/42.1
02-SHA-5 PM 0.0/0.9

SCALE: 1" = 5' Horiz.
1" = 5' Vert.

"MVP2" LINE CROSS SECTIONS

SHEET 2 OF 3

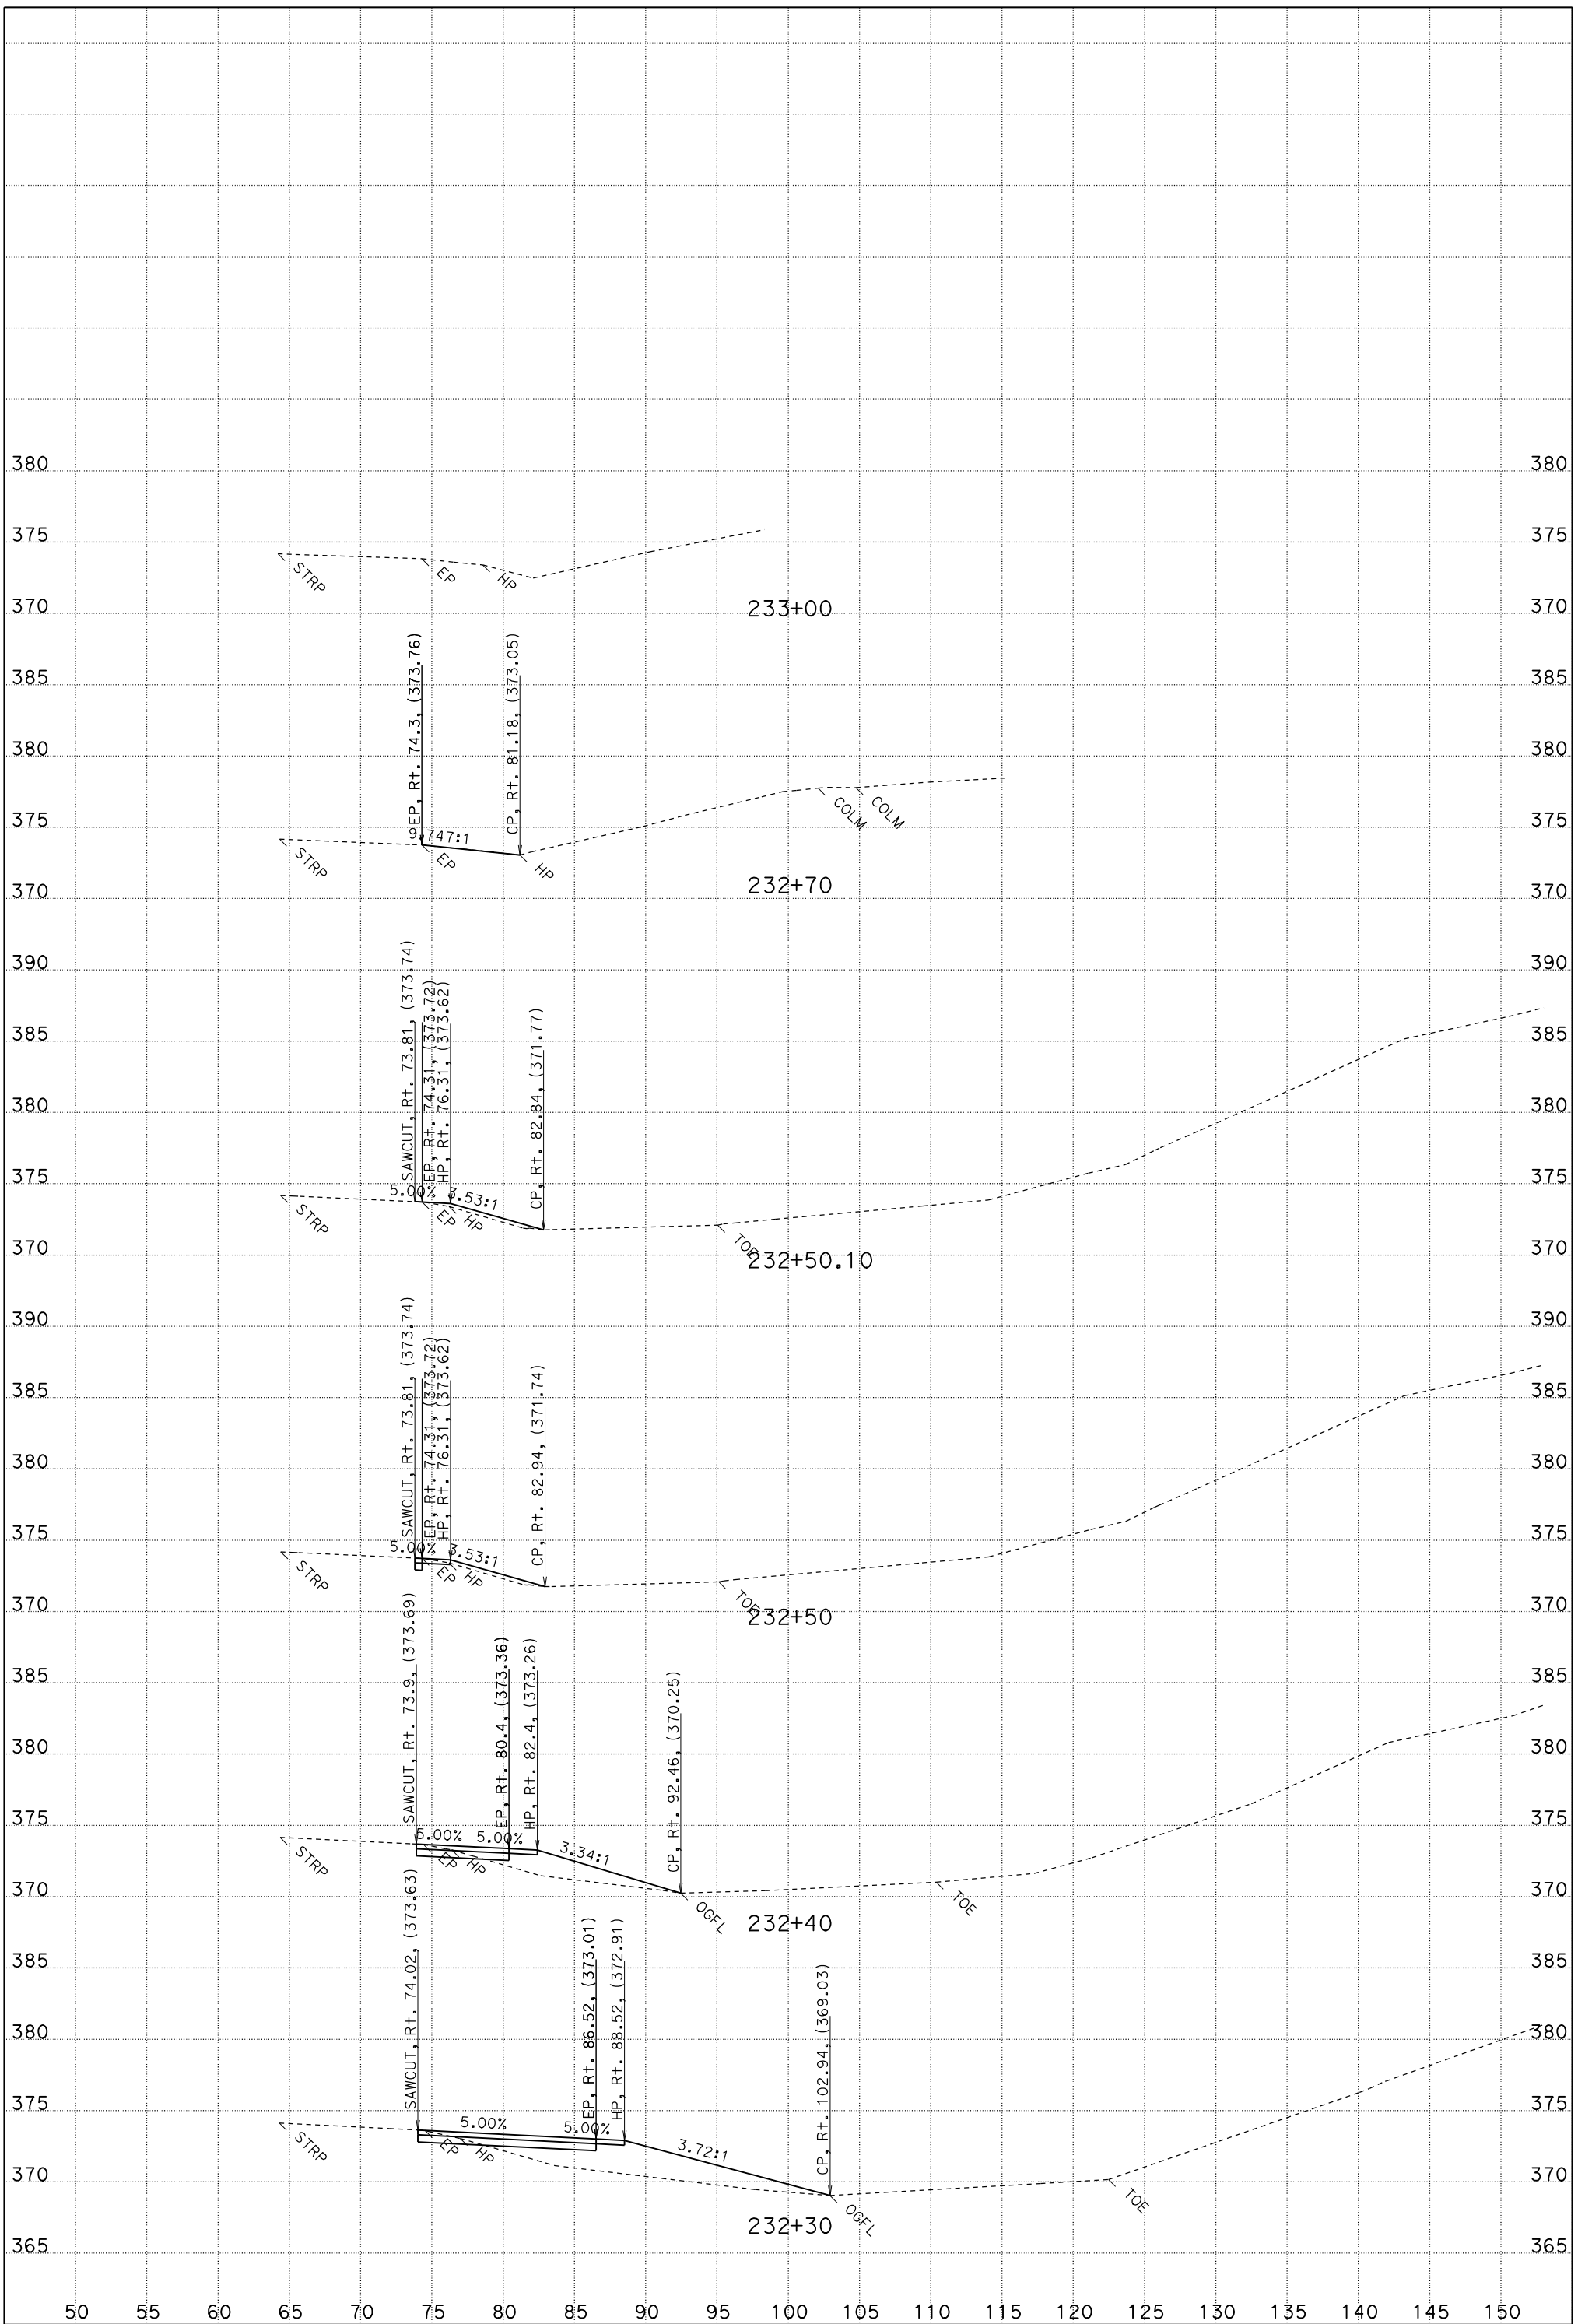

FOR EARTHWORK DEVELOPMENT ONLY

UTILITIES NOT SHOWN
DATE: 6/17/2011
MVP2_FG.EAR

NORTH RED BLUFF REHAB
CONTRACT: 02-3E8101
PROJECT ID: 0200020181
02-TEH-5 PM R27.1/42.1
02-SHA-5 PM 0.0/0.9

SCALE: 1" = 5' Horiz.
1" = 5' Vert.

"MVP2" LINE CROSS SECTIONS

SHEET 3 OF 3

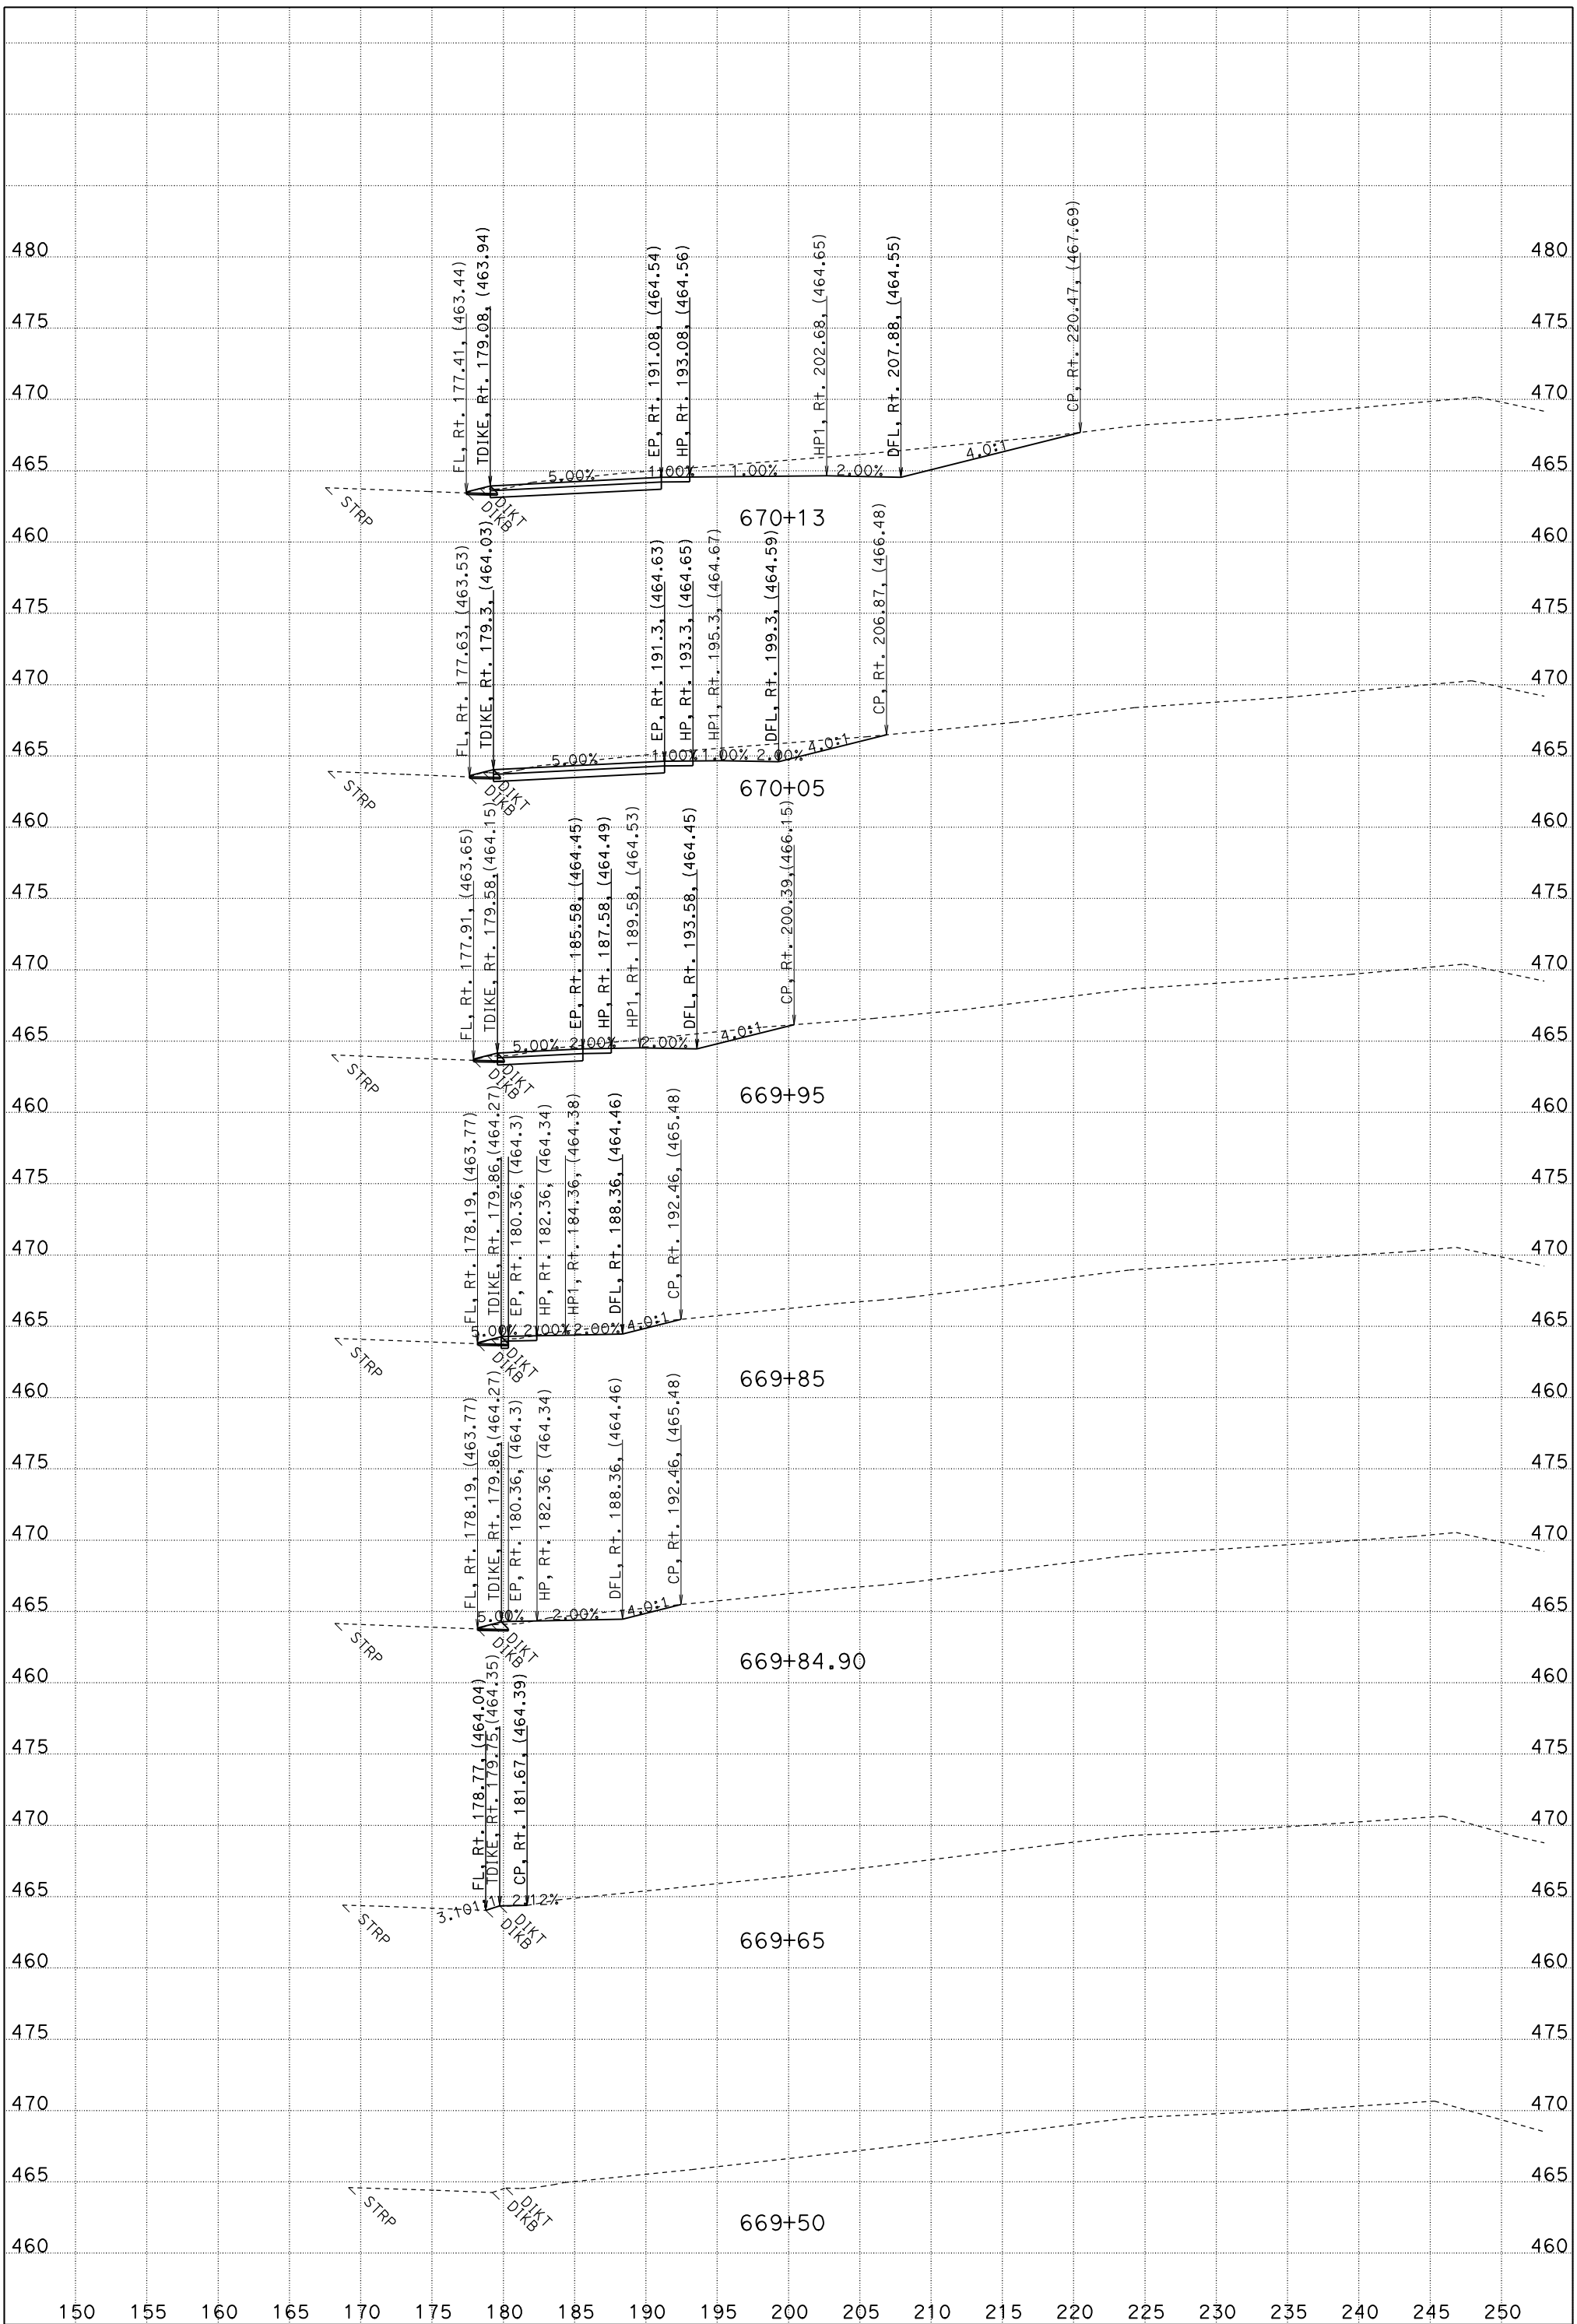

FOR EARTHWORK DEVELOPMENT ONLY

UTILITIES NOT SHOWN
DATE: 6/17/2011
MVP3_FG.EAR

NORTH RED BLUFF REHAB
CONTRACT: 02-3E8101
PROJECT ID: 0200020181
02-TEH-5 PM R27.1/42.1
02-SHA-5 PM 0.0/0.9

SCALE: 1" = 5' Horiz.
1" = 5' Vert.

"MVP3" LINE CROSS SECTIONS

SHEET 1 OF 3

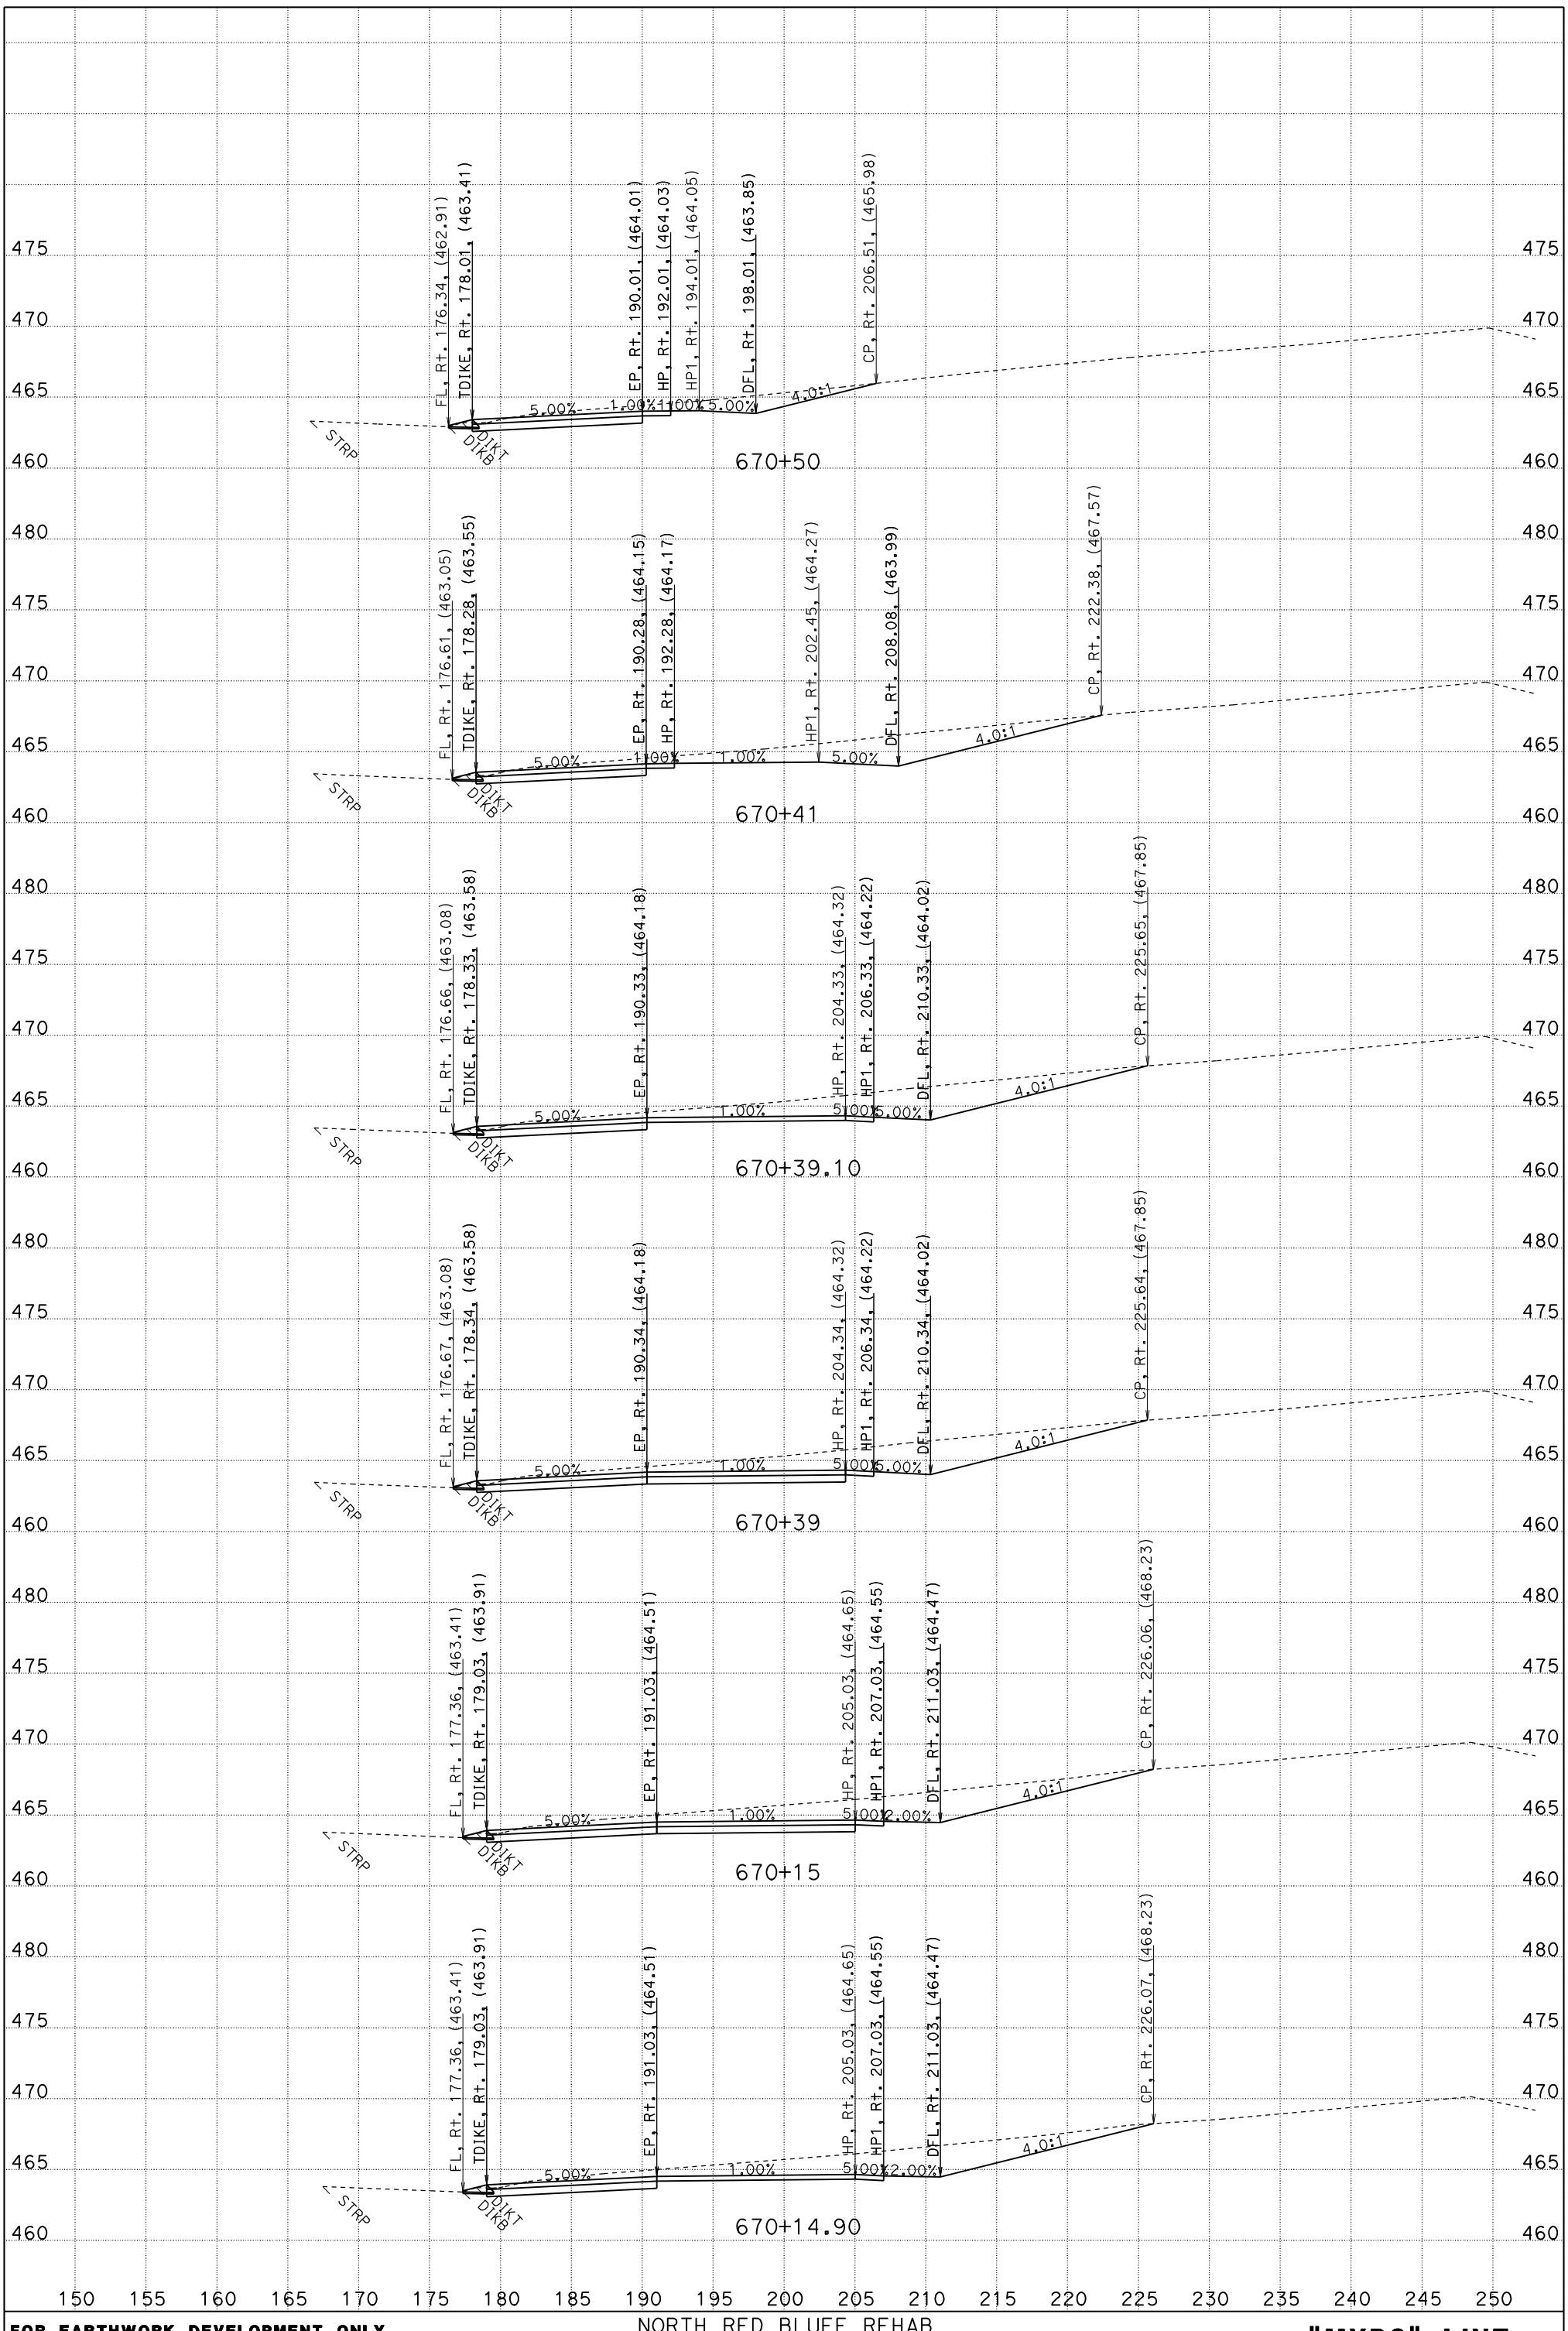

FOR EARTHWORK DEVELOPMENT ONLY

UTILITIES NOT SHOWN
DATE: 6/17/2011
MVP3_FG.EAR

NORTH RED BLUFF REHAB
CONTRACT: 02-3E8101
PROJECT ID: 0200020181
02-TEH-5 PM R27.1/42.1
02-SHA-5 PM 0.0/0.9

SCALE: 1" = 5' Horiz.
1" = 5' Vert.

"MVP3" LINE CROSS SECTIONS

SHEET 2 OF 3

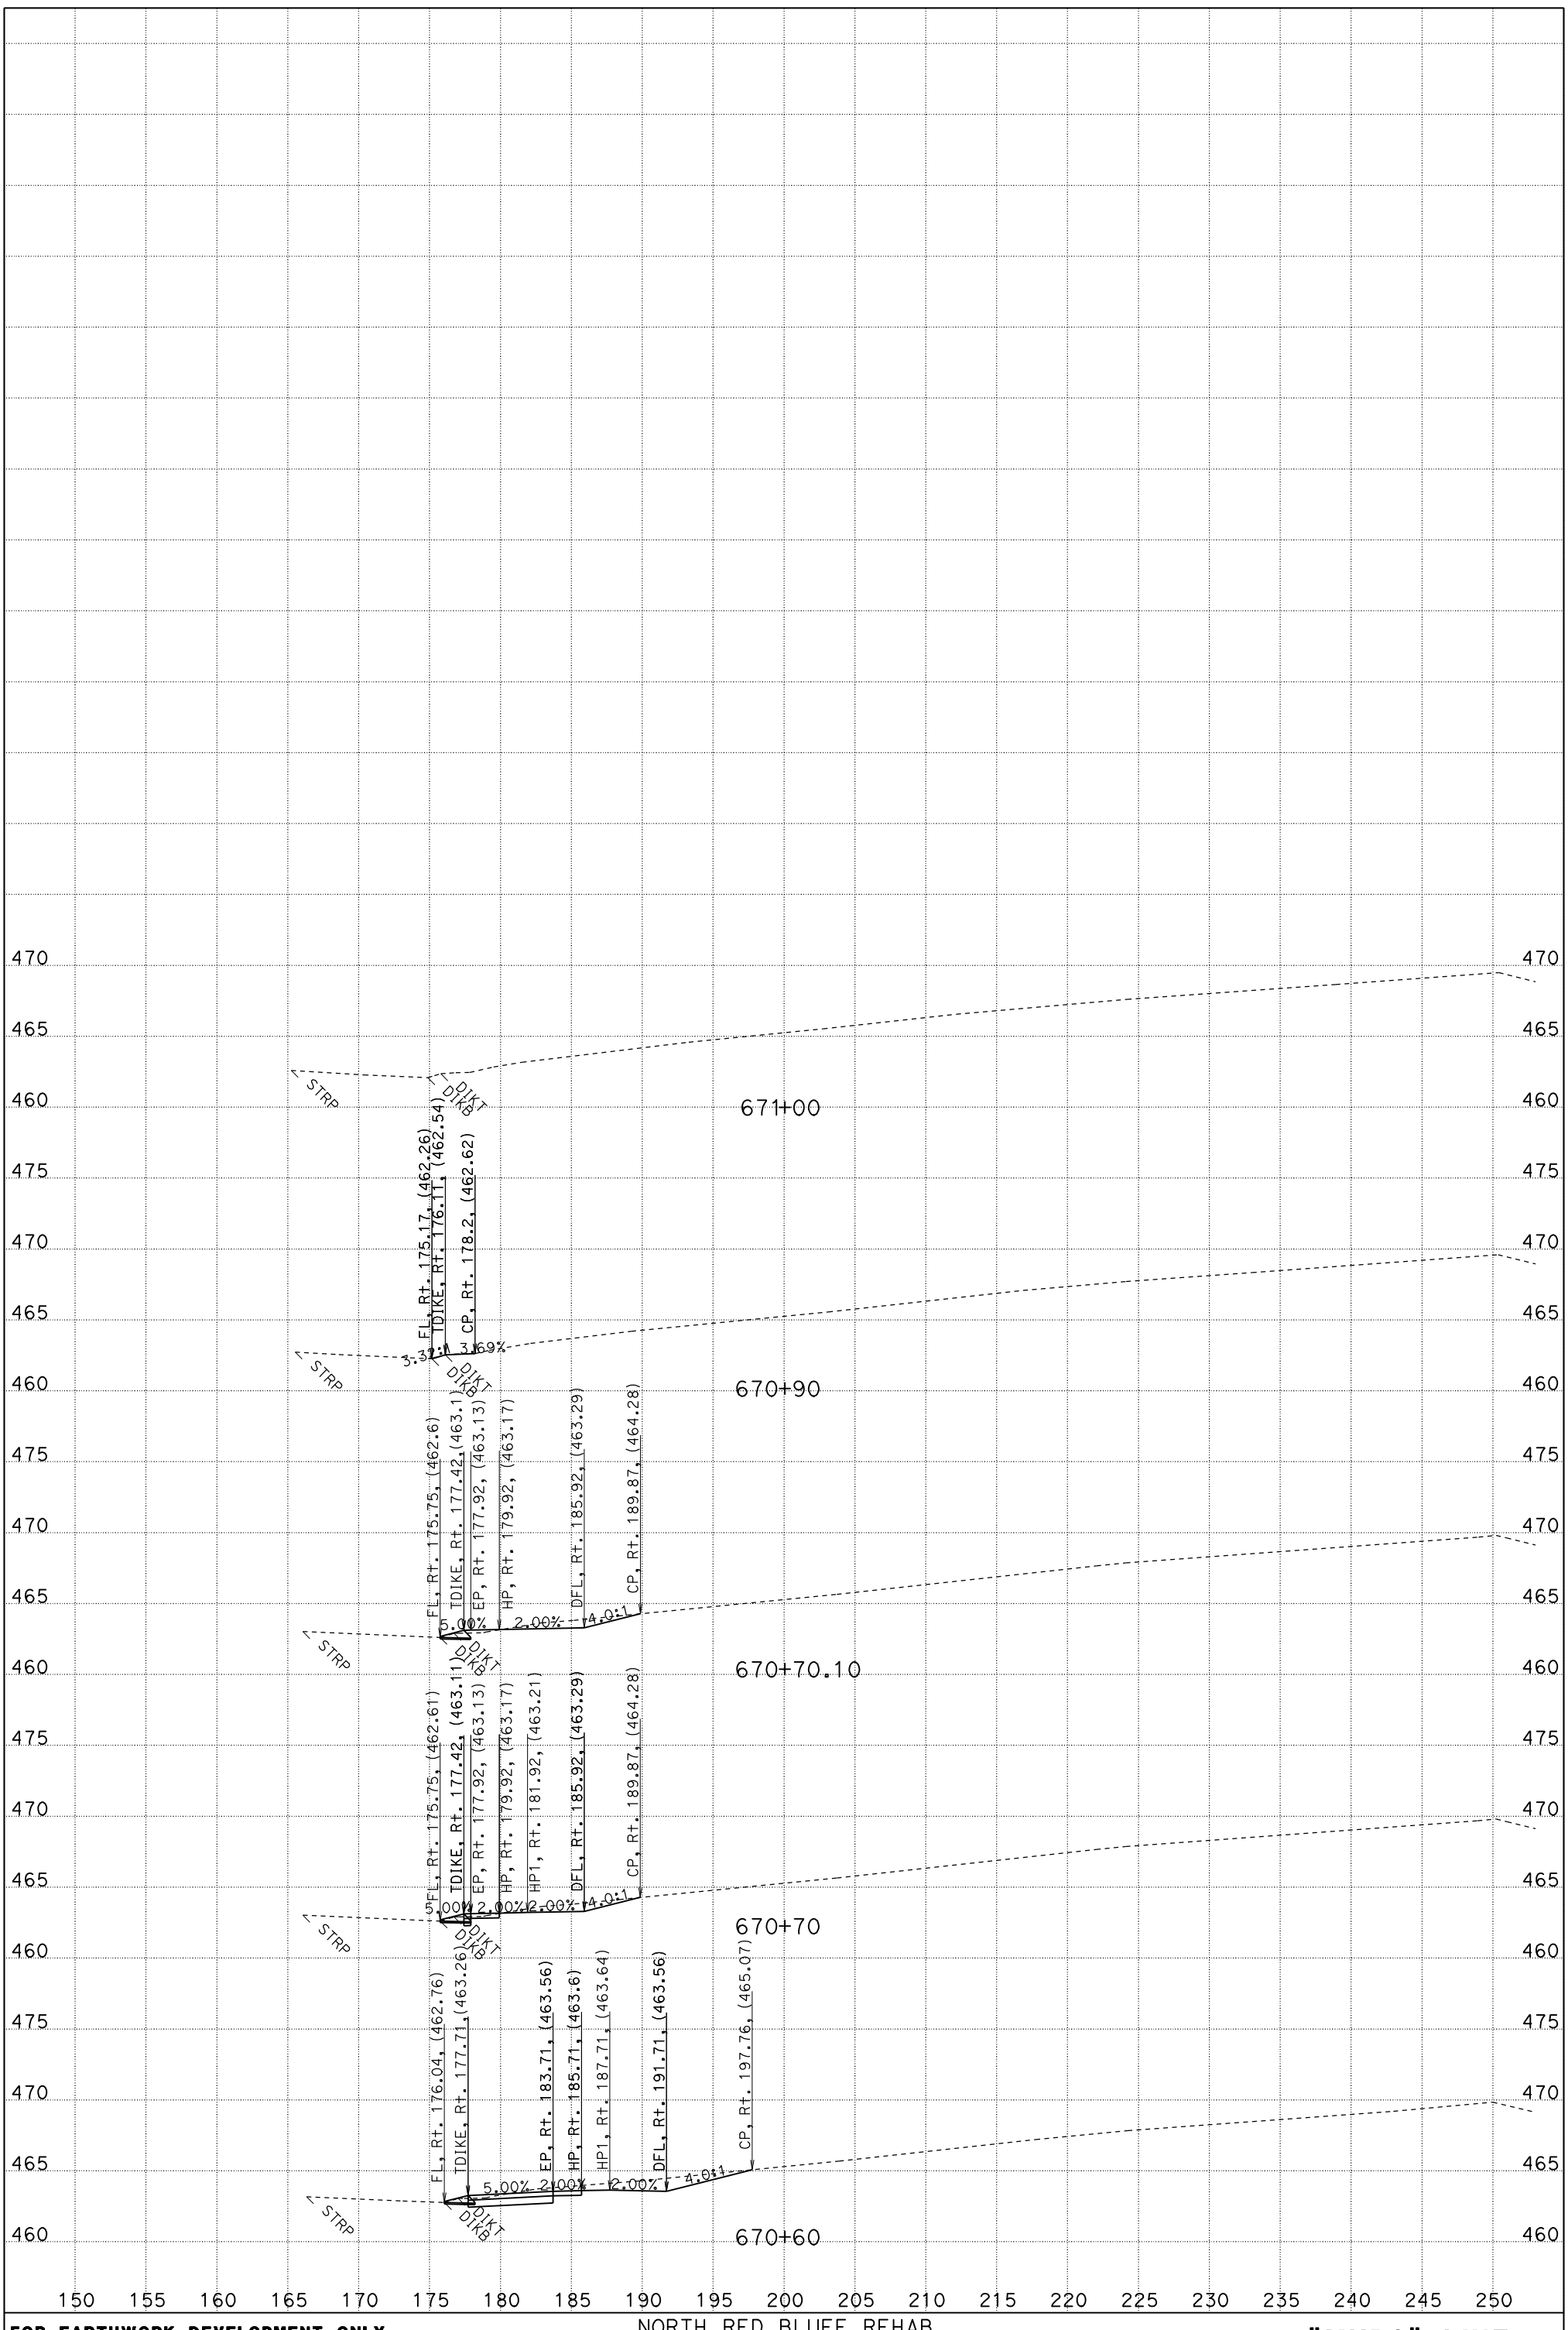

FOR EARTHWORK DEVELOPMENT ONLY

UTILITIES NOT SHOWN
DATE: 6/17/2011
MVP3_FG.EAR

NORTH RED BLUFF REHAB
CONTRACT: 02-3E8101
PROJECT ID: 0200020181
02-TEH-5 PM R27.1/42.1
02-SHA-5 PM 0.0/0.9

SCALE: 1" = 5' Horiz.
1" = 5' Vert.

"MVP3" LINE CROSS SECTIONS

SHEET 3 OF 3

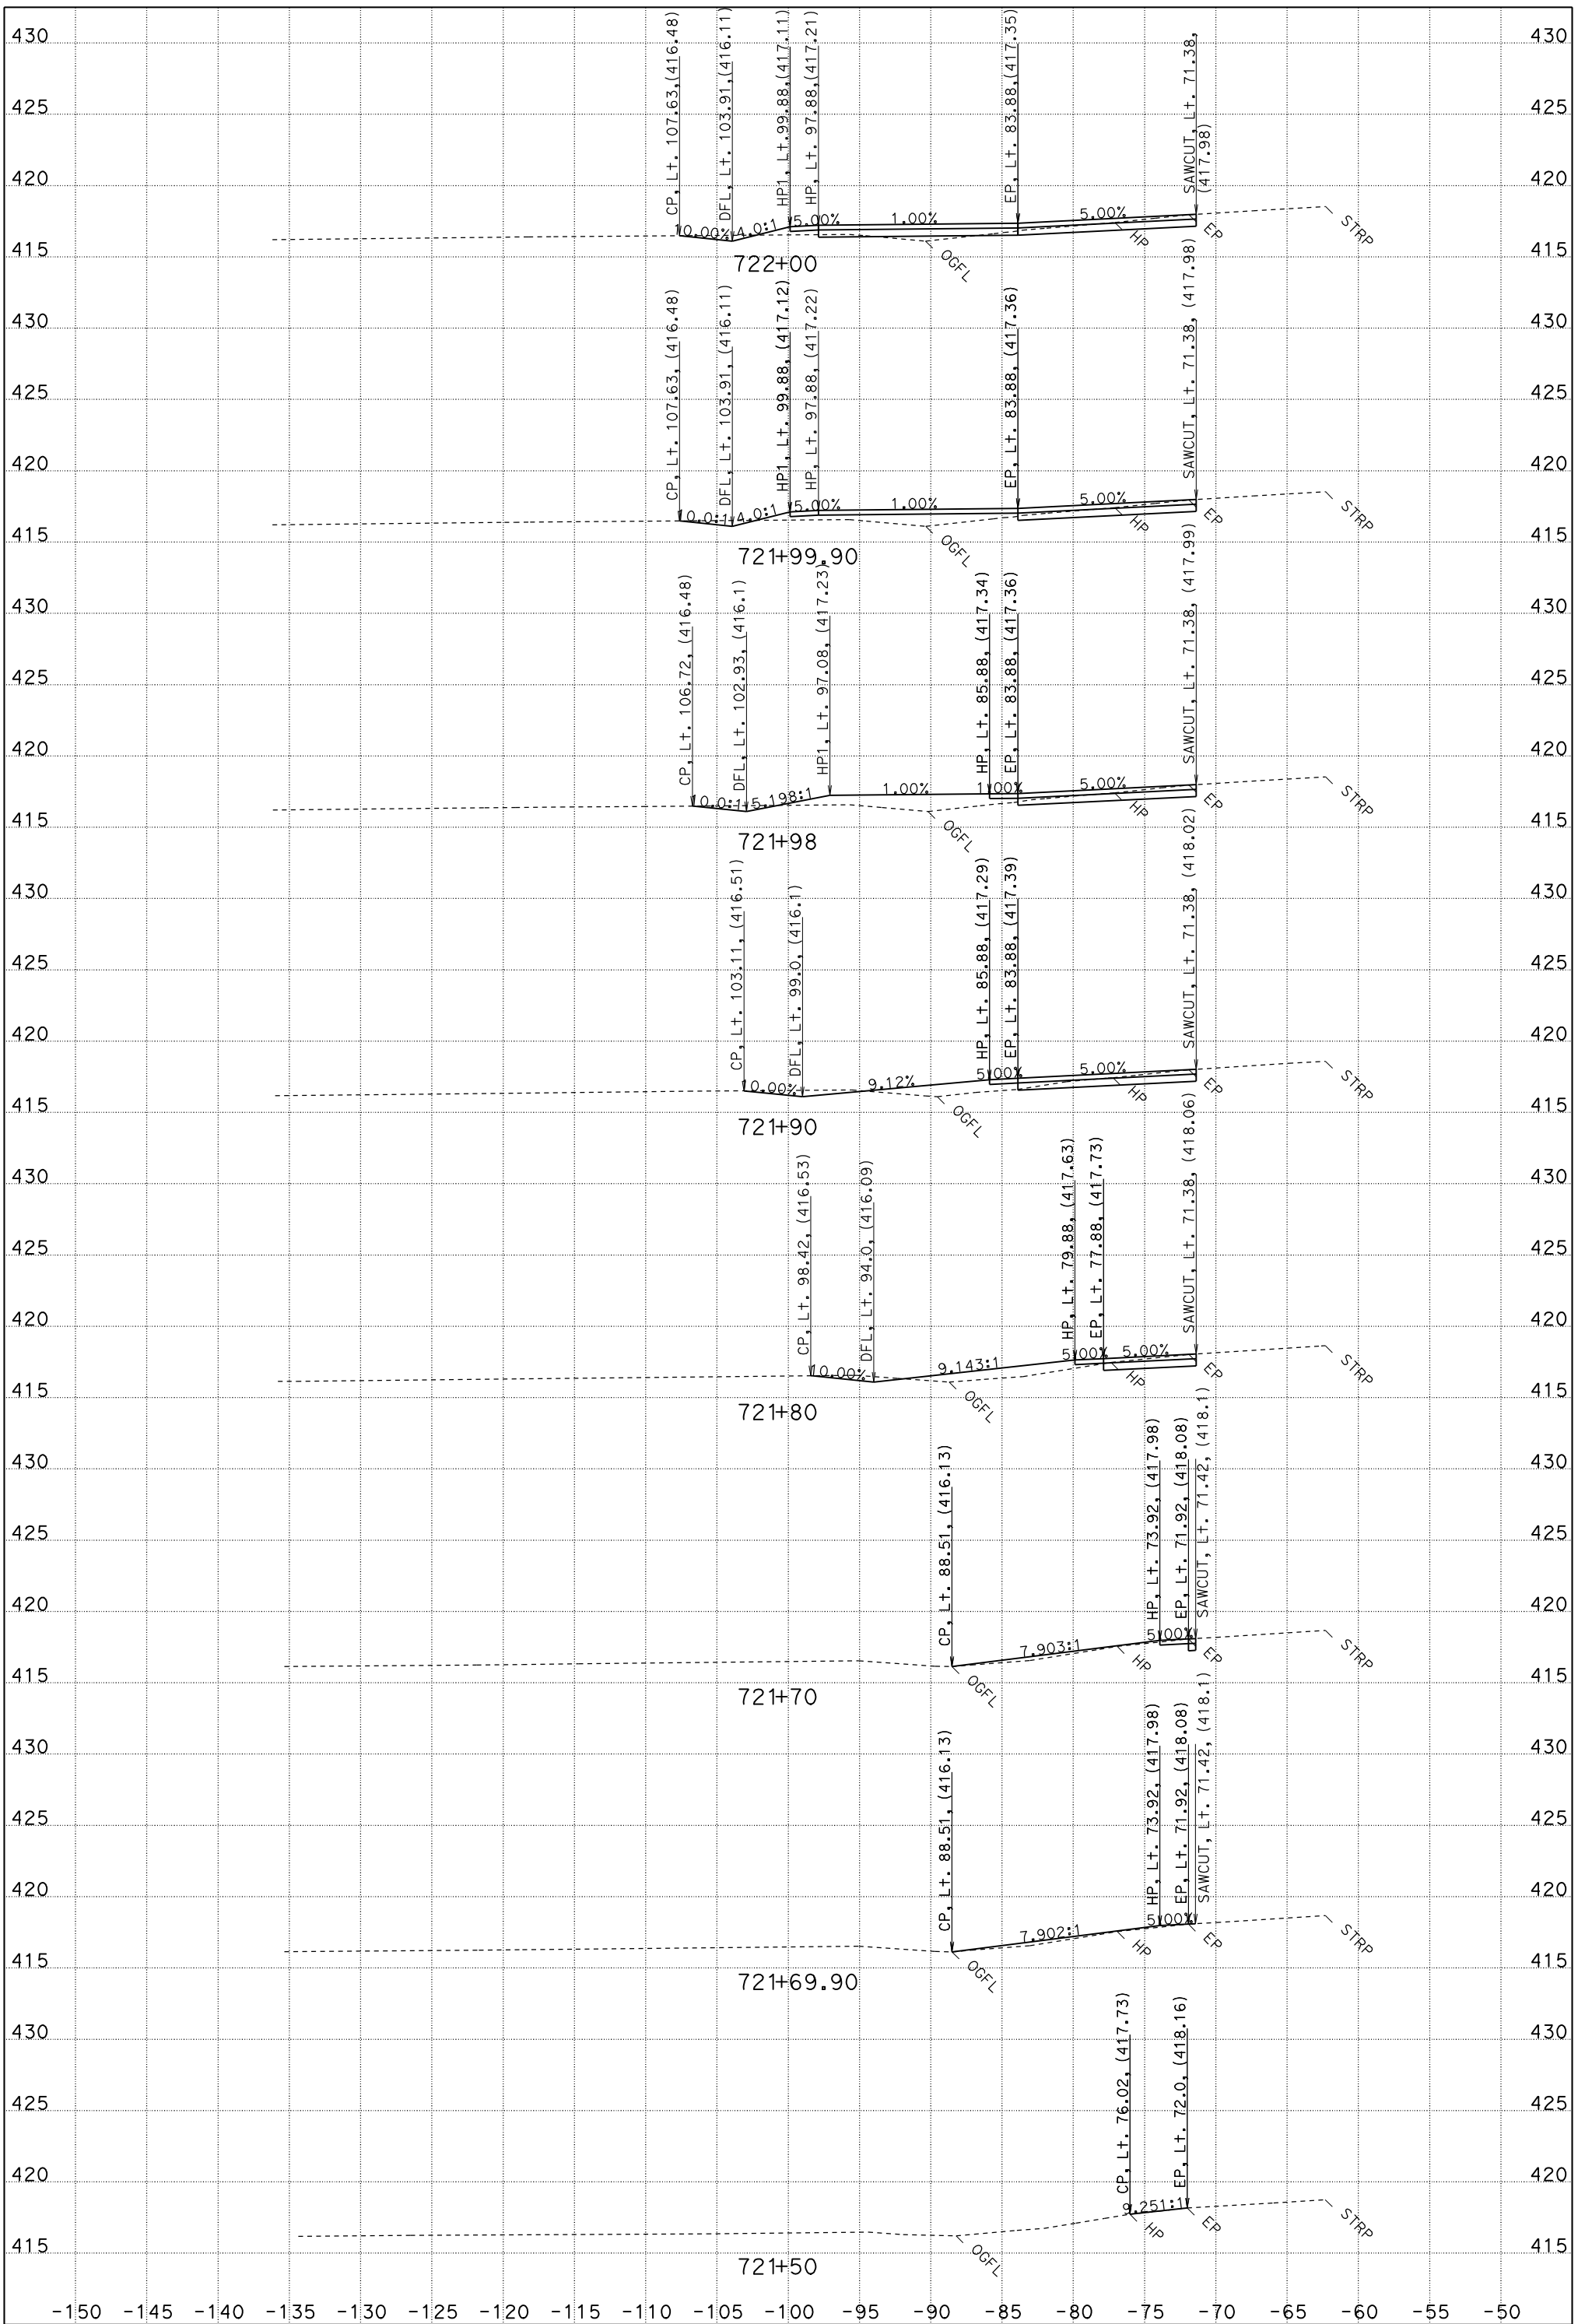

FOR EARTHWORK DEVELOPMENT ONLY

UTILITIES NOT SHOWN
DATE: 6/17/2011
MVP4_FG.EAR

NORTH RED BLUFF REHAB
CONTRACT: 02-3E8101
PROJECT ID: 0200020181
02-TEH-5 PM R27.1/42.1
02-SHA-5 PM 0.0/0.9

SCALE: 1" = 5' Horiz.
1" = 5' Vert.

"MVP4" LINE CROSS SECTIONS

SHEET 1 OF 3

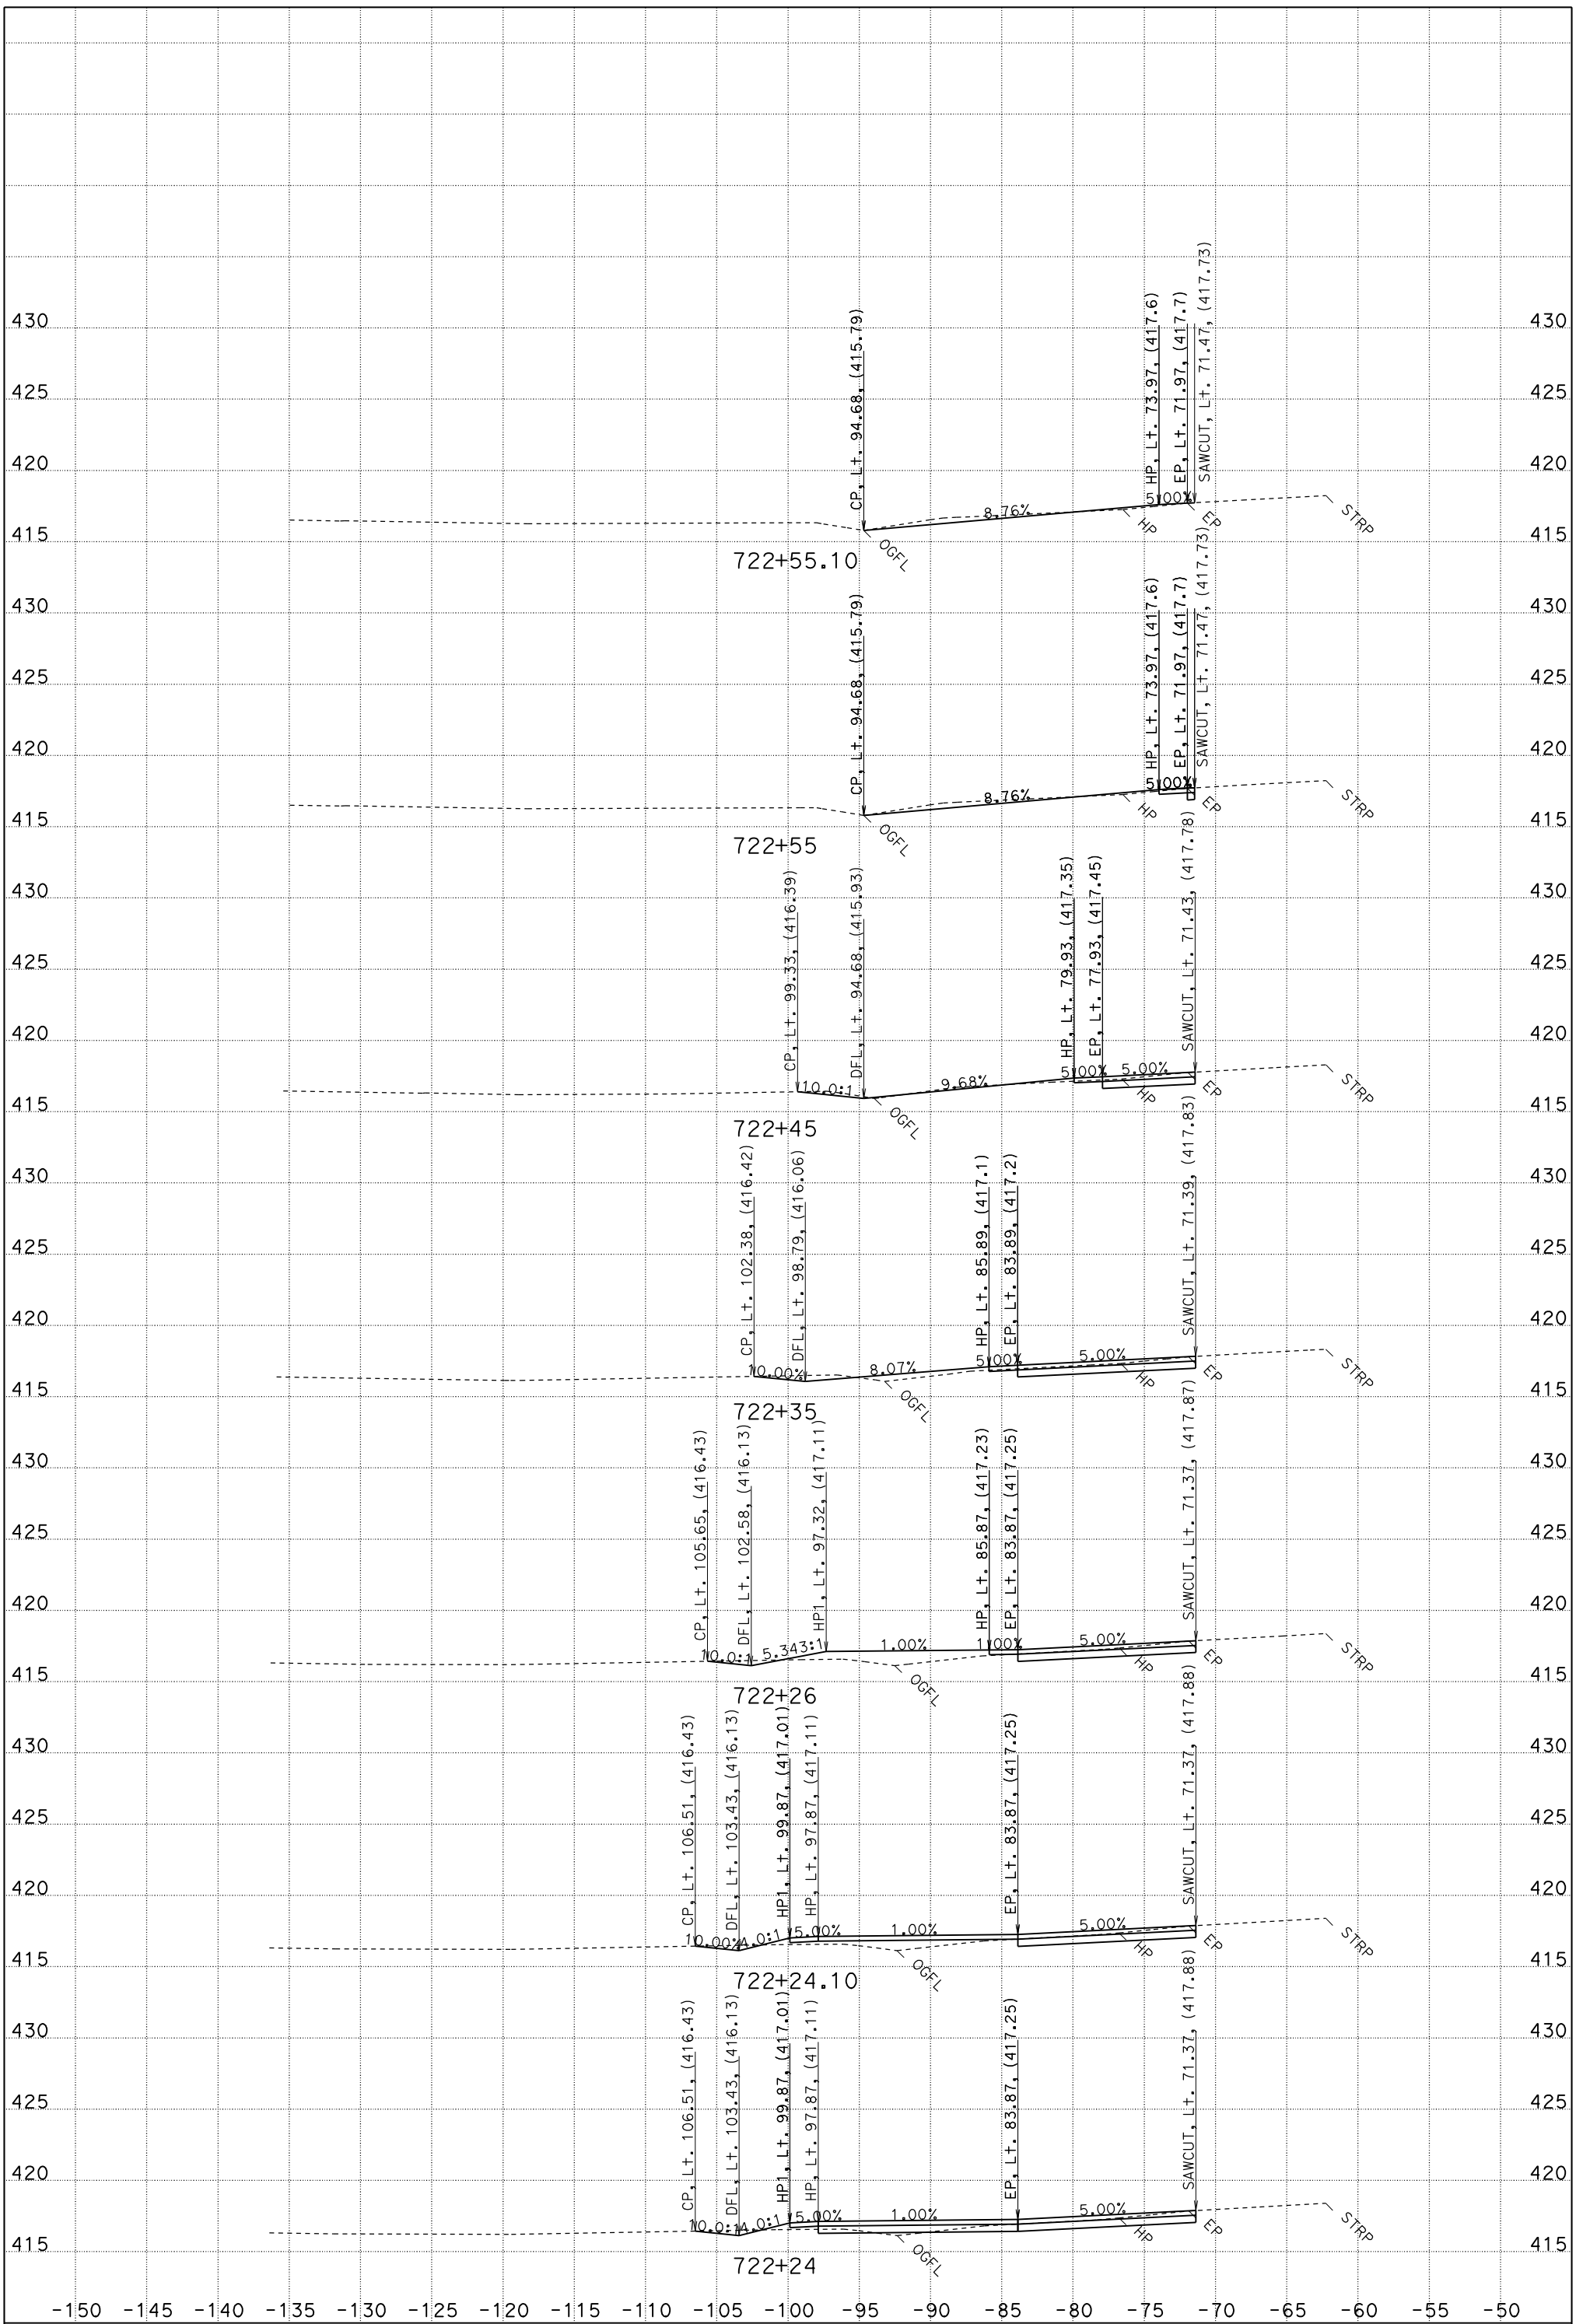

FOR EARTHWORK DEVELOPMENT ONLY

UTILITIES NOT SHOWN
DATE: 6/17/2011
MVP4_FG.EAR

NORTH RED BLUFF REHAB
CONTRACT: 02-3E8101
PROJECT ID: 0200020181
02-TEH-5 PM R27.1/42.1
02-SHA-5 PM 0.0/0.9

SCALE: 1" = 5' Horiz.
1" = 5' Vert.

"MVP4" LINE CROSS SECTIONS

SHEET 2 OF 3

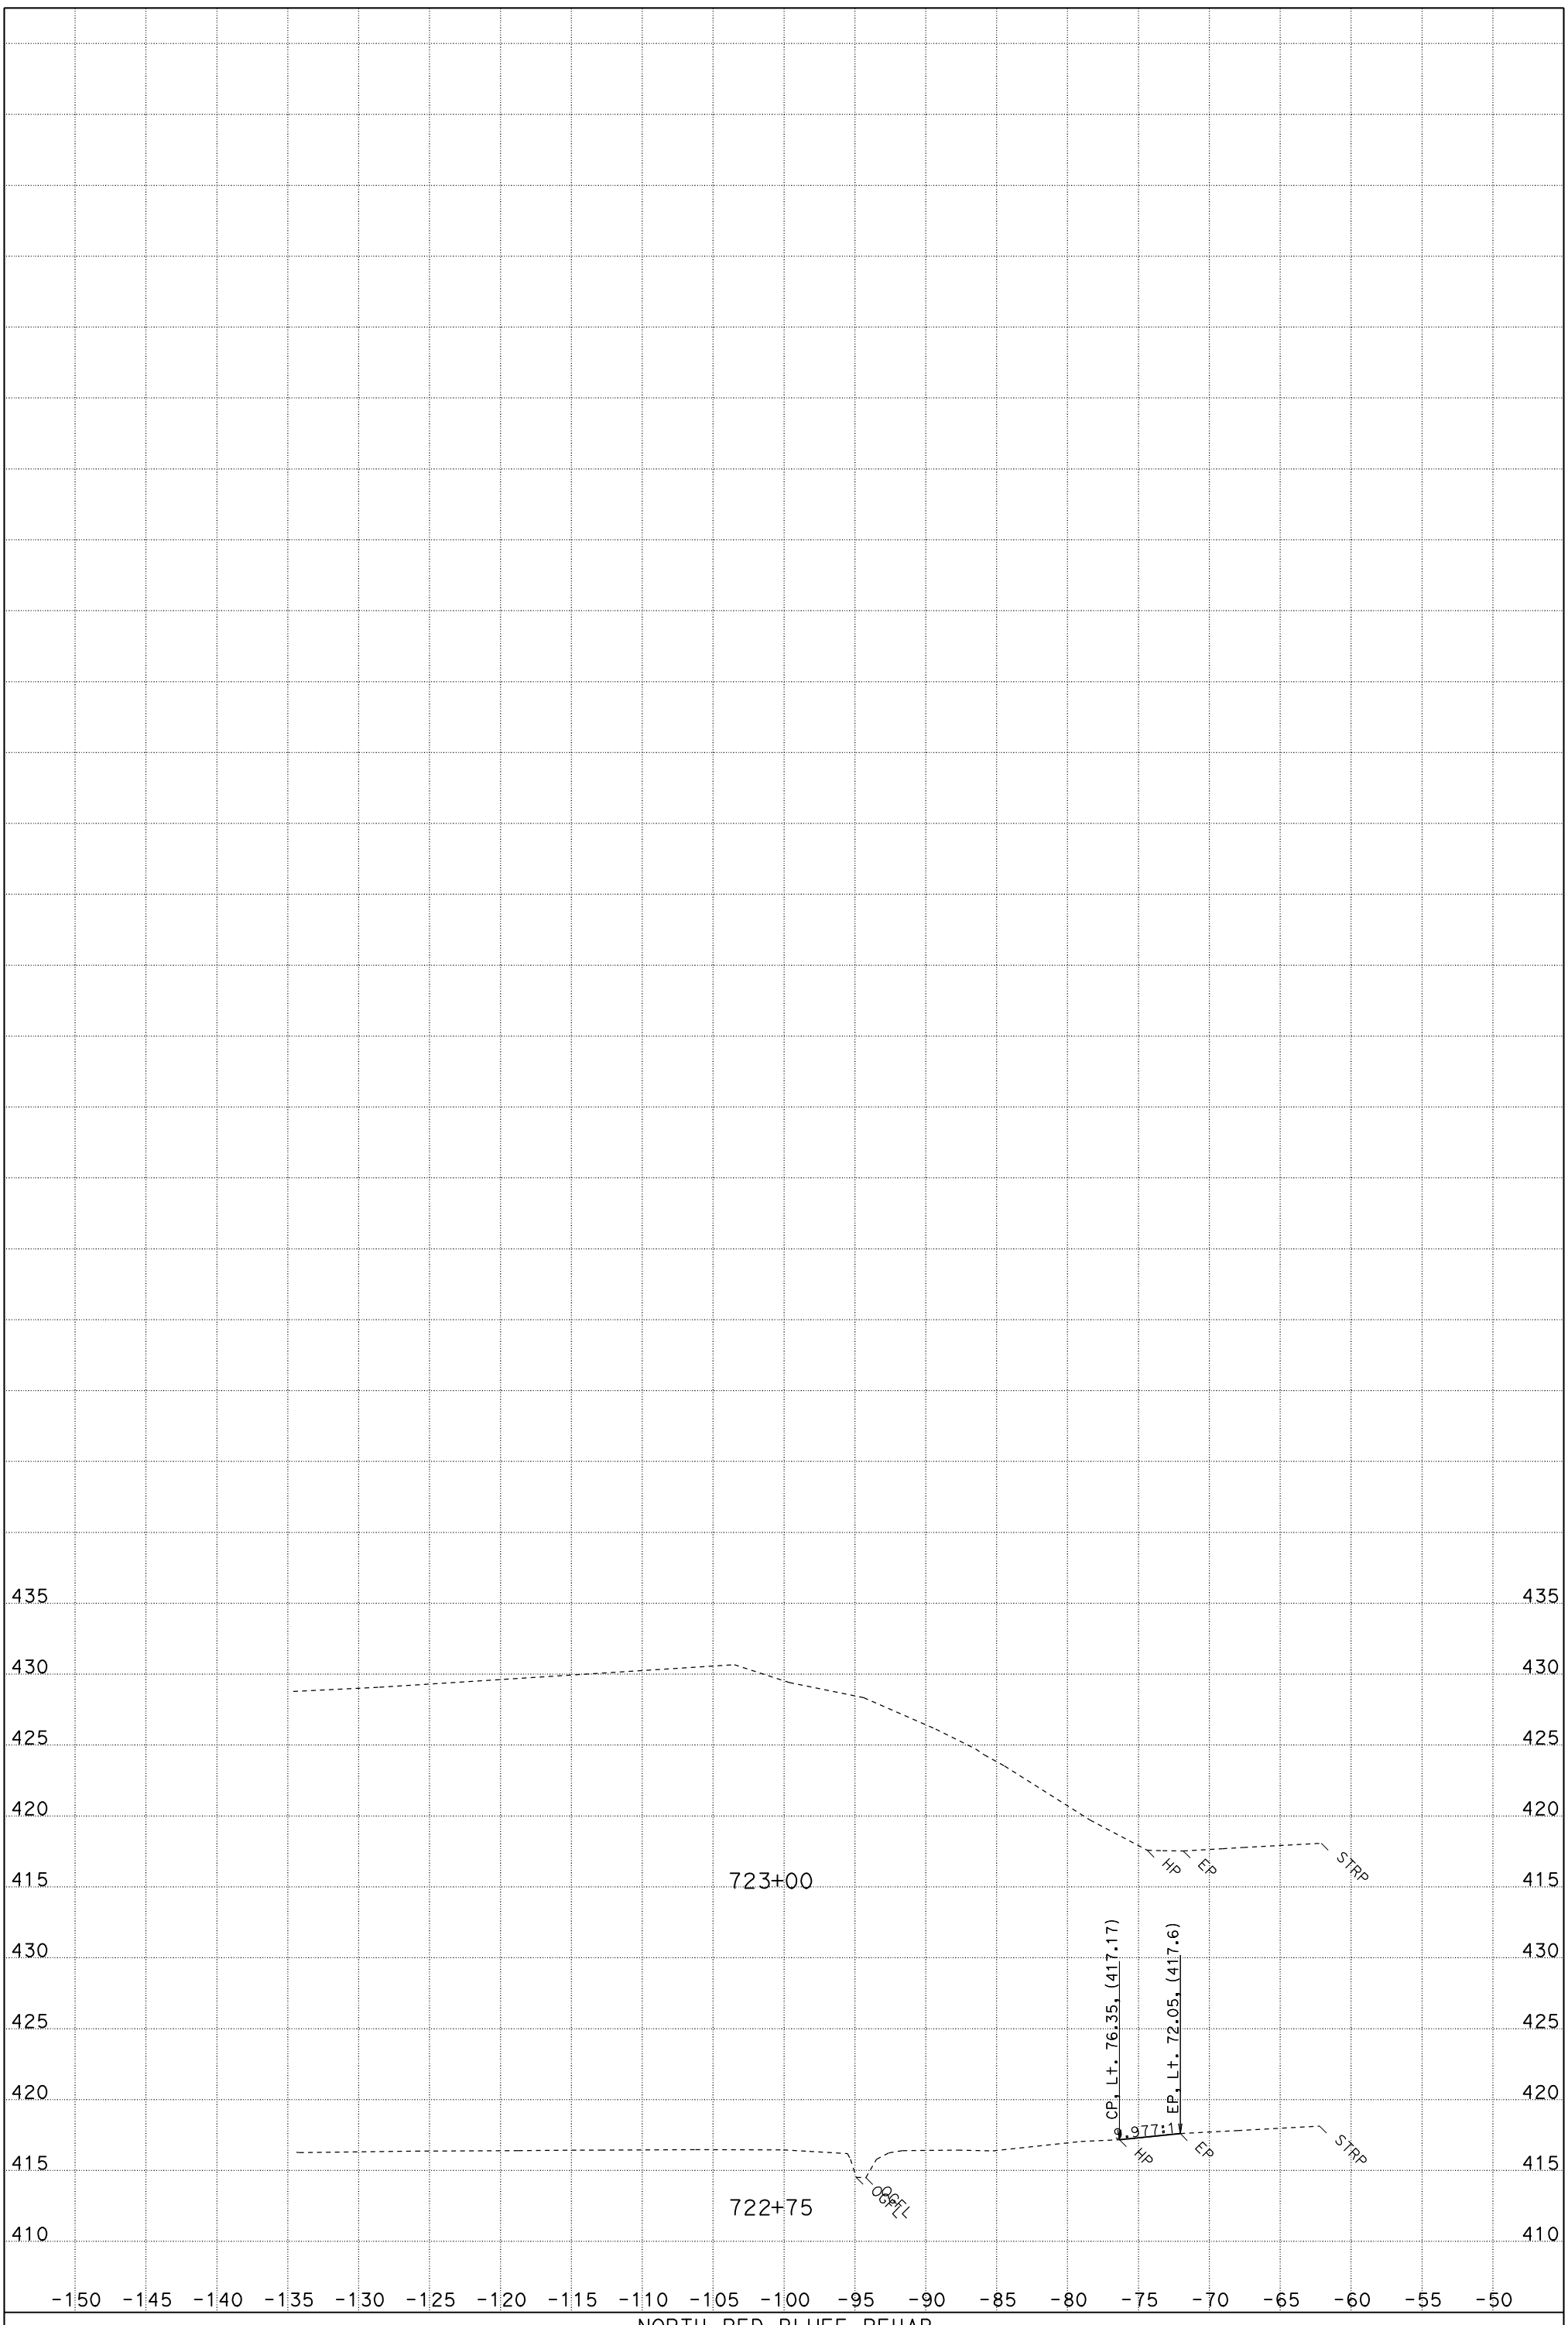

FOR EARTHWORK DEVELOPMENT ONLY

UTILITIES NOT SHOWN
DATE: 6/17/2011
MVP4_FG.EAR

NORTH RED BLUFF REHAB
CONTRACT: 02-3E8101
PROJECT ID: 0200020181
02-TEH-5 PM R27.1/42.1
02-SHA-5 PM 0.0/0.9

SCALE: 1" = 5' Horiz.
1" = 5' Vert.

"MVP4" LINE CROSS SECTIONS

SHEET 3 OF 3

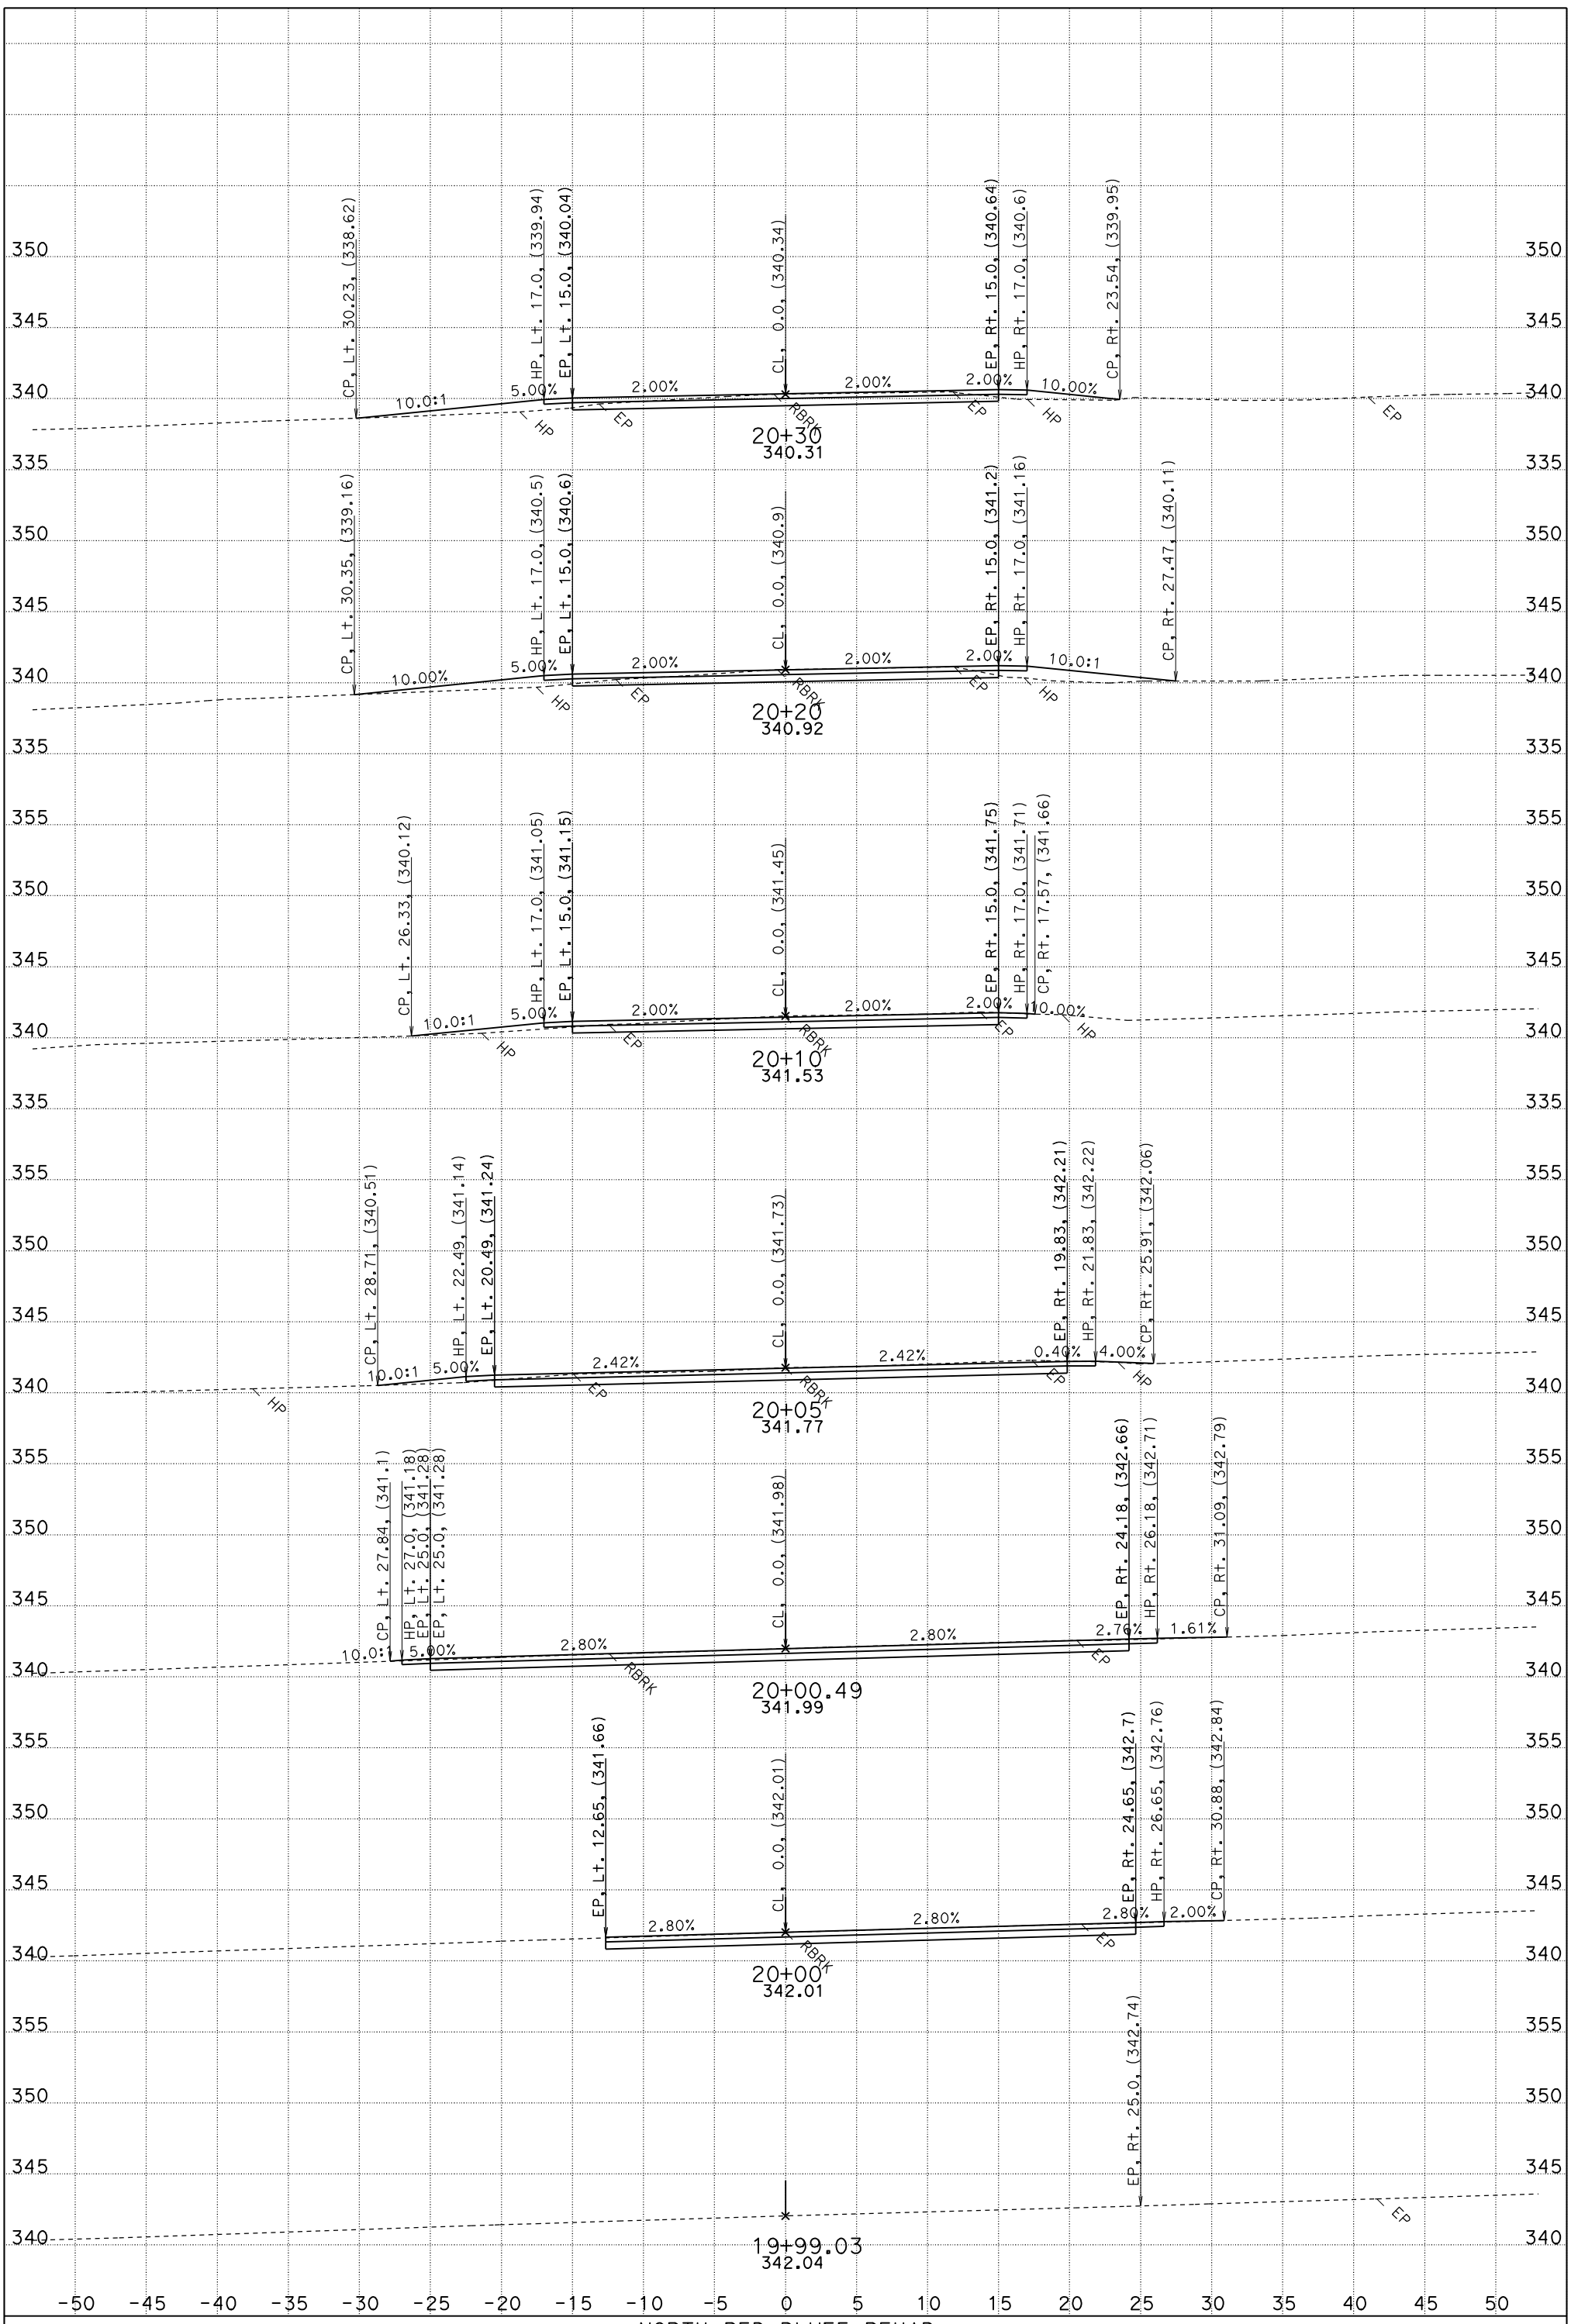

FOR EARTHWORK DEVELOPMENT ONLY

UTILITIES NOT SHOWN
DATE: 6/17/2011
EVT1_FG.EAR

NORTH RED BLUFF REHAB
CONTRACT: 02-3E8101
PROJECT ID: 0200020181
02-TEH-5 PM R27.1/42.1
02-SHA-5 PM 0.0/0.9

SCALE: 1" = 5' Horiz.
1" = 5' Vert.

"EVT1" LINE CROSS SECTIONS

SHEET 1 OF 2

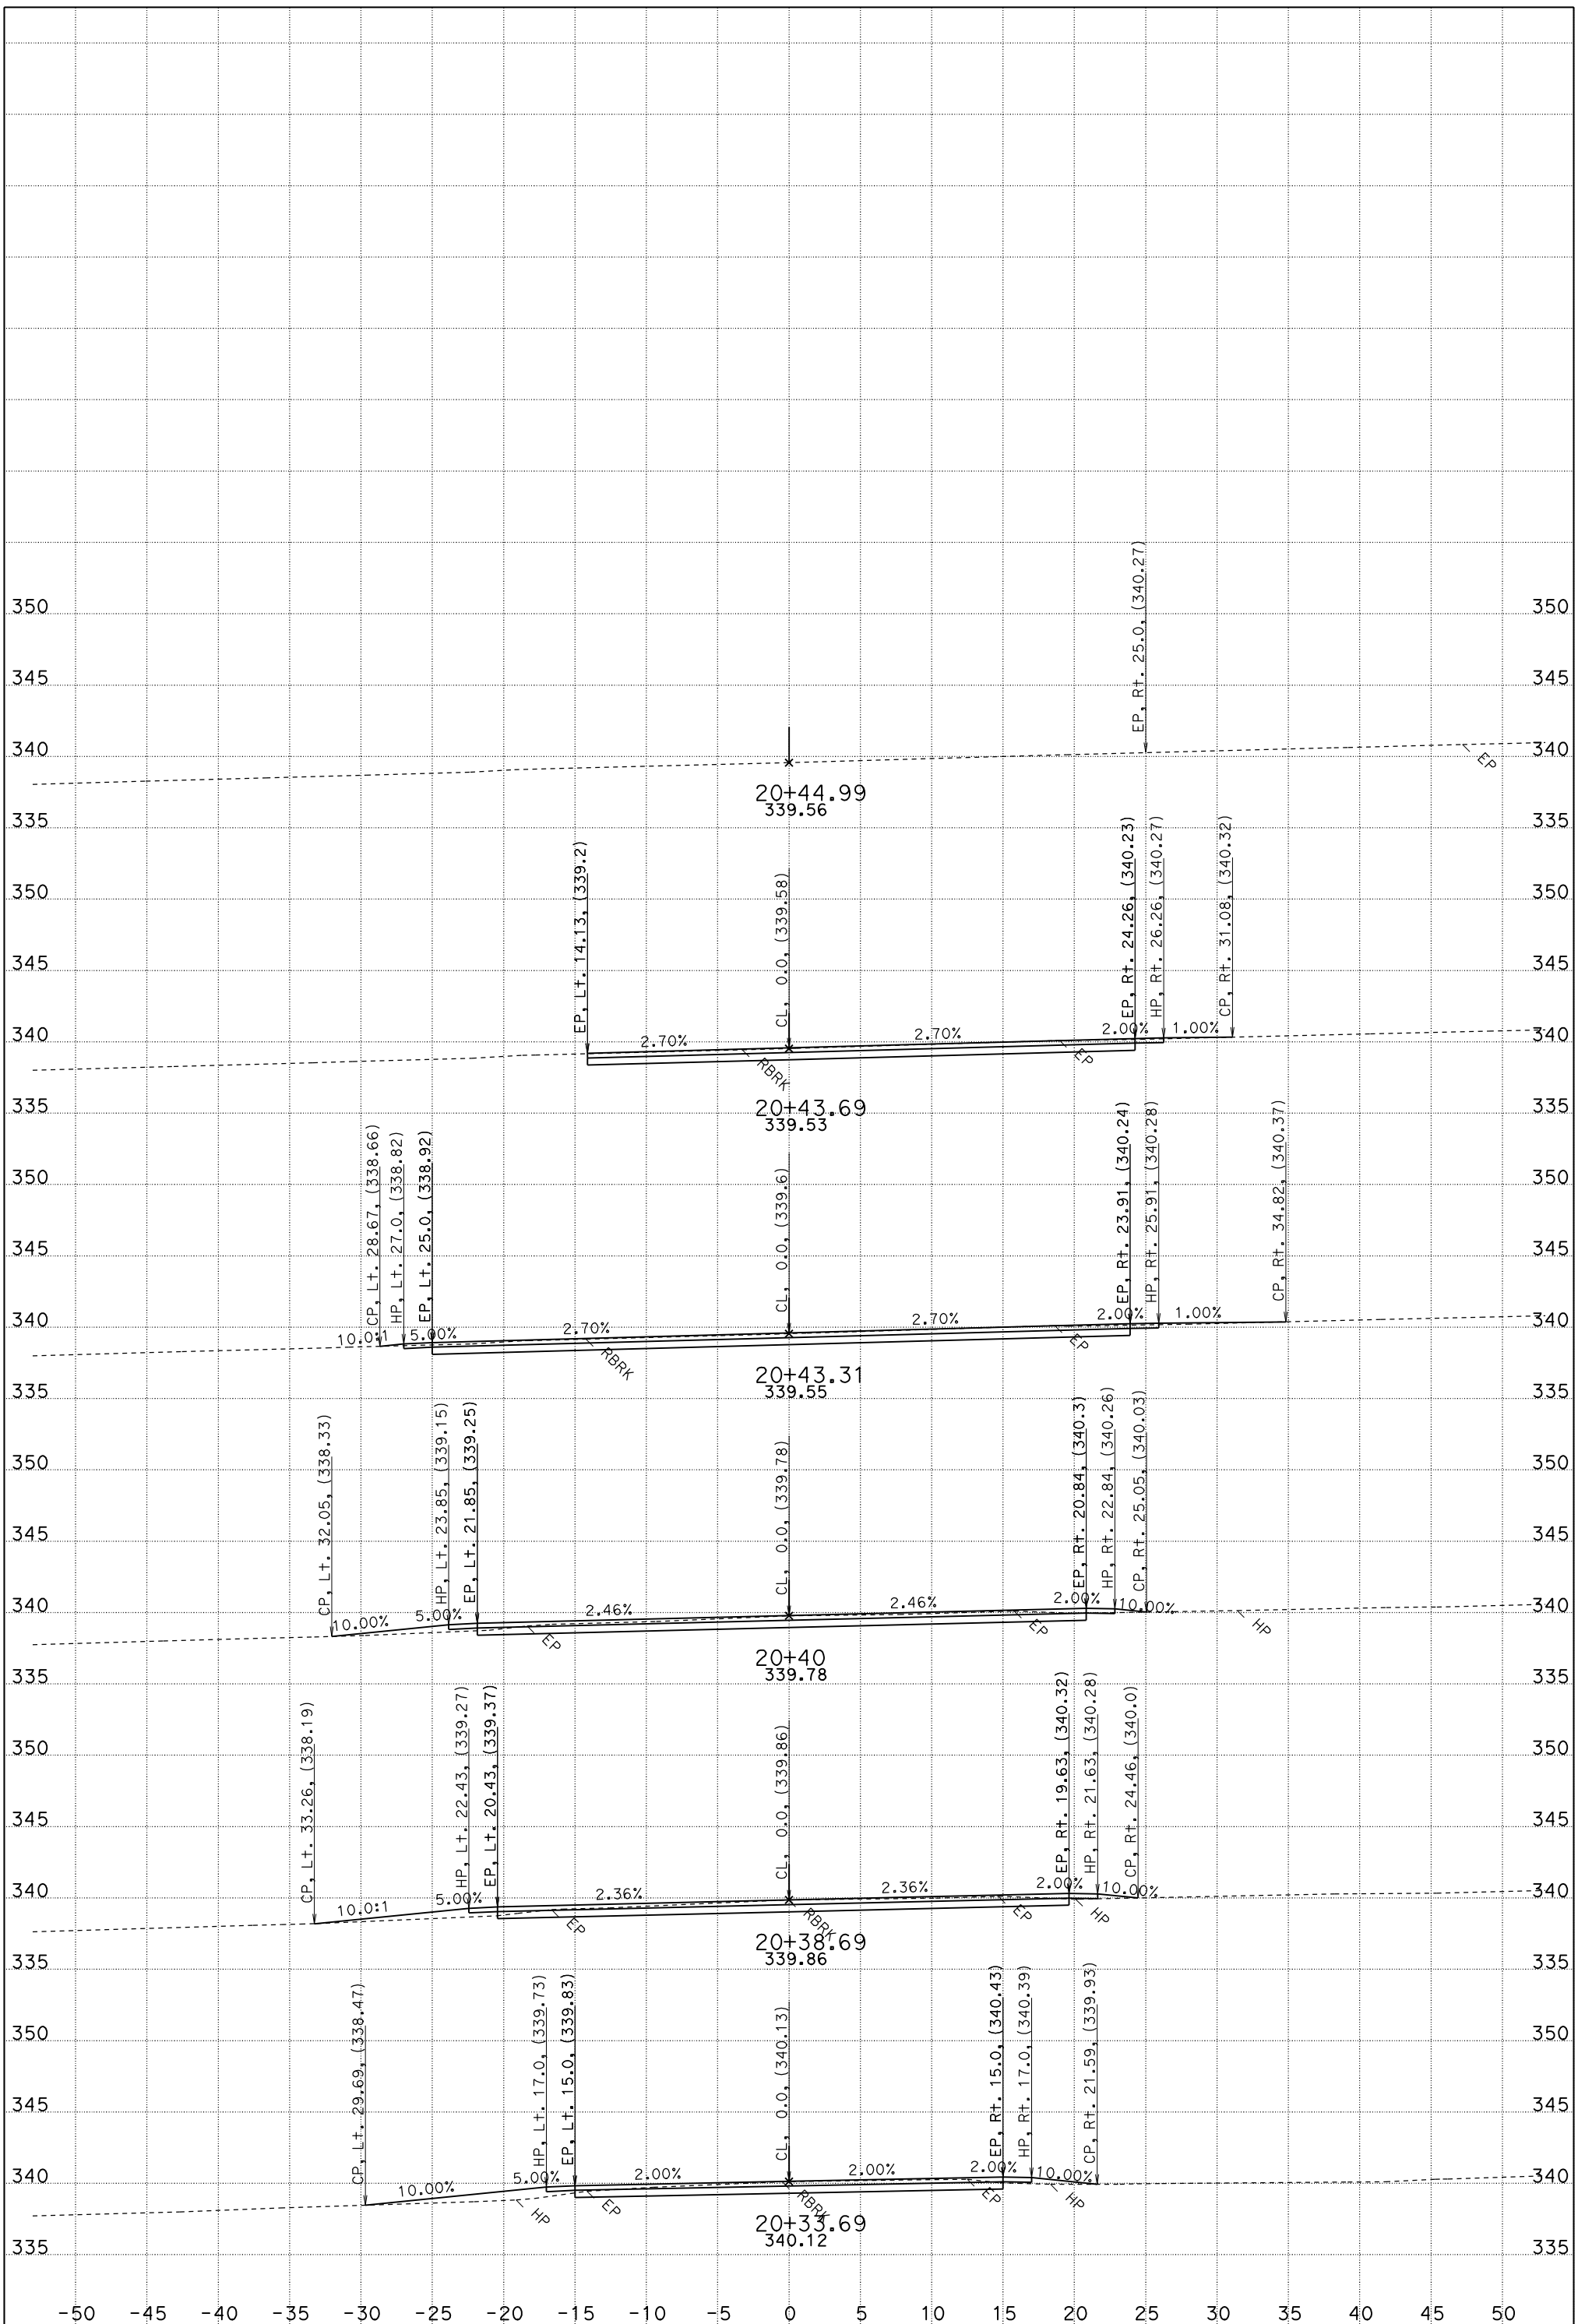

FOR EARTHWORK DEVELOPMENT ONLY

UTILITIES NOT SHOWN
DATE: 6/17/2011
EVT1_FG.EAR

NORTH RED BLUFF REHAB
CONTRACT: 02-3E8101
PROJECT ID: 0200020181
02-TEH-5 PM R27.1/42.1
02-SHA-5 PM 0.0/0.9

SCALE: 1" = 5' Horiz.
1" = 5' Vert.

"EVT1" LINE CROSS SECTIONS

SHEET 2 OF 2

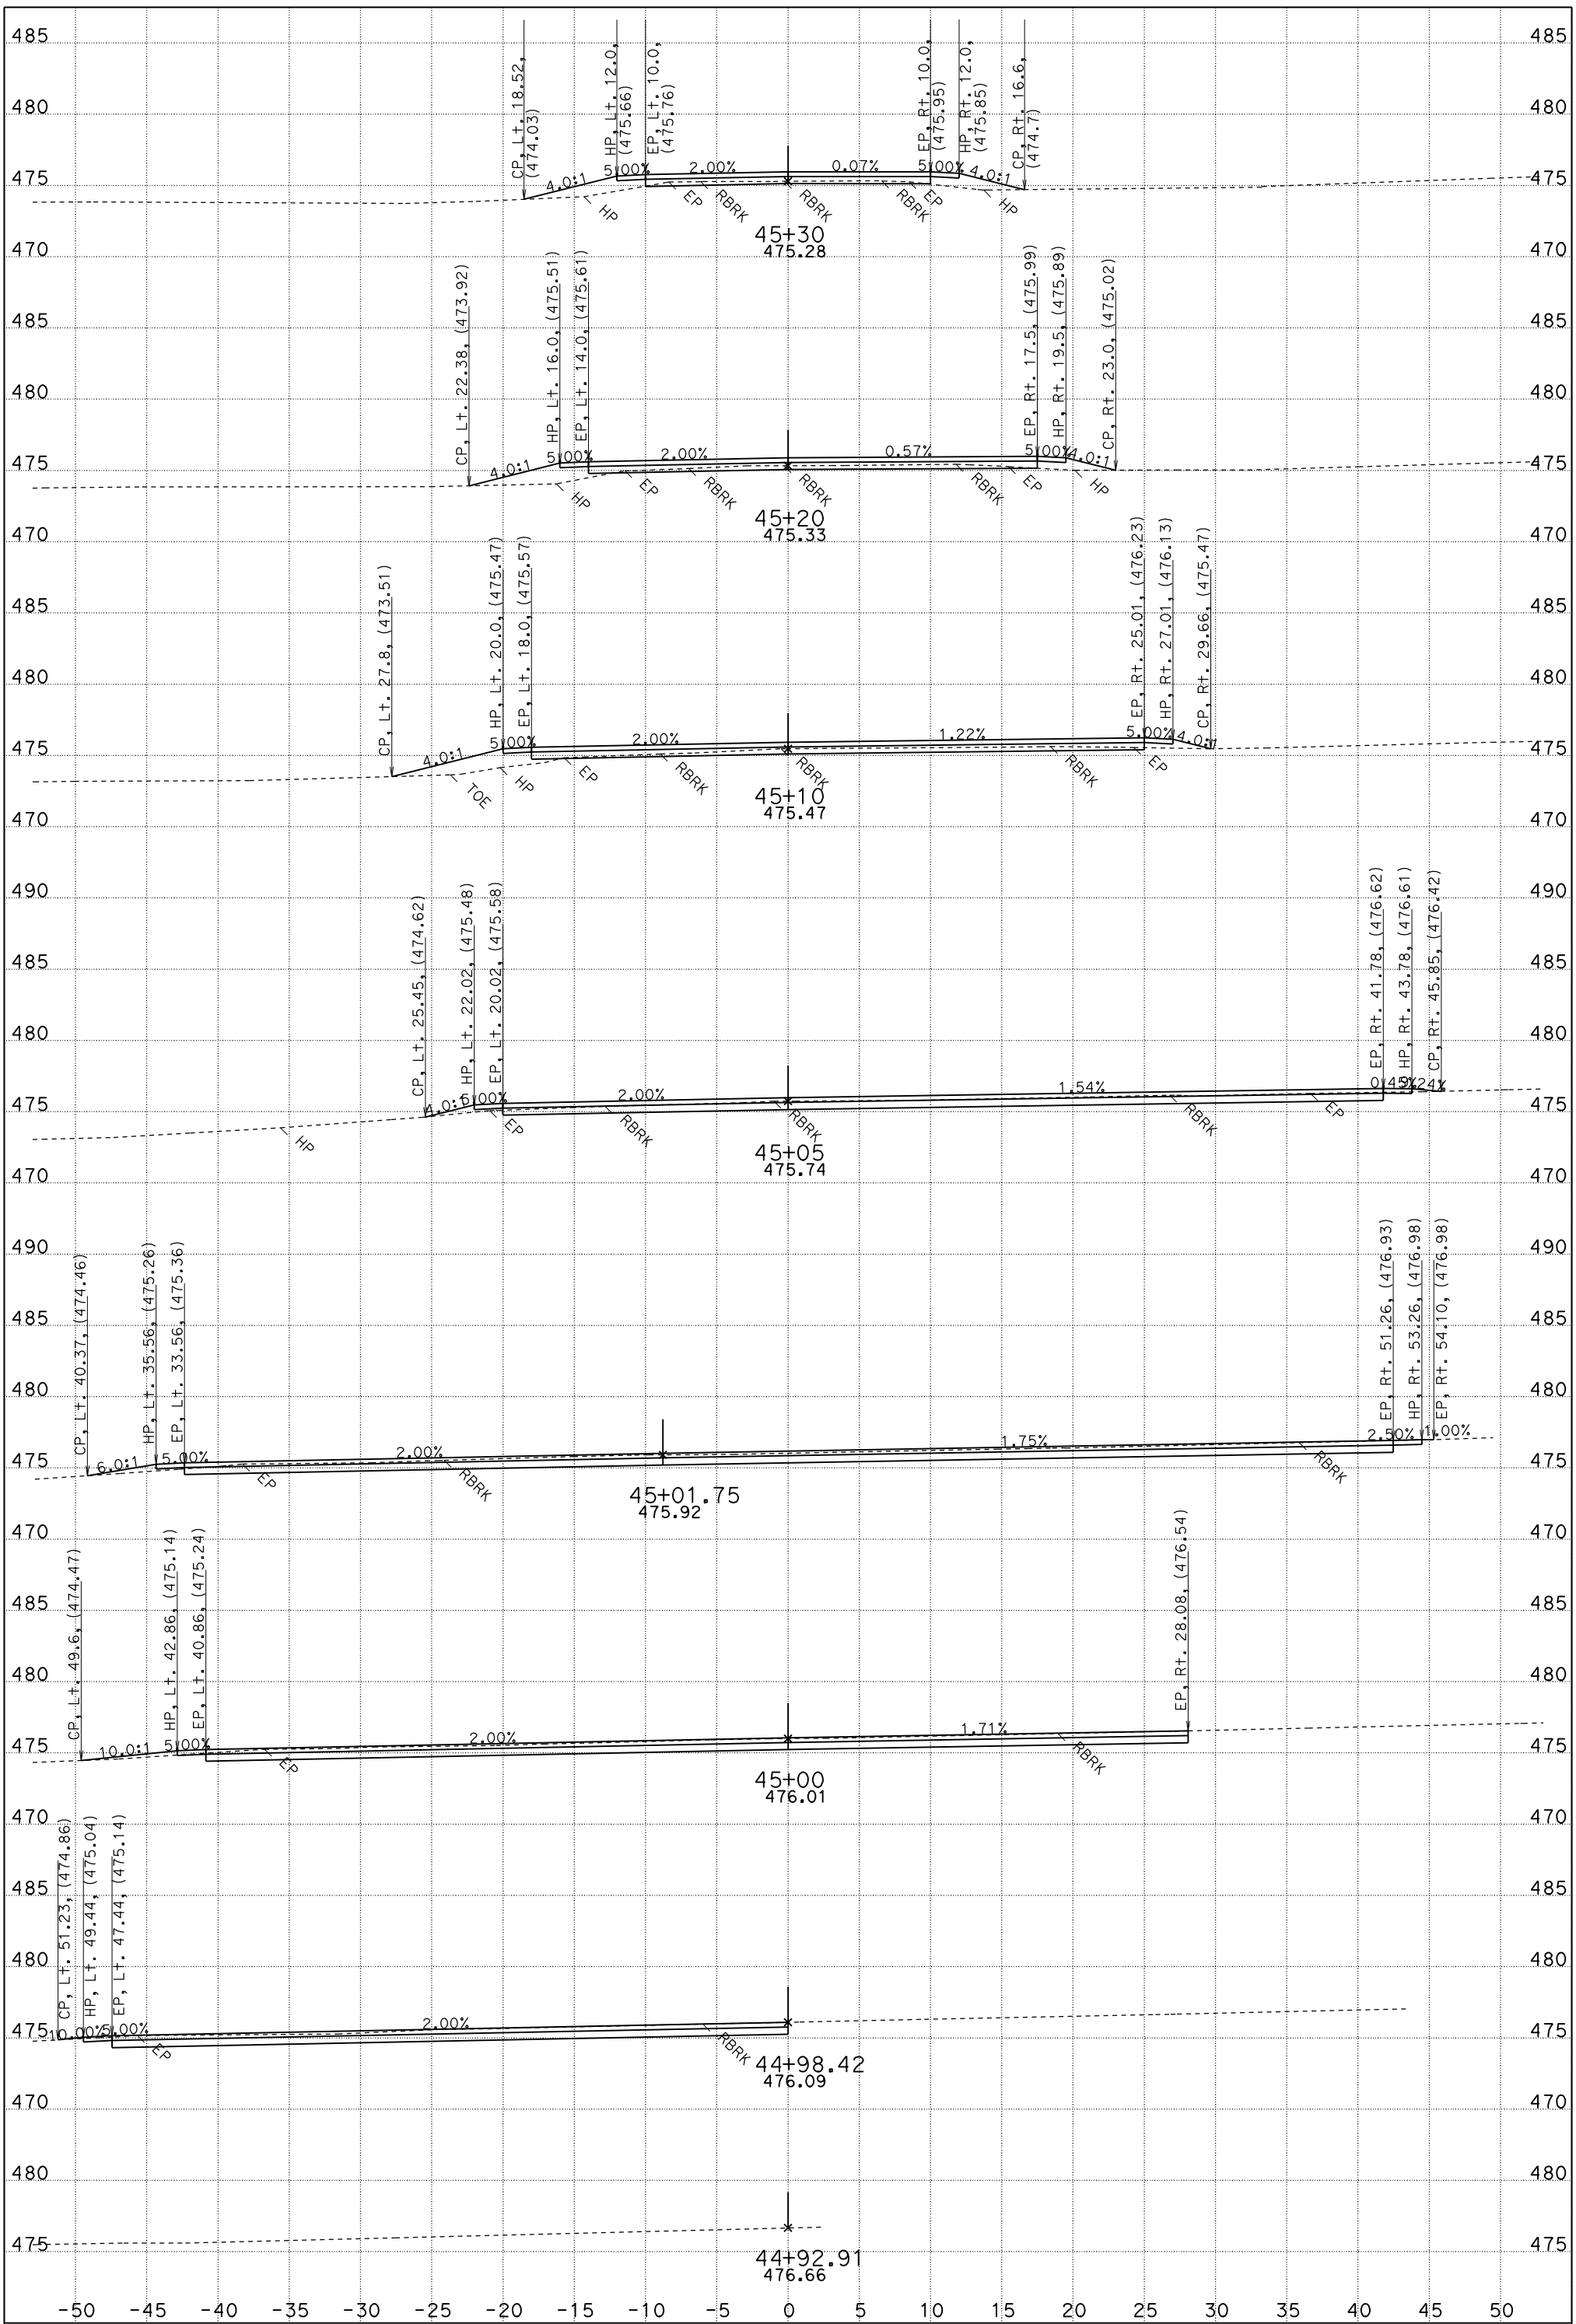

FOR EARTHWORK DEVELOPMENT ONLY

UTILITIES NOT SHOWN
DATE: 6/17/2011
EVT2_FG.EAR

NORTH RED BLUFF REHAB
CONTRACT: 02-3E8101
PROJECT ID: 0200020181
02-TEH-5 PM R27.1/42.1
02-SHA-5 PM 0.0/0.9

SCALE: 1" = 5' Horiz.
1" = 5' Vert.

"EVT2" LINE CROSS SECTIONS

SHEET 1 OF 3

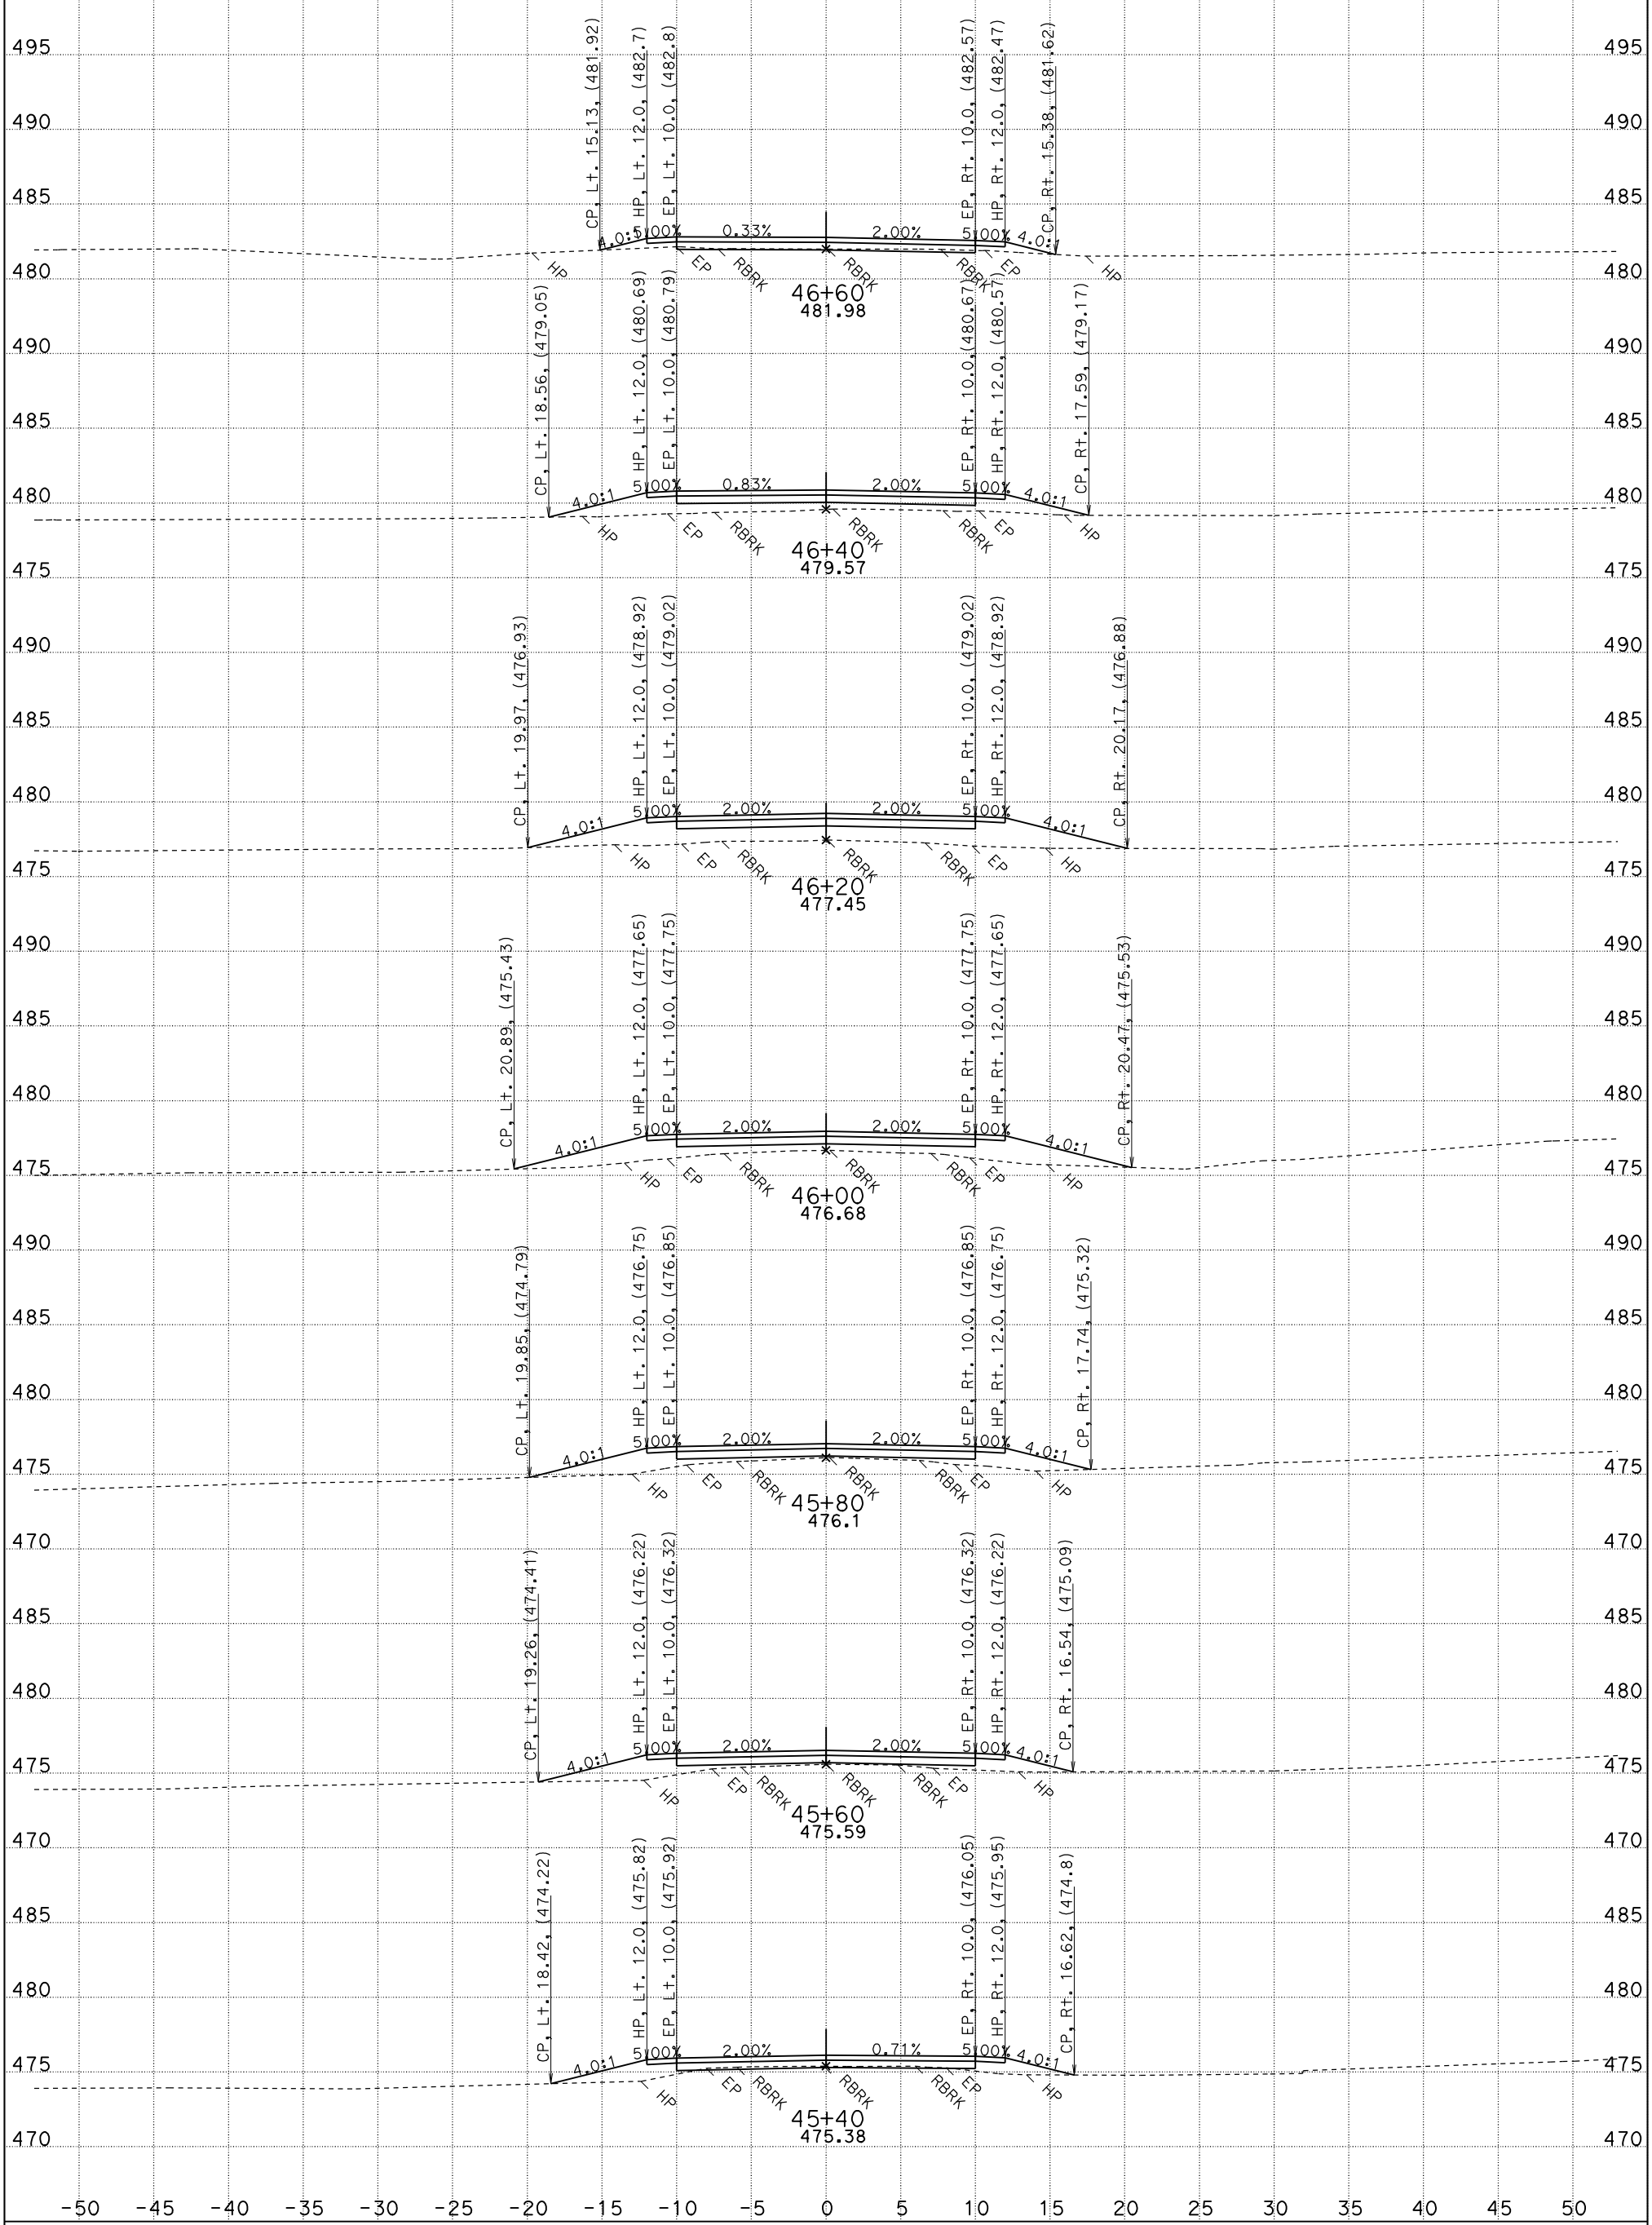

FOR EARTHWORK DEVELOPMENT ONLY

UTILITIES NOT SHOWN
DATE: 6/17/2011
EVT2_FG.EAR

NORTH RED BLUFF REHAB
CONTRACT: 02-3E8101
PROJECT ID: 0200020181
02-TEH-5 PM R27.1/42.1
02-SHA-5 PM 0.0/0.9

SCALE: 1" = 5' Horiz.
1" = 5' Vert.

"EVT2" LINE CROSS SECTIONS

SHEET 2 OF 3

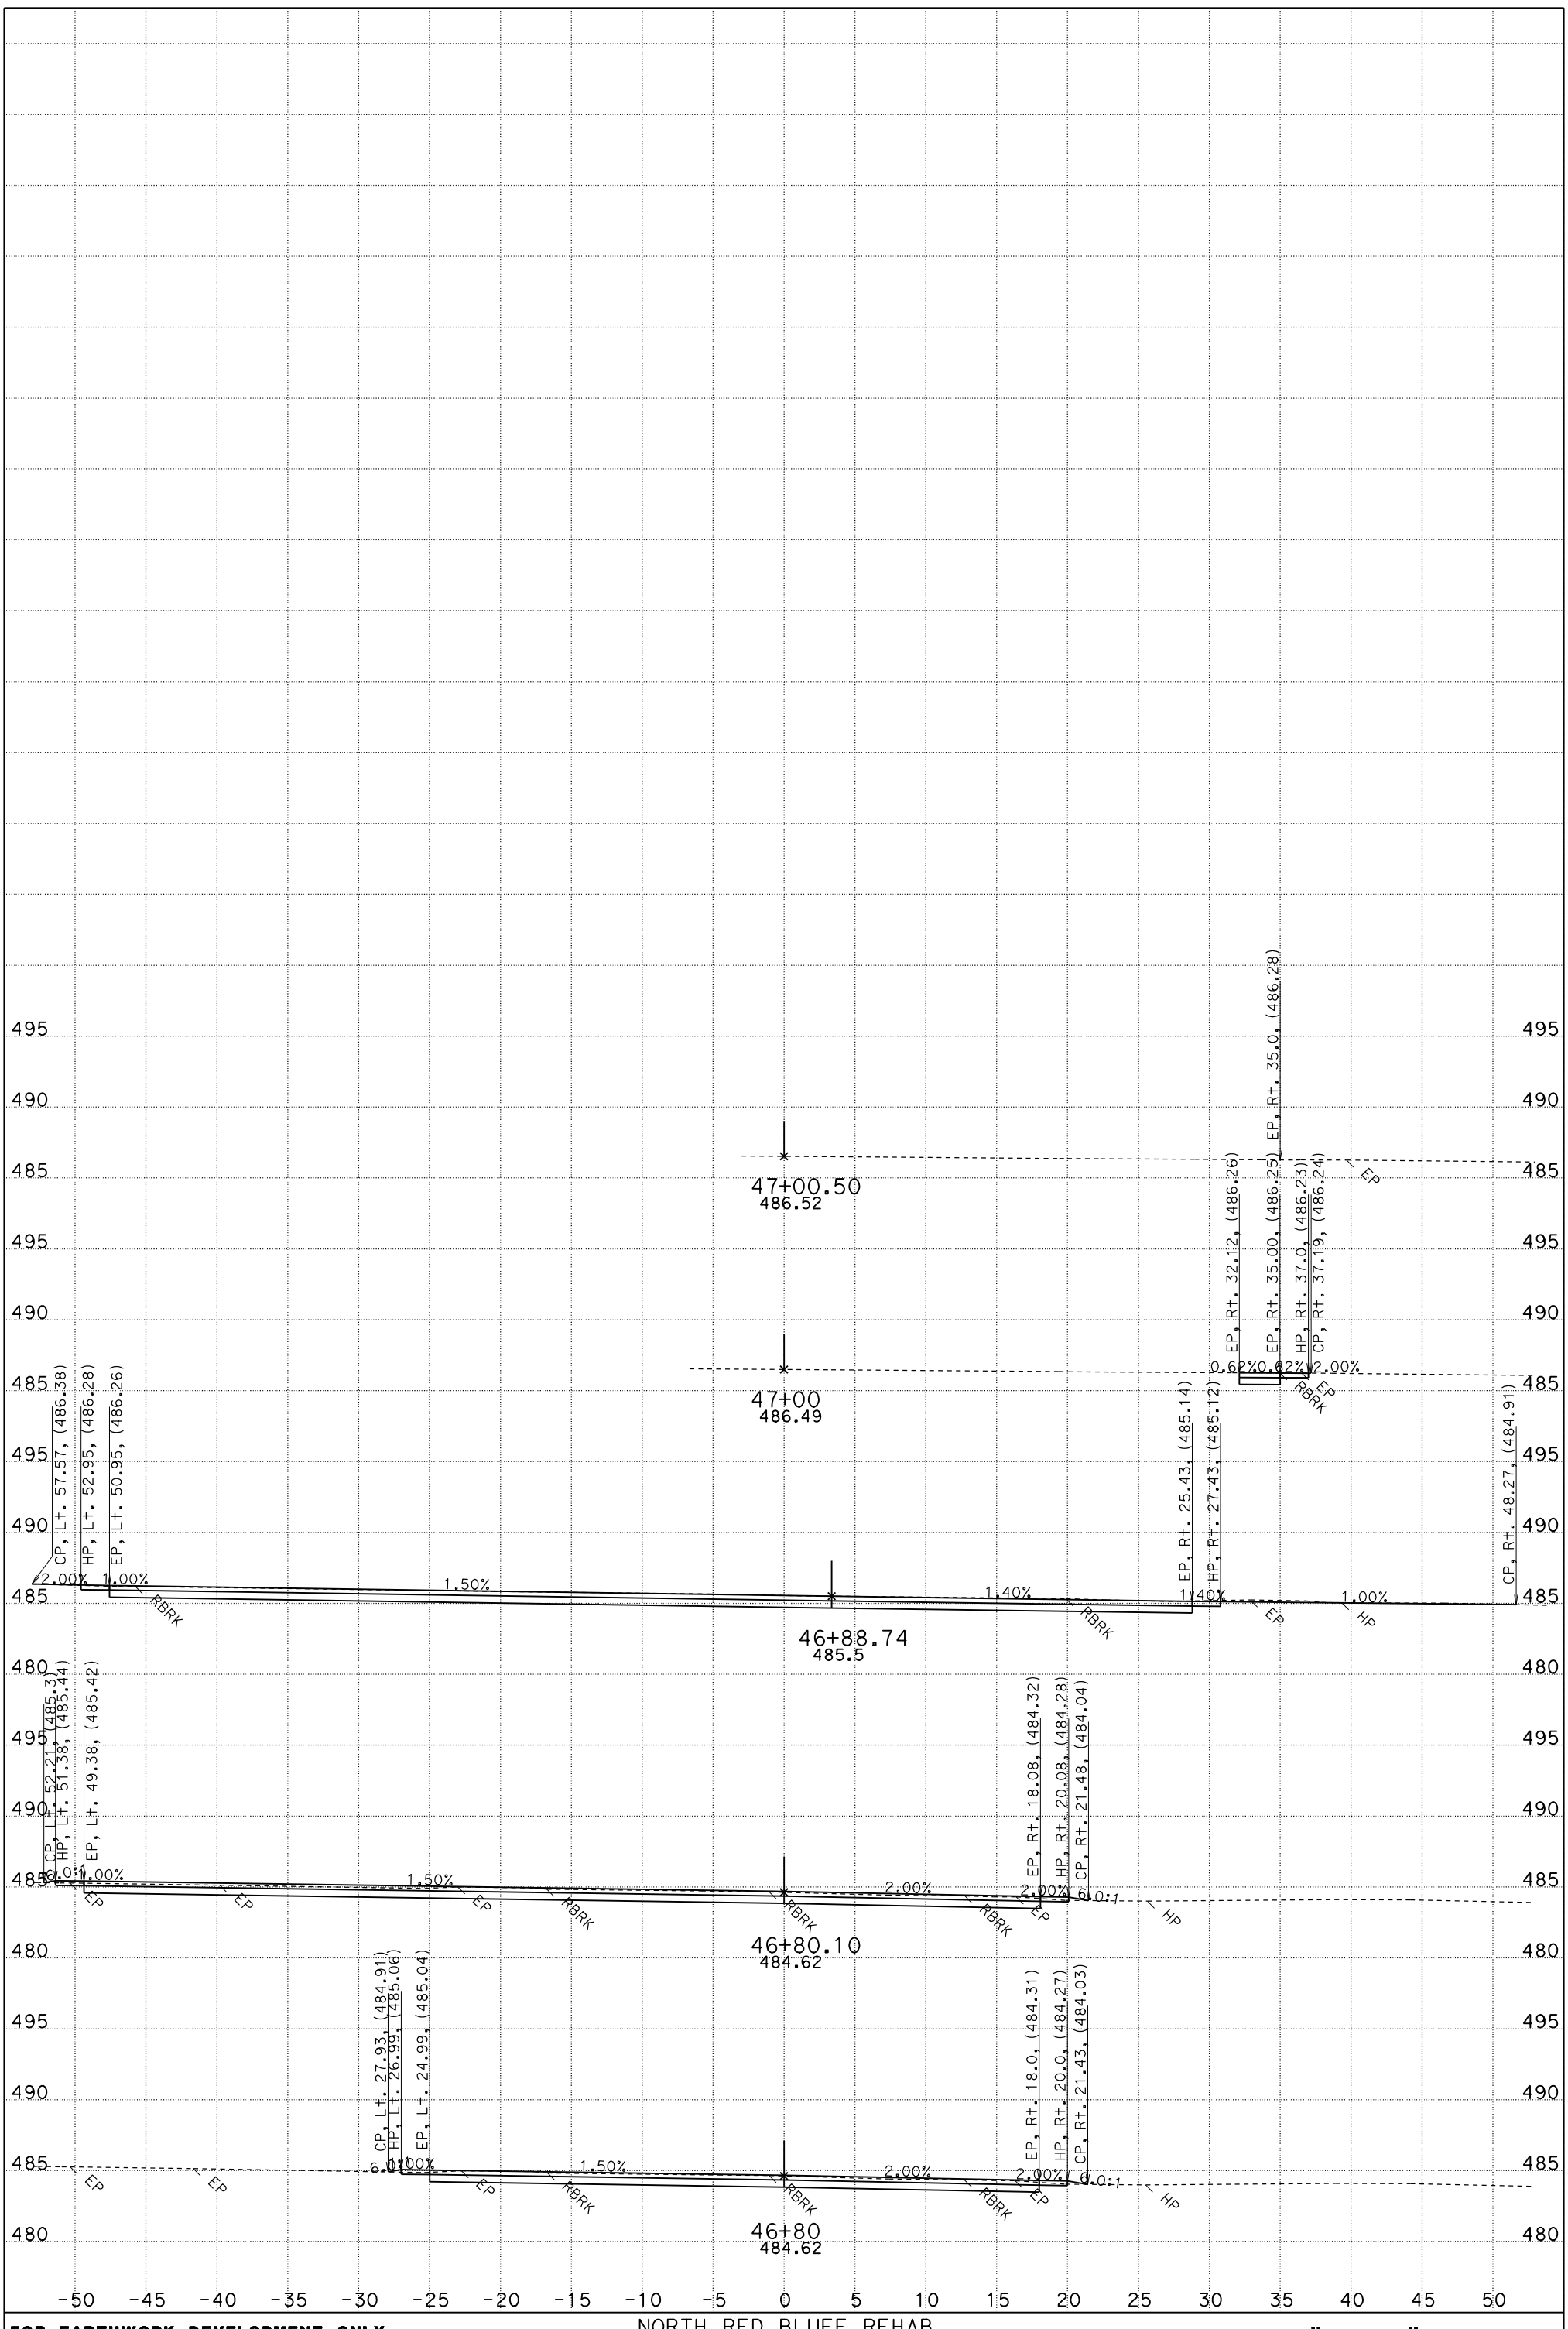

FOR EARTHWORK DEVELOPMENT ONLY

UTILITIES NOT SHOWN
DATE: 6/17/2011
EVT2_FG.EAR

NORTH RED BLUFF REHAB
CONTRACT: 02-3E8101
PROJECT ID: 0200020181
02-TEH-5 PM R27.1/42.1
02-SHA-5 PM 0.0/0.9

SCALE: 1" = 5' Horiz.
1" = 5' Vert.

"EVT2" LINE CROSS SECTIONS

SHEET 3 OF 3

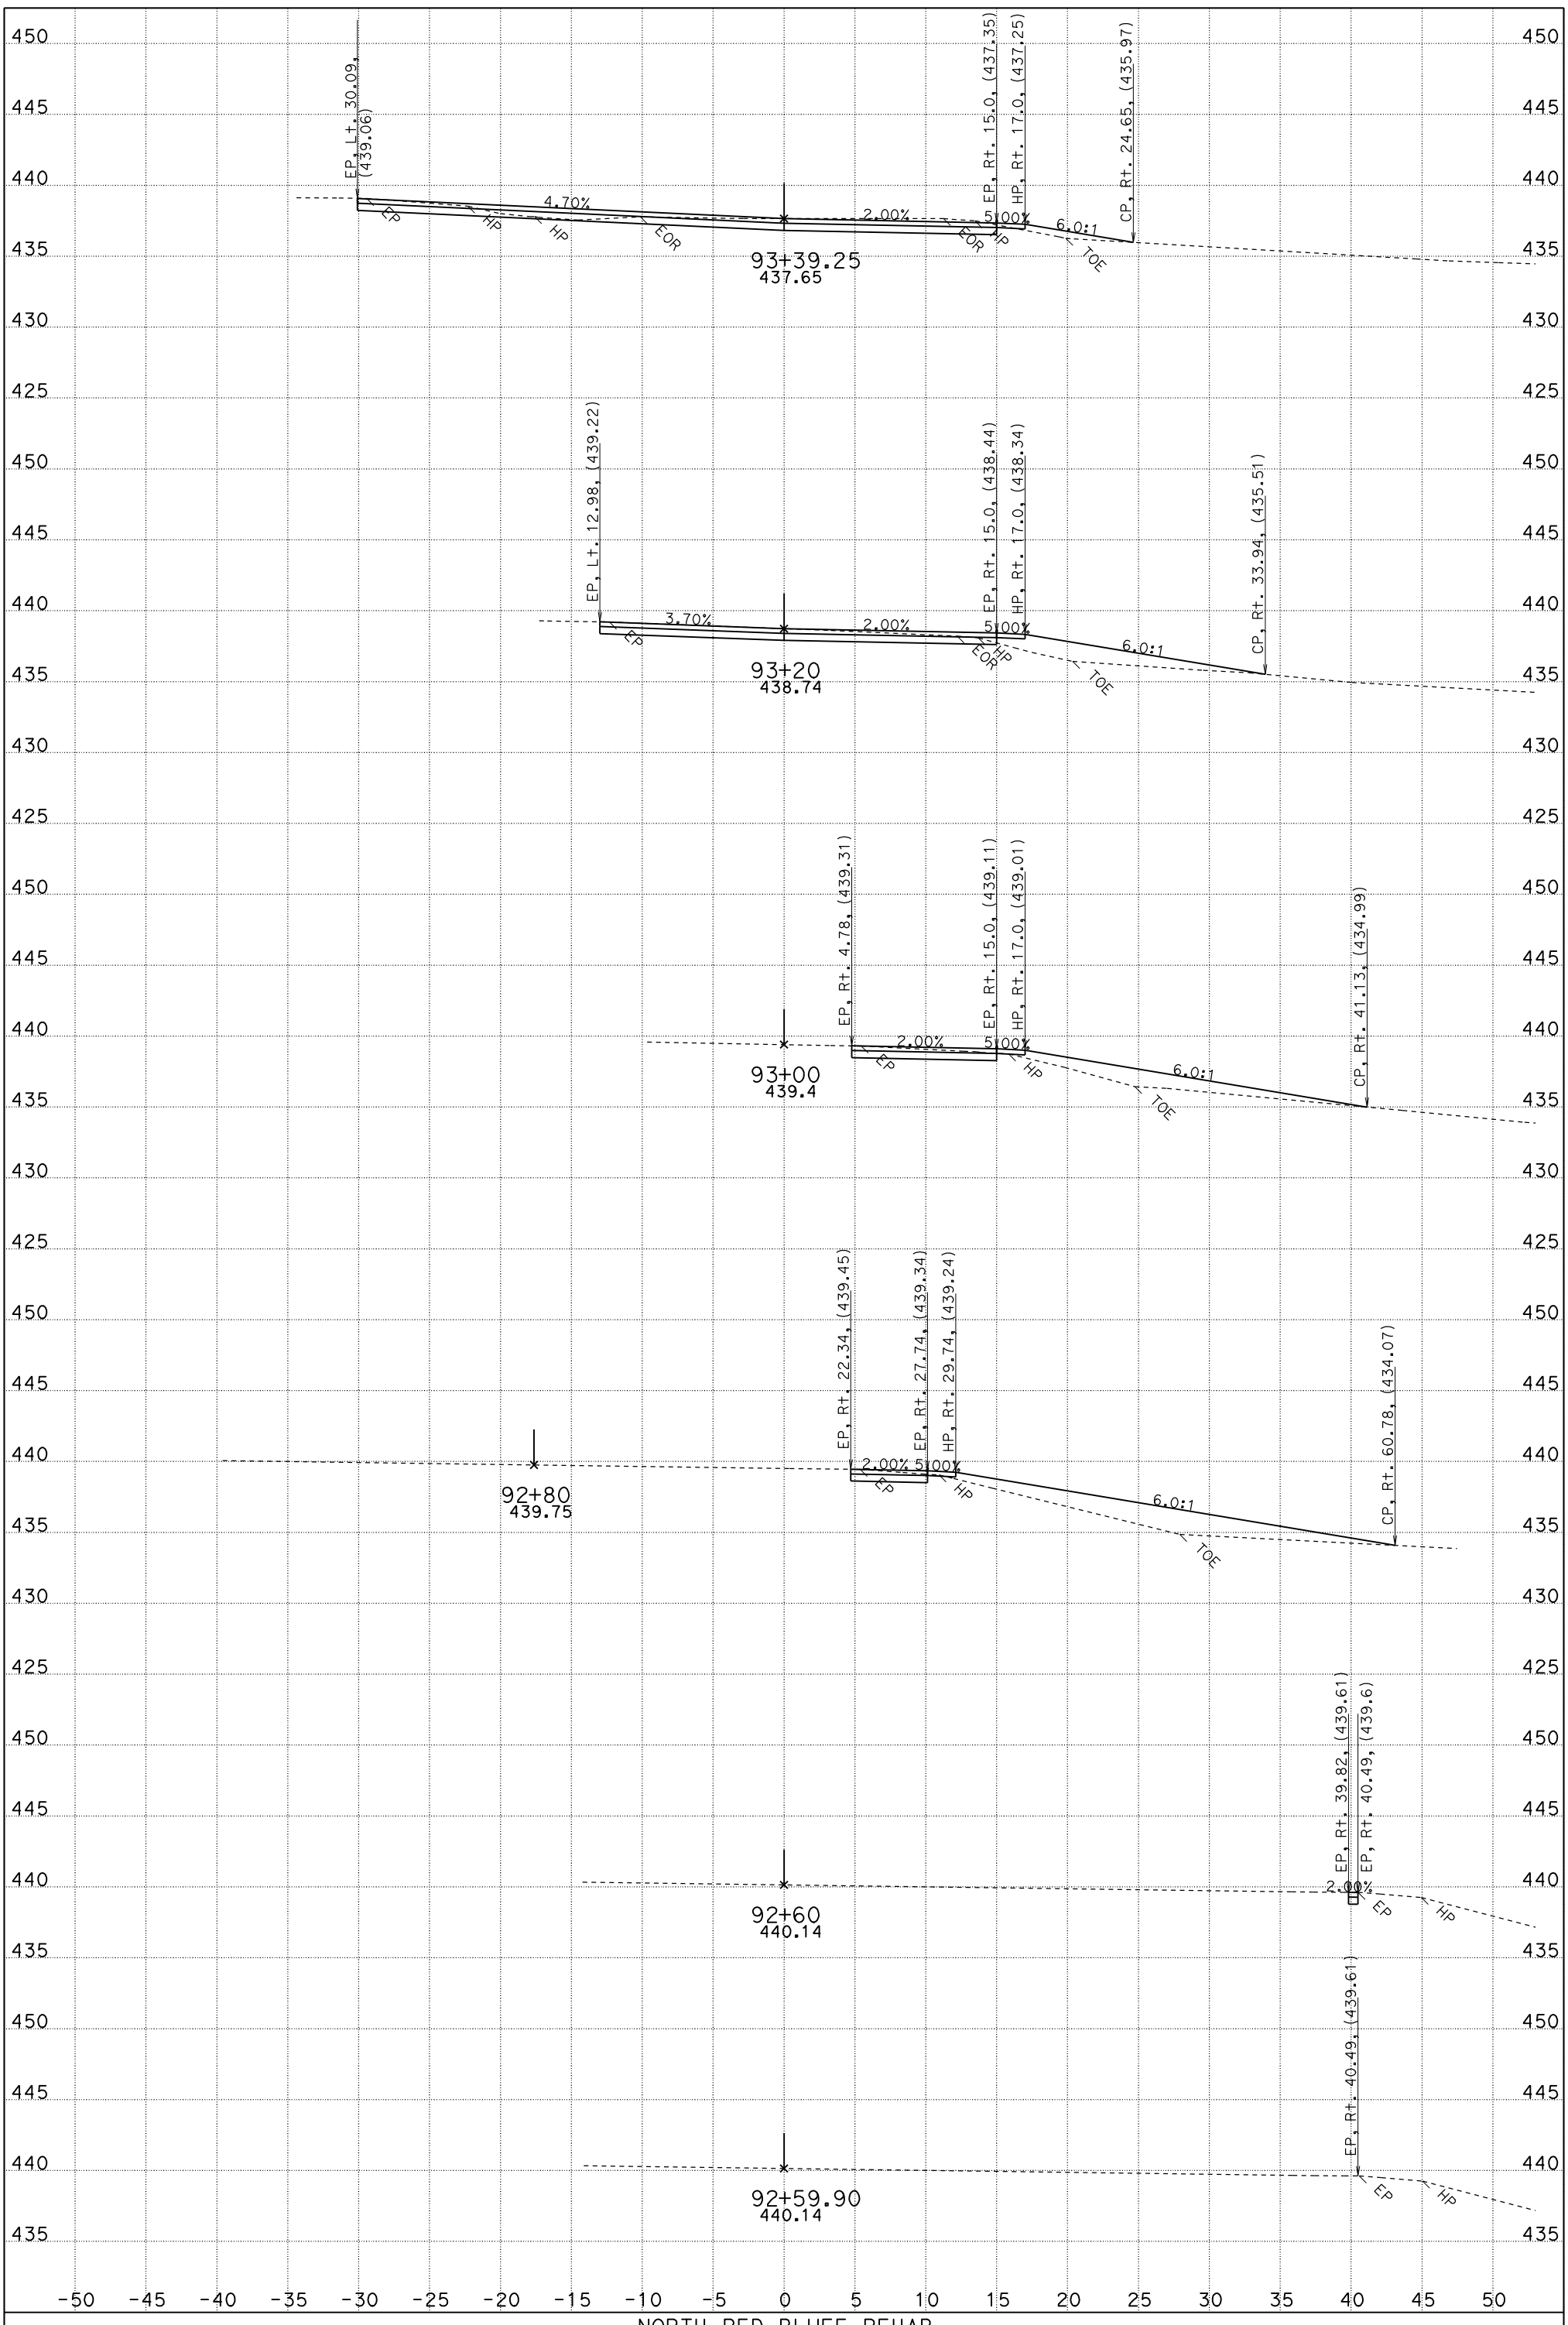

FOR EARTHWORK DEVELOPMENT ONLY

UTILITIES NOT SHOWN
DATE: 6/17/2011
EVT3_FG.EAR

NORTH RED BLUFF REHAB
CONTRACT: 02-3E8101
PROJECT ID: 0200020181
02-TEH-5 PM R27.1/42.1
02-SHA-5 PM 0.0/0.9

SCALE: 1" = 5' Horiz.
1" = 5' Vert.

"EVT3" LINE CROSS SECTIONS

SHEET 1 OF 4

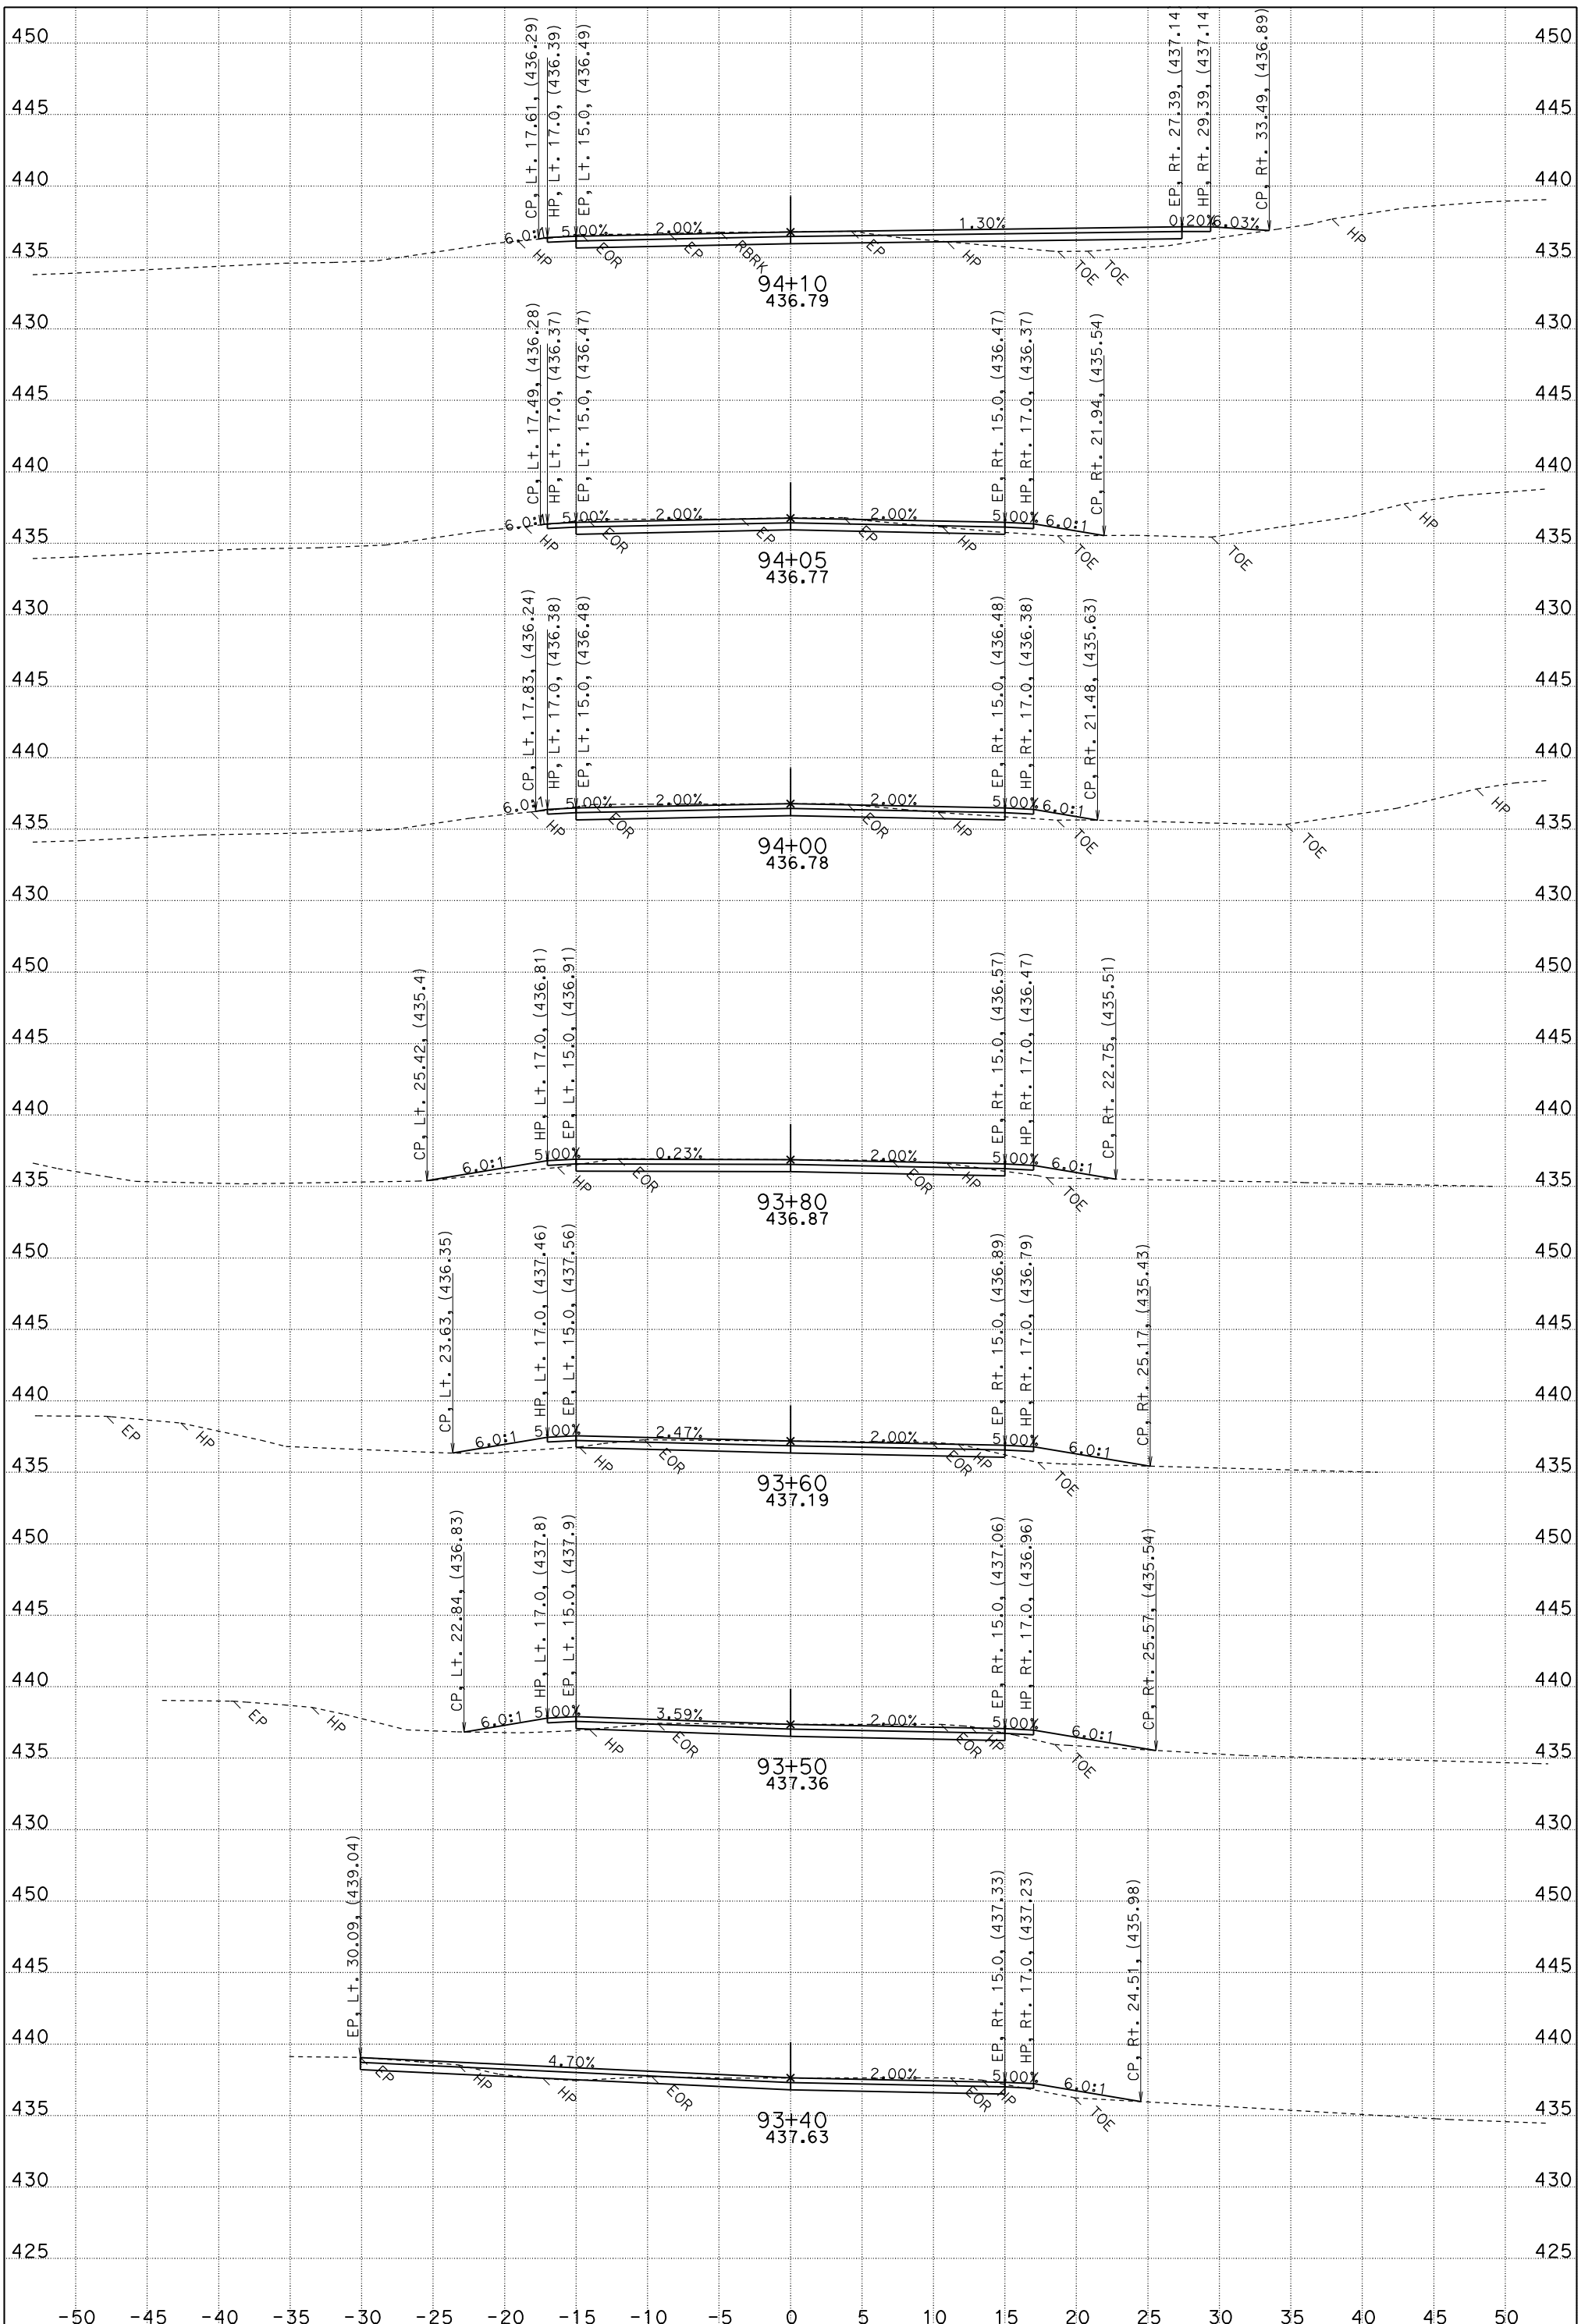

FOR EARTHWORK DEVELOPMENT ONLY

UTILITIES NOT SHOWN
DATE: 6/17/2011
EVT3_FG.EAR

NORTH RED BLUFF REHAB
CONTRACT: 02-3E8101
PROJECT ID: 0200020181
02-TEH-5 PM R27.1/42.1
02-SHA-5 PM 0.0/0.9

SCALE: 1" = 5' Horiz.
1" = 5' Vert.

"EVT3" LINE CROSS SECTIONS

SHEET 2 OF 4

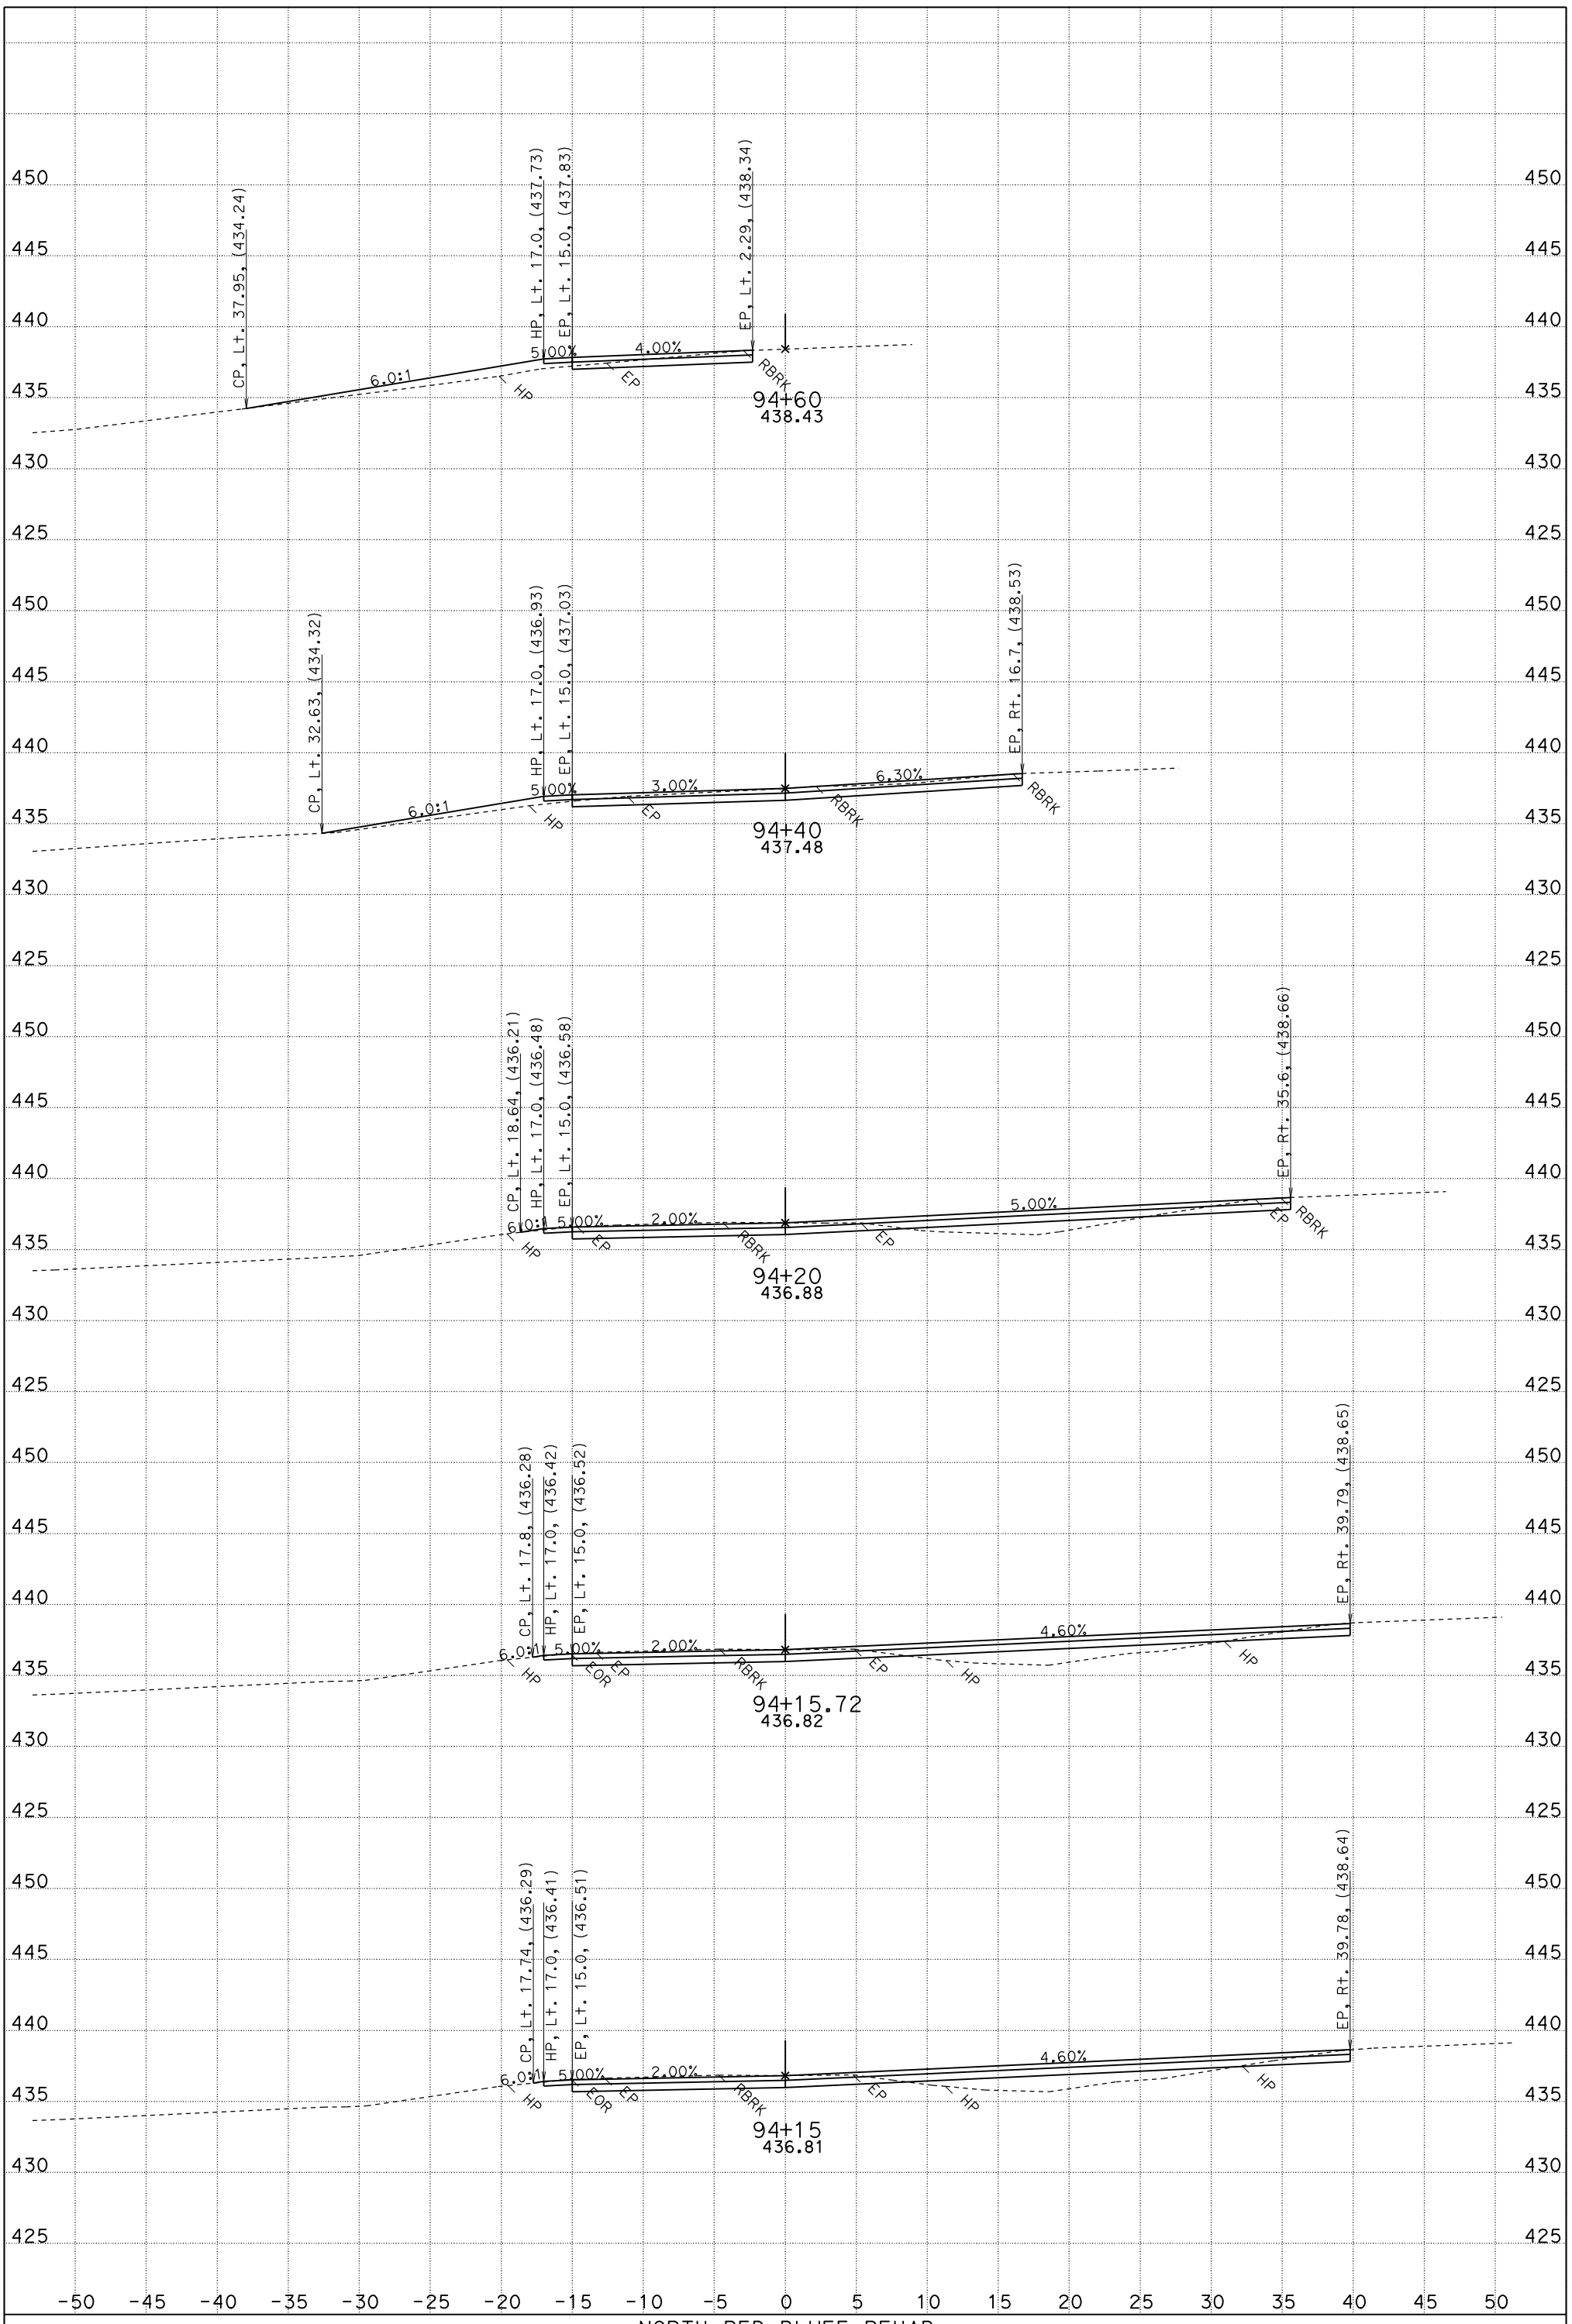

FOR EARTHWORK DEVELOPMENT ONLY

UTILITIES NOT SHOWN
DATE: 6/17/2011
EVT3_FG.EAR

NORTH RED BLUFF REHAB
CONTRACT: 02-3E8101
PROJECT ID: 0200020181
02-TEH-5 PM R27.1/42.1
02-SHA-5 PM 0.0/0.9

SCALE: 1" = 5' Horiz.
1" = 5' Vert.

"EVT3" LINE CROSS SECTIONS

SHEET 3 OF 4

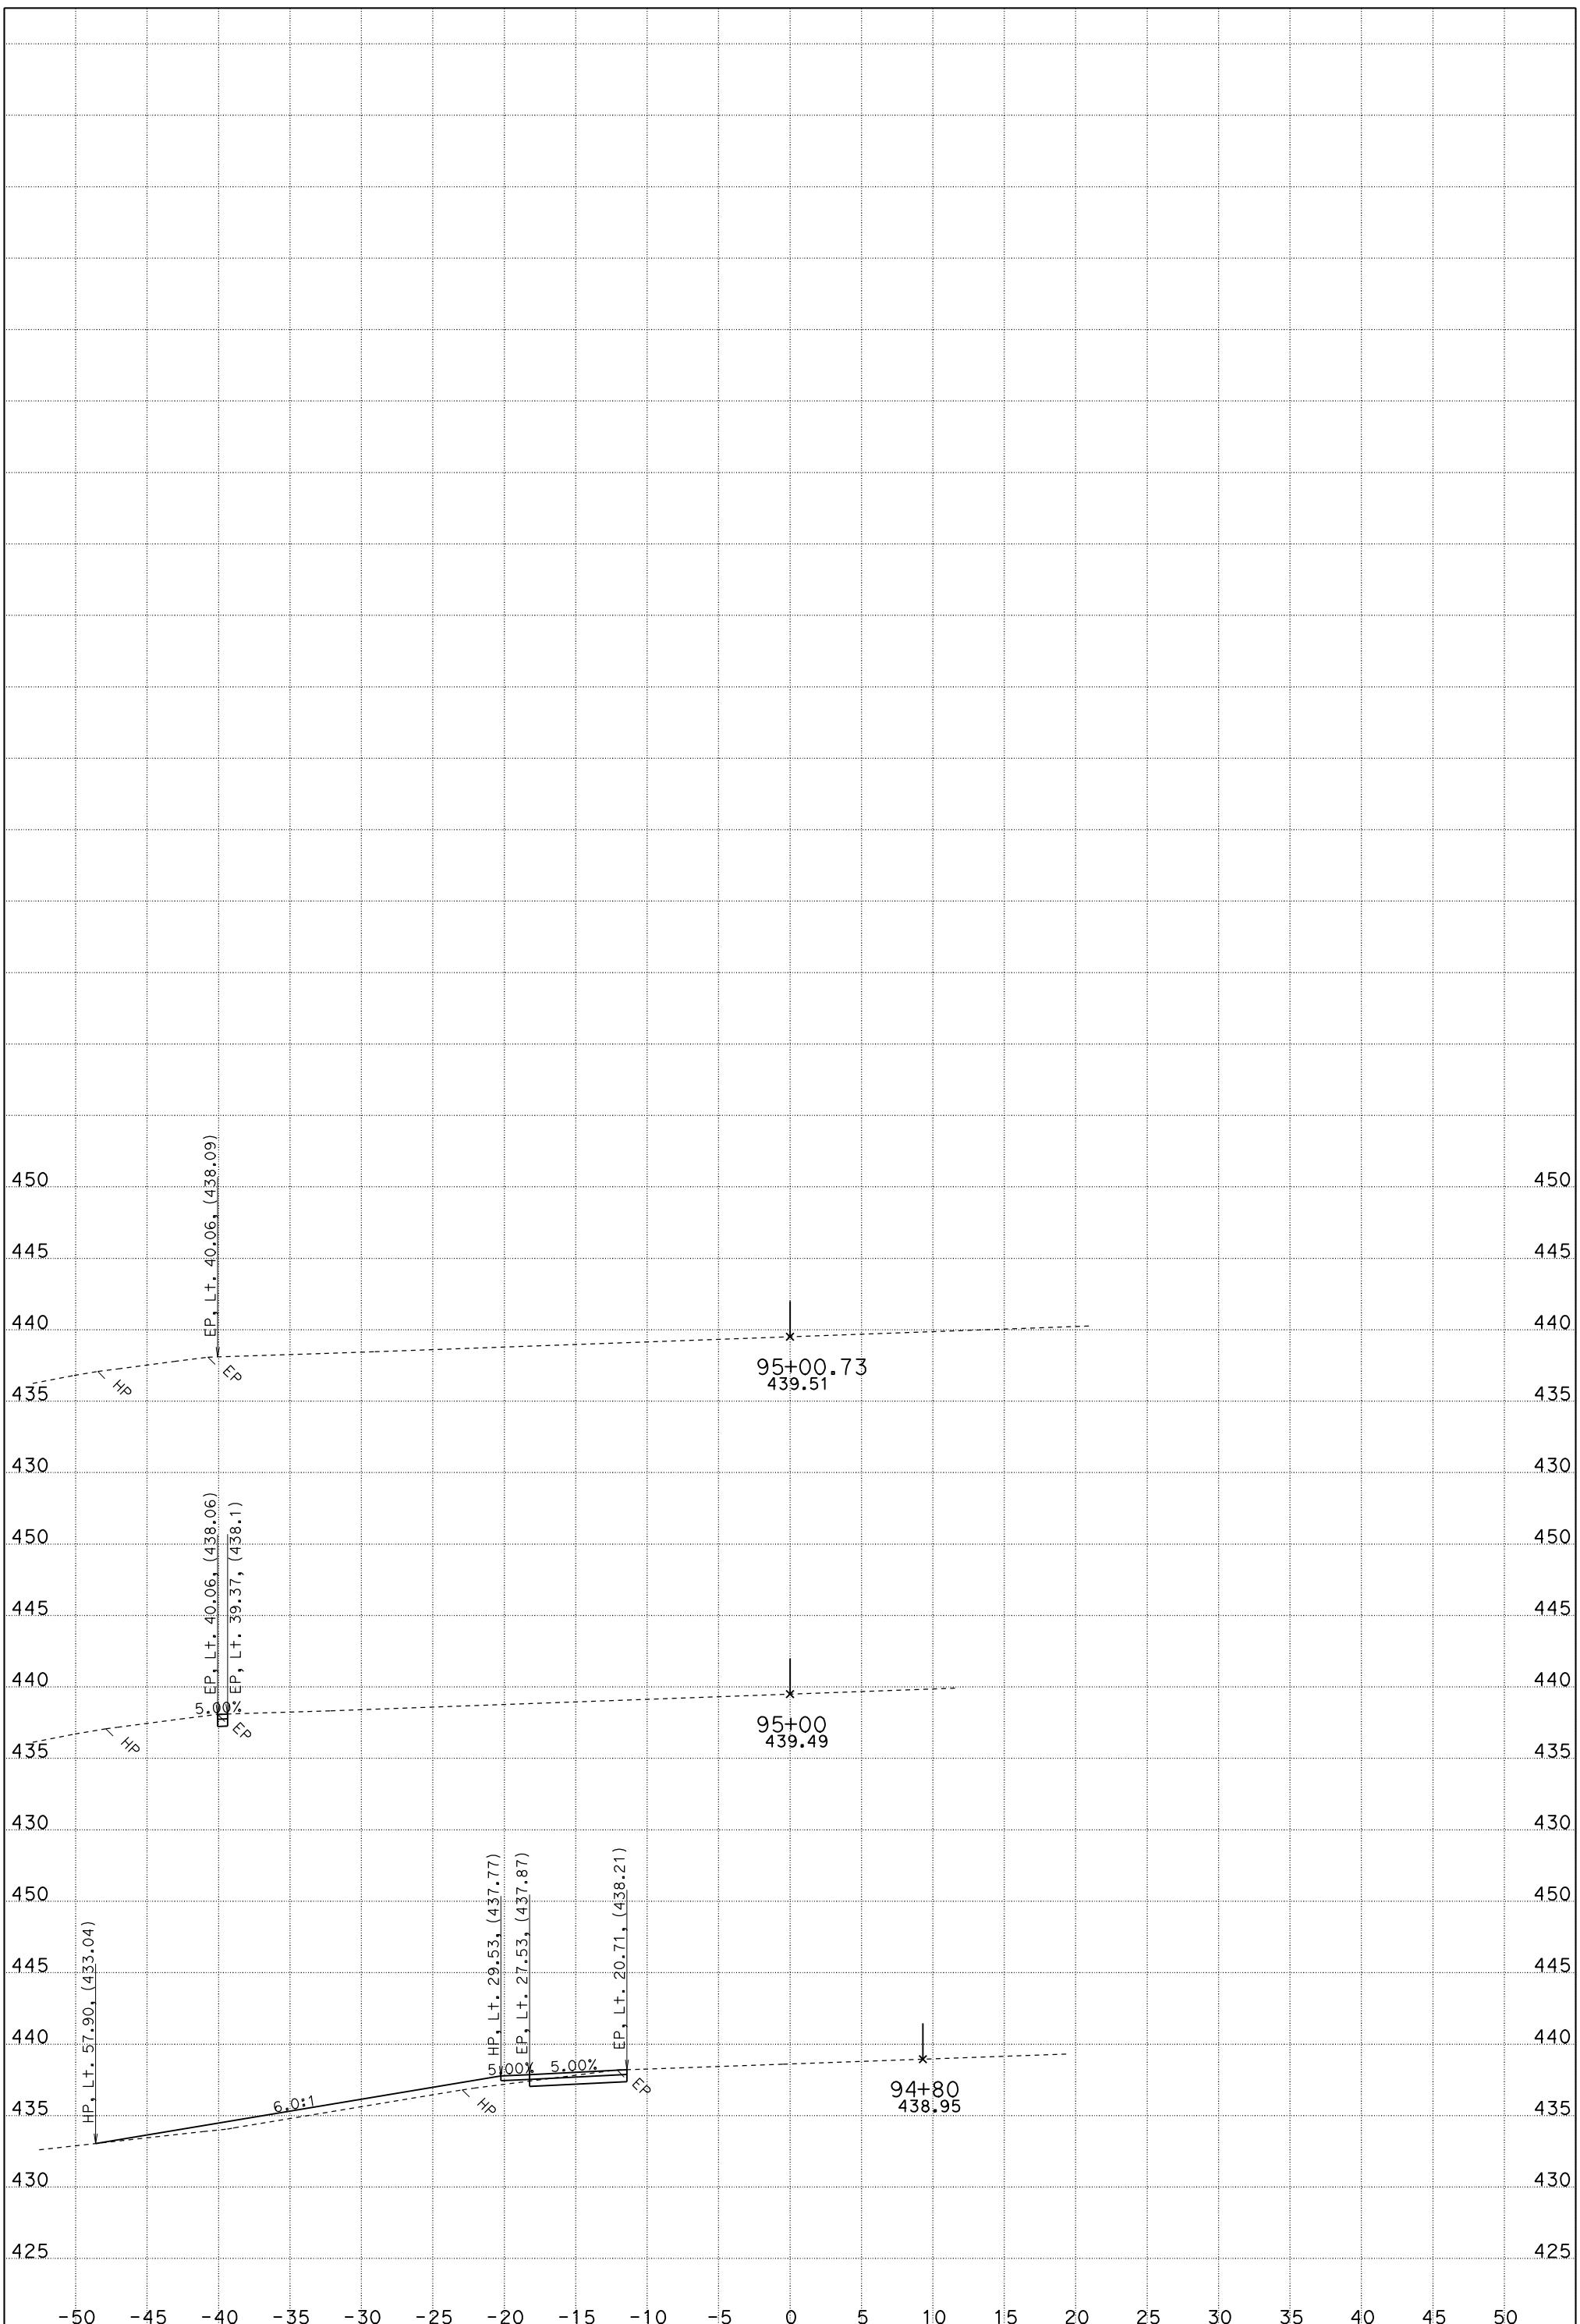

FOR EARTHWORK DEVELOPMENT ONLY

UTILITIES NOT SHOWN
DATE: 6/17/2011
EVT3_FG.EAR

NORTH RED BLUFF REHAB
CONTRACT: 02-3E8101
PROJECT ID: 0200020181
02-TEH-5 PM R27.1/42.1
02-SHA-5 PM 0.0/0.9

SCALE: 1" = 5' Horiz.
1" = 5' Vert.

"EVT3" LINE CROSS SECTIONS

SHEET 4 OF 4