DESIGN STUDY ONLY

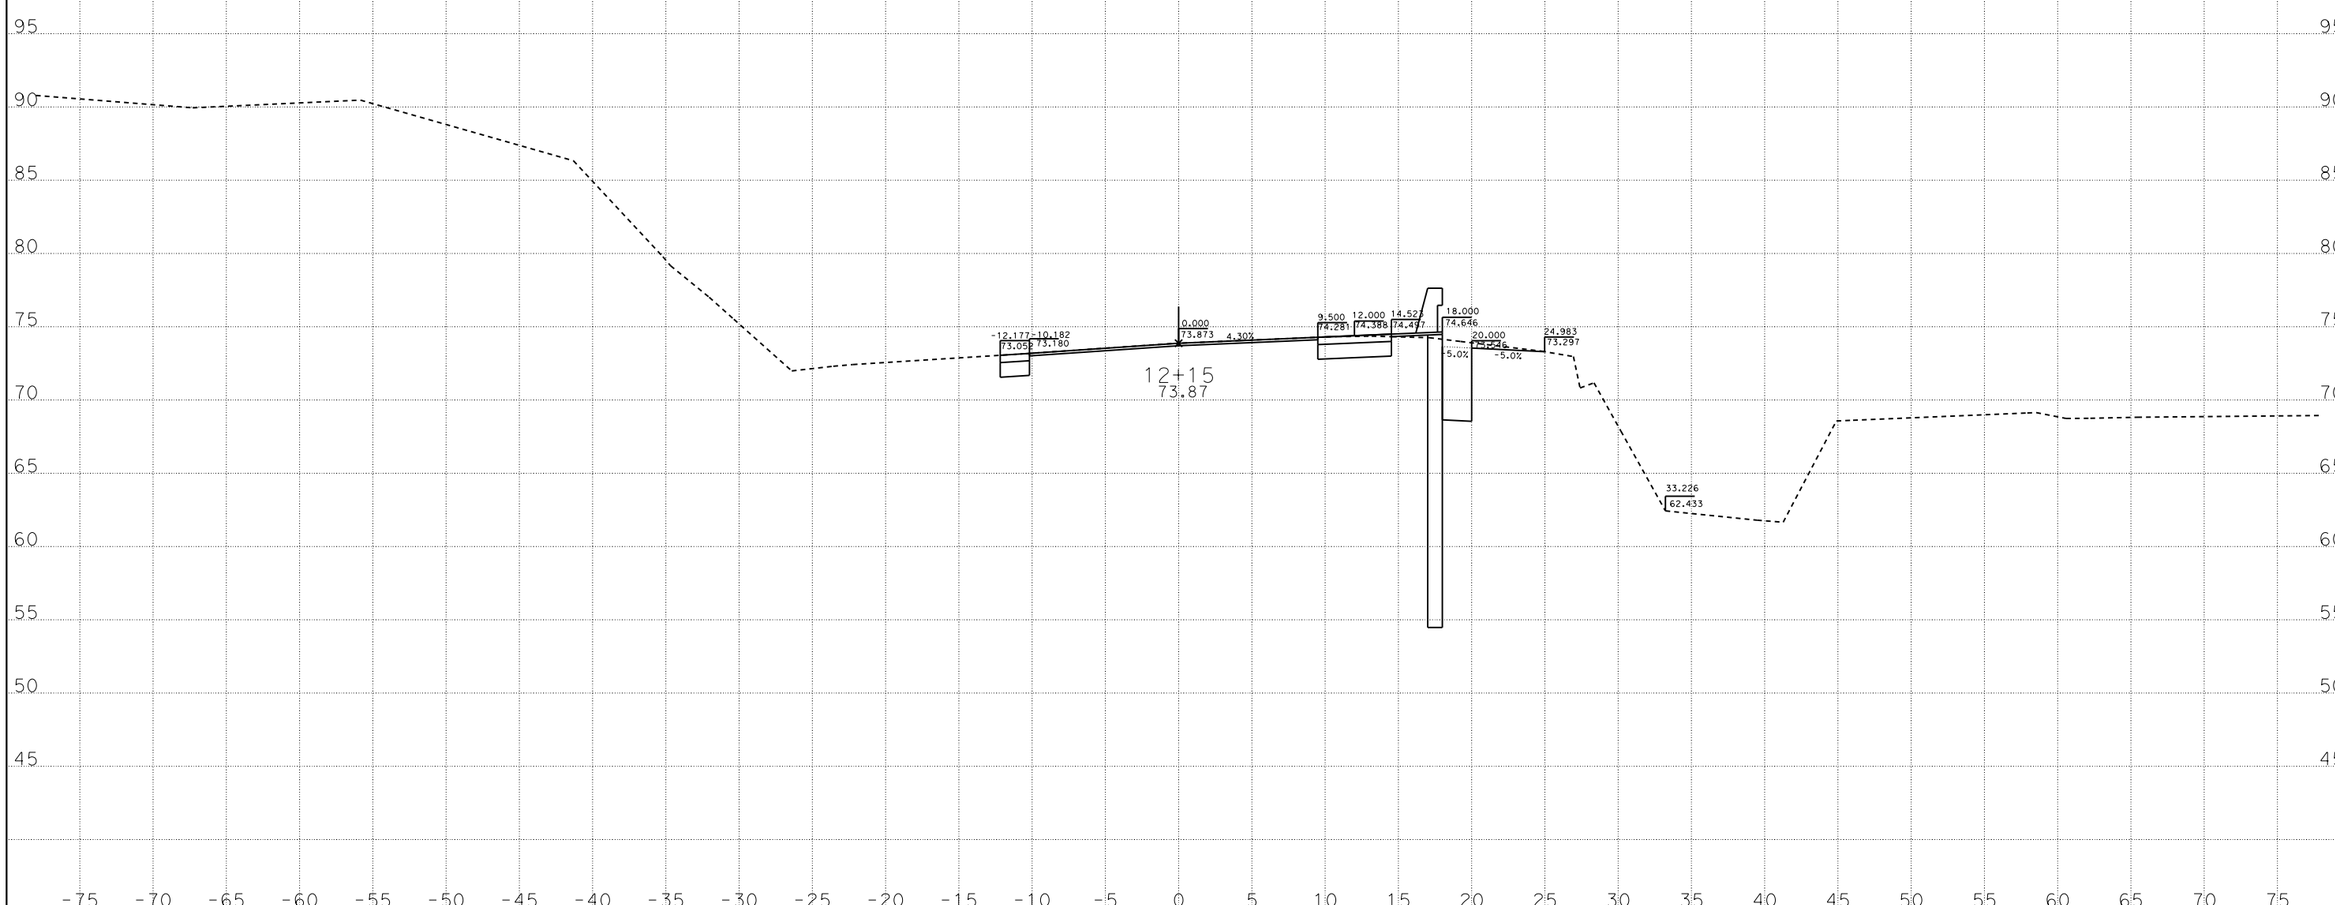

DATE: 3/26/2013

KC Project: 10197 File: D:\Caice\10197\tw1_dxs6.ear

Contract No. 04-1J3204
04-Son-116-PM 13.7

SCALE: 1" = 5' Horiz.
1" = 5' Vert.

All Dimensions are US Survey Feet

A1
CROSS SECTIONS
SHEET 1 OF 30

DESIGN STUDY ONLY

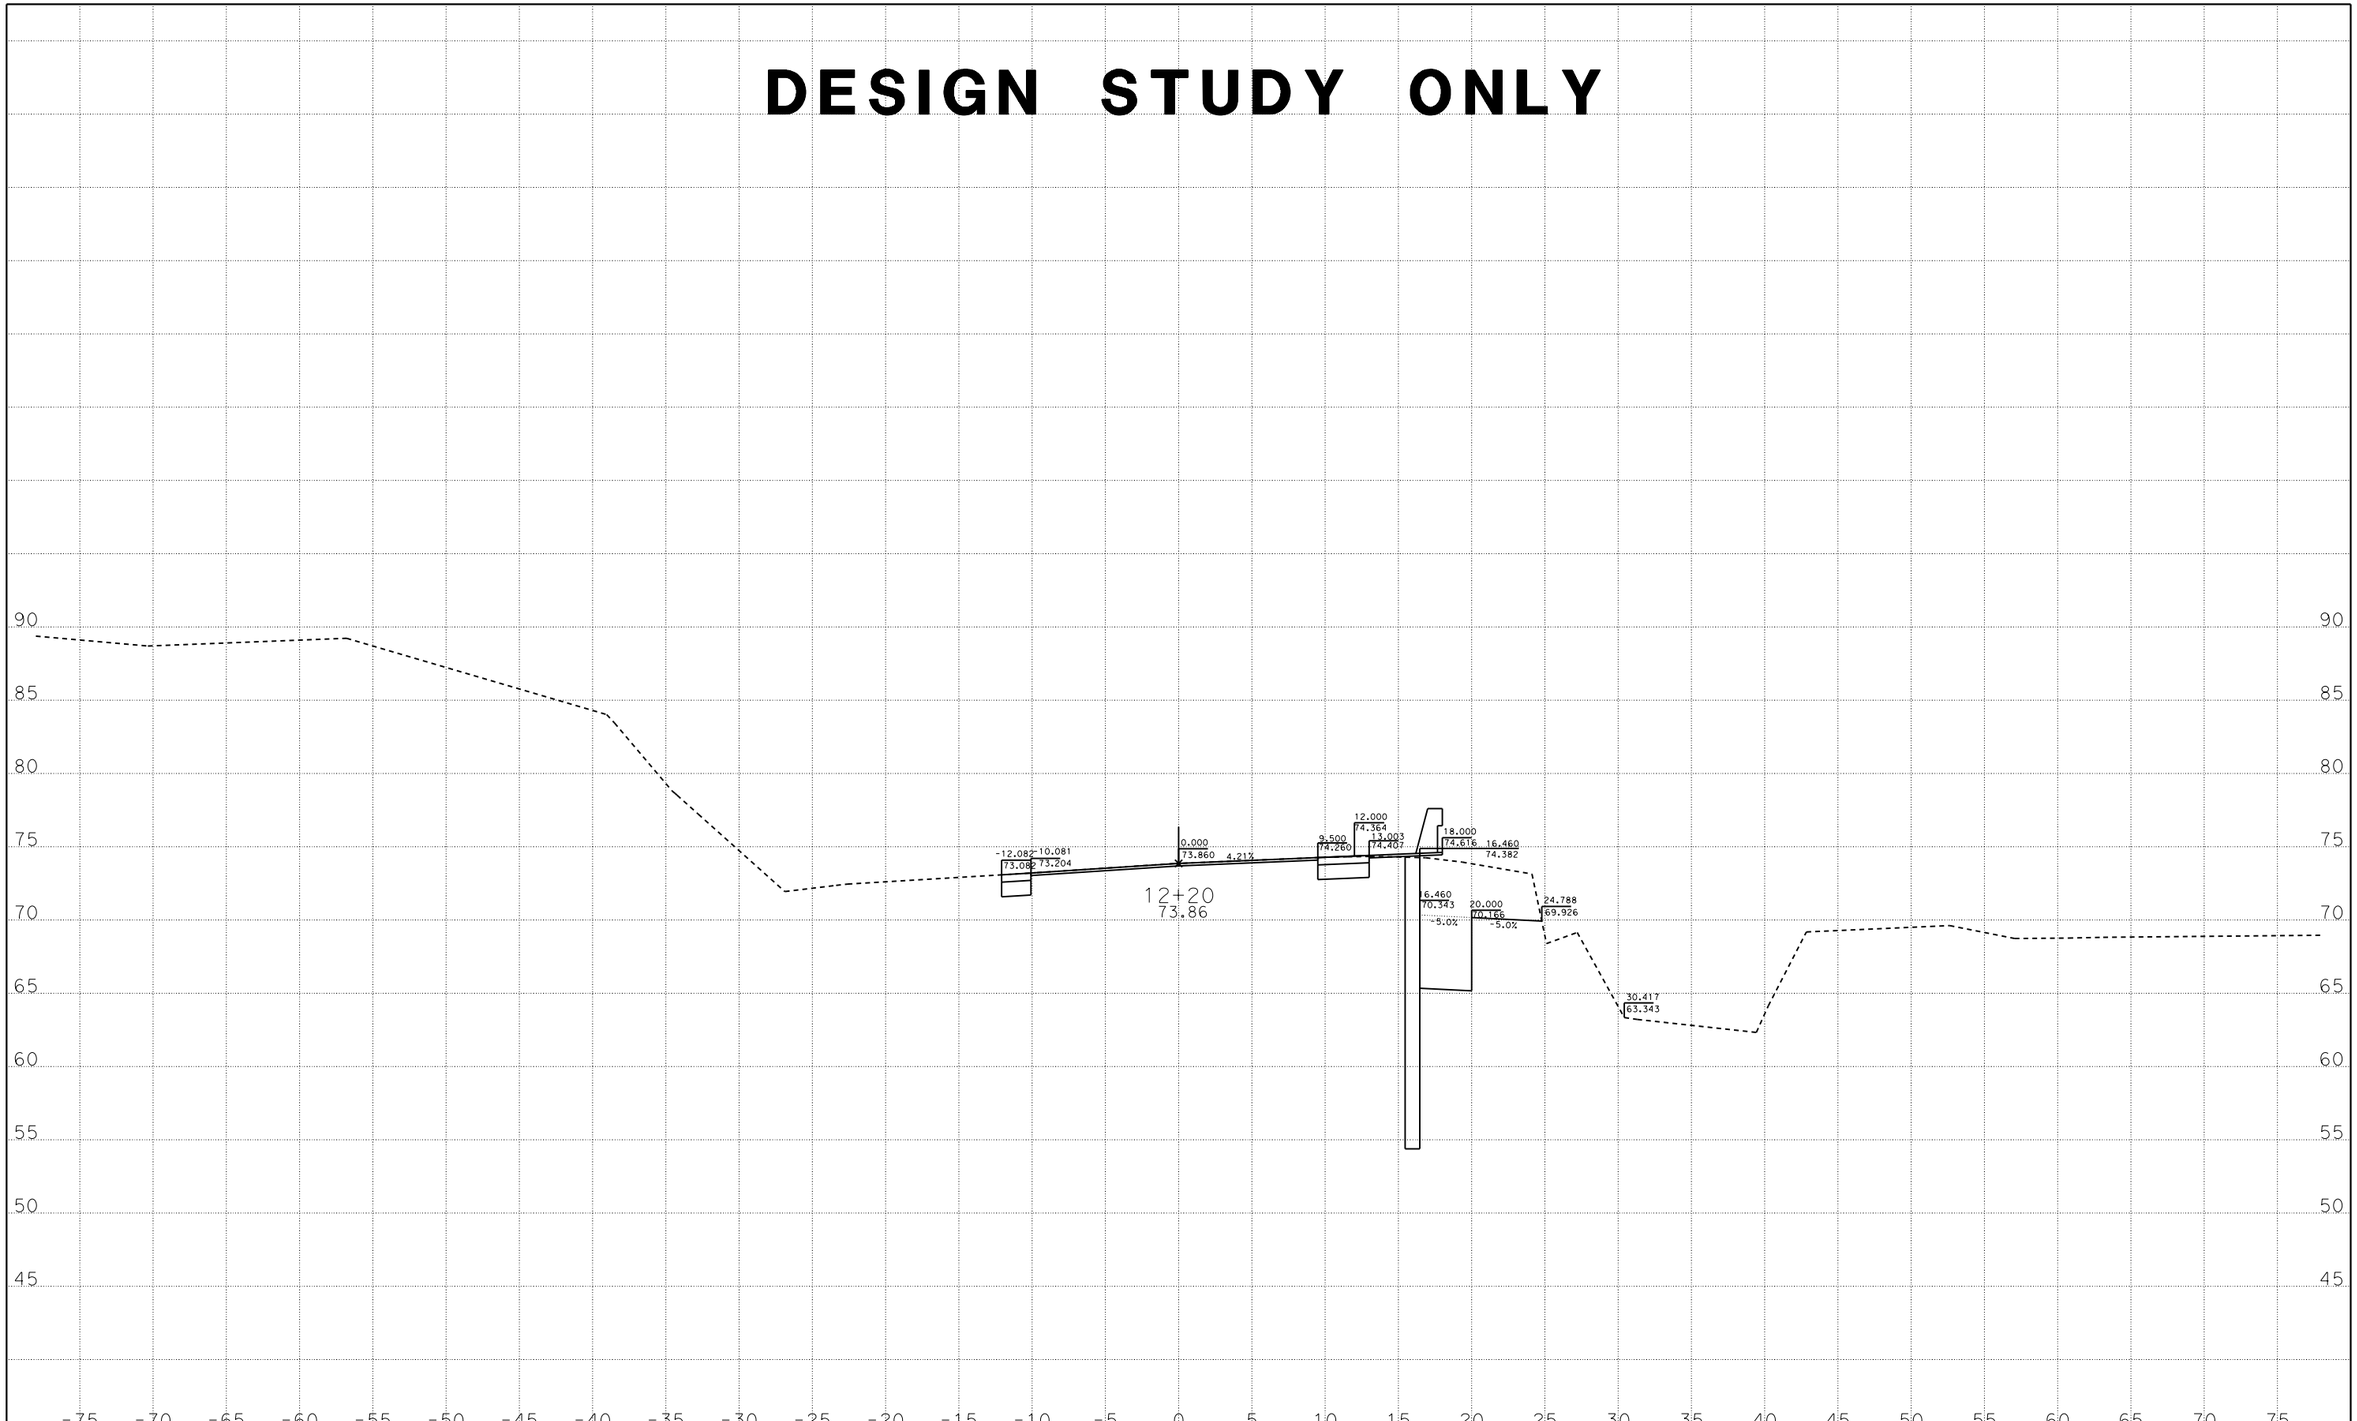

DATE: 3/26/2013

KC Project: 10197 File: D:\Caice\10197\tw1_dxs6.ear

Contract No. 04-1J3204
04-Son-116-PM 13.7

SCALE: 1" = 5' Horiz.
1" = 5' Vert.

All Dimensions are US Survey Feet

A1
CROSS SECTIONS
SHEET 2 OF 30

DESIGN STUDY ONLY

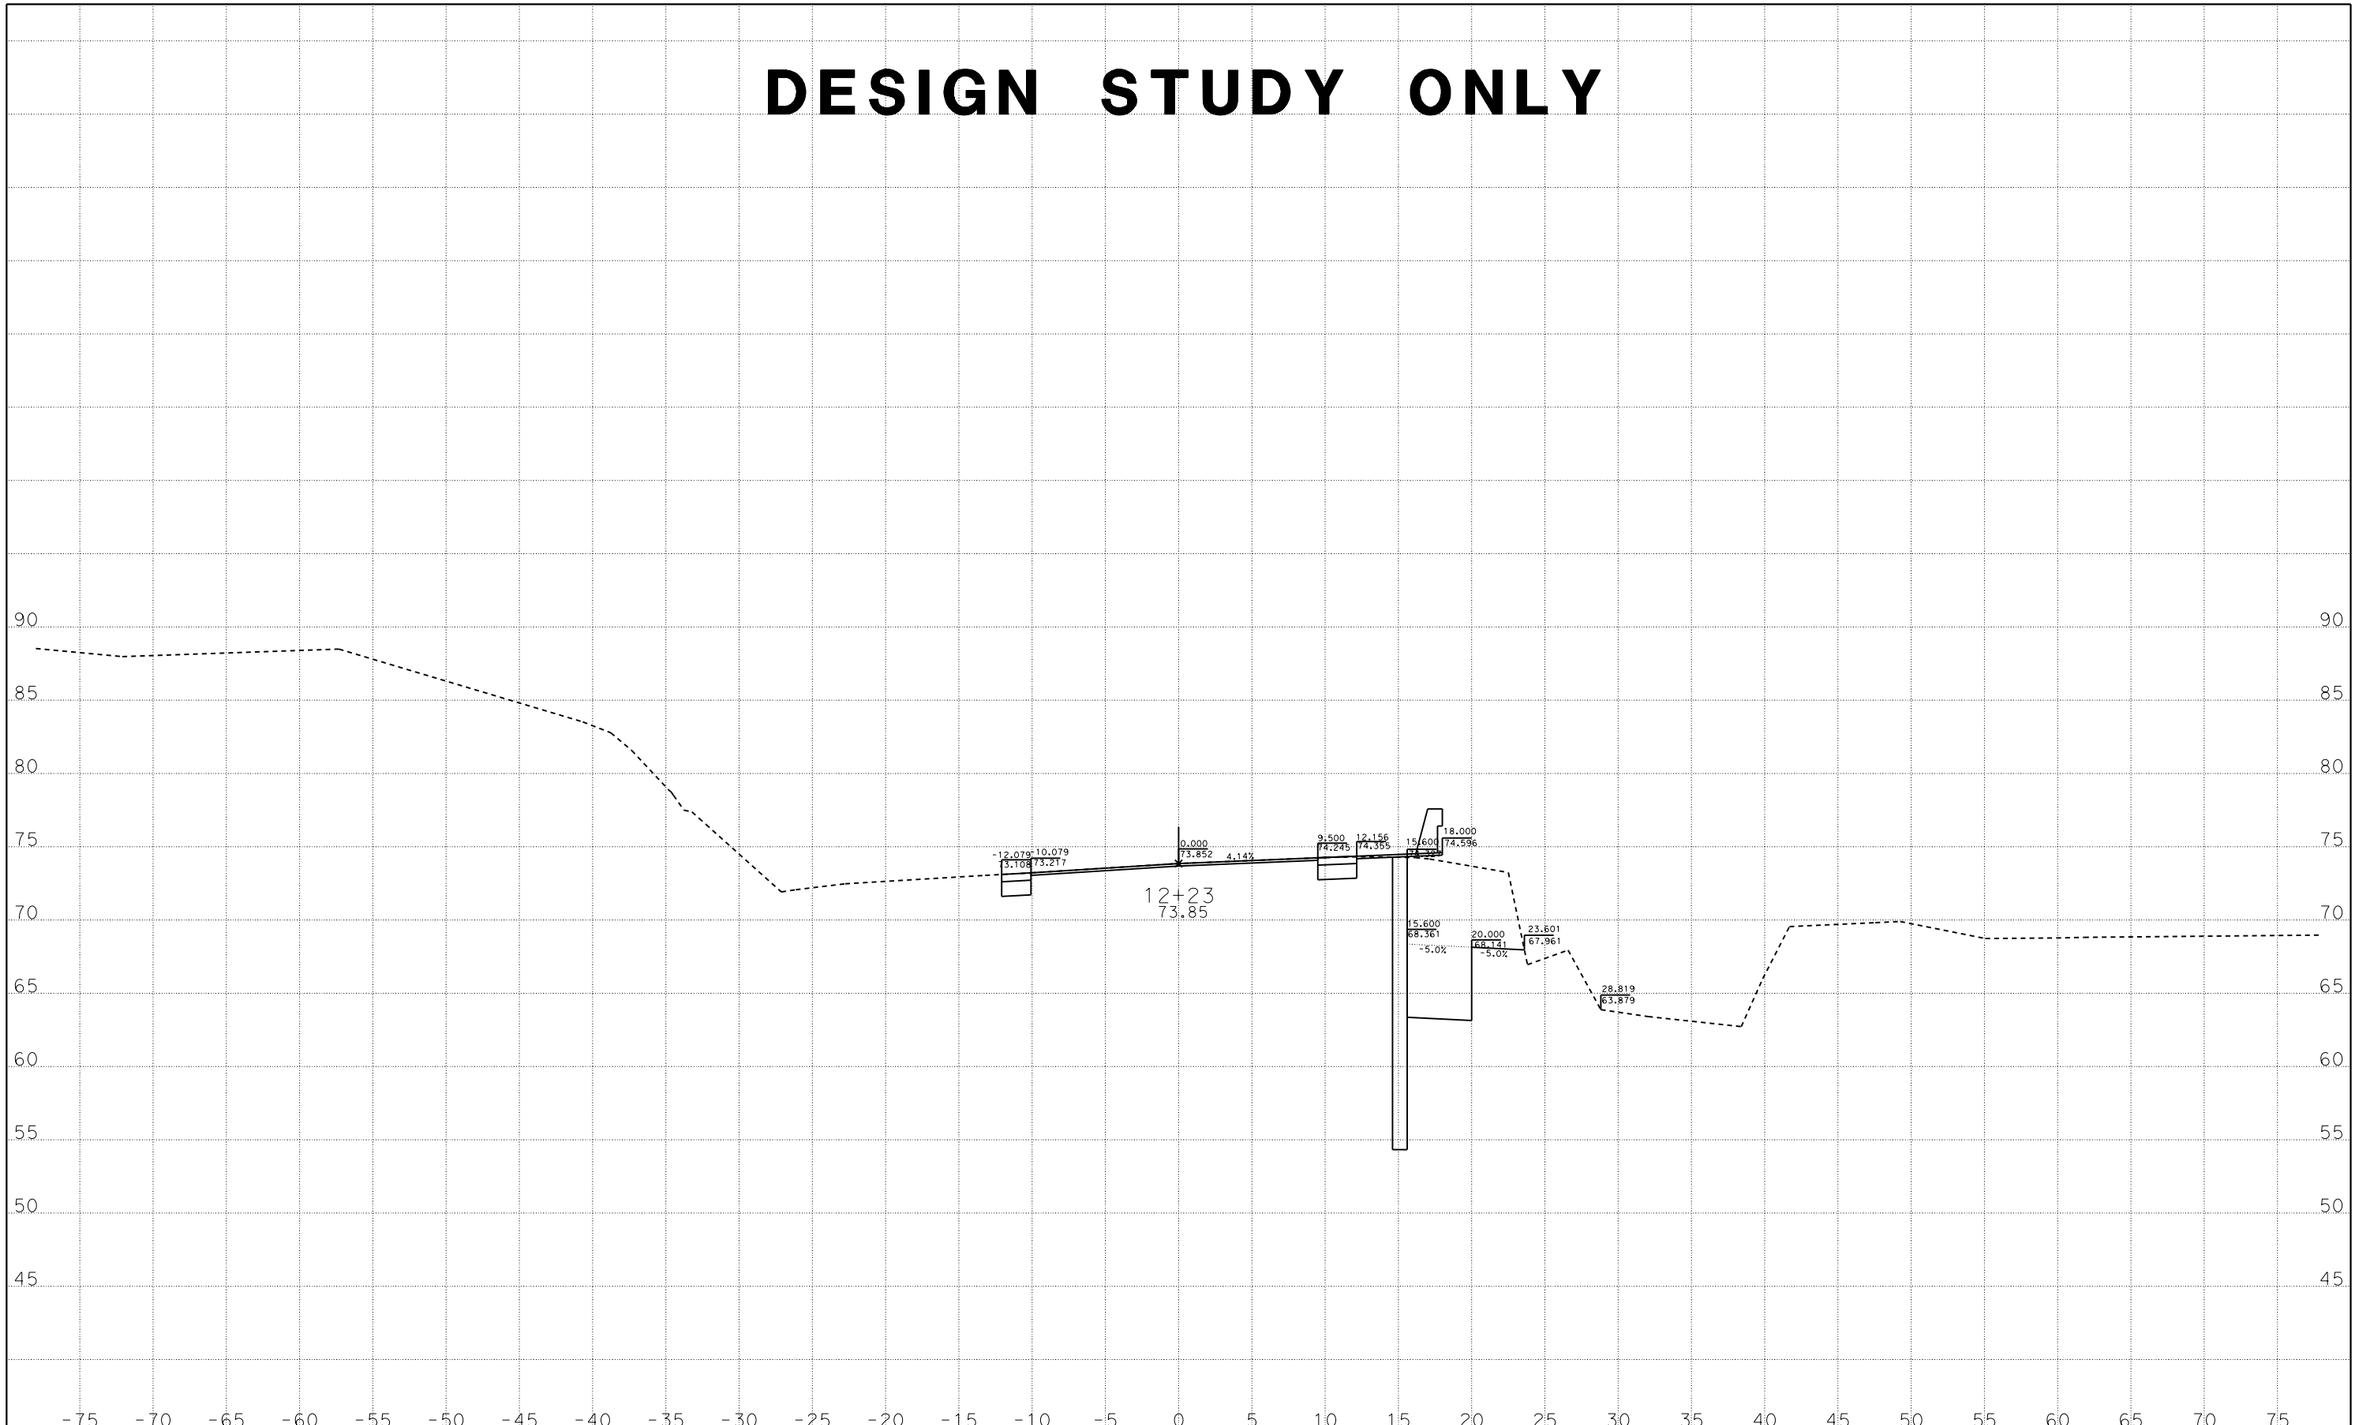

DATE: 3/26/2013

KC Project: 10197 File: D:\Caice\10197\tw1_dxs6.ear

Contract No. 04-1J3204
04-Son-116-PM 13.7

SCALE: 1" = 5' Horiz.
1" = 5' Vert.

All Dimensions are US Survey Feet

A1
CROSS SECTIONS
SHEET 3 OF 30

DESIGN STUDY ONLY

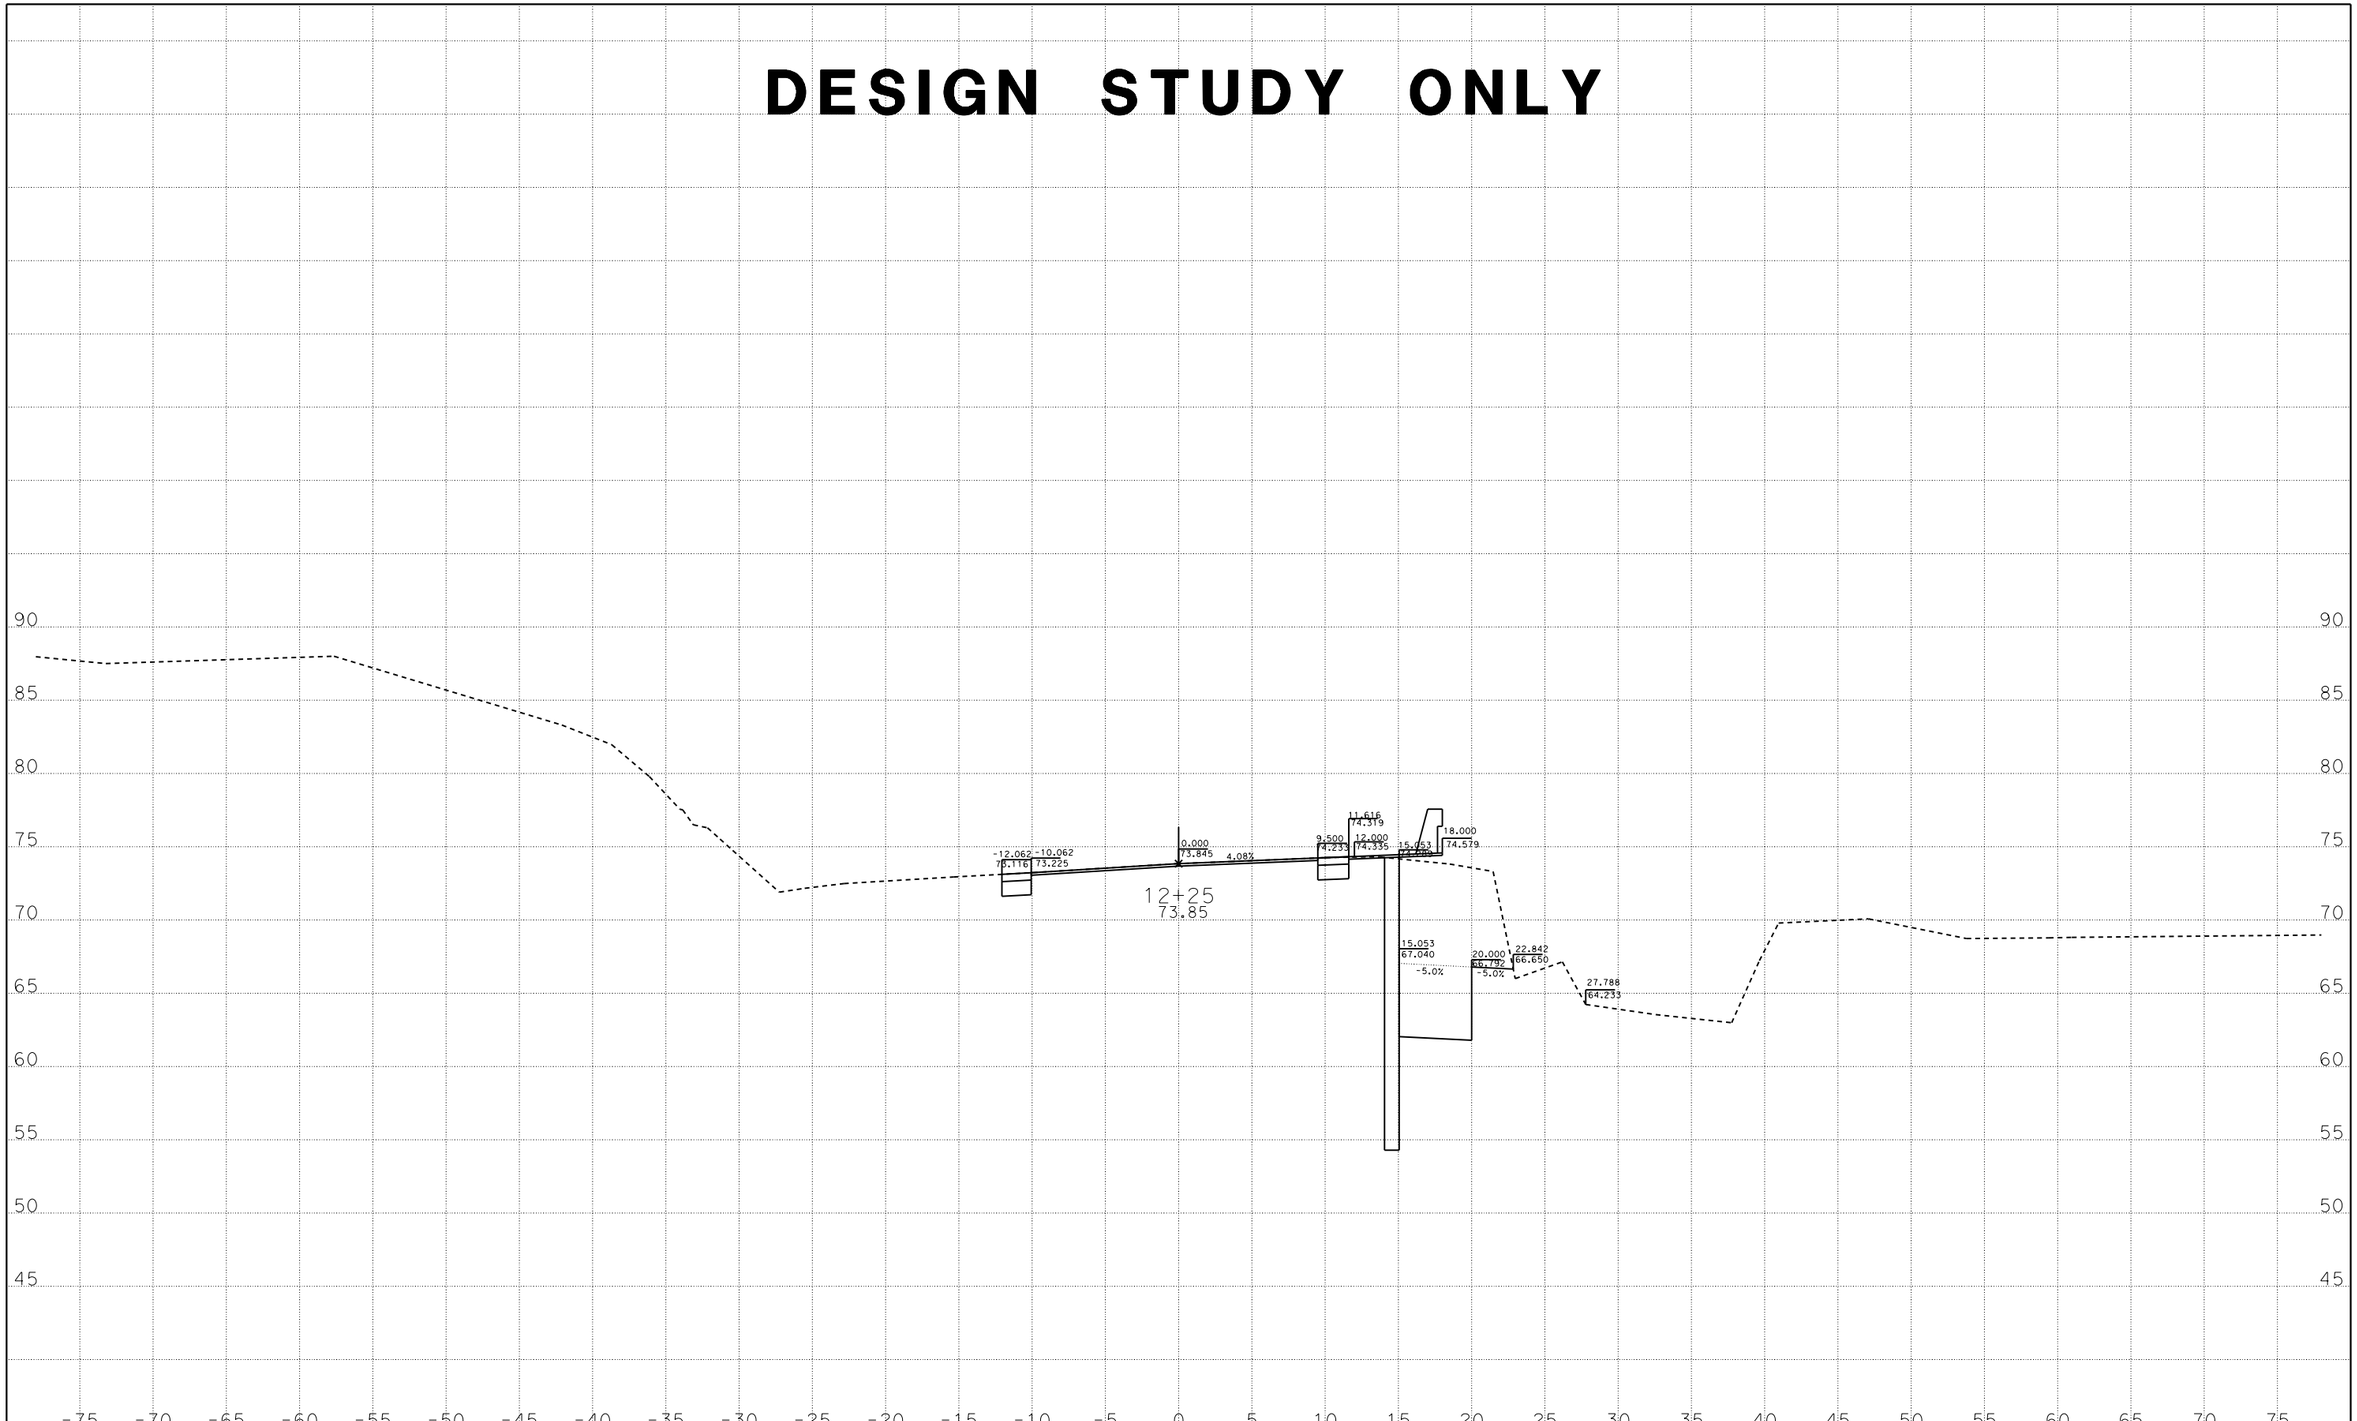

DATE: 3/26/2013

KC Project: 10197 File: D:\Caice\10197\tw1_dxs6.ear

Contract No. 04-1J3204
04-Son-116-PM 13.7

SCALE: 1" = 5' Horiz.
1" = 5' Vert.

All Dimensions are US Survey Feet

A1
CROSS SECTIONS
SHEET 4 OF 30

DESIGN STUDY ONLY

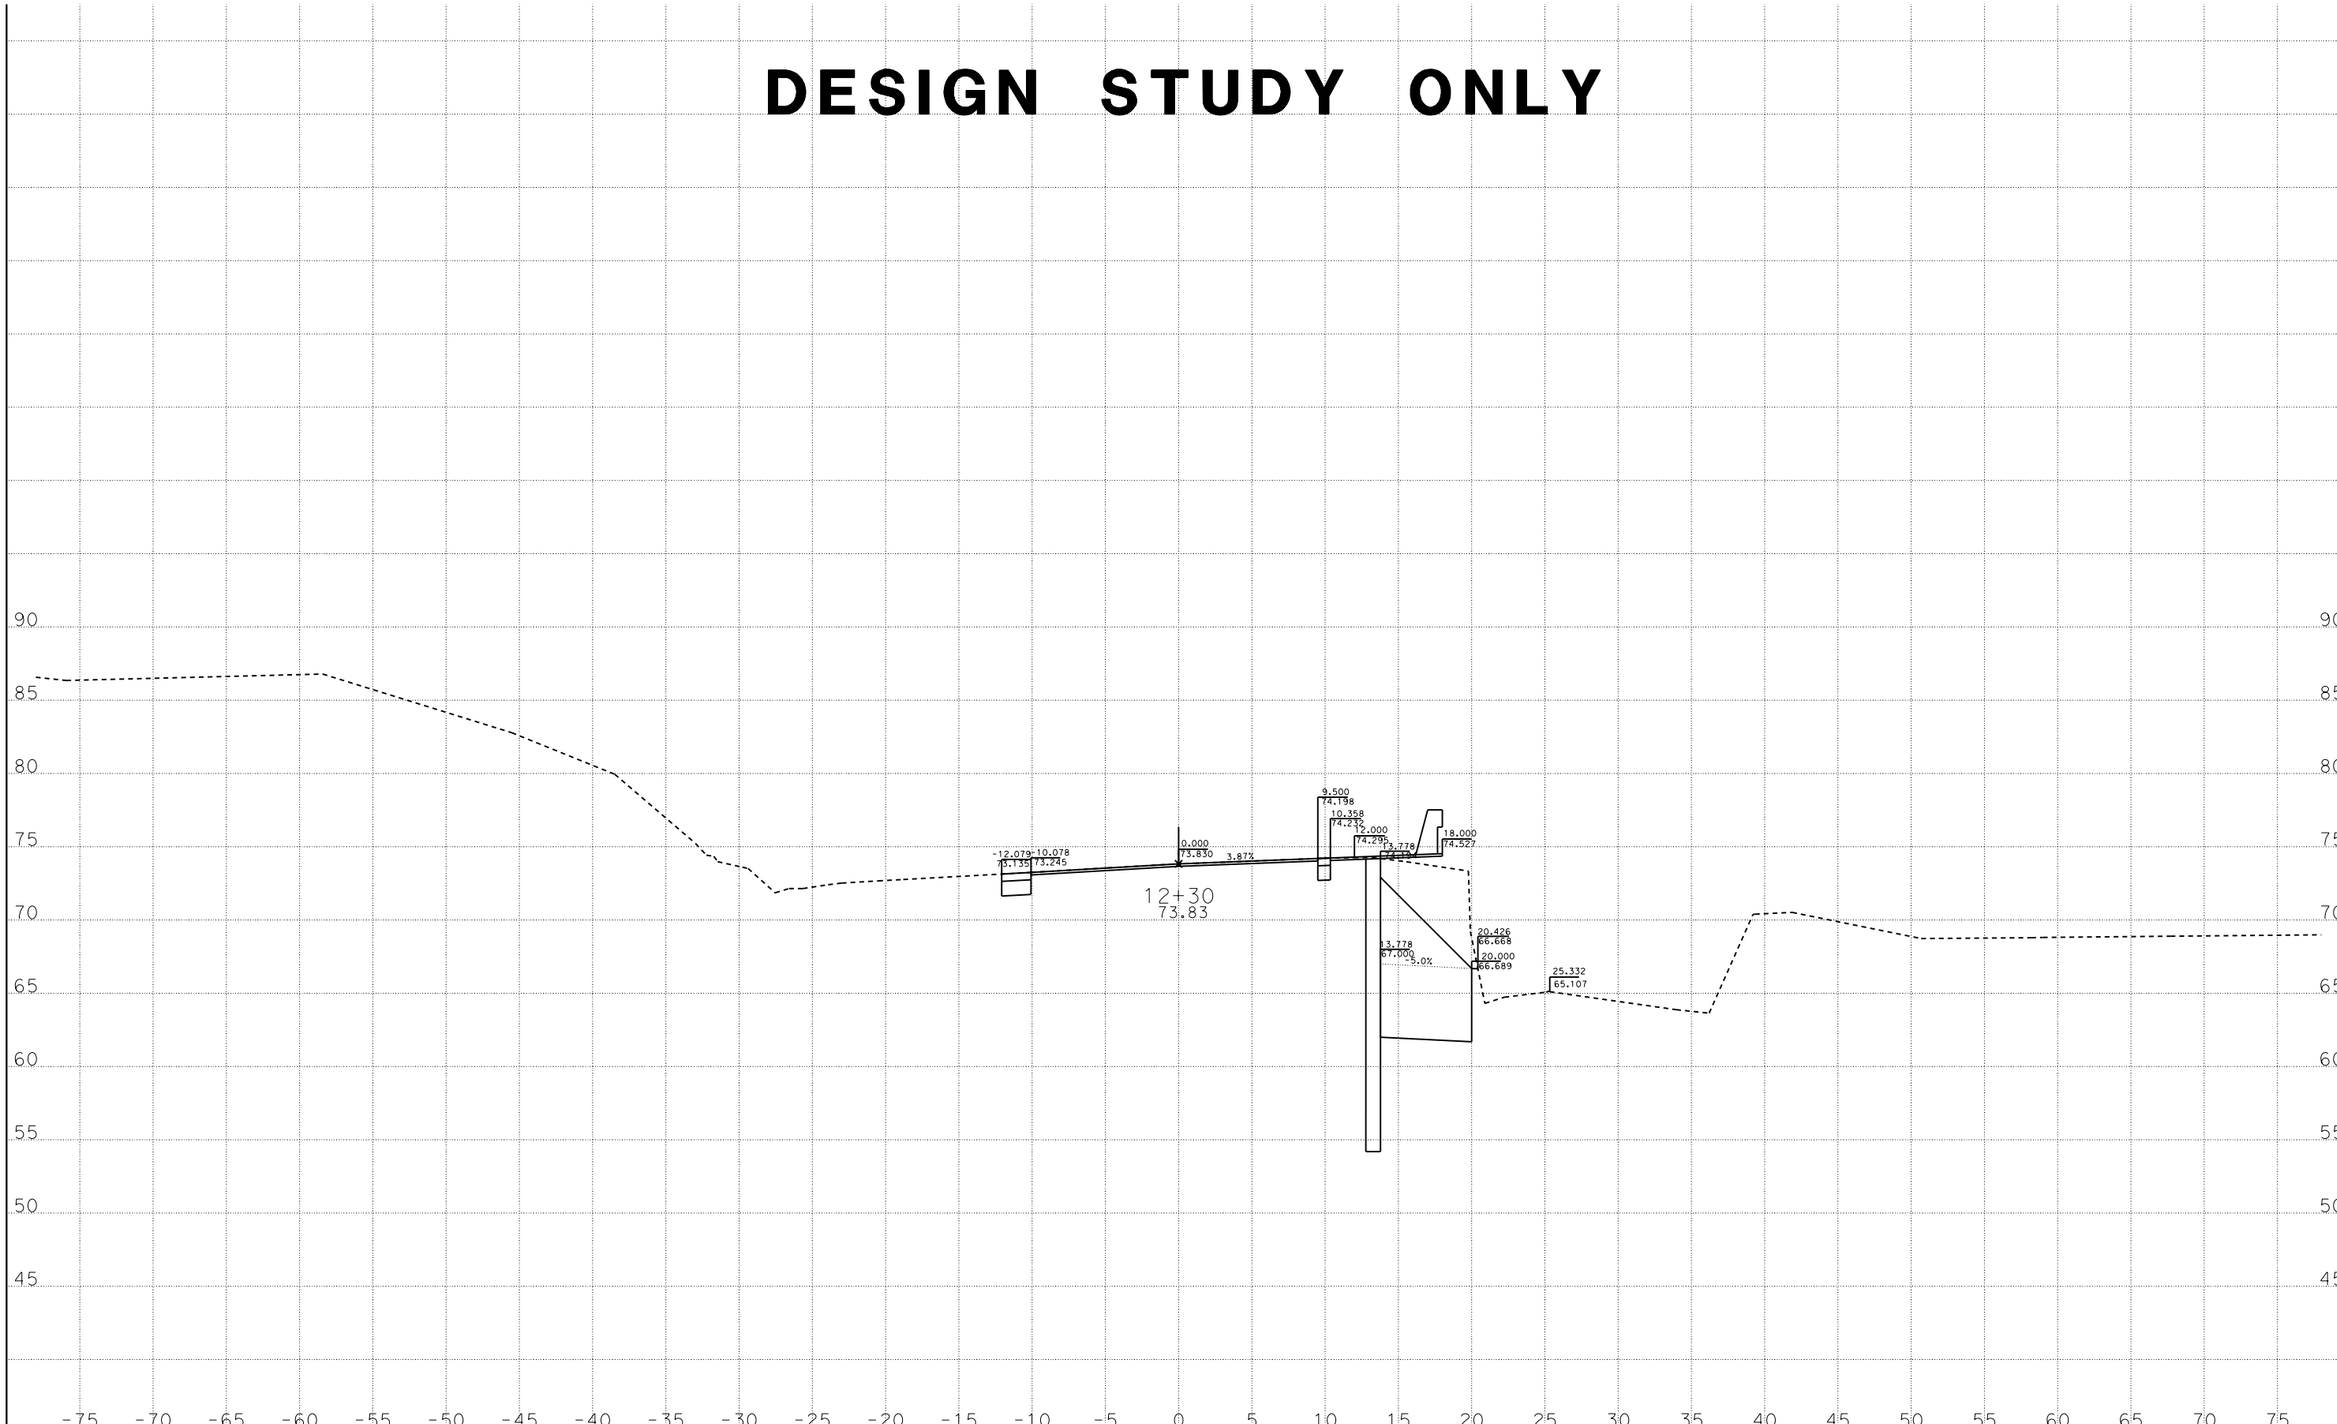

DATE: 3/26/2013

KC Project: 10197 File: D:\Caice\10197\tw1_dxs6.ear

Contract No. 04-1J3204
04-Son-116-PM 13.7

SCALE: 1" = 5' Horiz.
1" = 5' Vert.

All Dimensions are US Survey Feet

A1
CROSS SECTIONS
SHEET 5 OF 30

DESIGN STUDY ONLY

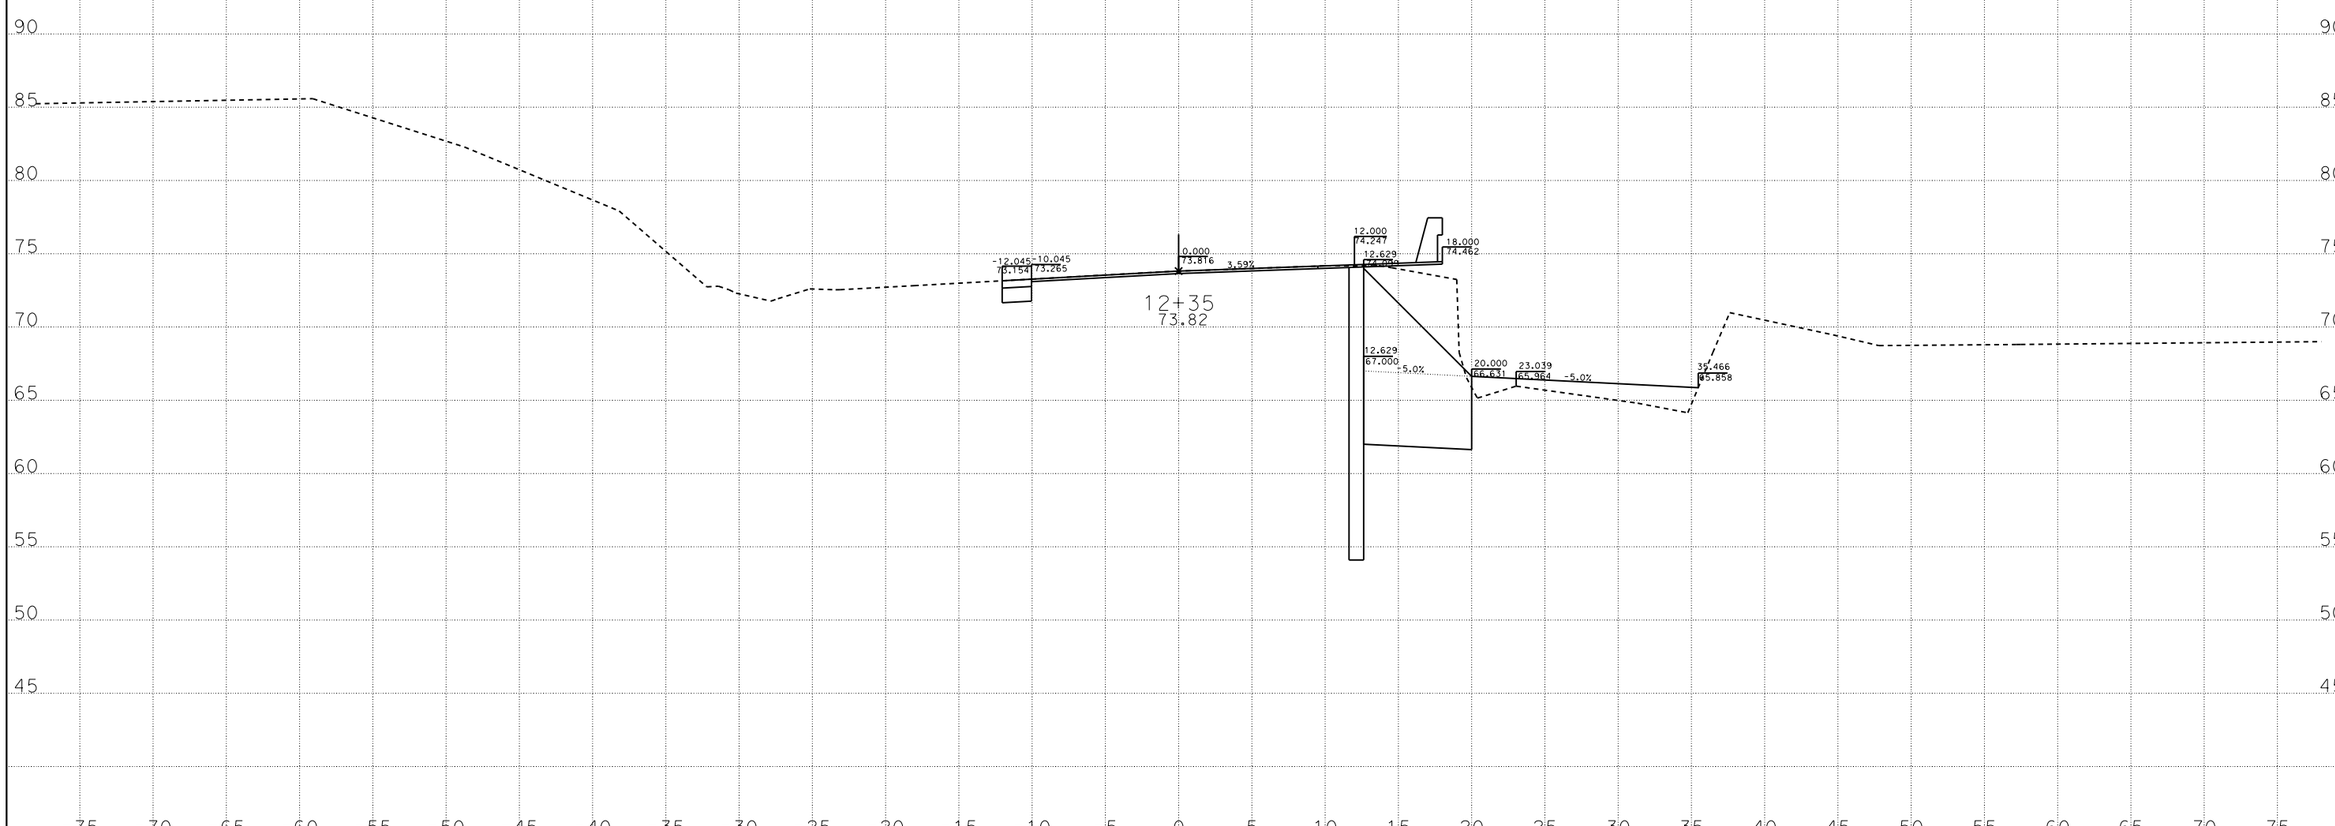

DATE: 3/26/2013

KC Project: 10197 File: D:\Caice\10197\tw1_dxs6.ear

Contract No. 04-1J3204
04-Son-116-PM 13.7

SCALE: 1" = 5' Horiz.
1" = 5' Vert.

All Dimensions are US Survey Feet

A1
CROSS SECTIONS
SHEET 6 OF 30

DESIGN STUDY ONLY

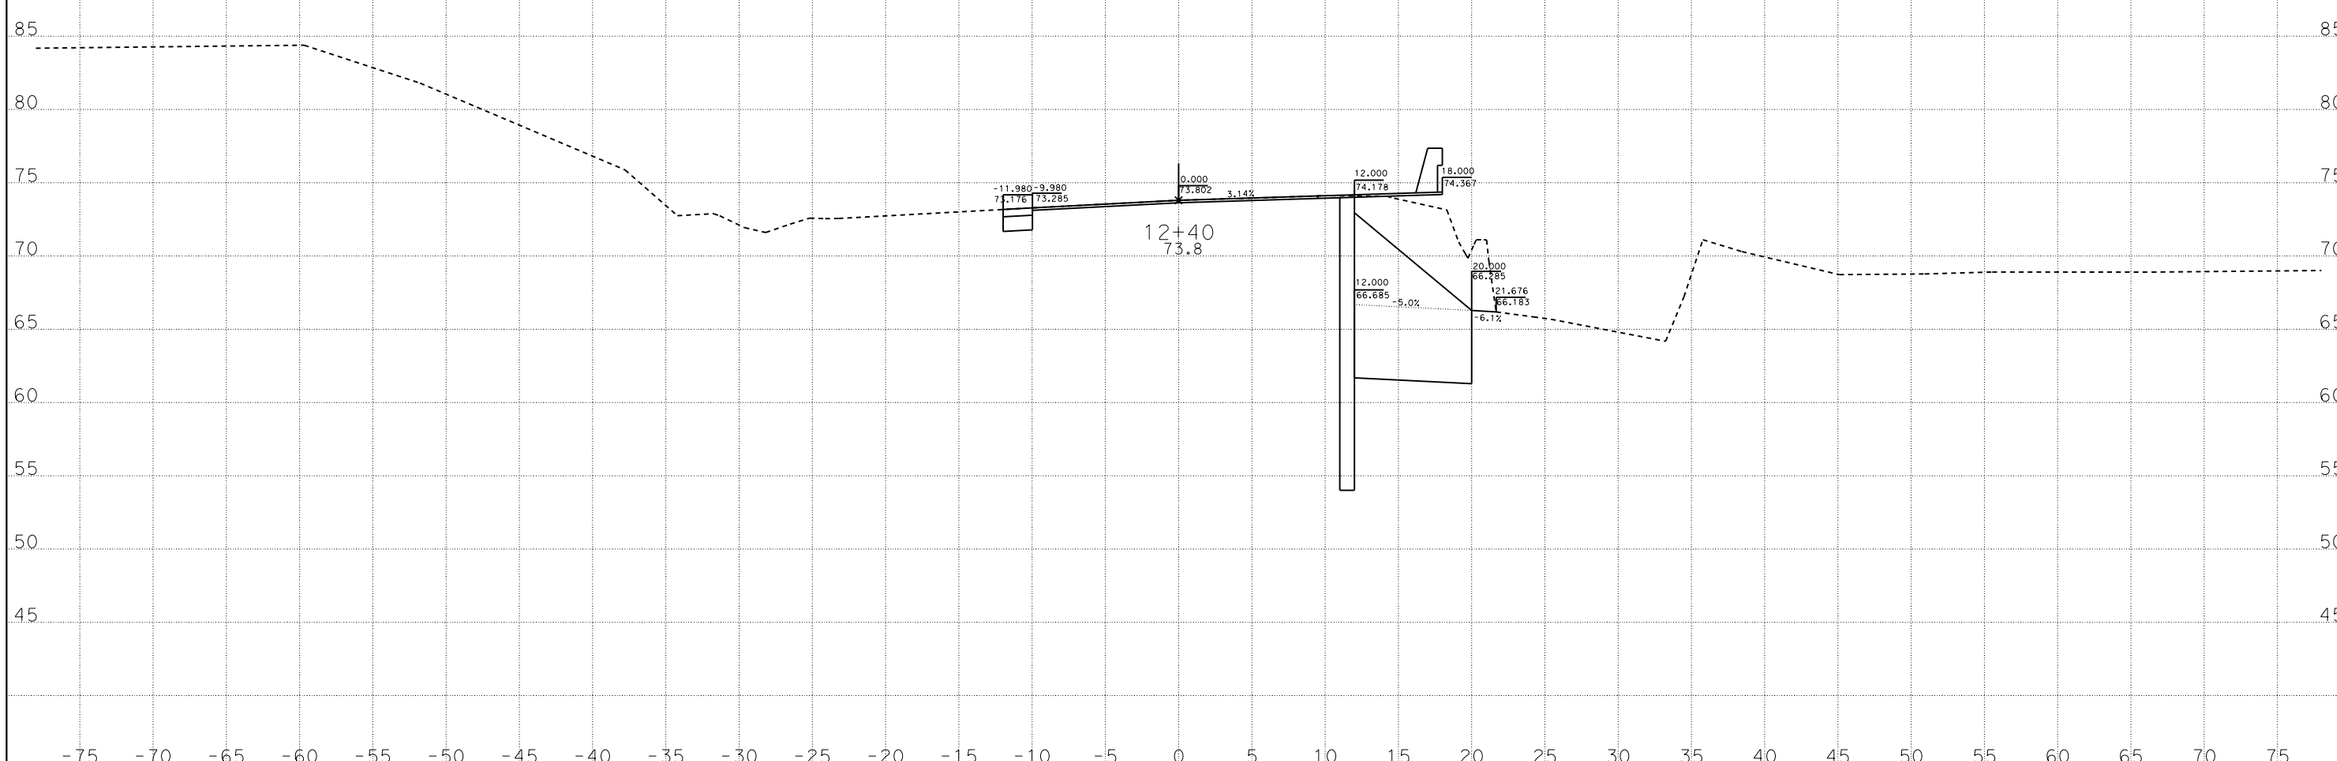

DATE: 3/26/2013
KC Project: 10197 File: D:\Caice\10197\tw1_dxs6.ear

Contract No. 04-1J3204
04-Son-116-PM 13.7

SCALE: 1" = 5' Horiz.
1" = 5' Vert.

All Dimensions are US Survey Feet

A1
CROSS SECTIONS
SHEET 7 OF 30

DESIGN STUDY ONLY

DATE: 3/26/2013

KC Project: 10197 File: D:\Caice\10197\tw1_dxs6.ear

Contract No. 04-1J3204
04-Son-116-PM 13.7

SCALE: 1" = 5' Horiz.
1" = 5' Vert.

All Dimensions are US Survey Feet

A1
CROSS SECTIONS

SHEET 8 OF 30

DESIGN STUDY ONLY

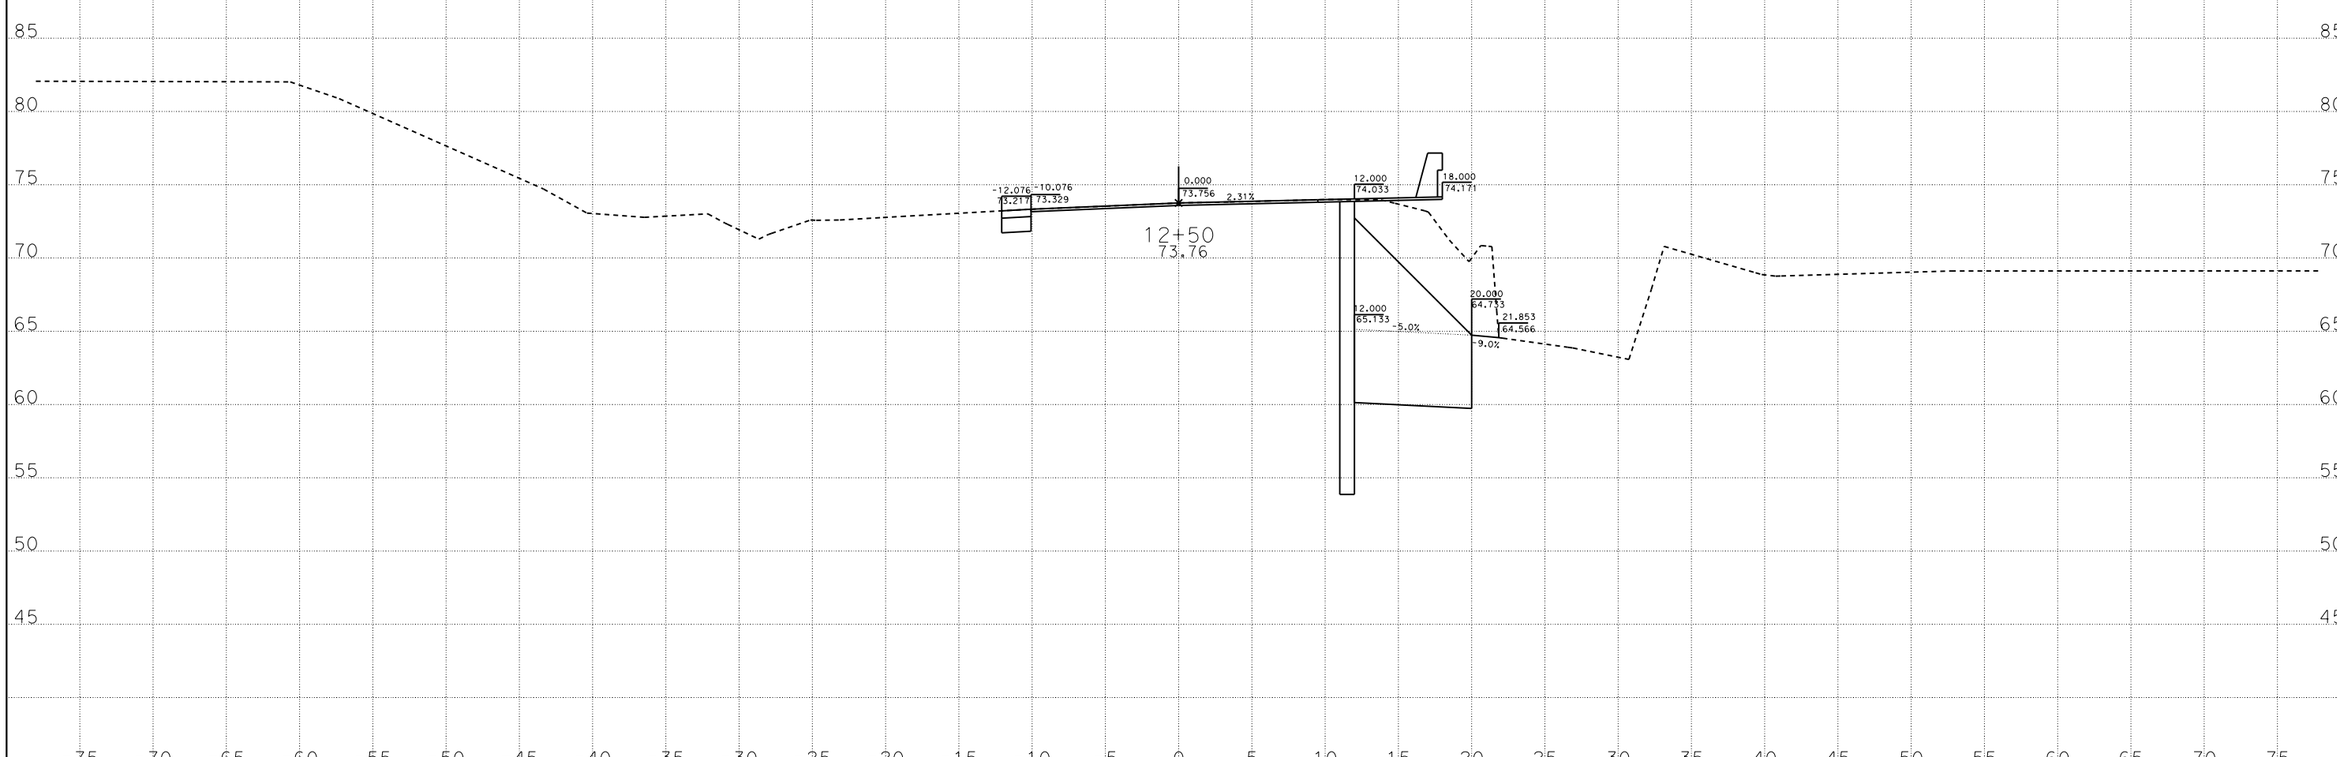

DATE: 3/26/2013
KC Project: 10197 File: D:\Caice\10197\tw1_dxs6.ear

Contract No. 04-1J3204
04-Son-116-PM 13.7

SCALE: 1" = 5' Horiz.
1" = 5' Vert.

All Dimensions are US Survey Feet

A1
CROSS SECTIONS
SHEET 9 OF 30

DESIGN STUDY ONLY

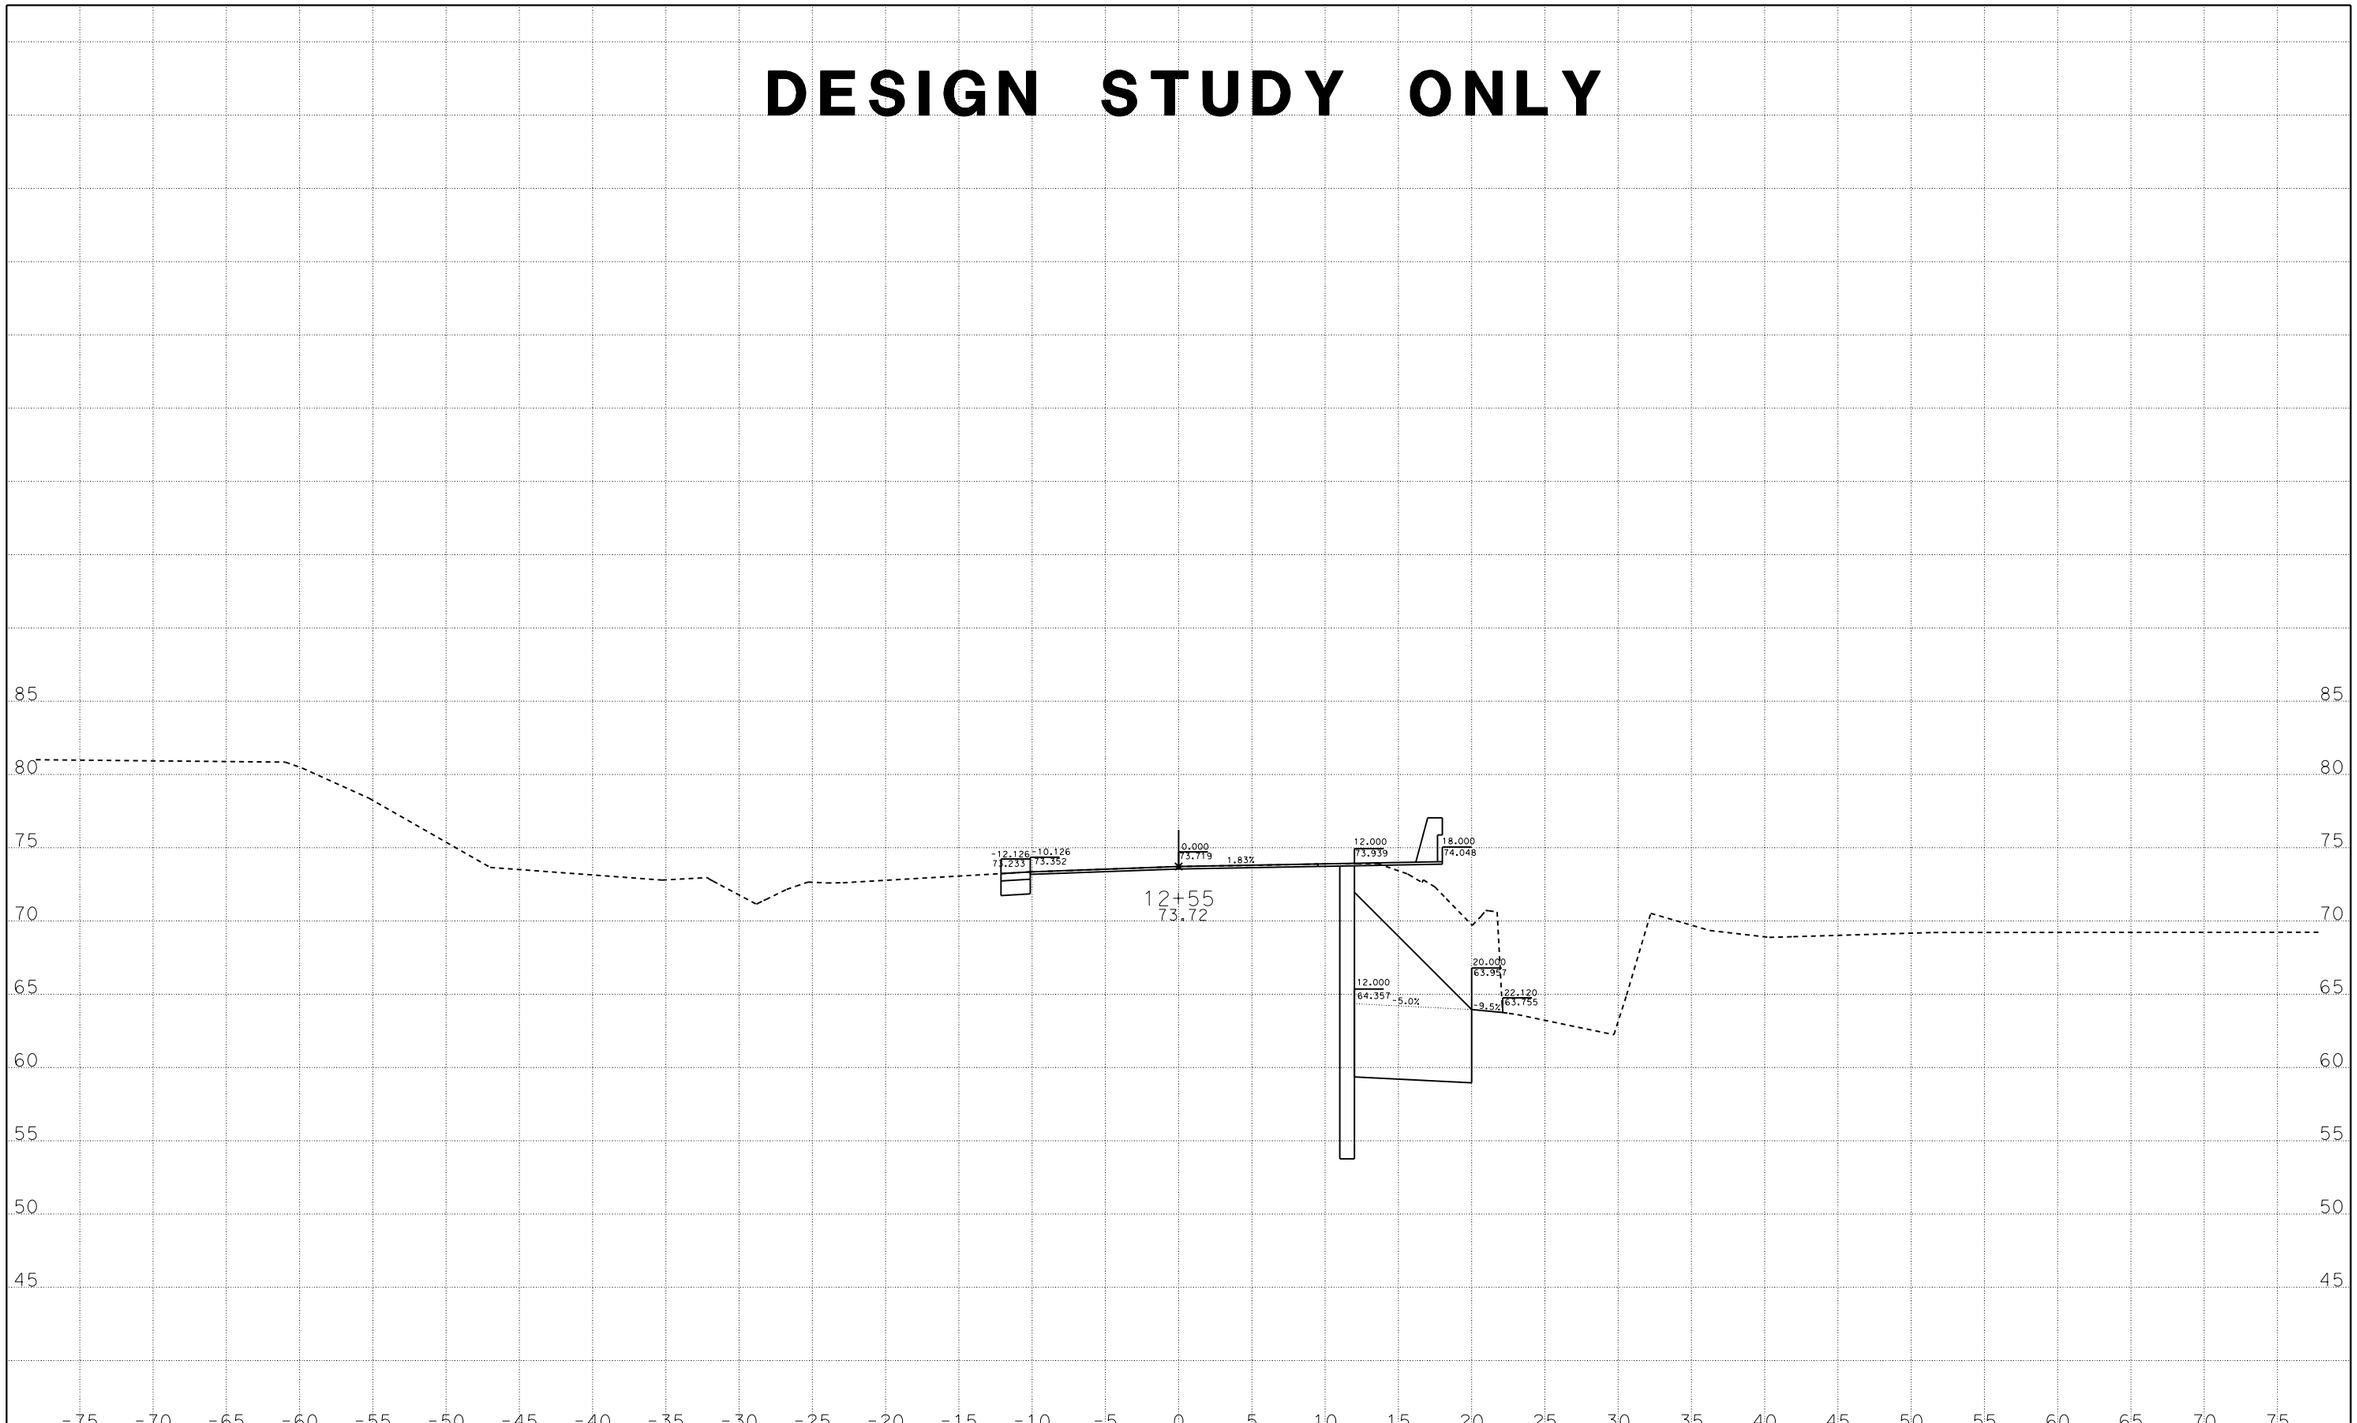

DATE: 3/26/2013
KC Project: 10197 File: D:\Caice\10197\tw1_dxs6.ear

Contract No. 04-1J3204
04-Son-116-PM 13.7

SCALE: 1" = 5' Horiz.
1" = 5' Vert.

All Dimensions are US Survey Feet

A1
CROSS SECTIONS
SHEET 10 OF 30

DESIGN STUDY ONLY

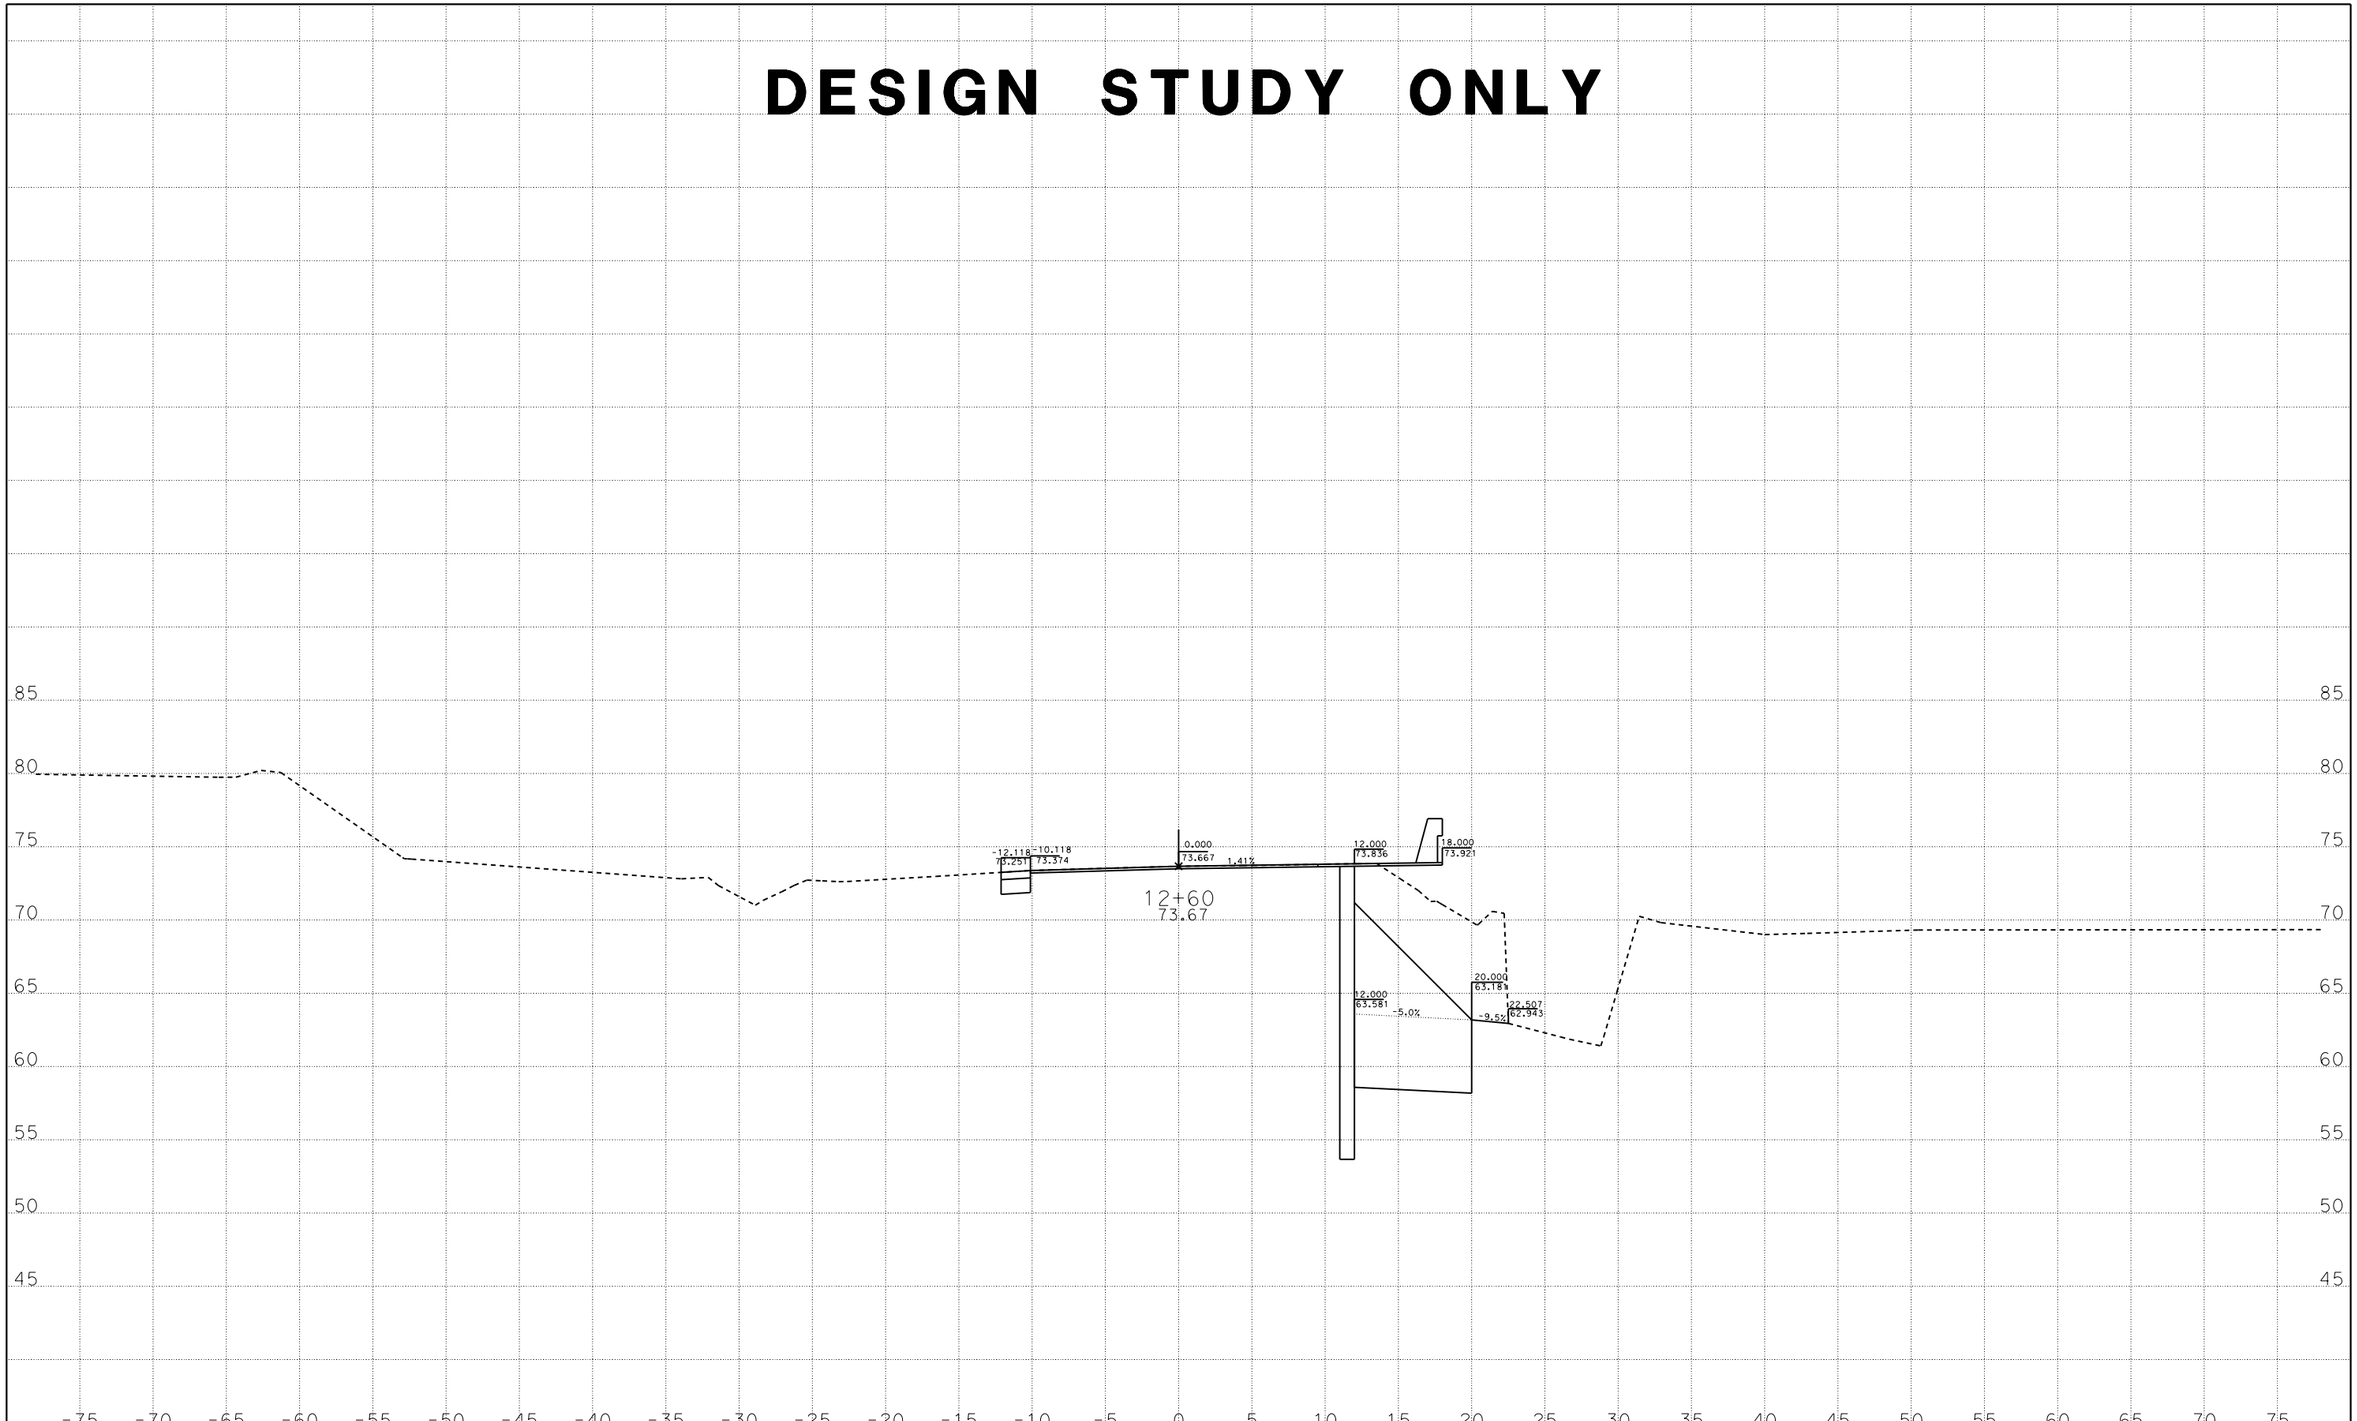

DATE: 3/26/2013

KC Project: 10197 File: D:\Caice\10197\tw1_dxs6.ear

Contract No. 04-1J3204
04-Son-116-PM 13.7

SCALE: 1" = 5' Horiz.
1" = 5' Vert.

All Dimensions are US Survey Feet

A1
CROSS SECTIONS
SHEET 11 OF 30

DESIGN STUDY ONLY

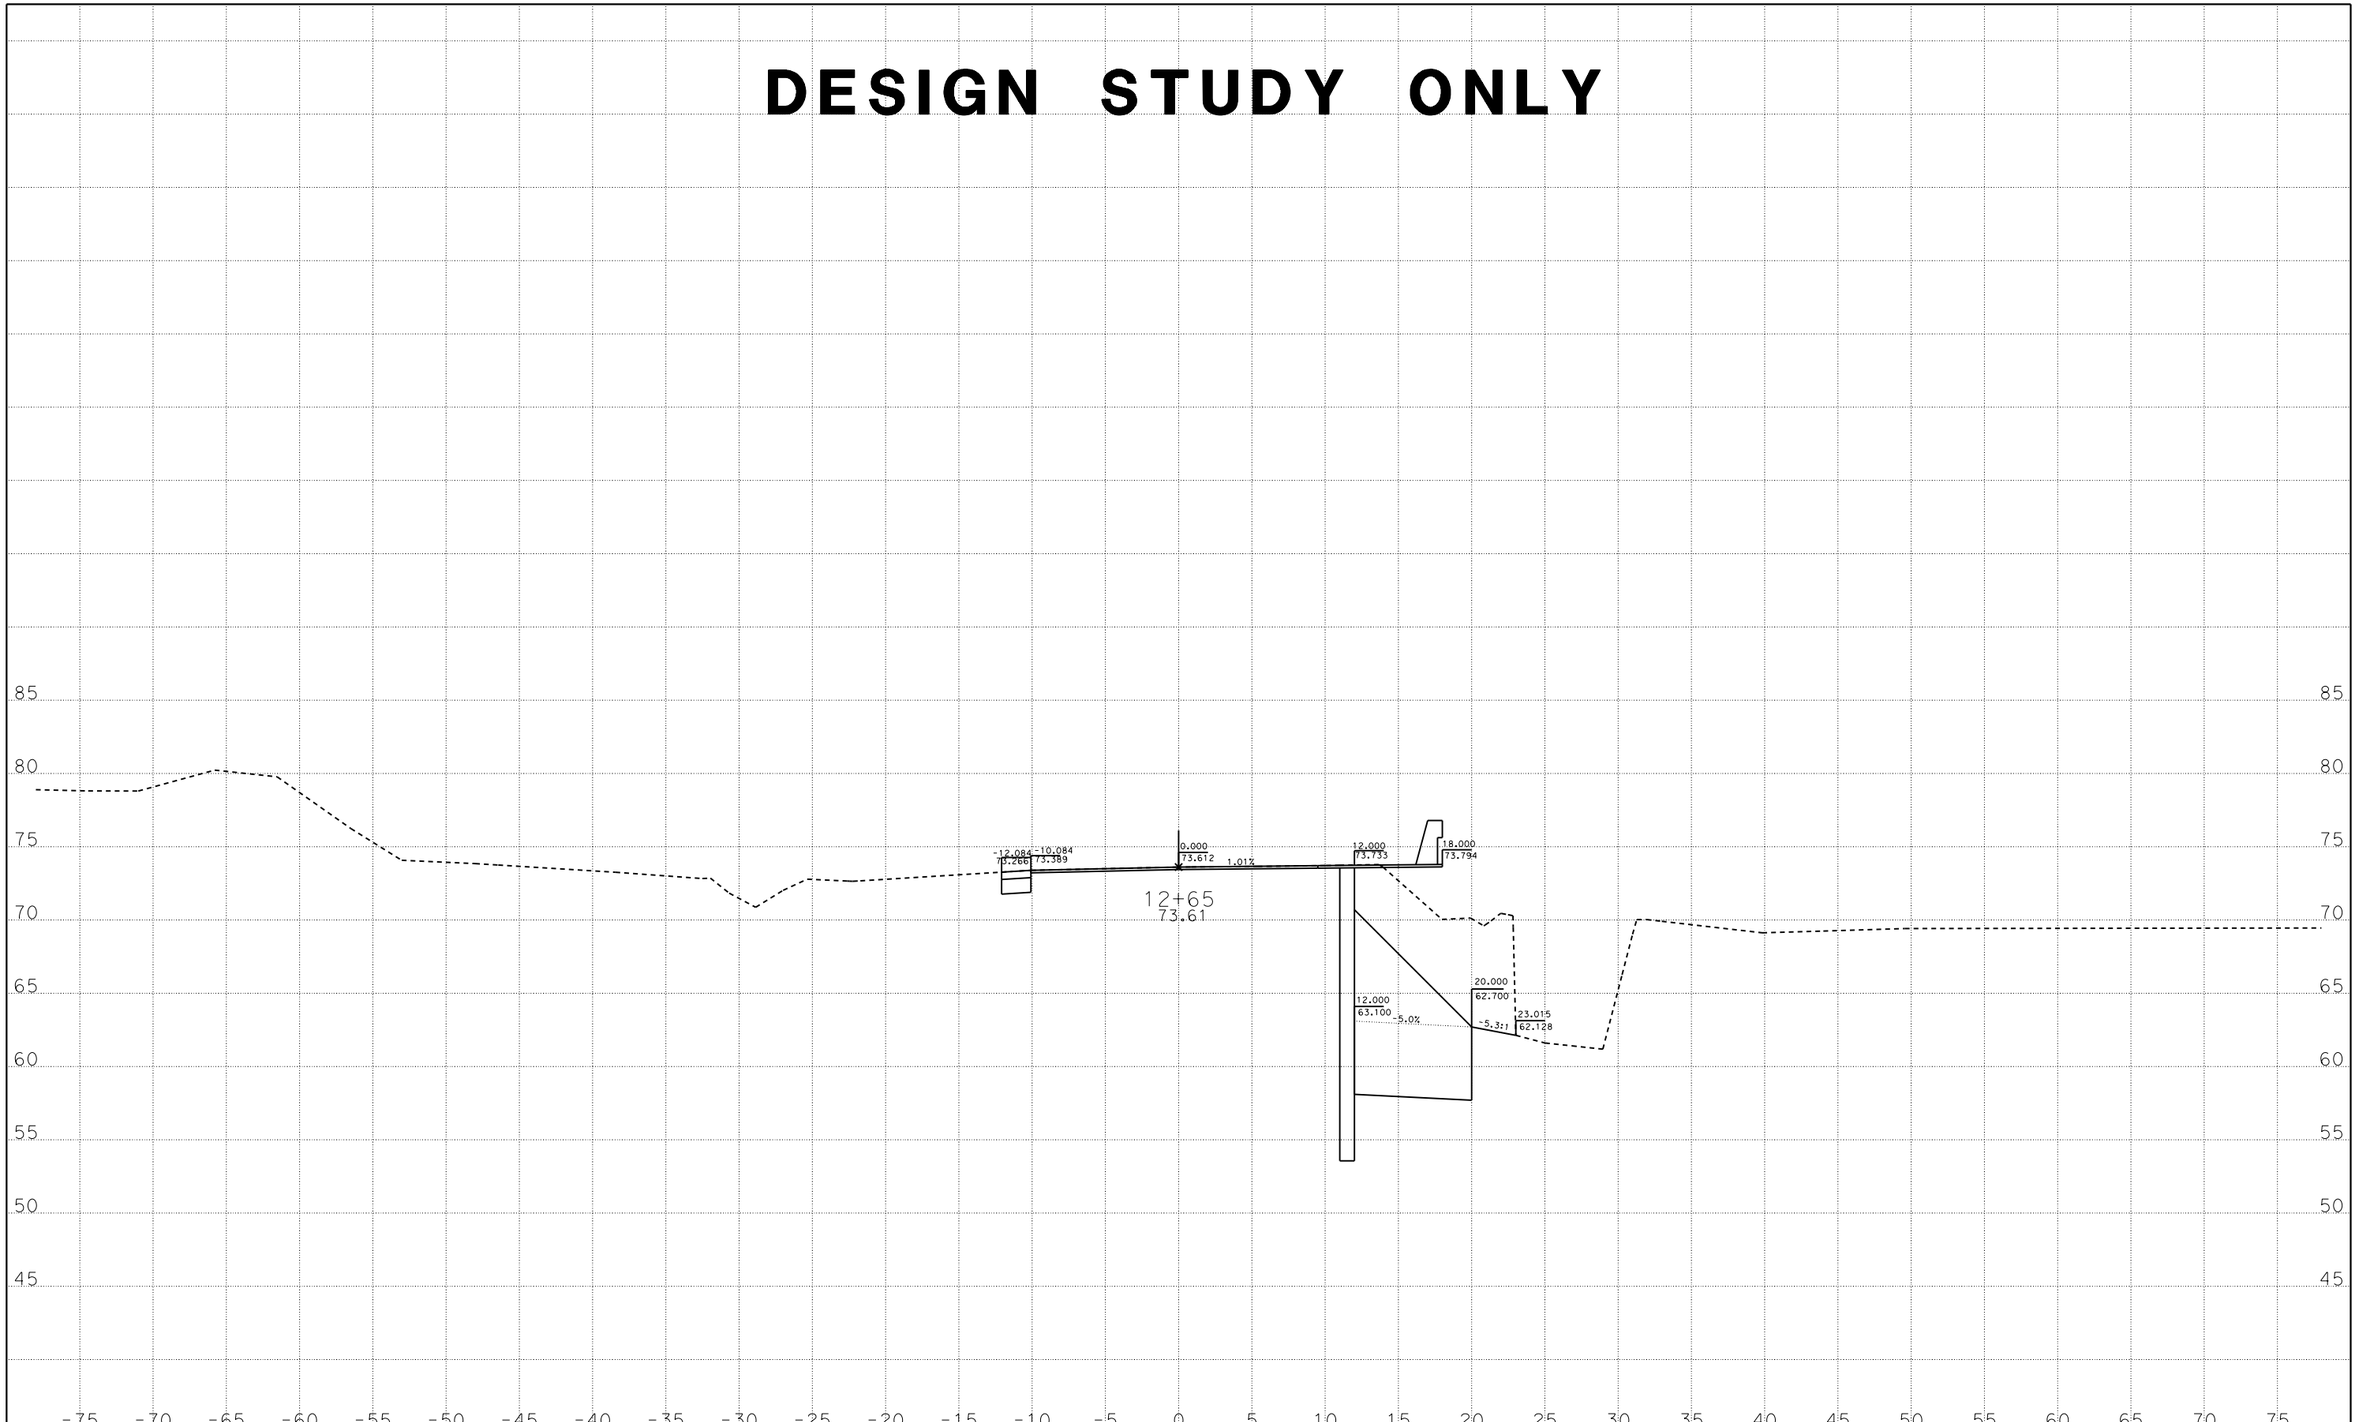

DATE: 3/26/2013
KC Project: 10197 File: D:\Caice\10197\tw1_dxs6.ear

Contract No. 04-1J3204
04-Son-116-PM 13.7

SCALE: 1" = 5' Horiz.
1" = 5' Vert.

All Dimensions are US Survey Feet

A1
CROSS SECTIONS
SHEET 12 OF 30

DESIGN STUDY ONLY

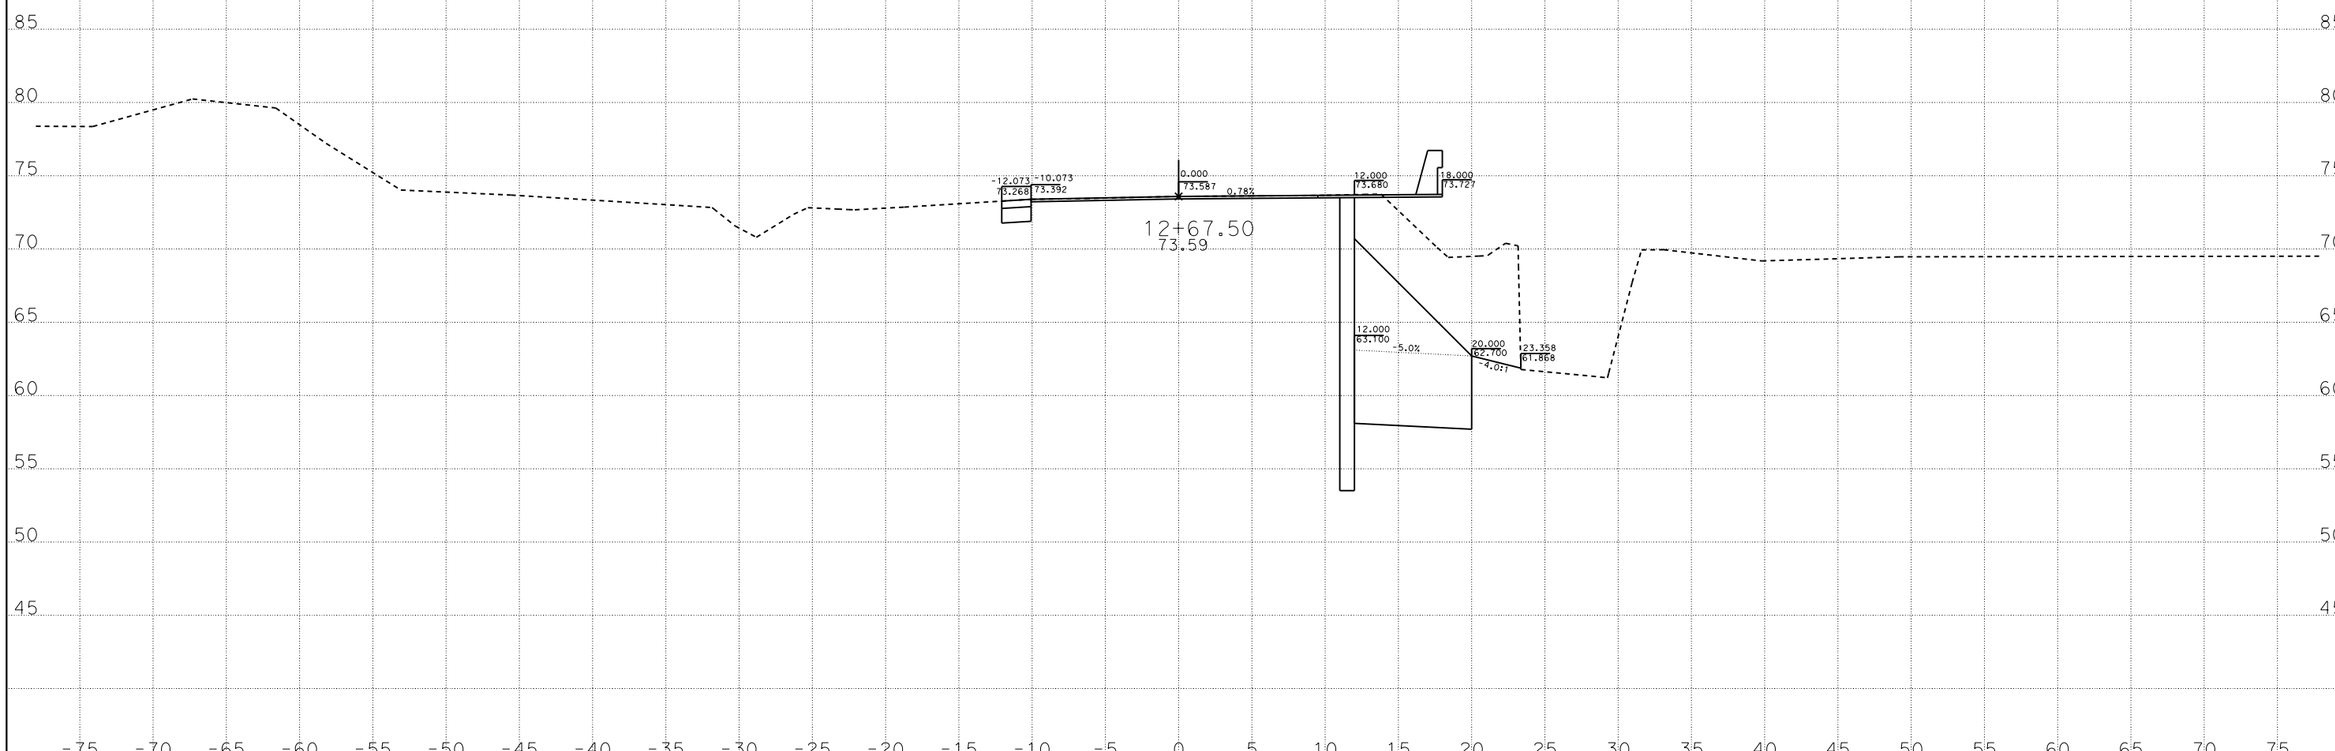

DATE: 3/26/2013
KC Project: 10197 File: D:\Caice\10197\tw1_dxs6.ear

Contract No. 04-1J3204
04-Son-116-PM 13.7

SCALE: 1" = 5' Horiz.
1" = 5' Vert.

All Dimensions are US Survey Feet

A1
CROSS SECTIONS
SHEET 13 OF 30

DESIGN STUDY ONLY

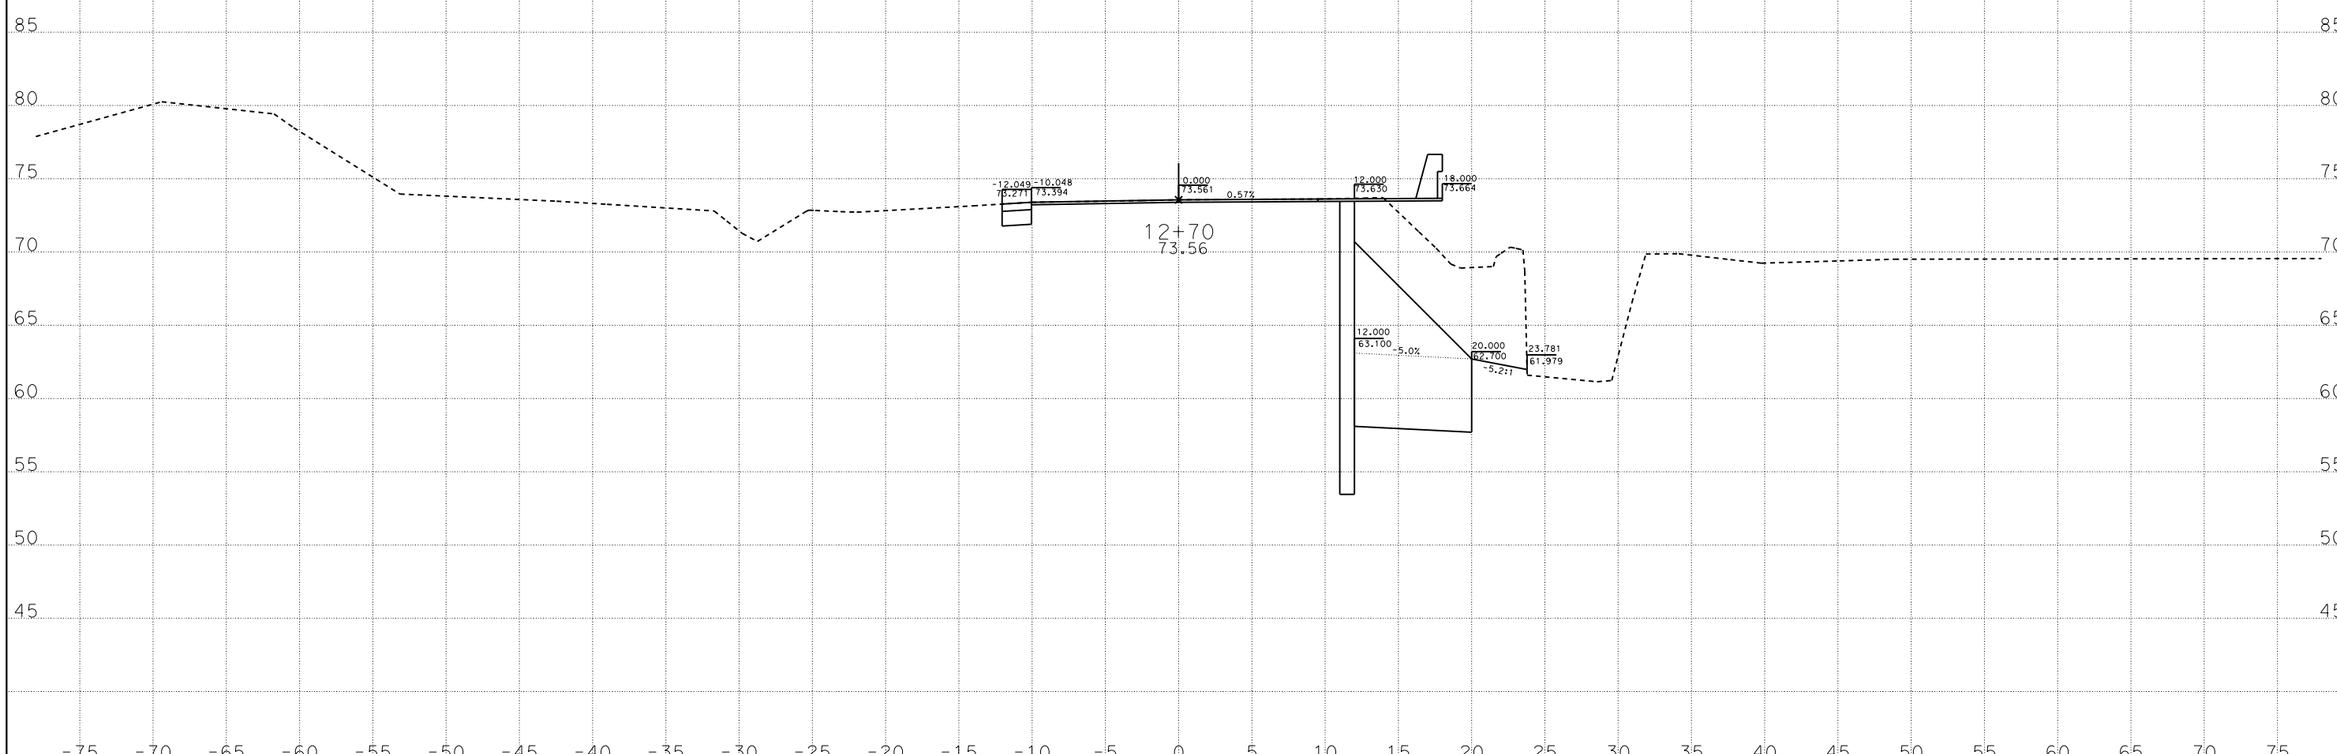

DATE: 3/26/2013
KC Project: 10197 File: D:\Caice\10197\tw1_dxs6.ear

Contract No. 04-1J3204
04-Son-116-PM 13.7

SCALE: 1" = 5' Horiz.
1" = 5' Vert.

All Dimensions are US Survey Feet

A1
CROSS SECTIONS
SHEET 14 OF 30

DESIGN STUDY ONLY

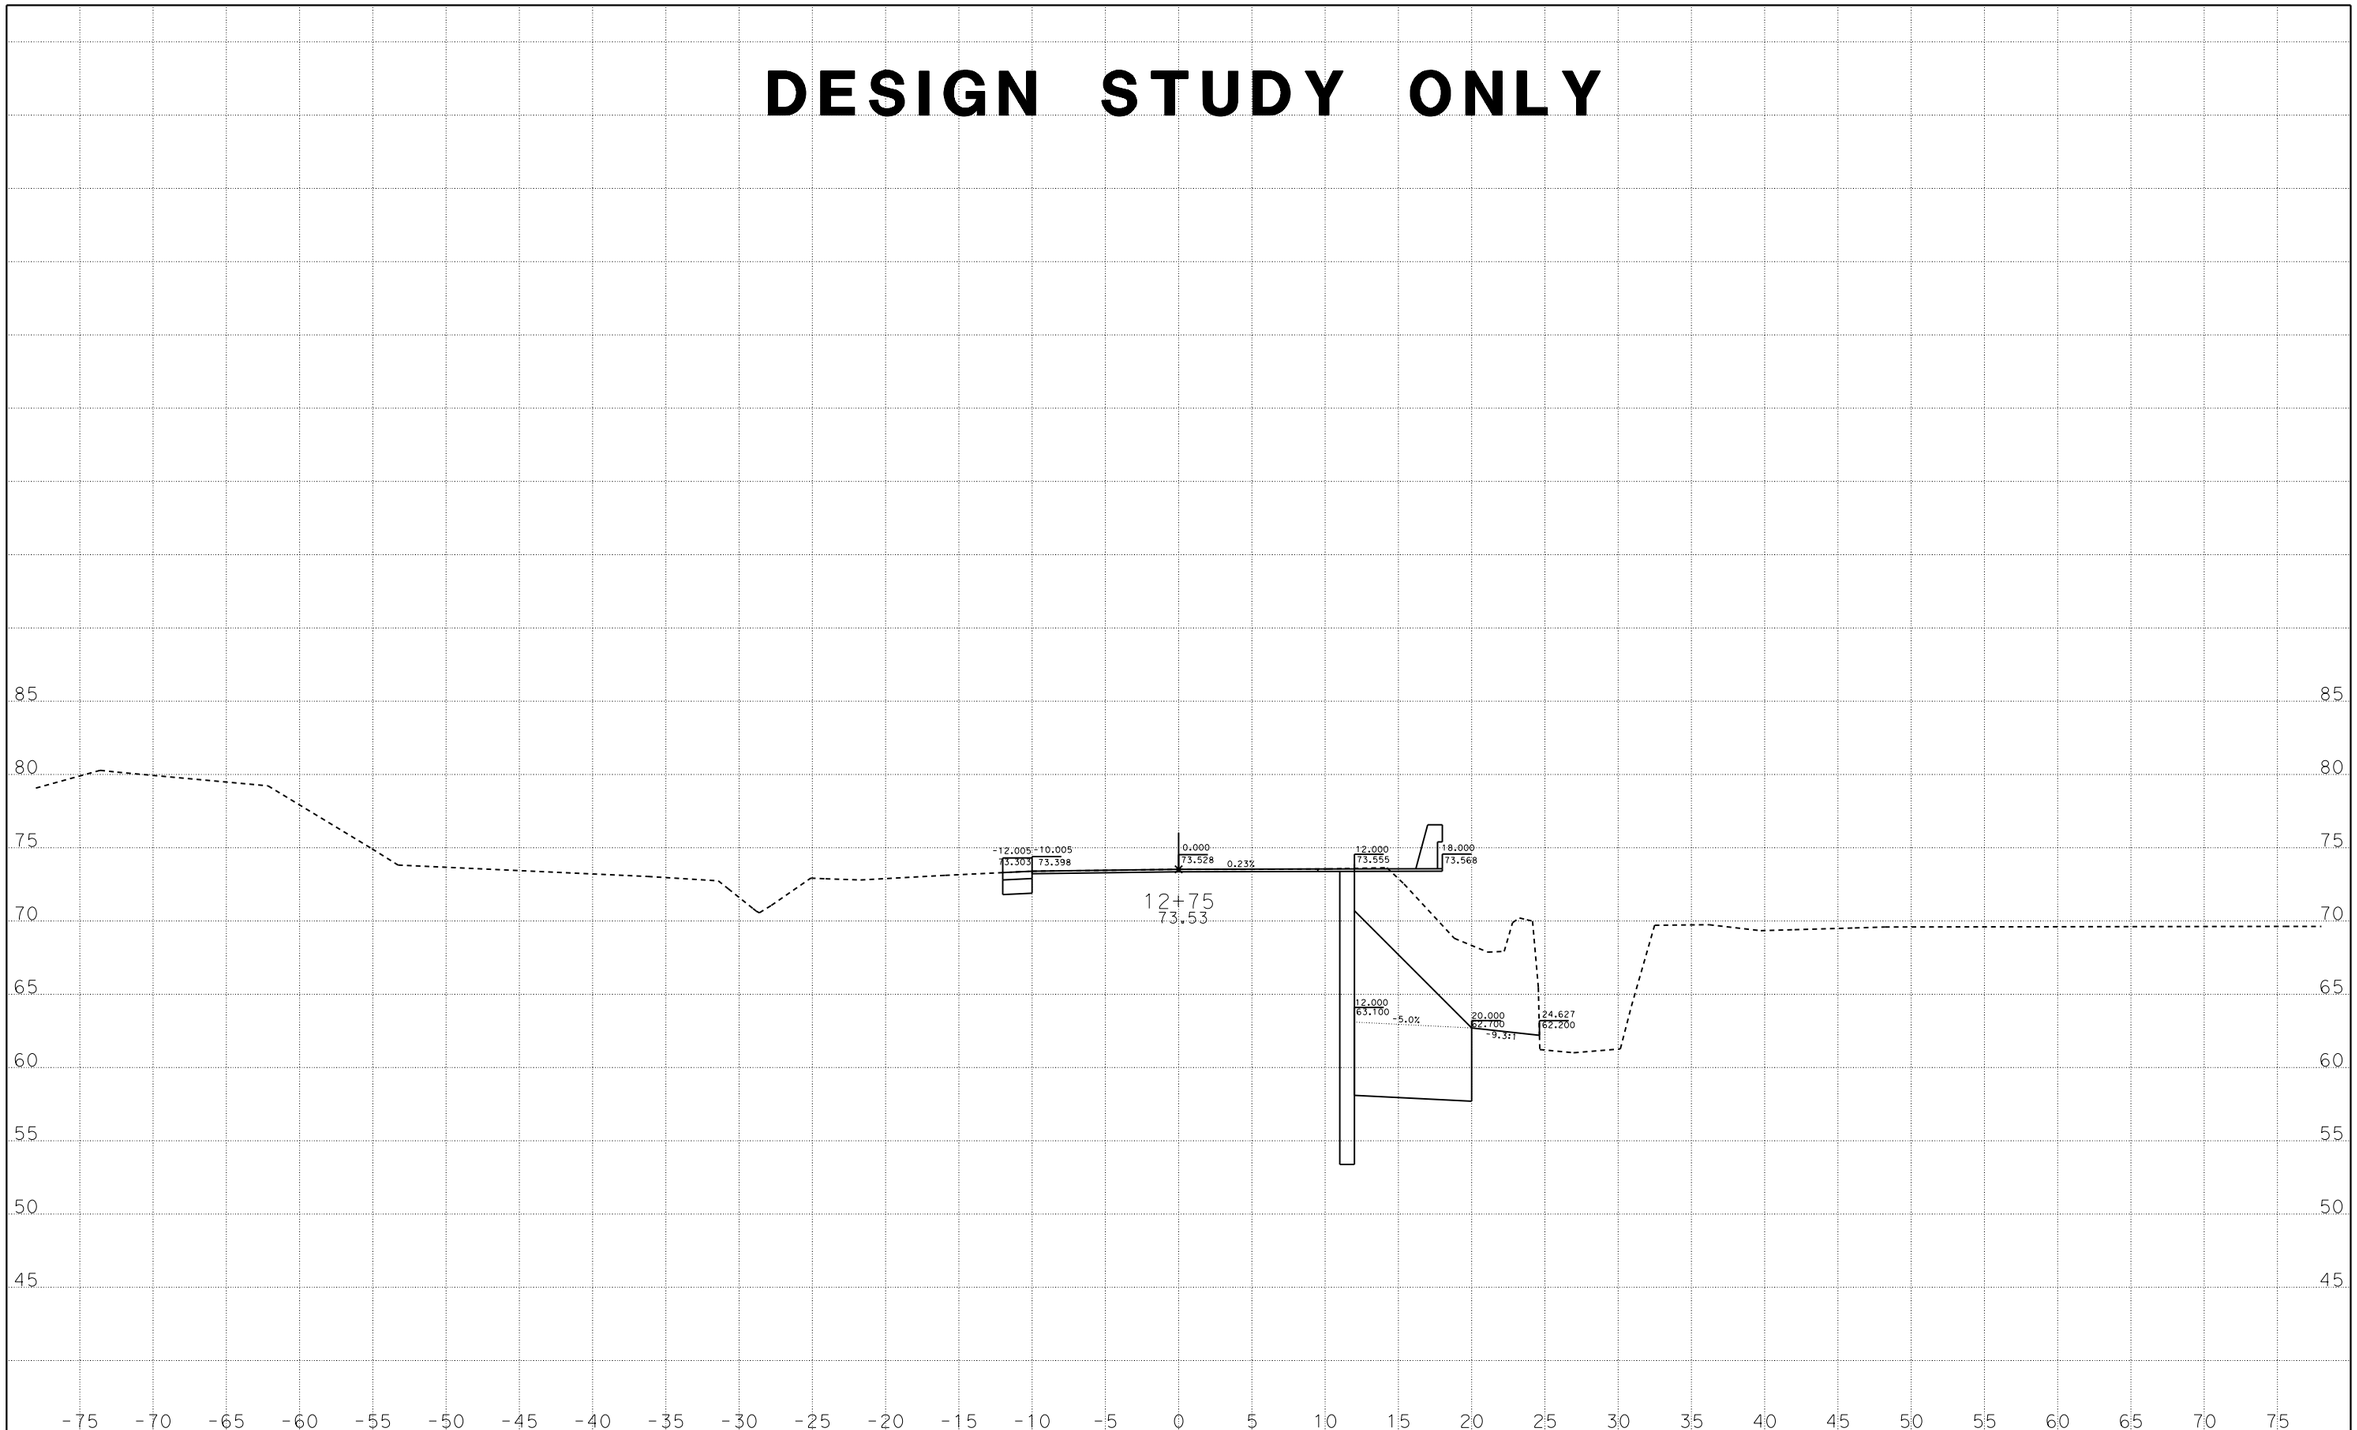

DATE: 3/26/2013

KC Project: 10197 File: D:\Caice\10197\tw1_dxs6.ear

Contract No. 04-1J3204
04-Son-116-PM 13.7

SCALE: 1" = 5' Horiz.
1" = 5' Vert.

All Dimensions are US Survey Feet

A1
CROSS SECTIONS

SHEET 15 OF 30

DESIGN STUDY ONLY

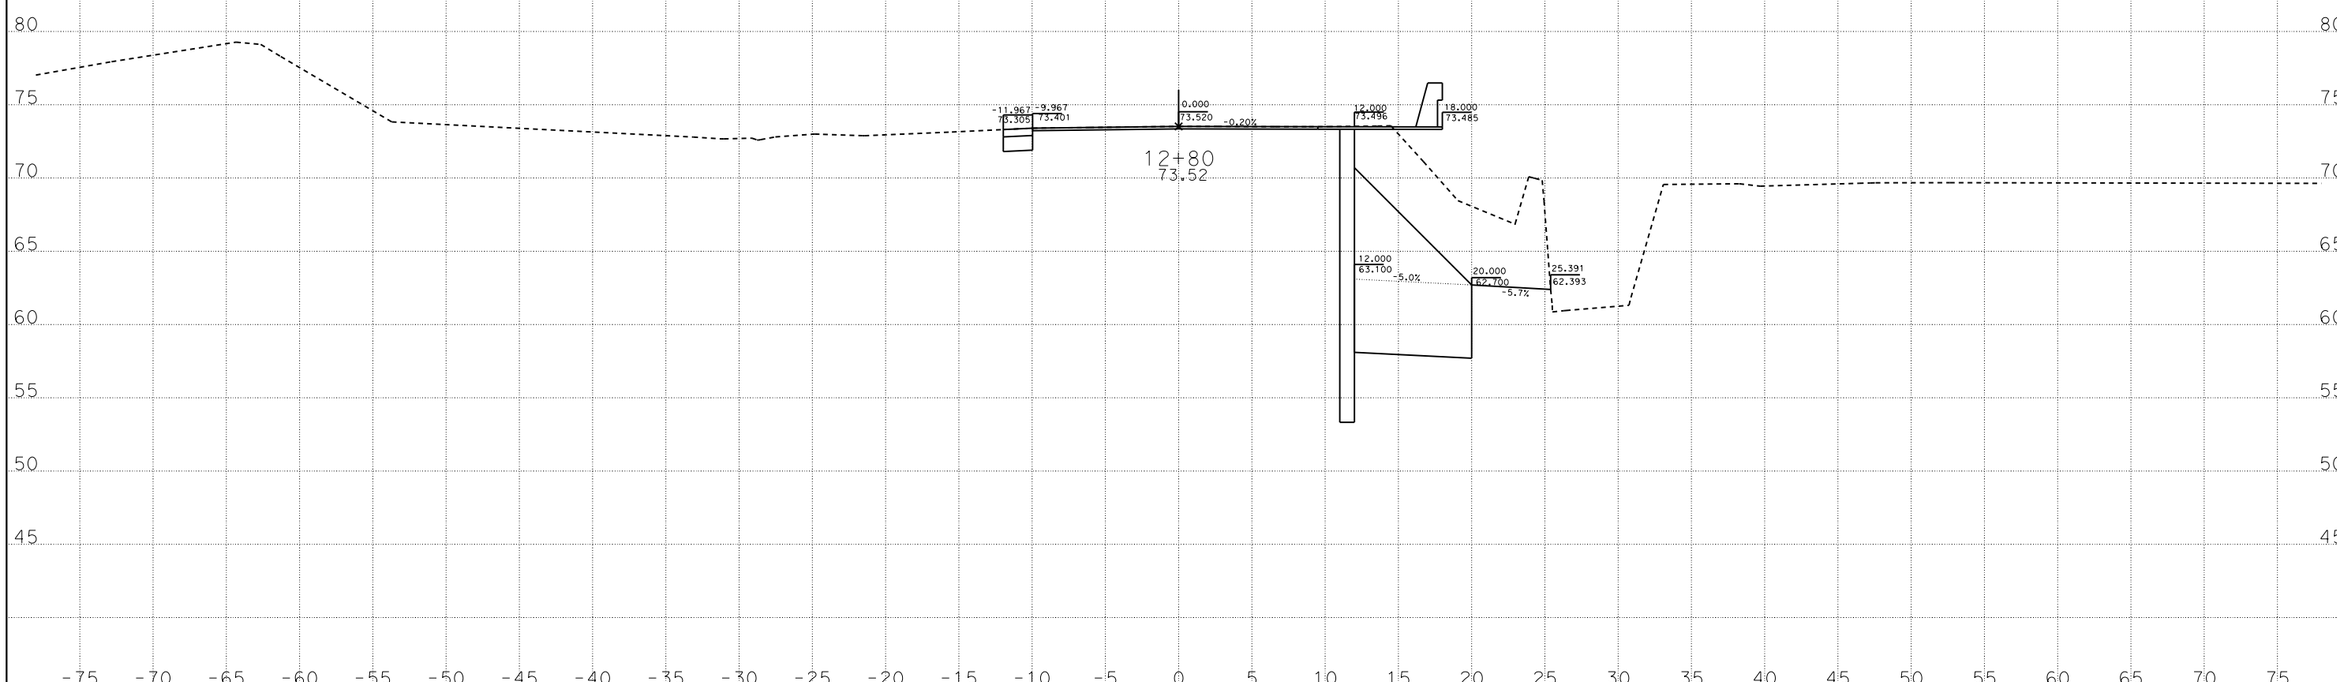

DATE: 3/26/2013

KC Project: 10197 File: D:\Caice\10197\tw1_dxs6.ear

Contract No. 04-1J3204
04-Son-116-PM 13.7

SCALE: 1" = 5' Horiz.
1" = 5' Vert.

All Dimensions are US Survey Feet

A1
CROSS SECTIONS

SHEET 16 OF 30

DESIGN STUDY ONLY

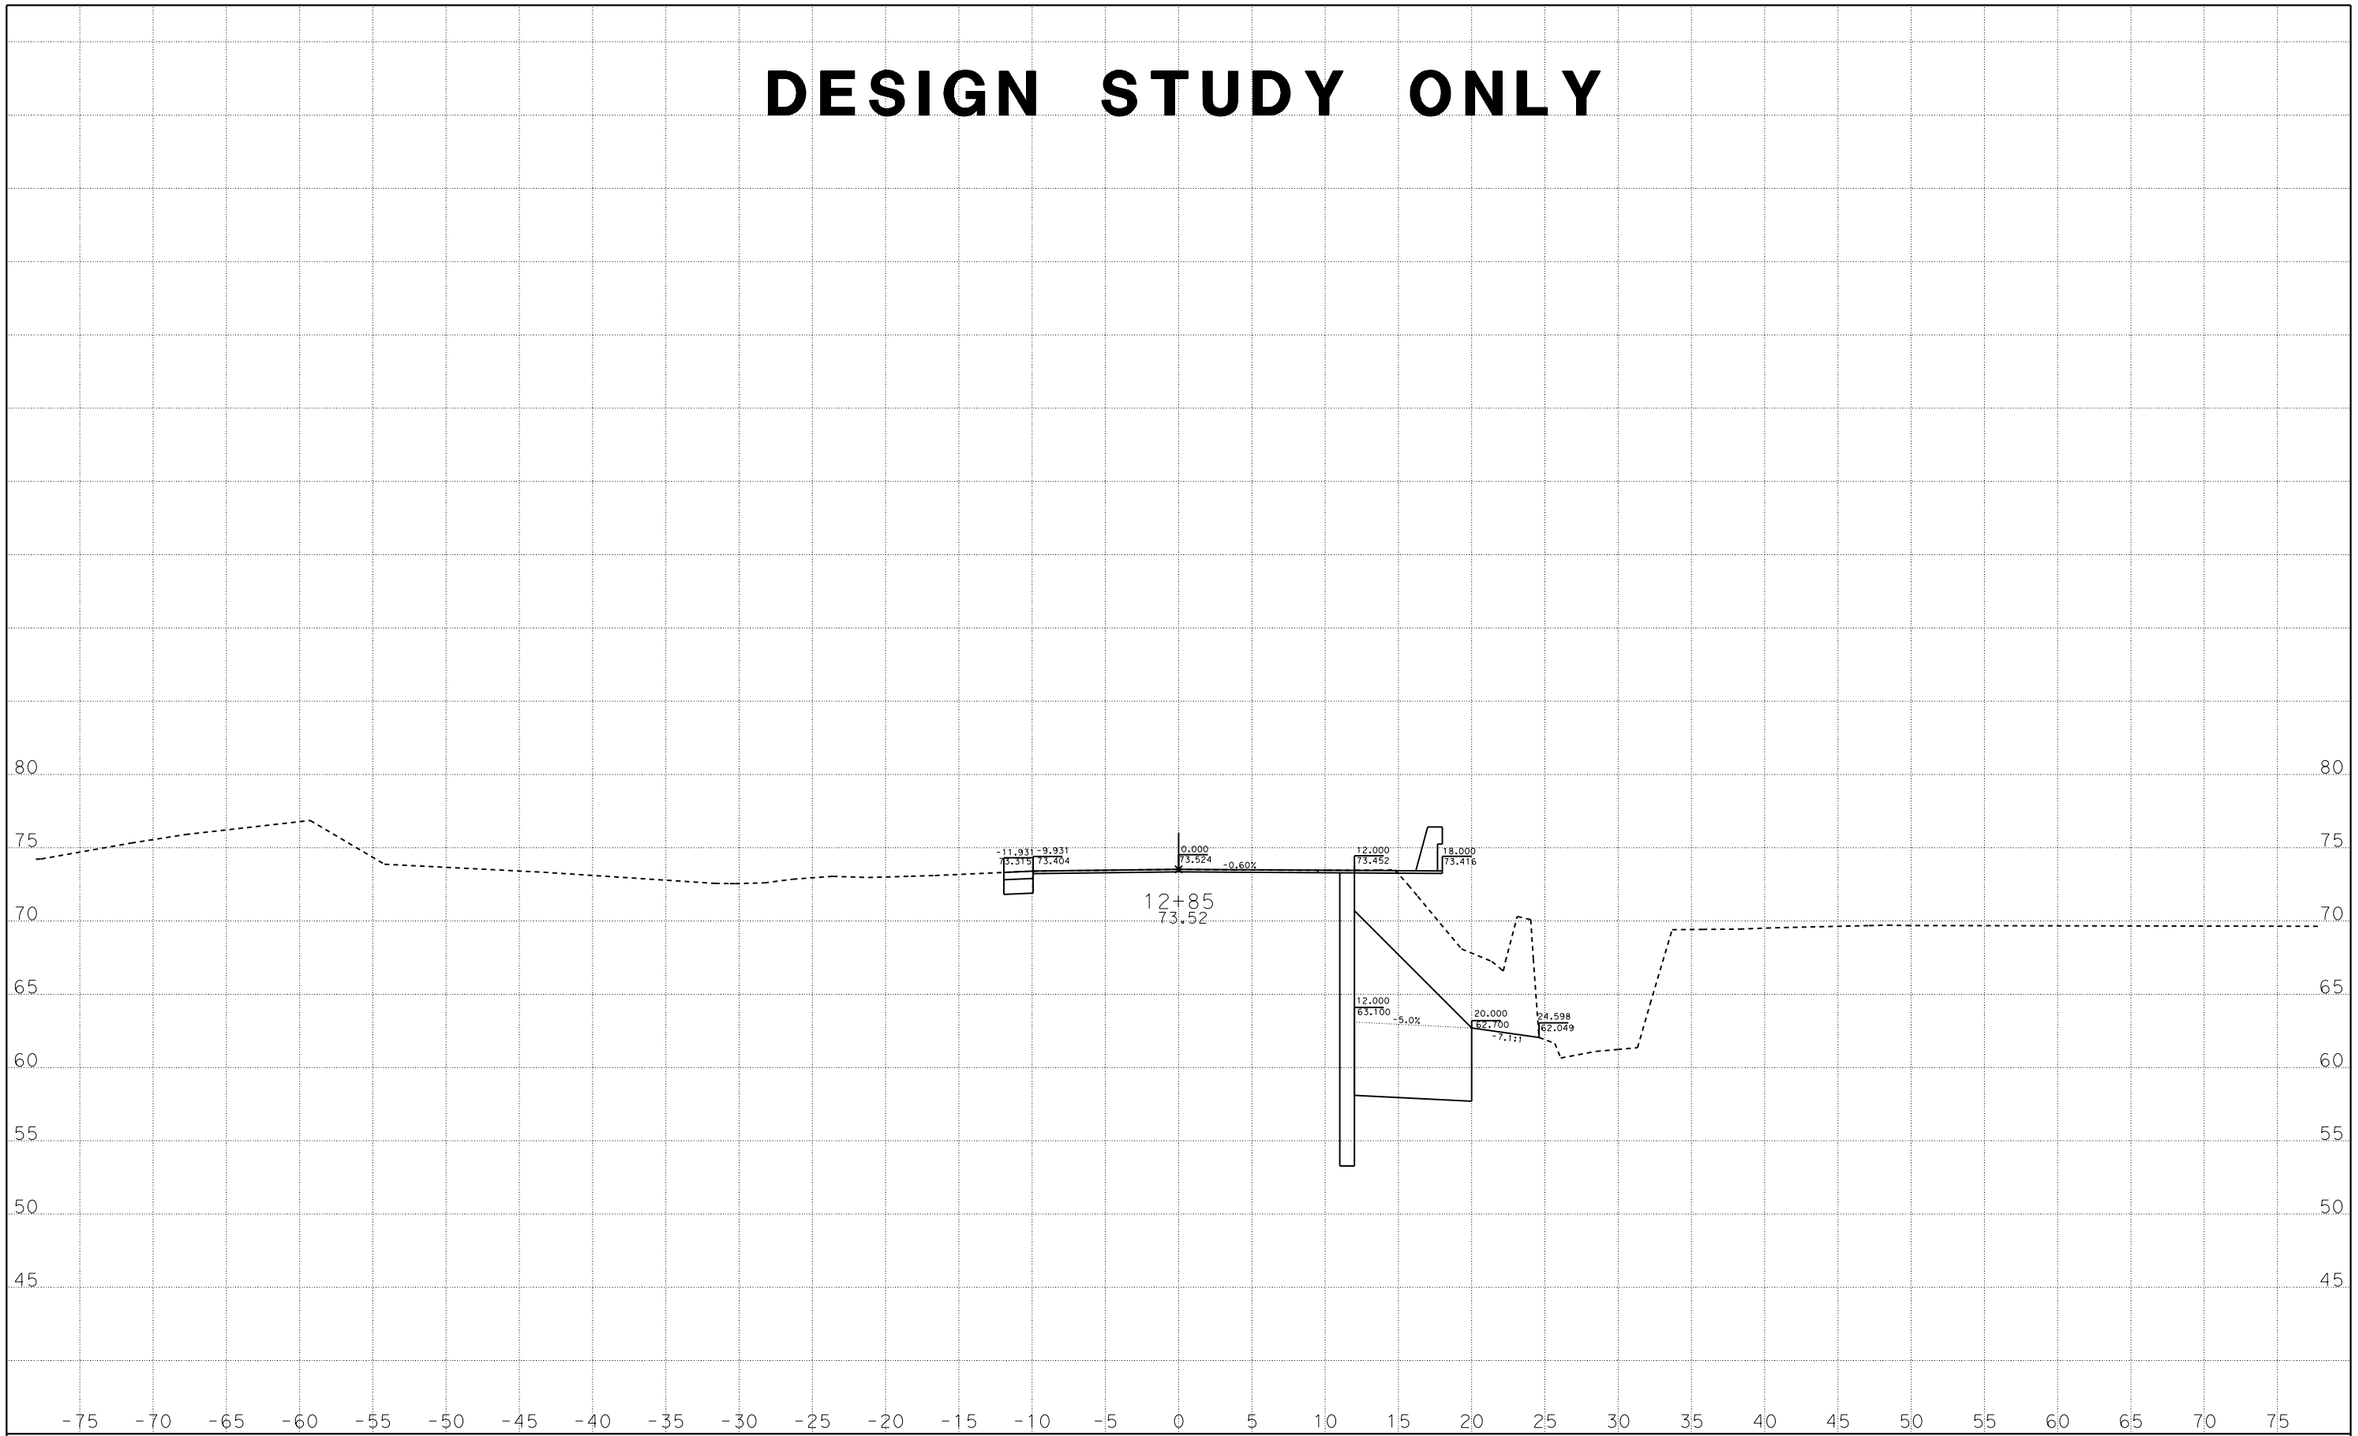

DATE: 3/26/2013

KC Project: 10197 File: D:\Caice\10197\tw1_dxs6.ear

Contract No. 04-1J3204
04-Son-116-PM 13.7

SCALE: 1" = 5' Horiz.
1" = 5' Vert.

All Dimensions are US Survey Feet

A1
CROSS SECTIONS

SHEET 17 OF 30

DESIGN STUDY ONLY

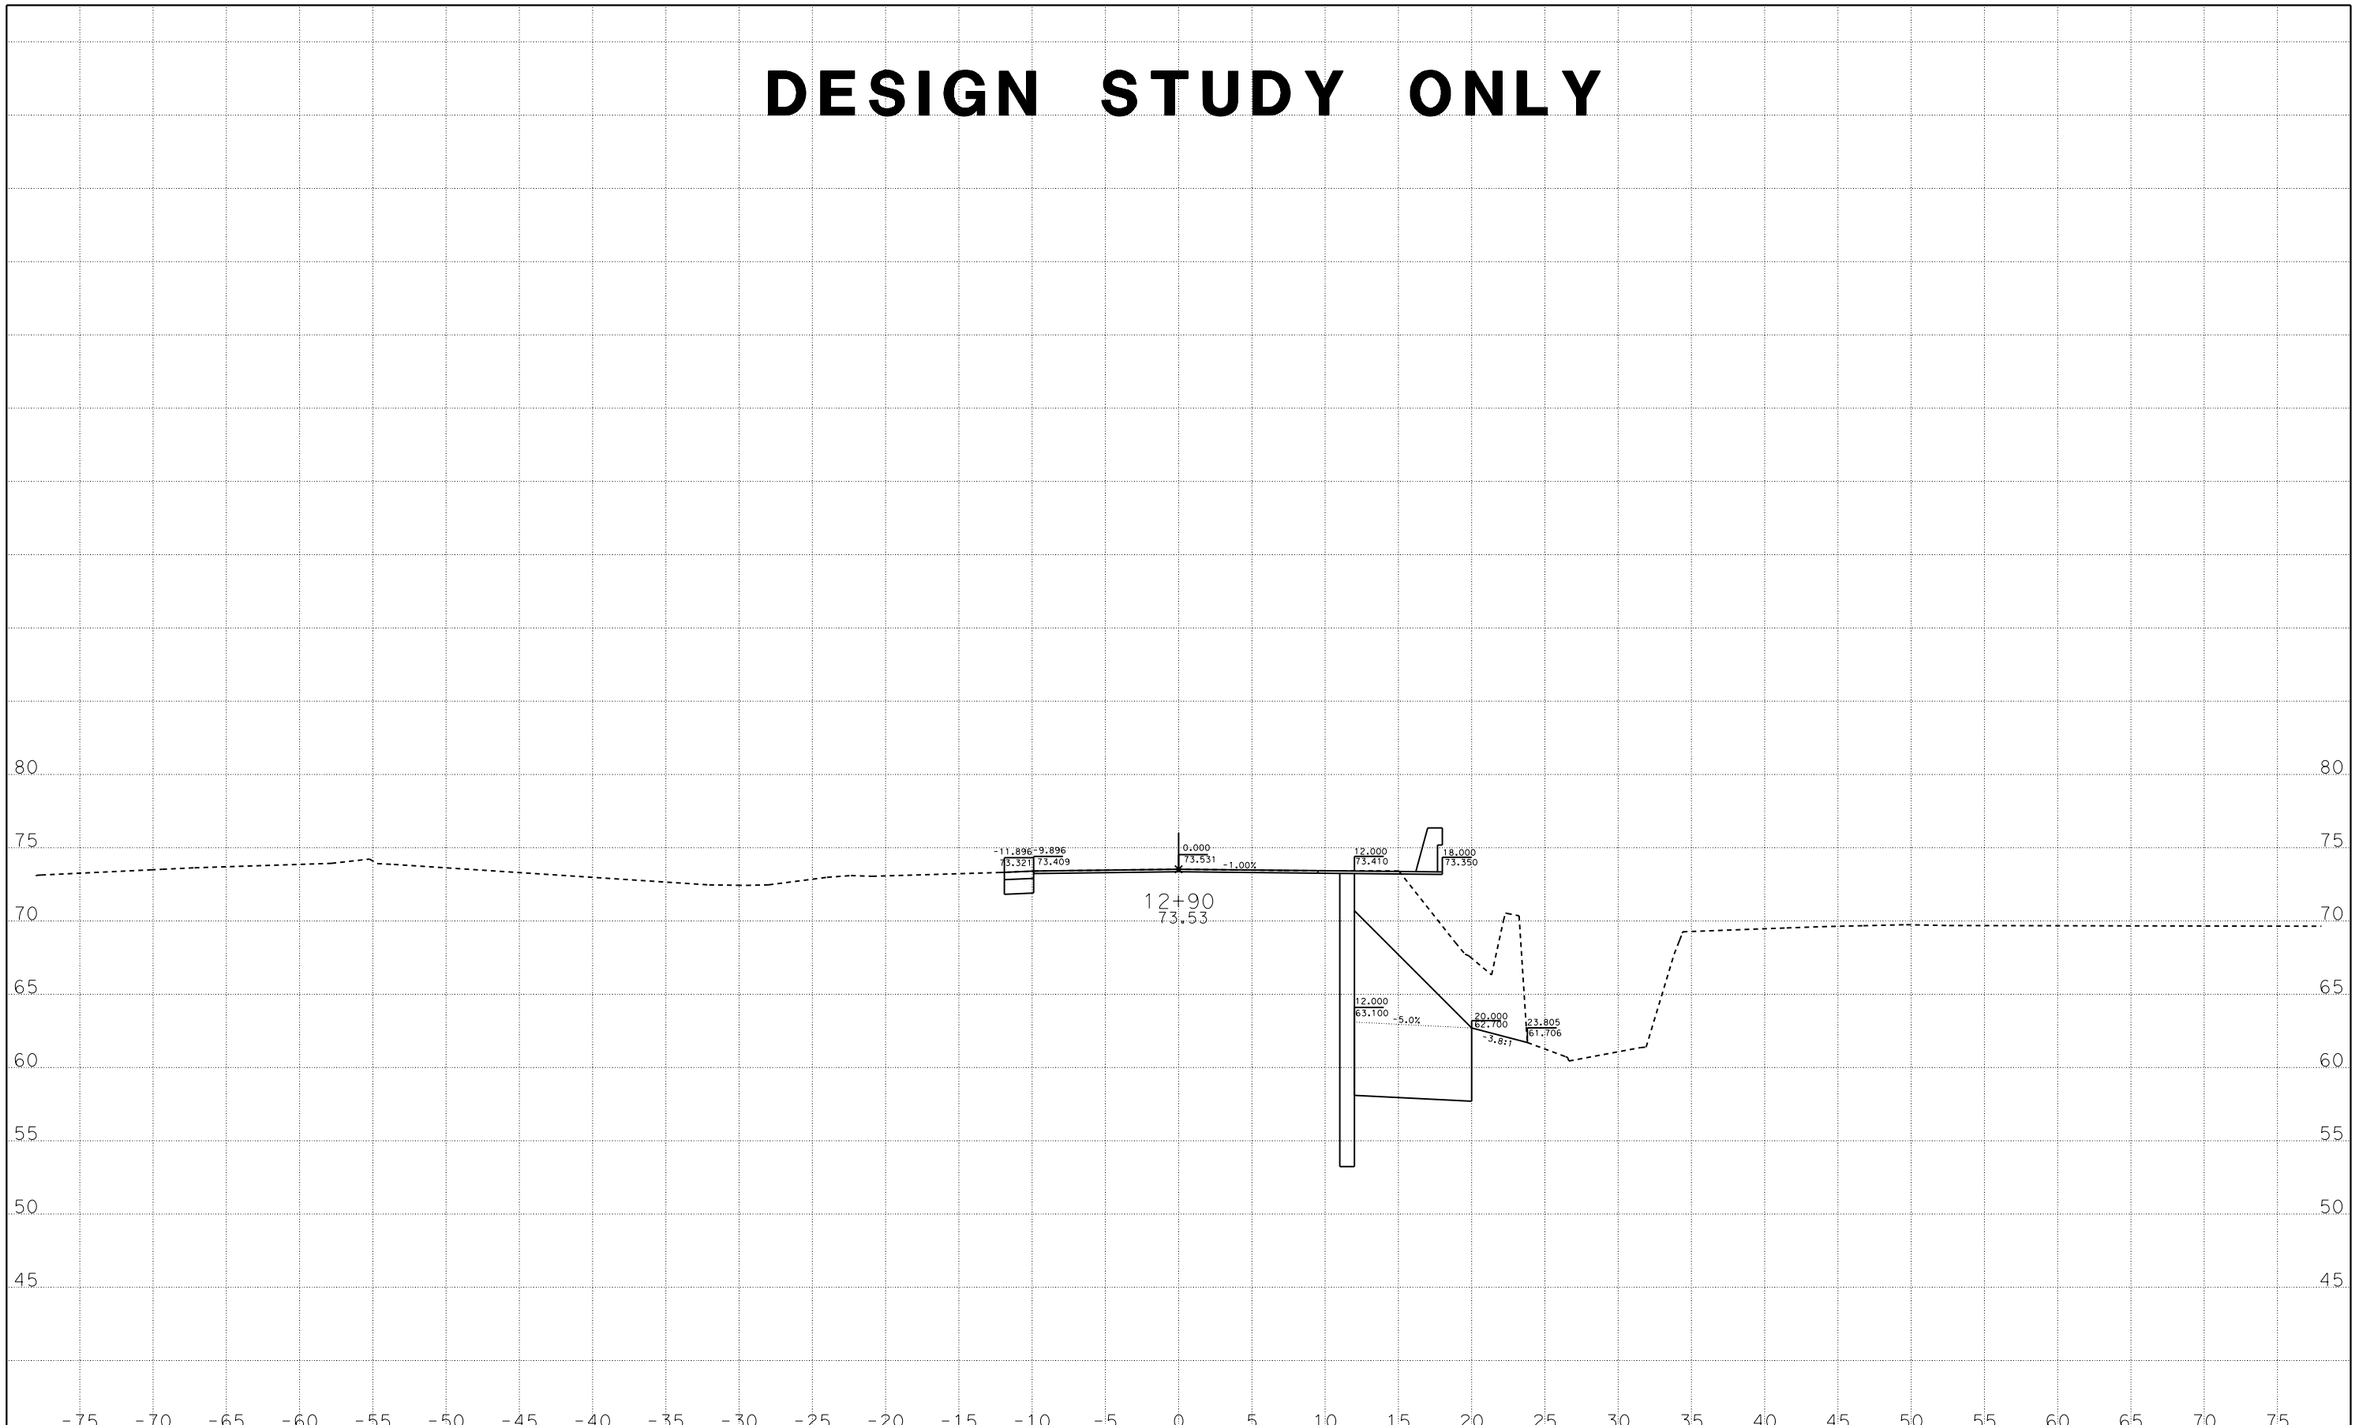

DATE: 3/26/2013

KC Project: 10197 File: D:\Caice\10197\tw1_dxs6.ear

Contract No. 04-1J3204
04-Son-116-PM 13.7

SCALE: 1" = 5' Horiz.
1" = 5' Vert.

All Dimensions are US Survey Feet

A1
CROSS SECTIONS

DESIGN STUDY ONLY

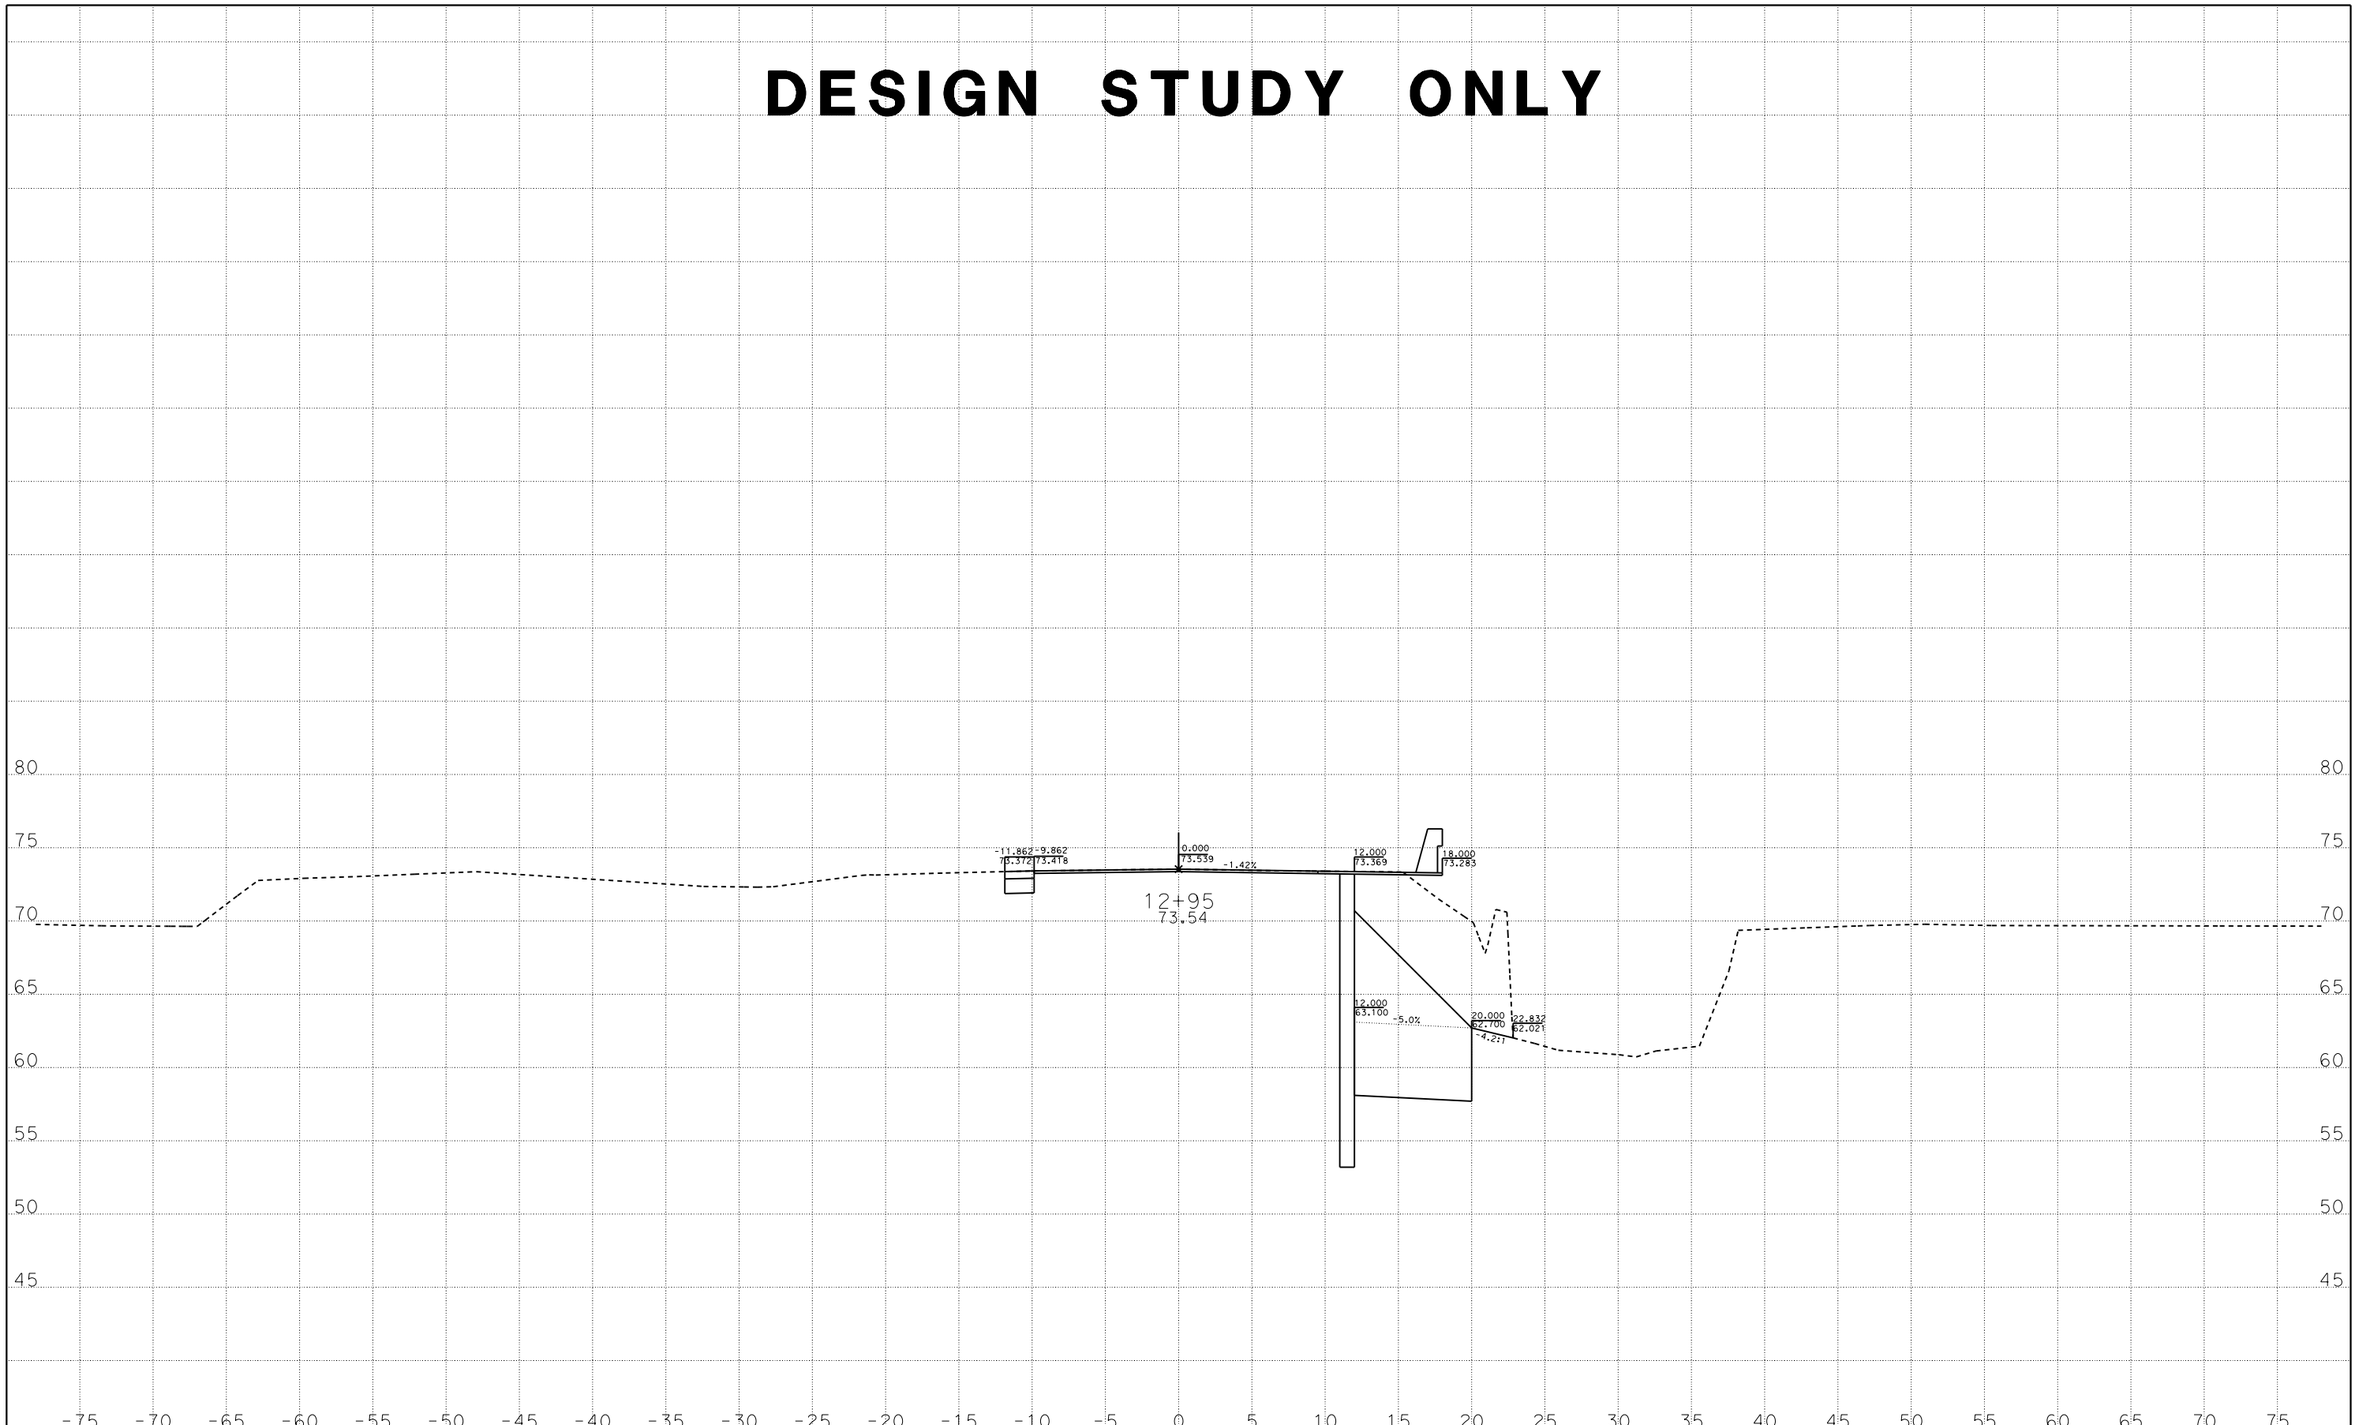

DATE: 3/26/2013

KC Project: 10197 File: D:\Caice\10197\tw1_dxs6.ear

Contract No. 04-1J3204
04-Son-116-PM 13.7

SCALE: 1" = 5' Horiz.
1" = 5' Vert.

All Dimensions are US Survey Feet

A1
CROSS SECTIONS

SHEET 19 OF 30

DESIGN STUDY ONLY

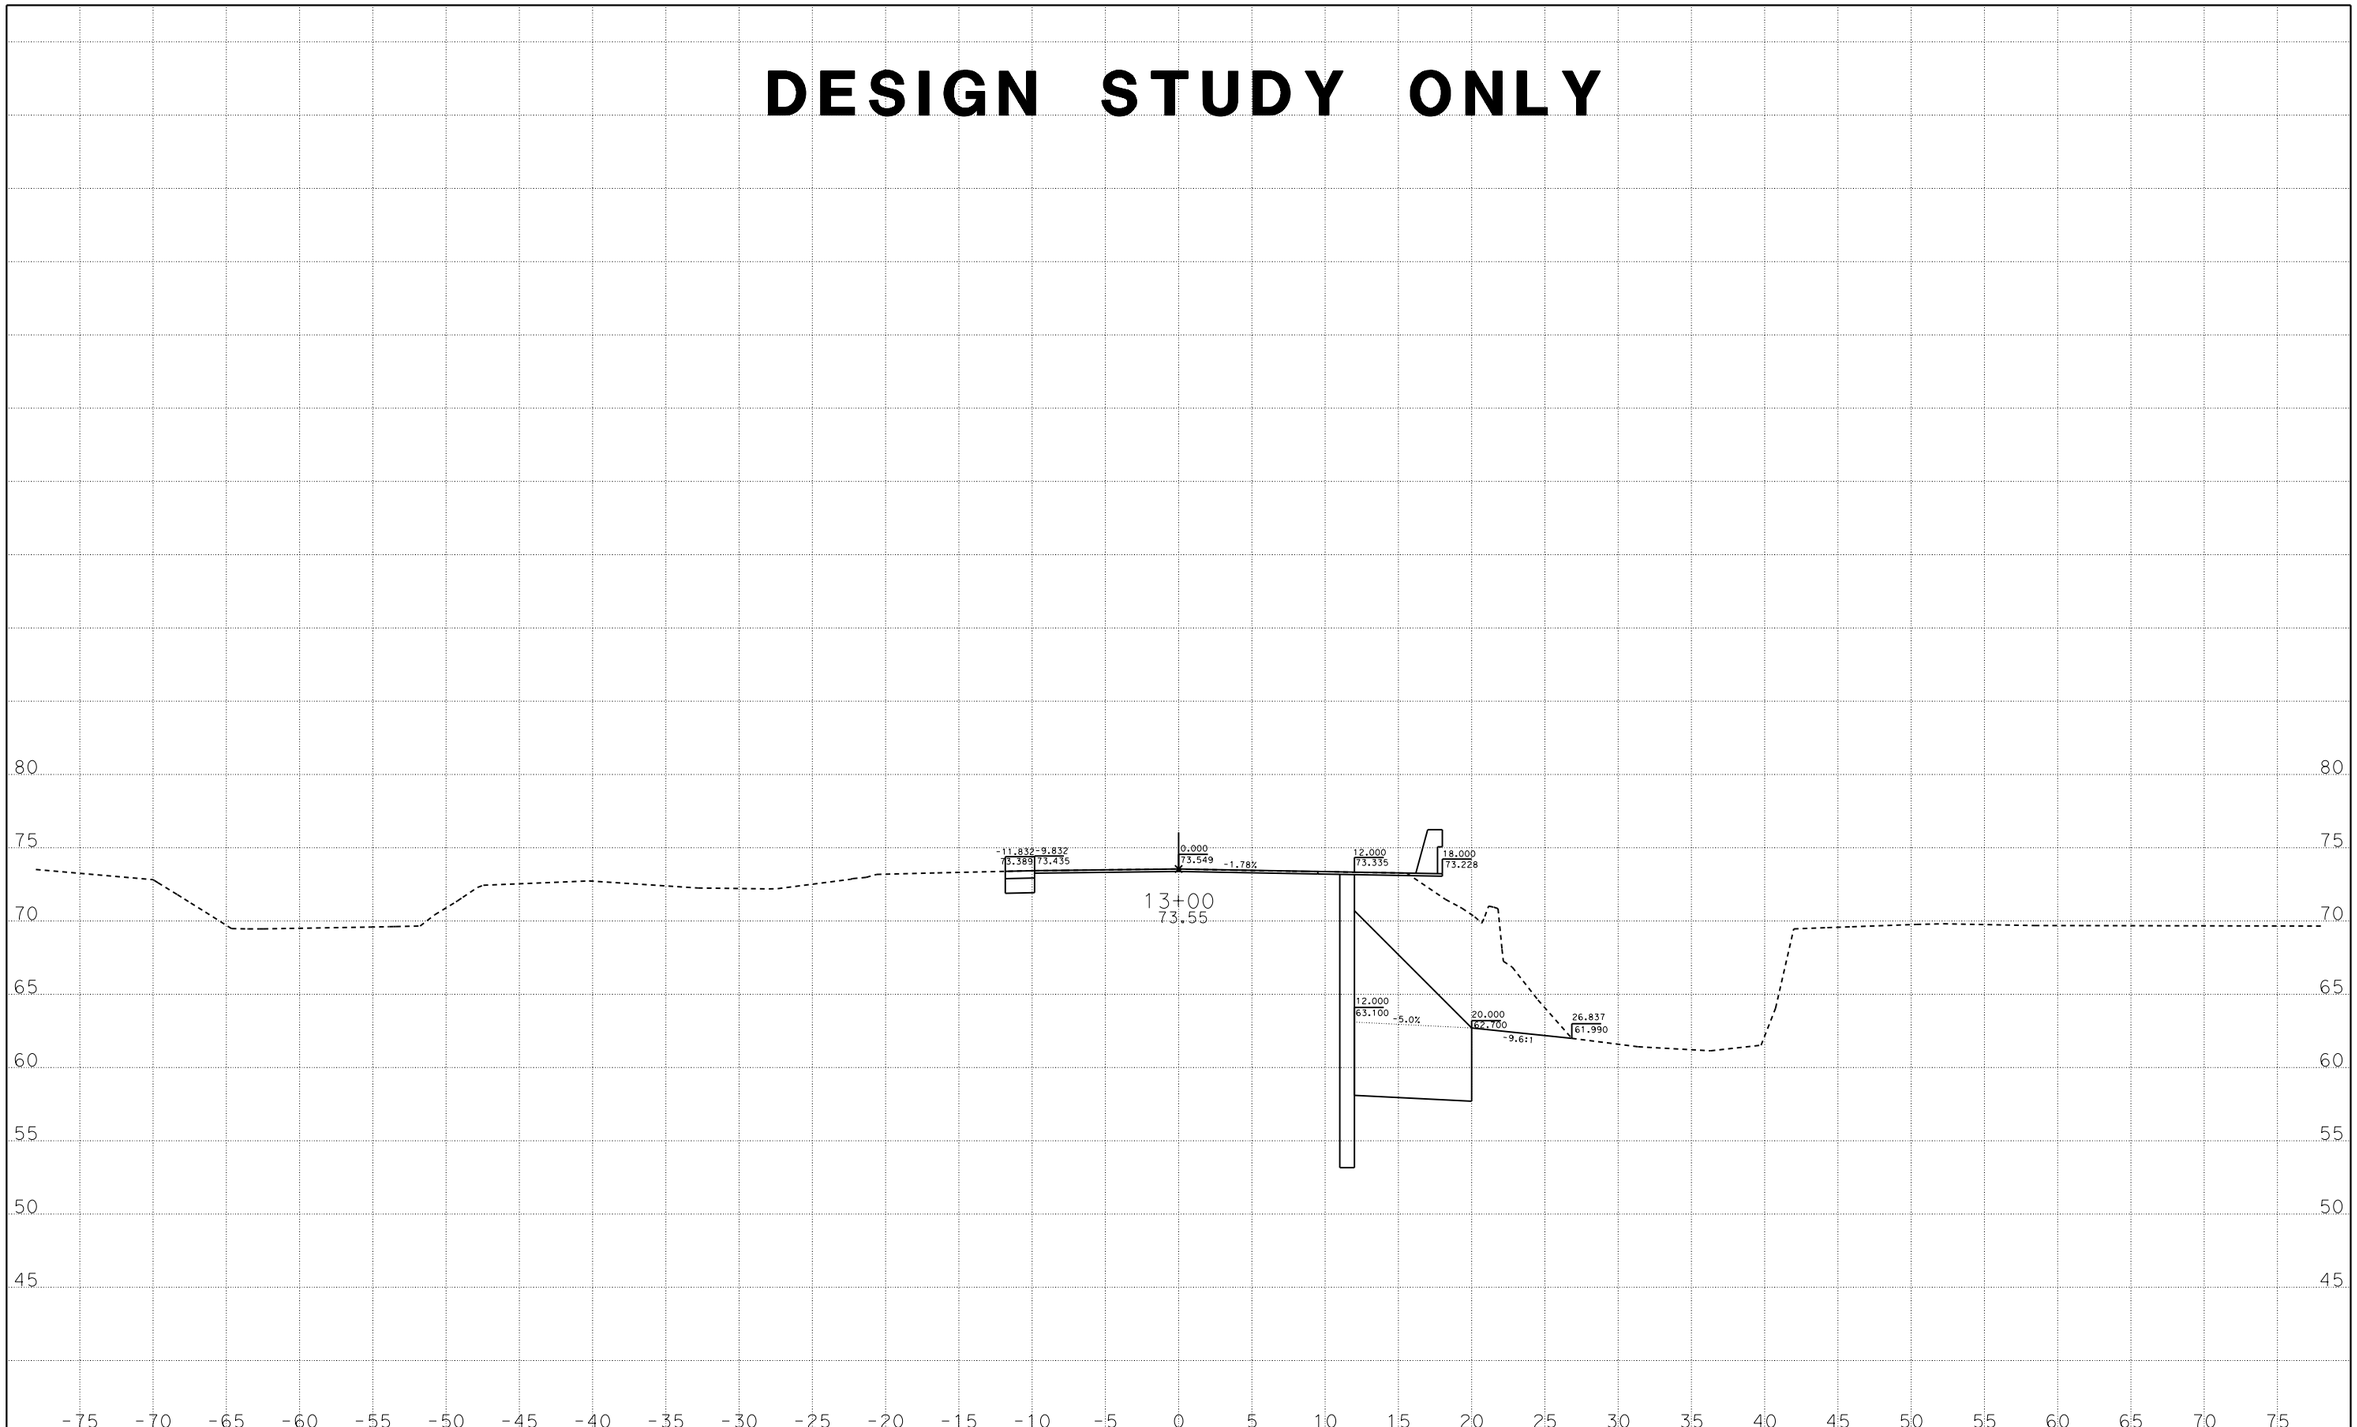

DATE: 3/26/2013

KC Project: 10197 File: D:\Caice\10197\tw1_dxs6.ear

Contract No. 04-1J3204
04-Son-116-PM 13.7

SCALE: 1" = 5' Horiz.
1" = 5' Vert.

All Dimensions are US Survey Feet

A1
CROSS SECTIONS
SHEET 20 OF 30

DESIGN STUDY ONLY

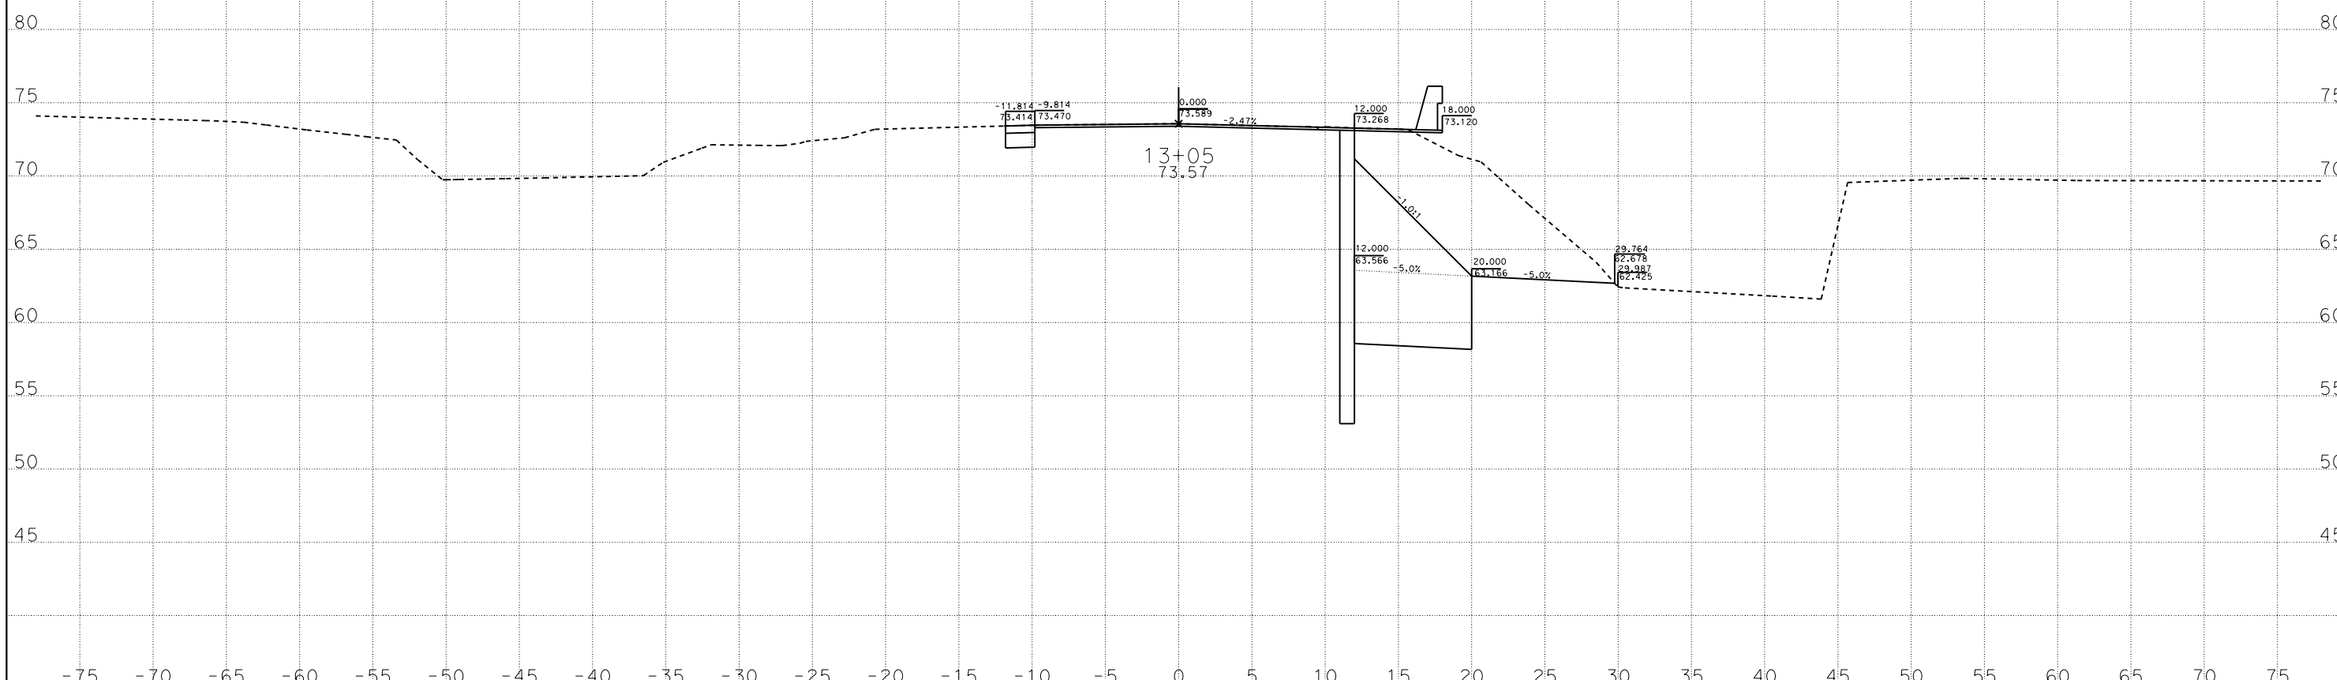

DATE: 3/26/2013

KC Project: 10197 File: D:\Caice\10197\tw1_dxs6.ear

Contract No. 04-1J3204
04-Son-116-PM 13.7

SCALE: 1" = 5' Horiz.
1" = 5' Vert.

All Dimensions are US Survey Feet

A1
CROSS SECTIONS
SHEET 21 OF 30

DESIGN STUDY ONLY

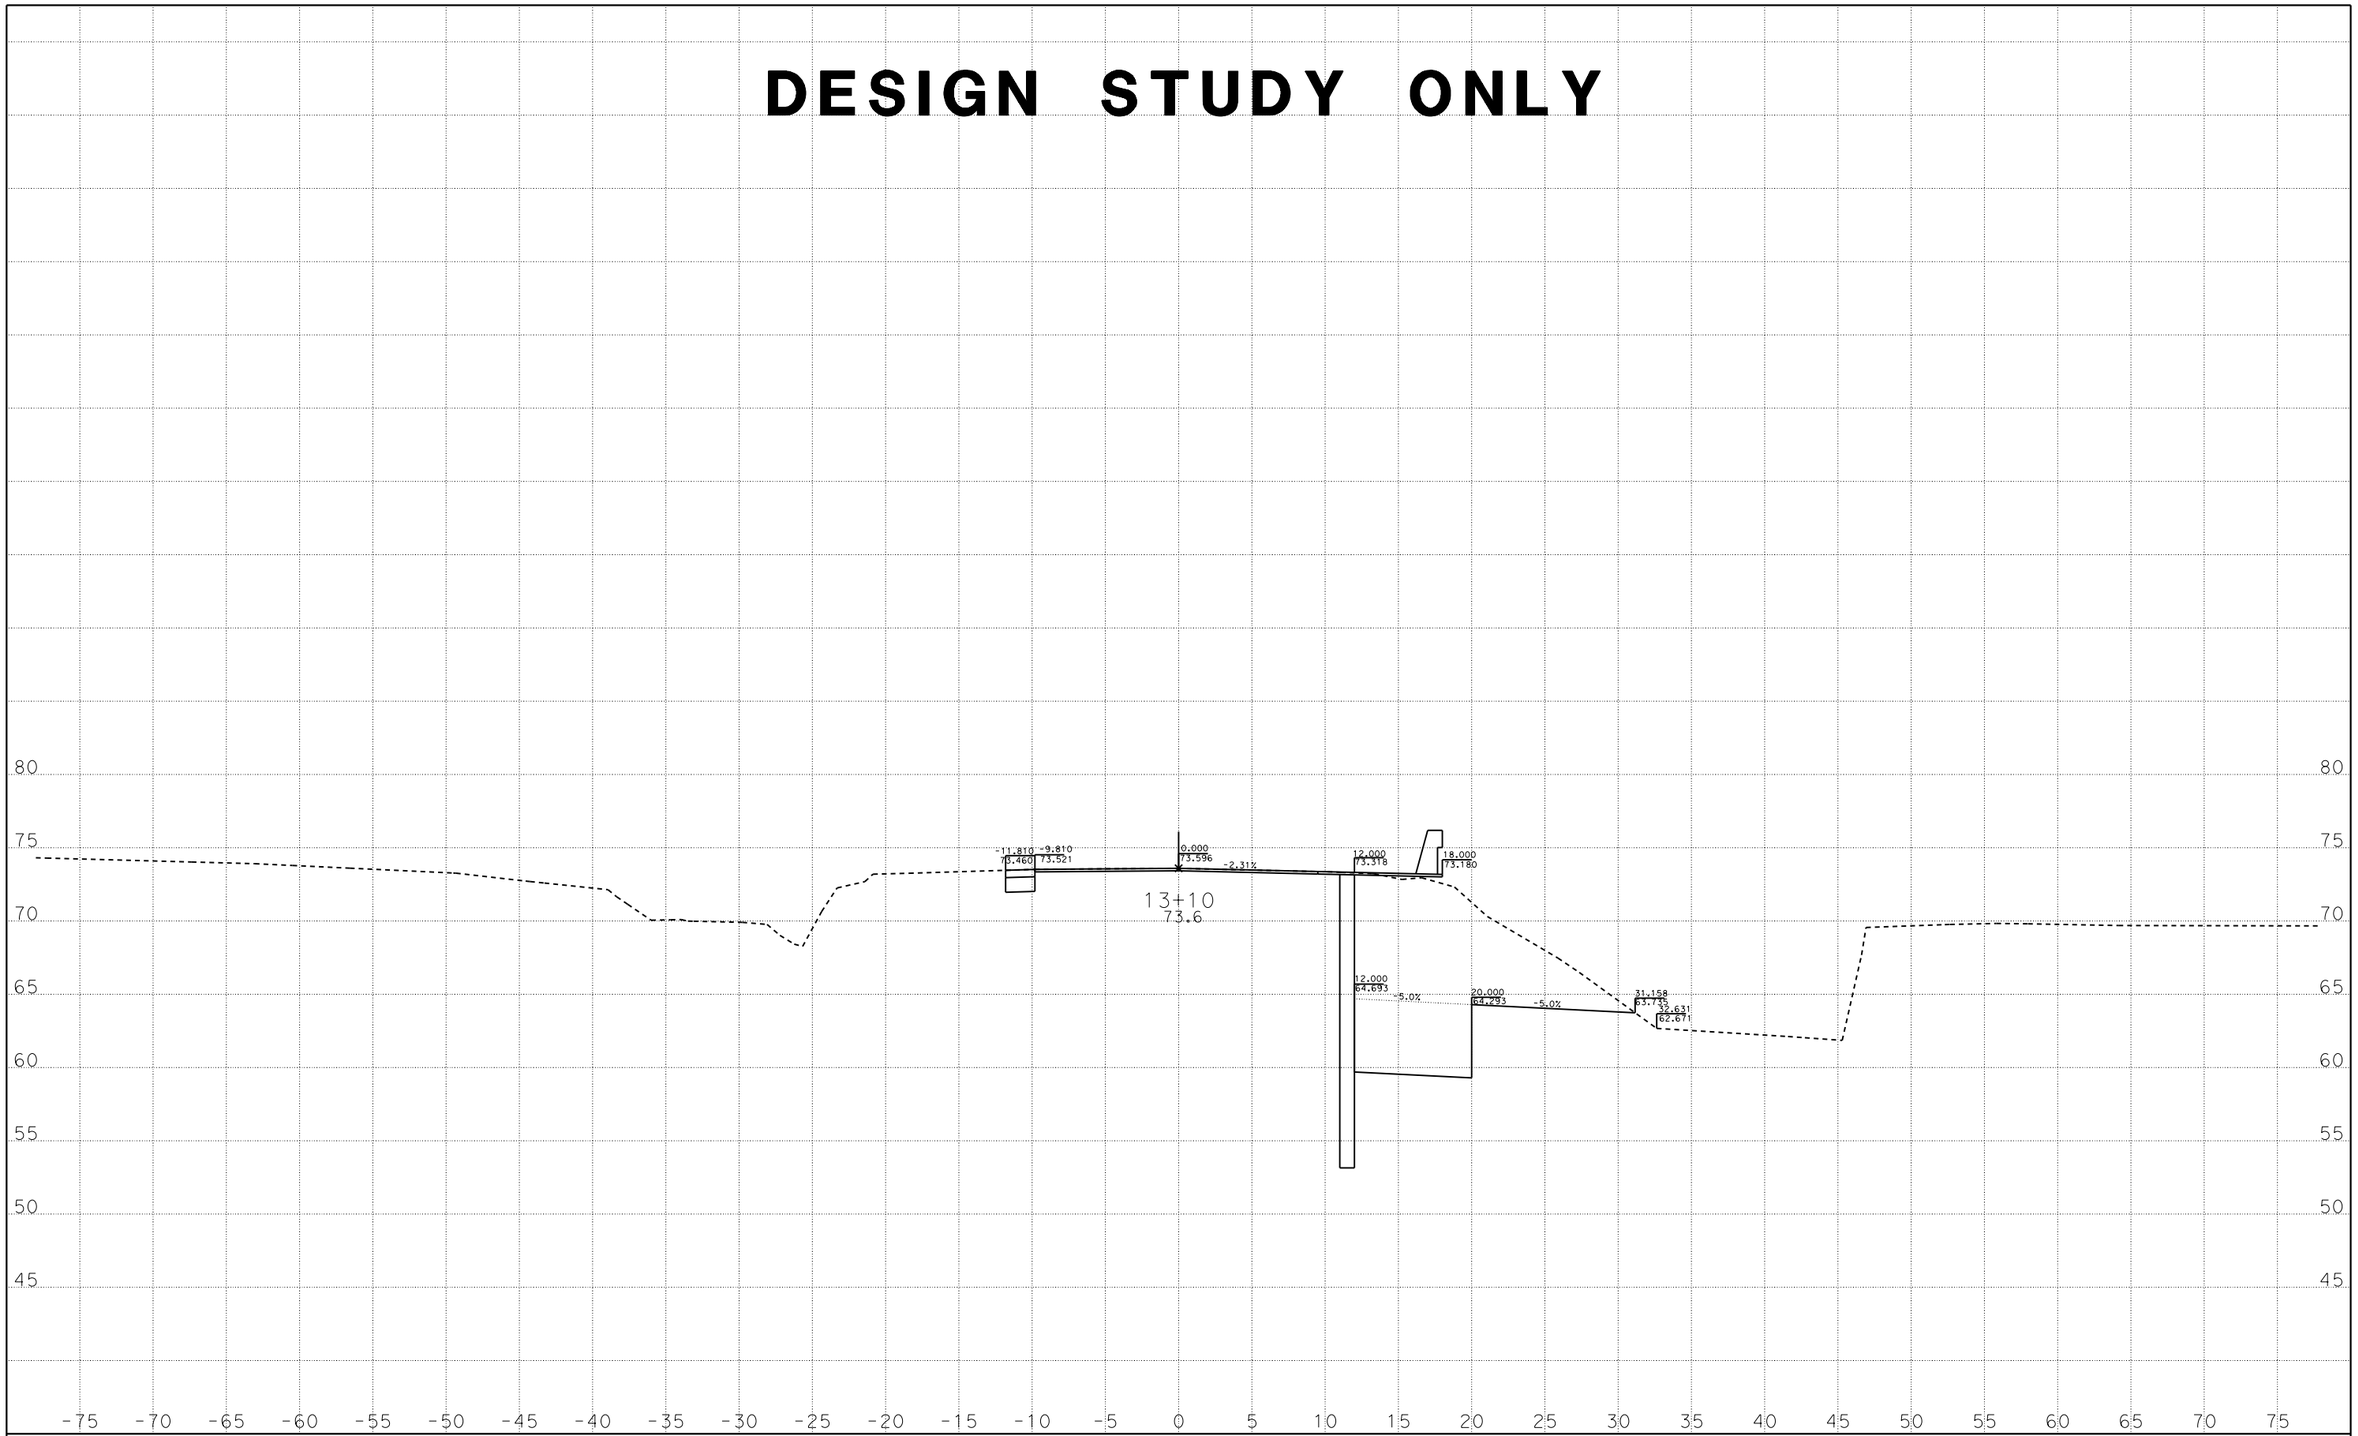

DATE: 3/26/2013

KC Project: 10197 File: D:\Caice\10197\tw1_dxs6.ear

Contract No. 04-1J3204
04-Son-116-PM 13.7

SCALE: 1" = 5' Horiz.
1" = 5' Vert.

All Dimensions are US Survey Feet

A1
CROSS SECTIONS

SHEET 22 OF 30

DESIGN STUDY ONLY

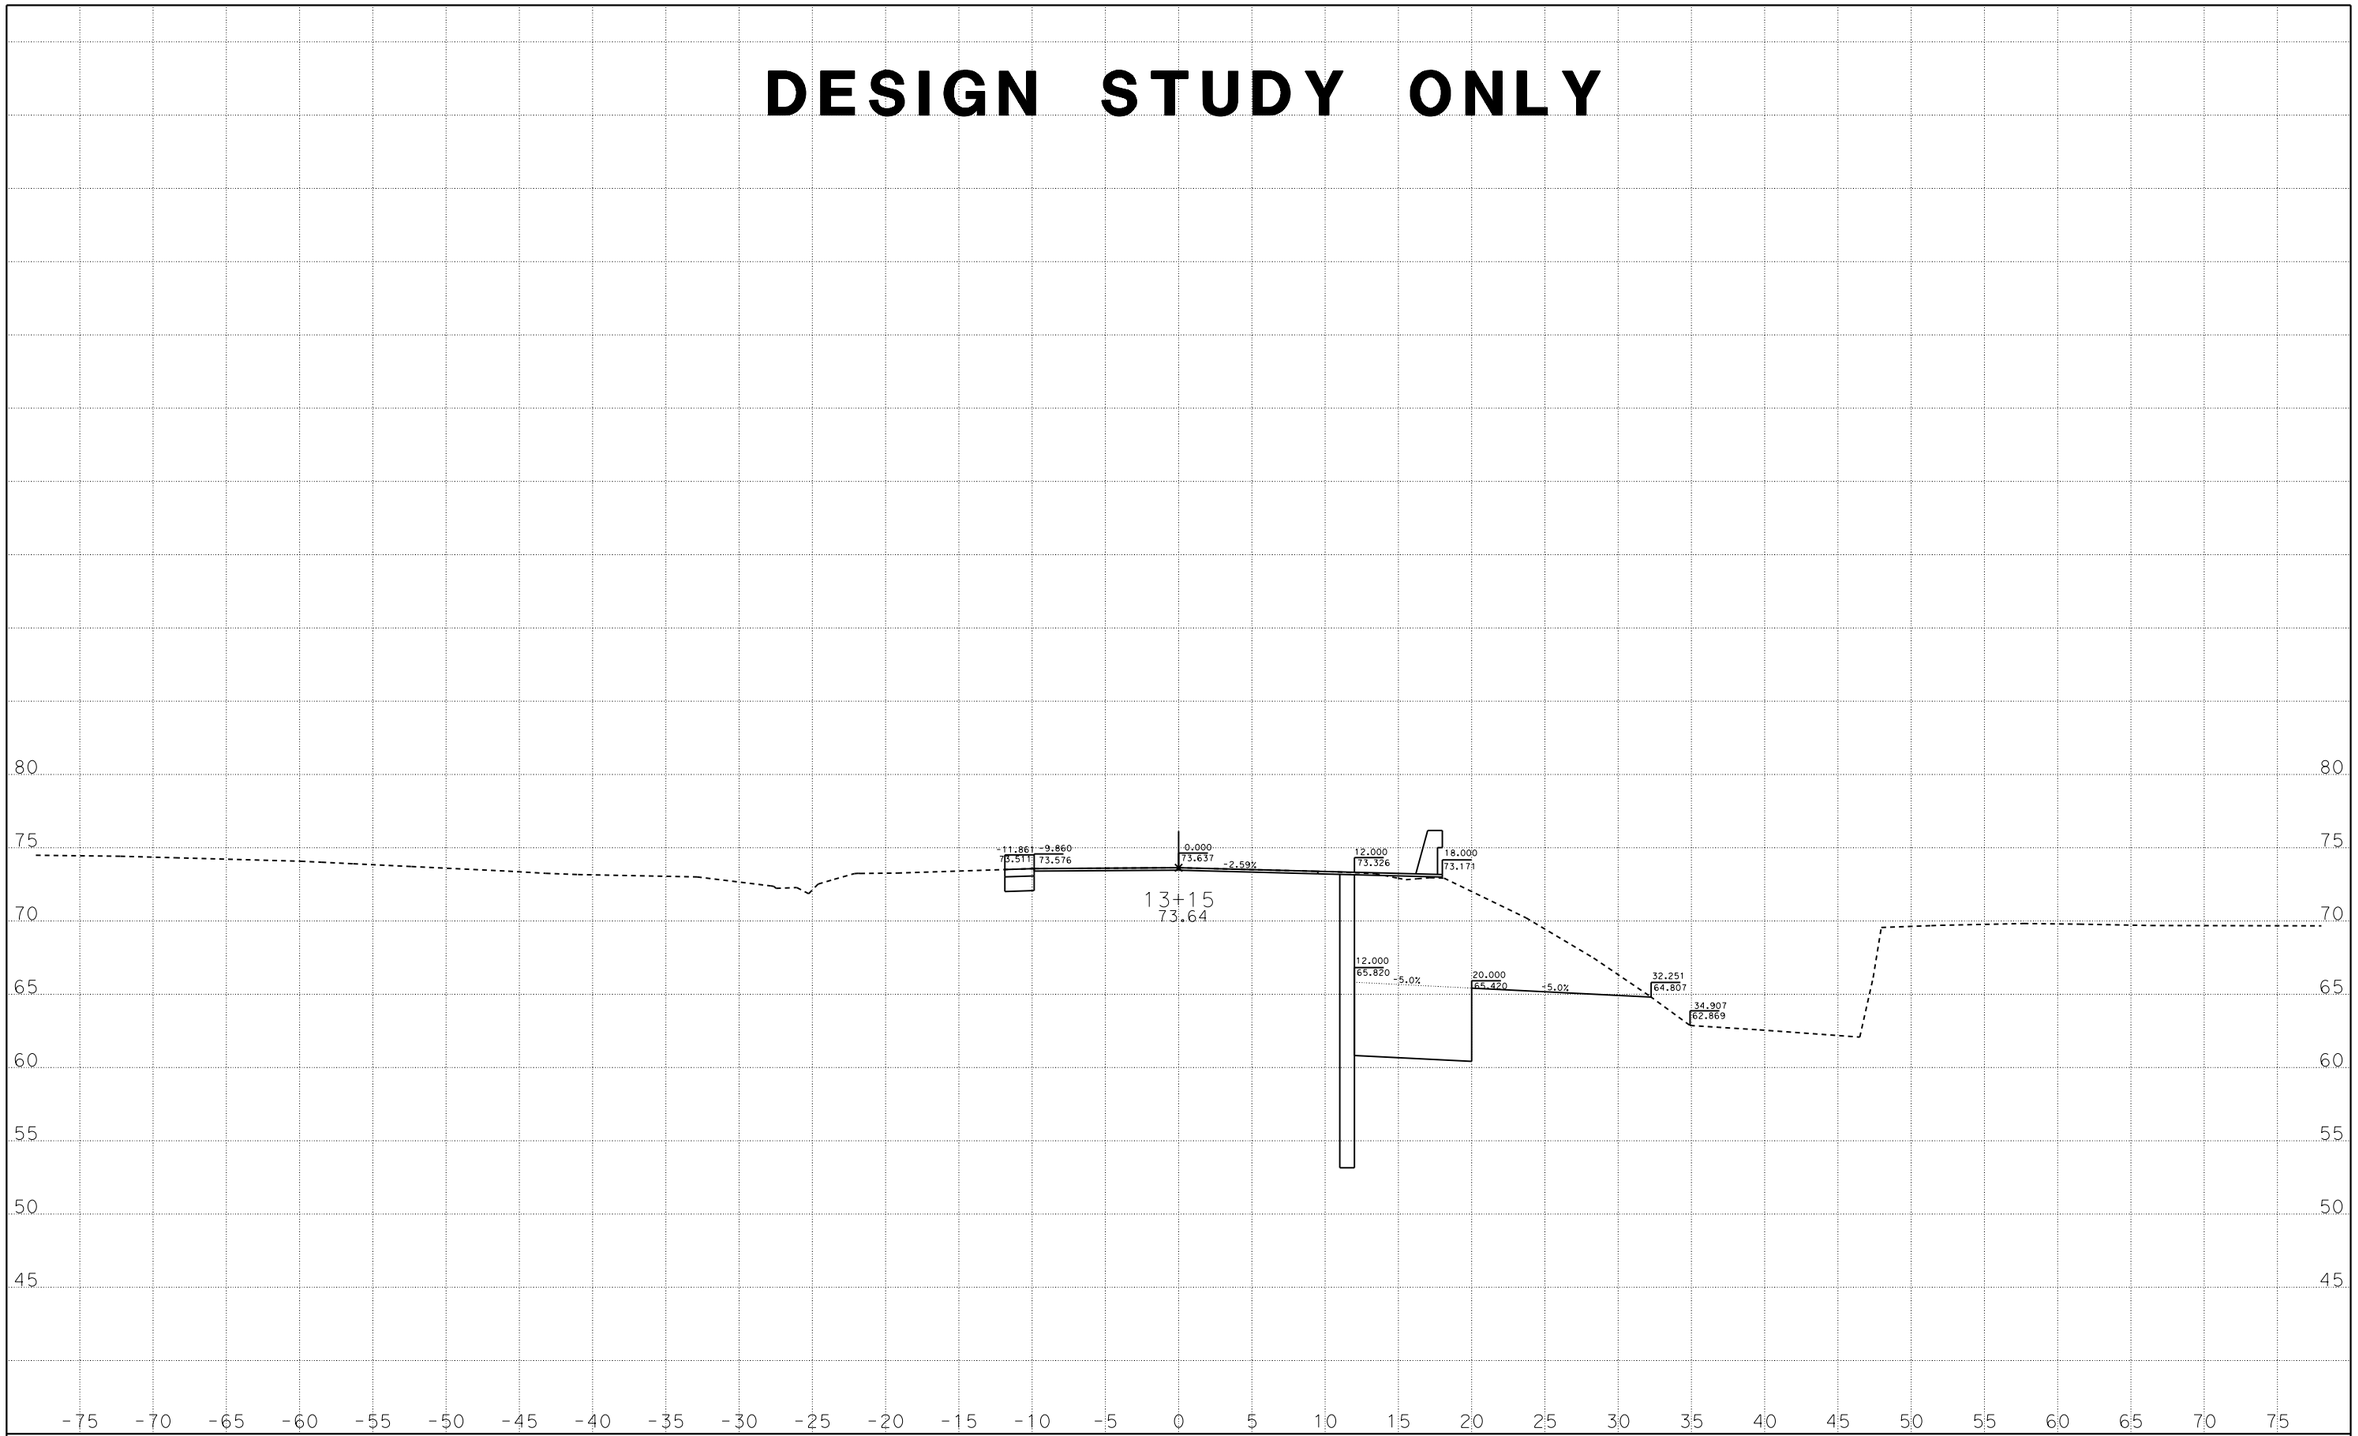

DATE: 3/26/2013

KC Project: 10197 File: D:\Caice\10197\tw1_dxs6.ear

Contract No. 04-1J3204
04-Son-116-PM 13.7

SCALE: 1" = 5' Horiz.
1" = 5' Vert.

All Dimensions are US Survey Feet

A1
CROSS SECTIONS

SHEET 23 OF 30

DESIGN STUDY ONLY

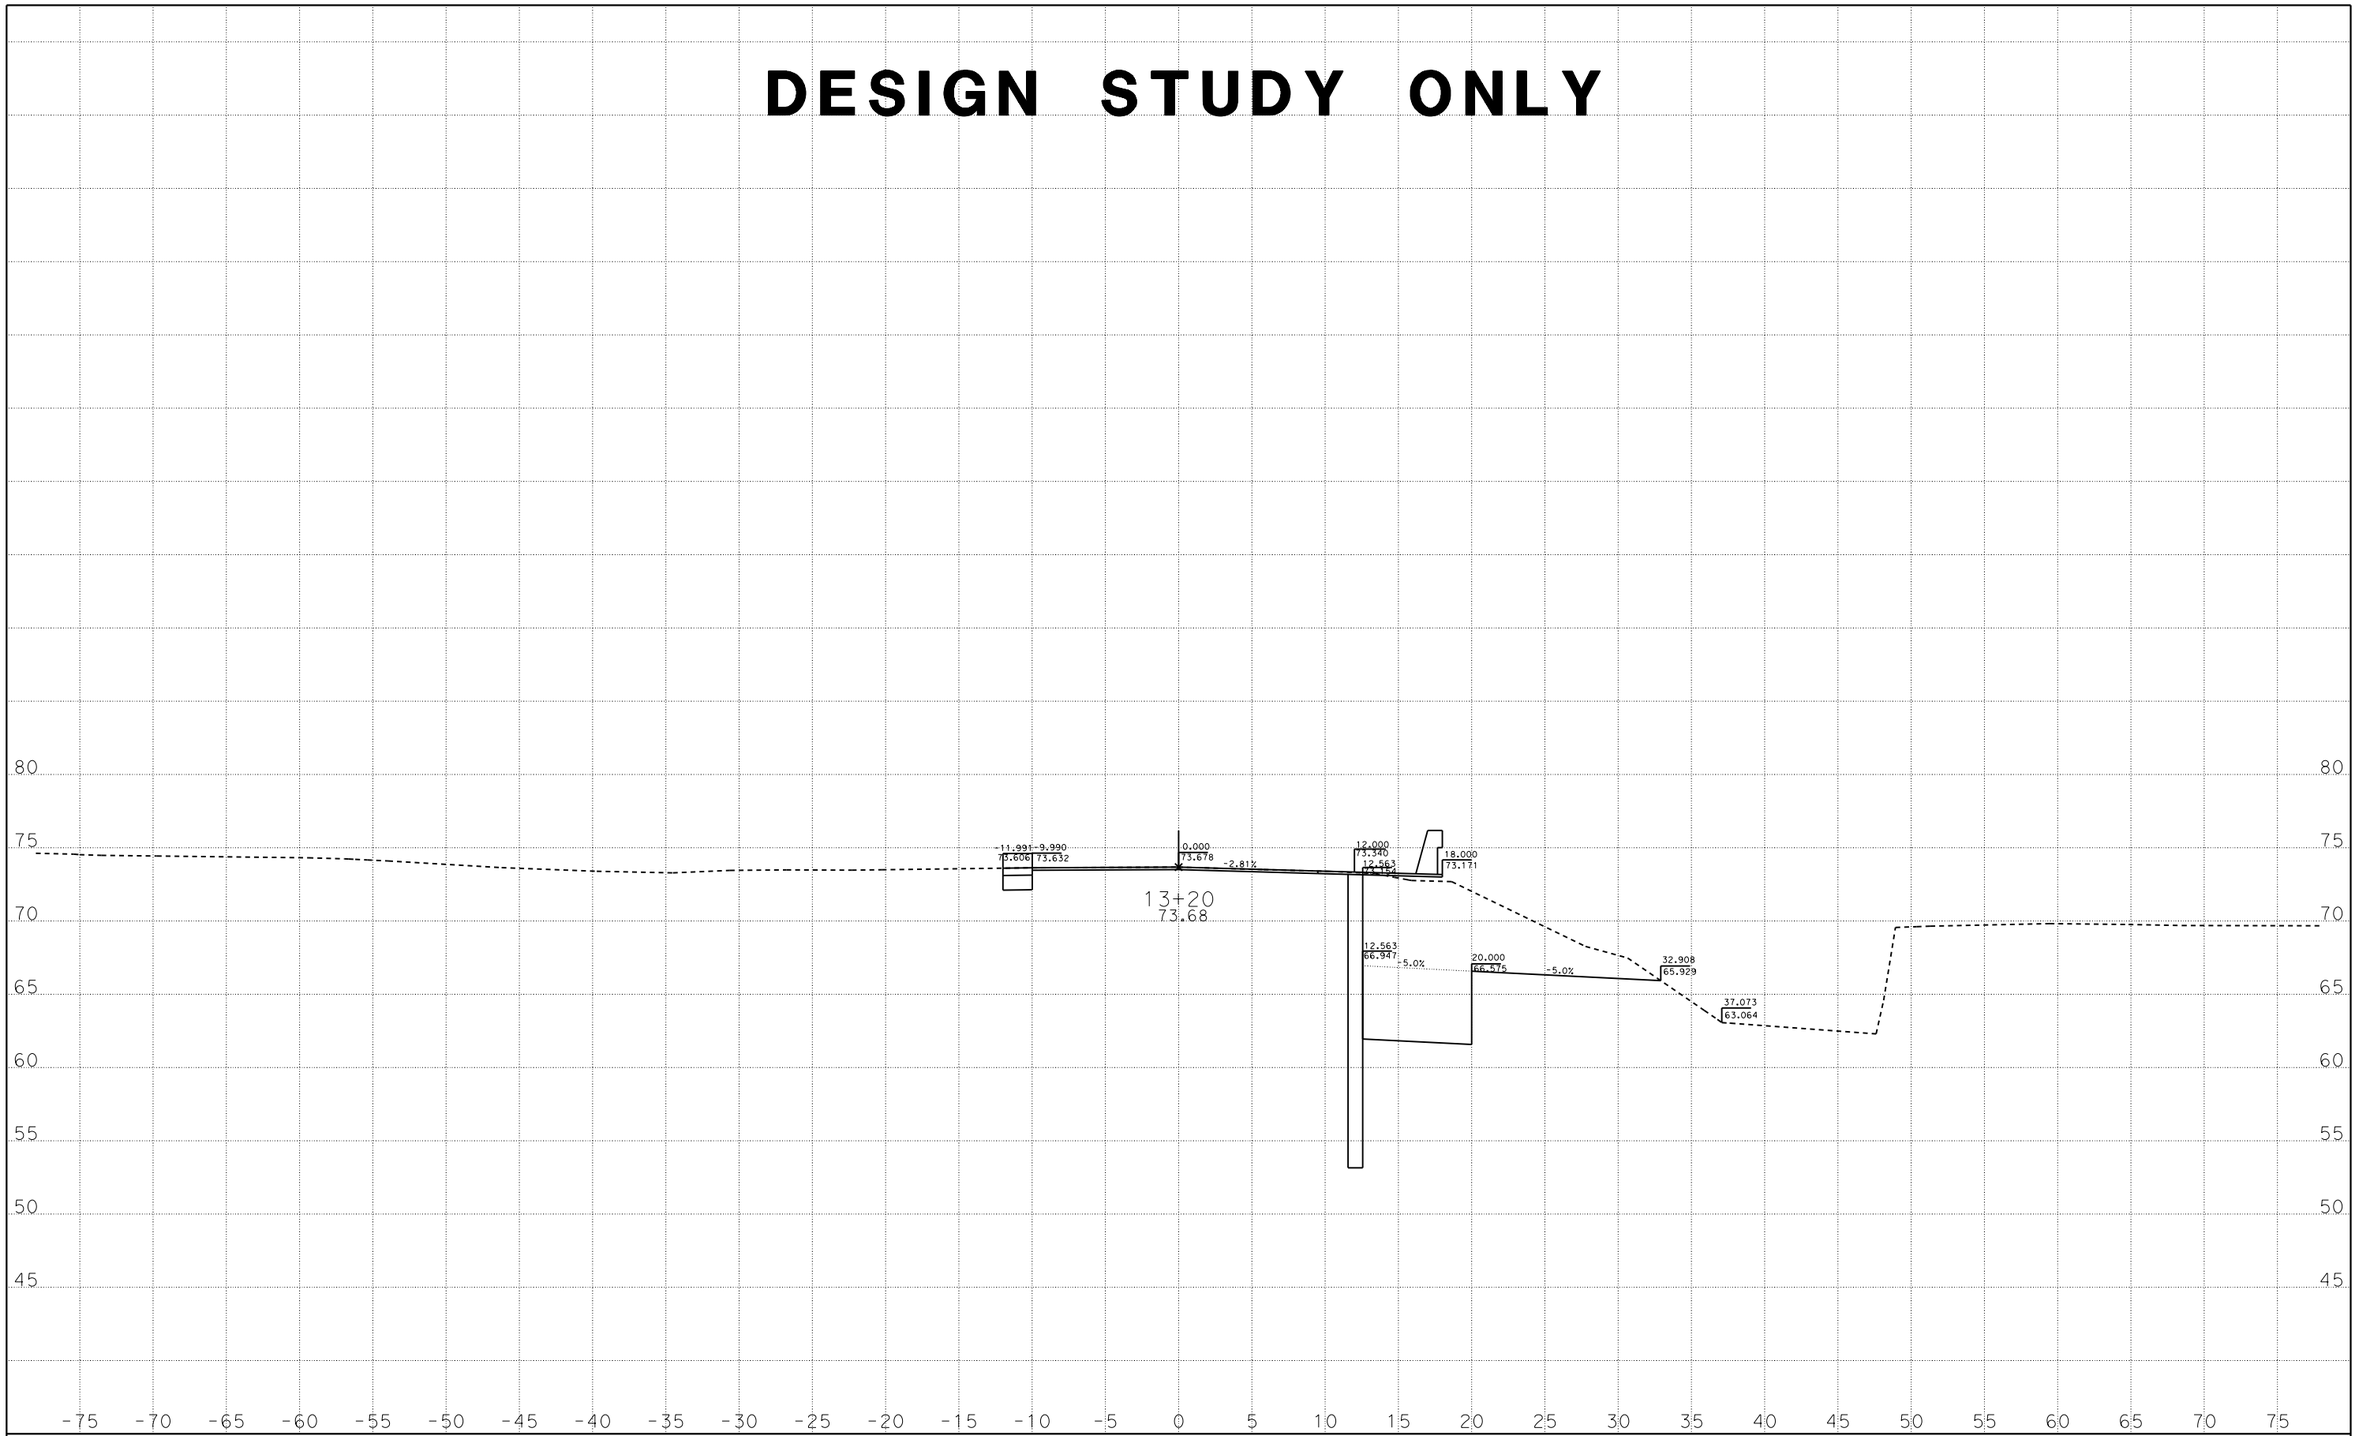

DATE: 3/26/2013

KC Project: 10197 File: D:\Caice\10197\tw1_dxs6.ear

Contract No. 04-1J3204
04-Son-116-PM 13.7

SCALE: 1" = 5' Horiz.
1" = 5' Vert.

All Dimensions are US Survey Feet

A1
CROSS SECTIONS

SHEET 24 OF 30

DESIGN STUDY ONLY

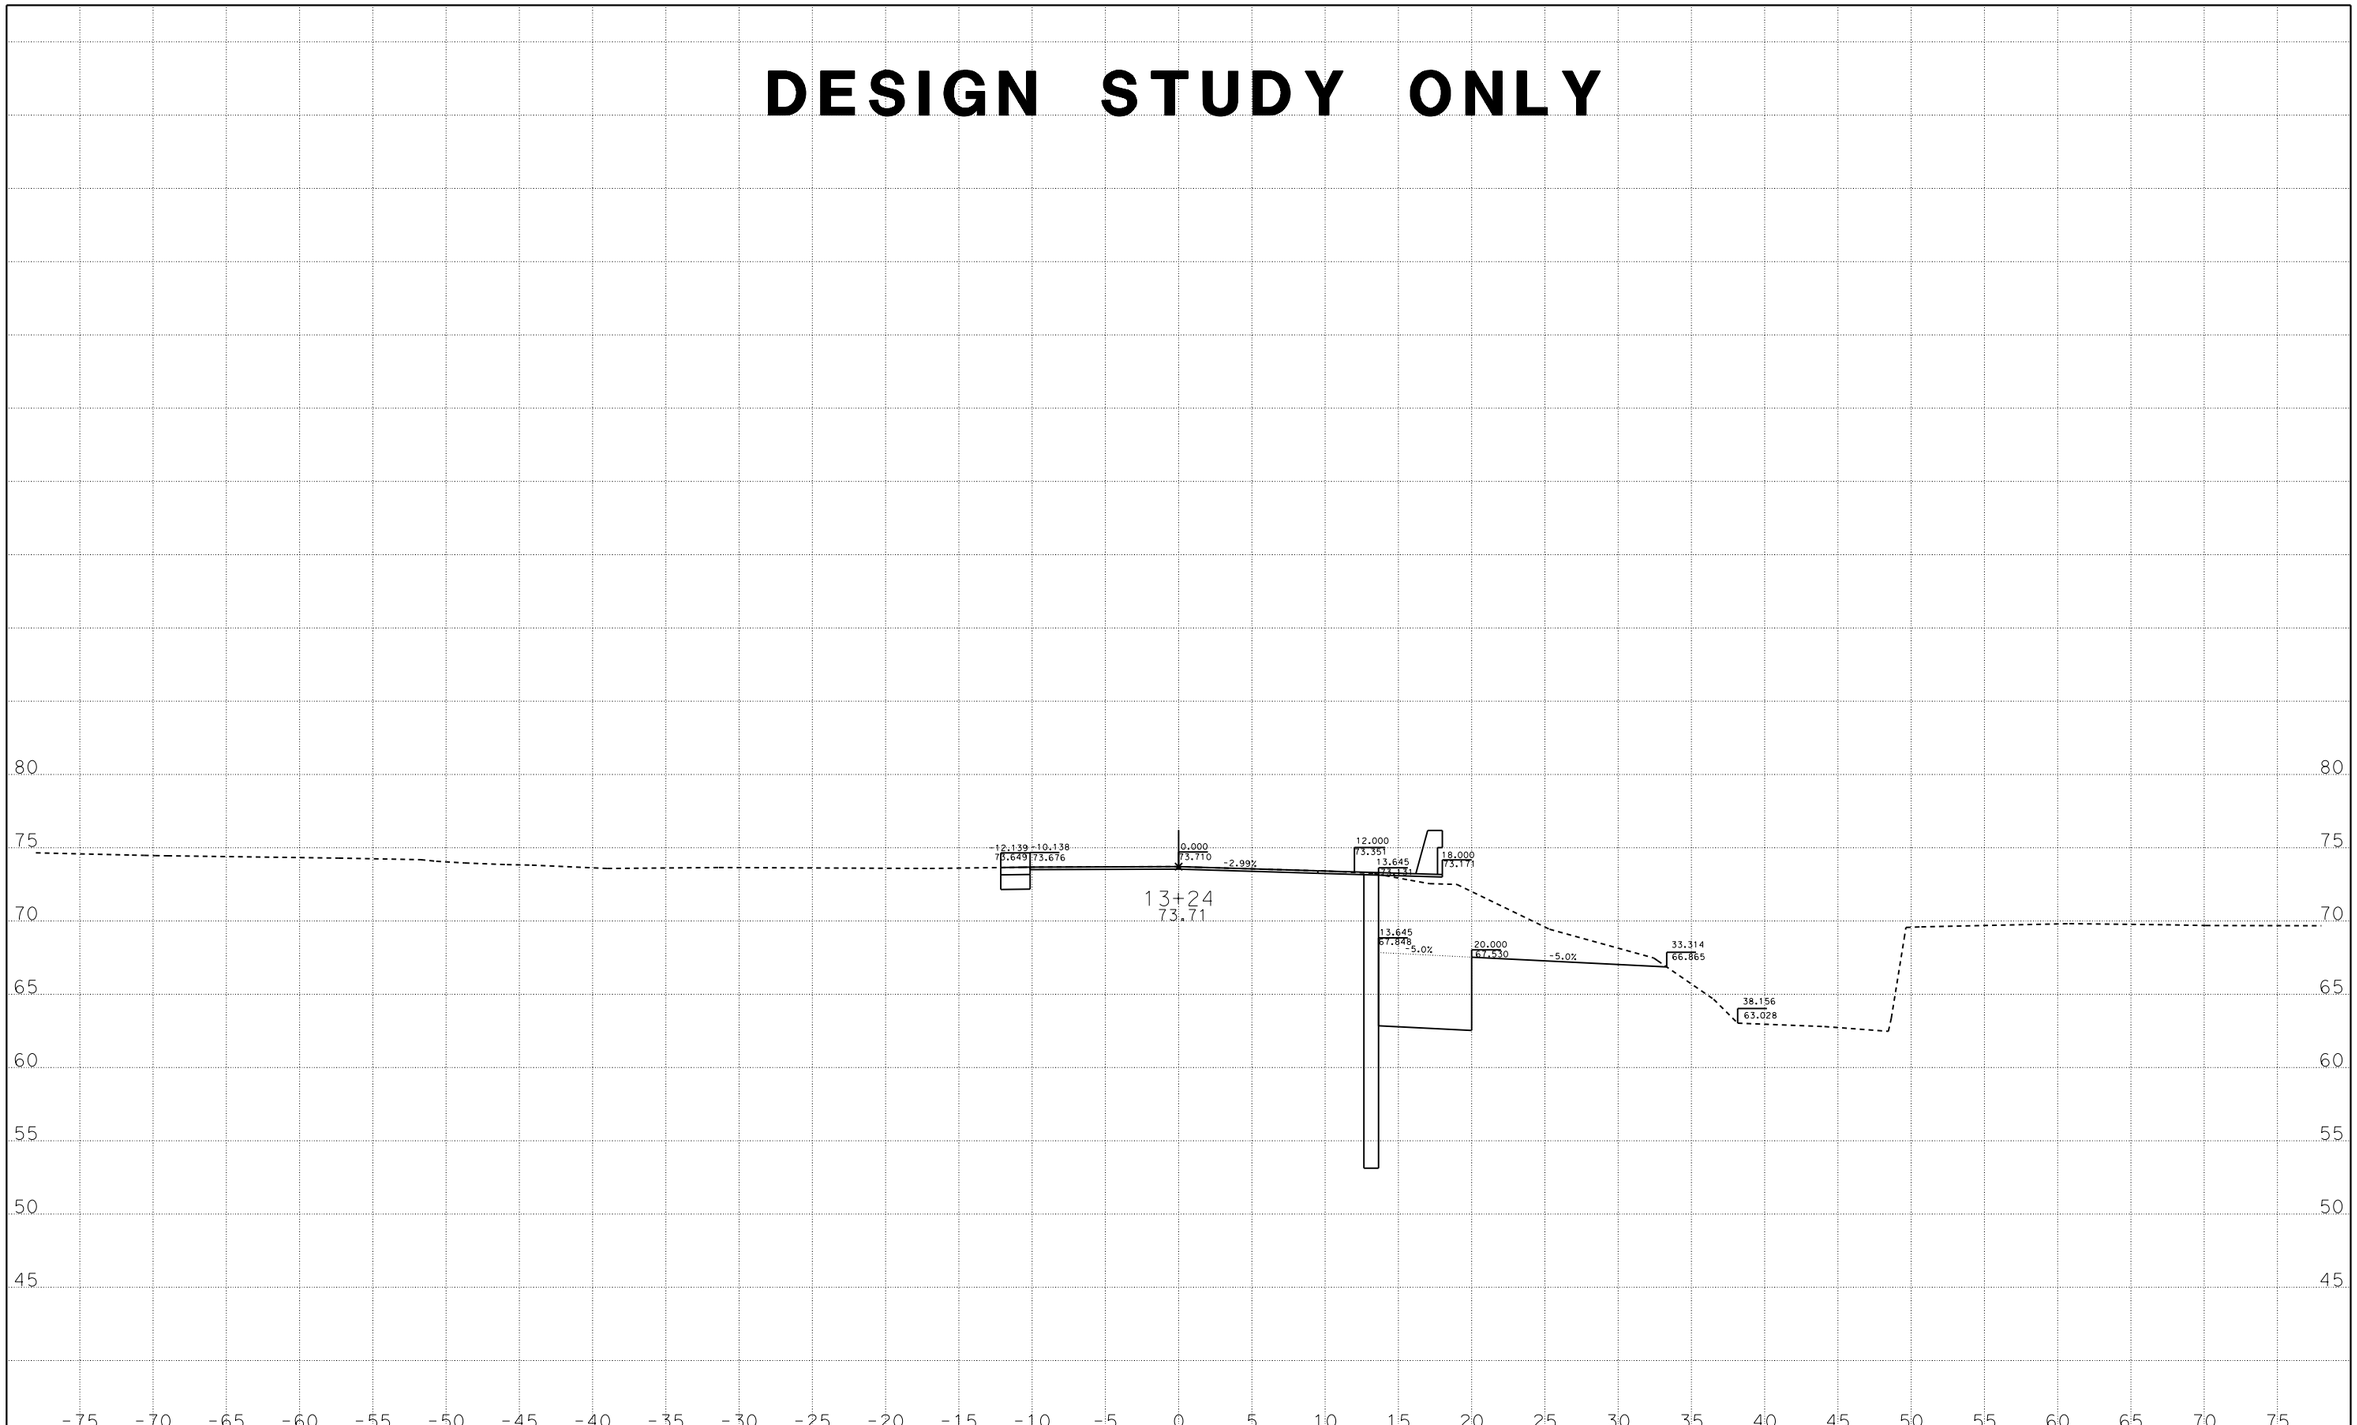

DATE: 3/26/2013

KC Project: 10197 File: D:\Caice\10197\tw1_dxs6.ear

Contract No. 04-1J3204
04-Son-116-PM 13.7

SCALE: 1" = 5' Horiz.
1" = 5' Vert.

All Dimensions are US Survey Feet

A1
CROSS SECTIONS
SHEET 25 OF 30

DESIGN STUDY ONLY

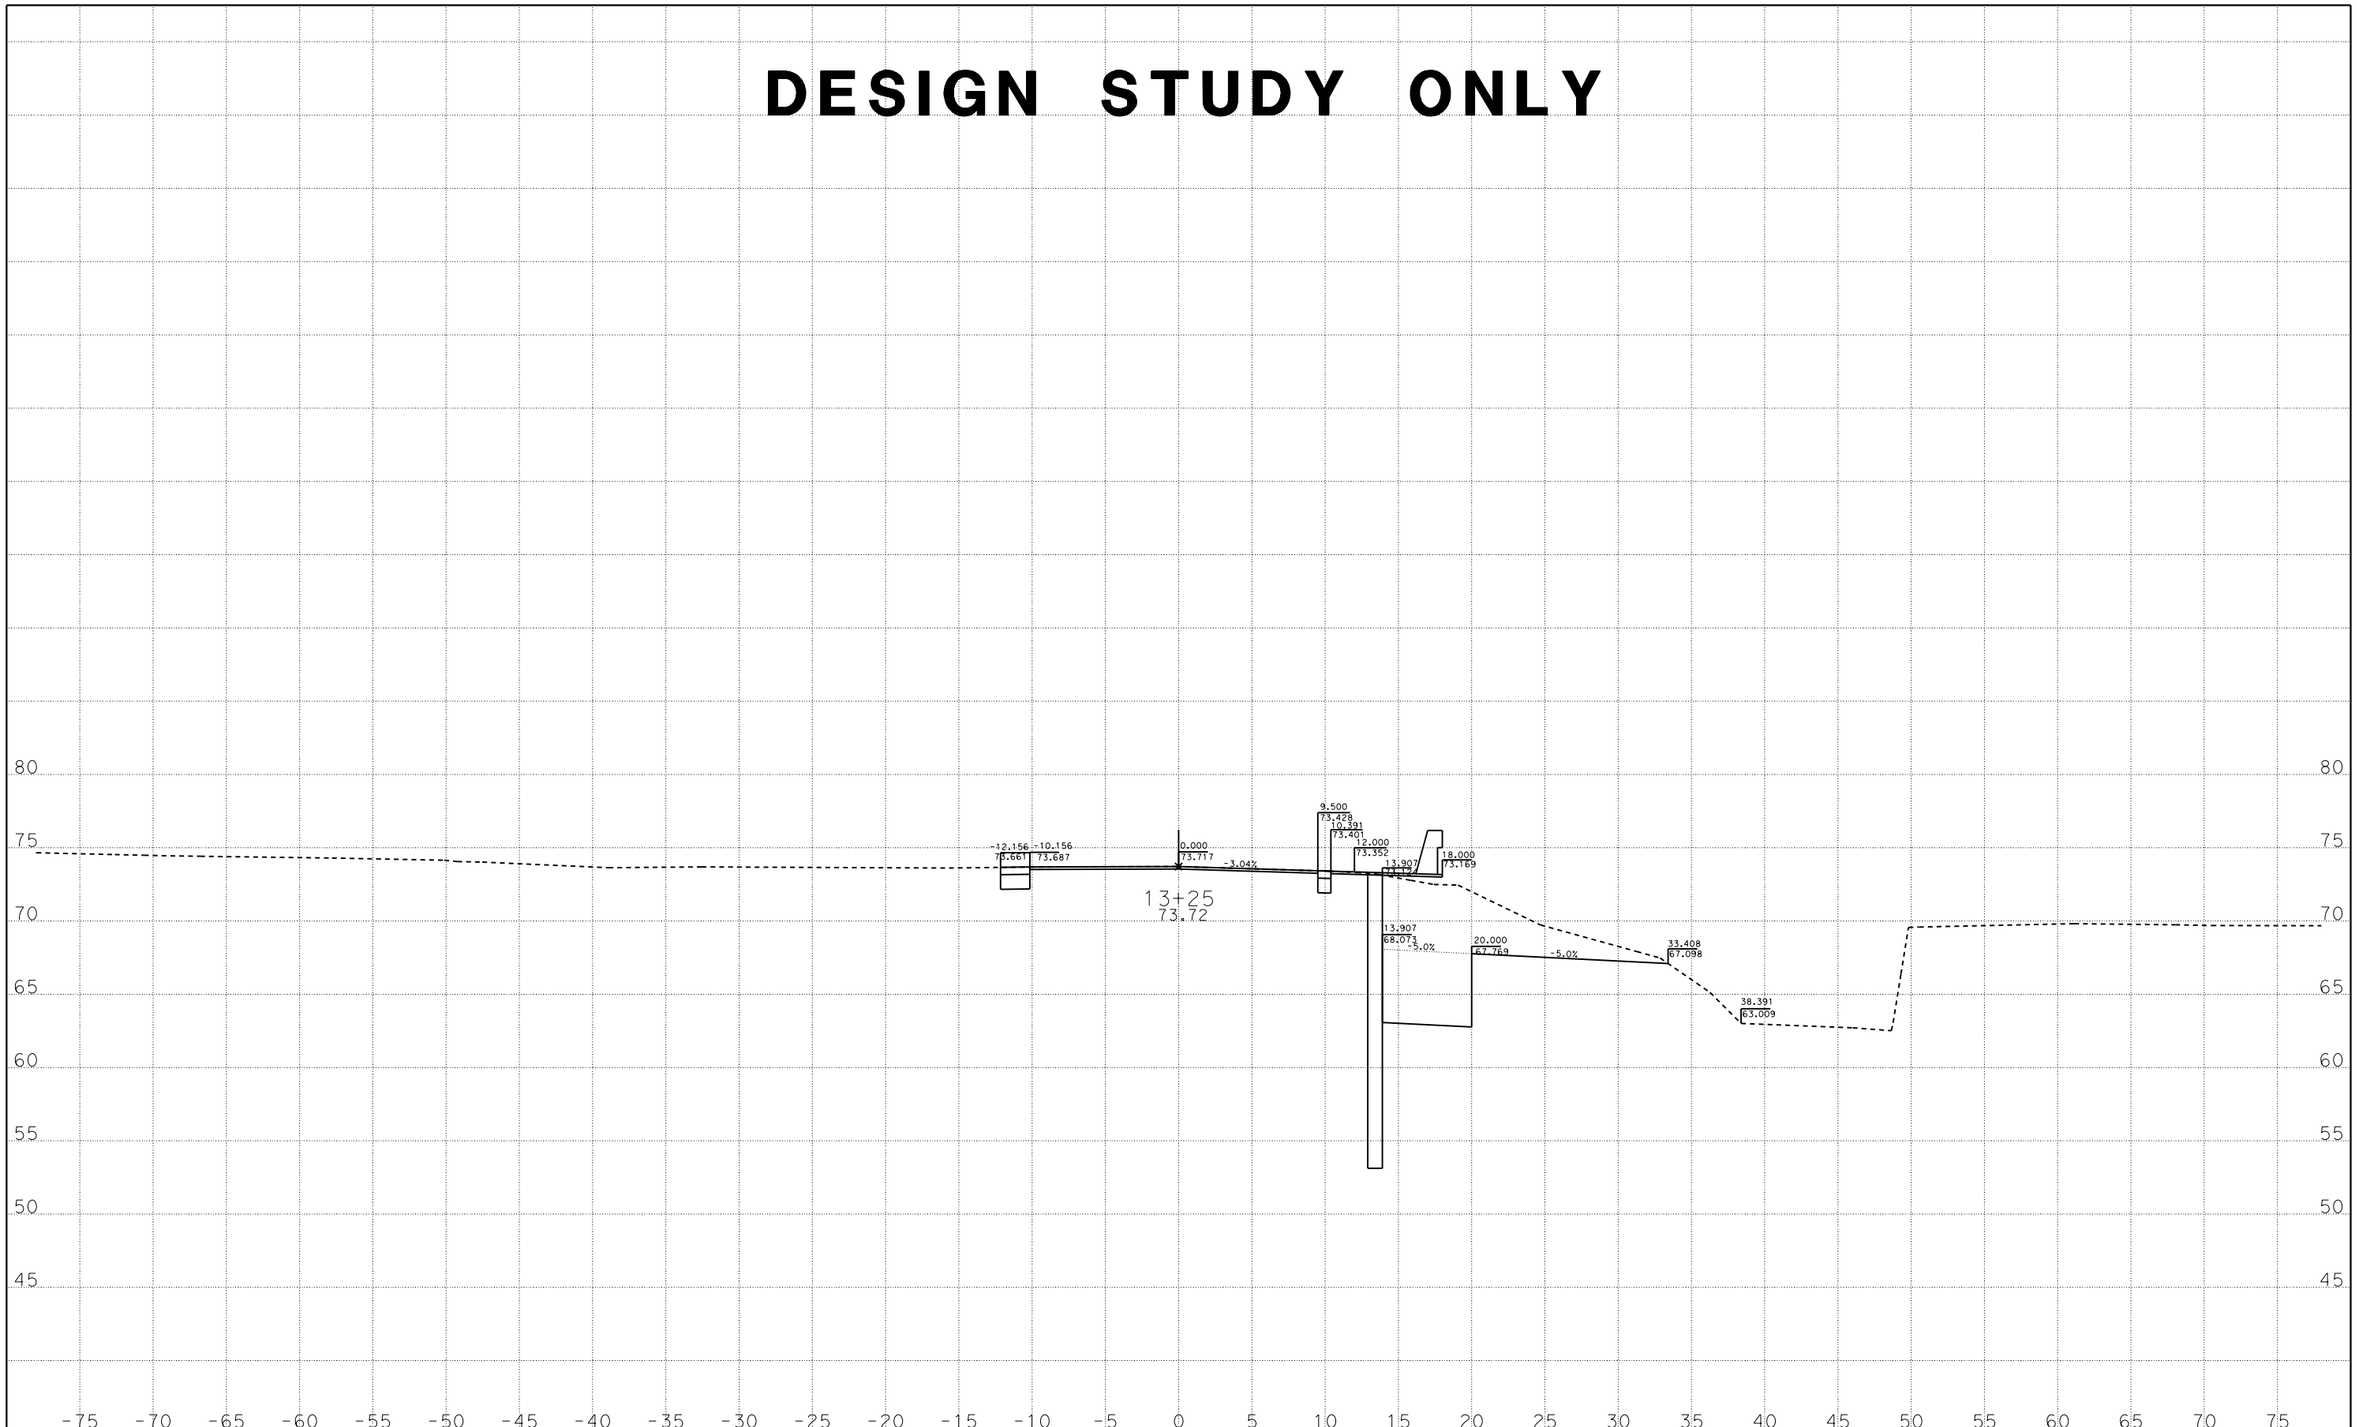

DATE: 3/26/2013

KC Project: 10197 File: D:\Caice\10197\tw1_dxs6.ear

Contract No. 04-1J3204
04-Son-116-PM 13.7

SCALE: 1" = 5' Horiz.
1" = 5' Vert.

All Dimensions are US Survey Feet

A1
CROSS SECTIONS

SHEET 26 OF 30

DESIGN STUDY ONLY

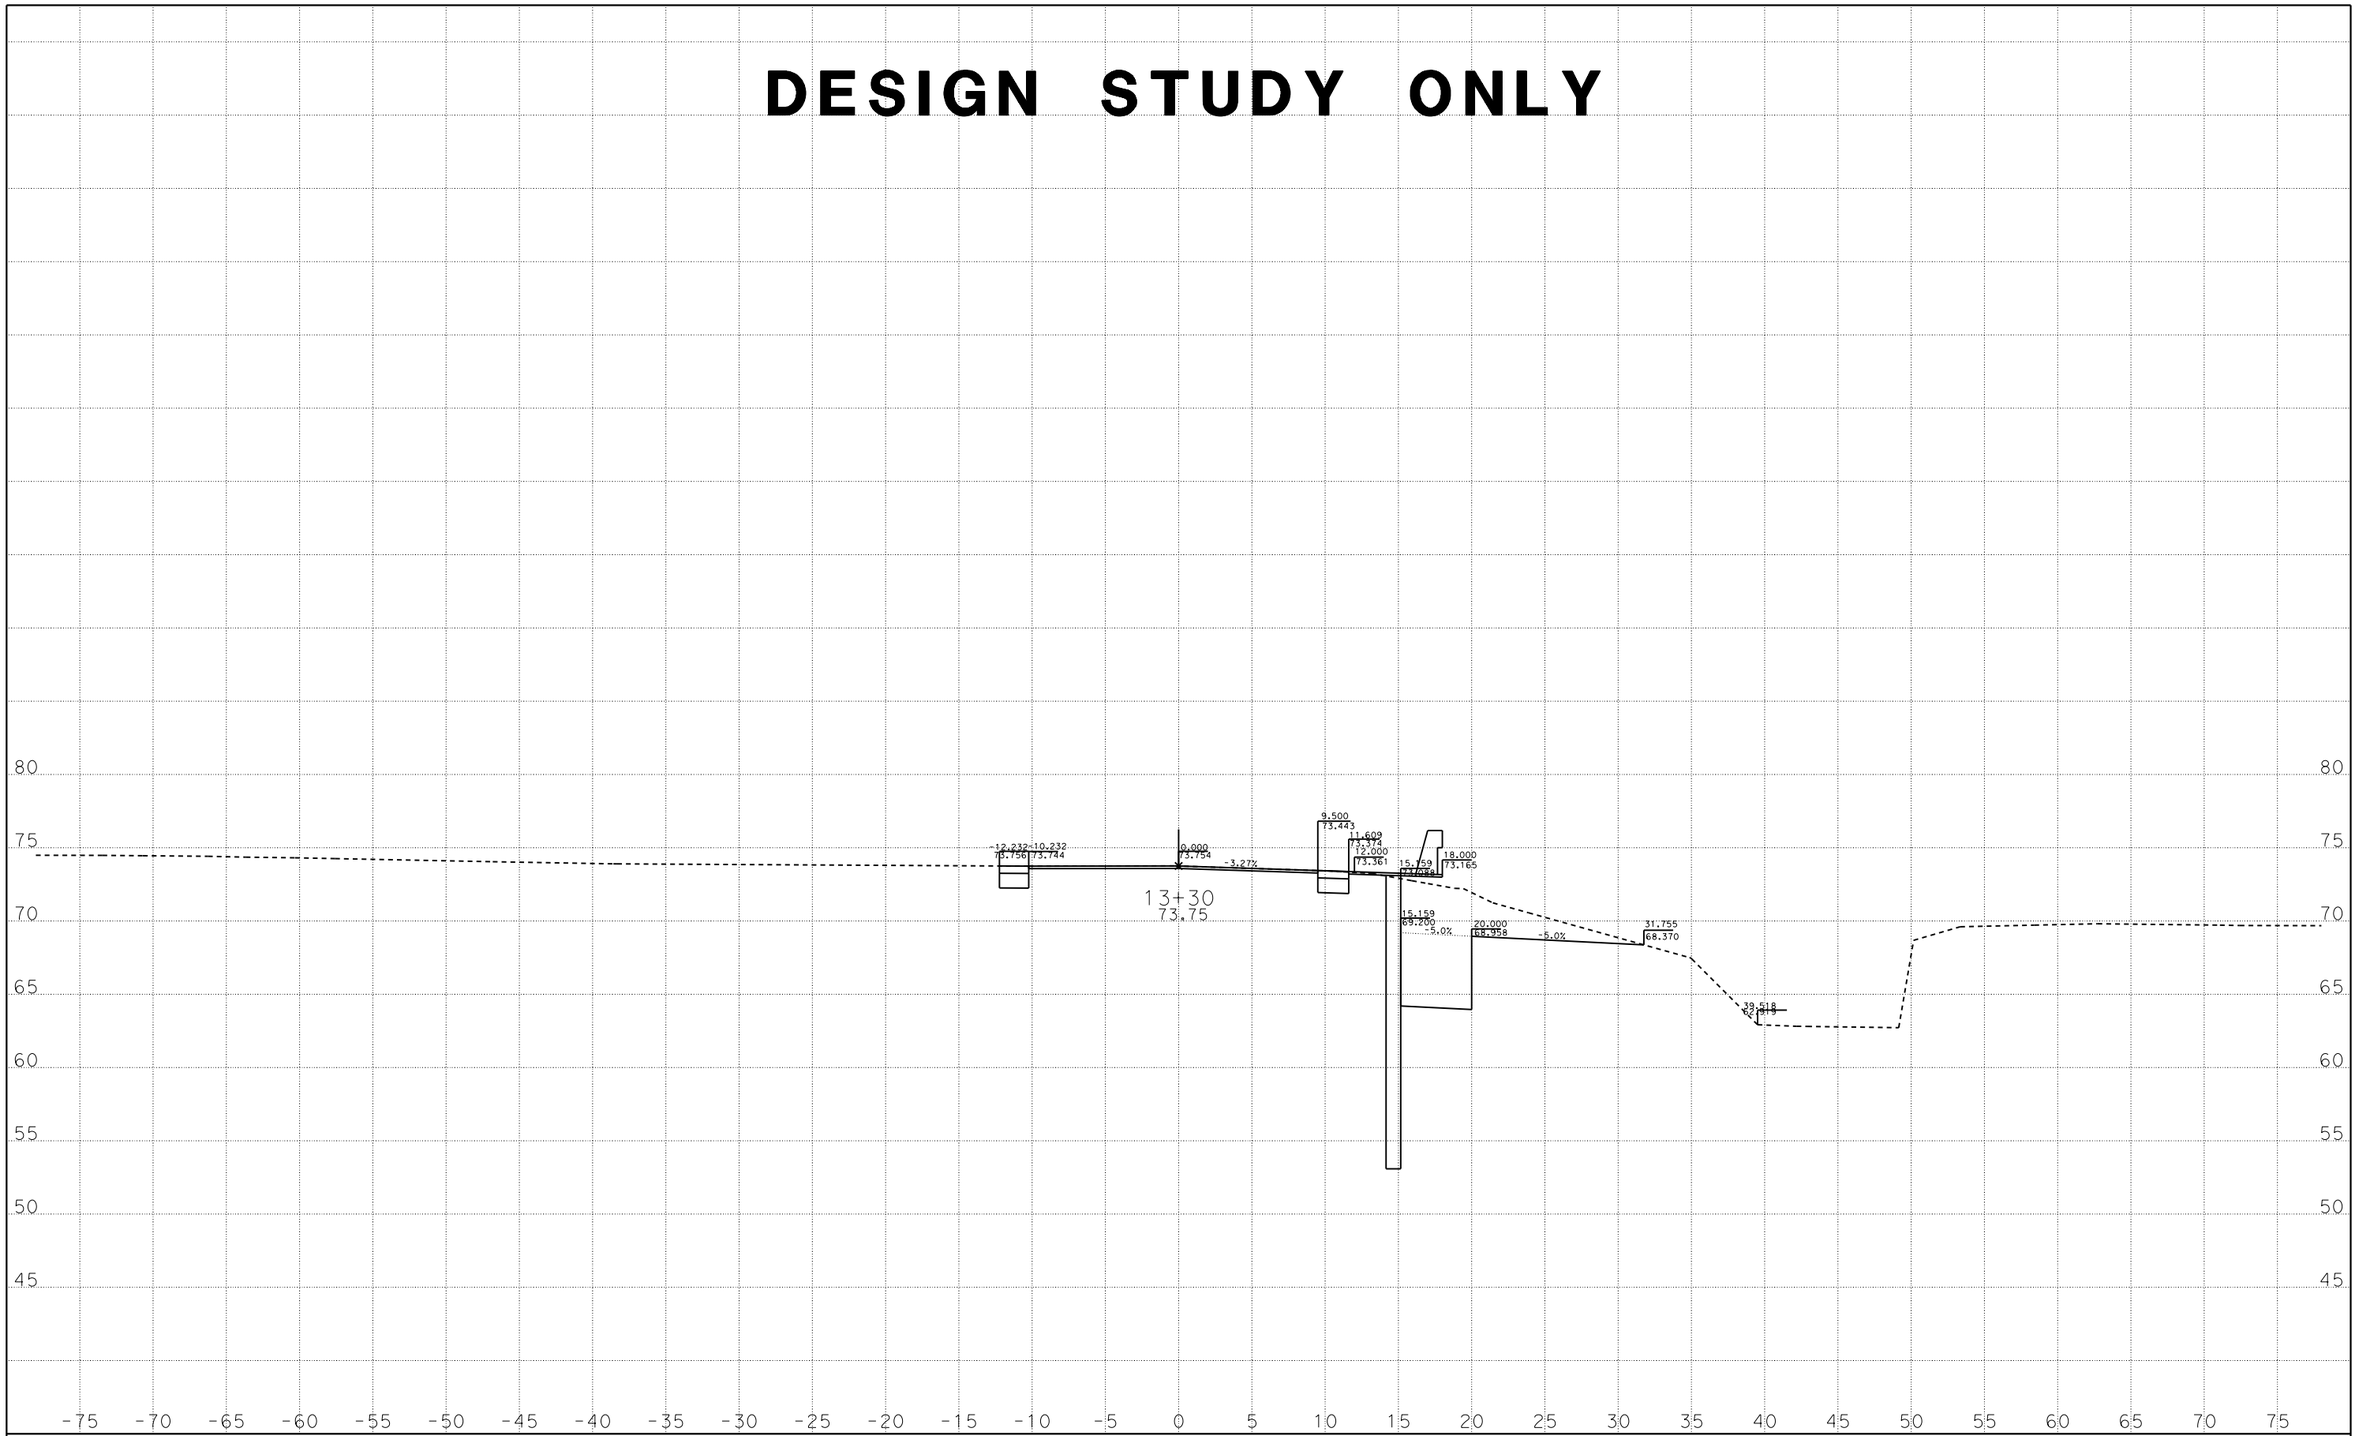

DATE: 3/26/2013

KC Project: 10197 File: D:\Caice\10197\tw1_dxs6.ear

Contract No. 04-1J3204
04-Son-116-PM 13.7

SCALE: 1" = 5' Horiz.
1" = 5' Vert.

All Dimensions are US Survey Feet

A1
CROSS SECTIONS

SHEET 27 OF 30

DESIGN STUDY ONLY

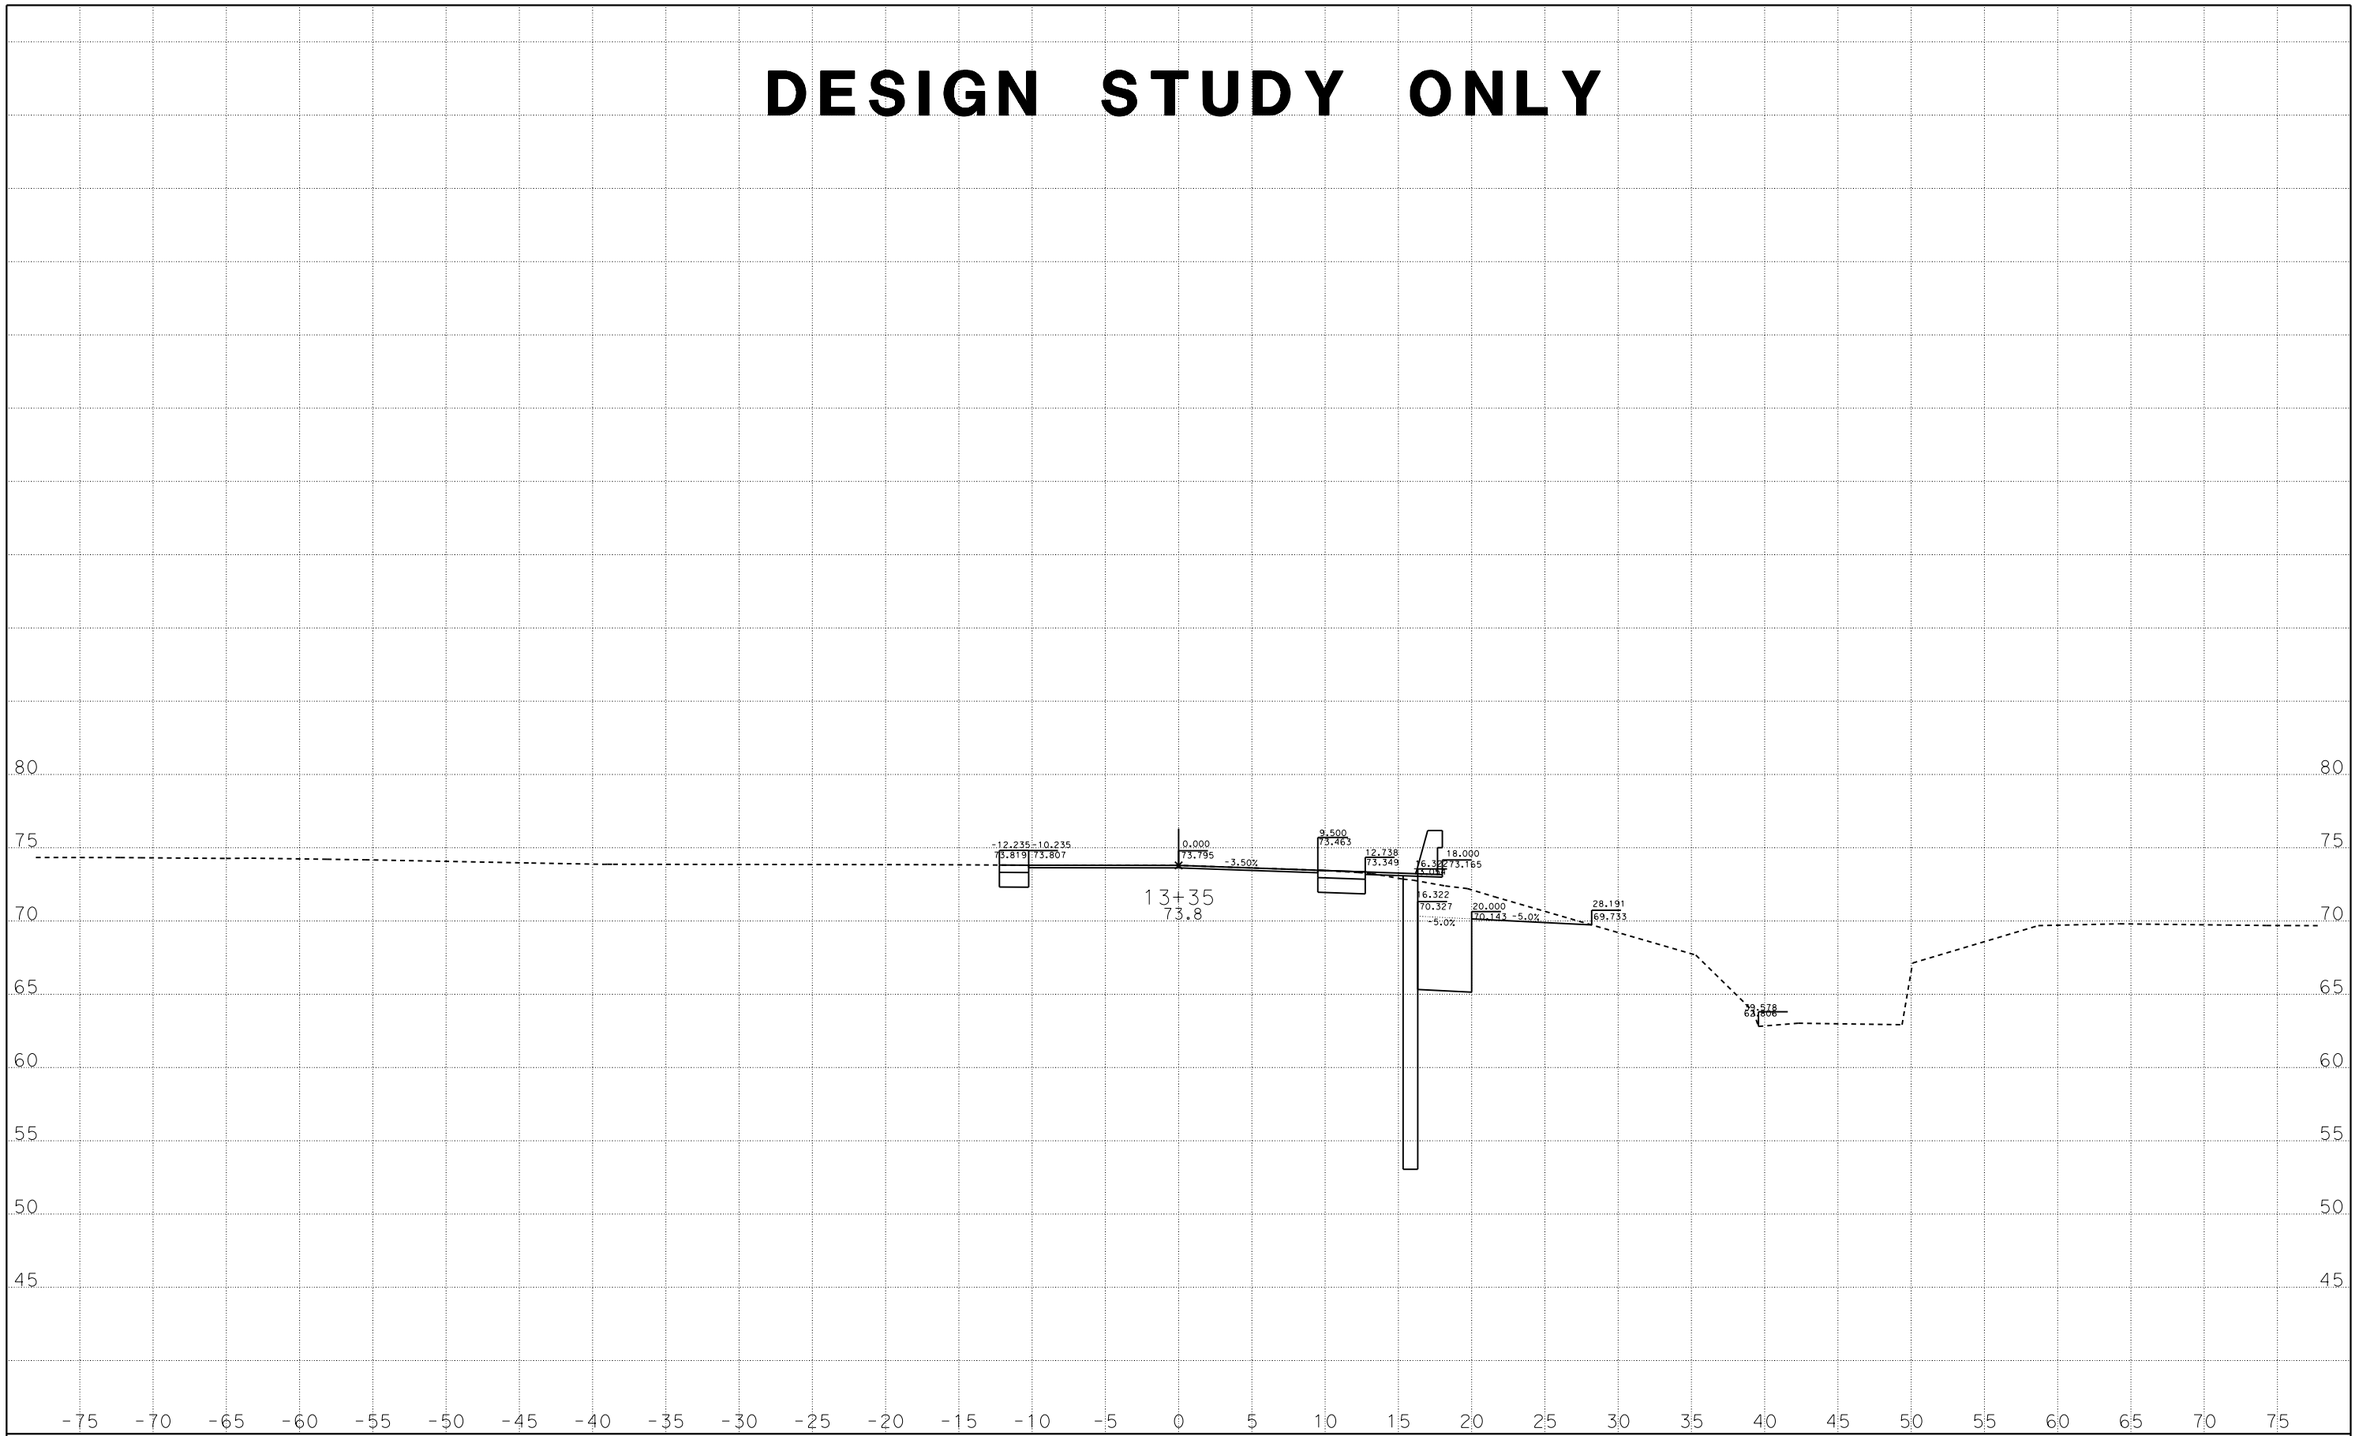

DATE: 3/26/2013

KC Project: 10197 File: D:\Caice\10197\tw1_dxs6.ear

Contract No. 04-1J3204
04-Son-116-PM 13.7

SCALE: 1" = 5' Horiz.
1" = 5' Vert.

All Dimensions are US Survey Feet

A1
CROSS SECTIONS
SHEET 28 OF 30

DESIGN STUDY ONLY

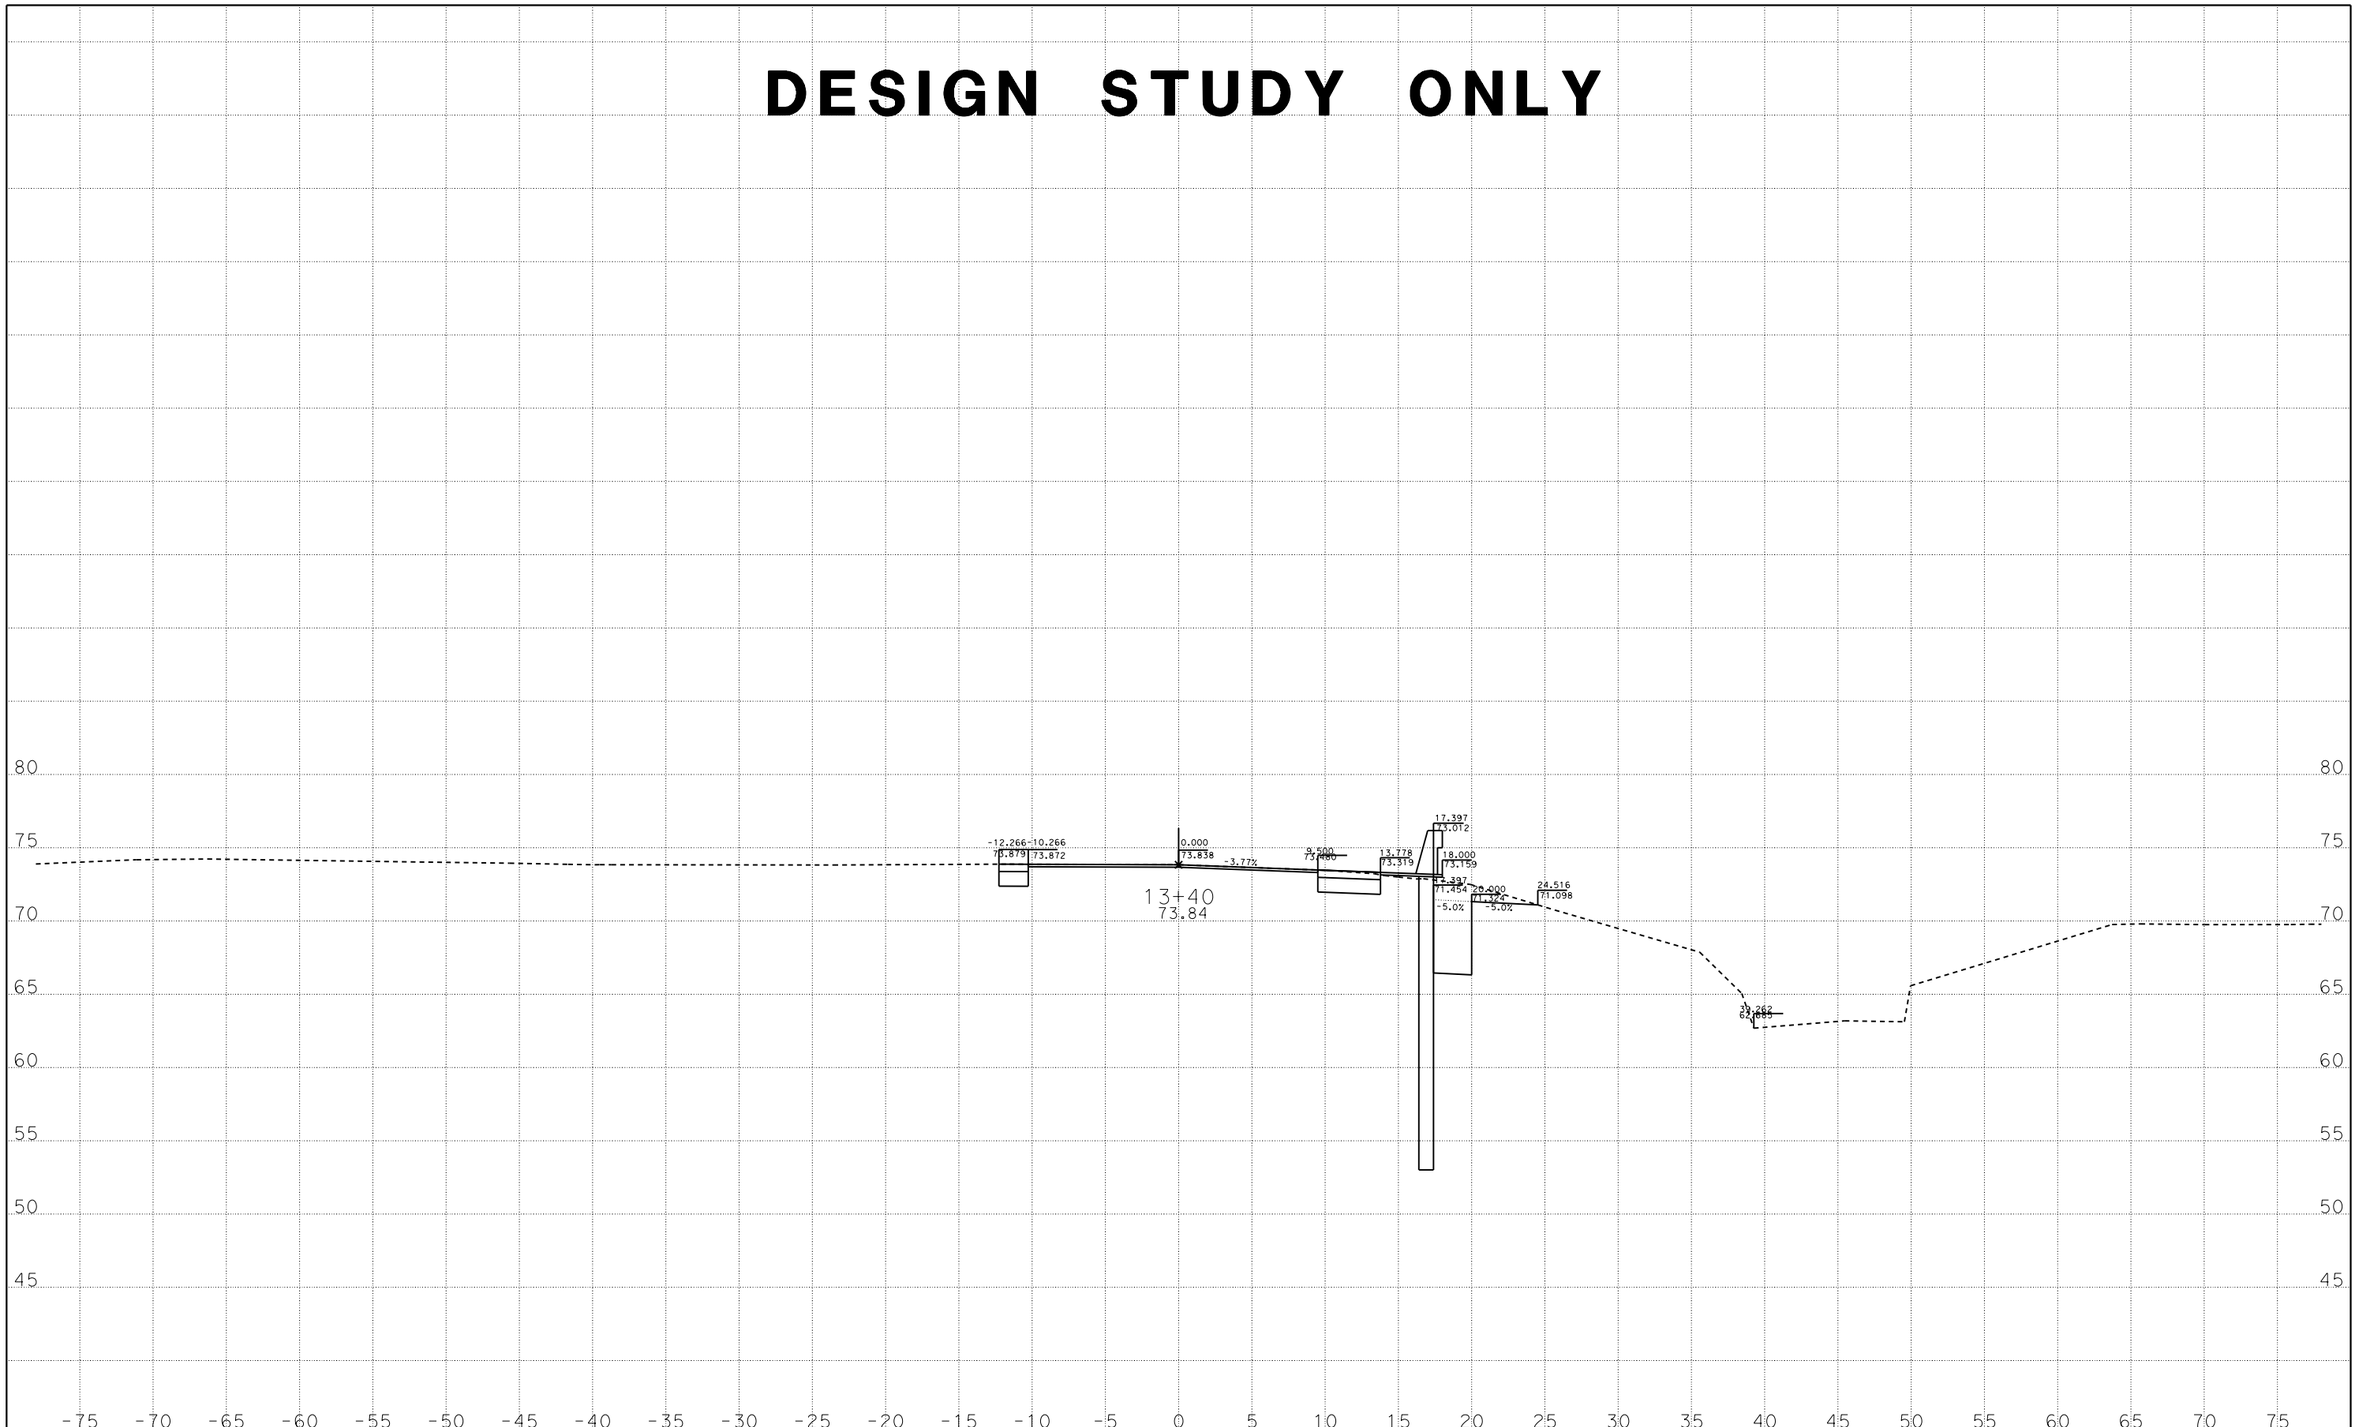

DATE: 3/26/2013

KC Project: 10197 File: D:\Caice\10197\tw1_dxs6.ear

Contract No. 04-1J3204
04-Son-116-PM 13.7

SCALE: 1" = 5' Horiz.
1" = 5' Vert.

All Dimensions are US Survey Feet

A1
CROSS SECTIONS

SHEET 29 OF 30

DESIGN STUDY ONLY

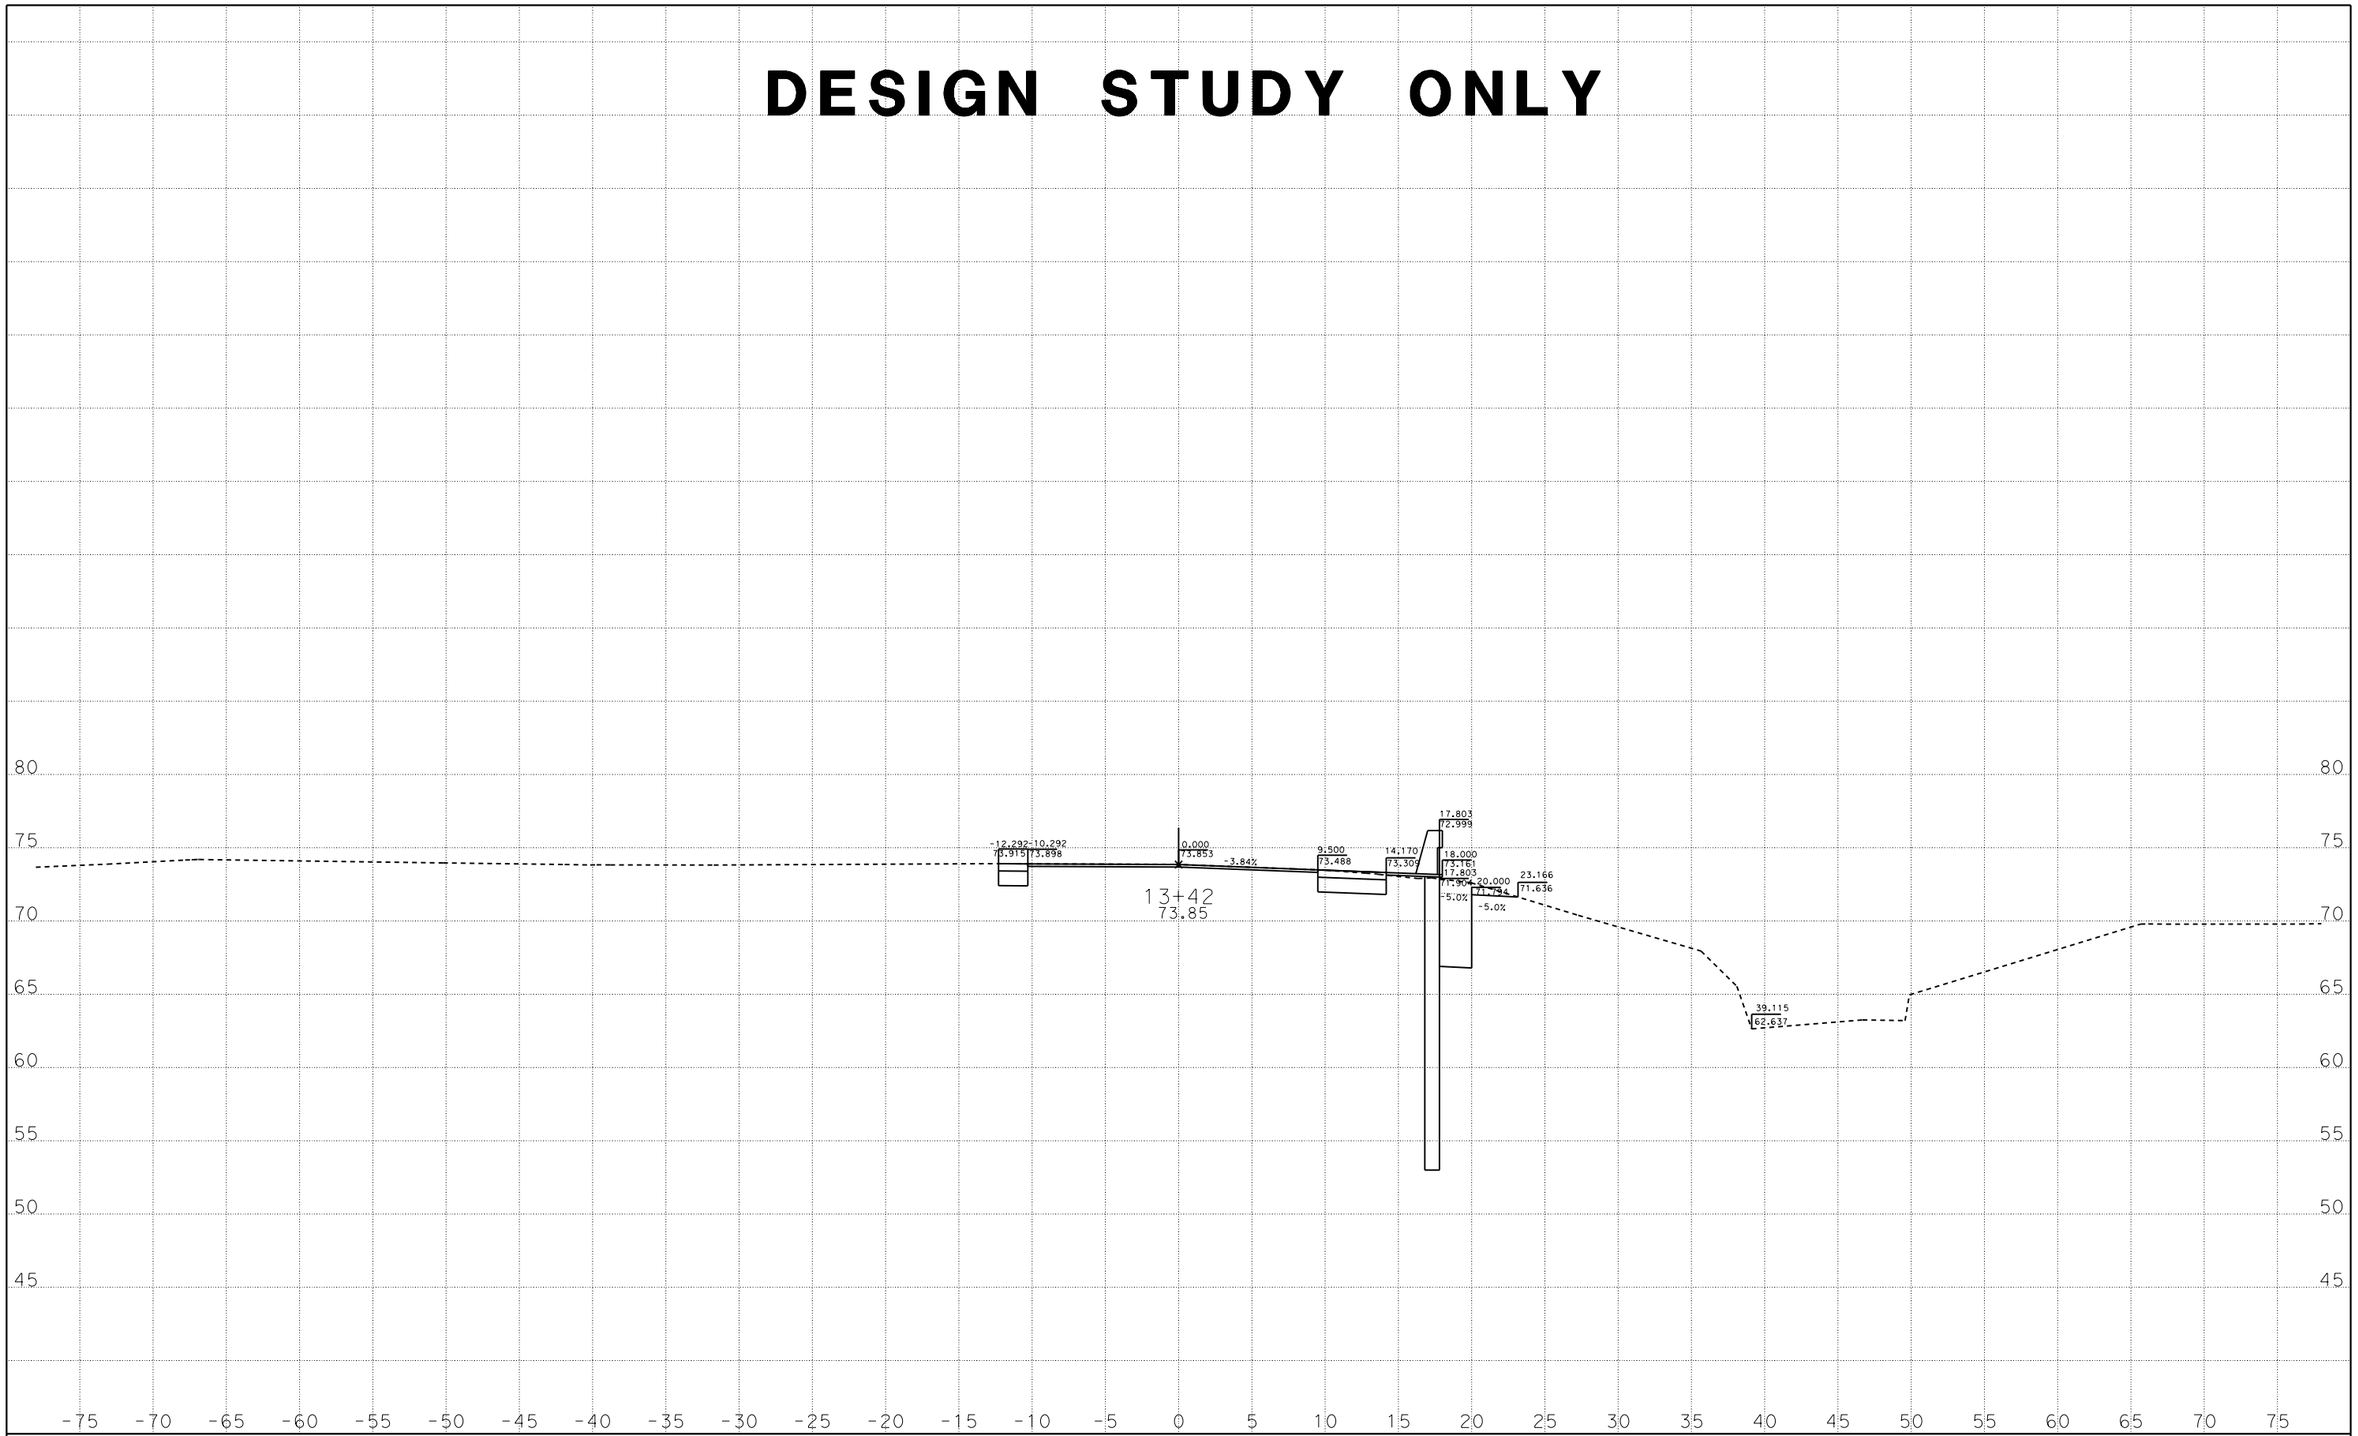

DATE: 3/26/2013

KC Project: 10197 File: D:\Caice\10197\tw1_dxs6.ear

Contract No. 04-1J3204
04-Son-116-PM 13.7

SCALE: 1" = 5' Horiz.
1" = 5' Vert.

All Dimensions are US Survey Feet

A1
CROSS SECTIONS
SHEET 30 OF 30