DESIGN STUDY ONLY

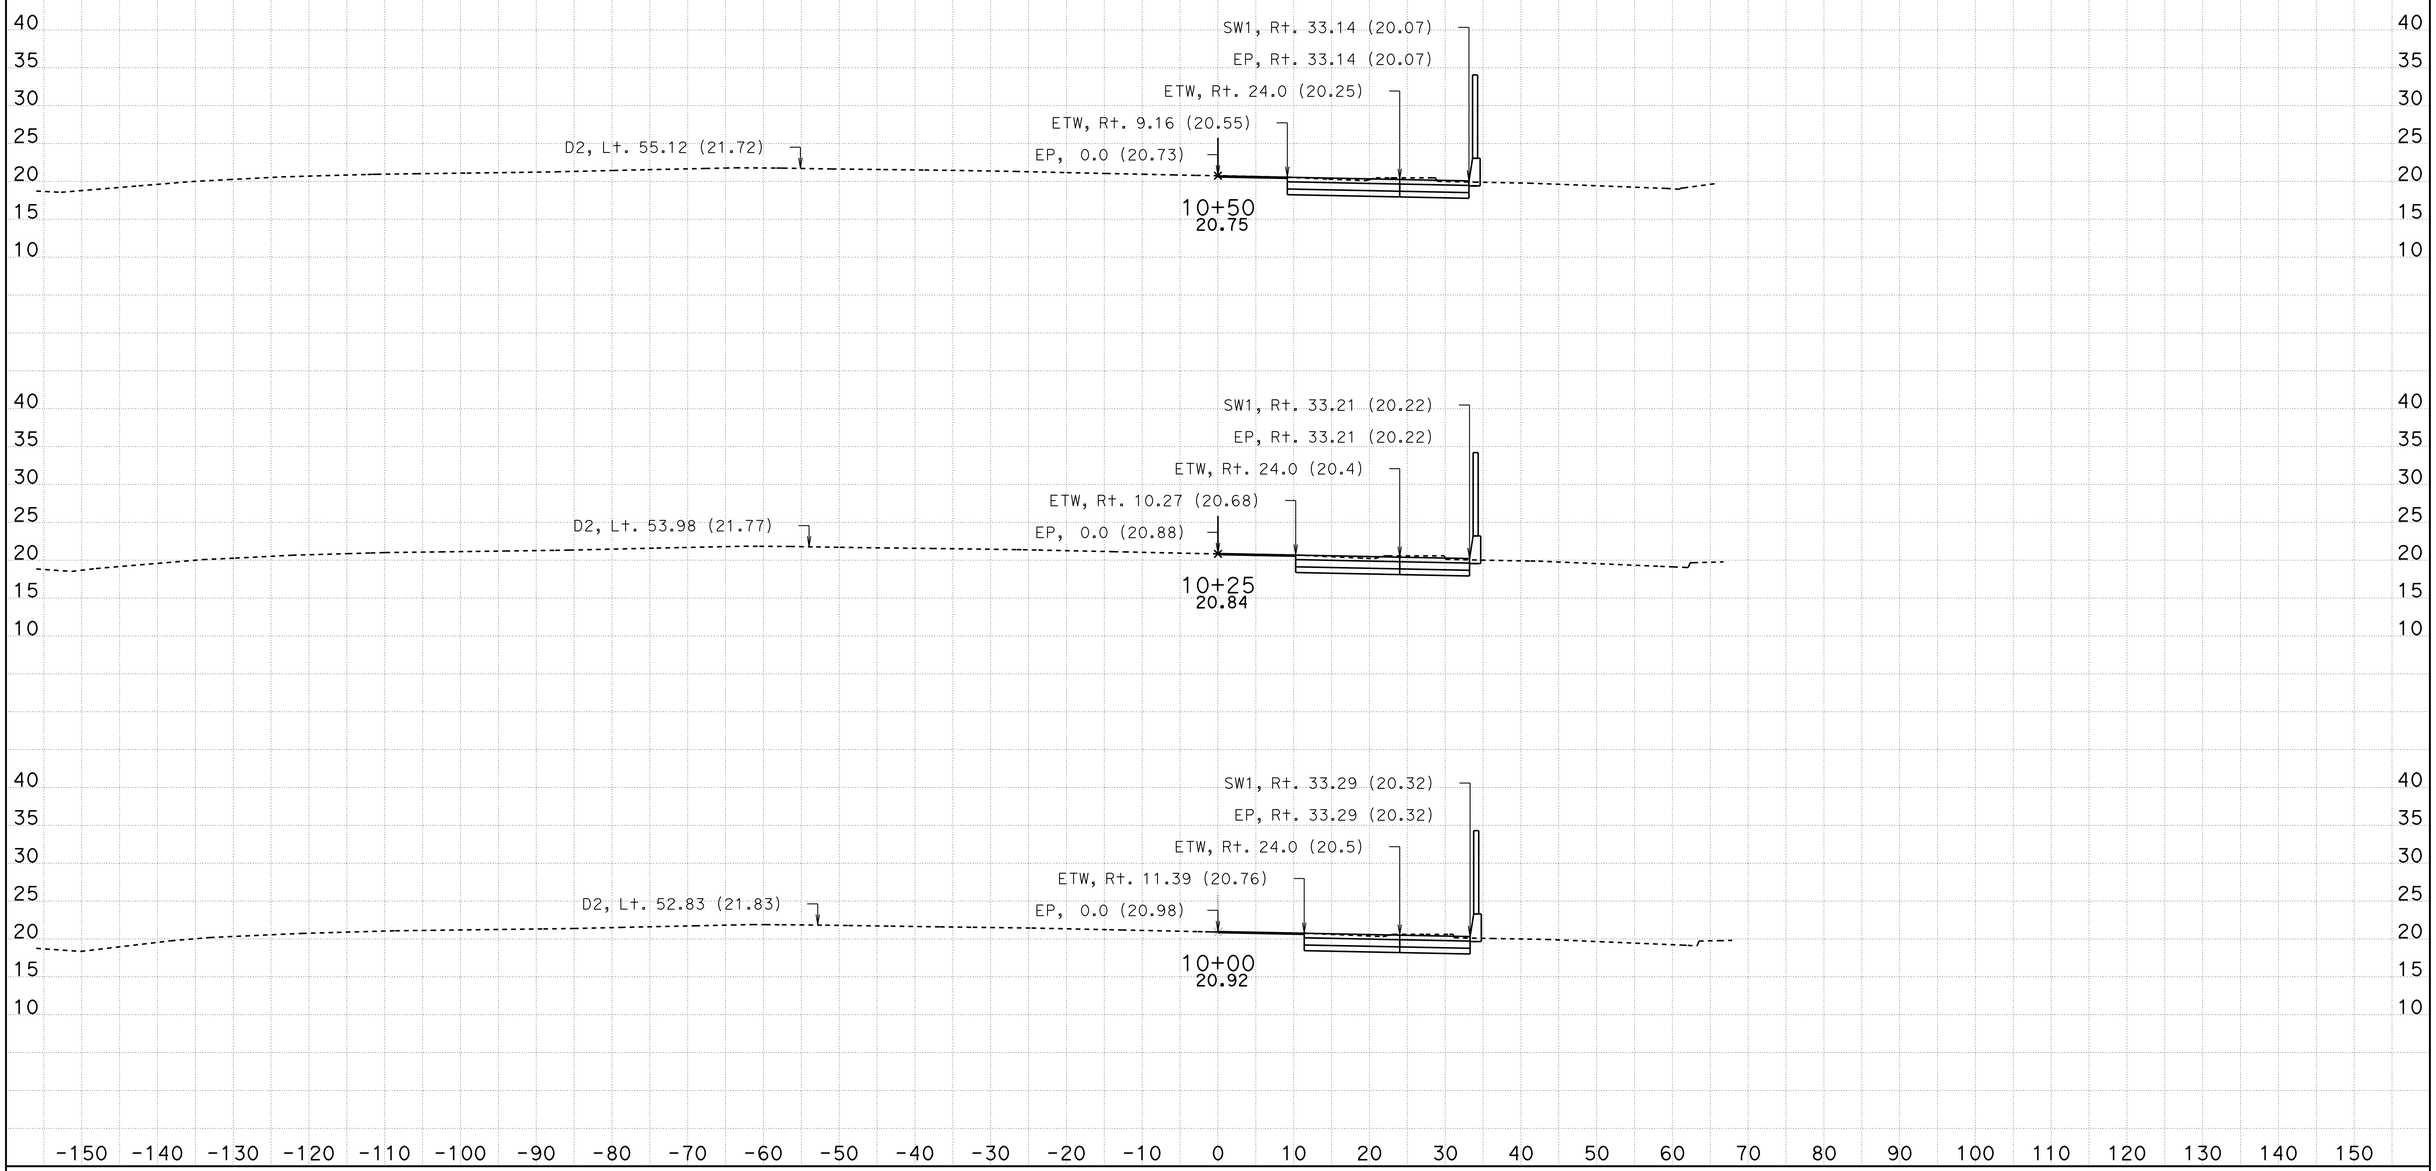

DATE: 7/6/2016

KC Project: 14148 File: D:\Projects\Willow-12-24-14-caice\14148\x sections\Design X Sections\Ramps\July 2016\ser10706A01.dwg

SCALE: 1" = 10' Horiz.
1" = 10' Vert.

All Dimensions are US Survey Feet

SER1
CROSS SECTIONS

SHEET 1 OF 29

DESIGN STUDY ONLY

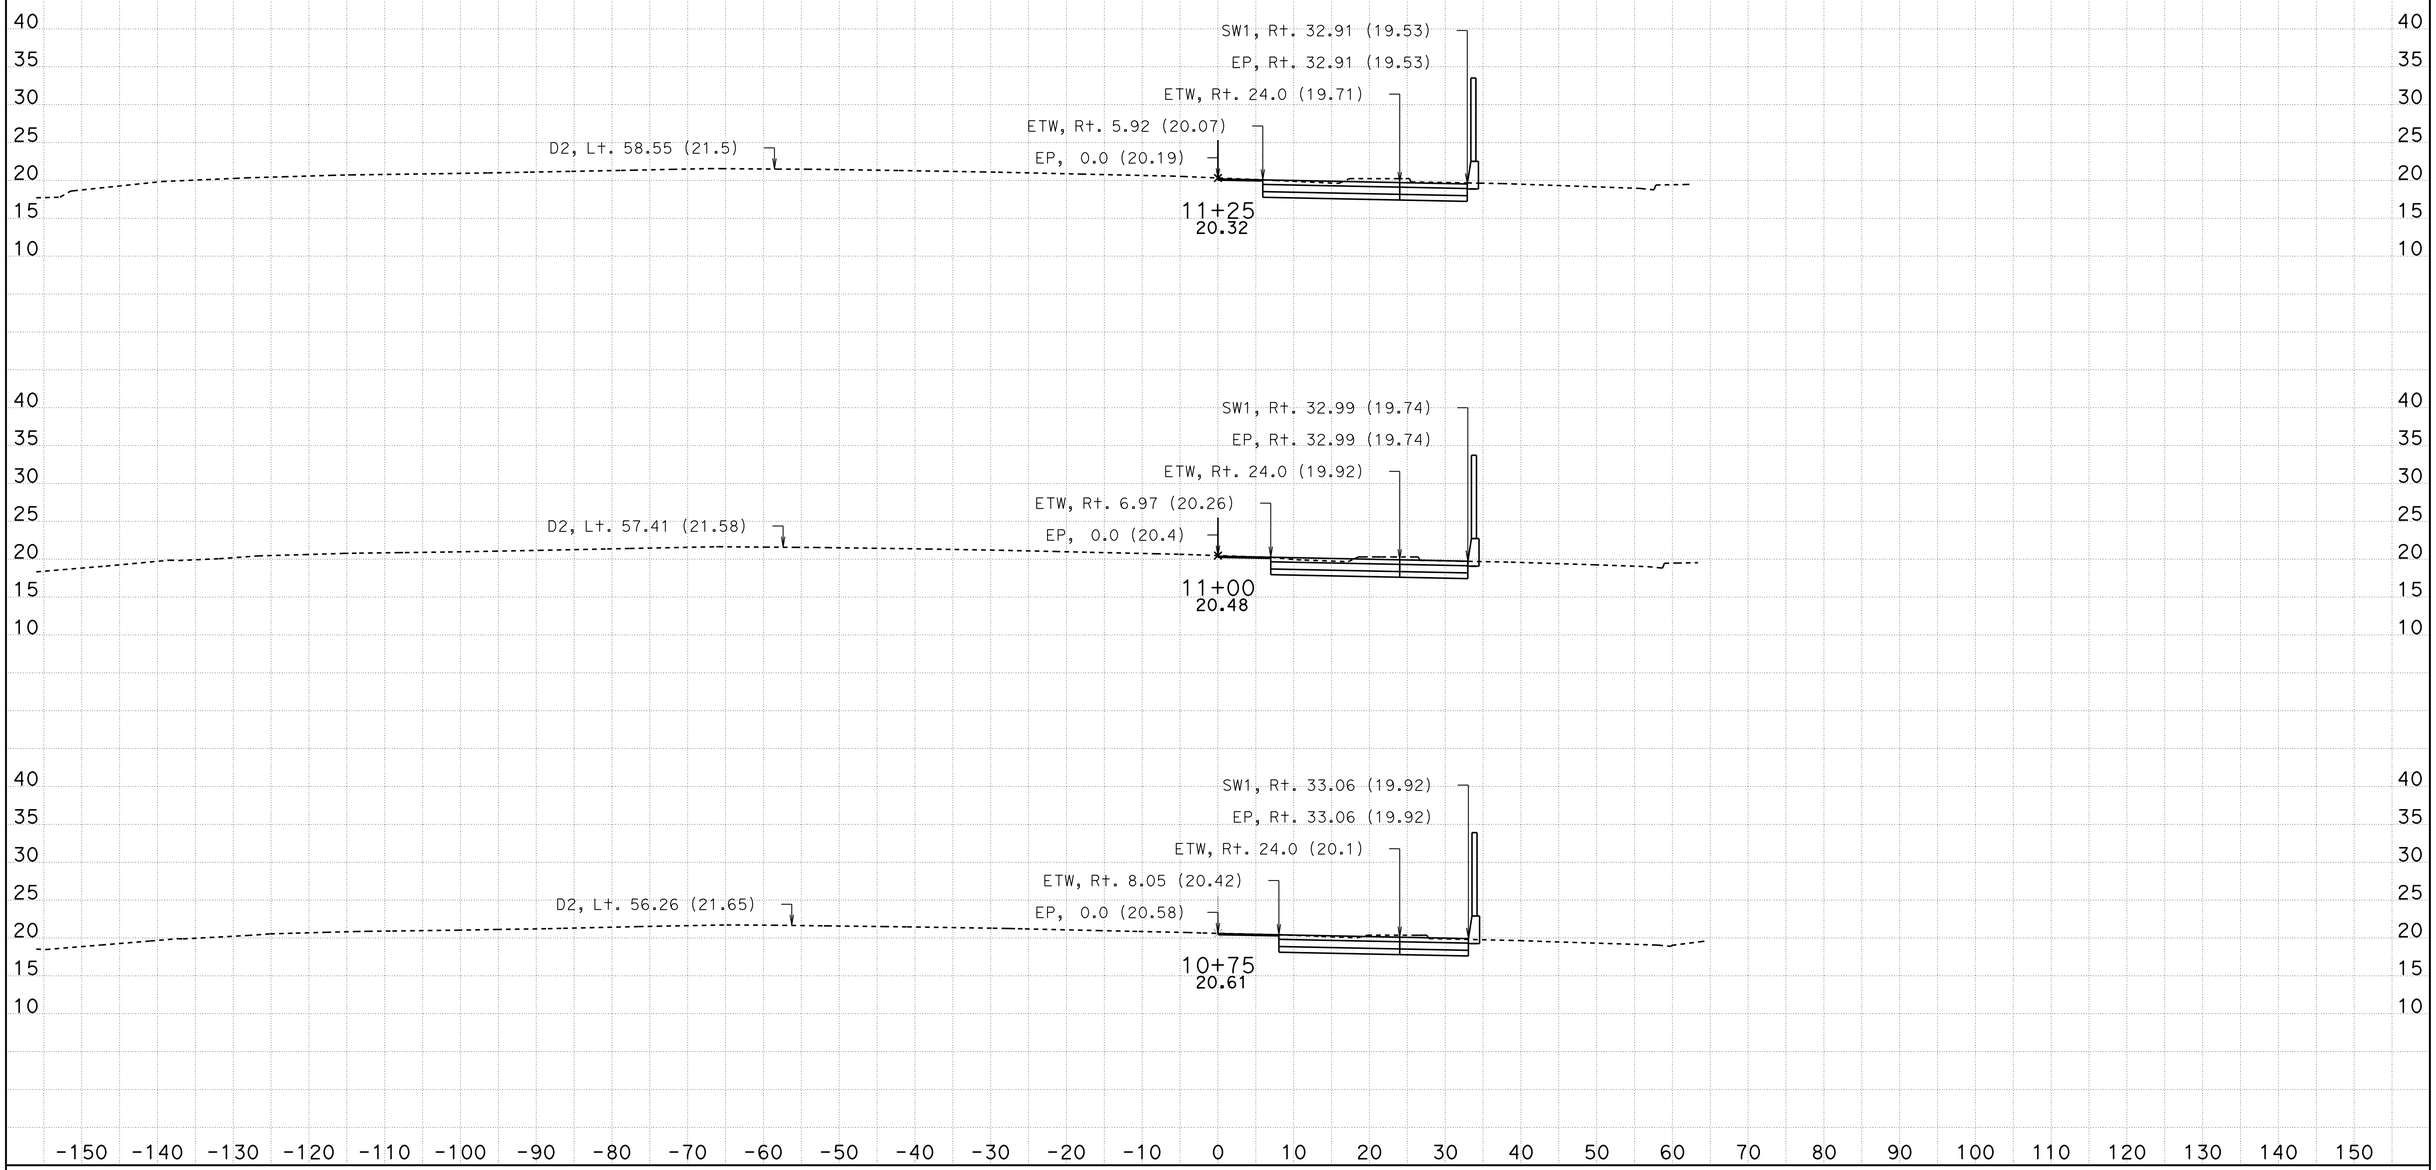

DATE: 7/6/2016

KC Project: 14148 File: D:\Projects\Willow-12-24-14-caice\14148\x sections\Design X Sections\Ramps\July 2016\ser1070620160.dwg

SCALE: 1" = 10' Horiz.
1" = 10' Vert.

All Dimensions are US Survey Feet

SER1
CROSS SECTIONS

SHEET 2 OF 29

DESIGN STUDY ONLY

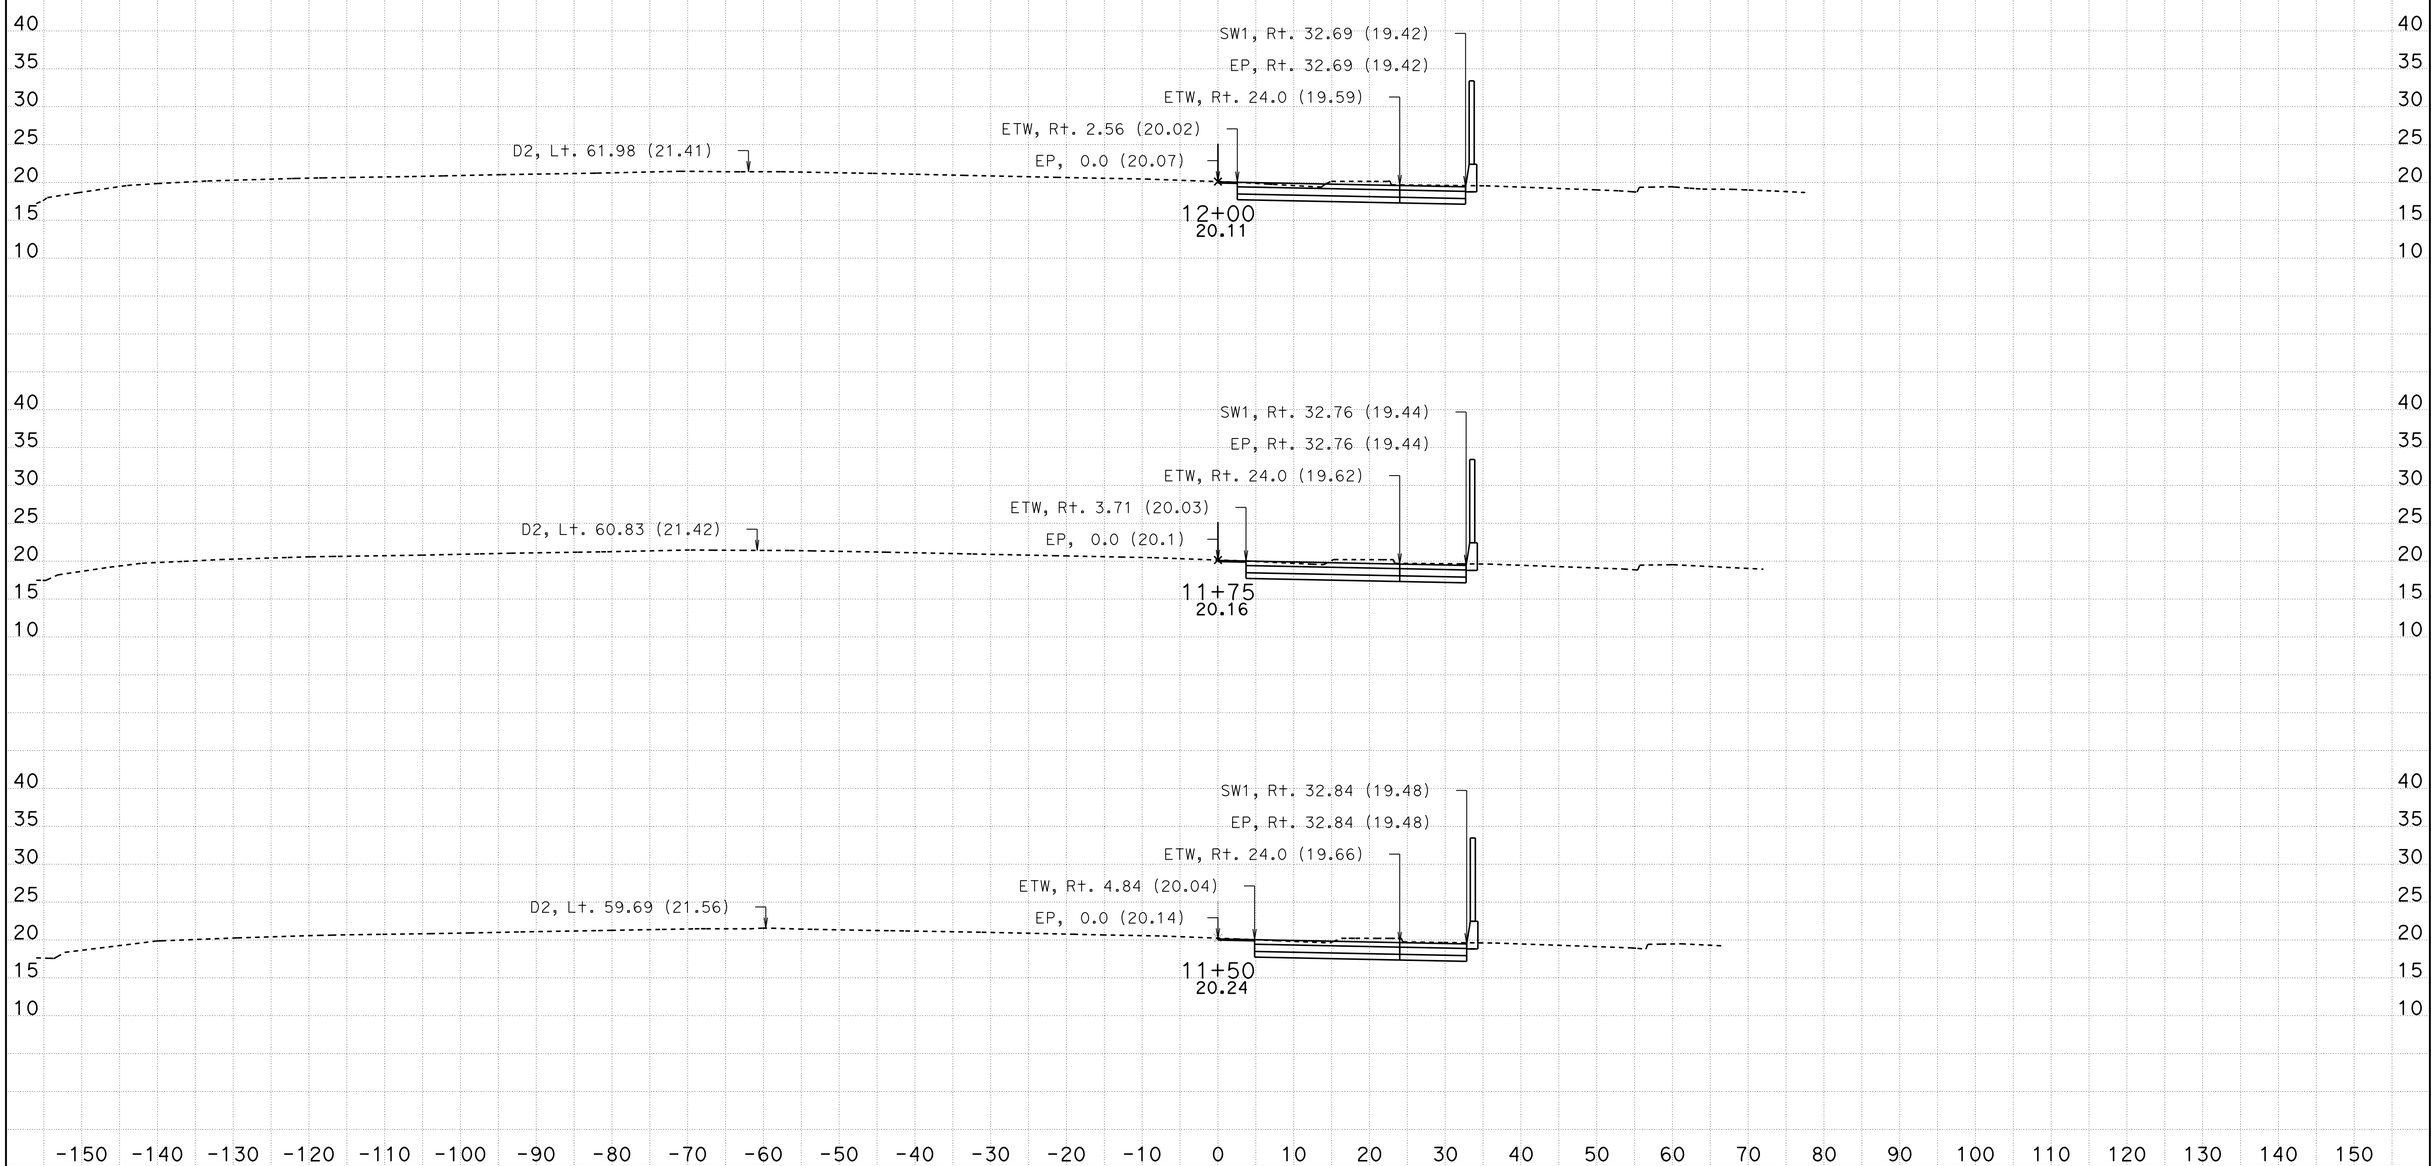

DATE: 7/6/2016

KC Project: 14148 File: D:\Projects\Willow-12-24-14-caice\14148\x sections\Design X Sections\Ramps\July 2016\ser10706A01.dwg

SCALE: 1" = 10' Horiz.
1" = 10' Vert.

All Dimensions are US Survey Feet

SER1
CROSS SECTIONS

SHEET 3 OF 29

DESIGN STUDY ONLY

DATE: 7/6/2016

KC Project: 14148 File: D:\Projects\Willow-12-24-14-caice\14148\x sections\Design X Sections\Ramps\July 2016\ser10706A01.dwg

SCALE: 1" = 10' Horiz.
1" = 10' Vert.

All Dimensions are US Survey Feet

SER1
CROSS SECTIONS

DESIGN STUDY ONLY

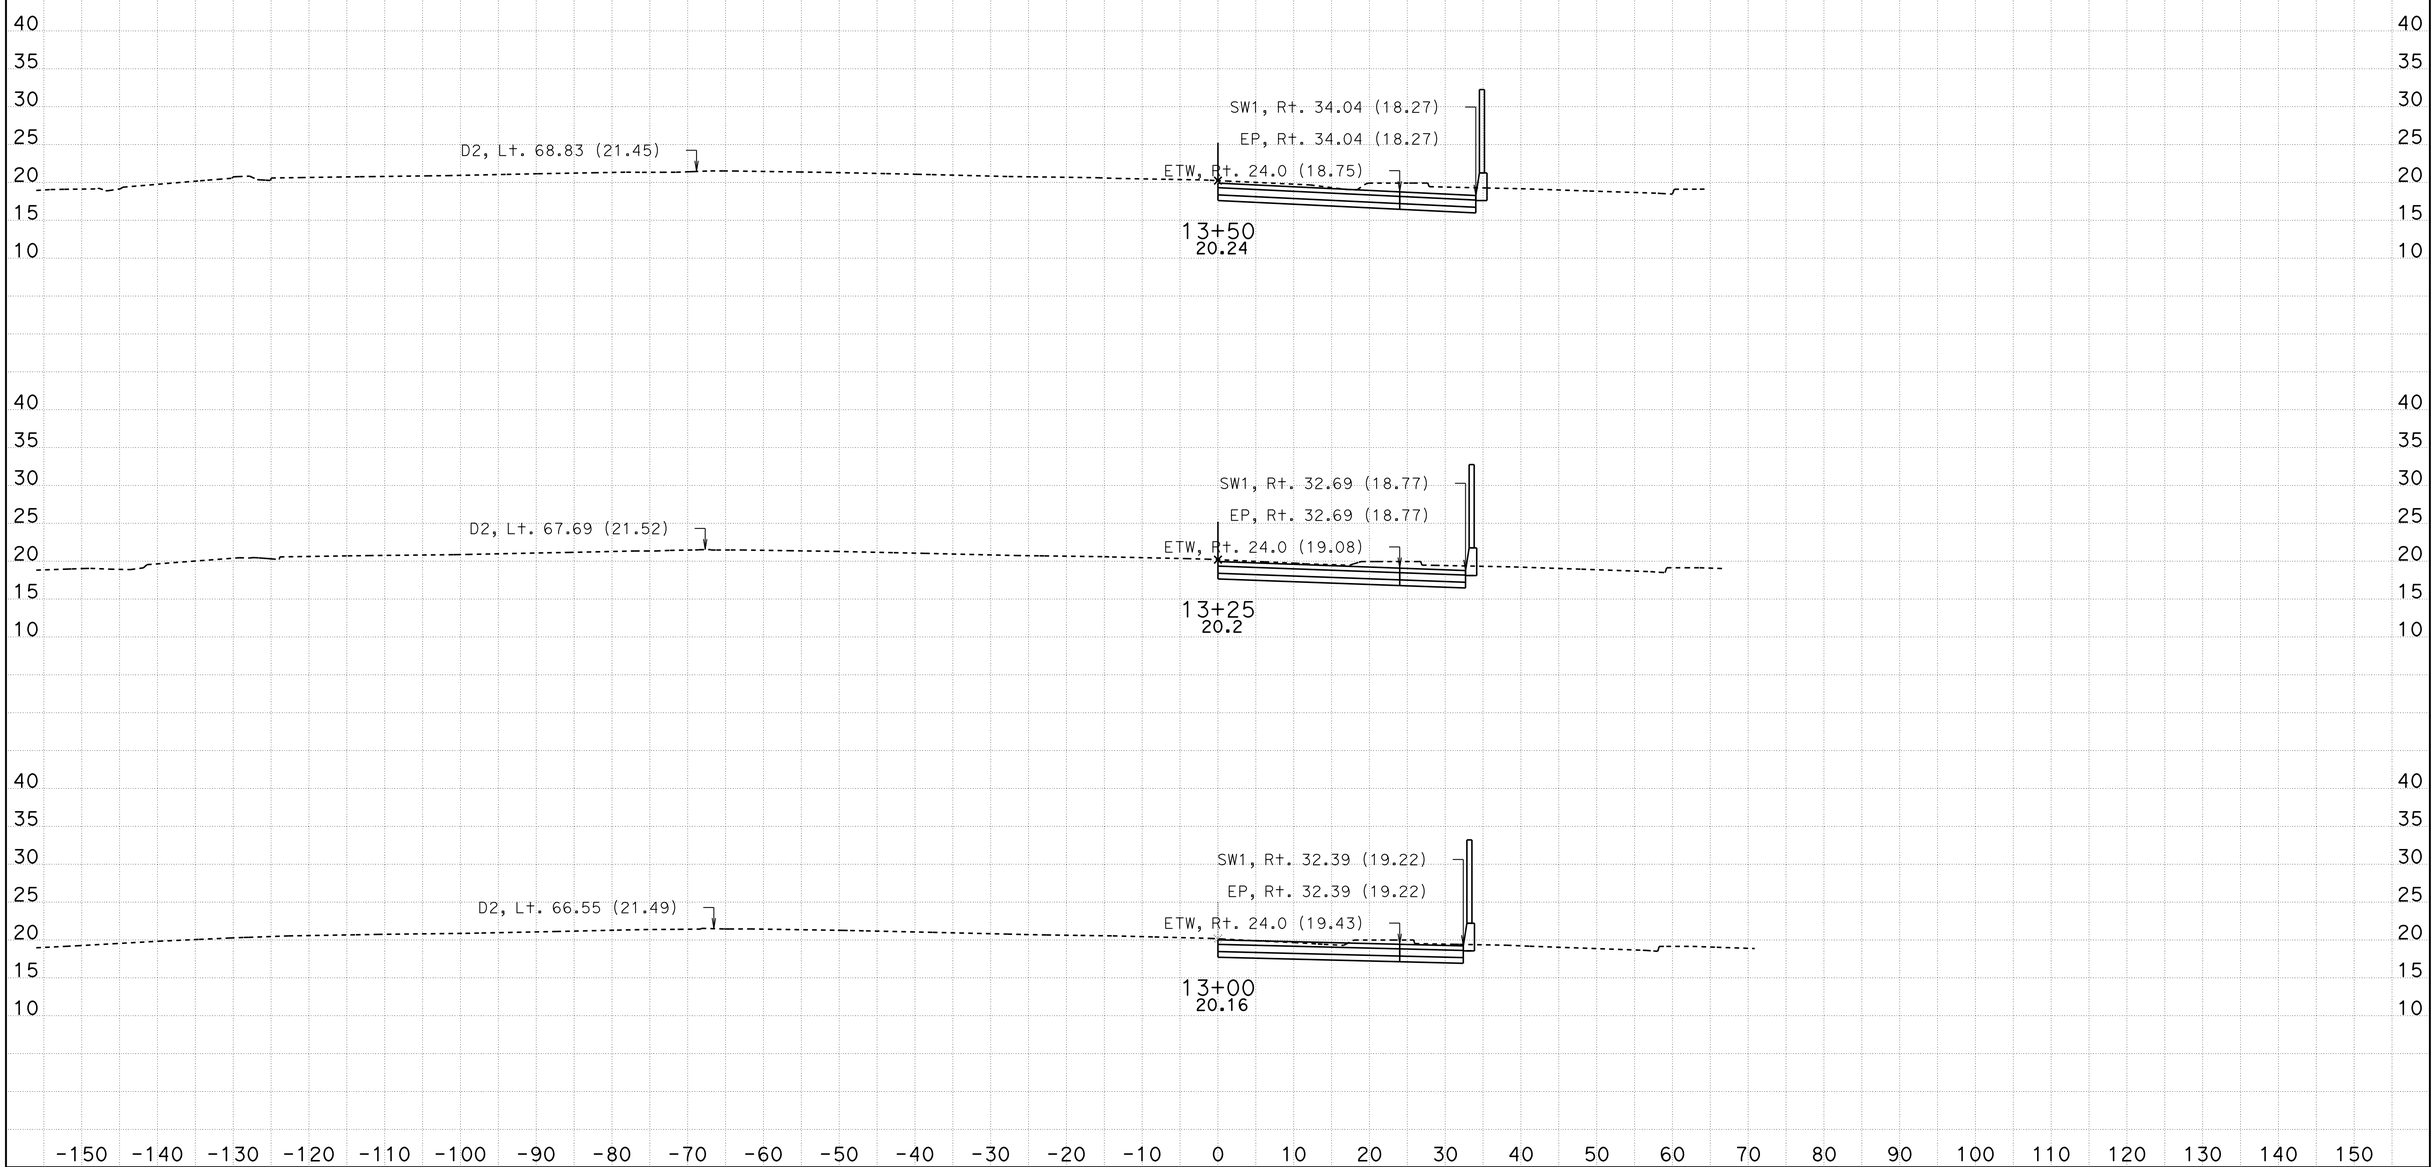

DATE: 7/6/2016

KC Project: 14148

File: D:\Projects\Willow-12-24-14-caice\14148\x sections\Design X Sections\Ramps\July 2016\ser10706A01.dwg

SCALE: 1" = 10' Horiz.
1" = 10' Vert.

All Dimensions are US Survey Feet

SER1
CROSS SECTIONS

SHEET 5 OF 29

DESIGN STUDY ONLY

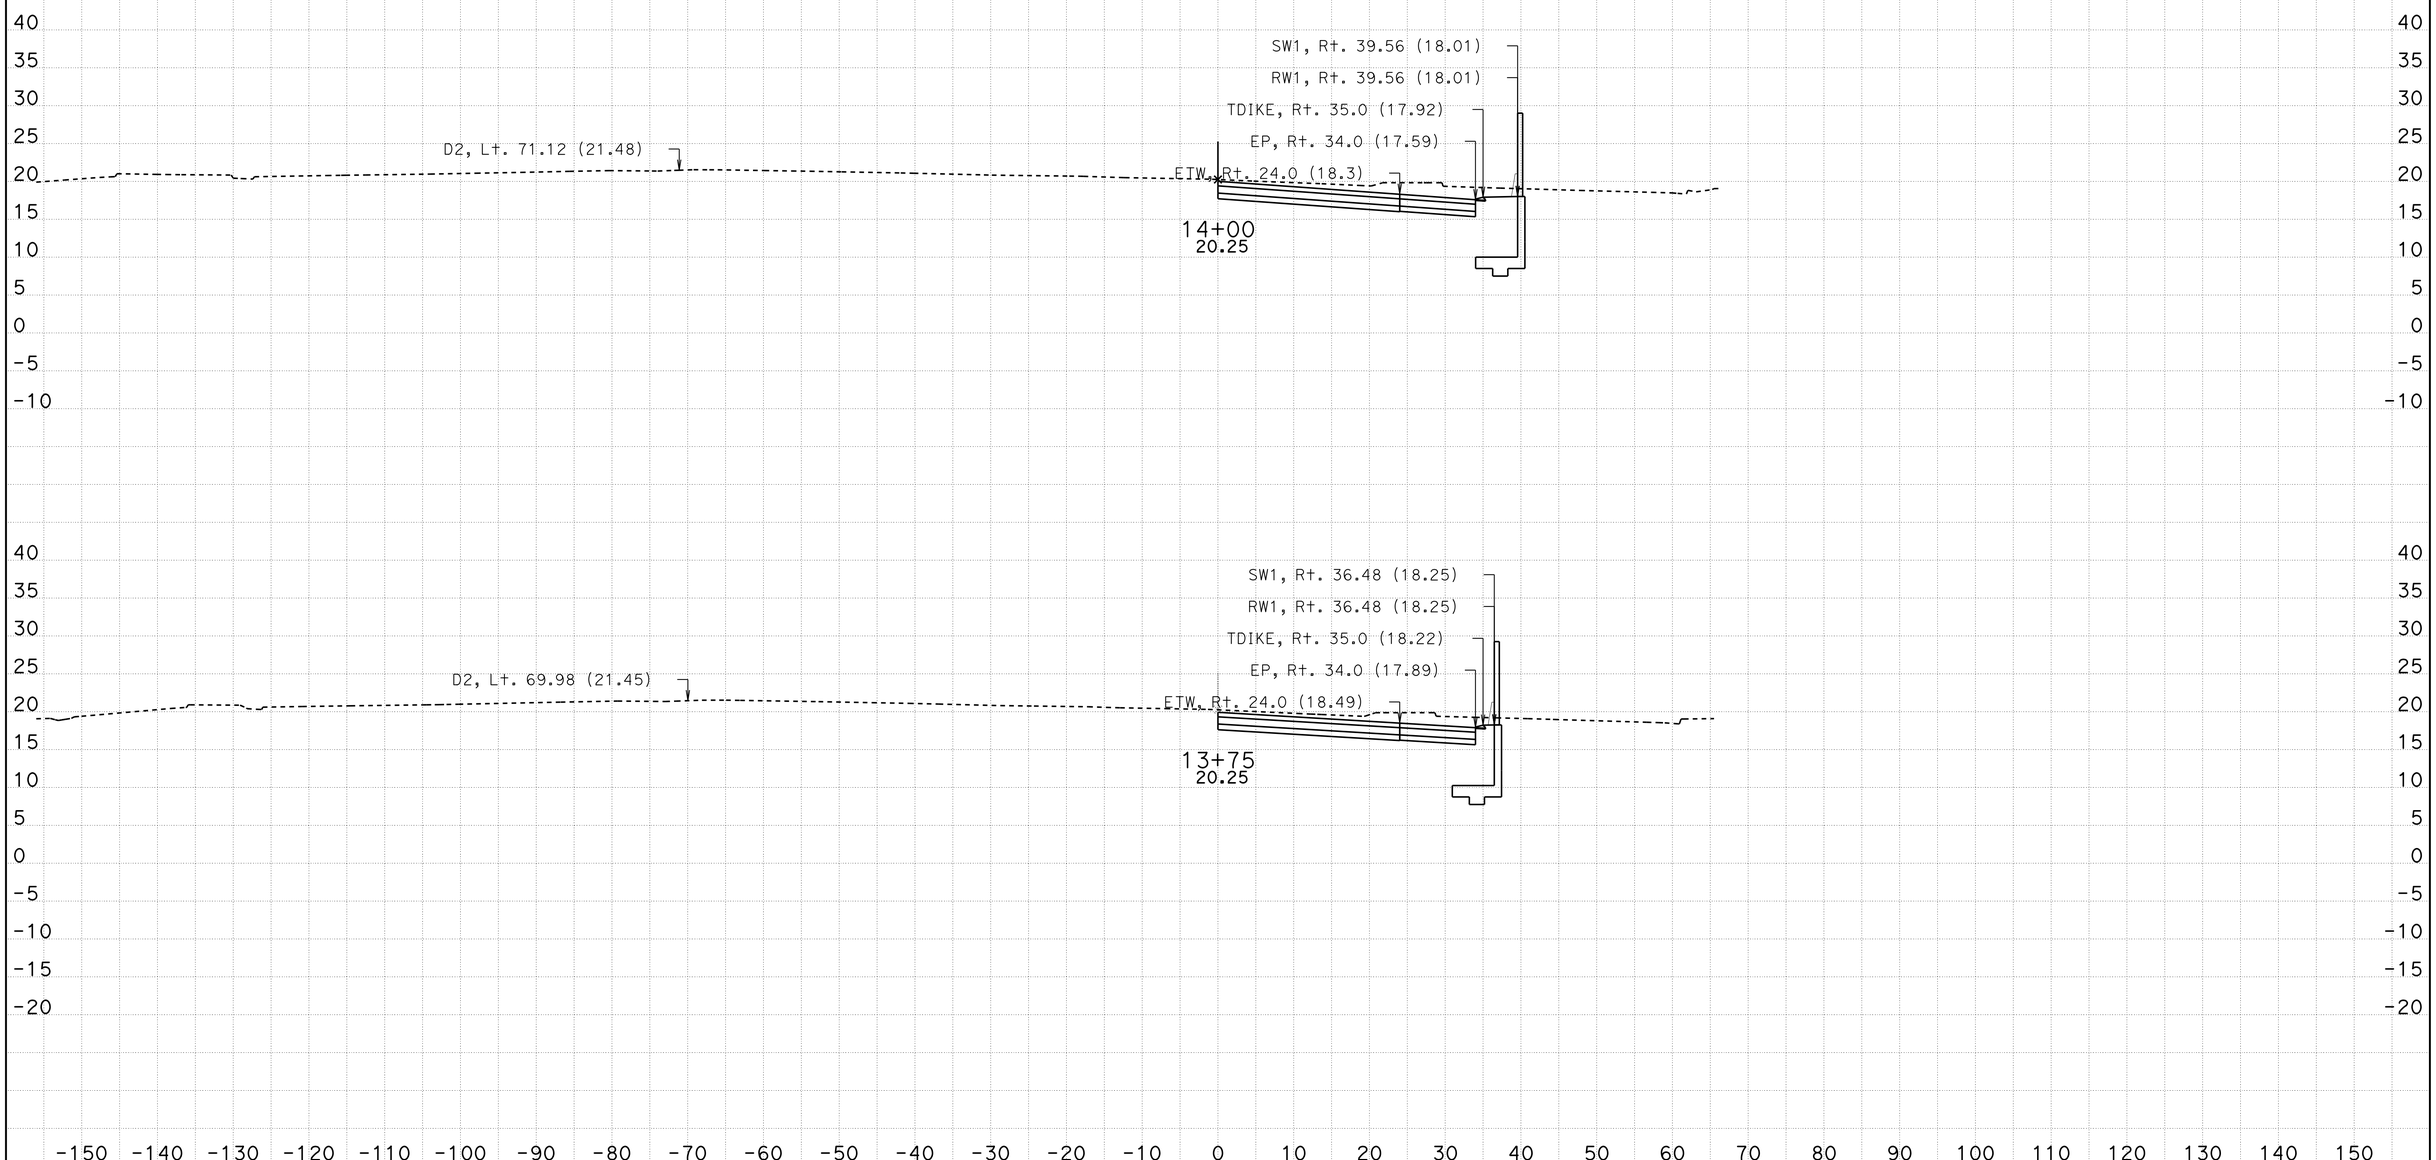

DATE: 7/6/2016

KC Project: 14148

File: D:\Projects\Willow-12-24-14-caice\14148\x sections\Design X Sections\Ramps\July 2016\ser10706A01.dwg

SCALE: 1" = 10' Horiz.
1" = 10' Vert.

All Dimensions are US Survey Feet

SER1
CROSS SECTIONS

SHEET 6 OF 29

DESIGN STUDY ONLY

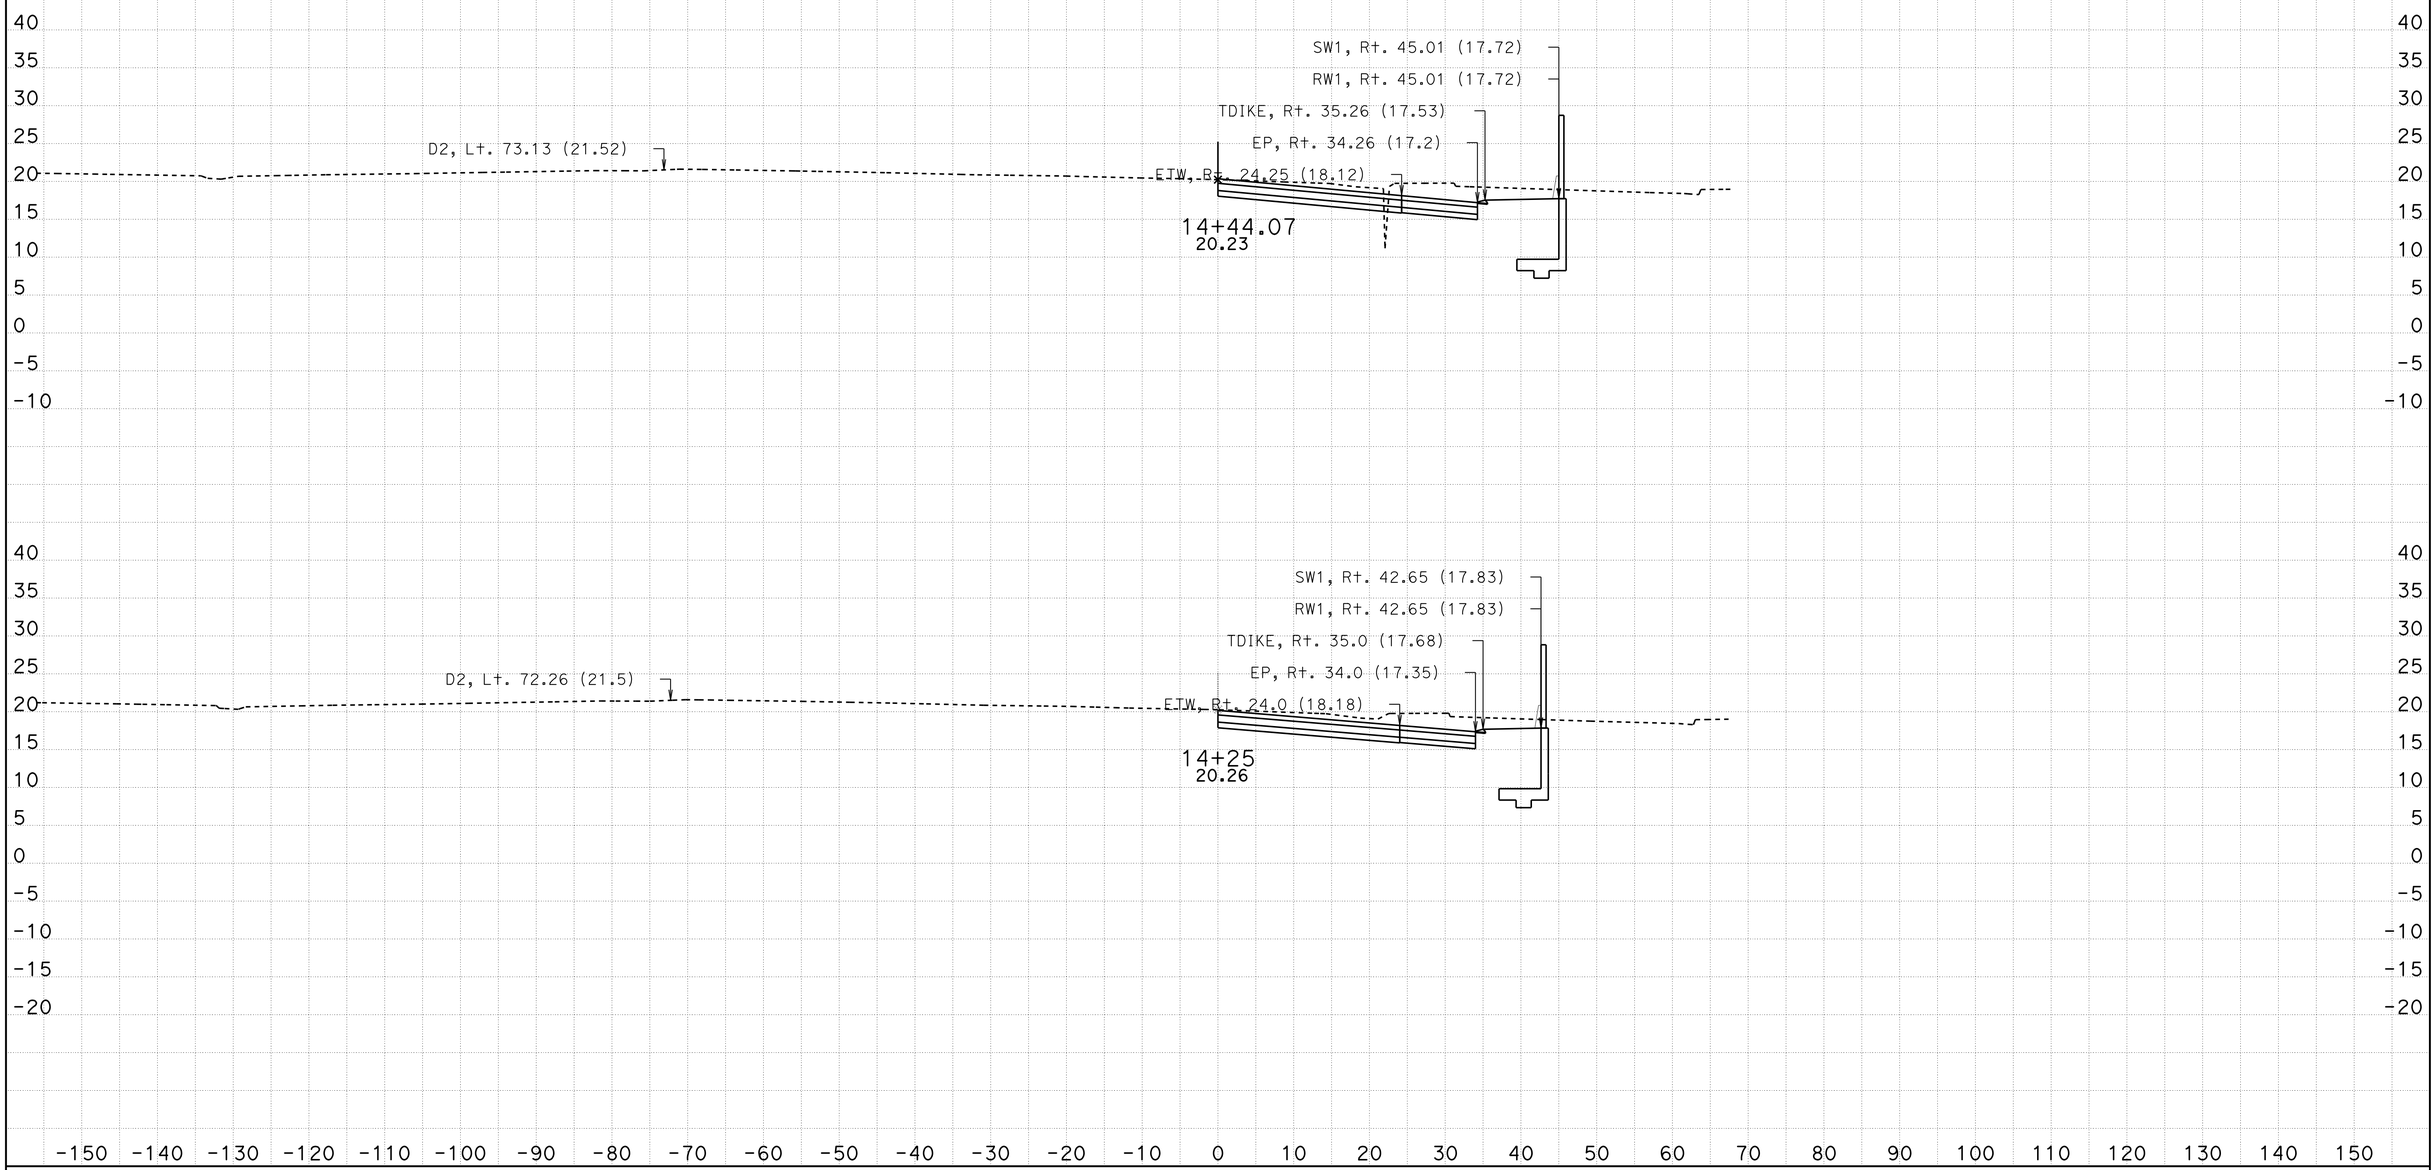

DATE: 7/6/2016

KC Project: 14148

File: D:\Projects\Willow-12-24-14-caice\14148\x sections\Design X Sections\Ramps\July 2016\ser10706A01.dwg

SCALE: 1" = 10' Horiz.
1" = 10' Vert.

All Dimensions are US Survey Feet

SER1
CROSS SECTIONS

SHEET 7 OF 29

DESIGN STUDY ONLY

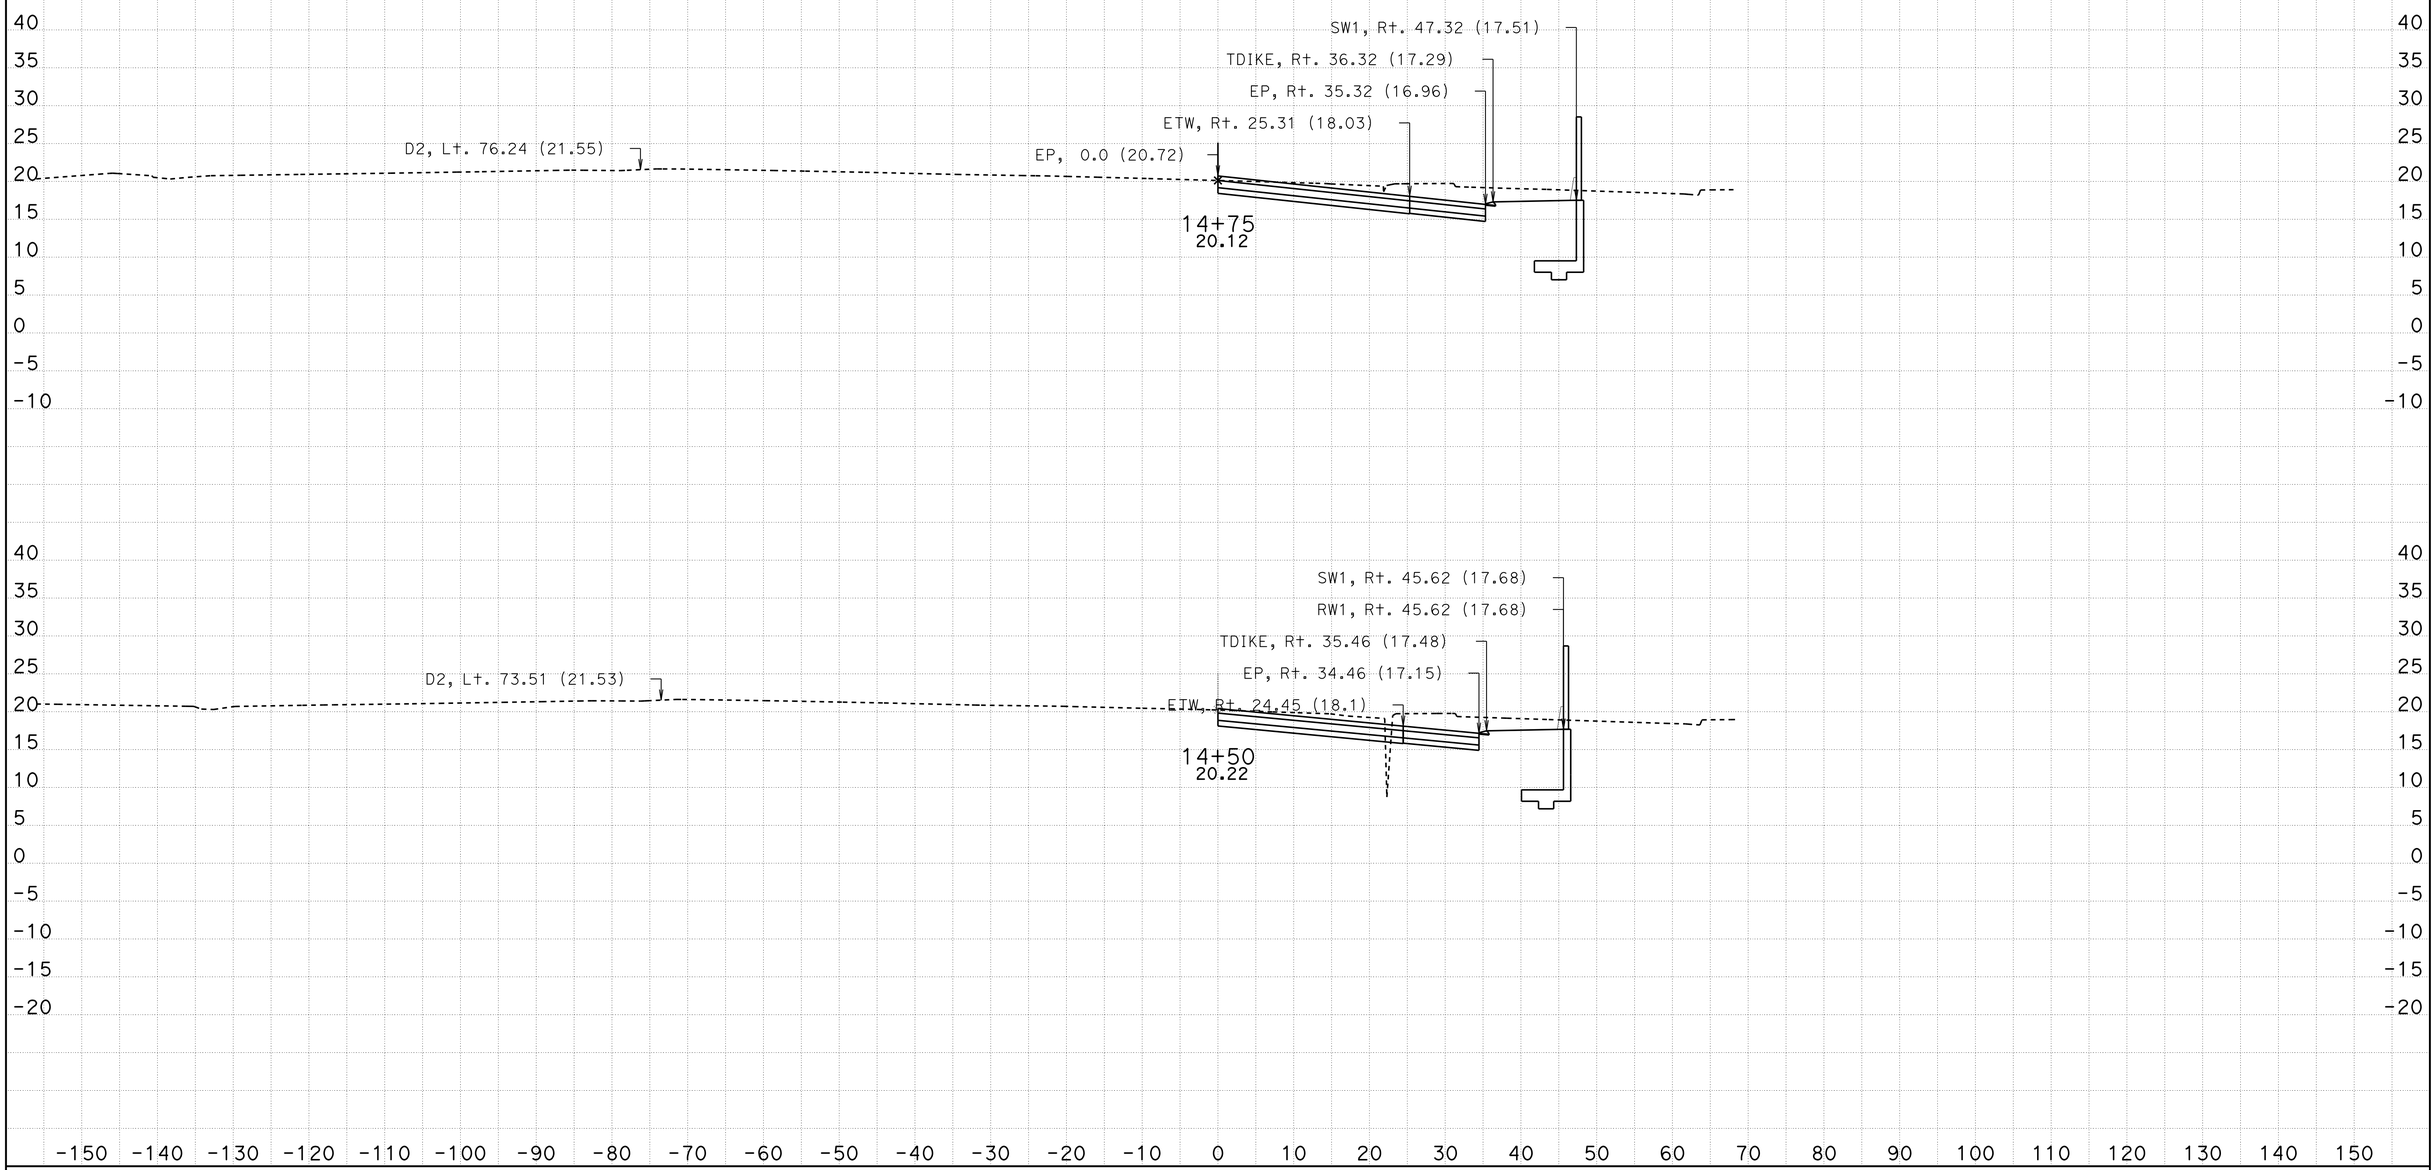

DATE: 7/6/2016

KC Project: 14148

File: D:\Projects\Willow-12-24-14-caice\14148\x sections\Design X Sections\Ramps\July 2016\ser10706A01.dwg

SCALE: 1" = 10' Horiz.
1" = 10' Vert.

All Dimensions are US Survey Feet

SER1
CROSS SECTIONS

SHEET 8 OF 29

DESIGN STUDY ONLY

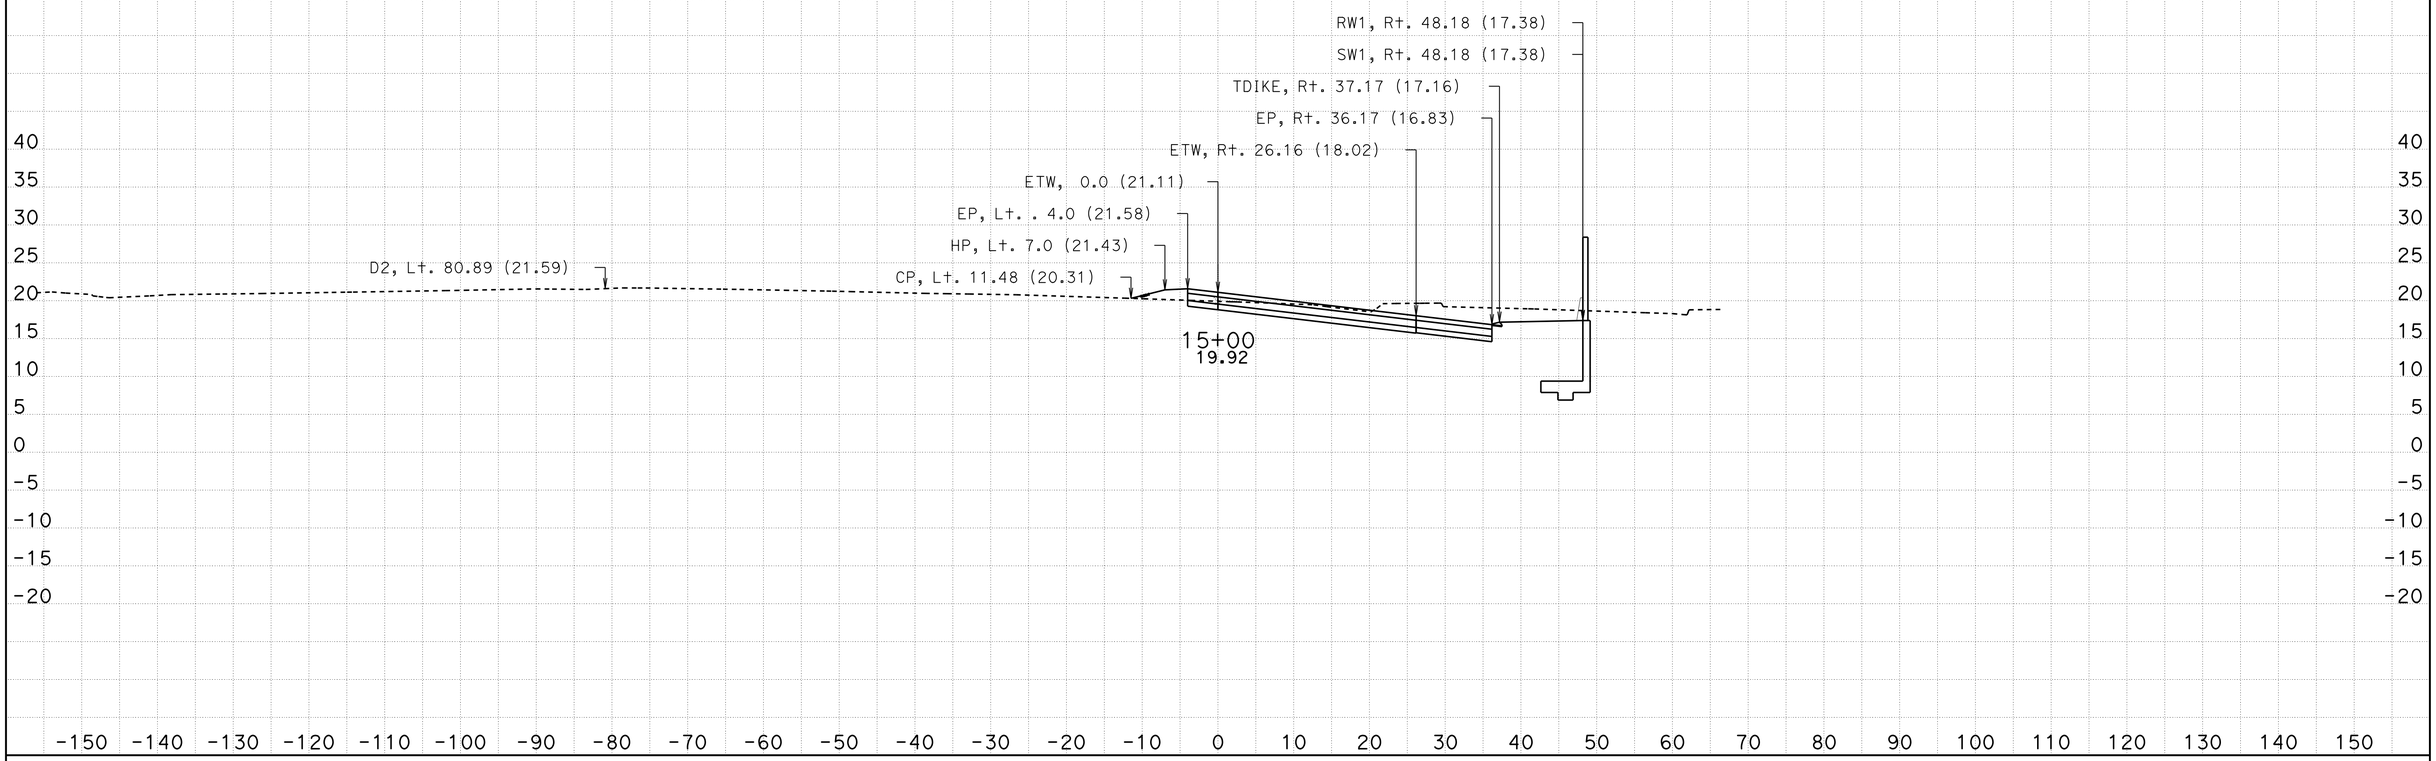

DATE: 7/6/2016

KC Project: 14148

File: D:\Projects\Willow-12-24-14-caice\14148\x sections\Design X Sections\Ramps\July 2016\ser10706.dgn

SCALE: 1" = 10' Horiz.
1" = 10' Vert.

All Dimensions are US Survey Feet

SER1
CROSS SECTIONS

SHEET 9 OF 29

DESIGN STUDY ONLY

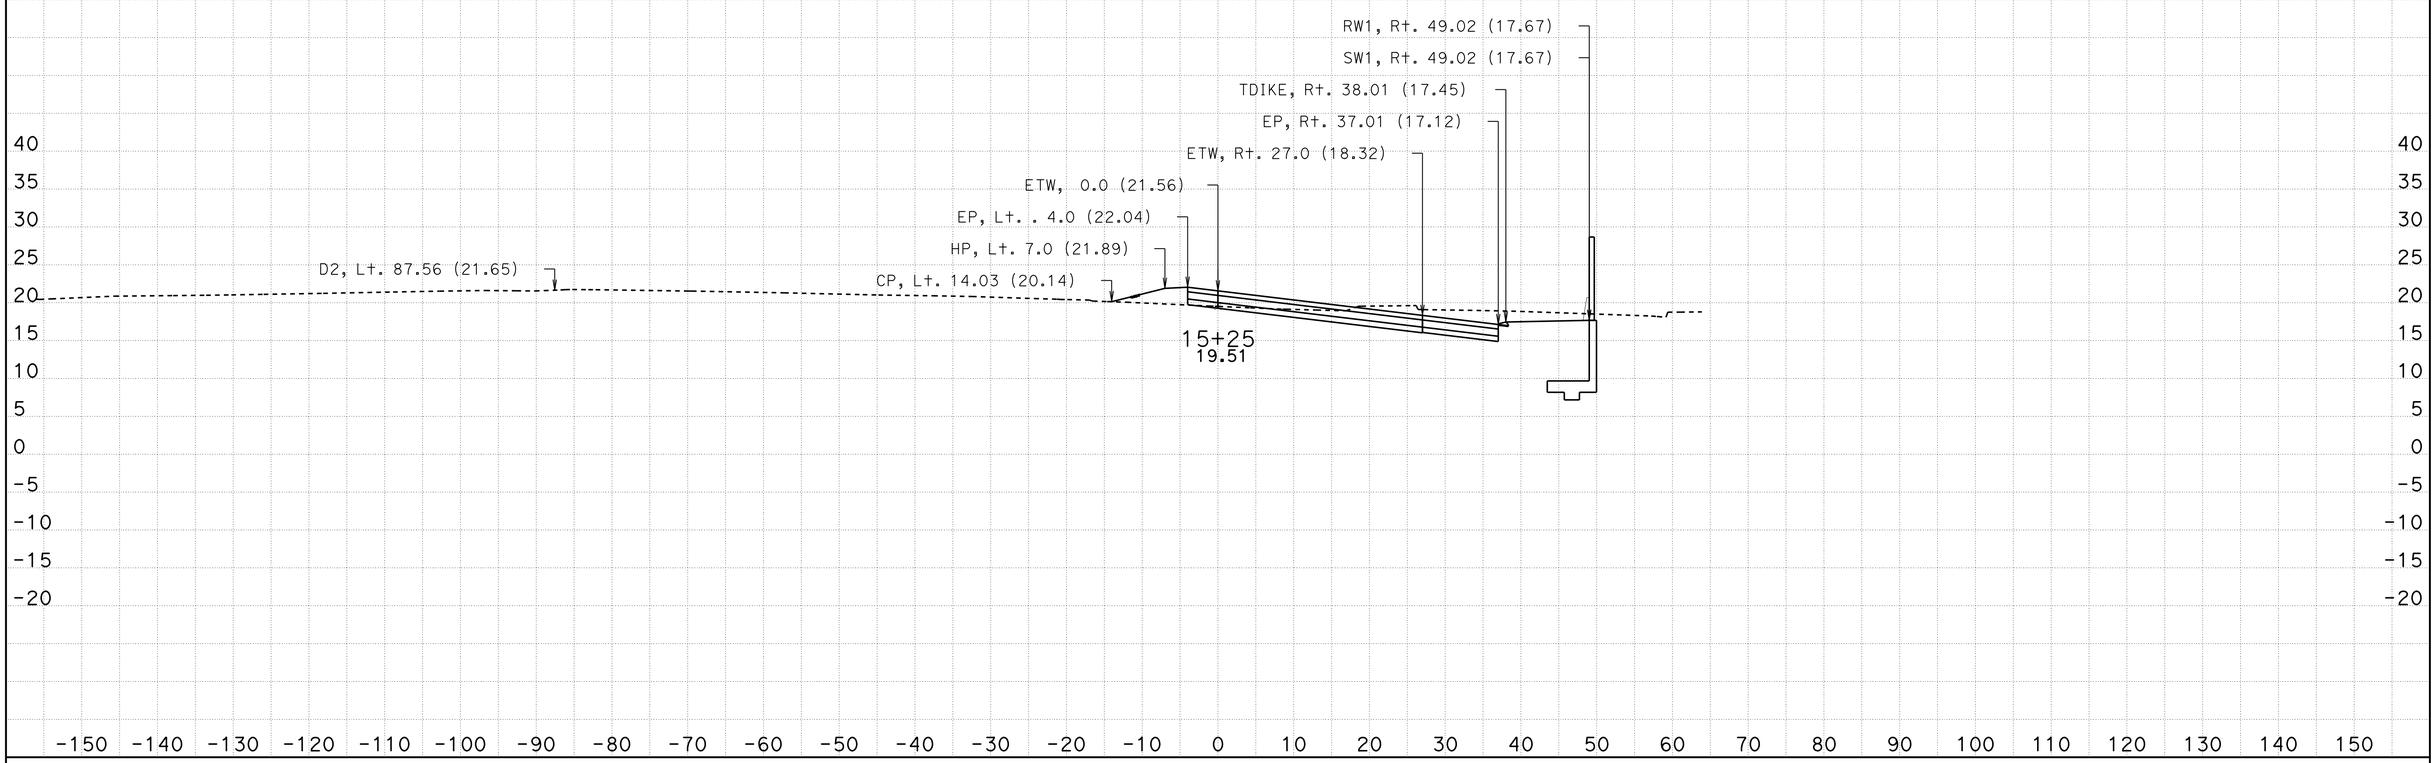

DATE: 7/6/2016

KC Project: 14148

File: D:\Projects\Willow-12-24-14-caice\14148\x sections\Design X Sections\Ramps\July 2016\ser10706.dgn

SCALE: 1" = 10' Horiz.
1" = 10' Vert.

Dimensions are US Survey Feet

SER1
CROSS SECTIONS

SHEET 10 OF 29

DESIGN STUDY ONLY

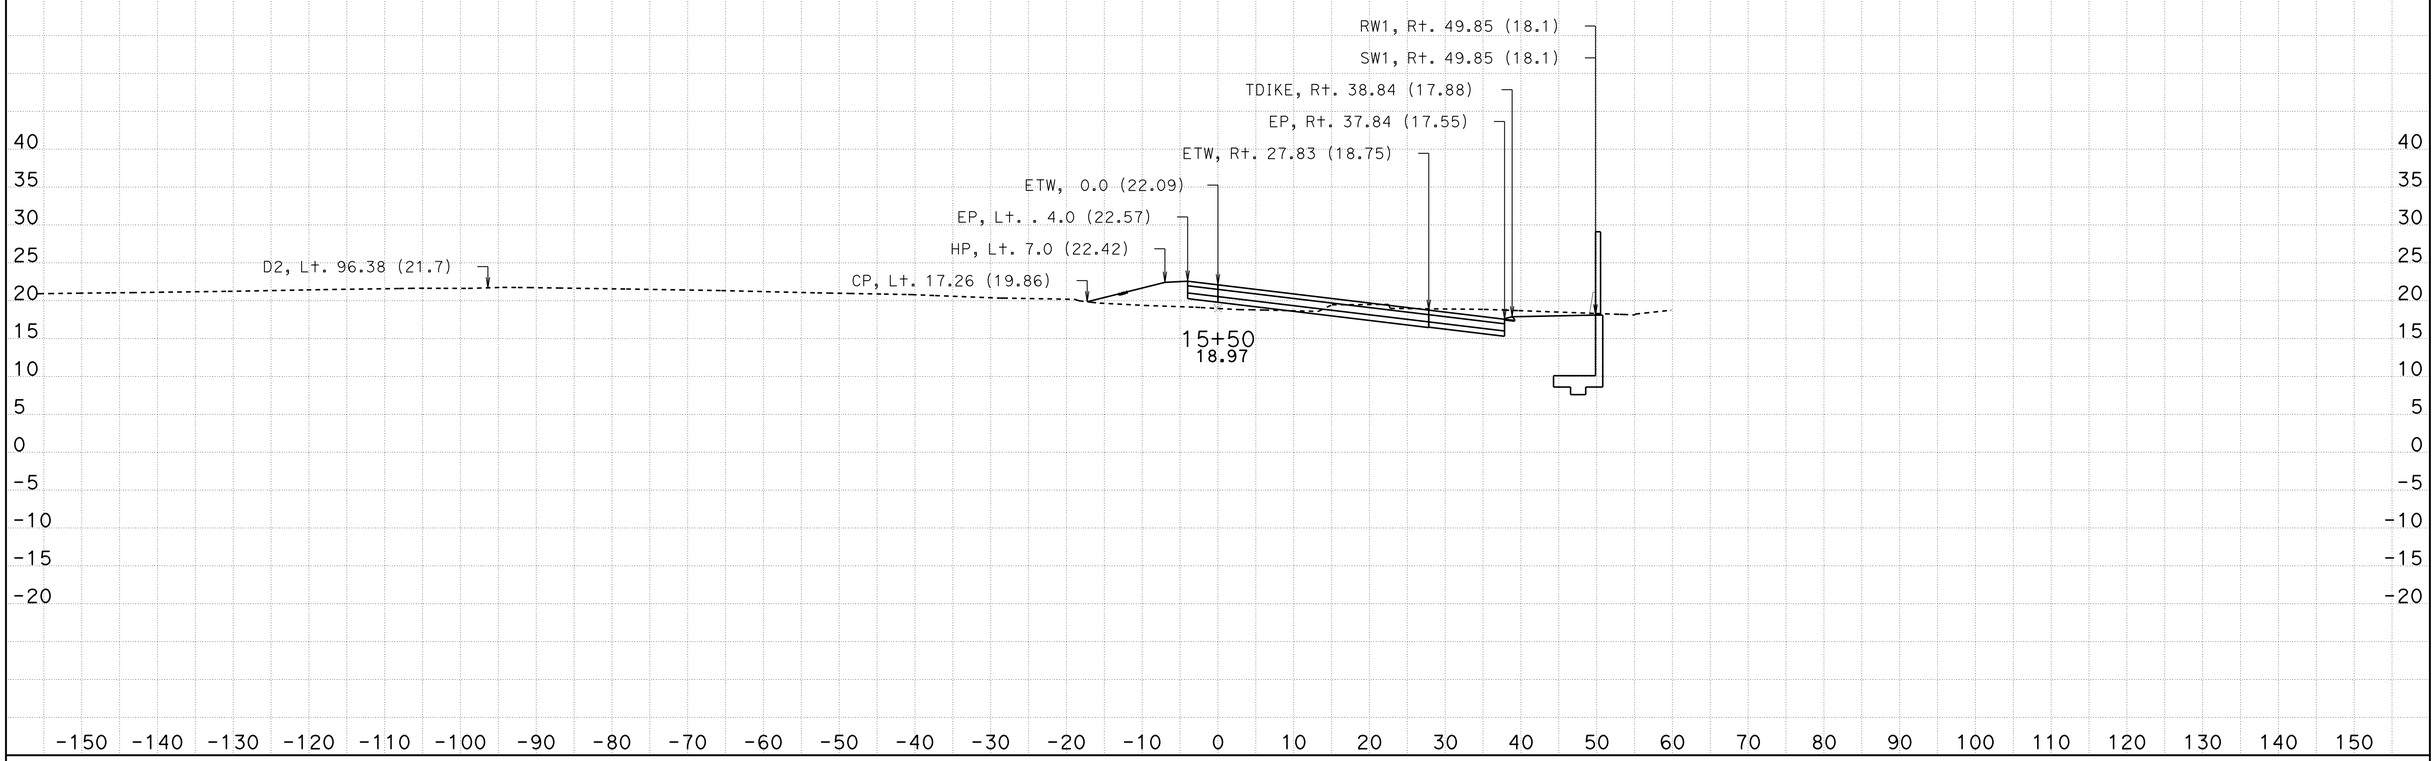

DATE: 7/6/2016

KC Project: 14148

File: D:\Projects\Willow-12-24-14-caice\14148\x sections\Design X Sections\Ramps\July 2016\ser10706A01.dwg

SCALE: 1" = 10' Horiz.
1" = 10' Vert.

Dimensions are US Survey Feet

SER1
CROSS SECTIONS

SHEET 11 OF 29

DESIGN STUDY ONLY

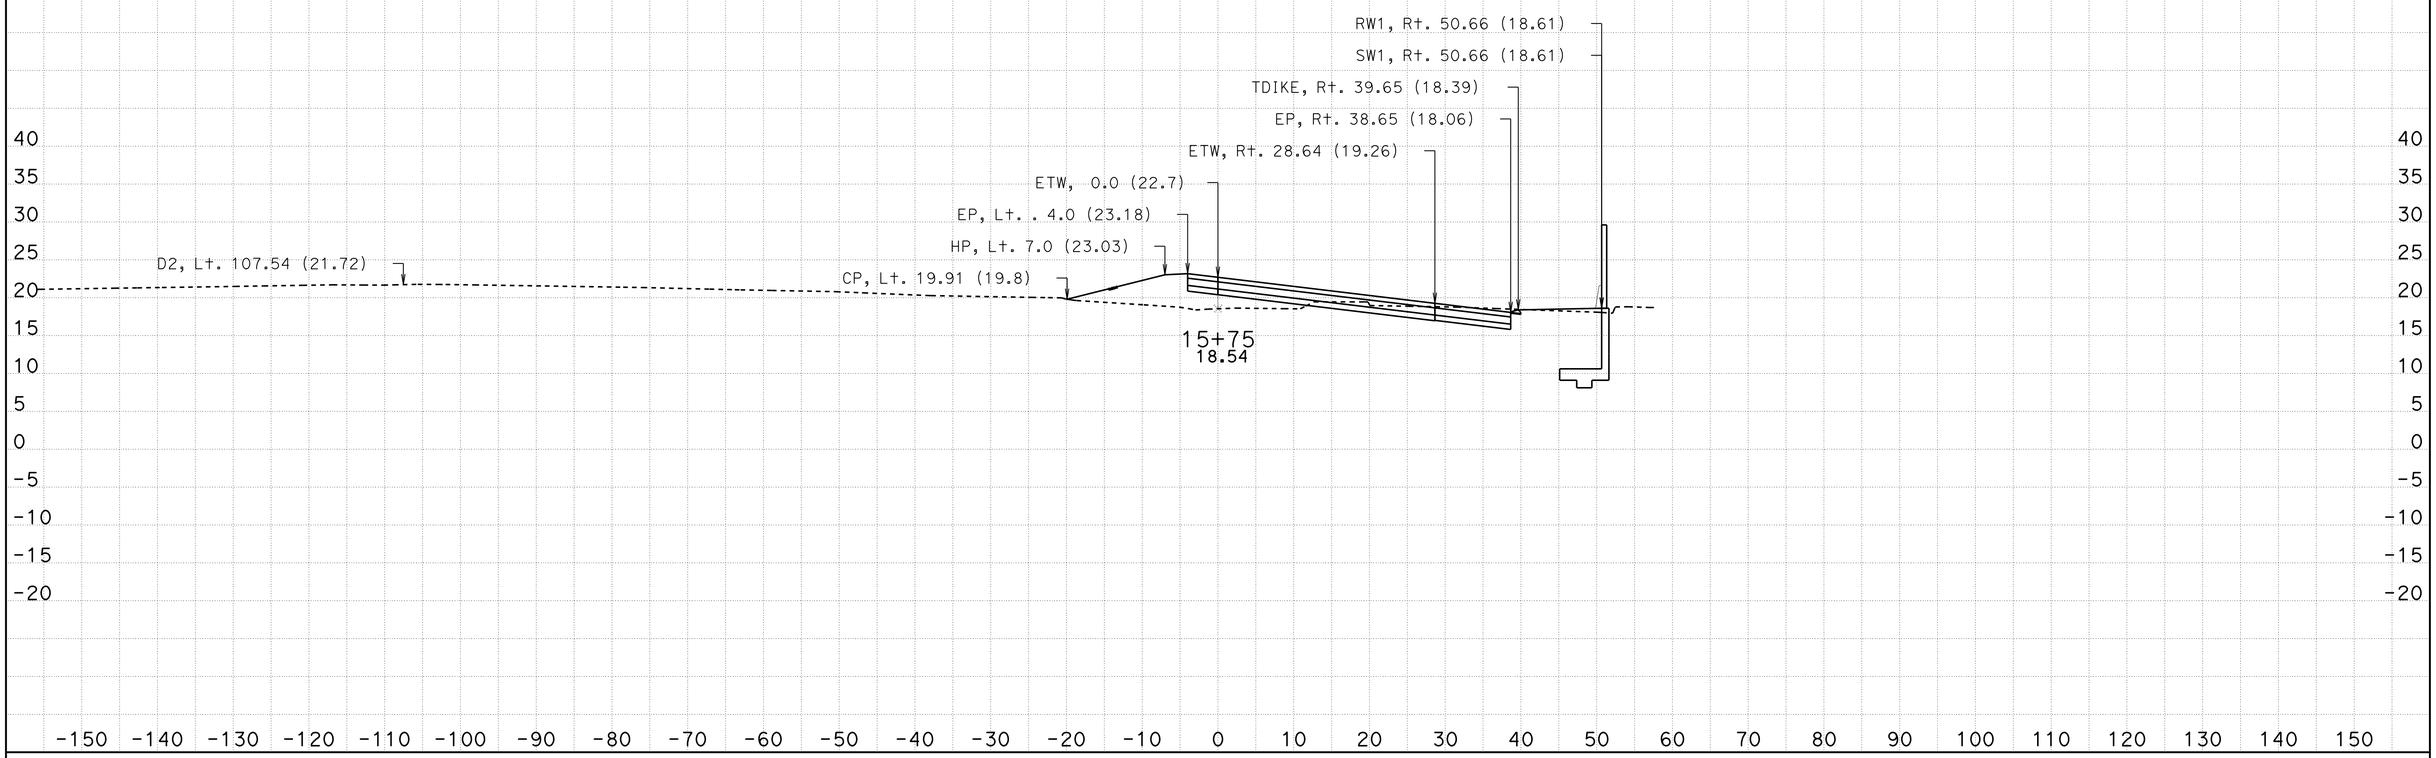

DATE: 7/6/2016

KC Project: 14148

File: D:\Projects\Willow-12-24-14-caice\14148\x sections\Design X Sections\Ramps\July 2016\ser10706A01.dwg

SCALE: 1" = 10' Horiz.
1" = 10' Vert.

Dimensions are US Survey Feet

SER1
CROSS SECTIONS

SHEET 12 OF 29

DESIGN STUDY ONLY

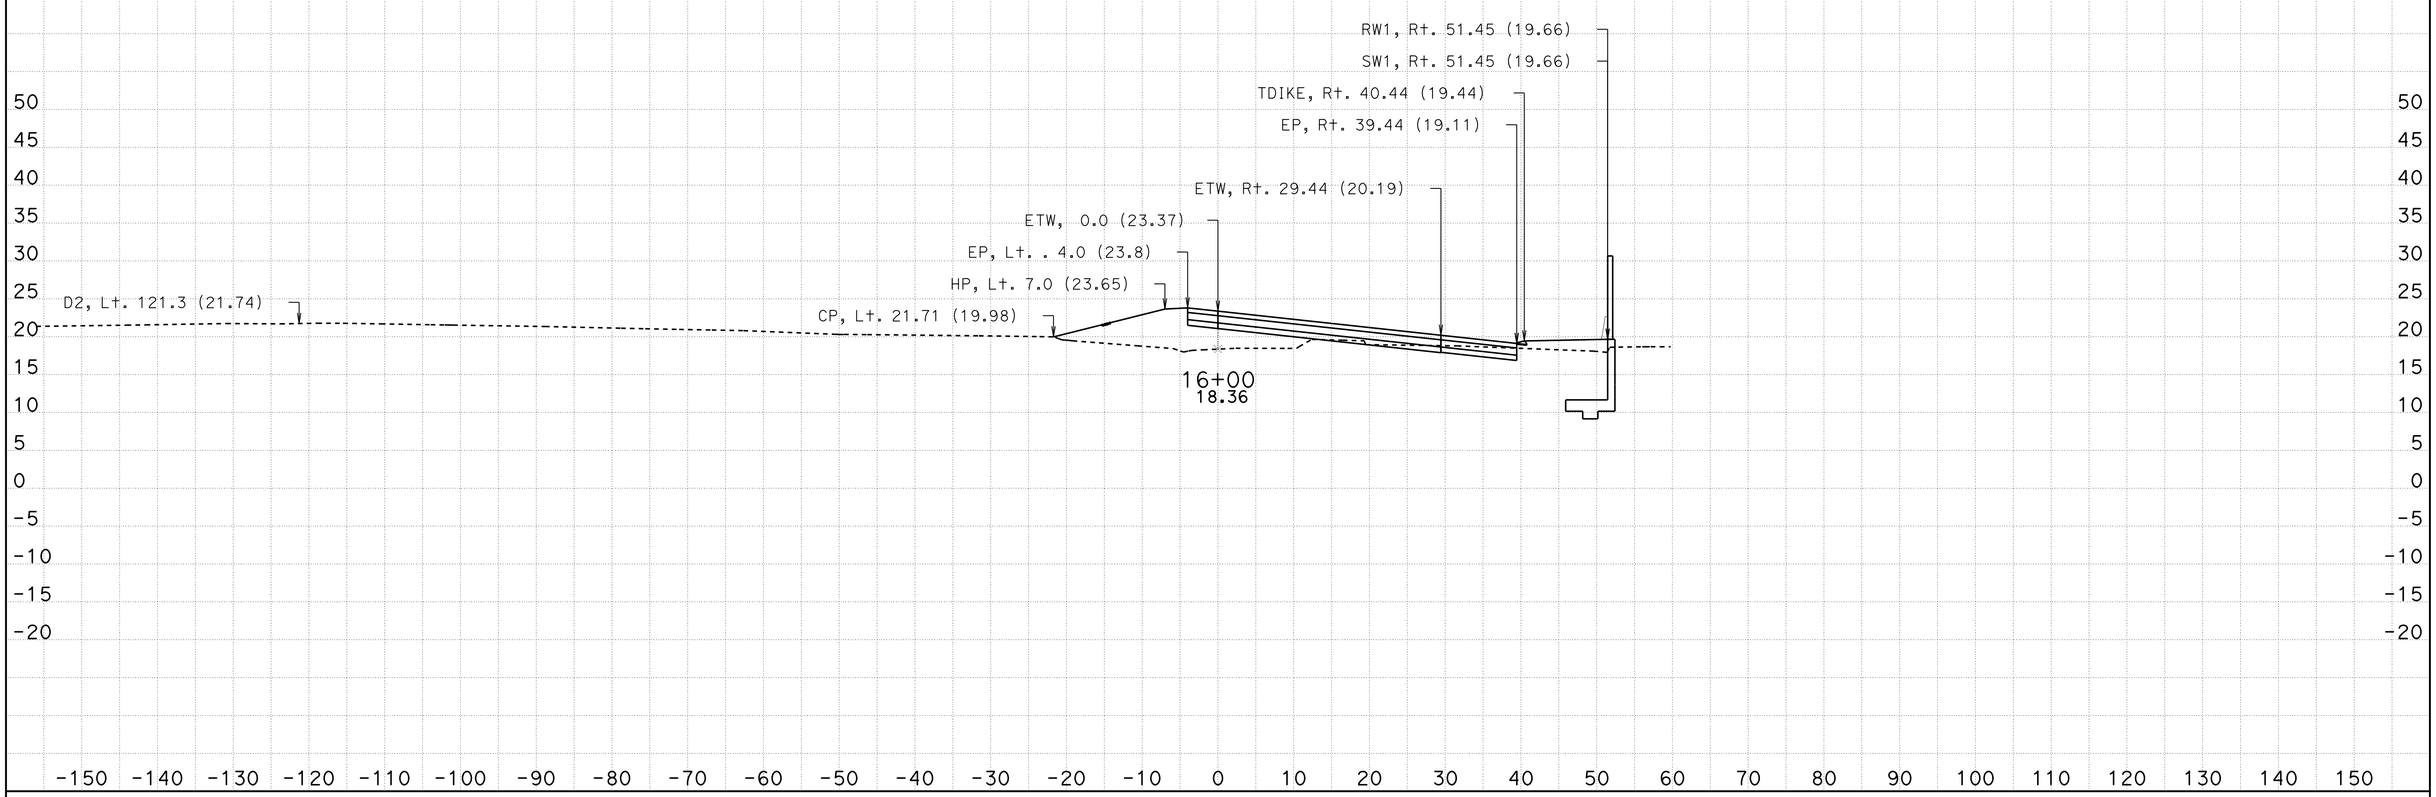

DATE: 7/6/2016

KC Project: 14148

File: D:\Projects\Willow-12-24-14-caice\14148\x sections\Design X Sections\Ramps\July 2016\ser1070620160

SCALE: 1" = 10' Horiz.
1" = 10' Vert.

All Dimensions are US Survey Feet

SER1
CROSS SECTIONS

SHEET 13 OF 29

DESIGN STUDY ONLY

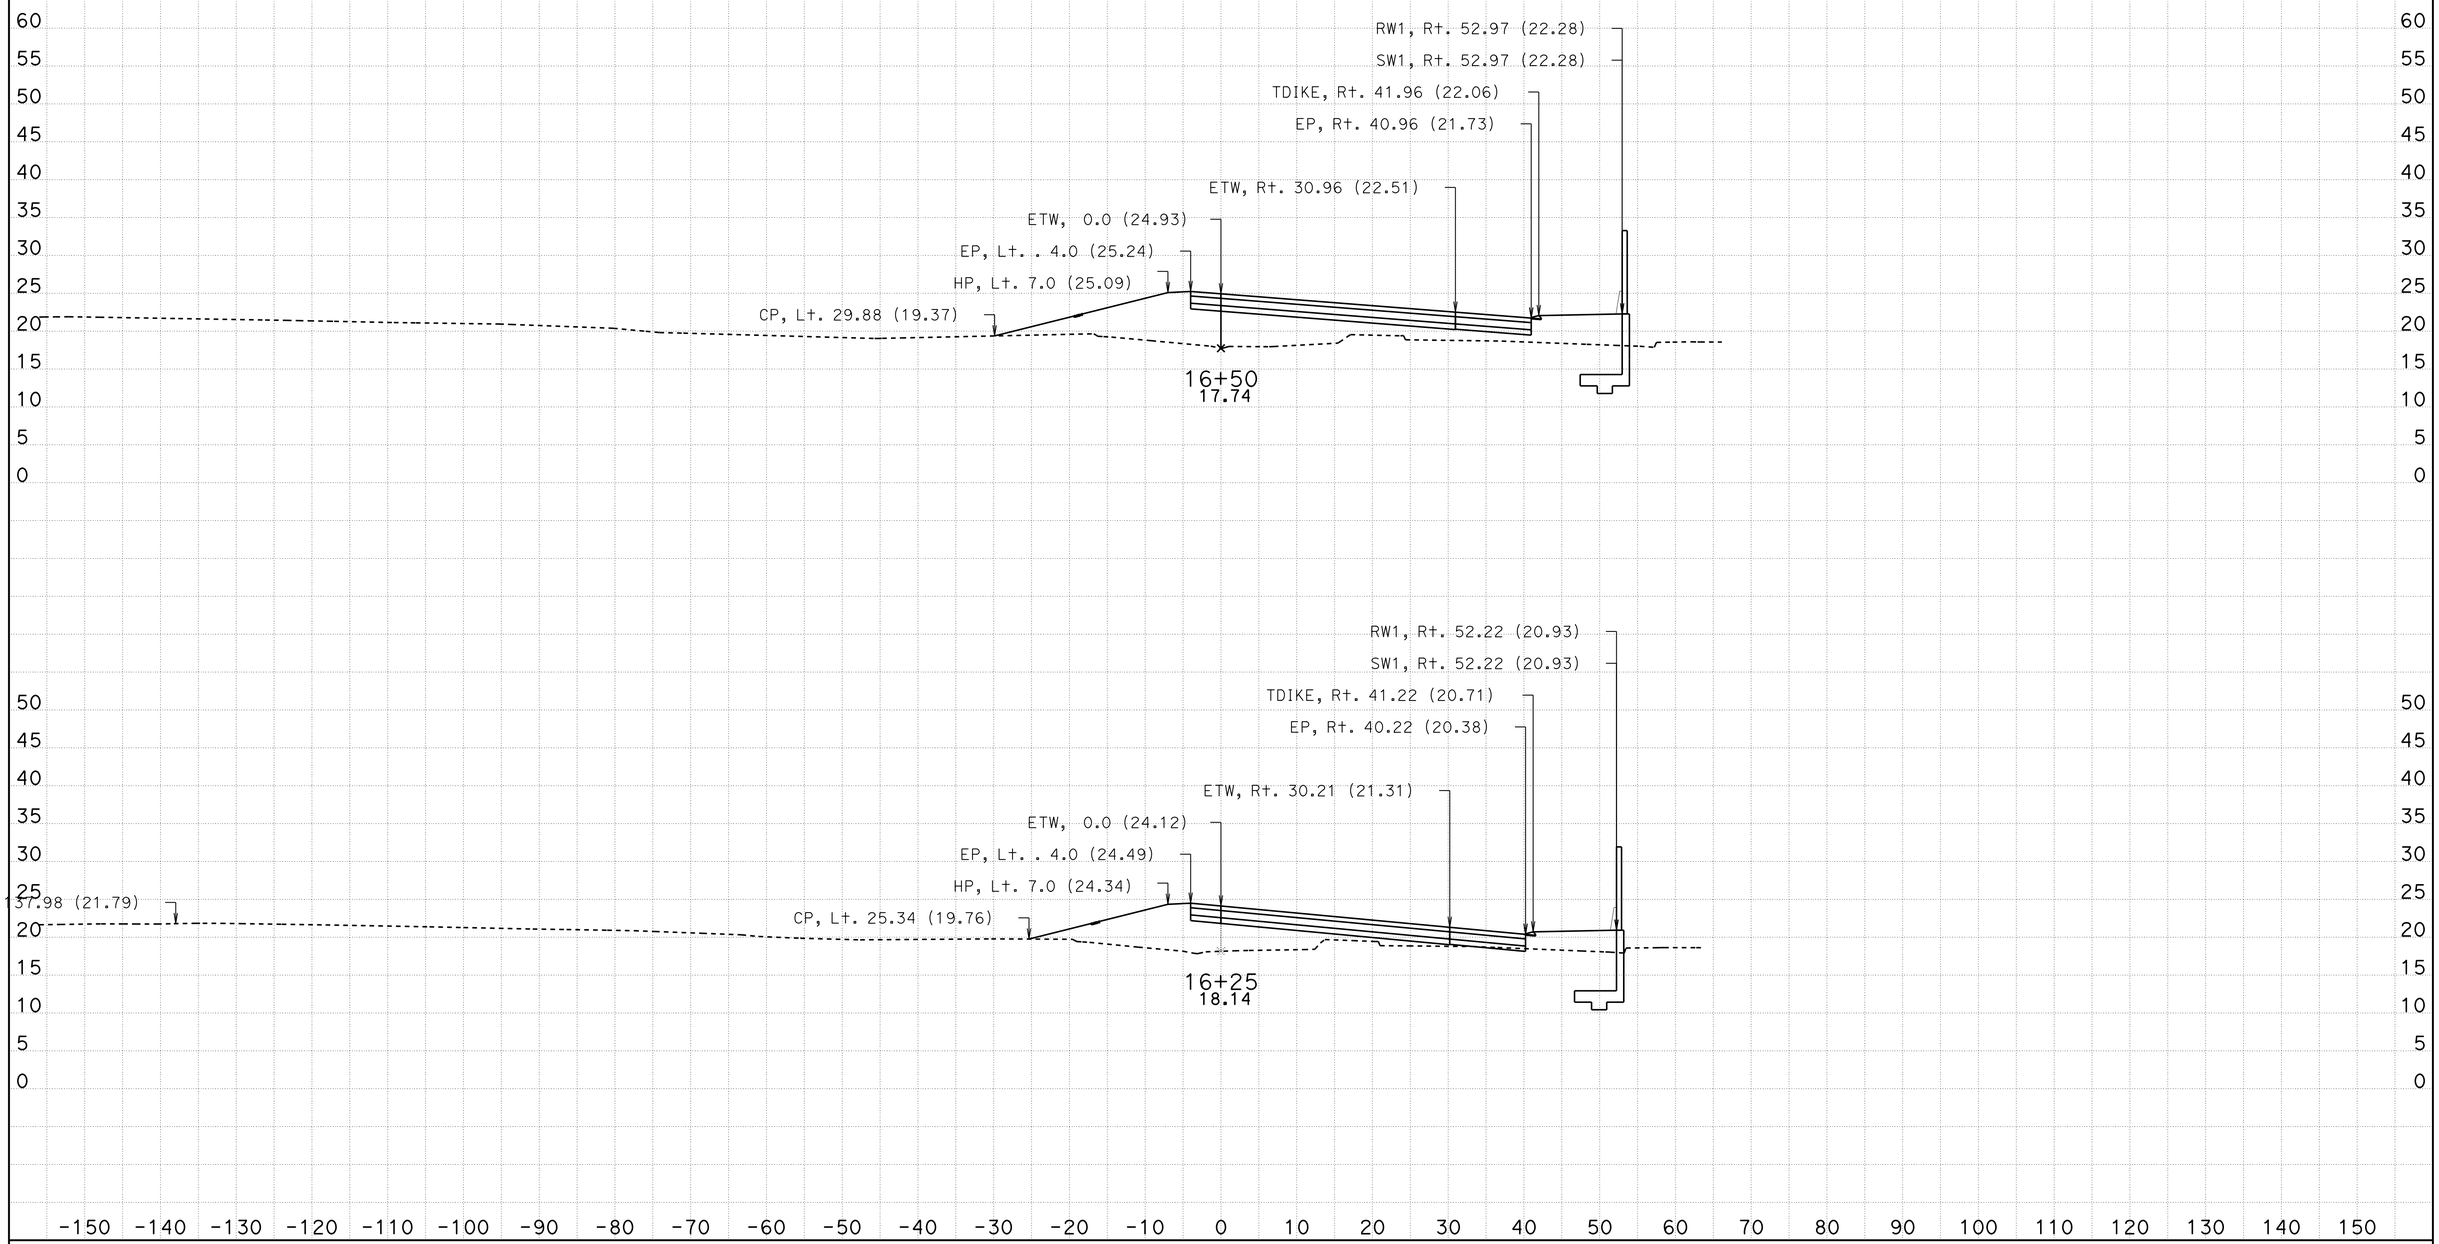

DATE: 7/6/2016

KC Project: 14148

File: D:\Projects\Willow-12-24-14-caice\14148\x sections\Design X Sections\Ramps\July 2016\ser10706A01.dwg

SCALE: 1" = 10' Horiz.
1" = 10' Vert.

All Dimensions are US Survey Feet

SER1
CROSS SECTIONS

SHEET 14 OF 29

DESIGN STUDY ONLY

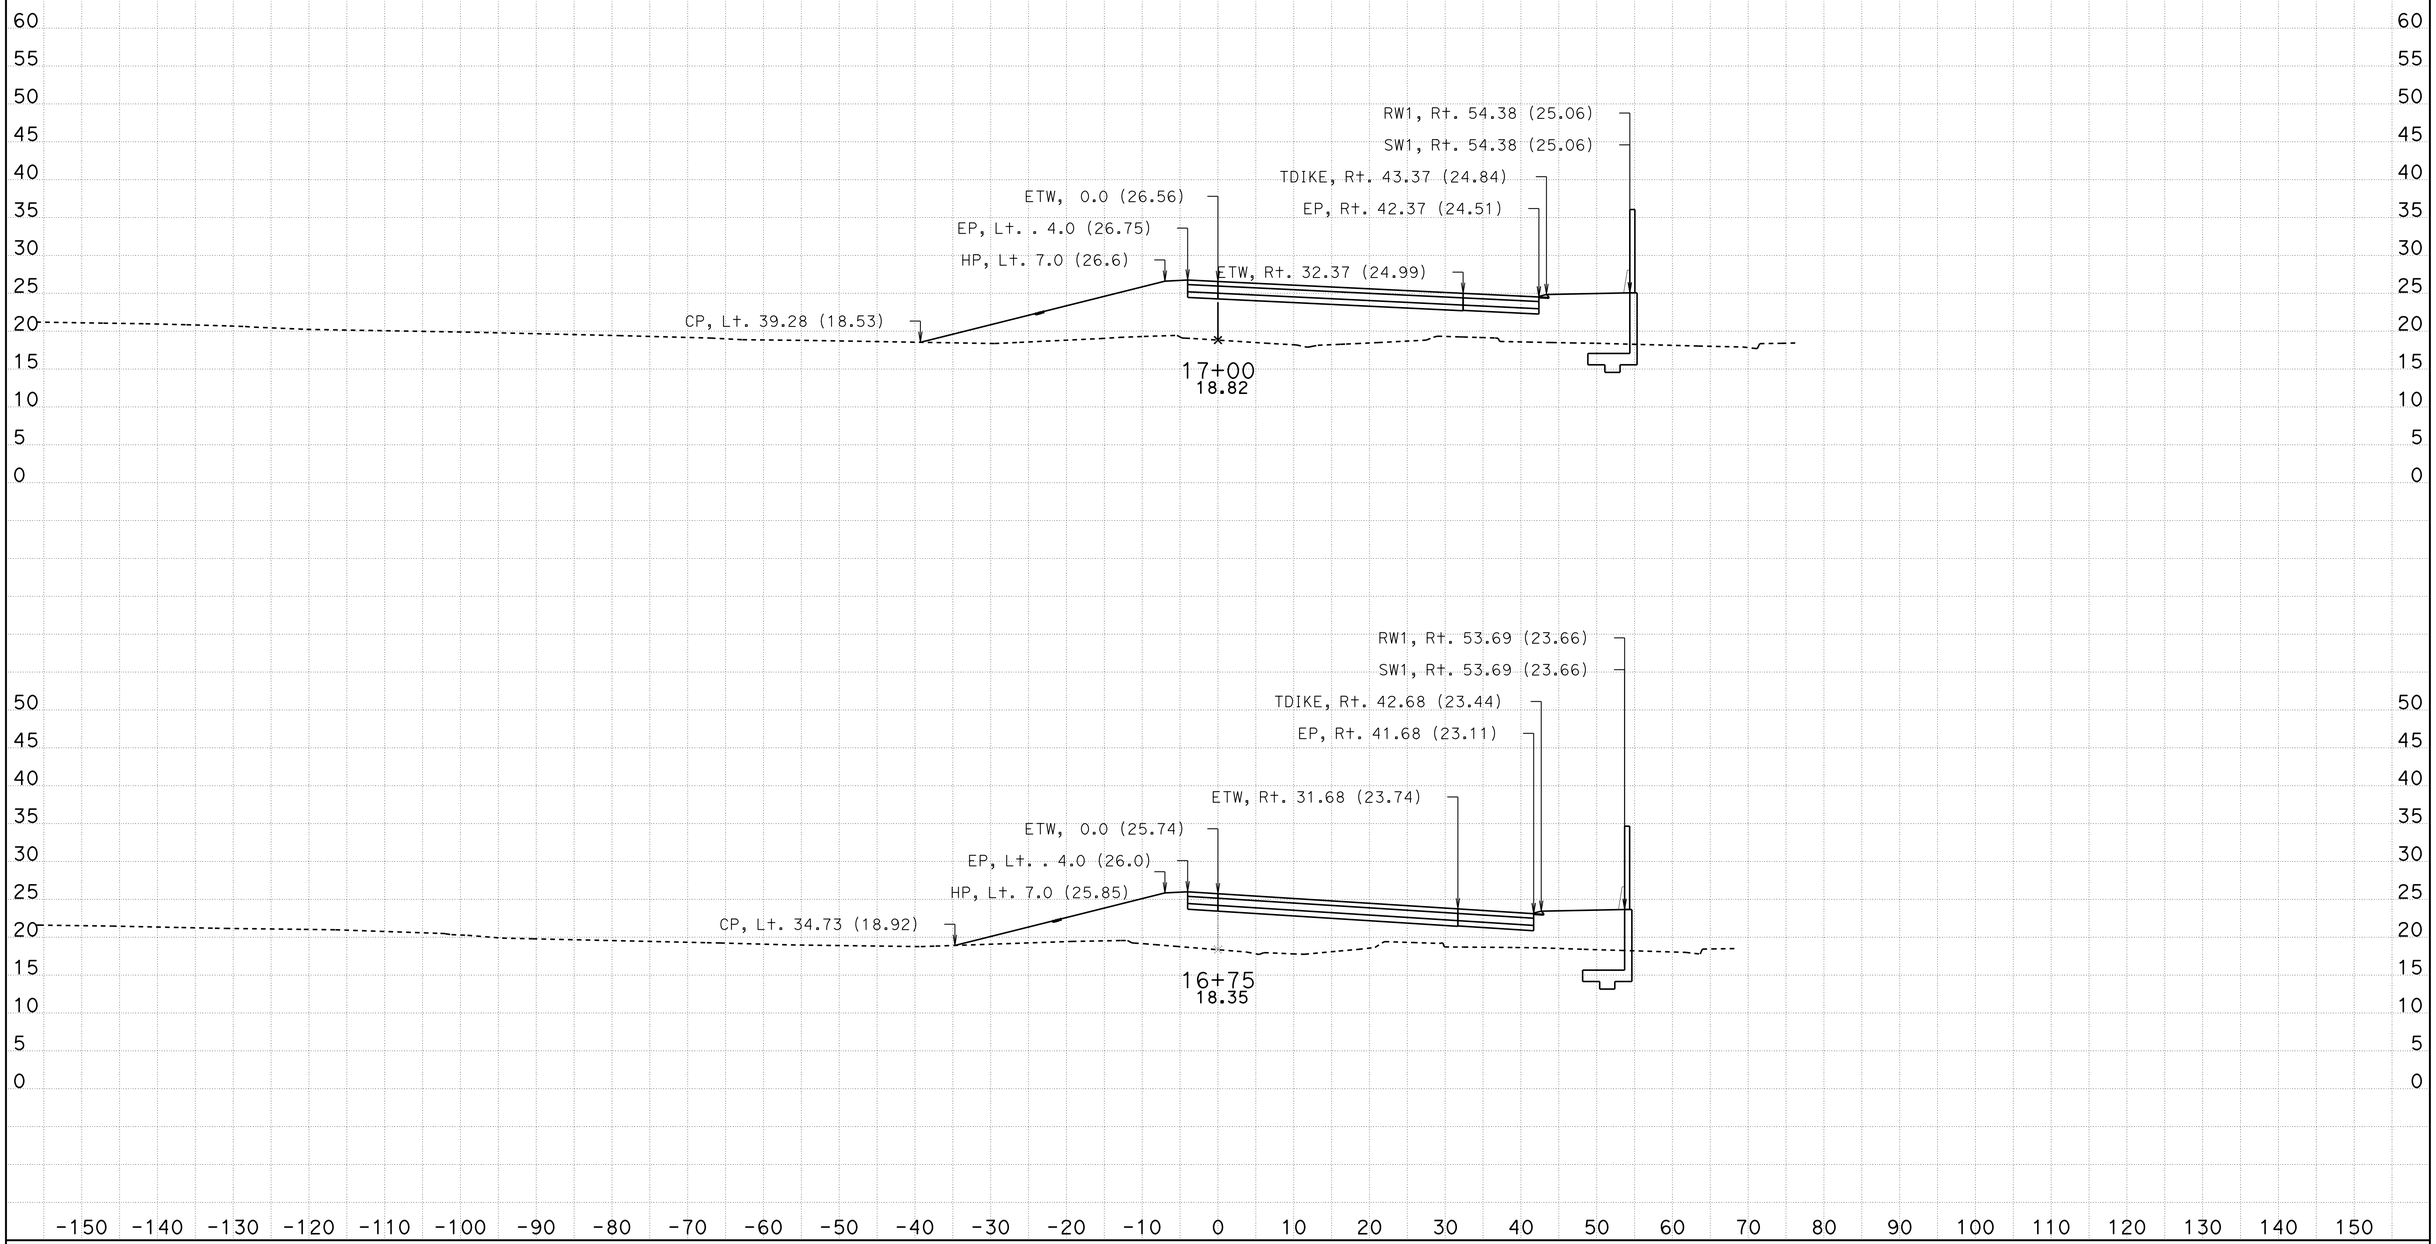

DATE: 7/6/2016

KC Project: 14148

File: D:\Projects\Willow-12-24-14-caice\14148\x sections\Design X Sections\Ramps\July 2016\ser10706A01.dwg

SCALE: 1" = 10' Horiz.
1" = 10' Vert.

All Dimensions are US Survey Feet

SER1
CROSS SECTIONS

SHEET 15 OF 29

DESIGN STUDY ONLY

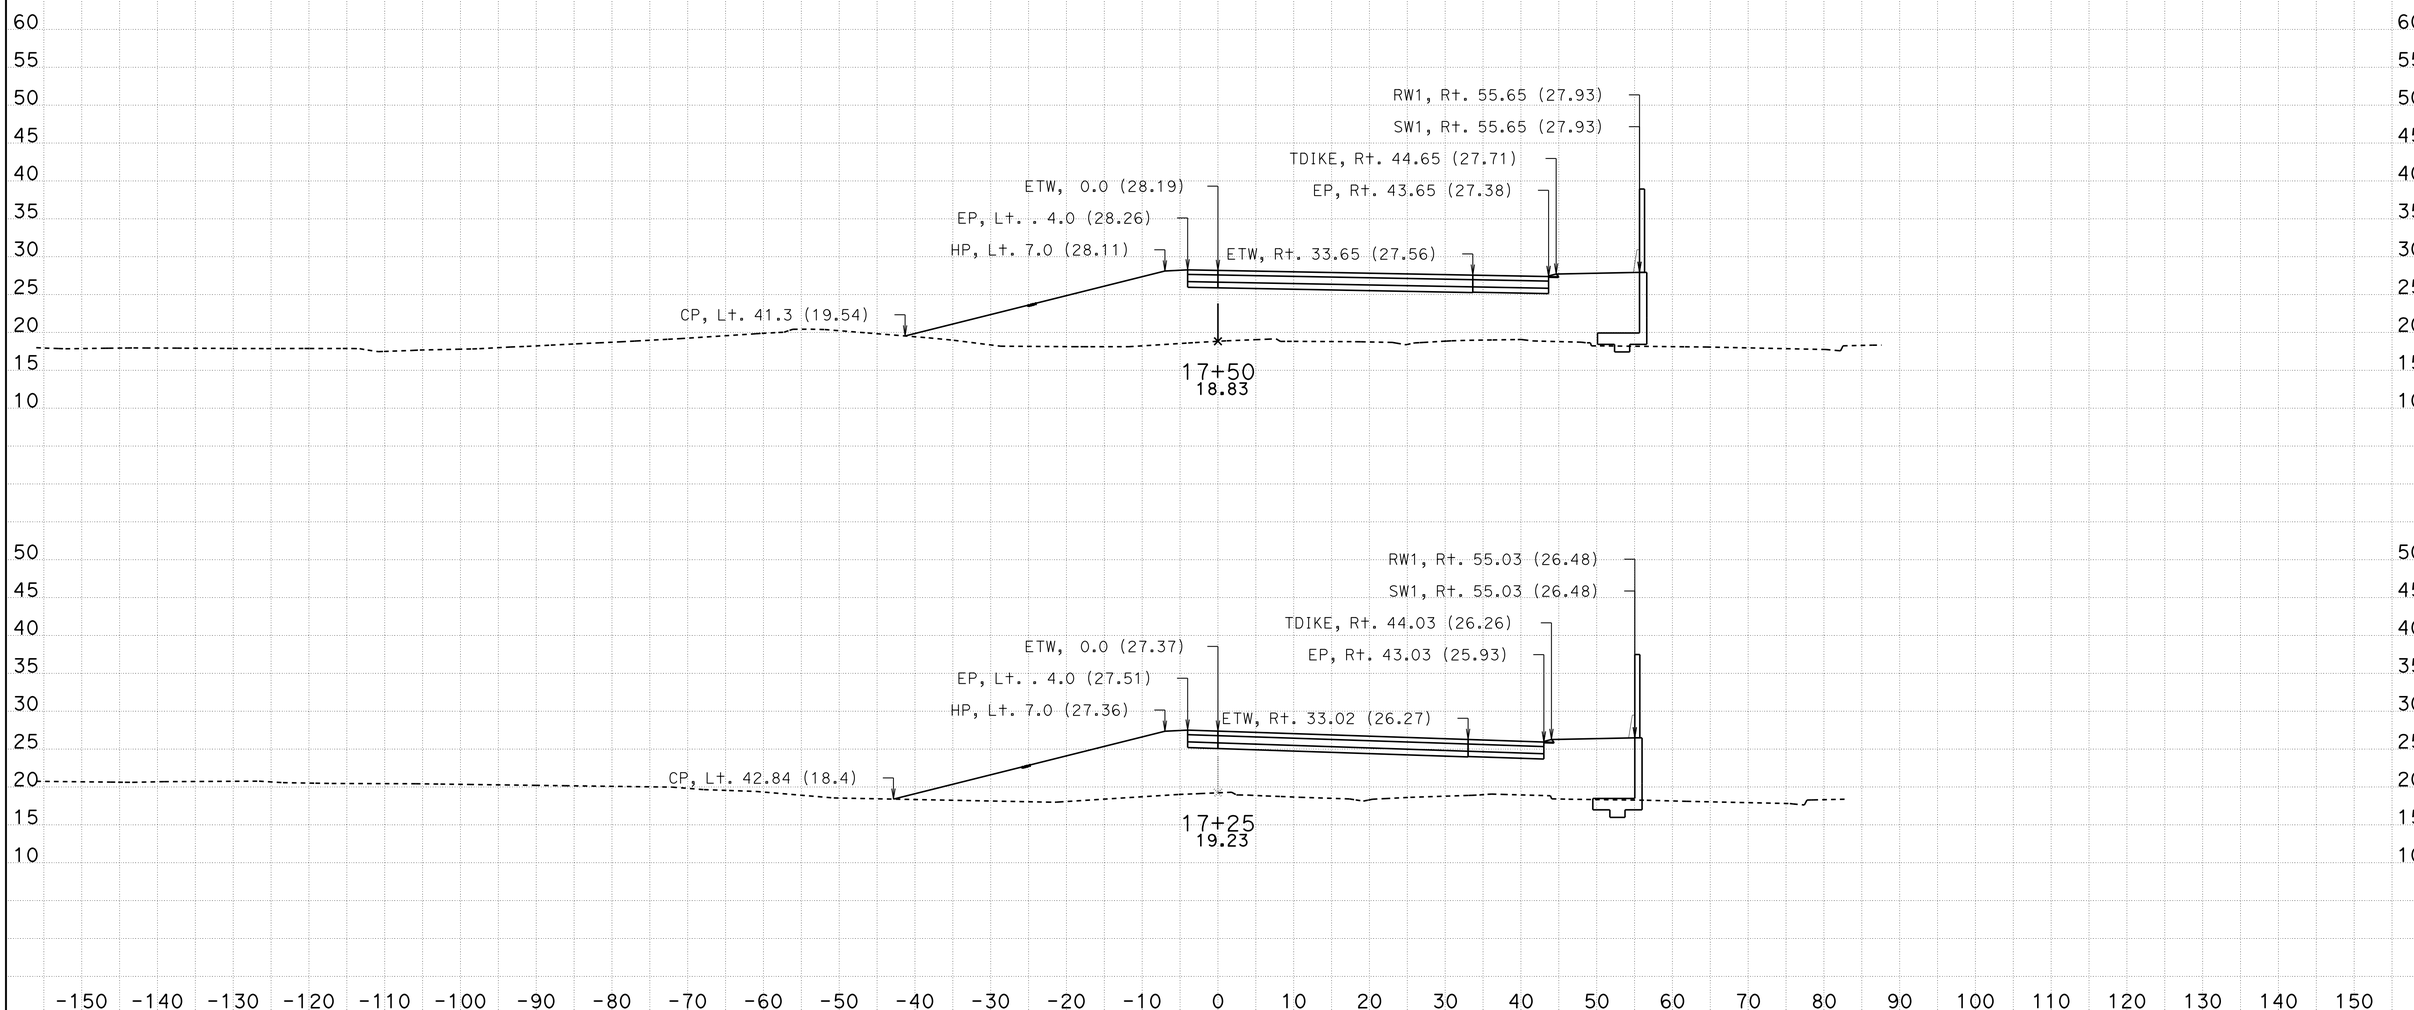

DATE: 7/6/2016

KC Project: 14148 File: D:\Projects\Willow-12-24-14-caice\14148\x sections\Design X Sections\Ramps\July 2016\ser10706A01.dwg

SCALE: 1" = 10' Horiz.
1" = 10' Vert.

All Dimensions are US Survey Feet

SER1
CROSS SECTIONS

DESIGN STUDY ONLY

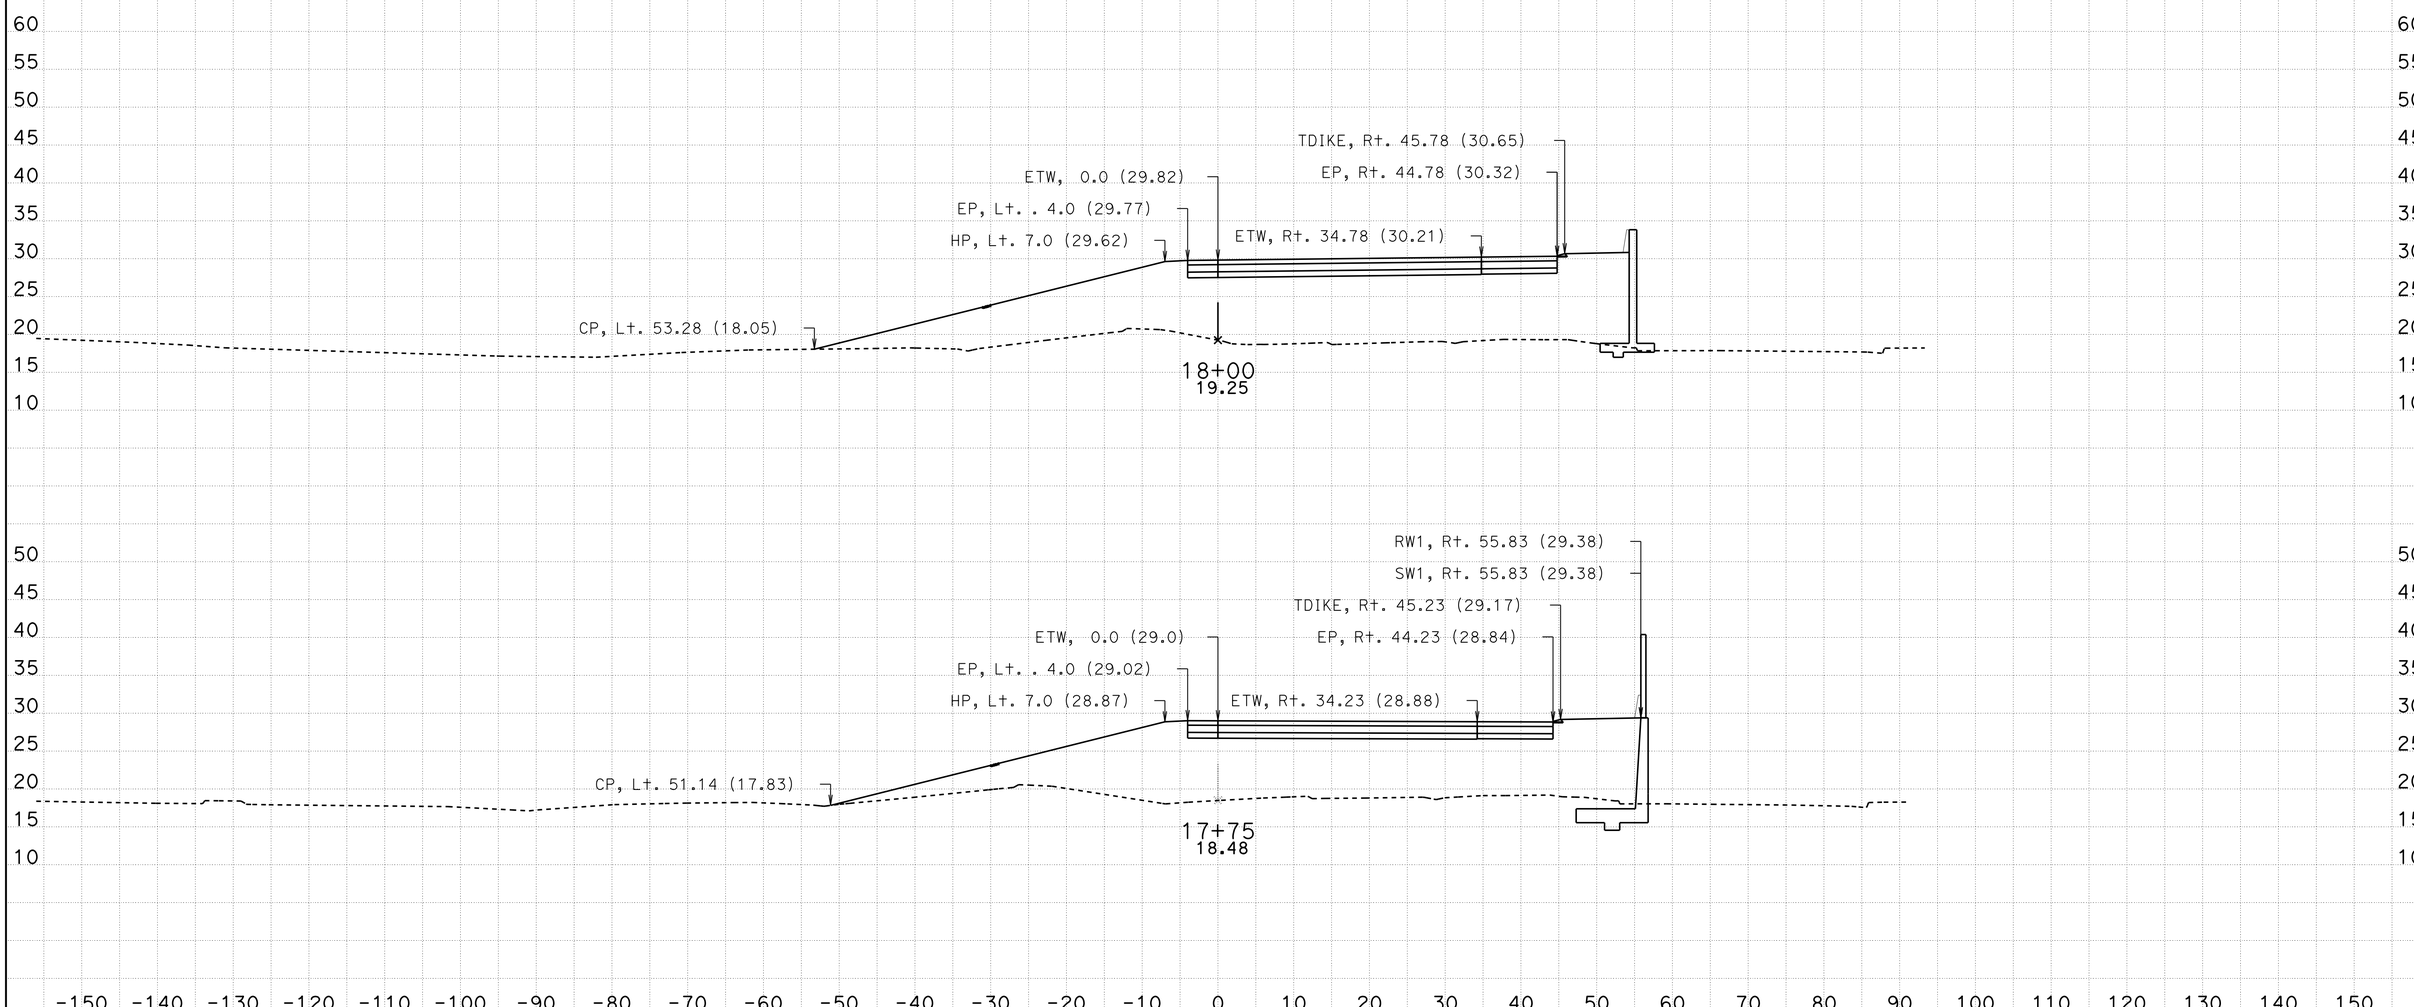

DATE: 7/6/2016

KC Project: 14148 File: D:\Projects\Willow-12-24-14-caice\14148\x sections\Design X Sections\Ramps\July 2016\ser10706A01.dwg

SCALE: 1" = 10' Horiz.
1" = 10' Vert.

All Dimensions are US Survey Feet

SER1
CROSS SECTIONS

SHEET 17 OF 29

DESIGN STUDY ONLY

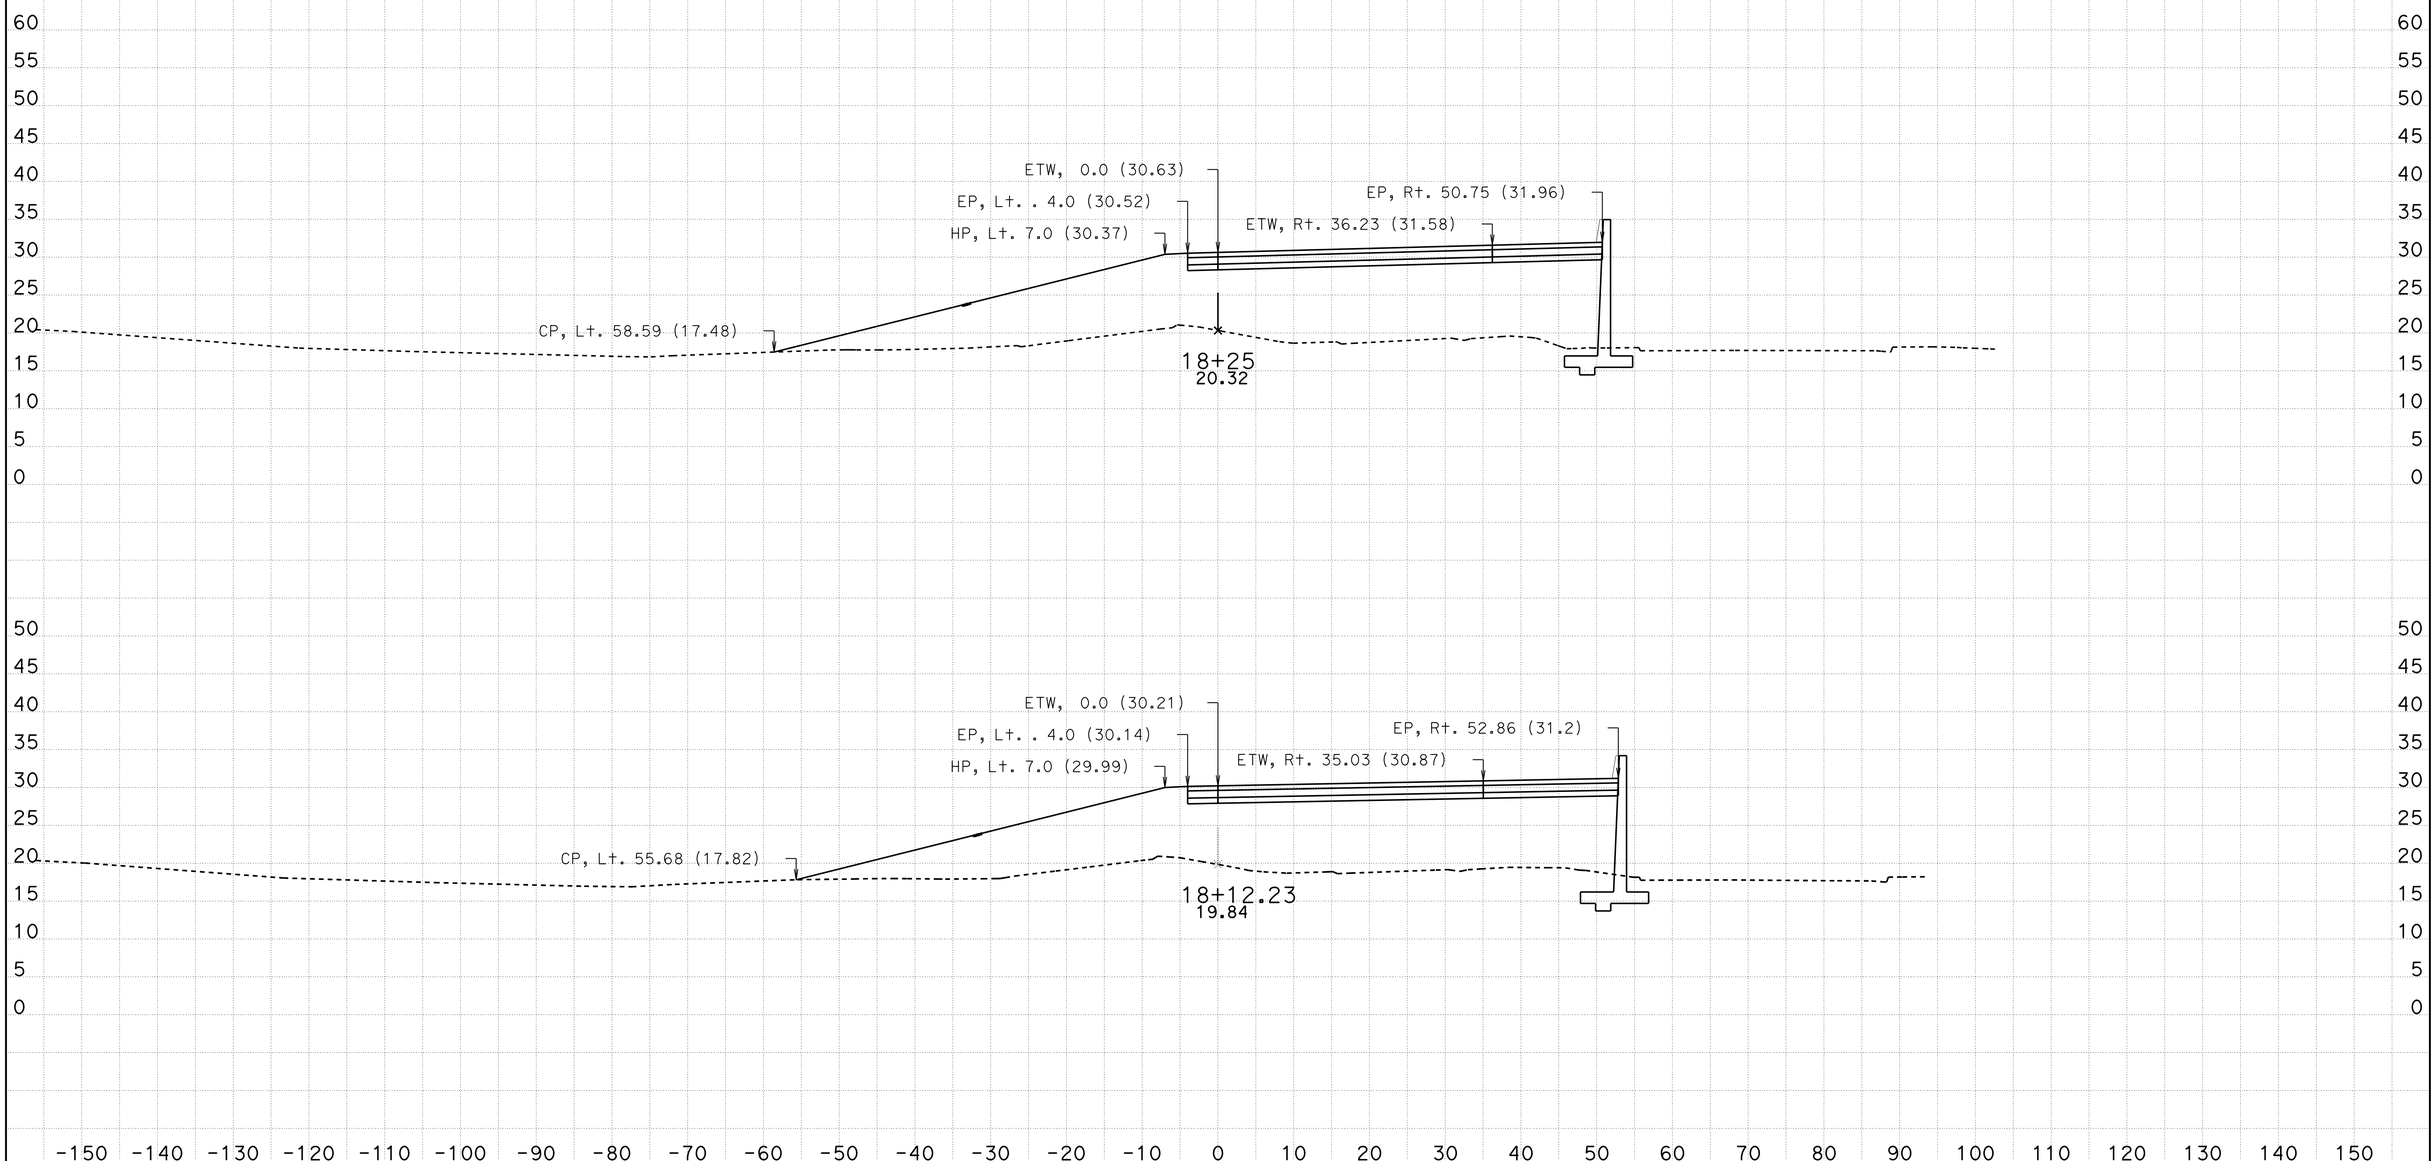

DATE: 7/6/2016

KC Project: 14148

File: D:\Projects\Willow-12-24-14-caice\14148\x sections\Design X Sections\Ramps\July 2016\ser10706A01.dwg

SCALE: 1" = 10' Horiz.
1" = 10' Vert.

All Dimensions are US Survey Feet

SER1
CROSS SECTIONS

SHEET 18 OF 29

DESIGN STUDY ONLY

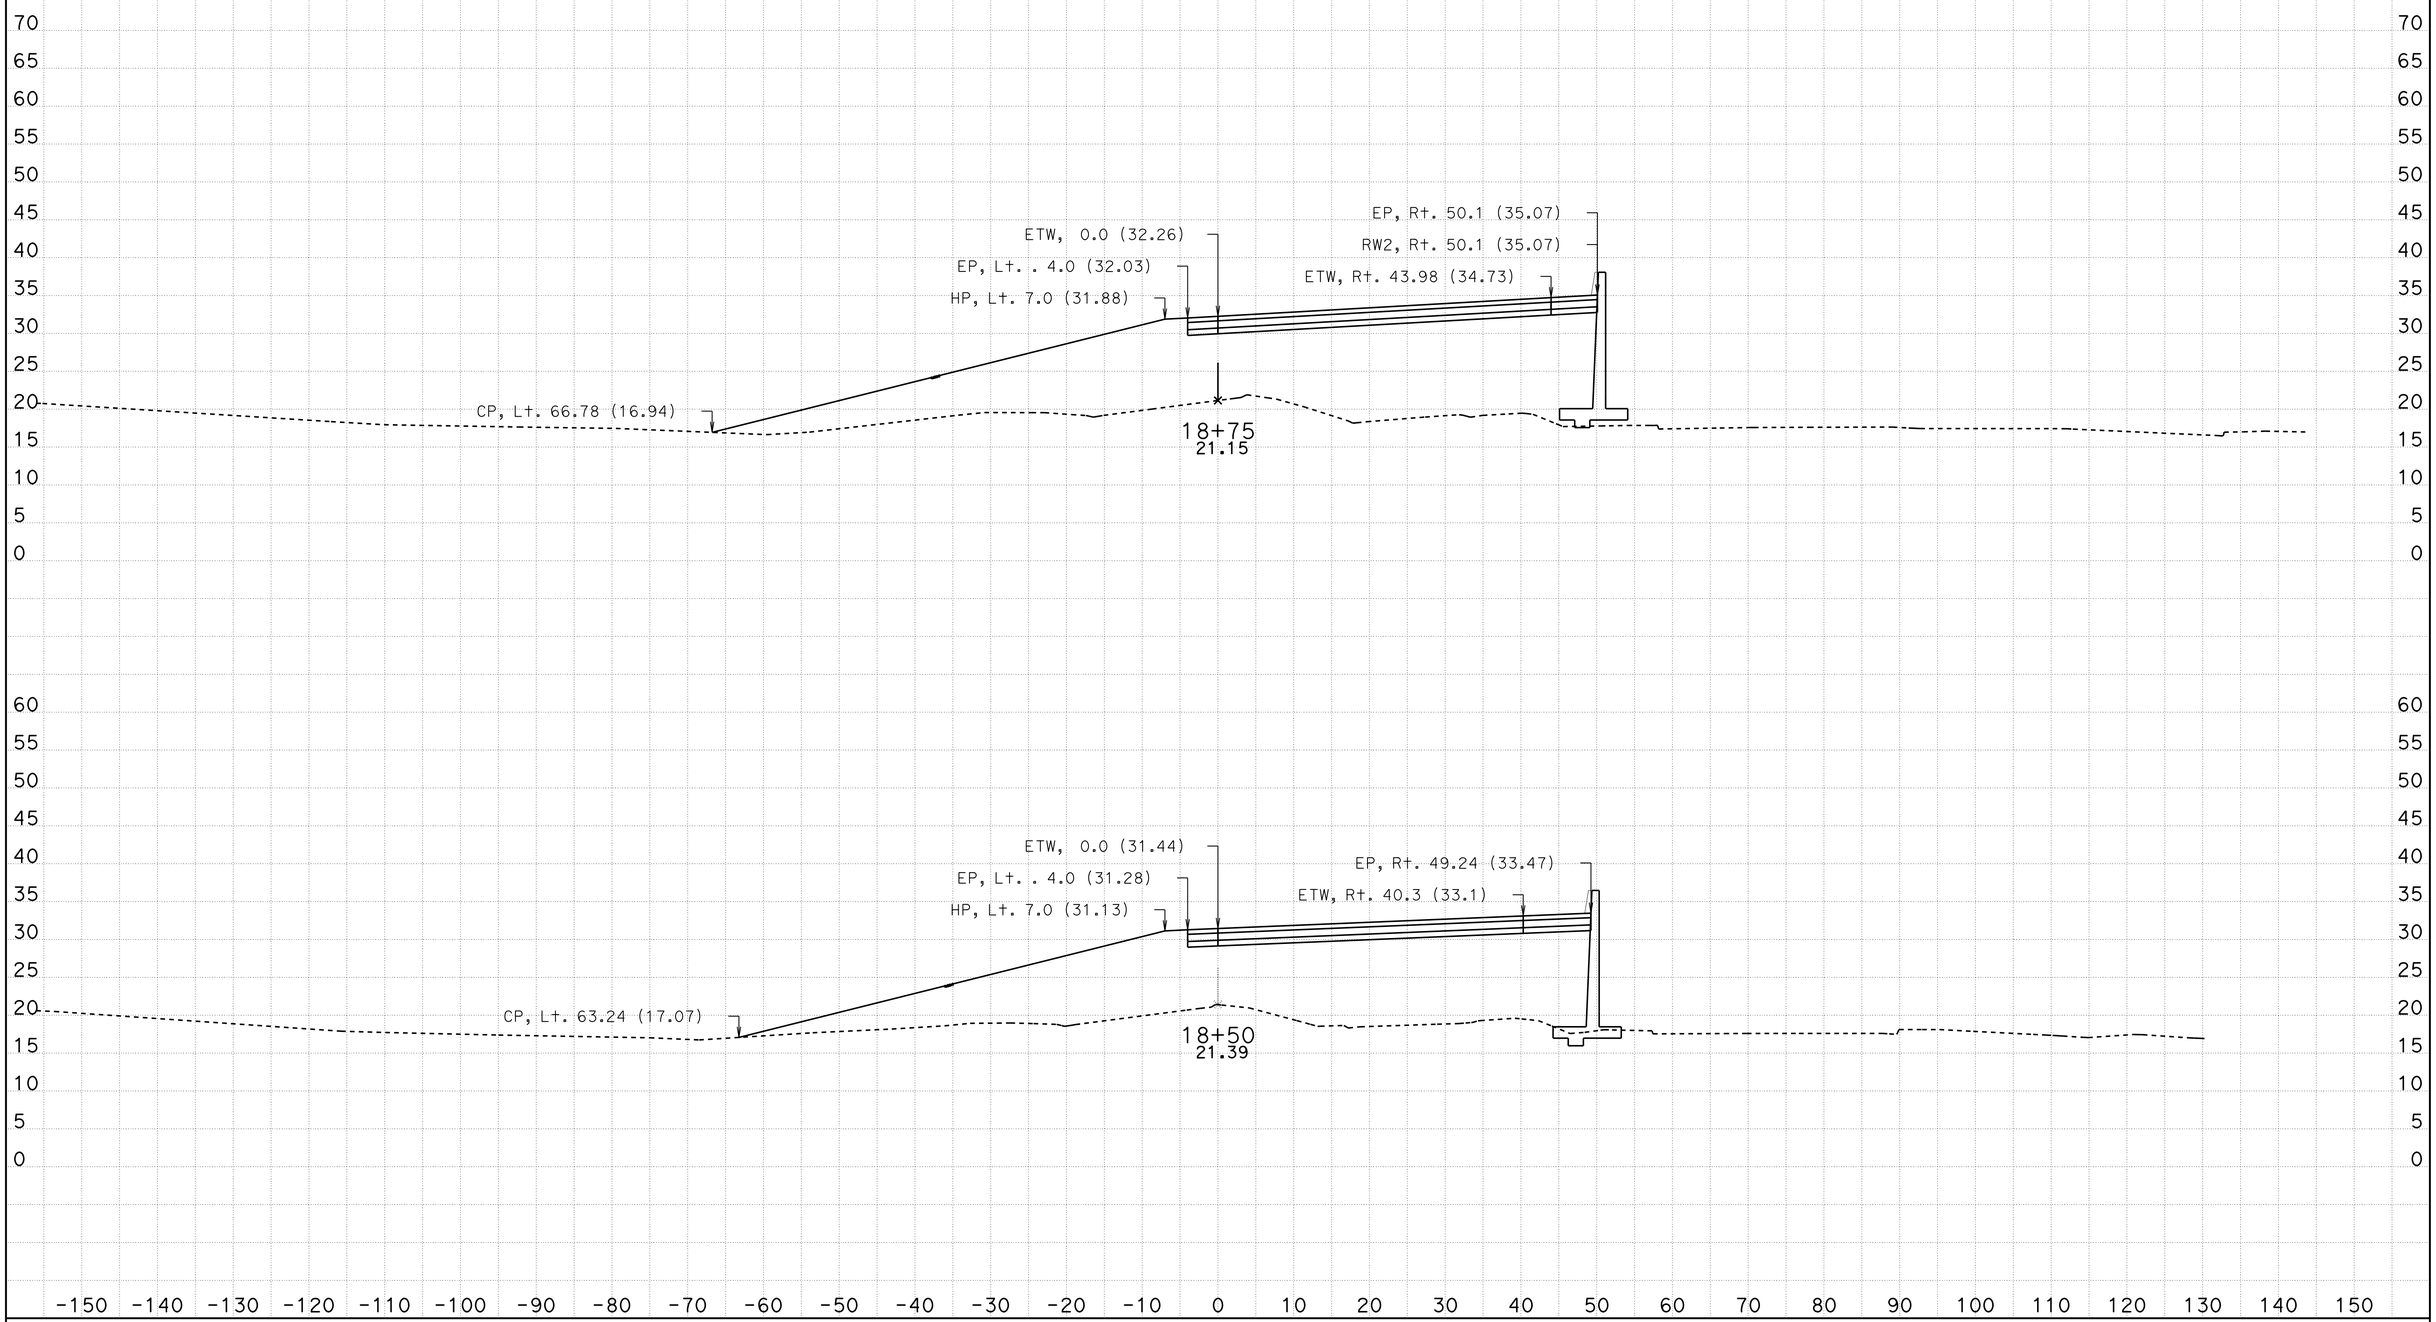

DATE: 7/6/2016

KC Project: 14148 File: D:\Projects\Willow-12-24-14-caice\14148\x sections\Design X Sections\Ramps\July 2016\ser10706A01.dwg

SCALE: 1" = 10' Horiz.
1" = 10' Vert.

All Dimensions are US Survey Feet

SER1
CROSS SECTIONS

SHEET 19 OF 29

DESIGN STUDY ONLY

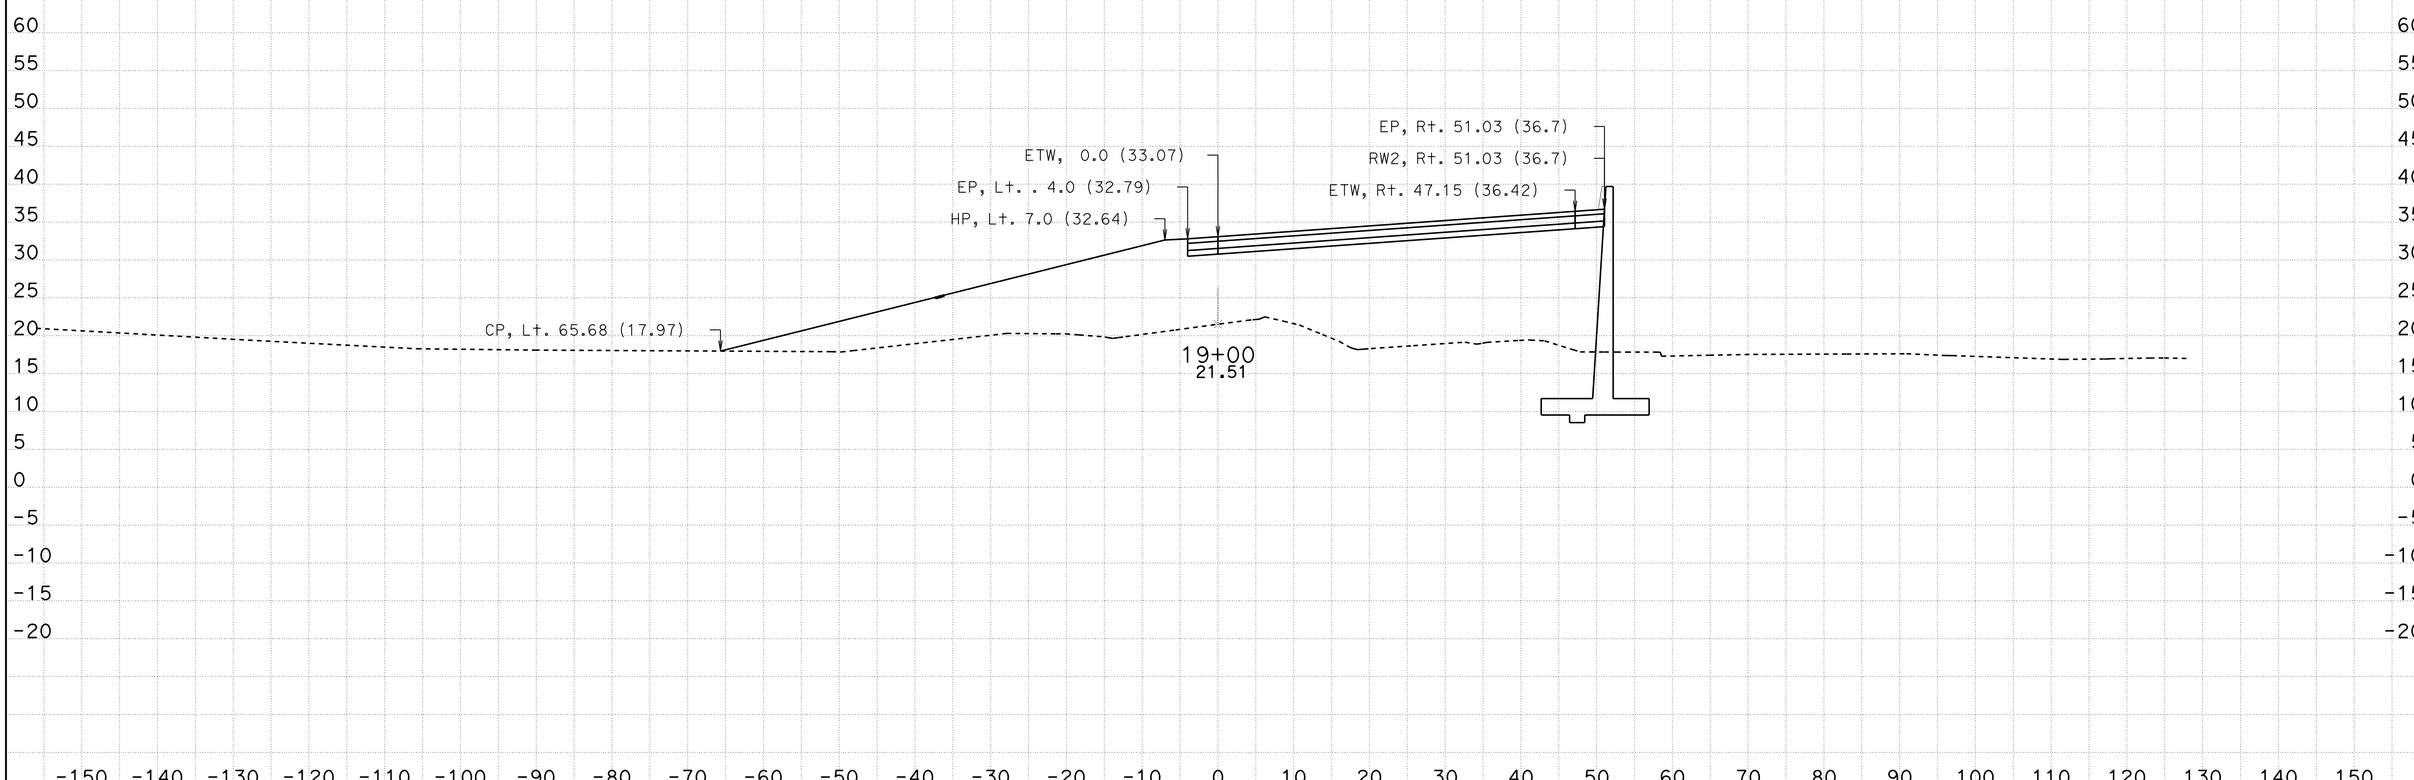

DATE: 7/6/2016

KC Project: 14148

File: D:\Projects\Willow-12-24-14-caice\14148\x sections\Design X Sections\Ramps\July 2016\ser10706A01.dwg

SCALE: 1" = 10' Horiz.
1" = 10' Vert.

All Dimensions are US Survey Feet

SER1
CROSS SECTIONS

SHEET 20 OF 29

DESIGN STUDY ONLY

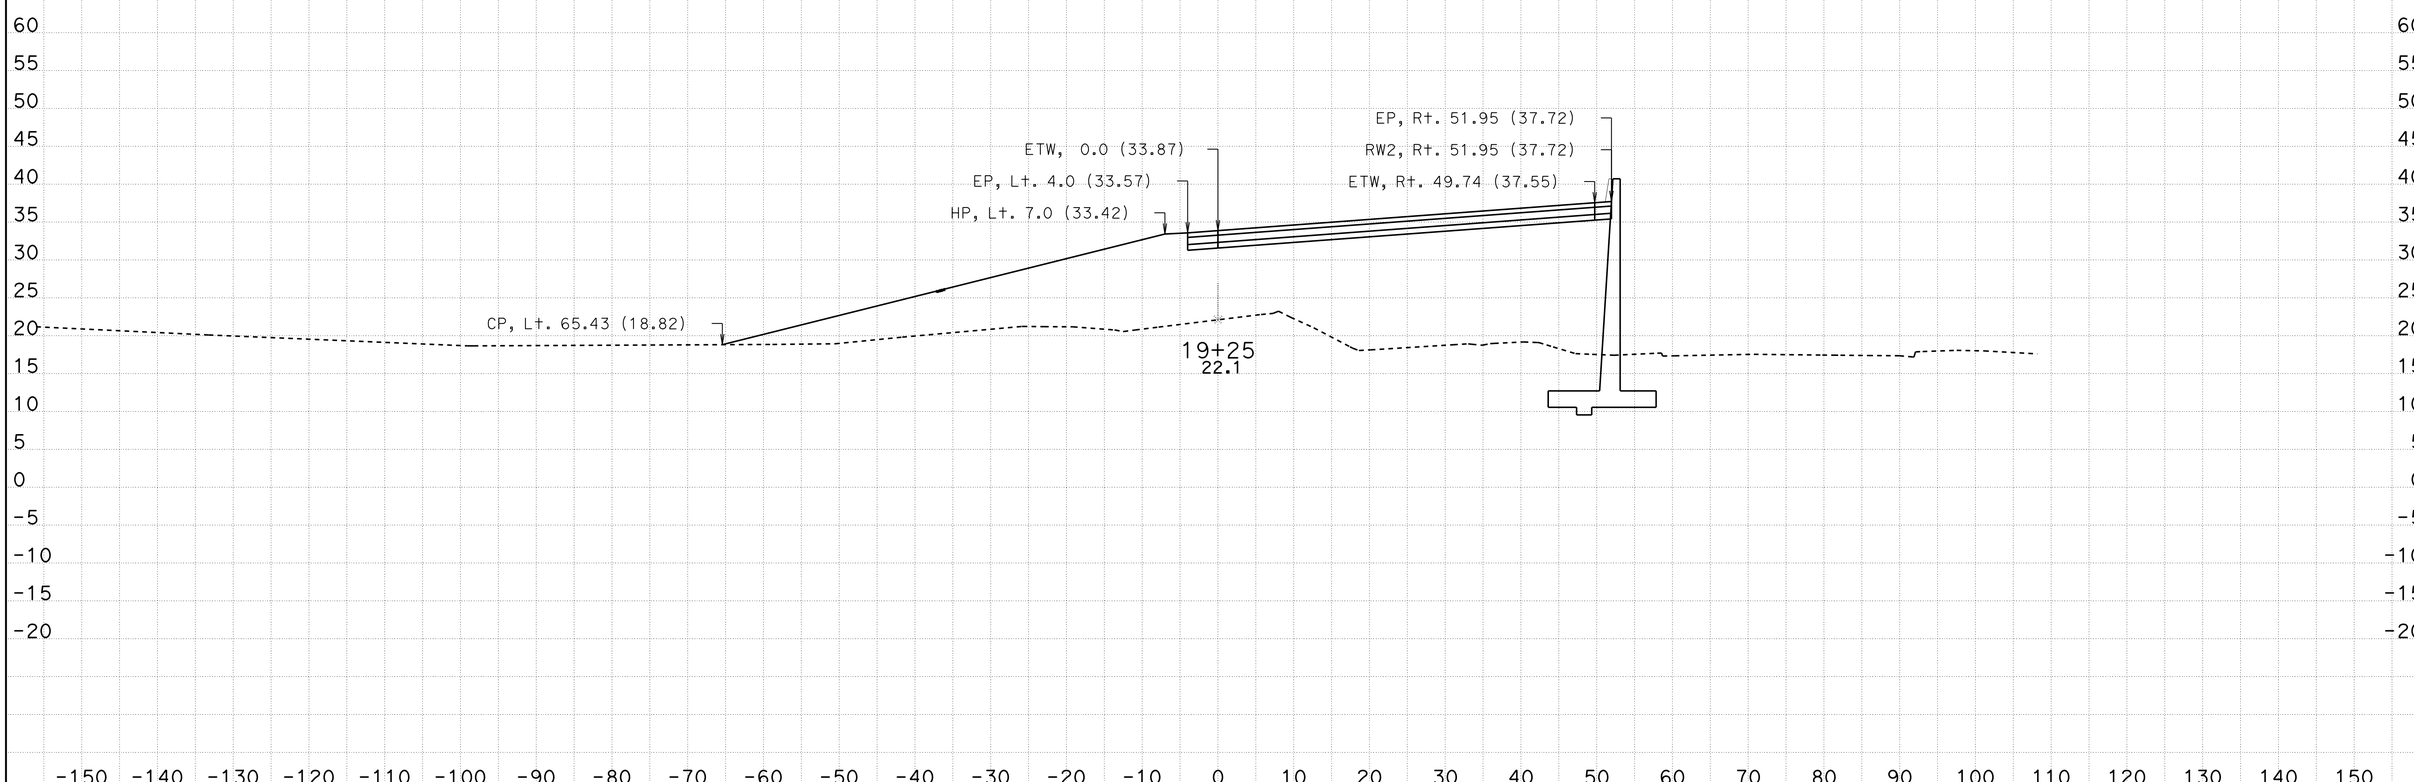

DATE: 7/6/2016

KC Project: 14148

File: D:\Projects\Willow-12-24-14-caice\14148\x sections\Design X Sections\Ramps\July 2016\ser10706A01.dwg

SCALE: 1" = 10' Horiz.
1" = 10' Vert.

All Dimensions are US Survey Feet

SER1
CROSS SECTIONS

SHEET 21 OF 29

DESIGN STUDY ONLY

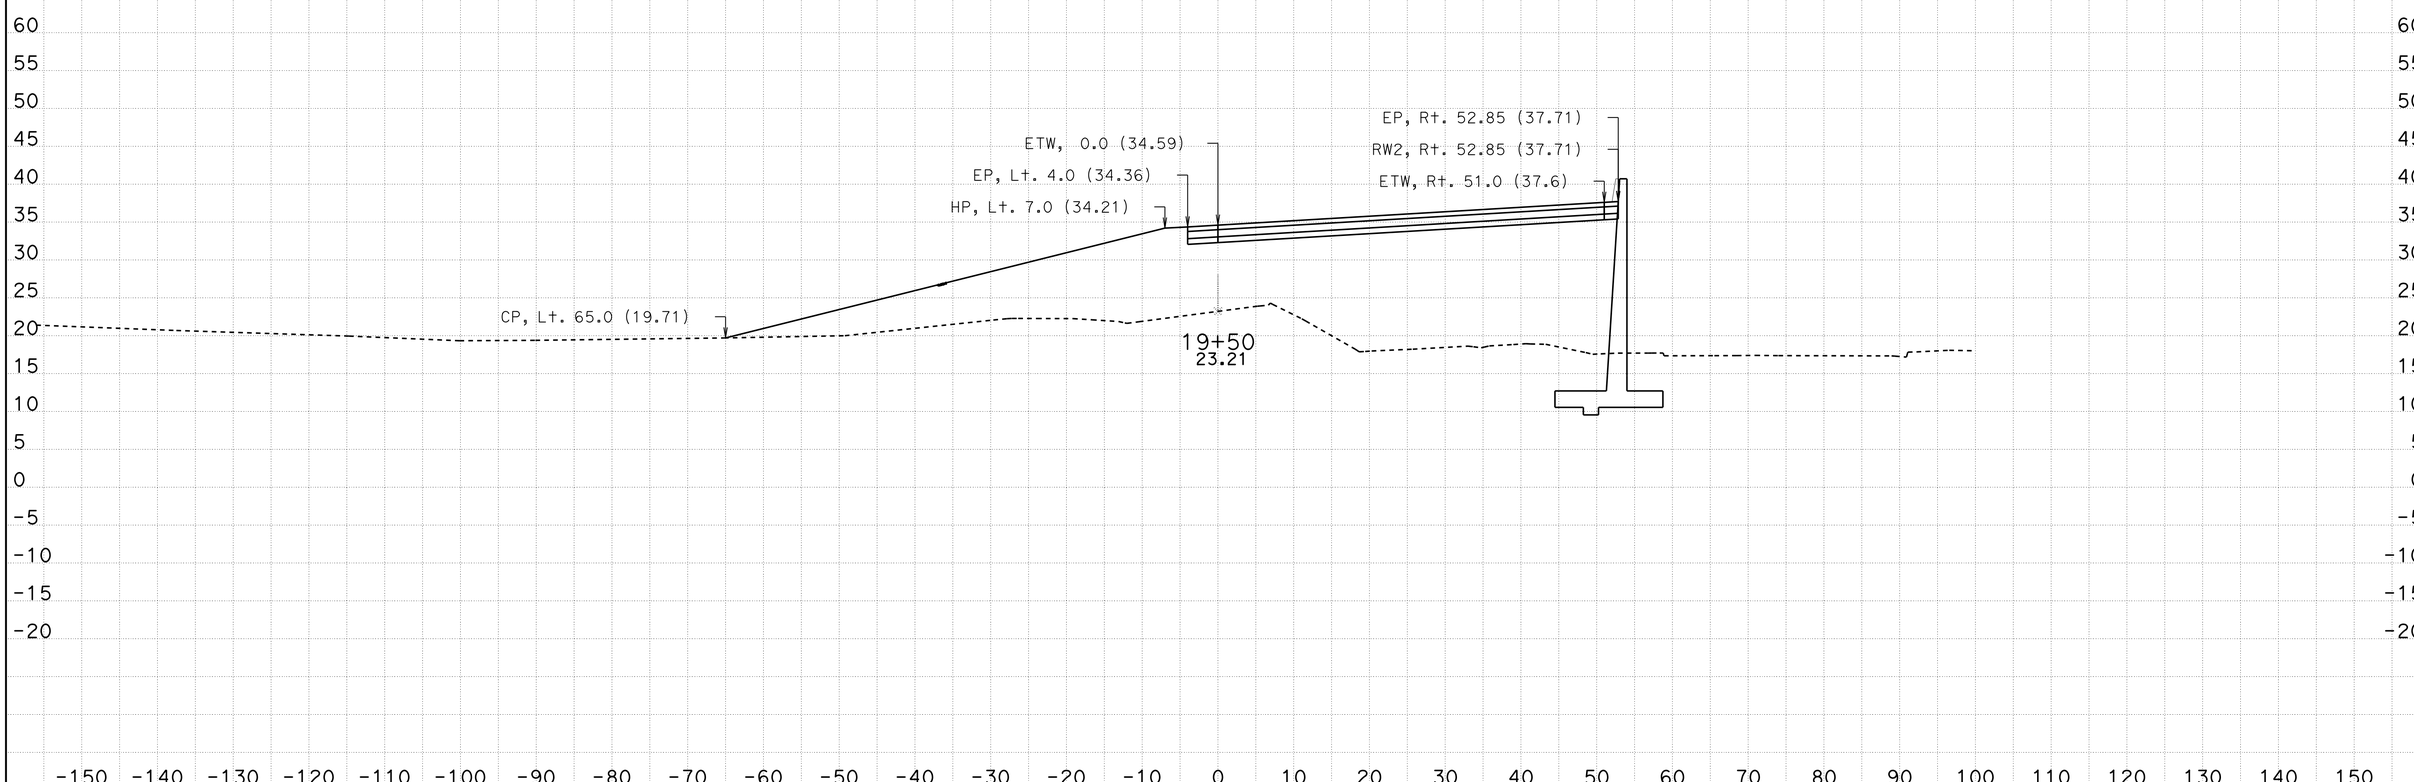

DATE: 7/6/2016

KC Project: 14148

File: D:\Projects\Willow-12-24-14-caice\14148\x sections\Design X Sections\Ramps\July 2016\ser10706A01.dwg

SCALE: 1" = 10' Horiz.
1" = 10' Vert.

All Dimensions are US Survey Feet

SER1
CROSS SECTIONS

DESIGN STUDY ONLY

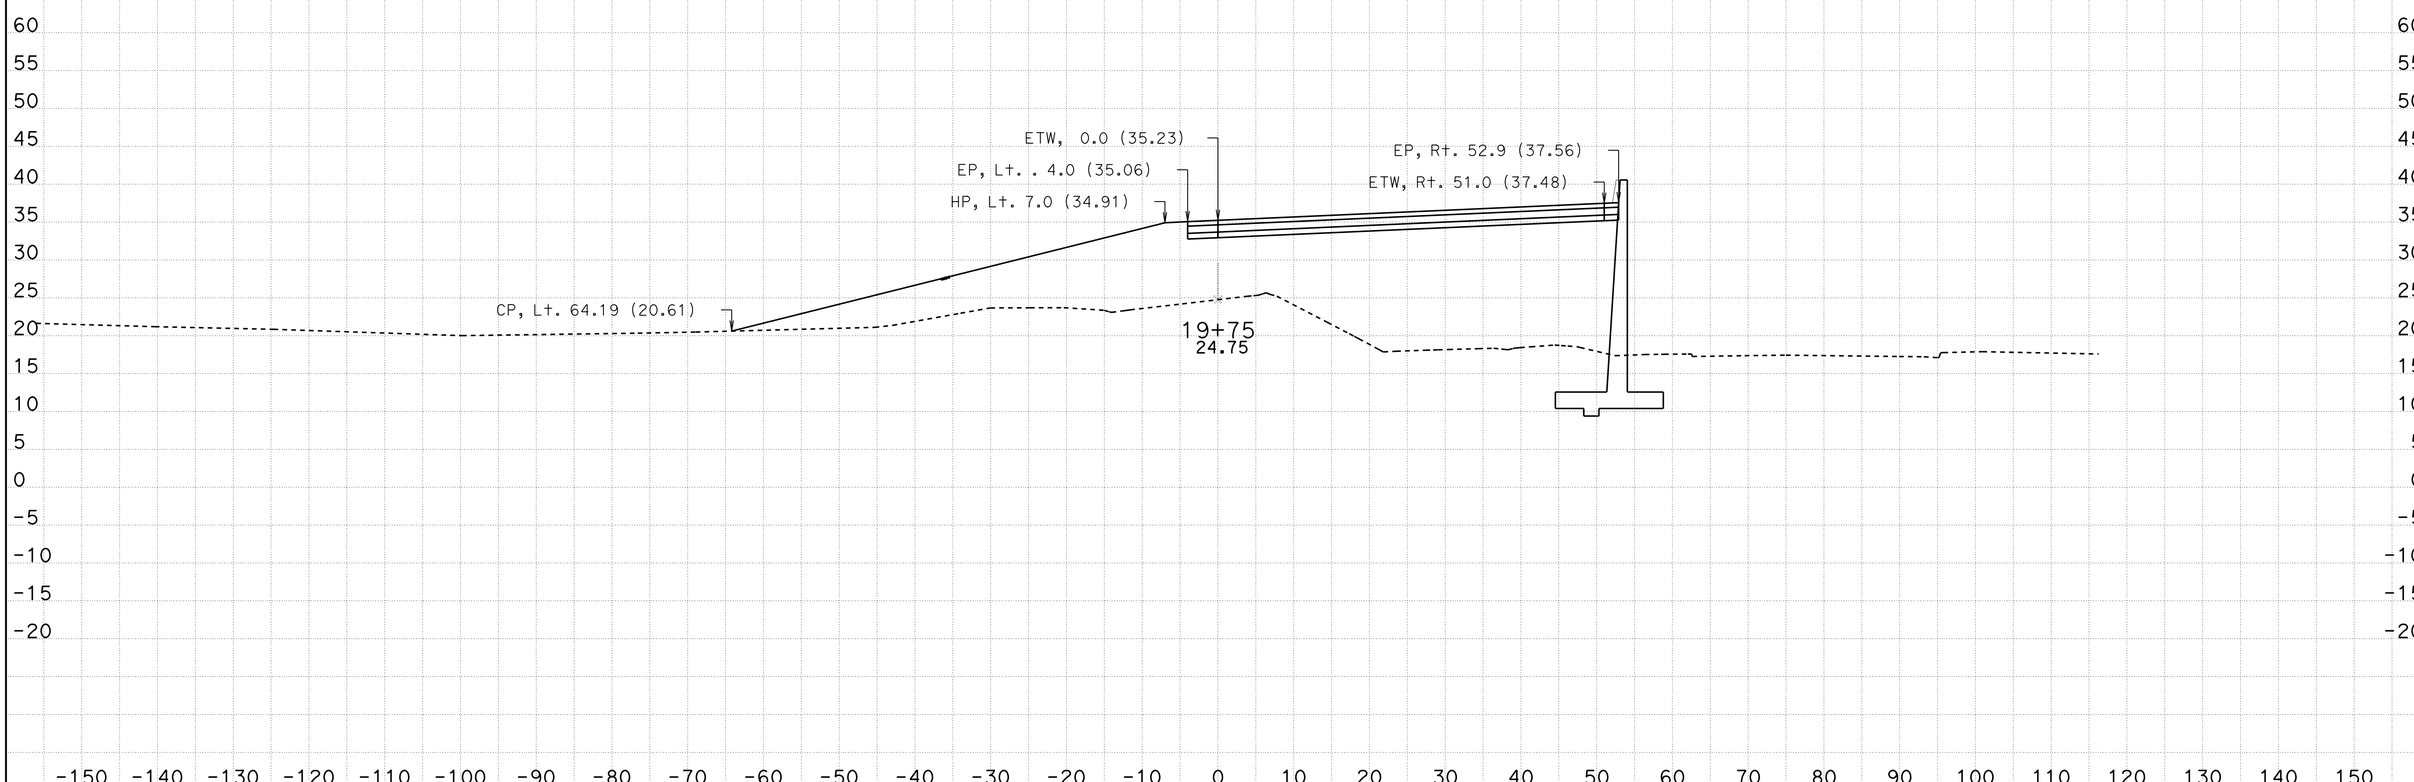

DATE: 7/6/2016

KC Project: 14148

File: D:\Projects\Willow-12-24-14-caice\14148\x sections\Design X Sections\Ramps\July 2016\ser10706A01.dwg

SCALE: 1" = 10' Horiz.
1" = 10' Vert.

All Dimensions are US Survey Feet

SER1
CROSS SECTIONS

SHEET 23 OF 29

DESIGN STUDY ONLY

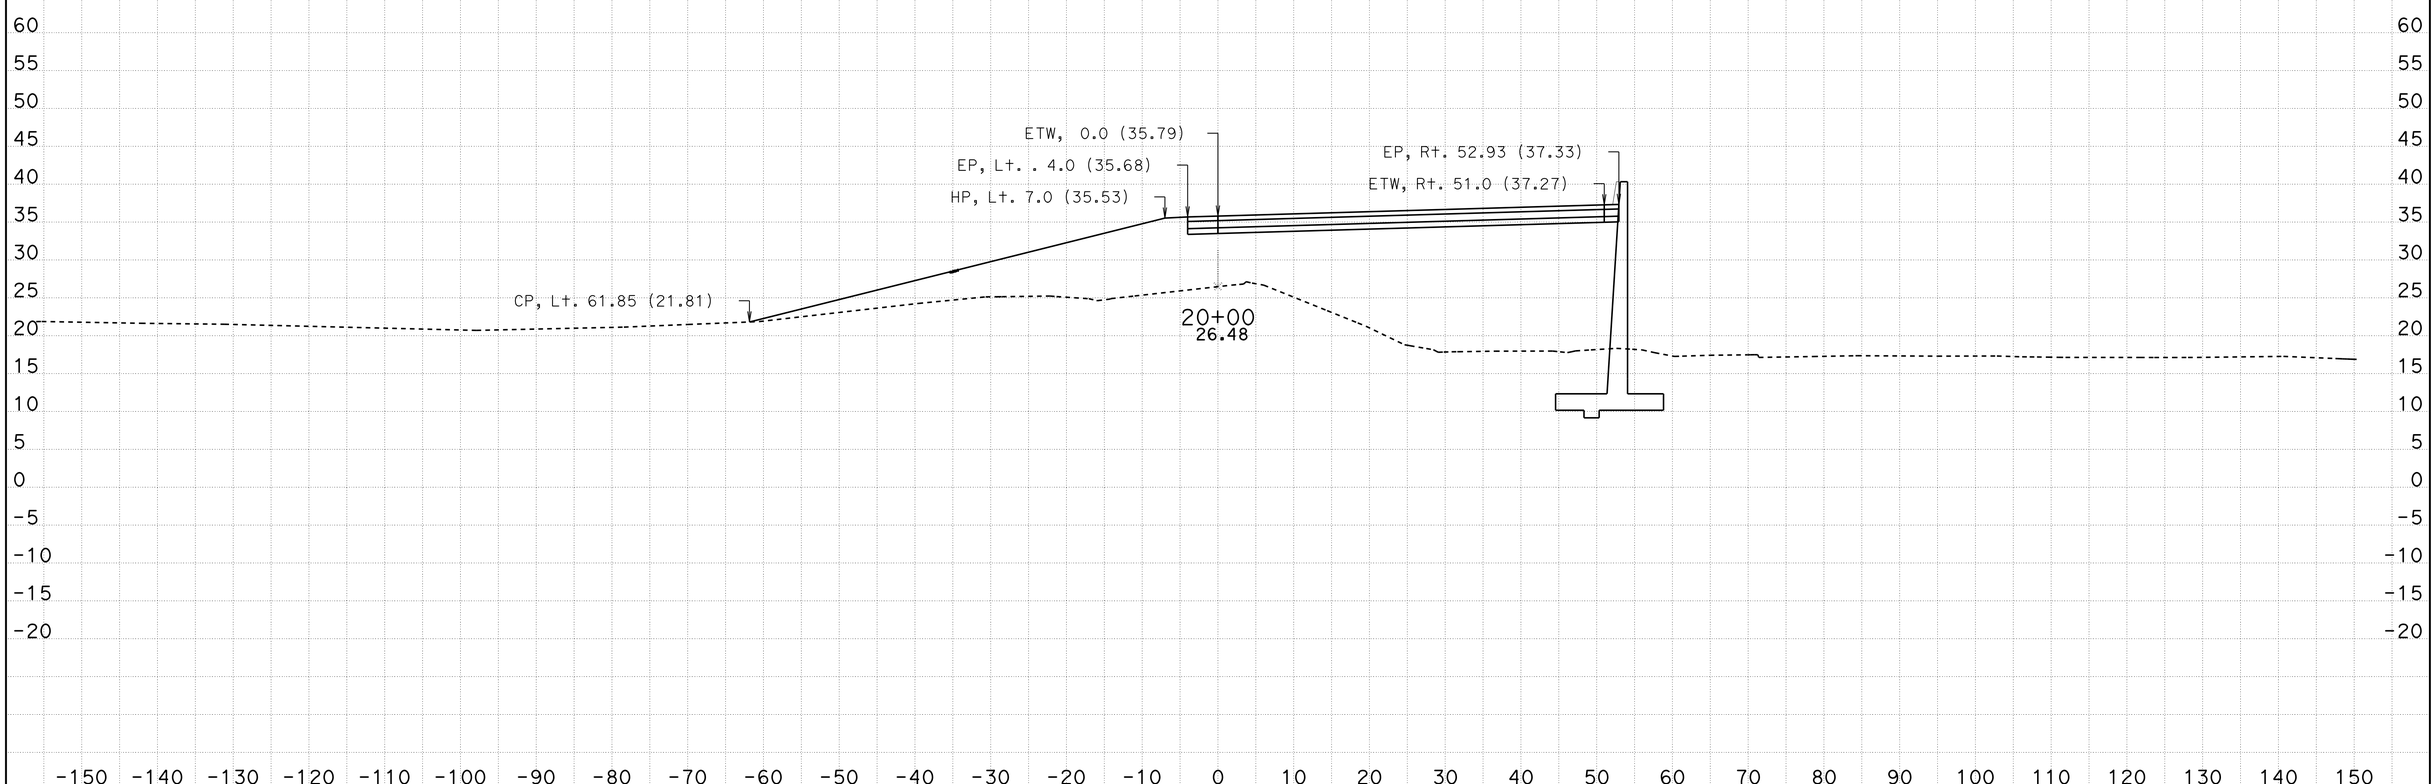

DATE: 7/6/2016

KC Project: 14148

File: D:\Projects\Willow-12-24-14-caice\14148\x sections\Design X Sections\Ramps\July 2016\ser10706A01.dwg

SCALE: 1" = 10' Horiz.
1" = 10' Vert.

All Dimensions are US Survey Feet

SER1
CROSS SECTIONS

SHEET 24 OF 29

DESIGN STUDY ONLY

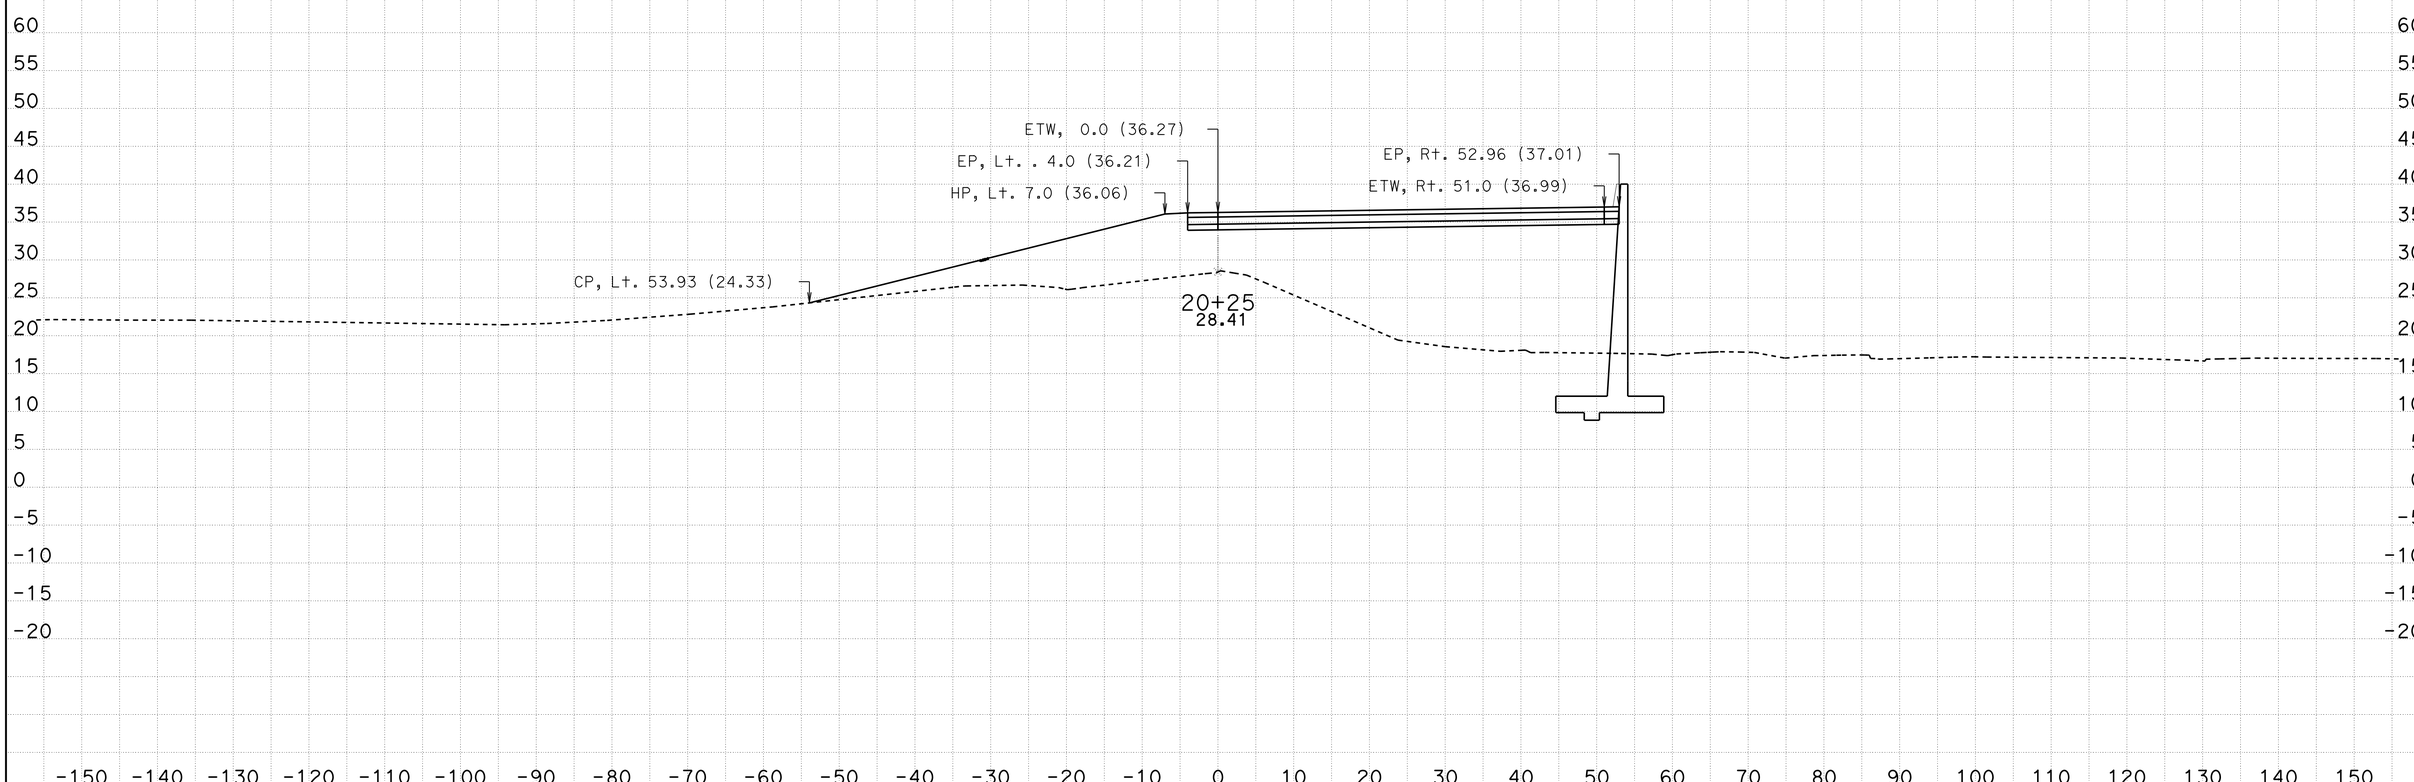

DATE: 7/6/2016

KC Project: 14148

File: D:\Projects\Willow-12-24-14-caice\14148\x sections\Design X Sections\Ramps\July 2016\ser10706A01.dwg

SCALE: 1" = 10' Horiz.
1" = 10' Vert.

All Dimensions are US Survey Feet

SER1
CROSS SECTIONS

SHEET 25 OF 29

DESIGN STUDY ONLY

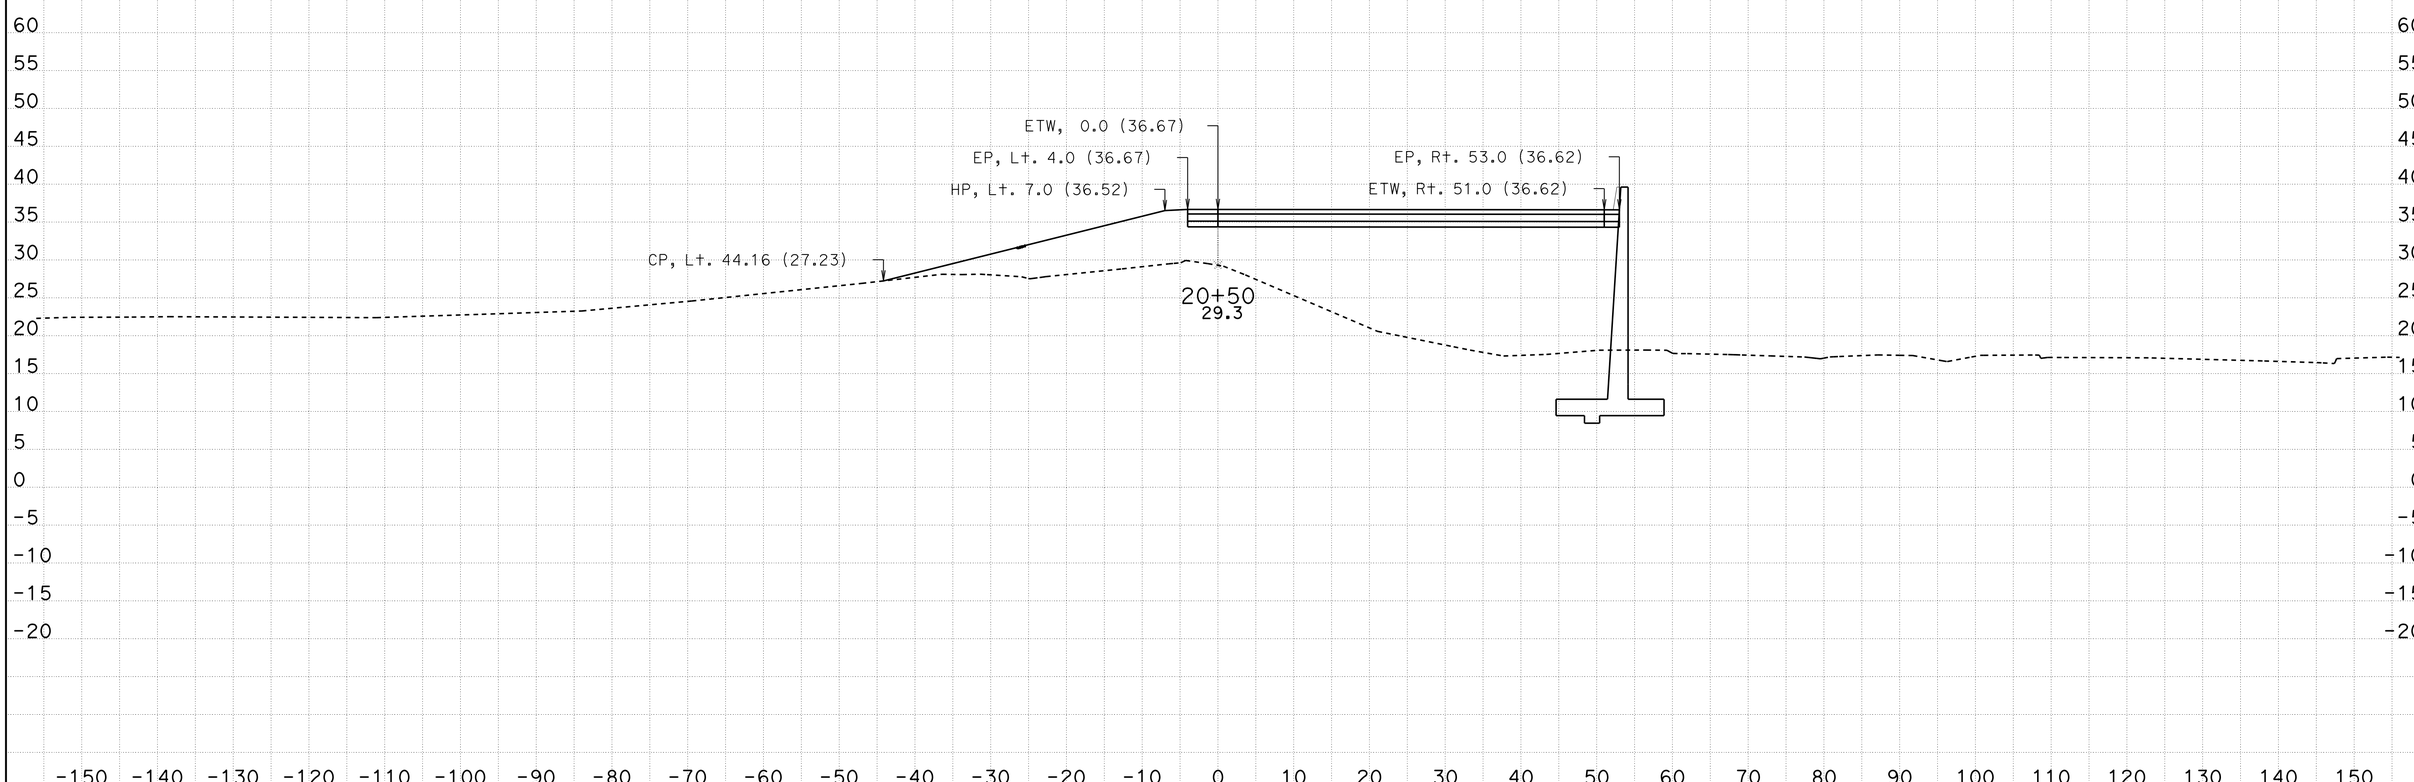

DATE: 7/6/2016

KC Project: 14148

File: D:\Projects\Willow-12-24-14-caice\14148\x sections\Design X Sections\Ramps\July 2016\ser10706A01.dwg

SCALE: 1" = 10' Horiz.
1" = 10' Vert.

All Dimensions are US Survey Feet

SER1
CROSS SECTIONS

SHEET 26 OF 29

DESIGN STUDY ONLY

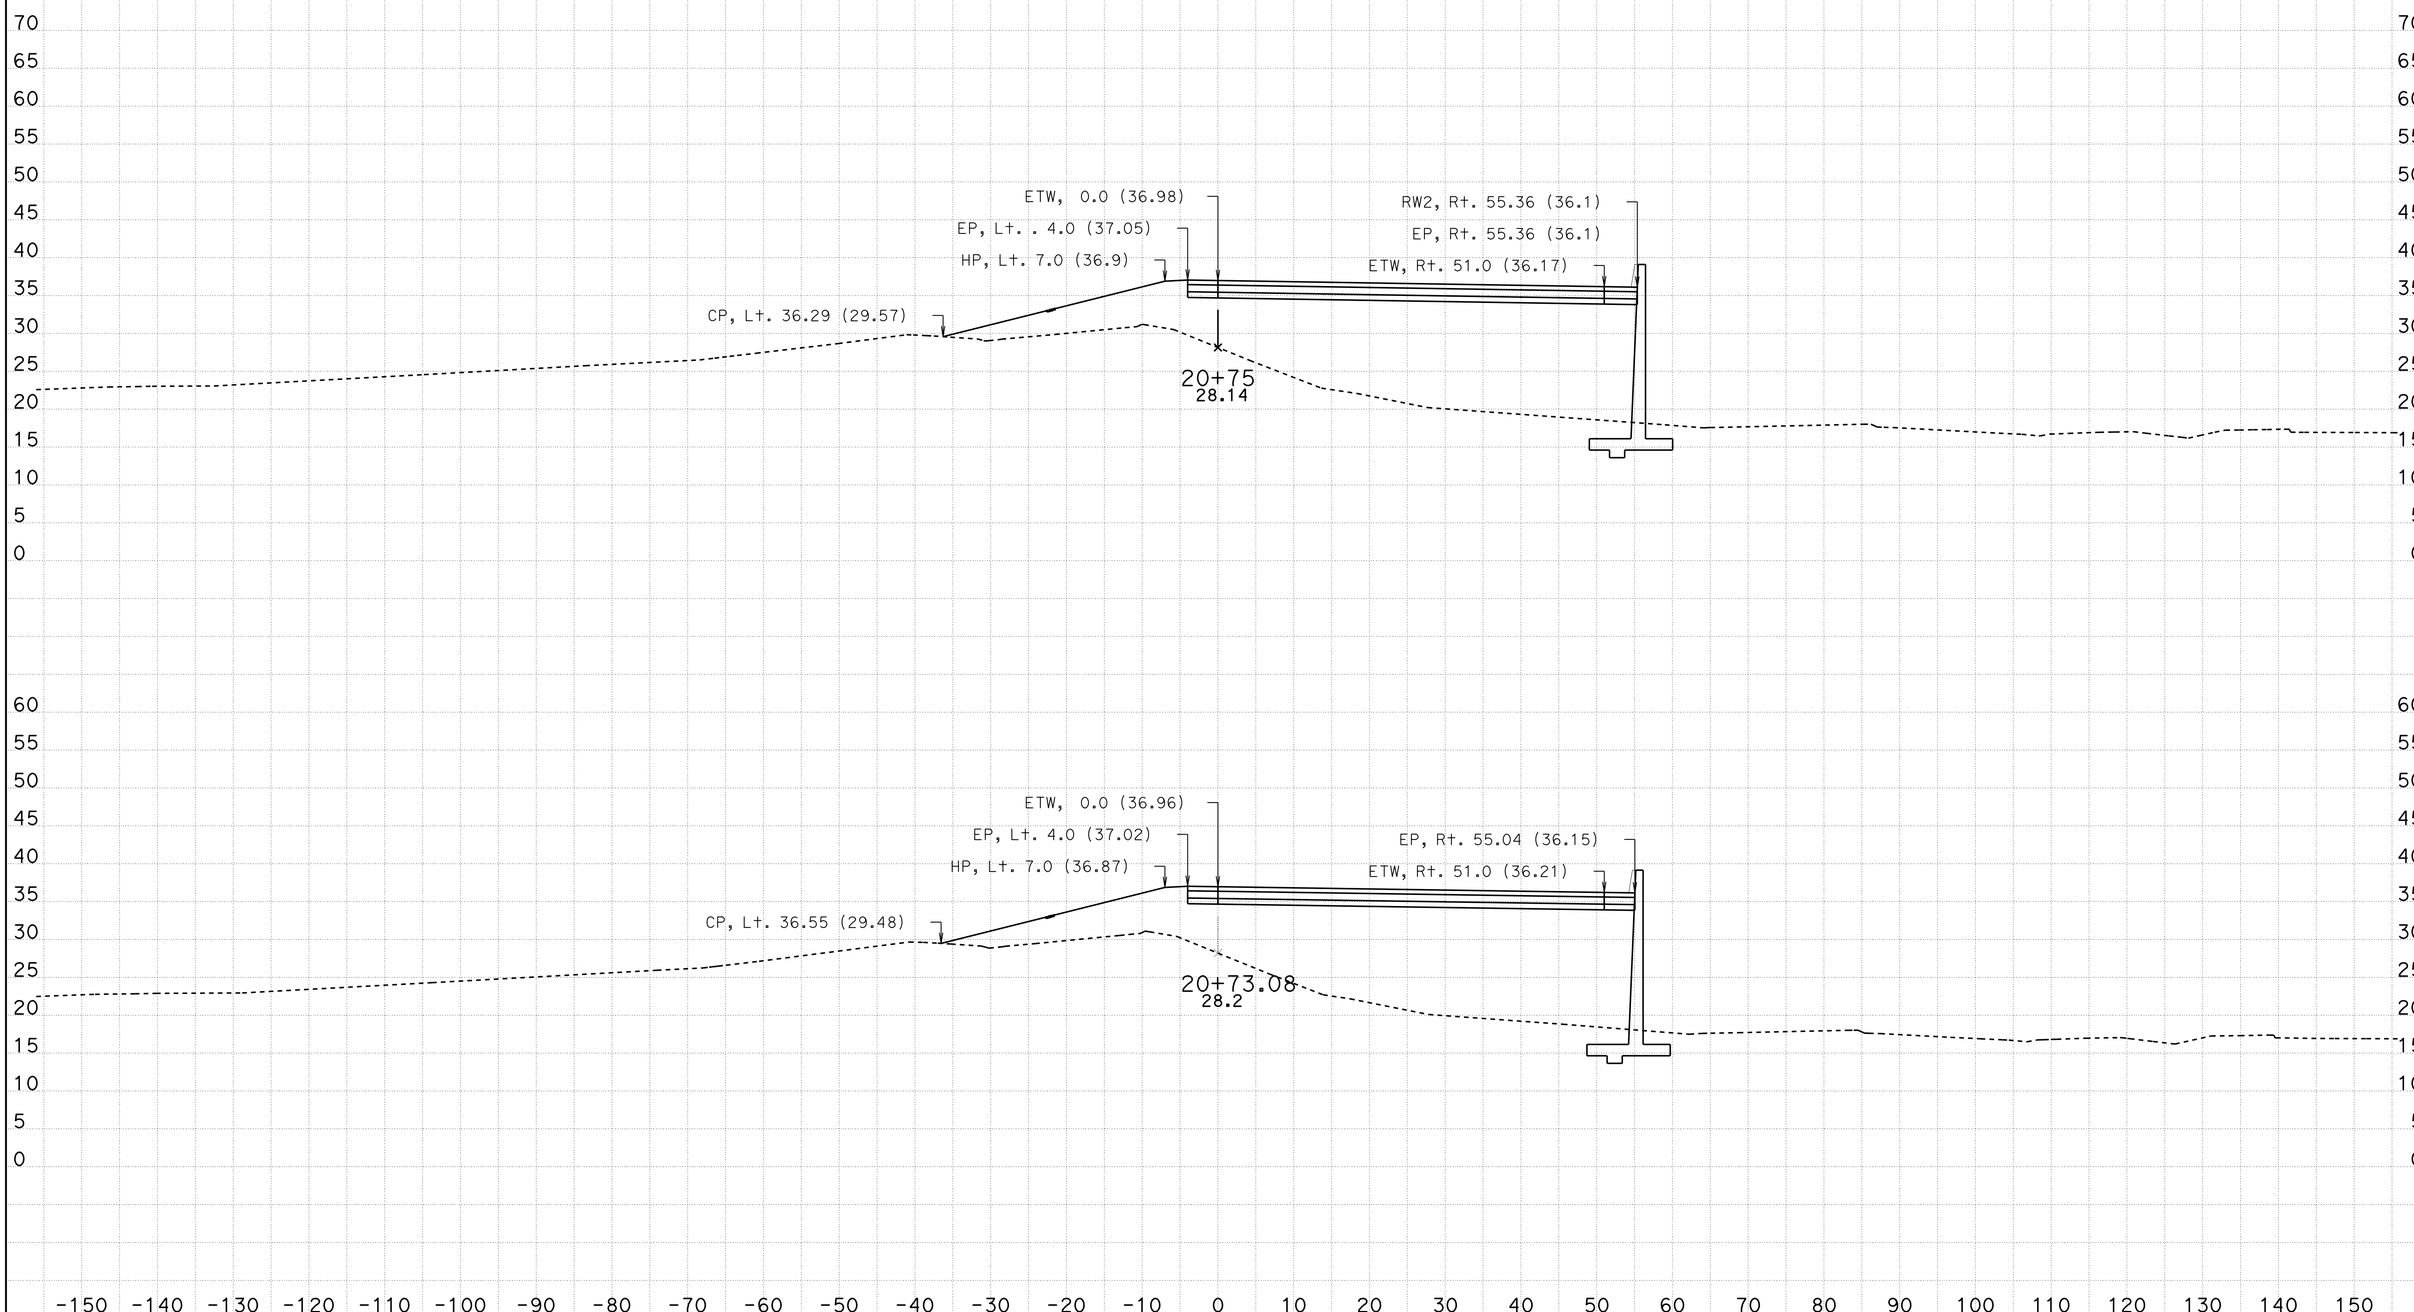

DATE: 7/6/2016

KC Project: 14148

File: D:\Projects\Willow-12-24-14-caice\14148\x sections\Design X Sections\Ramps\July 2016\ser10706A01.dwg

SCALE: 1" = 10' Horiz.
1" = 10' Vert.

All Dimensions are US Survey Feet

SER1
CROSS SECTIONS

SHEET 27 OF 29

DESIGN STUDY ONLY

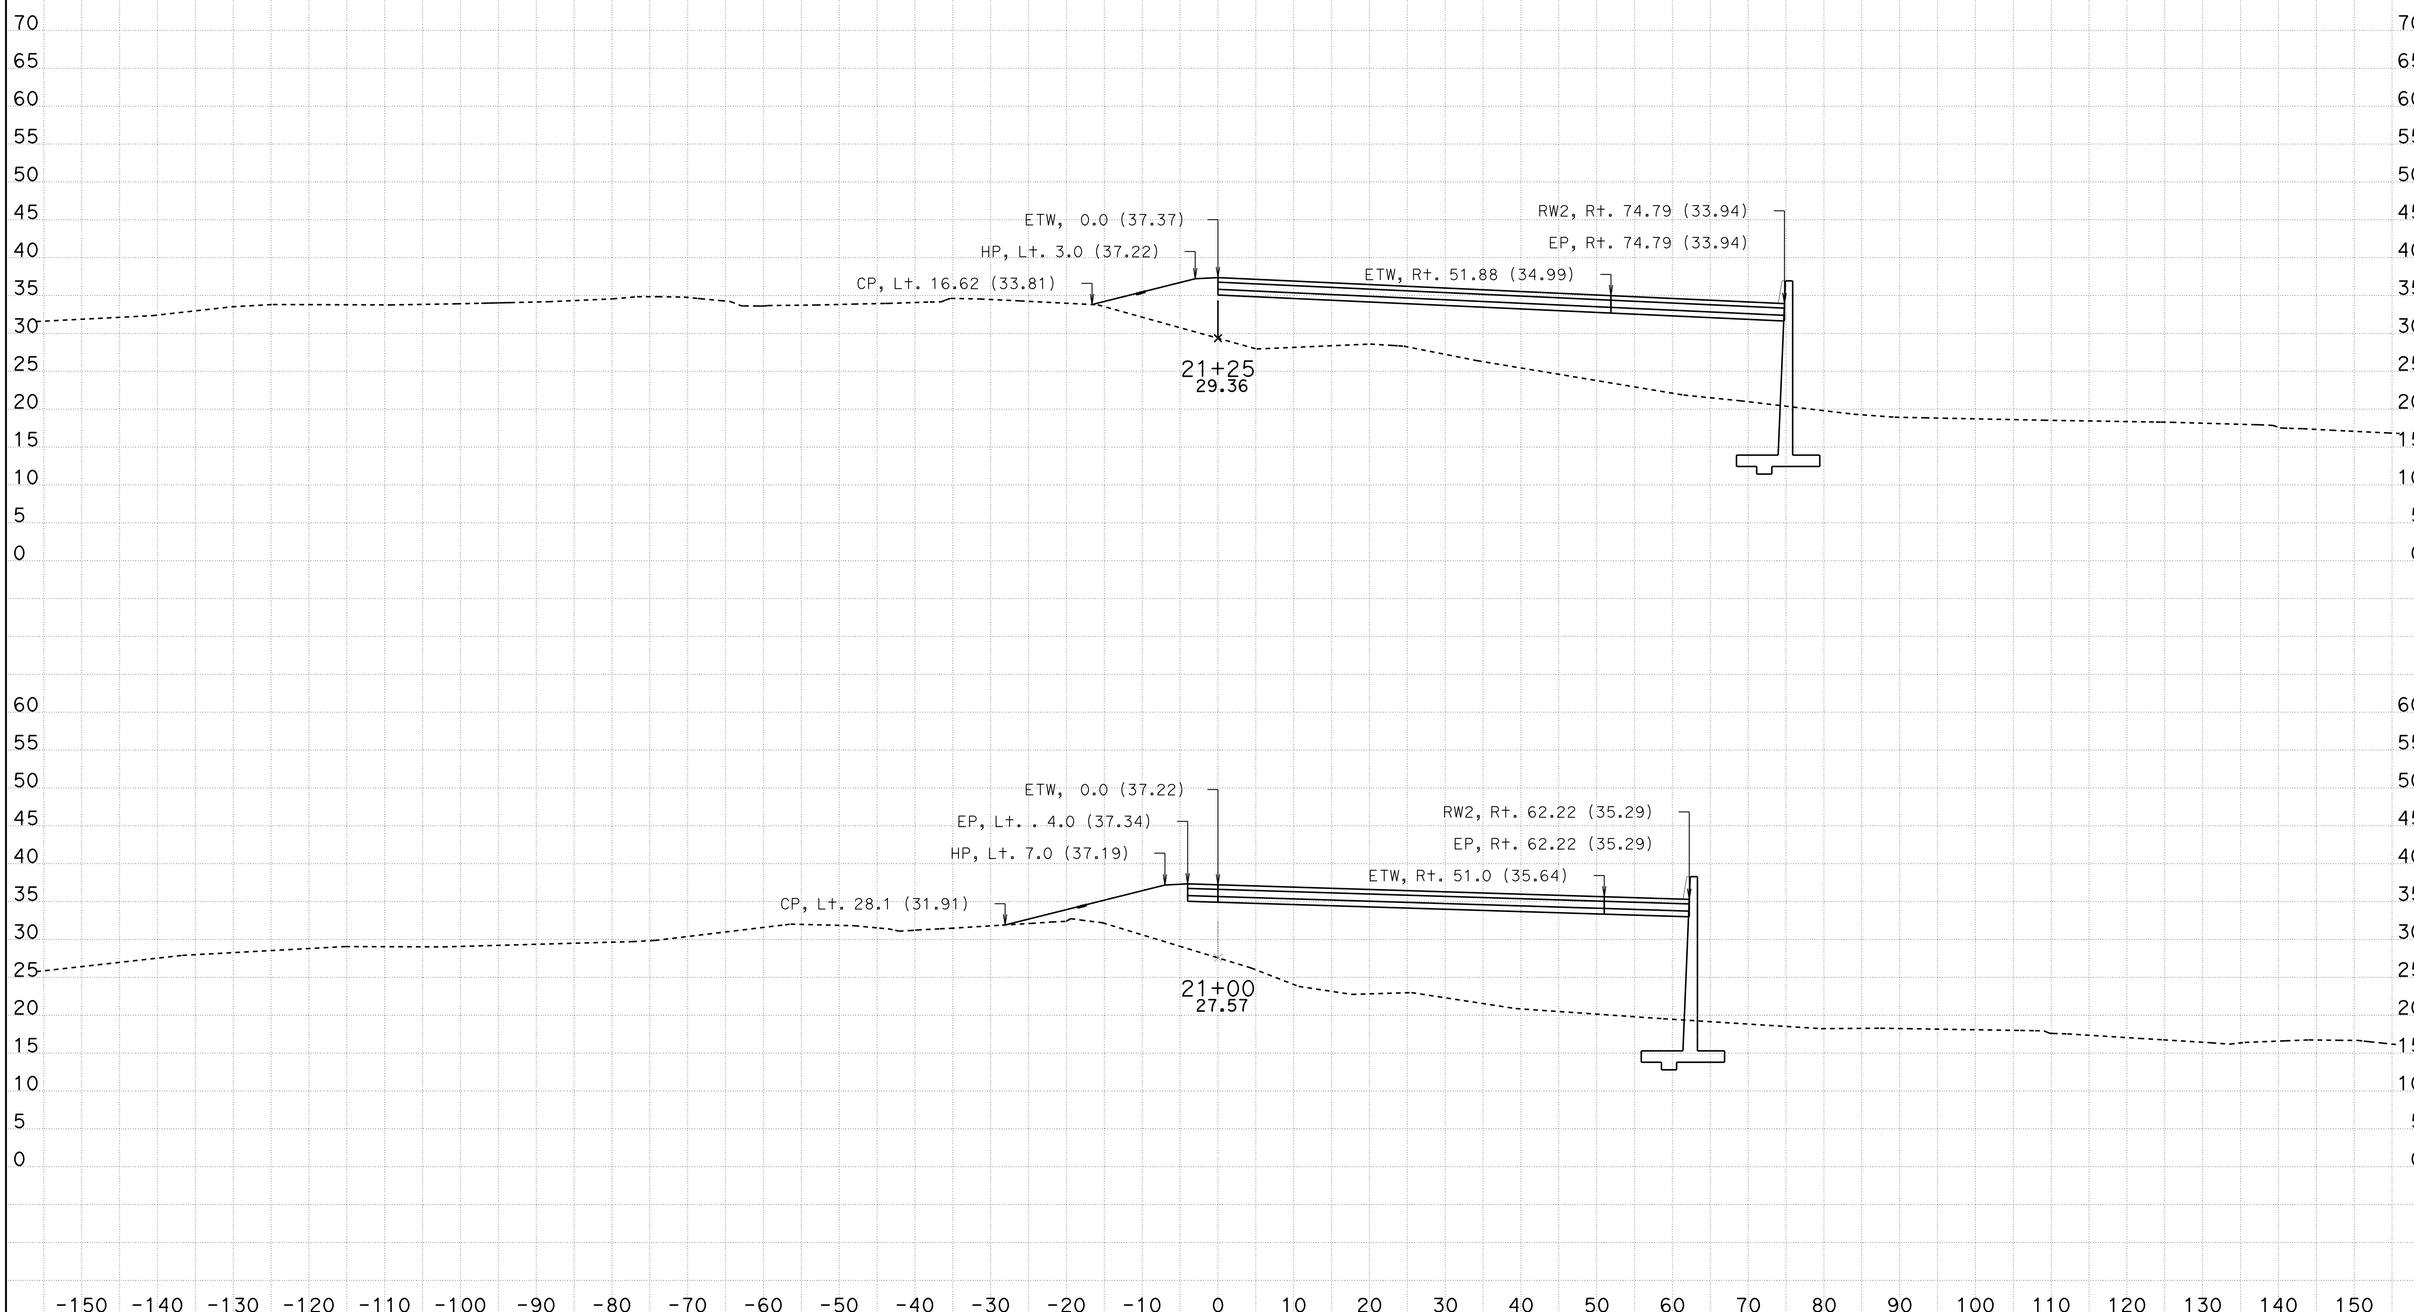

DATE: 7/6/2016

KC Project: 14148

File: D:\Projects\Willow-12-24-14-caice\14148\x sections\Design X Sections\Ramps\July 2016\ser10706A01.dwg

SCALE: 1" = 10' Horiz.
1" = 10' Vert.

All Dimensions are US Survey Feet

SER1
CROSS SECTIONS

DESIGN STUDY ONLY

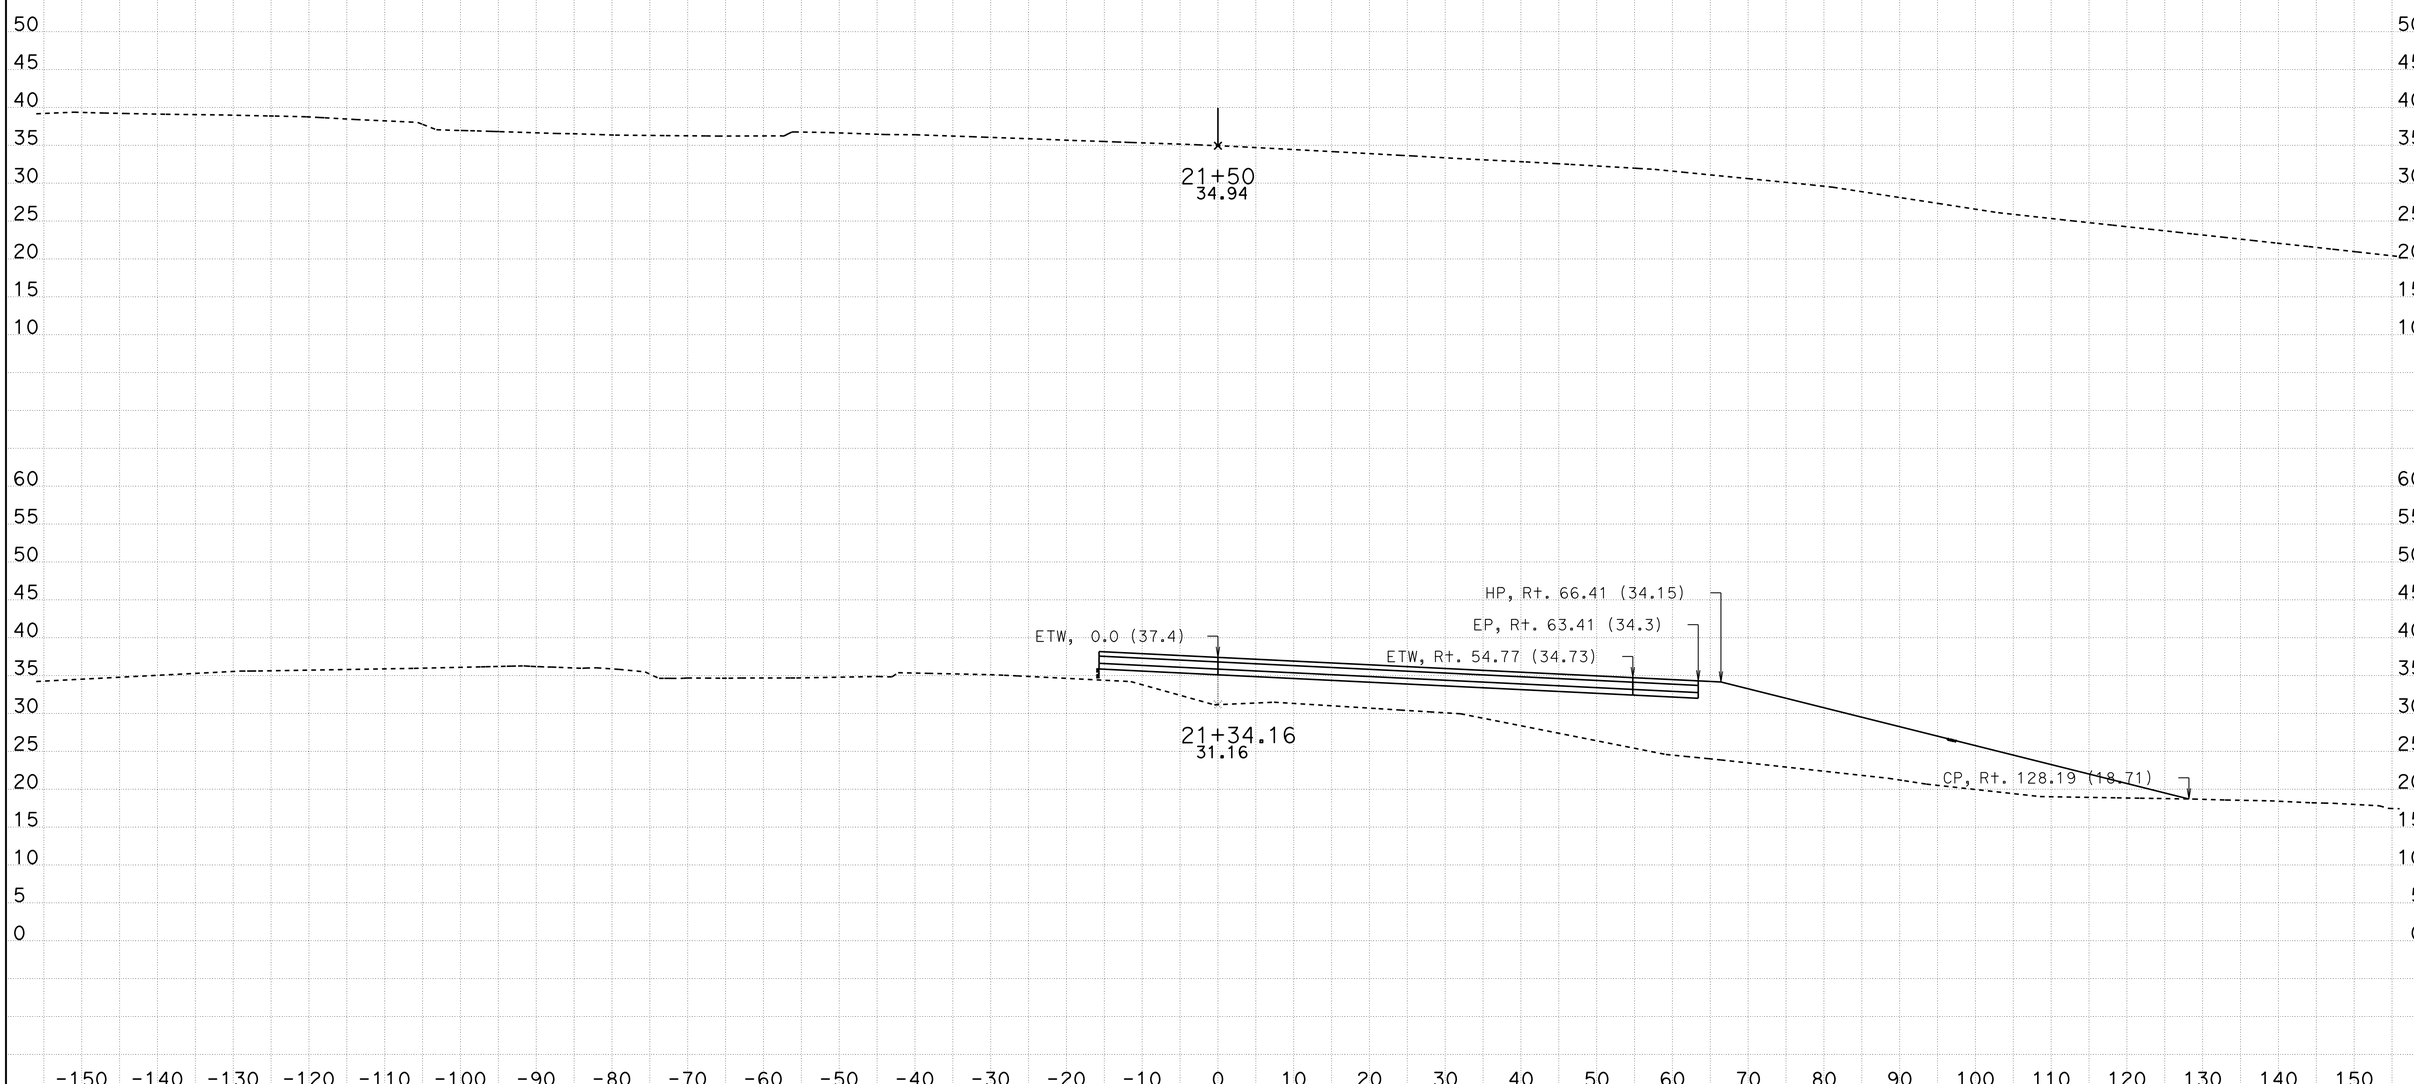

DATE: 7/6/2016

KC Project: 14148

File: D:\Projects\Willow-12-24-14-caice\14148\x sections\Design X Sections\Ramps\July 2016\ser10706A01.dwg

SCALE: 1" = 10' Horiz.
1" = 10' Vert.

All Dimensions are US Survey Feet

SER1
CROSS SECTIONS