DESIGN STUDY ONLY

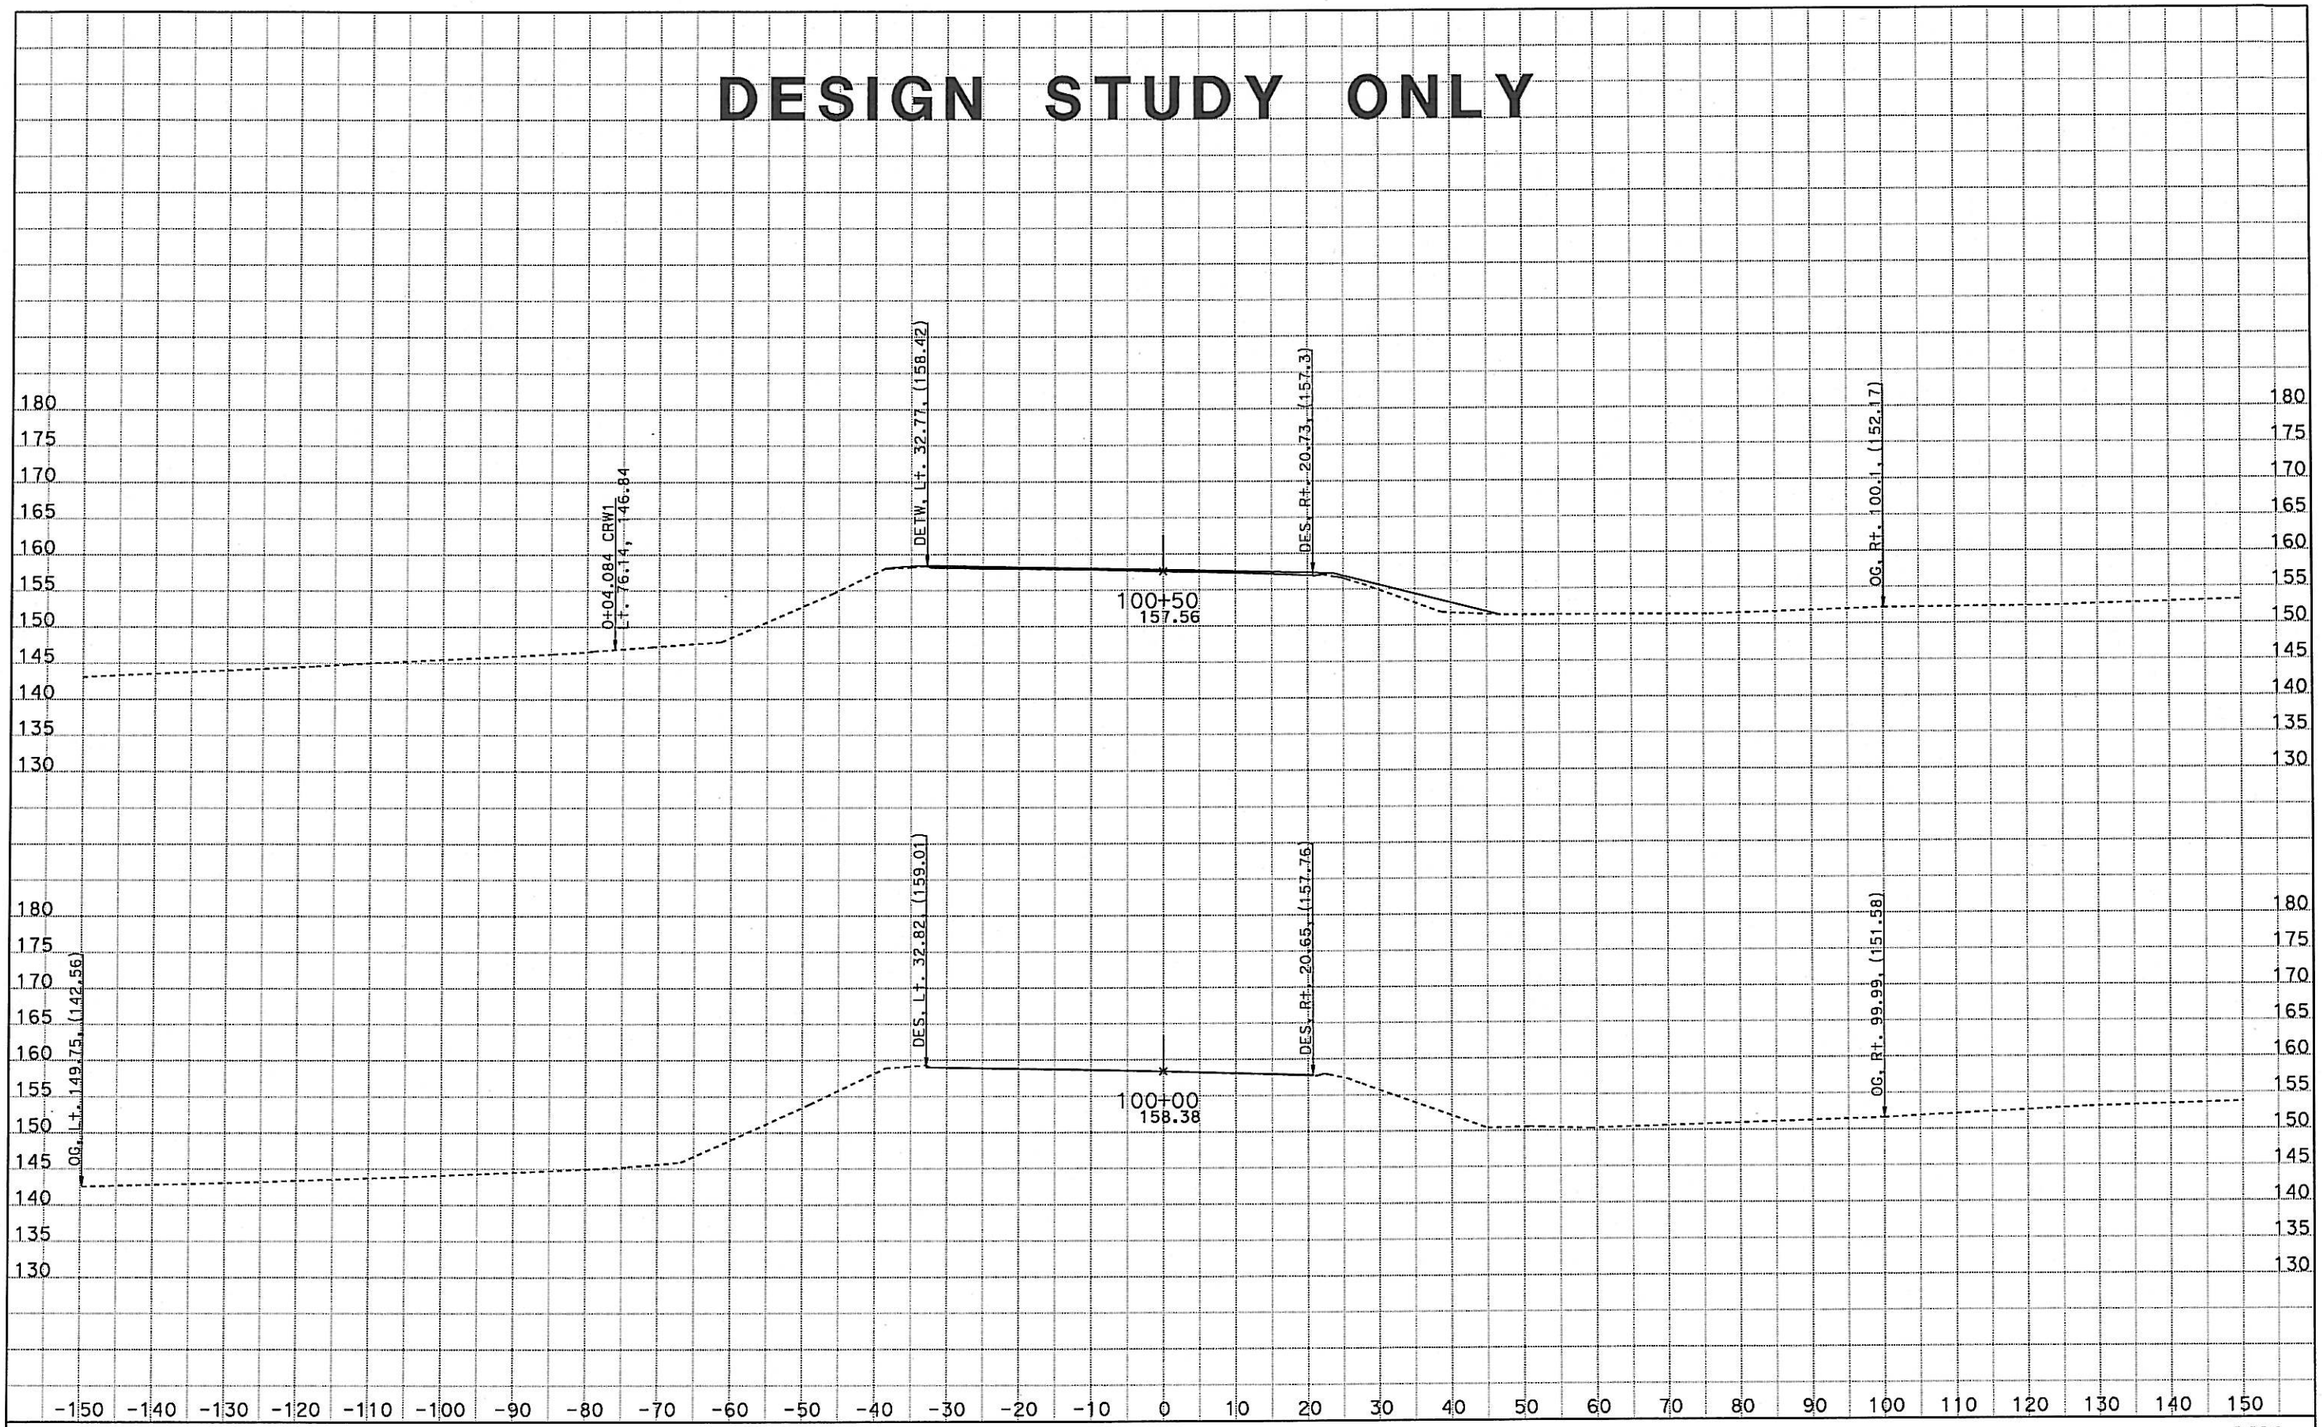

DATE: 9/27/2012

KC Project: 11027 File: D:\projects*A620\kcn27\tam\ay1cv1_092612.ear

SCALE: 1" = 10' Horiz.
1" = 10' Vert.

All Dimensions are US Survey Feet

AY1
CROSS SECTIONS

SHEET 1 OF XXX

DESIGN STUDY ONLY

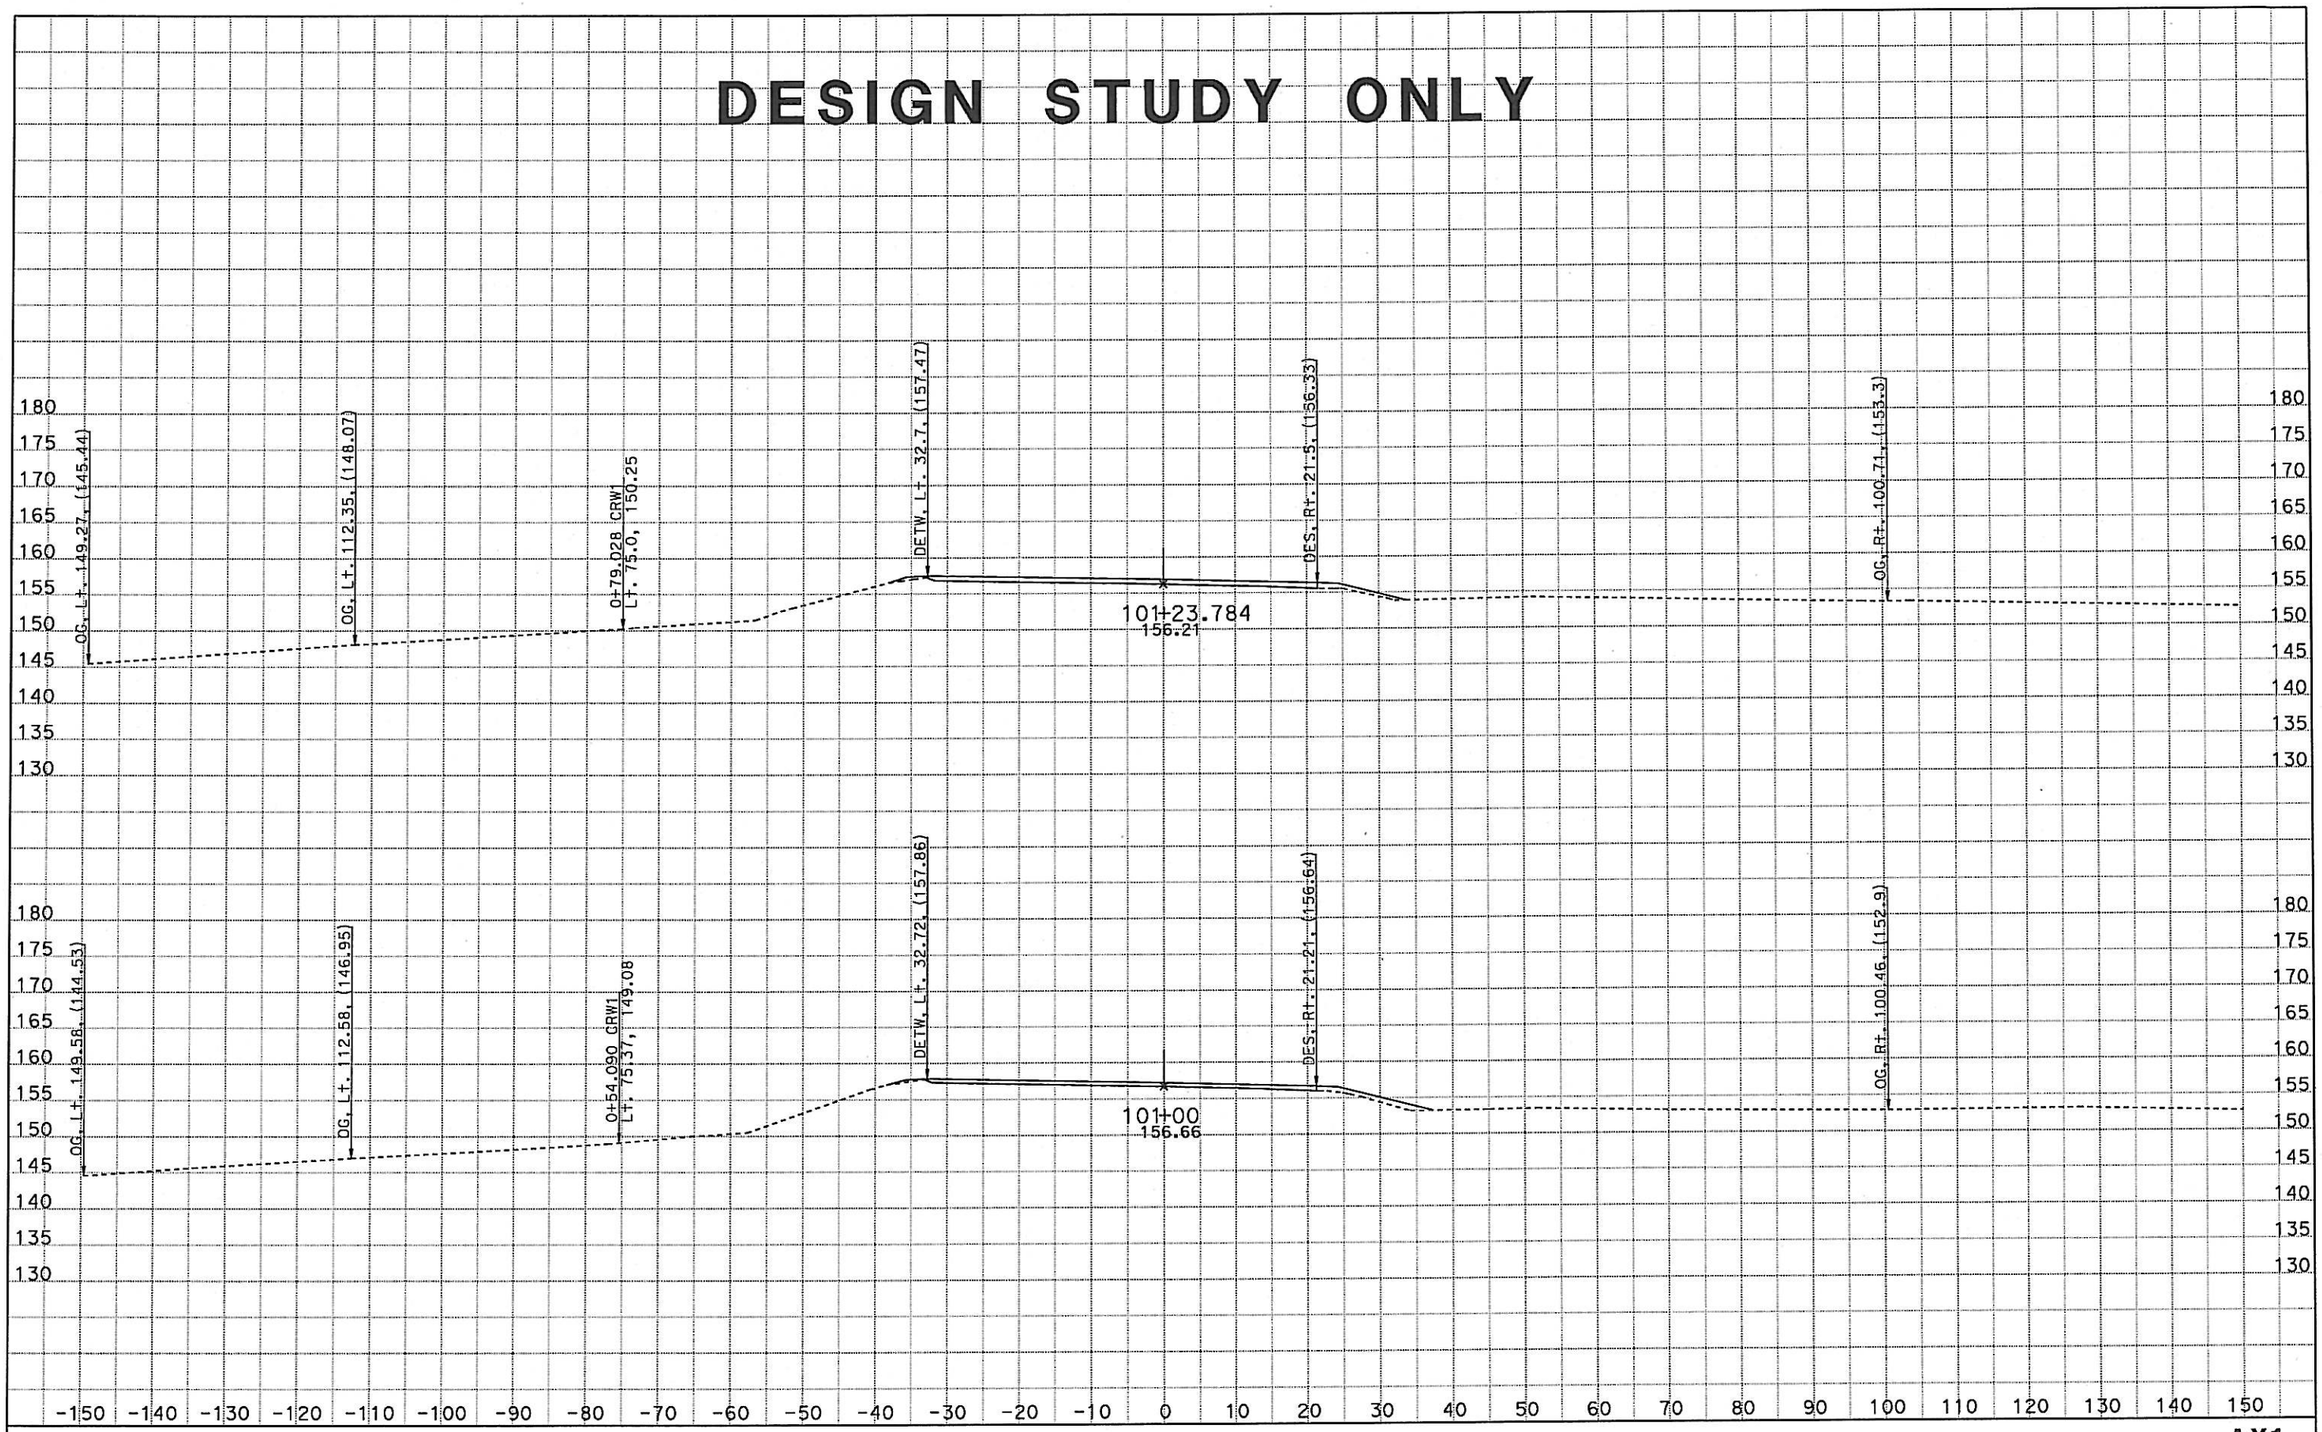

DATE: 9/27/2012

KC Project: 11027 File: D:\projects*A620\kcn27\tam\ay1cv1_092612.ear

SCALE: 1" = 10' Horiz.
1" = 10' Vert.

All Dimensions are US Survey Feet

AY1
CROSS SECTIONS

SHEET 2 OF XXX

DESIGN STUDY ONLY

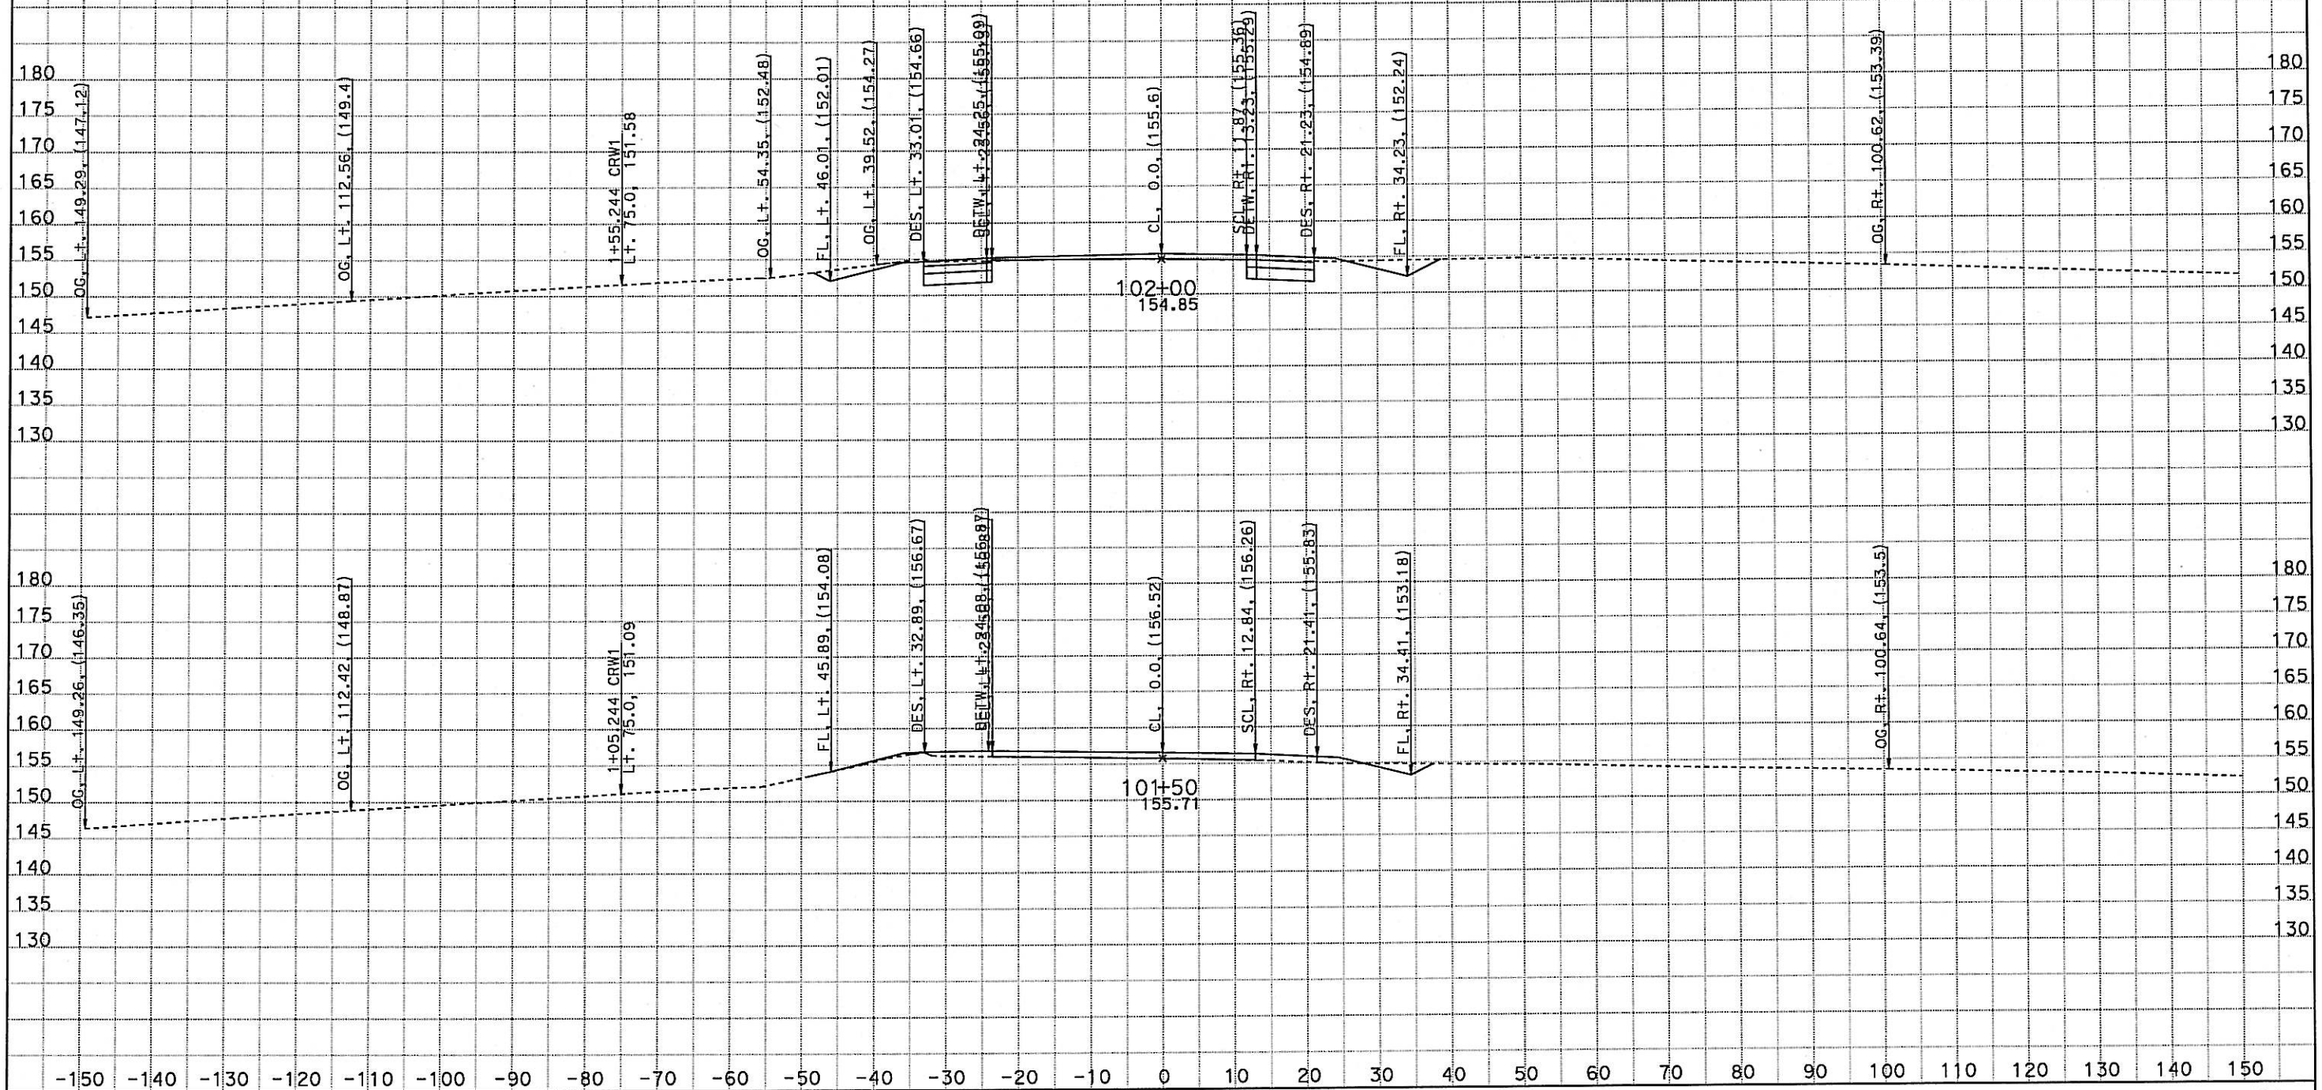

DATE: 9/27/2012

KC Project: 11027 File: D:\projects*A620\kcn27\tam\ay1cv1_092612.ear

SCALE: 1" = 10' Horiz.
1" = 10' Vert.

All Dimensions are US Survey Feet

AY1
CROSS SECTIONS

SHEET 3 OF XXX

DESIGN STUDY ONLY

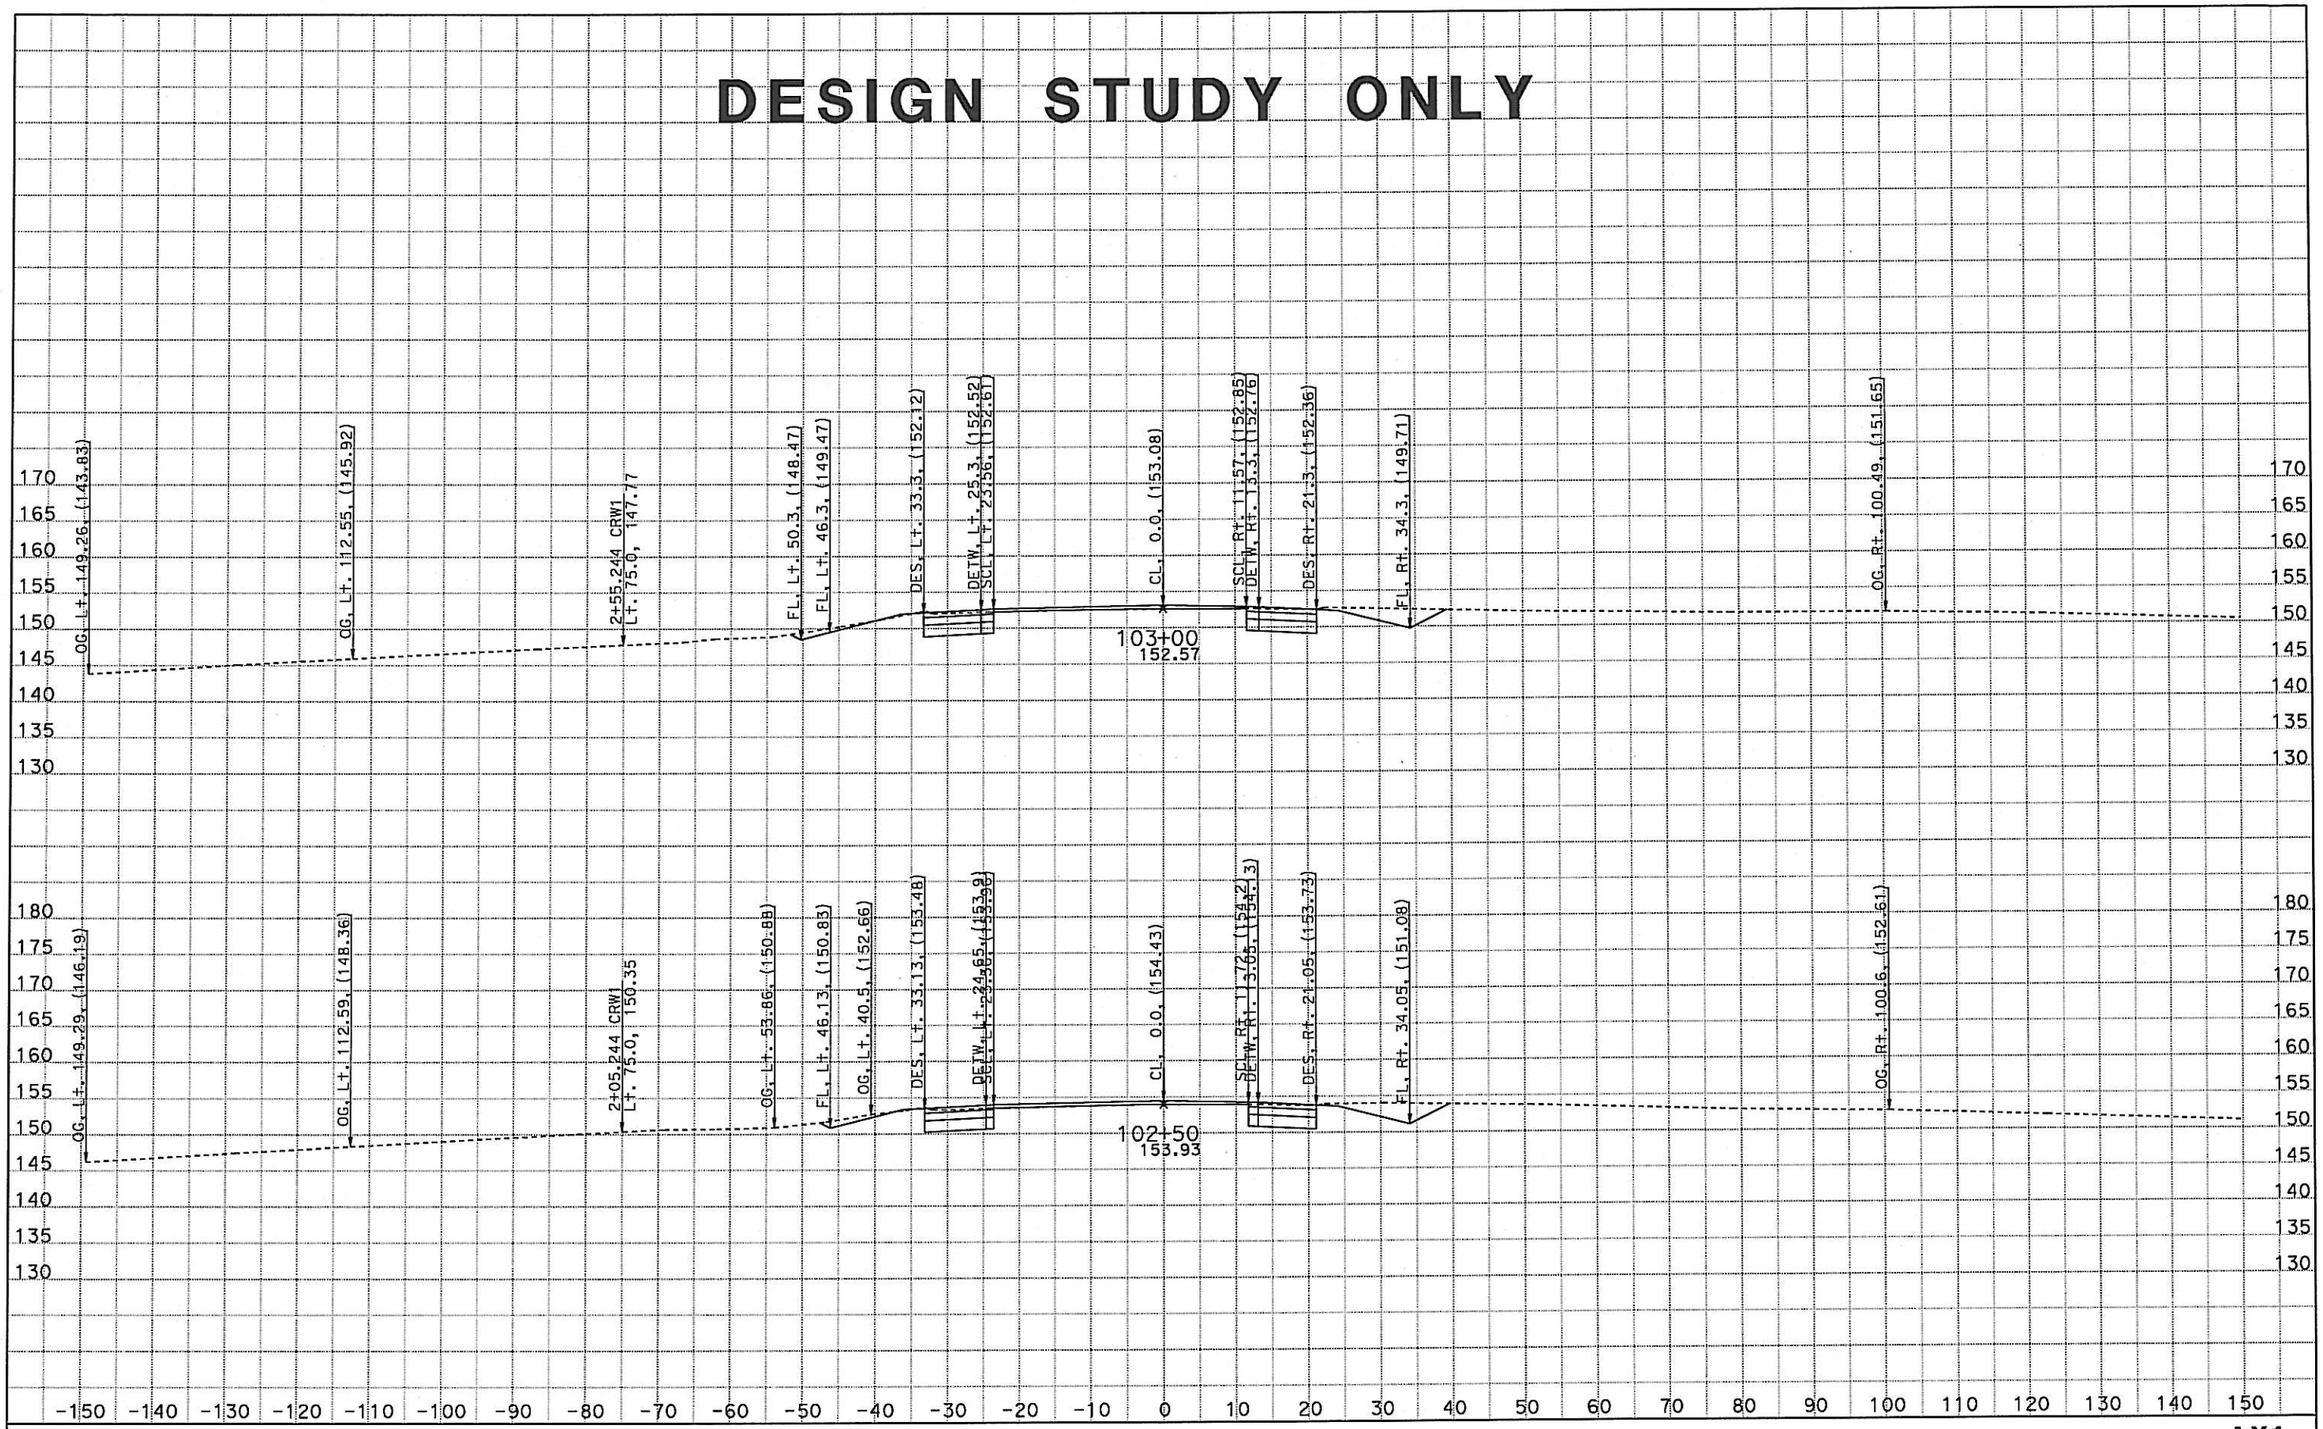

DATE: 9/27/2012

KC Project: 11027 File: D:\projects*A620\kcn27\tam\ay1cv1_092612.ear

SCALE: 1" = 10' Horiz.
1" = 10' Vert.

All Dimensions are US Survey Feet

AY1
CROSS SECTIONS

SHEET 4 OF XXX

DESIGN STUDY ONLY

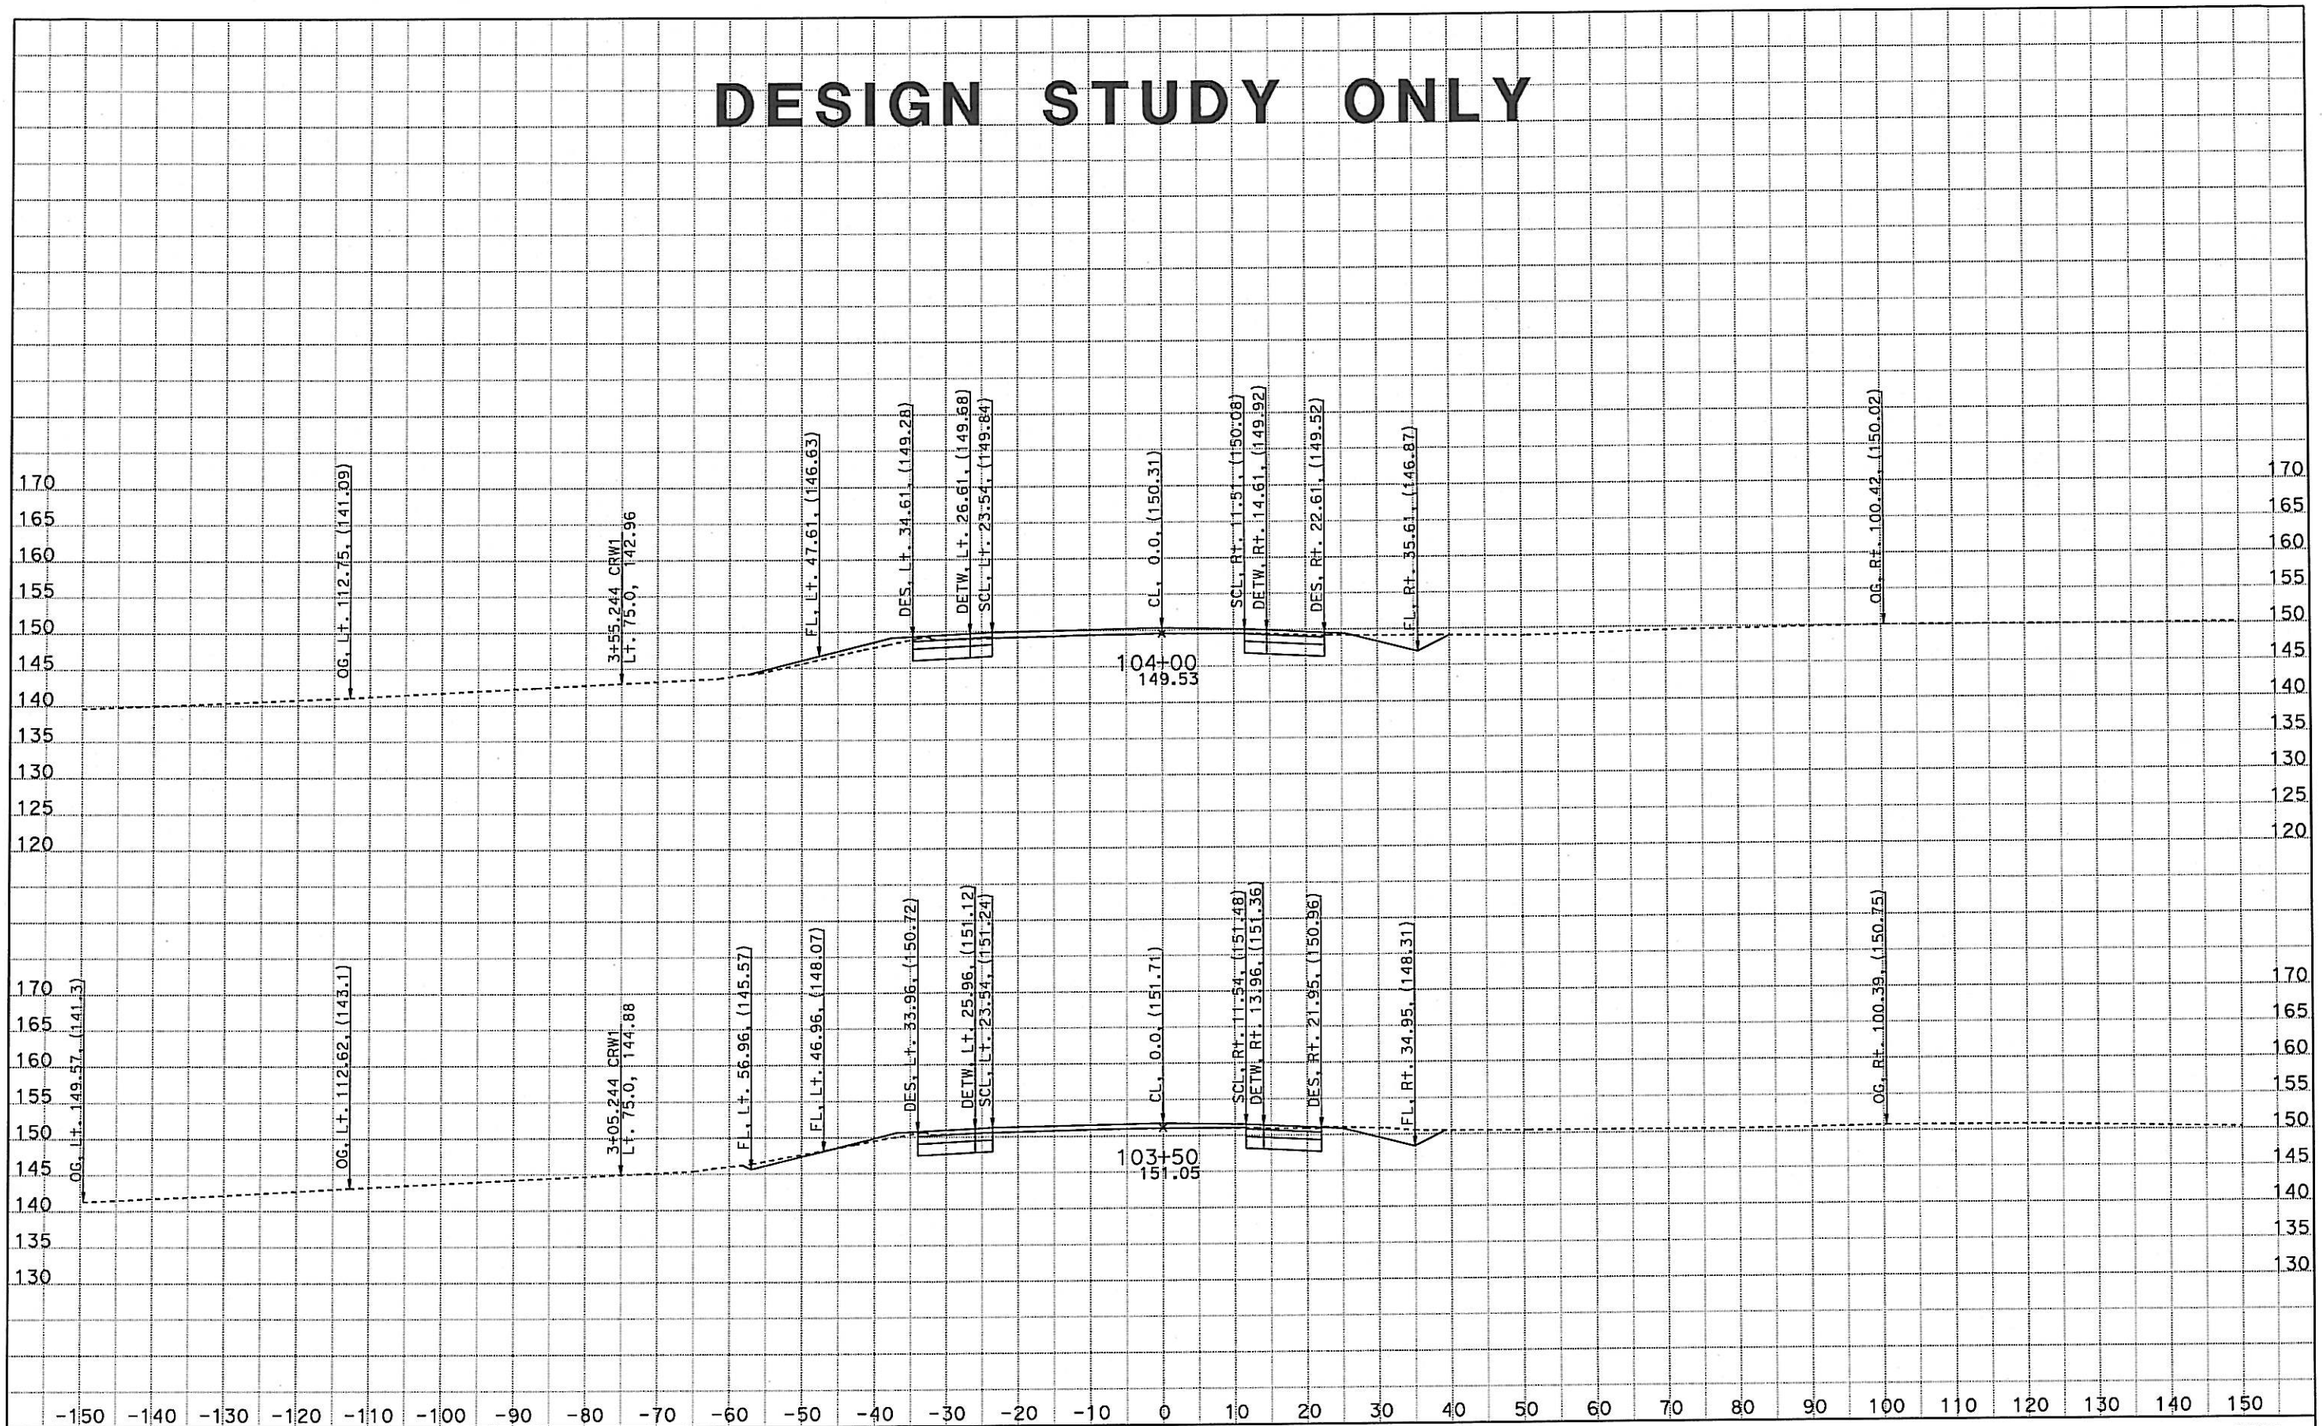

DATE: 9/27/2012

KC Project: 11027 File: D:\projects*A620\kcn27\tam\ay1cv1_092612.ear

SCALE: 1" = 10' Horiz.
1" = 10' Vert.

All Dimensions are US Survey Feet

AY1
CROSS SECTIONS
SHEET 5 OF XXX

DESIGN STUDY ONLY

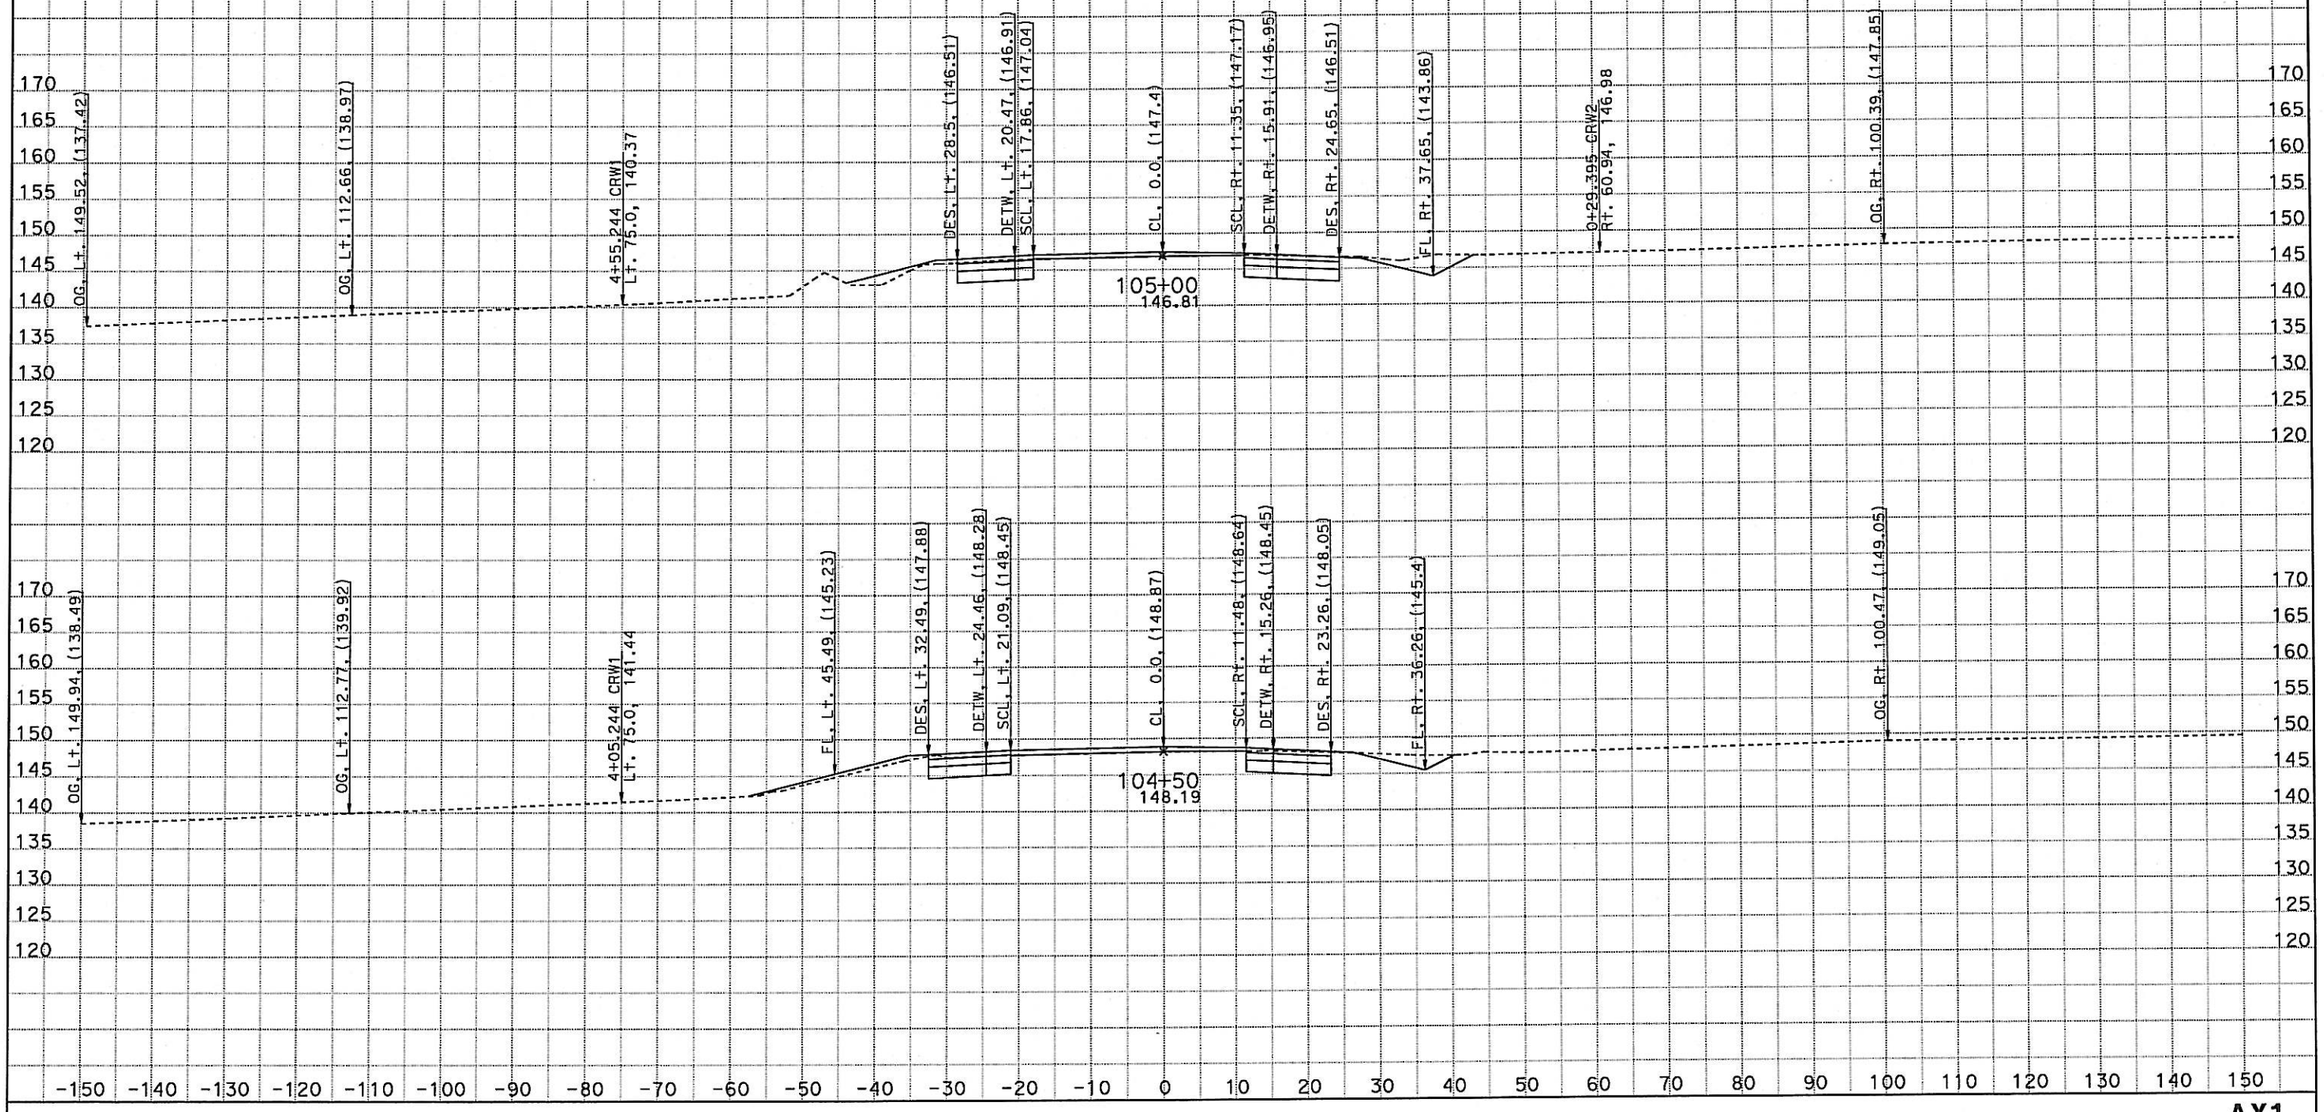

DATE: 9/27/2012

KC Project: 11027 File: D:\projects*A620\kcn27\tam\ay1cv1_092612.ear

SCALE: 1" = 10' Horiz.
1" = 10' Vert.

All Dimensions are US Survey Feet

AY1
CROSS SECTIONS
SHEET 6 OF XXX

DESIGN STUDY ONLY

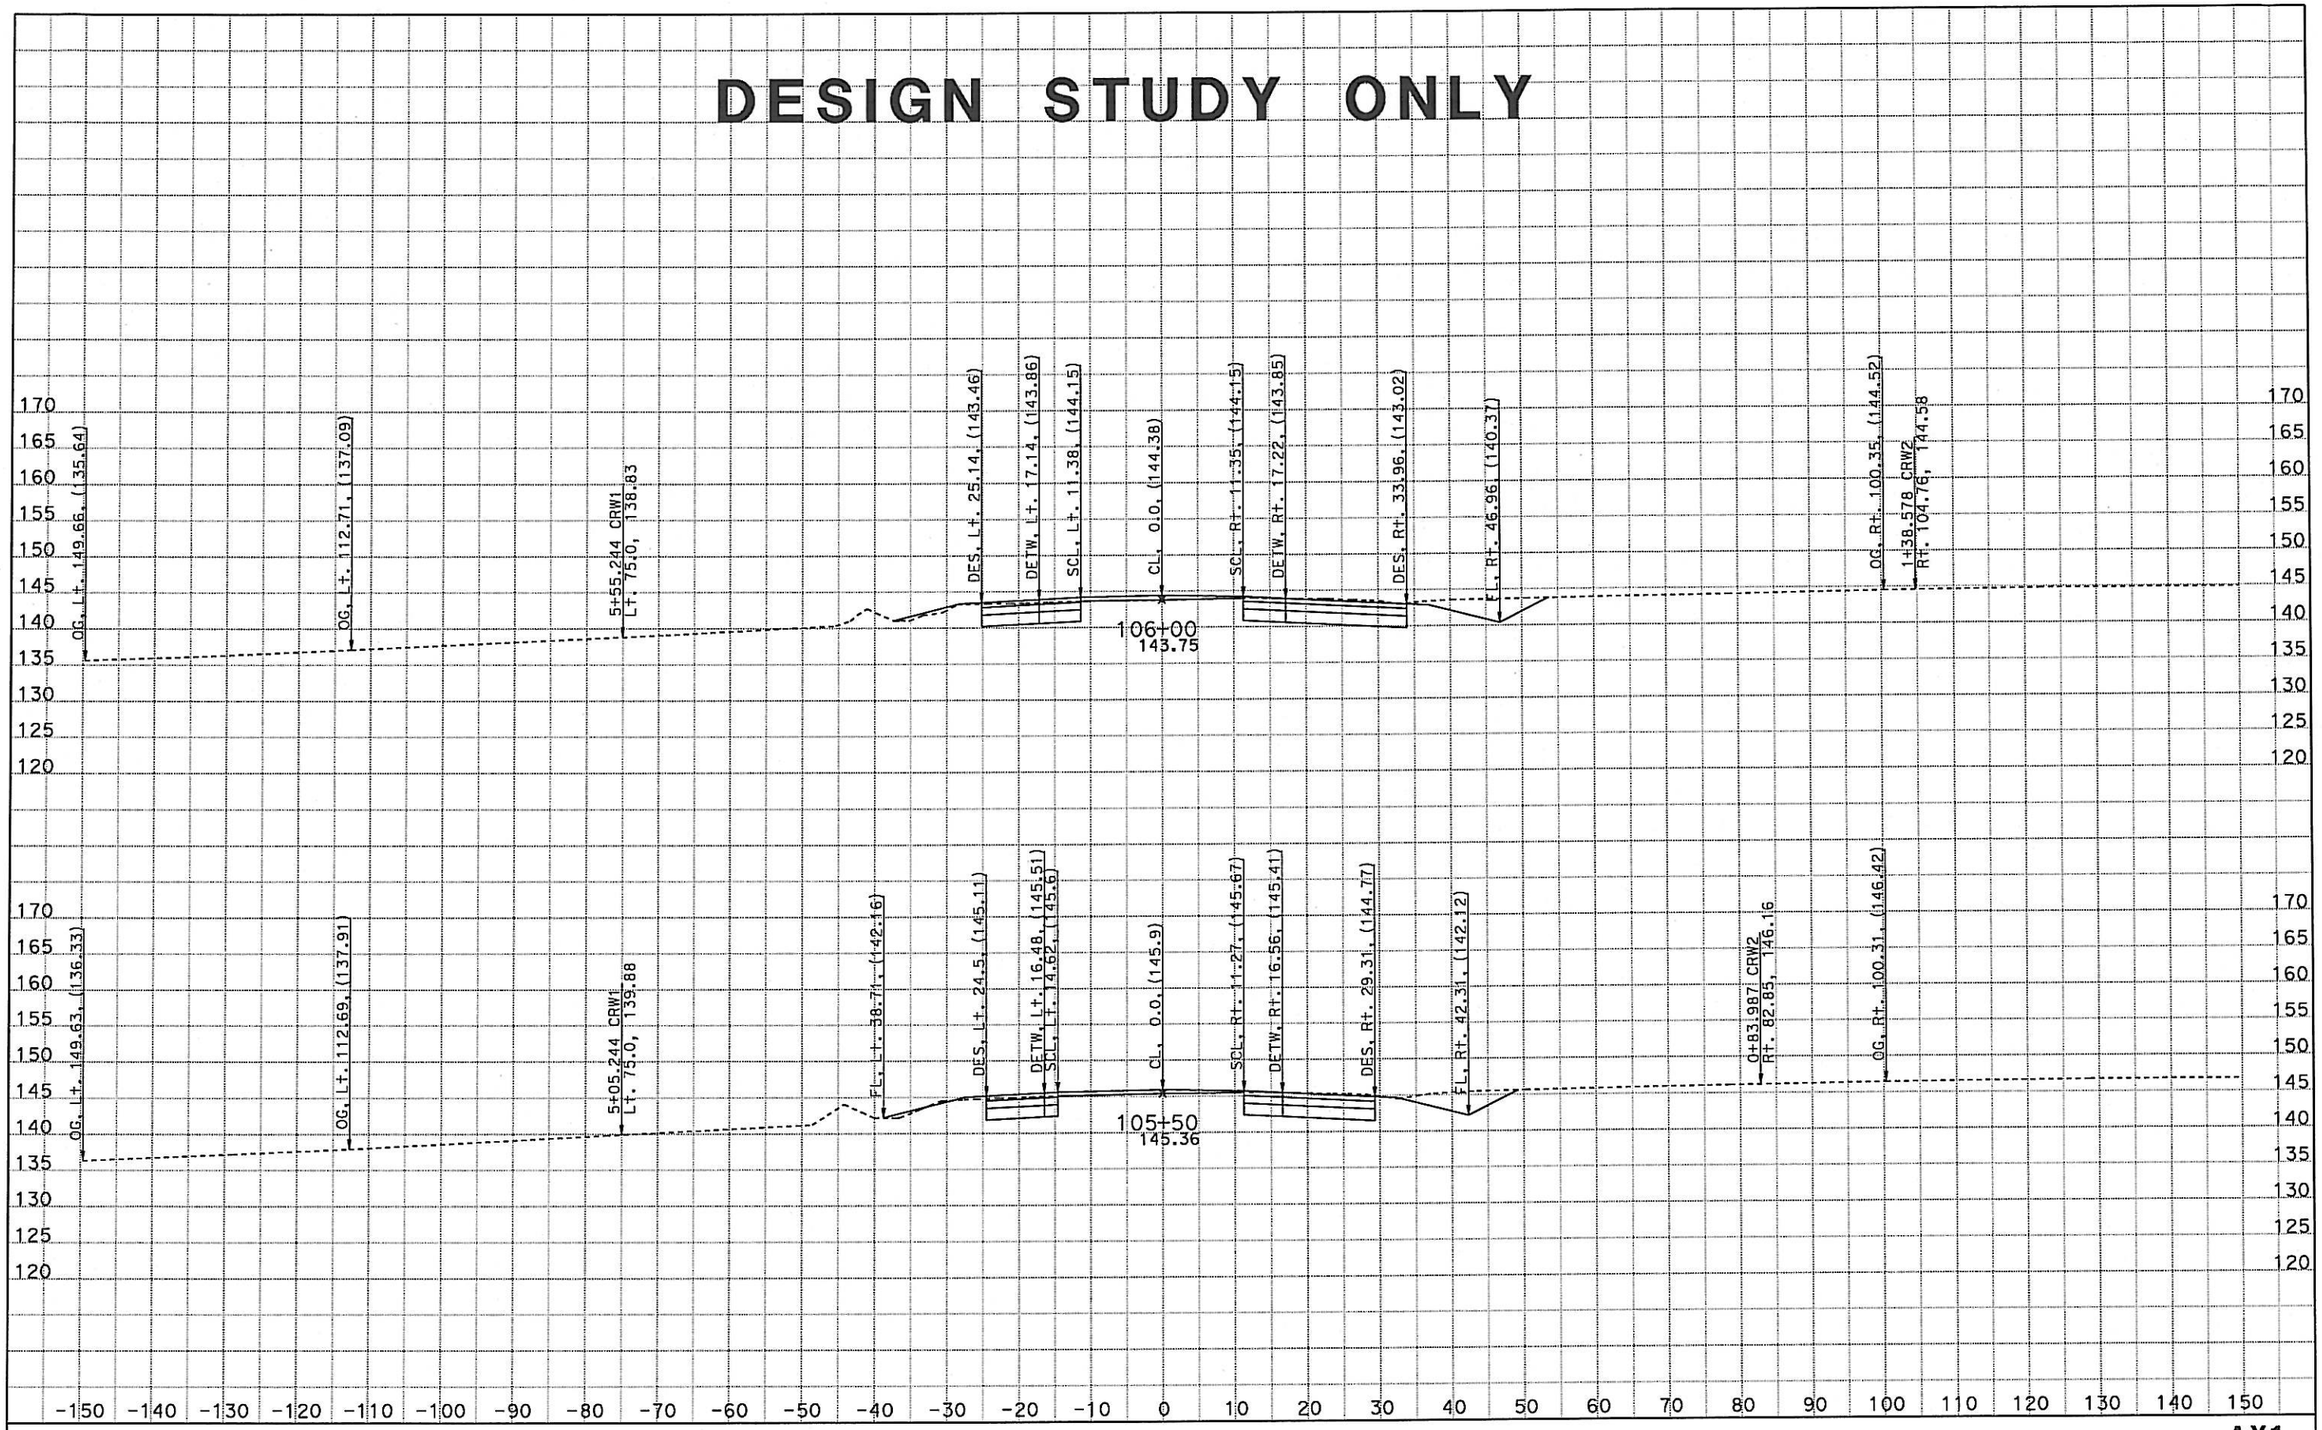

DATE: 9/27/2012

KC Project: 11027 File: D:\projects*A620\kcn27\tam\ay1cv1_092612.ear

SCALE: 1" = 10' Horiz.
1" = 10' Vert.

All Dimensions are US Survey Feet

AY1
CROSS SECTIONS

SHEET 7 OF XXX

DESIGN STUDY ONLY

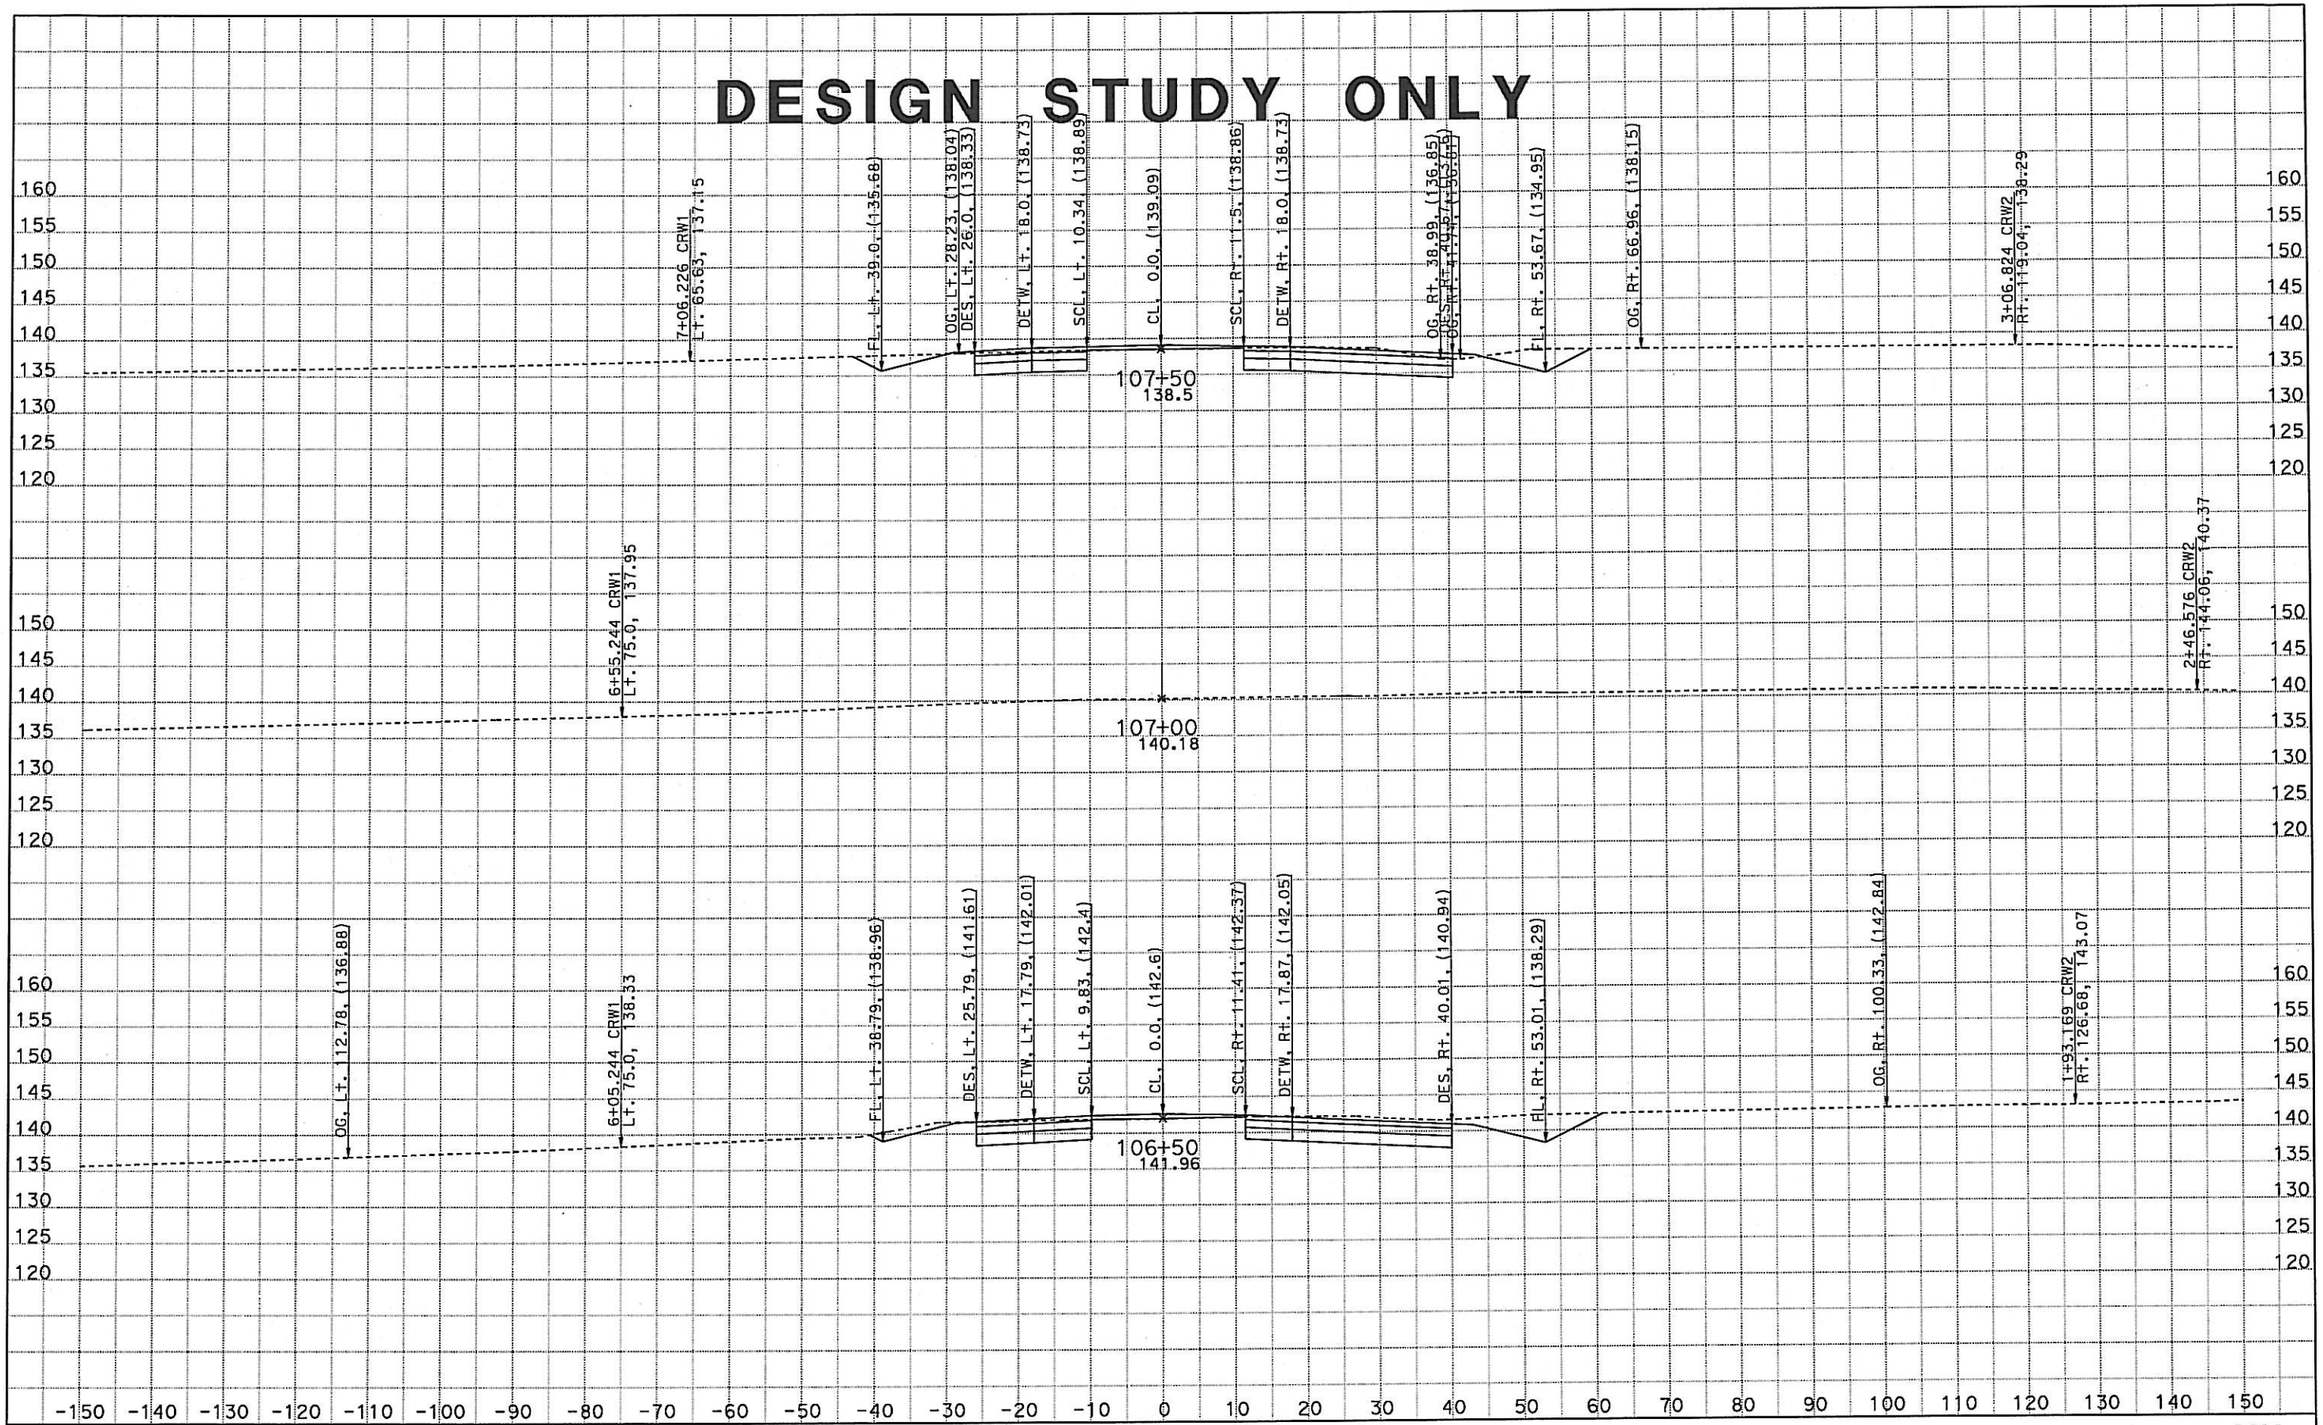

DATE: 9/27/2012

KC Project: 11027 File: D:\projects*A620\kcn27\tam\ay1cv1_092612.ear

SCALE: 1" = 10' Horiz.
1" = 10' Vert.

All Dimensions are US Survey Feet

AY1
CROSS SECTIONS
SHEET 8 OF XXX

DESIGN STUDY ONLY

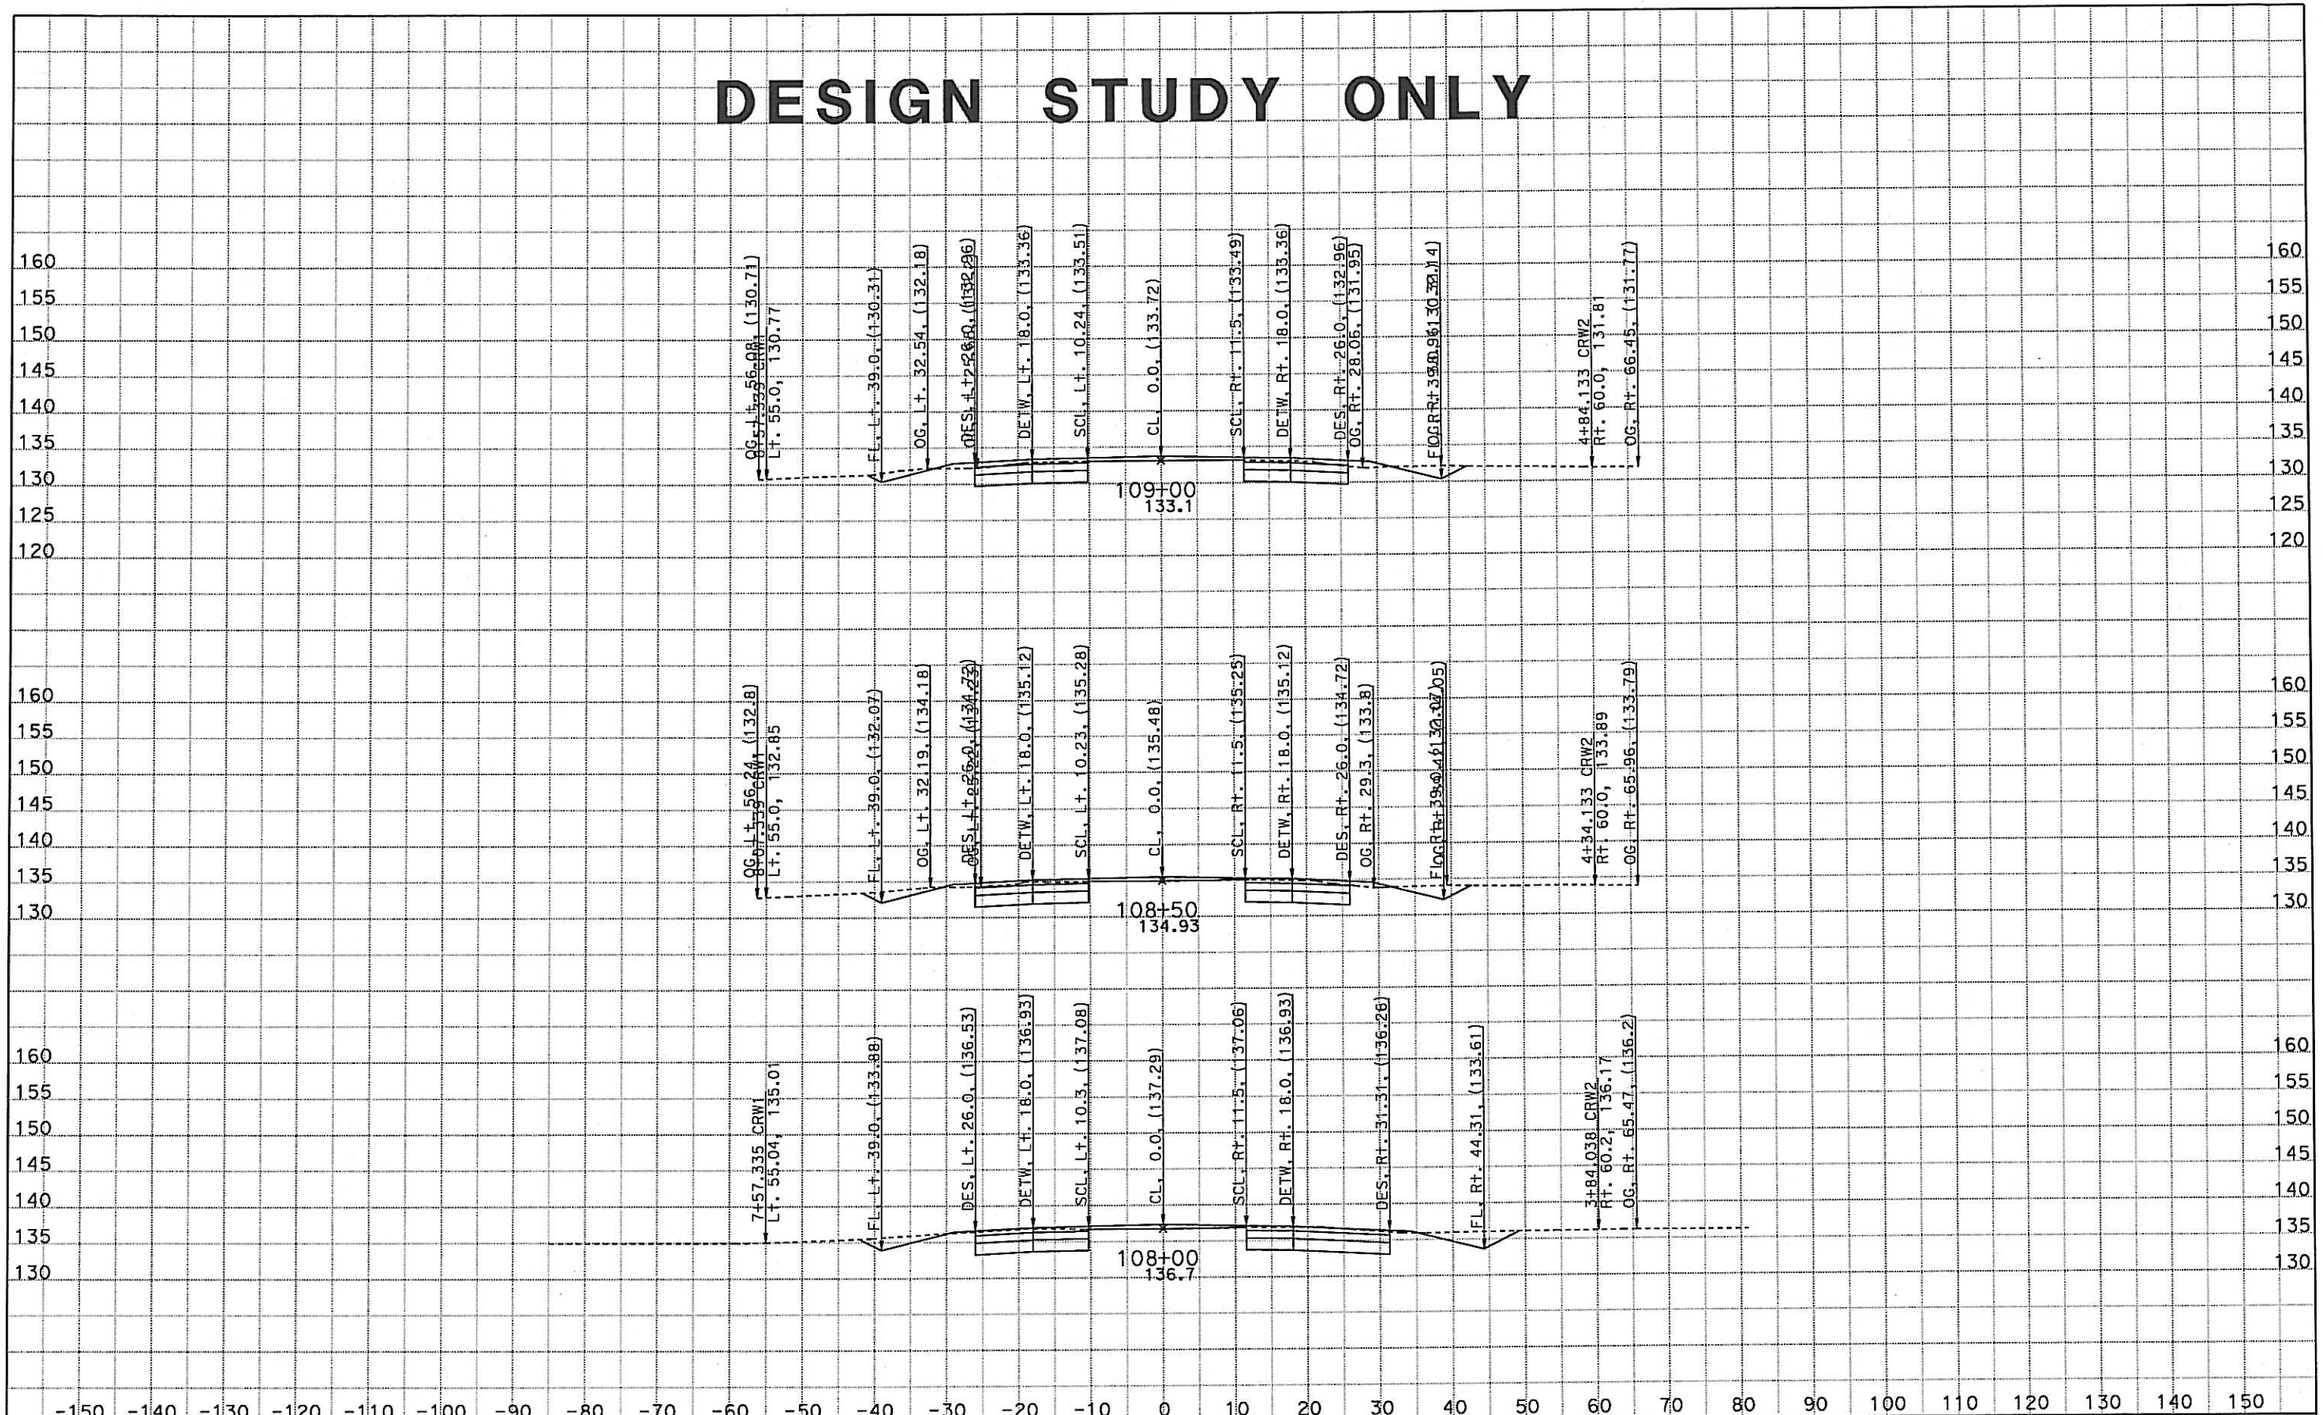

DATE: 9/27/2012

KC Project: 11027 File: D:\projects*A620\kcn27\tam\ay1cv1_092612.ear

SCALE: 1" = 10' Horiz.
1" = 10' Vert.

All Dimensions are US Survey Feet

AY1
CROSS SECTIONS
SHEET 9 OF XXX

DESIGN STUDY ONLY

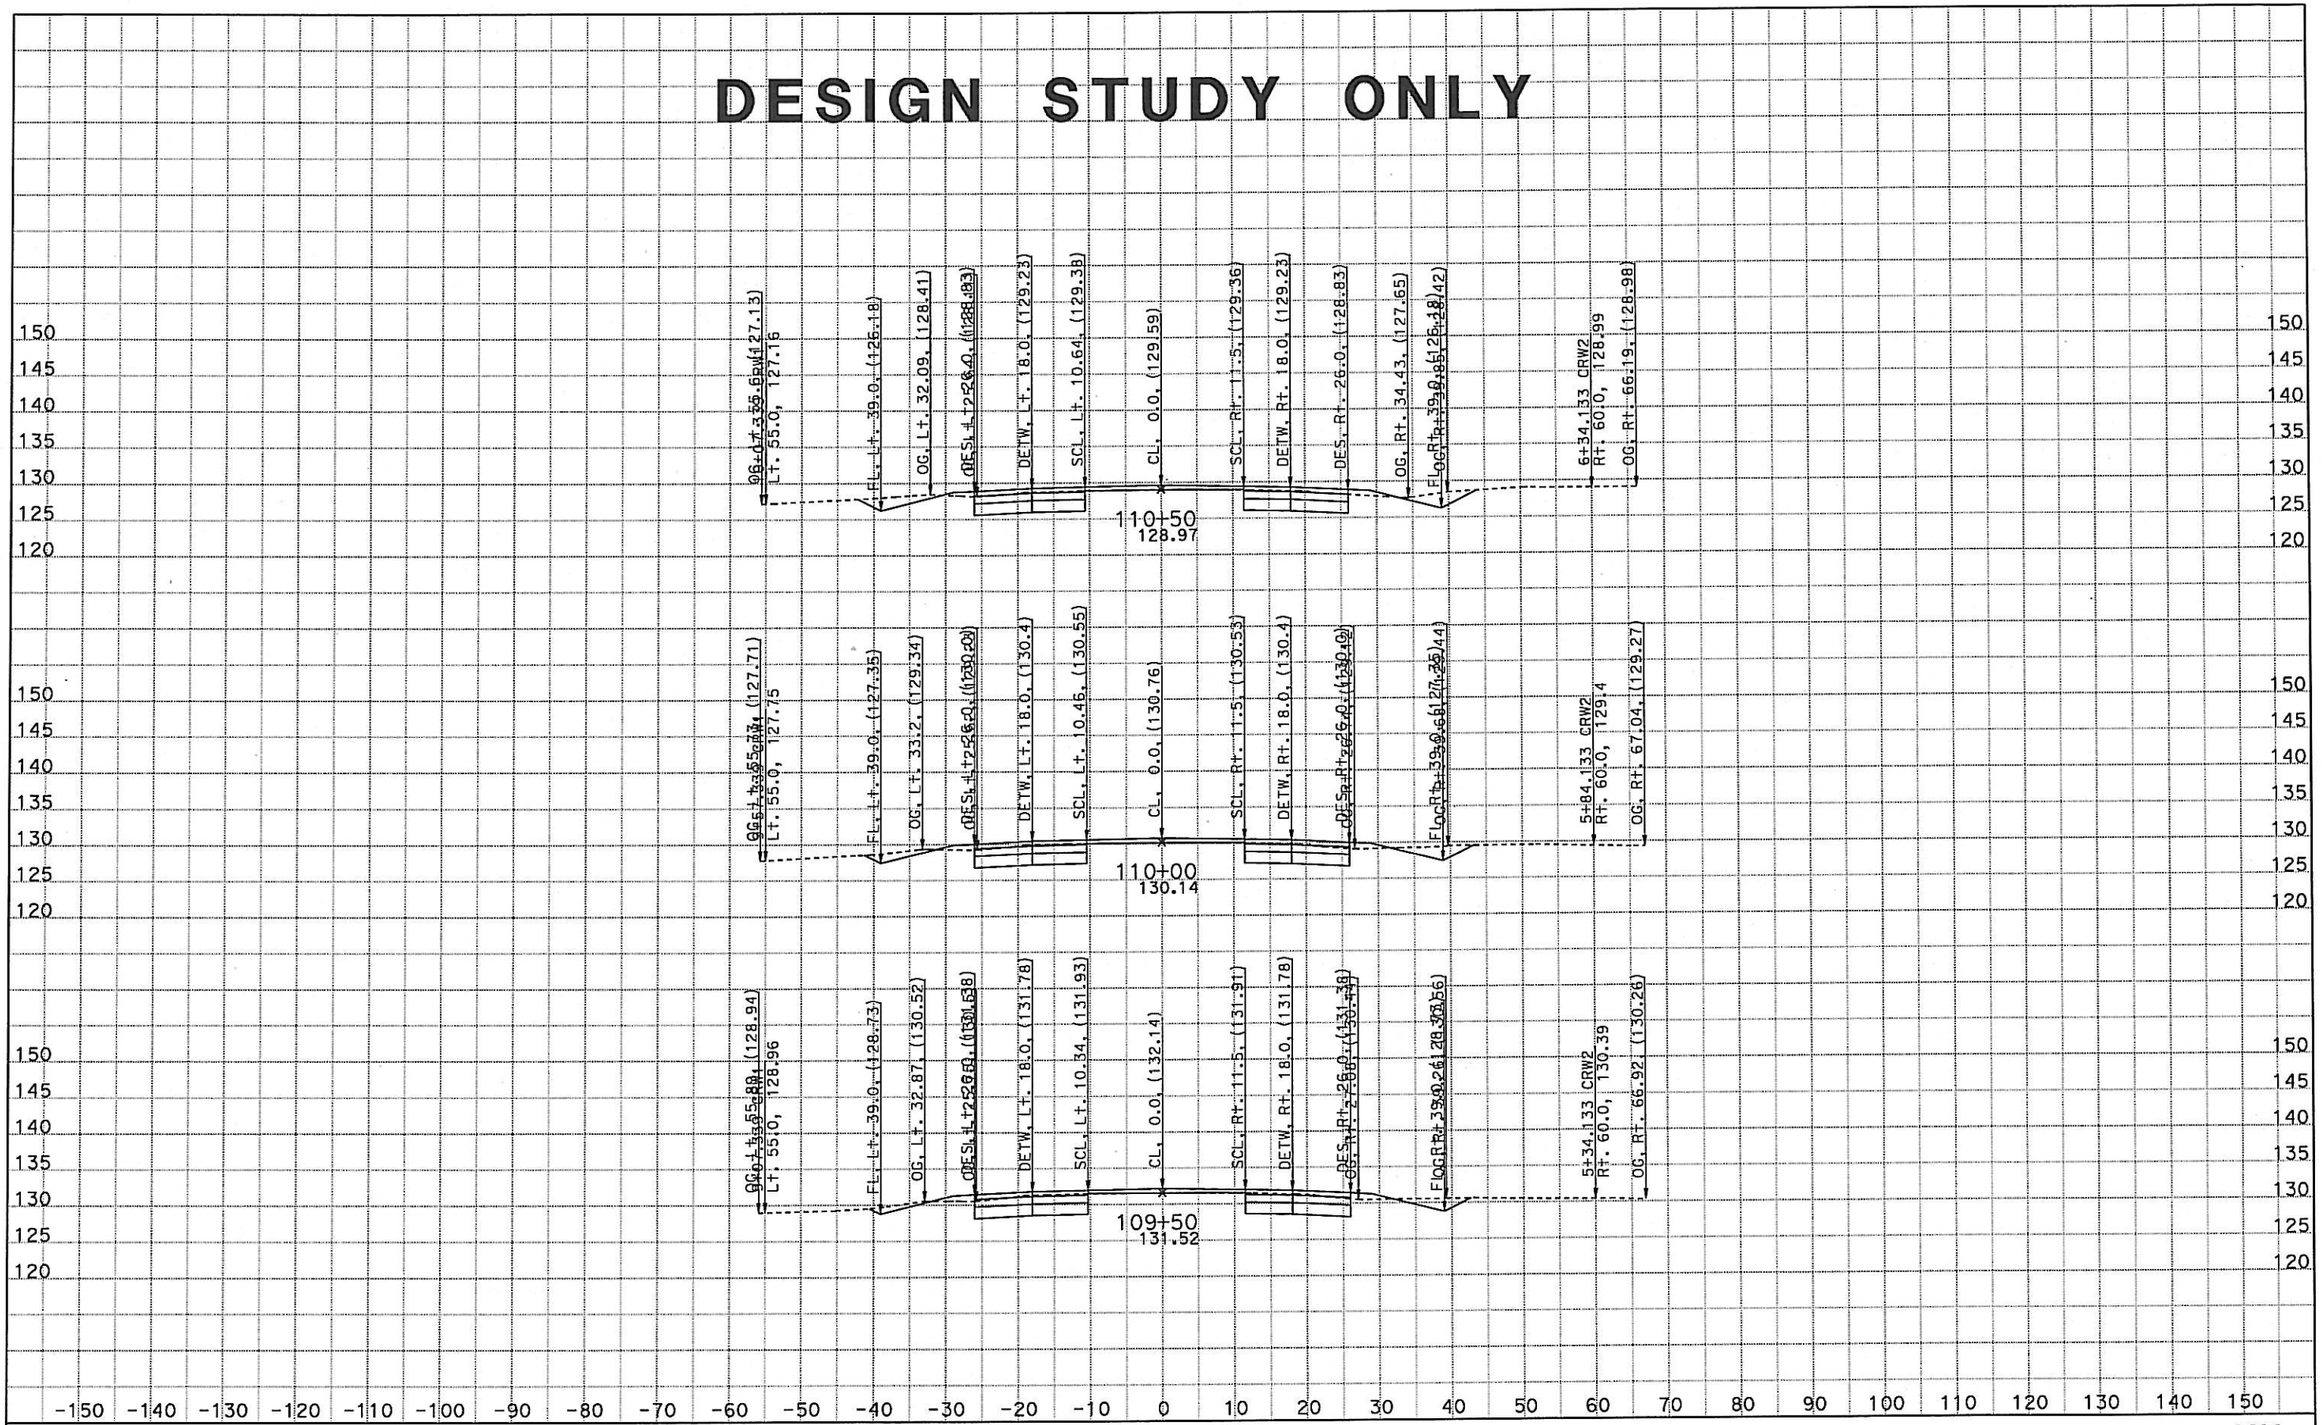

DATE: 9/27/2012

KC Project: 11027 File: D:\projects*A620\kcn27\tam\ay1cv1_092612.ear

SCALE: 1" = 10' Horiz.
1" = 10' Vert.

All Dimensions are US Survey Feet

AY1
CROSS SECTIONS
SHEET 10 OF XXX

DESIGN STUDY ONLY

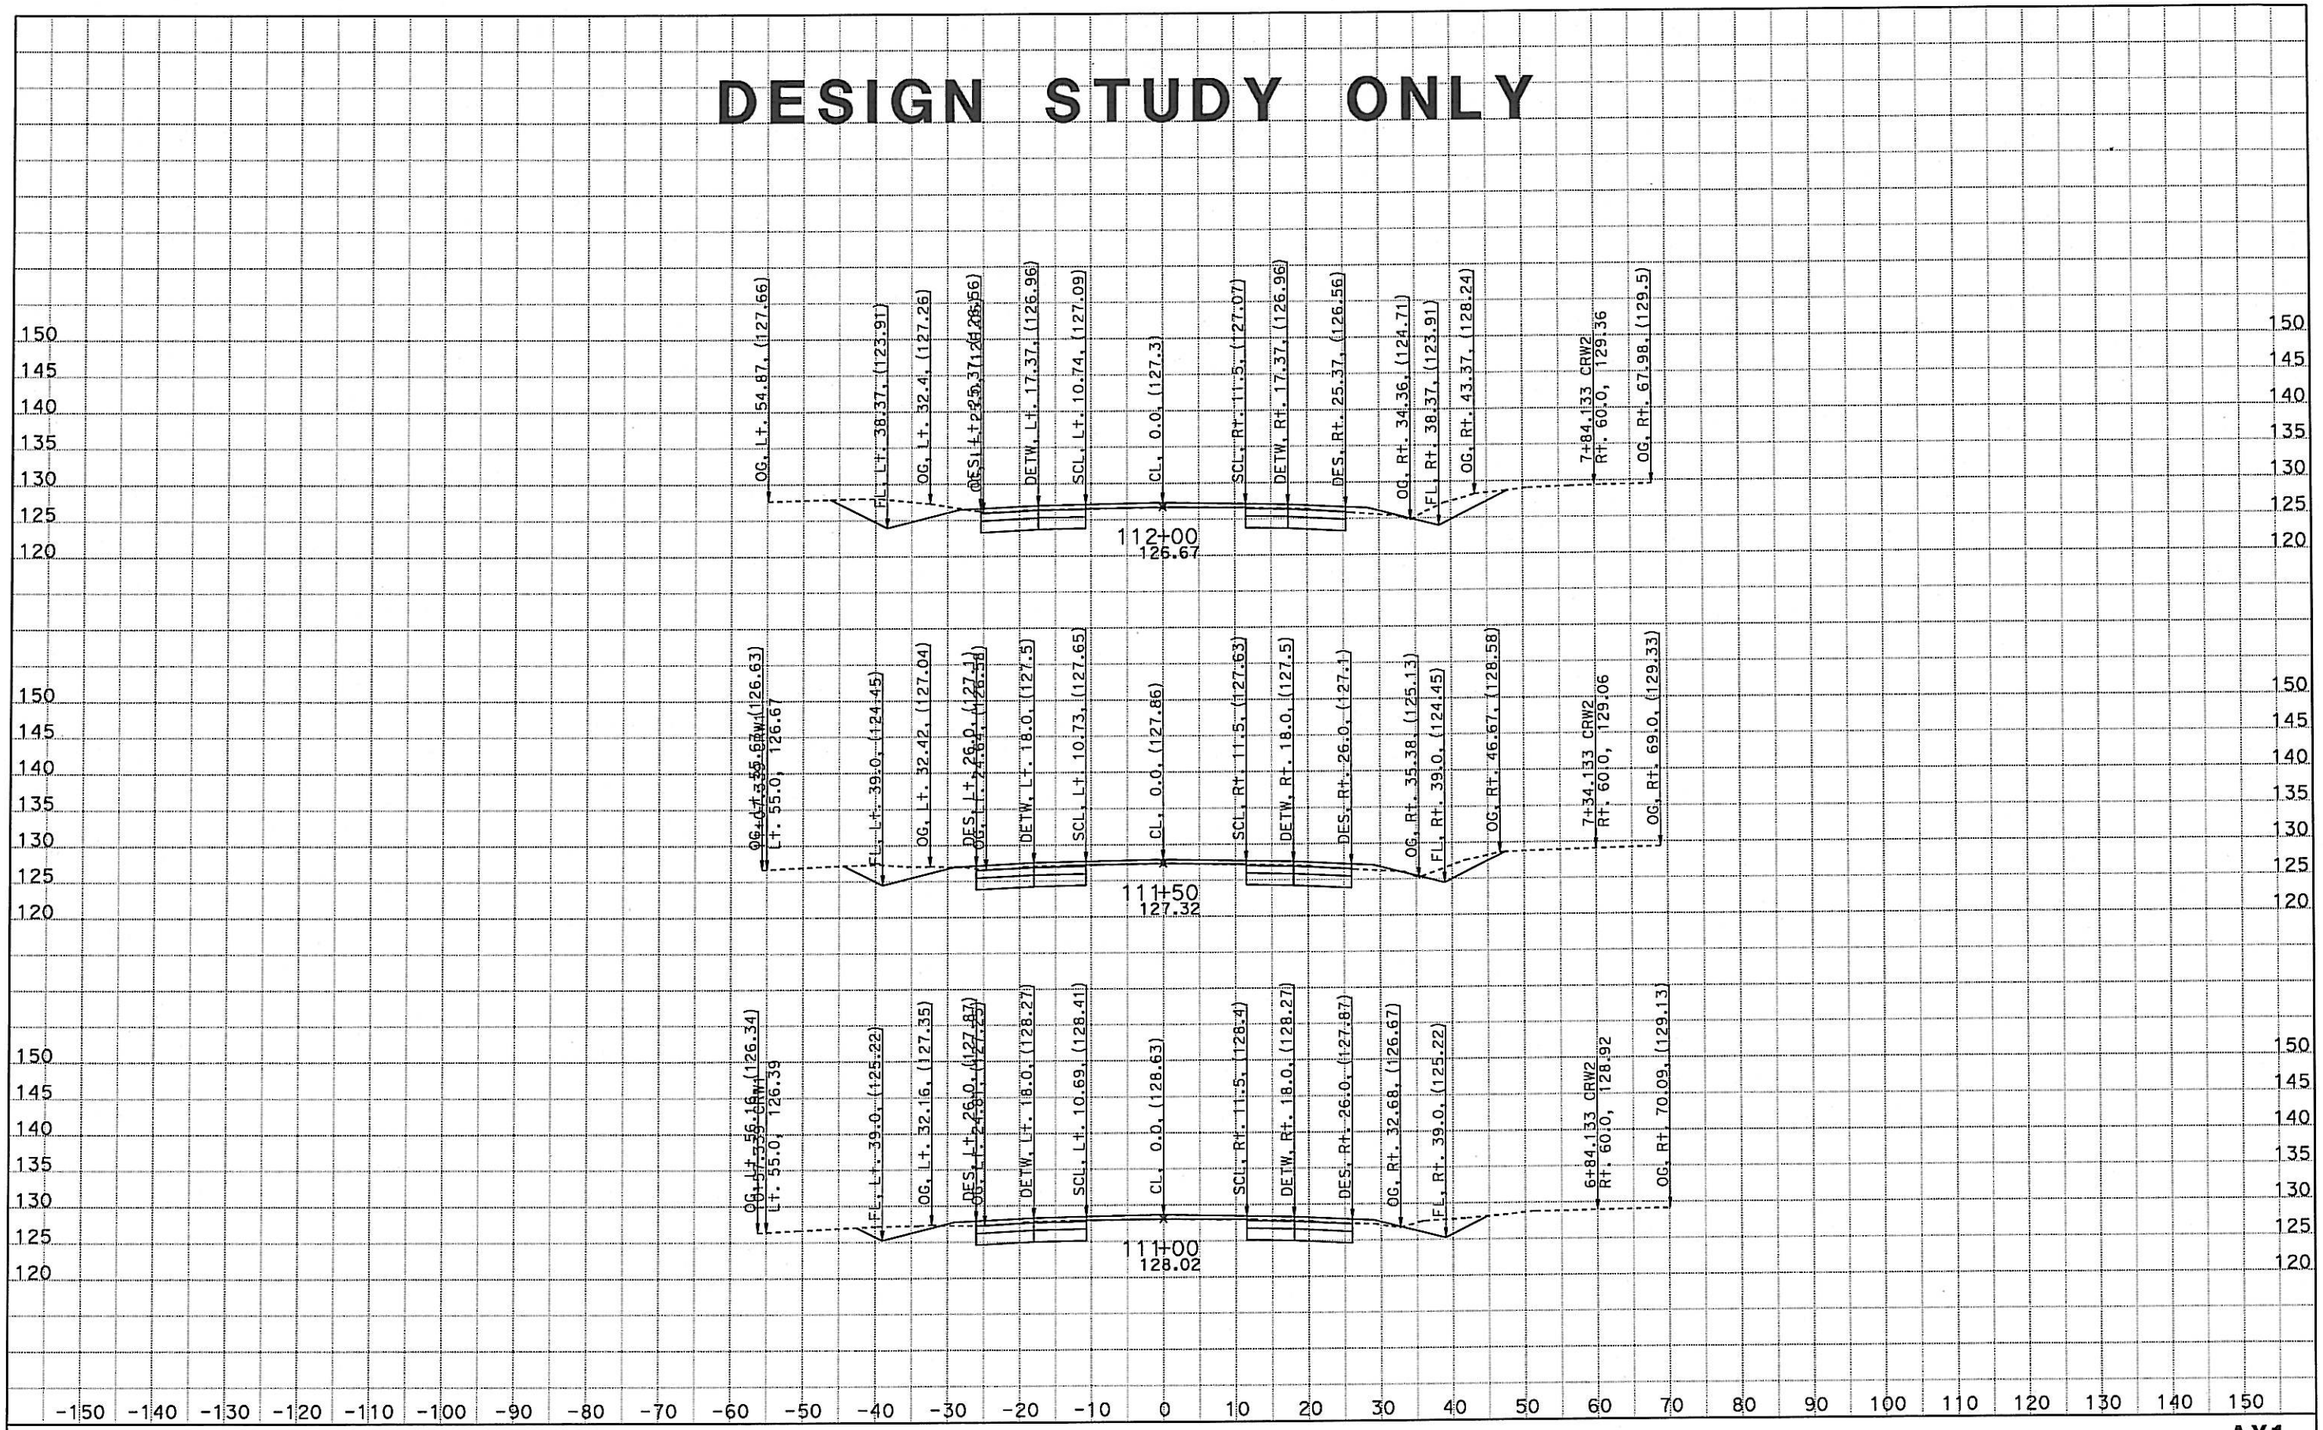

DATE: 9/27/2012

KC Project: 11027 File: D:\projects*A620\kcn27\tam\ay1cv1_092612.ear

SCALE: 1" = 10' Horiz.
1" = 10' Vert.

All Dimensions are US Survey Feet

AY1
CROSS SECTIONS
SHEET 11 OF XXX

DESIGN STUDY ONLY

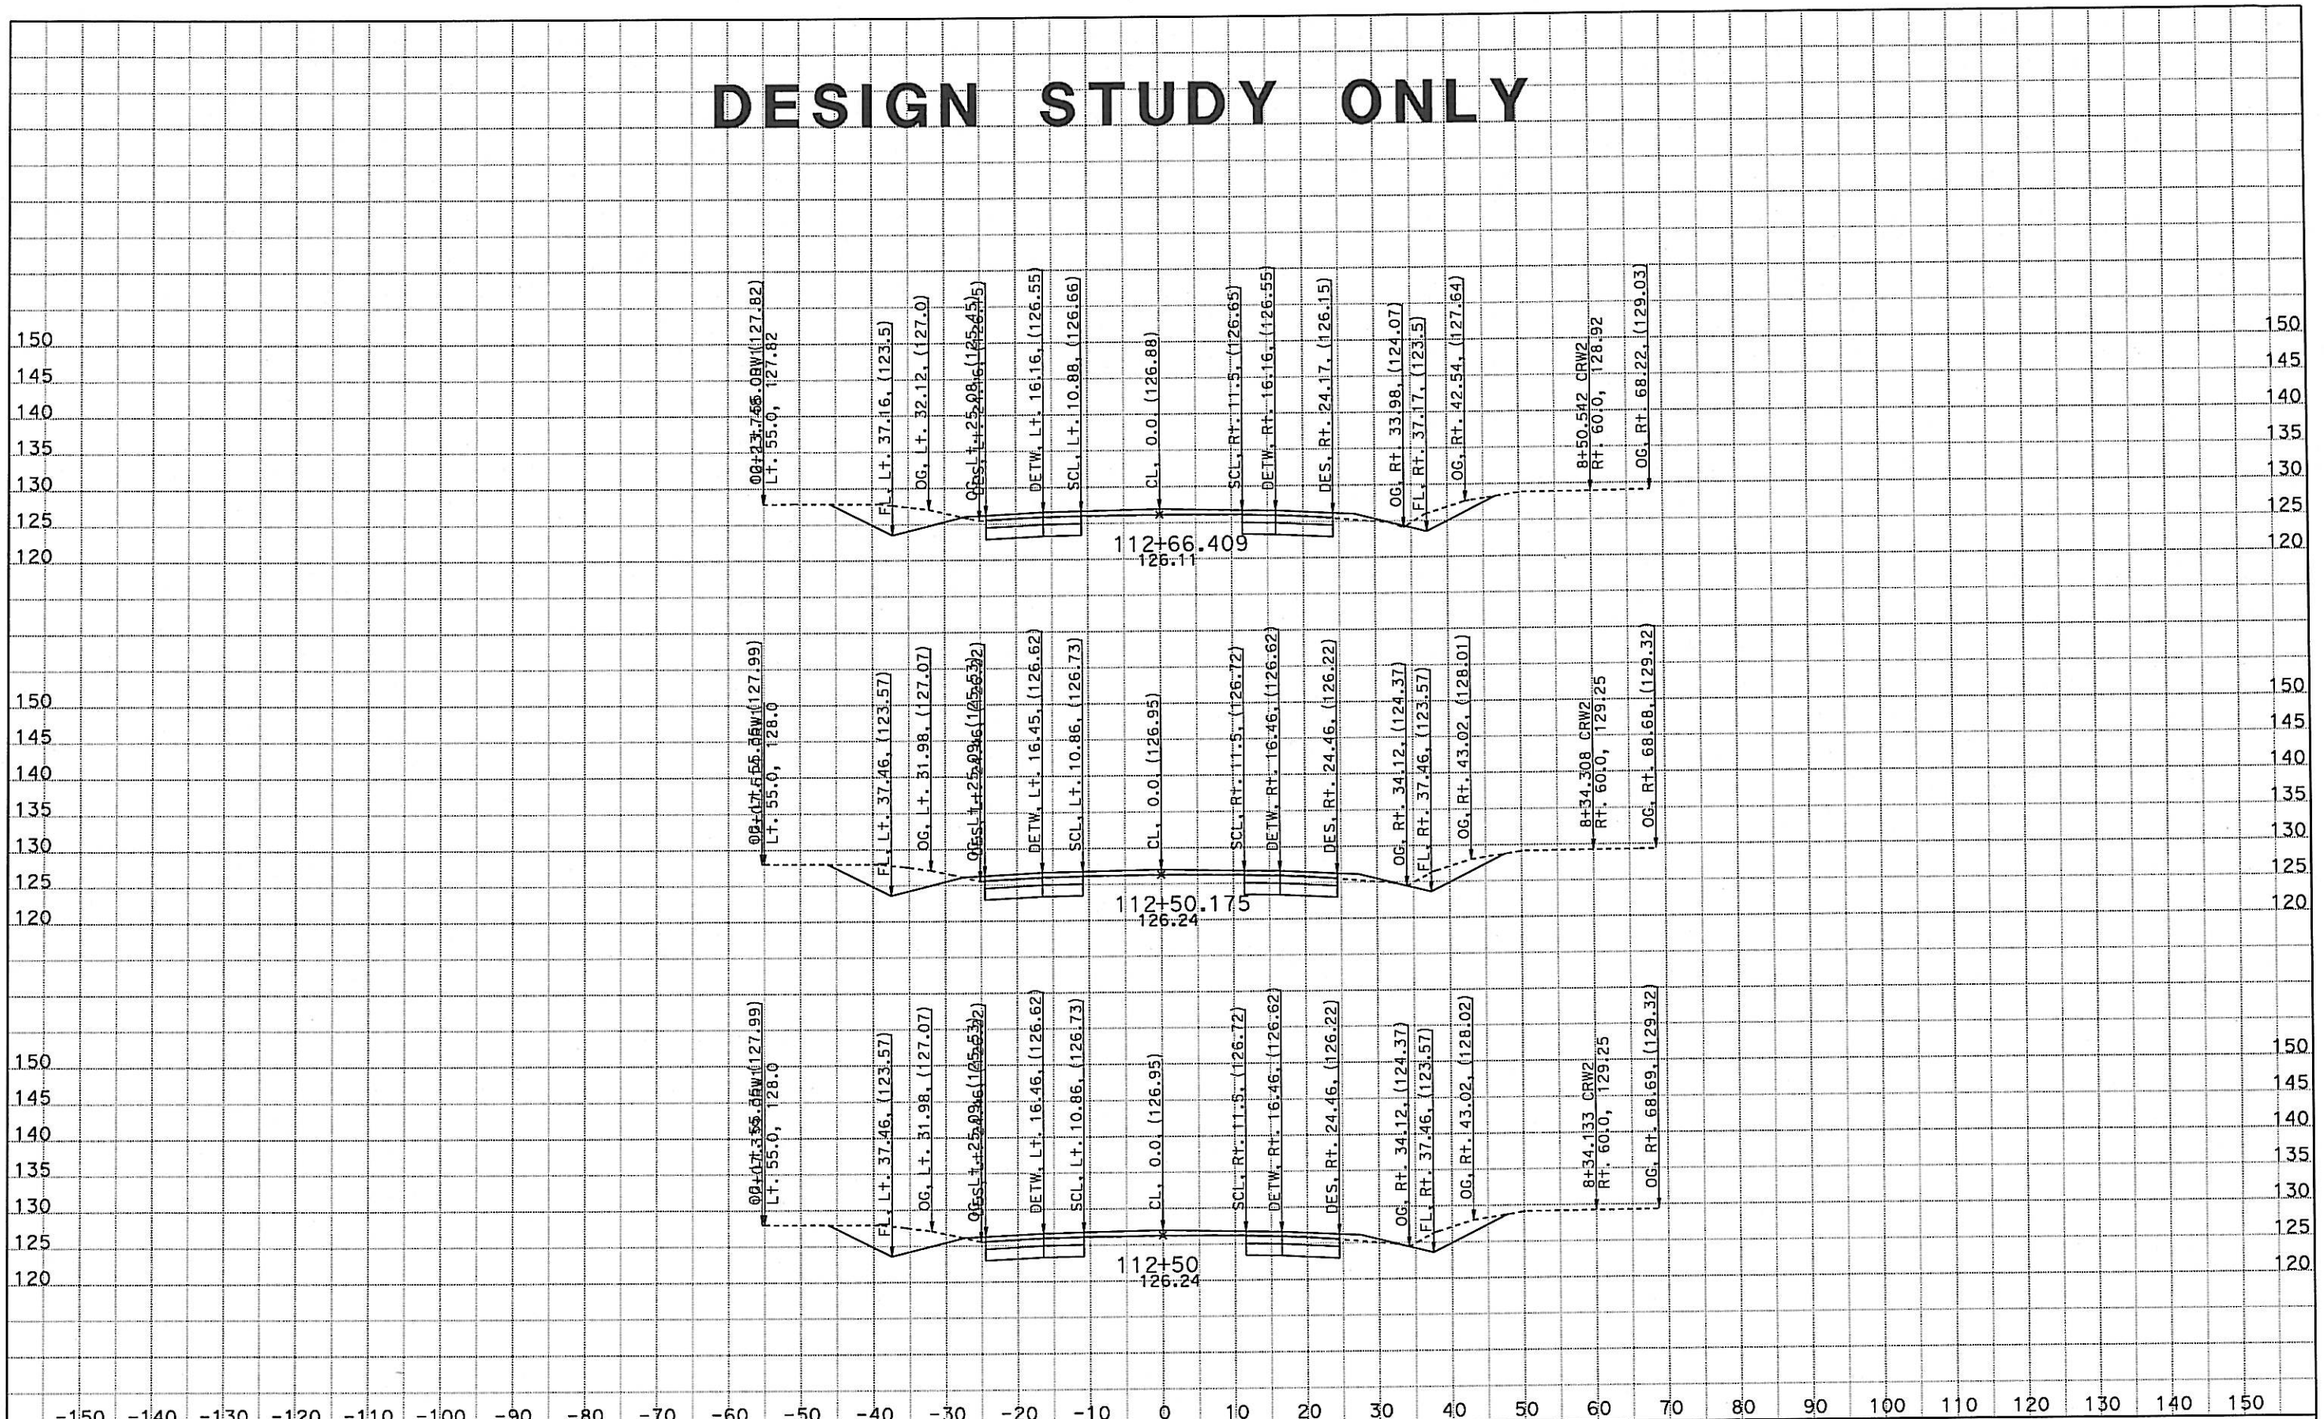

DATE: 9/27/2012

KC Project: 11027 File: D:\projects*A620\kcn27\tam\ay1cv1_092612.ear

SCALE: 1" = 10' Horiz.
1" = 10' Vert.

All Dimensions are US Survey Feet

AY1
CROSS SECTIONS

SHEET 12 OF XXX

DESIGN STUDY ONLY

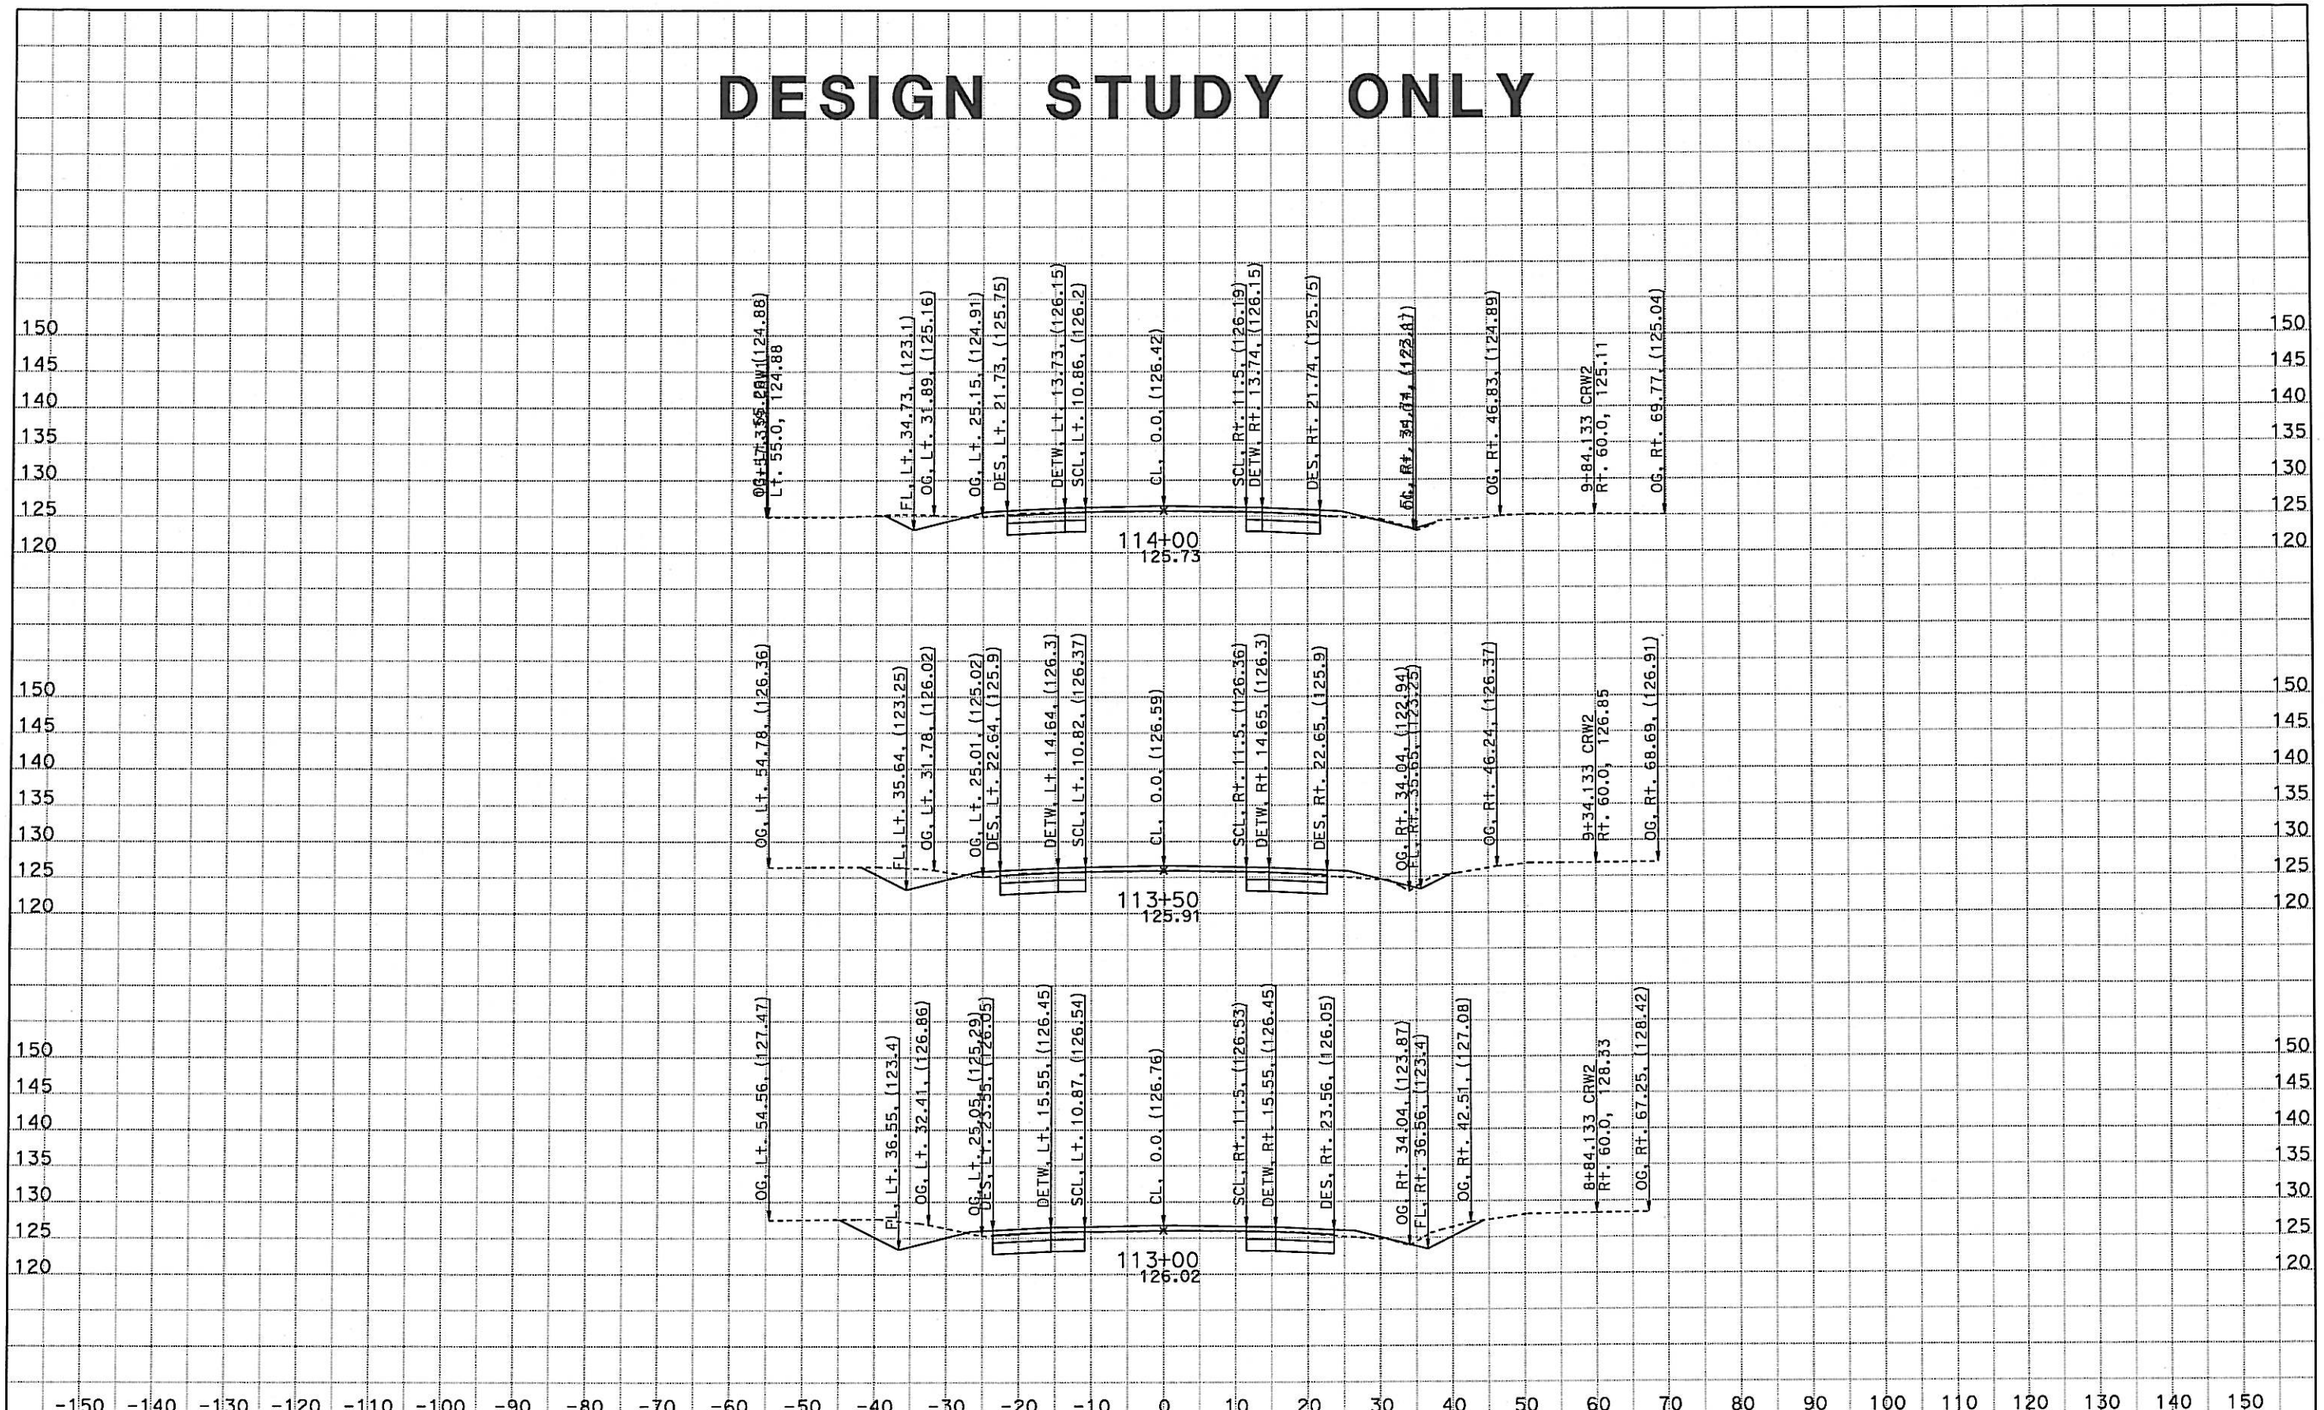

DATE: 9/27/2012

KC Project: 11027 File: D:\projects*A620\kcn27\tam\ay1cv1_092612.ear

SCALE: 1" = 10' Horiz.
1" = 10' Vert.

All Dimensions are US Survey Feet

AY1
CROSS SECTIONS

SHEET 13 OF XXX

DESIGN STUDY ONLY

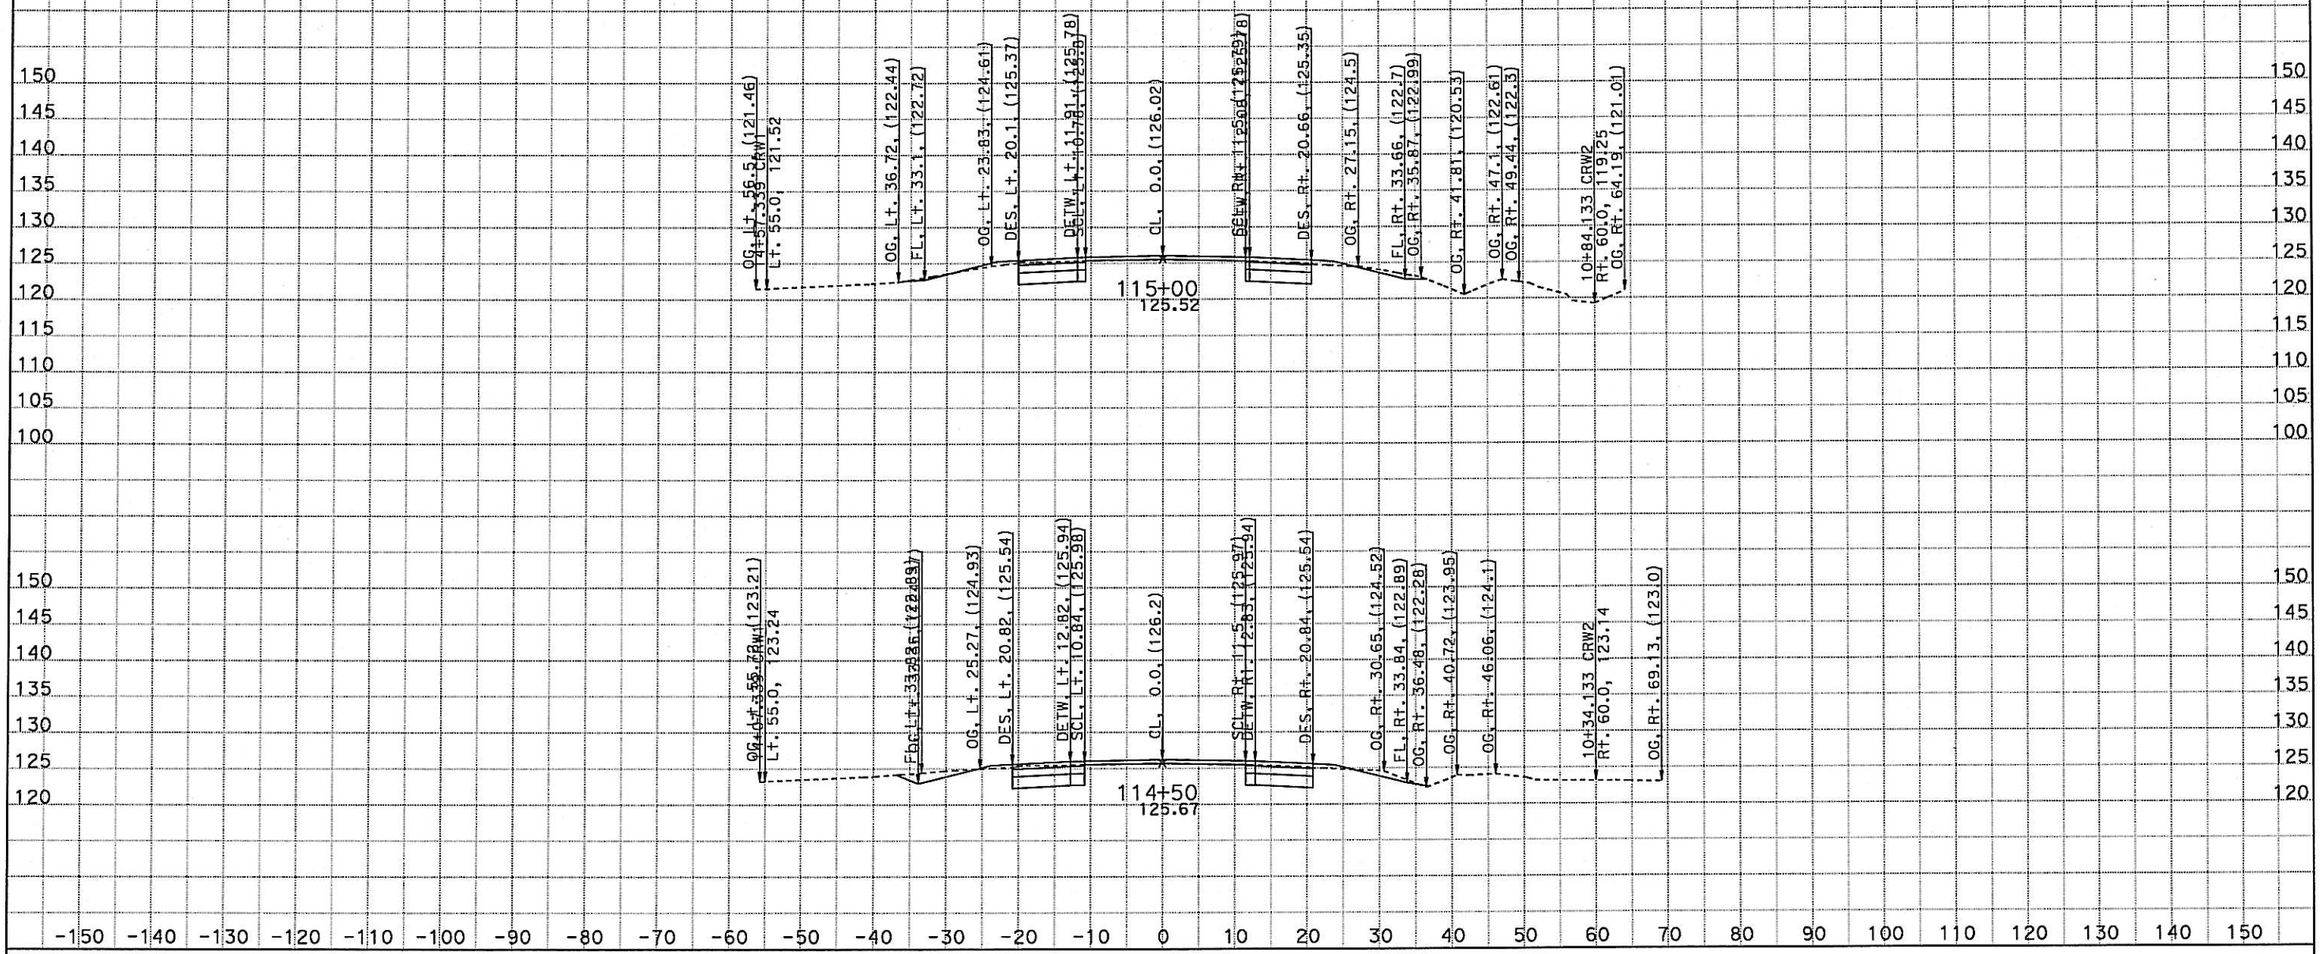

DATE: 9/27/2012

KC Project: 11027 File: D:\projects*A620\kcn27\tam\ay1cv1_092612.ear

SCALE: 1" = 10' Horiz.
1" = 10' Vert.

All Dimensions are US Survey Feet

AY1
CROSS SECTIONS

SHEET 14 OF XXX

DESIGN STUDY ONLY

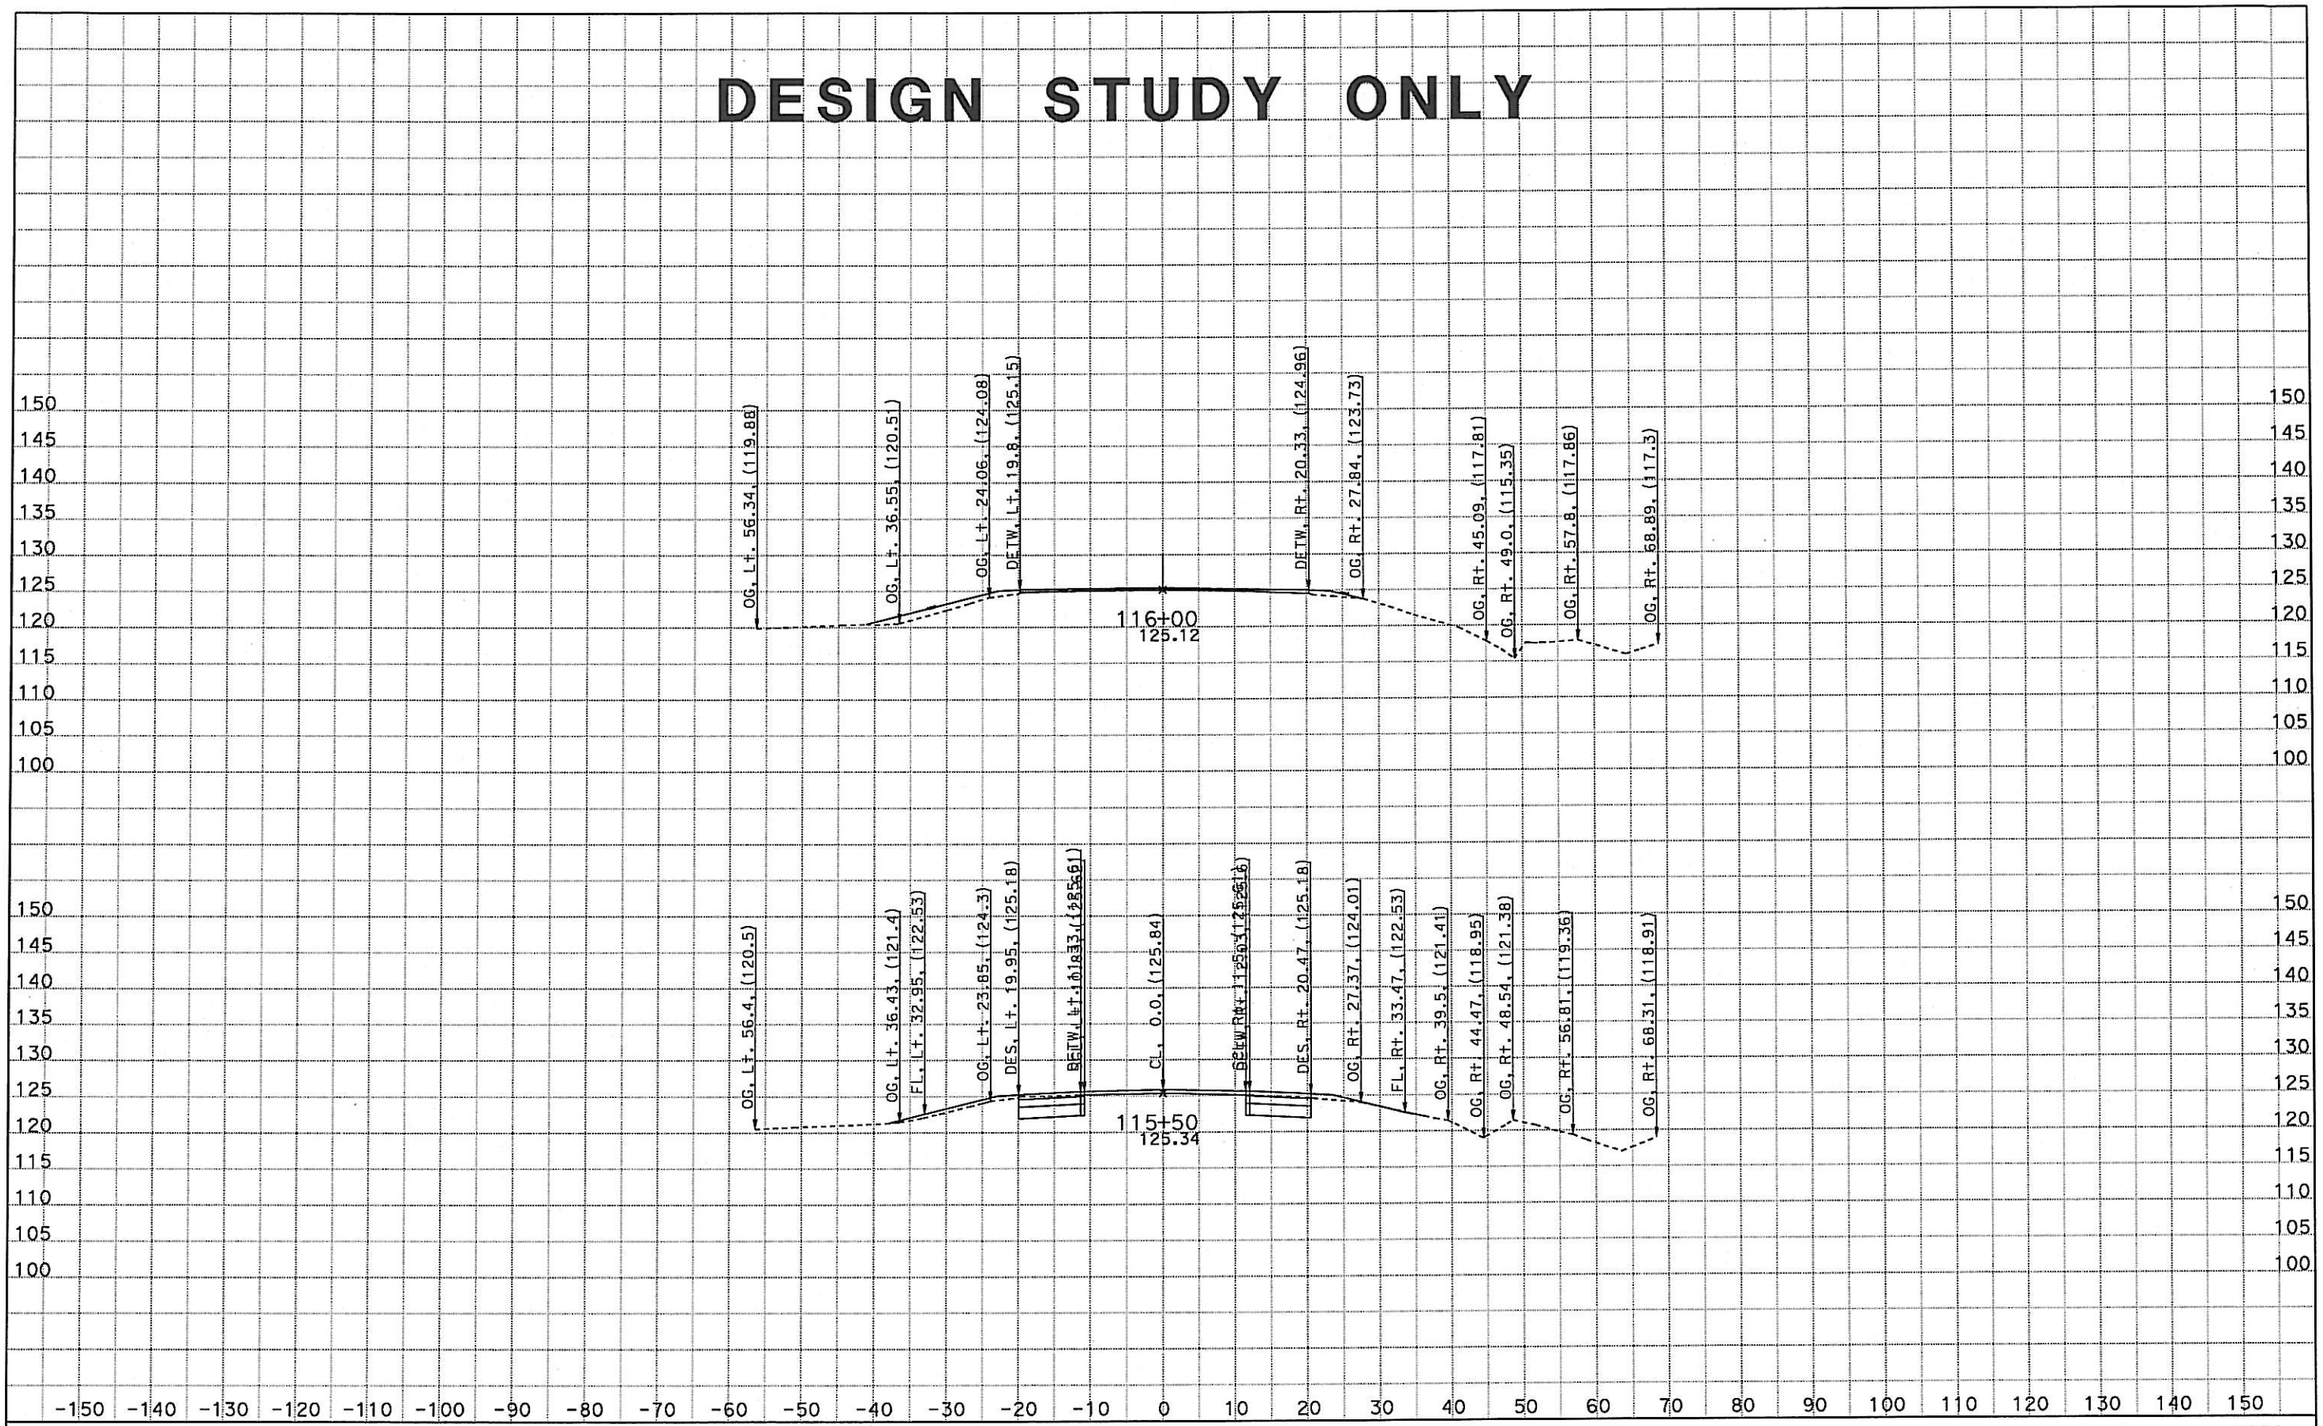

DATE: 9/27/2012

KC Project: 11027 File: D:\projects*A620\kcn27\tam\ay1cv1_092612.ear

SCALE: 1" = 10' Horiz.
1" = 10' Vert.

All Dimensions are US Survey Feet

AY1
CROSS SECTIONS
SHEET 15 OF XXX

DESIGN STUDY ONLY

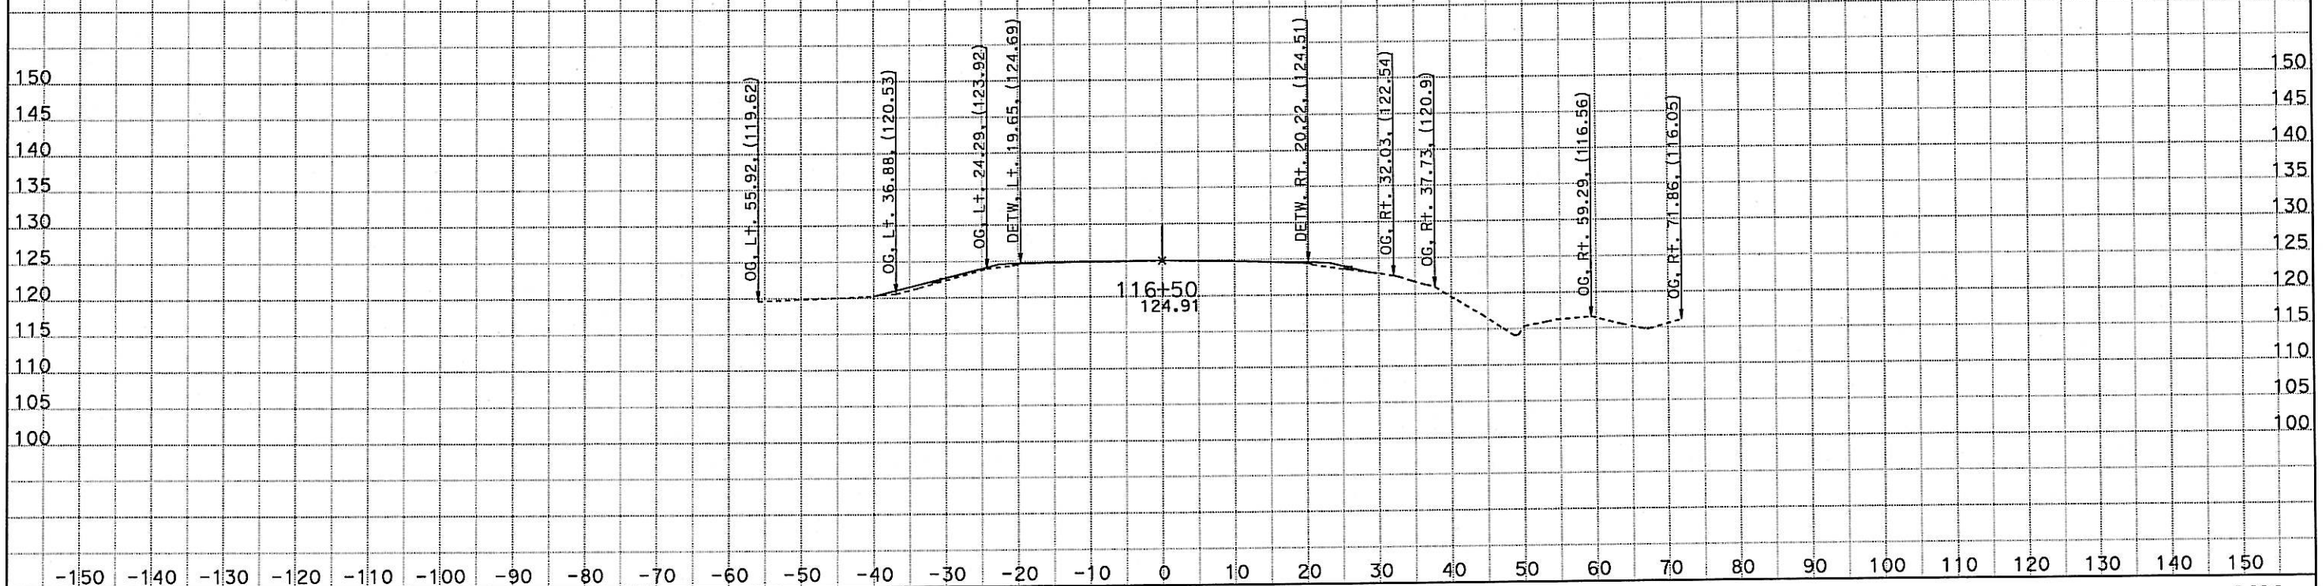

DATE: 9/27/2012

KC Project: 11027 File: D:\projects*A620\kcn27\tam\ay1cv1_092612.ear

SCALE: 1" = 10' Horiz.
1" = 10' Vert.

All Dimensions are US Survey Feet

AY1
CROSS SECTIONS

SHEET 16 OF XXX

DESIGN STUDY ONLY

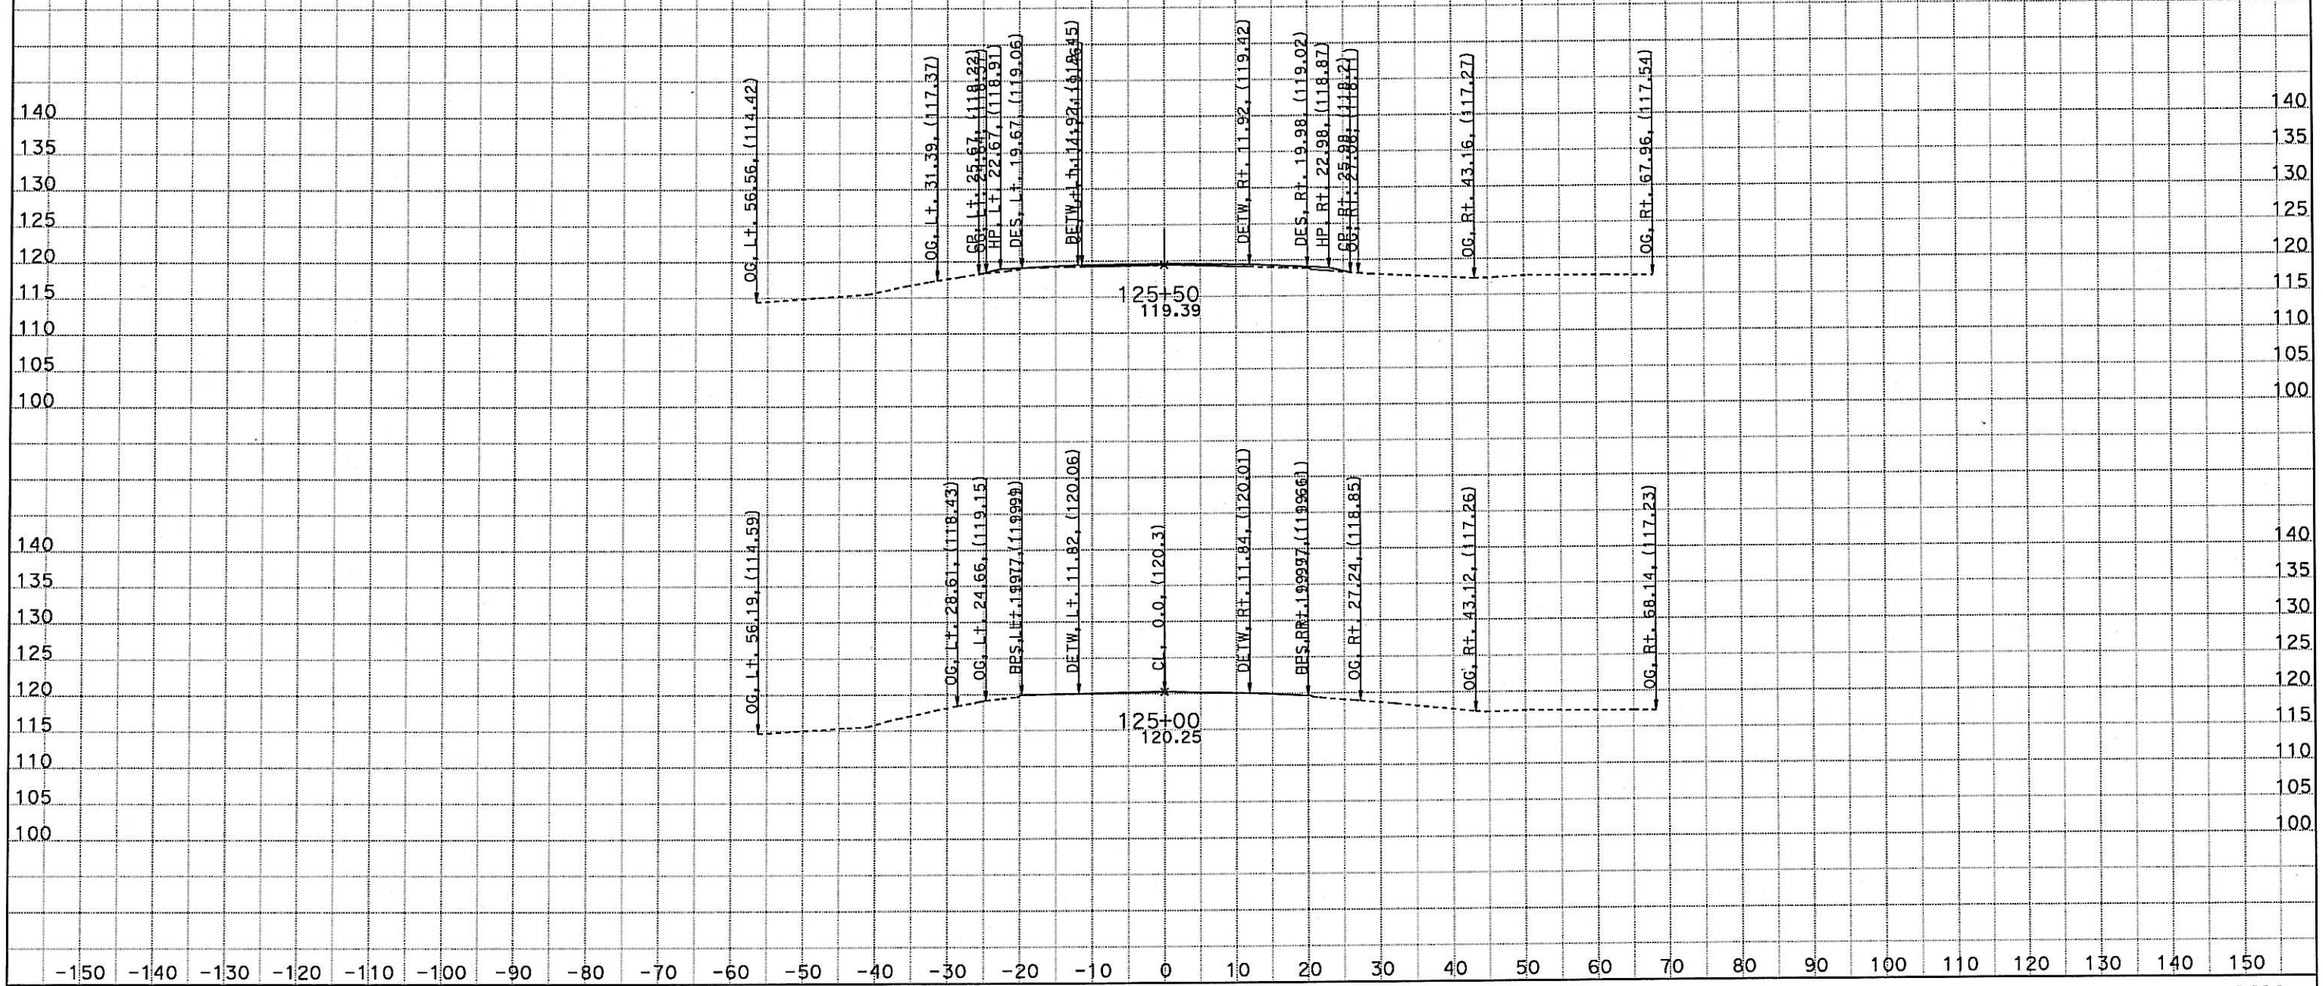

DATE: 10/5/2012

KC Project: 11027 File: D:\projects*A620\Segment2n27\tam\mv1092612.ear

SCALE: 1" = 10' Horiz.
1" = 10' Vert.

All Dimensions are US Survey Feet

AY1

CROSS SECTIONS

SHEET 1 OF XXX

DESIGN STUDY ONLY

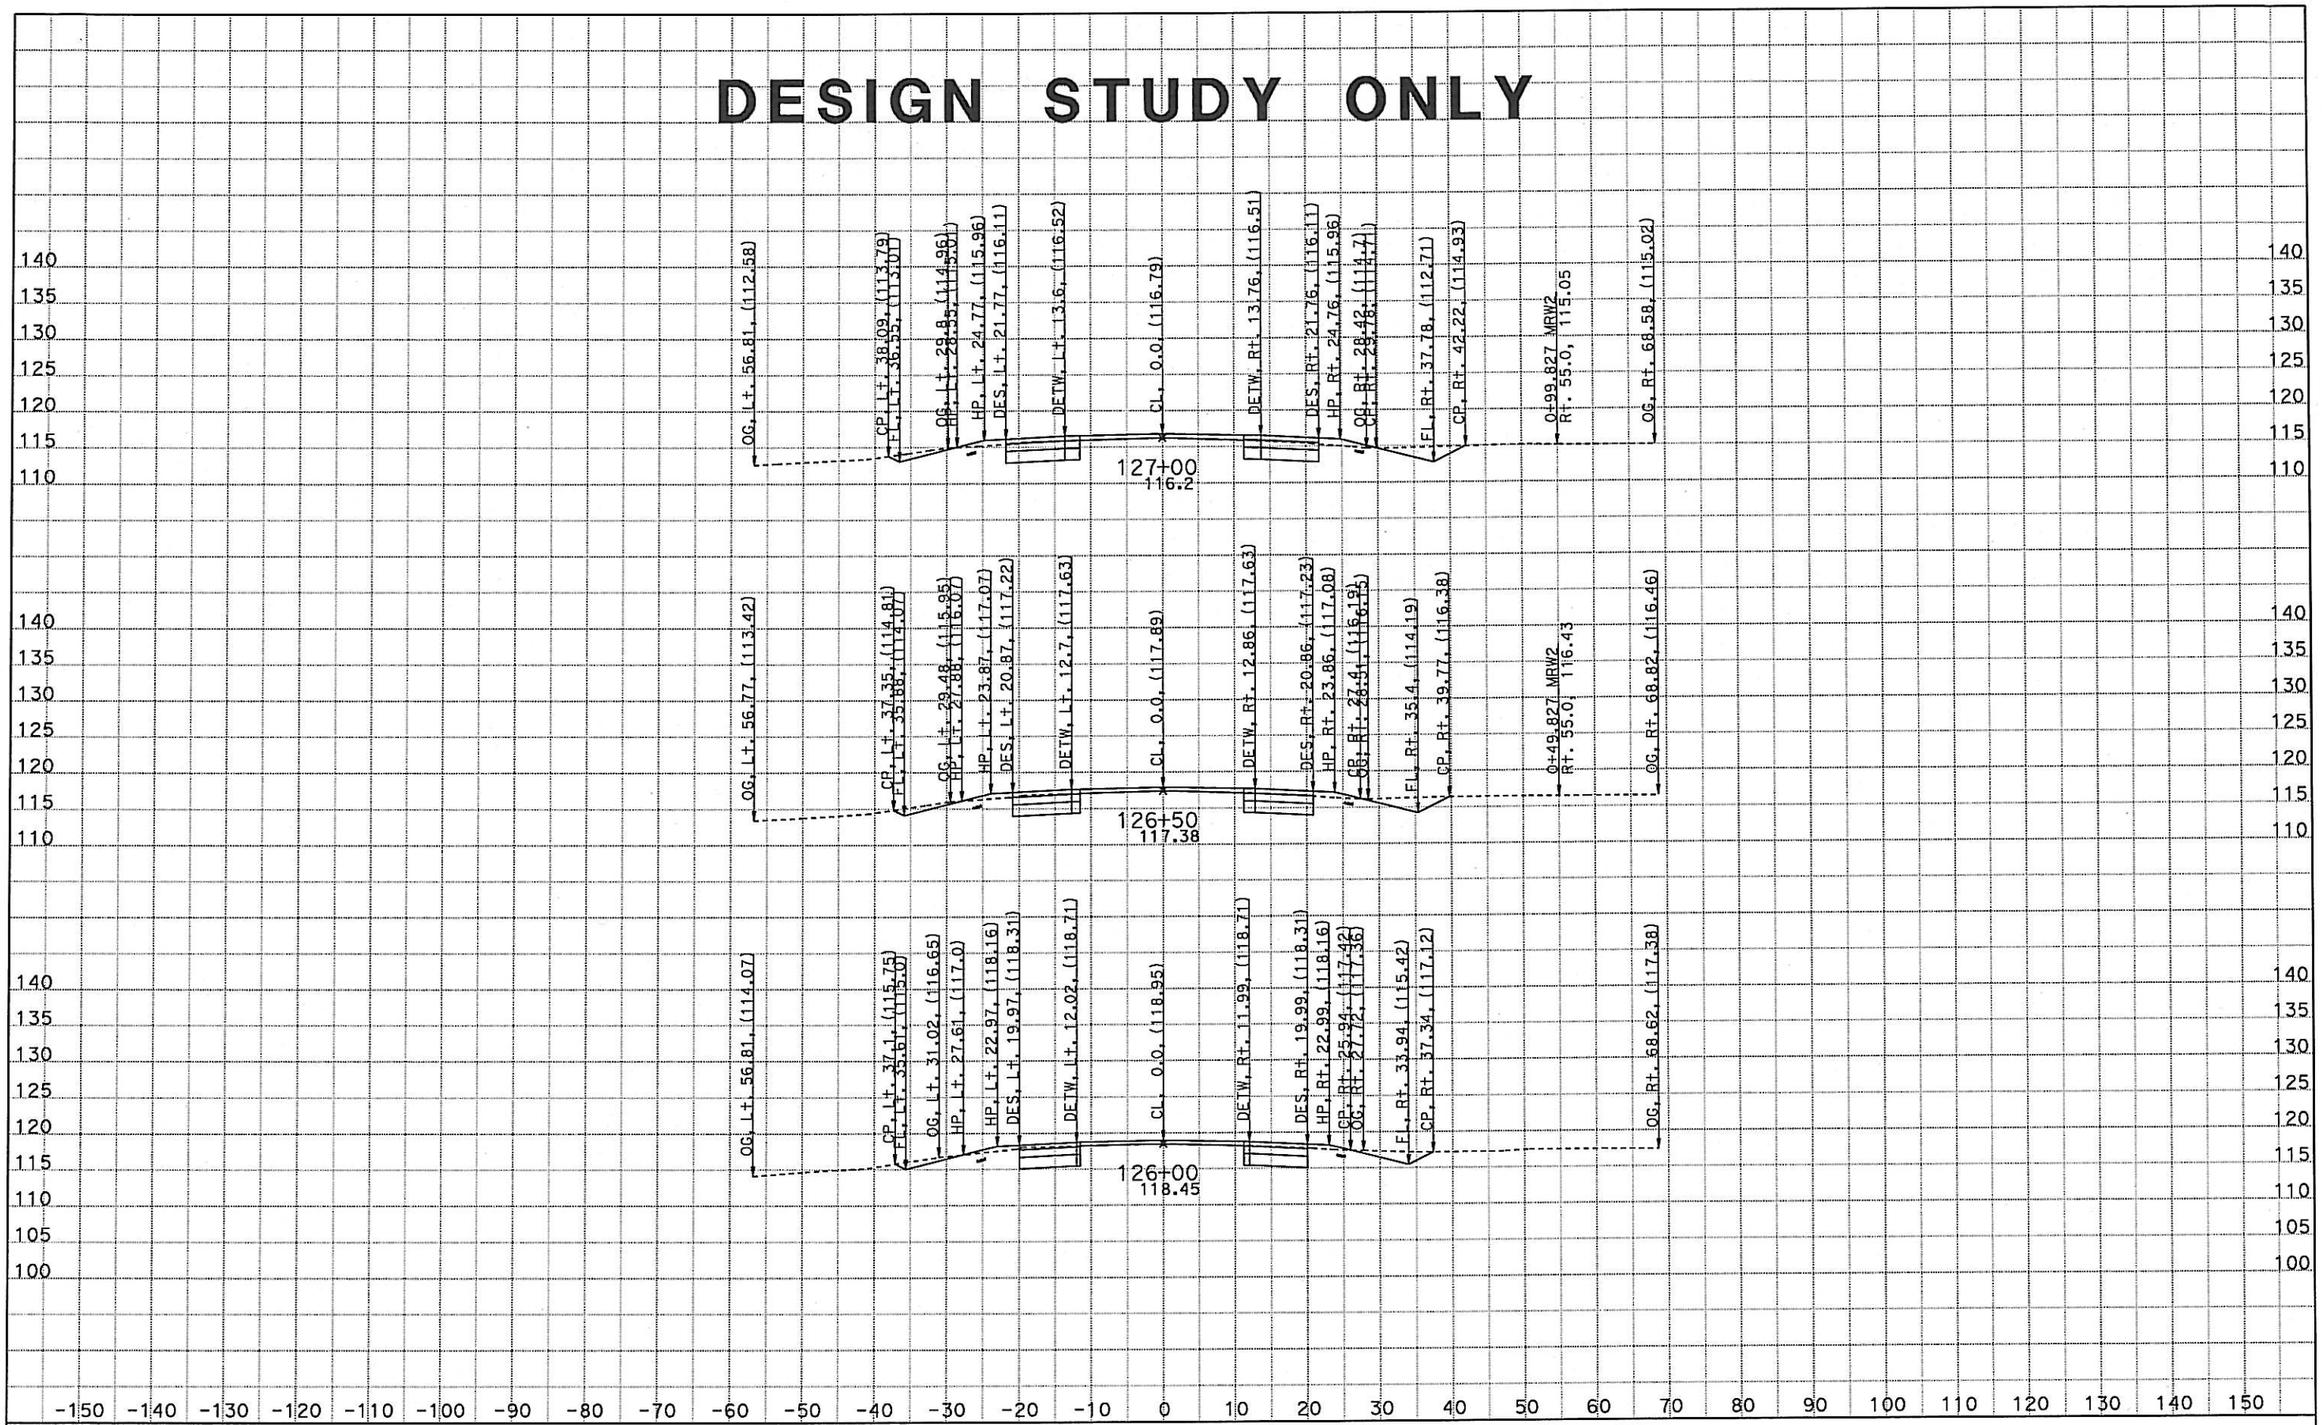

DATE: 10/5/2012

KC Project: 11027 File: D:\projects*A620\Segment2n27\tam\mv1092612.ear

SCALE: 1" = 10' Horiz.
1" = 10' Vert.

All Dimensions are US Survey Feet

AY1
CROSS SECTIONS
SHEET 2 OF XXX

DESIGN STUDY ONLY

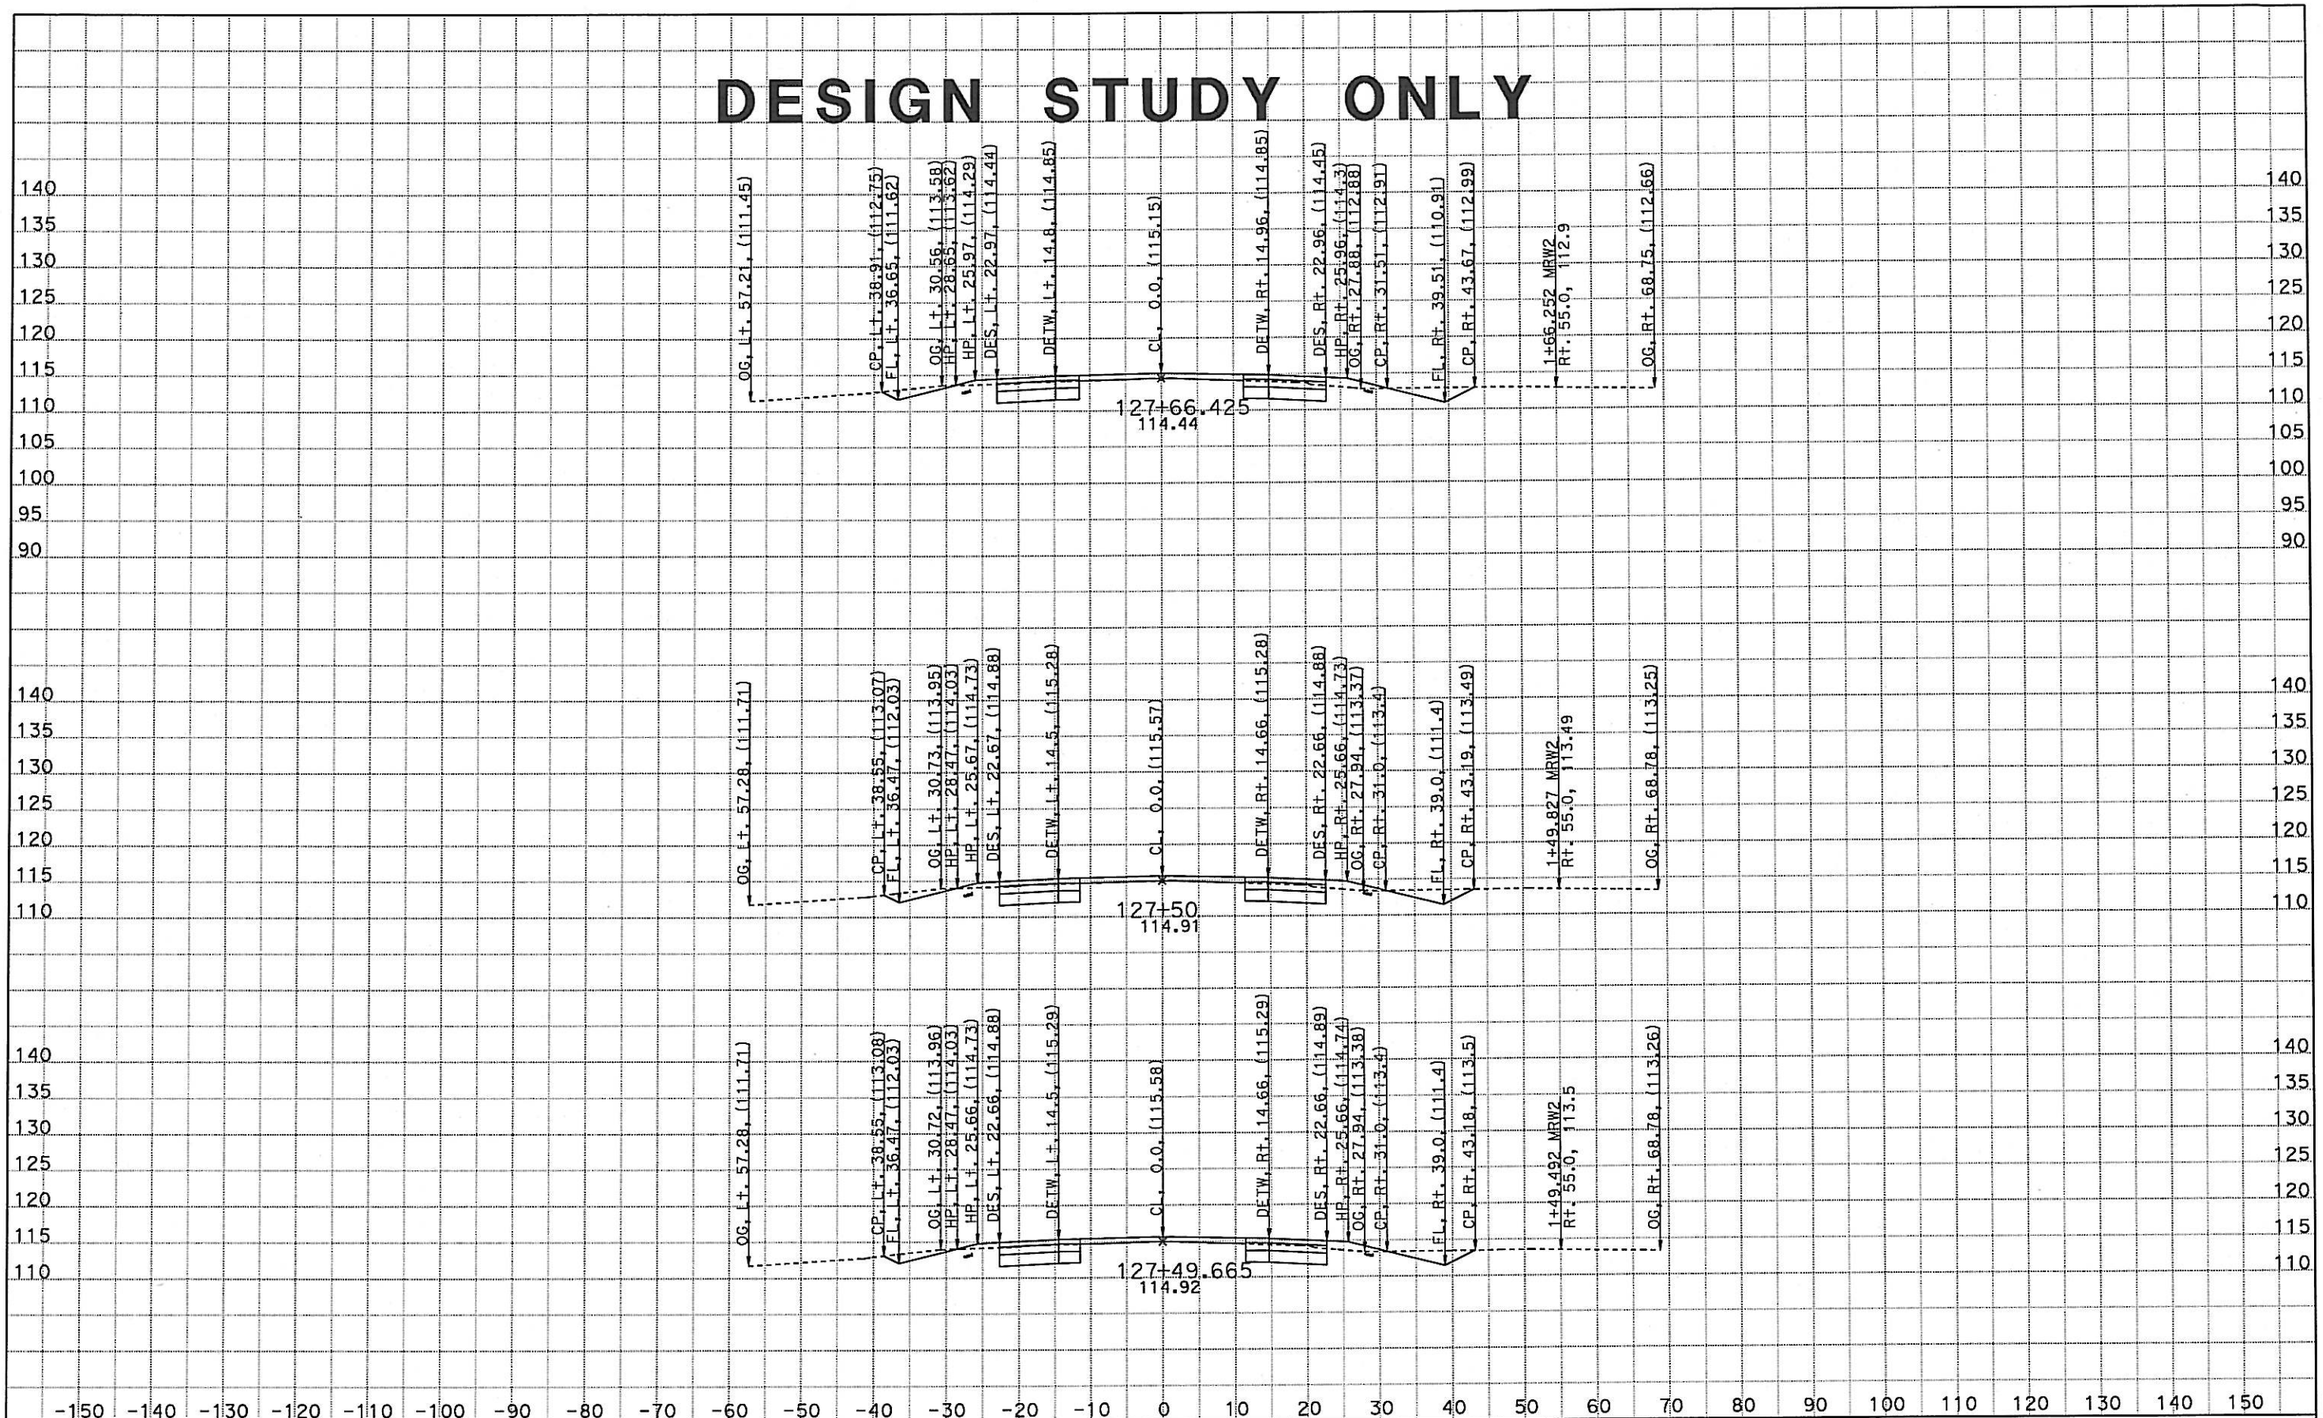

DATE: 10/5/2012

KC Project: 11027 File: D:\projects*A620\Segment2n27\tam\mv1092612.ear

SCALE: 1" = 10' Horiz.
1" = 10' Vert.

All Dimensions are US Survey Feet

AY1

CROSS SECTIONS

SHEET 3 OF XXX

DESIGN STUDY ONLY

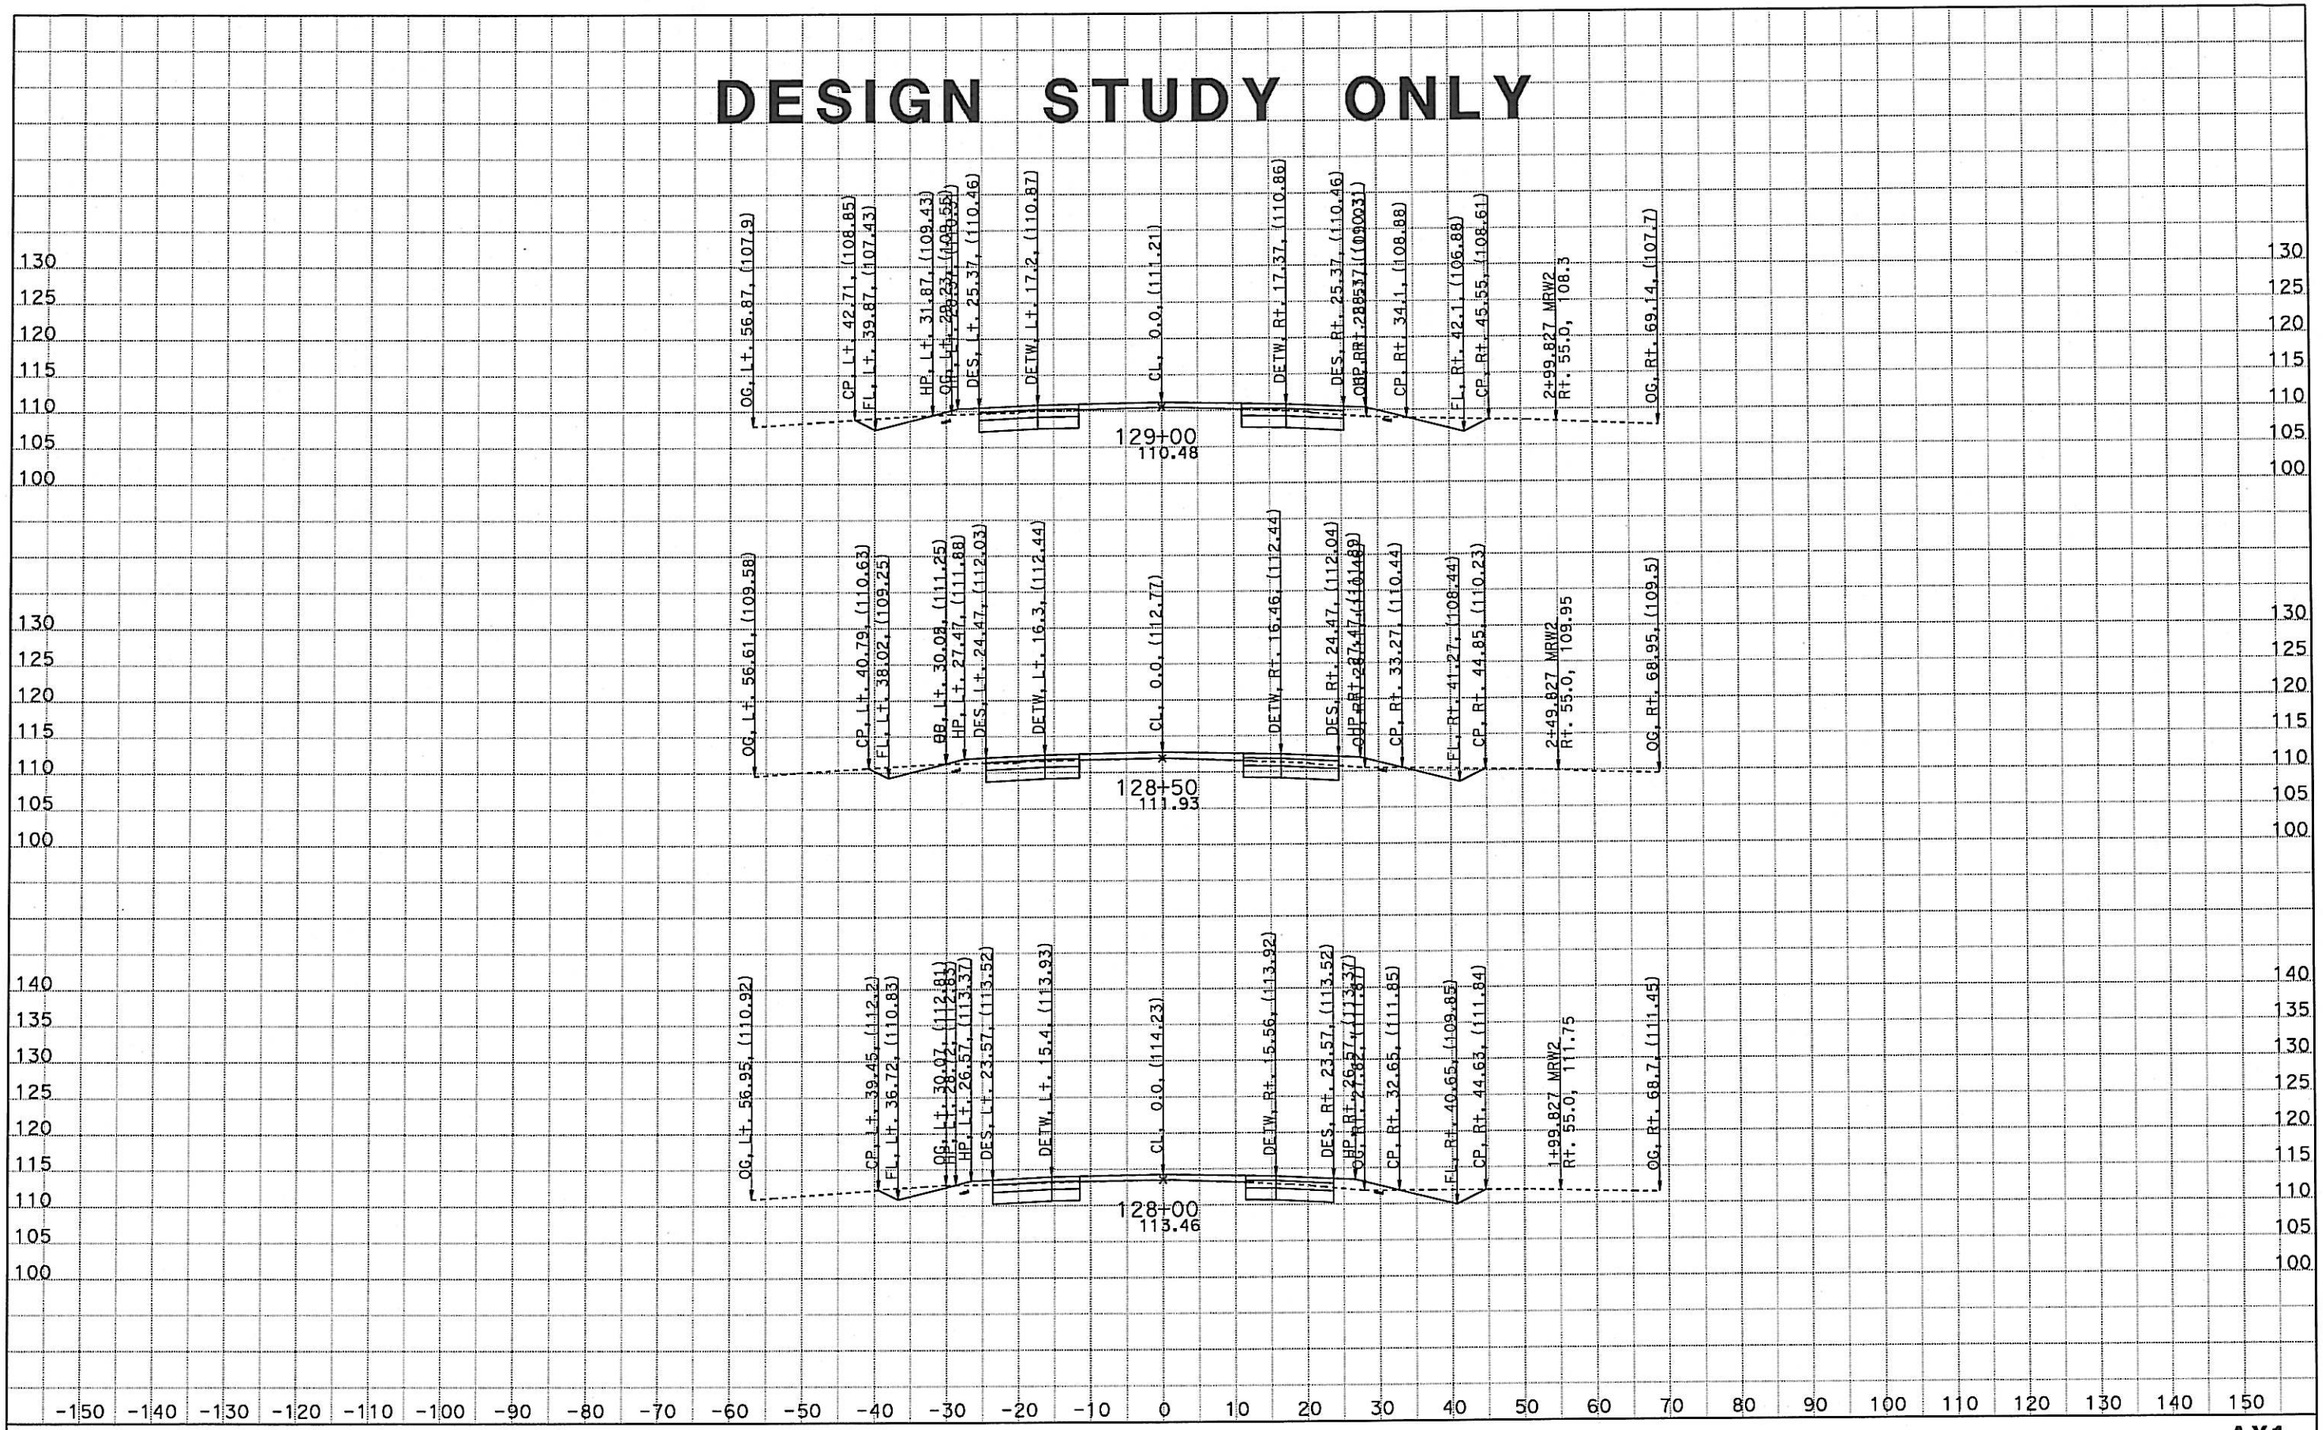

DATE: 10/5/2012

KC Project: 11027 File: D:\projects*A620\Segment2n27\tam\mv1092612.ear

SCALE: 1" = 10' Horiz.
1" = 10' Vert.

All Dimensions are US Survey Feet

AY1

CROSS SECTIONS

SHEET 4 OF XXX

DESIGN STUDY ONLY

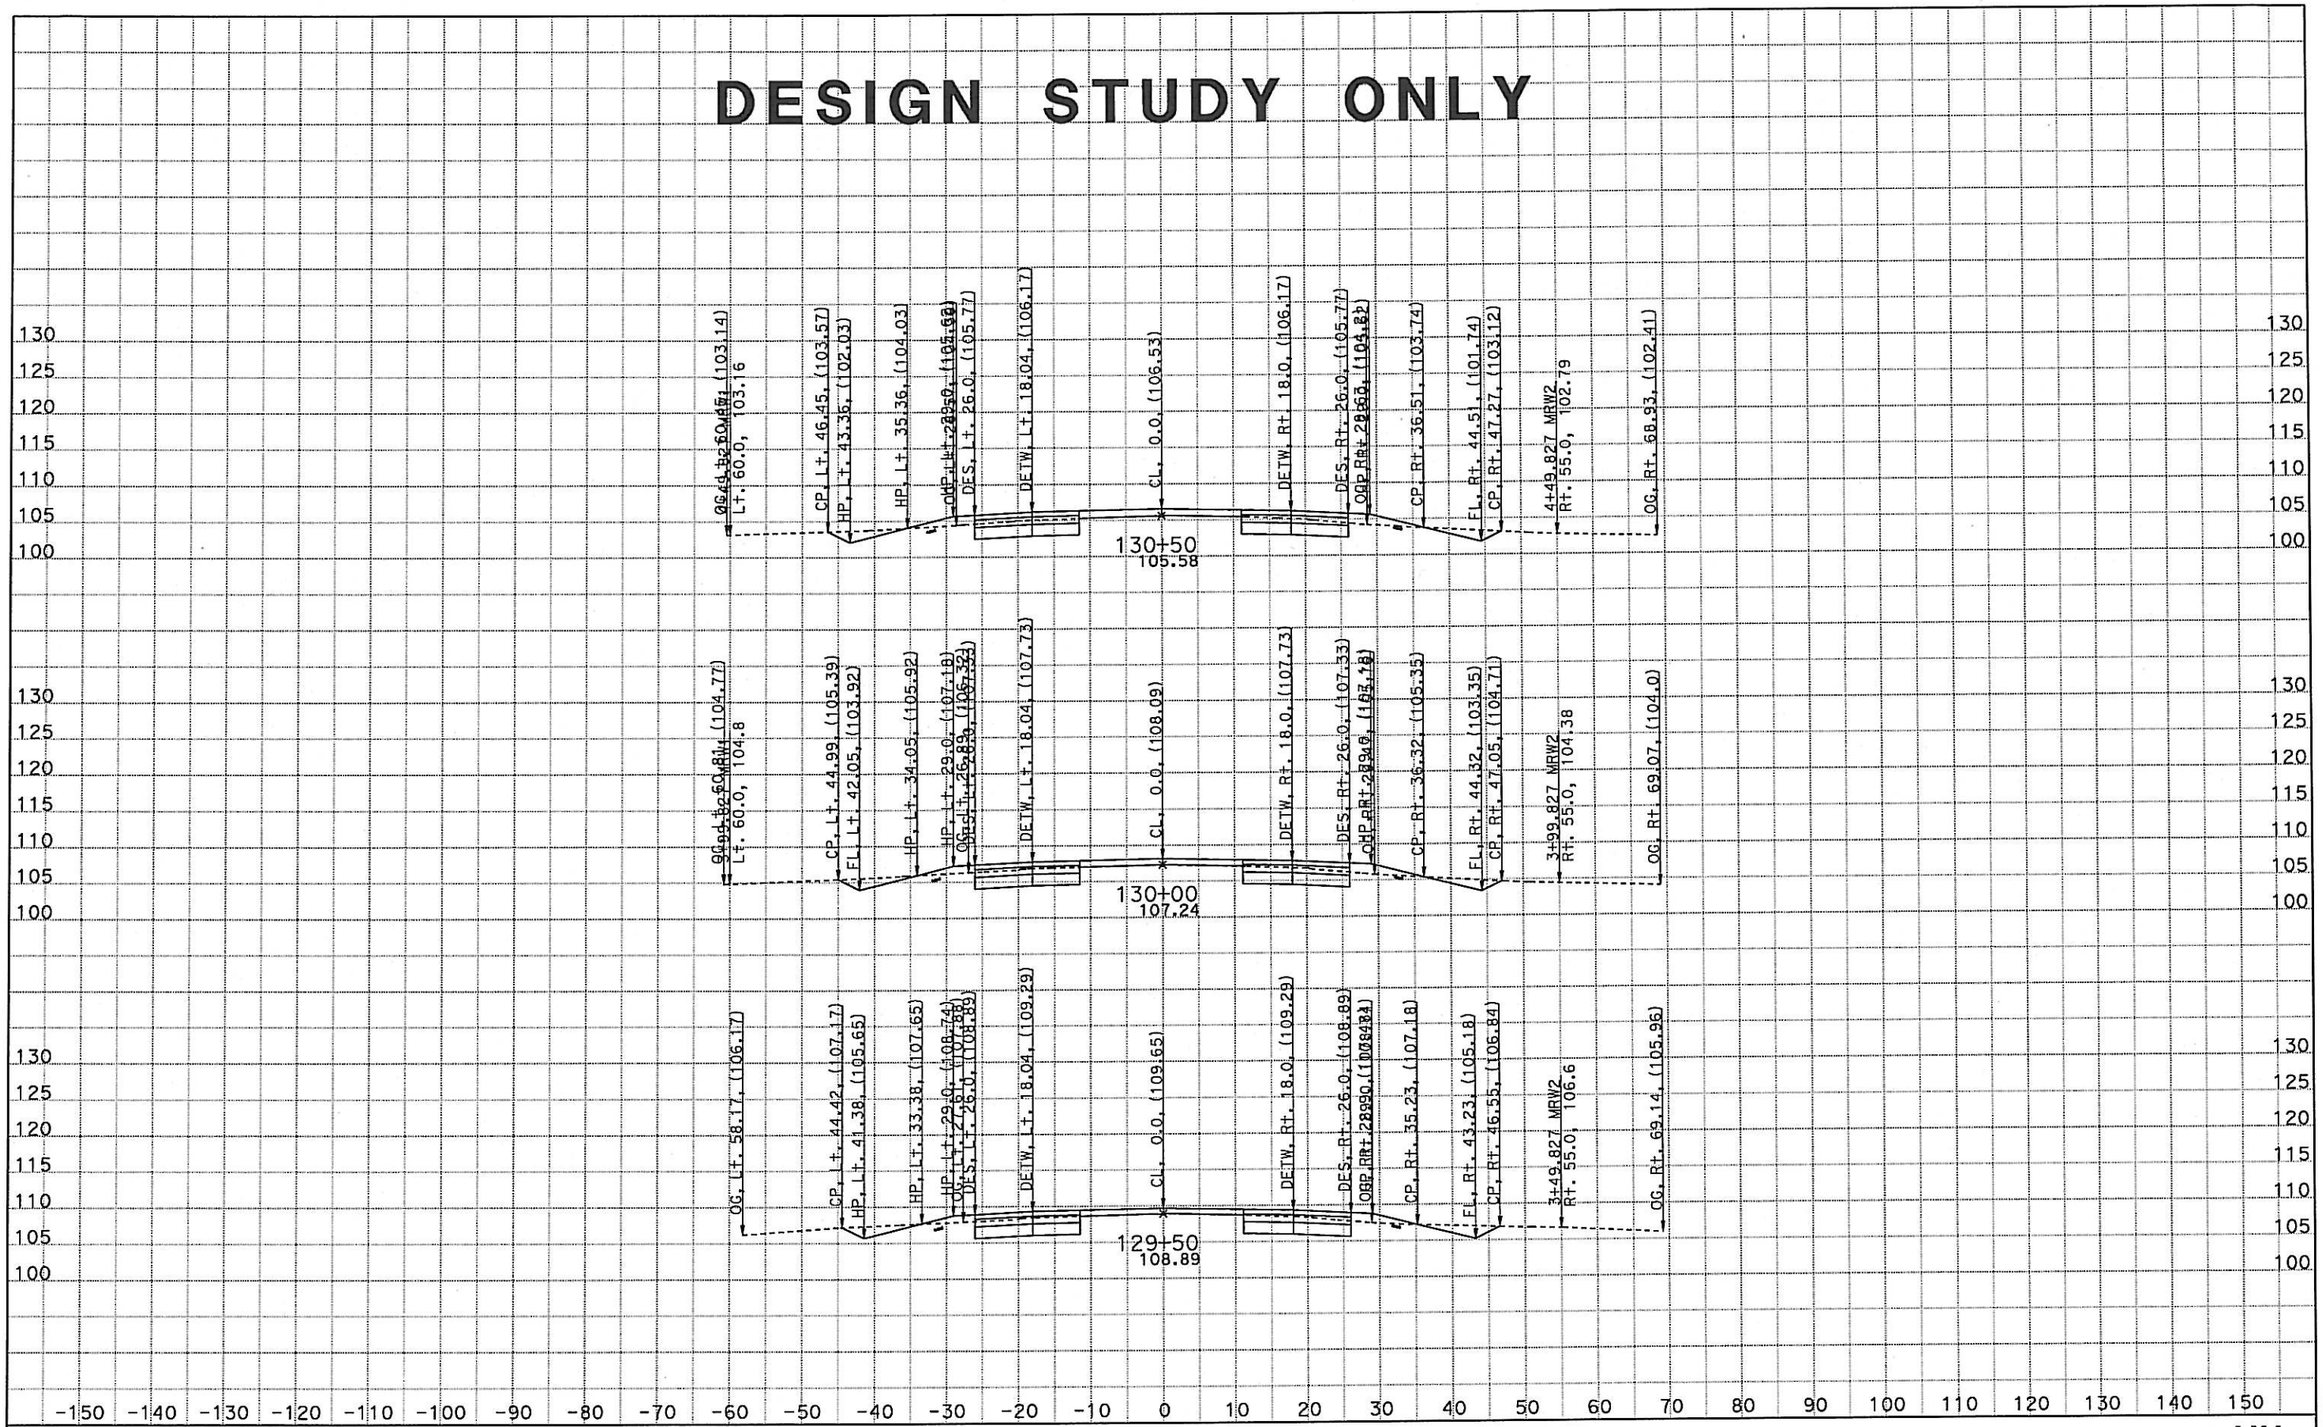

DATE: 10/5/2012

KC Project: 11027 File: D:\projects*A620\Segment2n27\tam\mv1092612.ear

SCALE: 1" = 10' Horiz.
1" = 10' Vert.

All Dimensions are US Survey Feet

AY1

CROSS SECTIONS

SHEET 5 OF XXX

DESIGN STUDY ONLY

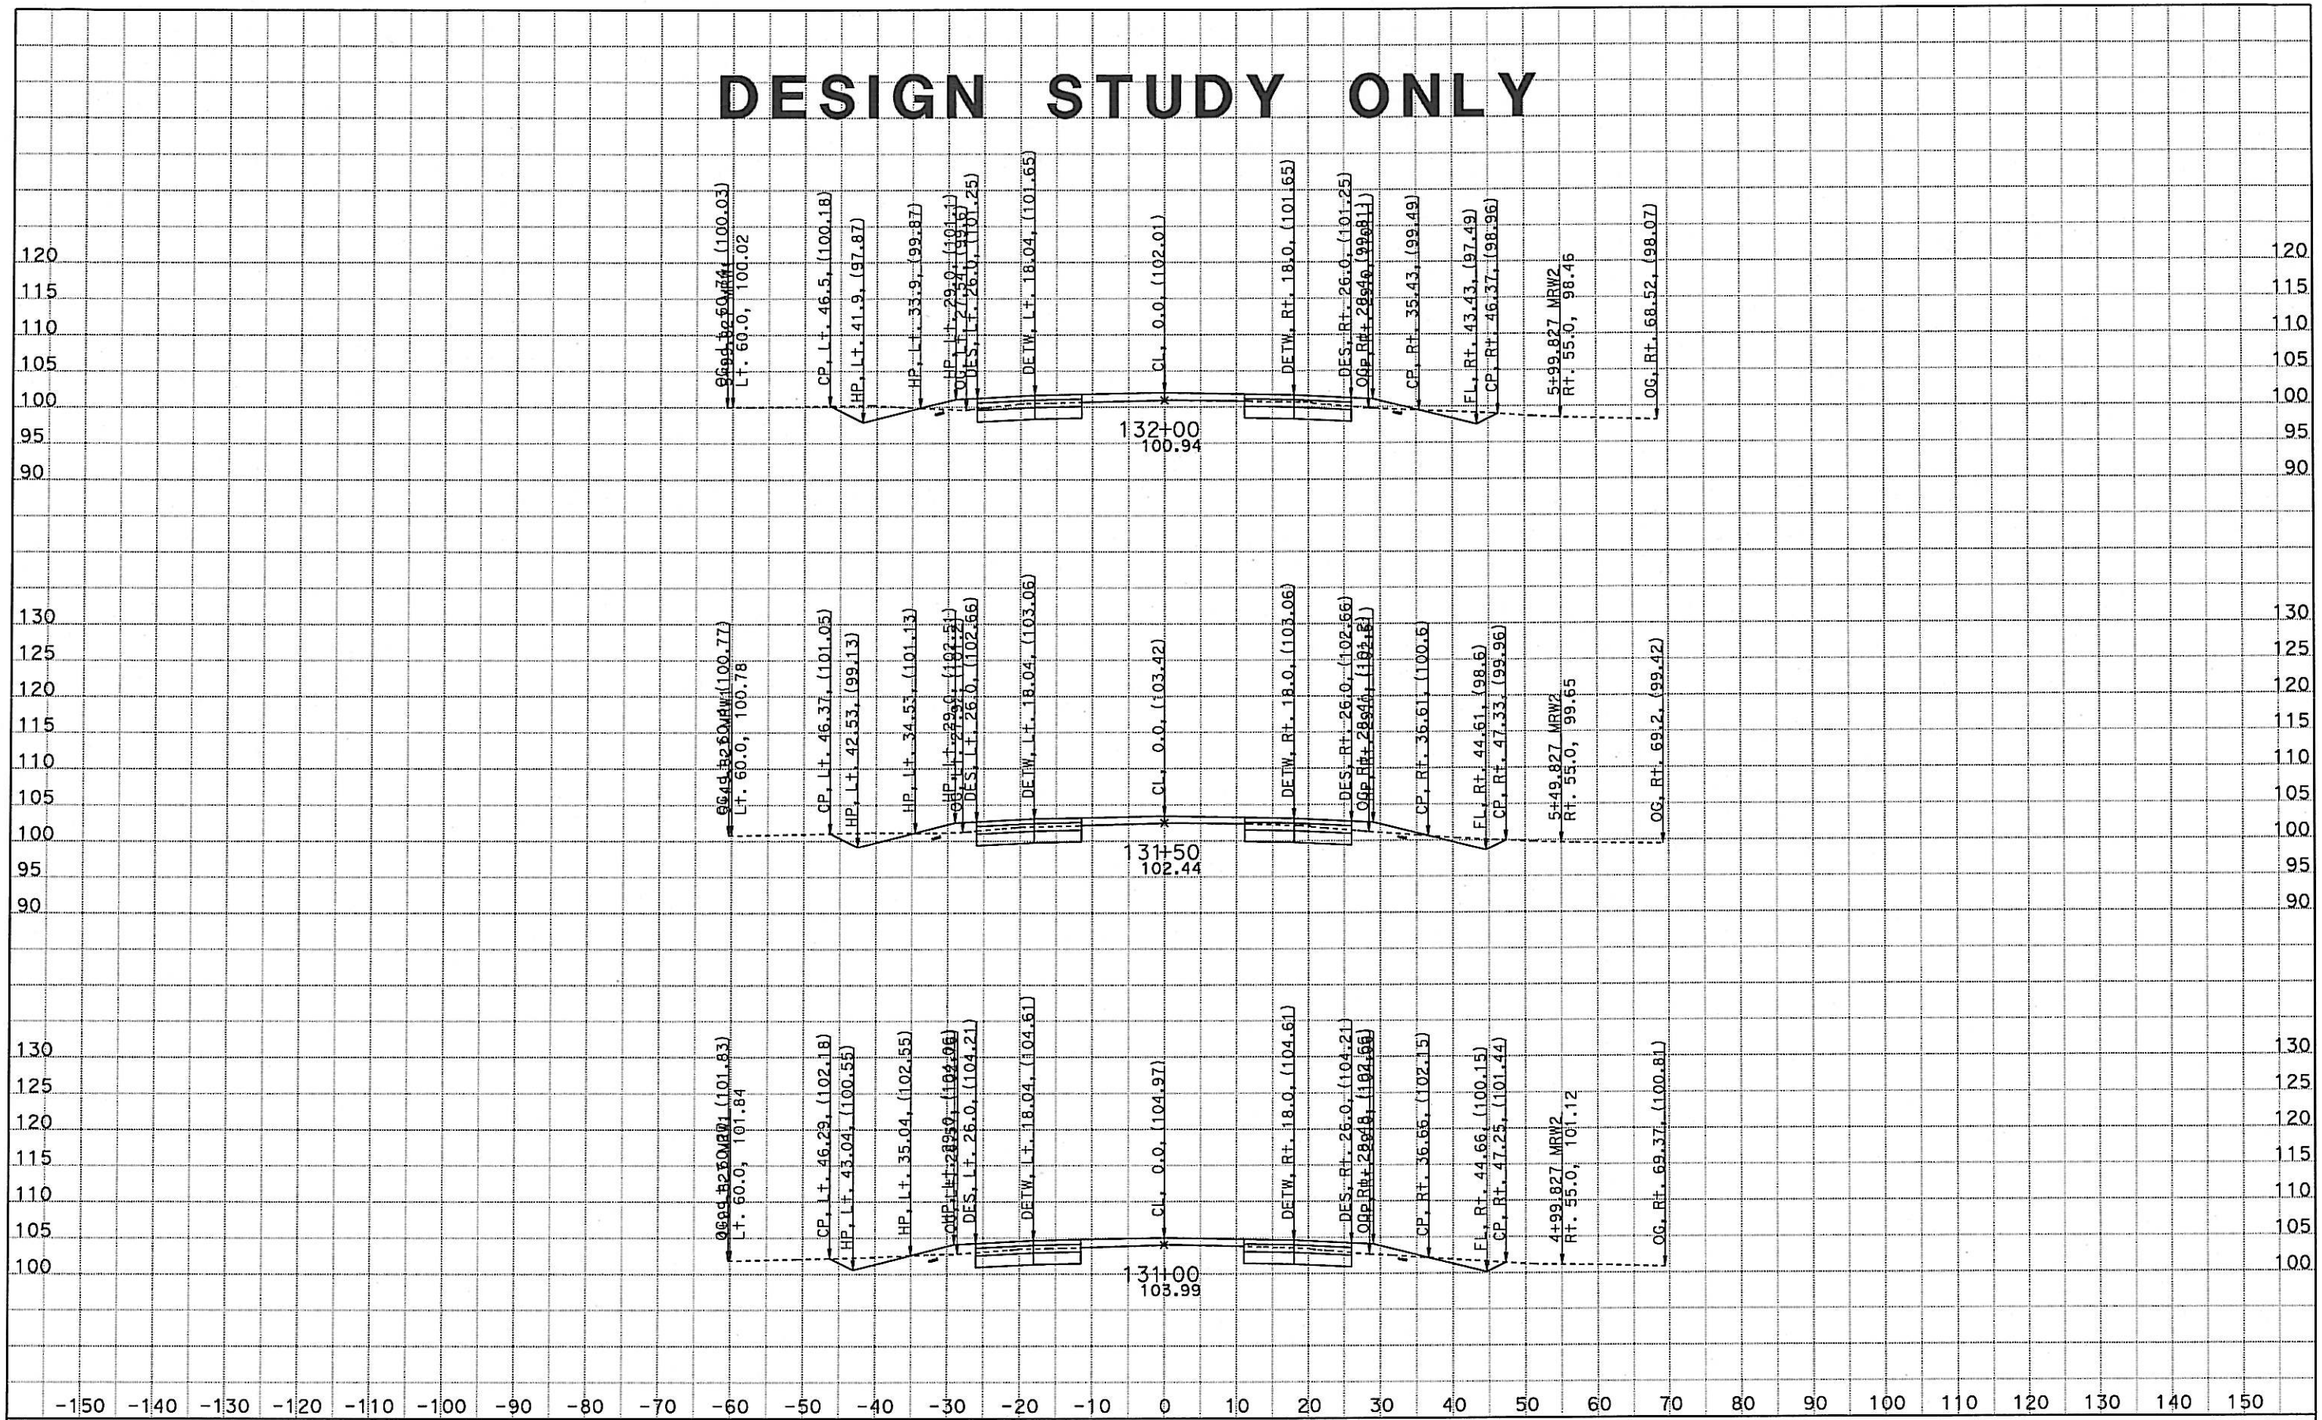

DATE: 10/5/2012

KC Project: 11027 File: D:\projects*A620\Segment2n27\tam\mv1092612.ear

SCALE: 1" = 10' Horiz.
1" = 10' Vert.

All Dimensions are US Survey Feet

AY1
CROSS SECTIONS
SHEET 6 OF XXX

DESIGN STUDY ONLY

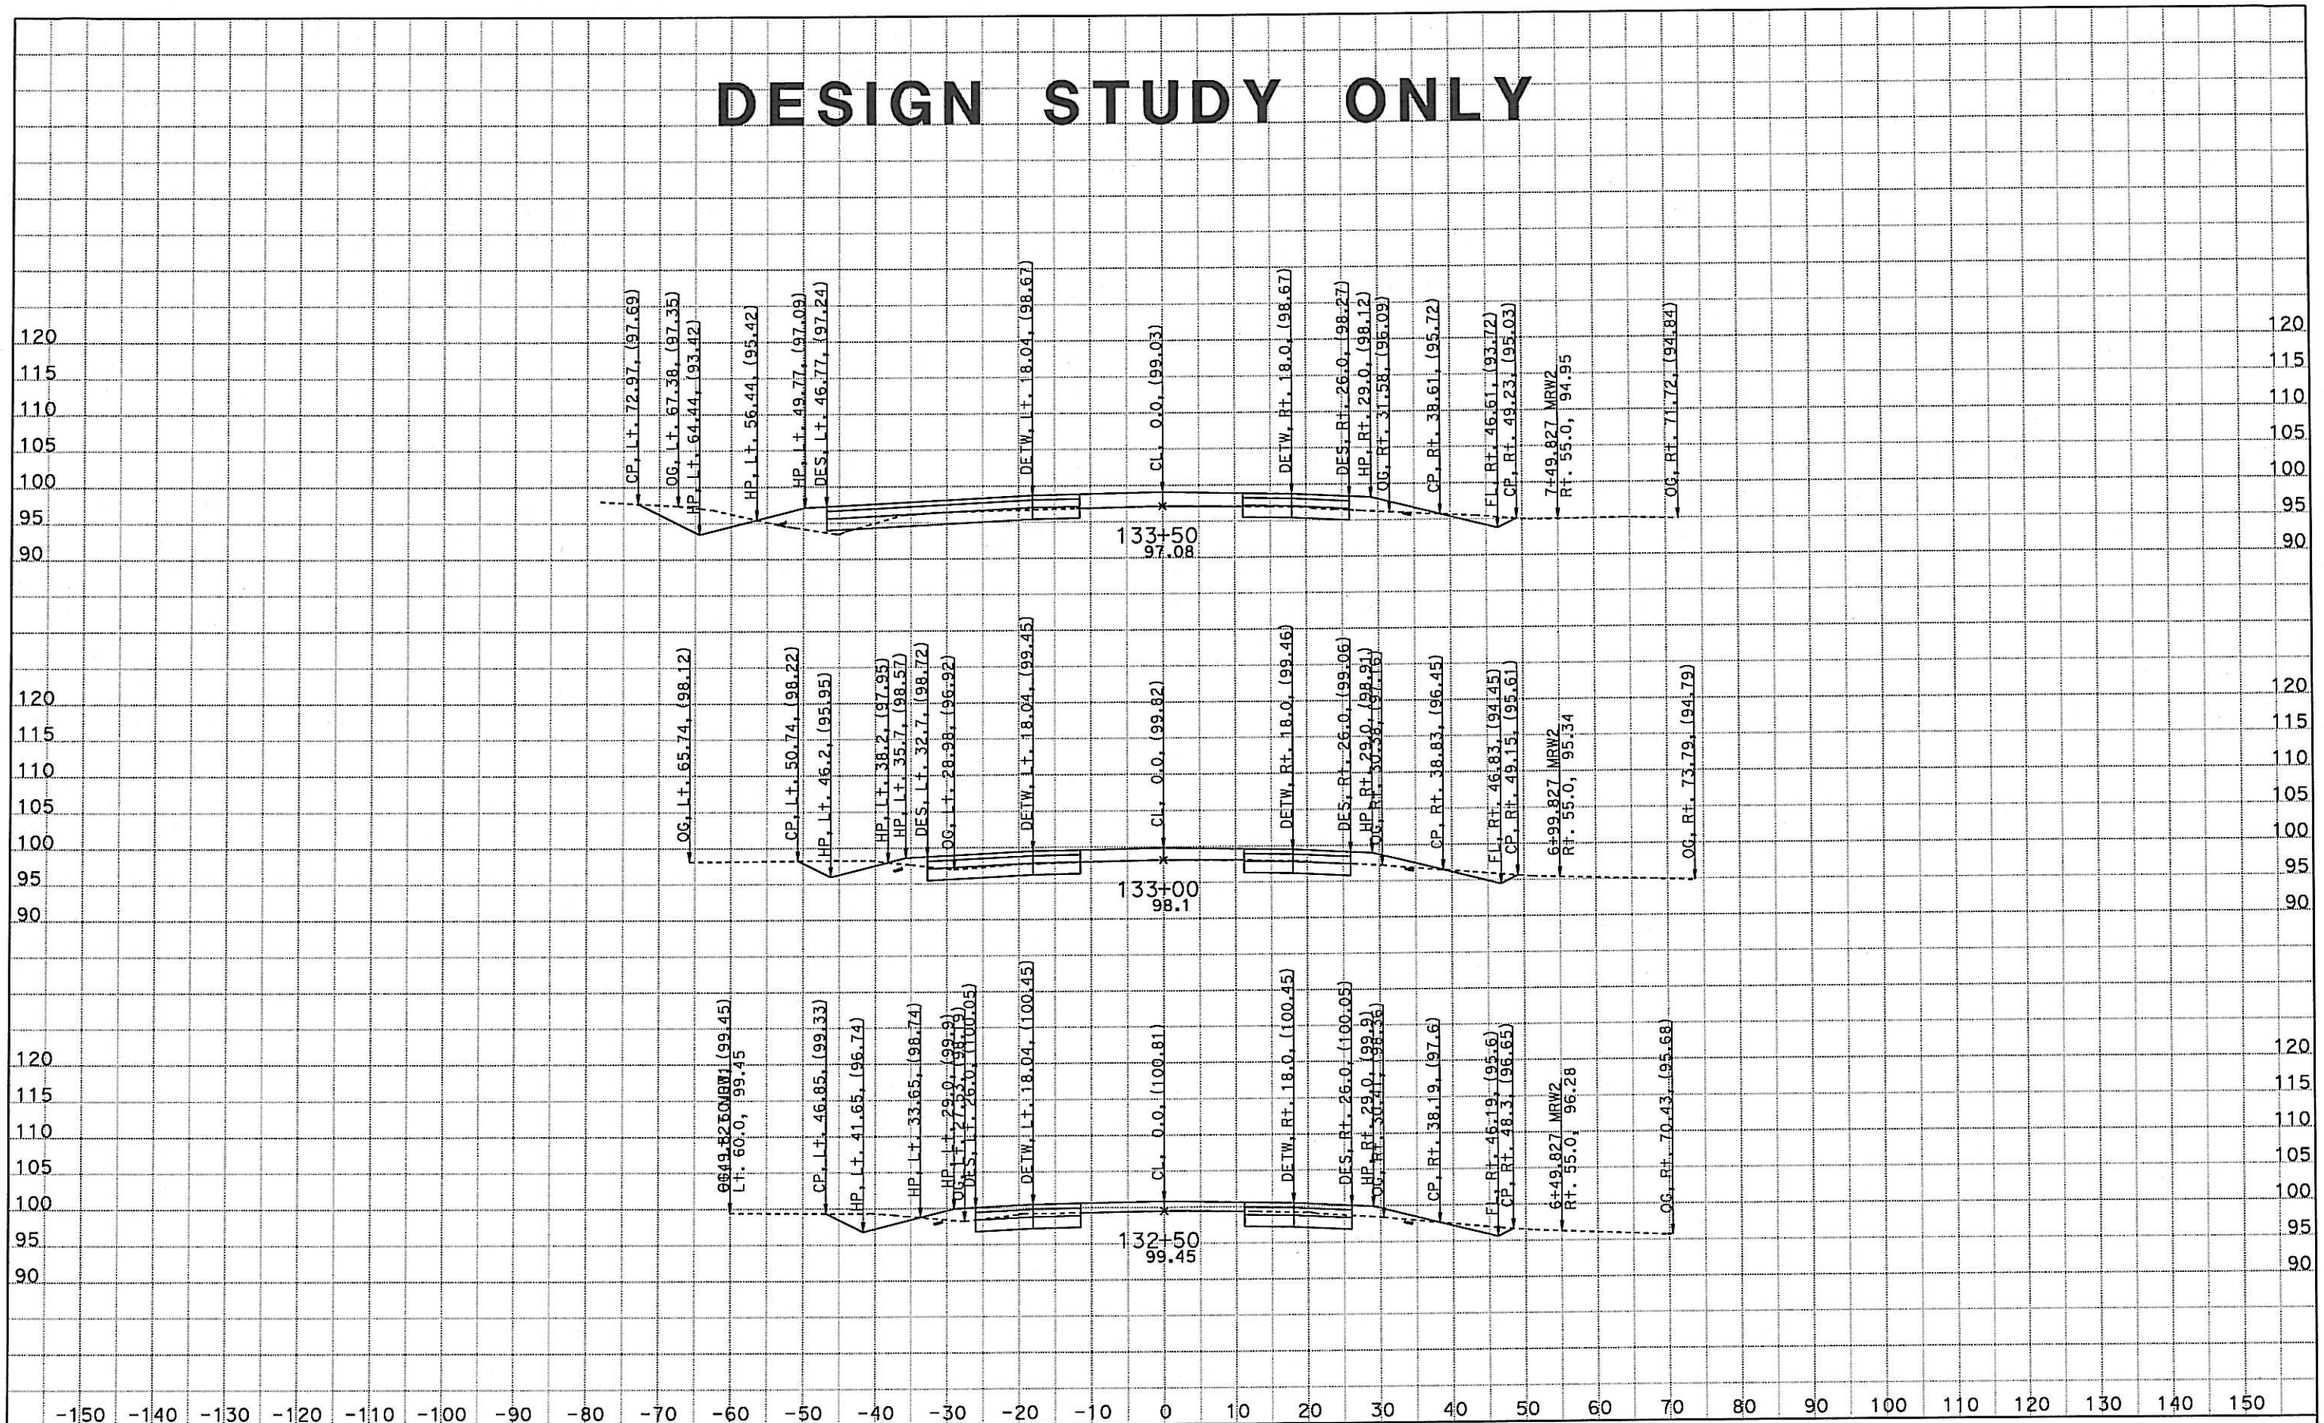

DATE: 10/5/2012

KC Project: 11027 File: D:\projects*A620\Segment2n27\tam\mv1092612.ear

SCALE: 1" = 10' Horiz.
1" = 10' Vert.

All Dimensions are US Survey Feet

AY1

CROSS SECTIONS

SHEET 7 OF XXX

DESIGN STUDY ONLY

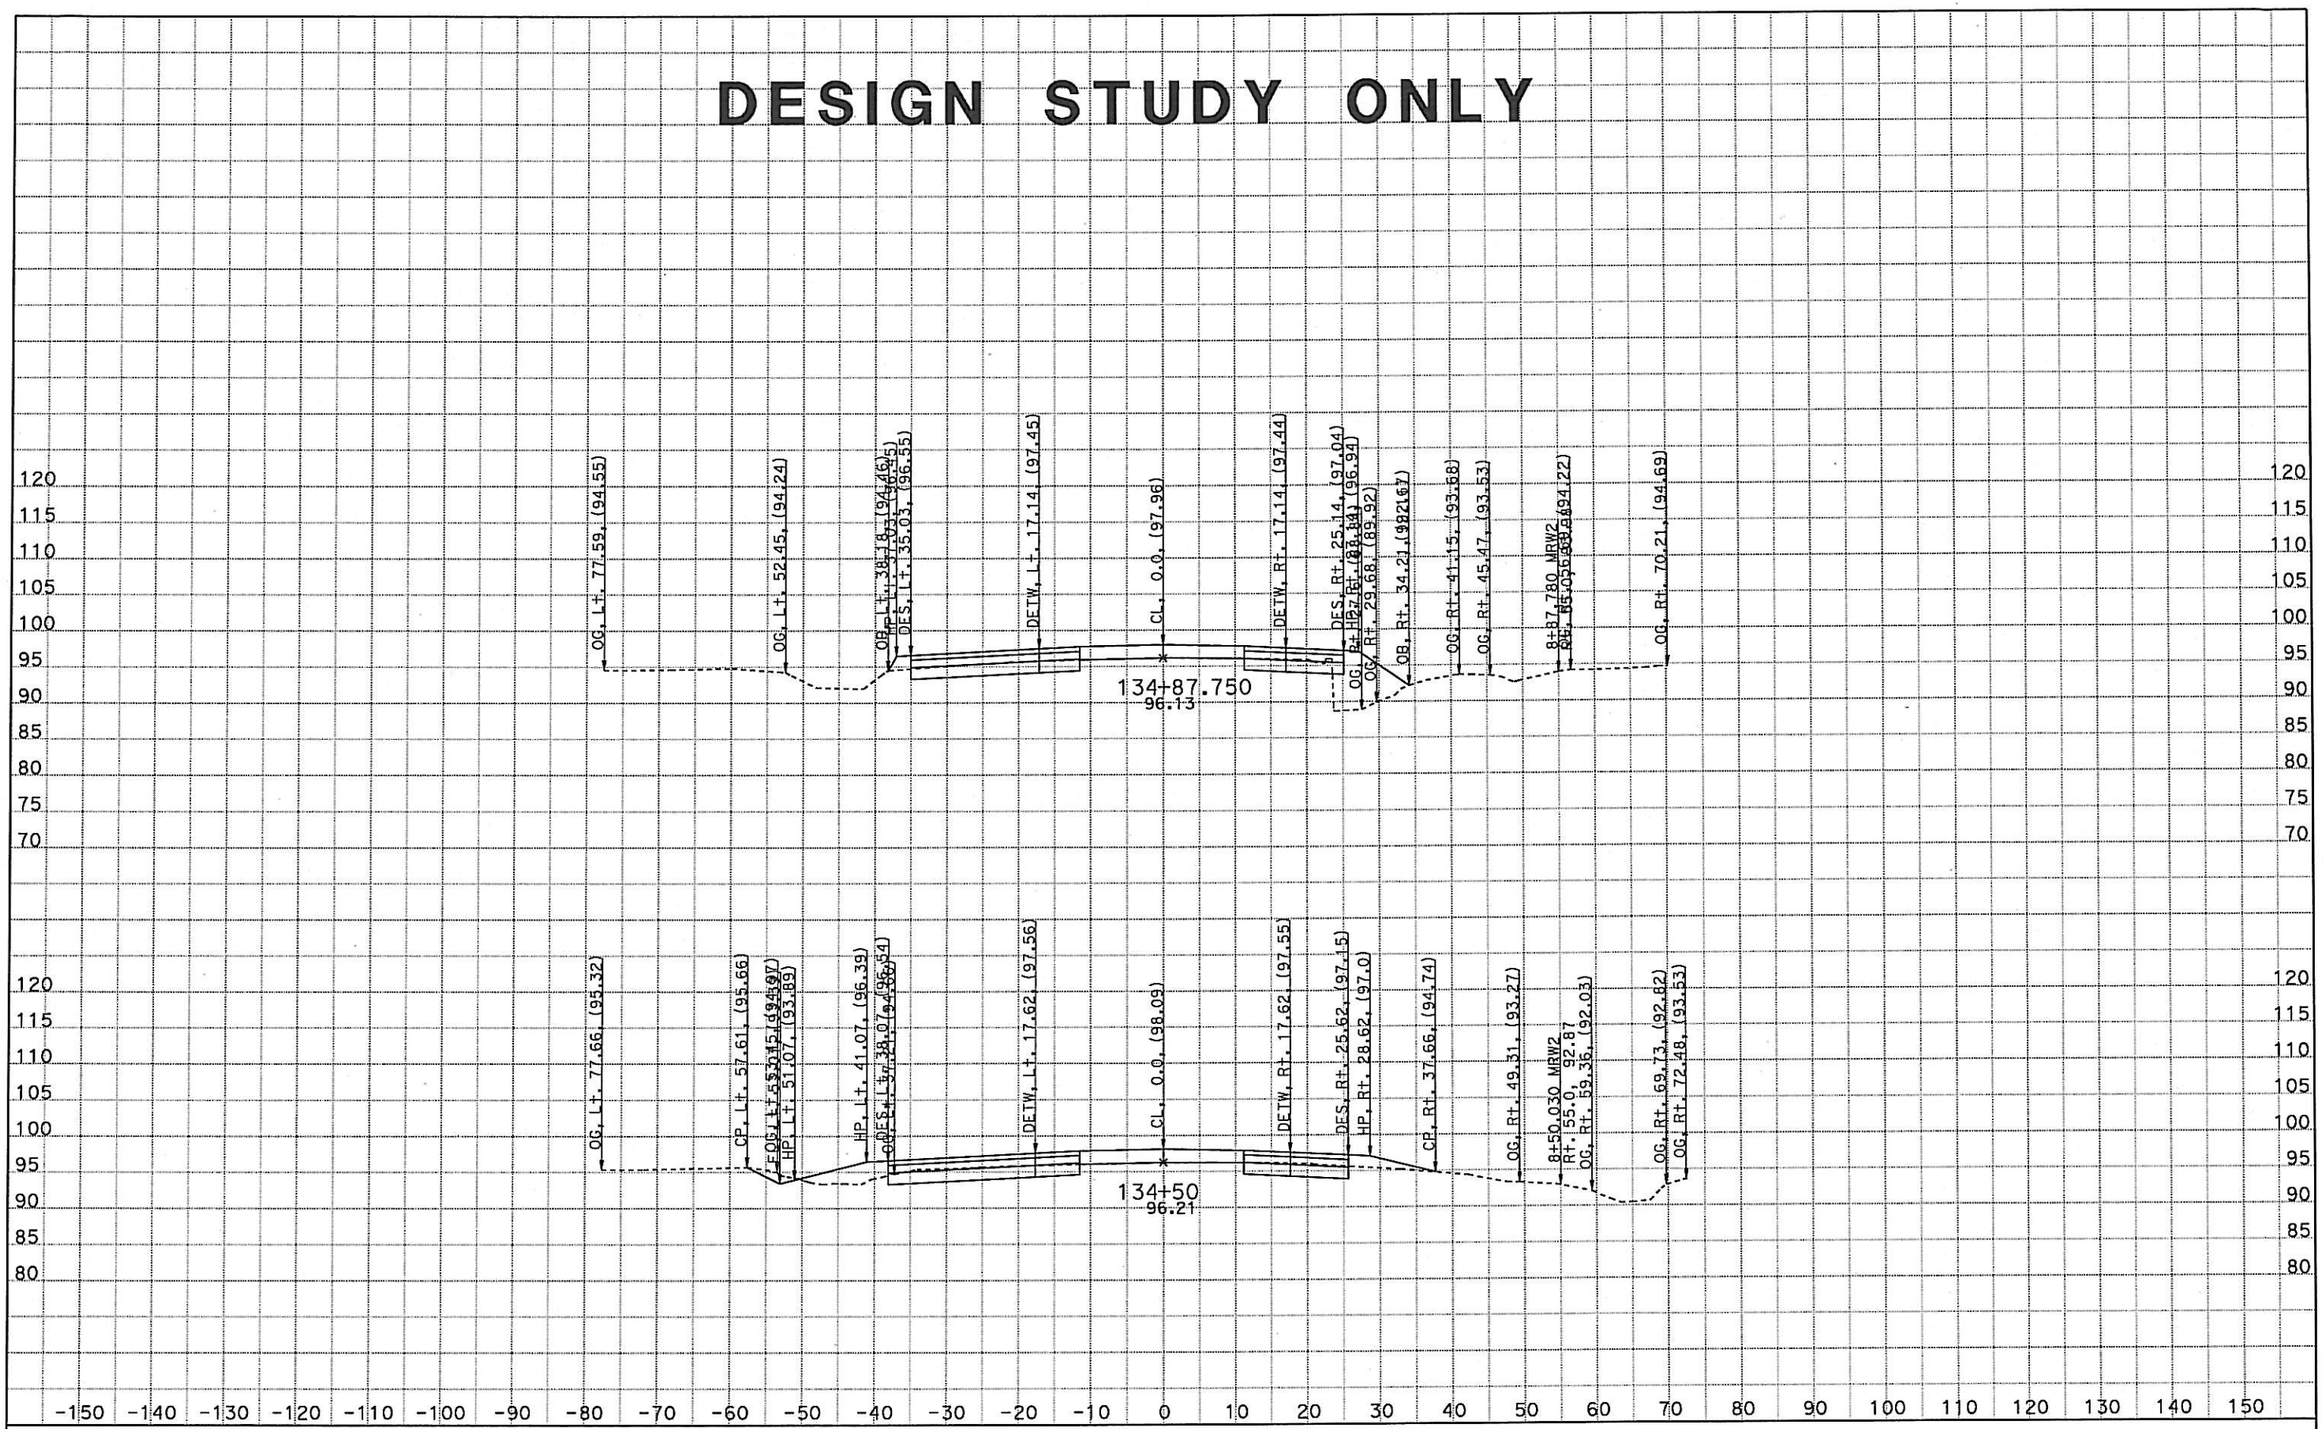

DATE: 10/5/2012

KC Project: 11027 File: D:\projects*A620\Segment2n27\tam\mv1092612.ear

SCALE: 1" = 10' Horiz.
1" = 10' Vert.

All Dimensions are US Survey Feet

AY1
CROSS SECTIONS
SHEET 8 OF XXX

DESIGN STUDY ONLY

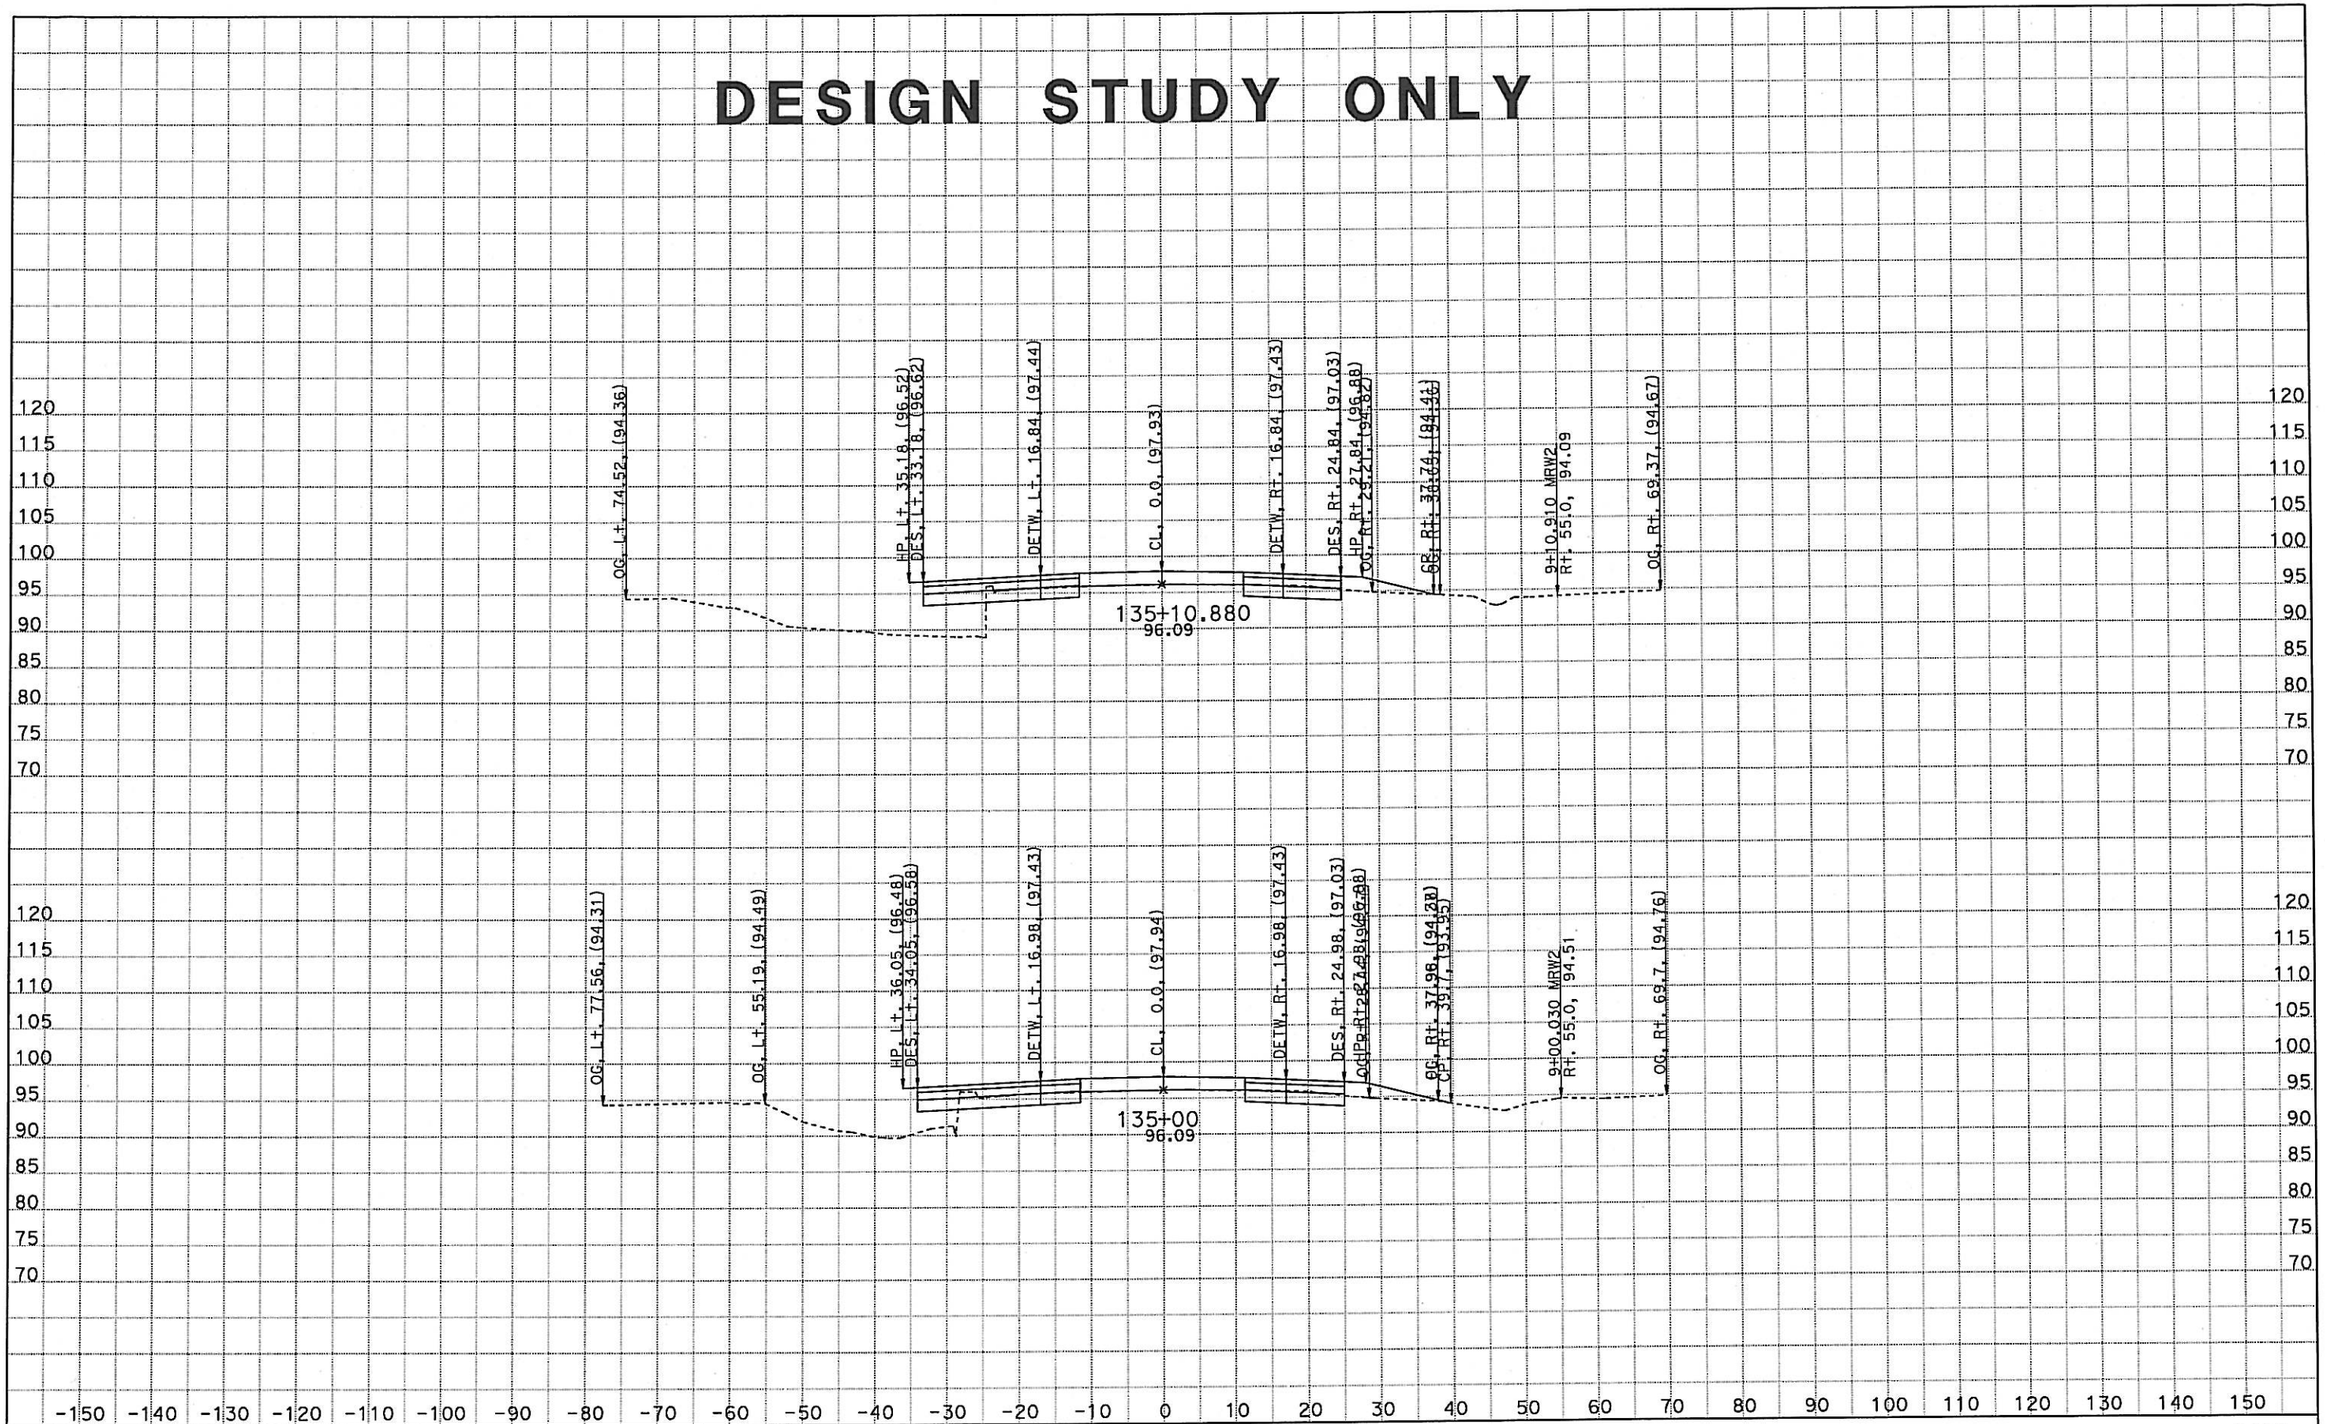

DATE: 10/5/2012

KC Project: 11027 File: D:\projects*A620\Segment2n27\tam\mv1092612.ear

SCALE: 1" = 10' Horiz.
1" = 10' Vert.

All Dimensions are US Survey Feet

AY1

CROSS SECTIONS

SHEET 9 OF XXX

DESIGN STUDY ONLY

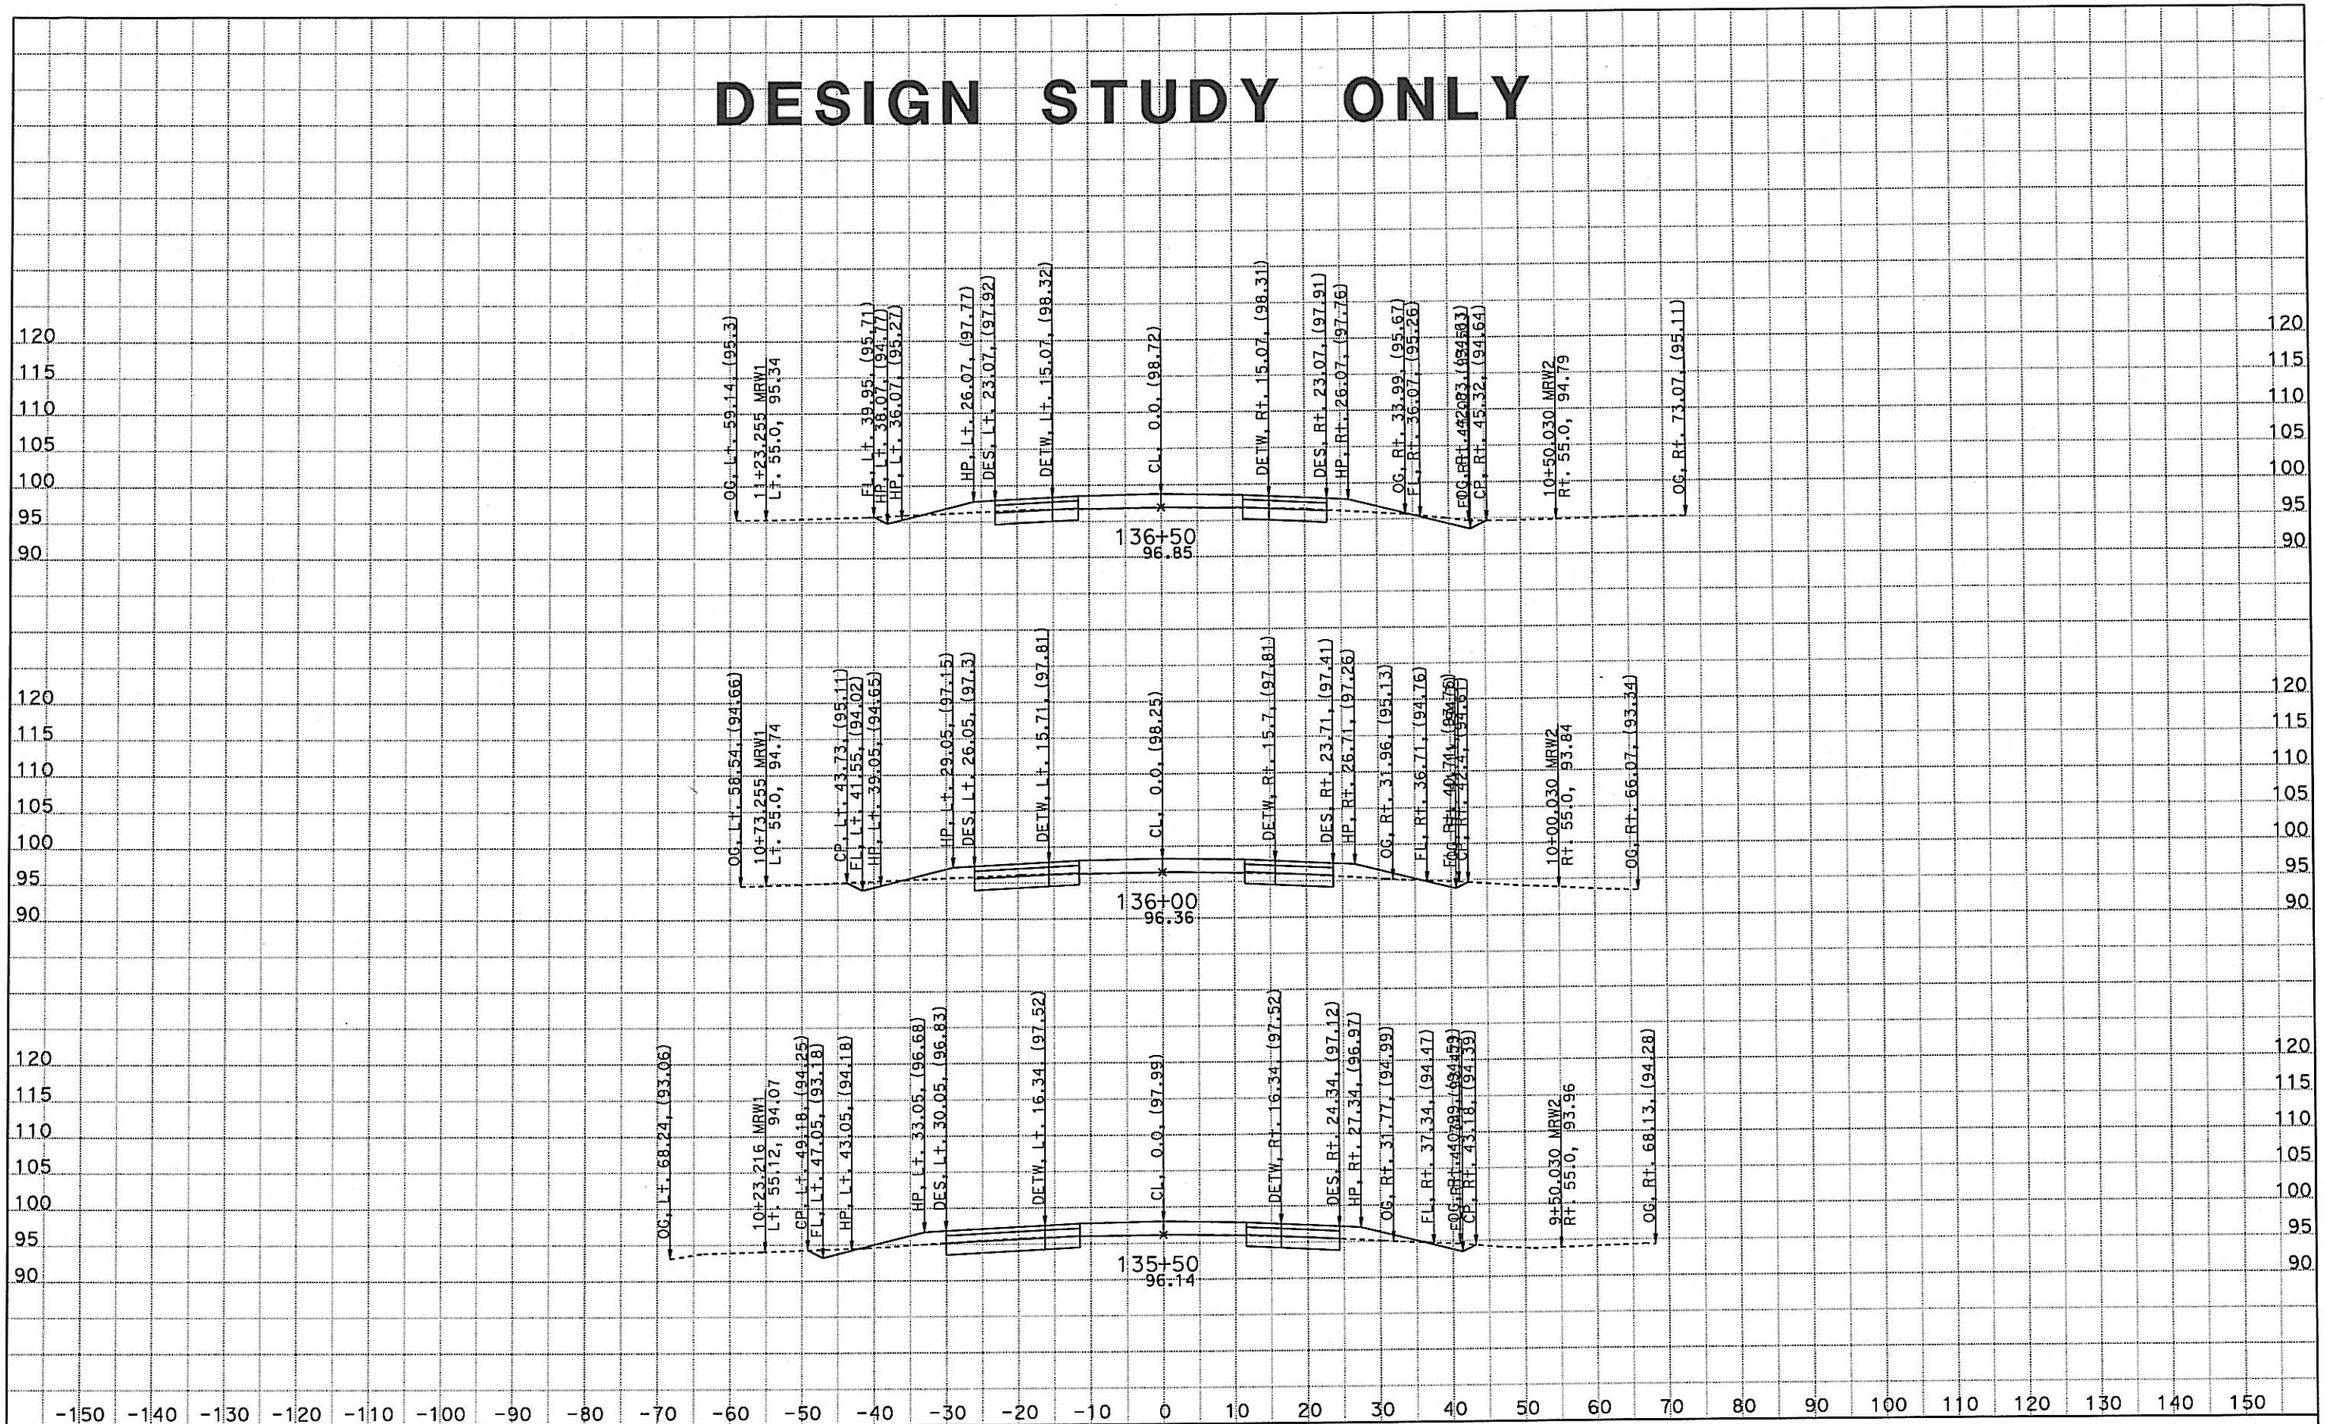

DATE: 10/5/2012

KC Project: 11027 File: D:\projects*A620\Segment2n27\tam\mv1092612.ear

SCALE: 1" = 10' Horiz.
1" = 10' Vert.

All Dimensions are US Survey Feet

AY1

CROSS SECTIONS

SHEET 10 OF XXX

DESIGN STUDY ONLY

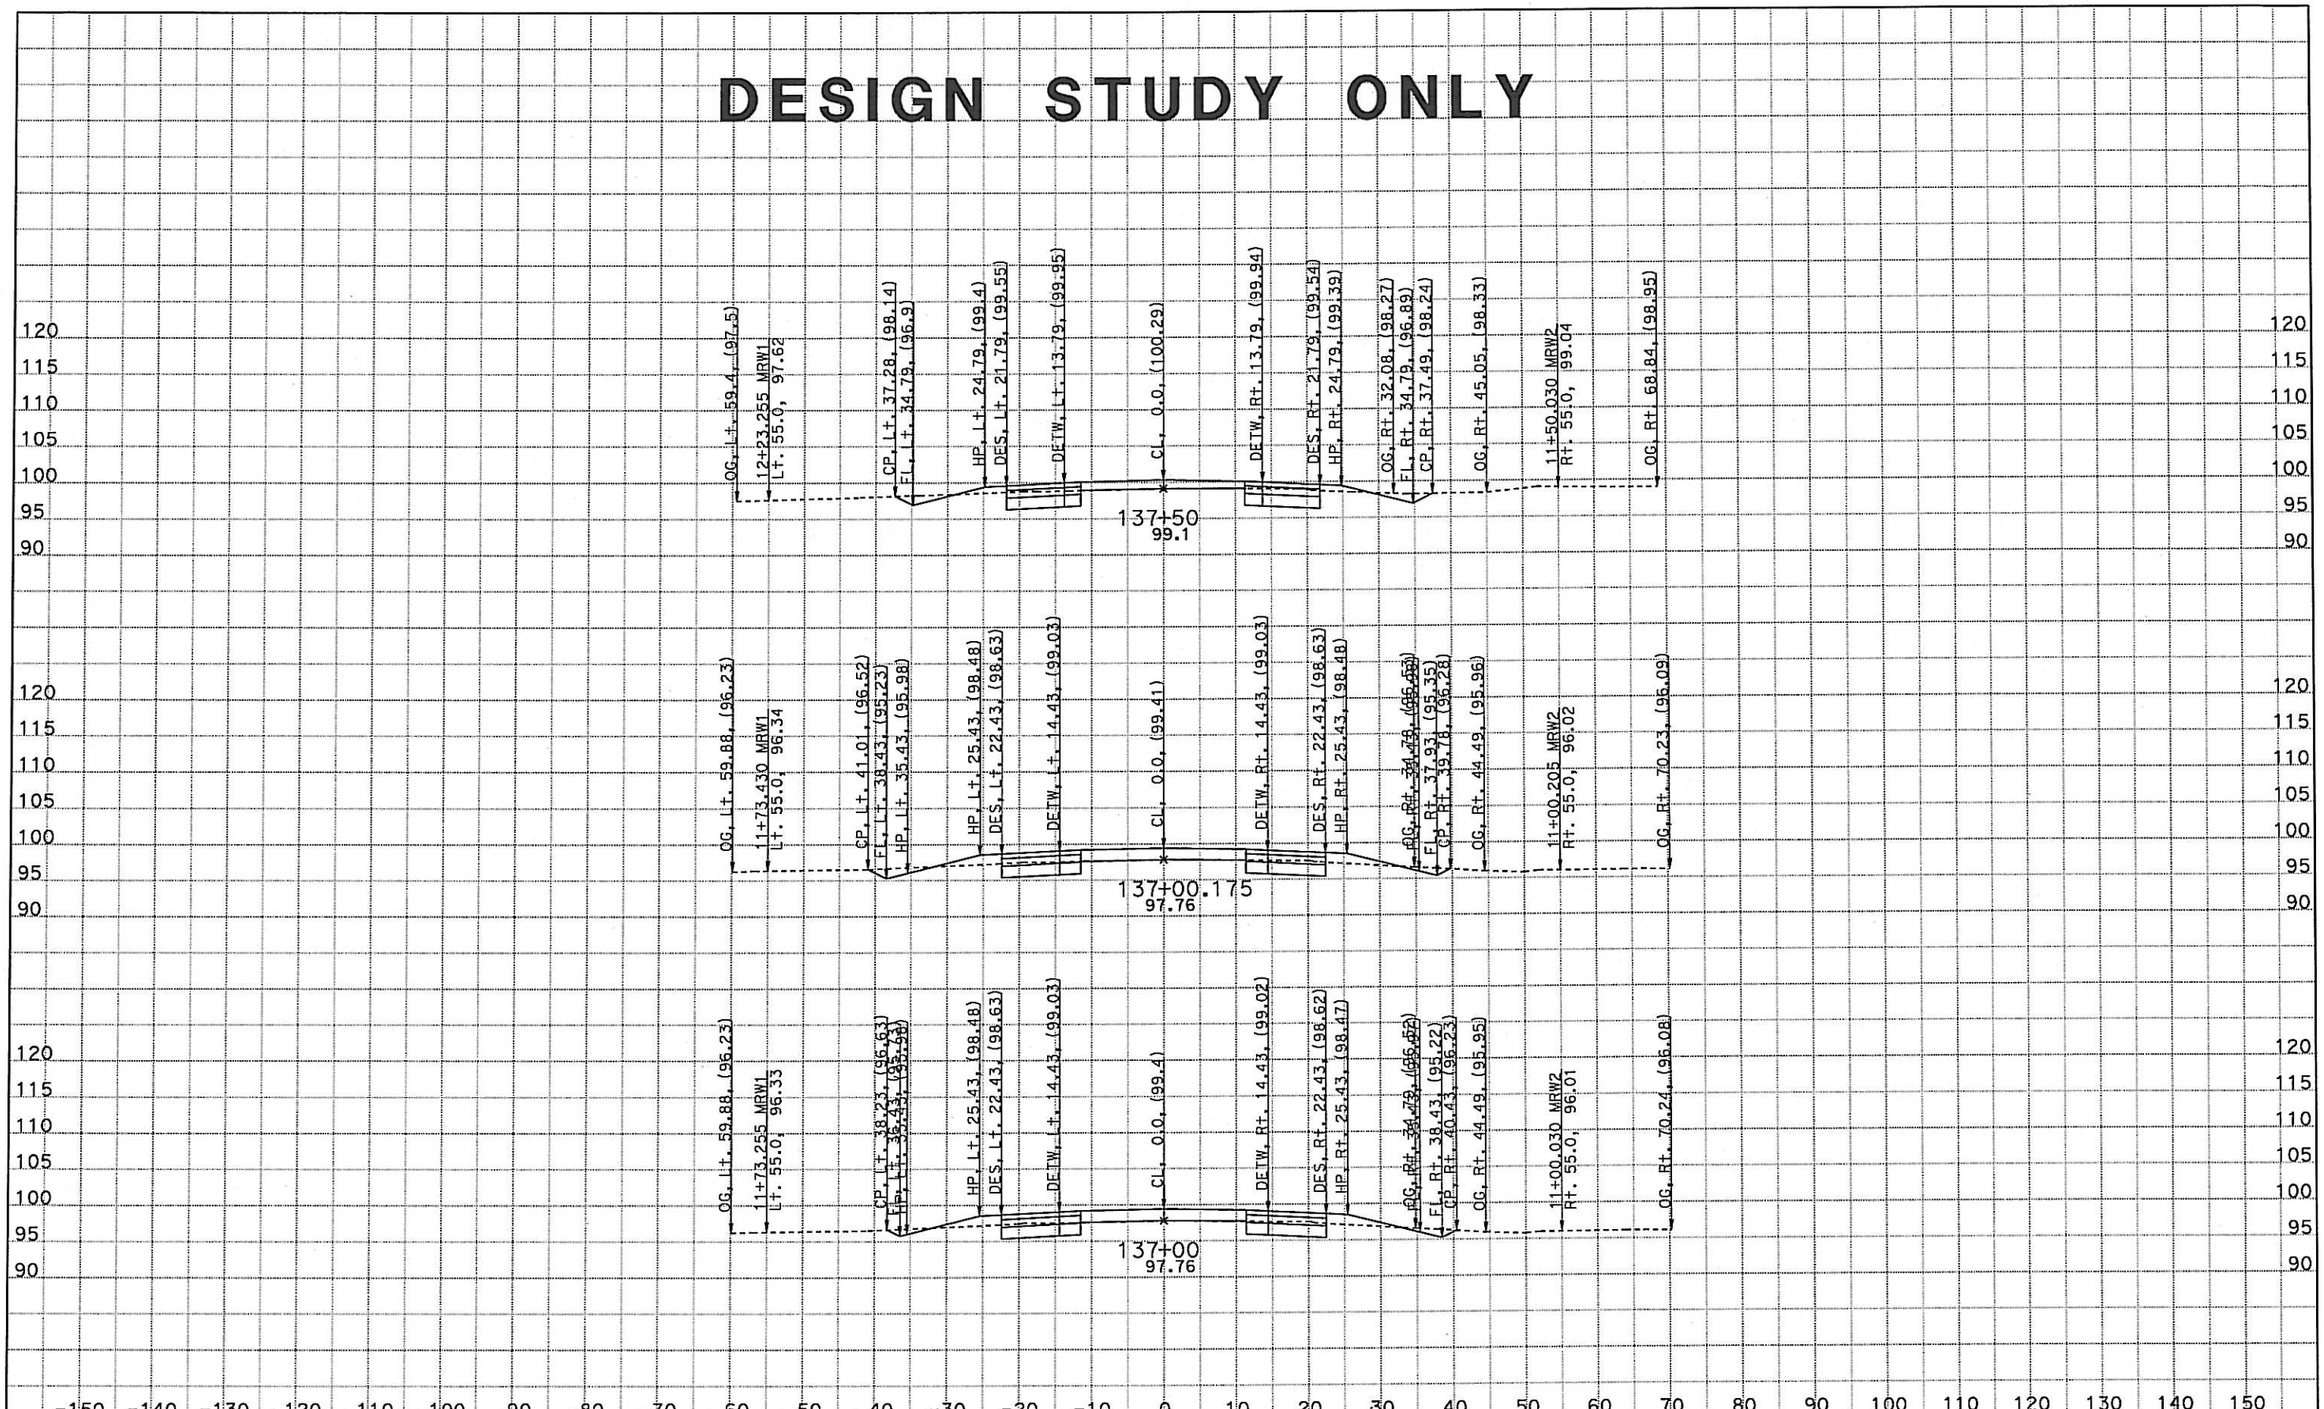

DATE: 10/5/2012

KC Project: 11027 File: D:\projects*A620\Segment2n27\tam\mv1092612.ear

SCALE: 1" = 10' Horiz.
1" = 10' Vert.

All Dimensions are US Survey Feet

AY1
CROSS SECTIONS
SHEET 11 OF XXX

DESIGN STUDY ONLY

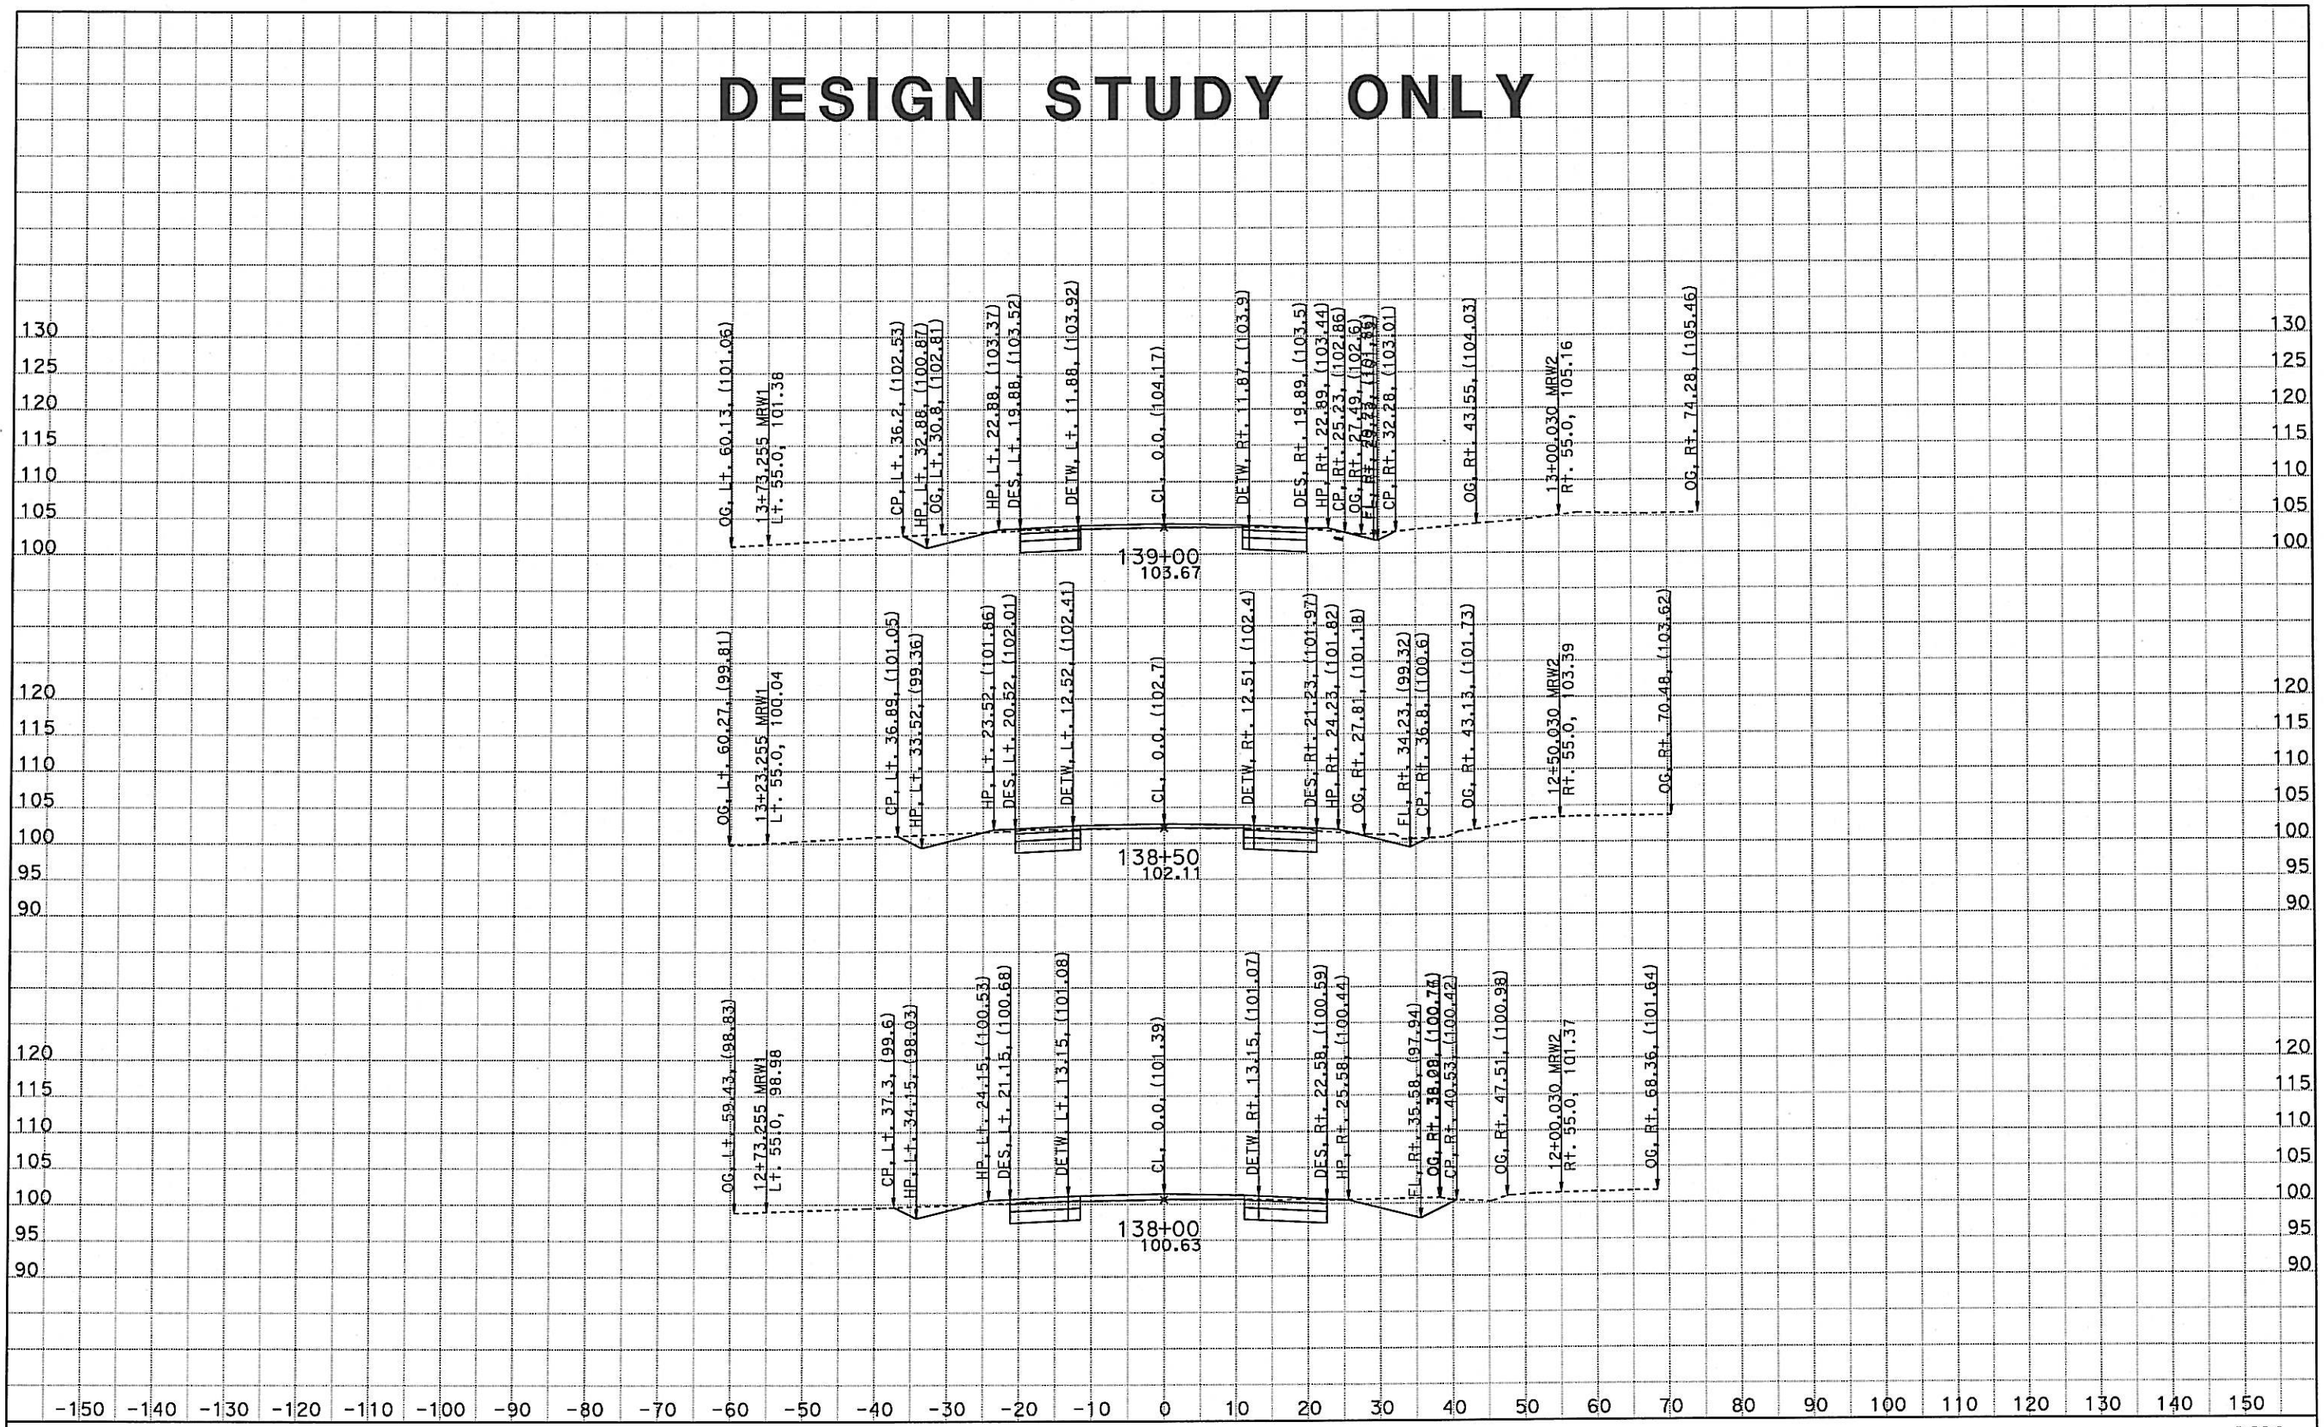

DATE: 10/5/2012

KC Project: 11027 File: D:\projects*A620\Segment2n27\tam\mv1092612.ear

SCALE: 1" = 10' Horiz.
1" = 10' Vert.

All Dimensions are US Survey Feet

AY1
CROSS SECTIONS
SHEET 12 OF XXX

DESIGN STUDY ONLY

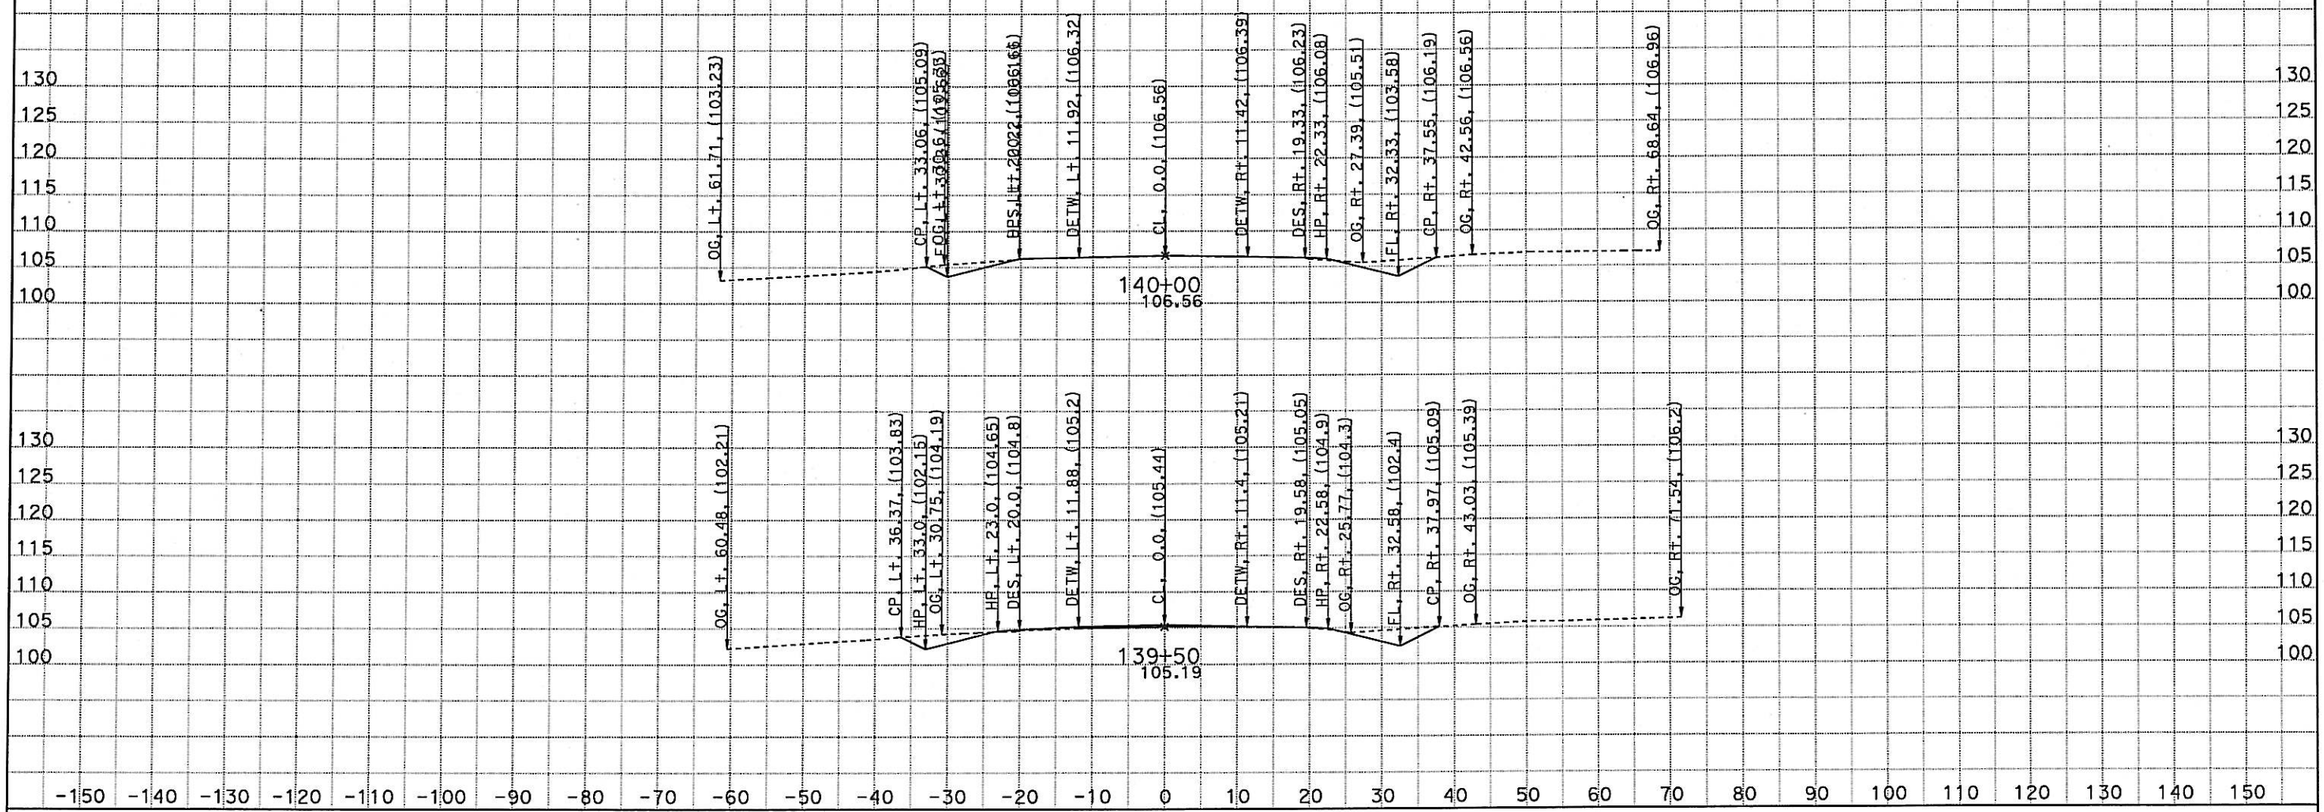

DATE: 10/5/2012

KC Project: 11027 File: D:\projects*A620\Segment2n27\tam\mv1092612.ear

SCALE: 1" = 10' Horiz.
1" = 10' Vert.

All Dimensions are US Survey Feet

AY1
CROSS SECTIONS
SHEET 13 OF XXX