DESIGN STUDY ONLY

All Dimensions are U.S. Survey Feet

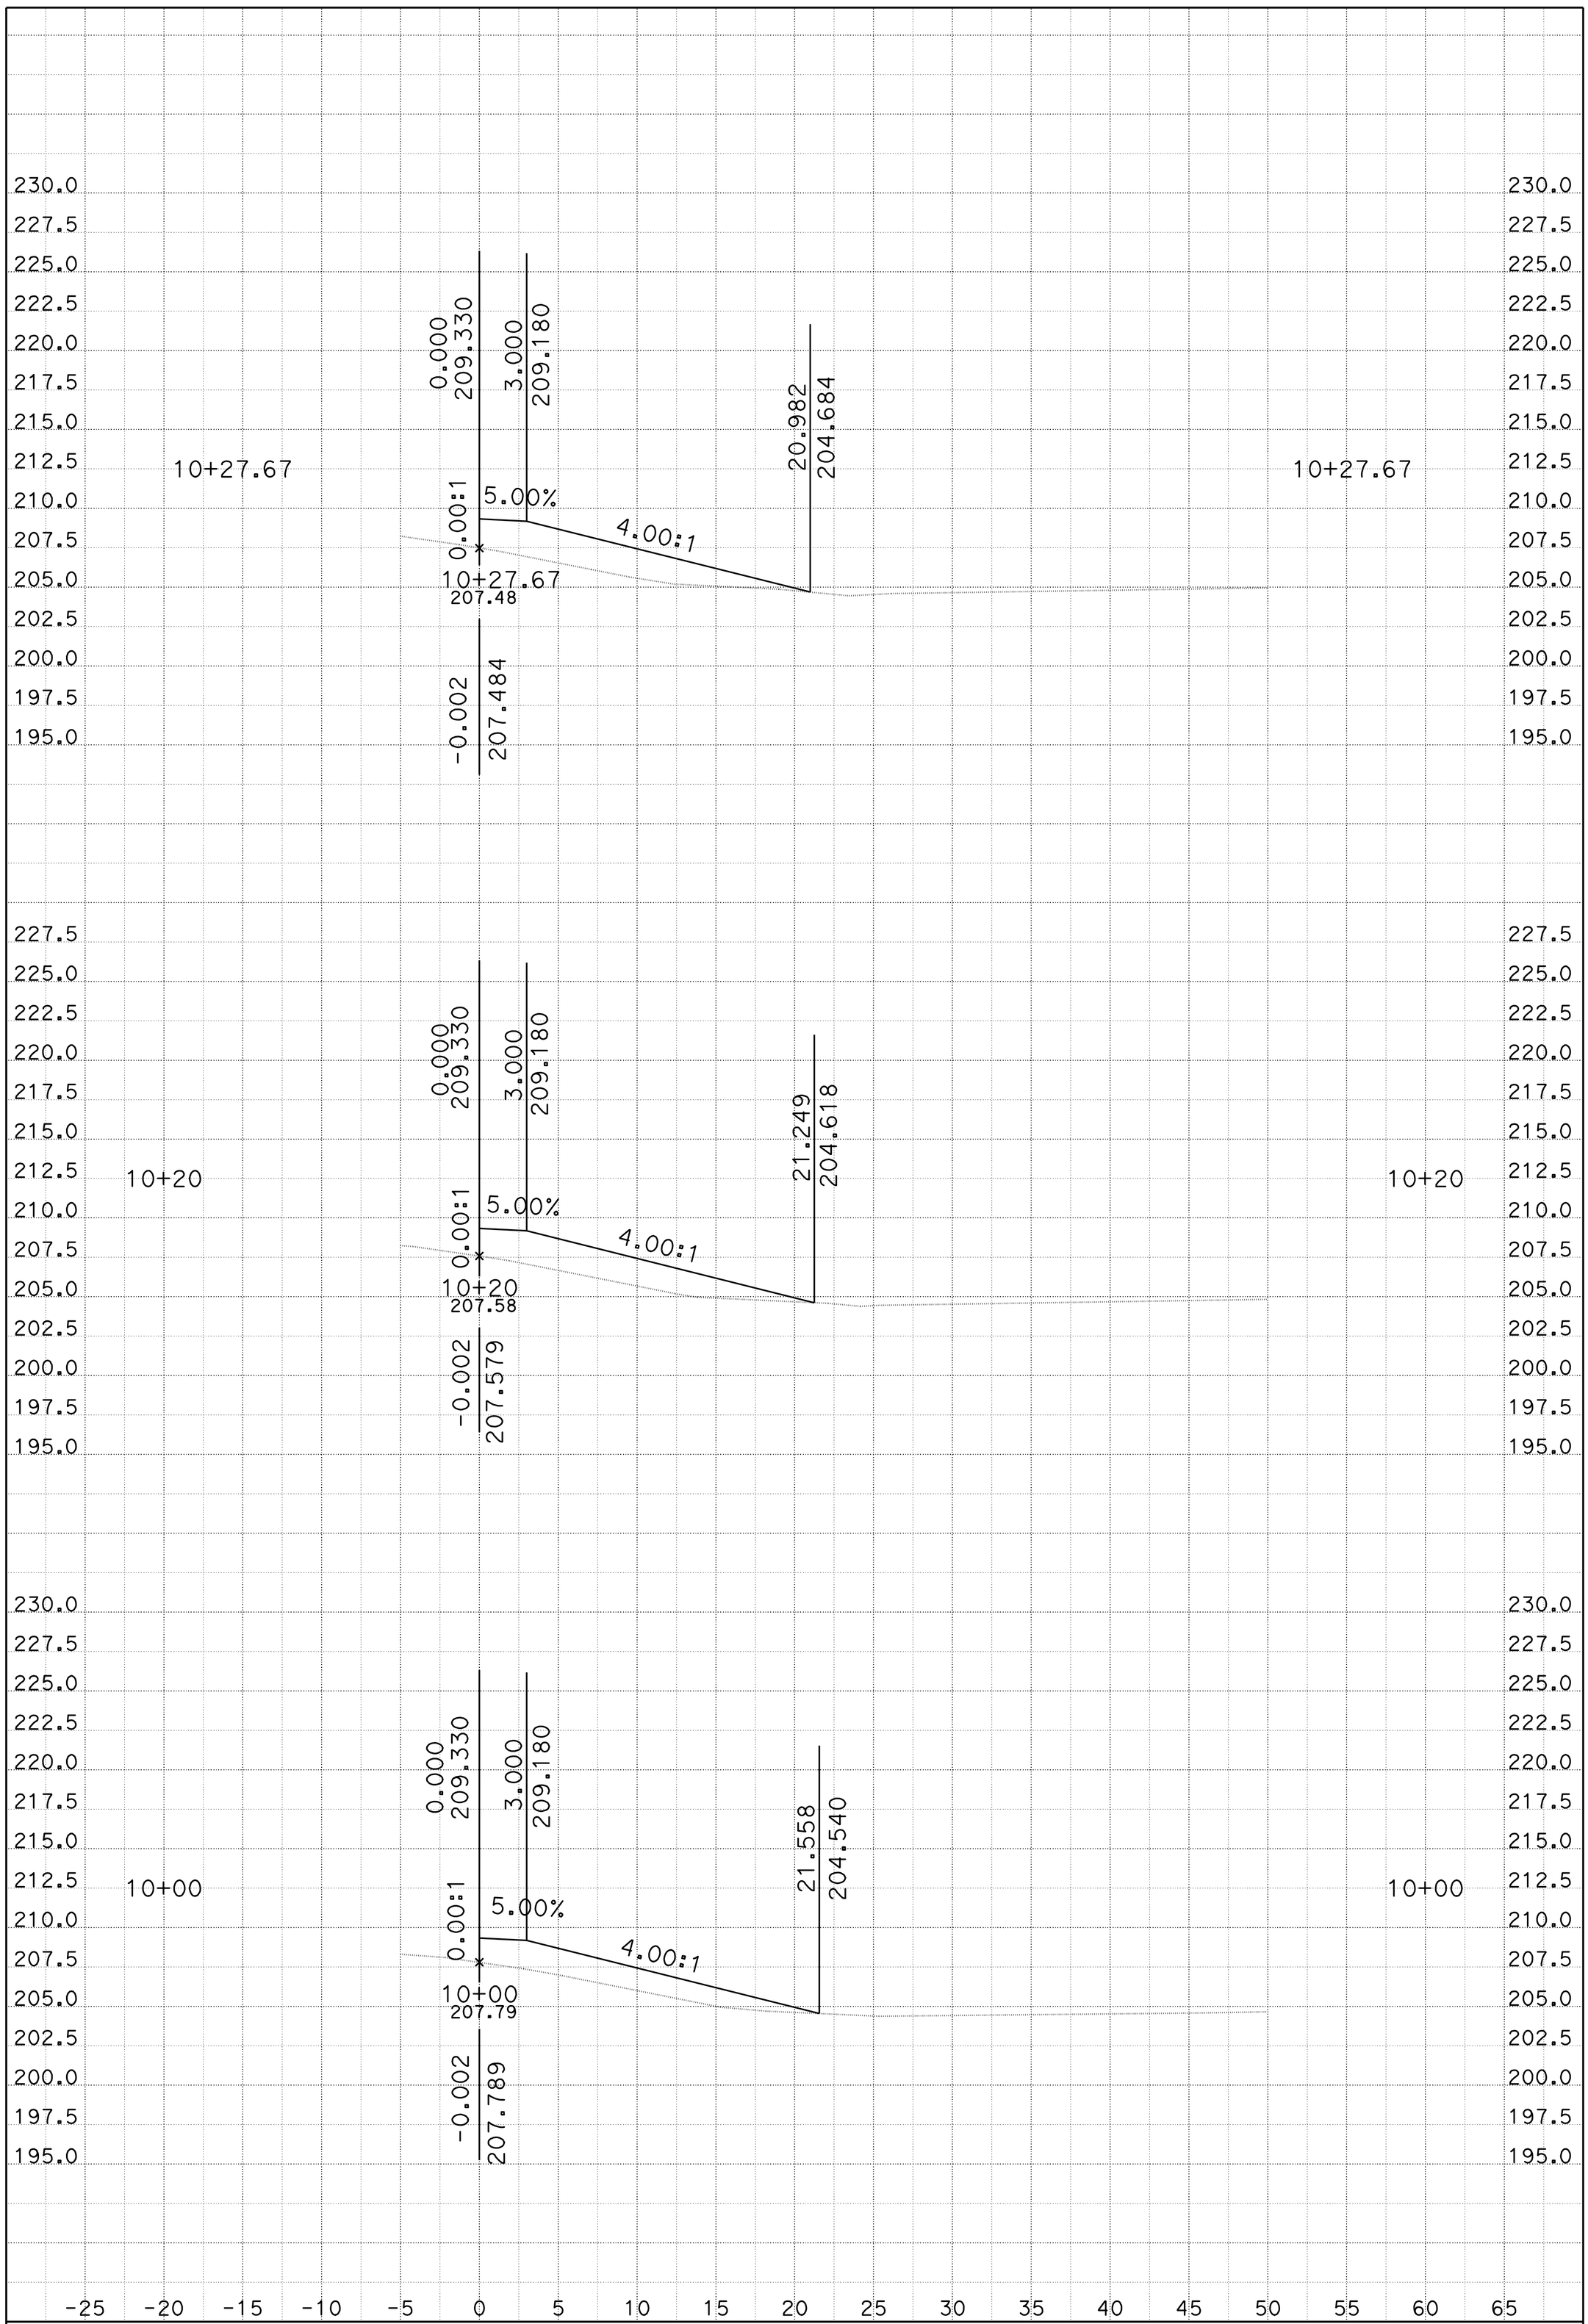

DATE: 3/19/2012

CONTRACT: 0J0401

DIST/CO/RTE/PM: 06/Kin/41/R37.5/R38.1

SCALE: 1" = 5' Horiz.
1" = 5' Vert.

CREATED BY: CJG

CRB2
CROSS SECTIONS

PROJECT ID: 0600000156 KC Project: JACKSON File: D:\JACKSON\designxsections\curb2.ear

SHEET 1 OF 9

DESIGN STUDY ONLY

All Dimensions are U.S. Survey Feet

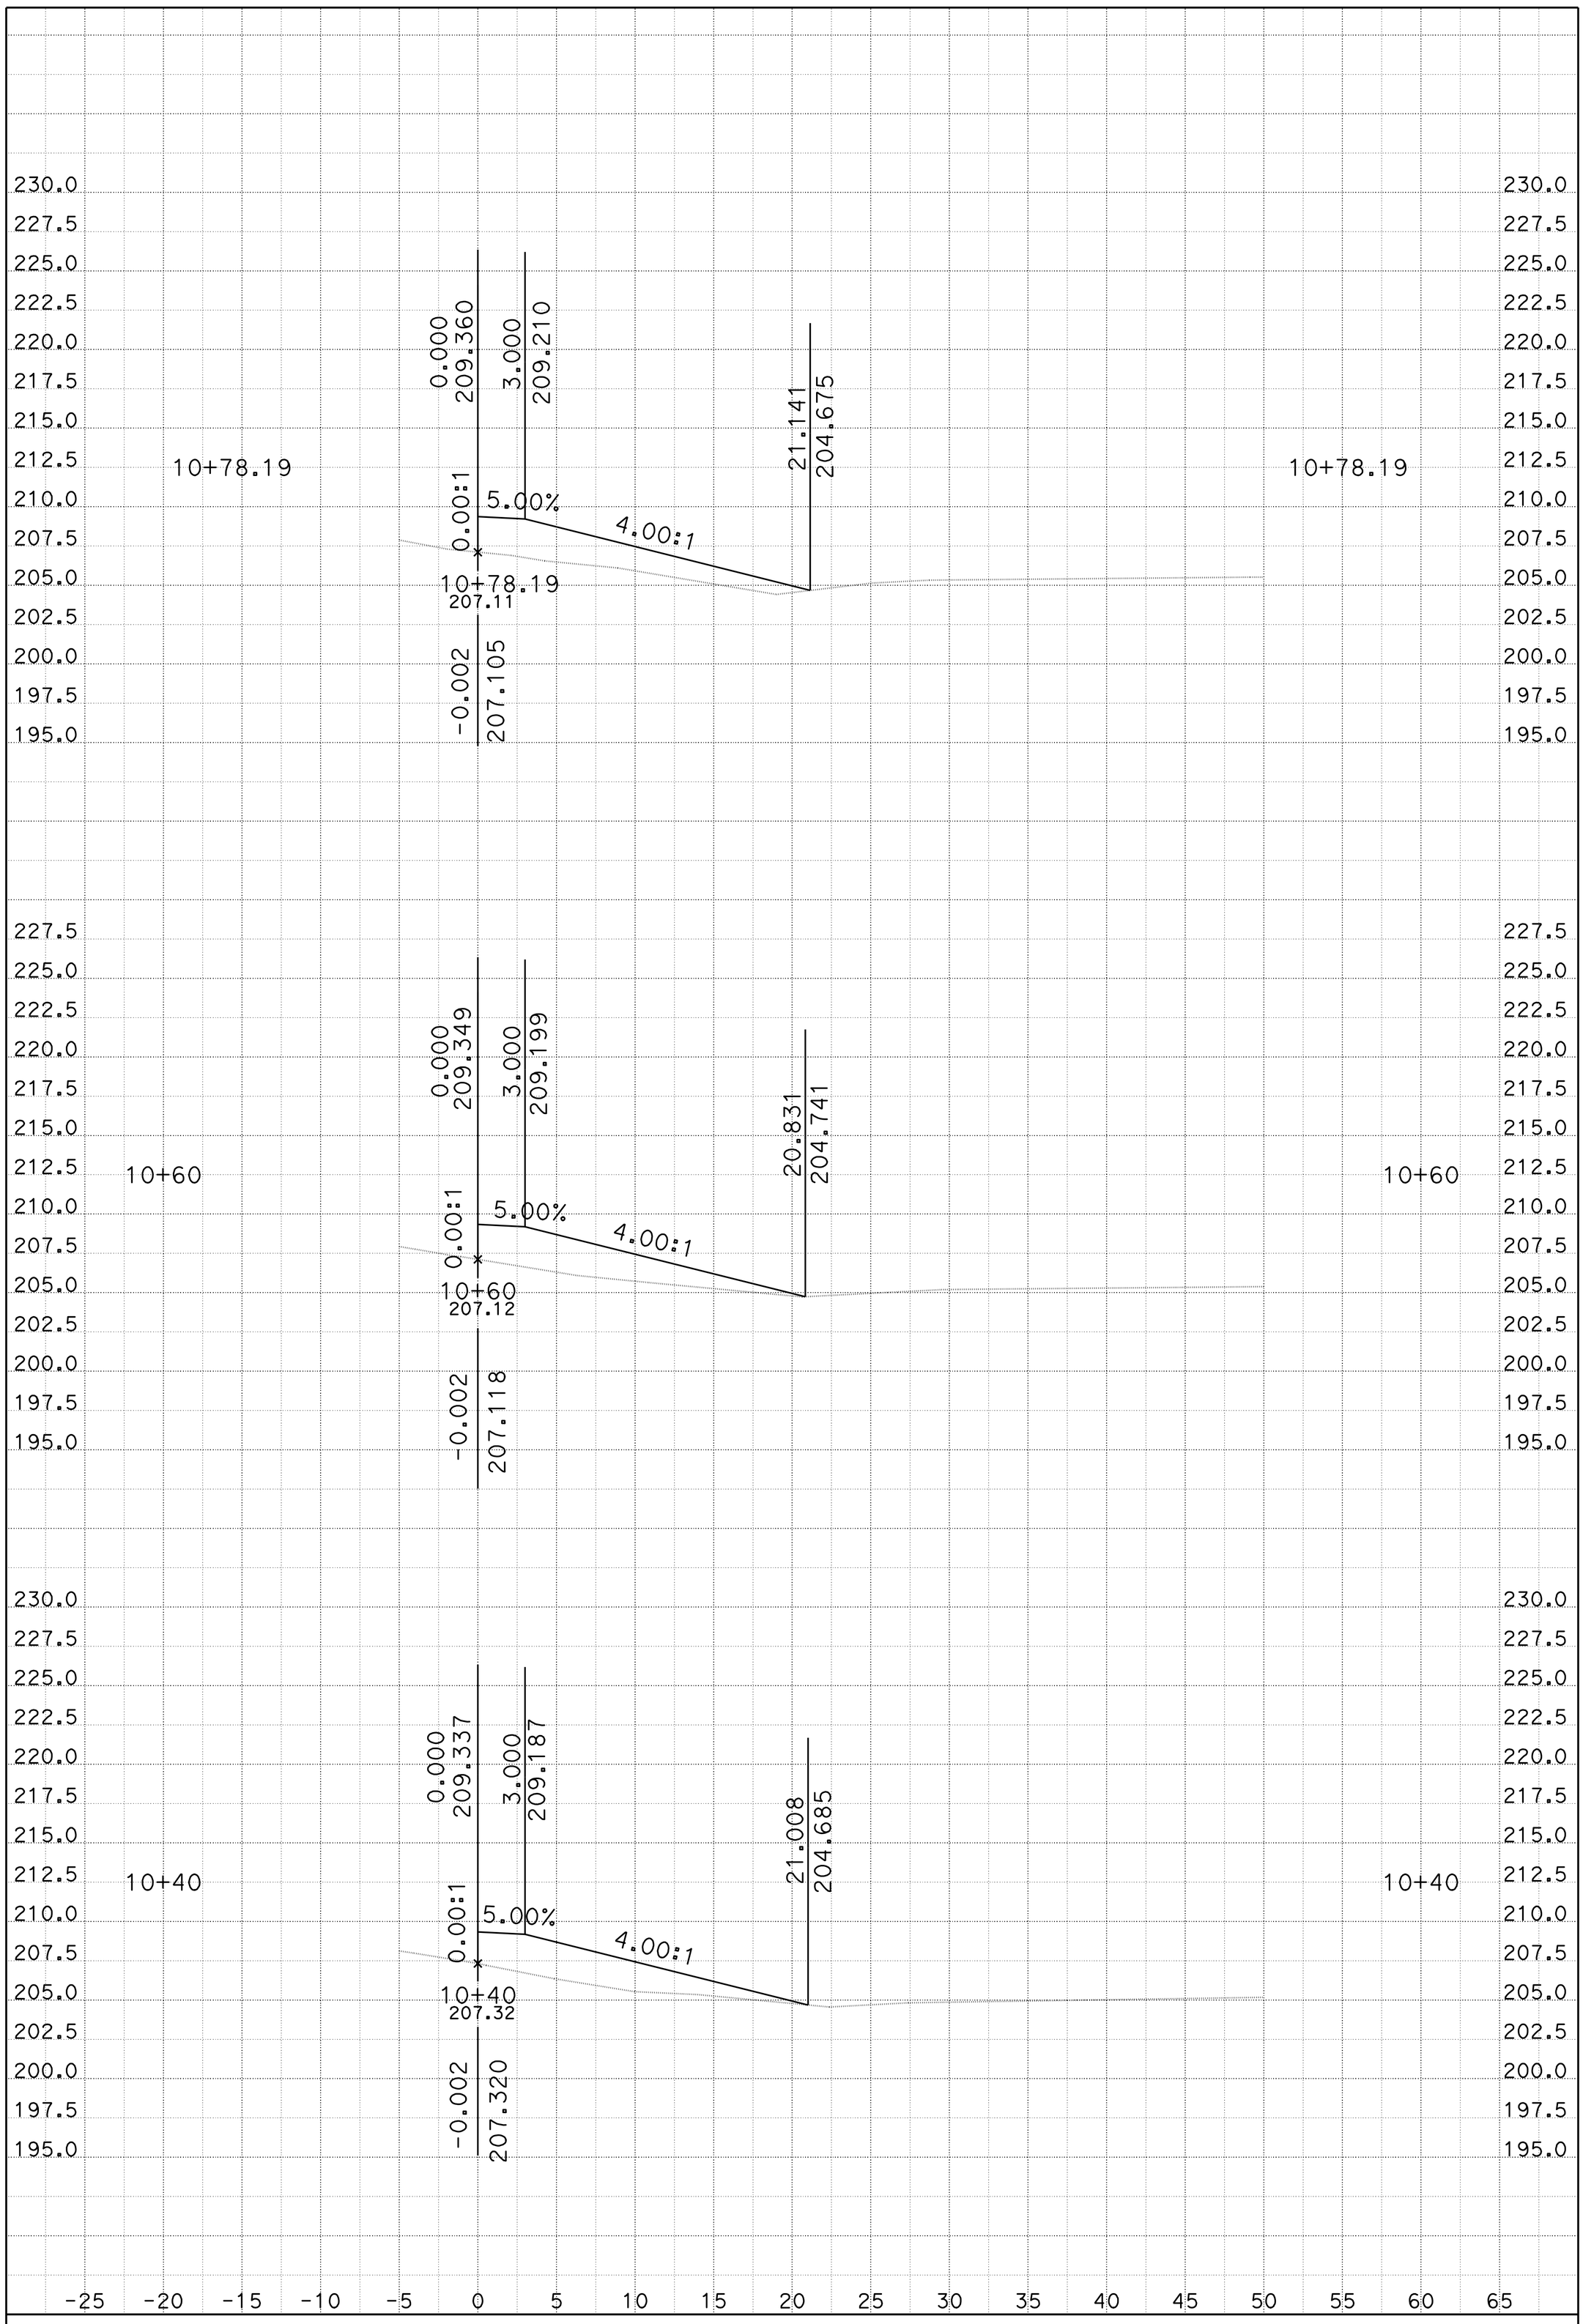

DATE: 3/19/2012

CONTRACT: 0J0401

DIST/CO/RTE/PM: 06/Kin/41/R37.5/R38.1

SCALE: 1" = 5' Horiz.
1" = 5' Vert.

CREATED BY: CJG

CRB2
CROSS SECTIONS

PROJECT ID: 0600000156 KC Project: JACKSON File: D:\JACKSON\designxsections\curb2.ear

SHEET 2 OF 9

DESIGN STUDY ONLY

All Dimensions are U.S. Survey Feet

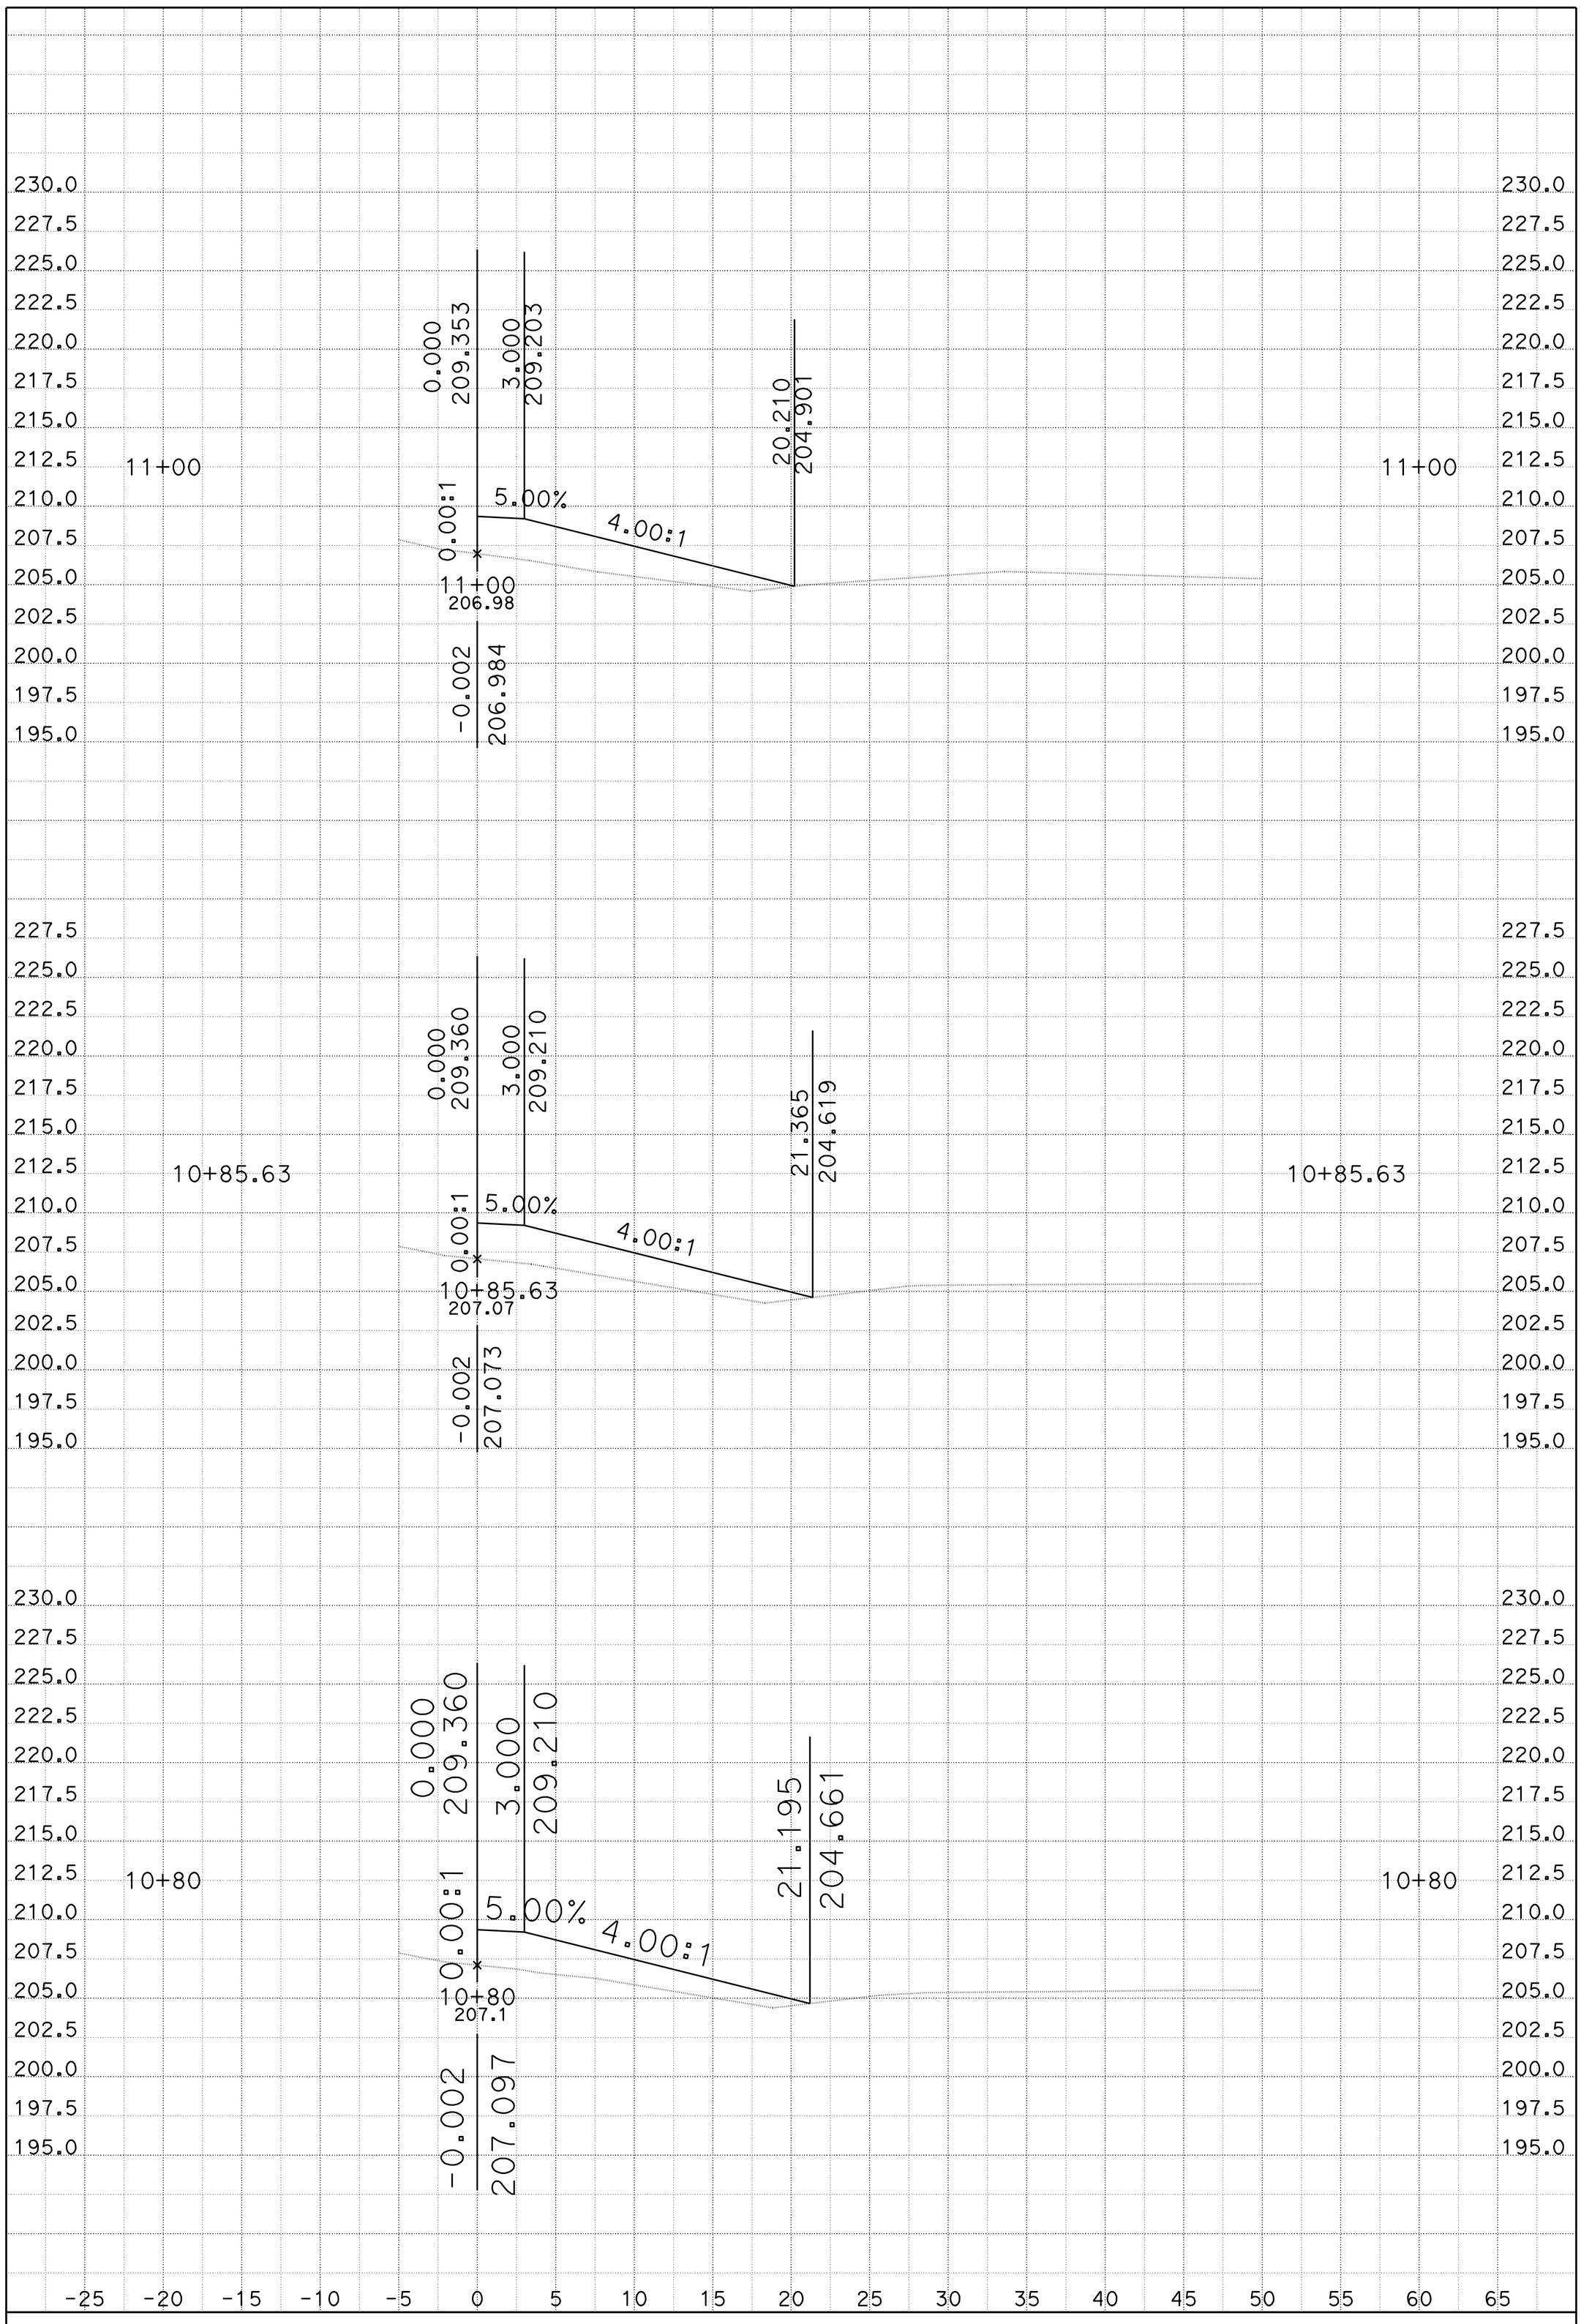

DATE: 3/19/2012

CONTRACT: 0J0401

DIST/CO/RTE/PM: 06/Kin/41/R37.5/R38.1

SCALE: 1" = 5' Horiz.
1" = 5' Vert.

CREATED BY: CJG

CRB2
CROSS SECTIONS

PROJECT ID: 0600000156 KC Project: JACKSON File: D:\JACKSON\designxsections\curb2.ear

SHEET 3 OF 9

DESIGN STUDY ONLY

All Dimensions are U.S. Survey Feet

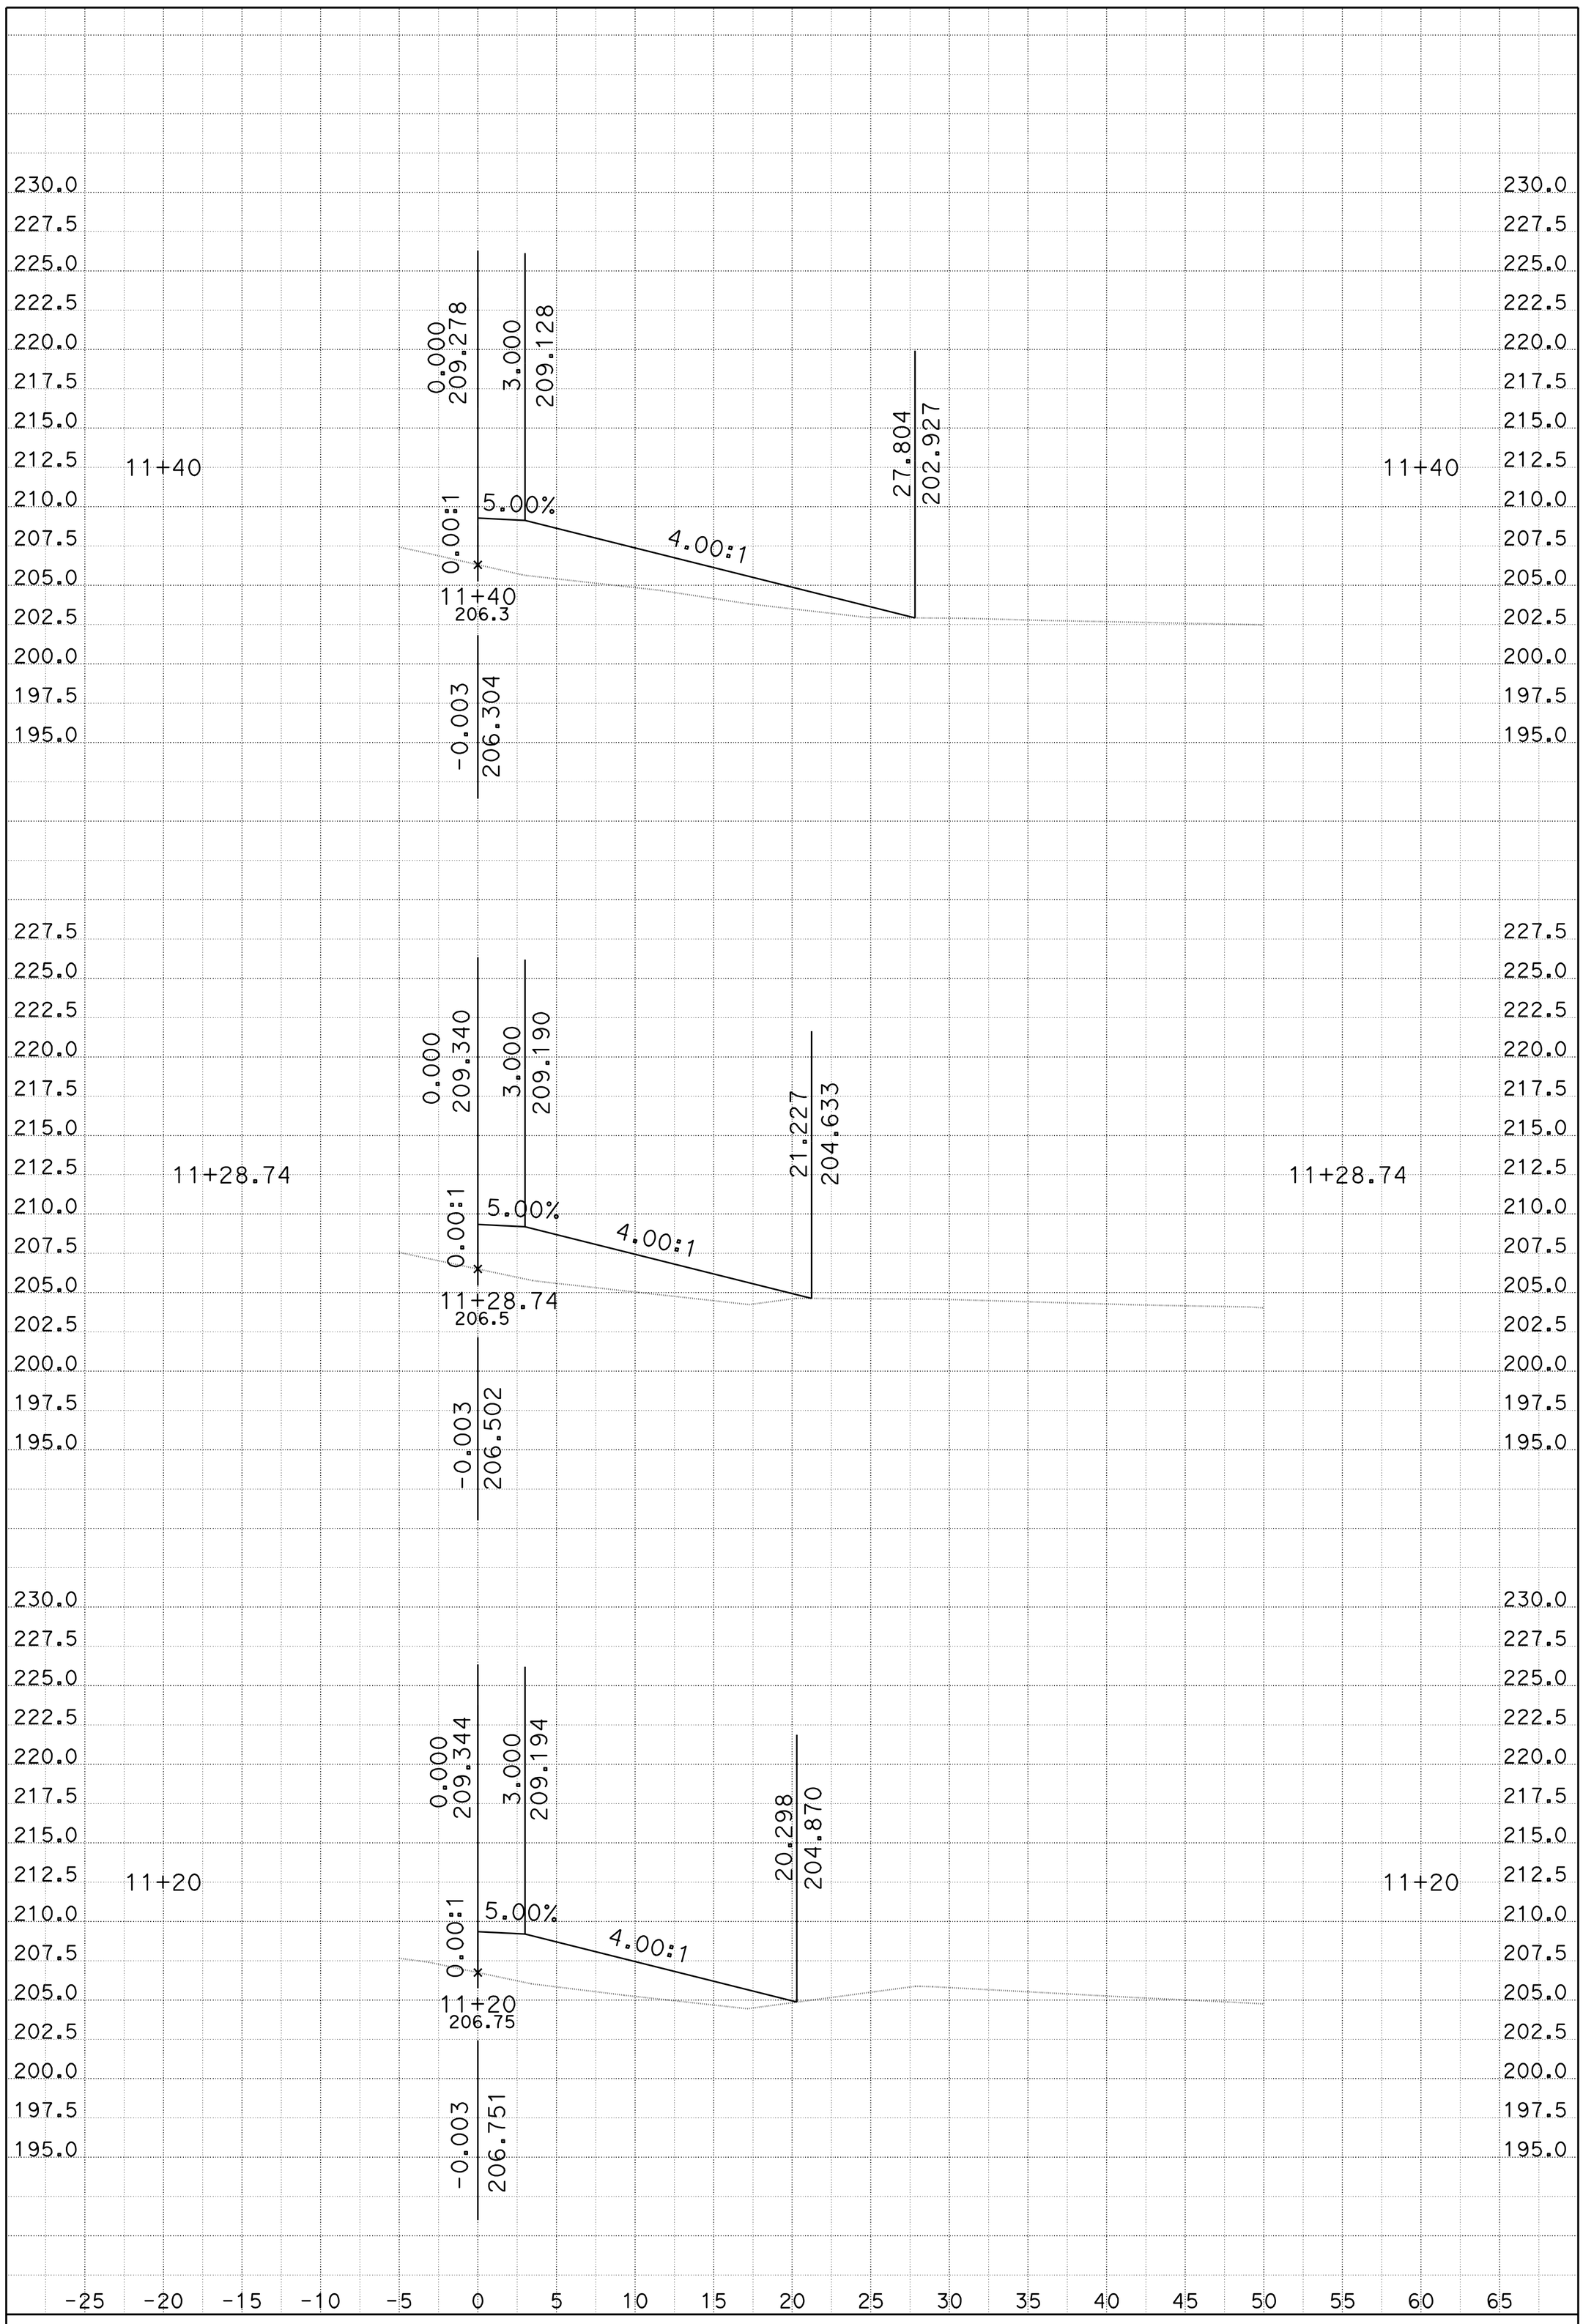

DATE: 3/19/2012

CONTRACT: 0J0401

DIST/CO/RTE/PM: 06/Kin/41/R37.5/R38.1

SCALE: 1" = 5' Horiz.
1" = 5' Vert.

CREATED BY: CJG

CRB2
CROSS SECTIONS

PROJECT ID: 0600000156 KC Project: JACKSON File: D:\JACKSON\designxsections\curb2.ear

SHEET 4 OF 9

DESIGN STUDY ONLY

All Dimensions are U.S. Survey Feet

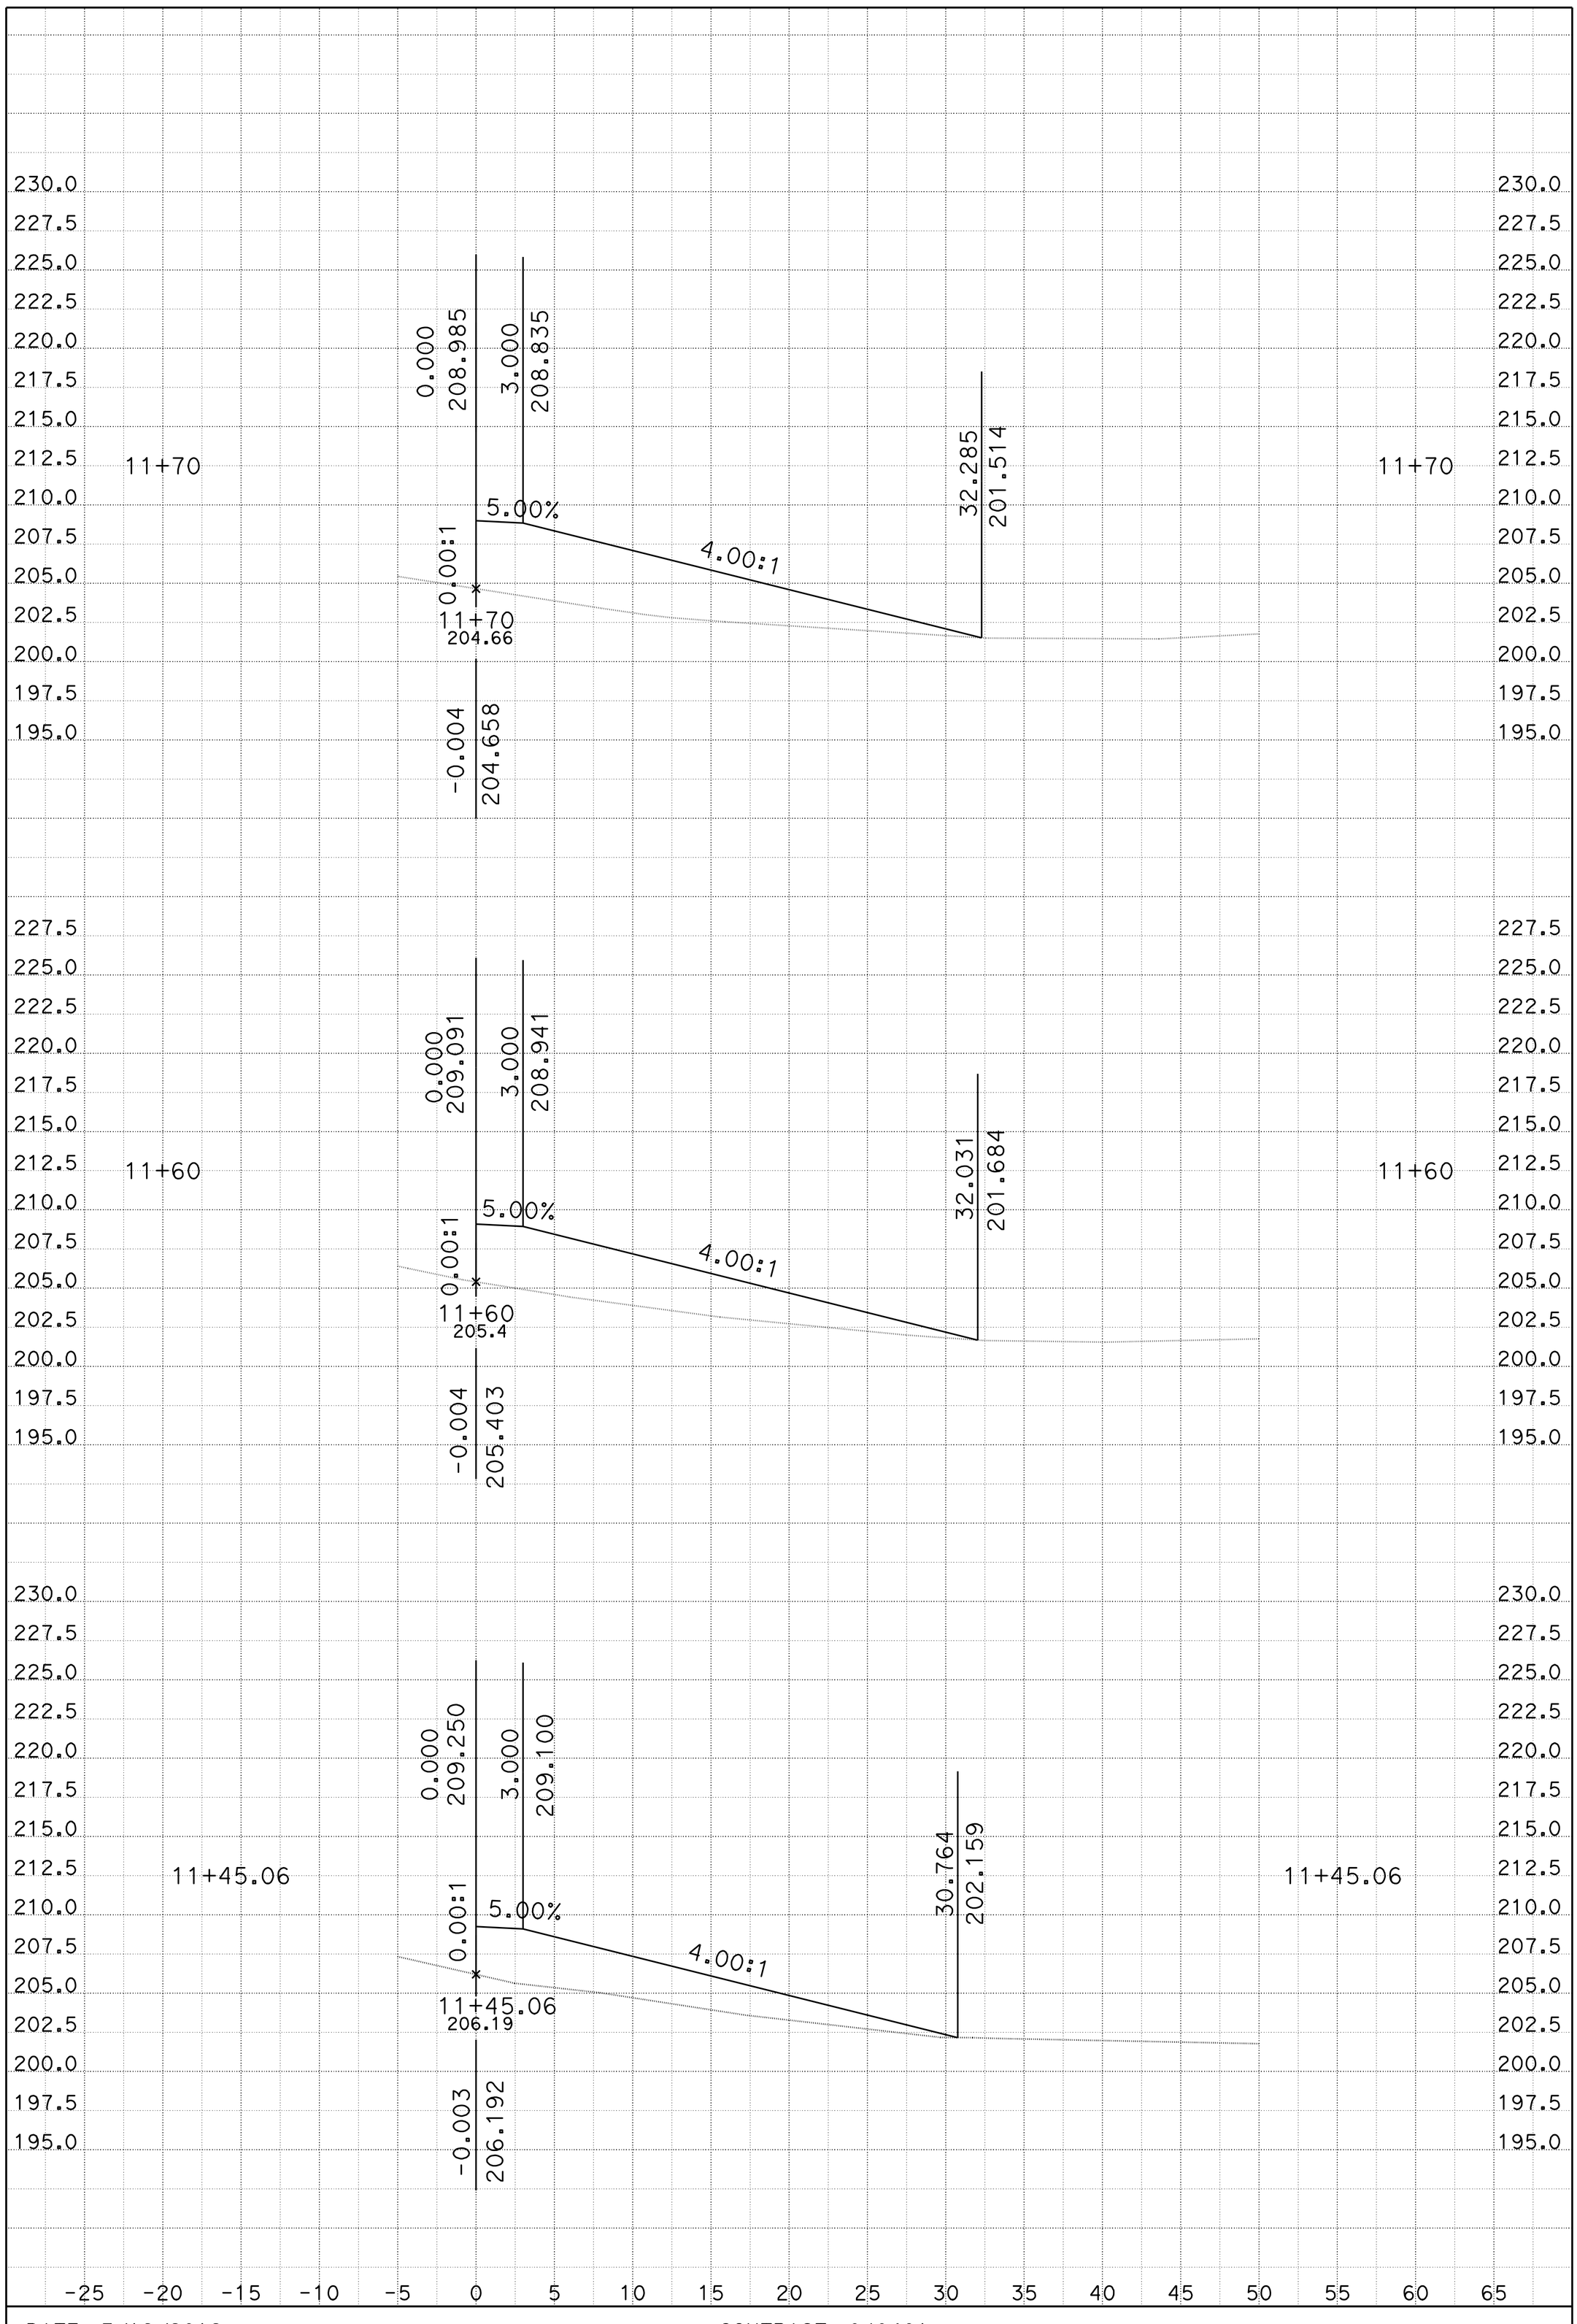

DATE: 3/19/2012

CONTRACT: 0J0401

DIST/CO/RTE/PM: 06/Kin/41/R37.5/R38.1

SCALE: 1" = 5' Horiz.
1" = 5' Vert.

CREATED BY: CJG

PROJECT ID: 0600000156 KC Project: JACKSON File: D:\JACKSON\designxsections\curb2.ear

CRB2
CROSS SECTIONS

SHEET 5 OF 9

DESIGN STUDY ONLY

All Dimensions are U.S. Survey Feet

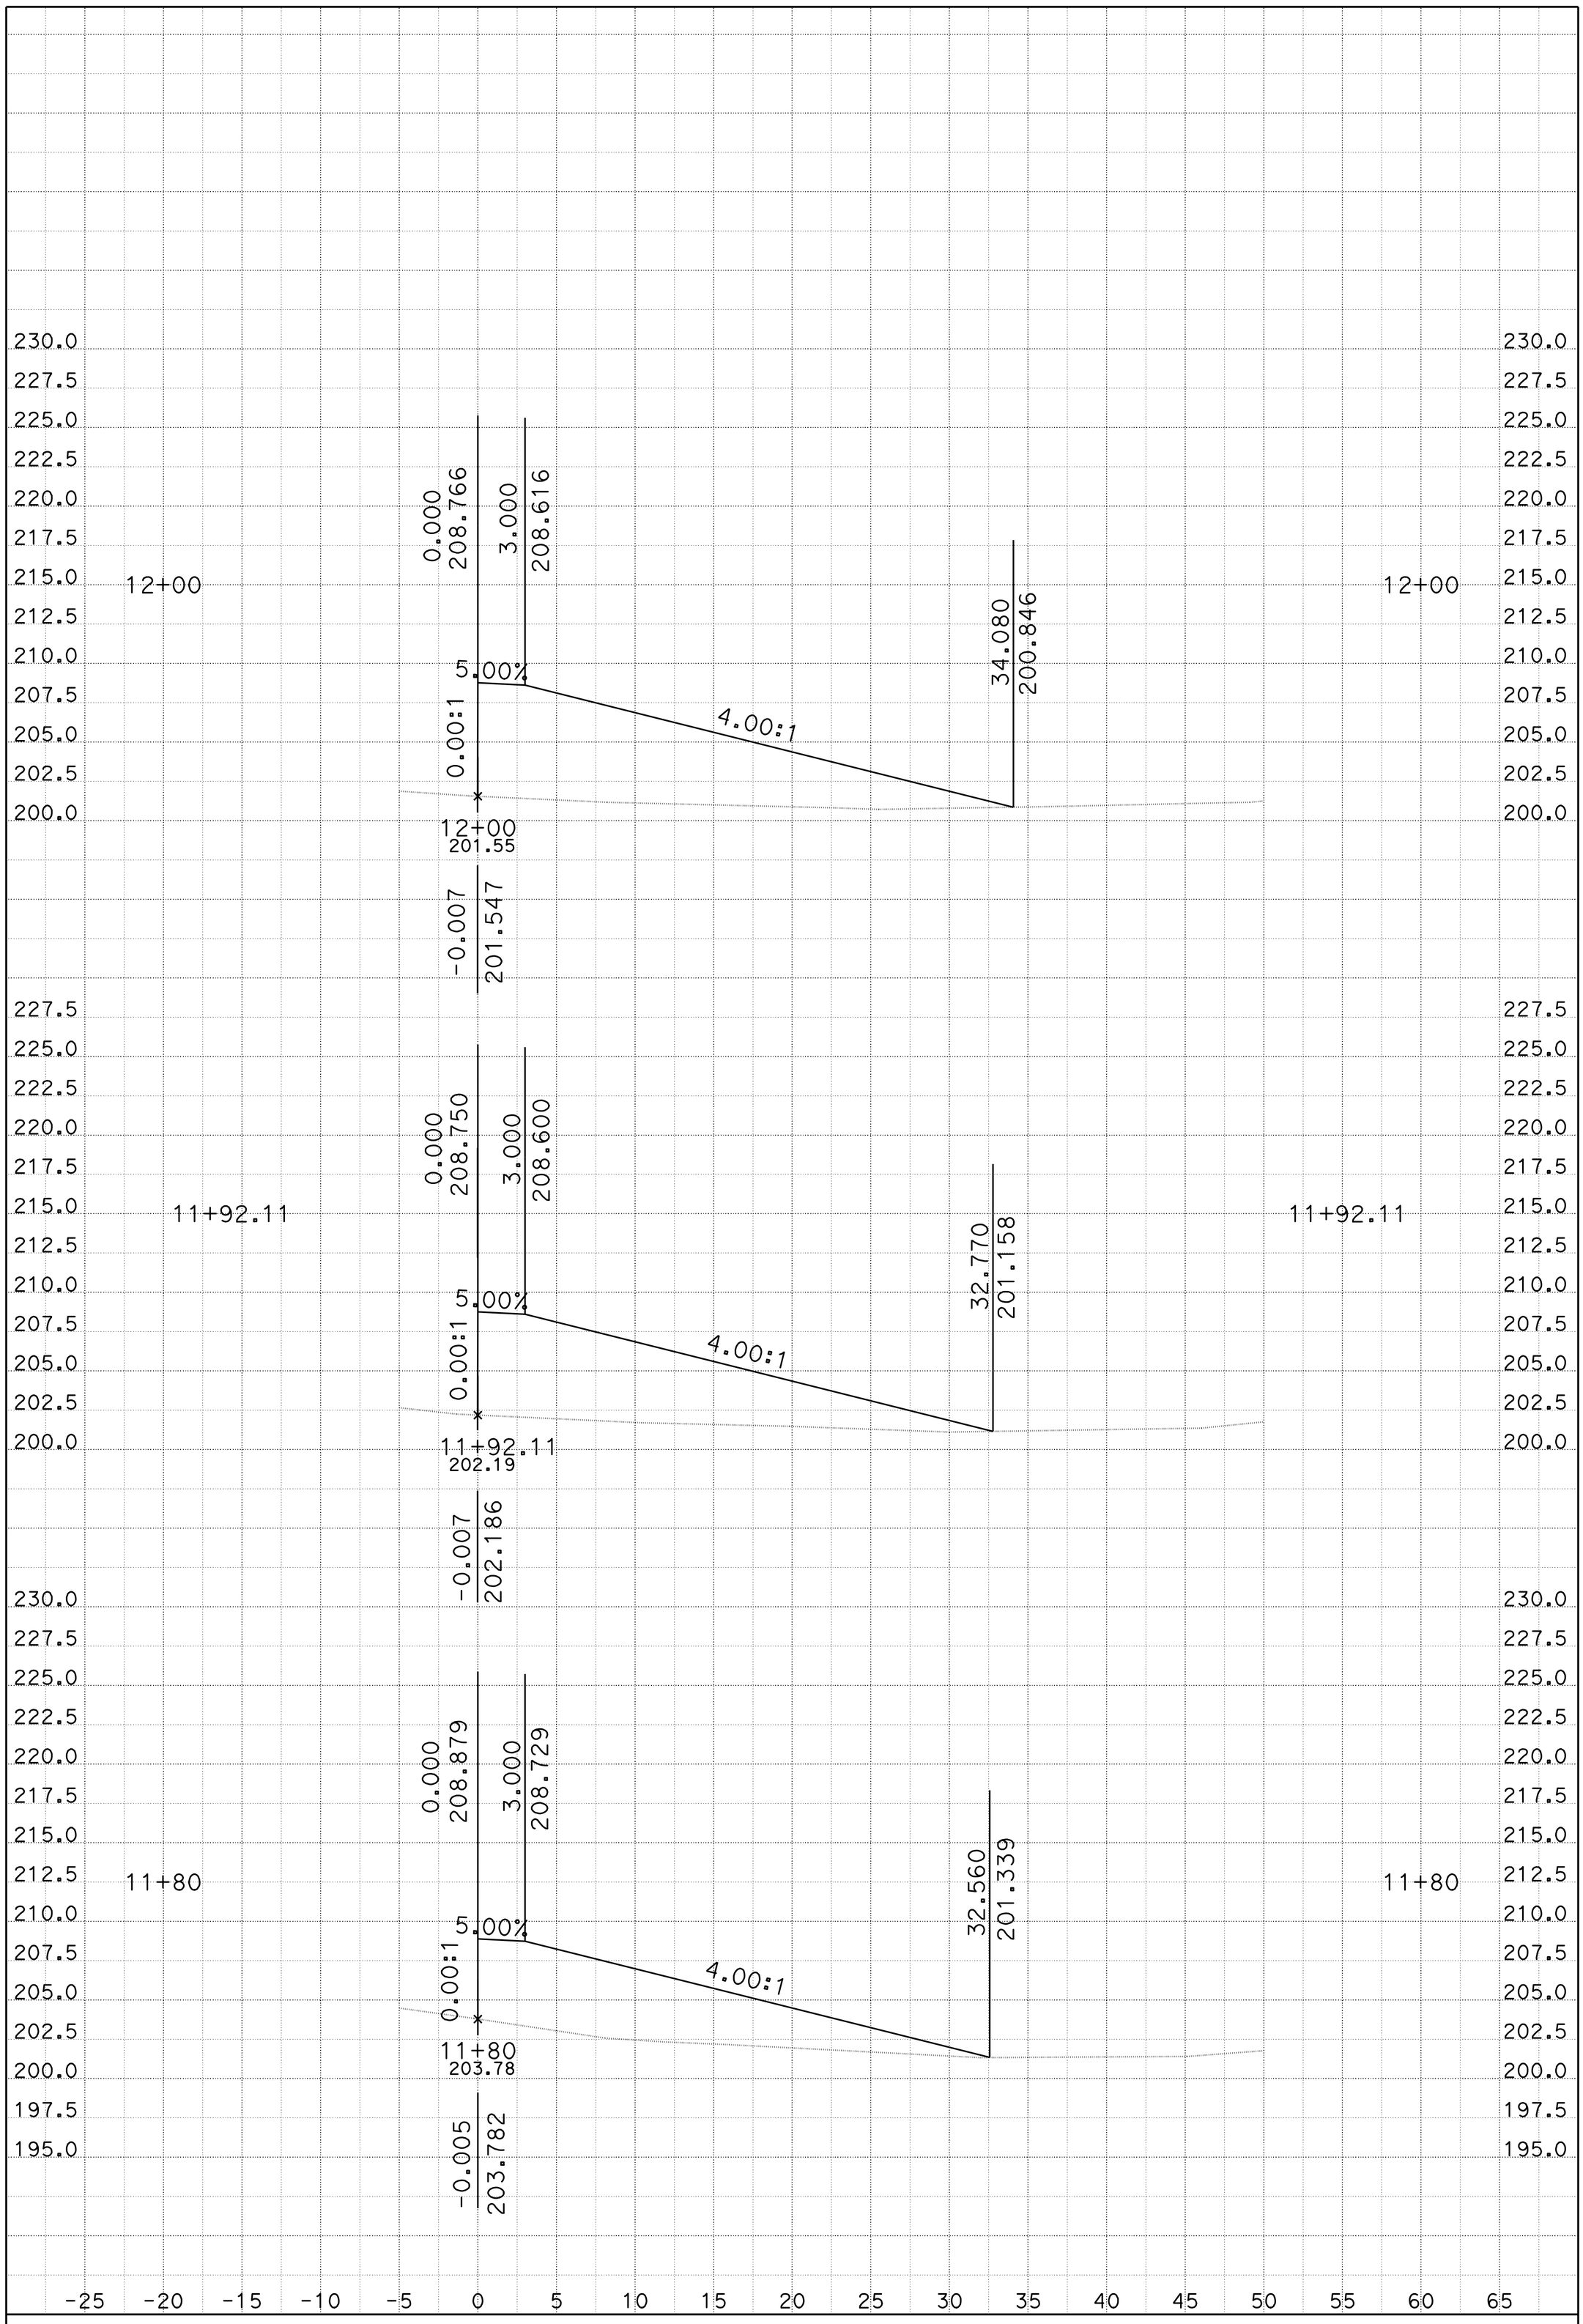

DATE: 3/19/2012

CONTRACT: 0J0401

DIST/CO/RTE/PM: 06/Kin/41/R37.5/R38.1

SCALE: 1" = 5' Horiz.
1" = 5' Vert.

CREATED BY: CJG

CRB2
CROSS SECTIONS

PROJECT ID: 0600000156 KC Project: JACKSON File: D:\JACKSON\designxsections\curb2.ear

SHEET 6 OF 9

DESIGN STUDY ONLY

All Dimensions are U.S. Survey Feet

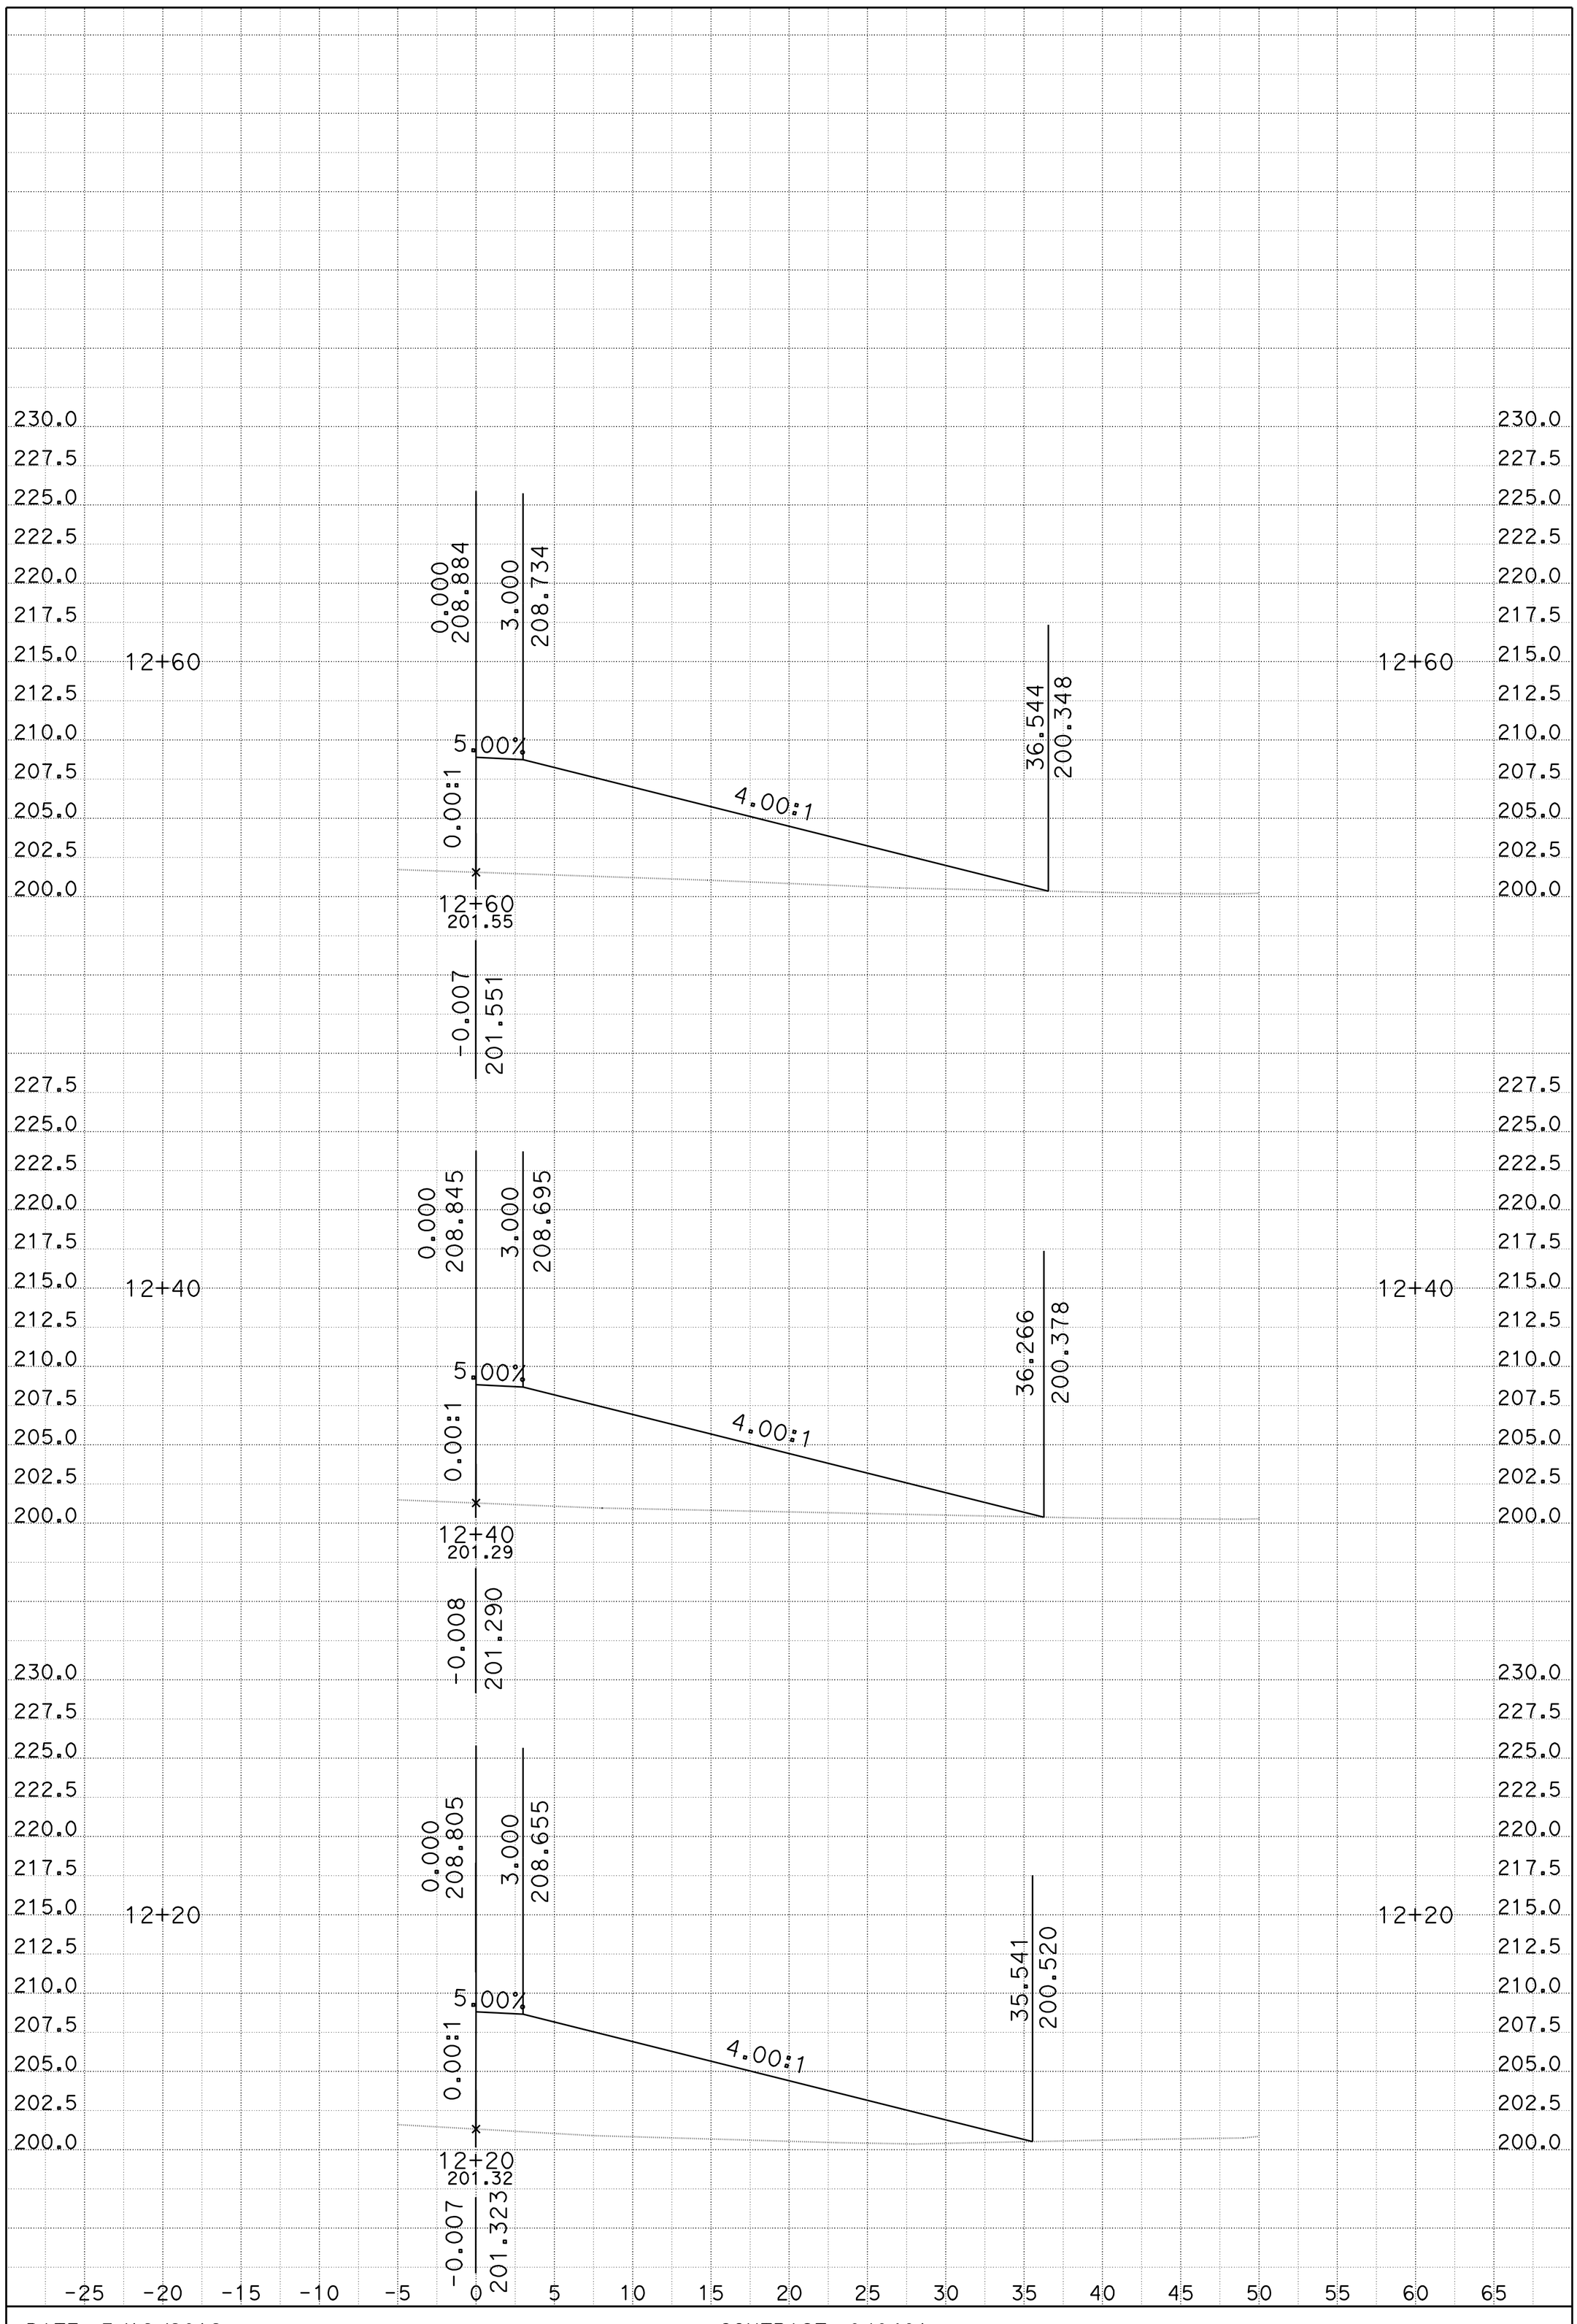

DATE: 3/19/2012

CONTRACT: 0J0401

DIST/CO/RTE/PM: 06/Kin/41/R37.5/R38.1

SCALE: 1" = 5' Horiz.
1" = 5' Vert.

CREATED BY: CJG

CRB2
CROSS SECTIONS

PROJECT ID: 0600000156 KC Project: JACKSON File: D:\JACKSON\designxsections\curb2.ear

SHEET 7 OF 9

DESIGN STUDY ONLY

All Dimensions are U.S. Survey Feet

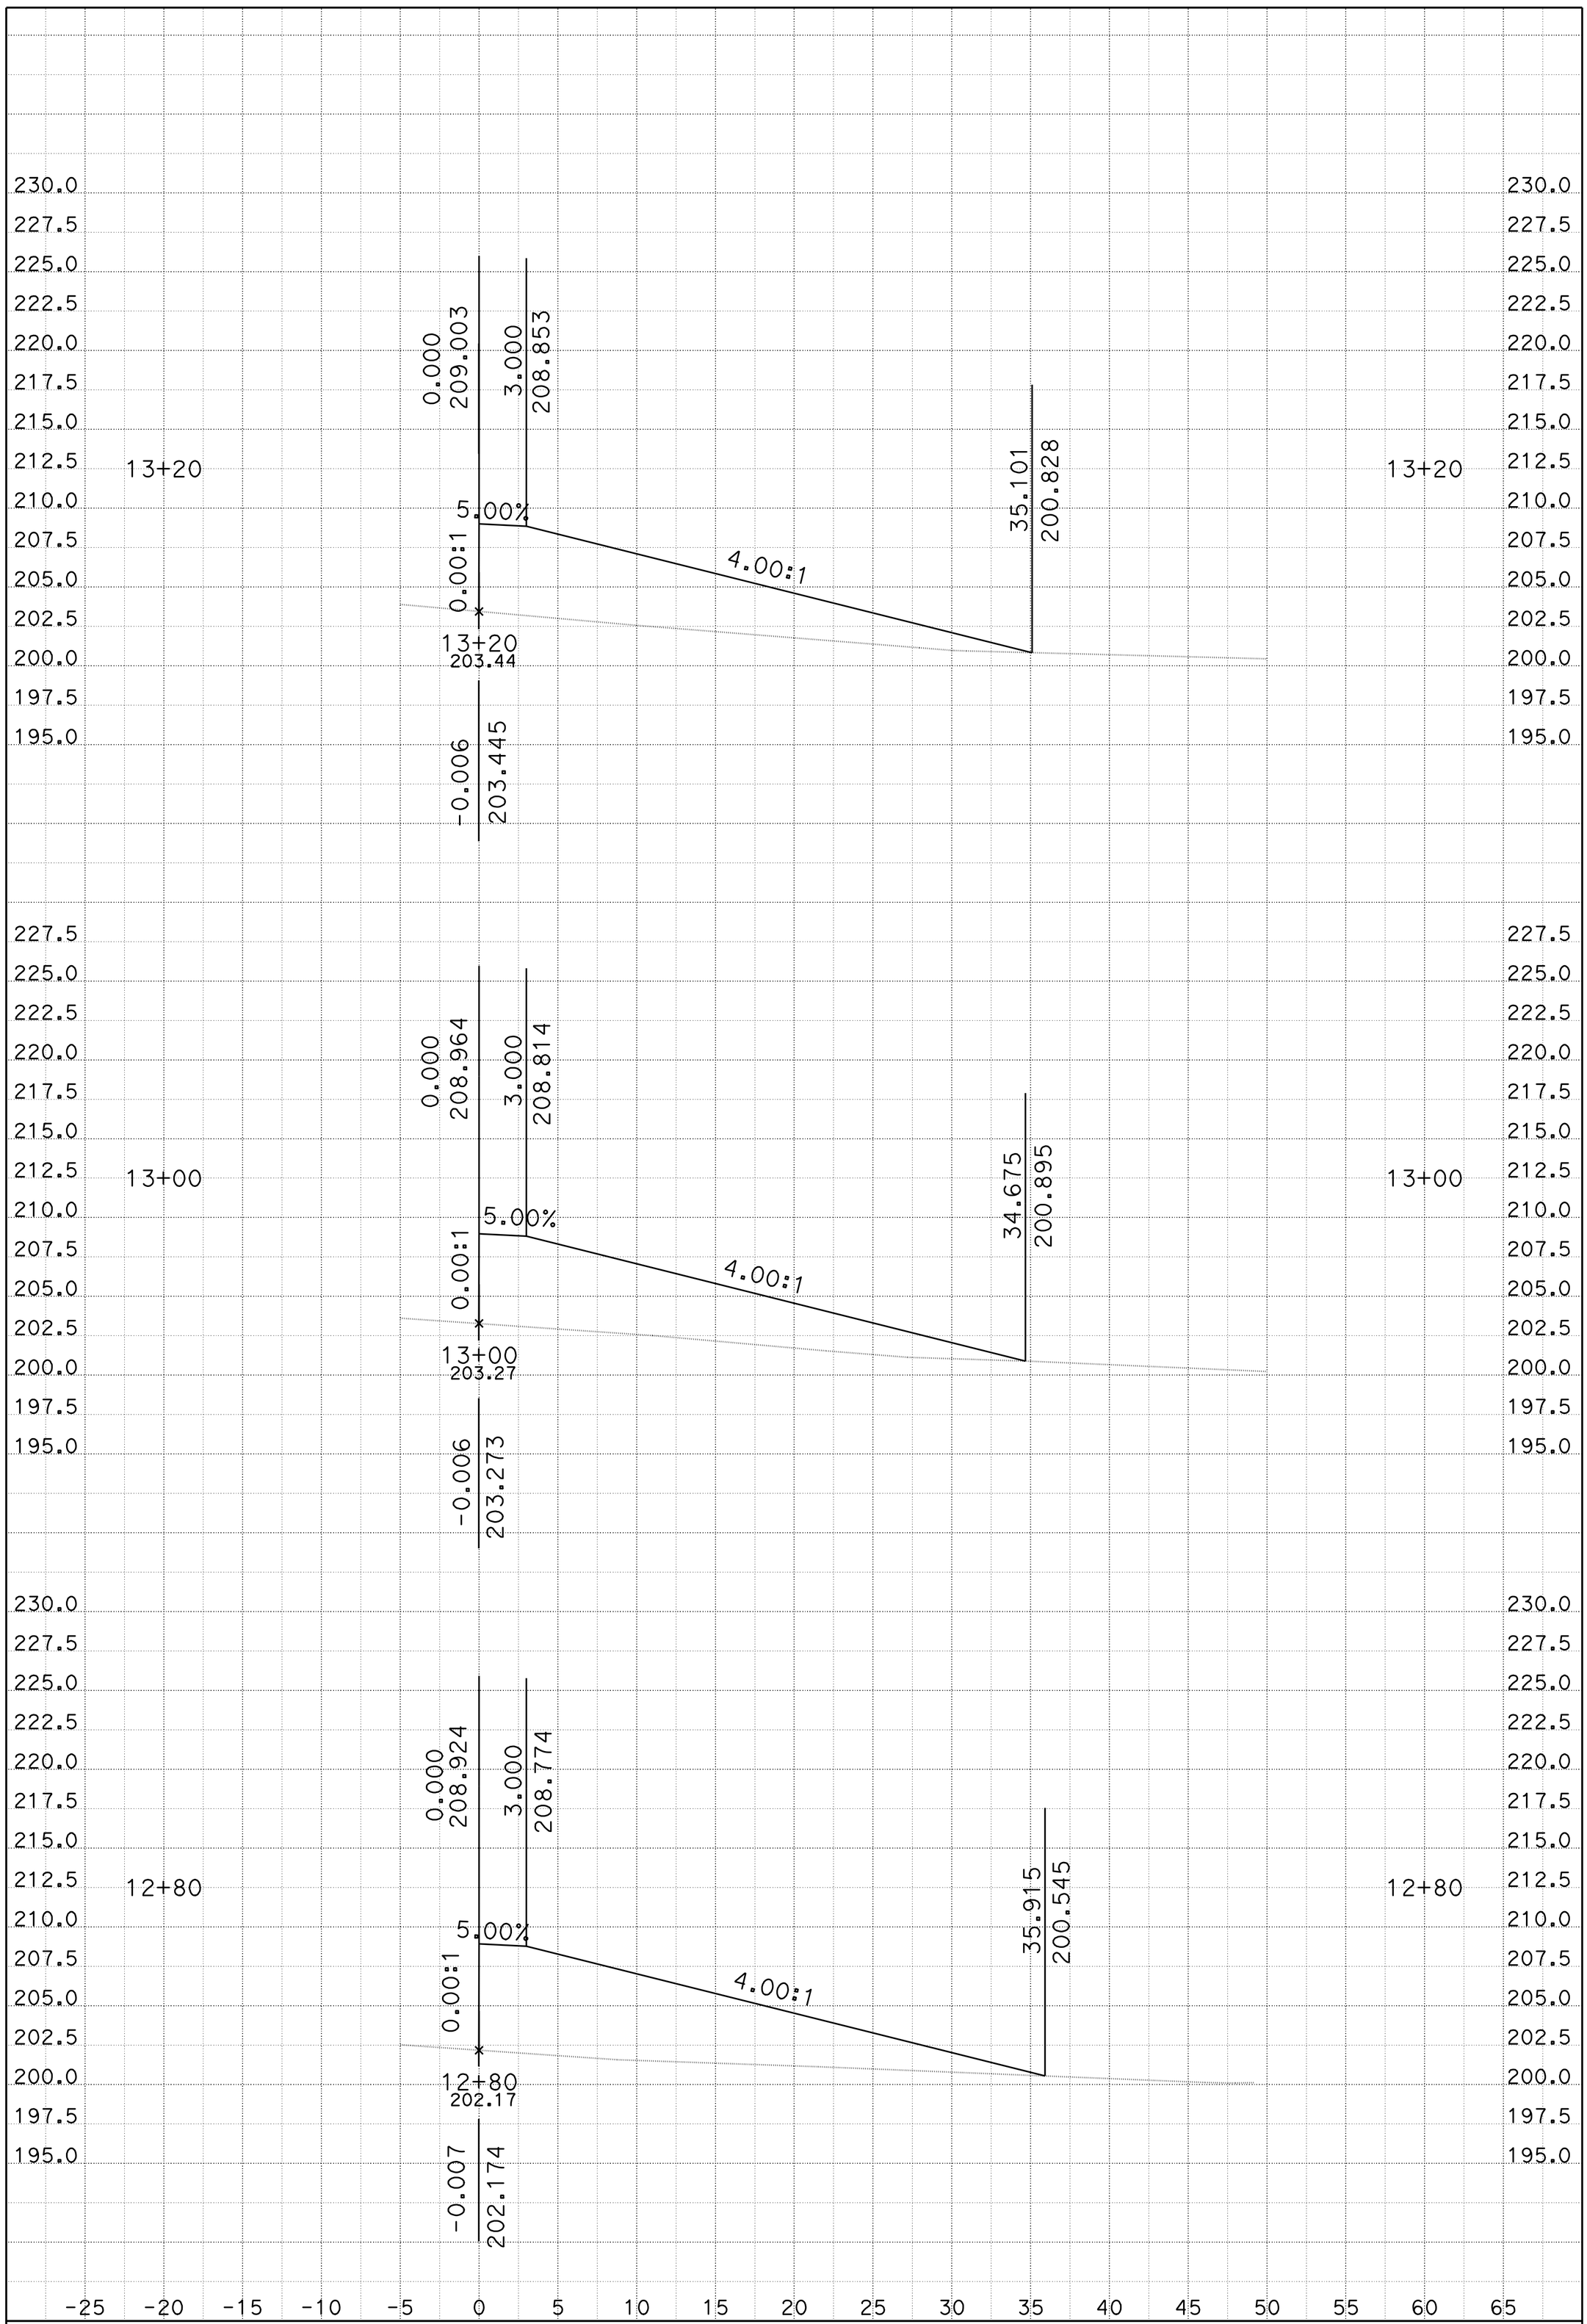

DATE: 3/19/2012

CONTRACT: OJ0401

DIST/CO/RTE/PM: 06/Kin/41/R37.5/R38.1

SCALE: 1" = 5' Horiz.
1" = 5' Vert.

CREATED BY: CJG

CRB2
CROSS SECTIONS

PROJECT ID: 0600000156 KC Project: JACKSON File: D:\JACKSON\designxsections\curb2.ear

SHEET 8 OF 9

DESIGN STUDY ONLY

All Dimensions are U.S. Survey Feet

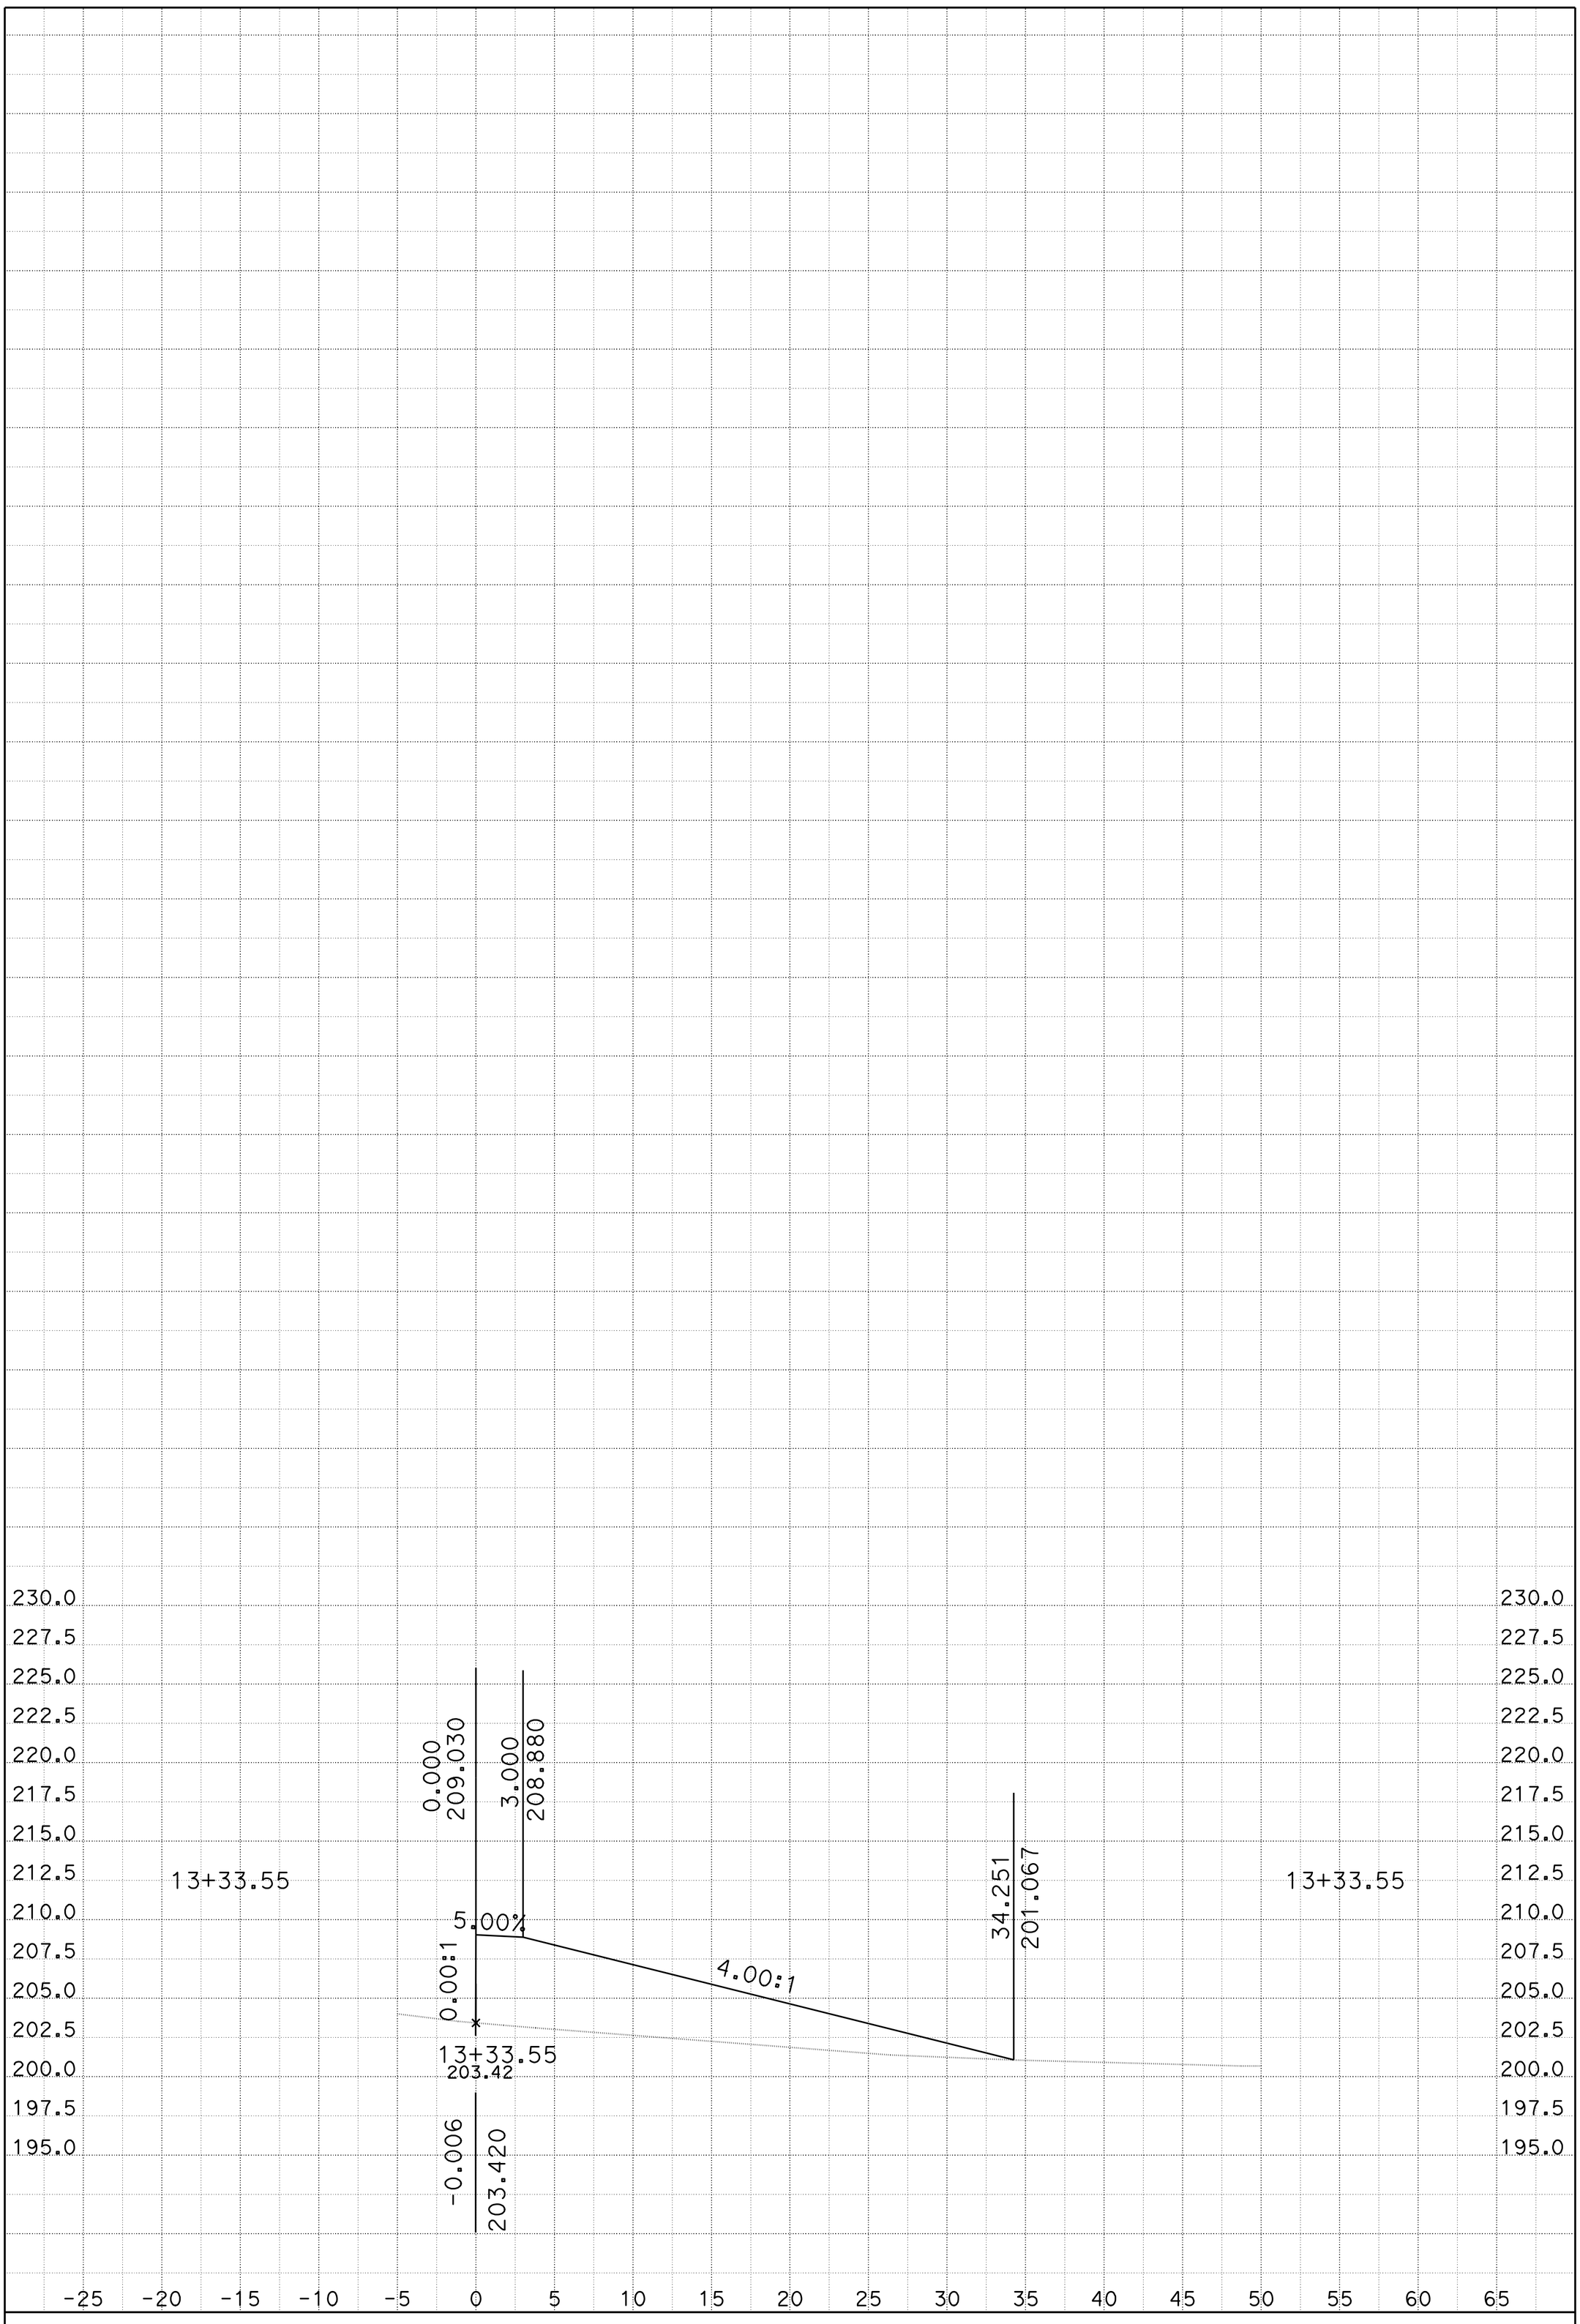

DATE: 3/19/2012

CONTRACT: 0J0401

DIST/CO/RTE/PM: 06/Kin/41/R37.5/R38.1

SCALE: 1" = 5' Horiz.
1" = 5' Vert.

CREATED BY: CJG

CRB2
CROSS SECTIONS

PROJECT ID: 0600000156 KC Project: JACKSON File: D:\JACKSON\designxsections\curb2.ear

SHEET 9 OF 9