DESIGN STUDY ONLY

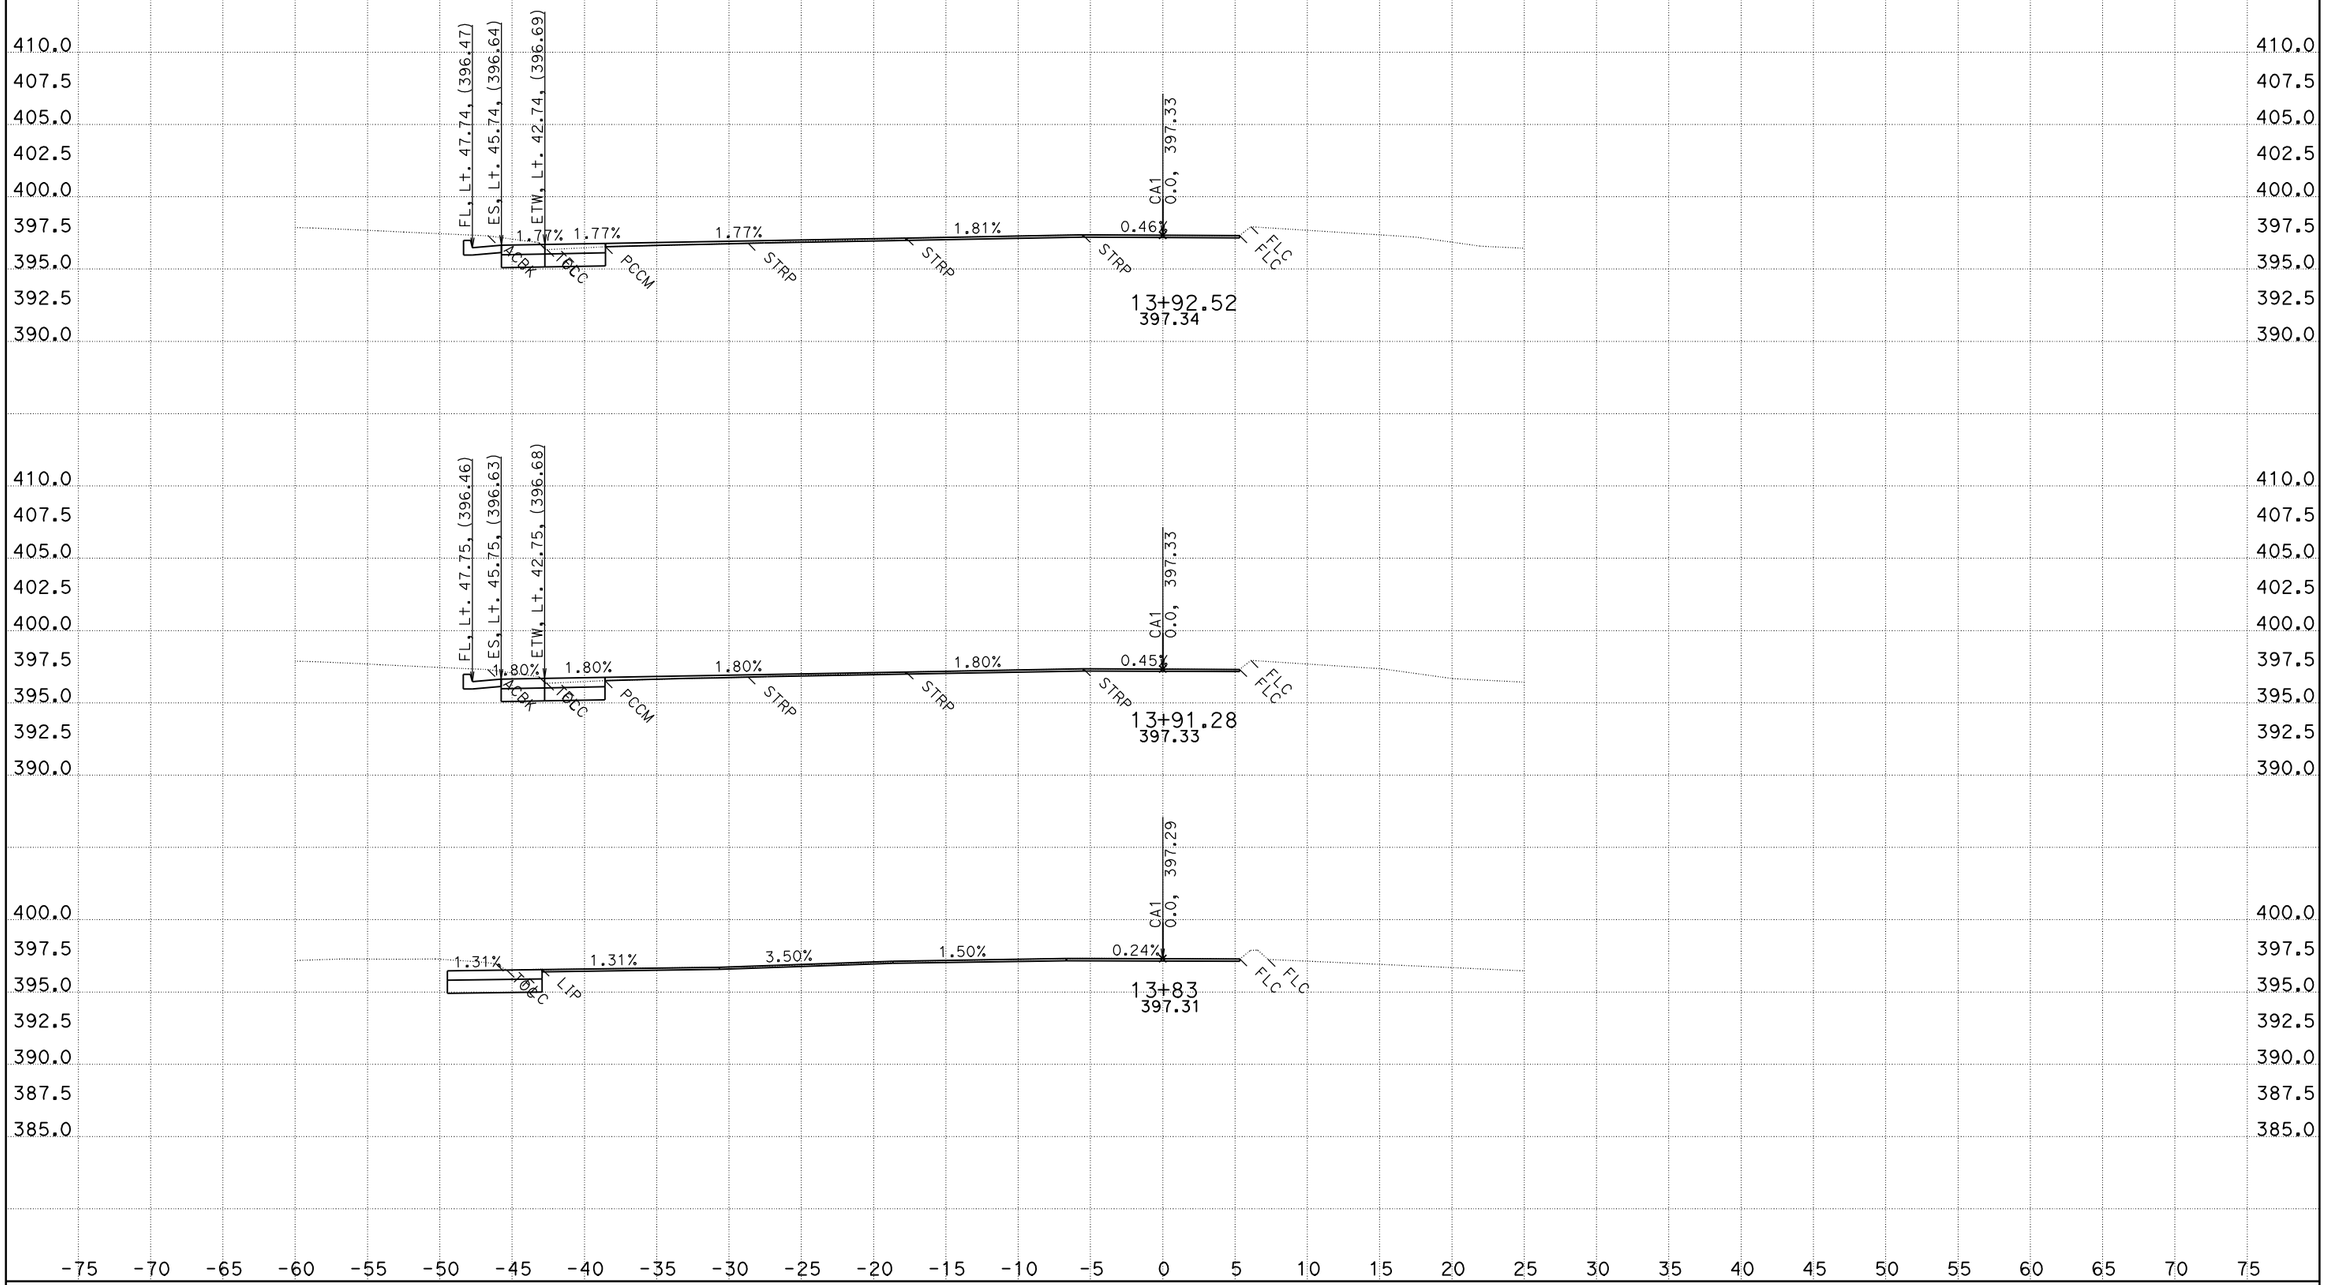

DATE: 12/18/2012

KC Project: 0L390 File: D:\KCPR\0L390\ca1desfinal_ss.ear

SCALE: 1" = 5' Horiz.
1" = 5' Vert.

All Dimensions are US Survey Feet

CA1
CROSS SECTIONS
SHEET 1 OF 7

DESIGN STUDY ONLY

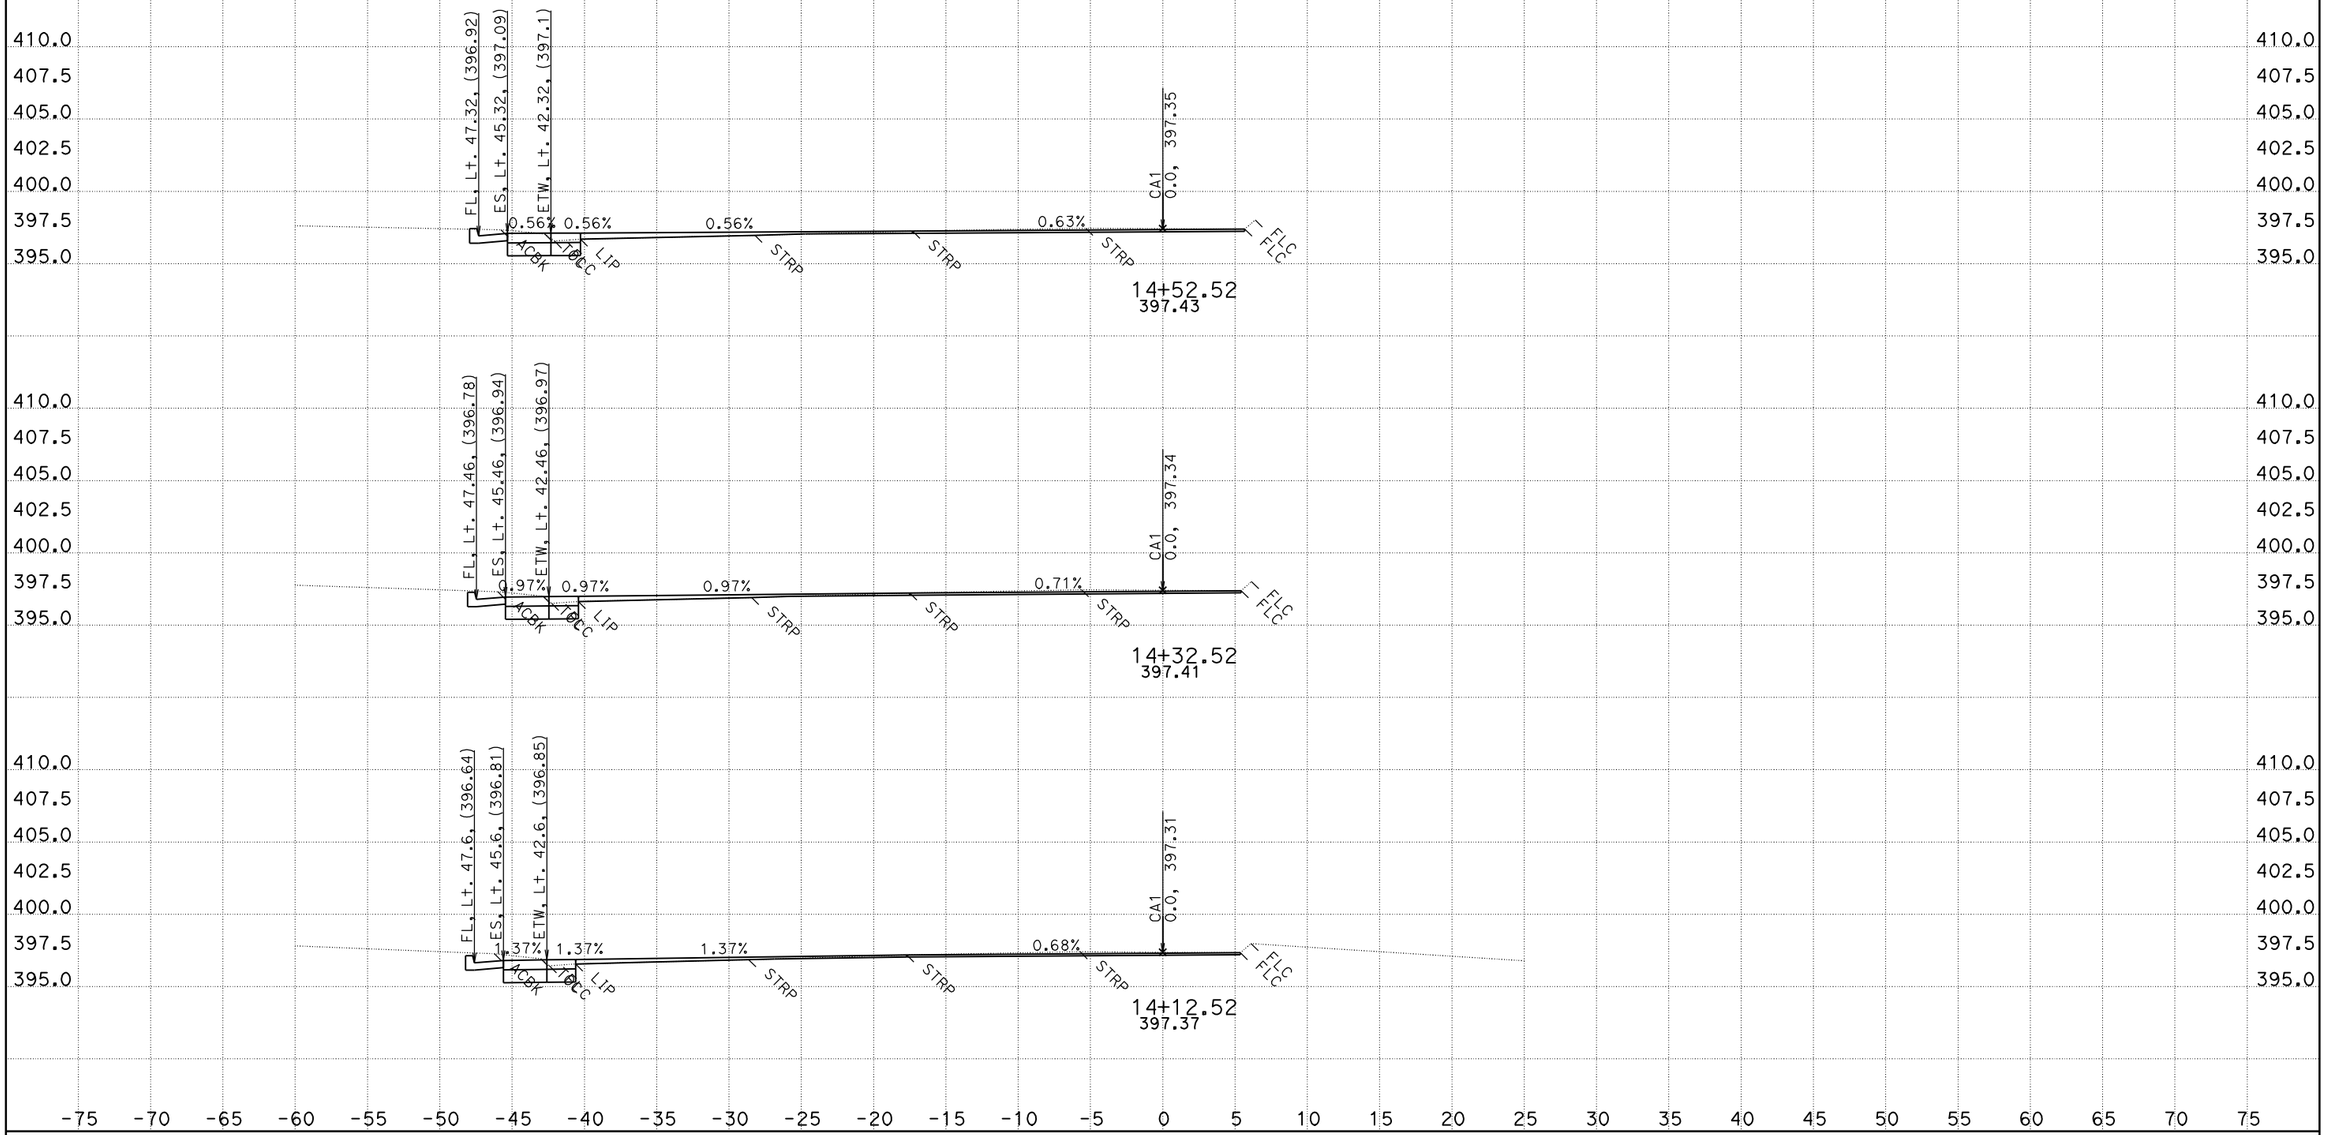

DATE: 12/18/2012

KC Project: 0L390 File: D:\KCPR\0L390\ca1desfinal_ss.ear

SCALE: 1" = 5' Horiz.
1" = 5' Vert.

All Dimensions are US Survey Feet

CA1
CROSS SECTIONS
SHEET 2 OF 7

DESIGN STUDY ONLY

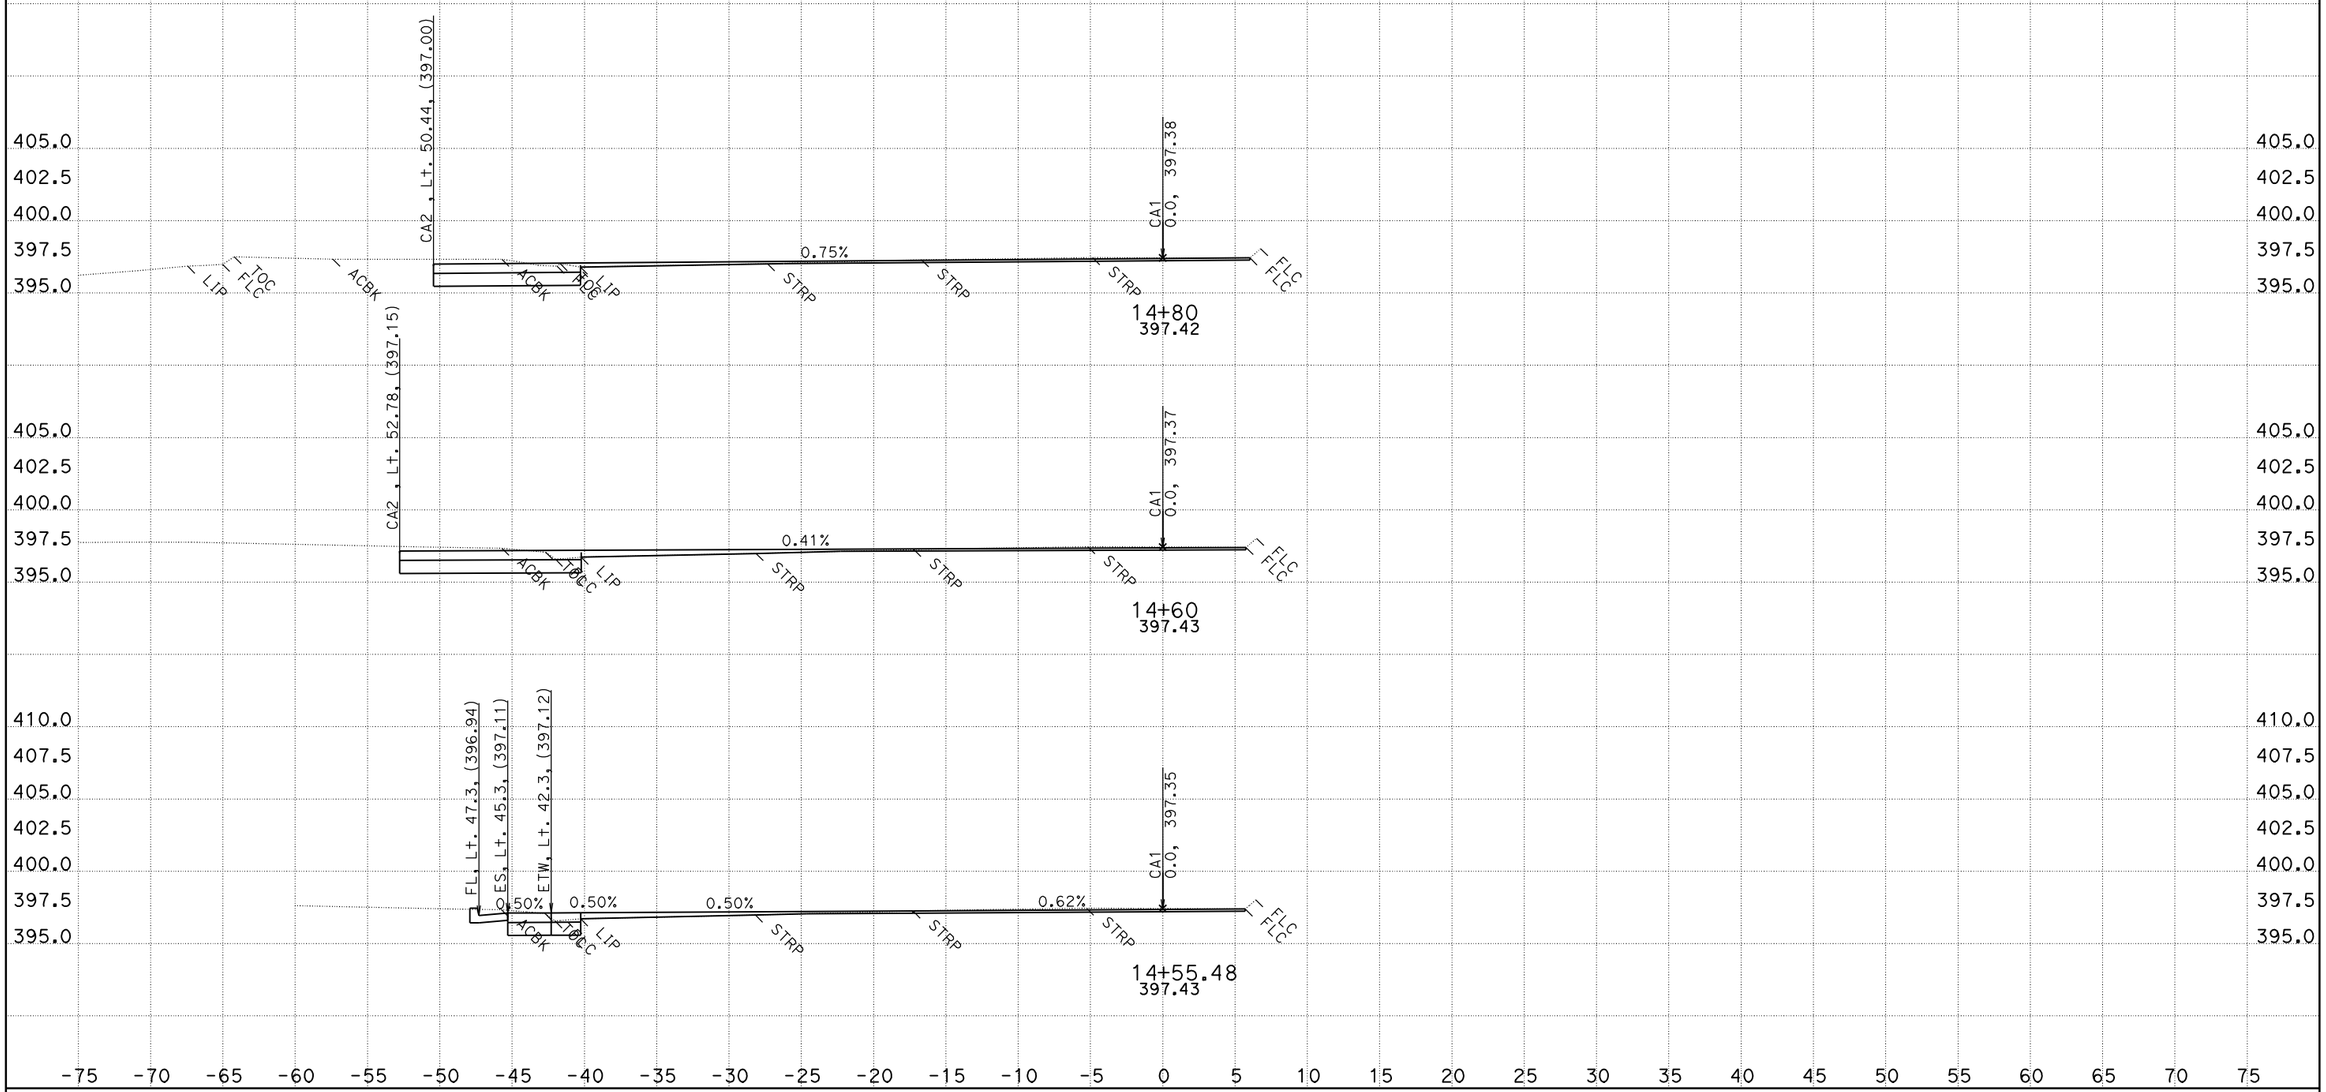

DATE: 12/18/2012

KC Project: 0L390 File: D:\KCPR\0L390\ca1desfinal_ss.ear

SCALE: 1" = 5' Horiz.
1" = 5' Vert.

All Dimensions are US Survey Feet

CA1
CROSS SECTIONS

SHEET 3 OF 7

DESIGN STUDY ONLY

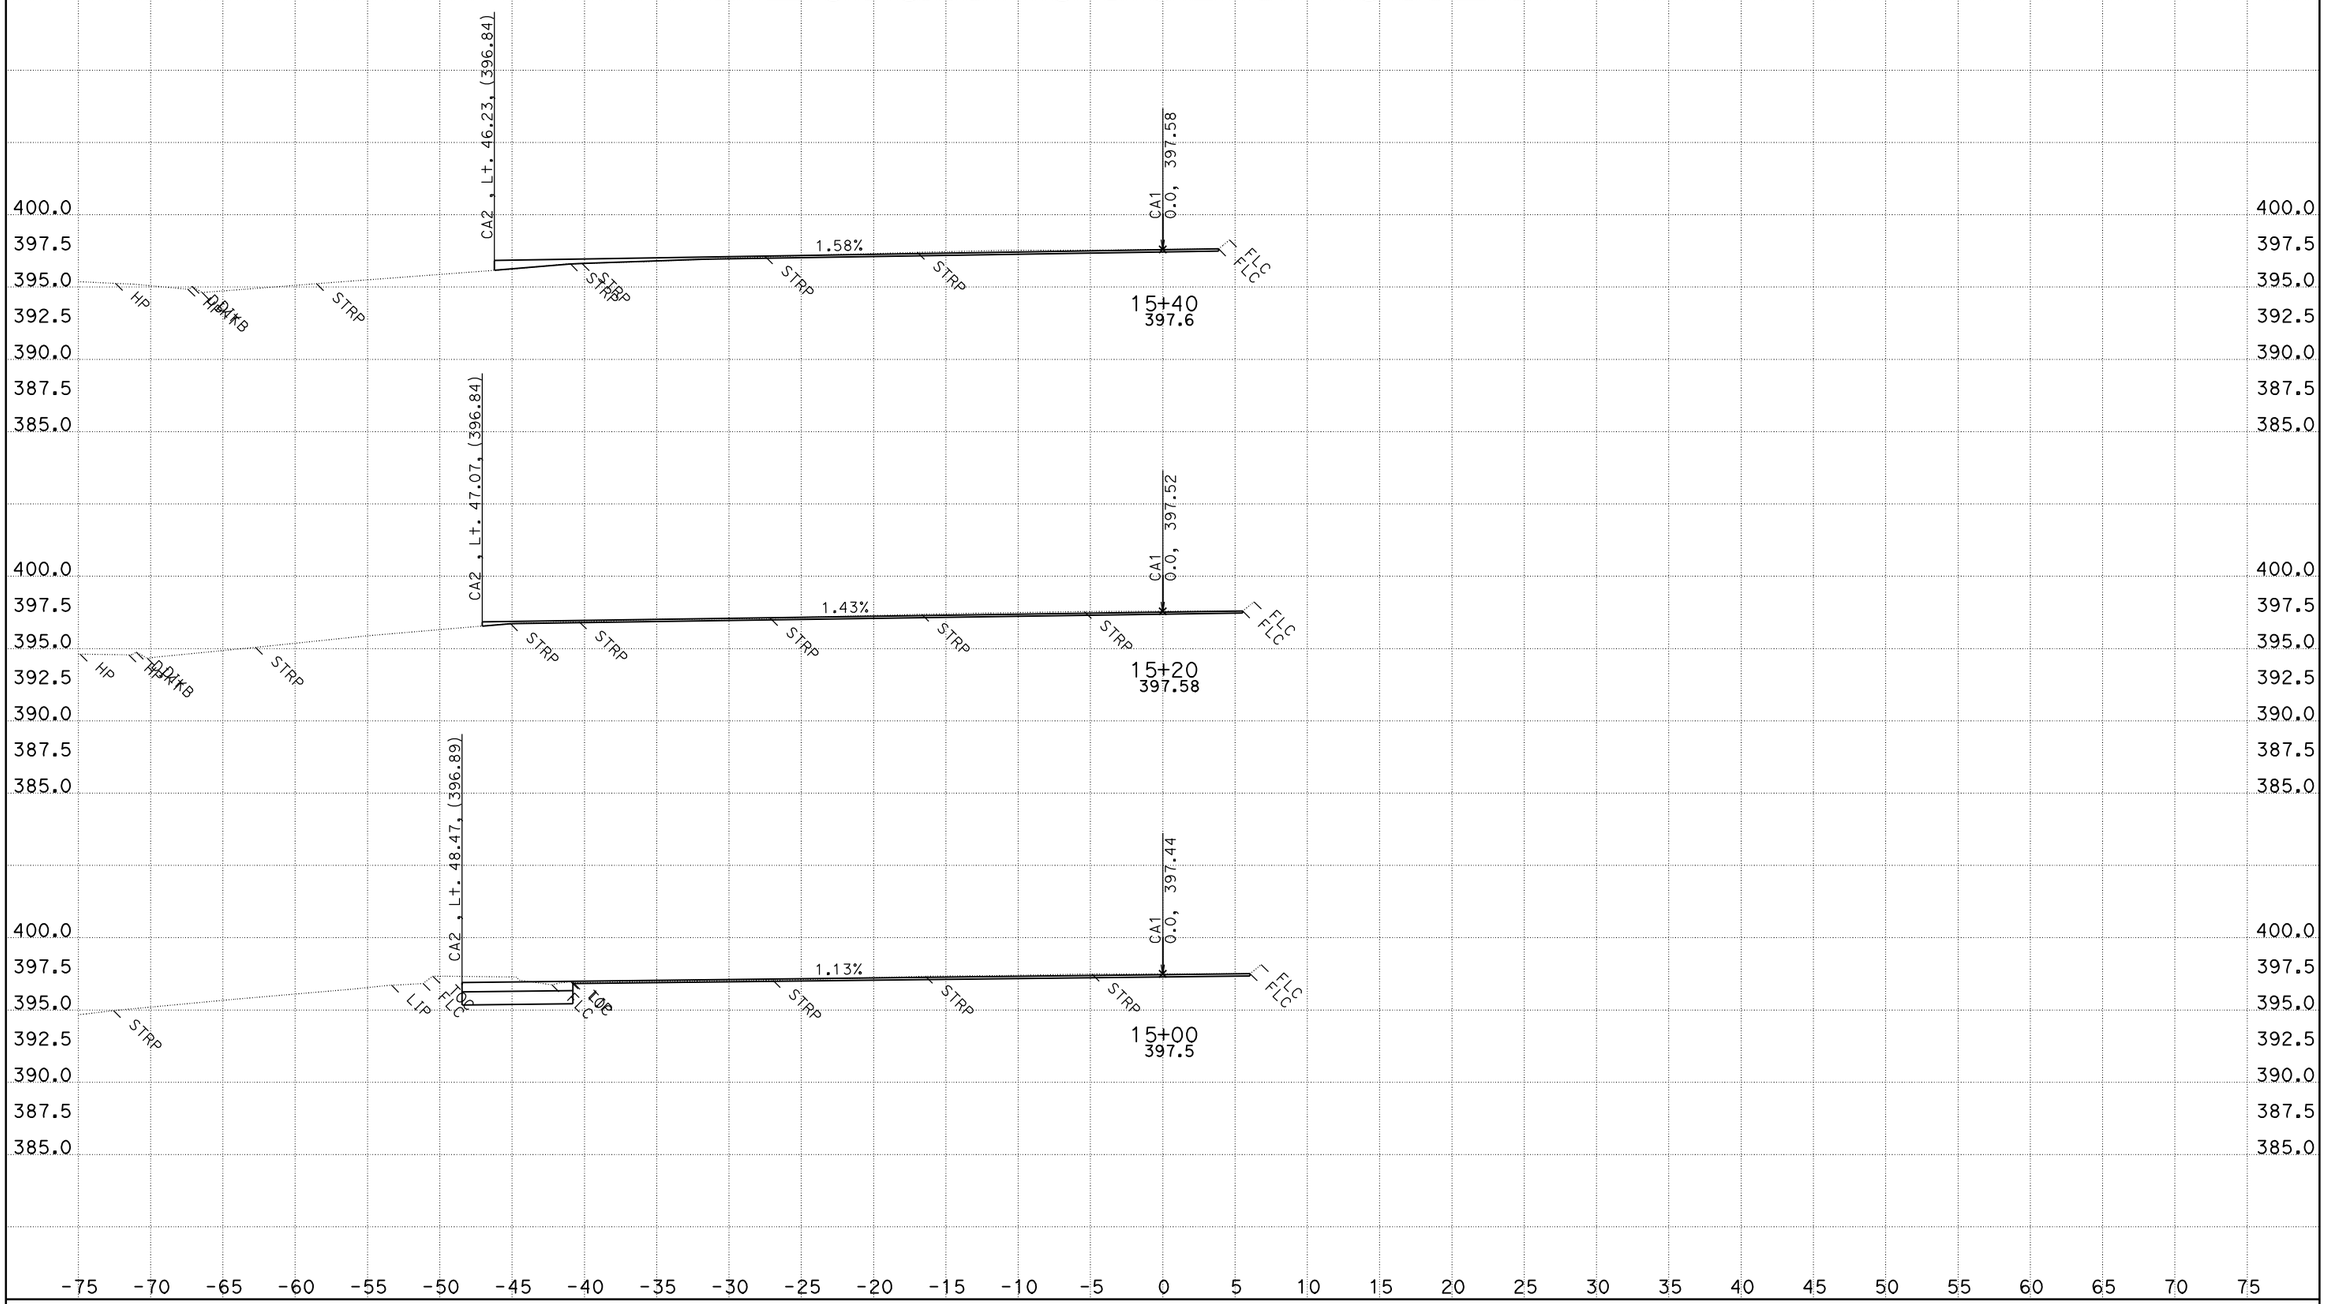

DATE: 12/18/2012

KC Project: 0L390 File: D:\KCPR\0L390\ca1desfinal_ss.ear

SCALE: 1" = 5' Horiz.
1" = 5' Vert.

All Dimensions are US Survey Feet

CA1
CROSS SECTIONS

SHEET 4 OF 7

DESIGN STUDY ONLY

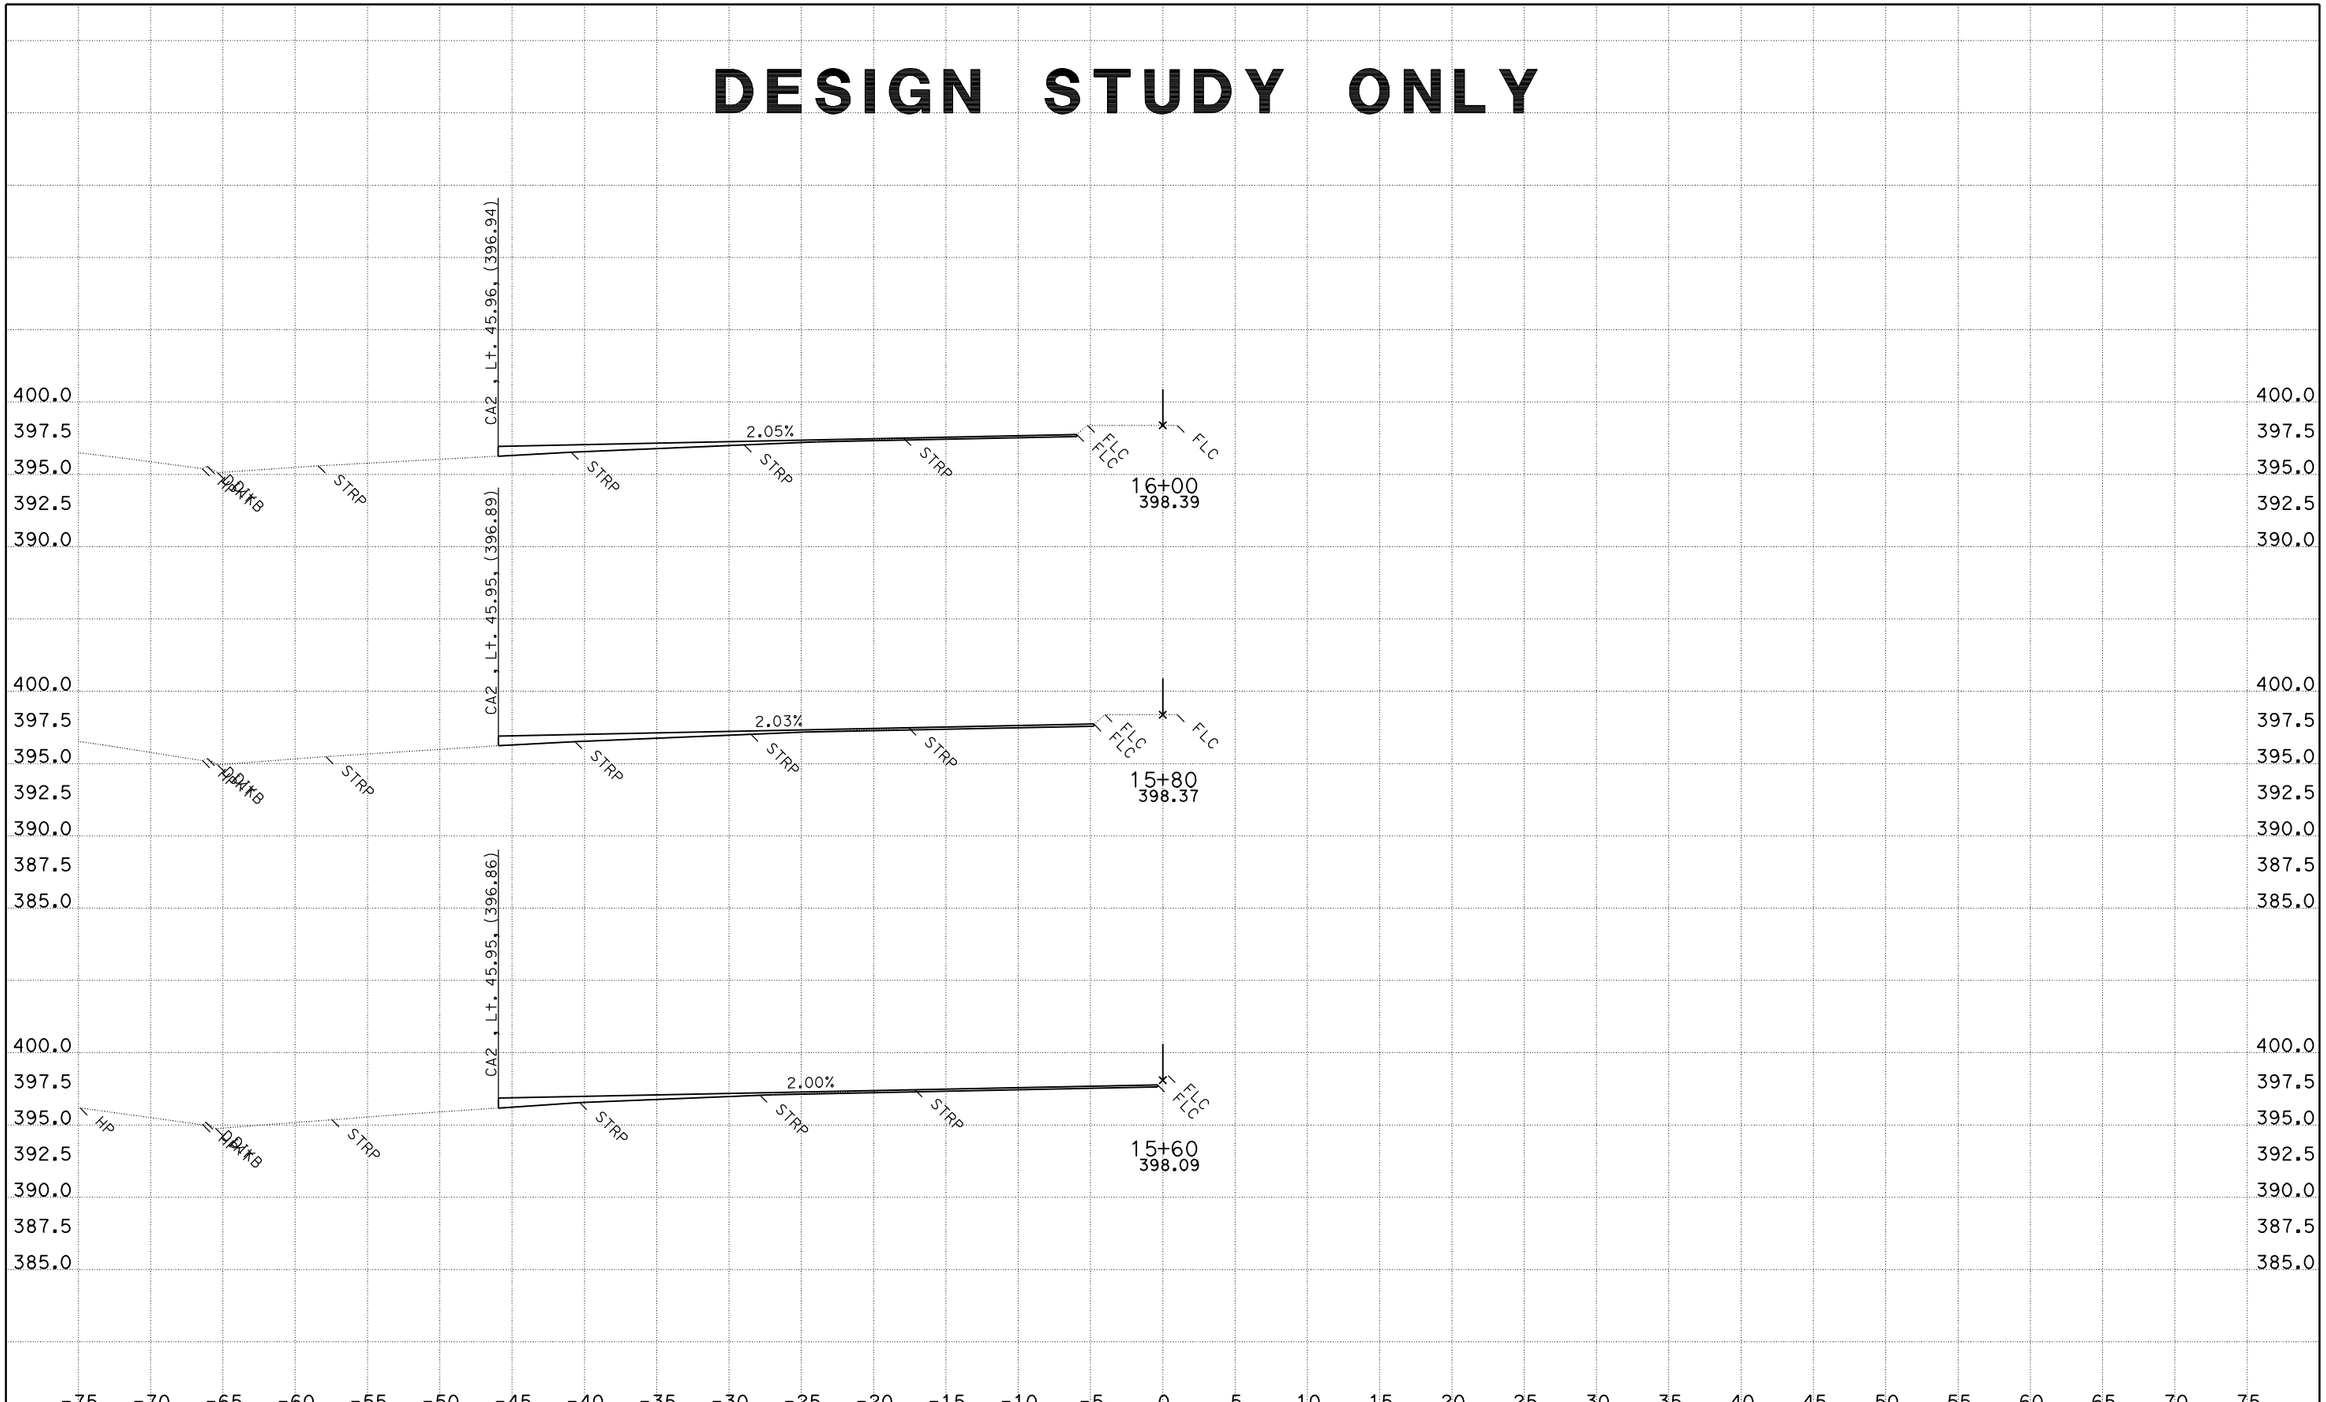

DATE: 12/18/2012

KC Project: 0L390 File: D:\KCPR\0L390\ca1desfinal_ss.ear

SCALE: 1" = 5' Horiz.
1" = 5' Vert.

All Dimensions are US Survey Feet

CA1
CROSS SECTIONS
SHEET 5 OF 7

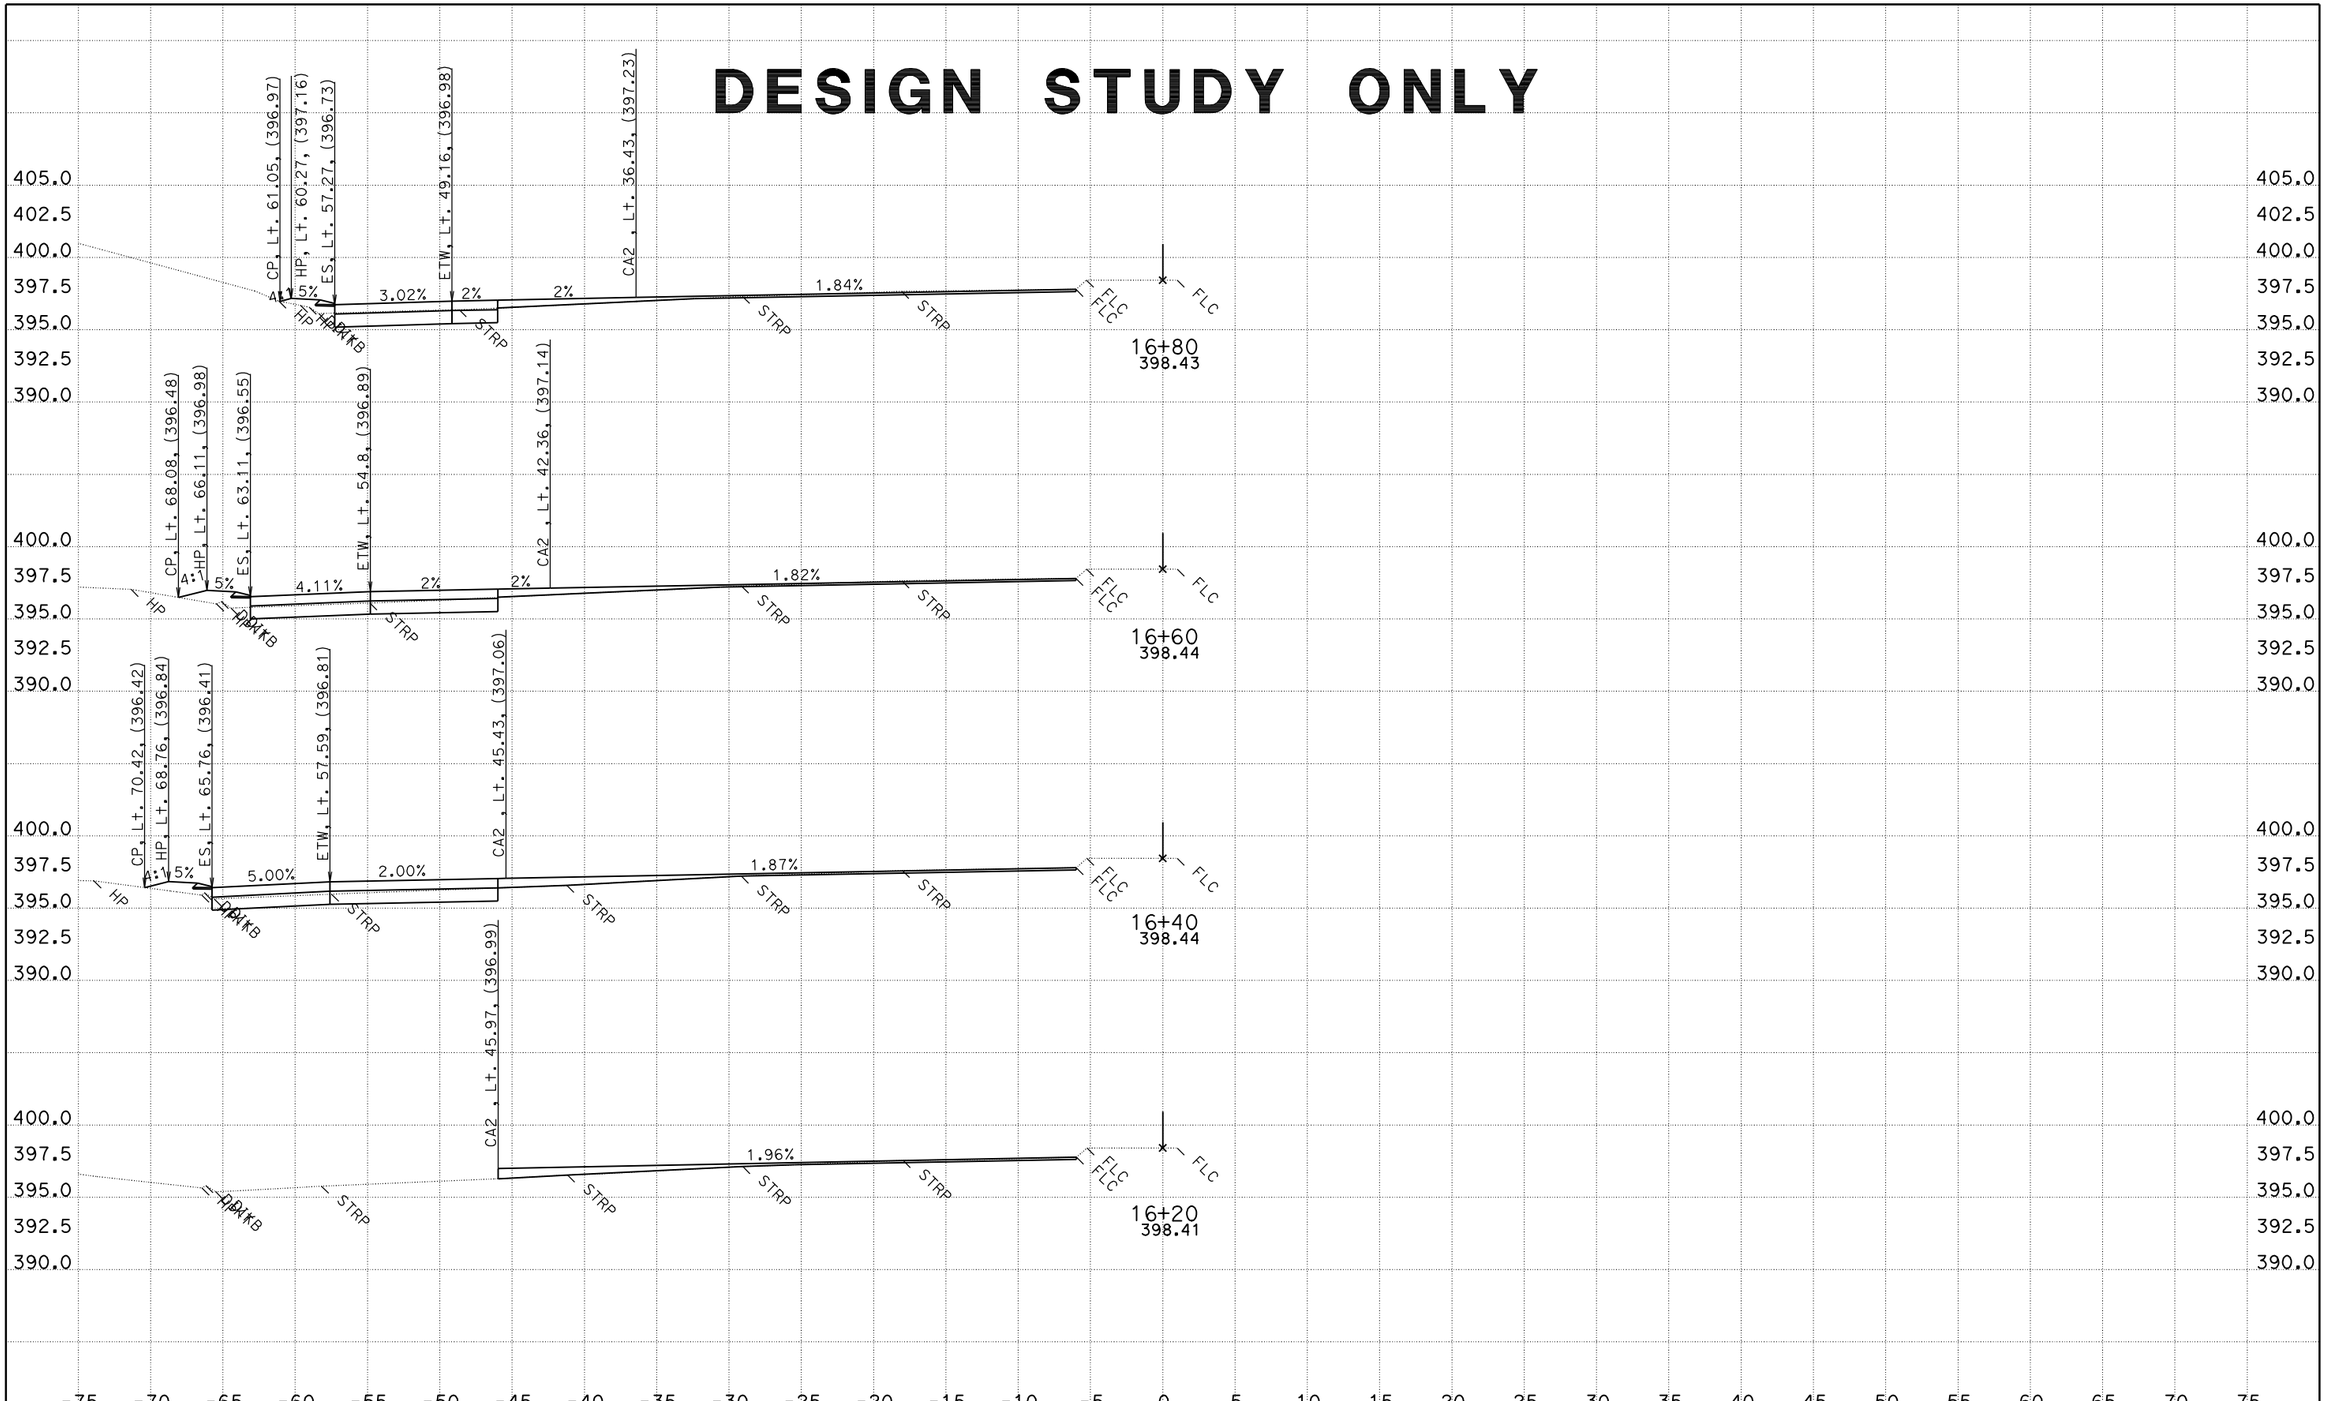

DATE: 12/18/2012

KC Project: 0L390 File: D:\KCPR\0L390\ca1desfinal_ss.ear

SCALE: 1" = 5' Horiz.
1" = 5' Vert.

All Dimensions are US Survey Feet

CA1
CROSS SECTIONS

SHEET 6 OF 7

DESIGN STUDY ONLY

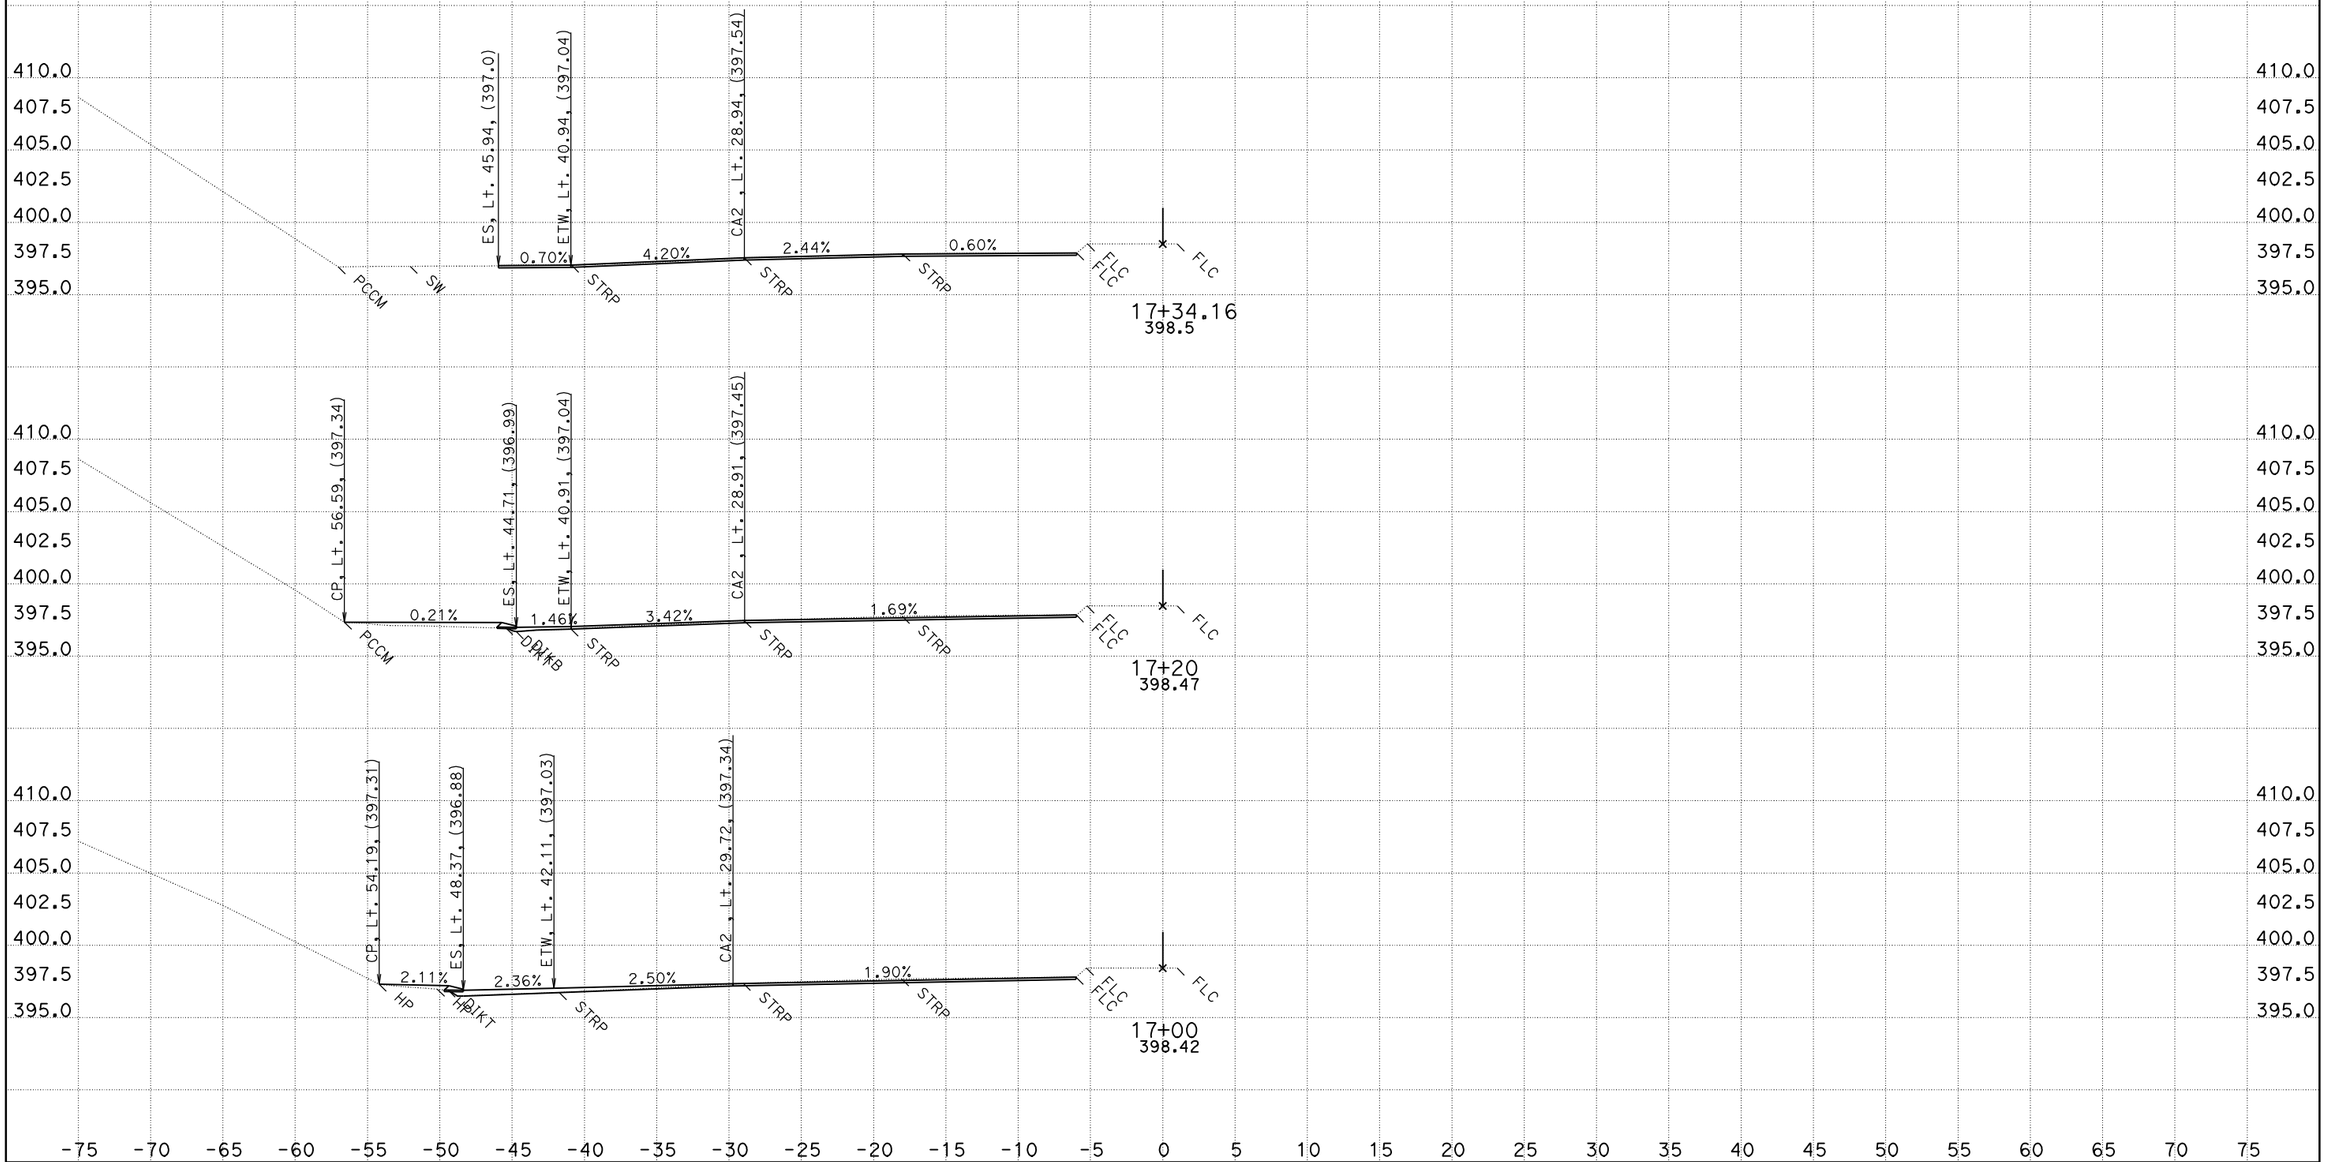

DATE: 12/18/2012

KC Project: 0L390 File: D:\KCPR\0L390\ca1desfinal_ss.ear

SCALE: 1" = 5' Horiz.
1" = 5' Vert.

All Dimensions are US Survey Feet

CA1
CROSS SECTIONS
SHEET 7 OF 7

DESIGN STUDY ONLY

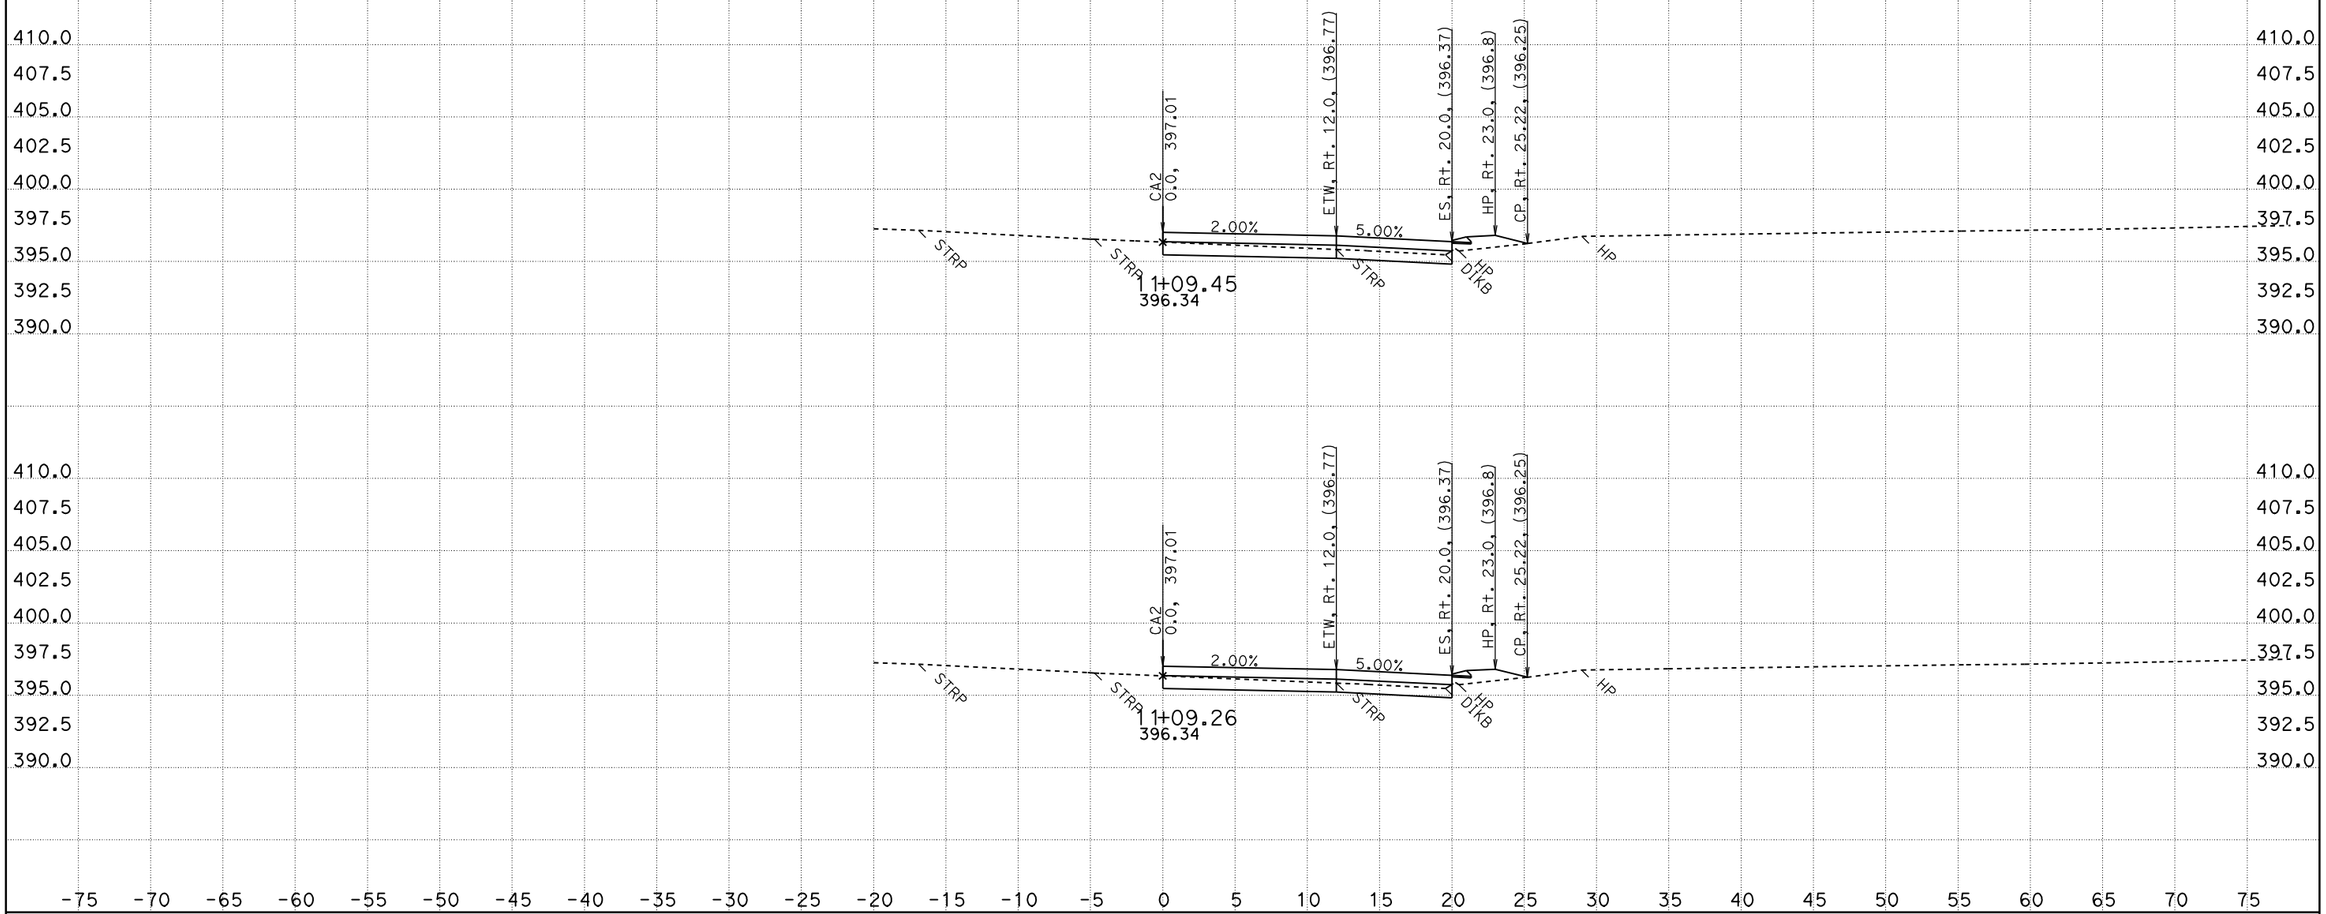

DATE: 12/19/2012

KC Project: 0L390 File: D:\KCPR\0L390\CA212212des.ear

SCALE: 1" = 5' Horiz.
1" = 5' Vert.

All Dimensions are US Survey Feet

CA2
CROSS SECTIONS

SHEET 1 OF 36

DESIGN STUDY ONLY

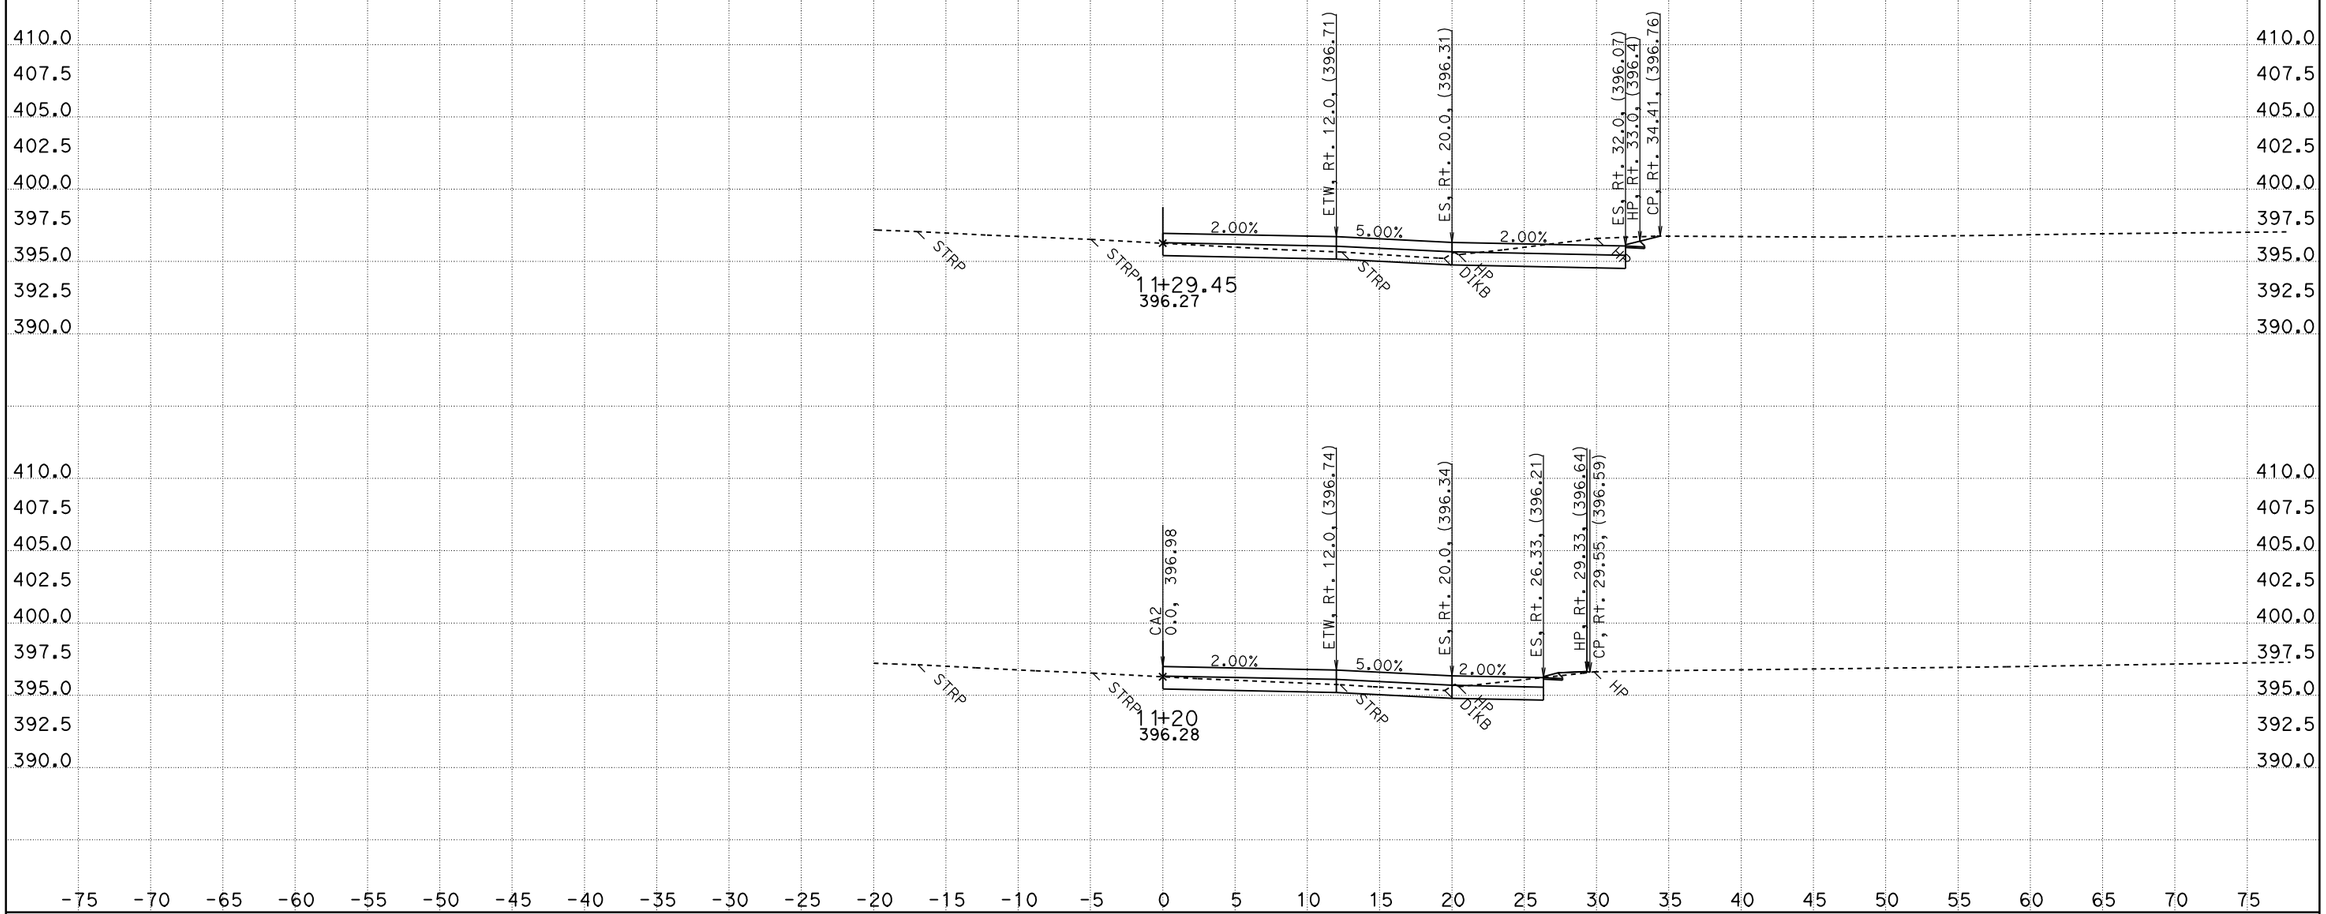

DATE: 12/19/2012

KC Project: 0L390 File: D:\KCPR\0L390\CA212212des.ear

SCALE: 1" = 5' Horiz.
1" = 5' Vert.

All Dimensions are US Survey Feet

CA2
CROSS SECTIONS

SHEET 2 OF 36

DESIGN STUDY ONLY

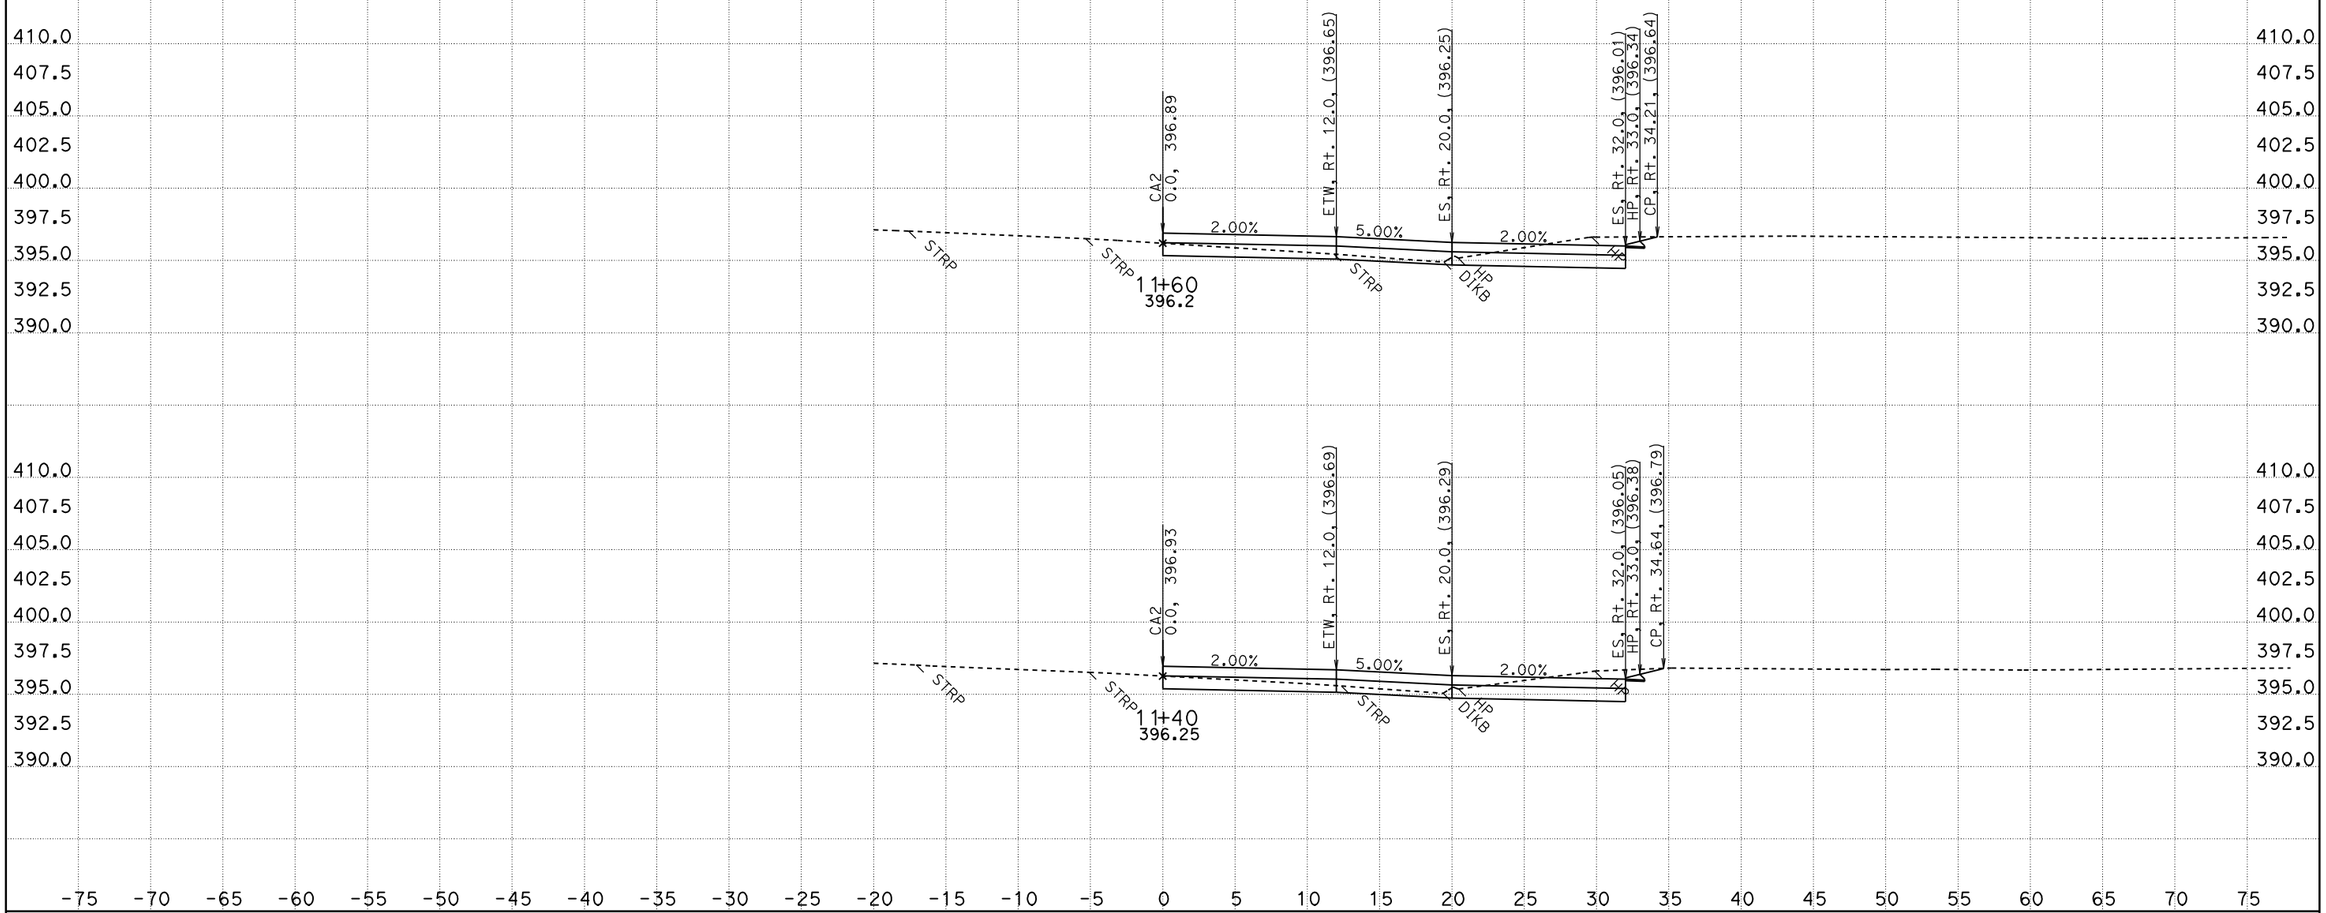

DATE: 12/19/2012

KC Project: 0L390 File: D:\KCPR\0L390\CA212212des.ear

SCALE: 1" = 5' Horiz.
1" = 5' Vert.

All Dimensions are US Survey Feet

CA2
CROSS SECTIONS

DESIGN STUDY ONLY

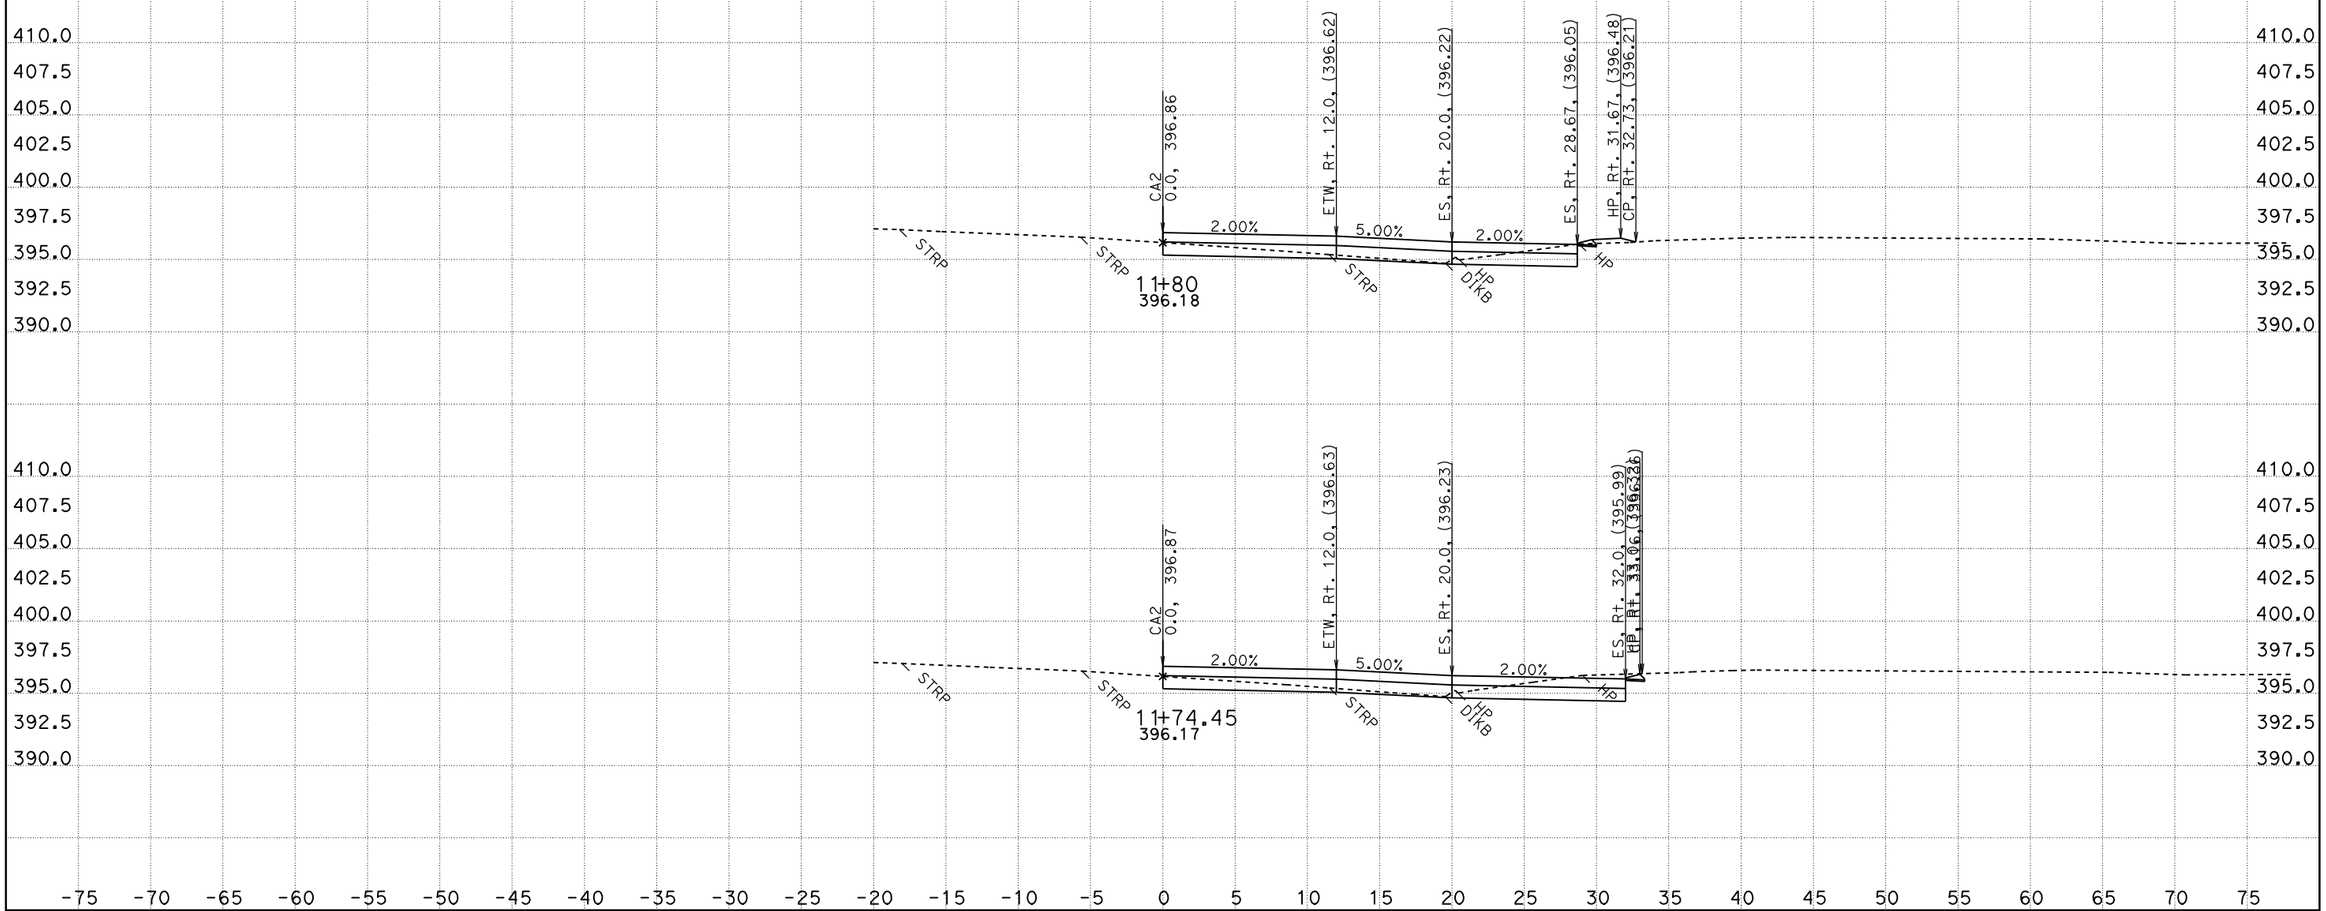

DATE: 12/19/2012

KC Project: OL390 File: D:\KCPR\OL390\CA212212des.ear

SCALE: 1" = 5' Horiz.
1" = 5' Vert.

All Dimensions are US Survey Feet

CA2
CROSS SECTIONS

SHEET 4 OF 36

DESIGN STUDY ONLY

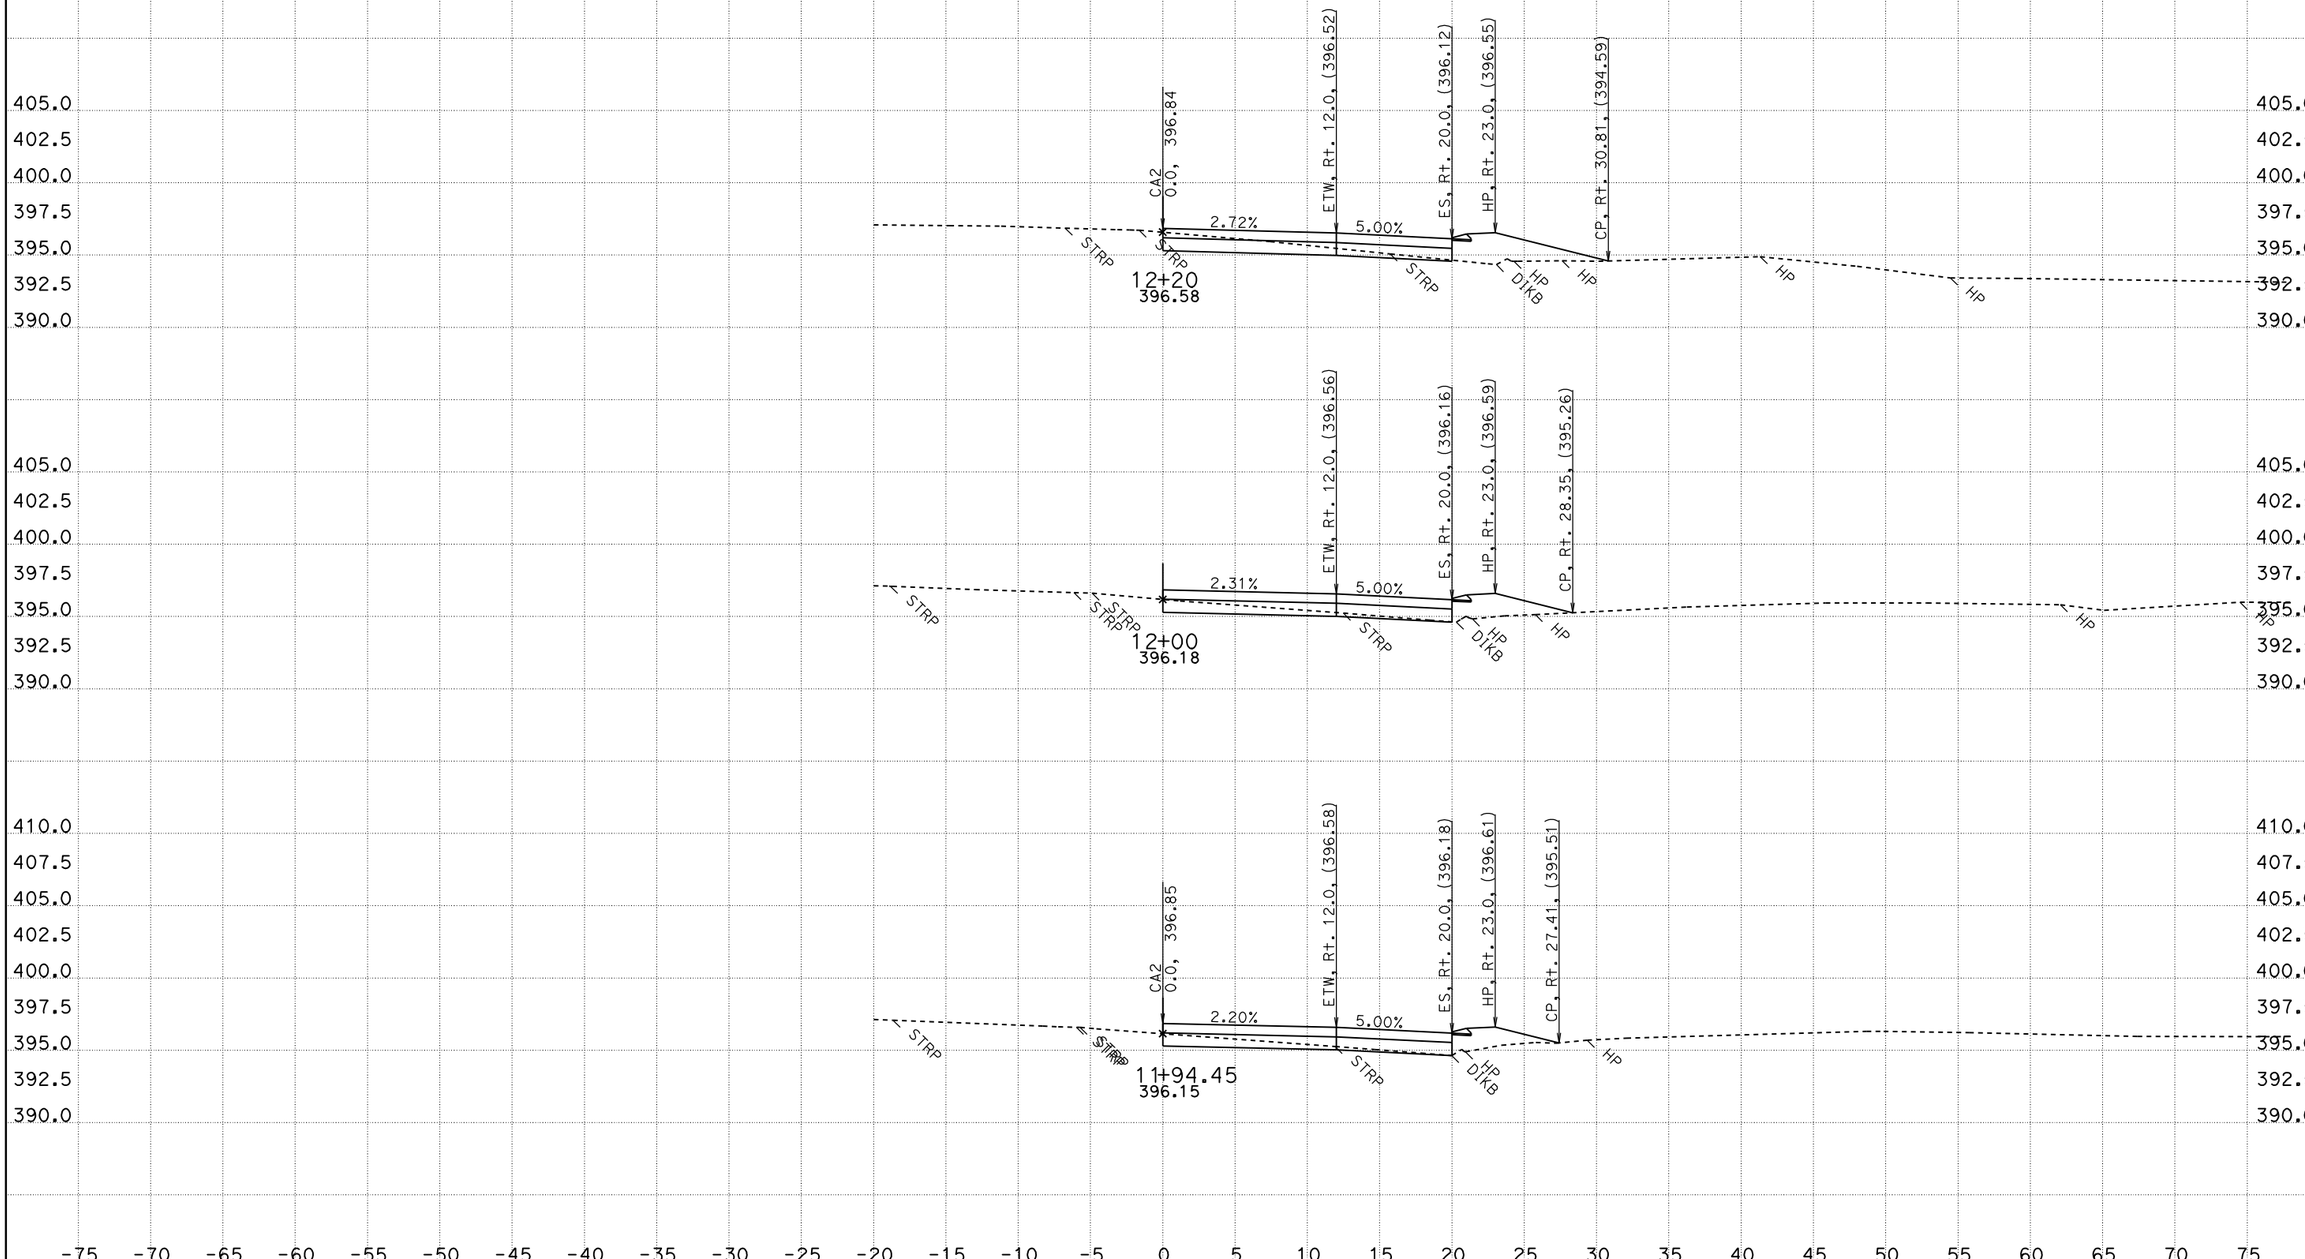

DATE: 12/19/2012

KC Project: 0L390 File: D:\KCPR\0L390\CA212212des.ear

SCALE: 1" = 5' Horiz.
1" = 5' Vert.

All Dimensions are US Survey Feet

CA2
CROSS SECTIONS

DESIGN STUDY ONLY

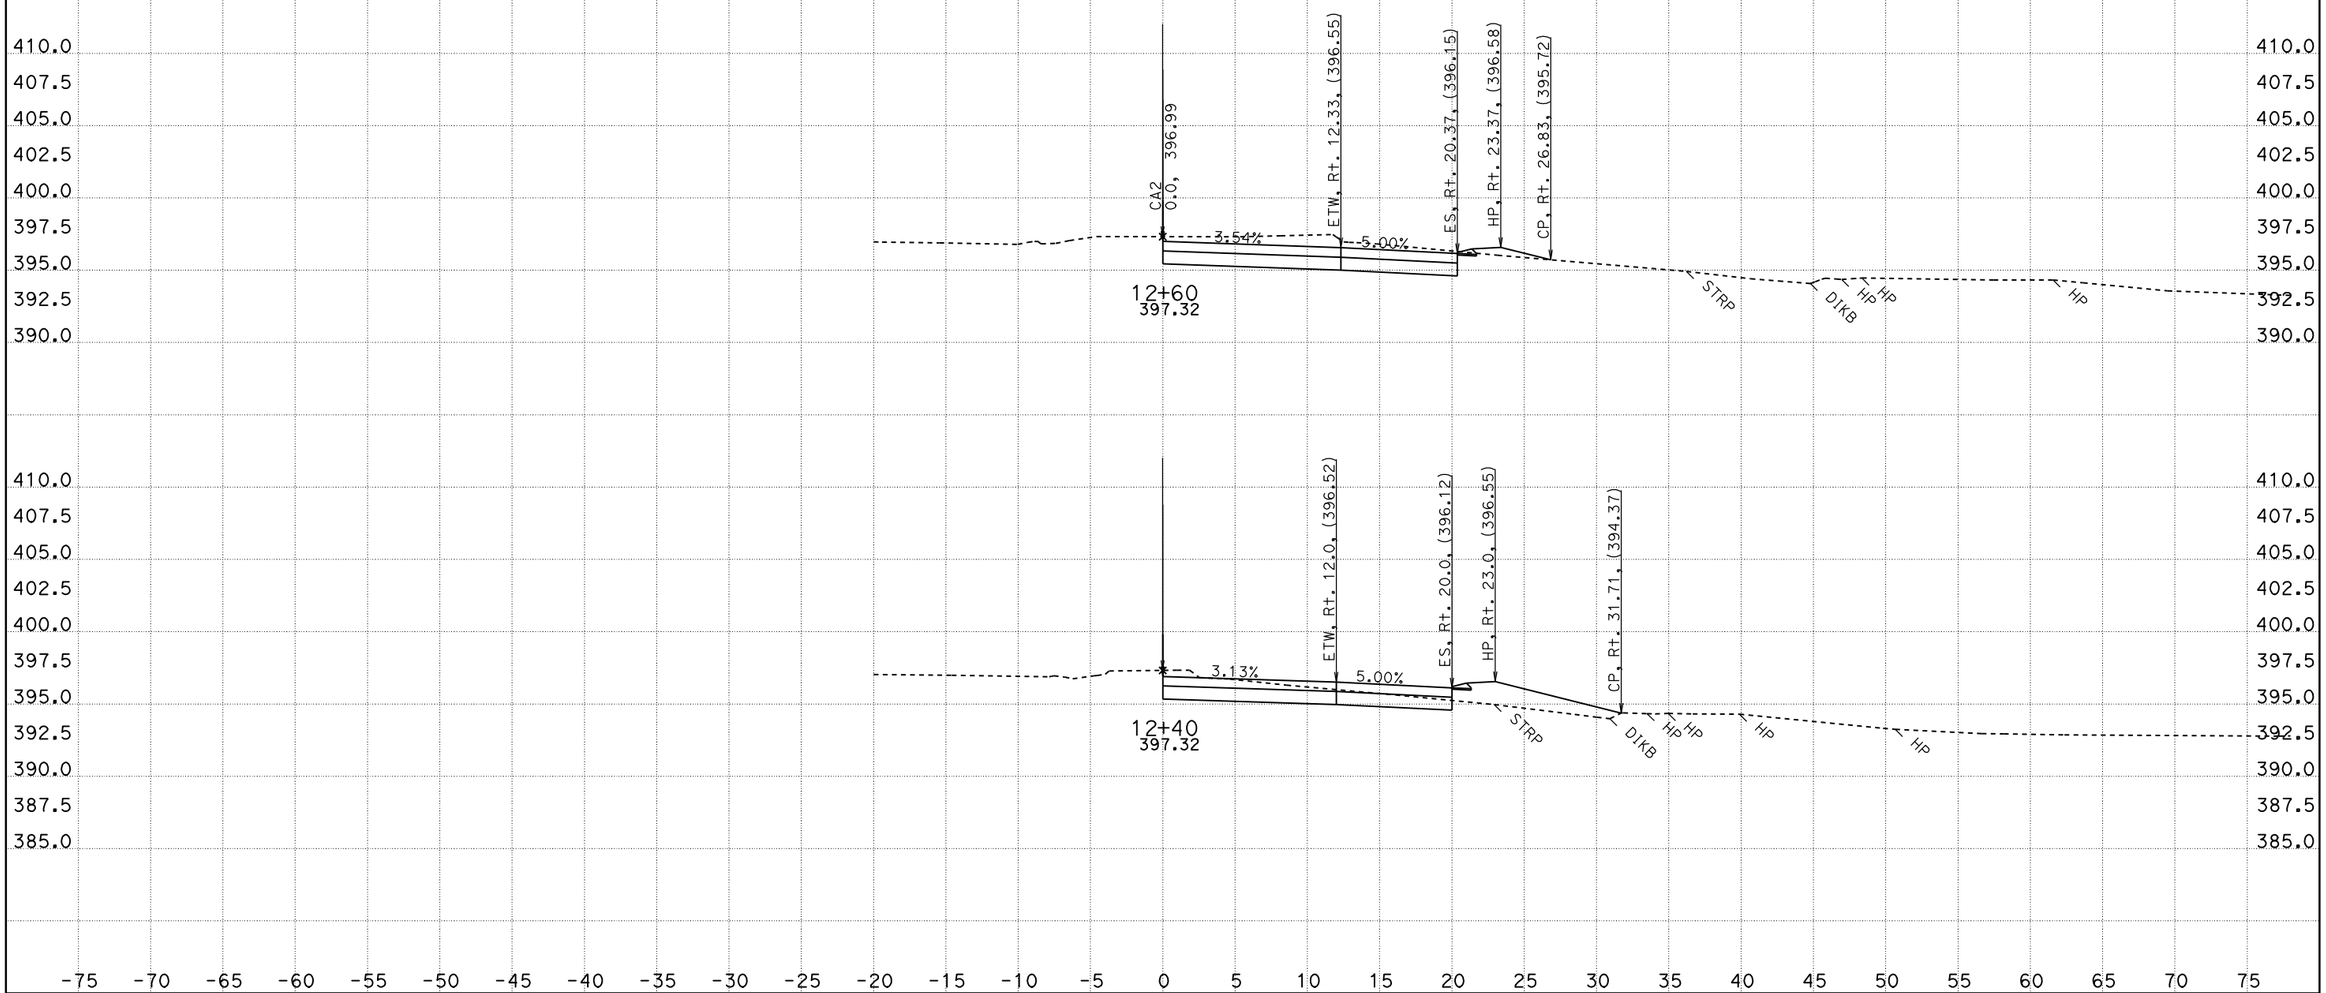

DATE: 12/19/2012

KC Project: 0L390 File: D:\KCPR\0L390\CA212212des.ear

SCALE: 1" = 5' Horiz.
1" = 5' Vert.

All Dimensions are US Survey Feet

CA2
CROSS SECTIONS

SHEET 6 OF 36

DESIGN STUDY ONLY

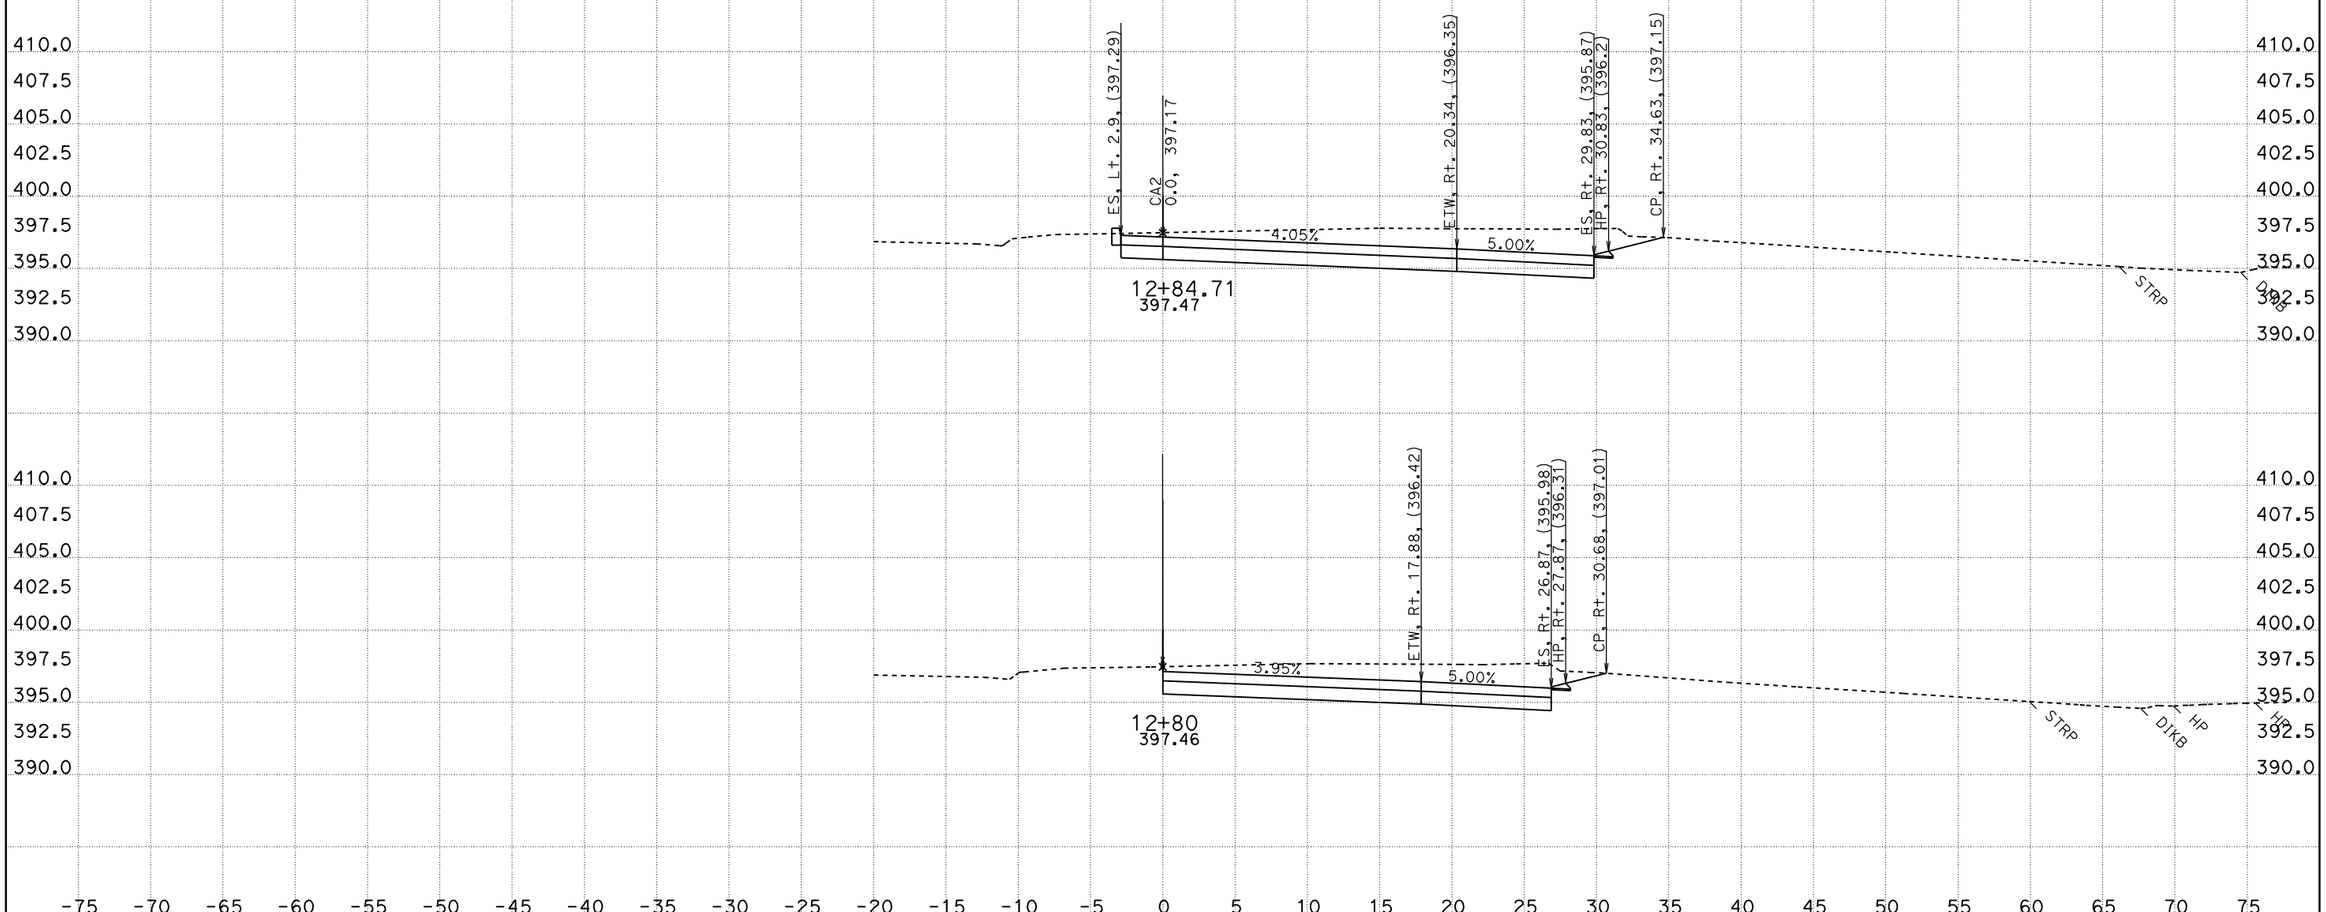

DATE: 12/19/2012

KC Project: 0L390 File: D:\KCPR\0L390\CA212212des.ear

SCALE: 1" = 5' Horiz.
1" = 5' Vert.

All Dimensions are US Survey Feet

CA2
CROSS SECTIONS

DESIGN STUDY ONLY

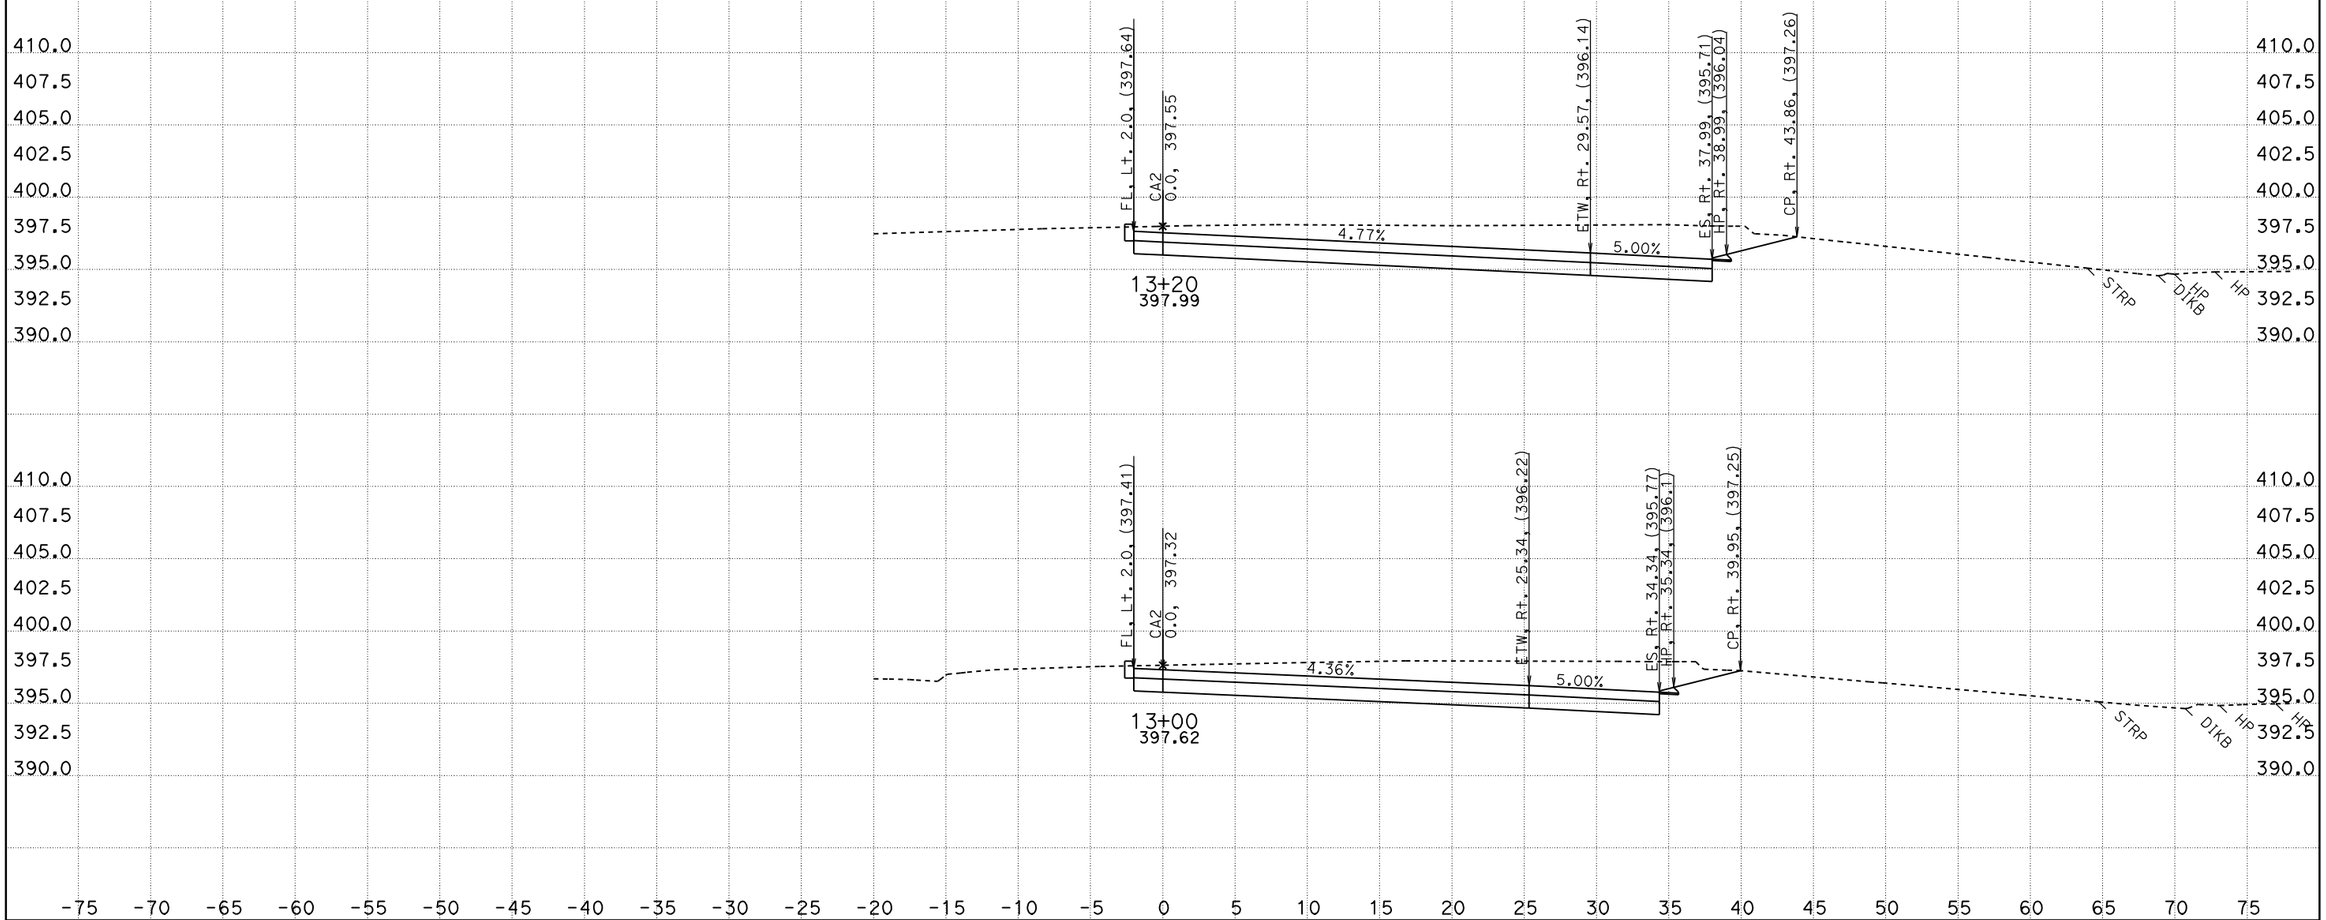

DATE: 12/19/2012

KC Project: 0L390 File: D:\KCPR\0L390\CA212212des.ear

SCALE: 1" = 5' Horiz.
1" = 5' Vert.

All Dimensions are US Survey Feet

CA2
CROSS SECTIONS

DESIGN STUDY ONLY

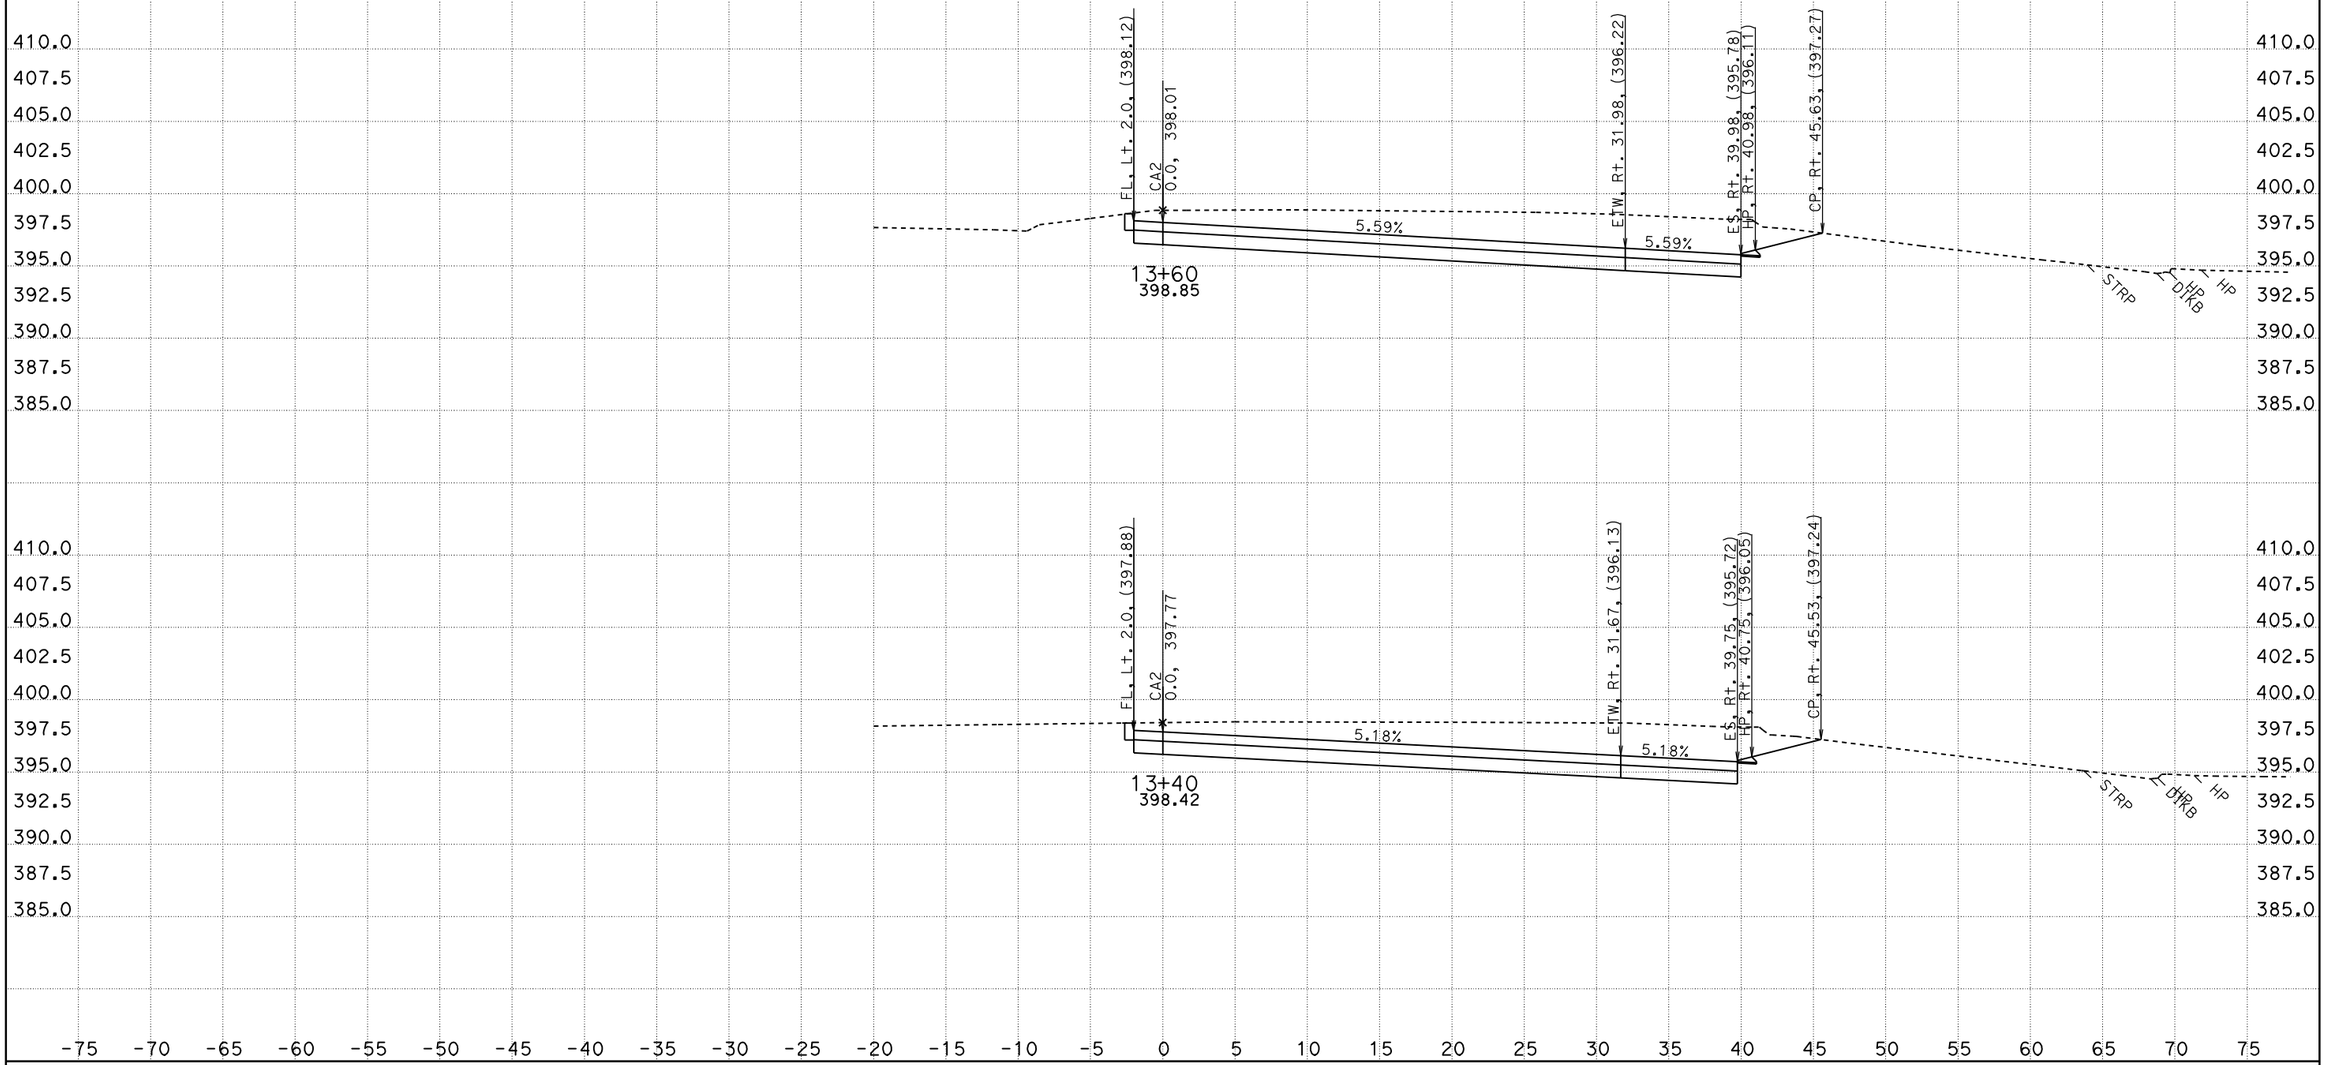

DATE: 12/19/2012

KC Project: 0L390 File: D:\KCPR\0L390\CA212212des.ear

SCALE: 1" = 5' Horiz.
1" = 5' Vert.

All Dimensions are US Survey Feet

CA2
CROSS SECTIONS

SHEET 9 OF 36

DESIGN STUDY ONLY

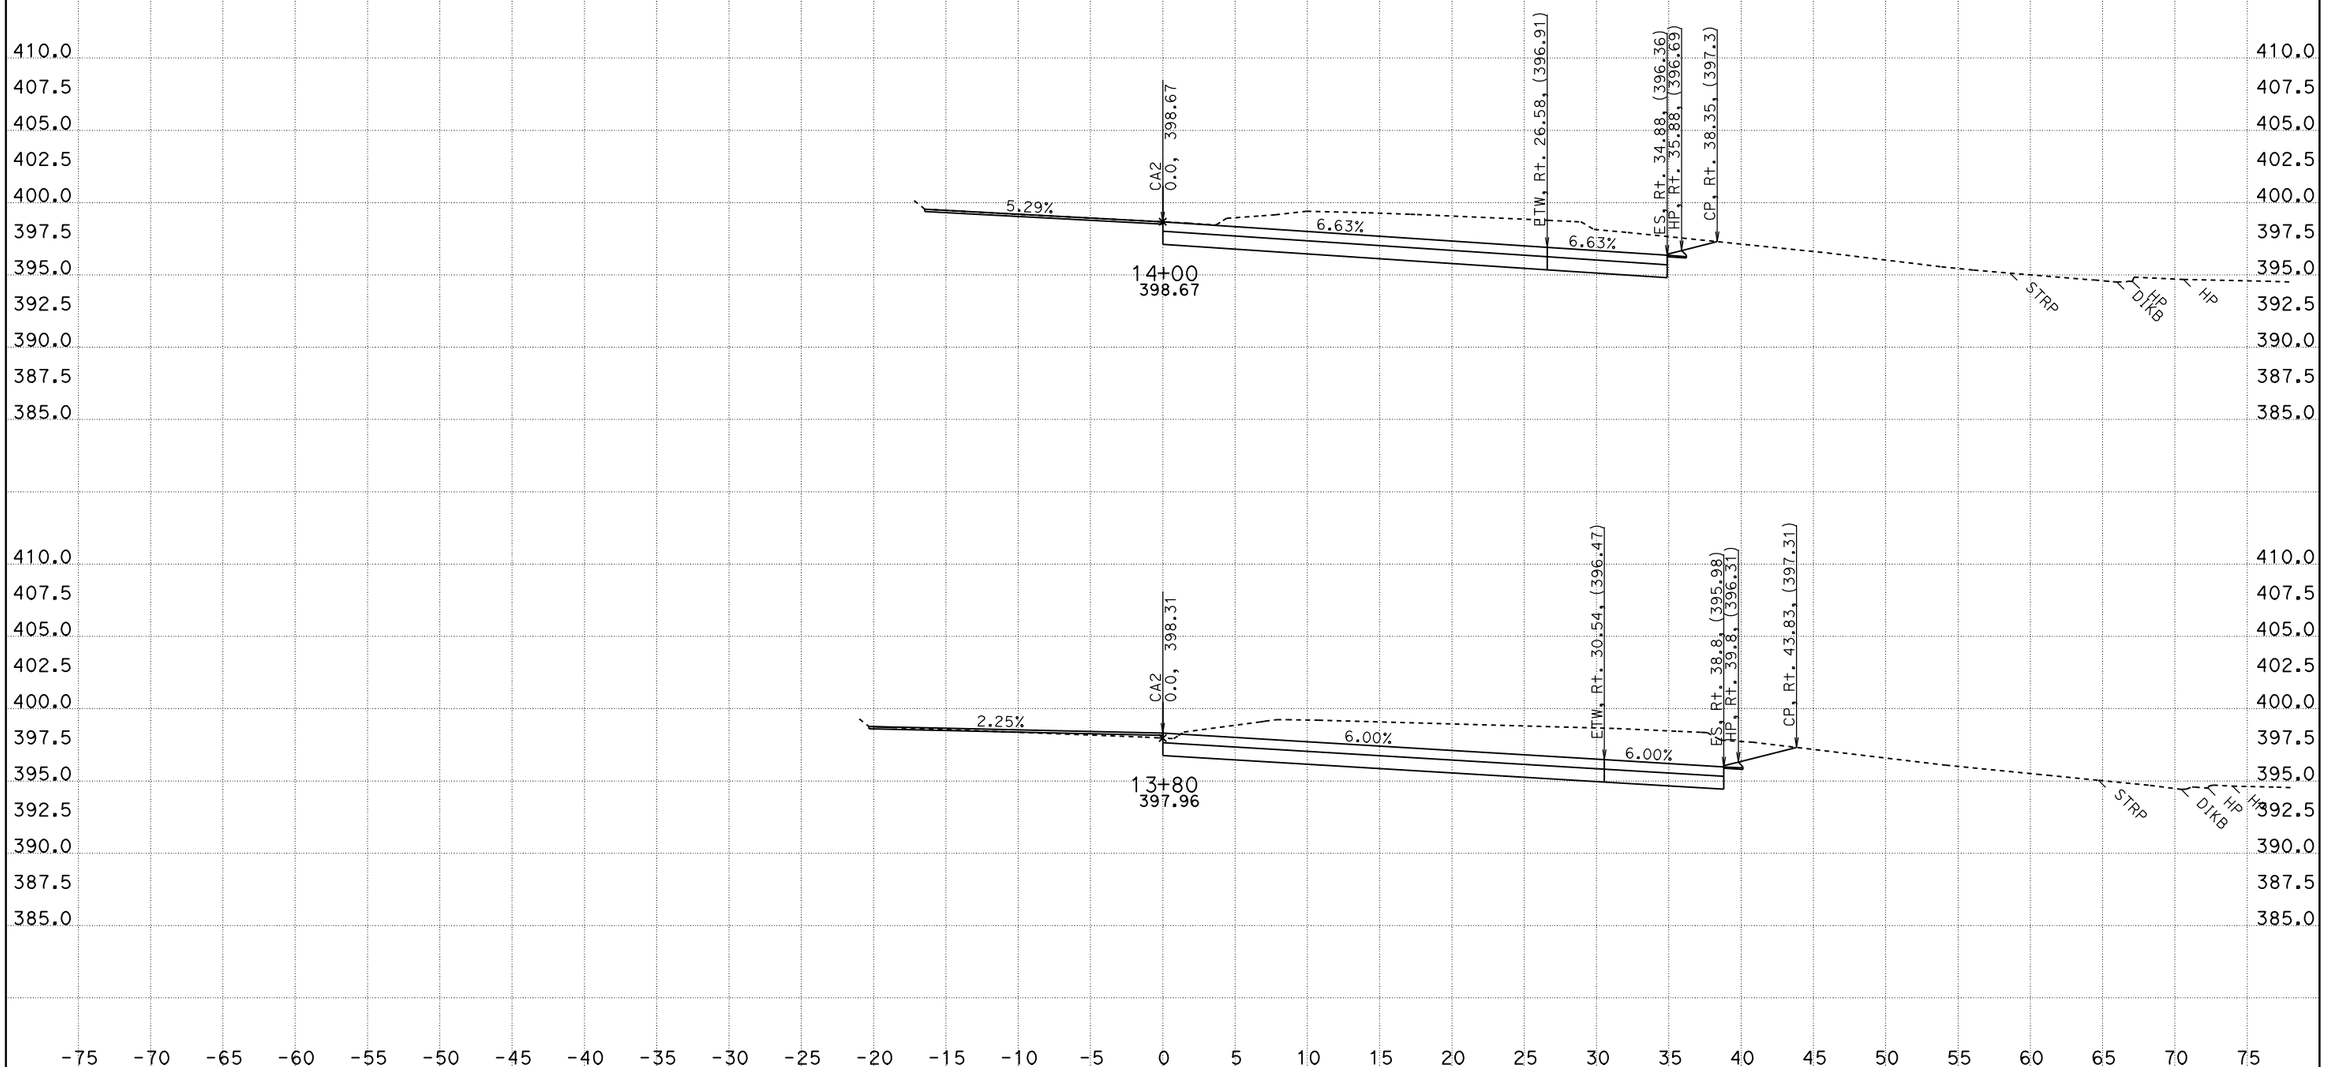

DATE: 12/19/2012

KC Project: 0L390 File: D:\KCPR\0L390\CA212212des.ear

SCALE: 1" = 5' Horiz.
1" = 5' Vert.

All Dimensions are US Survey Feet

CA2
CROSS SECTIONS

SHEET 10 OF 36

DESIGN STUDY ONLY

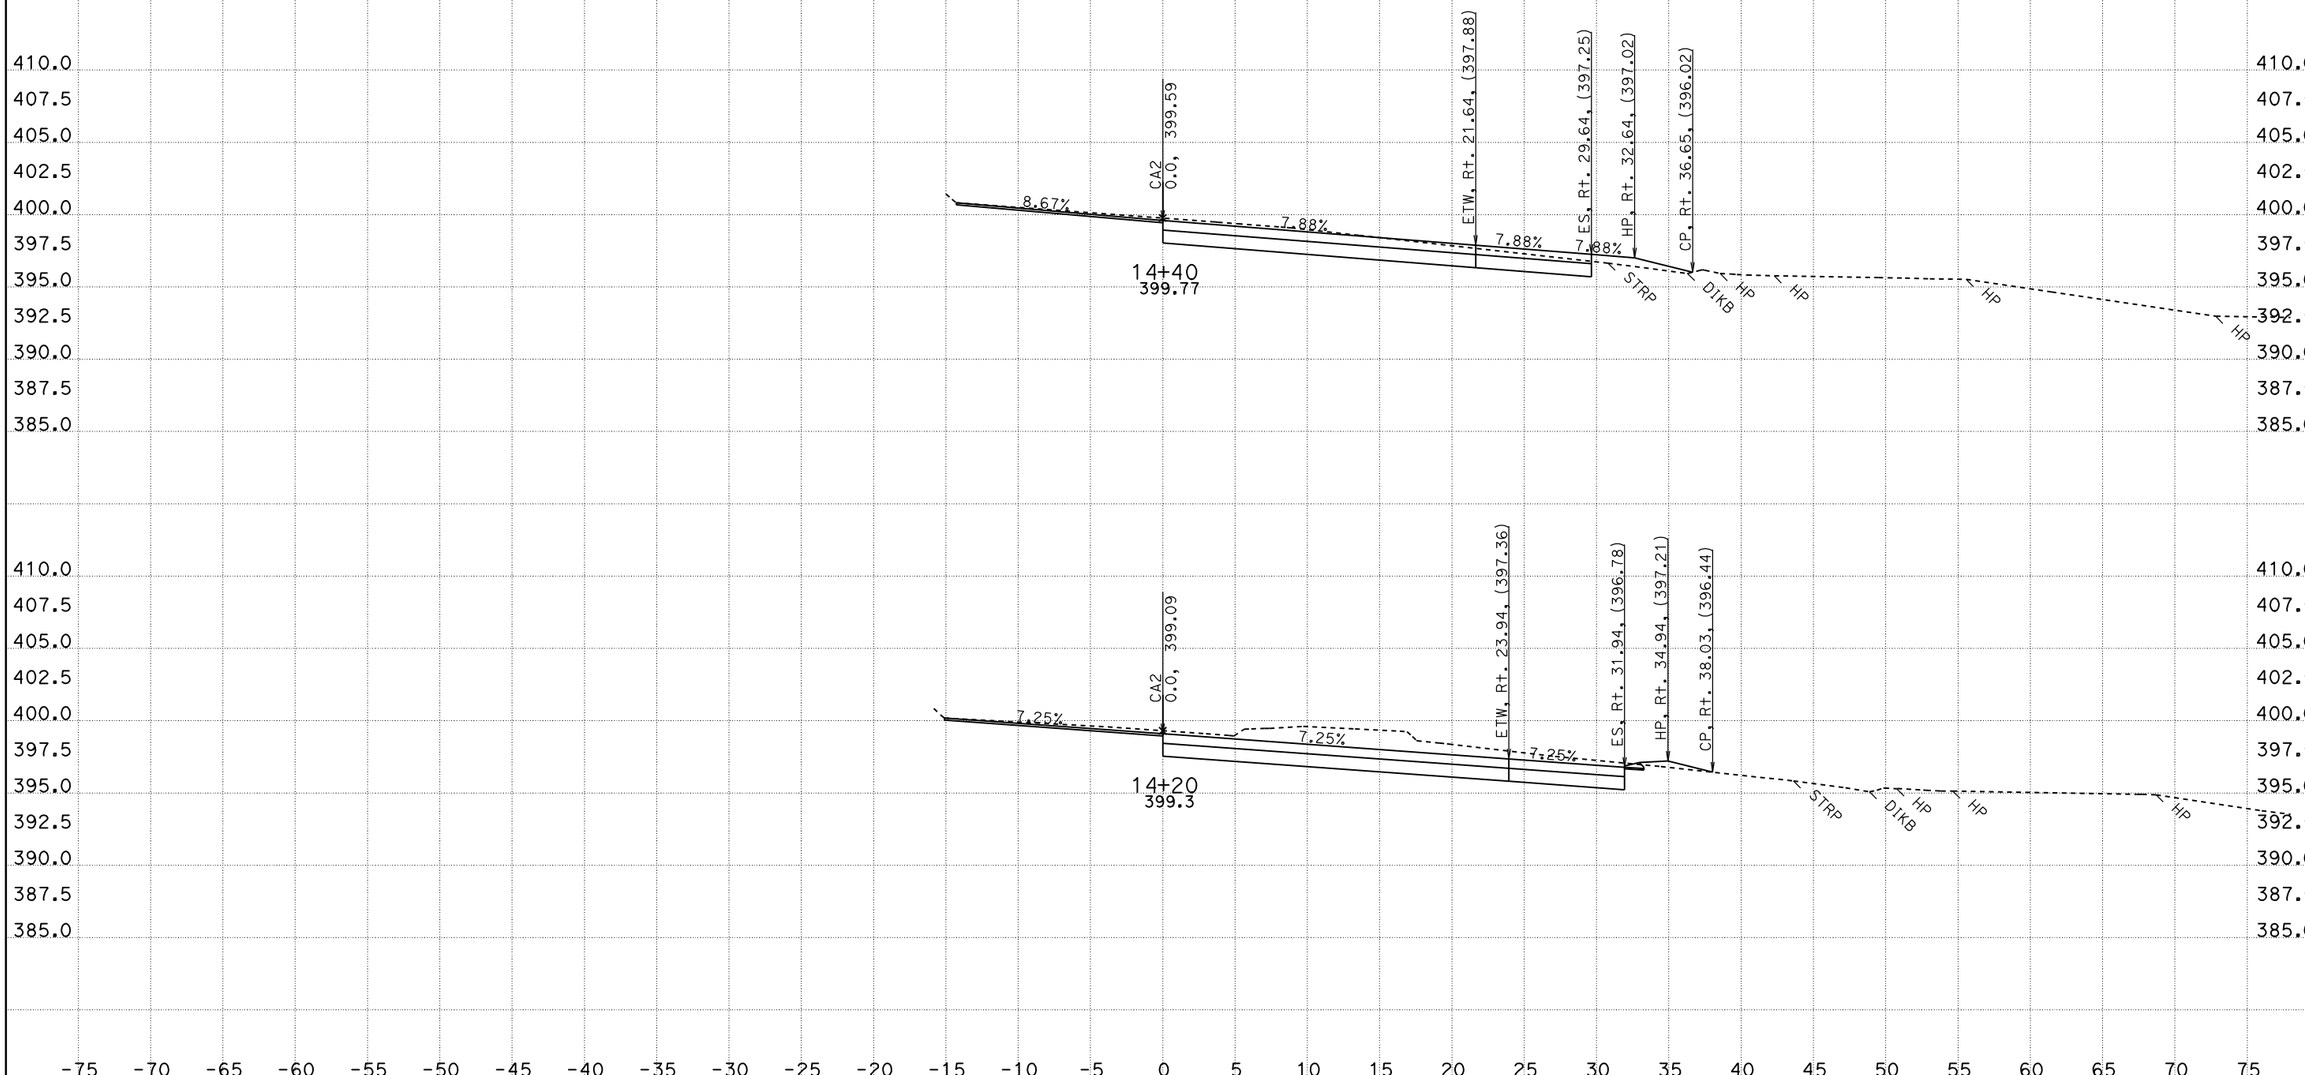

DATE: 12/19/2012

KC Project: 0L390 File: D:\KCPR\0L390\CA212212des.ear

SCALE: 1" = 5' Horiz.
1" = 5' Vert.

All Dimensions are US Survey Feet

CA2
CROSS SECTIONS

SHEET 11 OF 36

DESIGN STUDY ONLY

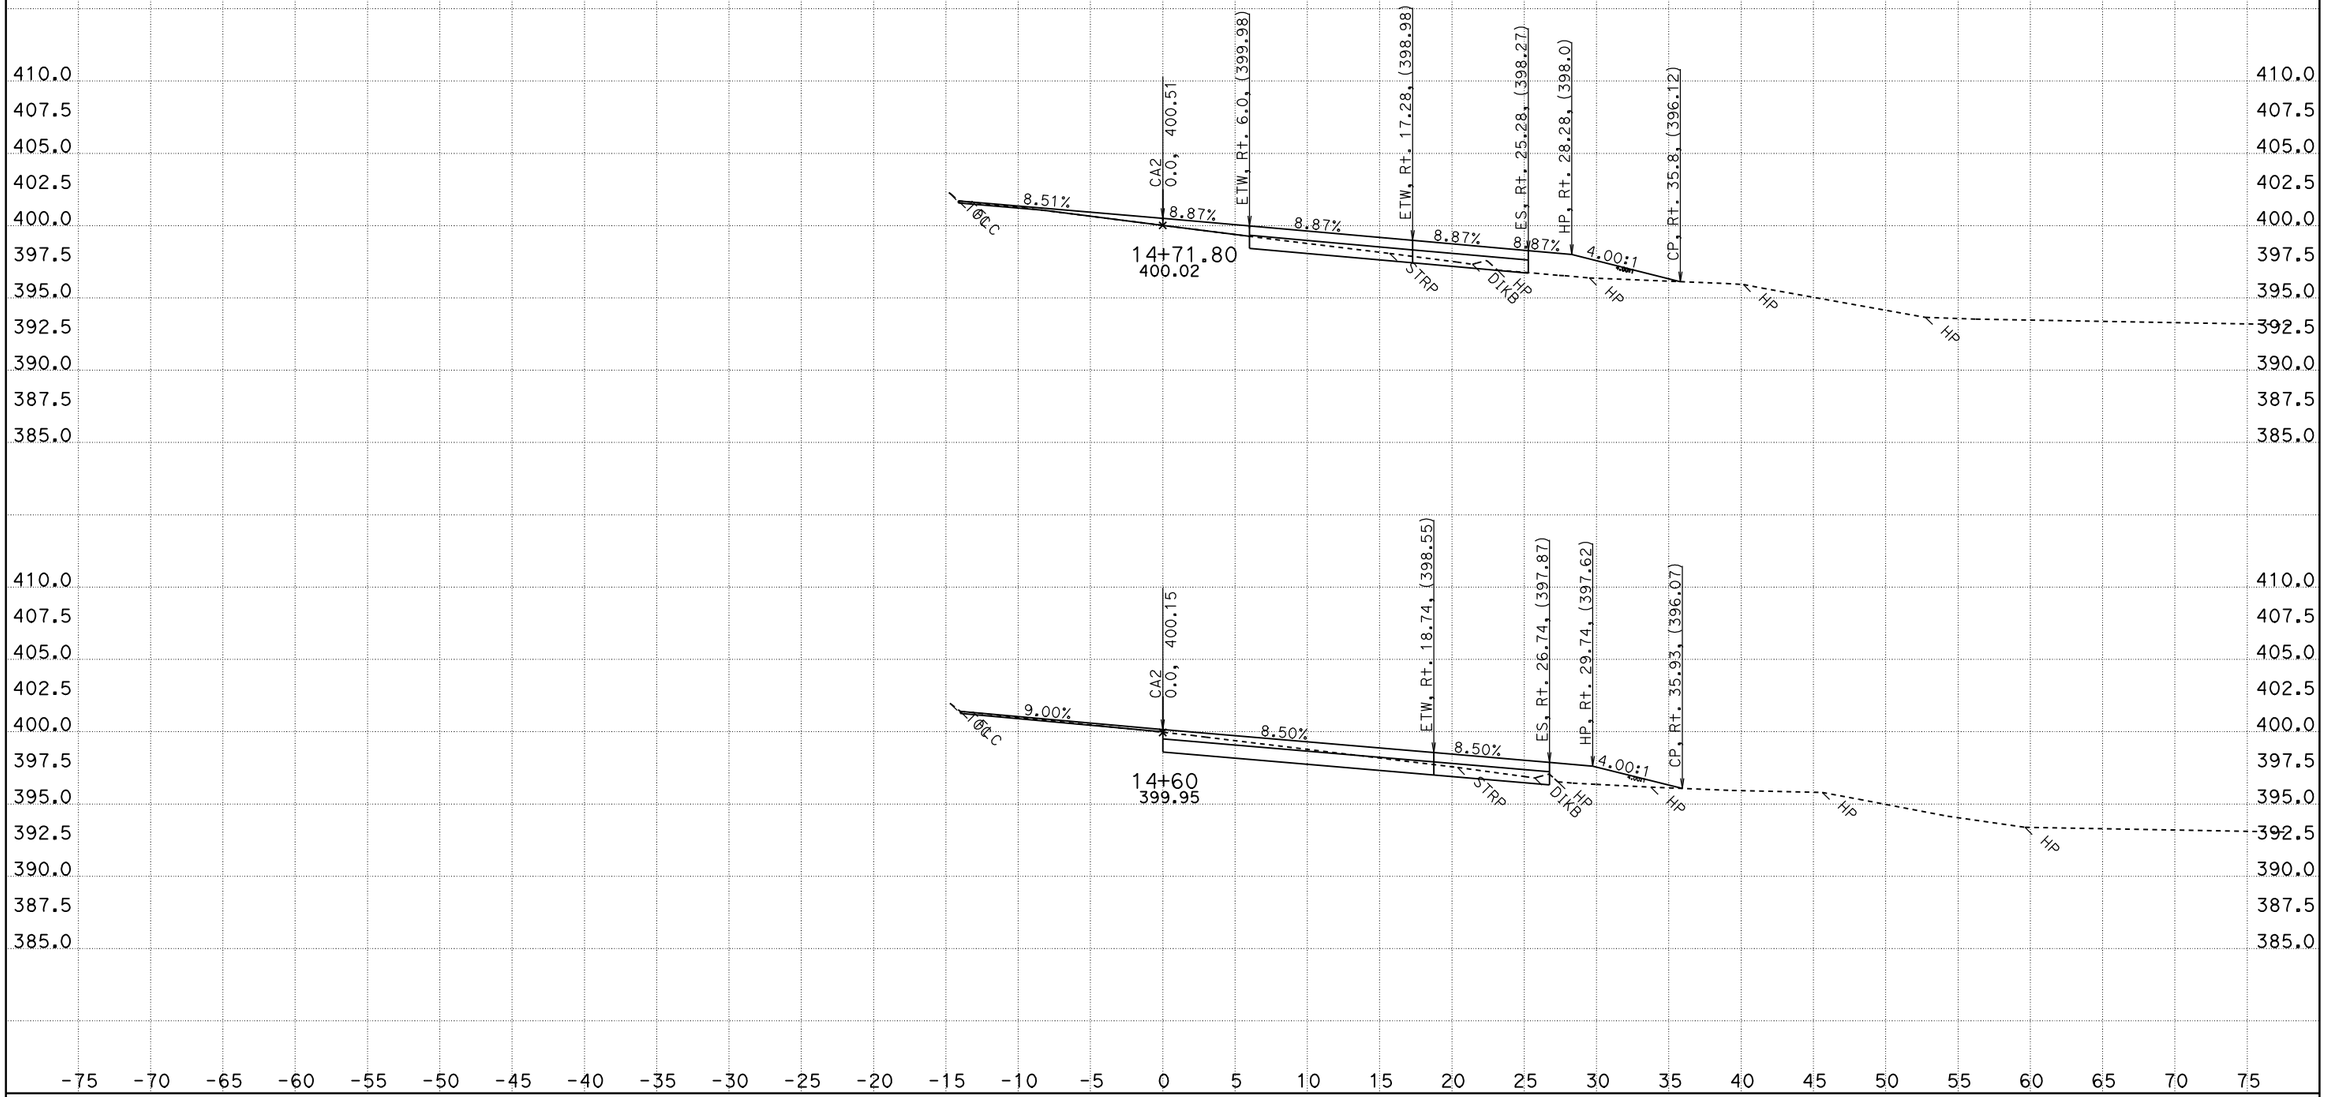

DATE: 12/4/2012

KC Project: 0L390 File: D:\KCPR\0L390\CA212212des.ear

SCALE: 1" = 5' Horiz.
1" = 5' Vert.

All Dimensions are US Survey Feet

CA2
CROSS SECTIONS

SHEET 12 OF 36

DESIGN STUDY ONLY

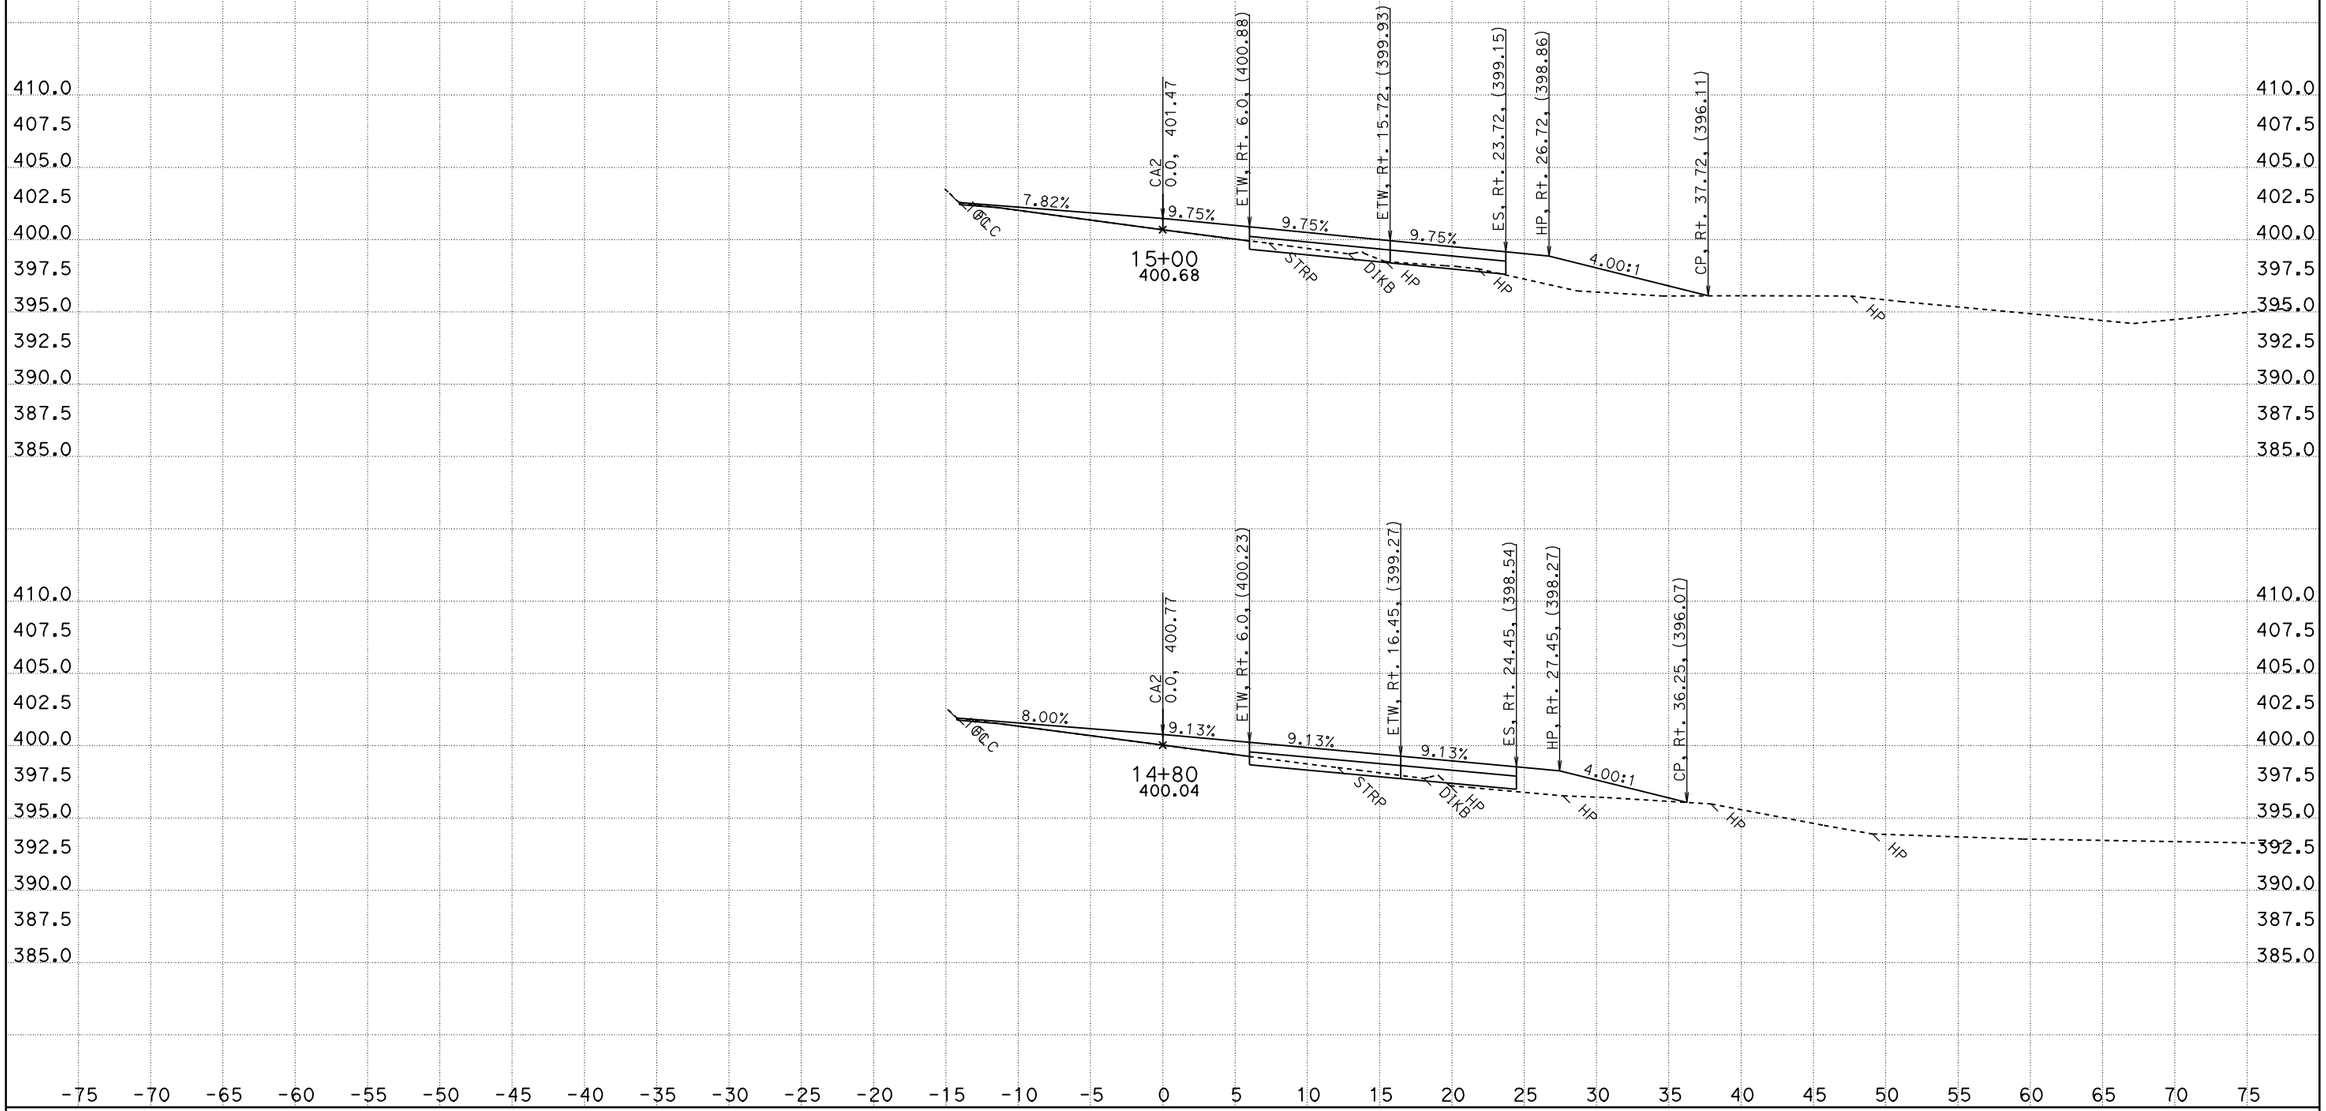

DATE: 12/4/2012

KC Project: 0L390 File: D:\KCPR\0L390\CA212212des.ear

SCALE: 1" = 5' Horiz.
1" = 5' Vert.

All Dimensions are US Survey Feet

CA2
CROSS SECTIONS

SHEET 13 OF 36

DESIGN STUDY ONLY

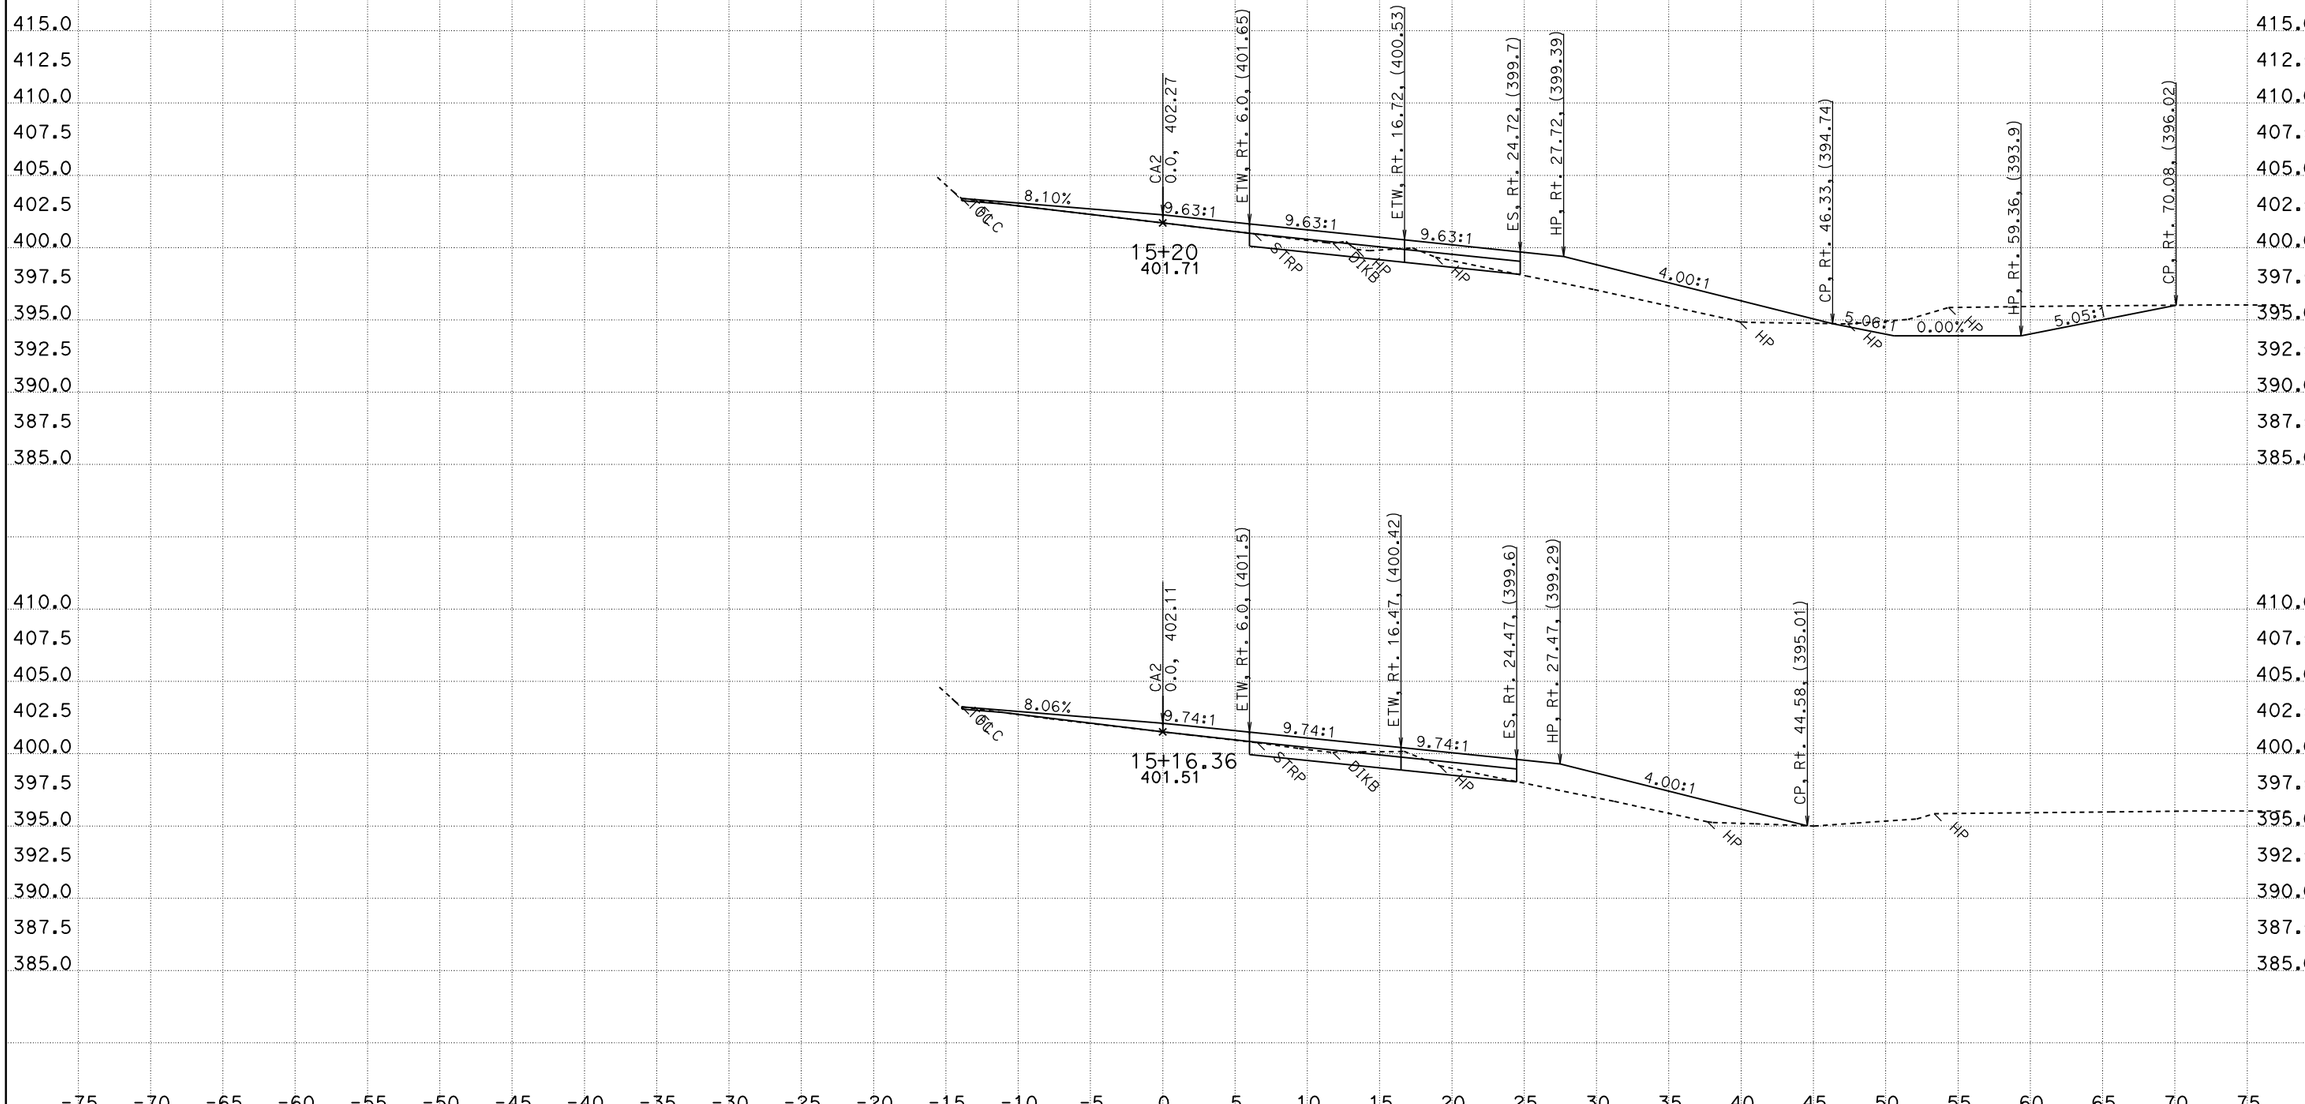

DATE: 12/4/2012

KC Project: 0L390 File: D:\KCPR\0L390\CA212212des.ear

SCALE: 1" = 5' Horiz.
1" = 5' Vert.

All Dimensions are US Survey Feet

CA2
CROSS SECTIONS

SHEET 14 OF 36

DESIGN STUDY ONLY

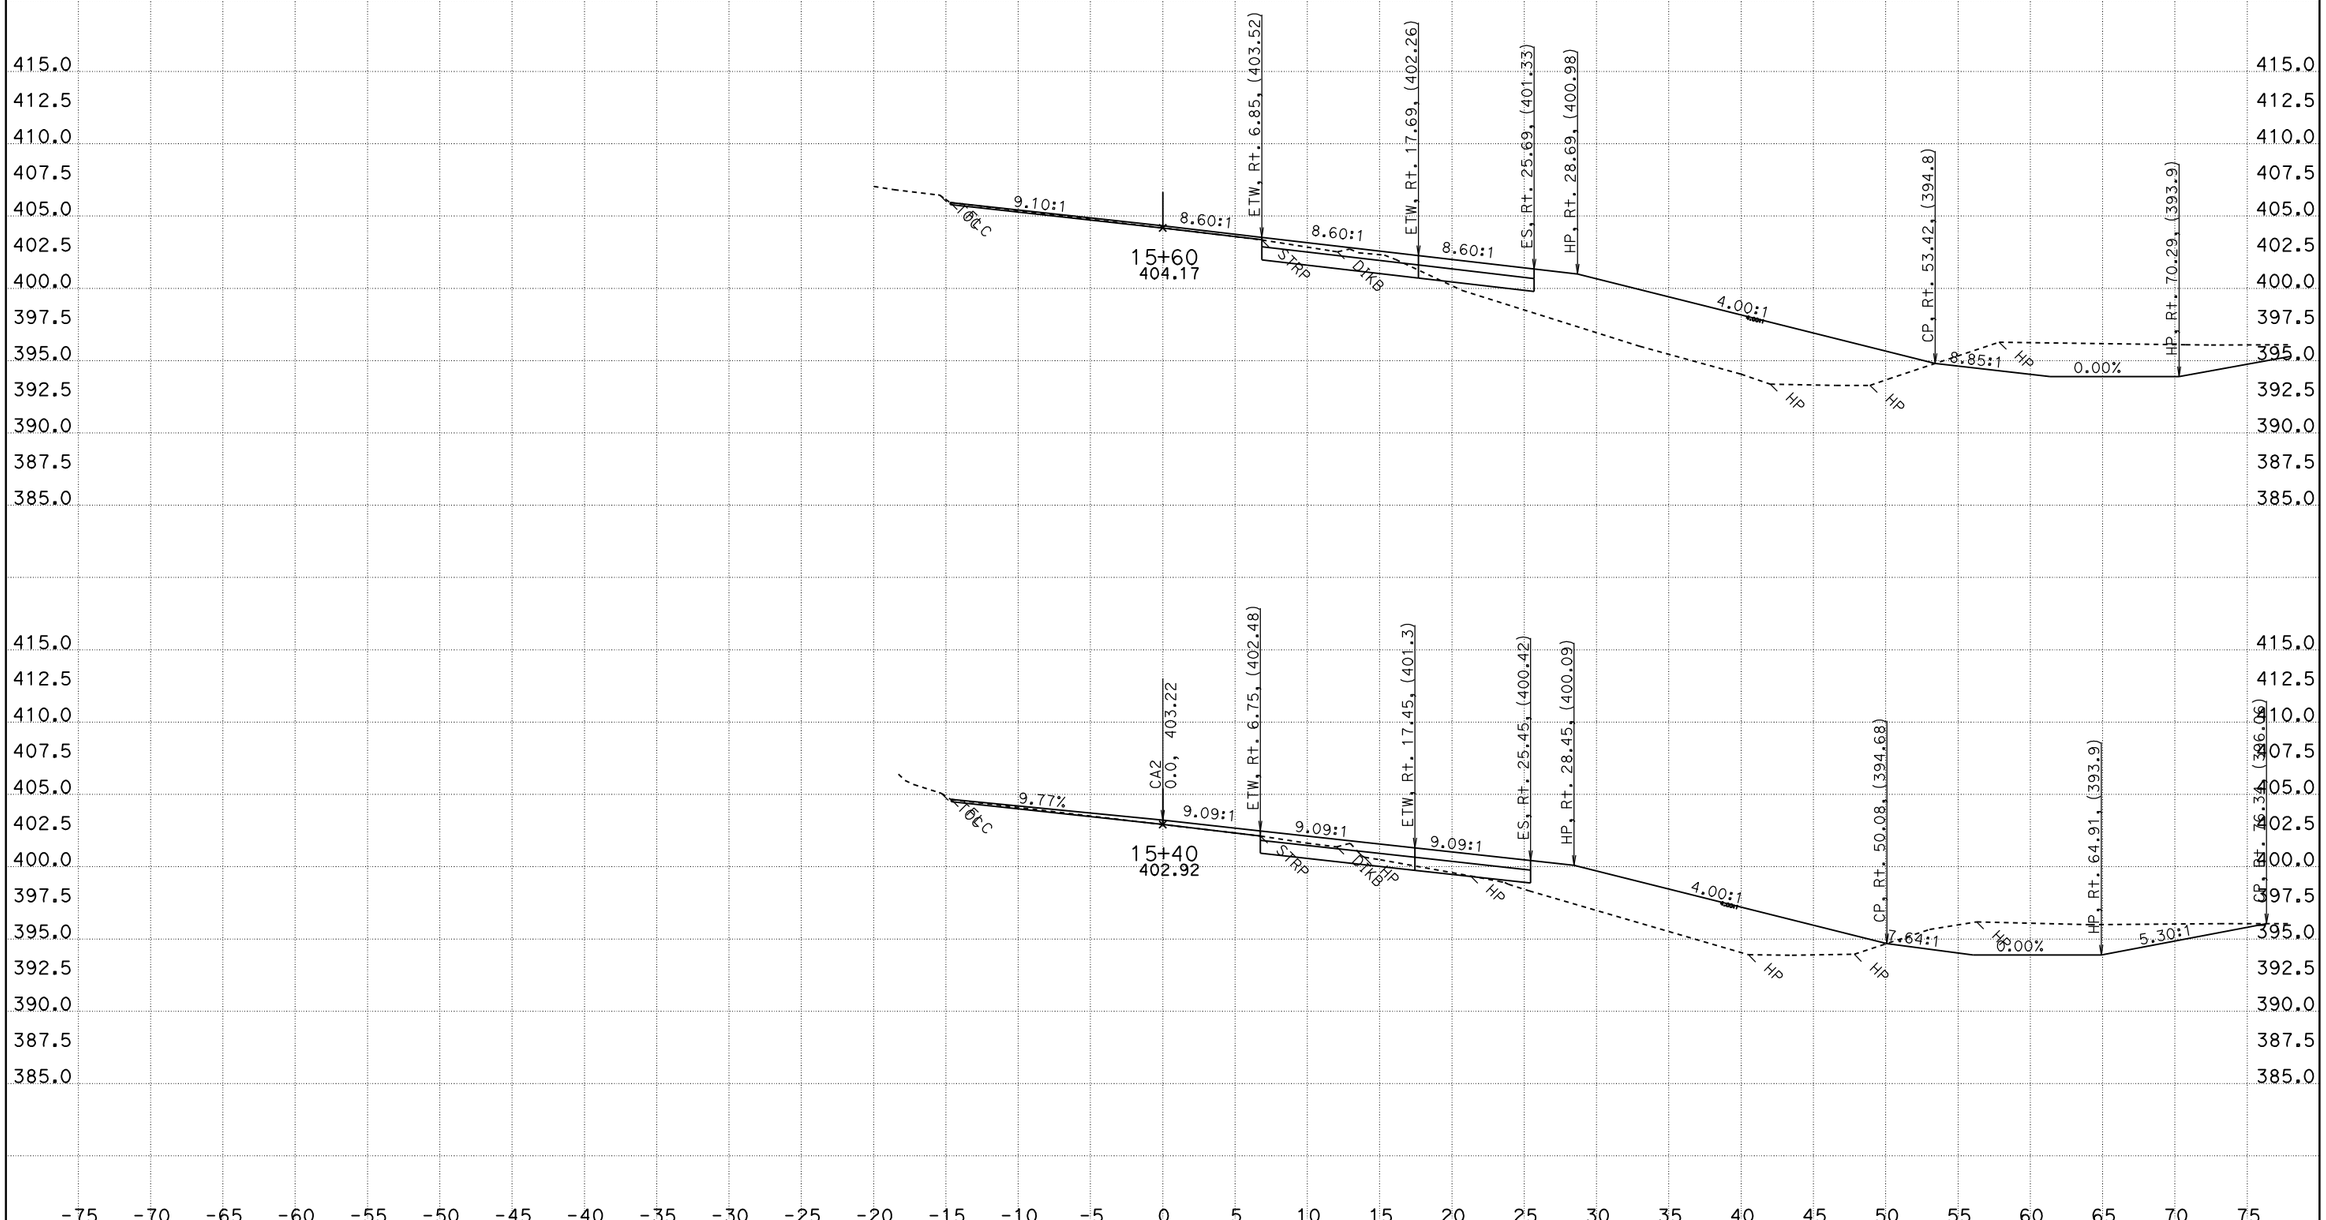

DATE: 12/4/2012

KC Project: OL390 File: D:\KCPR\OL390\CA212212des.ear

SCALE: 1" = 5' Horiz.
1" = 5' Vert.

All Dimensions are US Survey Feet

CA2
CROSS SECTIONS

DESIGN STUDY ONLY

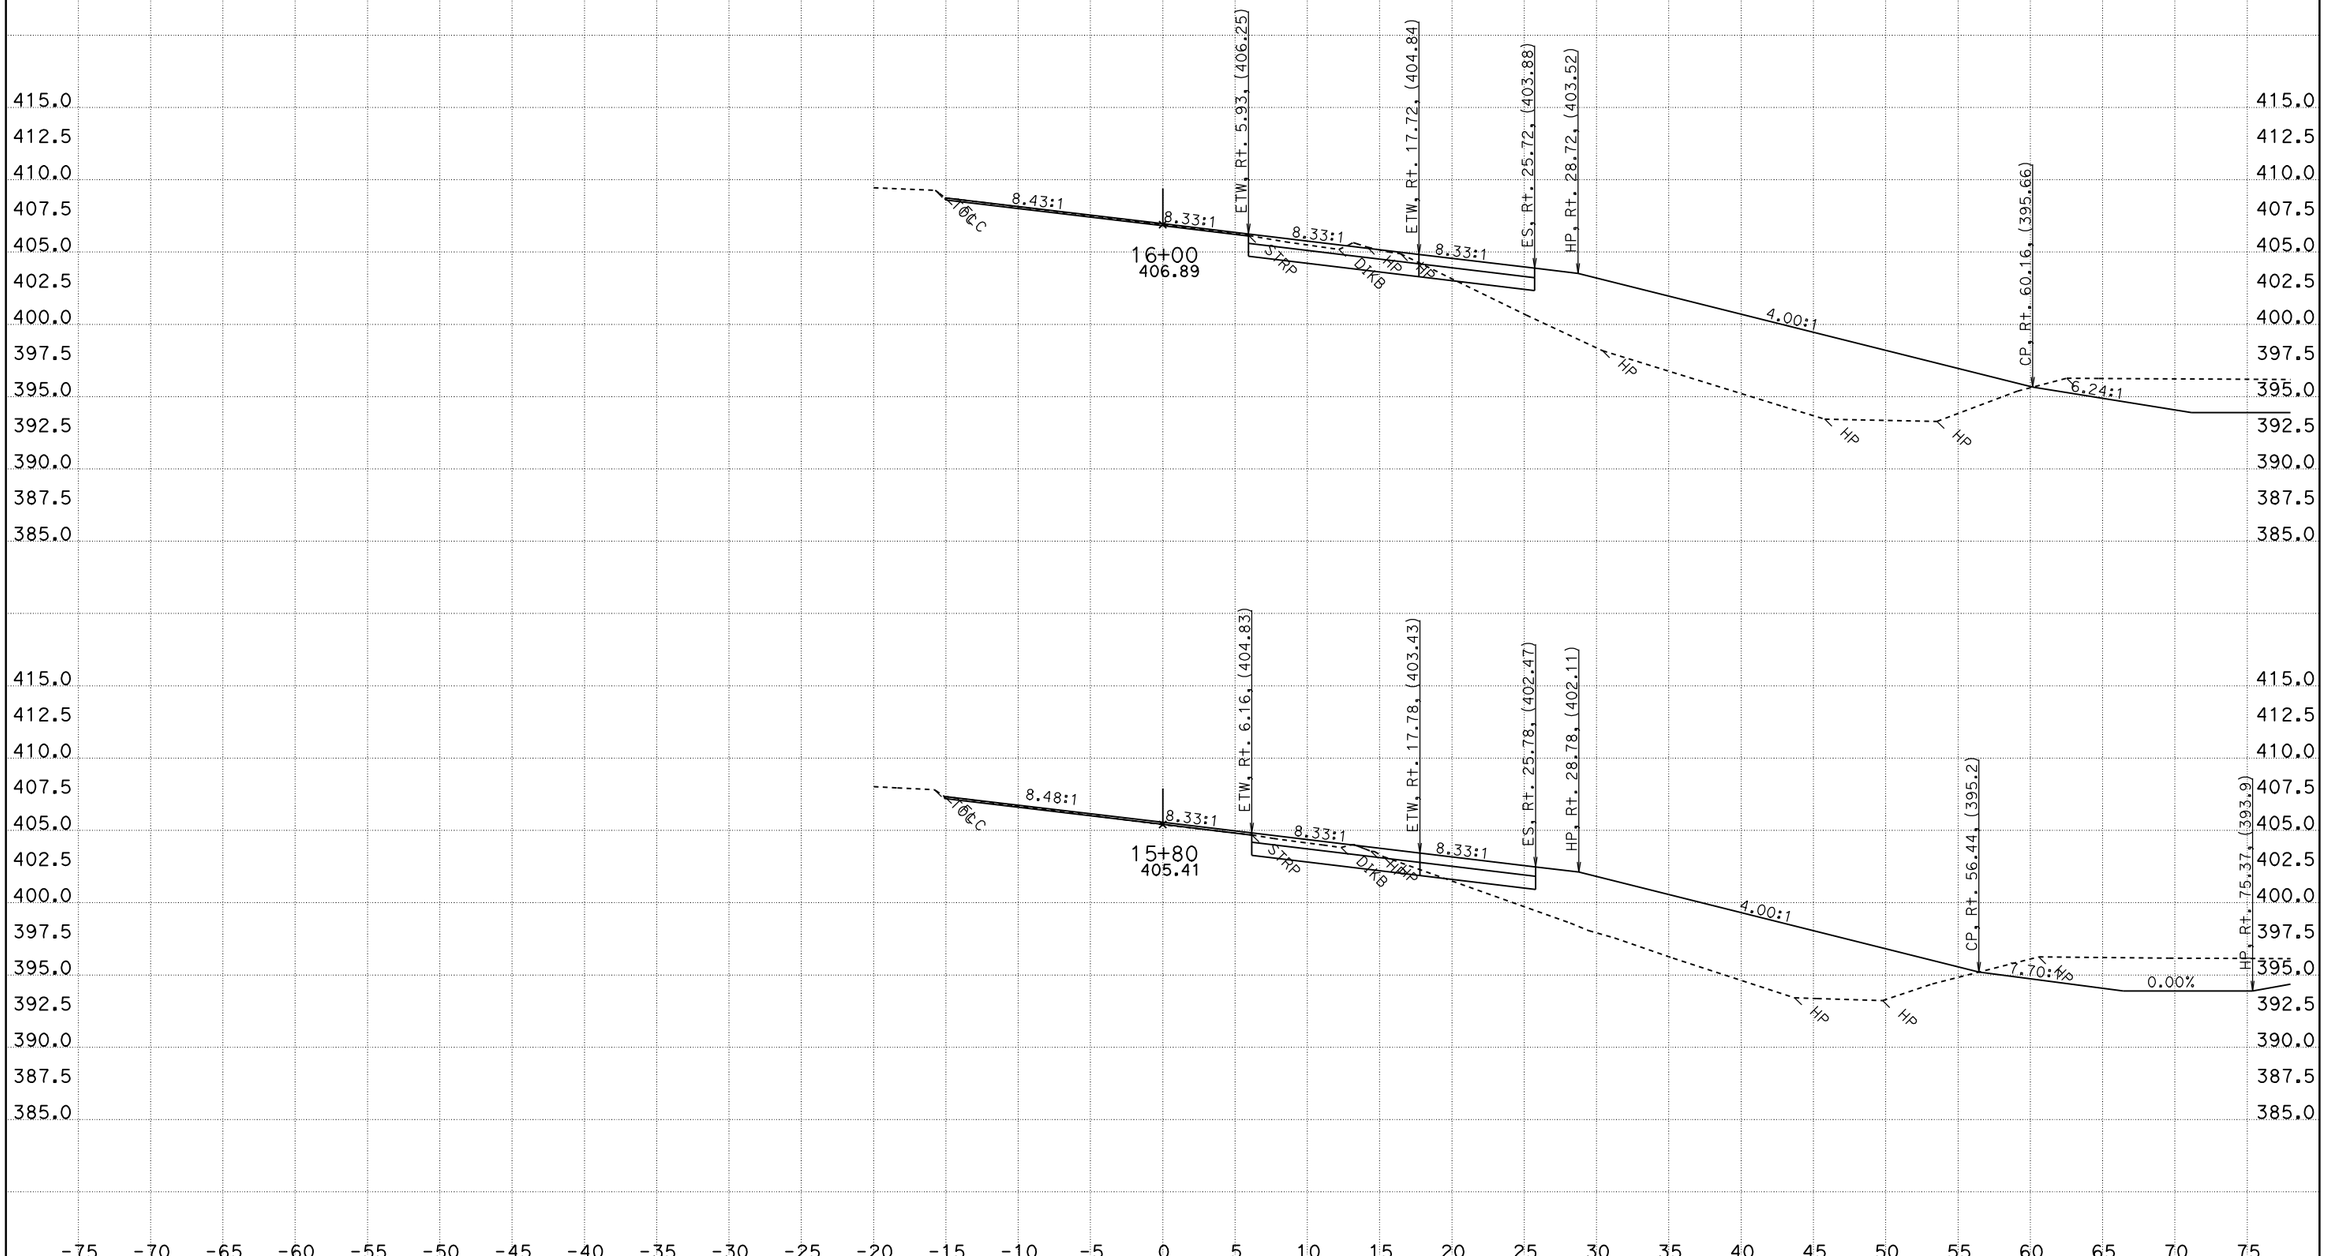

DATE: 12/4/2012

KC Project: OL390 File: D:\KCPR\OL390\CA212212des.ear

SCALE: 1" = 5' Horiz.
1" = 5' Vert.

All Dimensions are US Survey Feet

CA2
CROSS SECTIONS

DESIGN STUDY ONLY

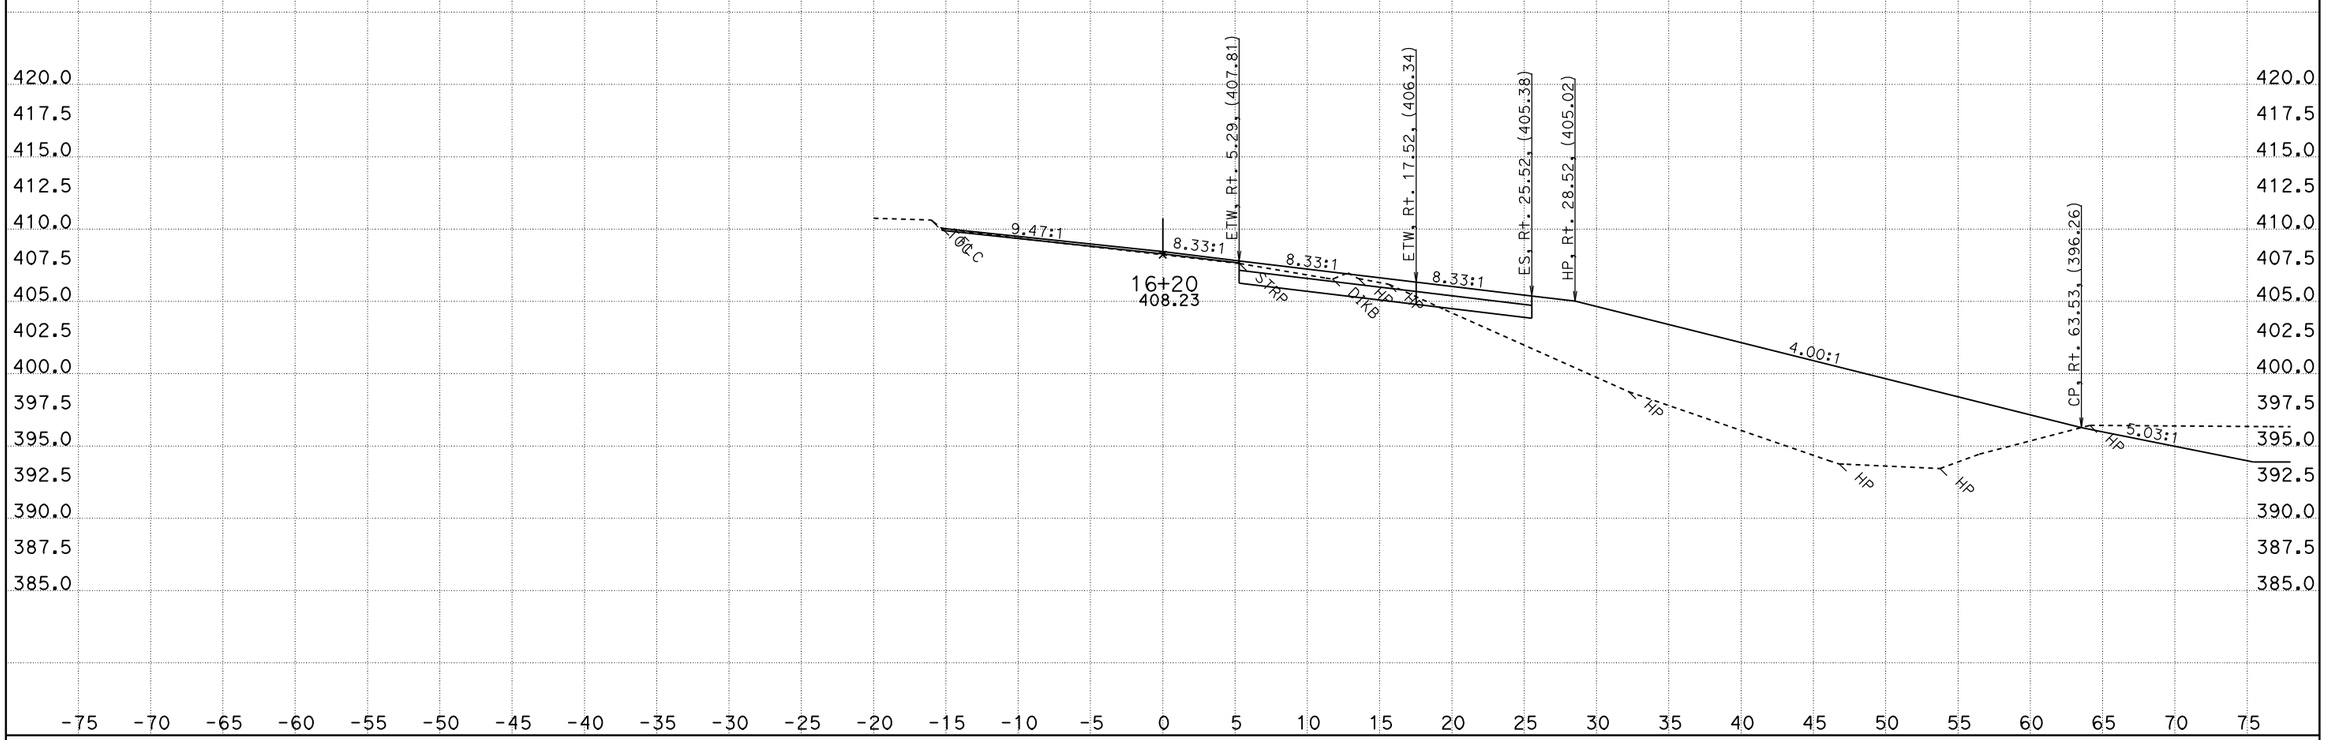

DATE: 12/4/2012

KC Project: OL390 File: D:\KCPR\OL390\CA212212des.ear

SCALE: 1" = 5' Horiz.
1" = 5' Vert.

All Dimensions are US Survey Feet

CA2
CROSS SECTIONS

SHEET 17 OF 36

DESIGN STUDY ONLY

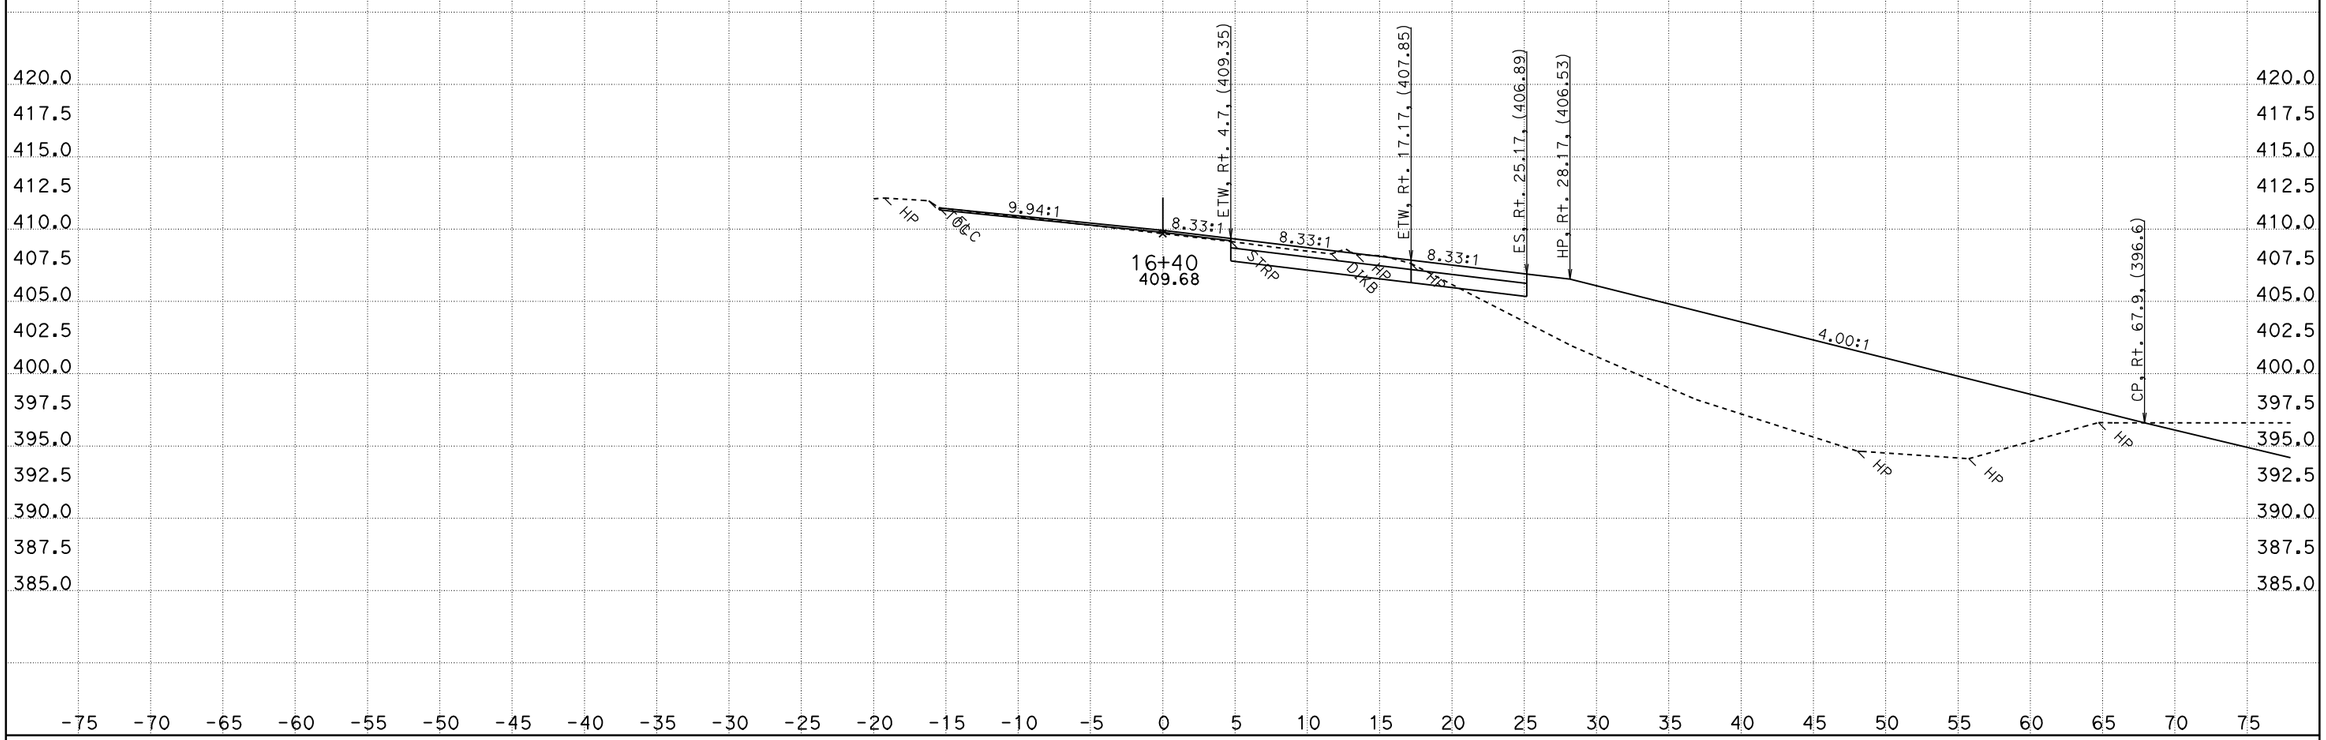

DATE: 12/4/2012

KC Project: 0L390 File: D:\KCPR\0L390\CA212212des.ear

SCALE: 1" = 5' Horiz.
1" = 5' Vert.

All Dimensions are US Survey Feet

CA2
CROSS SECTIONS

SHEET 18 OF 36

DESIGN STUDY ONLY

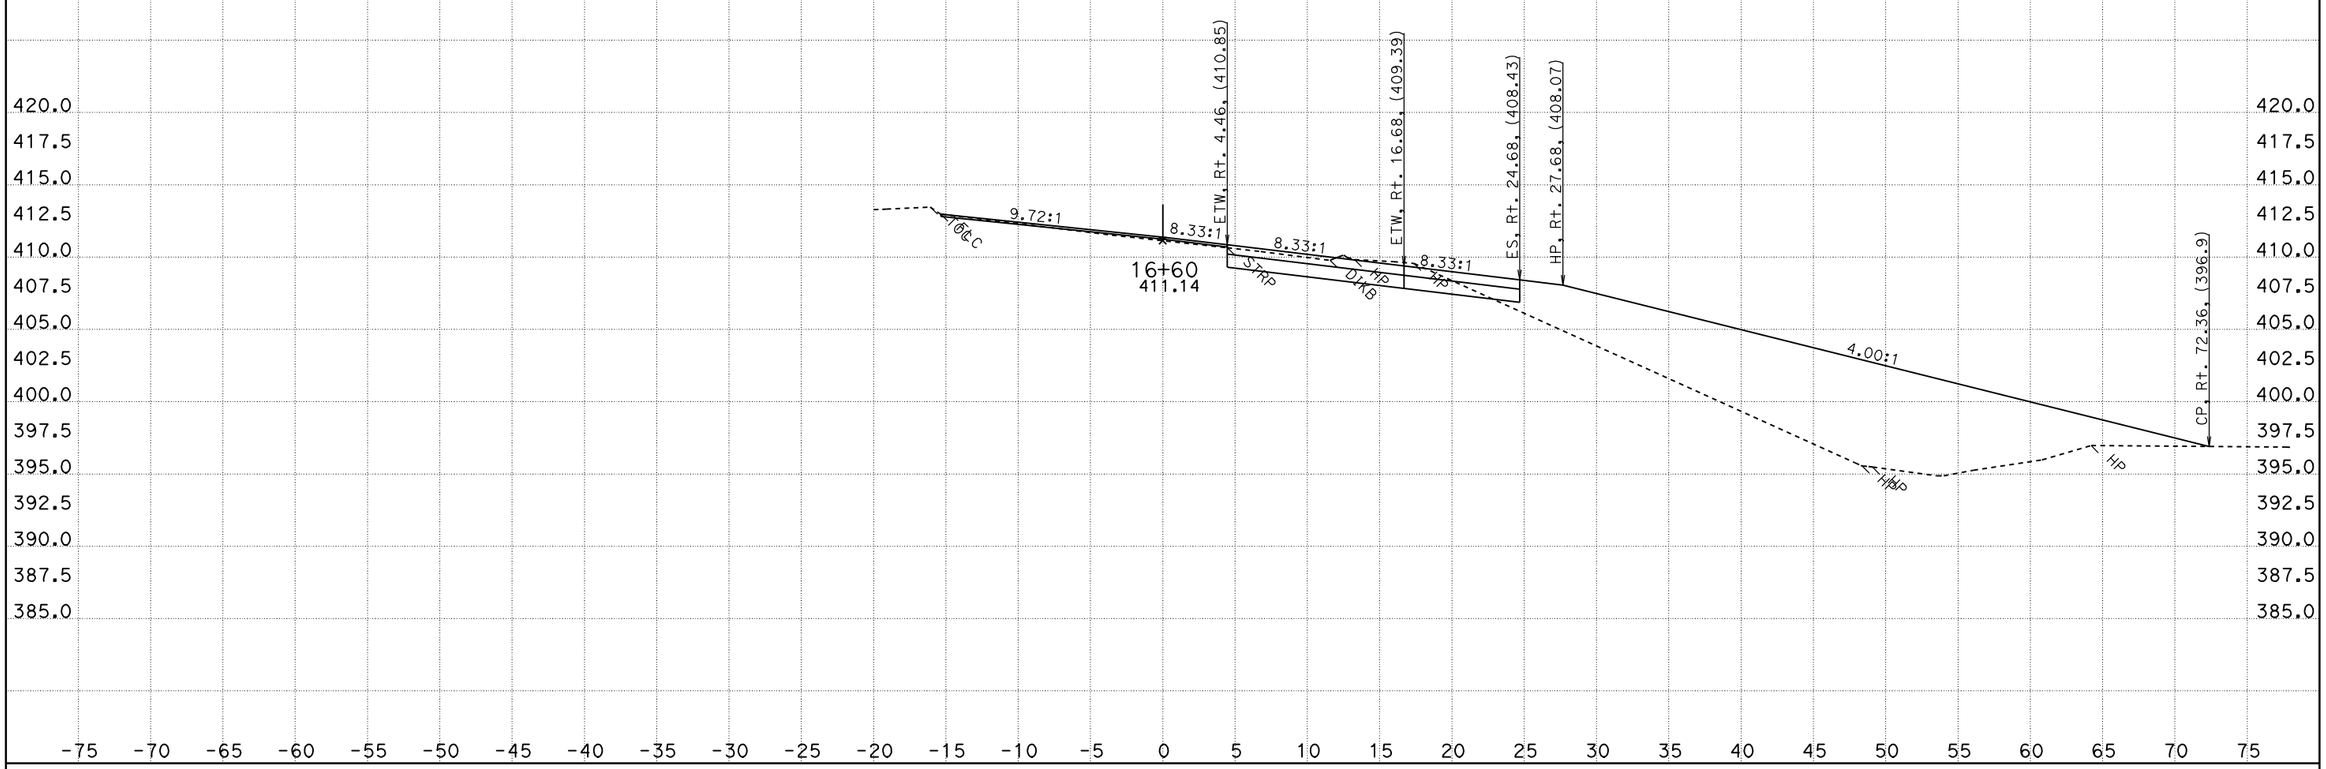

DATE: 12/4/2012

KC Project: 0L390 File: D:\KCPR\0L390\CA212212des.ear

SCALE: 1" = 5' Horiz.
1" = 5' Vert.

All Dimensions are US Survey Feet

CA2
CROSS SECTIONS

SHEET 19 OF 36

DESIGN STUDY ONLY

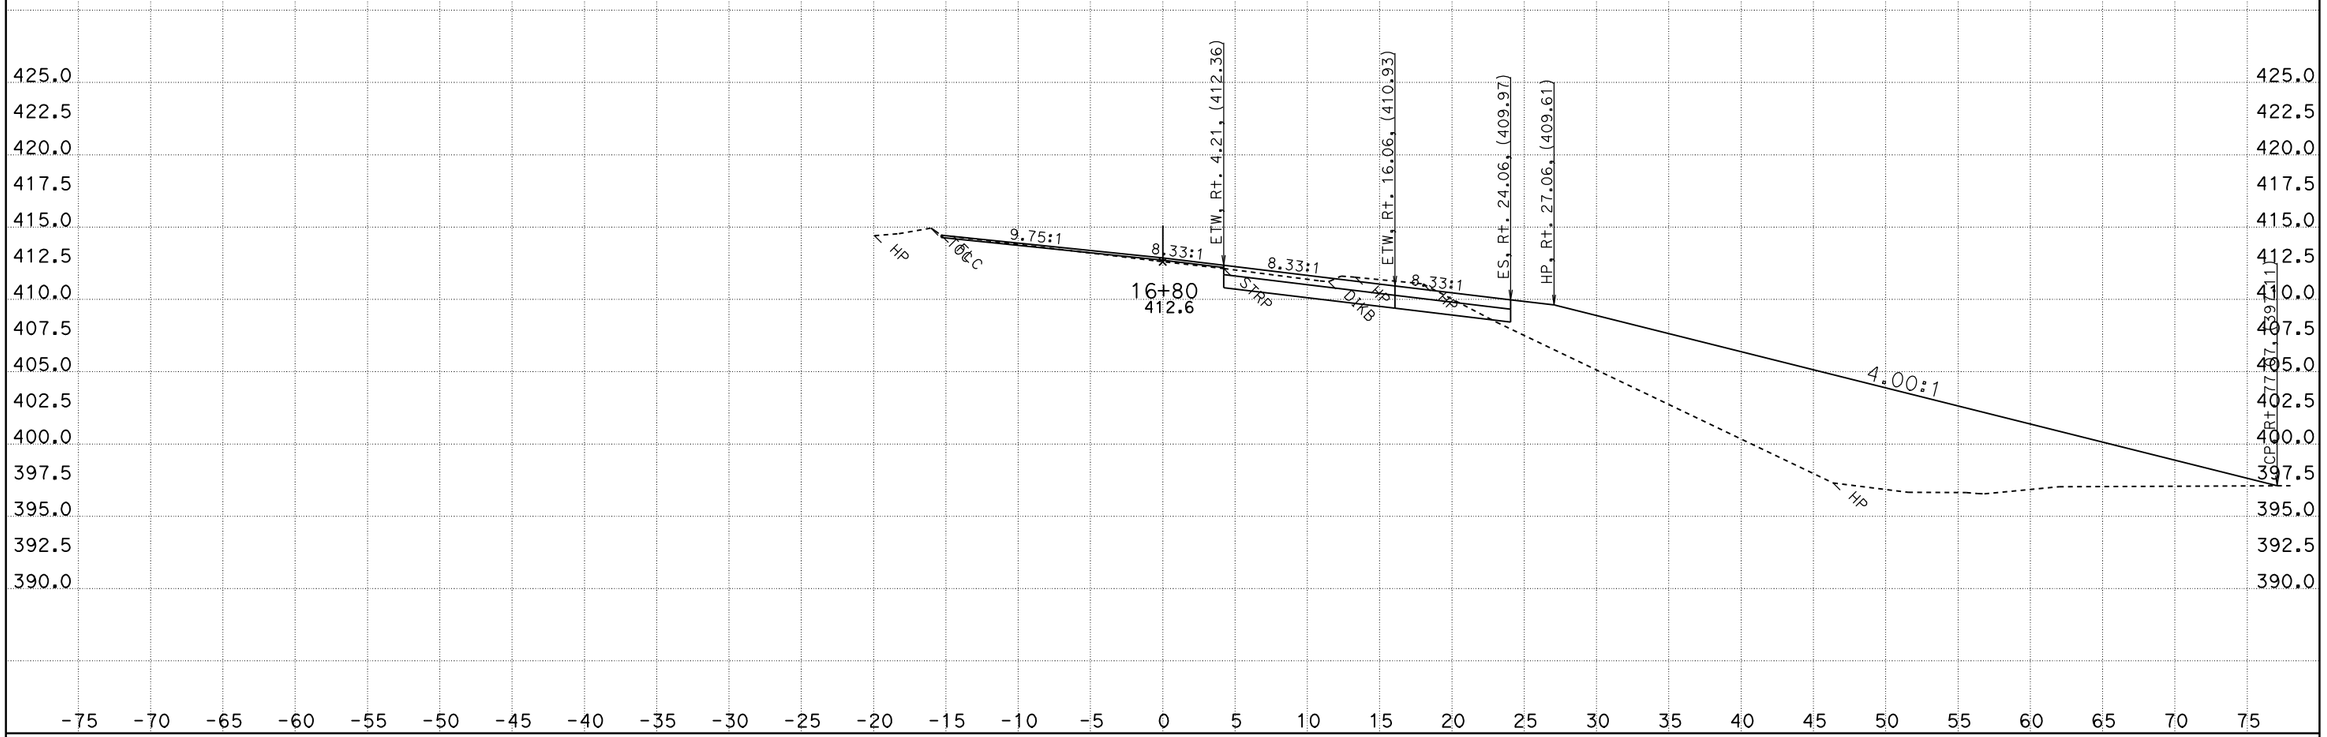

DATE: 12/4/2012

KC Project: 0L390 File: D:\KCPR\0L390\CA212212des.ear

SCALE: 1" = 5' Horiz.
1" = 5' Vert.

All Dimensions are US Survey Feet

CA2
CROSS SECTIONS

SHEET 20 OF 36

DESIGN STUDY ONLY

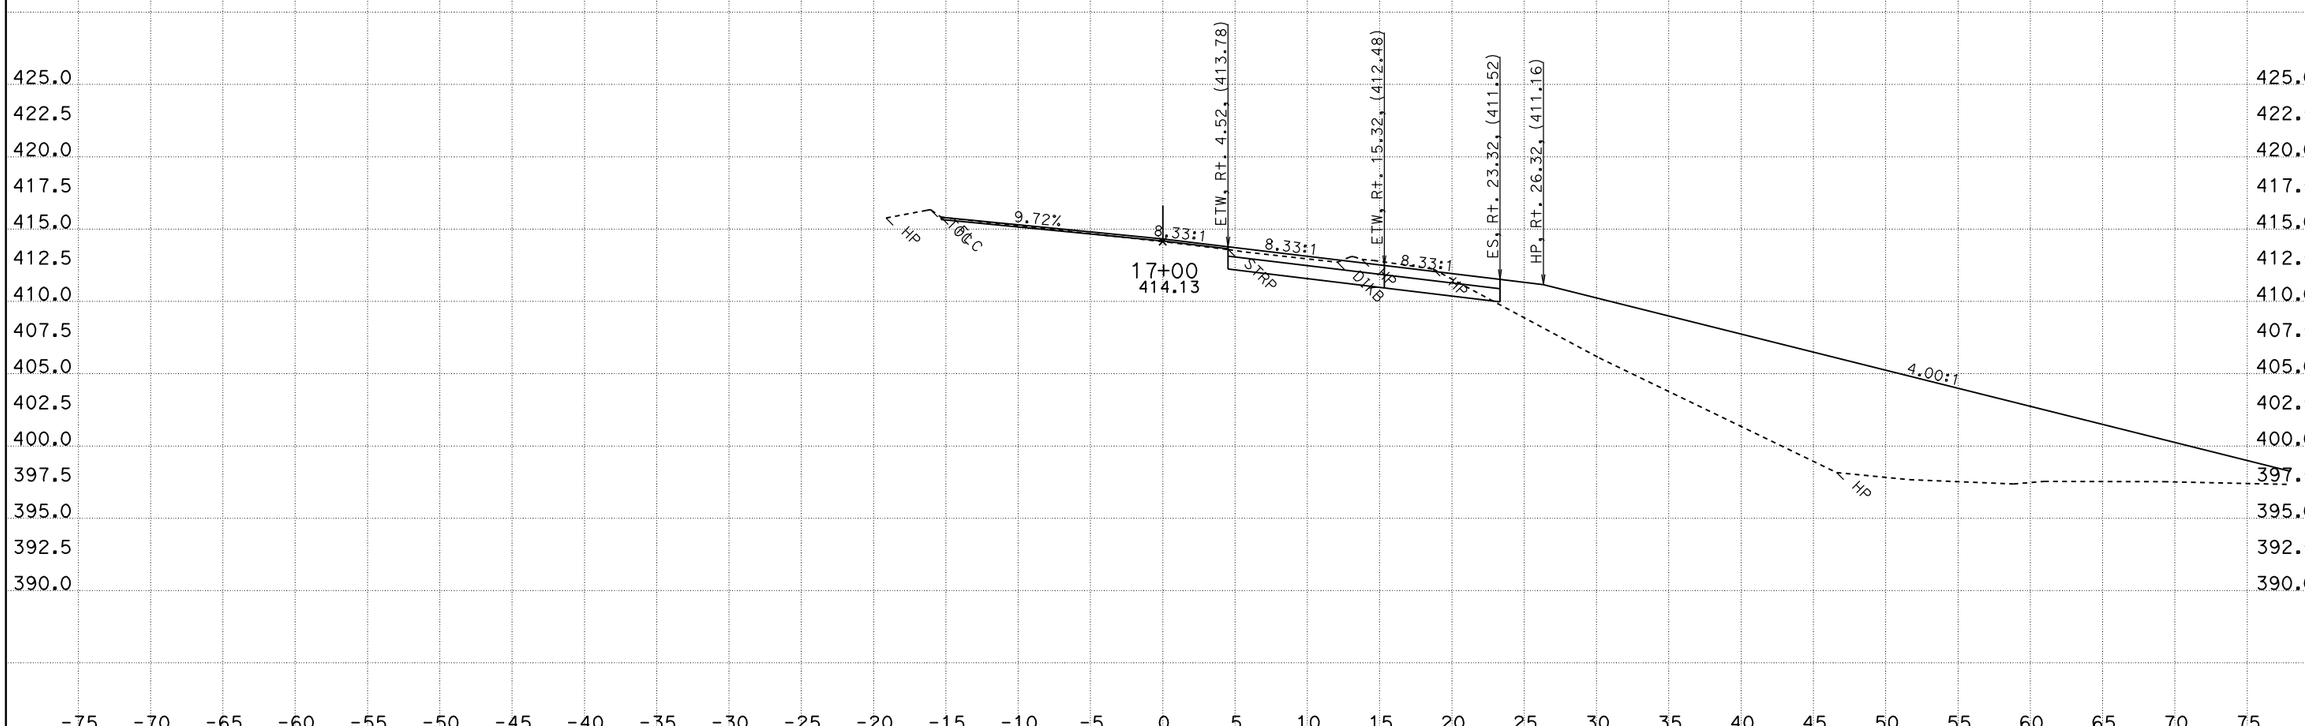

DATE: 12/4/2012

KC Project: 0L390 File: D:\KCPR\0L390\CA212212des.ear

SCALE: 1" = 5' Horiz.
1" = 5' Vert.

All Dimensions are US Survey Feet

CA2
CROSS SECTIONS

SHEET 21 OF 36

DESIGN STUDY ONLY

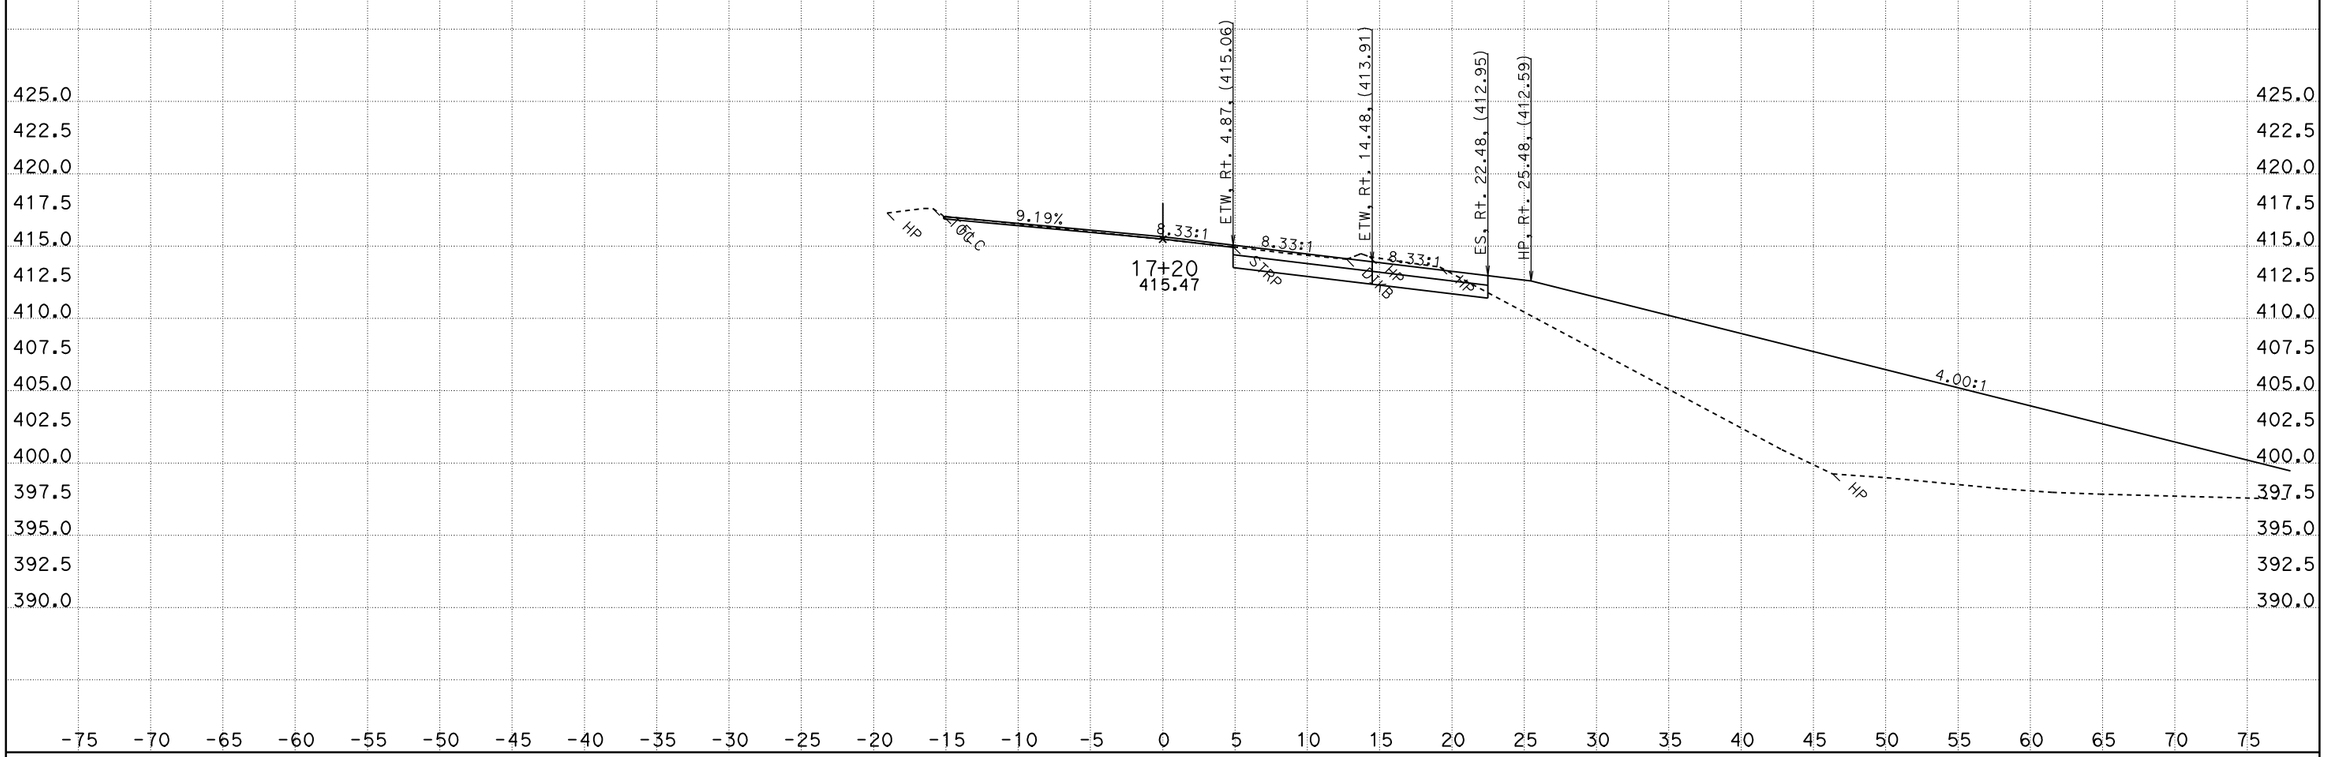

DATE: 12/4/2012

KC Project: 0L390 File: D:\KCPR\0L390\CA212212des.ear

SCALE: 1" = 5' Horiz.
1" = 5' Vert.

All Dimensions are US Survey Feet

CA2
CROSS SECTIONS

SHEET 22 OF 36

DESIGN STUDY ONLY

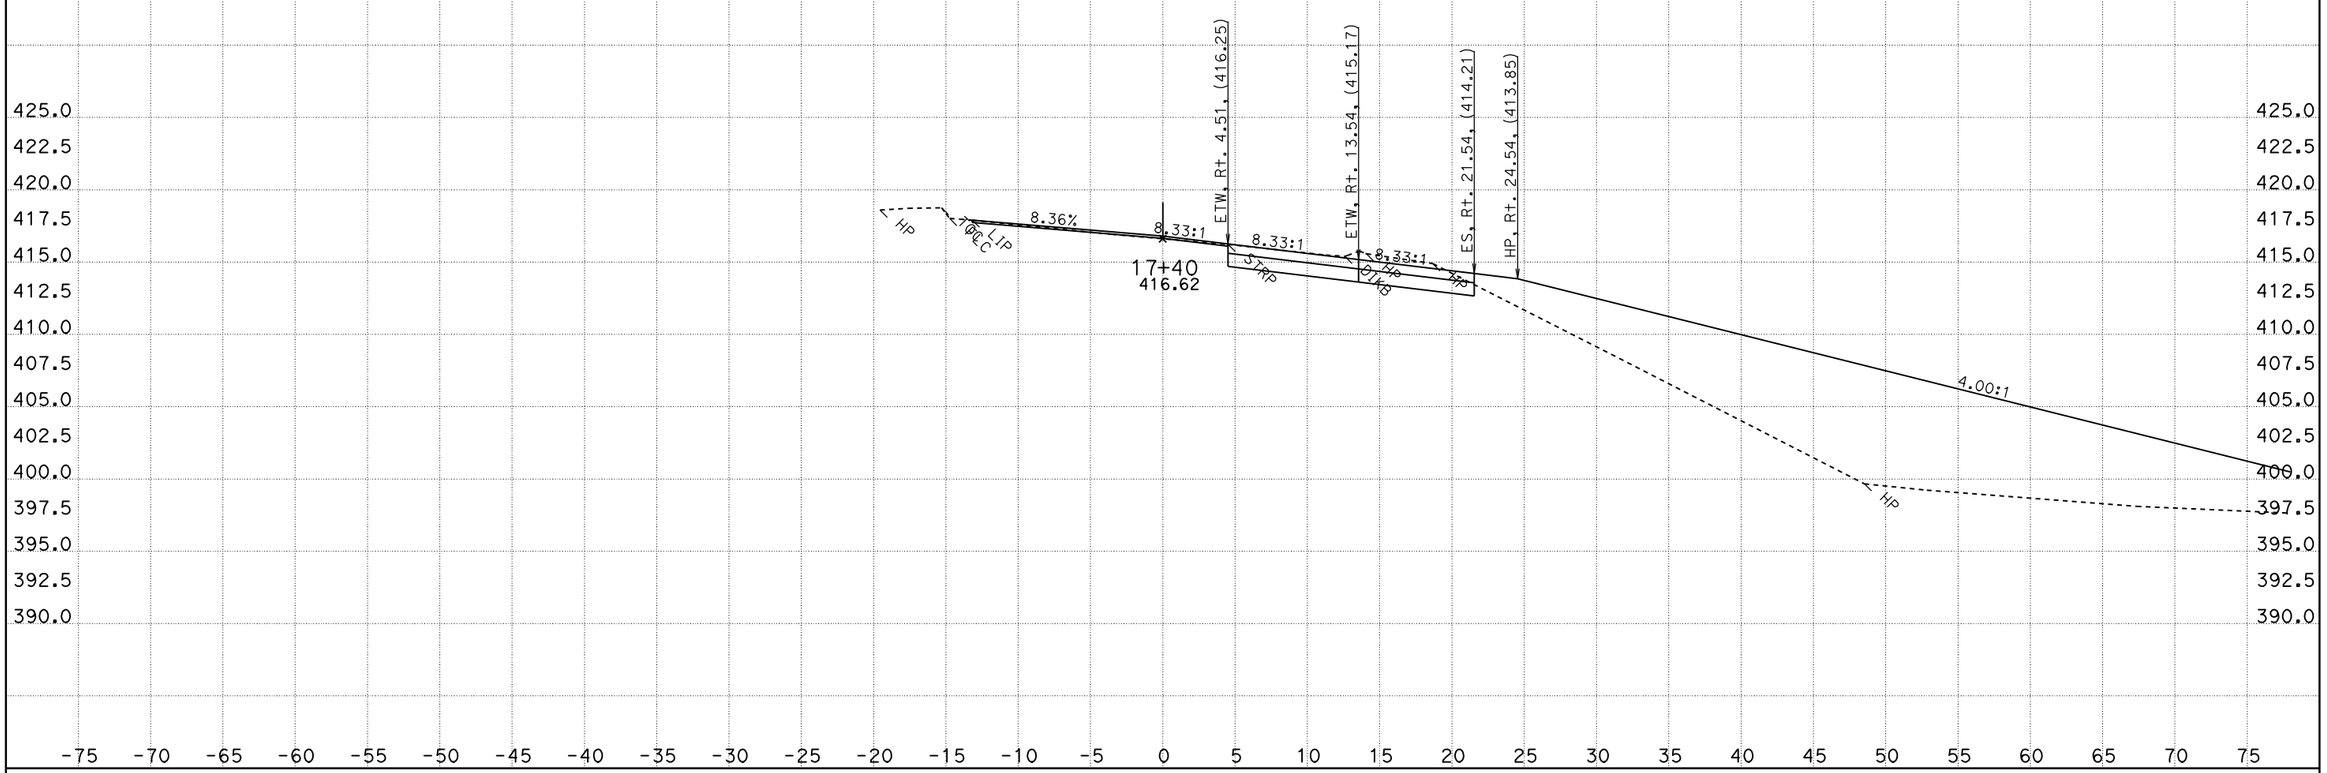

DATE: 12/4/2012

KC Project: OL390 File: D:\KCPR\OL390\CA212212des.ear

SCALE: 1" = 5' Horiz.
1" = 5' Vert.

All Dimensions are US Survey Feet

CA2
CROSS SECTIONS

SHEET 23 OF 36

DESIGN STUDY ONLY

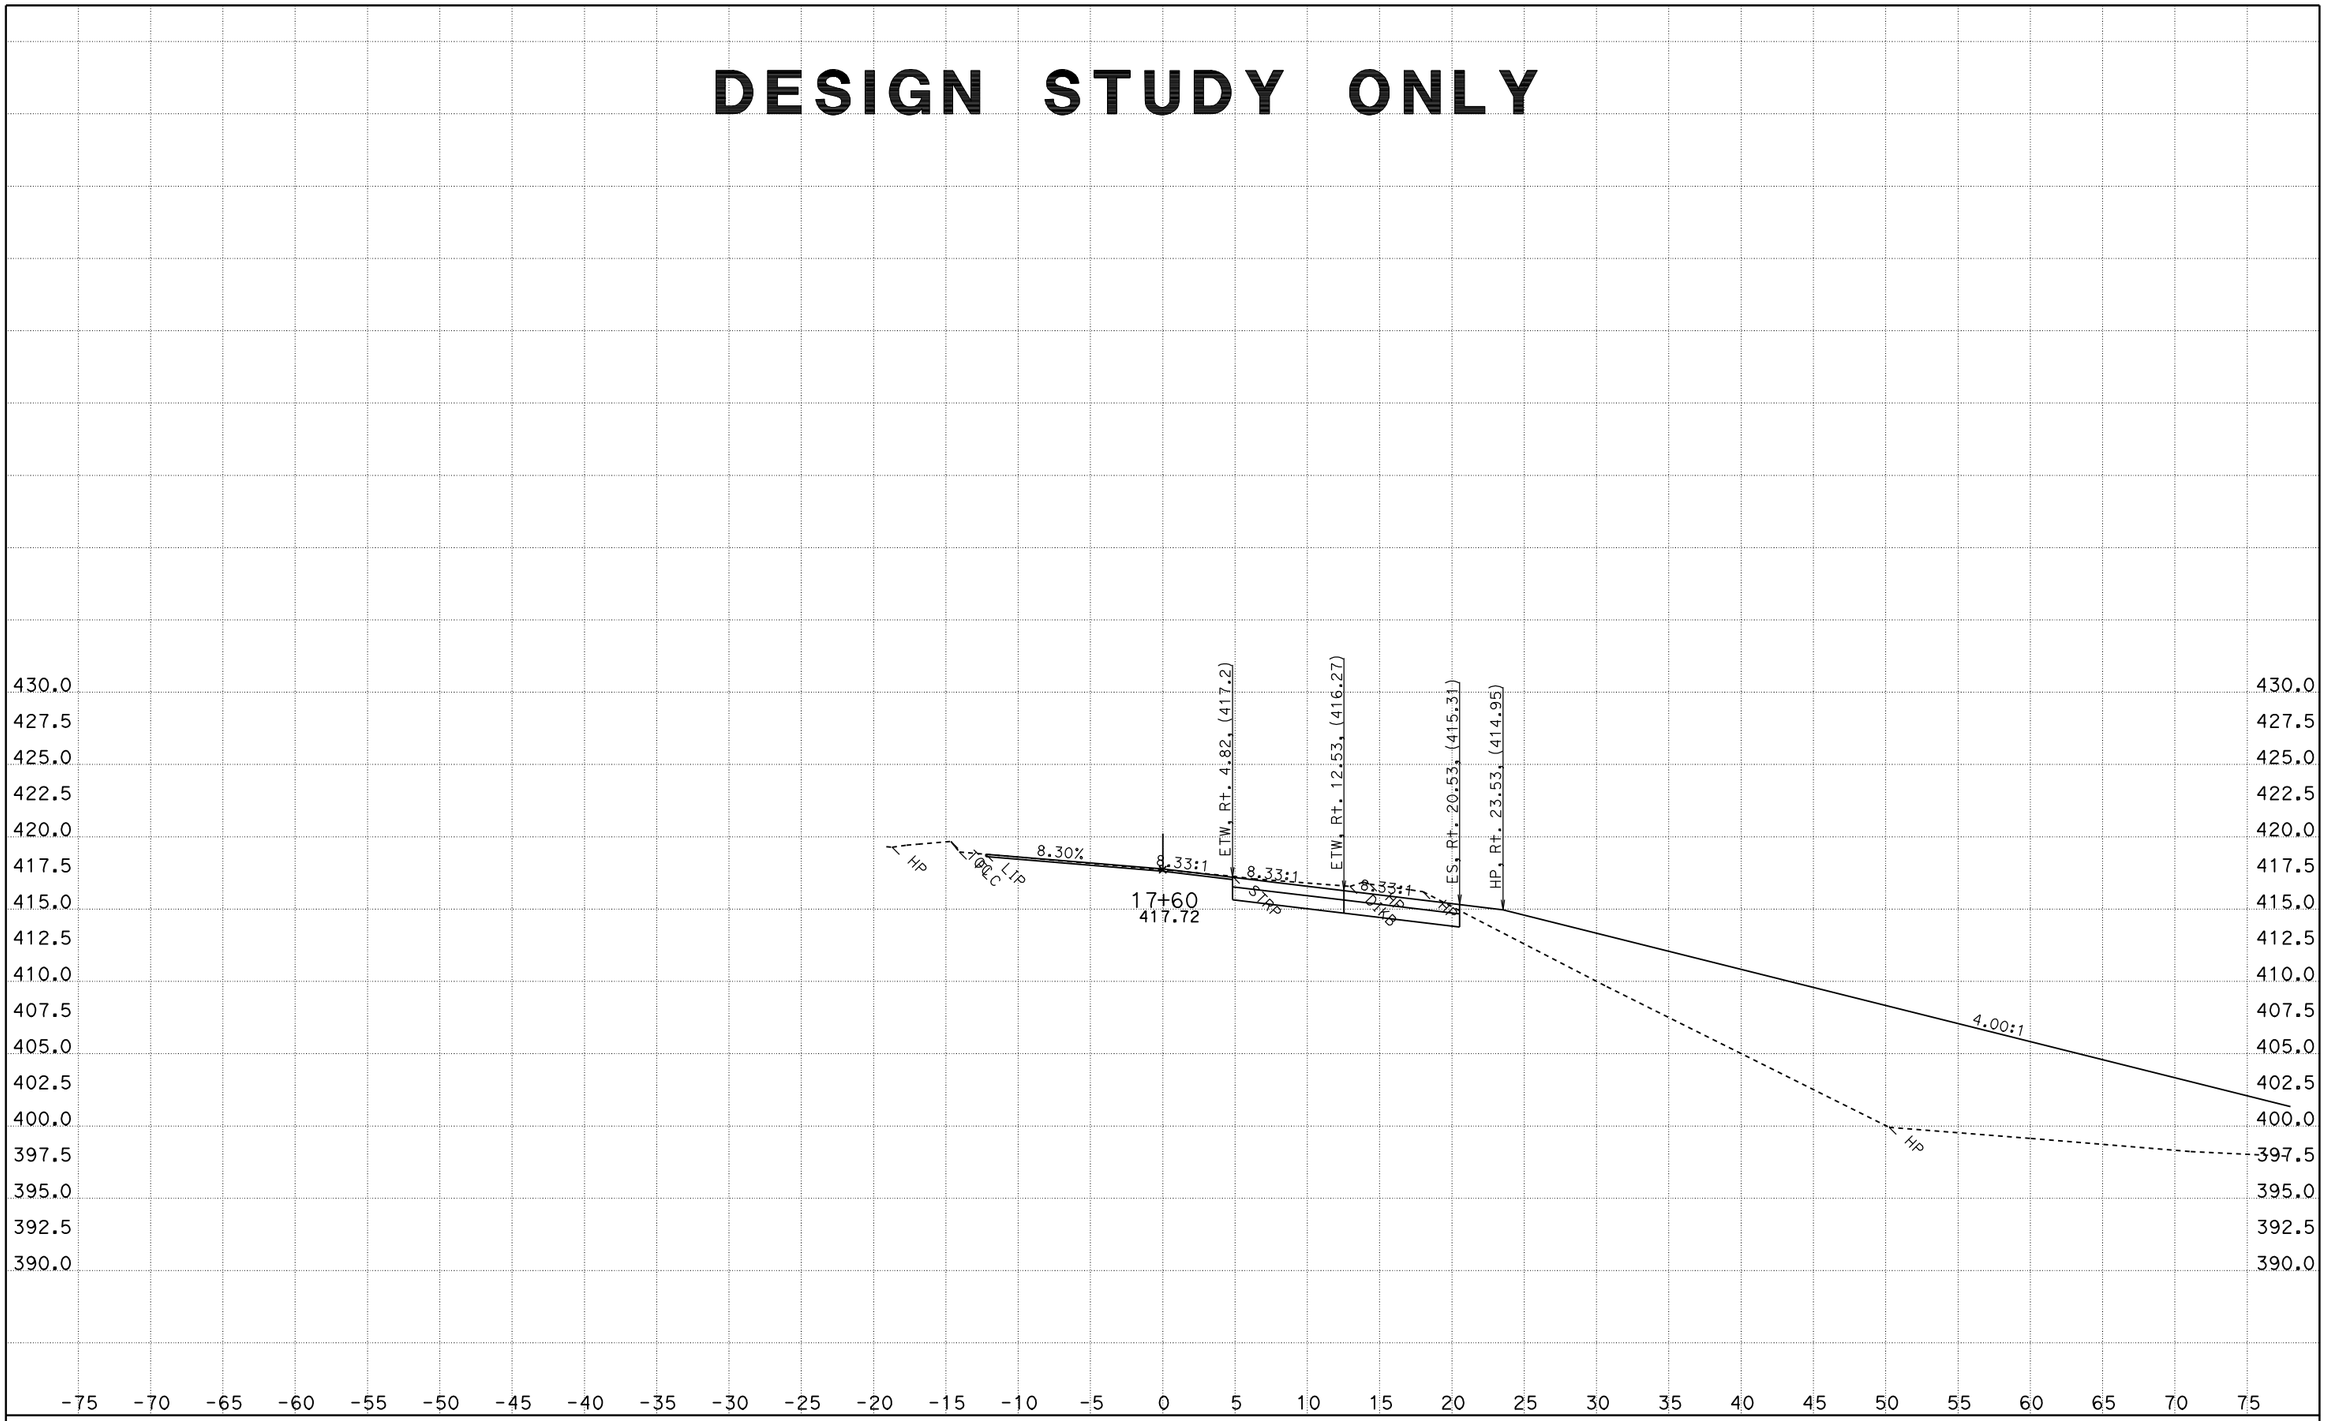

DATE: 12/4/2012

KC Project: OL390 File: D:\KCPR\OL390\CA212212des.ear

SCALE: 1" = 5' Horiz.
1" = 5' Vert.

All Dimensions are US Survey Feet

CA2
CROSS SECTIONS

DESIGN STUDY ONLY

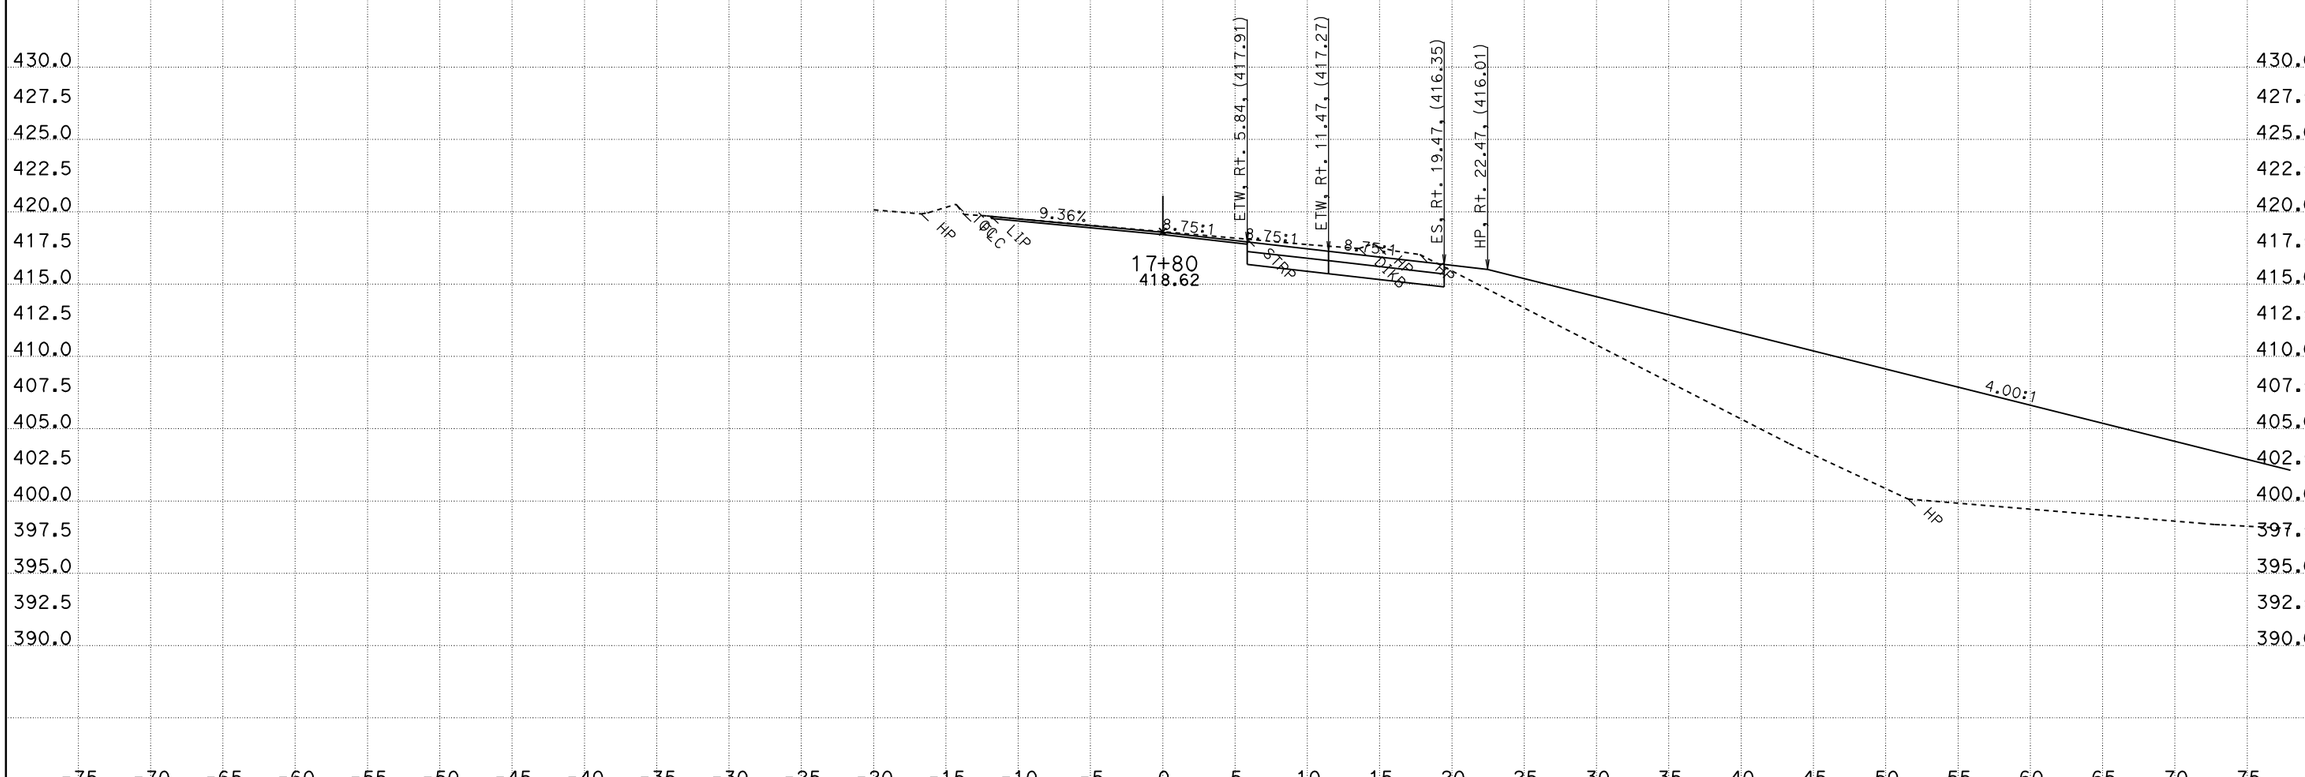

DATE: 12/4/2012

KC Project: OL390 File: D:\KCPR\OL390\CA212212des.ear

SCALE: 1" = 5' Horiz.
1" = 5' Vert.

All Dimensions are US Survey Feet

CA2
CROSS SECTIONS

SHEET 25 OF 36

DESIGN STUDY ONLY

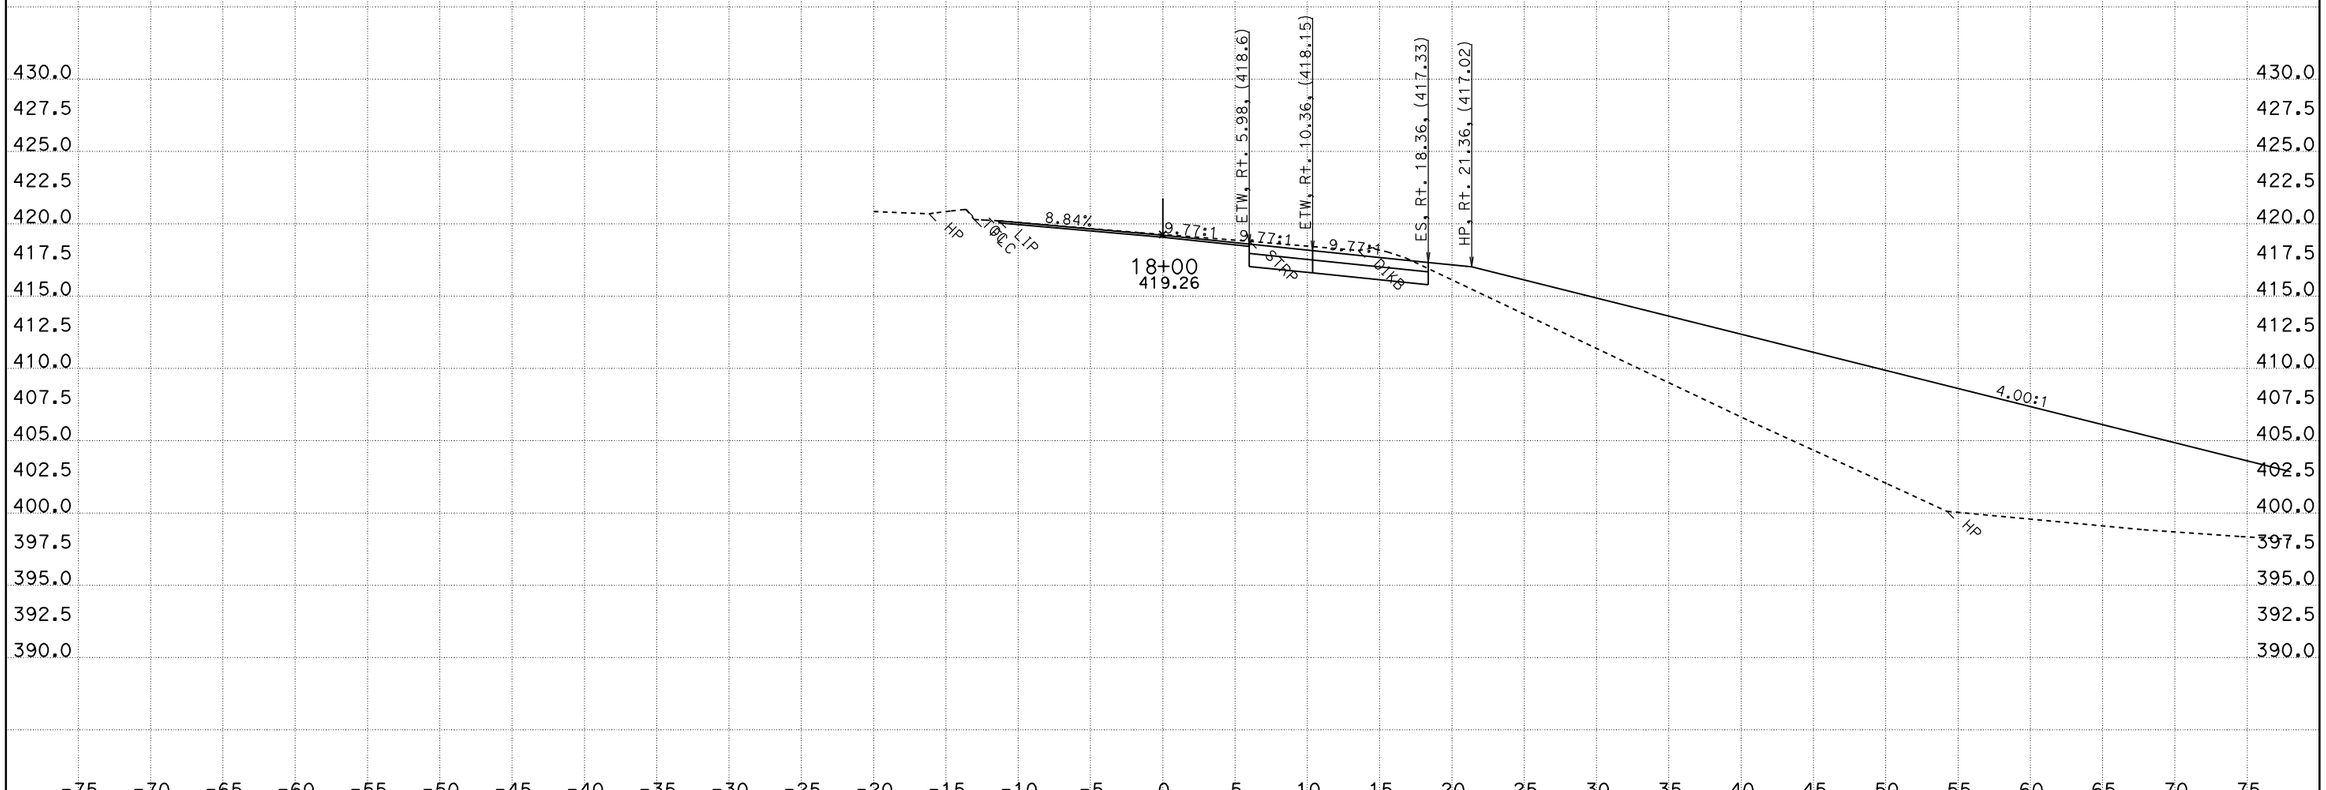

DATE: 12/4/2012

KC Project: 0L390 File: D:\KCPR\0L390\CA212212des.ear

SCALE: 1" = 5' Horiz.
1" = 5' Vert.

All Dimensions are US Survey Feet

CA2
CROSS SECTIONS

DESIGN STUDY ONLY

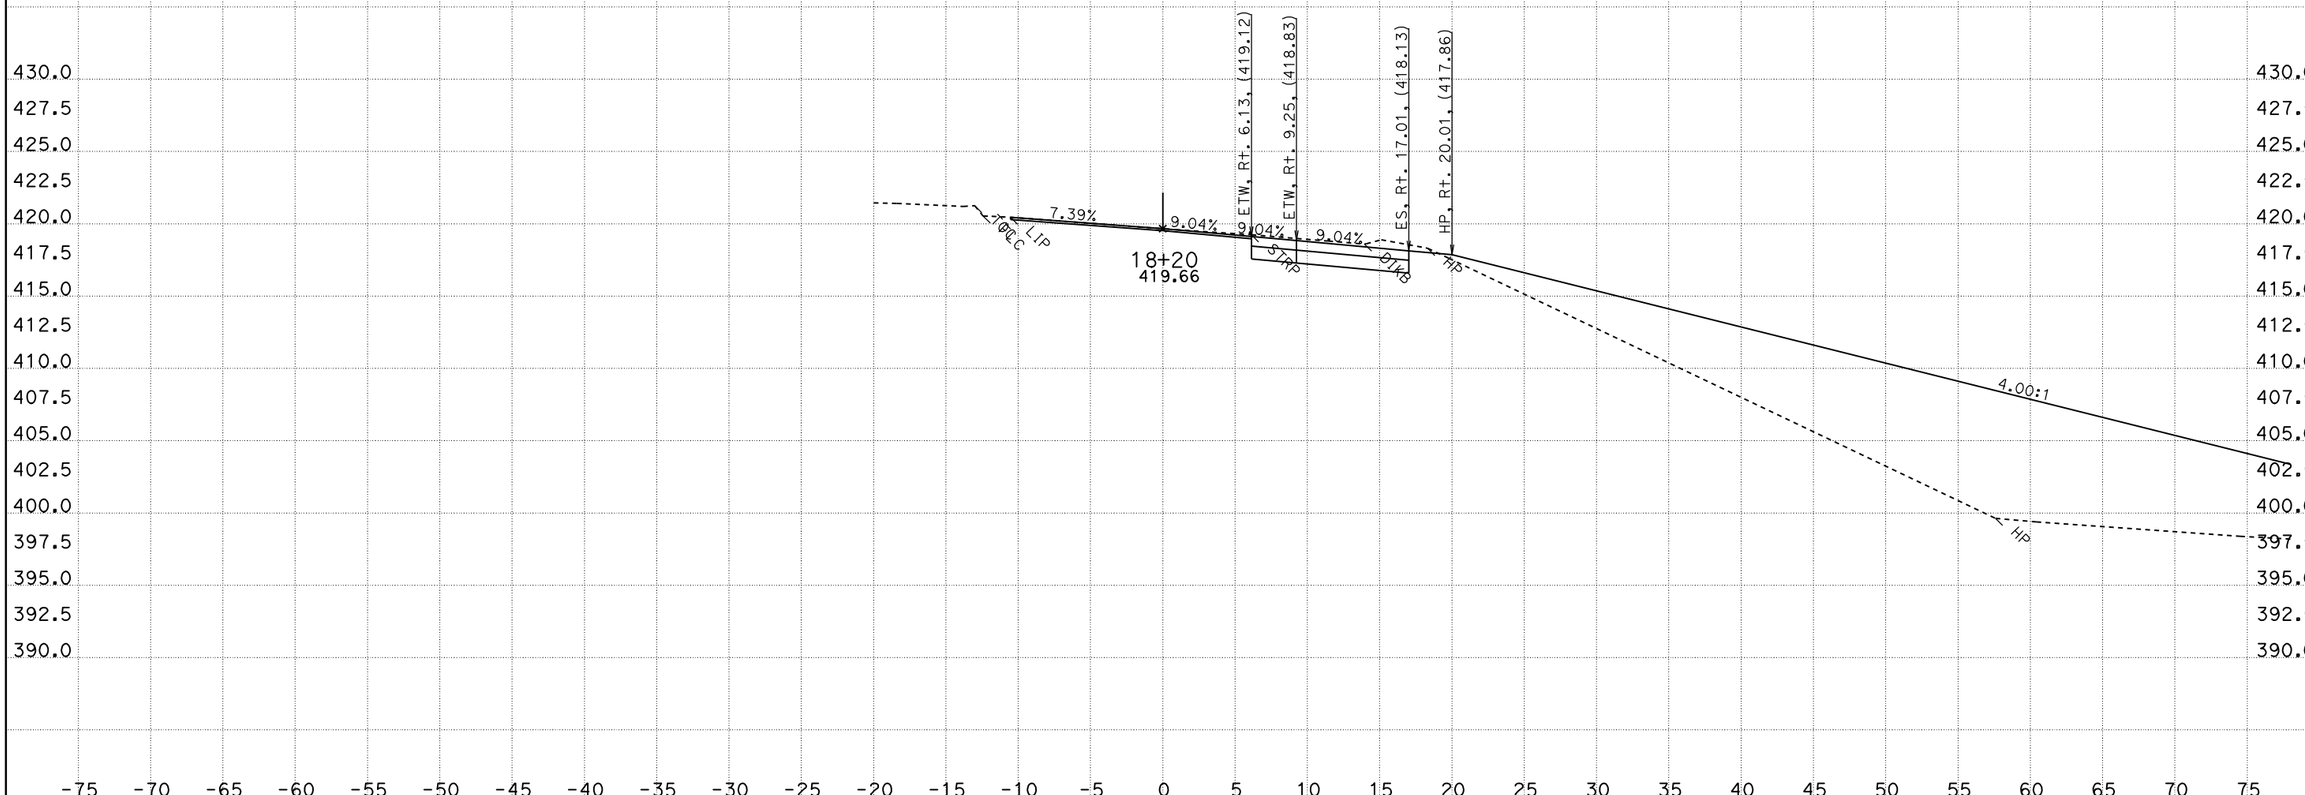

DATE: 12/4/2012

KC Project: 0L390 File: D:\KCPR\0L390\CA212212des.ear

SCALE: 1" = 5' Horiz.
1" = 5' Vert.

All Dimensions are US Survey Feet

CA2
CROSS SECTIONS

SHEET 27 OF 36

DESIGN STUDY ONLY

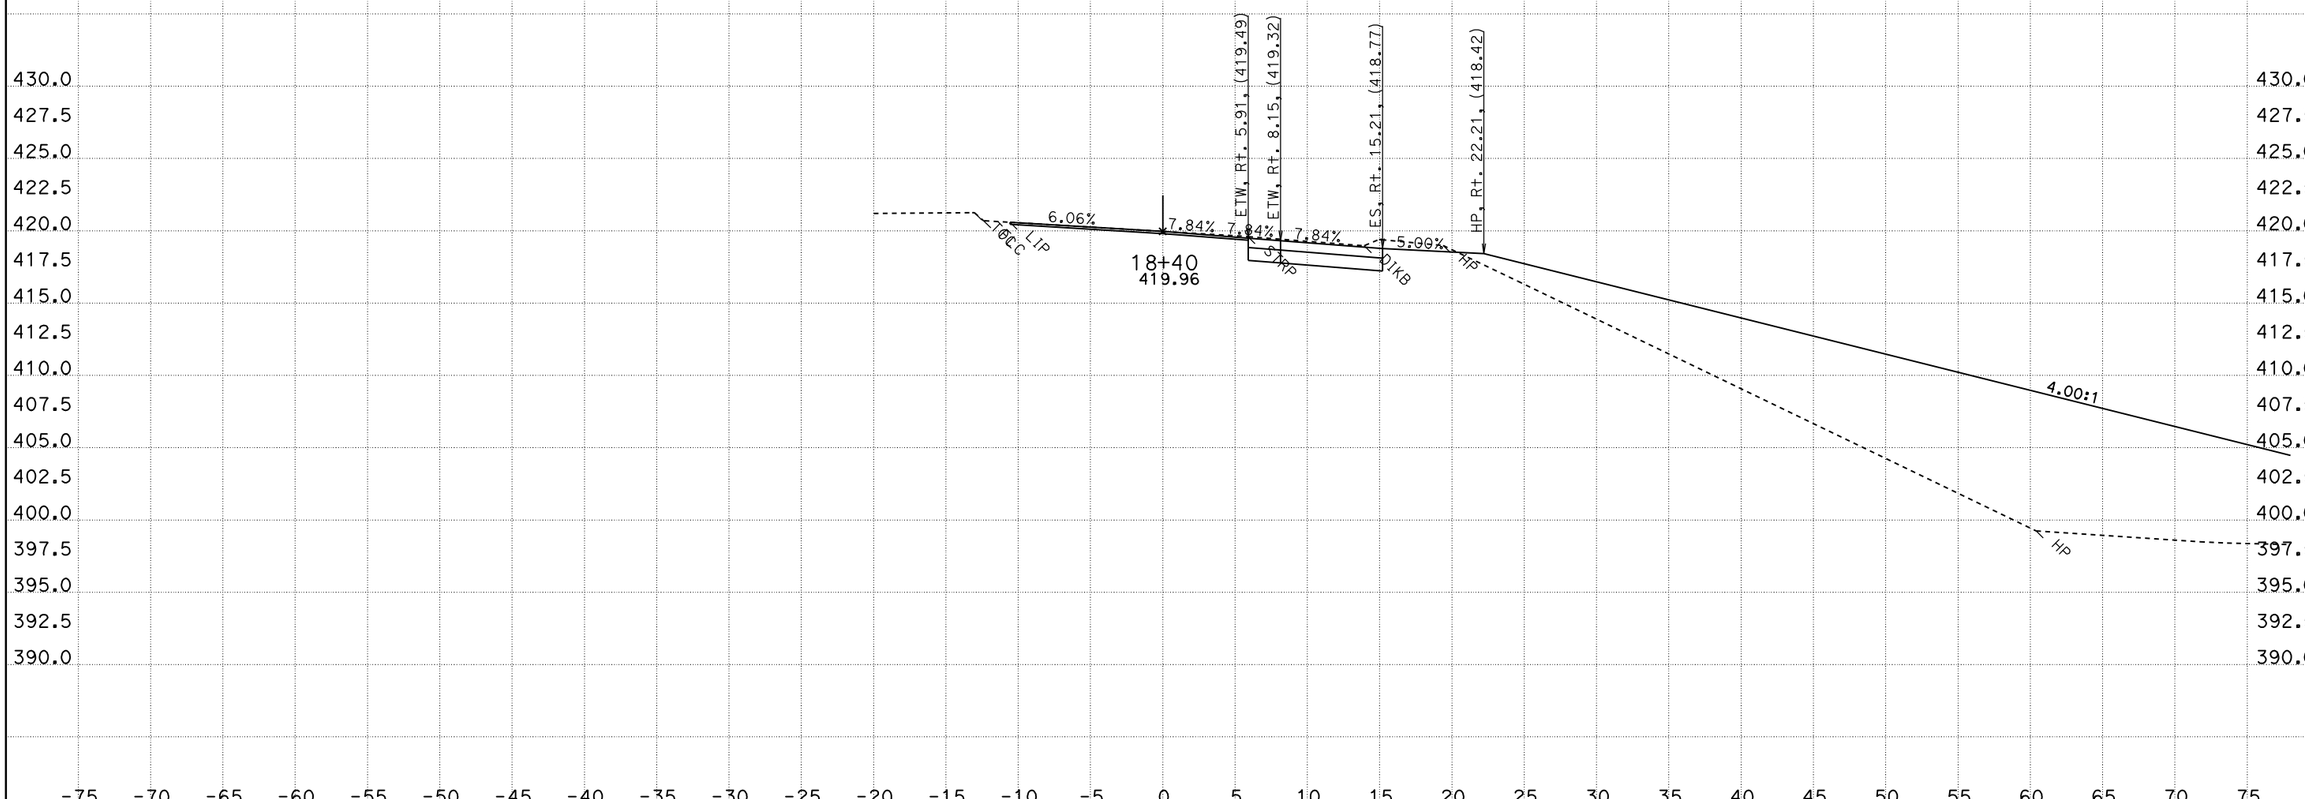

DATE: 12/4/2012

KC Project: 0L390 File: D:\KCPR\0L390\CA212212des.ear

SCALE: 1" = 5' Horiz.
1" = 5' Vert.

All Dimensions are US Survey Feet

CA2
CROSS SECTIONS

SHEET 28 OF 36

DESIGN STUDY ONLY

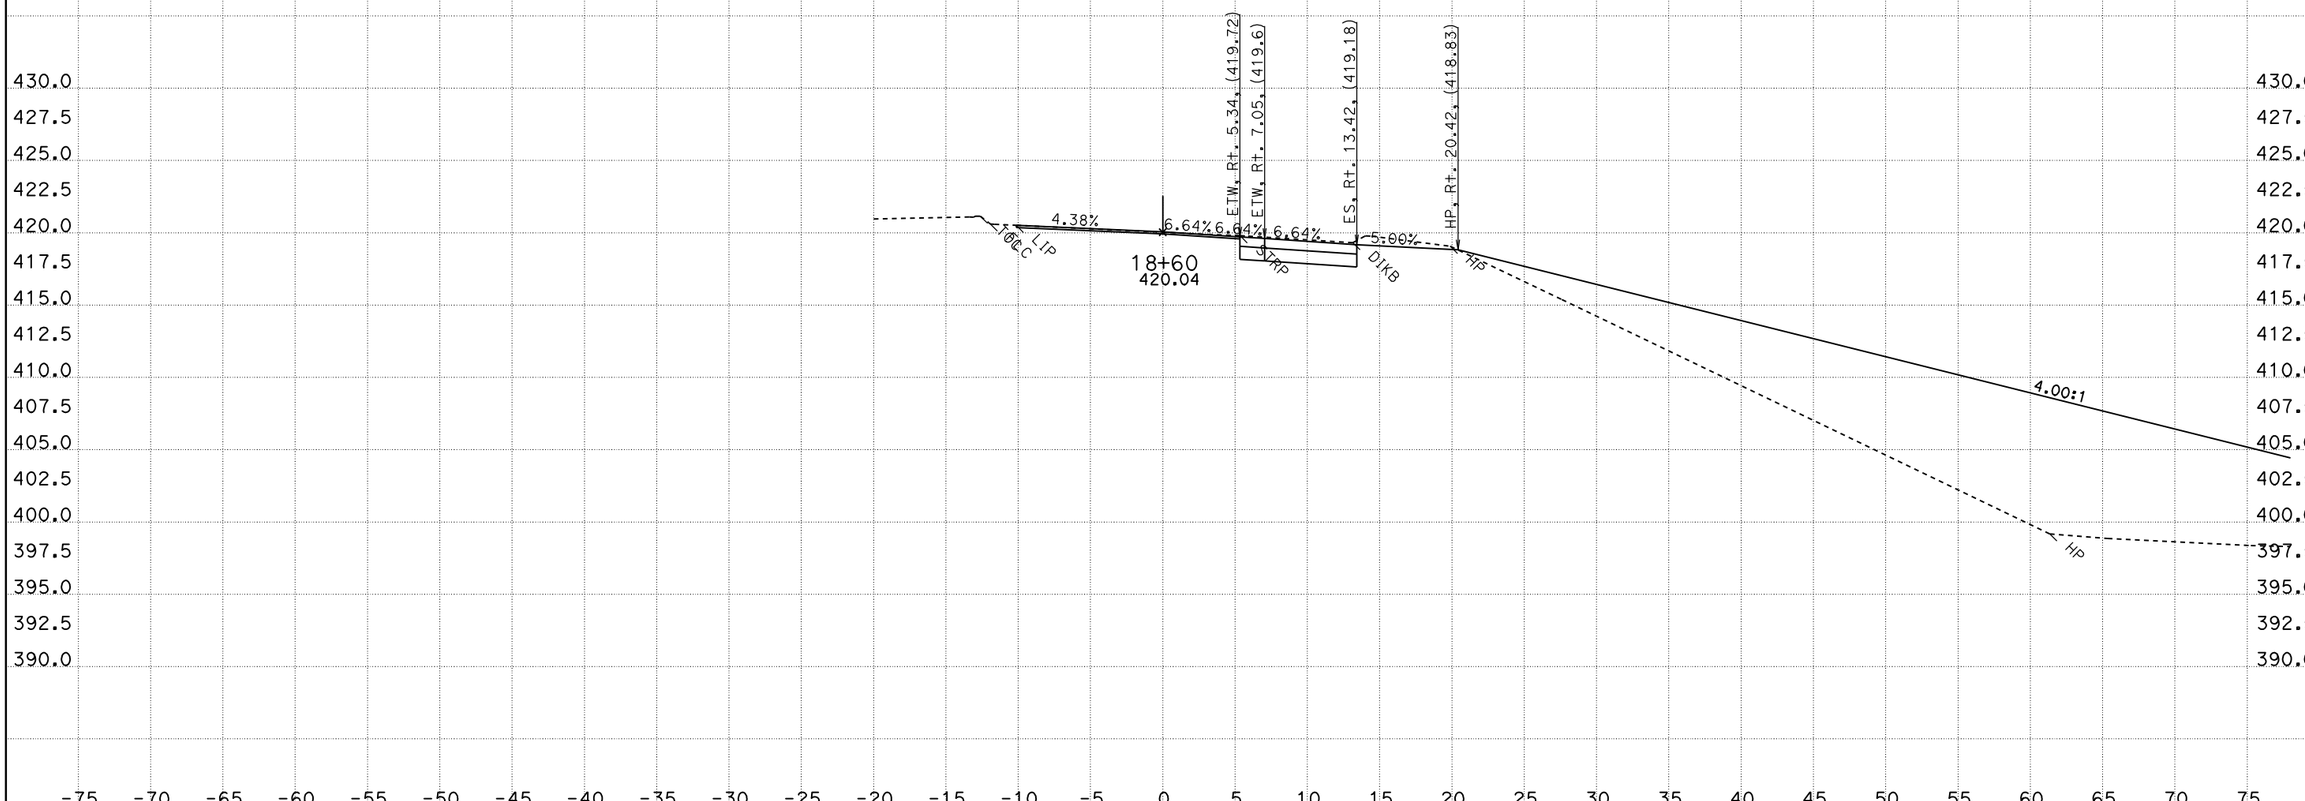

DATE: 12/4/2012

KC Project: 0L390 File: D:\KCPR\0L390\CA212212des.ear

SCALE: 1" = 5' Horiz.
1" = 5' Vert.

All Dimensions are US Survey Feet

CA2
CROSS SECTIONS

SHEET 29 OF 36

DESIGN STUDY ONLY

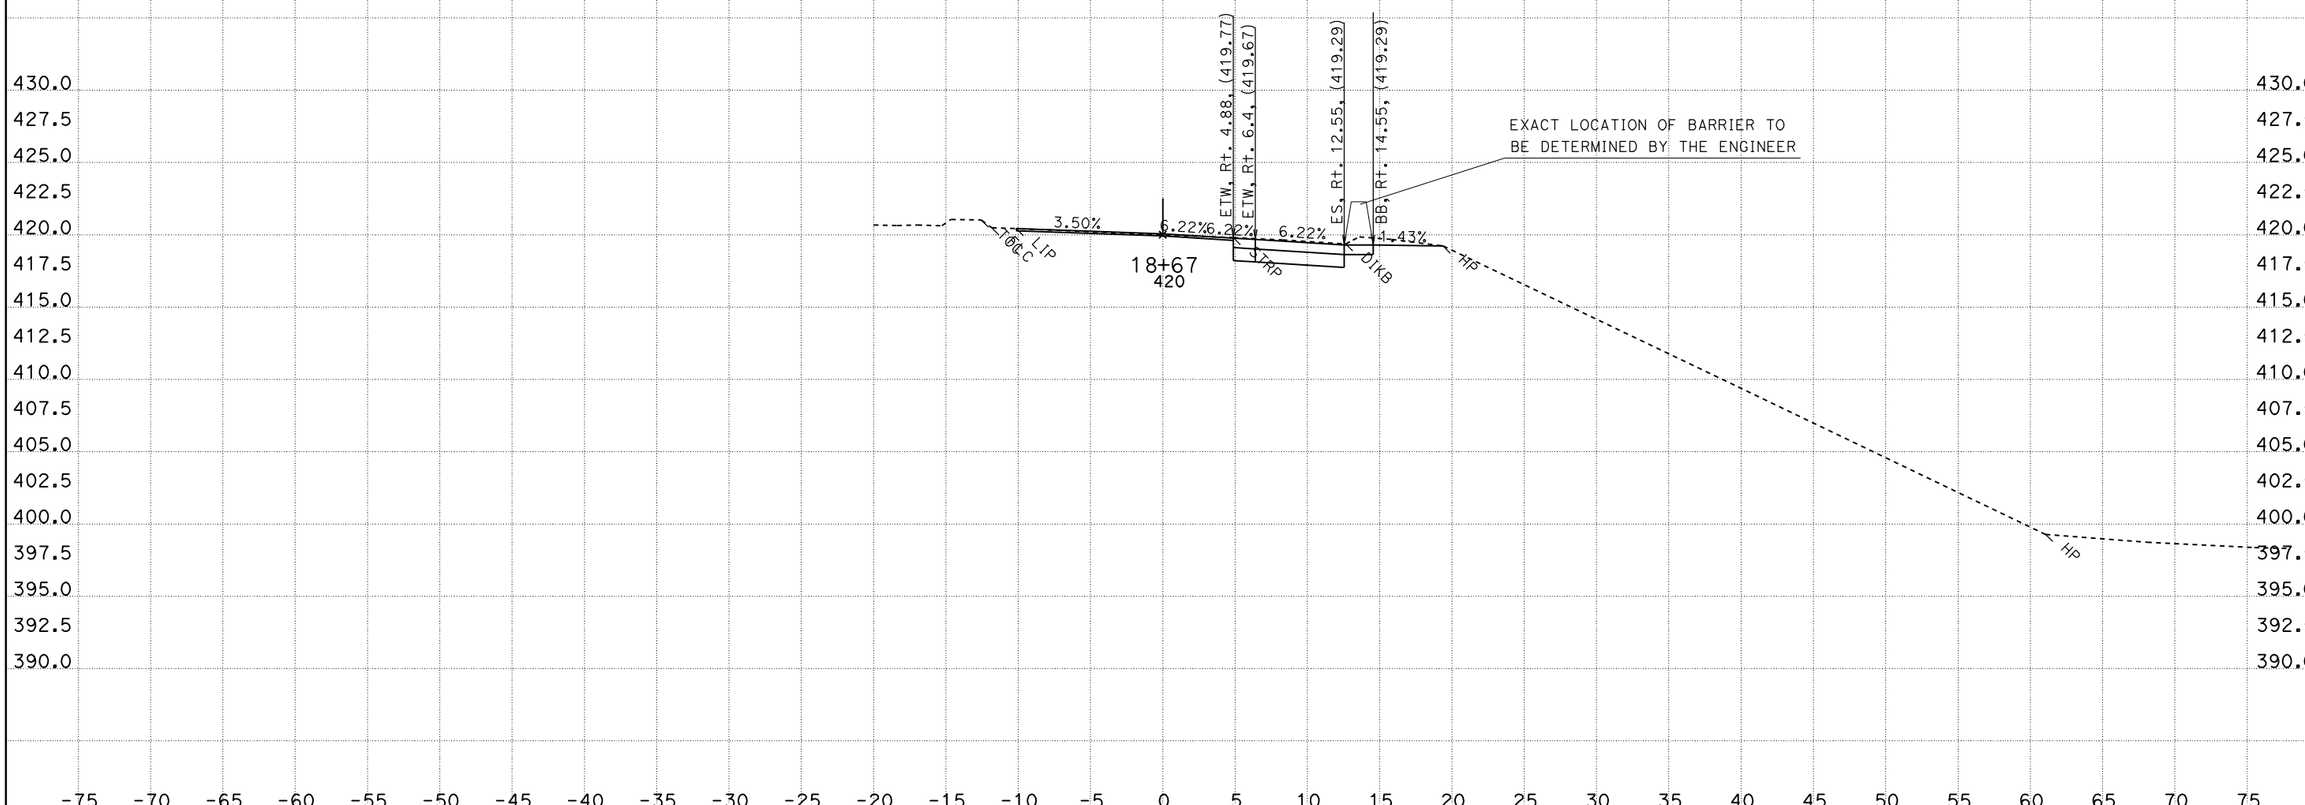

DATE: 12/4/2012

KC Project: 0L390 File: D:\KCPR\0L390\CA212212des.ear

SCALE: 1" = 5' Horiz.
1" = 5' Vert.

All Dimensions are US Survey Feet

CA2
CROSS SECTIONS

DESIGN STUDY ONLY

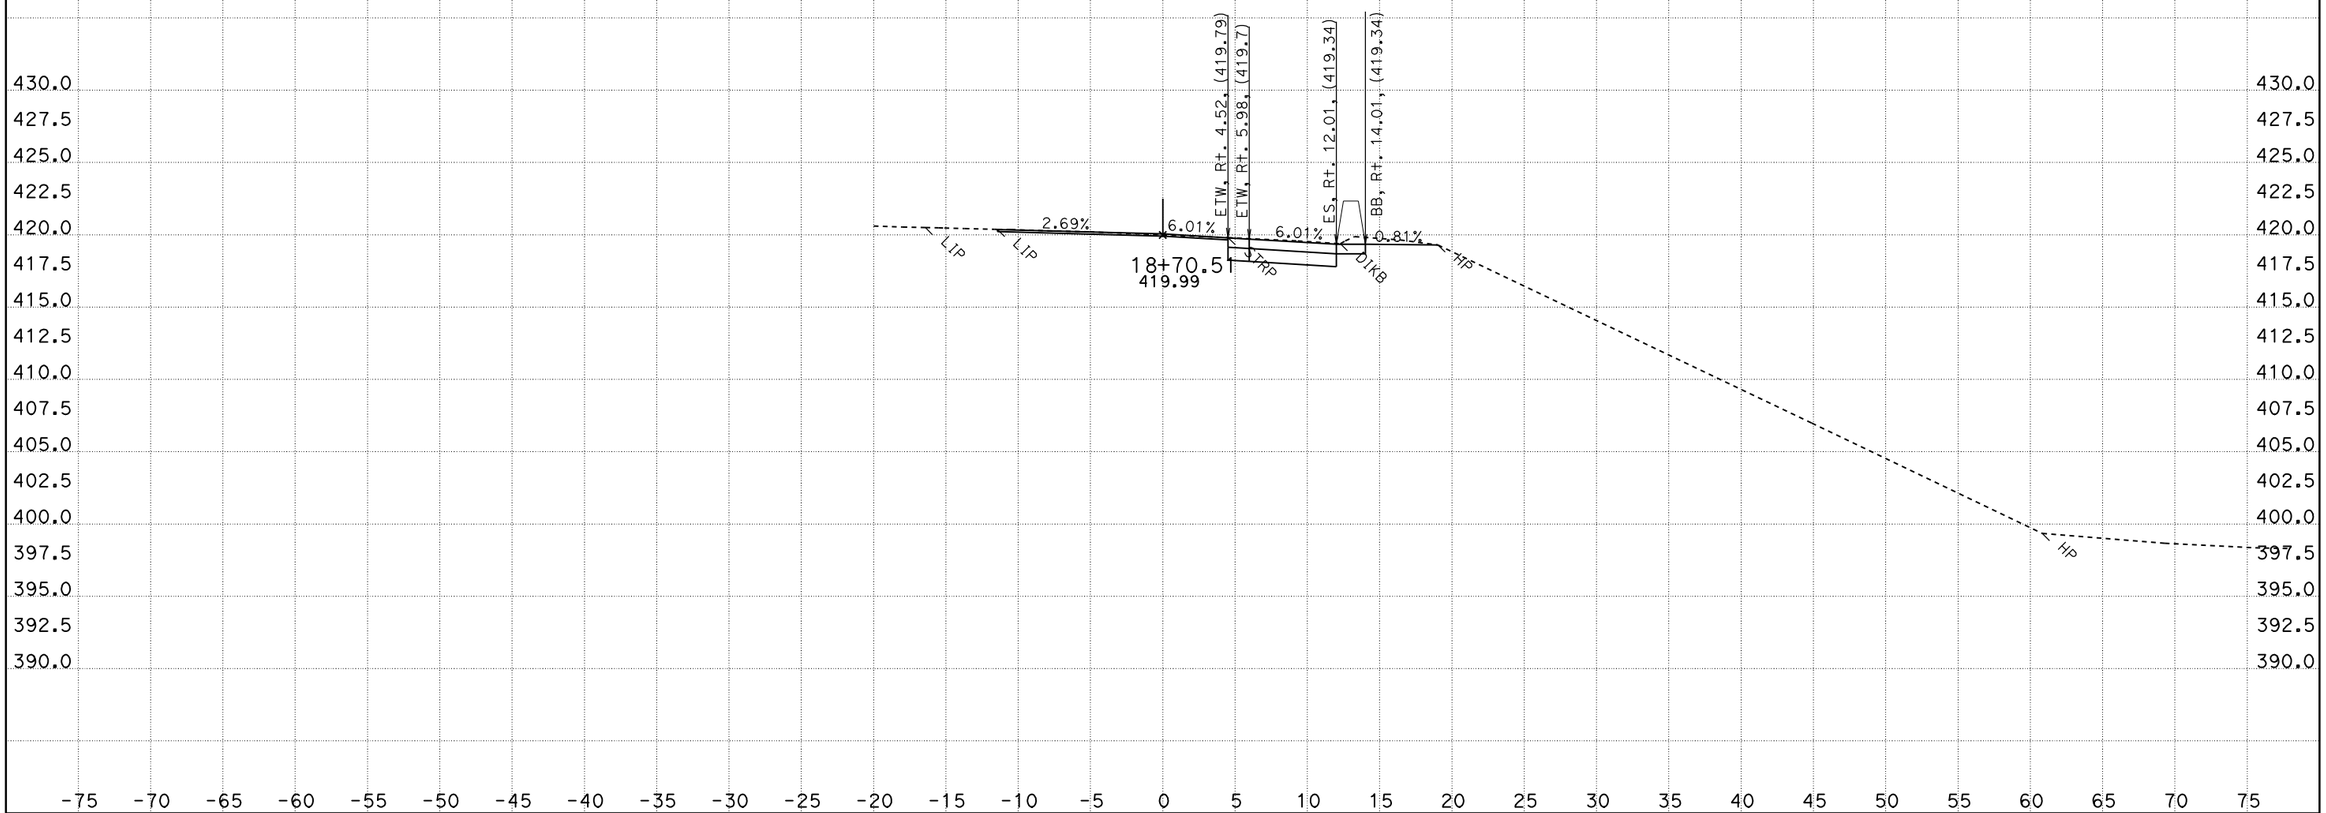

DATE: 12/4/2012

KC Project: 0L390 File: D:\KCPR\0L390\CA212212des.ear

SCALE: 1" = 5' Horiz.
1" = 5' Vert.

All Dimensions are US Survey Feet

CA2
CROSS SECTIONS

SHEET 31 OF 36

DESIGN STUDY ONLY

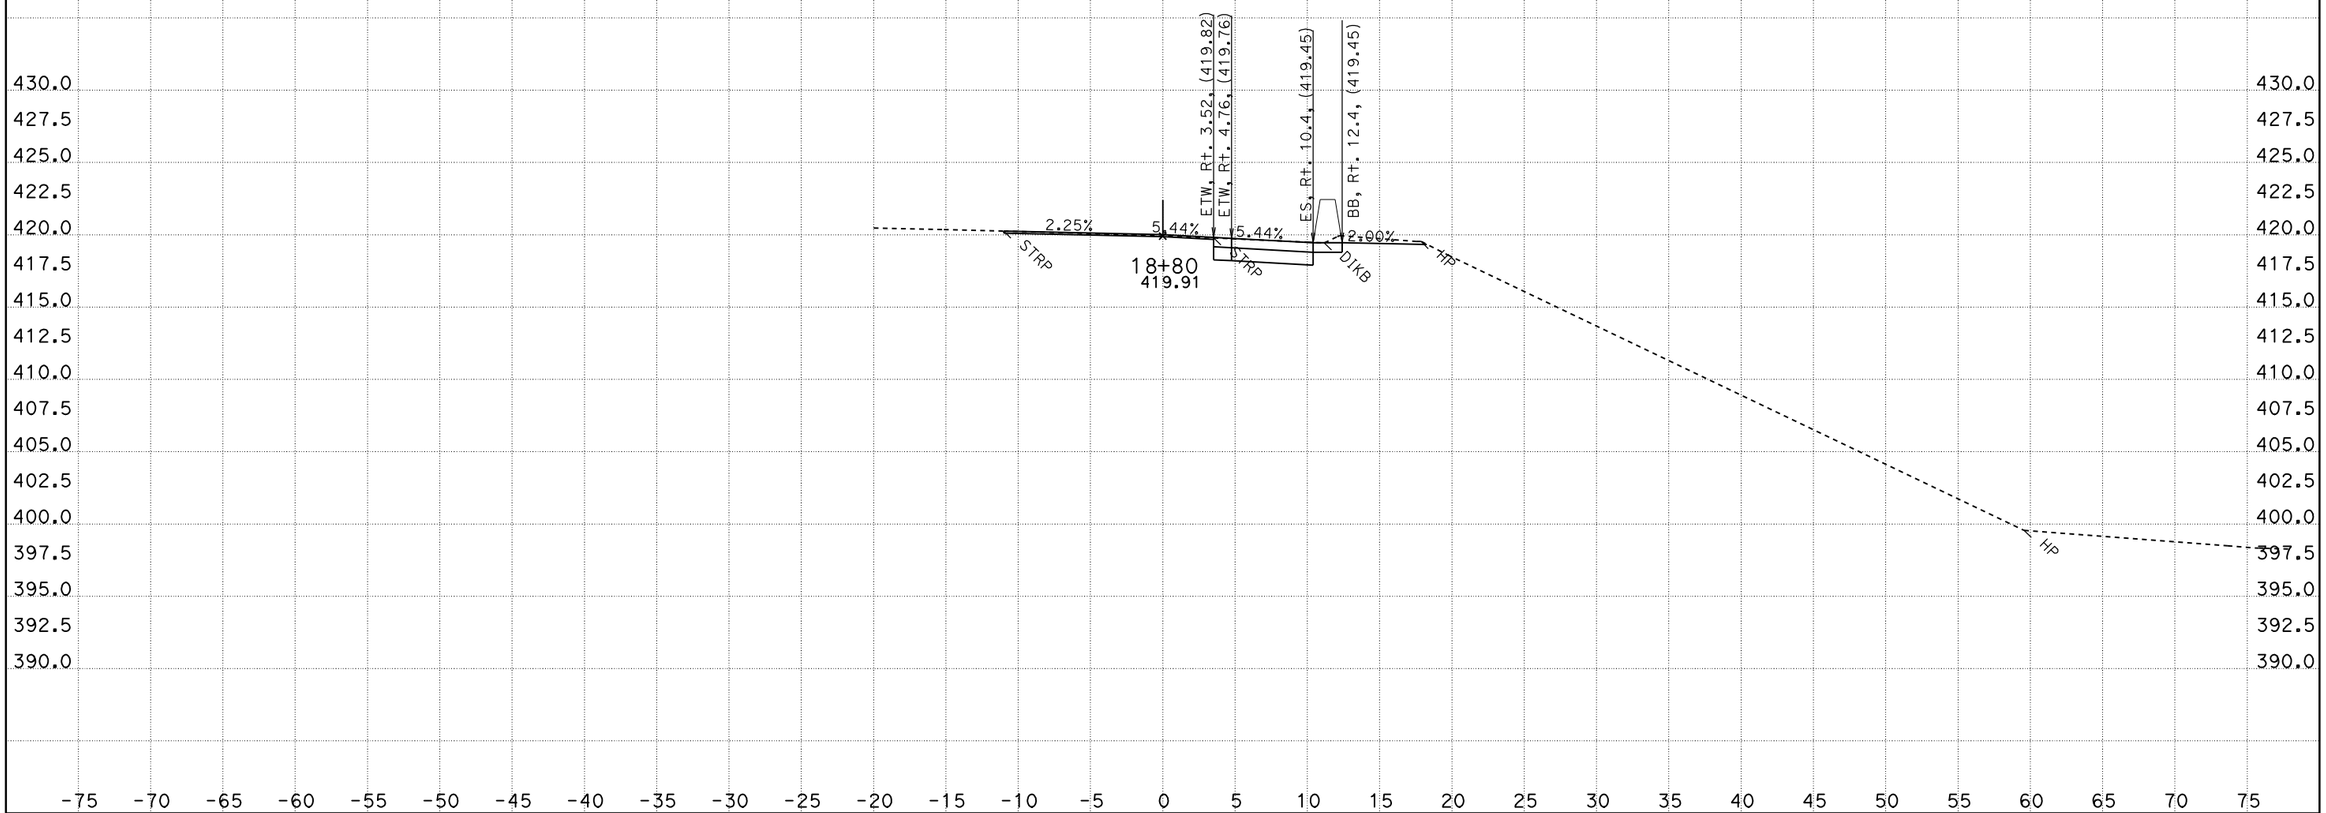

DATE: 12/4/2012

KC Project: 0L390 File: D:\KCPR\0L390\CA212212des.ear

SCALE: 1" = 5' Horiz.
1" = 5' Vert.

All Dimensions are US Survey Feet

CA2
CROSS SECTIONS

SHEET 32 OF 36

DESIGN STUDY ONLY

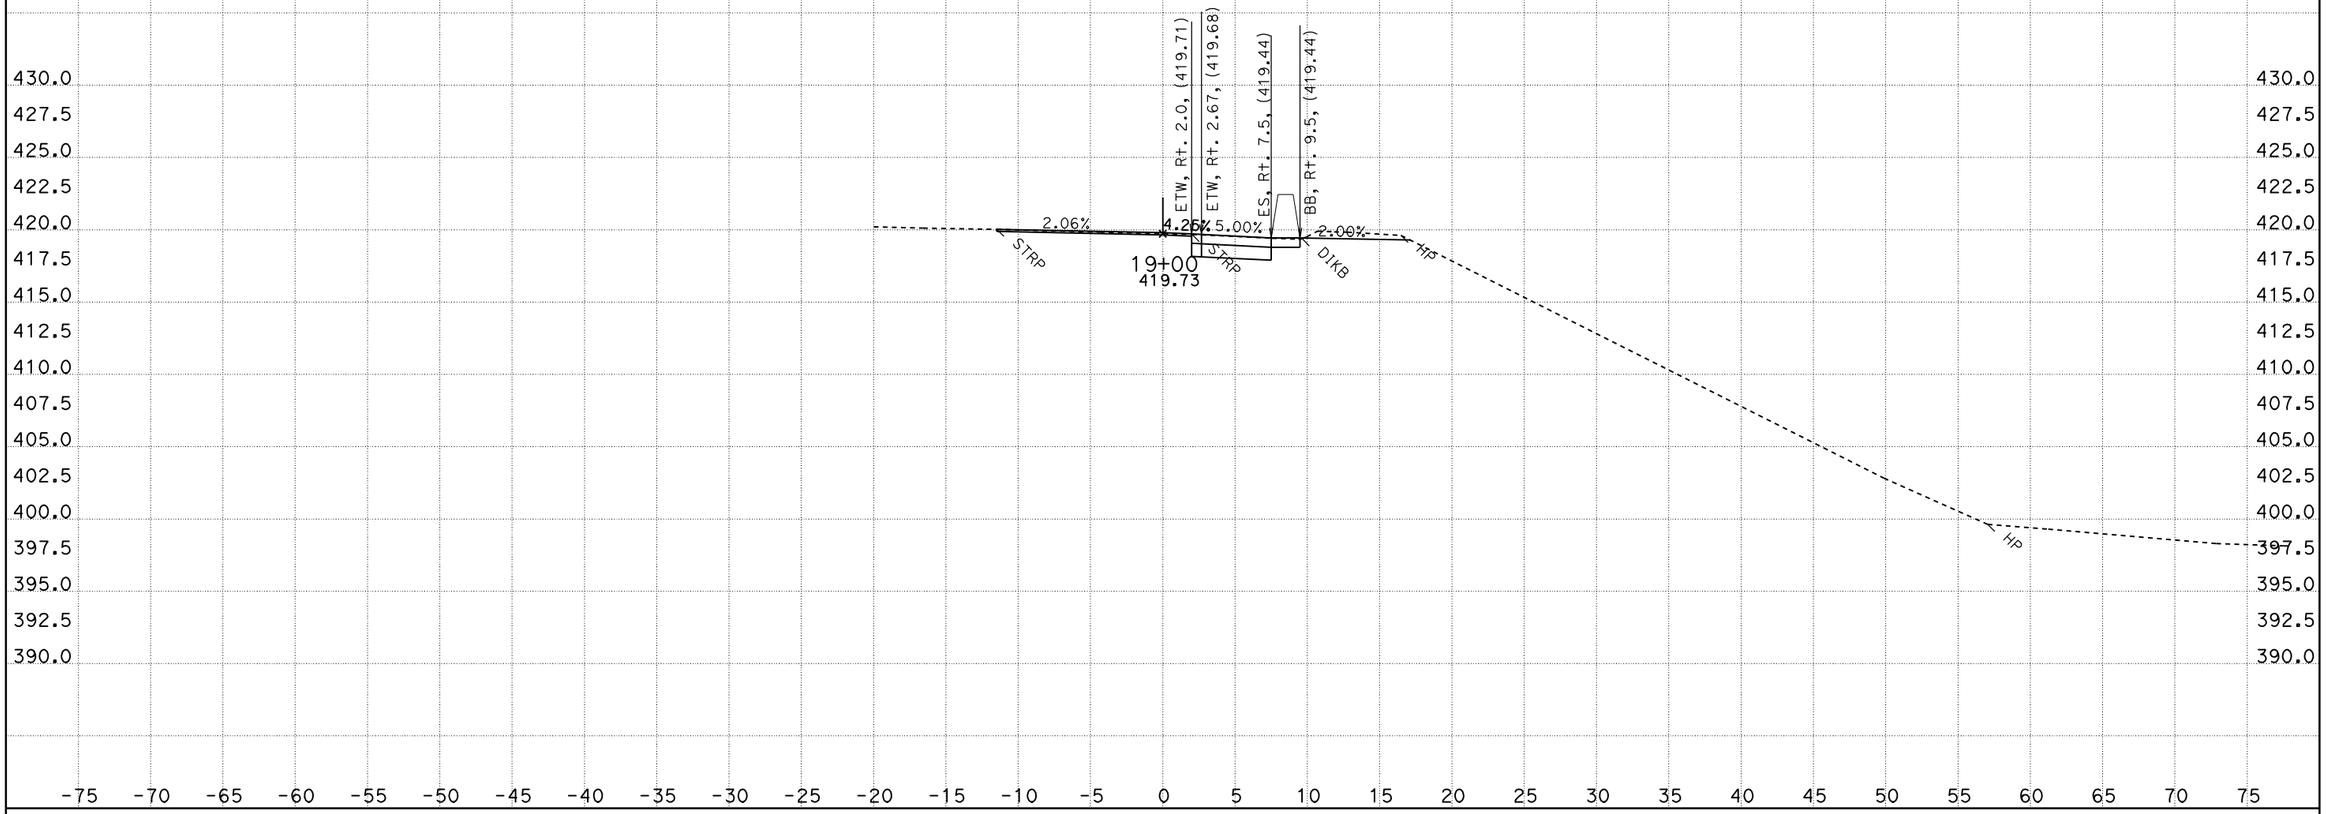

DATE: 12/4/2012

KC Project: OL390 File: D:\KCPR\OL390\CA212212des.ear

SCALE: 1" = 5' Horiz.
1" = 5' Vert.

All Dimensions are US Survey Feet

CA2
CROSS SECTIONS

SHEET 33 OF 36

DESIGN STUDY ONLY

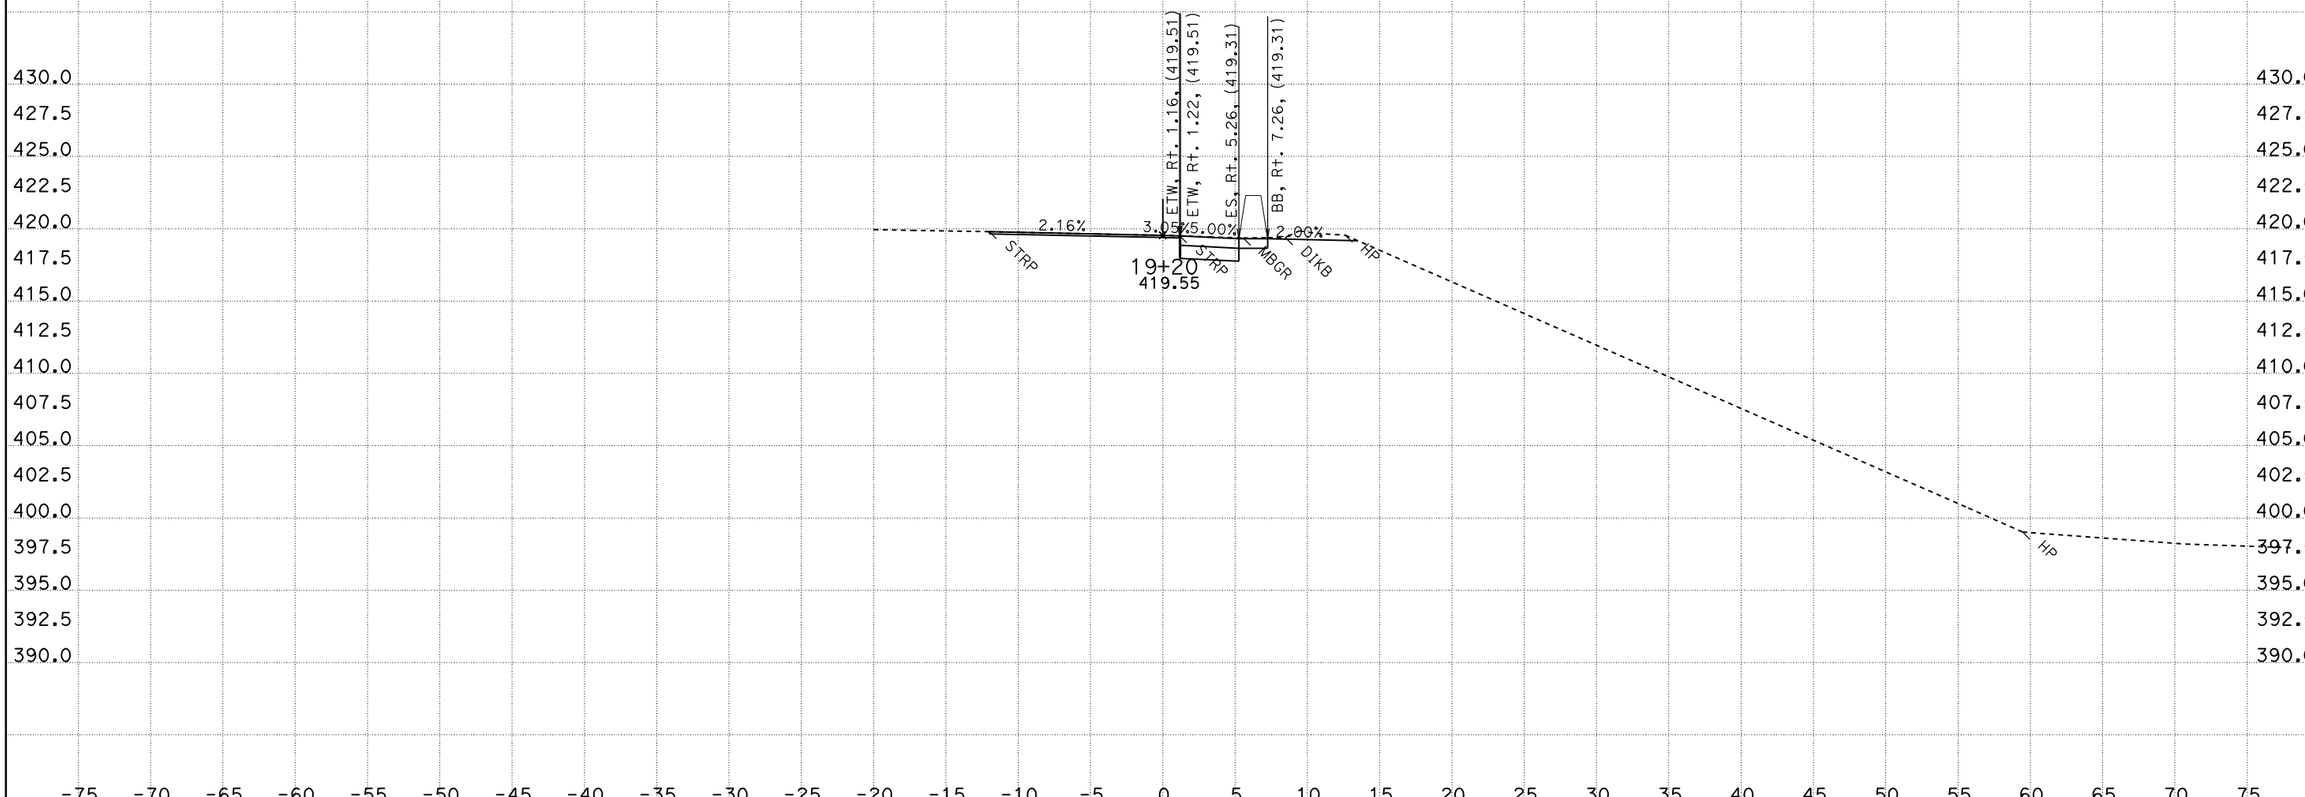

DATE: 12/4/2012

KC Project: OL390 File: D:\KCPR\OL390\CA212212des.ear

SCALE: 1" = 5' Horiz.
1" = 5' Vert.

All Dimensions are US Survey Feet

CA2
CROSS SECTIONS

SHEET 34 OF 36

DESIGN STUDY ONLY

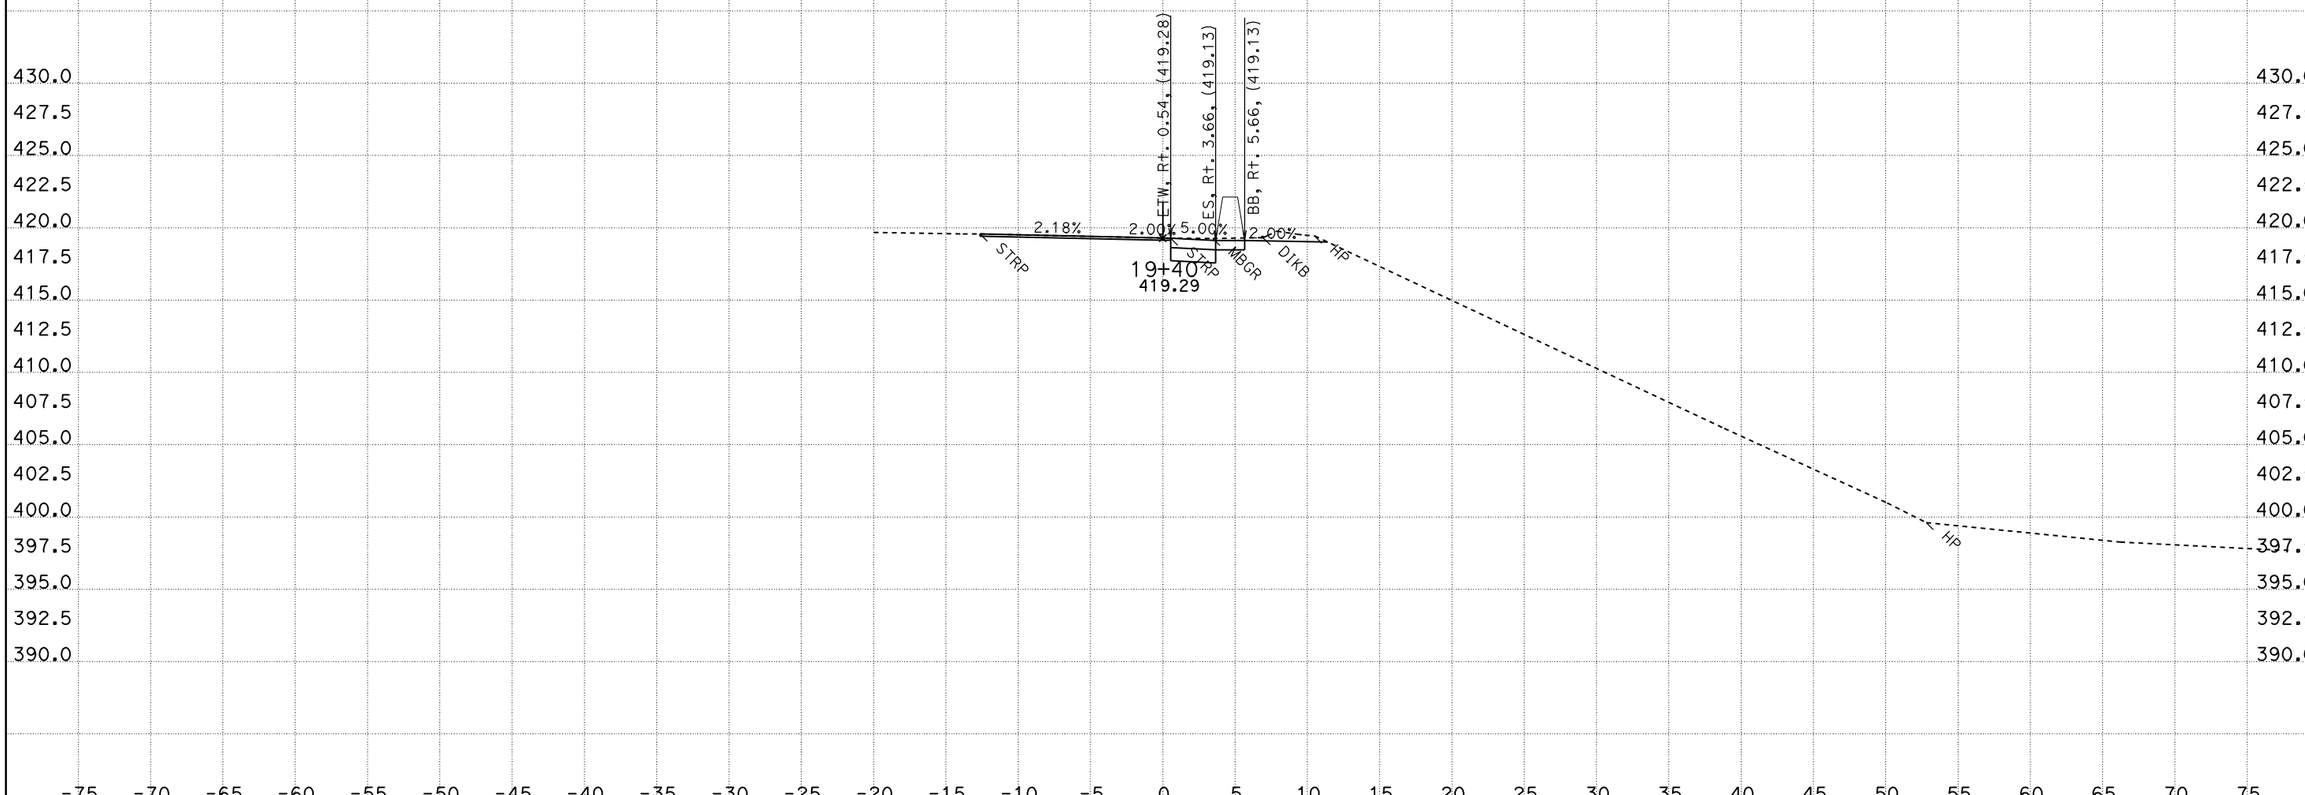

DATE: 12/4/2012

KC Project: 0L390 File: D:\KCPR\0L390\CA212212des.ear

SCALE: 1" = 5' Horiz.
1" = 5' Vert.

All Dimensions are US Survey Feet

CA2
CROSS SECTIONS

SHEET 35 OF 36

DESIGN STUDY ONLY

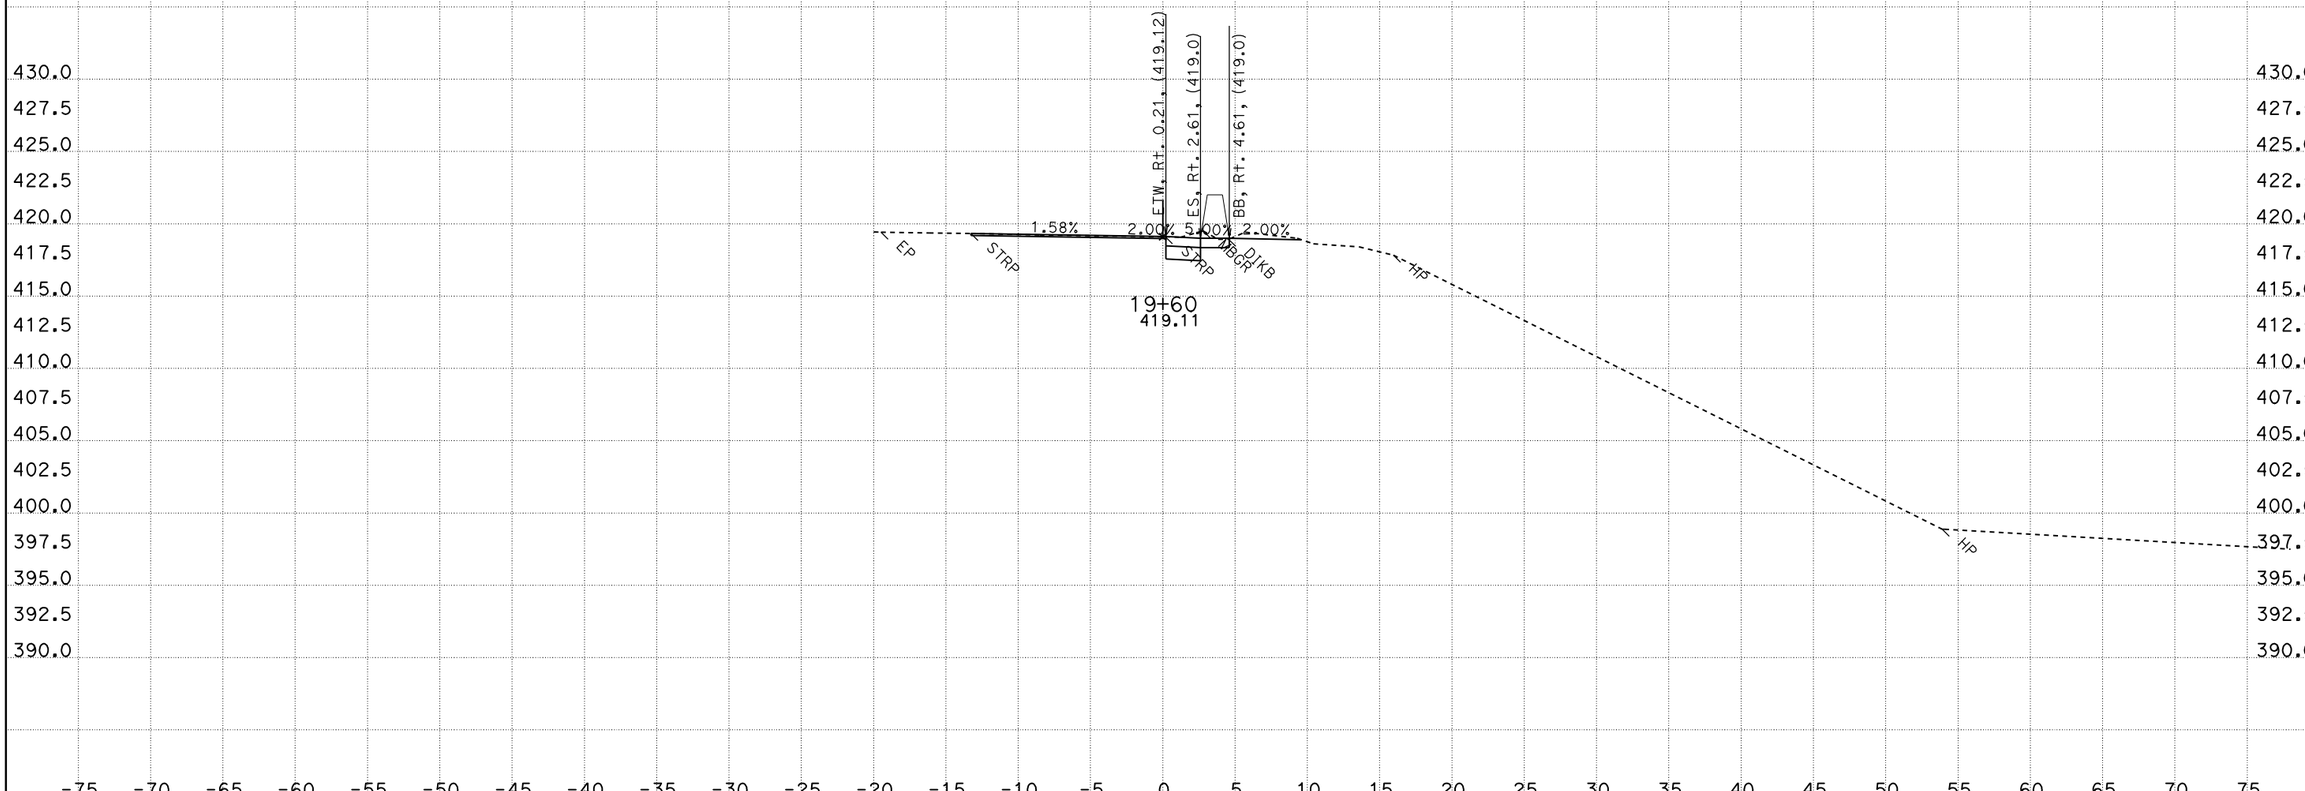

DATE: 12/4/2012

KC Project: 0L390 File: D:\KCPR\0L390\CA212212des.ear

SCALE: 1" = 5' Horiz.
1" = 5' Vert.

All Dimensions are US Survey Feet

CA2
CROSS SECTIONS

SHEET 36 OF 36