DESIGN STUDY ONLY

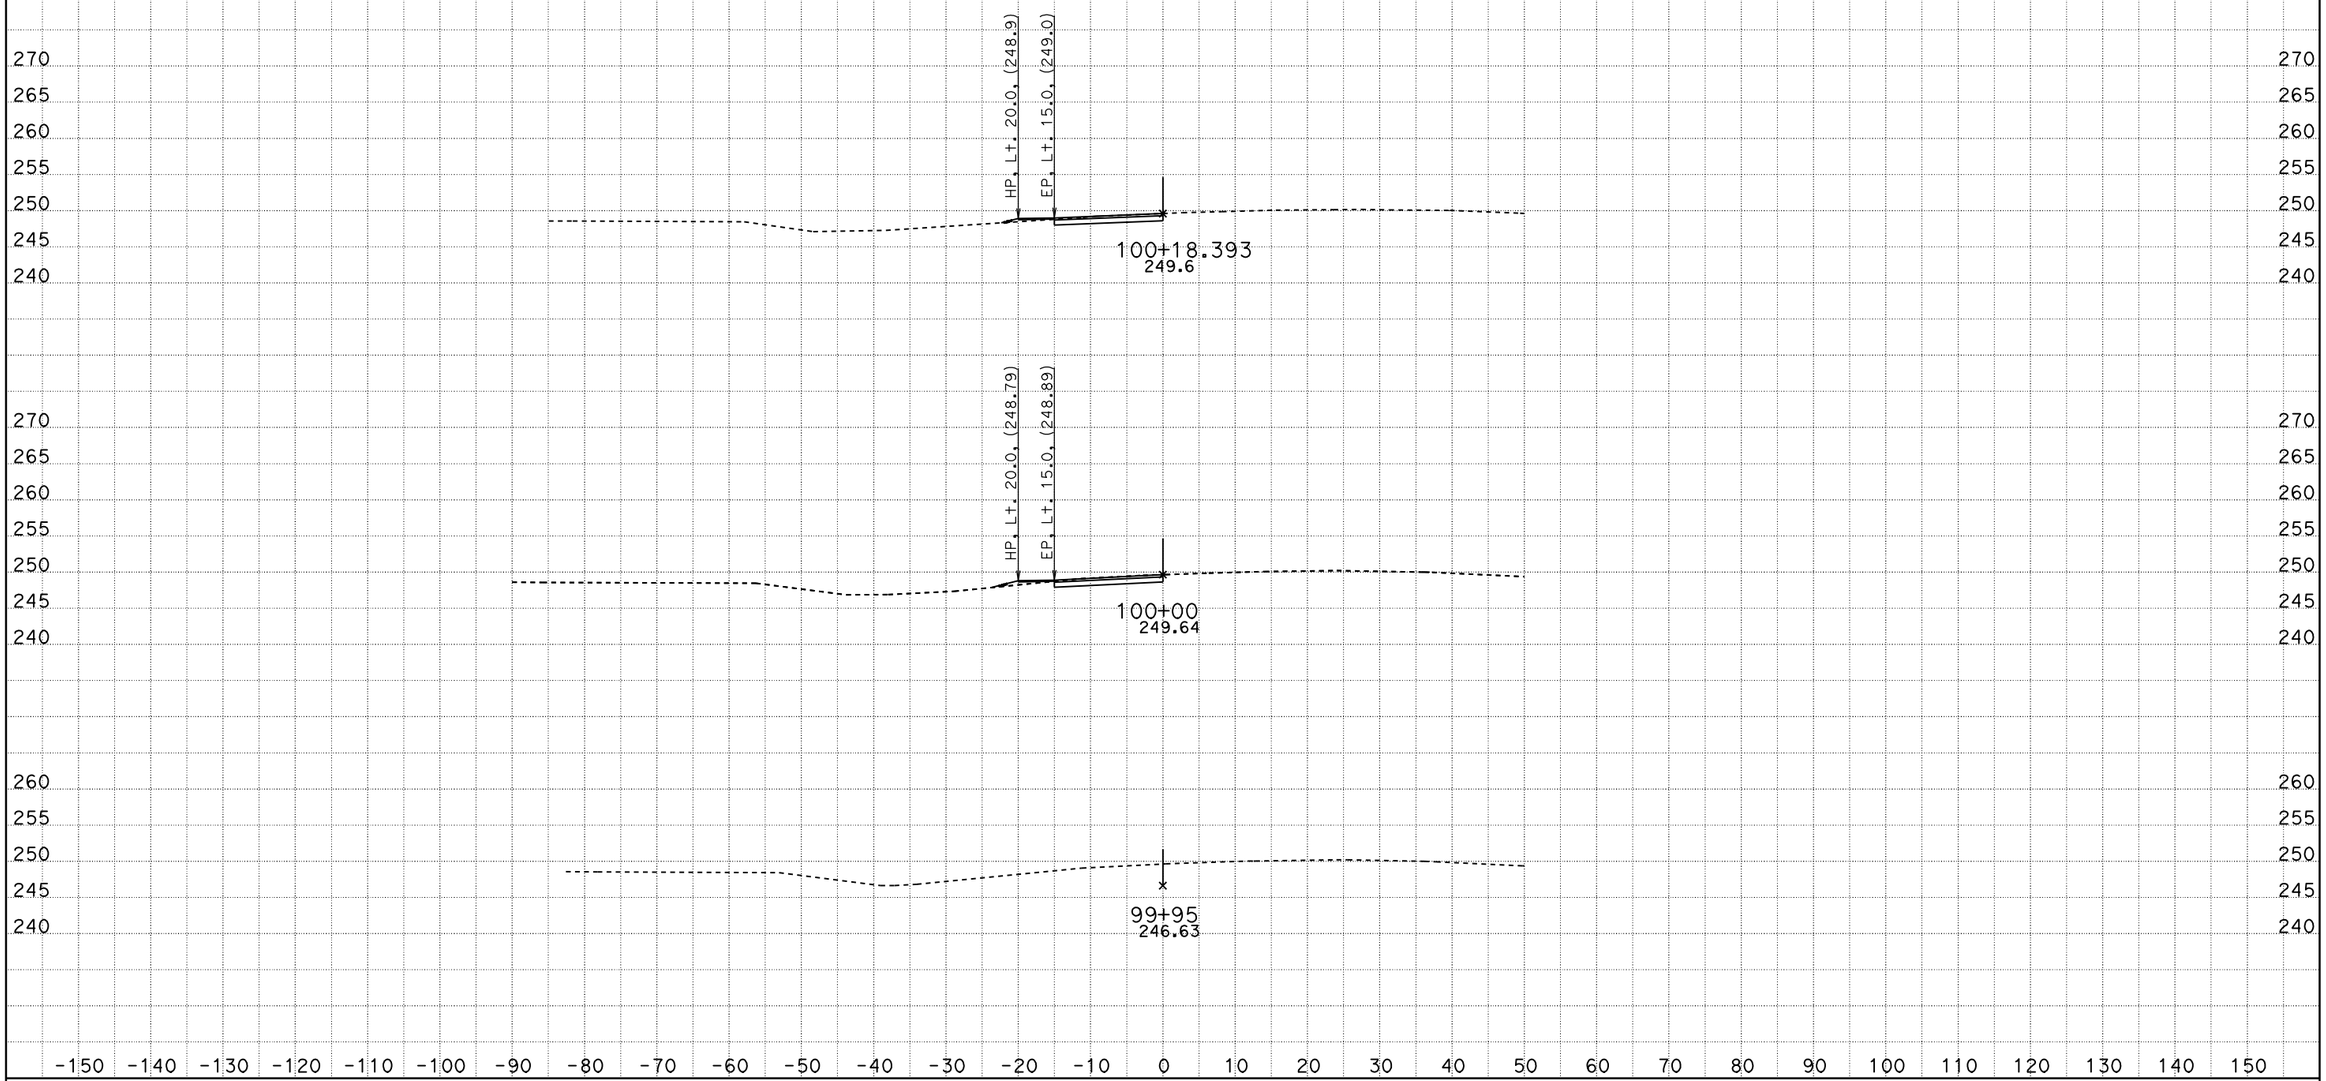

DATE: 12/29/2011

KC Project: 0172 File: D:\mycaice*2\DESIGN\SC\current\sc1design12012011.ear

SCALE: 1" = 10' Horiz.
1" = 10' Vert.

All Dimensions are US Survey Feet

SC1
CROSS SECTIONS

SHEET 1 OF XXX

DESIGN STUDY ONLY

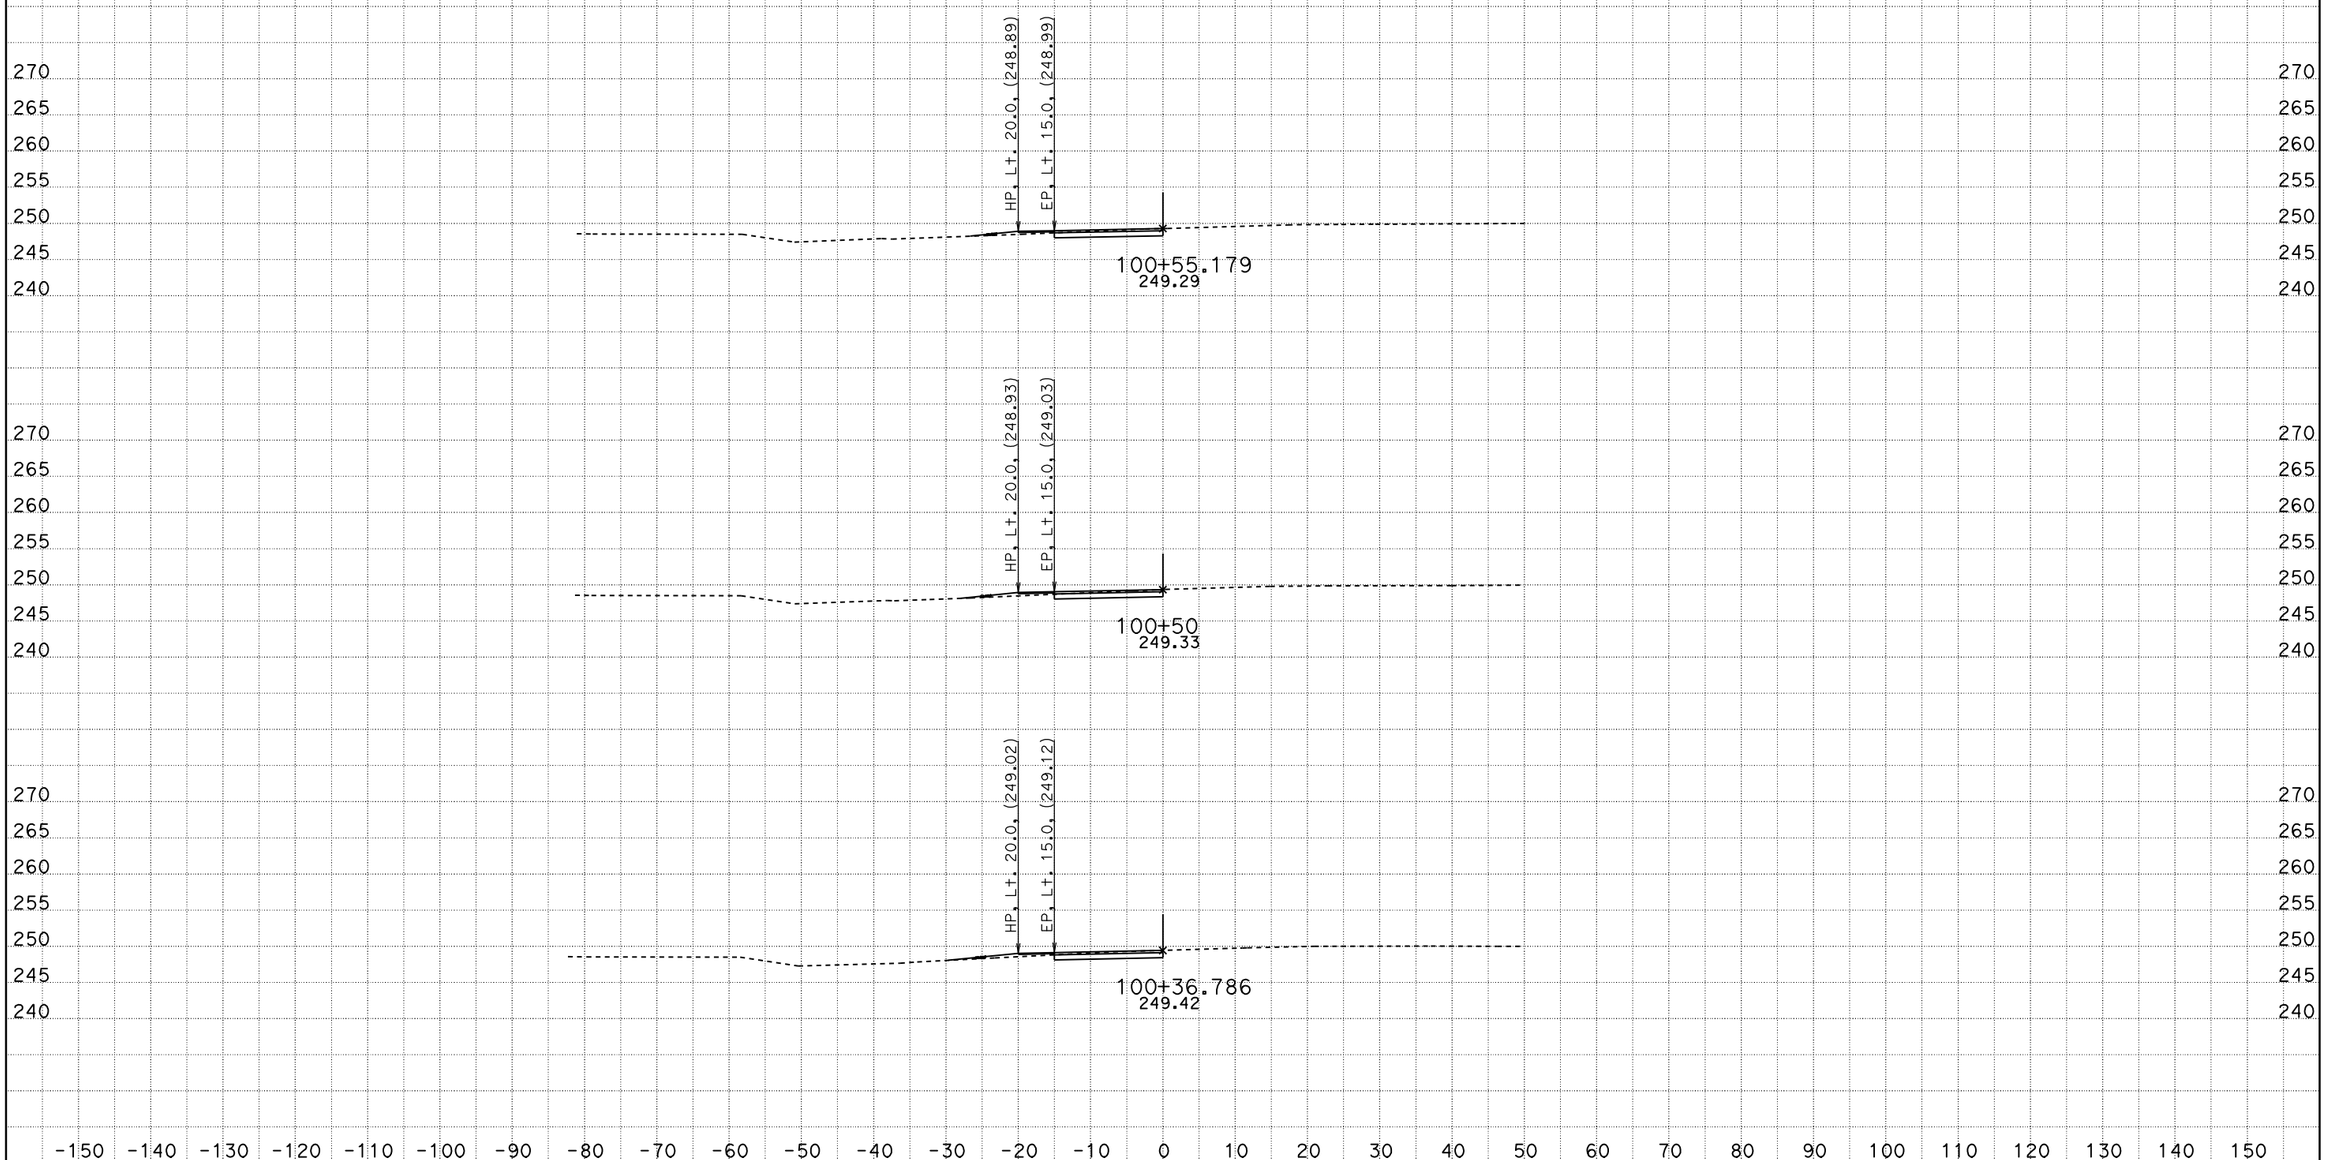

DATE: 12/29/2011

KC Project: 0172 File: D:\mycaice*2\DESIGN\SC\current\sc1design12012011.ear

SCALE: 1" = 10' Horiz.
1" = 10' Vert.

All Dimensions are US Survey Feet

SC1
CROSS SECTIONS

SHEET 2 OF XXX

DESIGN STUDY ONLY

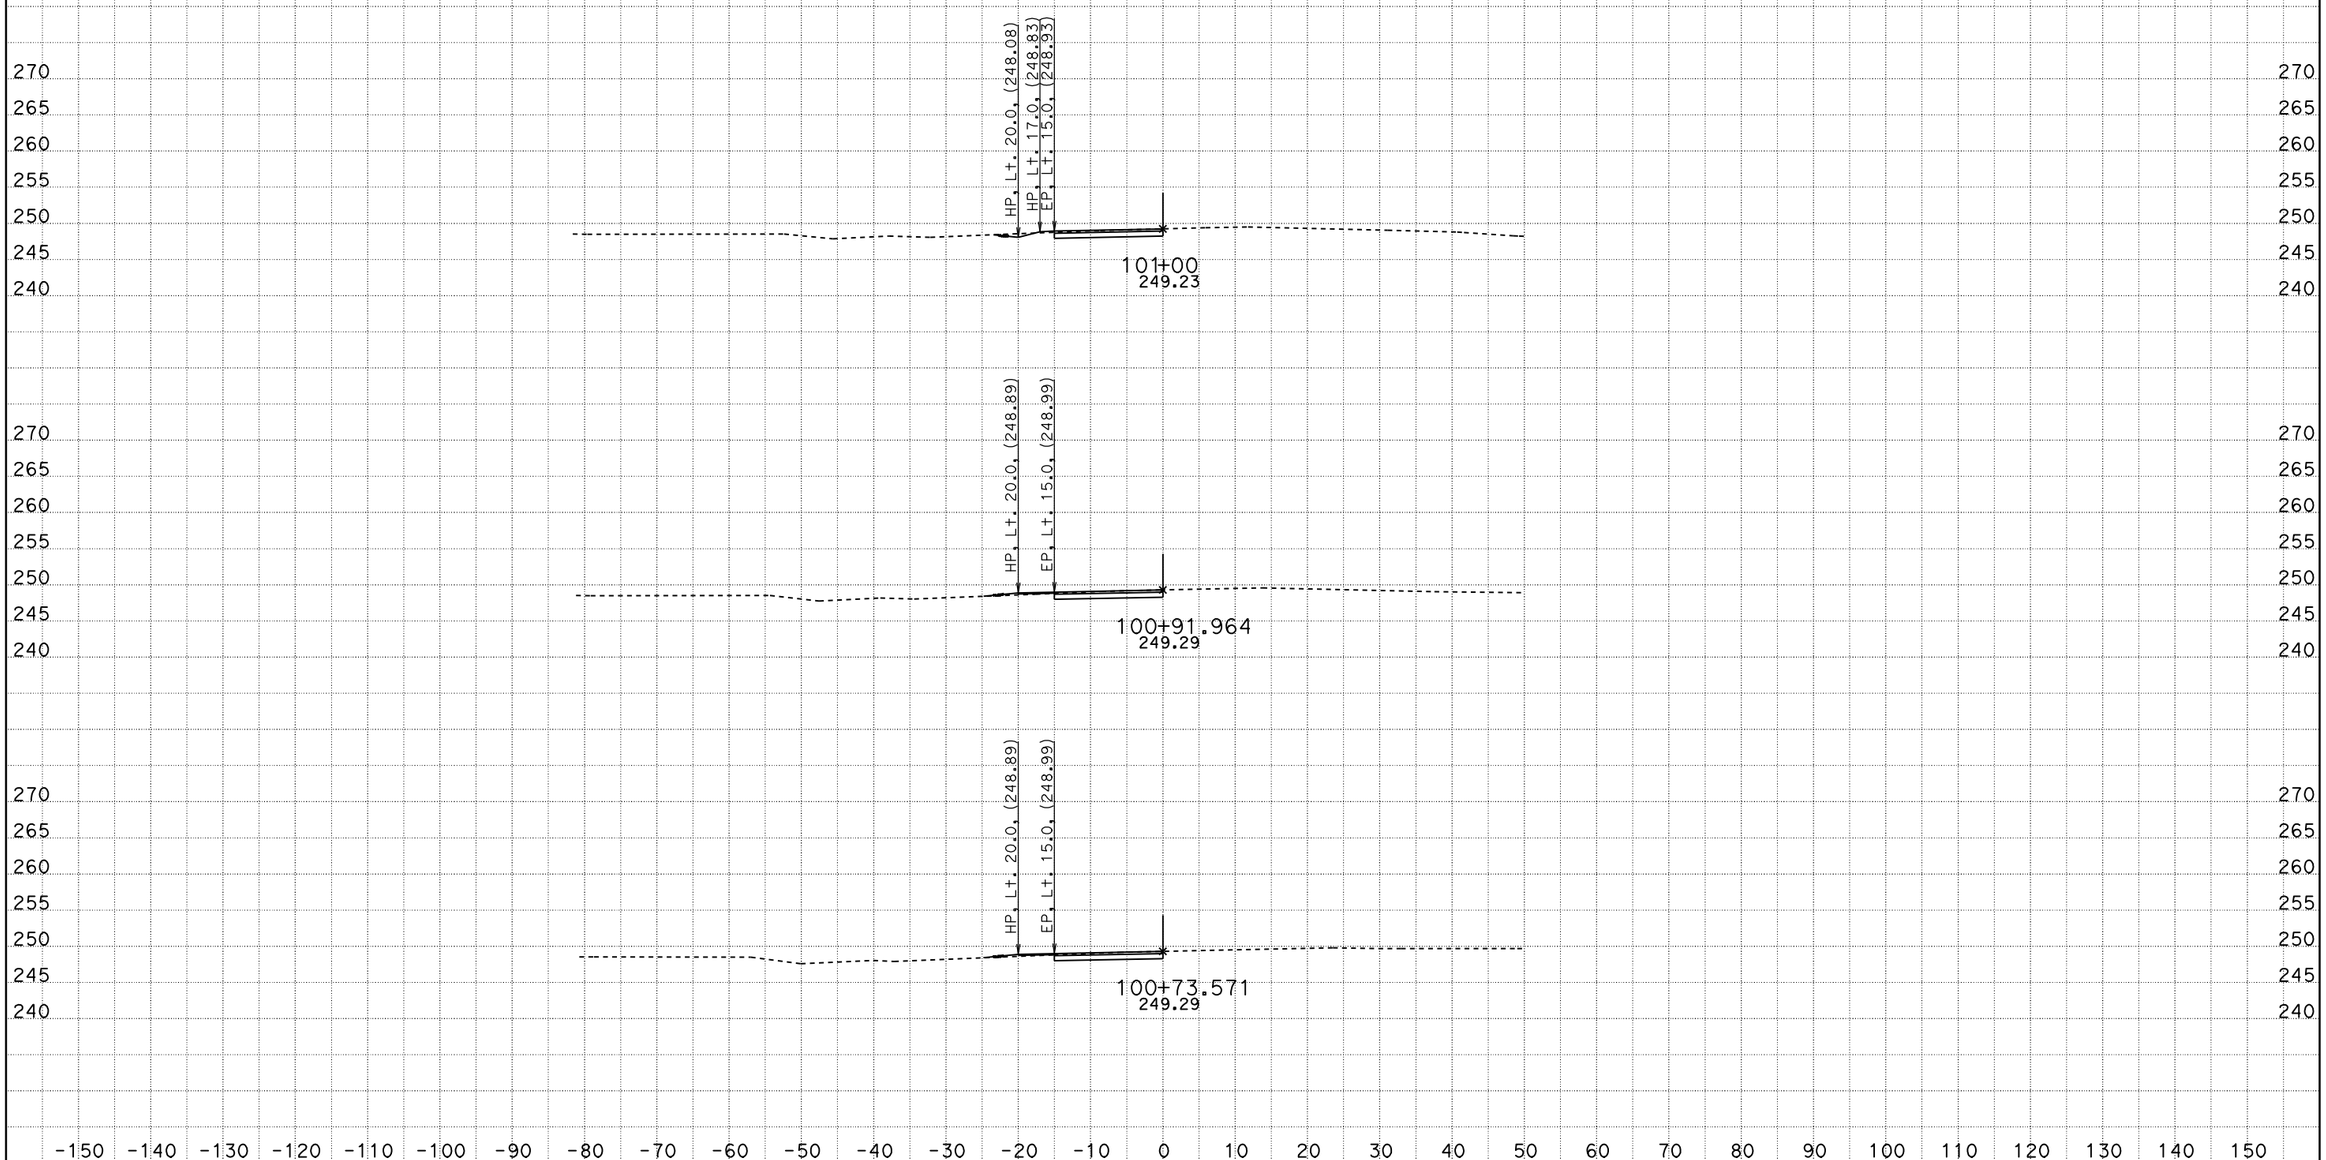

DATE: 12/29/2011

KC Project: 0172 File: D:\mycaice*2\DESIGN\SC\current\sc1design12012011.ear

SCALE: 1" = 10' Horiz.
1" = 10' Vert.

All Dimensions are US Survey Feet

SC1
CROSS SECTIONS

SHEET 3 OF XXX

DESIGN STUDY ONLY

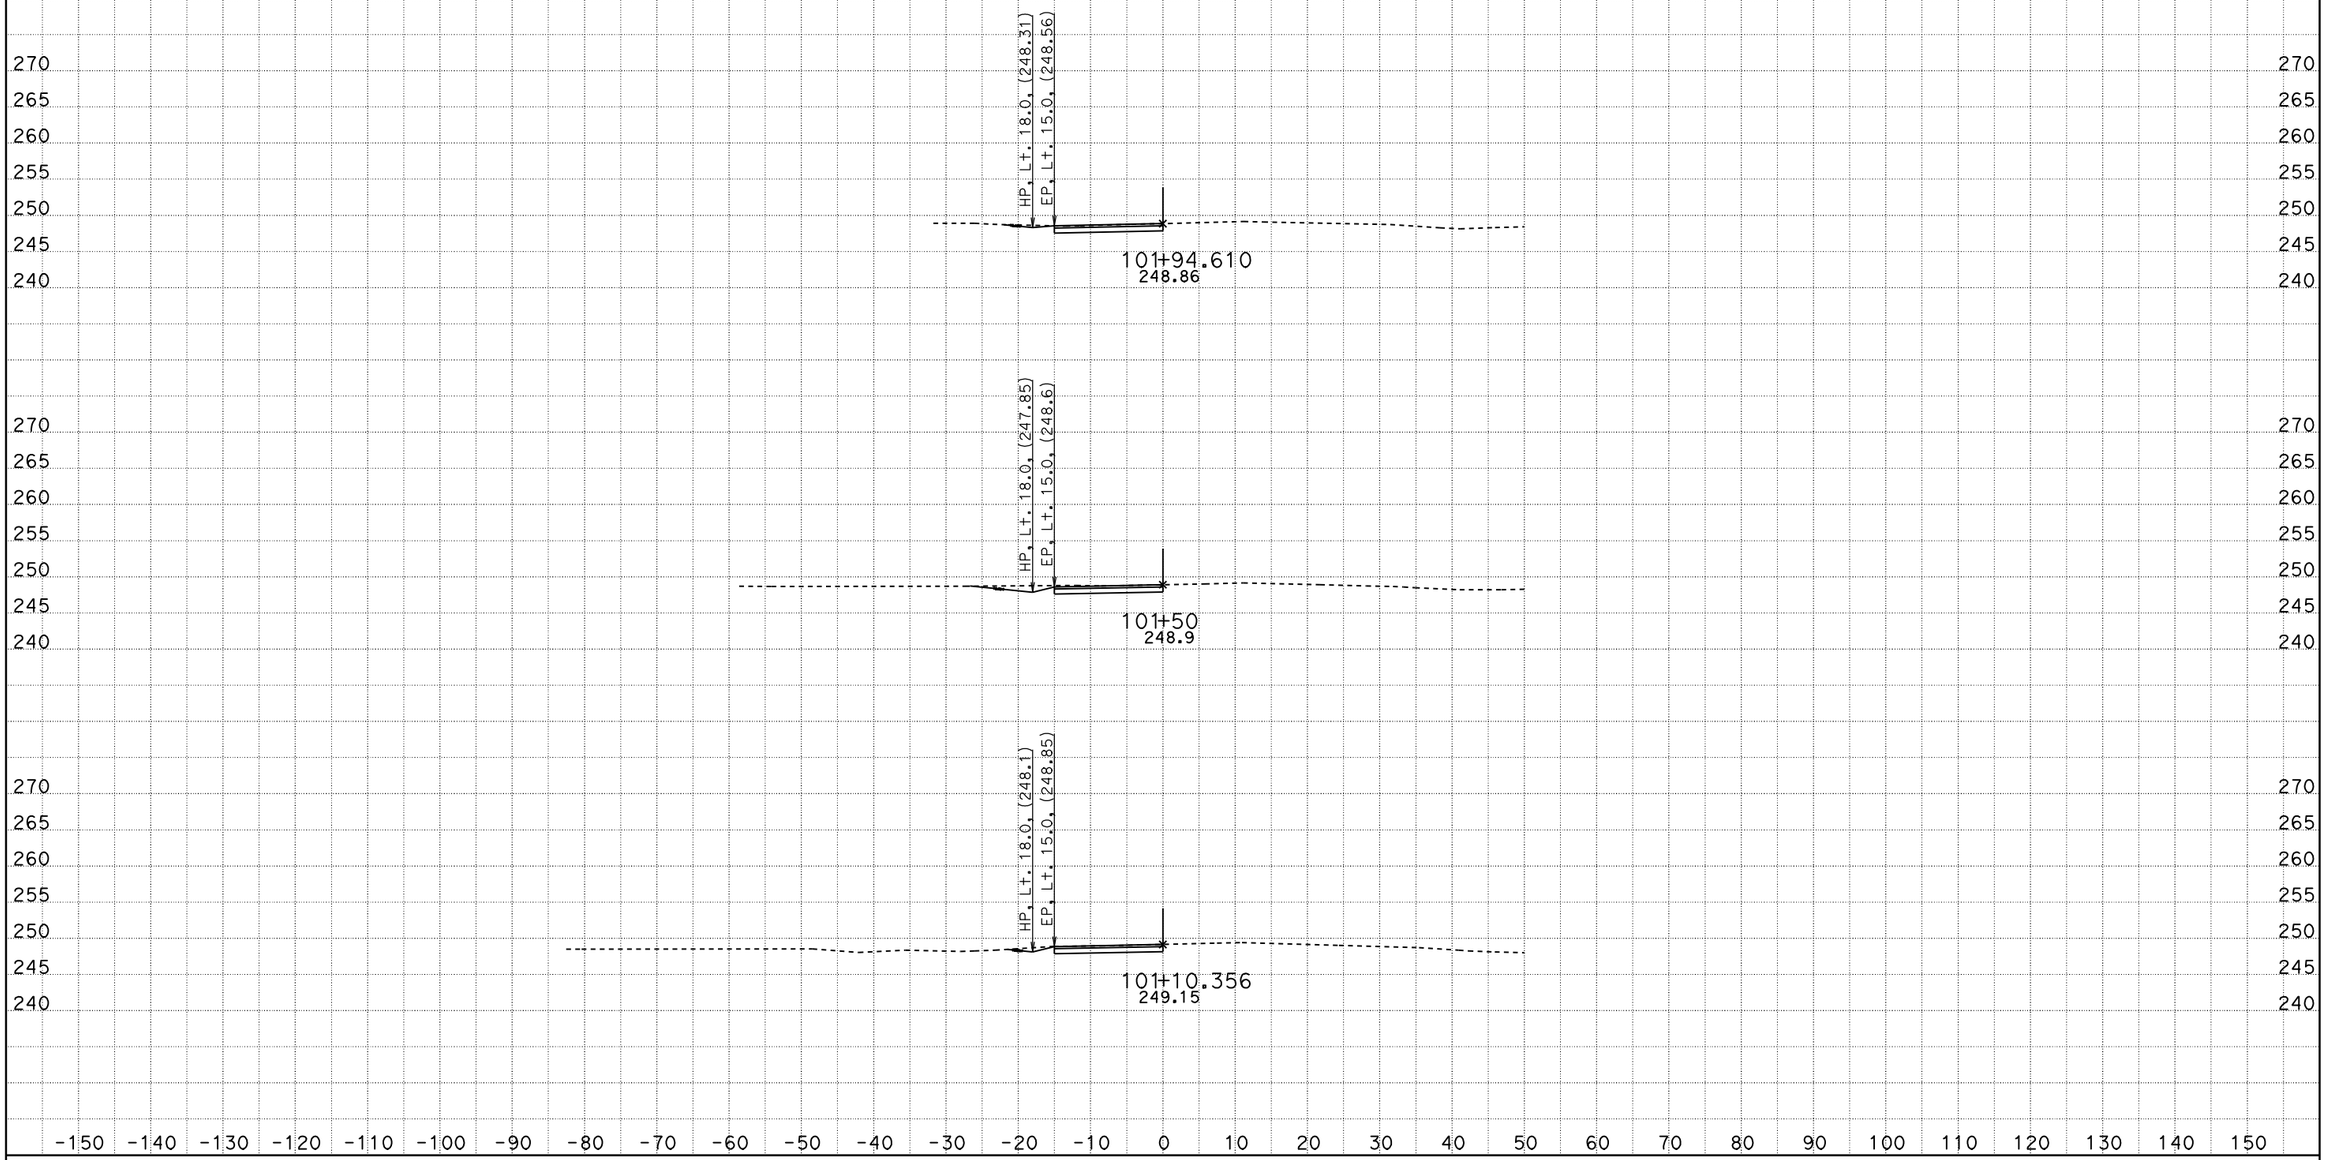

DATE: 12/29/2011

KC Project: 0172 File: D:\mycaice*2\DESIGN\SC\current\sc1design12012011.ear

SCALE: 1" = 10' Horiz.
1" = 10' Vert.

All Dimensions are US Survey Feet

SC1
CROSS SECTIONS

SHEET 4 OF XXX

DESIGN STUDY ONLY

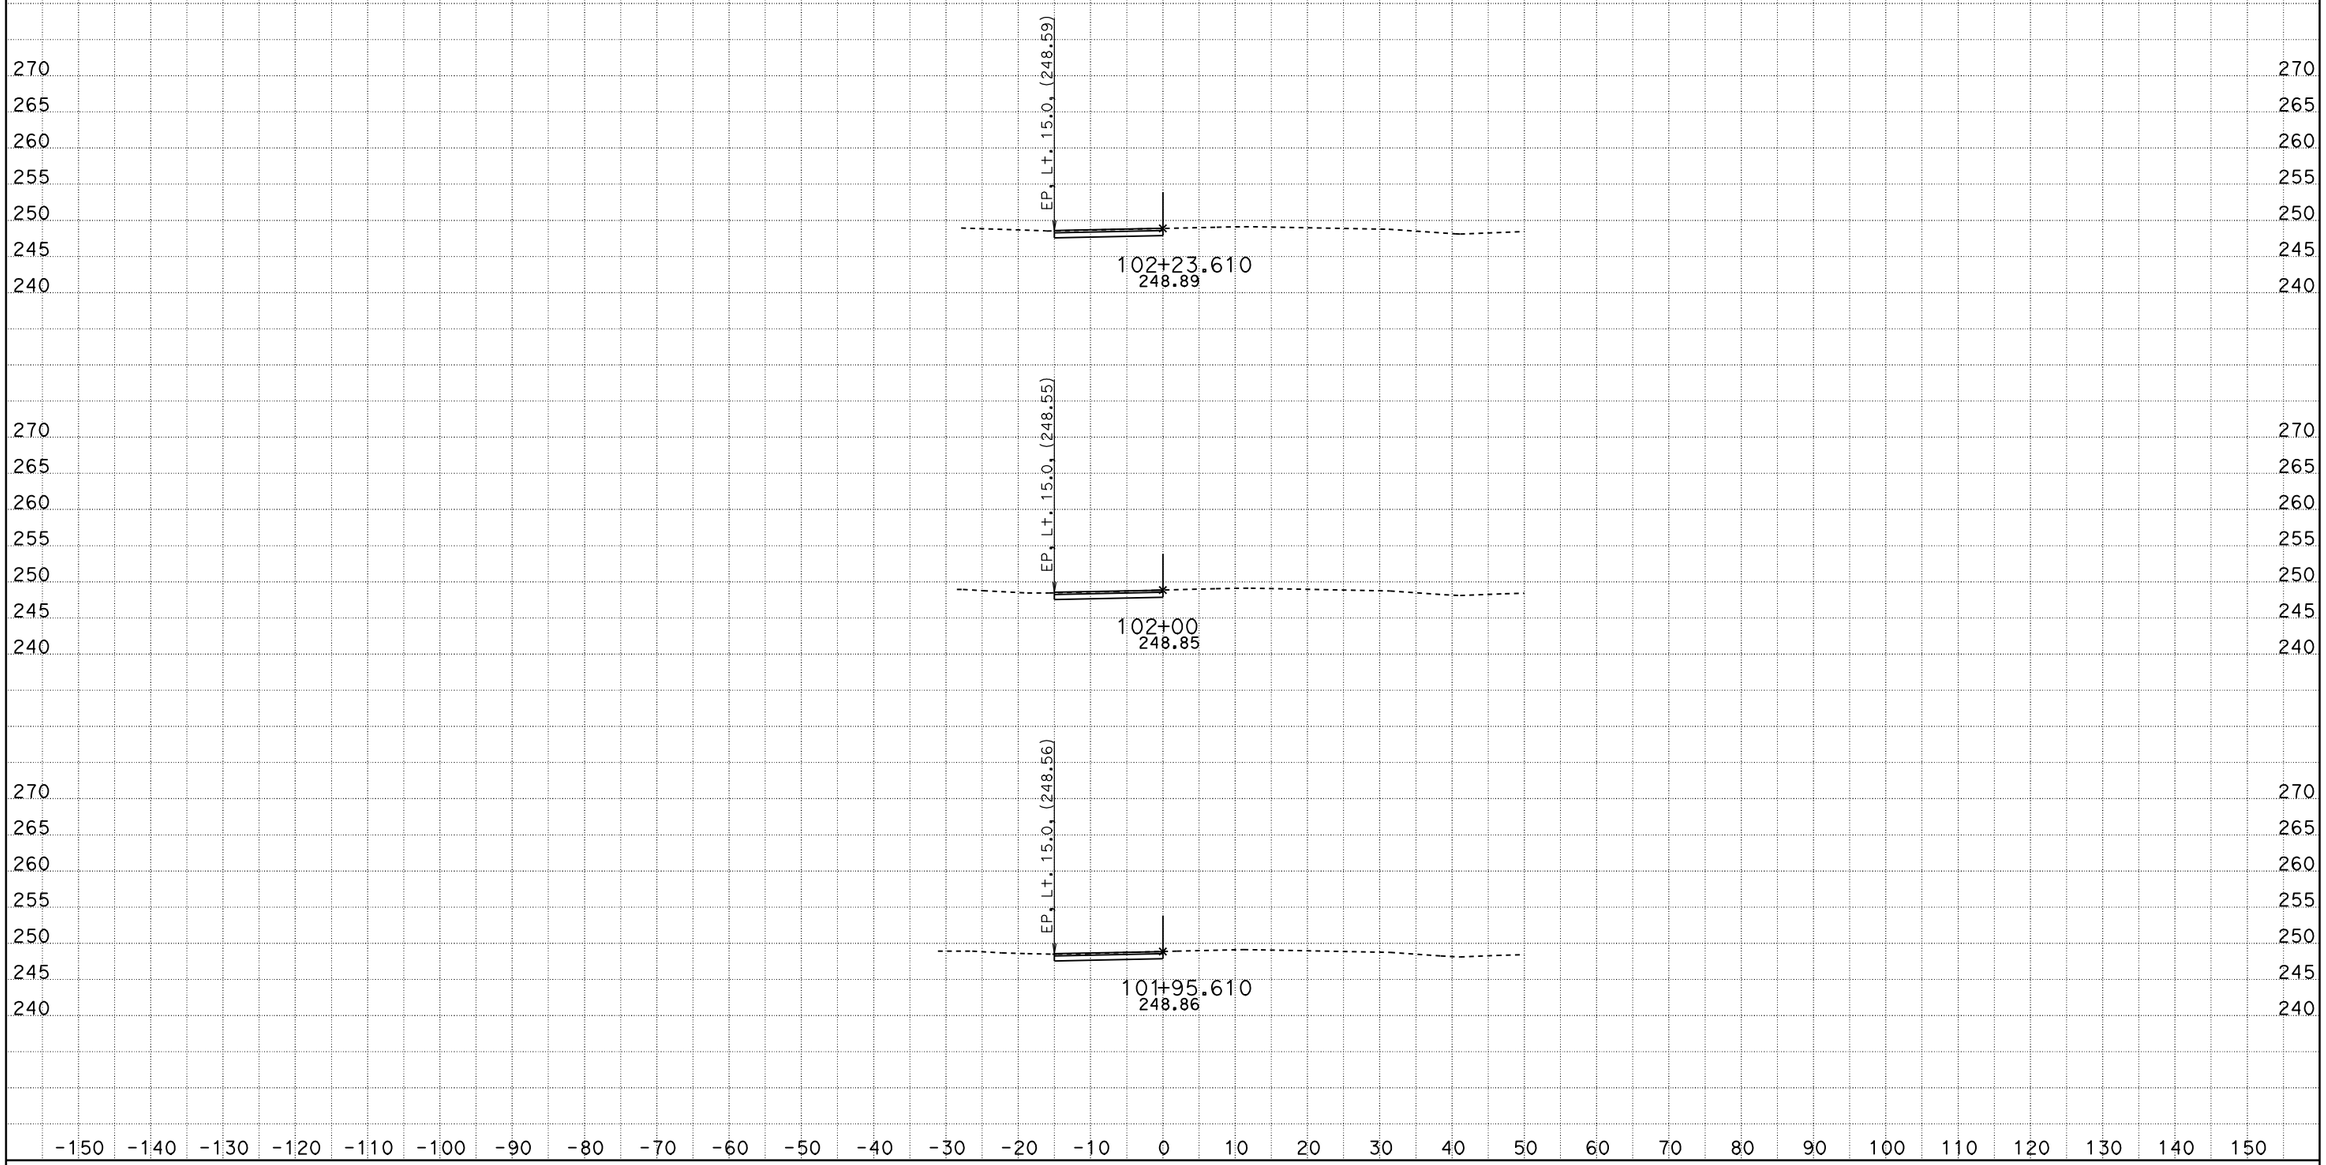

DATE: 12/29/2011

KC Project: 0172 File: D:\mycaice*2\DESIGN\SC\current\sc1design12012011.ear

SCALE: 1" = 10' Horiz.
1" = 10' Vert.

All Dimensions are US Survey Feet

SC1
CROSS SECTIONS

SHEET 5 OF XXX

DESIGN STUDY ONLY

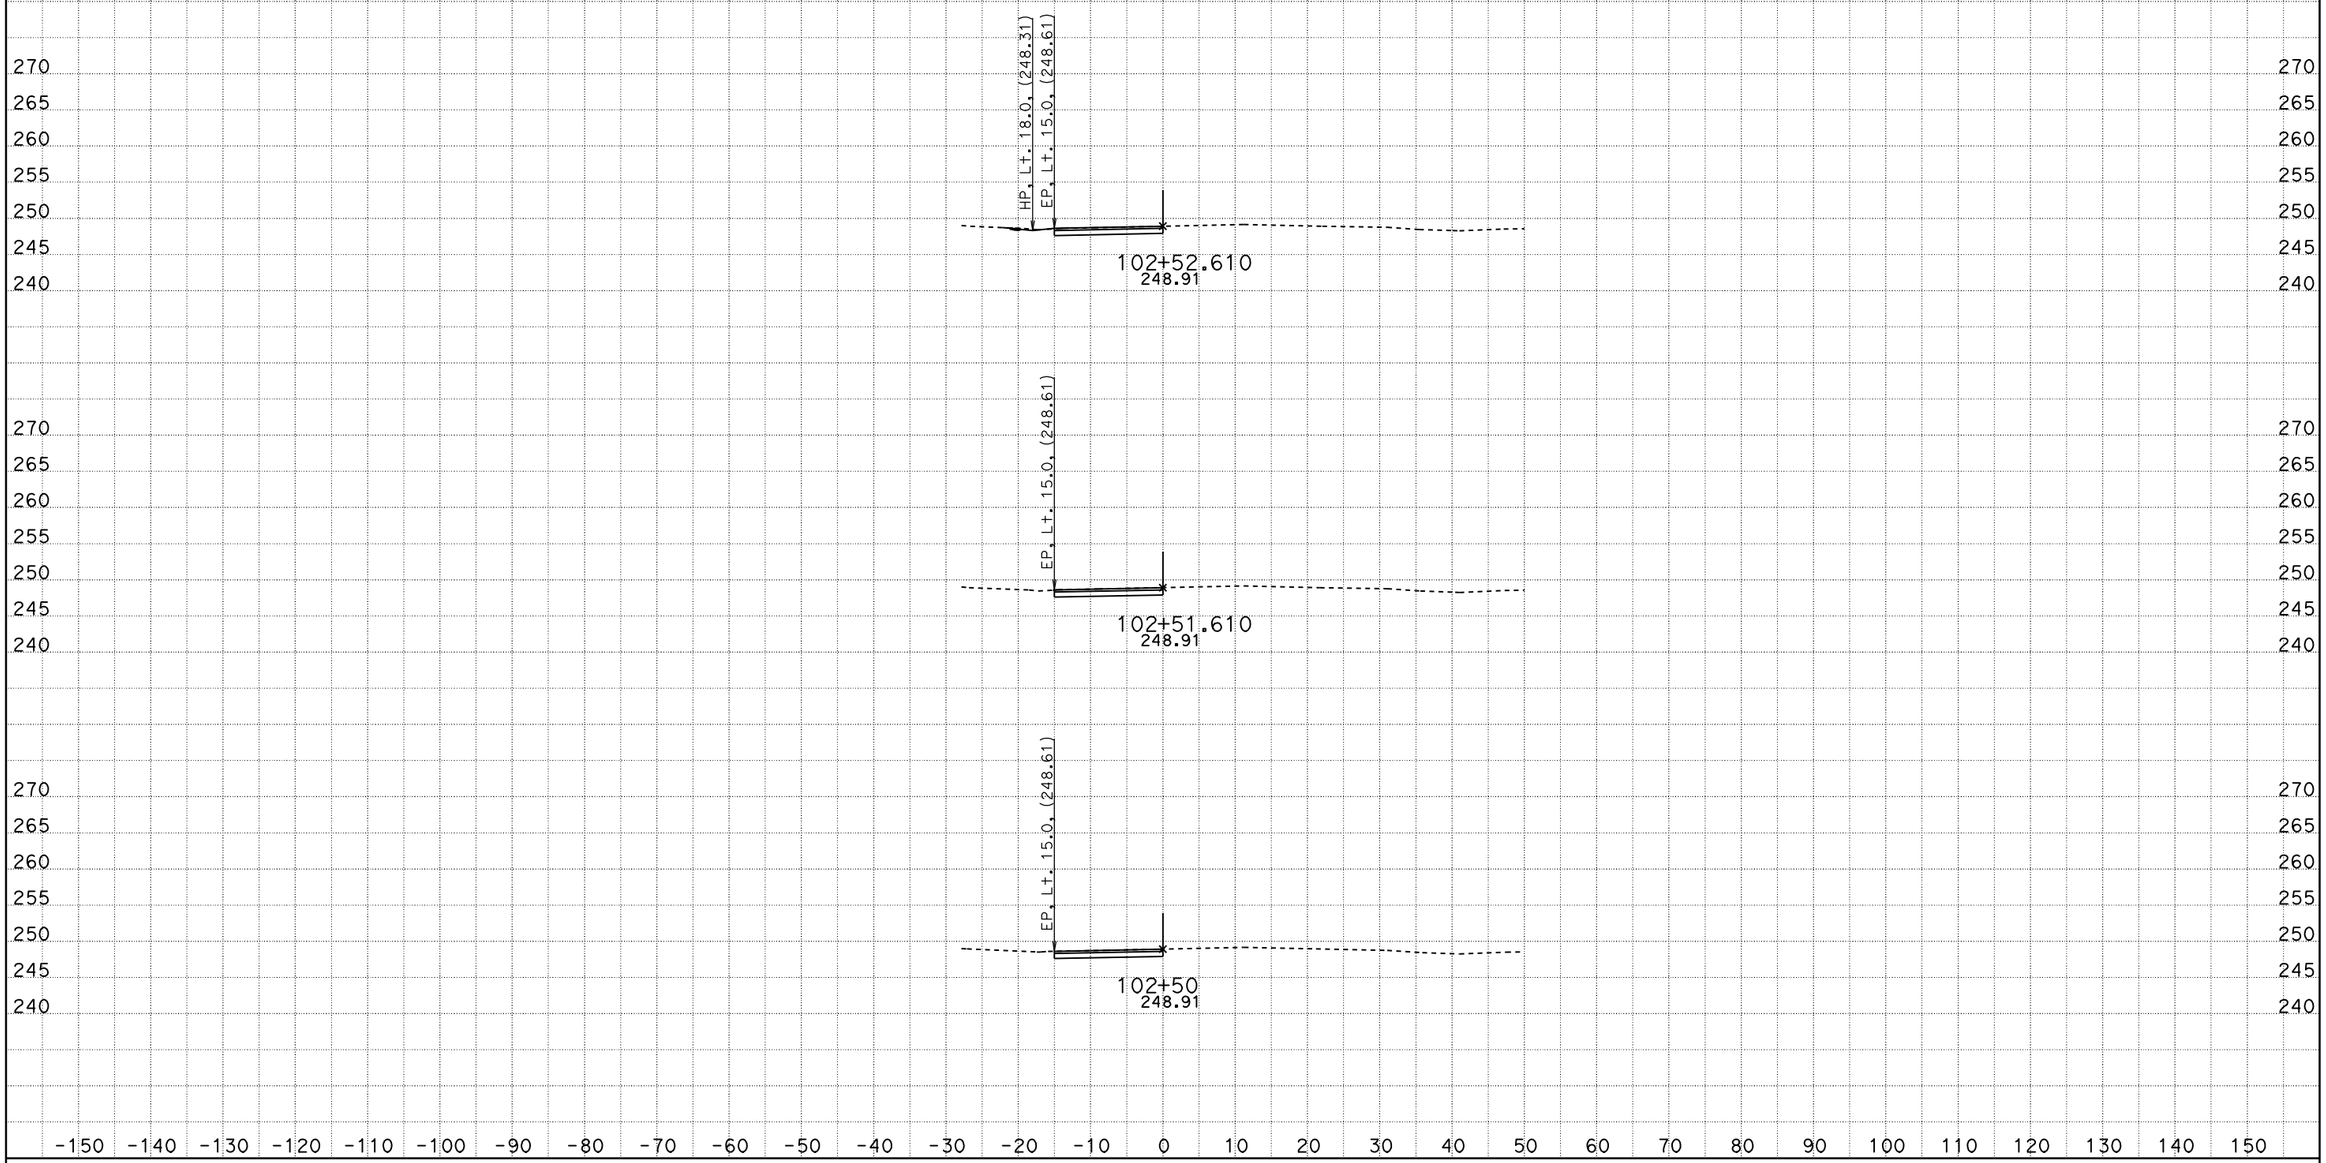

DATE: 12/29/2011

KC Project: 0172 File: D:\mycaice*2\DESIGN\SC\current\sc1design12012011.ear

SCALE: 1" = 10' Horiz.
1" = 10' Vert.

All Dimensions are US Survey Feet

SC1
CROSS SECTIONS

SHEET 6 OF XXX

DESIGN STUDY ONLY

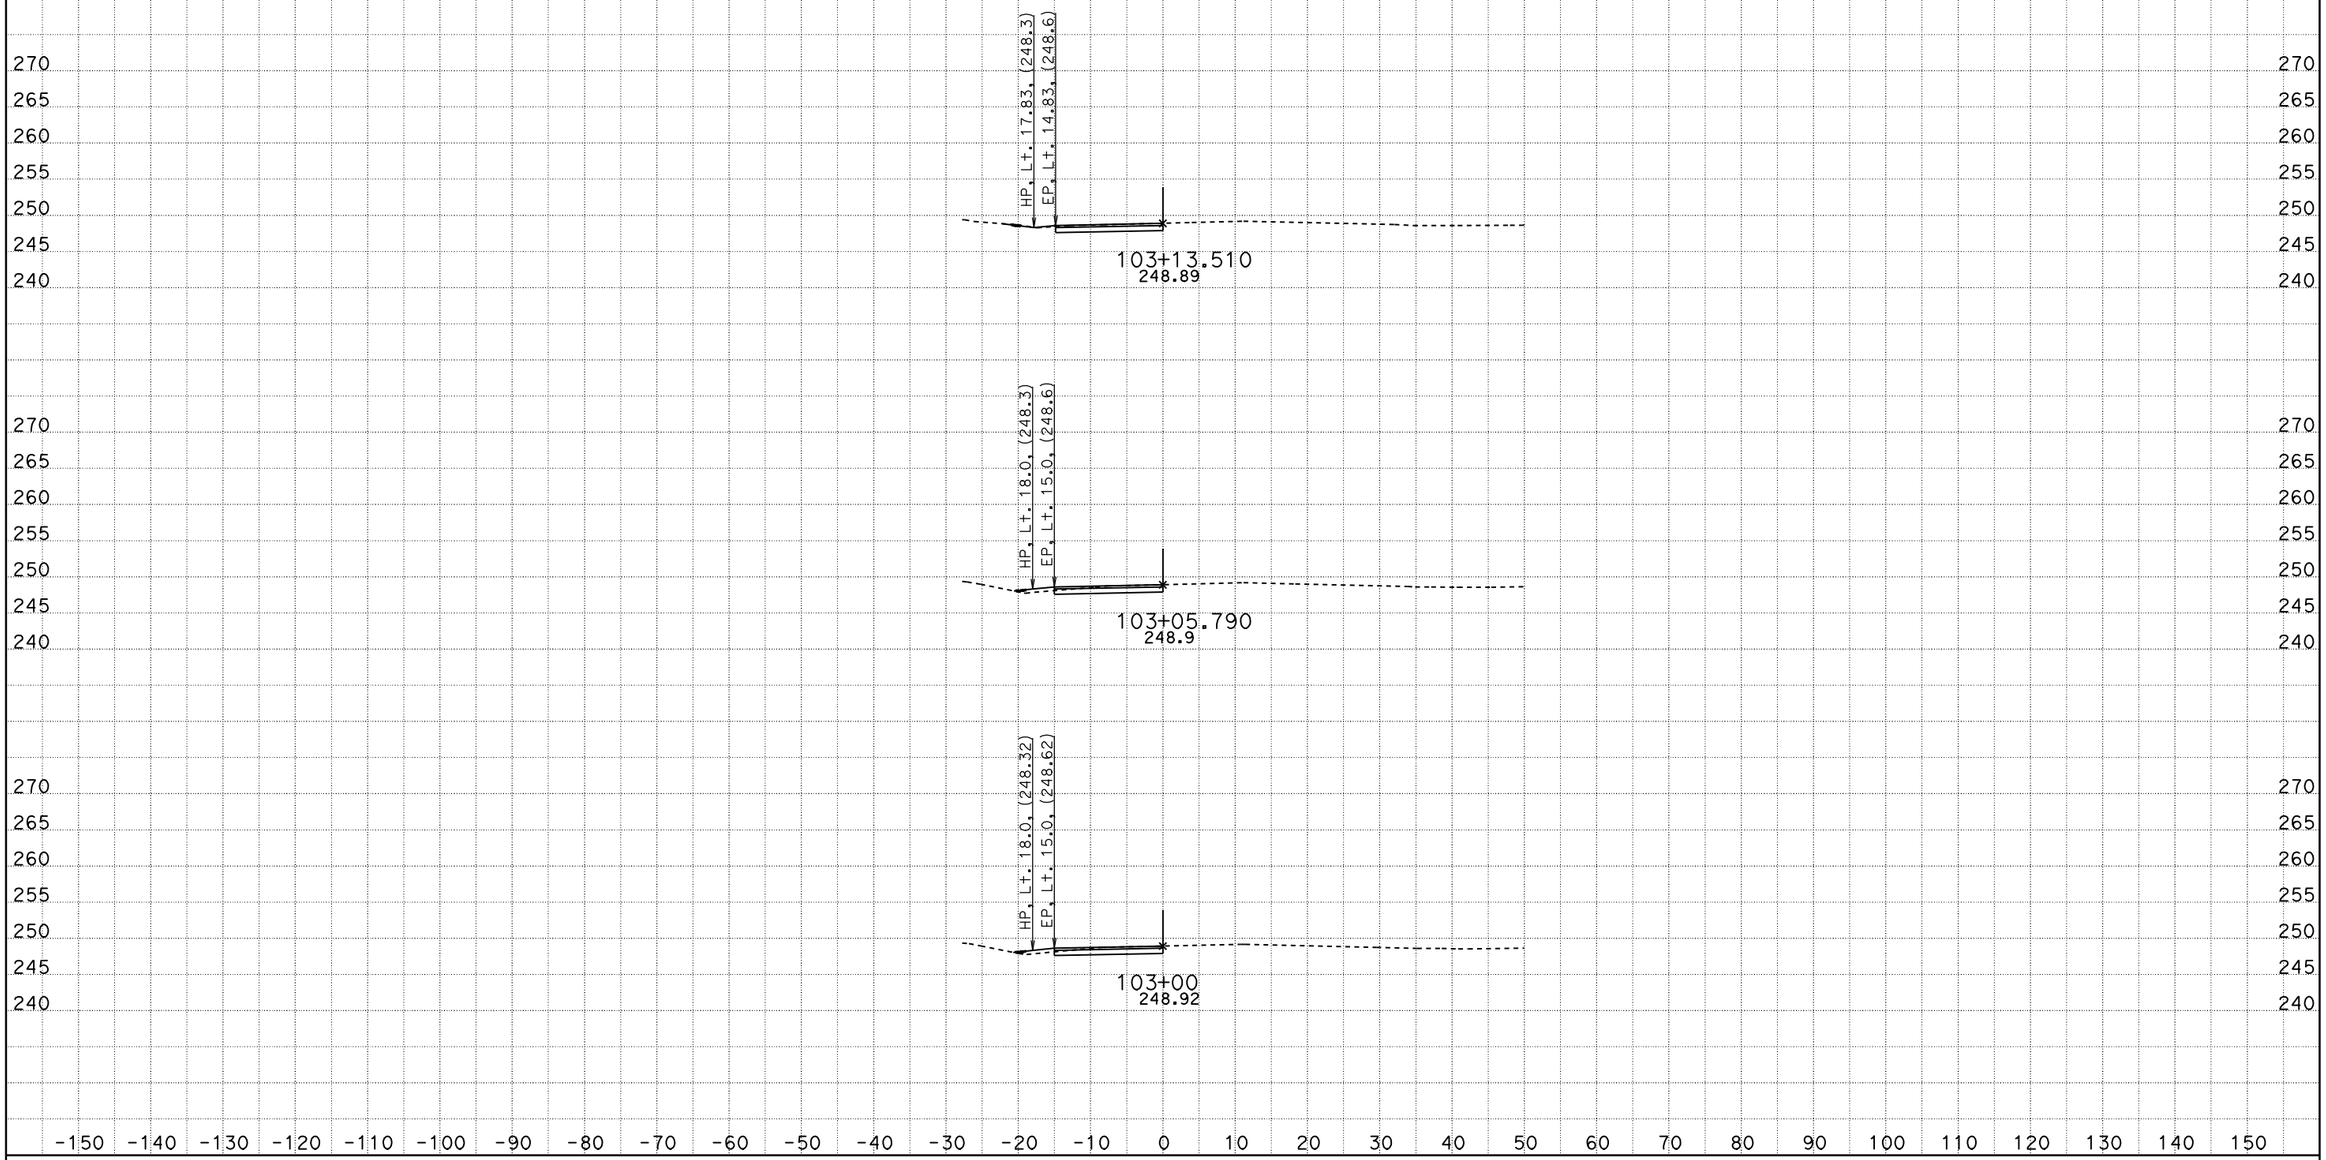

DATE: 12/29/2011

KC Project: 0172 File: D:\mycaice*2\DESIGN\SC\current\sc1design12012011.ear

SCALE: 1" = 10' Horiz.
1" = 10' Vert.

All Dimensions are US Survey Feet

SC1
CROSS SECTIONS

SHEET 7 OF XXX

DESIGN STUDY ONLY

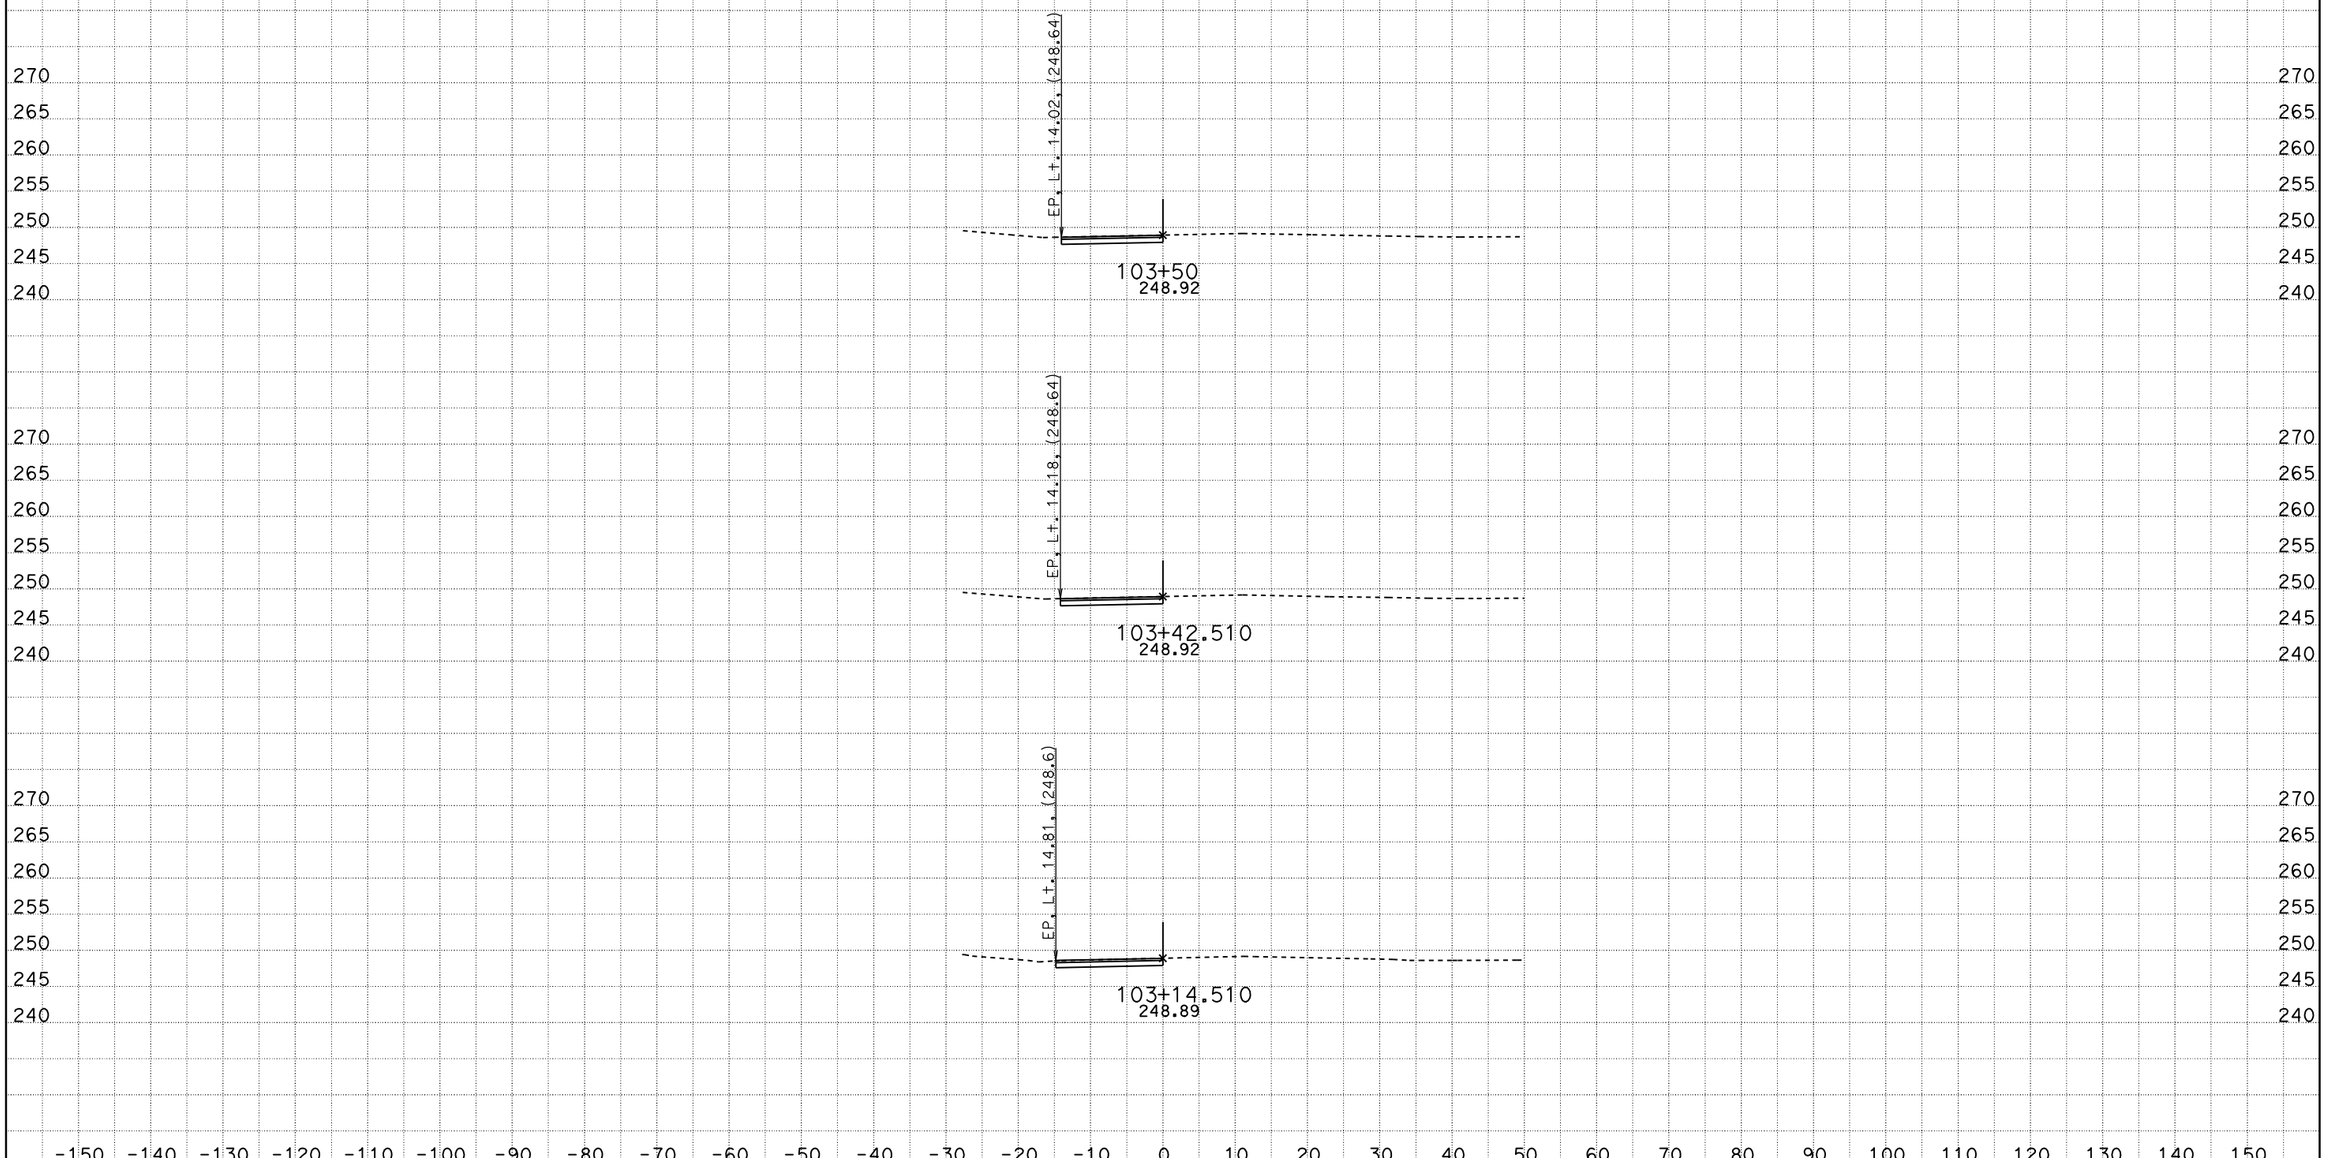

DATE: 12/29/2011

KC Project: 0172 File: D:\mycaice*2\DESIGN\SC\current\sc1design12012011.ear

SCALE: 1" = 10' Horiz.
1" = 10' Vert.

All Dimensions are US Survey Feet

SC1
CROSS SECTIONS

SHEET 8 OF XXX

DESIGN STUDY ONLY

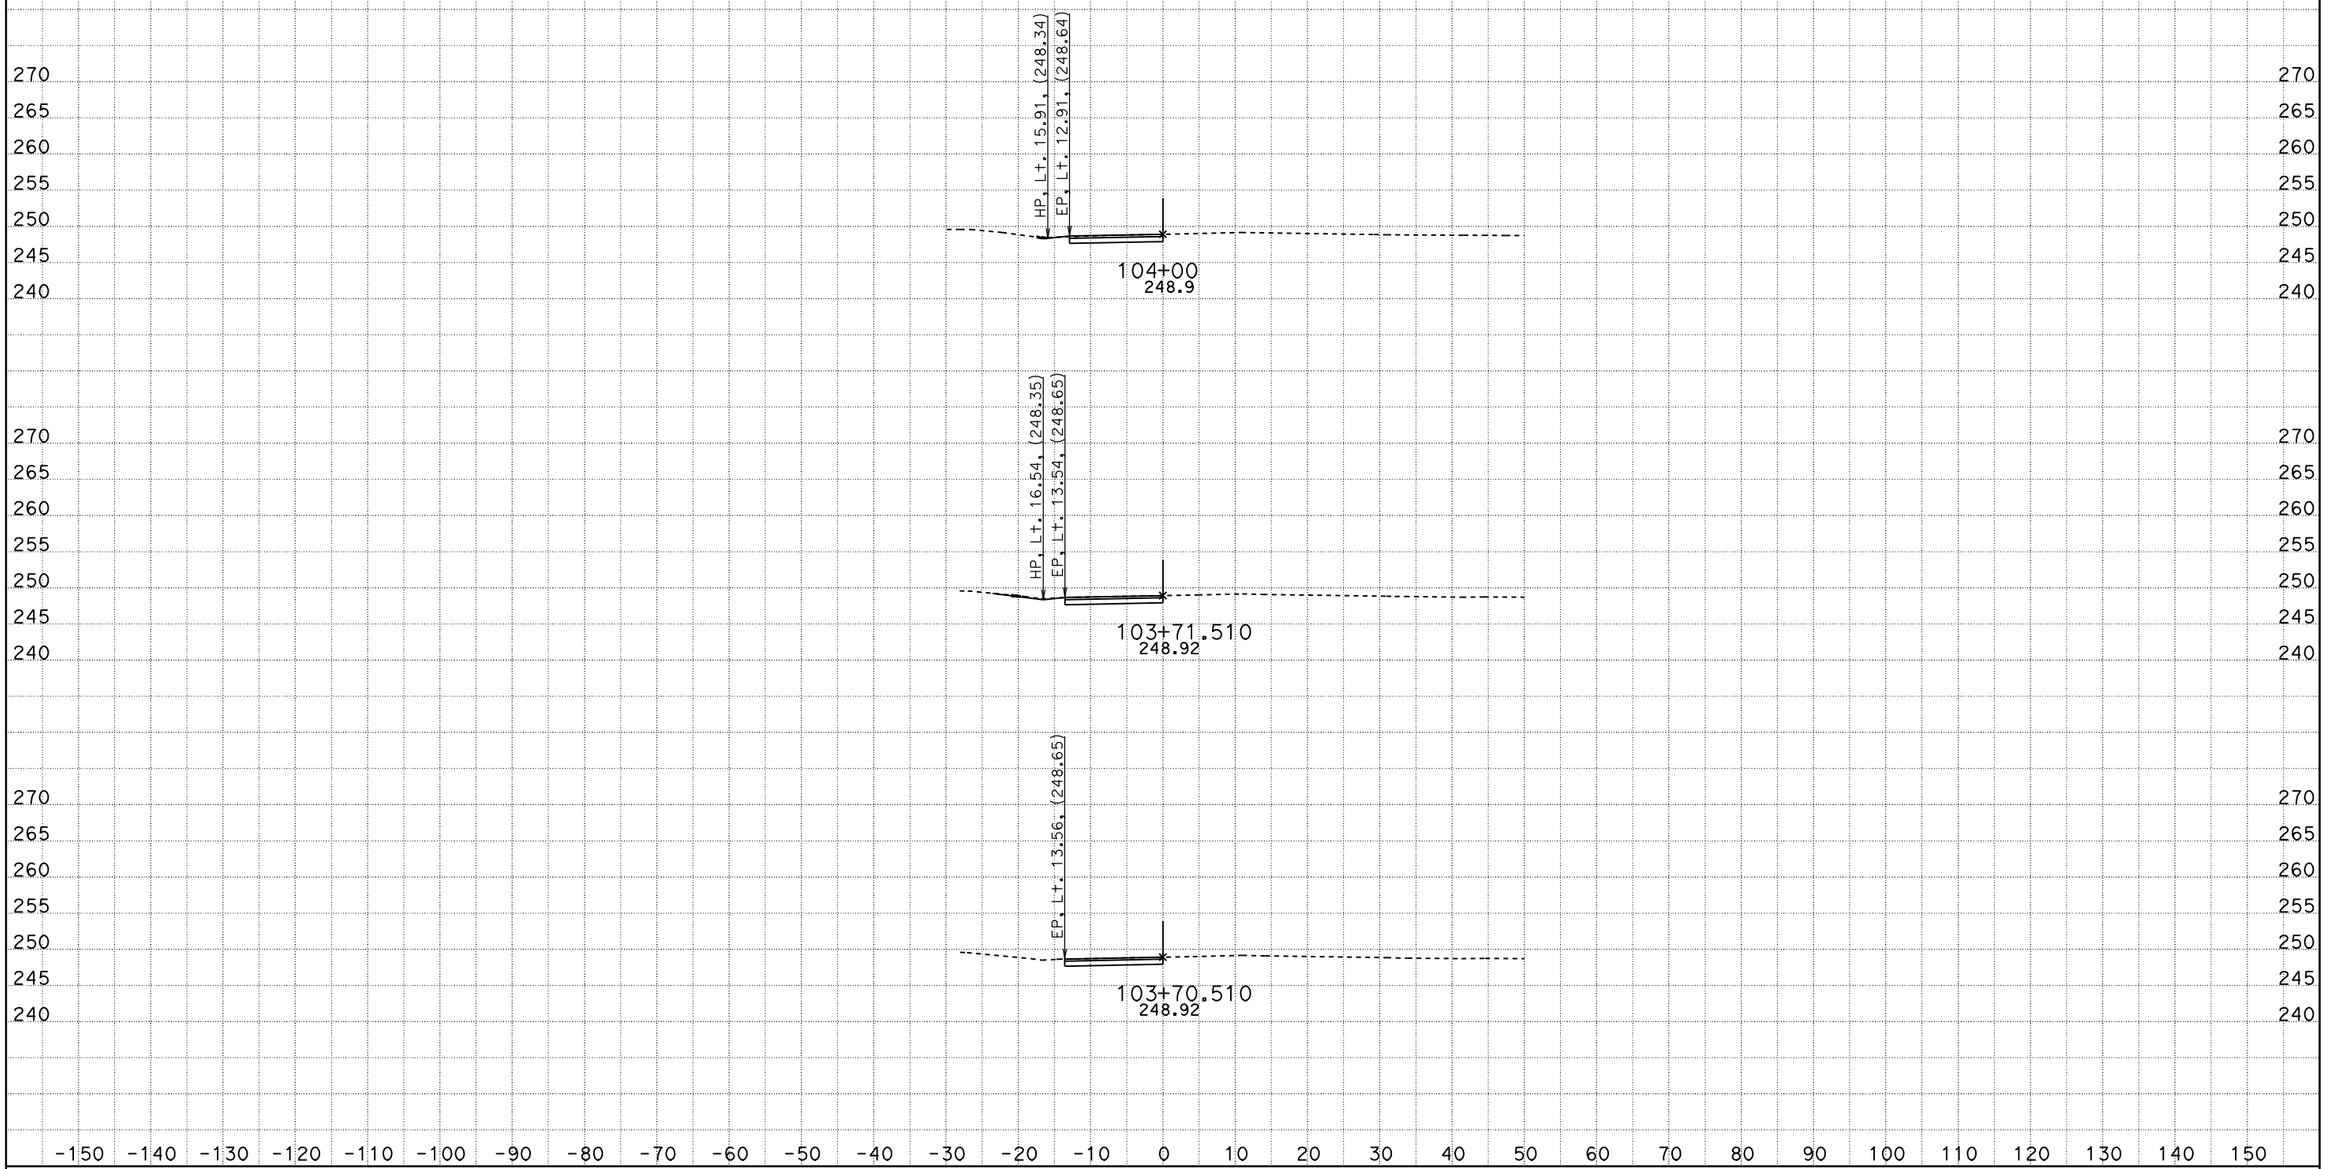

DATE: 12/29/2011

KC Project: 0172 File: D:\mycaice*2\DESIGN\SC\current\sc1design12012011.ear

SCALE: 1" = 10' Horiz.
1" = 10' Vert.

All Dimensions are US Survey Feet

SC1
CROSS SECTIONS

SHEET 9 OF XXX

DESIGN STUDY ONLY

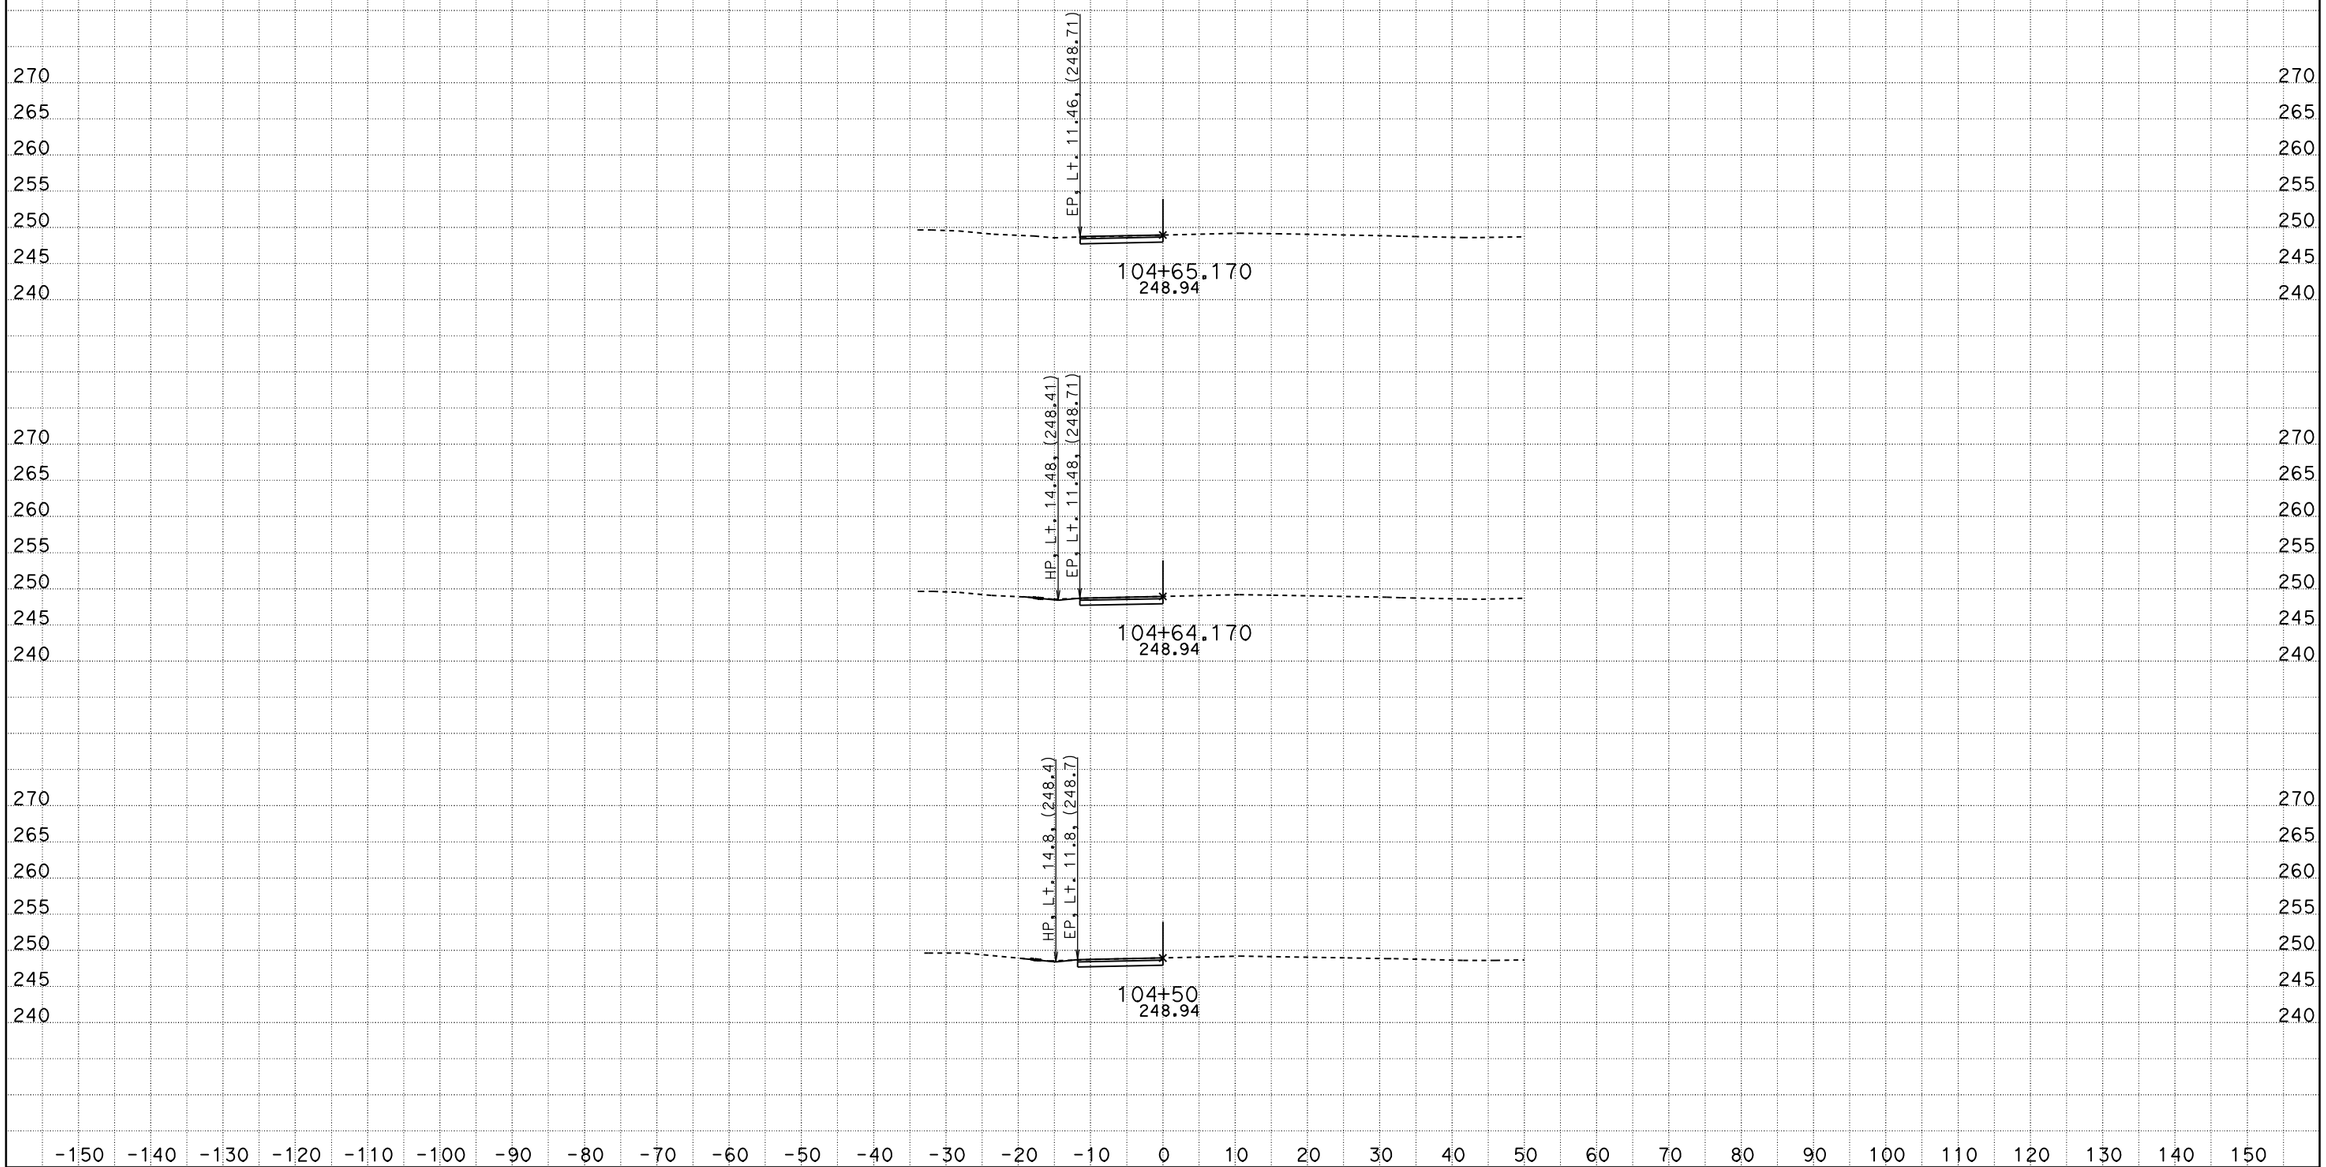

DATE: 12/29/2011

KC Project: 0172 File: D:\mycaice*2\DESIGN\SC\current\sc1design12012011.ear

SCALE: 1" = 10' Horiz.
1" = 10' Vert.

All Dimensions are US Survey Feet

SC1
CROSS SECTIONS

SHEET 10 OF XXX

DESIGN STUDY ONLY

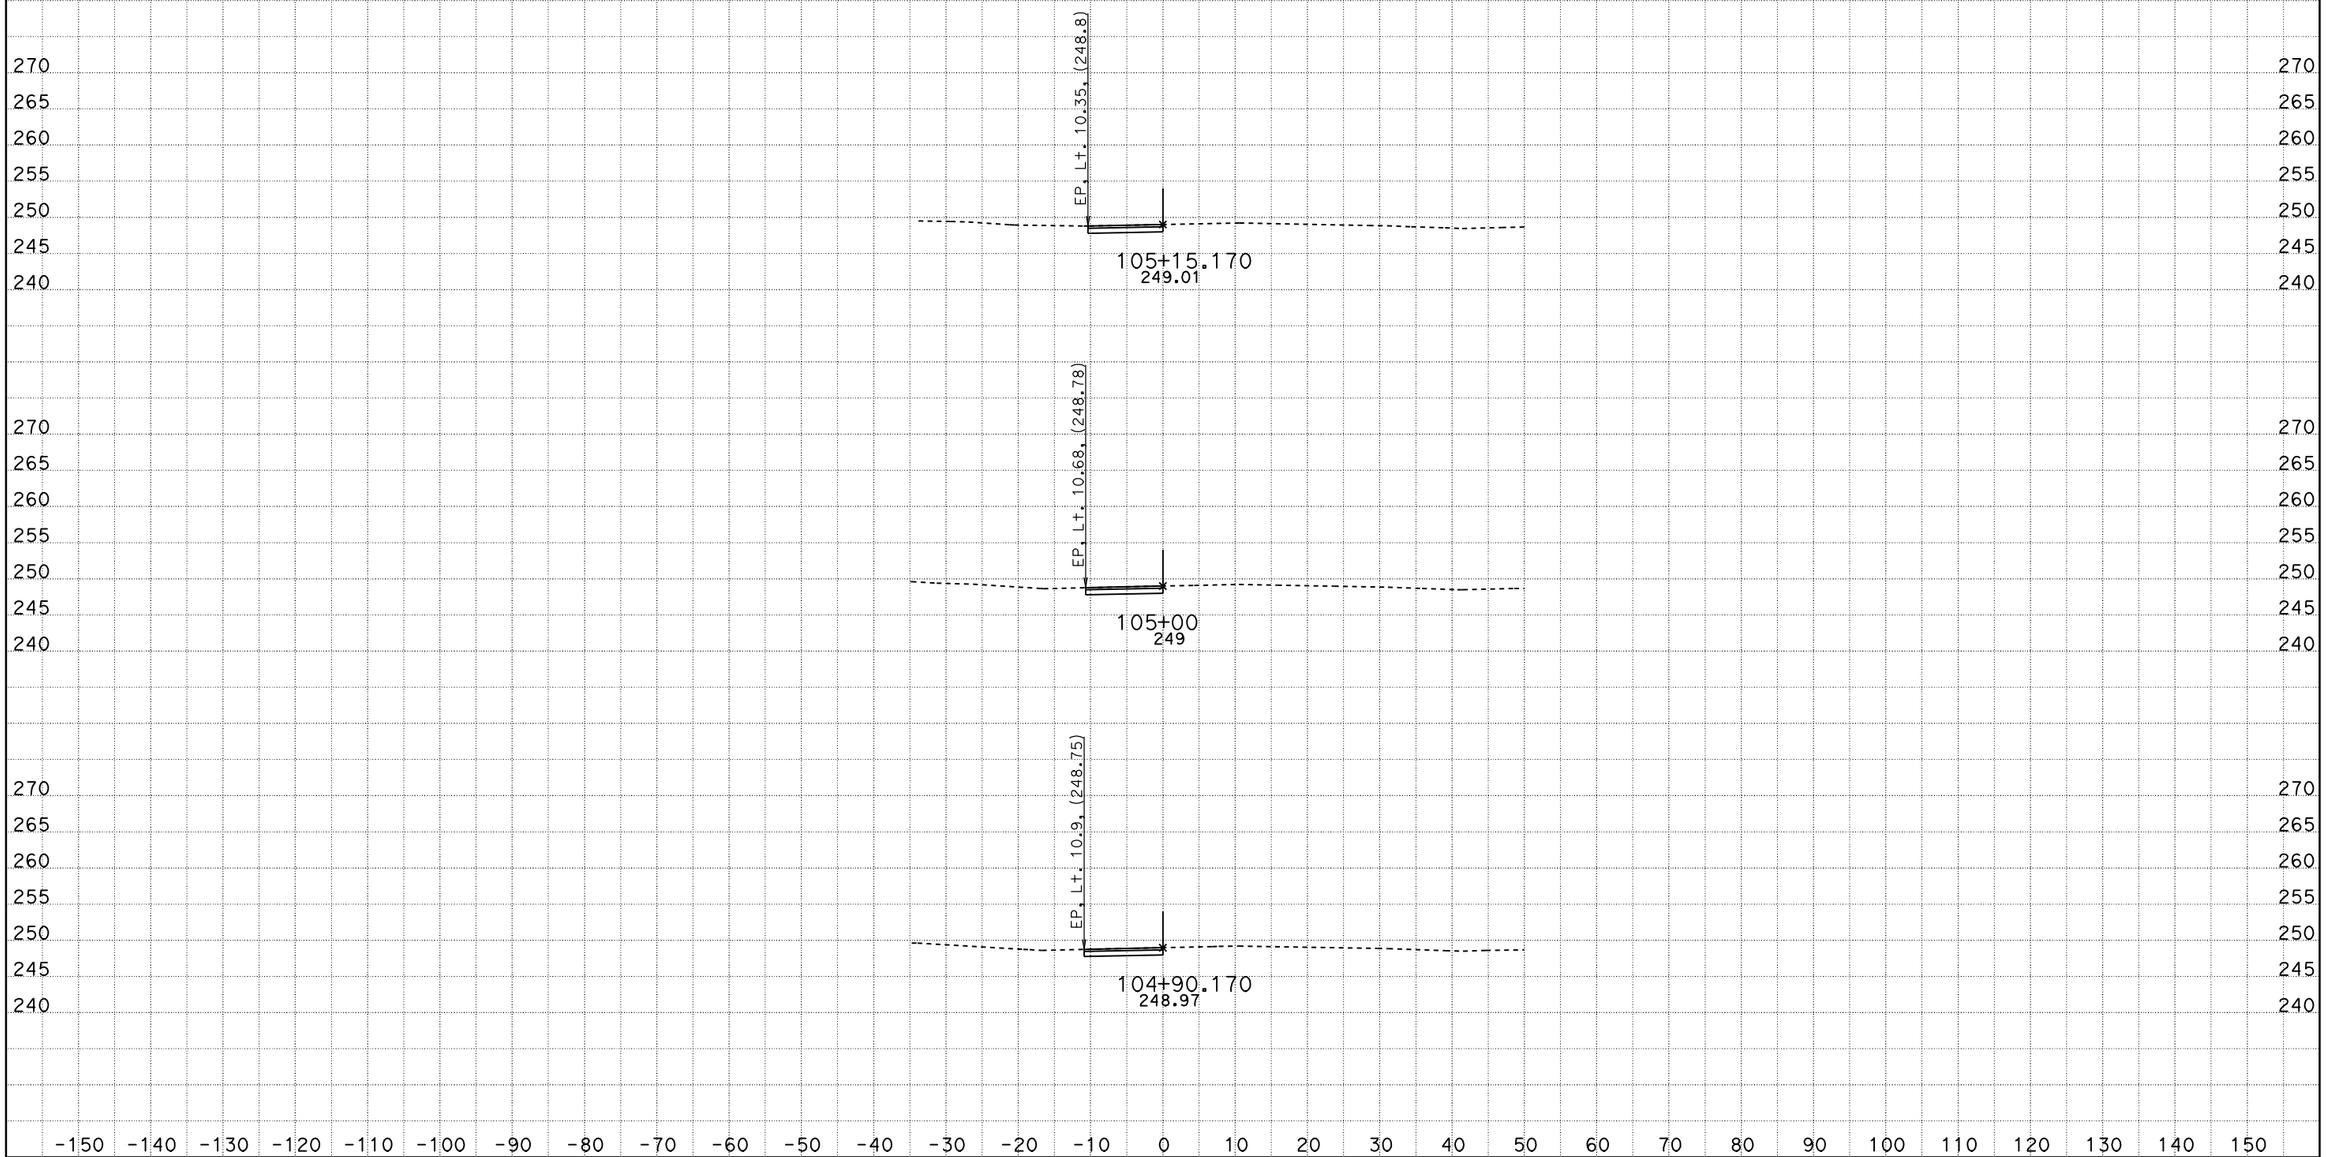

DATE: 12/29/2011

KC Project: 0172 File: D:\mycaice*2\DESIGN\SC\current\sc1design12012011.ear

SCALE: 1" = 10' Horiz.
1" = 10' Vert.

All Dimensions are US Survey Feet

SC1
CROSS SECTIONS

SHEET 11 OF XXX

DESIGN STUDY ONLY

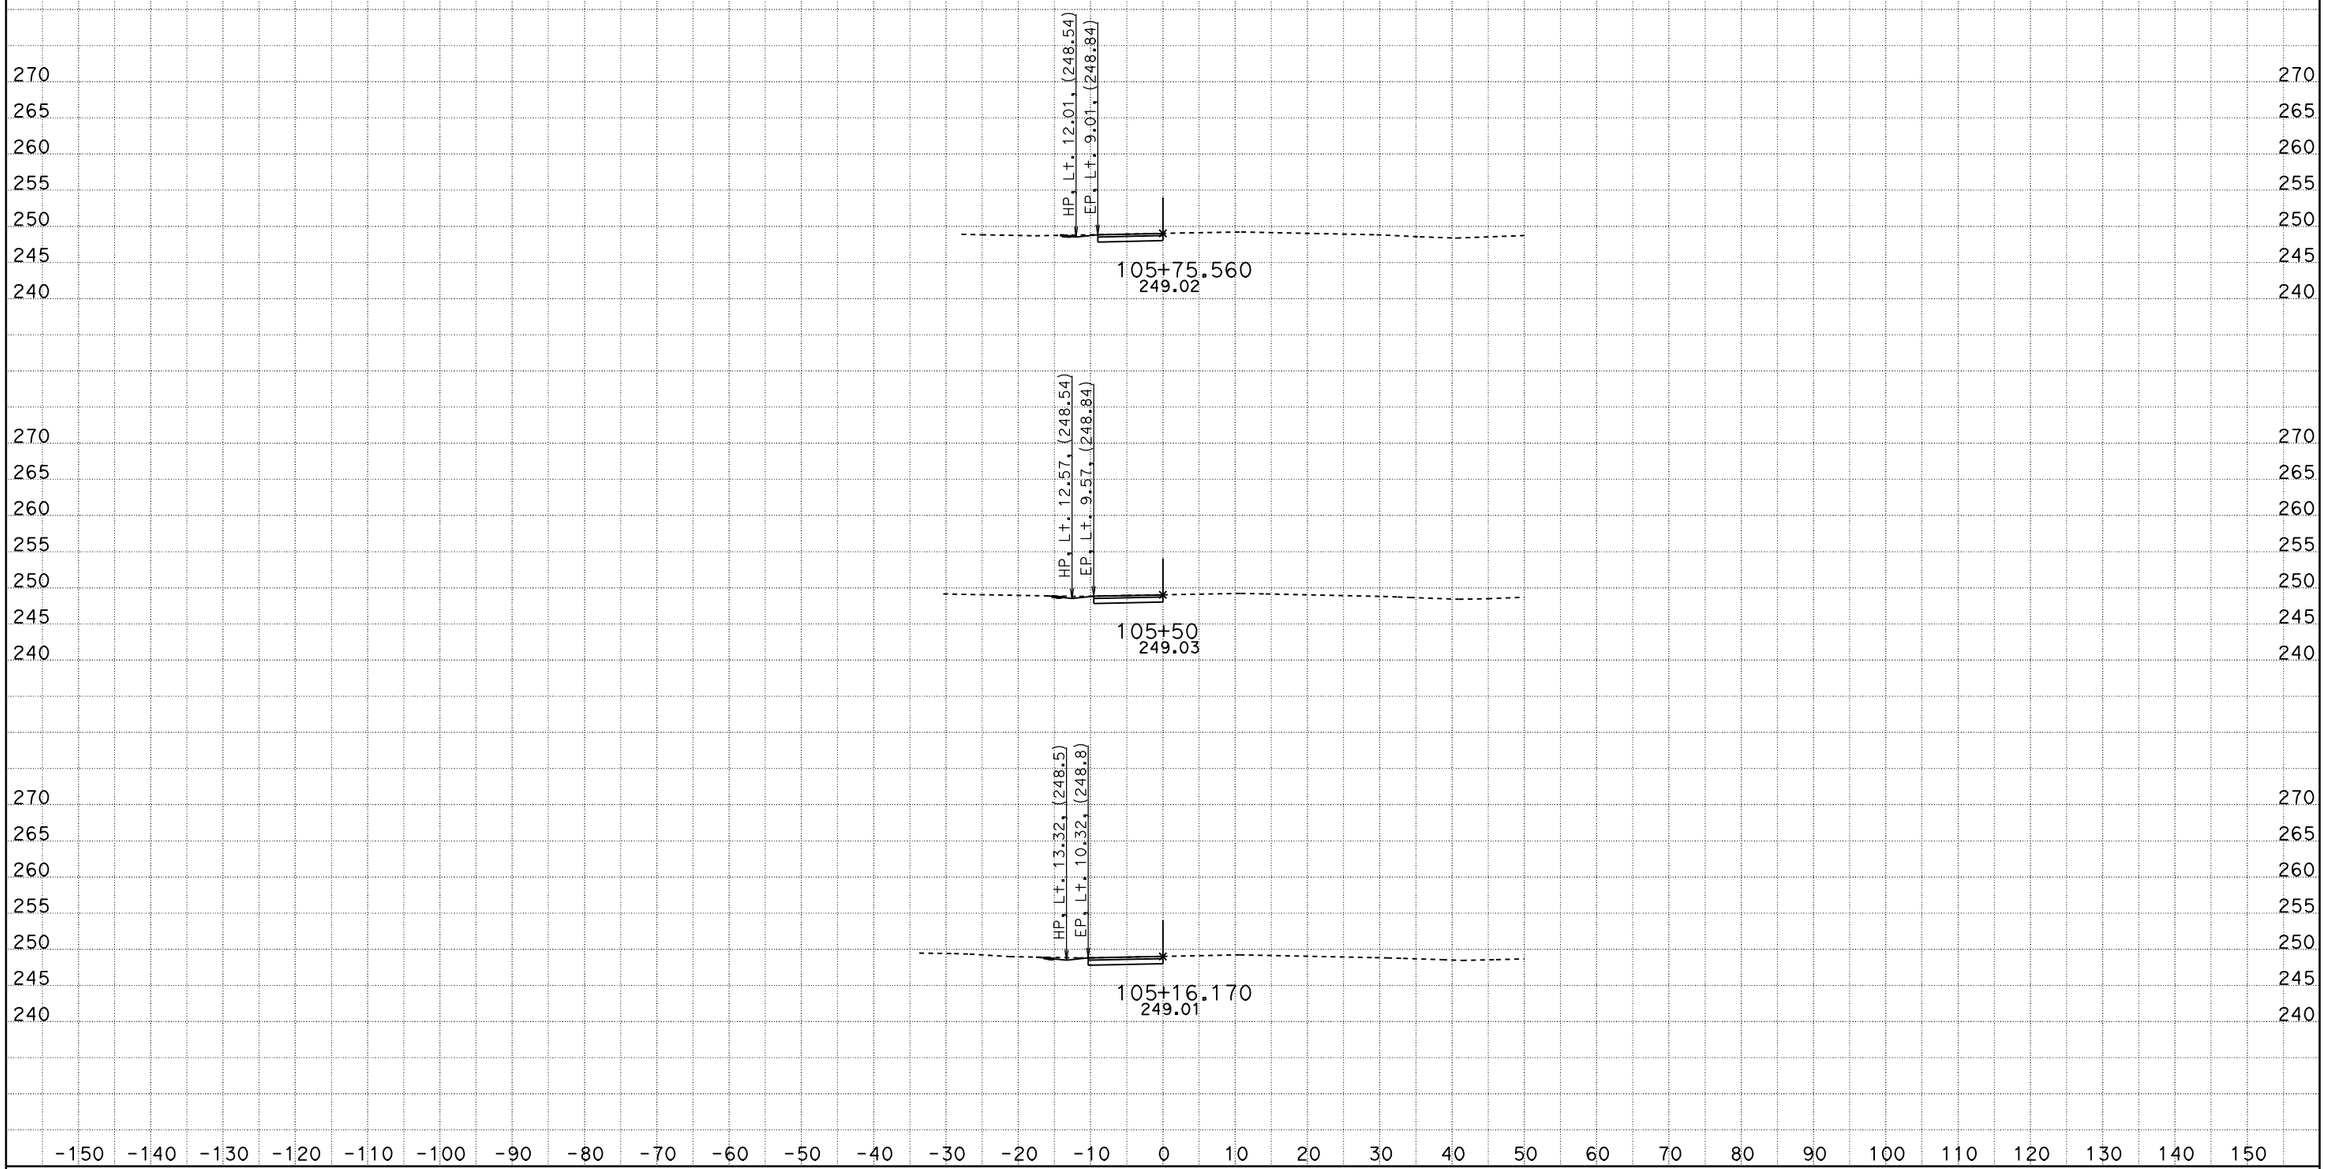

DATE: 12/29/2011

KC Project: 0172 File: D:\mycaice*2\DESIGN\SC\current\sc1design12012011.ear

SCALE: 1" = 10' Horiz.
1" = 10' Vert.

All Dimensions are US Survey Feet

SC1
CROSS SECTIONS

SHEET 12 OF XXX

DESIGN STUDY ONLY

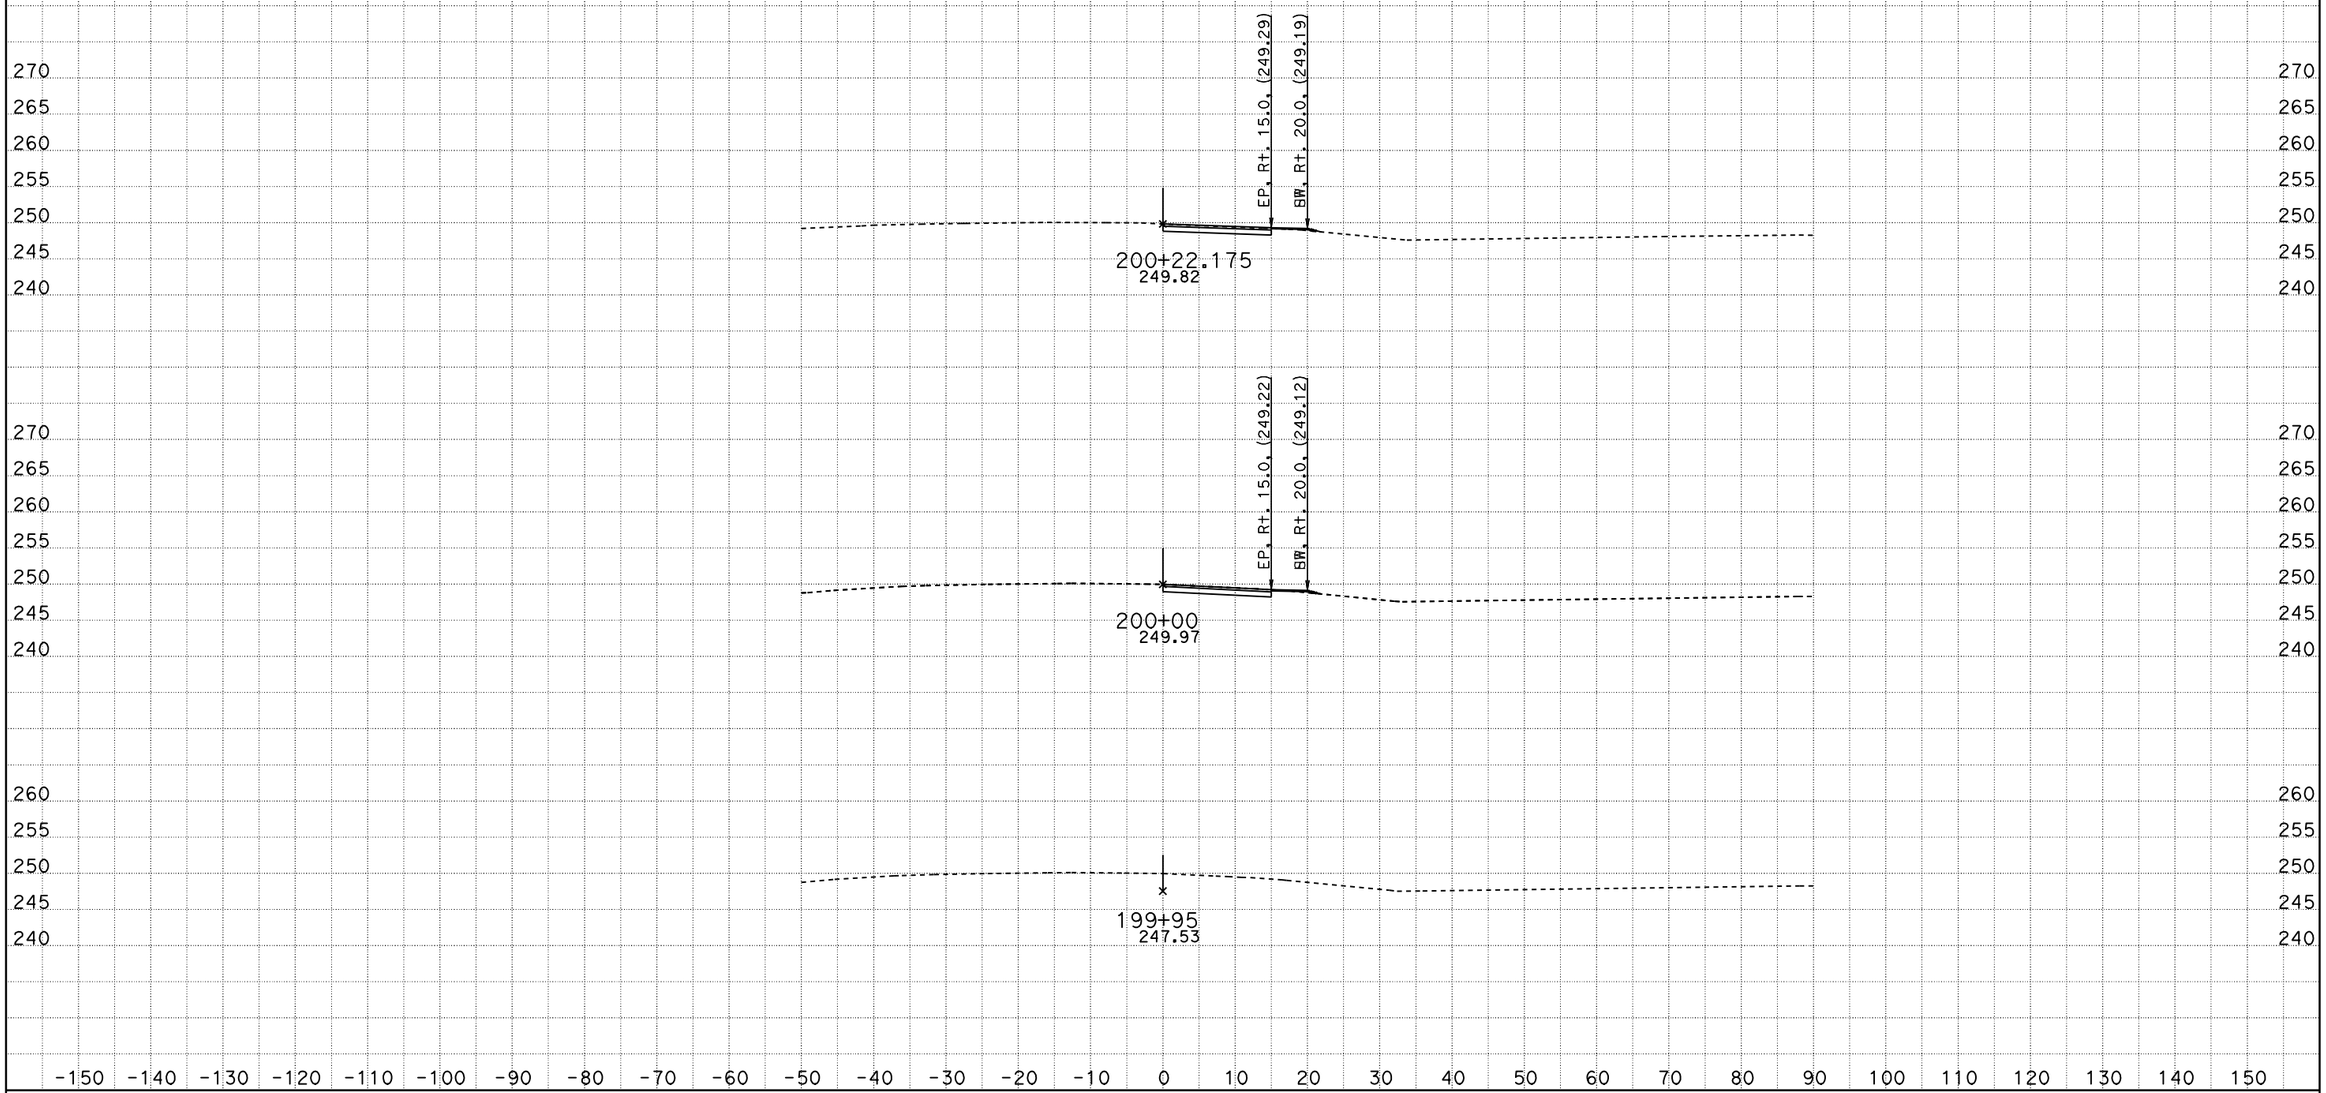

DATE: 12/29/2011

KC Project: 0172 File: D:\mycaice*2\DESIGN\SC\current\sc2design12012011.ear

SCALE: 1" = 10' Horiz.
1" = 10' Vert.

All Dimensions are US Survey Feet

SC2
CROSS SECTIONS

SHEET 1 OF XXX

DESIGN STUDY ONLY

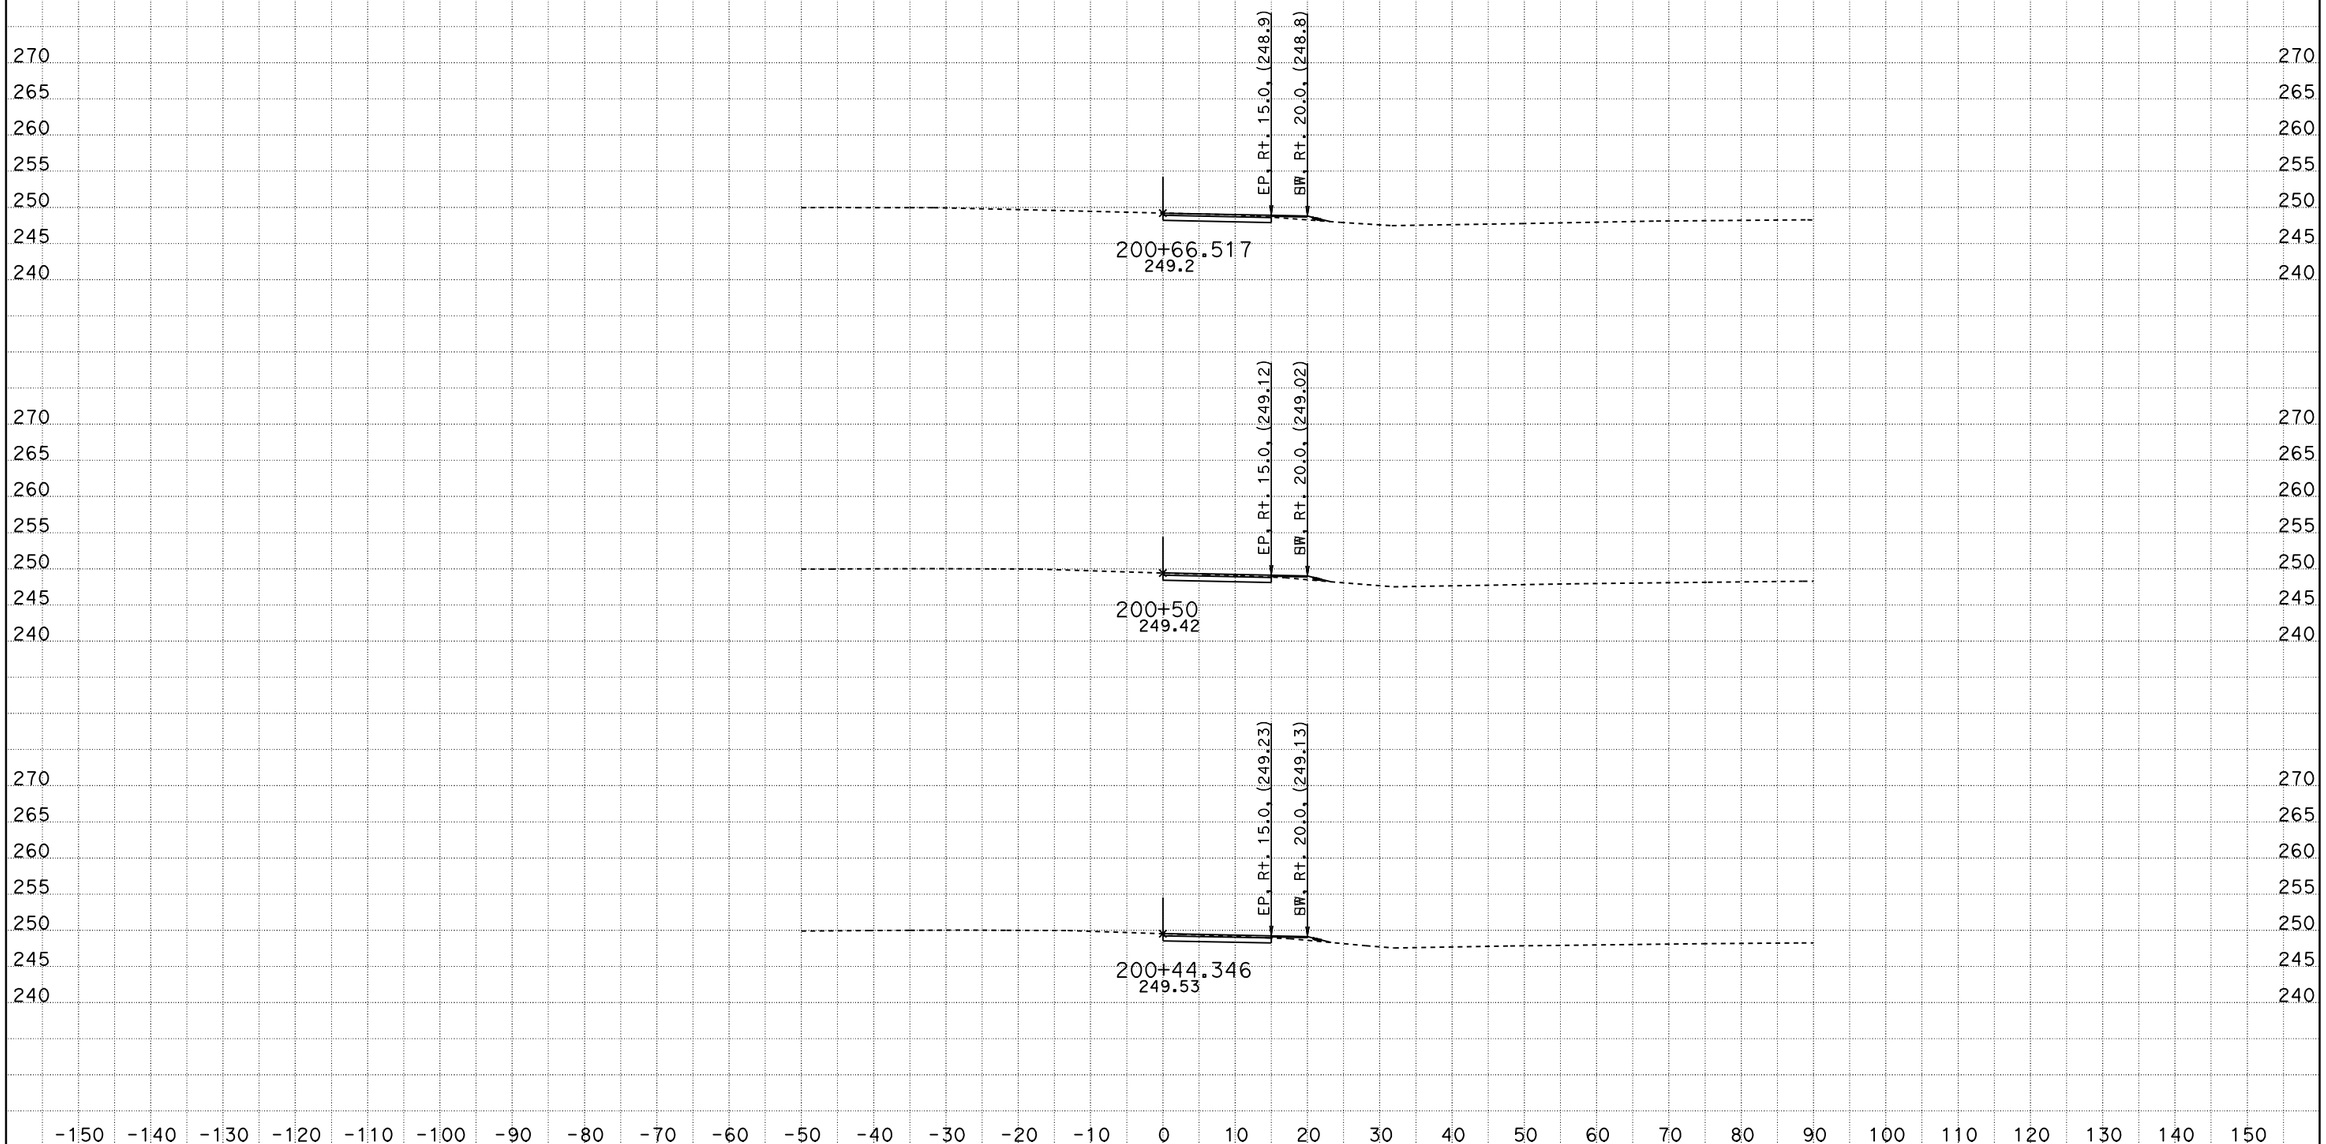

DATE: 12/29/2011

KC Project: 0172 File: D:\mycaice*2\DESIGN\SC\current\sc2design12012011.ear

SCALE: 1" = 10' Horiz.
1" = 10' Vert.

All Dimensions are US Survey Feet

SC2
CROSS SECTIONS

SHEET 2 OF XXX

DESIGN STUDY ONLY

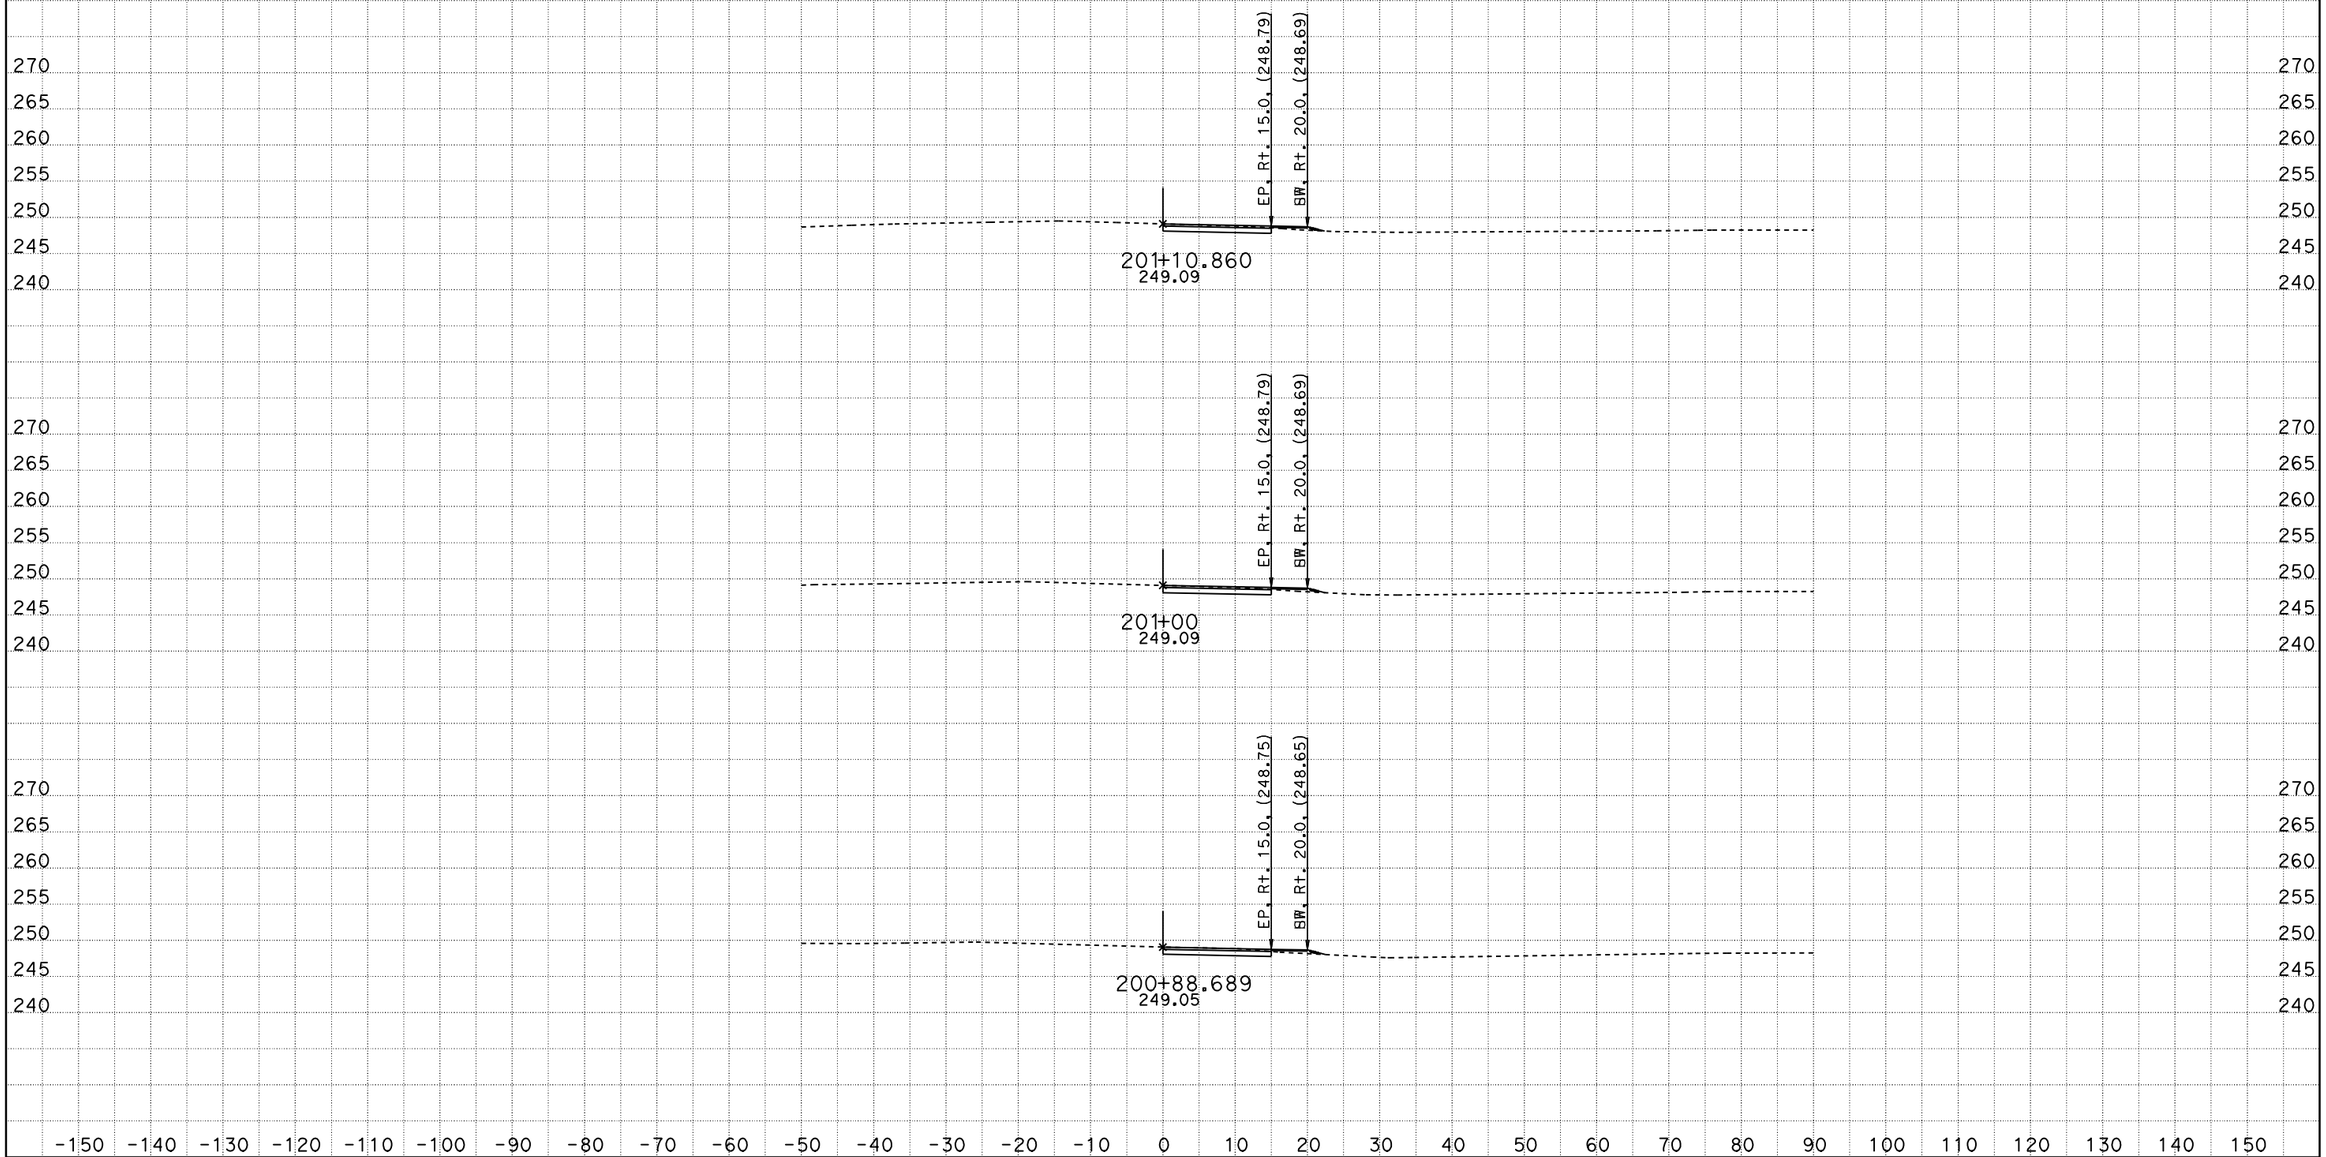

DATE: 12/29/2011

KC Project: 0172 File: D:\mycaice*2\DESIGN\SC\current\sc2design12012011.ear

SCALE: 1" = 10' Horiz.
1" = 10' Vert.

All Dimensions are US Survey Feet

SC2
CROSS SECTIONS

SHEET 3 OF XXX

DESIGN STUDY ONLY

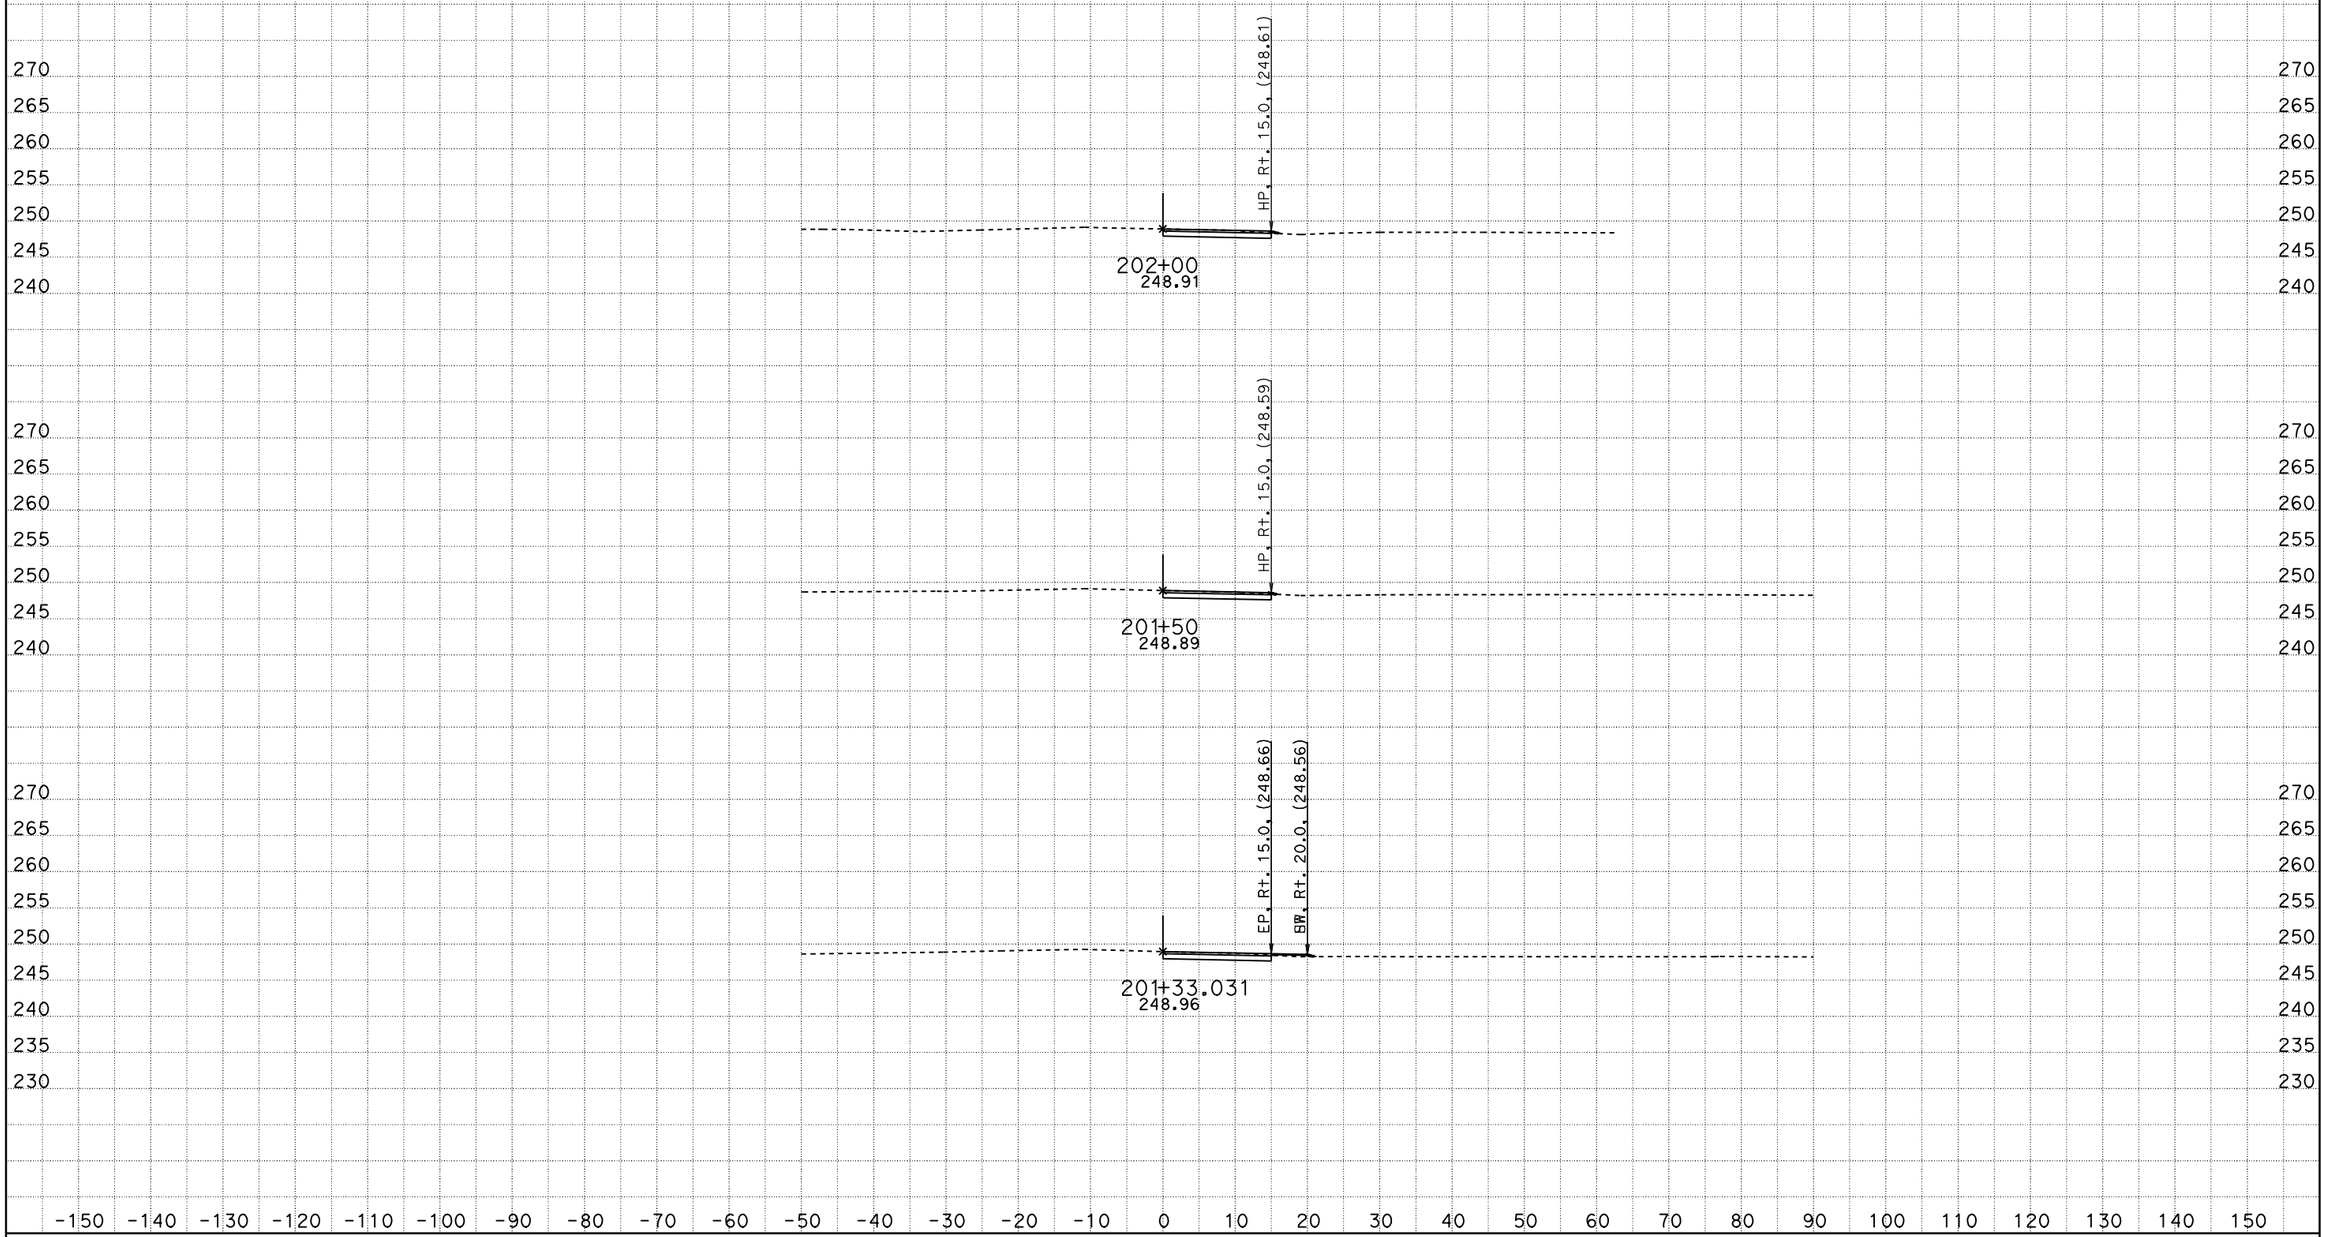

DATE: 12/29/2011

KC Project: 0172 File: D:\mycaice*2\DESIGN\SC\current\sc2design12012011.ear

SCALE: 1" = 10' Horiz.
1" = 10' Vert.

All Dimensions are US Survey Feet

SC2
CROSS SECTIONS

SHEET 4 OF XXX

DESIGN STUDY ONLY

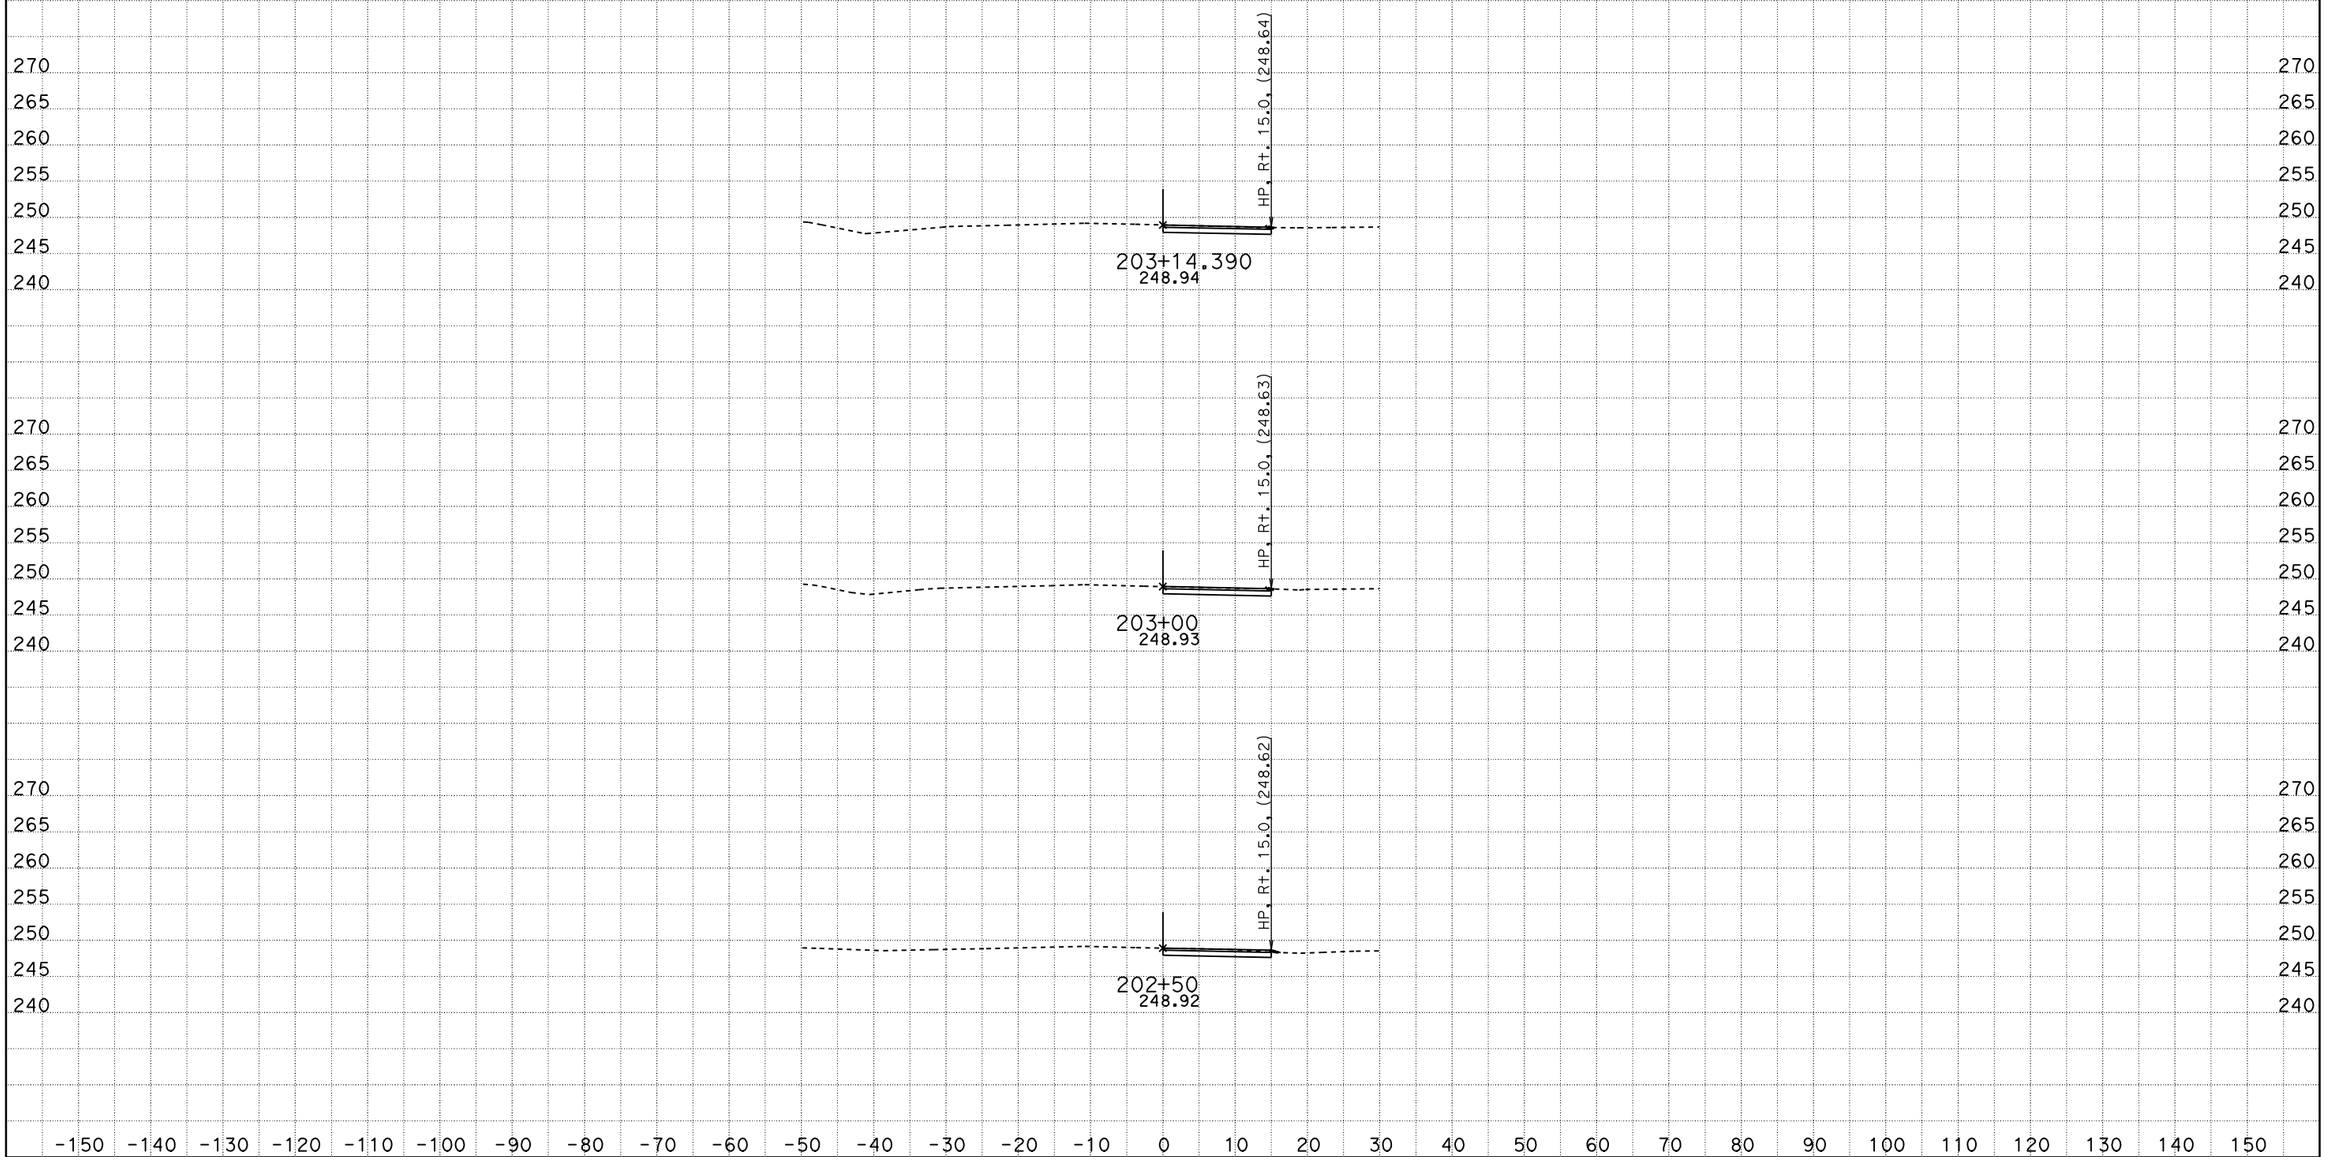

DATE: 12/29/2011

KC Project: 0172 File: D:\mycaice*2\DESIGN\SC\current\sc2design12012011.ear

SCALE: 1" = 10' Horiz.
1" = 10' Vert.

All Dimensions are US Survey Feet

SC2
CROSS SECTIONS

SHEET 5 OF XXX

DESIGN STUDY ONLY

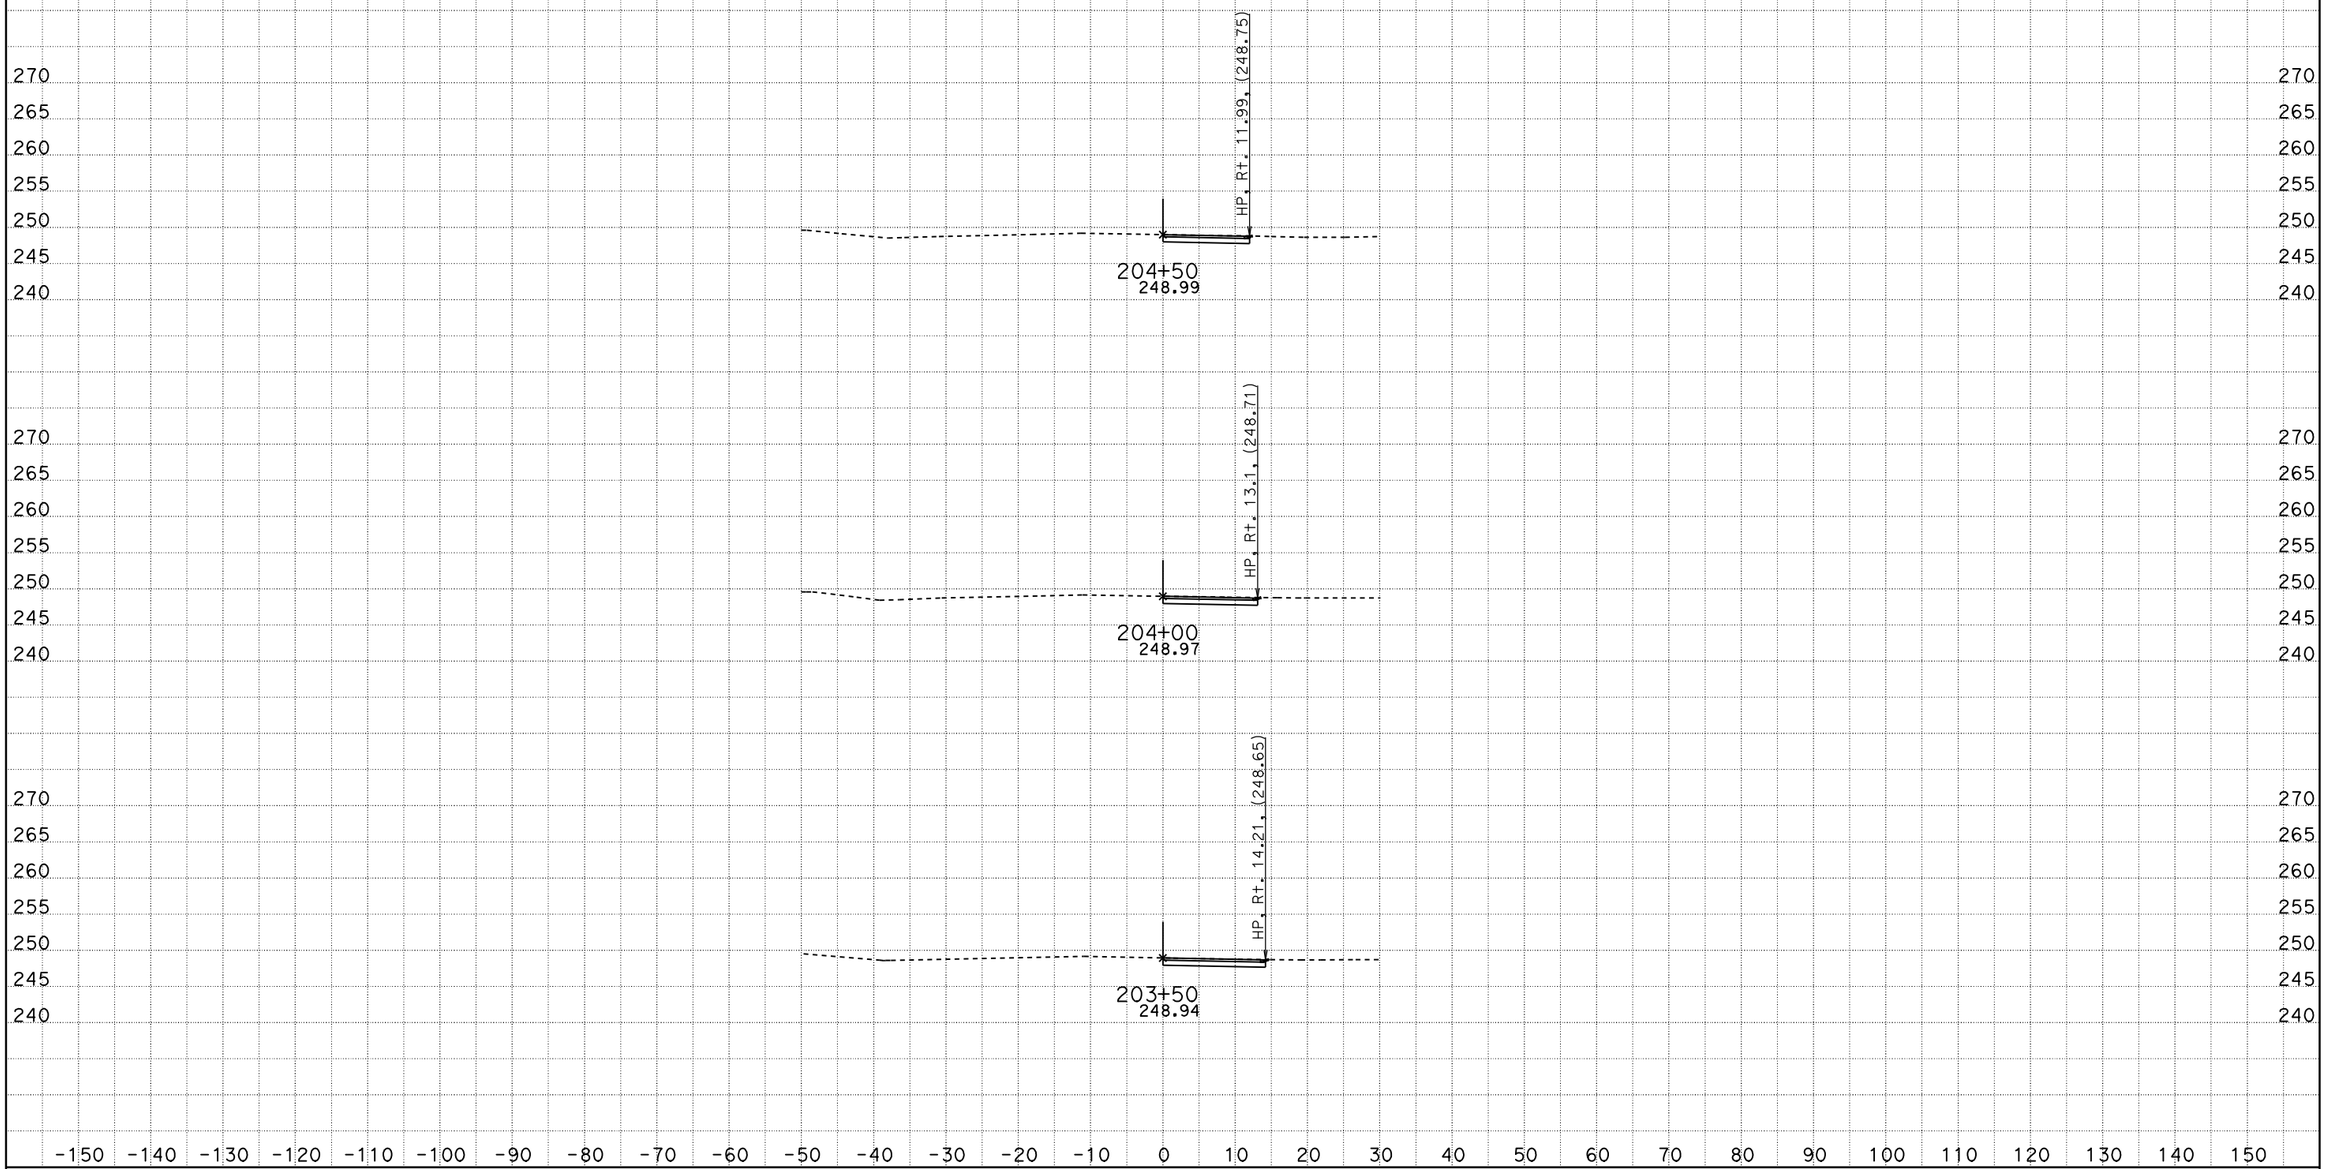

DATE: 12/29/2011

KC Project: 0172 File: D:\mycaice*2\DESIGN\SC\current\sc2design12012011.ear

SCALE: 1" = 10' Horiz.
1" = 10' Vert.

All Dimensions are US Survey Feet

SC2
CROSS SECTIONS

SHEET 6 OF XXX

DESIGN STUDY ONLY

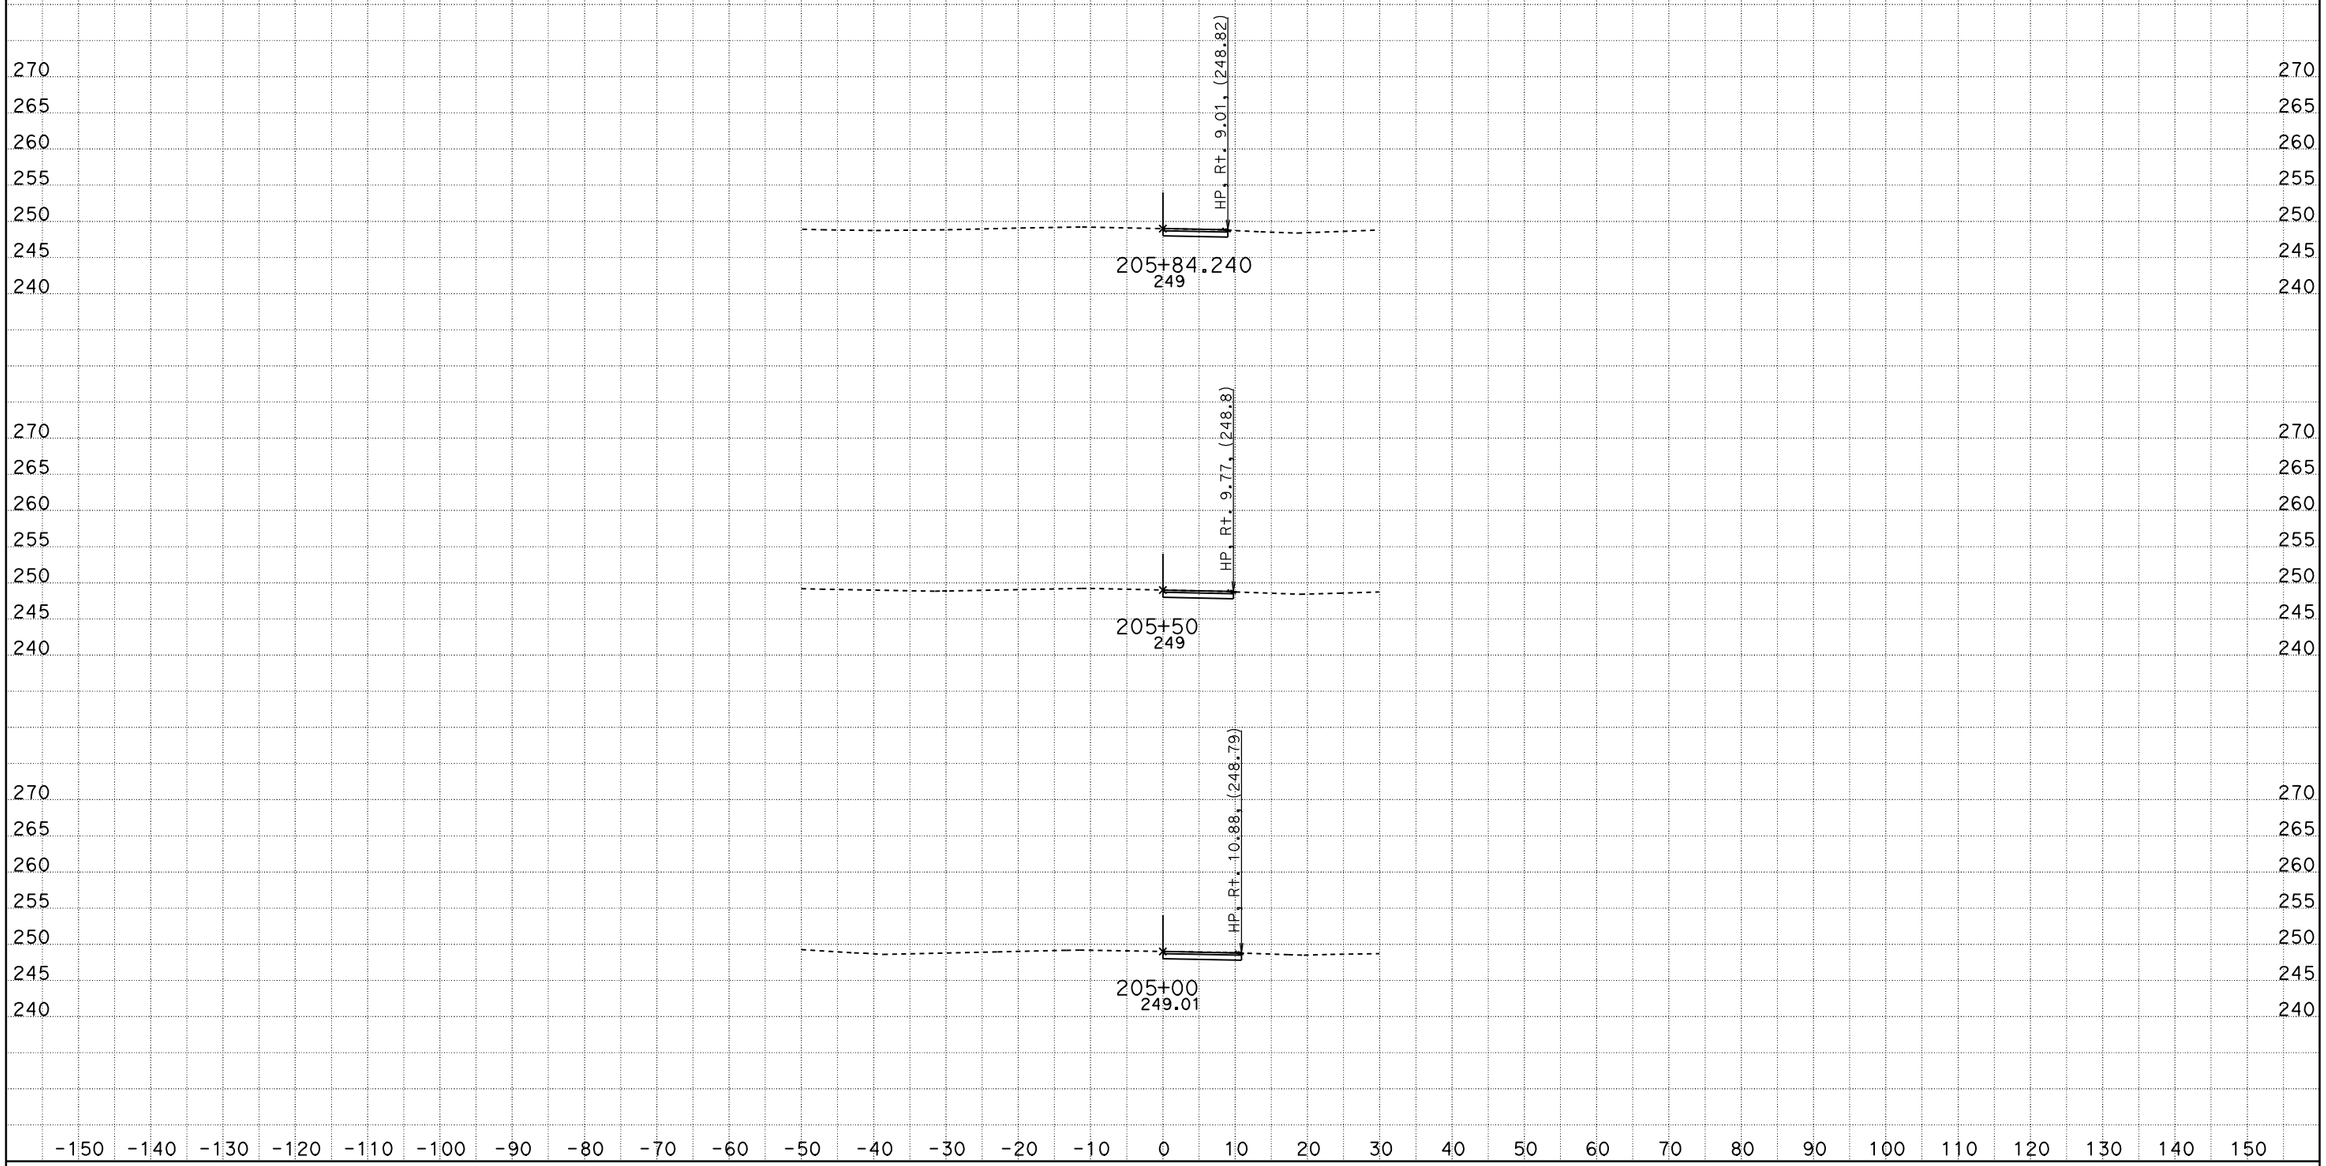

DATE: 12/29/2011

KC Project: 0172 File: D:\mycaice*2\DESIGN\SC\current\sc2design12012011.ear

SCALE: 1" = 10' Horiz.
1" = 10' Vert.

All Dimensions are US Survey Feet

SC2
CROSS SECTIONS

SHEET 7 OF XXX

DESIGN STUDY ONLY

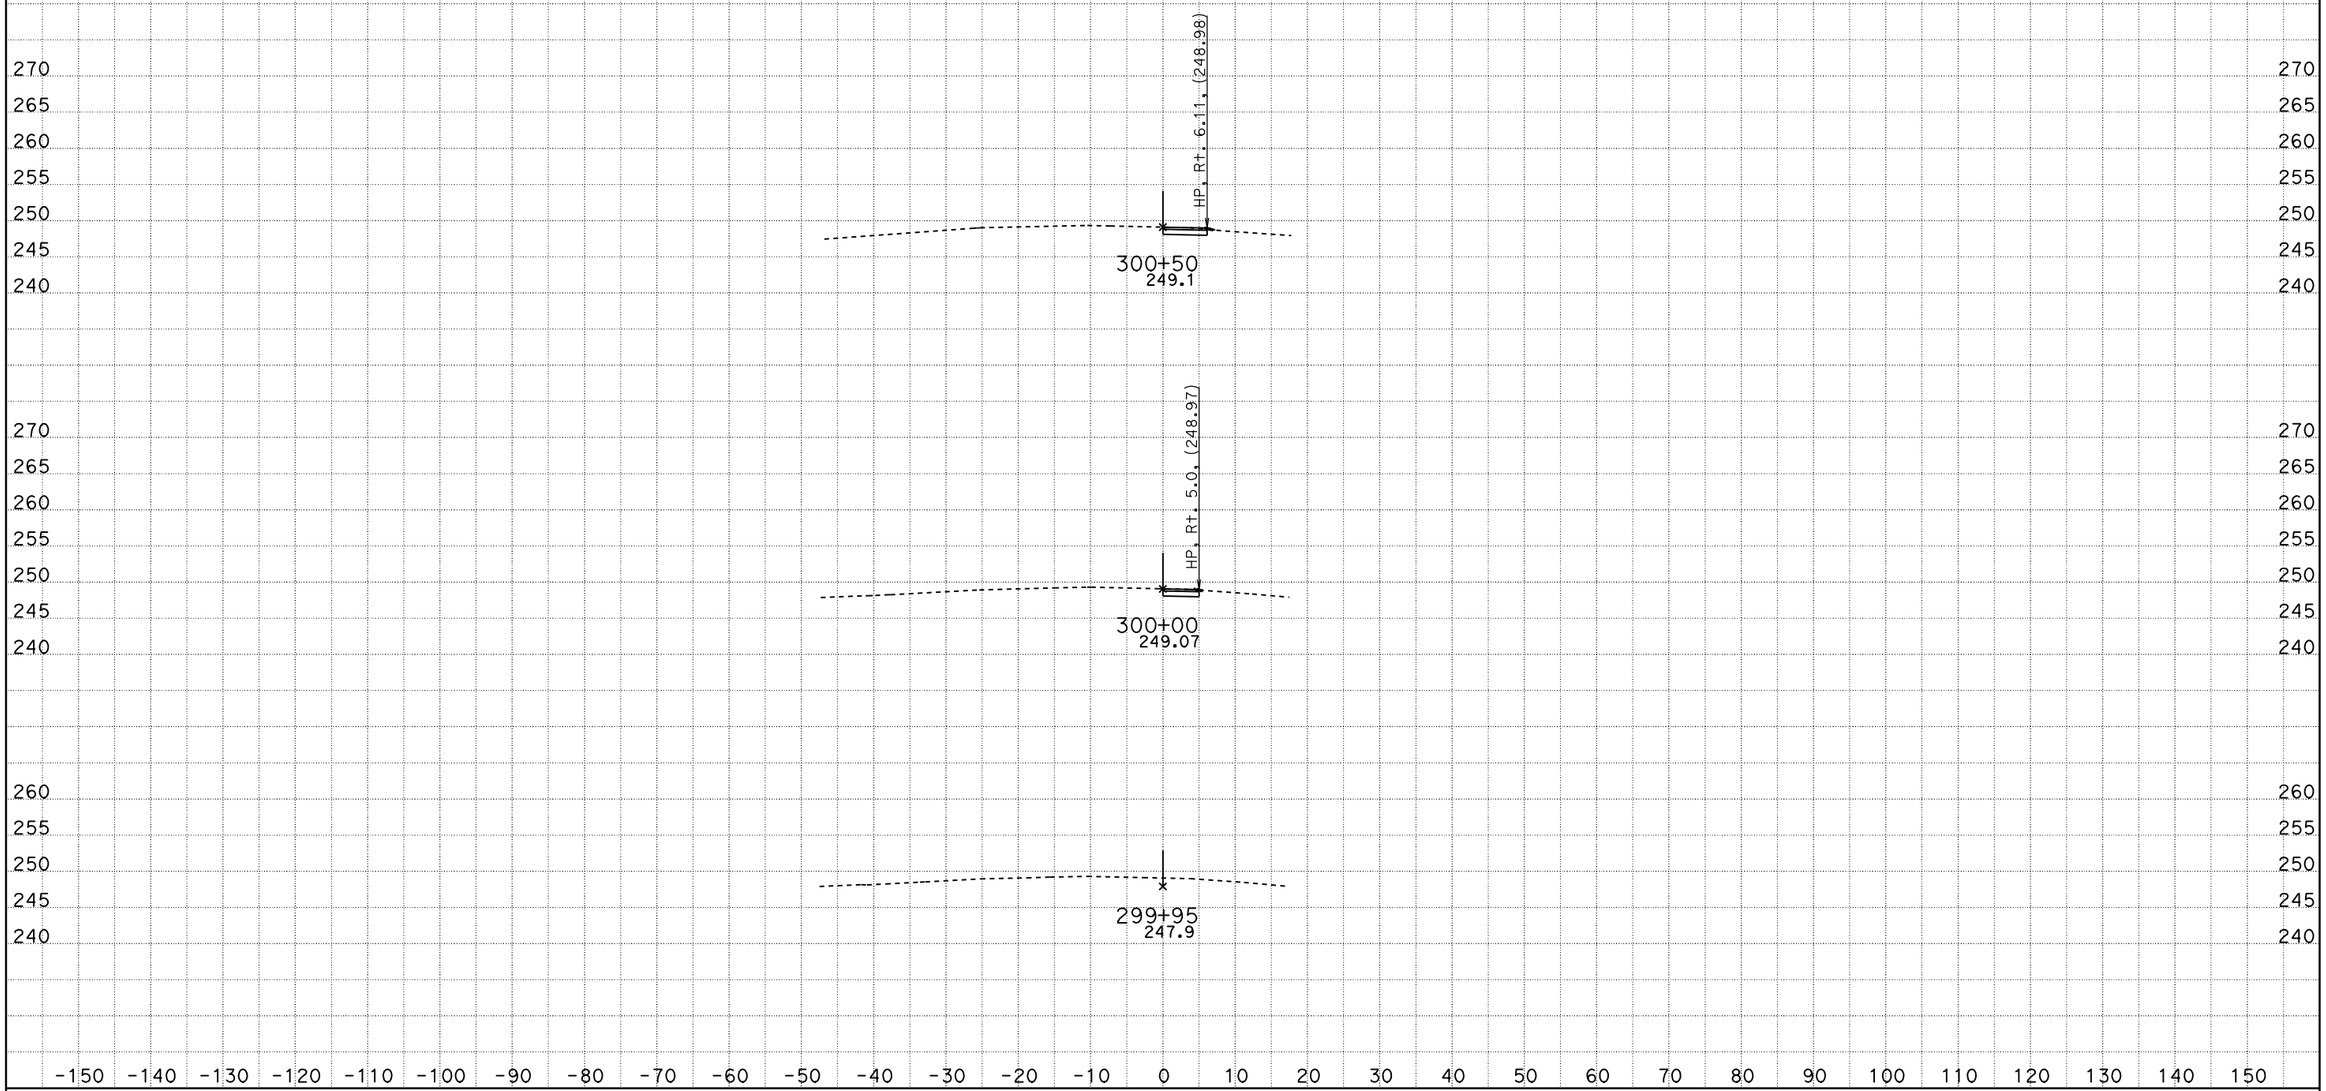

DATE: 12/29/2011

KC Project: 0172 File: D:\mycaice*2\DESIGN\SC\current\sc3design12012011.ear

SCALE: 1" = 10' Horiz.
1" = 10' Vert.

All Dimensions are US Survey Feet

SC3
CROSS SECTIONS

SHEET 1 OF XXX

DESIGN STUDY ONLY

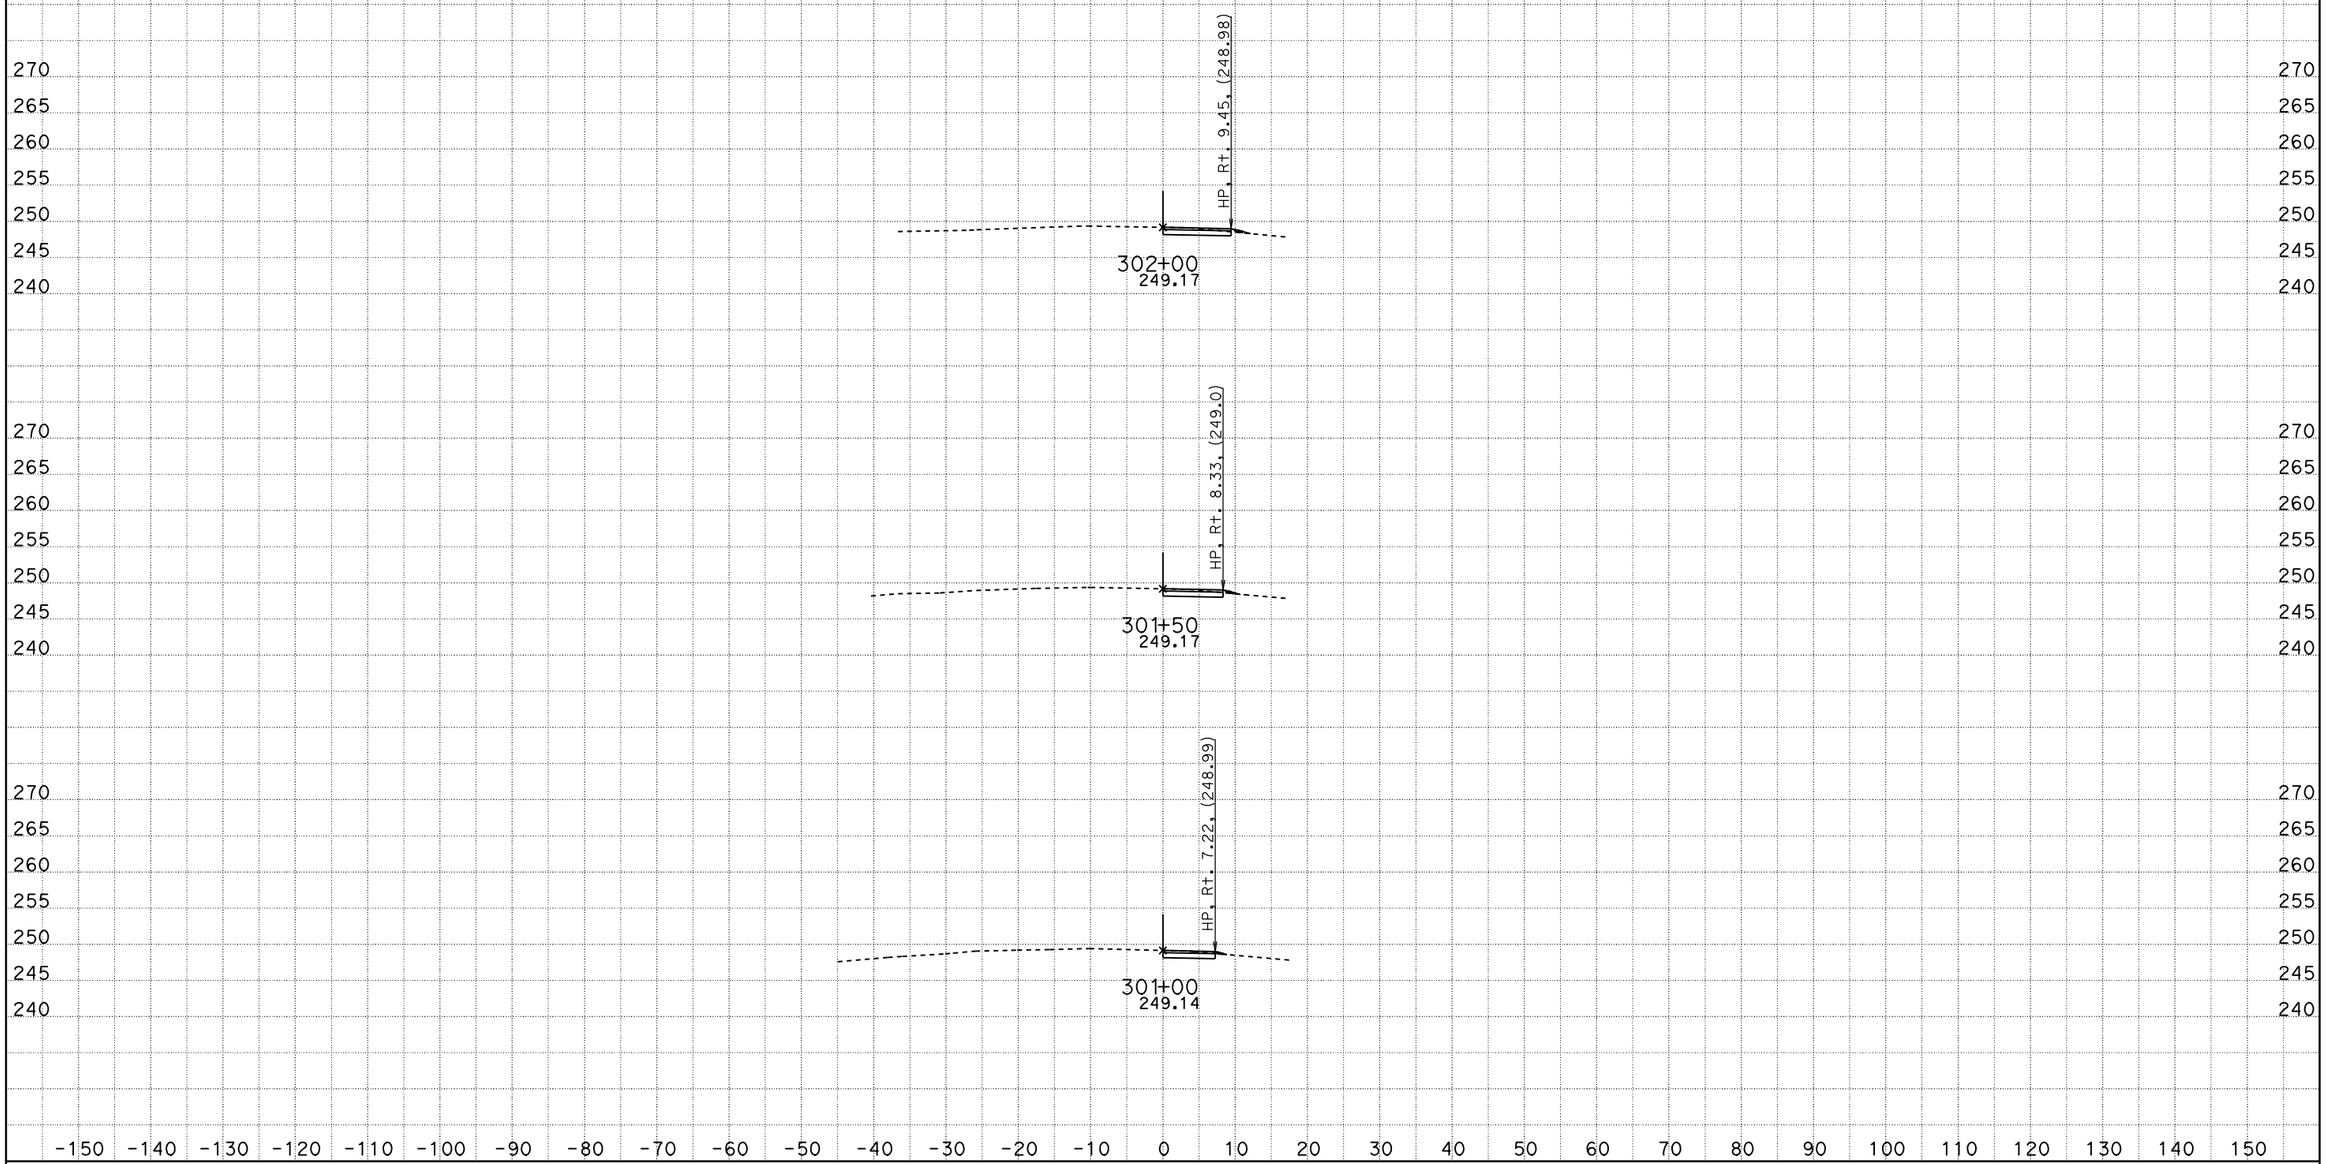

DATE: 12/29/2011

KC Project: 0172 File: D:\mycaice*2\DESIGN\SC\current\sc3design12012011.ear

SCALE: 1" = 10' Horiz.
1" = 10' Vert.

All Dimensions are US Survey Feet

SC3
CROSS SECTIONS

SHEET 2 OF XXX

DESIGN STUDY ONLY

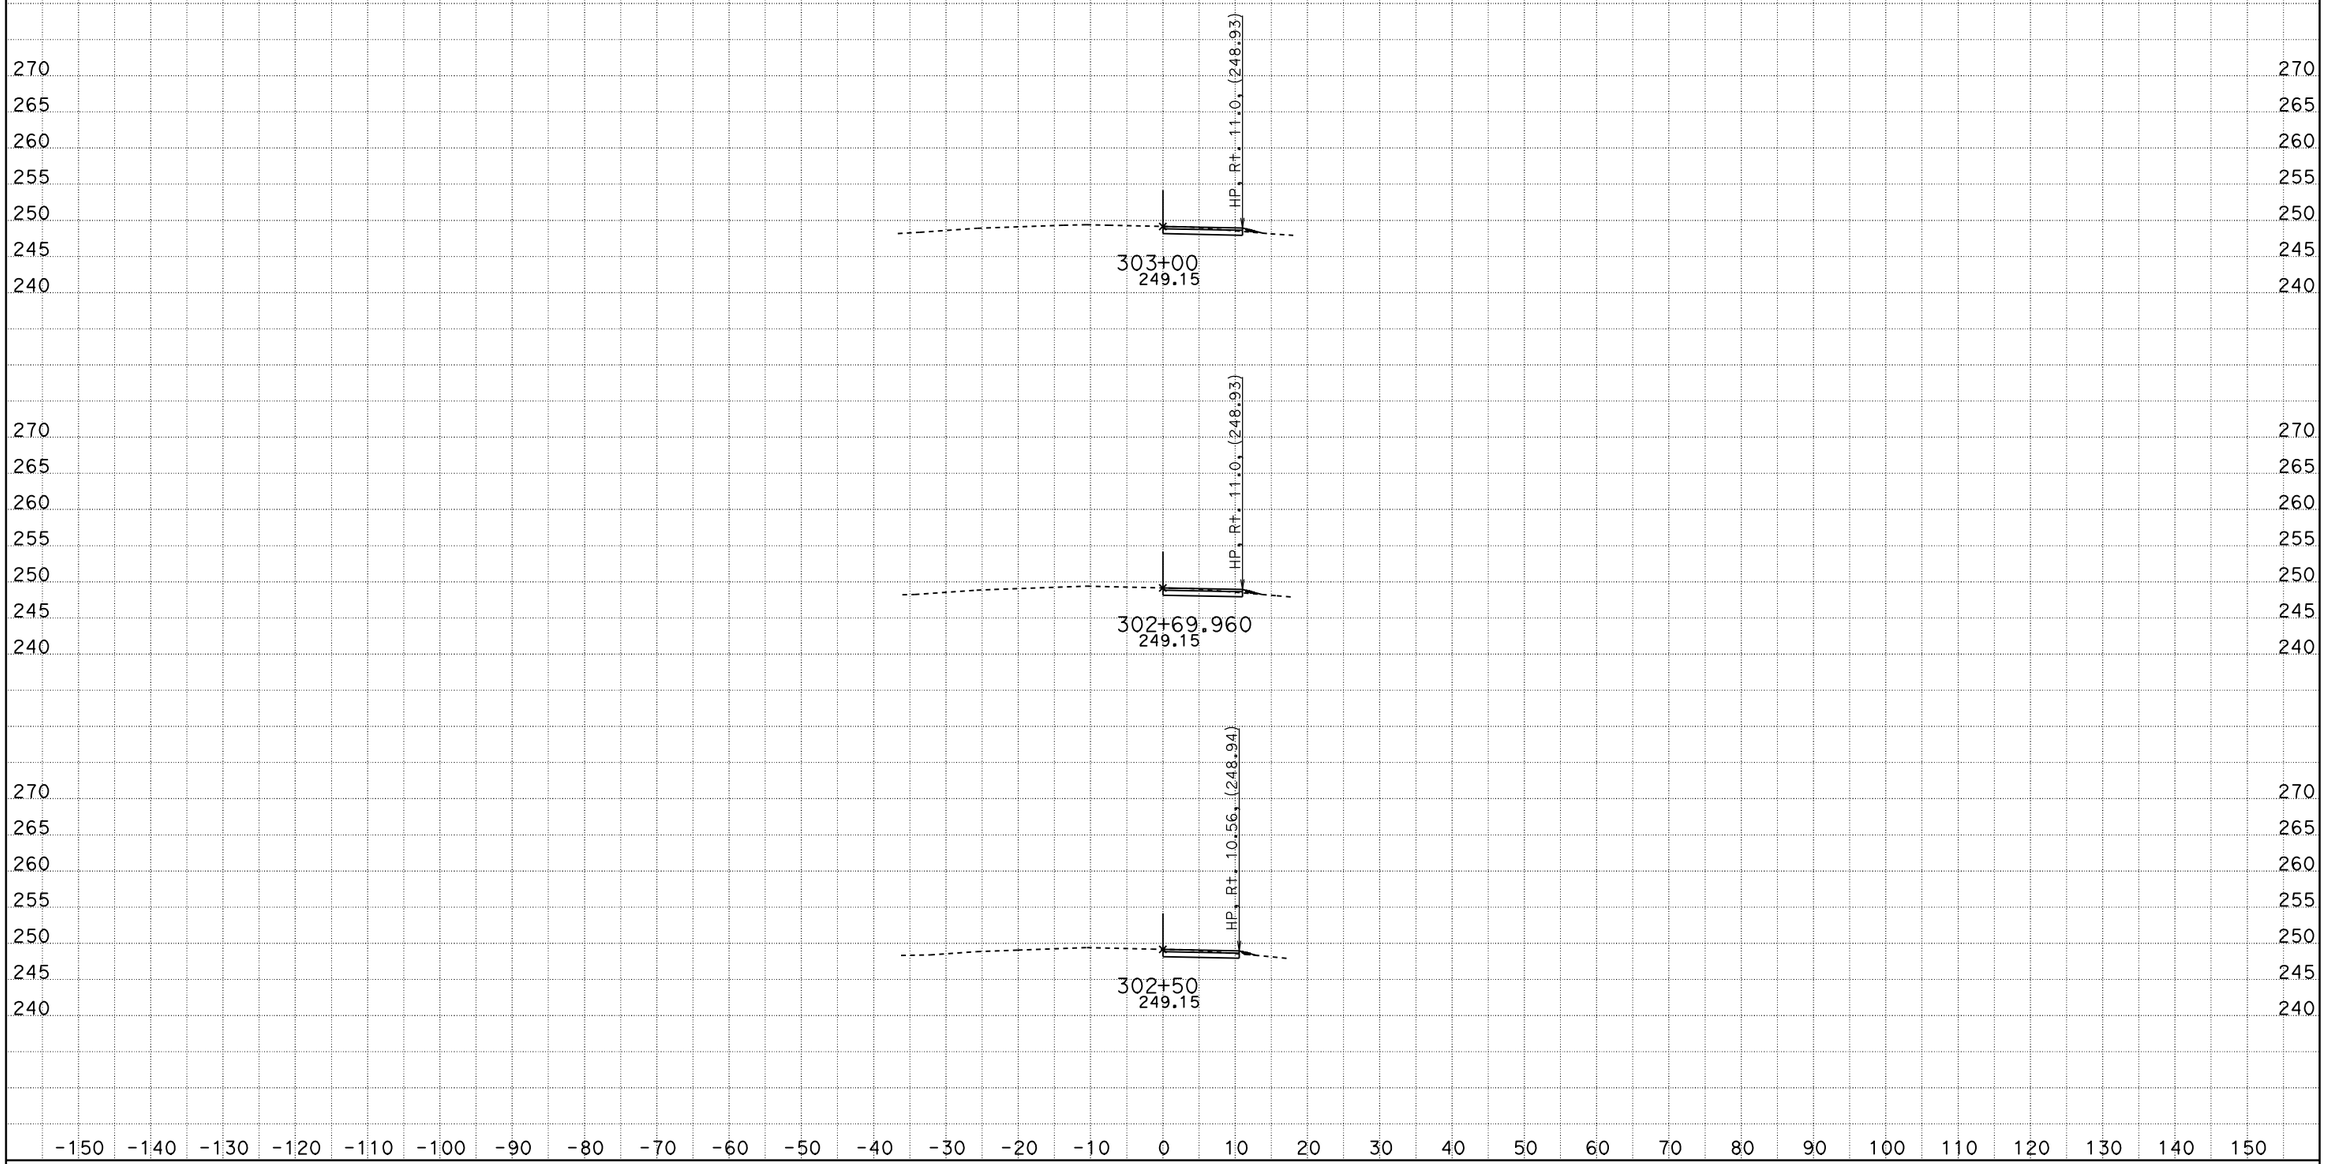

DATE: 12/29/2011

KC Project: 0172 File: D:\mycaice*2\DESIGN\SC\current\sc3design12012011.ear

SCALE: 1" = 10' Horiz.
1" = 10' Vert.

All Dimensions are US Survey Feet

SC3
CROSS SECTIONS

SHEET 3 OF XXX

DESIGN STUDY ONLY

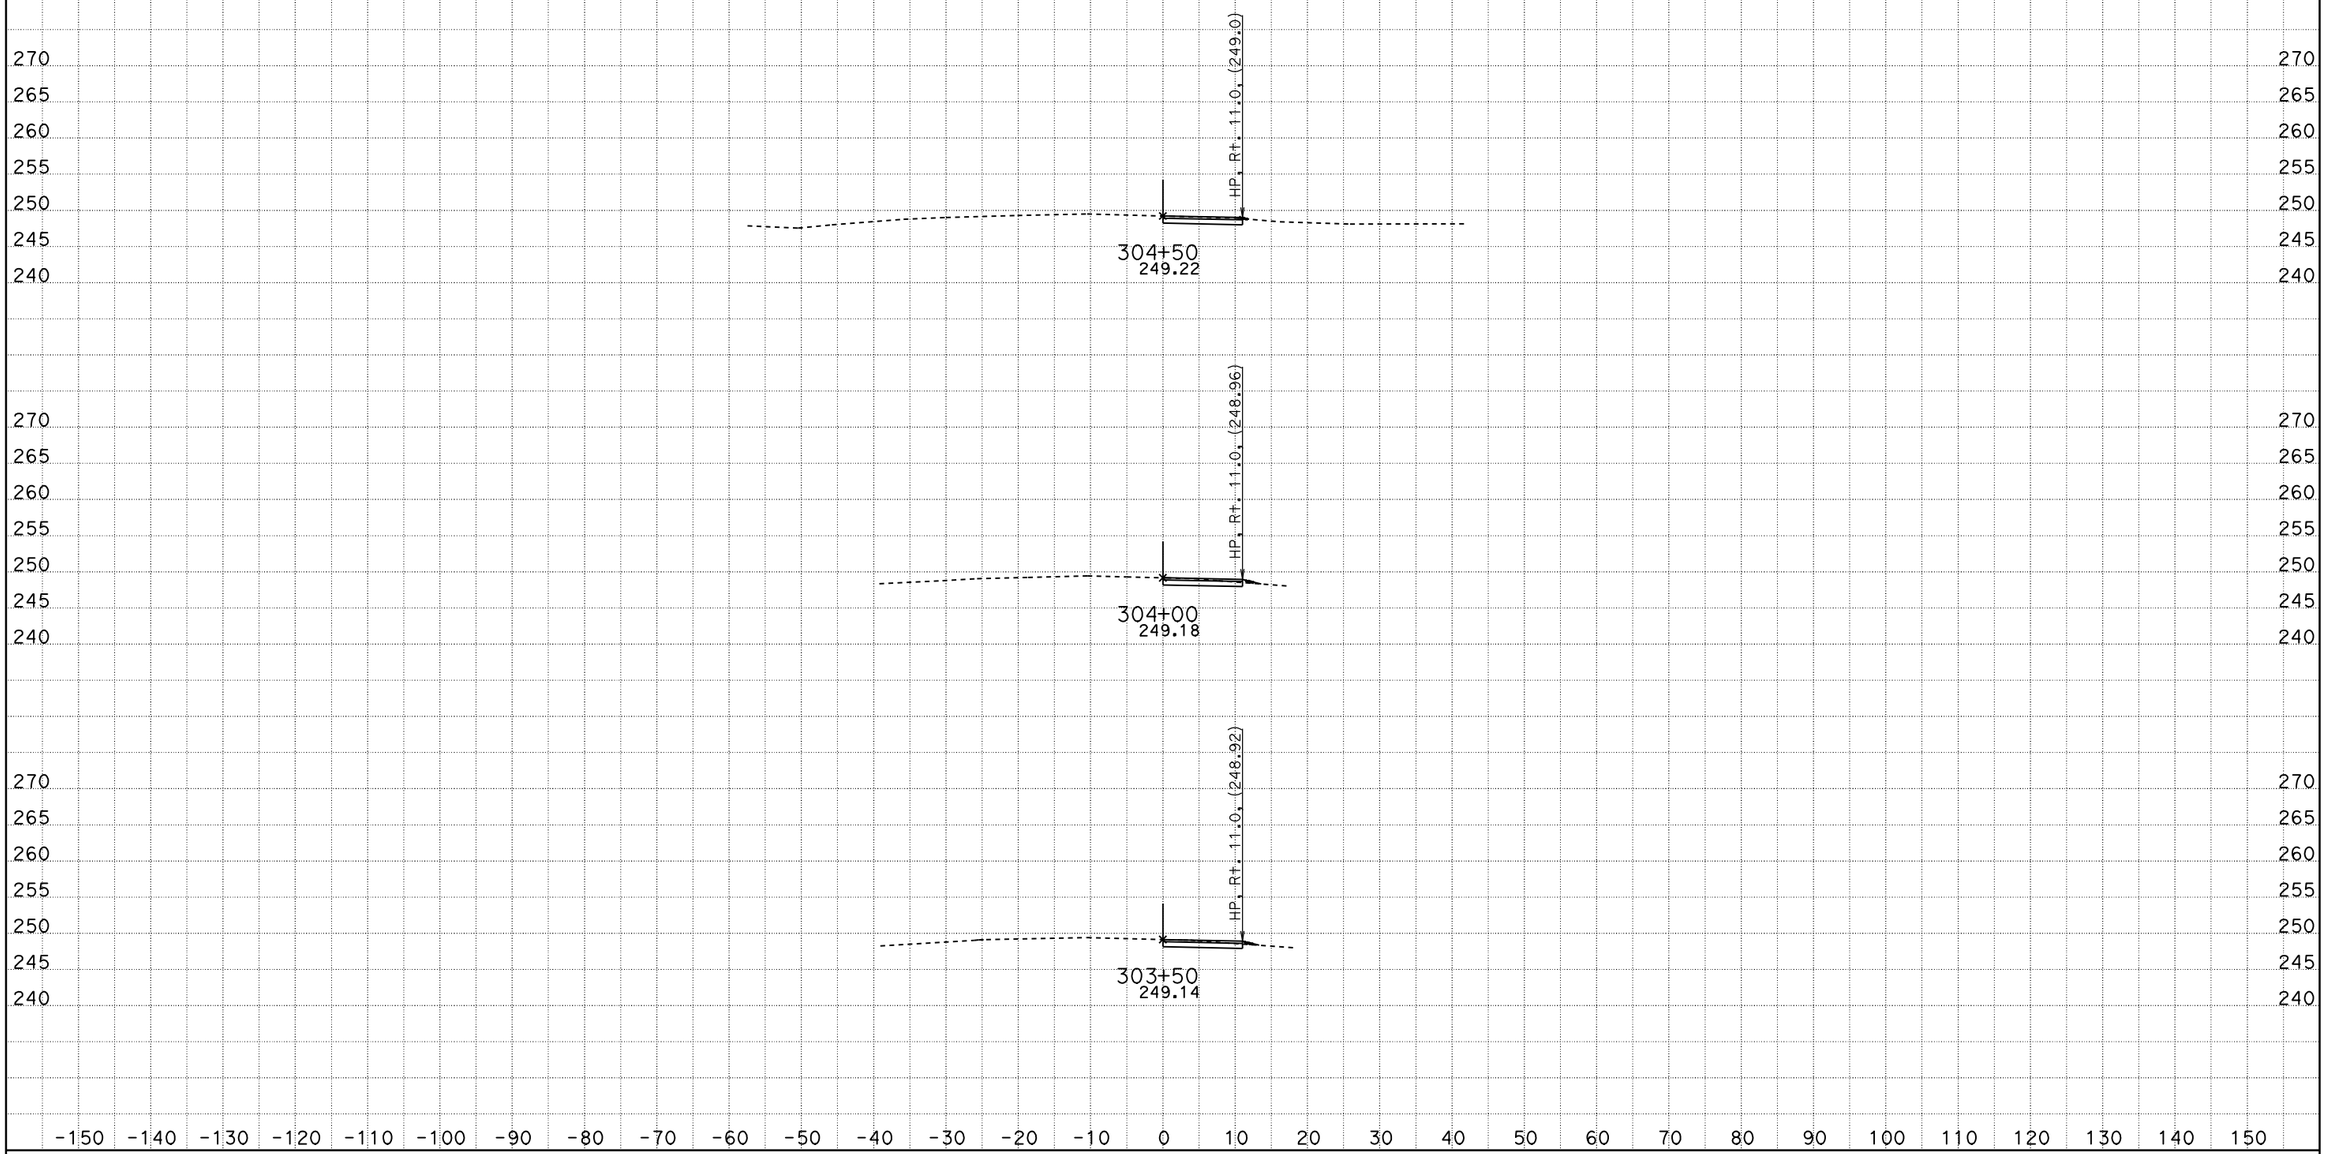

DATE: 12/29/2011

KC Project: 0172 File: D:\mycaice*2\DESIGN\SC\current\sc3design12012011.ear

SCALE: 1" = 10' Horiz.
1" = 10' Vert.

All Dimensions are US Survey Feet

SC3
CROSS SECTIONS

SHEET 4 OF XXX

DESIGN STUDY ONLY

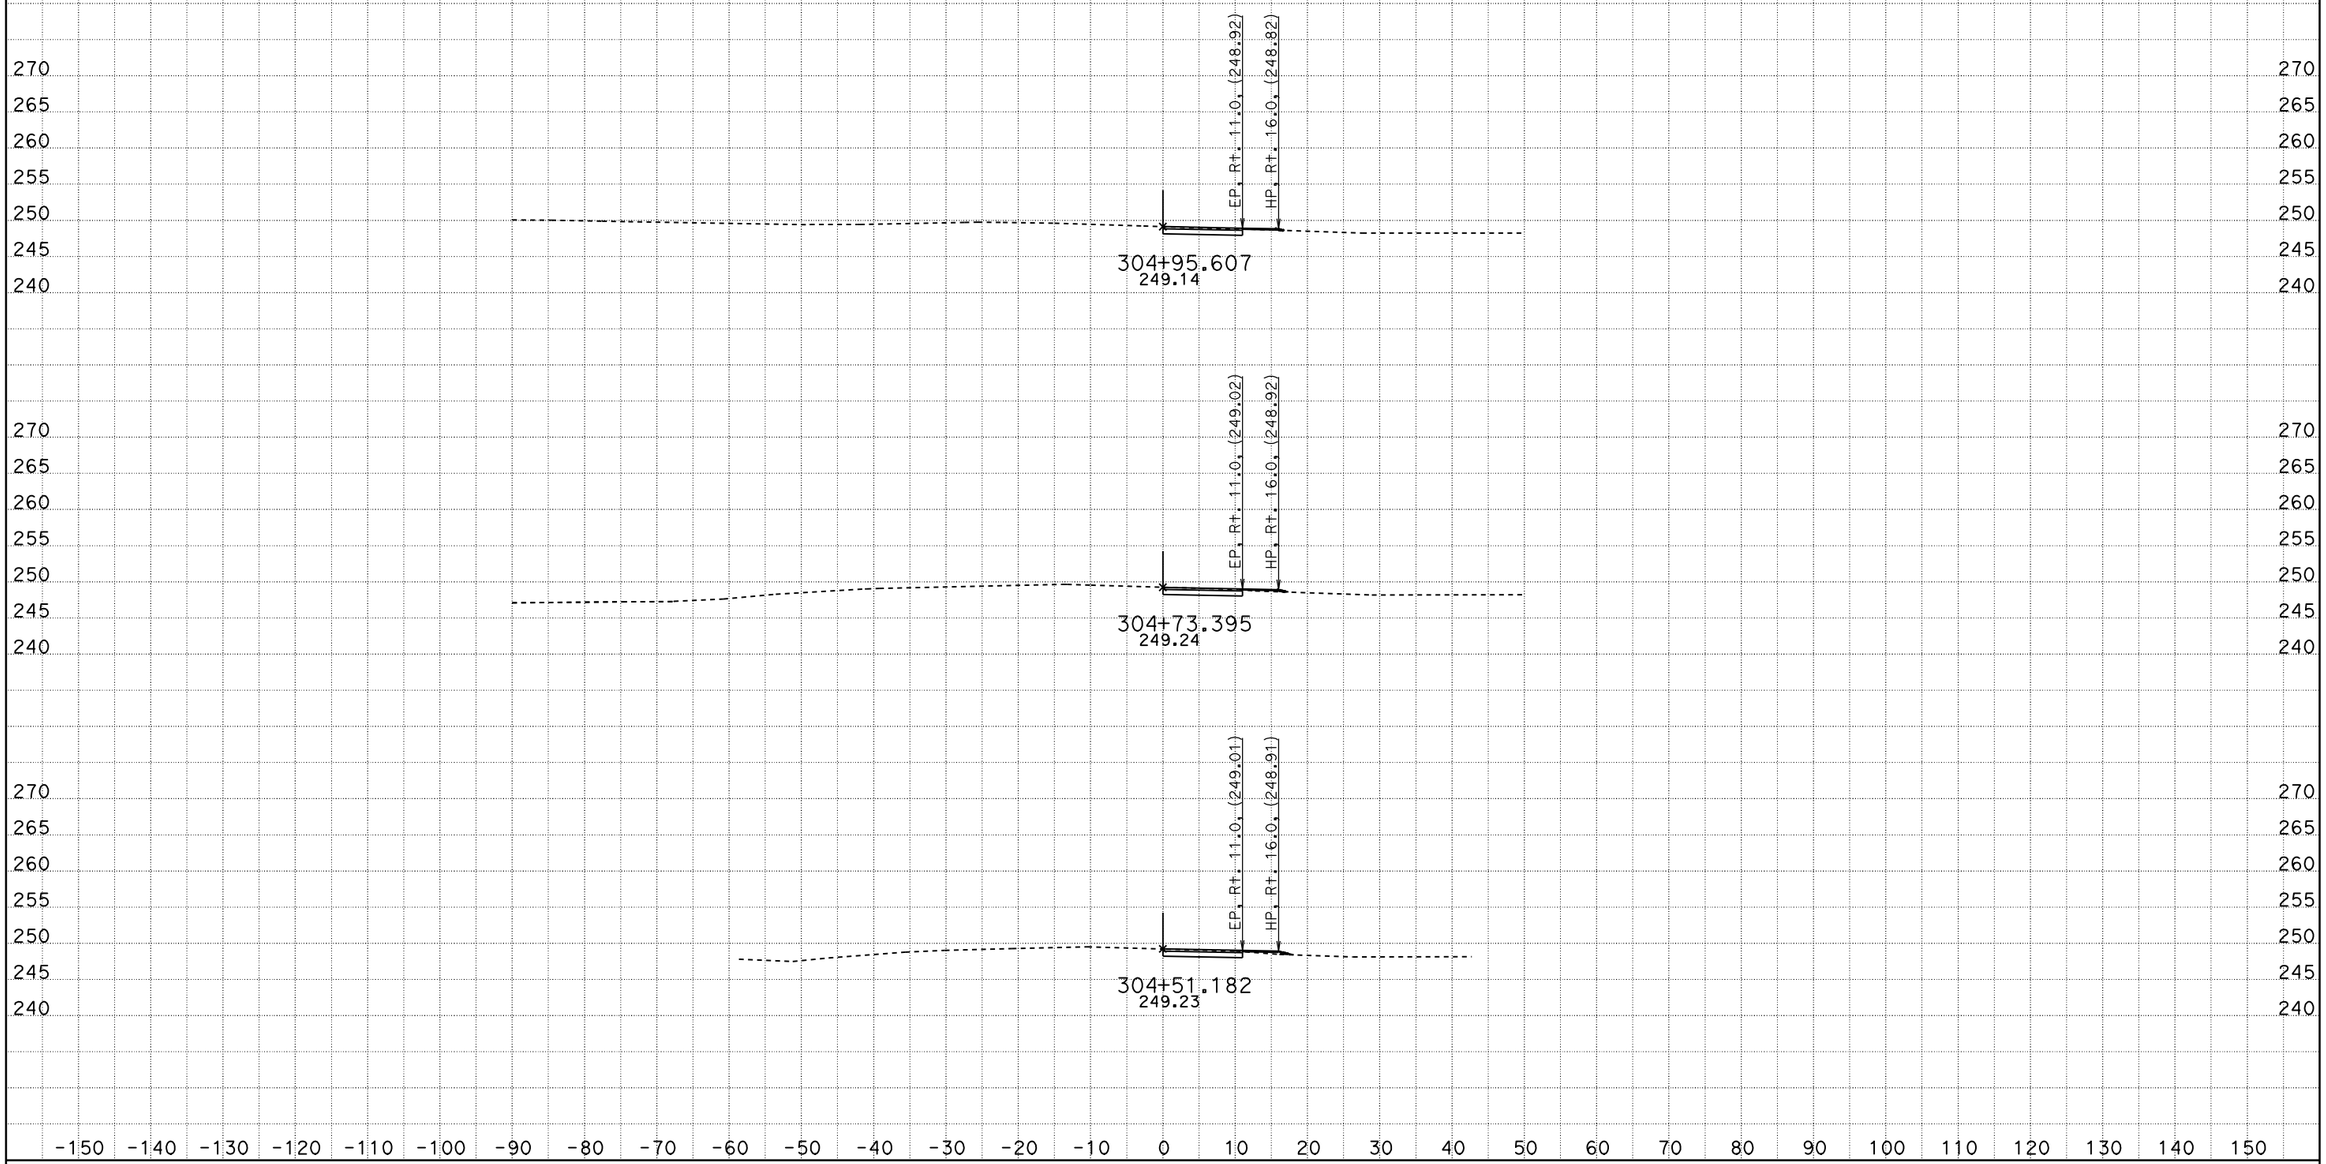

DATE: 12/29/2011

KC Project: 0172 File: D:\mycaice*2\DESIGN\SC\current\sc3design12012011.ear

SCALE: 1" = 10' Horiz.
1" = 10' Vert.

All Dimensions are US Survey Feet

SC3
CROSS SECTIONS

SHEET 5 OF XXX

DESIGN STUDY ONLY

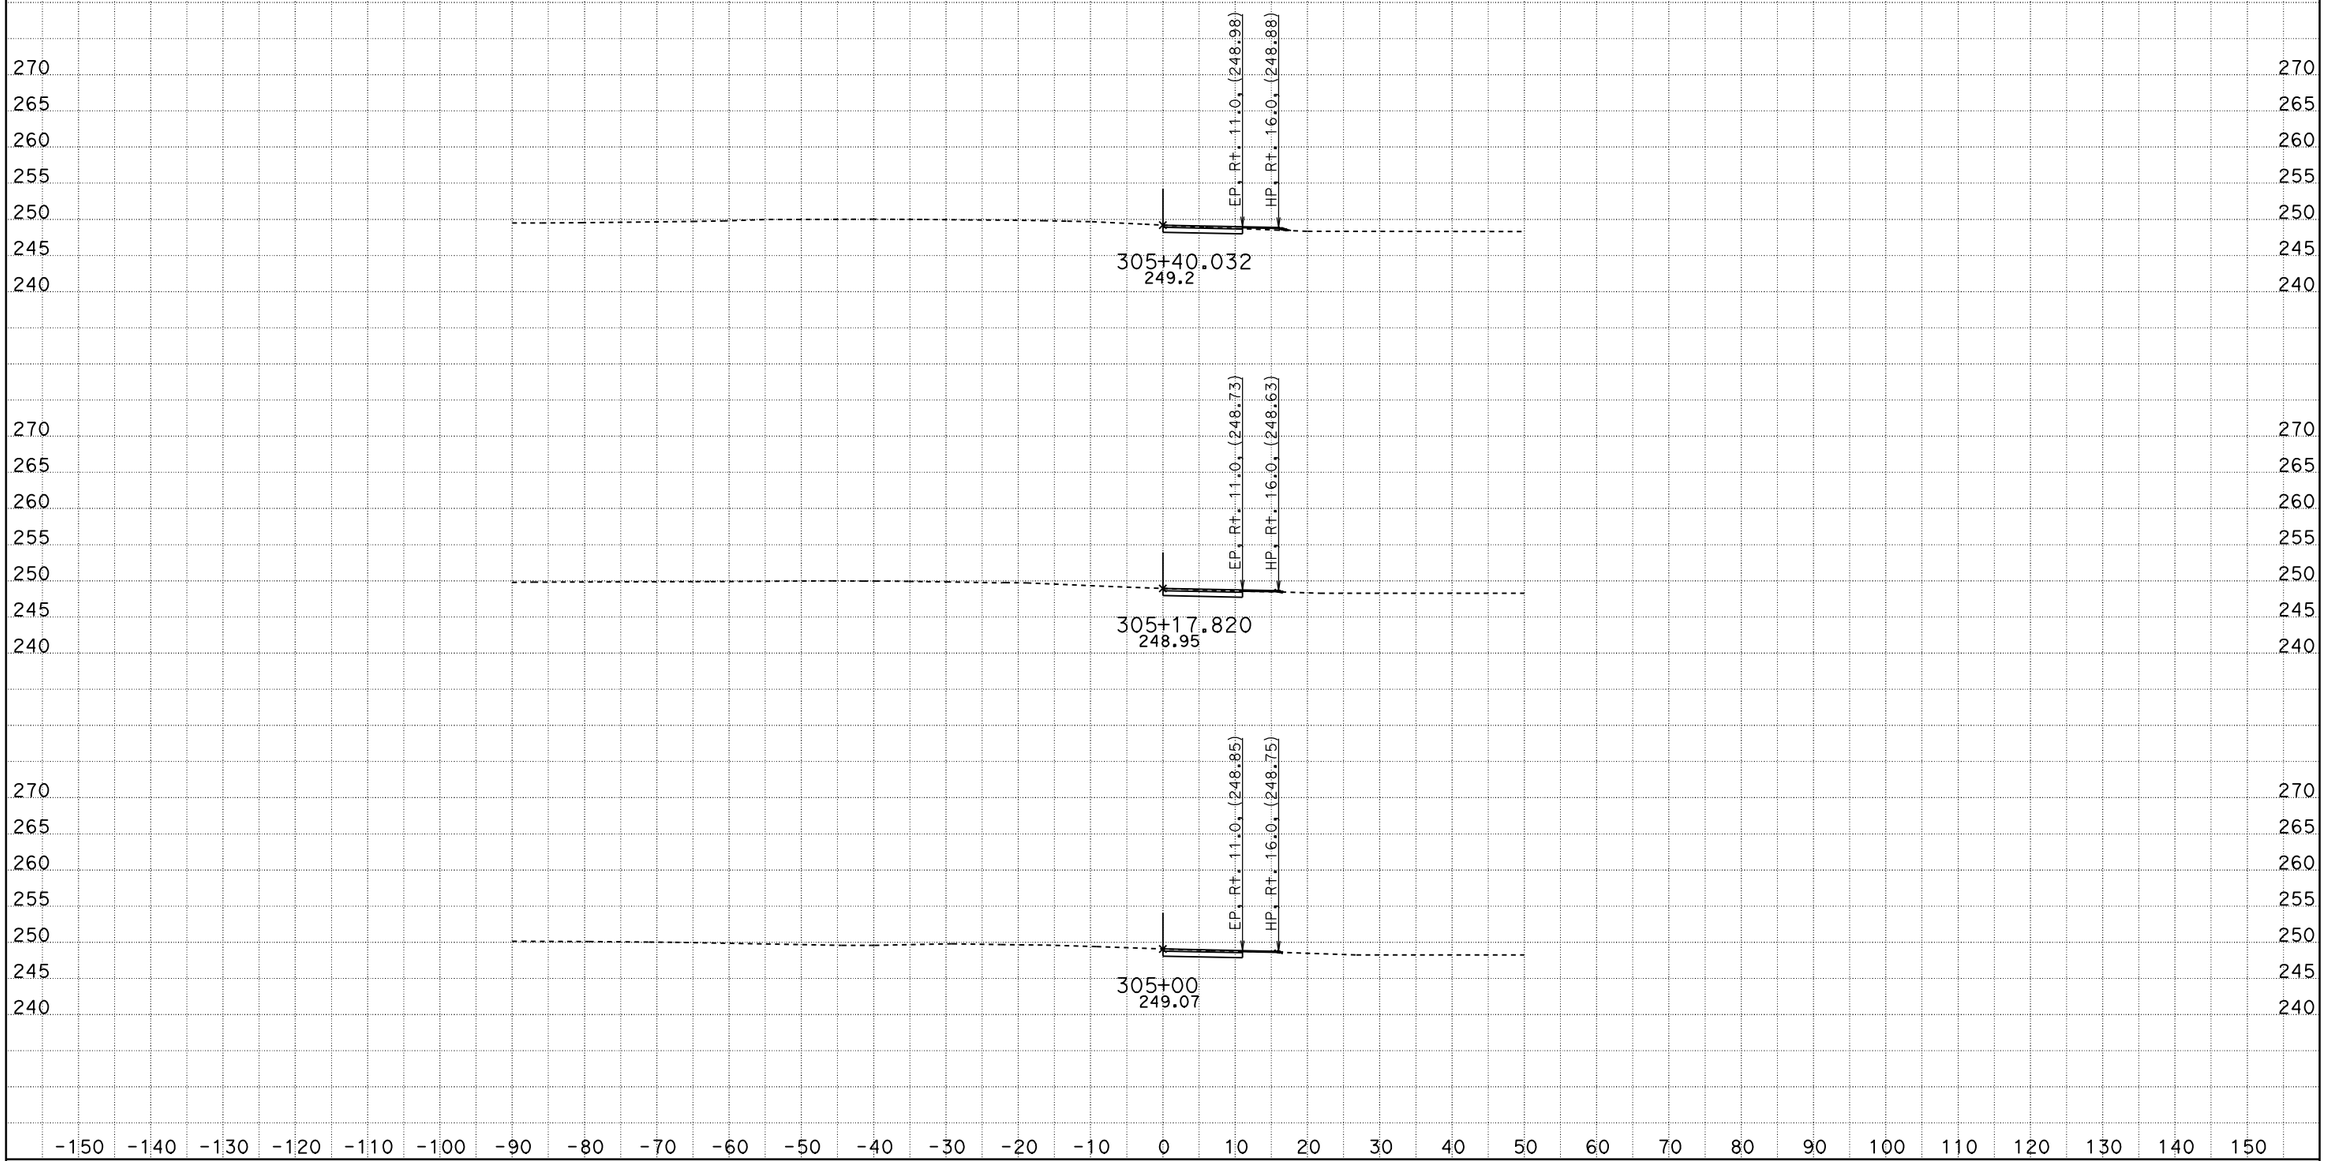

DATE: 12/29/2011

KC Project: 0172 File: D:\mycaice*2\DESIGN\SC\current\sc3design12012011.ear

SCALE: 1" = 10' Horiz.
1" = 10' Vert.

All Dimensions are US Survey Feet

SC3
CROSS SECTIONS

SHEET 6 OF XXX

DESIGN STUDY ONLY

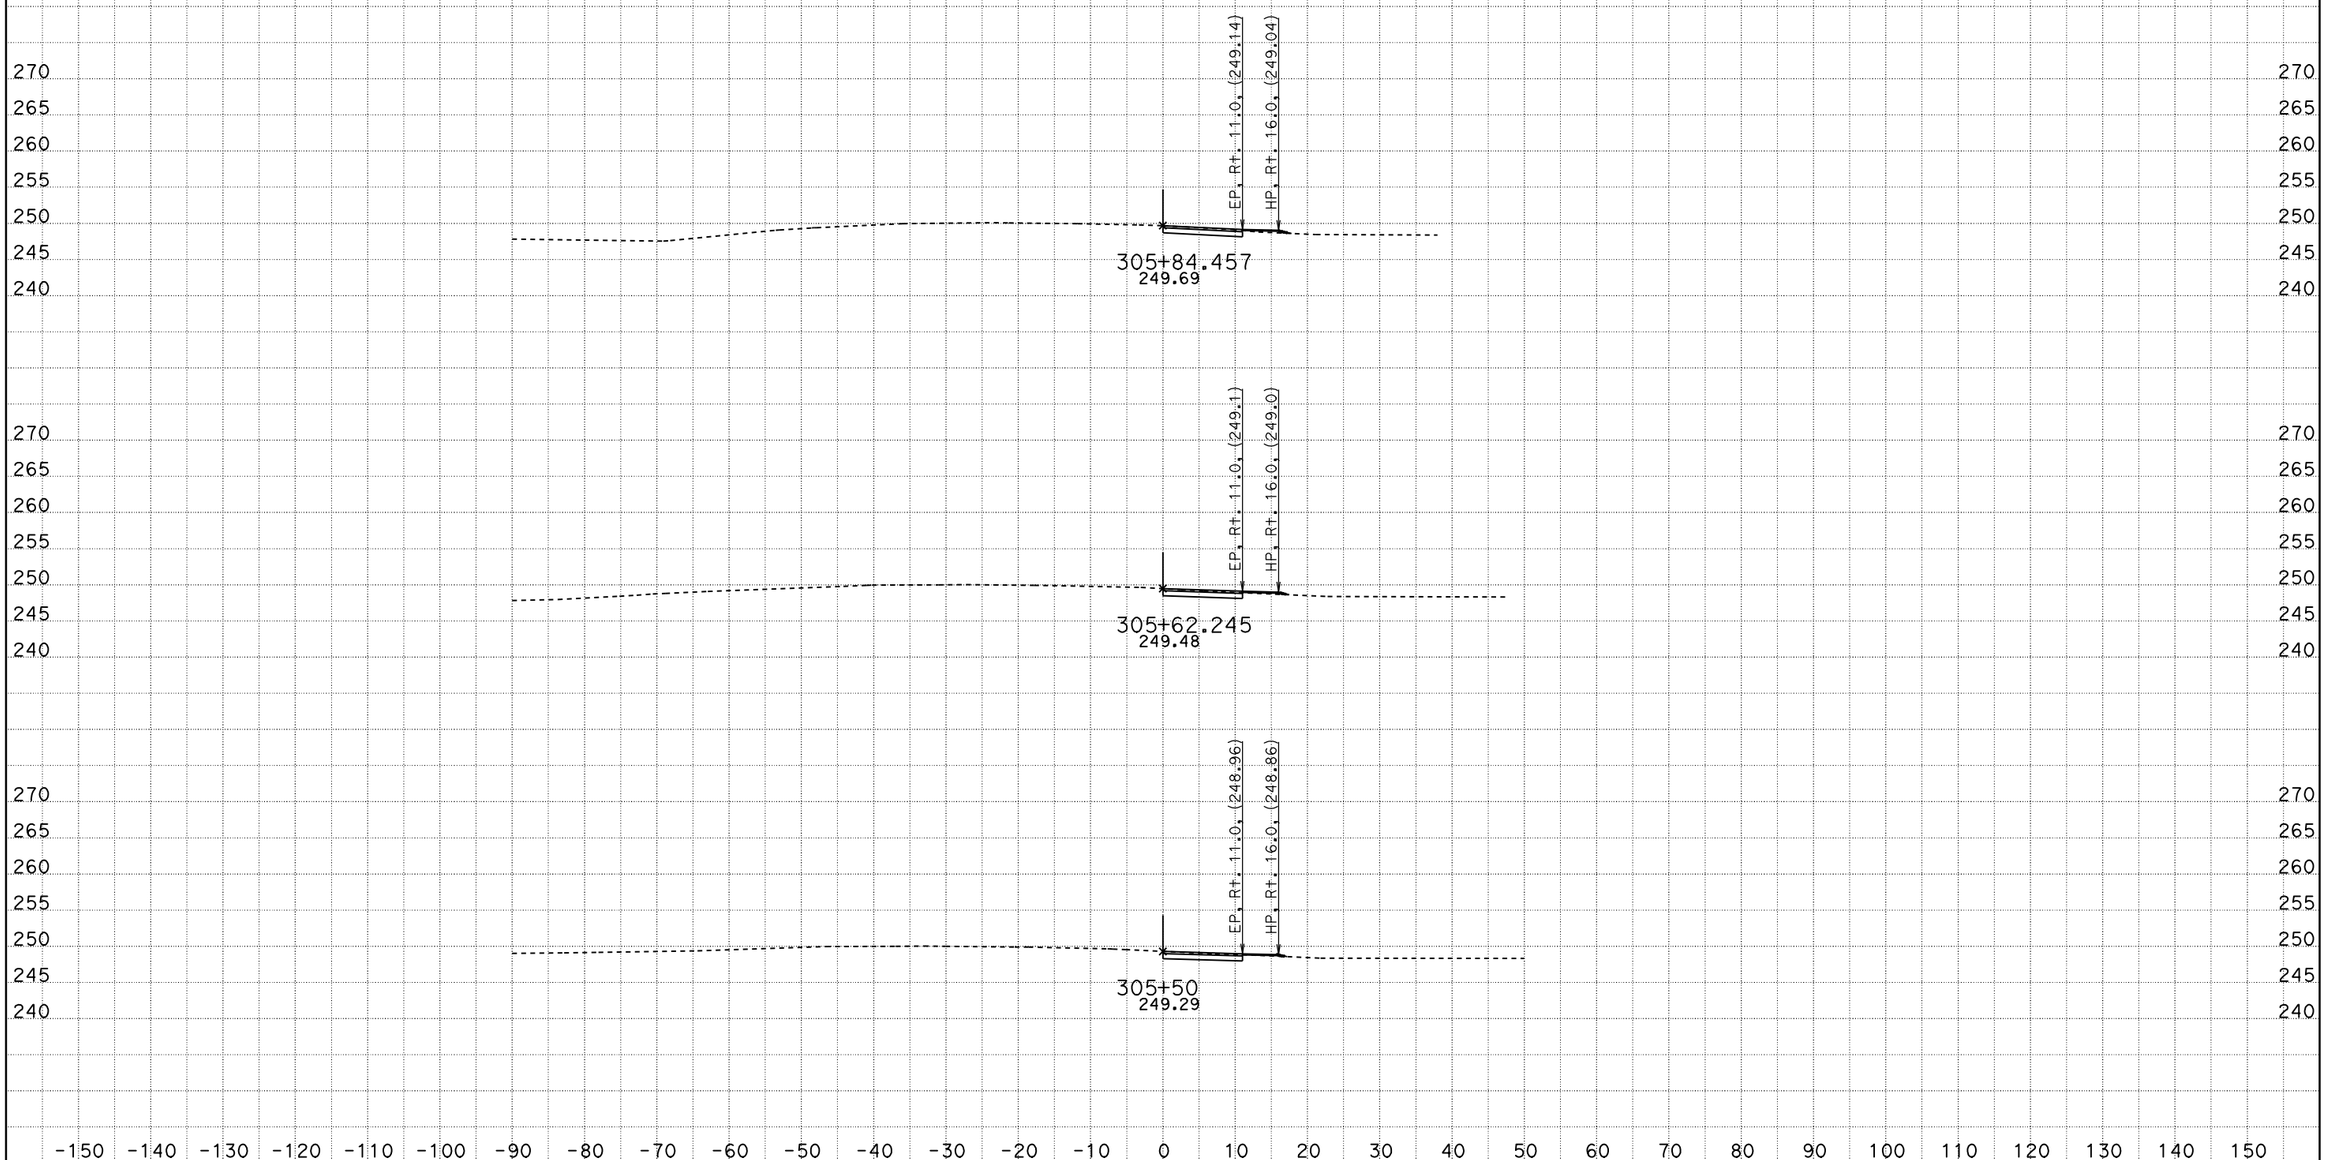

DATE: 12/29/2011

KC Project: 0172 File: D:\mycaice*2\DESIGN\SC\current\sc3design12012011.ear

SCALE: 1" = 10' Horiz.
1" = 10' Vert.

All Dimensions are US Survey Feet

SC3
CROSS SECTIONS

SHEET 7 OF XXX

DESIGN STUDY ONLY

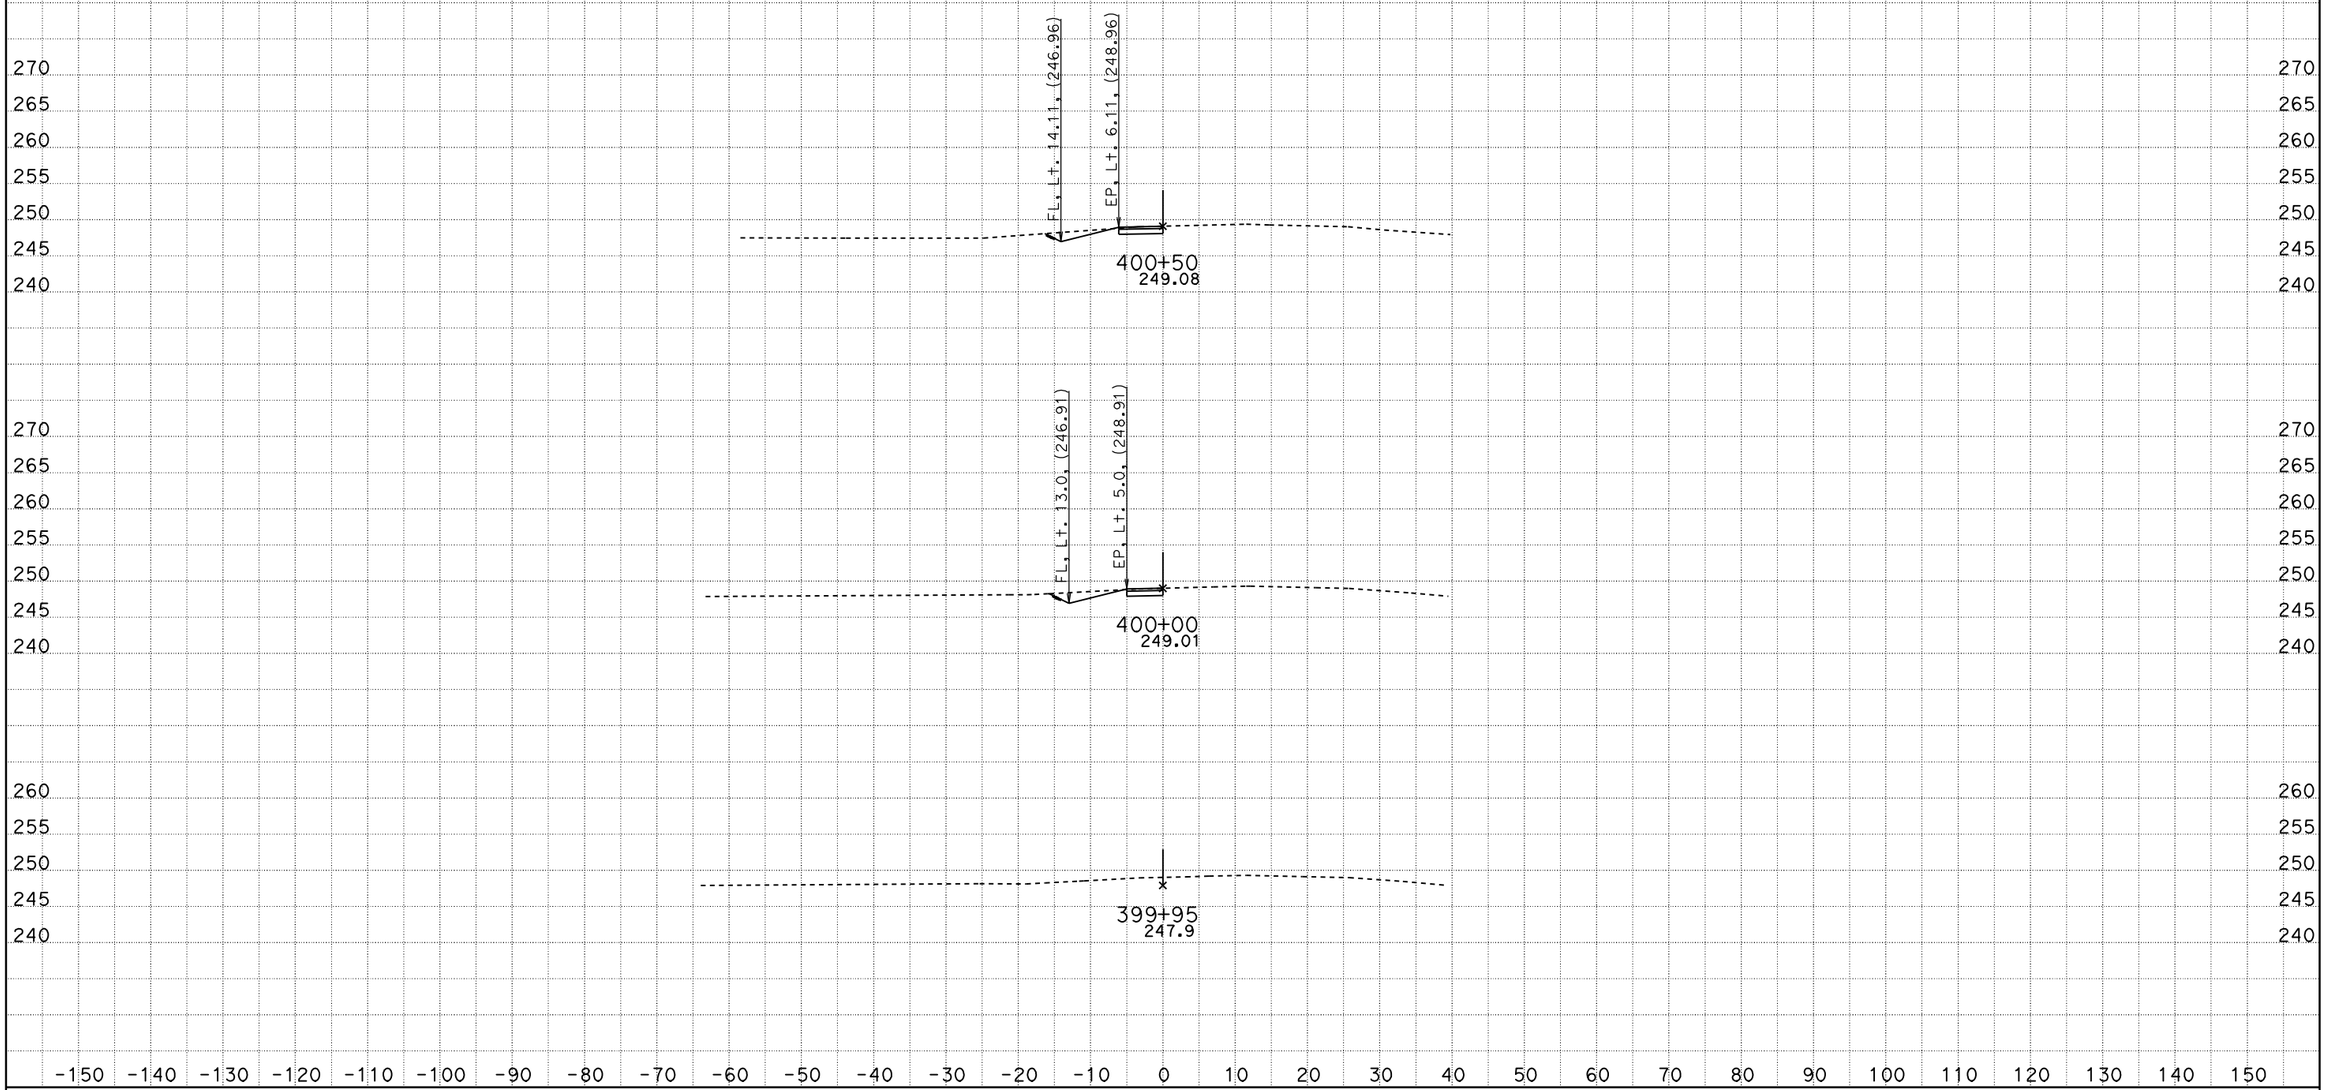

DATE: 12/29/2011

KC Project: 0172 File: D:\mycaice*2\DESIGN\SC\current\sc4design12012011.ear

SCALE: 1" = 10' Horiz.
1" = 10' Vert.

All Dimensions are US Survey Feet

SC4
CROSS SECTIONS
SHEET 1 OF XXX

DESIGN STUDY ONLY

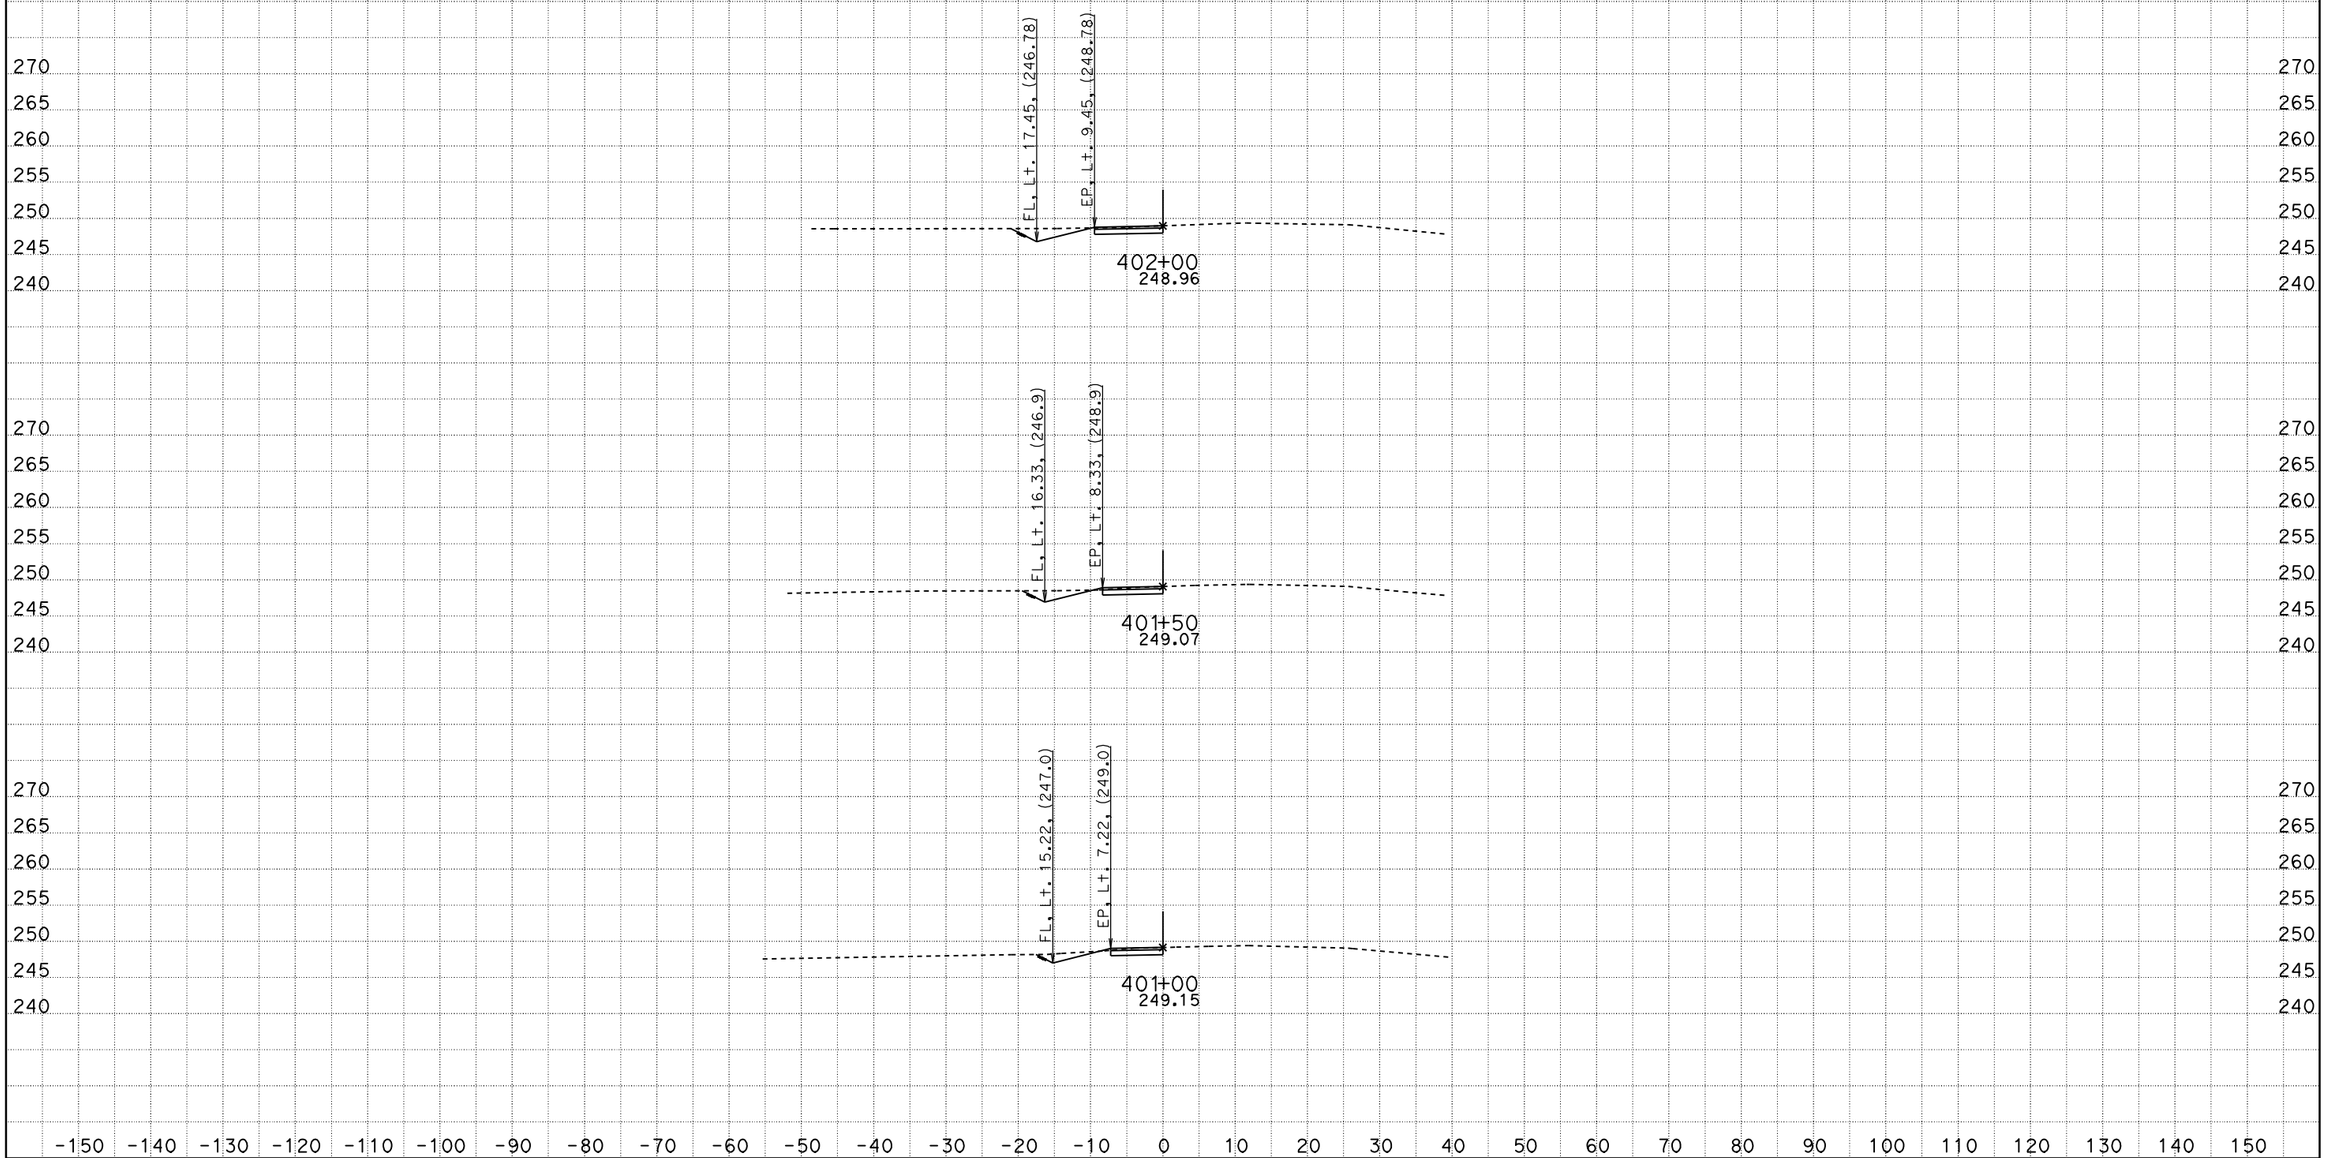

DATE: 12/29/2011

KC Project: 0172 File: D:\mycaice*2\DESIGN\SC\current\sc4design12012011.ear

SCALE: 1" = 10' Horiz.
1" = 10' Vert.

All Dimensions are US Survey Feet

SC4
CROSS SECTIONS
SHEET 2 OF XXX

DESIGN STUDY ONLY

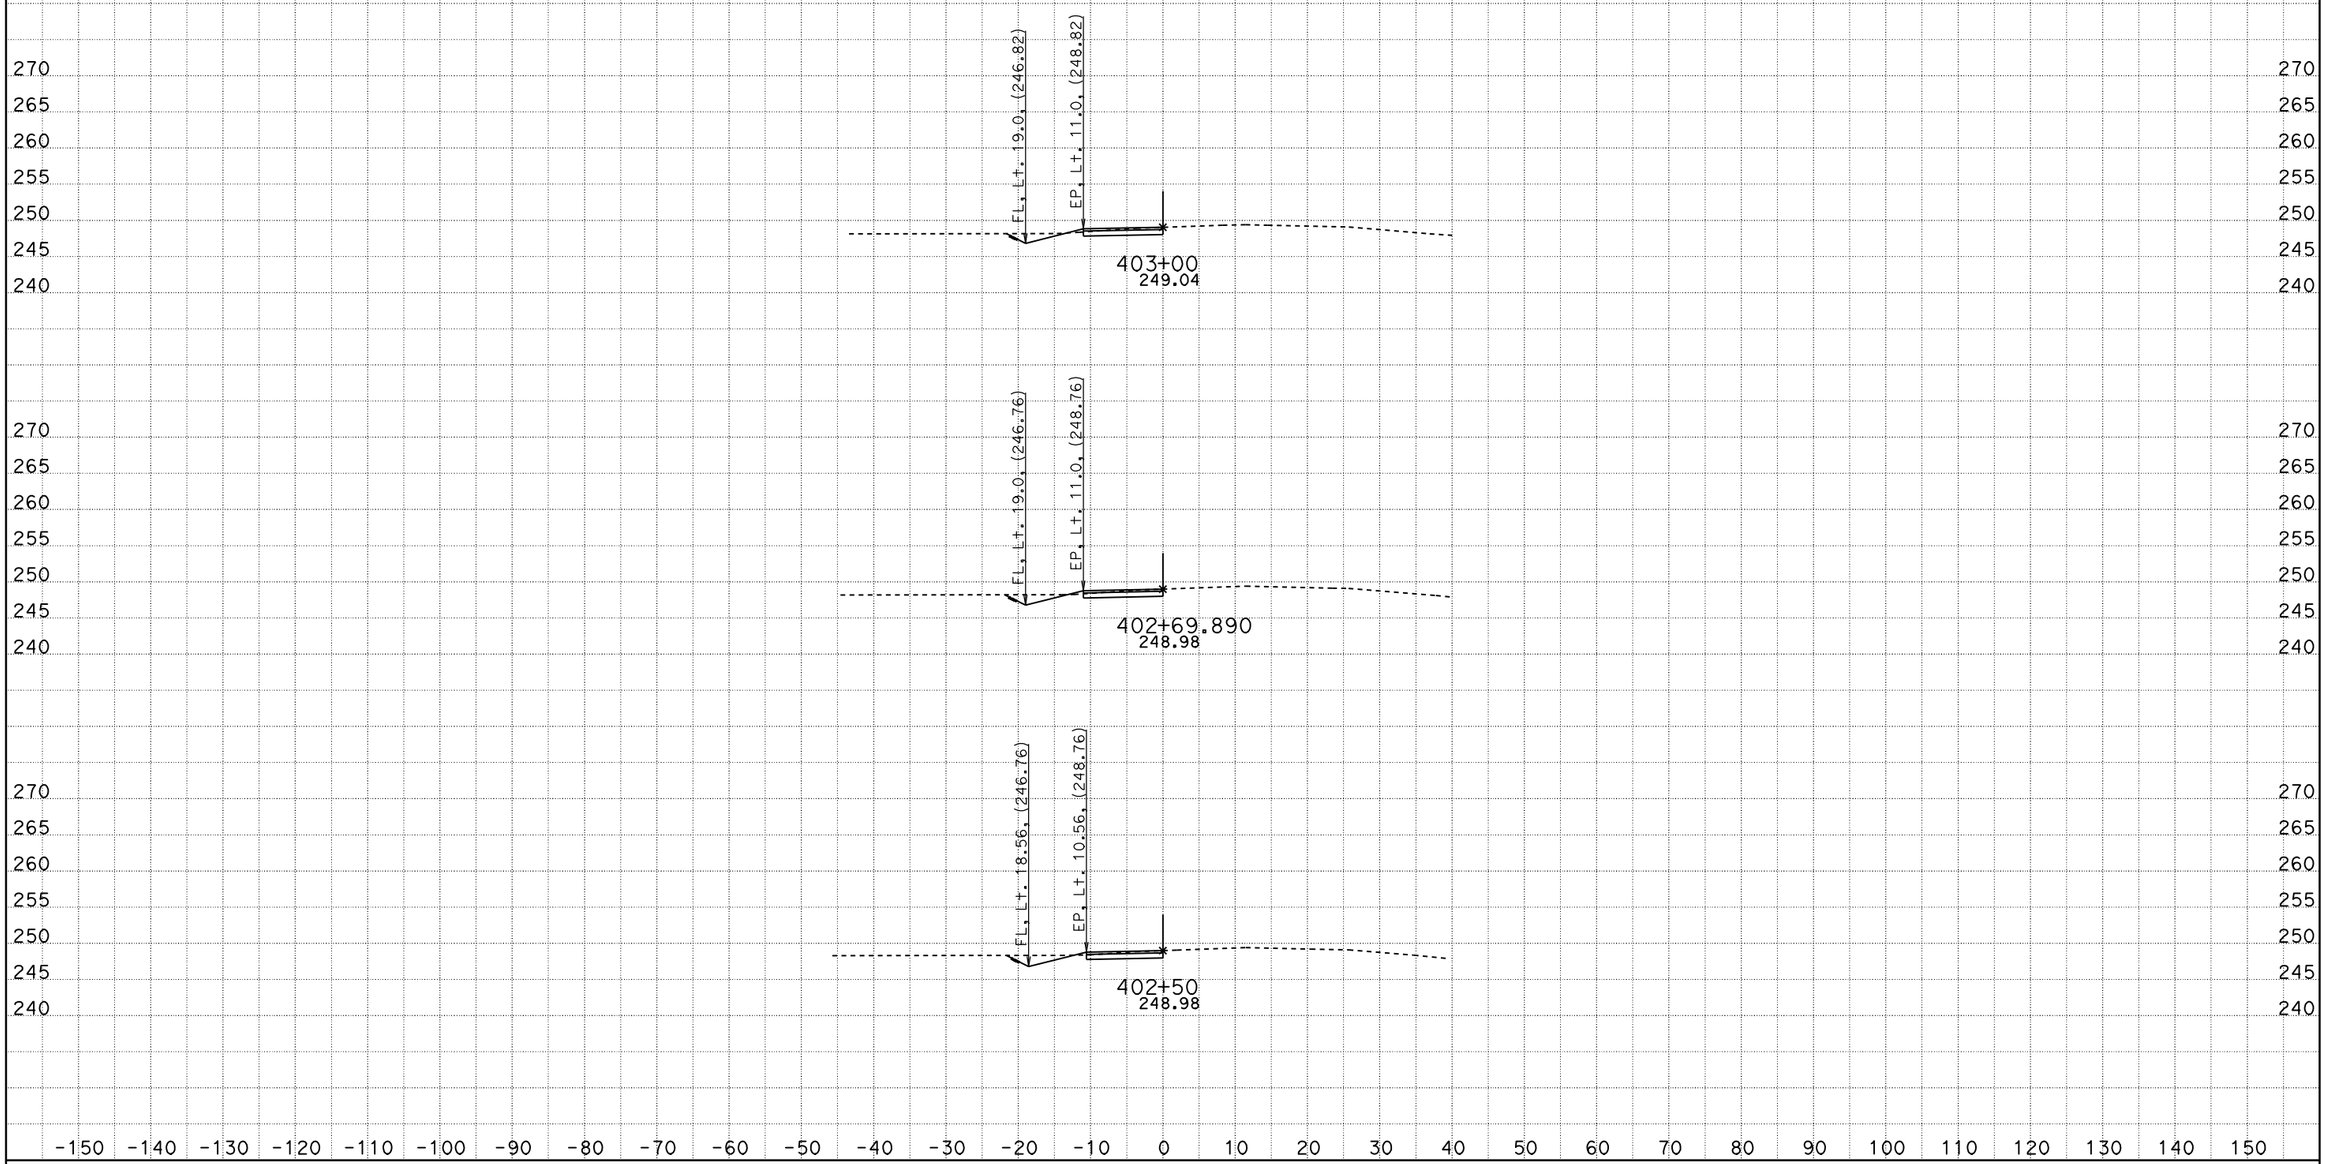

DATE: 12/29/2011

KC Project: 0172 File: D:\mycaice*2\DESIGN\SC\current\sc4design12012011.ear

SCALE: 1" = 10' Horiz.
1" = 10' Vert.

All Dimensions are US Survey Feet

SC4
CROSS SECTIONS

SHEET 3 OF XXX

DESIGN STUDY ONLY

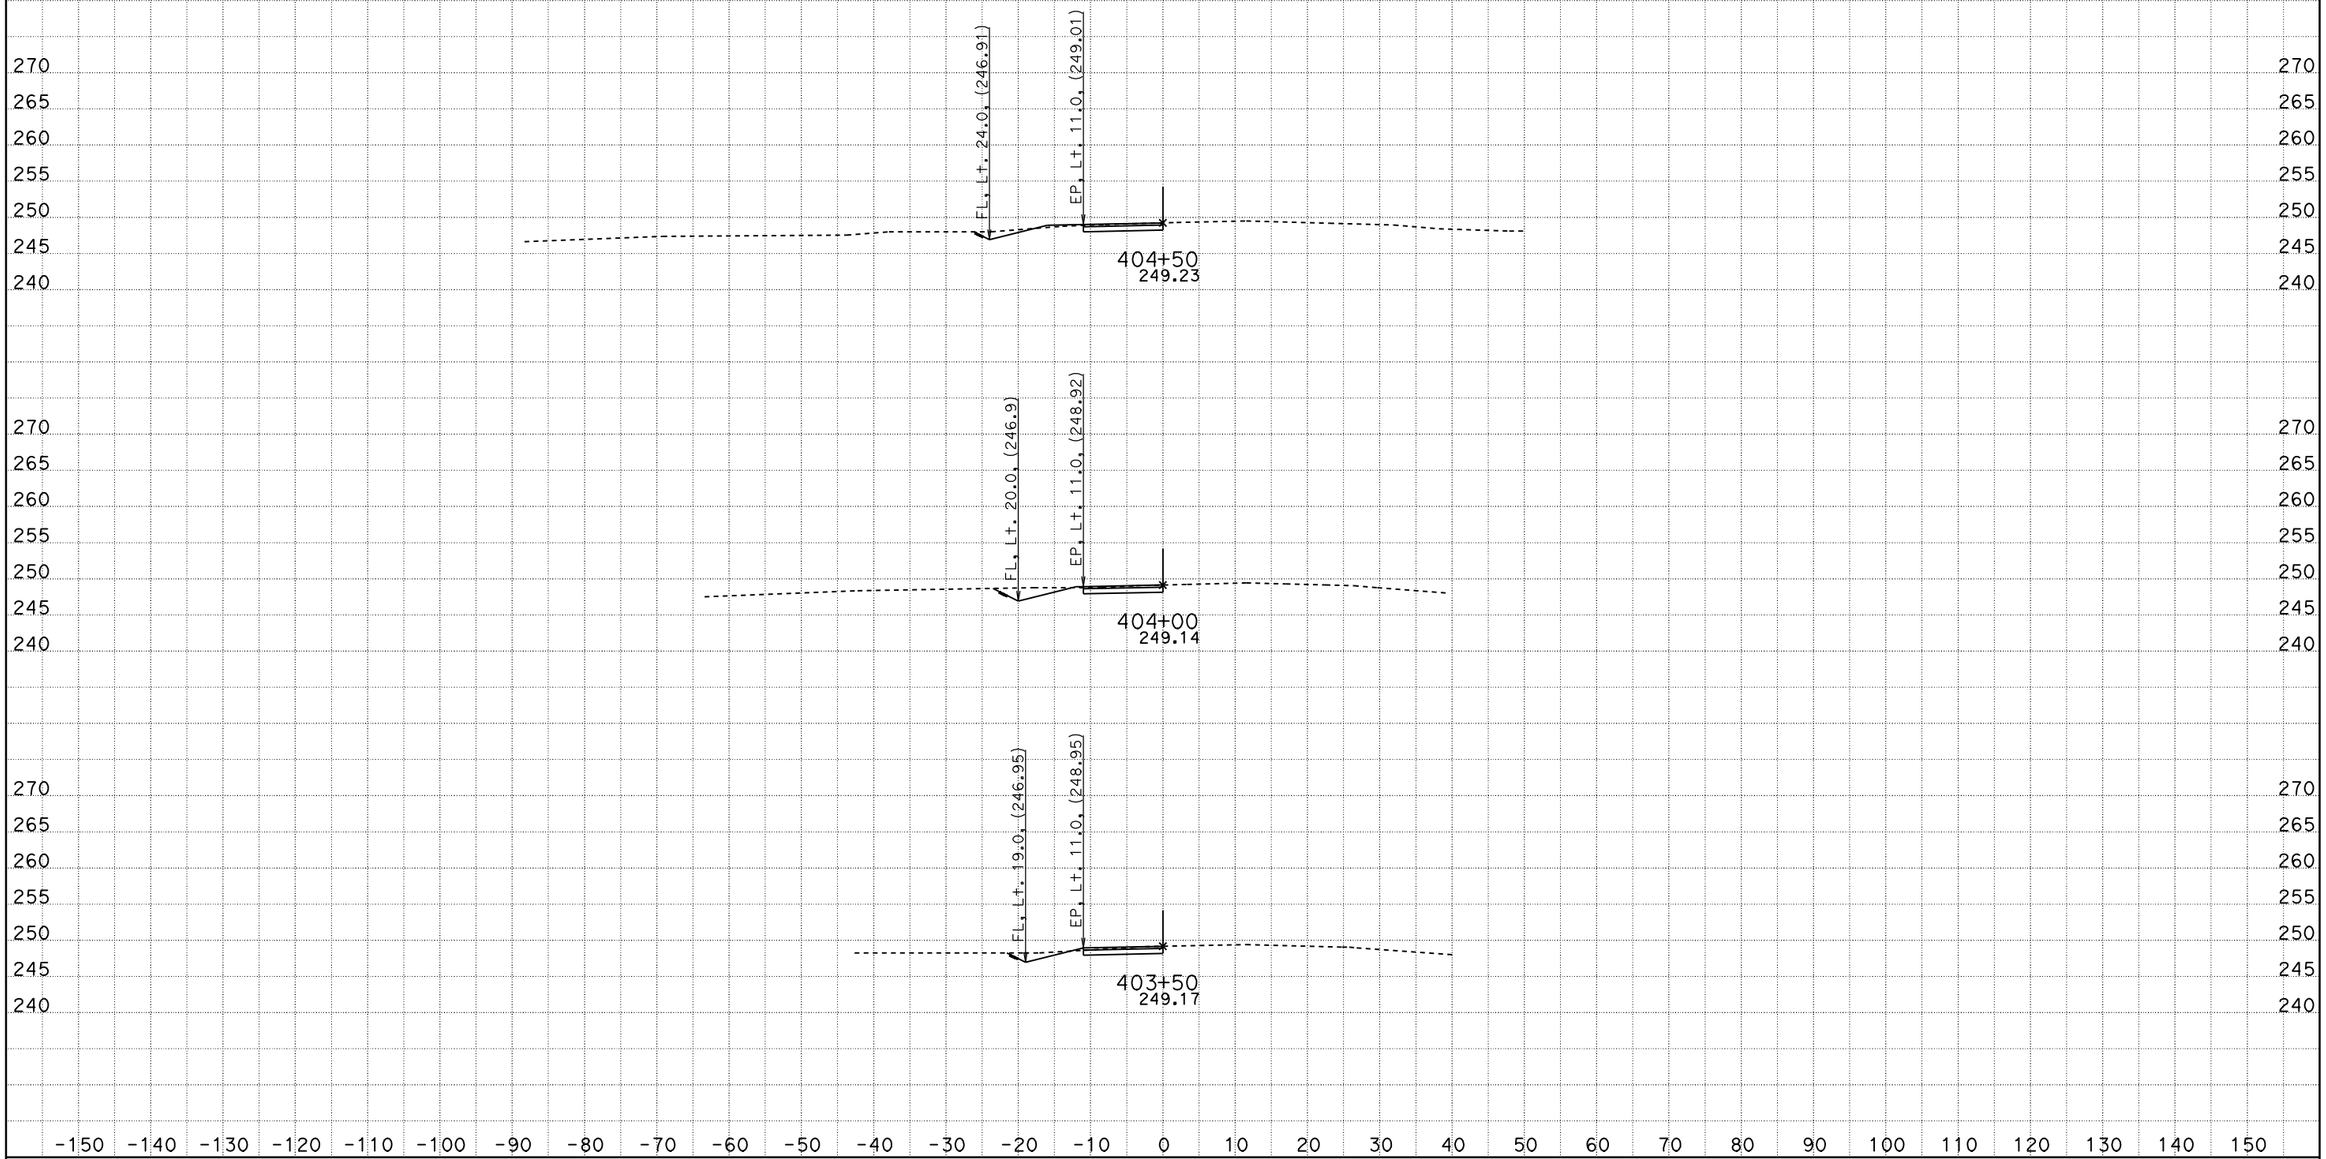

DATE: 12/29/2011

KC Project: 0172 File: D:\mycaice*2\DESIGN\SC\current\sc4design12012011.ear

SCALE: 1" = 10' Horiz.
1" = 10' Vert.

All Dimensions are US Survey Feet

SC4
CROSS SECTIONS

SHEET 4 OF XXX

DESIGN STUDY ONLY

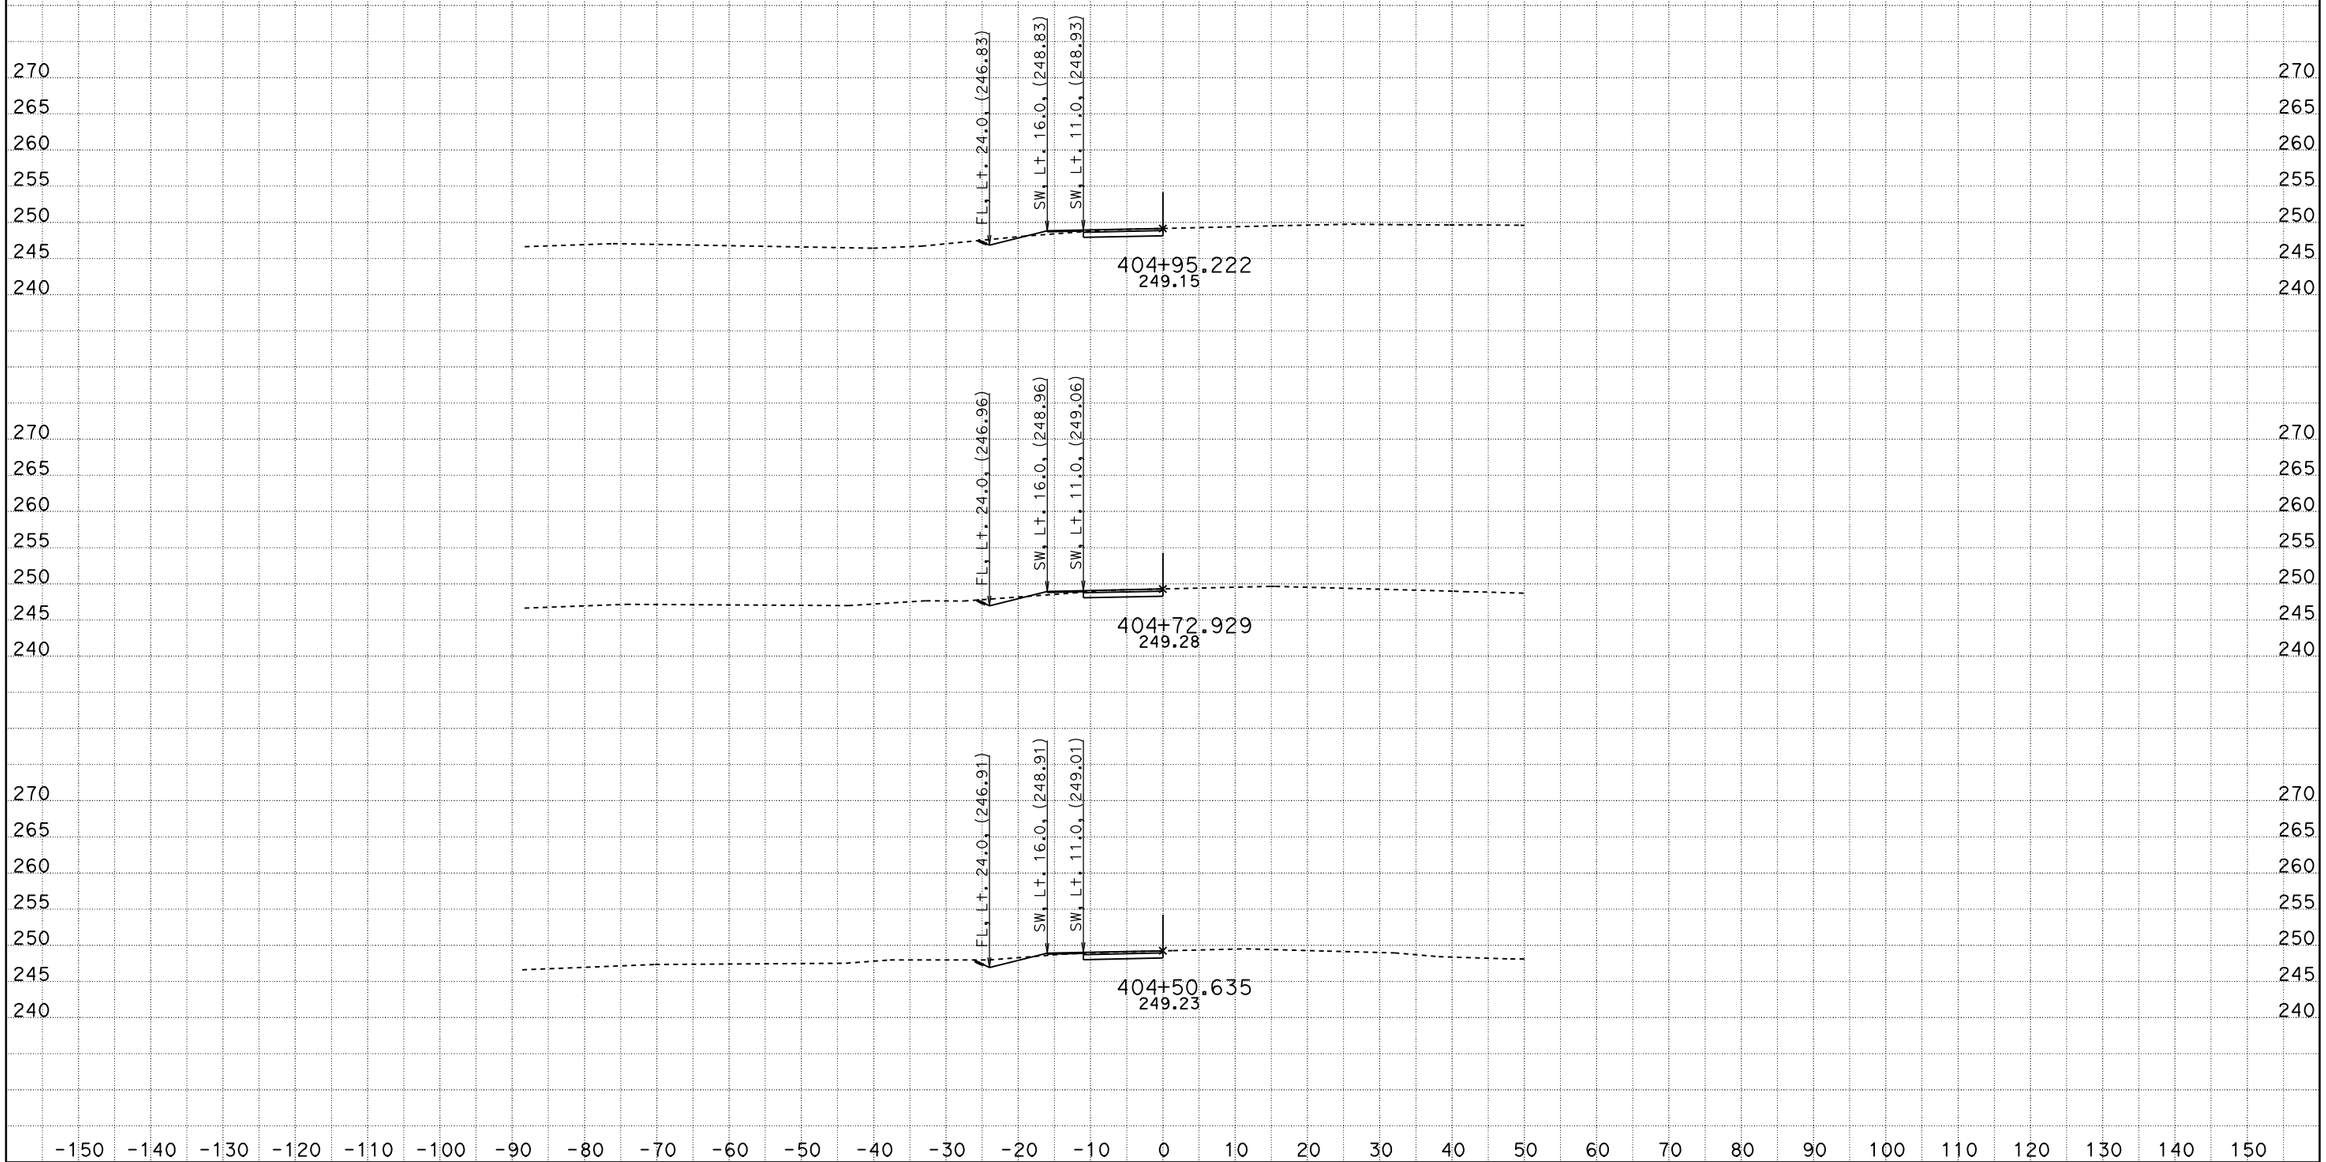

DATE: 12/29/2011

KC Project: 0172 File: D:\mycaice*2\DESIGN\SC\current\sc4design12012011.ear

SCALE: 1" = 10' Horiz.
1" = 10' Vert.

All Dimensions are US Survey Feet

SC4
CROSS SECTIONS

SHEET 5 OF XXX

DESIGN STUDY ONLY

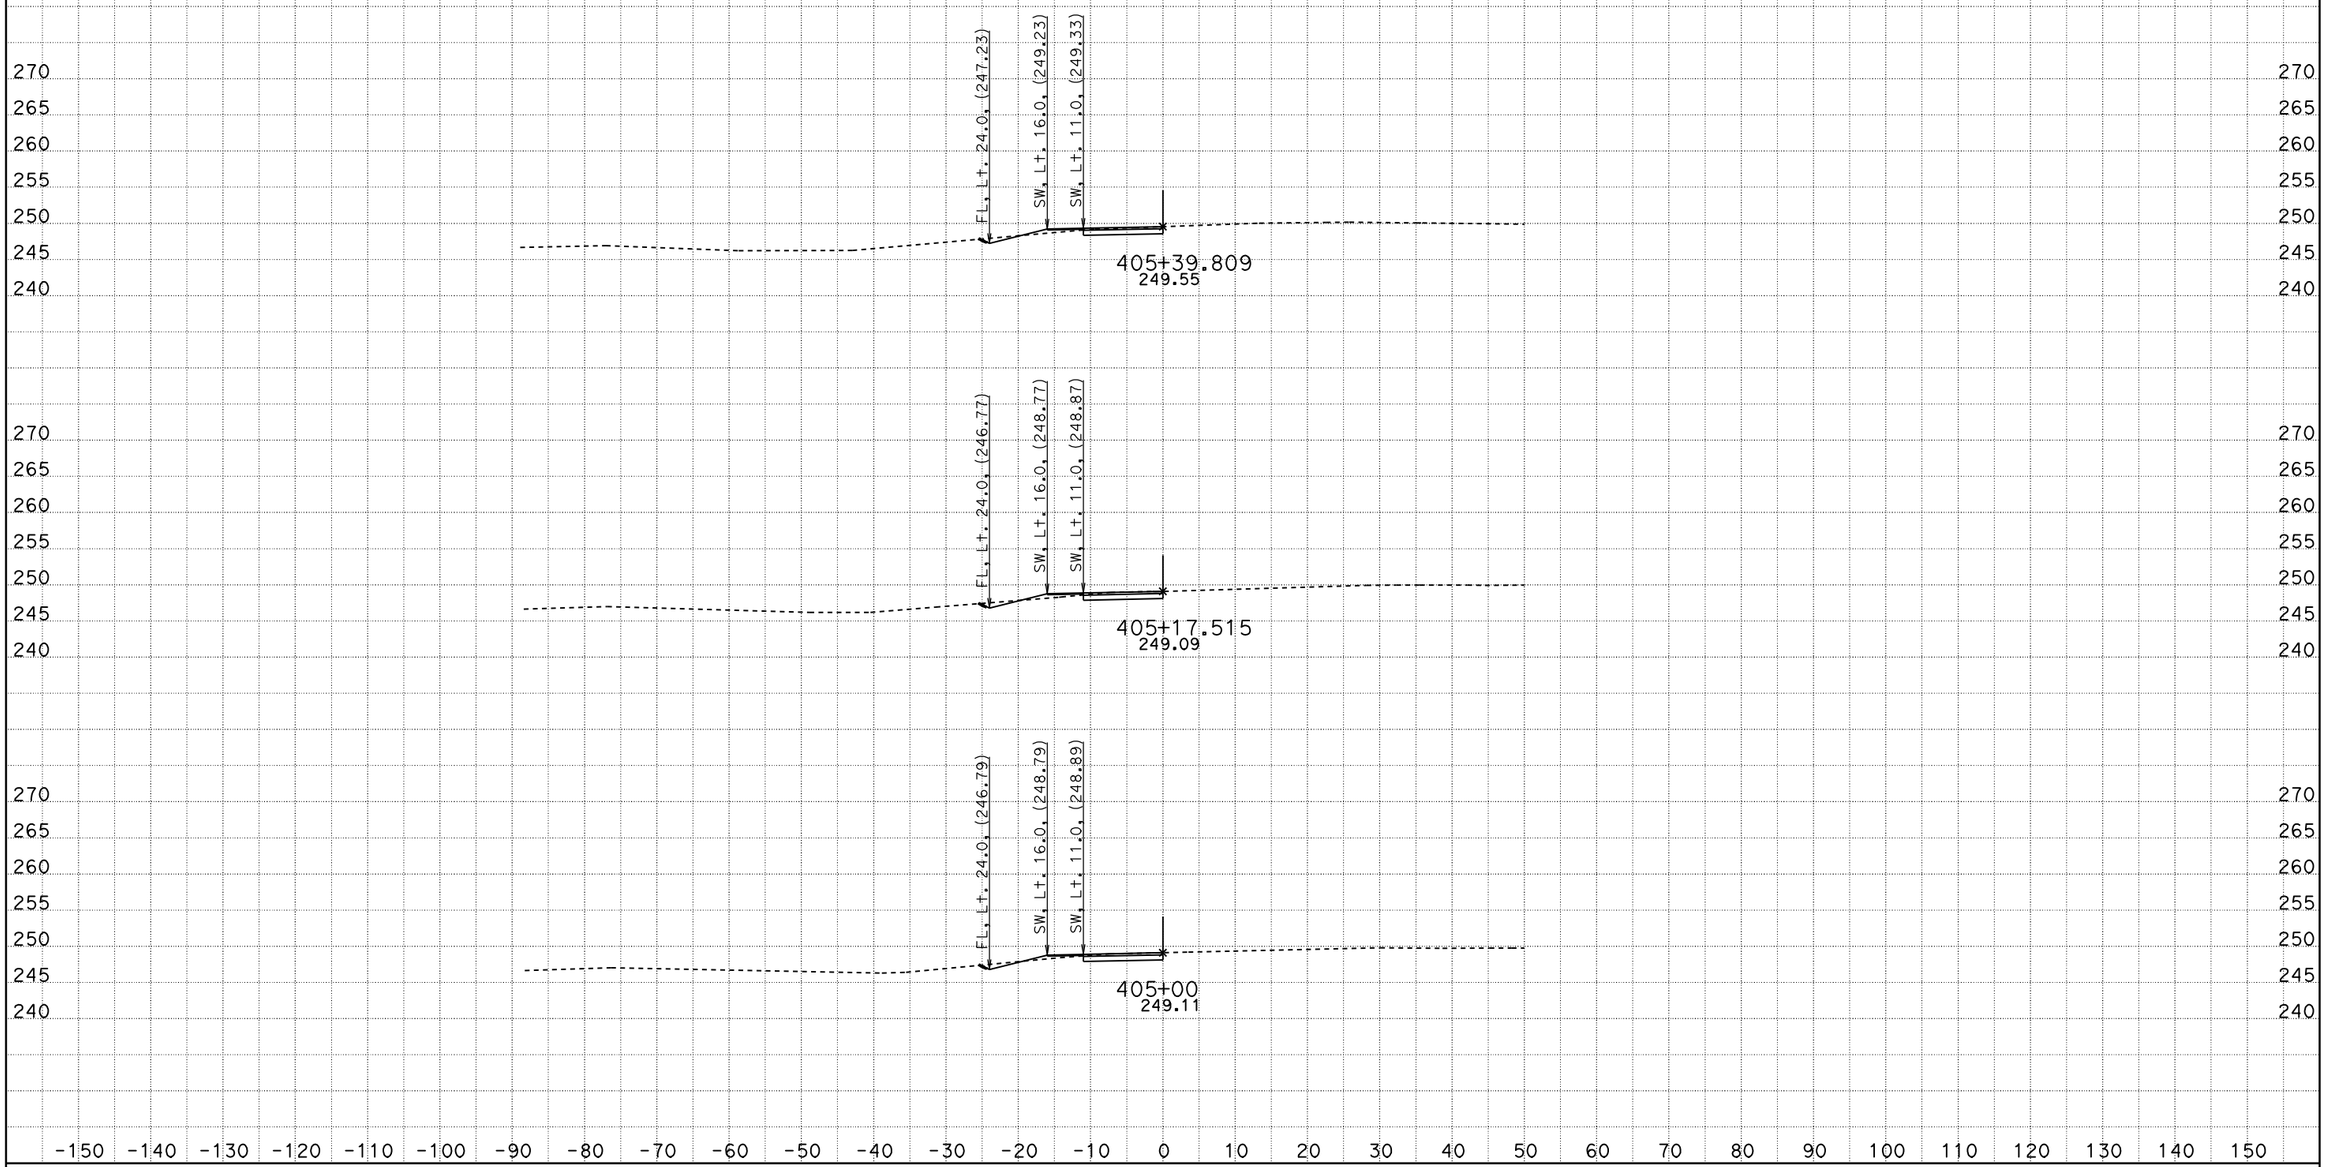

DATE: 12/29/2011

KC Project: 0172 File: D:\mycaice*2\DESIGN\SC\current\sc4design12012011.ear

SCALE: 1" = 10' Horiz.
1" = 10' Vert.

All Dimensions are US Survey Feet

SC4
CROSS SECTIONS

SHEET 6 OF XXX

DESIGN STUDY ONLY

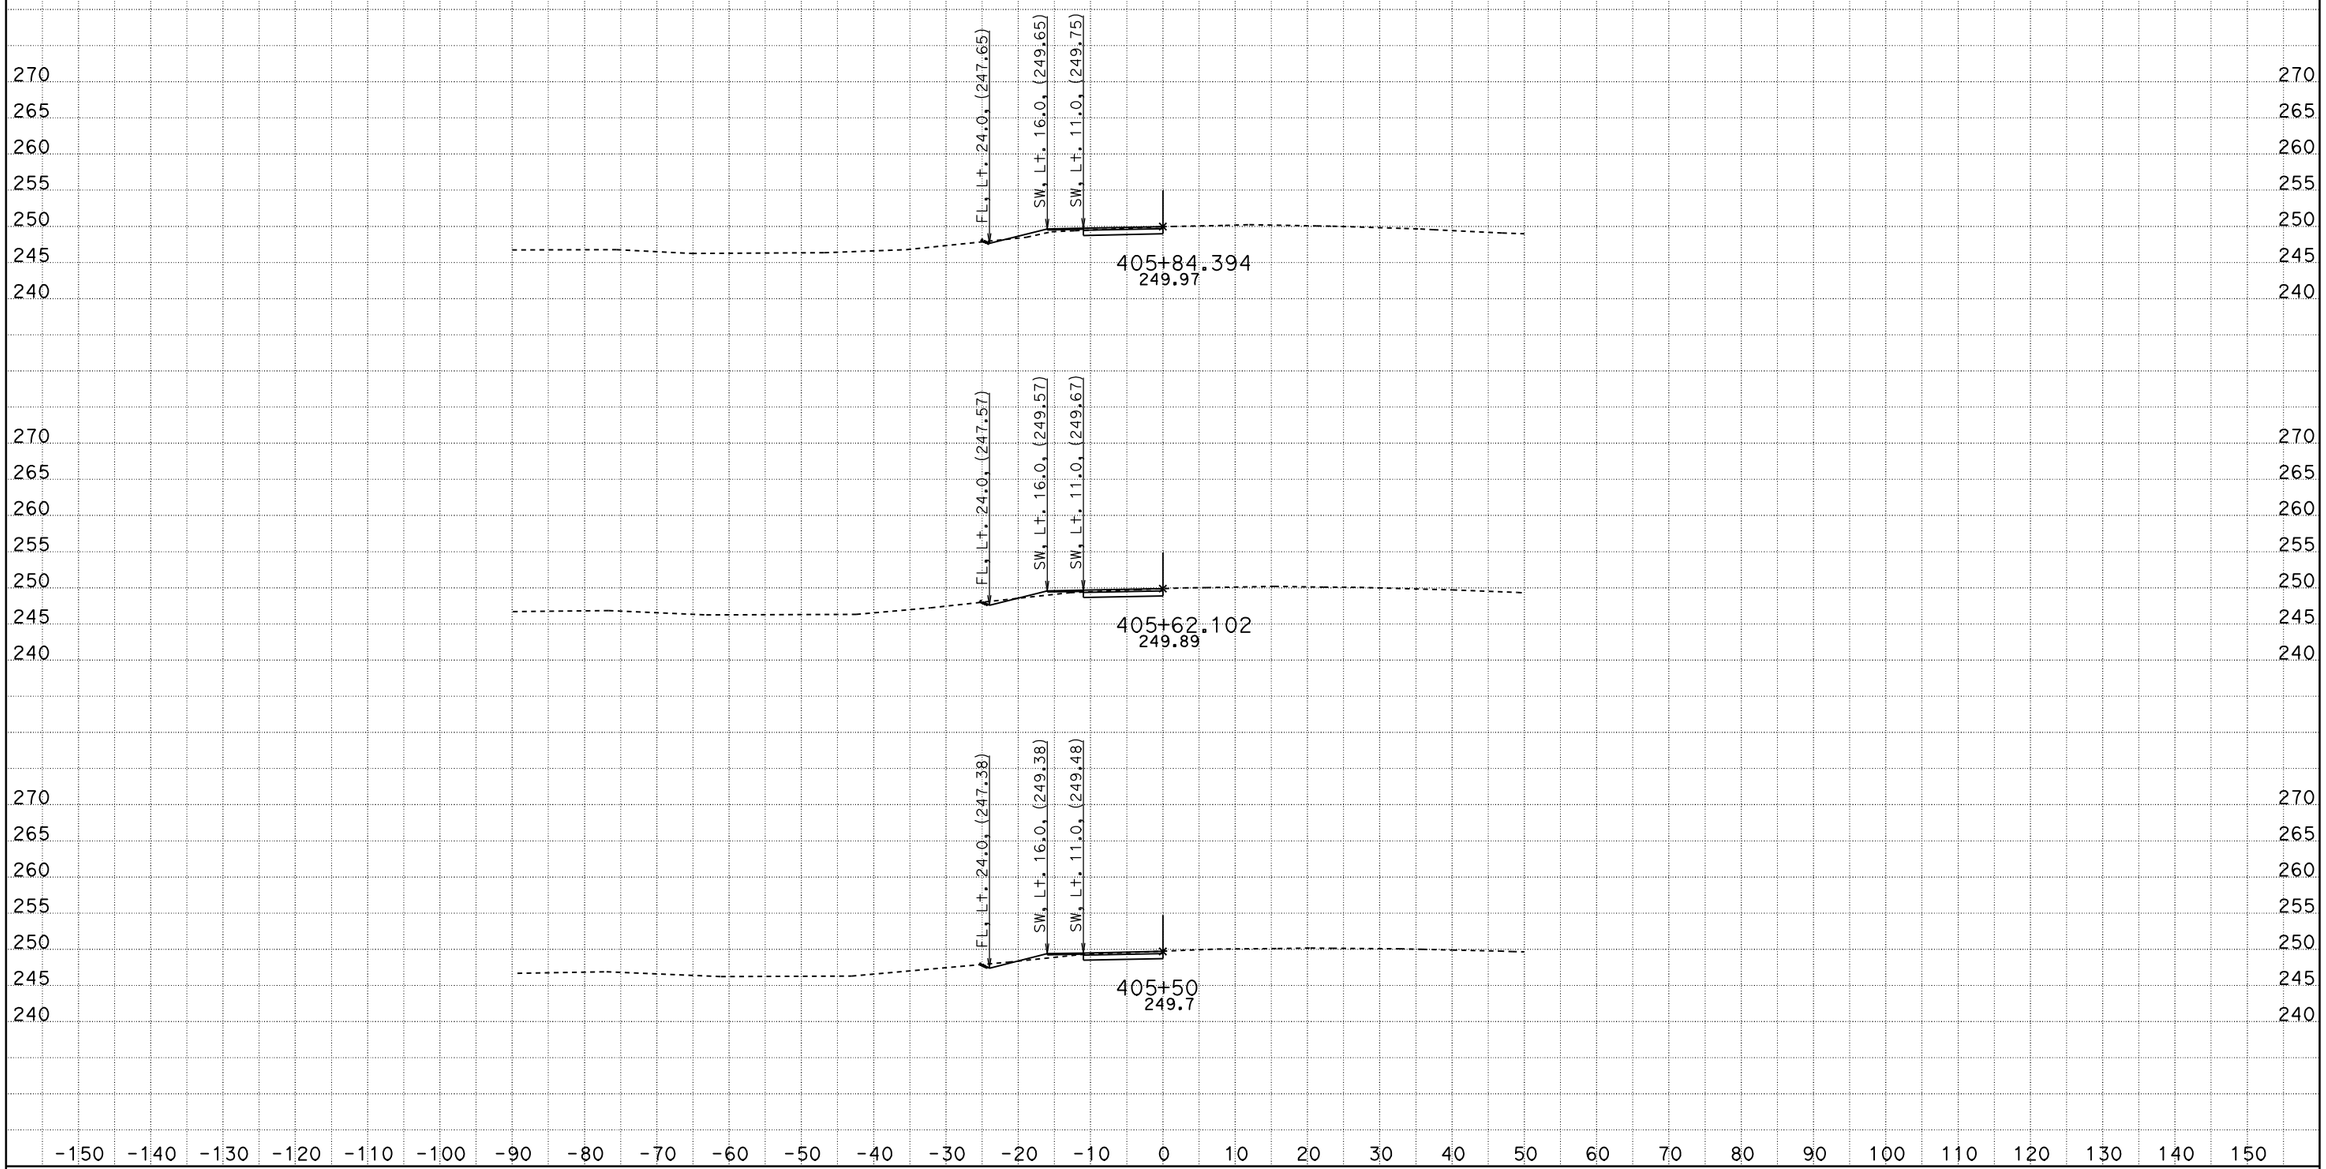

DATE: 12/29/2011

KC Project: 0172 File: D:\mycaice*2\DESIGN\SC\current\sc4design12012011.ear

SCALE: 1" = 10' Horiz.
1" = 10' Vert.

All Dimensions are US Survey Feet

SC4
CROSS SECTIONS

SHEET 7 OF XXX