RAMP B1

DESIGN STUDY ONLY

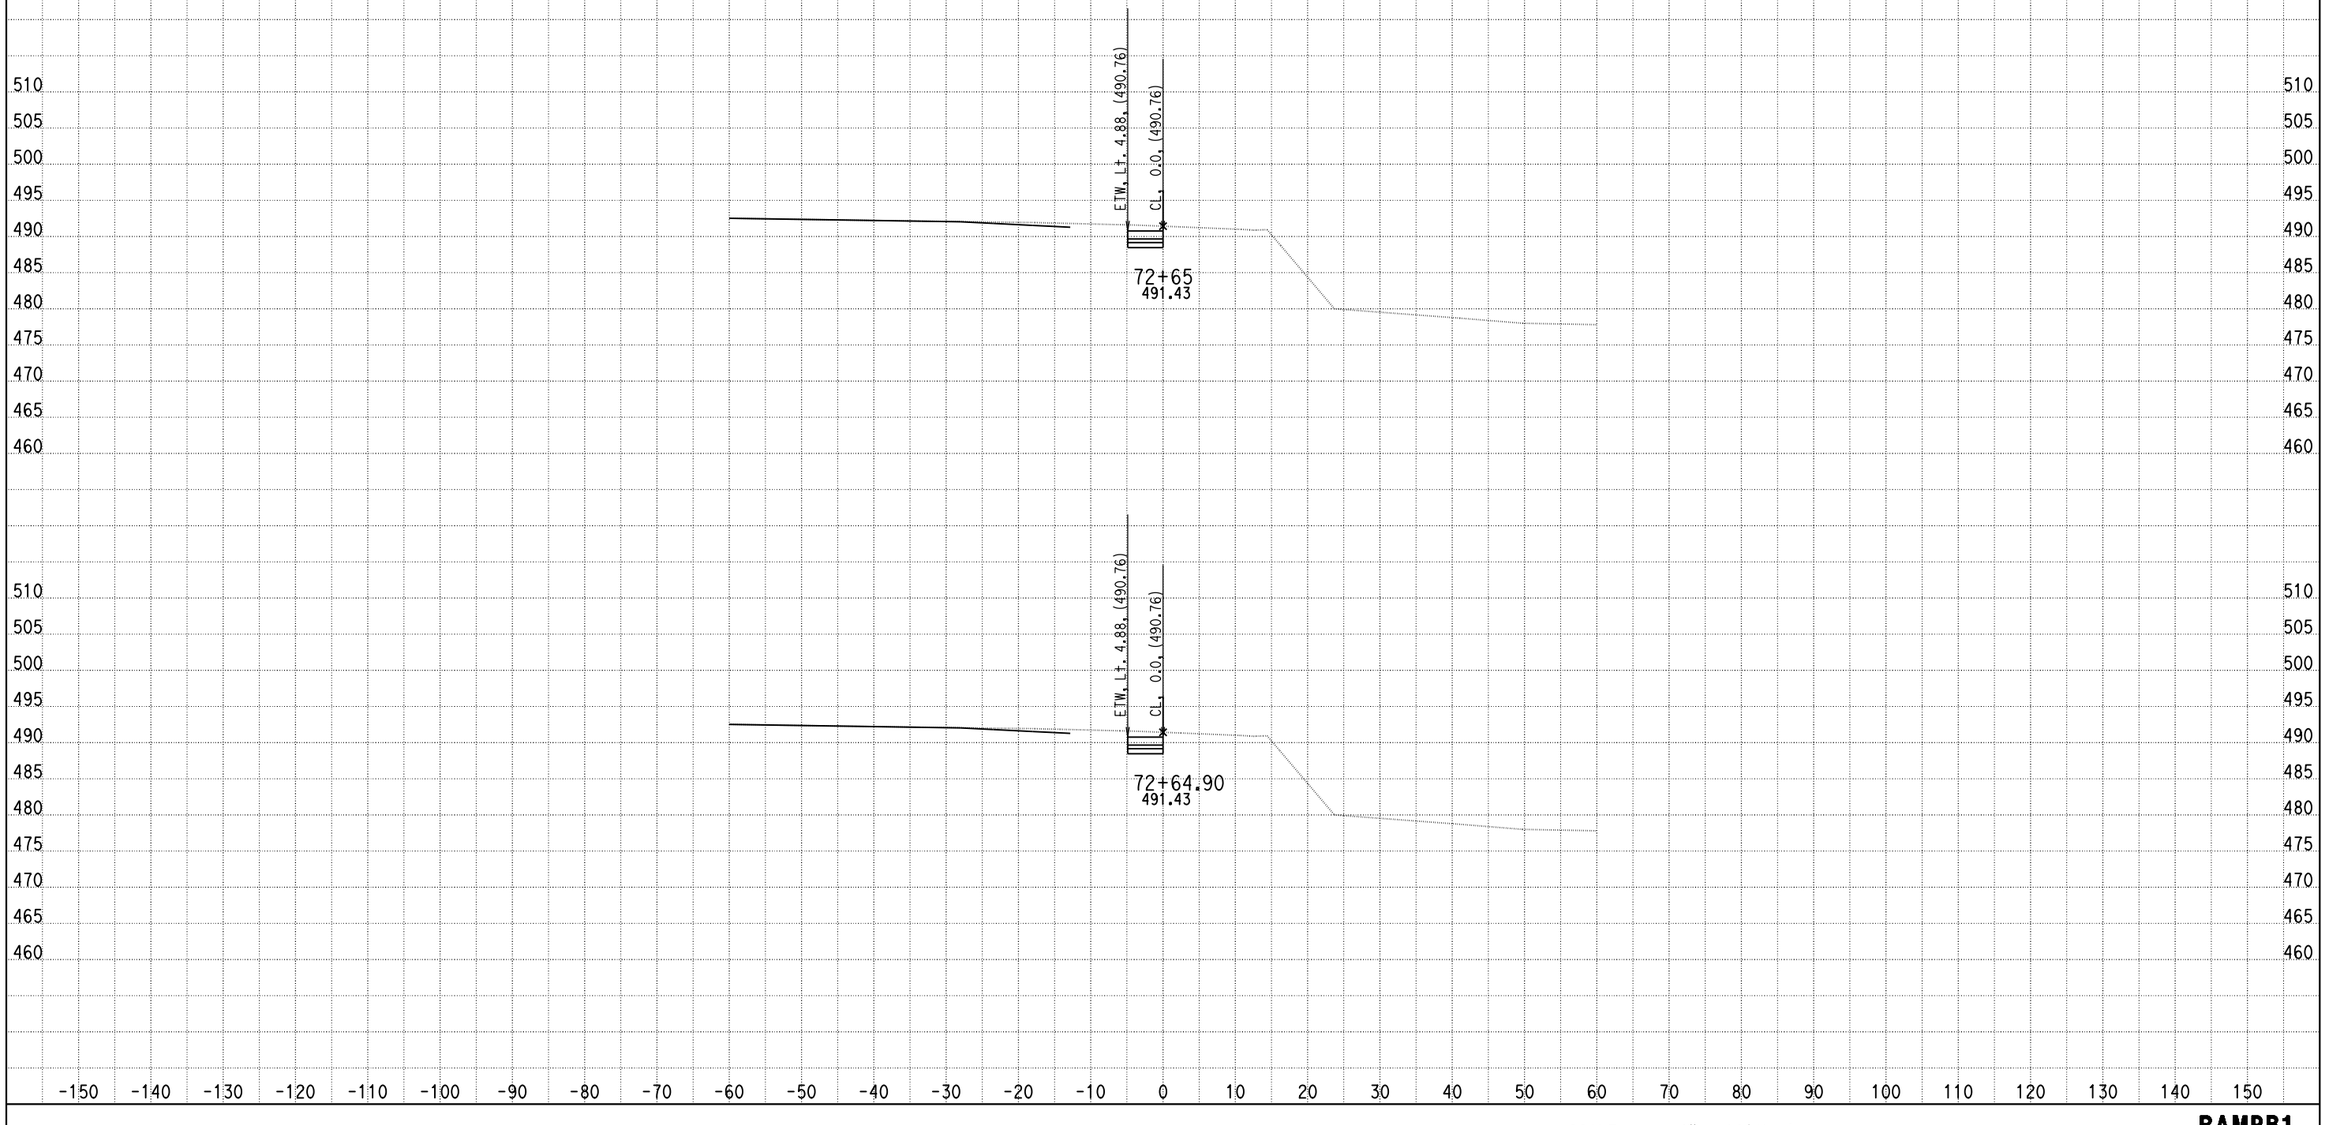

DATE: 4/9/2013

KC Project: 0818E File: C:\project\0818E\UPDATE-RAMP\hrb1-pro.ear

SCALE: 1" = 10' Horiz.
1" = 10' Vert.

All Dimensions are US Survey Feet

RAMPB1
CROSS SECTIONS
SHEET 1 OF XXX

DESIGN STUDY ONLY

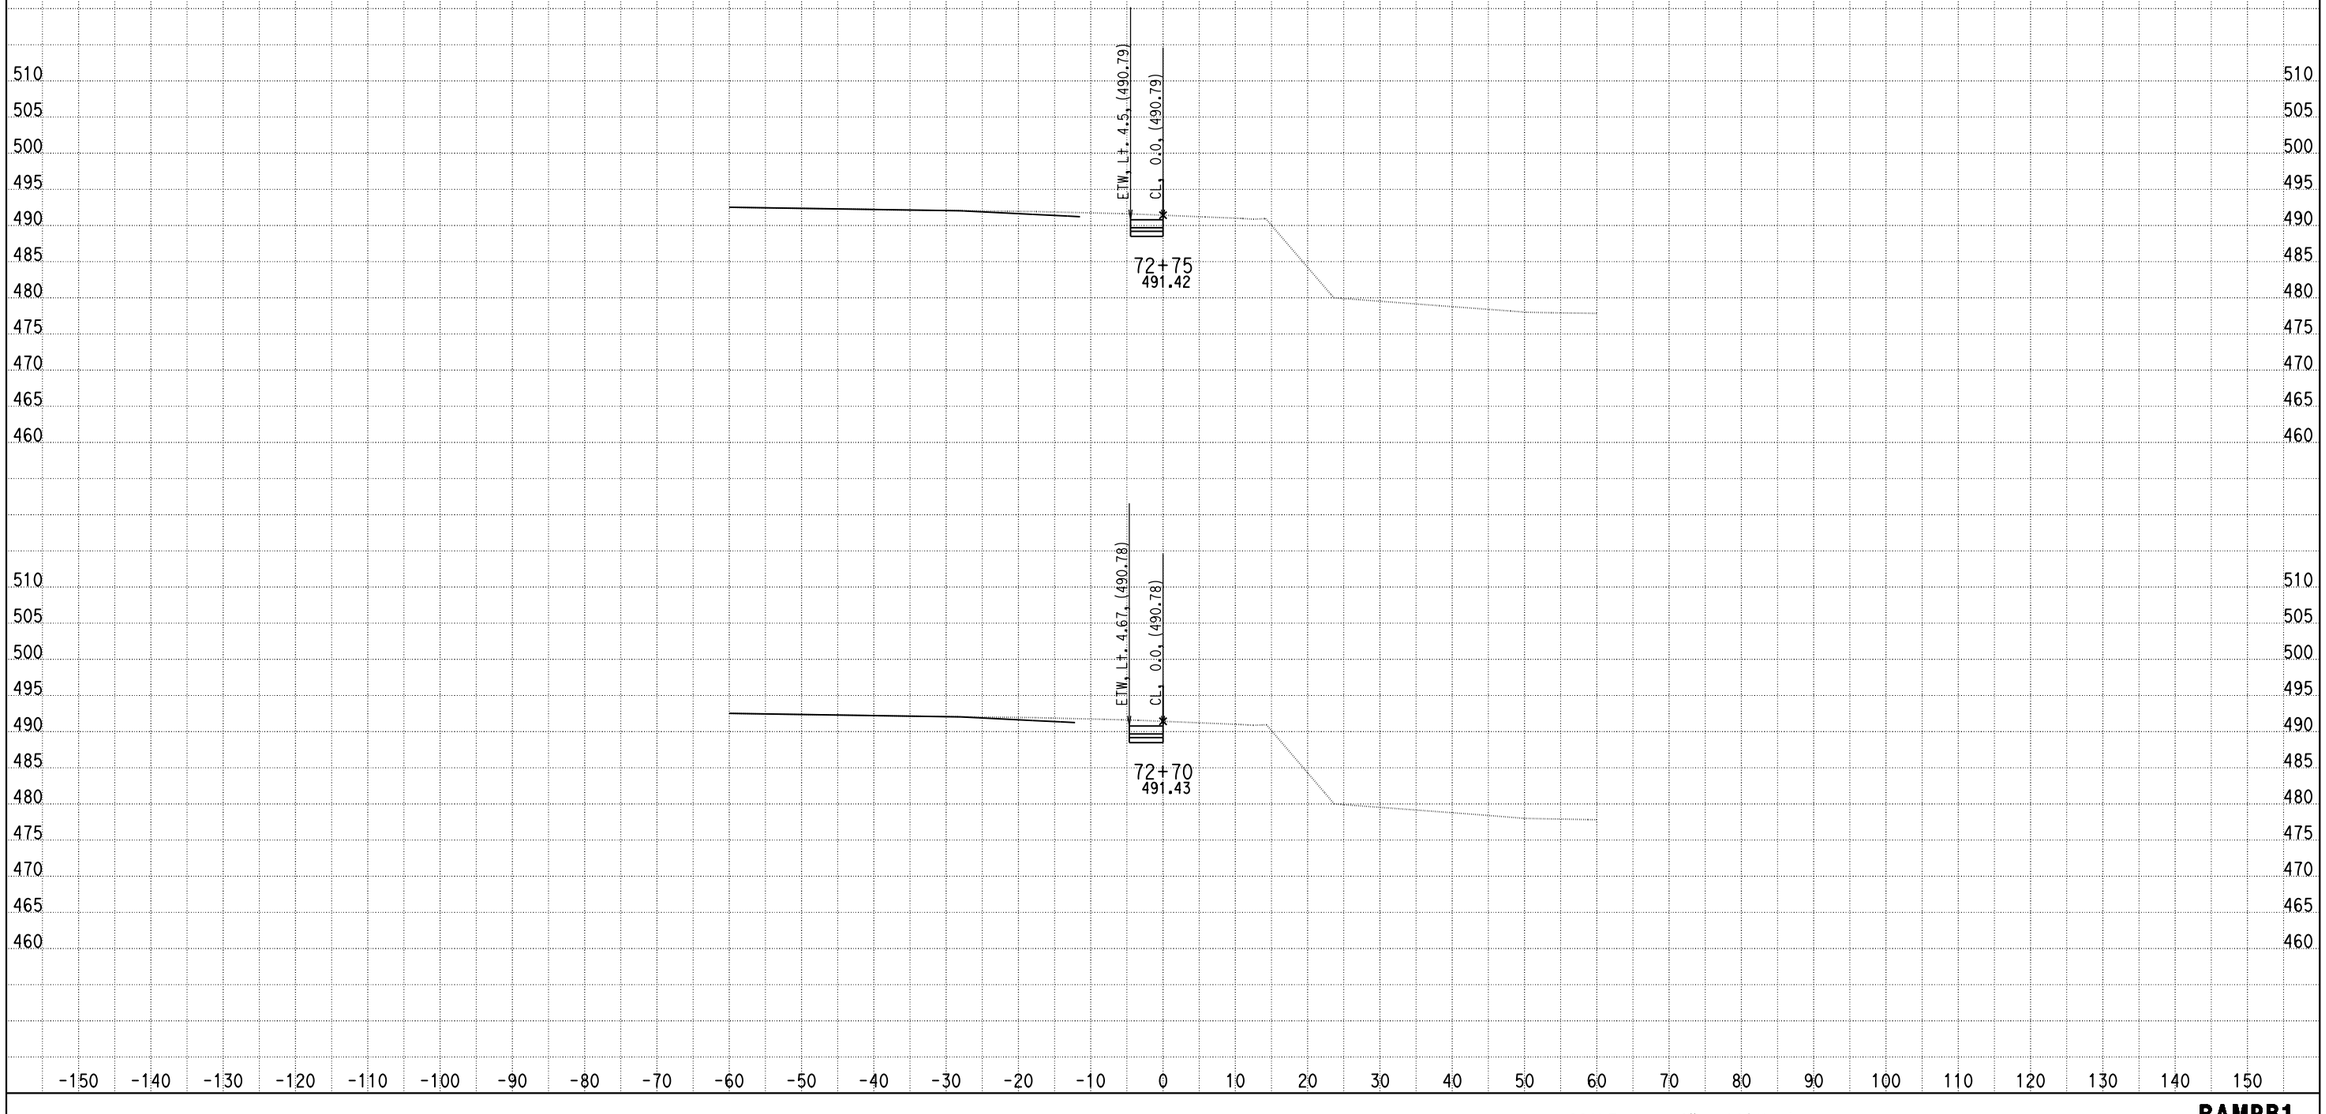

DATE: 4/9/2013

KC Project: 0818E File: C:\project\0818E\UPDATE-RAMP\hrb1-pro.ear

SCALE: 1" = 10' Horiz.
1" = 10' Vert.

All Dimensions are US Survey Feet

RAMPB1
CROSS SECTIONS

DESIGN STUDY ONLY

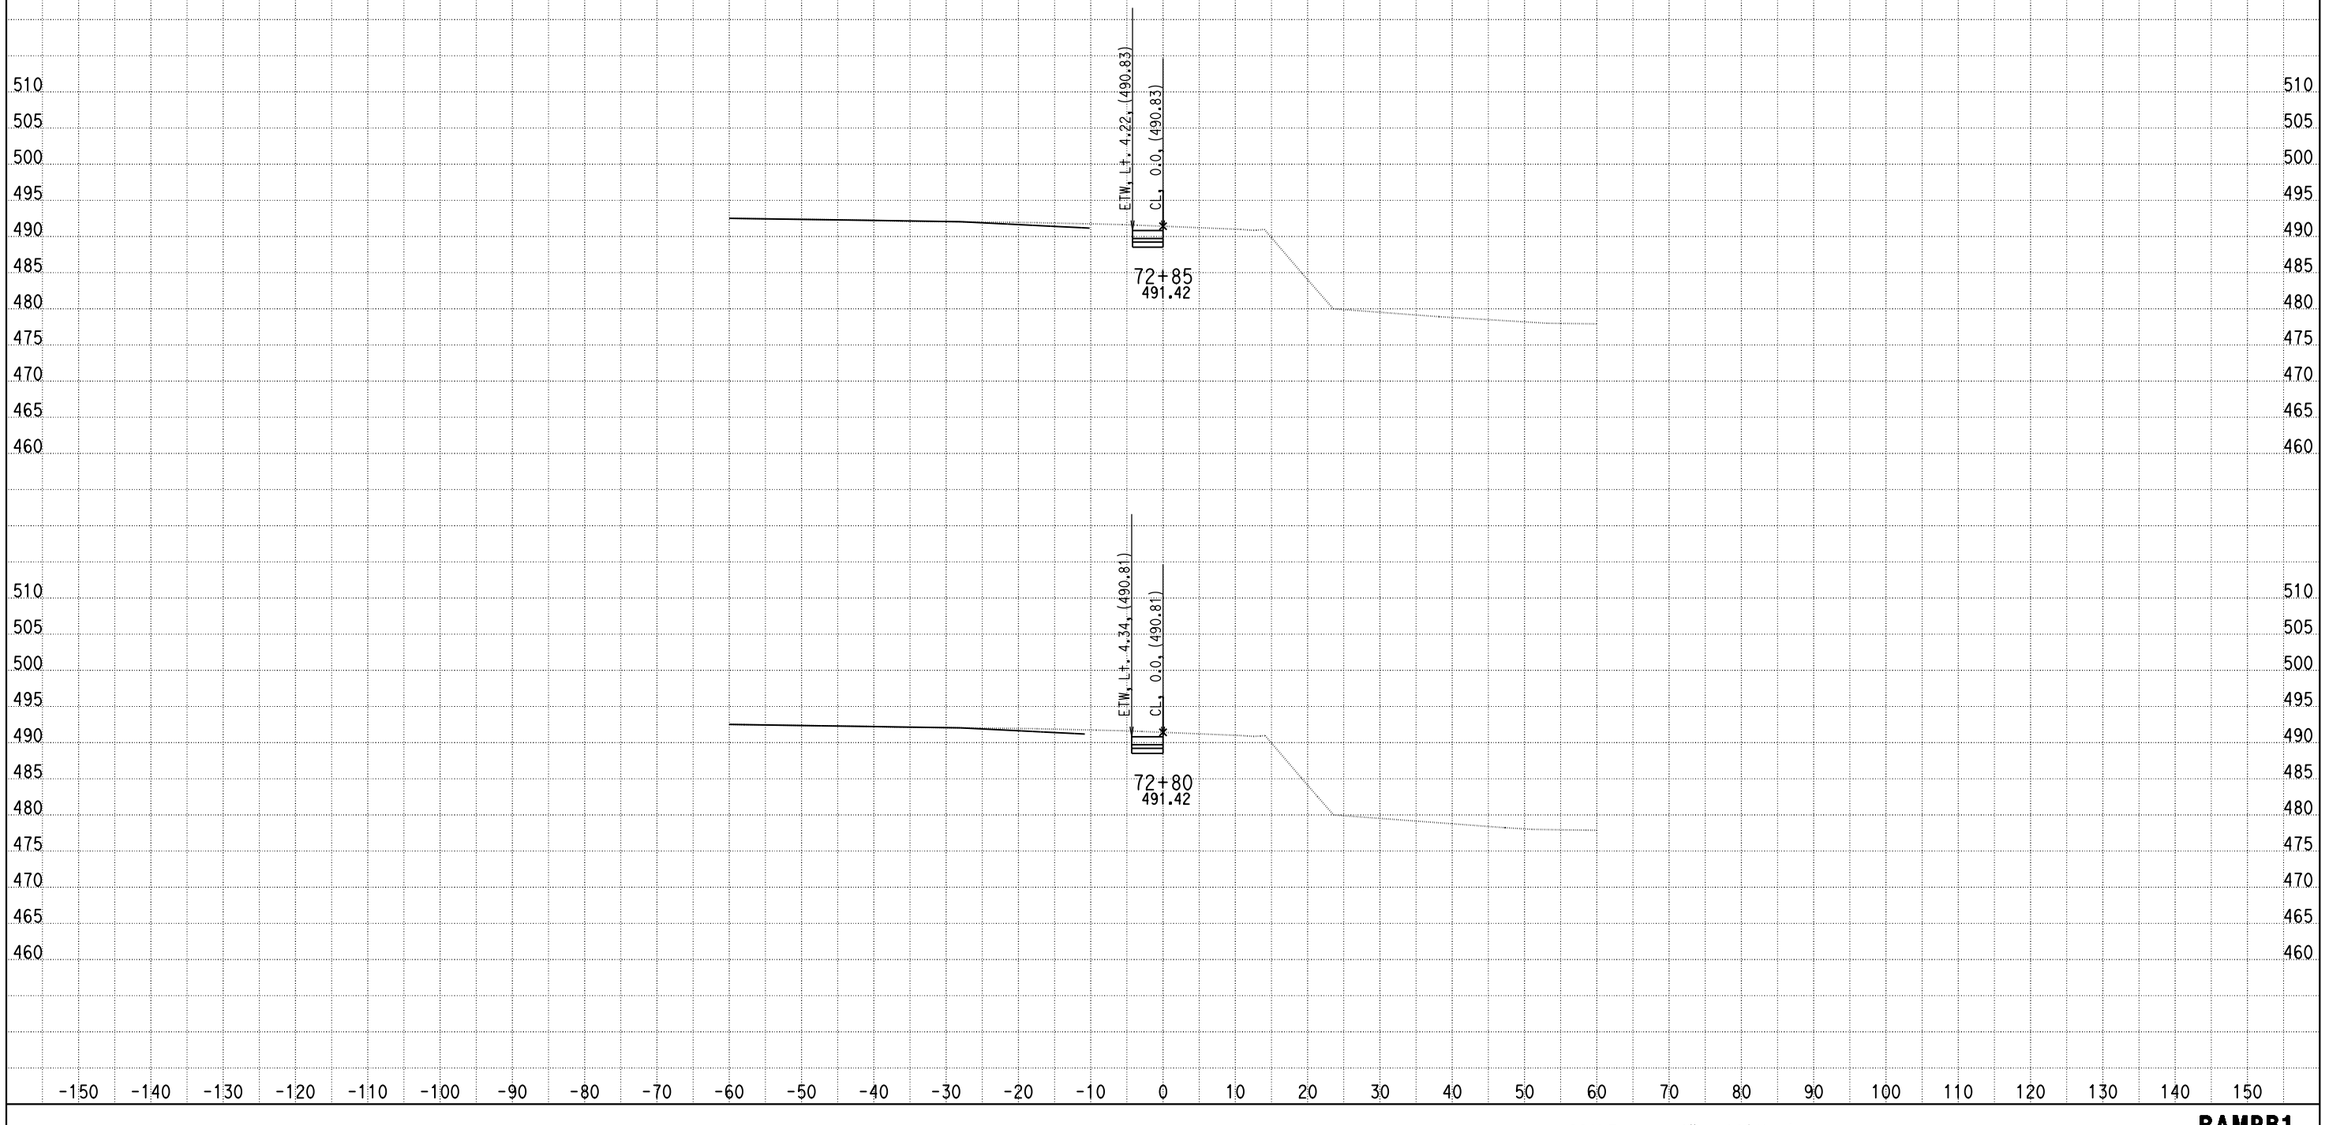

DATE: 4/9/2013

KC Project: 0818E File: C:\project\0818E\UPDATE-RAMP\hrb1-pro.ear

SCALE: 1" = 10' Horiz.
1" = 10' Vert.

All Dimensions are US Survey Feet

RAMPB1
CROSS SECTIONS

DESIGN STUDY ONLY

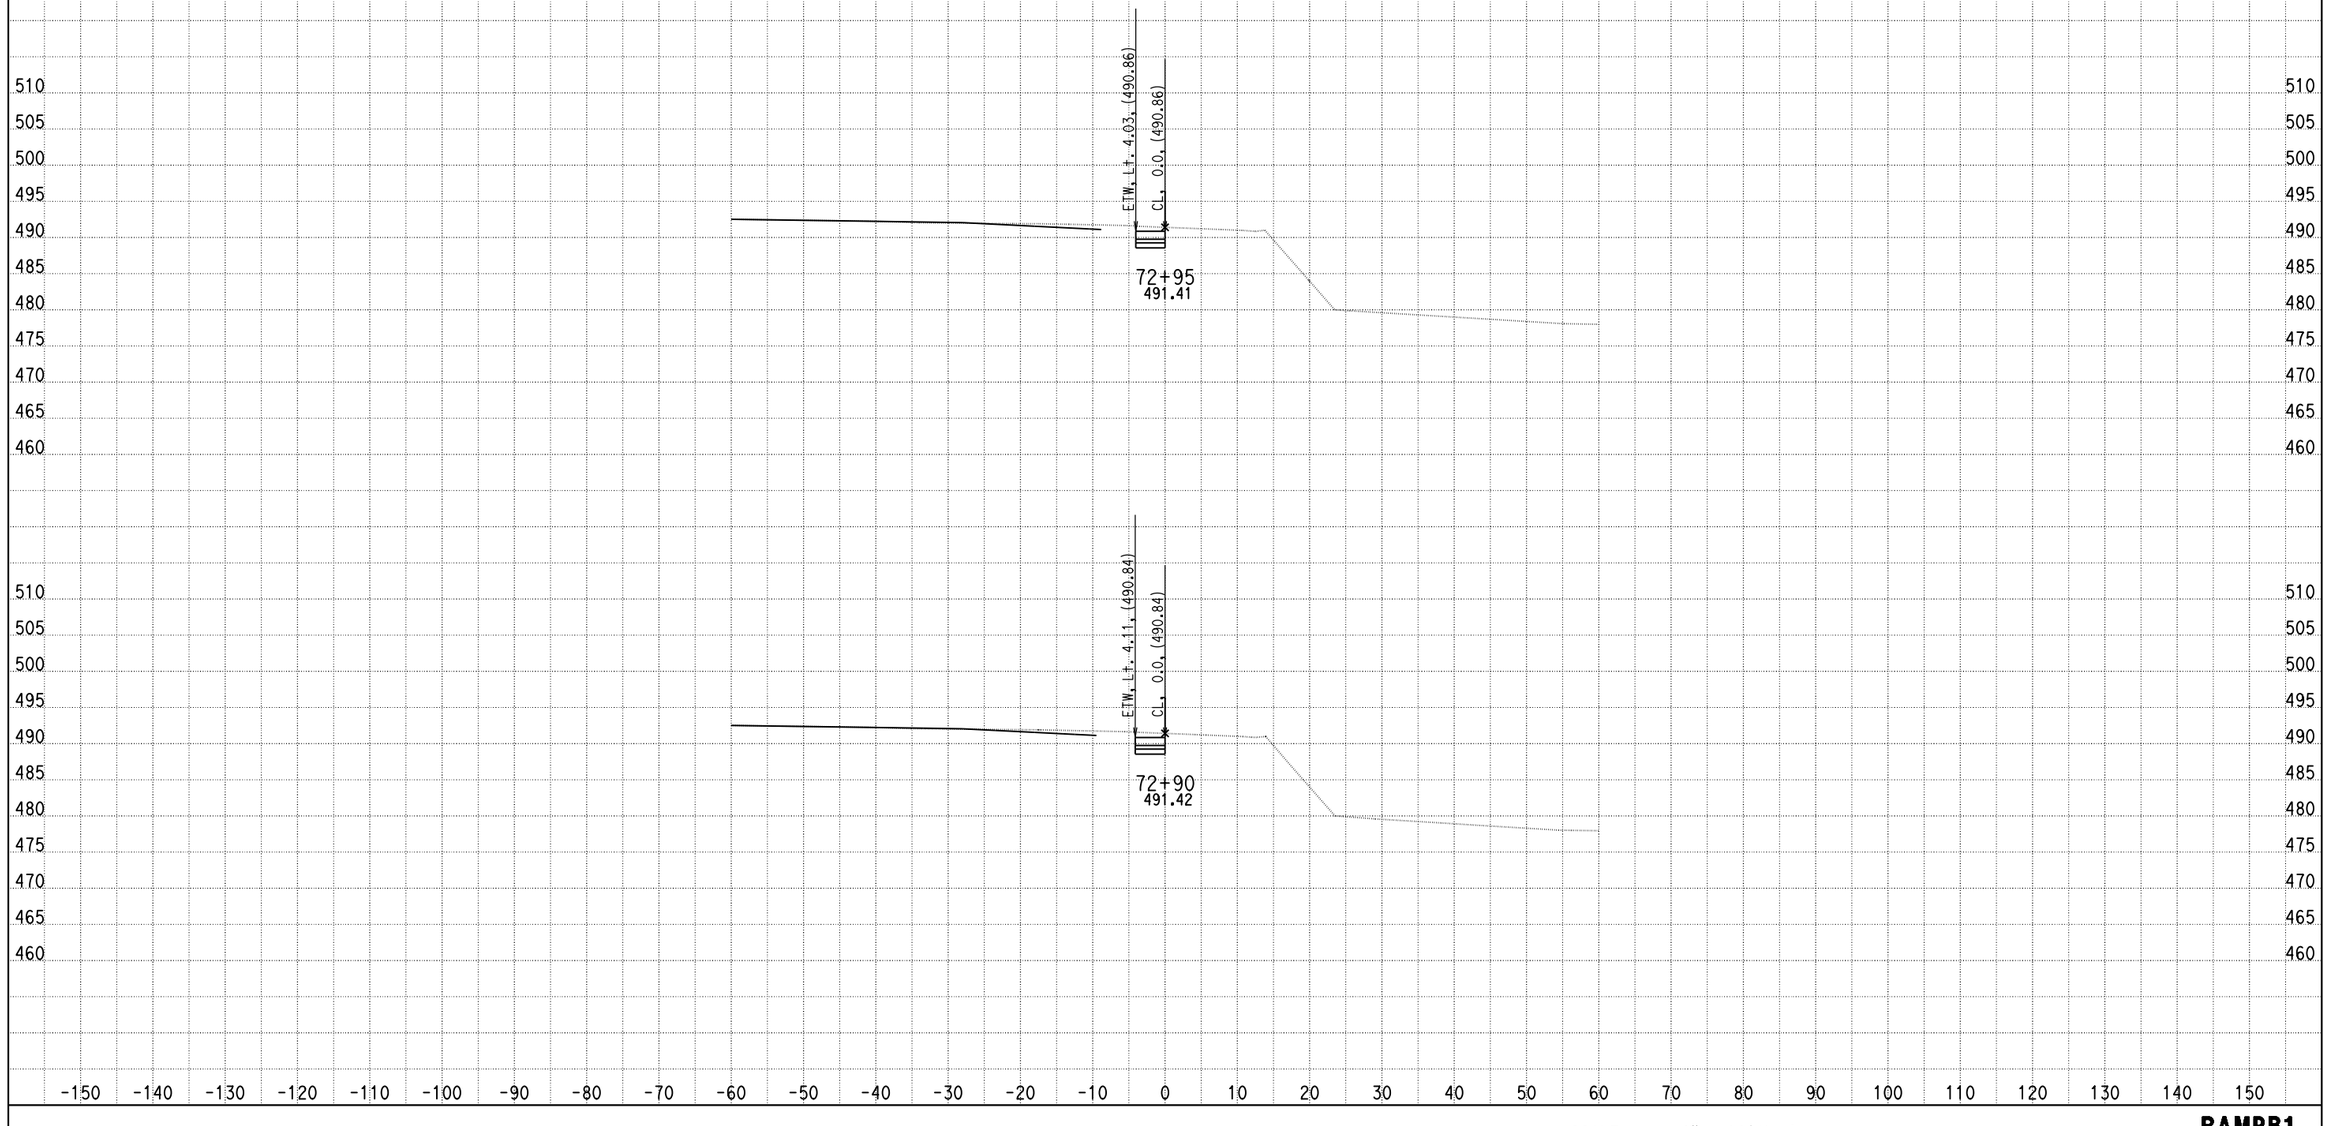

DATE: 4/9/2013

KC Project: 0818E File: C:\project\0818E\UPDATE-RAMP\hrb1-pro.ear

SCALE: 1" = 10' Horiz.
1" = 10' Vert.

All Dimensions are US Survey Feet

RAMPB1
CROSS SECTIONS

DESIGN STUDY ONLY

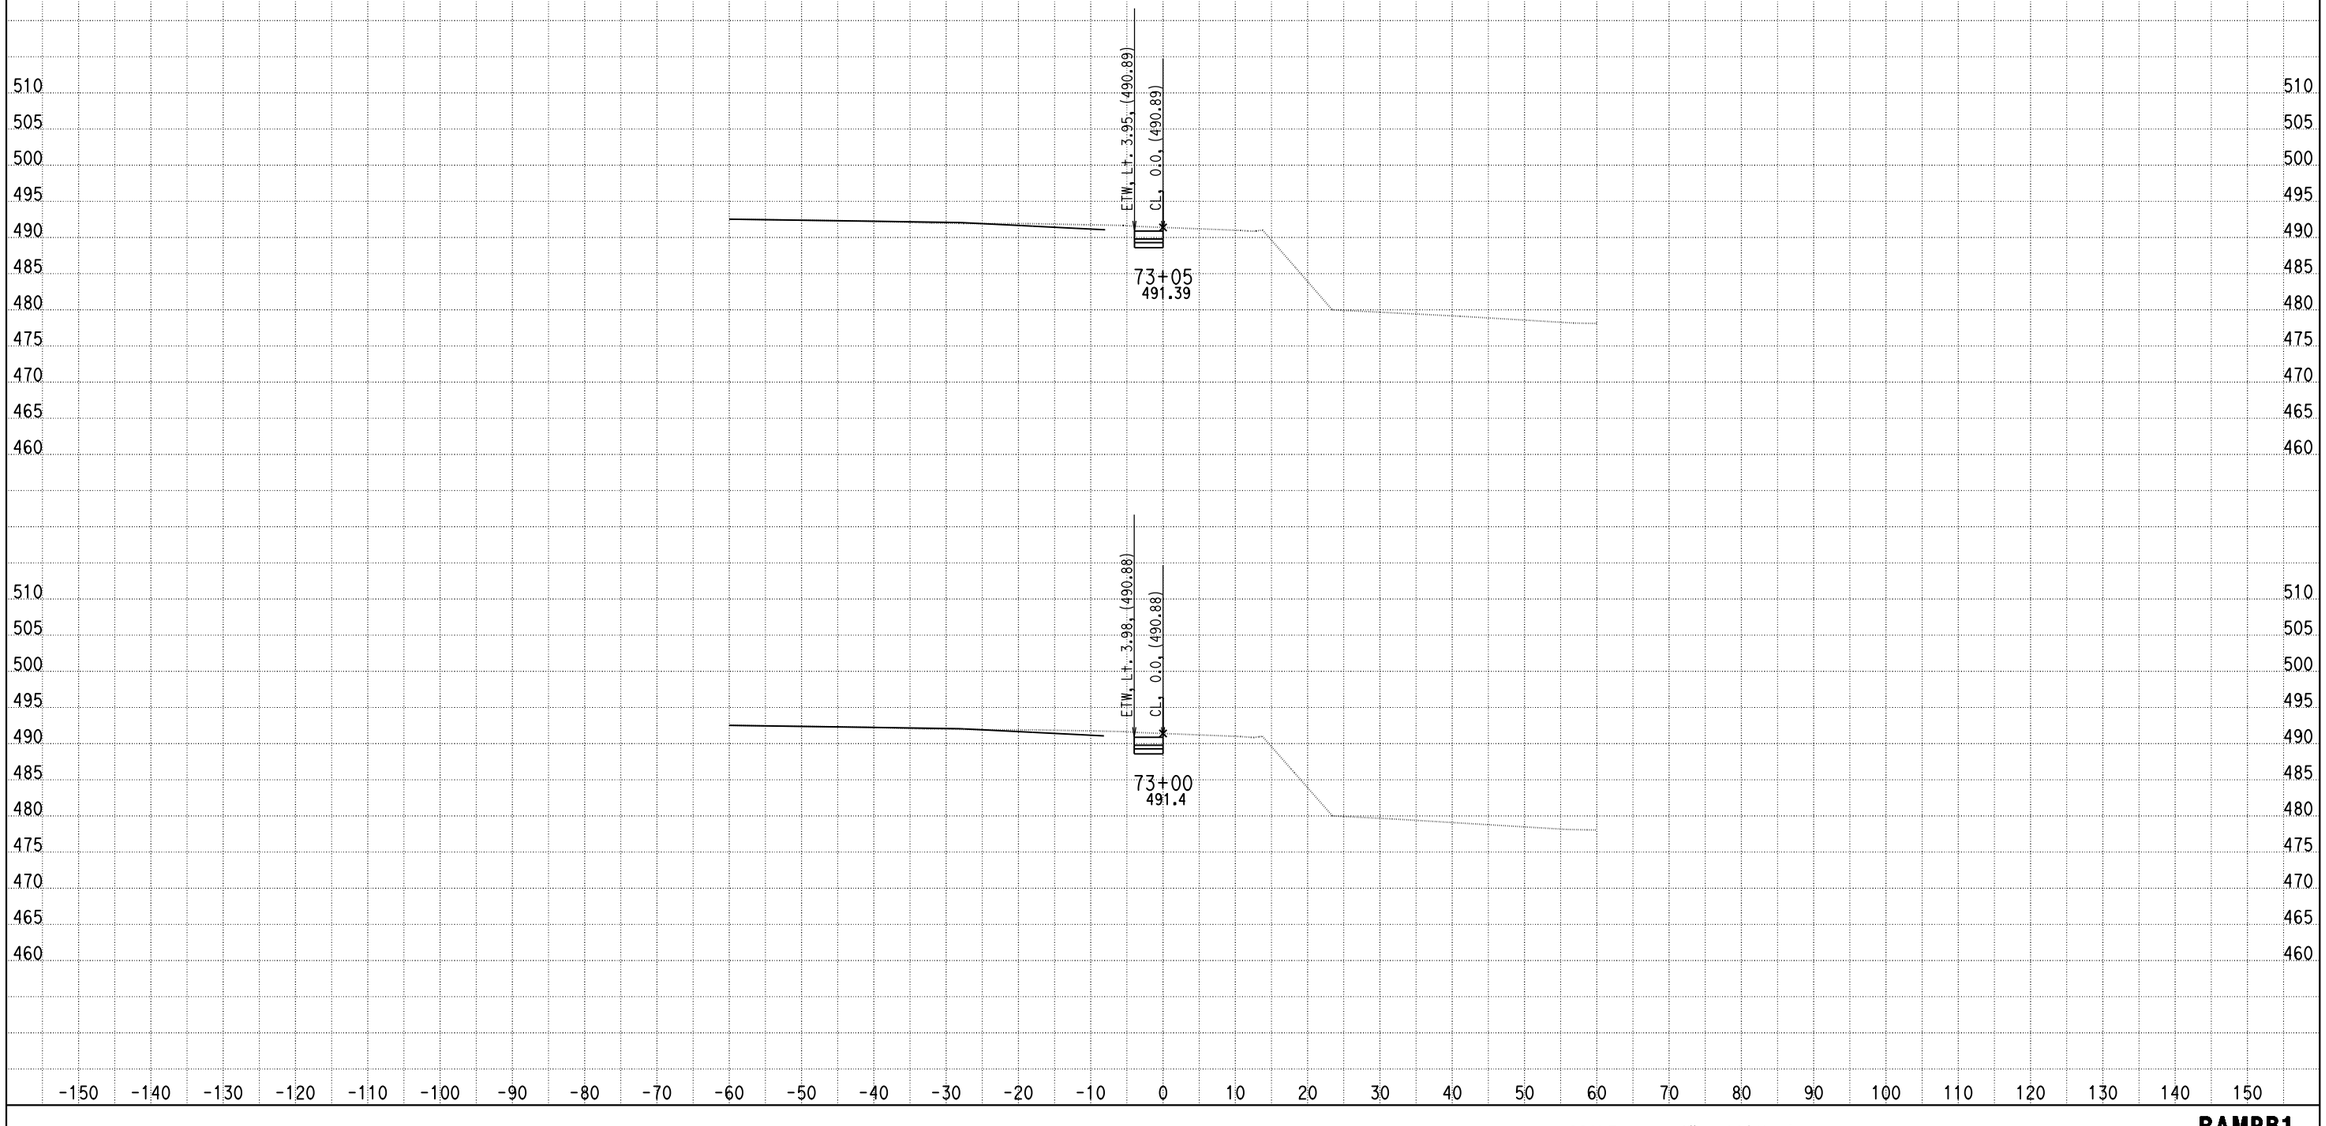

DATE: 4/9/2013

KC Project: 0818E File: C:\project\0818E\UPDATE-RAMP\hrb1-pro.ear

SCALE: 1" = 10' Horiz.
1" = 10' Vert.

All Dimensions are US Survey Feet

RAMPB1
CROSS SECTIONS

DESIGN STUDY ONLY

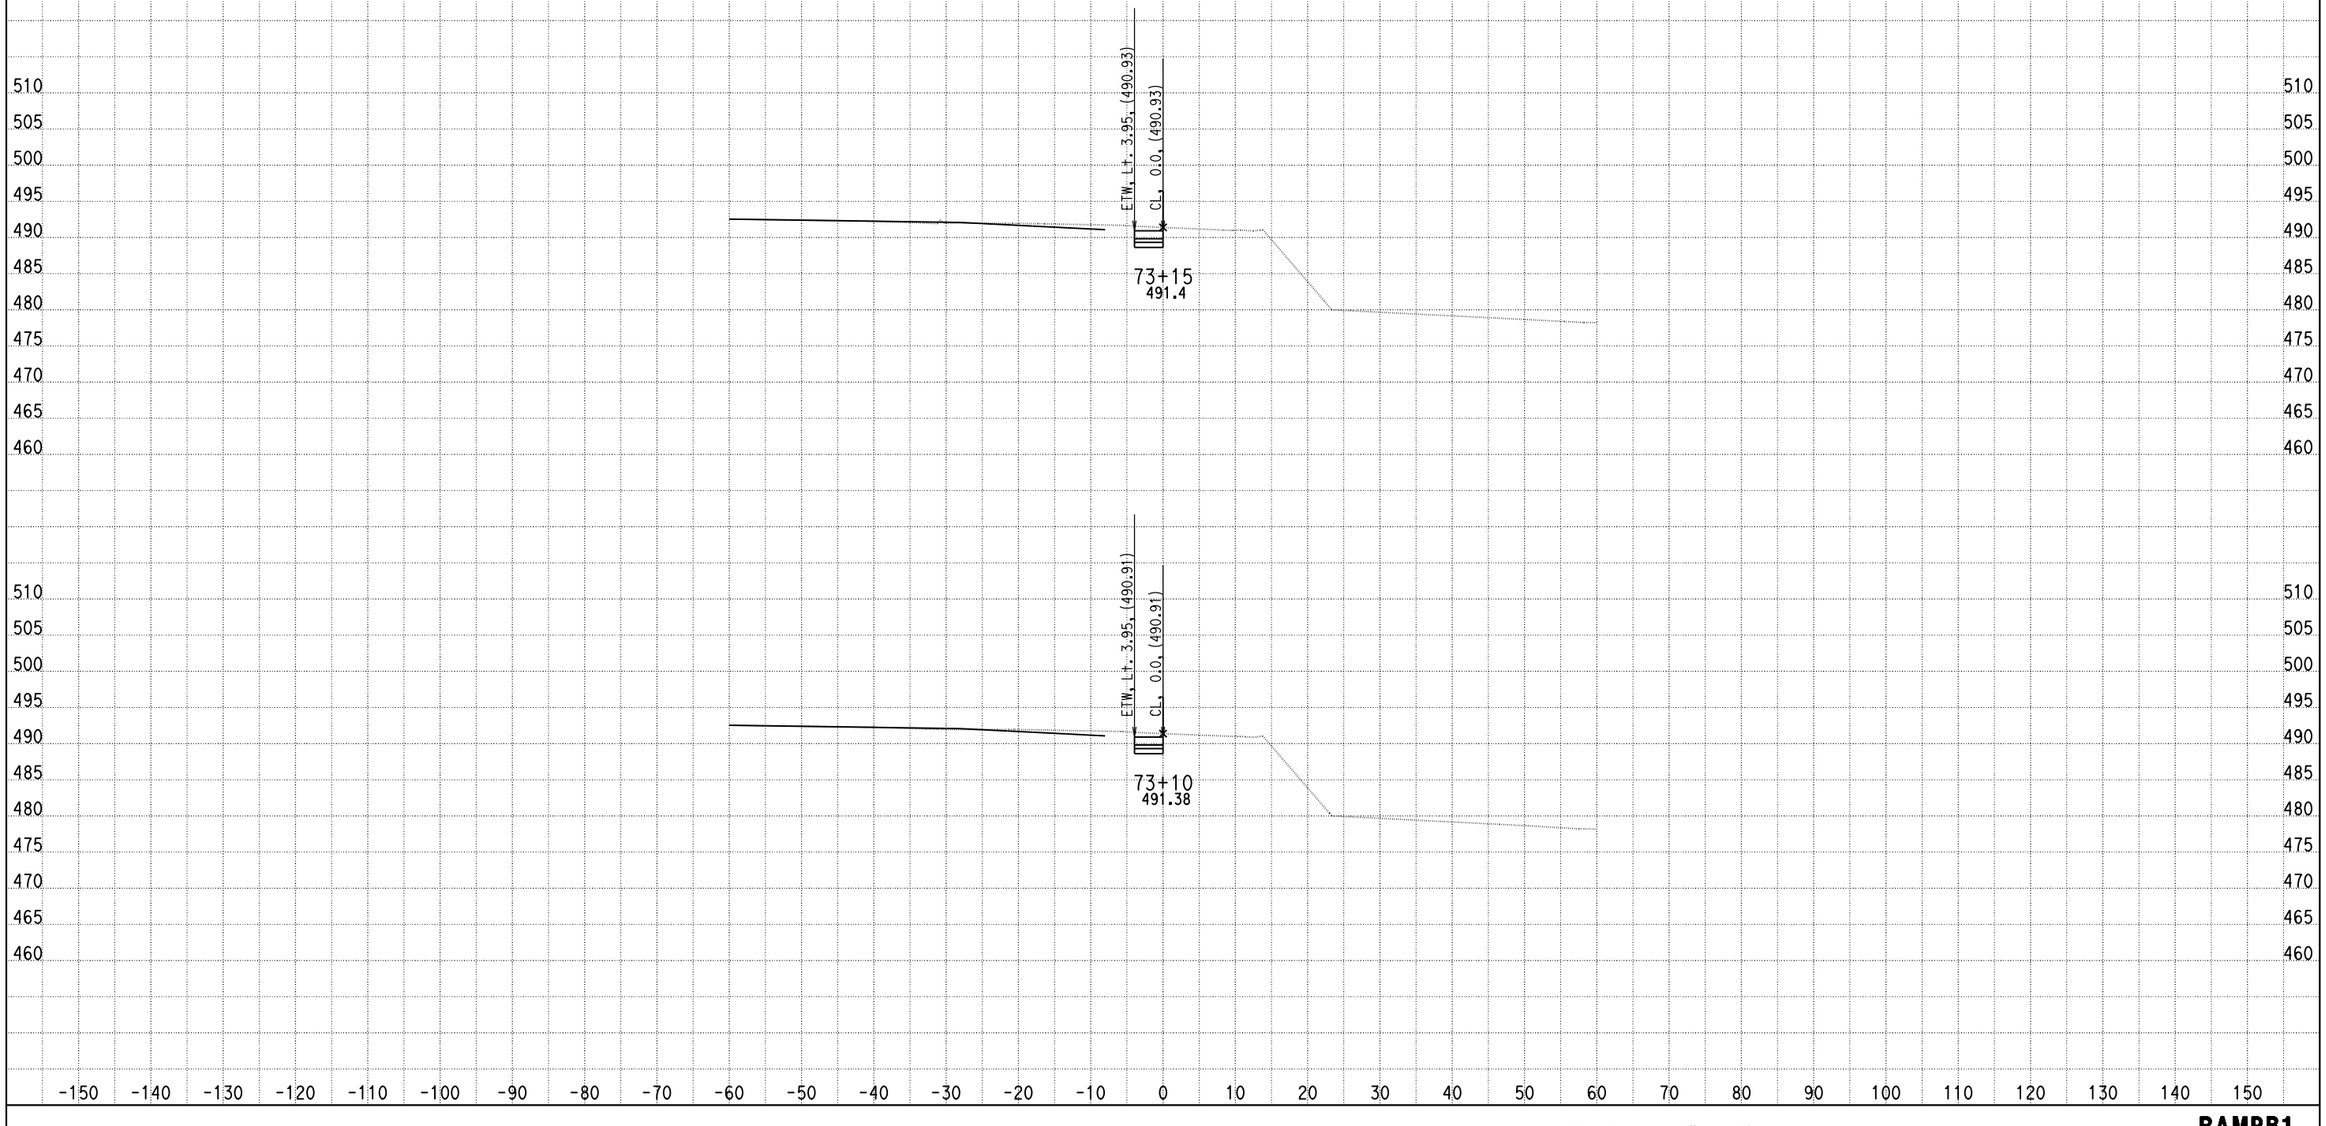

DATE: 4/9/2013

KC Project: 0818E File: C:\project\0818E\UPDATE-RAMP\hrb1-pro.ear

SCALE: 1" = 10' Horiz.
1" = 10' Vert.

All Dimensions are US Survey Feet

RAMPB1
CROSS SECTIONS

DESIGN STUDY ONLY

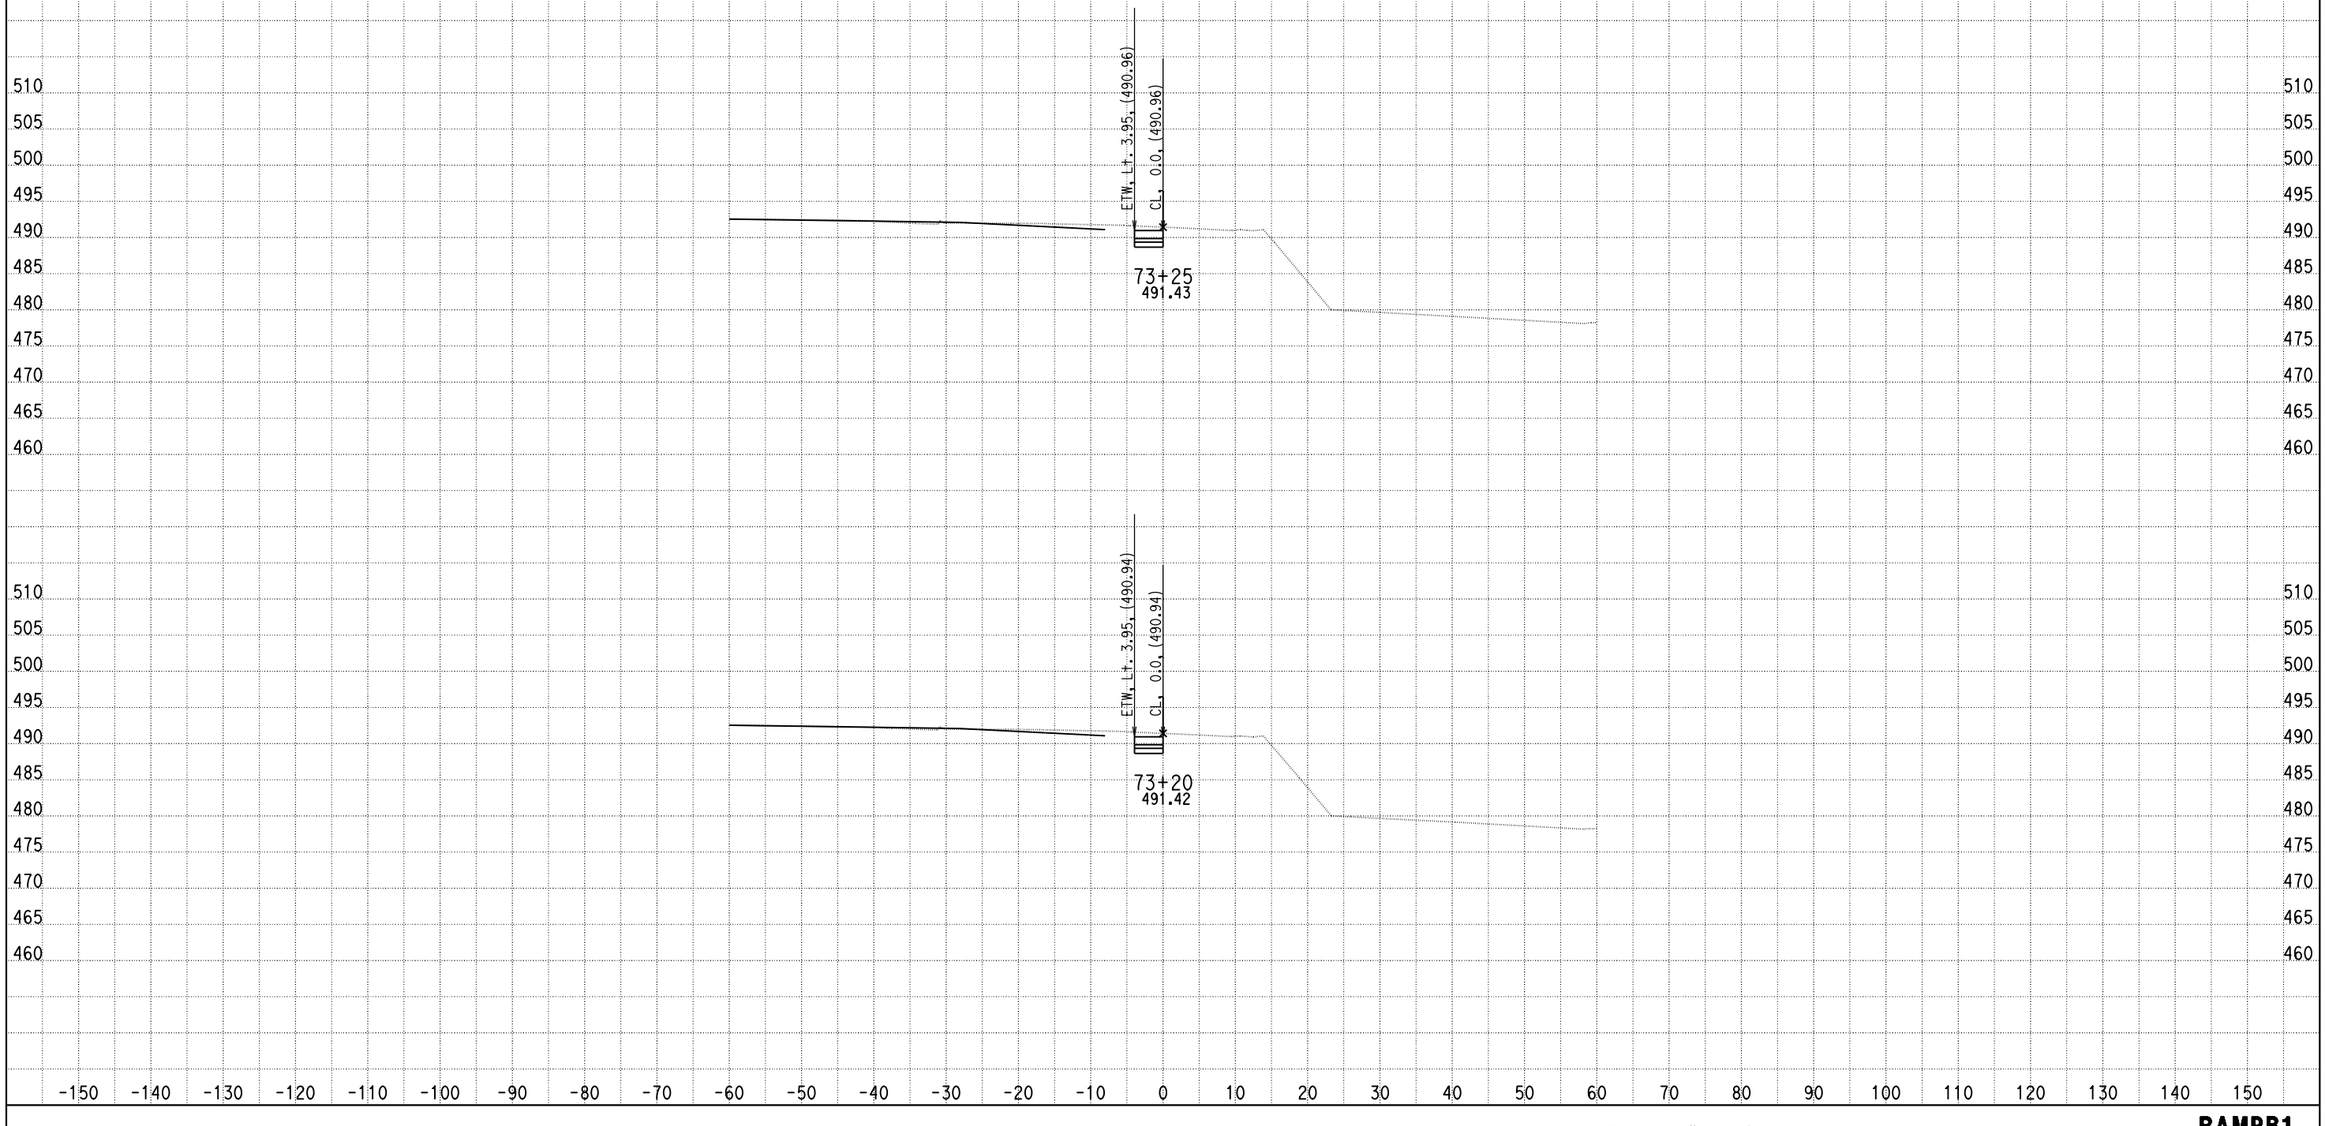

DATE: 4/9/2013

KC Project: 0818E File: C:\project\0818E\UPDATE-RAMP\hrb1-pro.ear

SCALE: 1" = 10' Horiz.
1" = 10' Vert.

All Dimensions are US Survey Feet

RAMPB1
CROSS SECTIONS

DESIGN STUDY ONLY

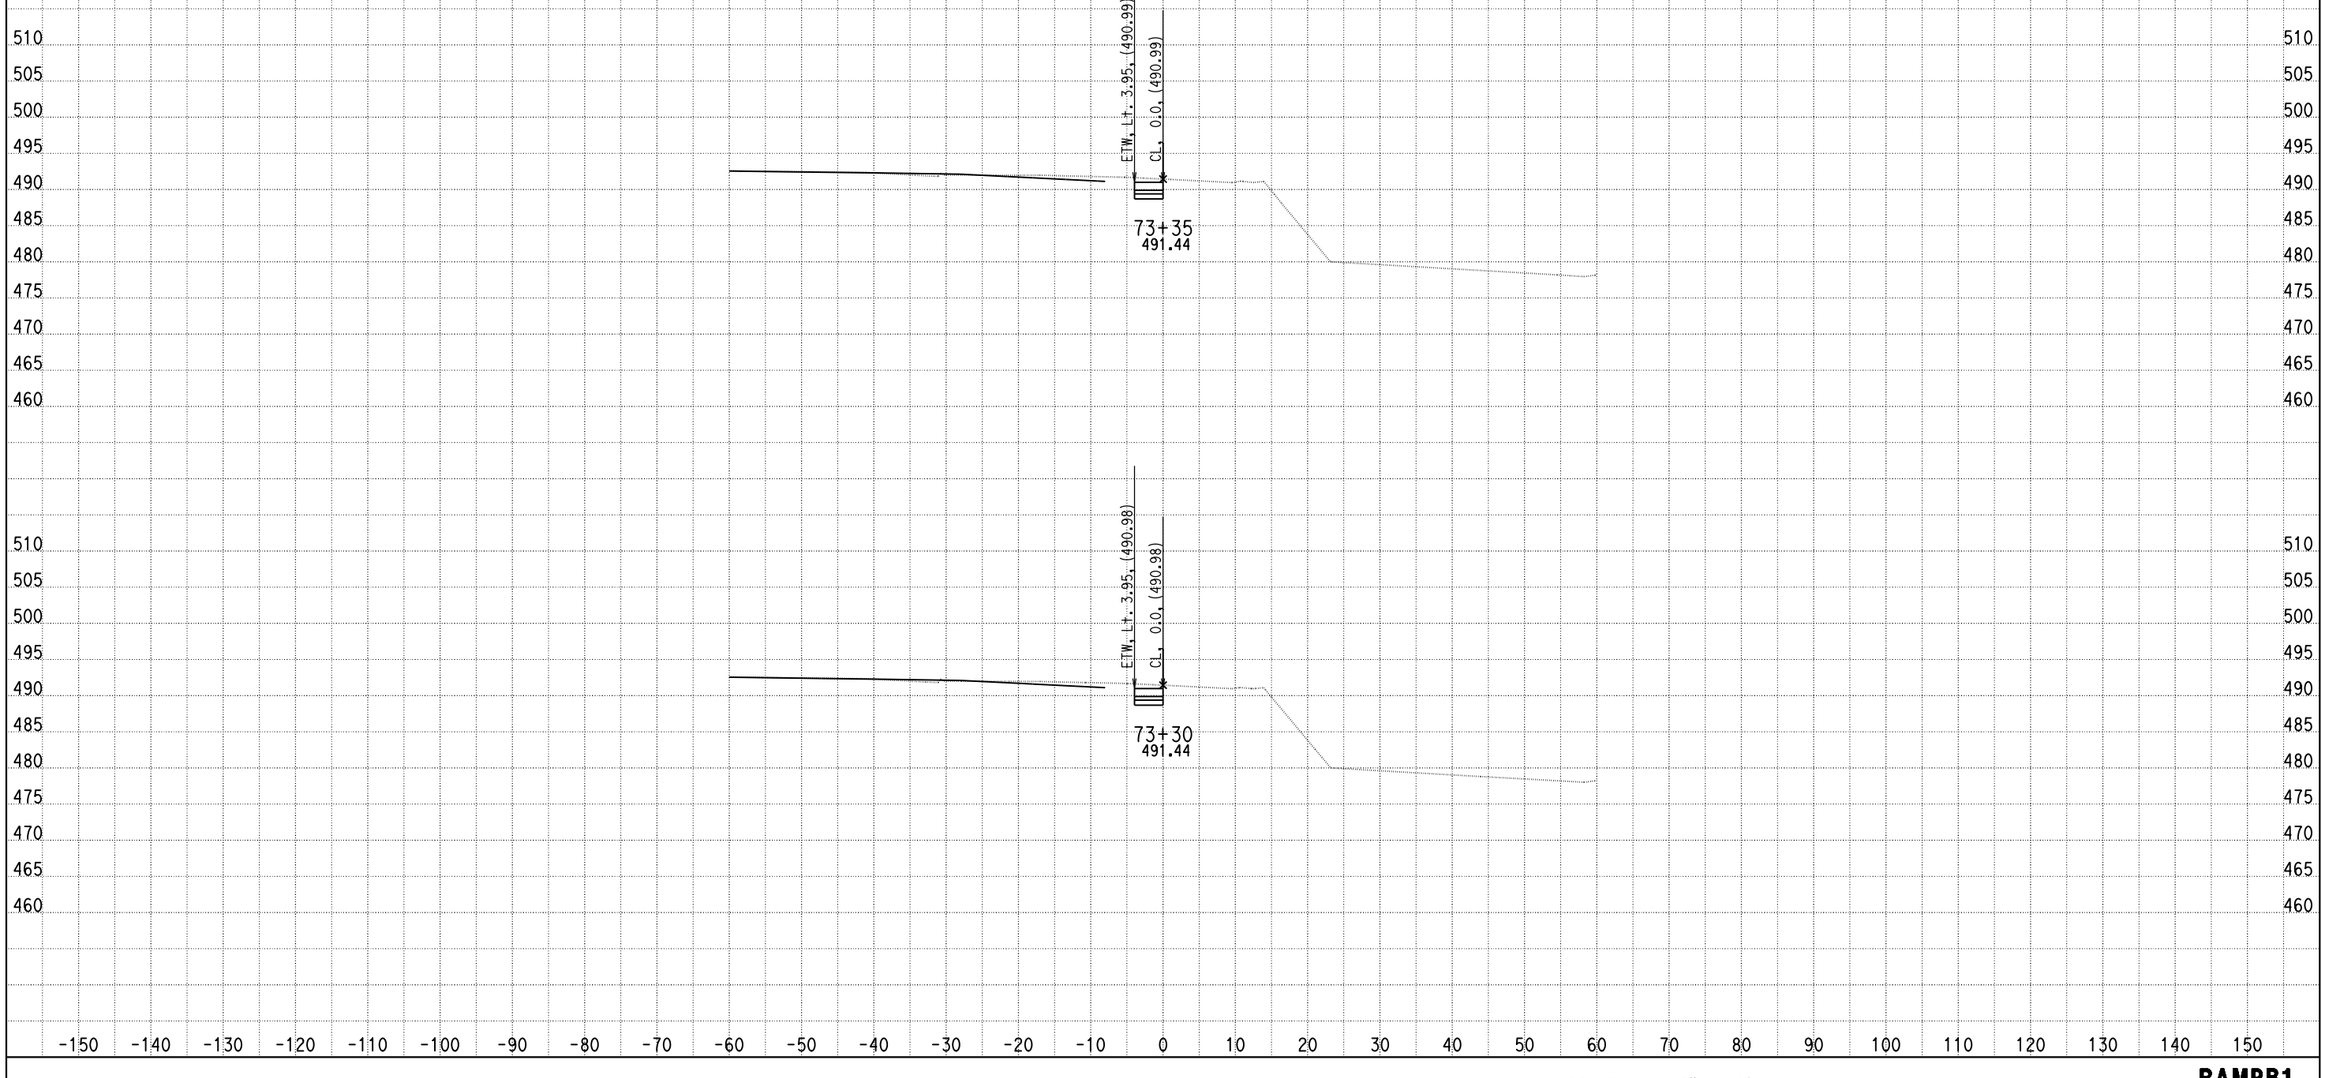

DATE: 4/9/2013

KC Project: 0818E File: C:\project\0818E\UPDATE-RAMP\hrb1-pro.ear

SCALE: 1" = 10' Horiz.
1" = 10' Vert.

All Dimensions are US Survey Feet

RAMPB1
CROSS SECTIONS

DESIGN STUDY ONLY

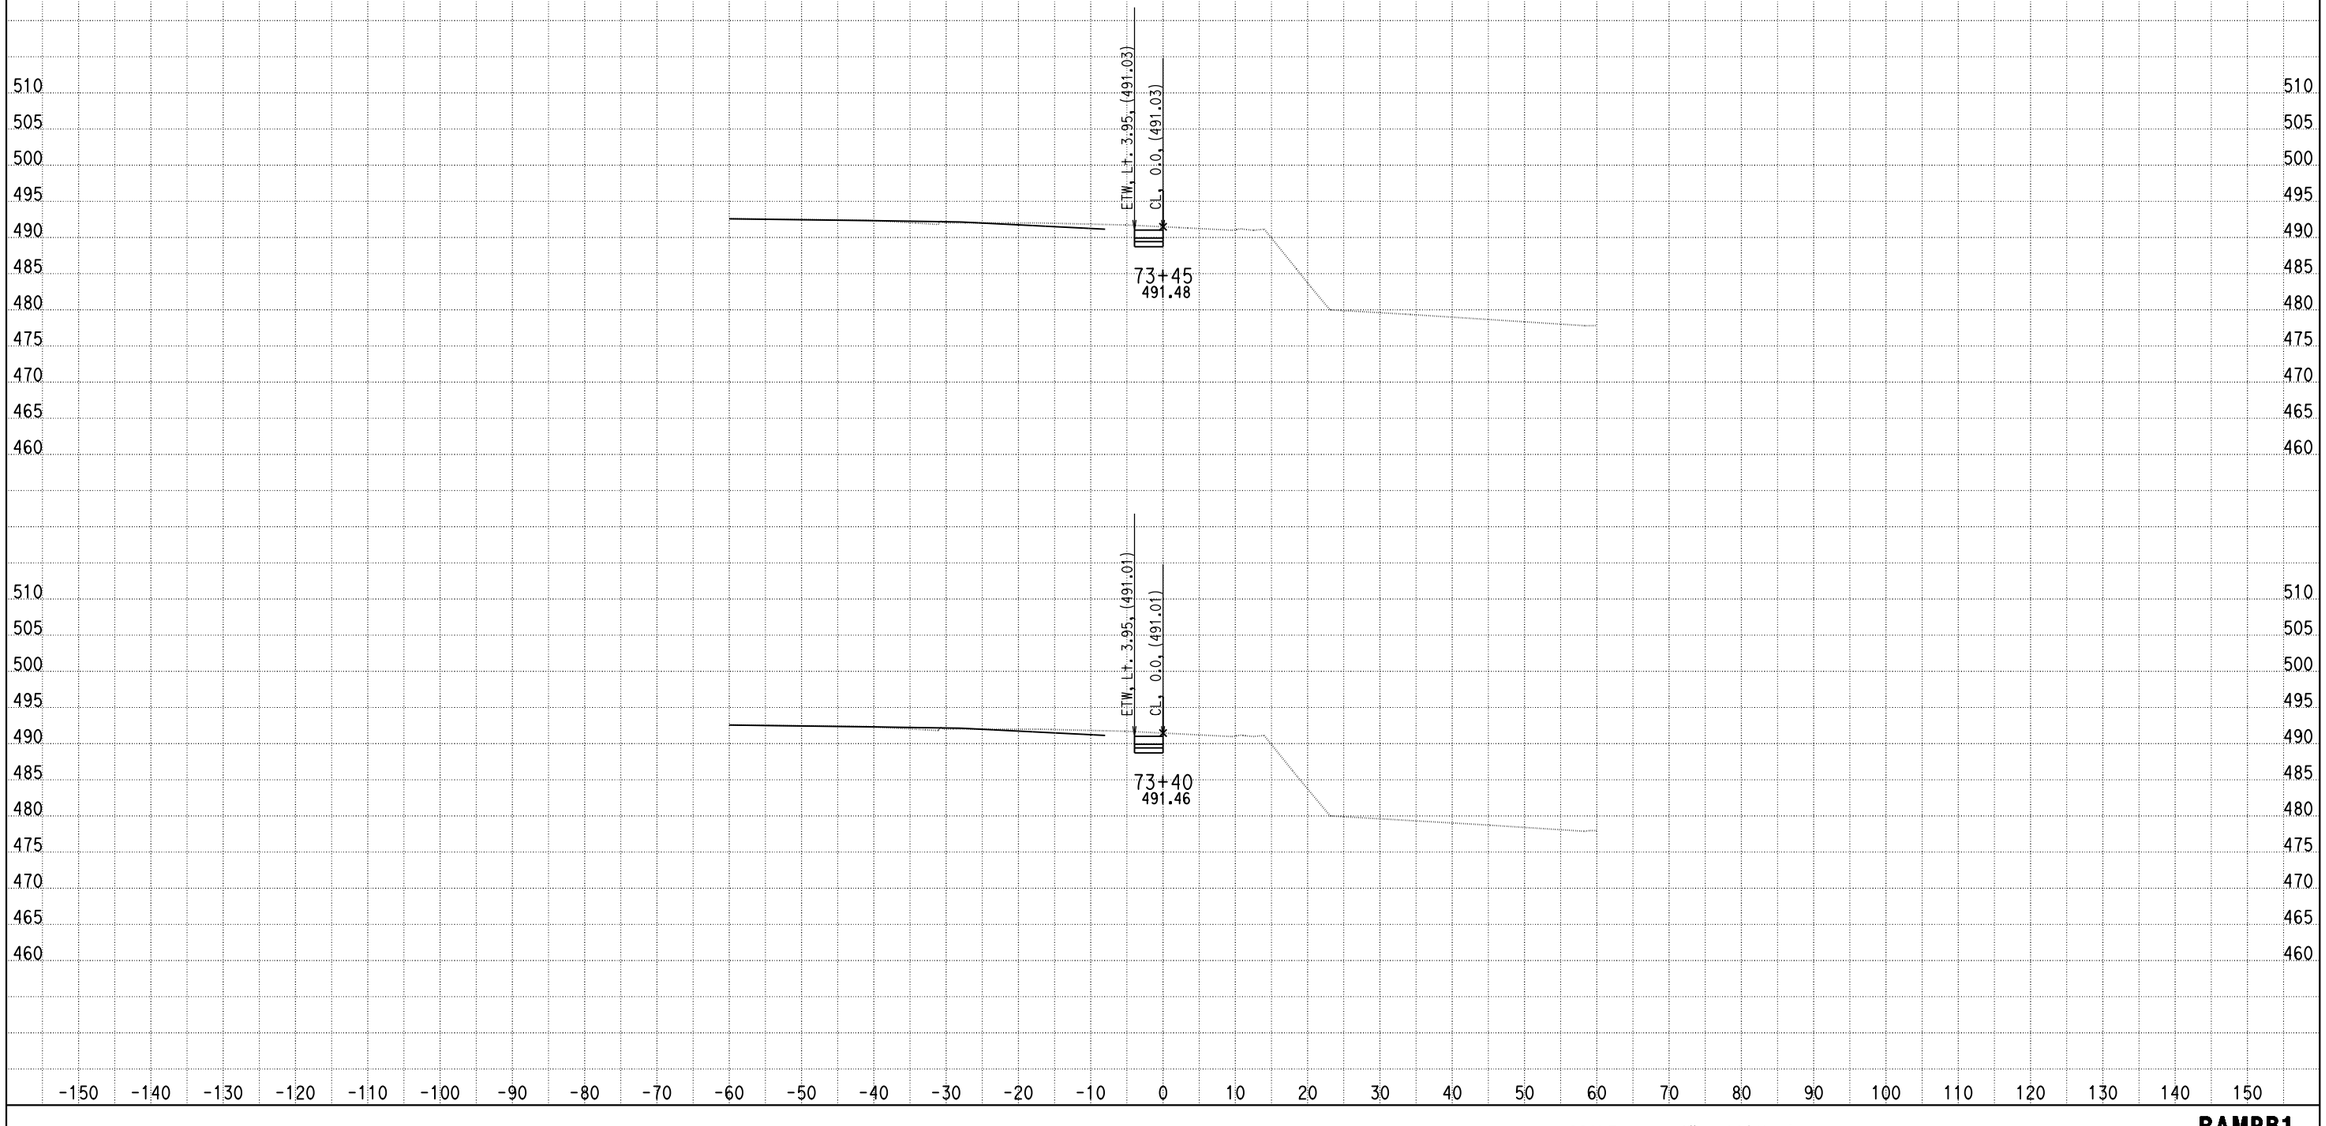

DATE: 4/9/2013

KC Project: 0818E File: C:\project\0818E\UPDATE-RAMP\hrb1-pro.ear

SCALE: 1" = 10' Horiz.
1" = 10' Vert.

All Dimensions are US Survey Feet

RAMPB1
CROSS SECTIONS

DESIGN STUDY ONLY

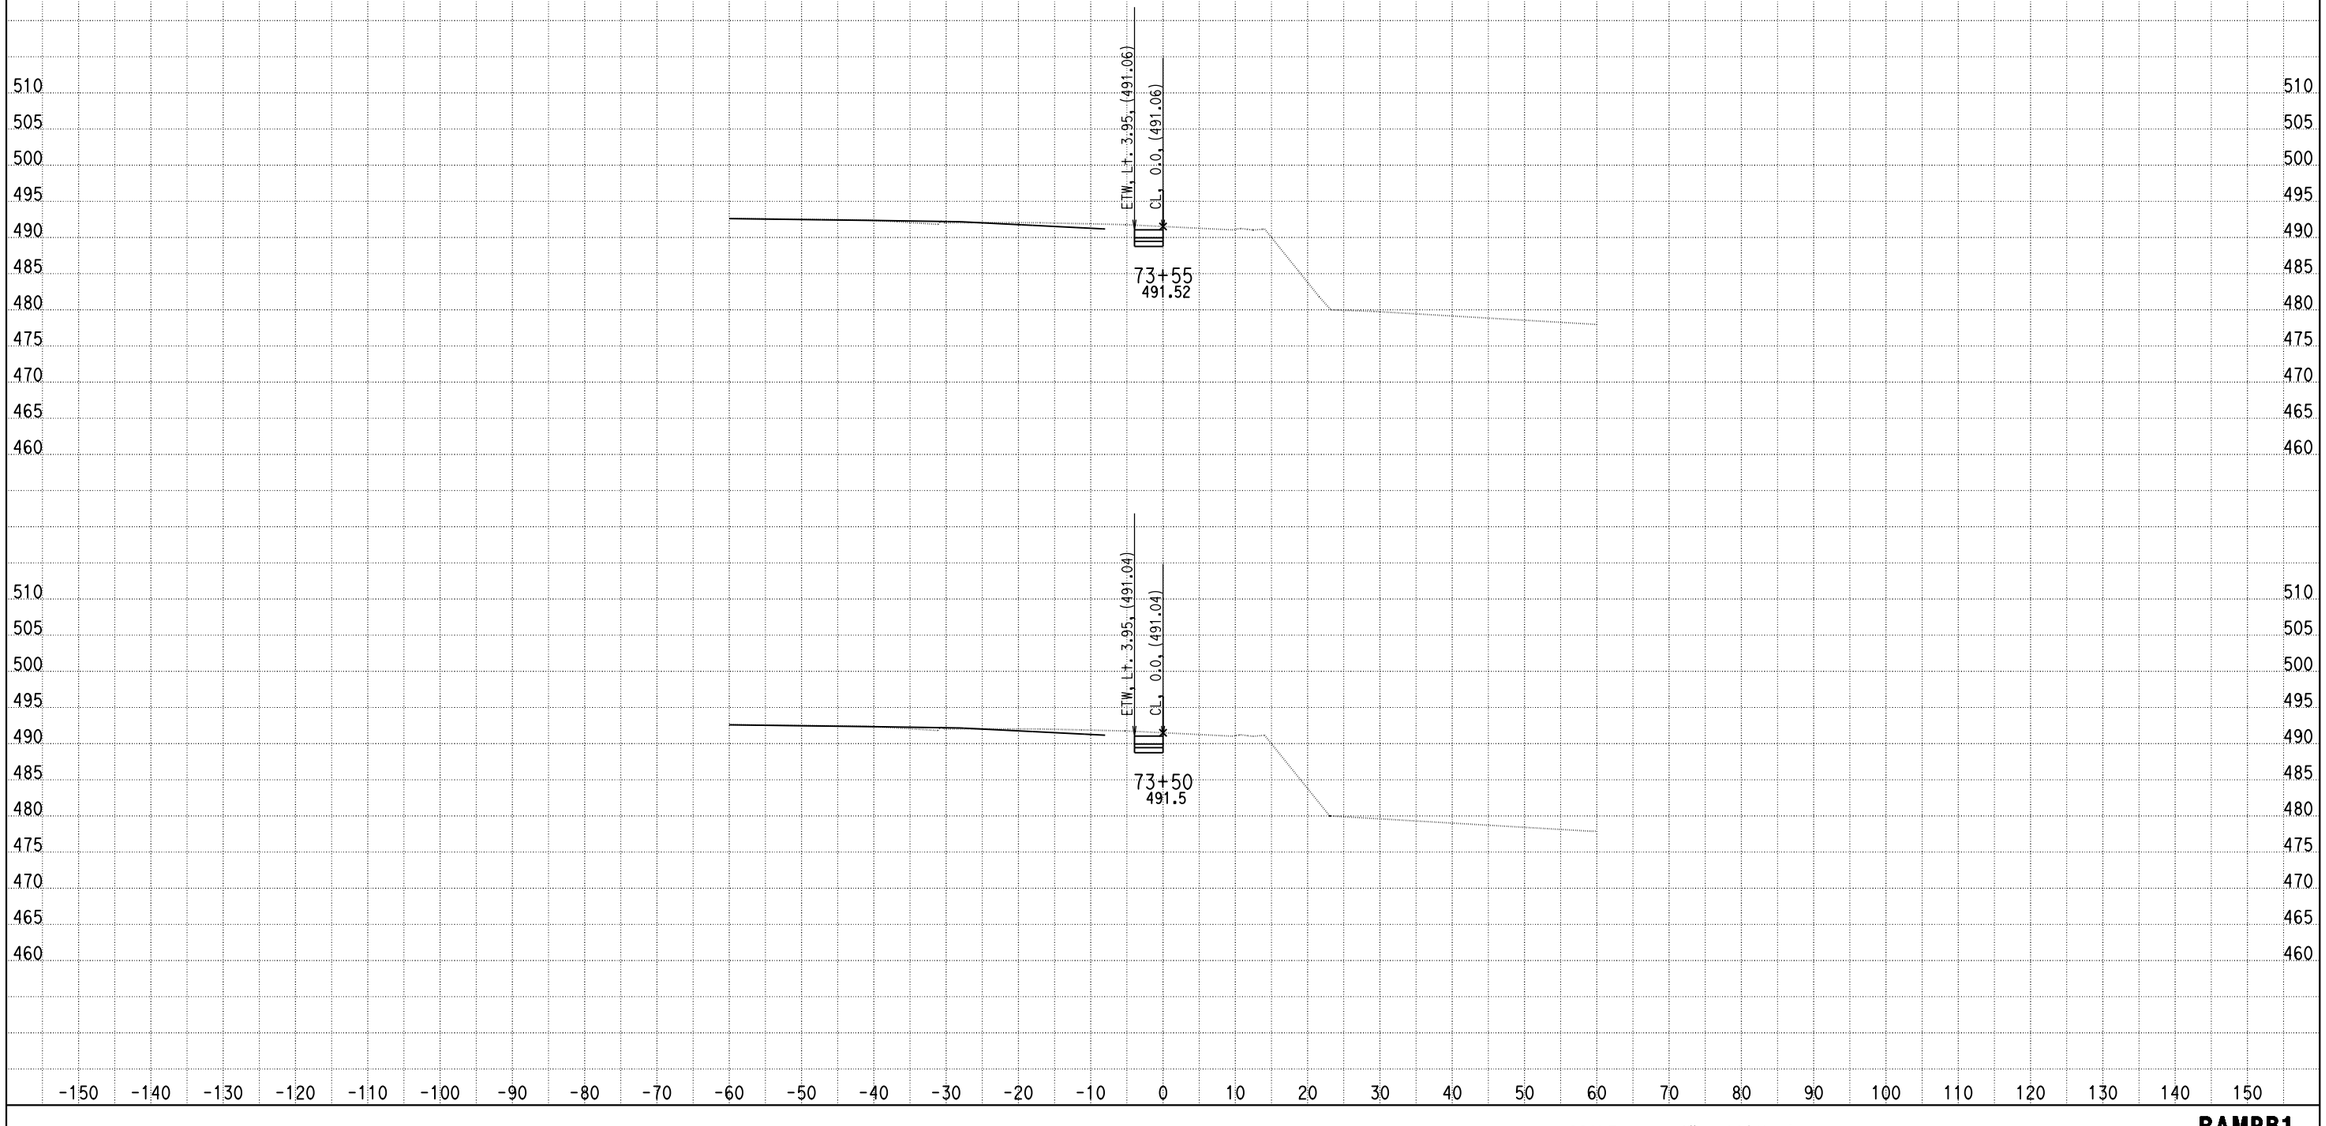

DATE: 4/9/2013

KC Project: 0818E File: C:\project\0818E\UPDATE-RAMP\hrb1-pro.ear

SCALE: 1" = 10' Horiz.
1" = 10' Vert.

All Dimensions are US Survey Feet

RAMPB1
CROSS SECTIONS

DESIGN STUDY ONLY

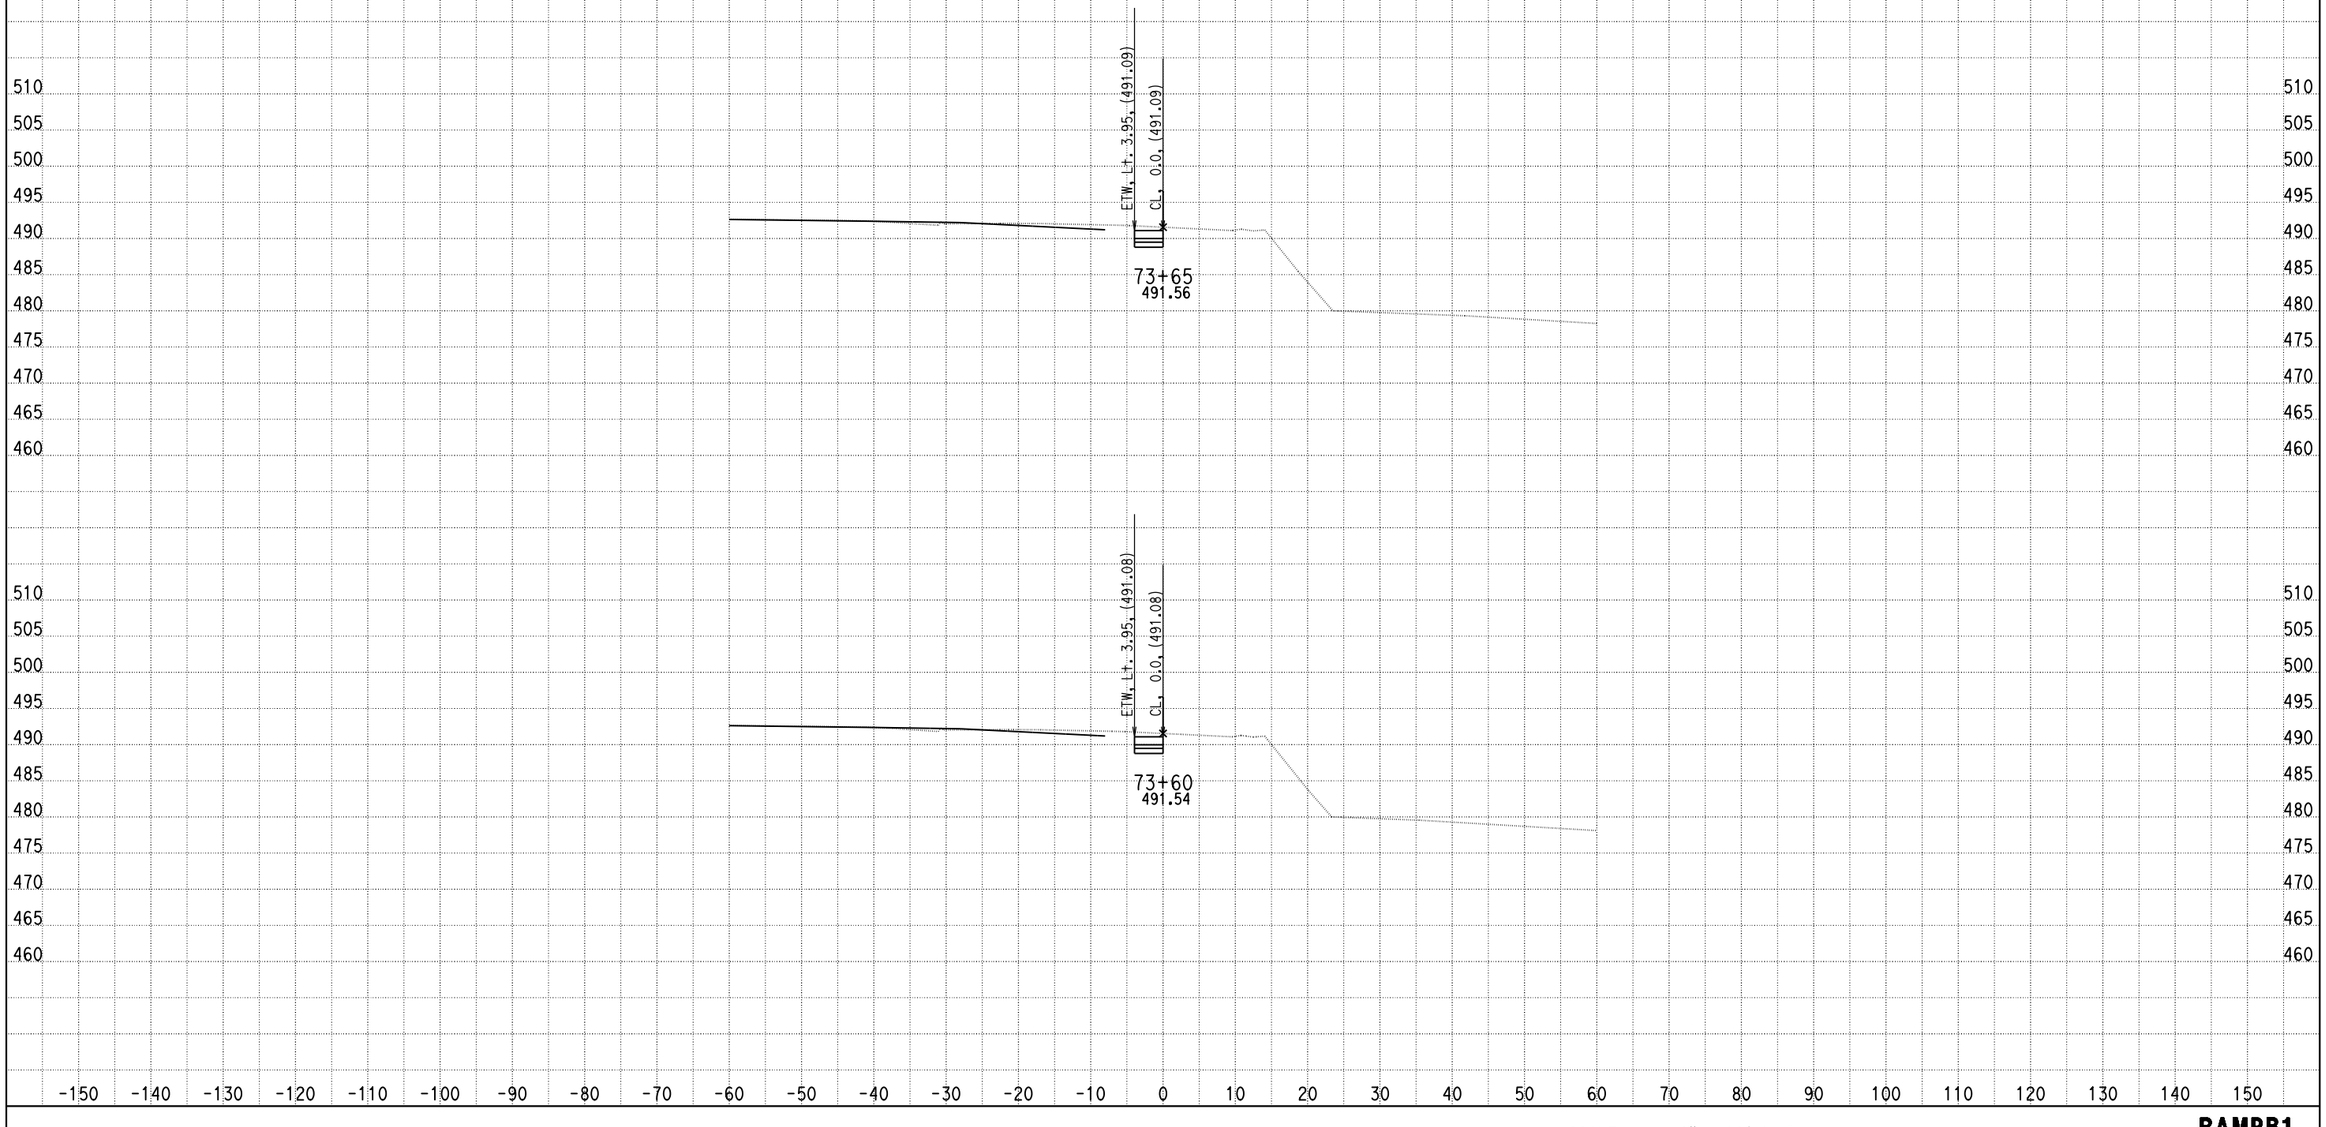

DATE: 4/9/2013

KC Project: 0818E File: C:\project\0818E\UPDATE-RAMP\hrb1-pro.ear

SCALE: 1" = 10' Horiz.
1" = 10' Vert.

All Dimensions are US Survey Feet

RAMPB1
CROSS SECTIONS

SHEET 11 OF XXX

DESIGN STUDY ONLY

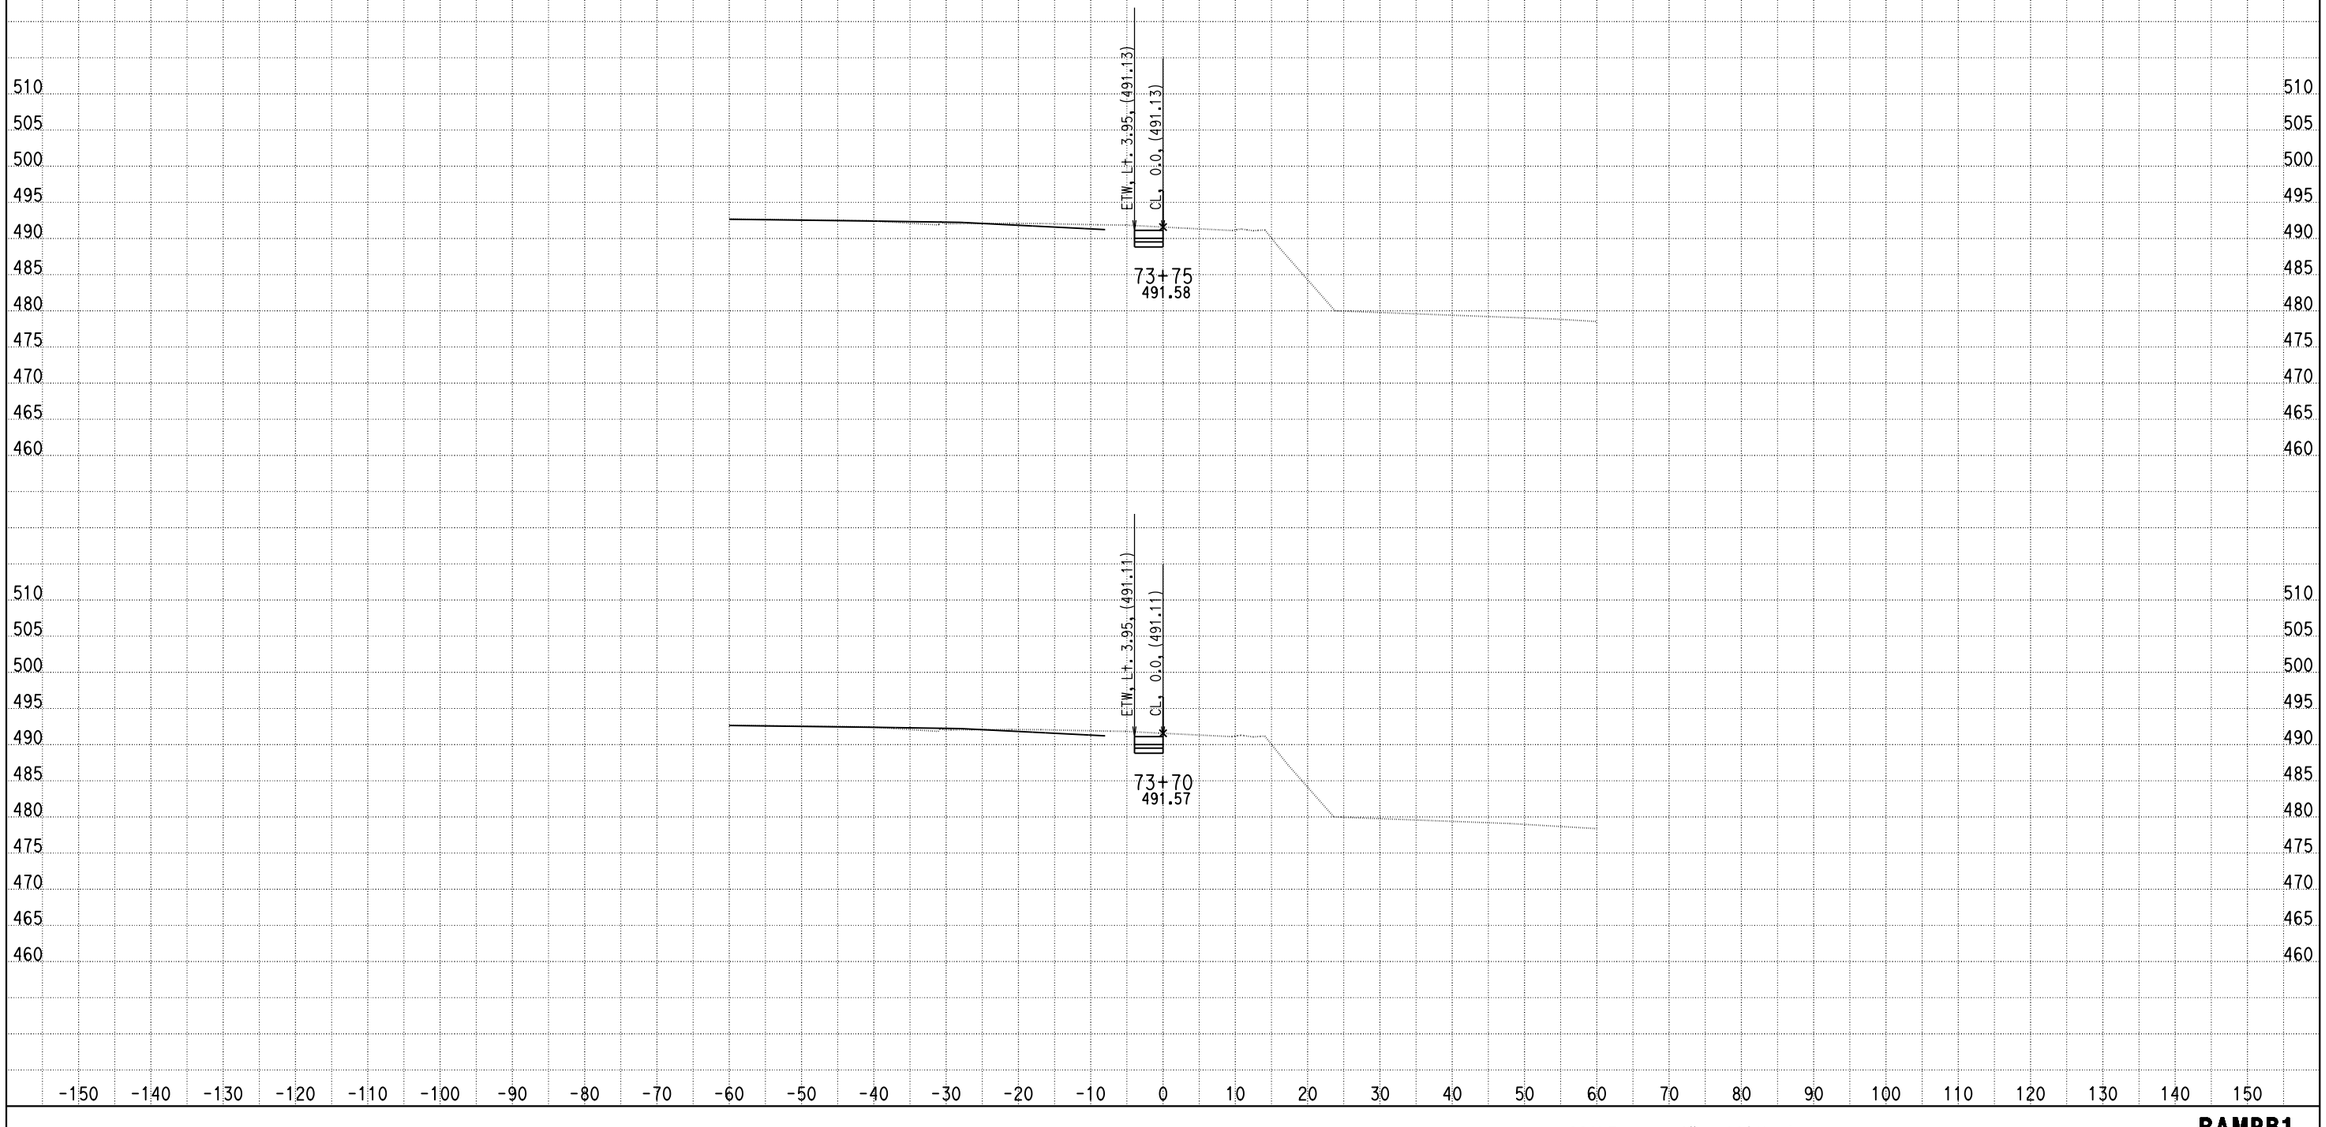

DATE: 4/9/2013

KC Project: 0818E File: C:\project\0818E\UPDATE-RAMP\hrb1-pro.ear

SCALE: 1" = 10' Horiz.
1" = 10' Vert.

All Dimensions are US Survey Feet

RAMPB1
CROSS SECTIONS

DESIGN STUDY ONLY

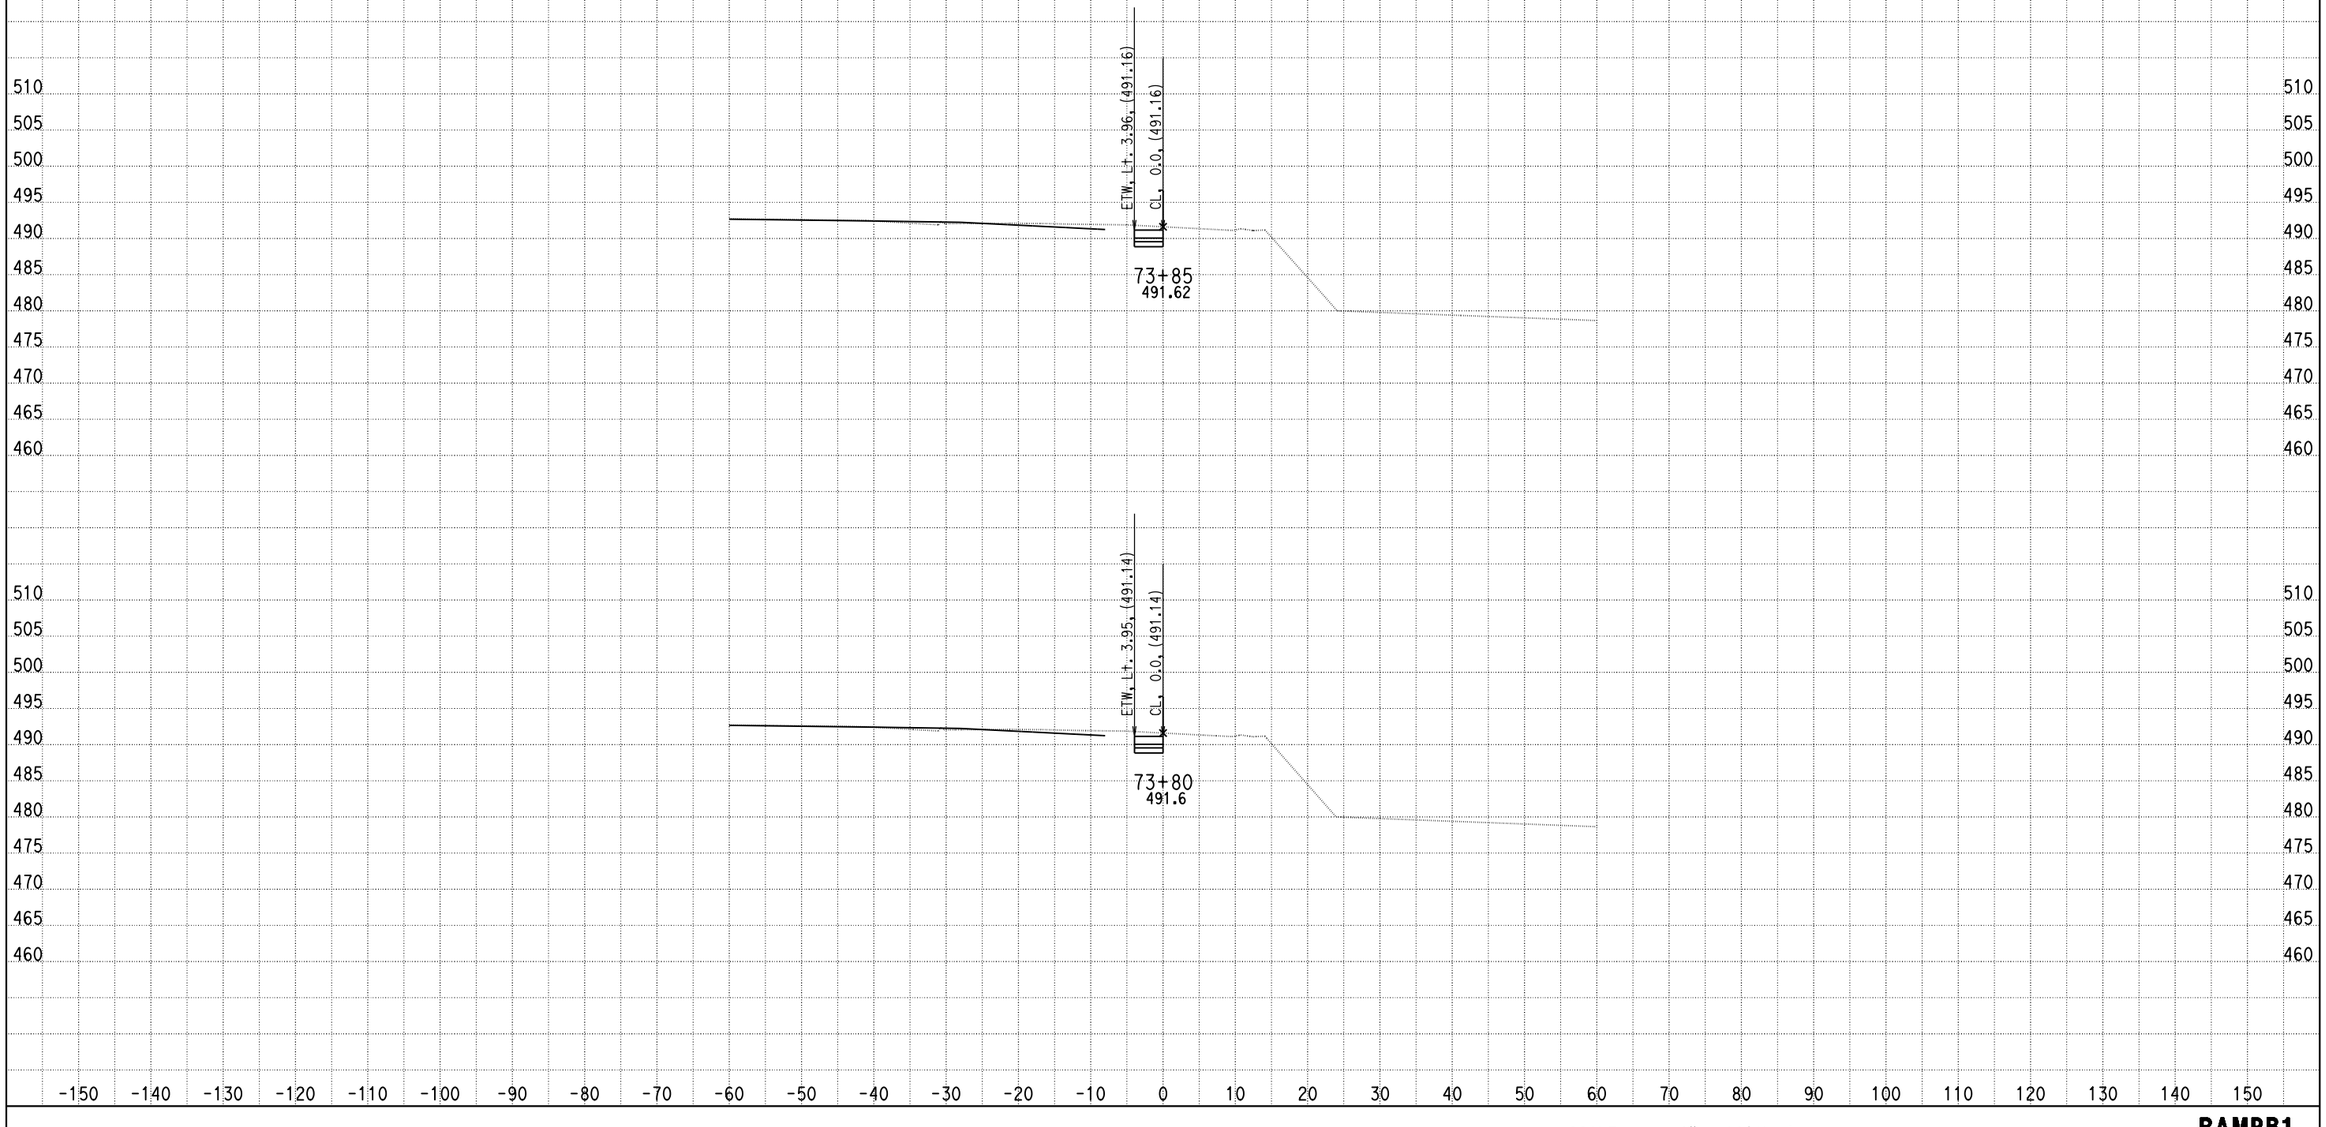

DATE: 4/9/2013

KC Project: 0818E File: C:\project\0818E\UPDATE-RAMP\hrb1-pro.ear

SCALE: 1" = 10' Horiz.
1" = 10' Vert.

All Dimensions are US Survey Feet

RAMPB1
CROSS SECTIONS

SHEET 13 OF XXX

DESIGN STUDY ONLY

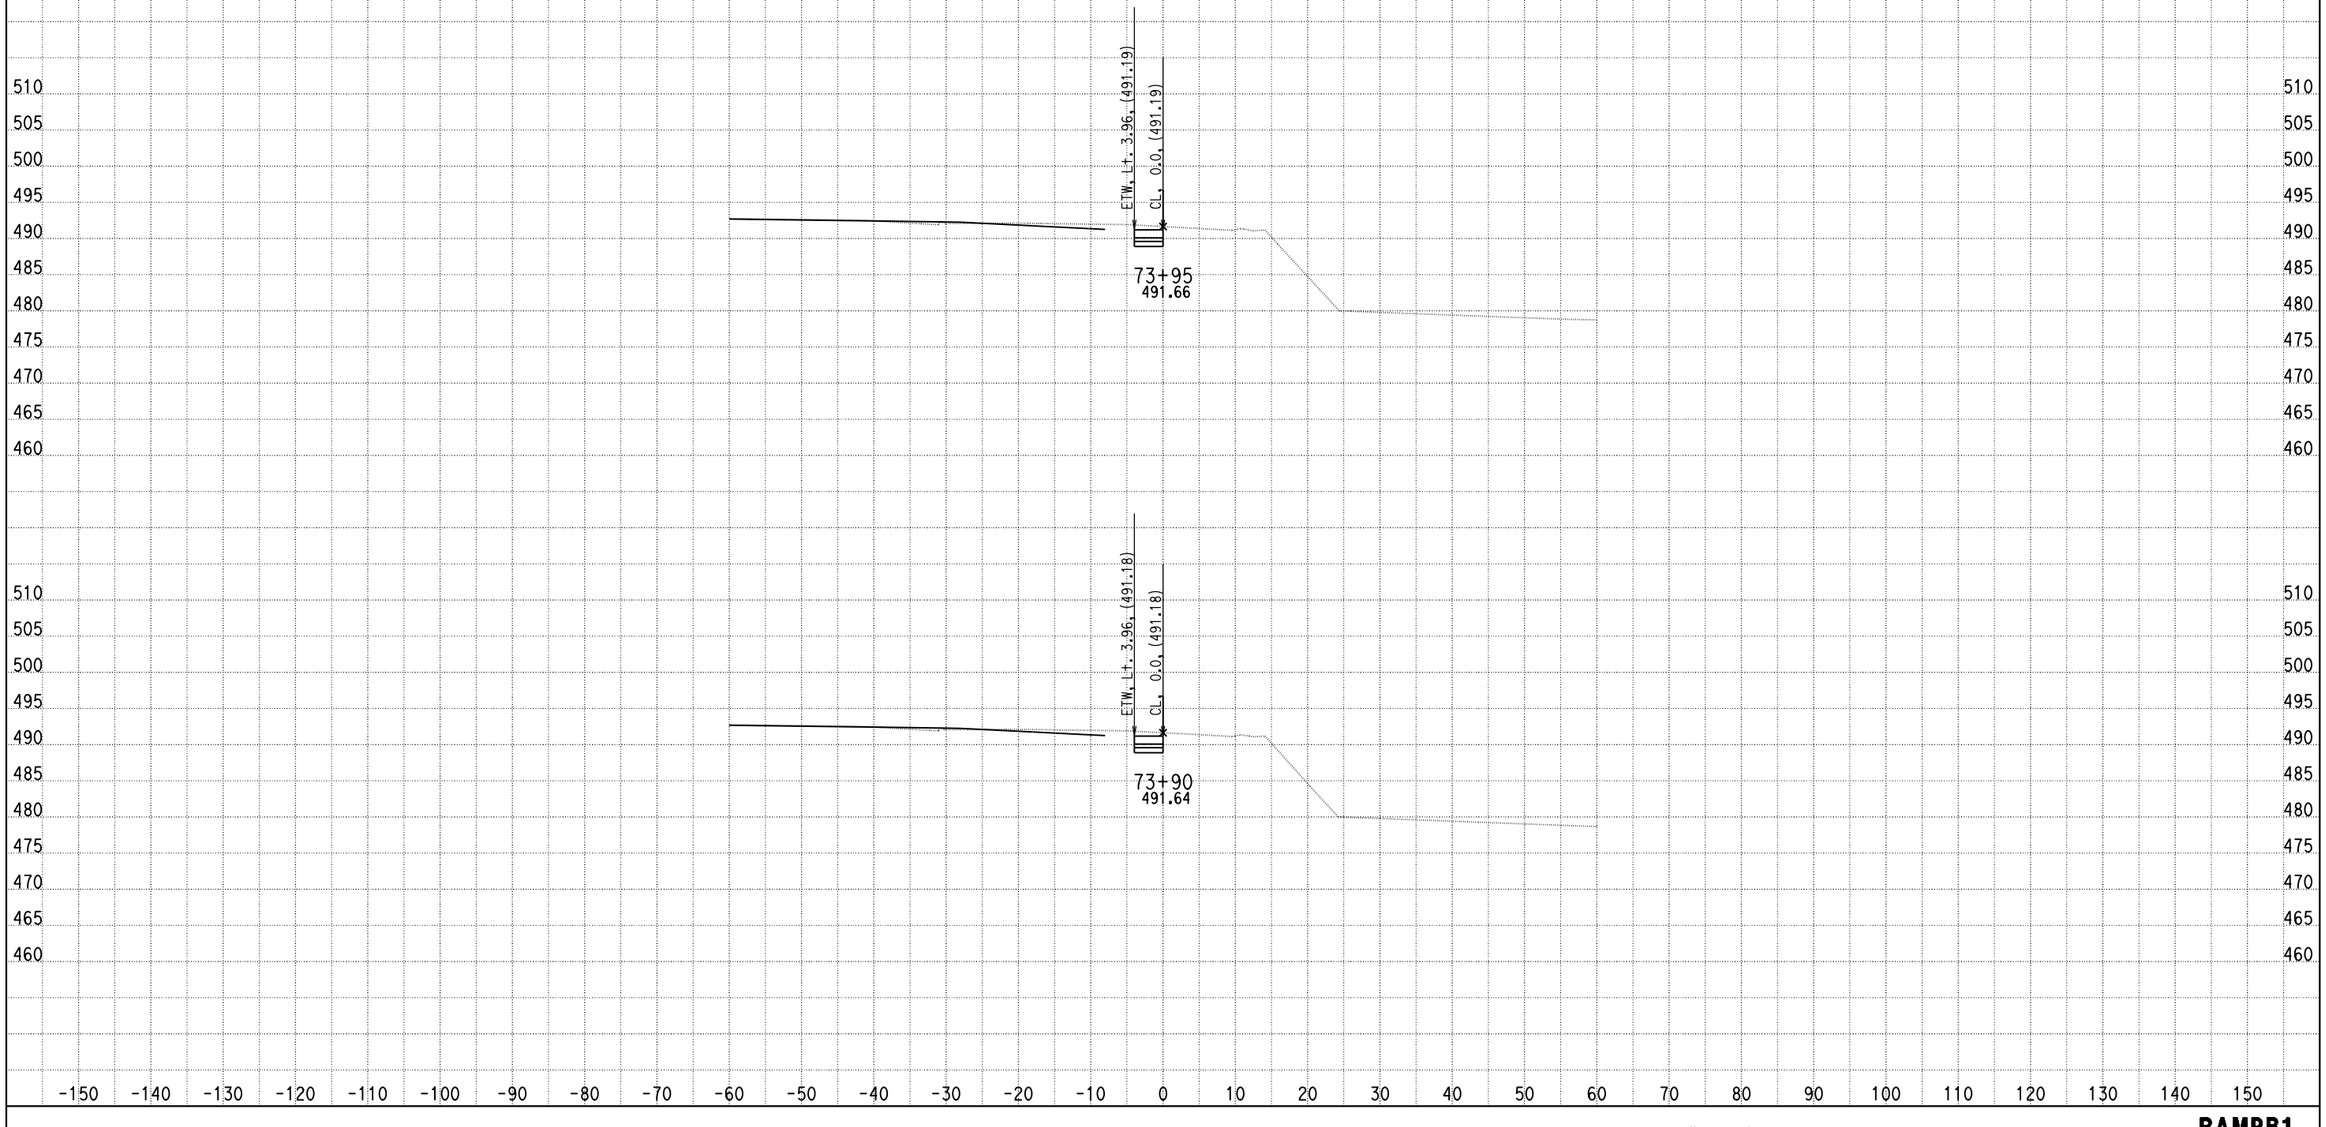

DATE: 4/9/2013

KC Project: 0818E File: C:\project\0818E\UPDATE-RAMP\hrb1-pro.ear

SCALE: 1" = 10' Horiz.
1" = 10' Vert.

All Dimensions are US Survey Feet

RAMPB1
CROSS SECTIONS

DESIGN STUDY ONLY

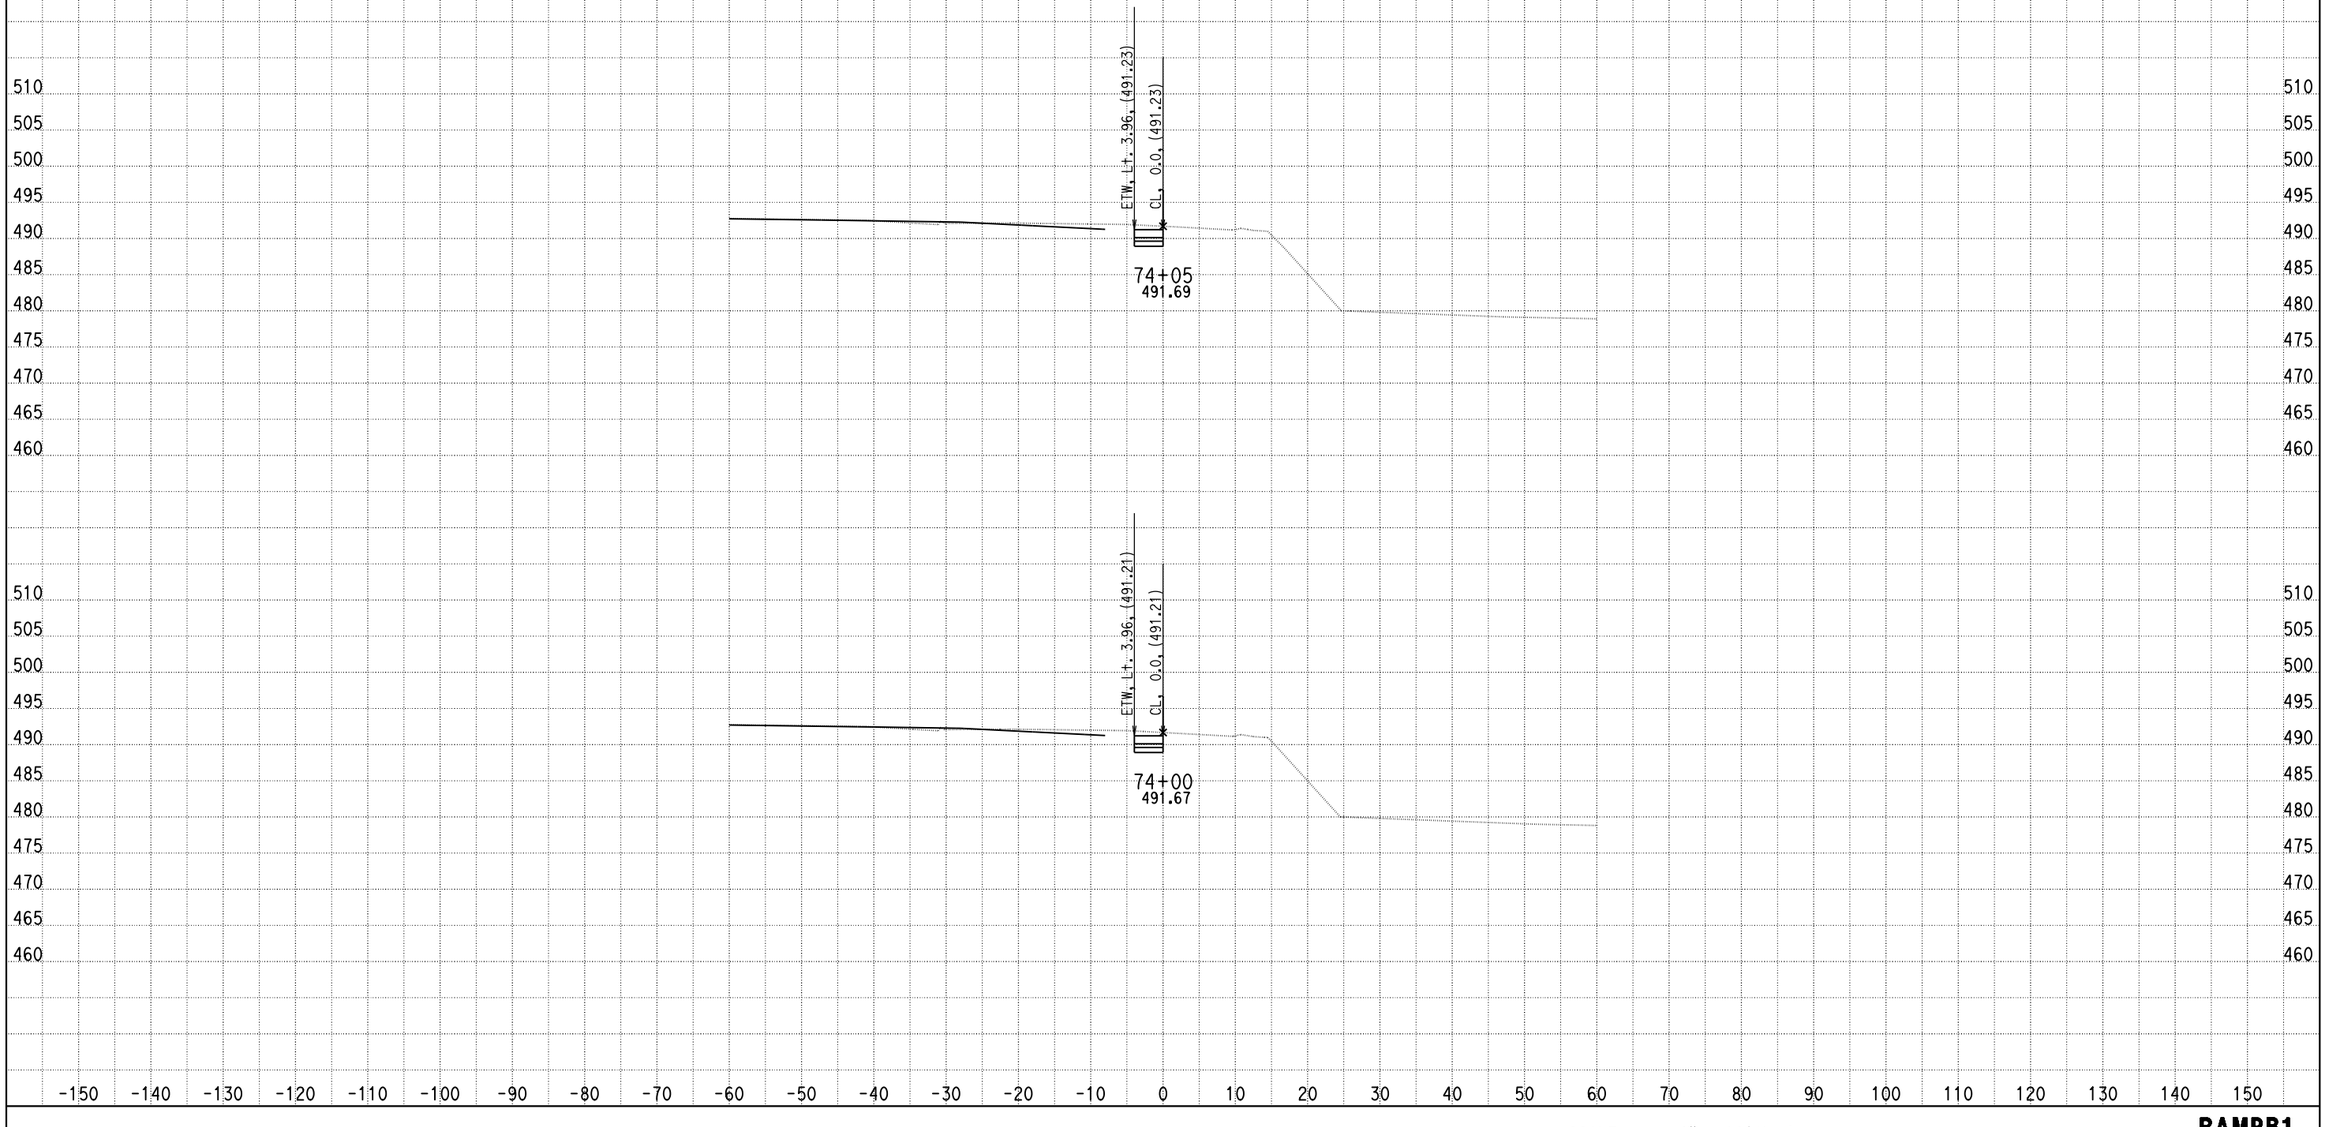

DATE: 4/9/2013

KC Project: 0818E File: C:\project\0818E\UPDATE-RAMP\hrb1-pro.ear

SCALE: 1" = 10' Horiz.
1" = 10' Vert.

All Dimensions are US Survey Feet

RAMPB1
CROSS SECTIONS

DESIGN STUDY ONLY

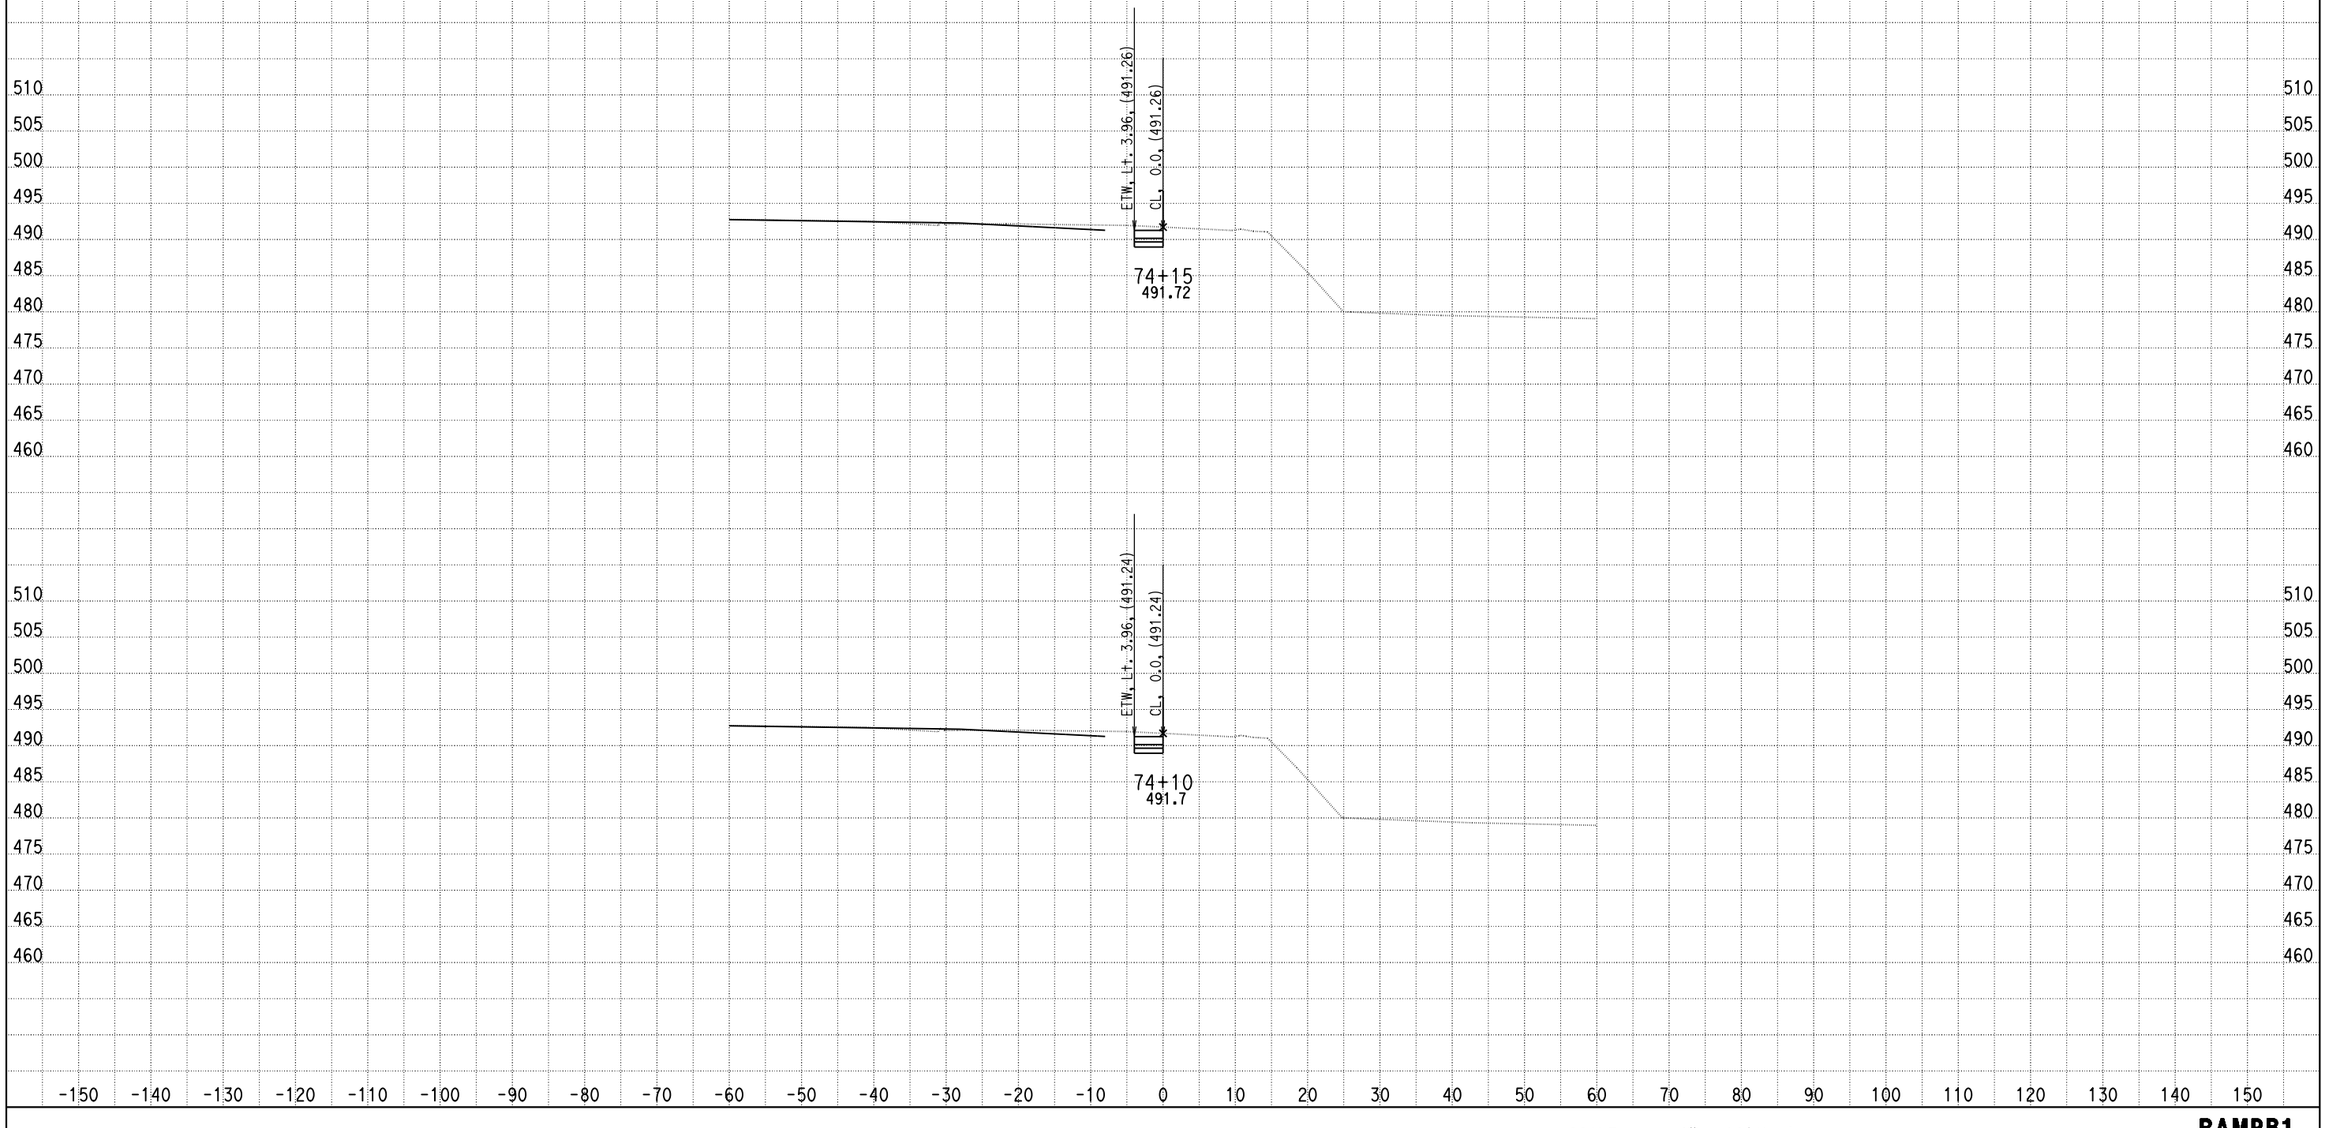

DATE: 4/9/2013

KC Project: 0818E File: C:\project\0818E\UPDATE-RAMP\hrb1-pro.ear

SCALE: 1" = 10' Horiz.
1" = 10' Vert.

All Dimensions are US Survey Feet

RAMPB1
CROSS SECTIONS

DESIGN STUDY ONLY

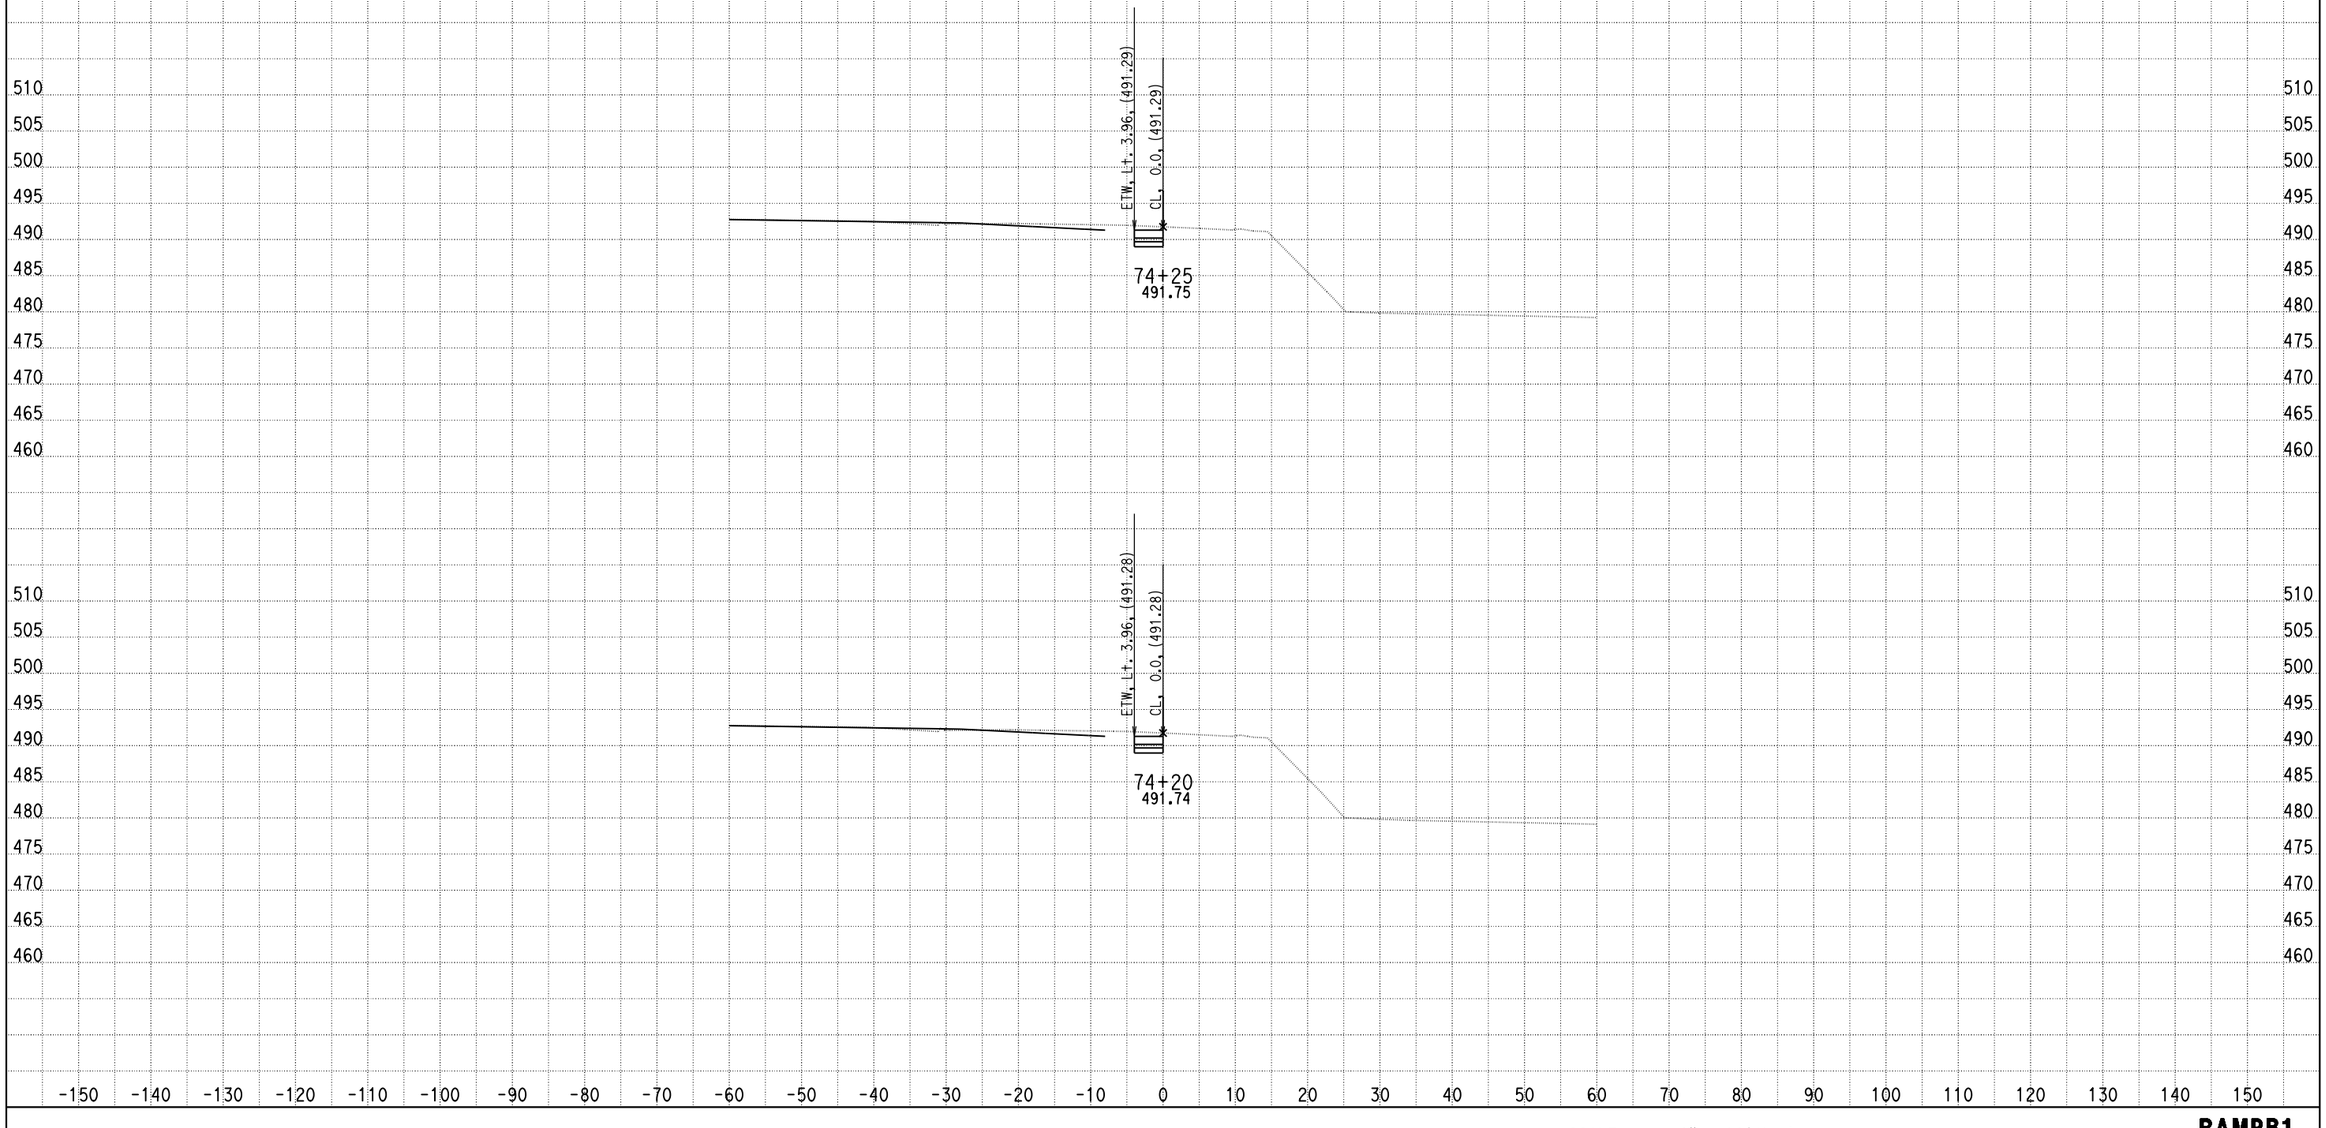

DATE: 4/9/2013

KC Project: 0818E File: C:\project\0818E\UPDATE-RAMP\hrb1-pro.ear

SCALE: 1" = 10' Horiz.
1" = 10' Vert.

All Dimensions are US Survey Feet

RAMPB1
CROSS SECTIONS

SHEET 17 OF XXX

DESIGN STUDY ONLY

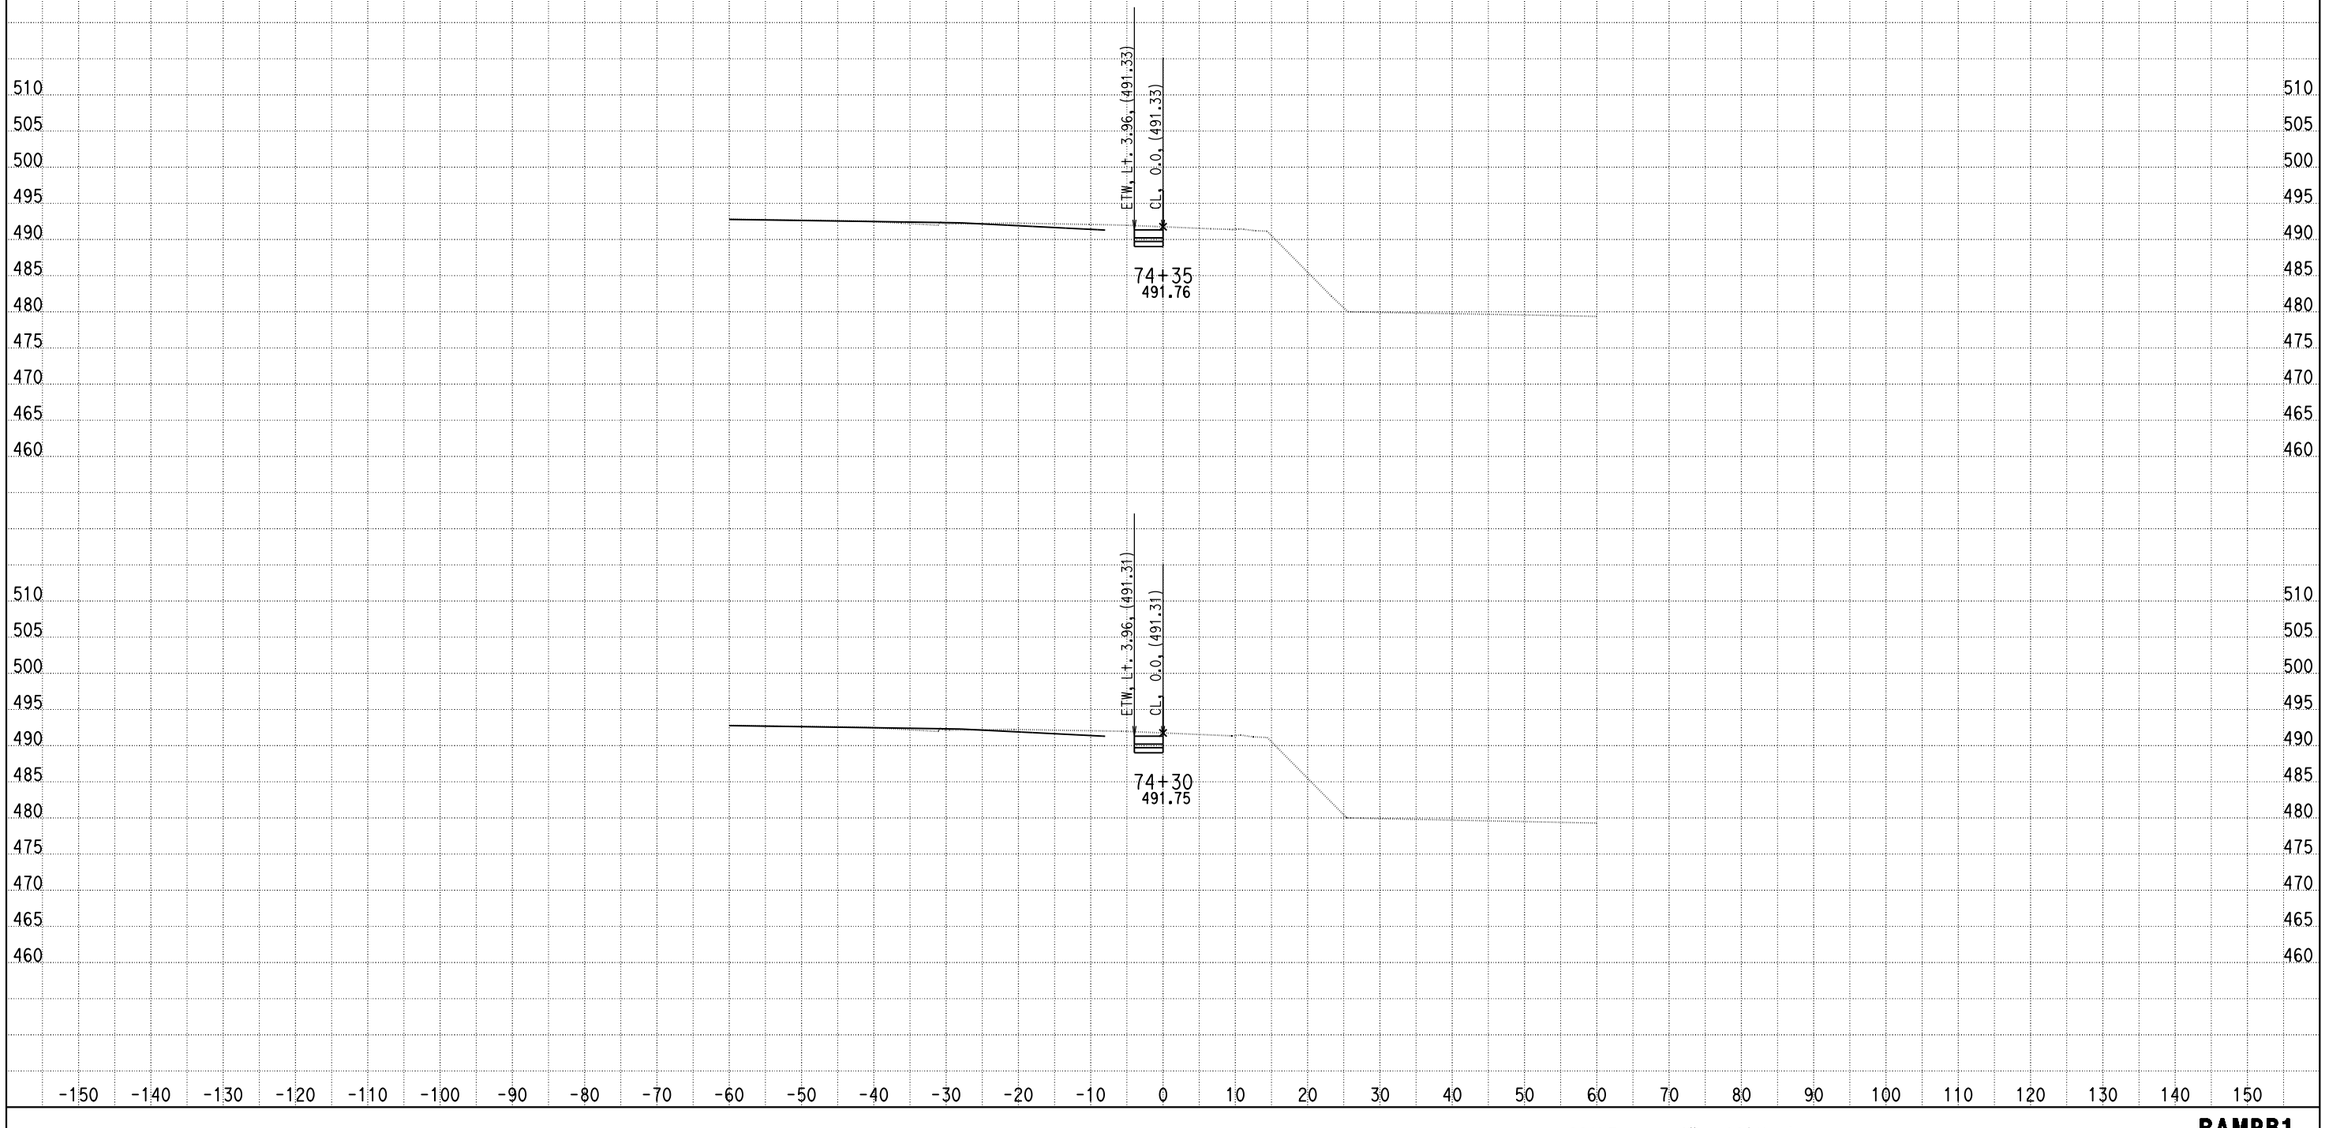

DATE: 4/9/2013

KC Project: 0818E File: C:\project\0818E\UPDATE-RAMP\hrb1-pro.ear

SCALE: 1" = 10' Horiz.
1" = 10' Vert.

All Dimensions are US Survey Feet

RAMPB1
CROSS SECTIONS

DESIGN STUDY ONLY

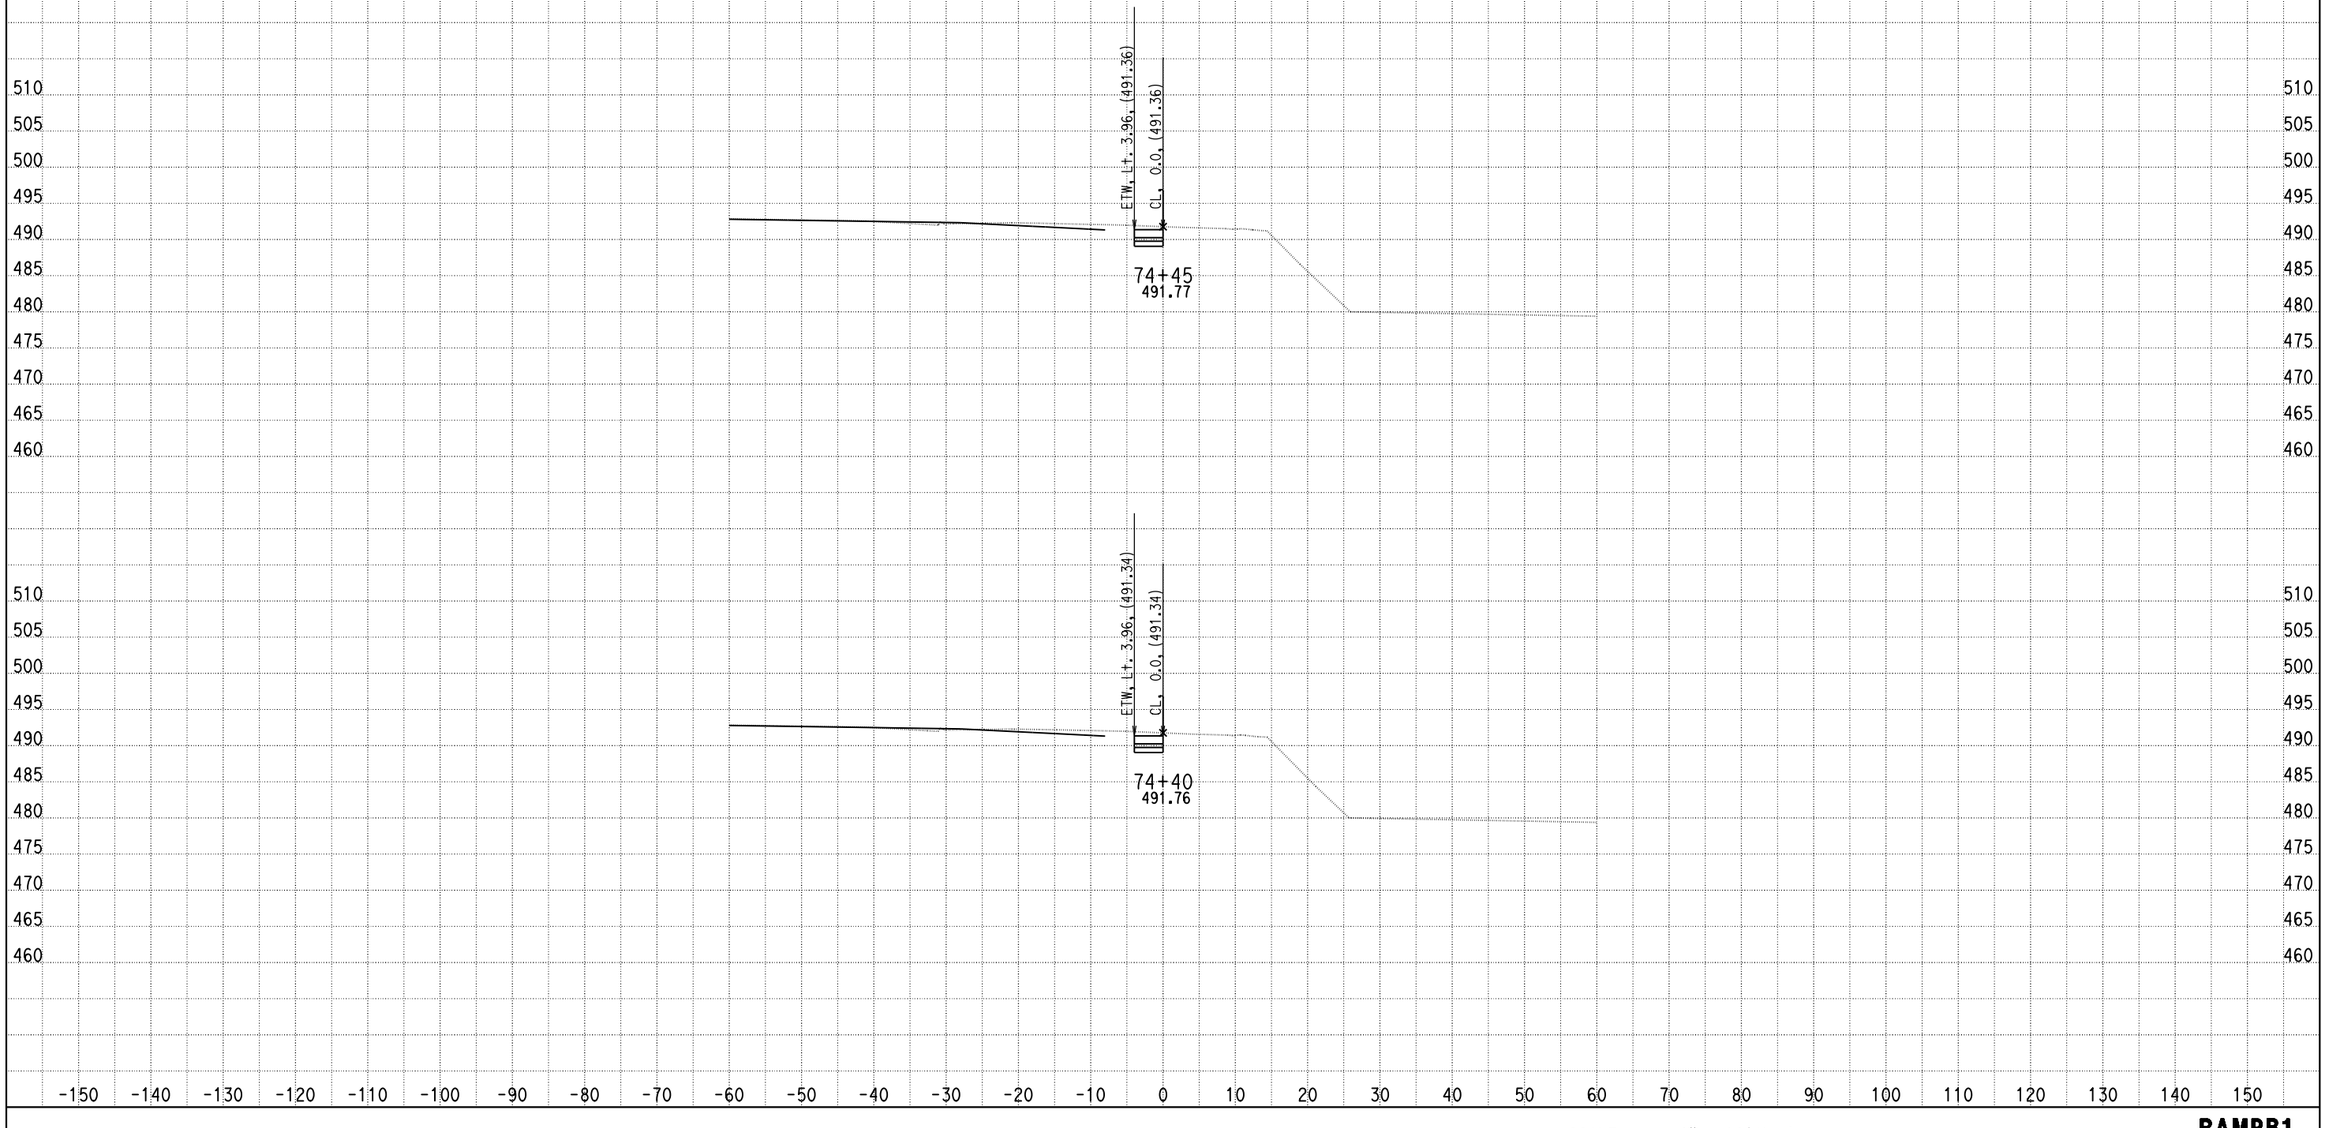

DATE: 4/9/2013

KC Project: 0818E File: C:\project\0818E\UPDATE-RAMP\hrb1-pro.ear

SCALE: 1" = 10' Horiz.
1" = 10' Vert.

All Dimensions are US Survey Feet

RAMPB1
CROSS SECTIONS

DESIGN STUDY ONLY

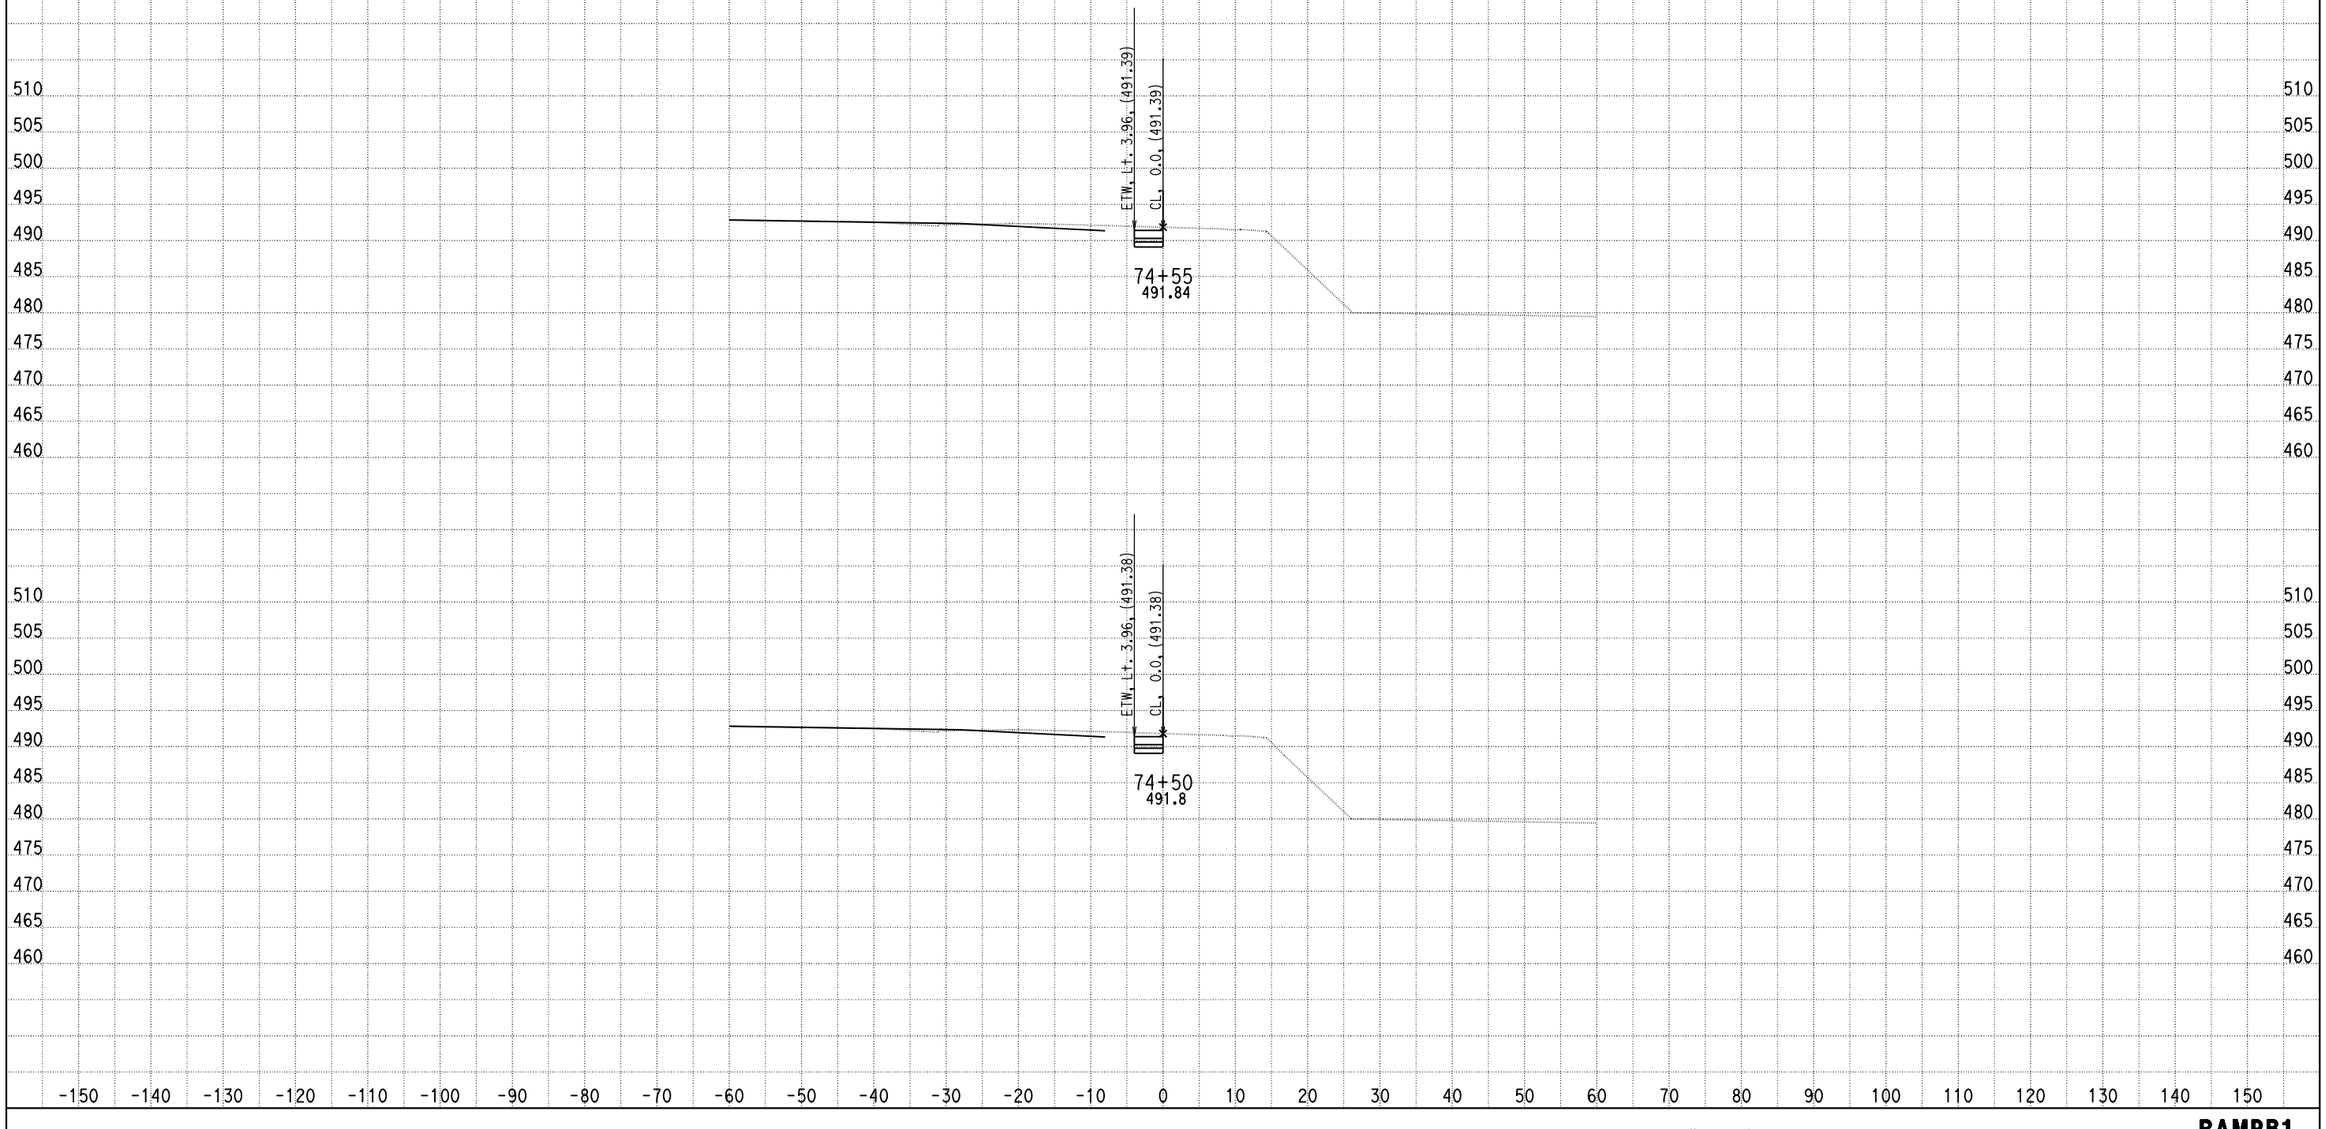

DATE: 4/9/2013

KC Project: 0818E File: C:\project\0818E\UPDATE-RAMP\hrb1-pro.ear

SCALE: 1" = 10' Horiz.
1" = 10' Vert.

All Dimensions are US Survey Feet

RAMPB1
CROSS SECTIONS

DESIGN STUDY ONLY

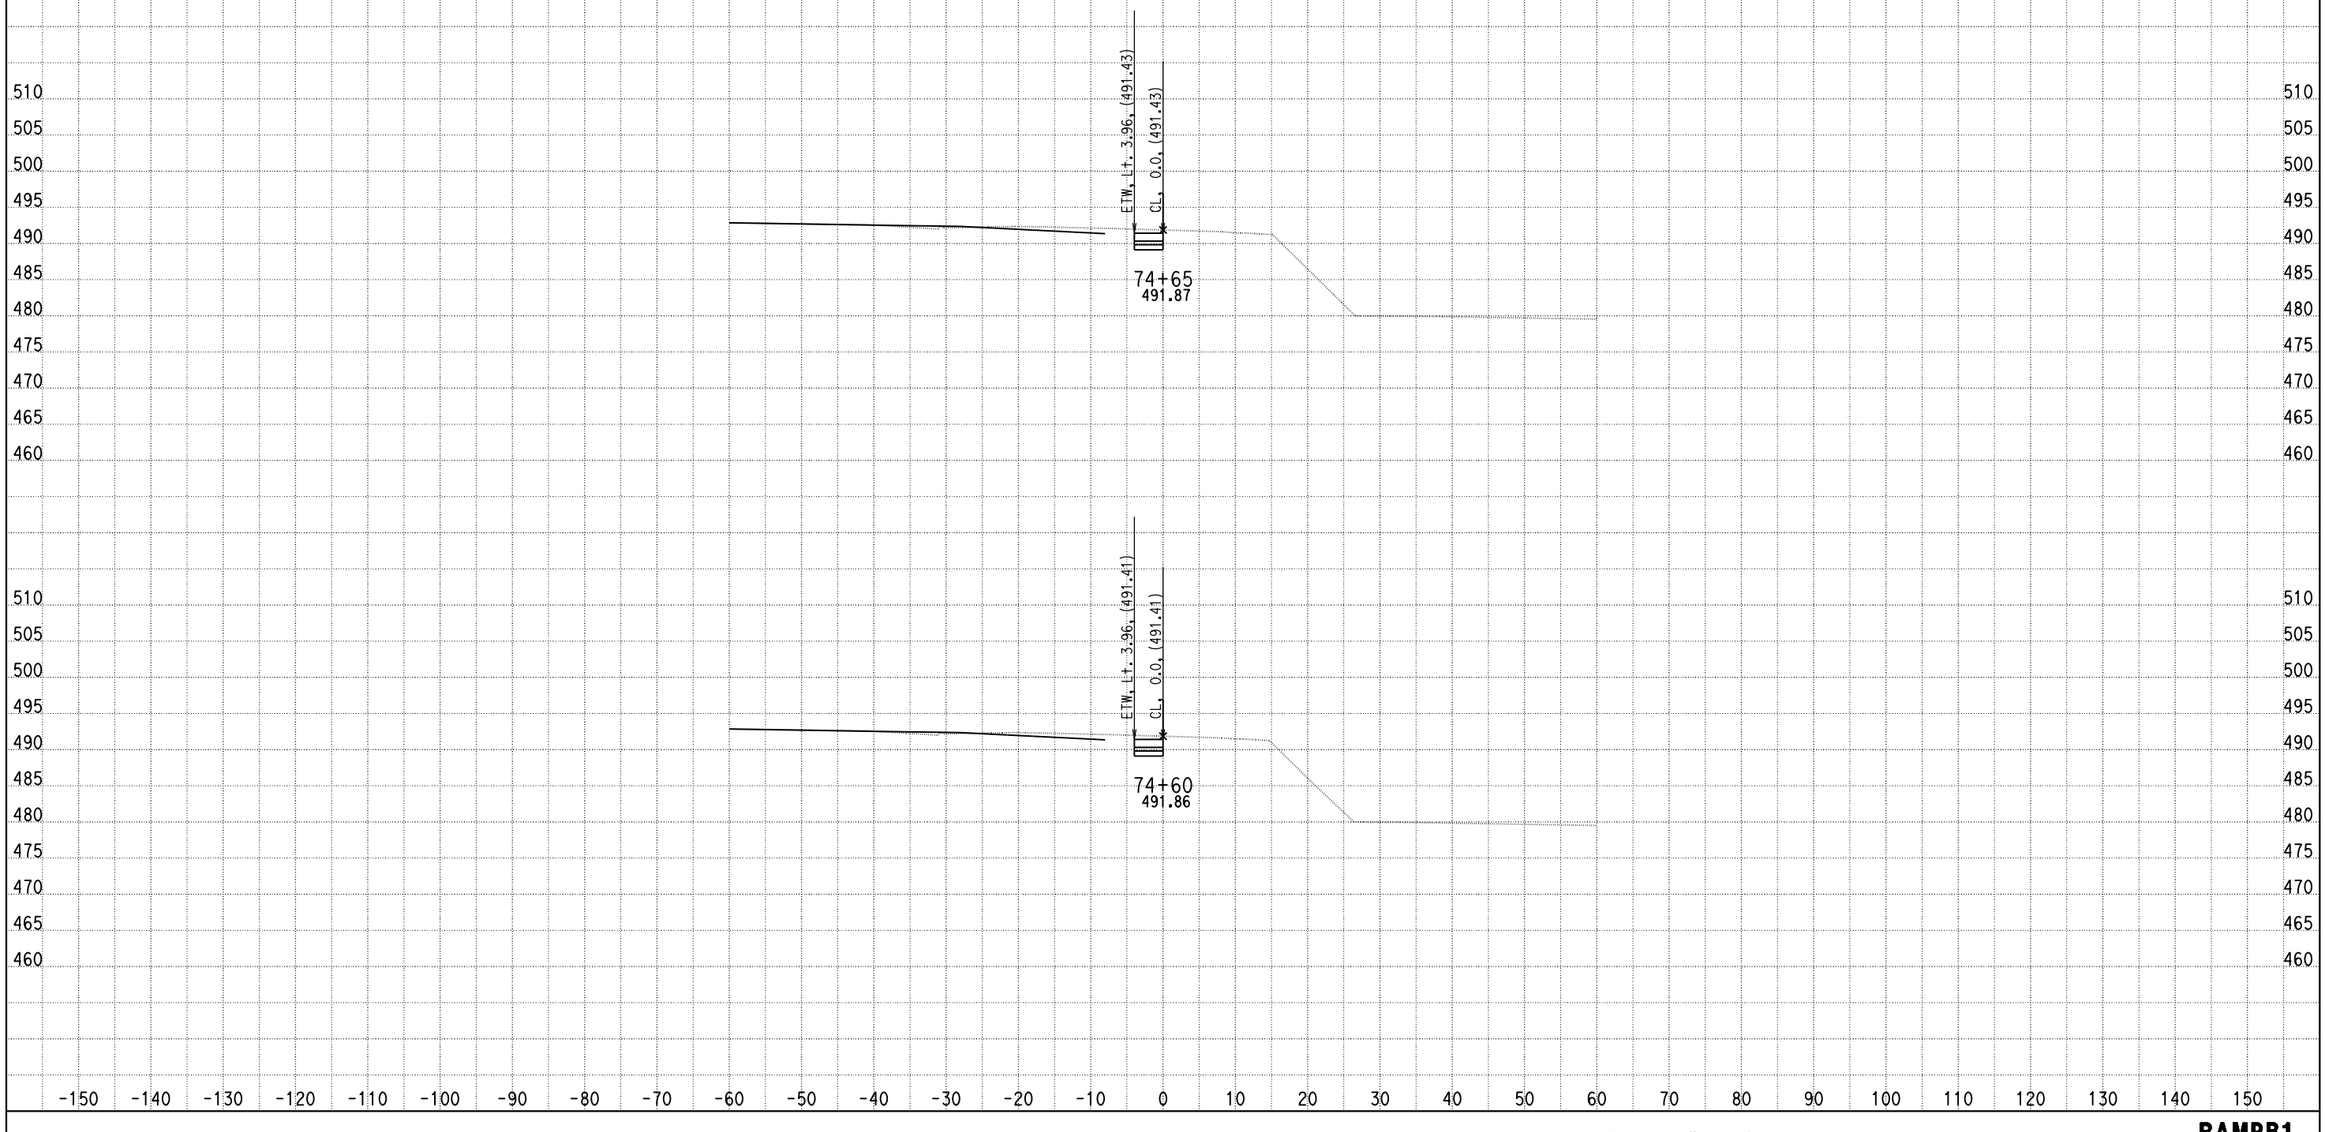

DATE: 4/9/2013

KC Project: 0818E File: C:\project\0818E\UPDATE-RAMP\hrb1-pro.ear

SCALE: 1" = 10' Horiz.
1" = 10' Vert.

All Dimensions are US Survey Feet

RAMPB1
CROSS SECTIONS

SHEET 21 OF XXX

DESIGN STUDY ONLY

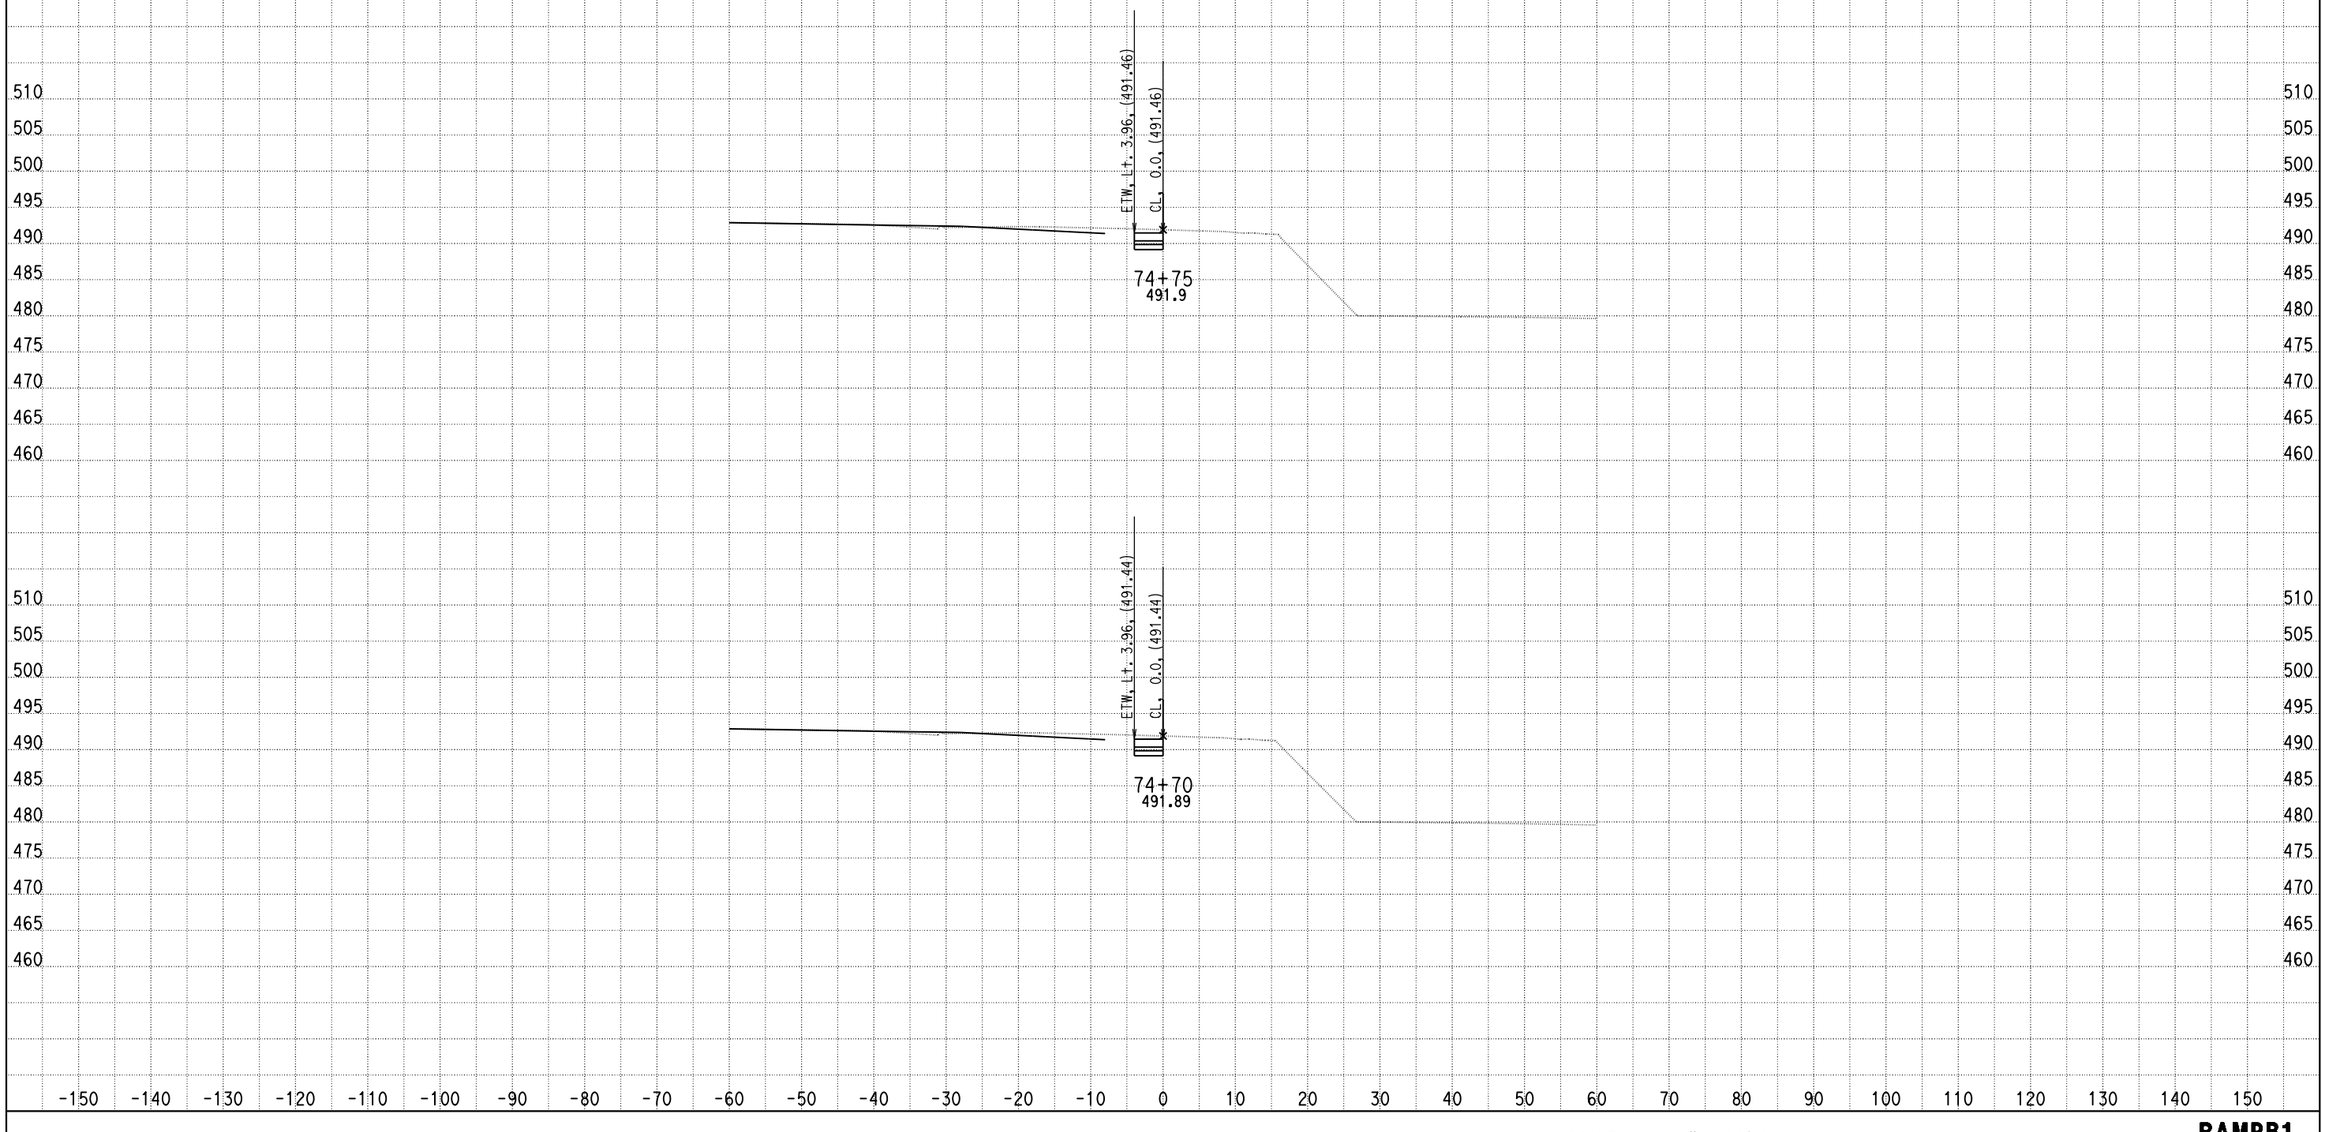

DATE: 4/9/2013

KC Project: 0818E File: C:\project\0818E\UPDATE-RAMP\hrb1-pro.ear

SCALE: 1" = 10' Horiz.
1" = 10' Vert.

All Dimensions are US Survey Feet

RAMPB1
CROSS SECTIONS

SHEET 22 OF XXX

DESIGN STUDY ONLY

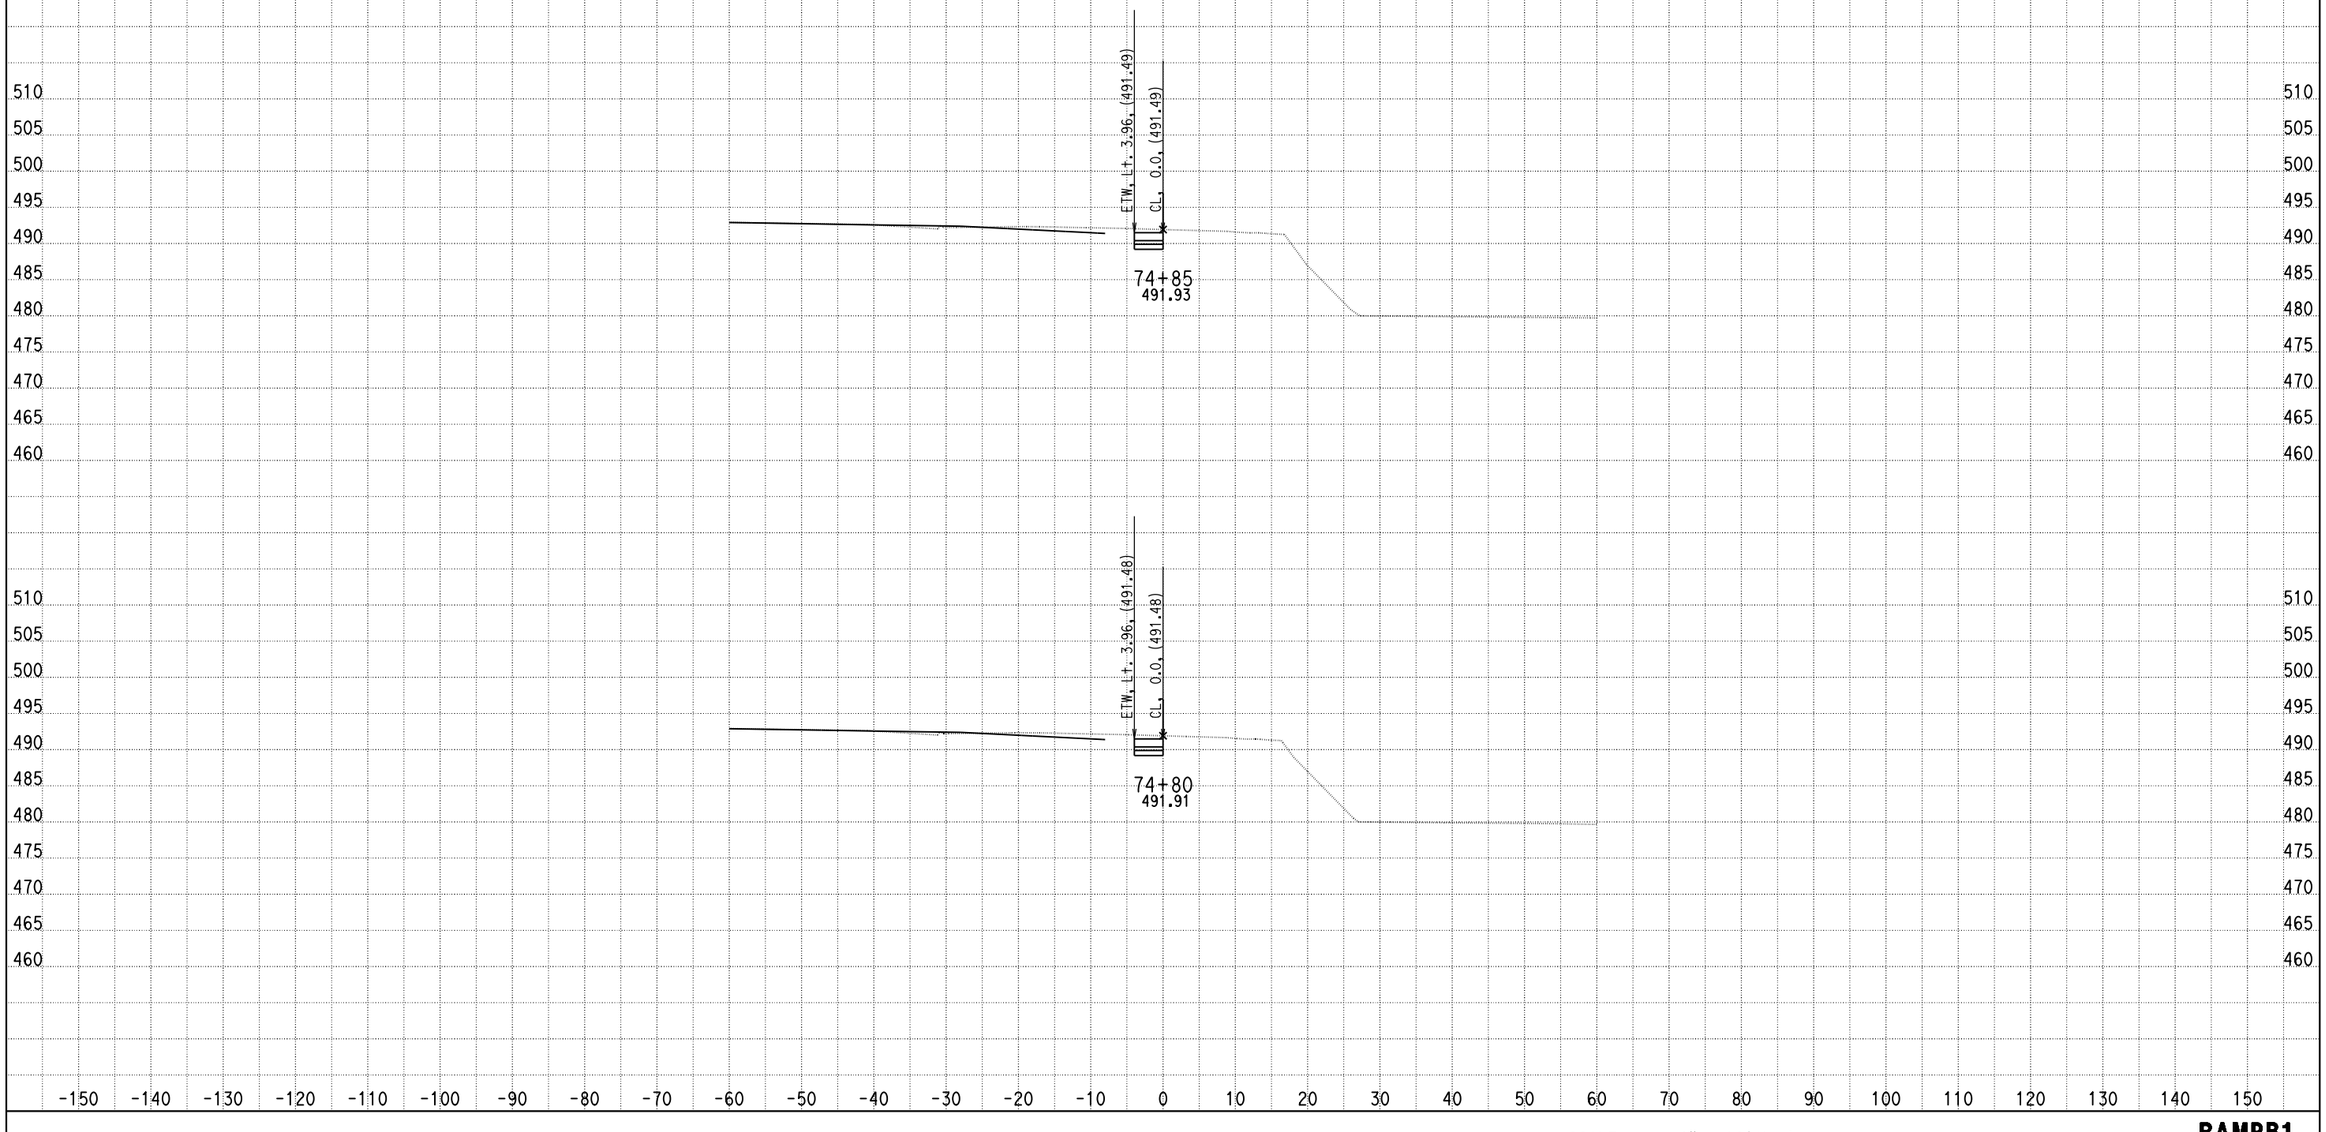

DATE: 4/9/2013

KC Project: 0818E File: C:\project\0818E\UPDATE-RAMP\hrb1-pro.ear

SCALE: 1" = 10' Horiz.
1" = 10' Vert.

All Dimensions are US Survey Feet

RAMPB1
CROSS SECTIONS

SHEET 23 OF XXX

DESIGN STUDY ONLY

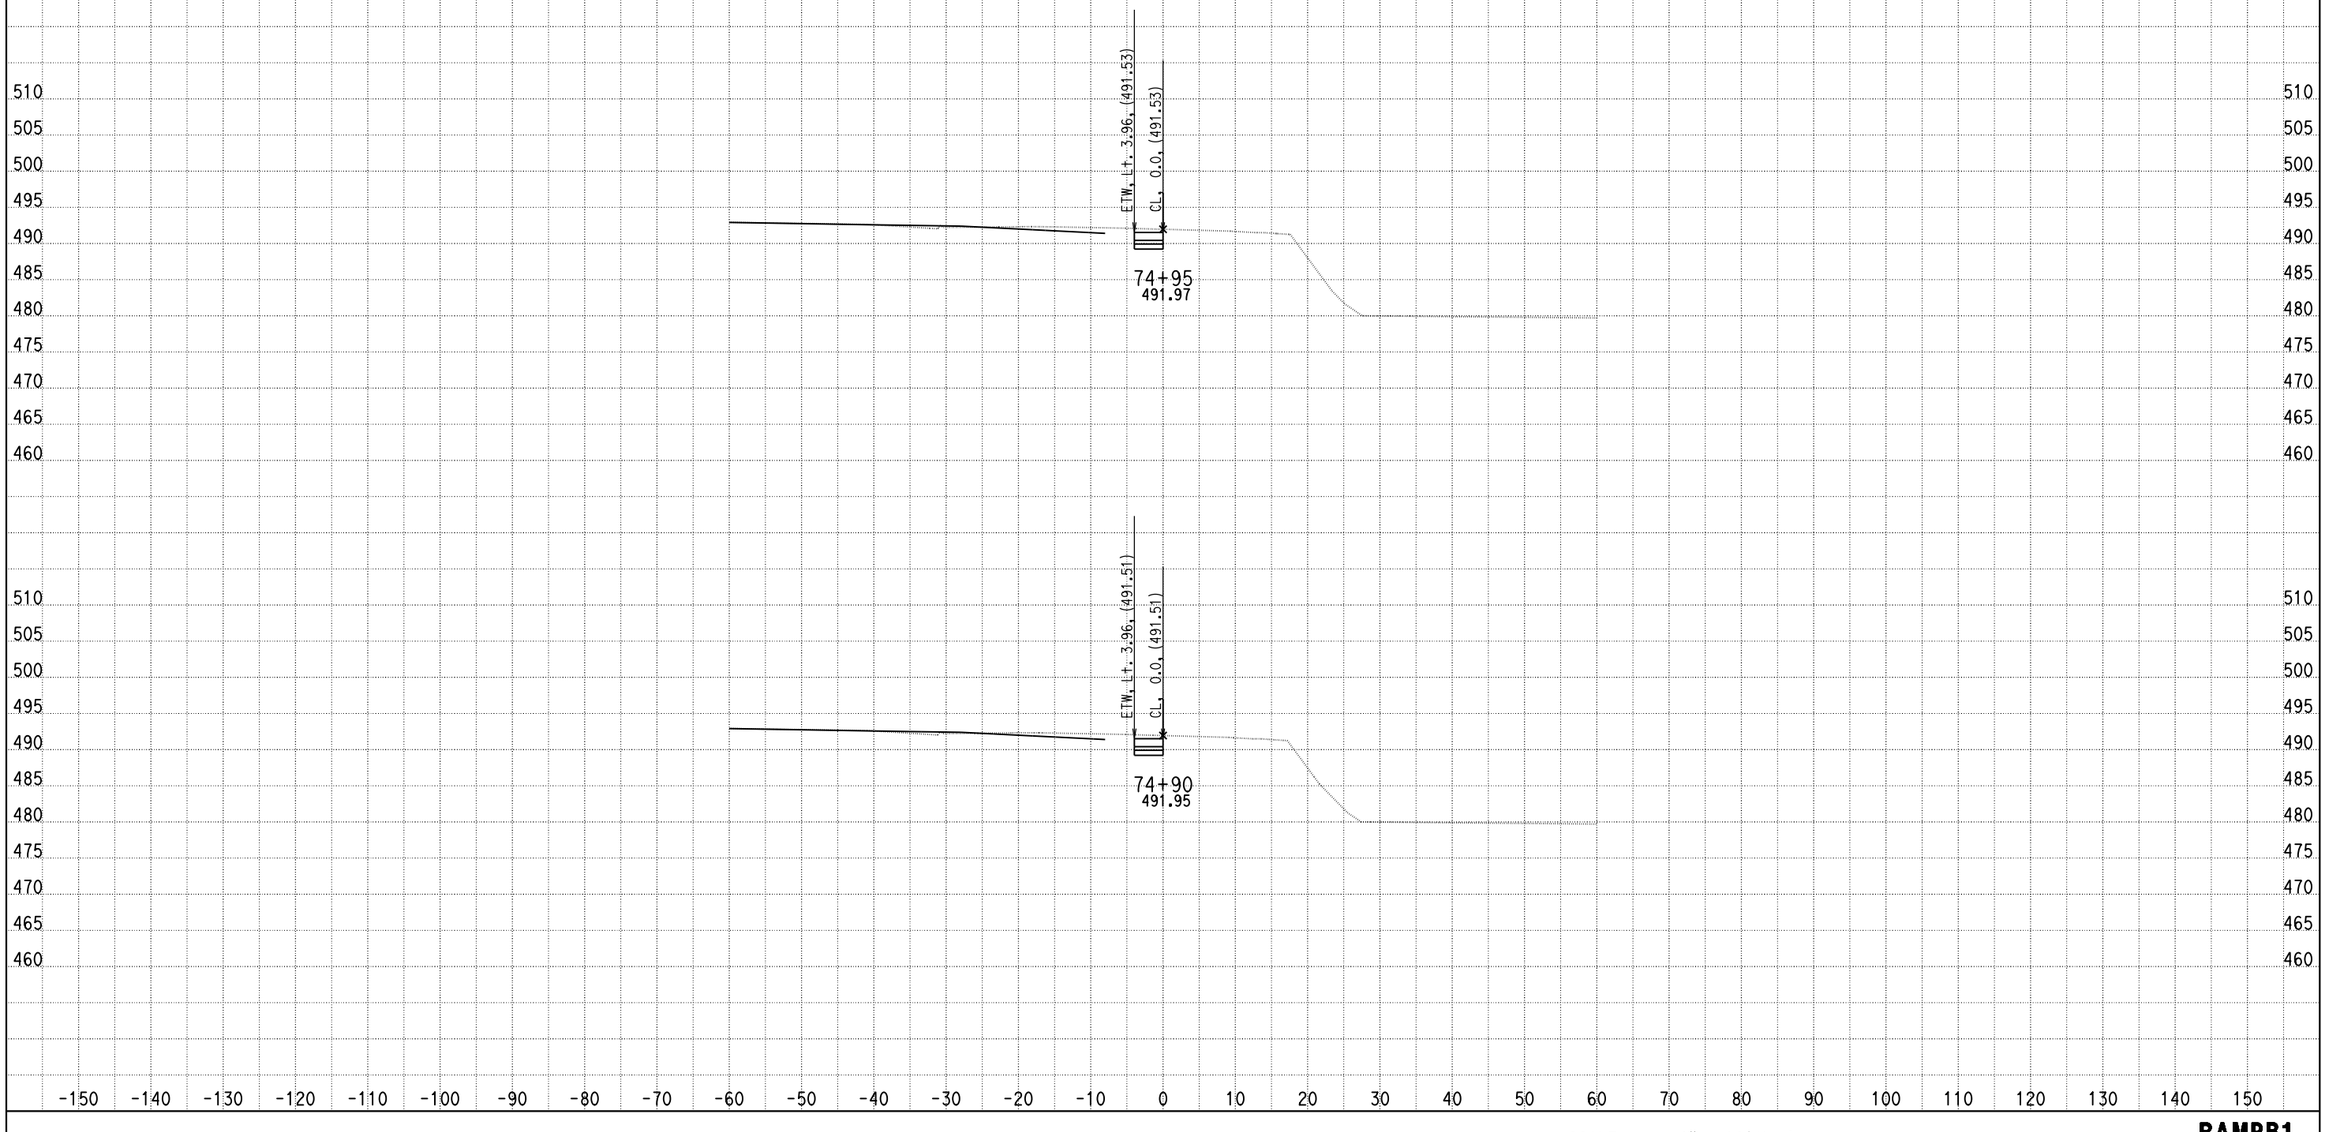

DATE: 4/9/2013

KC Project: 0818E File: C:\project\0818E\UPDATE-RAMP\hrb1-pro.ear

SCALE: 1" = 10' Horiz.
1" = 10' Vert.

All Dimensions are US Survey Feet

RAMPB1
CROSS SECTIONS

DESIGN STUDY ONLY

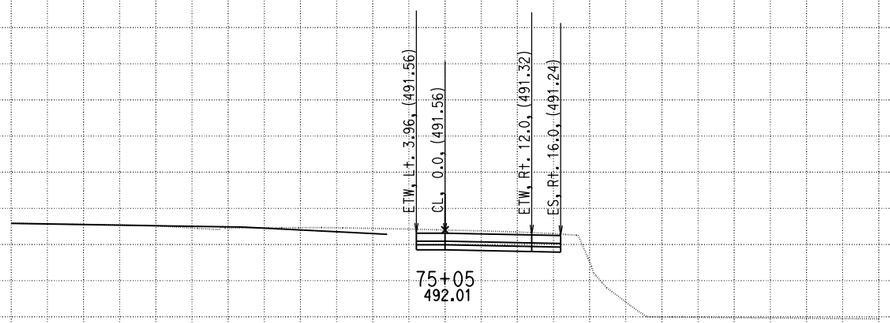

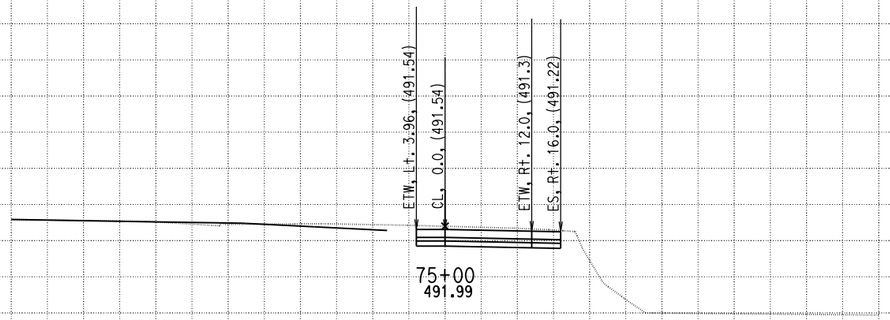

510 505 500 495 490 485 480 475 470 465 460

-150 -140 -130 -120 -110 -100 -90 -80 -70 -60 -50 -40 -30 -20 -10 0 10 20 30 40 50 60 70 80 90 100 110 120 130 140 150

DATE: 4/9/2013

KC Project: 0818E File: C:\project\0818E\UPDATE-RAMP\hrb1-pro.ear

SCALE: 1" = 10' Horiz.
1" = 10' Vert.

All Dimensions are US Survey Feet

RAMPB1
CROSS SECTIONS

DESIGN STUDY ONLY

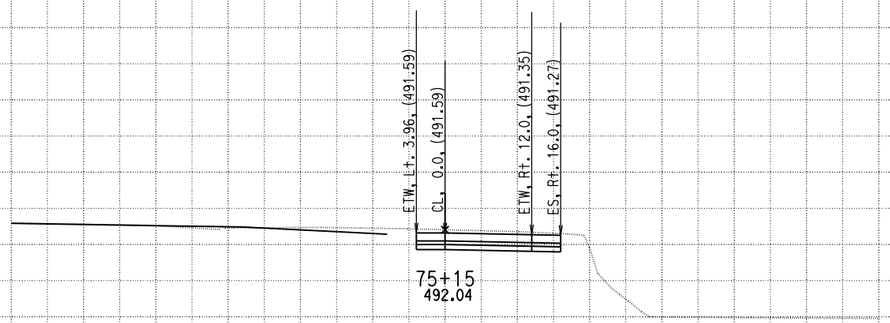

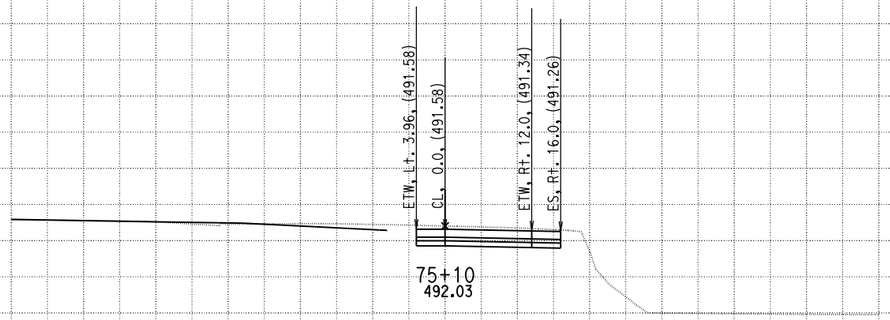

510 505 500 495 490 485 480 475 470 465 460

-150 -140 -130 -120 -110 -100 -90 -80 -70 -60 -50 -40 -30 -20 -10 0 10 20 30 40 50 60 70 80 90 100 110 120 130 140 150

DATE: 4/9/2013
KC Project: 0818E File: C:\project\0818E\UPDATE-RAMP\hrb1-pro.ear

SCALE: 1" = 10' Horiz.
1" = 10' Vert.

All Dimensions are US Survey Feet

RAMPB1
CROSS SECTIONS
SHEET 26 OF XXX

DESIGN STUDY ONLY

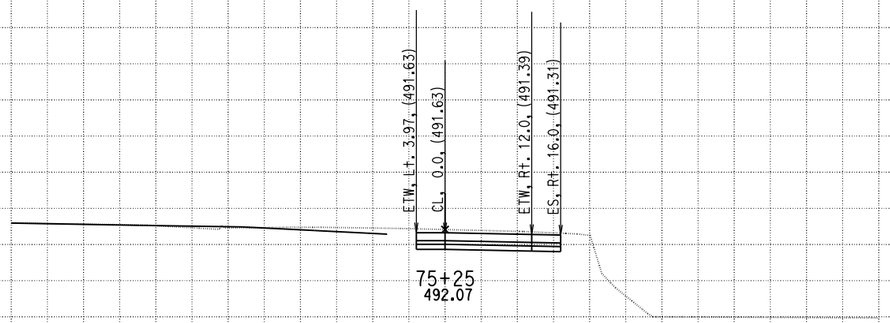

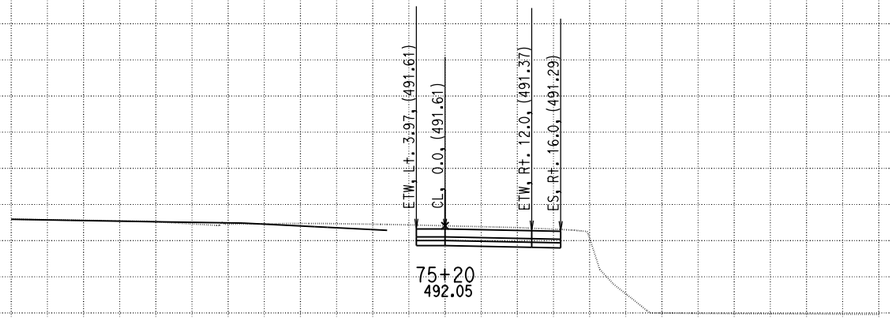

DATE: 4/9/2013

KC Project: 0818E File: C:\project\0818E\UPDATE-RAMP\hrb1-pro.ear

SCALE: 1" = 10' Horiz.
1" = 10' Vert.

All Dimensions are US Survey Feet

RAMPB1
CROSS SECTIONS

DESIGN STUDY ONLY

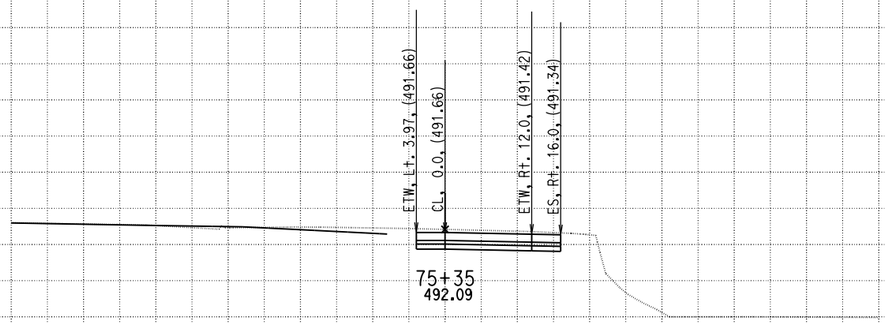

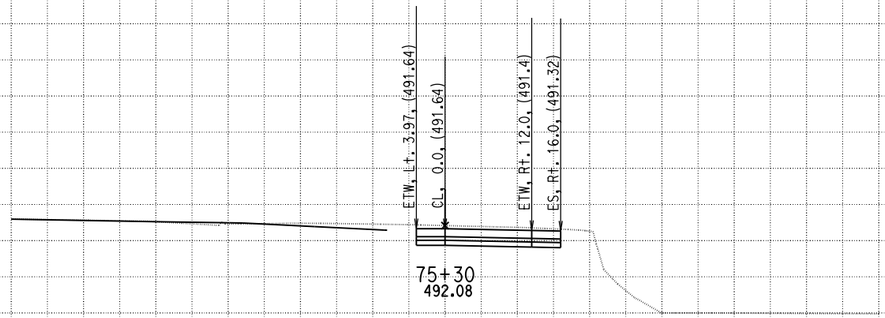

DATE: 4/9/2013

KC Project: 0818E File: C:\project\0818E\UPDATE-RAMP\hrb1-pro.ear

SCALE: 1" = 10' Horiz.
1" = 10' Vert.

All Dimensions are US Survey Feet

RAMPB1
CROSS SECTIONS
SHEET 28 OF XXX

DESIGN STUDY ONLY

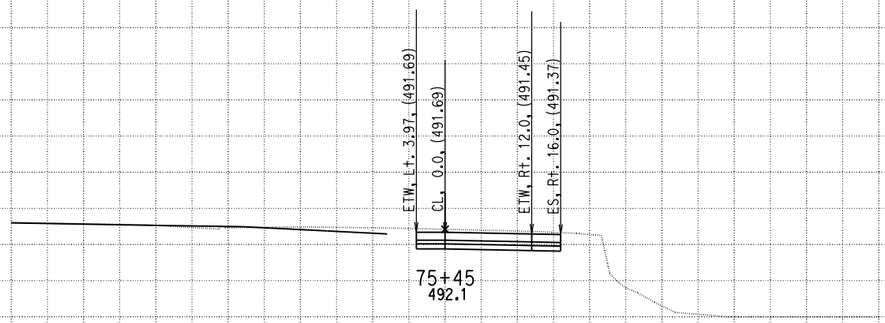

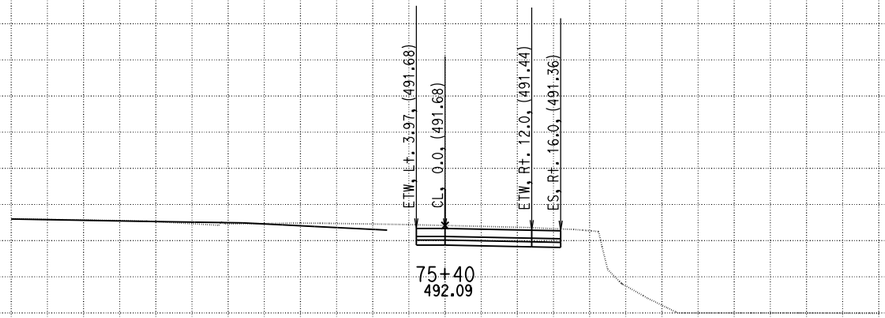

510 505 500 495 490 485 480 475 470 465 460

-150 -140 -130 -120 -110 -100 -90 -80 -70 -60 -50 -40 -30 -20 -10 0 10 20 30 40 50 60 70 80 90 100 110 120 130 140 150

DATE: 4/9/2013

KC Project: 0818E File: C:\project\0818E\UPDATE-RAMP\hrb1-pro.ear

SCALE: 1" = 10' Horiz.
1" = 10' Vert.

All Dimensions are US Survey Feet

RAMPB1
CROSS SECTIONS

SHEET 29 OF XXX

DESIGN STUDY ONLY

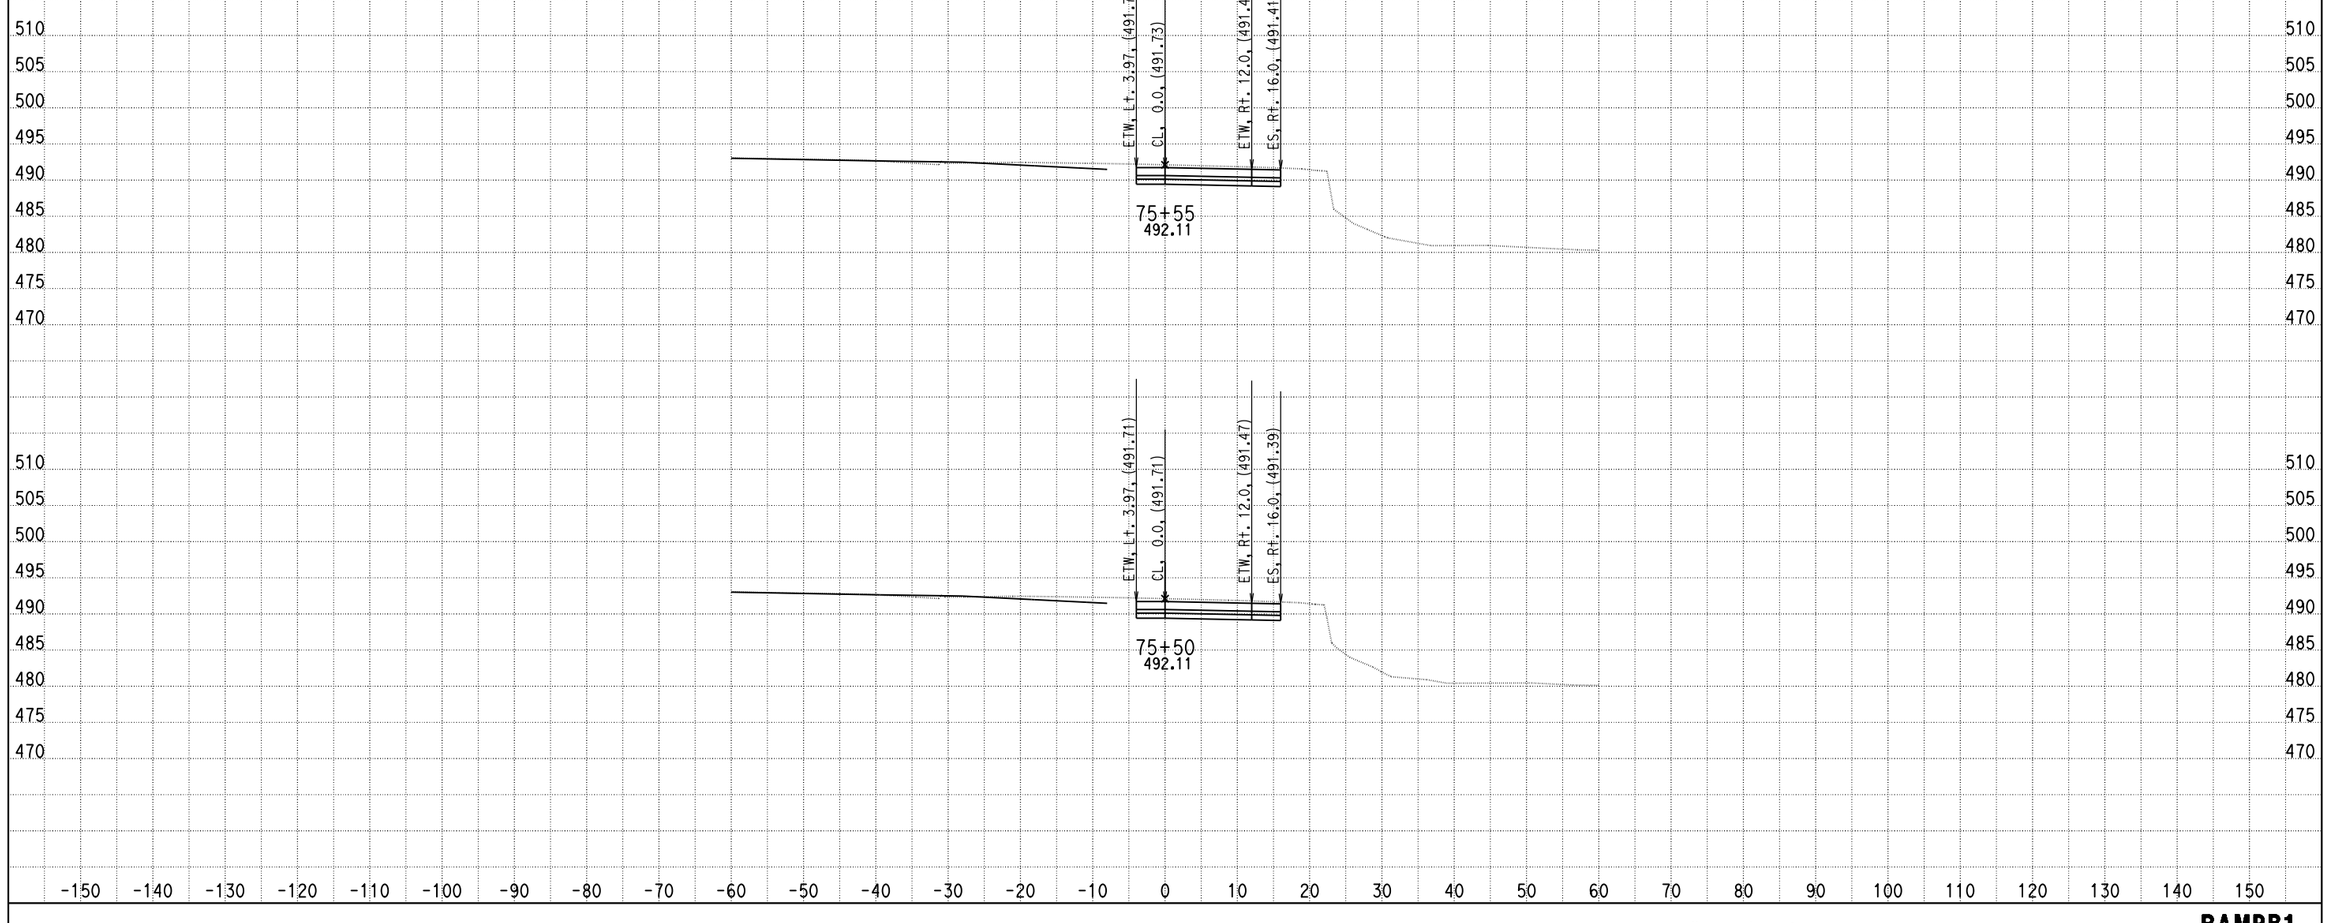

DATE: 4/9/2013

KC Project: 0818E File: C:\project\0818E\UPDATE-RAMP\hrb1-pro.ear

SCALE: 1" = 10' Horiz.
1" = 10' Vert.

All Dimensions are US Survey Feet

RAMPB1
CROSS SECTIONS

DESIGN STUDY ONLY

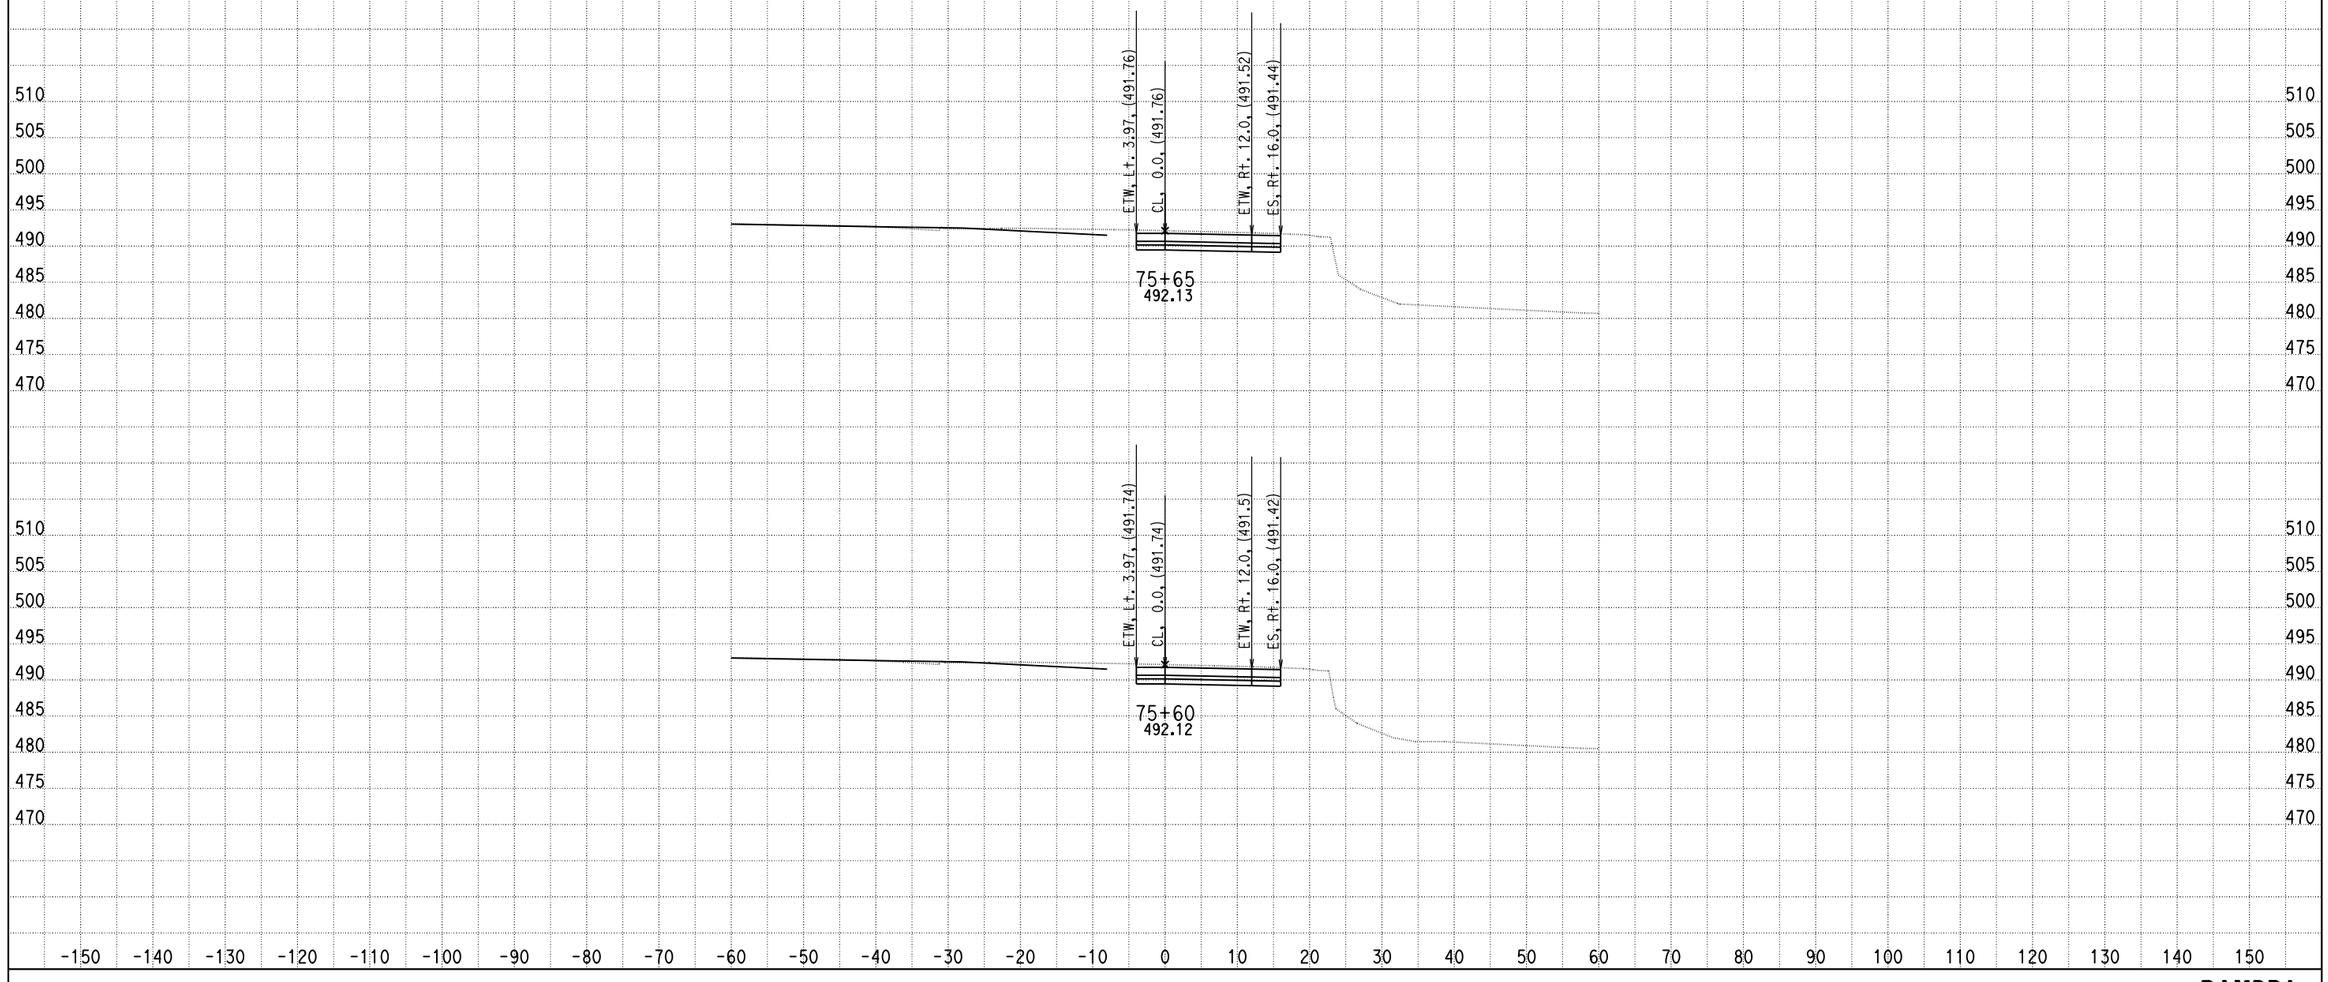

DATE: 4/9/2013

KC Project: 0818E File: C:\project\0818E\UPDATE-RAMP\hrb1-pro.ear

SCALE: 1" = 10' Horiz.
1" = 10' Vert.

All Dimensions are US Survey Feet

RAMPB1
CROSS SECTIONS
SHEET 31 OF XXX

DESIGN STUDY ONLY

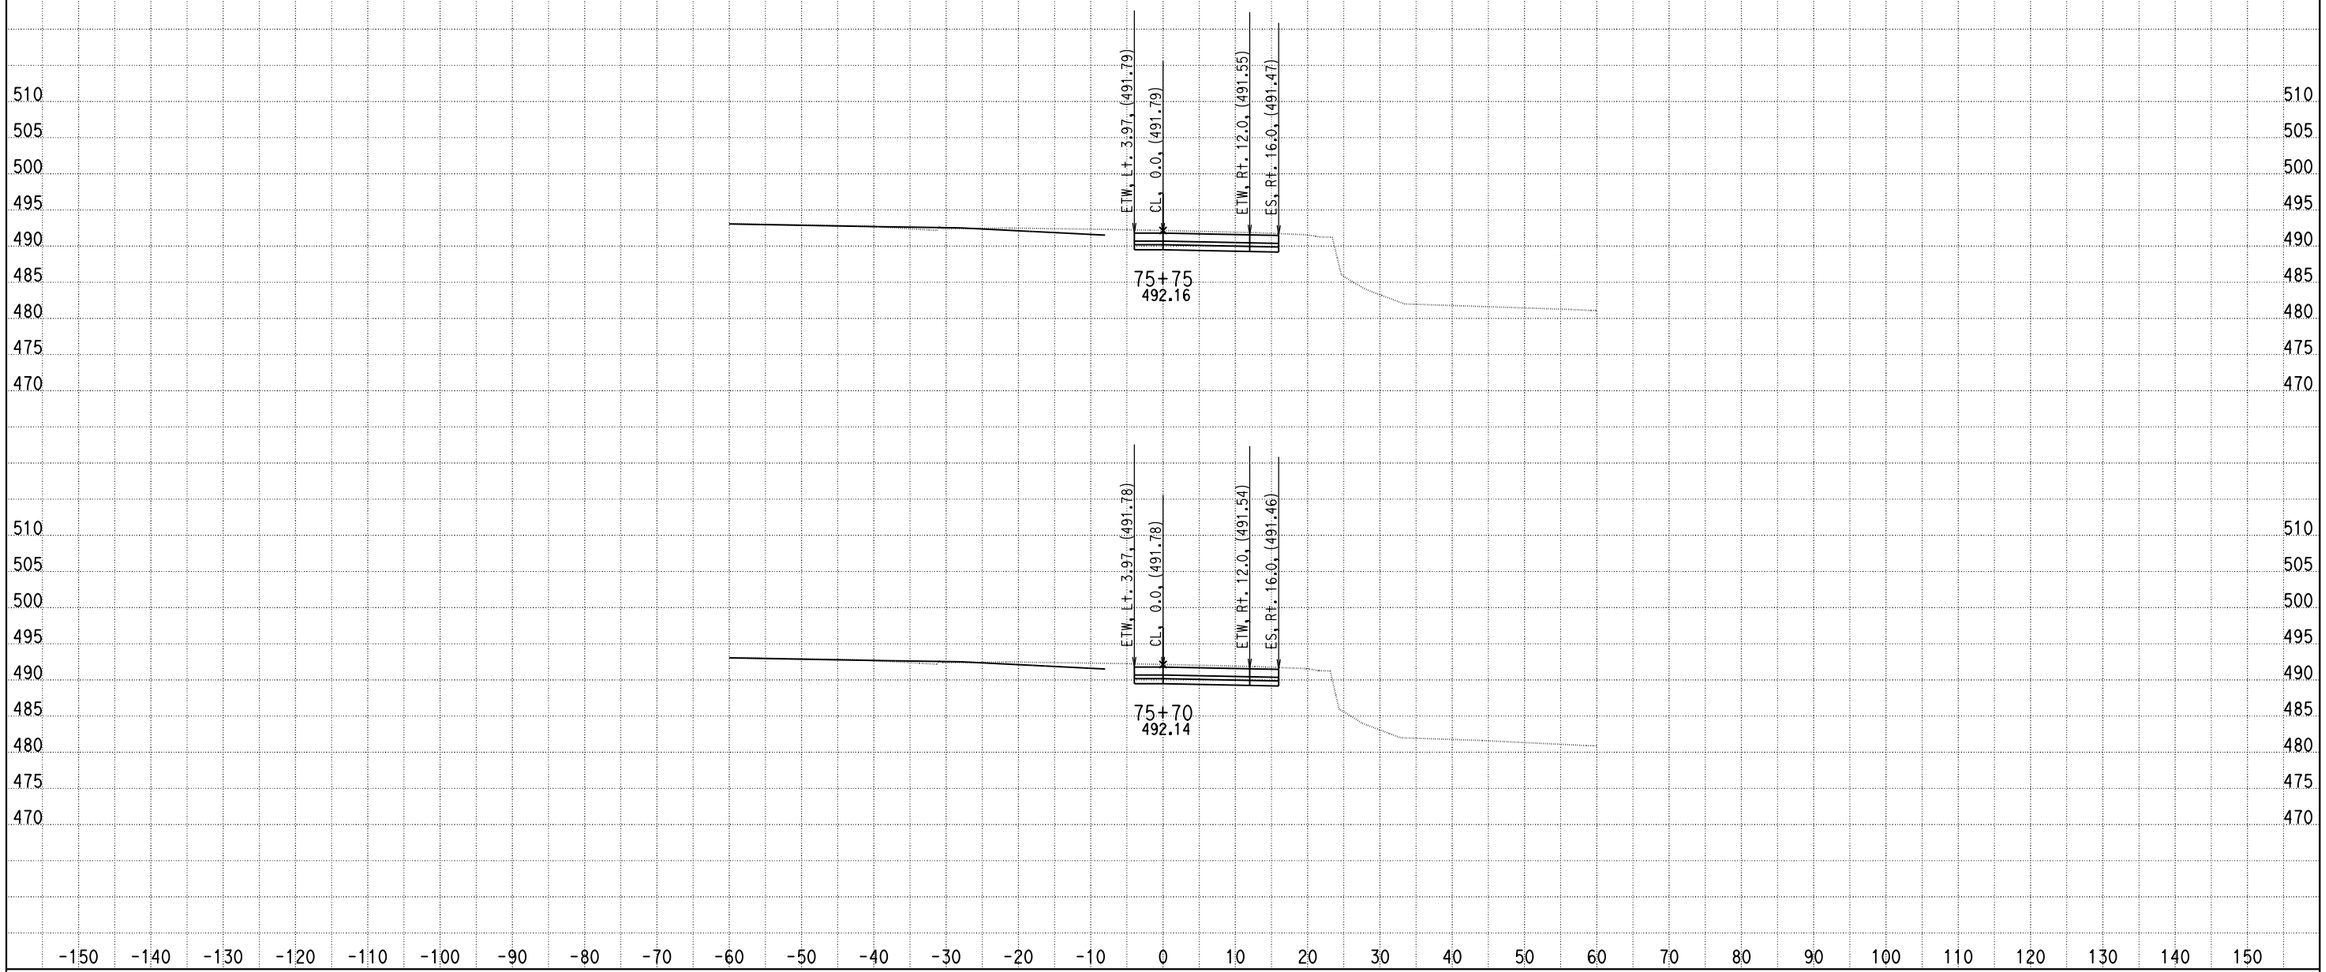

DATE: 4/9/2013

KC Project: 0818E File: C:\project\0818E\UPDATE-RAMP\hrb1-pro.ear

SCALE: 1" = 10' Horiz.
1" = 10' Vert.

All Dimensions are US Survey Feet

RAMPB1
CROSS SECTIONS
SHEET 32 OF XXX

DESIGN STUDY ONLY

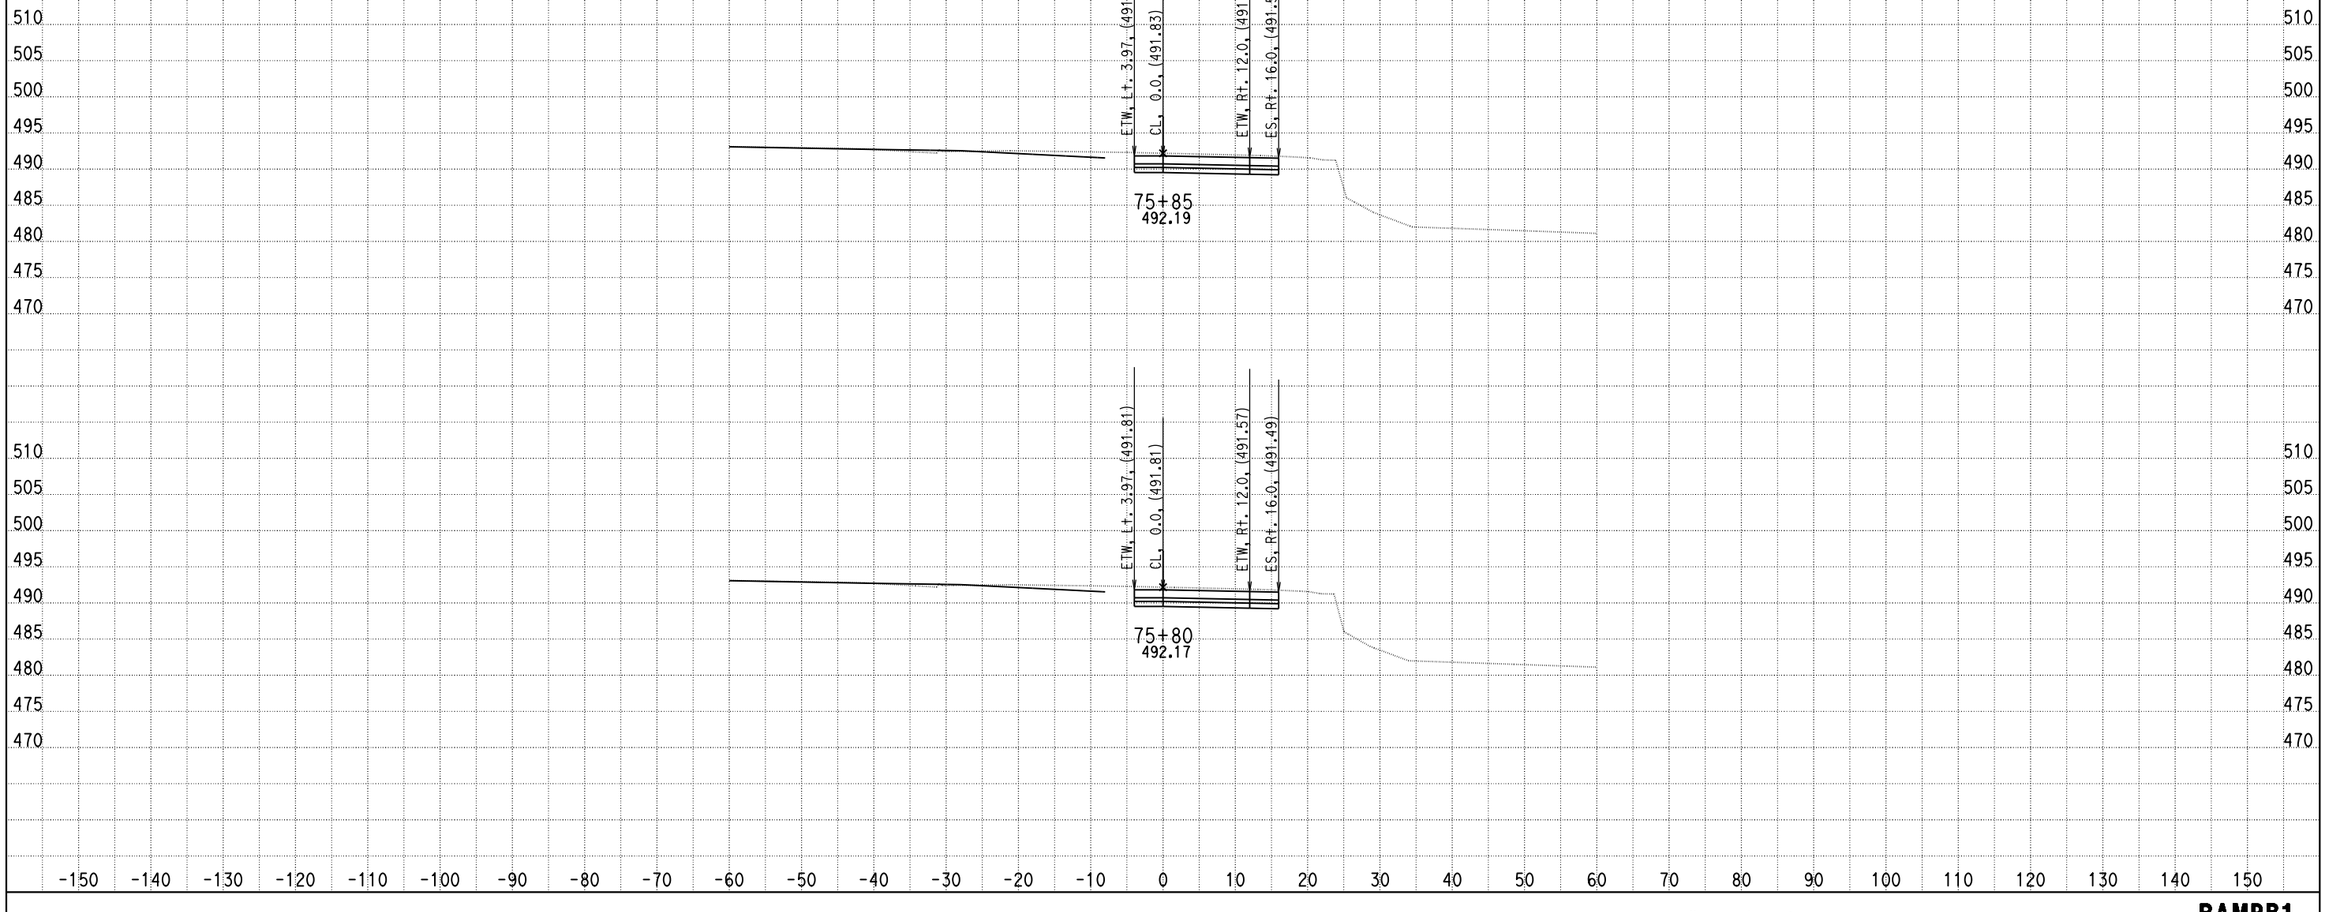

DATE: 4/9/2013

KC Project: 0818E File: C:\project\0818E\UPDATE-RAMP\hrb1-pro.ear

SCALE: 1" = 10' Horiz.
1" = 10' Vert.

All Dimensions are US Survey Feet

RAMPB1
CROSS SECTIONS
SHEET 33 OF XXX

DESIGN STUDY ONLY

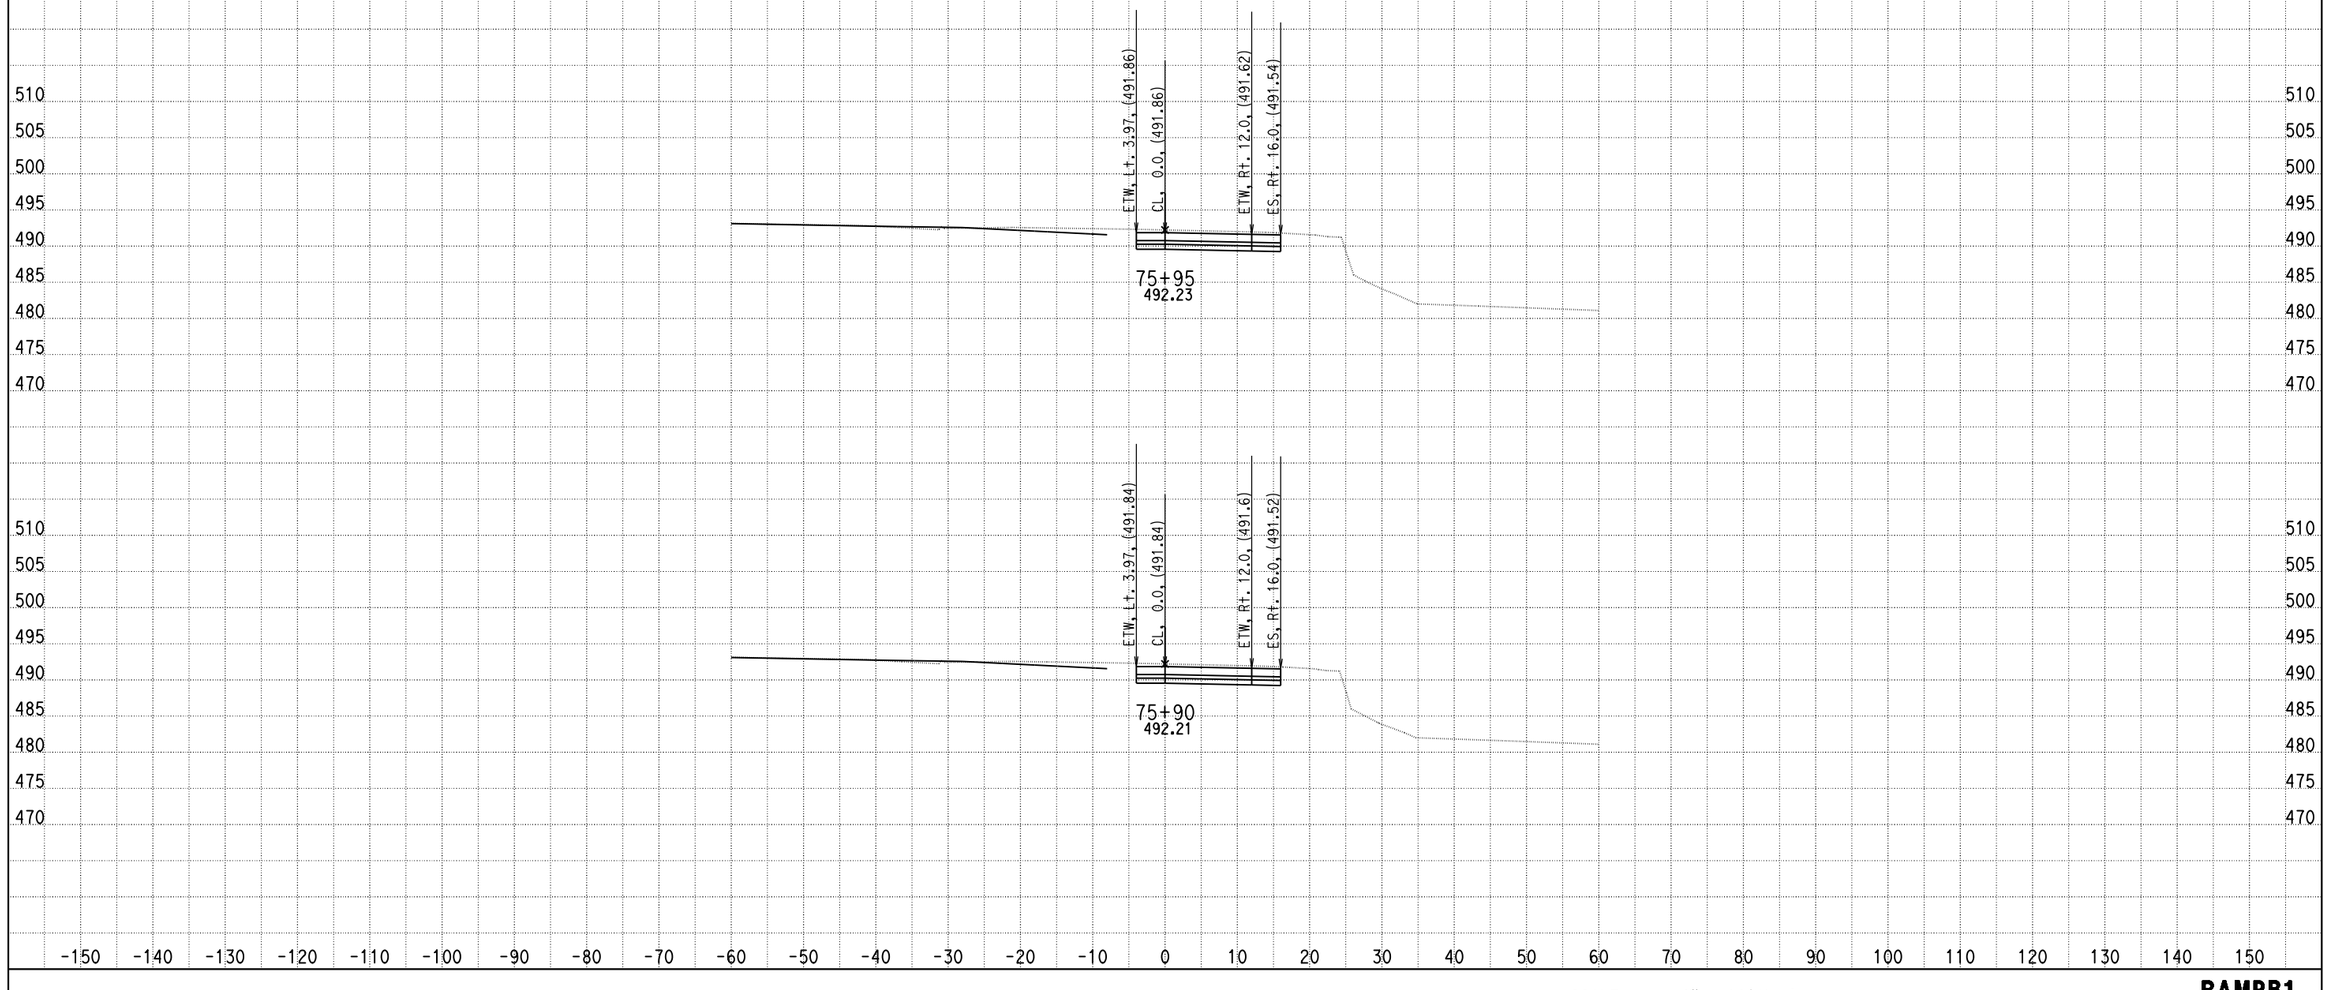

DATE: 4/9/2013

KC Project: 0818E File: C:\project\0818E\UPDATE-RAMP\hrb1-pro.ear

SCALE: 1" = 10' Horiz.
1" = 10' Vert.

All Dimensions are US Survey Feet

RAMPB1
CROSS SECTIONS
SHEET 34 OF XXX

DESIGN STUDY ONLY

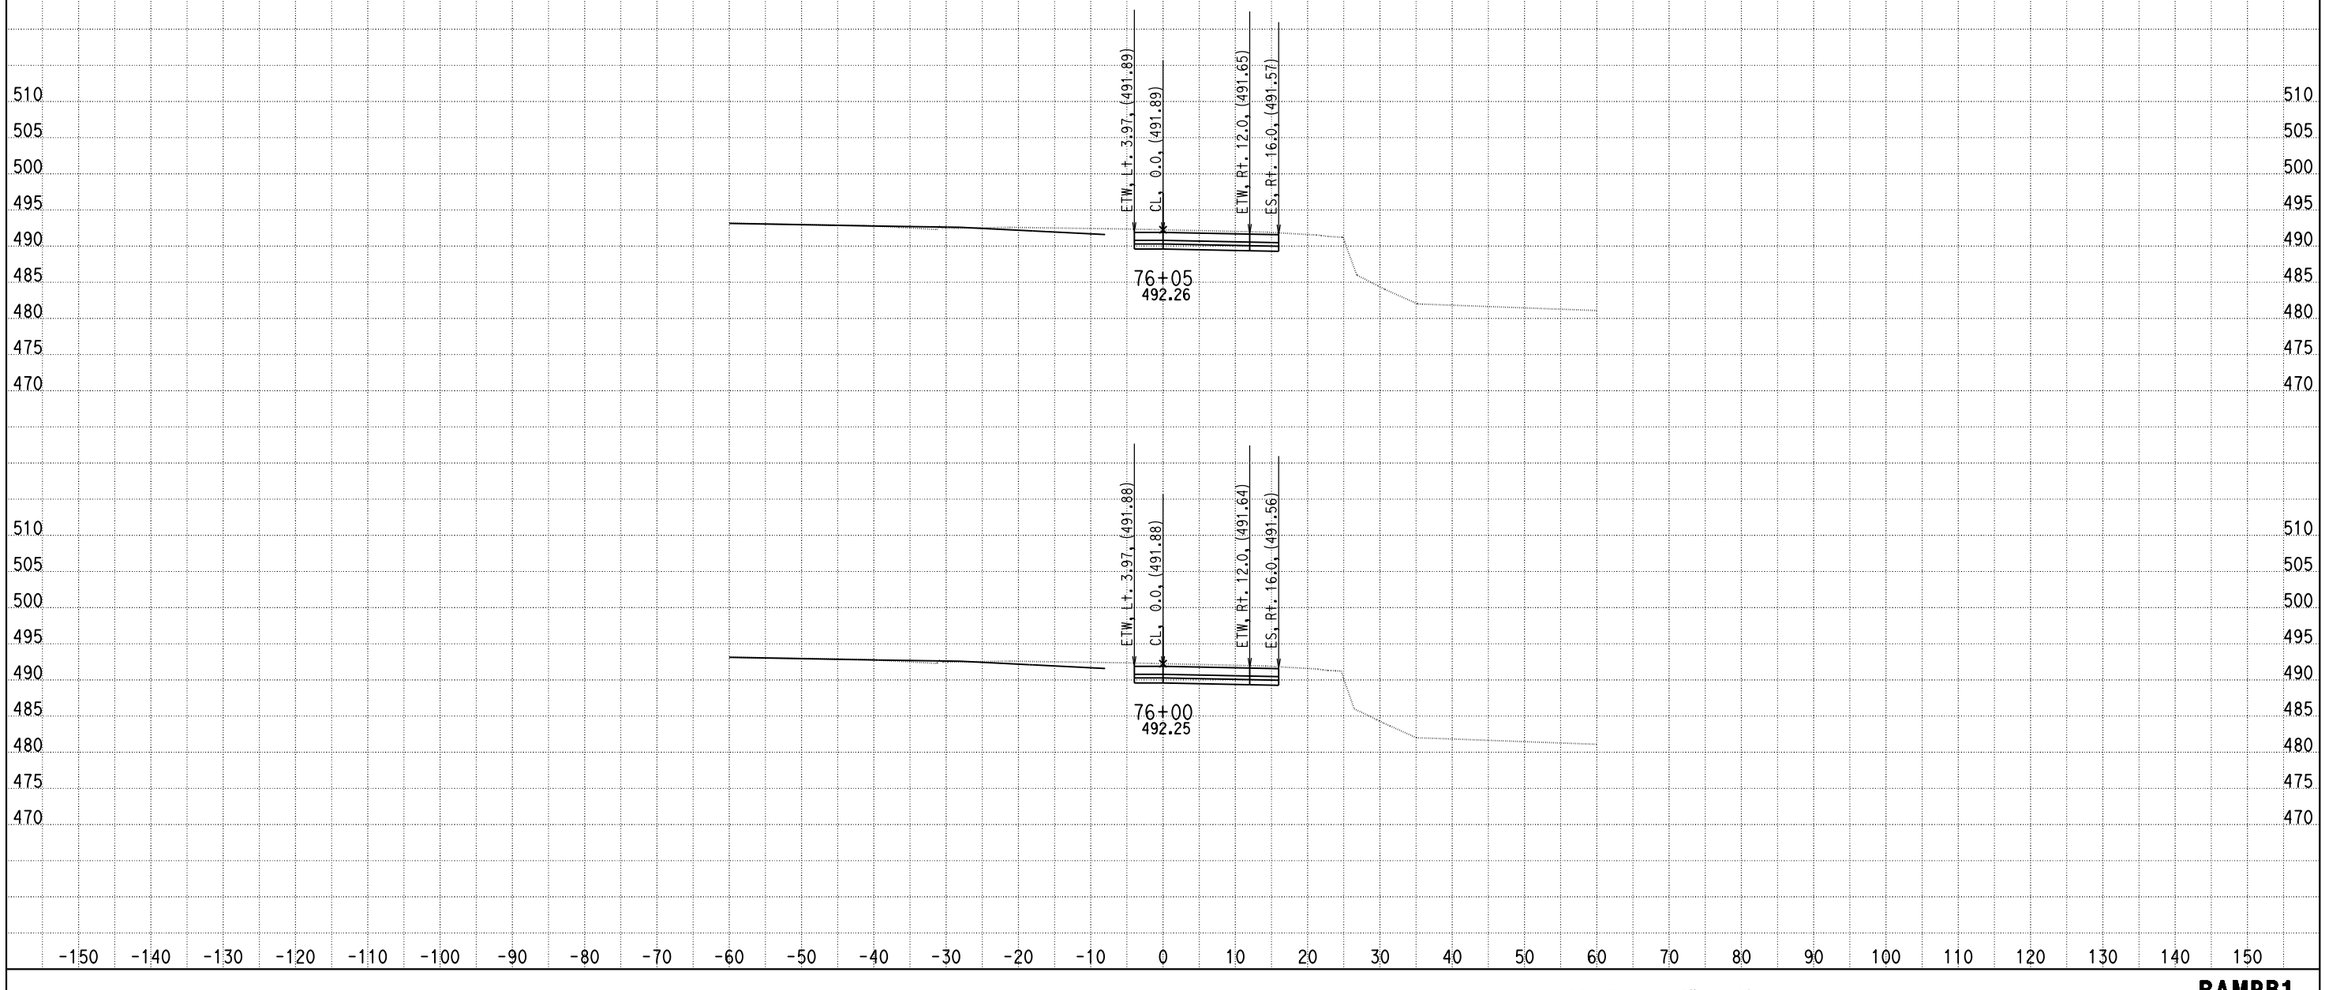

DATE: 4/9/2013

KC Project: 0818E File: C:\project\0818E\UPDATE-RAMP\hrb1-pro.ear

SCALE: 1" = 10' Horiz.
1" = 10' Vert.

All Dimensions are US Survey Feet

RAMPB1
CROSS SECTIONS

DESIGN STUDY ONLY

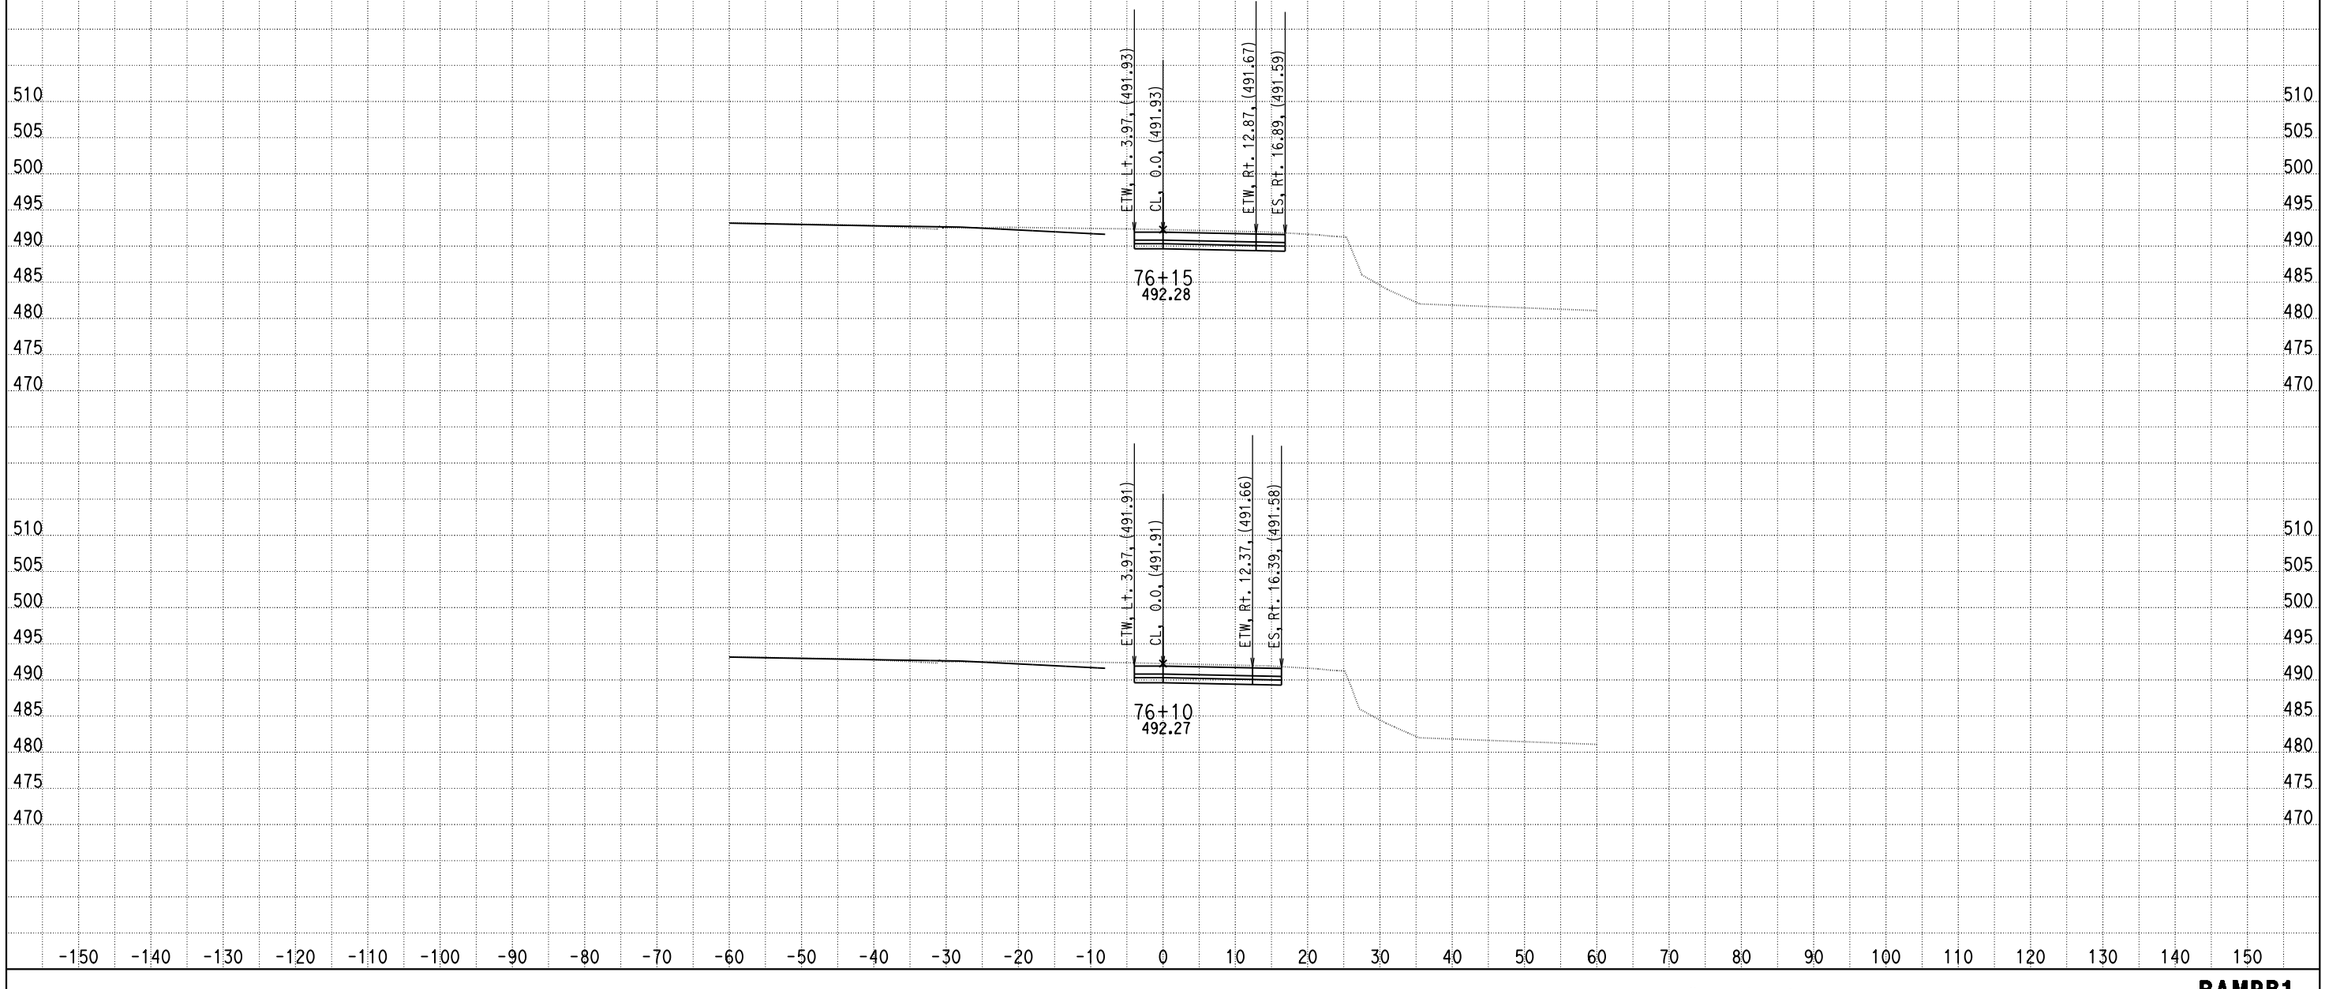

DATE: 4/9/2013

KC Project: 0818E File: C:\project\0818E\UPDATE-RAMP\hrb1-pro.ear

SCALE: 1" = 10' Horiz.
1" = 10' Vert.

All Dimensions are US Survey Feet

RAMPB1
CROSS SECTIONS

DESIGN STUDY ONLY

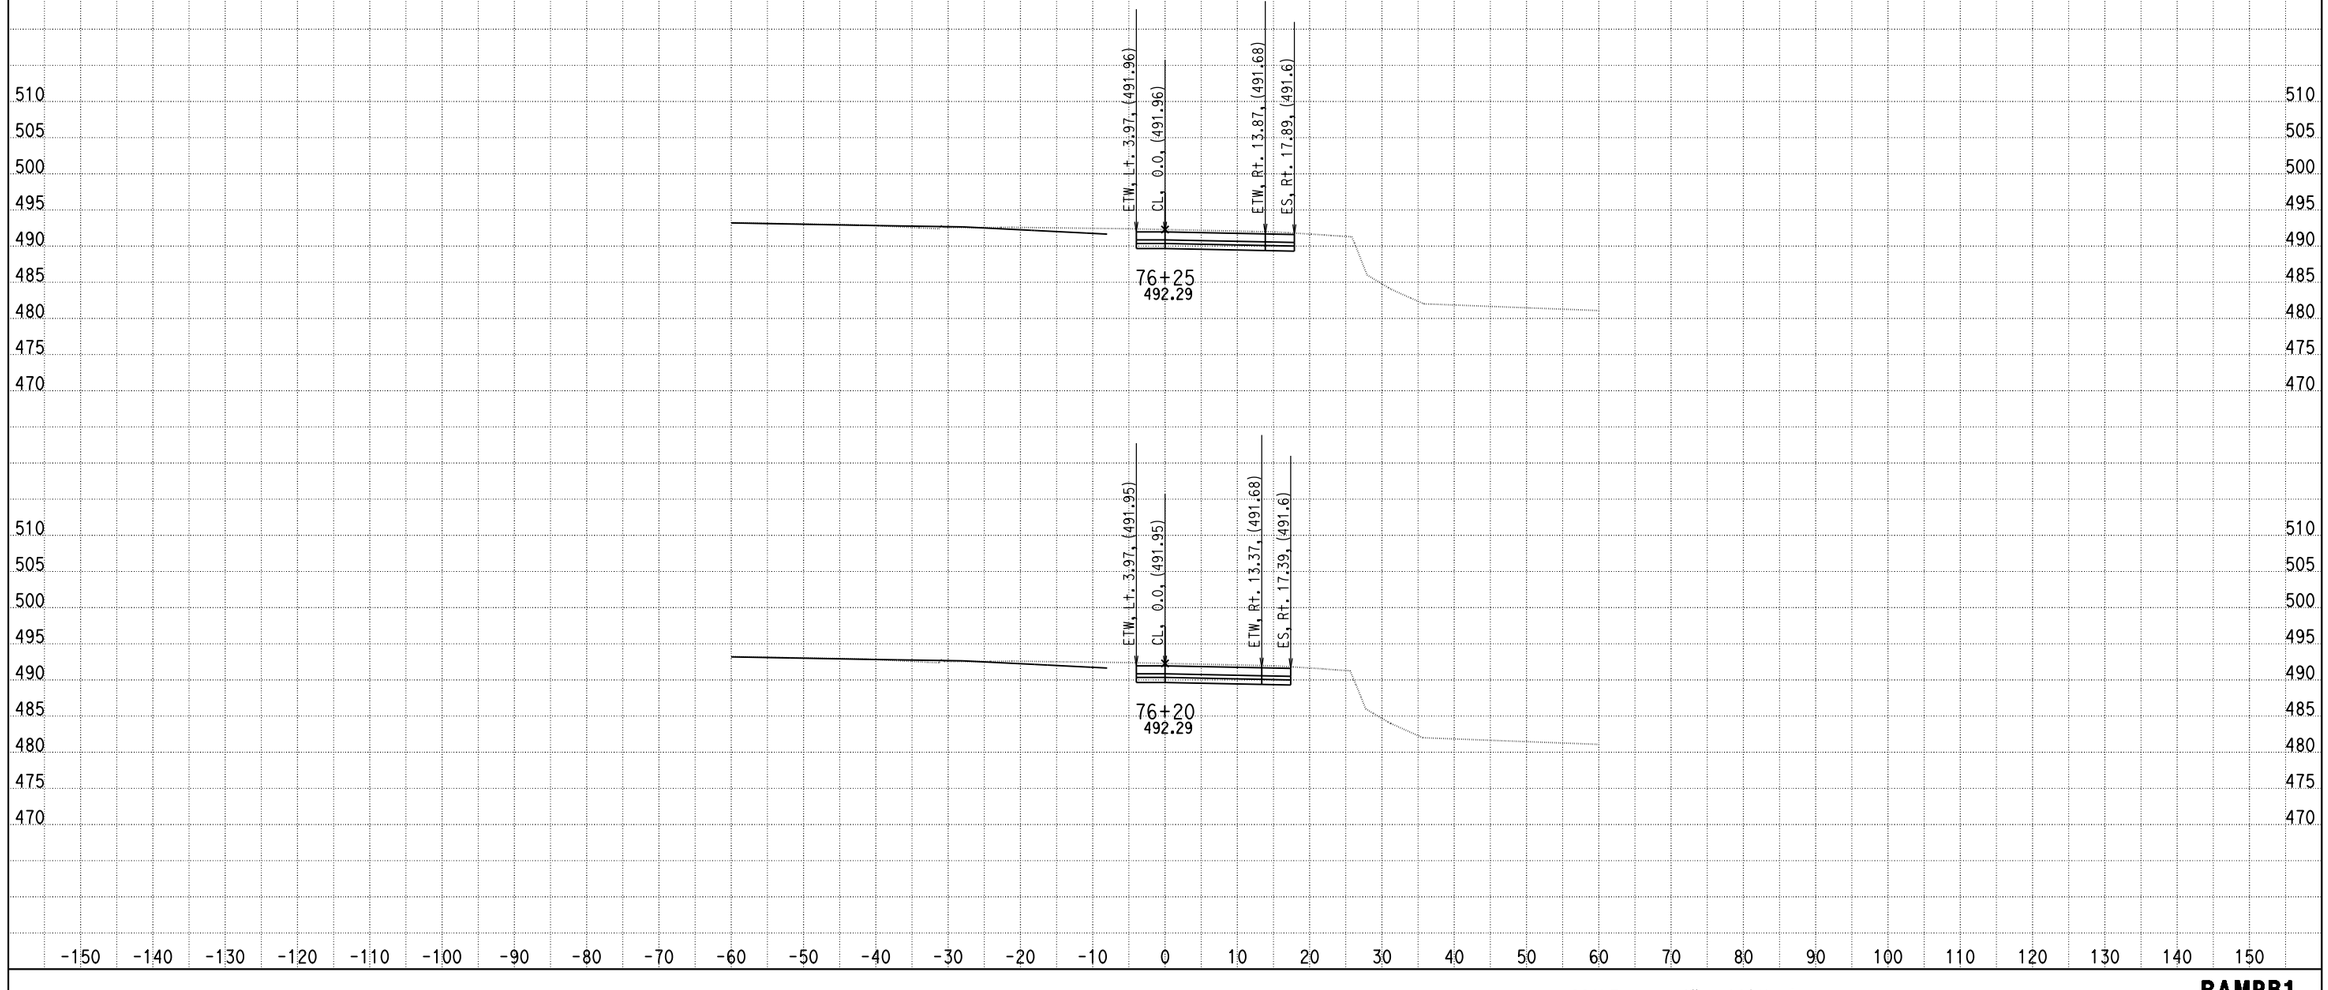

DATE: 4/9/2013

KC Project: 0818E File: C:\project\0818E\UPDATE-RAMP\hrb1-pro.ear

SCALE: 1" = 10' Horiz.
1" = 10' Vert.

All Dimensions are US Survey Feet

RAMPB1
CROSS SECTIONS
SHEET 37 OF XXX

DESIGN STUDY ONLY

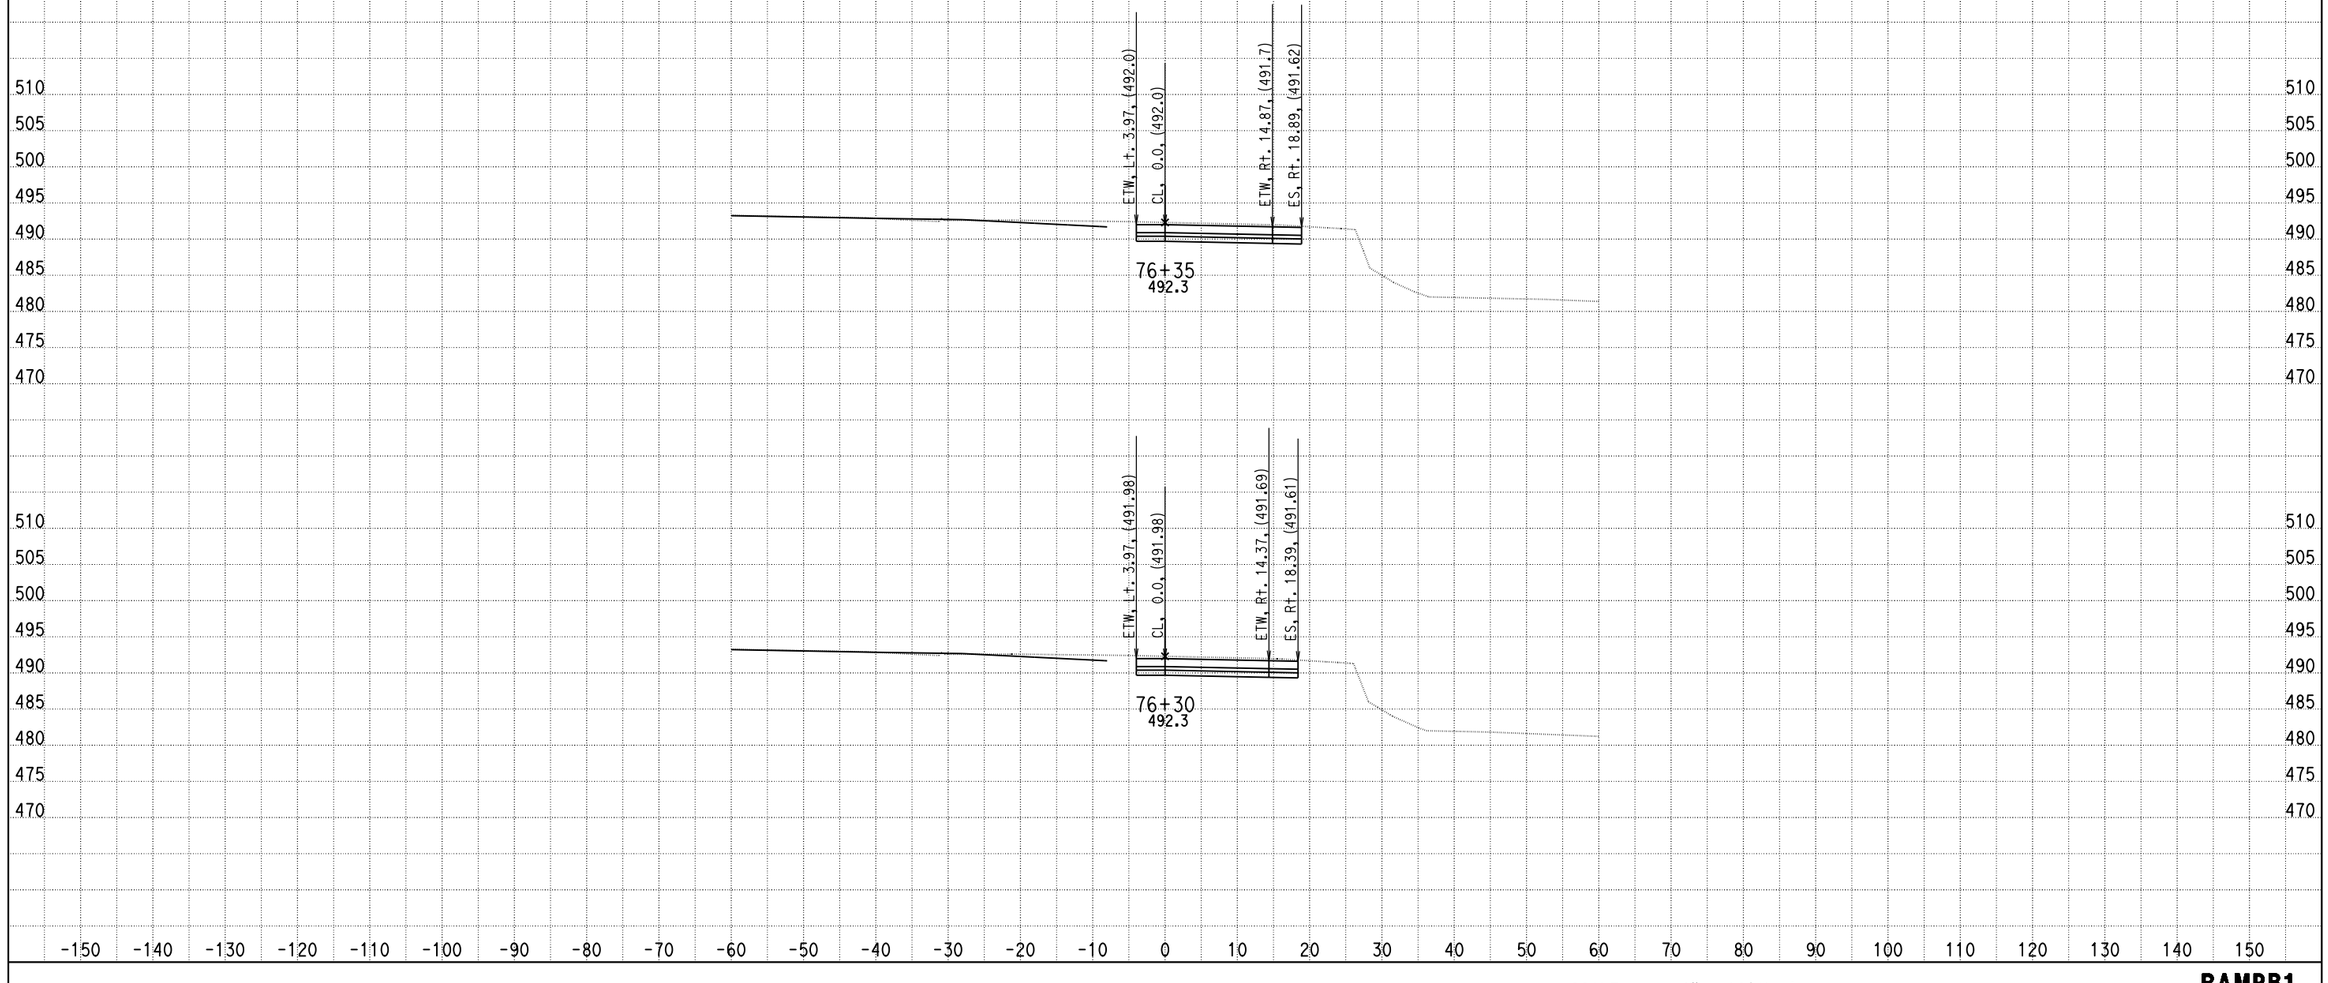

DATE: 4/9/2013

KC Project: 0818E File: C:\project\0818E\UPDATE-RAMP\hrb1-pro.ear

SCALE: 1" = 10' Horiz.
1" = 10' Vert.

All Dimensions are US Survey Feet

RAMPB1
CROSS SECTIONS
SHEET 38 OF XXX

DESIGN STUDY ONLY

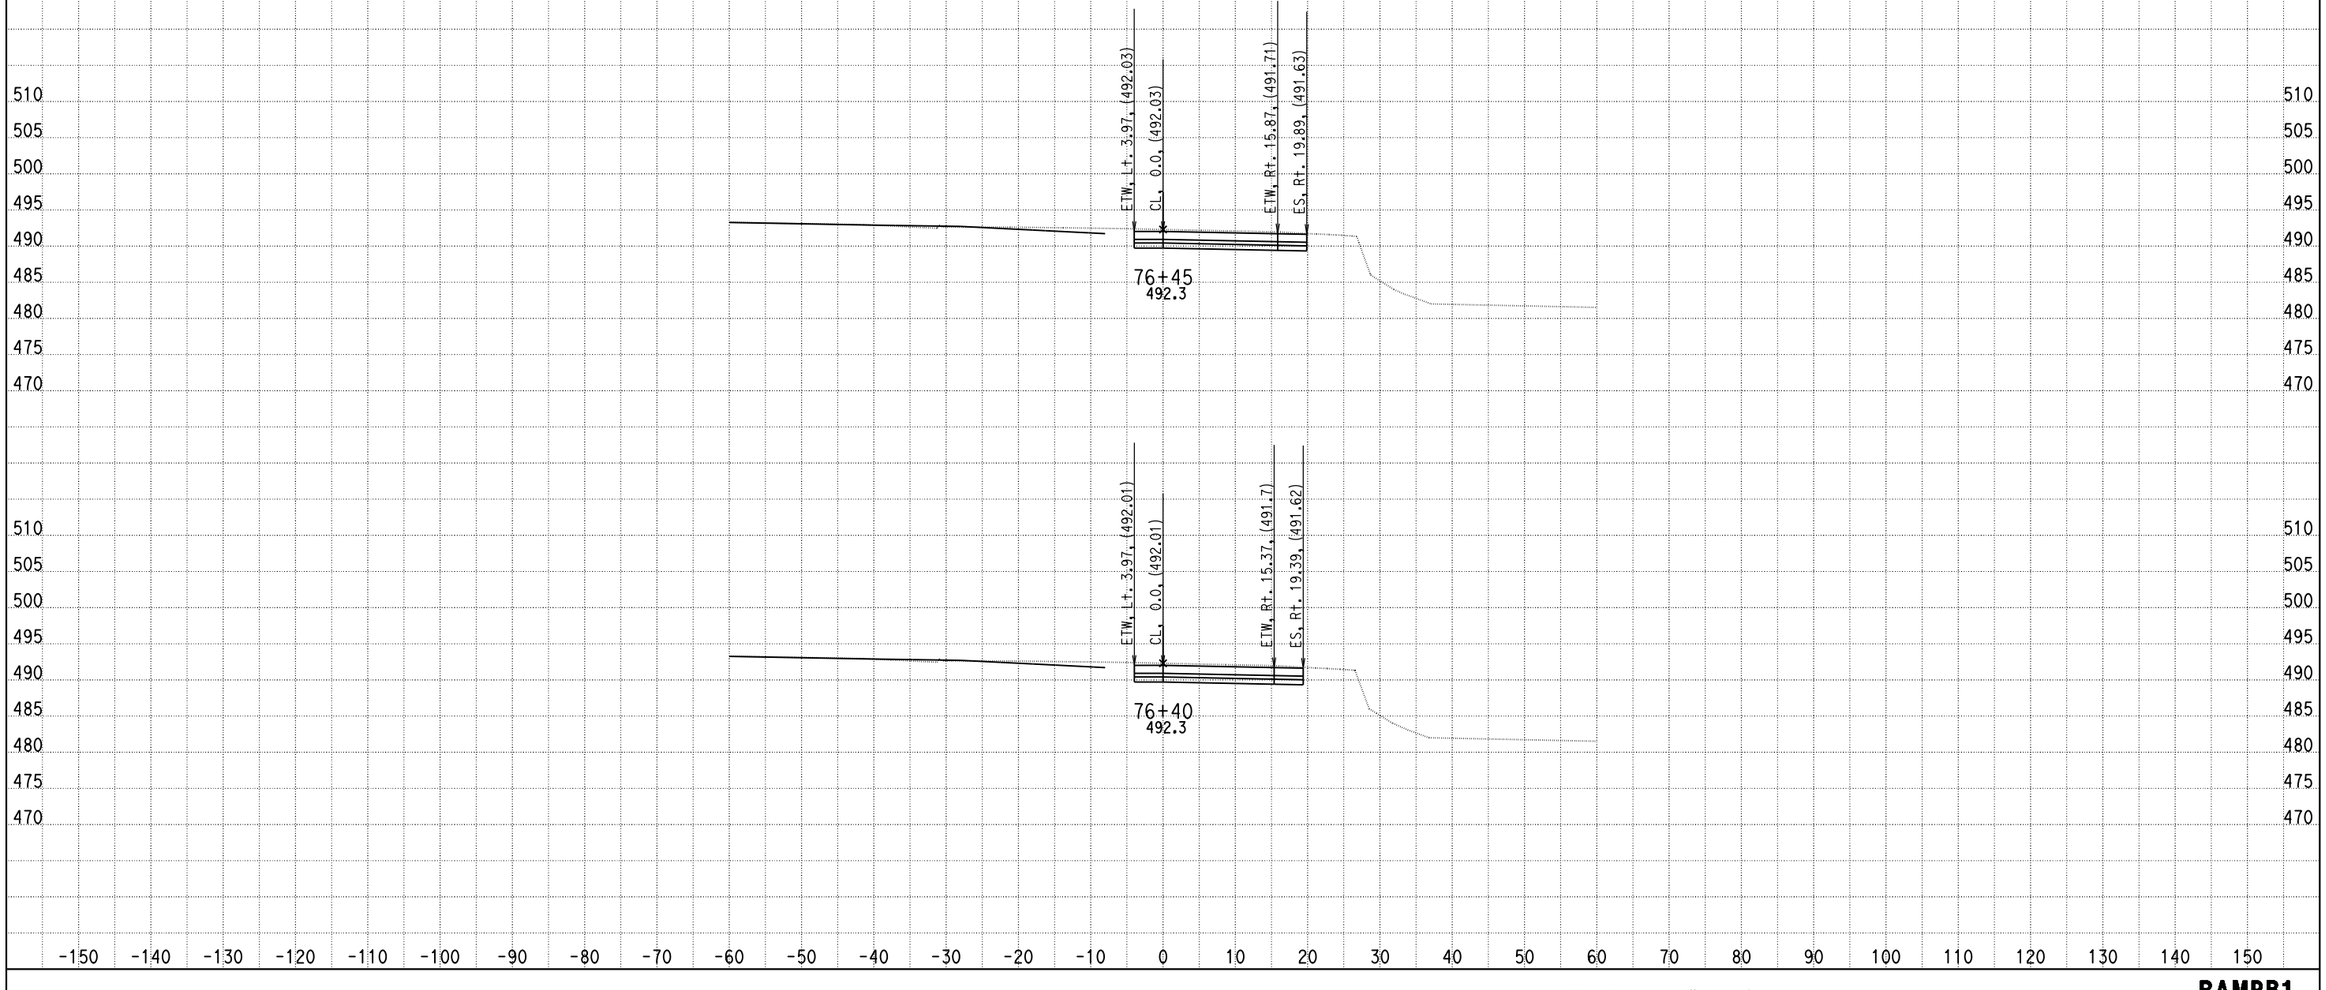

DATE: 4/9/2013

KC Project: 0818E File: C:\project\0818E\UPDATE-RAMP\hrb1-pro.ear

SCALE: 1" = 10' Horiz.
1" = 10' Vert.

All Dimensions are US Survey Feet

RAMPB1
CROSS SECTIONS

DESIGN STUDY ONLY

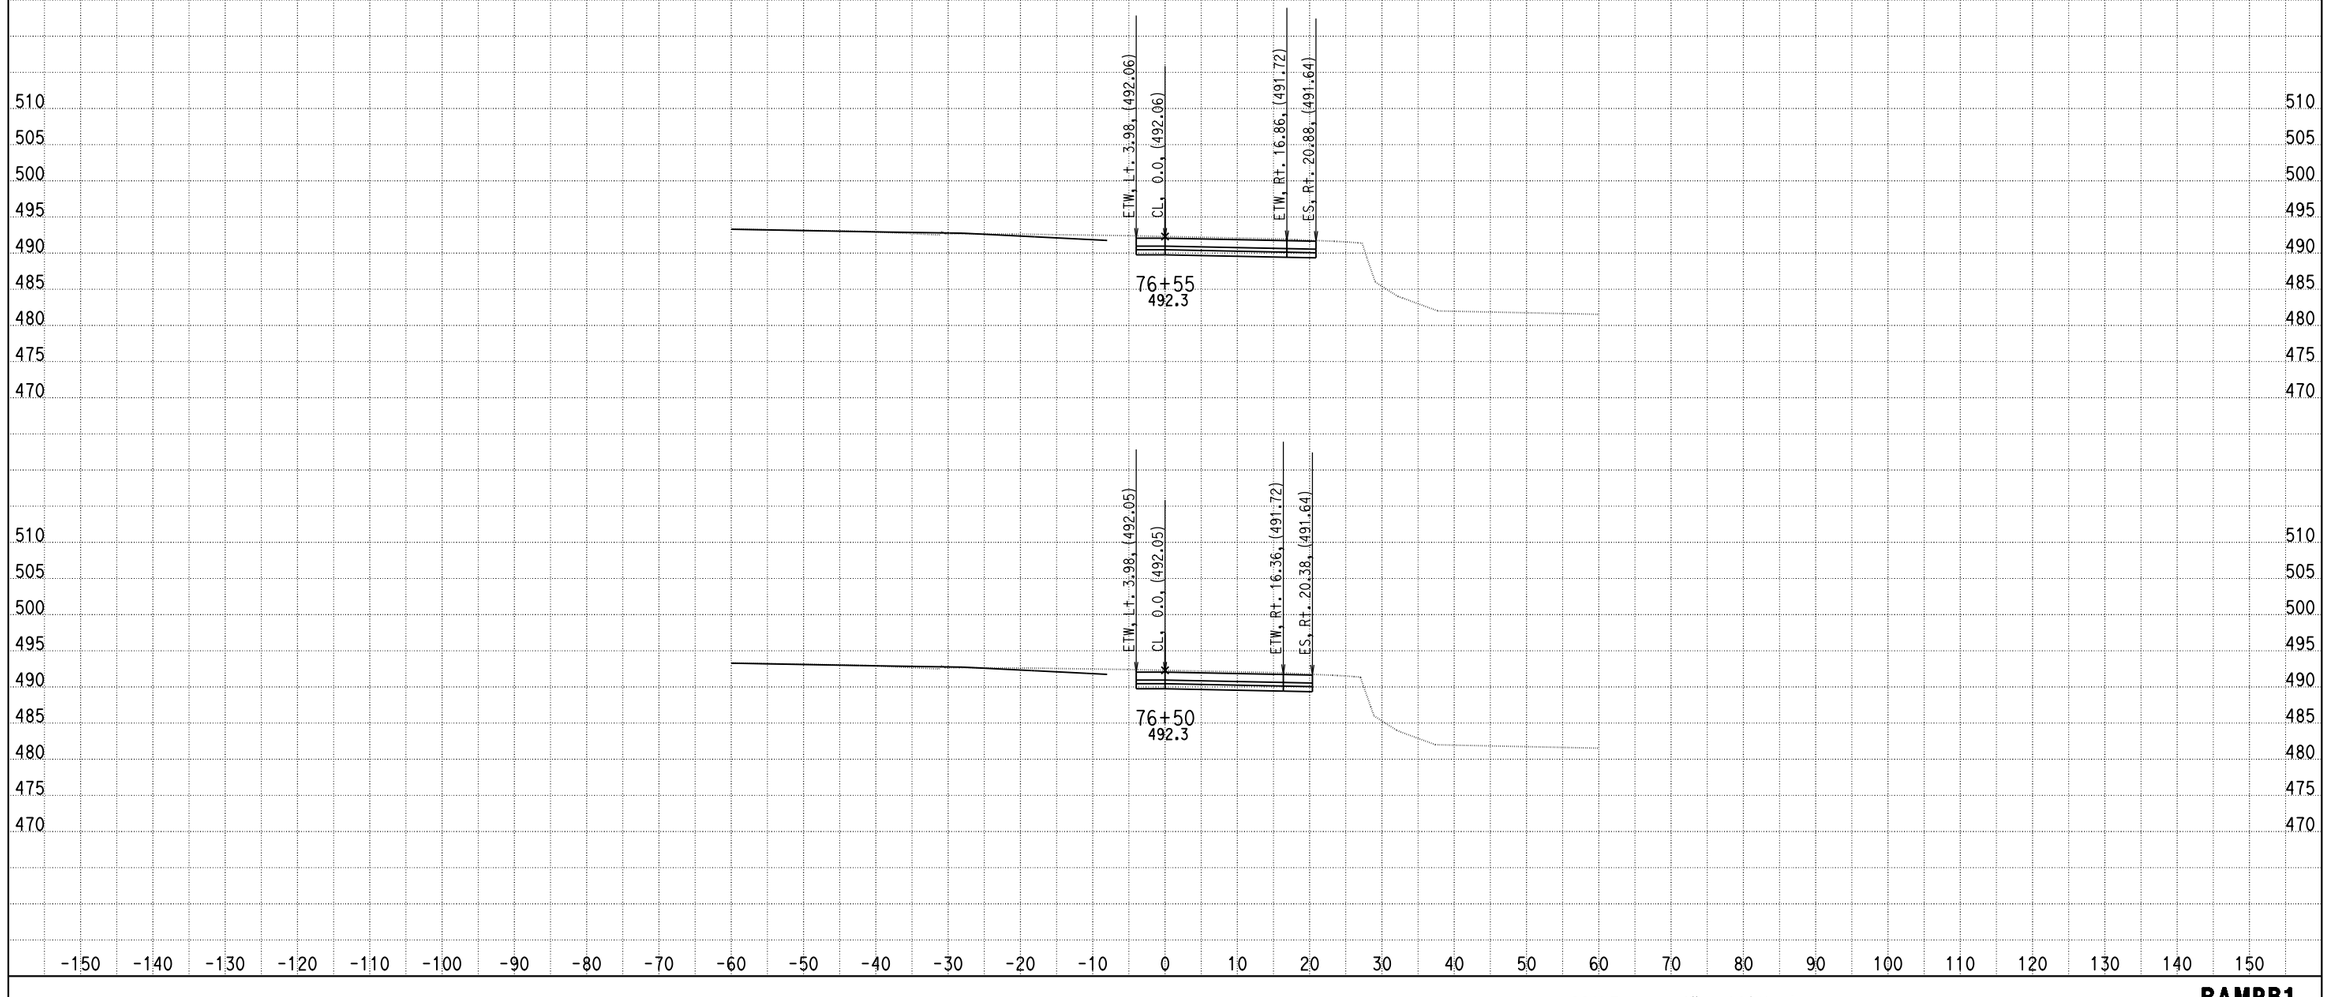

DATE: 4/9/2013

KC Project: 0818E File: C:\project\0818E\UPDATE-RAMP\hrb1-pro.ear

SCALE: 1" = 10' Horiz.
1" = 10' Vert.

All Dimensions are US Survey Feet

RAMPB1
CROSS SECTIONS

DESIGN STUDY ONLY

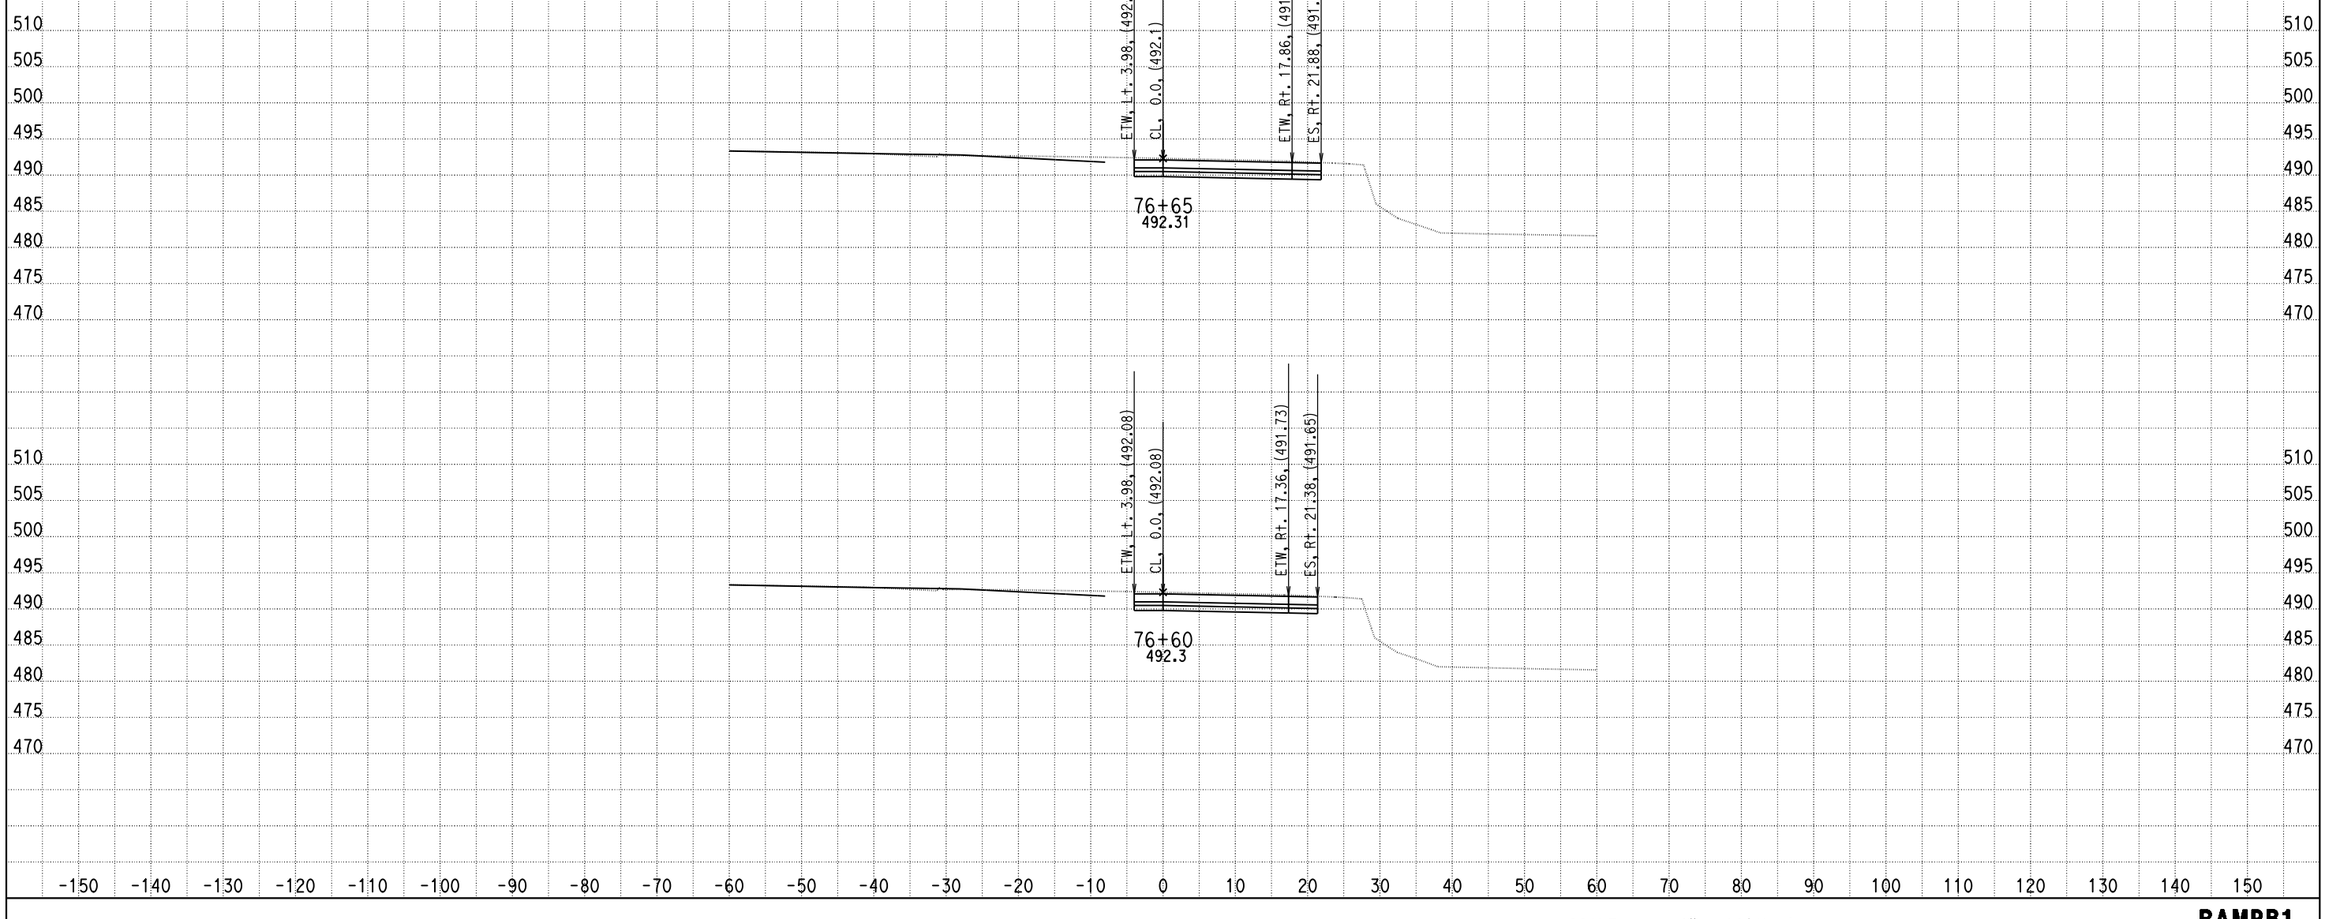

DATE: 4/9/2013

KC Project: 0818E File: C:\project\0818E\UPDATE-RAMP\hrb1-pro.ear

SCALE: 1" = 10' Horiz.
1" = 10' Vert.

All Dimensions are US Survey Feet

RAMPB1
CROSS SECTIONS

SHEET 41 OF XXX

DESIGN STUDY ONLY

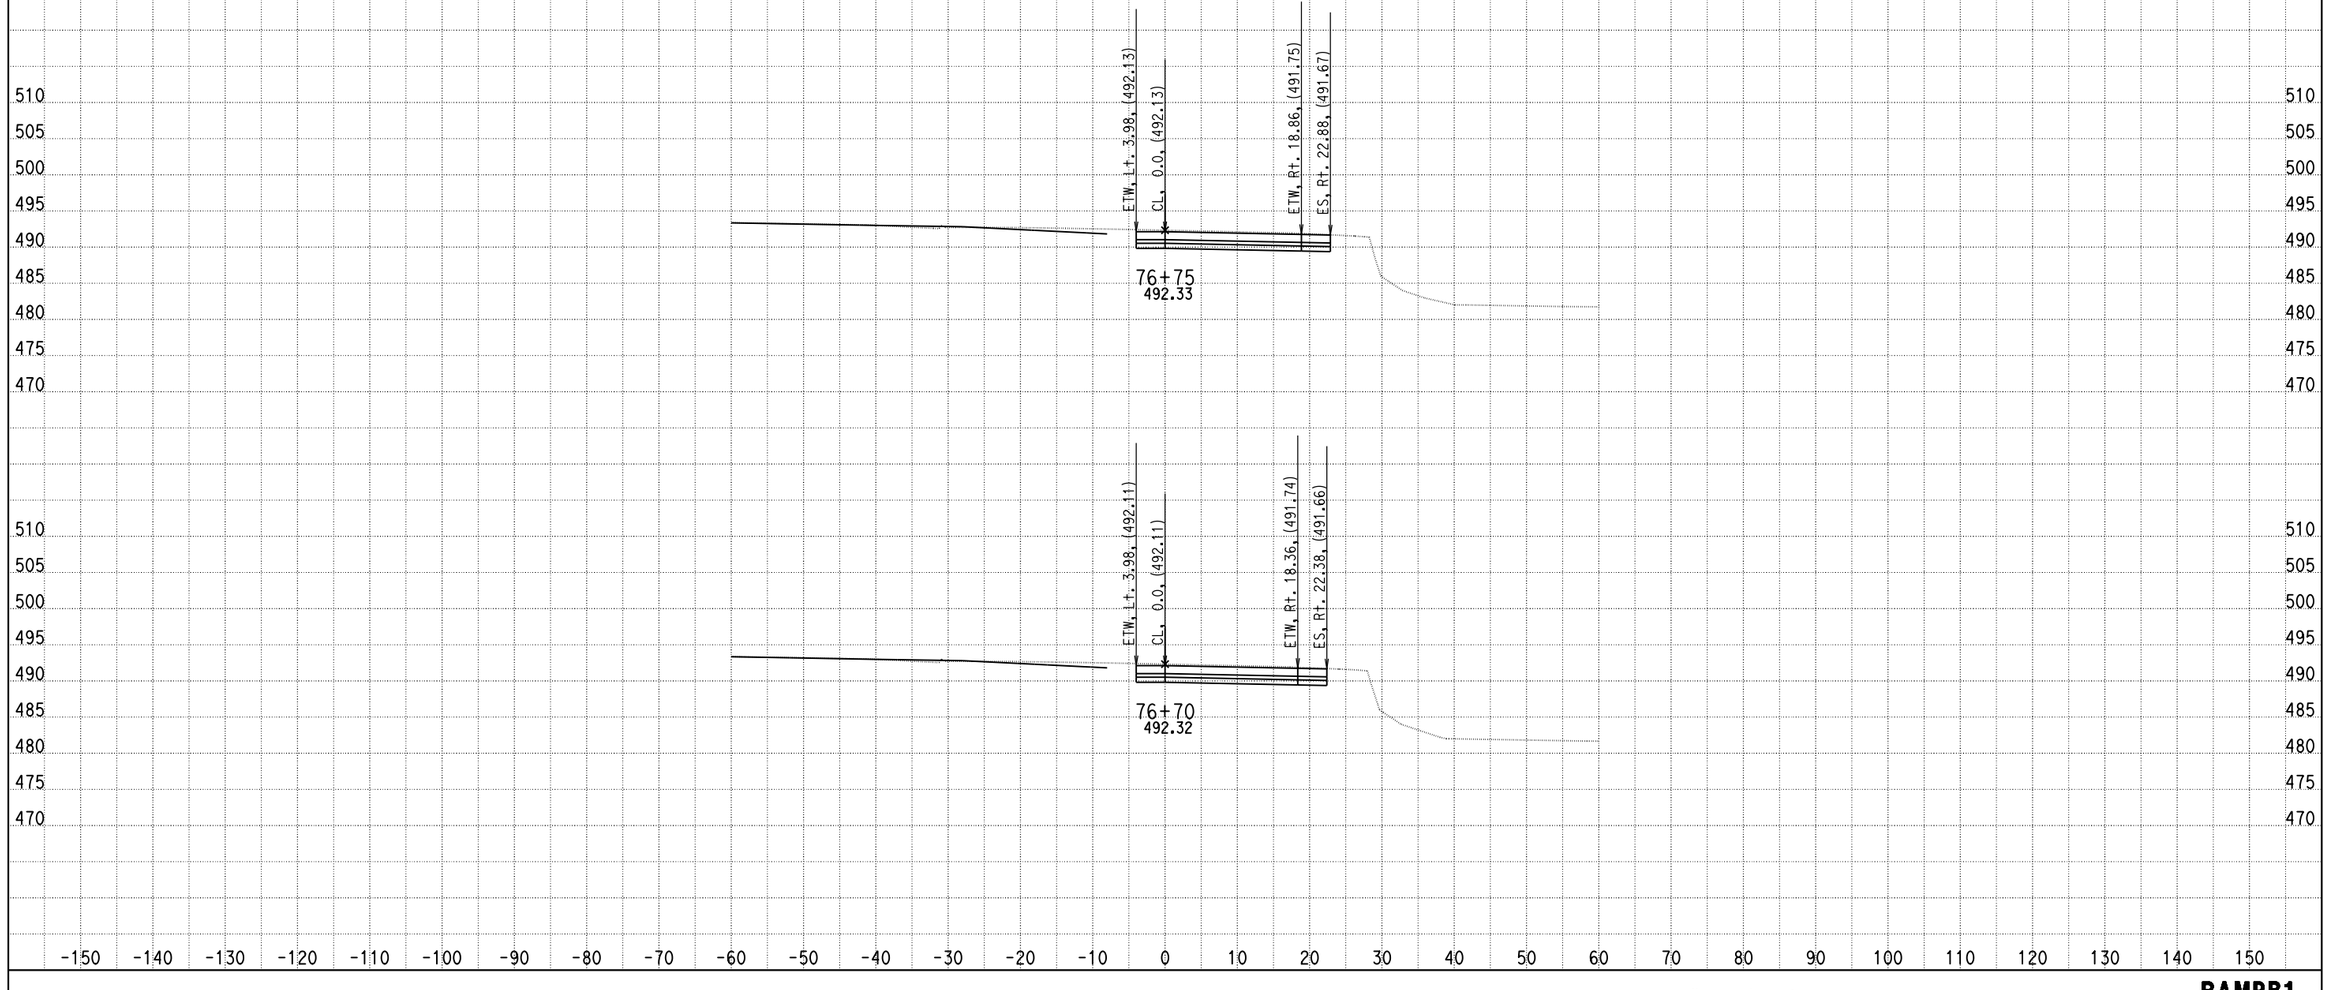

DATE: 4/9/2013

KC Project: 0818E File: C:\project\0818E\UPDATE-RAMP\hrb1-pro.ear

SCALE: 1" = 10' Horiz.
1" = 10' Vert.

All Dimensions are US Survey Feet

RAMPB1
CROSS SECTIONS

DESIGN STUDY ONLY

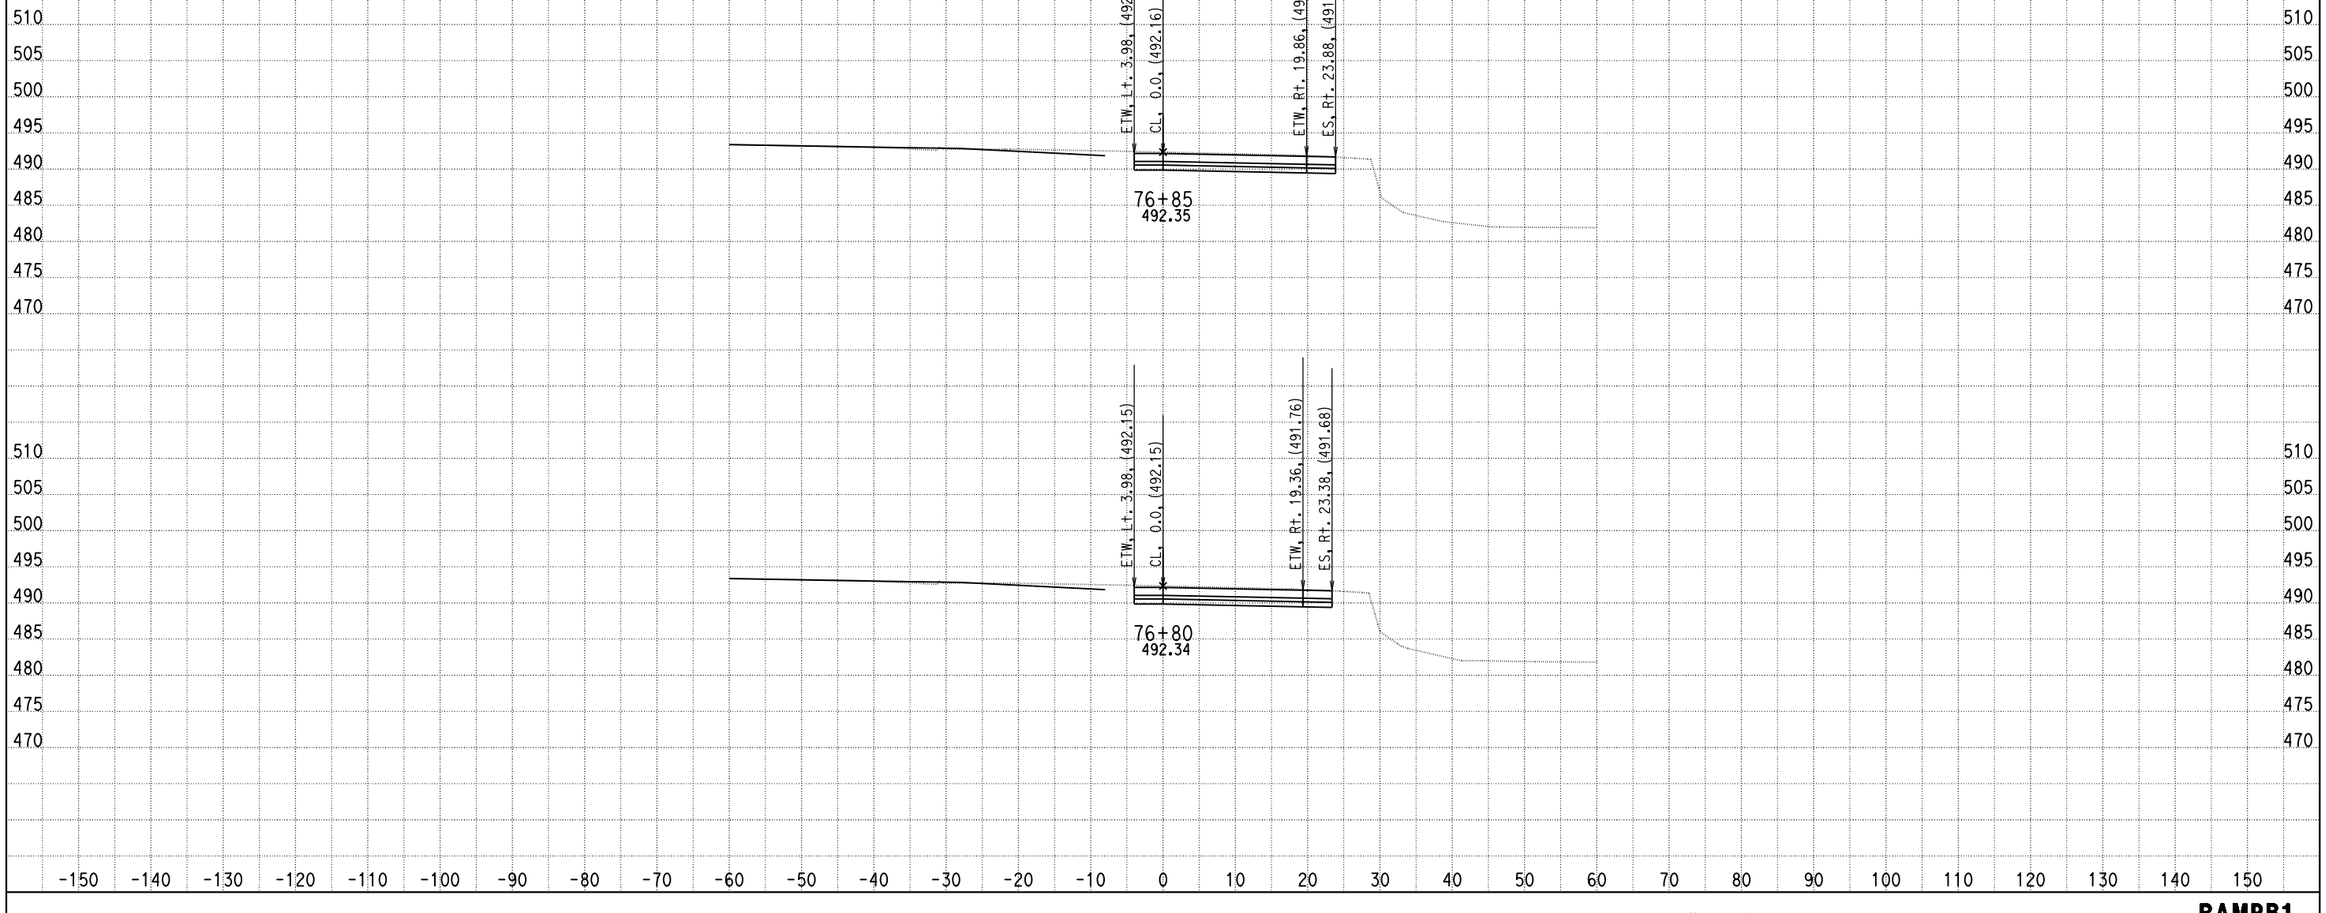

DATE: 4/9/2013

KC Project: 0818E File: C:\project\0818E\UPDATE-RAMP\hrb1-pro.ear

SCALE: 1" = 10' Horiz.
1" = 10' Vert.

All Dimensions are US Survey Feet

RAMPB1
CROSS SECTIONS

DESIGN STUDY ONLY

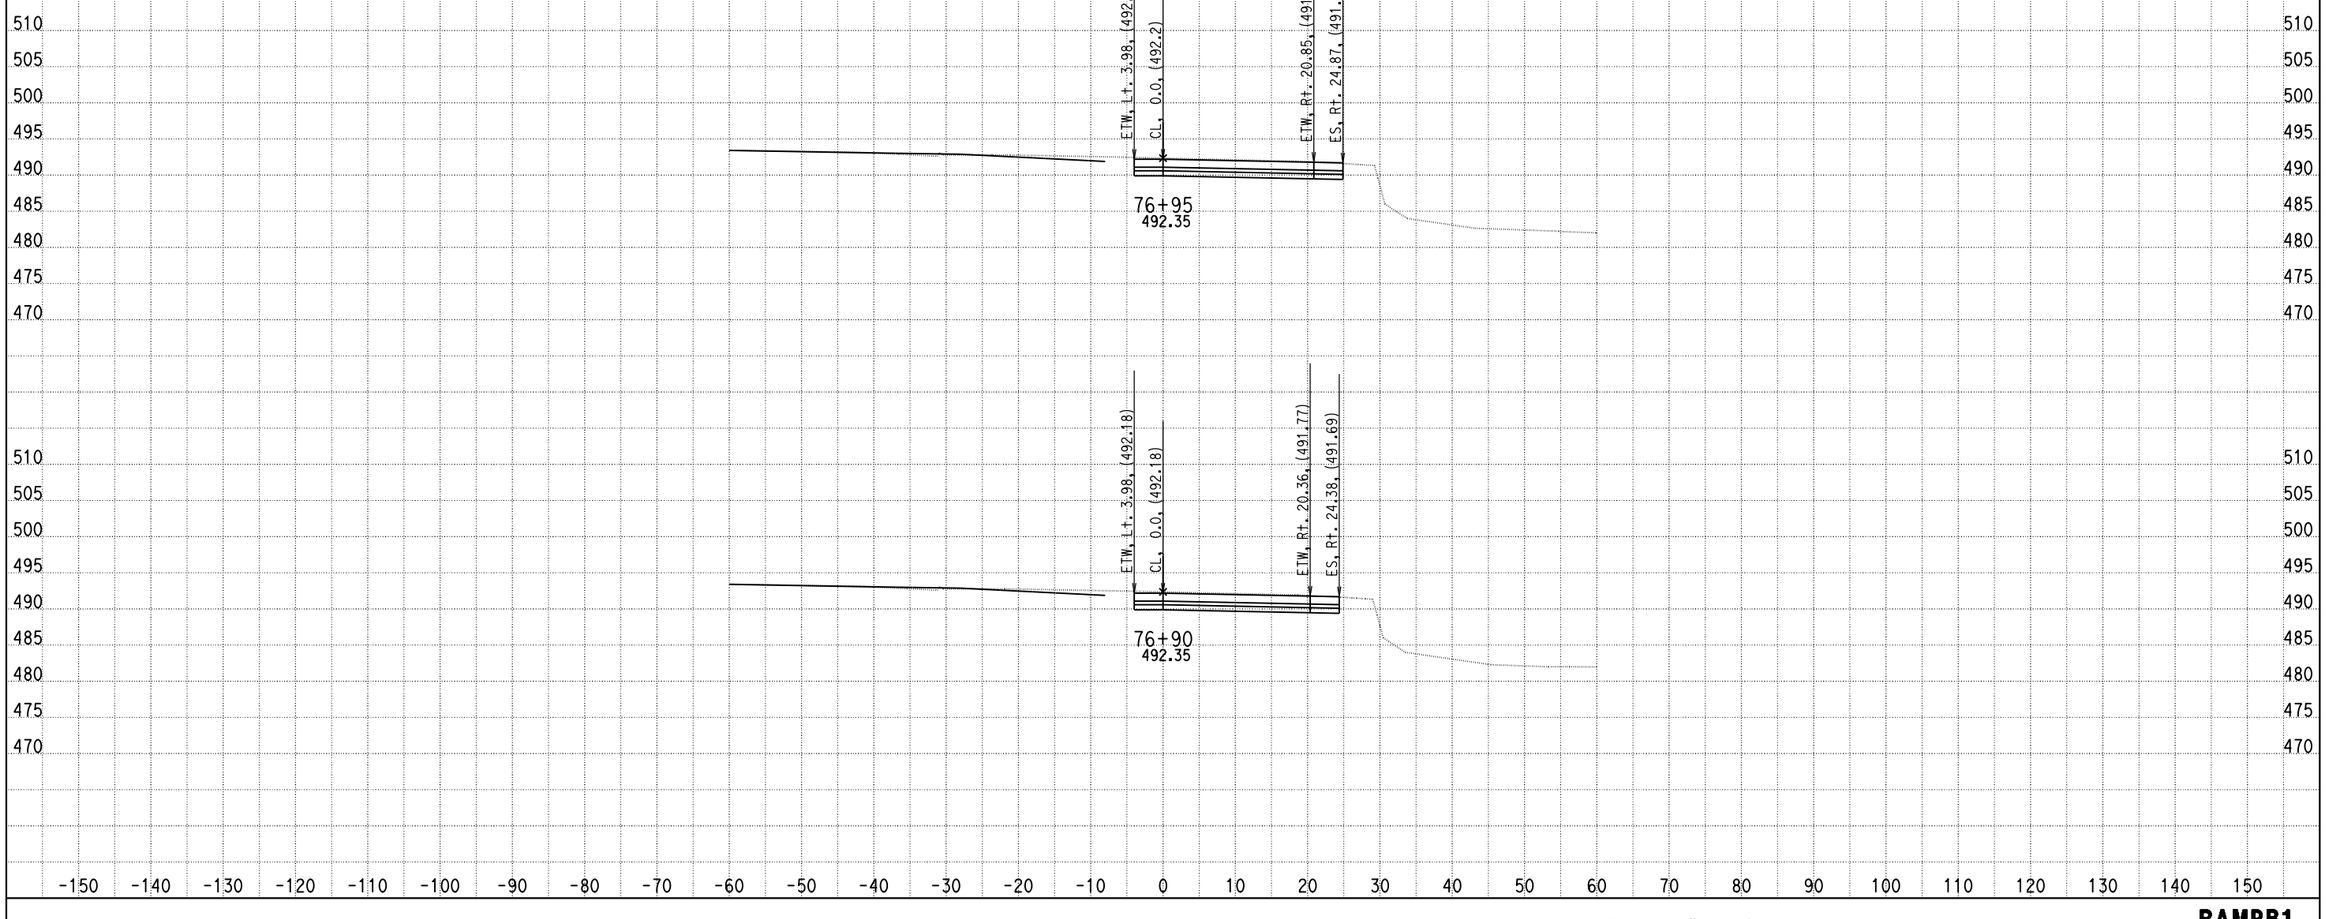

DATE: 4/9/2013

KC Project: 0818E File: C:\project\0818E\UPDATE-RAMP\hrb1-pro.ear

SCALE: 1" = 10' Horiz.
1" = 10' Vert.

All Dimensions are US Survey Feet

RAMPB1
CROSS SECTIONS

DESIGN STUDY ONLY

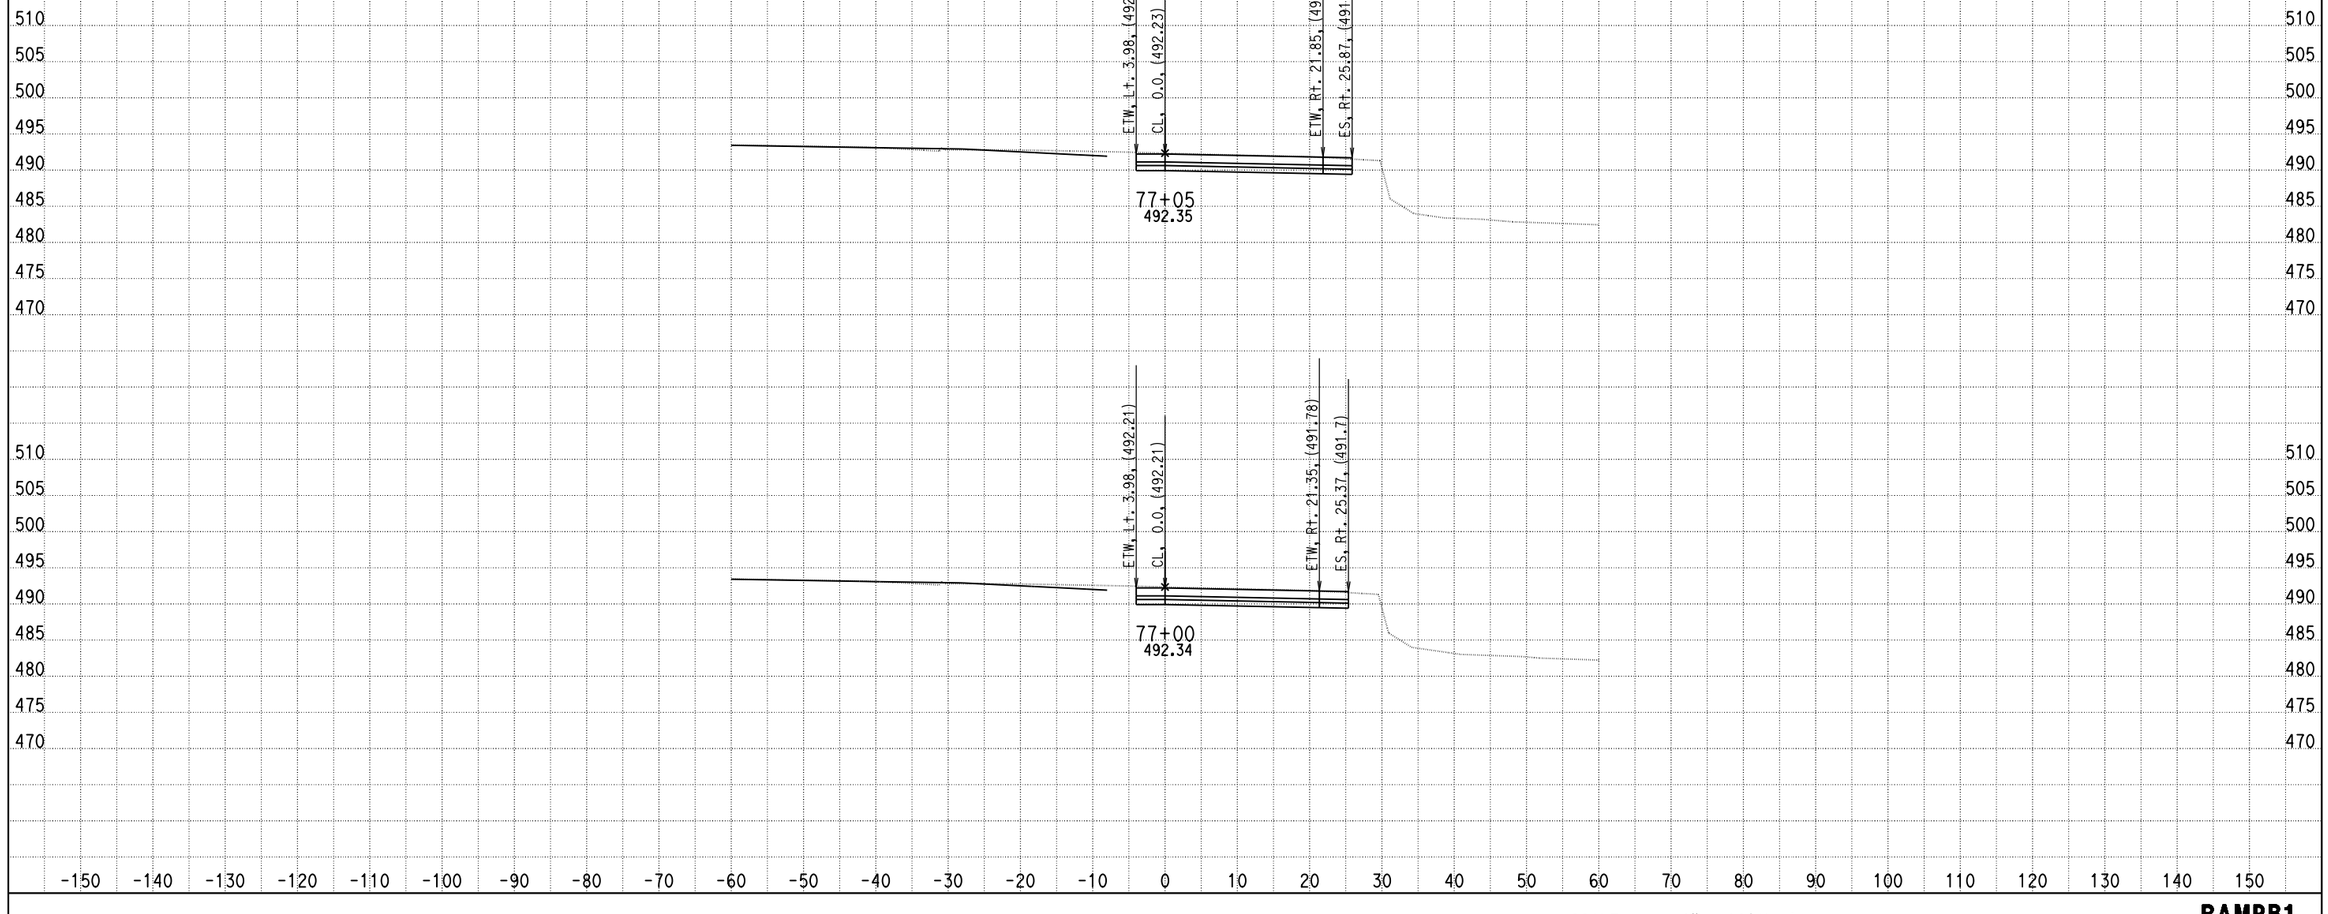

DATE: 4/9/2013

KC Project: 0818E File: C:\project\0818E\UPDATE-RAMP\hrb1-pro.ear

SCALE: 1" = 10' Horiz.
1" = 10' Vert.

All Dimensions are US Survey Feet

RAMPB1
CROSS SECTIONS

DESIGN STUDY ONLY

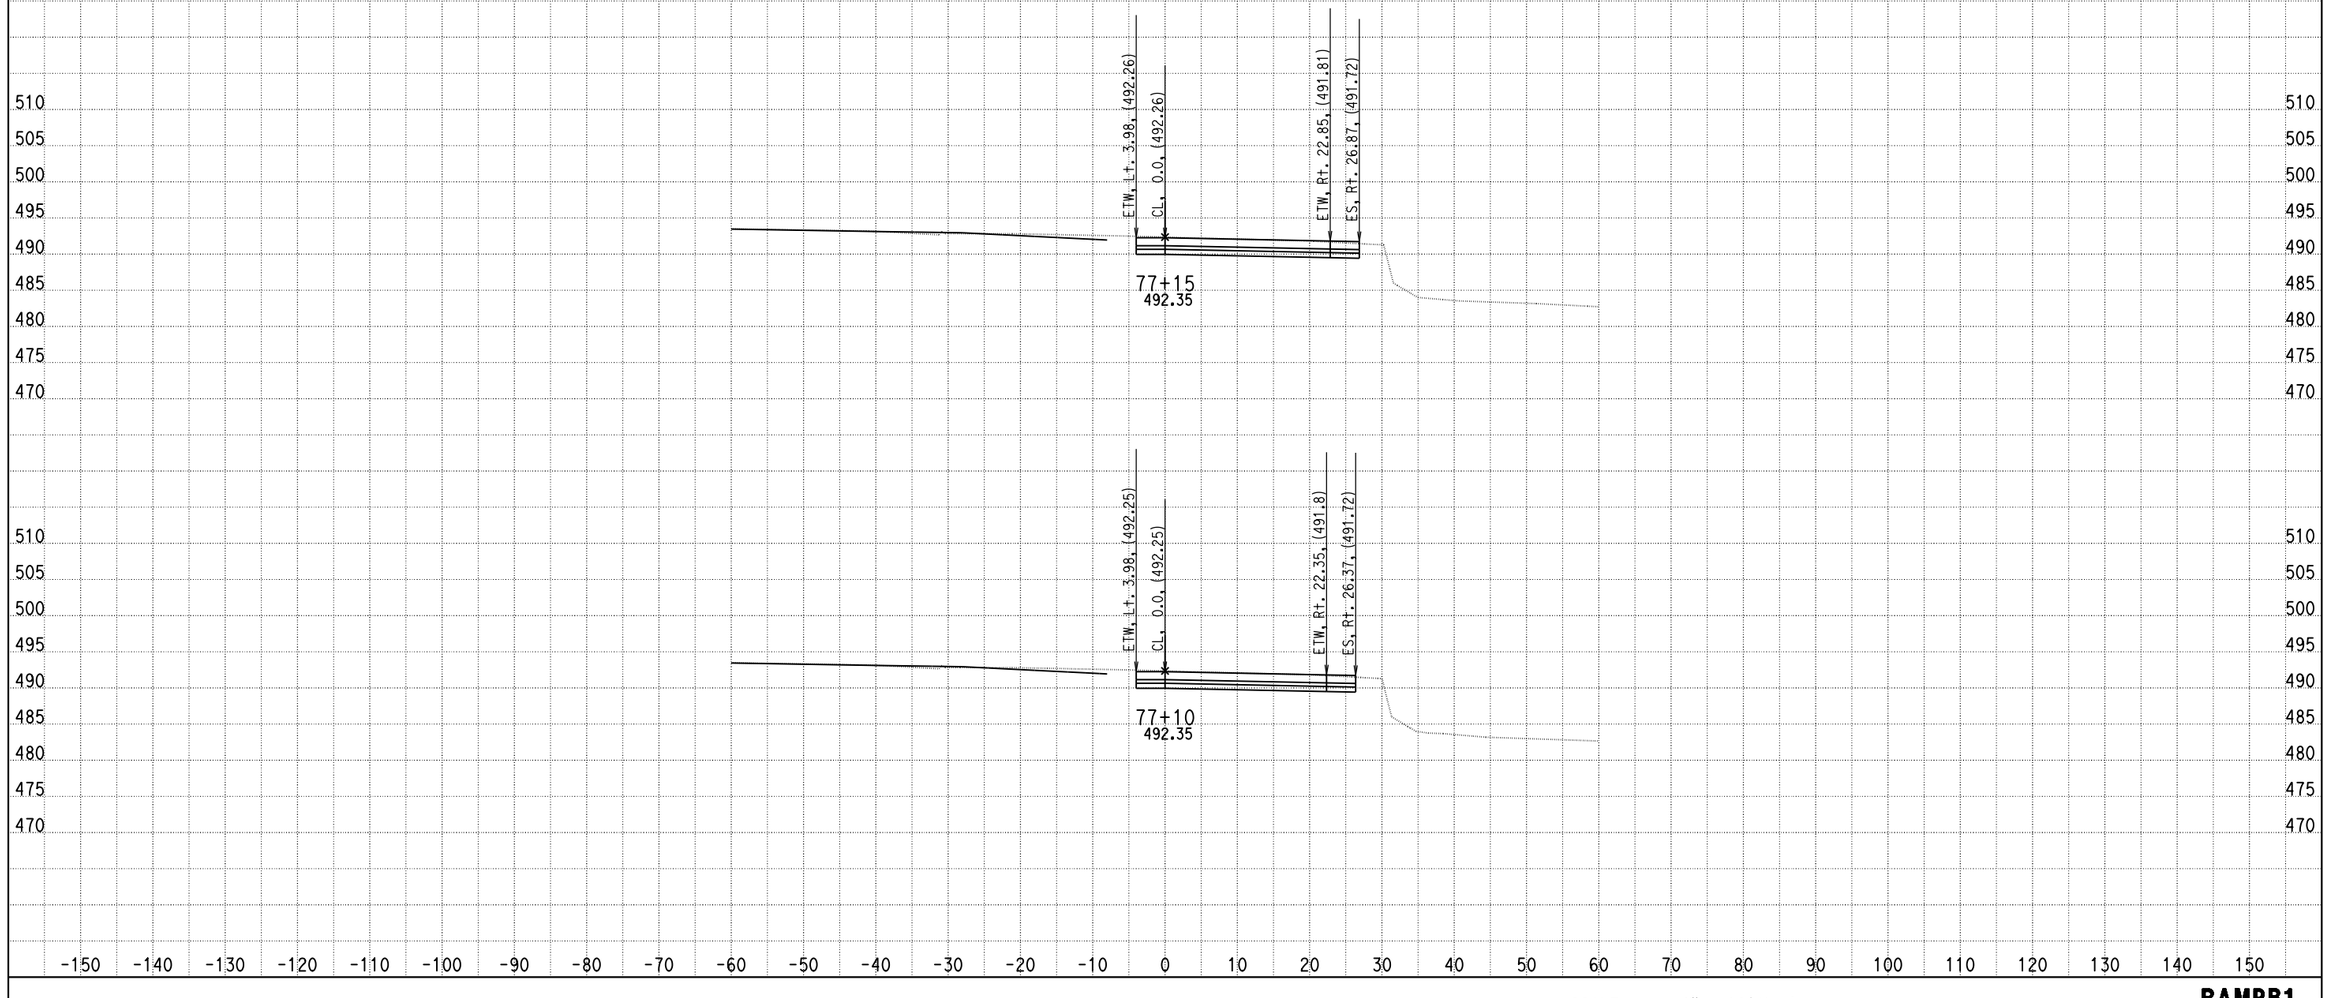

DATE: 4/9/2013

KC Project: 0818E File: C:\project\0818E\UPDATE-RAMP\hrb1-pro.ear

SCALE: 1" = 10' Horiz.
1" = 10' Vert.

All Dimensions are US Survey Feet

RAMPB1
CROSS SECTIONS

DESIGN STUDY ONLY

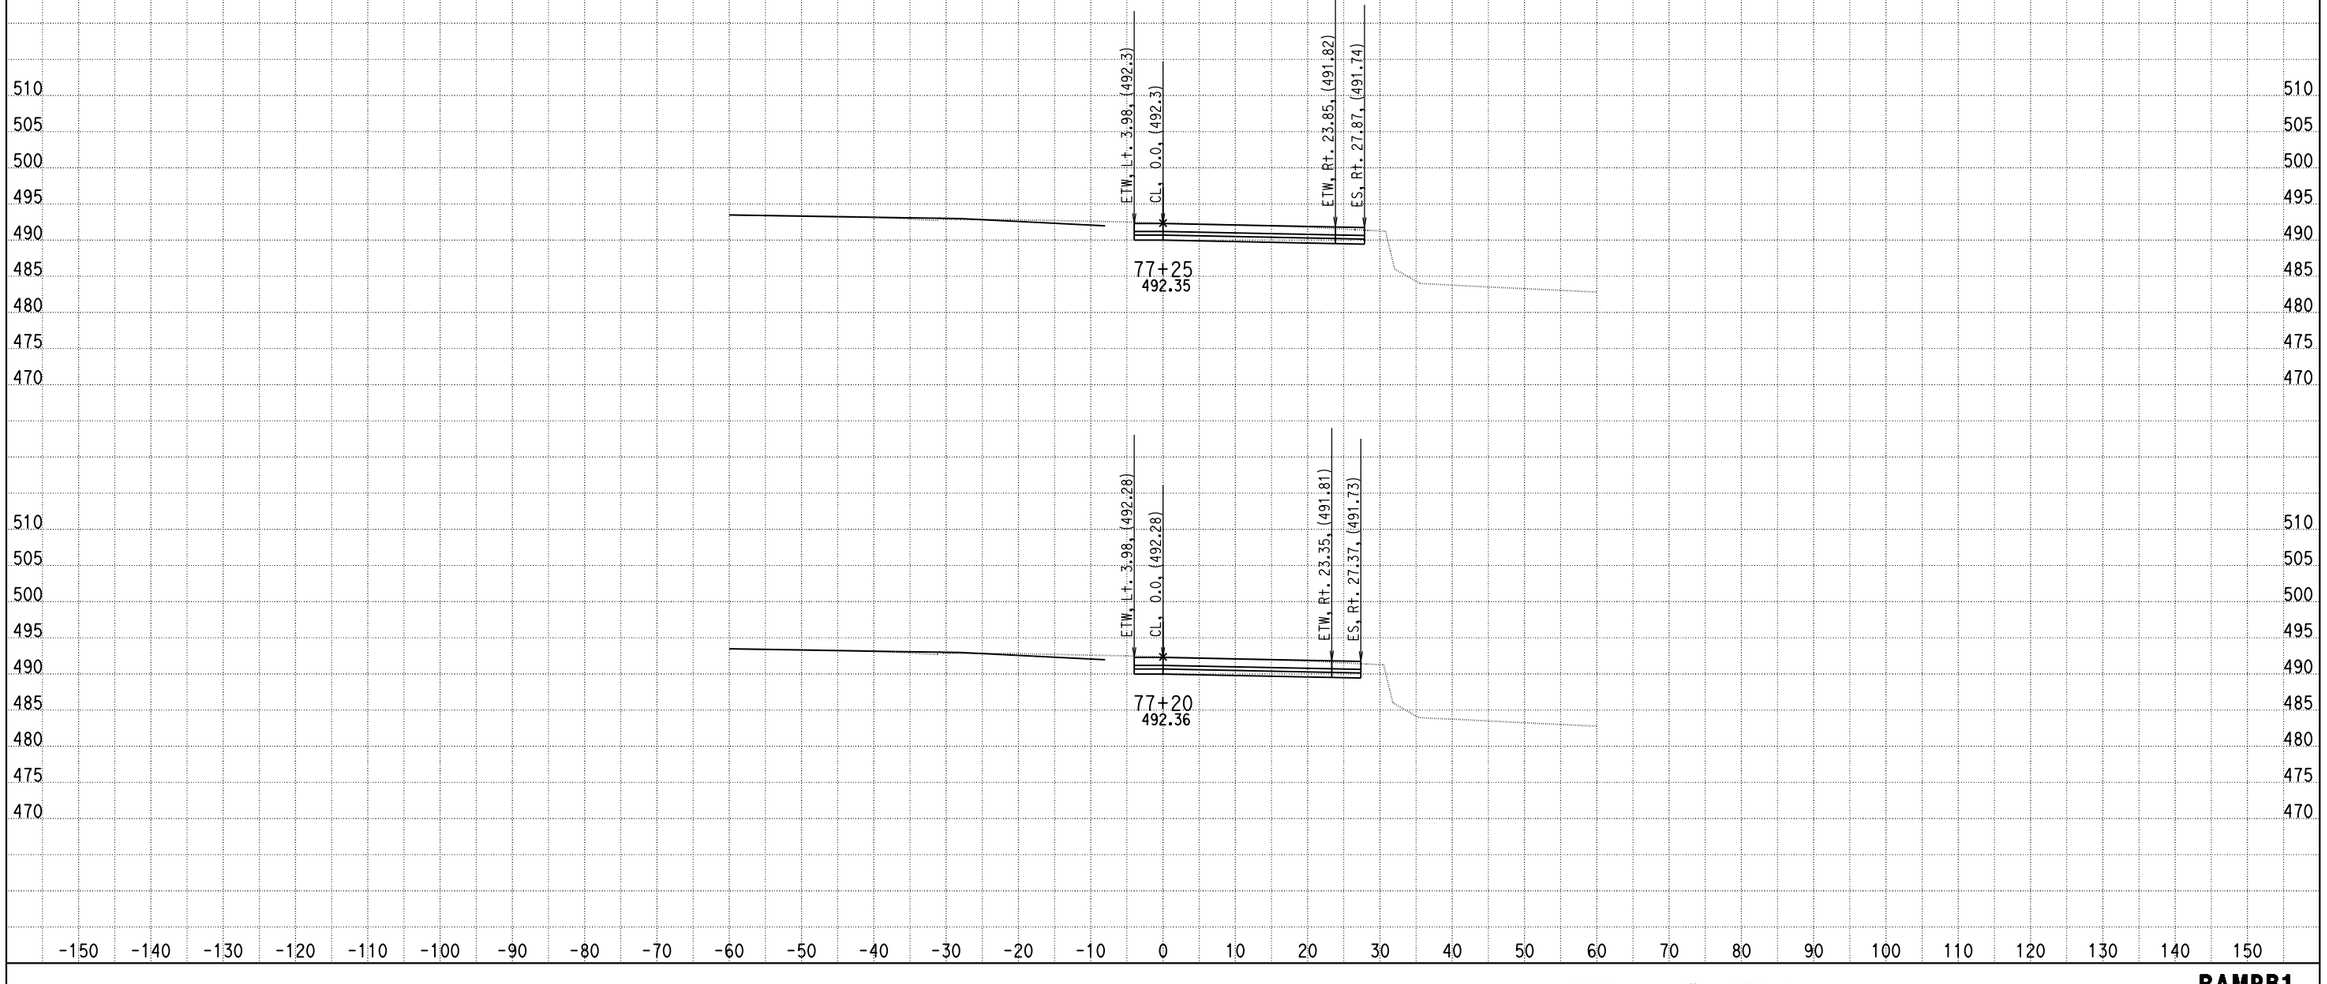

DATE: 4/9/2013

KC Project: 0818E File: C:\project\0818E\UPDATE-RAMP\hrb1-pro.ear

SCALE: 1" = 10' Horiz.
1" = 10' Vert.

All Dimensions are US Survey Feet

RAMPB1
CROSS SECTIONS

DESIGN STUDY ONLY

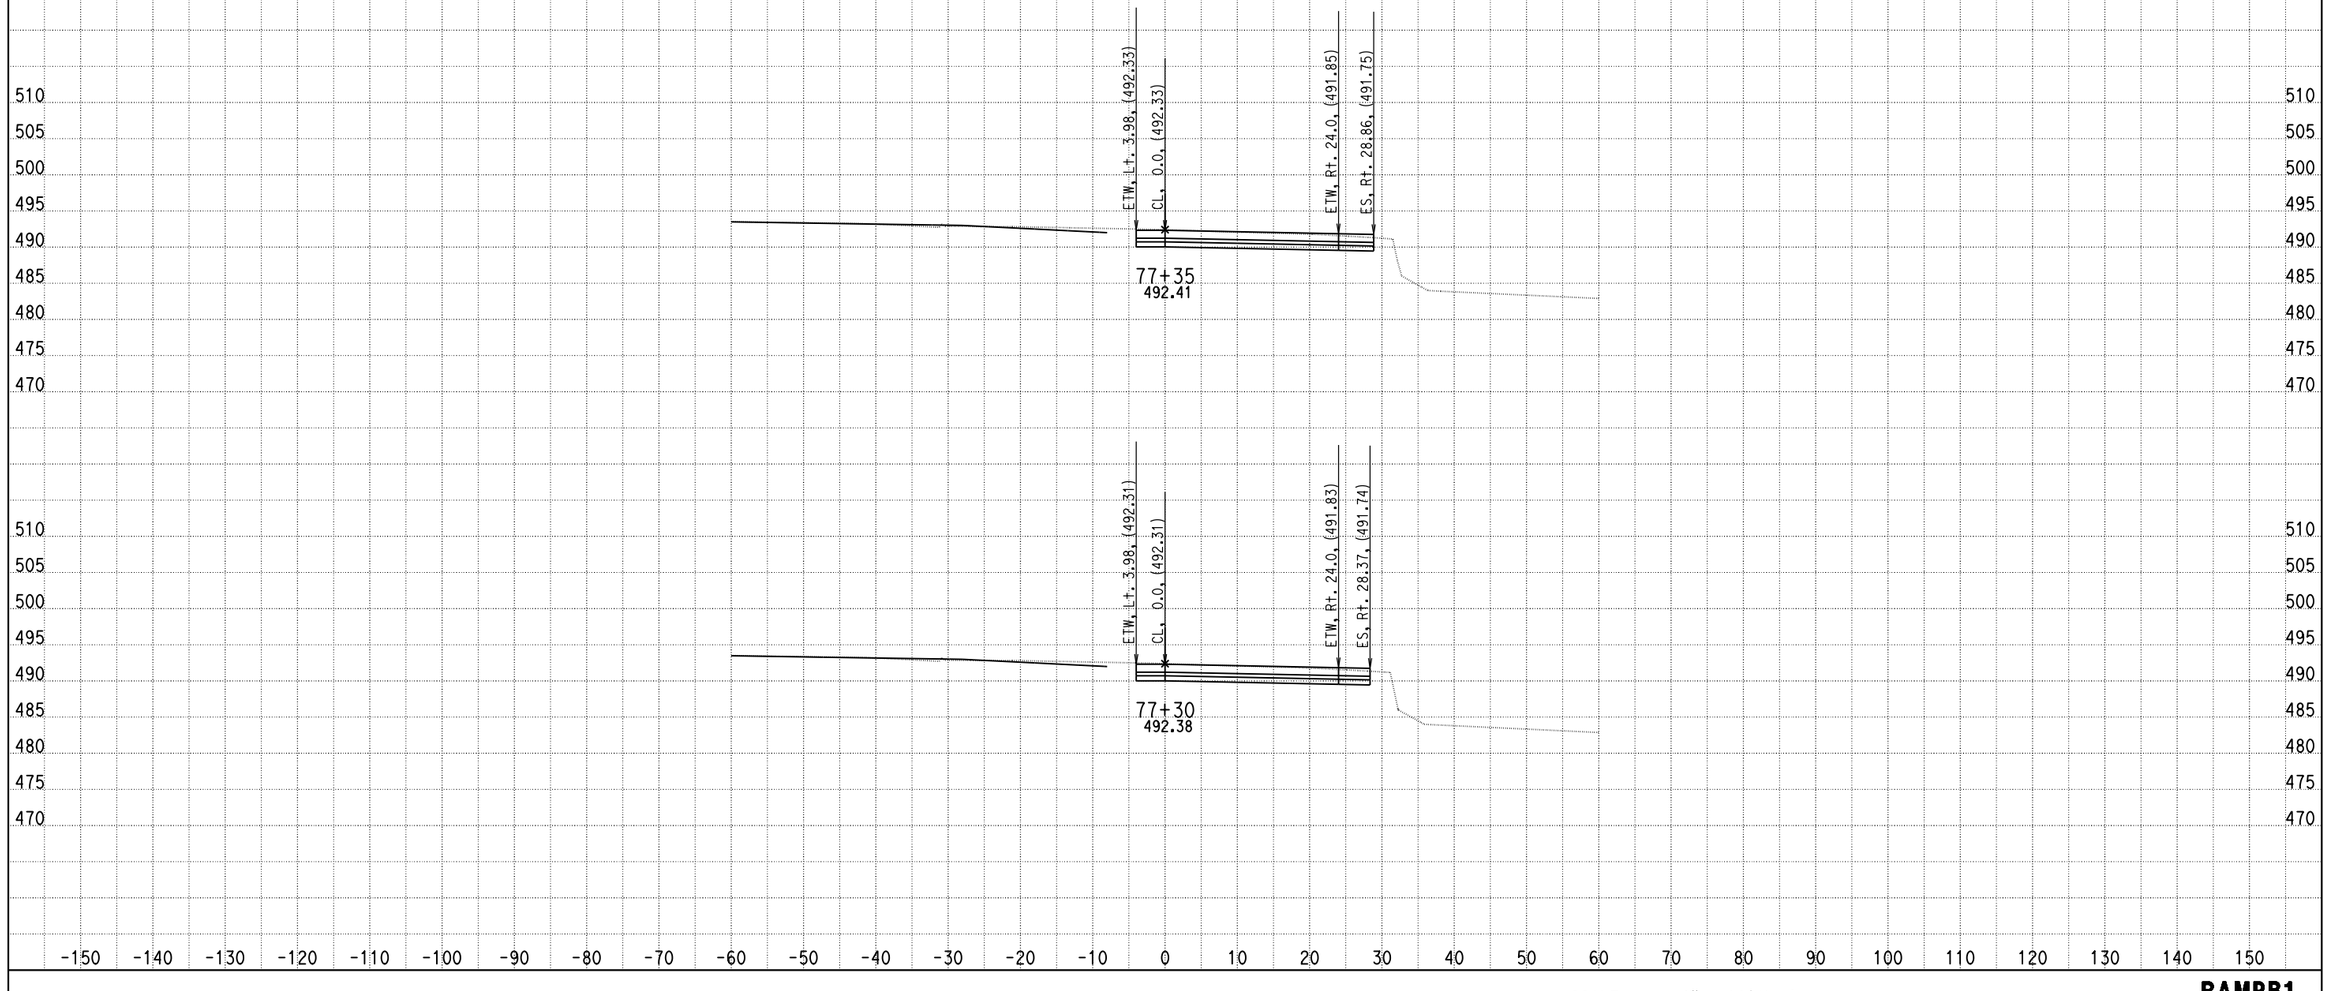

DATE: 4/9/2013

KC Project: 0818E File: C:\project\0818E\UPDATE-RAMP\hrb1-pro.ear

SCALE: 1" = 10' Horiz.
1" = 10' Vert.

All Dimensions are US Survey Feet

RAMPB1
CROSS SECTIONS

DESIGN STUDY ONLY

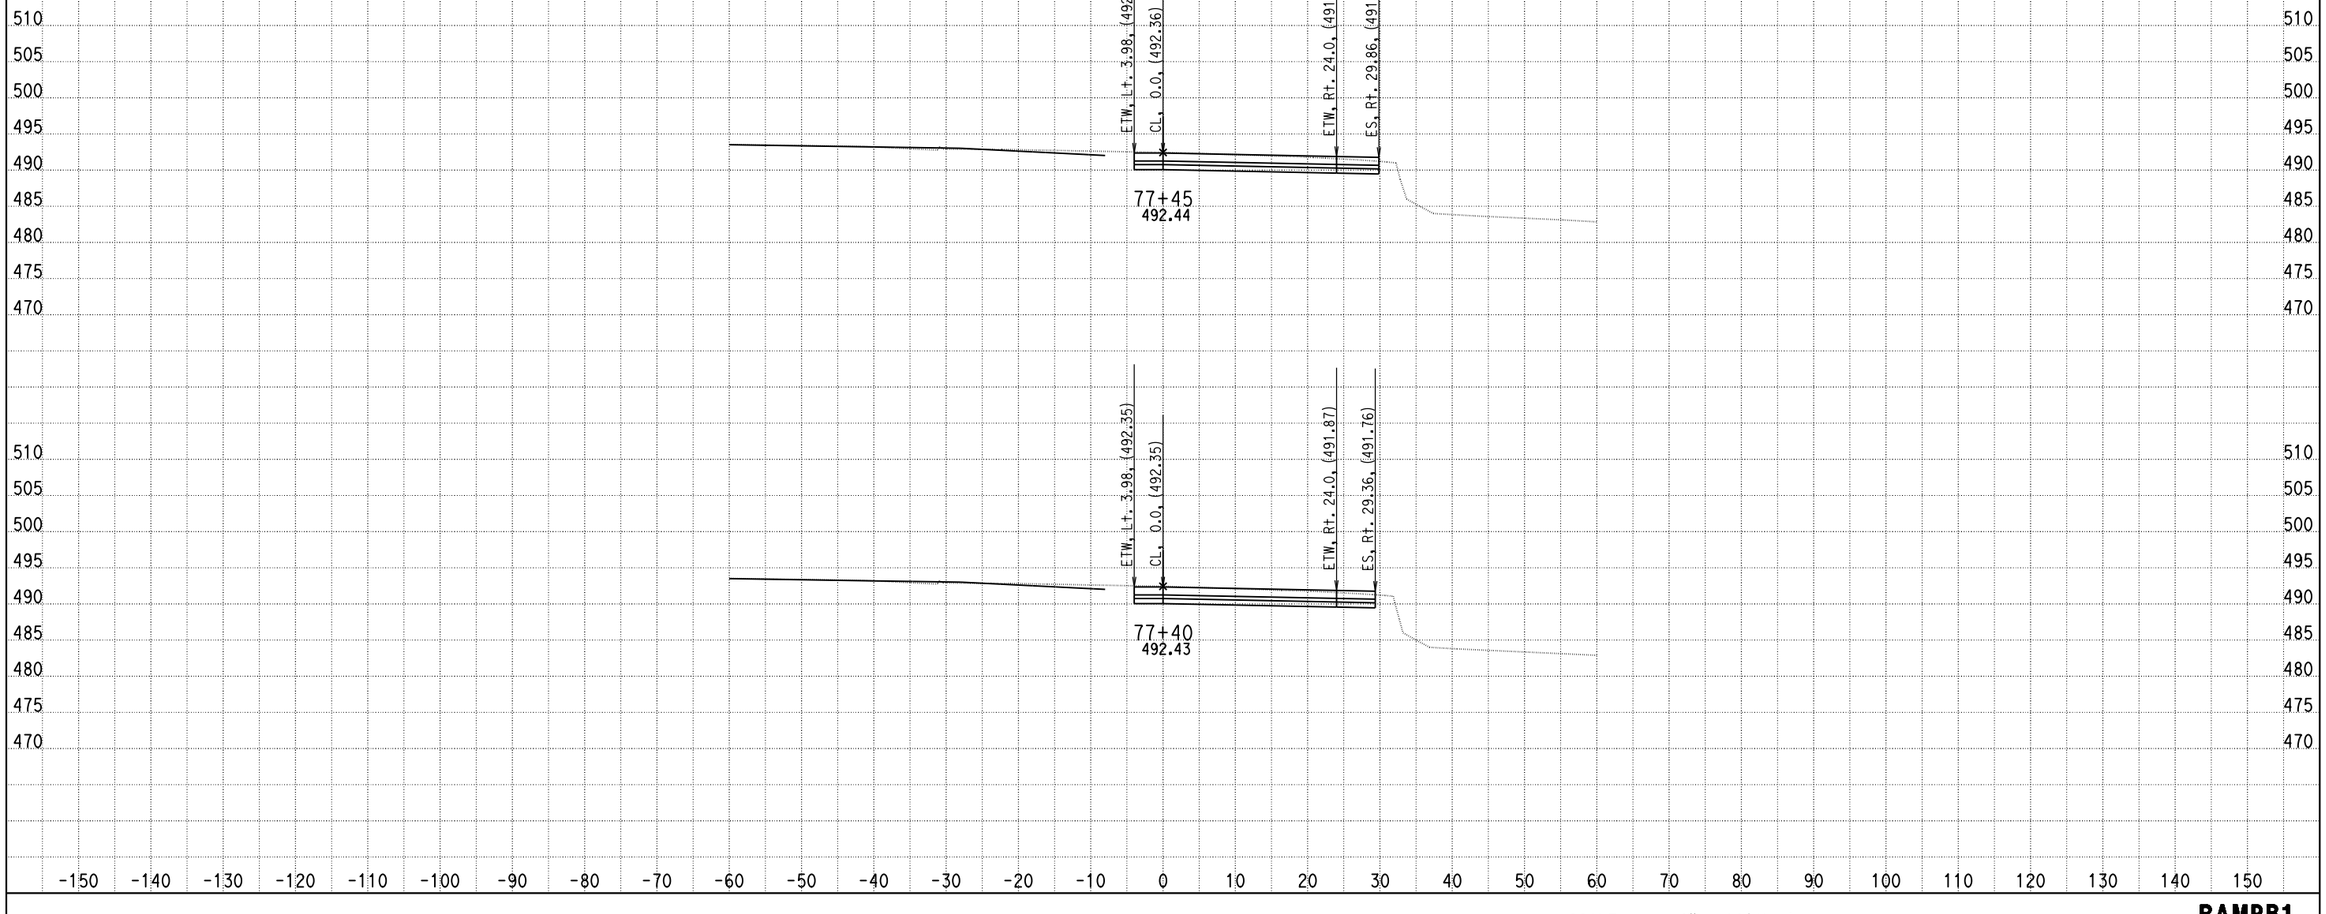

DATE: 4/9/2013

KC Project: 0818E File: C:\project\0818E\UPDATE-RAMP\hrb1-pro.ear

SCALE: 1" = 10' Horiz.
1" = 10' Vert.

All Dimensions are US Survey Feet

RAMPB1
CROSS SECTIONS

DESIGN STUDY ONLY

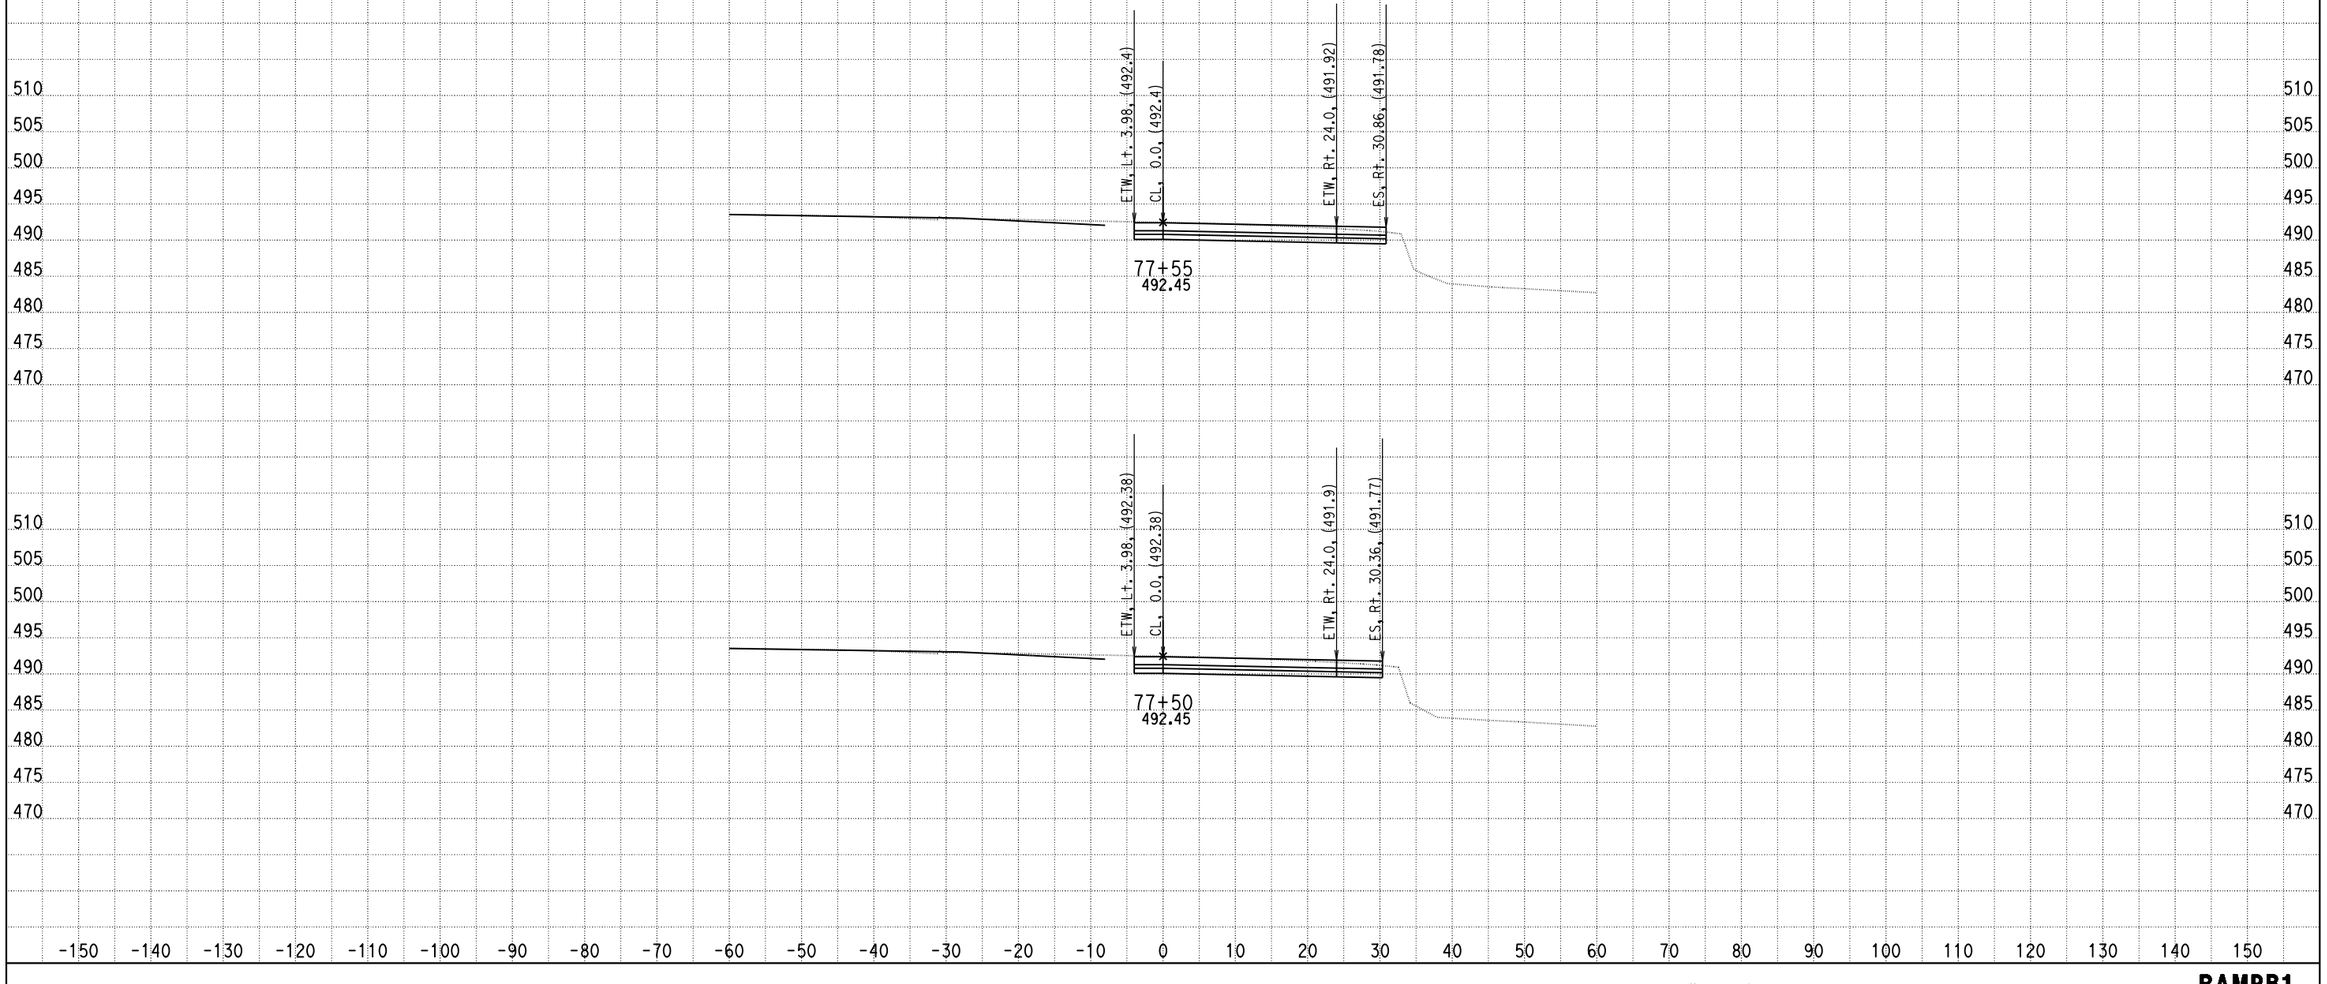

DATE: 4/9/2013

KC Project: 0818E File: C:\project\0818E\UPDATE-RAMP\hrb1-pro.ear

SCALE: 1" = 10' Horiz.
1" = 10' Vert.

All Dimensions are US Survey Feet

RAMPB1
CROSS SECTIONS
SHEET 50 OF XXX

DESIGN STUDY ONLY

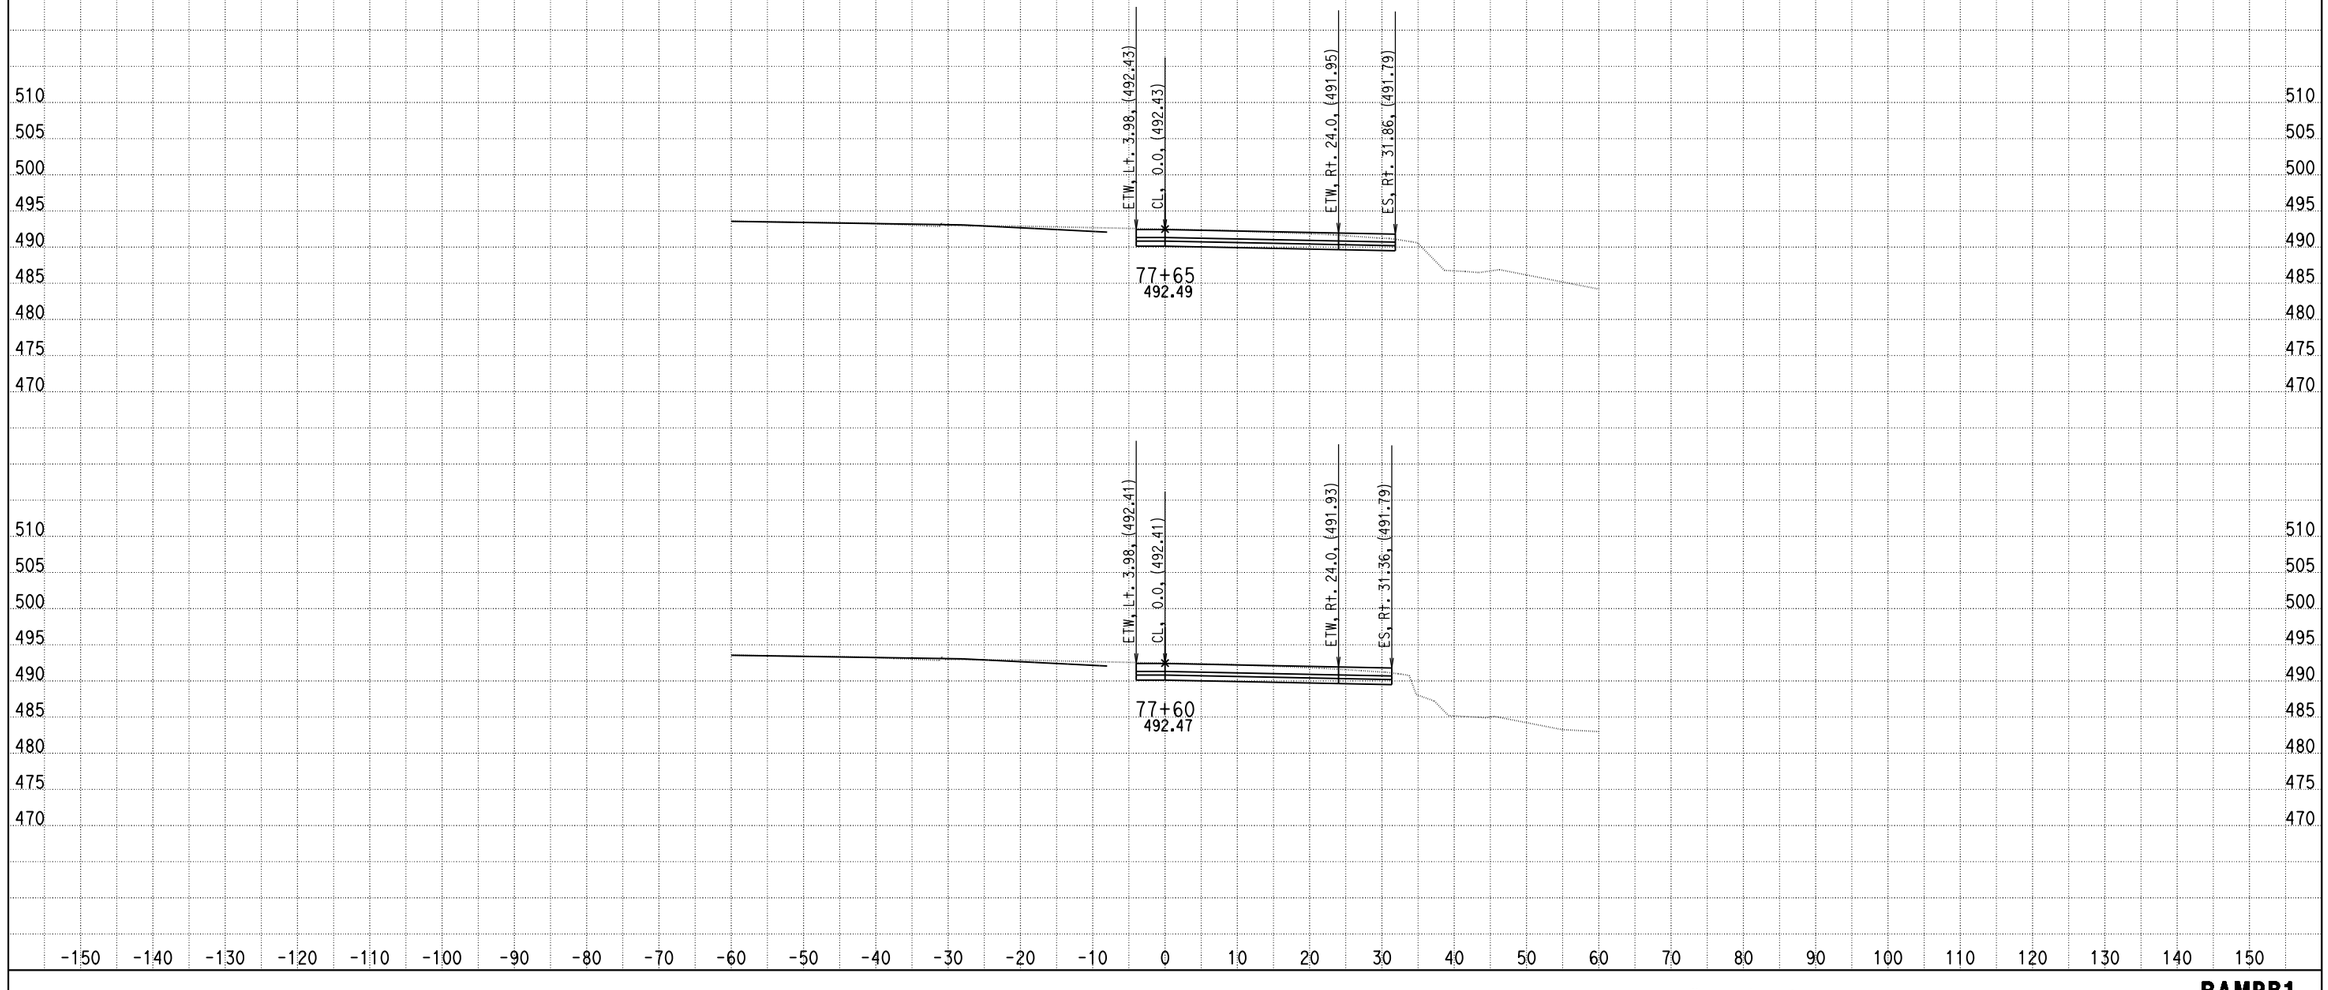

DATE: 4/9/2013

KC Project: 0818E File: C:\project\0818E\UPDATE-RAMP\hrb1-pro.ear

SCALE: 1" = 10' Horiz.
1" = 10' Vert.

All Dimensions are US Survey Feet

RAMPB1
CROSS SECTIONS
SHEET 51 OF XXX

DESIGN STUDY ONLY

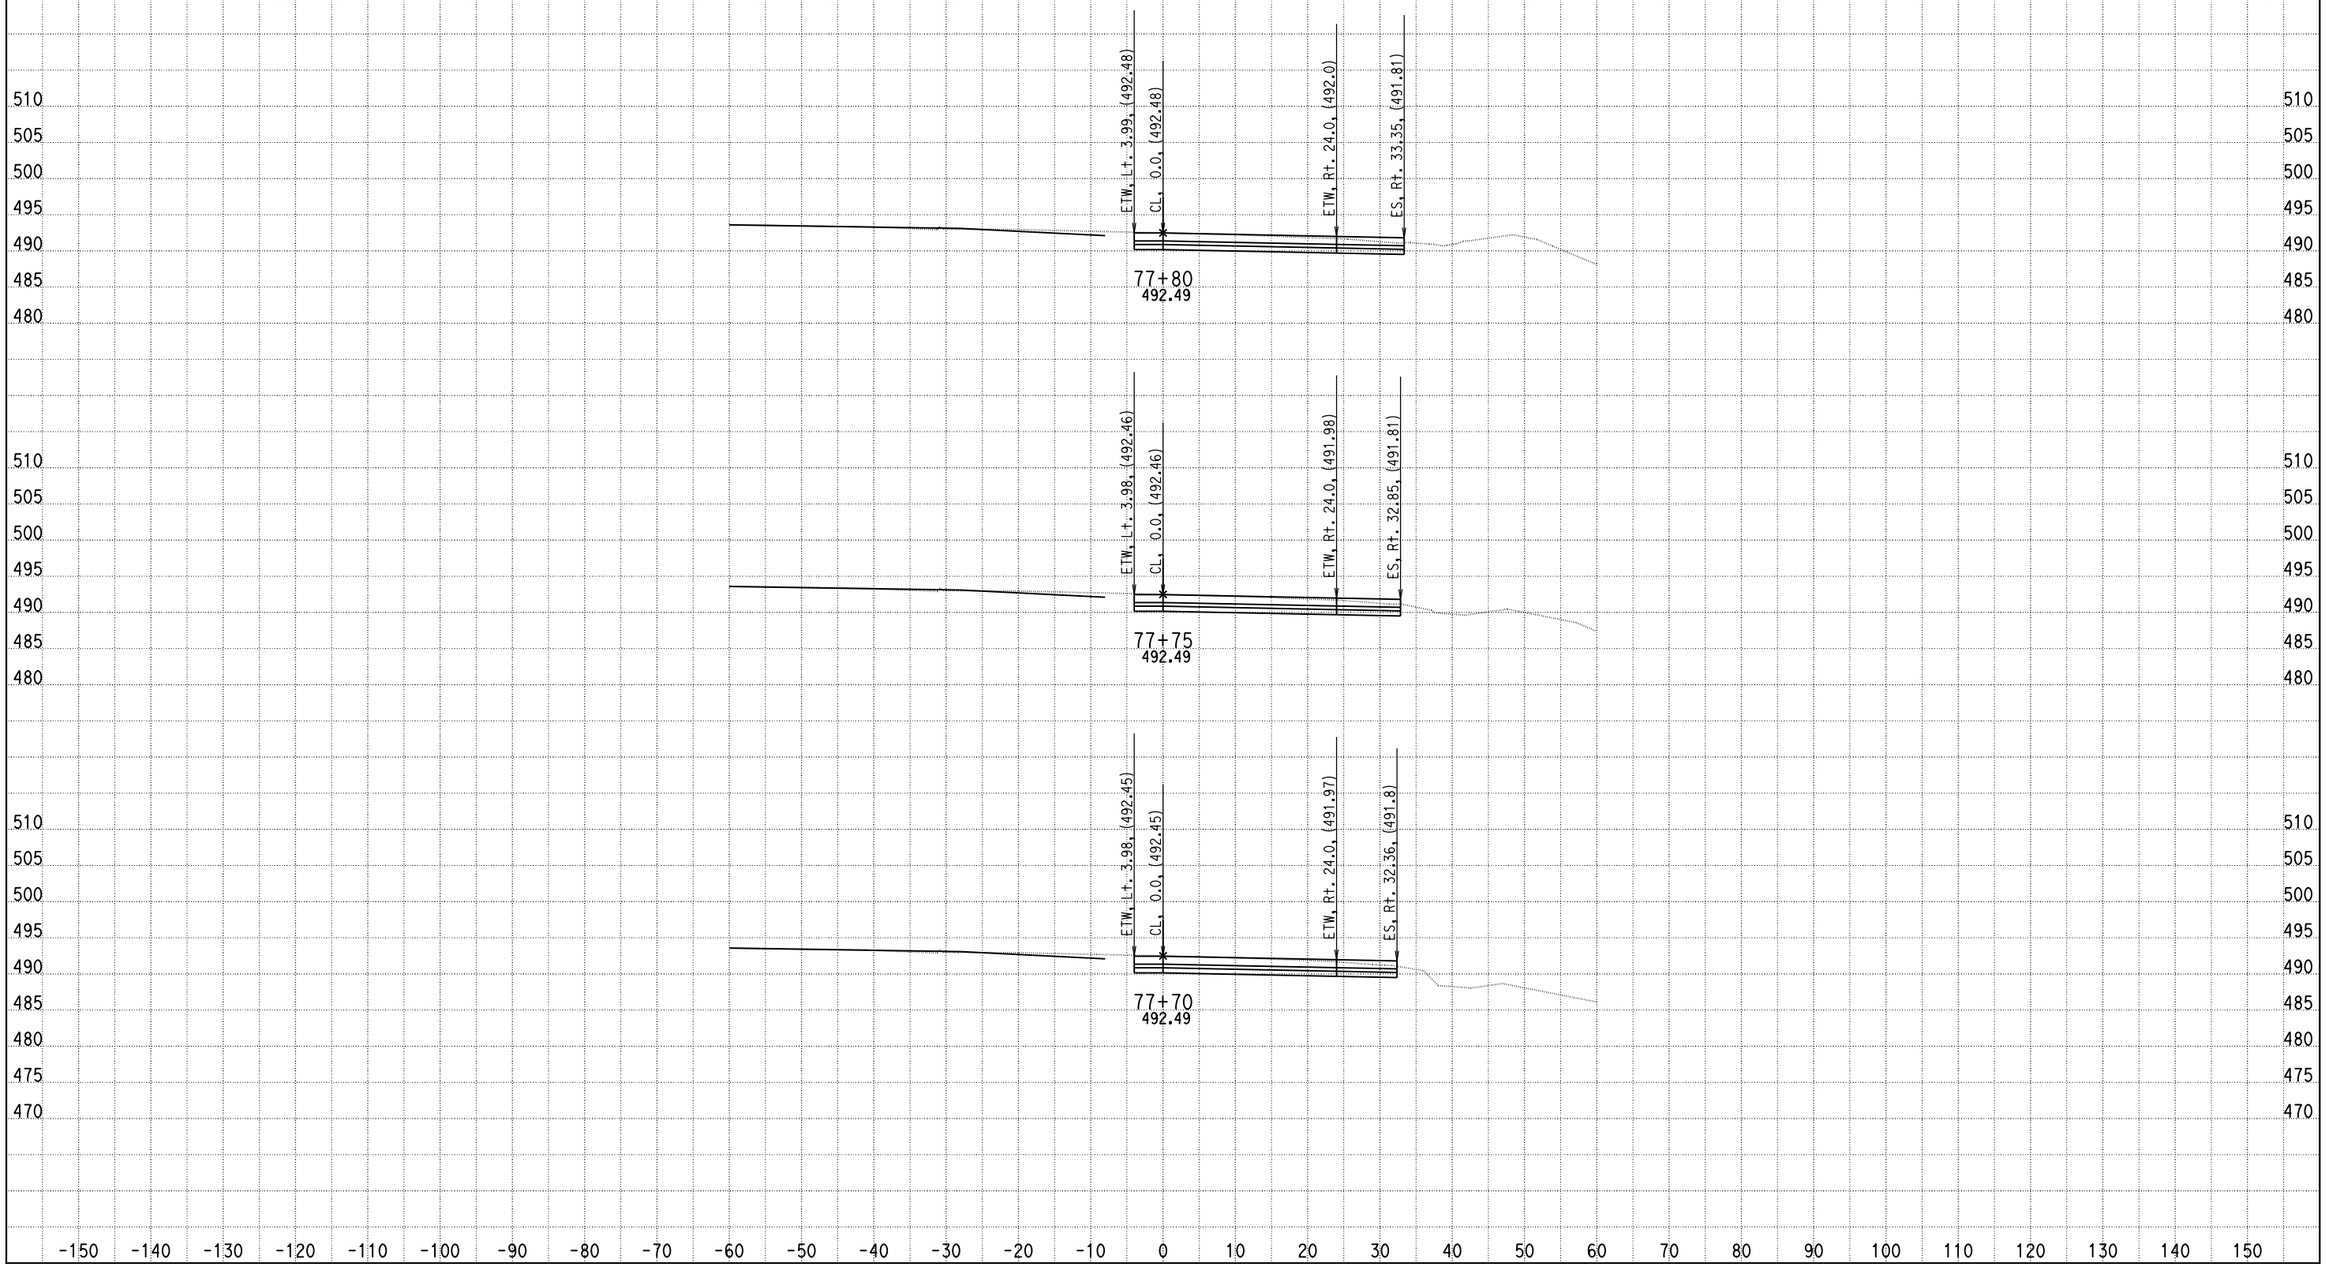

DATE: 4/9/2013

KC Project: 0818E File: C:\project\0818E\UPDATE-RAMP\hrb1-pro.ear

SCALE: 1" = 10' Horiz.
1" = 10' Vert.

All Dimensions are US Survey Feet

RAMPB1
CROSS SECTIONS

DESIGN STUDY ONLY

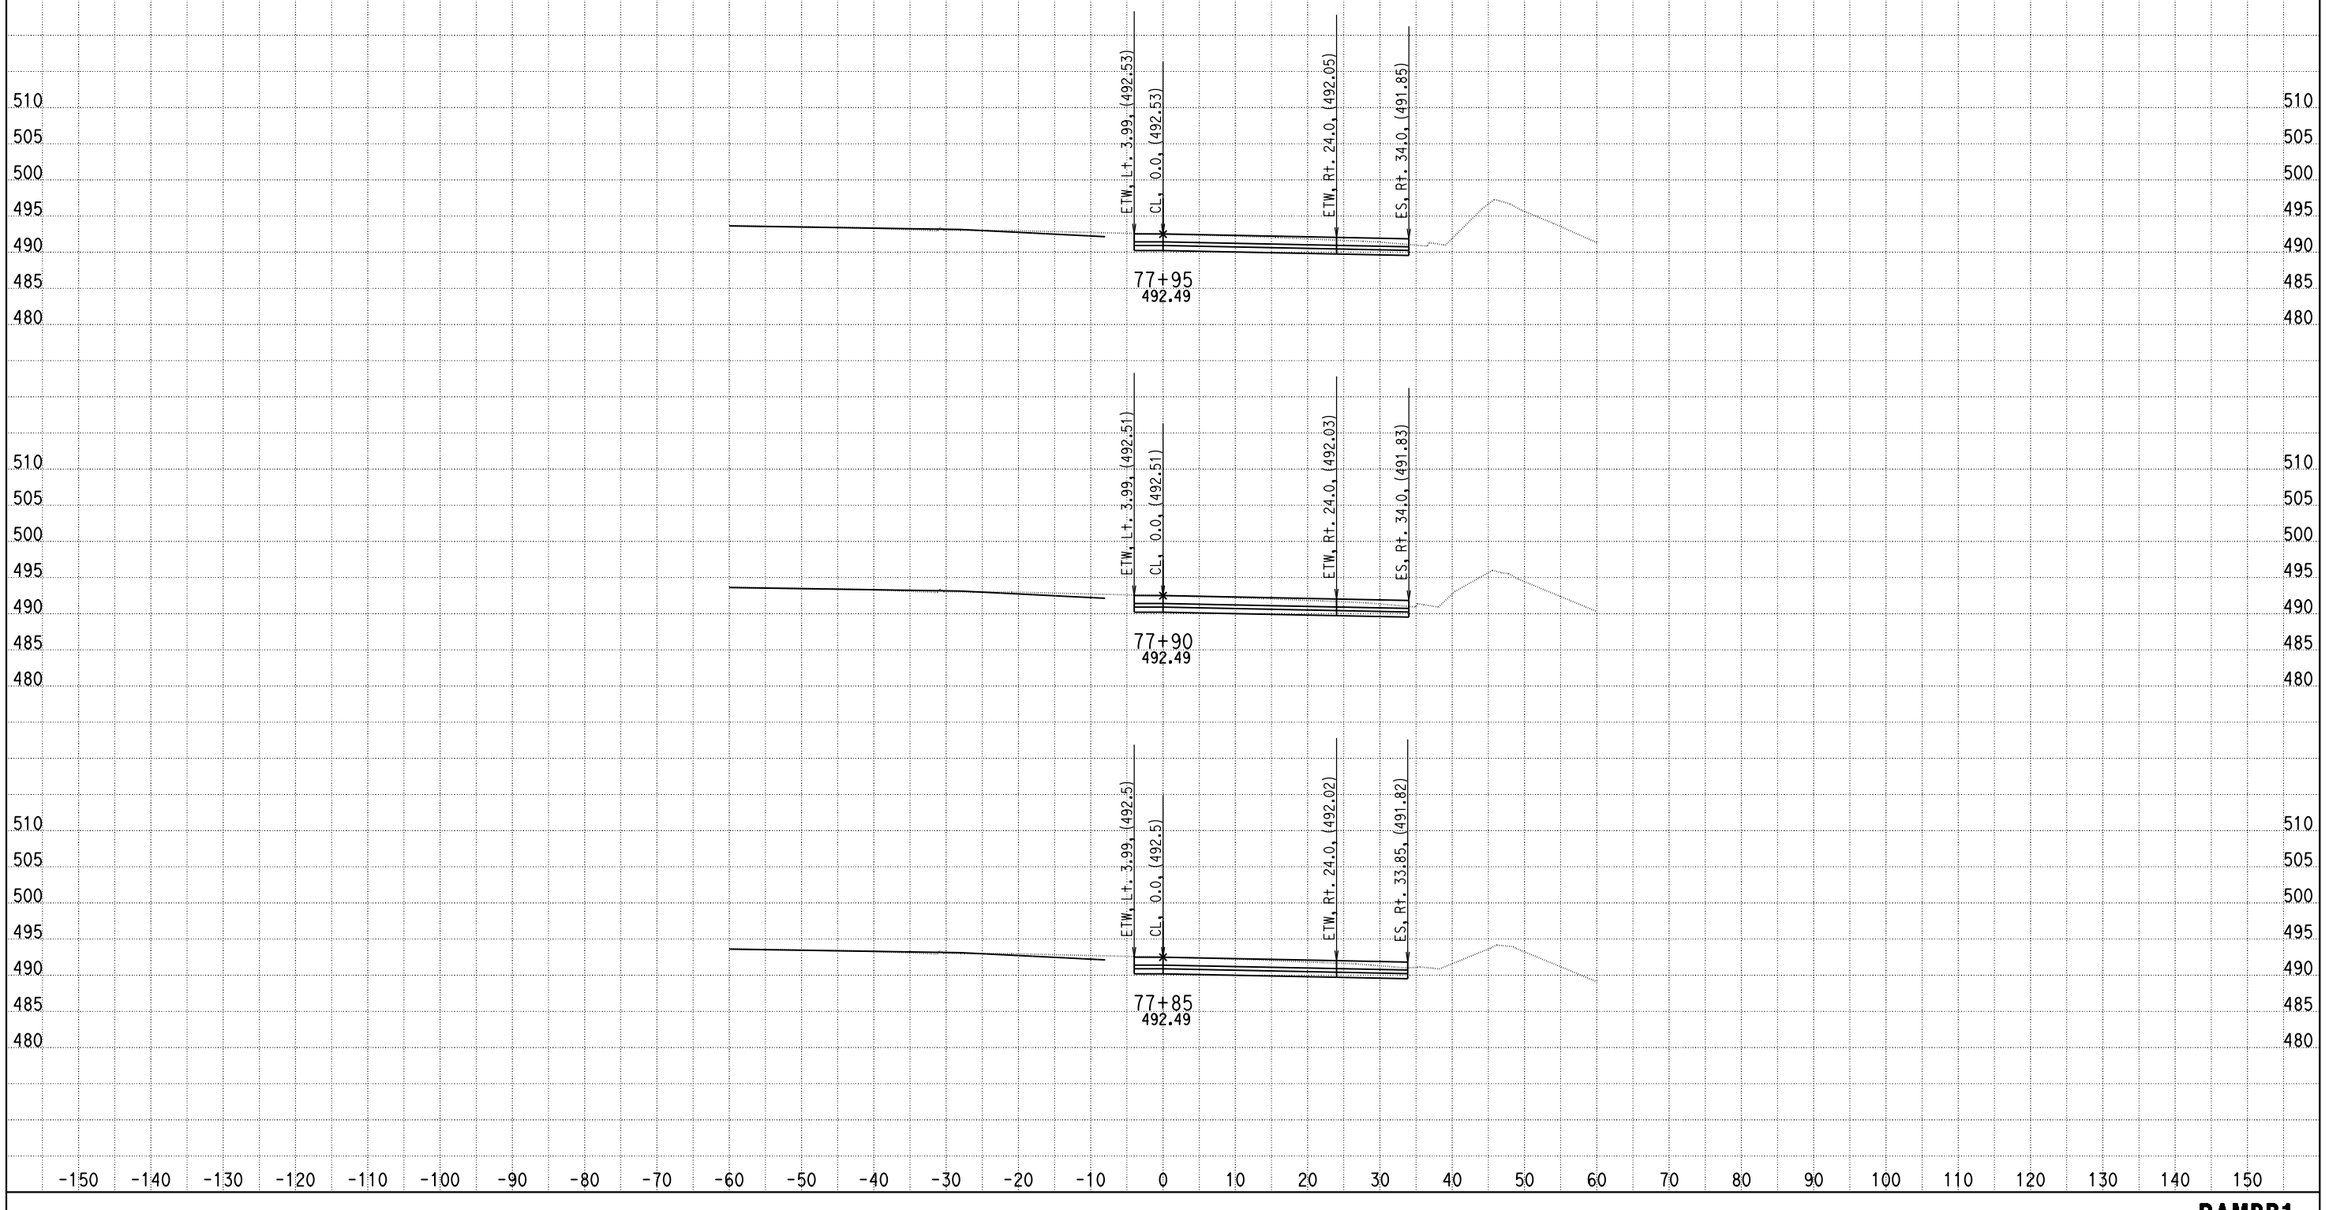

DATE: 4/9/2013

KC Project: 0818E File: C:\project\0818E\UPDATE-RAMP\hrb1-pro.ear

SCALE: 1" = 10' Horiz.
1" = 10' Vert.

All Dimensions are US Survey Feet

RAMPB1
CROSS SECTIONS

SHEET 53 OF XXX

DESIGN STUDY ONLY

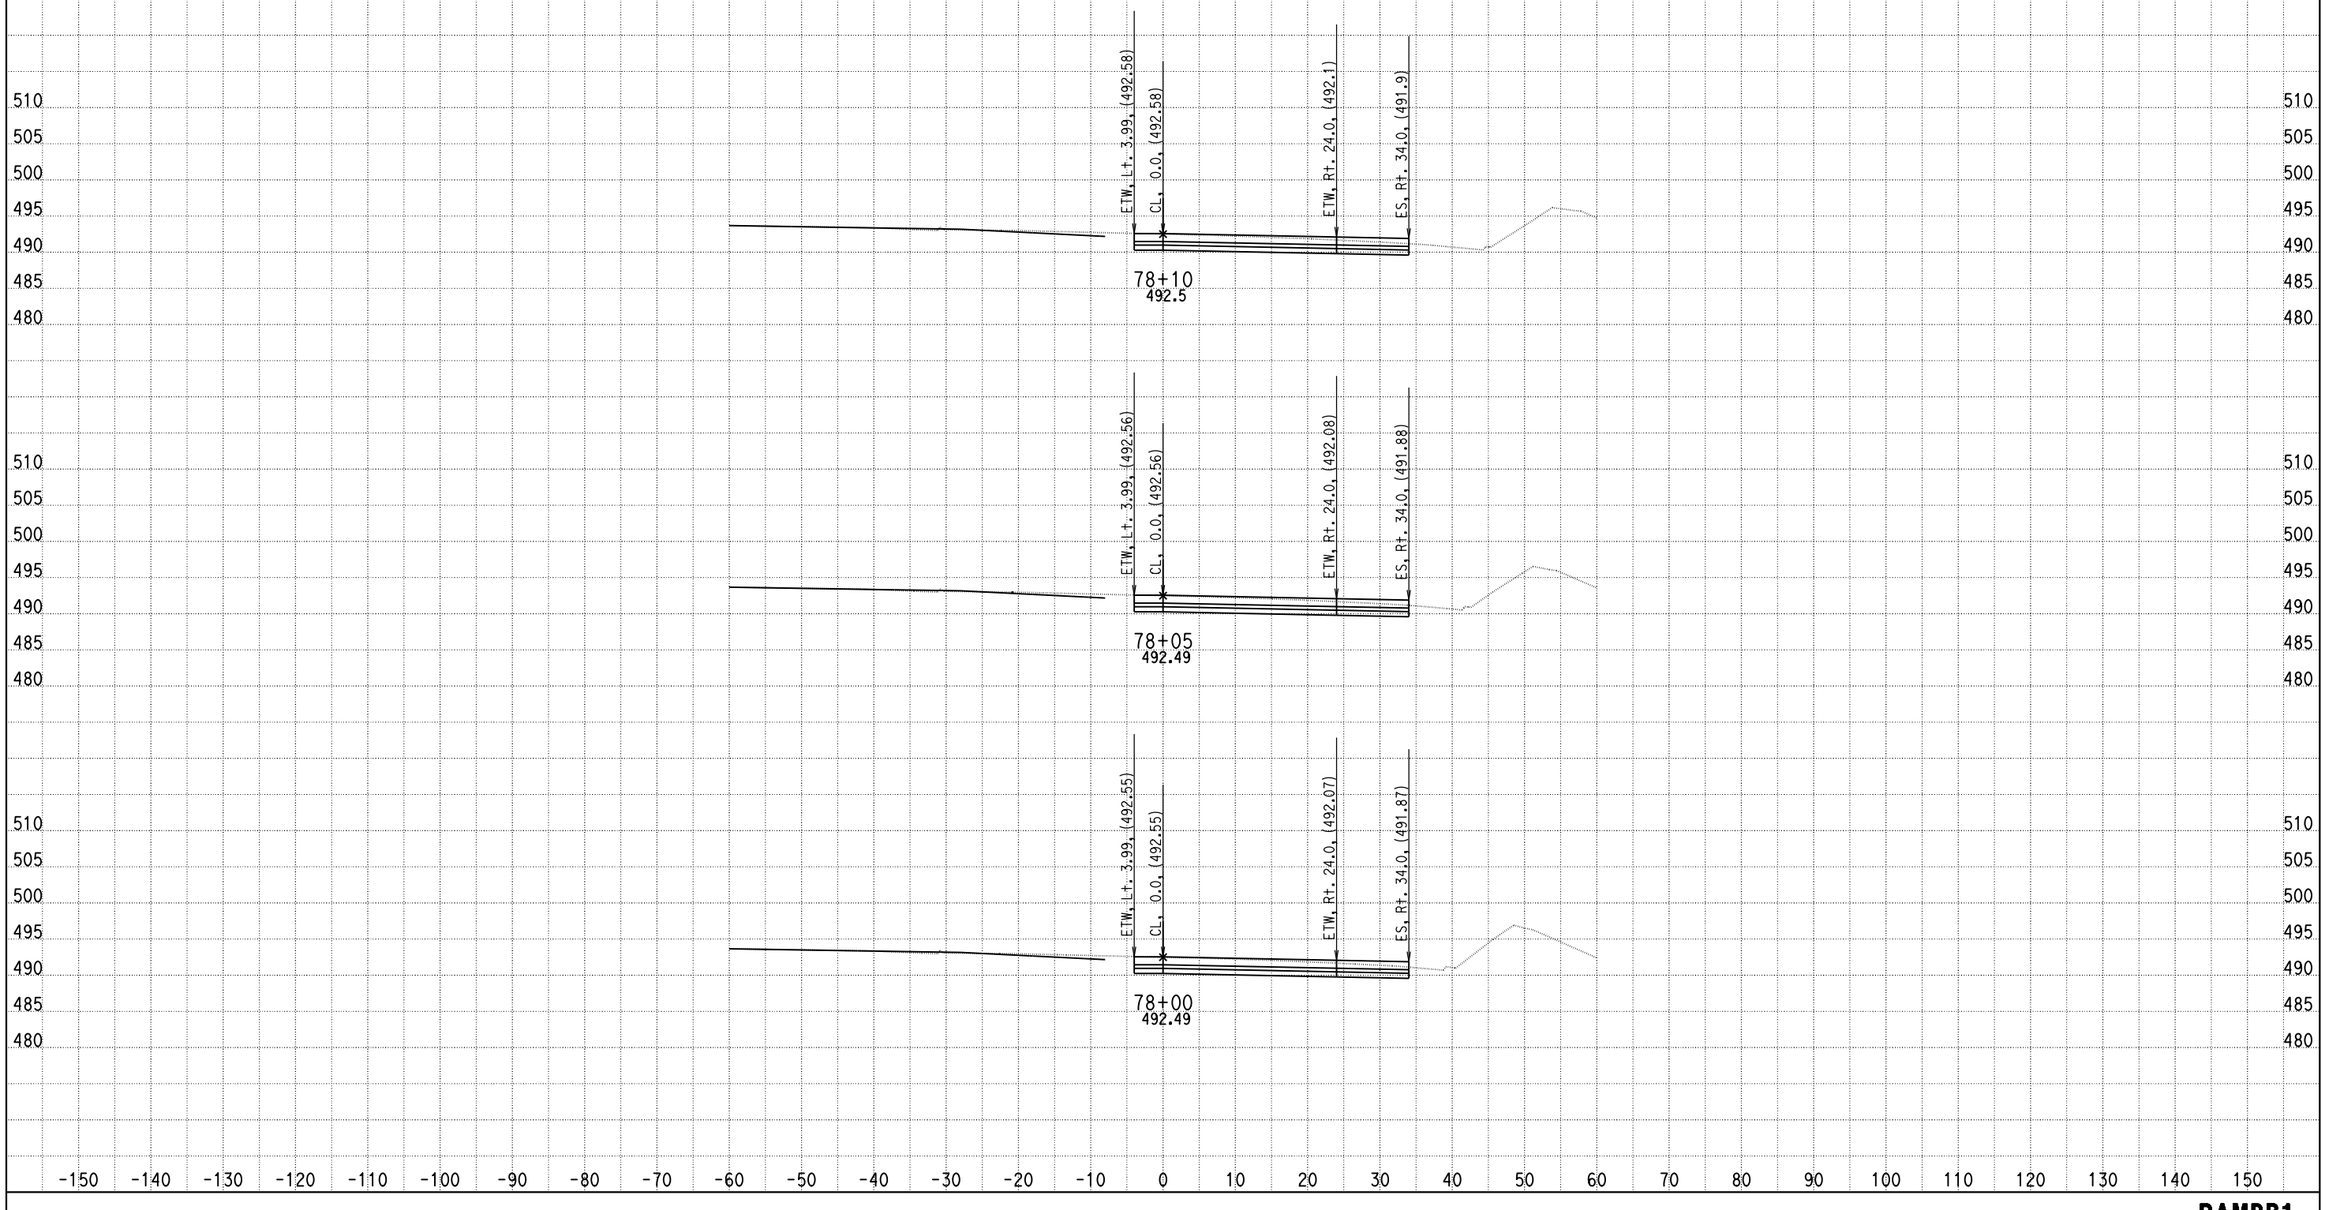

DATE: 4/9/2013

KC Project: 0818E File: C:\project\0818E\UPDATE-RAMP\hrb1-pro.ear

SCALE: 1" = 10' Horiz.
1" = 10' Vert.

All Dimensions are US Survey Feet

RAMPB1
CROSS SECTIONS

DESIGN STUDY ONLY

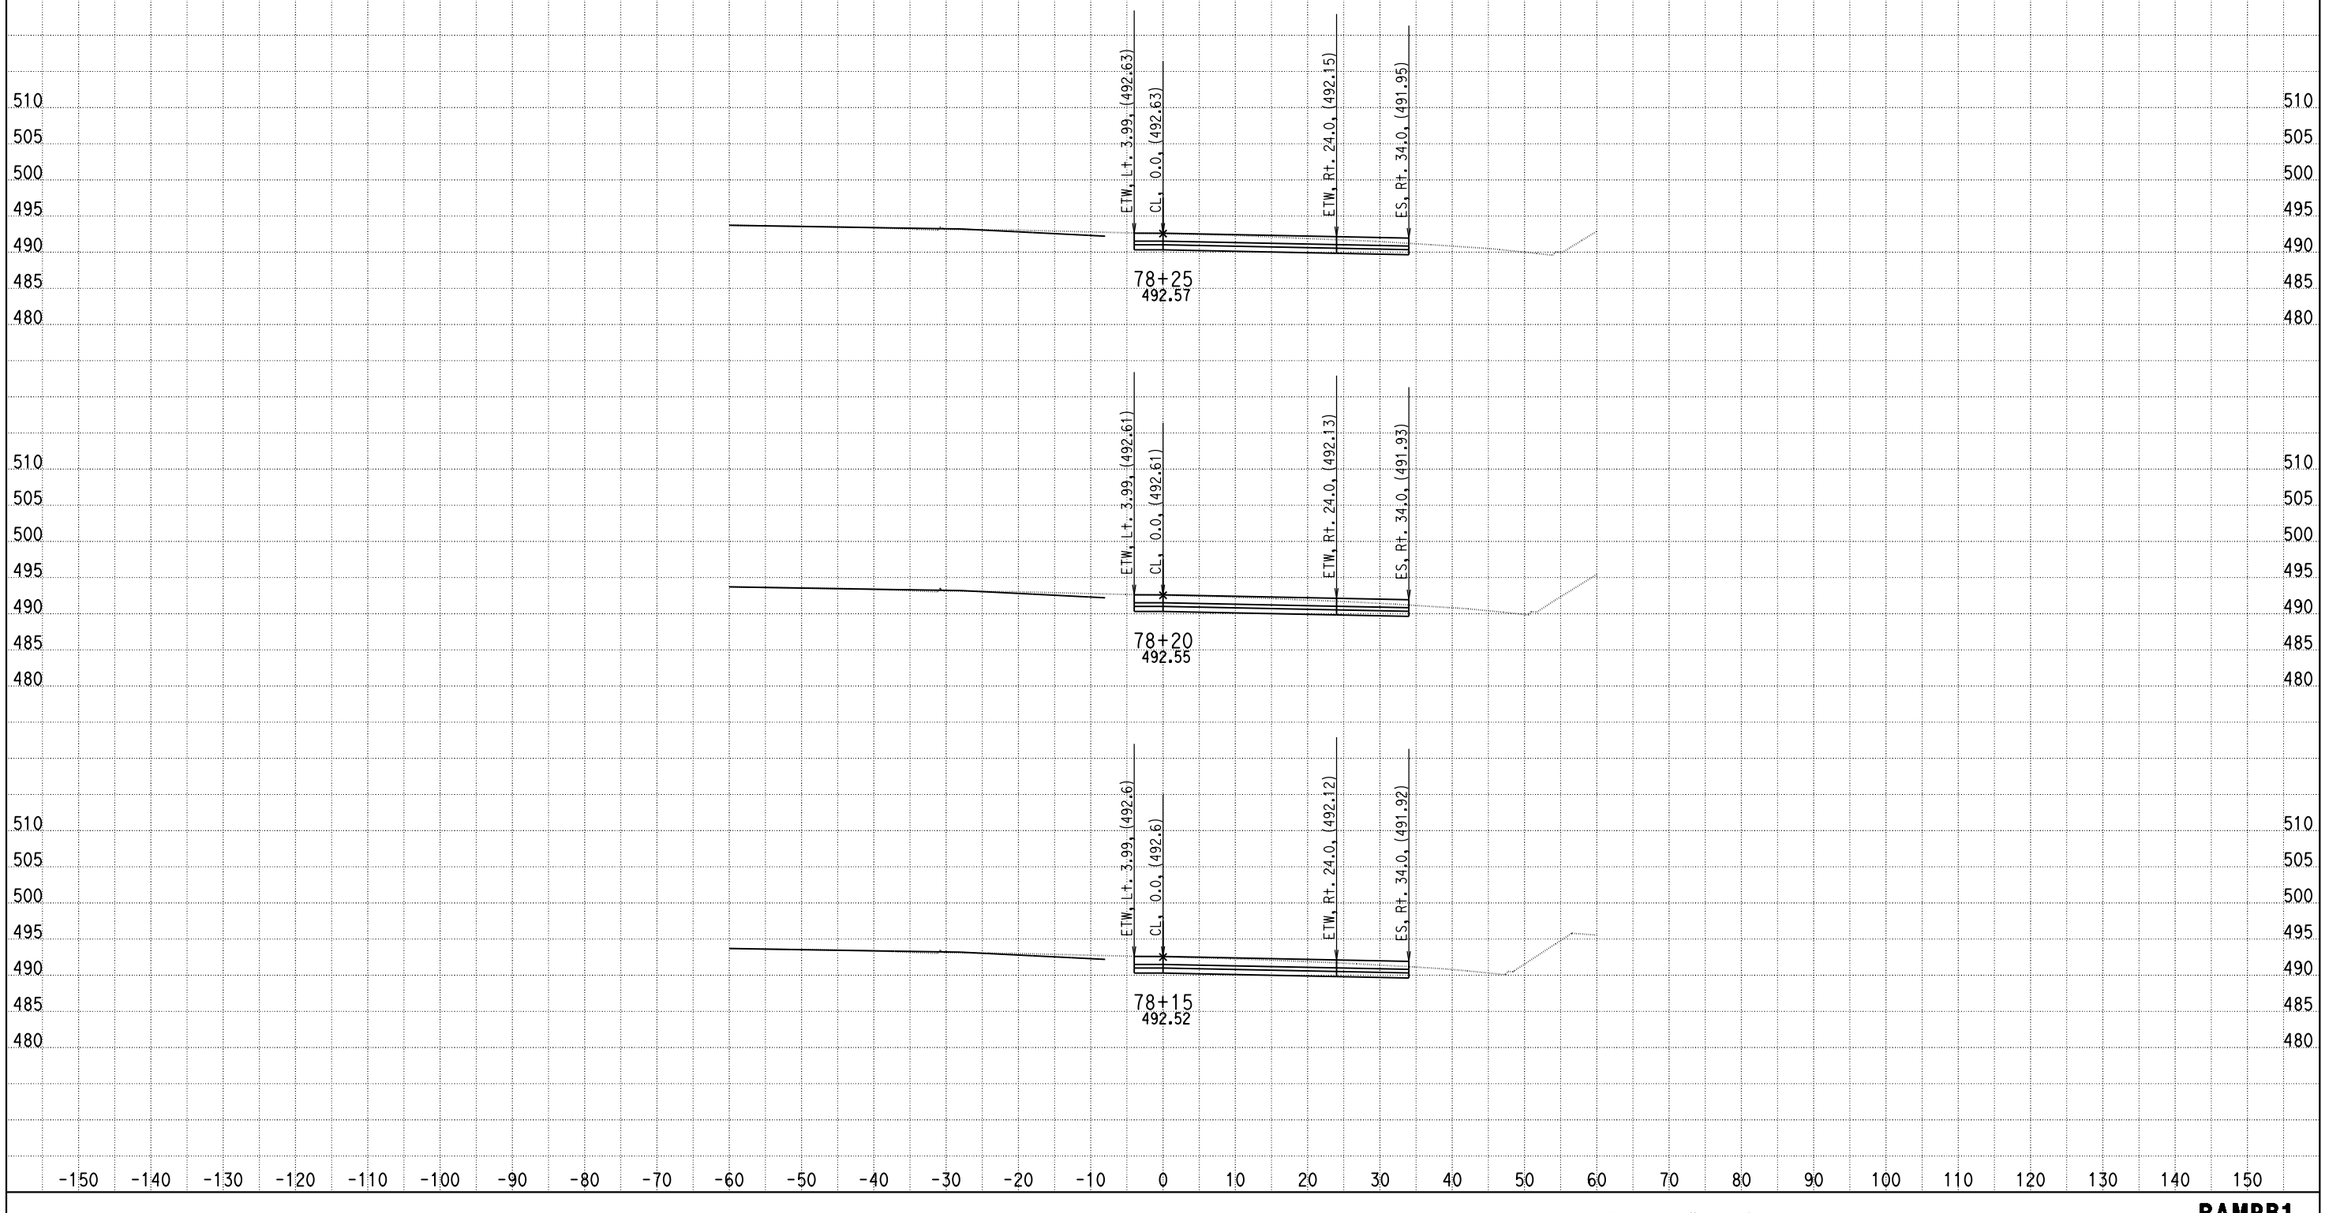

DATE: 4/9/2013

KC Project: 0818E File: C:\project\0818E\UPDATE-RAMP\hrb1-pro.ear

SCALE: 1" = 10' Horiz.
1" = 10' Vert.

All Dimensions are US Survey Feet

RAMPB1
CROSS SECTIONS

SHEET 55 OF XXX

DESIGN STUDY ONLY

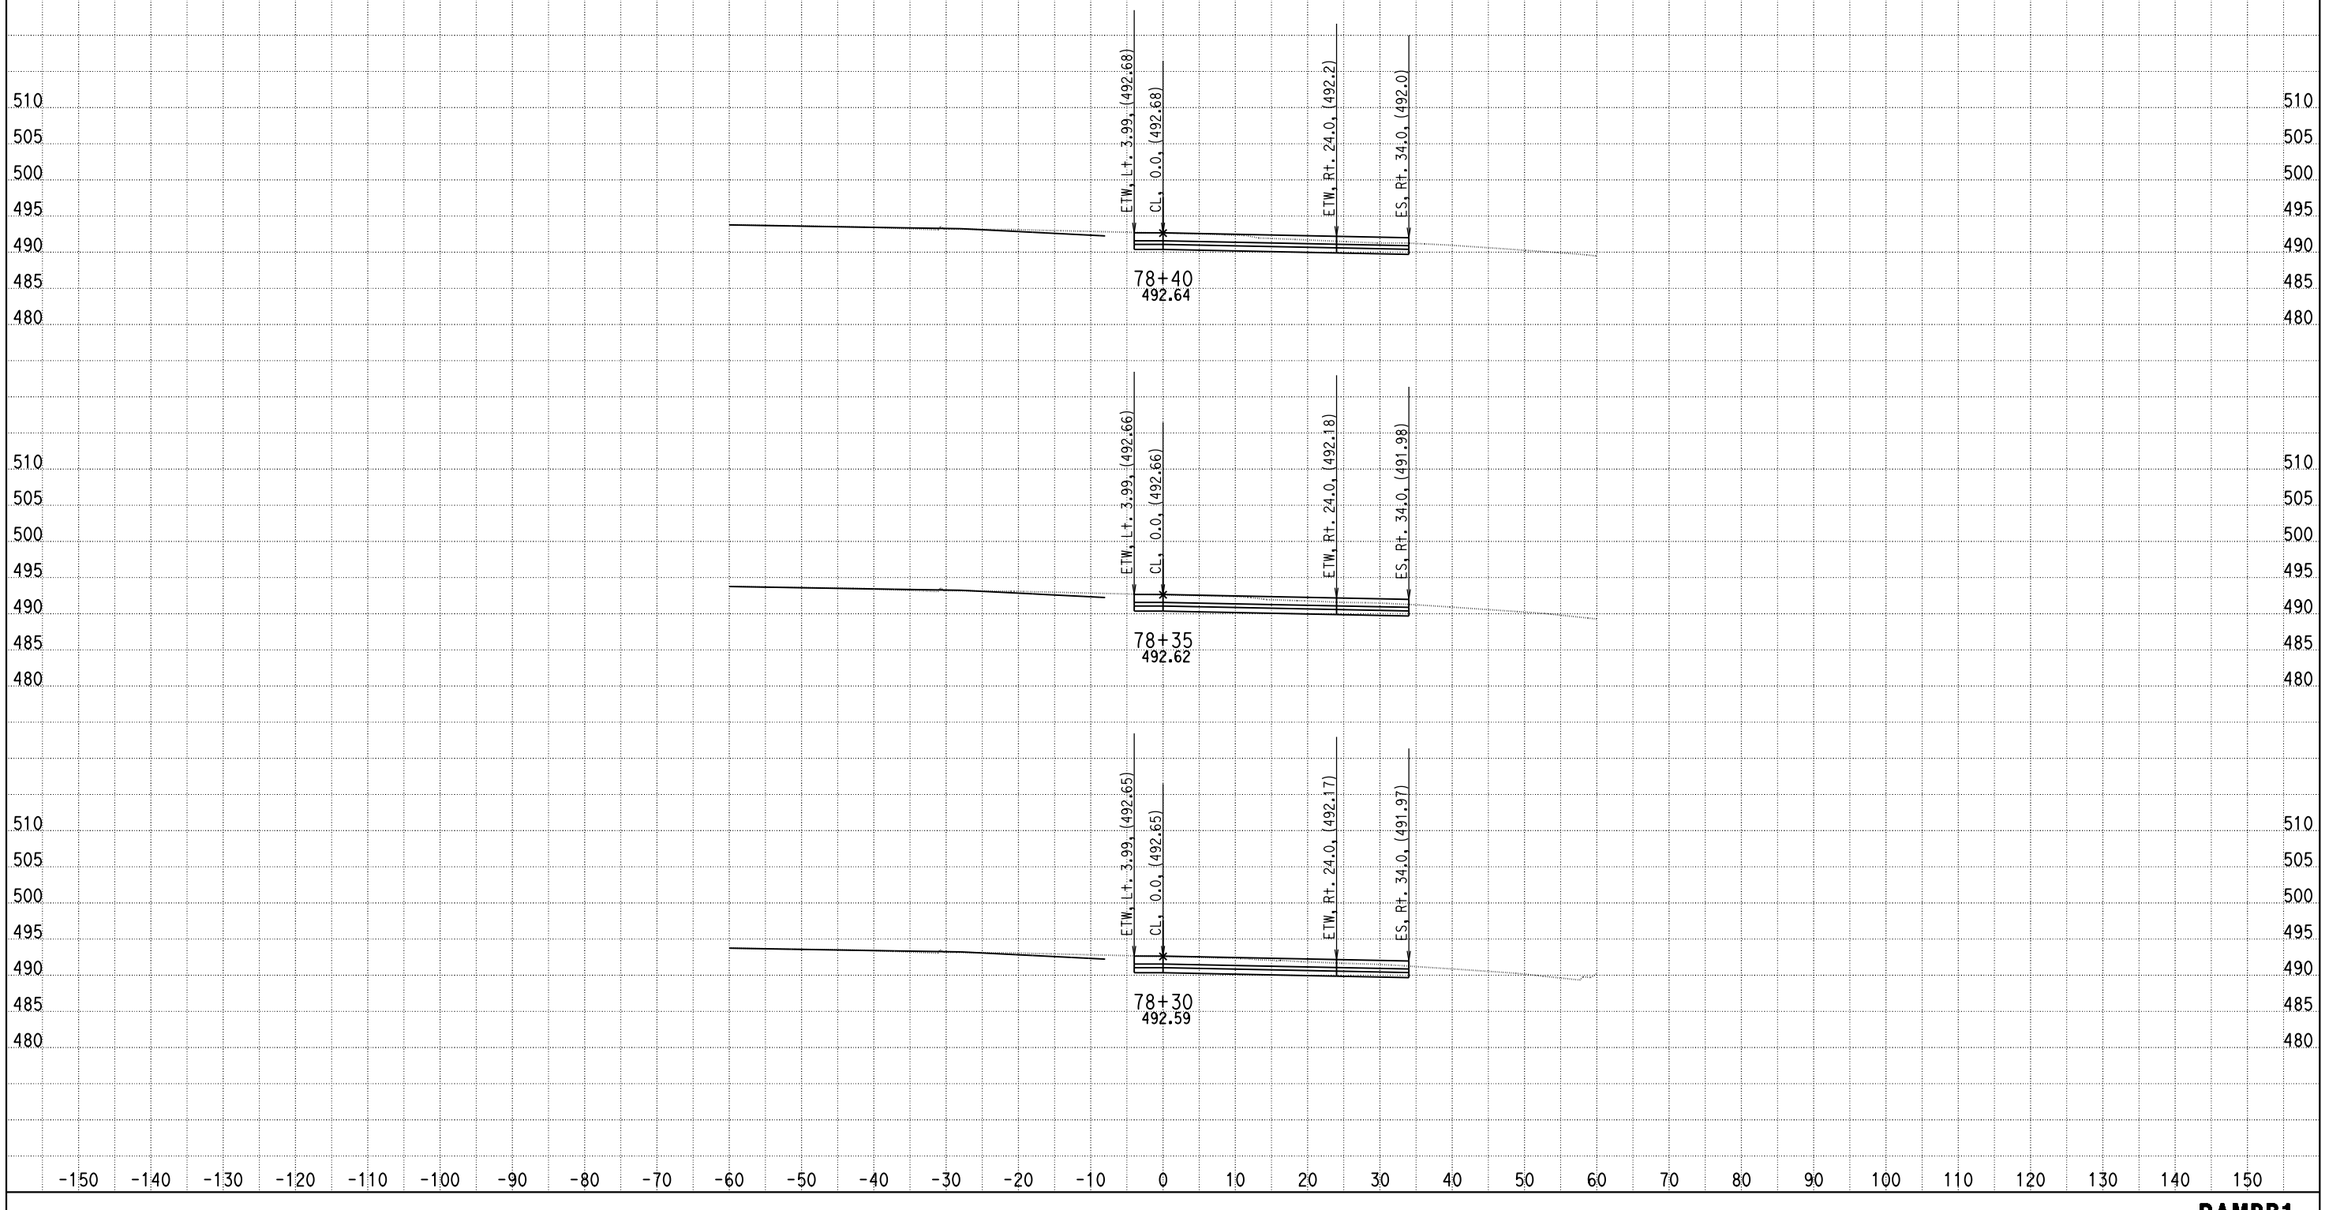

DATE: 4/9/2013

KC Project: 0818E File: C:\project\0818E\UPDATE-RAMP\hrb1-pro.ear

SCALE: 1" = 10' Horiz.
1" = 10' Vert.

All Dimensions are US Survey Feet

RAMPB1
CROSS SECTIONS

DESIGN STUDY ONLY

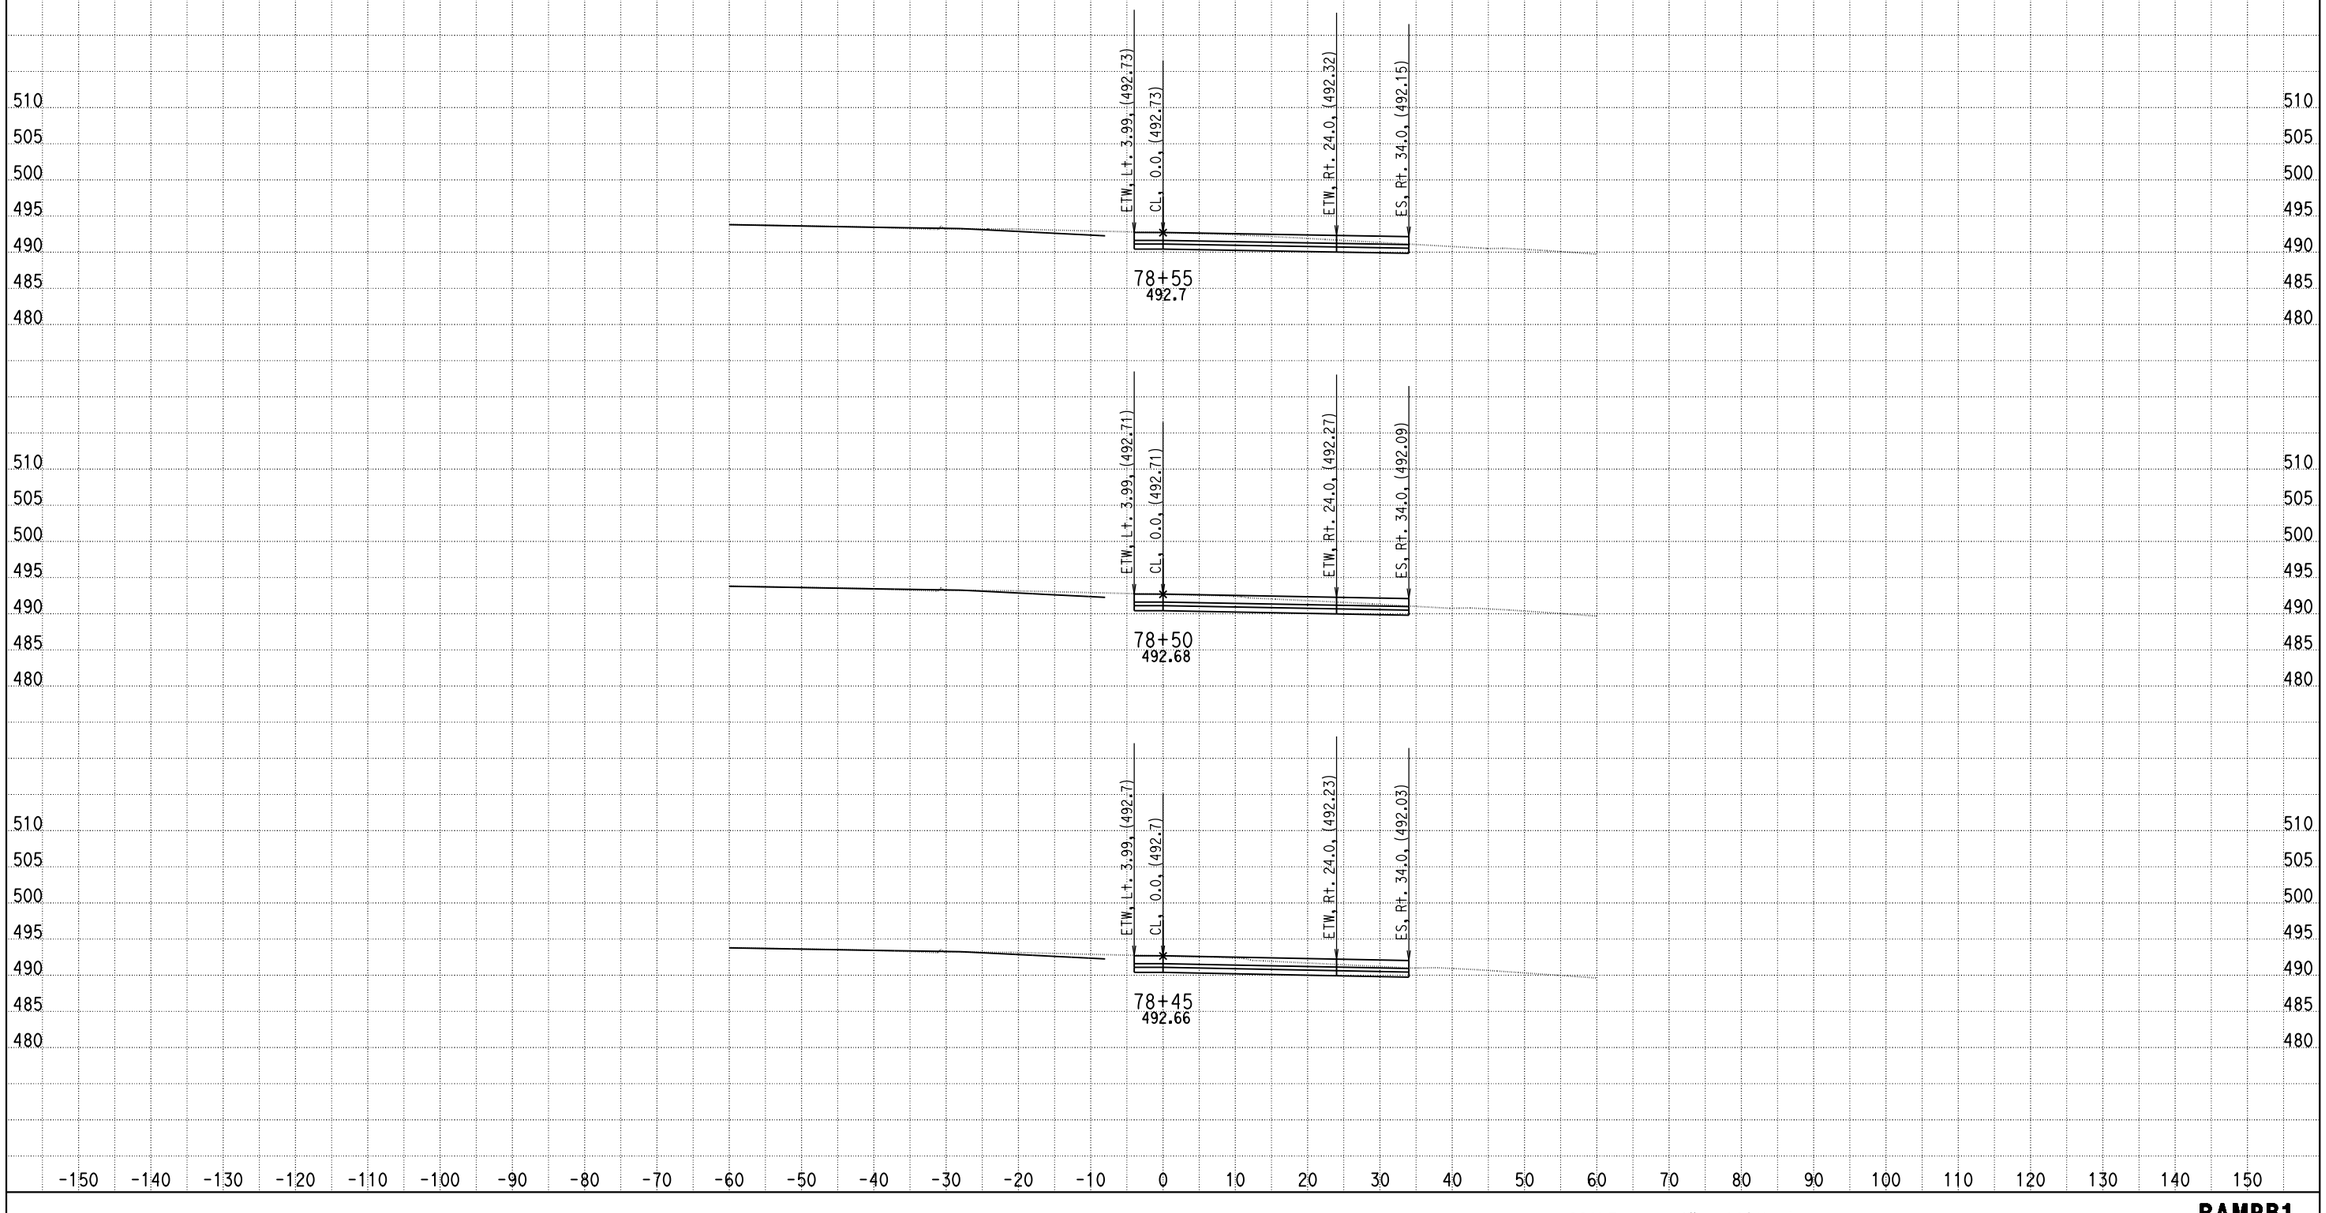

DATE: 4/9/2013

KC Project: 0818E File: C:\project\0818E\UPDATE-RAMP\hrb1-pro.ear

SCALE: 1" = 10' Horiz.
1" = 10' Vert.

All Dimensions are US Survey Feet

RAMPB1
CROSS SECTIONS

DESIGN STUDY ONLY

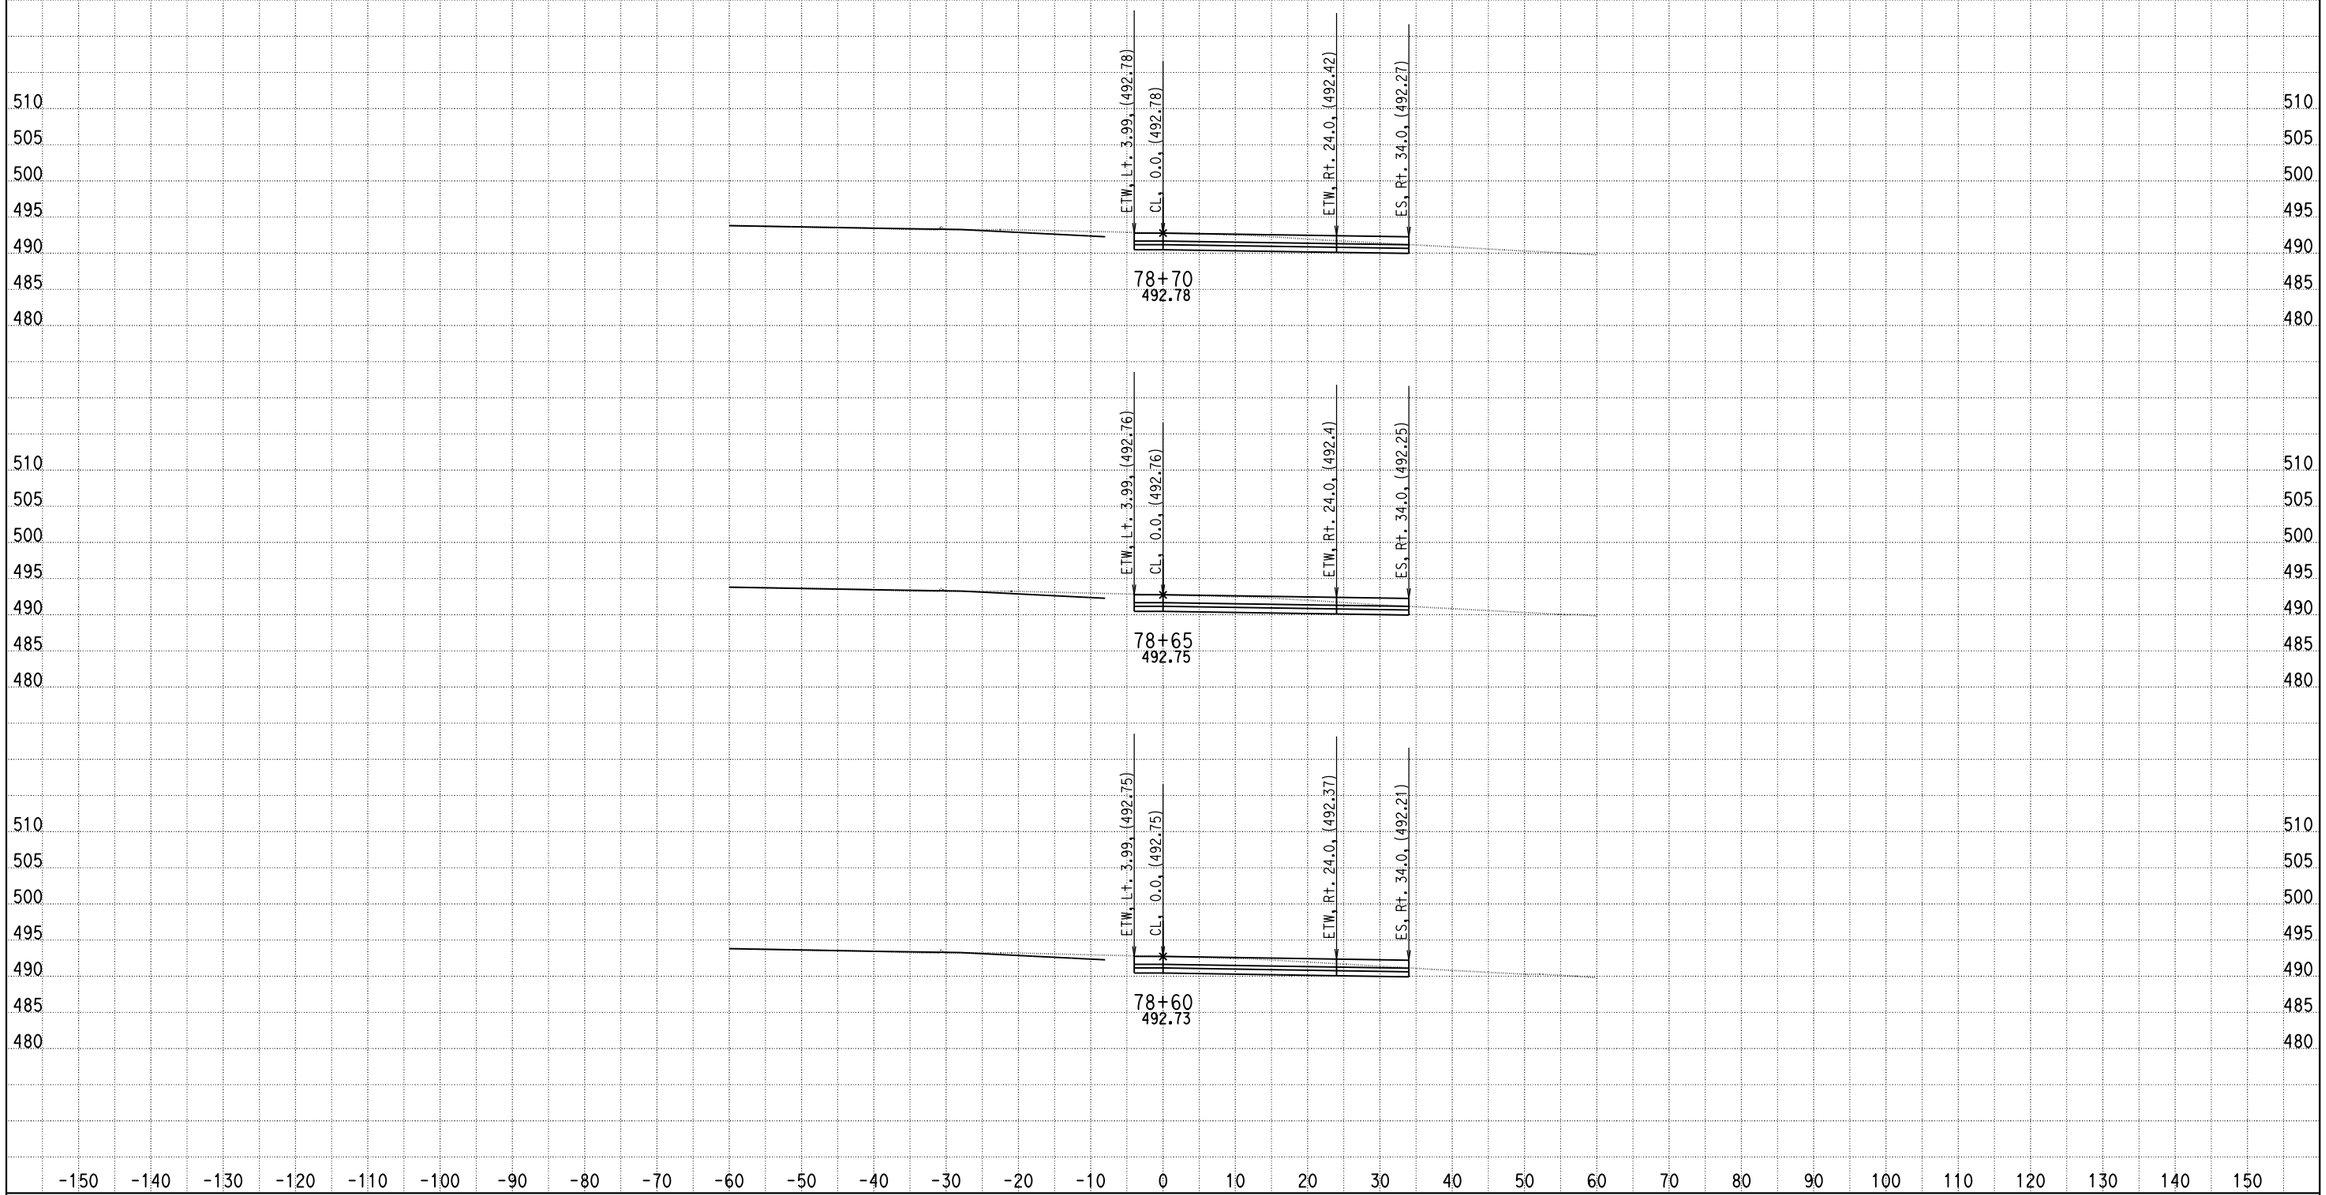

DATE: 4/9/2013

KC Project: 0818E File: C:\project\0818E\UPDATE-RAMP\hrb1-pro.ear

SCALE: 1" = 10' Horiz.
1" = 10' Vert.

All Dimensions are US Survey Feet

RAMPB1
CROSS SECTIONS

SHEET 58 OF XXX

DESIGN STUDY ONLY

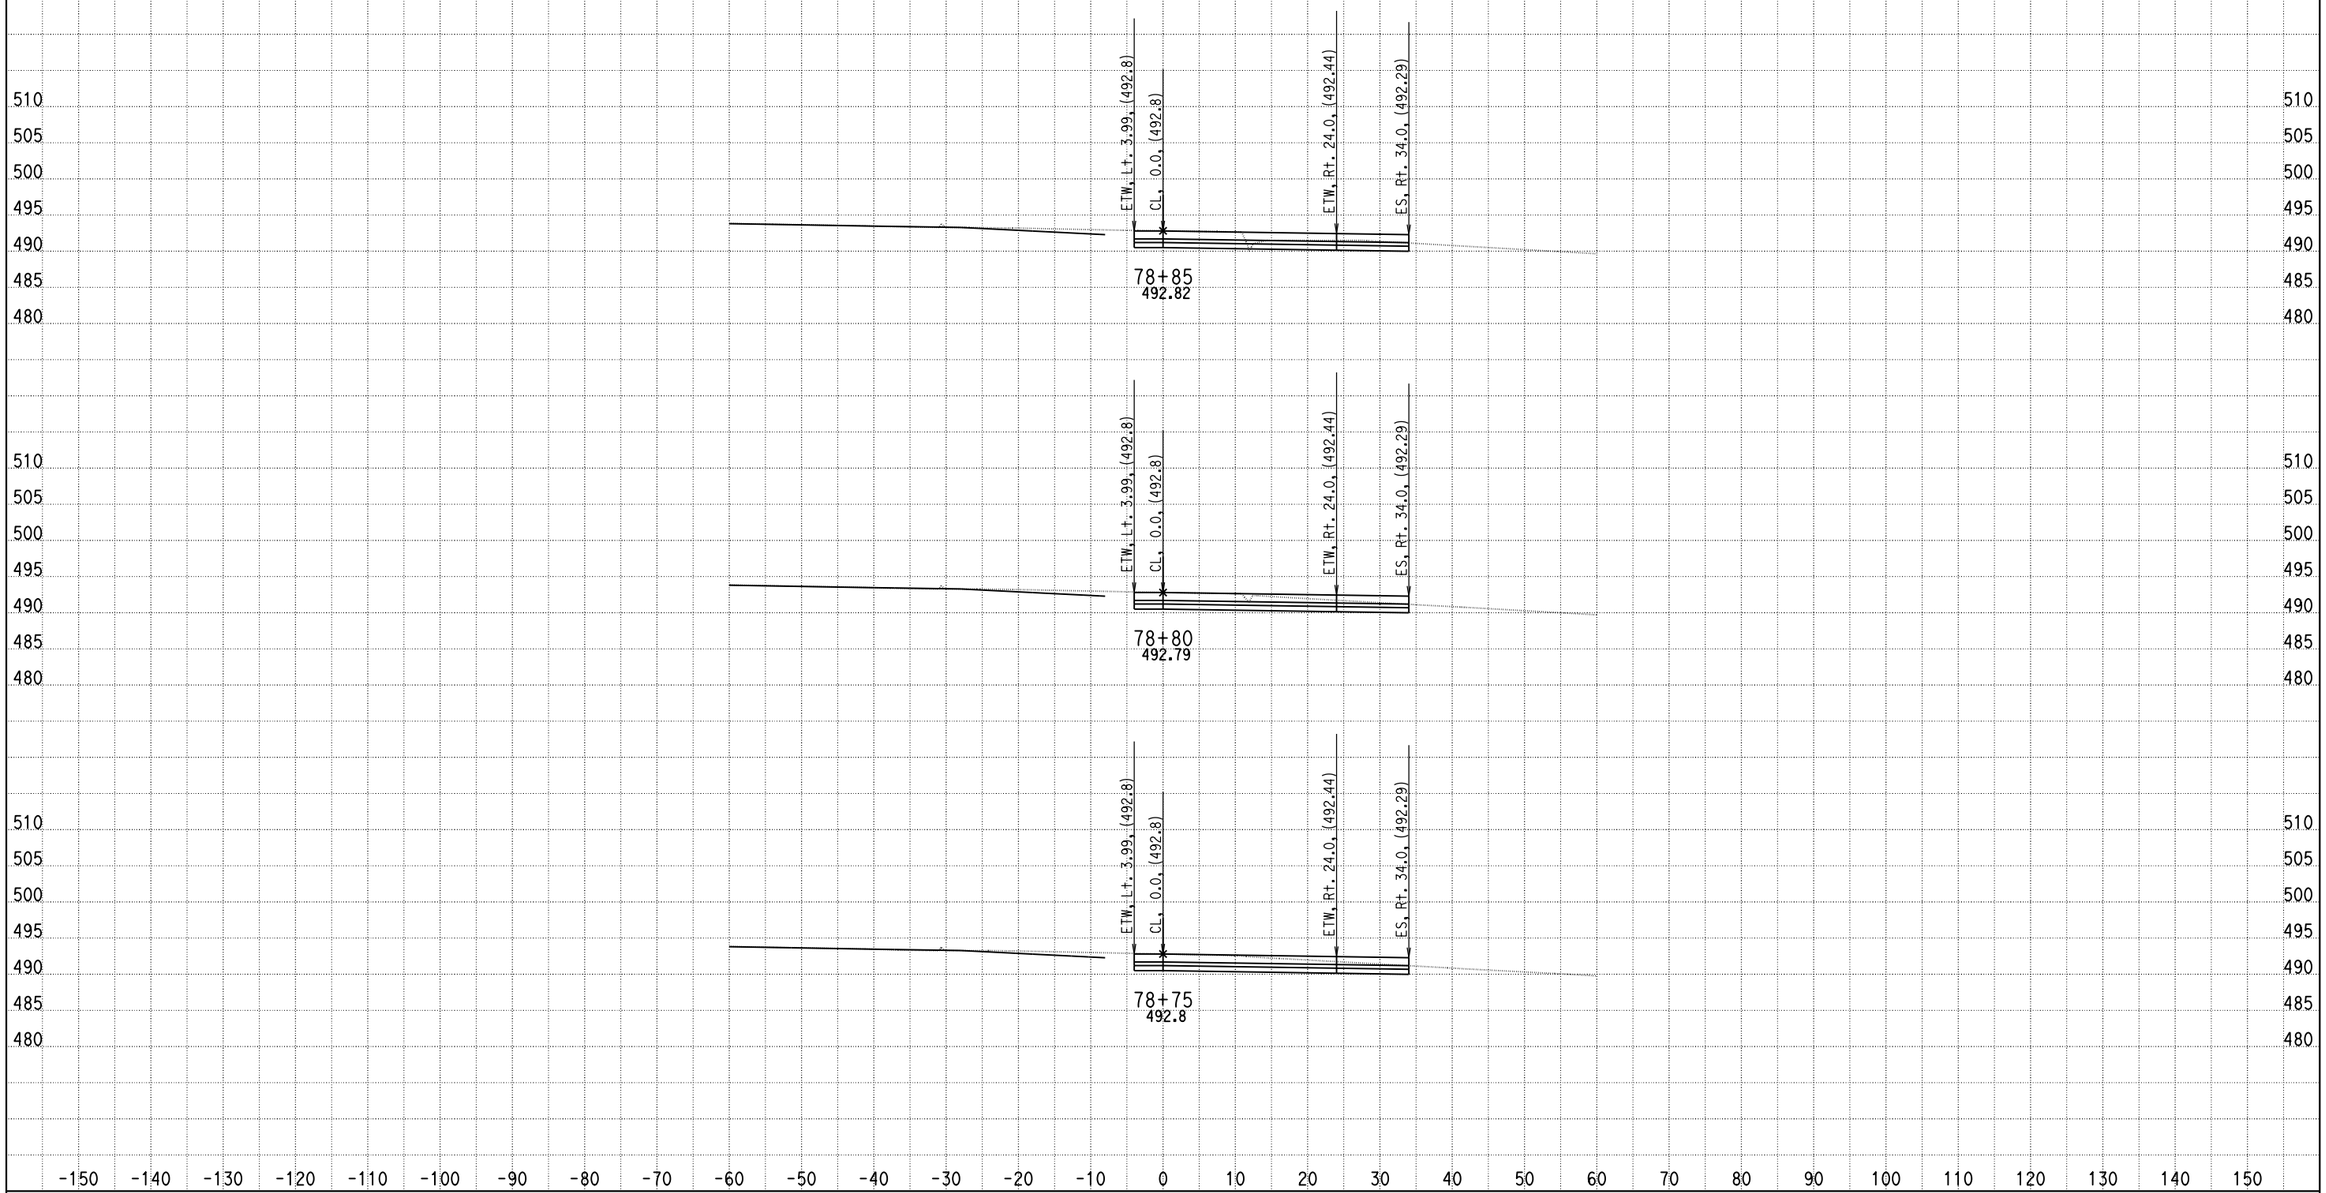

DATE: 4/9/2013

KC Project: 0818E File: C:\project\0818E\UPDATE-RAMP\hrb1-pro.ear

SCALE: 1" = 10' Horiz.
1" = 10' Vert.

All Dimensions are US Survey Feet

RAMPB1
CROSS SECTIONS

DESIGN STUDY ONLY

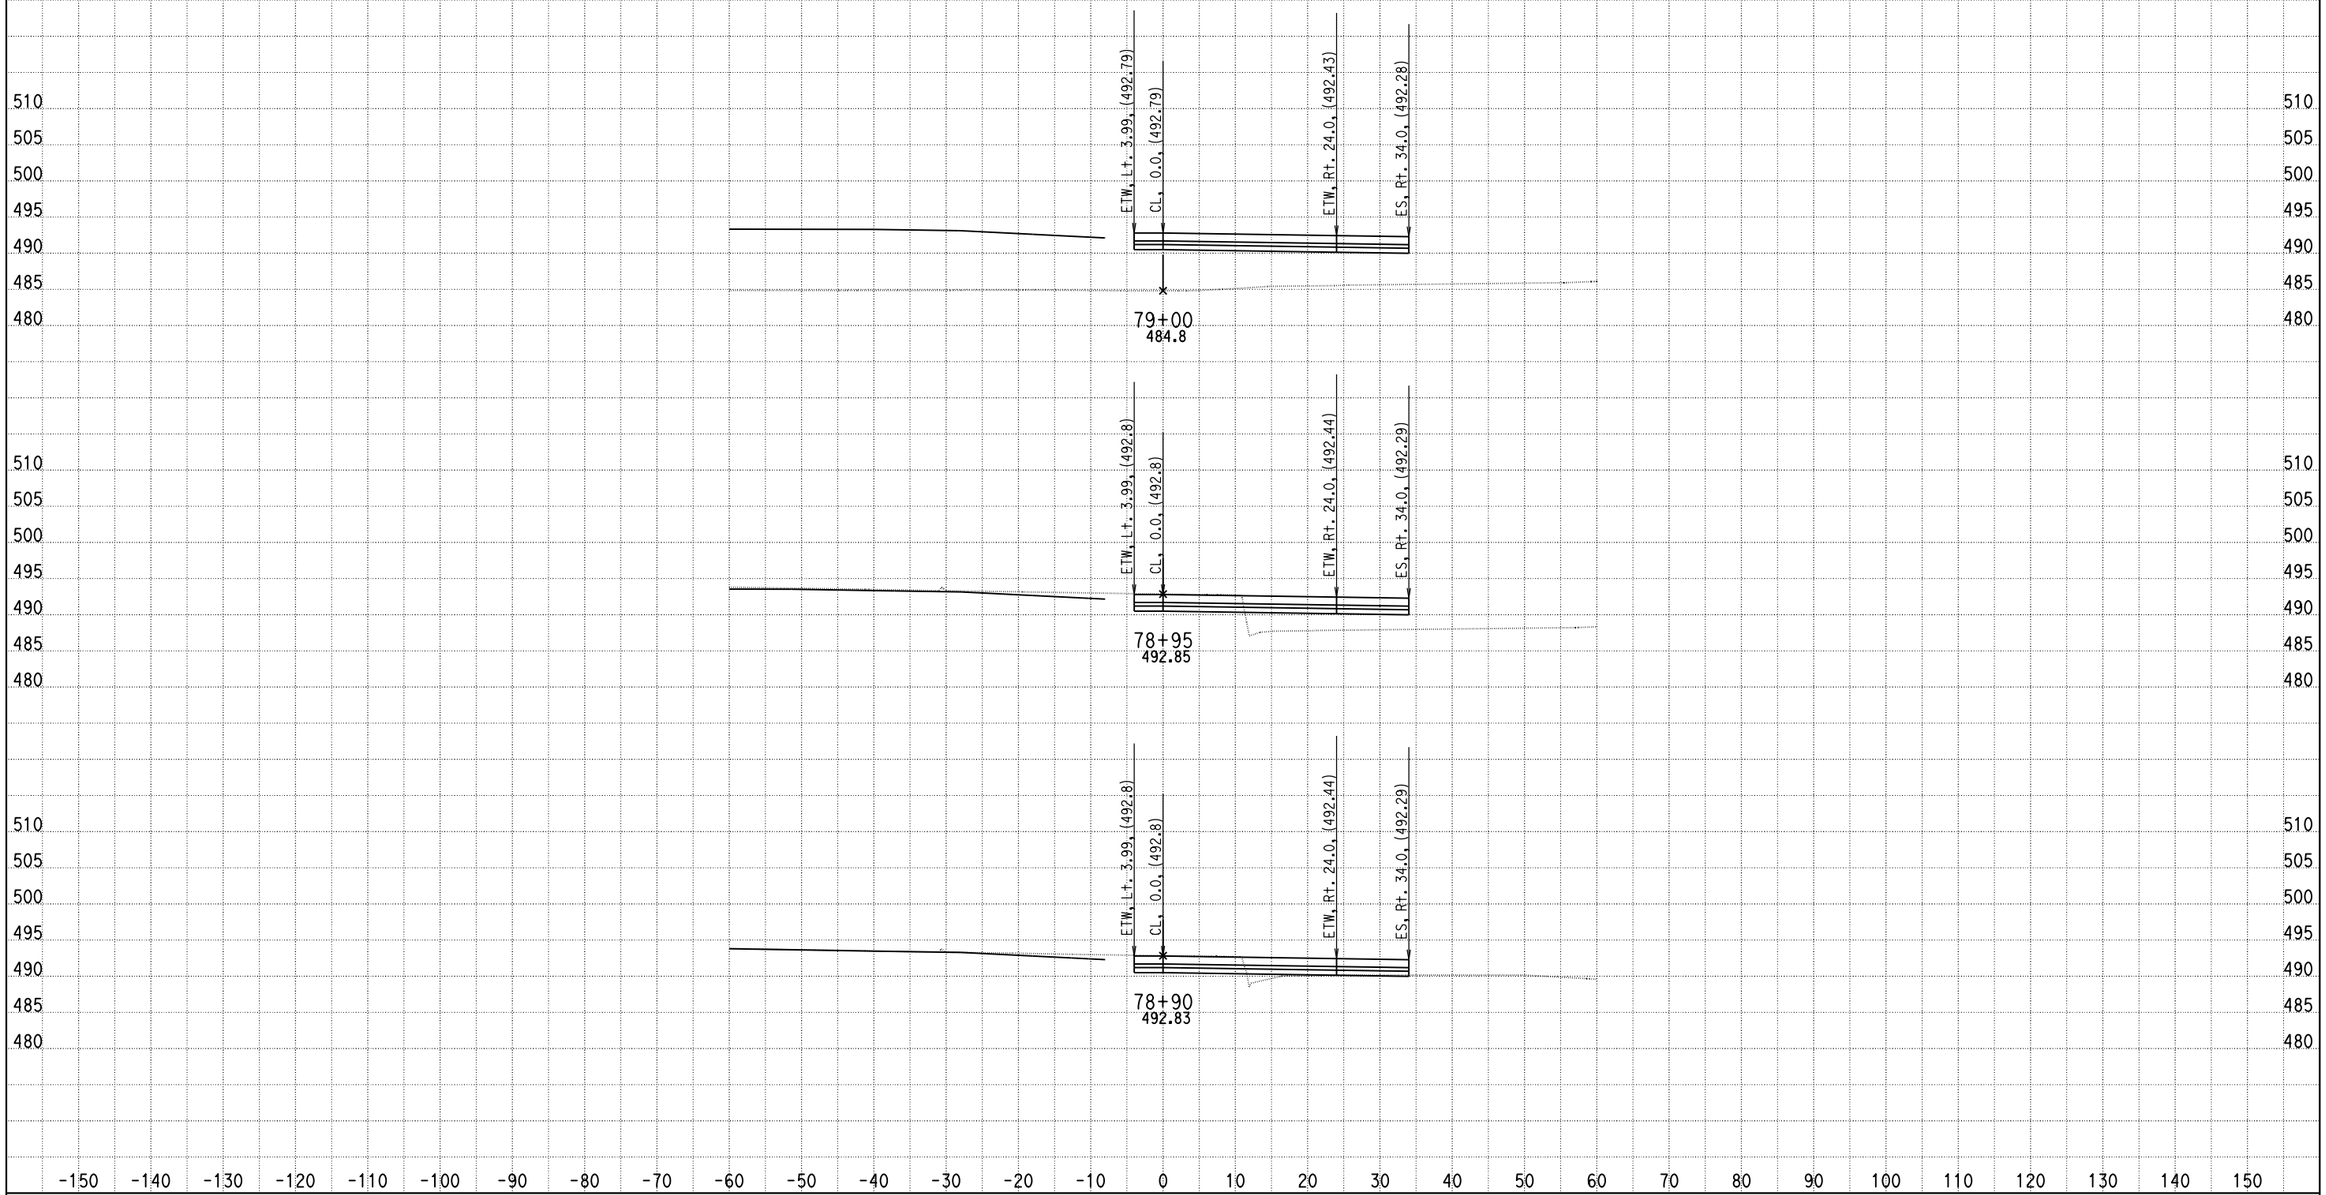

DATE: 4/9/2013

KC Project: 0818E File: C:\project\0818E\UPDATE-RAMP\hrb1-pro.ear

SCALE: 1" = 10' Horiz.
1" = 10' Vert.

All Dimensions are US Survey Feet

RAMPB1
CROSS SECTIONS

SHEET 60 OF XXX

DESIGN STUDY ONLY

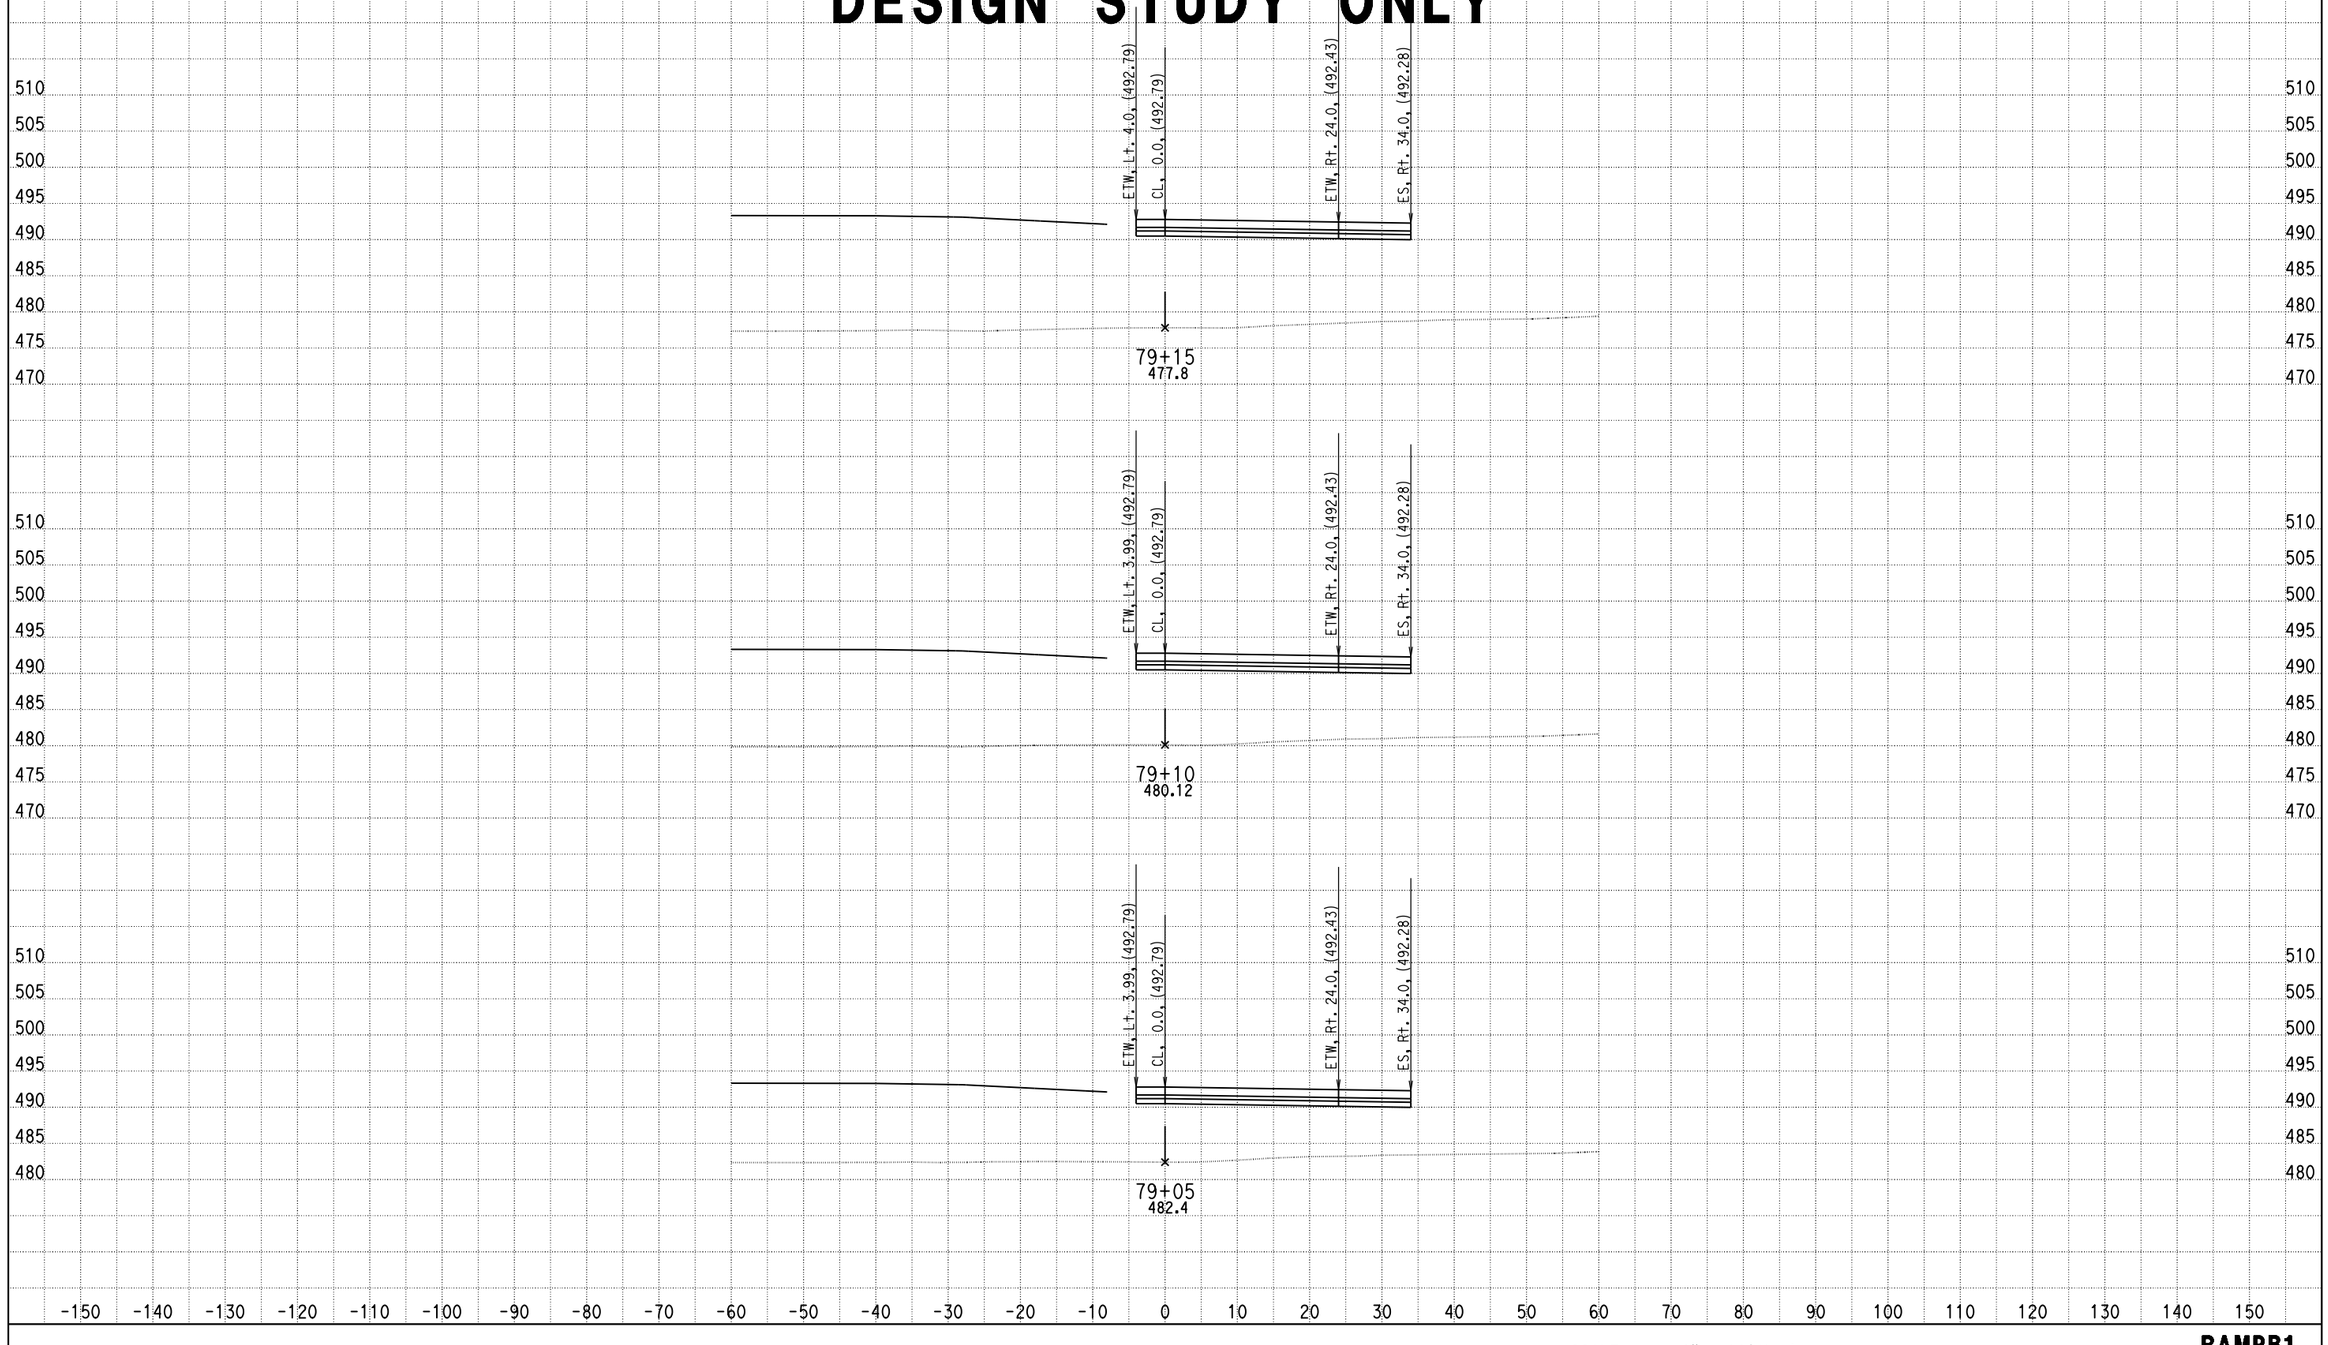

DATE: 4/9/2013

KC Project: 0818E File: C:\project\0818E\UPDATE-RAMP\hrb1-pro.ear

SCALE: 1" = 10' Horiz.
1" = 10' Vert.

All Dimensions are US Survey Feet

RAMPB1
CROSS SECTIONS

SHEET 61 OF XXX

DESIGN STUDY ONLY

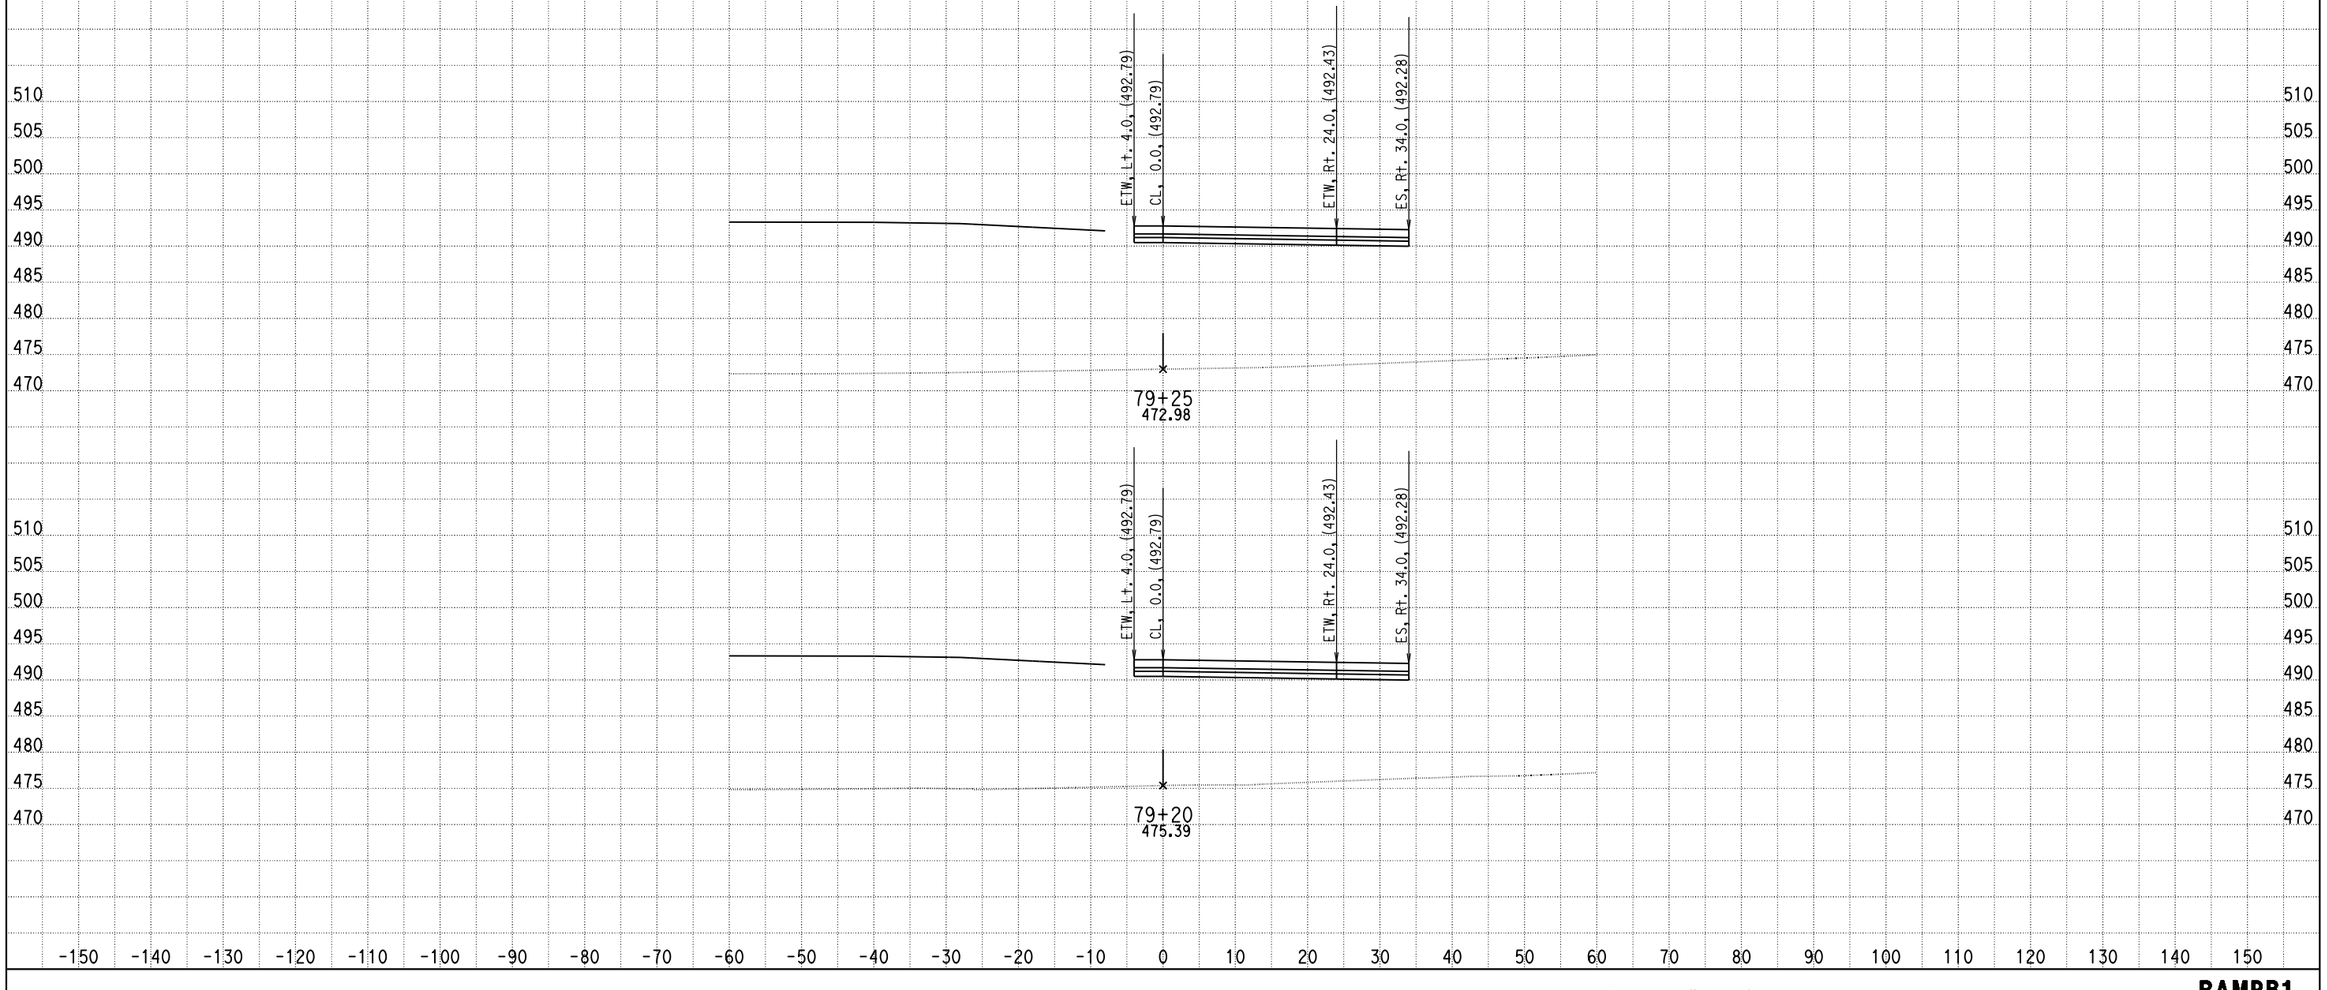

DATE: 4/9/2013

KC Project: 0818E File: C:\project\0818E\UPDATE-RAMP\hrb1-pro.ear

SCALE: 1" = 10' Horiz.
1" = 10' Vert.

All Dimensions are US Survey Feet

RAMPB1
CROSS SECTIONS

DESIGN STUDY ONLY

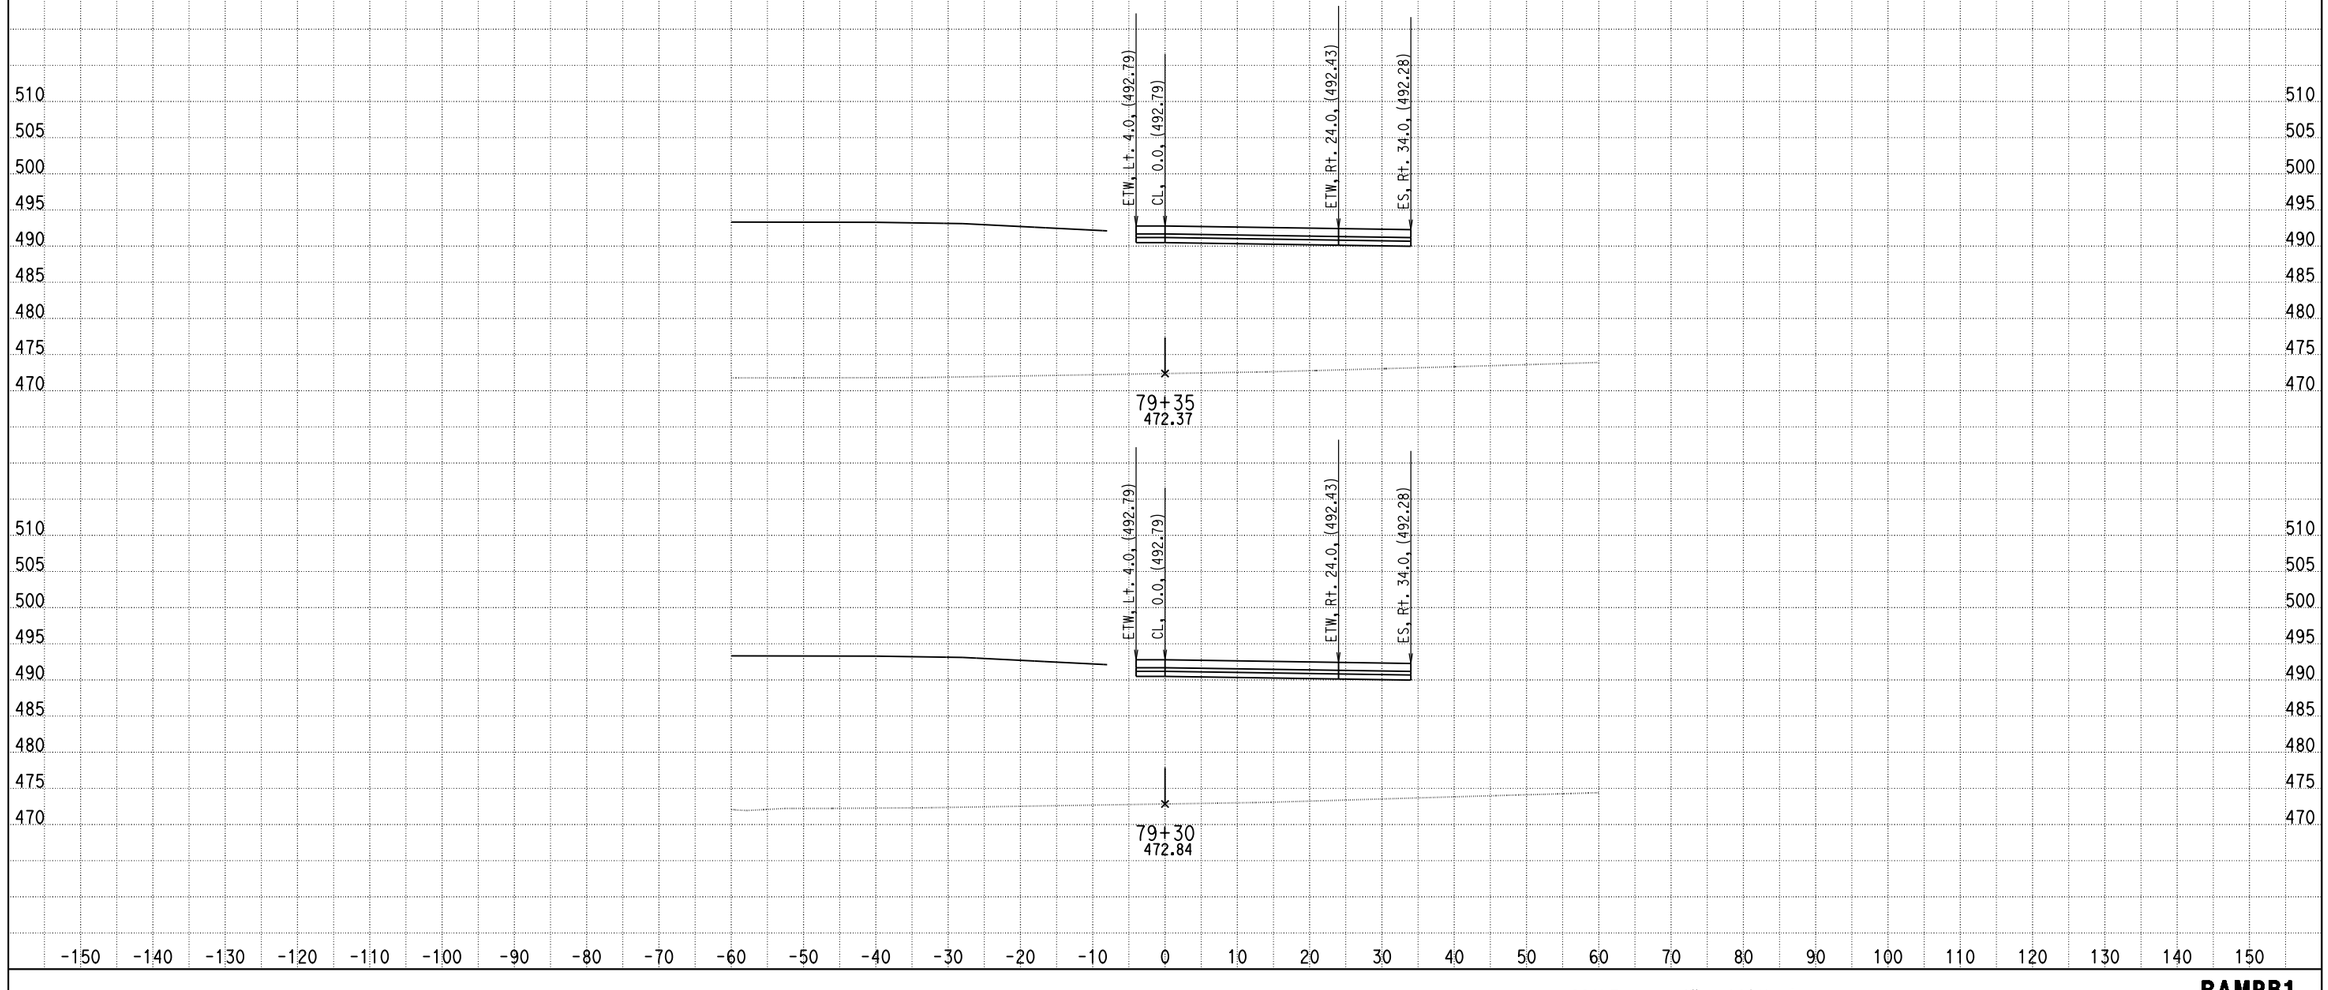

DATE: 4/9/2013

KC Project: 0818E File: C:\project\0818E\UPDATE-RAMP\hrb1-pro.ear

SCALE: 1" = 10' Horiz.
1" = 10' Vert.

All Dimensions are US Survey Feet

RAMPB1
CROSS SECTIONS

DESIGN STUDY ONLY

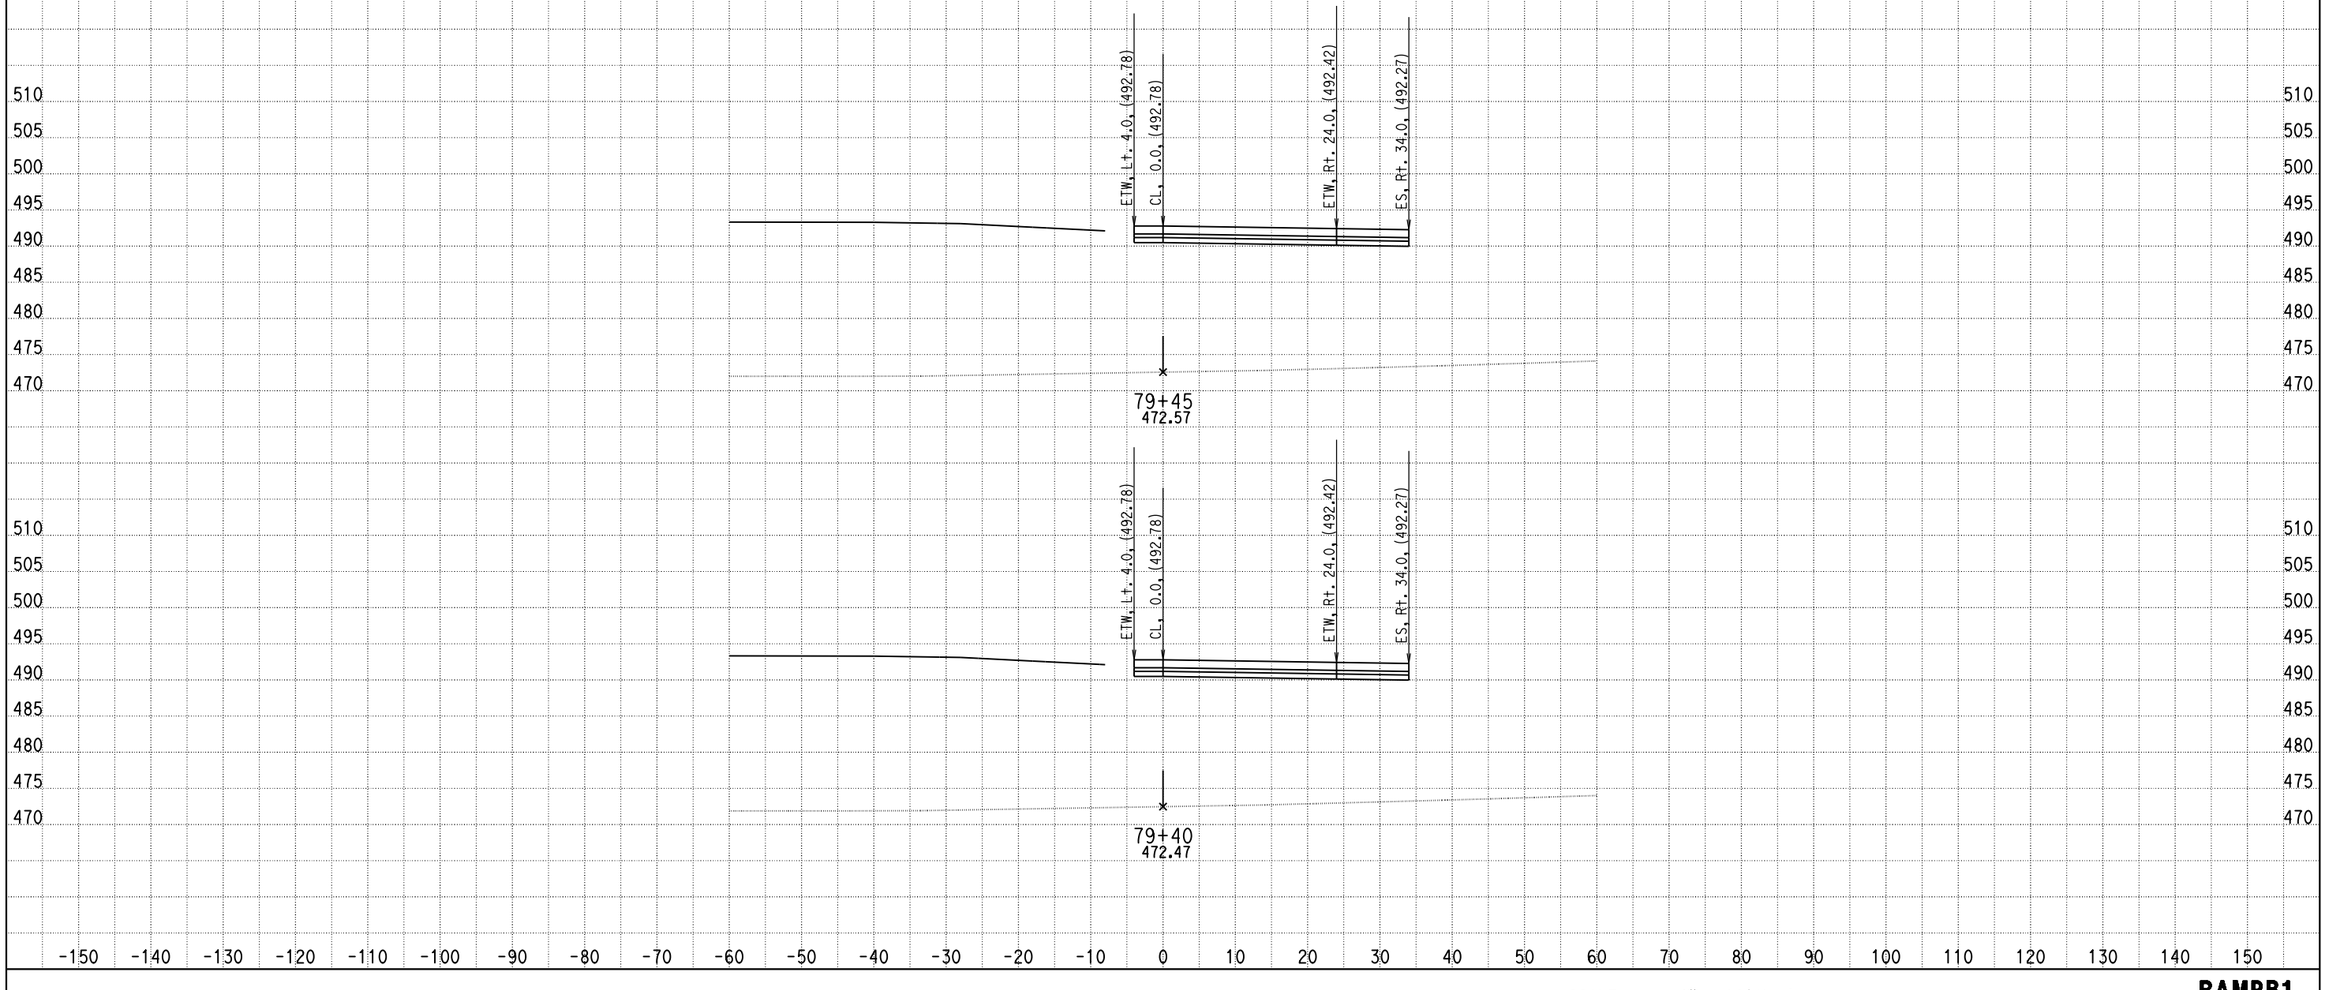

DATE: 4/9/2013

KC Project: 0818E File: C:\project\0818E\UPDATE-RAMP\hrb1-pro.ear

SCALE: 1" = 10' Horiz.
1" = 10' Vert.

All Dimensions are US Survey Feet

RAMPB1
CROSS SECTIONS

DESIGN STUDY ONLY

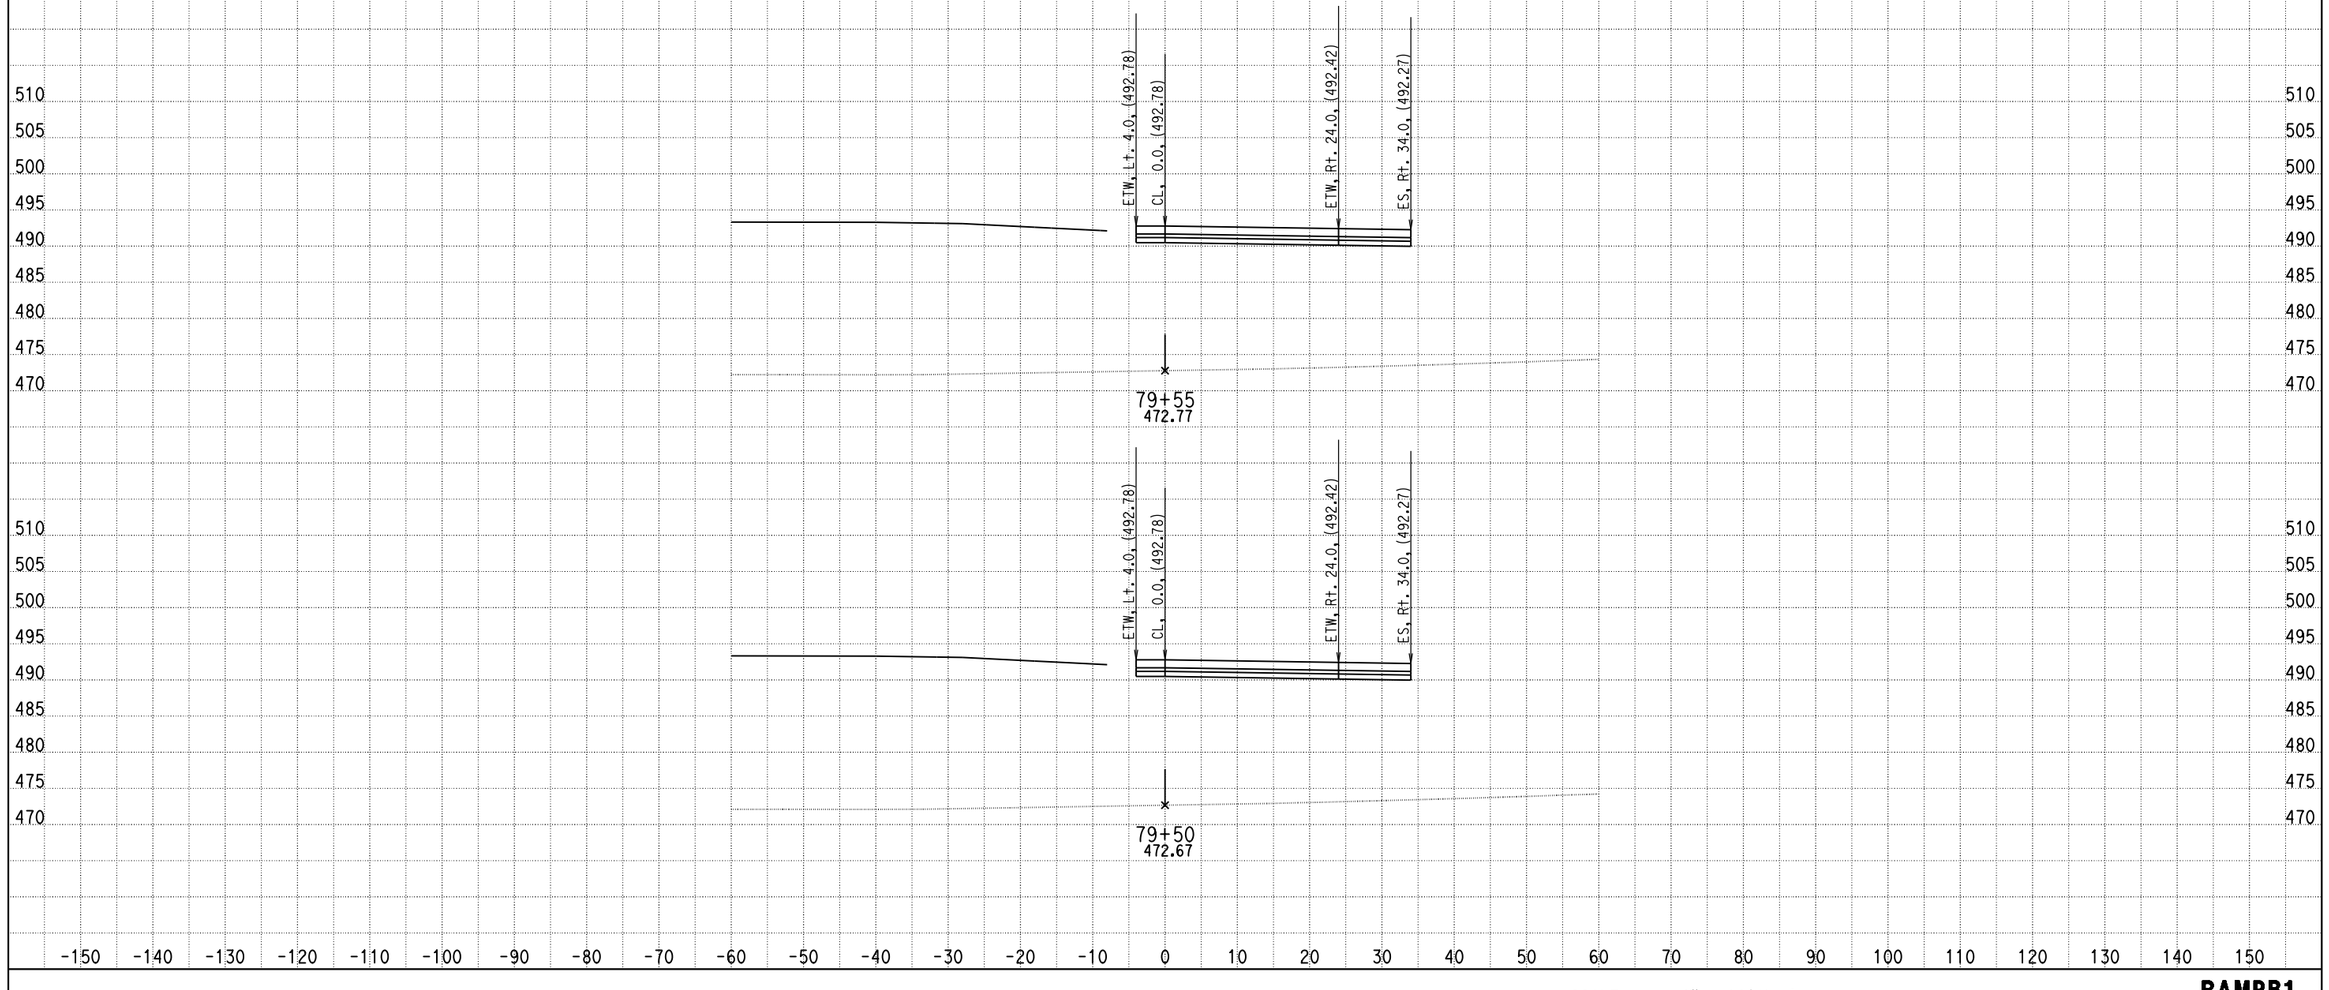

DATE: 4/9/2013

KC Project: 0818E File: C:\project\0818E\UPDATE-RAMP\hrb1-pro.ear

SCALE: 1" = 10' Horiz.
1" = 10' Vert.

All Dimensions are US Survey Feet

RAMPB1
CROSS SECTIONS

DESIGN STUDY ONLY

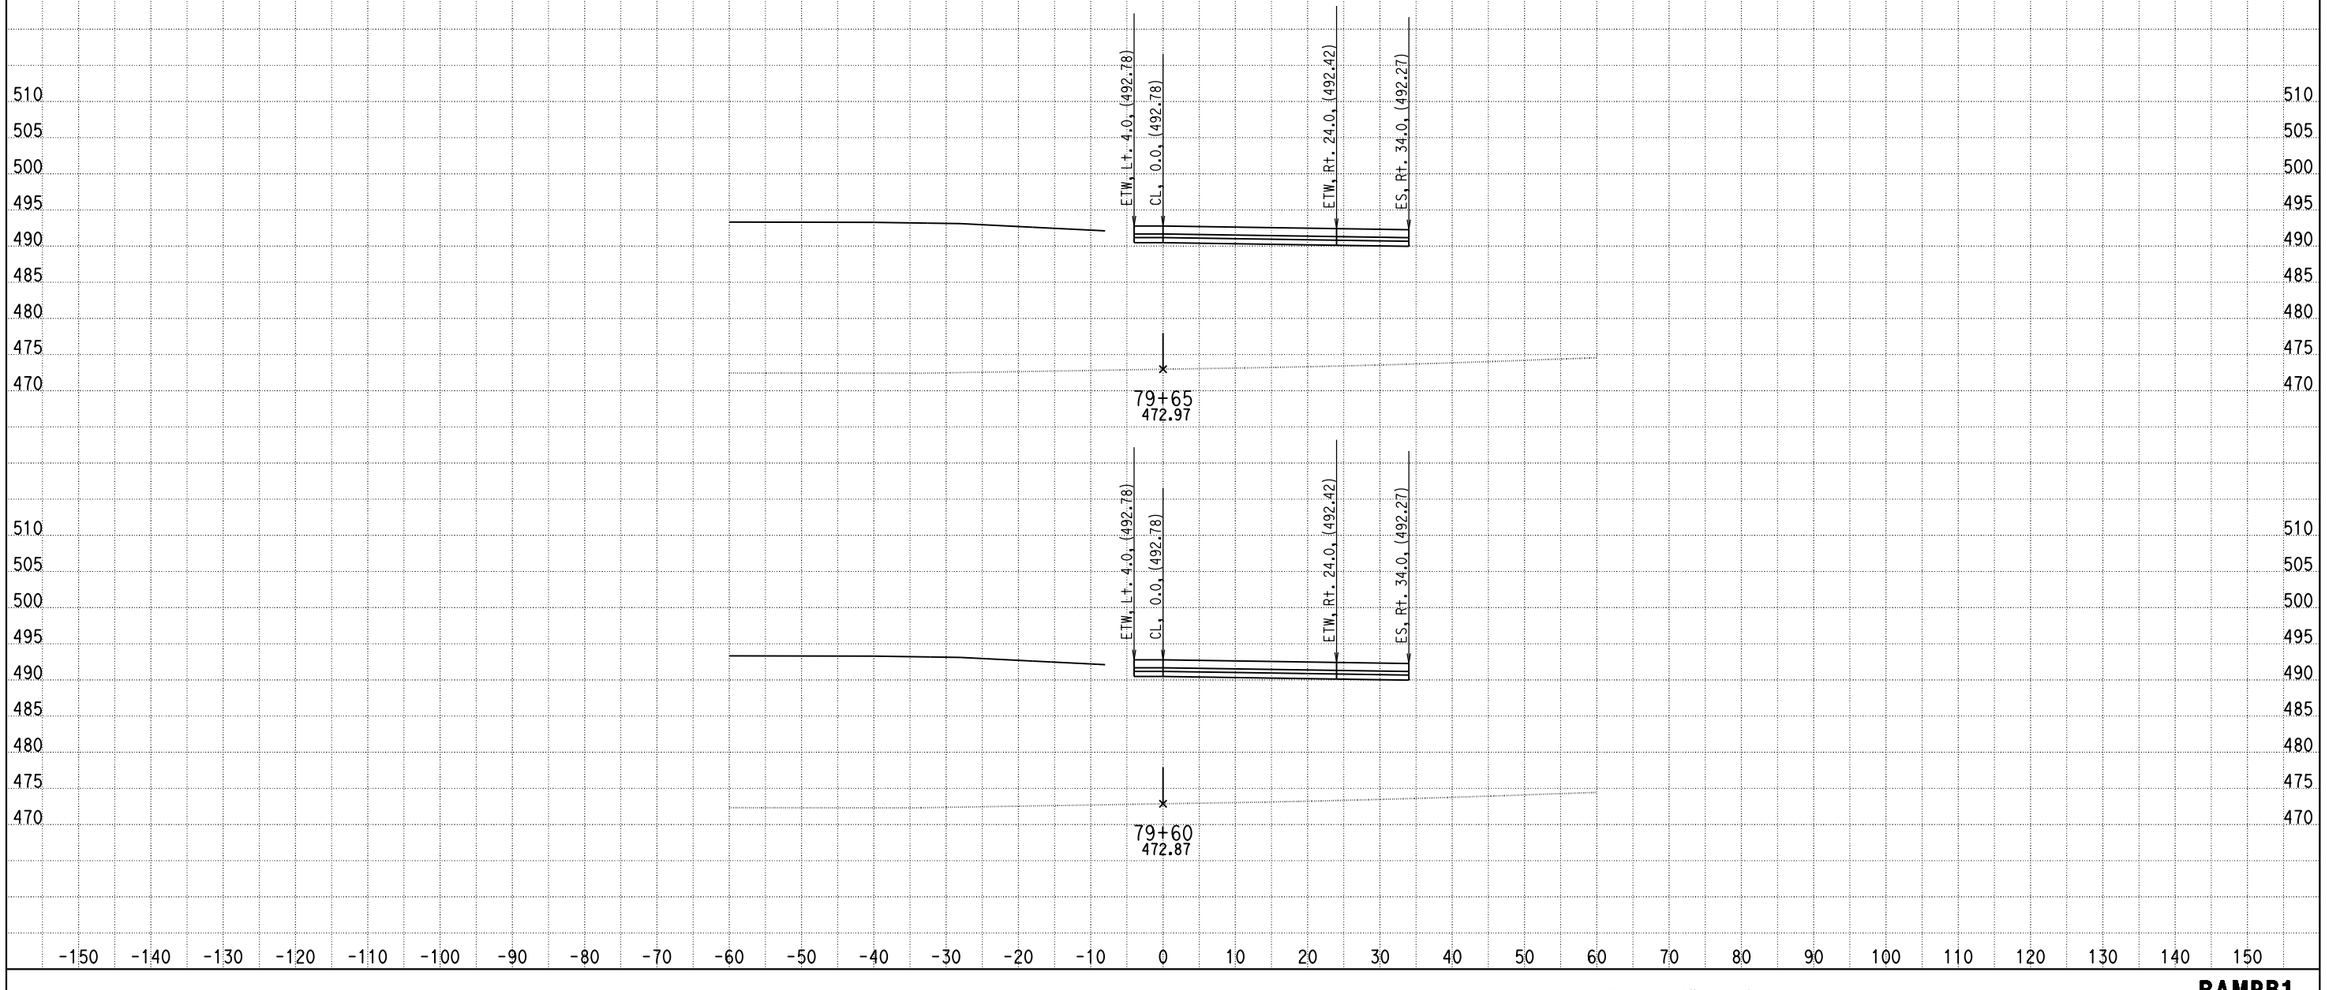

DATE: 4/9/2013

KC Project: 0818E File: C:\project\0818E\UPDATE-RAMP\hrb1-pro.ear

SCALE: 1" = 10' Horiz.
1" = 10' Vert.

All Dimensions are US Survey Feet

RAMPB1
CROSS SECTIONS

DESIGN STUDY ONLY

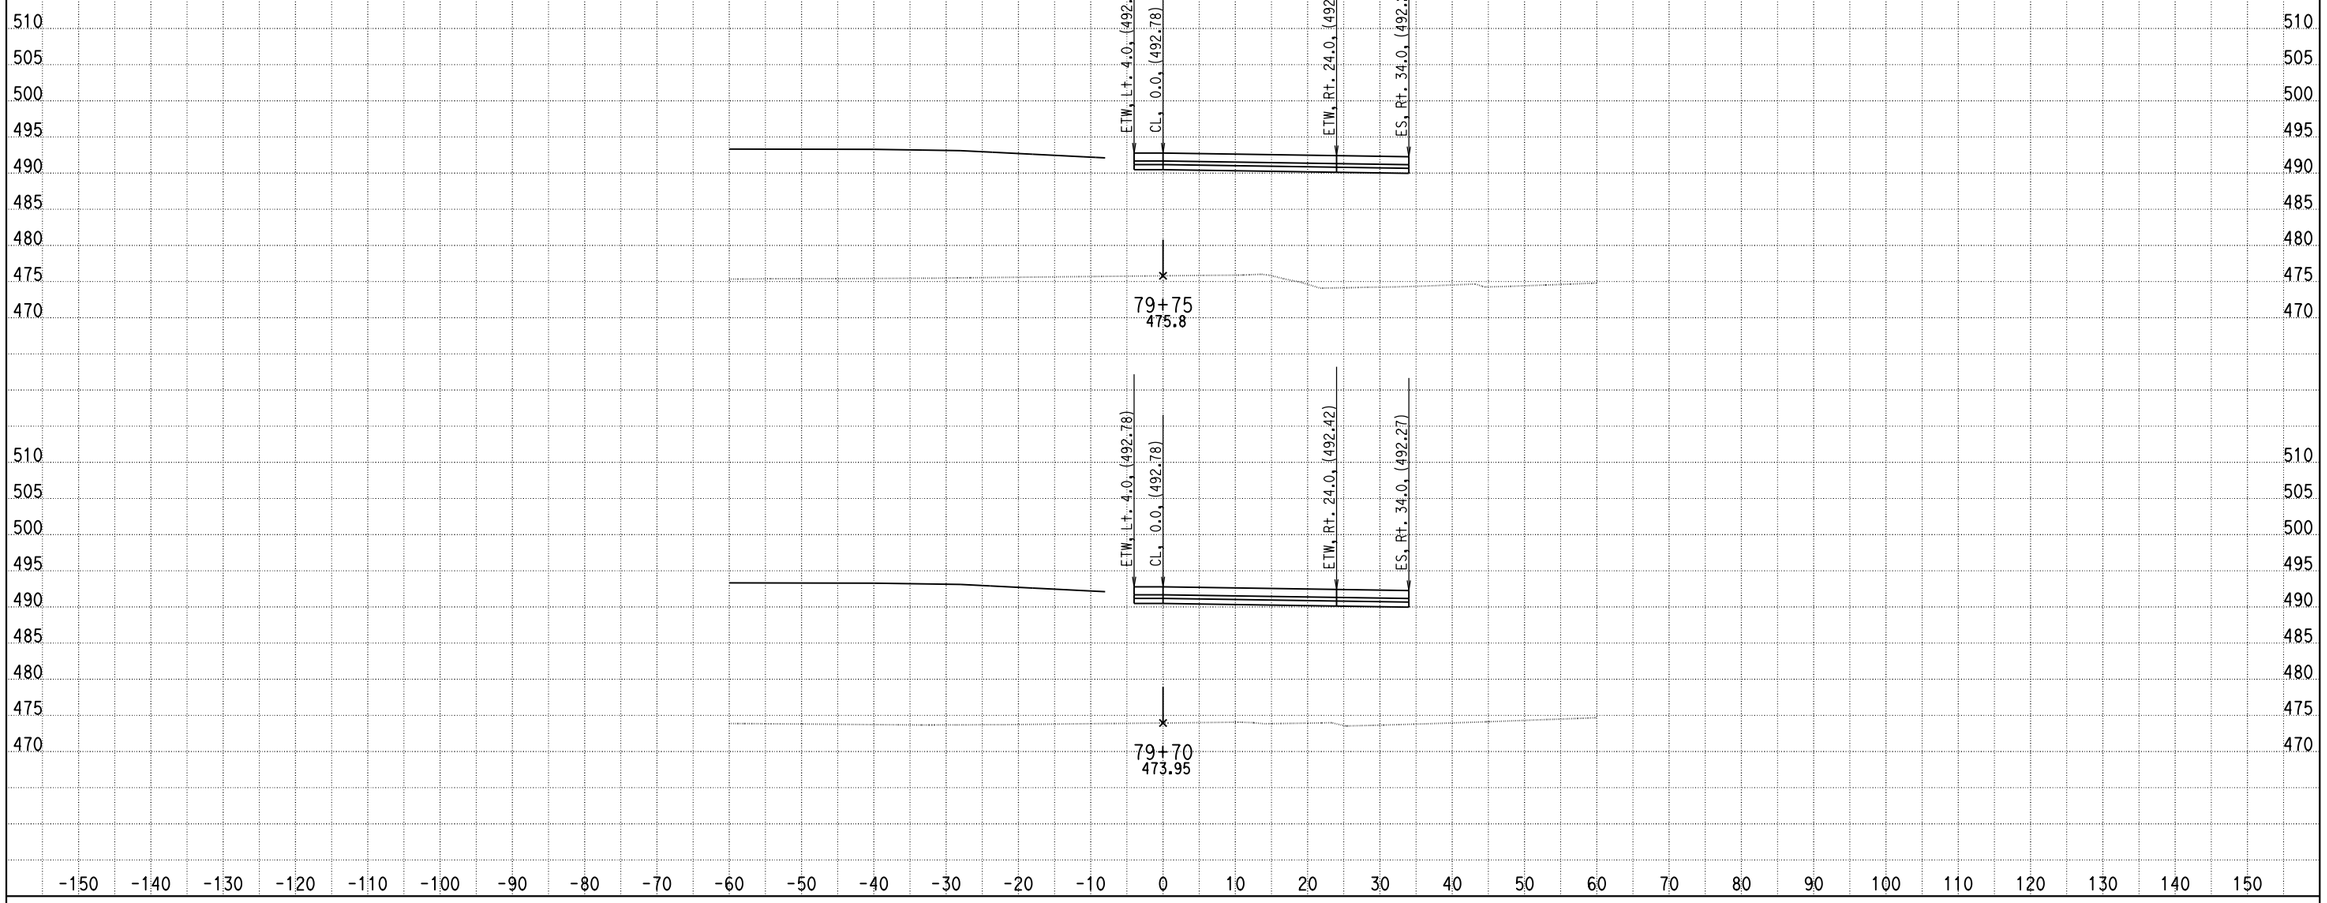

DATE: 4/9/2013

KC Project: 0818E File: C:\project\0818E\UPDATE-RAMP\hrb1-pro.ear

SCALE: 1" = 10' Horiz.
1" = 10' Vert.

All Dimensions are US Survey Feet

RAMPB1
CROSS SECTIONS

SHEET 67 OF XXX

DESIGN STUDY ONLY

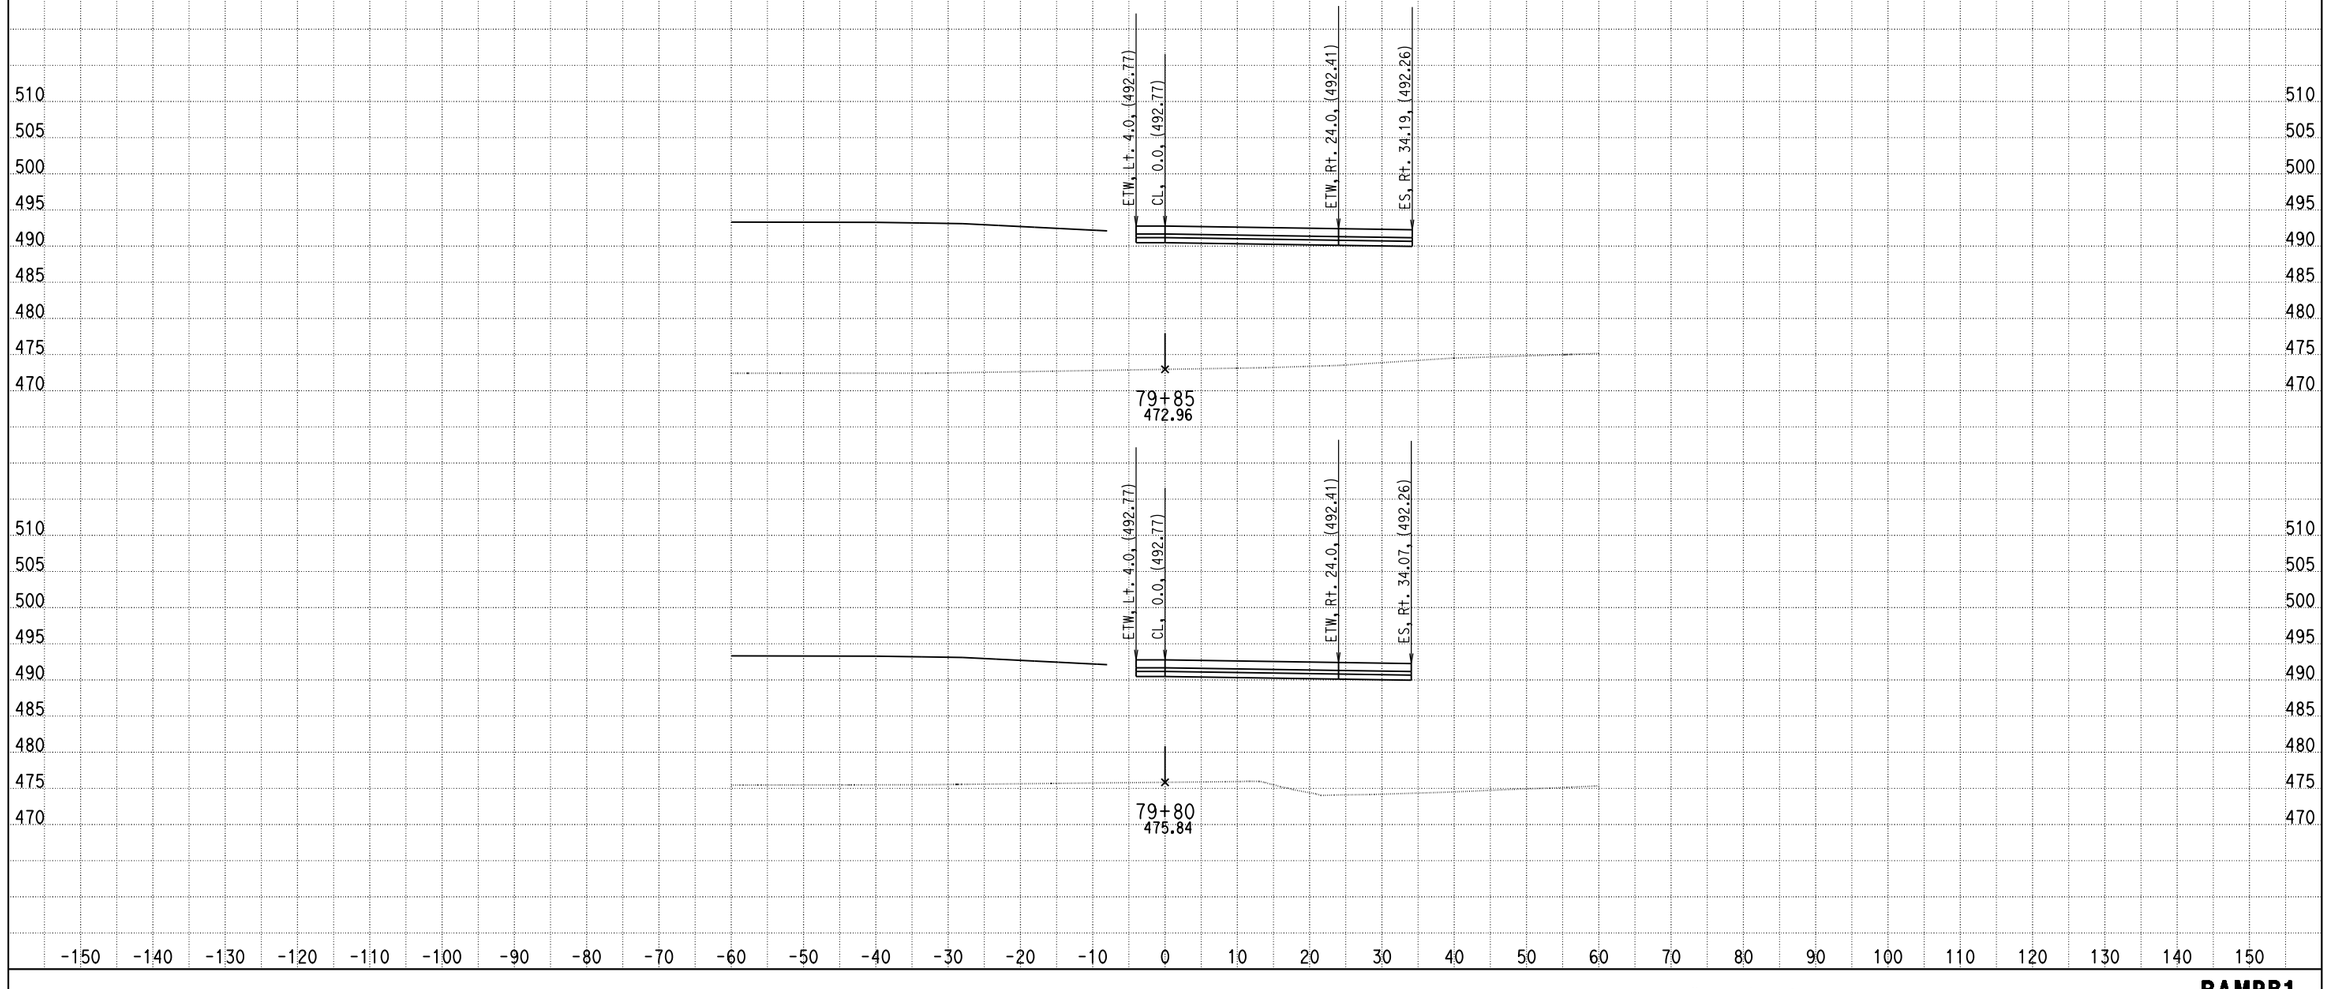

DATE: 4/9/2013

KC Project: 0818E File: C:\project\0818E\UPDATE-RAMP\hrb1-pro.ear

SCALE: 1" = 10' Horiz.
1" = 10' Vert.

All Dimensions are US Survey Feet

RAMPB1
CROSS SECTIONS

DESIGN STUDY ONLY

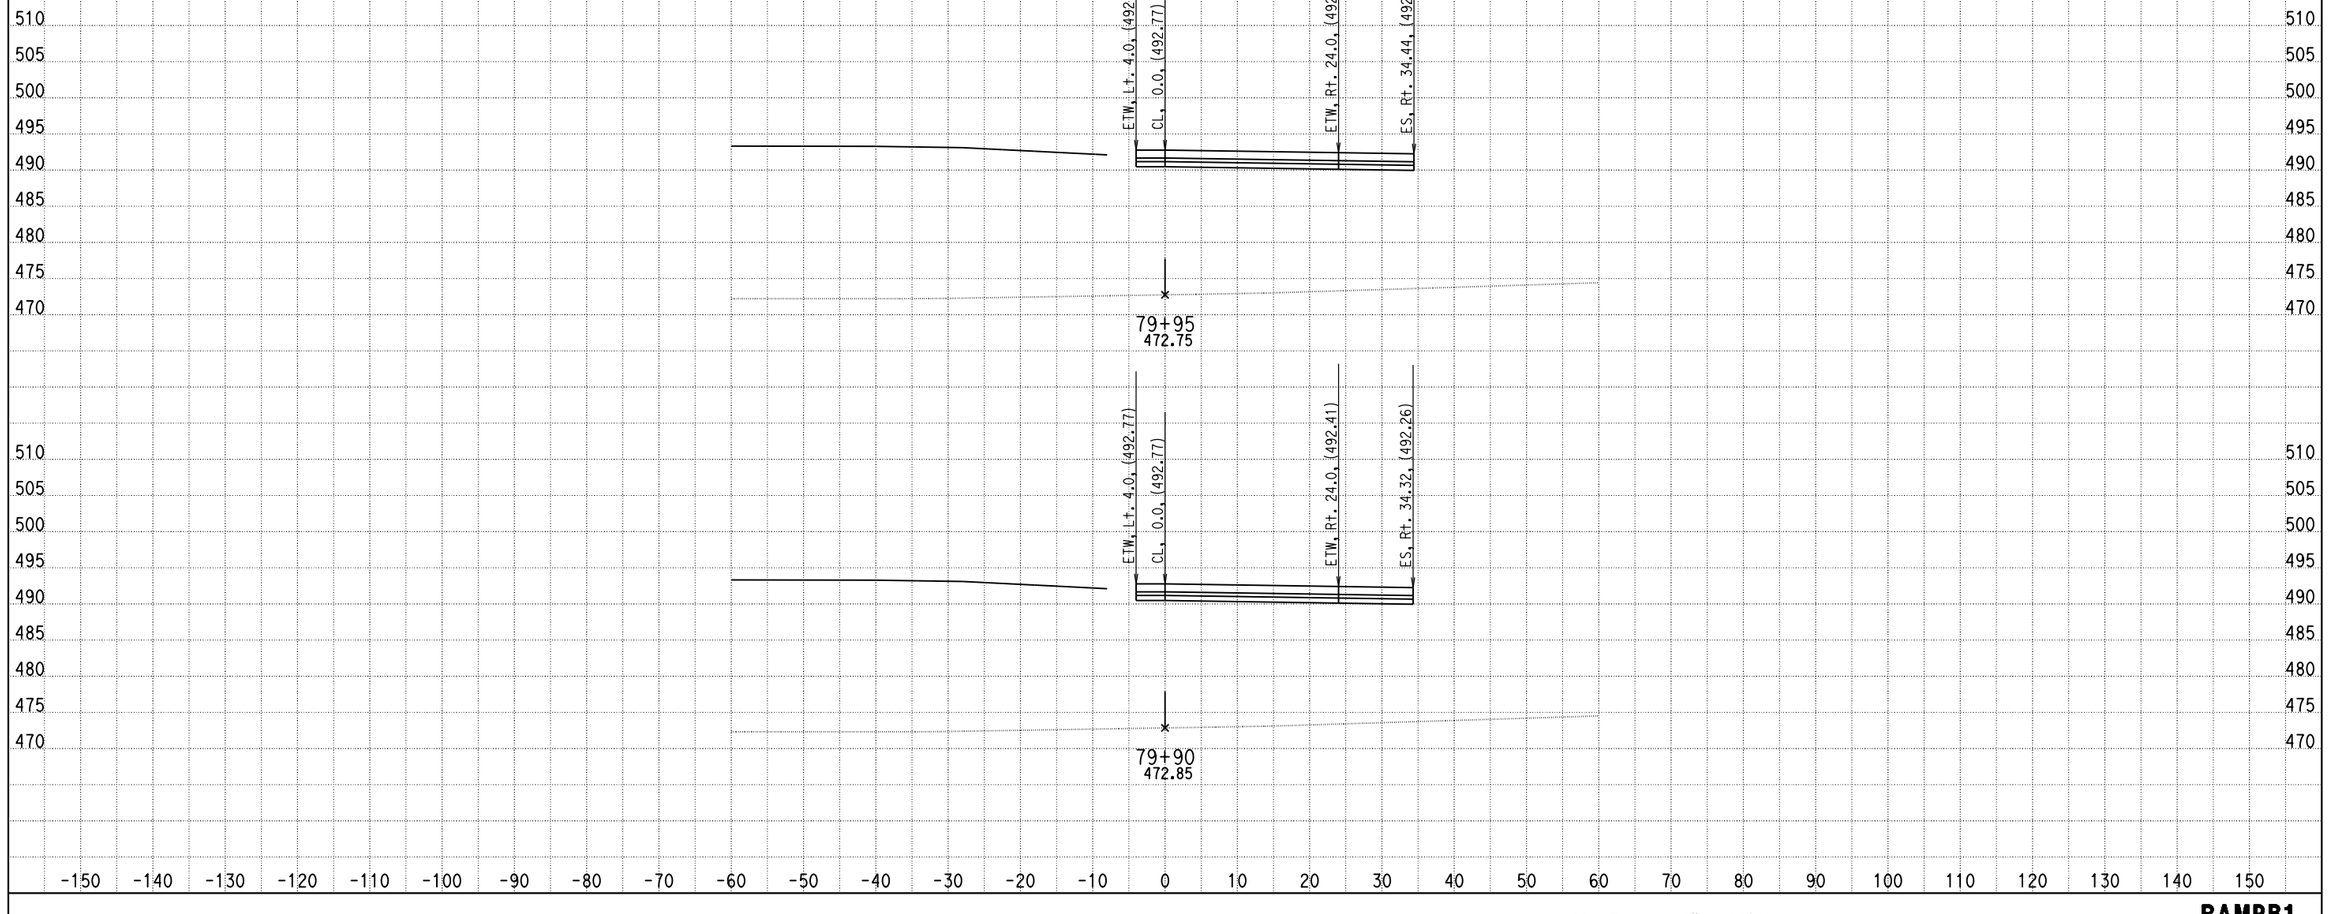

DATE: 4/9/2013

KC Project: 0818E File: C:\project\0818E\UPDATE-RAMP\hrb1-pro.ear

SCALE: 1" = 10' Horiz.
1" = 10' Vert.

All Dimensions are US Survey Feet

RAMPB1
CROSS SECTIONS

DESIGN STUDY ONLY

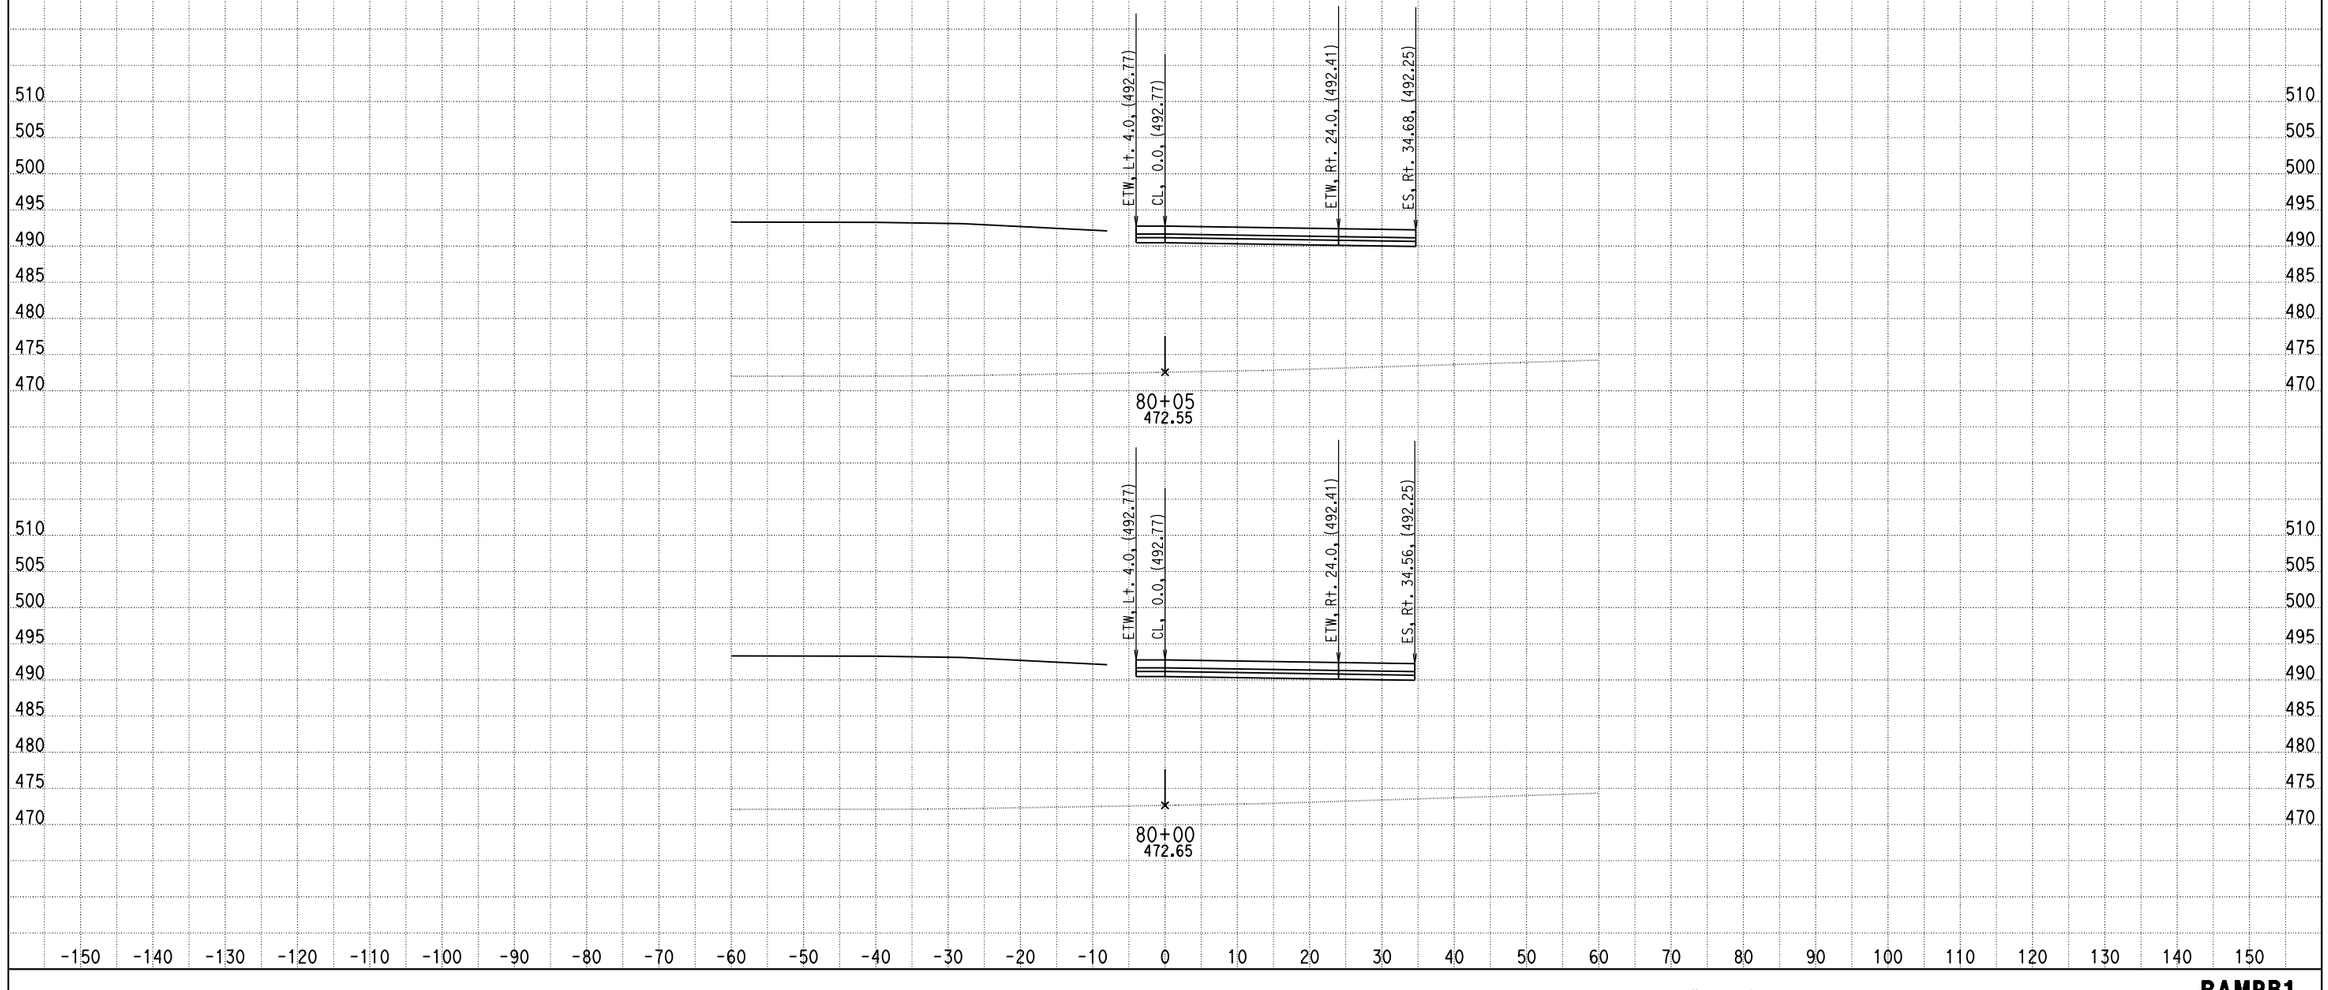

DATE: 4/9/2013

KC Project: 0818E File: C:\project\0818E\UPDATE-RAMP\hrb1-pro.ear

SCALE: 1" = 10' Horiz.
1" = 10' Vert.

All Dimensions are US Survey Feet

RAMPB1
CROSS SECTIONS
SHEET 70 OF XXX

DESIGN STUDY ONLY

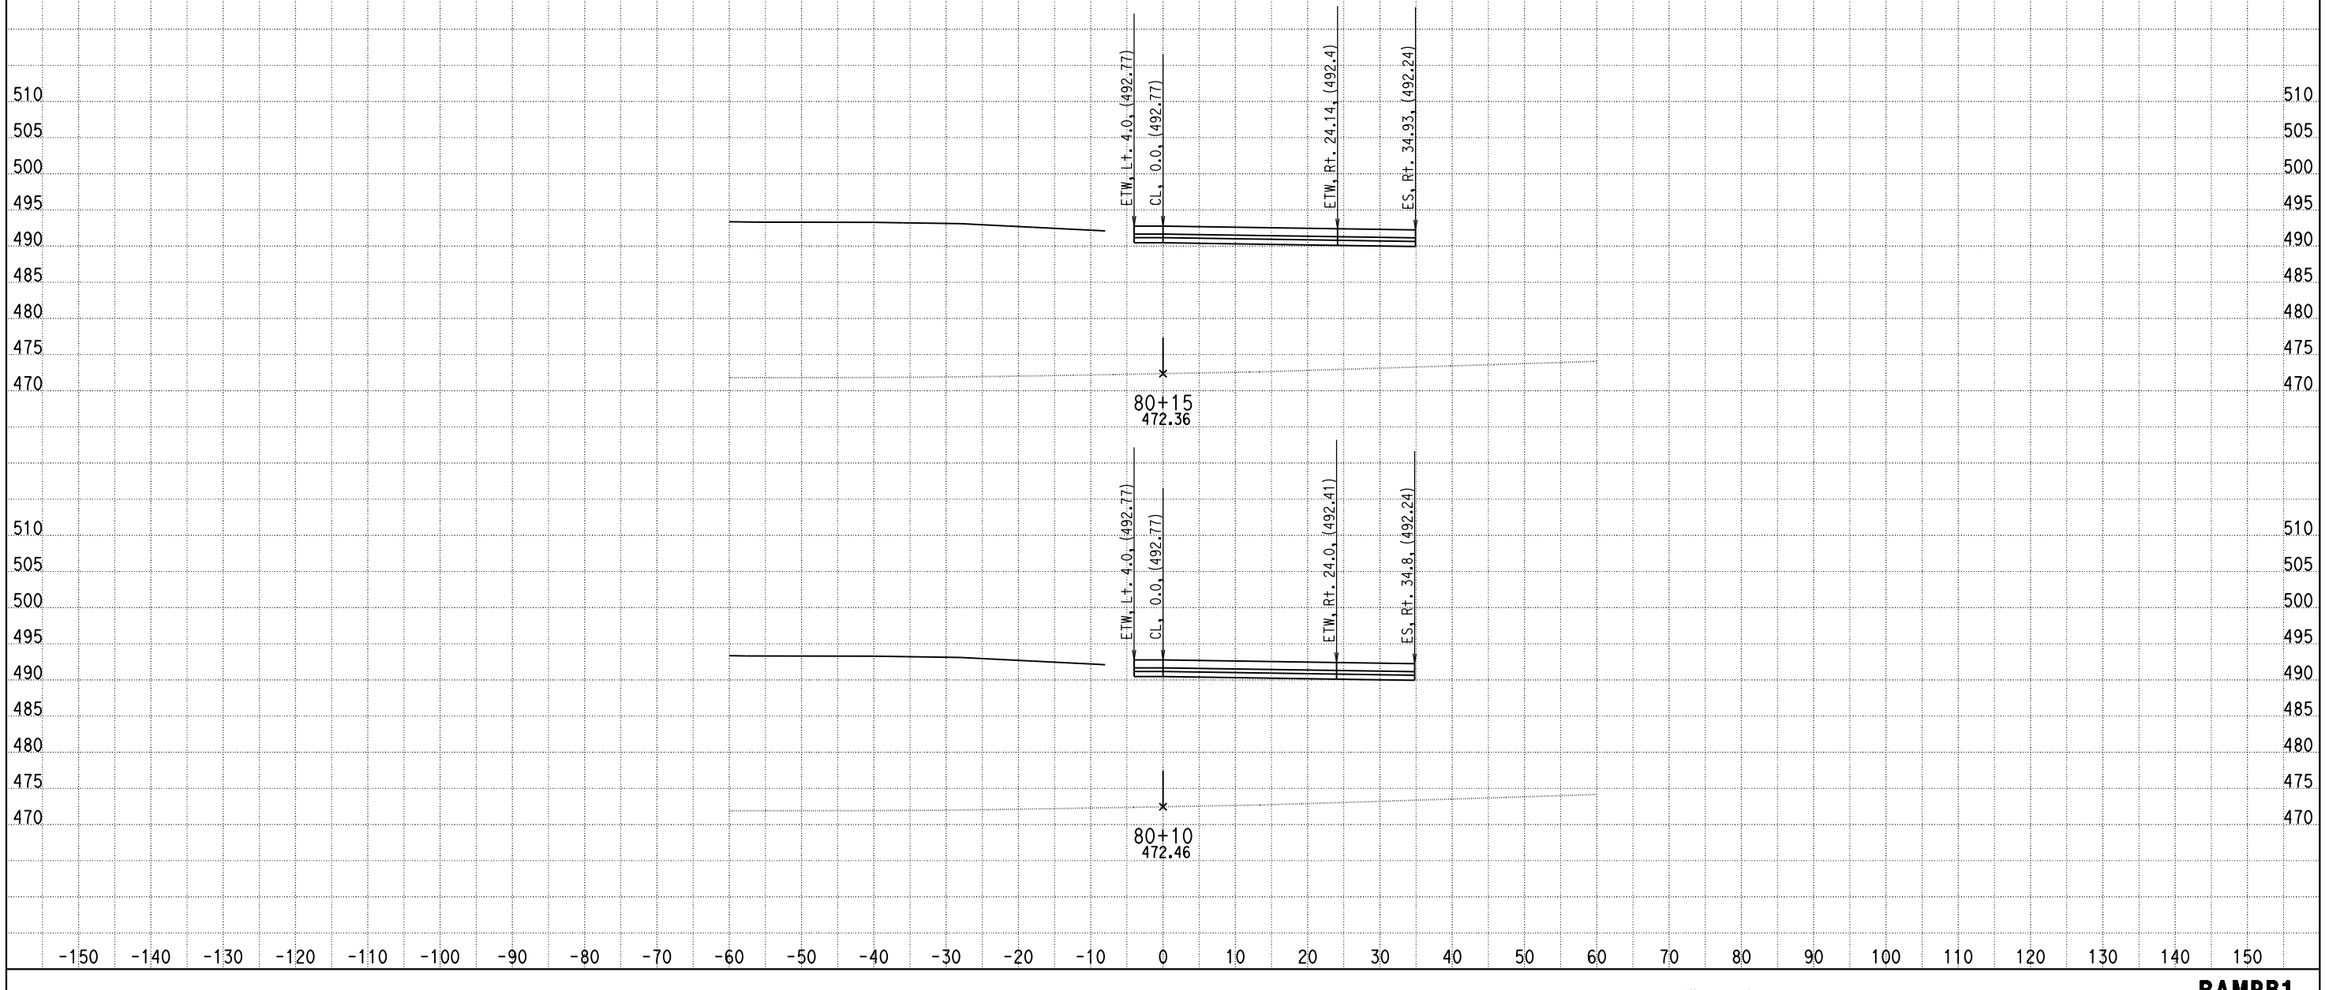

DATE: 4/9/2013

KC Project: 0818E File: C:\project\0818E\UPDATE-RAMP\hrb1-pro.ear

SCALE: 1" = 10' Horiz.
1" = 10' Vert.

All Dimensions are US Survey Feet

RAMPB1
CROSS SECTIONS

DESIGN STUDY ONLY

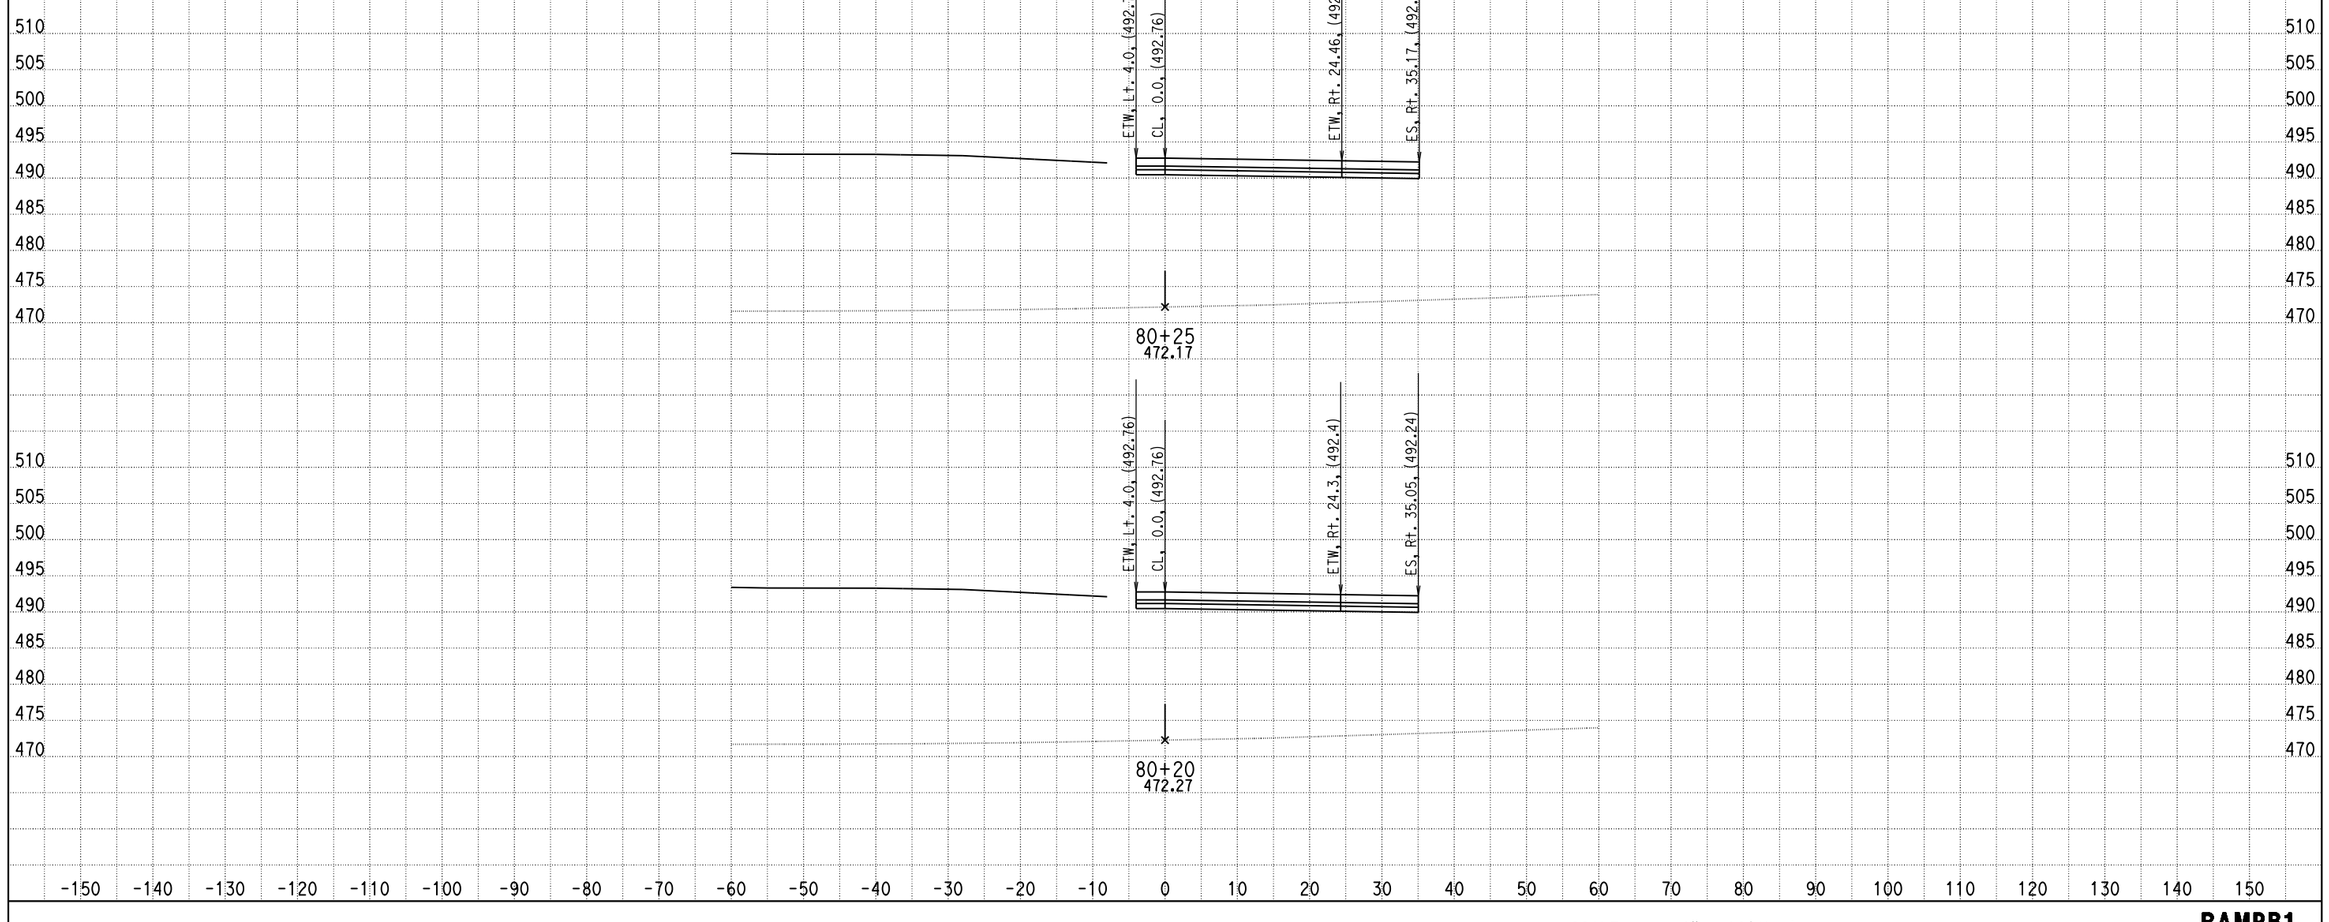

DATE: 4/9/2013

KC Project: 0818E File: C:\project\0818E\UPDATE-RAMP\hrb1-pro.ear

SCALE: 1" = 10' Horiz.
1" = 10' Vert.

All Dimensions are US Survey Feet

RAMPB1
CROSS SECTIONS

DESIGN STUDY ONLY

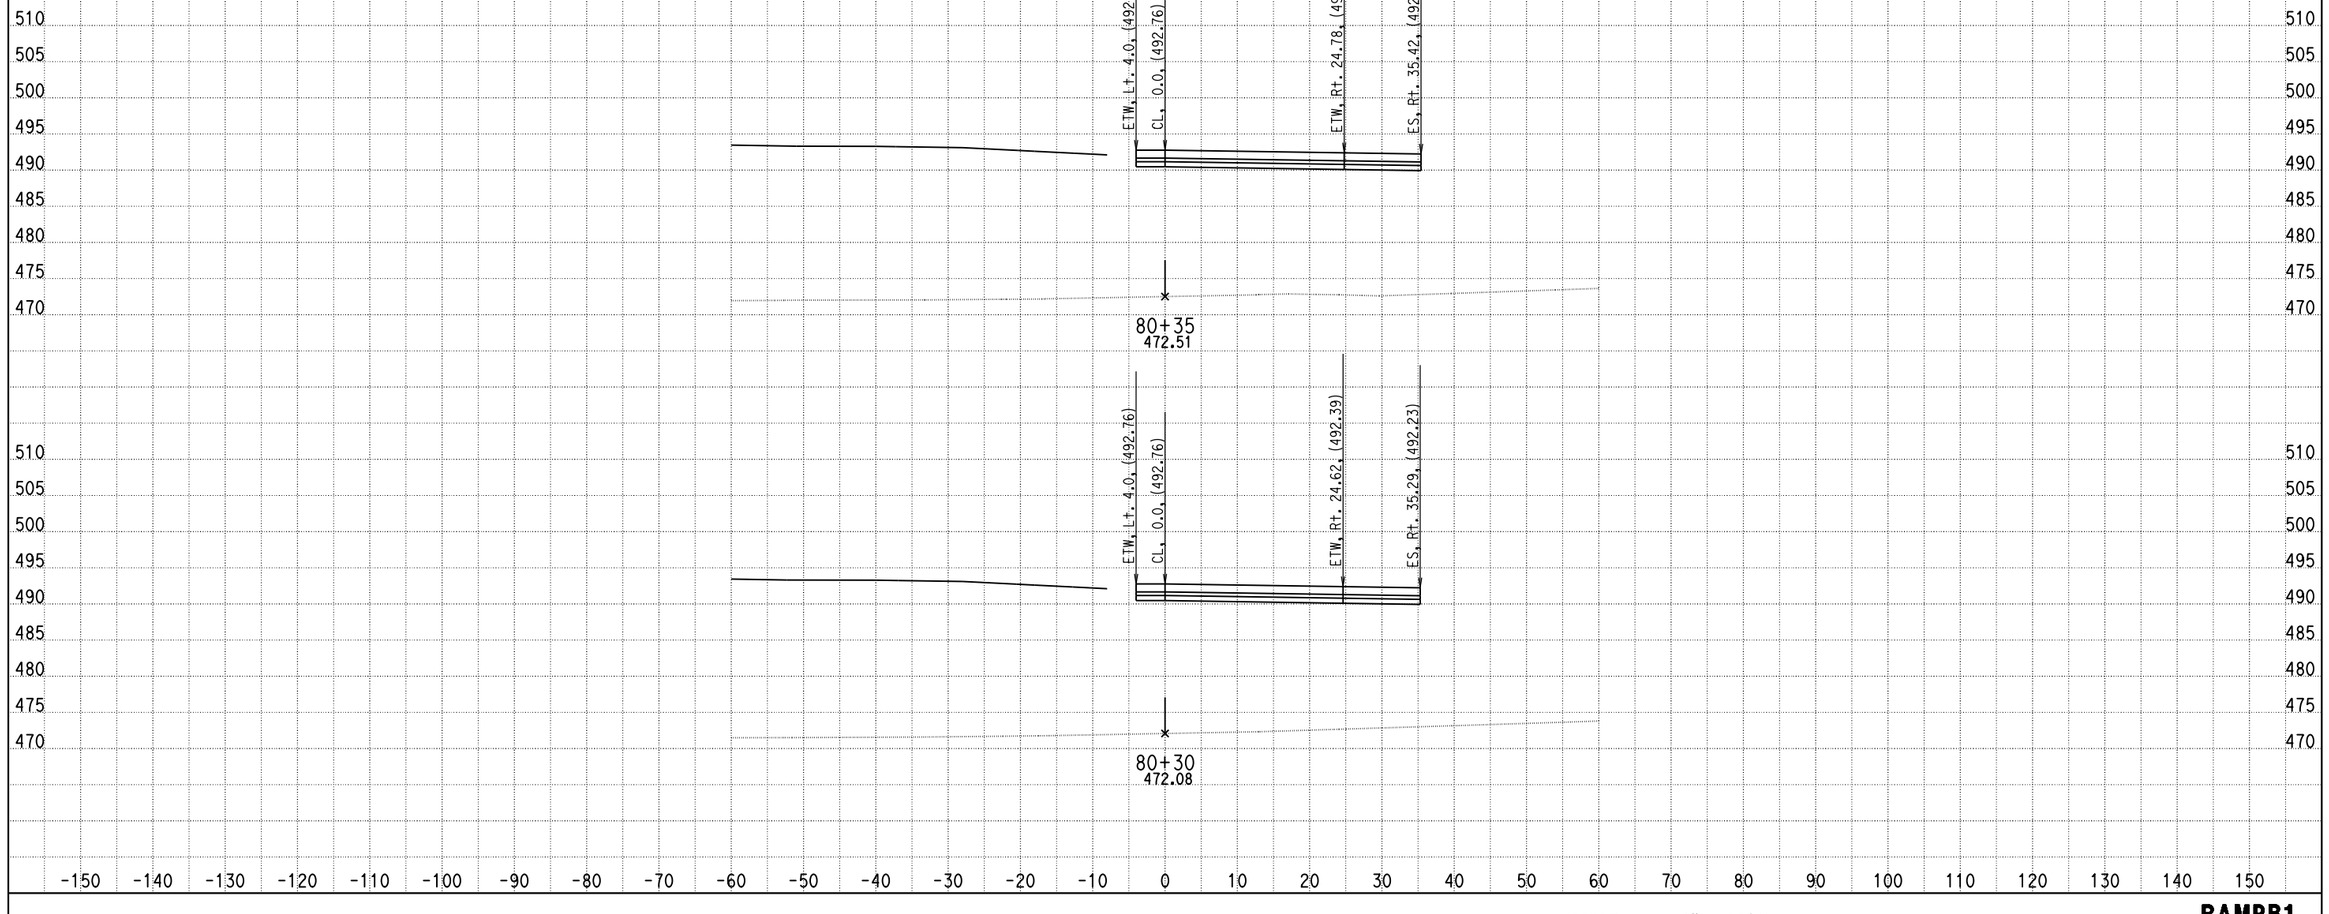

DATE: 4/9/2013

KC Project: 0818E File: C:\project\0818E\UPDATE-RAMP\hrb1-pro.ear

SCALE: 1" = 10' Horiz.
1" = 10' Vert.

All Dimensions are US Survey Feet

RAMPB1
CROSS SECTIONS

DESIGN STUDY ONLY

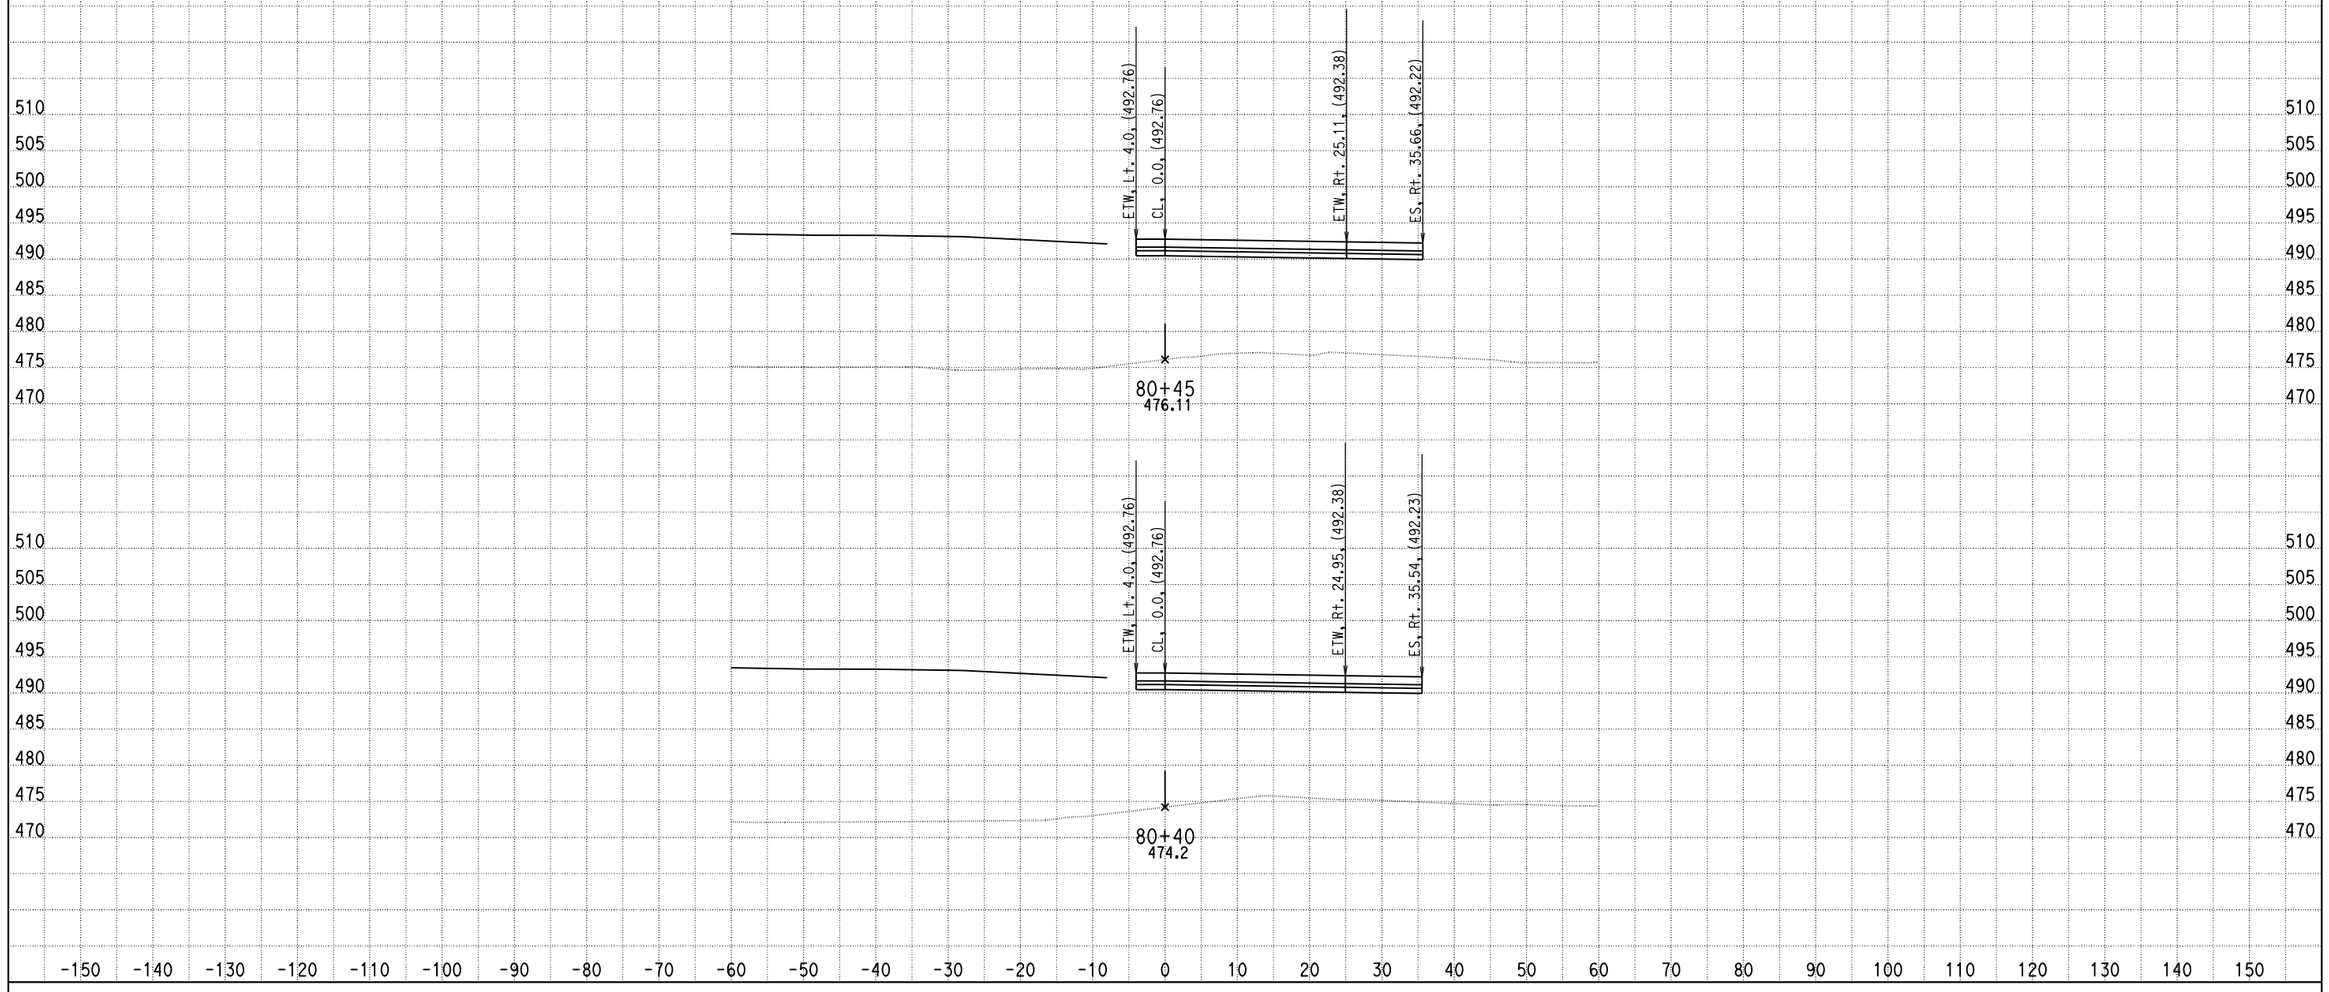

DATE: 4/9/2013

KC Project: 0818E File: C:\project\0818E\UPDATE-RAMP\hrb1-pro.ear

SCALE: 1" = 10' Horiz.
1" = 10' Vert.

All Dimensions are US Survey Feet

RAMPB1
CROSS SECTIONS

SHEET 74 OF XXX

DESIGN STUDY ONLY

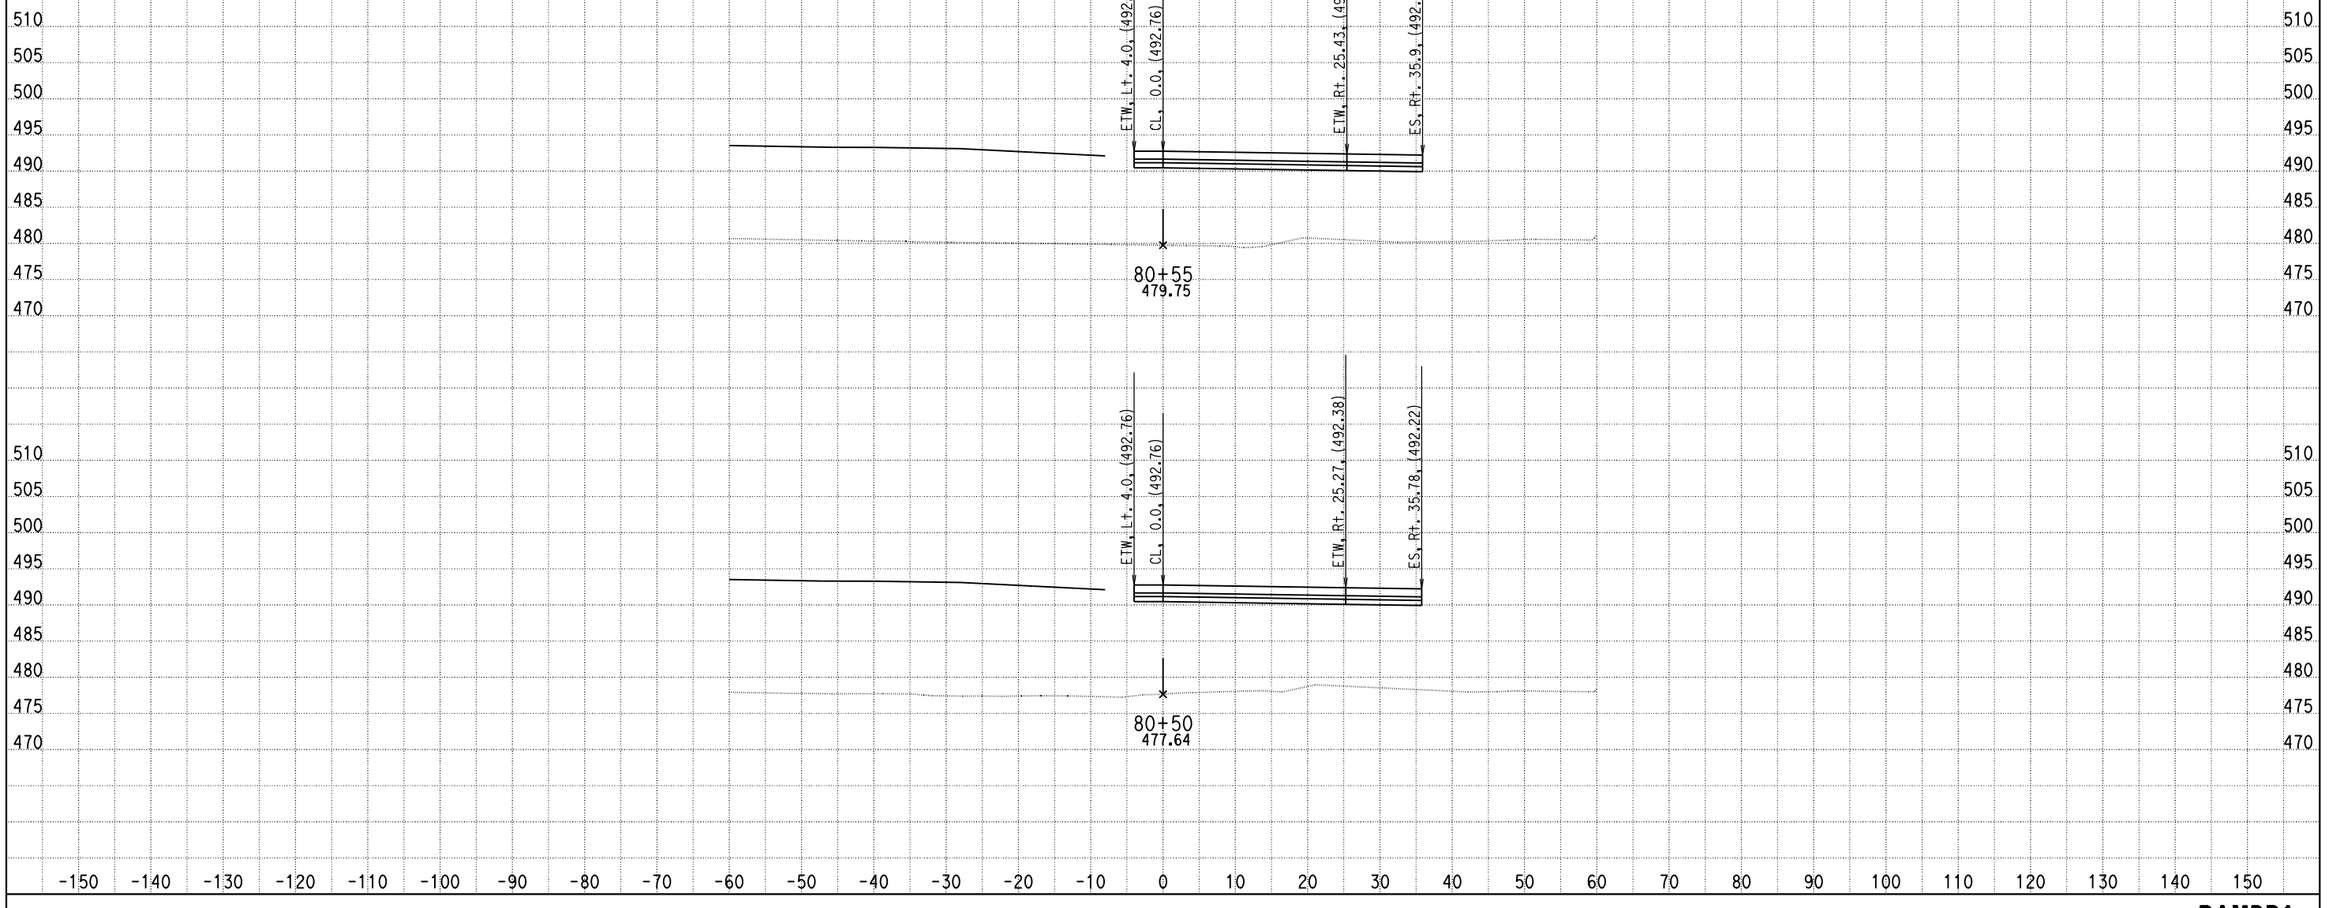

DATE: 4/9/2013

KC Project: 0818E File: C:\project\0818E\UPDATE-RAMP\hrb1-pro.ear

SCALE: 1" = 10' Horiz.
1" = 10' Vert.

All Dimensions are US Survey Feet

RAMPB1
CROSS SECTIONS

SHEET 75 OF XXX

DESIGN STUDY ONLY

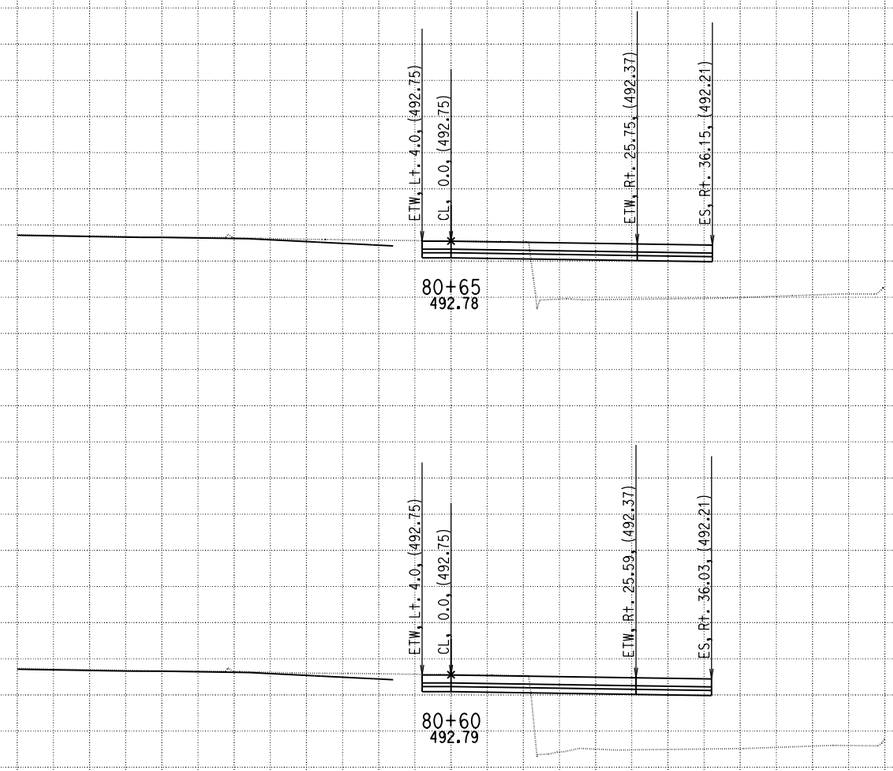

DATE: 4/9/2013

KC Project: 0818E File: C:\project\0818E\UPDATE-RAMP\hrb1-pro.ear

SCALE: 1" = 10' Horiz.
1" = 10' Vert.

All Dimensions are US Survey Feet

RAMPB1
CROSS SECTIONS

DESIGN STUDY ONLY

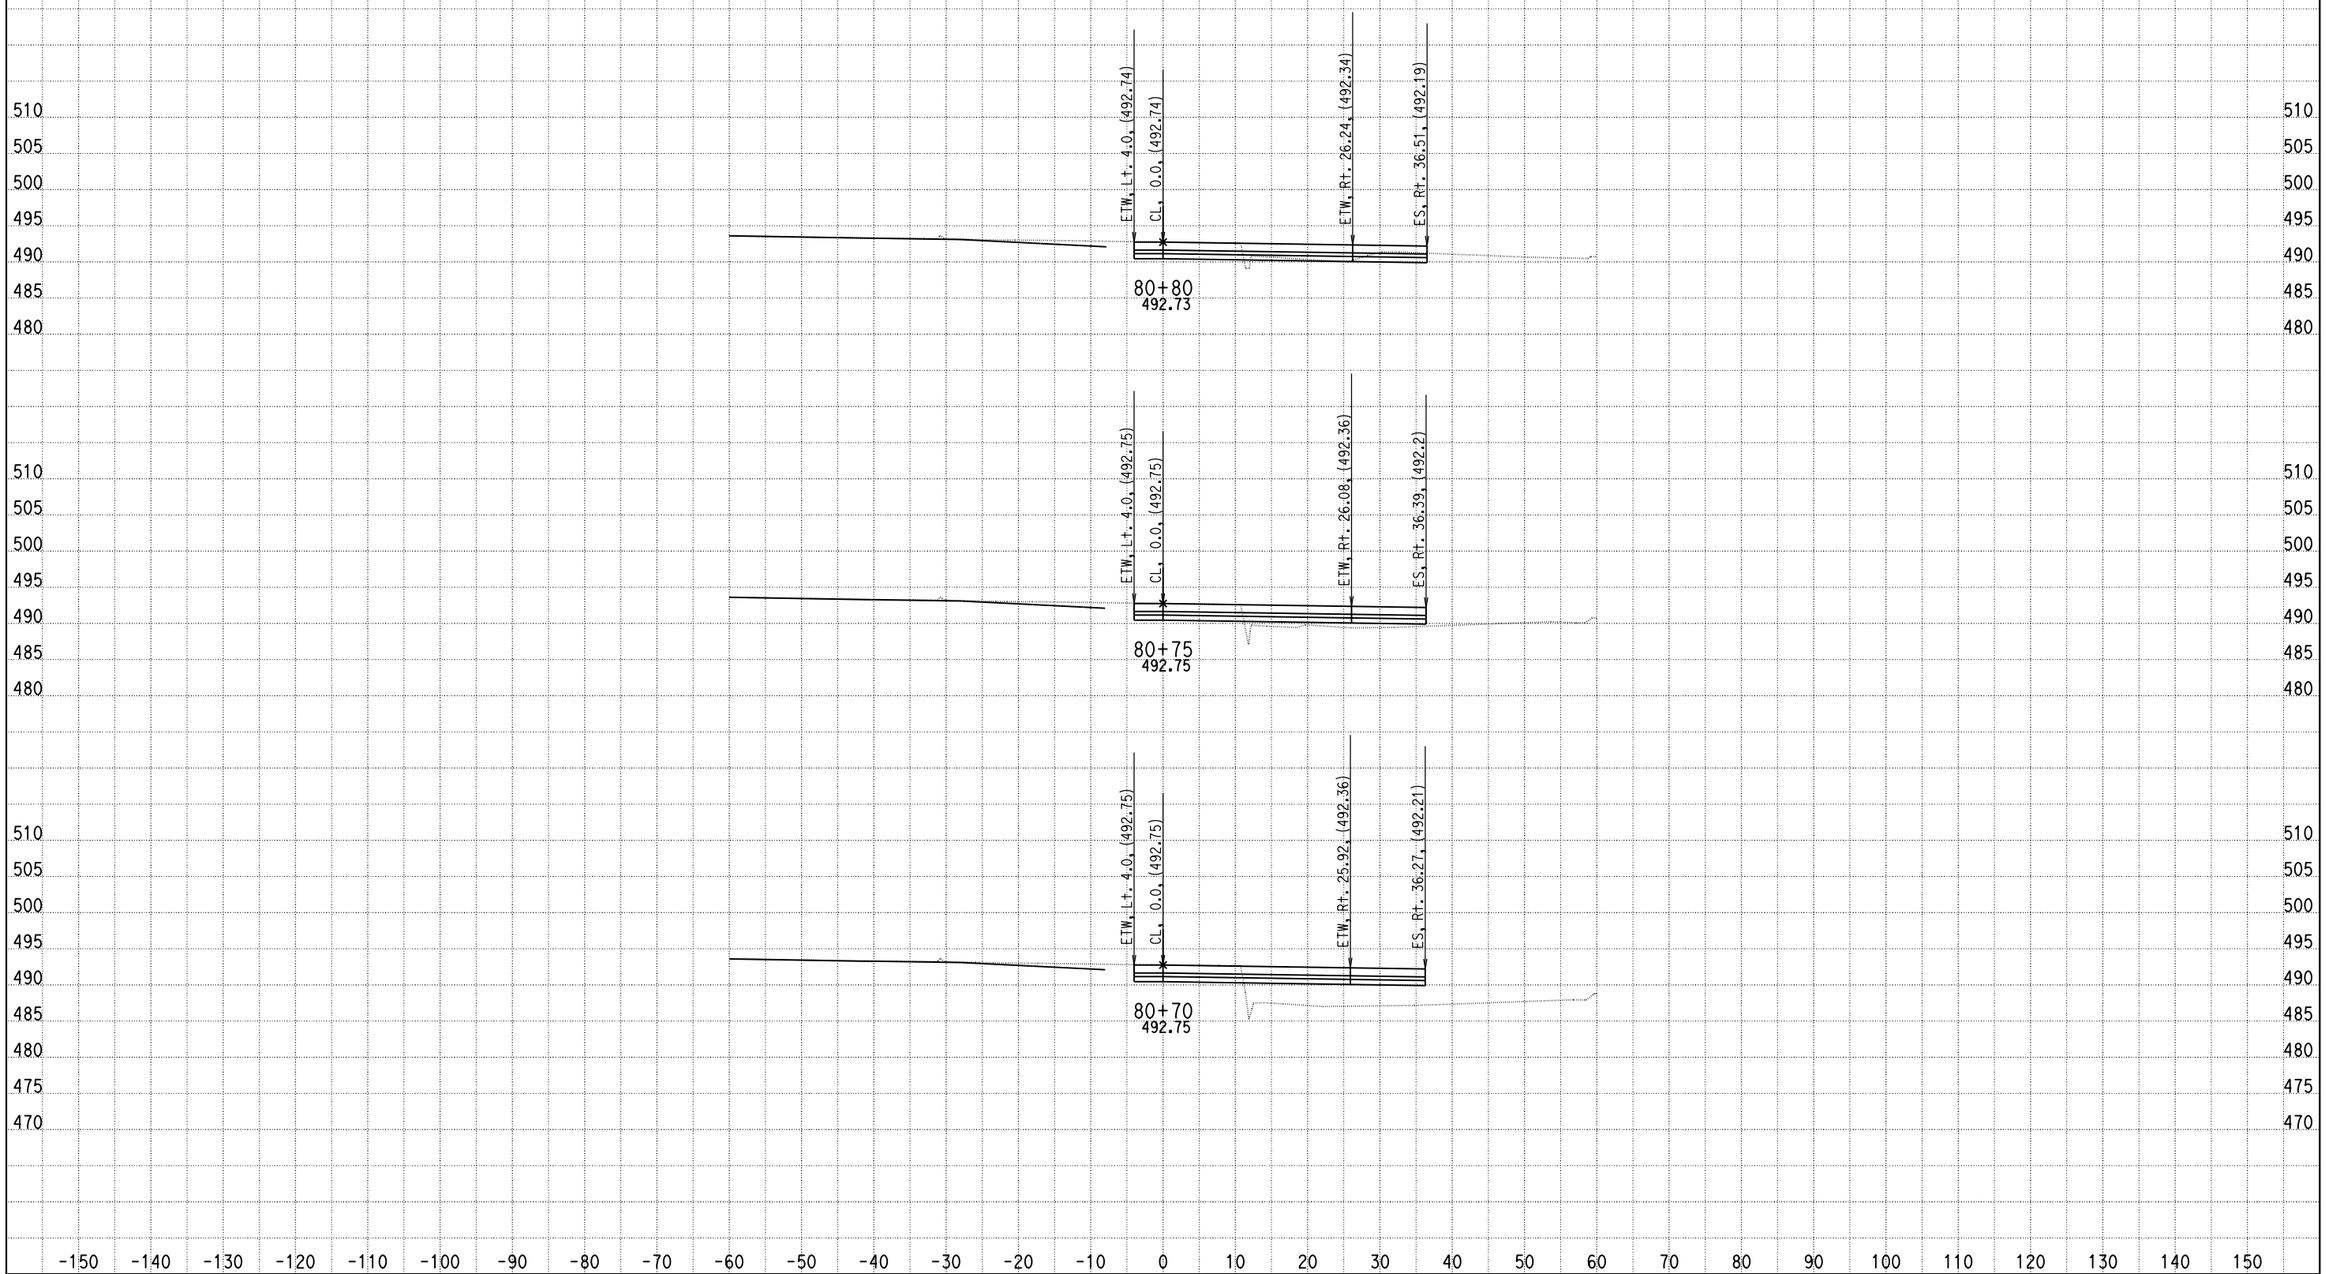

DATE: 4/9/2013

KC Project: 0818E File: C:\project\0818E\UPDATE-RAMP\hrb1-pro.ear

SCALE: 1" = 10' Horiz.
1" = 10' Vert.

All Dimensions are US Survey Feet

RAMPB1
CROSS SECTIONS

SHEET 77 OF XXX

DESIGN STUDY ONLY

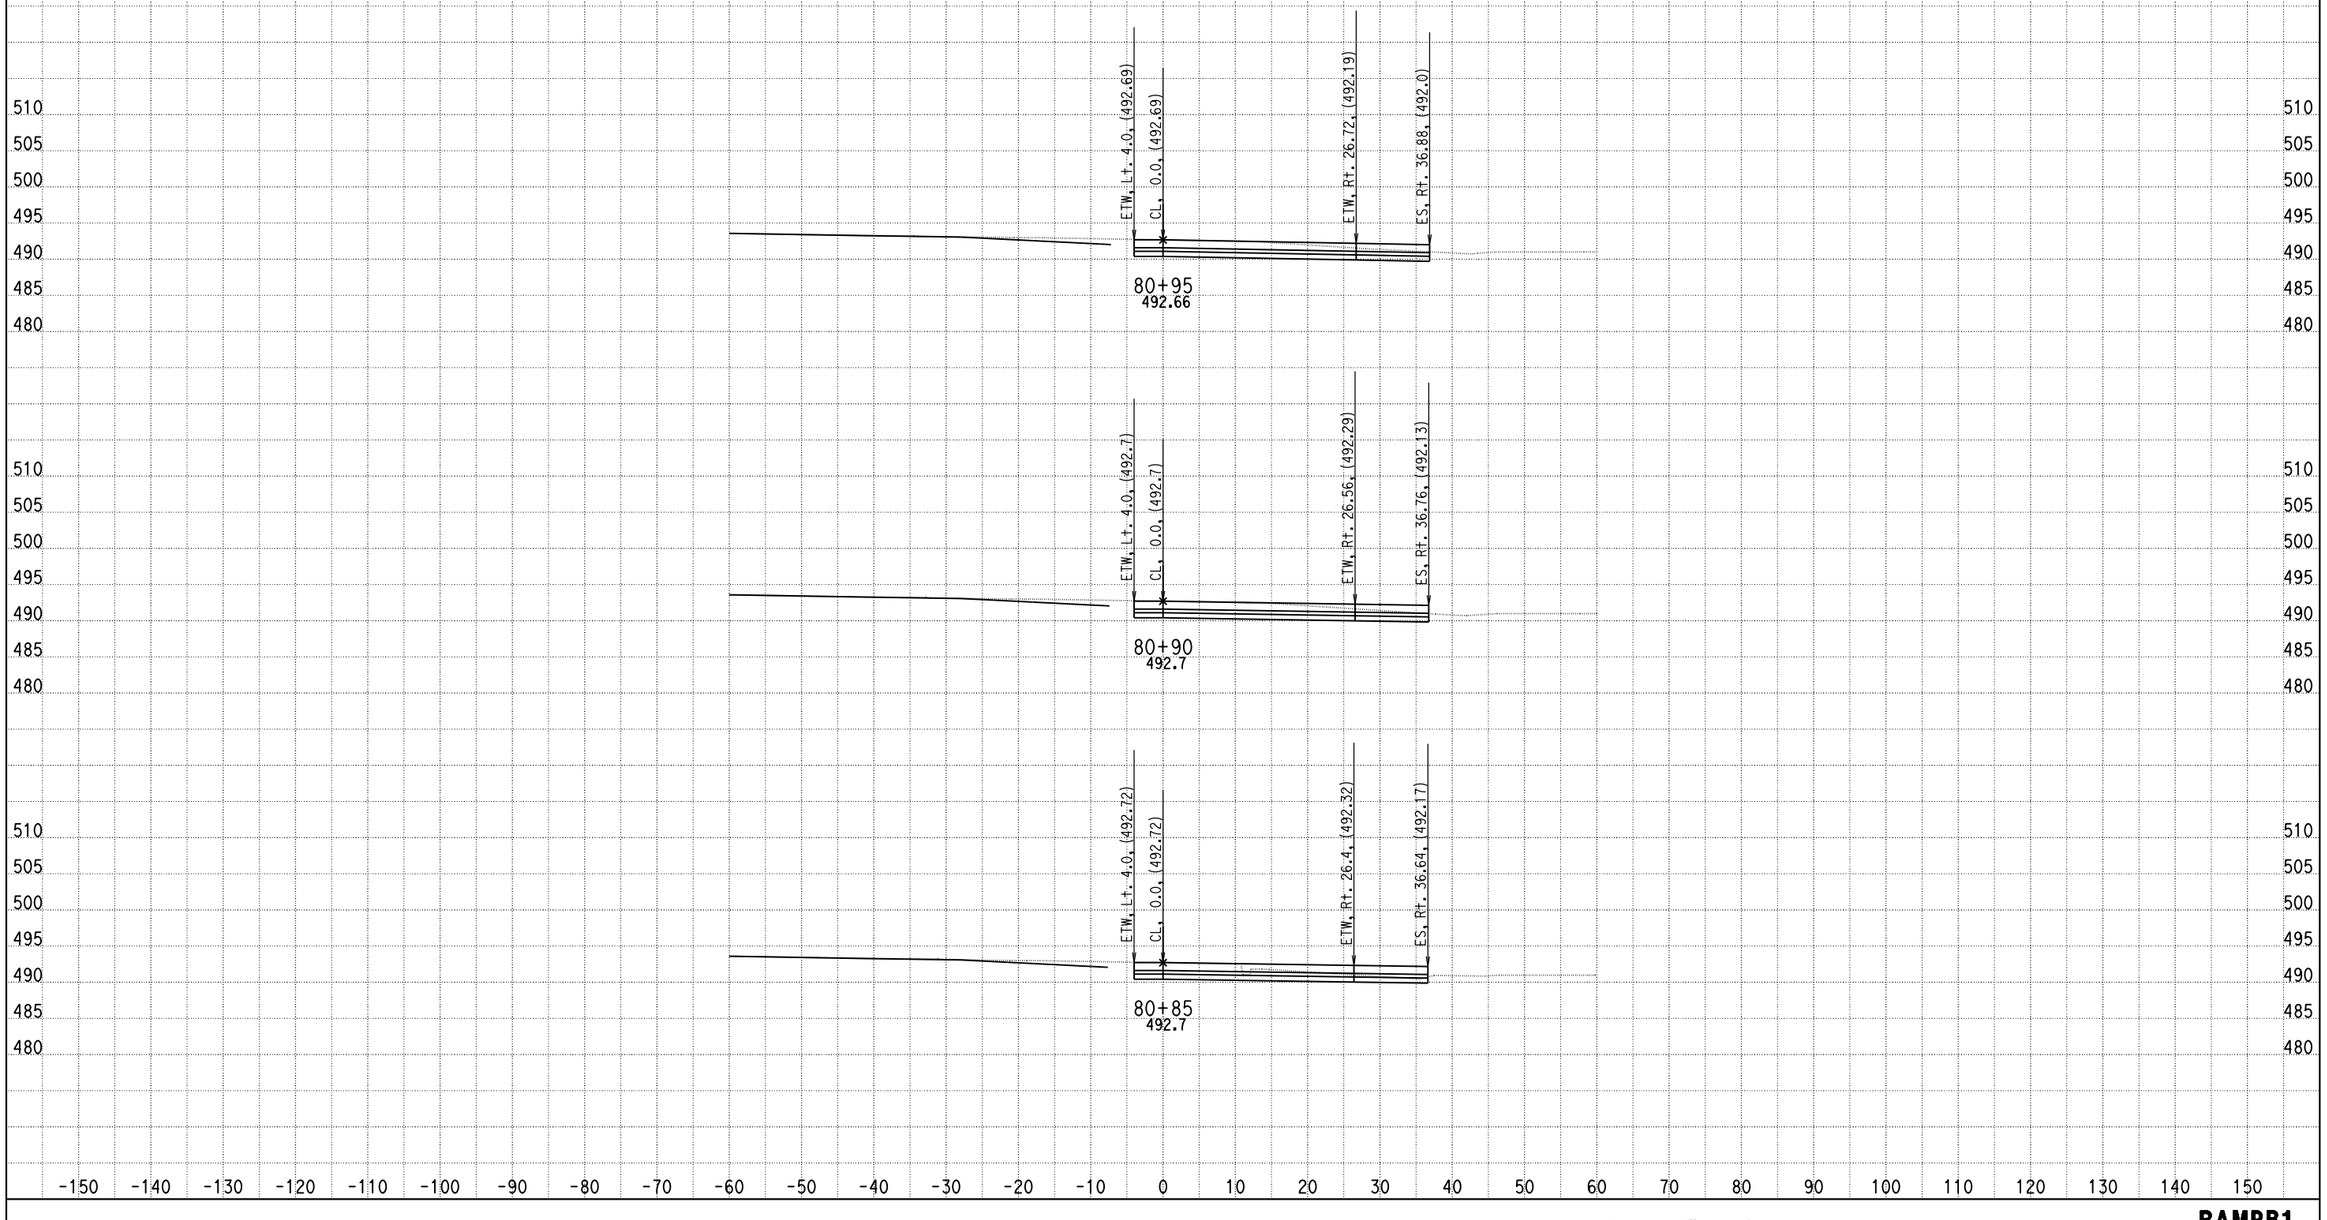

DATE: 4/9/2013

KC Project: 0818E File: C:\project\0818E\UPDATE-RAMP\hrb1-pro.ear

SCALE: 1" = 10' Horiz.
1" = 10' Vert.

All Dimensions are US Survey Feet

RAMPB1
CROSS SECTIONS

DESIGN STUDY ONLY

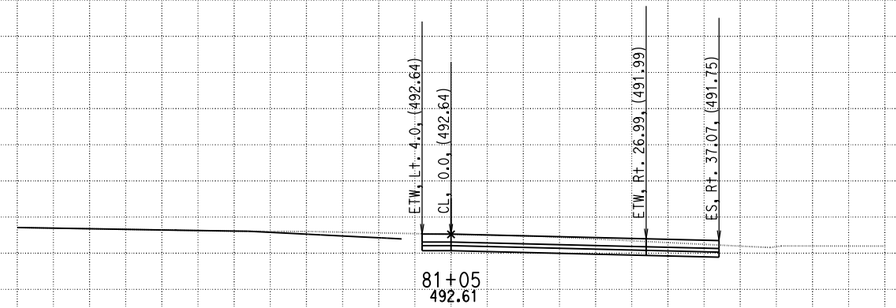

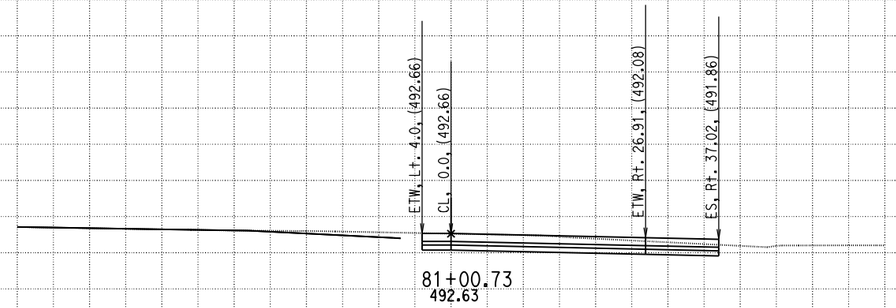

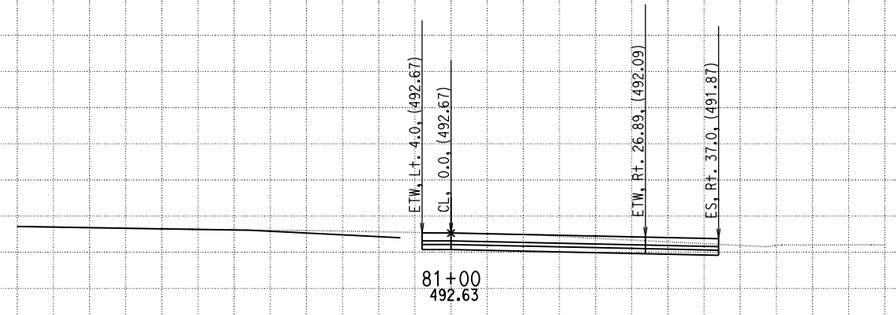

DATE: 4/9/2013

KC Project: 0818E File: C:\project\0818E\UPDATE-RAMP\hrb1-pro.ear

SCALE: 1" = 10' Horiz.
1" = 10' Vert.

All Dimensions are US Survey Feet

RAMPB1
CROSS SECTIONS

SHEET 79 OF XXX

DESIGN STUDY ONLY

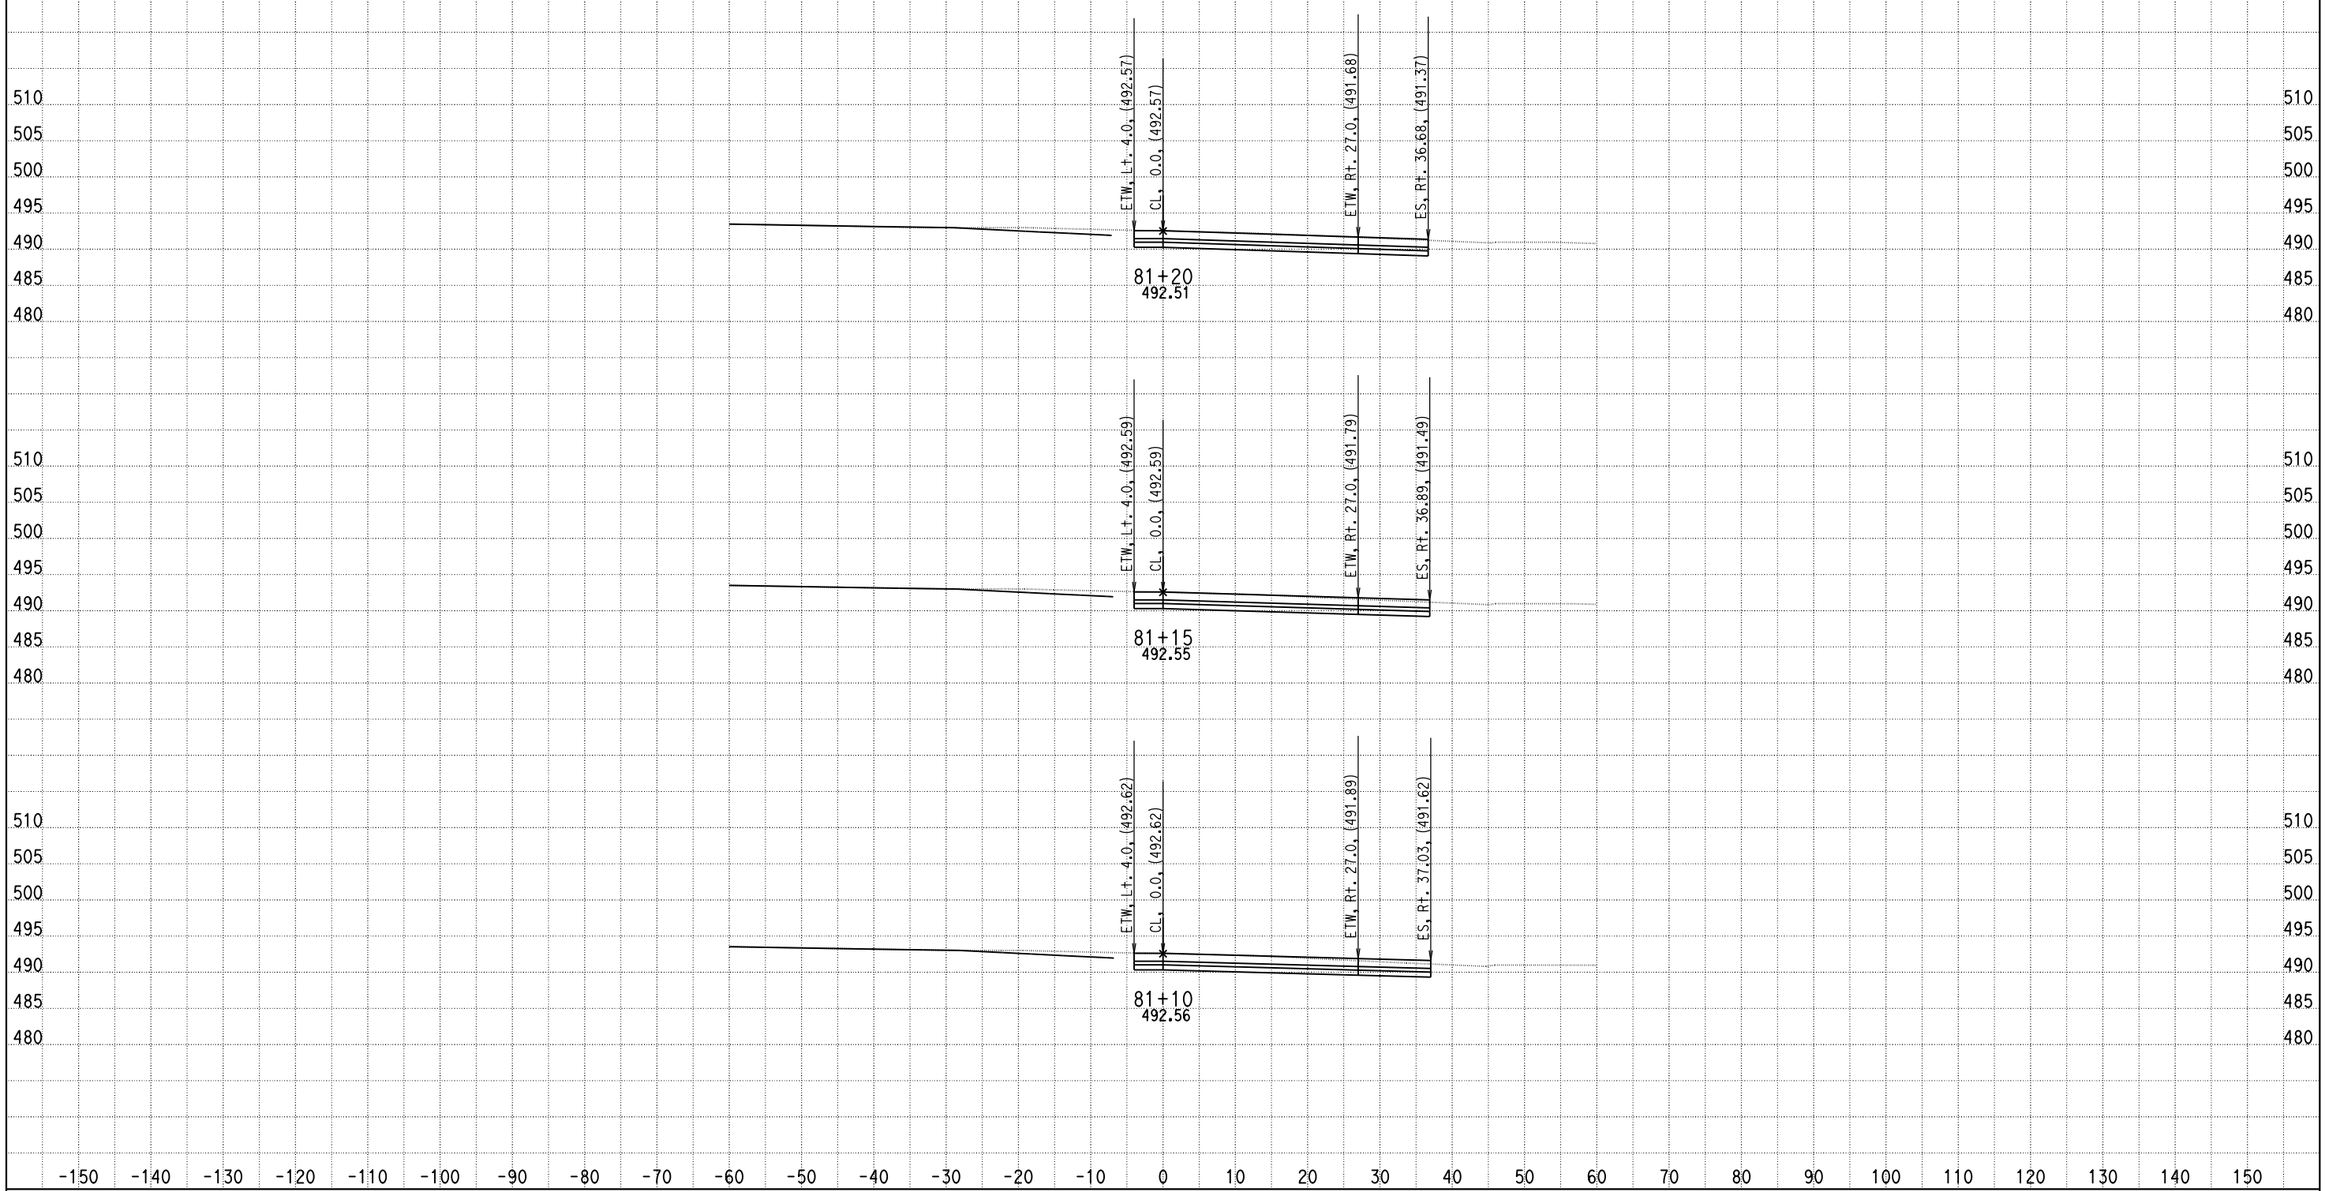

DATE: 4/9/2013

KC Project: 0818E File: C:\project\0818E\UPDATE-RAMP\hrb1-pro.ear

SCALE: 1" = 10' Horiz.
1" = 10' Vert.

All Dimensions are US Survey Feet

RAMPB1
CROSS SECTIONS

DESIGN STUDY ONLY

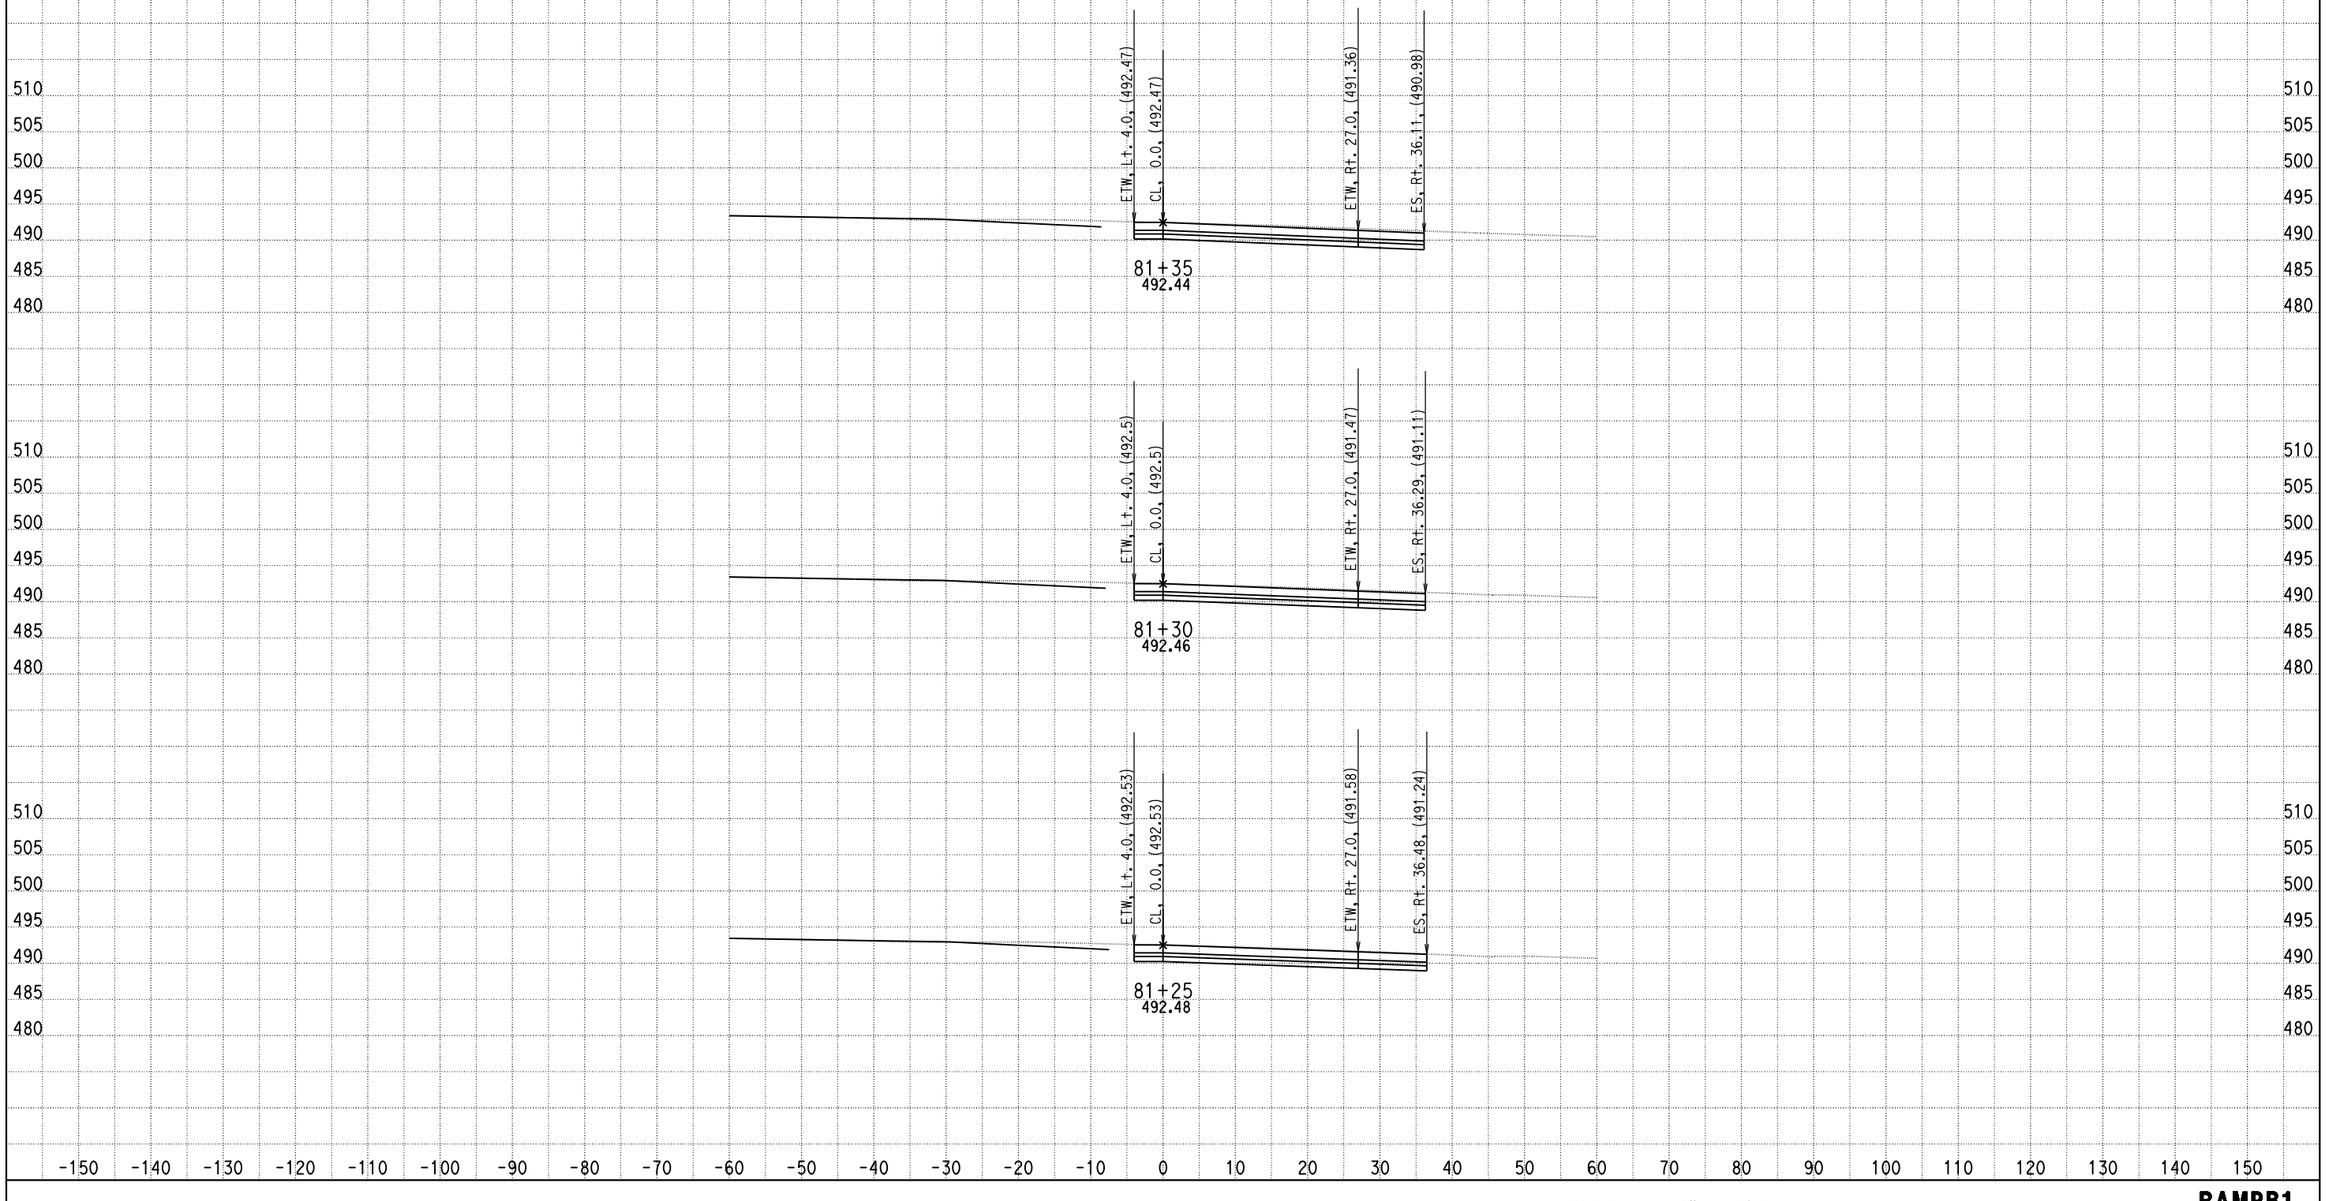

DATE: 4/9/2013

KC Project: 0818E File: C:\project\0818E\UPDATE-RAMP\hrb1-pro.ear

SCALE: 1" = 10' Horiz.
1" = 10' Vert.

All Dimensions are US Survey Feet

RAMPB1
CROSS SECTIONS

SHEET 81 OF XXX

DESIGN STUDY ONLY

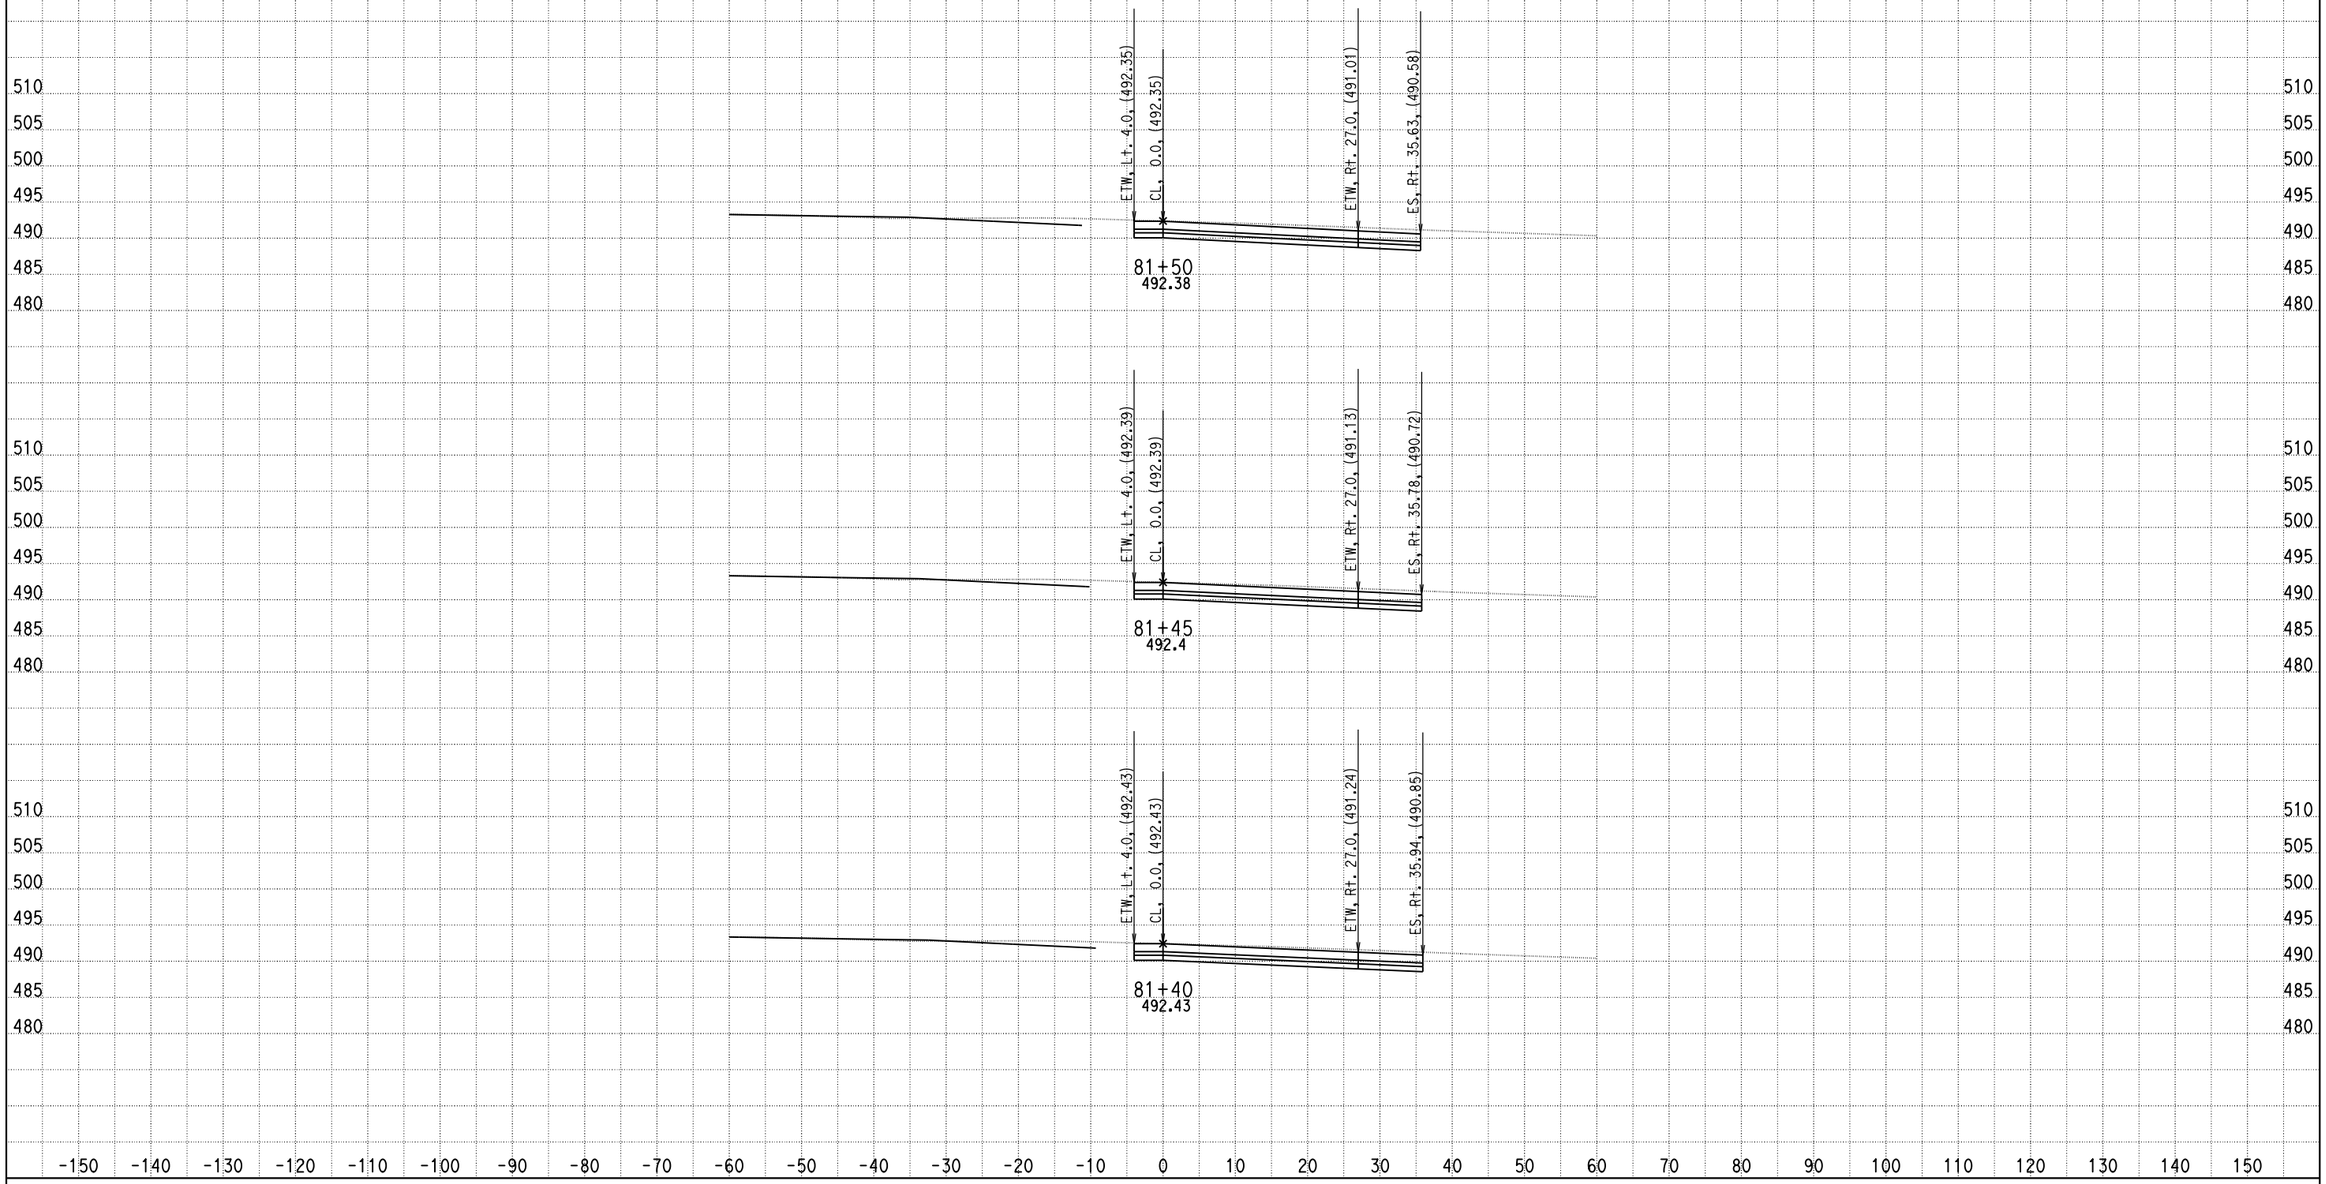

DATE: 4/9/2013

KC Project: 0818E File: C:\project\0818E\UPDATE-RAMP\hrb1-pro.ear

SCALE: 1" = 10' Horiz.
1" = 10' Vert.

All Dimensions are US Survey Feet

RAMPB1
CROSS SECTIONS

DESIGN STUDY ONLY

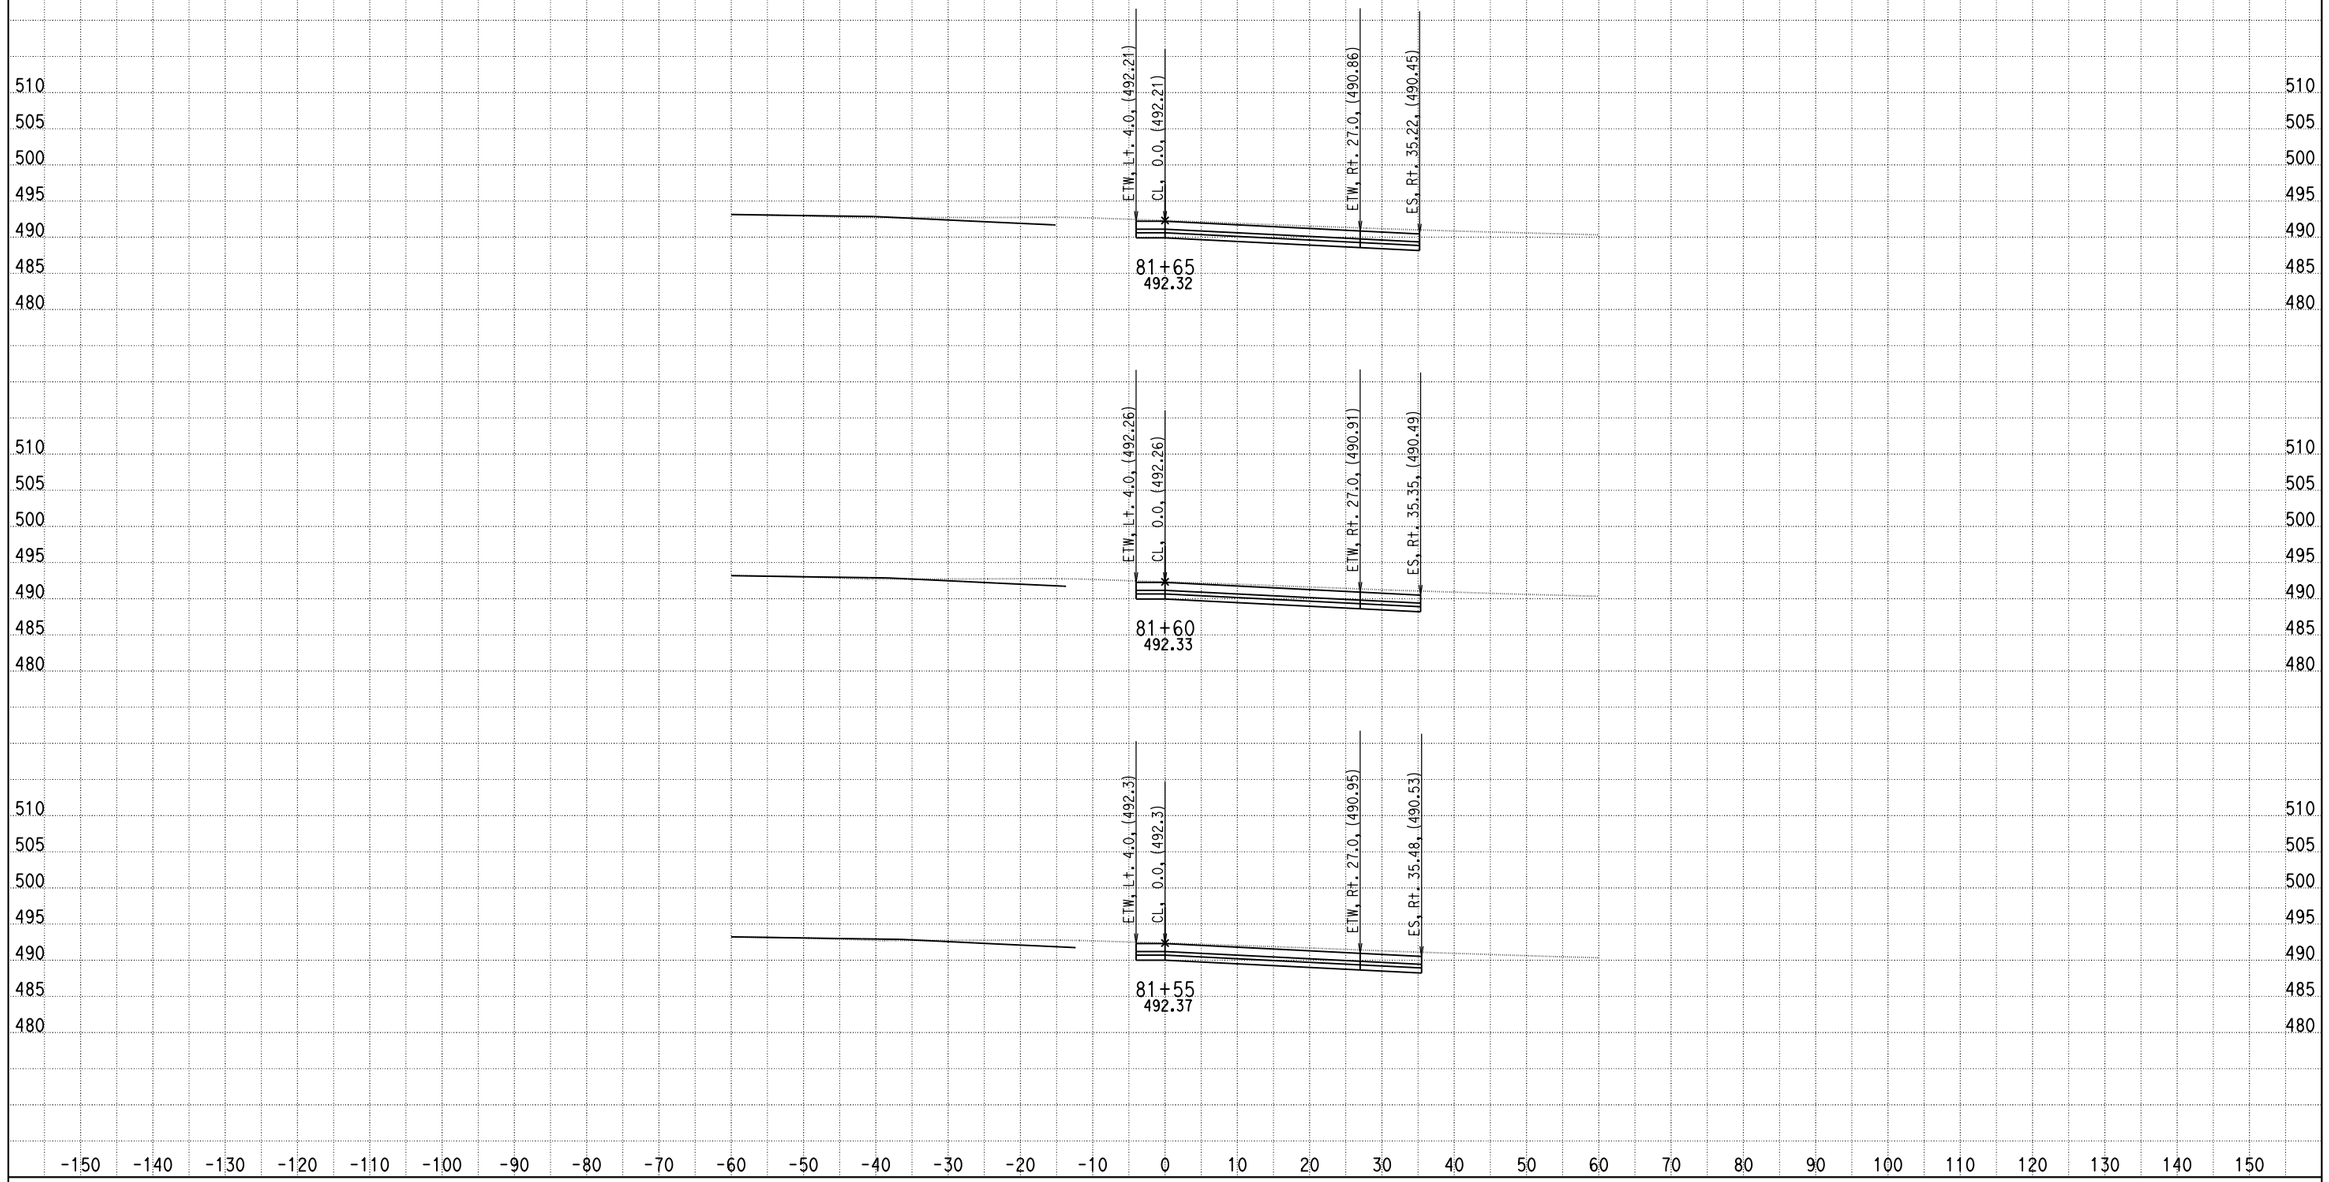

DATE: 4/9/2013

KC Project: 0818E File: C:\project\0818E\UPDATE-RAMP\hrb1-pro.ear

SCALE: 1" = 10' Horiz.
1" = 10' Vert.

All Dimensions are US Survey Feet

RAMPB1
CROSS SECTIONS

DESIGN STUDY ONLY

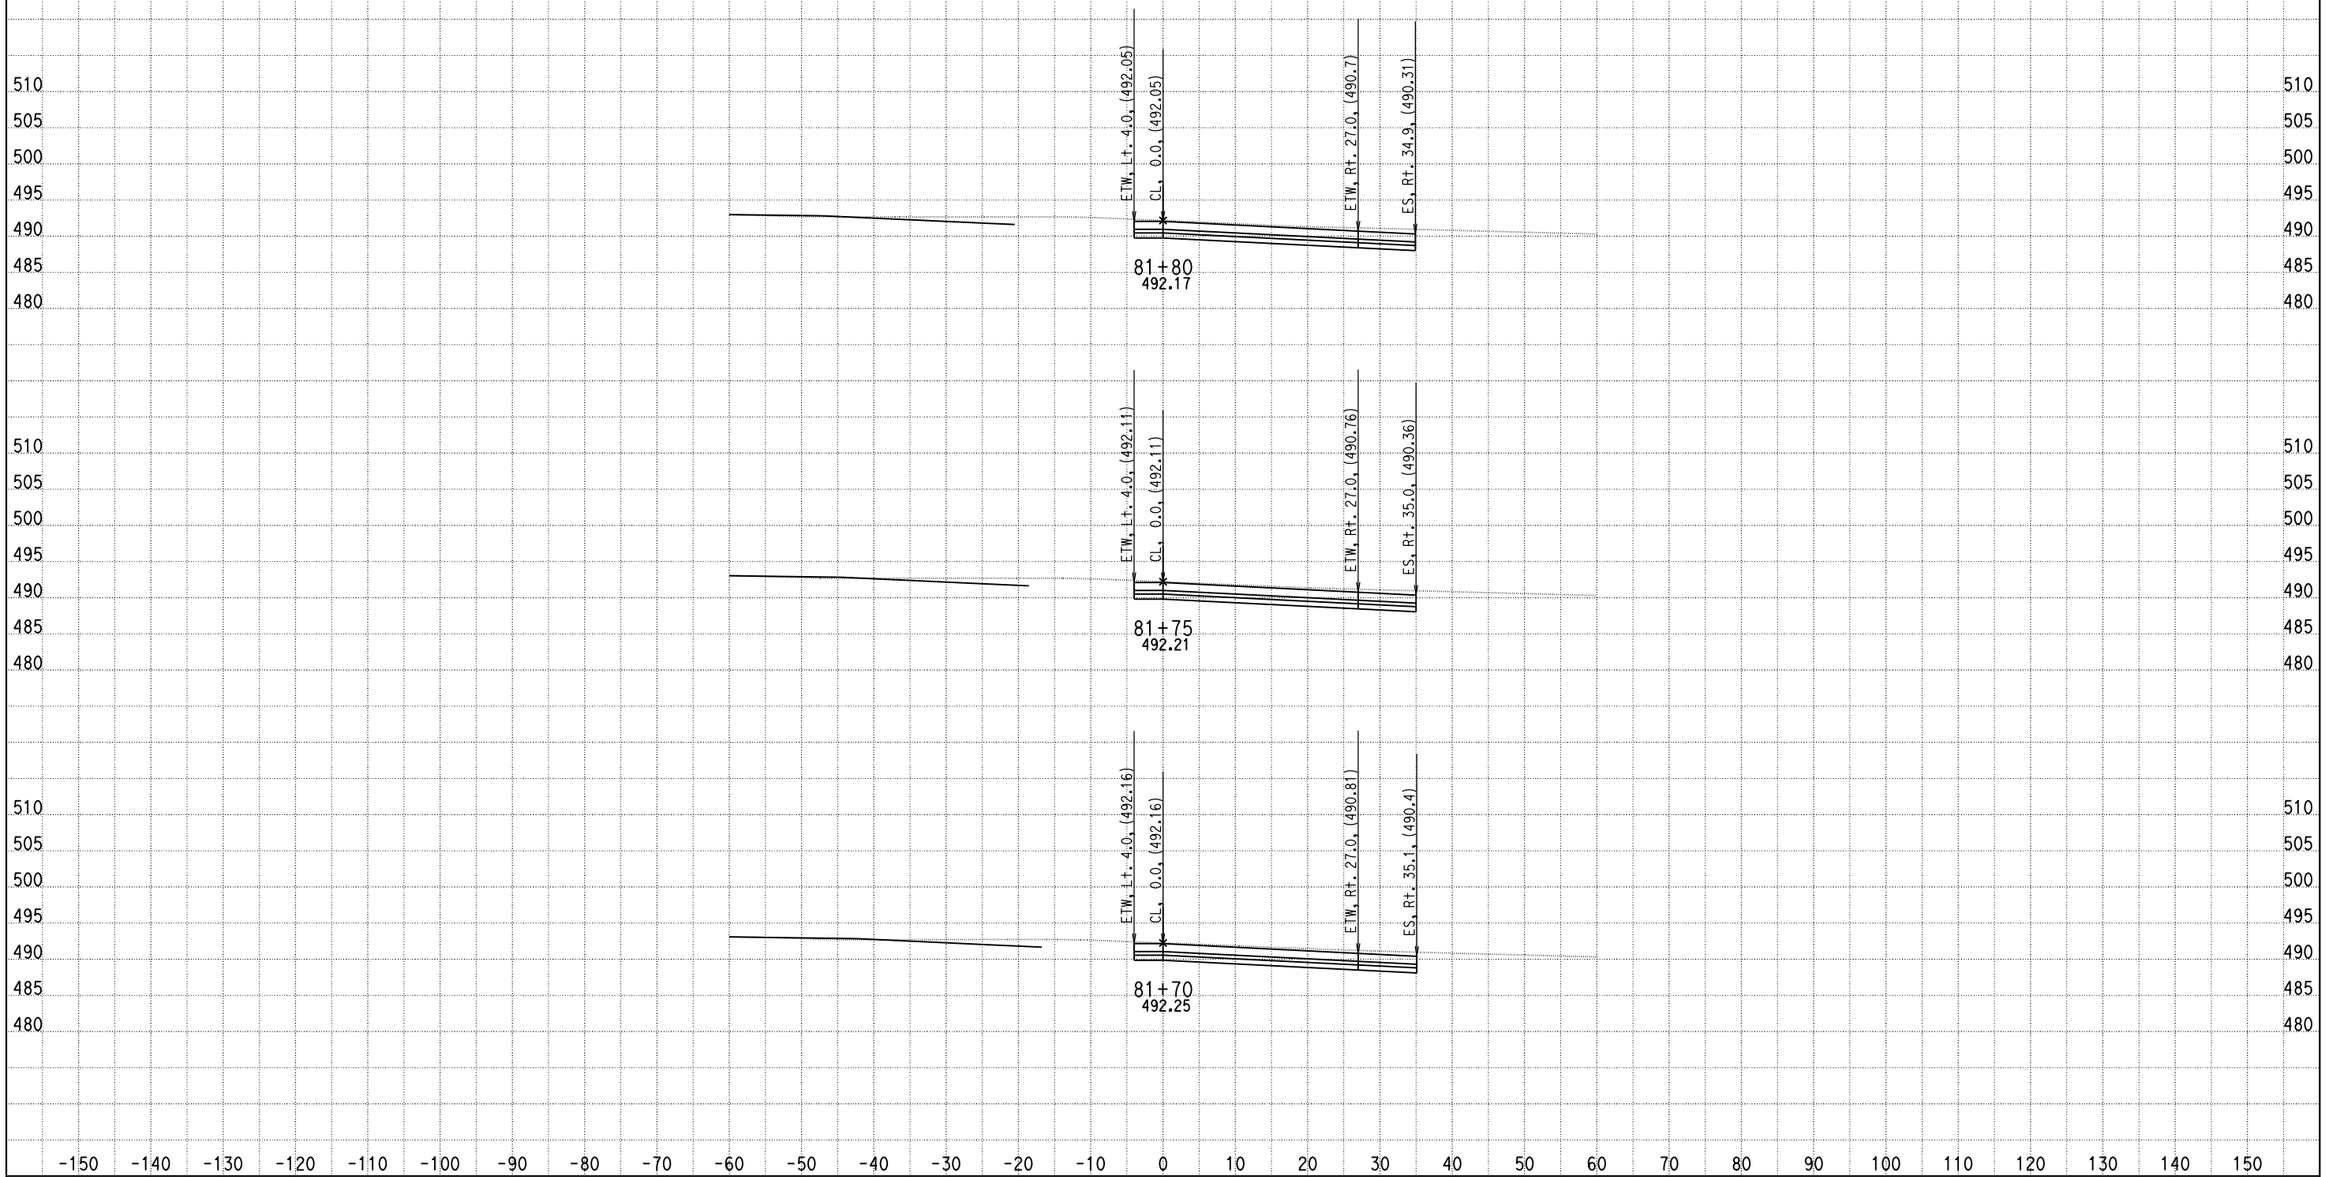

DATE: 4/9/2013

KC Project: 0818E File: C:\project\0818E\UPDATE-RAMP\hrb1-pro.ear

SCALE: 1" = 10' Horiz.
1" = 10' Vert.

All Dimensions are US Survey Feet

RAMPB1
CROSS SECTIONS

DESIGN STUDY ONLY

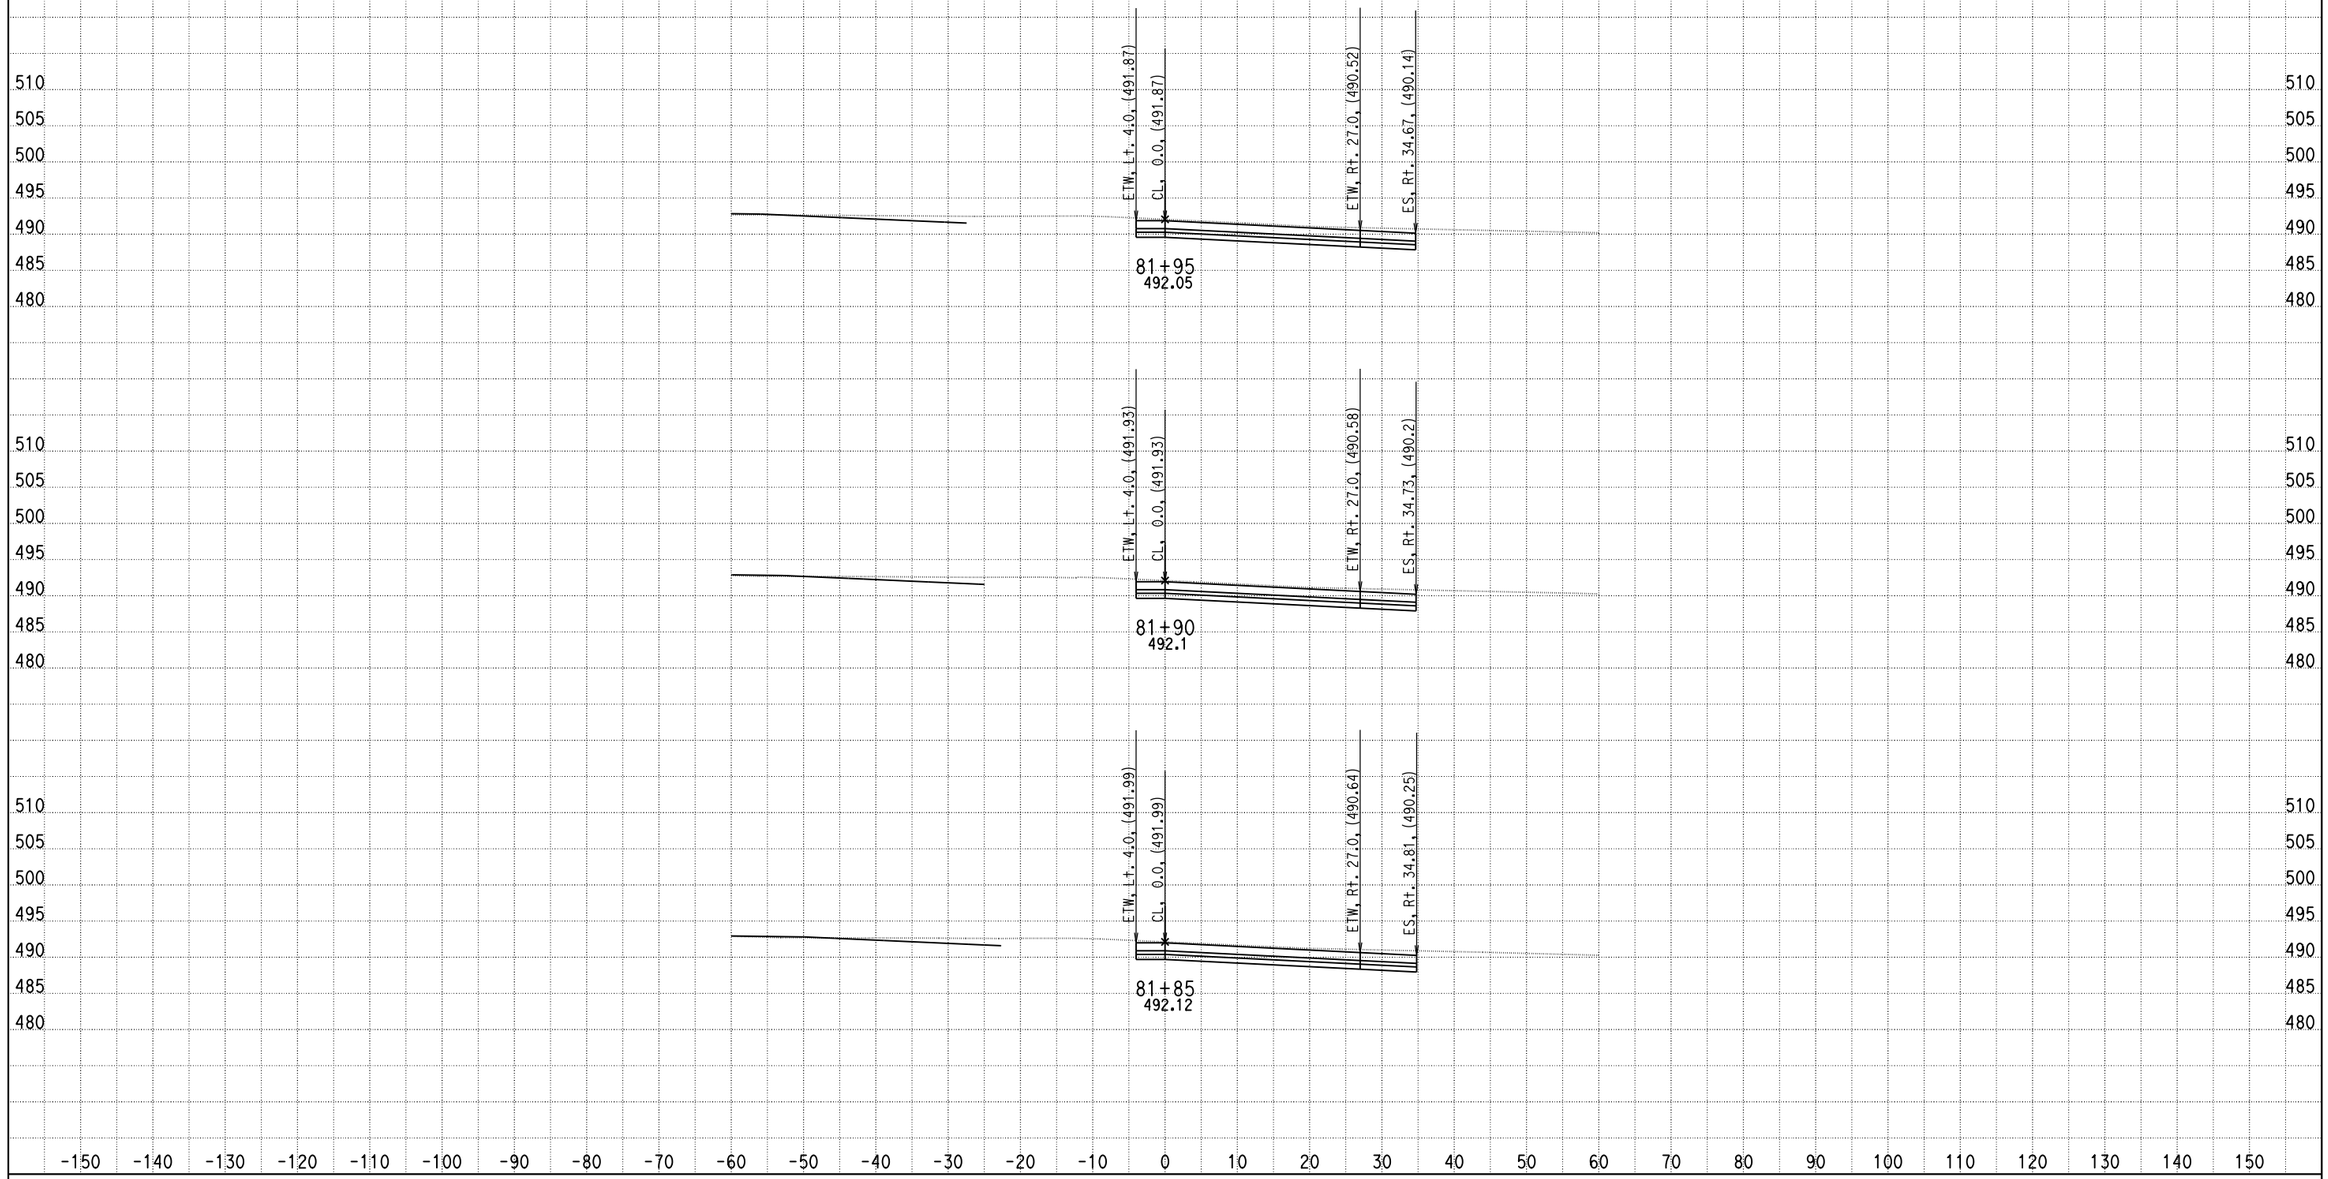

DATE: 4/9/2013

KC Project: 0818E File: C:\project\0818E\UPDATE-RAMP\hrb1-pro.ear

SCALE: 1" = 10' Horiz.
1" = 10' Vert.

All Dimensions are US Survey Feet

RAMPB1
CROSS SECTIONS

SHEET 85 OF XXX

DESIGN STUDY ONLY

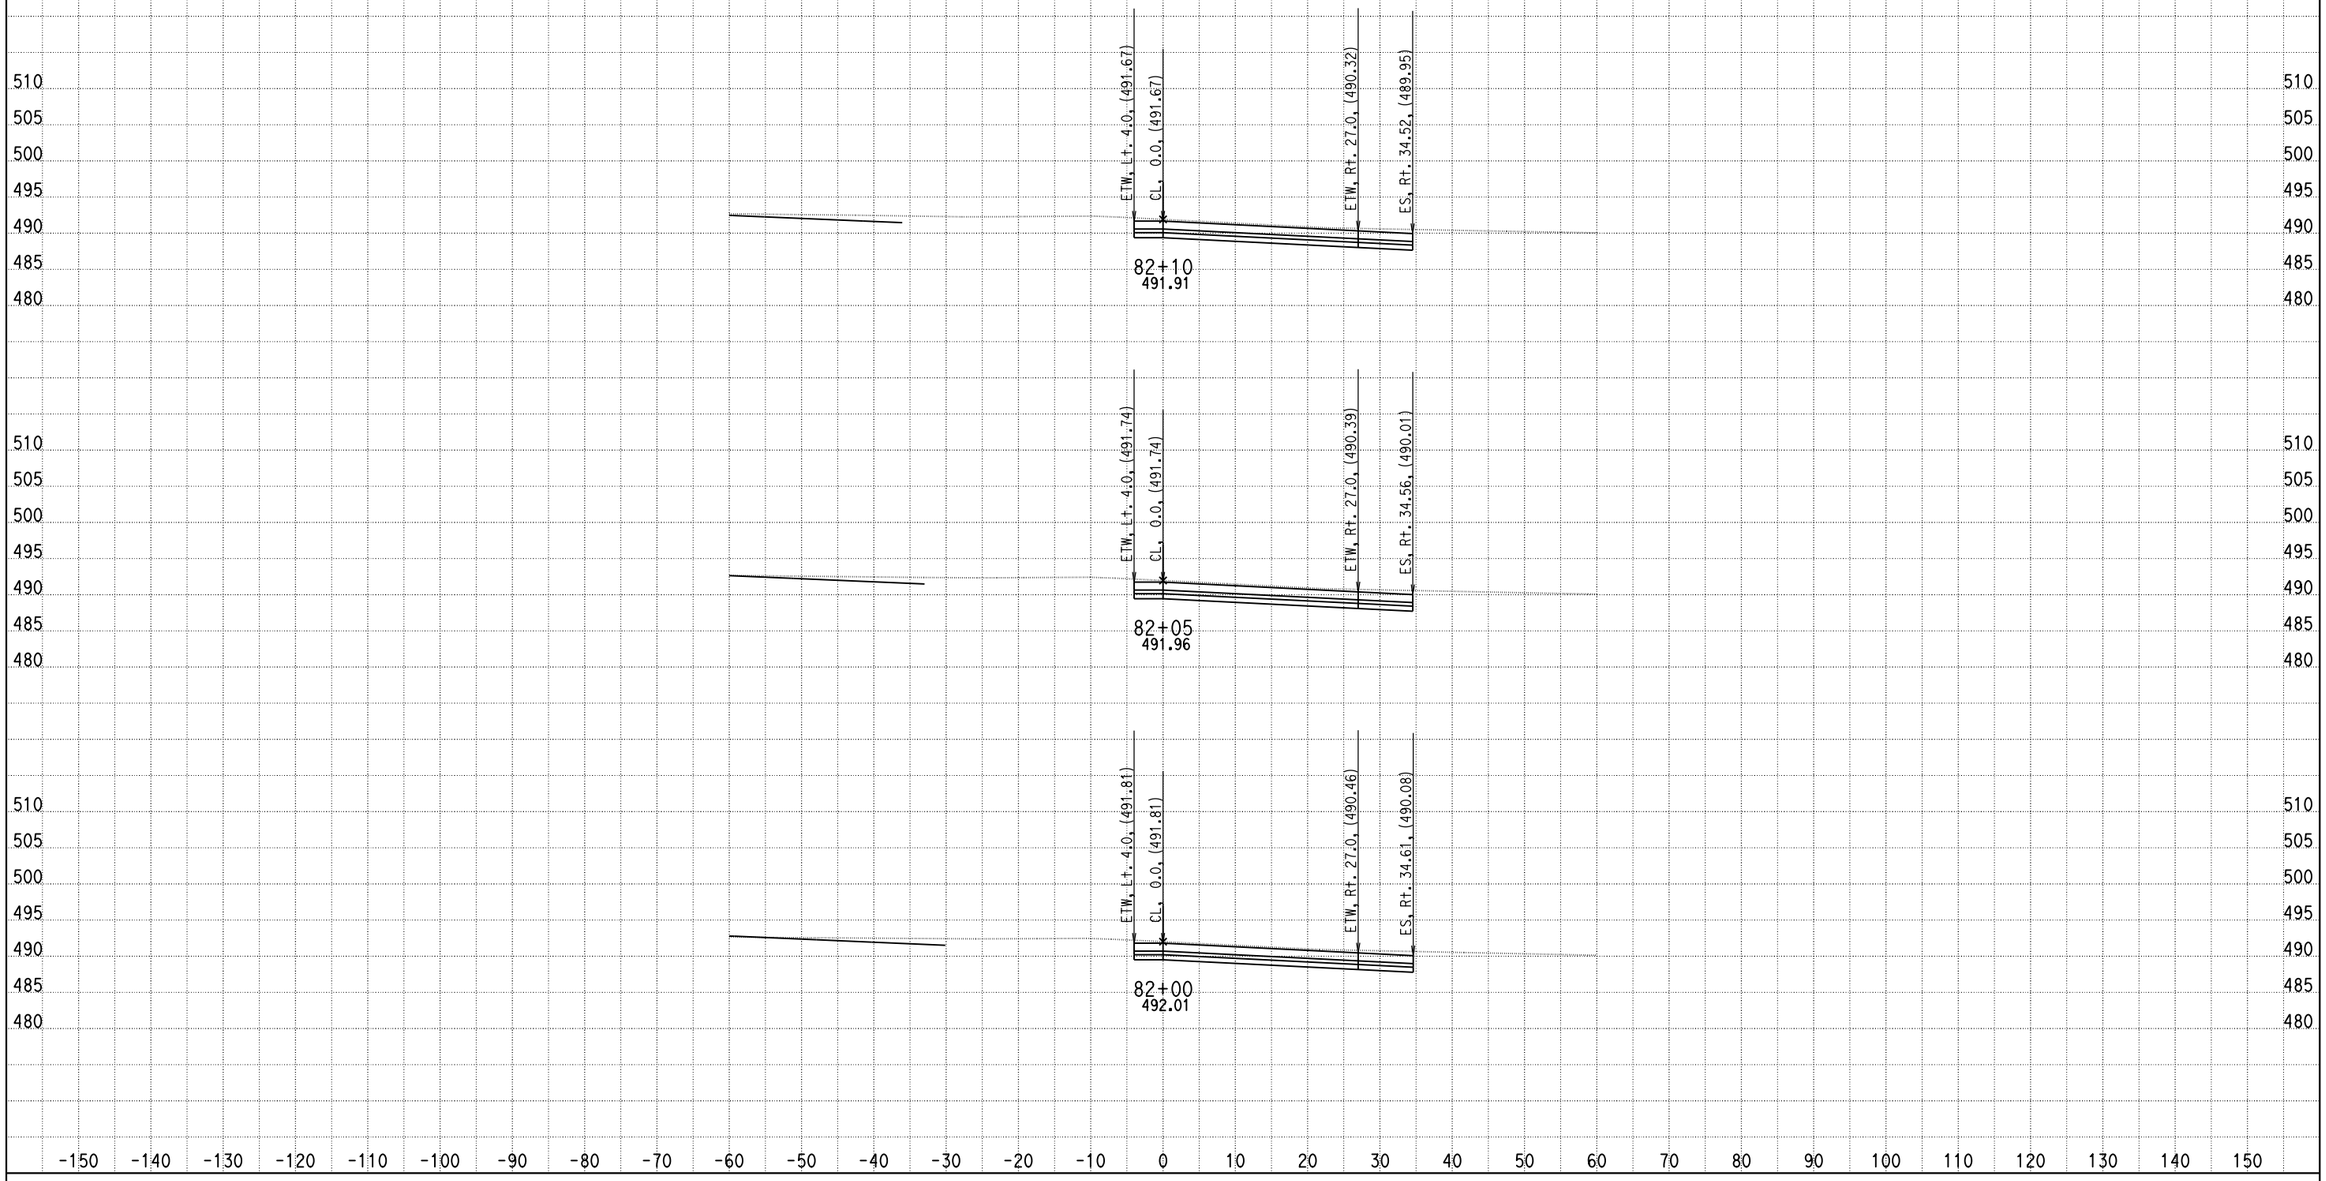

DATE: 4/9/2013

KC Project: 0818E File: C:\project\0818E\UPDATE-RAMP\hrb1-pro.ear

SCALE: 1" = 10' Horiz.
1" = 10' Vert.

All Dimensions are US Survey Feet

RAMPB1
CROSS SECTIONS

SHEET 86 OF XXX

DESIGN STUDY ONLY

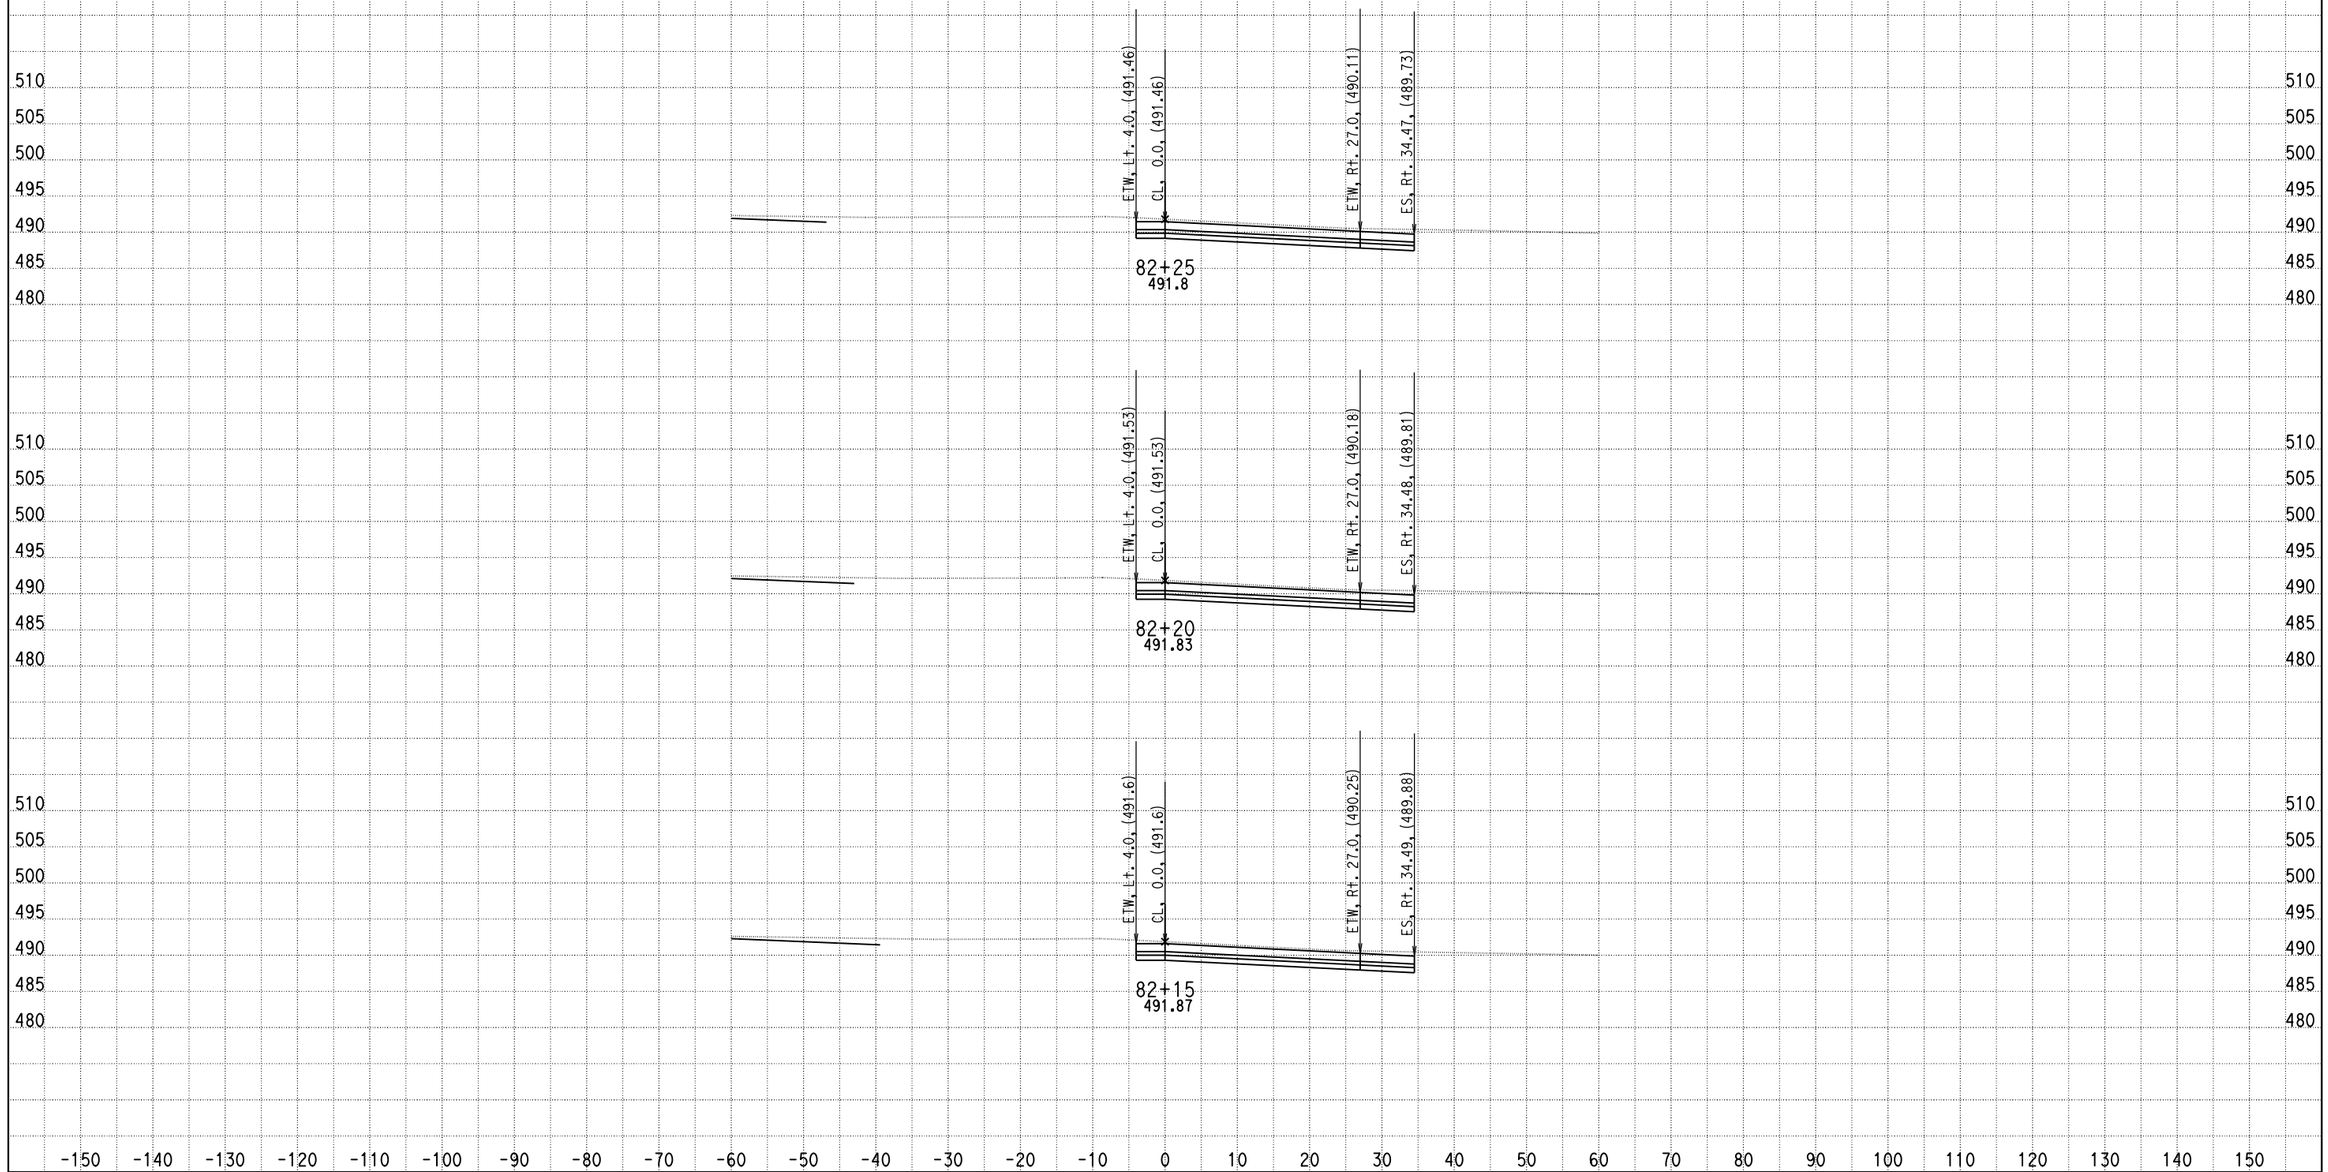

DATE: 4/9/2013

KC Project: 0818E File: C:\project\0818E\UPDATE-RAMP\hrb1-pro.ear

SCALE: 1" = 10' Horiz.
1" = 10' Vert.

All Dimensions are US Survey Feet

RAMPB1
CROSS SECTIONS
SHEET 87 OF XXX

DESIGN STUDY ONLY

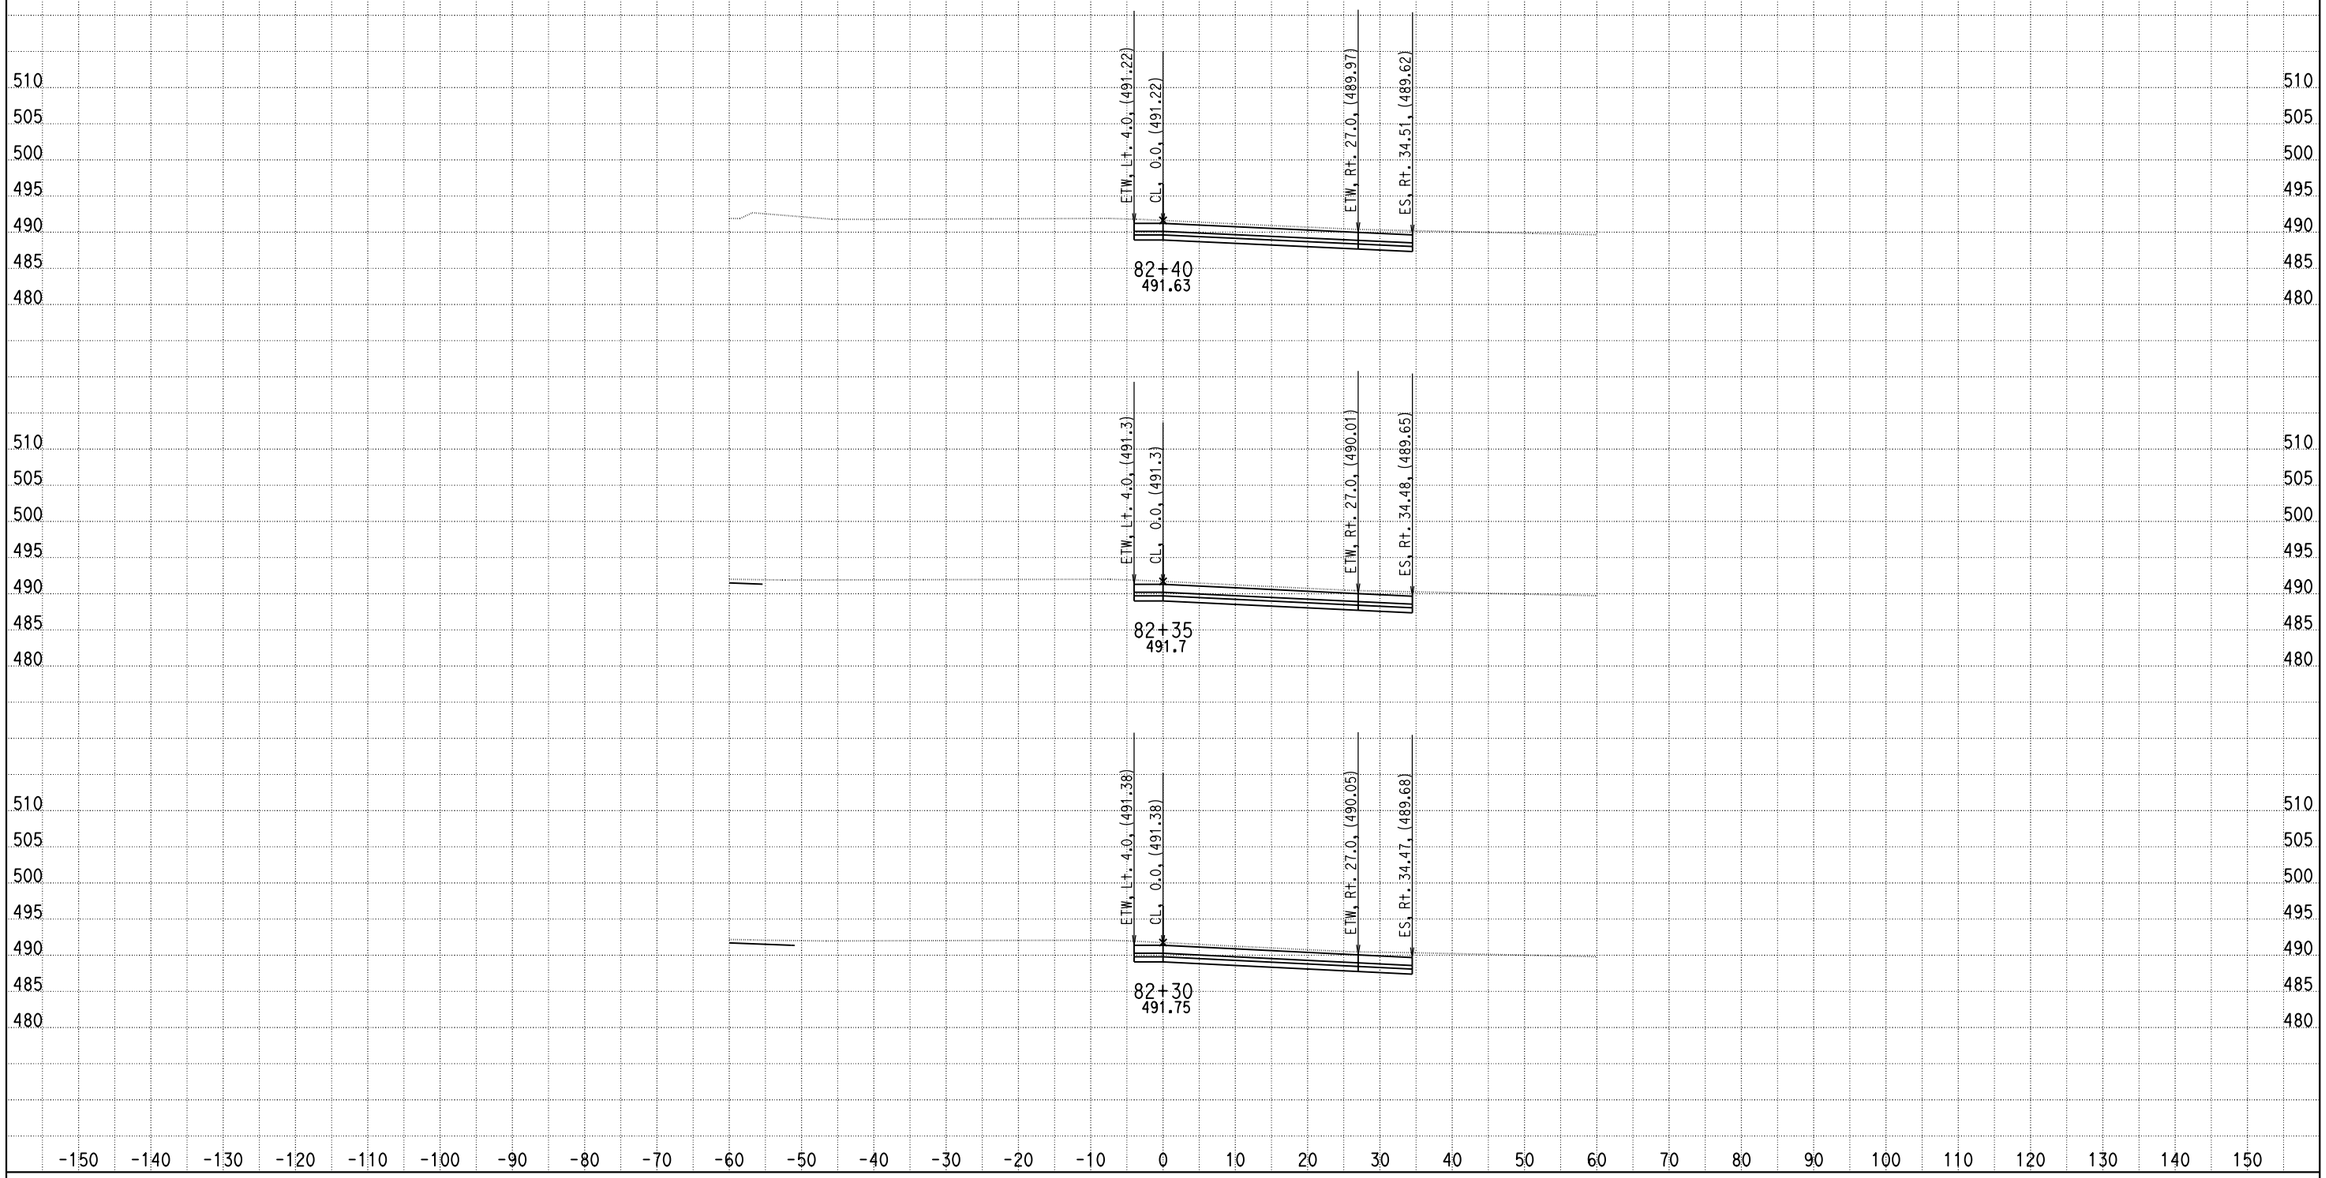

DATE: 4/9/2013

KC Project: 0818E File: C:\project\0818E\UPDATE-RAMP\hrb1-pro.ear

SCALE: 1" = 10' Horiz.
1" = 10' Vert.

All Dimensions are US Survey Feet

RAMPB1
CROSS SECTIONS

SHEET 88 OF XXX

DESIGN STUDY ONLY

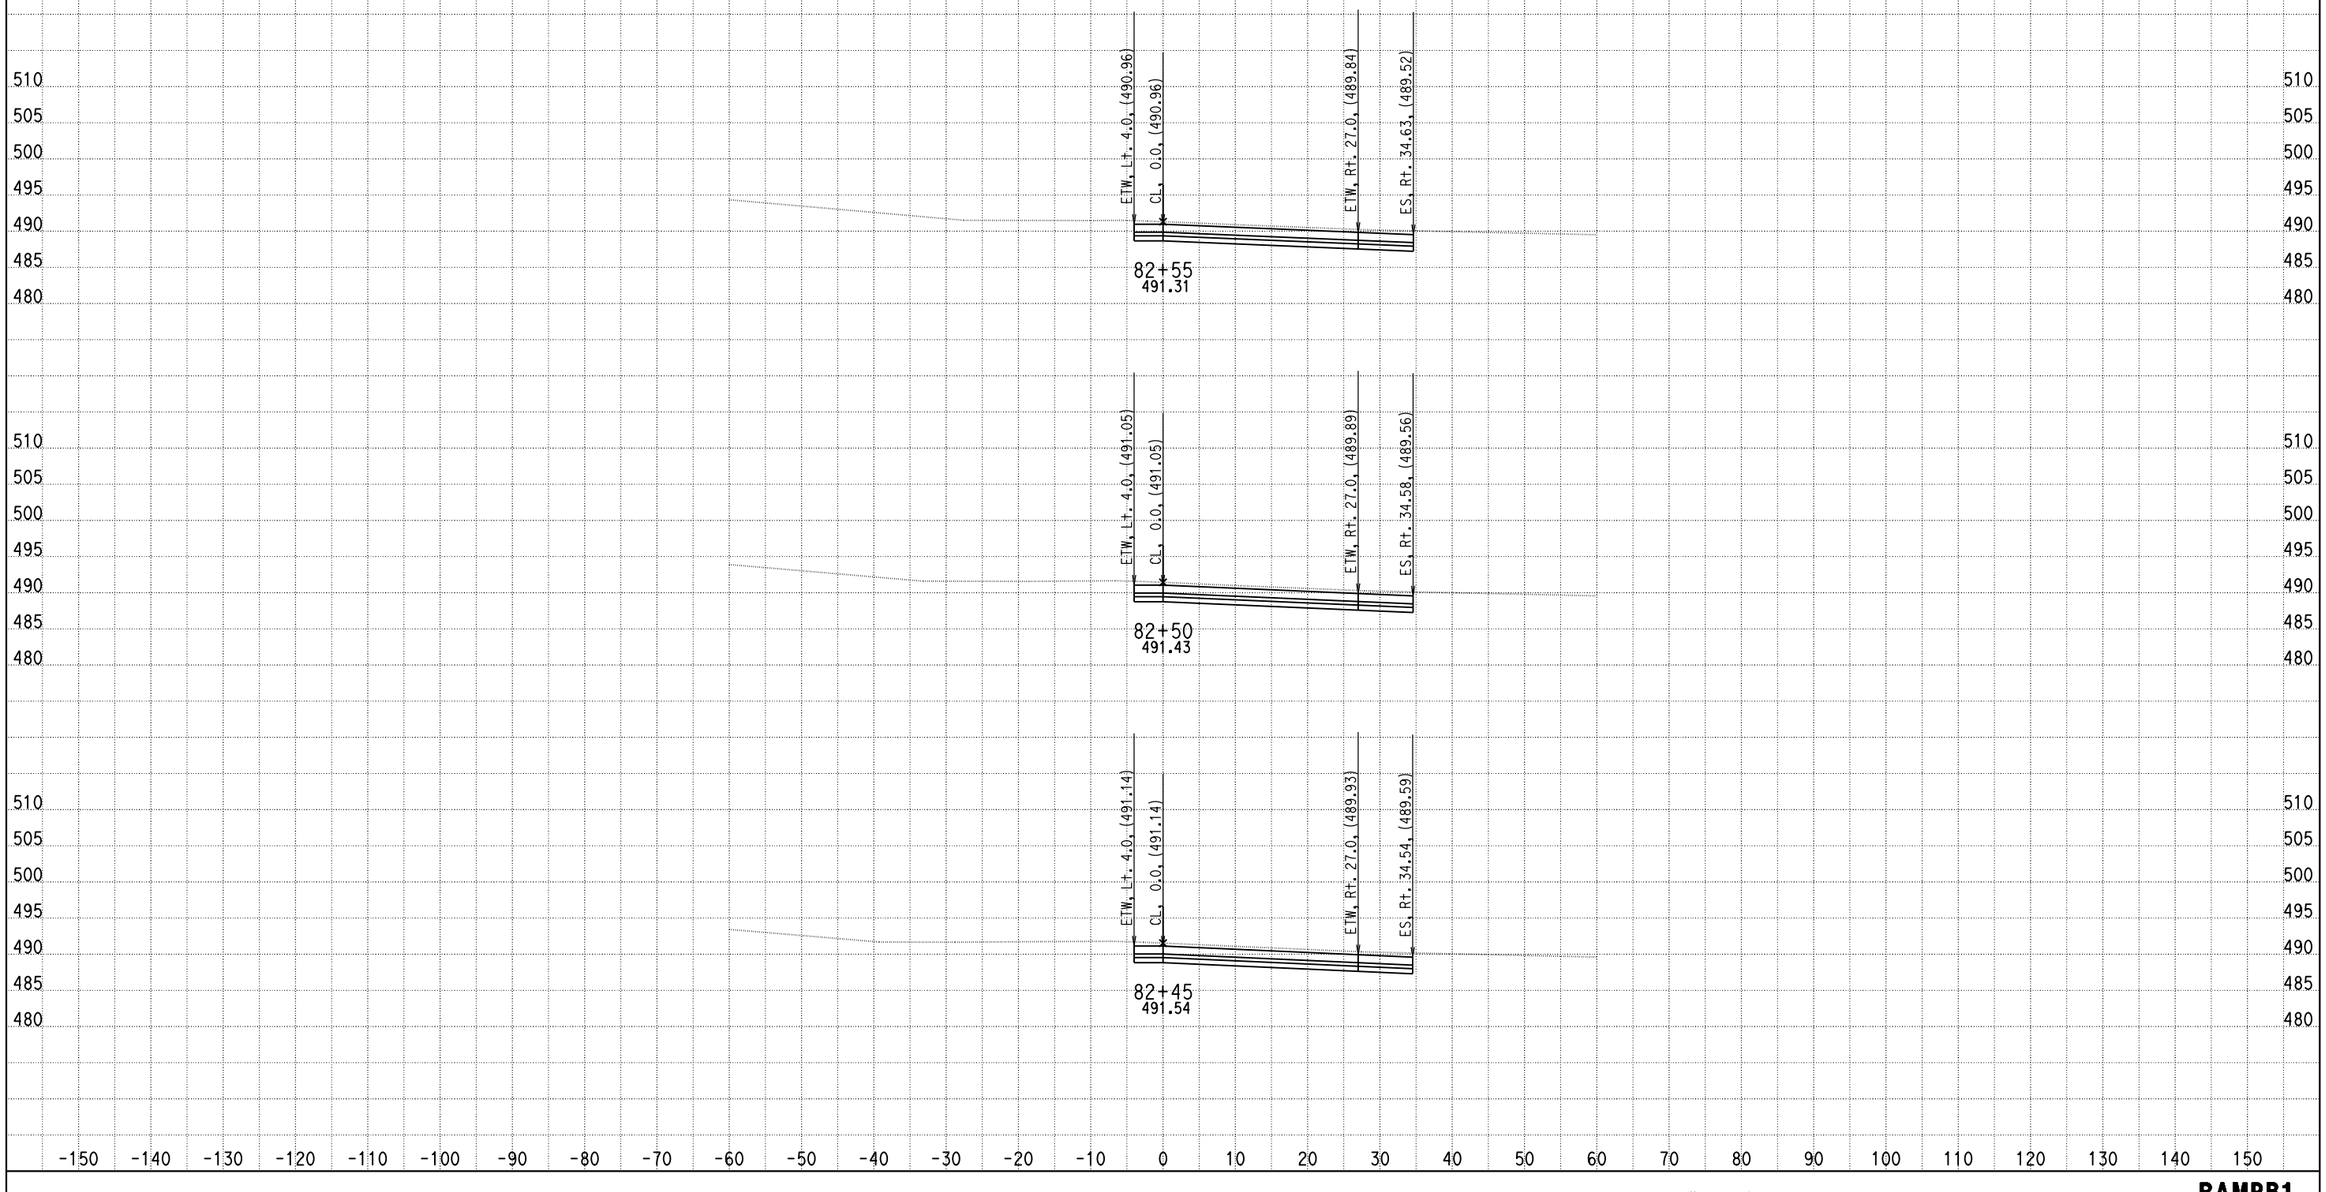

DATE: 4/9/2013

KC Project: 0818E File: C:\project\0818E\UPDATE-RAMP\hrb1-pro.ear

SCALE: 1" = 10' Horiz.
1" = 10' Vert.

All Dimensions are US Survey Feet

RAMPB1
CROSS SECTIONS

DESIGN STUDY ONLY

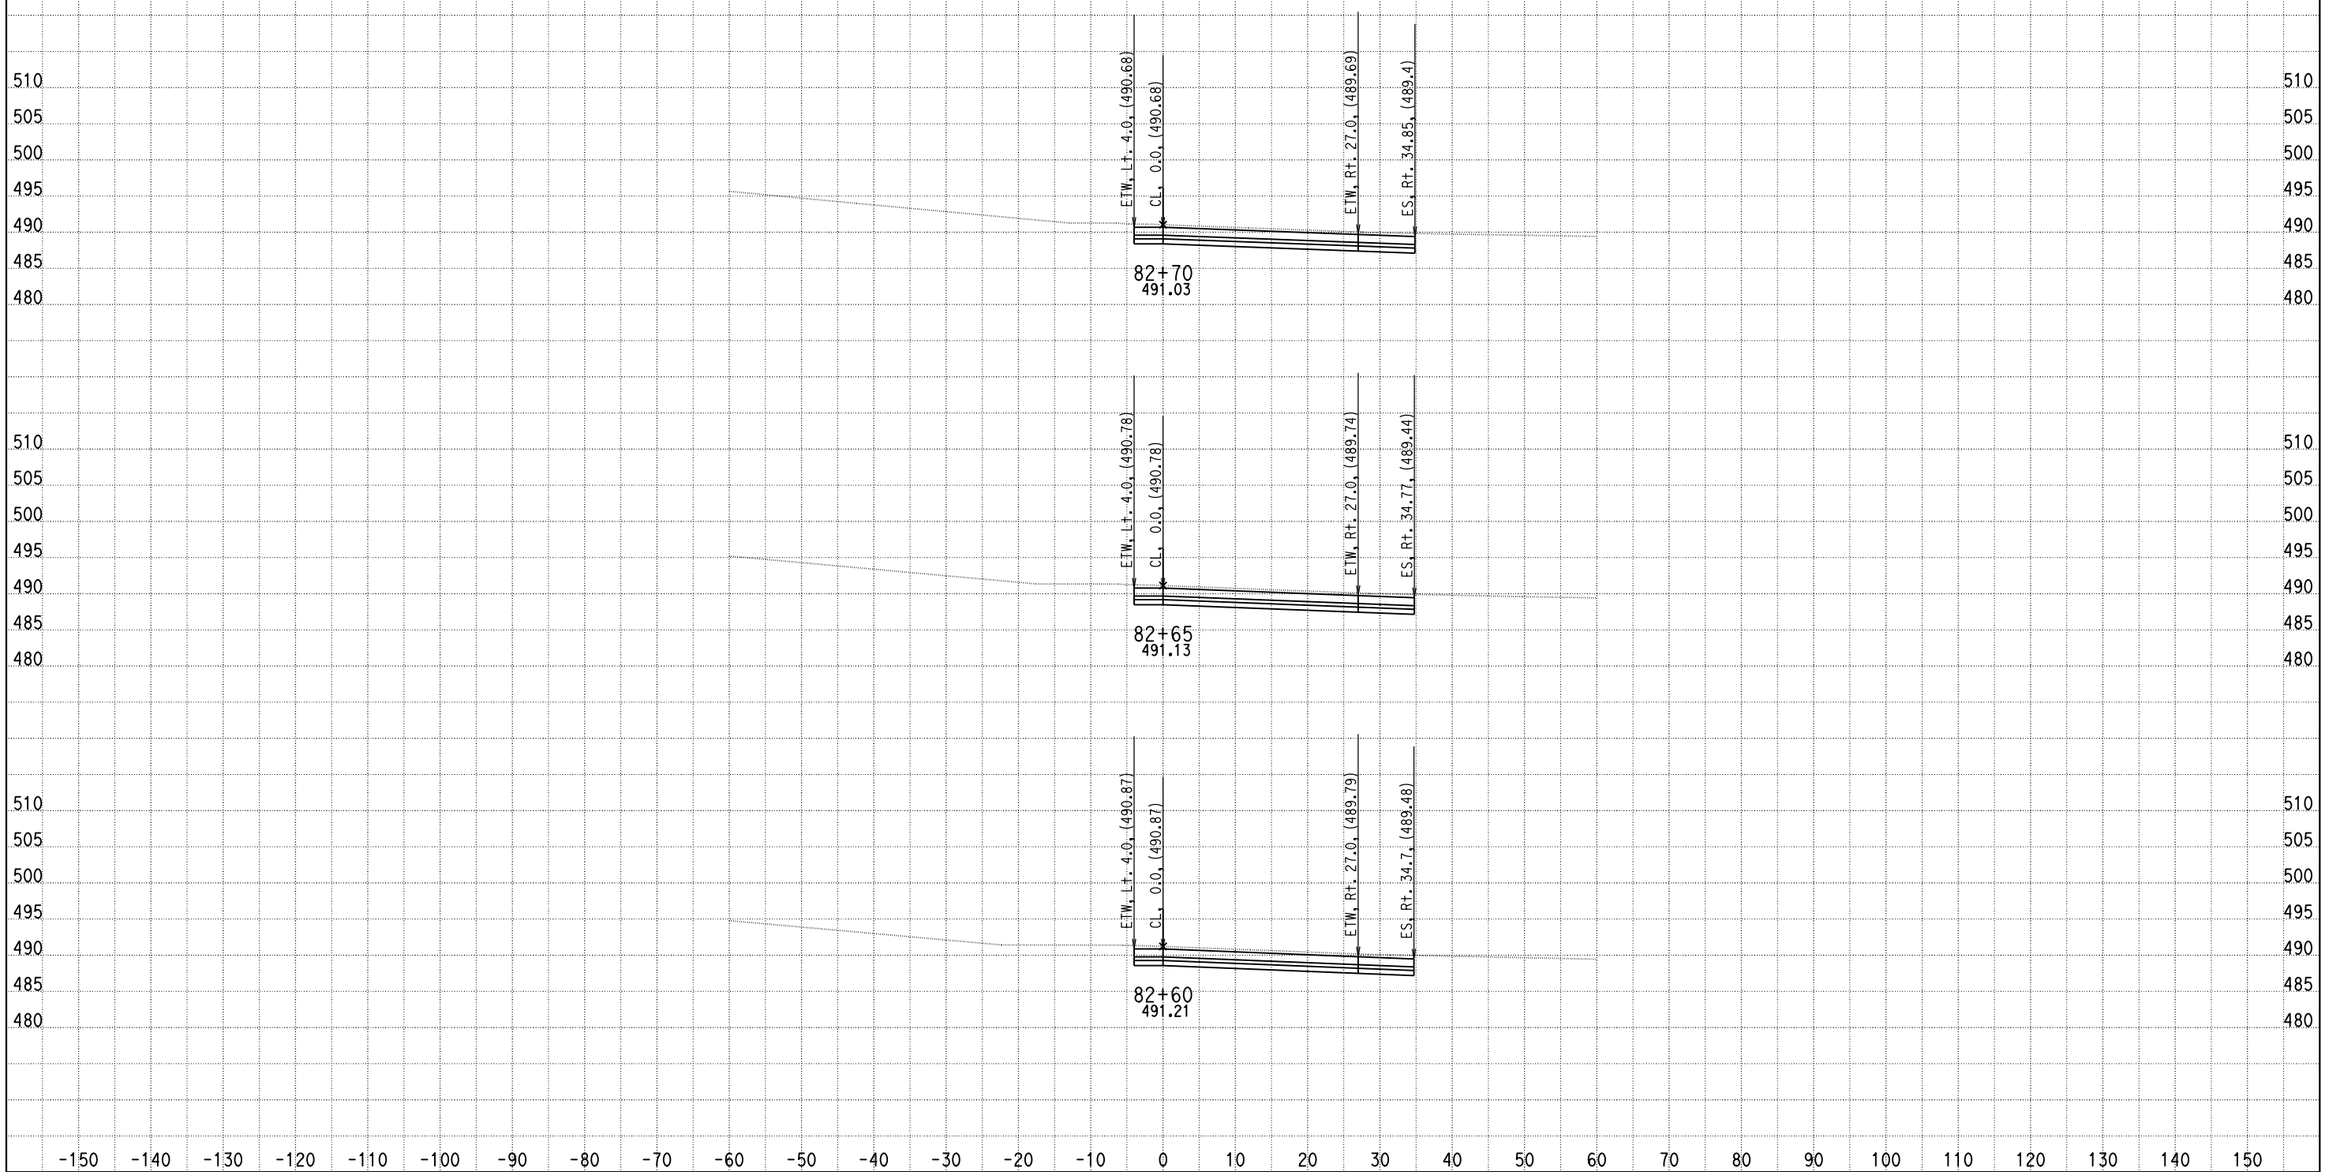

DATE: 4/9/2013

KC Project: 0818E File: C:\project\0818E\UPDATE-RAMP\hrb1-pro.ear

SCALE: 1" = 10' Horiz.
1" = 10' Vert.

All Dimensions are US Survey Feet

RAMPB1
CROSS SECTIONS

DESIGN STUDY ONLY

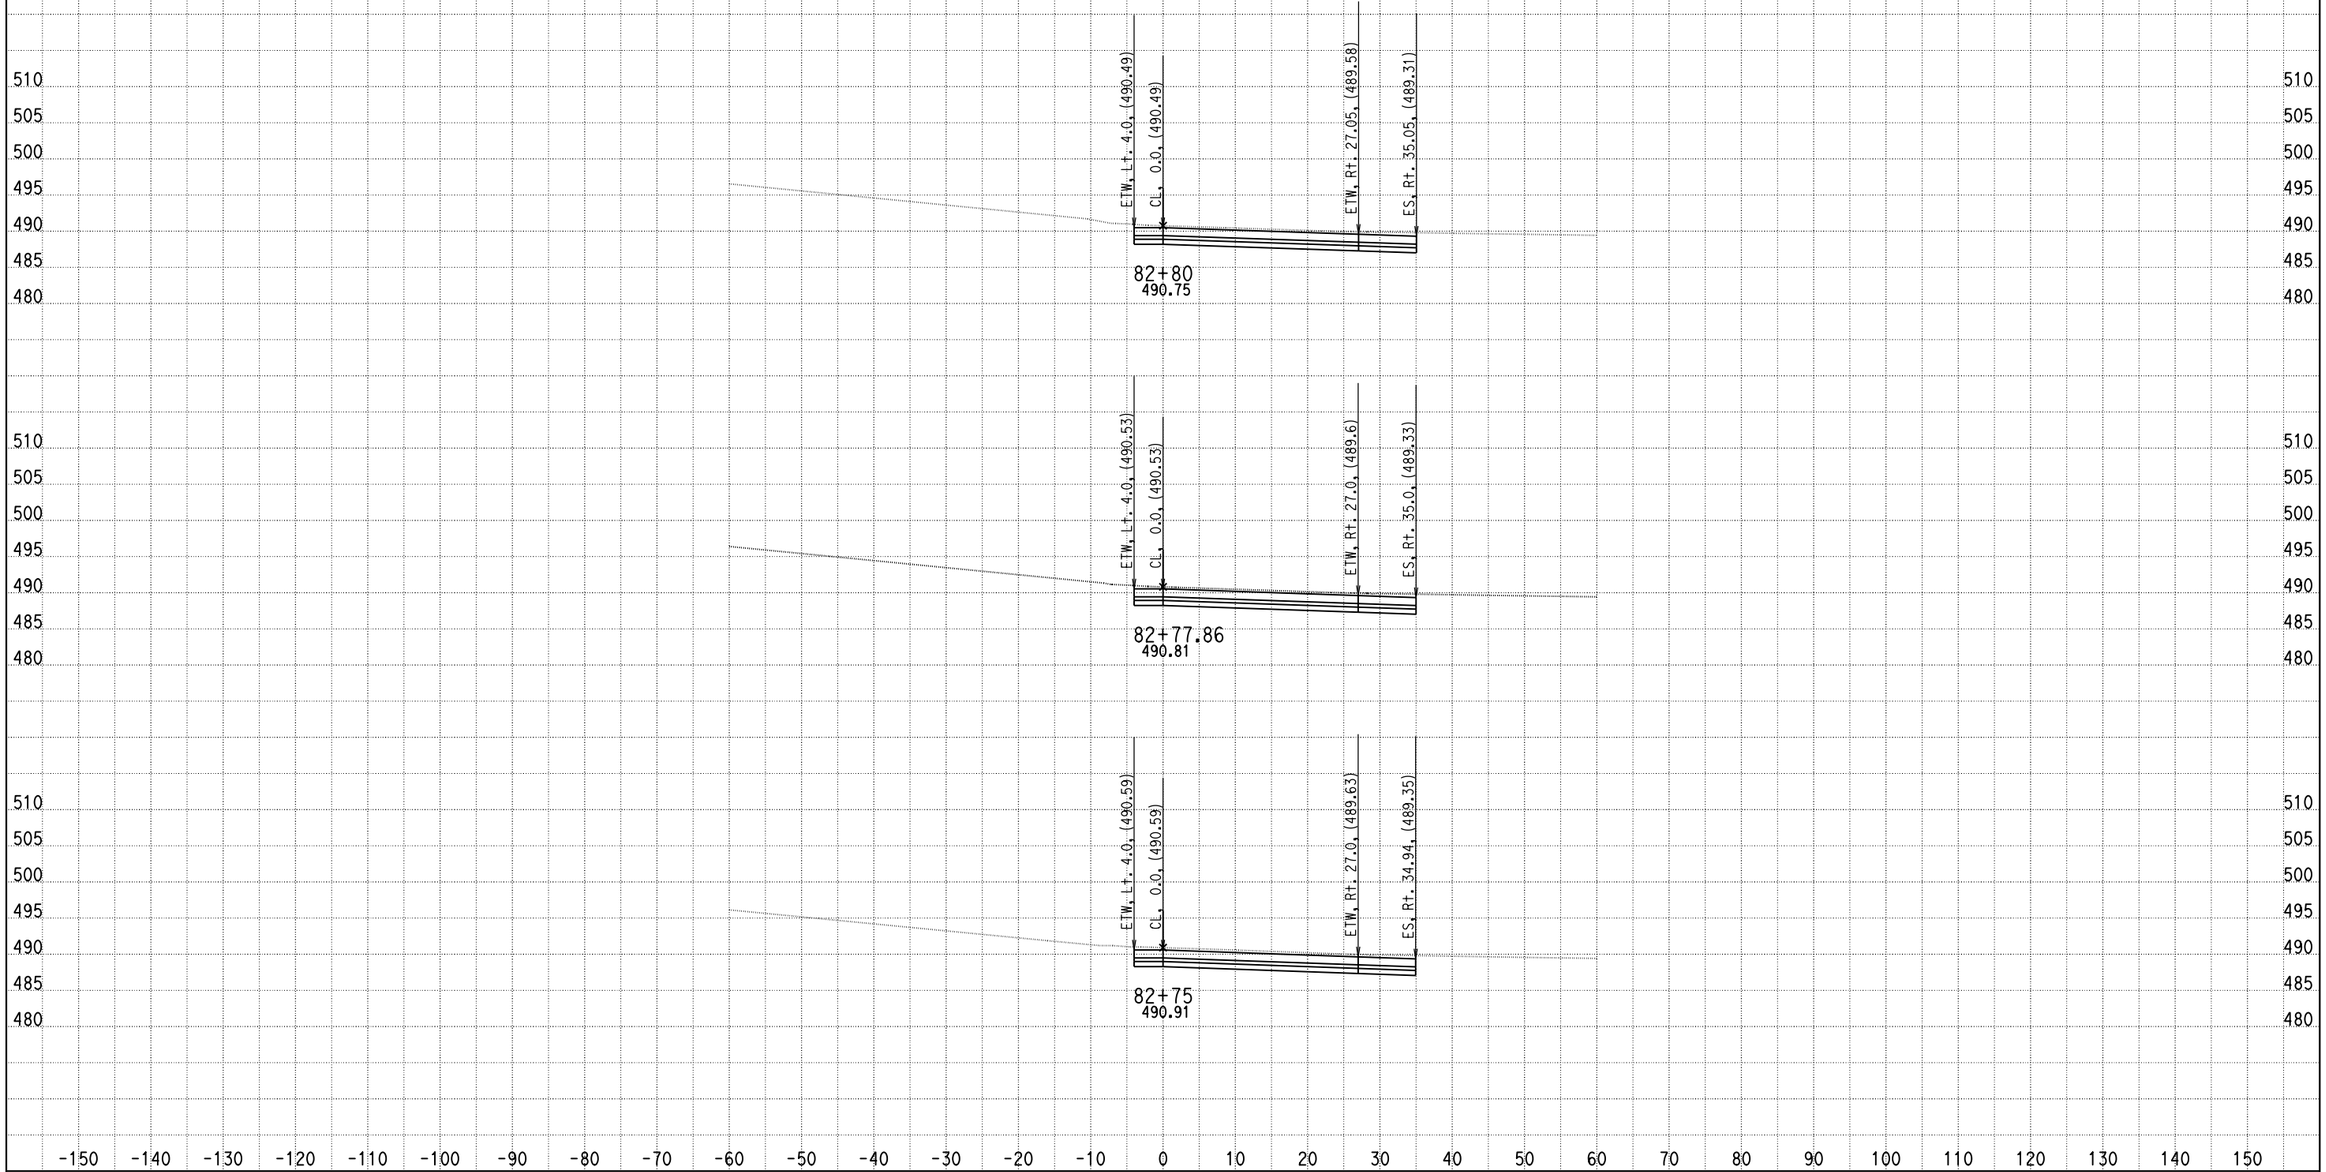

DATE: 4/9/2013

KC Project: 0818E File: C:\project\0818E\UPDATE-RAMP\hrb1-pro.ear

SCALE: 1" = 10' Horiz.
1" = 10' Vert.

All Dimensions are US Survey Feet

RAMPB1
CROSS SECTIONS

SHEET 91 OF XXX

DESIGN STUDY ONLY

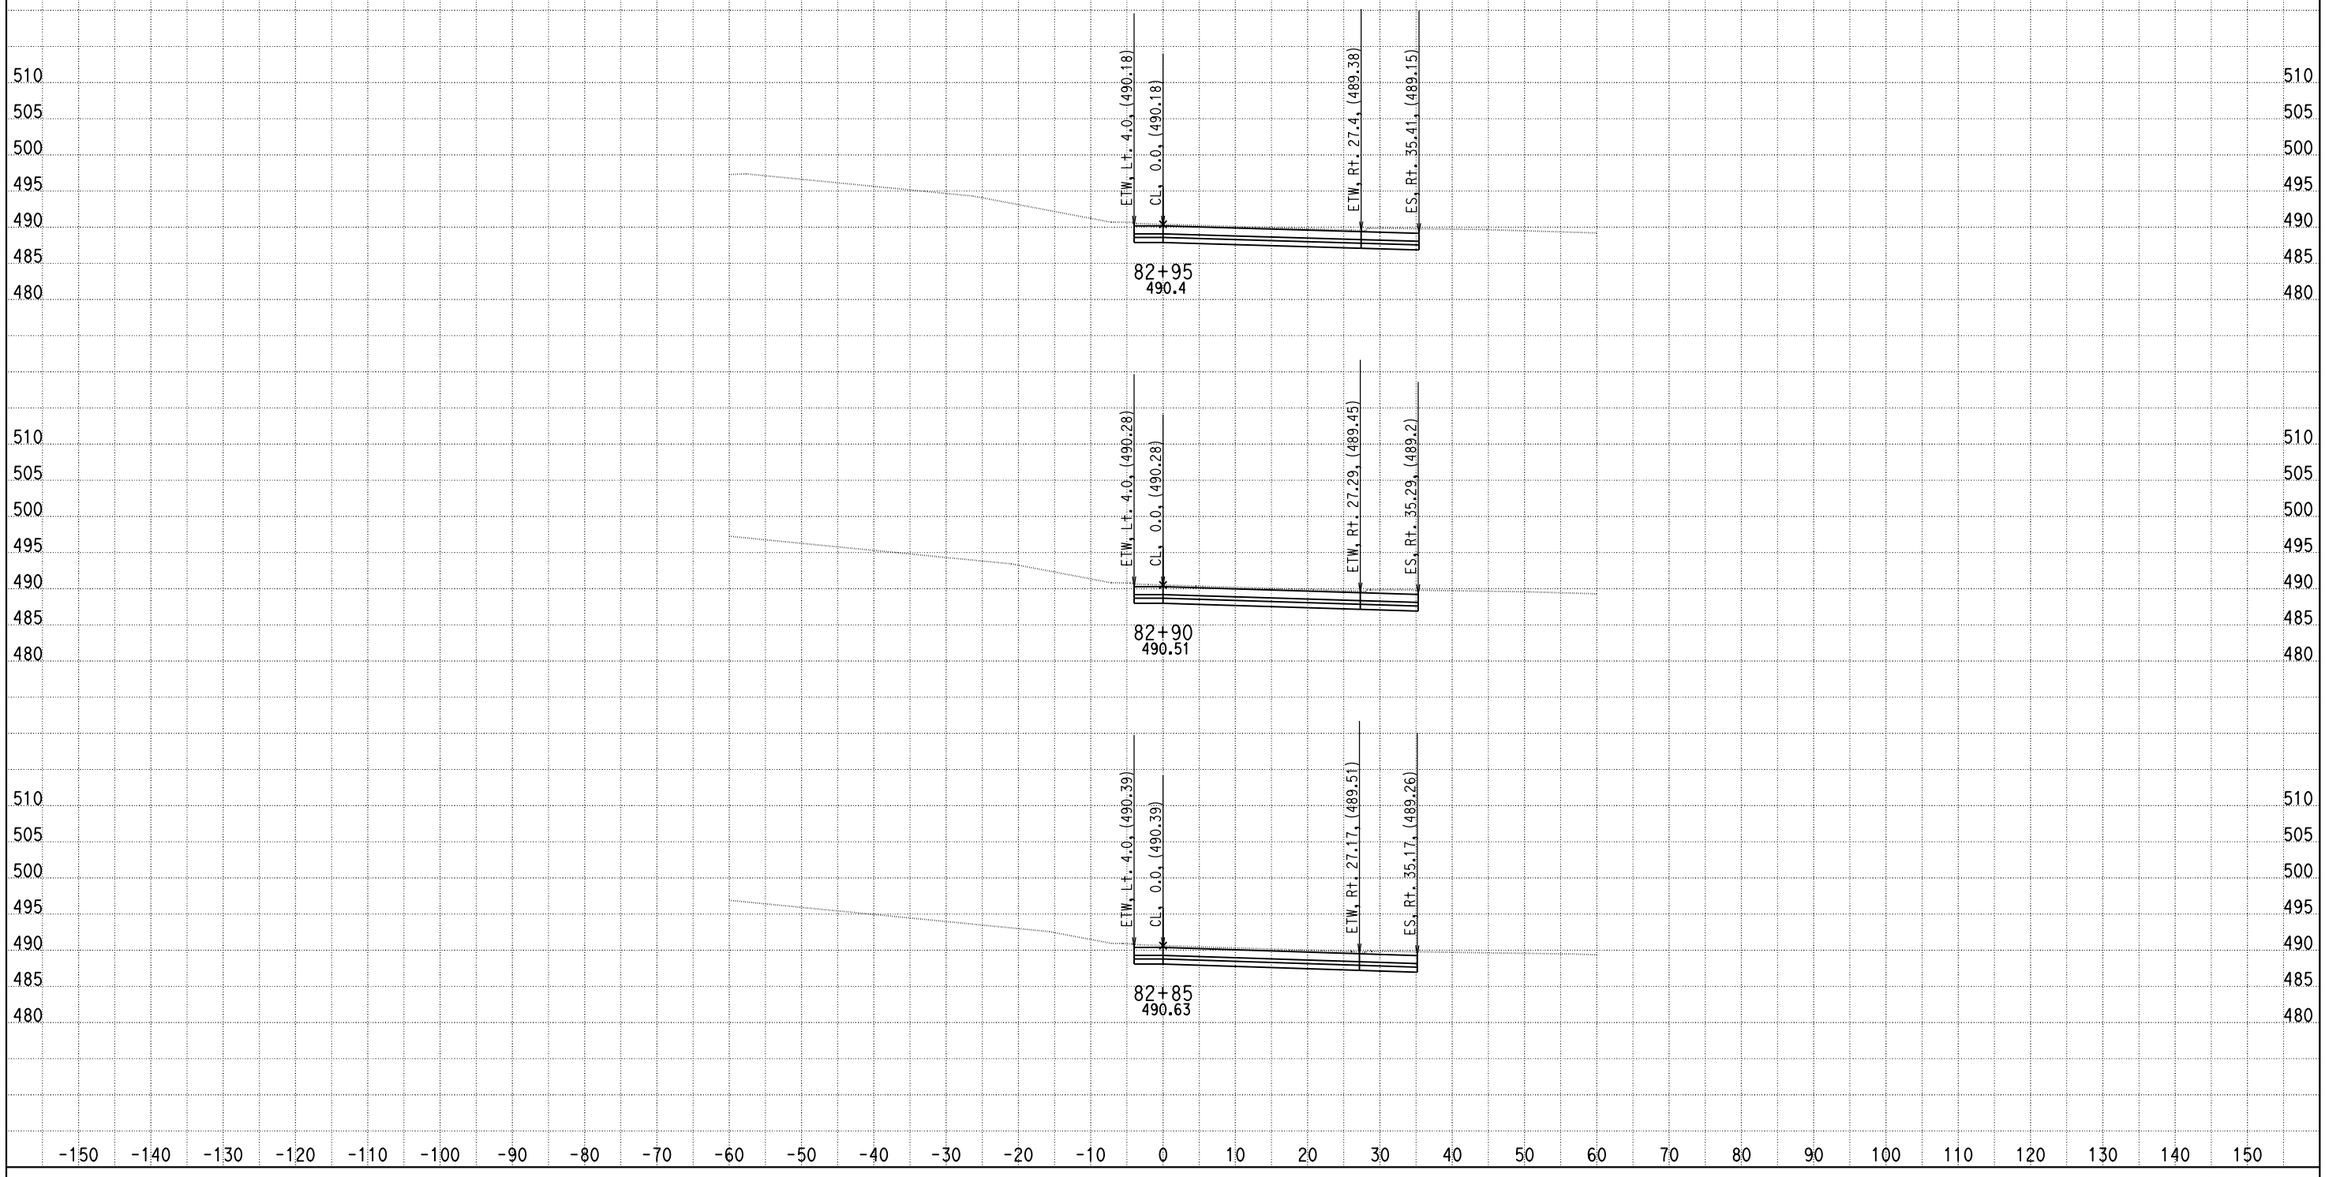

DATE: 4/9/2013

KC Project: 0818E File: C:\project\0818E\UPDATE-RAMP\hrb1-pro.ear

SCALE: 1" = 10' Horiz.
1" = 10' Vert.

All Dimensions are US Survey Feet

RAMPB1
CROSS SECTIONS

DESIGN STUDY ONLY

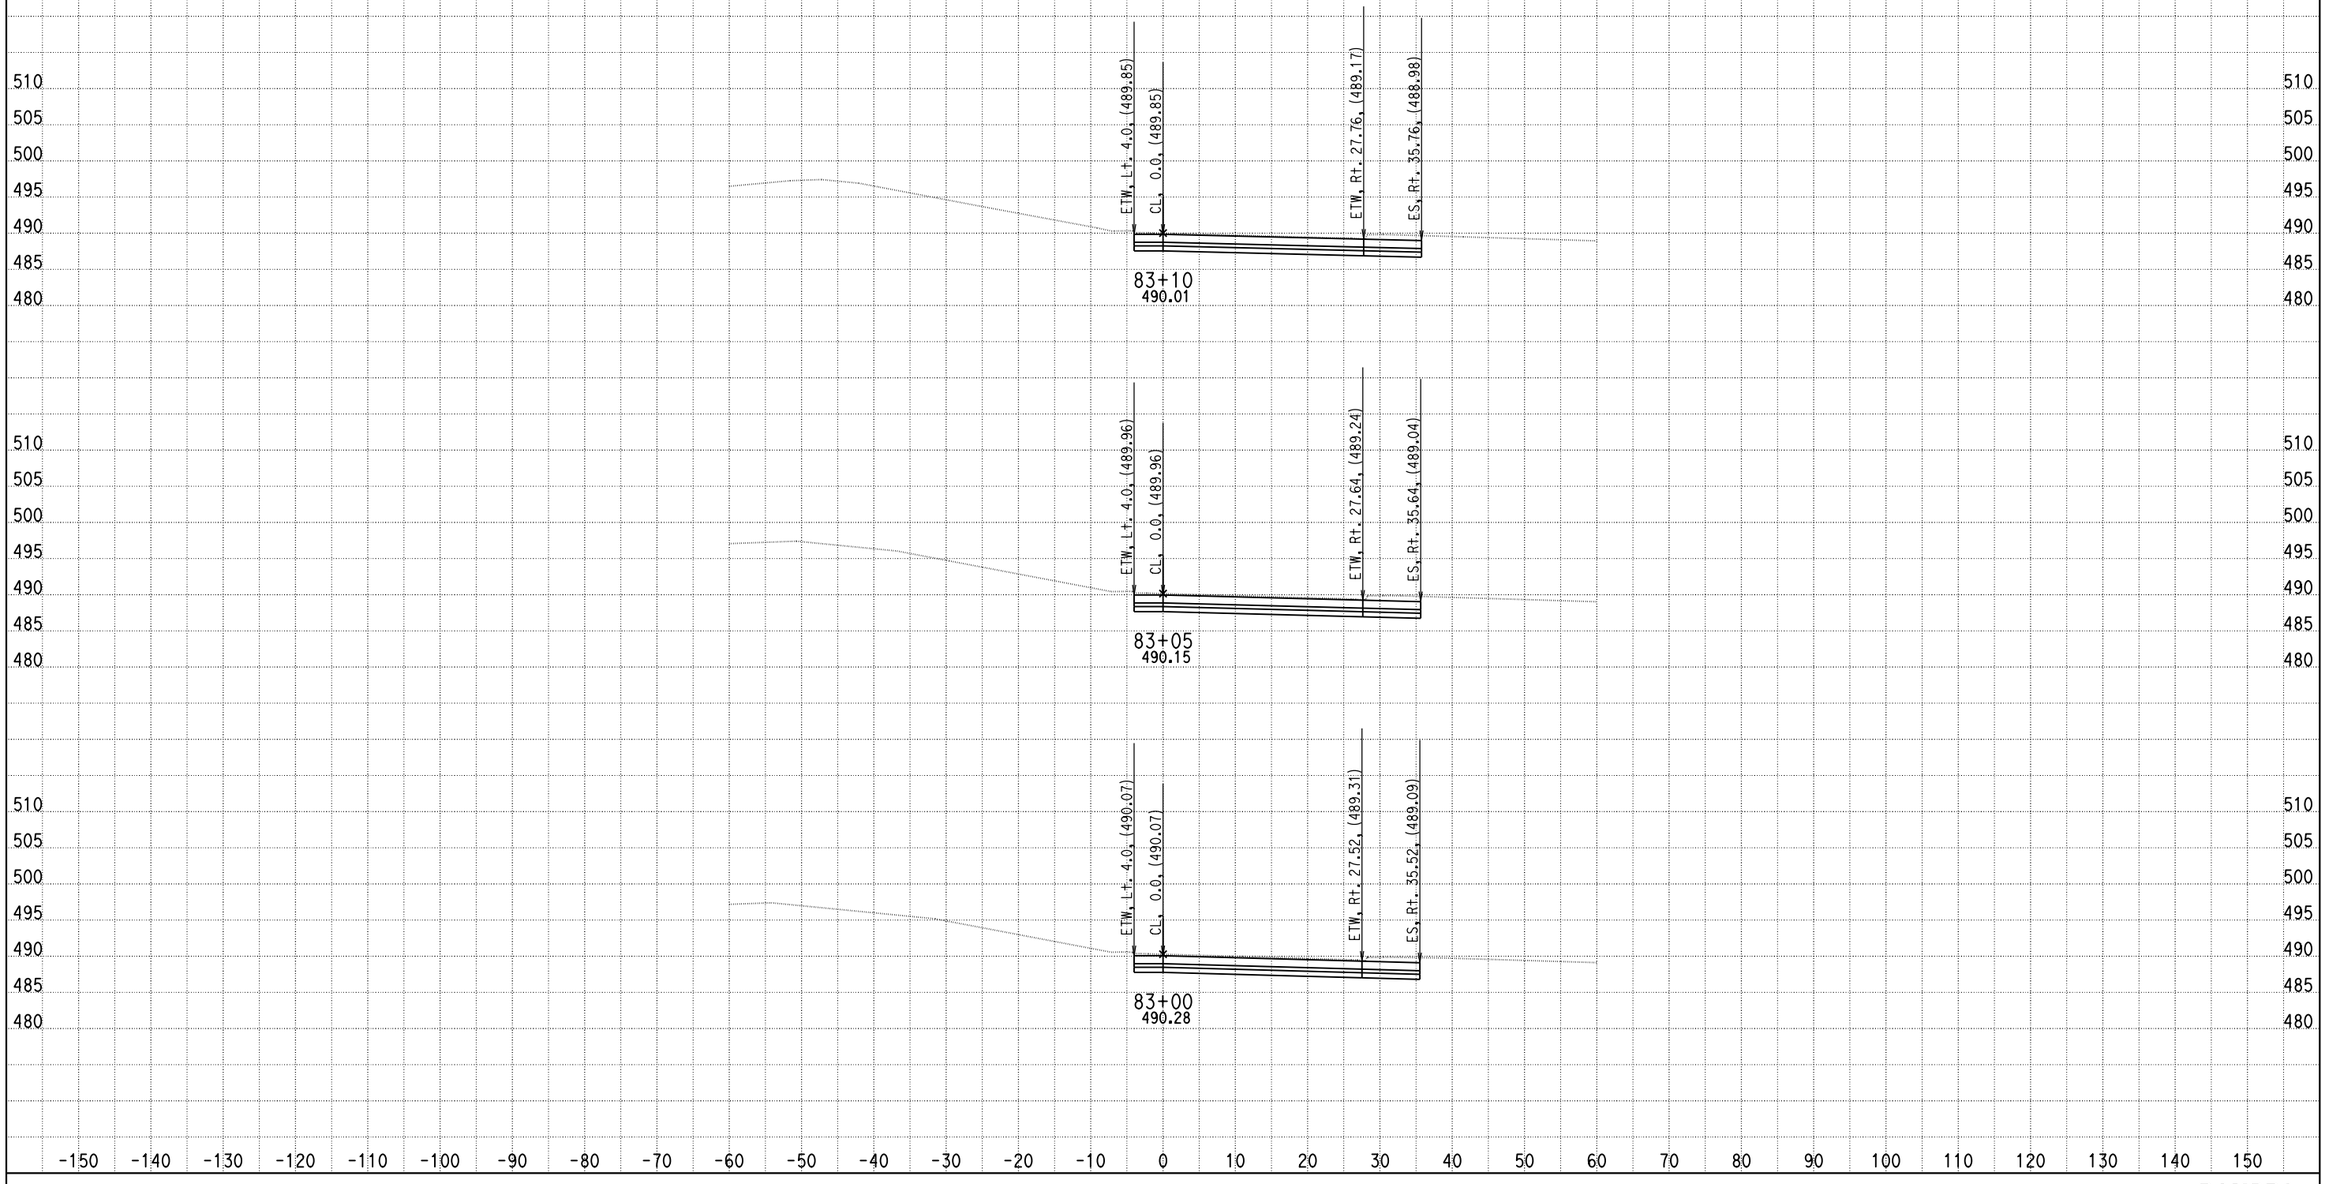

DATE: 4/9/2013

KC Project: 0818E File: C:\project\0818E\UPDATE-RAMP\hrb1-pro.ear

SCALE: 1" = 10' Horiz.
1" = 10' Vert.

All Dimensions are US Survey Feet

RAMPB1
CROSS SECTIONS

SHEET 93 OF XXX

DESIGN STUDY ONLY

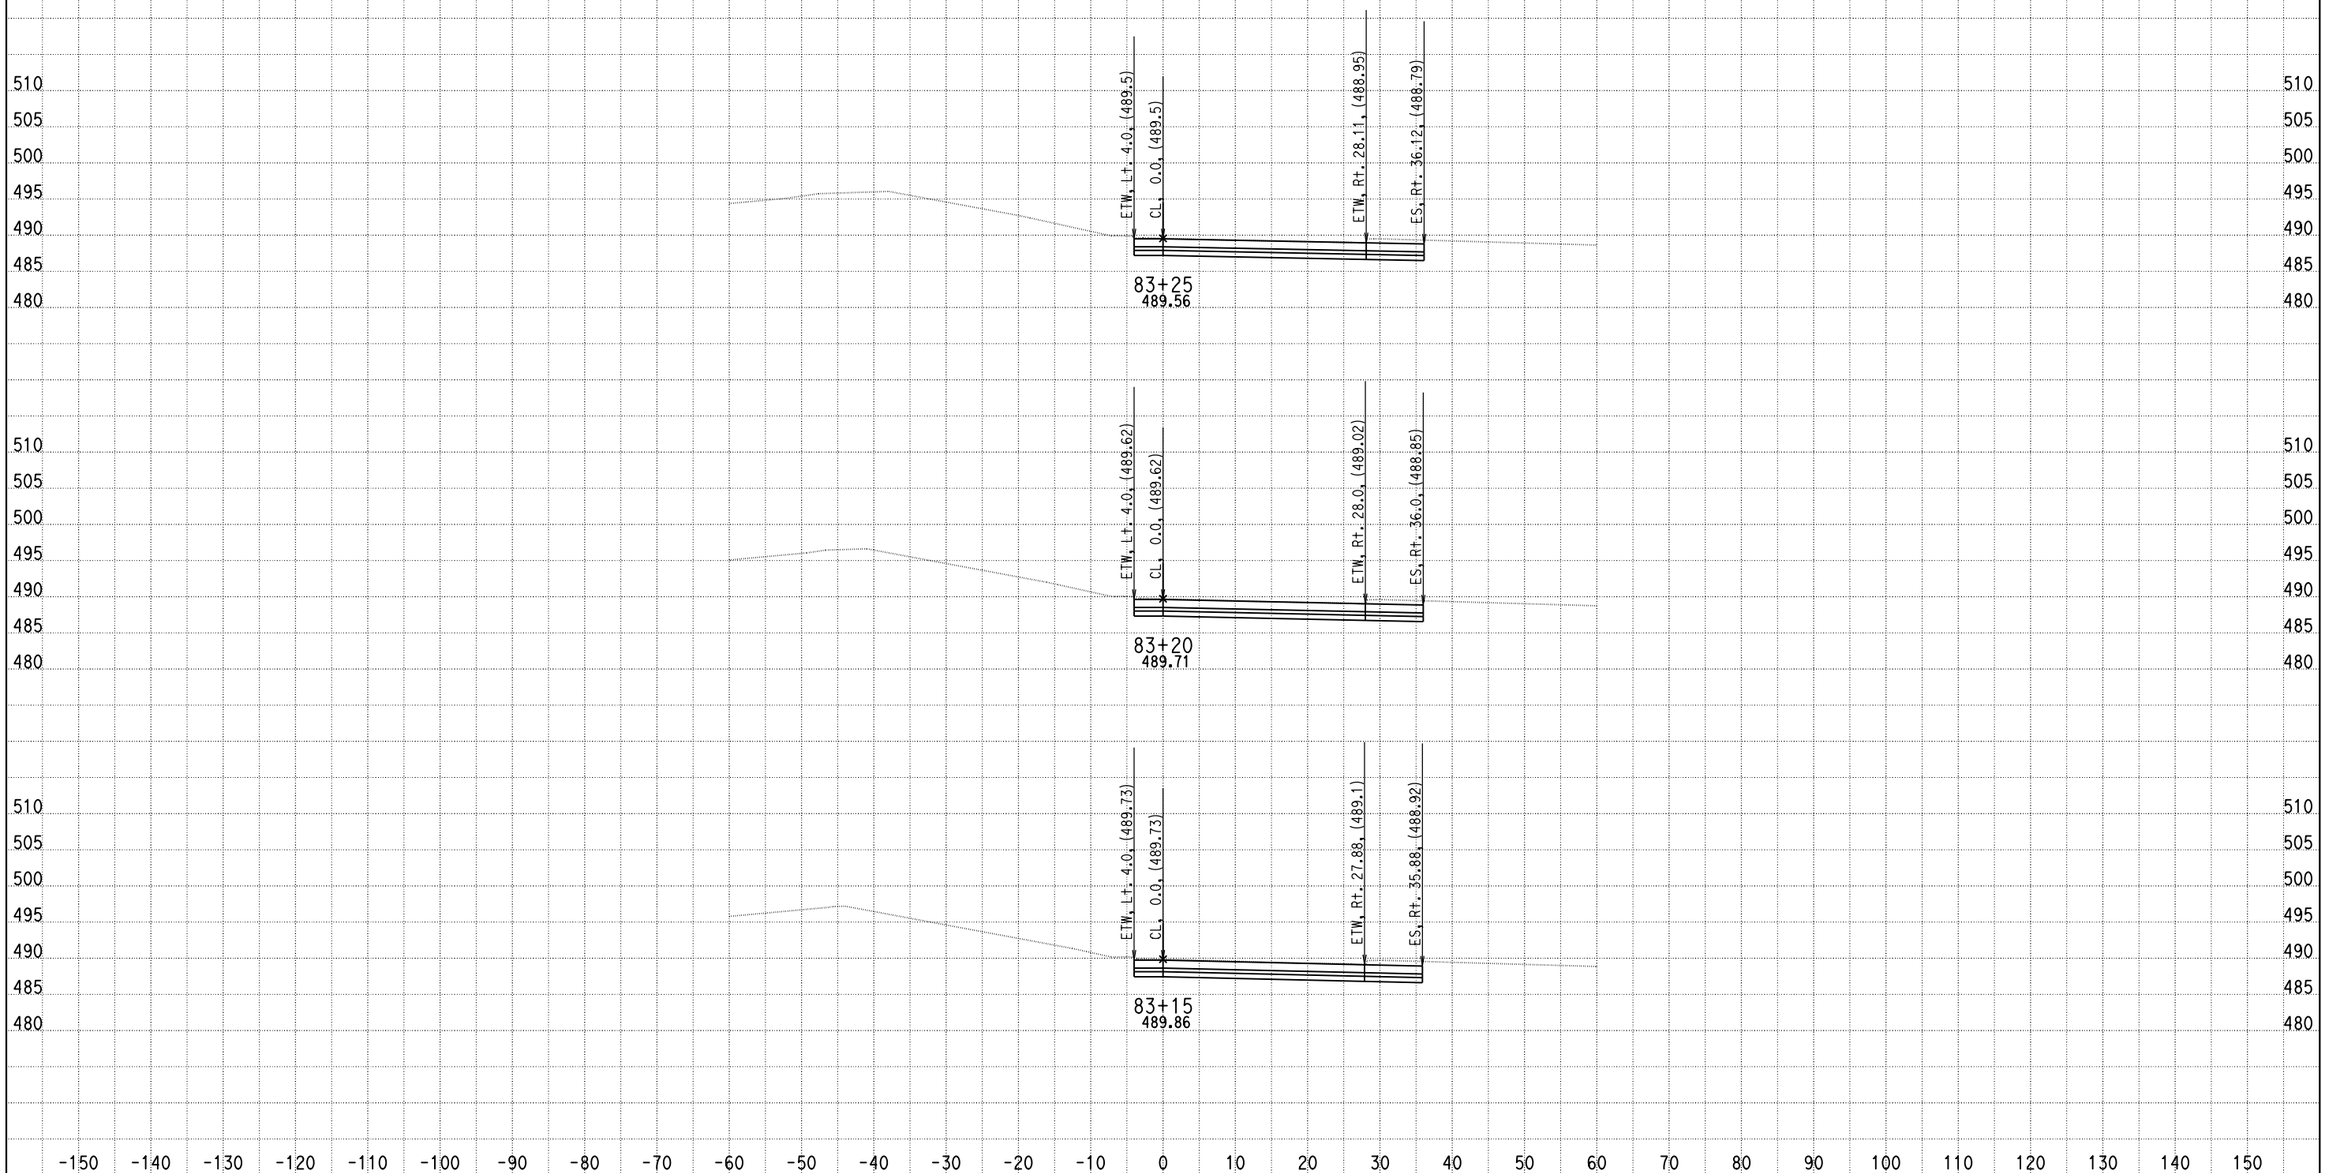

DATE: 4/9/2013

KC Project: 0818E File: C:\project\0818E\UPDATE-RAMP\hrb1-pro.ear

SCALE: 1" = 10' Horiz.
1" = 10' Vert.

All Dimensions are US Survey Feet

RAMPB1
CROSS SECTIONS

DESIGN STUDY ONLY

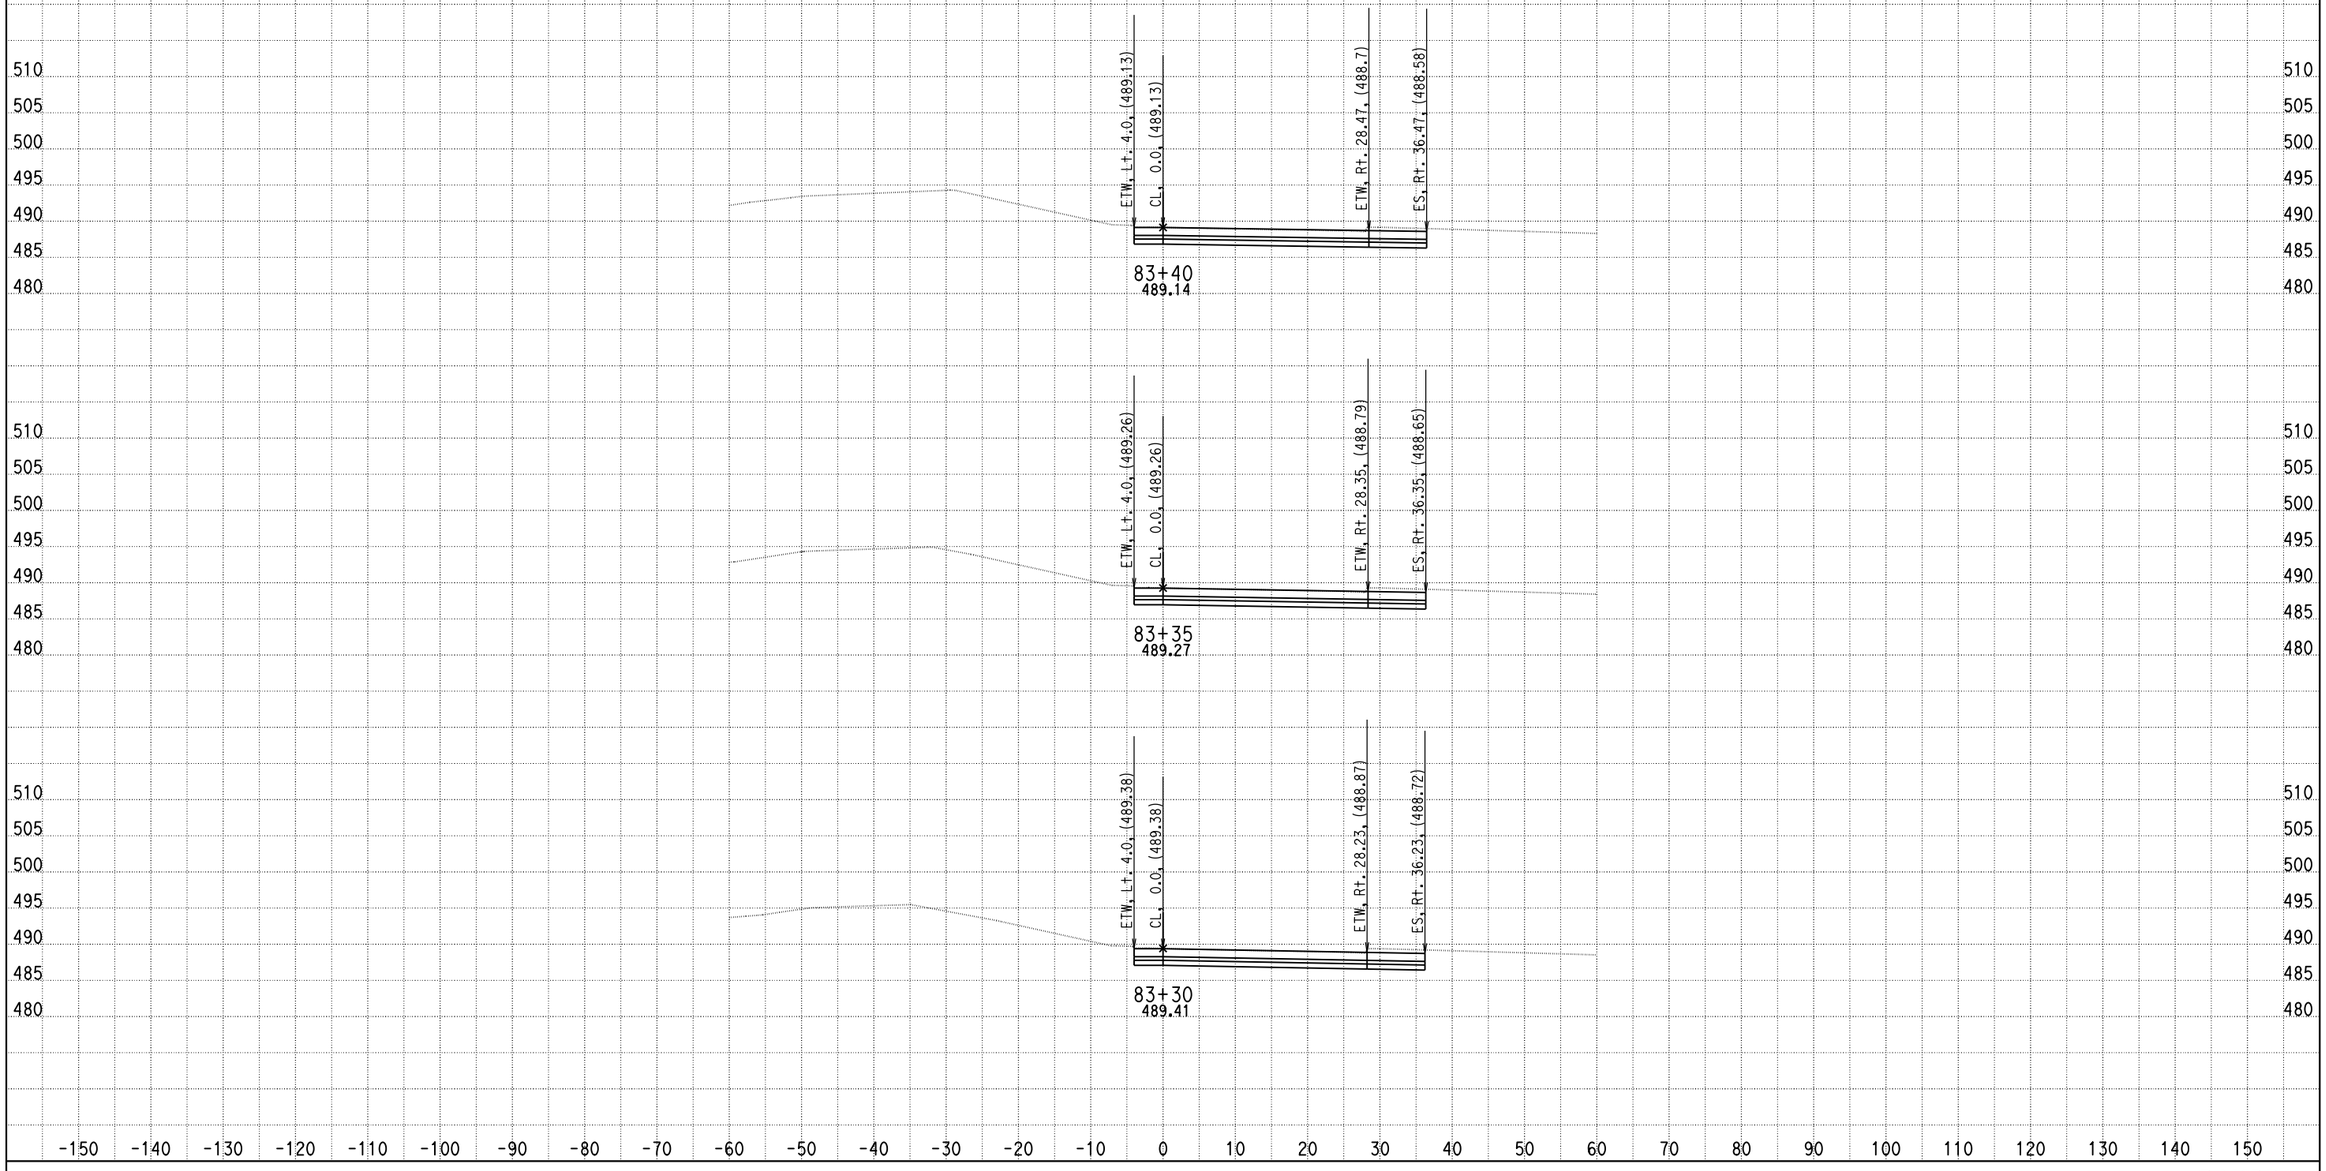

DATE: 4/9/2013

KC Project: 0818E File: C:\project\0818E\UPDATE-RAMP\hrb1-pro.ear

SCALE: 1" = 10' Horiz.
1" = 10' Vert.

All Dimensions are US Survey Feet

RAMPB1
CROSS SECTIONS

SHEET 95 OF XXX

DESIGN STUDY ONLY

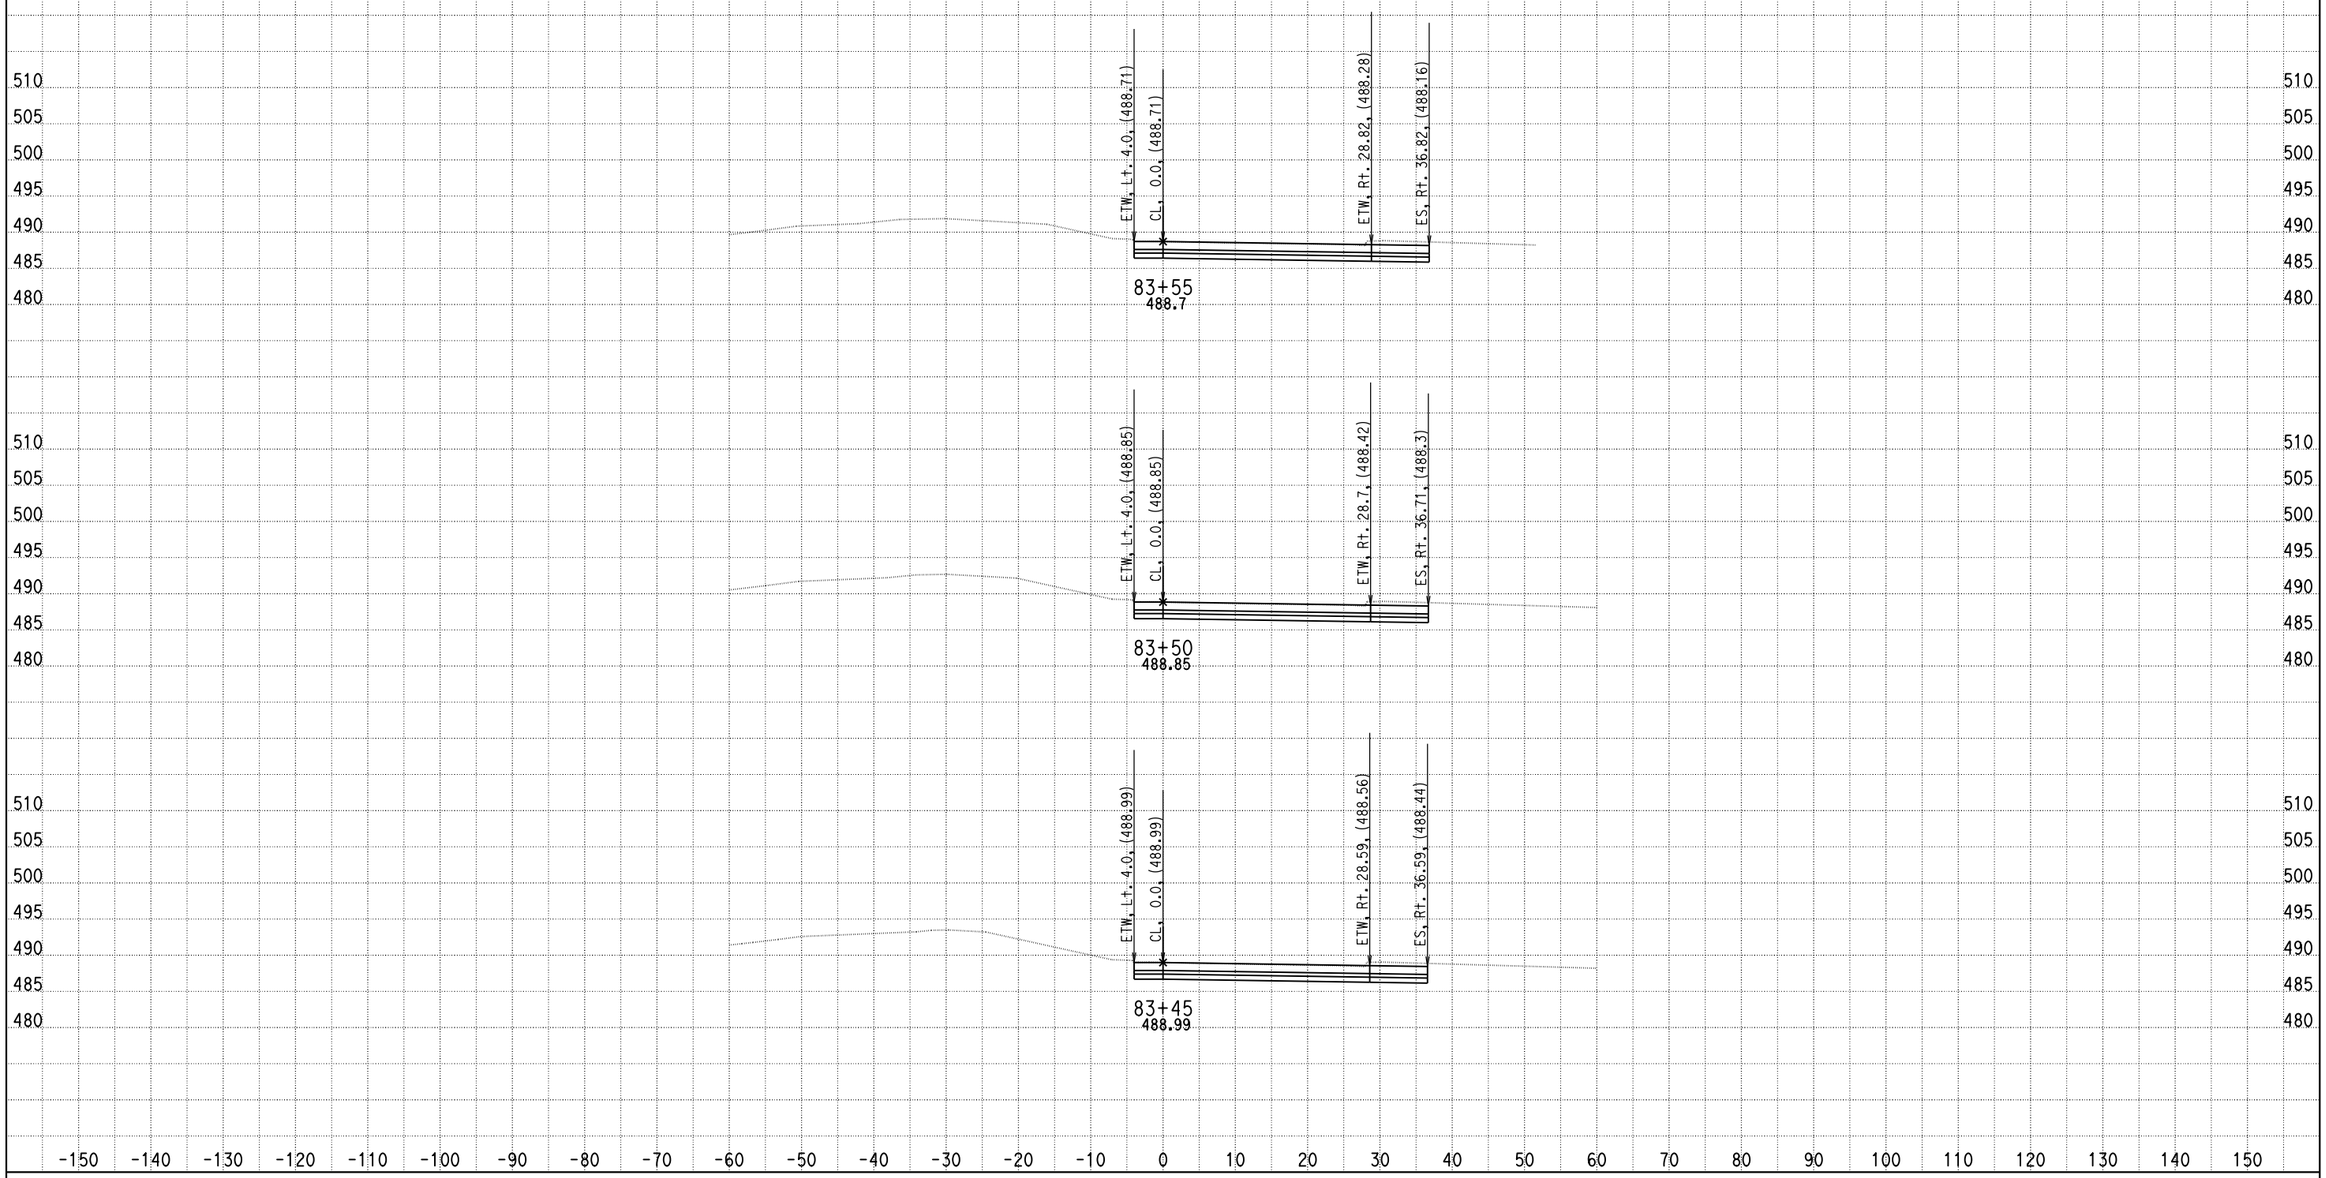

DATE: 4/9/2013

KC Project: 0818E File: C:\project\0818E\UPDATE-RAMP\hrb1-pro.ear

SCALE: 1" = 10' Horiz.
1" = 10' Vert.

All Dimensions are US Survey Feet

RAMPB1
CROSS SECTIONS

DESIGN STUDY ONLY

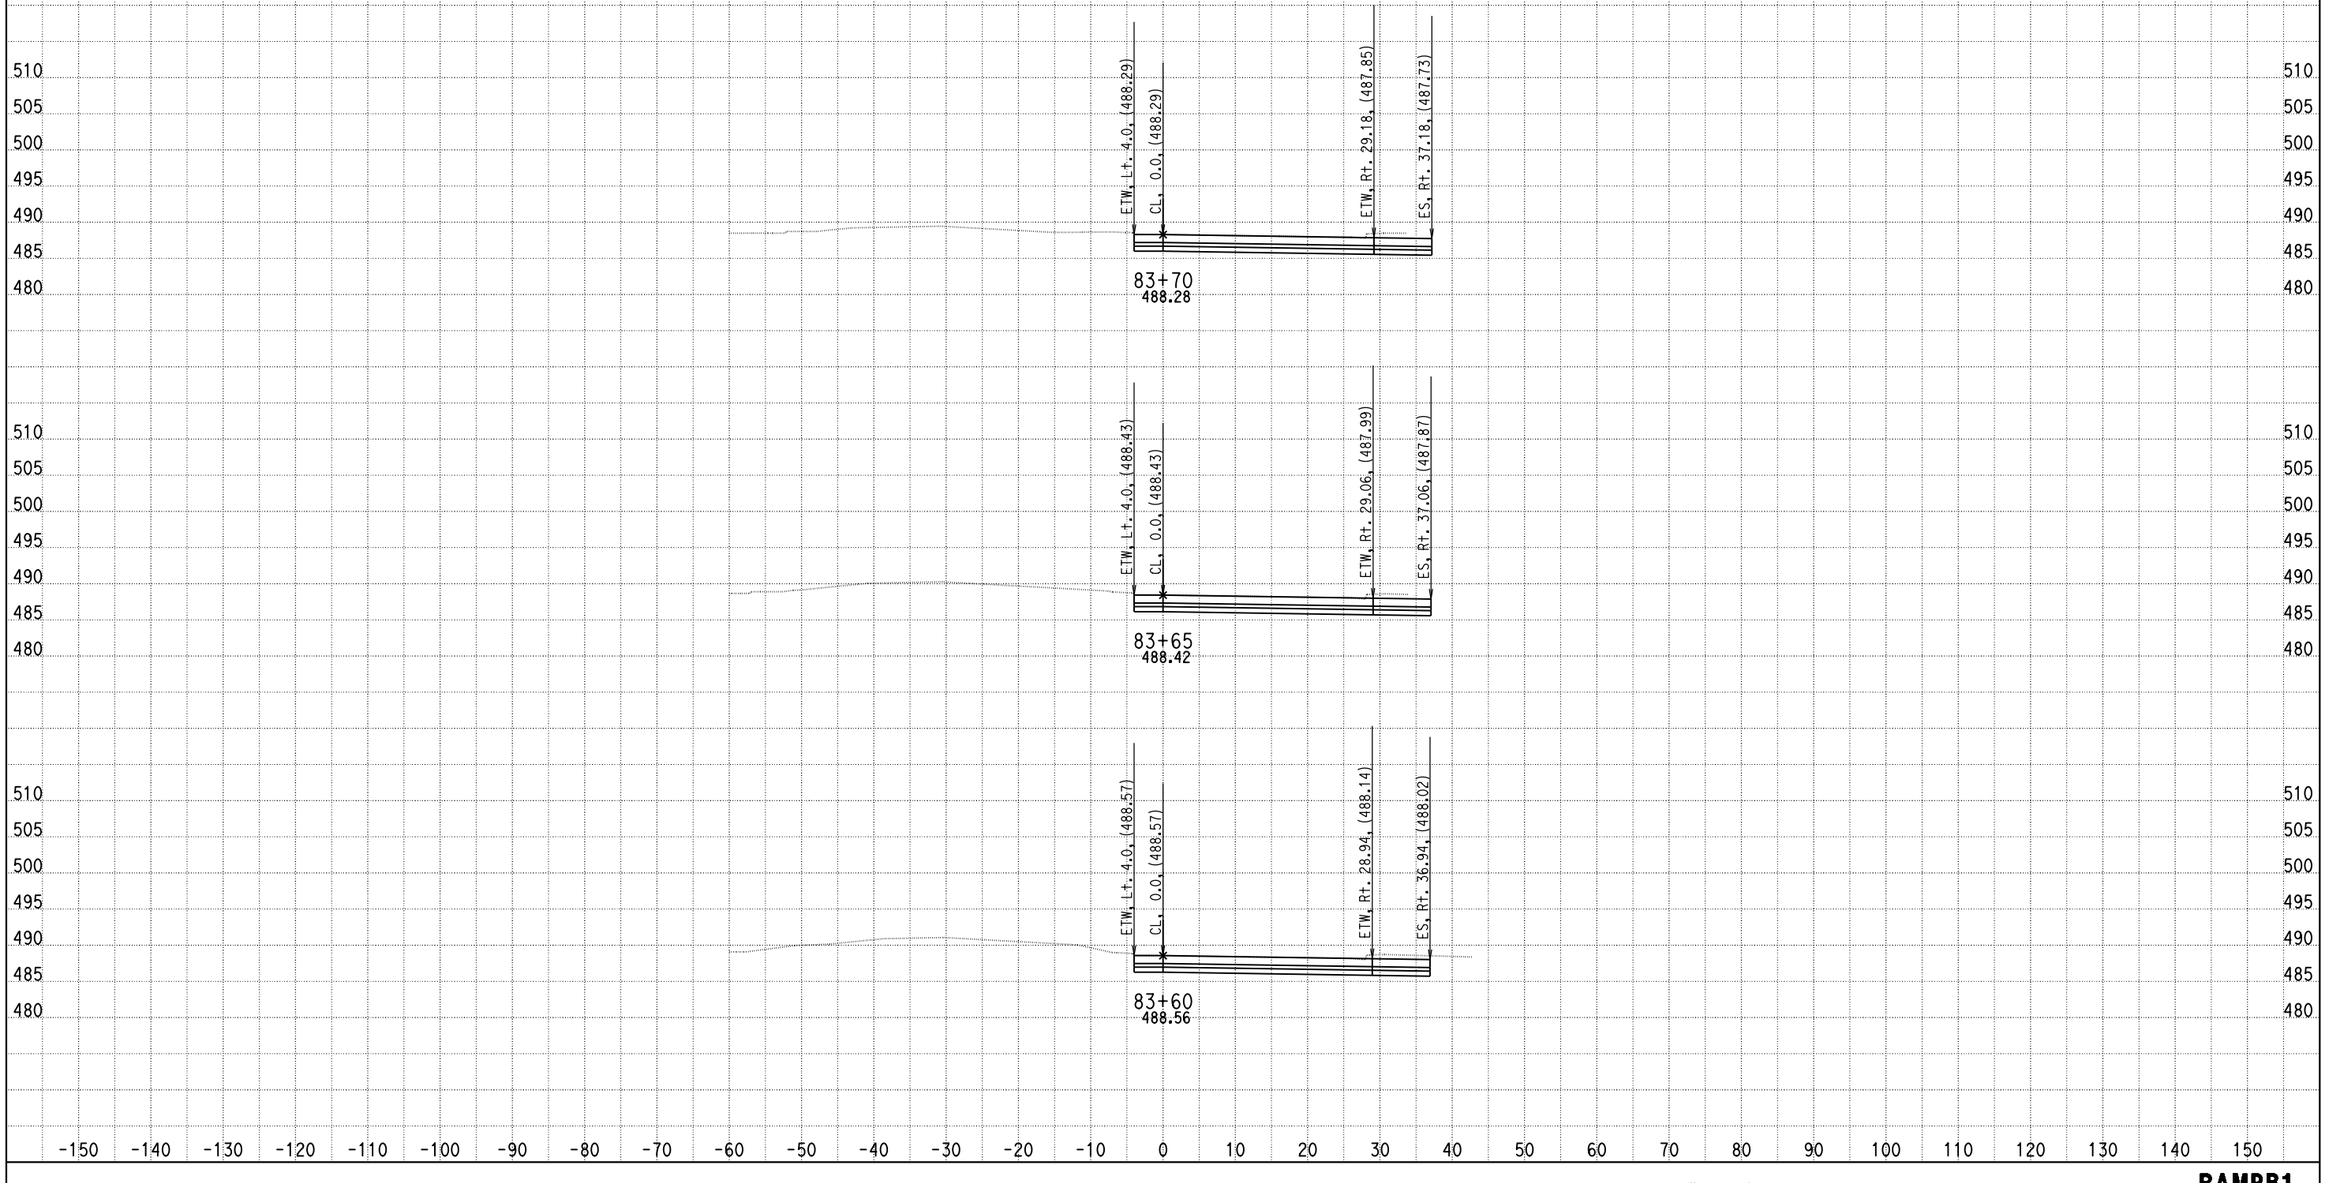

DATE: 4/9/2013

KC Project: 0818E File: C:\project\0818E\UPDATE-RAMP\hrb1-pro.ear

SCALE: 1" = 10' Horiz.
1" = 10' Vert.

All Dimensions are US Survey Feet

RAMPB1
CROSS SECTIONS

DESIGN STUDY ONLY

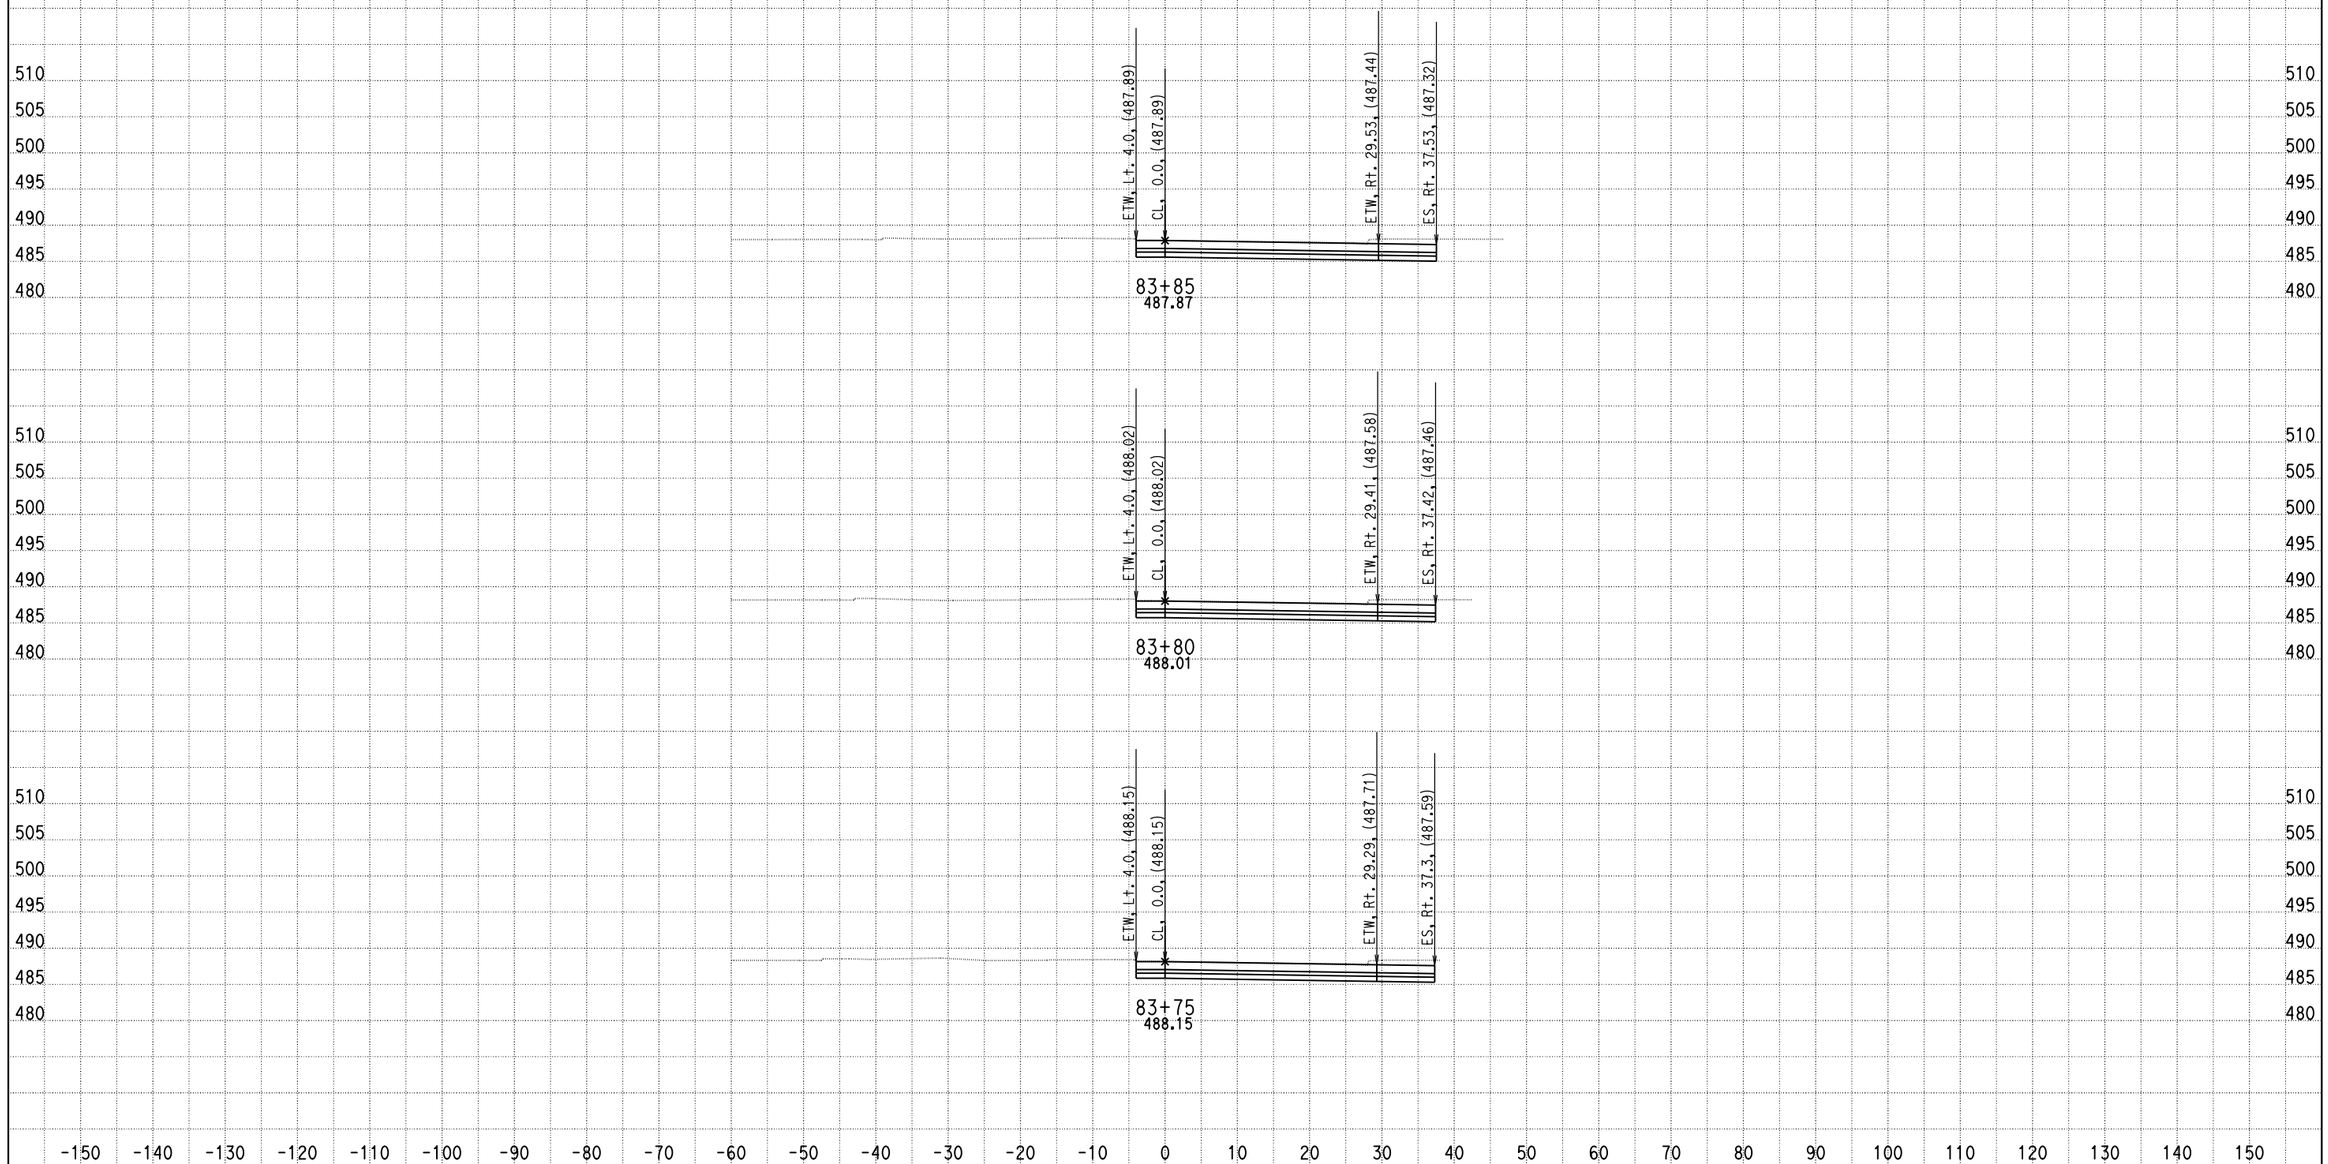

DATE: 4/9/2013

KC Project: 0818E File: C:\project\0818E\UPDATE-RAMP\hrb1-pro.ear

SCALE: 1" = 10' Horiz.
1" = 10' Vert.

All Dimensions are US Survey Feet

RAMPB1
CROSS SECTIONS

DESIGN STUDY ONLY

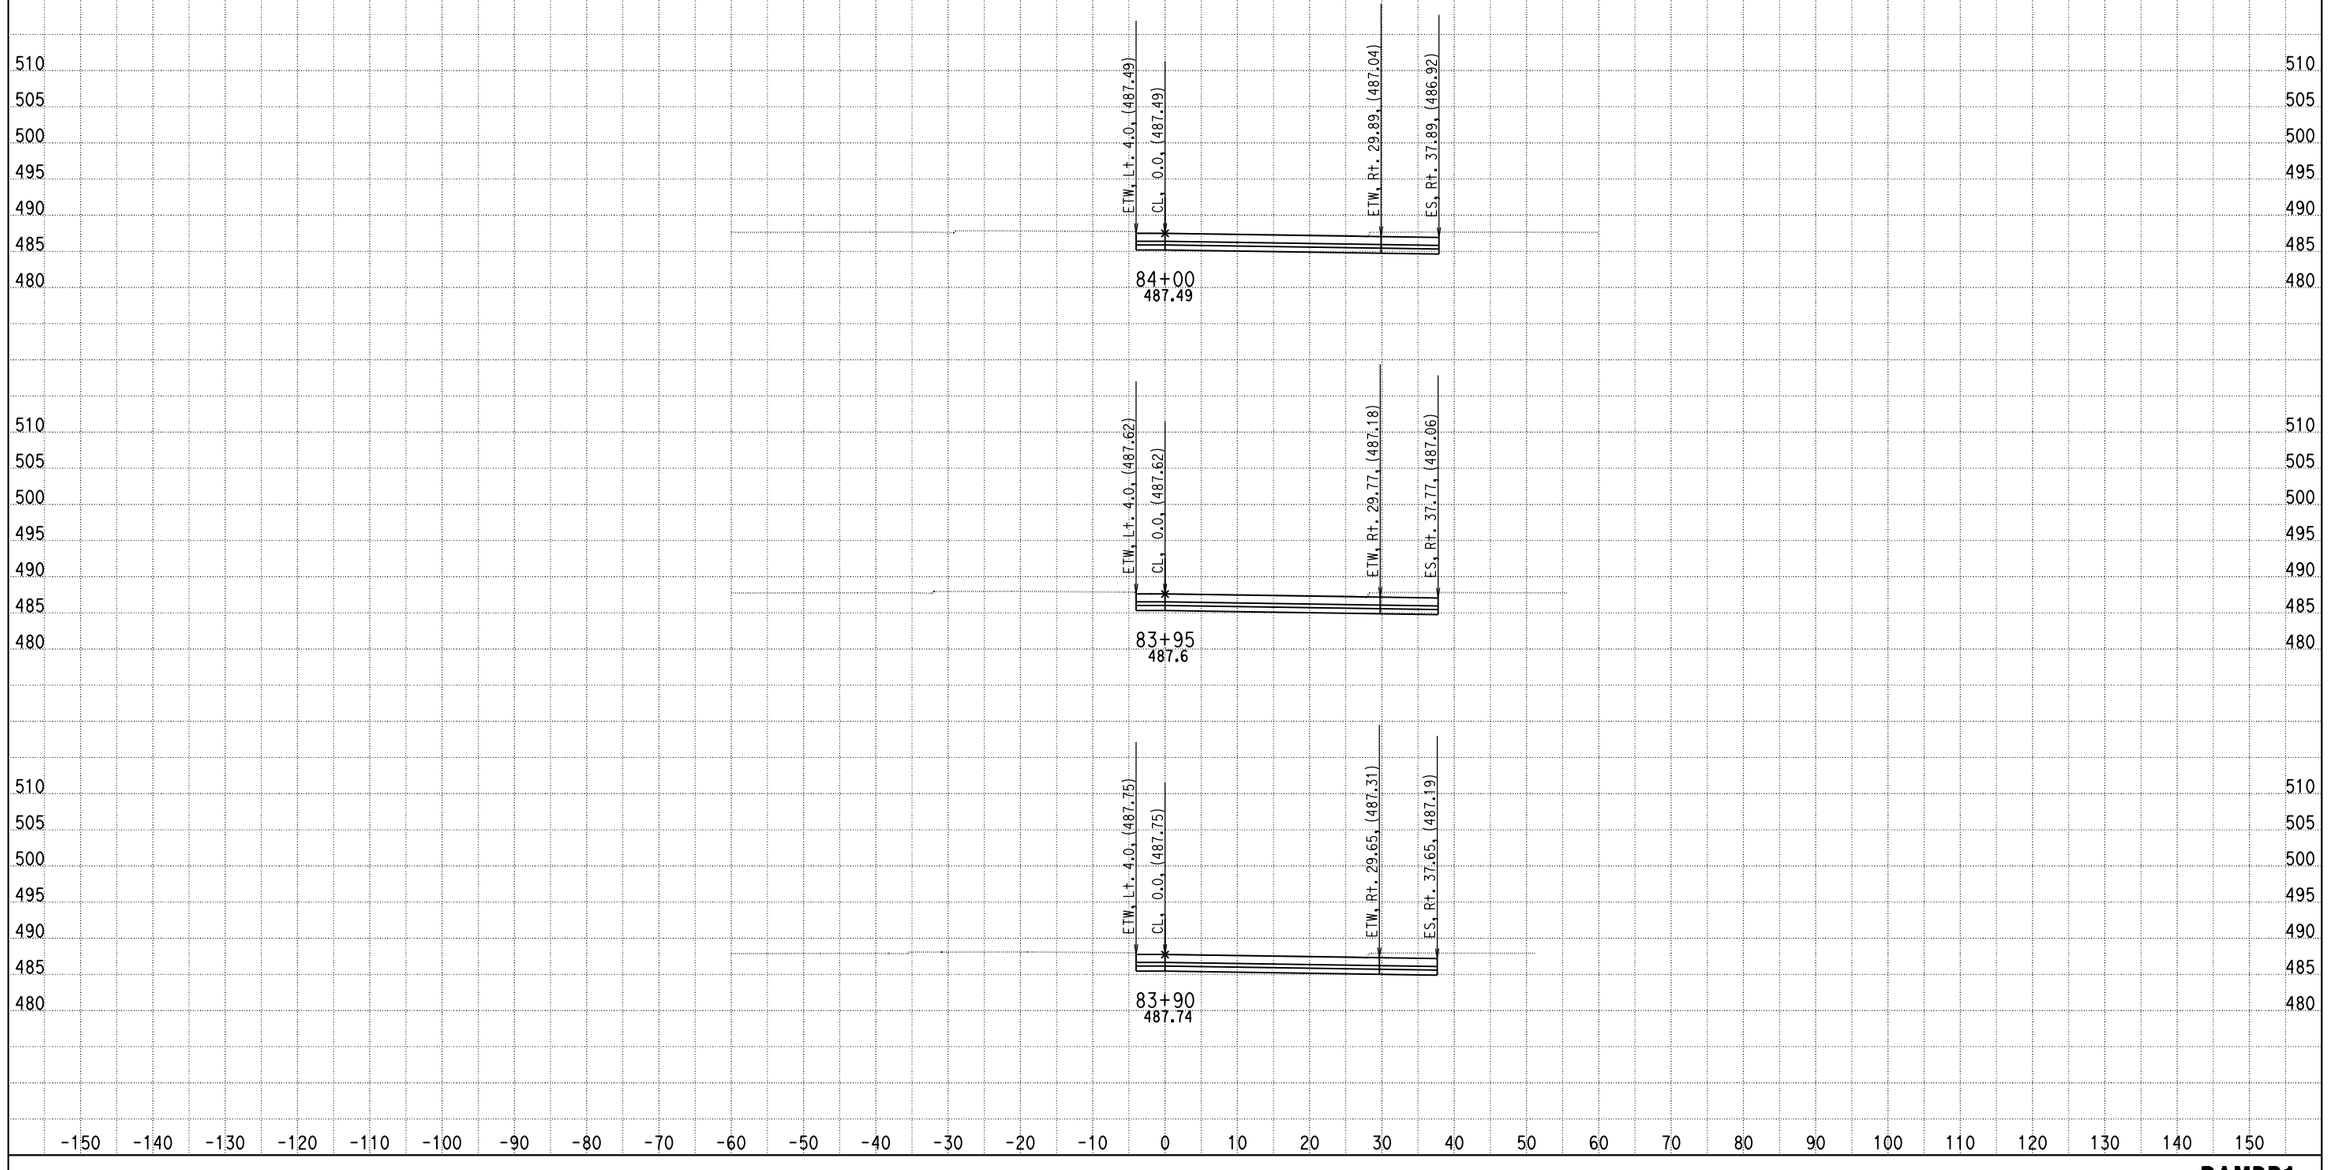

DATE: 4/9/2013

KC Project: 0818E File: C:\project\0818E\UPDATE-RAMP\hrb1-pro.ear

SCALE: 1" = 10' Horiz.
1" = 10' Vert.

All Dimensions are US Survey Feet

RAMPB1
CROSS SECTIONS

DESIGN STUDY ONLY

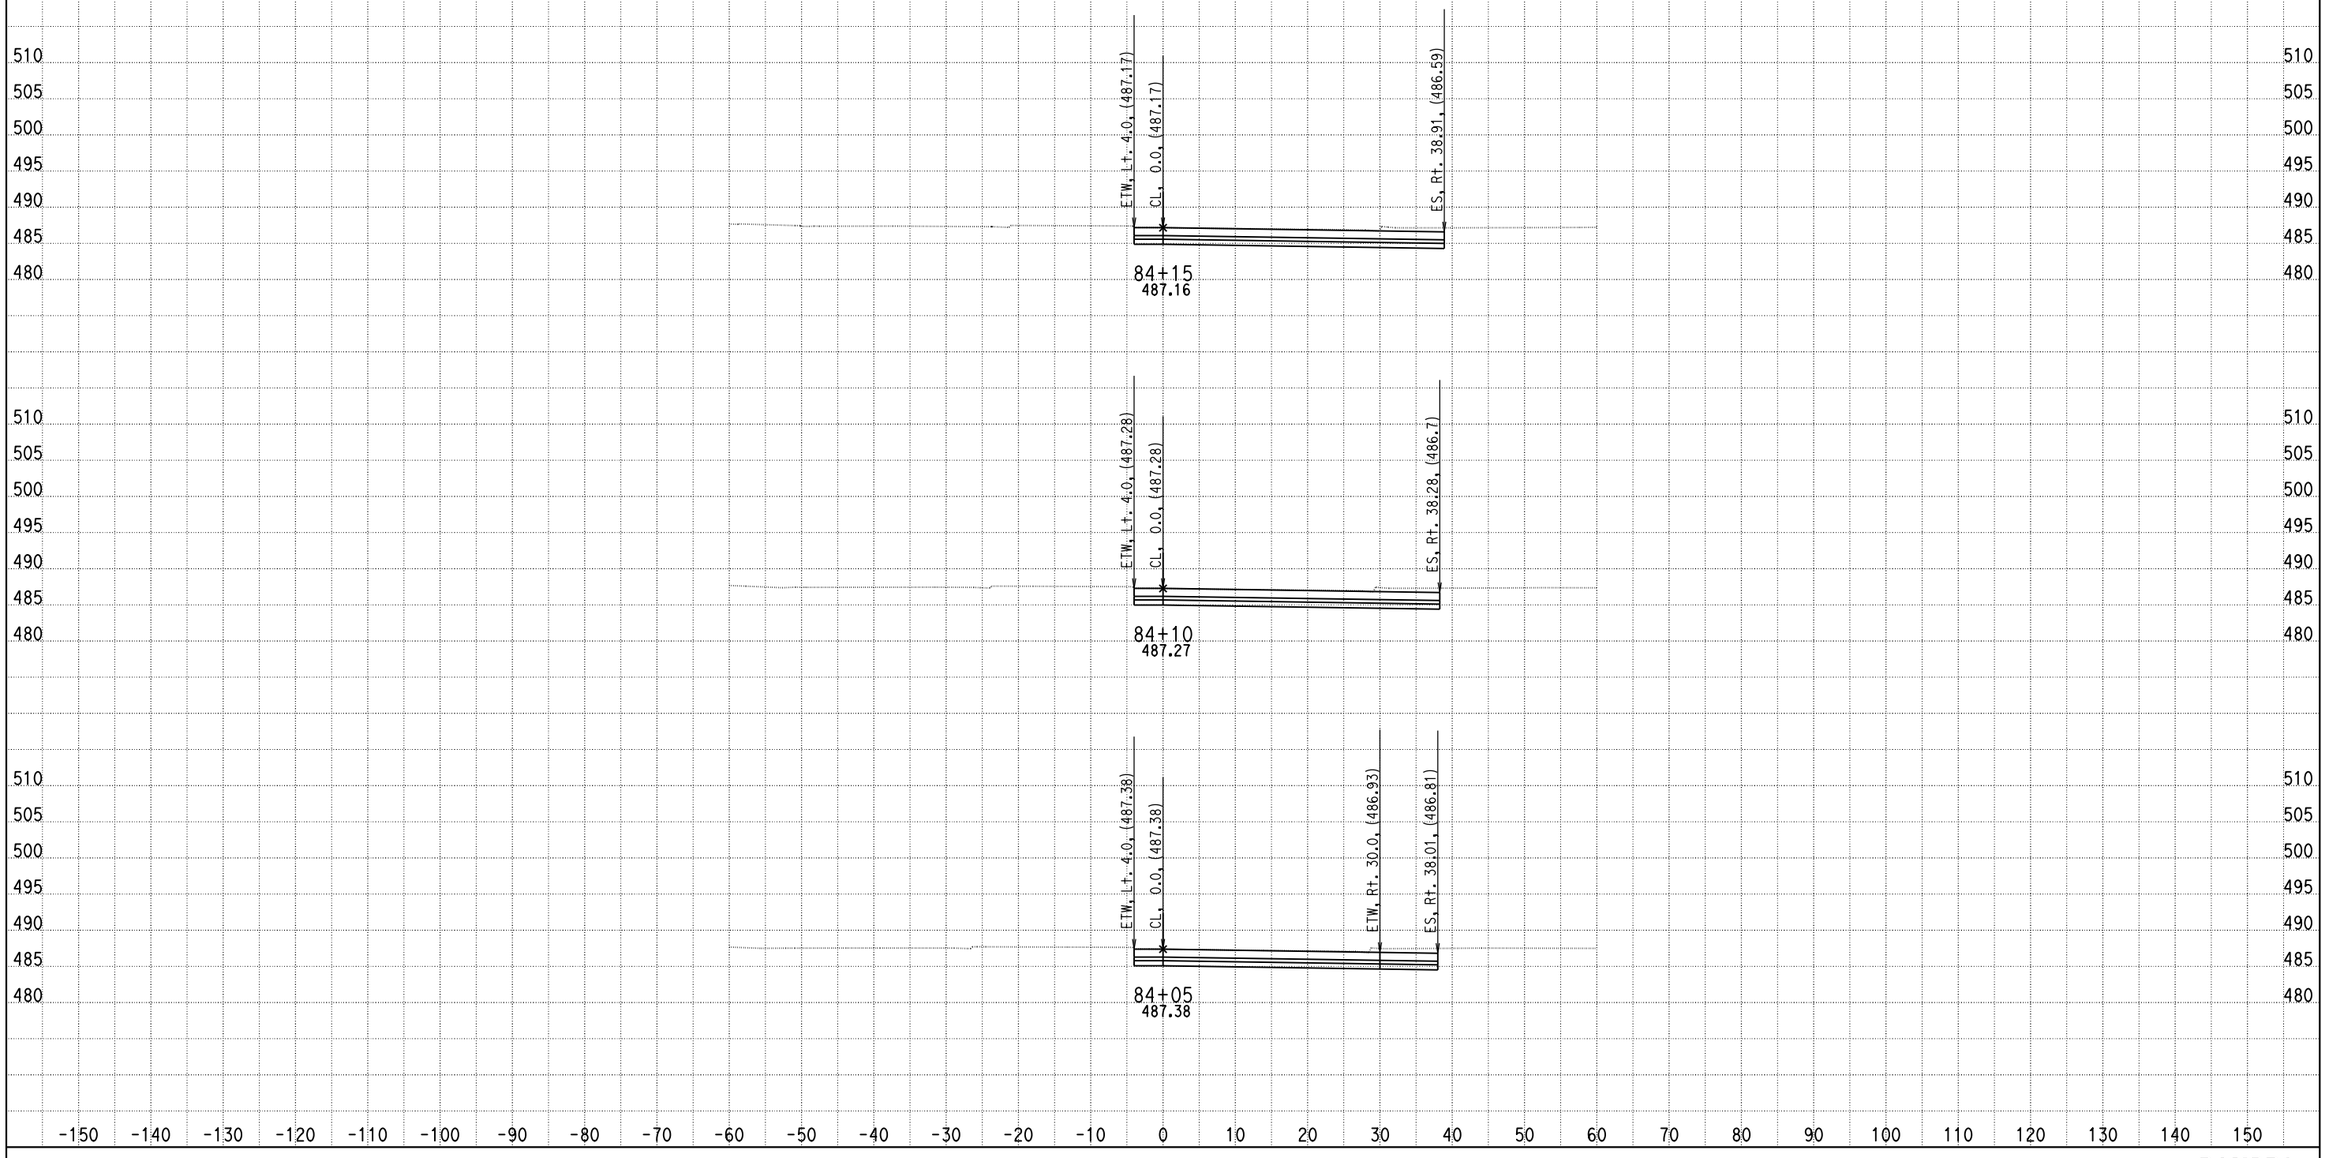

DATE: 4/9/2013

KC Project: 0818E File: C:\project\0818E\UPDATE-RAMP\hrb1-pro.ear

SCALE: 1" = 10' Horiz.
1" = 10' Vert.

All Dimensions are US Survey Feet

RAMPB1
CROSS SECTIONS
SHEET 100 OF XXX

DESIGN STUDY ONLY

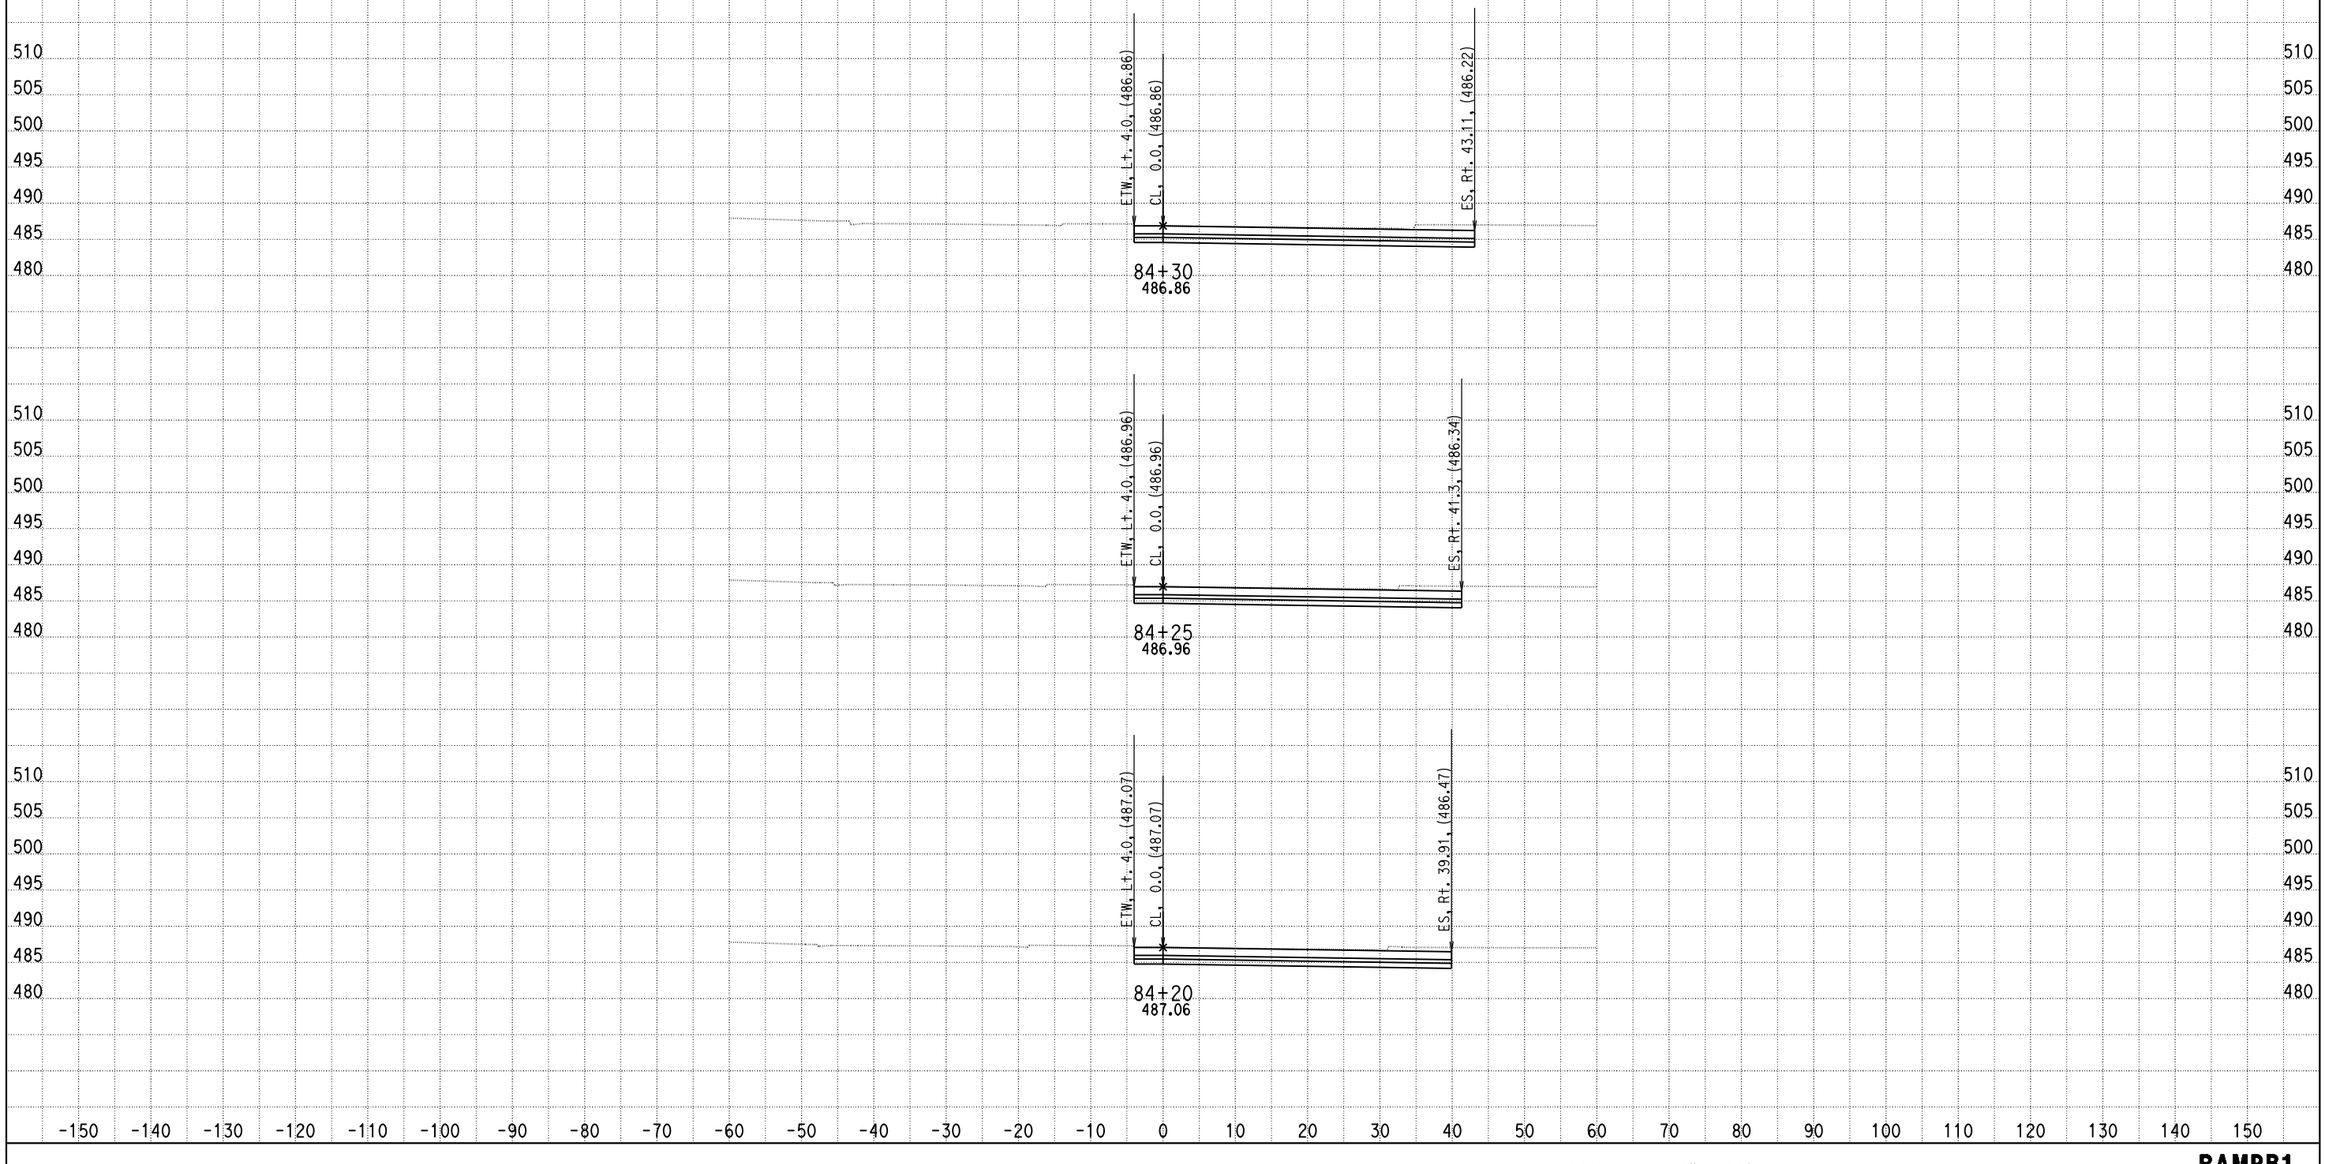

DATE: 4/9/2013

KC Project: 0818E File: C:\project\0818E\UPDATE-RAMP\hrb1-pro.ear

SCALE: 1" = 10' Horiz.
1" = 10' Vert.

All Dimensions are US Survey Feet

RAMPB1
CROSS SECTIONS
SHEET 101 OF XXX

DESIGN STUDY ONLY

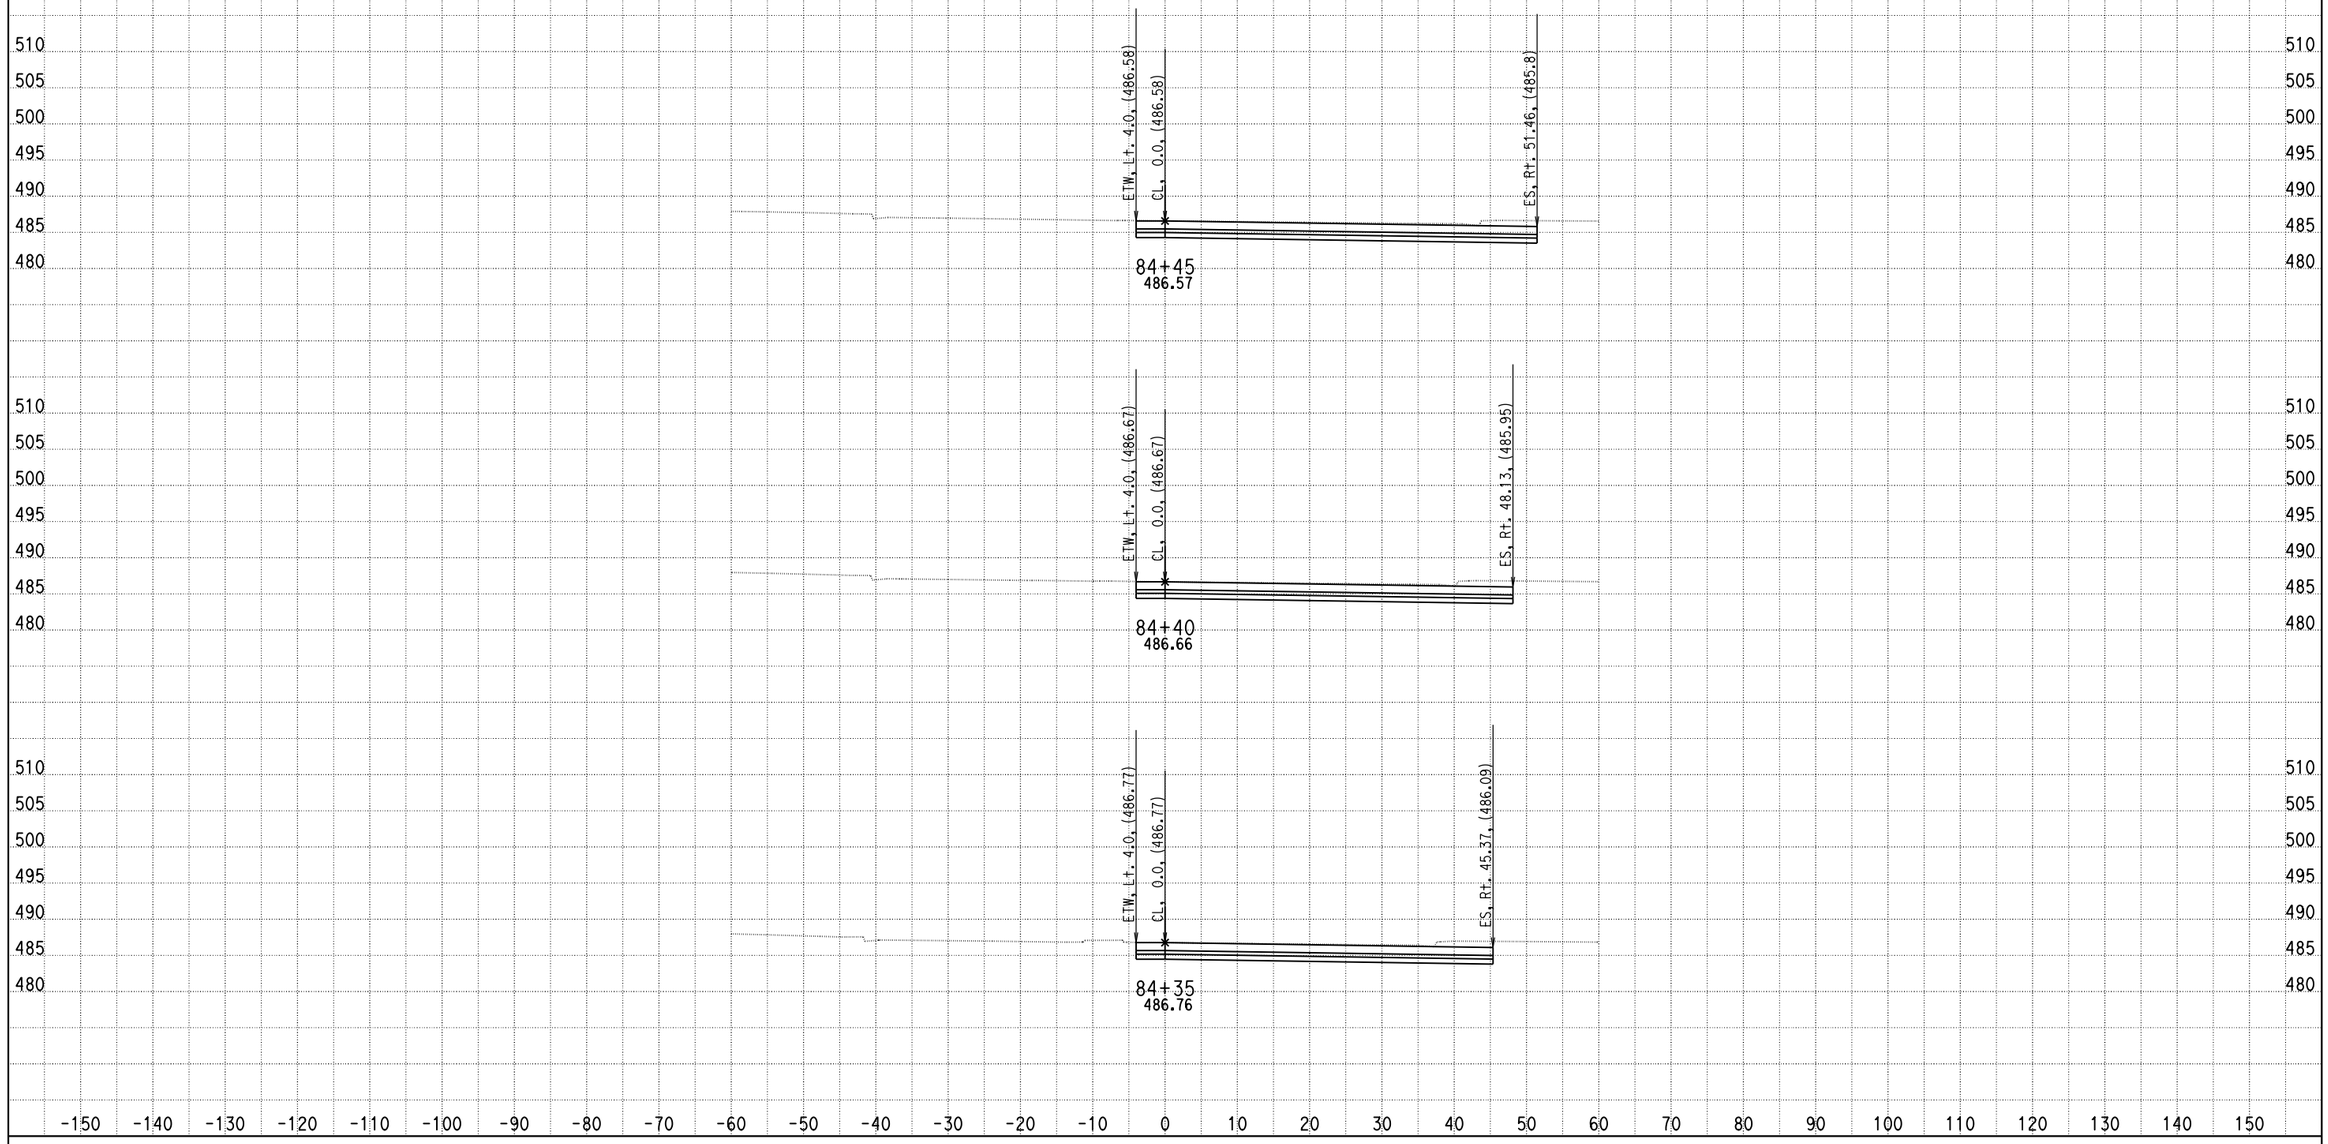

DATE: 4/9/2013

KC Project: 0818E File: C:\project\0818E\UPDATE-RAMP\hrb1-pro.ear

SCALE: 1" = 10' Horiz.
1" = 10' Vert.

All Dimensions are US Survey Feet

RAMPB1
CROSS SECTIONS

SHEET 102 OF XXX

DESIGN STUDY ONLY

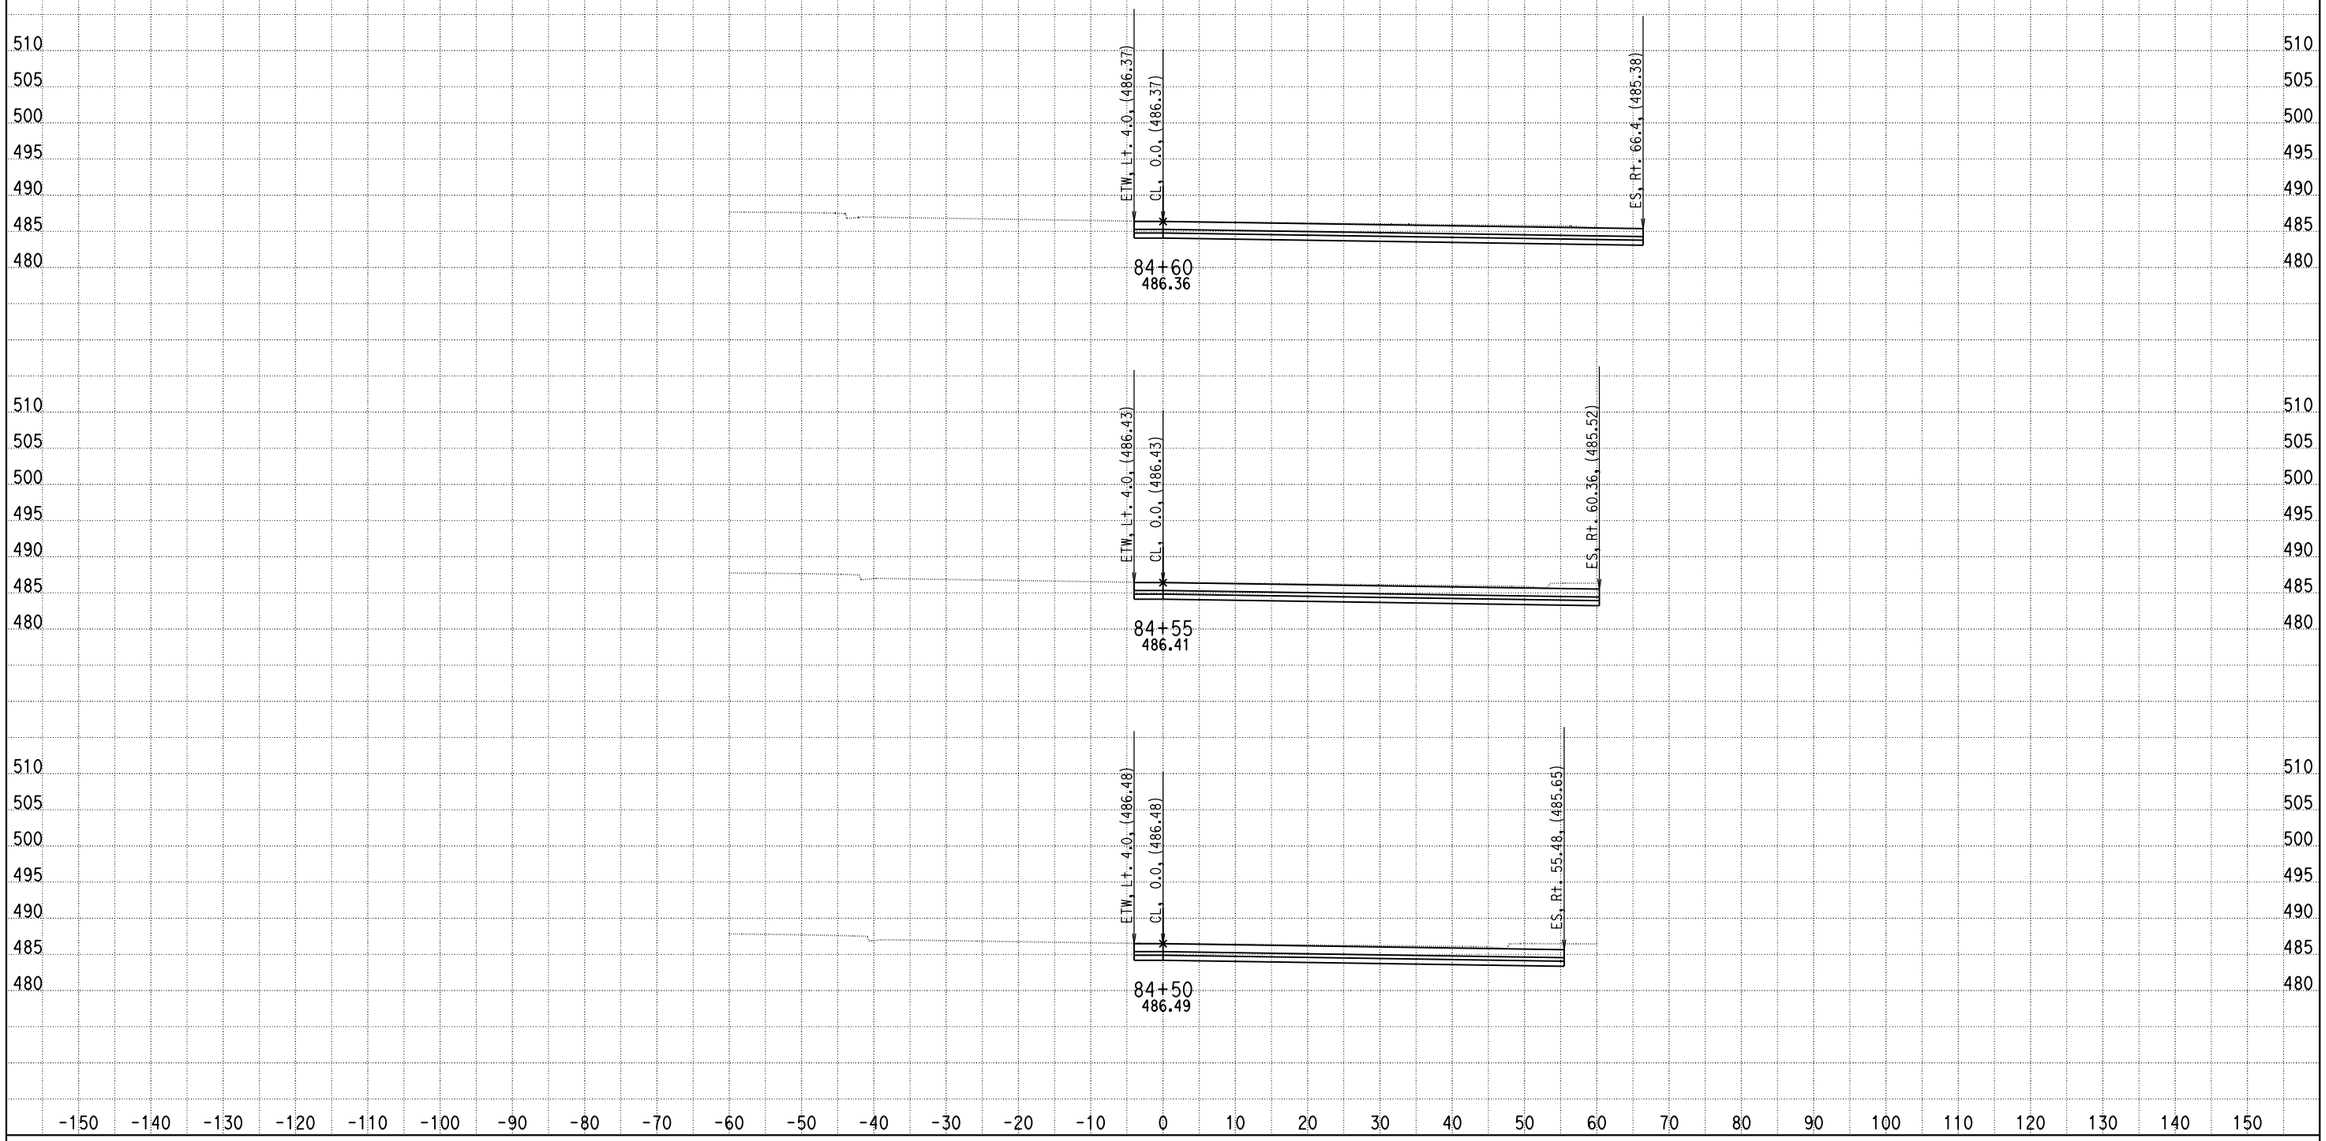

DATE: 4/9/2013

KC Project: 0818E File: C:\project\0818E\UPDATE-RAMP\hrb1-pro.ear

SCALE: 1" = 10' Horiz.
1" = 10' Vert.

All Dimensions are US Survey Feet

RAMPB1
CROSS SECTIONS

DESIGN STUDY ONLY

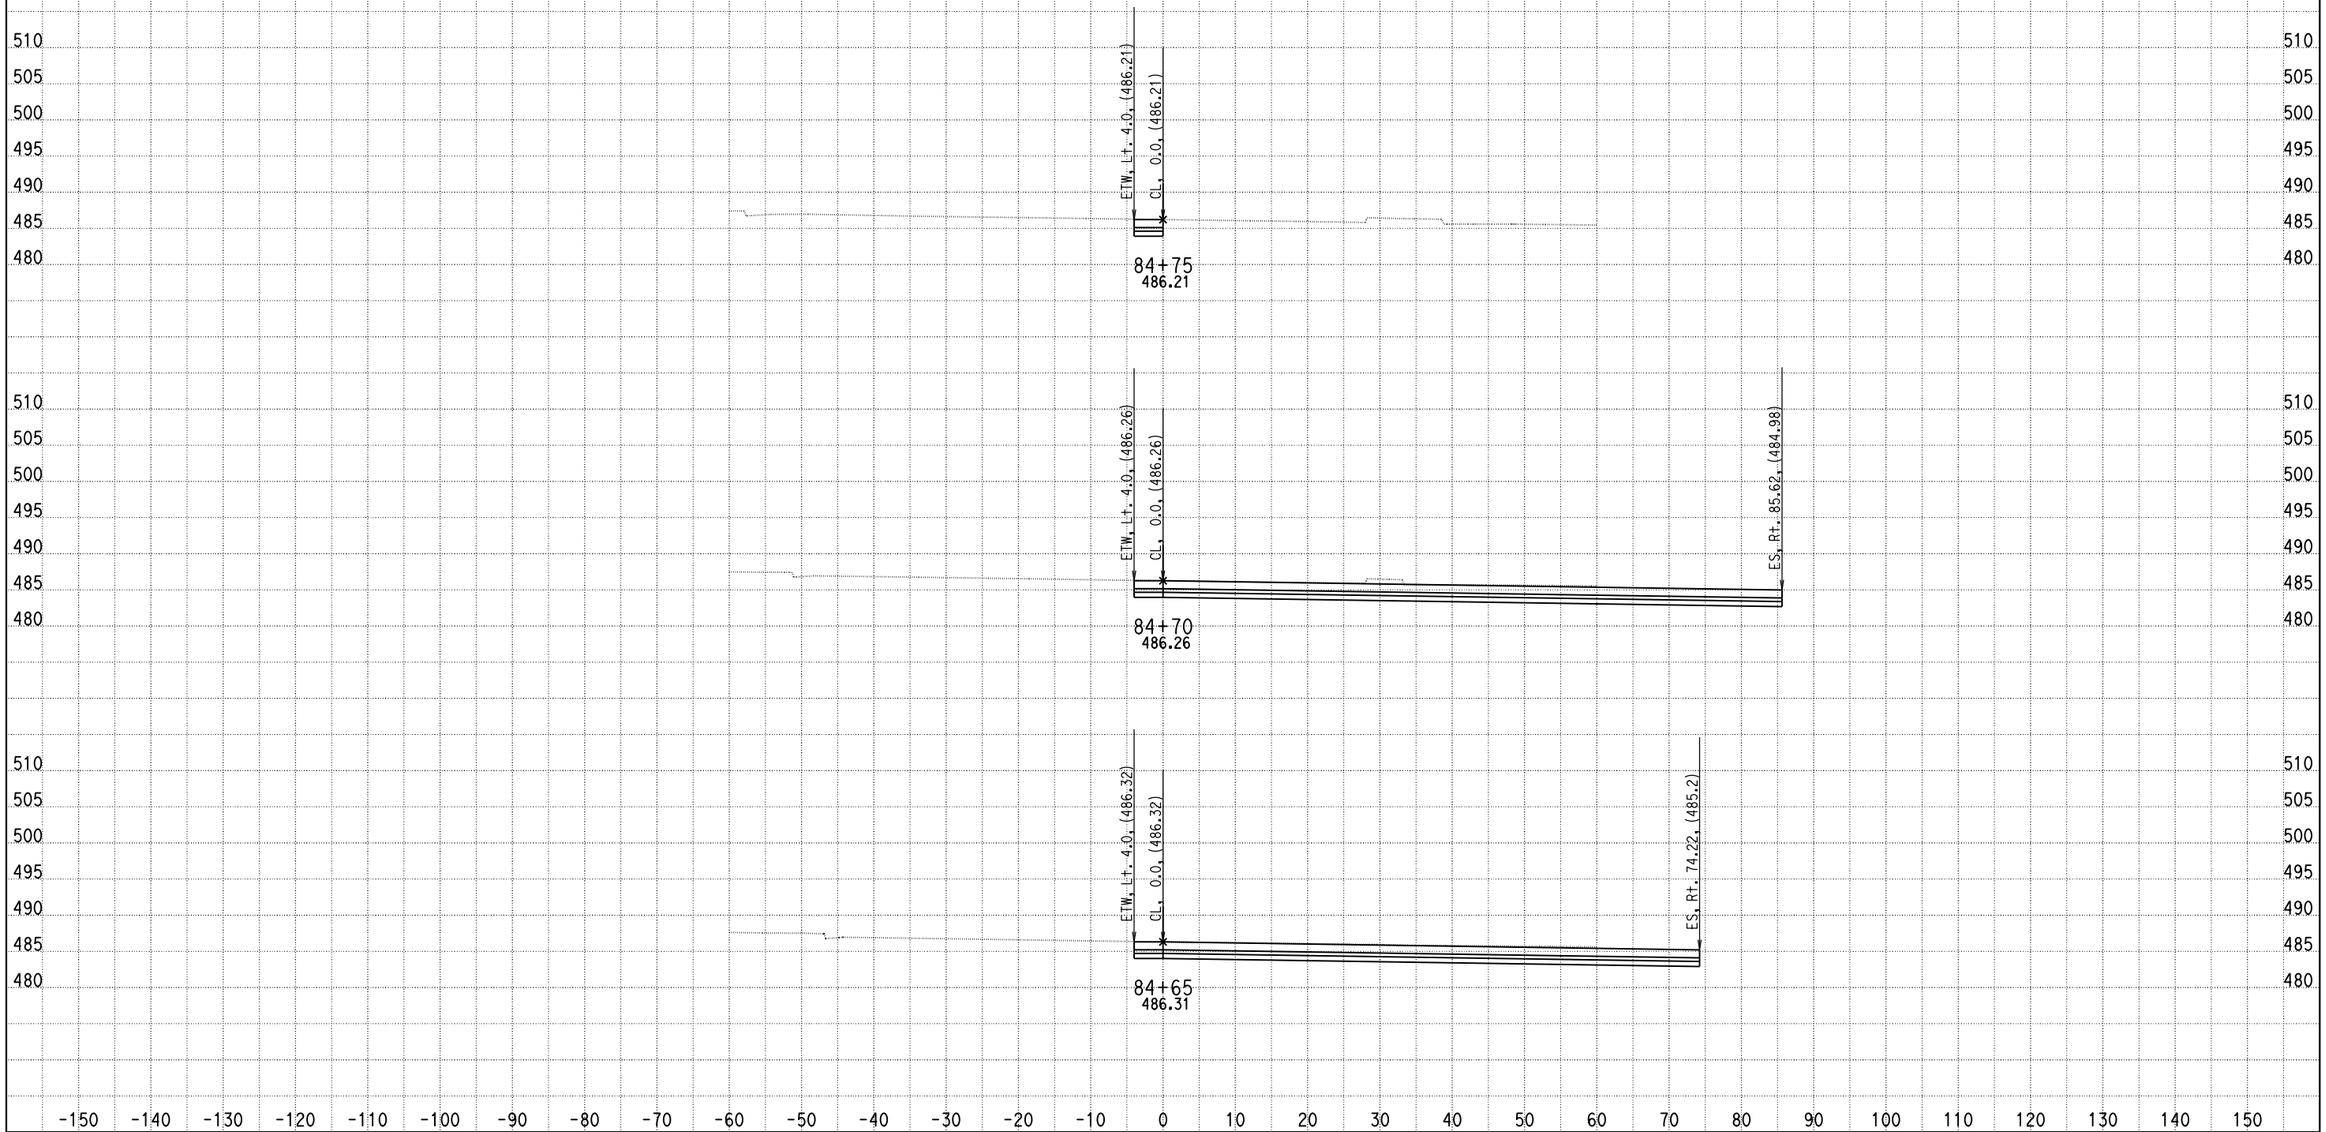

DATE: 4/9/2013

KC Project: 0818E File: C:\project\0818E\UPDATE-RAMP\hrb1-pro.ear

SCALE: 1" = 10' Horiz.
1" = 10' Vert.

All Dimensions are US Survey Feet

RAMPB1
CROSS SECTIONS
SHEET 104 OF XXX

DESIGN STUDY ONLY

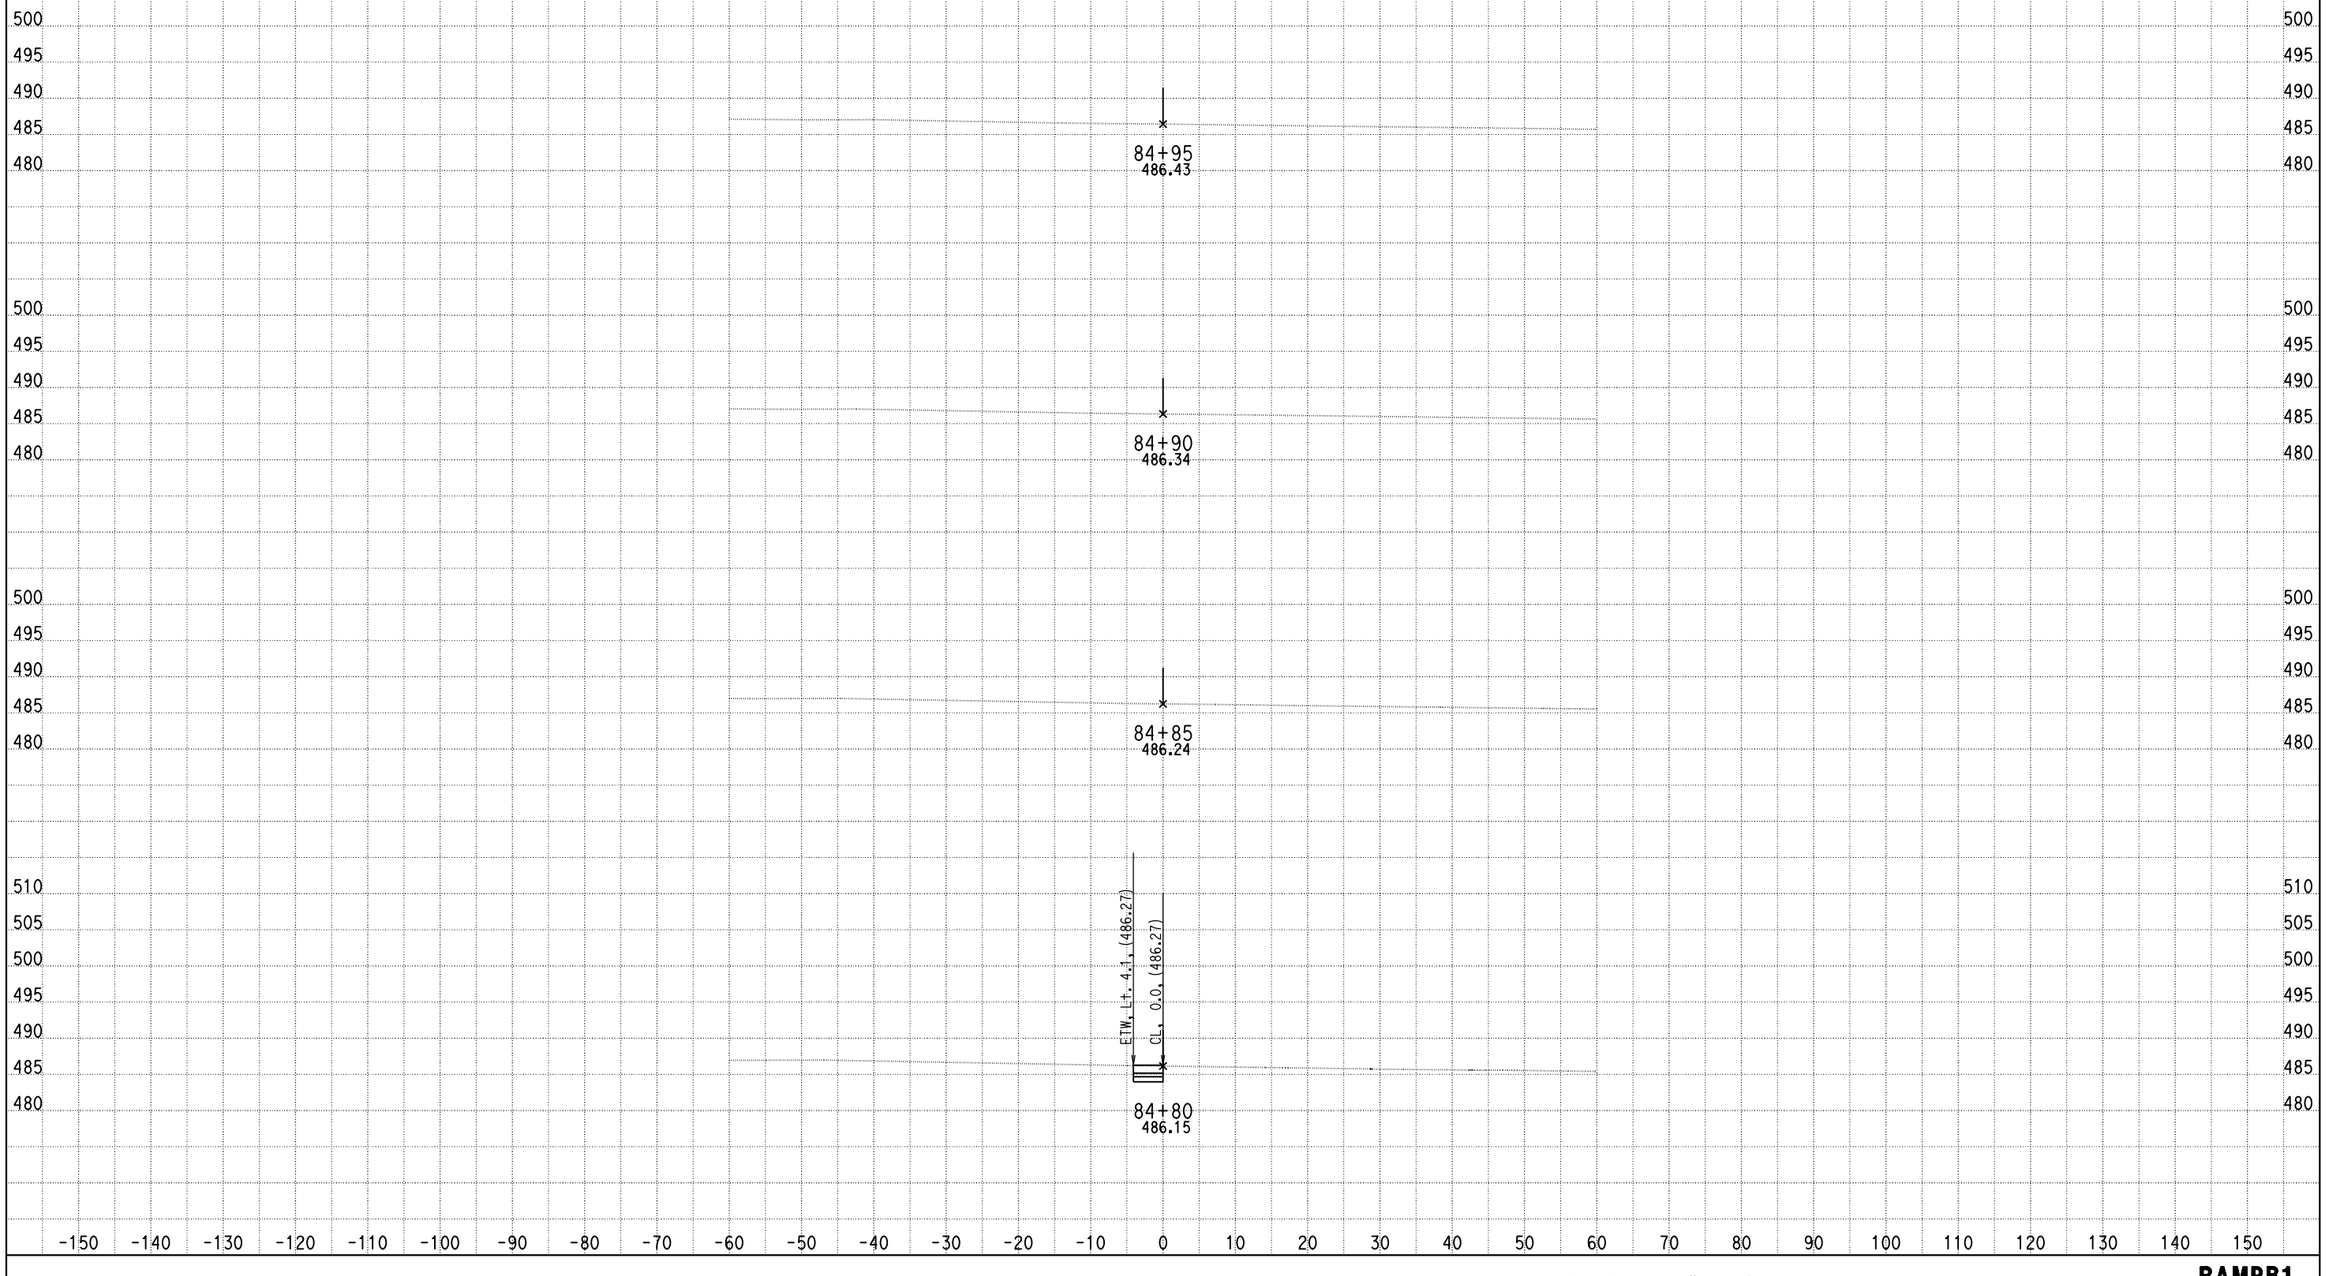

DATE: 4/9/2013

KC Project: 0818E File: C:\project\0818E\UPDATE-RAMP\hrb1-pro.ear

SCALE: 1" = 10' Horiz.
1" = 10' Vert.

All Dimensions are US Survey Feet

RAMPB1
CROSS SECTIONS
SHEET 105 OF XXX

DESIGN STUDY ONLY

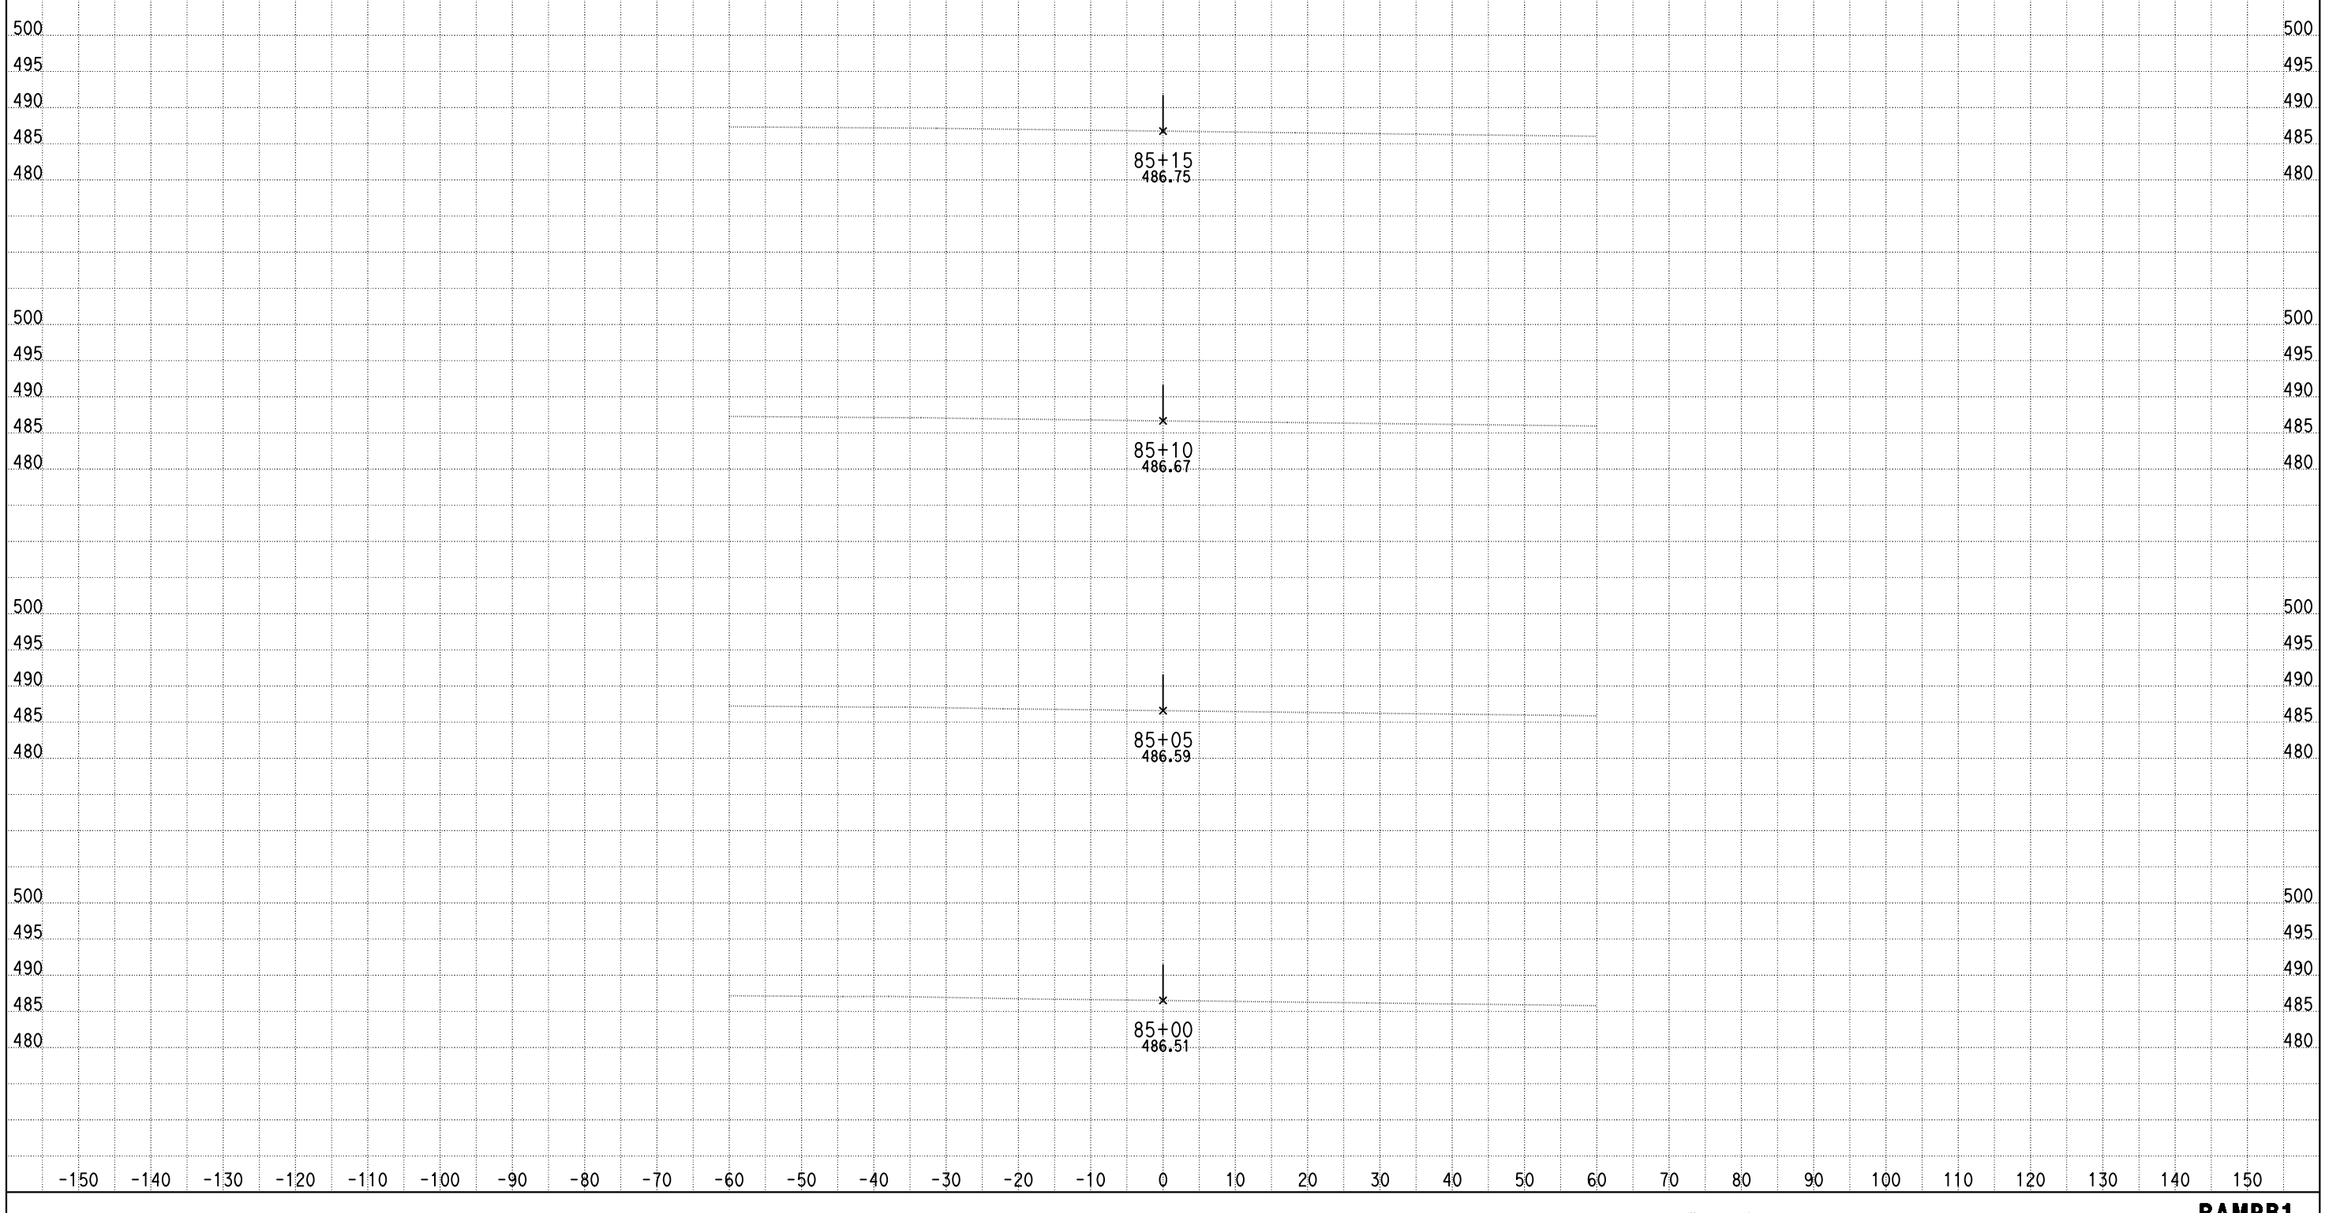

DATE: 4/9/2013

KC Project: 0818E File: C:\project\0818E\UPDATE-RAMP\hrb1-pro.ear

SCALE: 1" = 10' Horiz.
1" = 10' Vert.

All Dimensions are US Survey Feet

RAMPB1
CROSS SECTIONS
SHEET 106 OF XXX

DESIGN STUDY ONLY

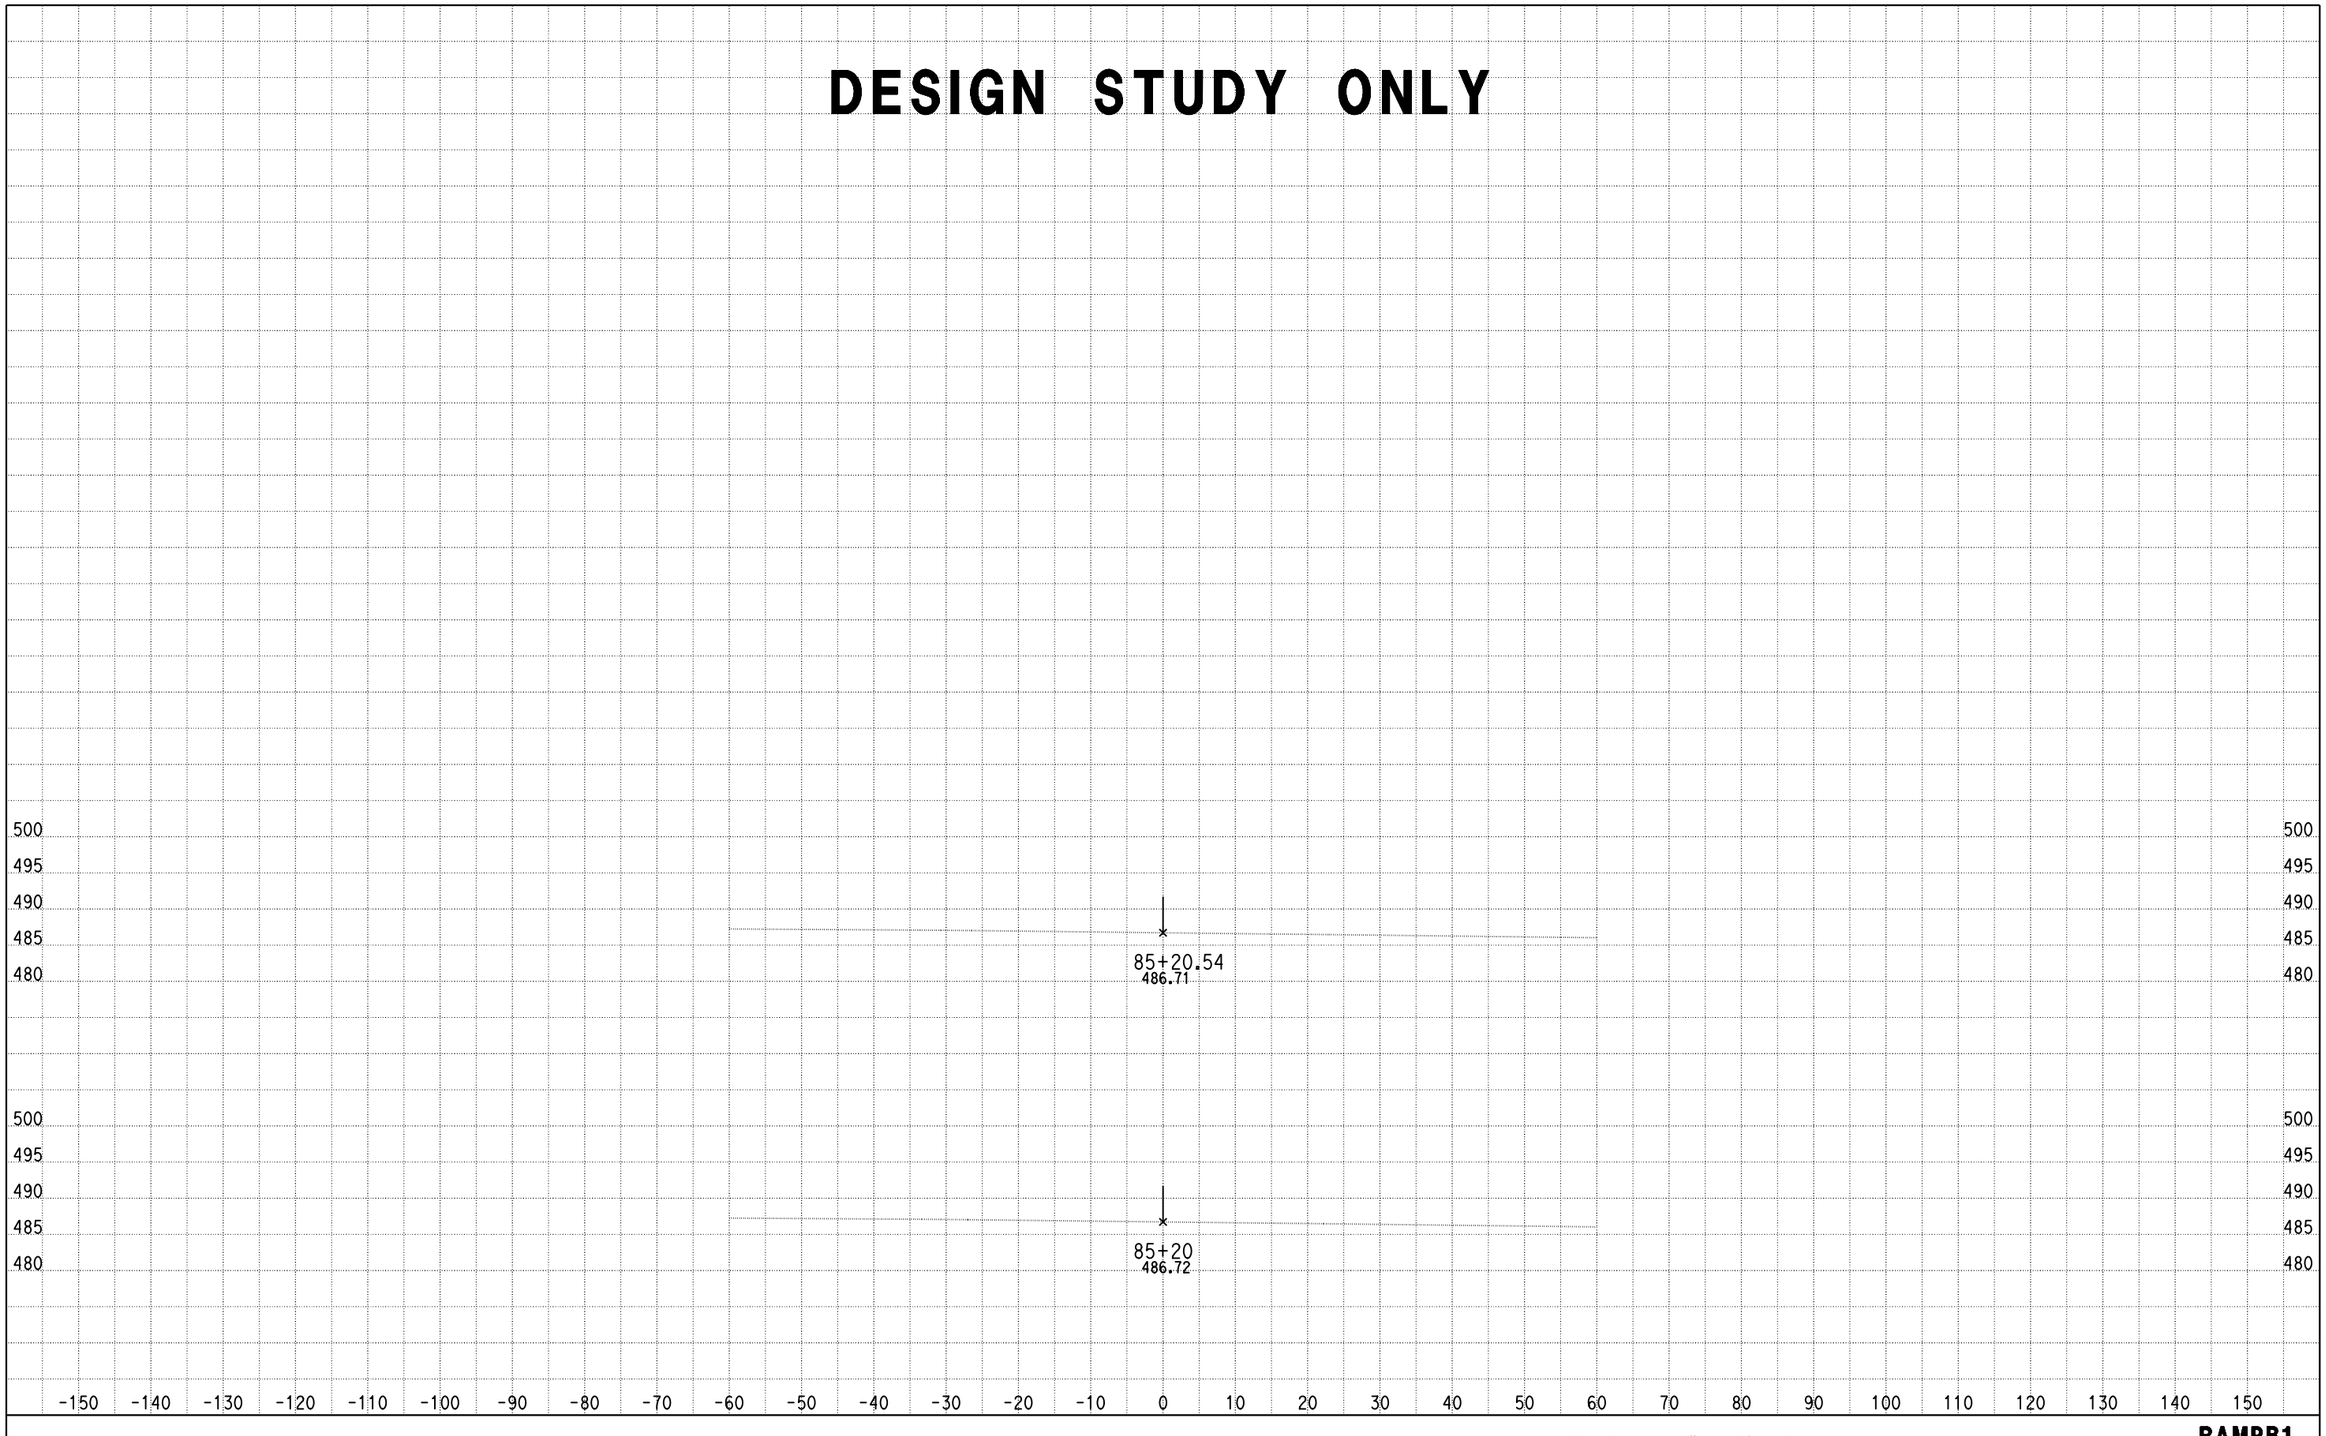

DATE: 4/9/2013

KC Project: 0818E File: C:\project\0818E\UPDATE-RAMP\hrb1-pro.ear

SCALE: 1" = 10' Horiz.
1" = 10' Vert.

All Dimensions are US Survey Feet

RAMPB1
CROSS SECTIONS

RAMP B2

DESIGN STUDY ONLY

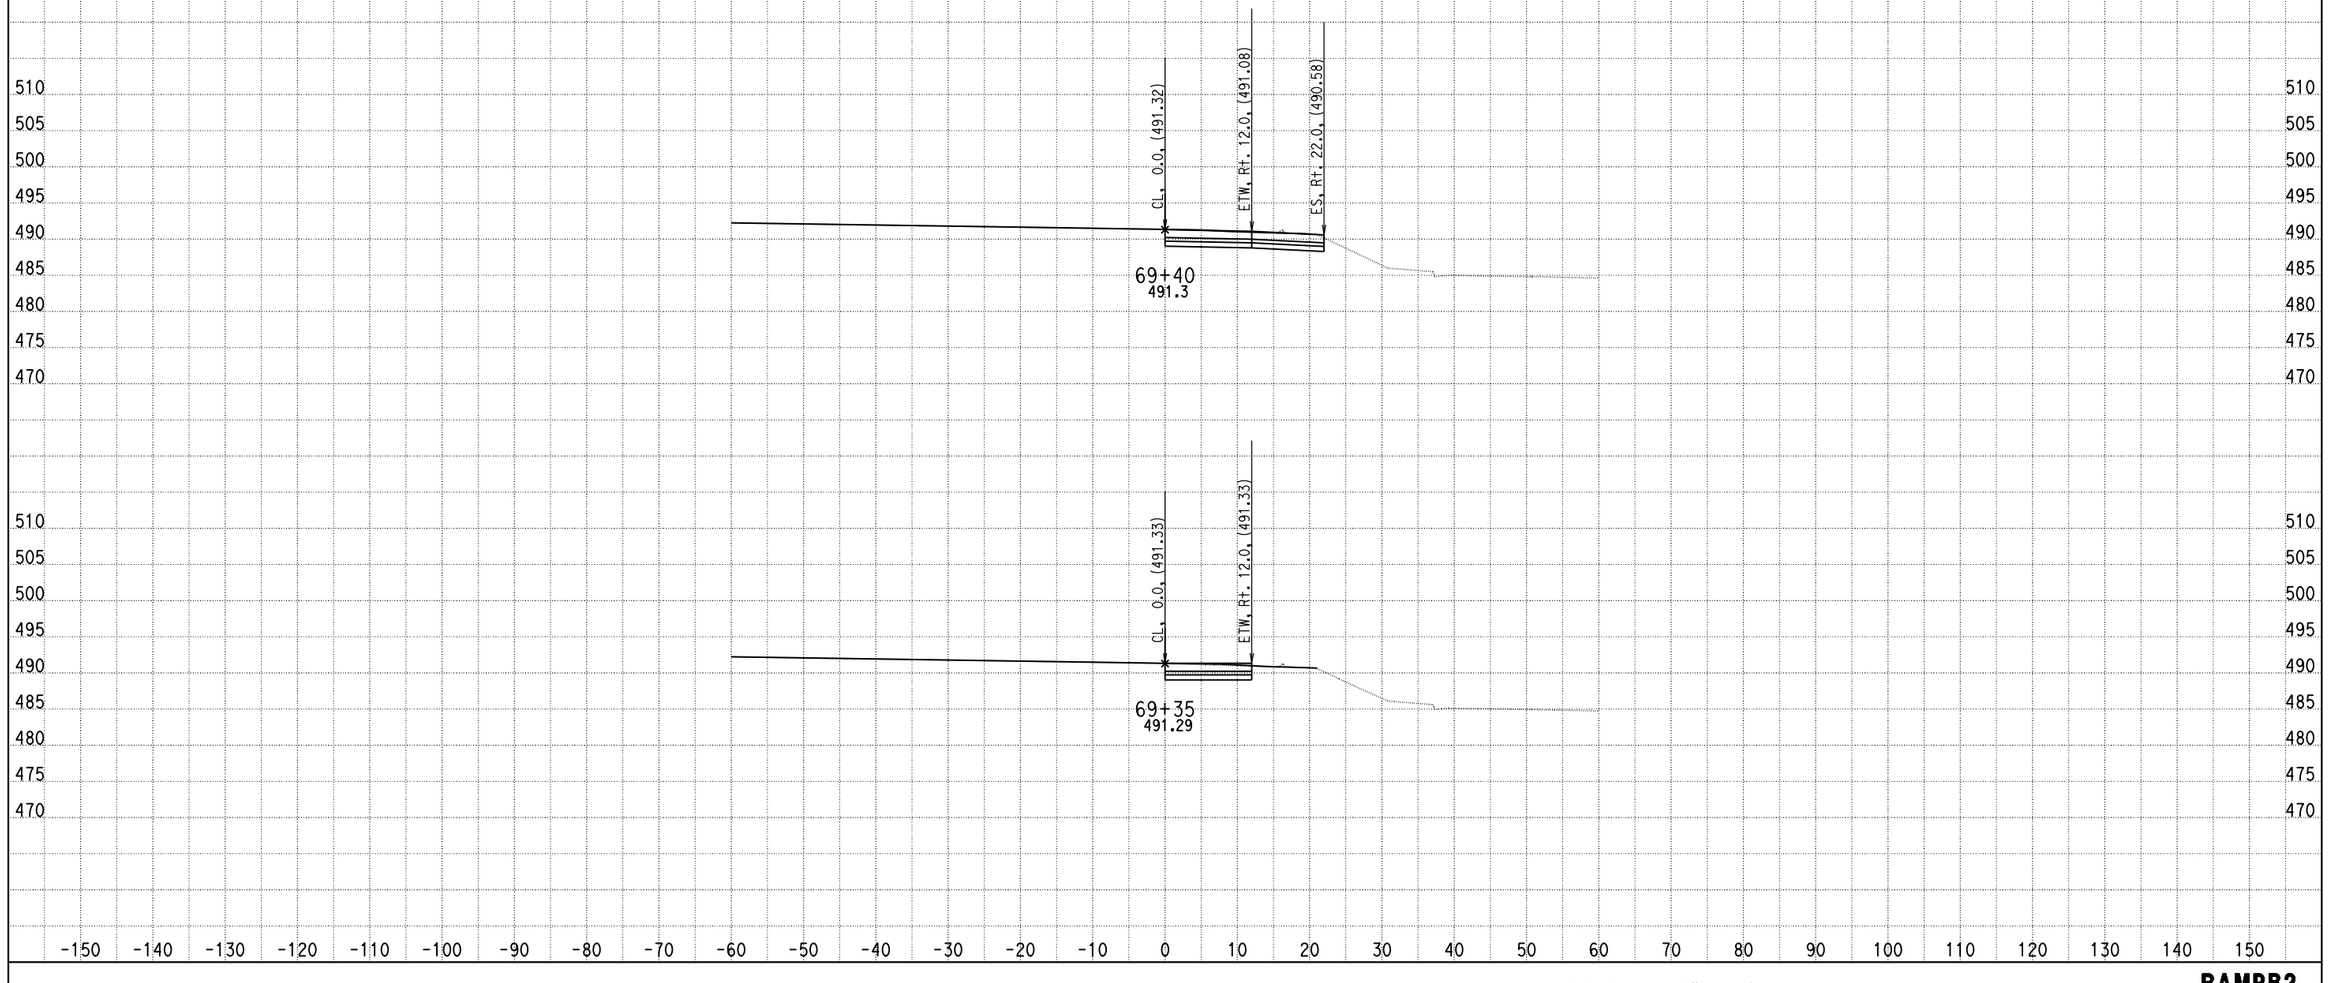

DATE: 4/9/2013

KC Project: 0818E File: C:\project\0818E\UPDATE-RAMP\hrb2-pro.ear

SCALE: 1" = 10' Horiz.
1" = 10' Vert.

All Dimensions are US Survey Feet

RAMPB2
CROSS SECTIONS
SHEET 1 OF XXX

DESIGN STUDY ONLY

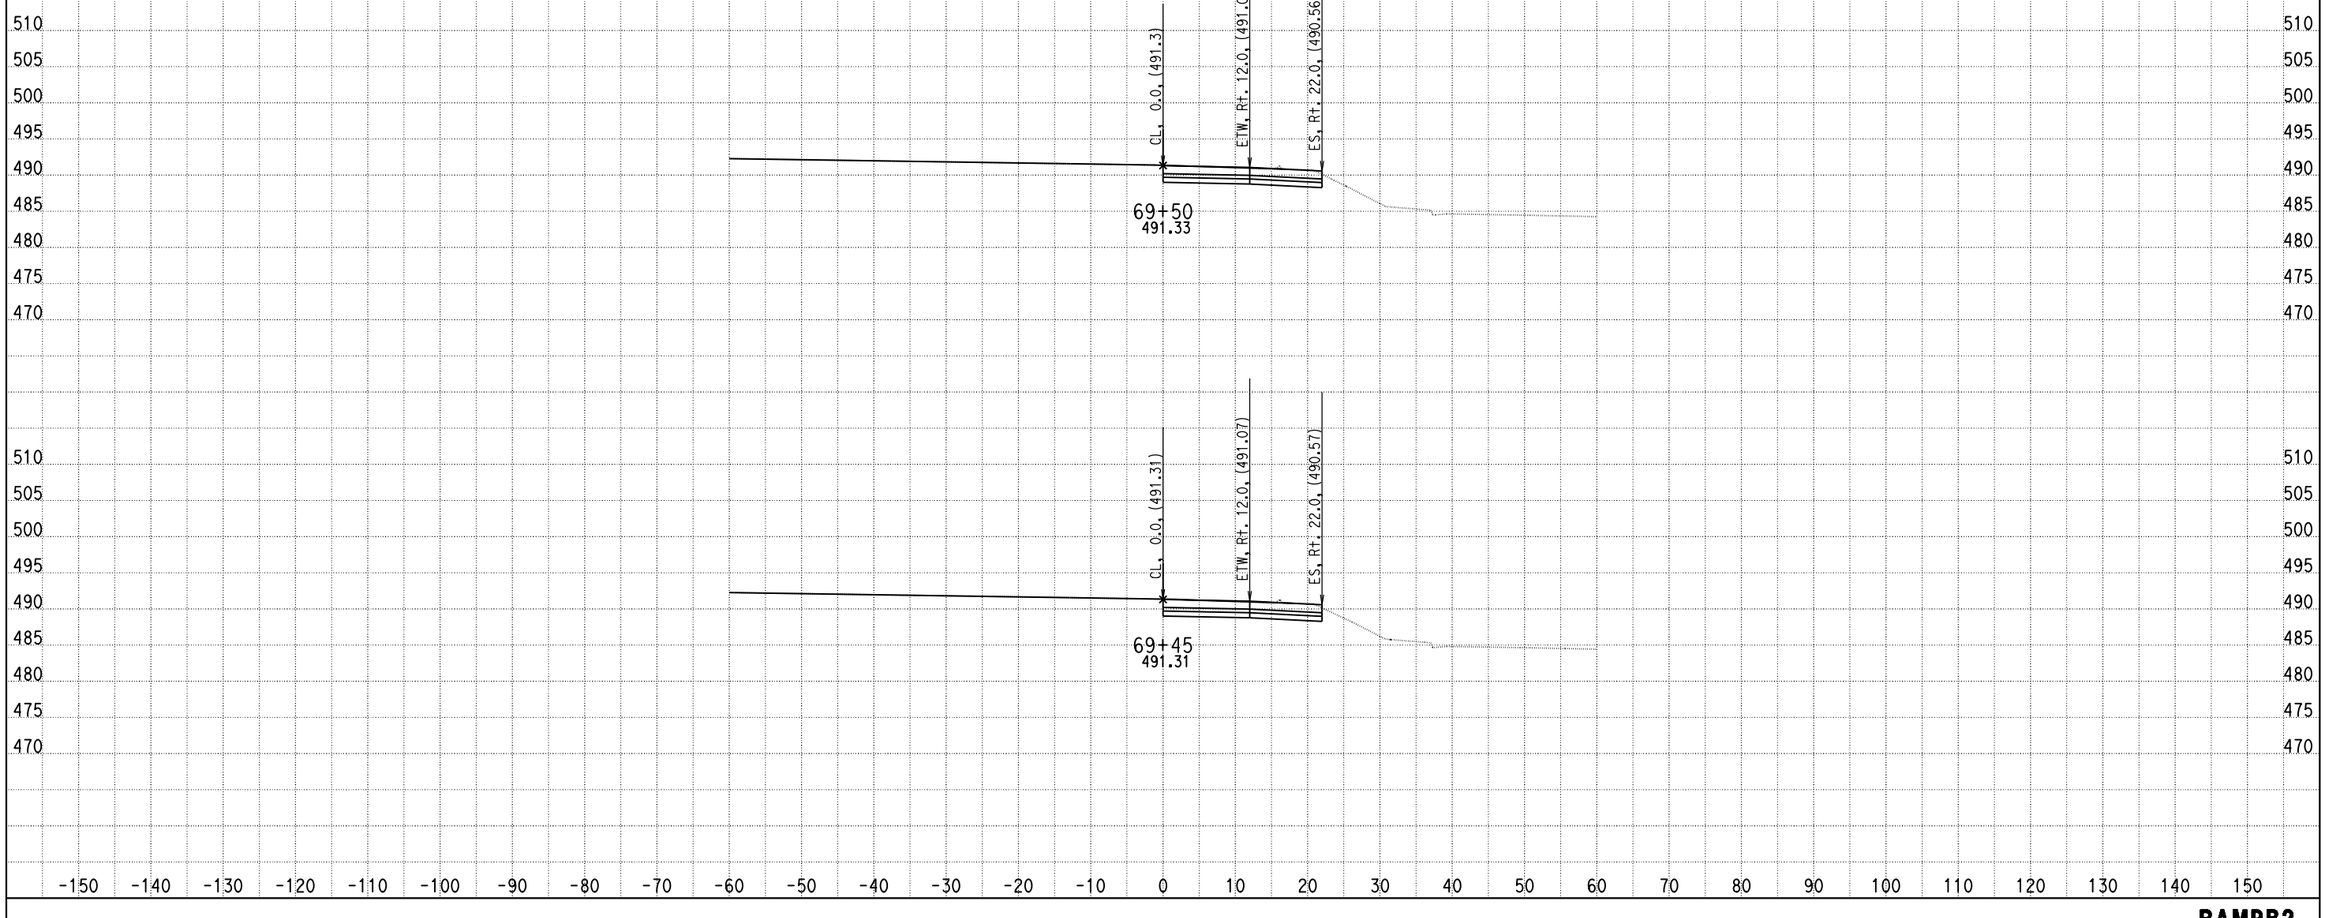

DATE: 4/9/2013

KC Project: 0818E File: C:\project\0818E\UPDATE-RAMP\hrb2-pro.ear

SCALE: 1" = 10' Horiz.
1" = 10' Vert.

All Dimensions are US Survey Feet

RAMPB2
CROSS SECTIONS
SHEET 2 OF XXX

DESIGN STUDY ONLY

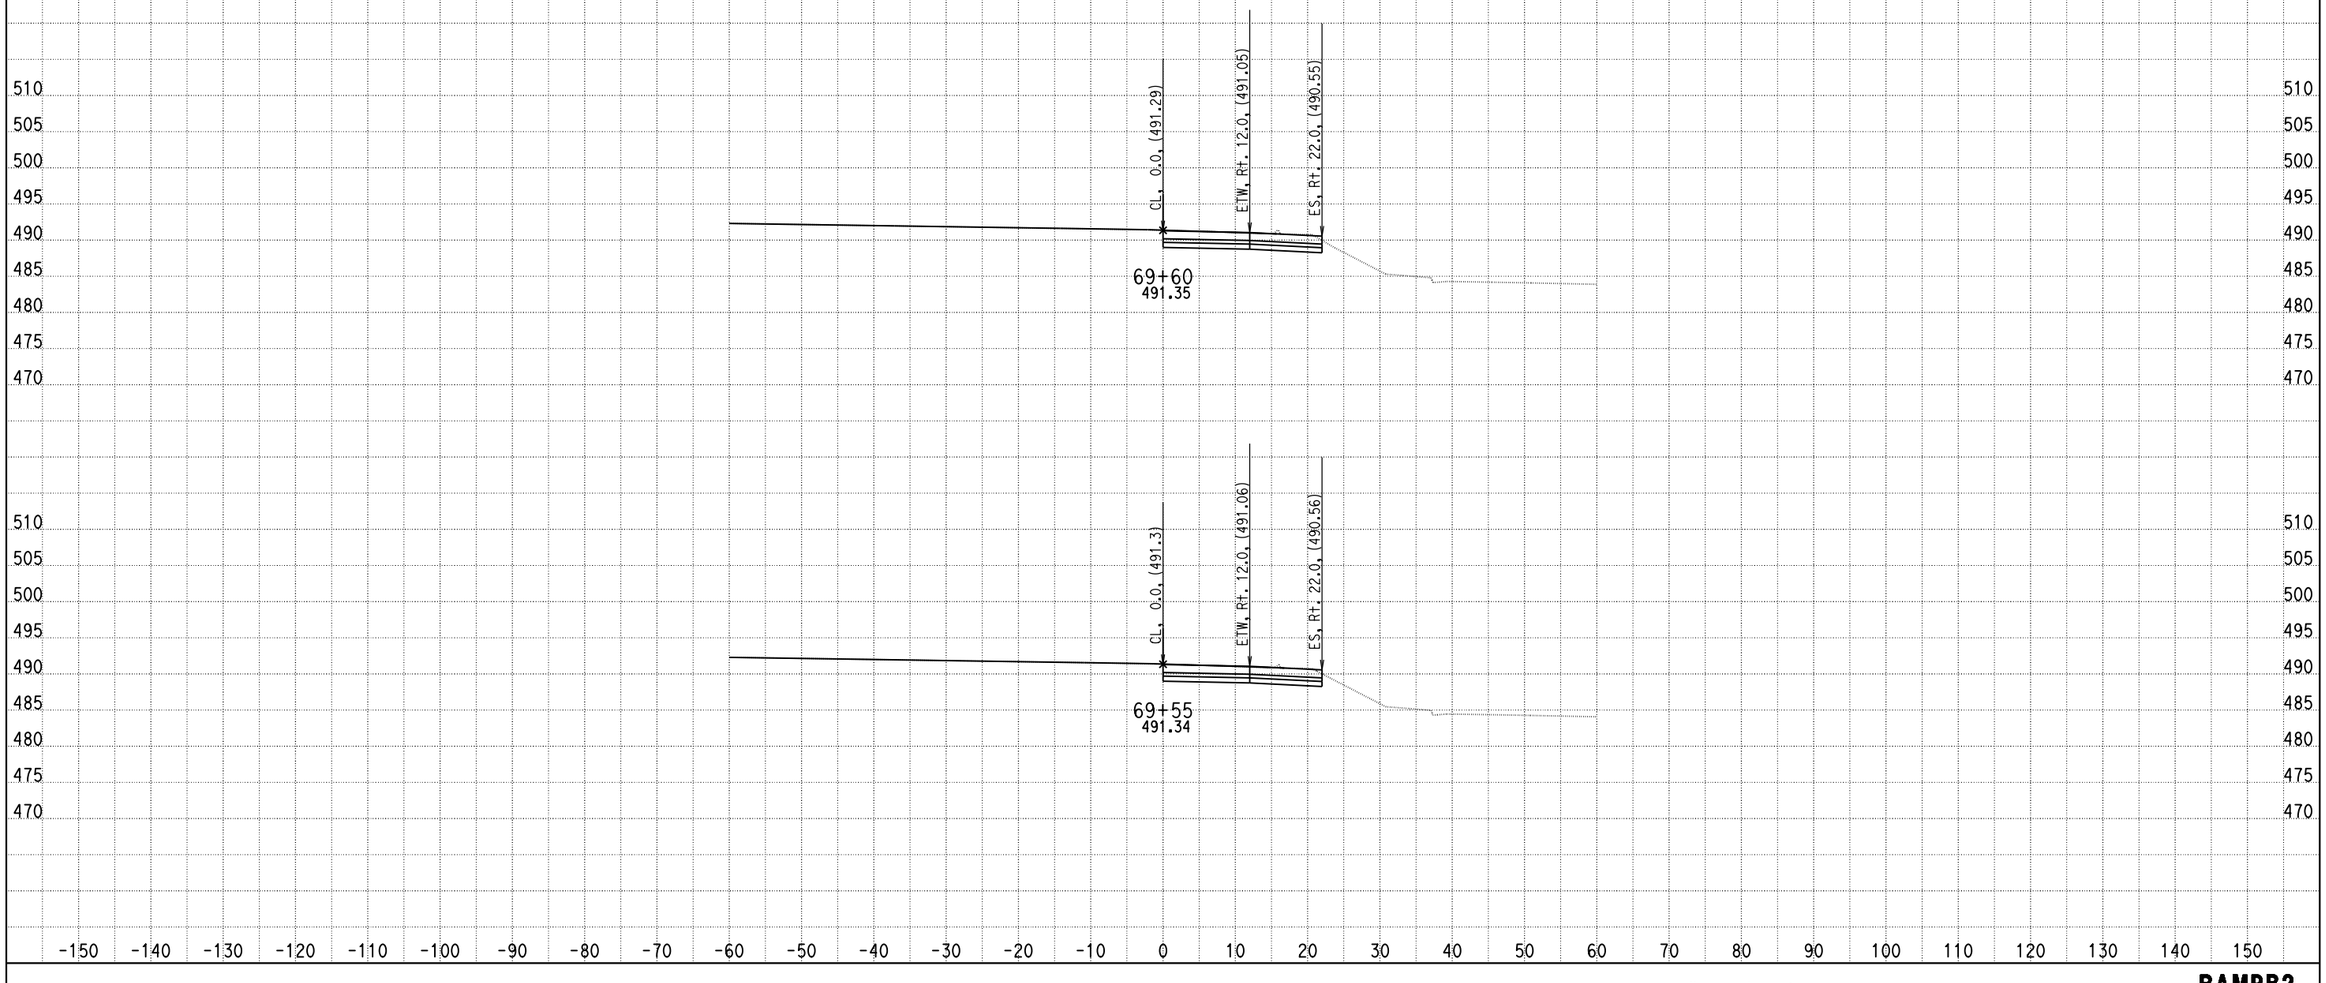

DATE: 4/9/2013

KC Project: 0818E File: C:\project\0818E\UPDATE-RAMP\hrb2-pro.ear

SCALE: 1" = 10' Horiz.
1" = 10' Vert.

All Dimensions are US Survey Feet

RAMPB2
CROSS SECTIONS
SHEET 3 OF XXX

DESIGN STUDY ONLY

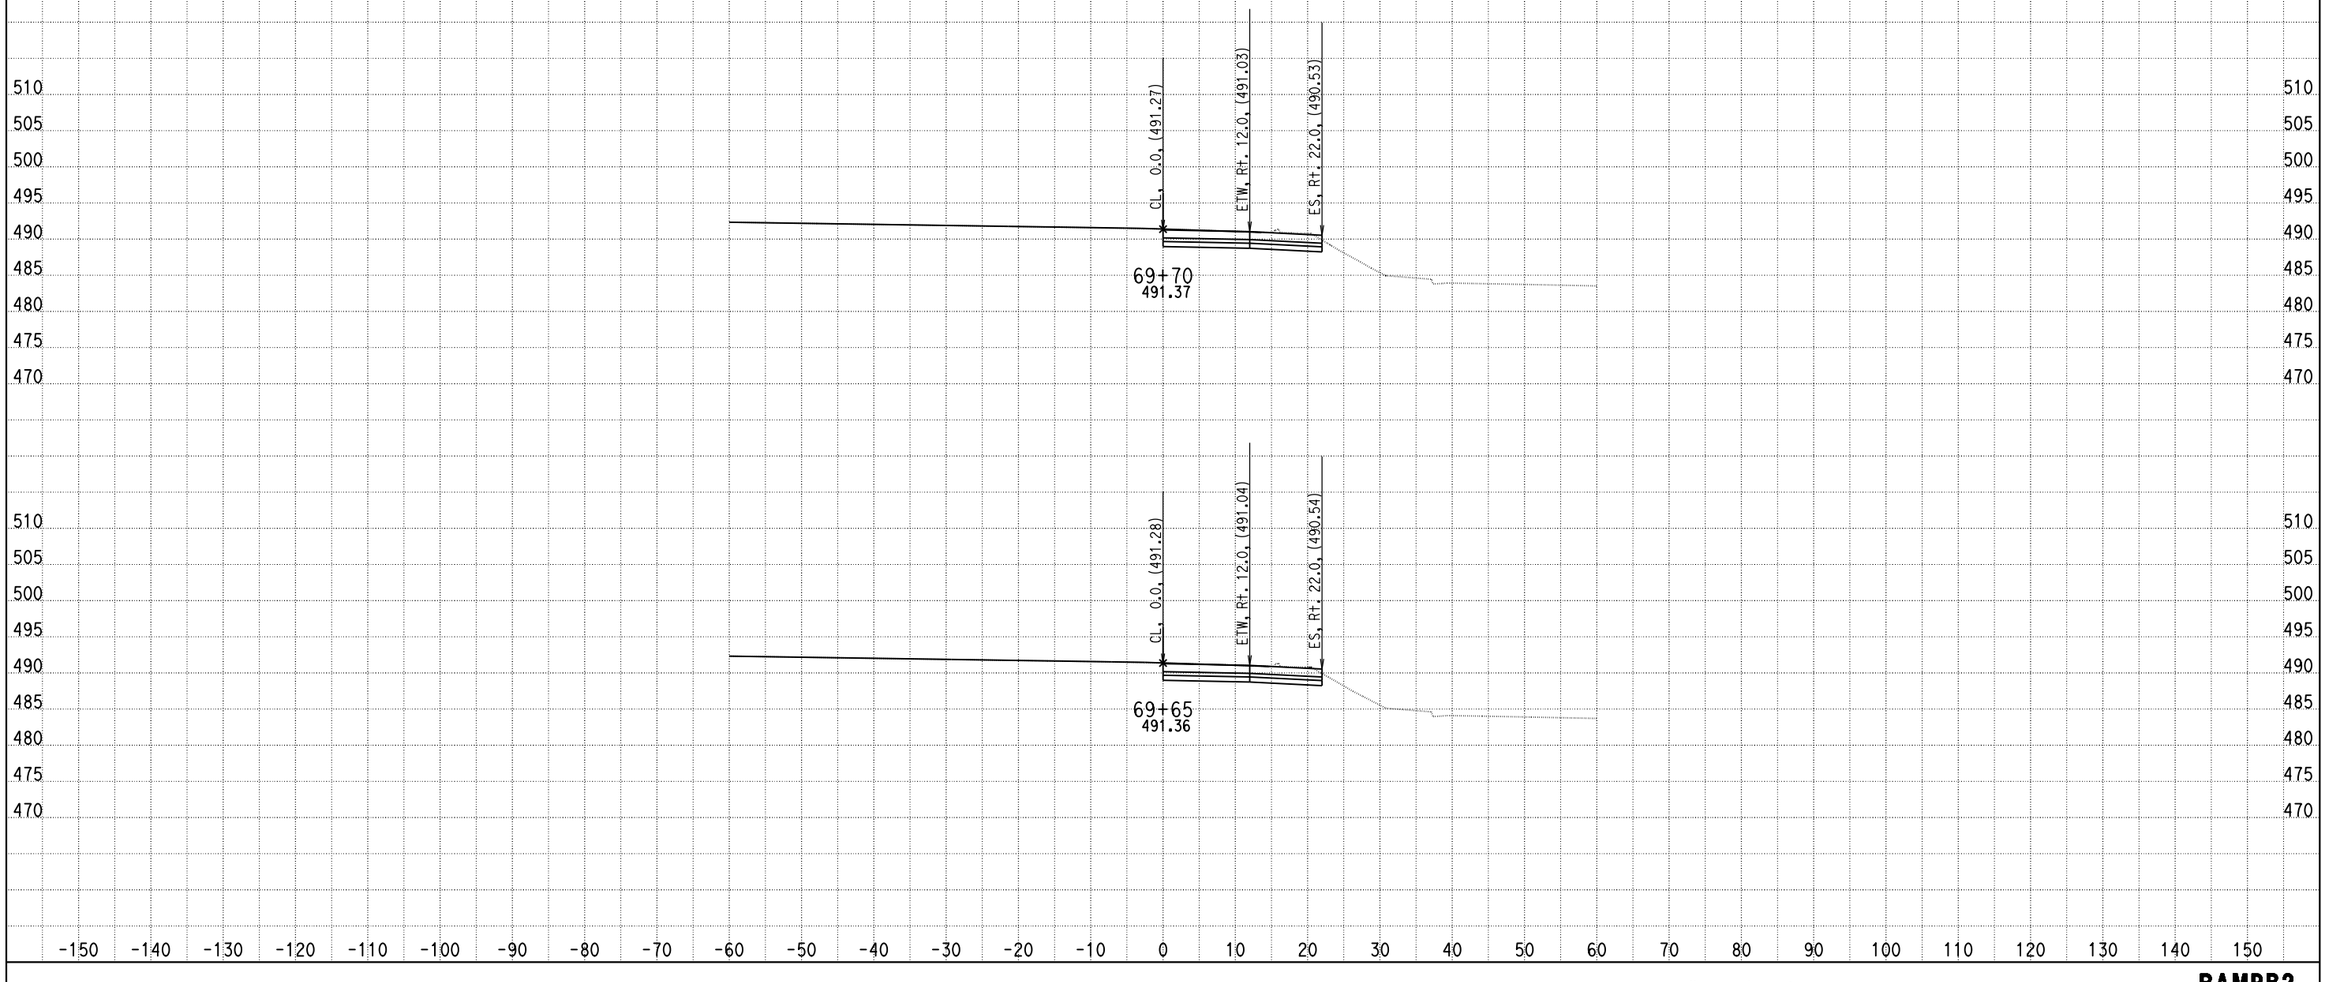

DATE: 4/9/2013

KC Project: 0818E File: C:\project\0818E\UPDATE-RAMP\hrb2-pro.ear

SCALE: 1" = 10' Horiz.
1" = 10' Vert.

All Dimensions are US Survey Feet

RAMPB2
CROSS SECTIONS
SHEET 4 OF XXX

DESIGN STUDY ONLY

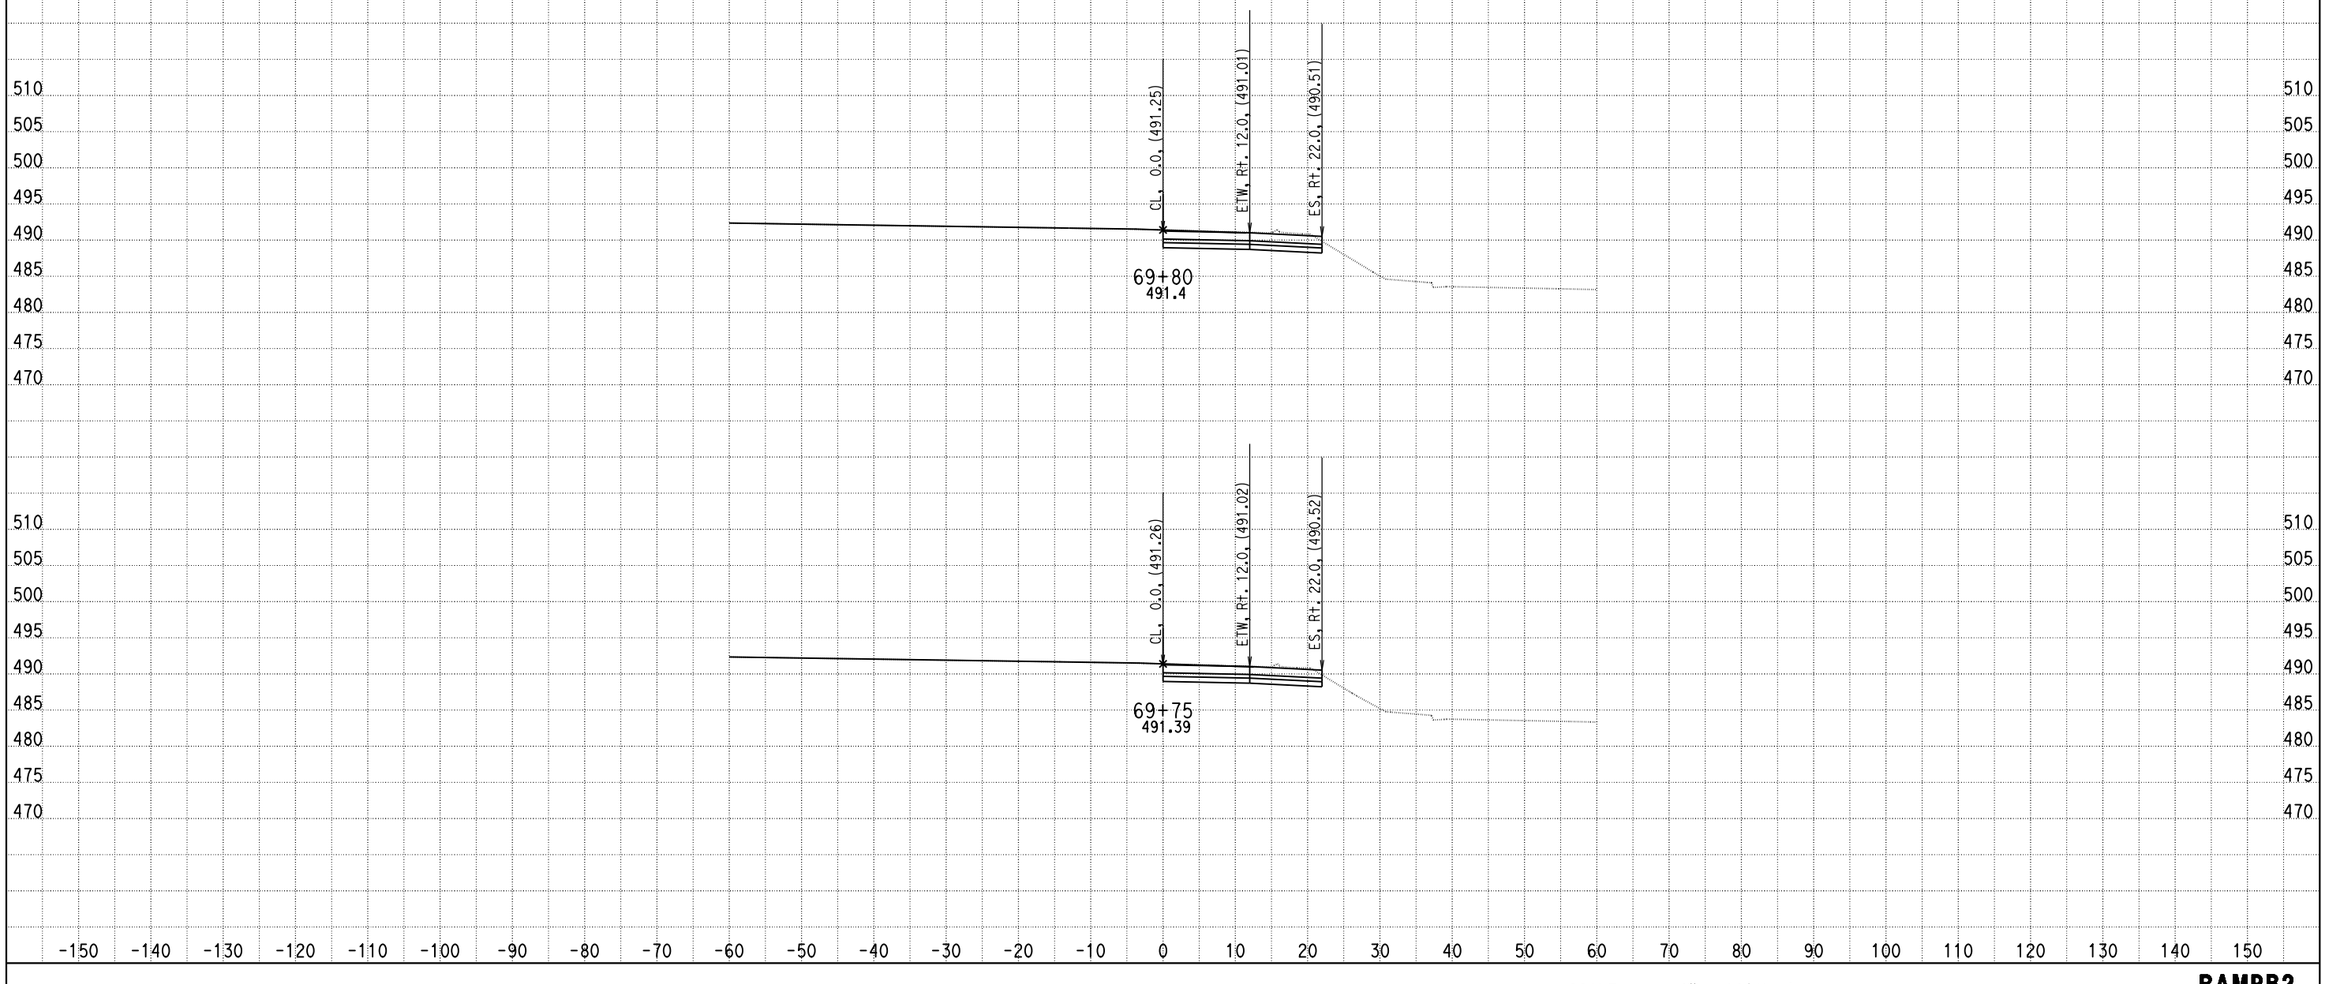

DATE: 4/9/2013

KC Project: 0818E File: C:\project\0818E\UPDATE-RAMP\hrb2-pro.ear

SCALE: 1" = 10' Horiz.
1" = 10' Vert.

All Dimensions are US Survey Feet

RAMPB2
CROSS SECTIONS
SHEET 5 OF XXX

DESIGN STUDY ONLY

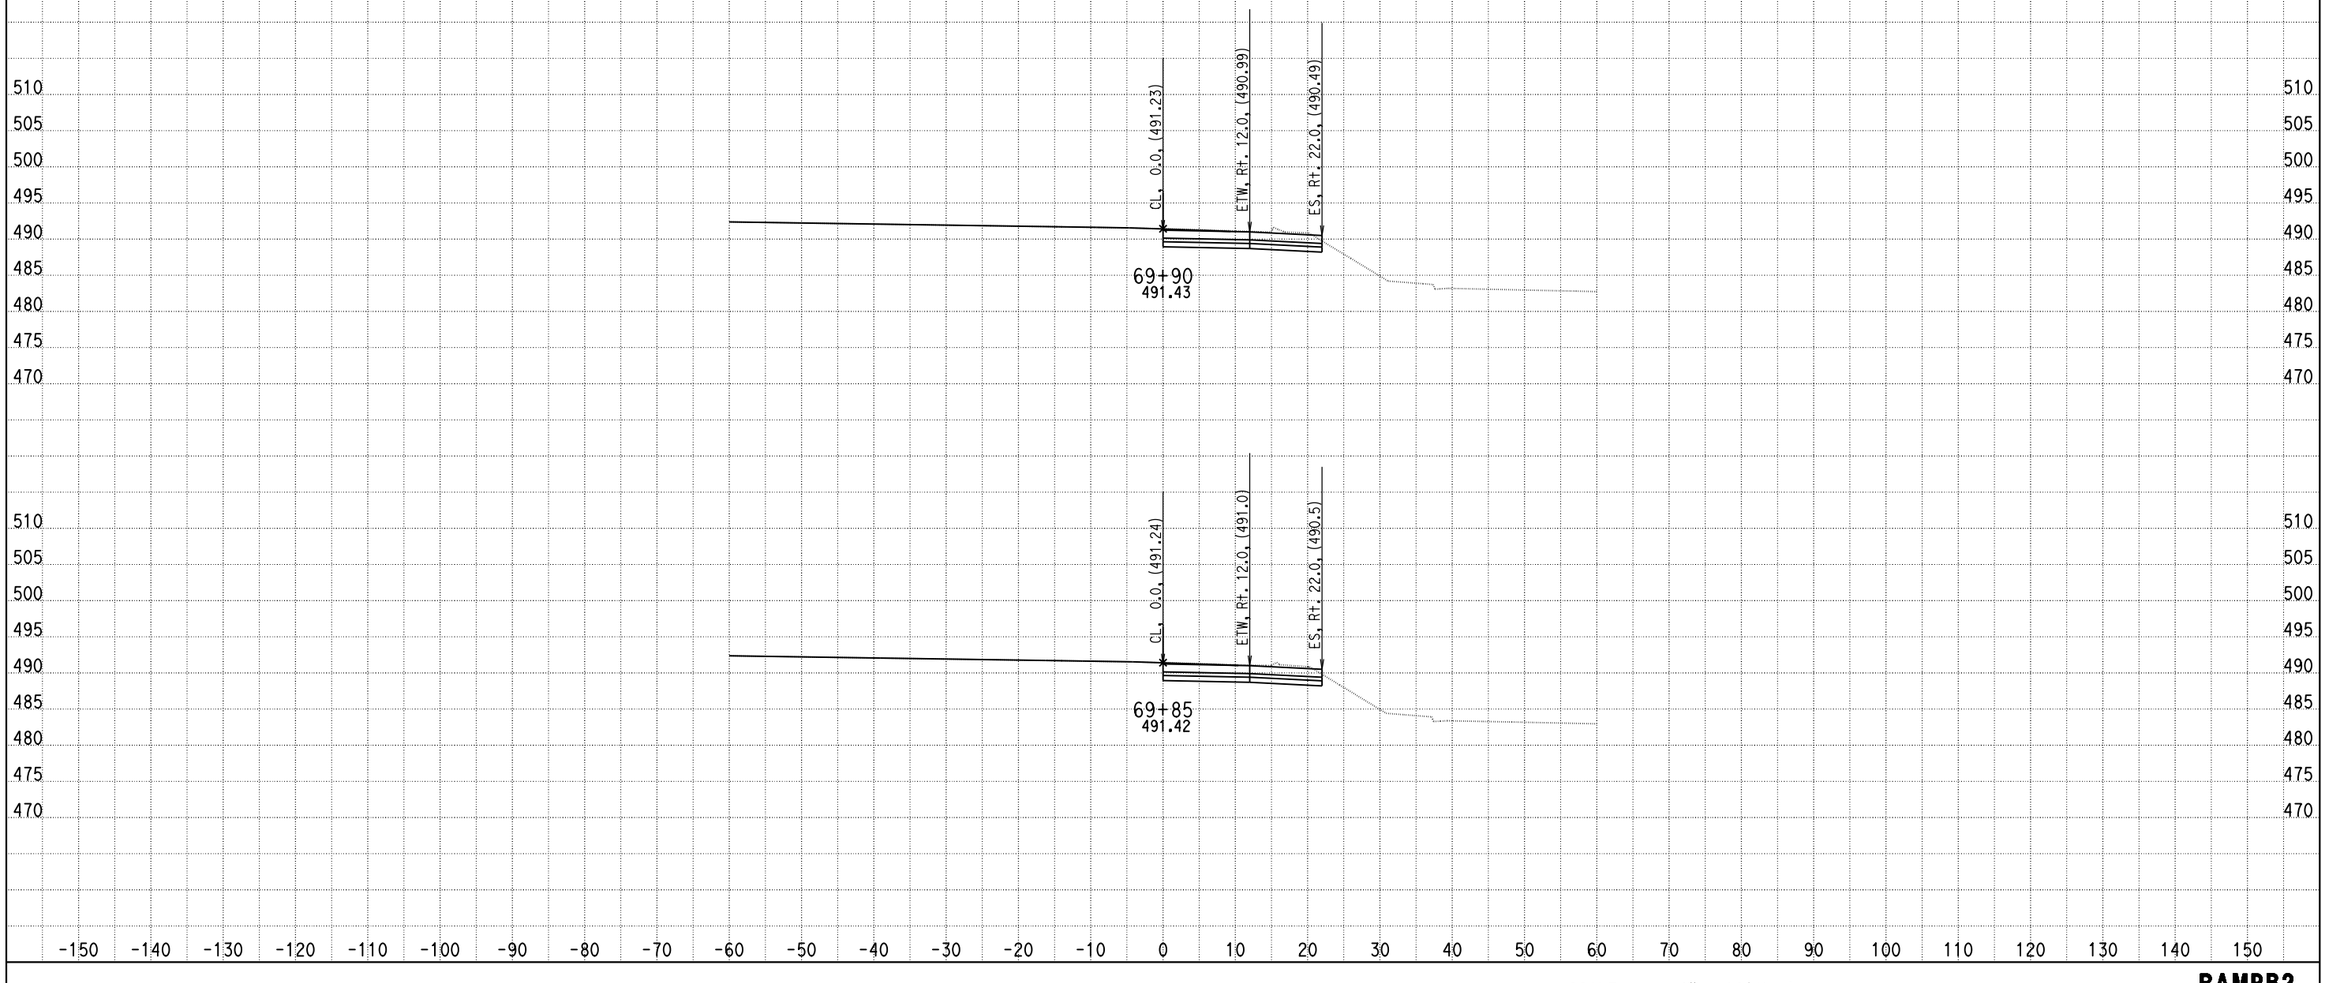

DATE: 4/9/2013

KC Project: 0818E File: C:\project\0818E\UPDATE-RAMP\hrb2-pro.ear

SCALE: 1" = 10' Horiz.
1" = 10' Vert.

All Dimensions are US Survey Feet

RAMPB2
CROSS SECTIONS
SHEET 6 OF XXX

DESIGN STUDY ONLY

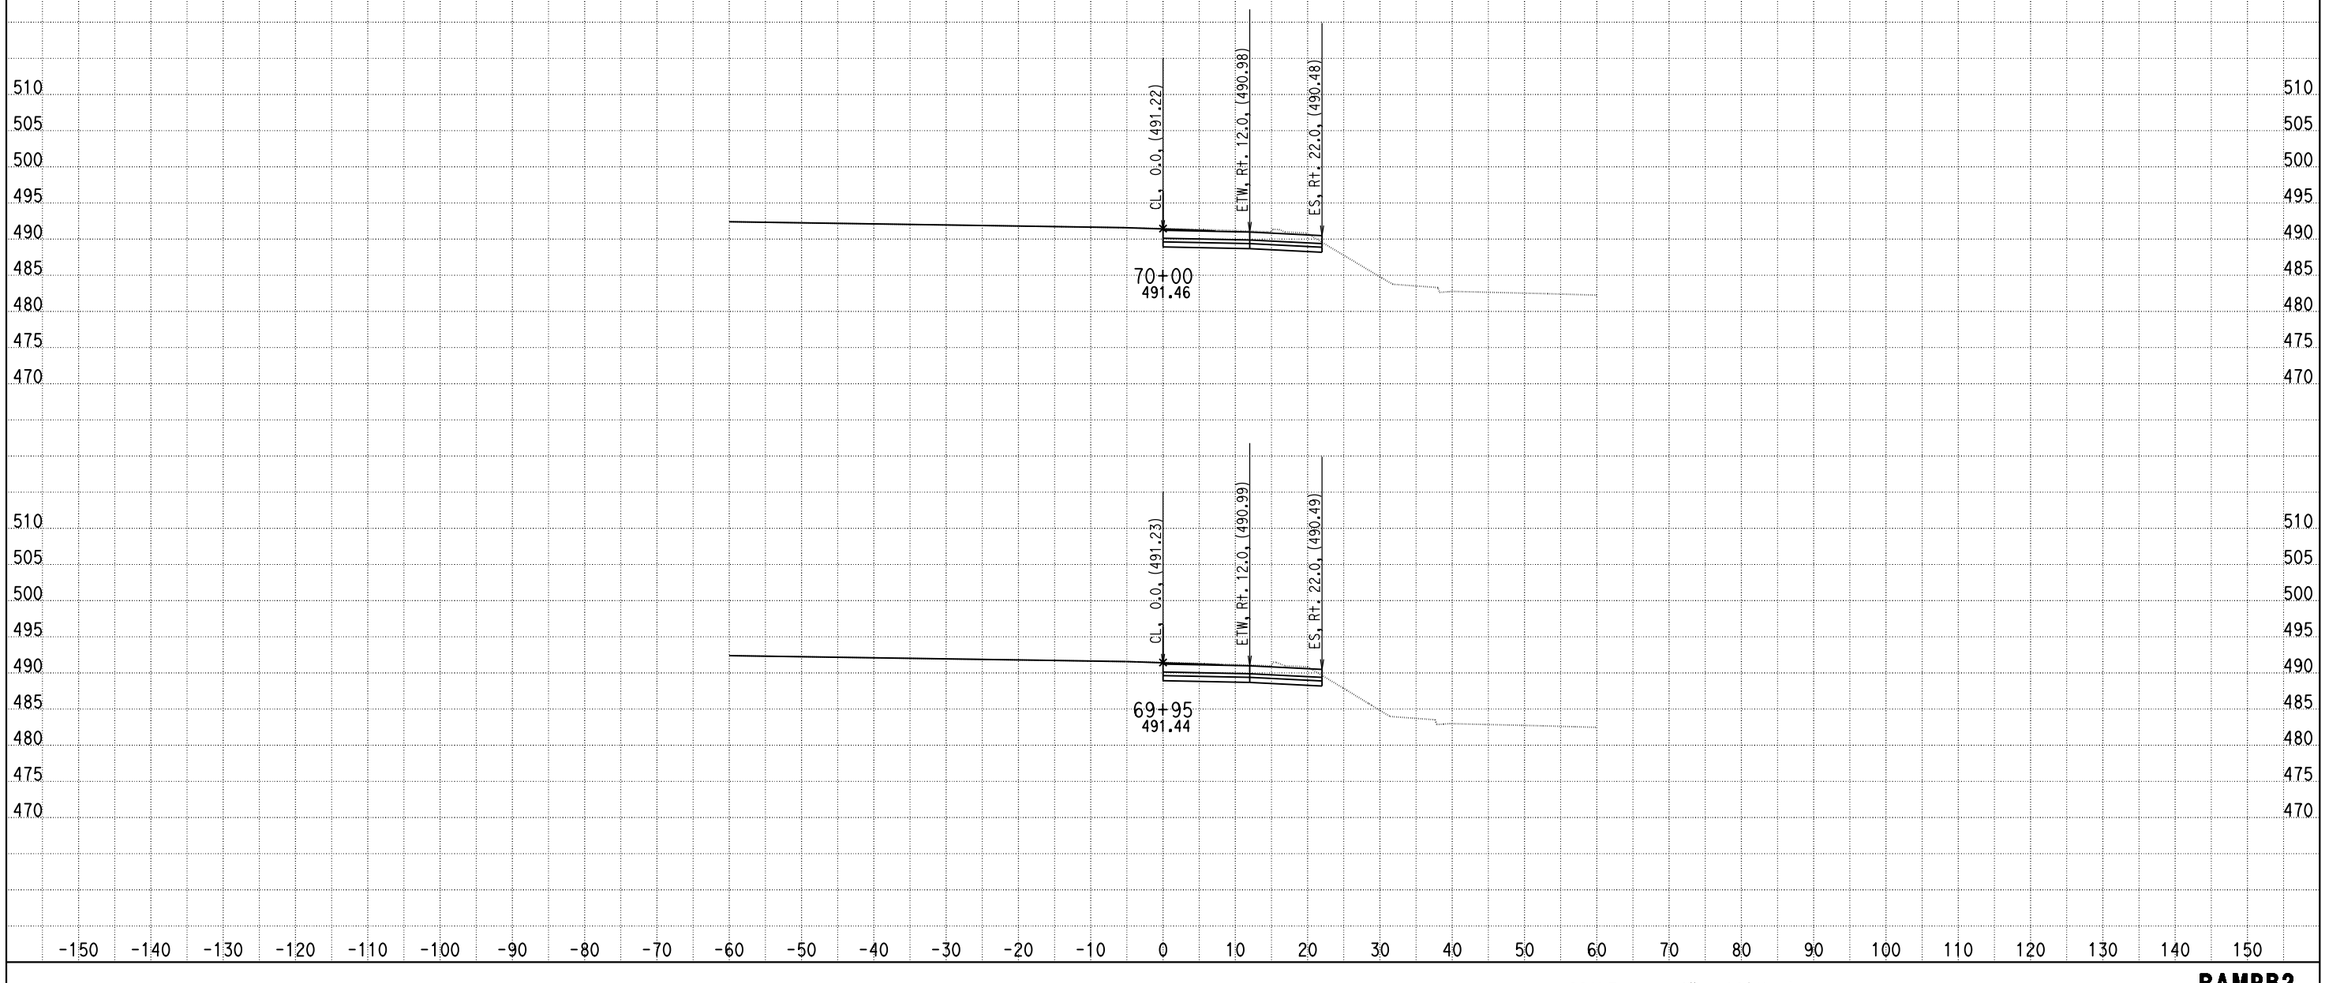

DATE: 4/9/2013

KC Project: 0818E File: C:\project\0818E\UPDATE-RAMP\hrb2-pro.ear

SCALE: 1" = 10' Horiz.
1" = 10' Vert.

All Dimensions are US Survey Feet

RAMPB2
CROSS SECTIONS
SHEET 7 OF XXX

DESIGN STUDY ONLY

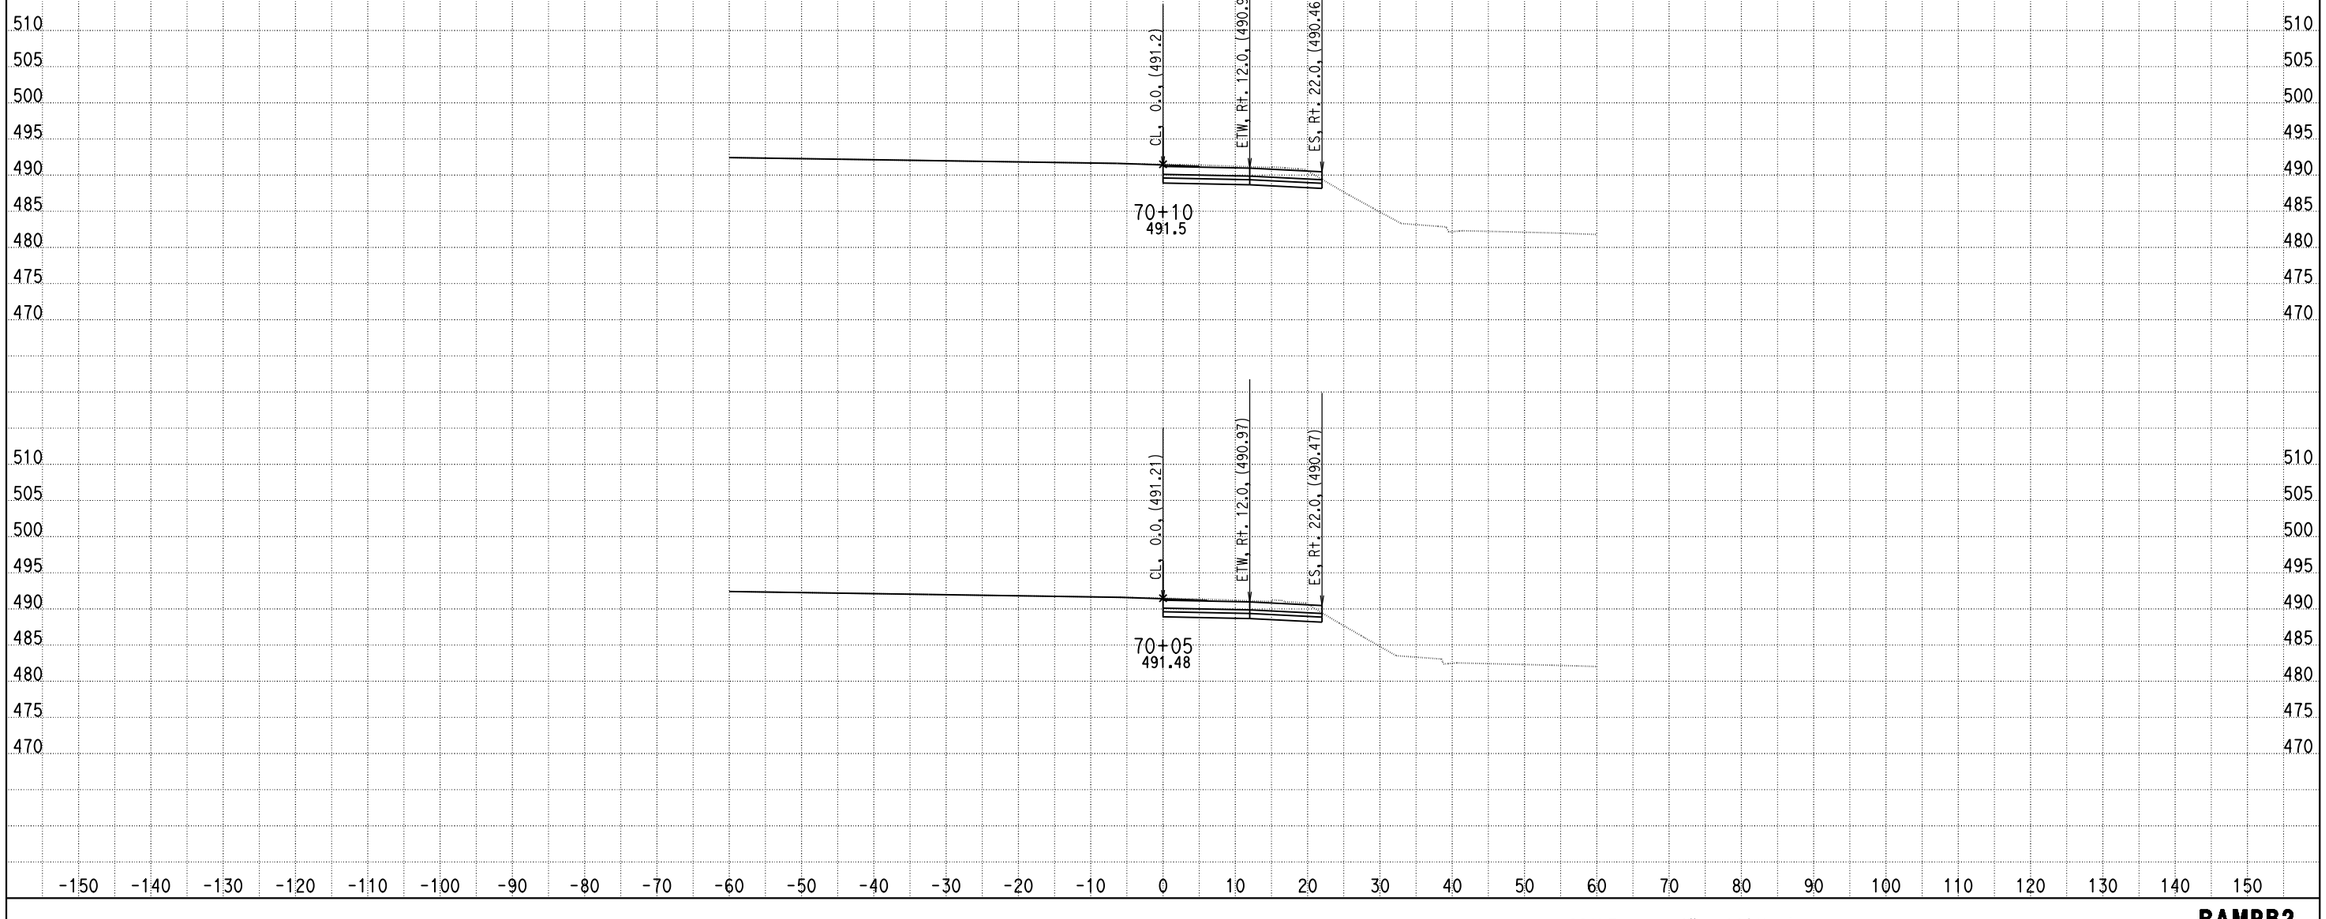

DATE: 4/9/2013

KC Project: 0818E File: C:\project\0818E\UPDATE-RAMP\hrb2-pro.ear

SCALE: 1" = 10' Horiz.
1" = 10' Vert.

All Dimensions are US Survey Feet

RAMPB2
CROSS SECTIONS
SHEET 8 OF XXX

DESIGN STUDY ONLY

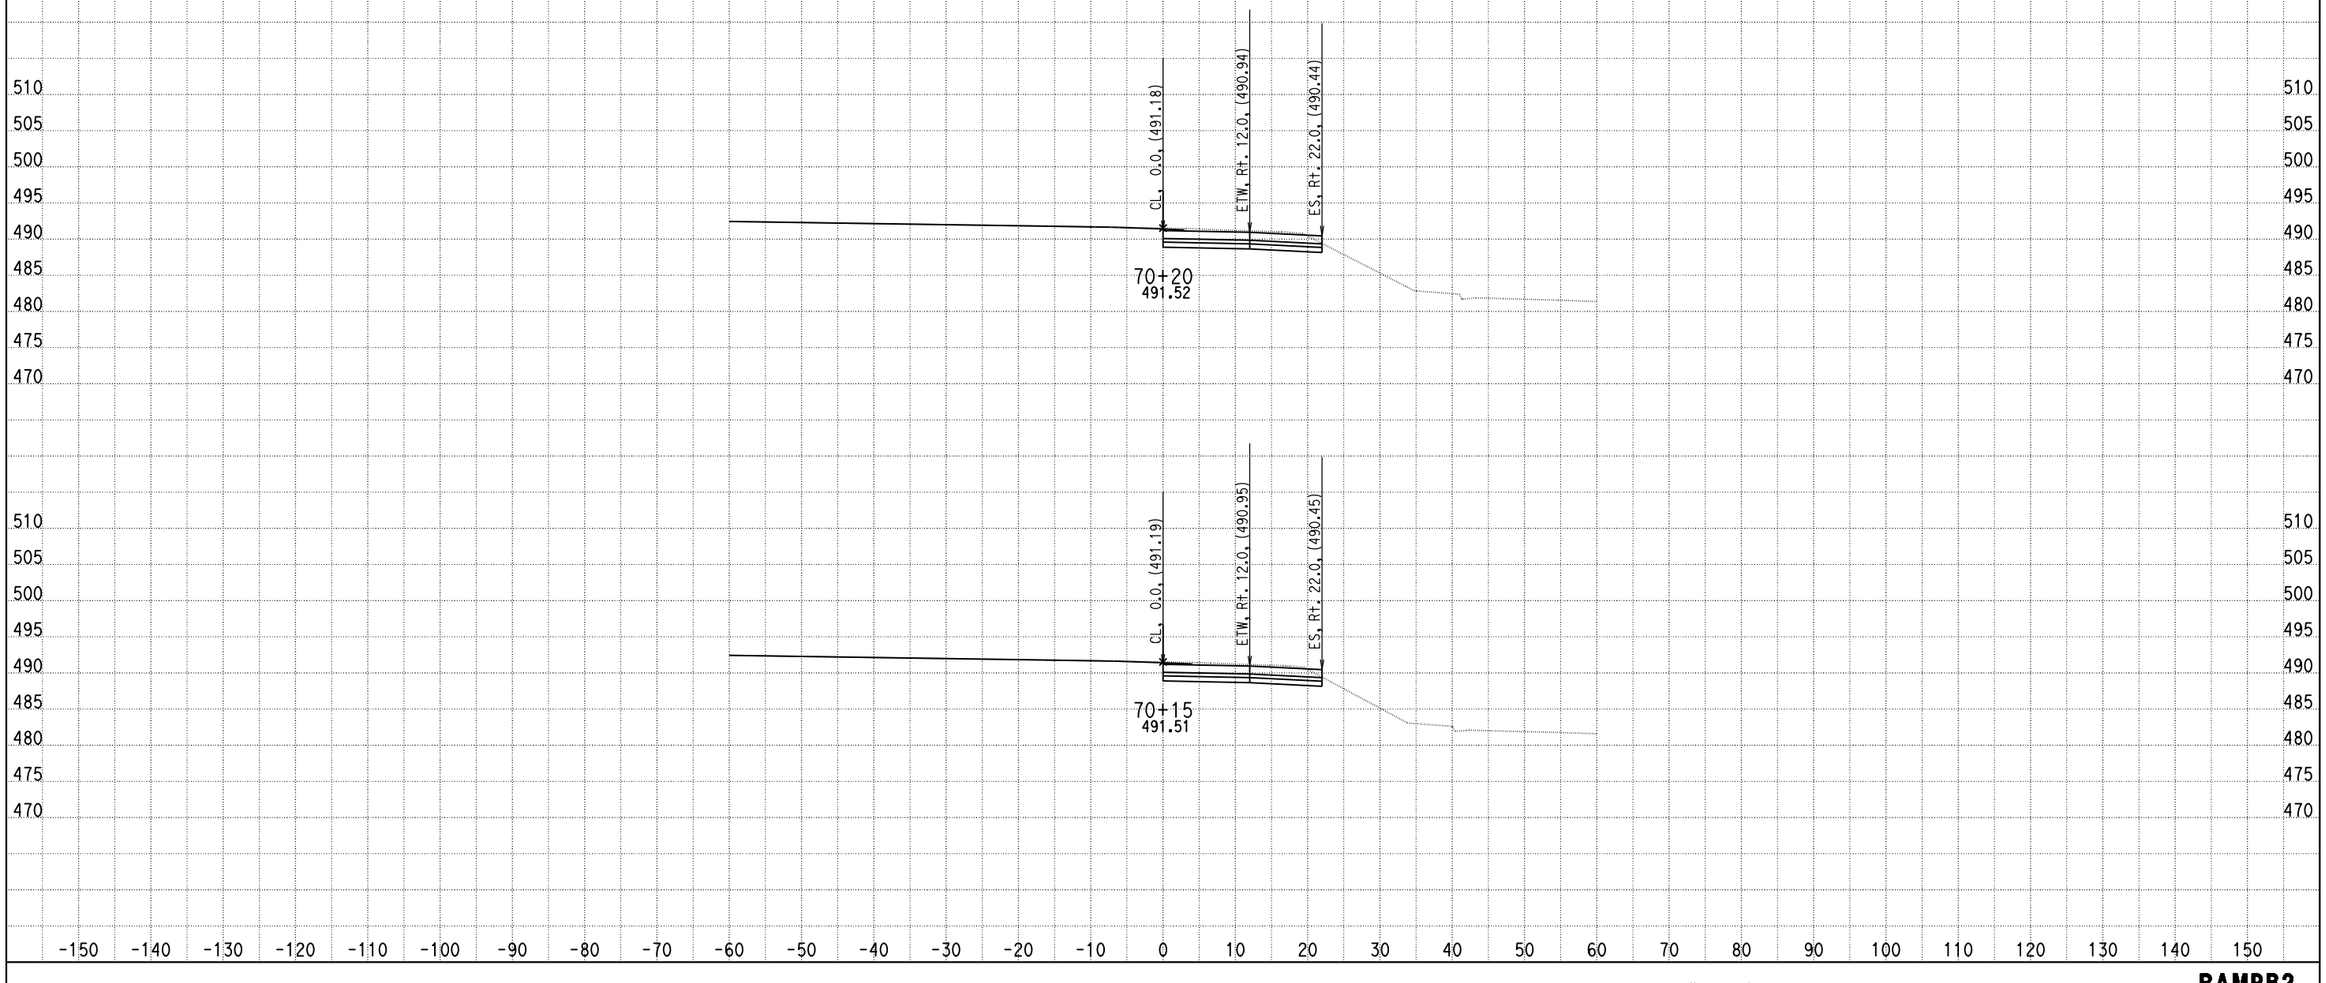

DATE: 4/9/2013

KC Project: 0818E File: C:\project\0818E\UPDATE-RAMP\hrb2-pro.ear

SCALE: 1" = 10' Horiz.
1" = 10' Vert.

All Dimensions are US Survey Feet

RAMPB2
CROSS SECTIONS
SHEET 9 OF XXX

DESIGN STUDY ONLY

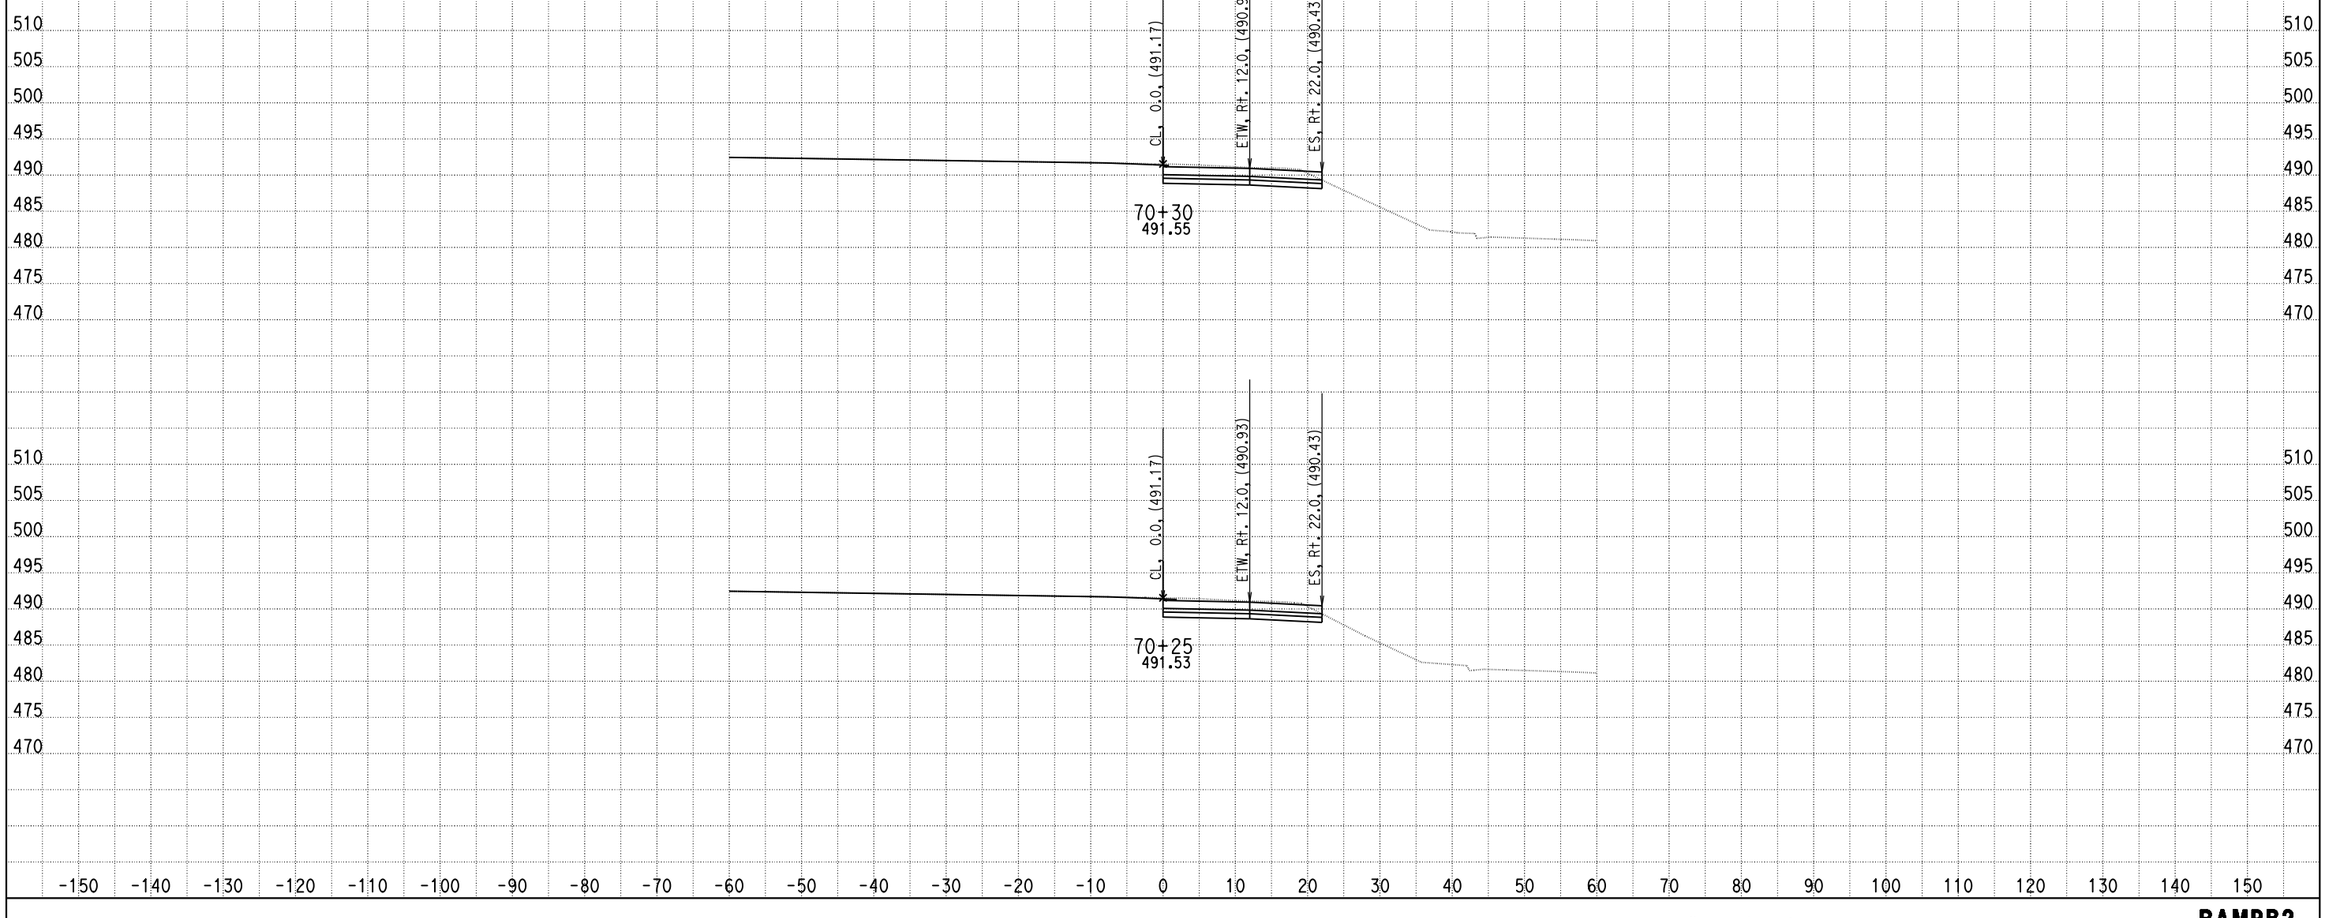

DATE: 4/9/2013

KC Project: 0818E File: C:\project\0818E\UPDATE-RAMP\hrb2-pro.ear

SCALE: 1" = 10' Horiz.
1" = 10' Vert.

All Dimensions are US Survey Feet

RAMPB2
CROSS SECTIONS
SHEET 10 OF XXX

DESIGN STUDY ONLY

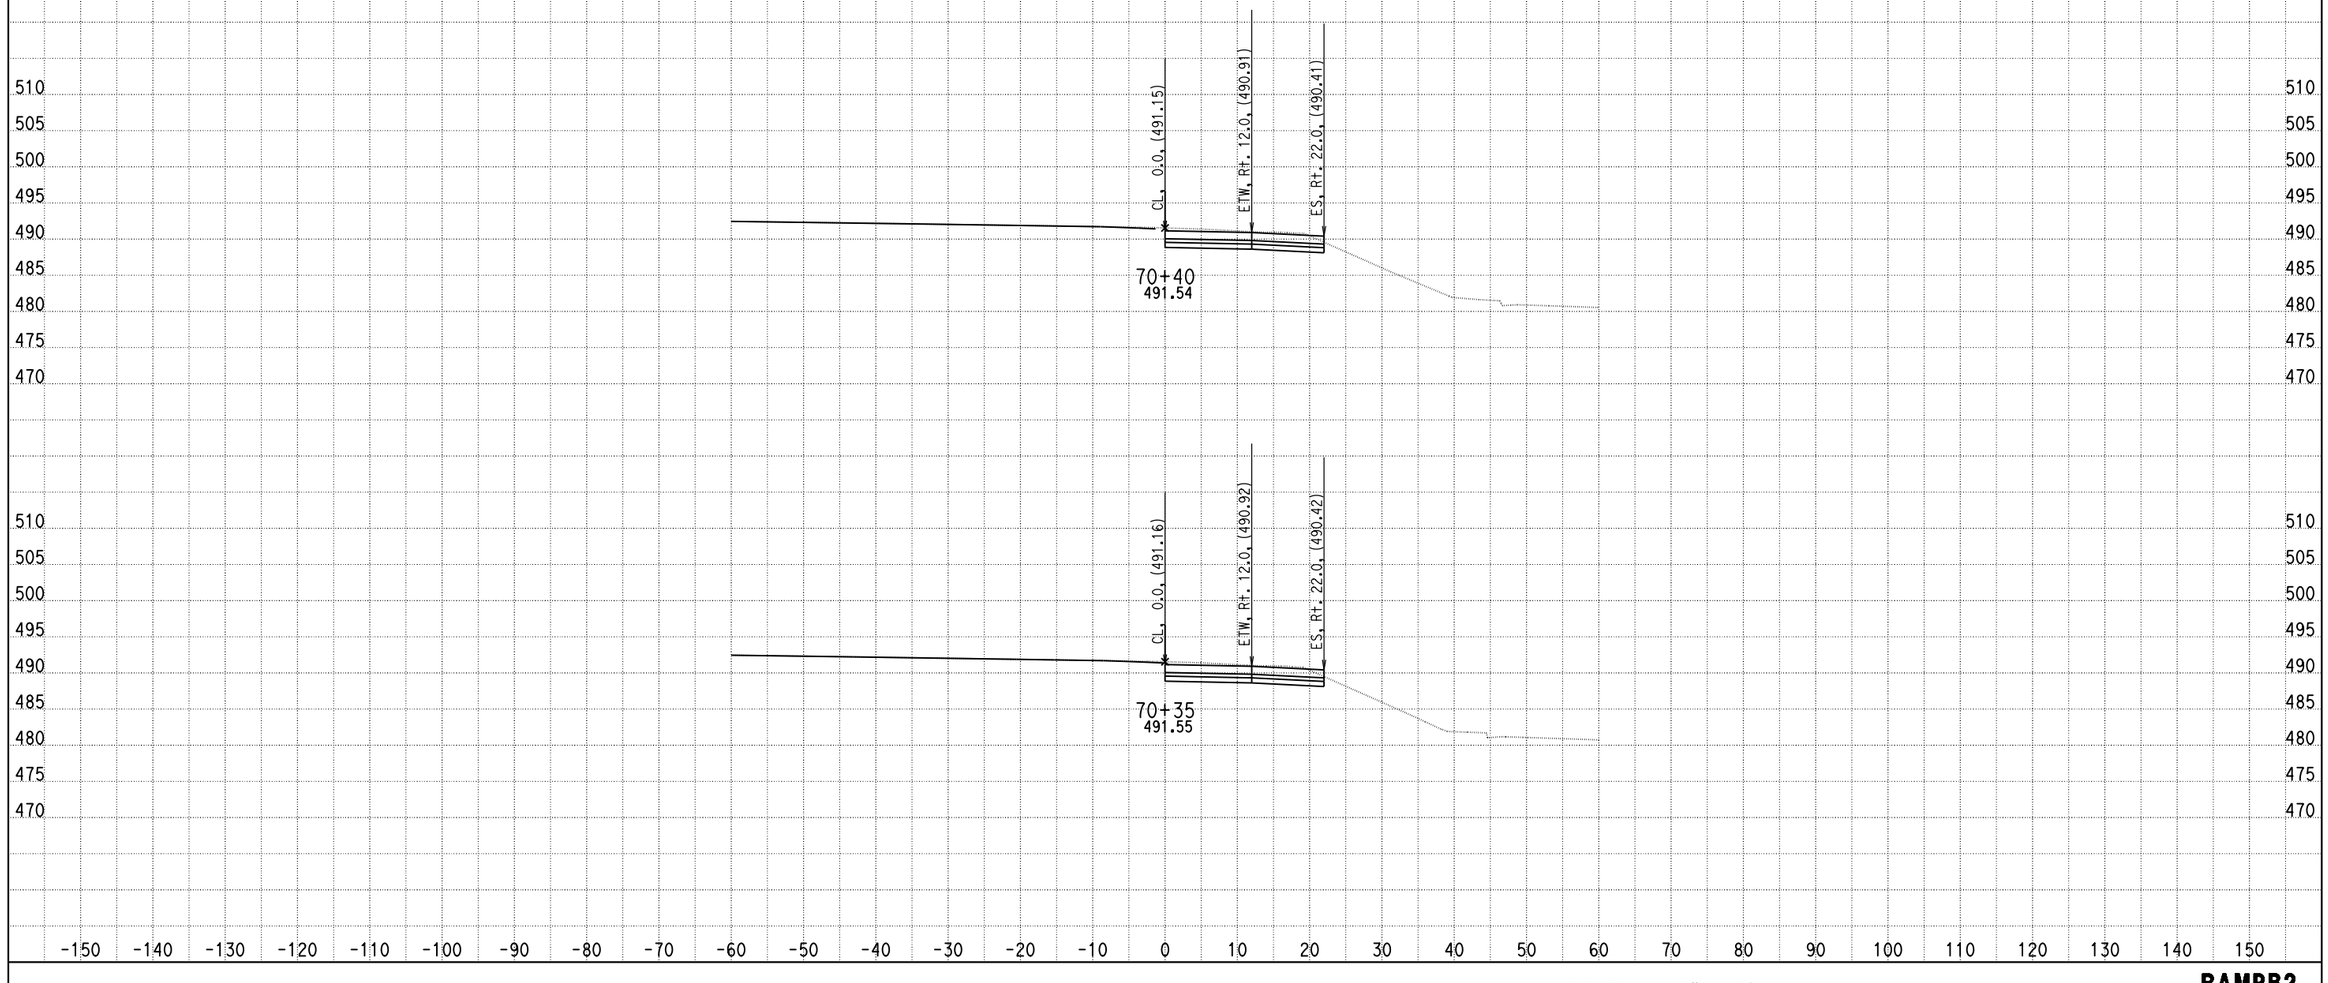

DATE: 4/9/2013

KC Project: 0818E File: C:\project\0818E\UPDATE-RAMP\hrb2-pro.ear

SCALE: 1" = 10' Horiz.
1" = 10' Vert.

All Dimensions are US Survey Feet

RAMPB2
CROSS SECTIONS
SHEET 11 OF XXX

DESIGN STUDY ONLY

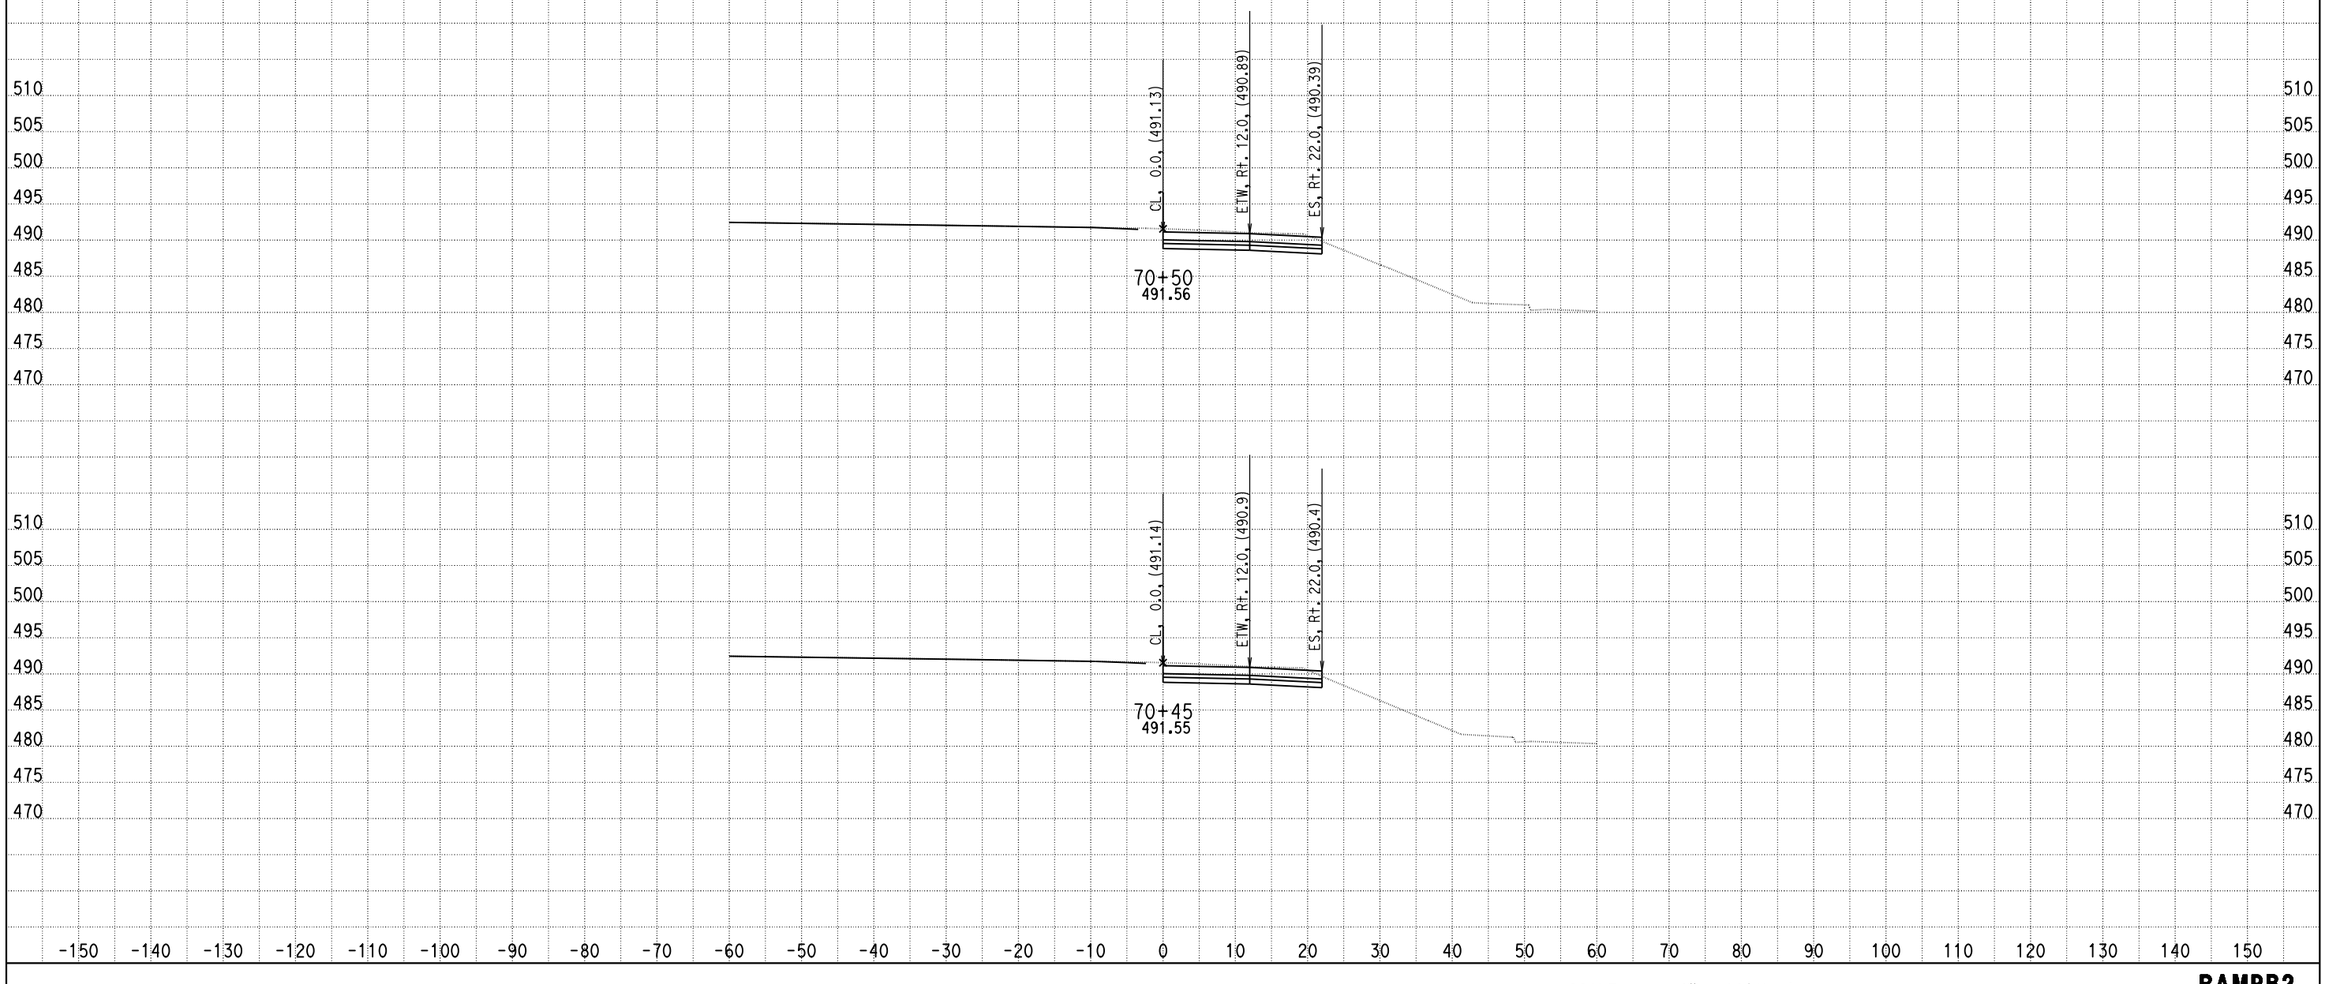

DATE: 4/9/2013

KC Project: 0818E File: C:\project\0818E\UPDATE-RAMP\hrb2-pro.ear

SCALE: 1" = 10' Horiz.
1" = 10' Vert.

All Dimensions are US Survey Feet

RAMPB2
CROSS SECTIONS

DESIGN STUDY ONLY

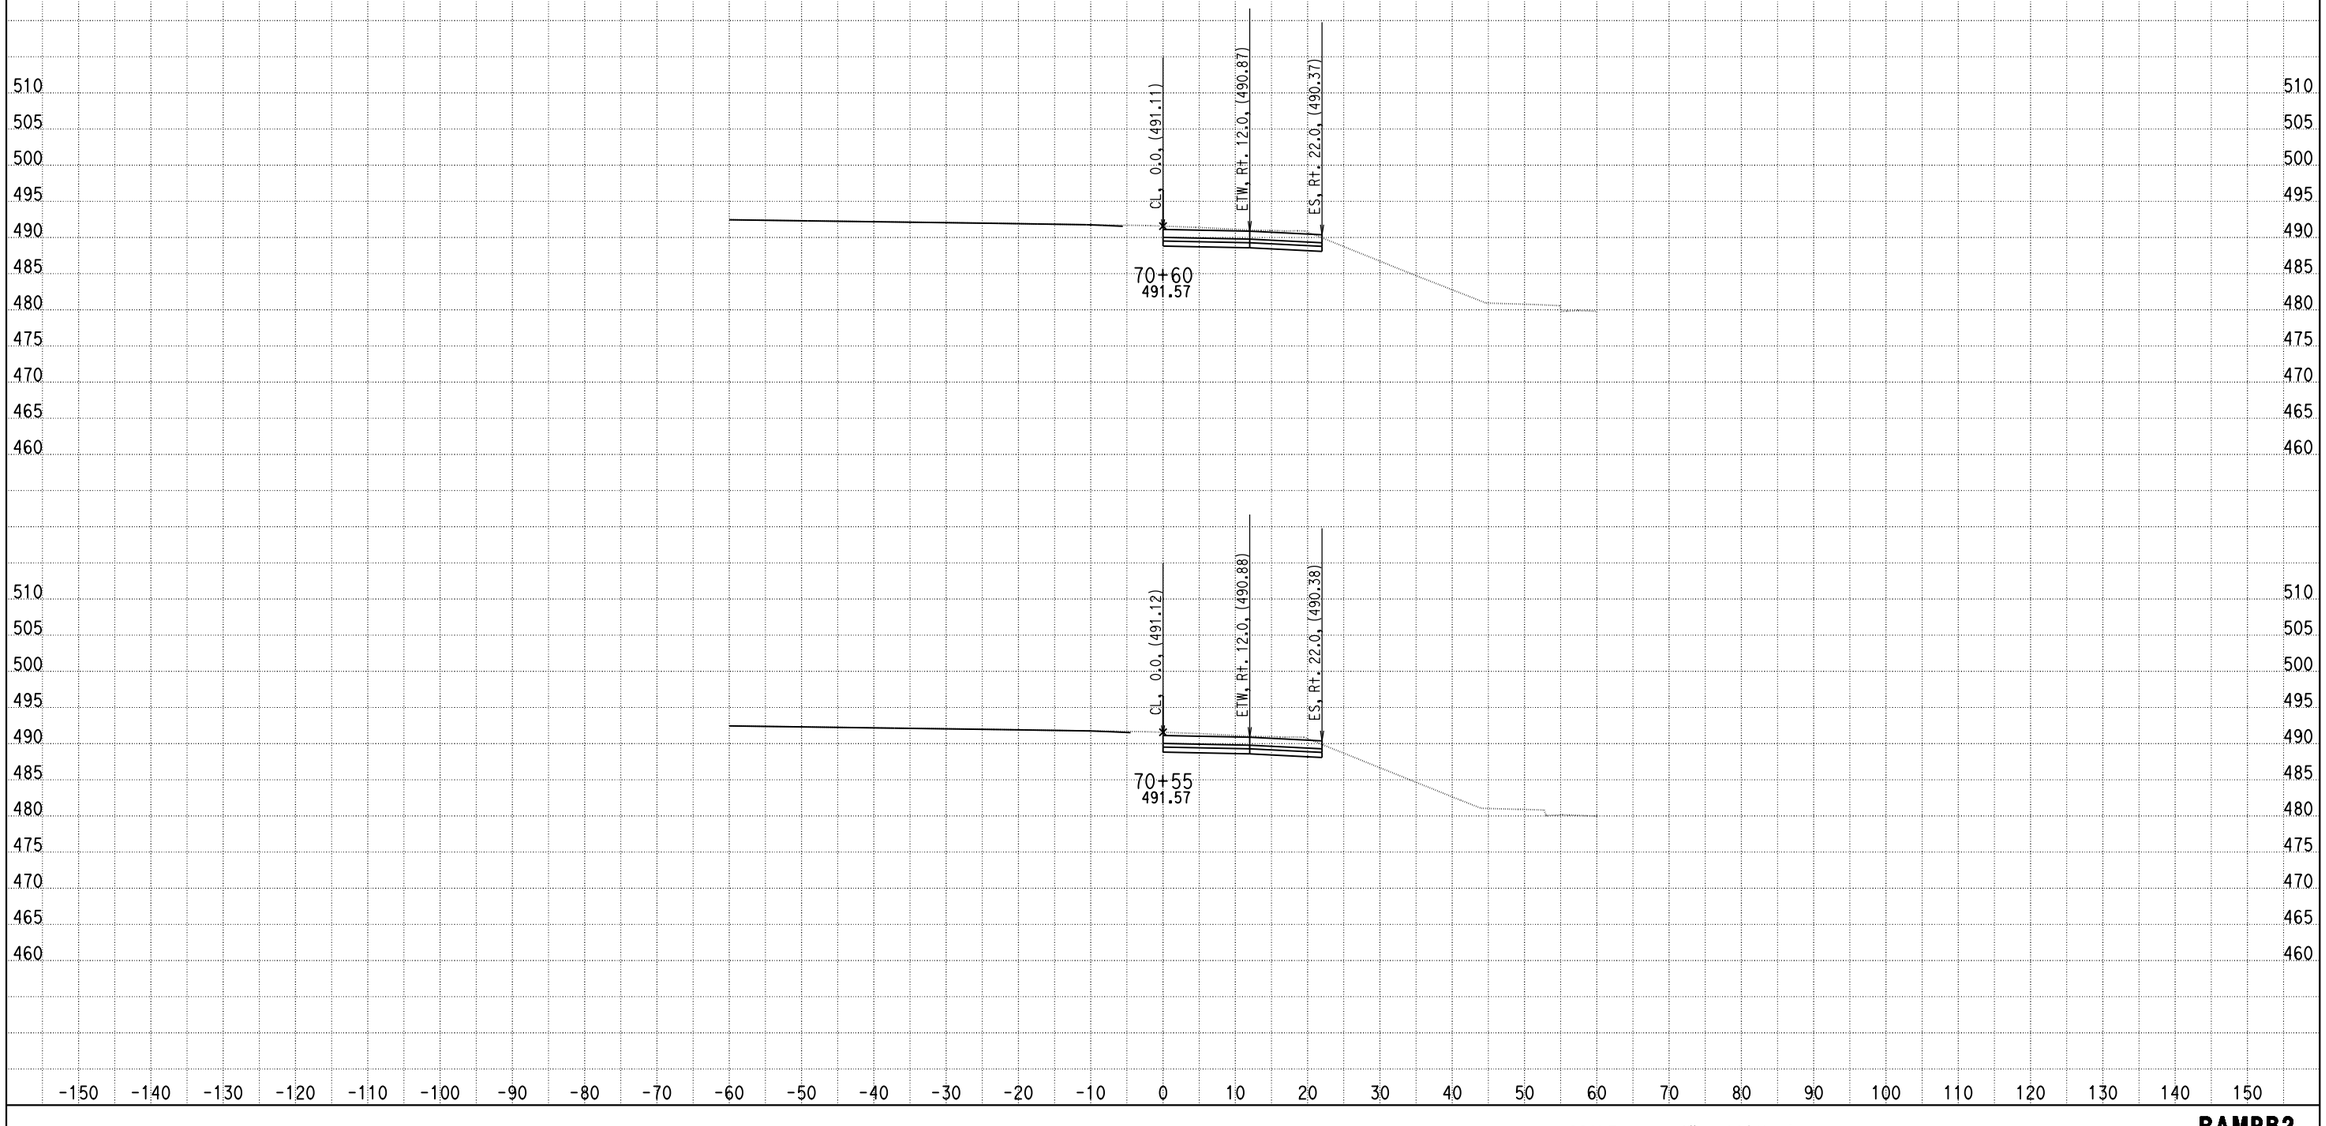

DATE: 4/9/2013

KC Project: 0818E File: C:\project\0818E\UPDATE-RAMP\hrb2-pro.ear

SCALE: 1" = 10' Horiz.
1" = 10' Vert.

All Dimensions are US Survey Feet

RAMPB2
CROSS SECTIONS
SHEET 13 OF XXX

DESIGN STUDY ONLY

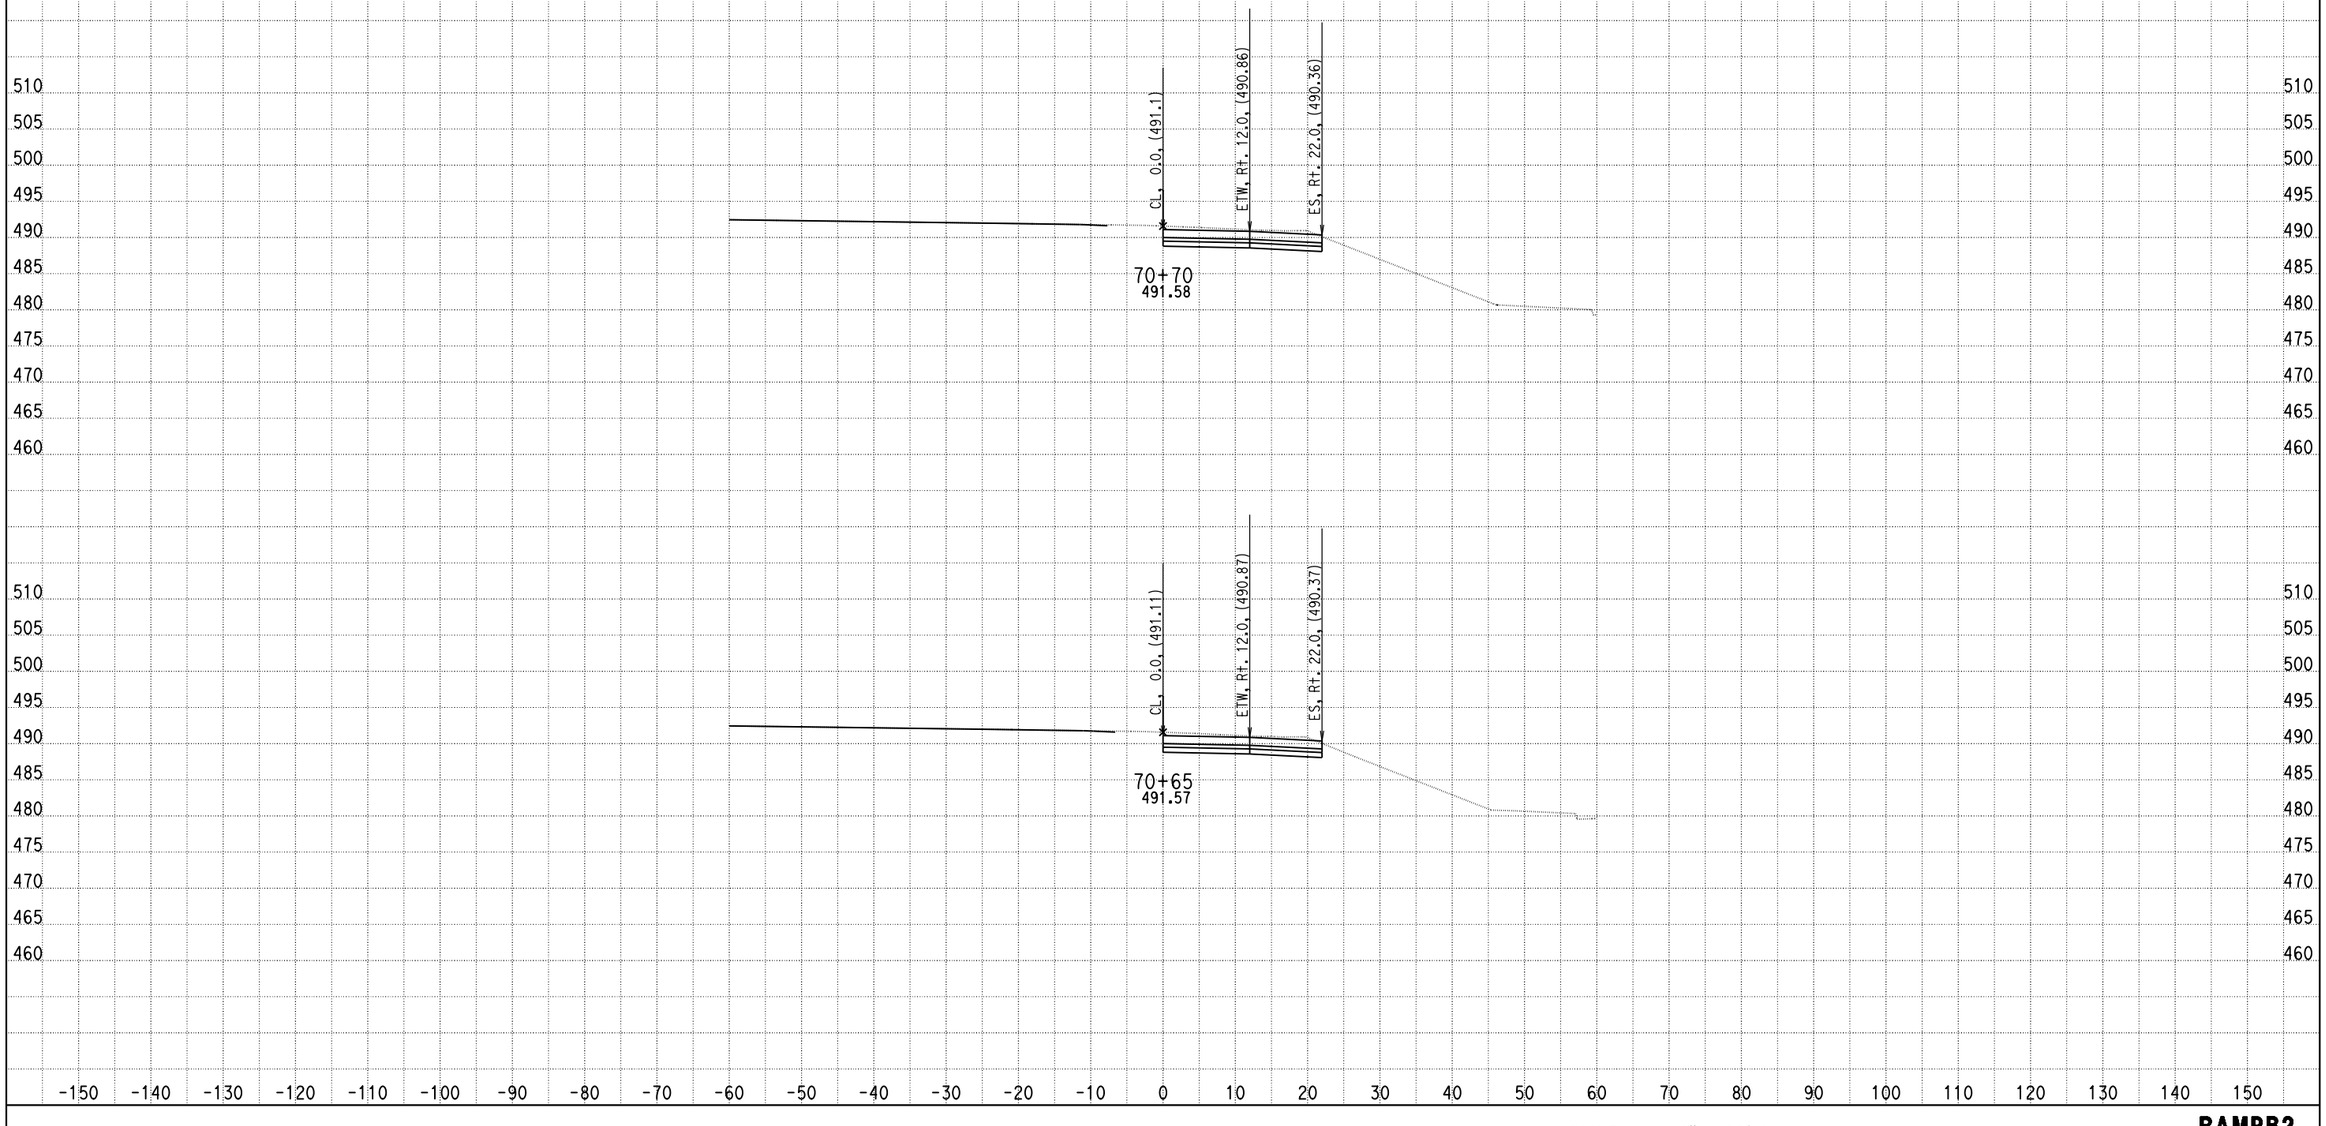

DATE: 4/9/2013

KC Project: 0818E File: C:\project\0818E\UPDATE-RAMP\hrb2-pro.ear

SCALE: 1" = 10' Horiz.
1" = 10' Vert.

All Dimensions are US Survey Feet

RAMPB2
CROSS SECTIONS
SHEET 14 OF XXX

DESIGN STUDY ONLY

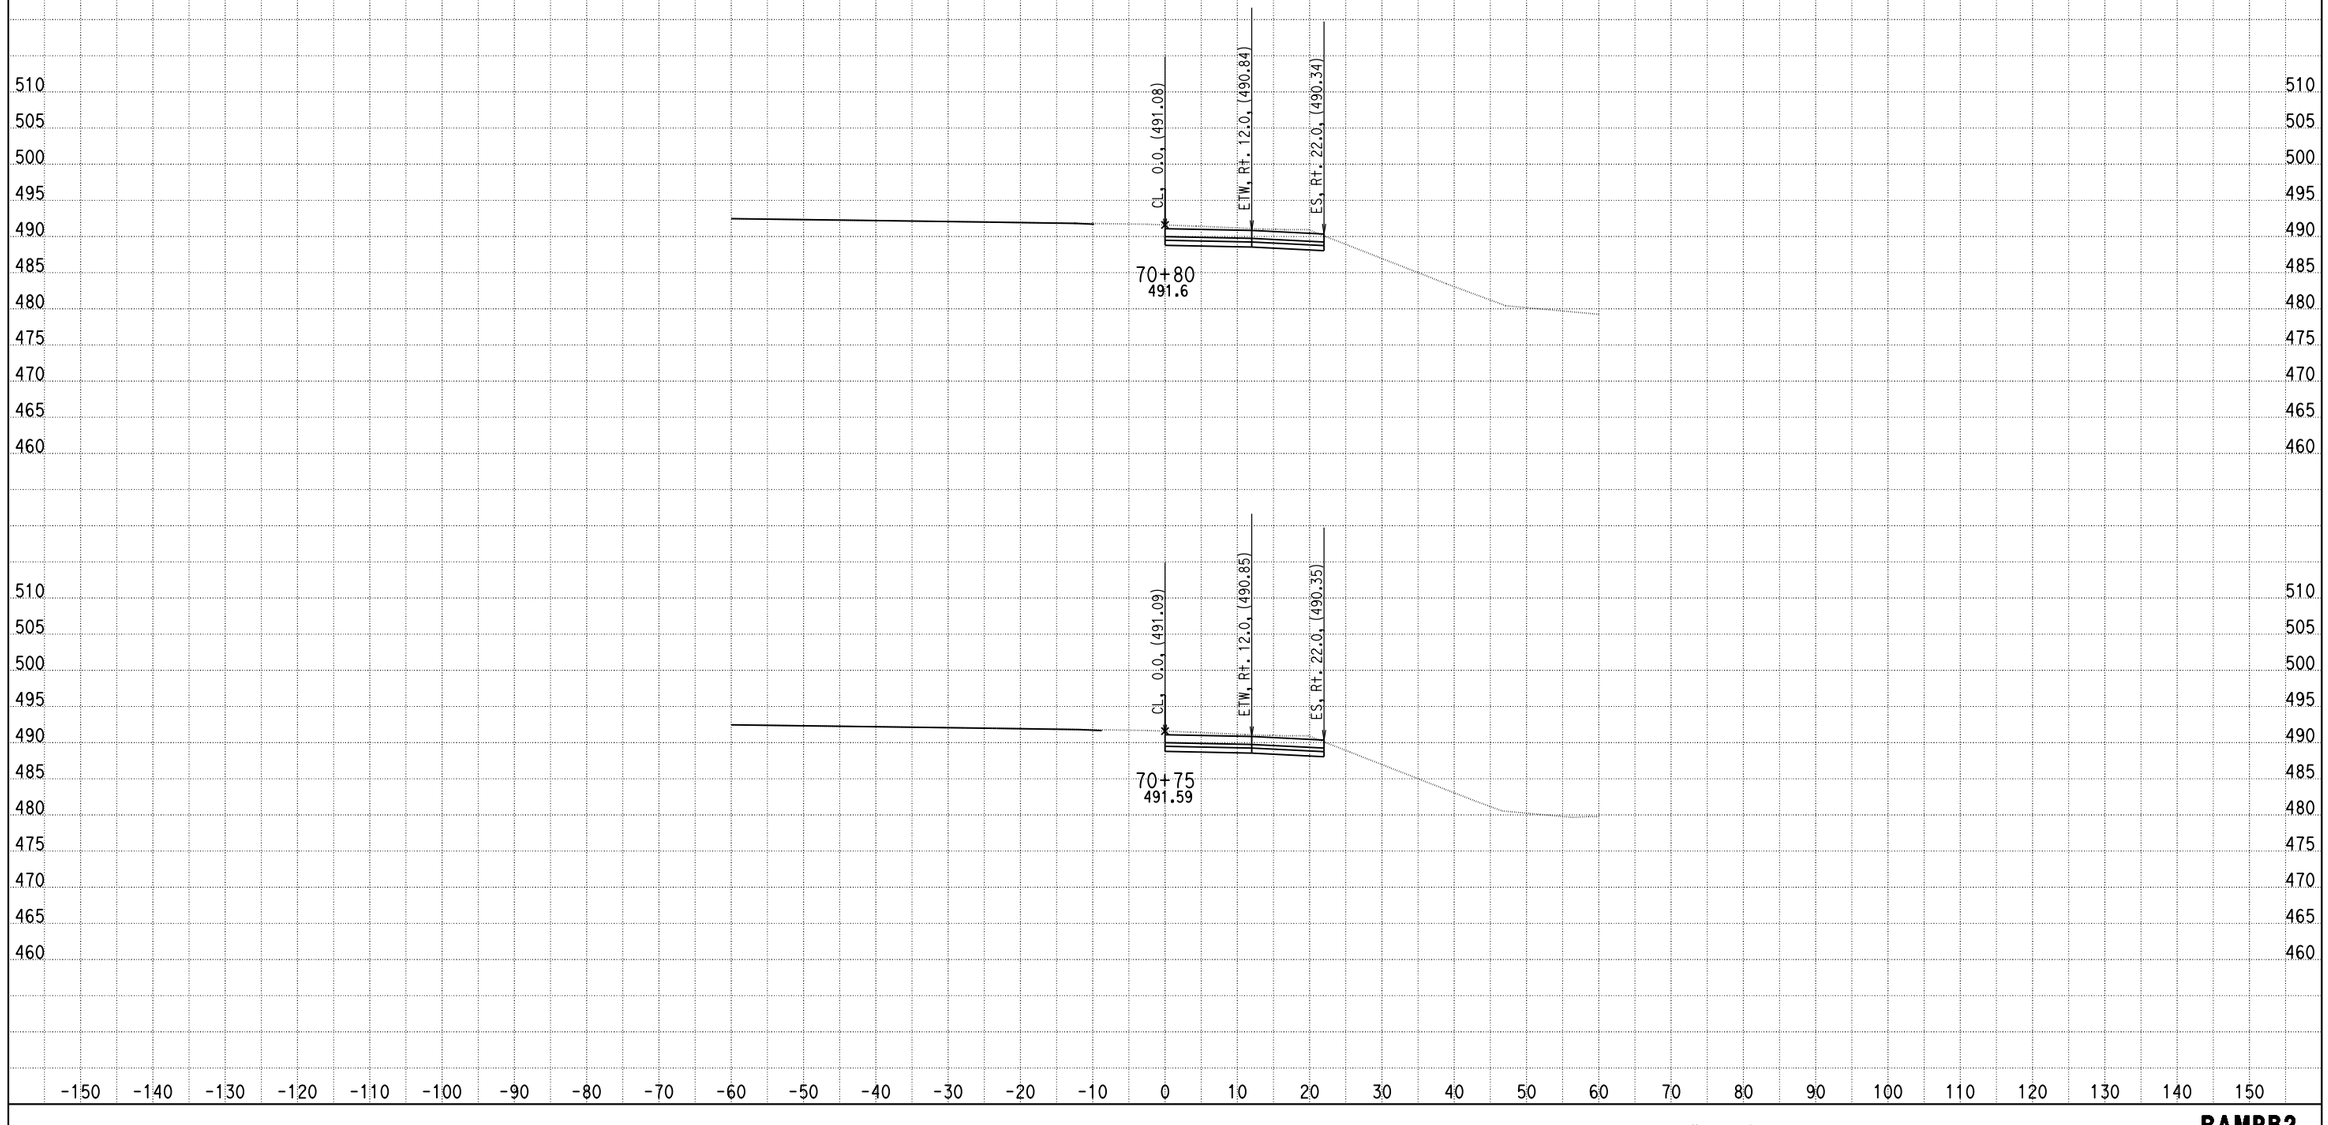

DATE: 4/9/2013

KC Project: 0818E File: C:\project\0818E\UPDATE-RAMP\hrb2-pro.ear

SCALE: 1" = 10' Horiz.
1" = 10' Vert.

All Dimensions are US Survey Feet

RAMPB2
CROSS SECTIONS
SHEET 15 OF XXX

DESIGN STUDY ONLY

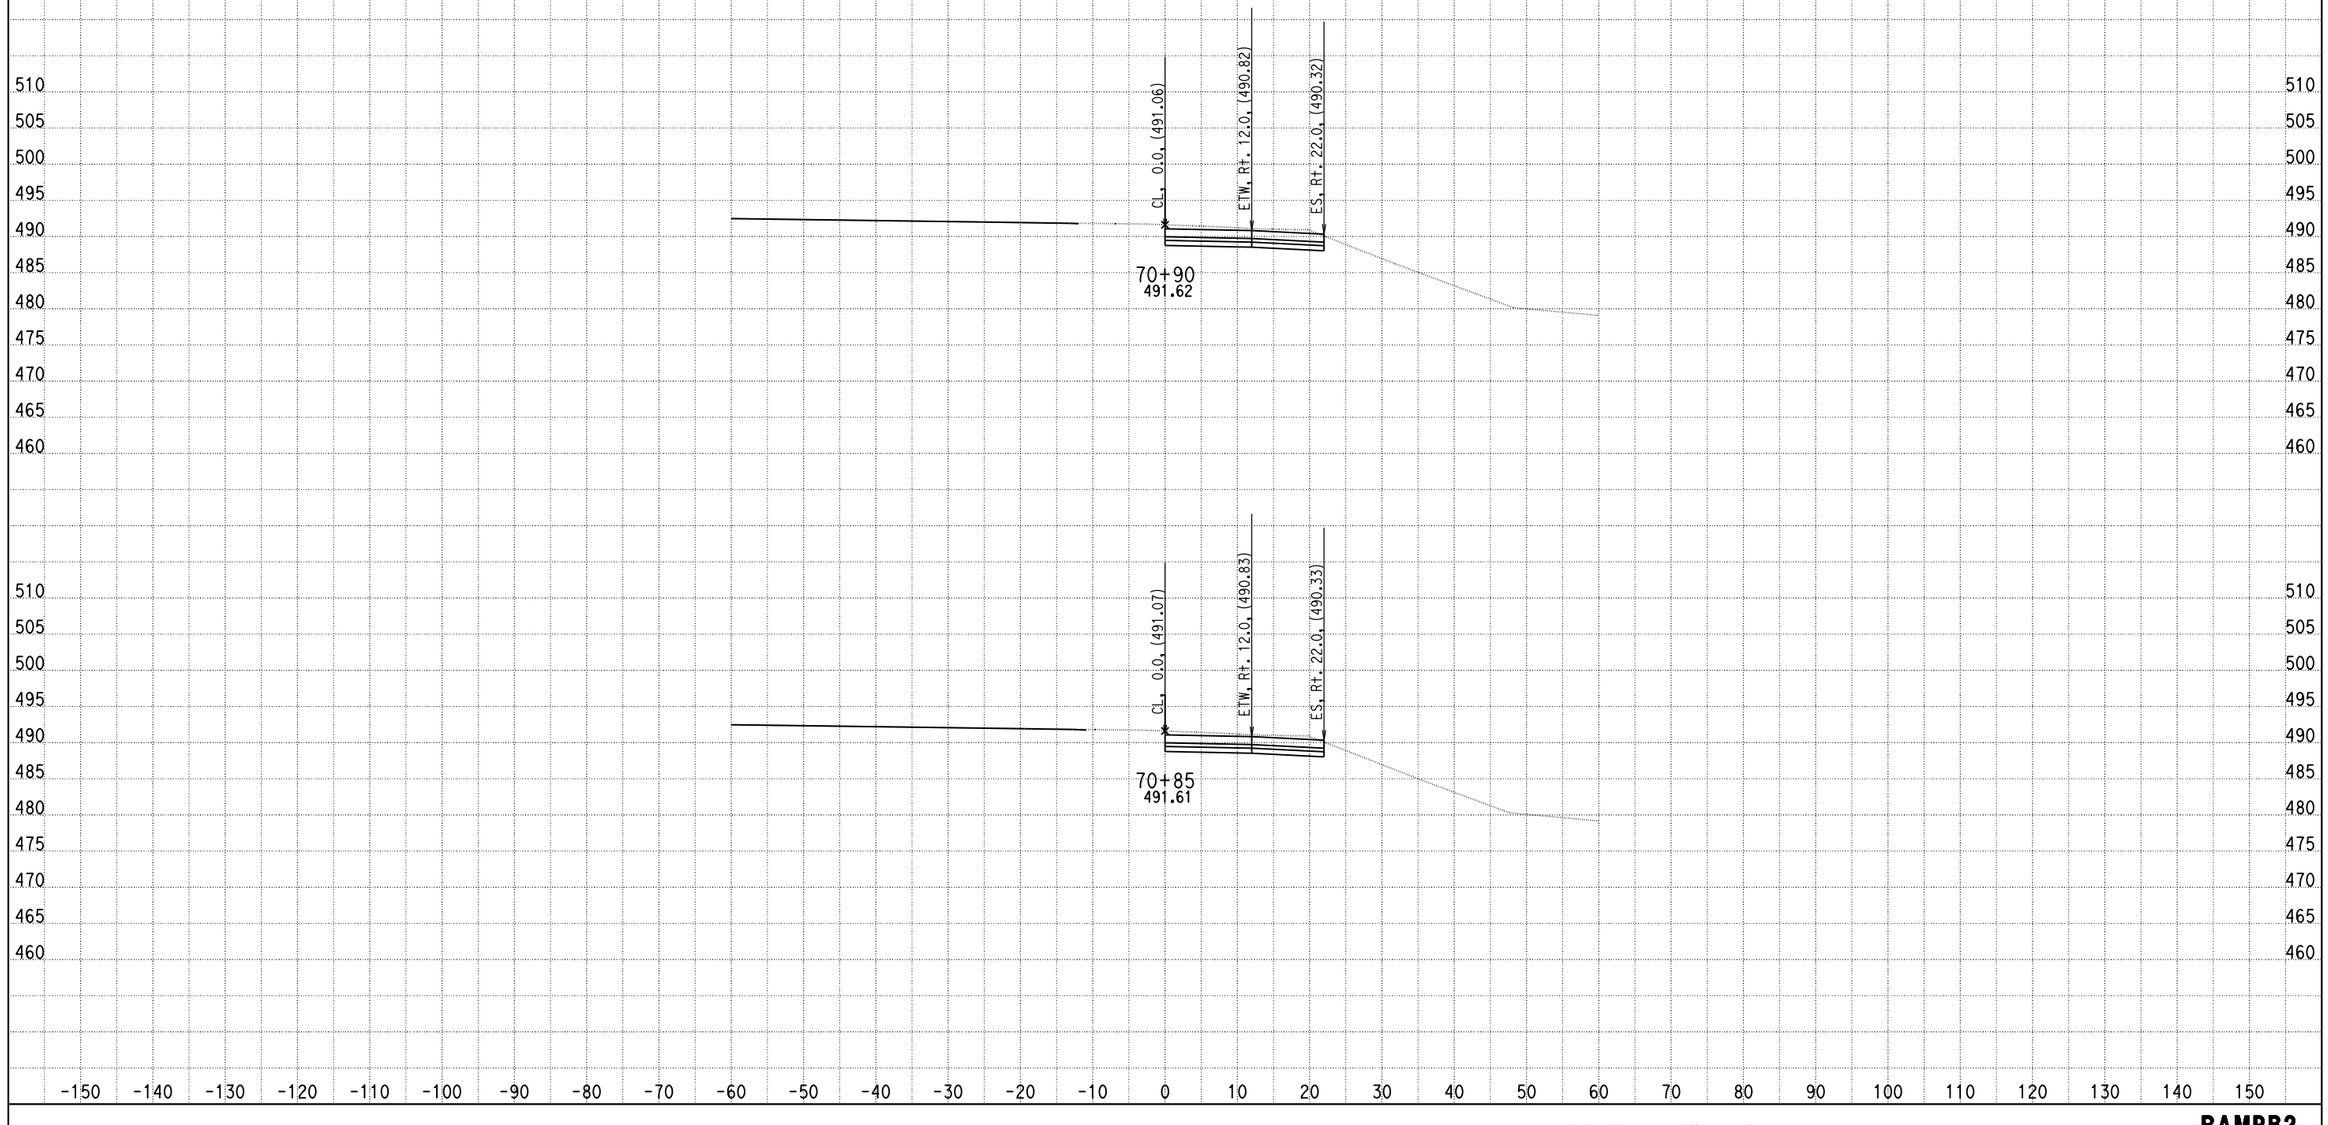

DATE: 4/9/2013

KC Project: 0818E File: C:\project\0818E\UPDATE-RAMP\hrb2-pro.ear

SCALE: 1" = 10' Horiz.
1" = 10' Vert.

All Dimensions are US Survey Feet

RAMPB2
CROSS SECTIONS
SHEET 16 OF XXX

DESIGN STUDY ONLY

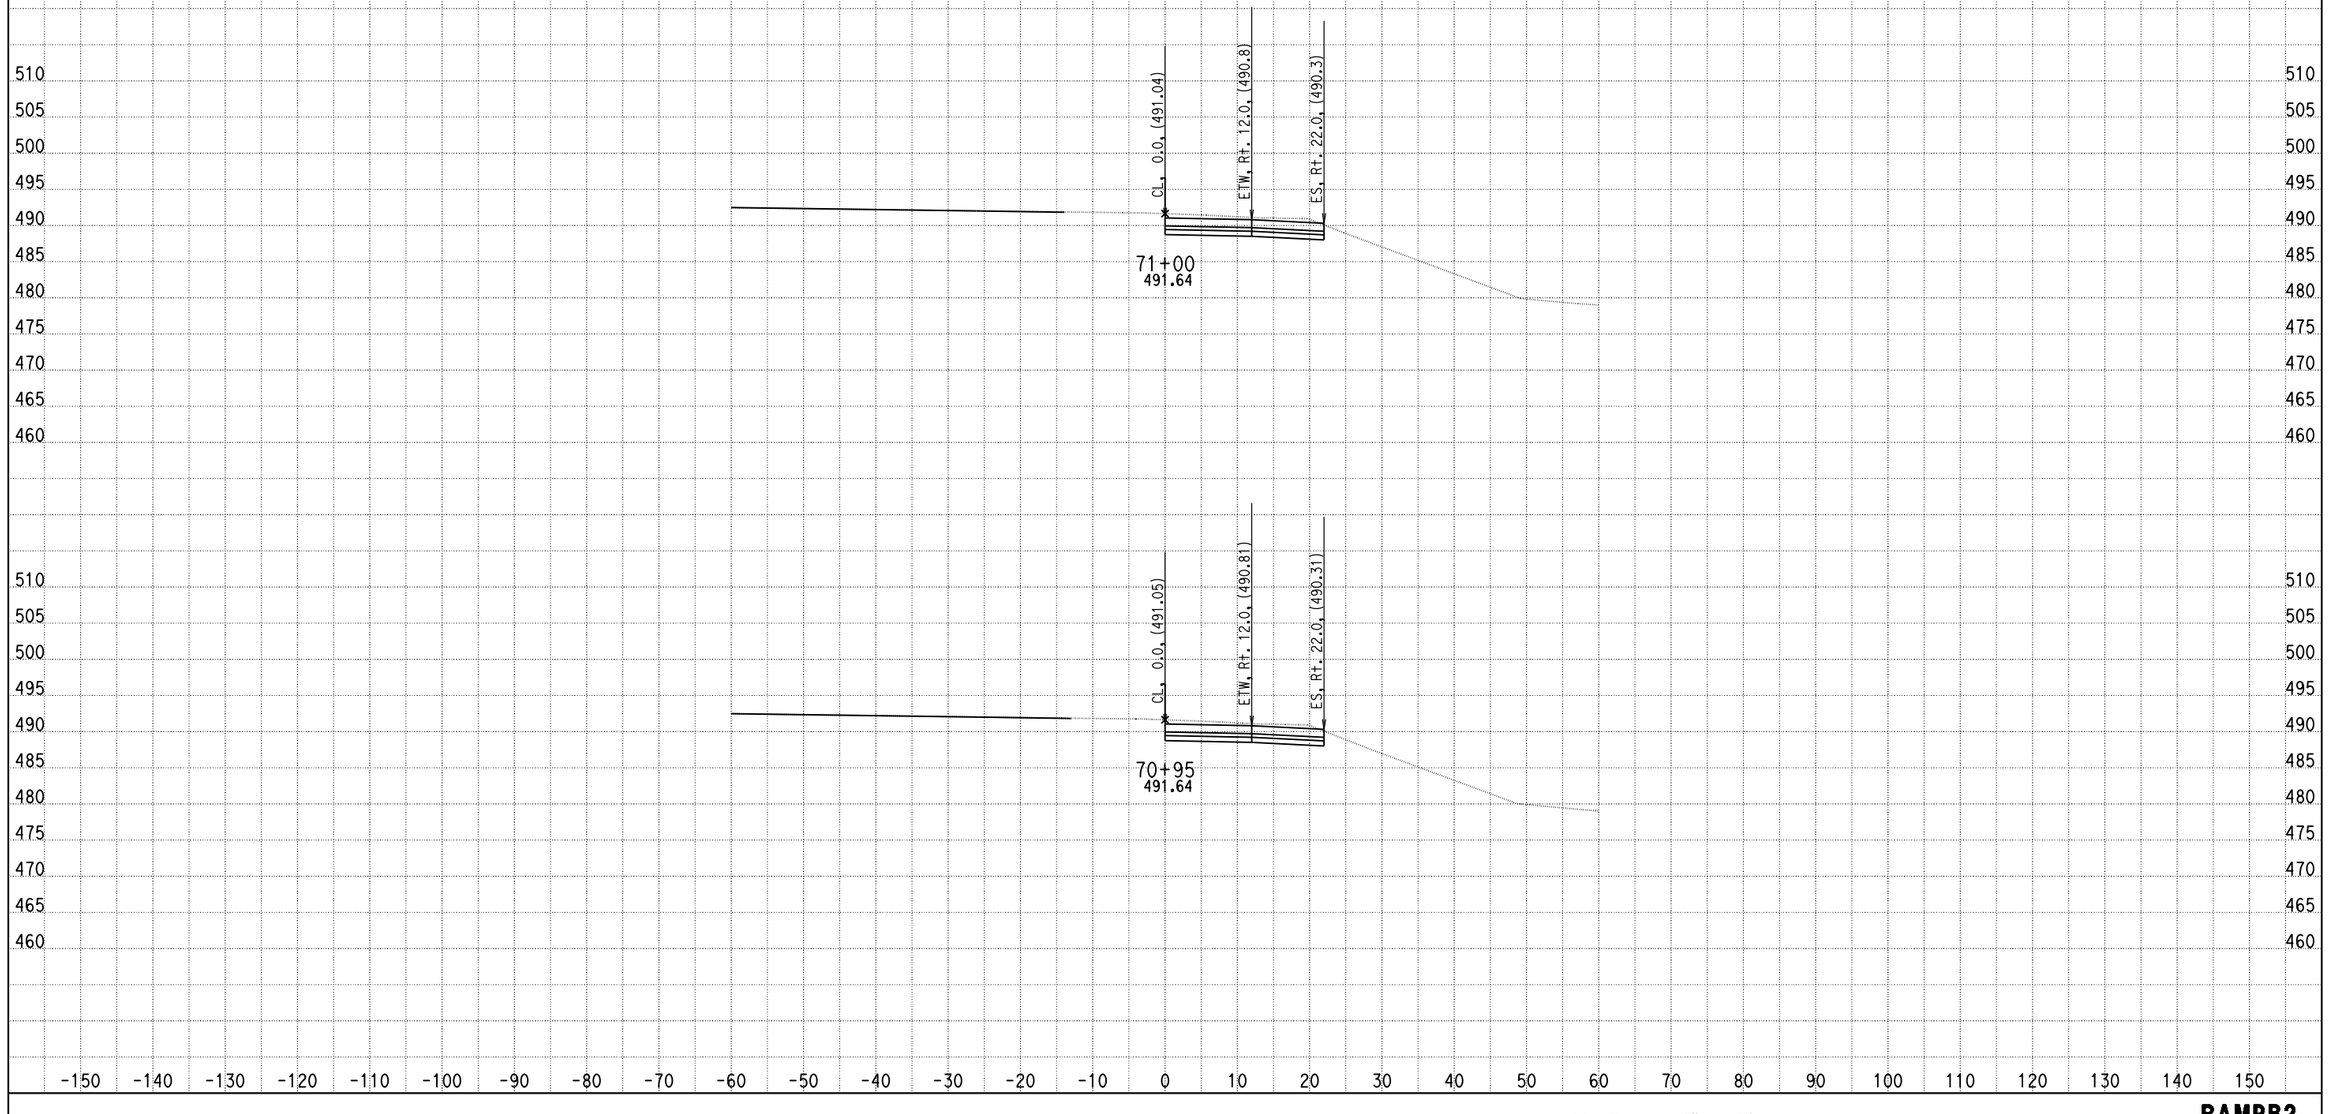

DATE: 4/9/2013

KC Project: 0818E File: C:\project\0818E\UPDATE-RAMP\hrb2-pro.ear

SCALE: 1" = 10' Horiz.
1" = 10' Vert.

All Dimensions are US Survey Feet

RAMPB2
CROSS SECTIONS
SHEET 17 OF XXX

DESIGN STUDY ONLY

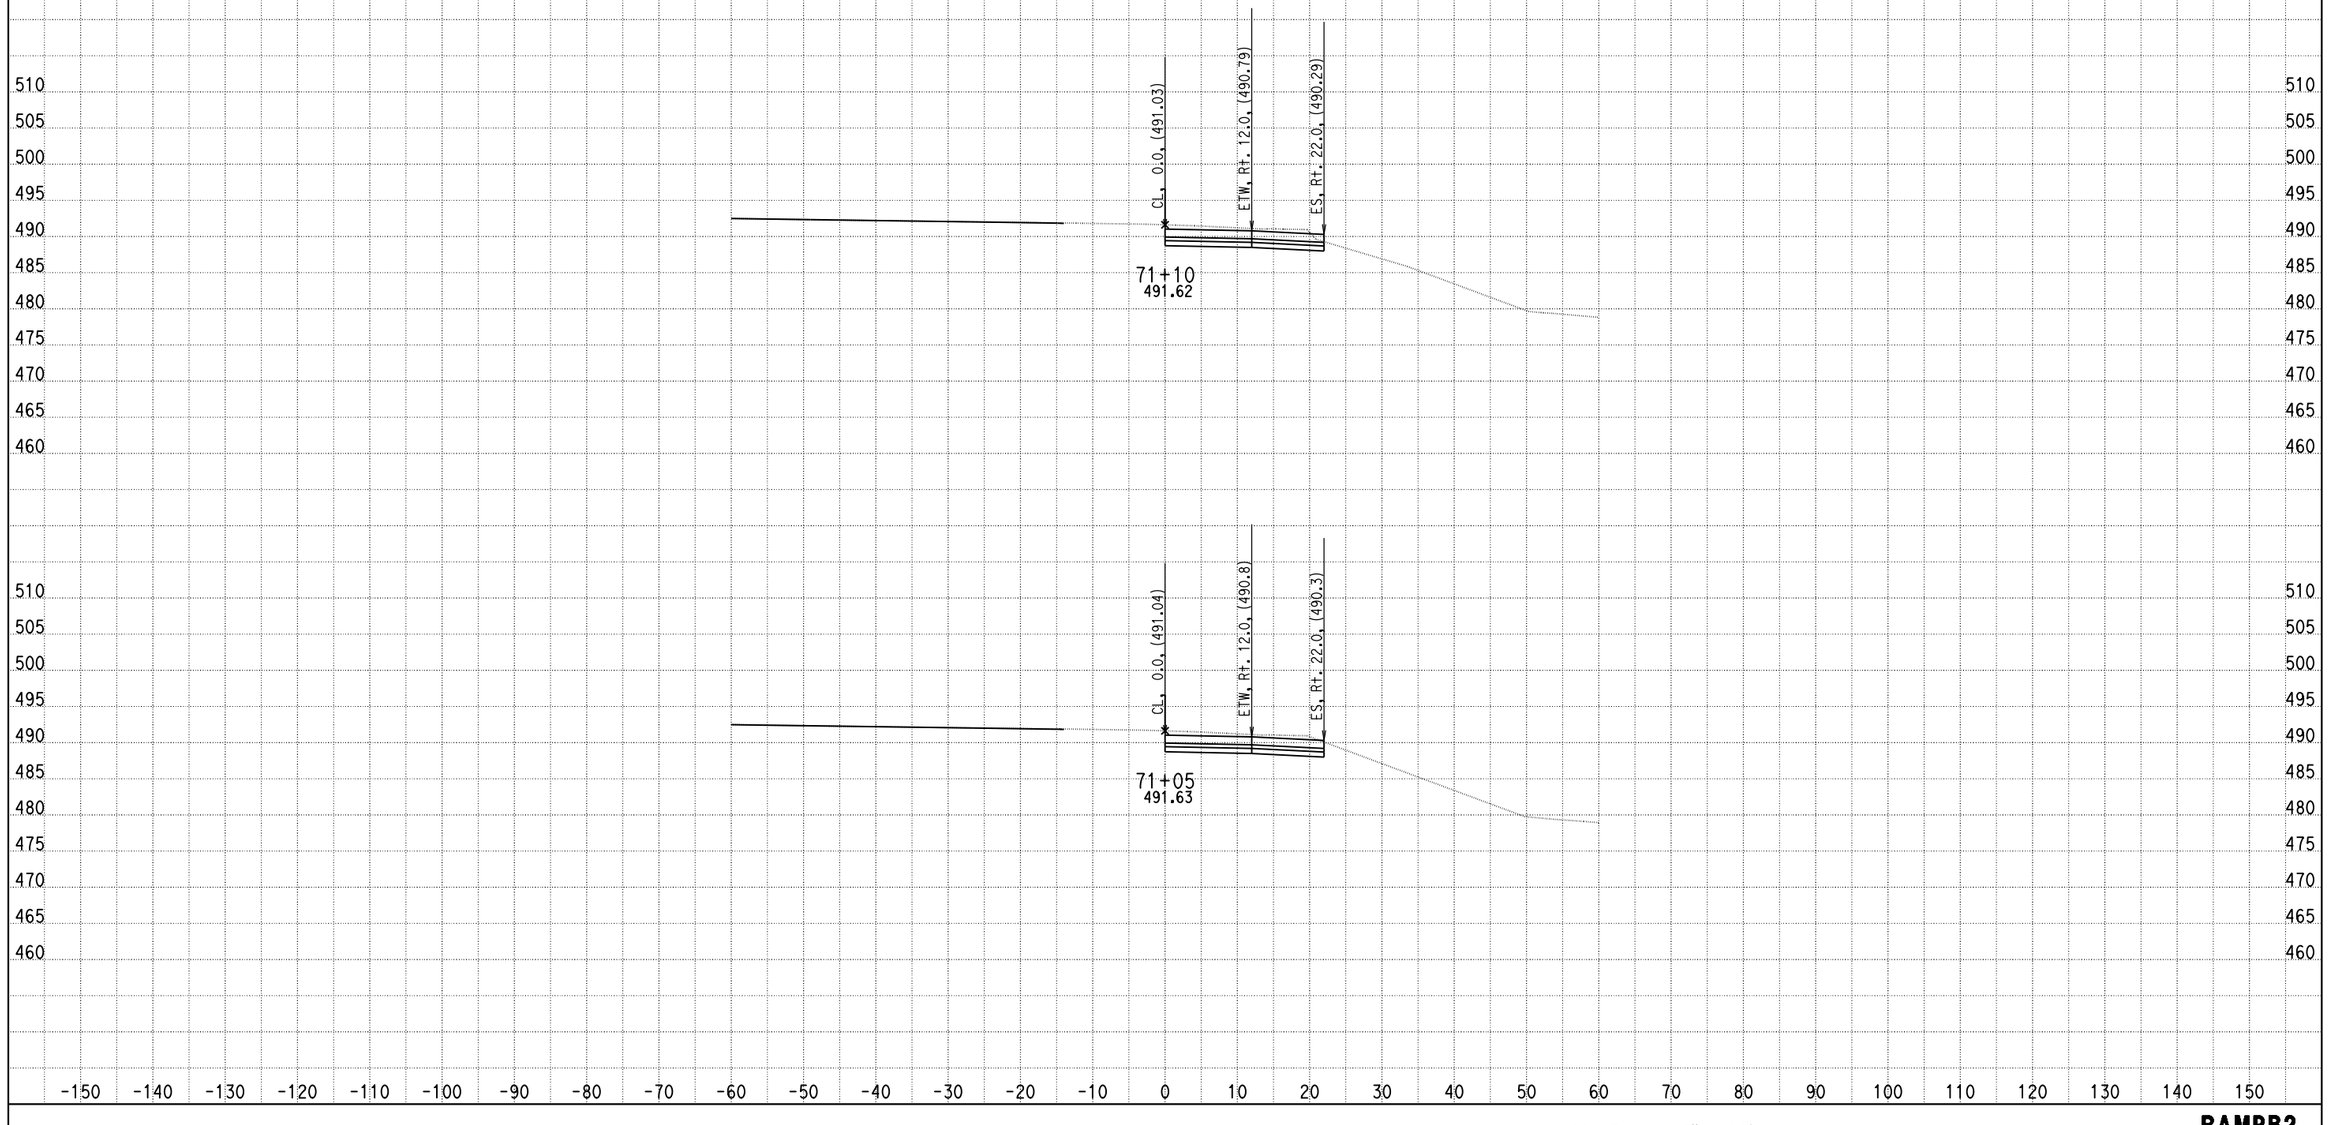

DATE: 4/9/2013

KC Project: 0818E File: C:\project\0818E\UPDATE-RAMP\hrb2-pro.ear

SCALE: 1" = 10' Horiz.
1" = 10' Vert.

All Dimensions are US Survey Feet

RAMPB2
CROSS SECTIONS

DESIGN STUDY ONLY

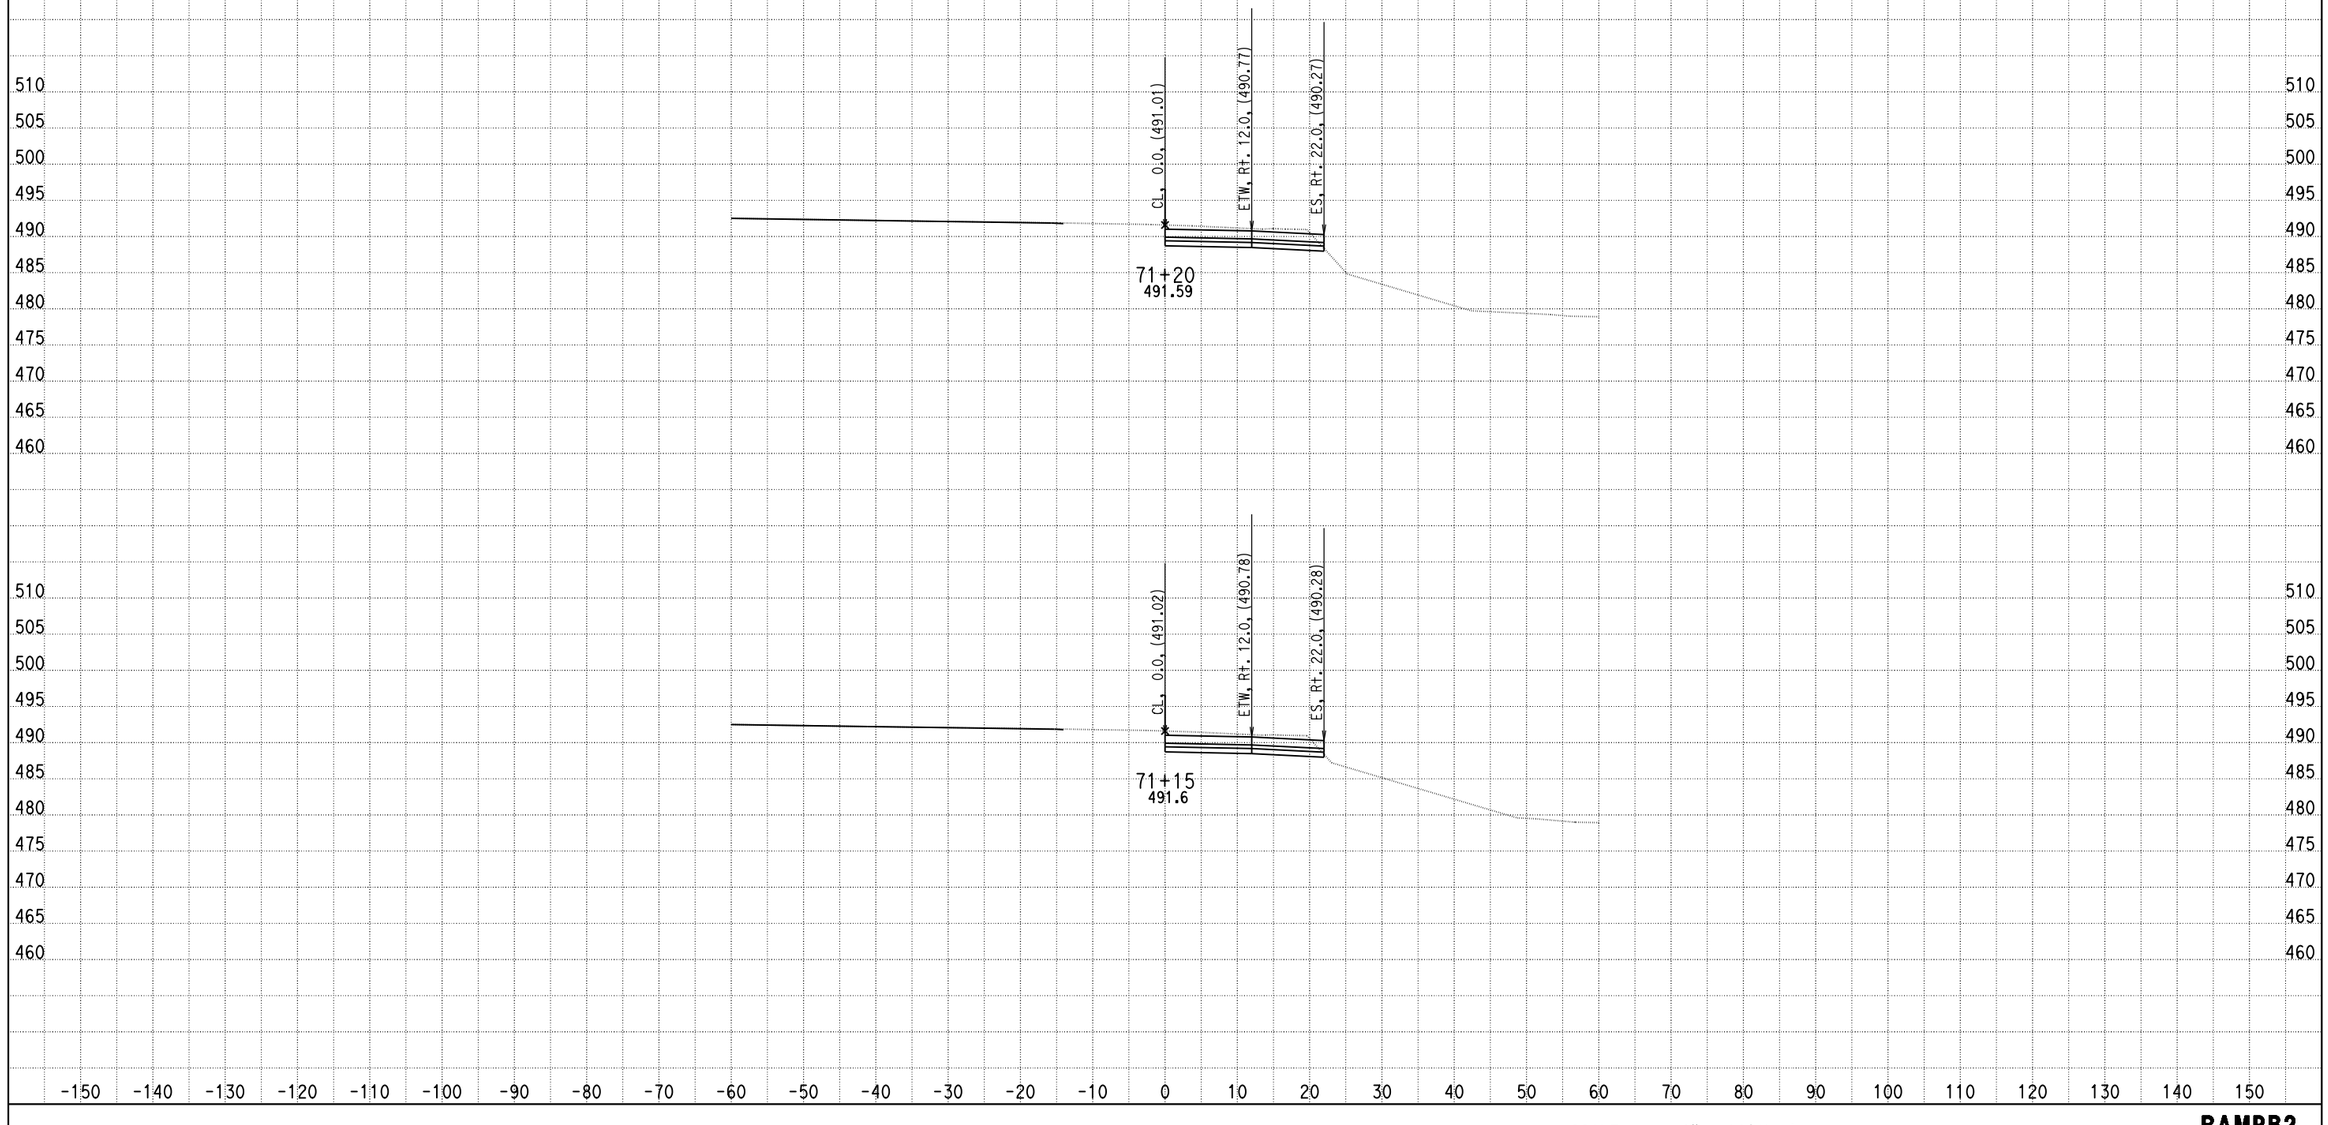

DATE: 4/9/2013

KC Project: 0818E File: C:\project\0818E\UPDATE-RAMP\hrb2-pro.ear

SCALE: 1" = 10' Horiz.
1" = 10' Vert.

All Dimensions are US Survey Feet

RAMPB2
CROSS SECTIONS

DESIGN STUDY ONLY

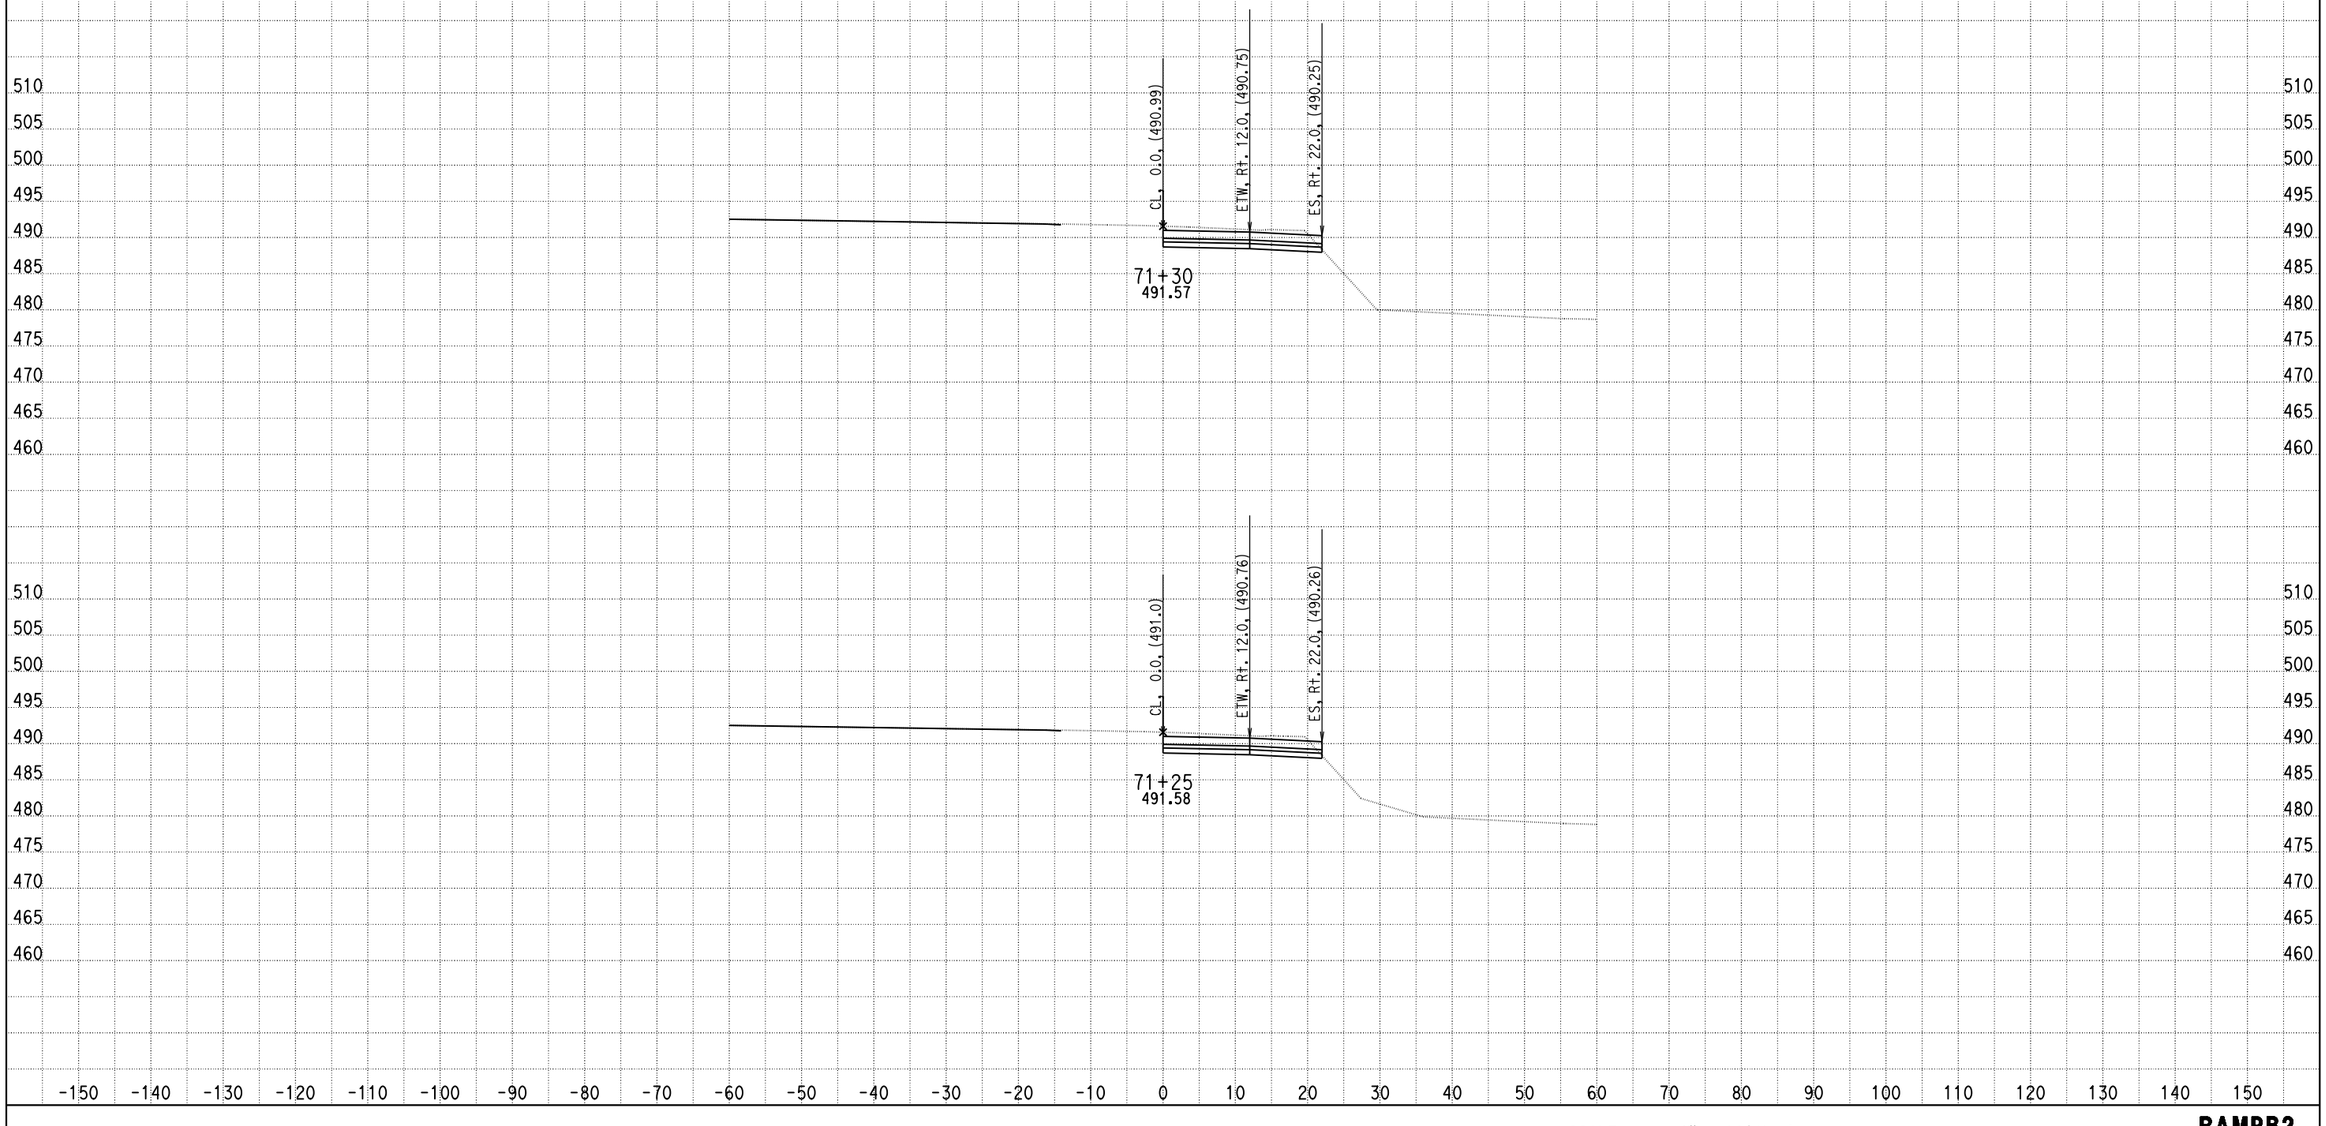

DATE: 4/9/2013

KC Project: 0818E File: C:\project\0818E\UPDATE-RAMP\hrb2-pro.ear

SCALE: 1" = 10' Horiz.
1" = 10' Vert.

All Dimensions are US Survey Feet

RAMPB2
CROSS SECTIONS

DESIGN STUDY ONLY

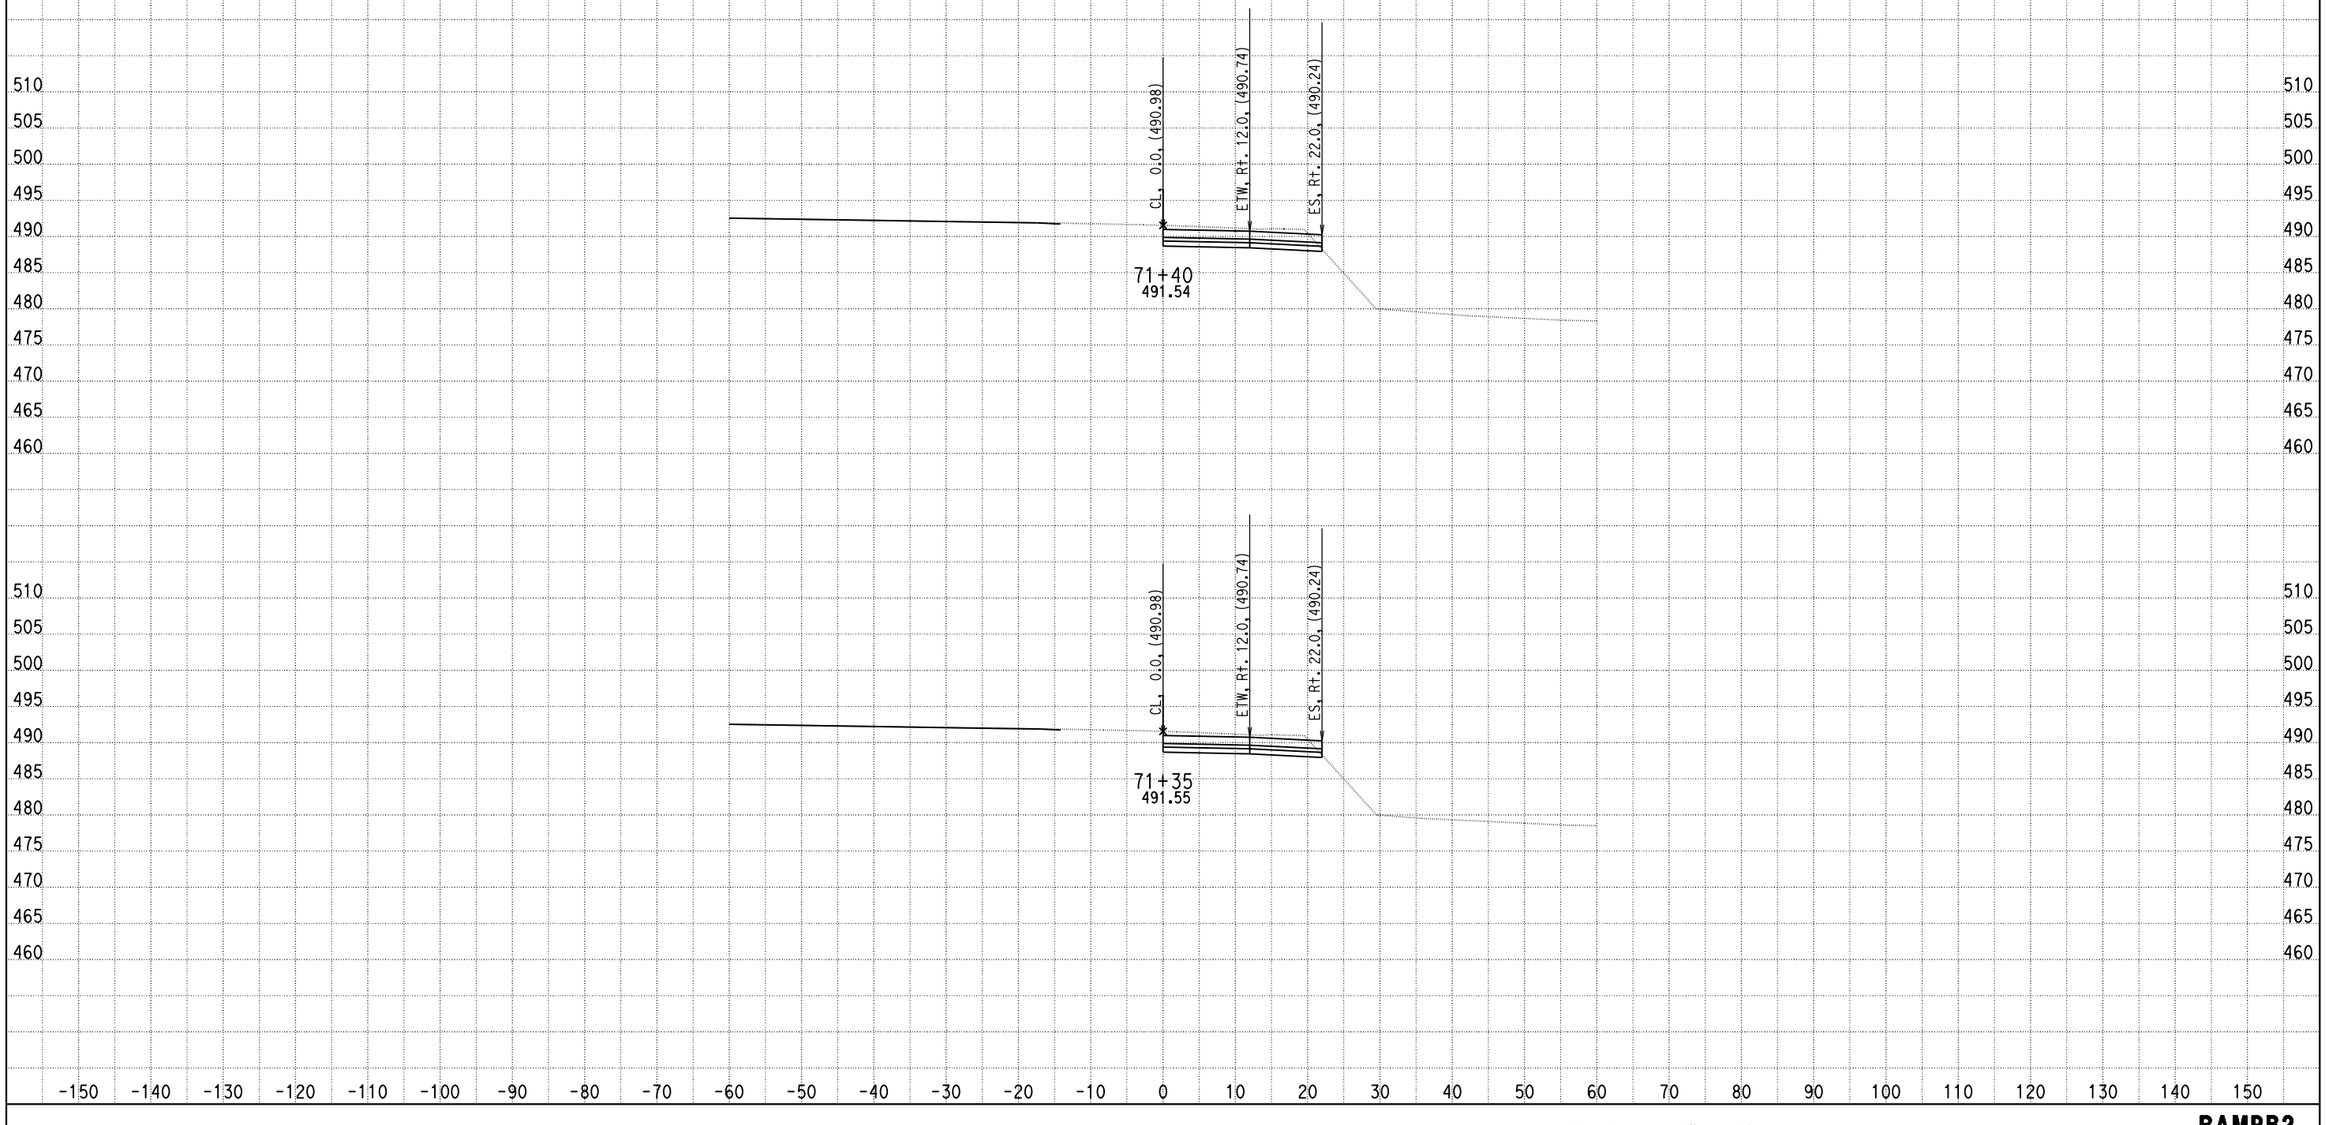

DATE: 4/9/2013

KC Project: 0818E File: C:\project\0818E\UPDATE-RAMP\hrb2-pro.ear

SCALE: 1" = 10' Horiz.
1" = 10' Vert.

All Dimensions are US Survey Feet

RAMPB2
CROSS SECTIONS

SHEET 21 OF XXX

DESIGN STUDY ONLY

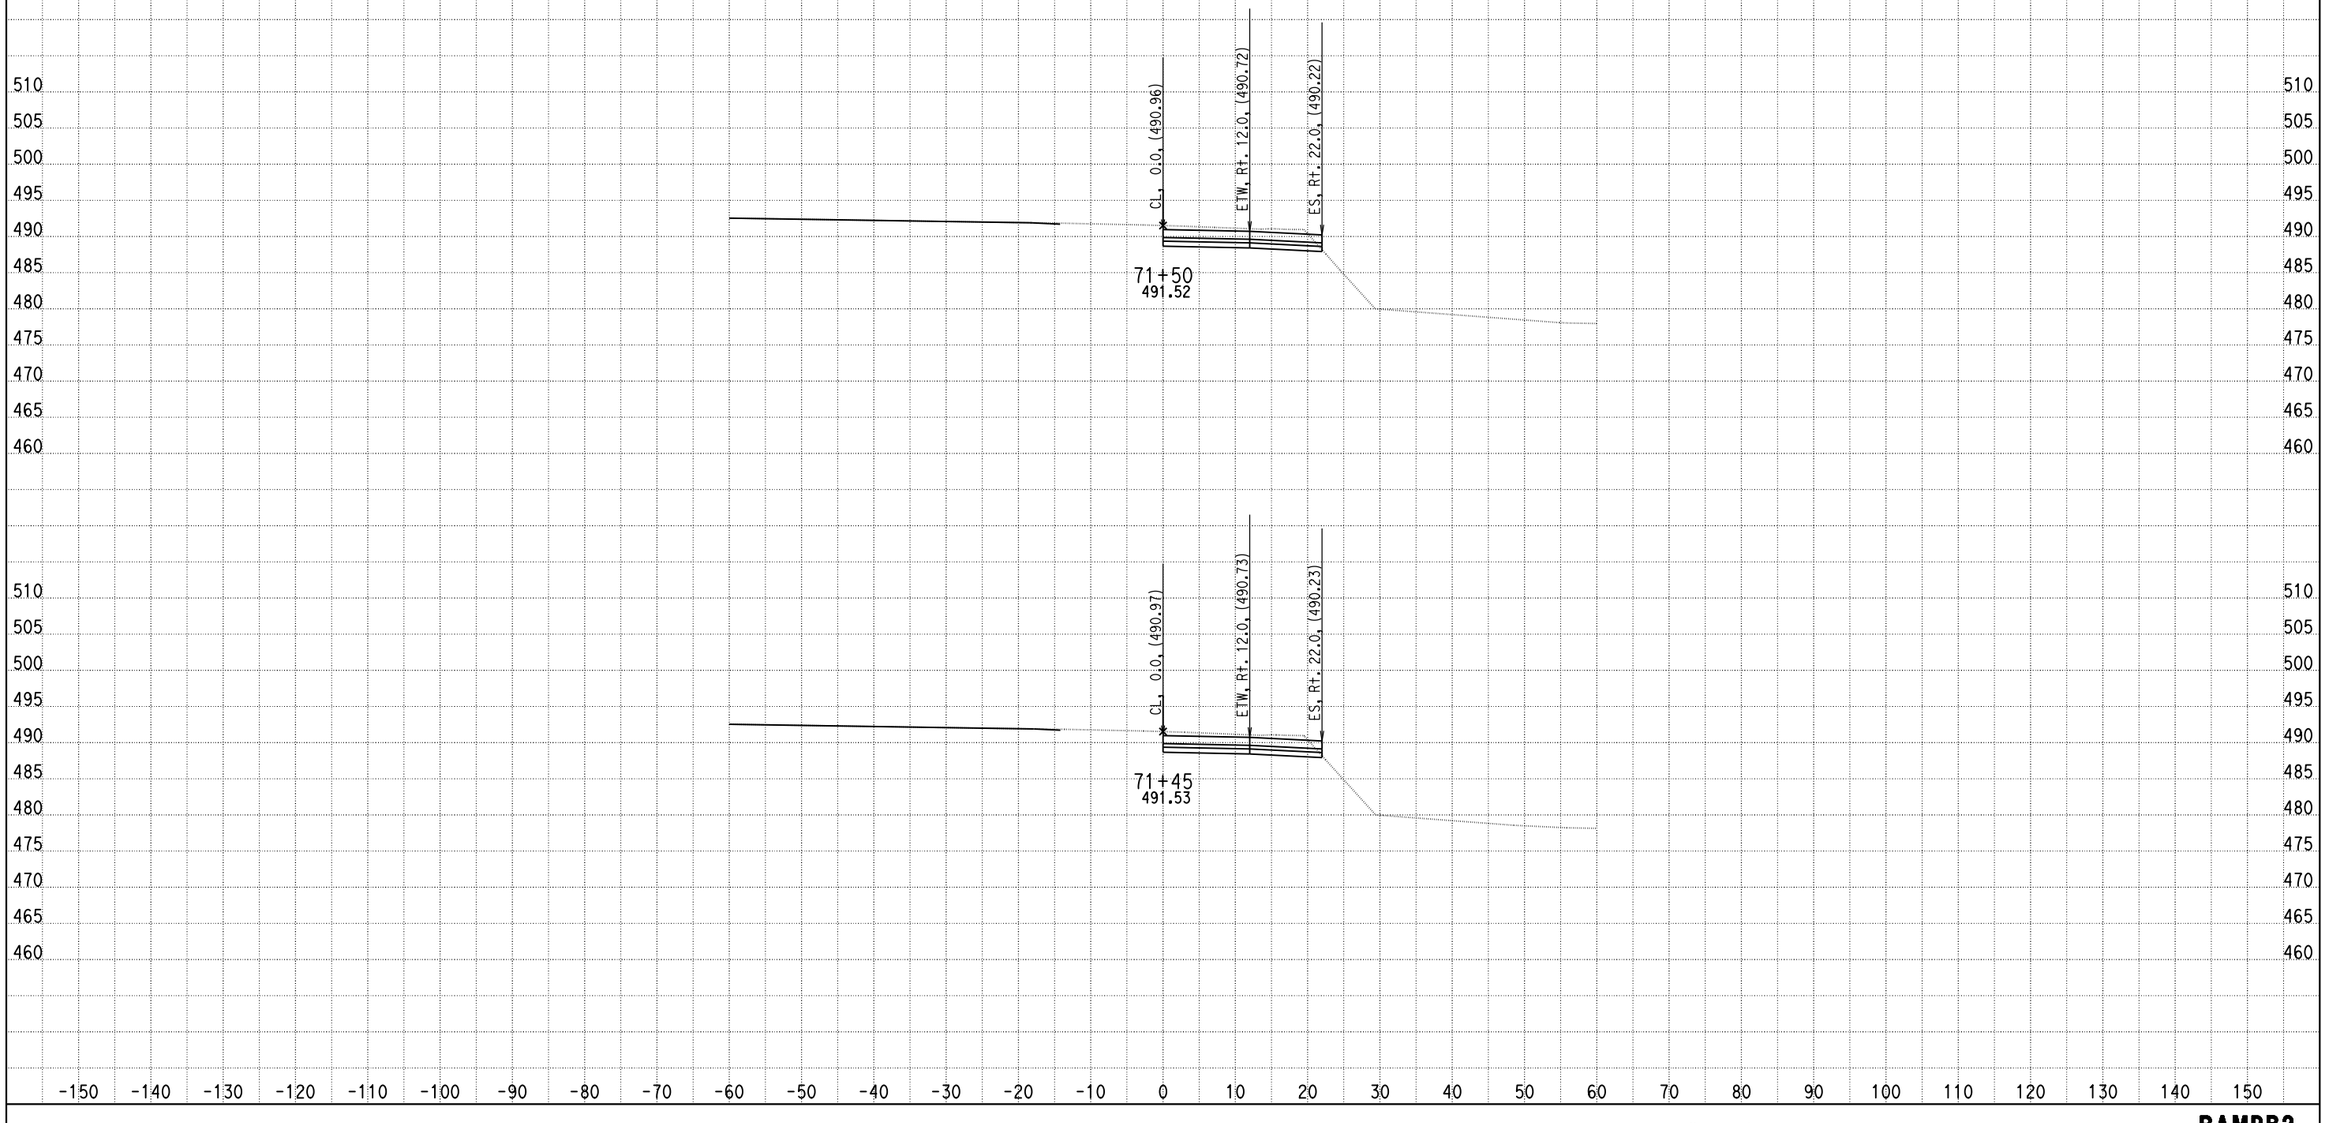

DATE: 4/9/2013

KC Project: 0818E File: C:\project\0818E\UPDATE-RAMP\hrb2-pro.ear

SCALE: 1" = 10' Horiz.
1" = 10' Vert.

All Dimensions are US Survey Feet

RAMPB2
CROSS SECTIONS

SHEET 22 OF XXX

DESIGN STUDY ONLY

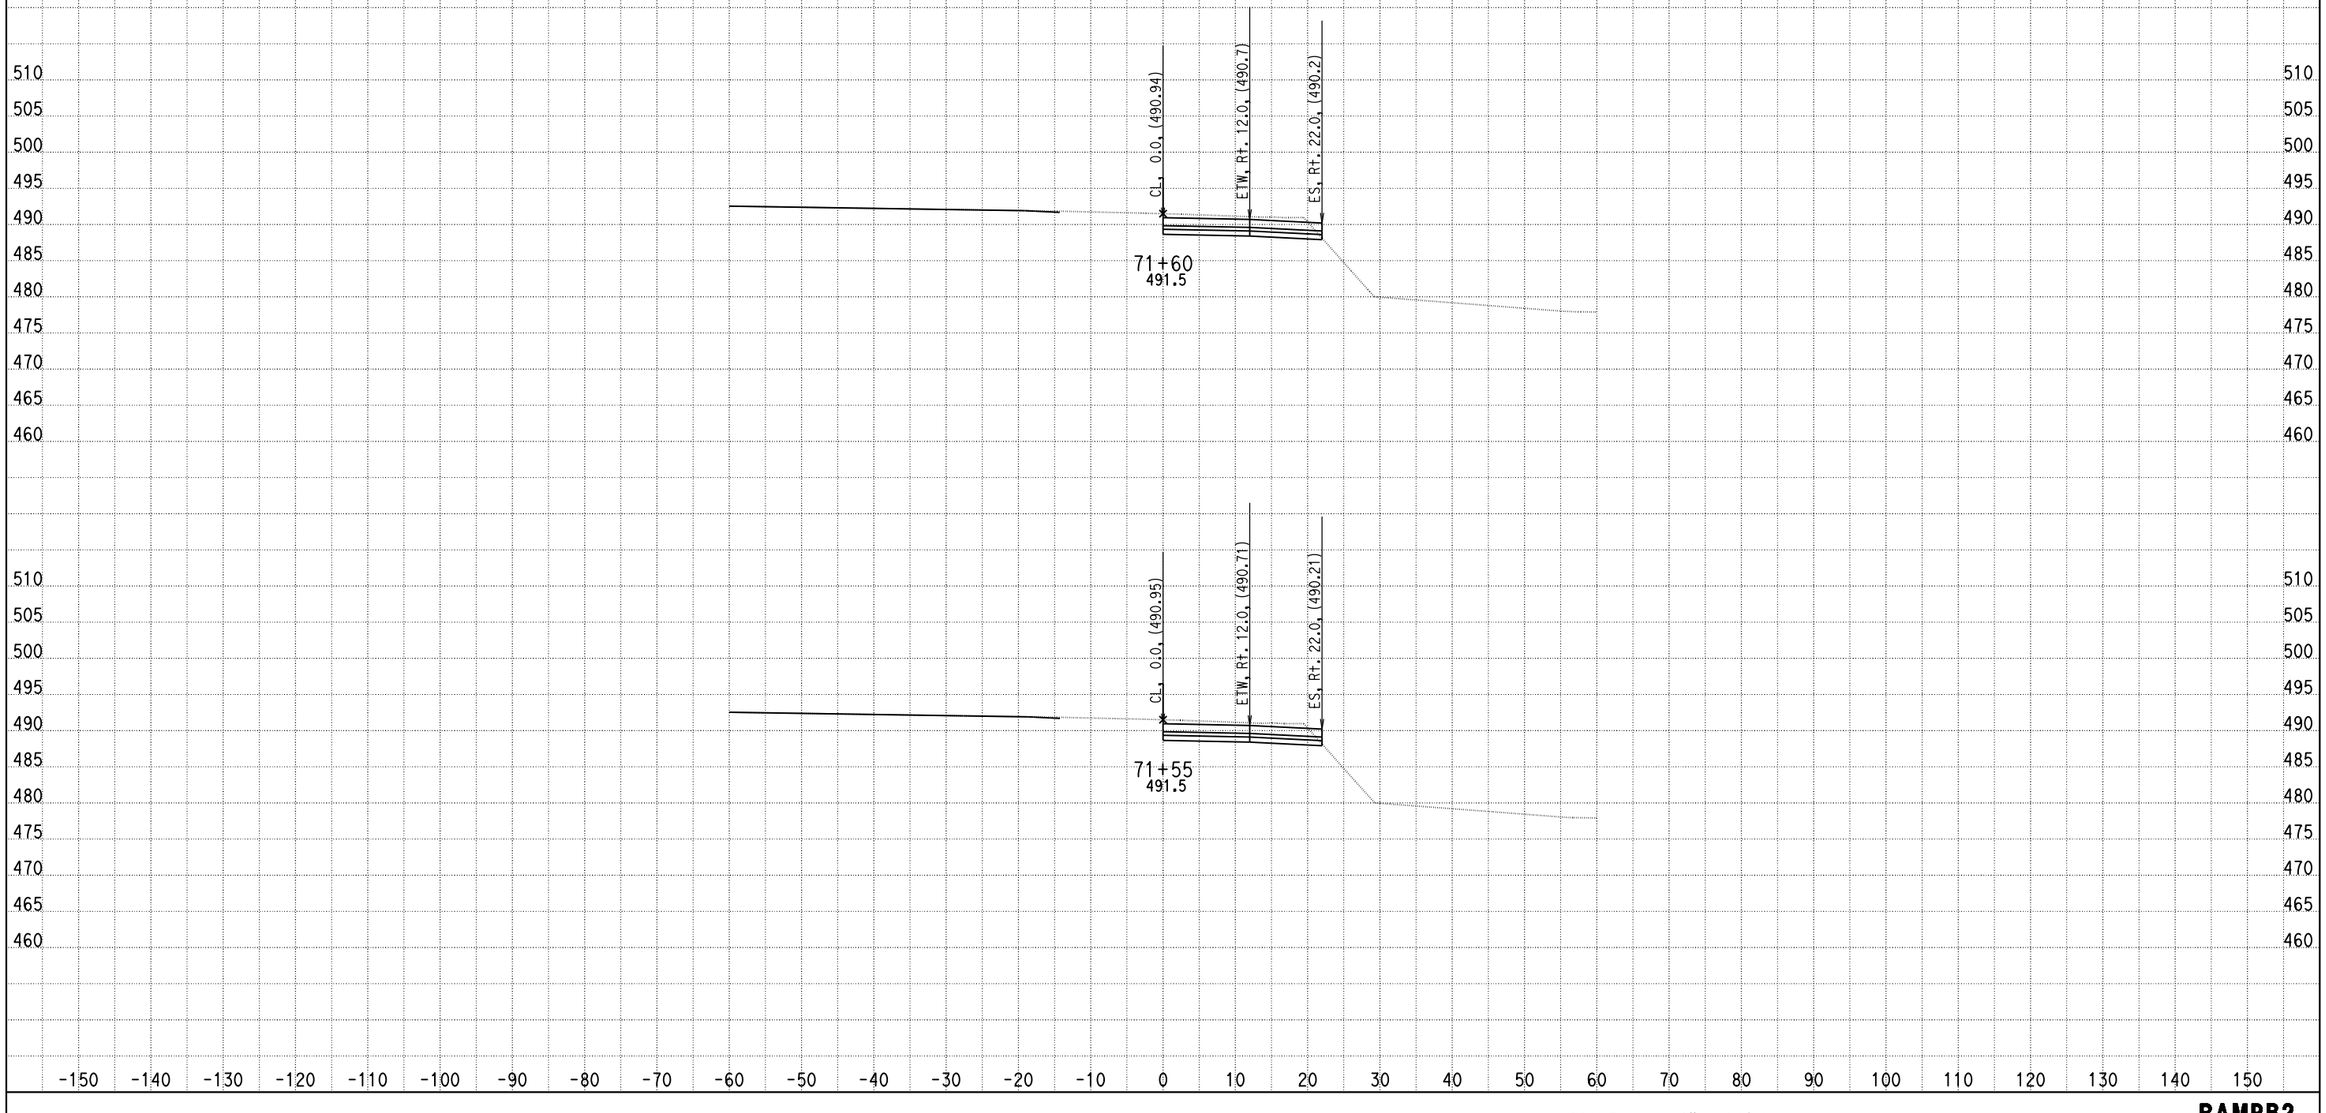

DATE: 4/9/2013

KC Project: 0818E File: C:\project\0818E\UPDATE-RAMP\hrb2-pro.ear

SCALE: 1" = 10' Horiz.
1" = 10' Vert.

All Dimensions are US Survey Feet

RAMPB2
CROSS SECTIONS
SHEET 23 OF XXX

DESIGN STUDY ONLY

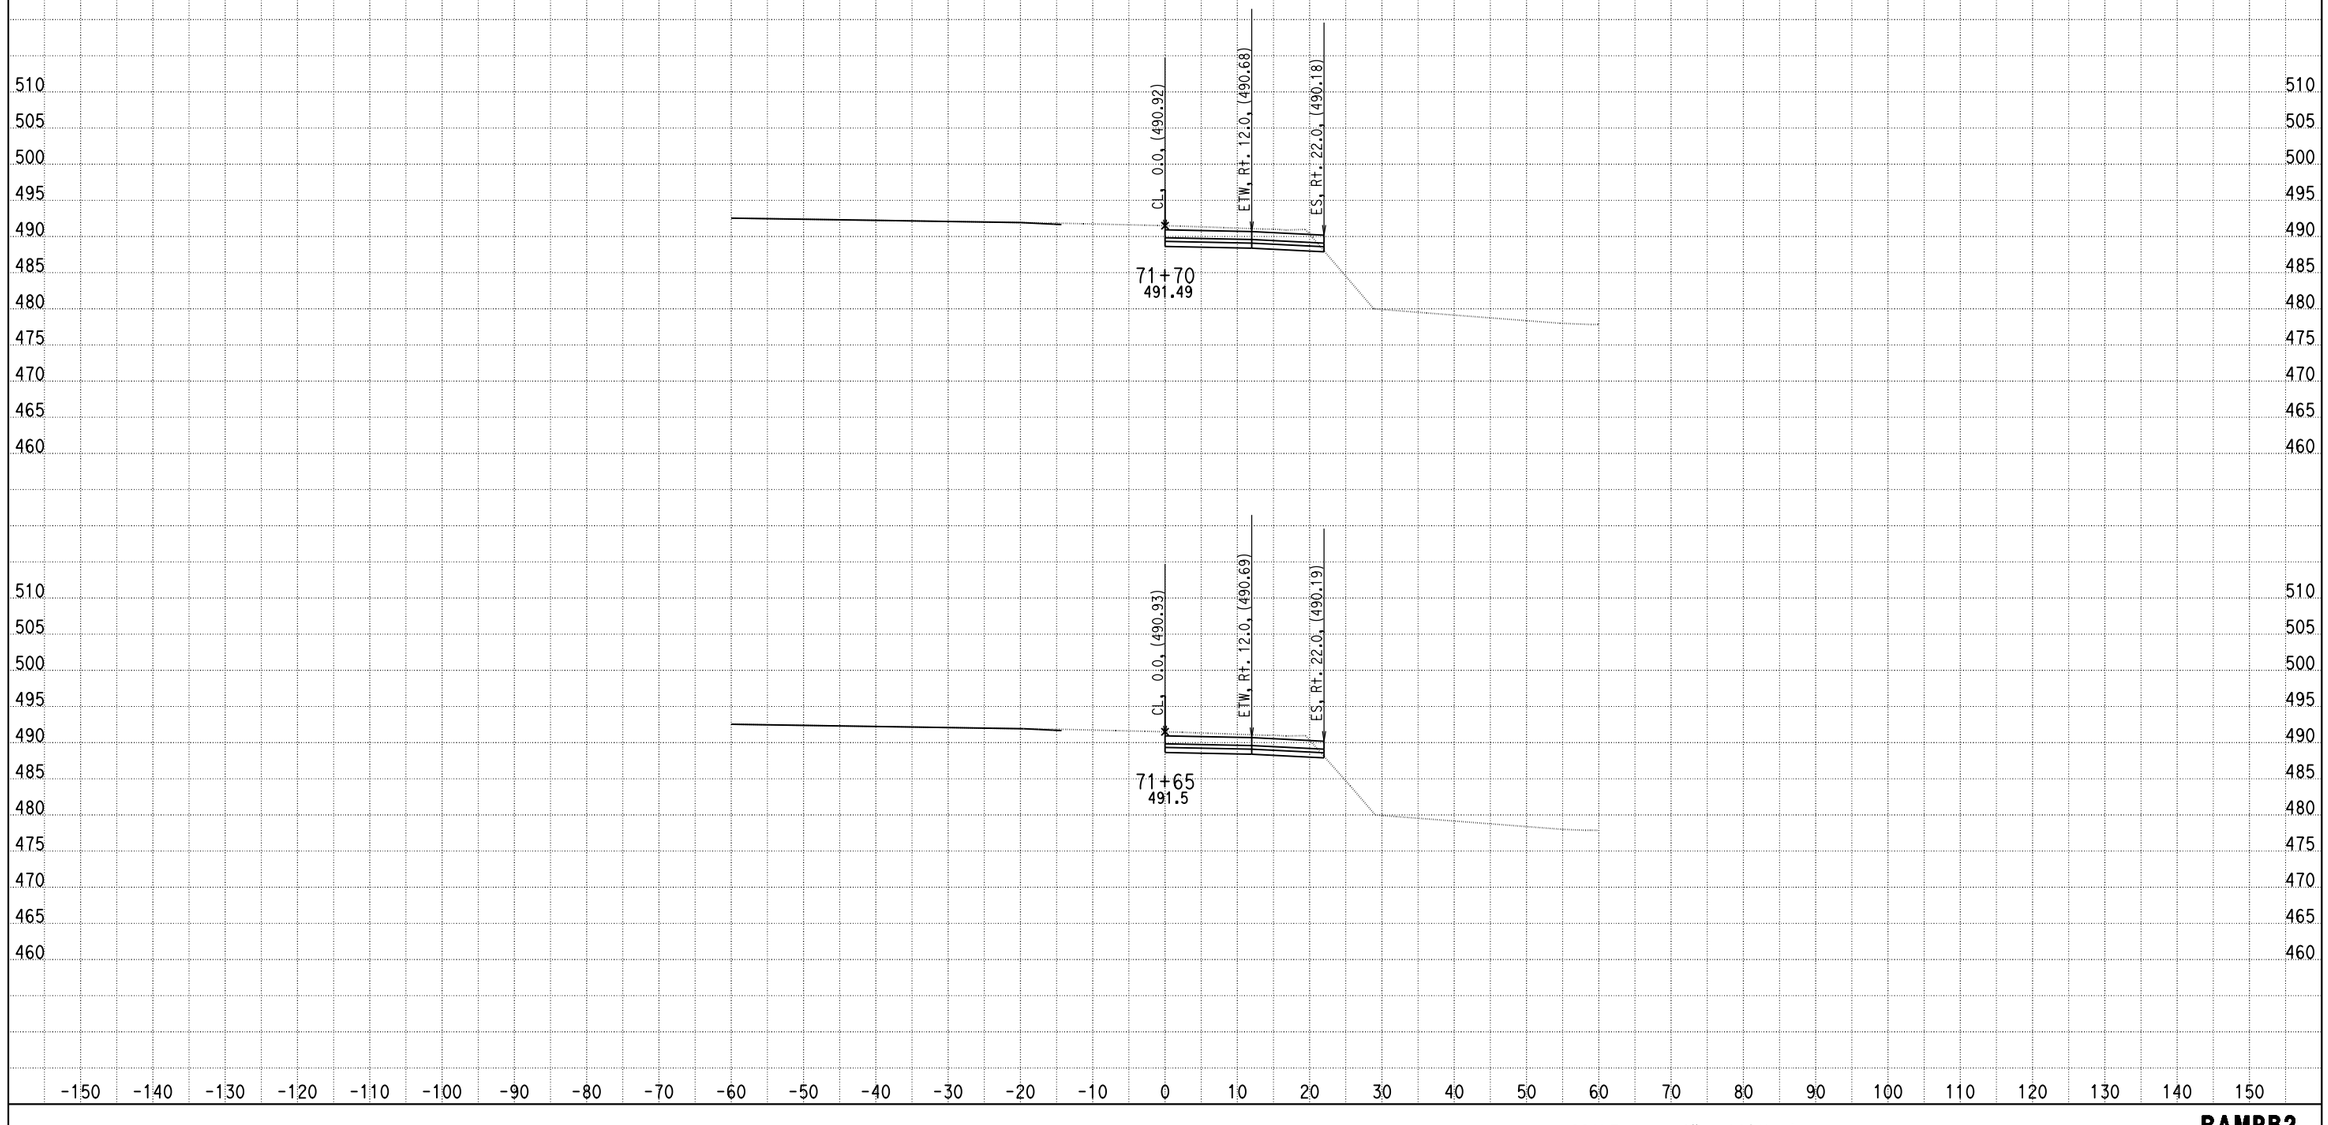

DATE: 4/9/2013

KC Project: 0818E File: C:\project\0818E\UPDATE-RAMP\hrb2-pro.ear

SCALE: 1" = 10' Horiz.
1" = 10' Vert.

All Dimensions are US Survey Feet

RAMPB2
CROSS SECTIONS

DESIGN STUDY ONLY

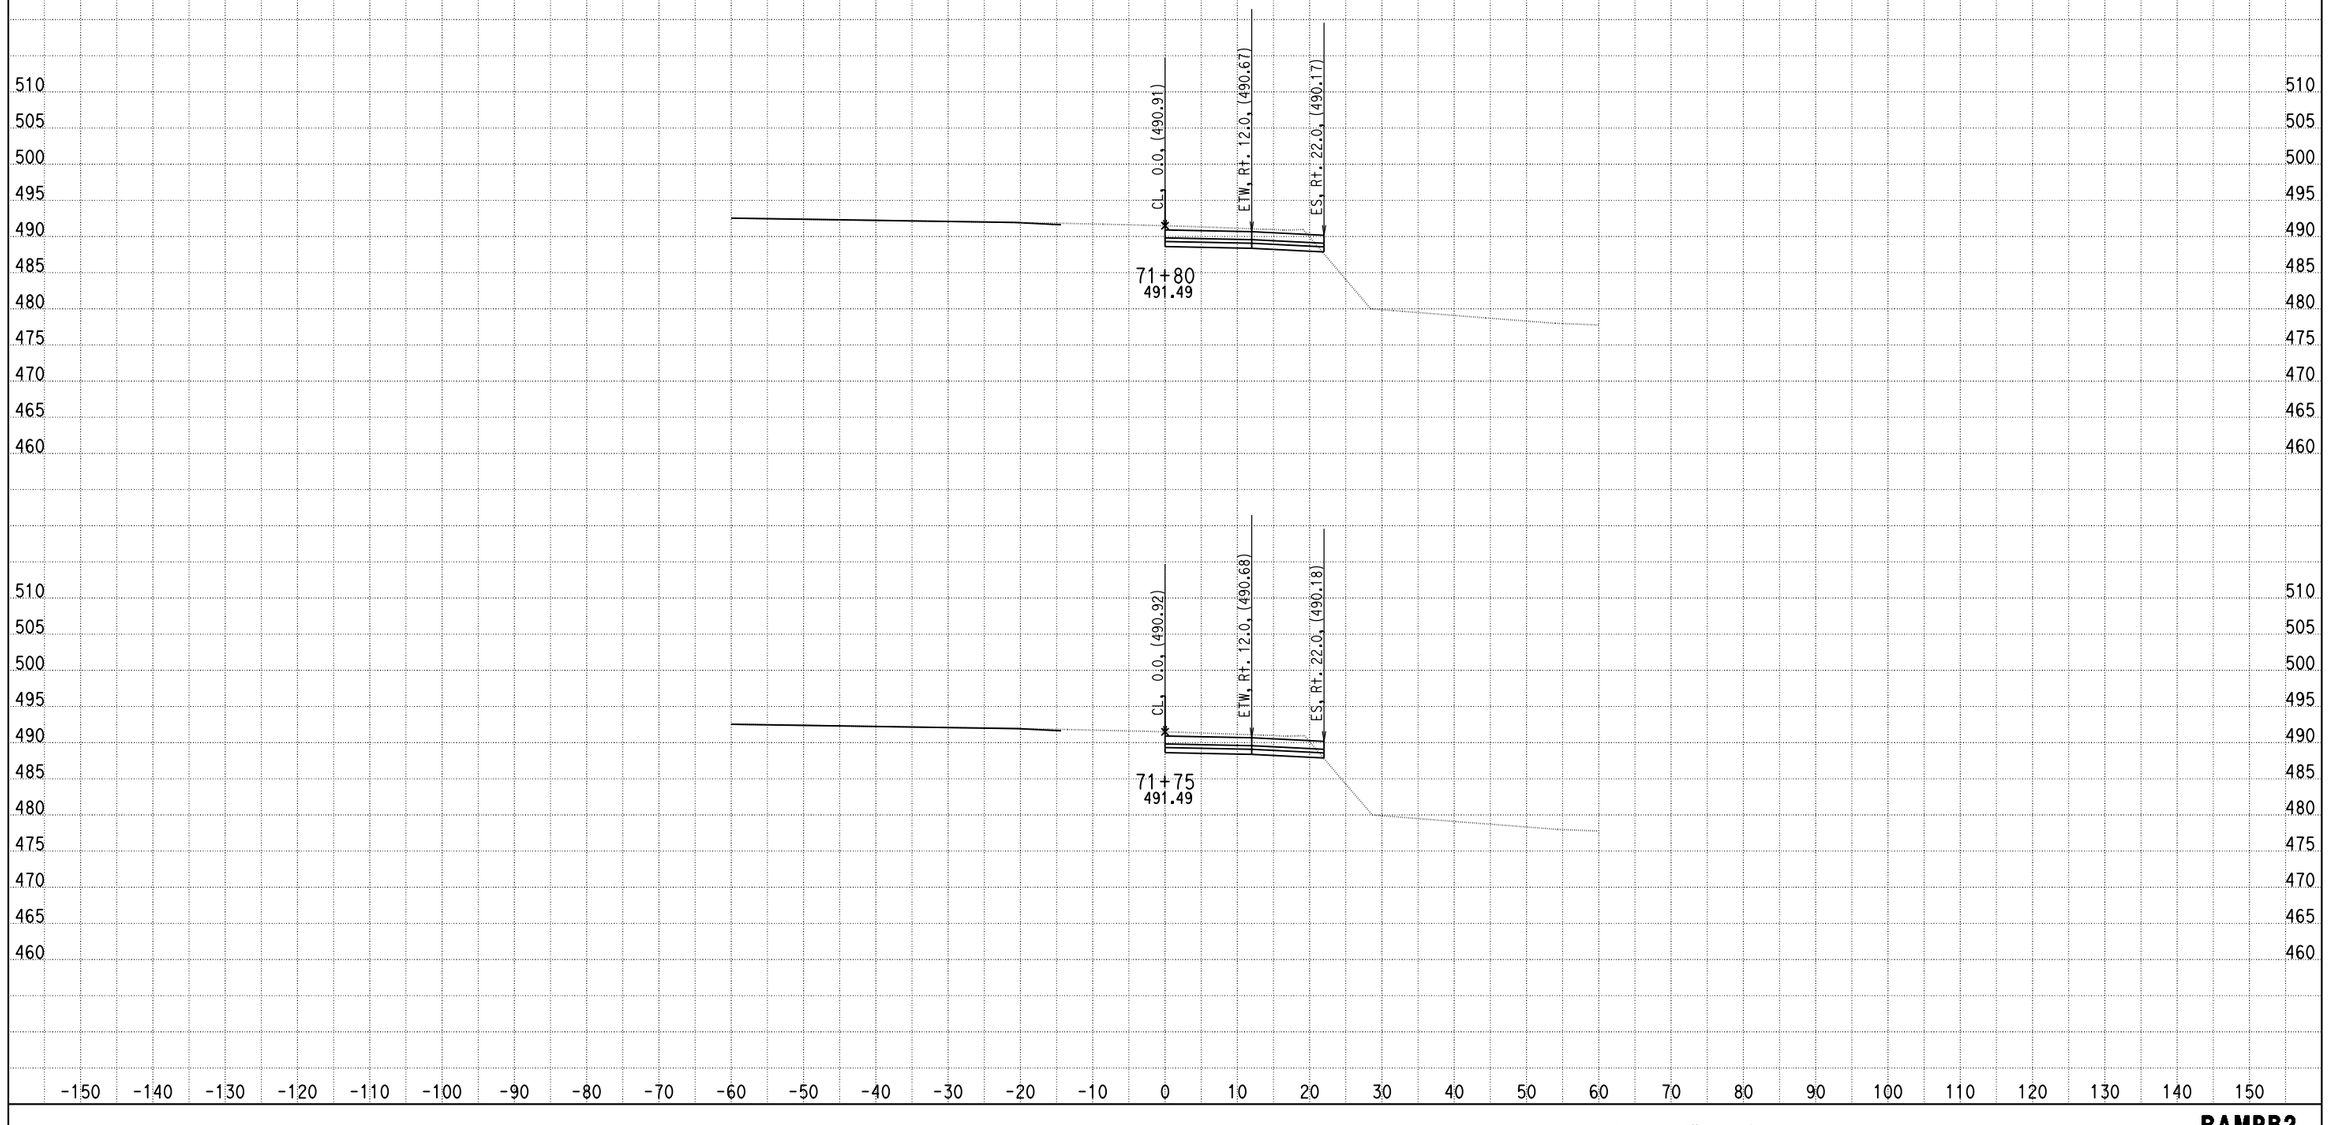

DATE: 4/9/2013

KC Project: 0818E File: C:\project\0818E\UPDATE-RAMP\hrb2-pro.ear

SCALE: 1" = 10' Horiz.
1" = 10' Vert.

All Dimensions are US Survey Feet

RAMPB2
CROSS SECTIONS
SHEET 25 OF XXX

DESIGN STUDY ONLY

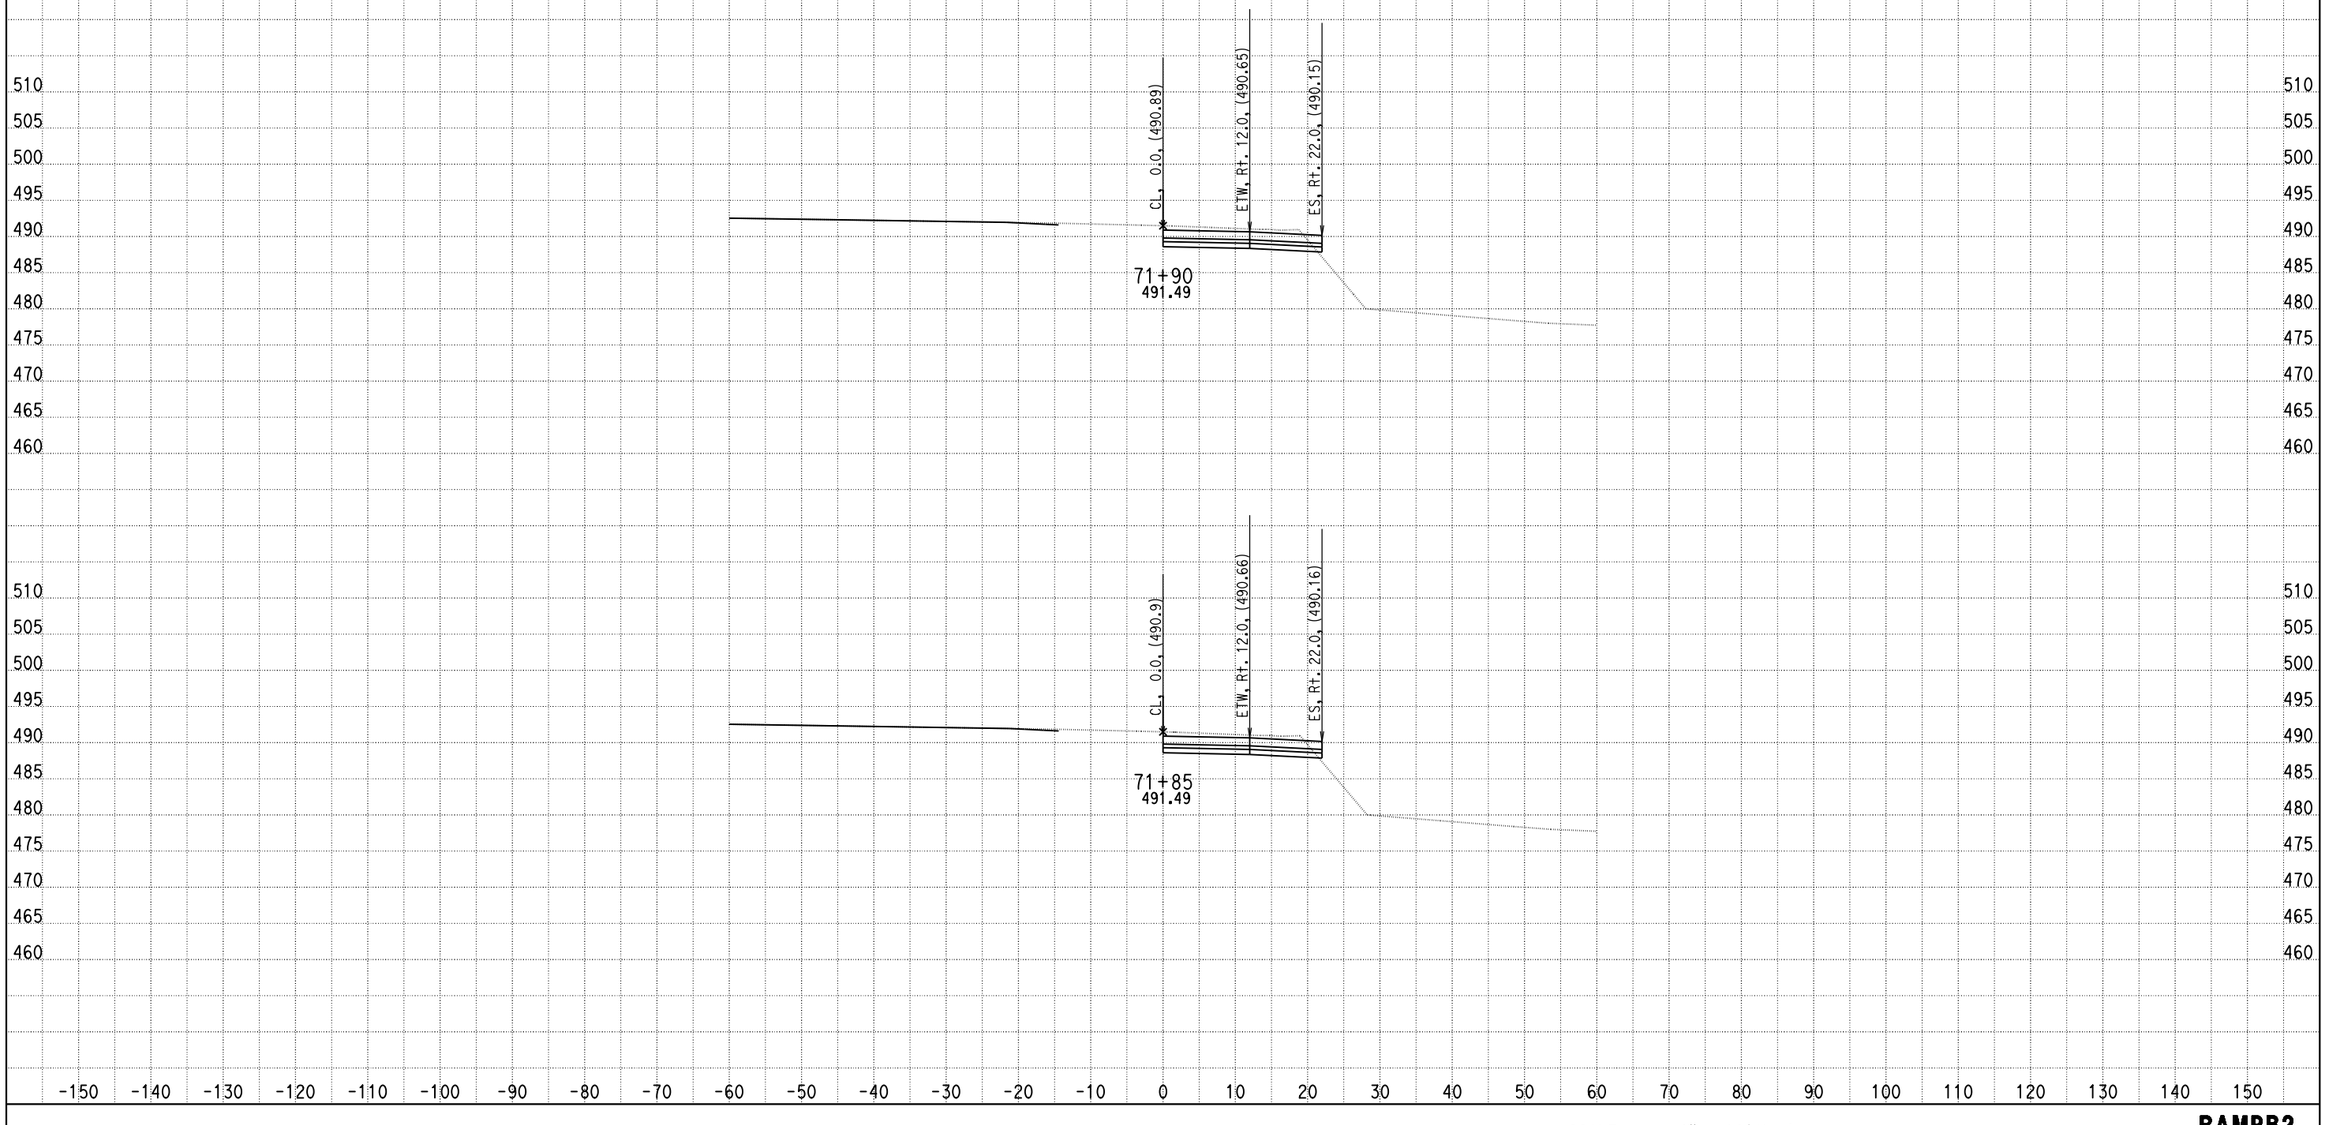

DATE: 4/9/2013

KC Project: 0818E File: C:\project\0818E\UPDATE-RAMP\hrb2-pro.ear

SCALE: 1" = 10' Horiz.
1" = 10' Vert.

All Dimensions are US Survey Feet

RAMPB2
CROSS SECTIONS
SHEET 26 OF XXX

DESIGN STUDY ONLY

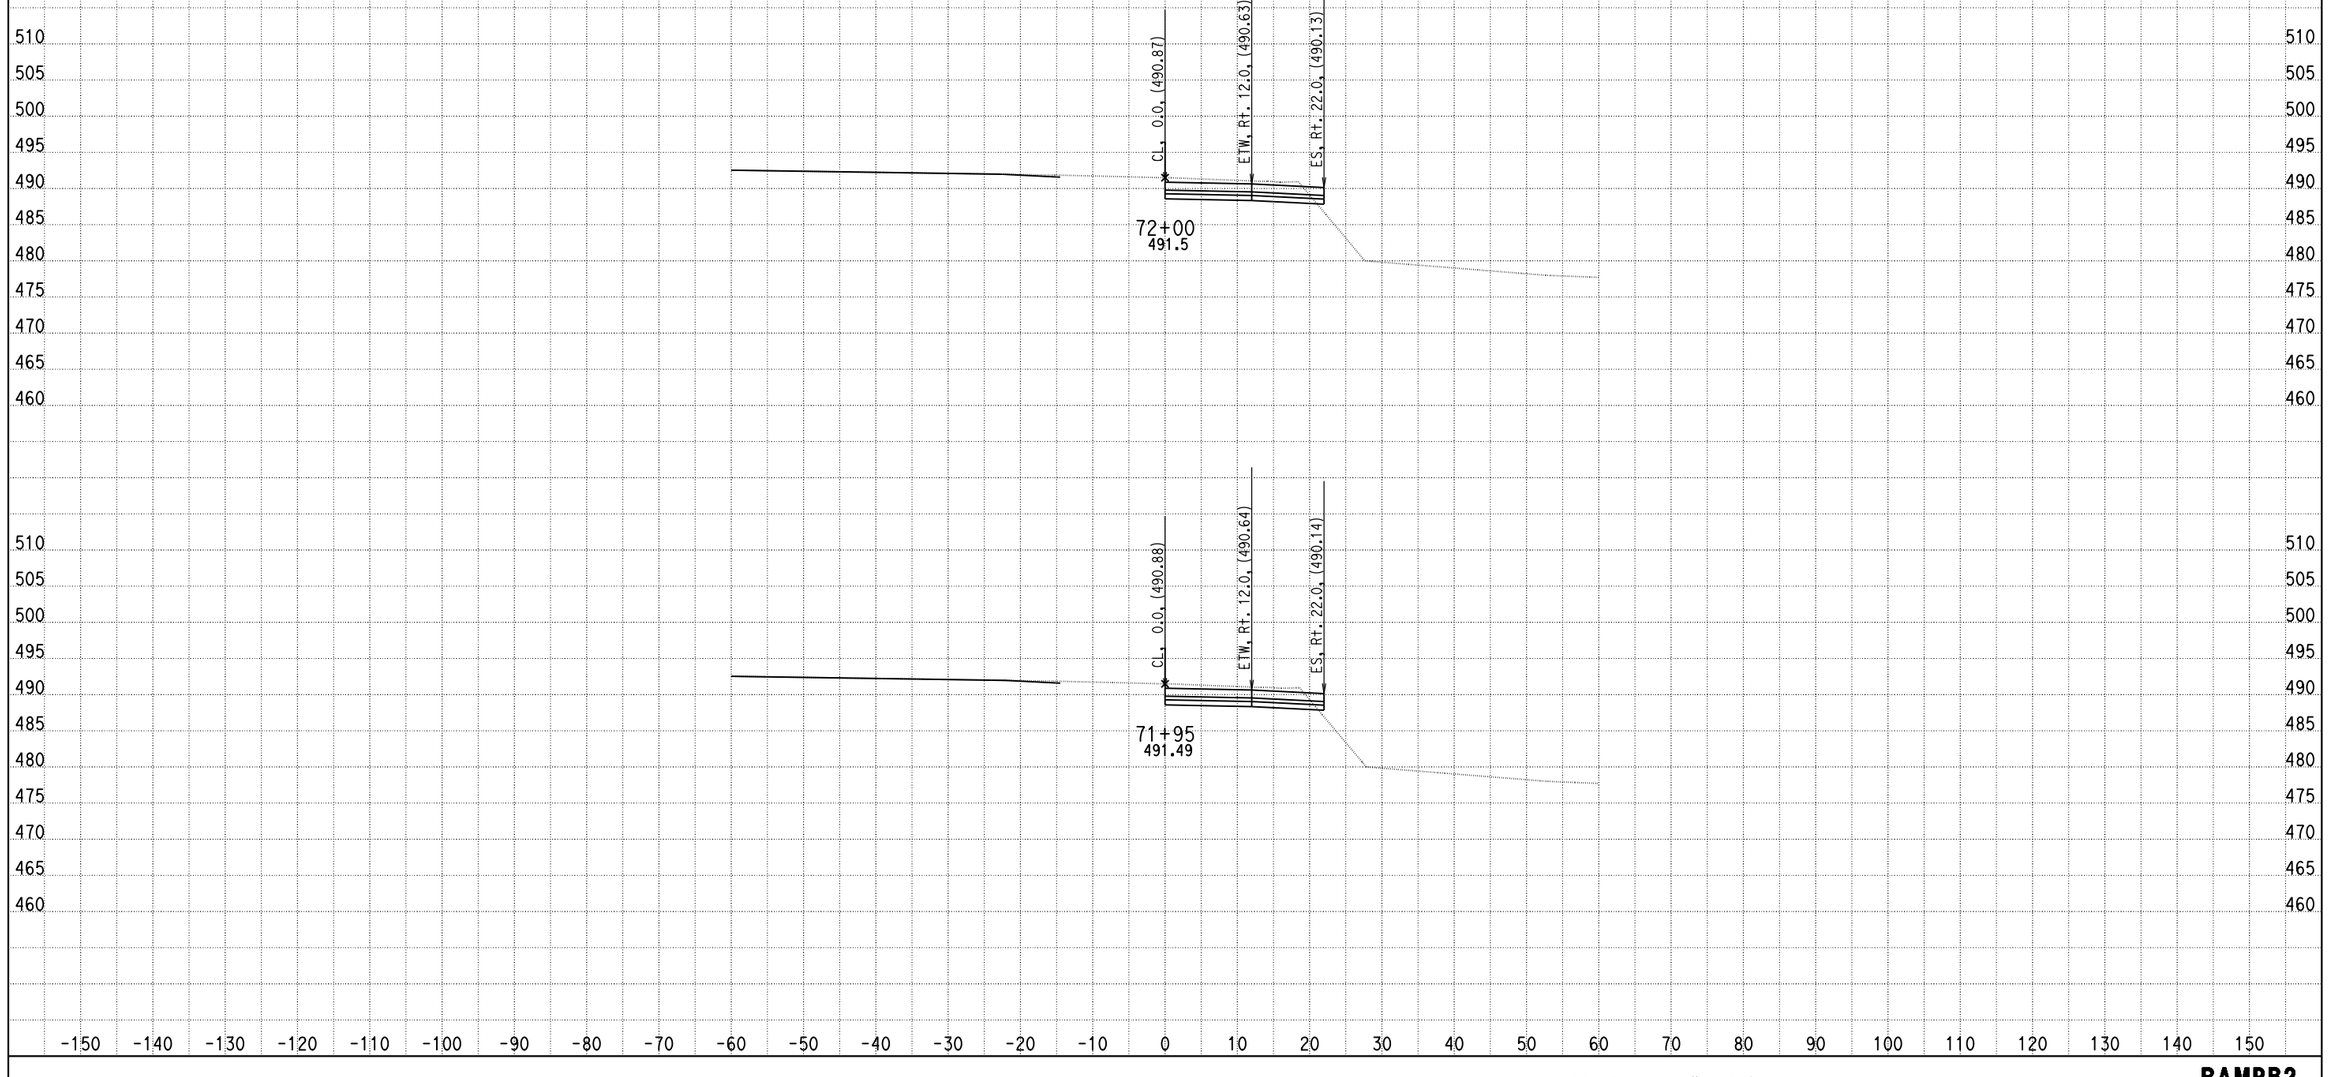

DATE: 4/9/2013

KC Project: 0818E File: C:\project\0818E\UPDATE-RAMP\hrb2-pro.ear

SCALE: 1" = 10' Horiz.
1" = 10' Vert.

All Dimensions are US Survey Feet

RAMPB2
CROSS SECTIONS
SHEET 27 OF XXX

DESIGN STUDY ONLY

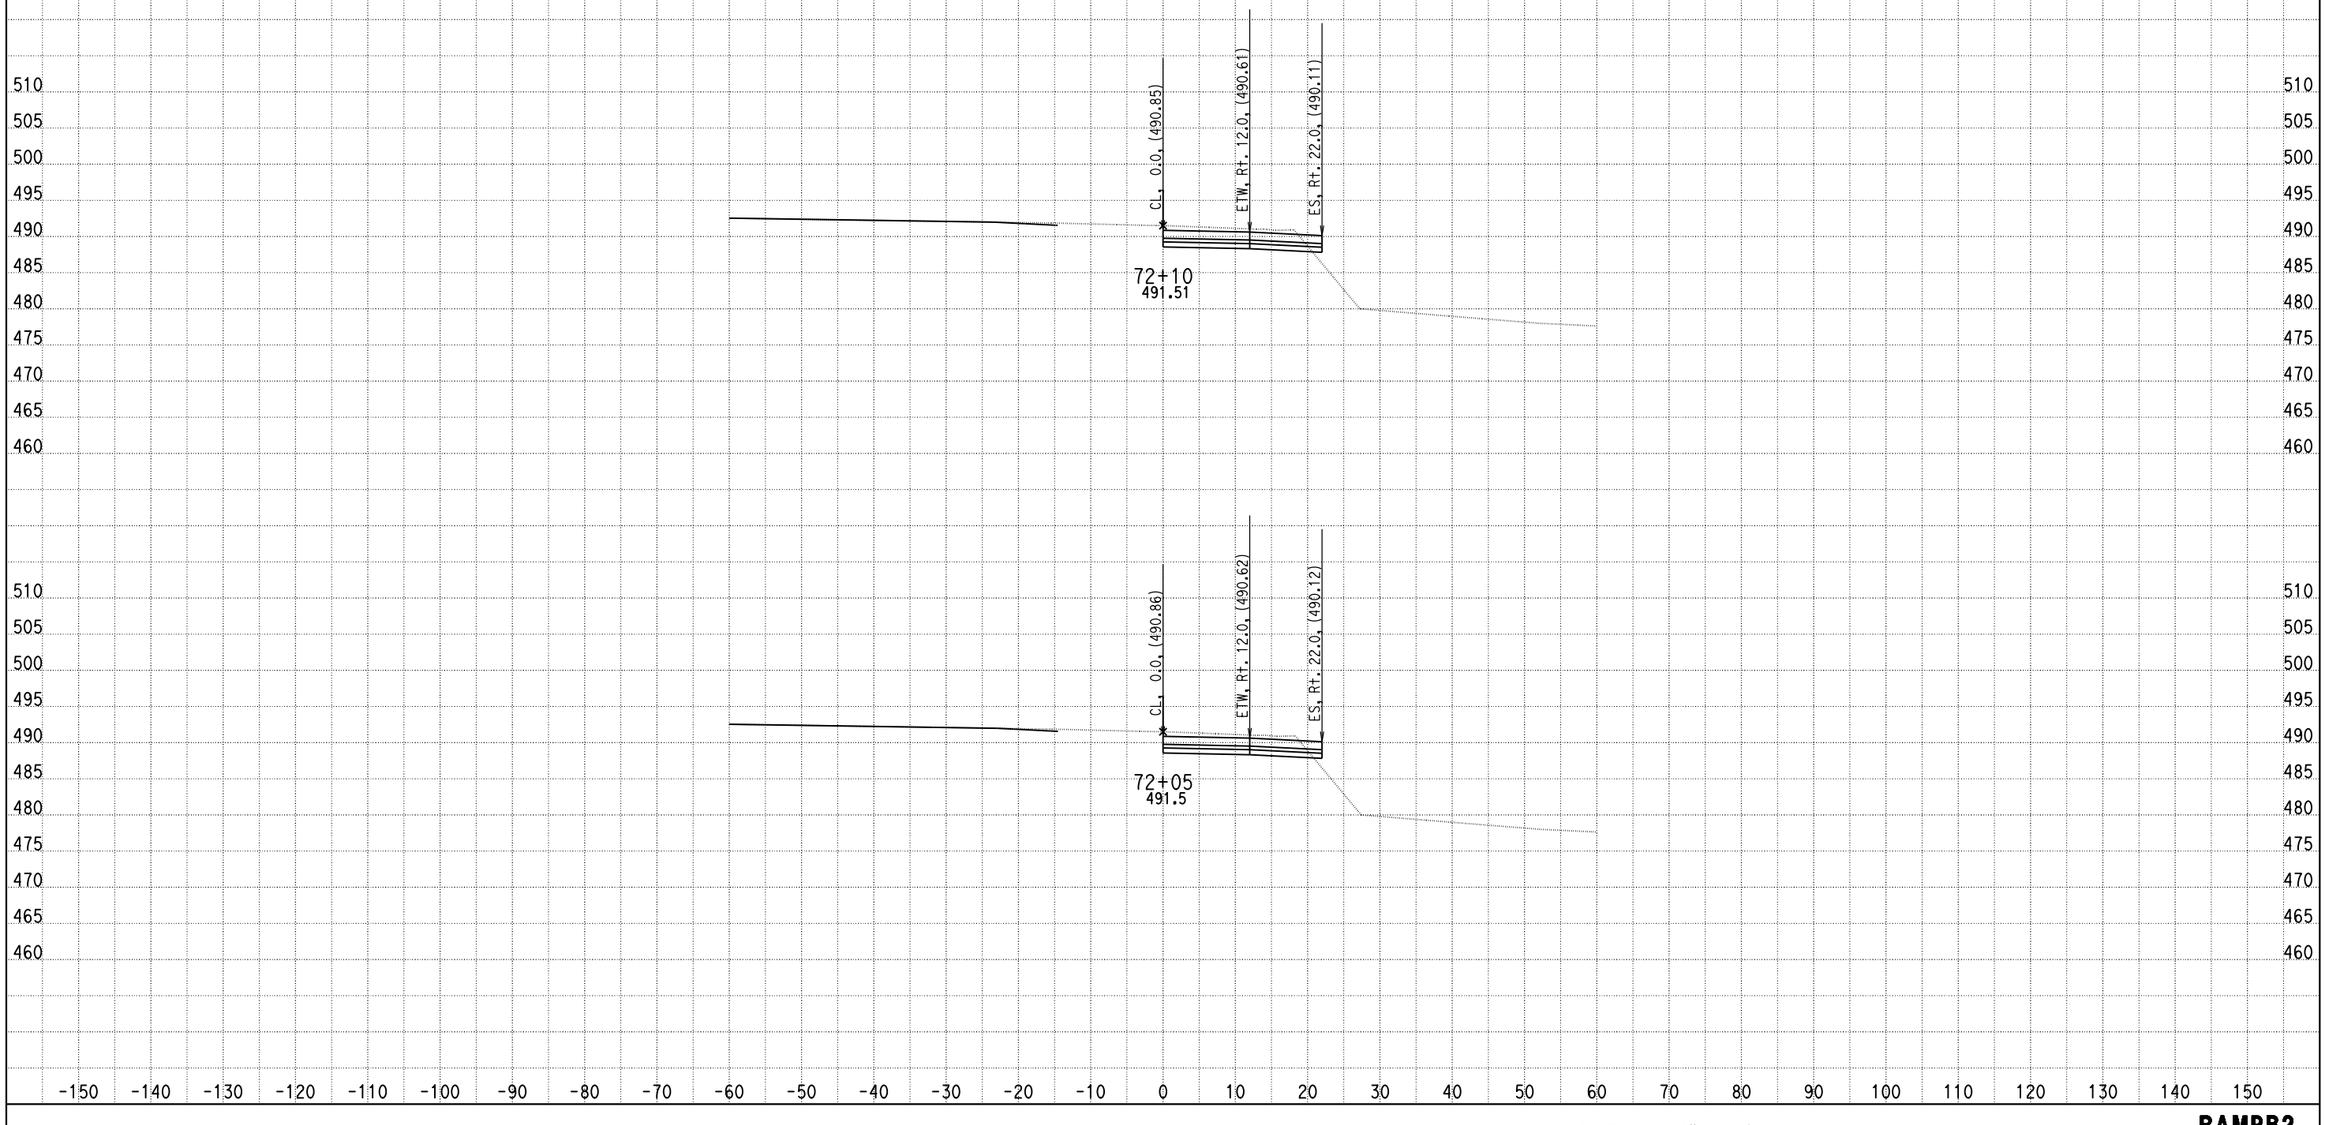

DATE: 4/9/2013

KC Project: 0818E File: C:\project\0818E\UPDATE-RAMP\hrb2-pro.ear

SCALE: 1" = 10' Horiz.
1" = 10' Vert.

All Dimensions are US Survey Feet

RAMPB2
CROSS SECTIONS

DESIGN STUDY ONLY

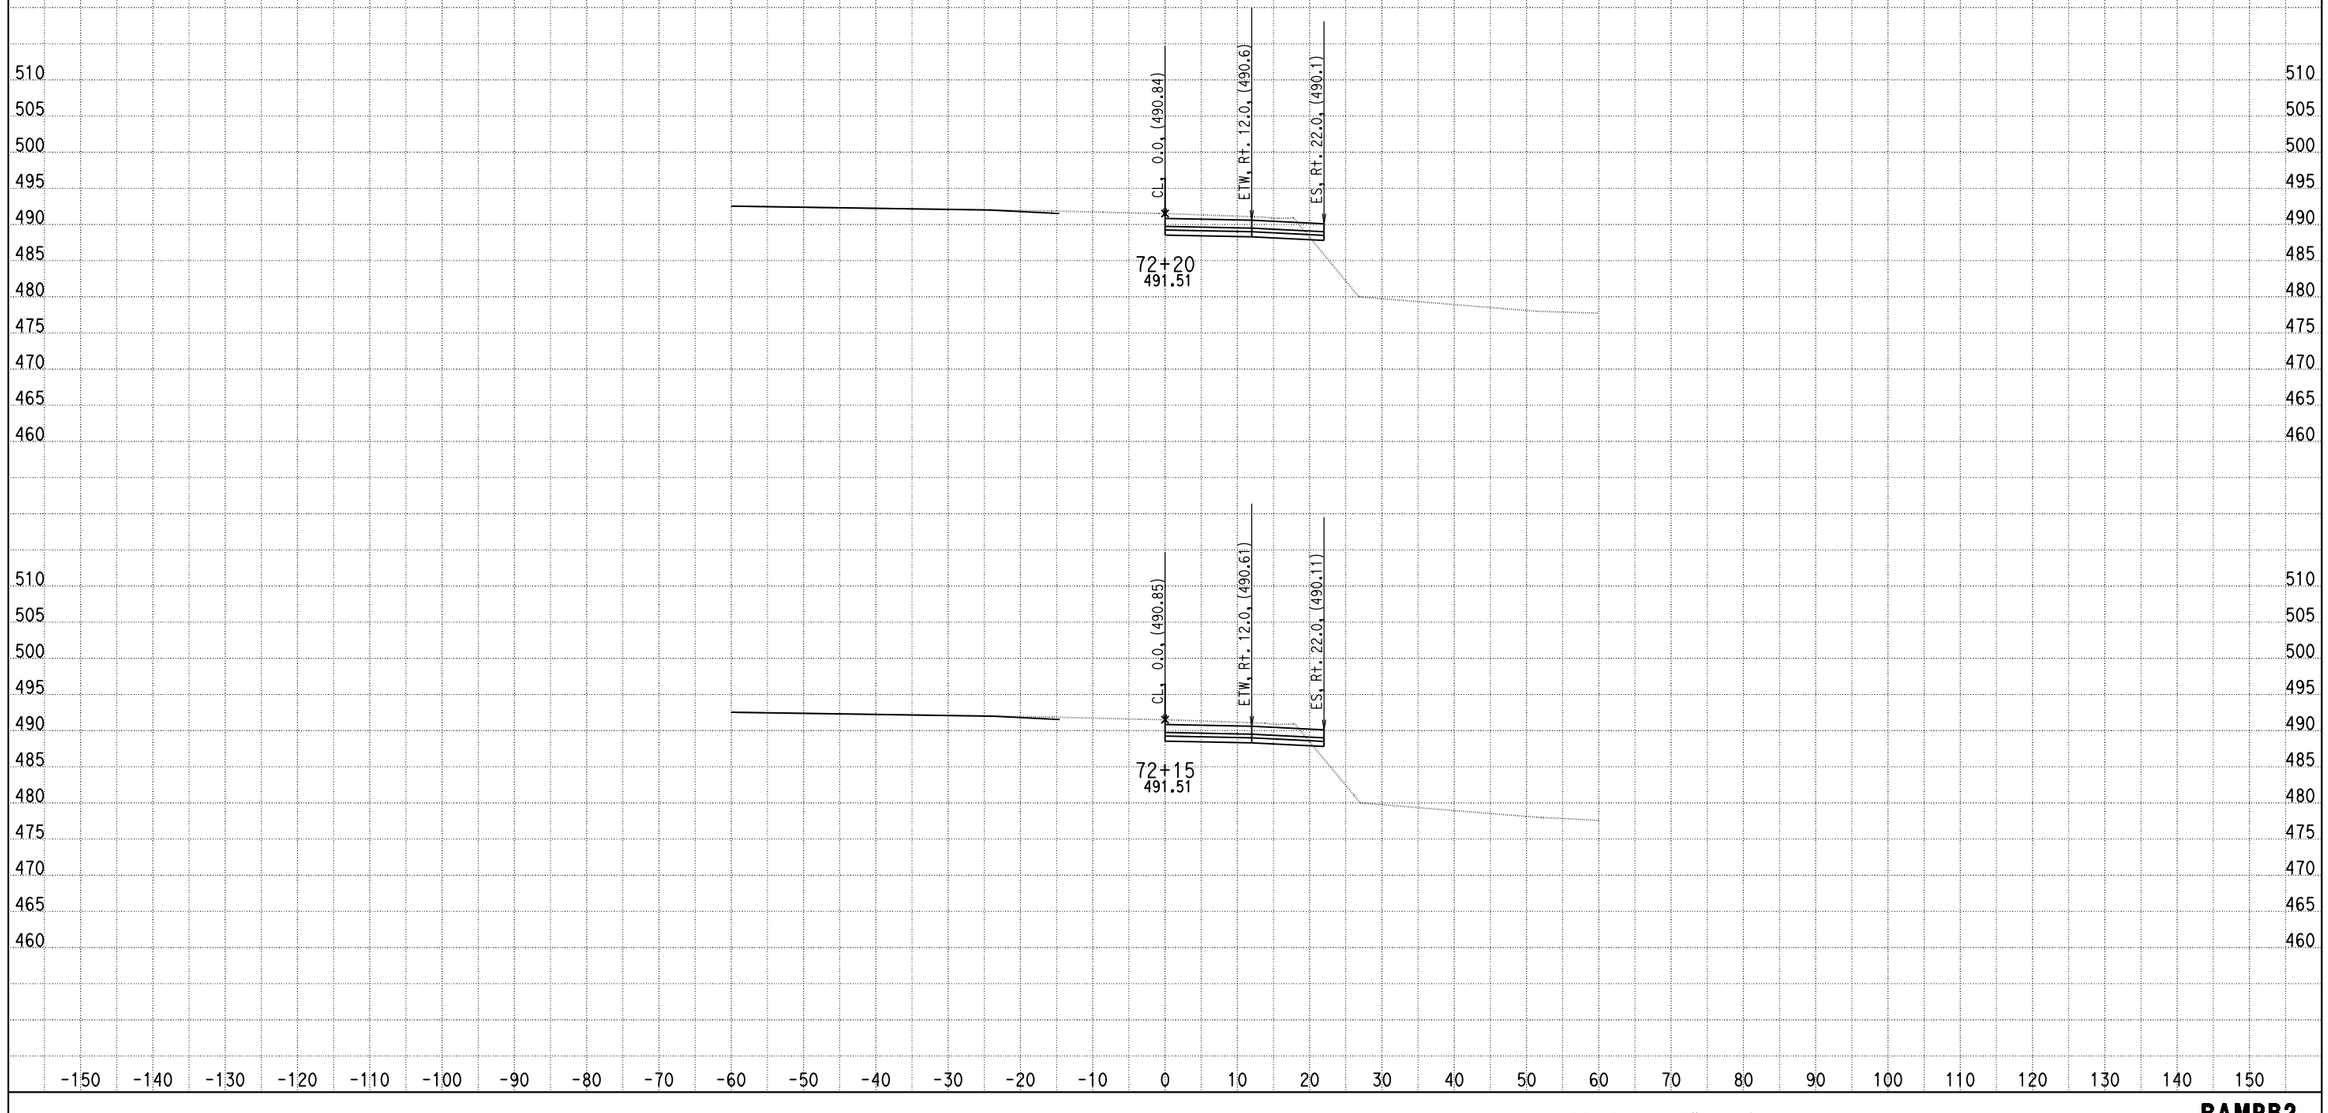

DATE: 4/9/2013

KC Project: 0818E File: C:\project\0818E\UPDATE-RAMP\hrb2-pro.ear

SCALE: 1" = 10' Horiz.
1" = 10' Vert.

All Dimensions are US Survey Feet

RAMPB2
CROSS SECTIONS

SHEET 29 OF XXX

DESIGN STUDY ONLY

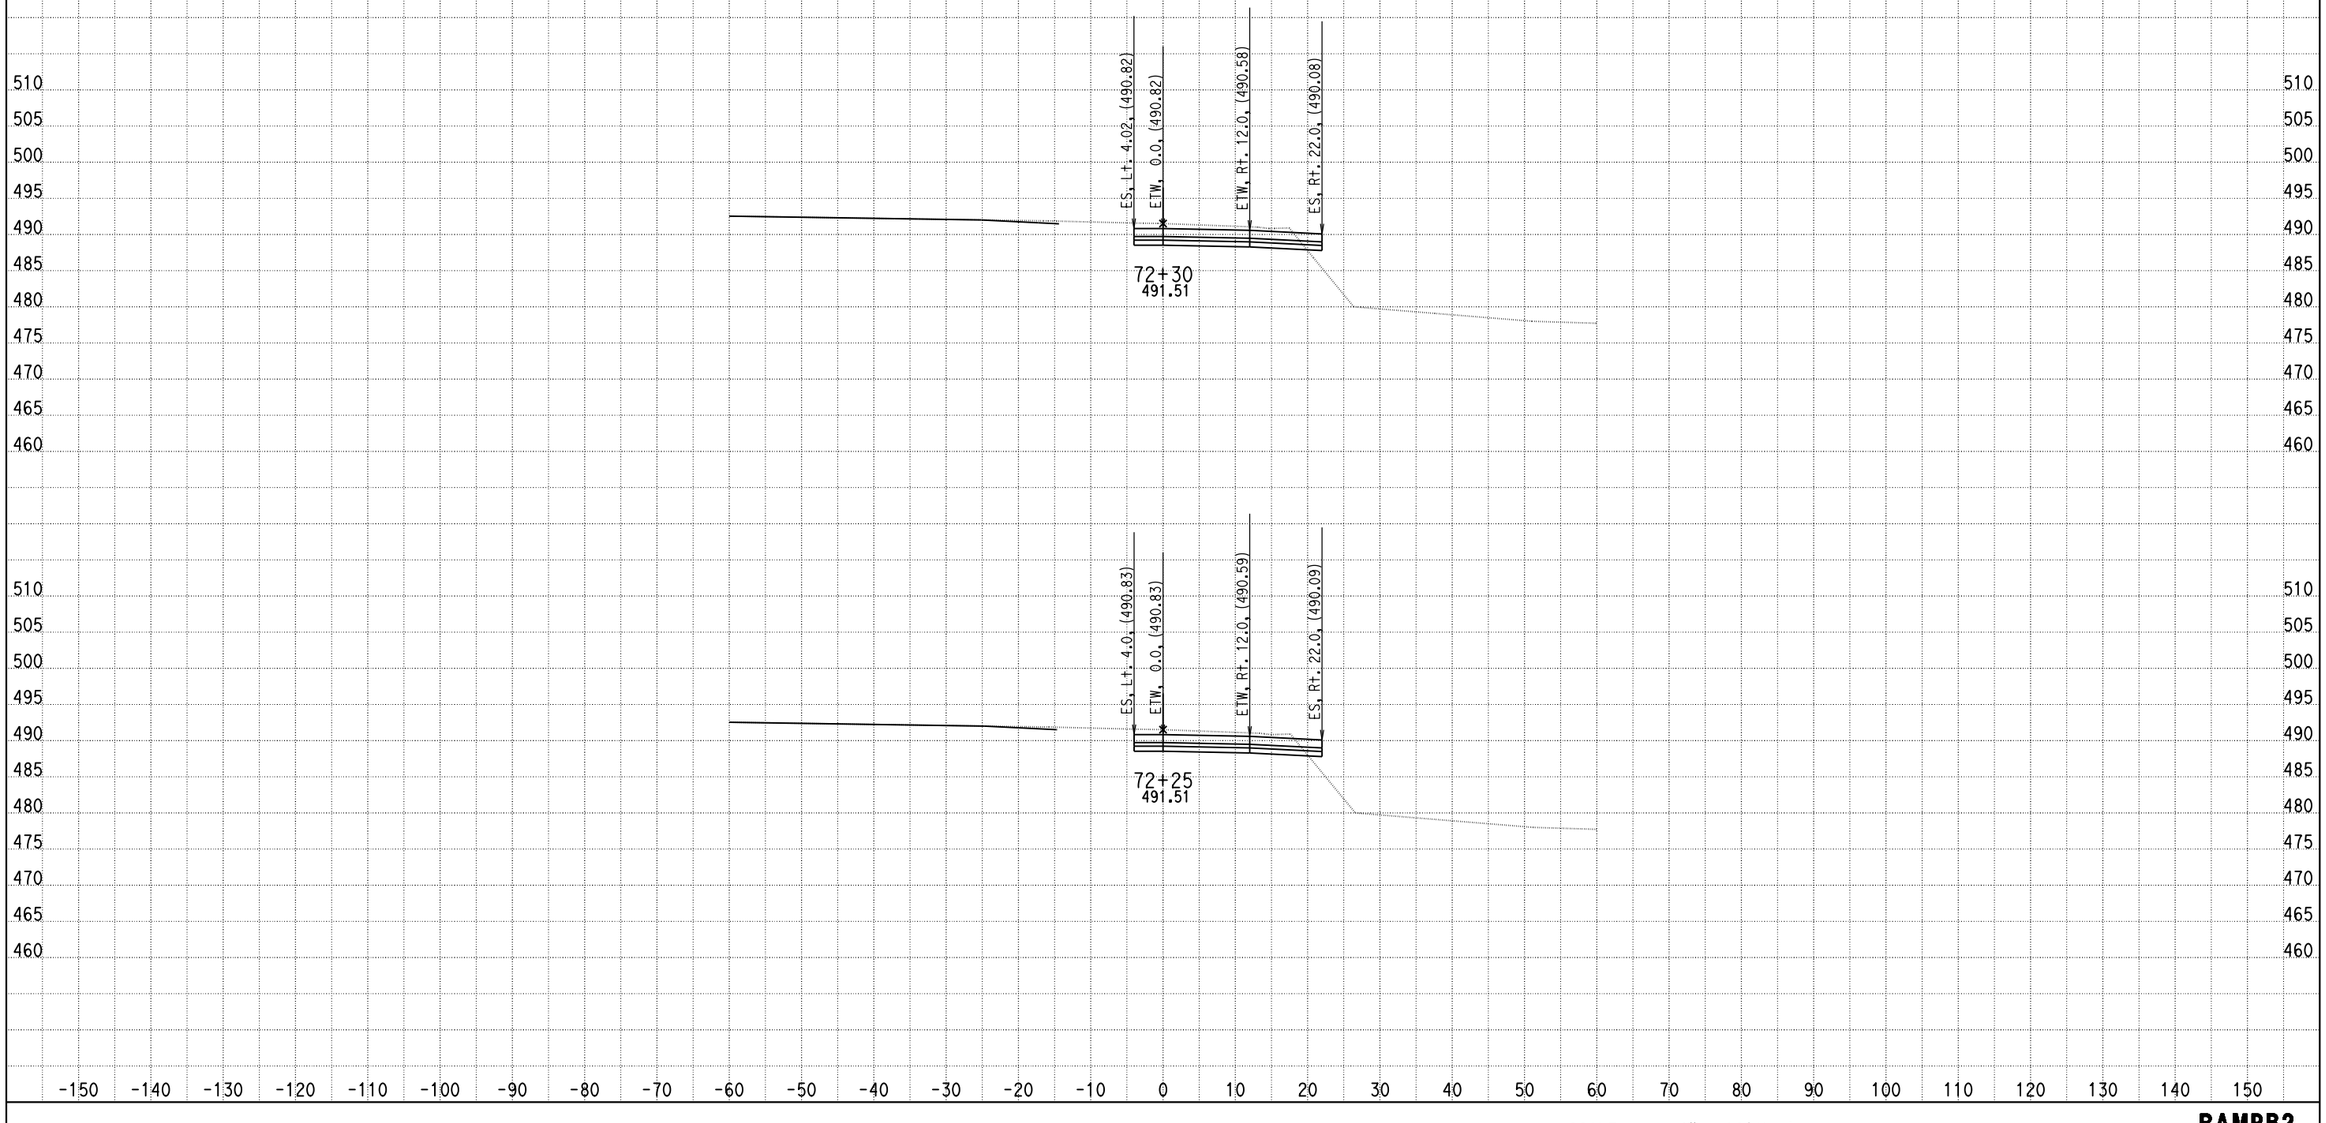

DATE: 4/9/2013

KC Project: 0818E File: C:\project\0818E\UPDATE-RAMP\hrb2-pro.ear

SCALE: 1" = 10' Horiz.
1" = 10' Vert.

All Dimensions are US Survey Feet

RAMPB2
CROSS SECTIONS

DESIGN STUDY ONLY

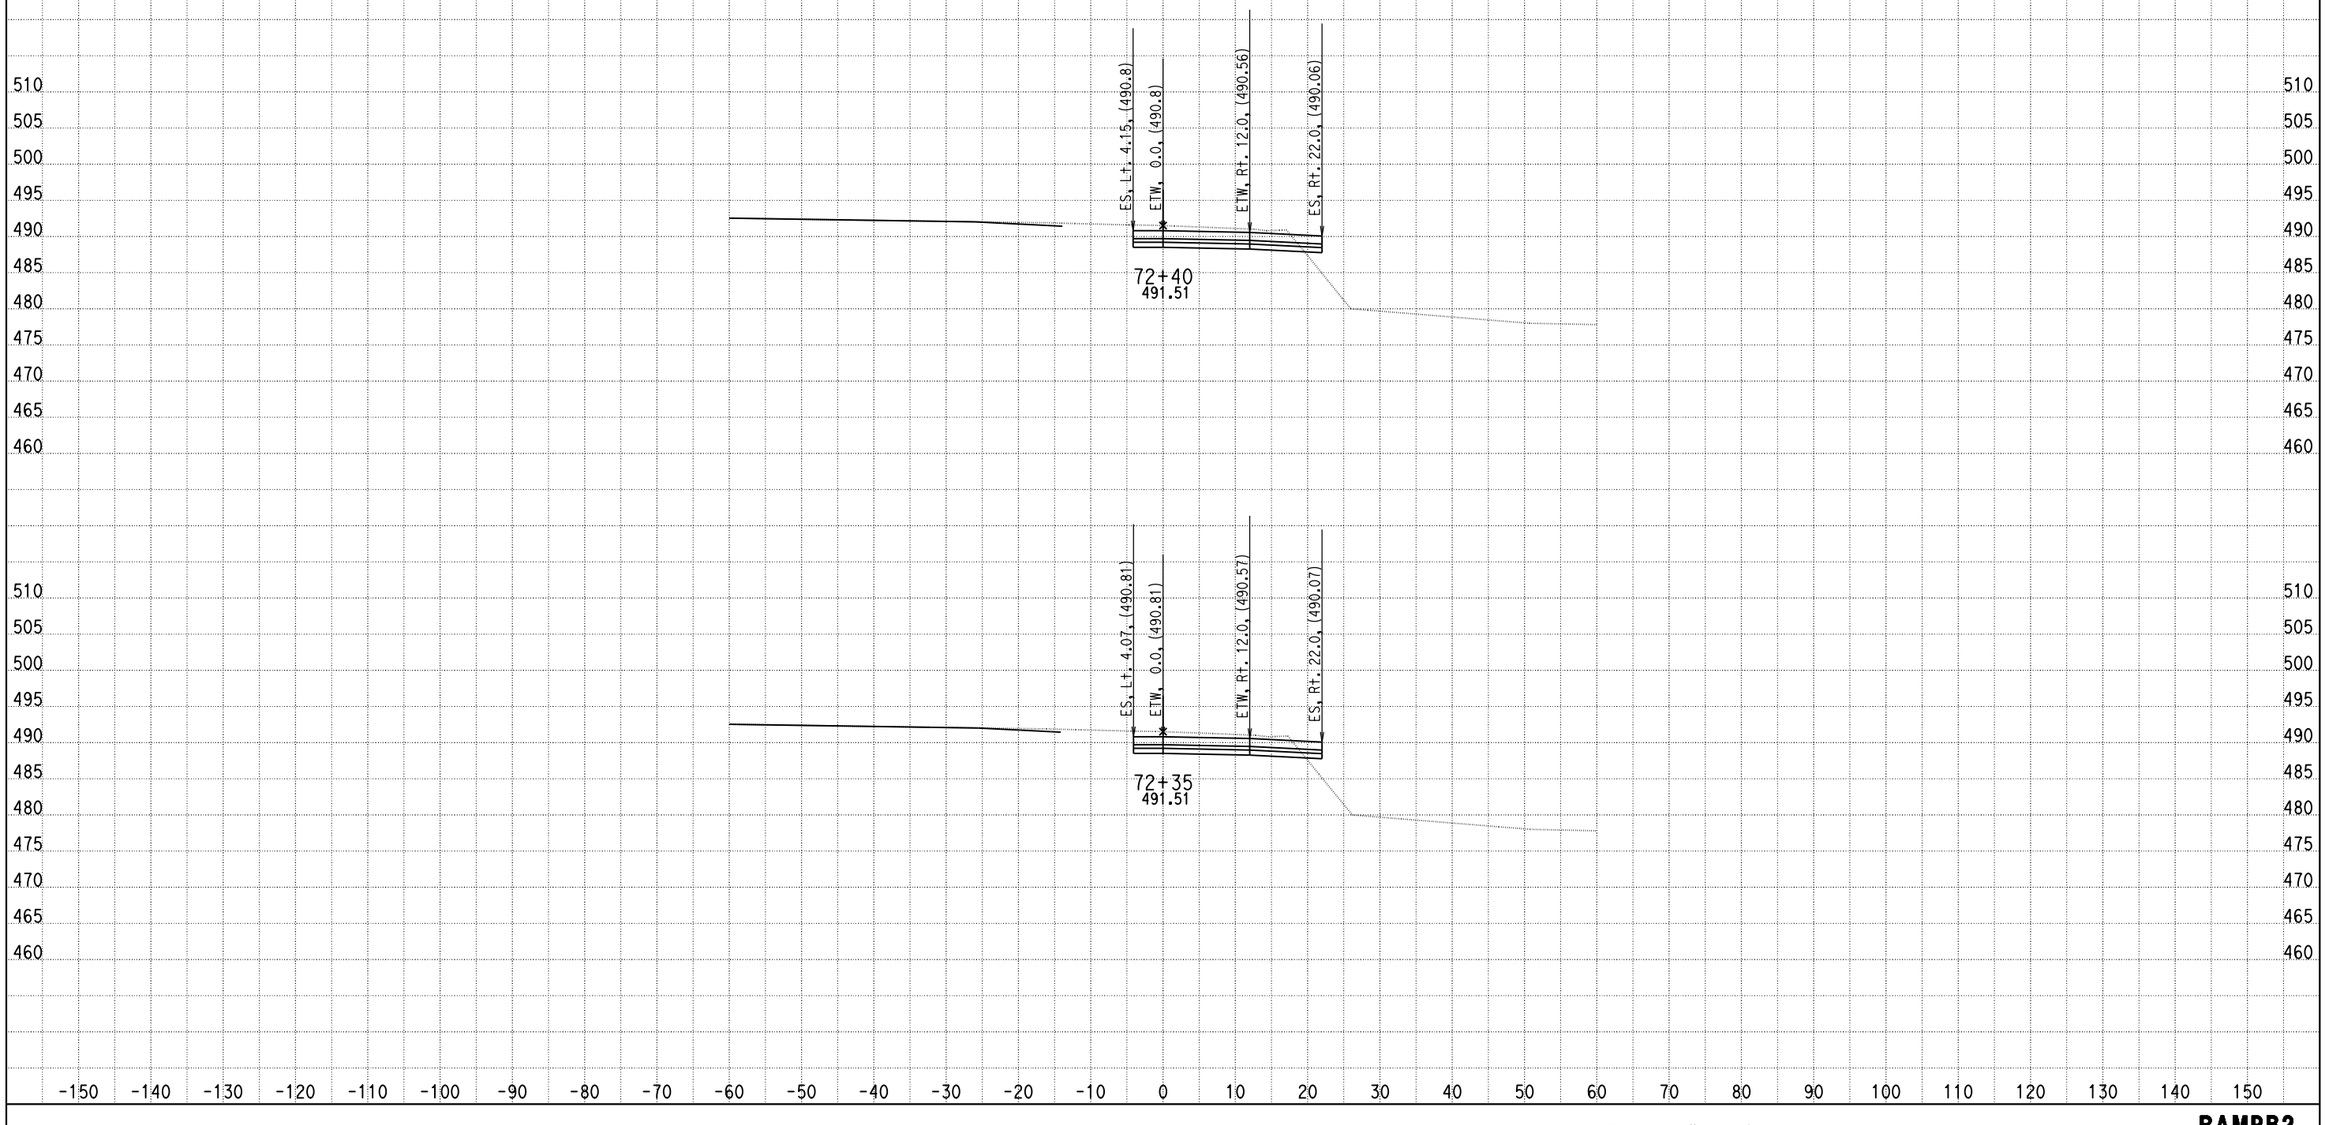

DATE: 4/9/2013

KC Project: 0818E File: C:\project\0818E\UPDATE-RAMP\hrb2-pro.ear

SCALE: 1" = 10' Horiz.
1" = 10' Vert.

All Dimensions are US Survey Feet

RAMPB2
CROSS SECTIONS

DESIGN STUDY ONLY

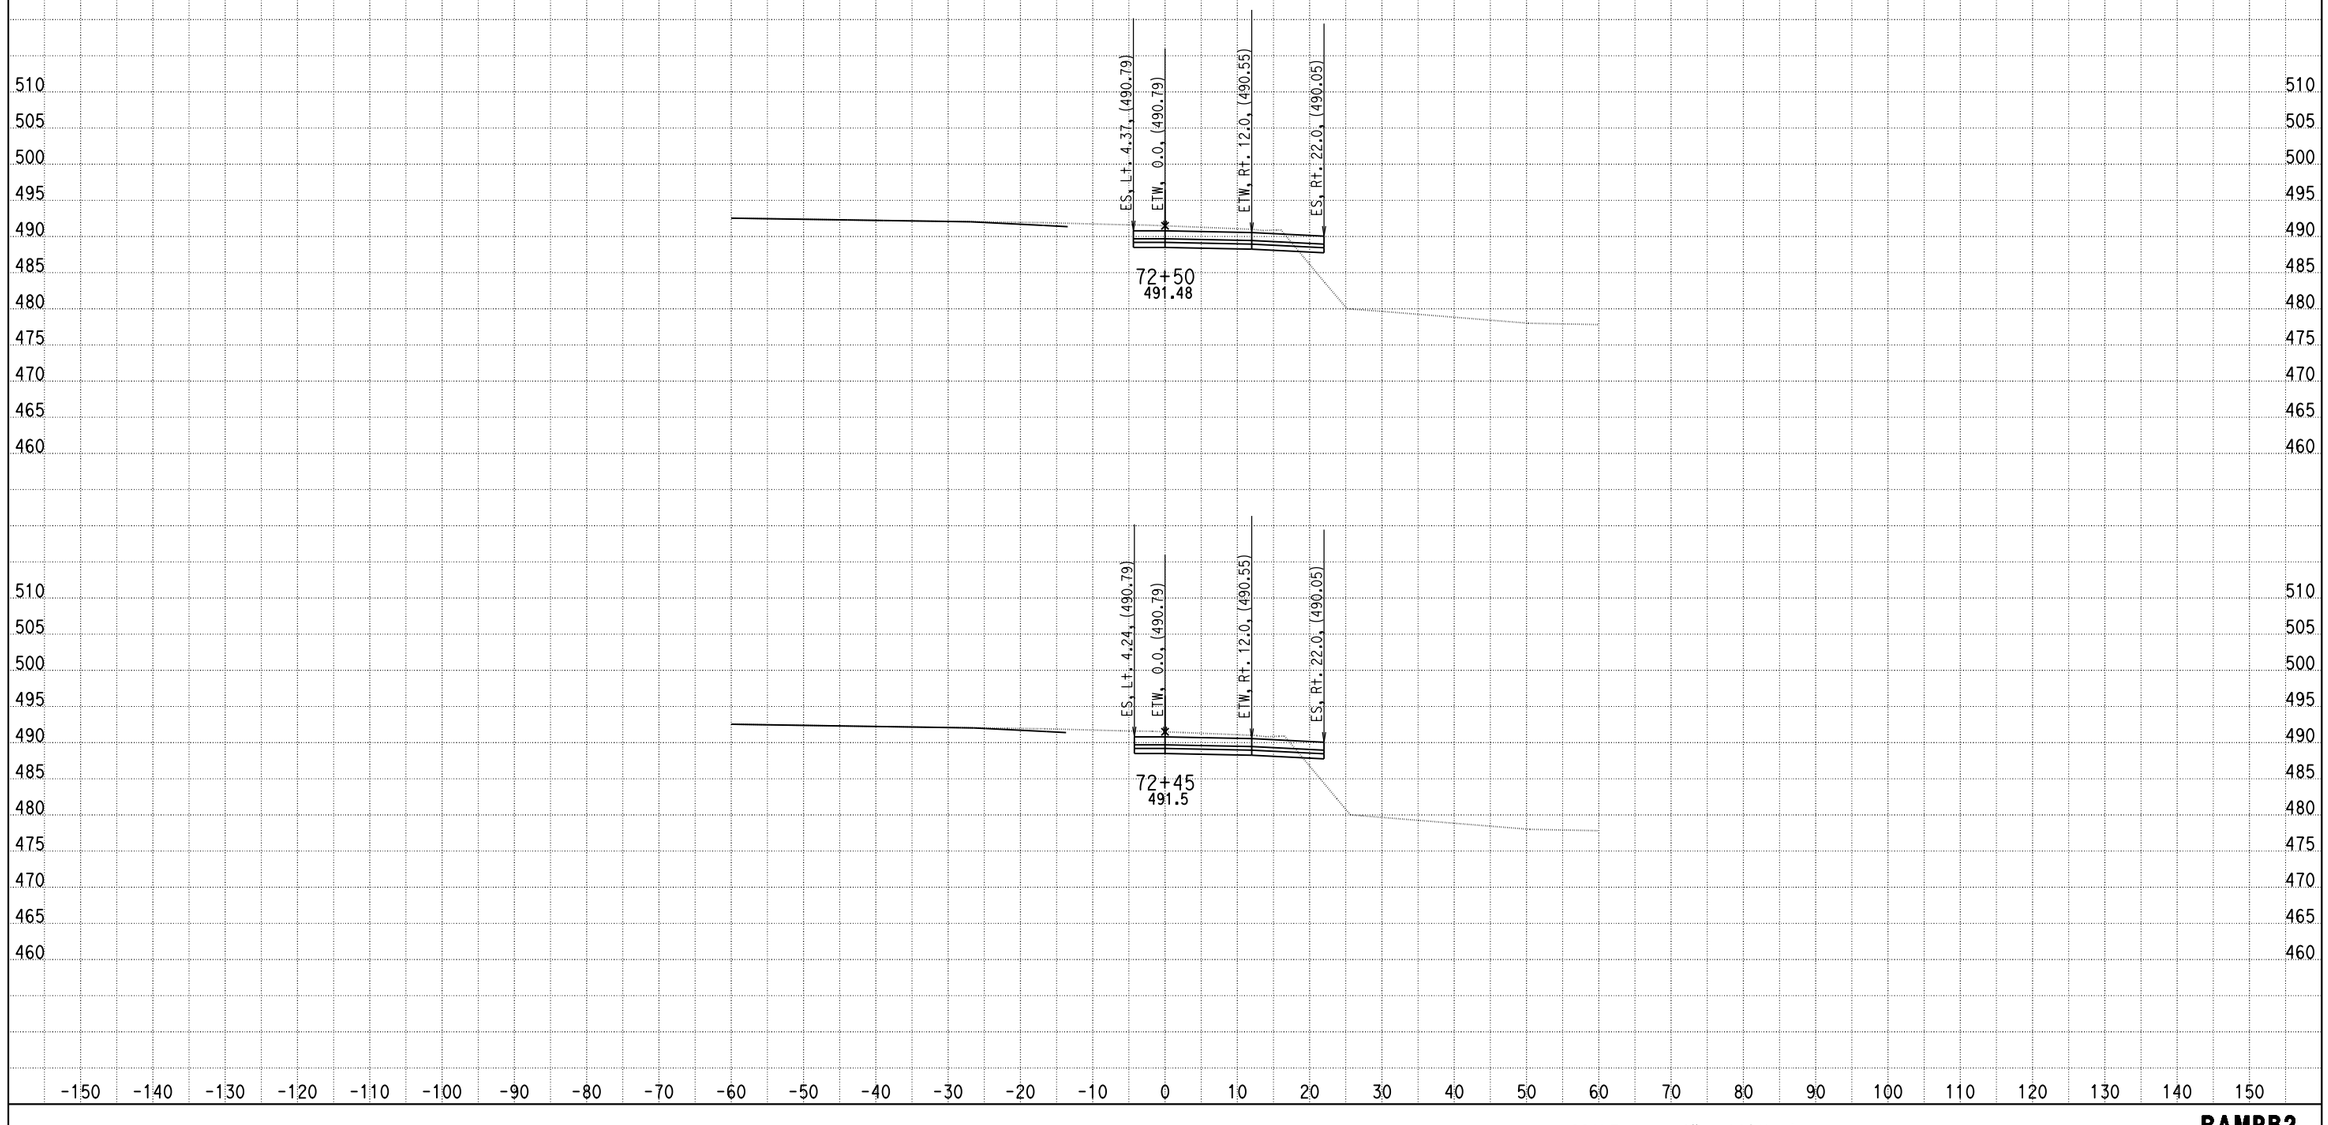

DATE: 4/9/2013

KC Project: 0818E File: C:\project\0818E\UPDATE-RAMP\hrb2-pro.ear

SCALE: 1" = 10' Horiz.
1" = 10' Vert.

All Dimensions are US Survey Feet

RAMPB2
CROSS SECTIONS

DESIGN STUDY ONLY

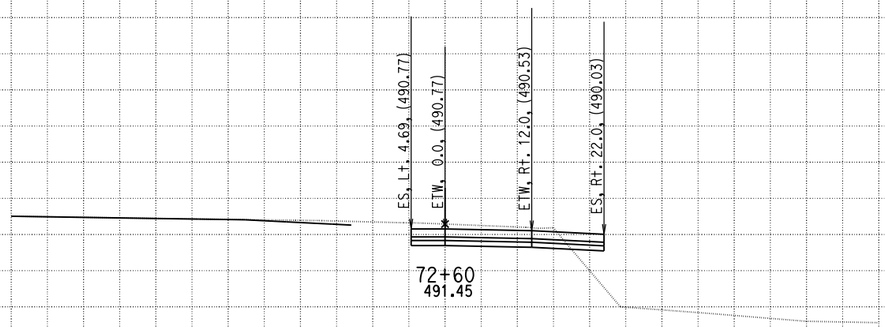

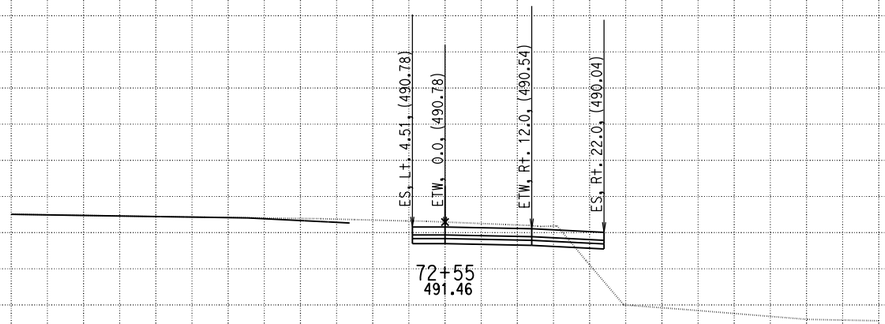

510 505 500 495 490 485 480 475 470 465 460

-150 -140 -130 -120 -110 -100 -90 -80 -70 -60 -50 -40 -30 -20 -10 0 10 20 30 40 50 60 70 80 90 100 110 120 130 140 150

DATE: 4/9/2013

KC Project: 0818E File: C:\project\0818E\UPDATE-RAMP\hrb2-pro.ear

SCALE: 1" = 10' Horiz.
1" = 10' Vert.

All Dimensions are US Survey Feet

RAMPB2
CROSS SECTIONS

DESIGN STUDY ONLY

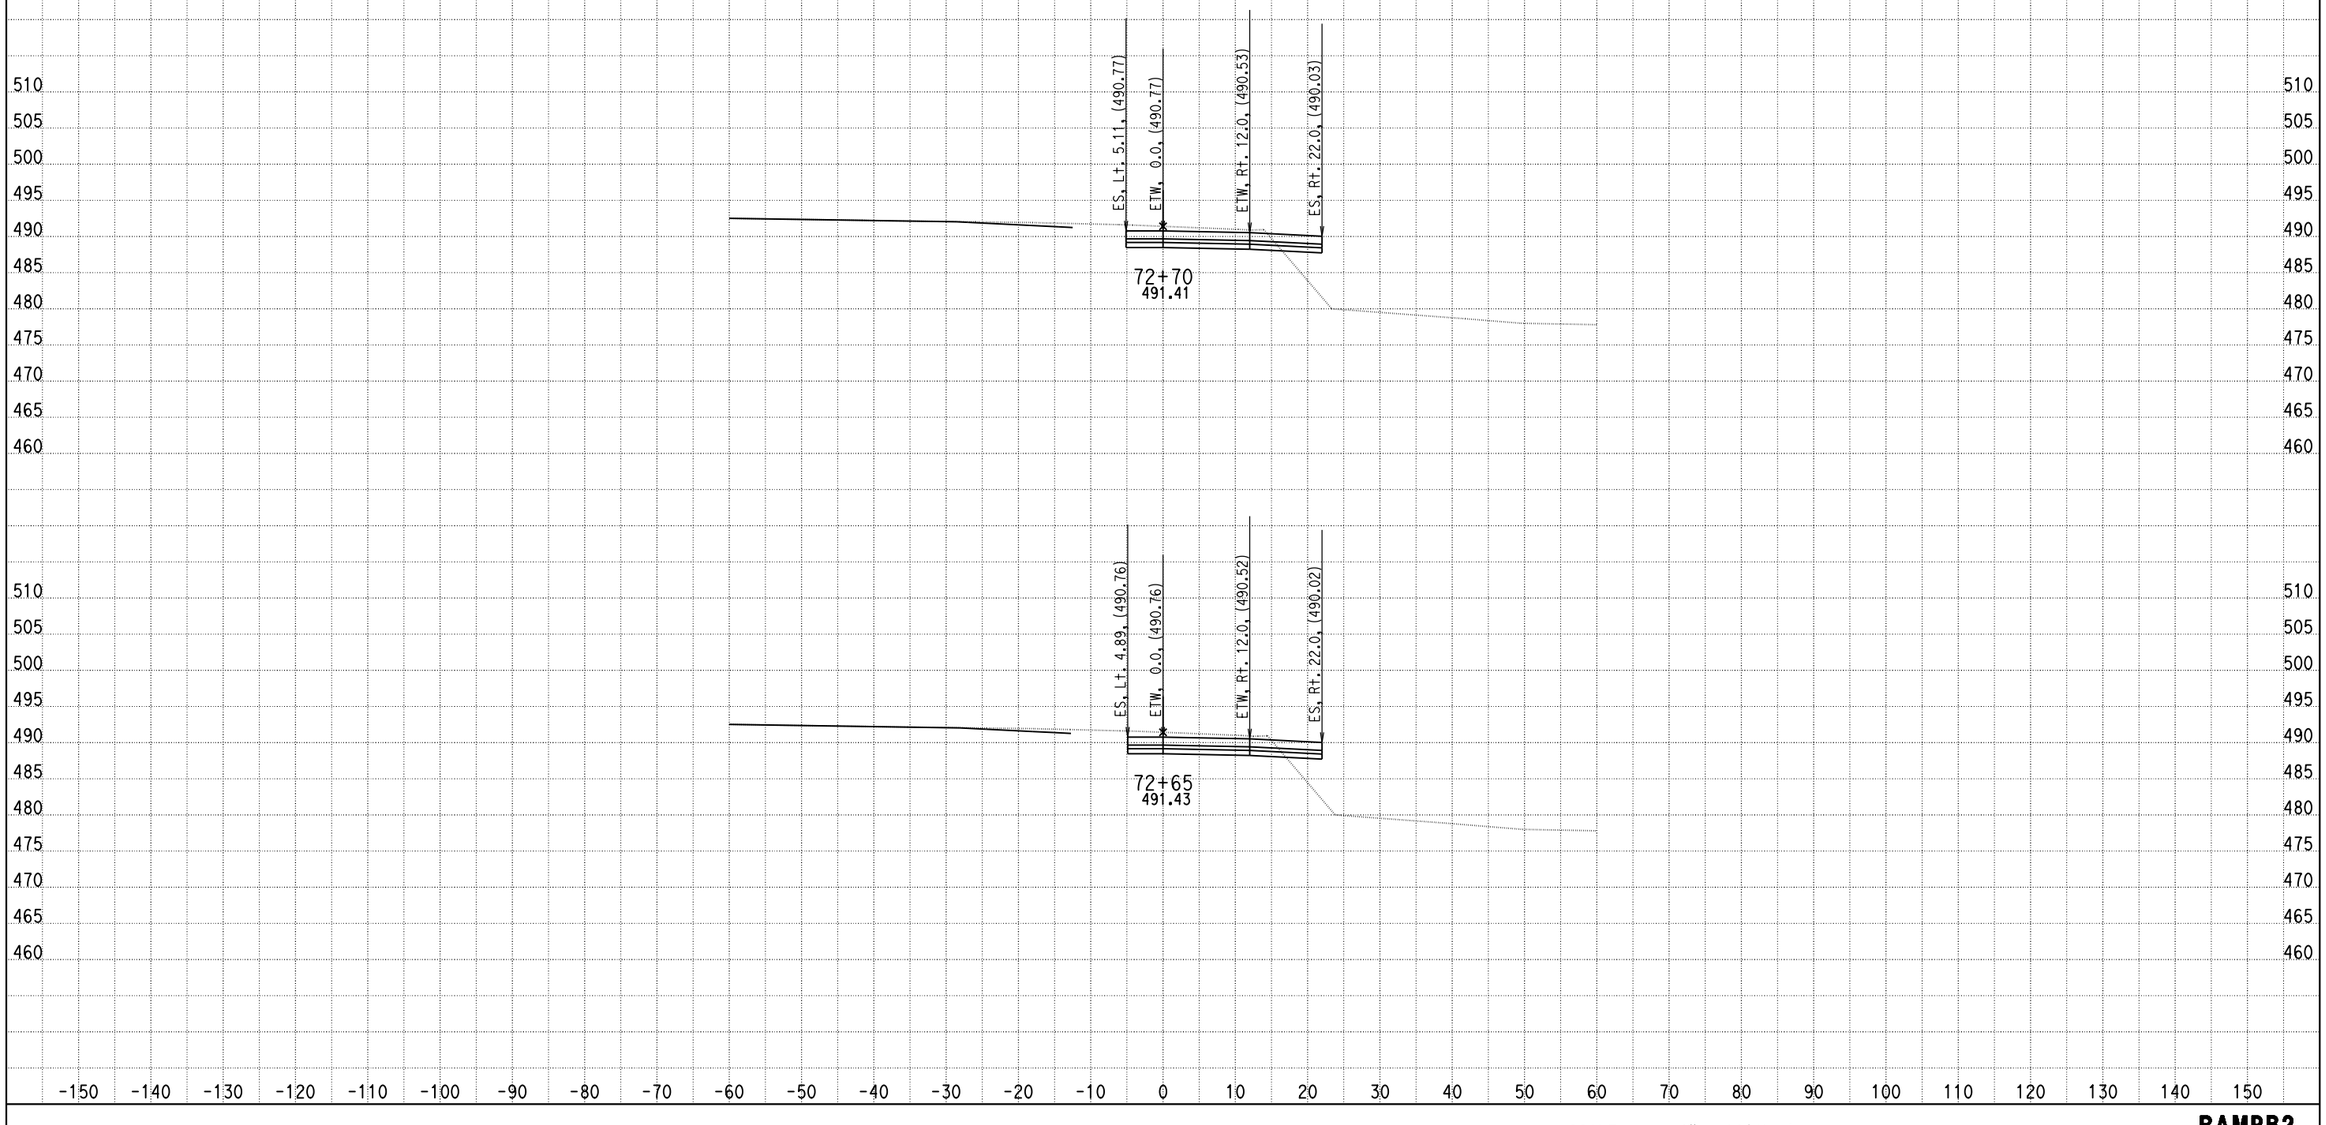

DATE: 4/9/2013

KC Project: 0818E File: C:\project\0818E\UPDATE-RAMP\hrb2-pro.ear

SCALE: 1" = 10' Horiz.
1" = 10' Vert.

All Dimensions are US Survey Feet

RAMPB2
CROSS SECTIONS

DESIGN STUDY ONLY

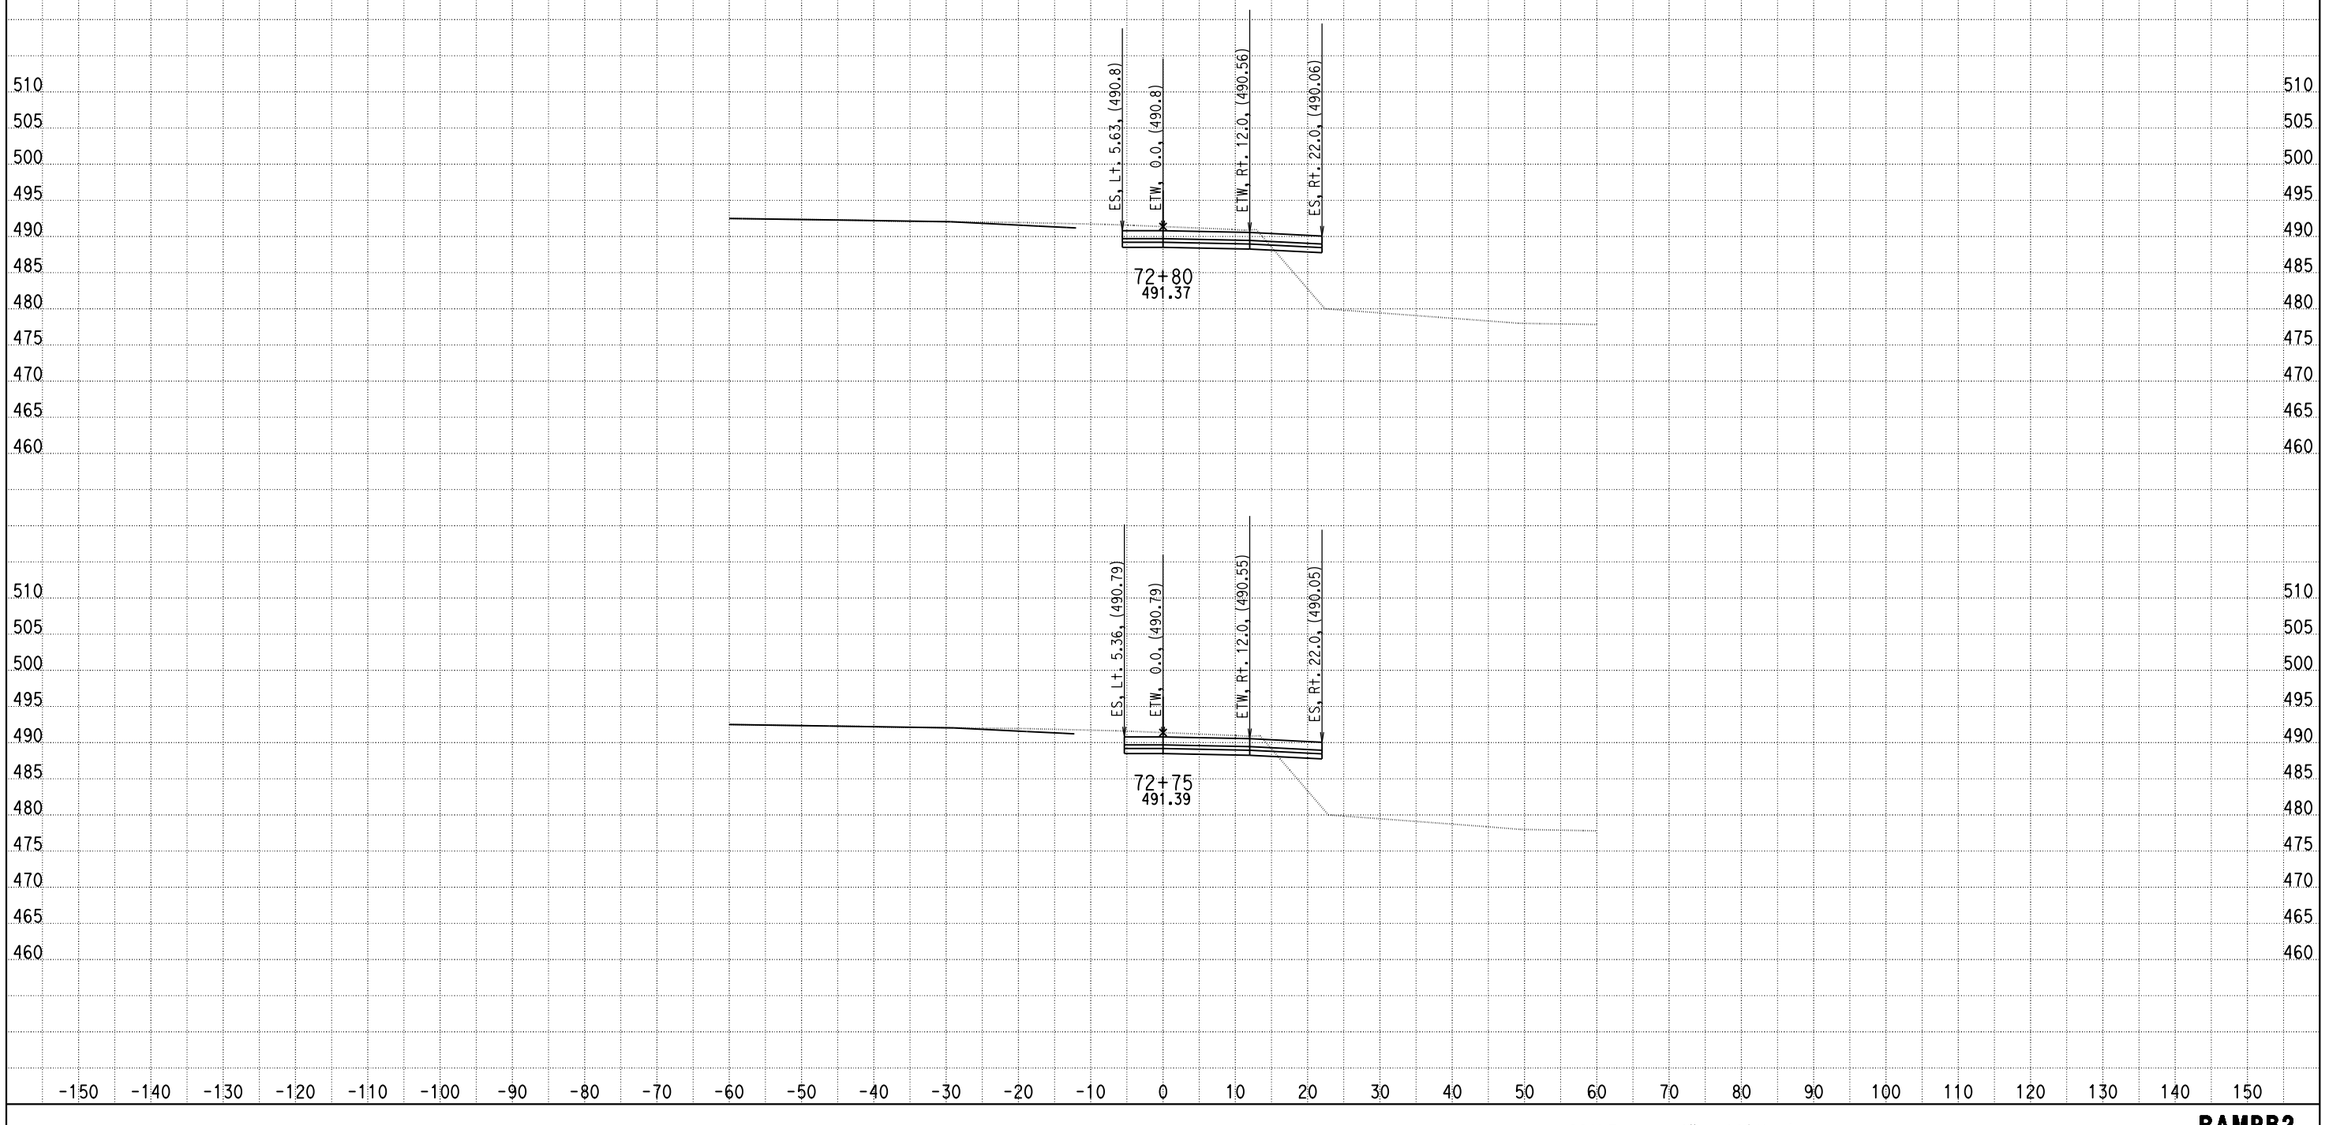

DATE: 4/9/2013

KC Project: 0818E File: C:\project\0818E\UPDATE-RAMP\hrb2-pro.ear

SCALE: 1" = 10' Horiz.
1" = 10' Vert.

All Dimensions are US Survey Feet

RAMPB2
CROSS SECTIONS

DESIGN STUDY ONLY

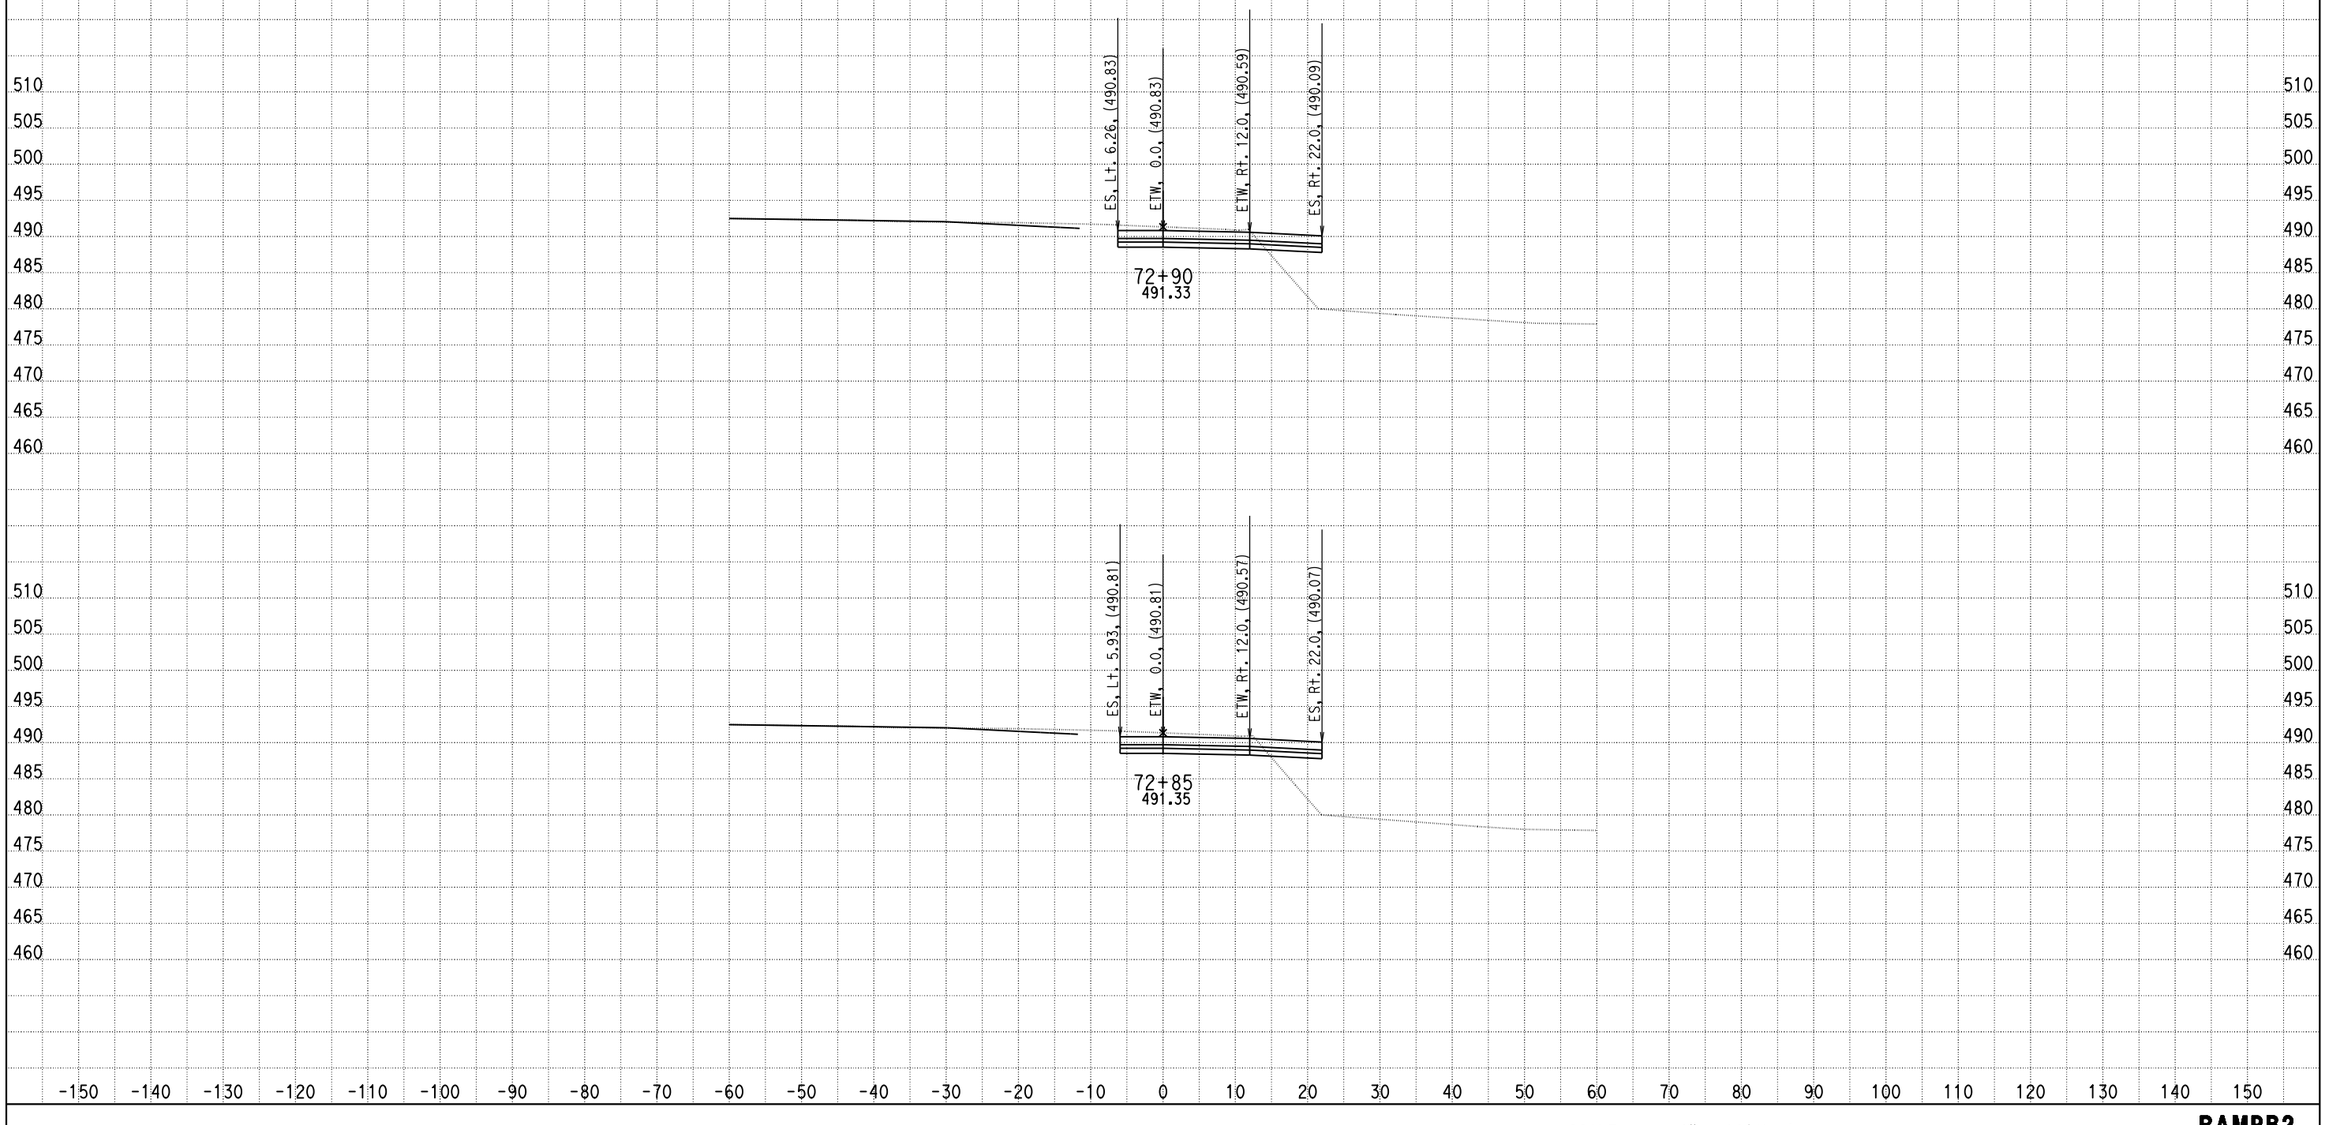

DATE: 4/9/2013

KC Project: 0818E File: C:\project\0818E\UPDATE-RAMP\hrb2-pro.ear

SCALE: 1" = 10' Horiz.
1" = 10' Vert.

All Dimensions are US Survey Feet

RAMPB2
CROSS SECTIONS

DESIGN STUDY ONLY

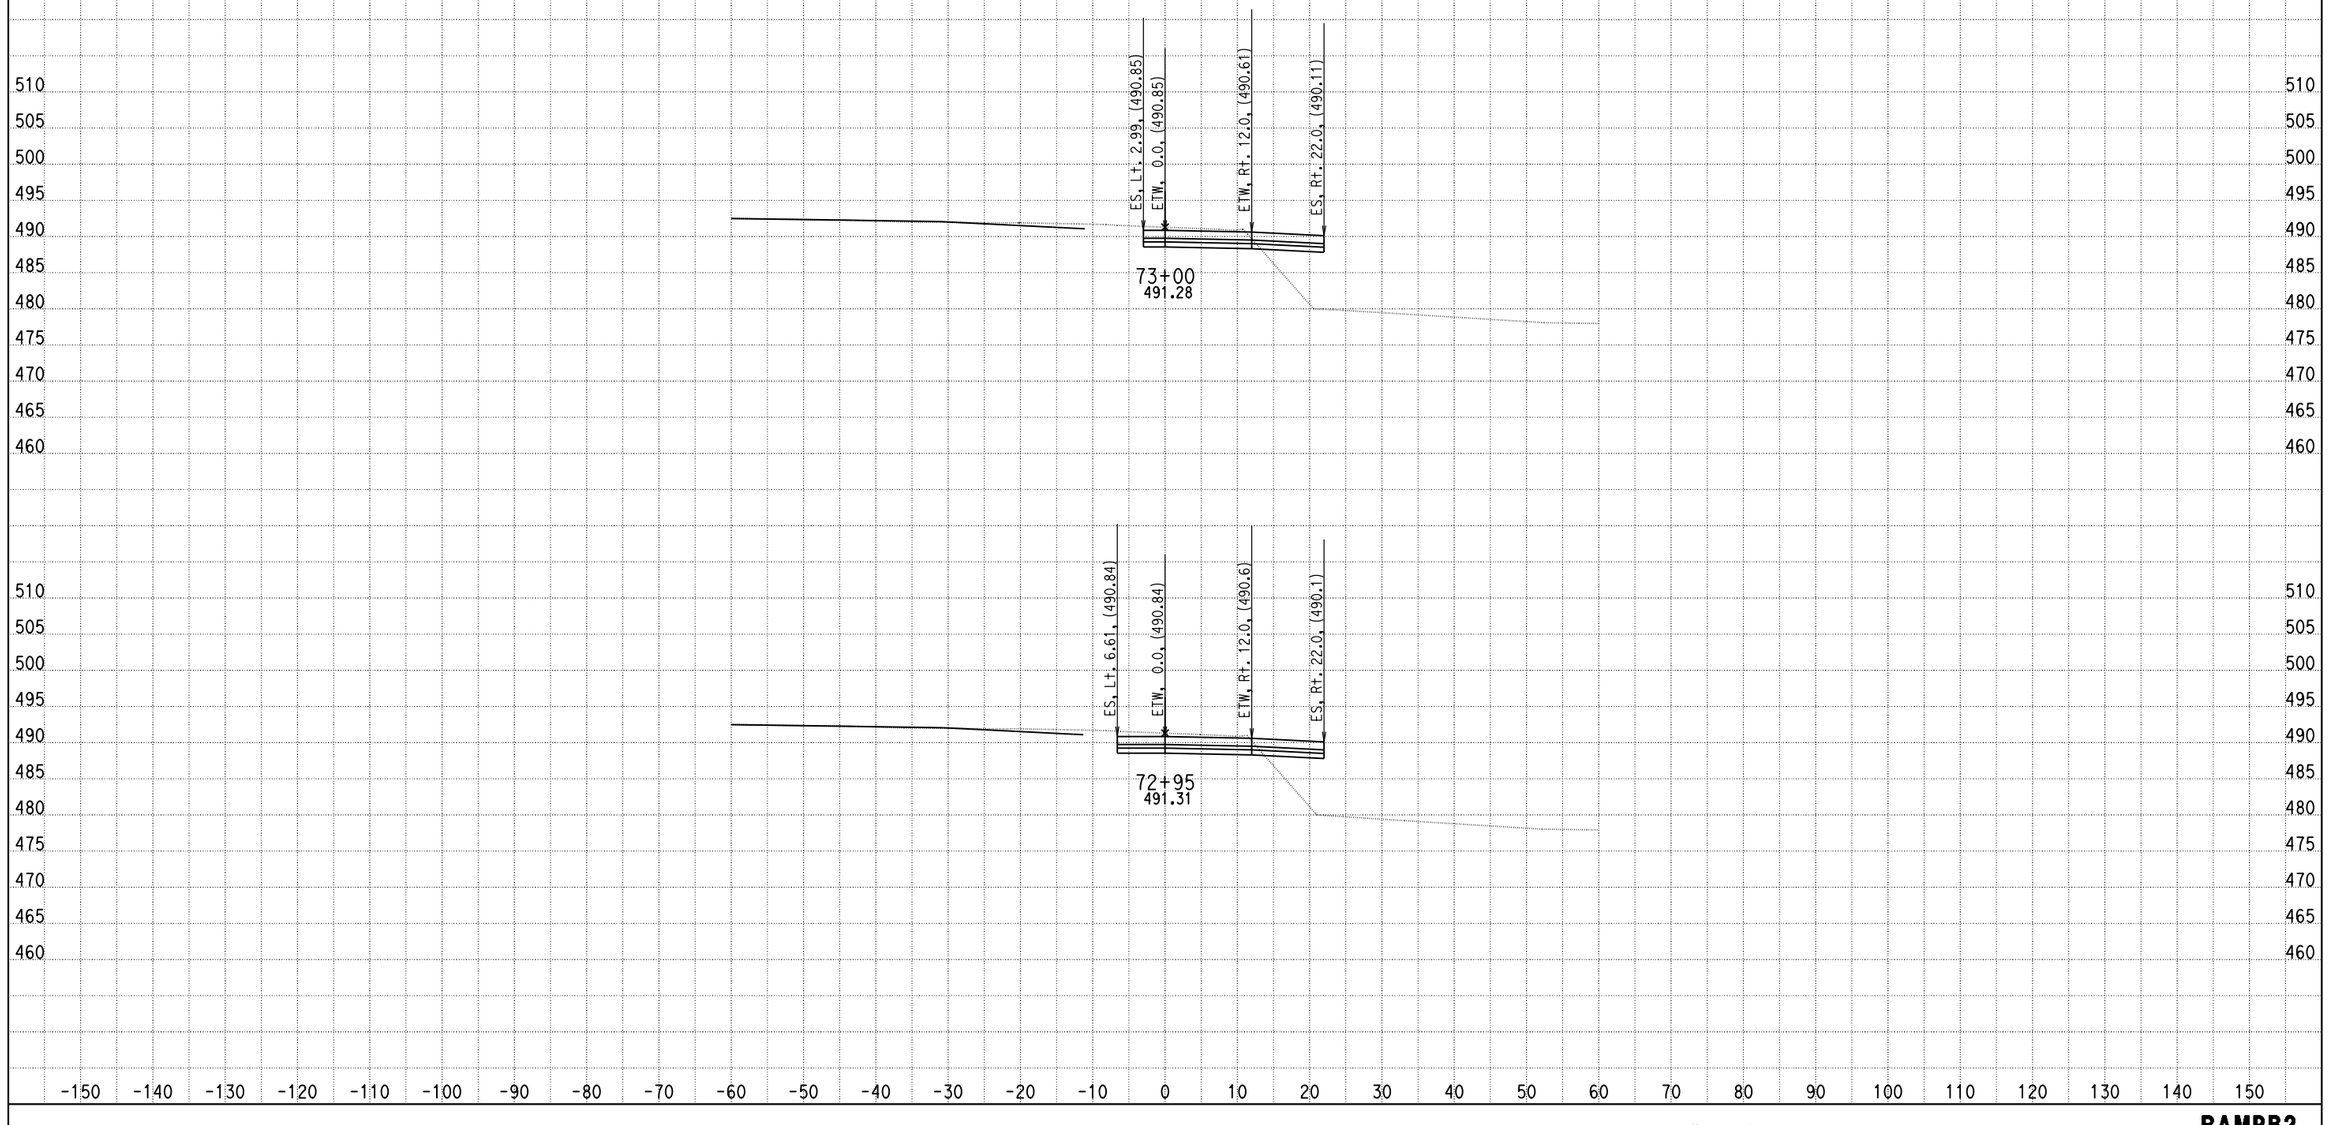

DATE: 4/9/2013

KC Project: 0818E File: C:\project\0818E\UPDATE-RAMP\hrb2-pro.ear

SCALE: 1" = 10' Horiz.
1" = 10' Vert.

All Dimensions are US Survey Feet

RAMPB2
CROSS SECTIONS

DESIGN STUDY ONLY

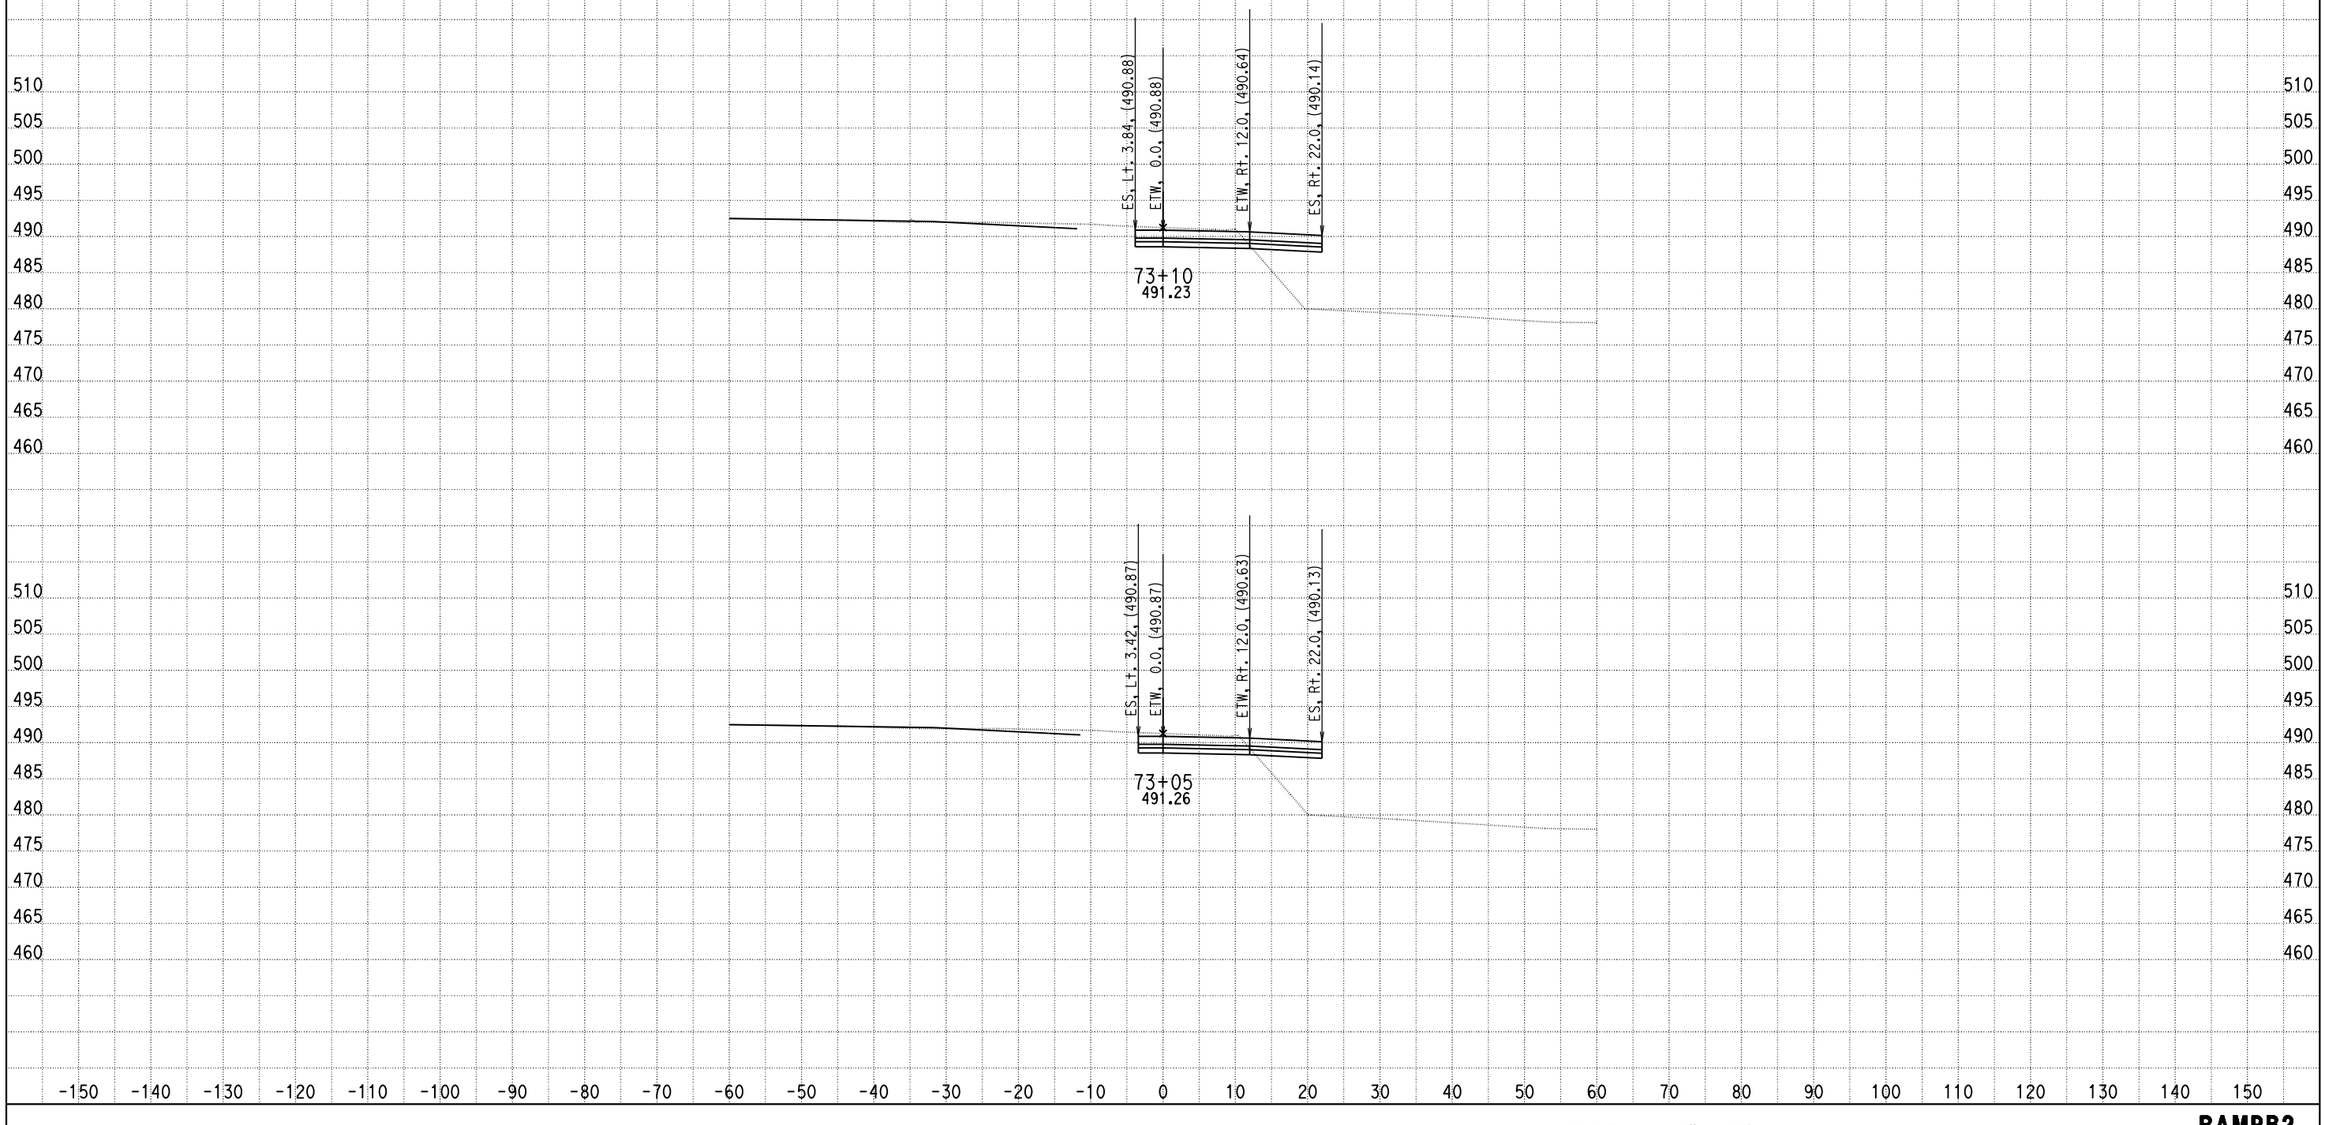

DATE: 4/9/2013

KC Project: 0818E File: C:\project\0818E\UPDATE-RAMP\hrb2-pro.ear

SCALE: 1" = 10' Horiz.
1" = 10' Vert.

All Dimensions are US Survey Feet

RAMPB2
CROSS SECTIONS

DESIGN STUDY ONLY

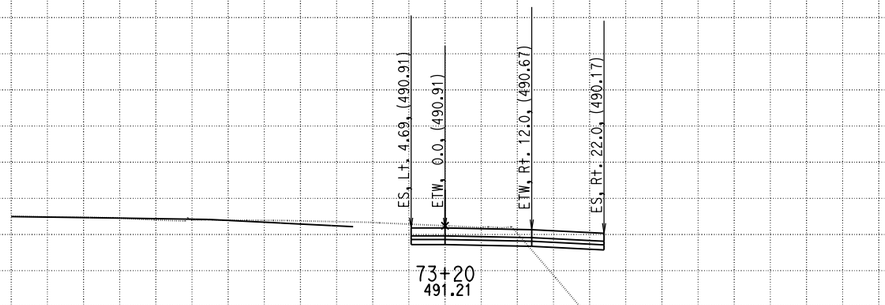

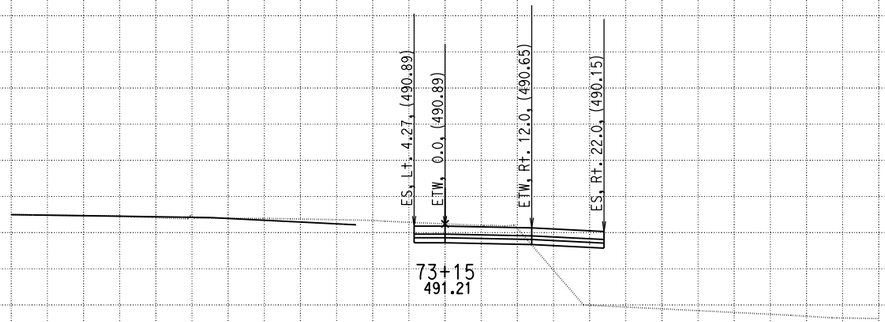

DATE: 4/9/2013

KC Project: 0818E File: C:\project\0818E\UPDATE-RAMP\hrb2-pro.ear

SCALE: 1" = 10' Horiz.
1" = 10' Vert.

All Dimensions are US Survey Feet

RAMPB2
CROSS SECTIONS

DESIGN STUDY ONLY

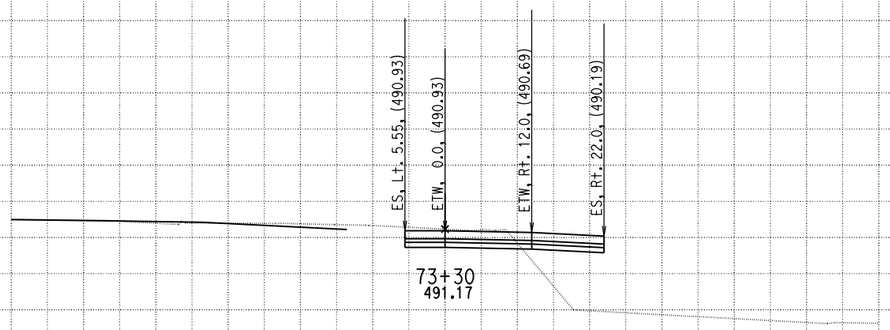

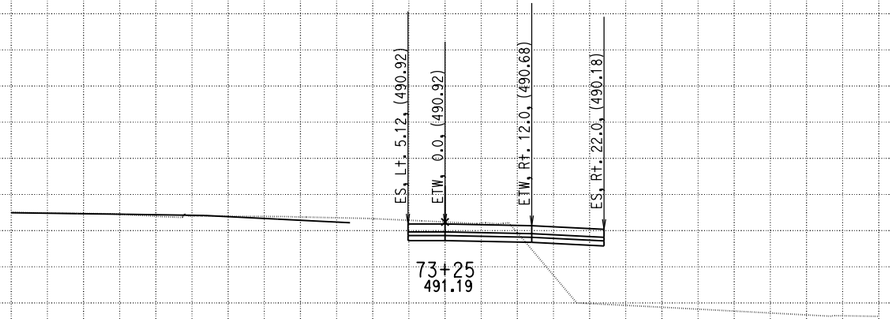

DATE: 4/9/2013

KC Project: 0818E File: C:\project\0818E\UPDATE-RAMP\hrb2-pro.ear

SCALE: 1" = 10' Horiz.
1" = 10' Vert.

All Dimensions are US Survey Feet

RAMPB2
CROSS SECTIONS

SHEET 40 OF XXX

DESIGN STUDY ONLY

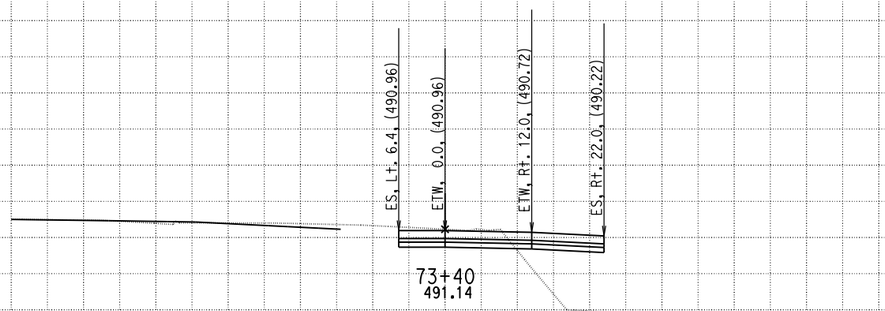

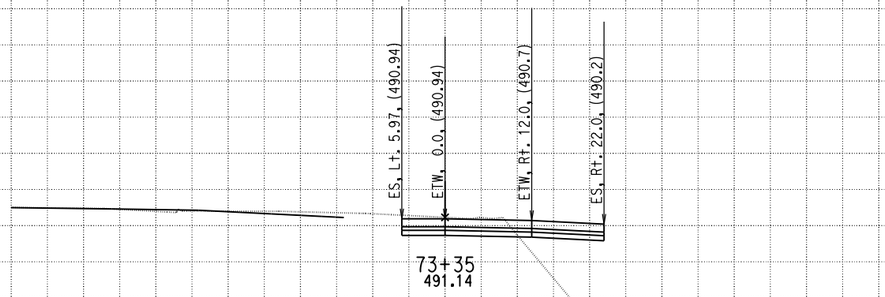

DATE: 4/9/2013

KC Project: 0818E File: C:\project\0818E\UPDATE-RAMP\hrb2-pro.ear

SCALE: 1" = 10' Horiz.
1" = 10' Vert.

All Dimensions are US Survey Feet

RAMPB2
CROSS SECTIONS
SHEET 41 OF XXX

DESIGN STUDY ONLY

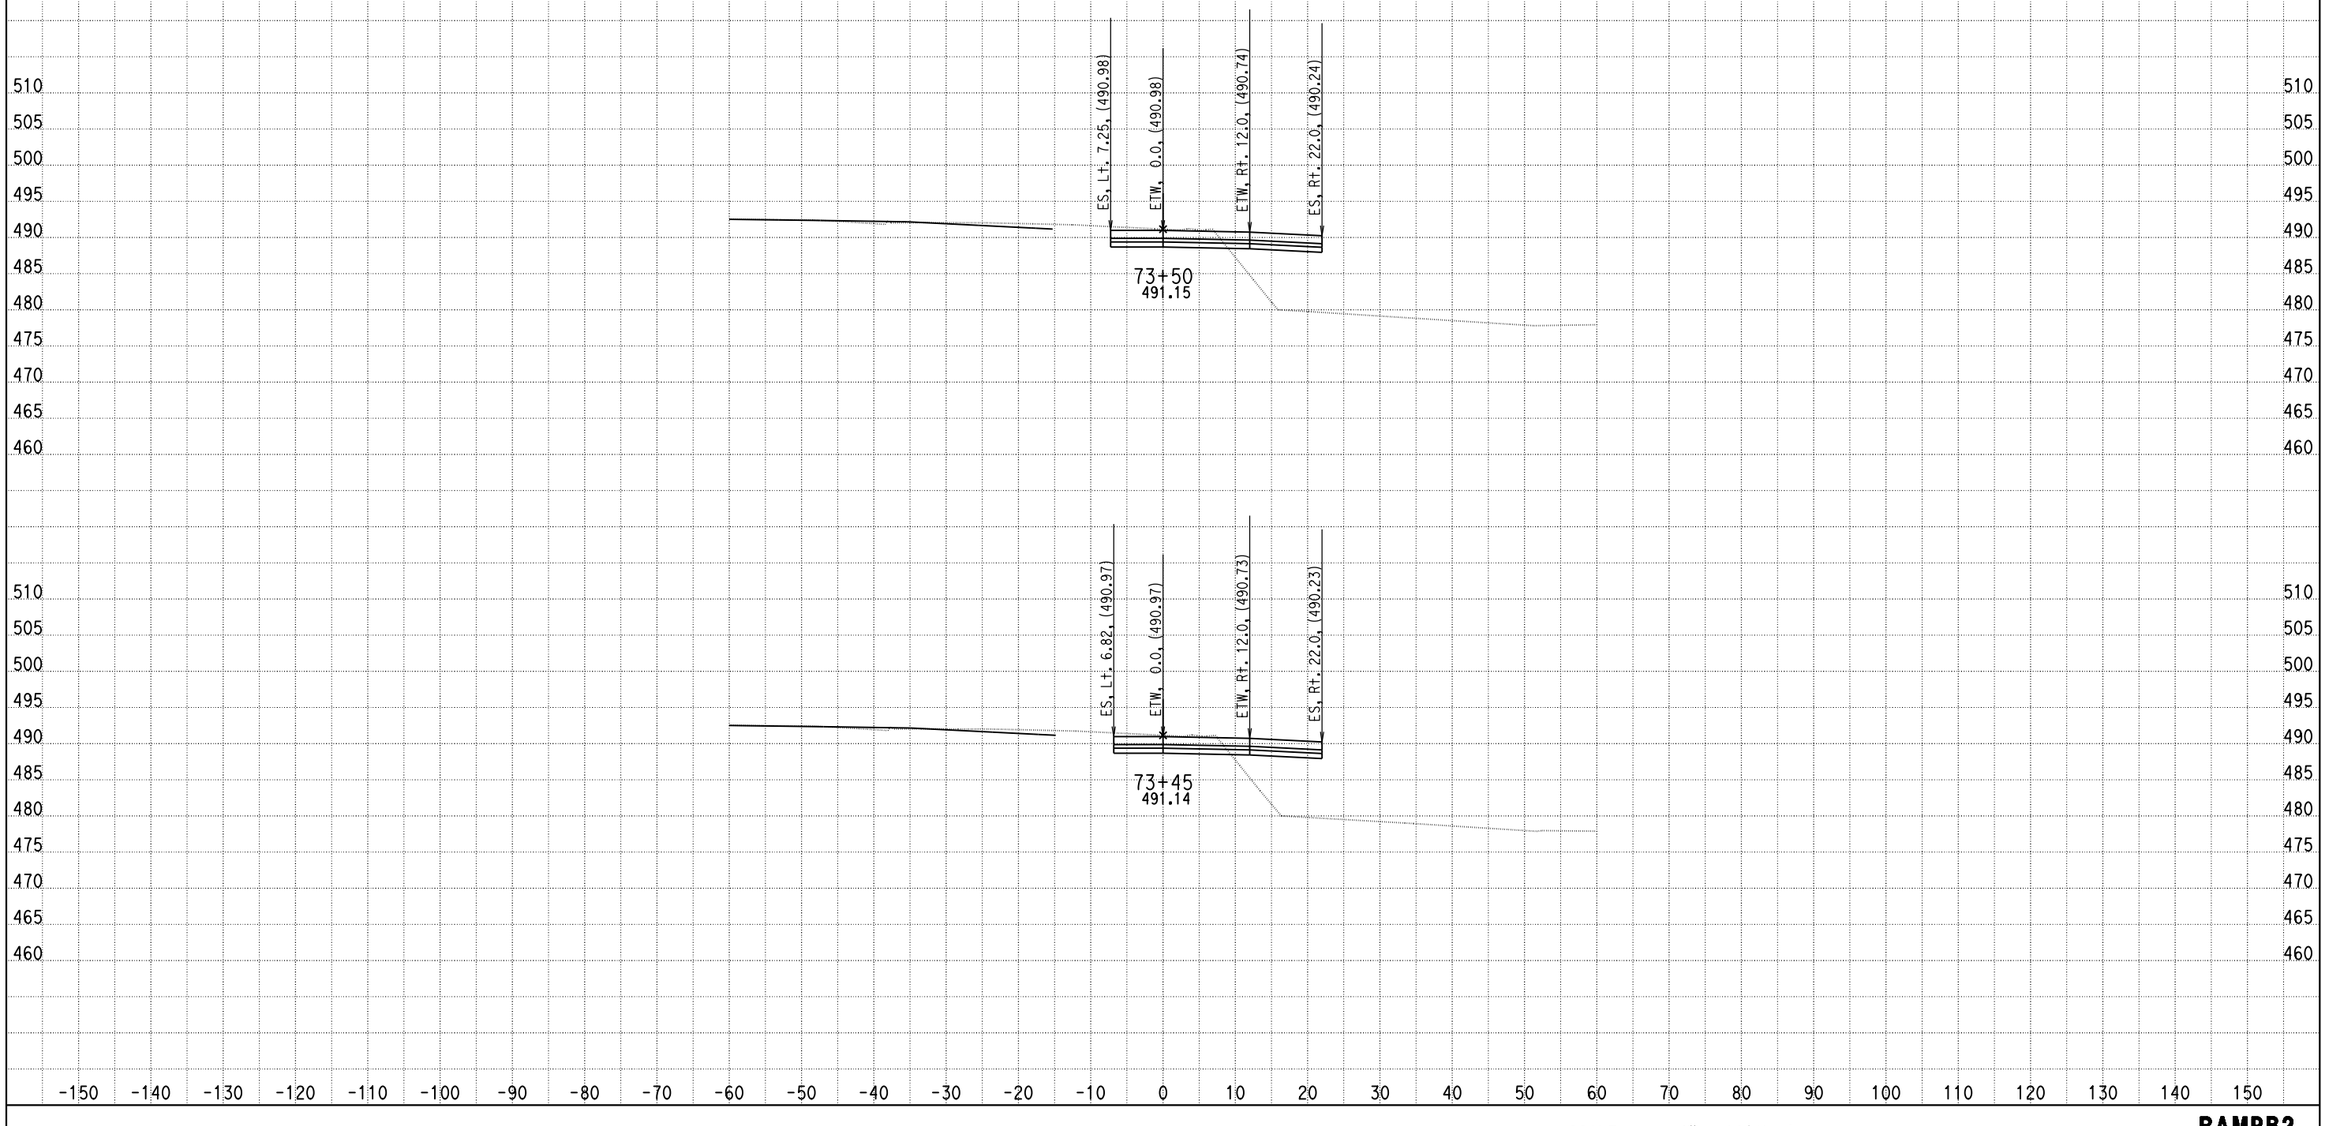

DATE: 4/9/2013

KC Project: 0818E File: C:\project\0818E\UPDATE-RAMP\hrb2-pro.ear

SCALE: 1" = 10' Horiz.
1" = 10' Vert.

All Dimensions are US Survey Feet

RAMPB2
CROSS SECTIONS

DESIGN STUDY ONLY

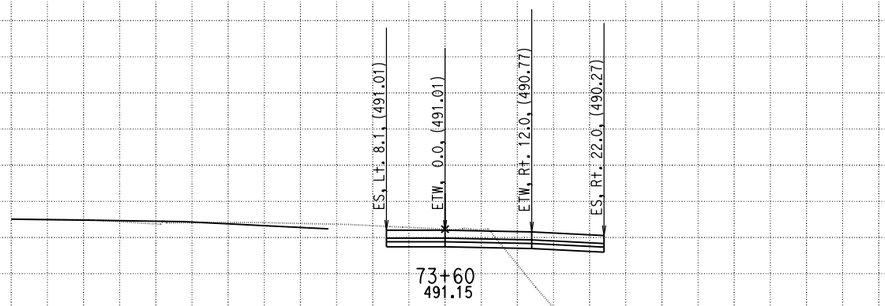

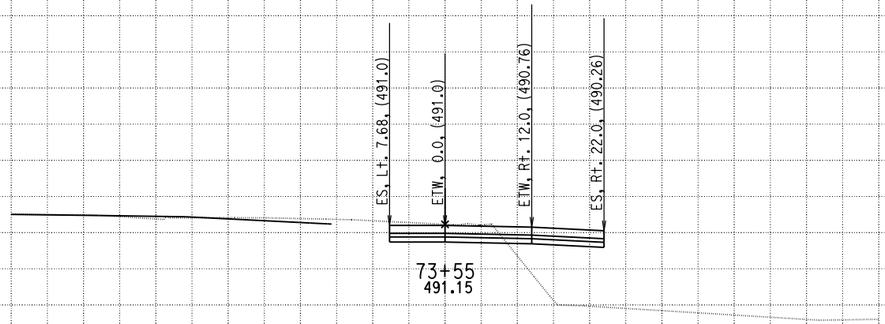

DATE: 4/9/2013

KC Project: 0818E File: C:\project\0818E\UPDATE-RAMP\hrb2-pro.ear

SCALE: 1" = 10' Horiz.
1" = 10' Vert.

All Dimensions are US Survey Feet

RAMPB2
CROSS SECTIONS
SHEET 43 OF XXX

DESIGN STUDY ONLY

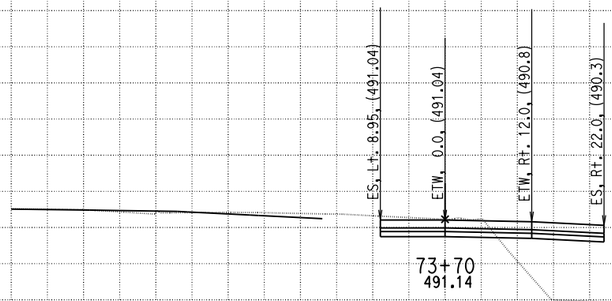

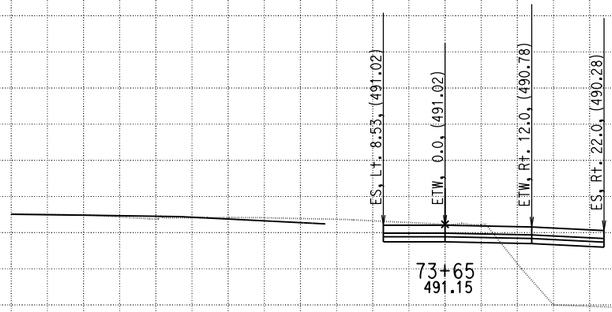

510 505 500 495 490 485 480 475 470 465 460

-150 -140 -130 -120 -110 -100 -90 -80 -70 -60 -50 -40 -30 -20 -10 0 10 20 30 40 50 60 70 80 90 100 110 120 130 140 150

DATE: 4/9/2013

KC Project: 0818E File: C:\project\0818E\UPDATE-RAMP\hrb2-pro.ear

SCALE: 1" = 10' Horiz.
1" = 10' Vert.

All Dimensions are US Survey Feet

RAMPB2
CROSS SECTIONS

DESIGN STUDY ONLY

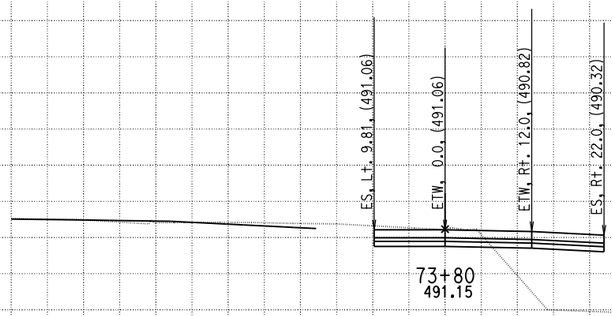

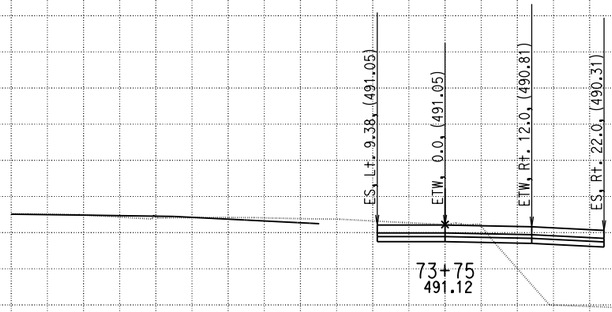

DATE: 4/9/2013

KC Project: 0818E File: C:\project\0818E\UPDATE-RAMP\hrb2-pro.ear

SCALE: 1" = 10' Horiz.
1" = 10' Vert.

All Dimensions are US Survey Feet

RAMPB2
CROSS SECTIONS
SHEET 45 OF XXX

DESIGN STUDY ONLY

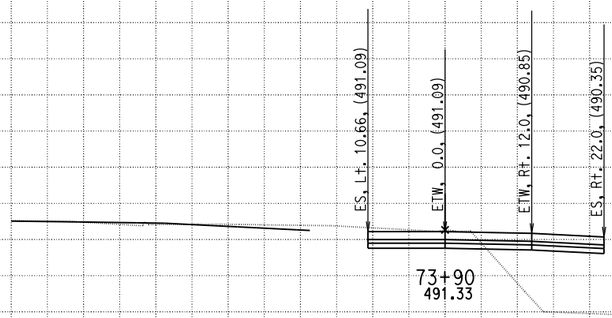

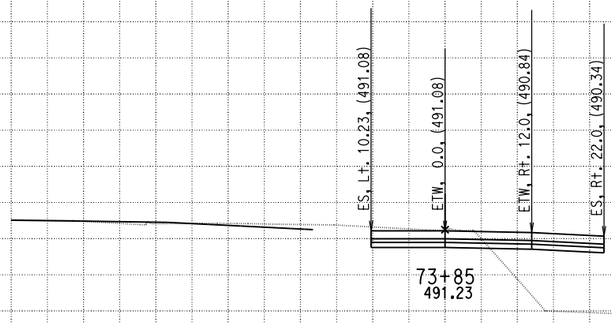

510 505 500 495 490 485 480 475 470 465 460

-150 -140 -130 -120 -110 -100 -90 -80 -70 -60 -50 -40 -30 -20 -10 0 10 20 30 40 50 60 70 80 90 100 110 120 130 140 150

DATE: 4/9/2013

KC Project: 0818E File: C:\project\0818E\UPDATE-RAMP\hrb2-pro.ear

SCALE: 1" = 10' Horiz.
1" = 10' Vert.

All Dimensions are US Survey Feet

RAMPB2
CROSS SECTIONS

DESIGN STUDY ONLY

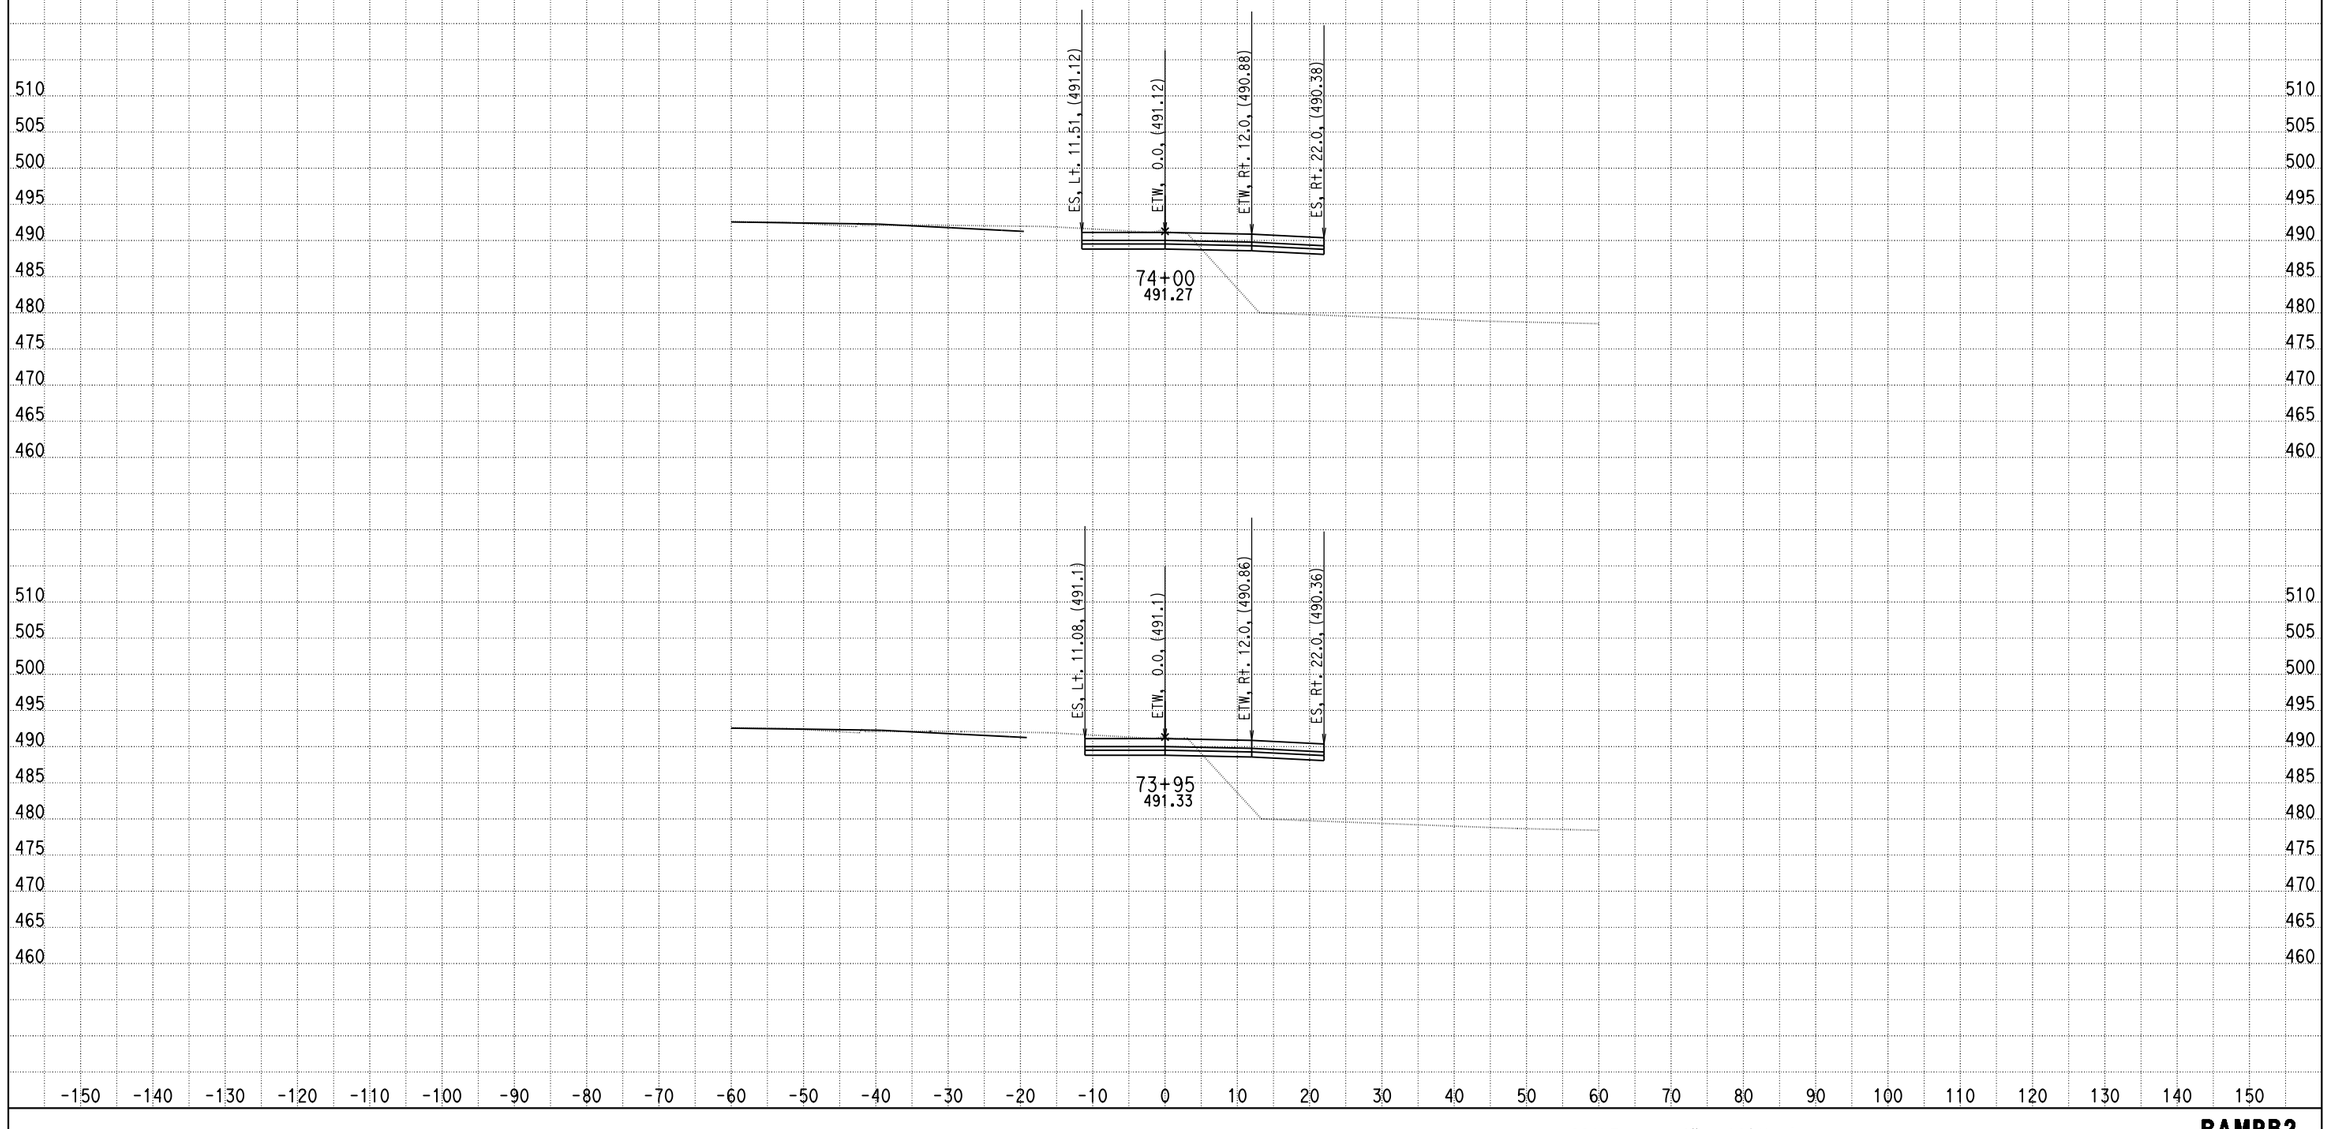

DATE: 4/9/2013

KC Project: 0818E File: C:\project\0818E\UPDATE-RAMP\hrb2-pro.ear

SCALE: 1" = 10' Horiz.
1" = 10' Vert.

All Dimensions are US Survey Feet

RAMPB2
CROSS SECTIONS

DESIGN STUDY ONLY

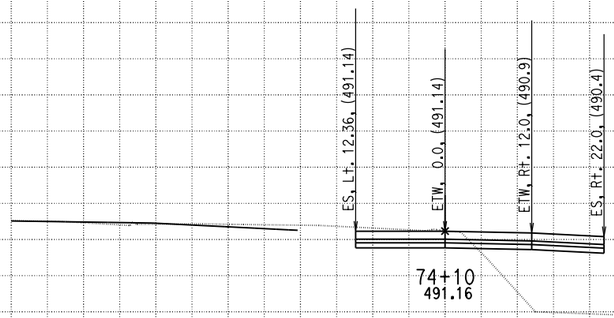

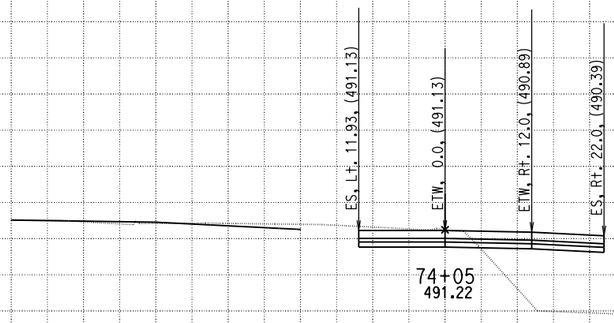

510 505 500 495 490 485 480 475 470 465 460

-150 -140 -130 -120 -110 -100 -90 -80 -70 -60 -50 -40 -30 -20 -10 0 10 20 30 40 50 60 70 80 90 100 110 120 130 140 150

DATE: 4/9/2013

KC Project: 0818E File: C:\project\0818E\UPDATE-RAMP\hrb2-pro.ear

SCALE: 1" = 10' Horiz.
1" = 10' Vert.

All Dimensions are US Survey Feet

RAMPB2
CROSS SECTIONS

DESIGN STUDY ONLY

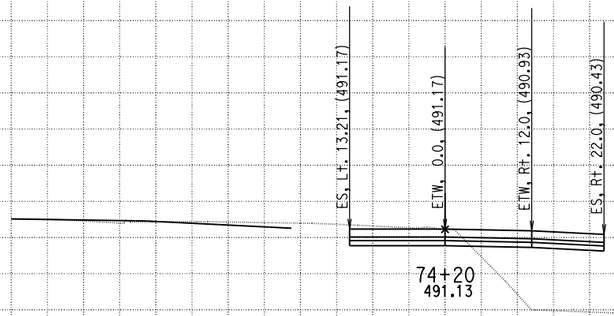

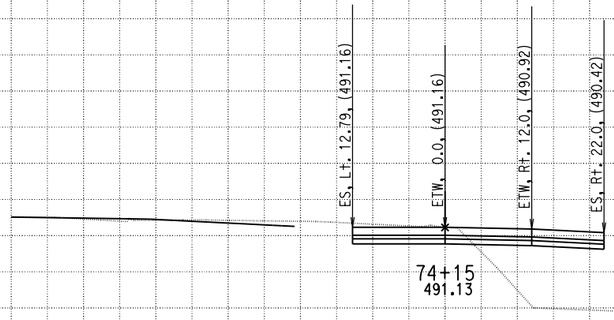

510 505 500 495 490 485 480 475 470 465 460

-150 -140 -130 -120 -110 -100 -90 -80 -70 -60 -50 -40 -30 -20 -10 0 10 20 30 40 50 60 70 80 90 100 110 120 130 140 150

DATE: 4/9/2013

KC Project: 0818E File: C:\project\0818E\UPDATE-RAMP\hrb2-pro.ear

SCALE: 1" = 10' Horiz.
1" = 10' Vert.

All Dimensions are US Survey Feet

RAMPB2
CROSS SECTIONS

DESIGN STUDY ONLY

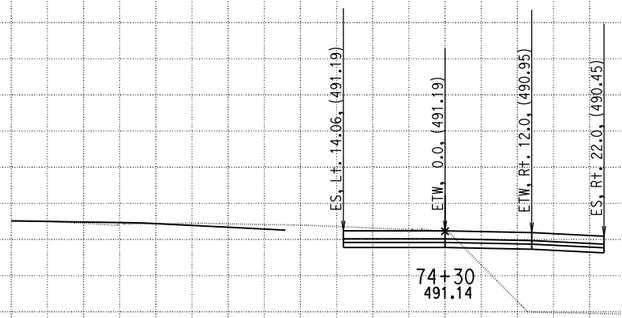

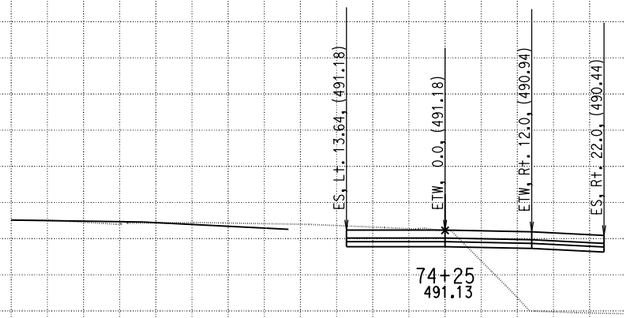

510 505 500 495 490 485 480 475 470 465 460

-150 -140 -130 -120 -110 -100 -90 -80 -70 -60 -50 -40 -30 -20 -10 0 10 20 30 40 50 60 70 80 90 100 110 120 130 140 150

DATE: 4/9/2013

KC Project: 0818E File: C:\project\0818E\UPDATE-RAMP\hrb2-pro.ear

SCALE: 1" = 10' Horiz.
1" = 10' Vert.

All Dimensions are US Survey Feet

RAMPB2
CROSS SECTIONS

DESIGN STUDY ONLY

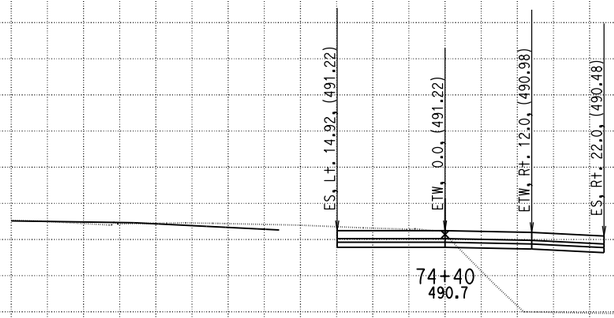

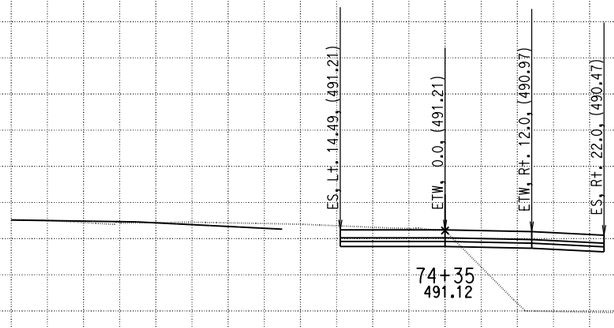

510 505 500 495 490 485 480 475 470 465 460

-150 -140 -130 -120 -110 -100 -90 -80 -70 -60 -50 -40 -30 -20 -10 0 10 20 30 40 50 60 70 80 90 100 110 120 130 140 150

DATE: 4/9/2013

KC Project: 0818E File: C:\project\0818E\UPDATE-RAMP\hrb2-pro.ear

SCALE: 1" = 10' Horiz.
1" = 10' Vert.

All Dimensions are US Survey Feet

RAMPB2
CROSS SECTIONS

DESIGN STUDY ONLY

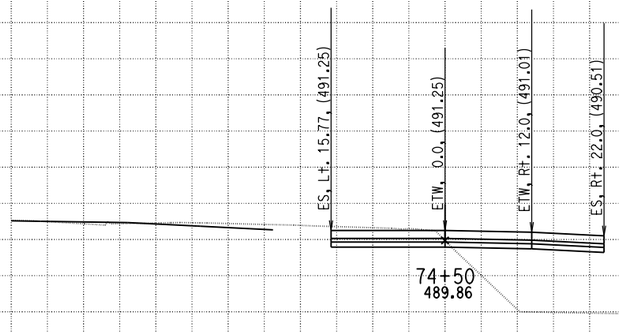

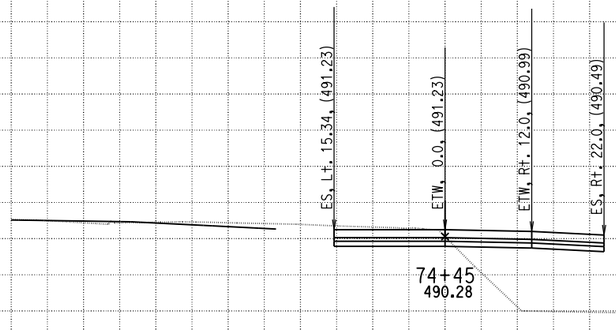

510 505 500 495 490 485 480 475 470 465 460

-150 -140 -130 -120 -110 -100 -90 -80 -70 -60 -50 -40 -30 -20 -10 0 10 20 30 40 50 60 70 80 90 100 110 120 130 140 150

DATE: 4/9/2013
KC Project: 0818E File: C:\project\0818E\UPDATE-RAMP\hrb2-pro.ear

SCALE: 1" = 10' Horiz.
1" = 10' Vert.

All Dimensions are US Survey Feet

RAMPB2
CROSS SECTIONS
SHEET 52 OF XXX

DESIGN STUDY ONLY

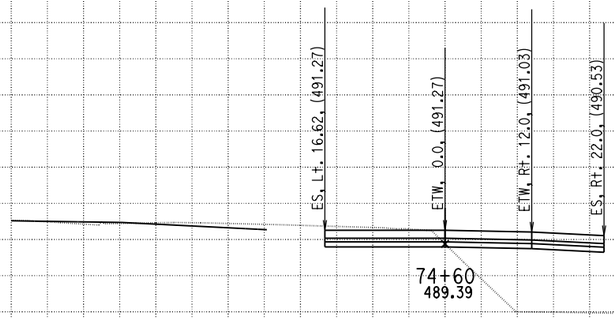

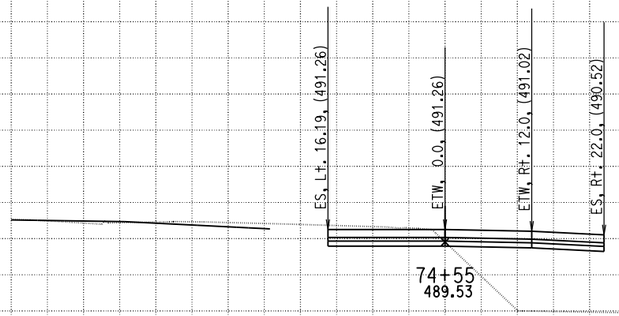

DATE: 4/9/2013

KC Project: 0818E File: C:\project\0818E\UPDATE-RAMP\hrb2-pro.ear

SCALE: 1" = 10' Horiz.
1" = 10' Vert.

All Dimensions are US Survey Feet

RAMPB2
CROSS SECTIONS

SHEET 53 OF XXX

DESIGN STUDY ONLY

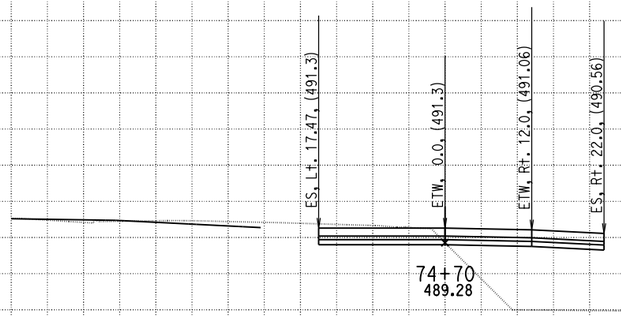

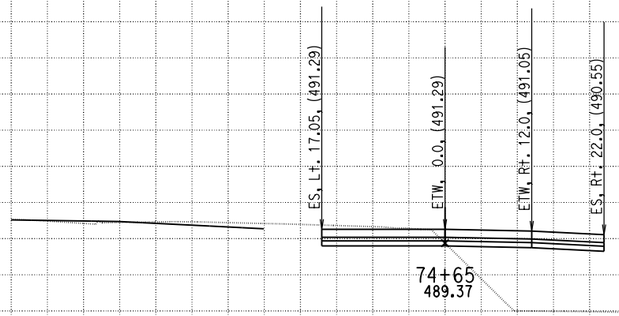

510 505 500 495 490 485 480 475 470 465 460

-150 -140 -130 -120 -110 -100 -90 -80 -70 -60 -50 -40 -30 -20 -10 0 10 20 30 40 50 60 70 80 90 100 110 120 130 140 150

DATE: 4/9/2013

KC Project: 0818E File: C:\project\0818E\UPDATE-RAMP\hrb2-pro.ear

SCALE: 1" = 10' Horiz.
1" = 10' Vert.

All Dimensions are US Survey Feet

RAMPB2
CROSS SECTIONS

DESIGN STUDY ONLY

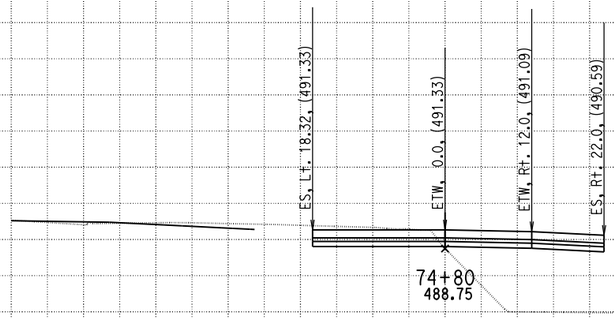

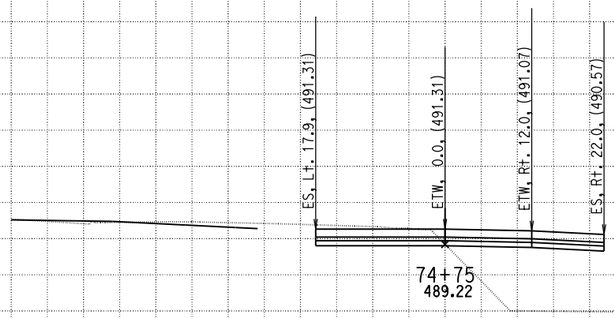

510 505 500 495 490 485 480 475 470 465 460

-150 -140 -130 -120 -110 -100 -90 -80 -70 -60 -50 -40 -30 -20 -10 0 10 20 30 40 50 60 70 80 90 100 110 120 130 140 150

DATE: 4/9/2013
KC Project: 0818E File: C:\project\0818E\UPDATE-RAMP\hrb2-pro.ear

SCALE: 1" = 10' Horiz.
1" = 10' Vert.

All Dimensions are US Survey Feet

RAMPB2
CROSS SECTIONS
SHEET 55 OF XXX

DESIGN STUDY ONLY

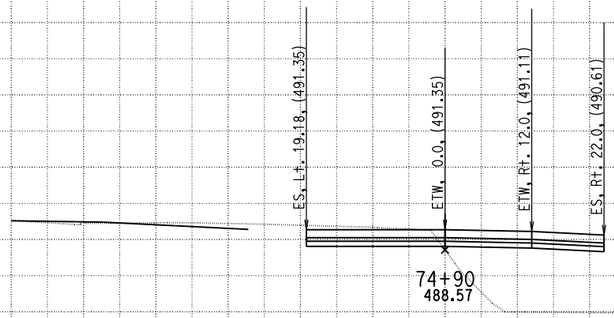

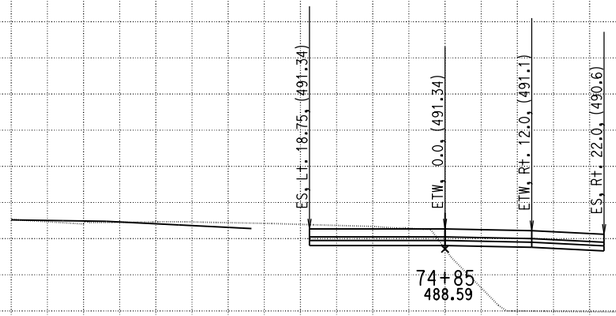

DATE: 4/9/2013
KC Project: 0818E File: C:\project\0818E\UPDATE-RAMP\hrb2-pro.ear

SCALE: 1" = 10' Horiz.
1" = 10' Vert.

All Dimensions are US Survey Feet

RAMPB2
CROSS SECTIONS
SHEET 56 OF XXX

DESIGN STUDY ONLY

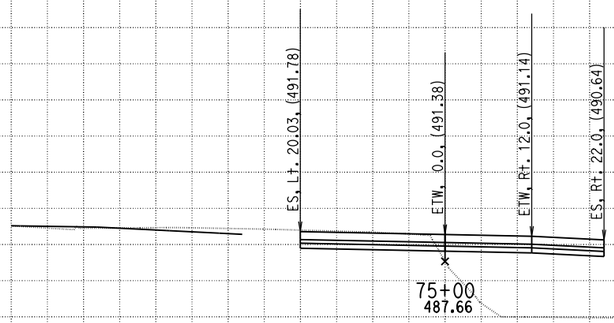

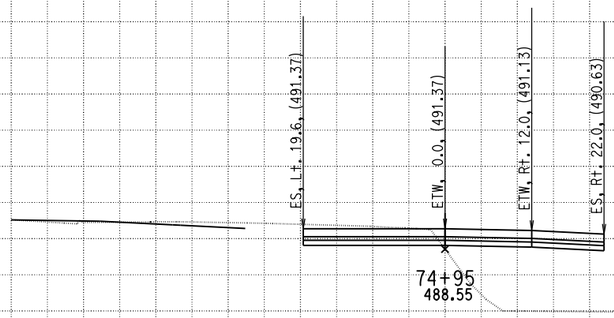

510 505 500 495 490 485 480 475 470 465 460

-150 -140 -130 -120 -110 -100 -90 -80 -70 -60 -50 -40 -30 -20 -10 0 10 20 30 40 50 60 70 80 90 100 110 120 130 140 150

DATE: 4/9/2013

KC Project: 0818E File: C:\project\0818E\UPDATE-RAMP\hrb2-pro.ear

SCALE: 1" = 10' Horiz.
1" = 10' Vert.

All Dimensions are US Survey Feet

RAMPB2
CROSS SECTIONS

DESIGN STUDY ONLY

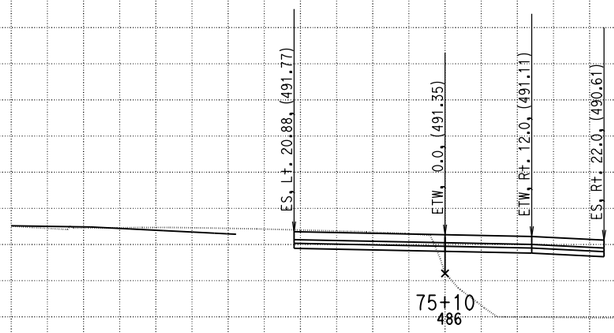

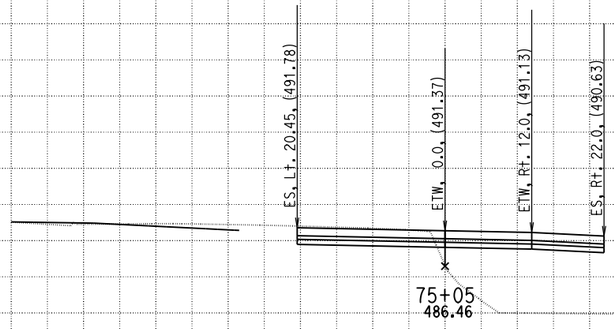

DATE: 4/9/2013
KC Project: 0818E File: C:\project\0818E\UPDATE-RAMP\hrb2-pro.ear

SCALE: 1" = 10' Horiz.
1" = 10' Vert.

All Dimensions are US Survey Feet

RAMPB2
CROSS SECTIONS
SHEET 58 OF XXX

DESIGN STUDY ONLY

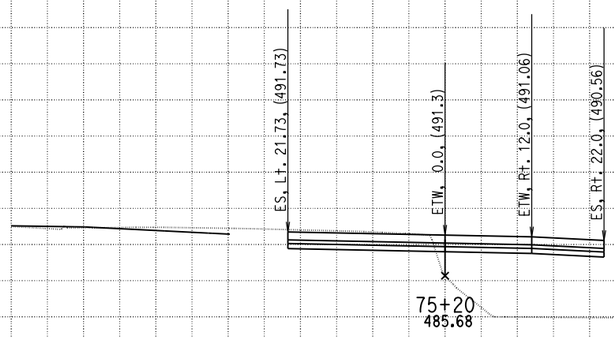

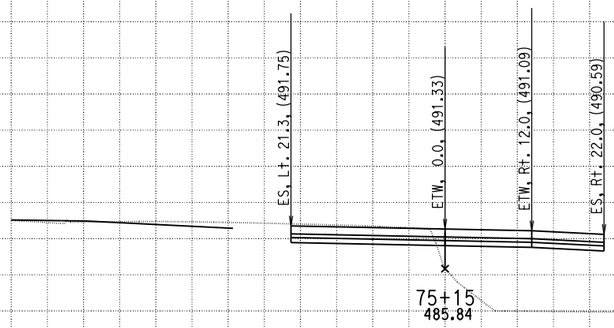

DATE: 4/9/2013
KC Project: 0818E File: C:\project\0818E\UPDATE-RAMP\hrb2-pro.ear

SCALE: 1" = 10' Horiz.
1" = 10' Vert.

All Dimensions are US Survey Feet

RAMPB2
CROSS SECTIONS
SHEET 59 OF XXX

DESIGN STUDY ONLY

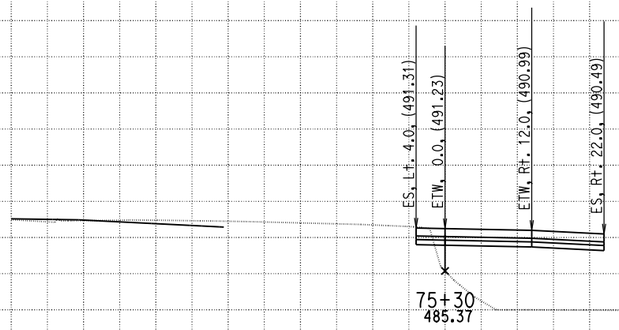

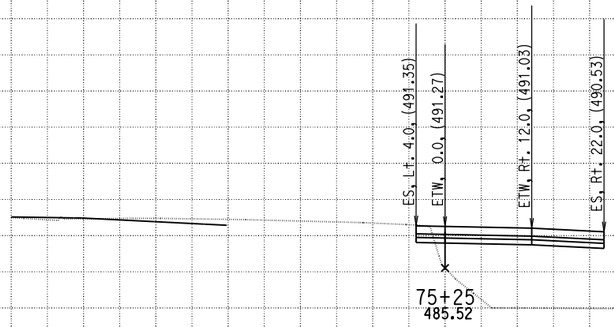

510 505 500 495 490 485 480 475 470 465 460

-150 -140 -130 -120 -110 -100 -90 -80 -70 -60 -50 -40 -30 -20 -10 0 10 20 30 40 50 60 70 80 90 100 110 120 130 140 150

DATE: 4/9/2013

KC Project: 0818E File: C:\project\0818E\UPDATE-RAMP\hrb2-pro.ear

SCALE: 1" = 10' Horiz.
1" = 10' Vert.

All Dimensions are US Survey Feet

RAMPB2
CROSS SECTIONS

DESIGN STUDY ONLY

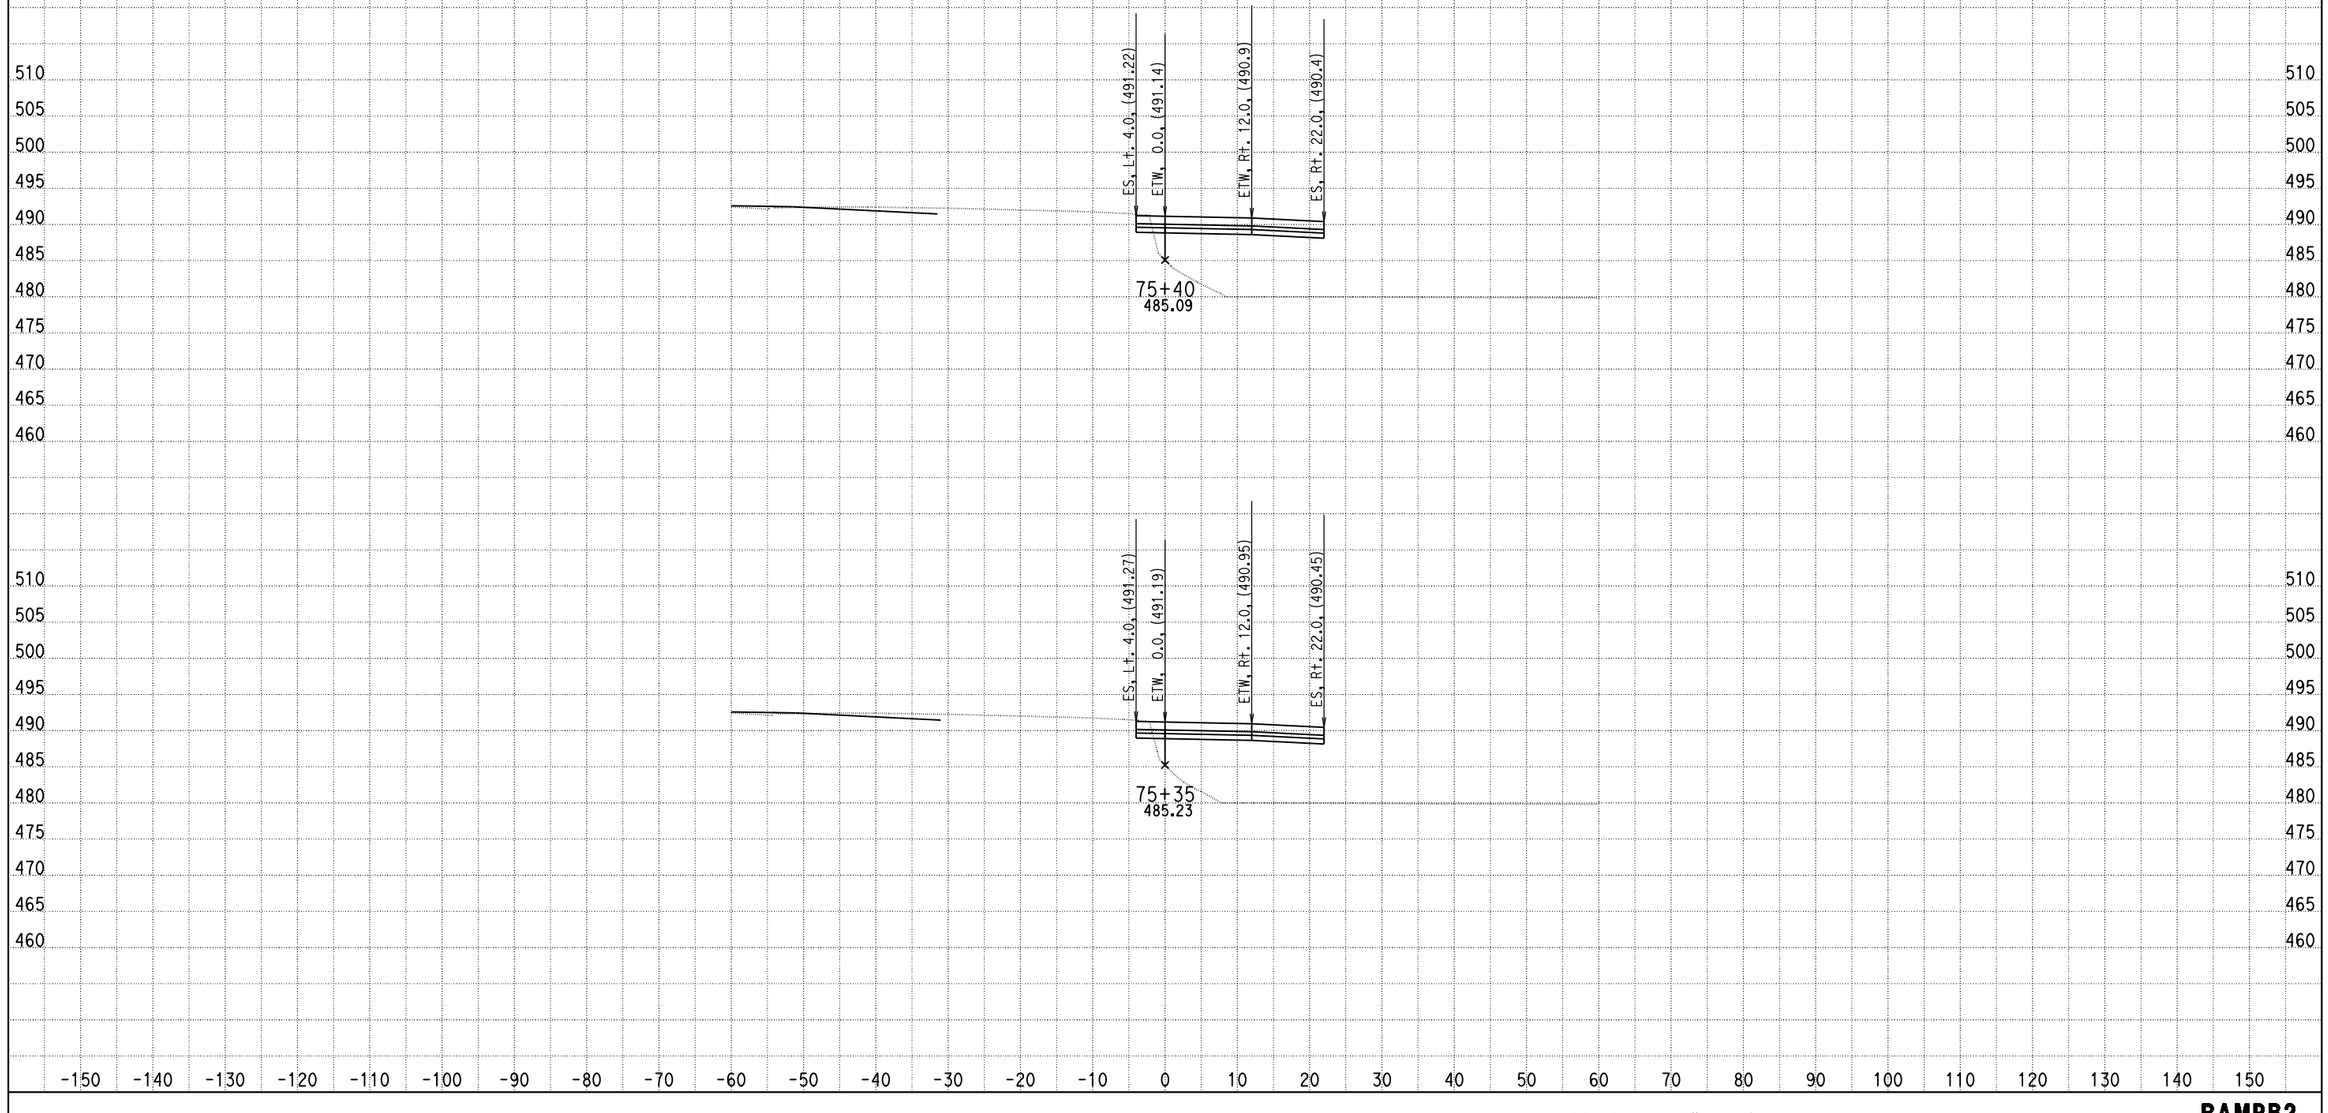

DATE: 4/9/2013

KC Project: 0818E File: C:\project\0818E\UPDATE-RAMP\hrb2-pro.ear

SCALE: 1" = 10' Horiz.
1" = 10' Vert.

All Dimensions are US Survey Feet

RAMPB2
CROSS SECTIONS

DESIGN STUDY ONLY

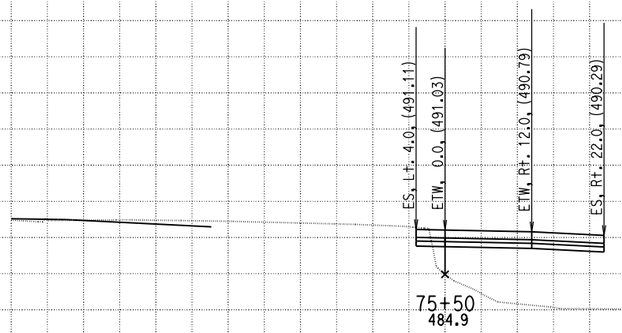

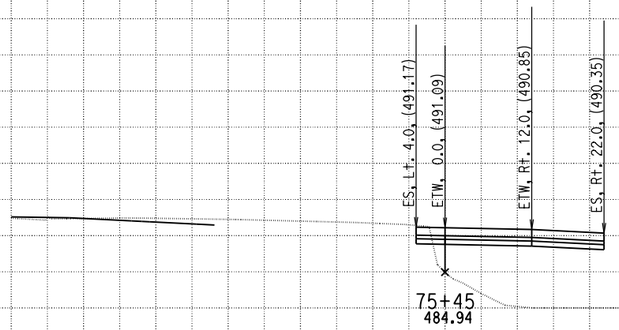

510 505 500 495 490 485 480 475 470 465 460

-150 -140 -130 -120 -110 -100 -90 -80 -70 -60 -50 -40 -30 -20 -10 0 10 20 30 40 50 60 70 80 90 100 110 120 130 140 150

DATE: 4/9/2013

KC Project: 0818E File: C:\project\0818E\UPDATE-RAMP\hrb2-pro.ear

SCALE: 1" = 10' Horiz.
1" = 10' Vert.

All Dimensions are US Survey Feet

RAMPB2
CROSS SECTIONS

SHEET 62 OF XXX

DESIGN STUDY ONLY

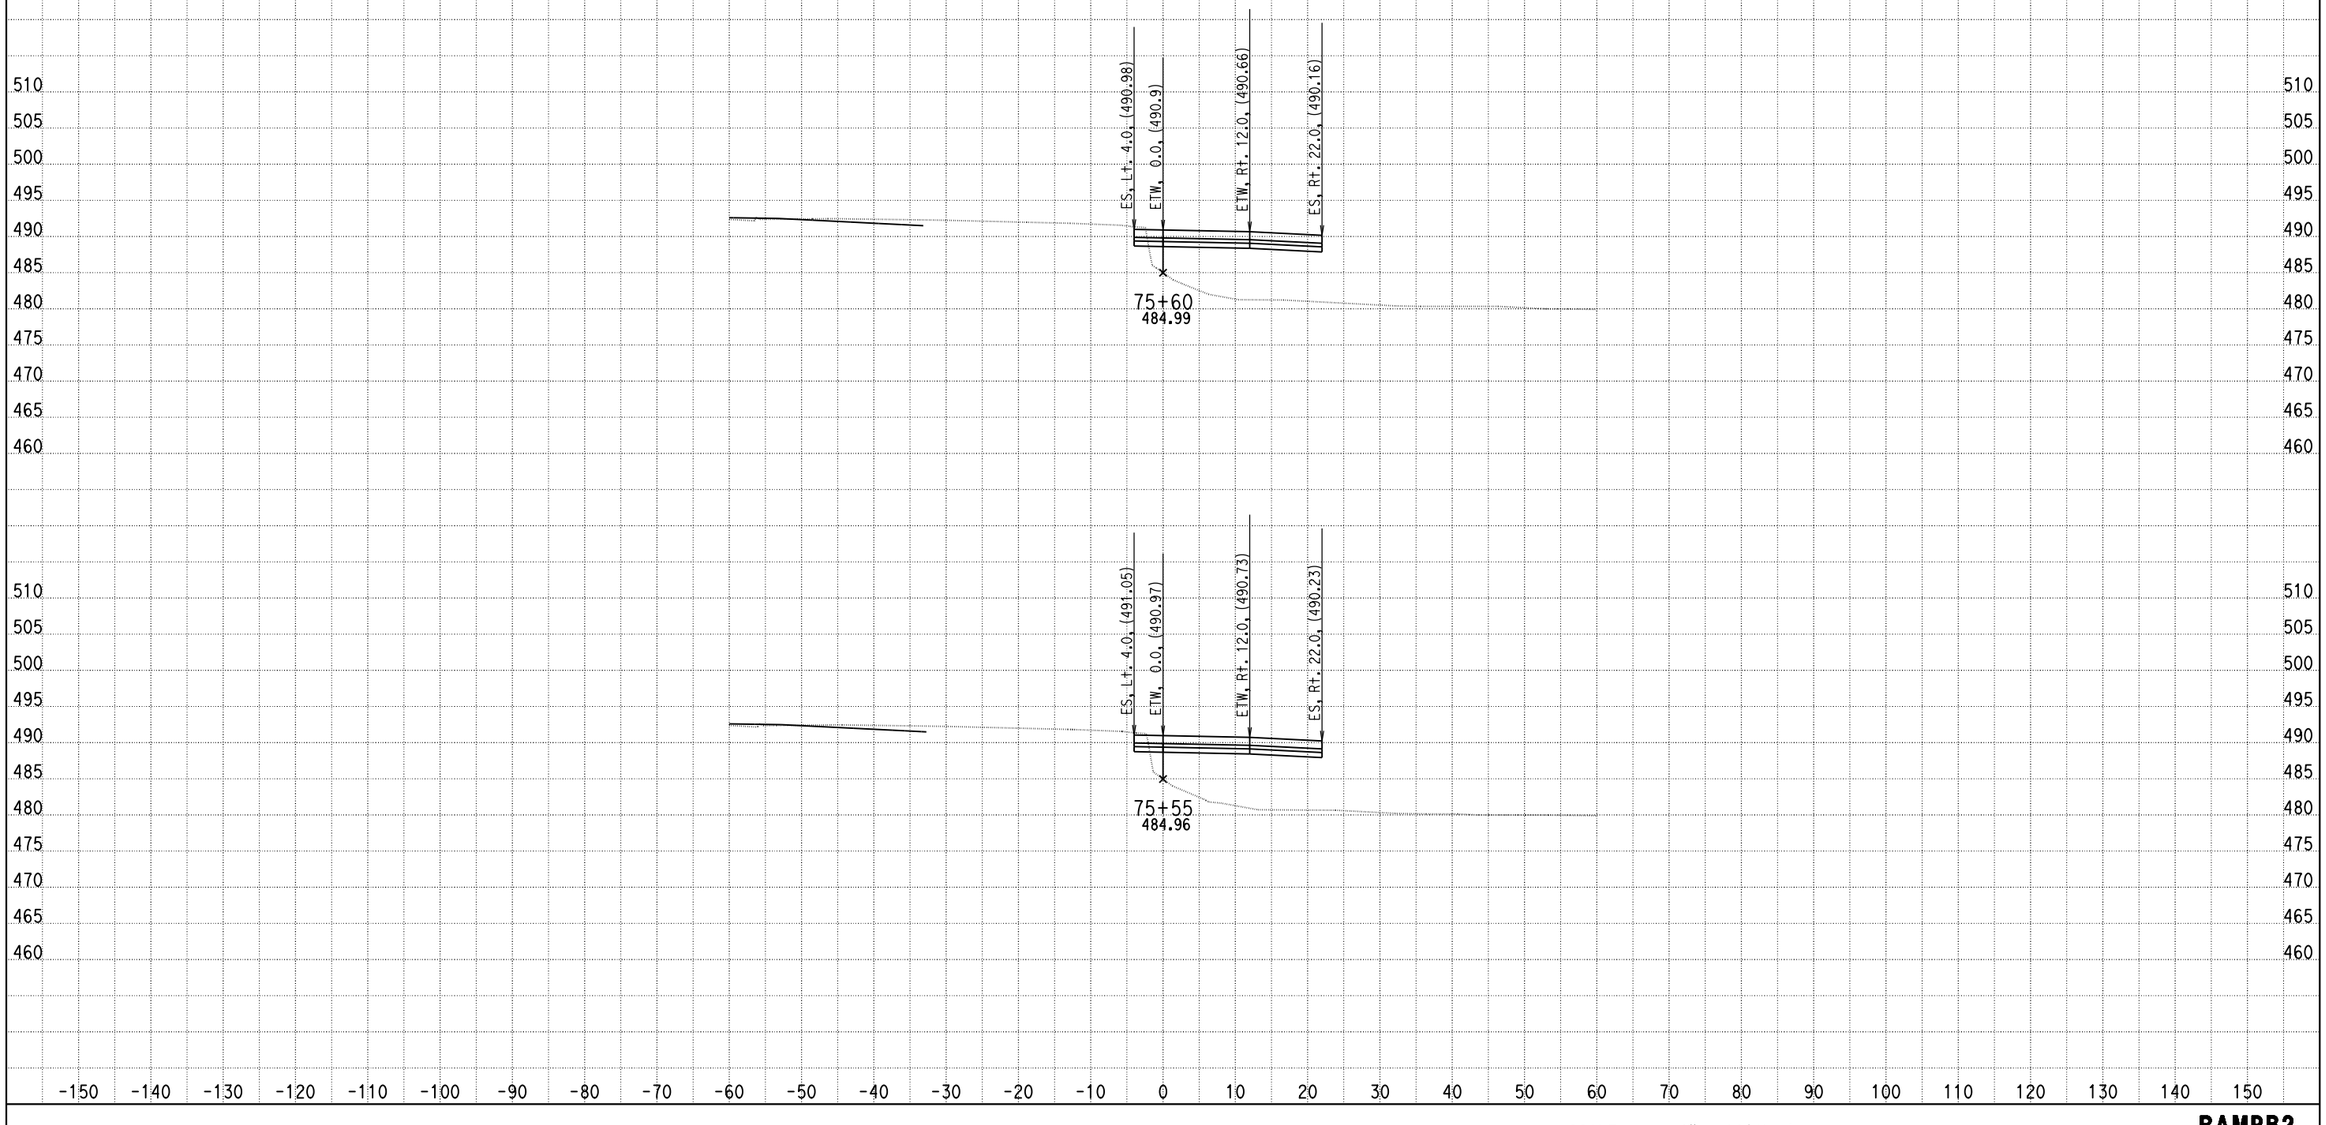

DATE: 4/9/2013

KC Project: 0818E File: C:\project\0818E\UPDATE-RAMP\hrb2-pro.ear

SCALE: 1" = 10' Horiz.
1" = 10' Vert.

All Dimensions are US Survey Feet

RAMPB2
CROSS SECTIONS
SHEET 63 OF XXX

DESIGN STUDY ONLY

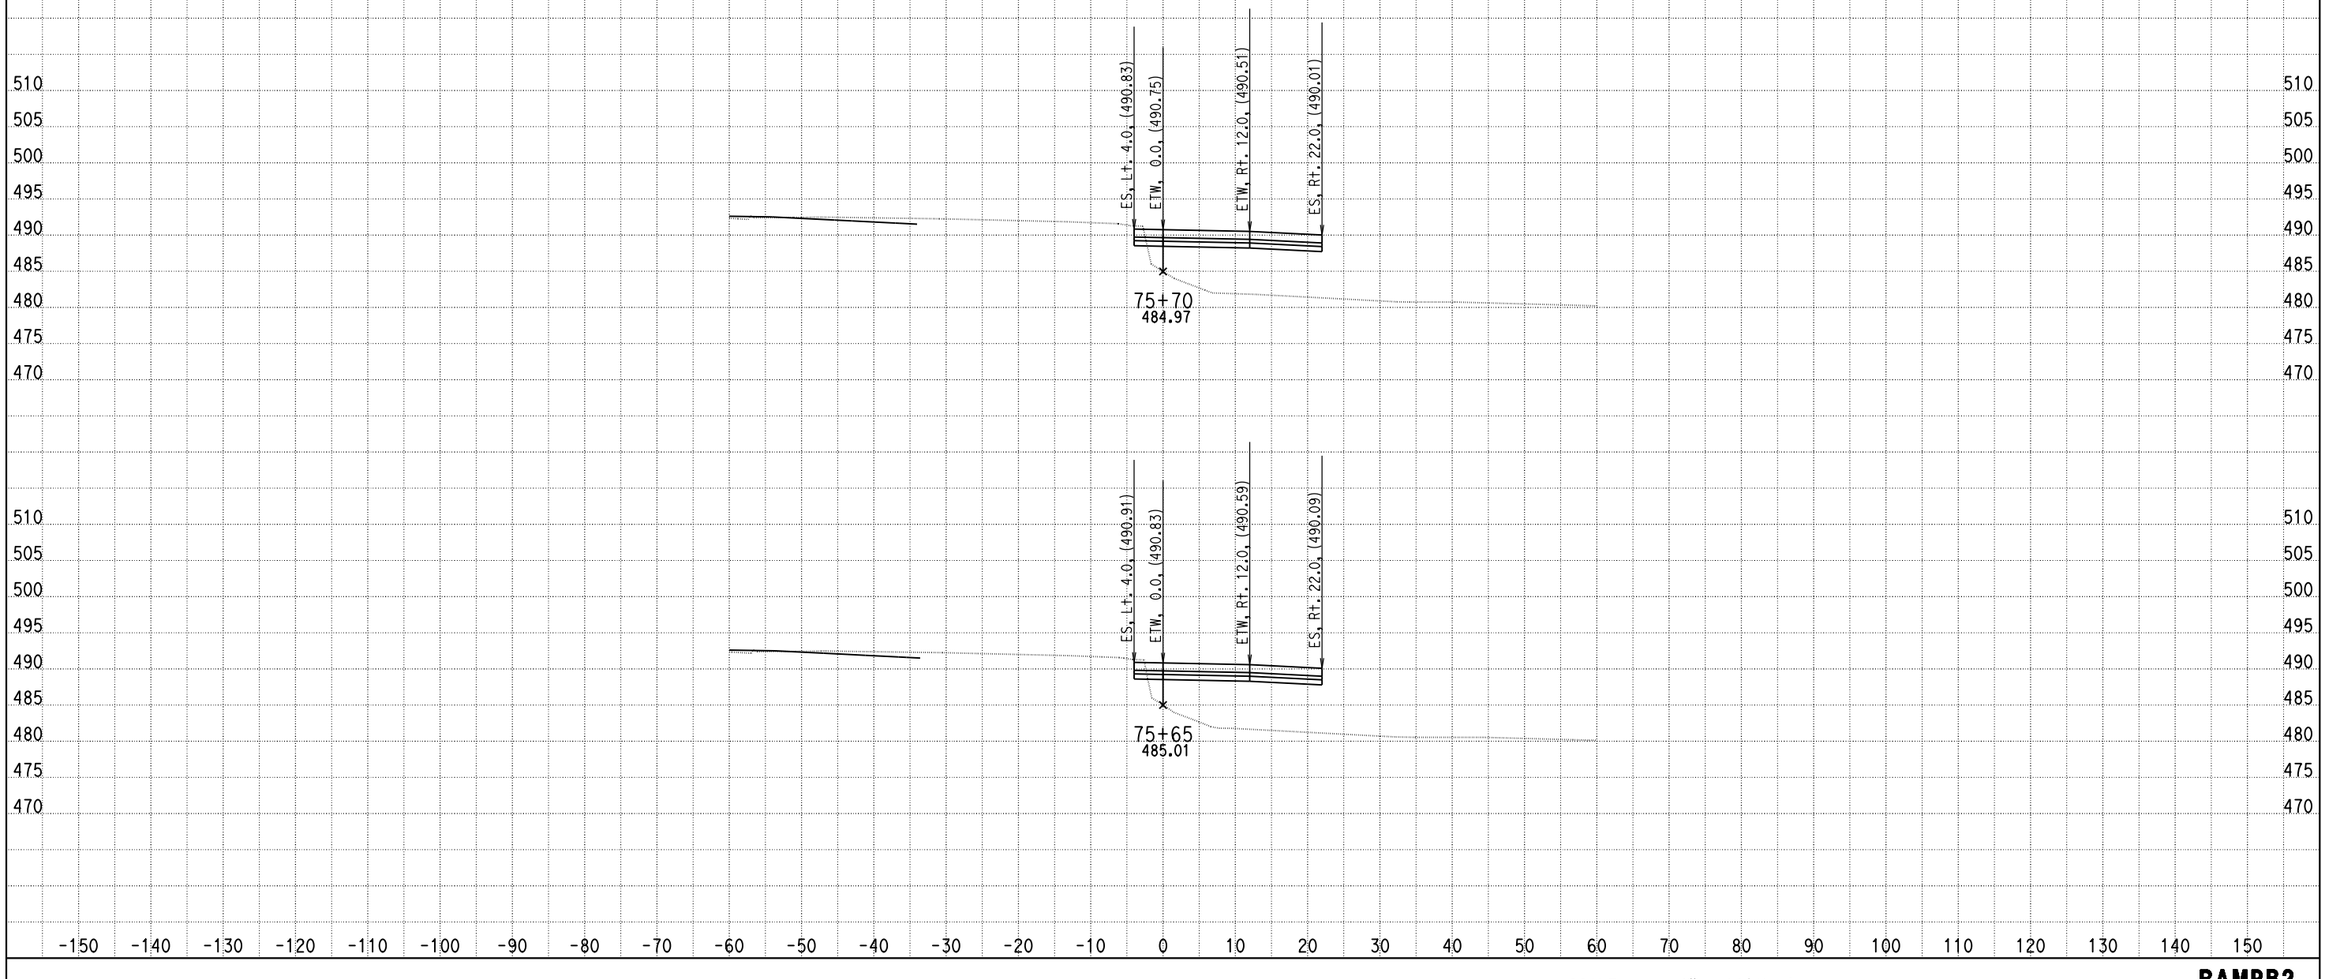

DATE: 4/9/2013

KC Project: 0818E File: C:\project\0818E\UPDATE-RAMP\hrb2-pro.ear

SCALE: 1" = 10' Horiz.
1" = 10' Vert.

All Dimensions are US Survey Feet

RAMPB2
CROSS SECTIONS

DESIGN STUDY ONLY

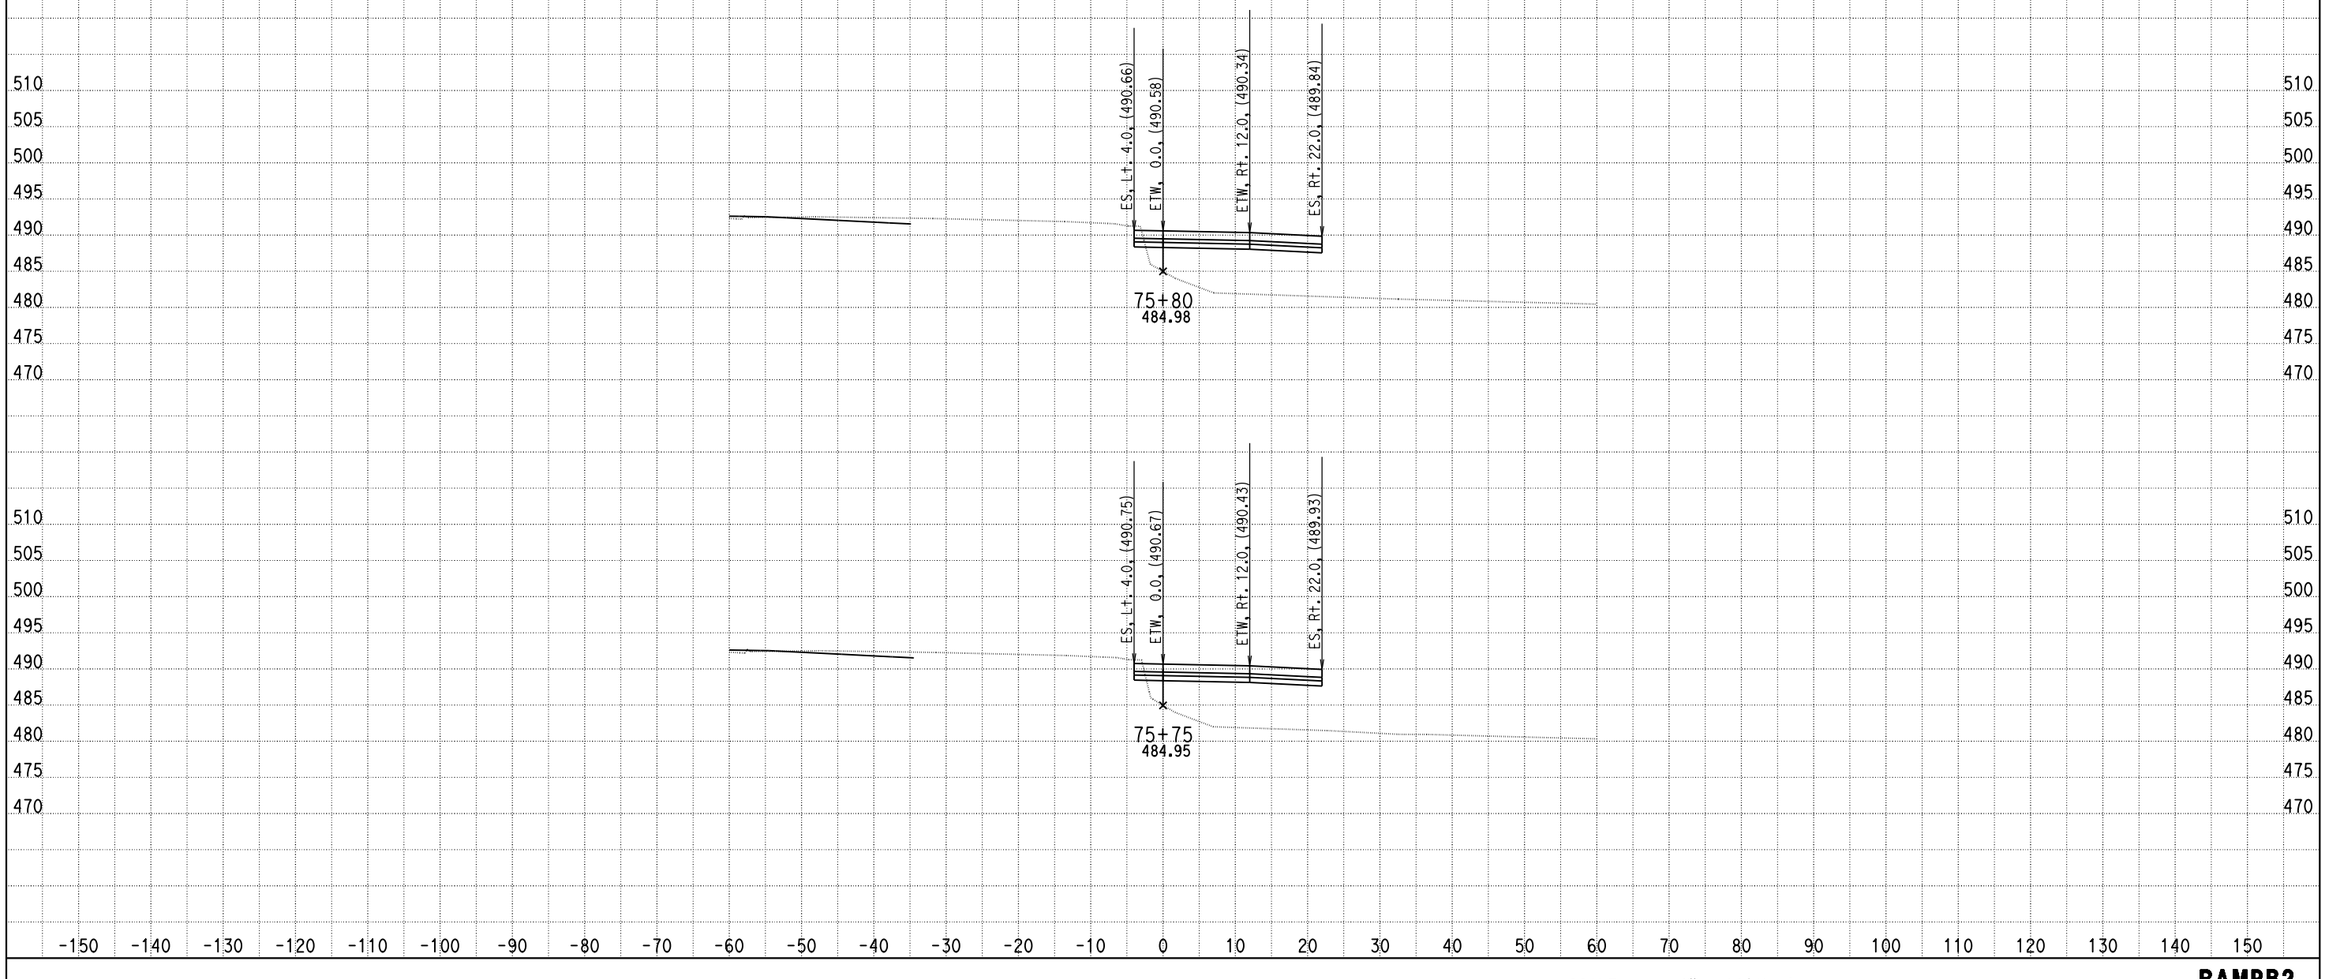

DATE: 4/9/2013

KC Project: 0818E File: C:\project\0818E\UPDATE-RAMP\hrb2-pro.ear

SCALE: 1" = 10' Horiz.
1" = 10' Vert.

All Dimensions are US Survey Feet

RAMPB2
CROSS SECTIONS

DESIGN STUDY ONLY

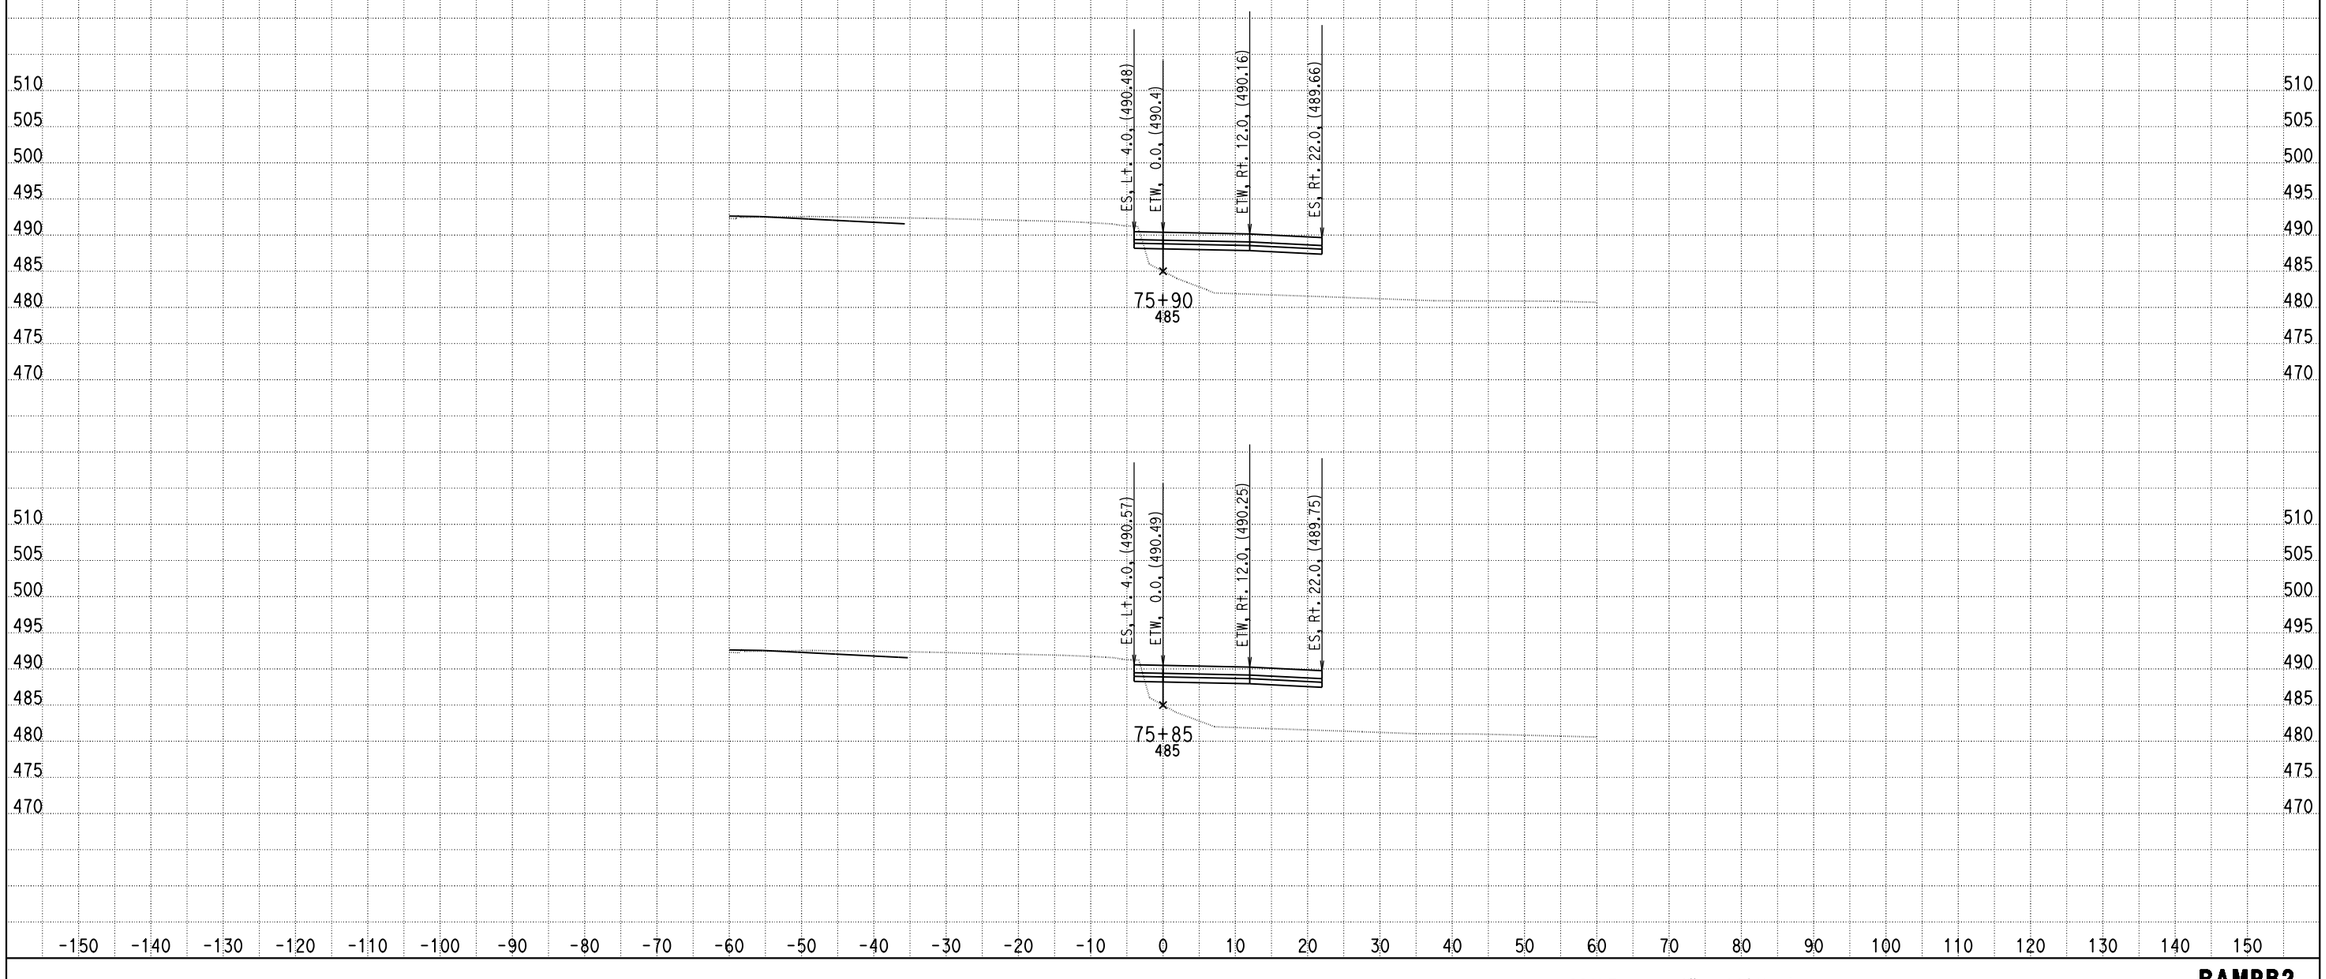

DATE: 4/9/2013

KC Project: 0818E File: C:\project\0818E\UPDATE-RAMP\hrb2-pro.ear

SCALE: 1" = 10' Horiz.
1" = 10' Vert.

All Dimensions are US Survey Feet

RAMPB2
CROSS SECTIONS

DESIGN STUDY ONLY

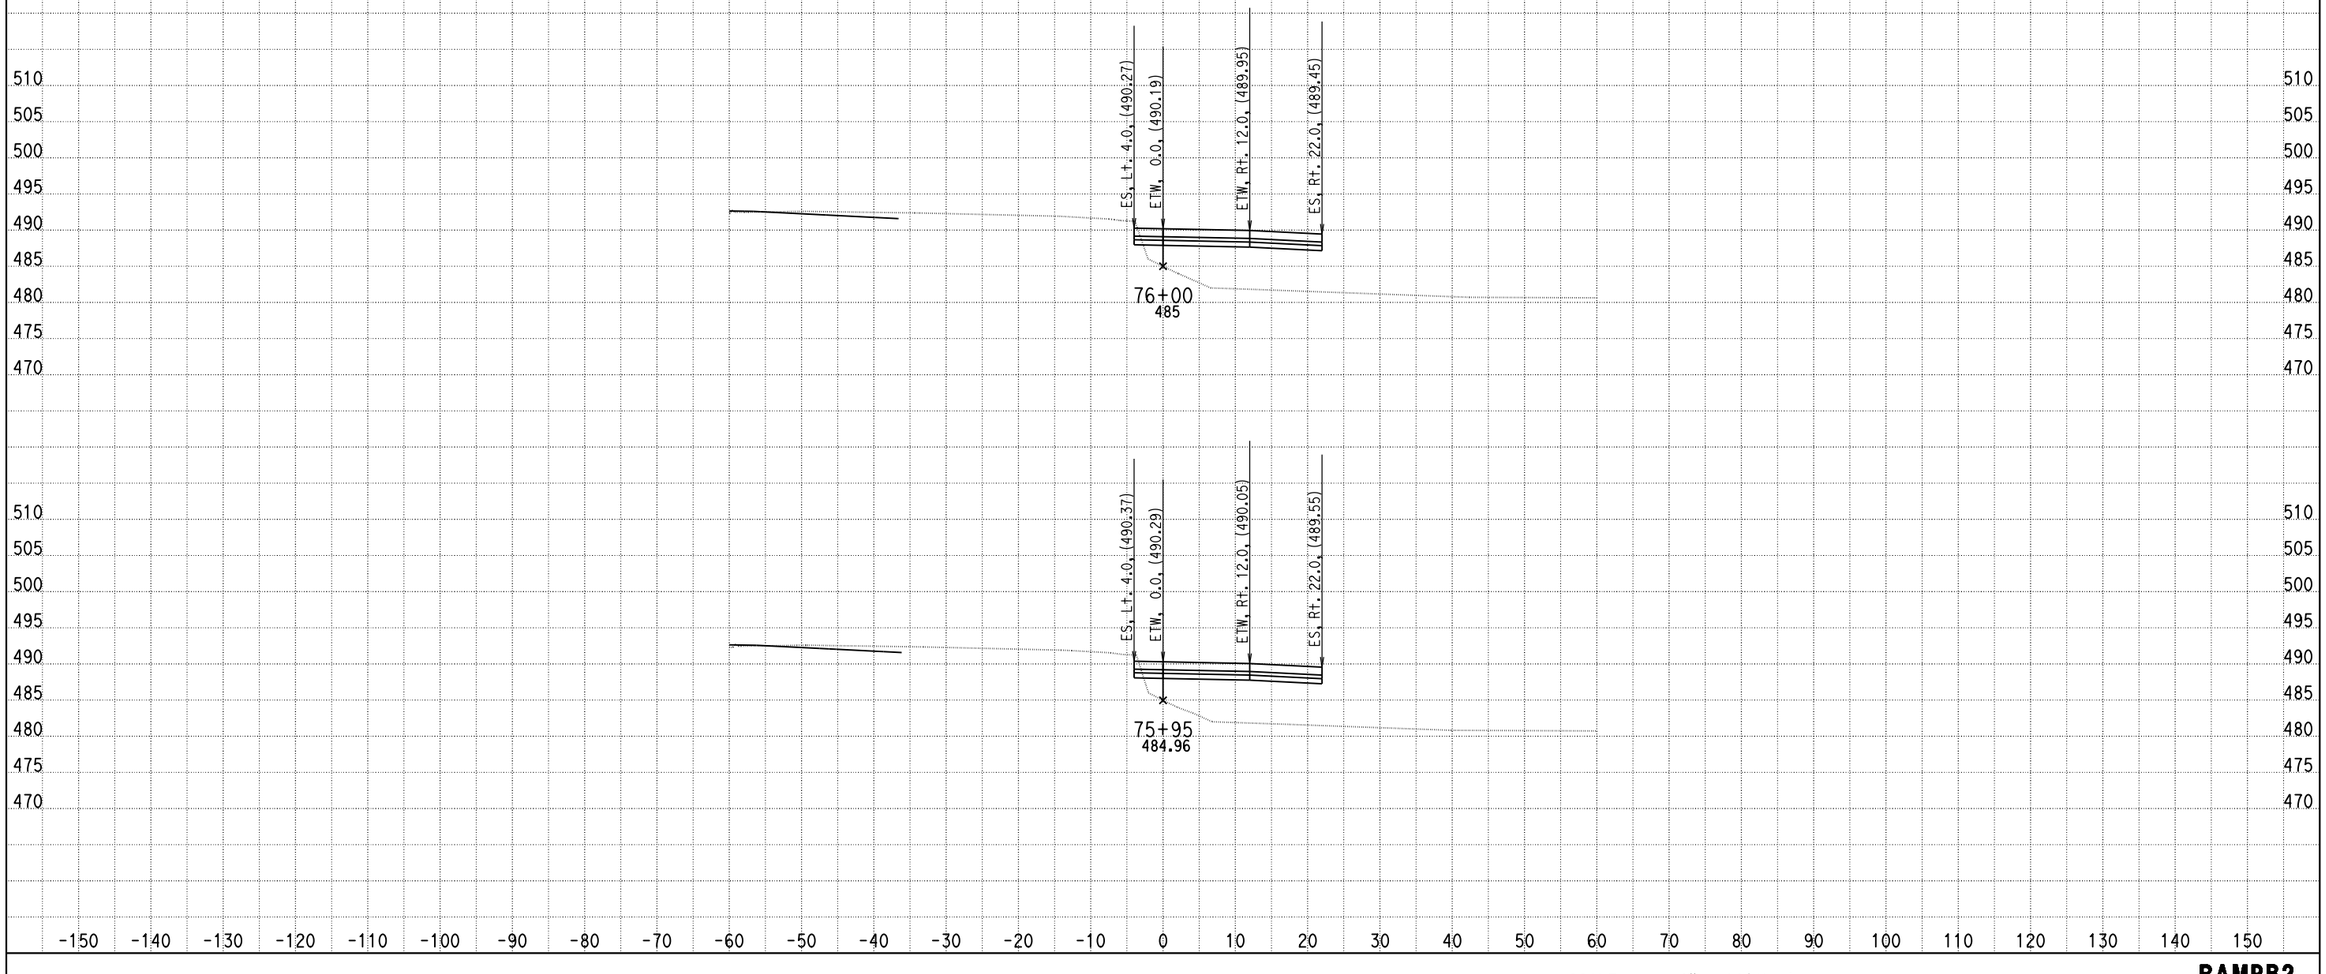

DATE: 4/9/2013

KC Project: 0818E File: C:\project\0818E\UPDATE-RAMP\hrb2-pro.ear

SCALE: 1" = 10' Horiz.
1" = 10' Vert.

All Dimensions are US Survey Feet

RAMPB2
CROSS SECTIONS

DESIGN STUDY ONLY

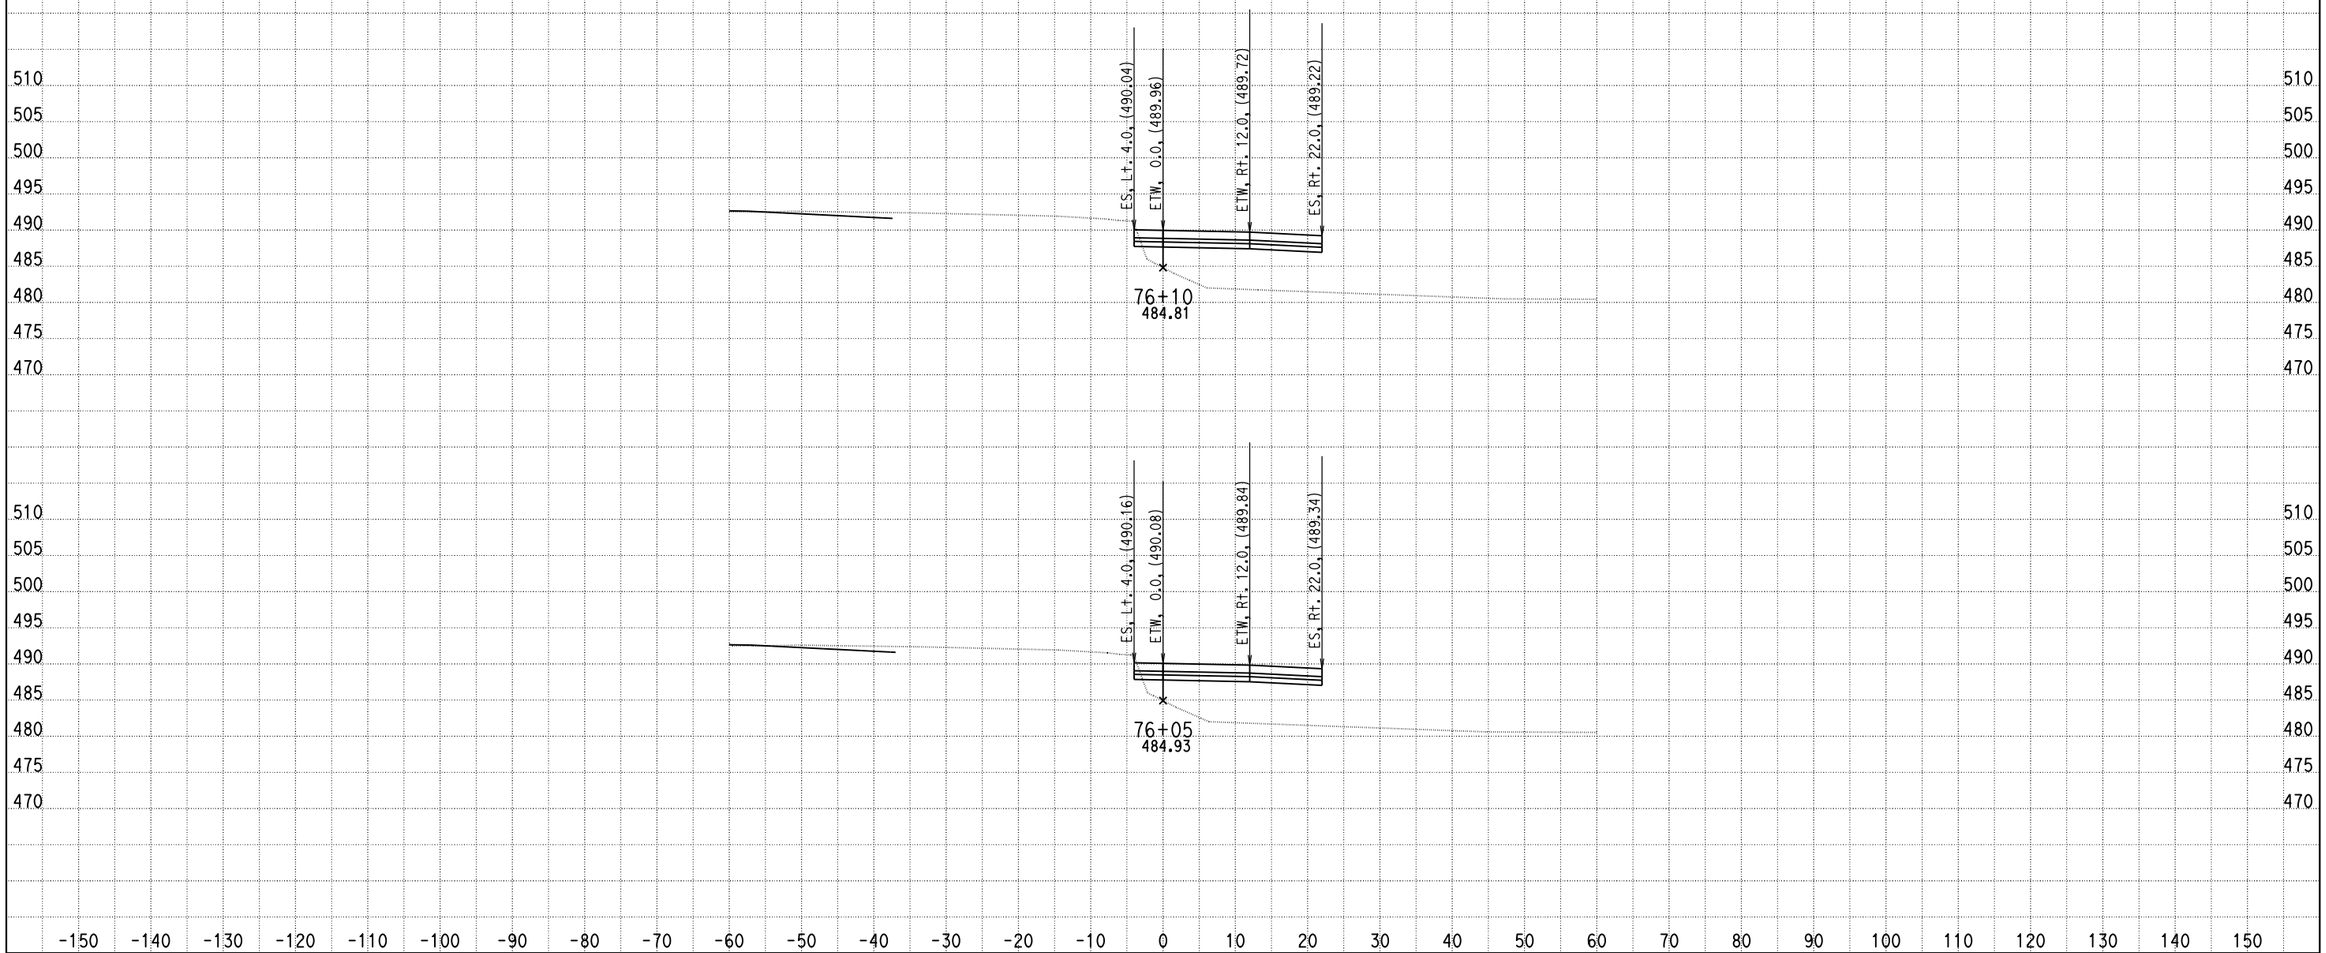

DATE: 4/9/2013

KC Project: 0818E File: C:\project\0818E\UPDATE-RAMP\hrb2-pro.ear

SCALE: 1" = 10' Horiz.
1" = 10' Vert.

All Dimensions are US Survey Feet

RAMPB2
CROSS SECTIONS

SHEET 68 OF XXX

DESIGN STUDY ONLY

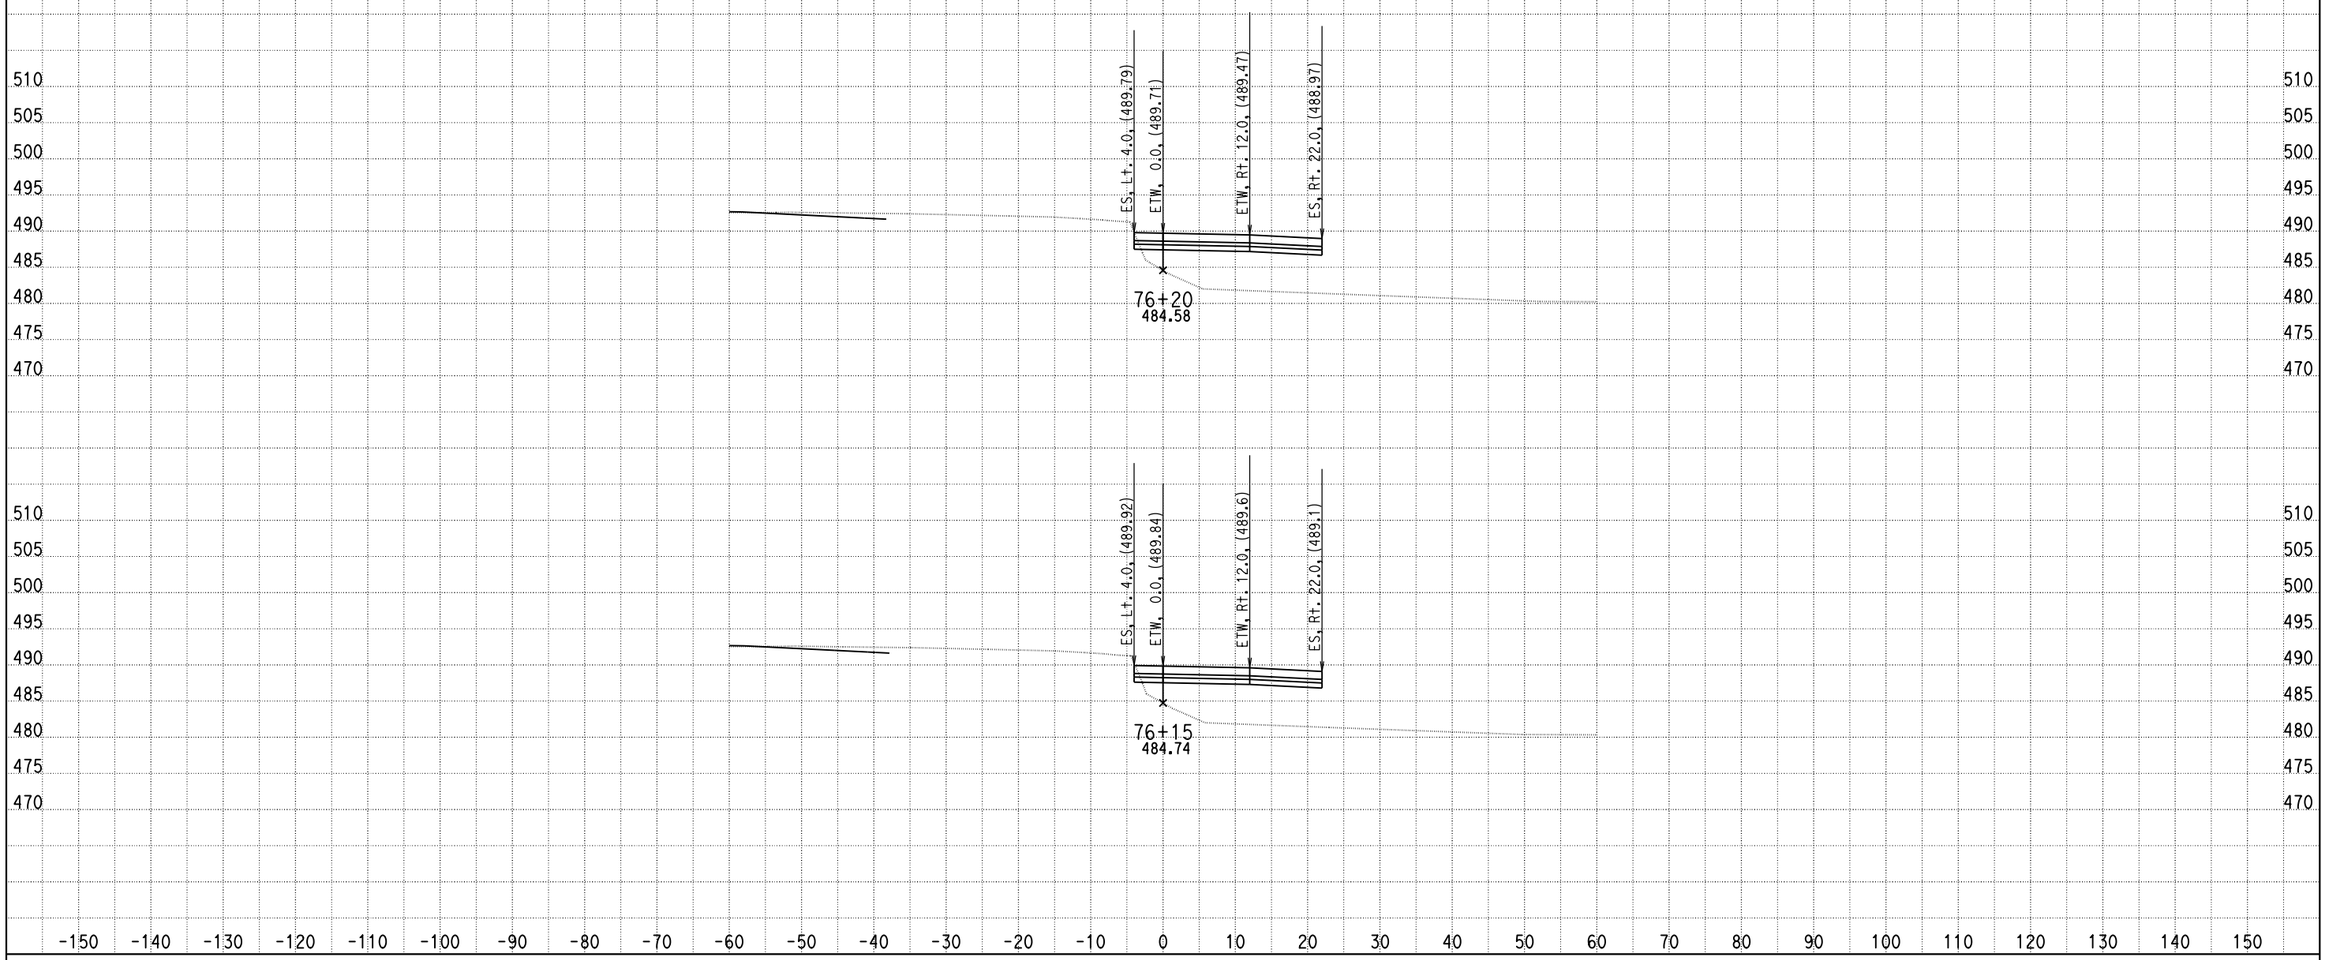

DATE: 4/9/2013

KC Project: 0818E File: C:\project\0818E\UPDATE-RAMP\hrb2-pro.ear

SCALE: 1" = 10' Horiz.
1" = 10' Vert.

All Dimensions are US Survey Feet

RAMPB2
CROSS SECTIONS

DESIGN STUDY ONLY

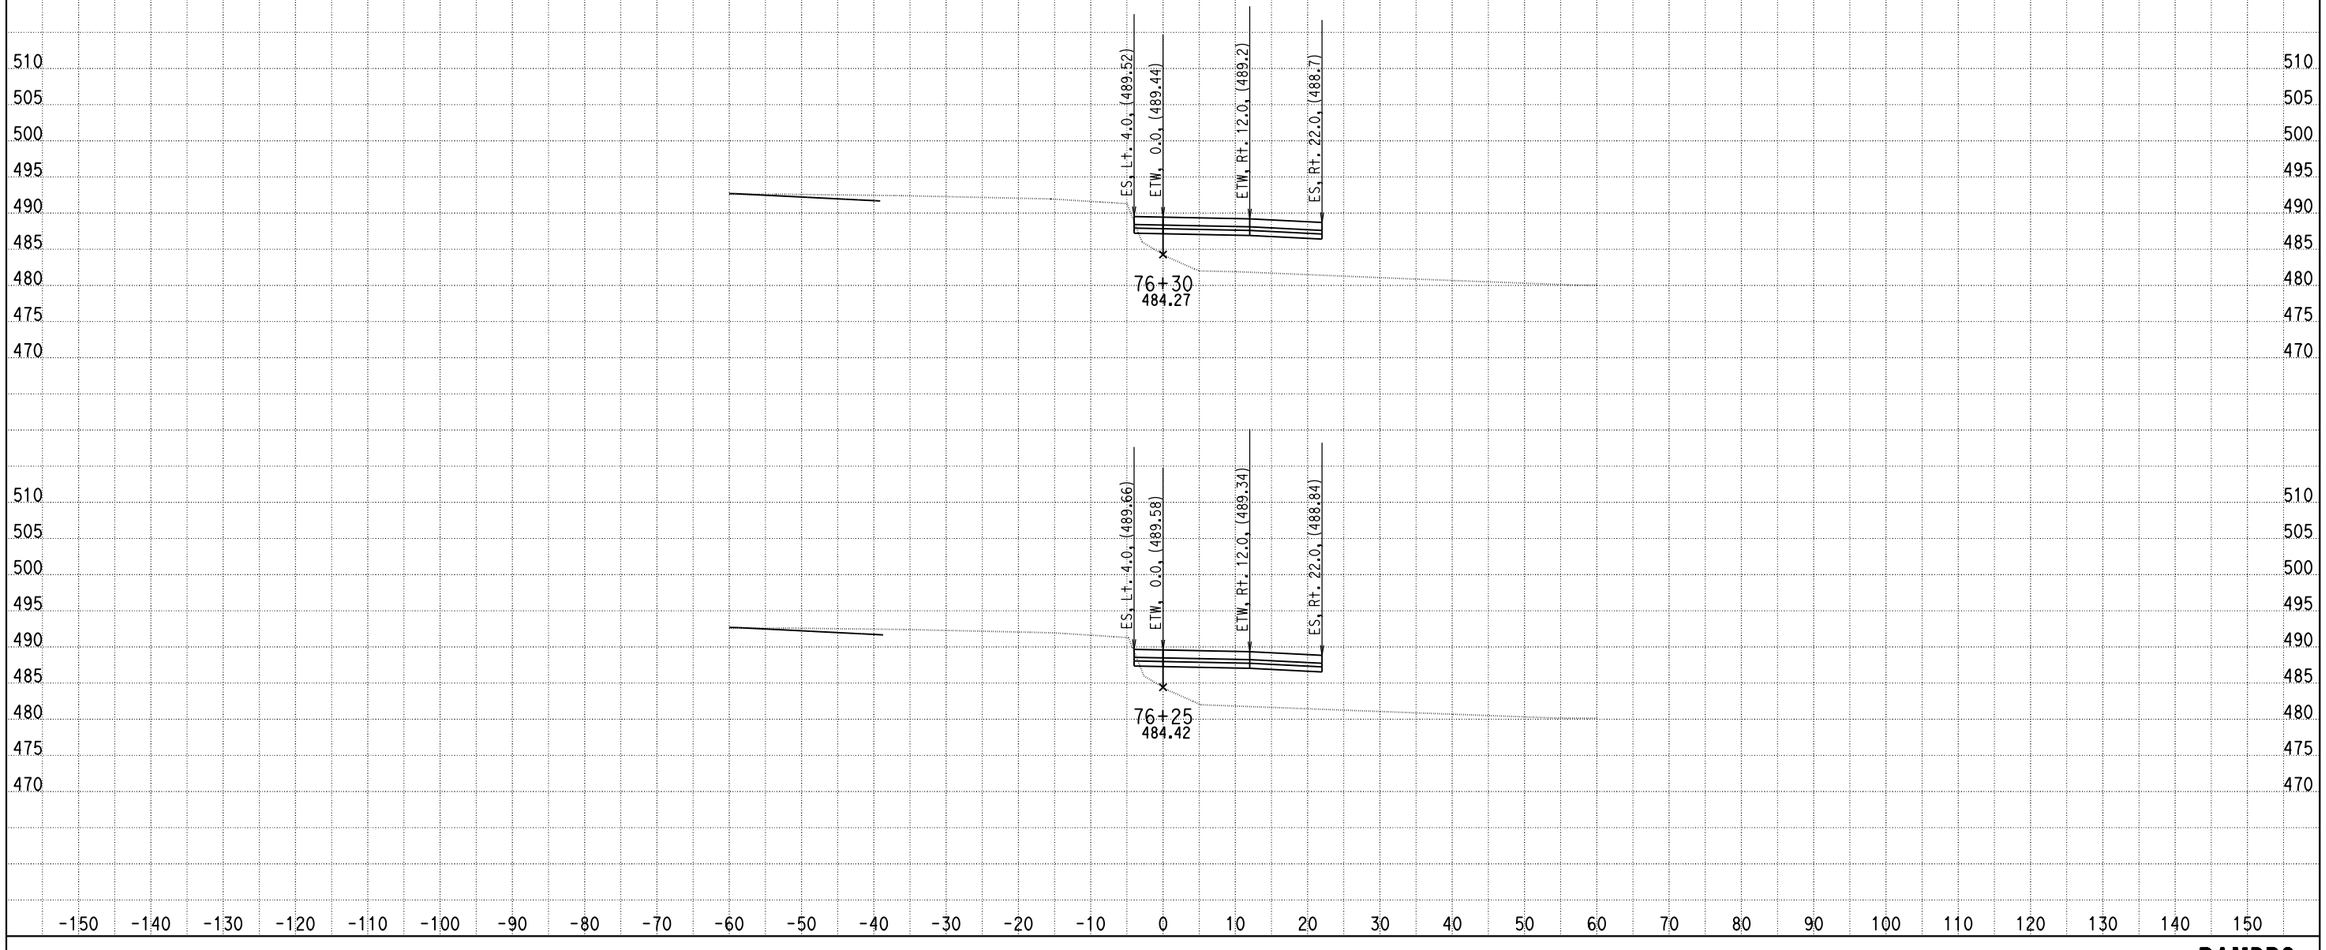

DATE: 4/9/2013

KC Project: 0818E File: C:\project\0818E\UPDATE-RAMP\hrb2-pro.ear

SCALE: 1" = 10' Horiz.
1" = 10' Vert.

All Dimensions are US Survey Feet

RAMPB2
CROSS SECTIONS

SHEET 70 OF XXX

DESIGN STUDY ONLY

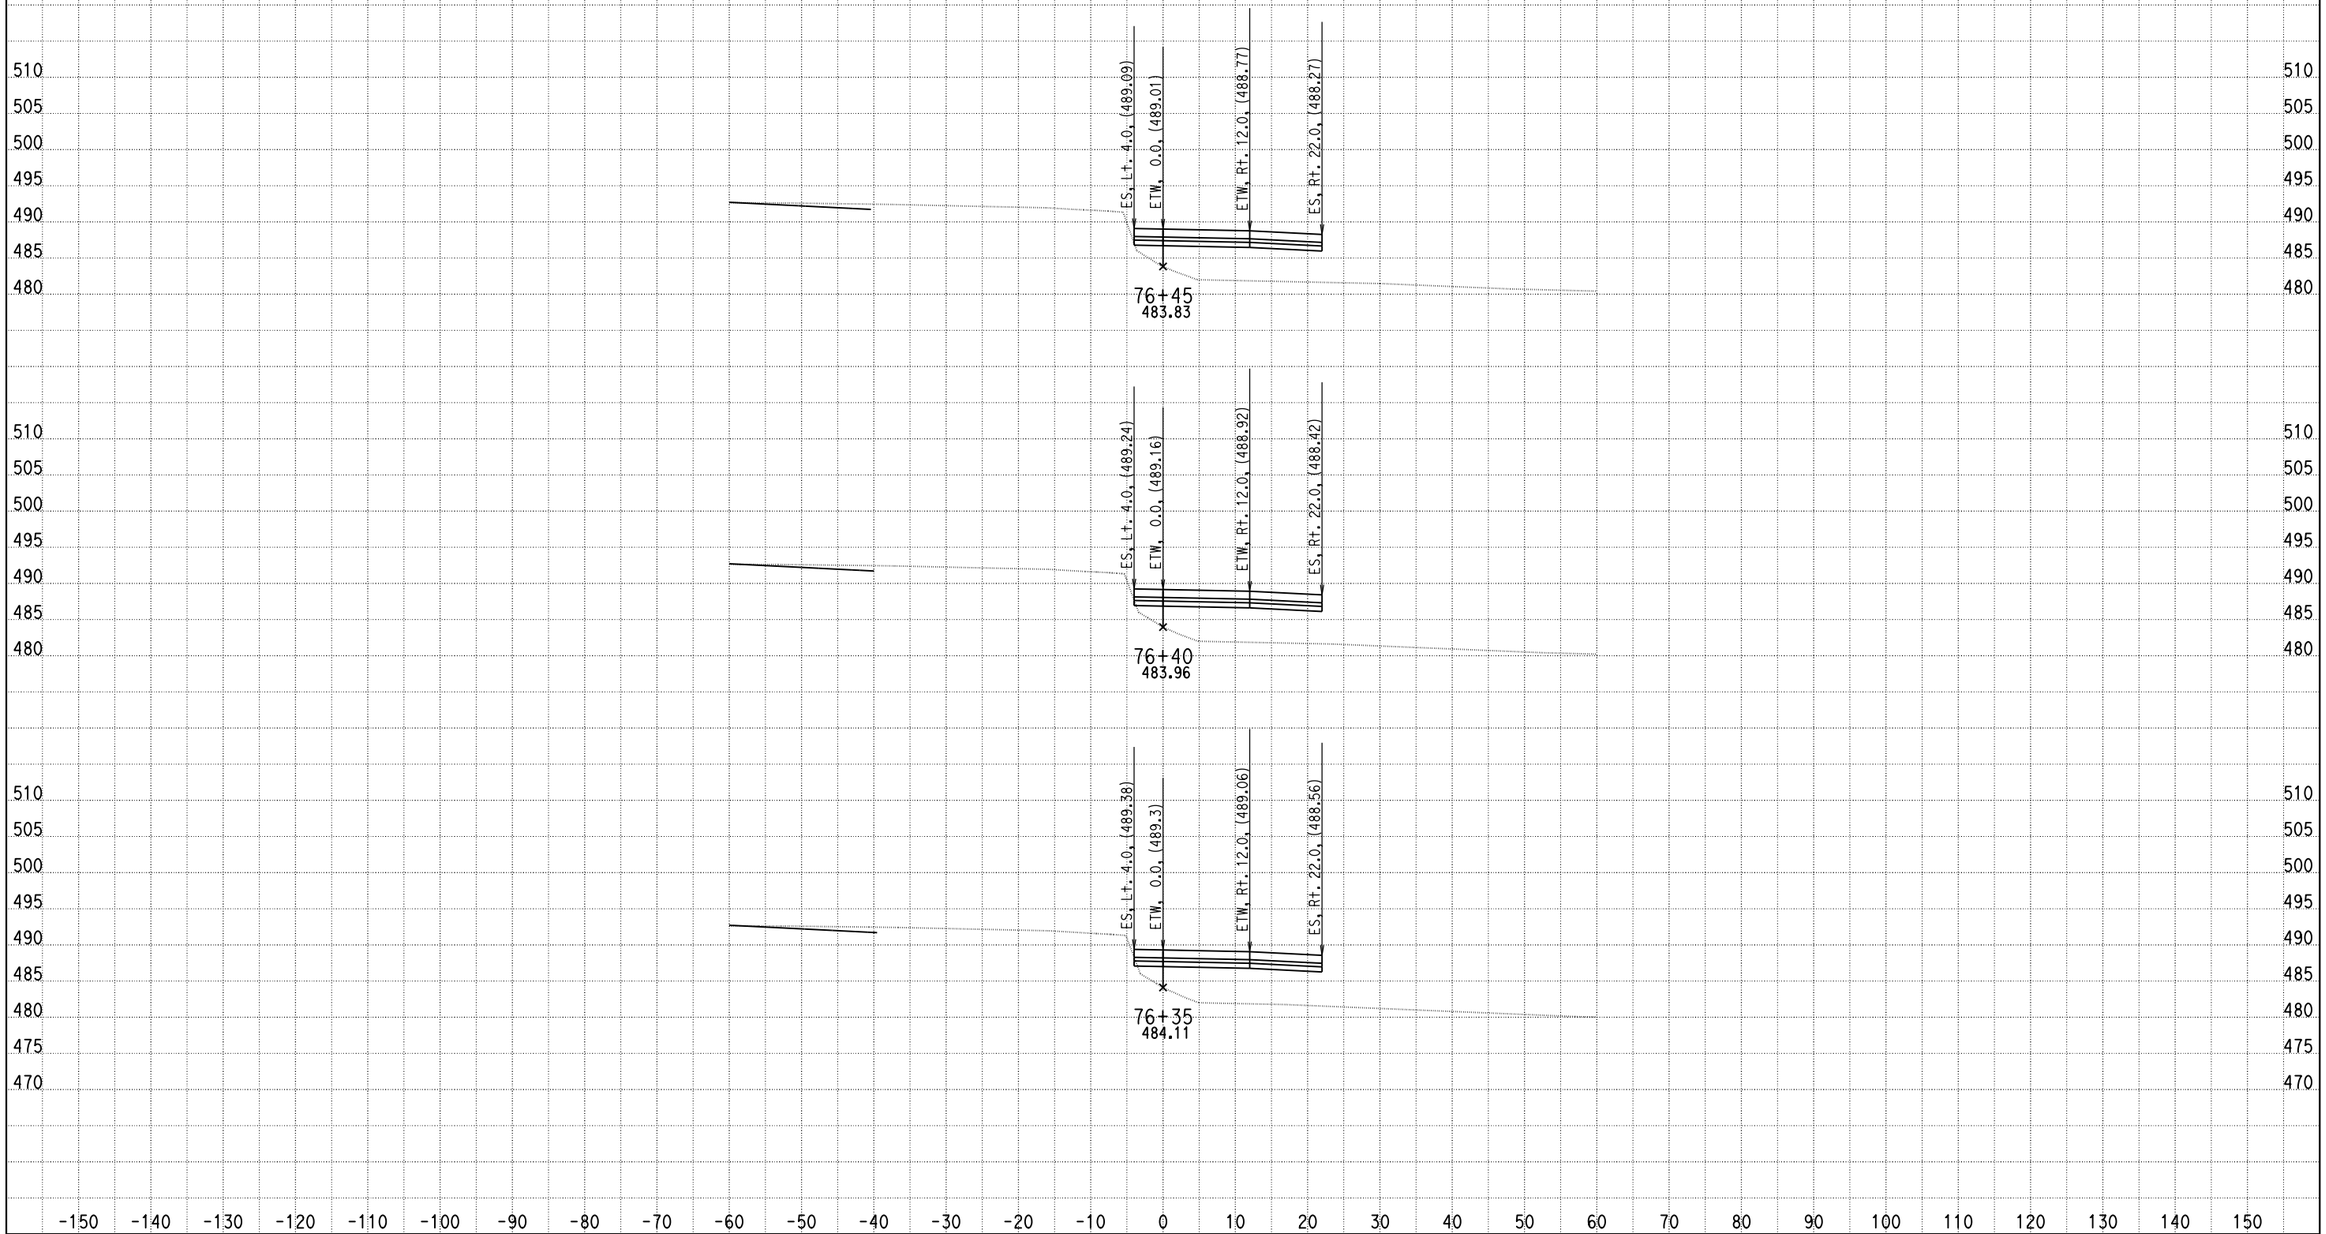

DATE: 4/9/2013

KC Project: 0818E File: C:\project\0818E\UPDATE-RAMP\hrb2-pro.ear

SCALE: 1" = 10' Horiz.
1" = 10' Vert.

All Dimensions are US Survey Feet

RAMPB2
CROSS SECTIONS

SHEET 71 OF XXX

DESIGN STUDY ONLY

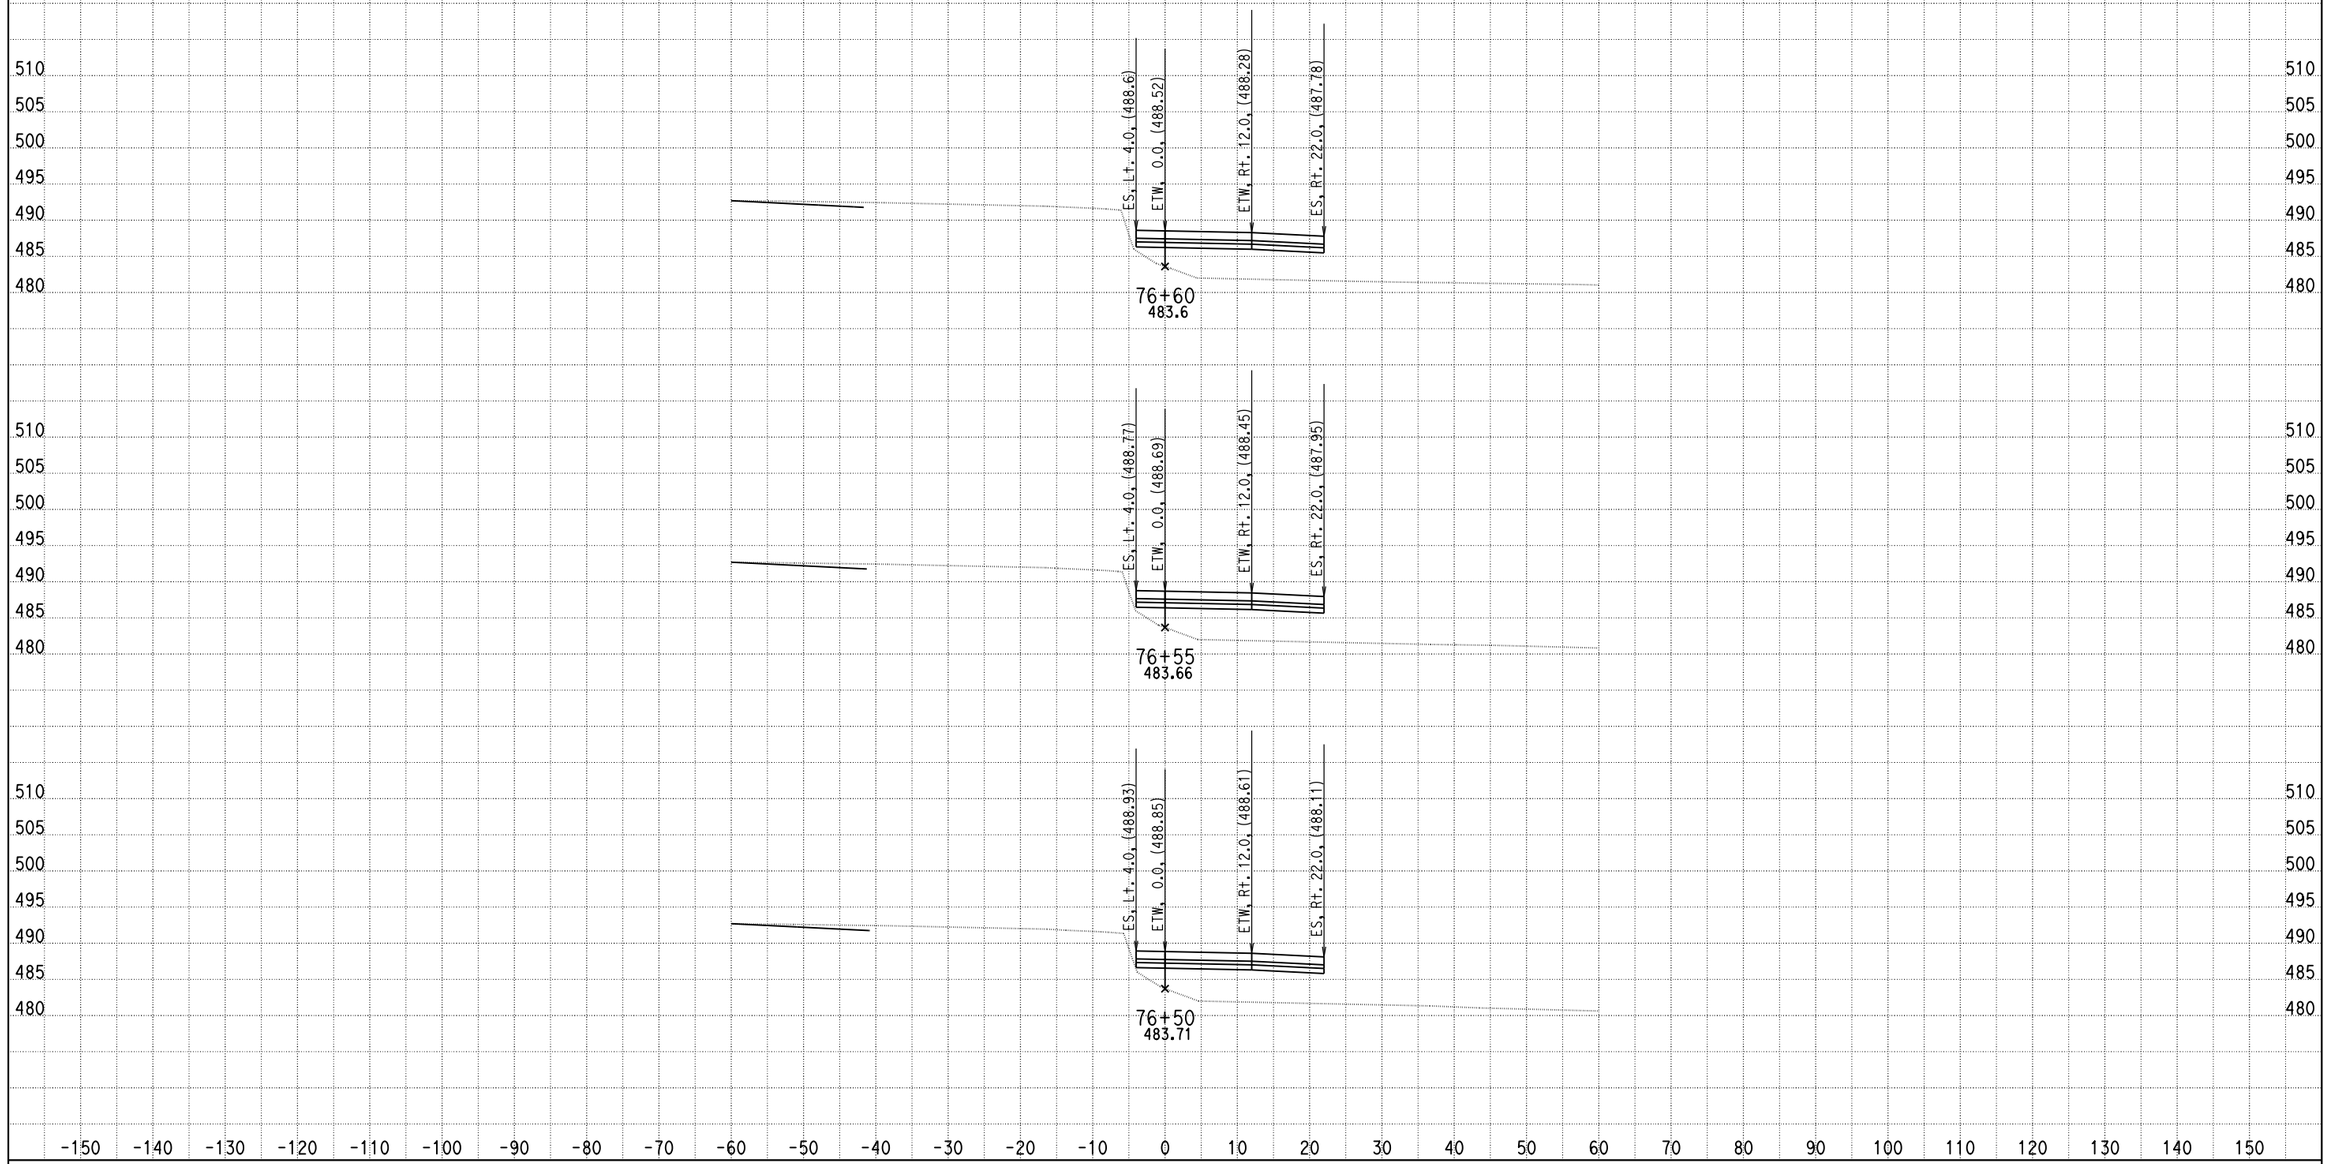

DATE: 4/9/2013

KC Project: 0818E File: C:\project\0818E\UPDATE-RAMP\hrb2-pro.ear

SCALE: 1" = 10' Horiz.
1" = 10' Vert.

All Dimensions are US Survey Feet

RAMPB2
CROSS SECTIONS

SHEET 72 OF XXX

DESIGN STUDY ONLY

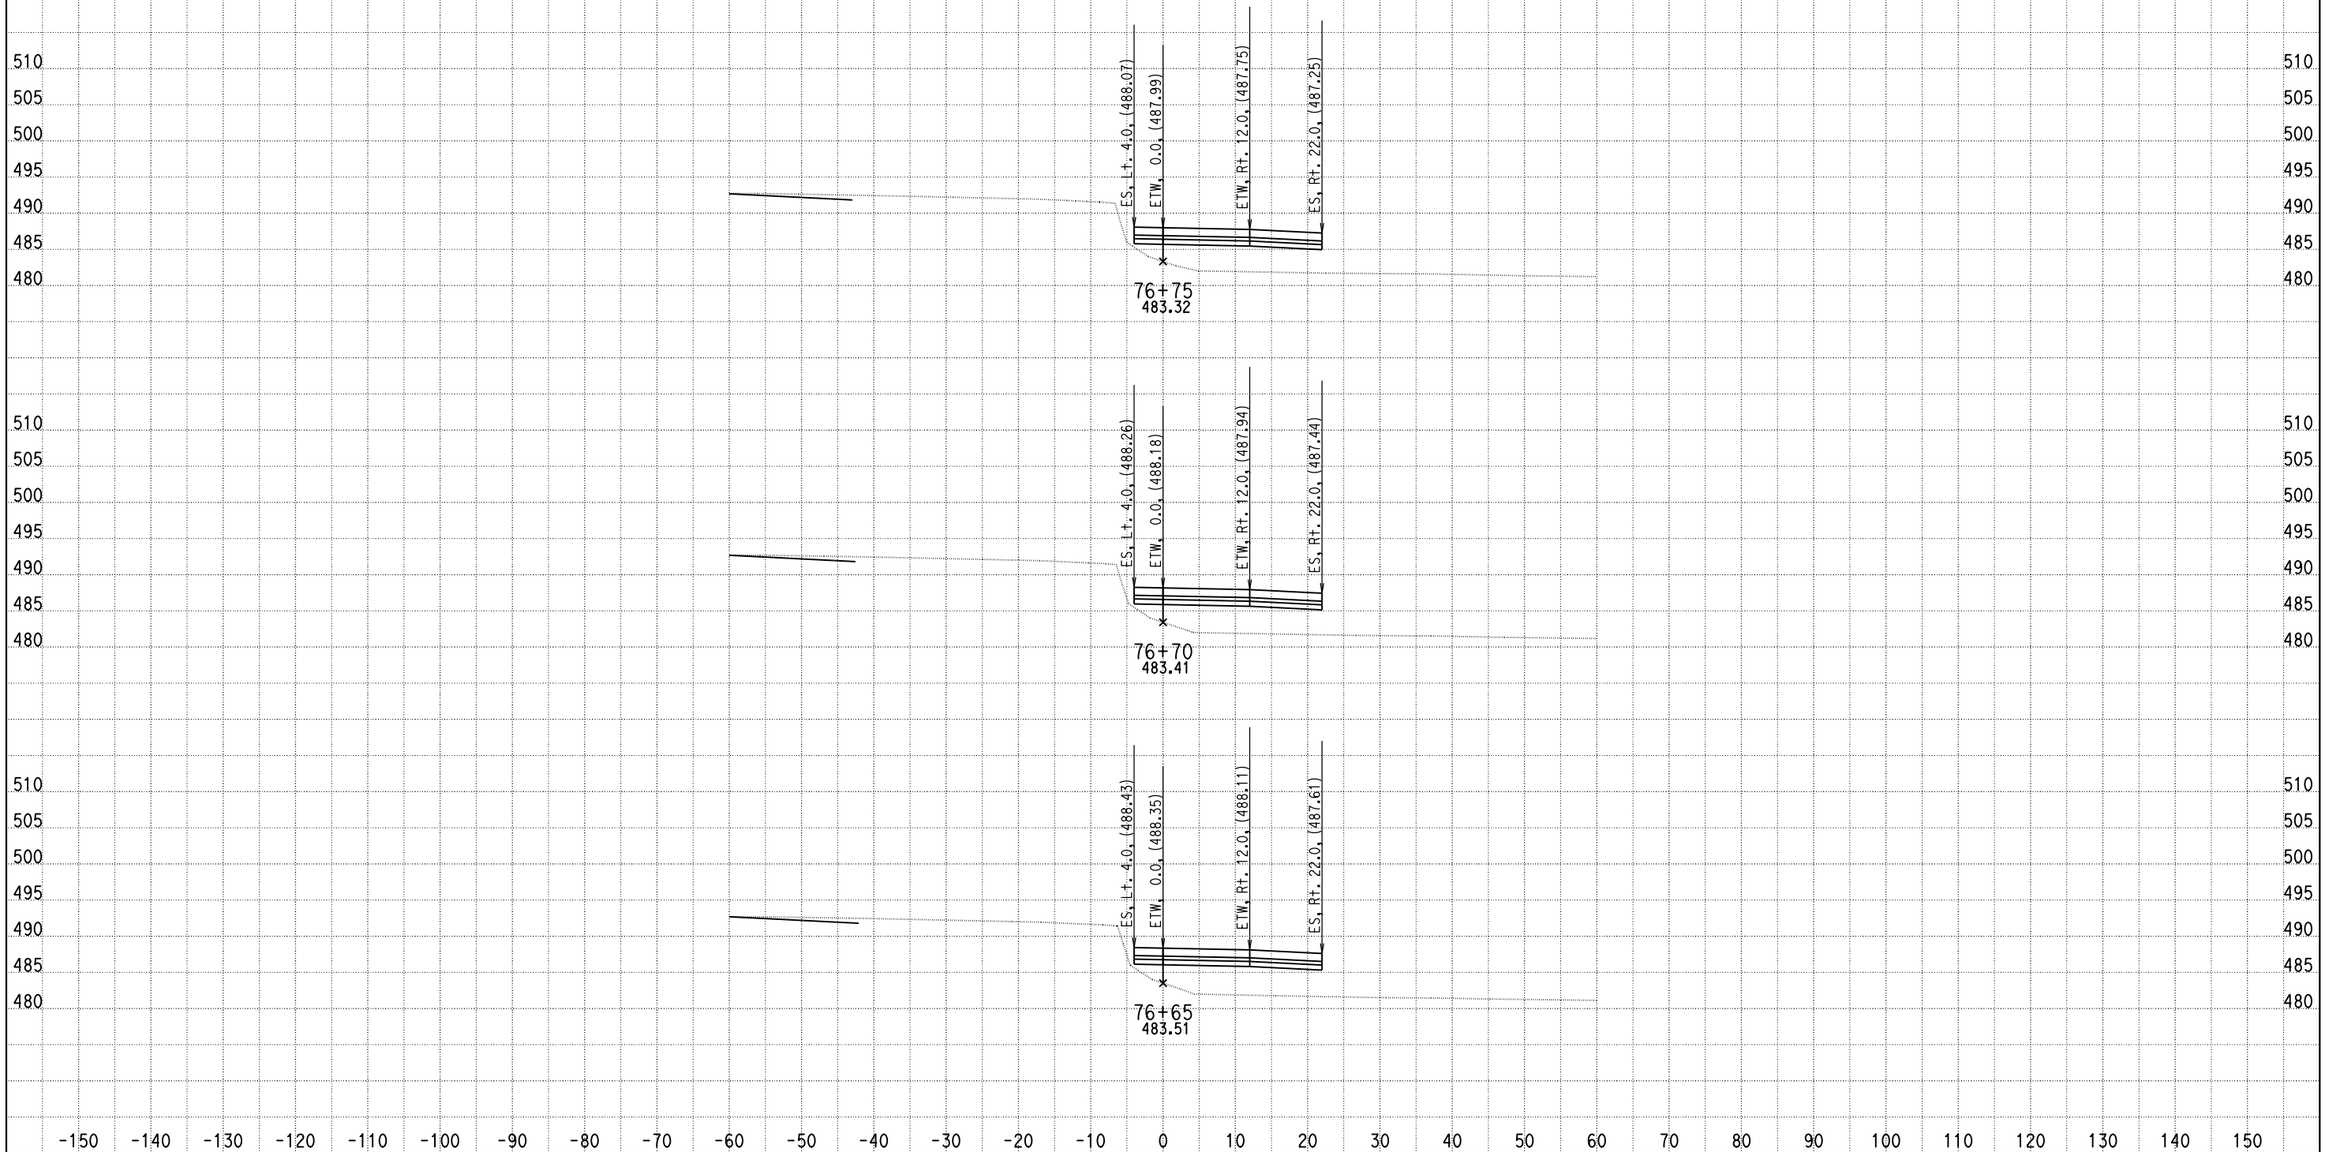

DATE: 4/9/2013

KC Project: 0818E File: C:\project\0818E\UPDATE-RAMP\hrb2-pro.ear

SCALE: 1" = 10' Horiz.
1" = 10' Vert.

All Dimensions are US Survey Feet

RAMPB2
CROSS SECTIONS

SHEET 73 OF XXX

DESIGN STUDY ONLY

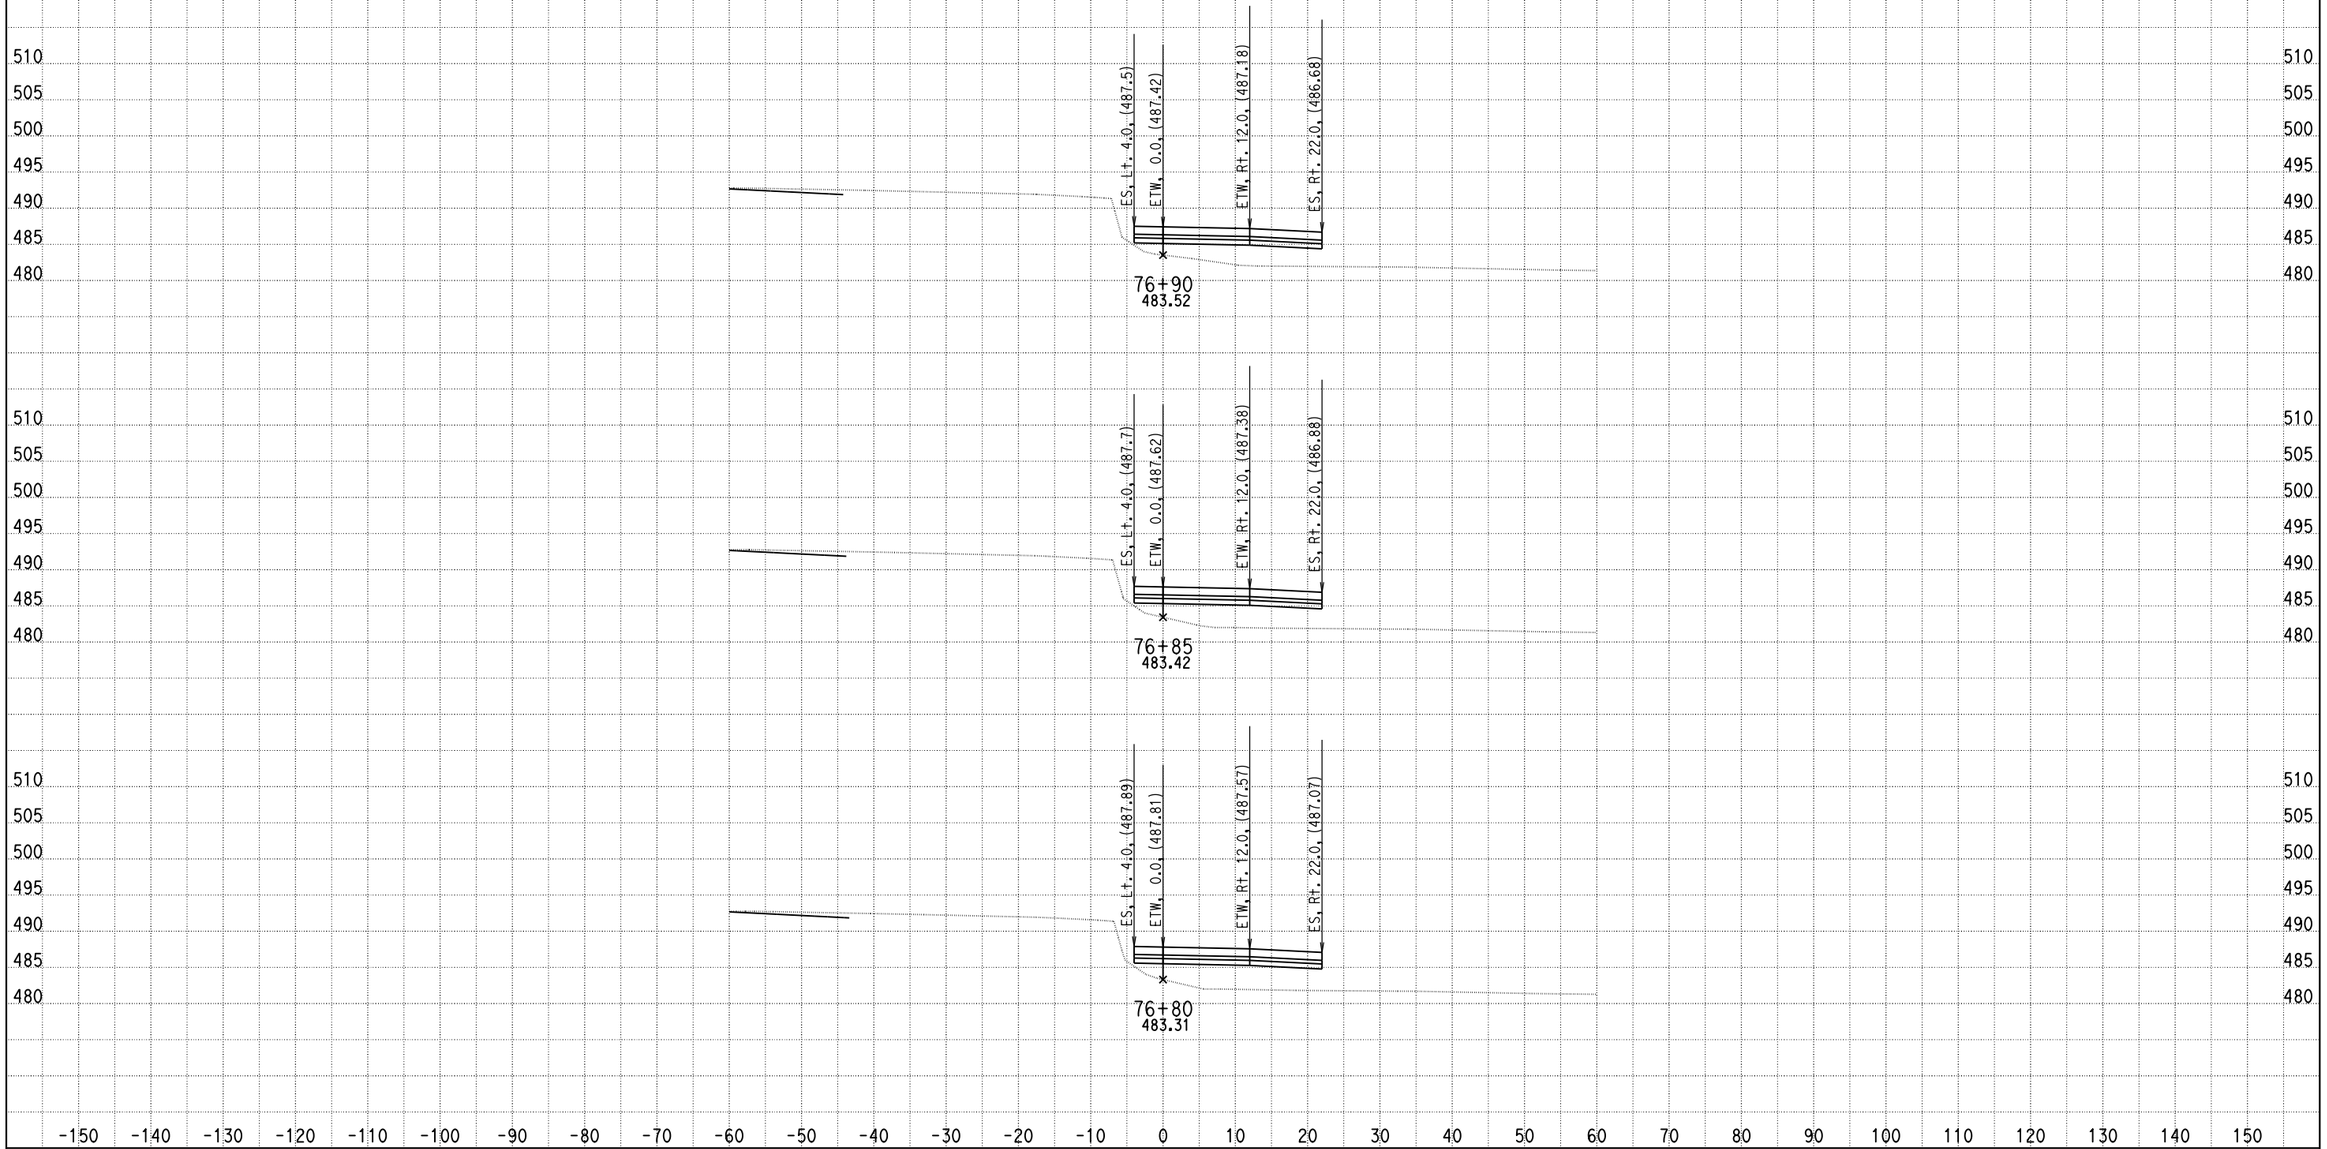

DATE: 4/9/2013

KC Project: 0818E File: C:\project\0818E\UPDATE-RAMP\hrb2-pro.ear

SCALE: 1" = 10' Horiz.
1" = 10' Vert.

All Dimensions are US Survey Feet

RAMPB2
CROSS SECTIONS

DESIGN STUDY ONLY

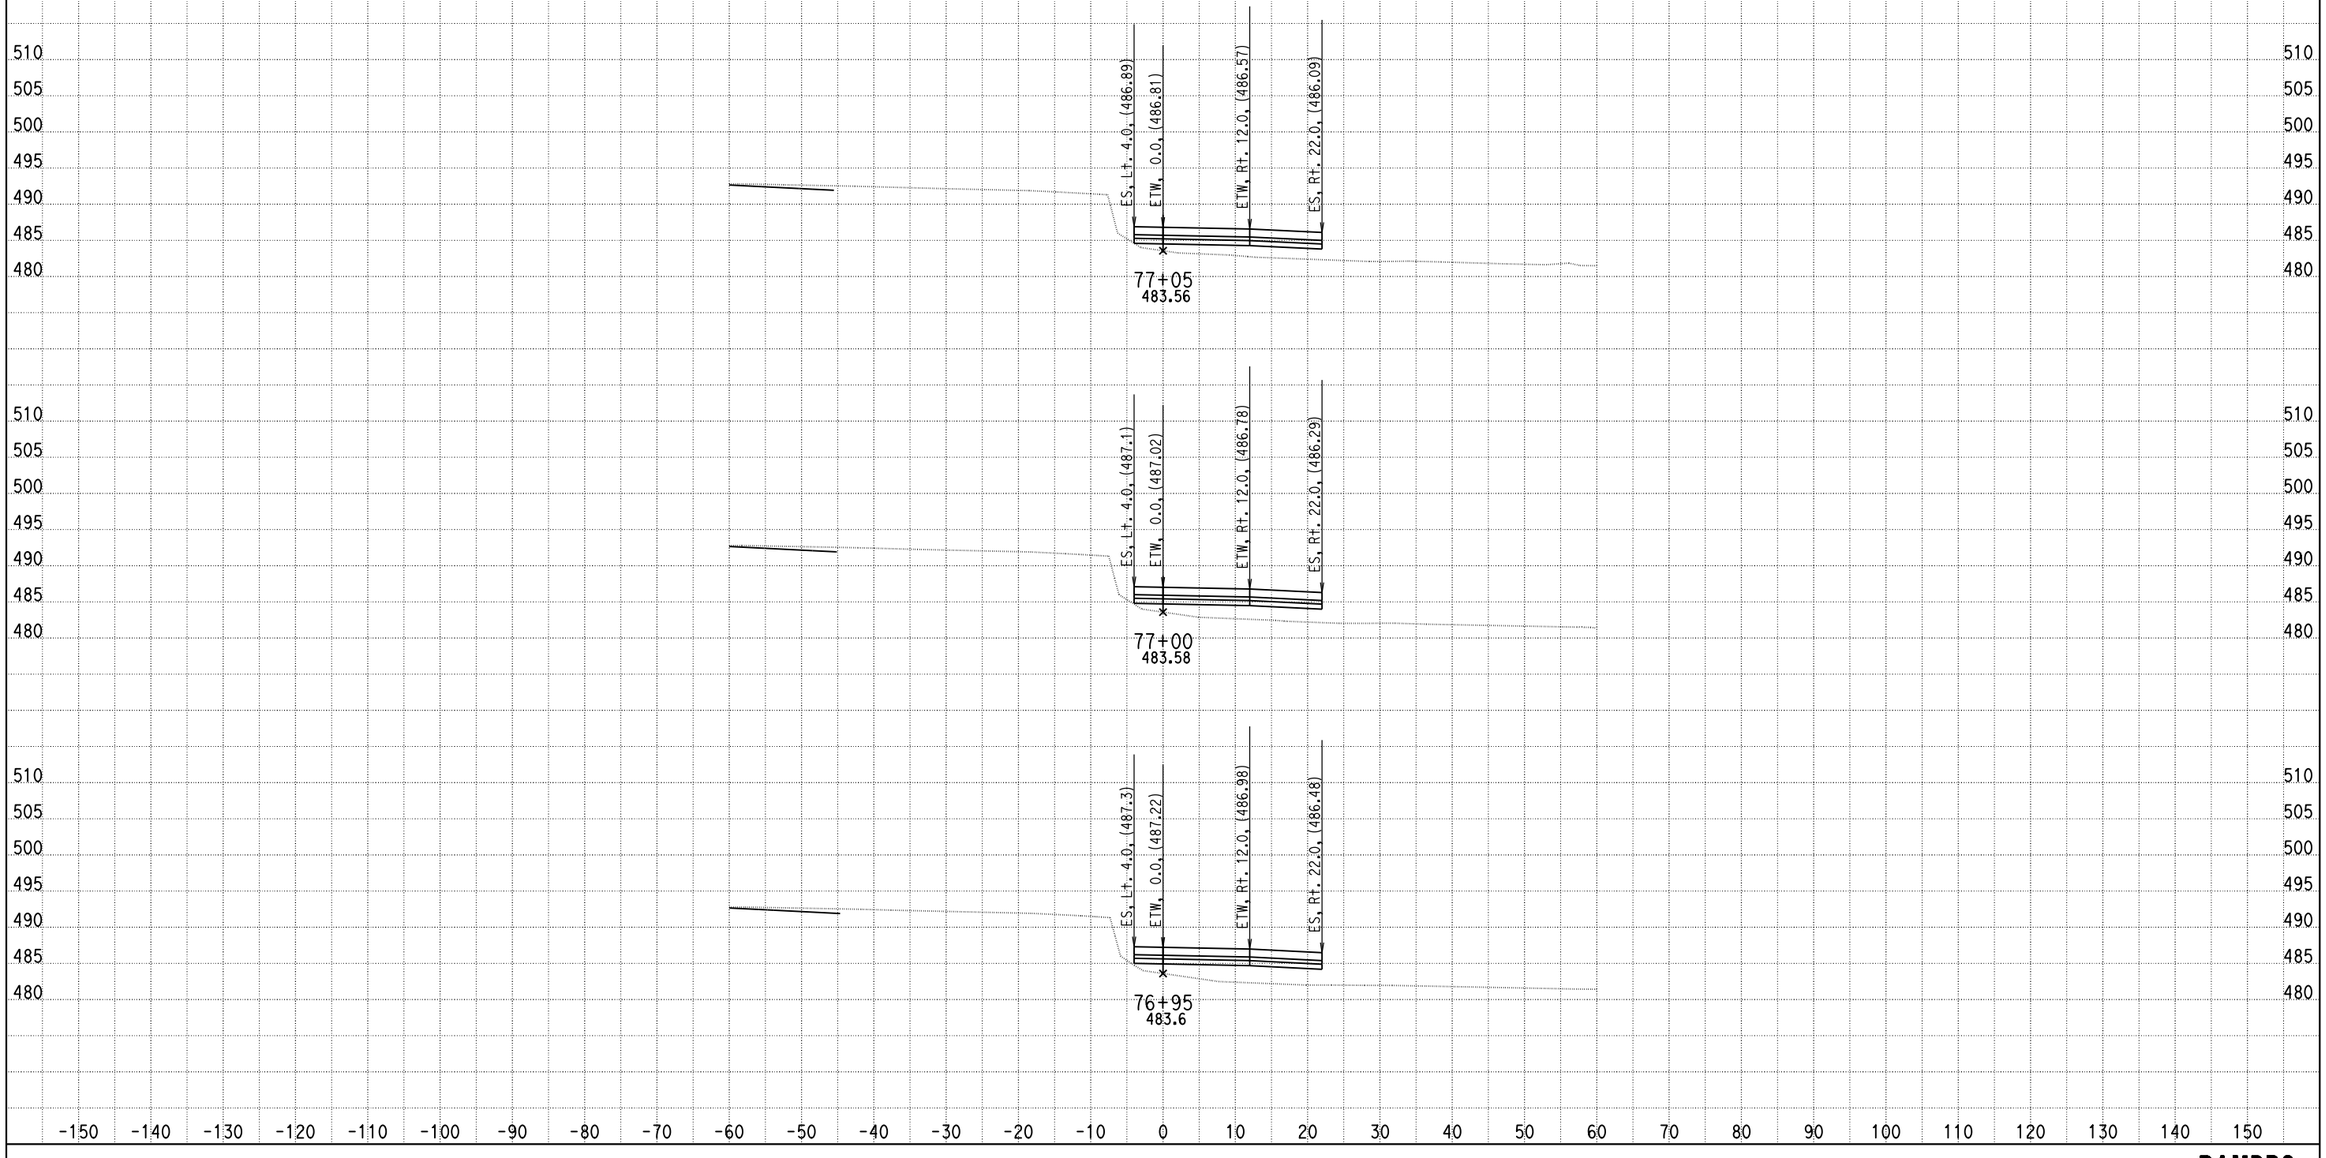

DATE: 4/9/2013

KC Project: 0818E File: C:\project\0818E\UPDATE-RAMP\hrb2-pro.ear

SCALE: 1" = 10' Horiz.
1" = 10' Vert.

All Dimensions are US Survey Feet

RAMPB2
CROSS SECTIONS

SHEET 75 OF XXX

DESIGN STUDY ONLY

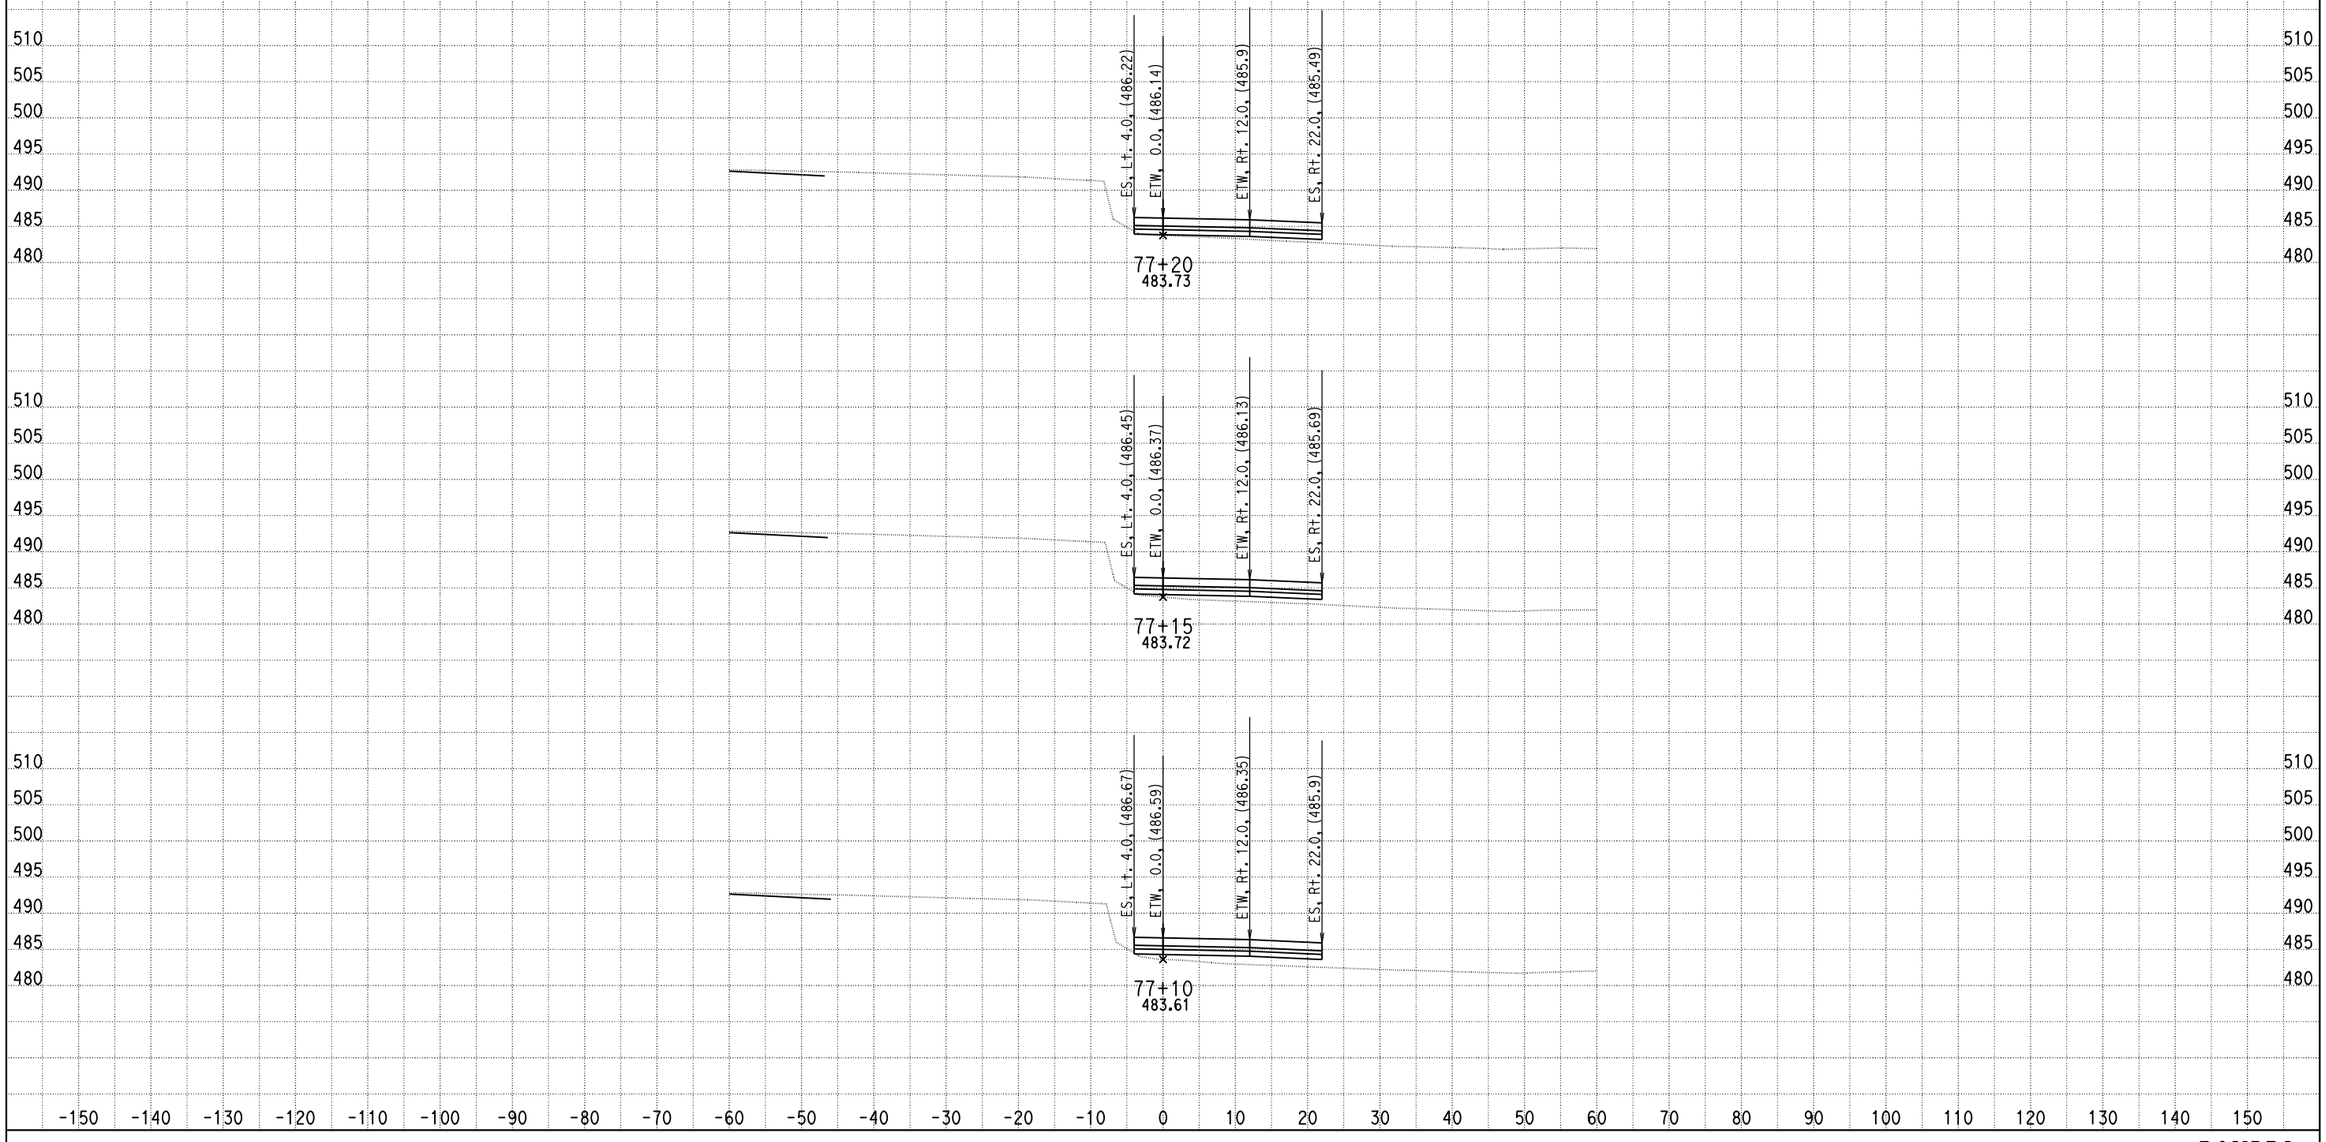

DATE: 4/9/2013

KC Project: 0818E File: C:\project\0818E\UPDATE-RAMP\hrb2-pro.ear

SCALE: 1" = 10' Horiz.
1" = 10' Vert.

All Dimensions are US Survey Feet

RAMPB2
CROSS SECTIONS

DESIGN STUDY ONLY

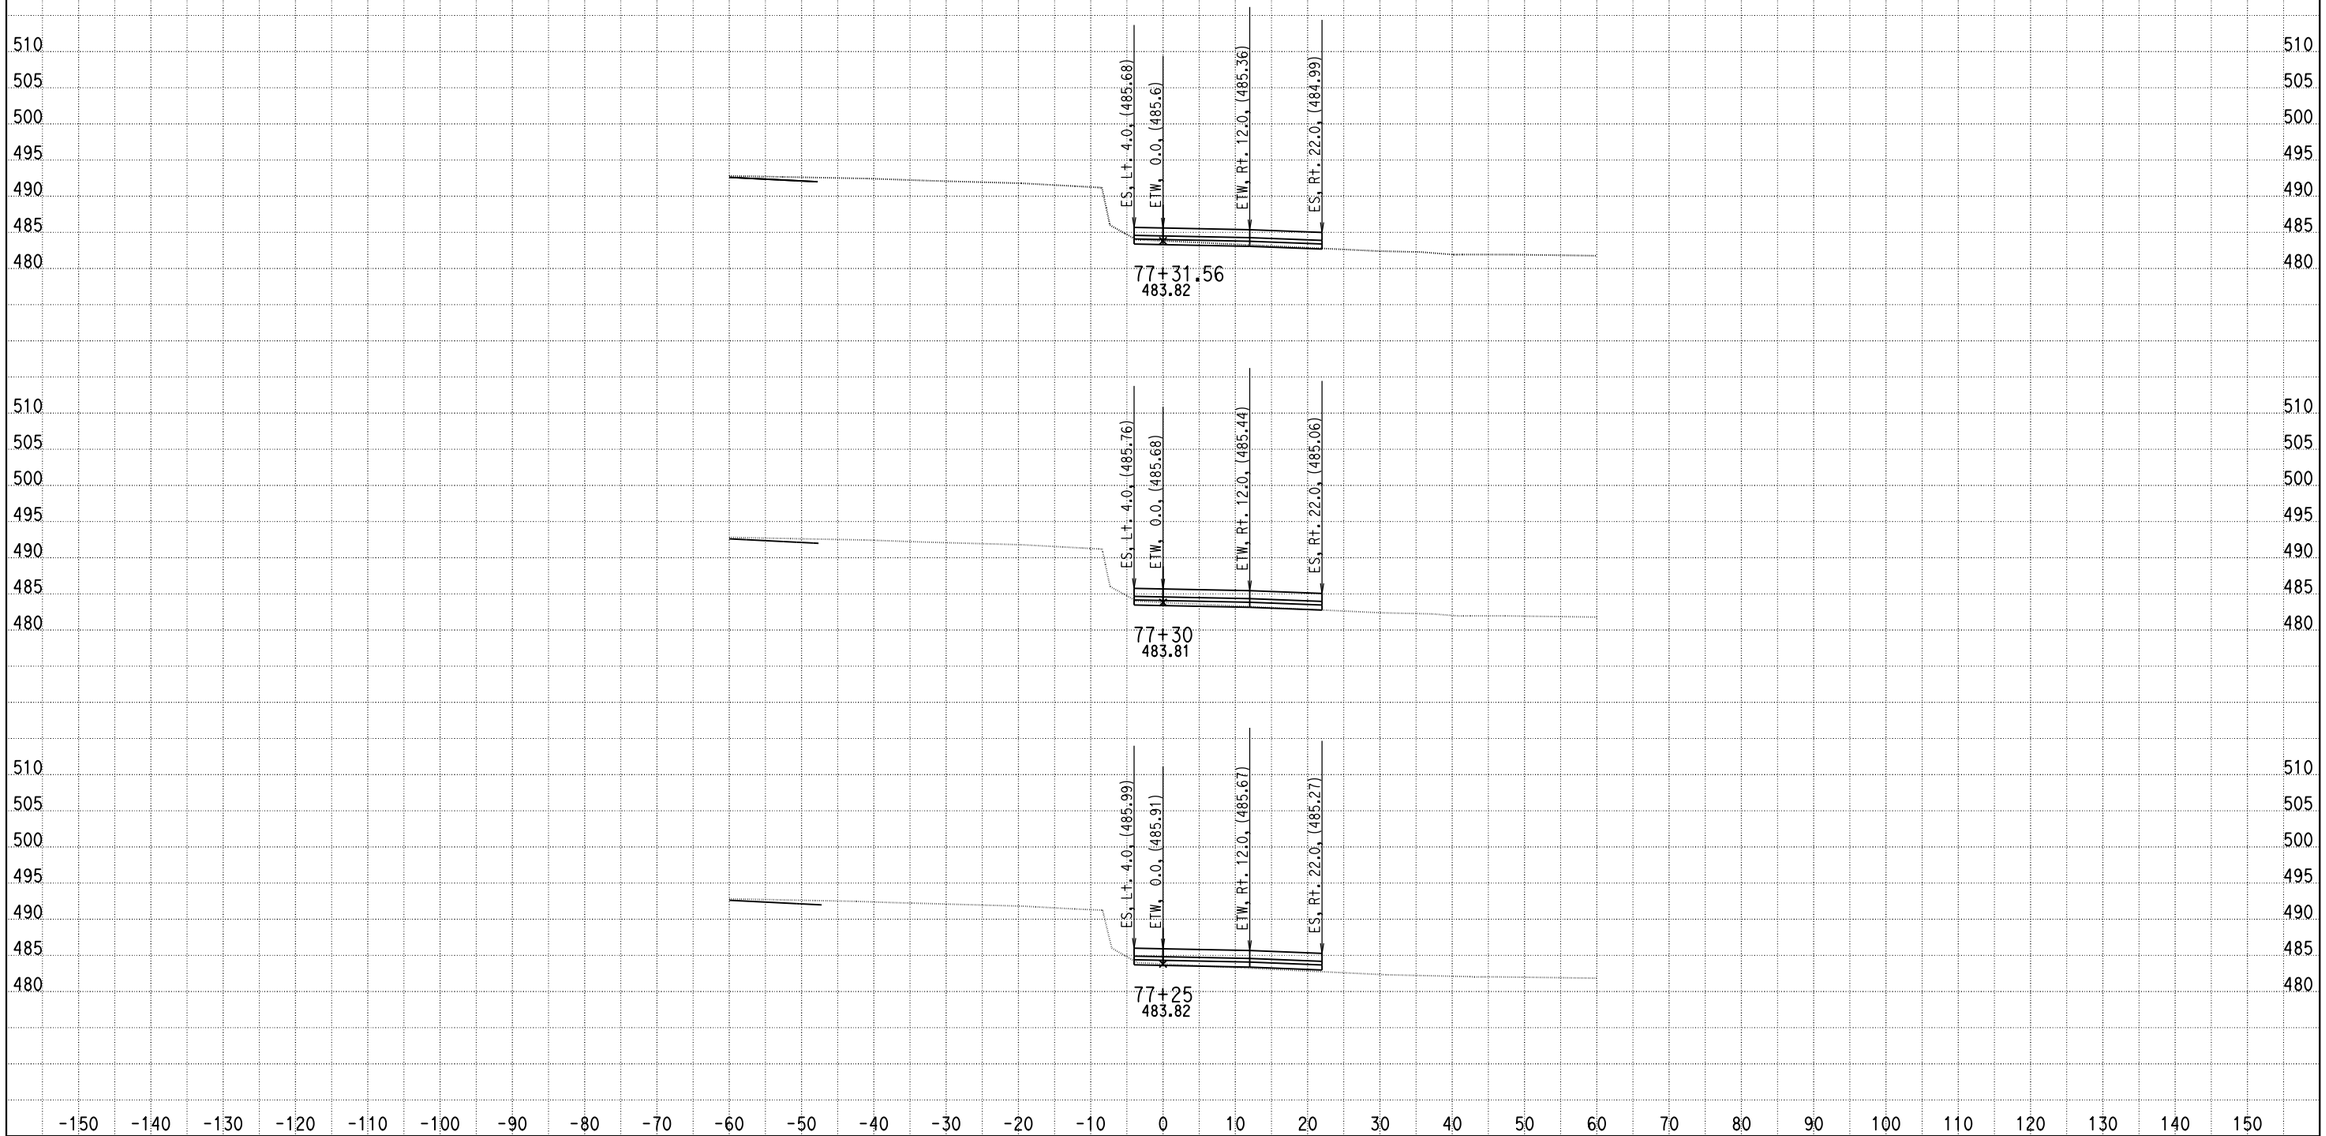

DATE: 4/9/2013

KC Project: 0818E File: C:\project\0818E\UPDATE-RAMP\hrb2-pro.ear

SCALE: 1" = 10' Horiz.
1" = 10' Vert.

All Dimensions are US Survey Feet

RAMPB2
CROSS SECTIONS

DESIGN STUDY ONLY

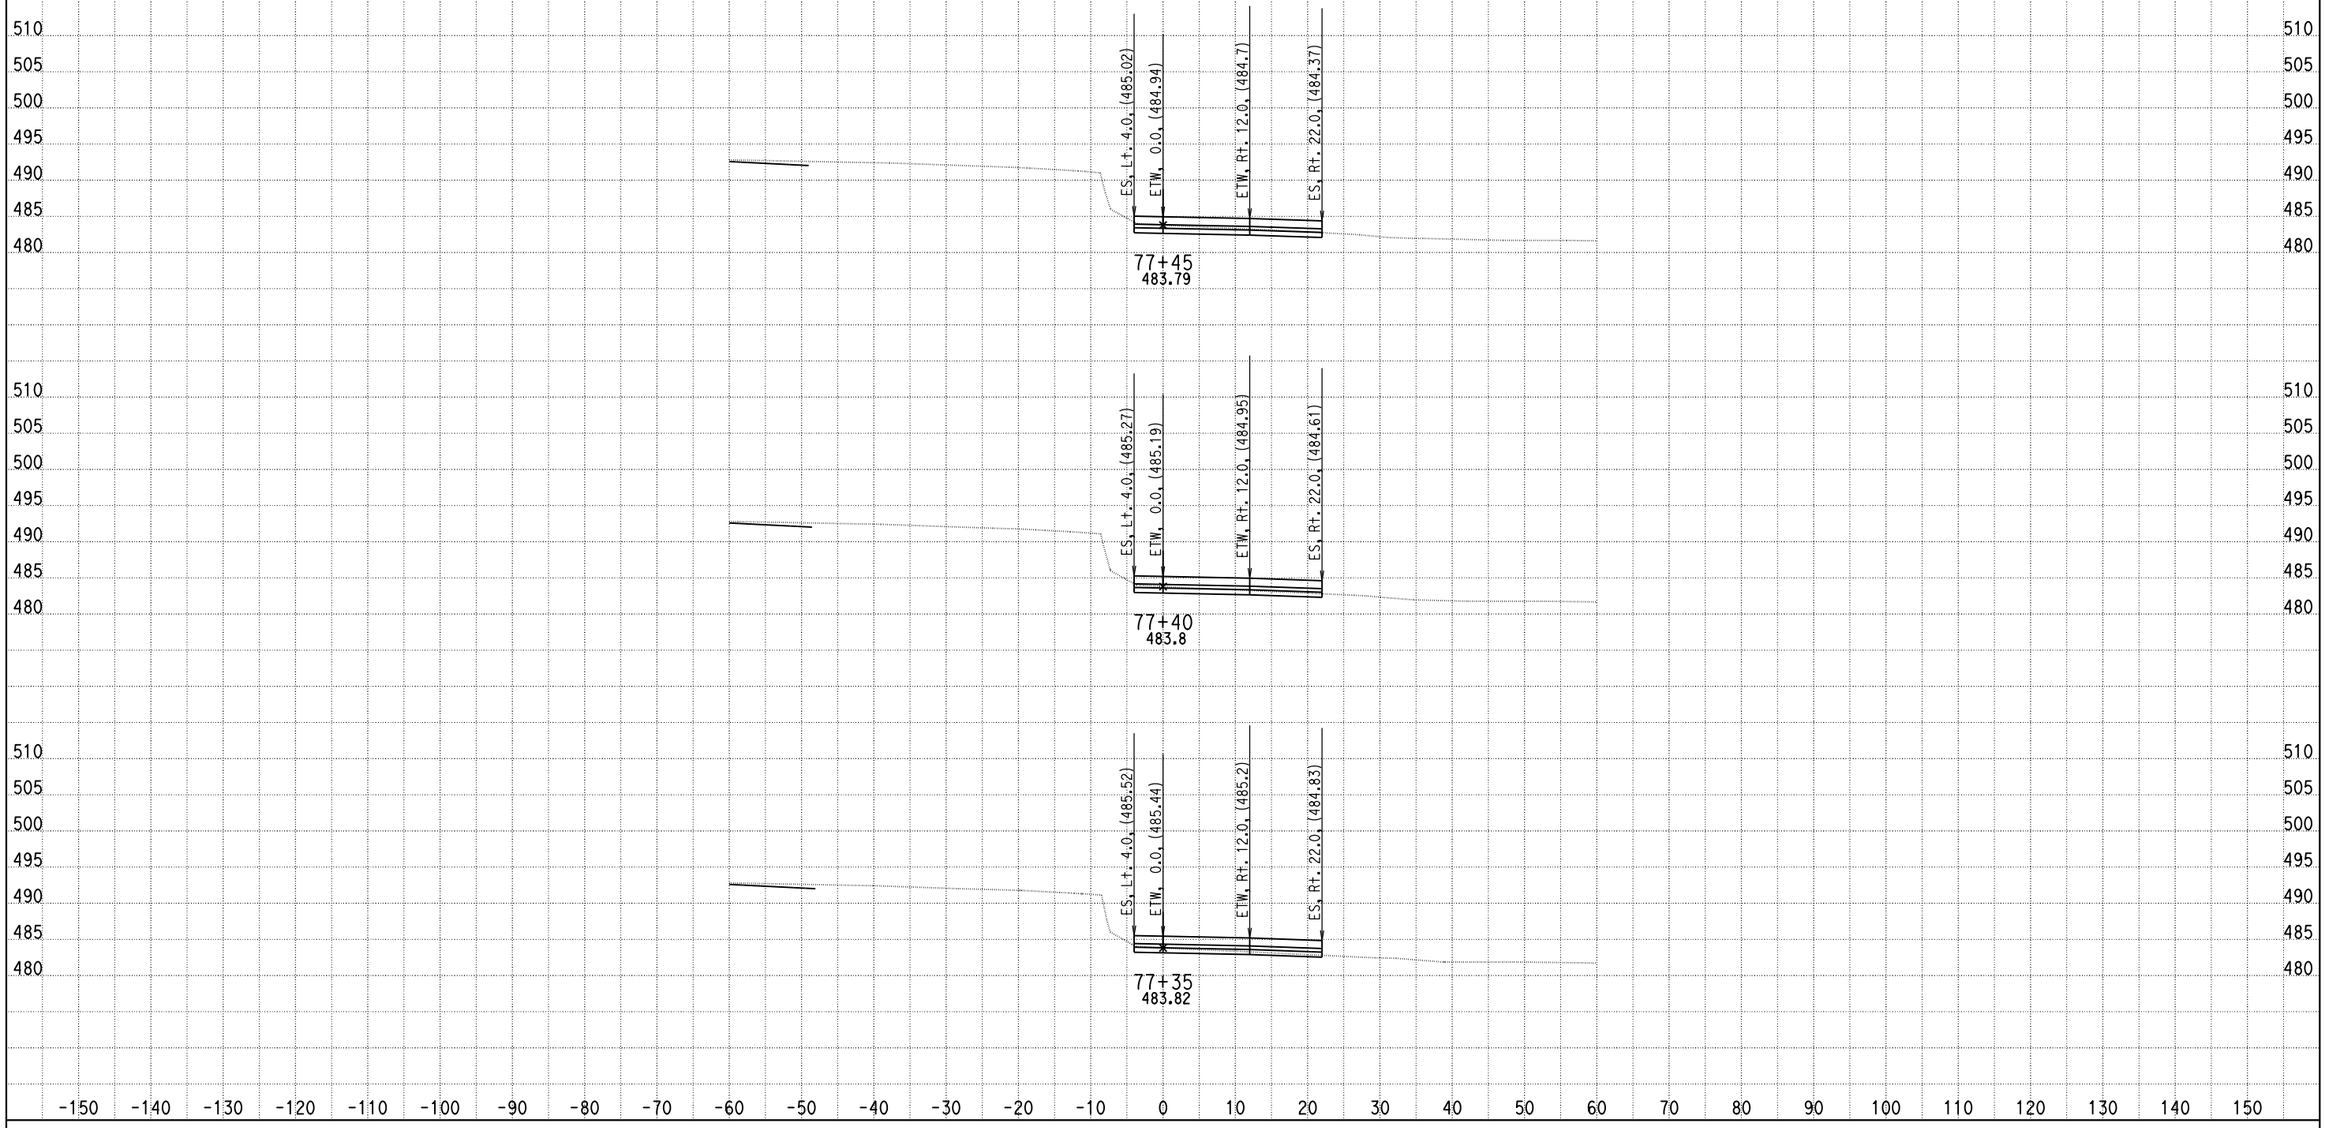

DATE: 4/9/2013

KC Project: 0818E File: C:\project\0818E\UPDATE-RAMP\hrb2-pro.ear

SCALE: 1" = 10' Horiz.
1" = 10' Vert.

All Dimensions are US Survey Feet

RAMPB2
CROSS SECTIONS

SHEET 78 OF XXX

DESIGN STUDY ONLY

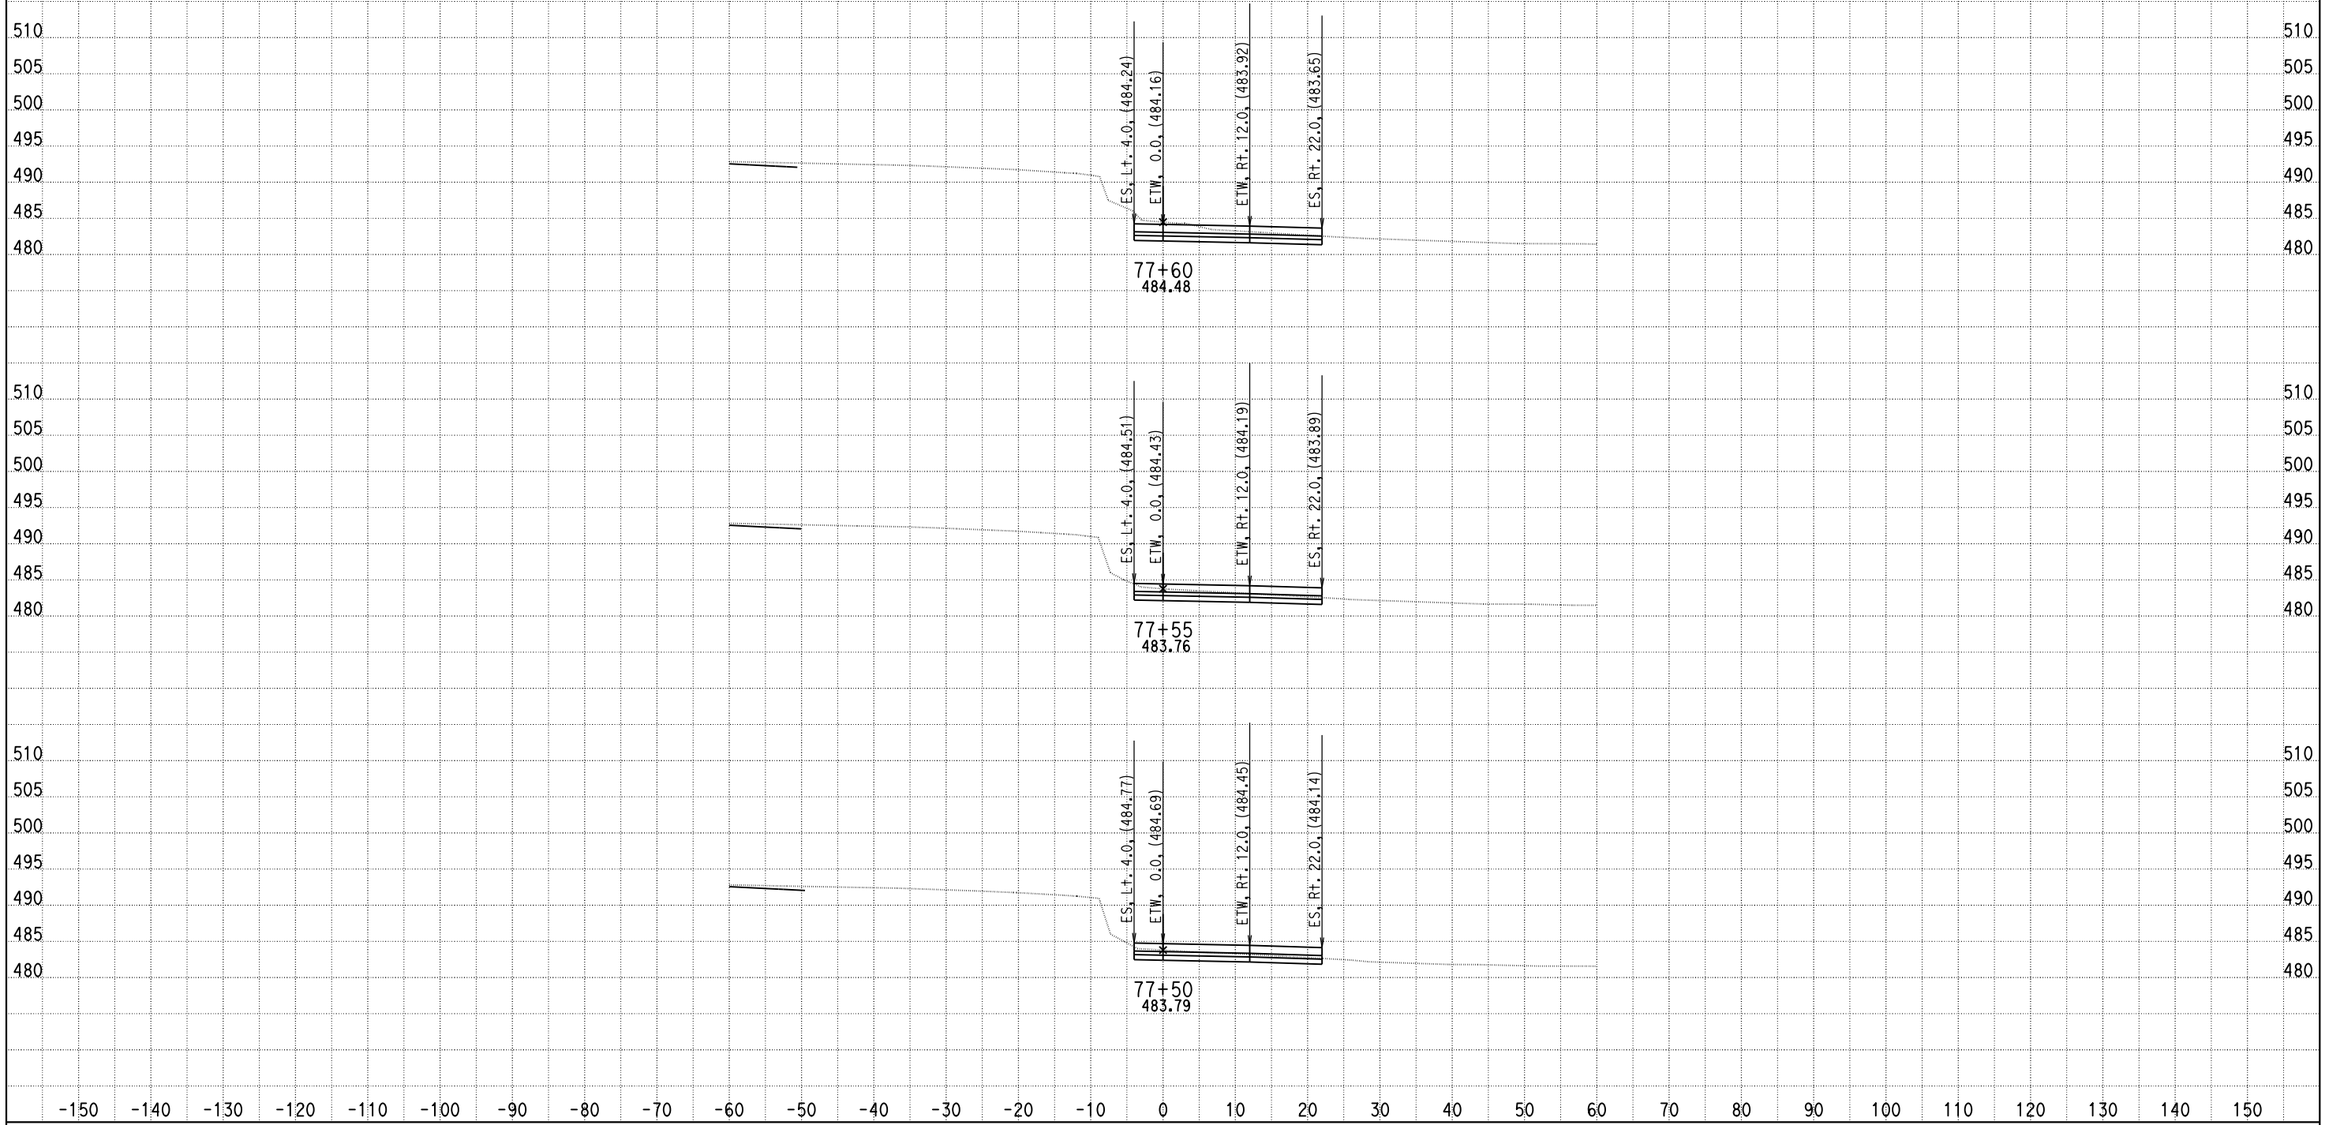

DATE: 4/9/2013

KC Project: 0818E File: C:\project\0818E\UPDATE-RAMP\hrb2-pro.ear

SCALE: 1" = 10' Horiz.
1" = 10' Vert.

All Dimensions are US Survey Feet

RAMPB2
CROSS SECTIONS

DESIGN STUDY ONLY

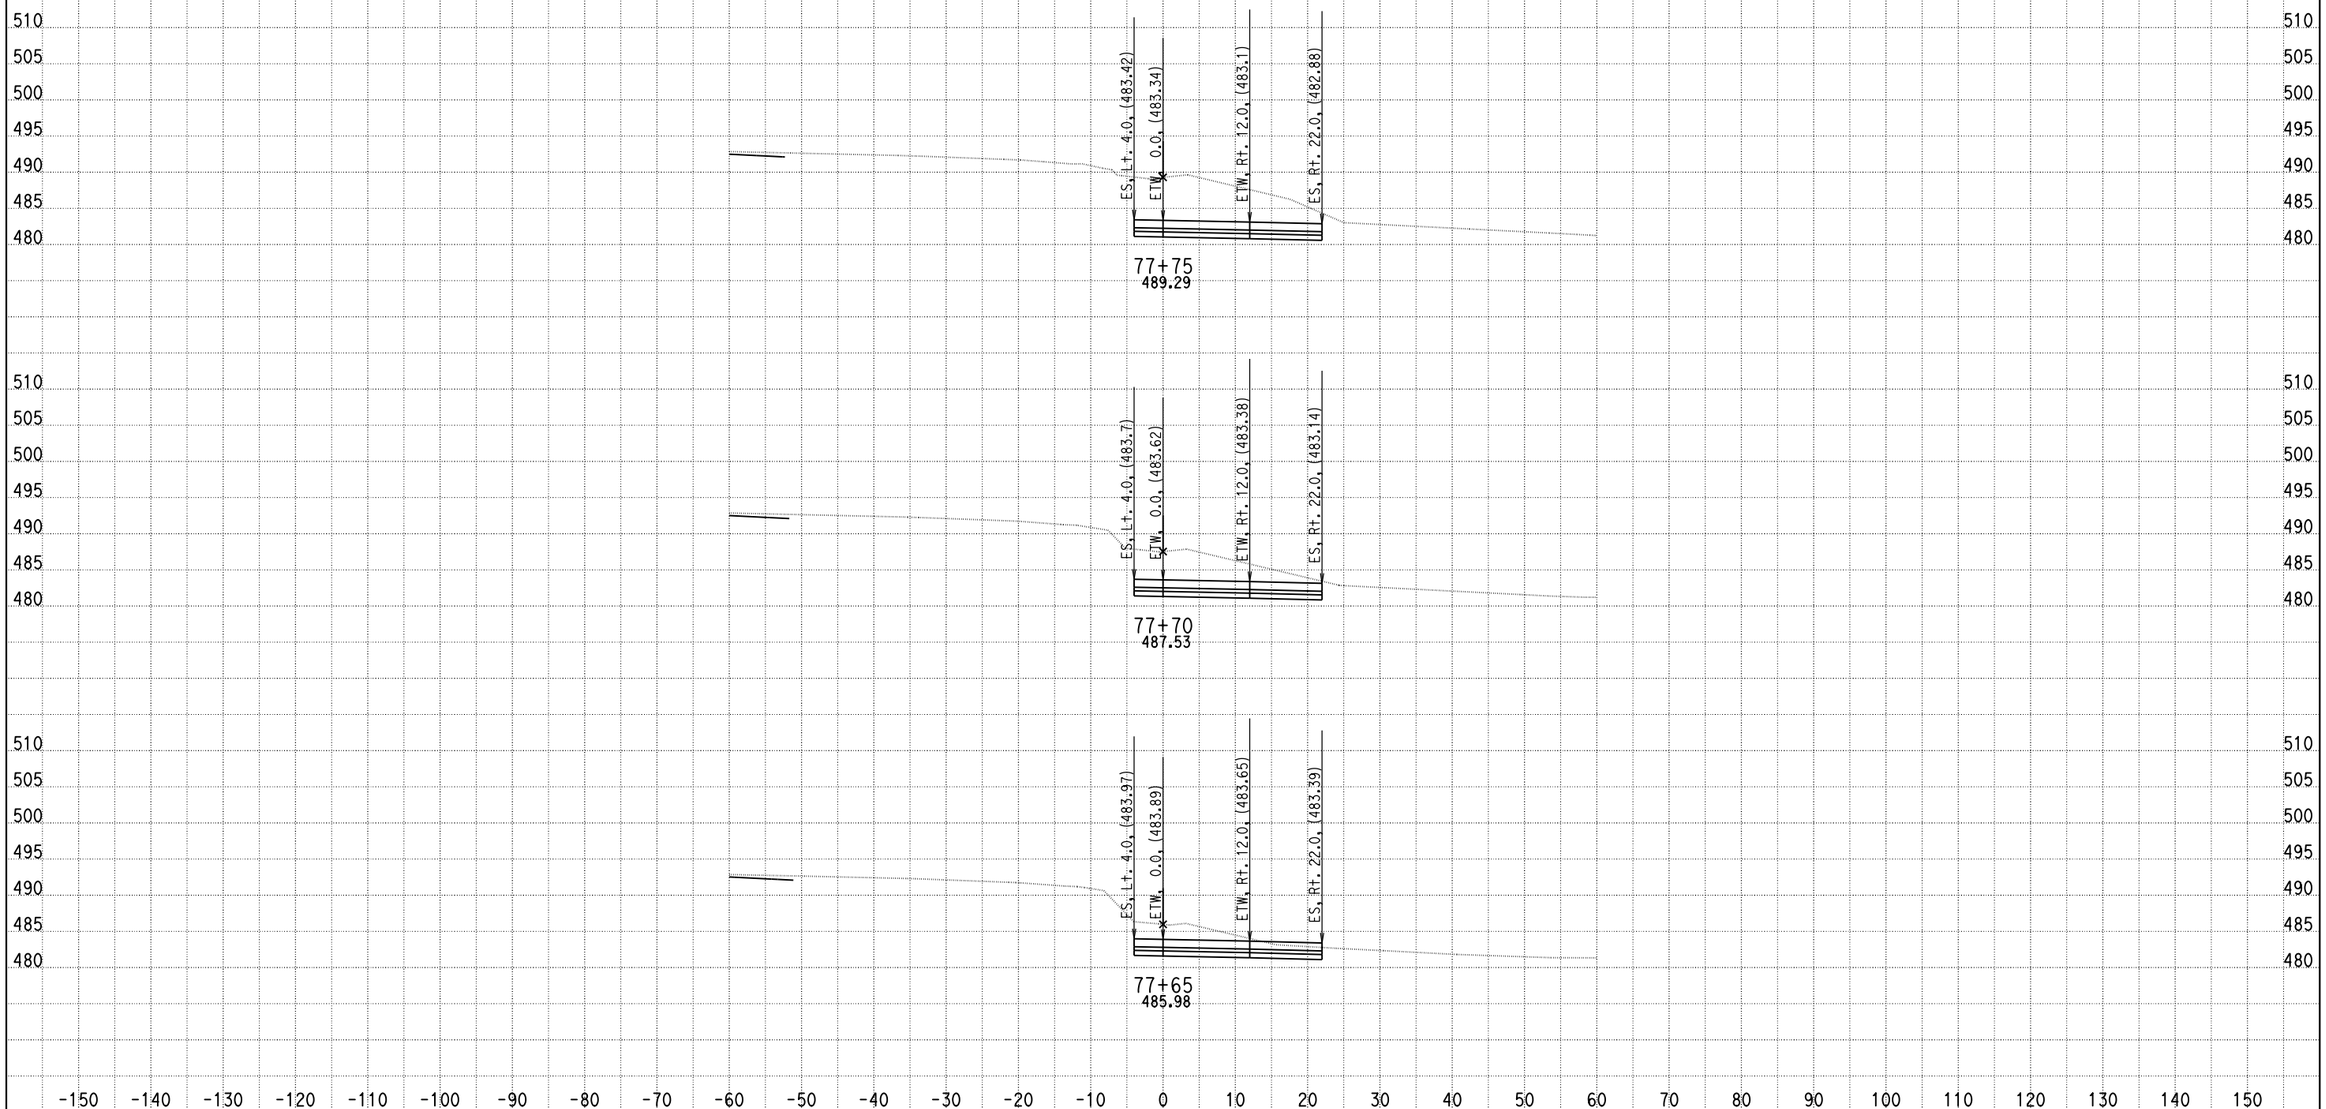

DATE: 4/9/2013

KC Project: 0818E File: C:\project\0818E\UPDATE-RAMP\hrb2-pro.ear

SCALE: 1" = 10' Horiz.
1" = 10' Vert.

All Dimensions are US Survey Feet

RAMPB2
CROSS SECTIONS

DESIGN STUDY ONLY

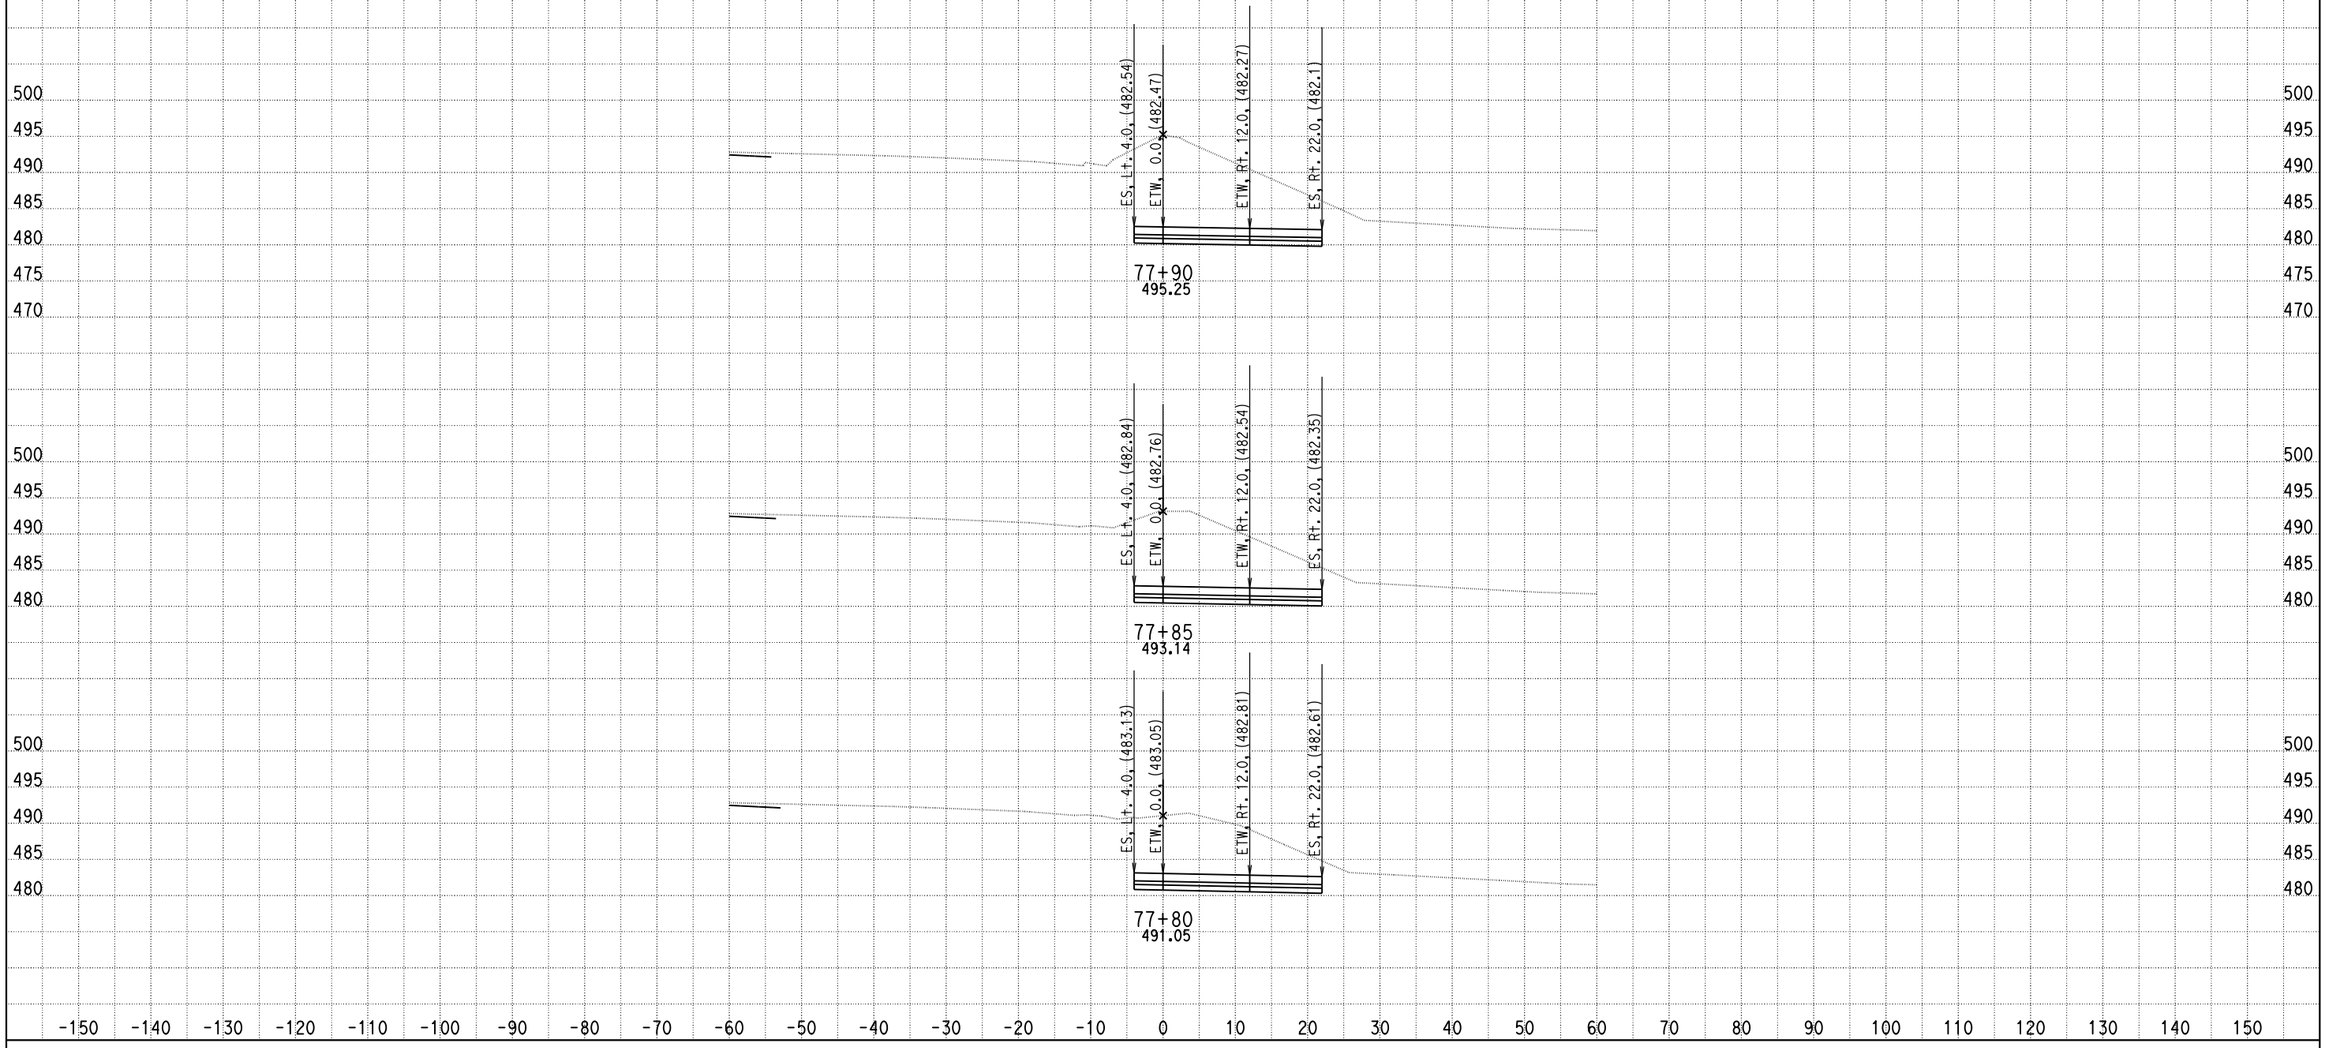

DATE: 4/9/2013

KC Project: 0818E File: C:\project\0818E\UPDATE-RAMP\hrb2-pro.ear

SCALE: 1" = 10' Horiz.
1" = 10' Vert.

All Dimensions are US Survey Feet

RAMPB2
CROSS SECTIONS

DESIGN STUDY ONLY

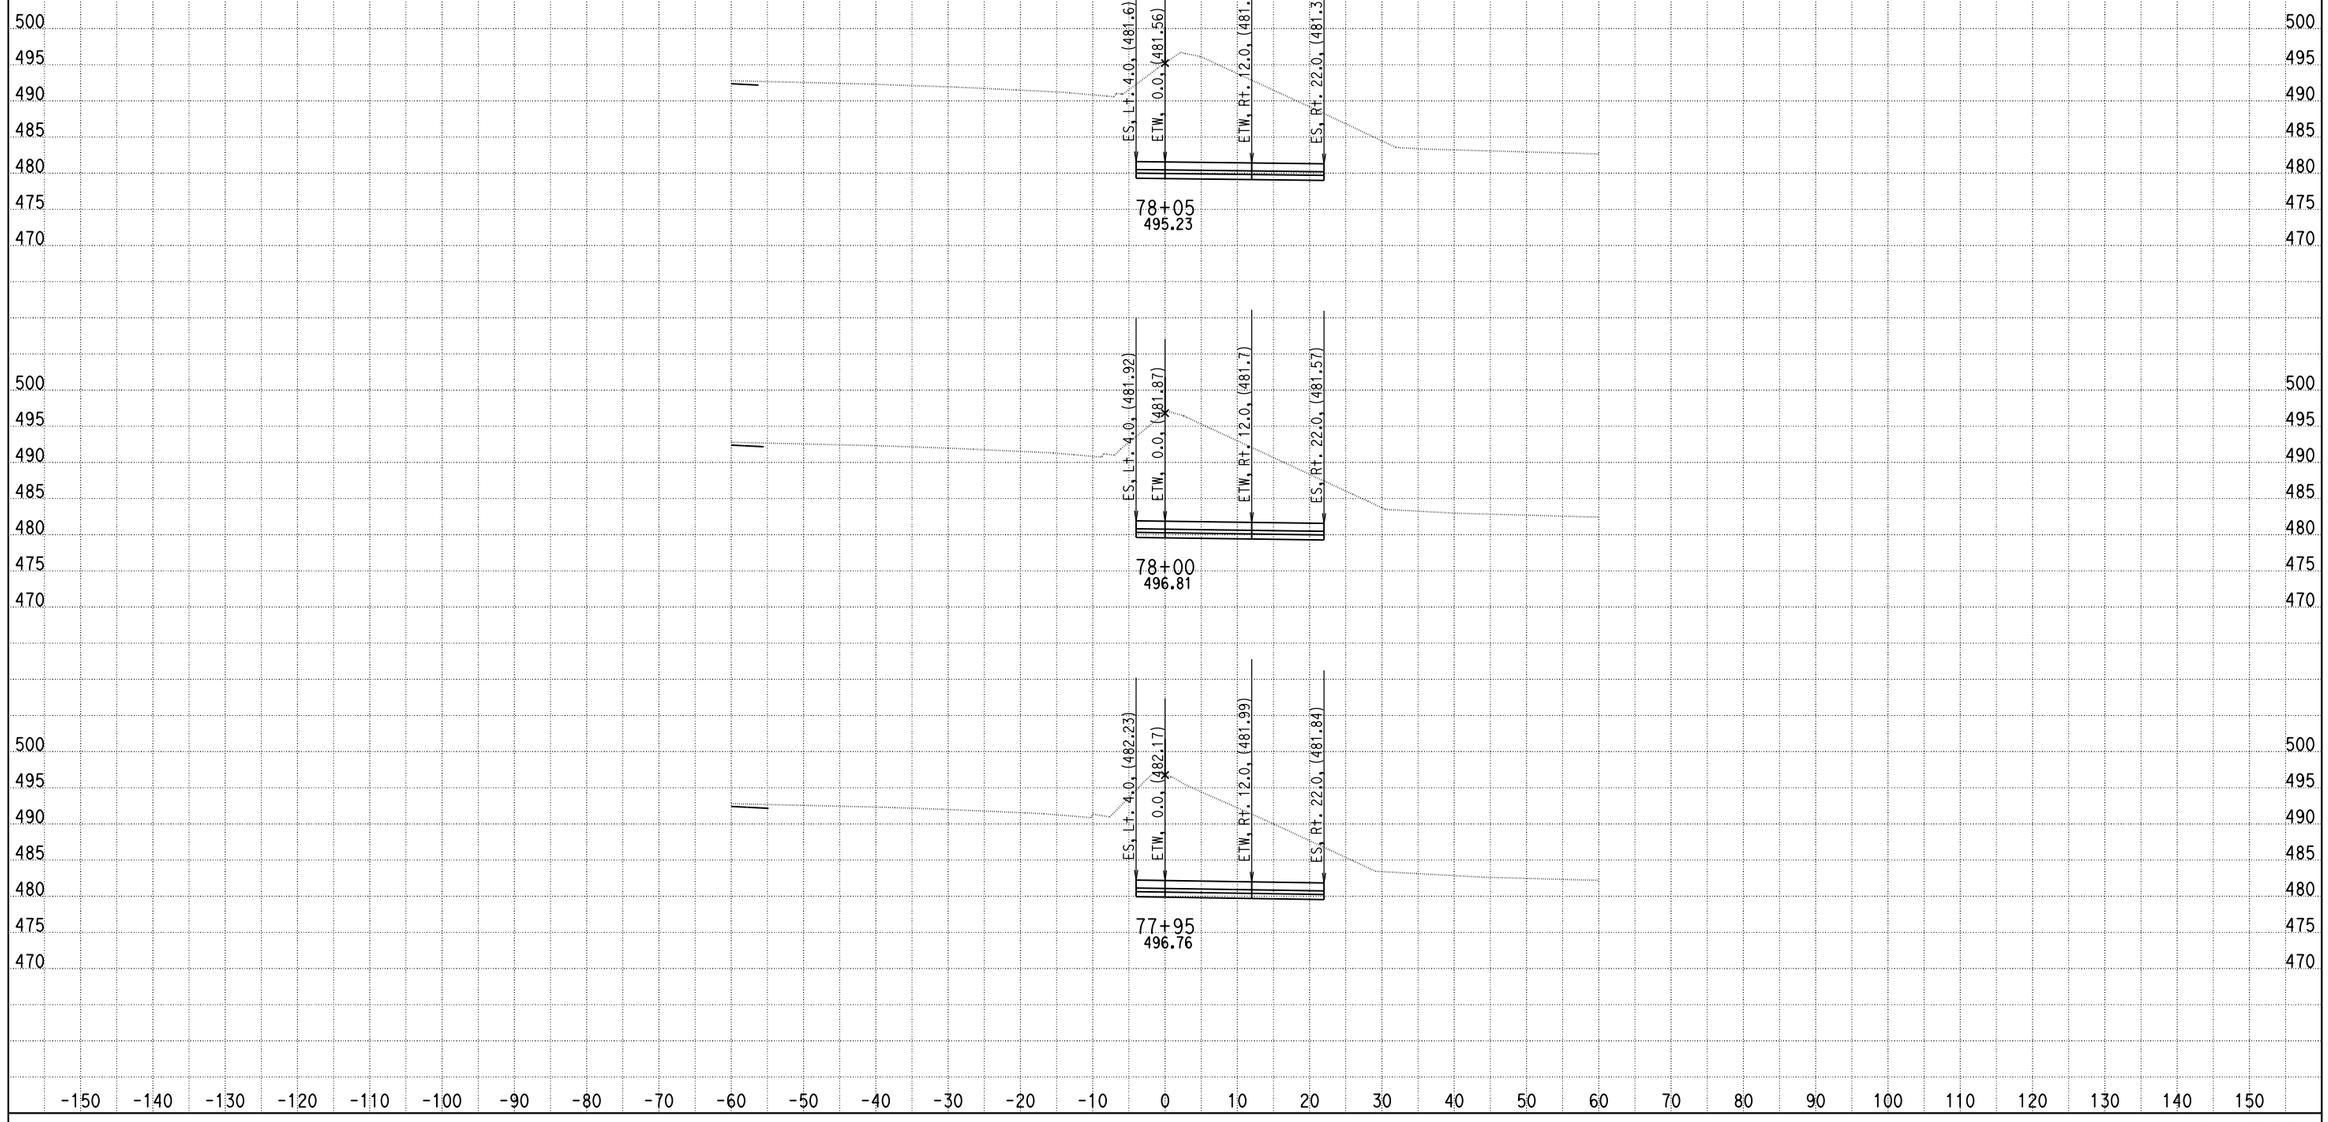

DATE: 4/9/2013

KC Project: 0818E File: C:\project\0818E\UPDATE-RAMP\hrb2-pro.ear

SCALE: 1" = 10' Horiz.
1" = 10' Vert.

All Dimensions are US Survey Feet

RAMPB2
CROSS SECTIONS

DESIGN STUDY ONLY

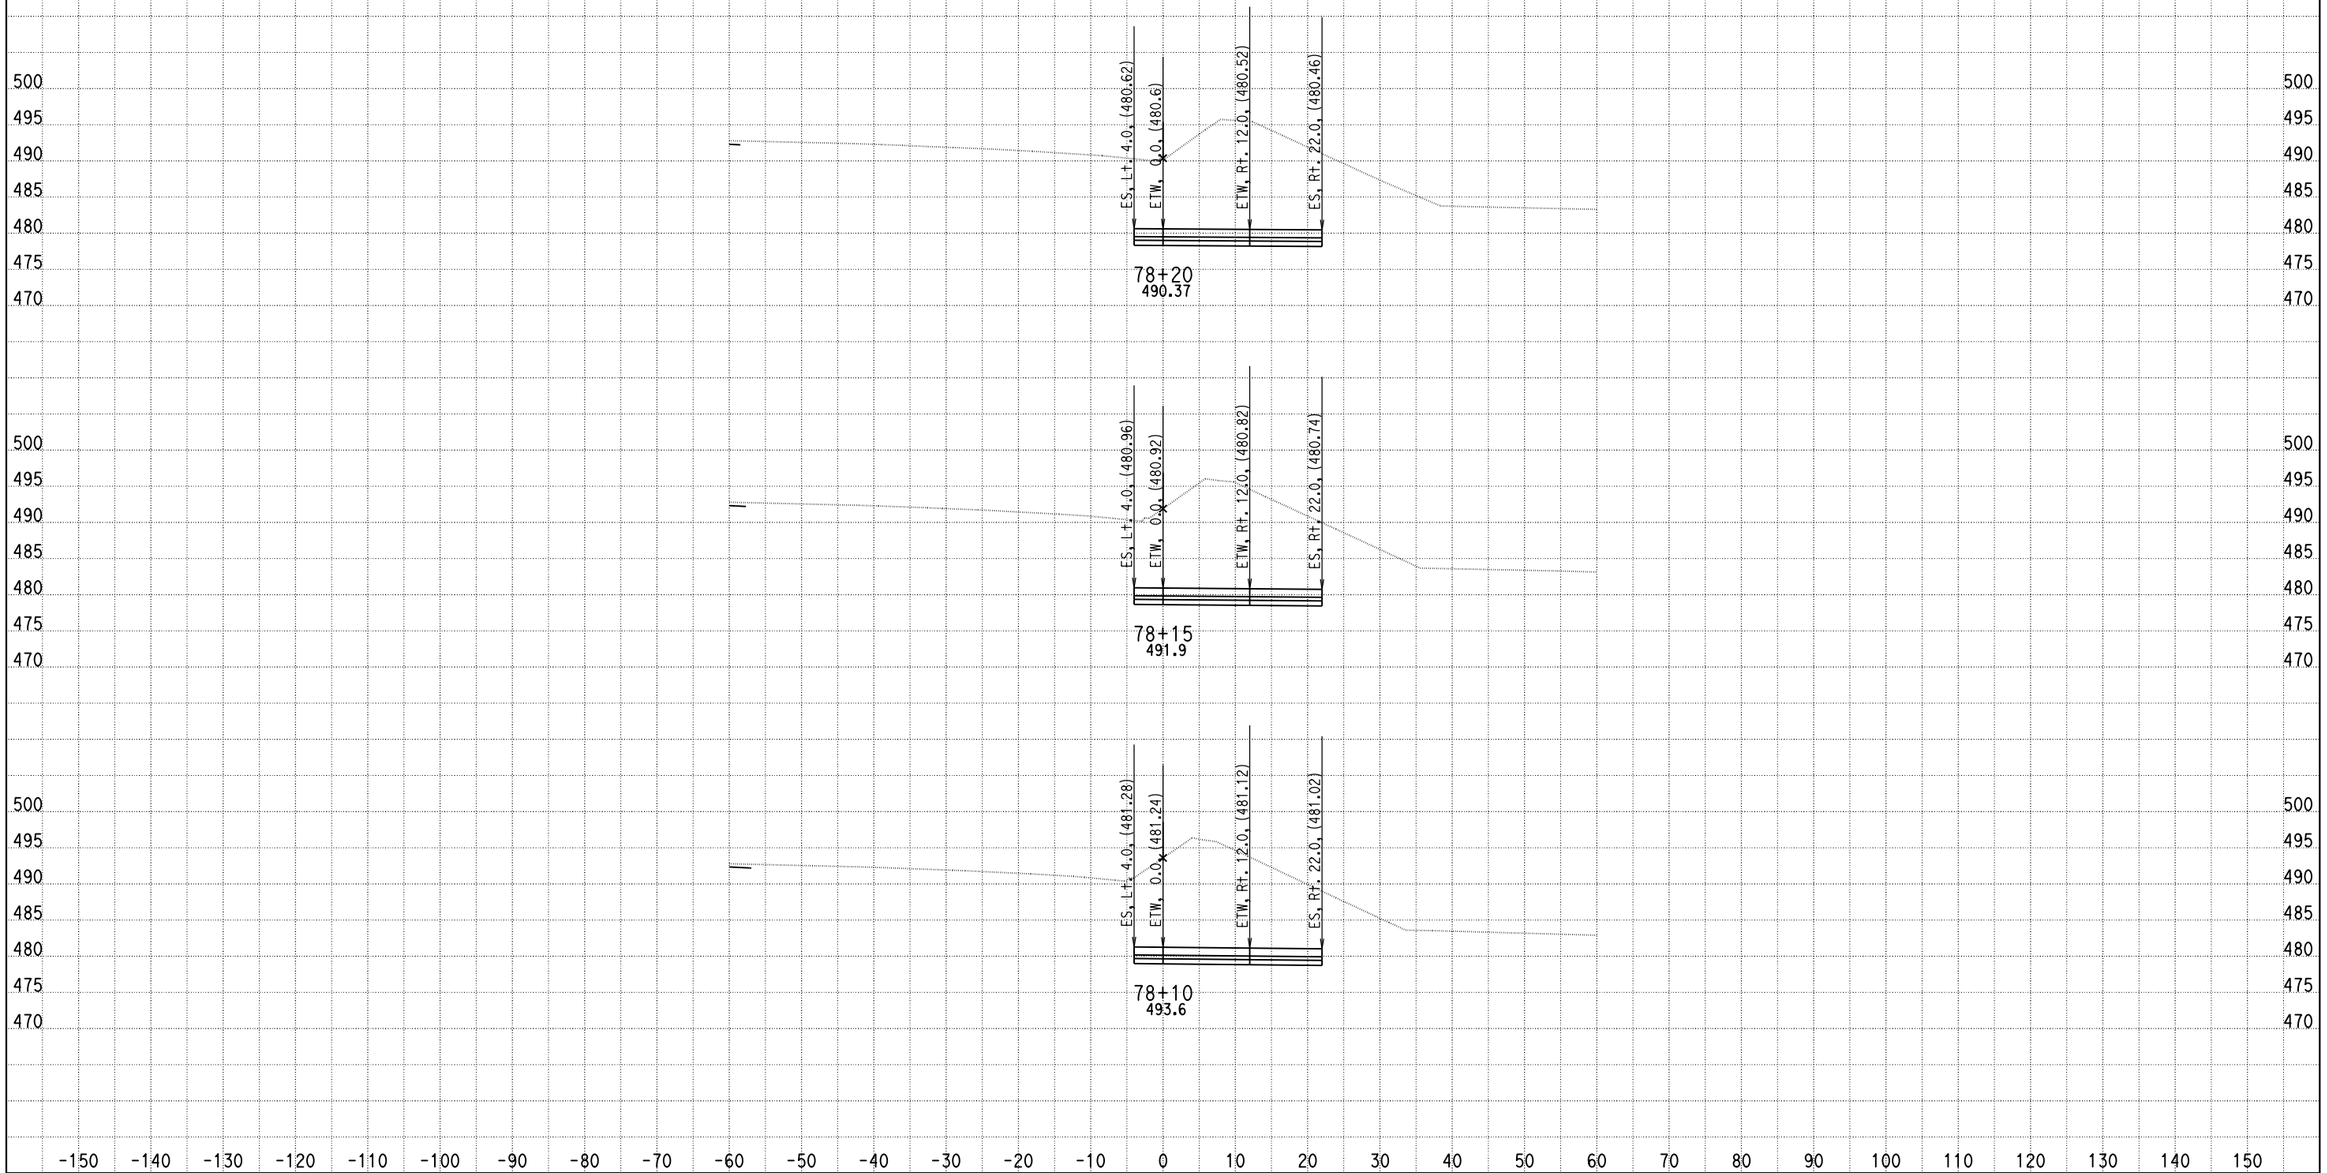

DATE: 4/9/2013

KC Project: 0818E File: C:\project\0818E\UPDATE-RAMP\hrb2-pro.ear

SCALE: 1" = 10' Horiz.
1" = 10' Vert.

All Dimensions are US Survey Feet

RAMPB2
CROSS SECTIONS

SHEET 83 OF XXX

DESIGN STUDY ONLY

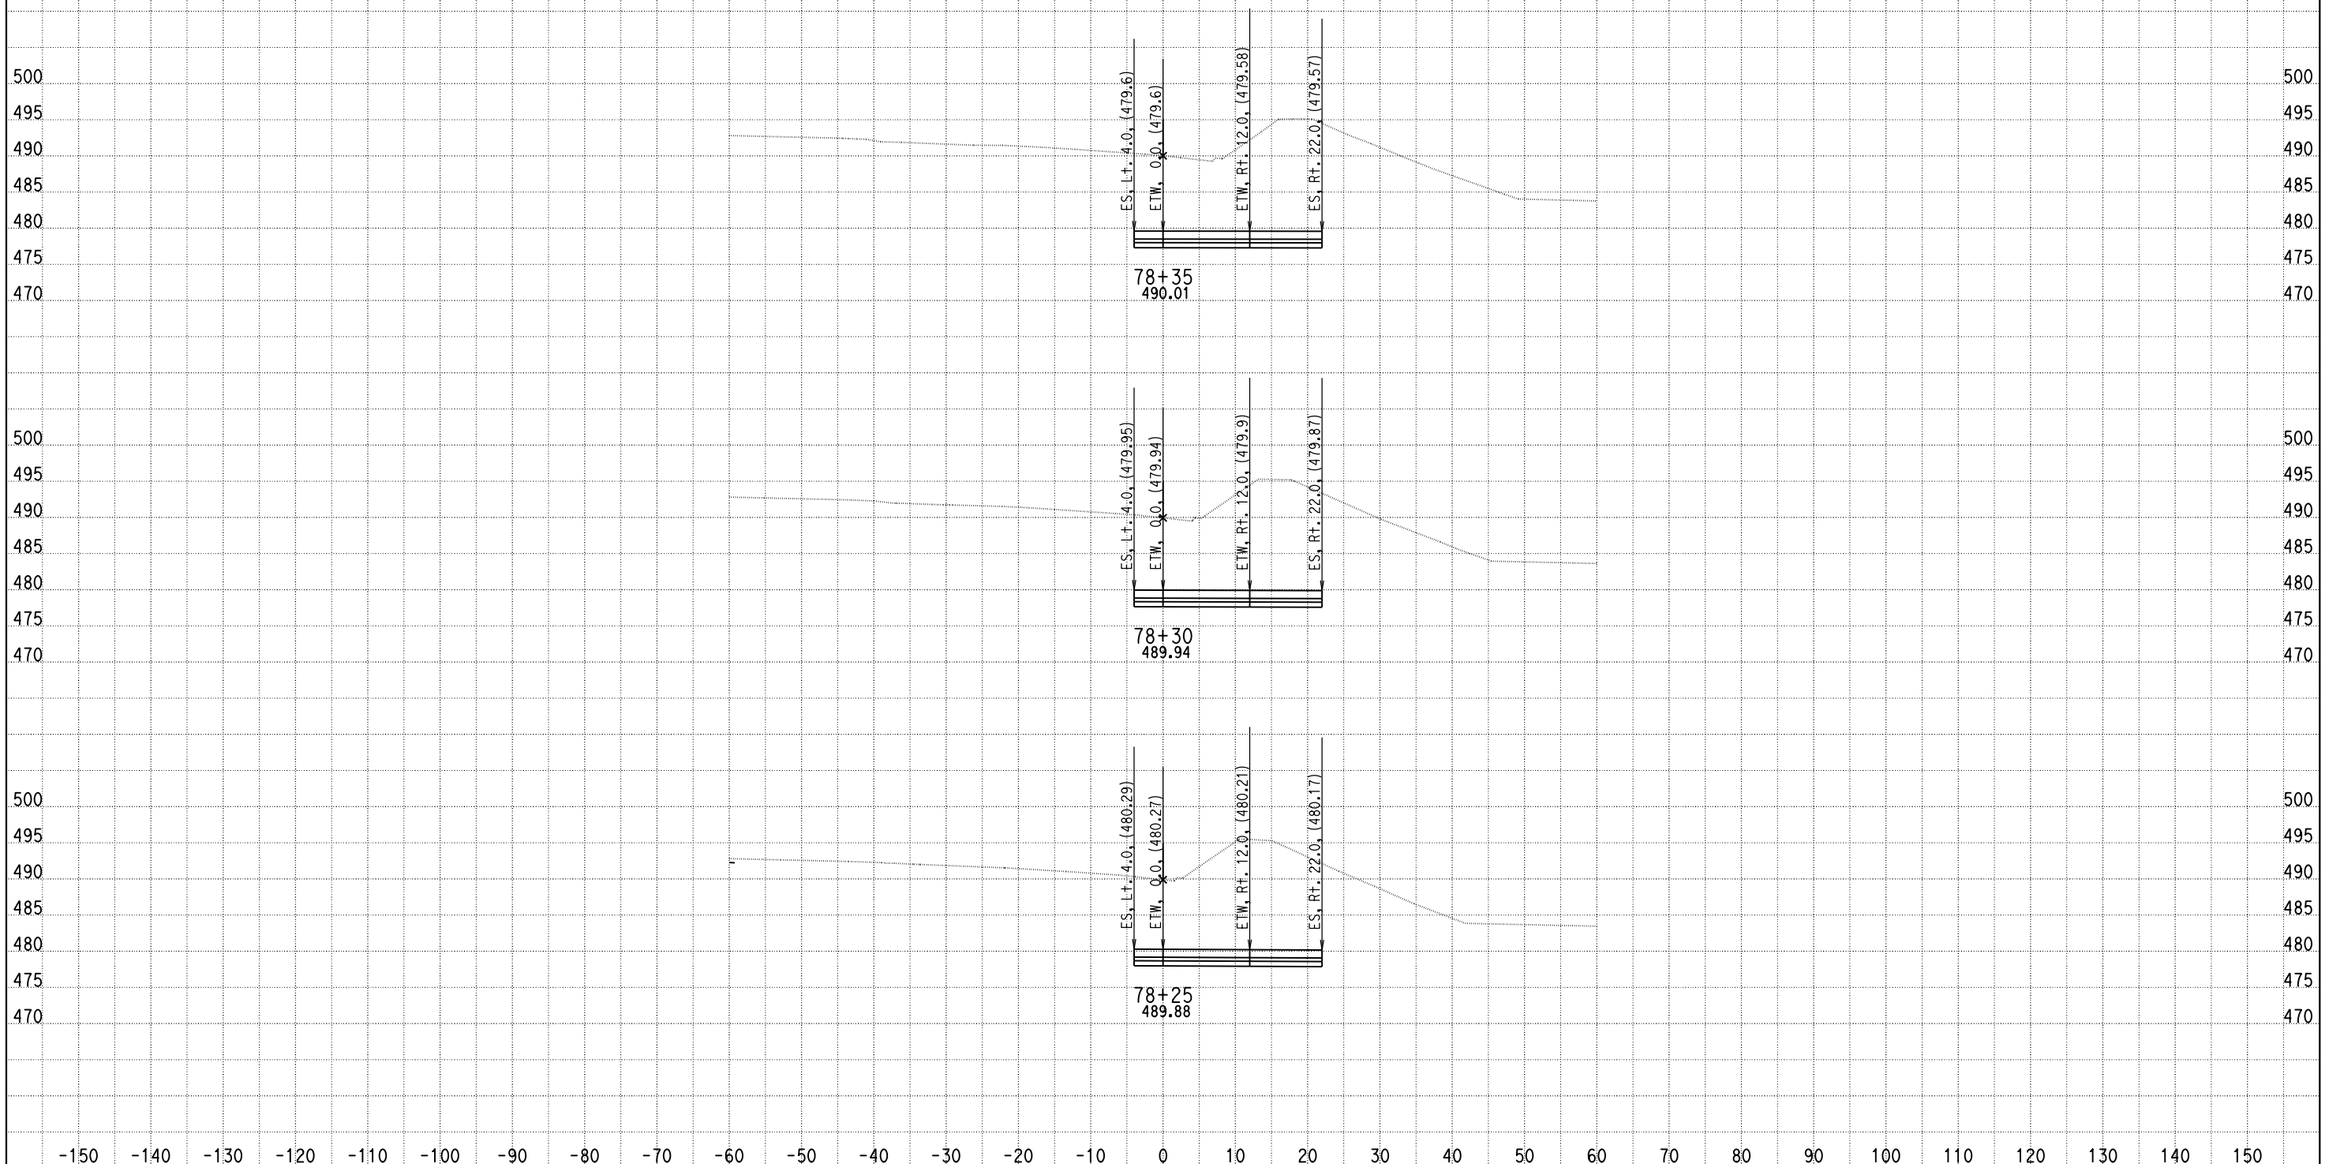

DATE: 4/9/2013

KC Project: 0818E File: C:\project\0818E\UPDATE-RAMP\hrb2-pro.ear

SCALE: 1" = 10' Horiz.
1" = 10' Vert.

All Dimensions are US Survey Feet

RAMPB2
CROSS SECTIONS

SHEET 84 OF XXX

DESIGN STUDY ONLY

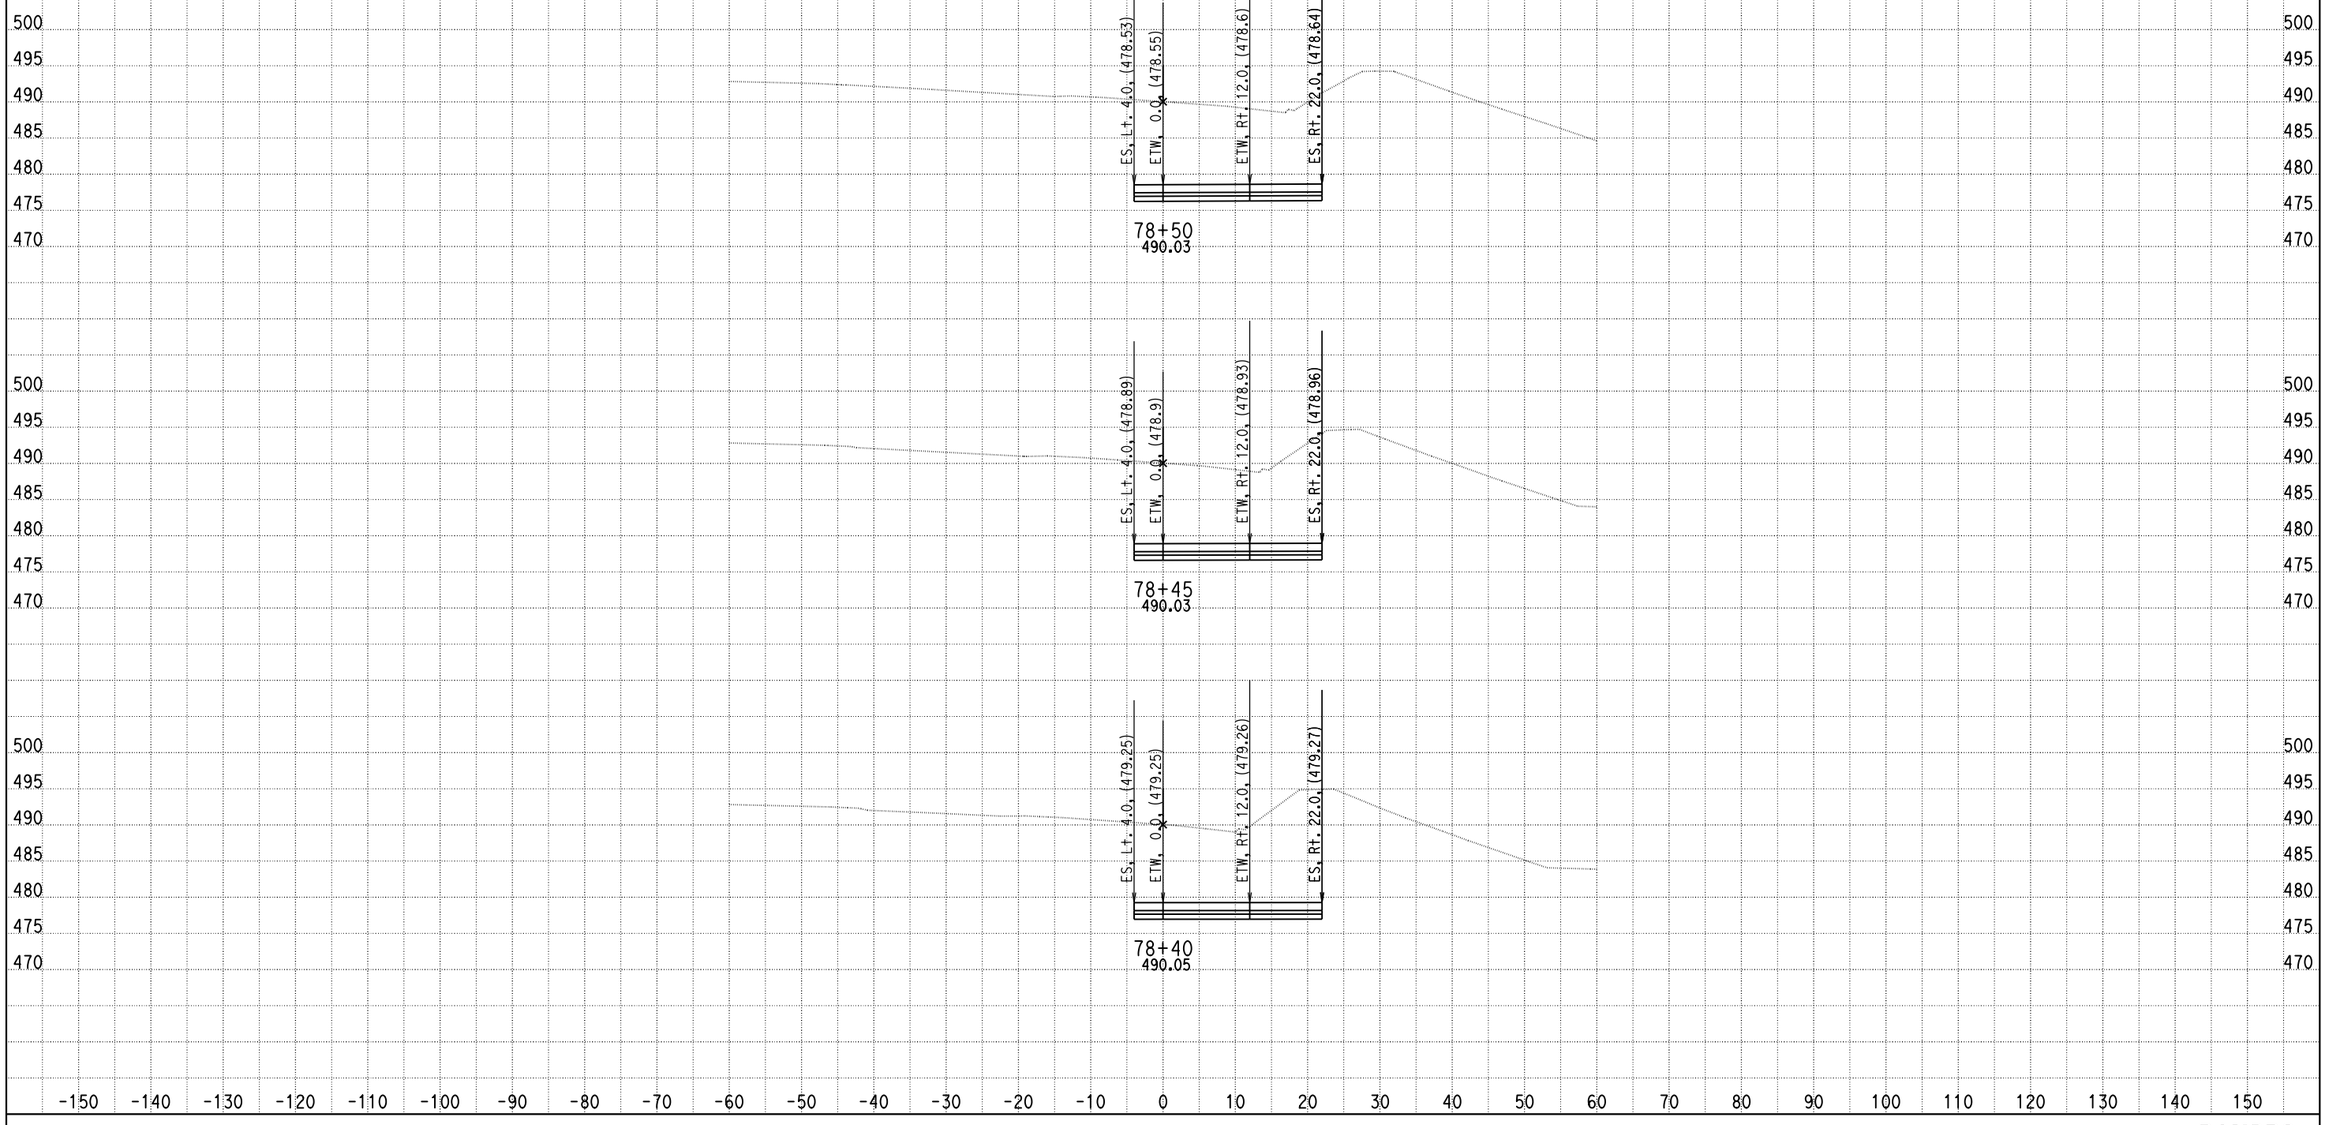

DATE: 4/9/2013

KC Project: 0818E File: C:\project\0818E\UPDATE-RAMP\hrb2-pro.ear

SCALE: 1" = 10' Horiz.
1" = 10' Vert.

All Dimensions are US Survey Feet

RAMPB2
CROSS SECTIONS

DESIGN STUDY ONLY

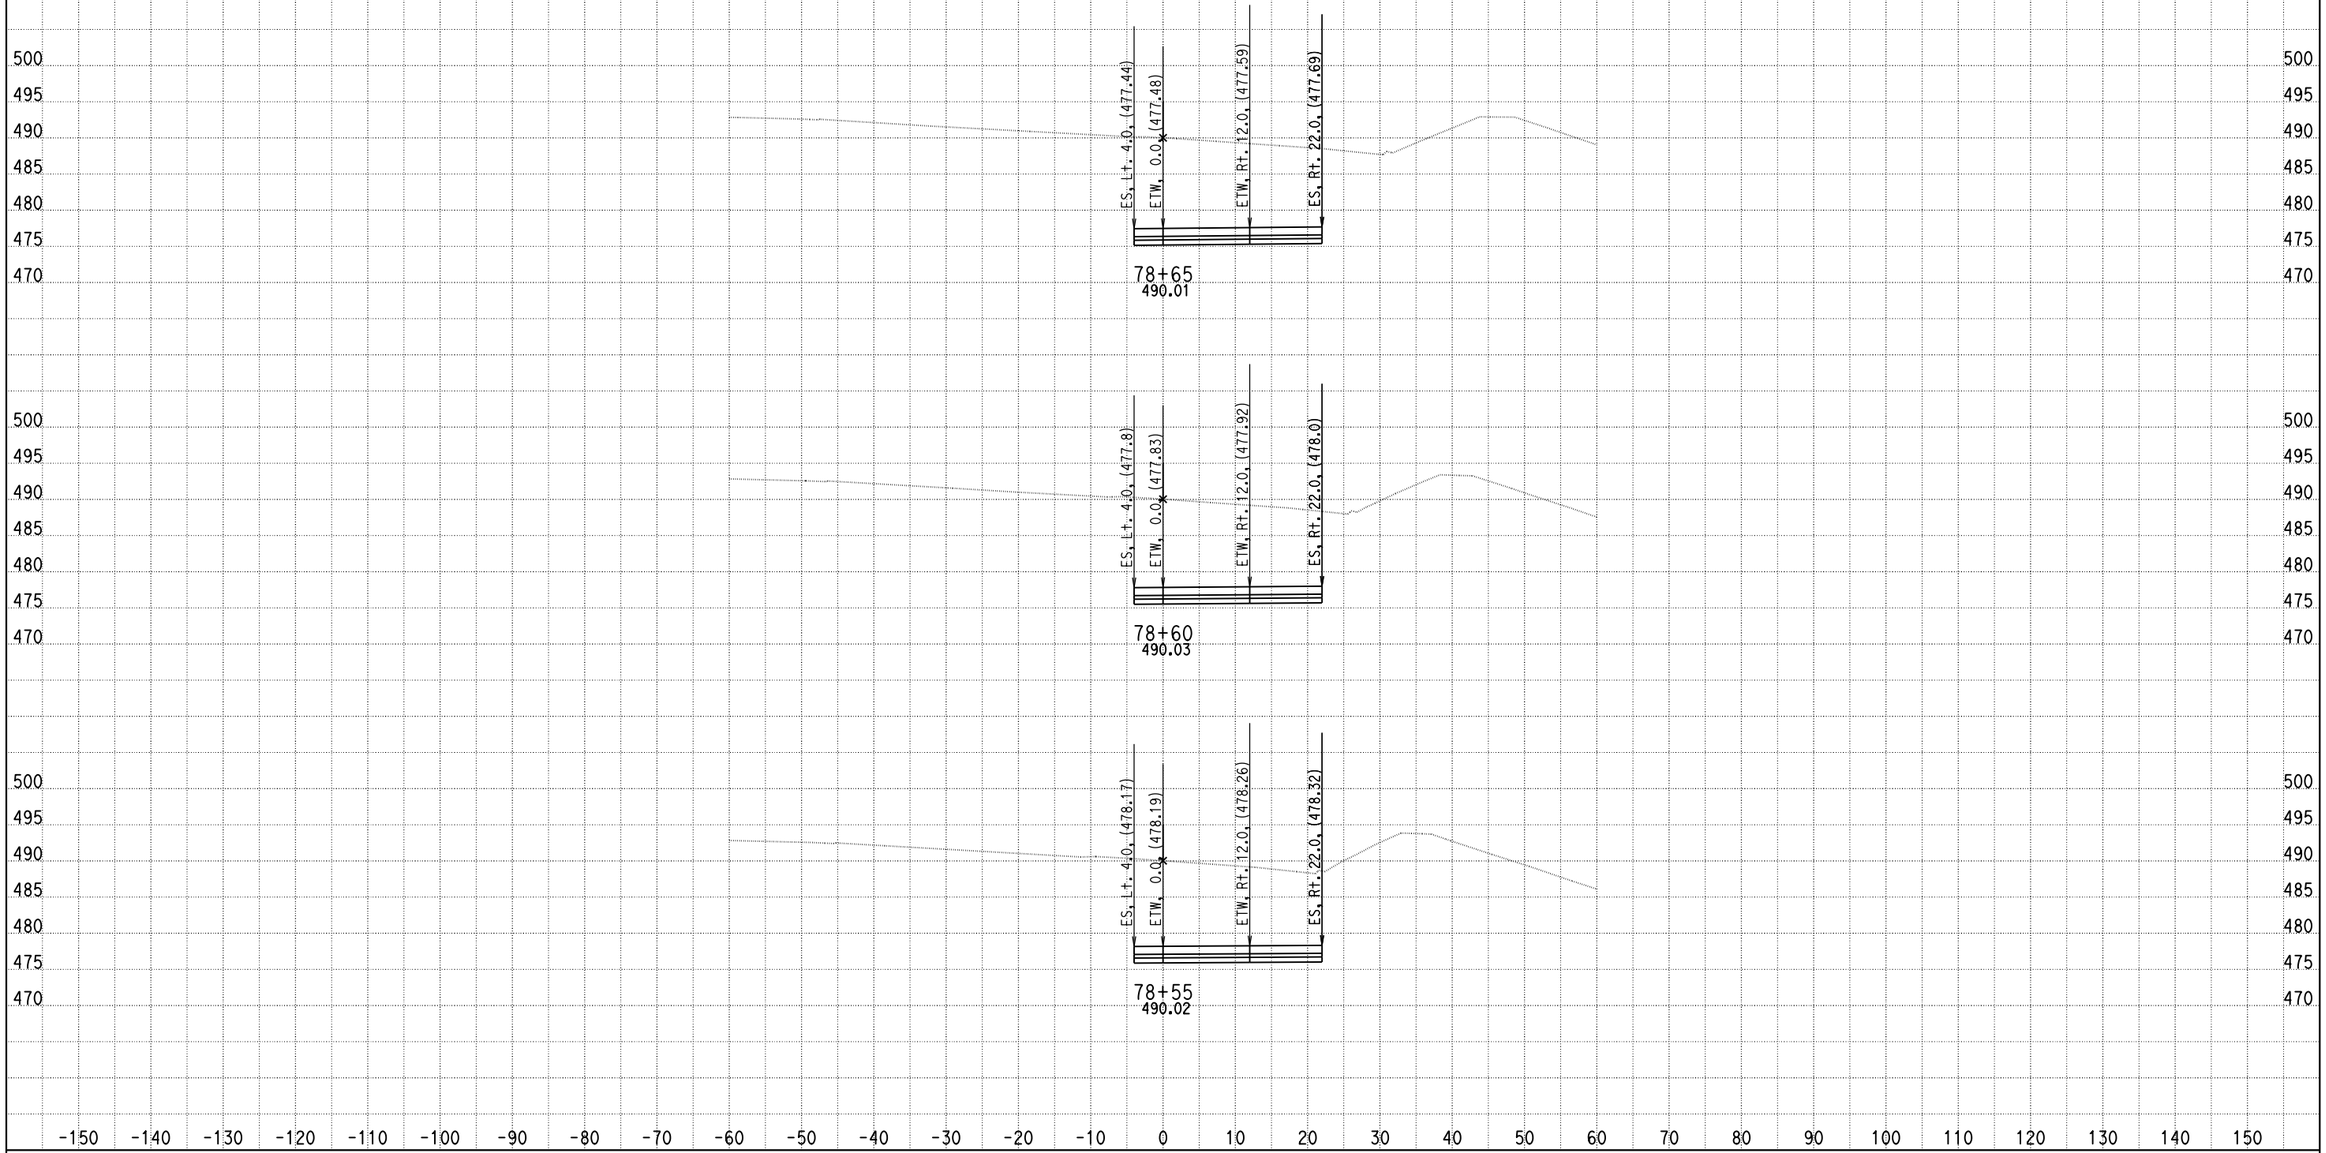

DATE: 4/9/2013

KC Project: 0818E File: C:\project\0818E\UPDATE-RAMP\hrb2-pro.ear

SCALE: 1" = 10' Horiz.
1" = 10' Vert.

All Dimensions are US Survey Feet

RAMPB2
CROSS SECTIONS

SHEET 86 OF XXX

DESIGN STUDY ONLY

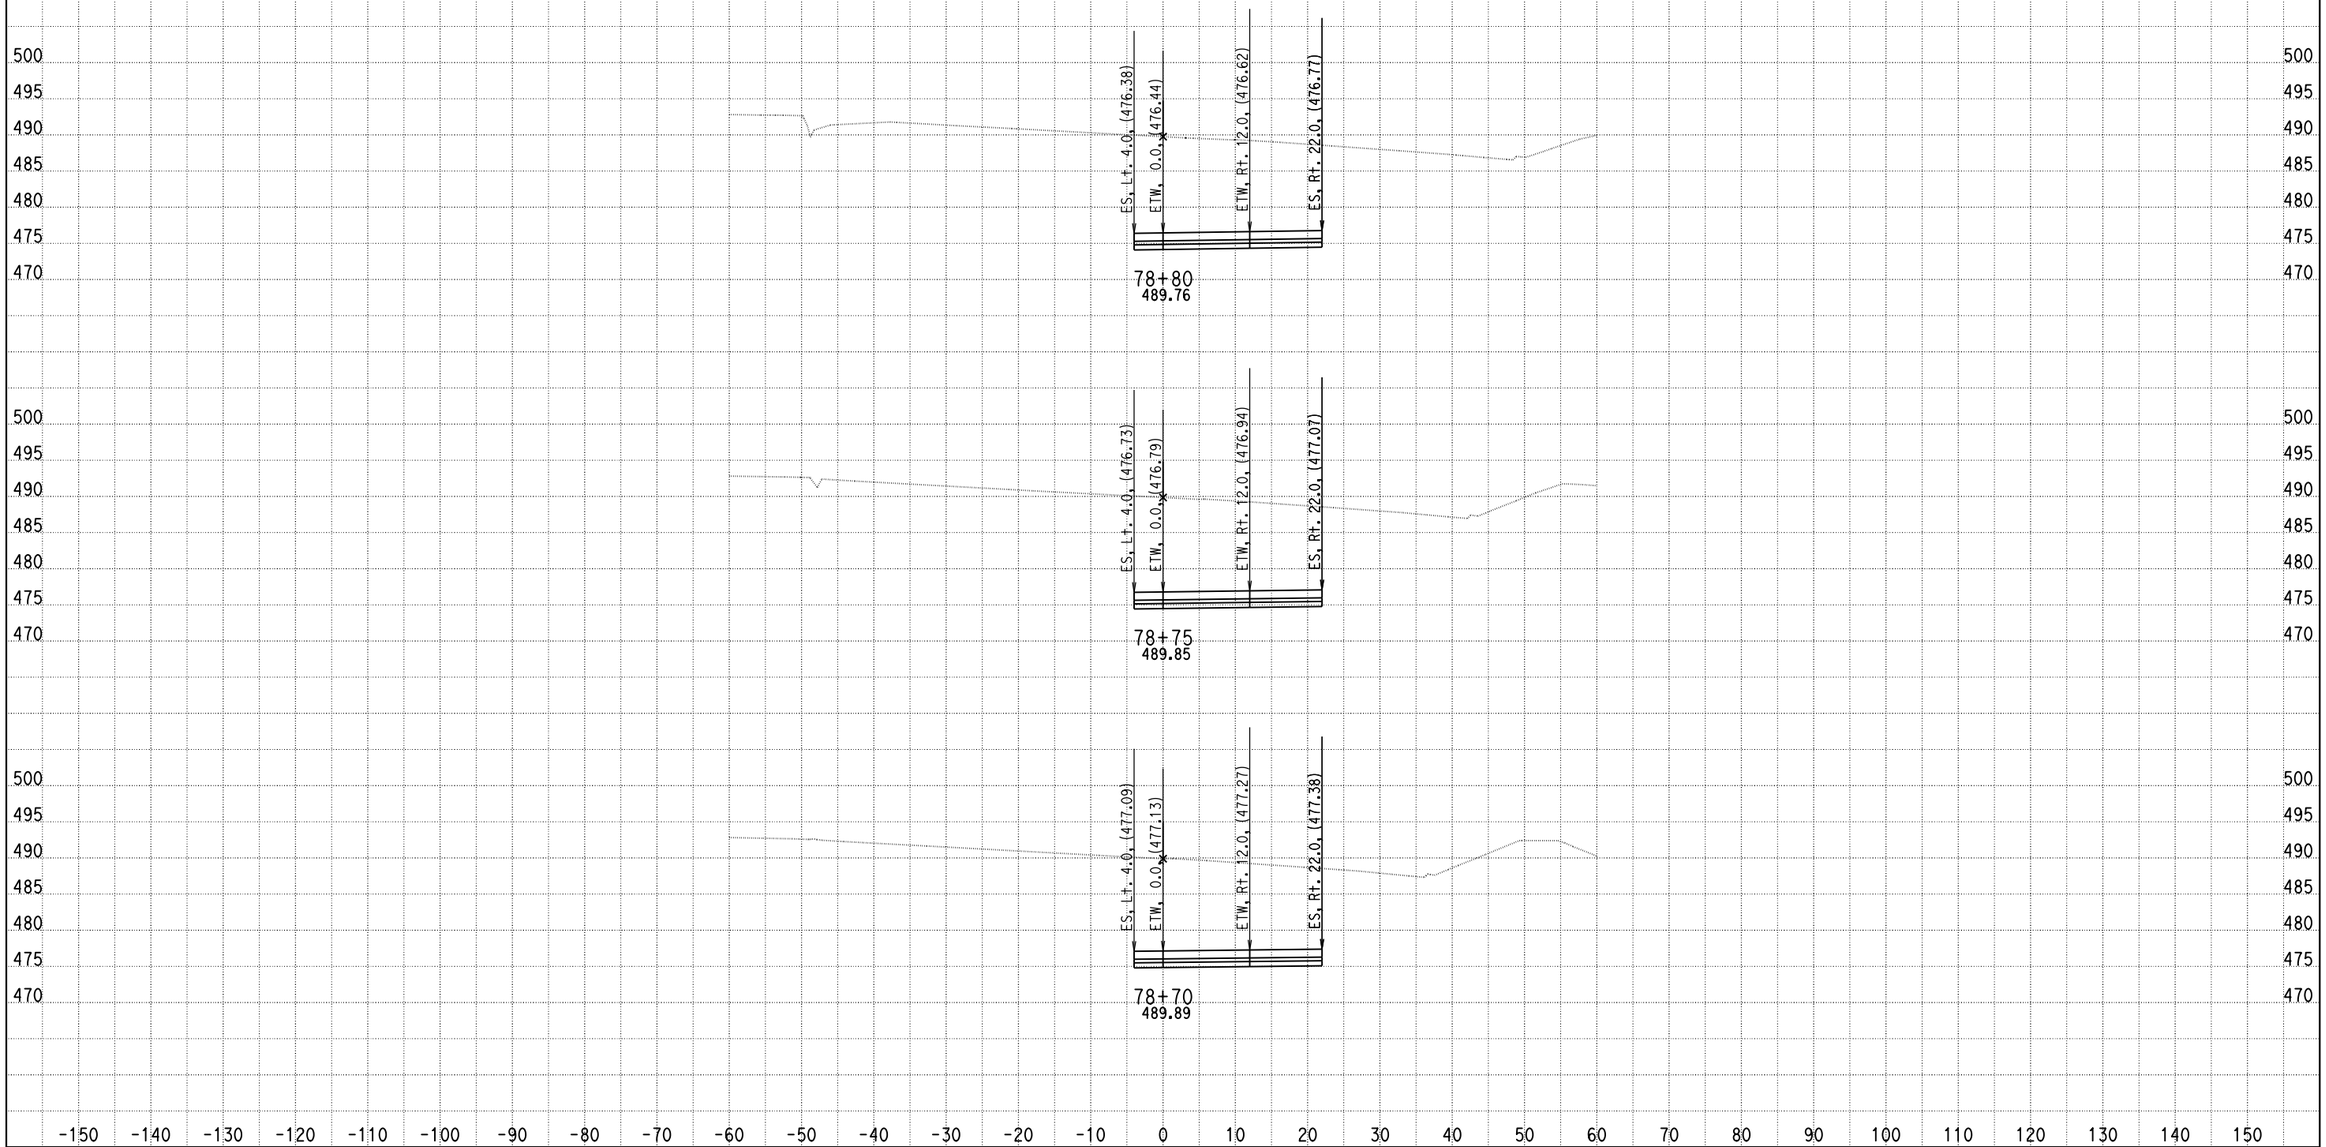

DATE: 4/9/2013

KC Project: 0818E File: C:\project\0818E\UPDATE-RAMP\hrb2-pro.ear

SCALE: 1" = 10' Horiz.
1" = 10' Vert.

All Dimensions are US Survey Feet

RAMPB2
CROSS SECTIONS

SHEET 87 OF XXX

DESIGN STUDY ONLY

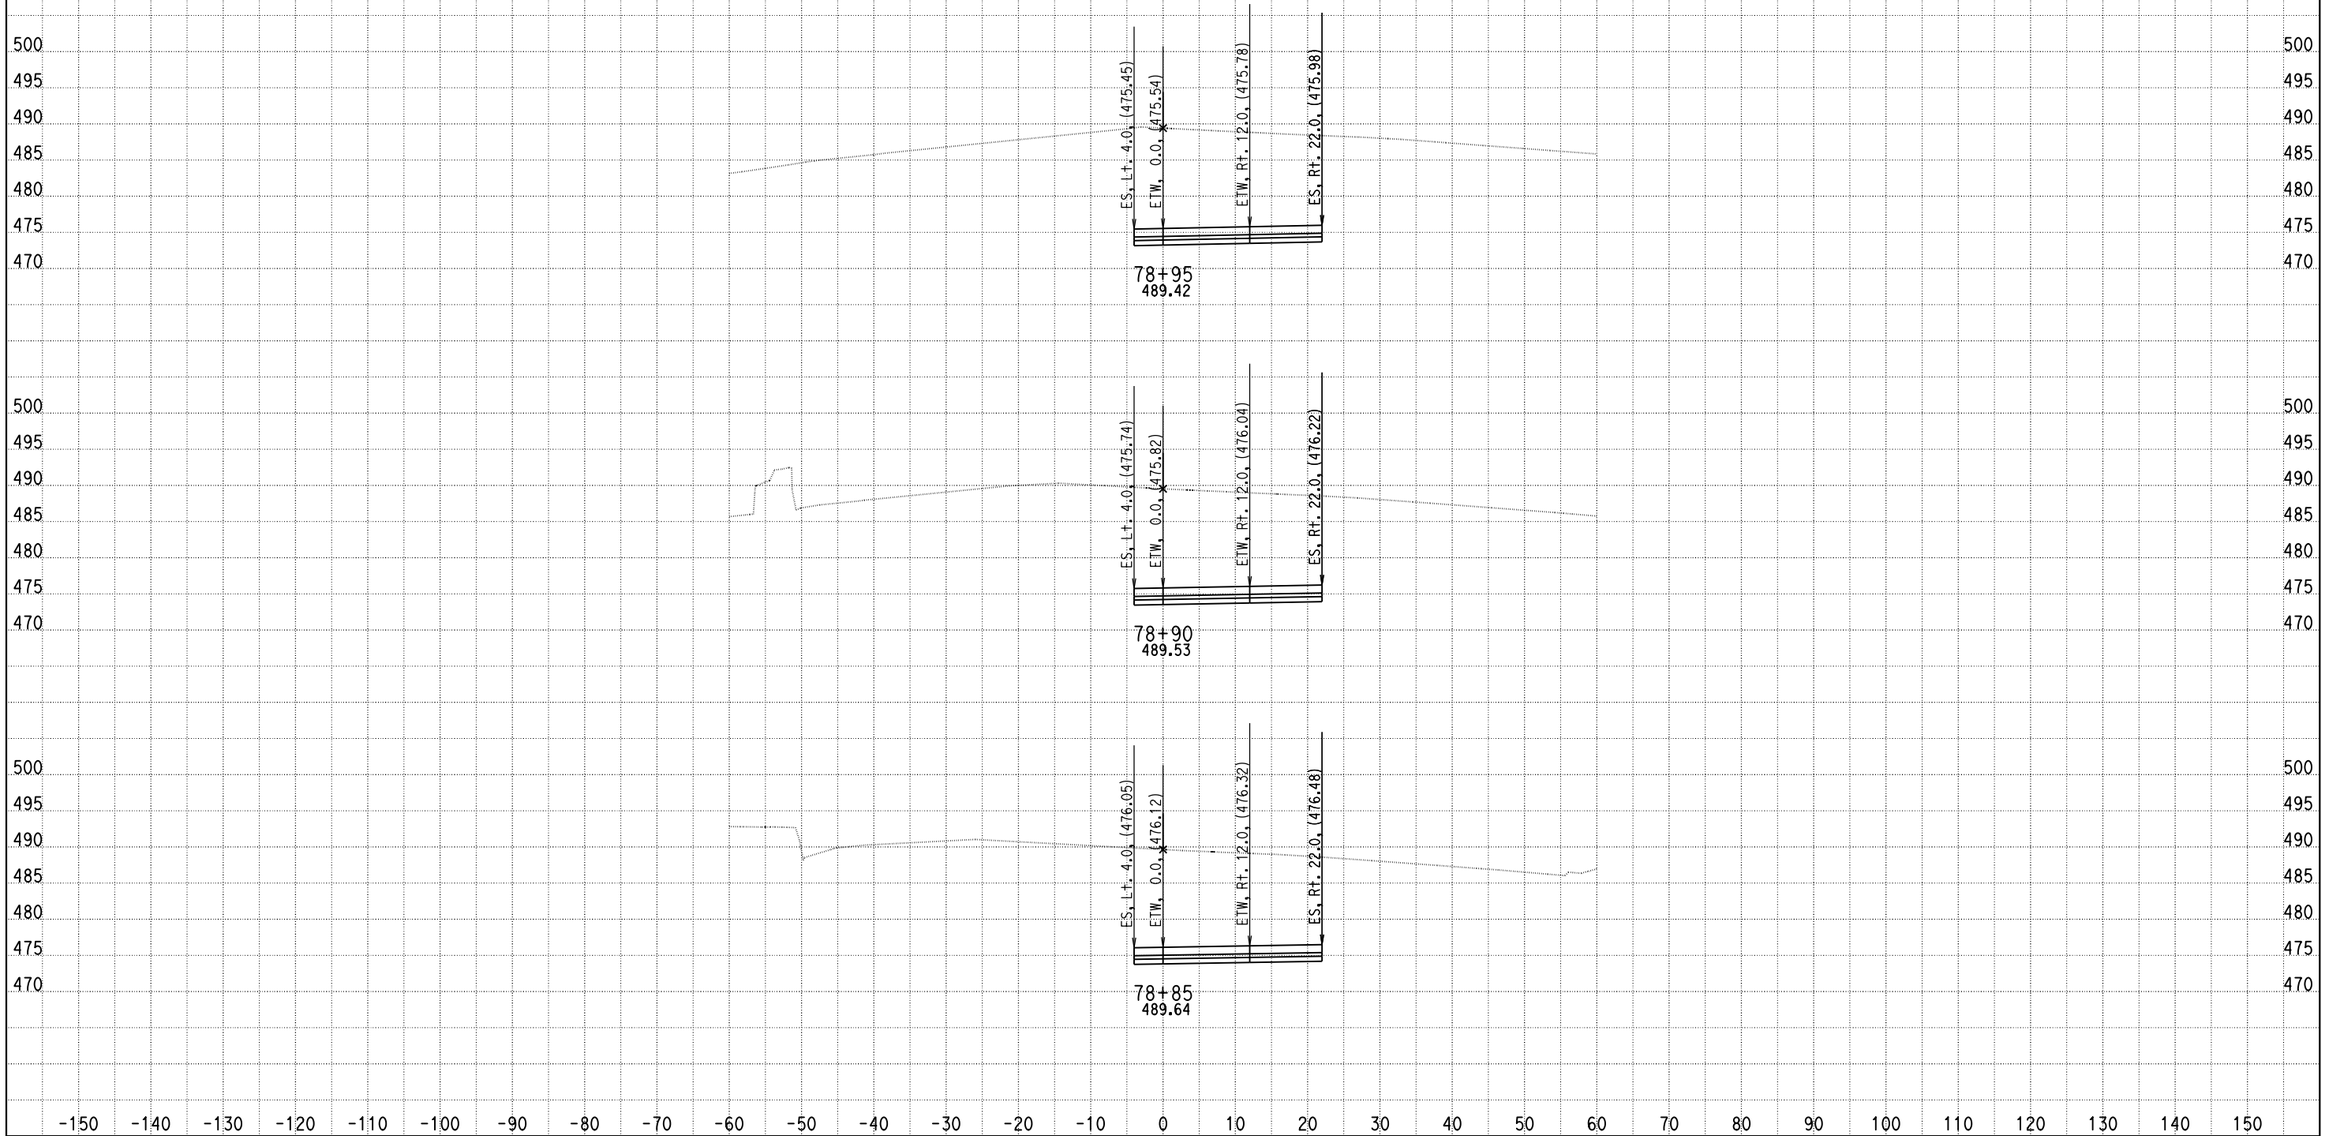

DATE: 4/9/2013

KC Project: 0818E File: C:\project\0818E\UPDATE-RAMP\hrb2-pro.ear

SCALE: 1" = 10' Horiz.
1" = 10' Vert.

All Dimensions are US Survey Feet

RAMPB2
CROSS SECTIONS

DESIGN STUDY ONLY

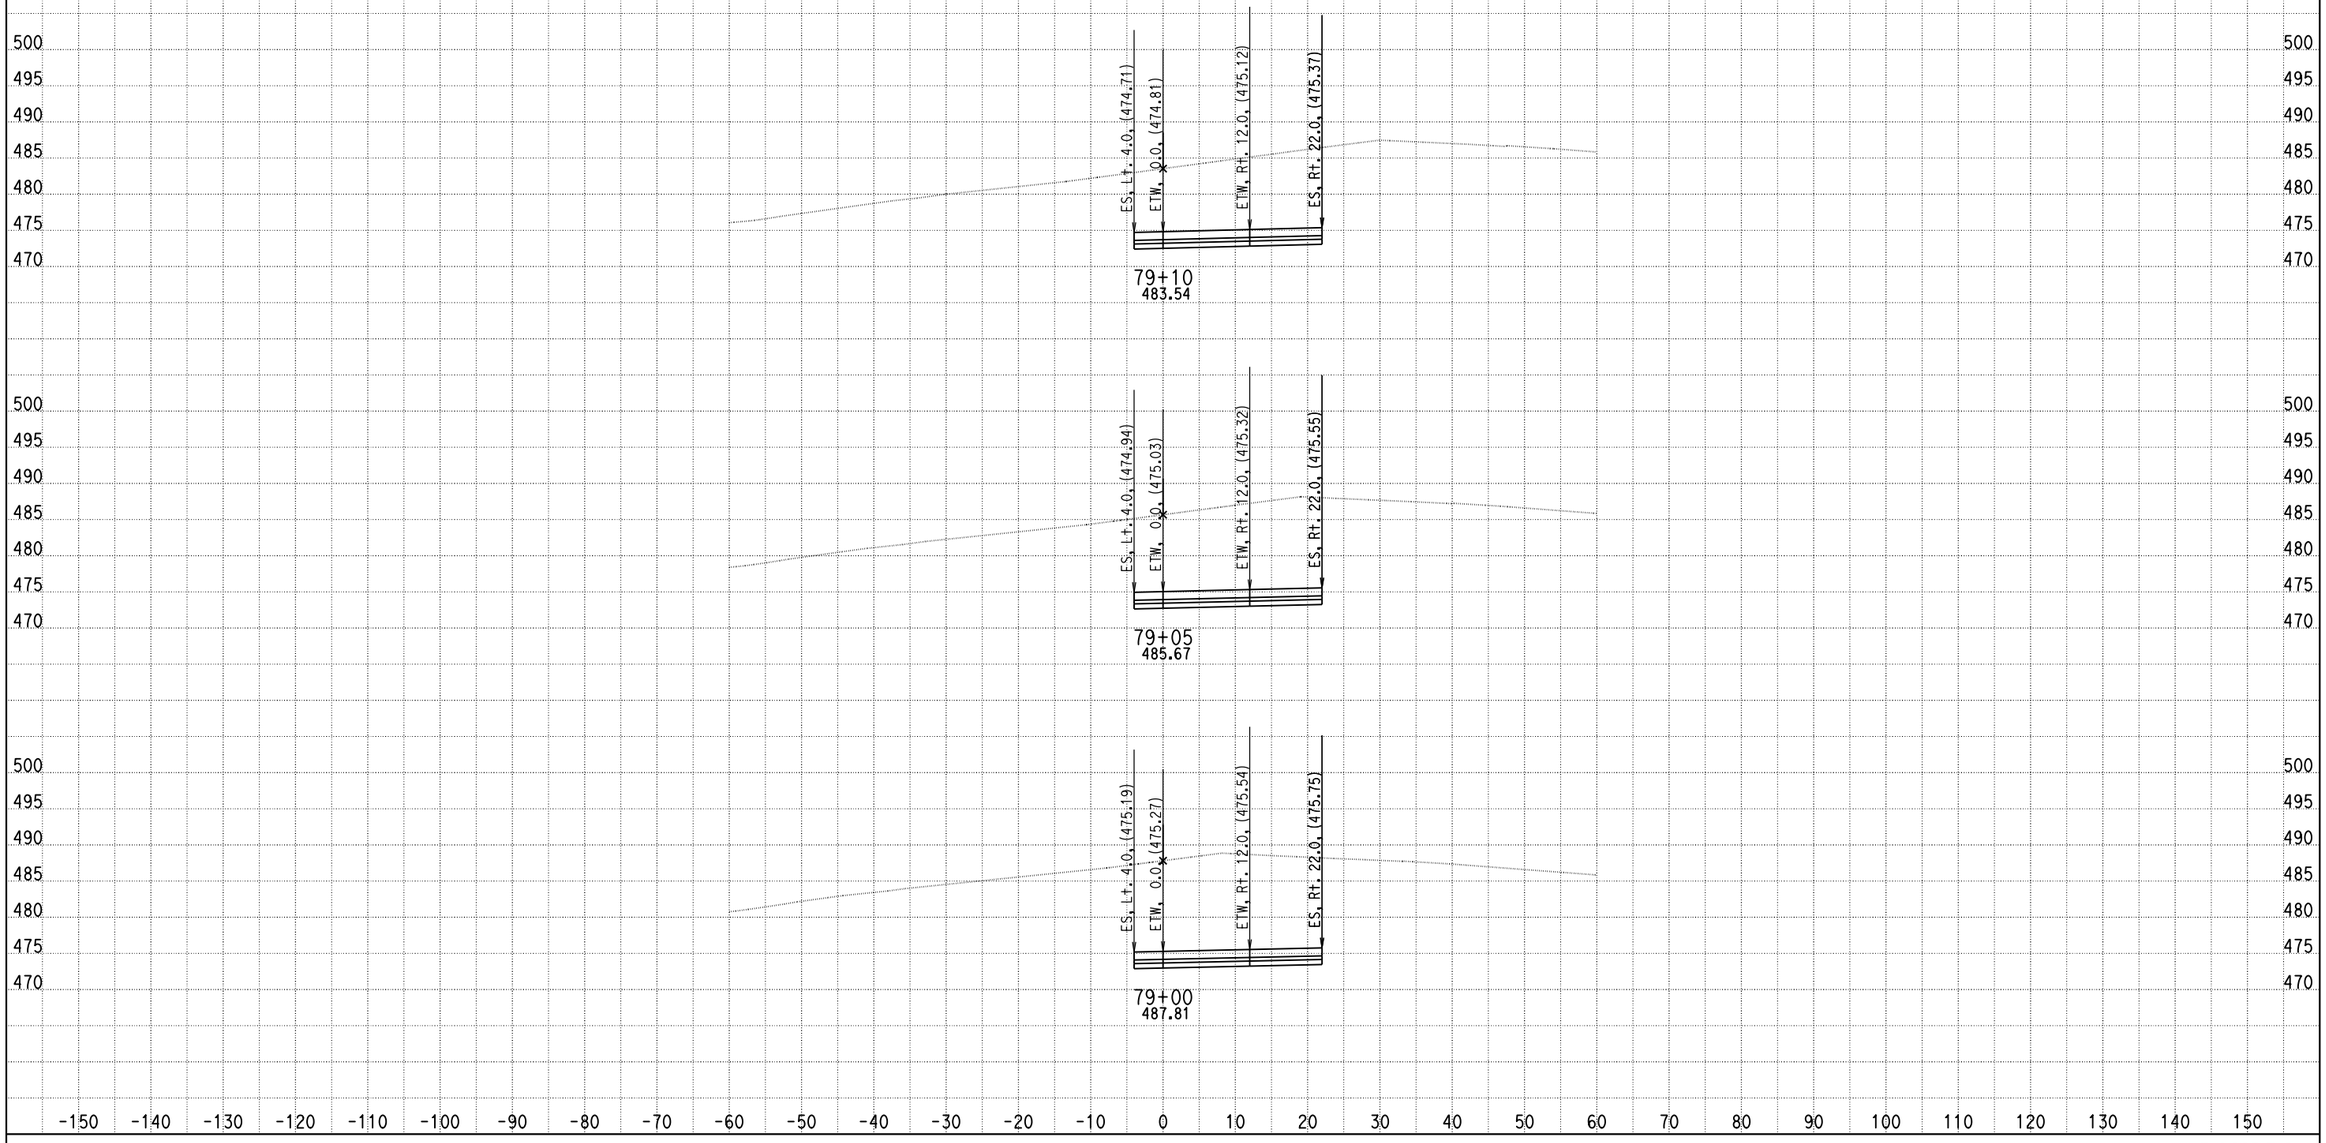

DATE: 4/9/2013

KC Project: 0818E File: C:\project\0818E\UPDATE-RAMP\hrb2-pro.ear

SCALE: 1" = 10' Horiz.
1" = 10' Vert.

All Dimensions are US Survey Feet

RAMPB2
CROSS SECTIONS

DESIGN STUDY ONLY

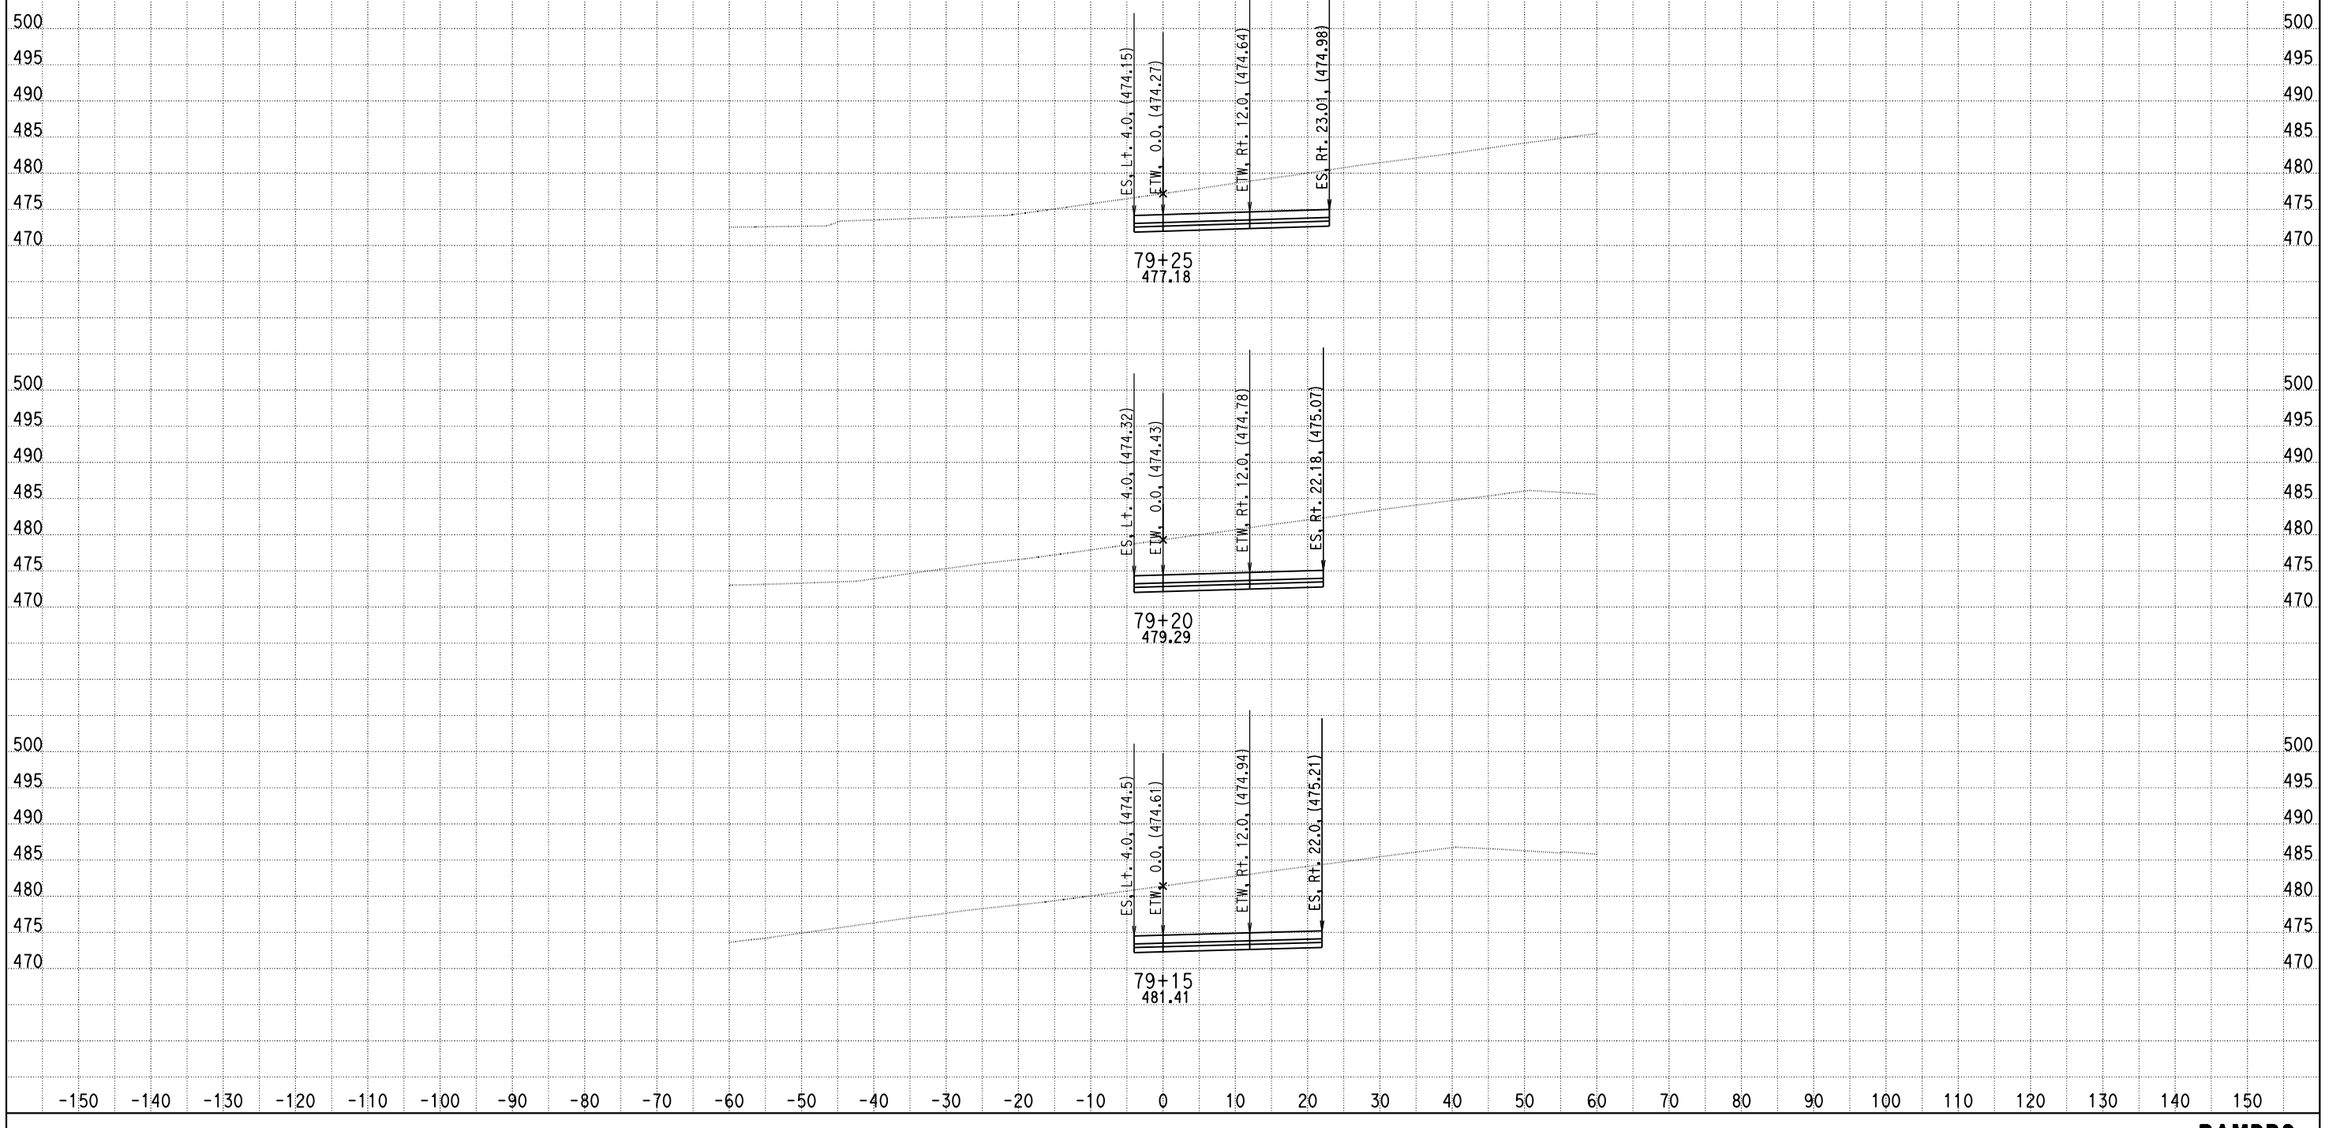

DATE: 4/9/2013

KC Project: 0818E File: C:\project\0818E\UPDATE-RAMP\hrb2-pro.ear

SCALE: 1" = 10' Horiz.
1" = 10' Vert.

All Dimensions are US Survey Feet

RAMPB2
CROSS SECTIONS

DESIGN STUDY ONLY

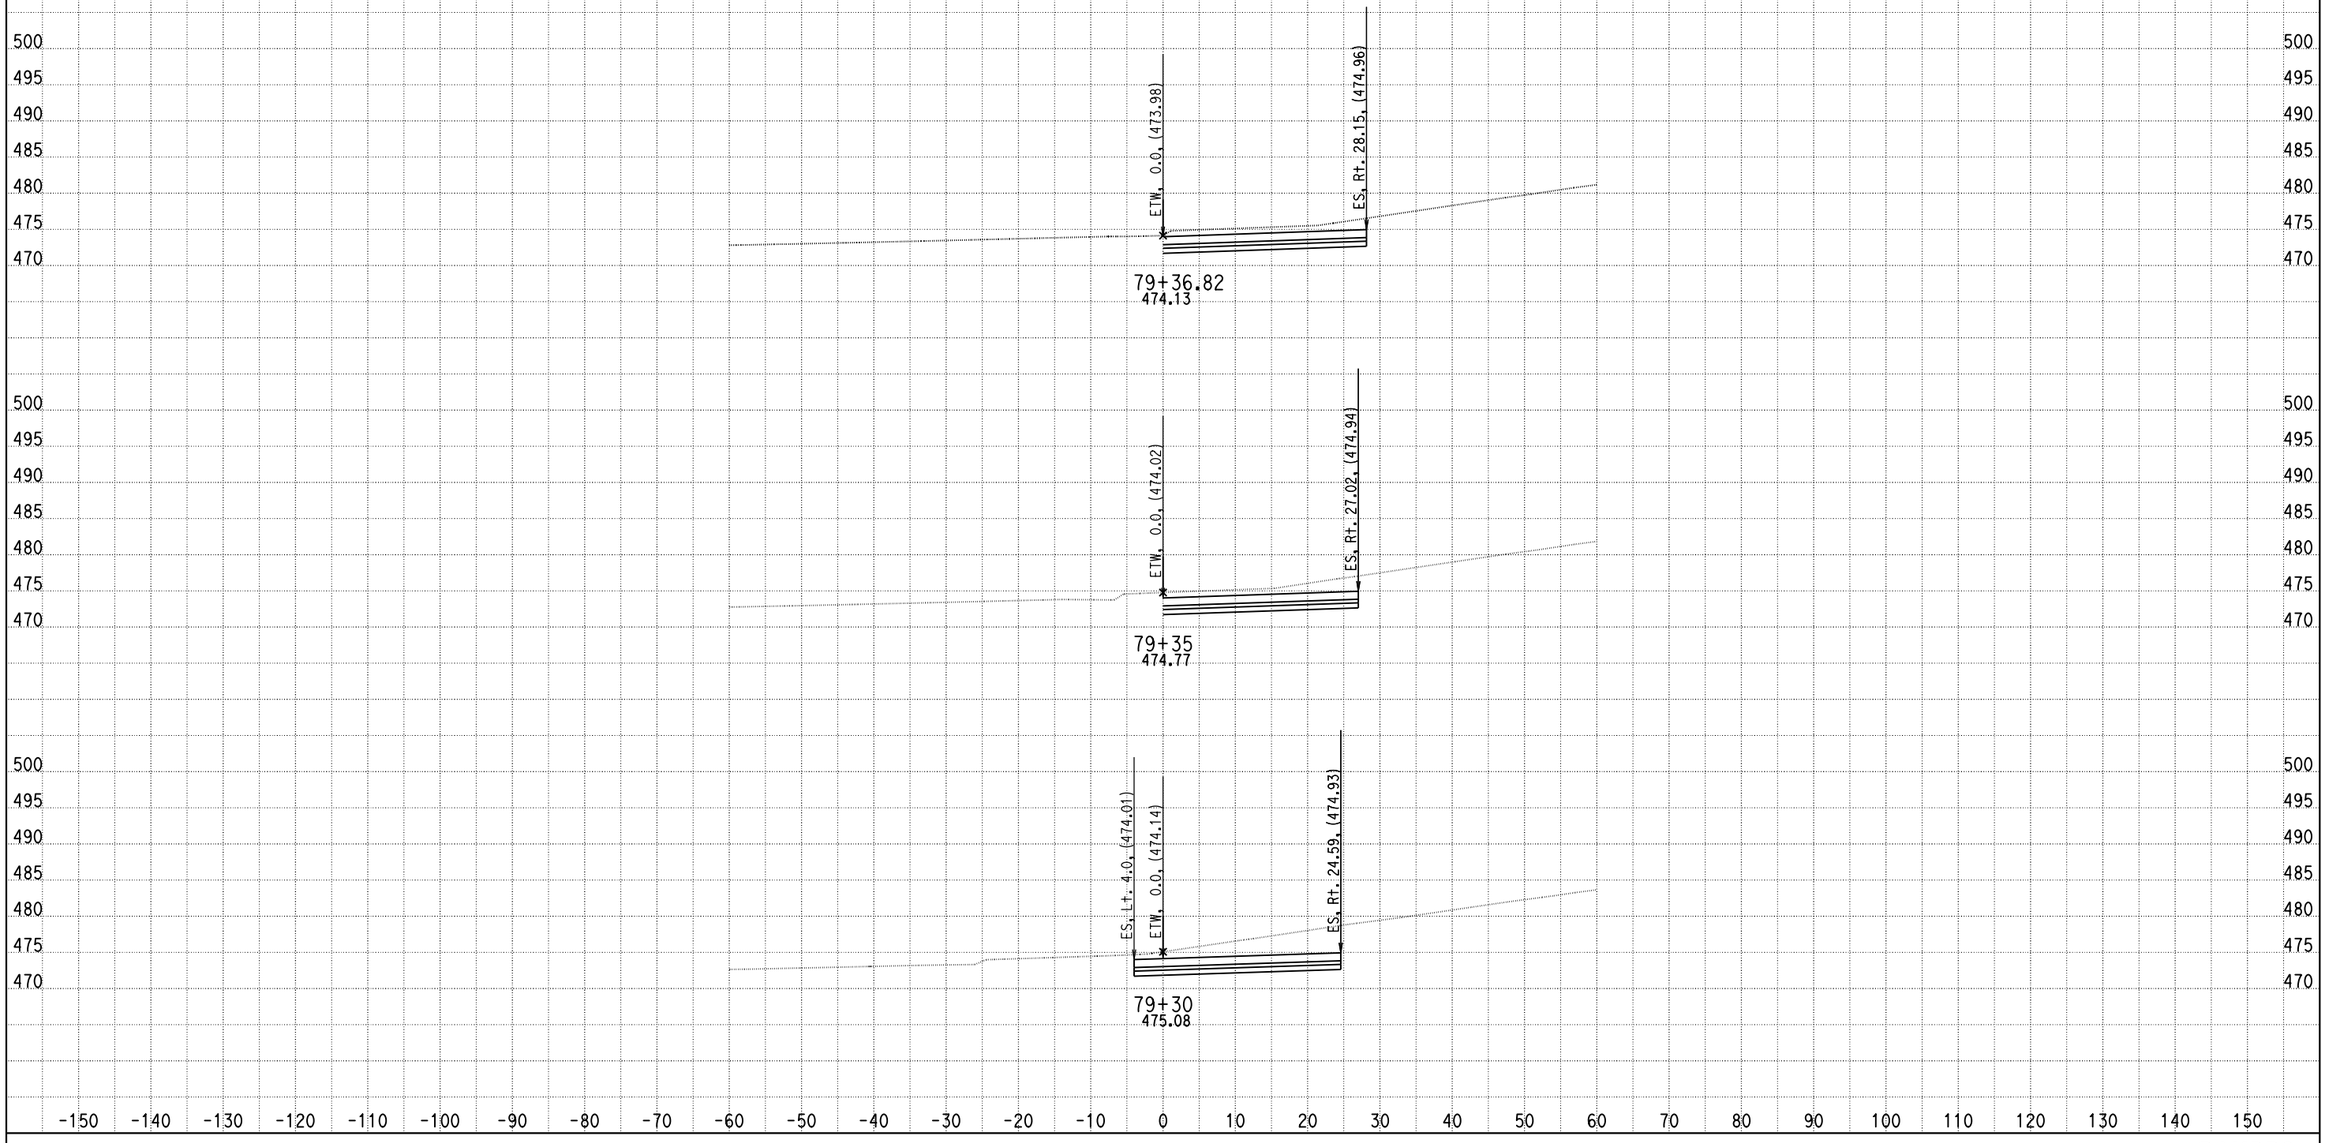

DATE: 4/9/2013

KC Project: 0818E File: C:\project\0818E\UPDATE-RAMP\hrb2-pro.ear

SCALE: 1" = 10' Horiz.
1" = 10' Vert.

All Dimensions are US Survey Feet

RAMPB2
CROSS SECTIONS

SHEET 91 OF XXX

DESIGN STUDY ONLY

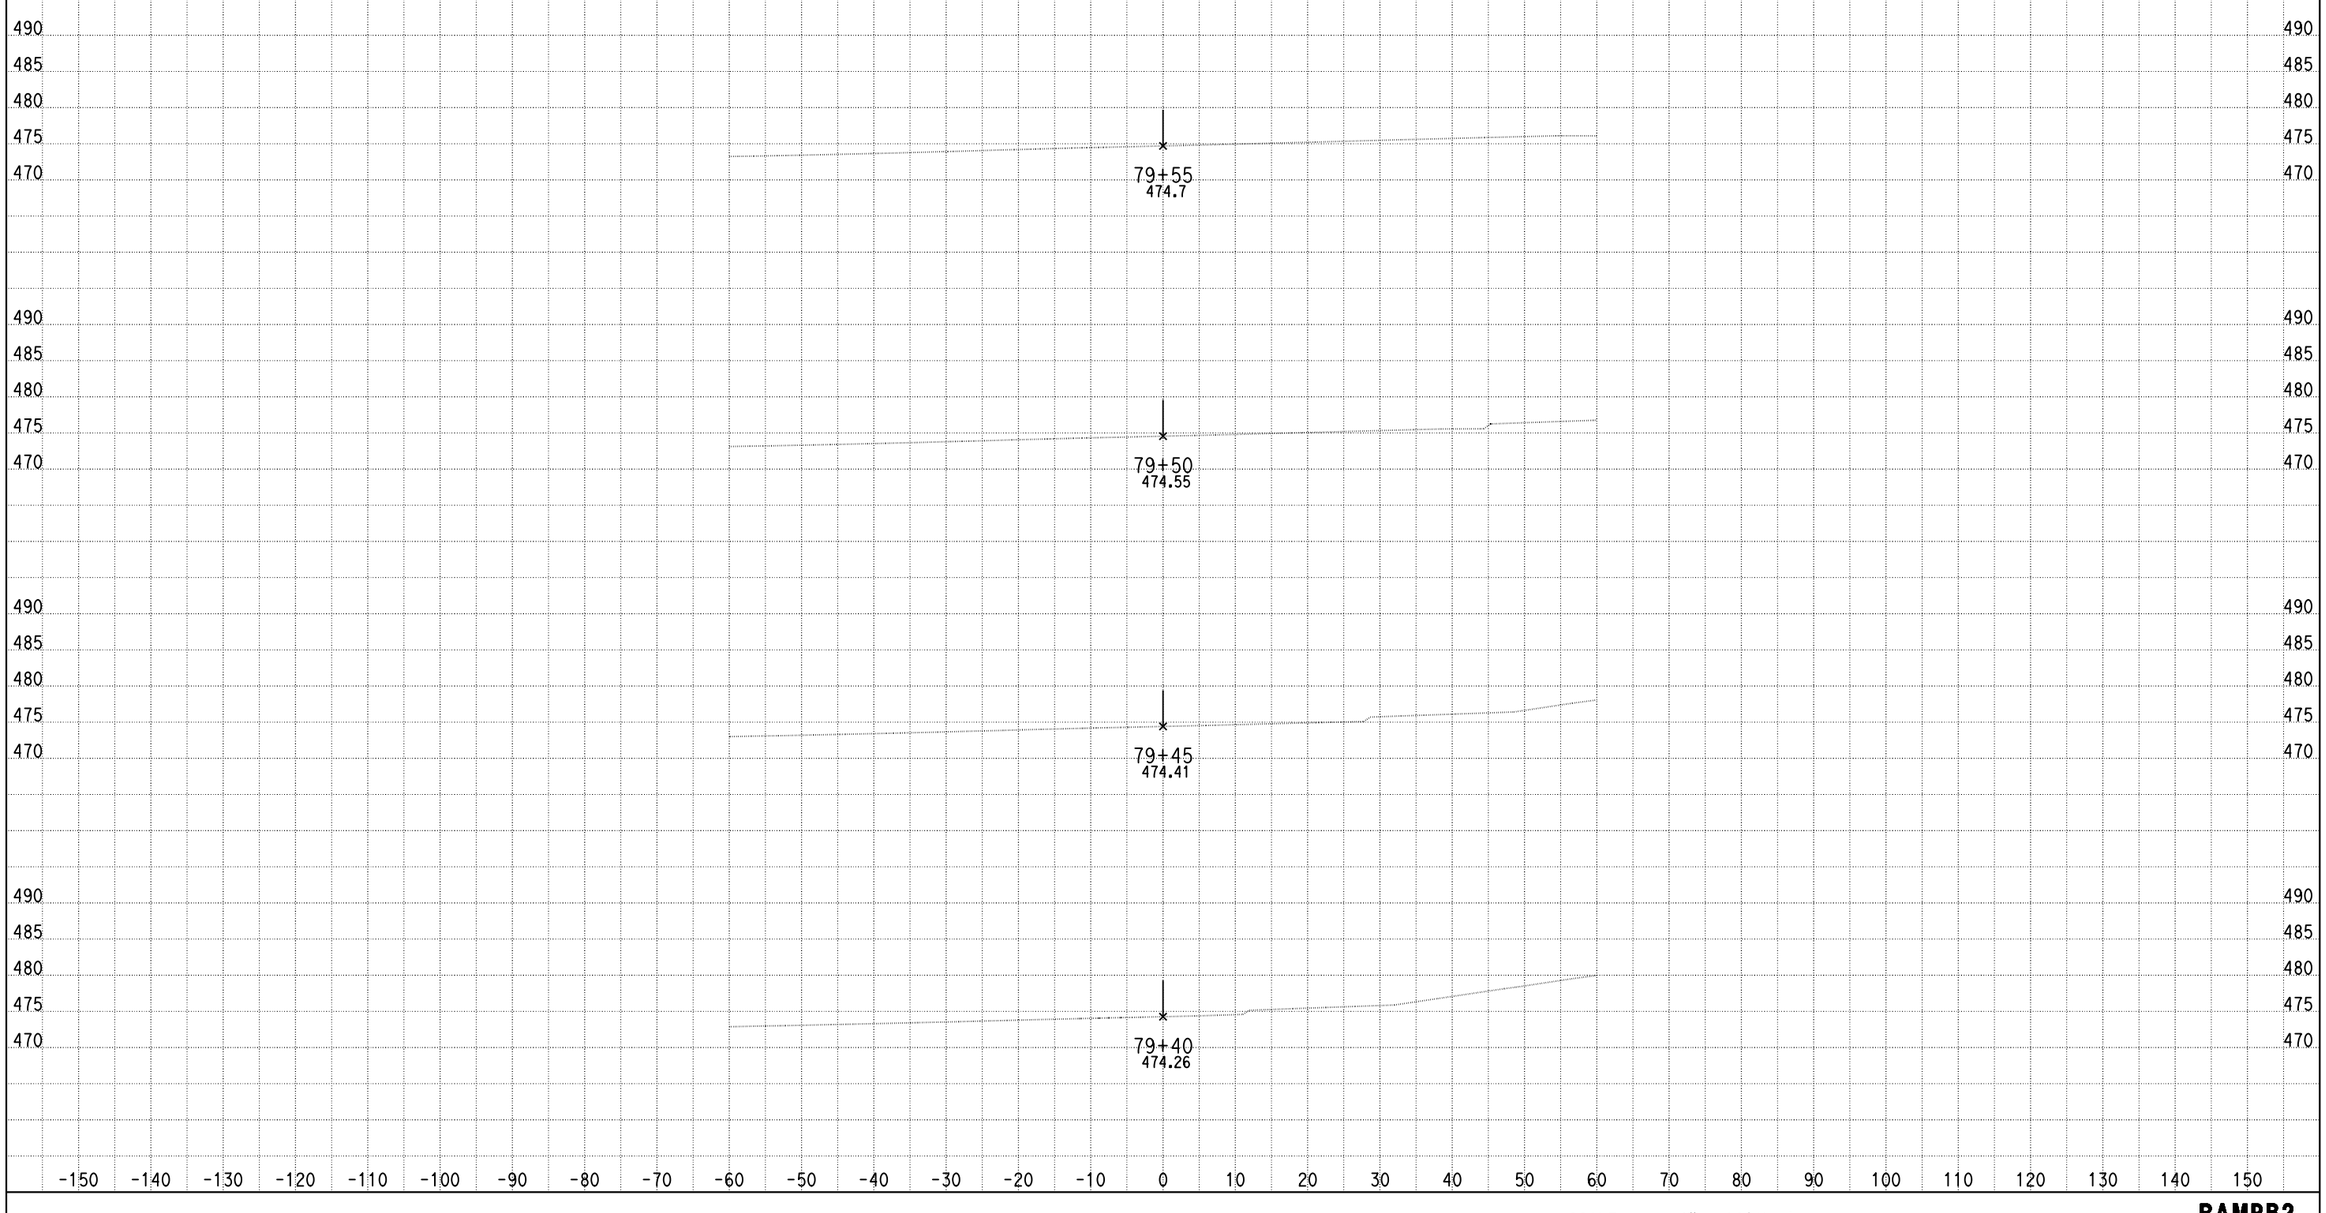

DATE: 4/9/2013

KC Project: 0818E File: C:\project\0818E\UPDATE-RAMP\hrb2-pro.ear

SCALE: 1" = 10' Horiz.
1" = 10' Vert.

All Dimensions are US Survey Feet

RAMPB2
CROSS SECTIONS

DESIGN STUDY ONLY

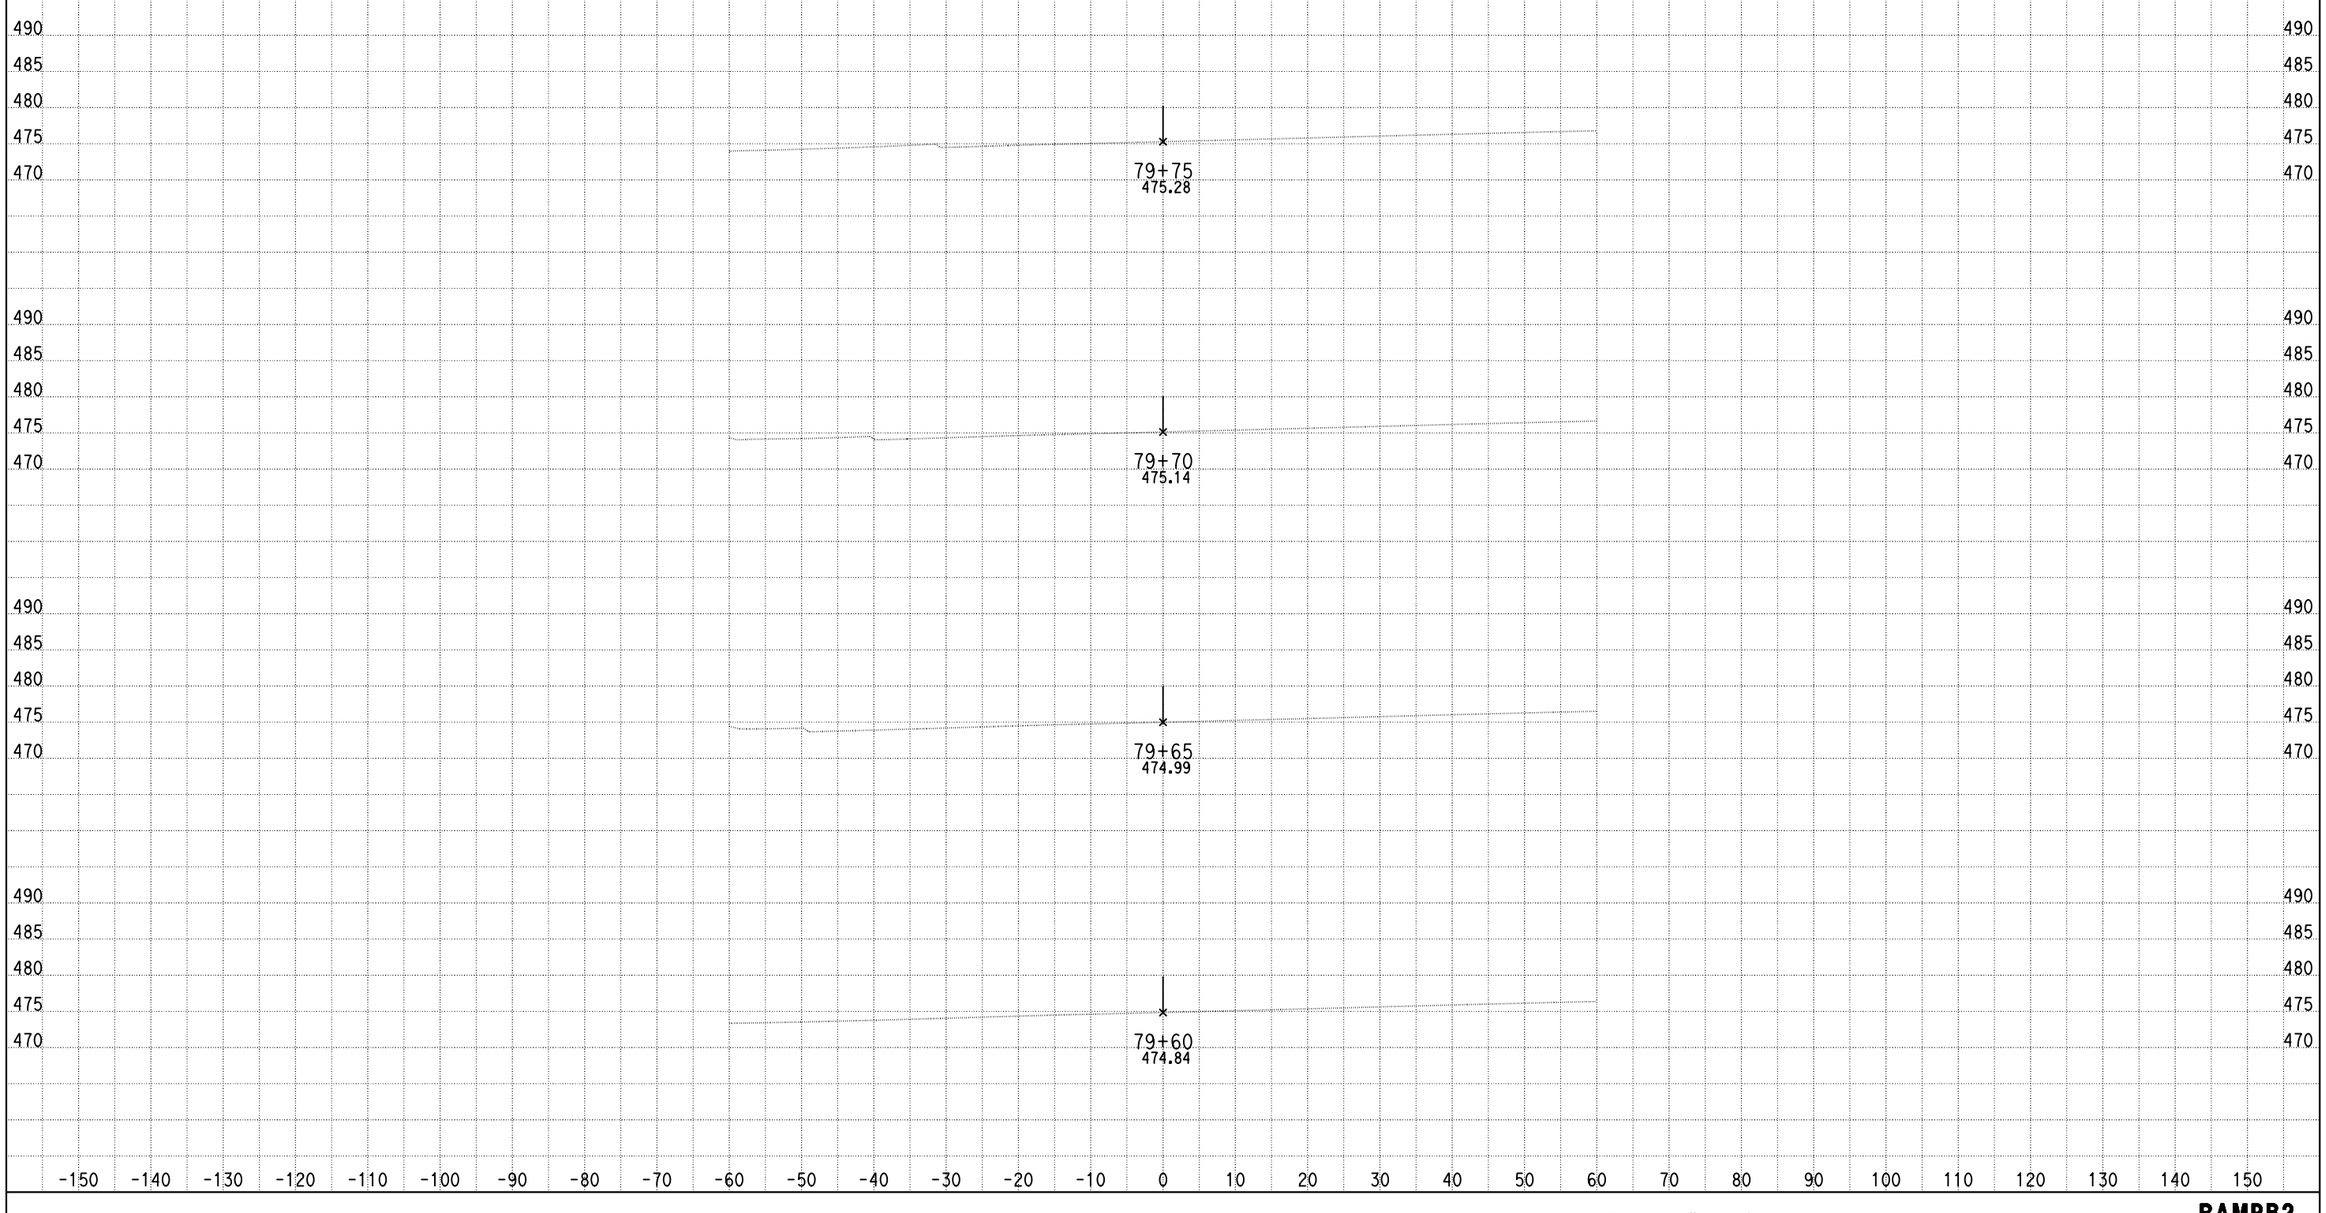

DATE: 4/9/2013

KC Project: 0818E File: C:\project\0818E\UPDATE-RAMP\hrb2-pro.ear

SCALE: 1" = 10' Horiz.
1" = 10' Vert.

All Dimensions are US Survey Feet

RAMPB2
CROSS SECTIONS

DESIGN STUDY ONLY

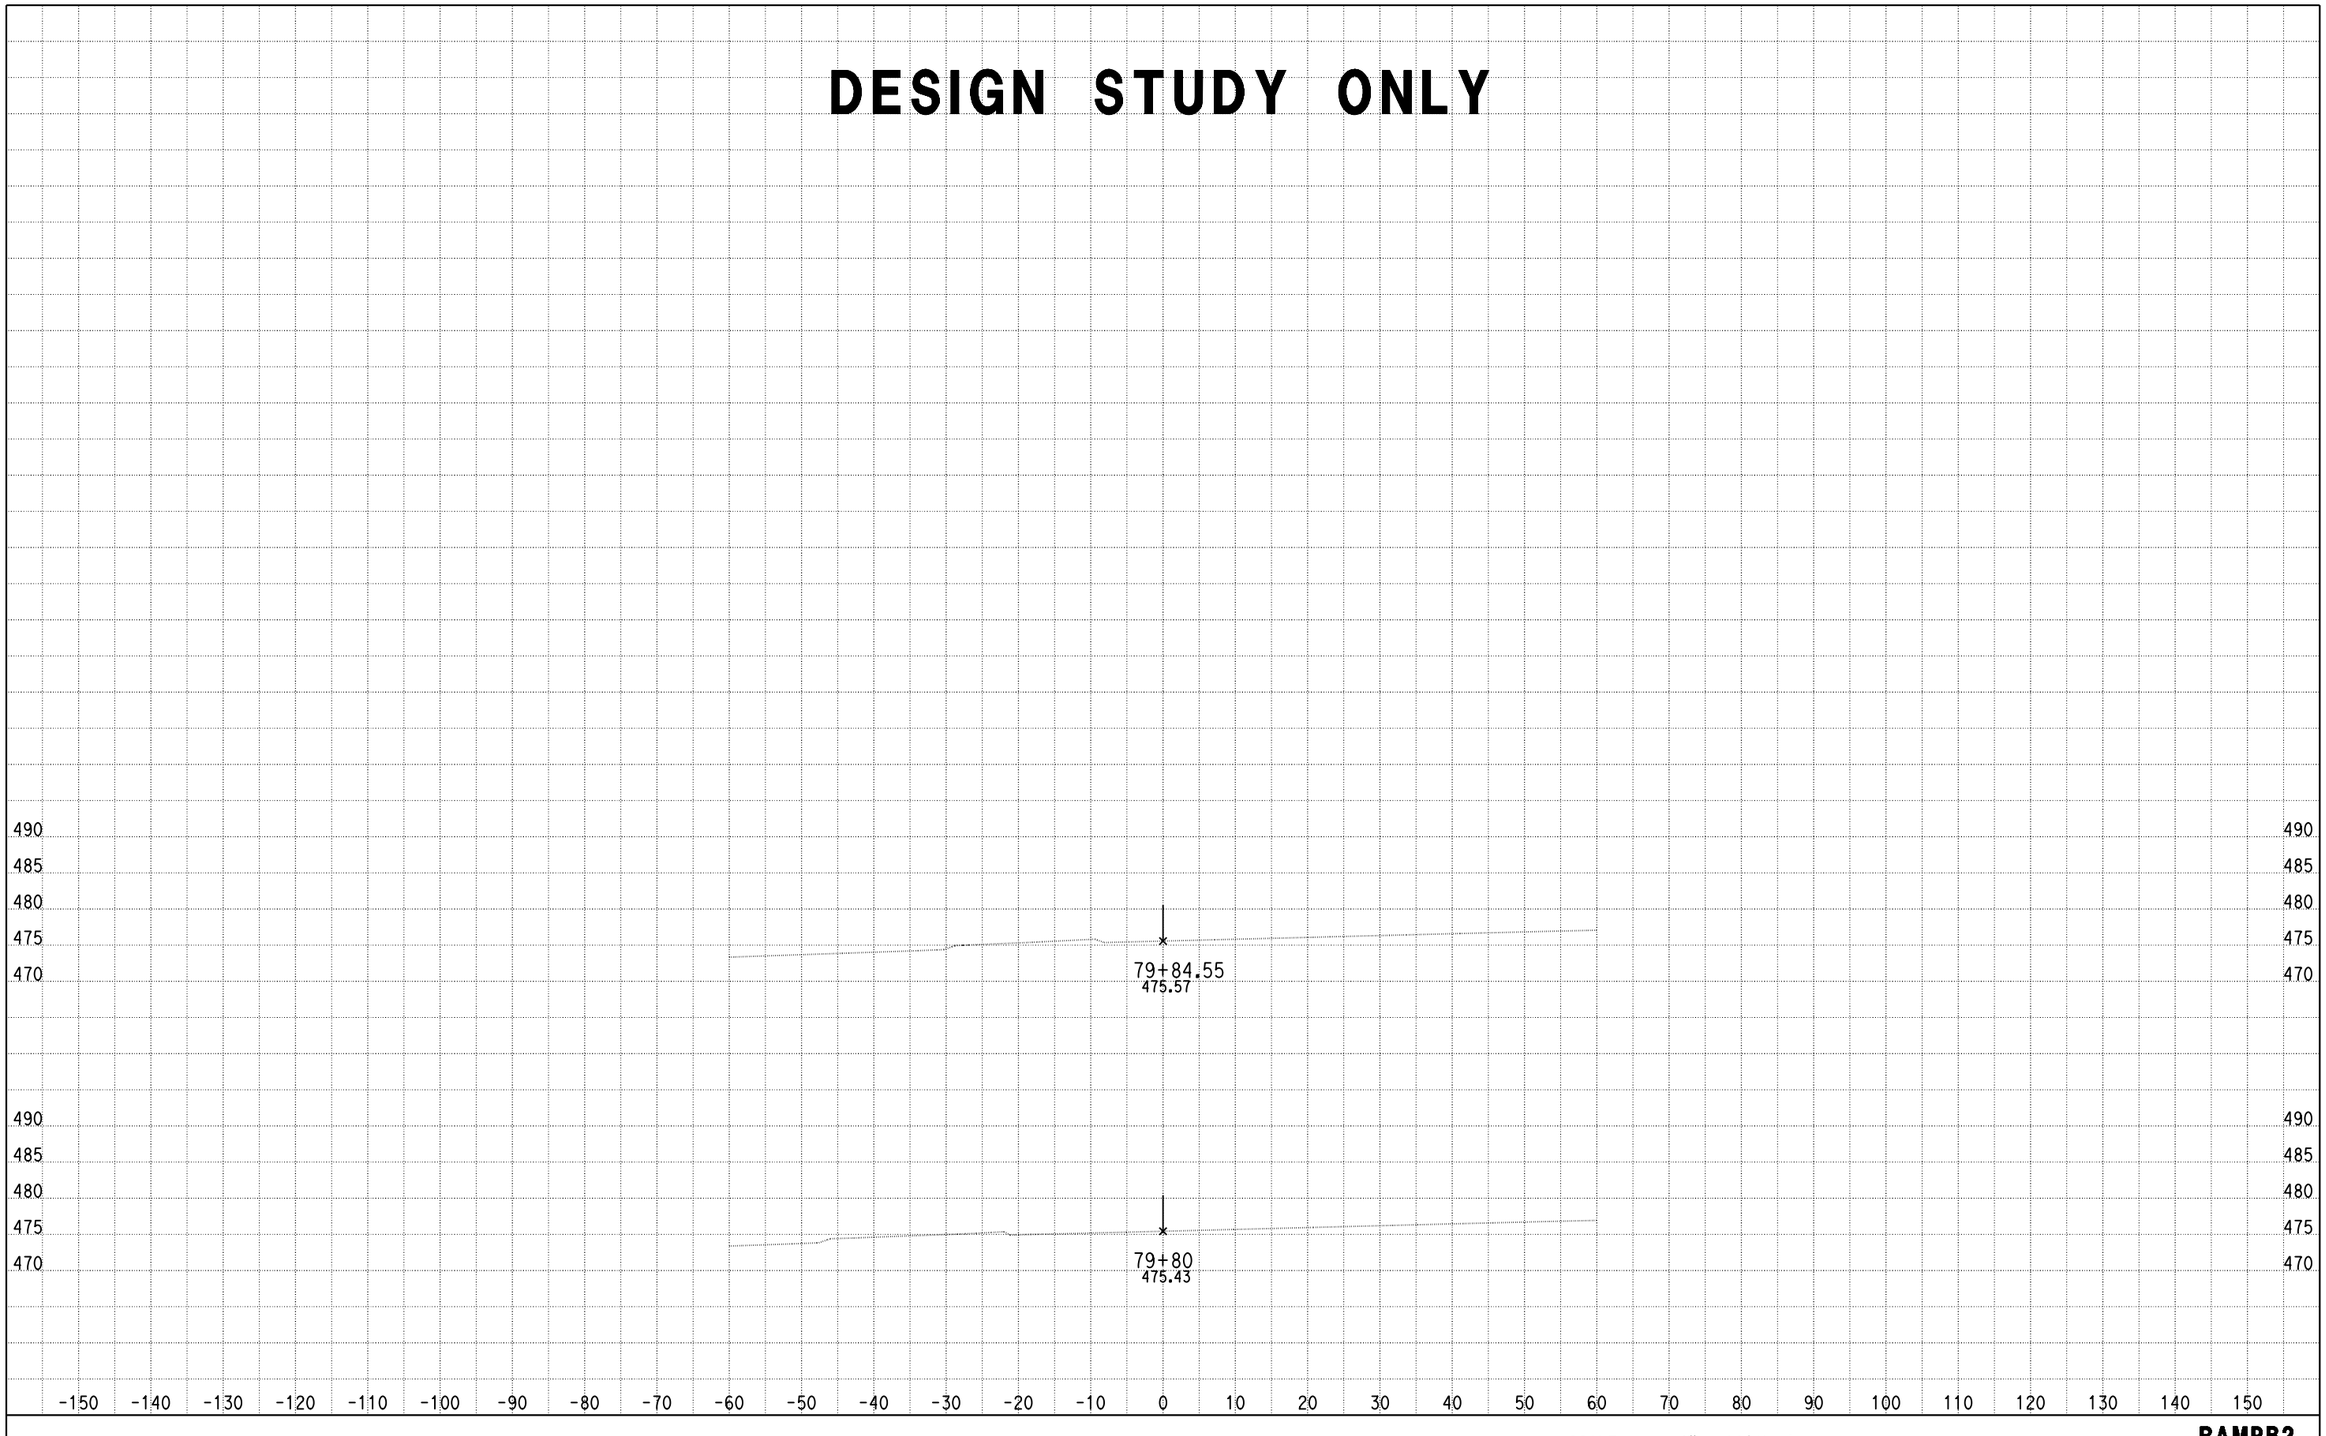

DATE: 4/9/2013

KC Project: 0818E File: C:\project\0818E\UPDATE-RAMP\hrb2-pro.ear

SCALE: 1" = 10' Horiz.
1" = 10' Vert.

All Dimensions are US Survey Feet

RAMPB2
CROSS SECTIONS

RAMP B3

DESIGN STUDY ONLY

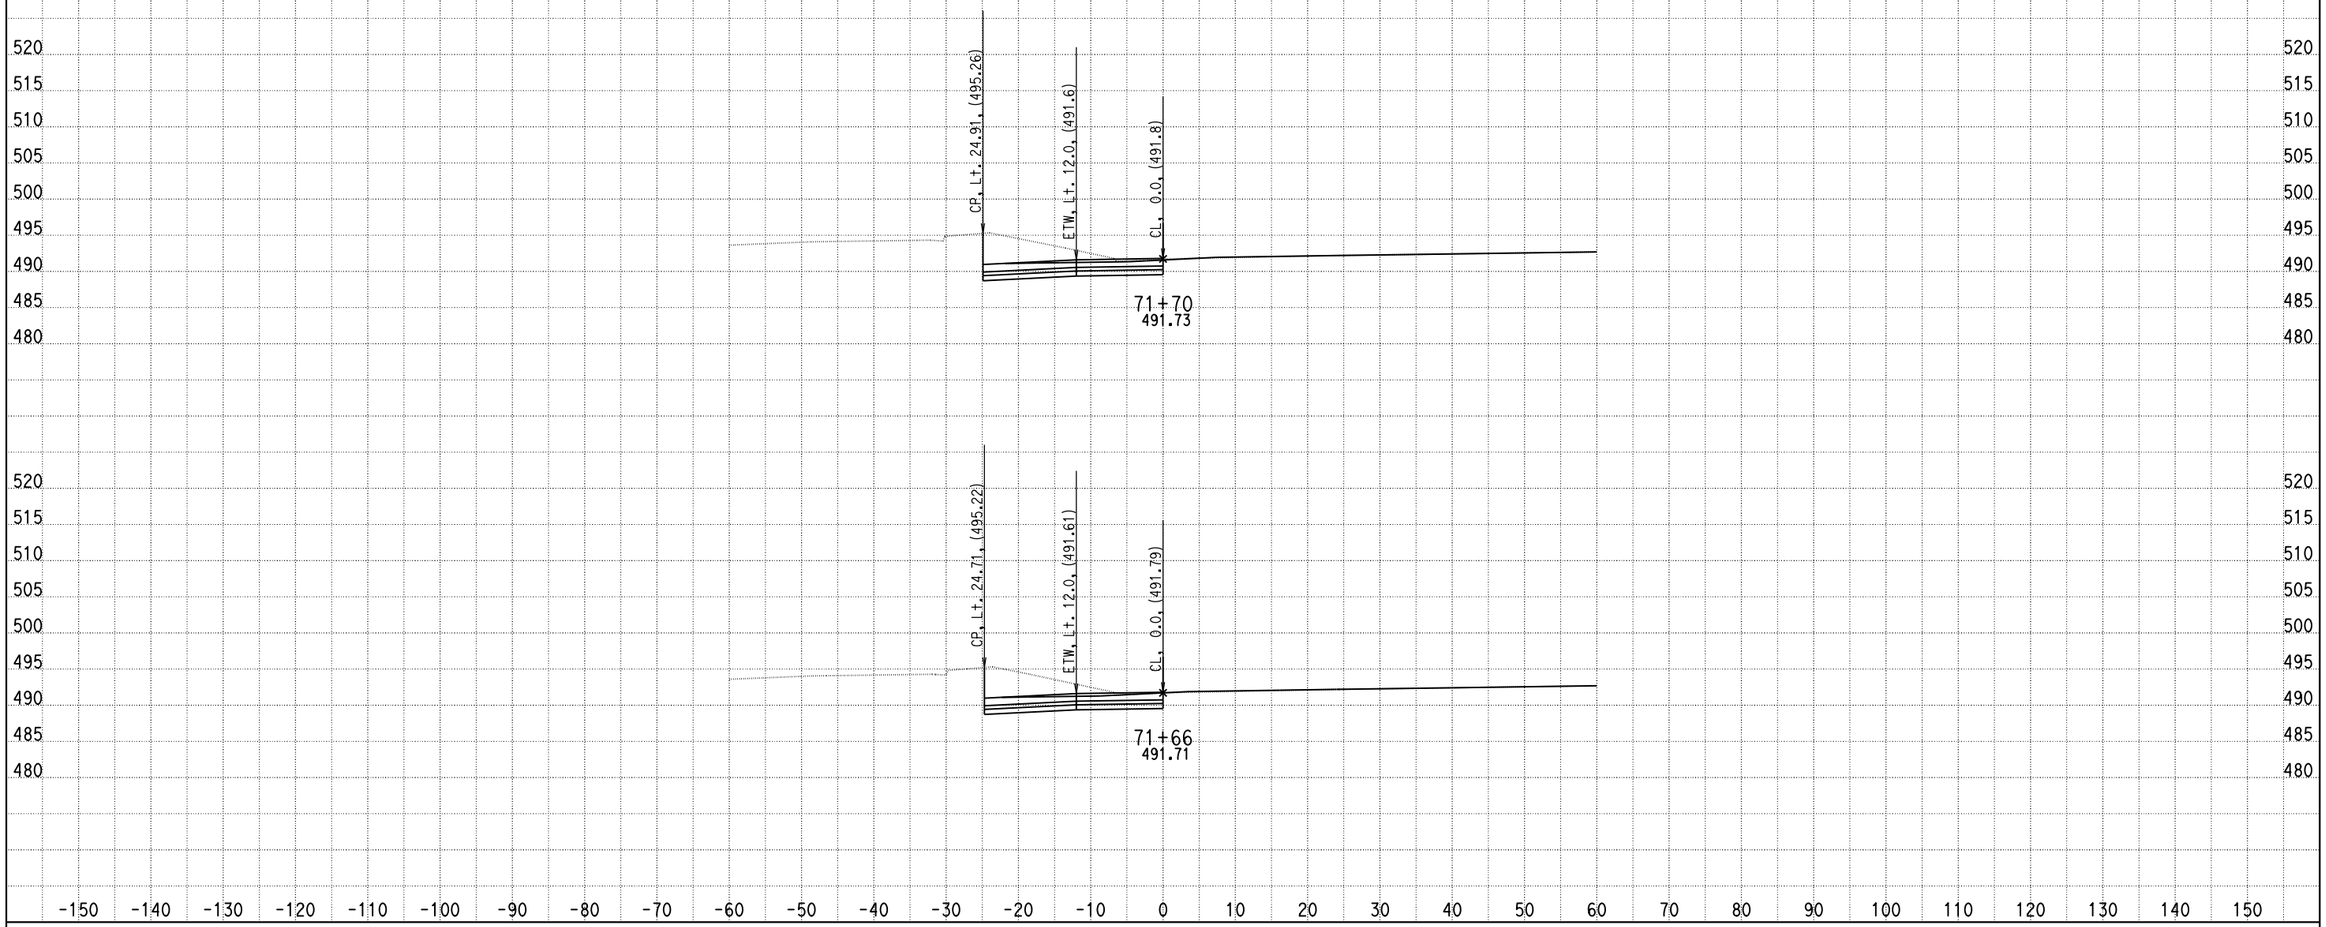

DATE: 4/9/2013

KC Project: 0818E File: C:\project\0818E\UPDATE-RAMP\hrb3-pro.ear

SCALE: 1" = 10' Horiz.
1" = 10' Vert.

All Dimensions are US Survey Feet

RAMPB3
CROSS SECTIONS

SHEET 1 OF XXX

DESIGN STUDY ONLY

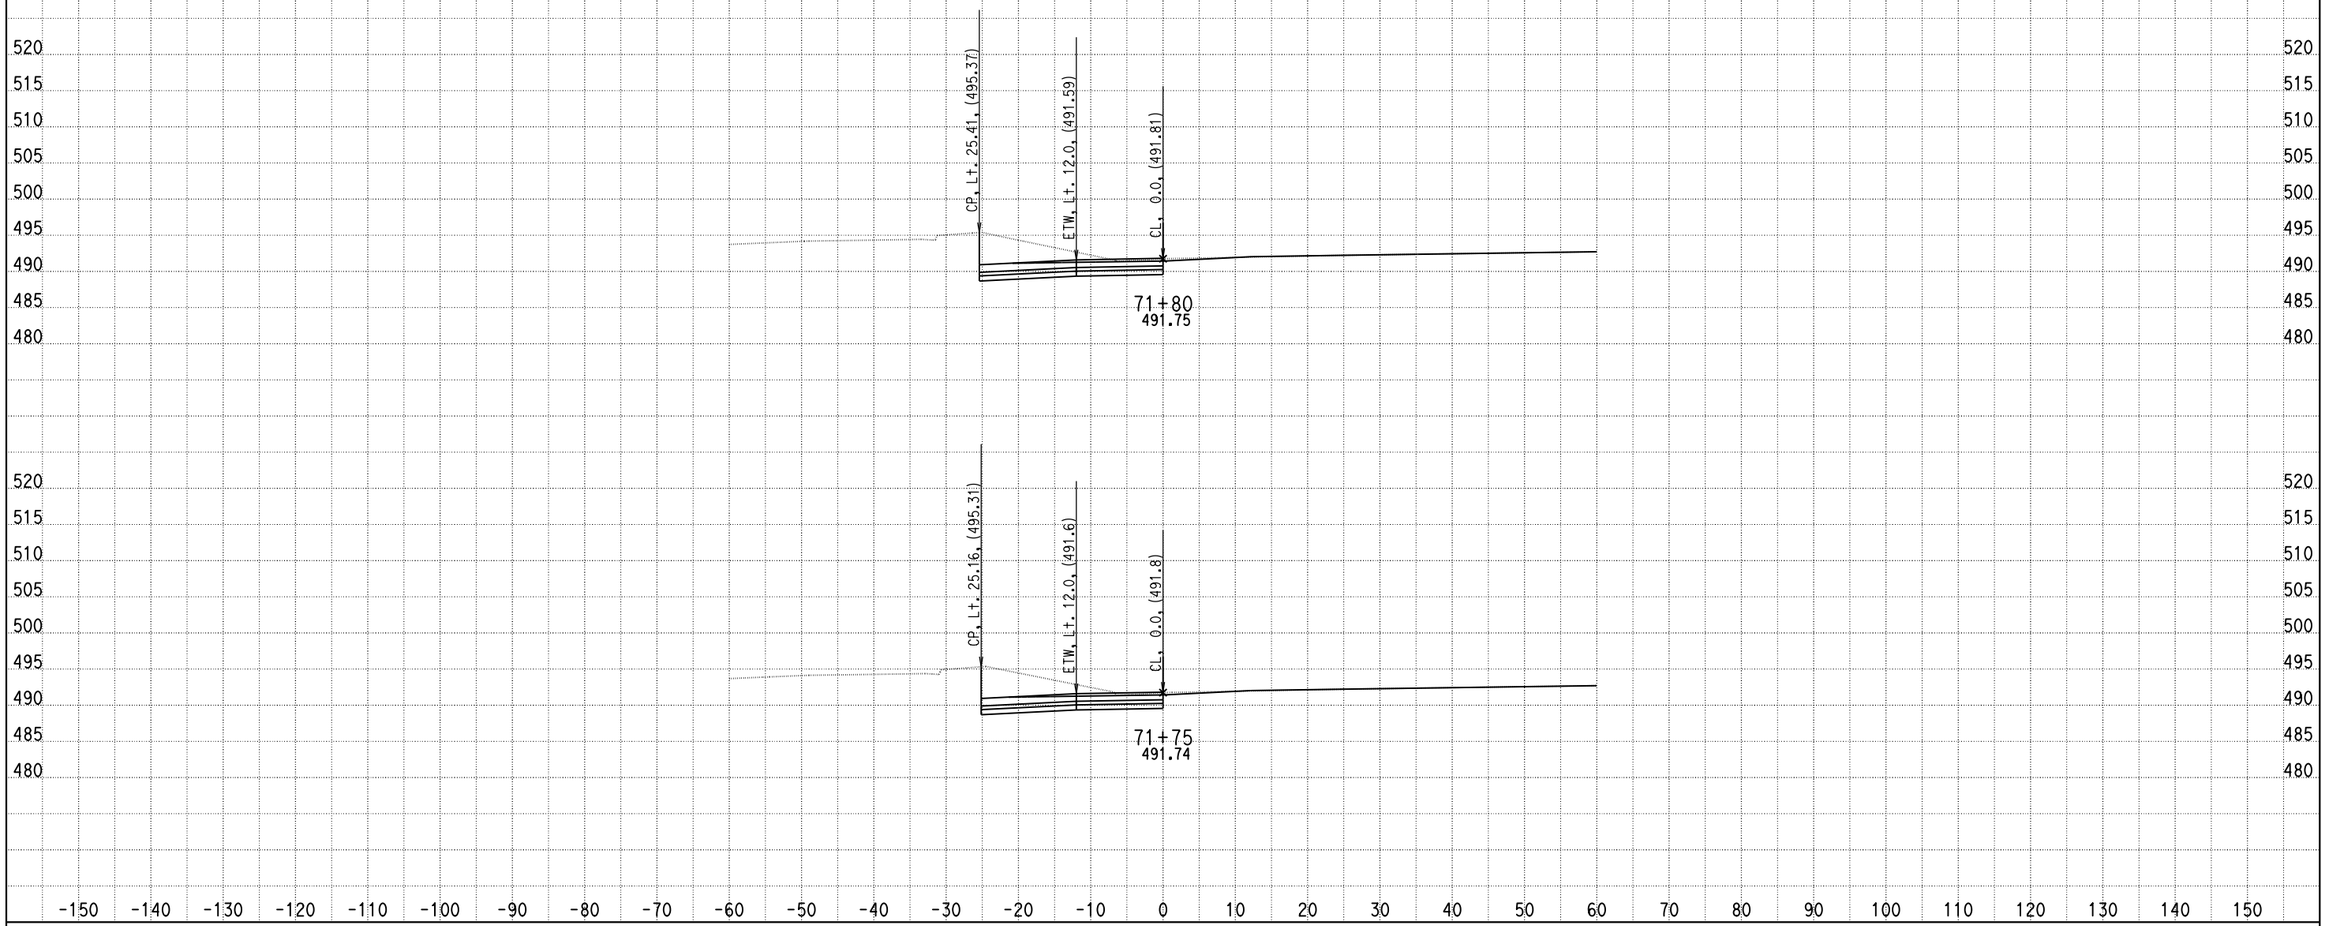

DATE: 4/9/2013

KC Project: 0818E File: C:\project\0818E\UPDATE-RAMP\hrb3-pro.ear

SCALE: 1" = 10' Horiz.
1" = 10' Vert.

All Dimensions are US Survey Feet

RAMPB3
CROSS SECTIONS

DESIGN STUDY ONLY

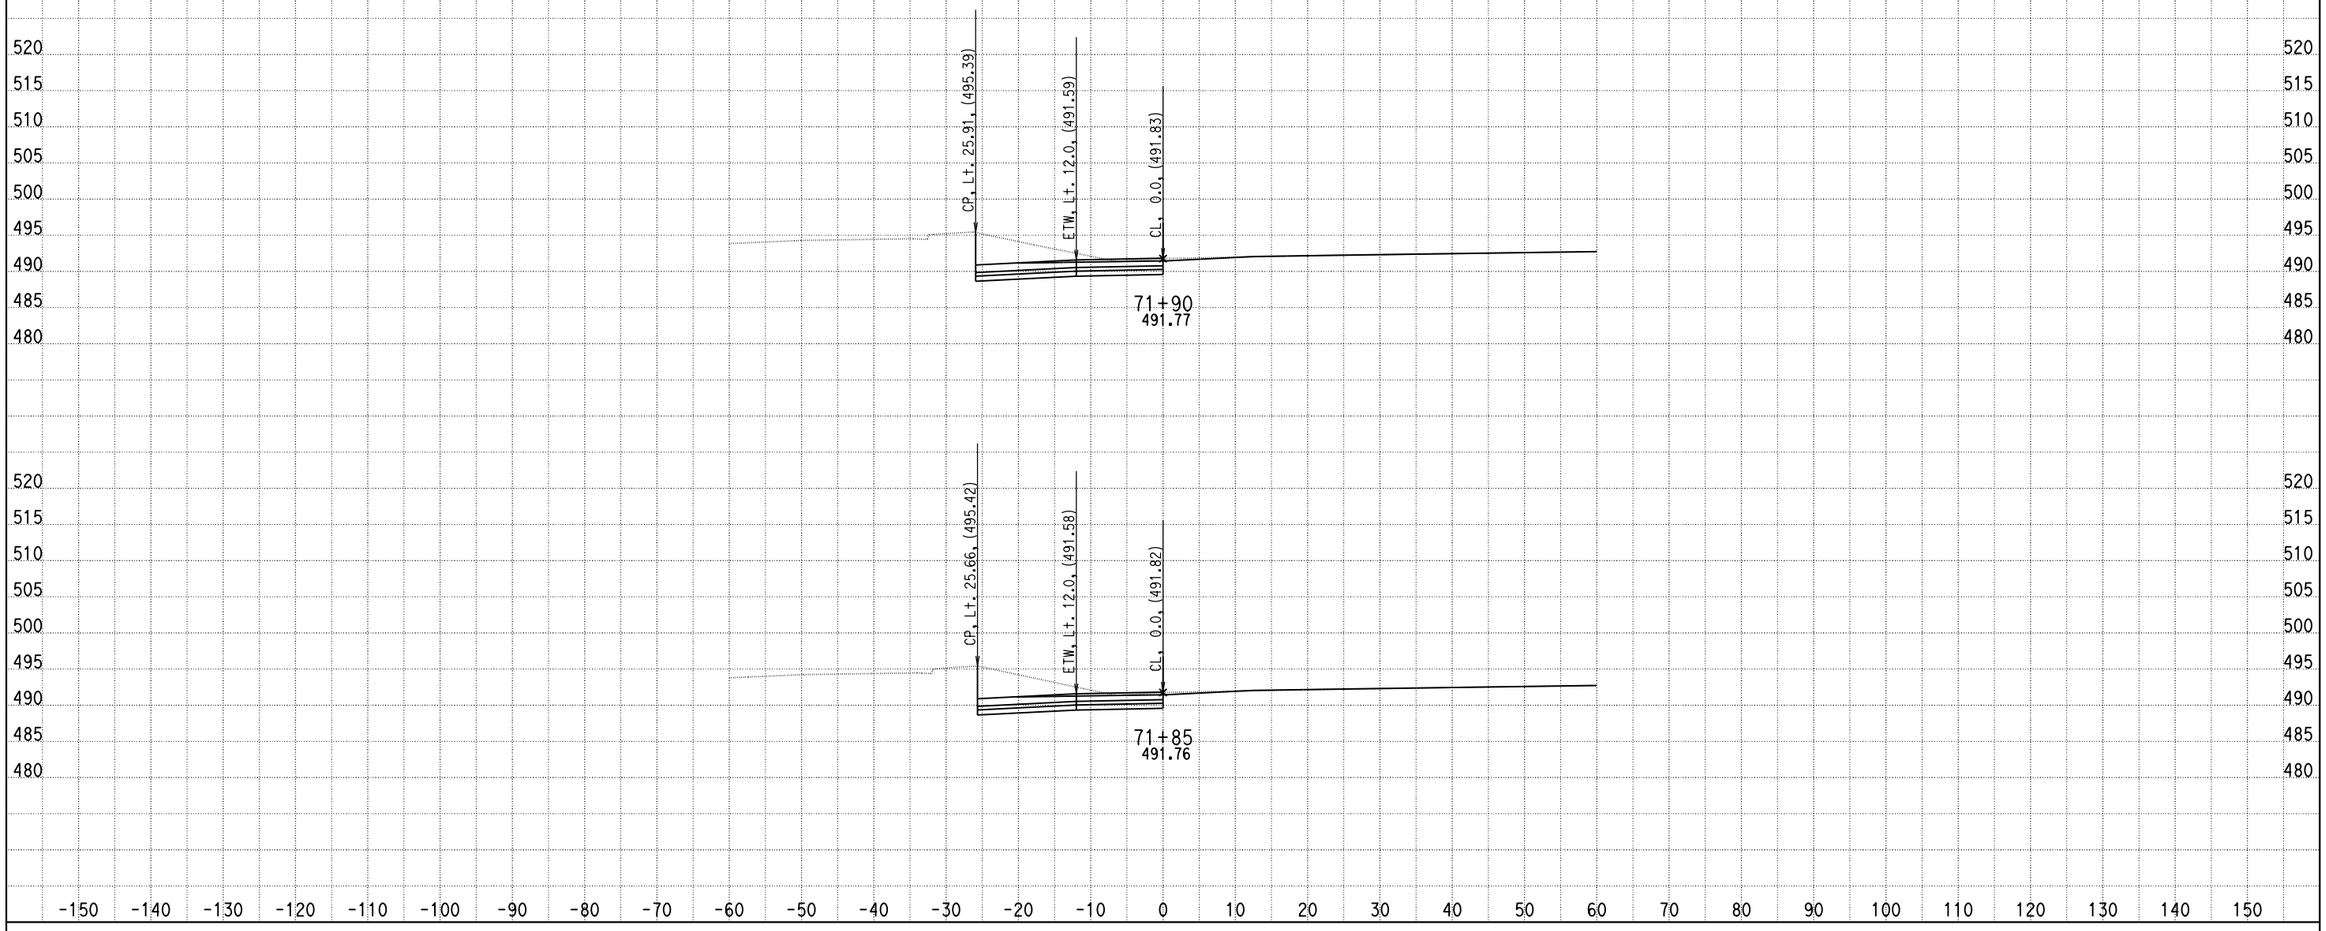

DATE: 4/9/2013

KC Project: 0818E File: C:\project\0818E\UPDATE-RAMP\hrb3-pro.ear

SCALE: 1" = 10' Horiz.
1" = 10' Vert.

All Dimensions are US Survey Feet

RAMPB3
CROSS SECTIONS

DESIGN STUDY ONLY

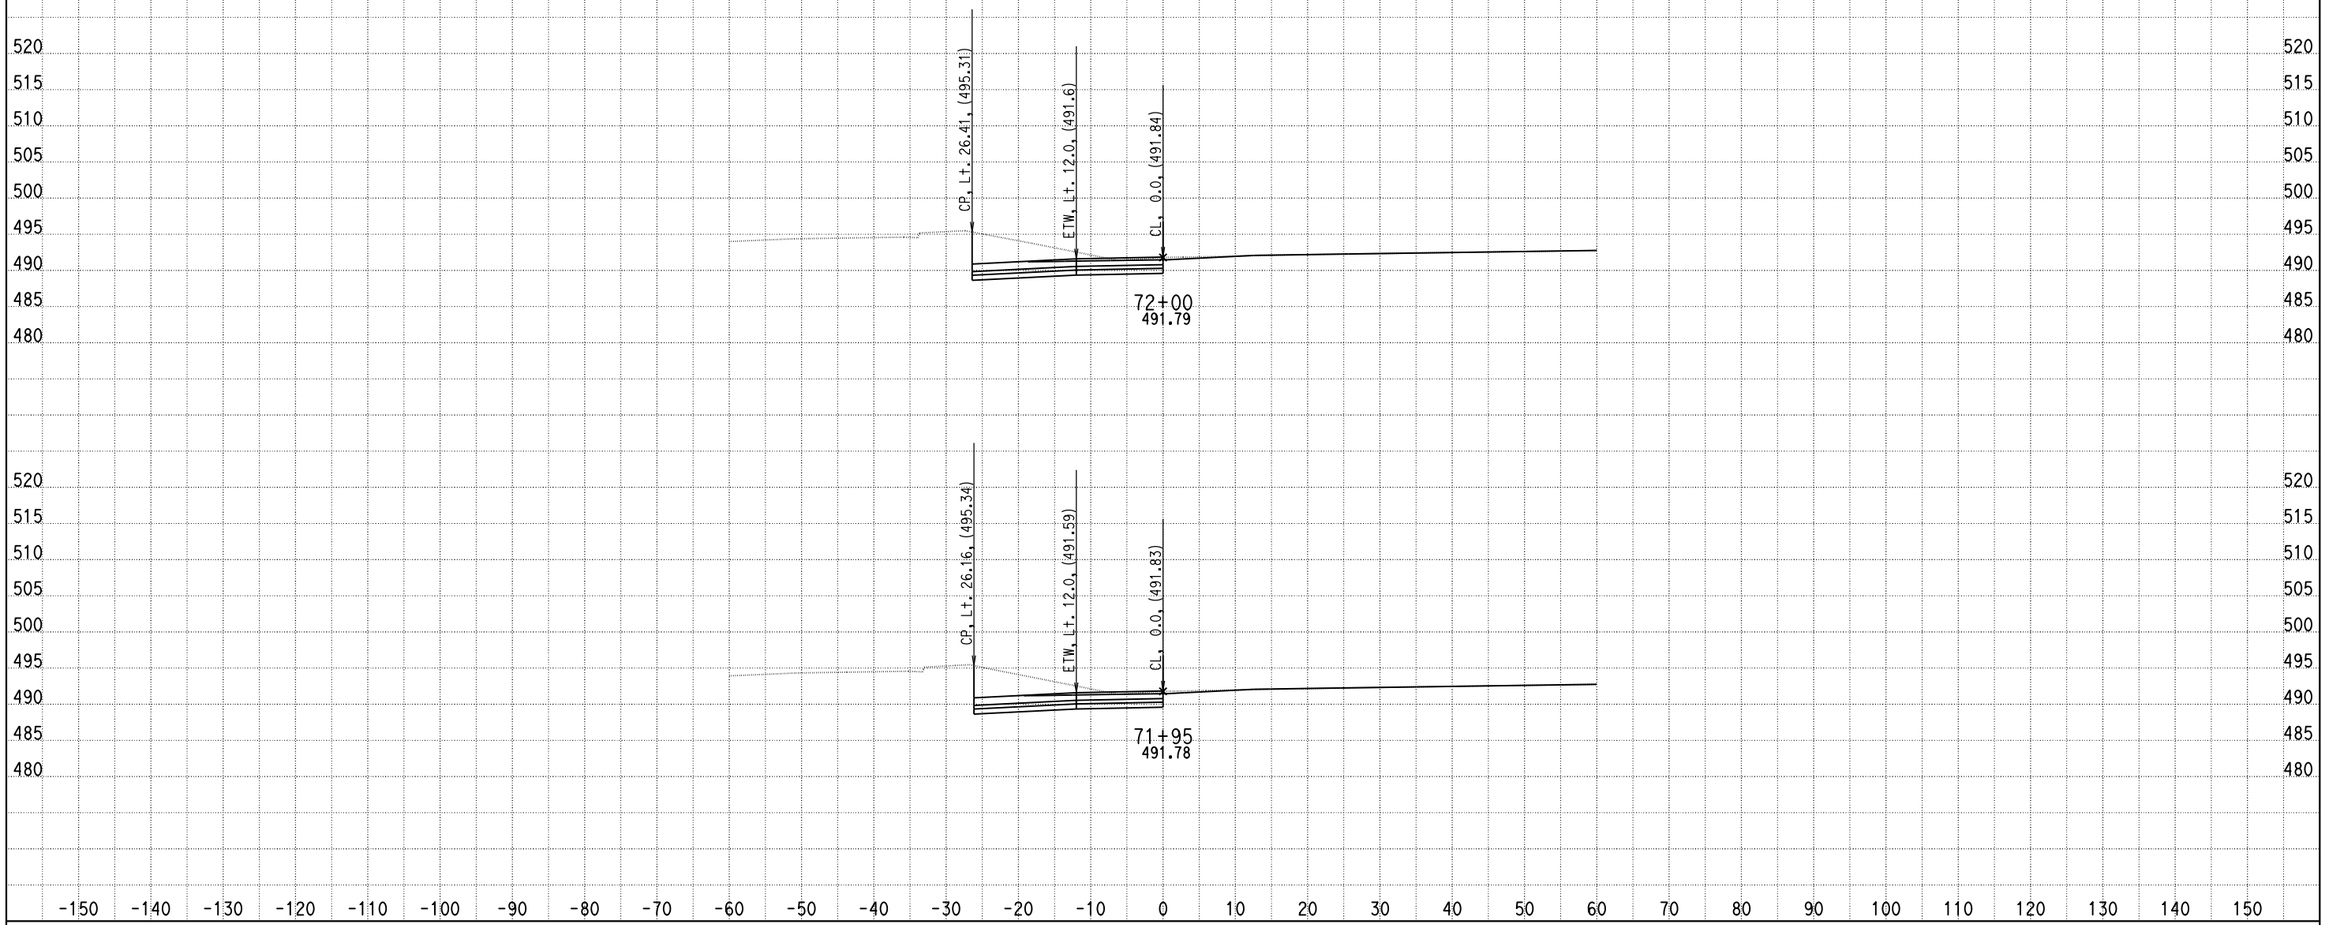

DATE: 4/9/2013

KC Project: 0818E File: C:\project\0818E\UPDATE-RAMP\hrb3-pro.ear

SCALE: 1" = 10' Horiz.
1" = 10' Vert.

All Dimensions are US Survey Feet

RAMPB3
CROSS SECTIONS

DESIGN STUDY ONLY

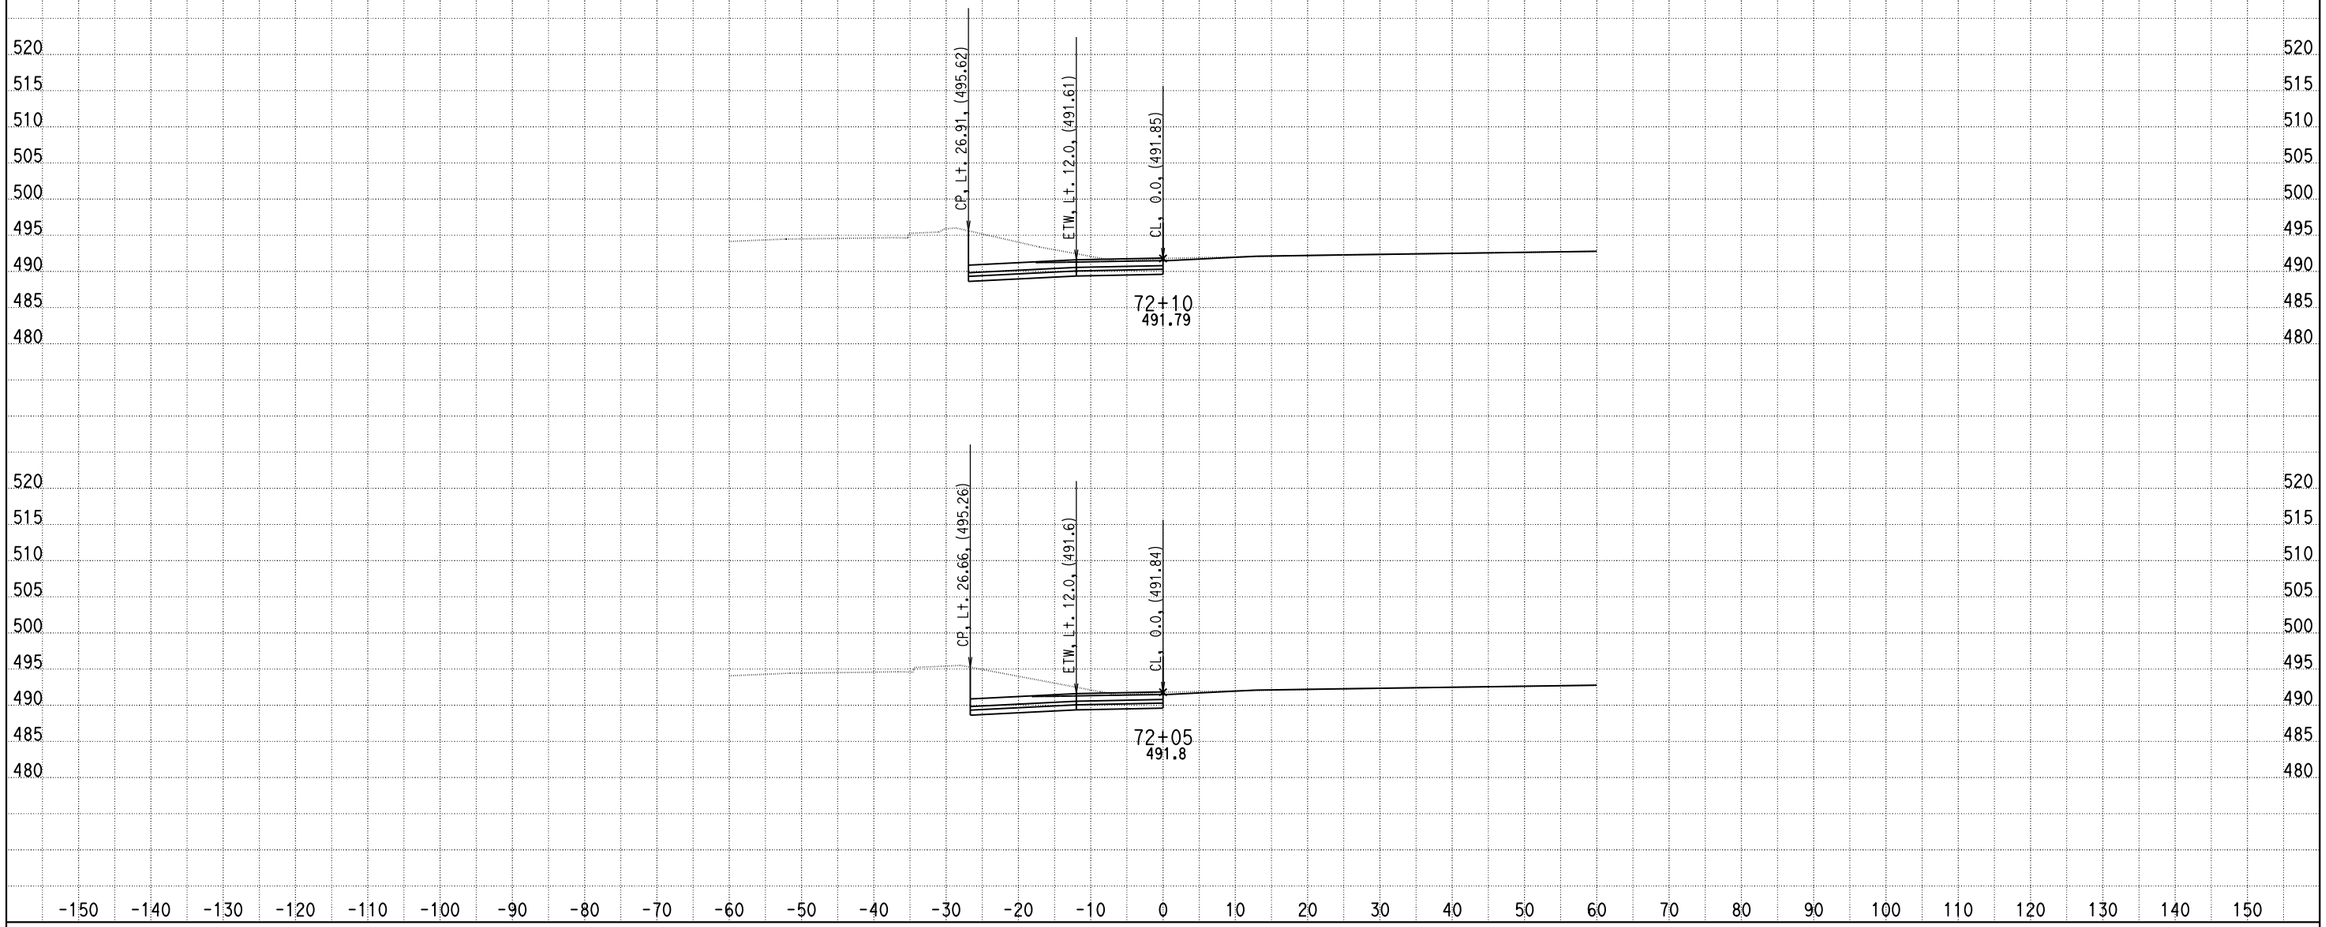

DATE: 4/9/2013

KC Project: 0818E File: C:\project\0818E\UPDATE-RAMP\hrb3-pro.ear

SCALE: 1" = 10' Horiz.
1" = 10' Vert.

All Dimensions are US Survey Feet

RAMPB3
CROSS SECTIONS

DESIGN STUDY ONLY

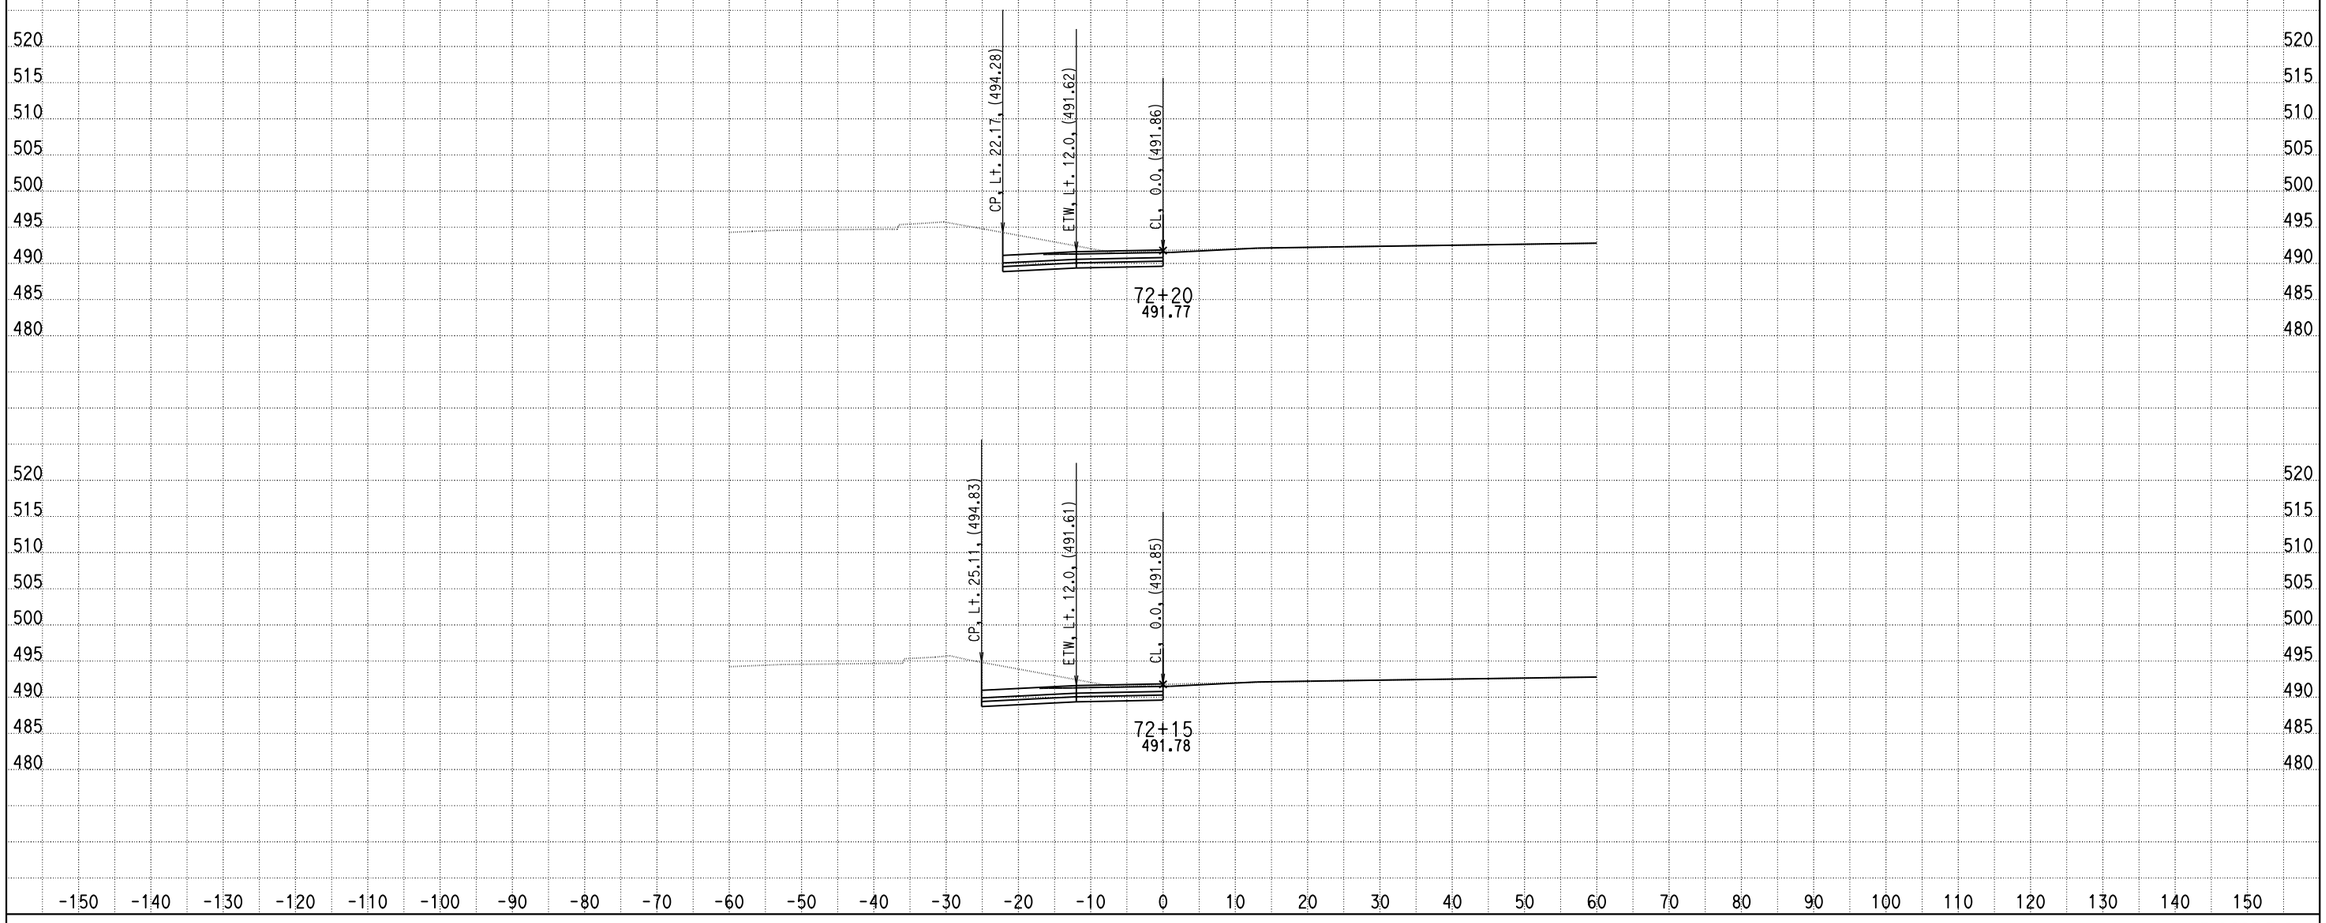

DATE: 4/9/2013

KC Project: 0818E File: C:\project\0818E\UPDATE-RAMP\hrb3-pro.ear

SCALE: 1" = 10' Horiz.
1" = 10' Vert.

All Dimensions are US Survey Feet

RAMPB3
CROSS SECTIONS

DESIGN STUDY ONLY

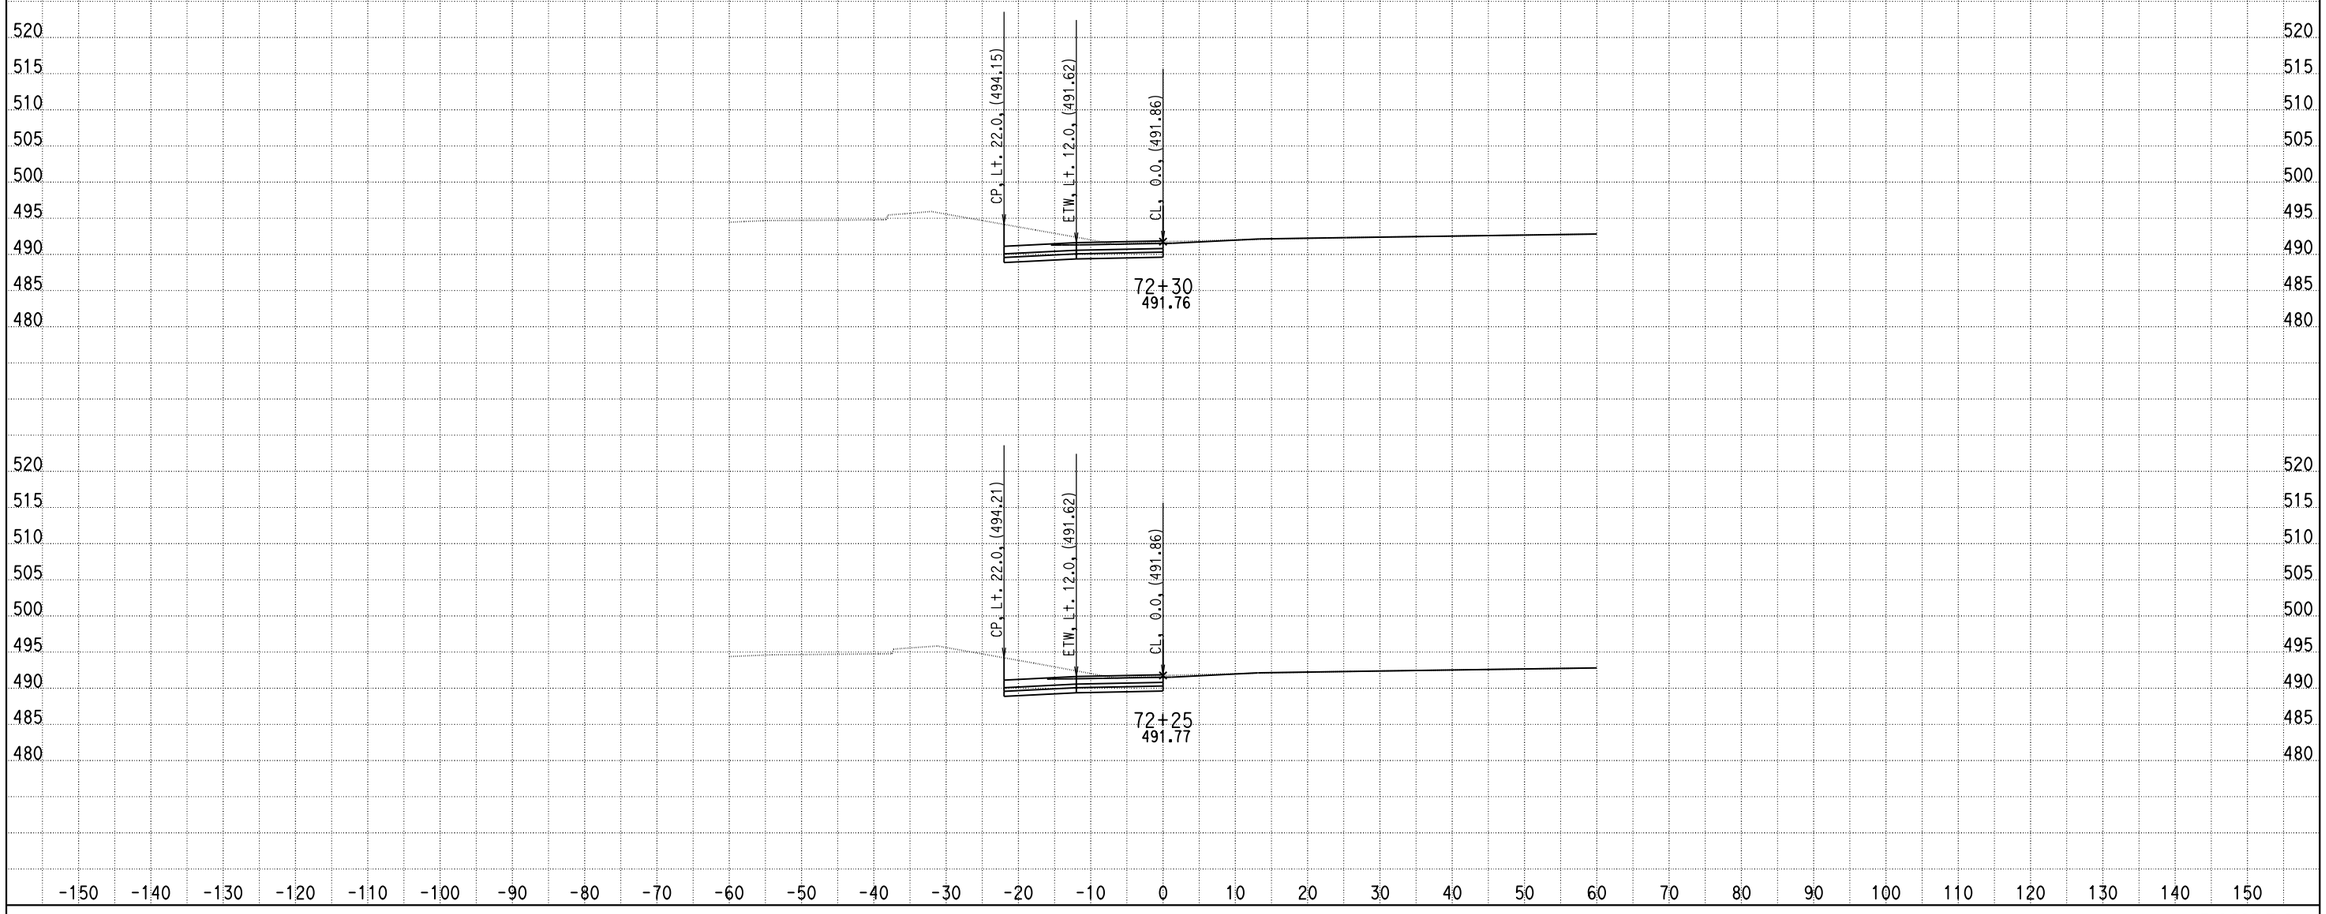

DATE: 4/9/2013

KC Project: 0818E File: C:\project\0818E\UPDATE-RAMP\hrb3-pro.ear

SCALE: 1" = 10' Horiz.
1" = 10' Vert.

All Dimensions are US Survey Feet

RAMPB3
CROSS SECTIONS

SHEET 7 OF XXX

DESIGN STUDY ONLY

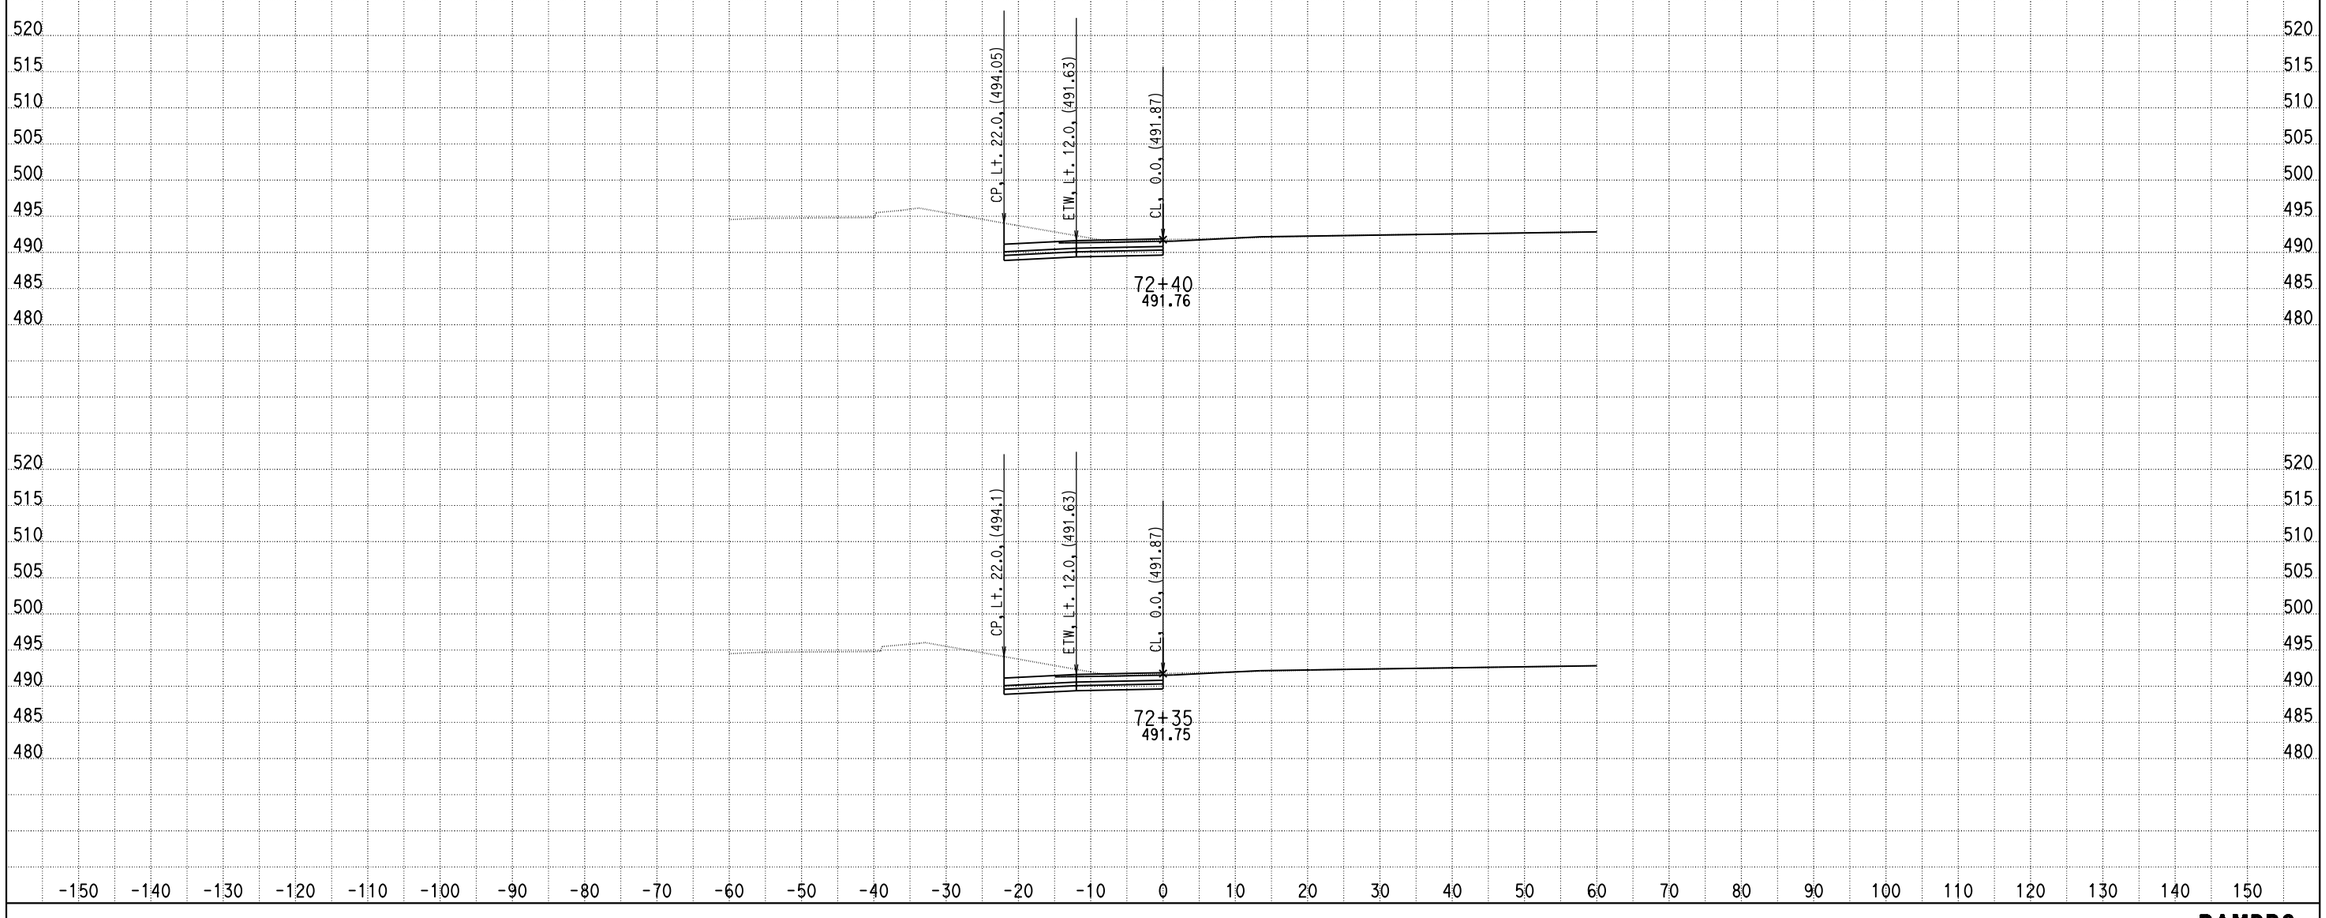

DATE: 4/9/2013

KC Project: 0818E File: C:\project\0818E\UPDATE-RAMP\hrb3-pro.ear

SCALE: 1" = 10' Horiz.
1" = 10' Vert.

All Dimensions are US Survey Feet

RAMPB3
CROSS SECTIONS

DESIGN STUDY ONLY

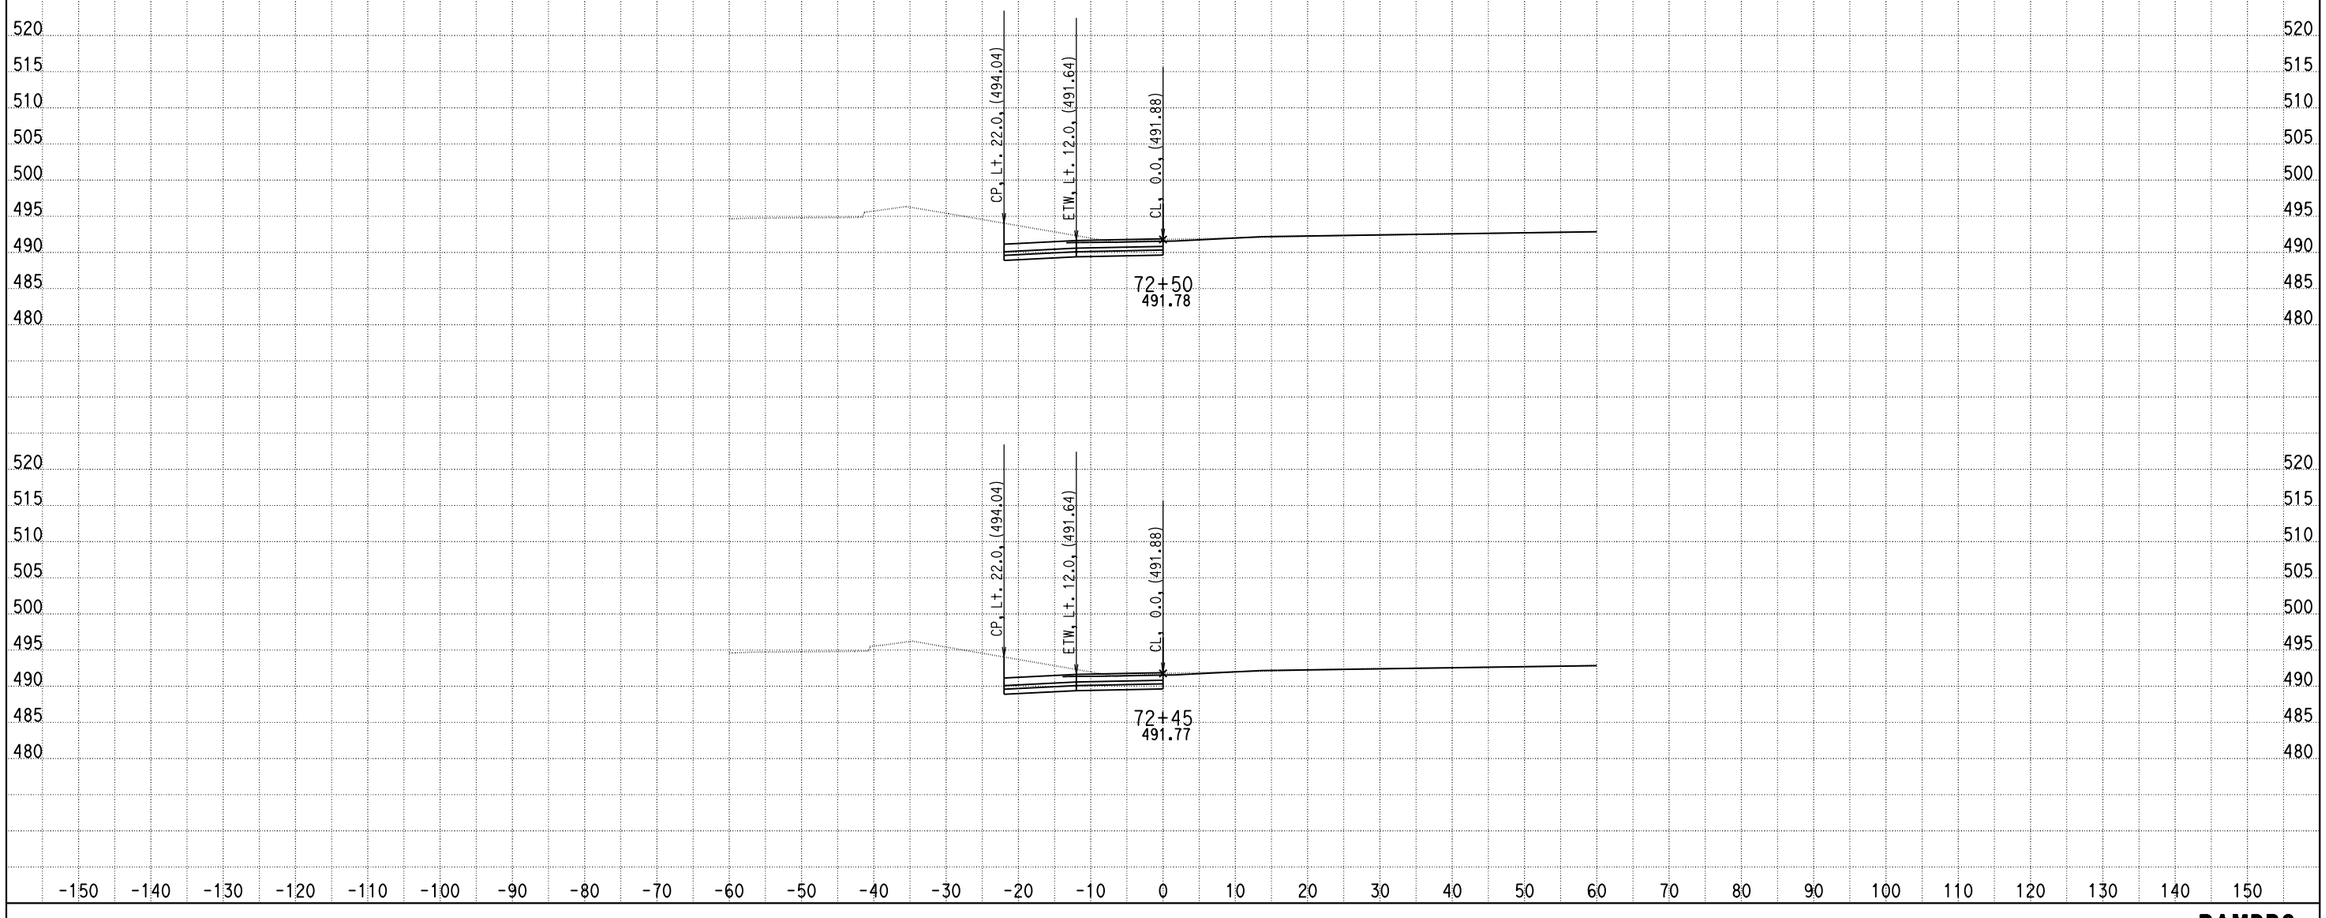

DATE: 4/9/2013

KC Project: 0818E File: C:\project\0818E\UPDATE-RAMP\hrb3-pro.ear

SCALE: 1" = 10' Horiz.
1" = 10' Vert.

All Dimensions are US Survey Feet

RAMPB3
CROSS SECTIONS

SHEET 9 OF XXX

DESIGN STUDY ONLY

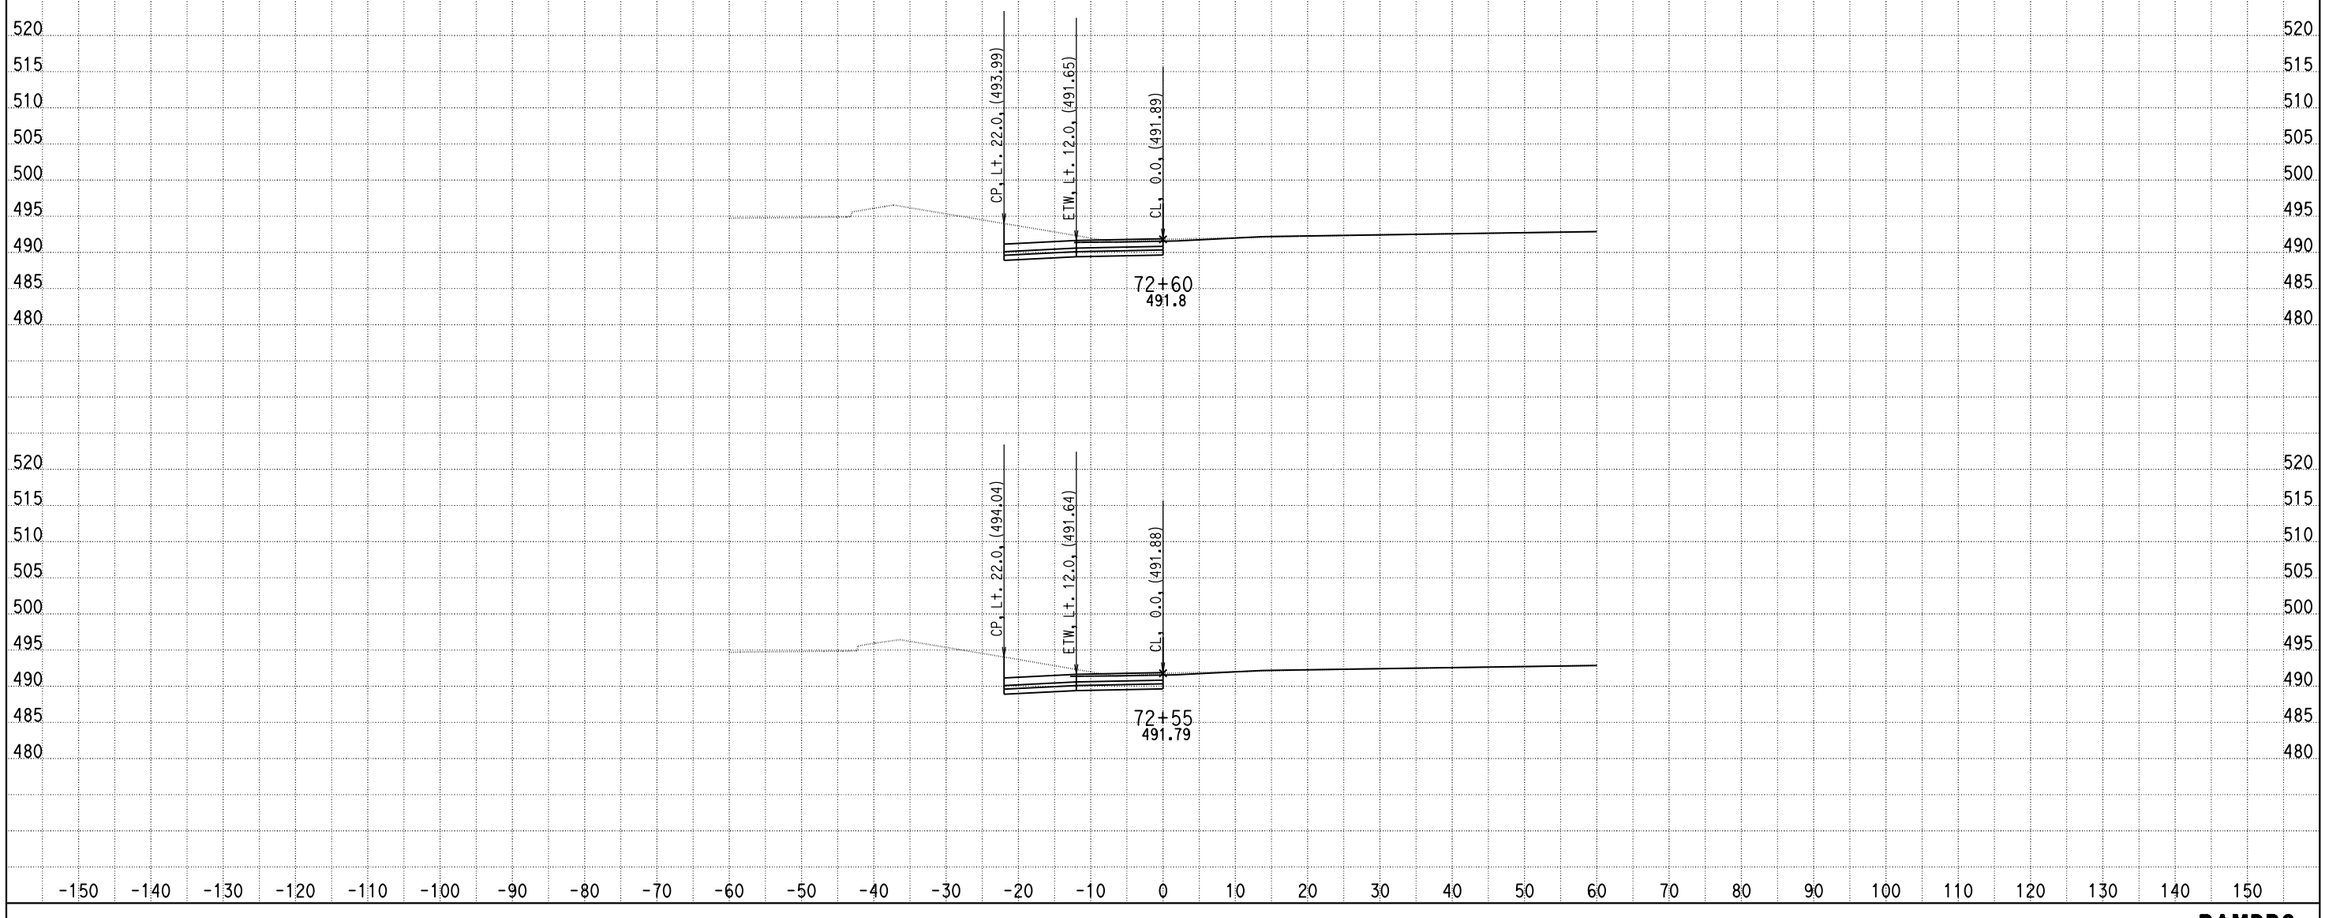

DATE: 4/9/2013

KC Project: 0818E File: C:\project\0818E\UPDATE-RAMP\hrb3-pro.ear

SCALE: 1" = 10' Horiz.
1" = 10' Vert.

All Dimensions are US Survey Feet

RAMPB3
CROSS SECTIONS

SHEET 10 OF XXX

DESIGN STUDY ONLY

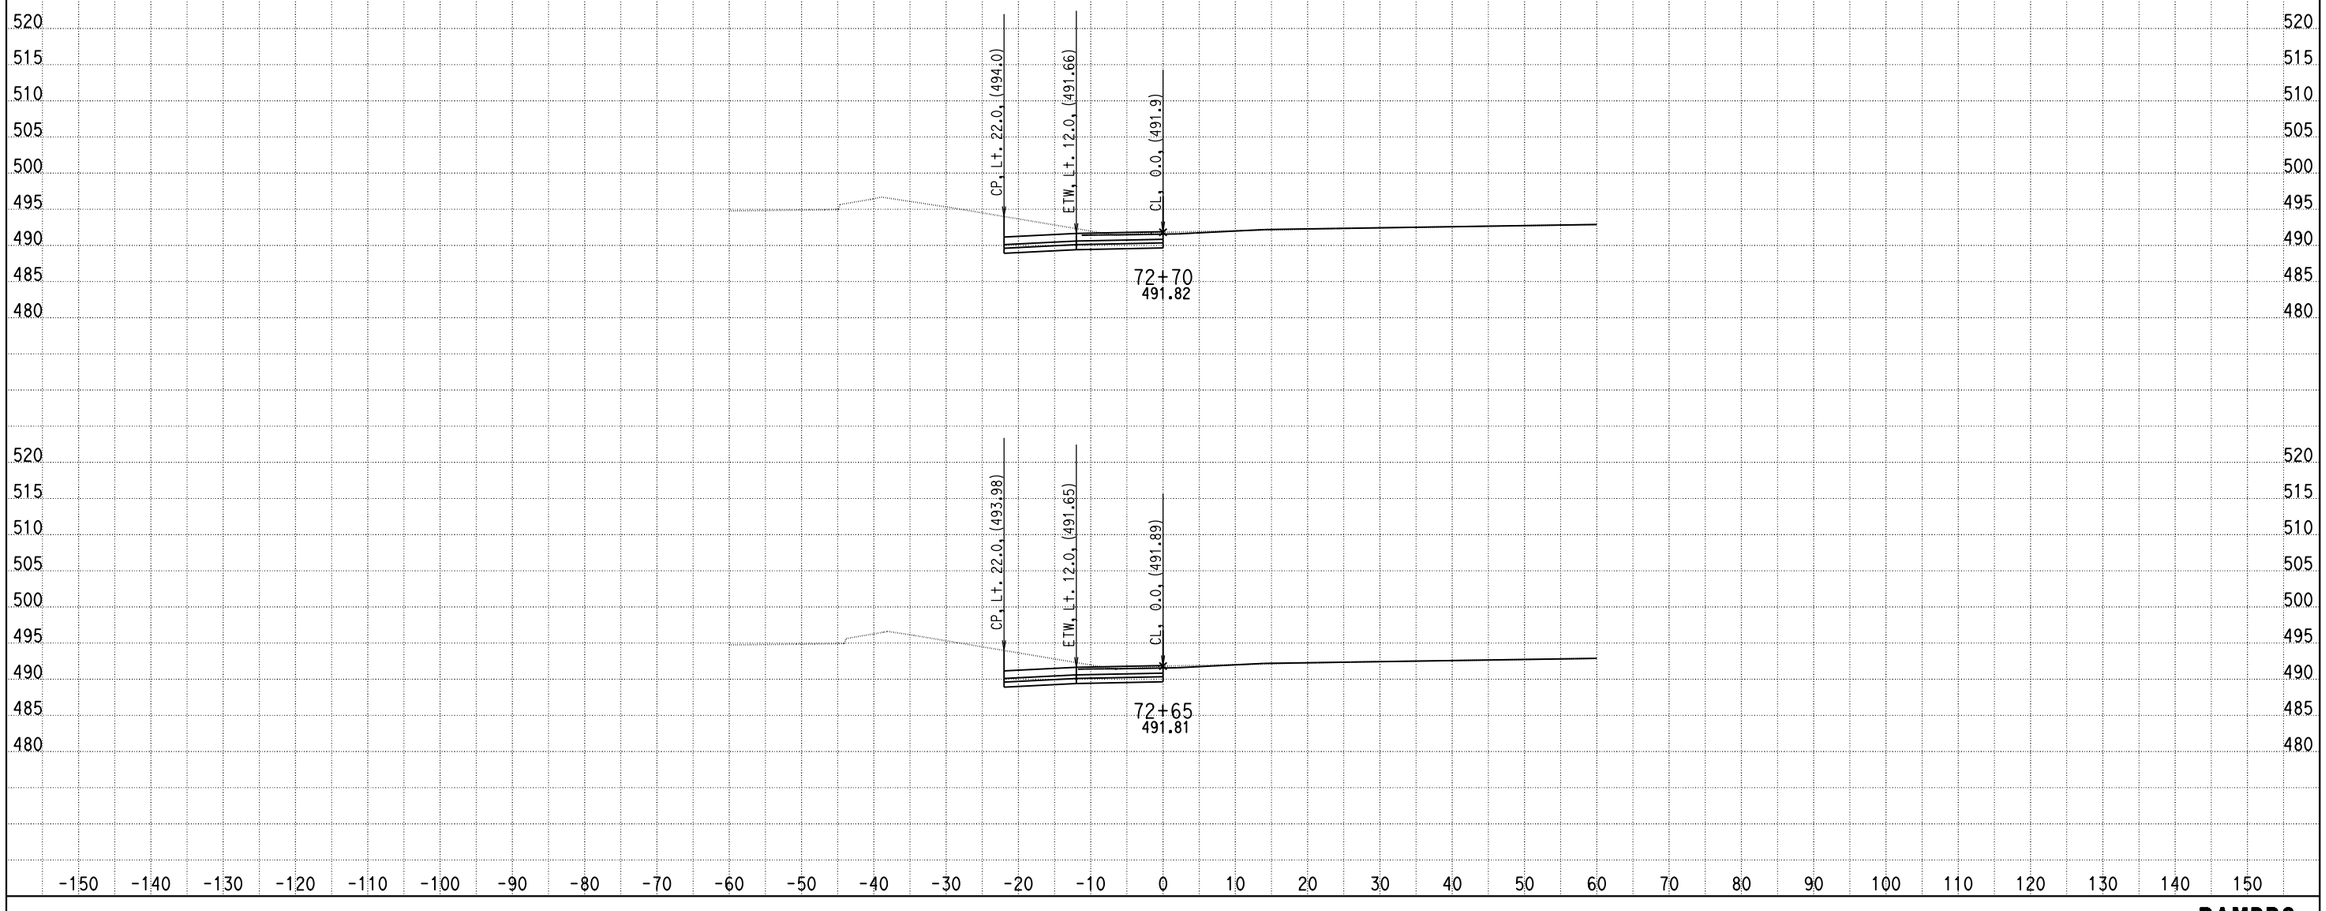

DATE: 4/9/2013

KC Project: 0818E File: C:\project\0818E\UPDATE-RAMP\hrb3-pro.ear

SCALE: 1" = 10' Horiz.
1" = 10' Vert.

All Dimensions are US Survey Feet

RAMPB3
CROSS SECTIONS

SHEET 11 OF XXX

DESIGN STUDY ONLY

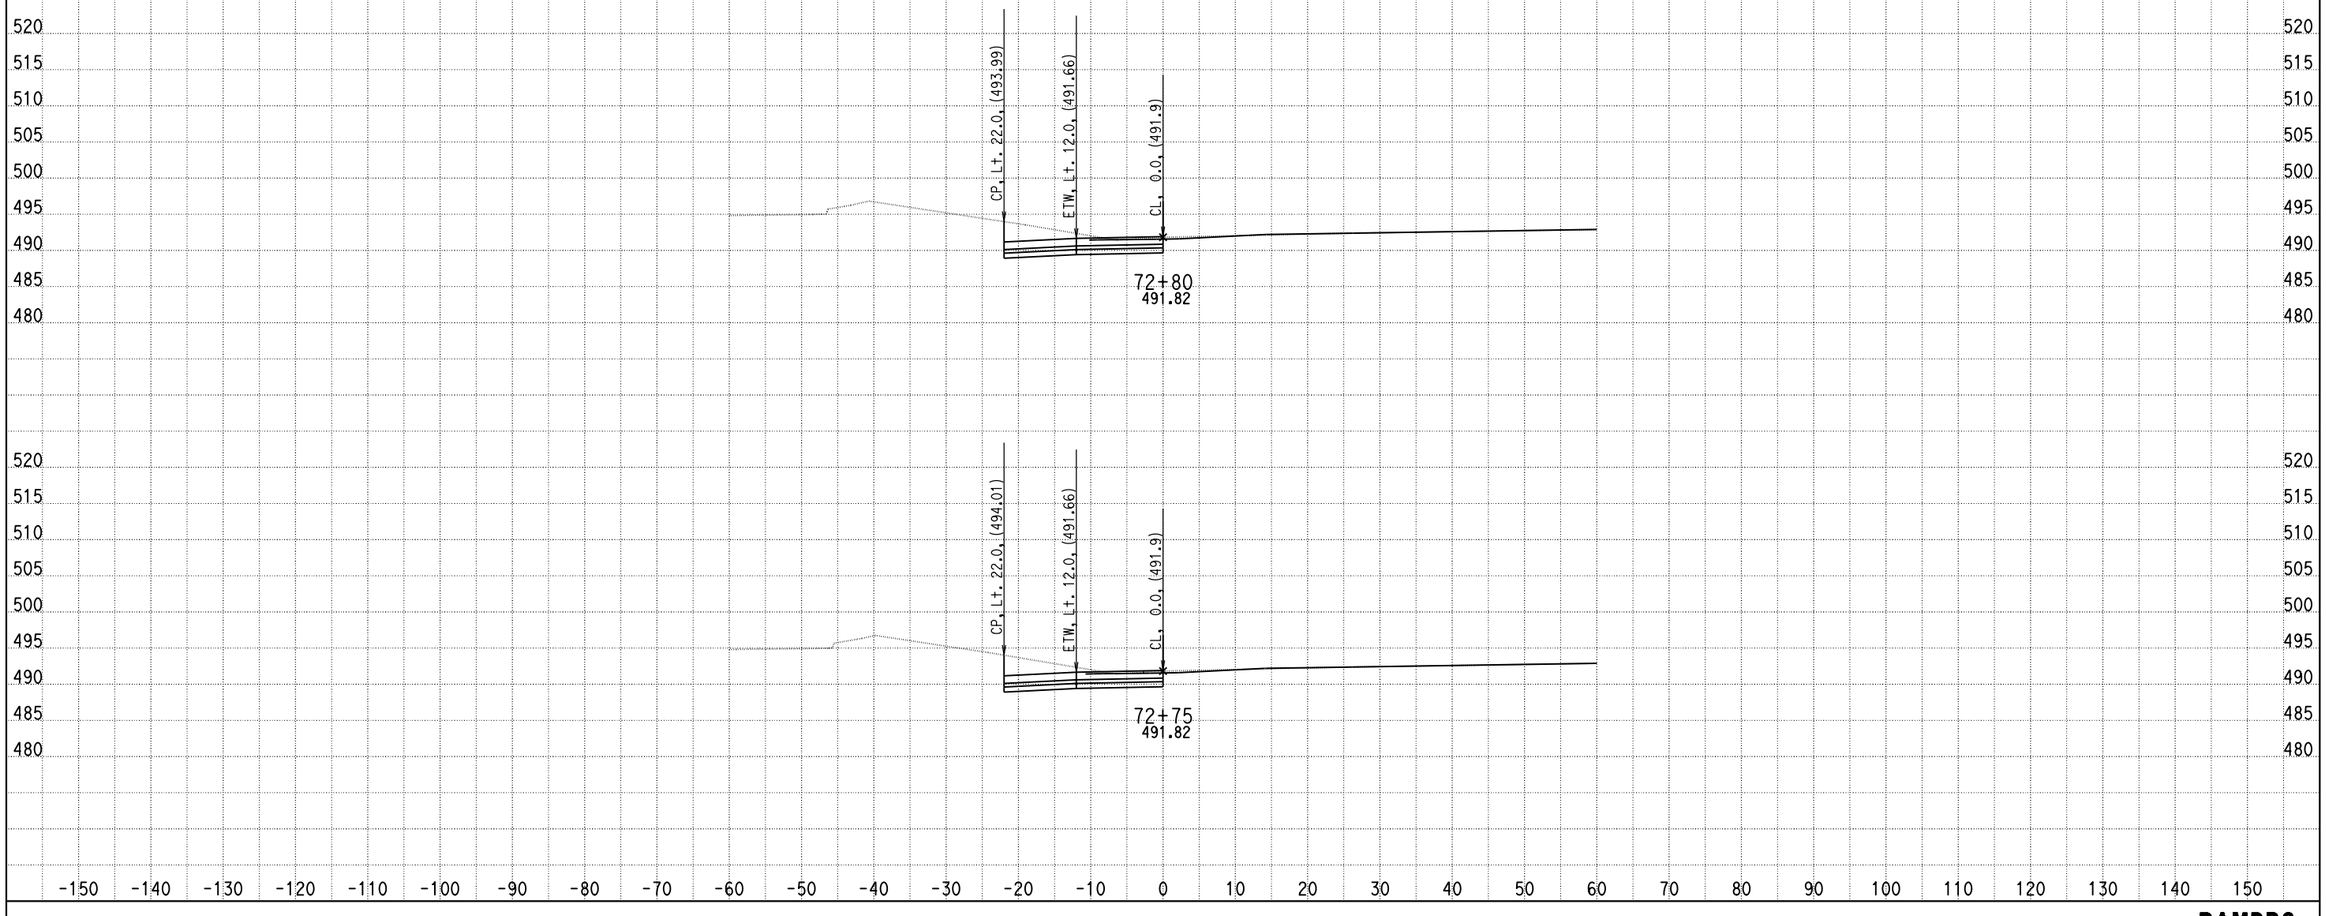

DATE: 4/9/2013

KC Project: 0818E File: C:\project\0818E\UPDATE-RAMP\hrb3-pro.ear

SCALE: 1" = 10' Horiz.
1" = 10' Vert.

All Dimensions are US Survey Feet

RAMPB3
CROSS SECTIONS

SHEET 12 OF XXX

DESIGN STUDY ONLY

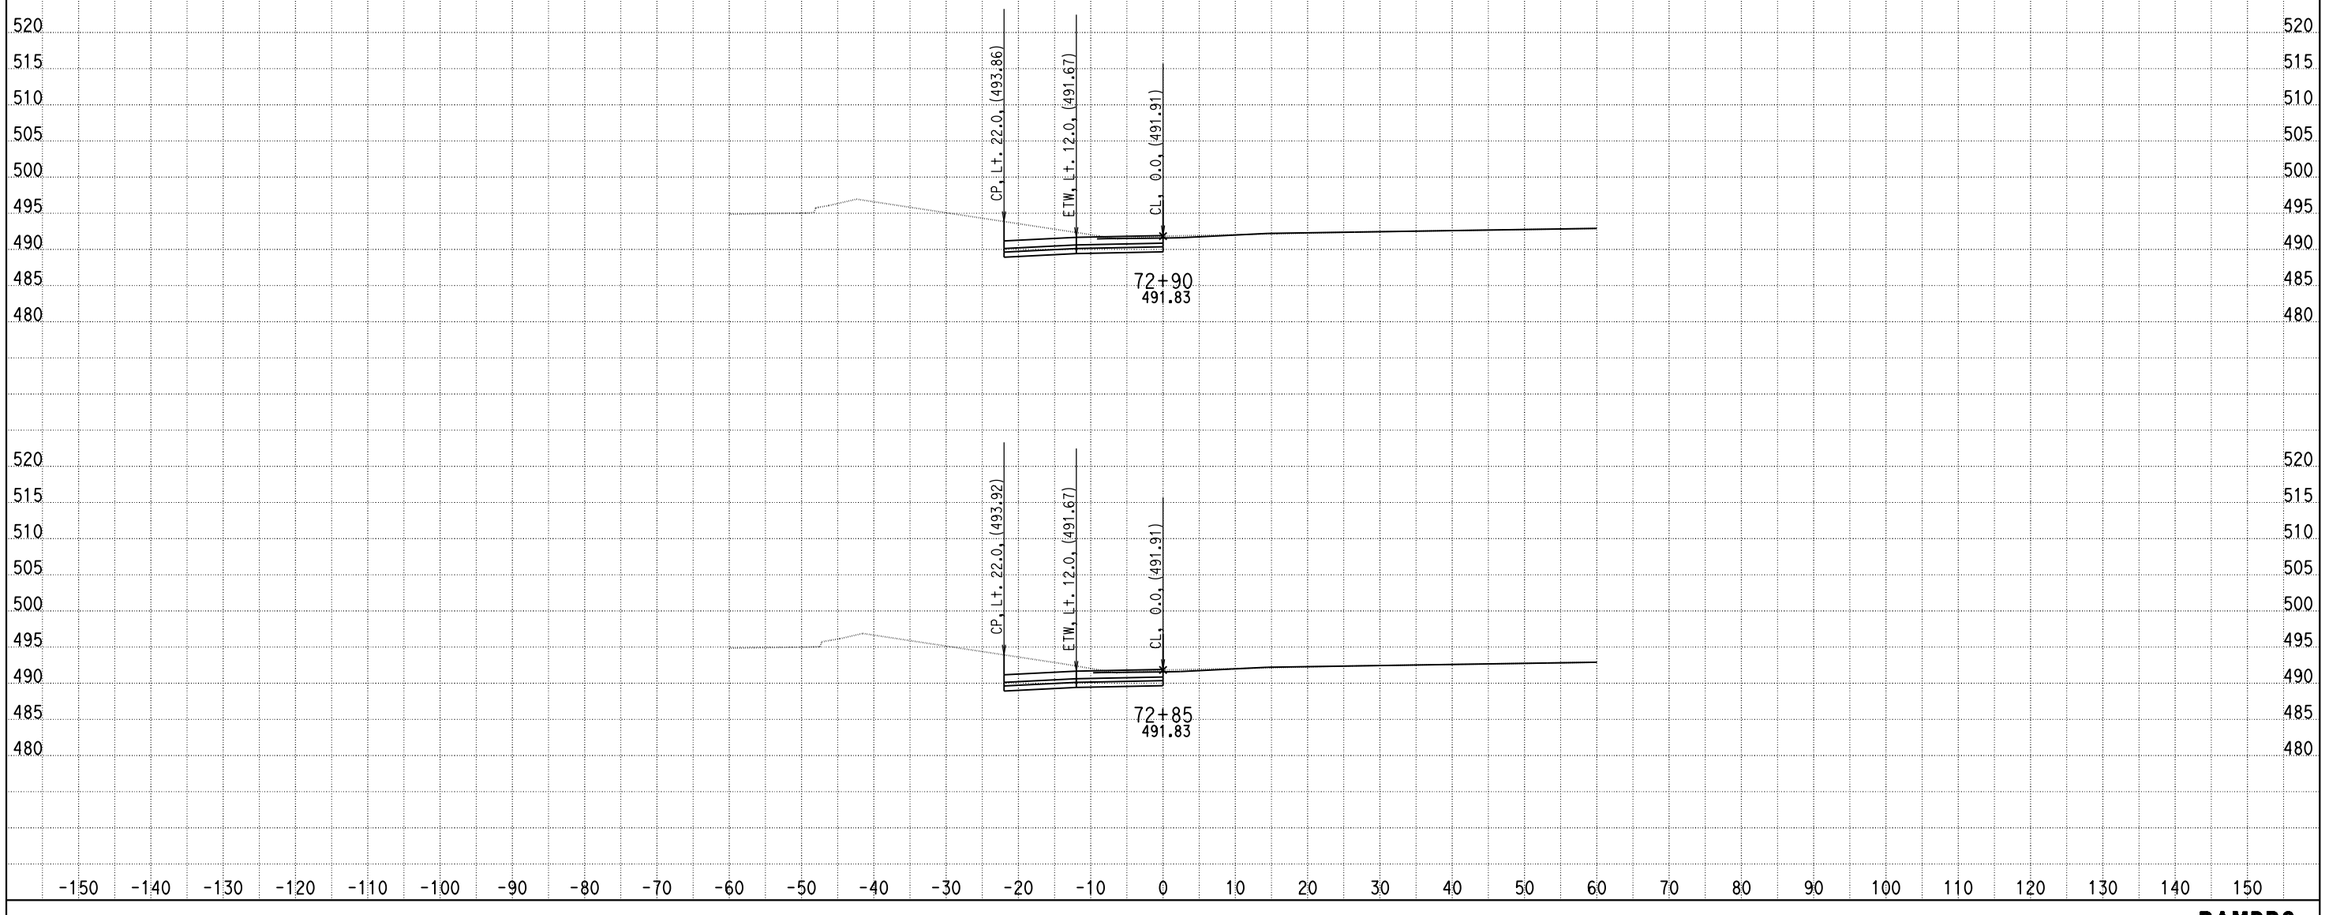

DATE: 4/9/2013

KC Project: 0818E File: C:\project\0818E\UPDATE-RAMP\hrb3-pro.ear

SCALE: 1" = 10' Horiz.
1" = 10' Vert.

All Dimensions are US Survey Feet

RAMPB3
CROSS SECTIONS

SHEET 13 OF XXX

DESIGN STUDY ONLY

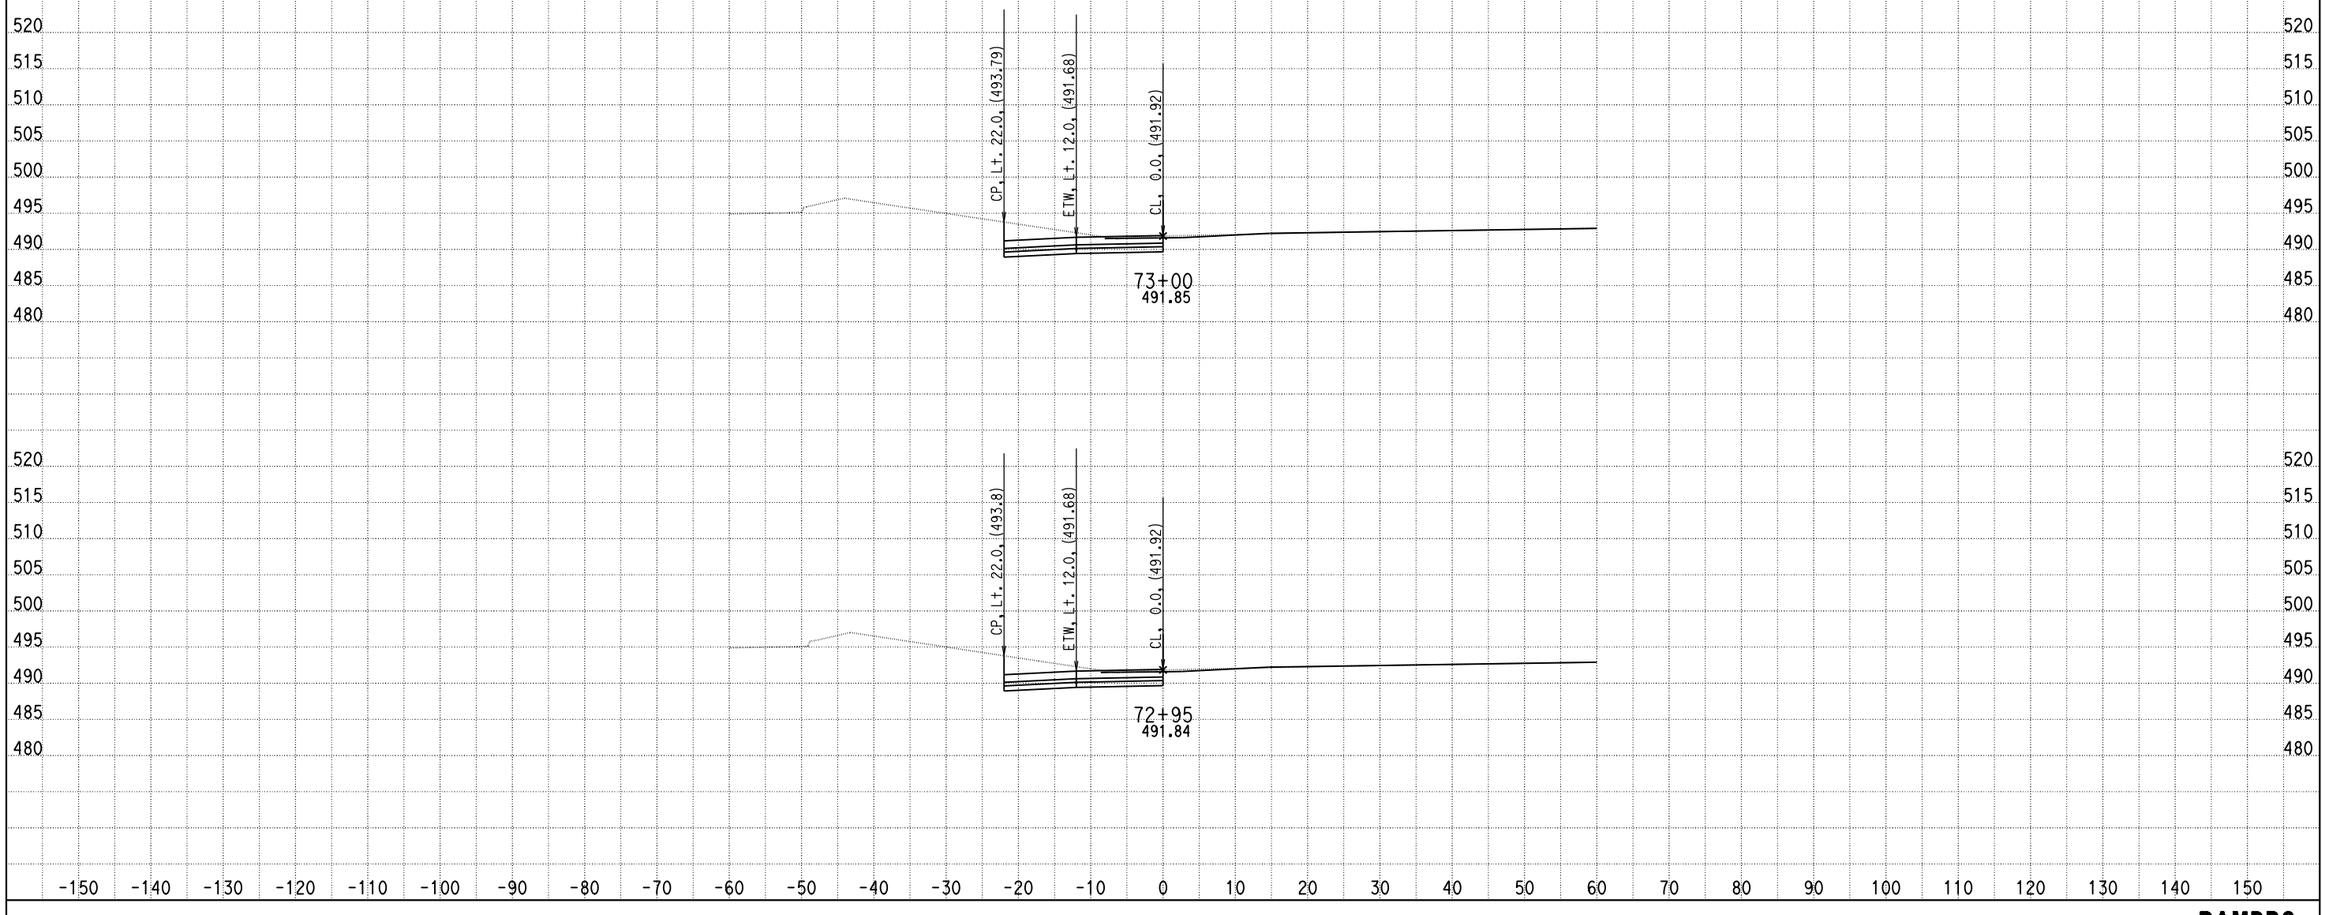

DATE: 4/9/2013

KC Project: 0818E File: C:\project\0818E\UPDATE-RAMP\hrb3-pro.ear

SCALE: 1" = 10' Horiz.
1" = 10' Vert.

All Dimensions are US Survey Feet

RAMPB3
CROSS SECTIONS

SHEET 14 OF XXX

DESIGN STUDY ONLY

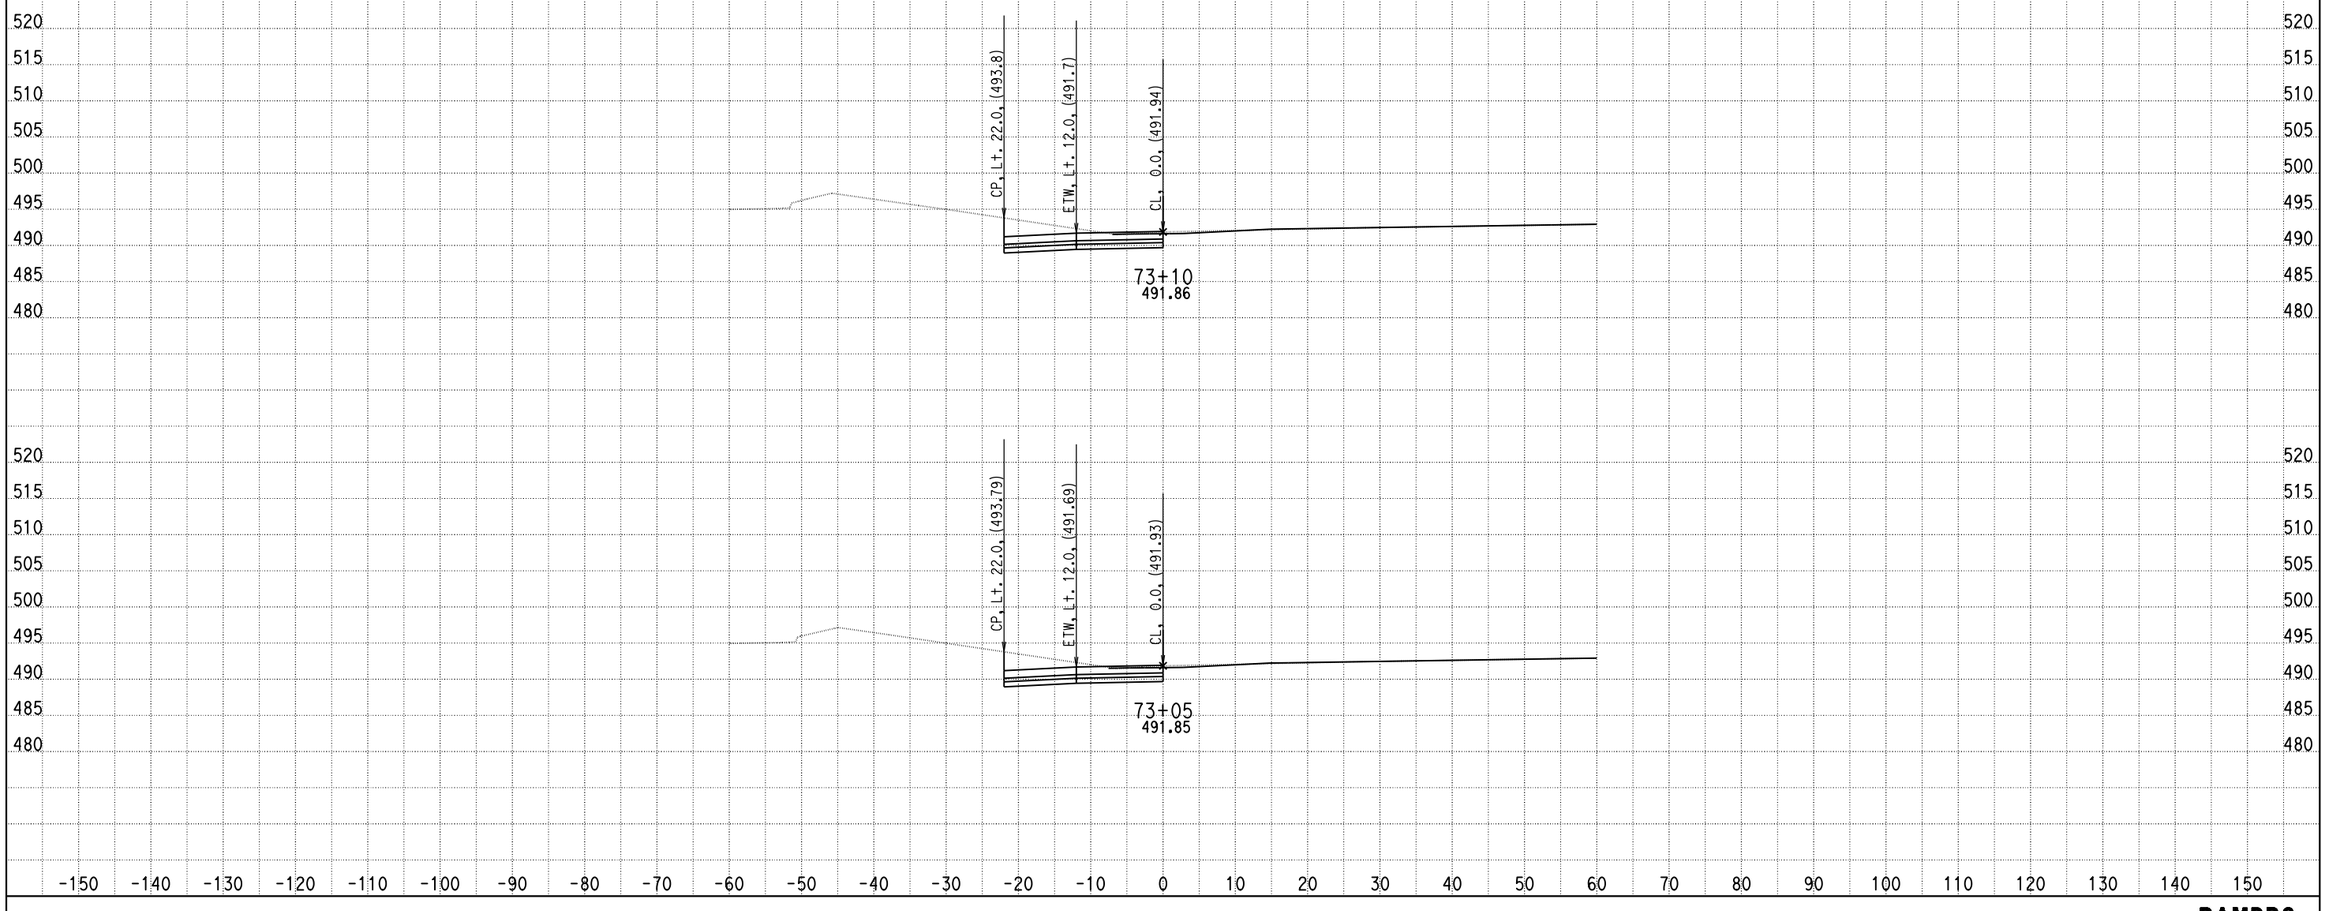

DATE: 4/9/2013

KC Project: 0818E File: C:\project\0818E\UPDATE-RAMP\hrb3-pro.ear

SCALE: 1" = 10' Horiz.
1" = 10' Vert.

All Dimensions are US Survey Feet

RAMPB3
CROSS SECTIONS

DESIGN STUDY ONLY

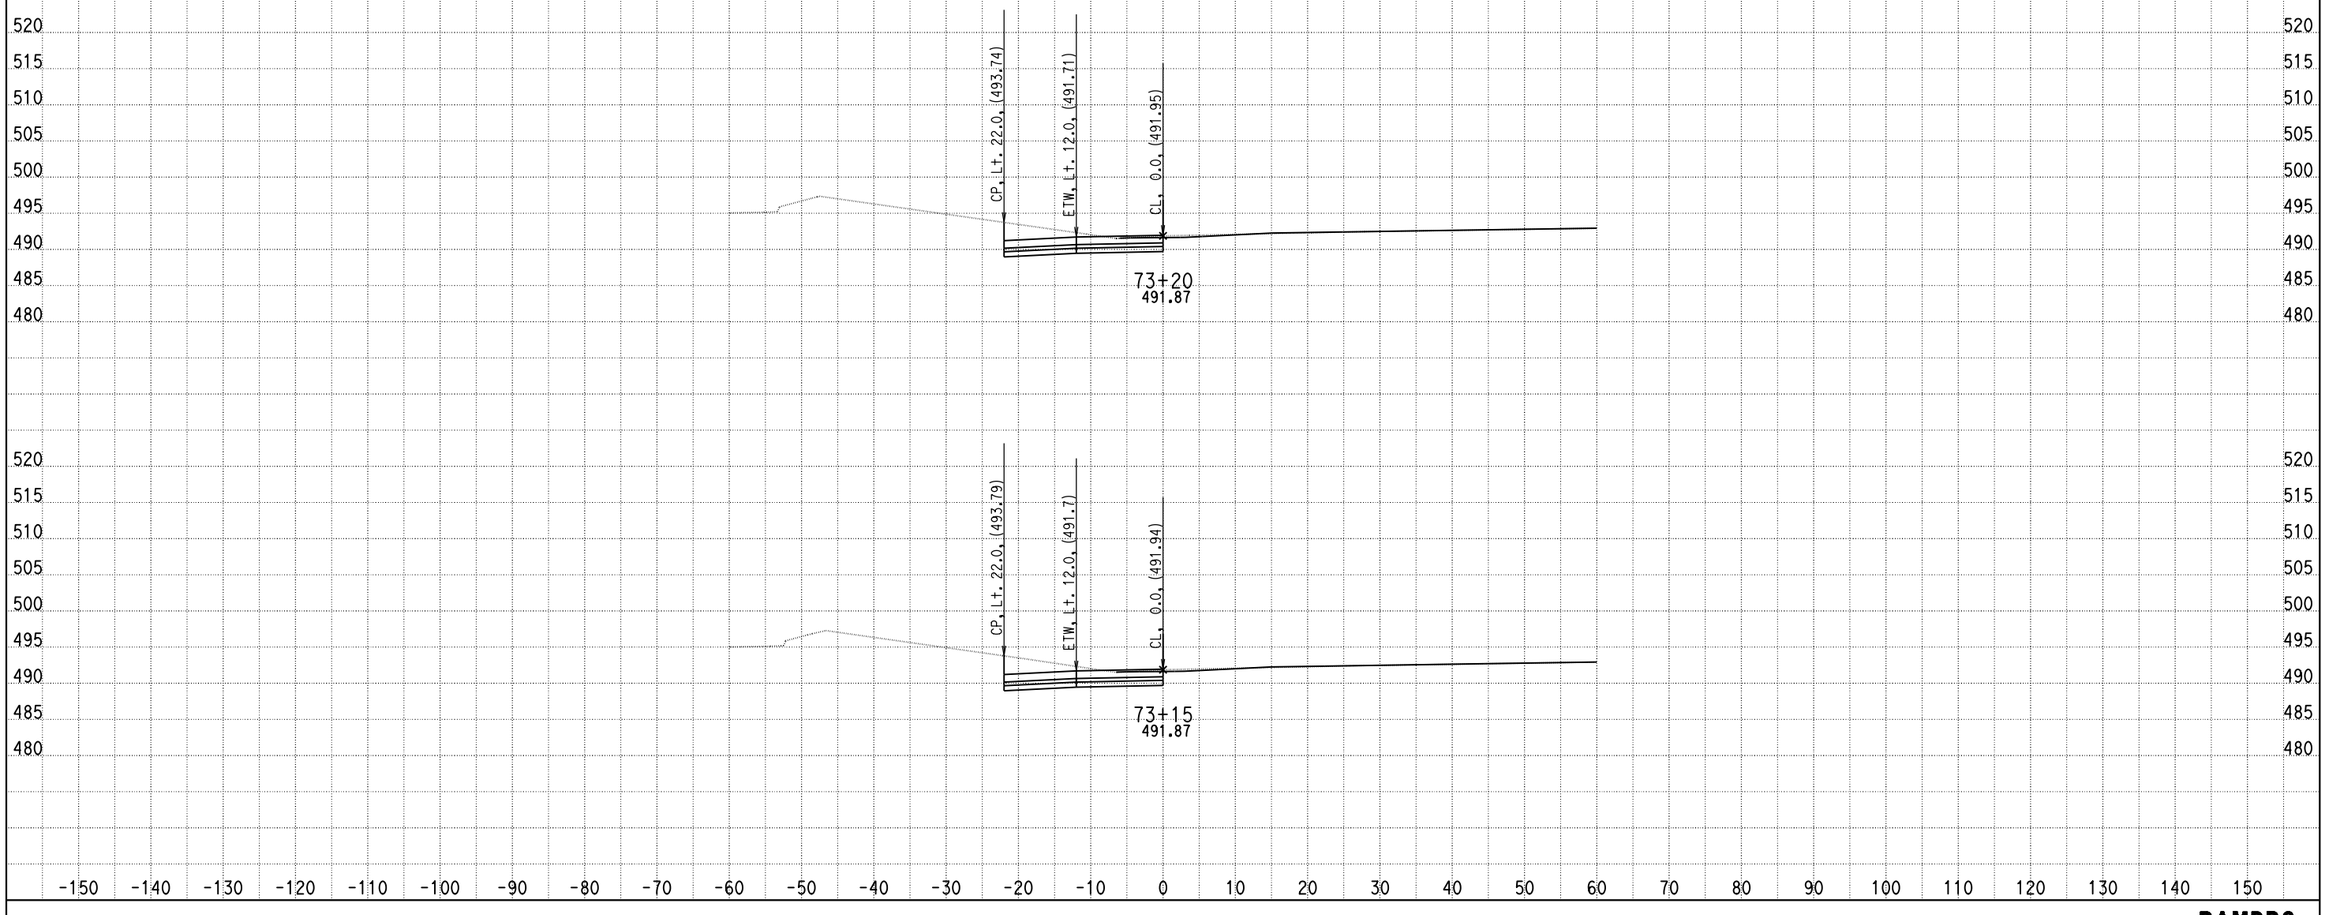

DATE: 4/9/2013

KC Project: 0818E File: C:\project\0818E\UPDATE-RAMP\hrb3-pro.ear

SCALE: 1" = 10' Horiz.
1" = 10' Vert.

All Dimensions are US Survey Feet

RAMPB3
CROSS SECTIONS

SHEET 16 OF XXX

DESIGN STUDY ONLY

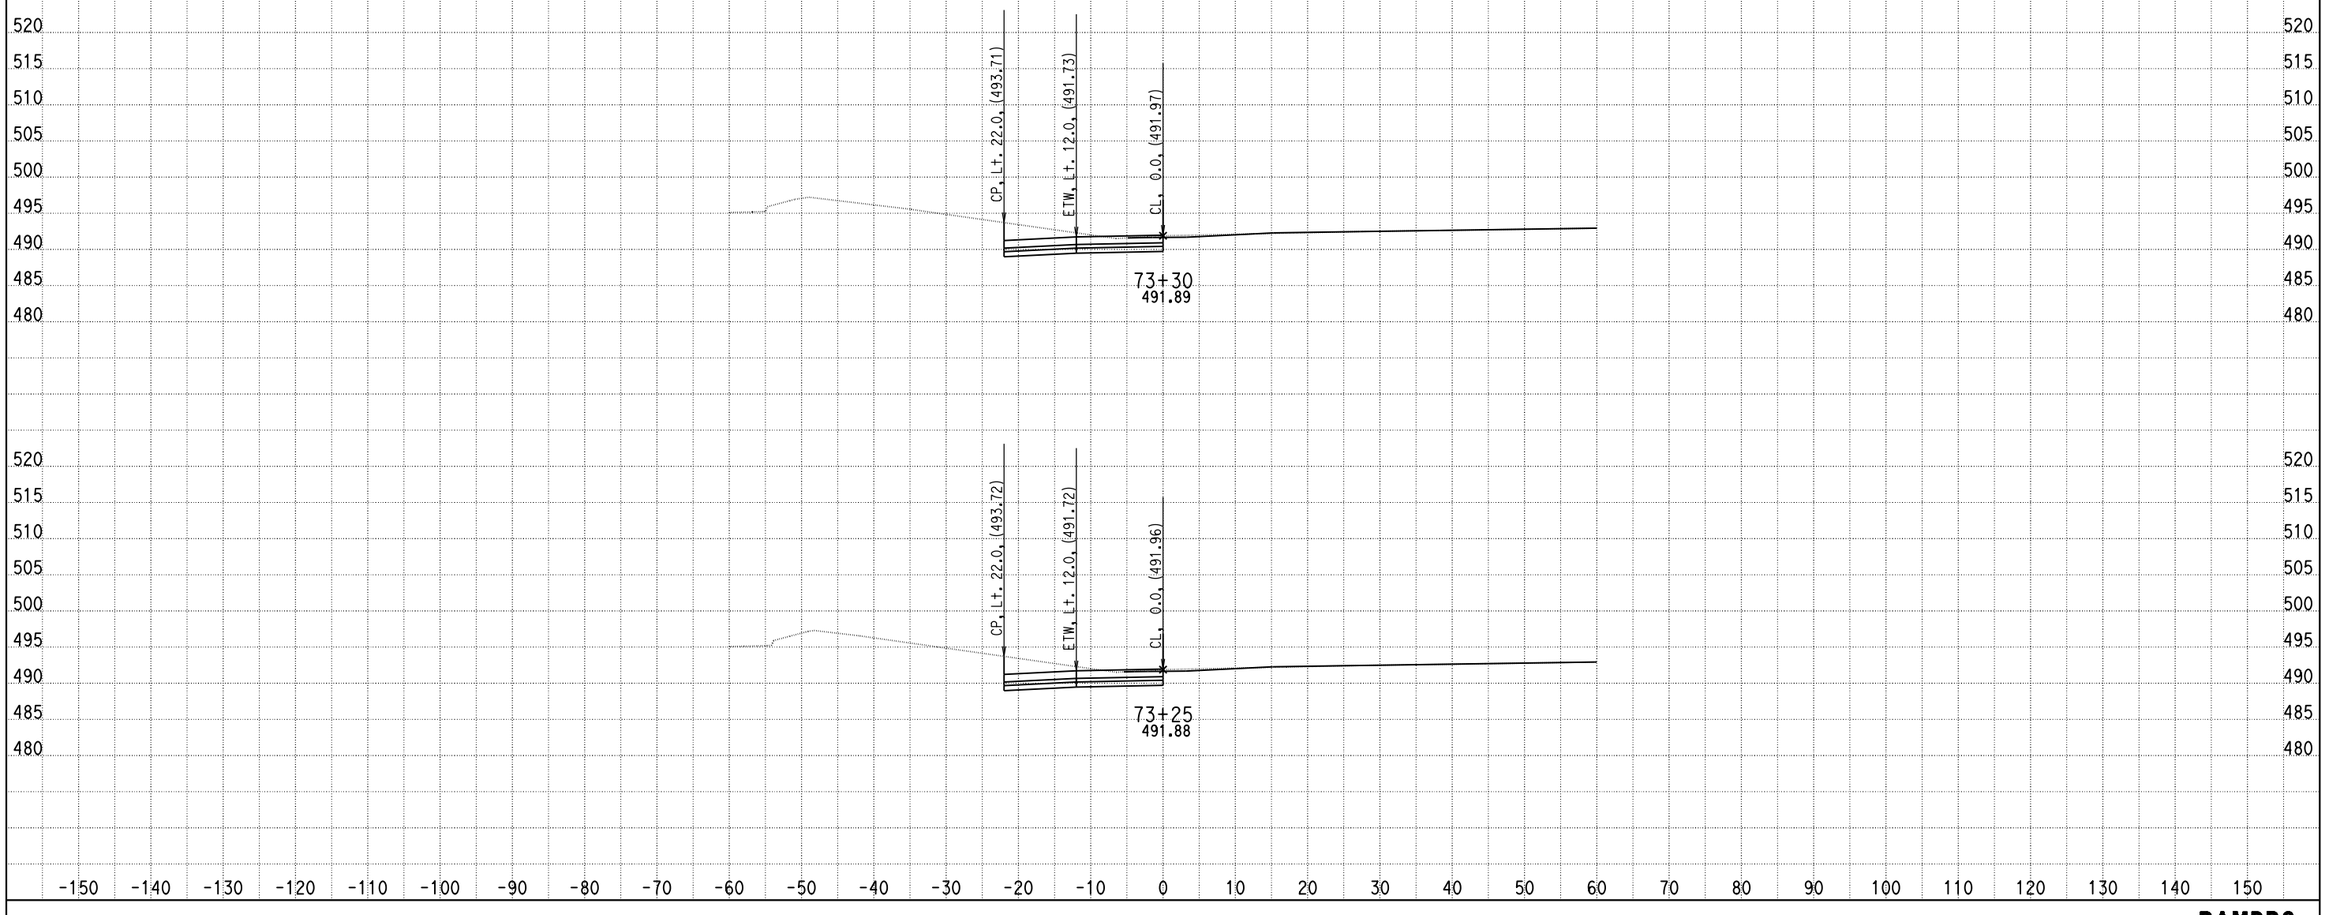

DATE: 4/9/2013

KC Project: 0818E File: C:\project\0818E\UPDATE-RAMP\hrb3-pro.ear

SCALE: 1" = 10' Horiz.
1" = 10' Vert.

All Dimensions are US Survey Feet

RAMPB3
CROSS SECTIONS

SHEET 17 OF XXX

DESIGN STUDY ONLY

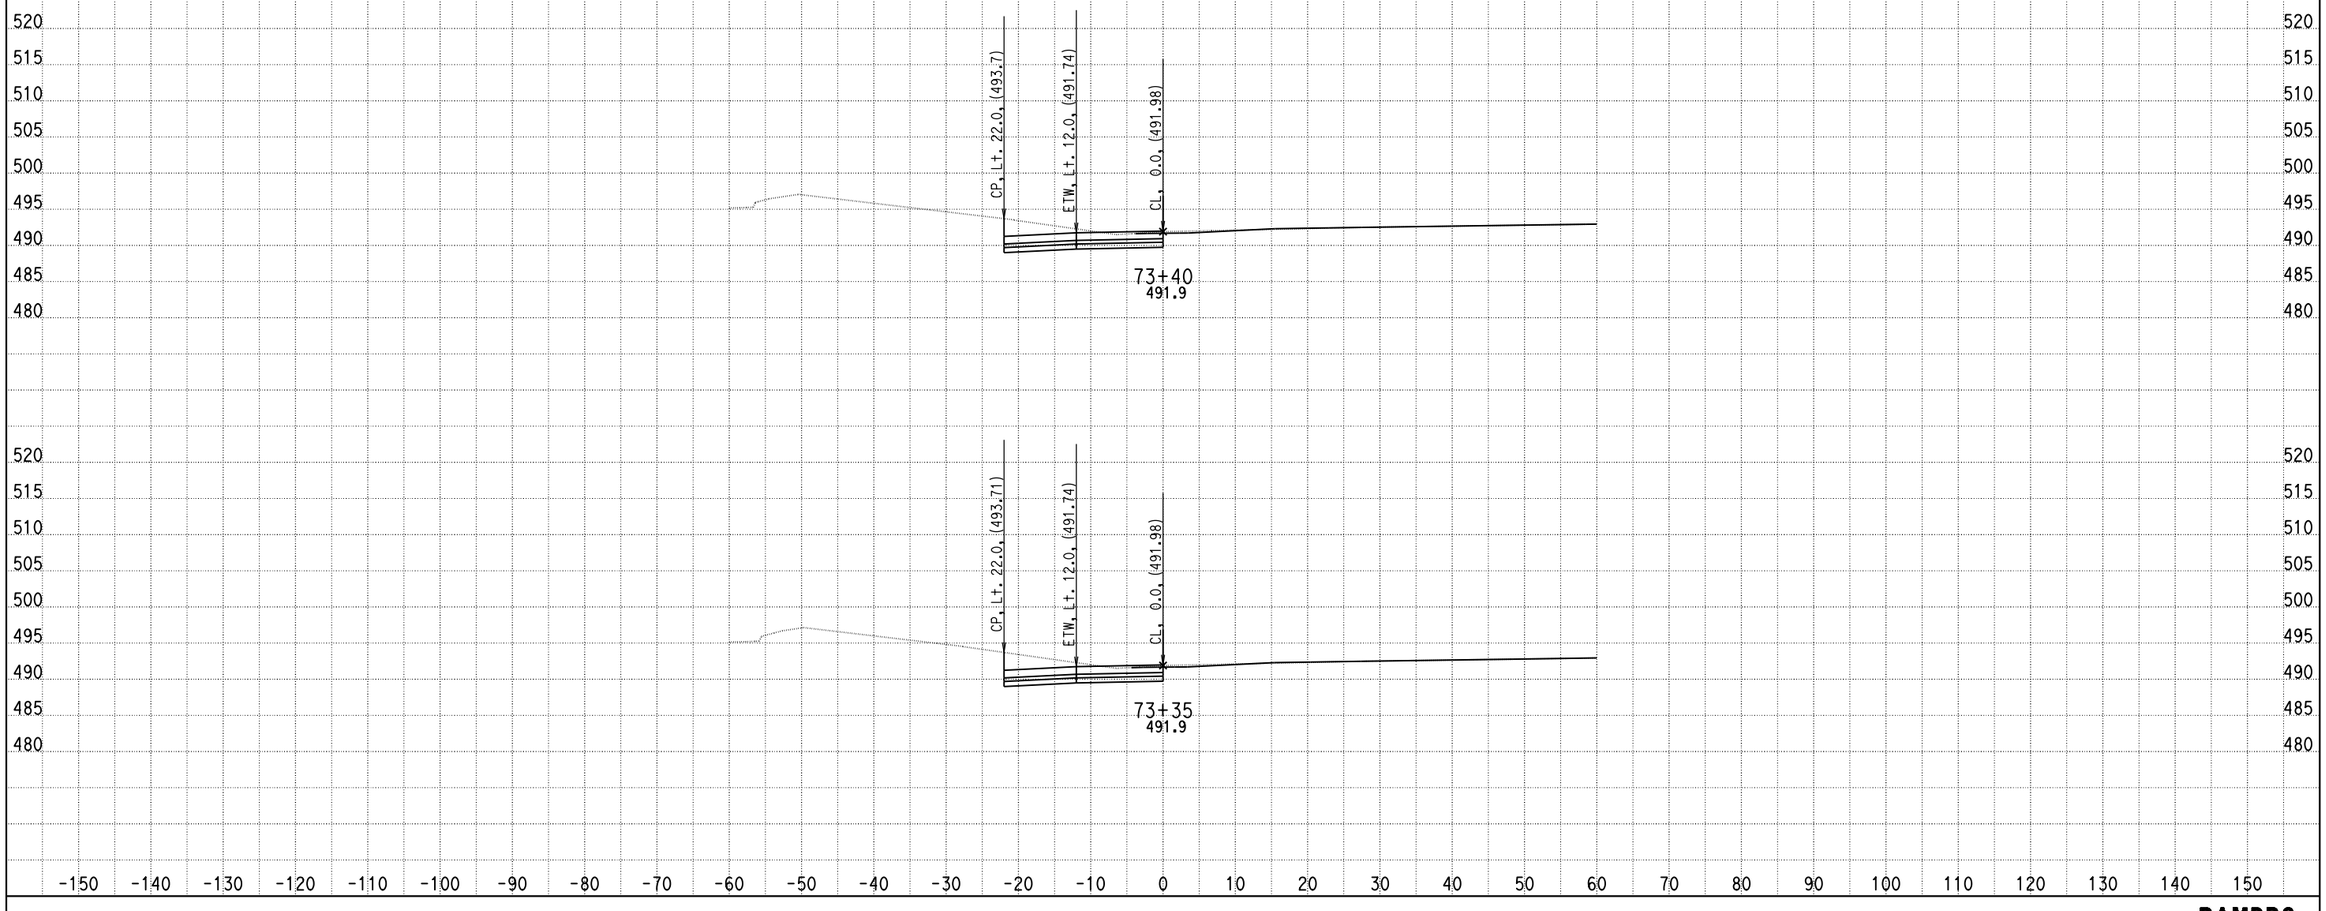

DATE: 4/9/2013

KC Project: 0818E File: C:\project\0818E\UPDATE-RAMP\hrb3-pro.ear

SCALE: 1" = 10' Horiz.
1" = 10' Vert.

All Dimensions are US Survey Feet

RAMPB3
CROSS SECTIONS

DESIGN STUDY ONLY

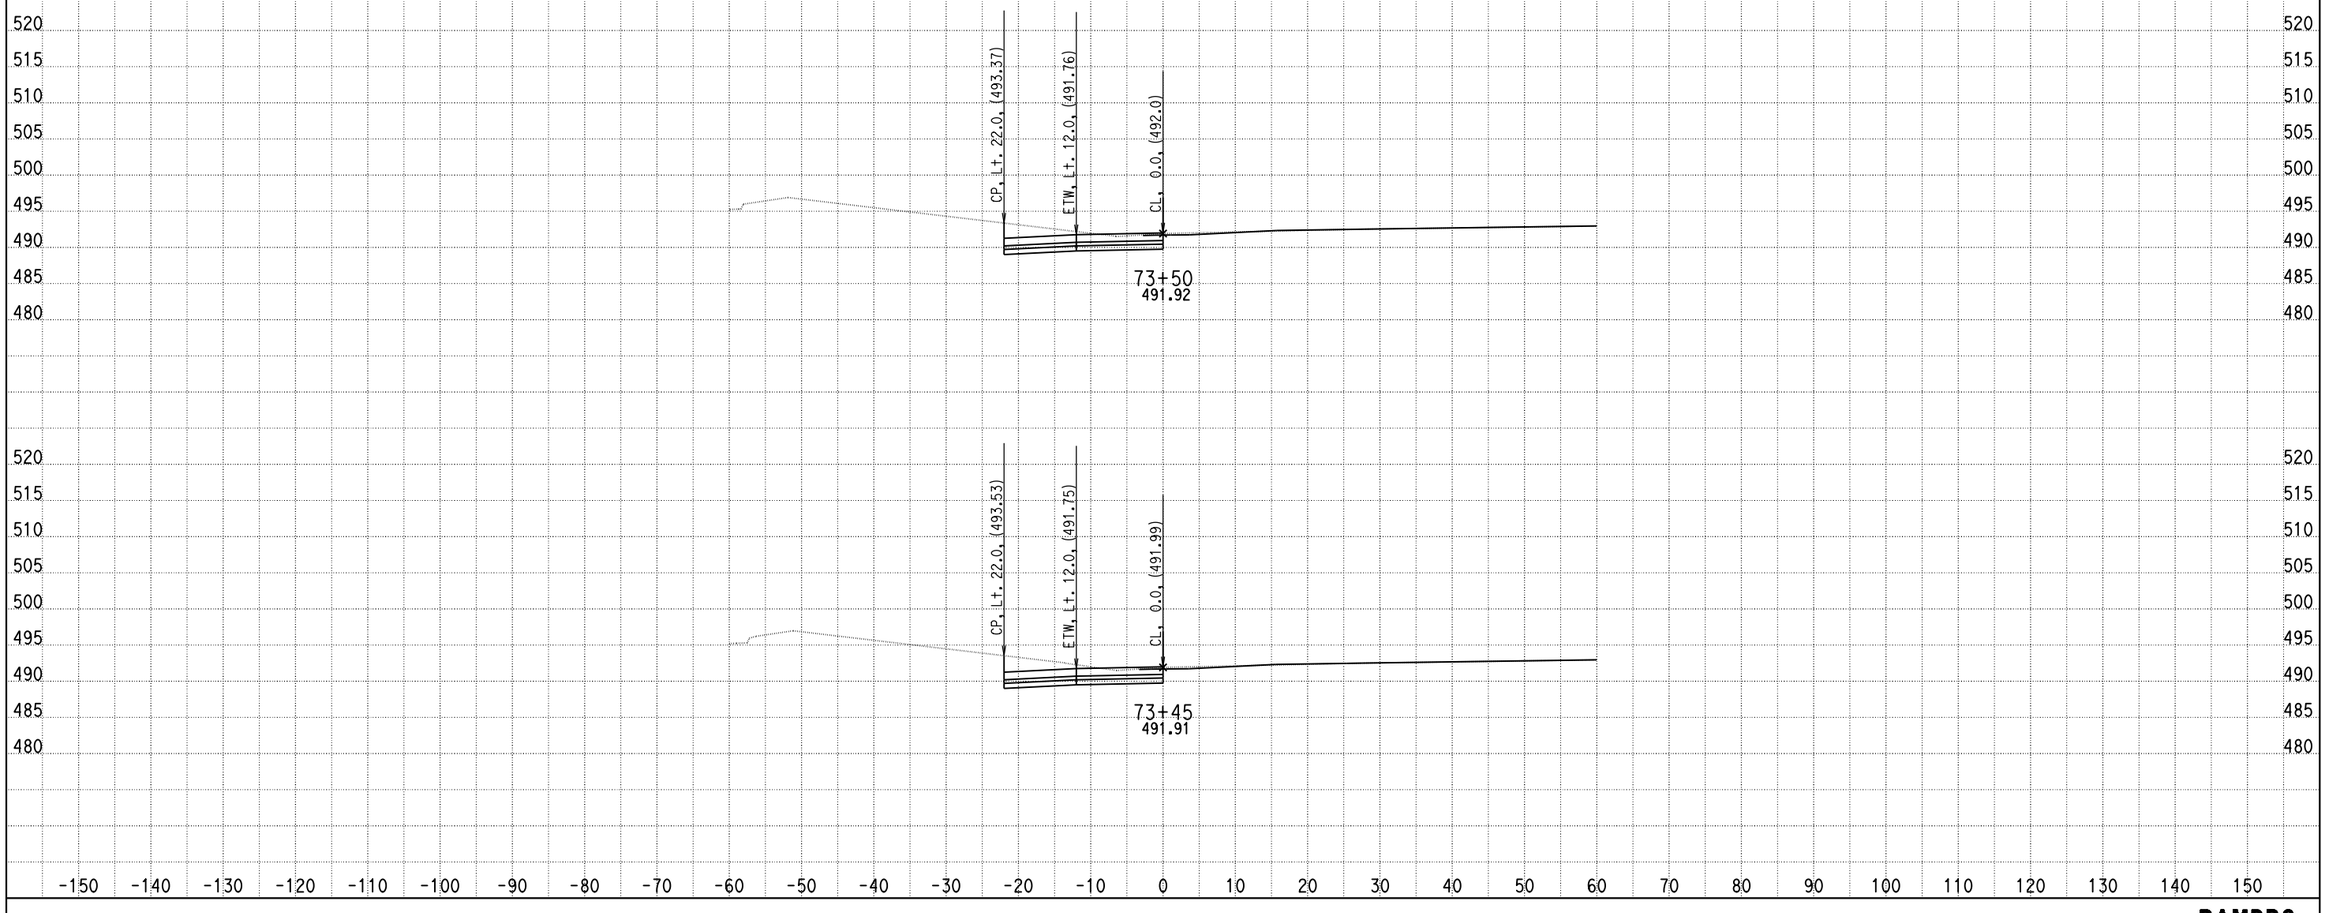

DATE: 4/9/2013

KC Project: 0818E File: C:\project\0818E\UPDATE-RAMP\hrb3-pro.ear

SCALE: 1" = 10' Horiz.
1" = 10' Vert.

All Dimensions are US Survey Feet

RAMPB3
CROSS SECTIONS

SHEET 19 OF XXX

DESIGN STUDY ONLY

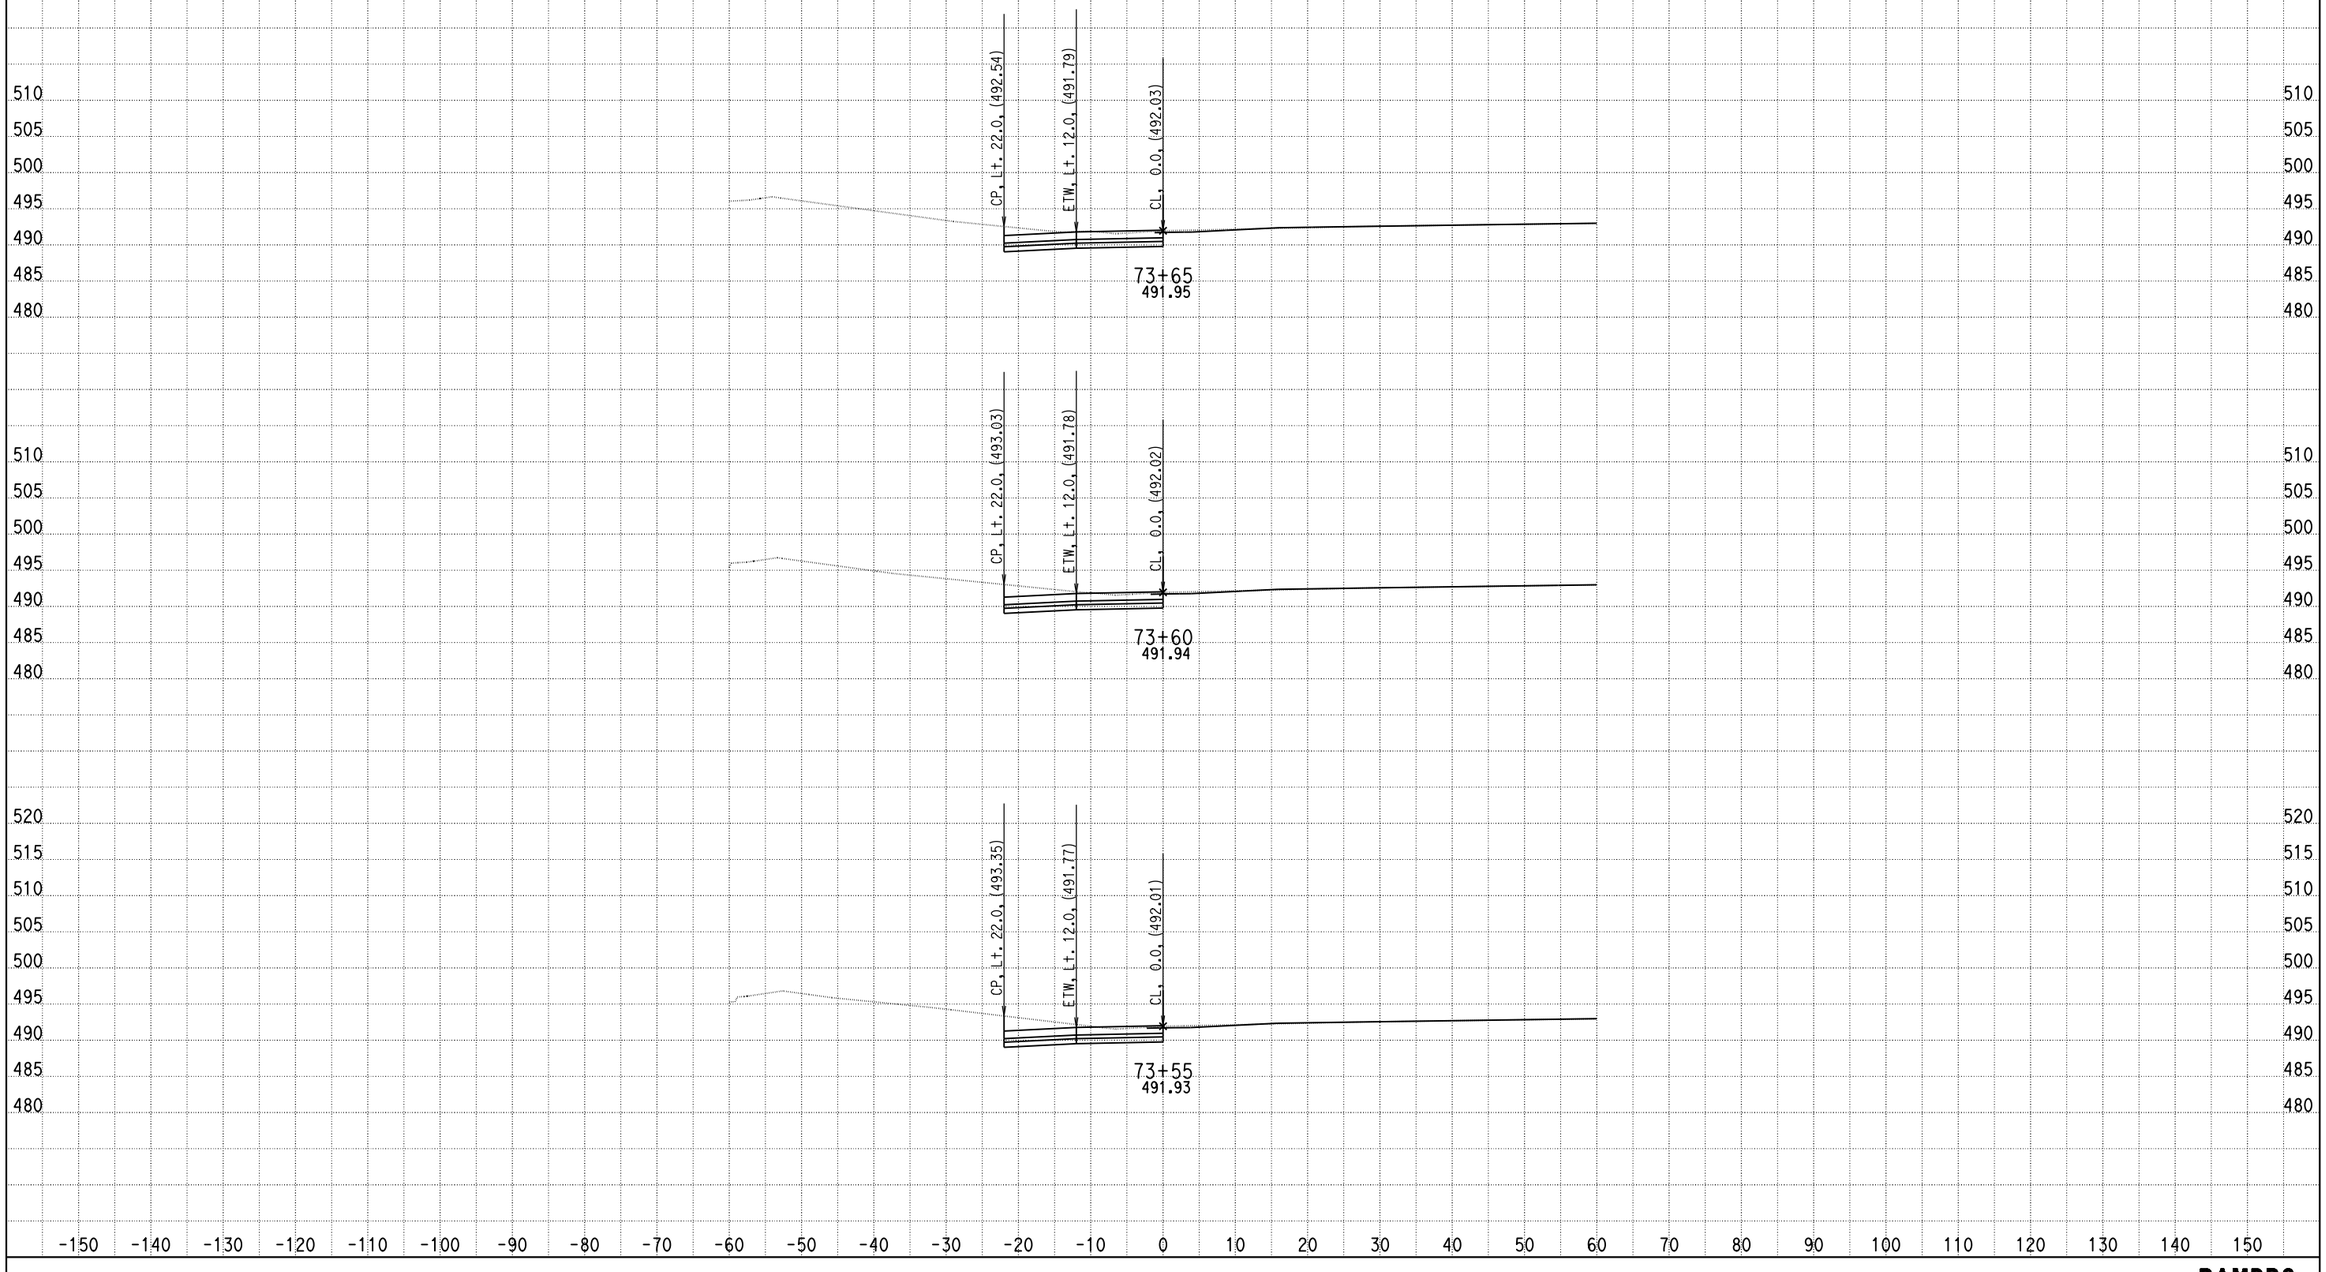

DATE: 4/9/2013

KC Project: 0818E File: C:\project\0818E\UPDATE-RAMP\hrb3-pro.ear

SCALE: 1" = 10' Horiz.
1" = 10' Vert.

All Dimensions are US Survey Feet

RAMPB3
CROSS SECTIONS

DESIGN STUDY ONLY

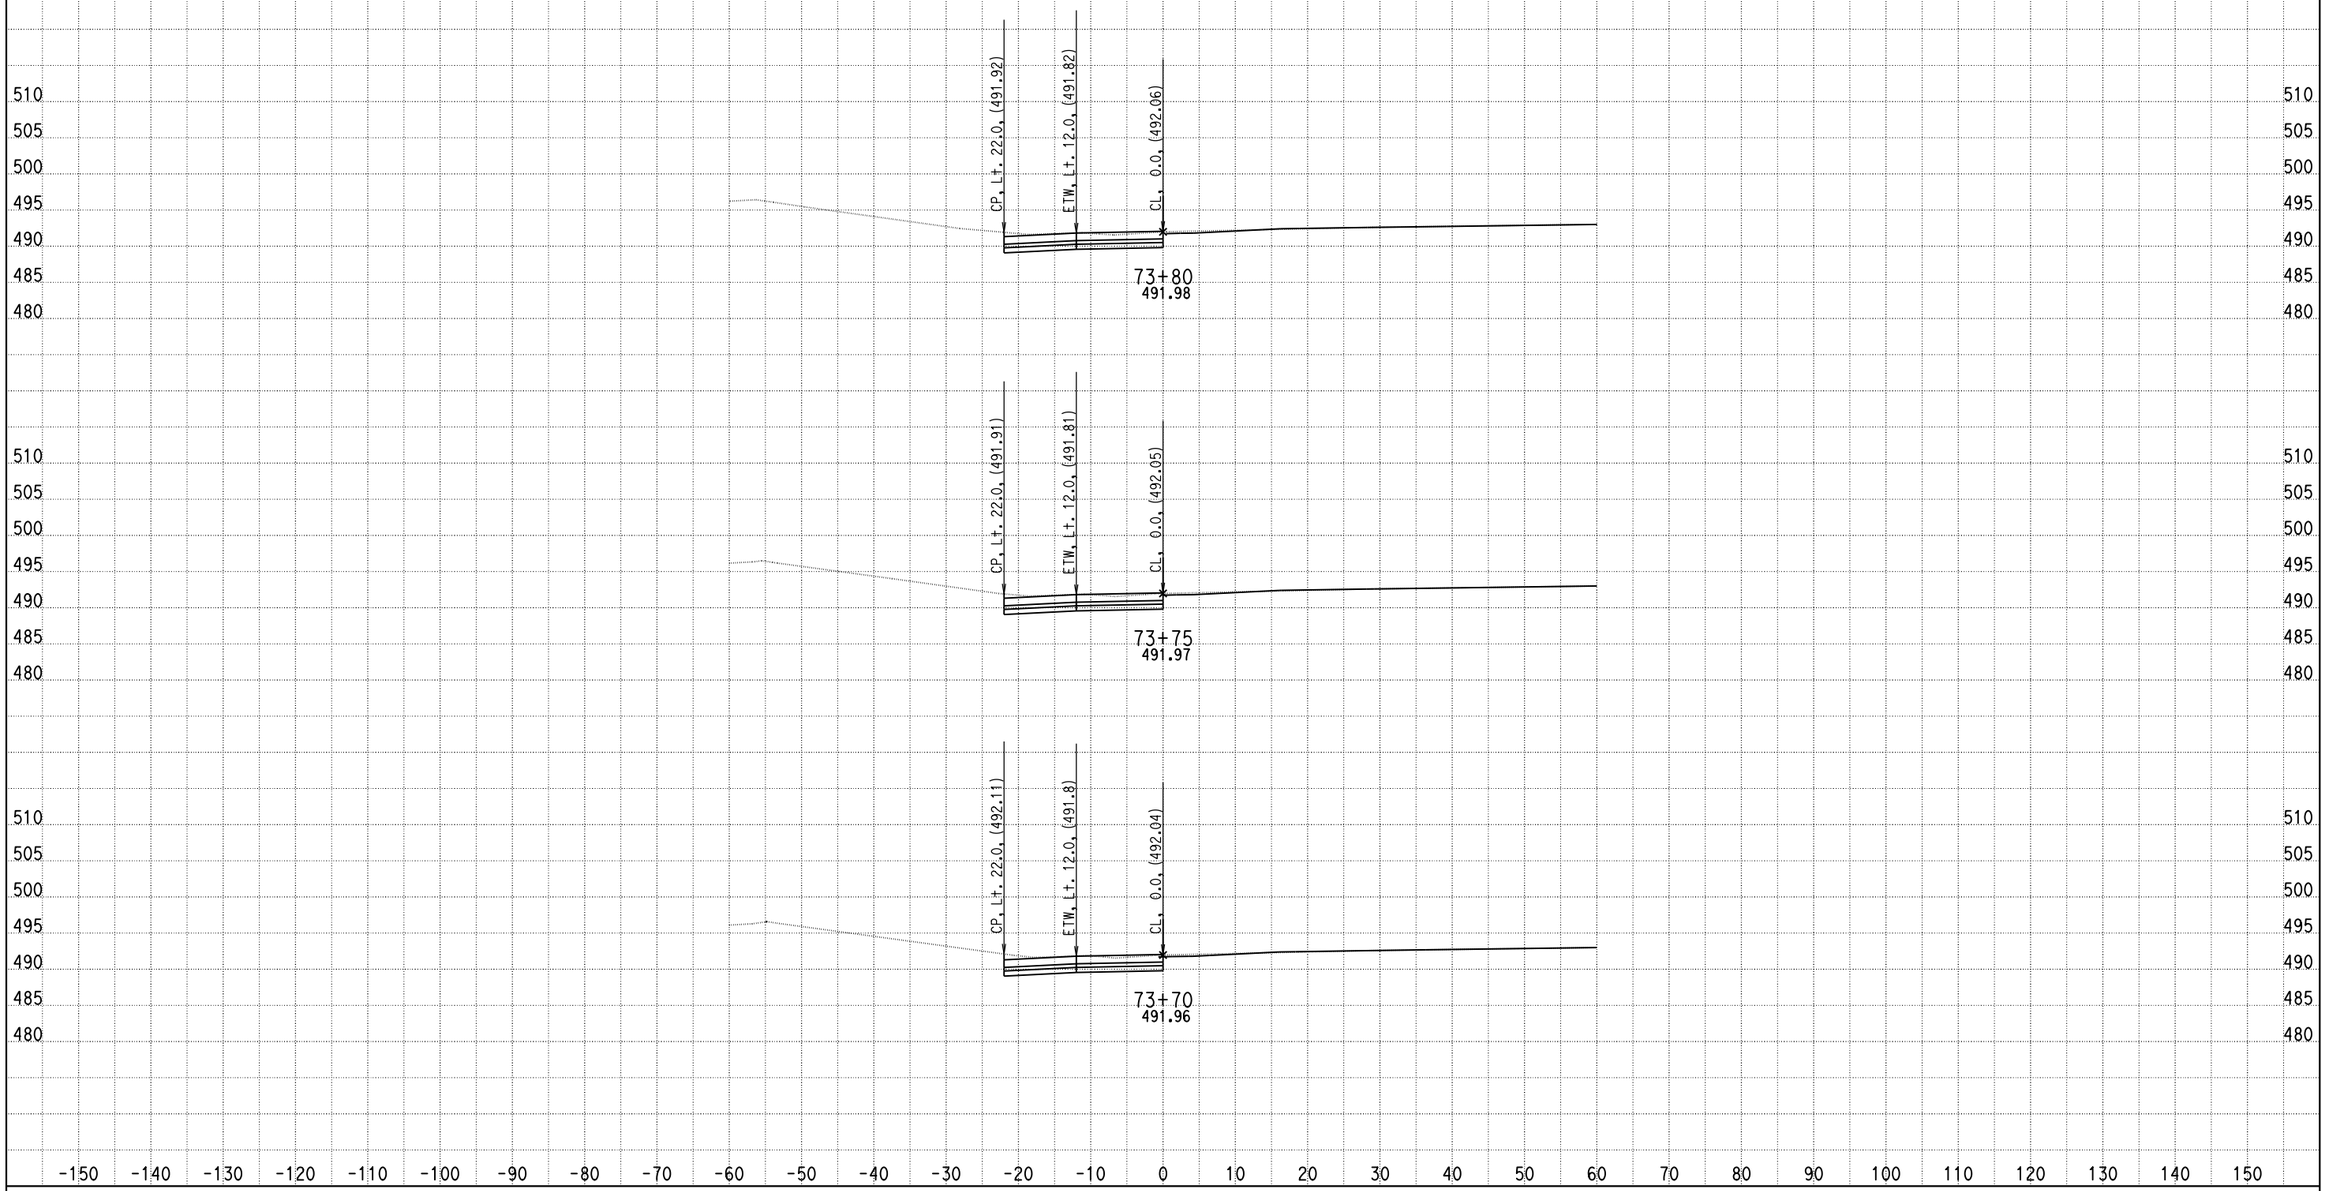

DATE: 4/9/2013

KC Project: 0818E File: C:\project\0818E\UPDATE-RAMP\hrb3-pro.ear

SCALE: 1" = 10' Horiz.
1" = 10' Vert.

All Dimensions are US Survey Feet

RAMPB3
CROSS SECTIONS

DESIGN STUDY ONLY

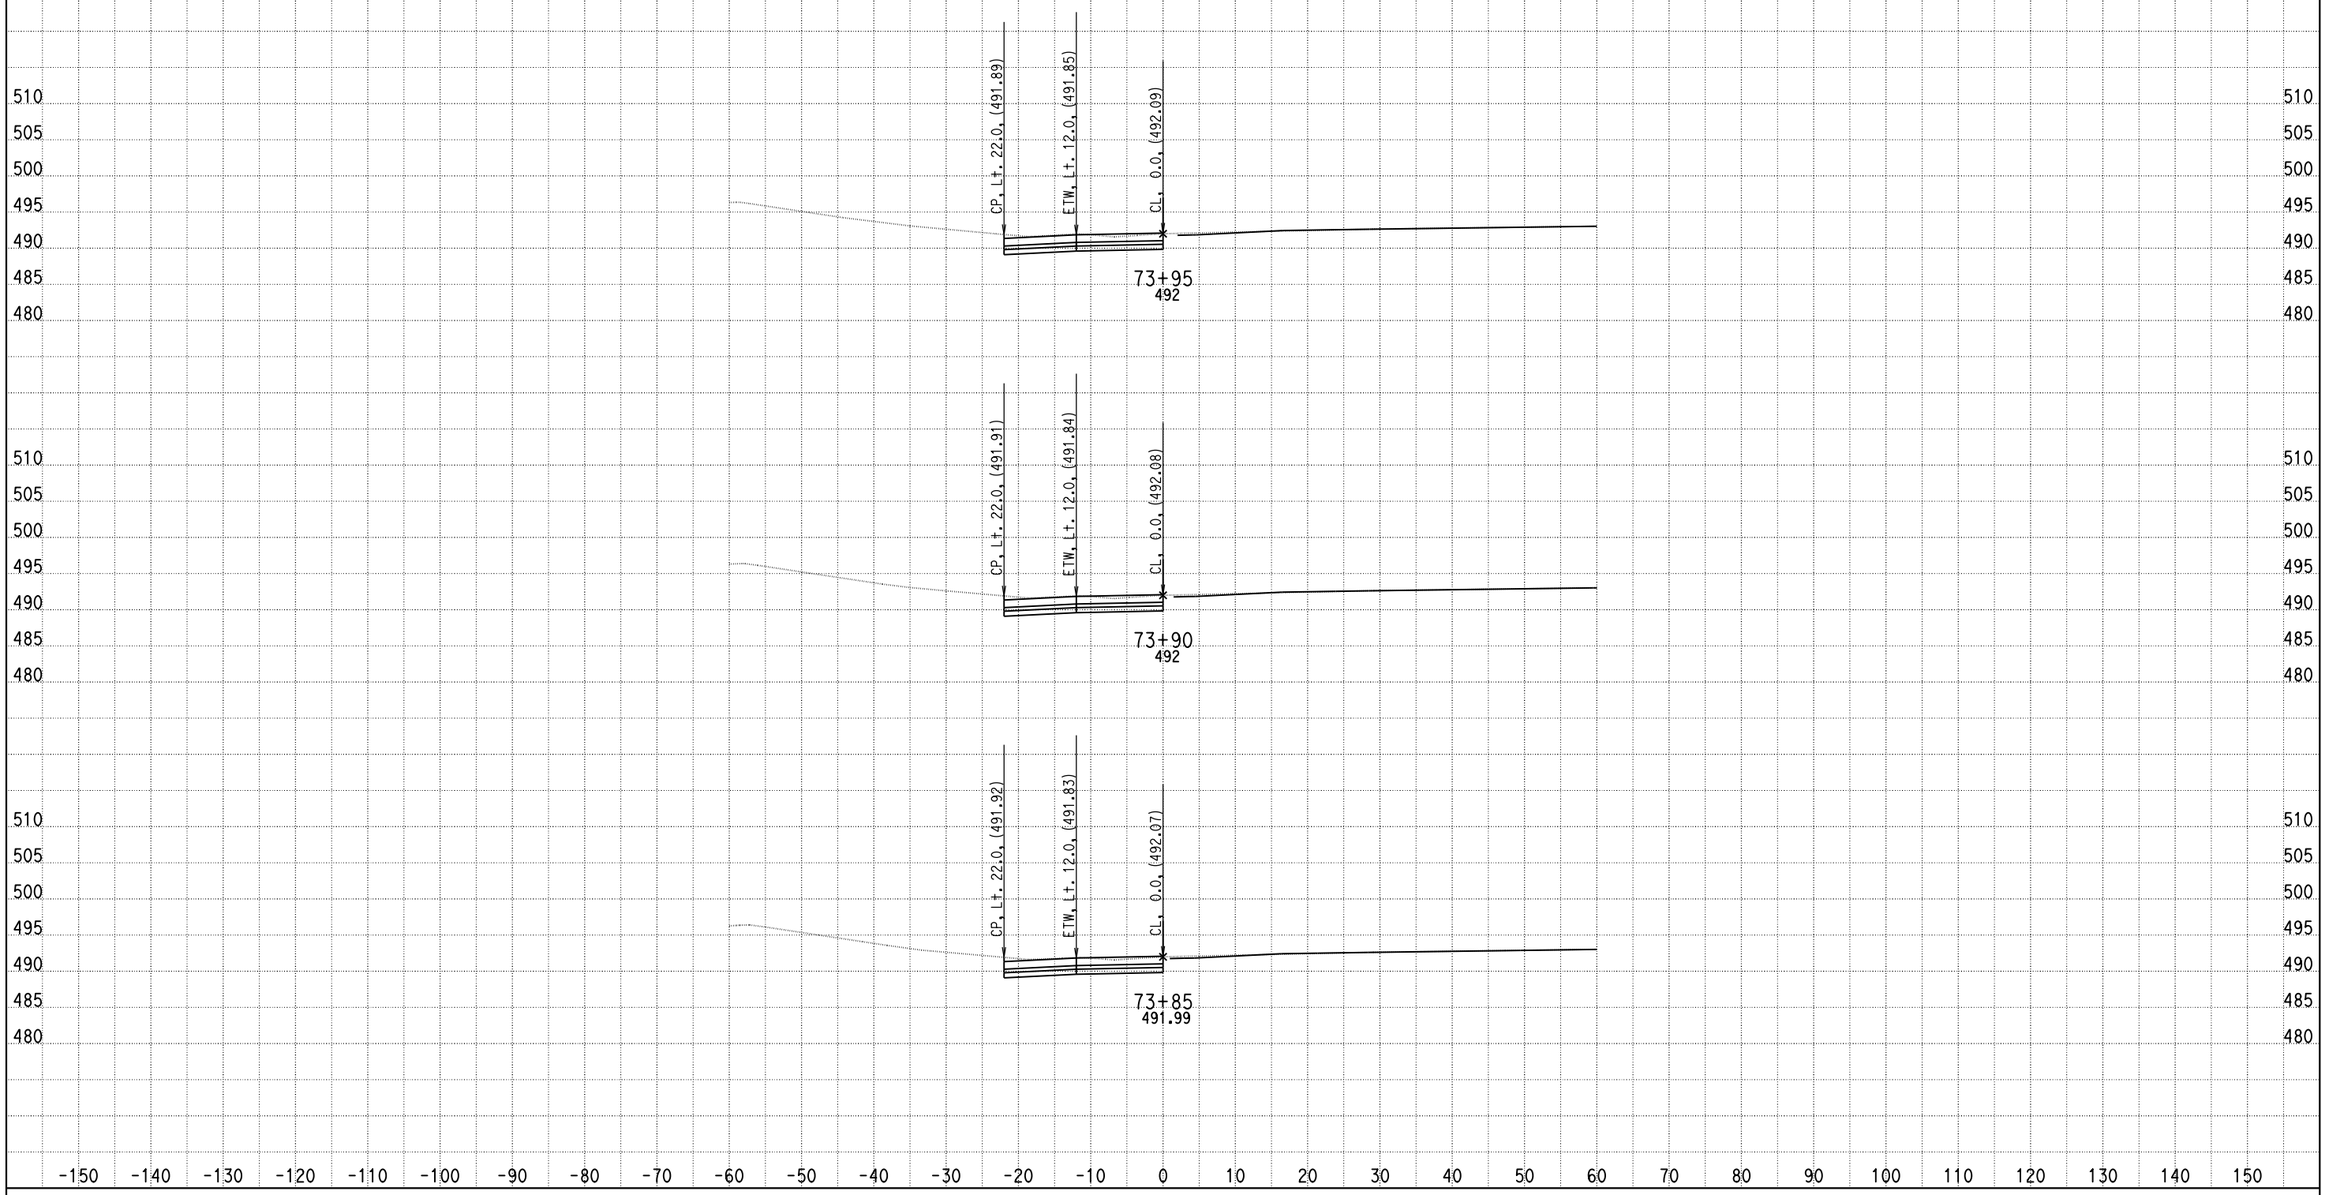

DATE: 4/9/2013

KC Project: 0818E File: C:\project\0818E\UPDATE-RAMP\hrb3-pro.ear

SCALE: 1" = 10' Horiz.
1" = 10' Vert.

All Dimensions are US Survey Feet

RAMPB3
CROSS SECTIONS
SHEET 22 OF XXX

DESIGN STUDY ONLY

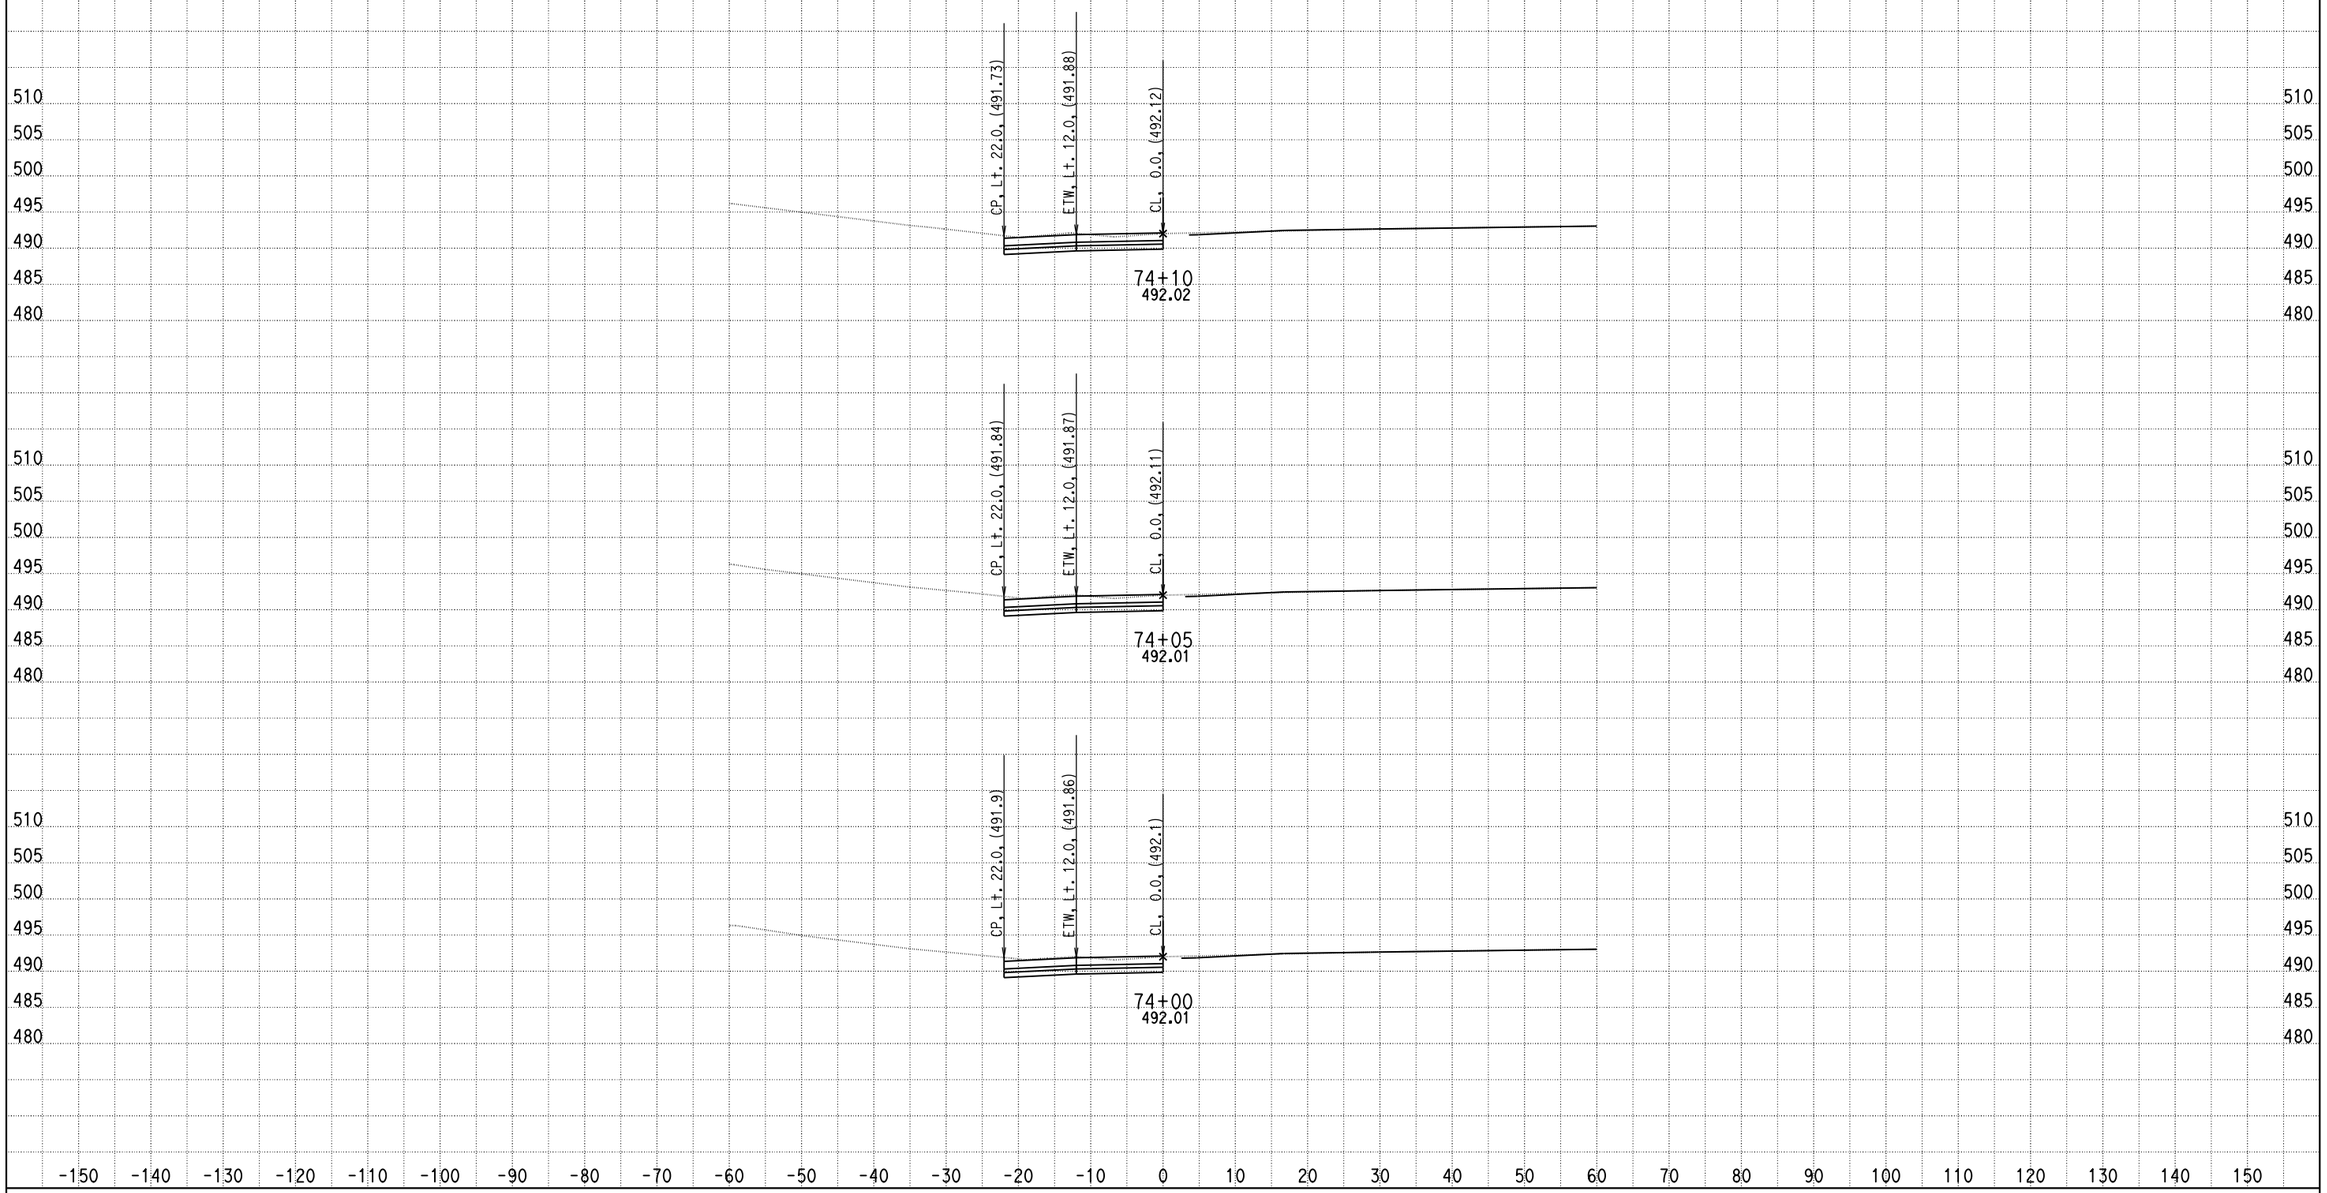

DATE: 4/9/2013

KC Project: 0818E File: C:\project\0818E\UPDATE-RAMP\hrb3-pro.ear

SCALE: 1" = 10' Horiz.
1" = 10' Vert.

All Dimensions are US Survey Feet

RAMPB3
CROSS SECTIONS

DESIGN STUDY ONLY

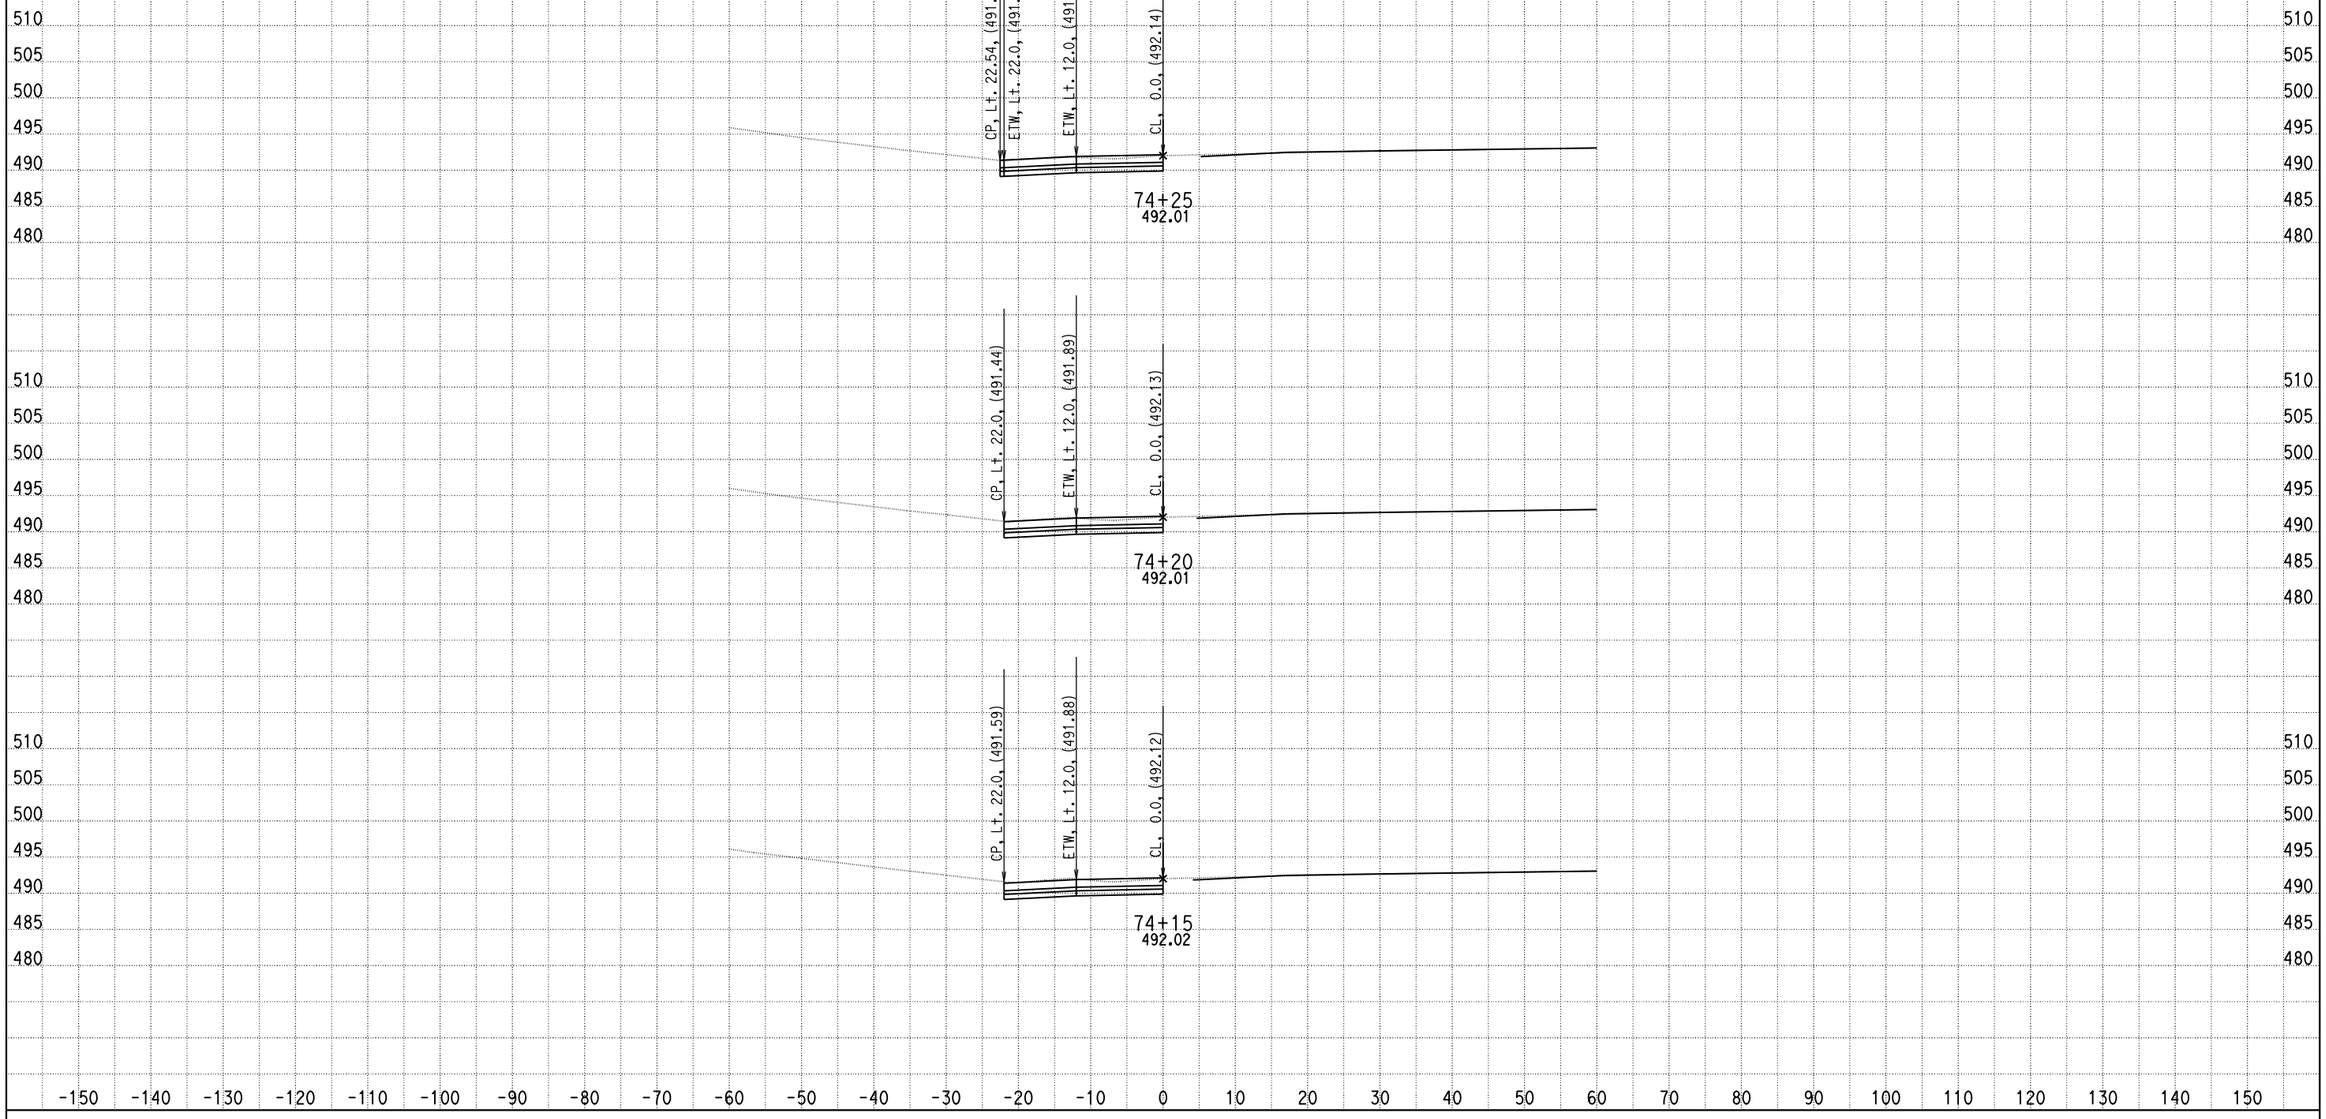

DATE: 4/9/2013

KC Project: 0818E File: C:\project\0818E\UPDATE-RAMP\hrb3-pro.ear

SCALE: 1" = 10' Horiz.
1" = 10' Vert.

All Dimensions are US Survey Feet

RAMPB3
CROSS SECTIONS

DESIGN STUDY ONLY

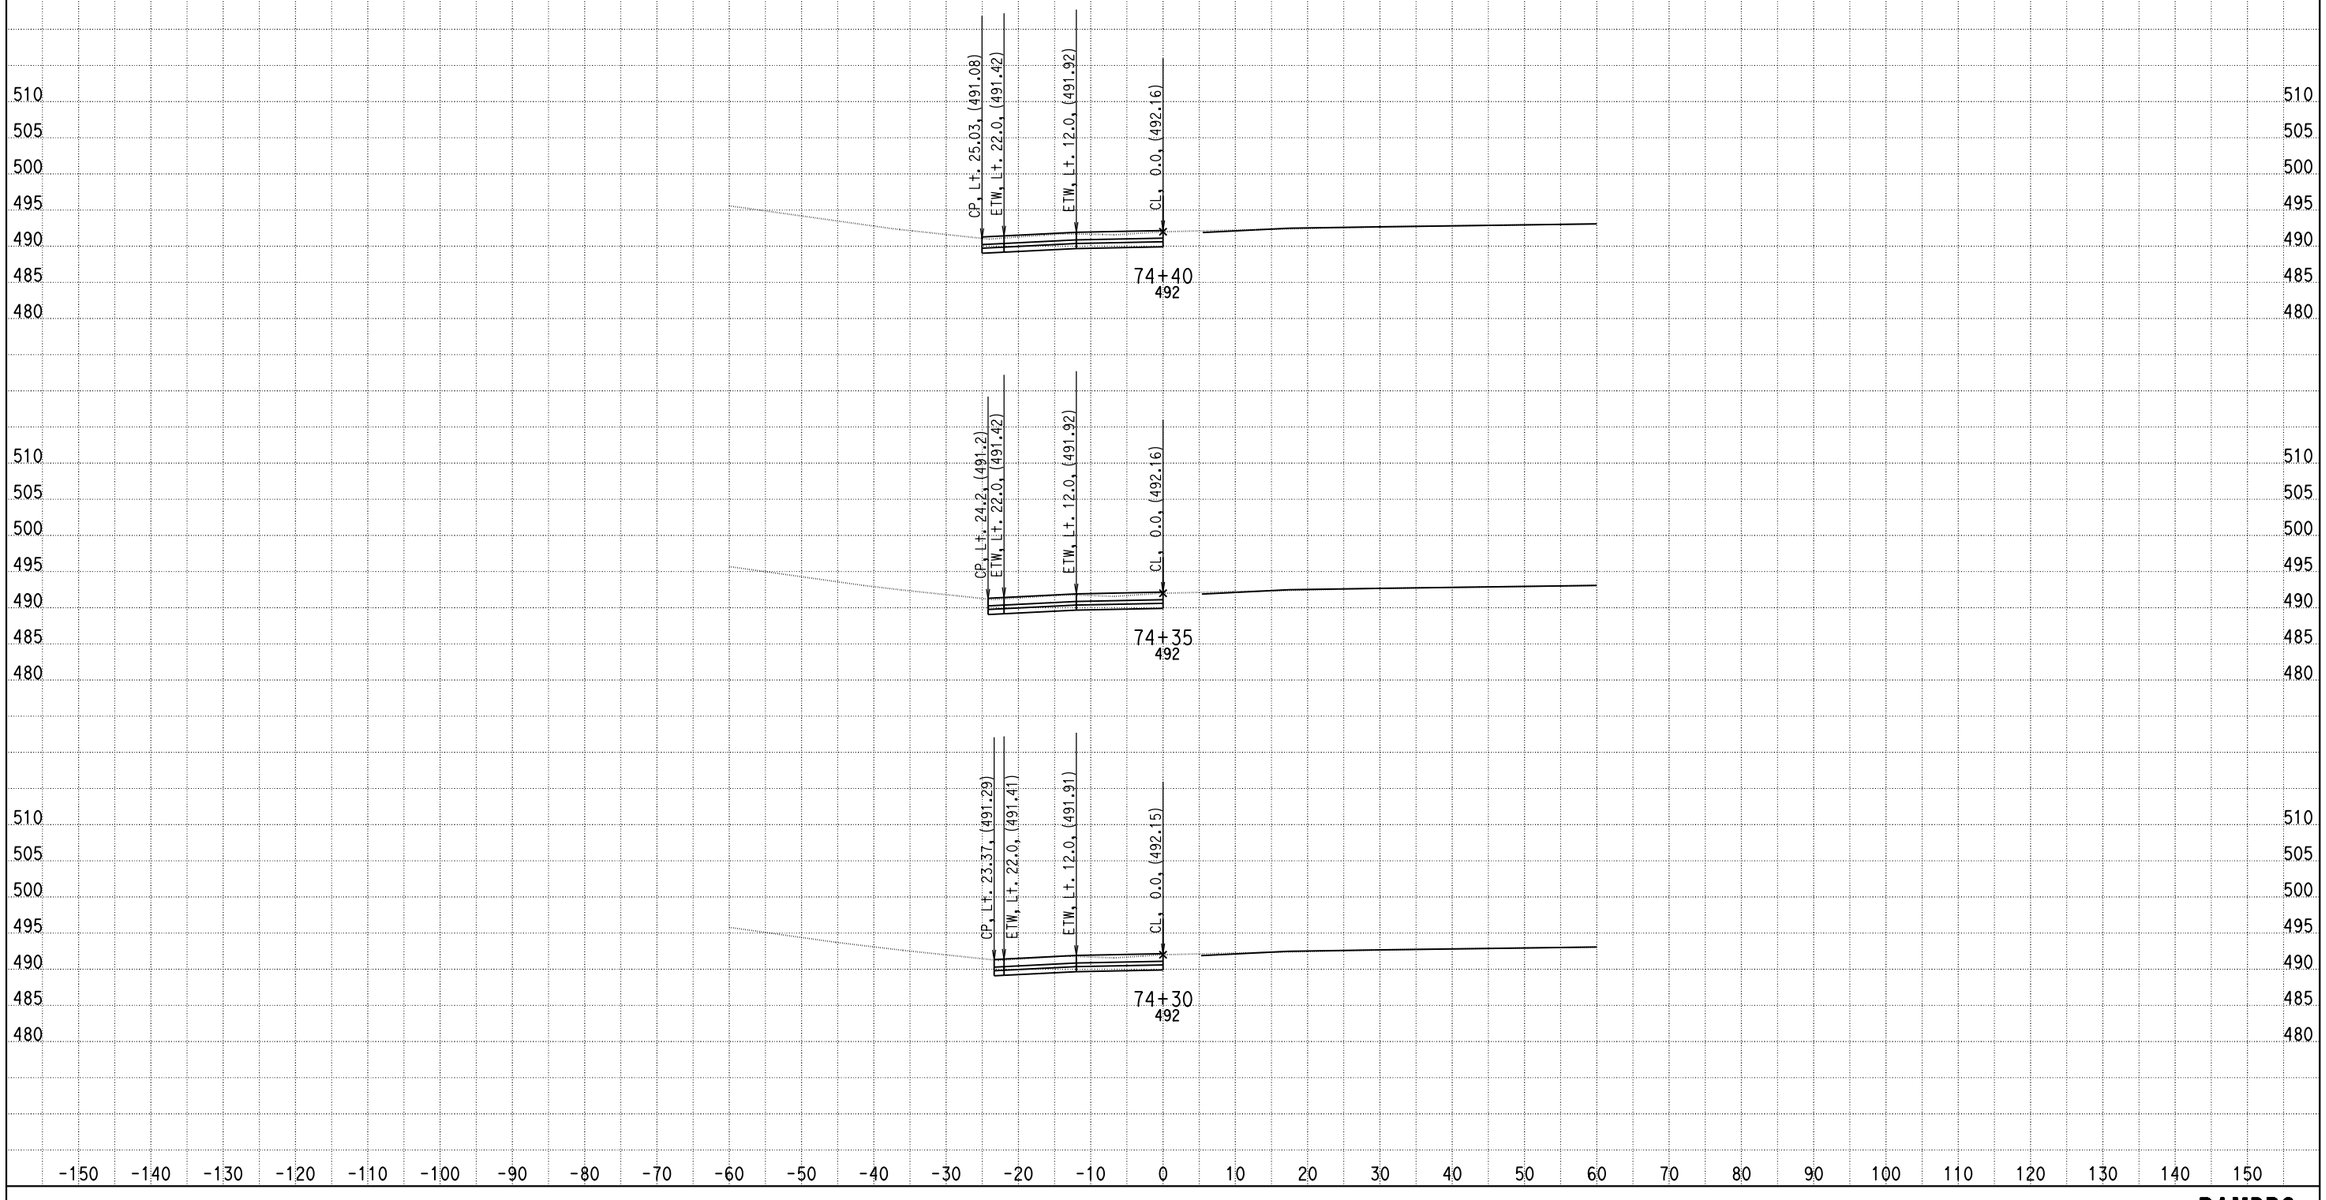

DATE: 4/9/2013

KC Project: 0818E File: C:\project\0818E\UPDATE-RAMP\hrb3-pro.ear

SCALE: 1" = 10' Horiz.
1" = 10' Vert.

All Dimensions are US Survey Feet

RAMPB3
CROSS SECTIONS

SHEET 25 OF XXX

DESIGN STUDY ONLY

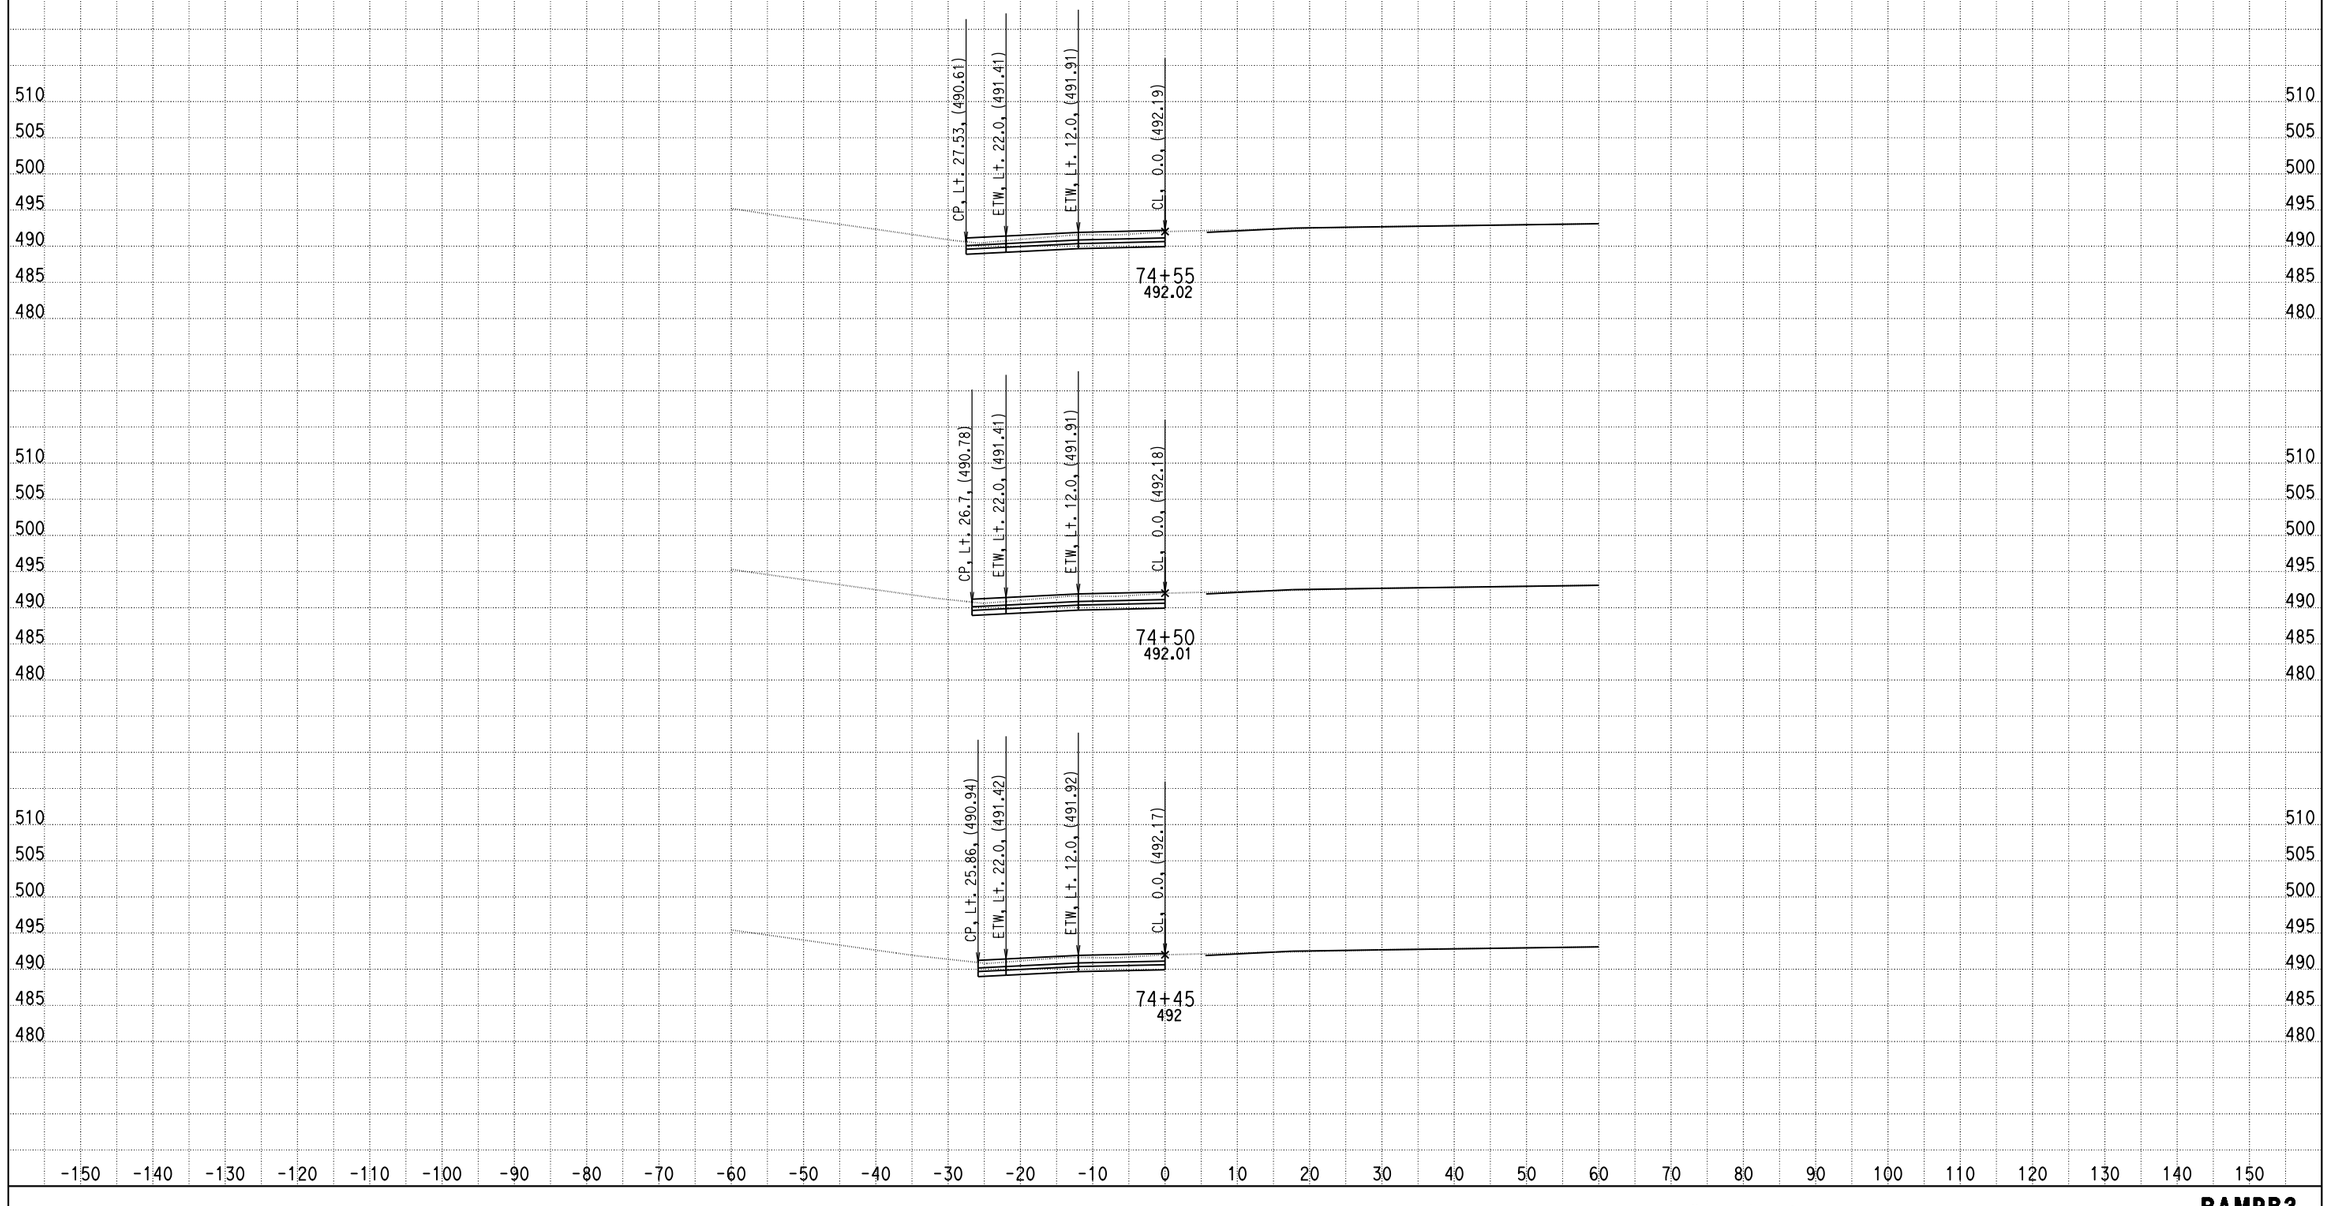

DATE: 4/9/2013

KC Project: 0818E File: C:\project\0818E\UPDATE-RAMP\hrb3-pro.ear

SCALE: 1" = 10' Horiz.
1" = 10' Vert.

All Dimensions are US Survey Feet

RAMPB3
CROSS SECTIONS

DESIGN STUDY ONLY

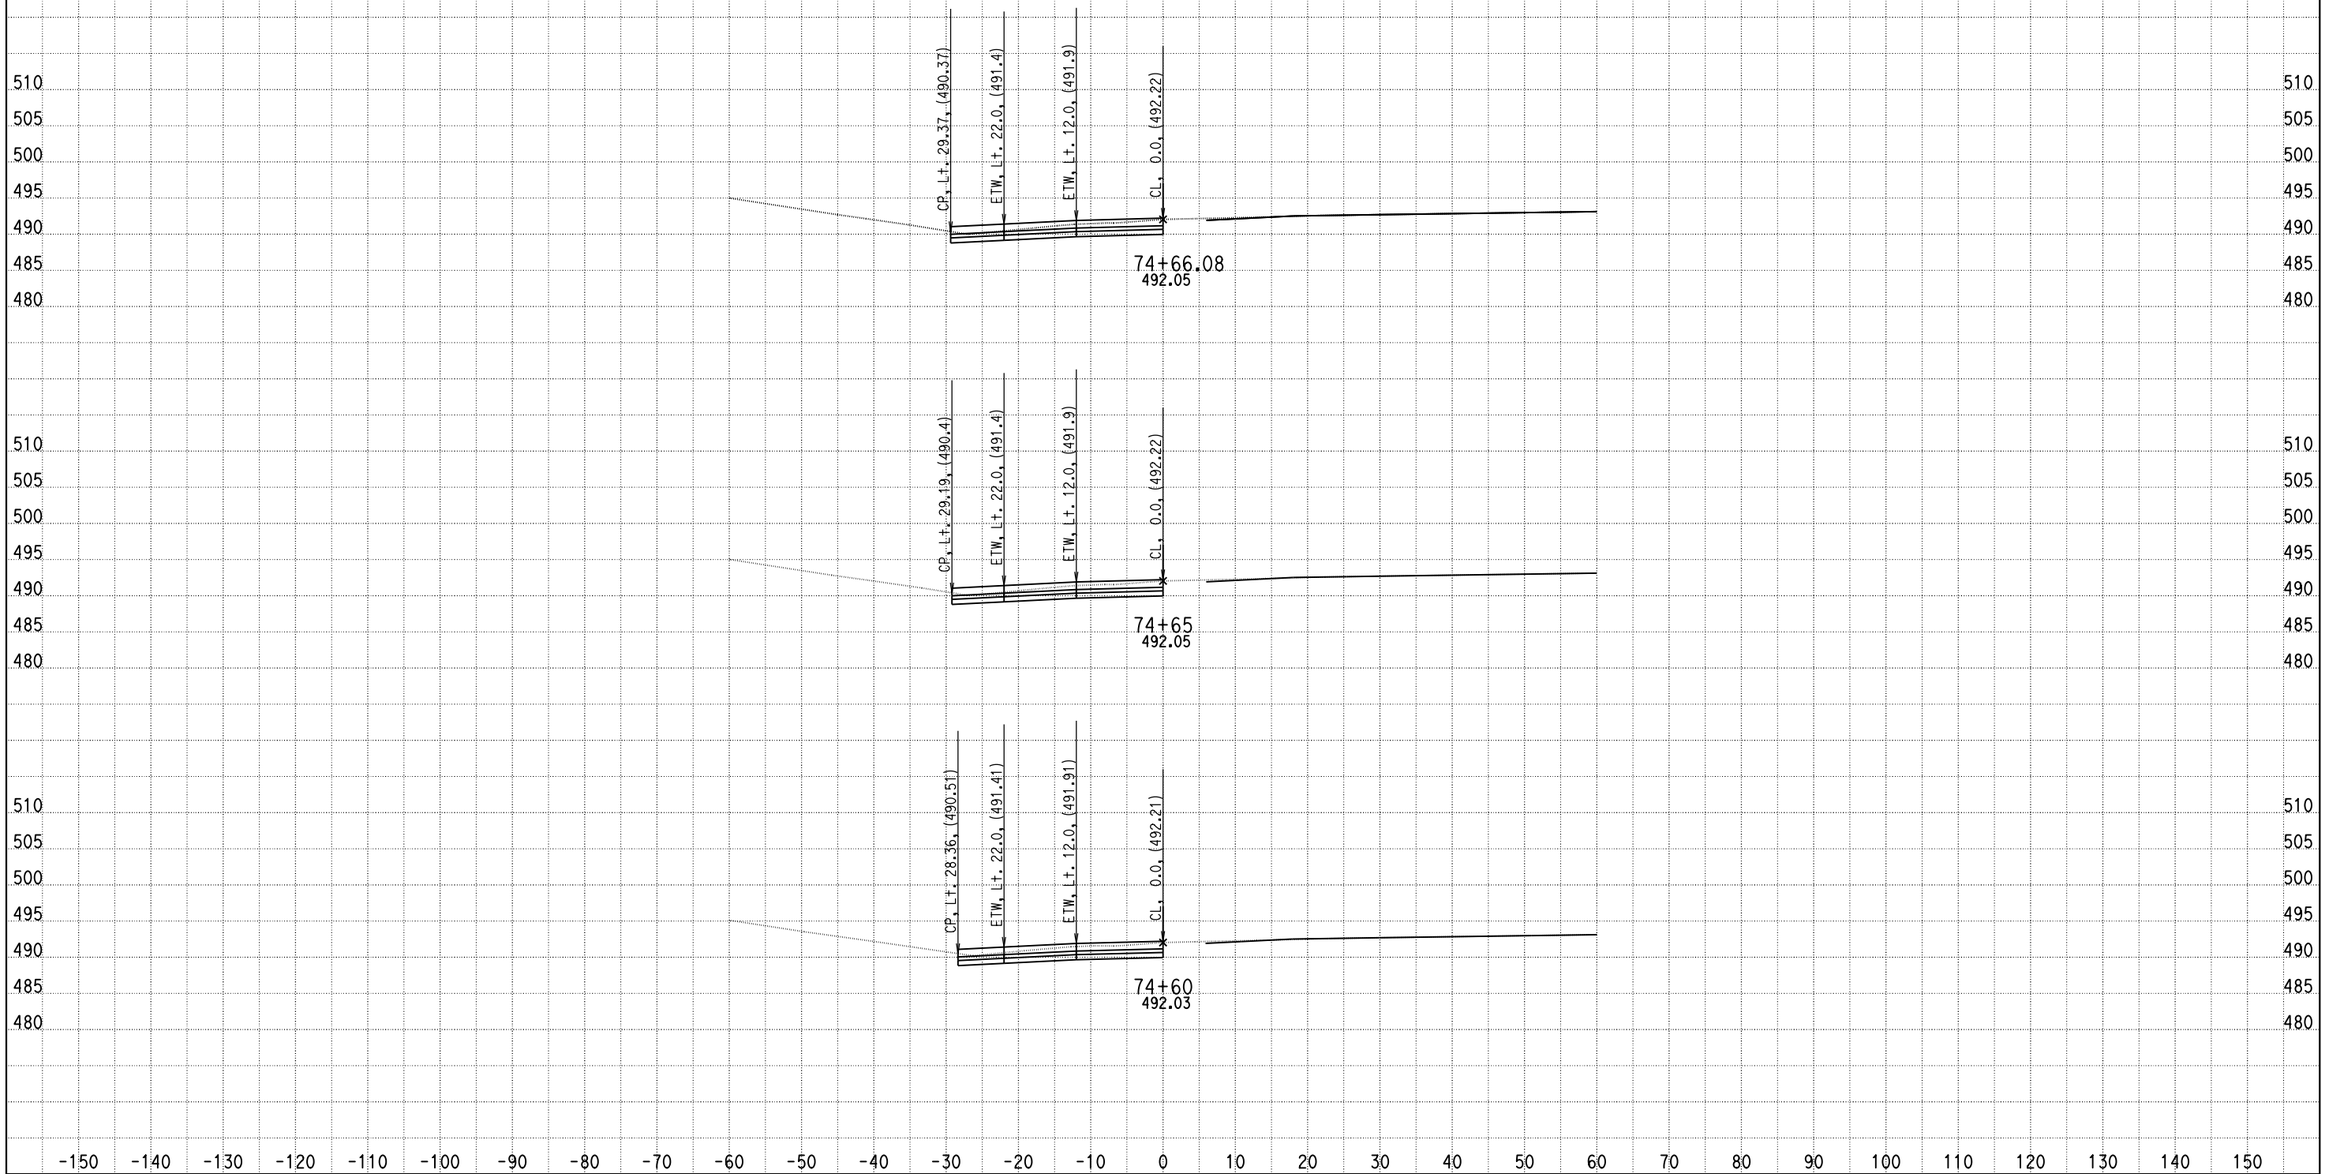

DATE: 4/9/2013

KC Project: 0818E File: C:\project\0818E\UPDATE-RAMP\hrb3-pro.ear

SCALE: 1" = 10' Horiz.
1" = 10' Vert.

All Dimensions are US Survey Feet

RAMPB3
CROSS SECTIONS

SHEET 27 OF XXX

DESIGN STUDY ONLY

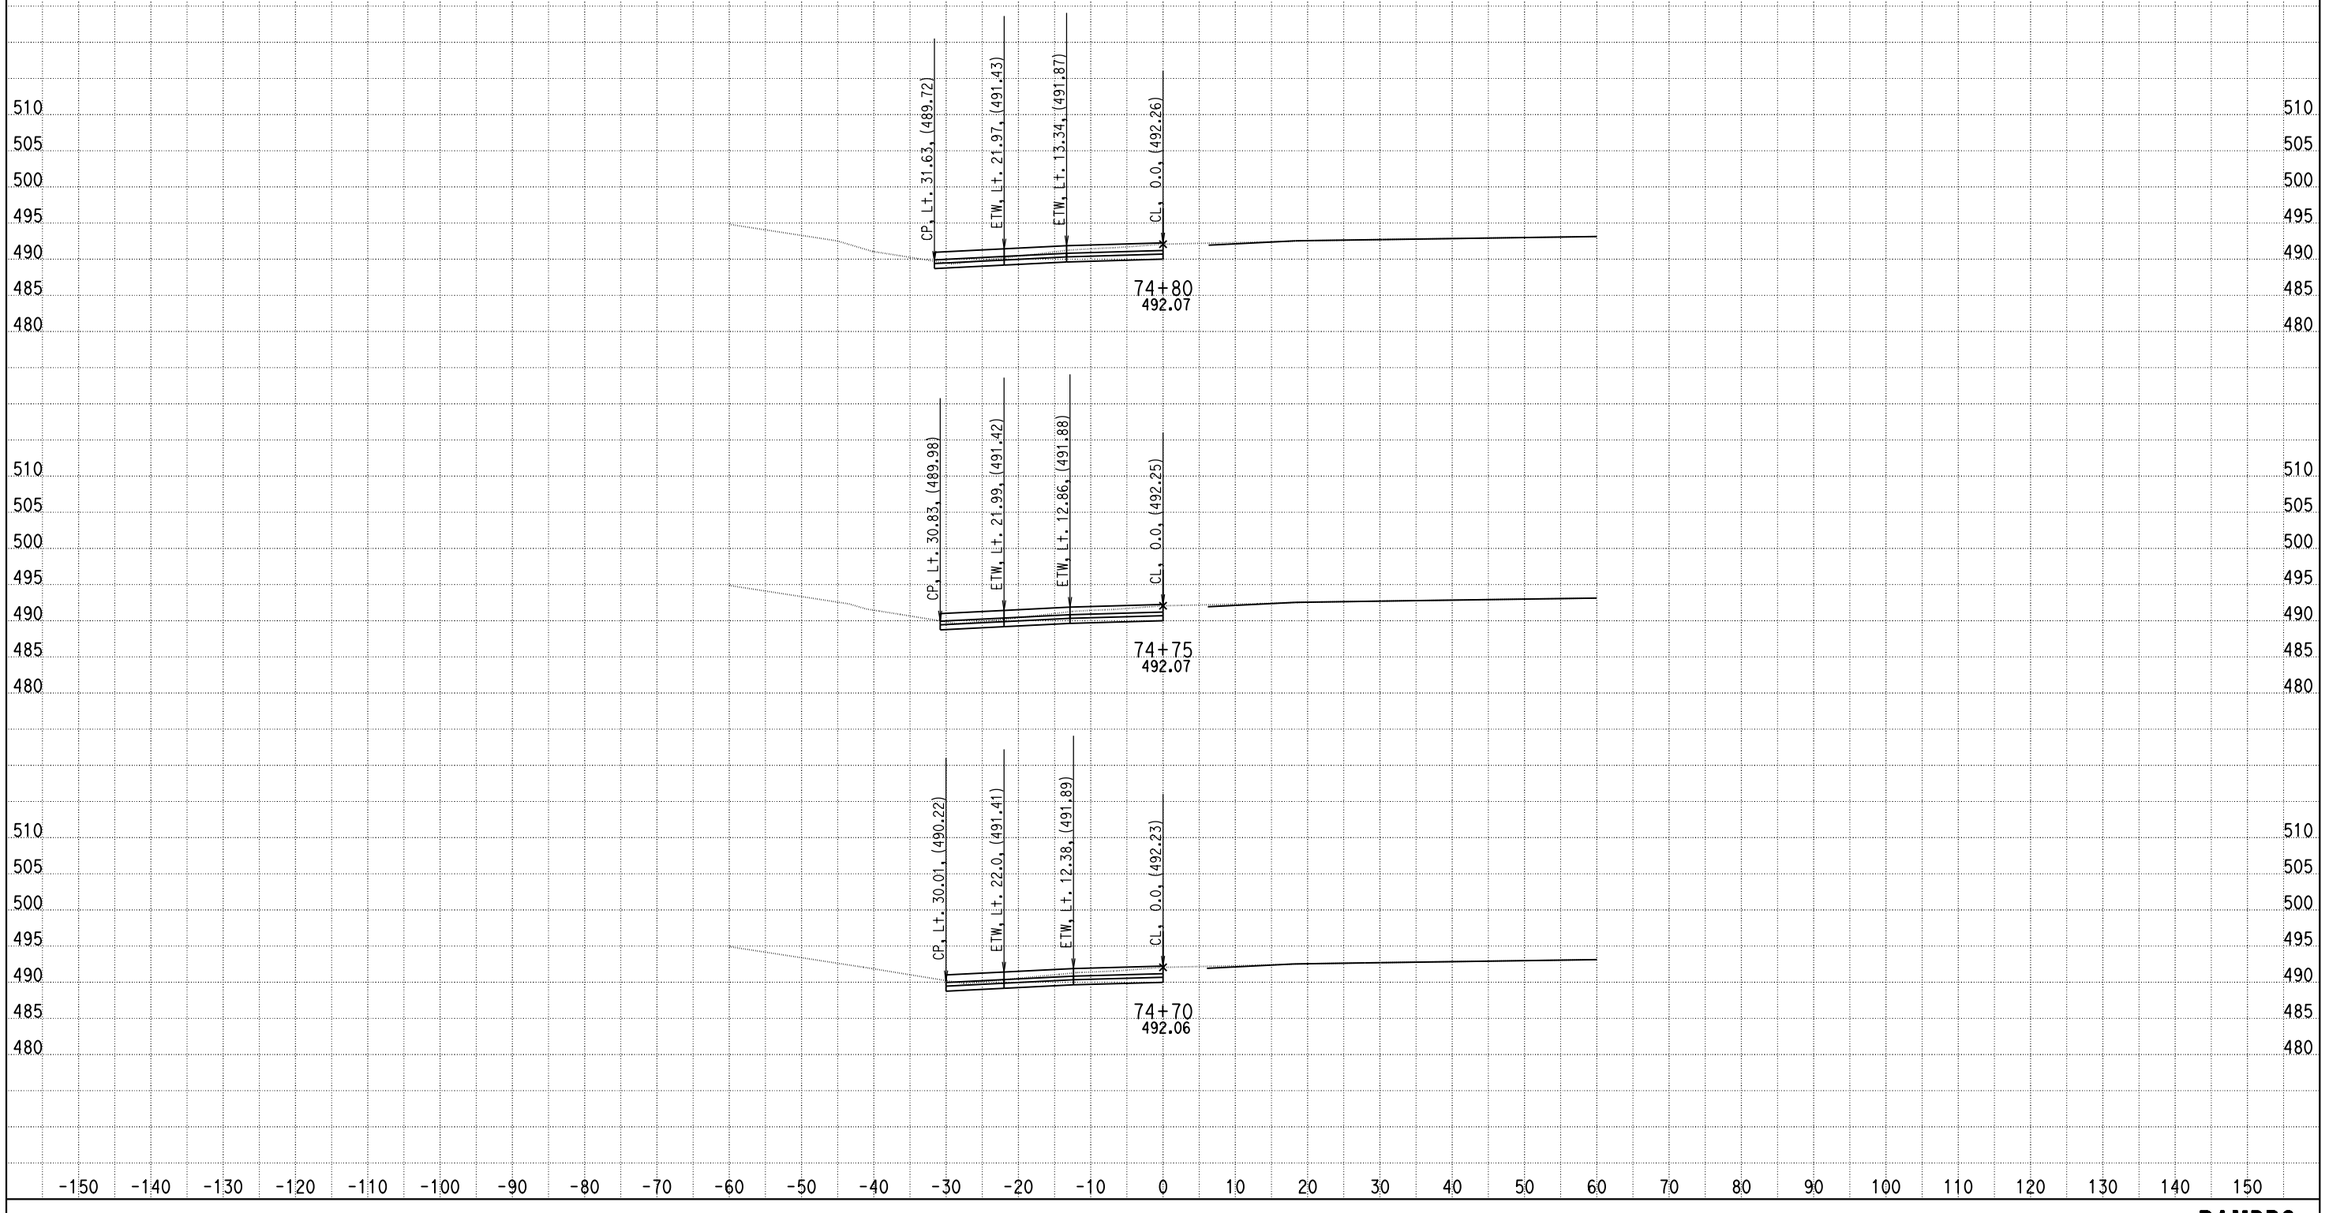

DATE: 4/9/2013

KC Project: 0818E File: C:\project\0818E\UPDATE-RAMP\hrb3-pro.ear

SCALE: 1" = 10' Horiz.
1" = 10' Vert.

All Dimensions are US Survey Feet

RAMPB3
CROSS SECTIONS

SHEET 28 OF XXX

DESIGN STUDY ONLY

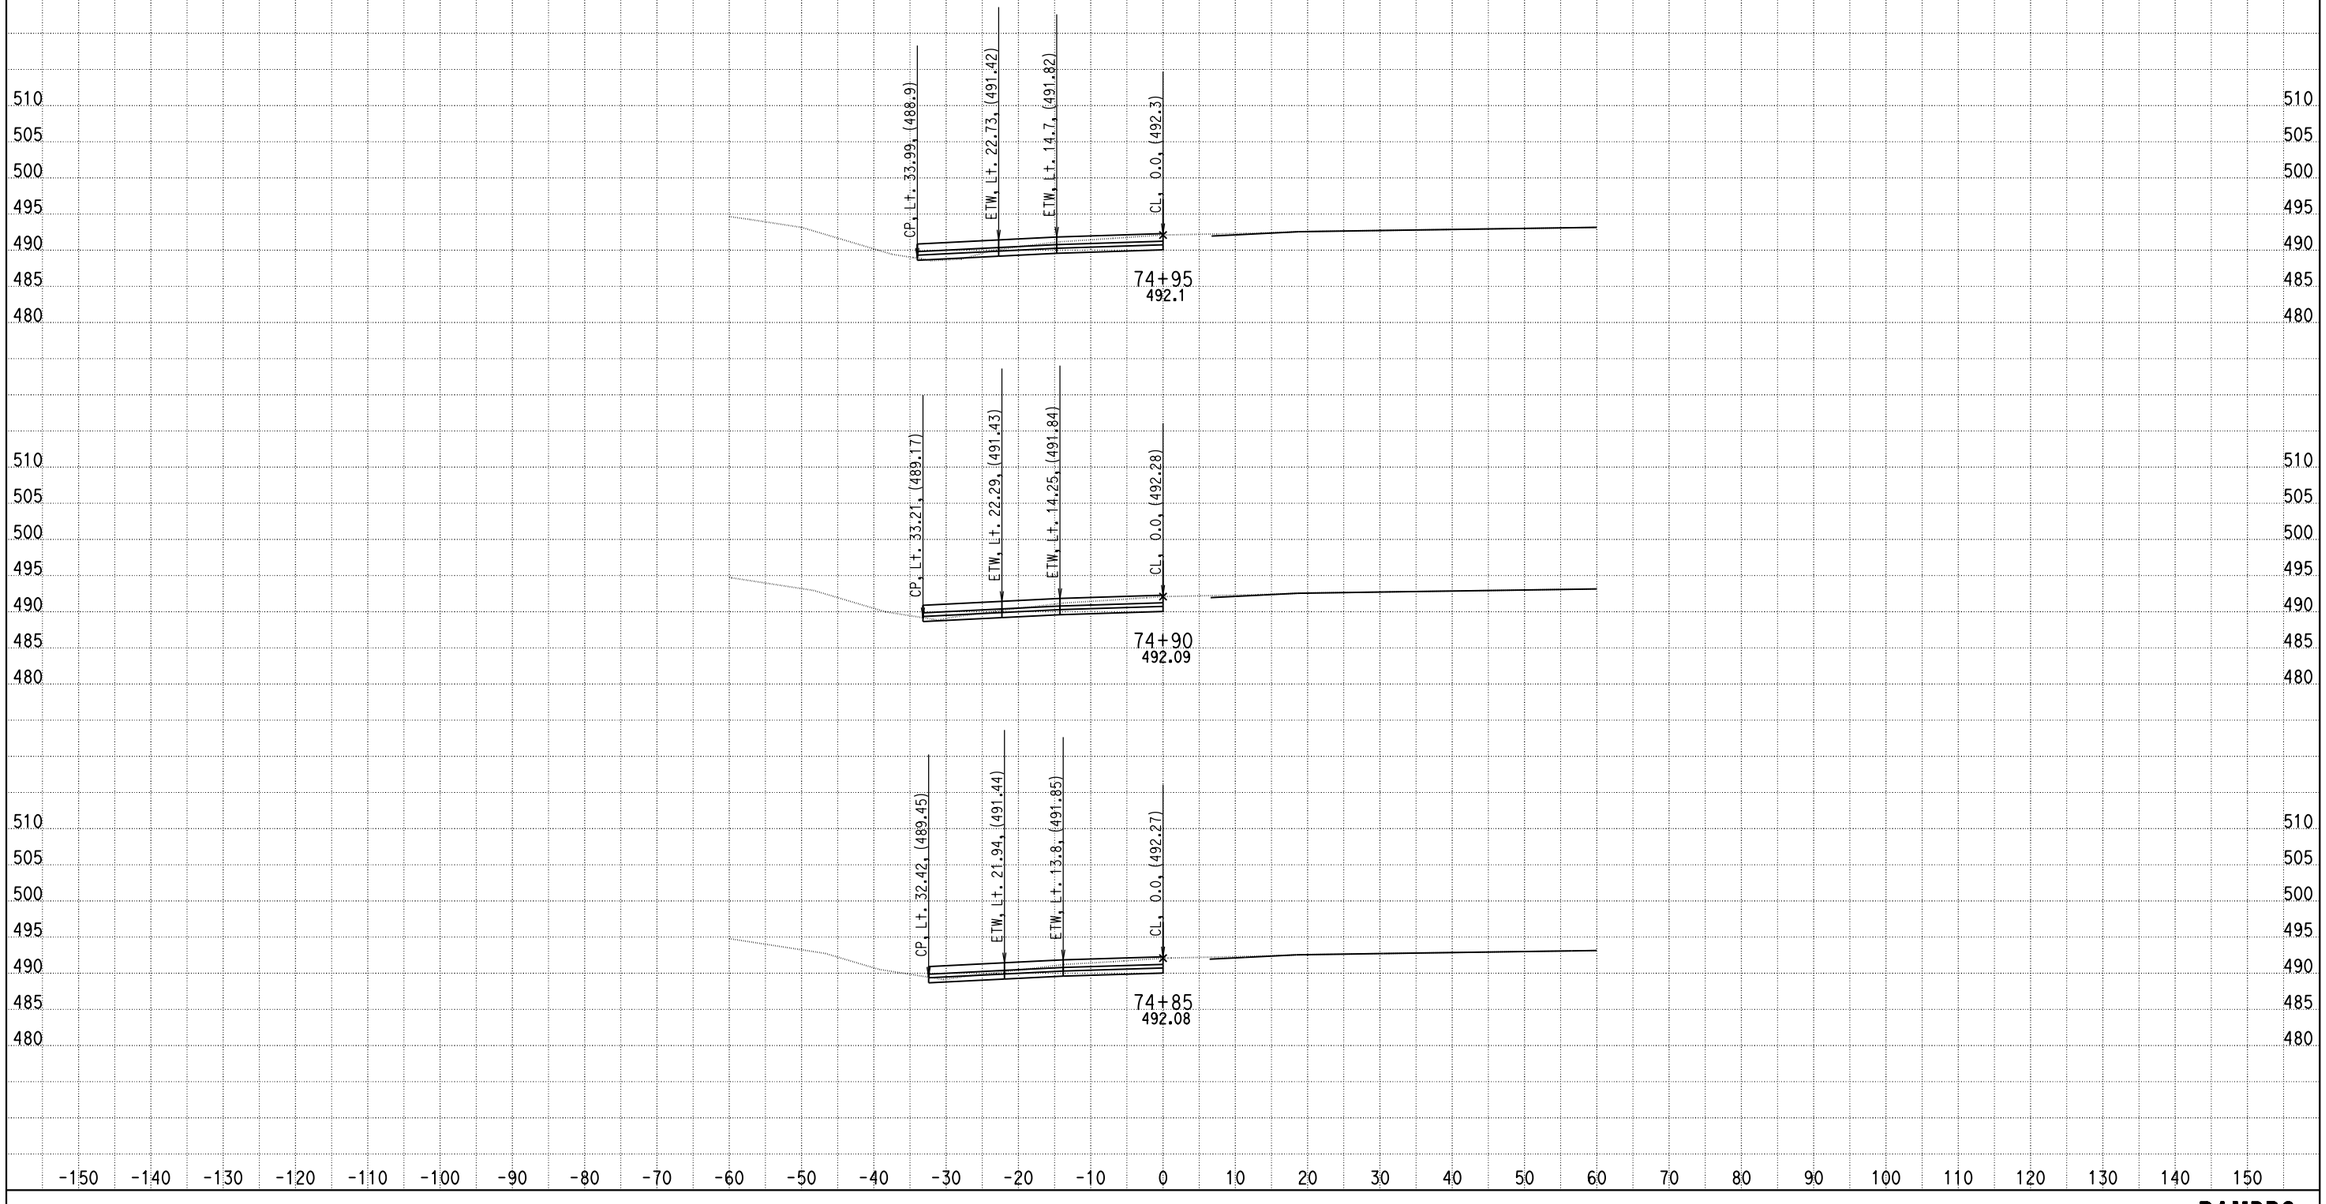

DATE: 4/9/2013

KC Project: 0818E File: C:\project\0818E\UPDATE-RAMP\hrb3-pro.ear

SCALE: 1" = 10' Horiz.
1" = 10' Vert.

All Dimensions are US Survey Feet

RAMPB3
CROSS SECTIONS

SHEET 29 OF XXX

DESIGN STUDY ONLY

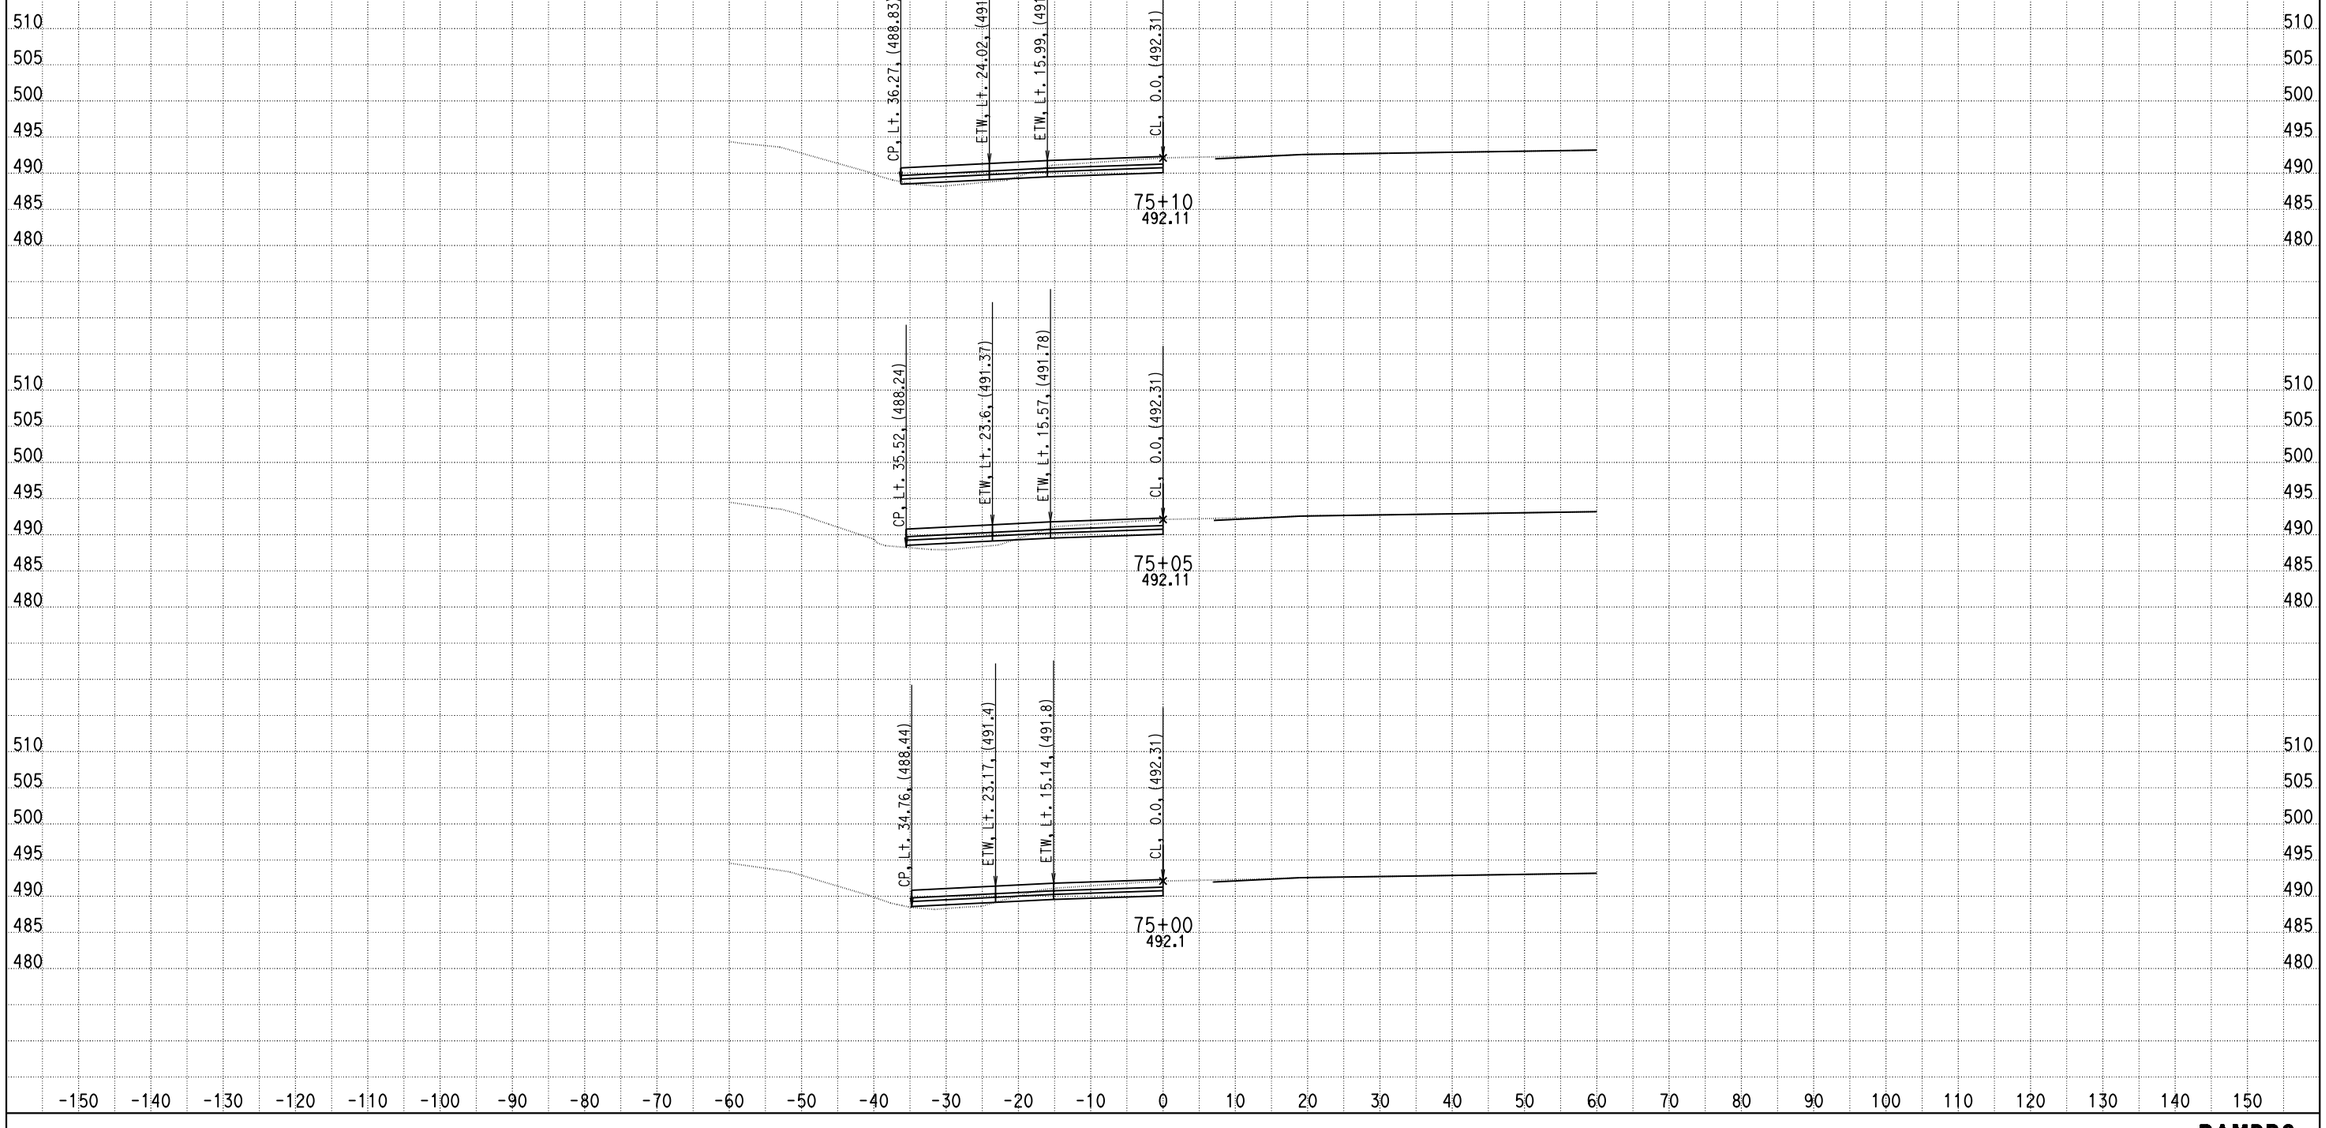

DATE: 4/9/2013

KC Project: 0818E File: C:\project\0818E\UPDATE-RAMP\hrb3-pro.ear

SCALE: 1" = 10' Horiz.
1" = 10' Vert.

All Dimensions are US Survey Feet

RAMPB3
CROSS SECTIONS

SHEET 30 OF XXX

DESIGN STUDY ONLY

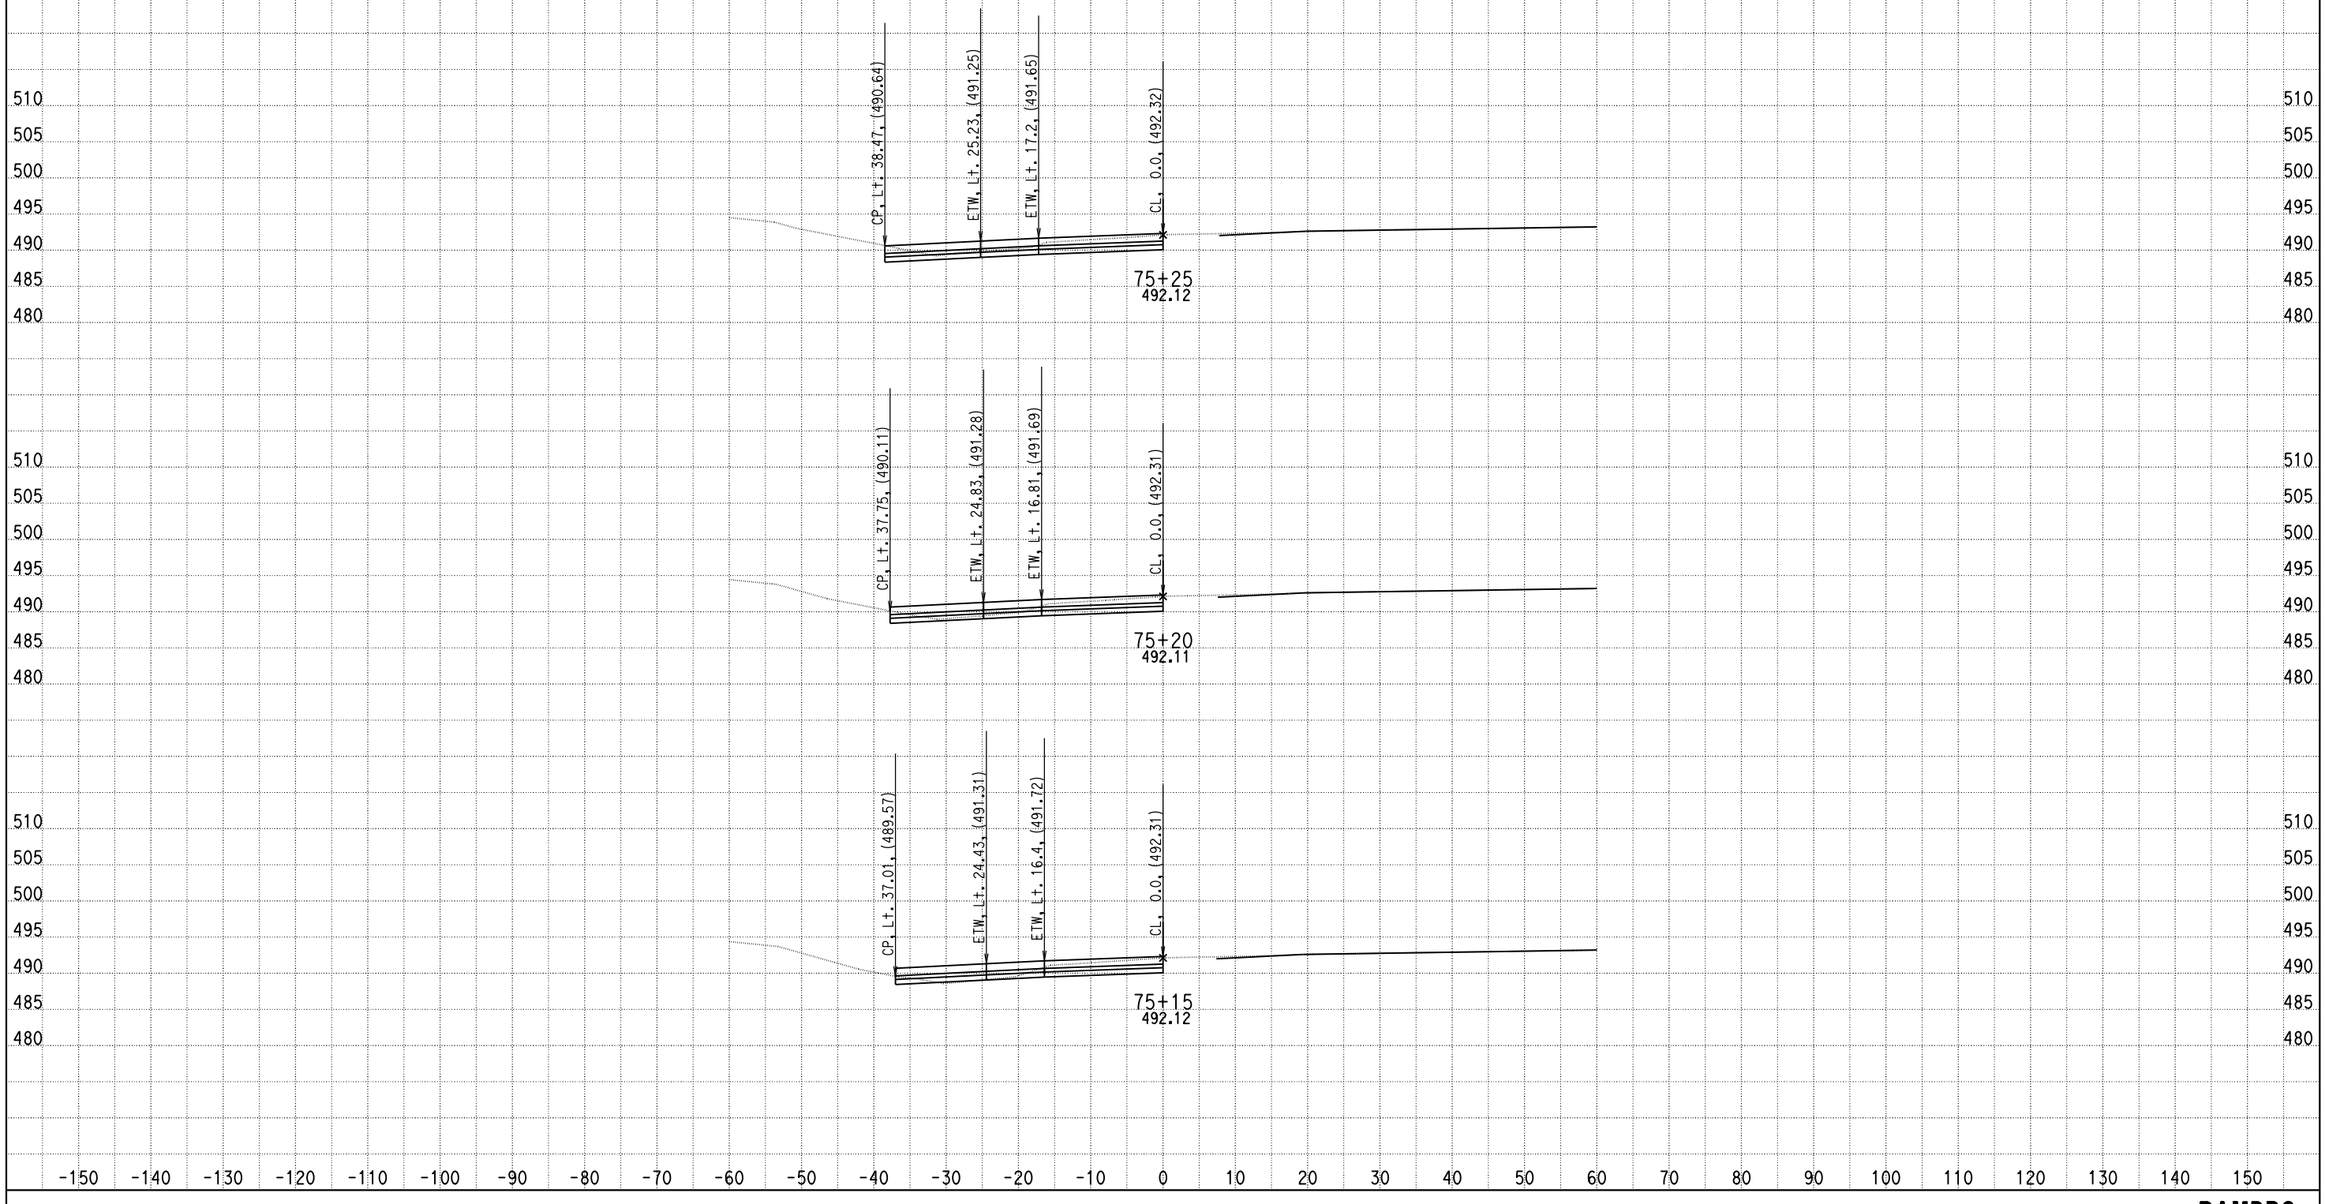

DATE: 4/9/2013

KC Project: 0818E File: C:\project\0818E\UPDATE-RAMP\hrb3-pro.ear

SCALE: 1" = 10' Horiz.
1" = 10' Vert.

All Dimensions are US Survey Feet

RAMPB3
CROSS SECTIONS

SHEET 31 OF XXX

DESIGN STUDY ONLY

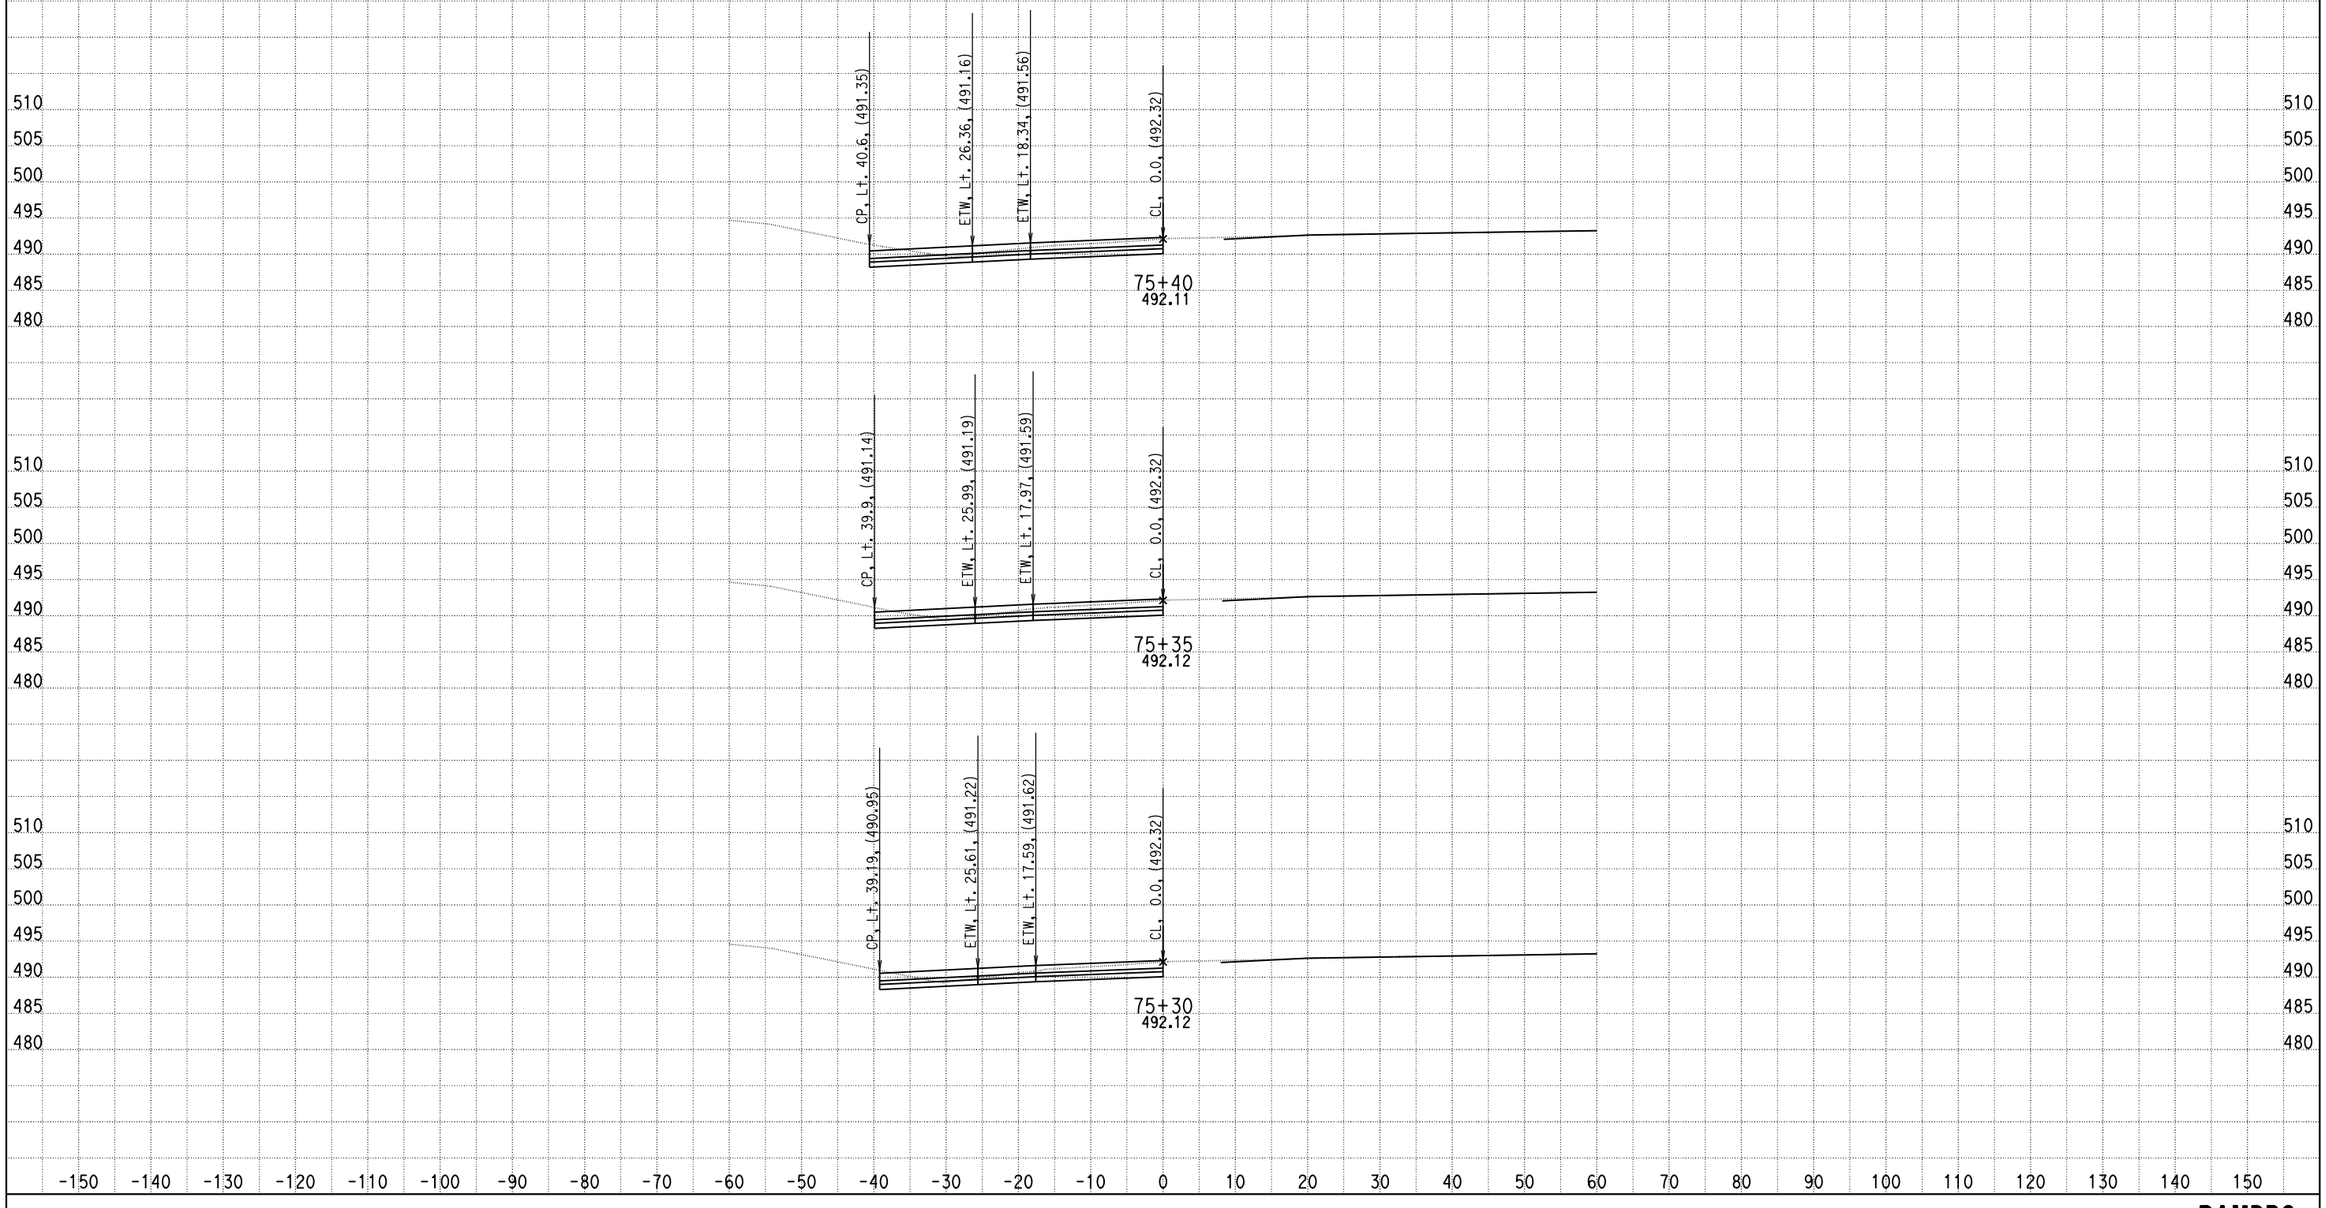

DATE: 4/9/2013

KC Project: 0818E File: C:\project\0818E\UPDATE-RAMP\hrb3-pro.ear

SCALE: 1" = 10' Horiz.
1" = 10' Vert.

All Dimensions are US Survey Feet

RAMPB3
CROSS SECTIONS

SHEET 32 OF XXX

DESIGN STUDY ONLY

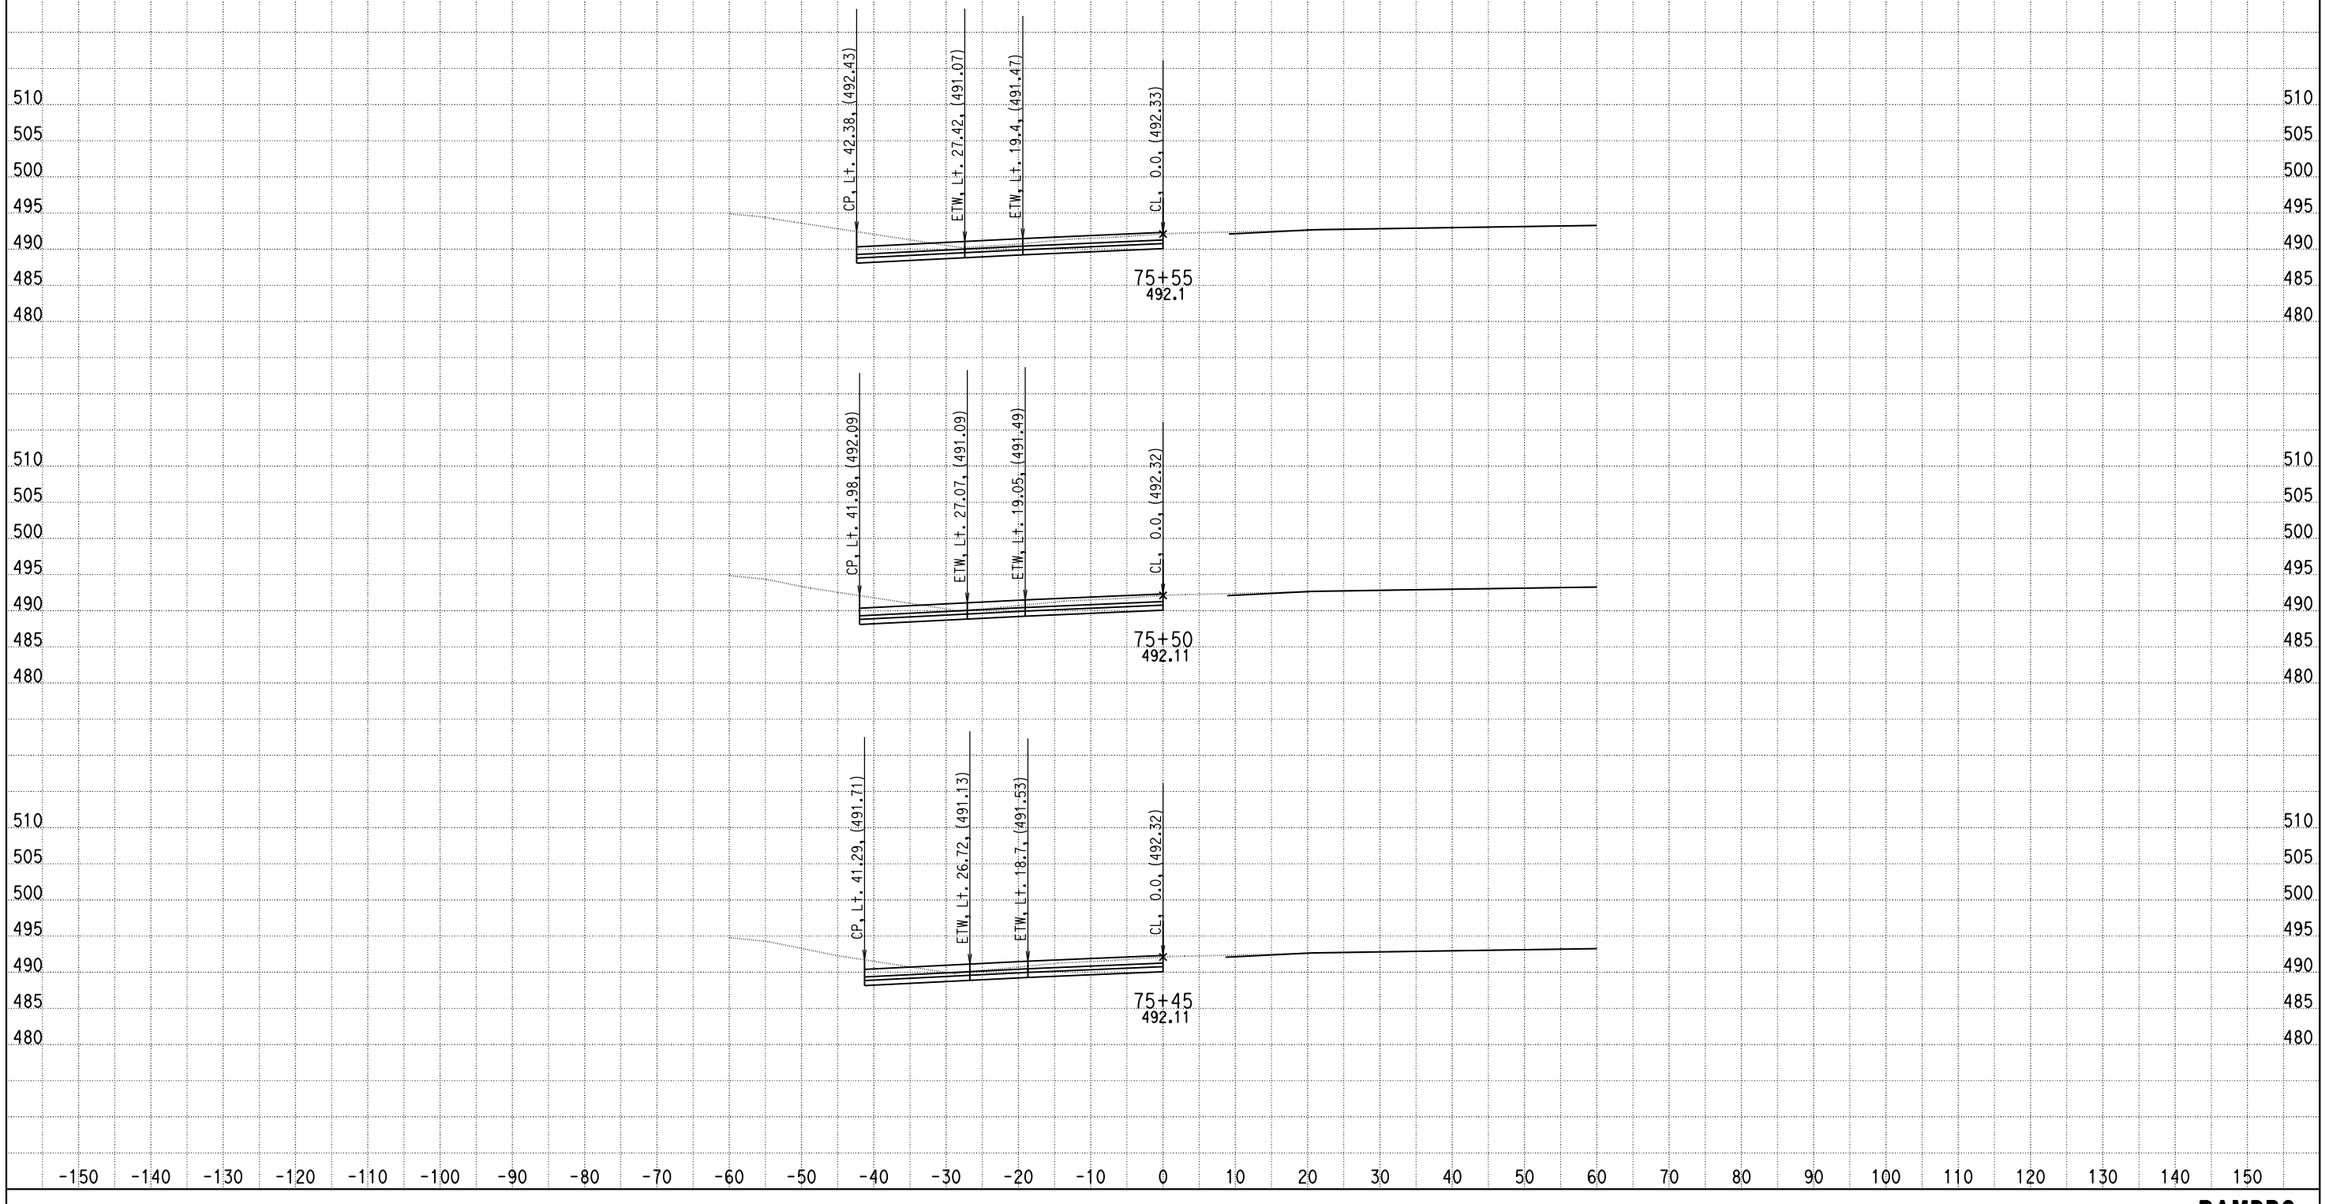

DATE: 4/9/2013

KC Project: 0818E File: C:\project\0818E\UPDATE-RAMP\hrb3-pro.ear

SCALE: 1" = 10' Horiz.
1" = 10' Vert.

All Dimensions are US Survey Feet

RAMPB3
CROSS SECTIONS

SHEET 33 OF XXX

DESIGN STUDY ONLY

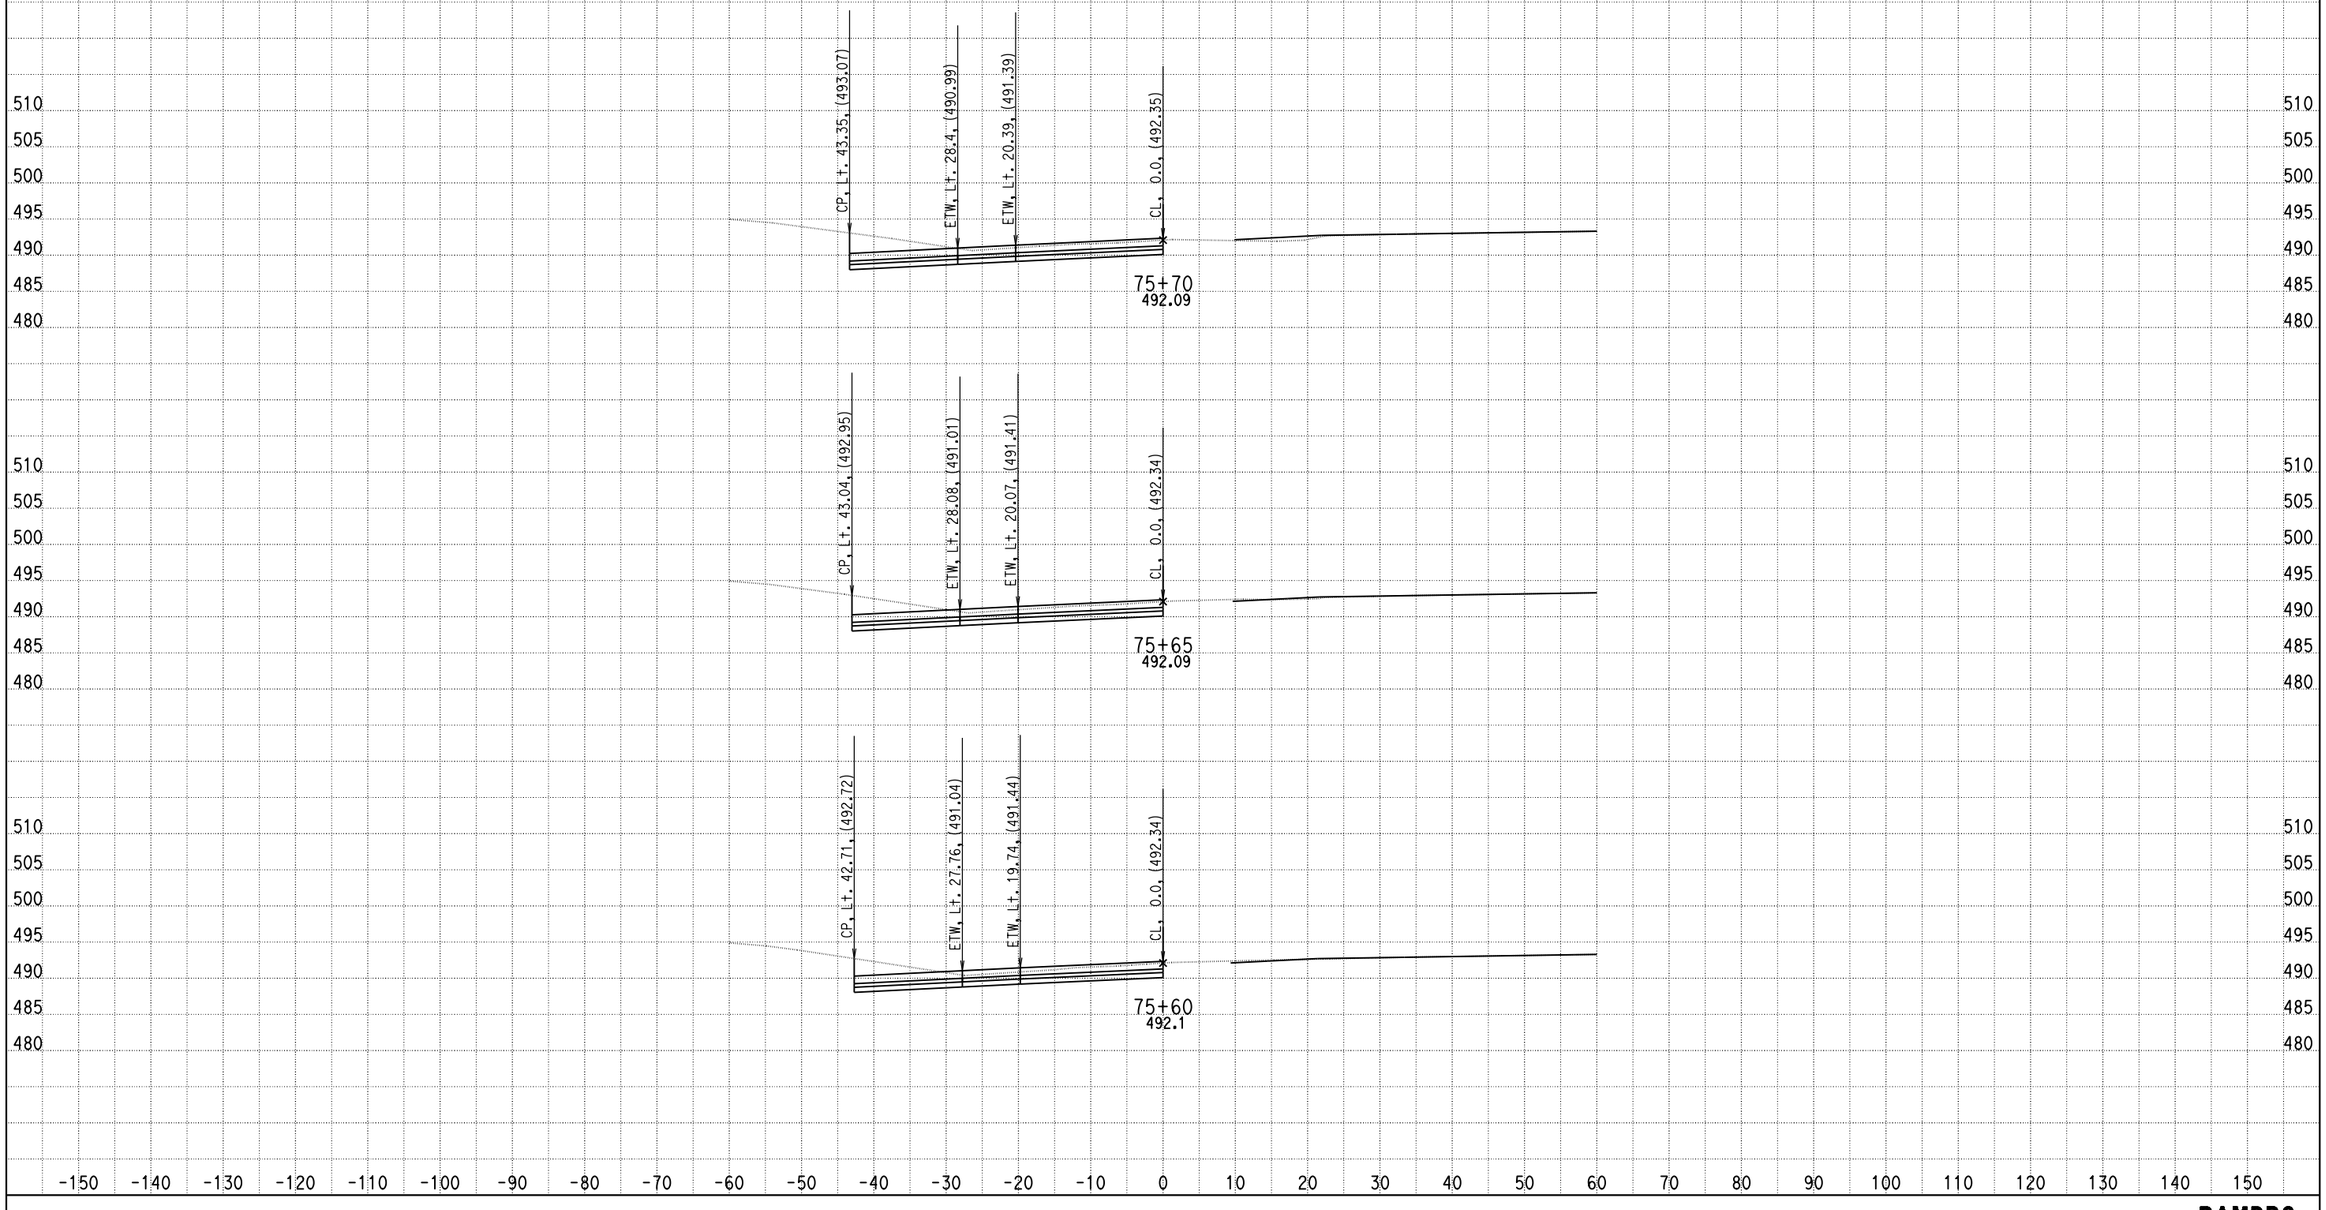

DATE: 4/9/2013

KC Project: 0818E File: C:\project\0818E\UPDATE-RAMP\hrb3-pro.ear

SCALE: 1" = 10' Horiz.
1" = 10' Vert.

All Dimensions are US Survey Feet

RAMPB3
CROSS SECTIONS

SHEET 34 OF XXX

DESIGN STUDY ONLY

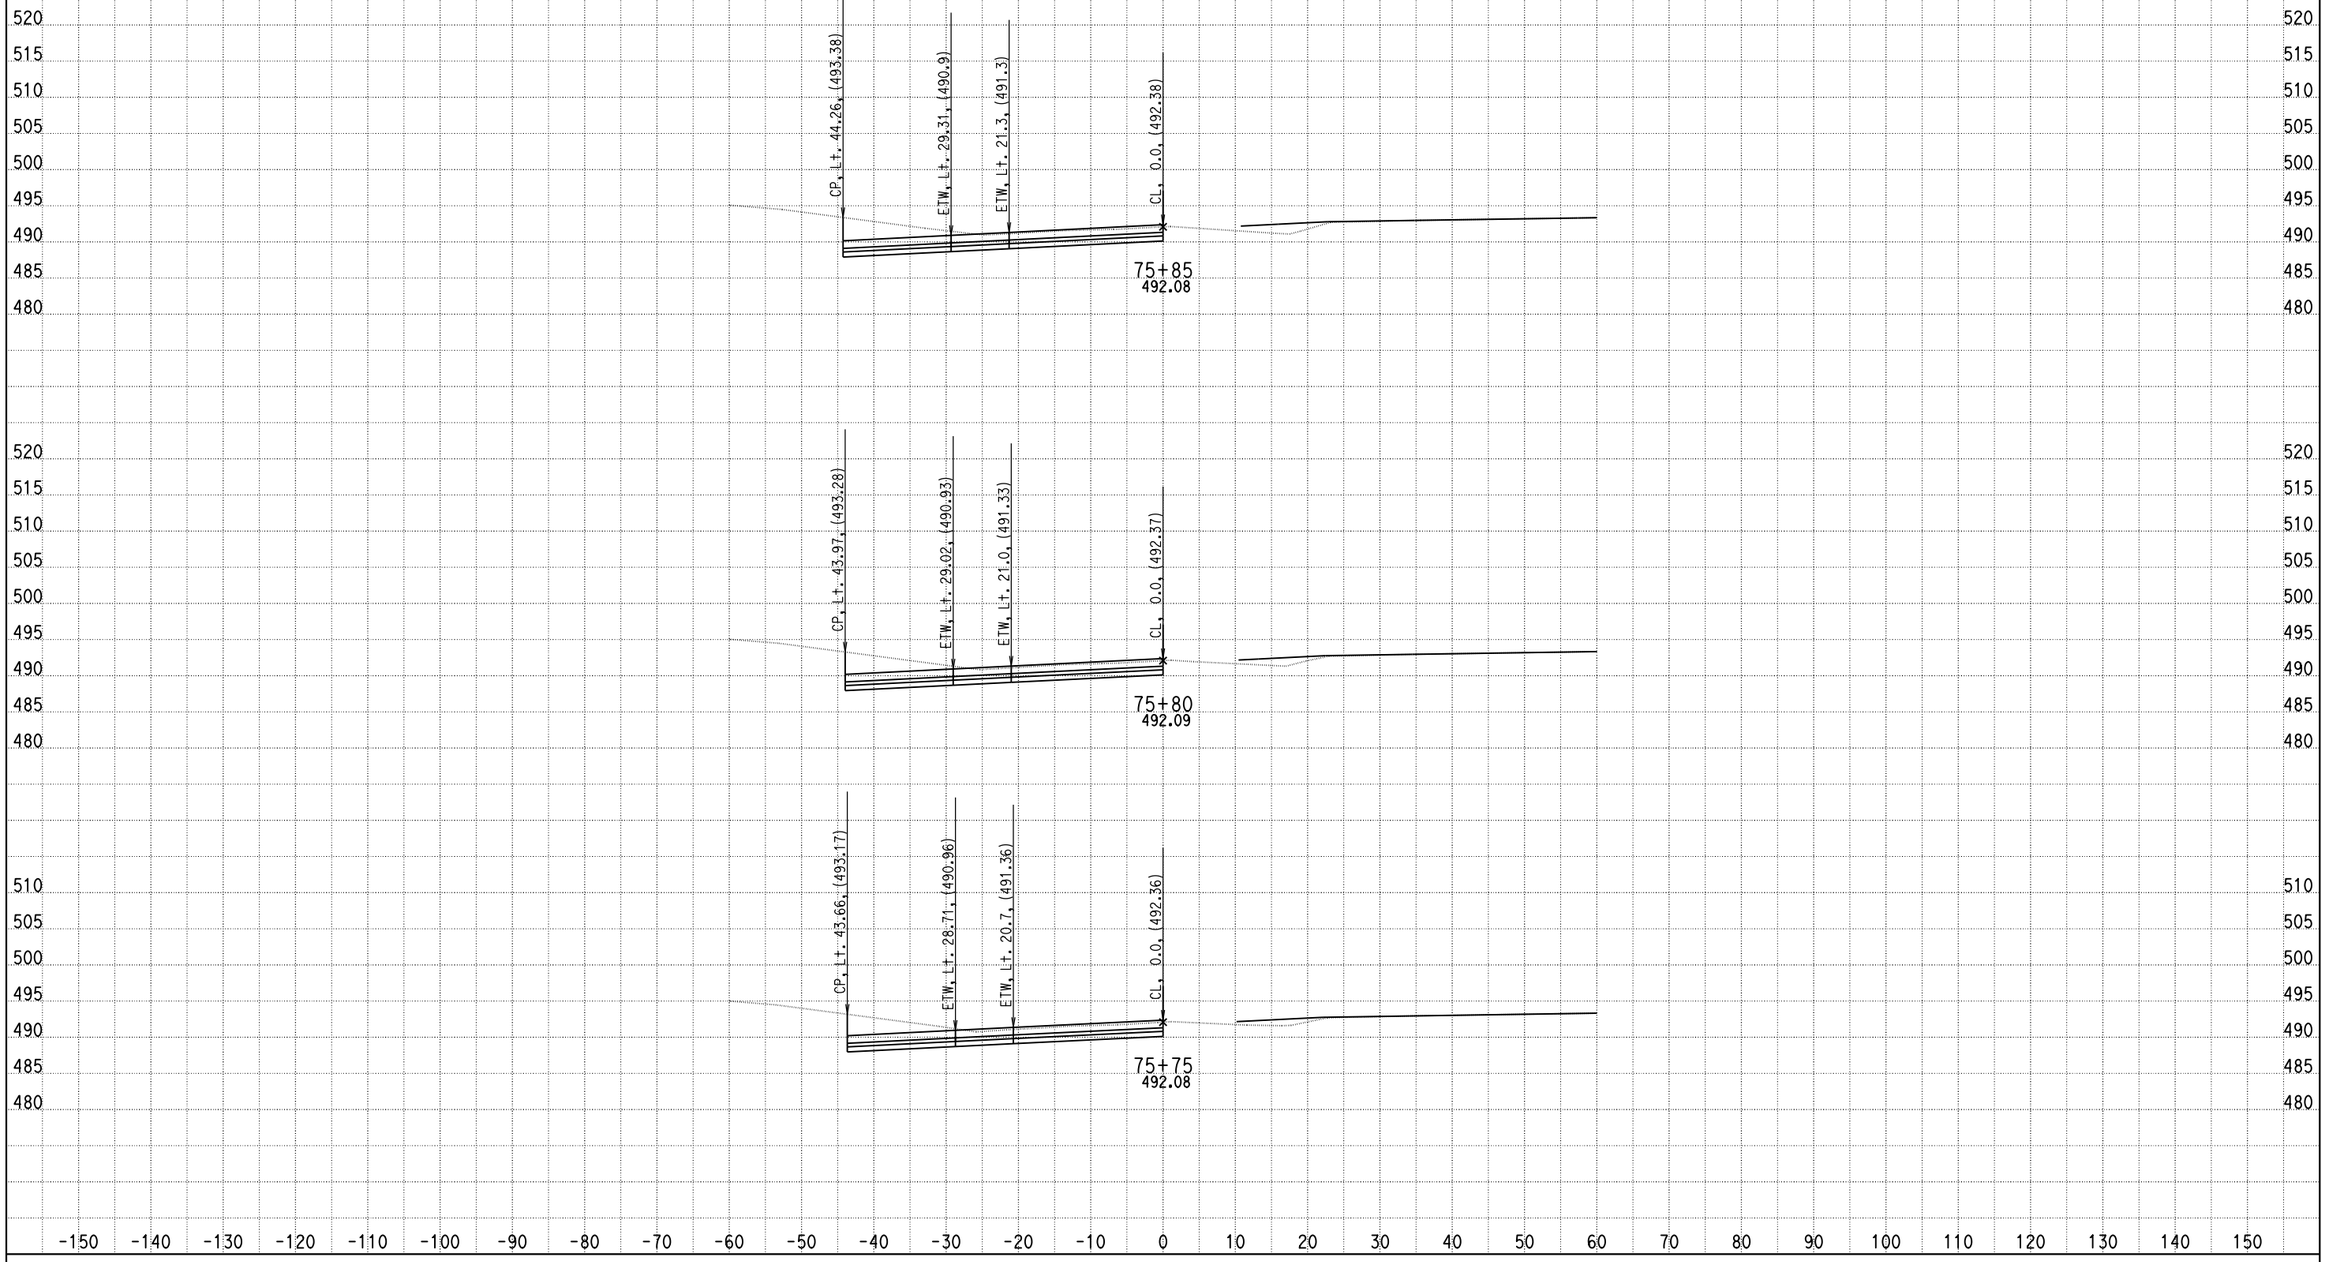

DATE: 4/9/2013

KC Project: 0818E File: C:\project\0818E\UPDATE-RAMP\hrb3-pro.ear

SCALE: 1" = 10' Horiz.
1" = 10' Vert.

All Dimensions are US Survey Feet

RAMPB3
CROSS SECTIONS

SHEET 35 OF XXX

DESIGN STUDY ONLY

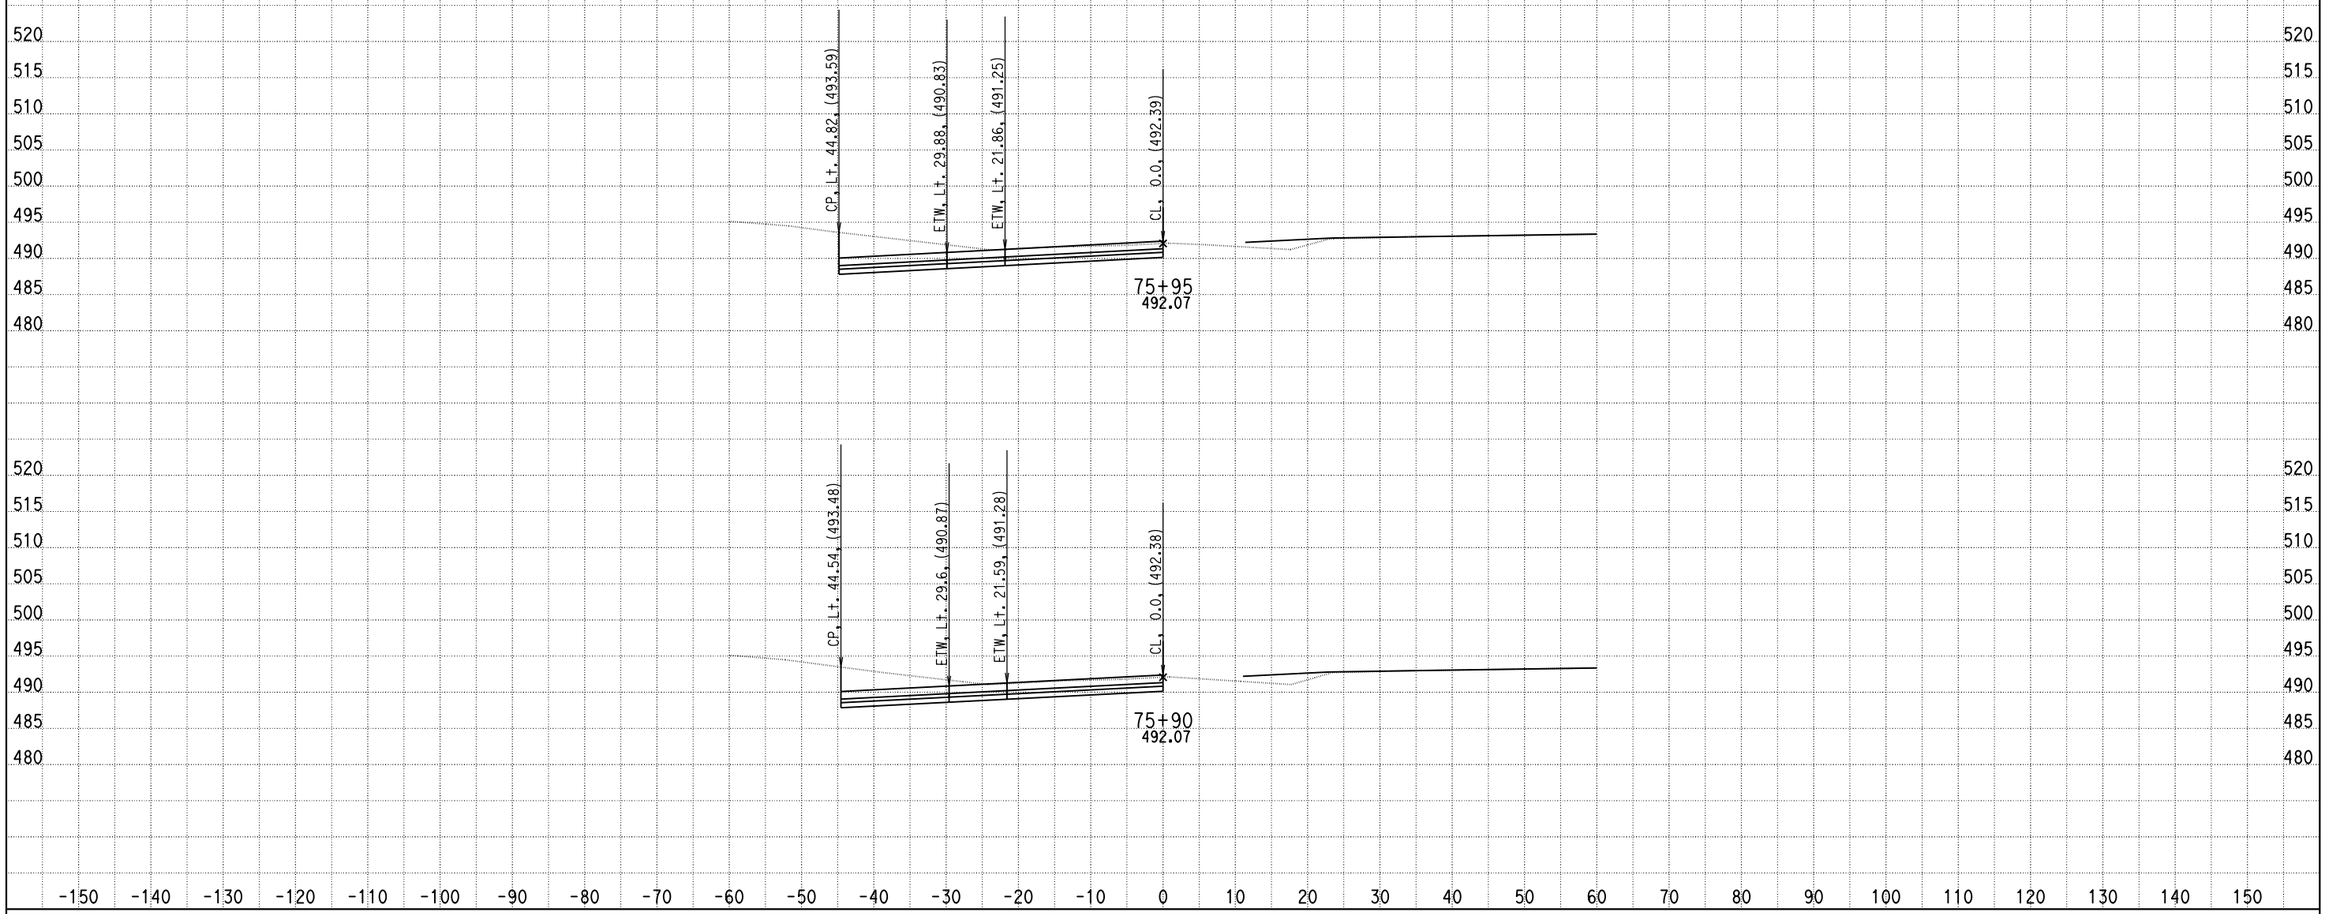

DATE: 4/9/2013

KC Project: 0818E File: C:\project\0818E\UPDATE-RAMP\hrb3-pro.ear

SCALE: 1" = 10' Horiz.
1" = 10' Vert.

All Dimensions are US Survey Feet

RAMPB3
CROSS SECTIONS

SHEET 36 OF XXX

DESIGN STUDY ONLY

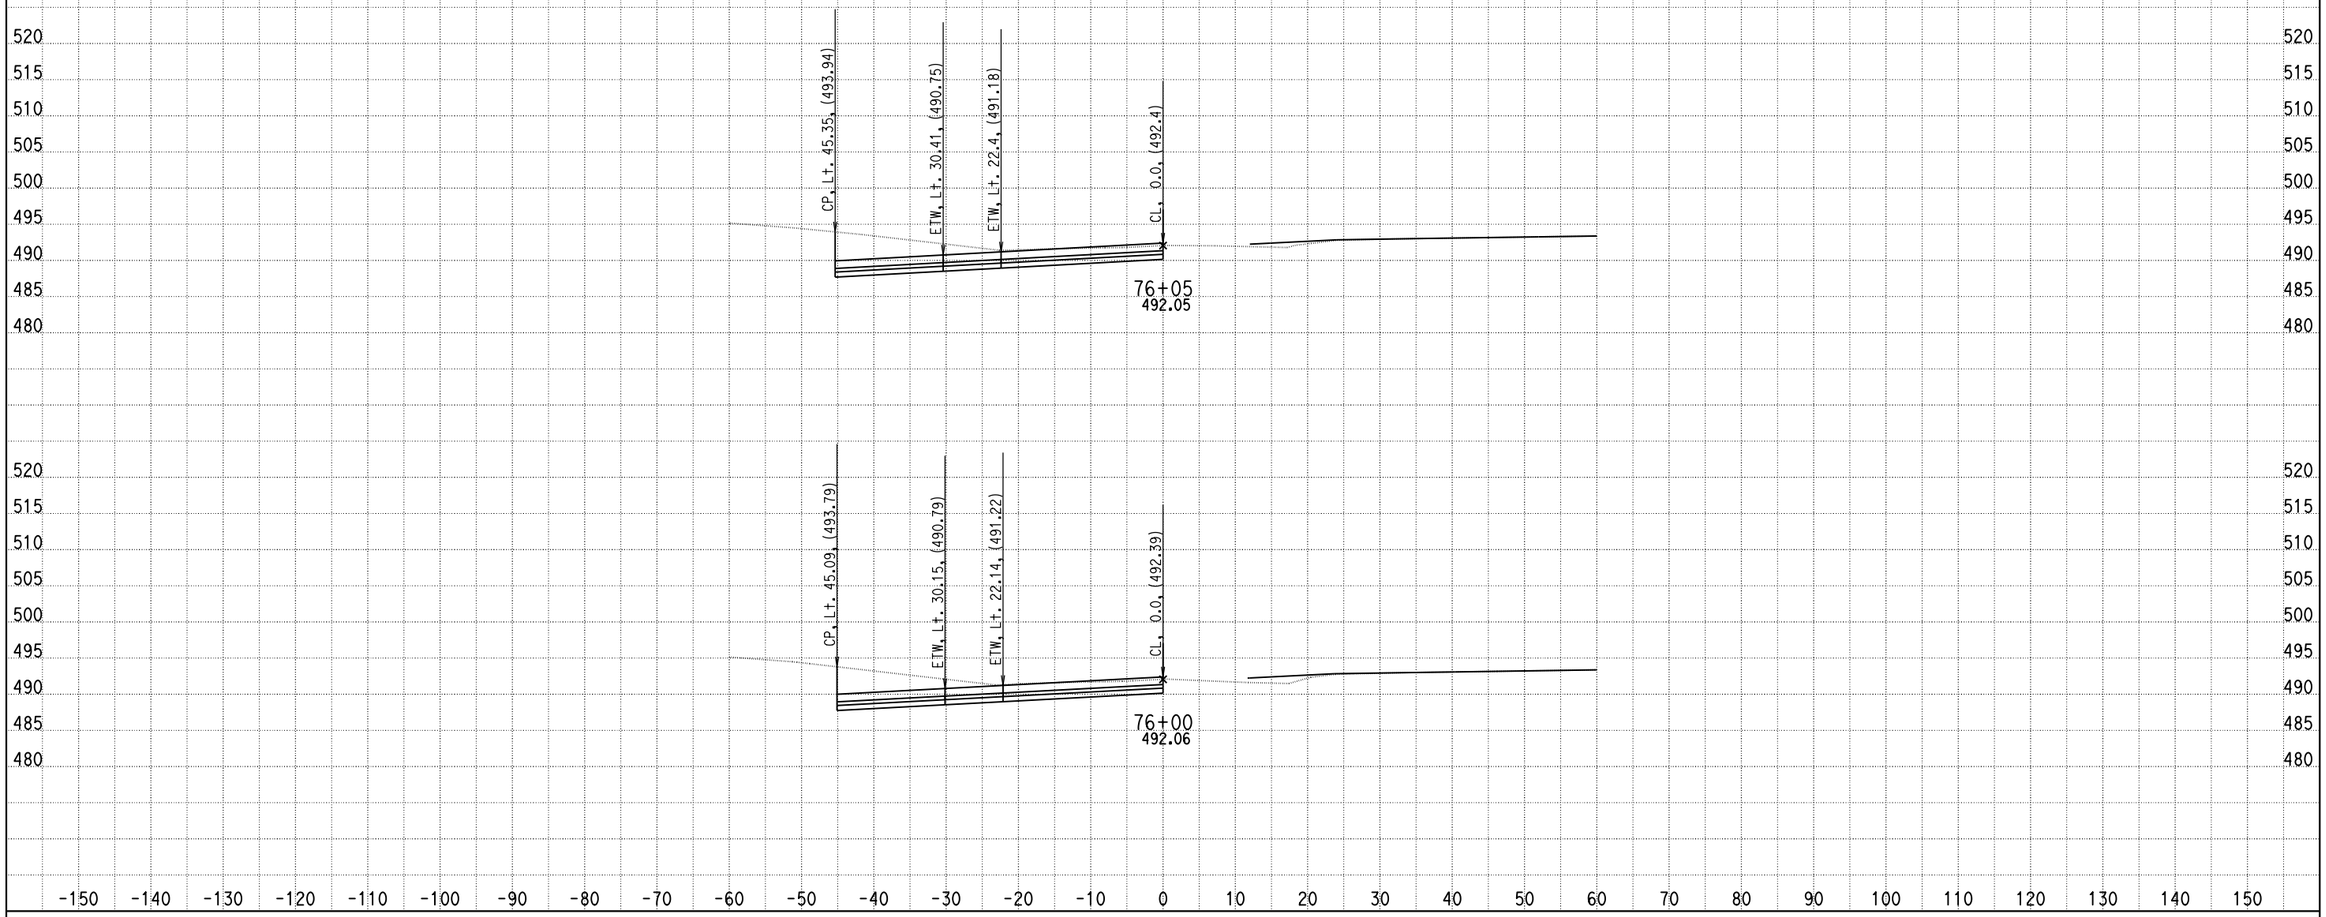

DATE: 4/9/2013

KC Project: 0818E File: C:\project\0818E\UPDATE-RAMP\hrb3-pro.ear

SCALE: 1" = 10' Horiz.
1" = 10' Vert.

All Dimensions are US Survey Feet

RAMPB3
CROSS SECTIONS

SHEET 37 OF XXX

DESIGN STUDY ONLY

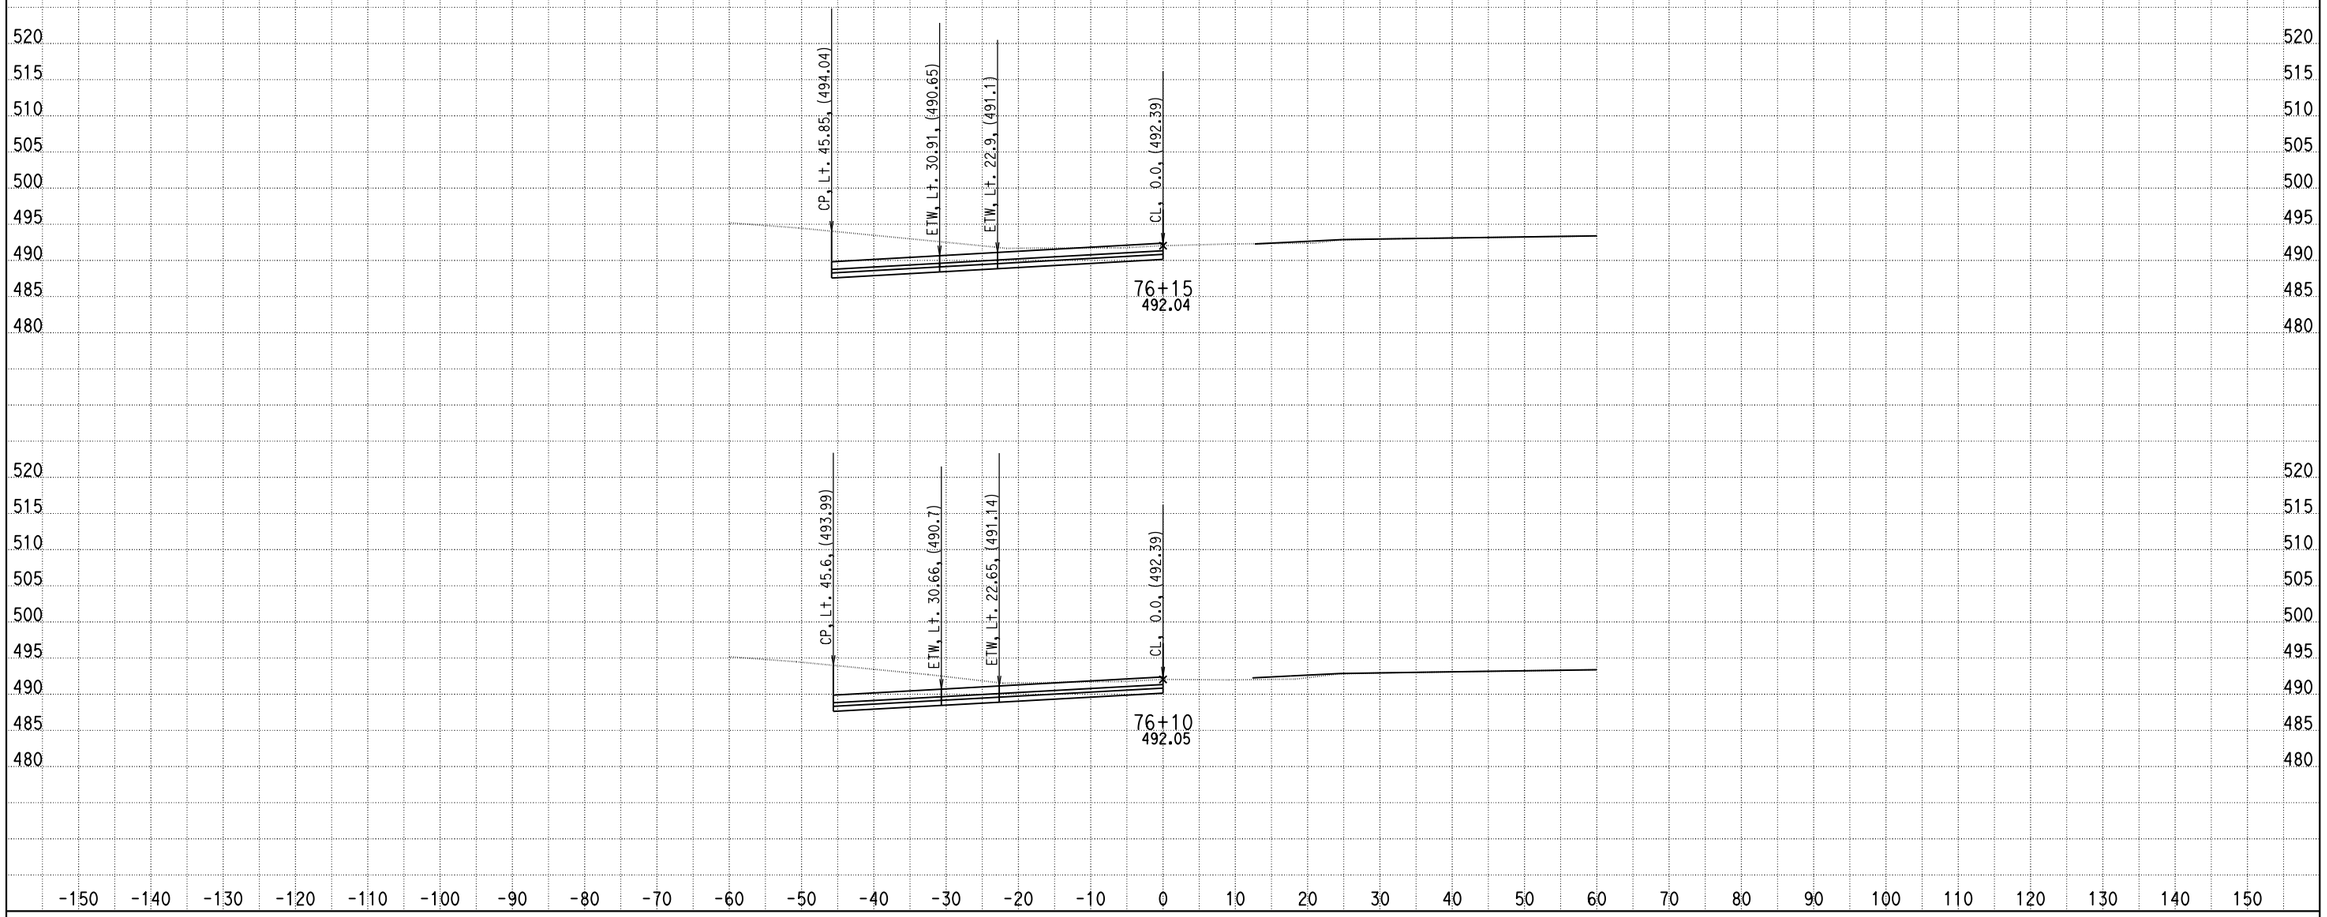

DATE: 4/9/2013

KC Project: 0818E File: C:\project\0818E\UPDATE-RAMP\hrb3-pro.ear

SCALE: 1" = 10' Horiz.
1" = 10' Vert.

All Dimensions are US Survey Feet

RAMPB3
CROSS SECTIONS

DESIGN STUDY ONLY

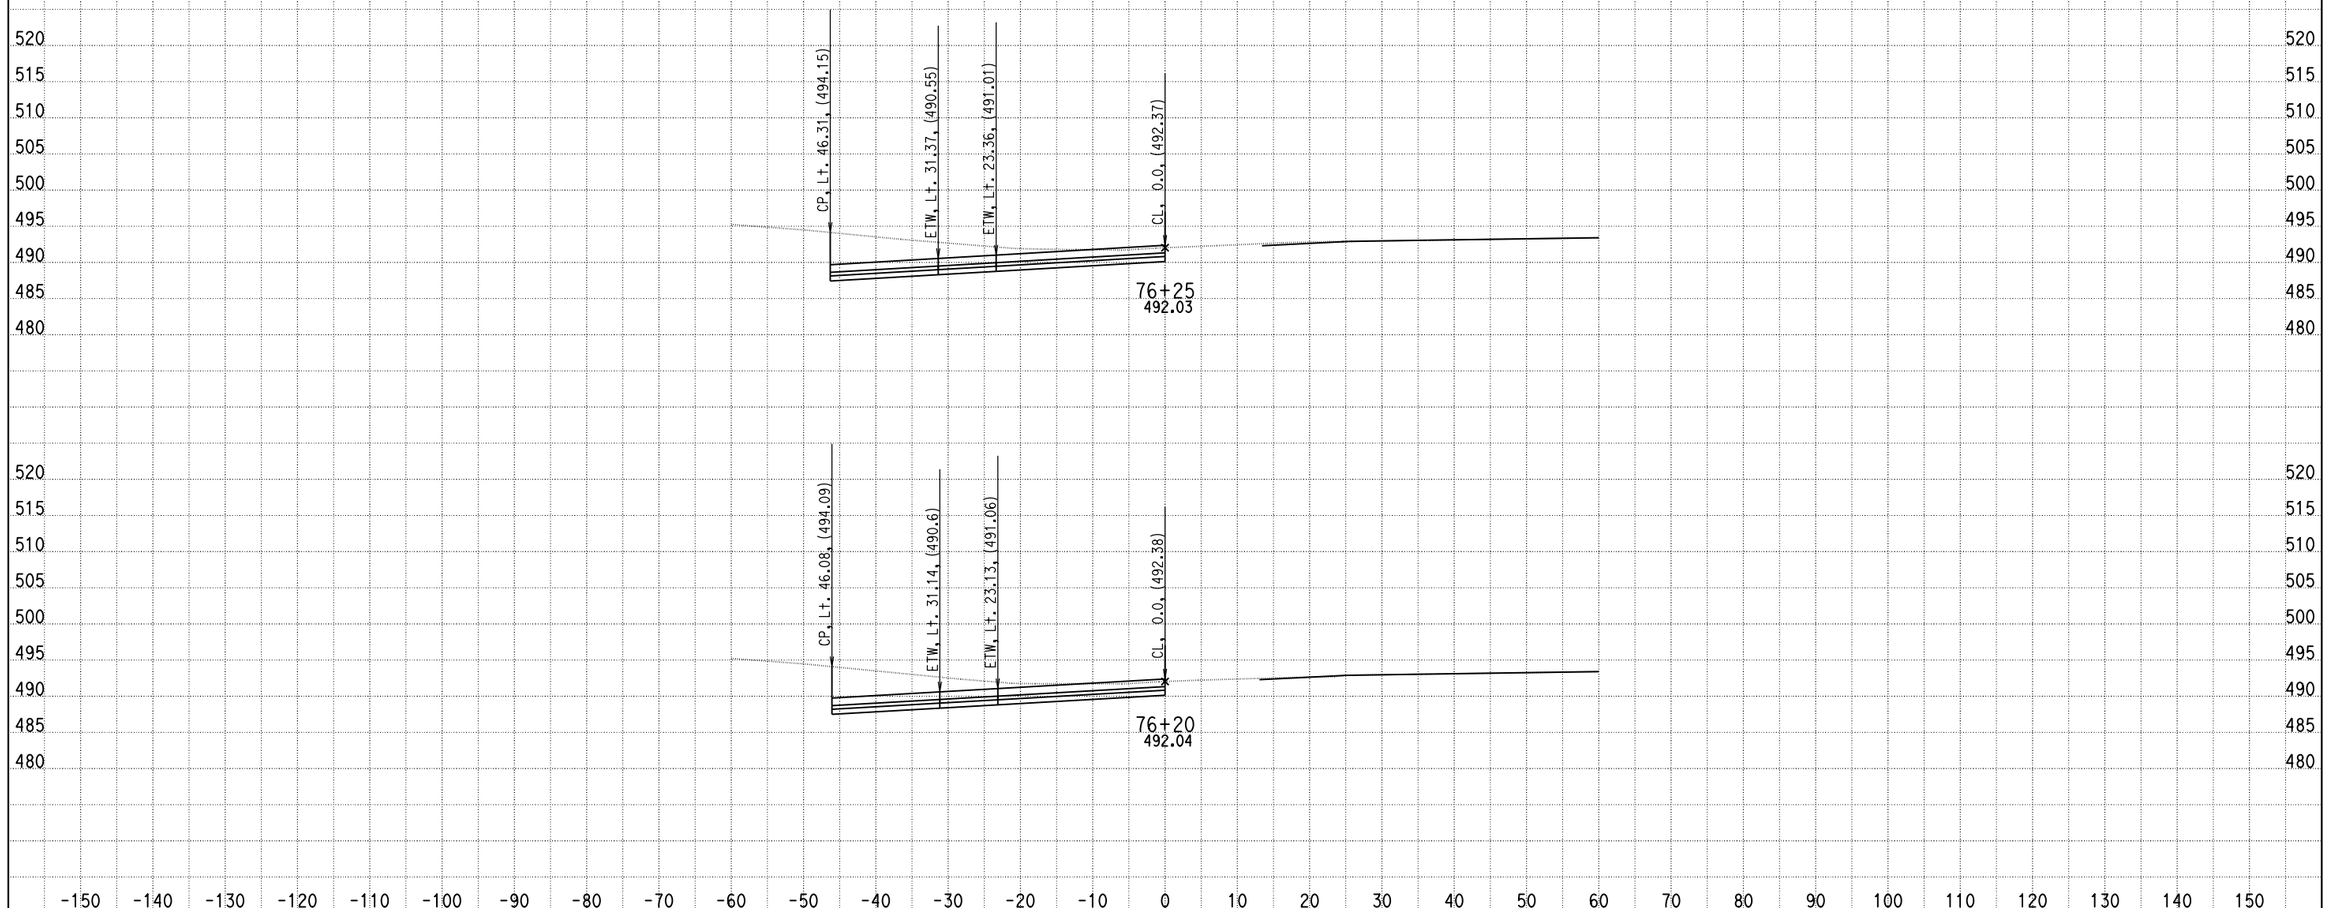

DATE: 4/9/2013

KC Project: 0818E File: C:\project\0818E\UPDATE-RAMP\hrb3-pro.ear

SCALE: 1" = 10' Horiz.
1" = 10' Vert.

All Dimensions are US Survey Feet

RAMPB3
CROSS SECTIONS

SHEET 39 OF XXX

DESIGN STUDY ONLY

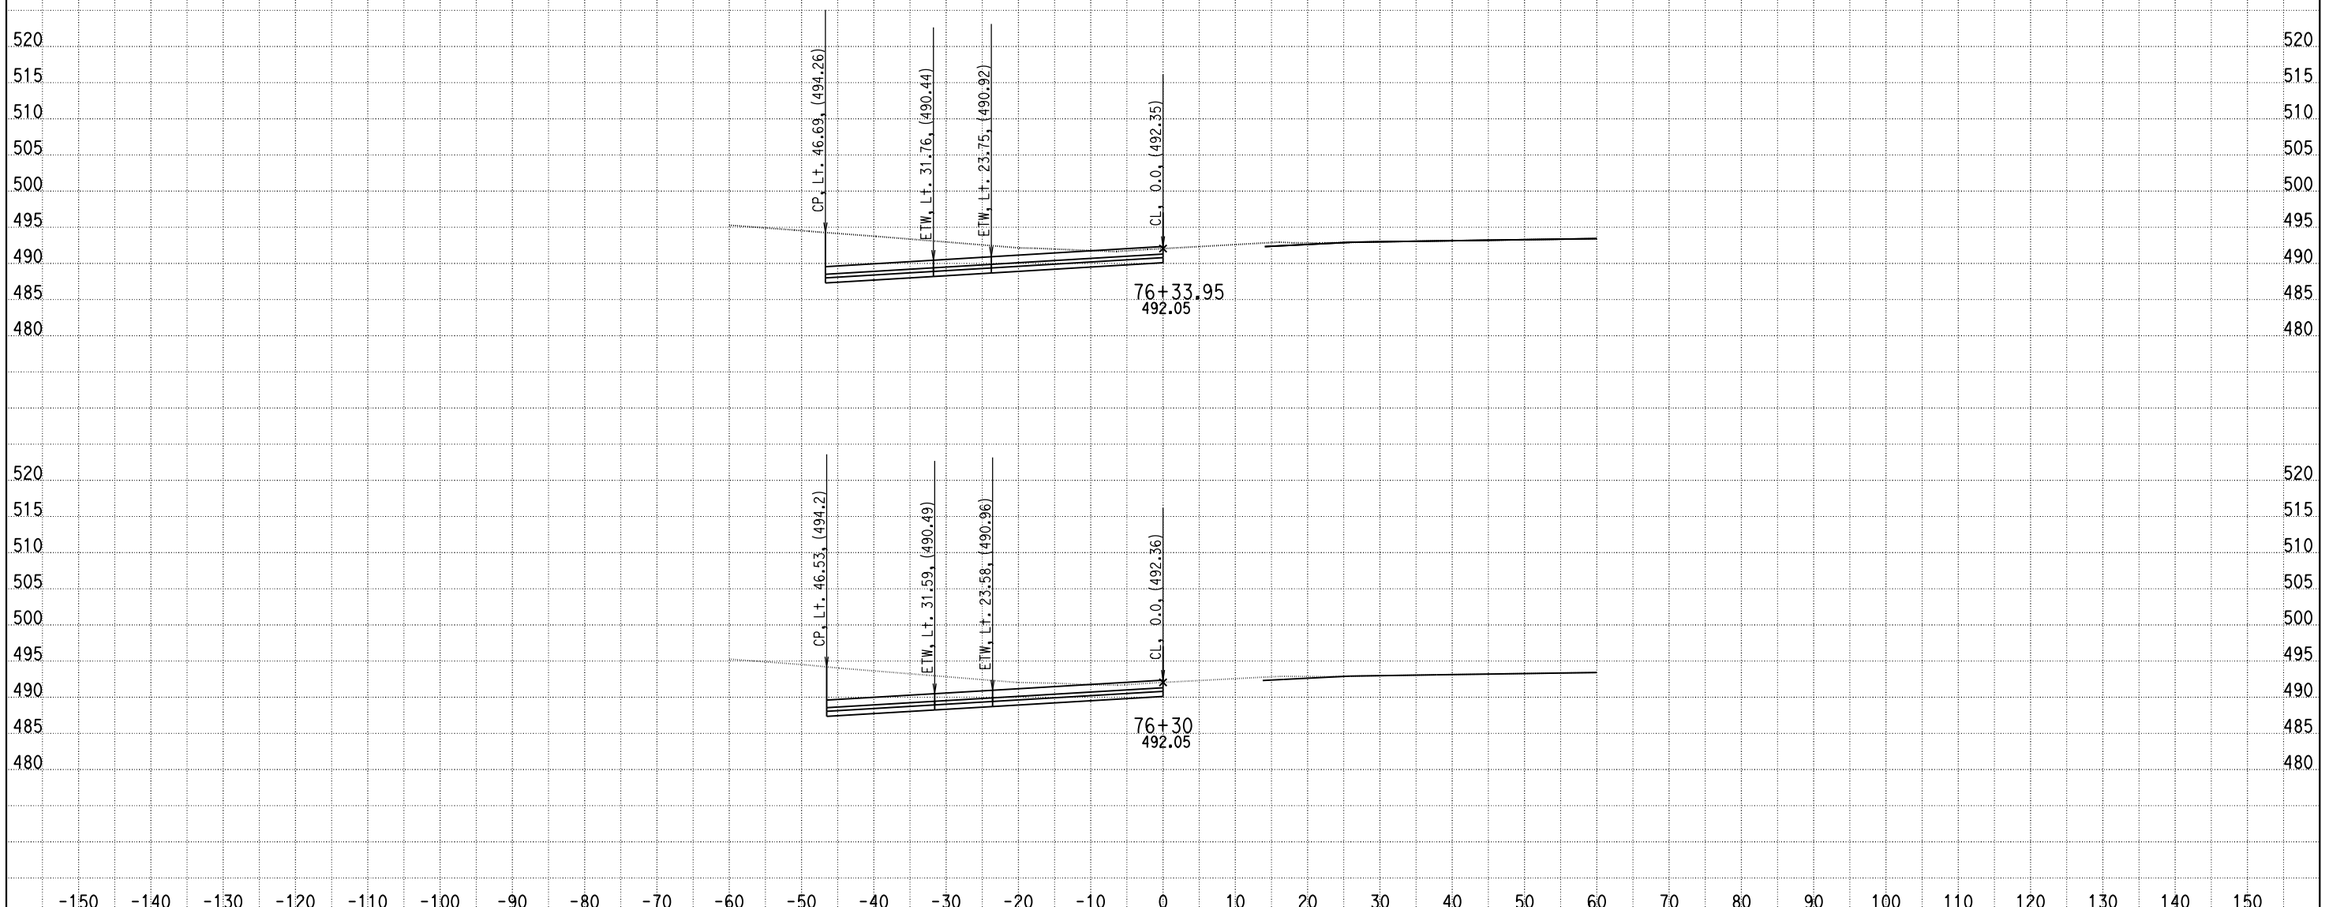

DATE: 4/9/2013

KC Project: 0818E File: C:\project\0818E\UPDATE-RAMP\hrb3-pro.ear

SCALE: 1" = 10' Horiz.
1" = 10' Vert.

All Dimensions are US Survey Feet

RAMPB3
CROSS SECTIONS

SHEET 40 OF XXX

DESIGN STUDY ONLY

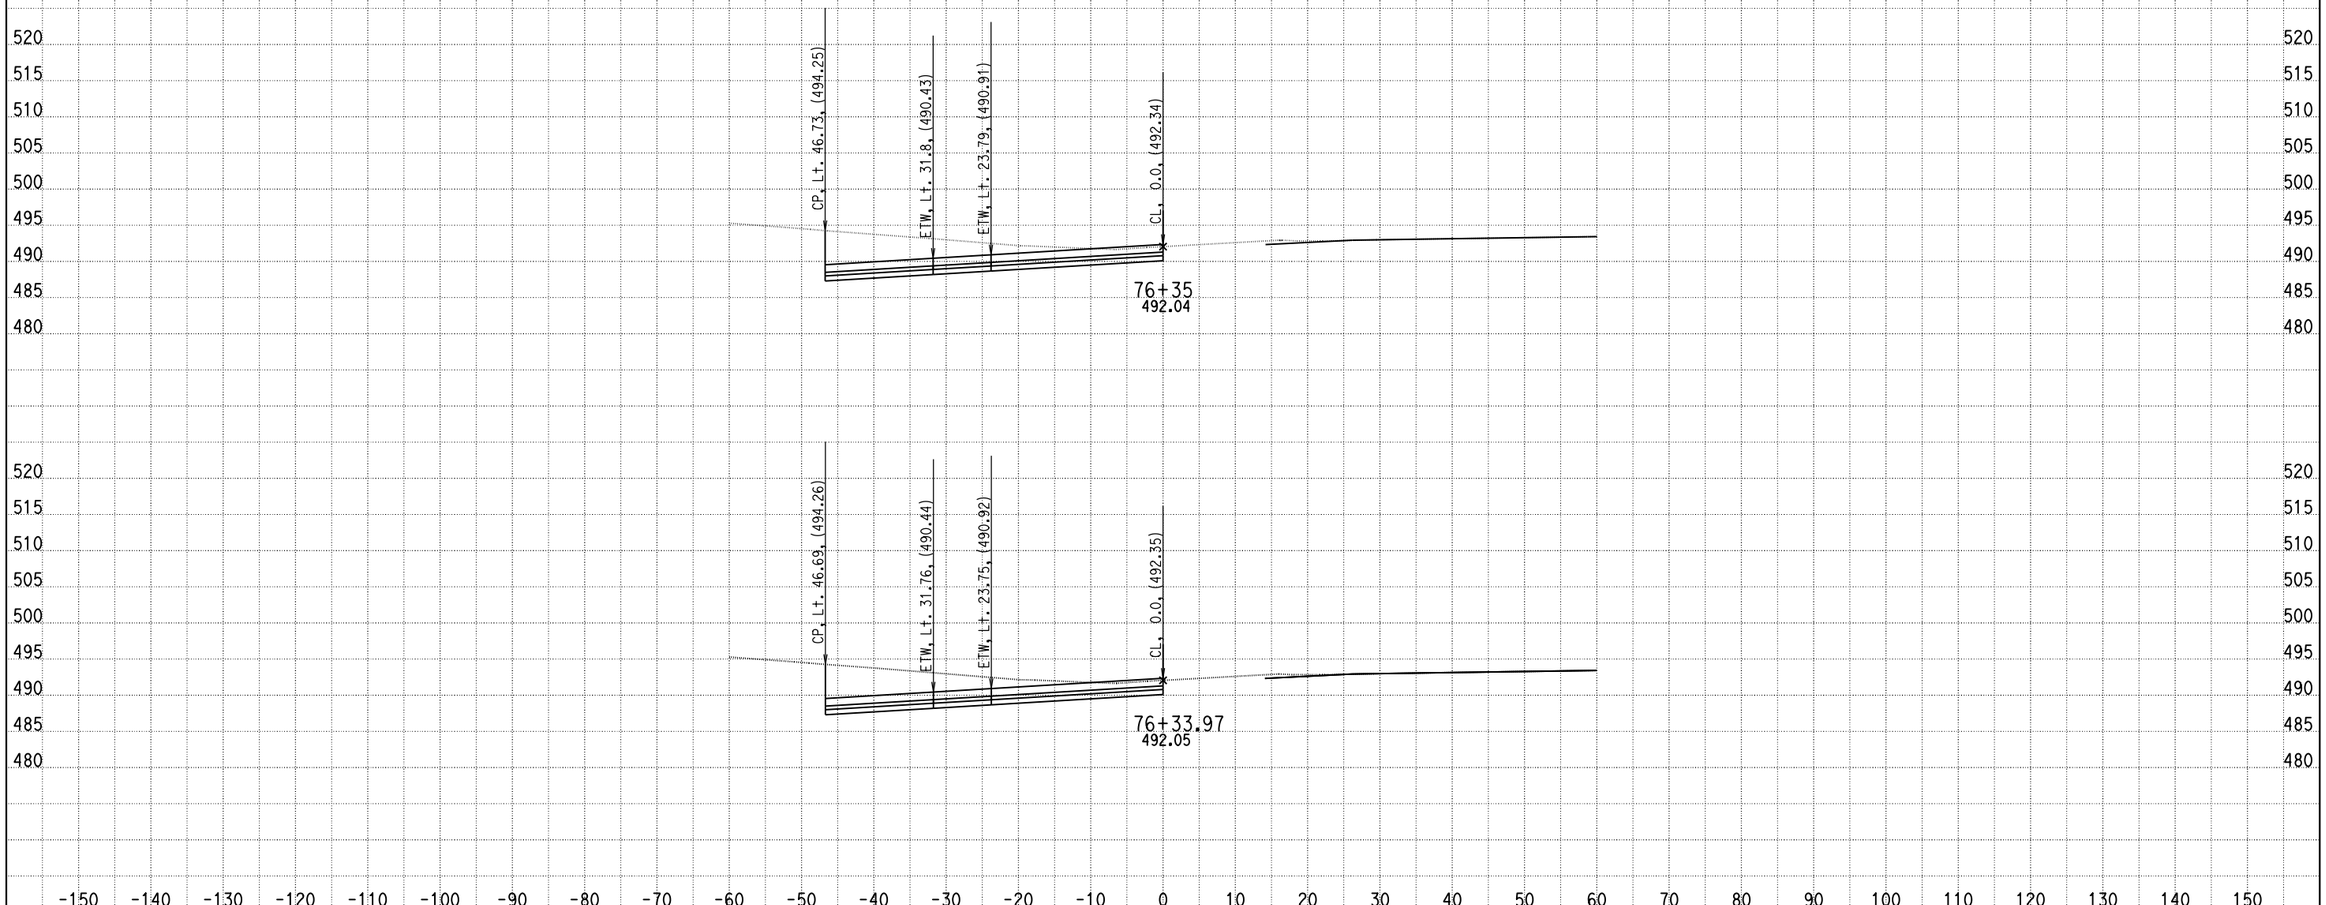

DATE: 4/9/2013

KC Project: 0818E File: C:\project\0818E\UPDATE-RAMP\hrb3-pro.ear

SCALE: 1" = 10' Horiz.
1" = 10' Vert.

All Dimensions are US Survey Feet

RAMPB3
CROSS SECTIONS

SHEET 41 OF XXX

DESIGN STUDY ONLY

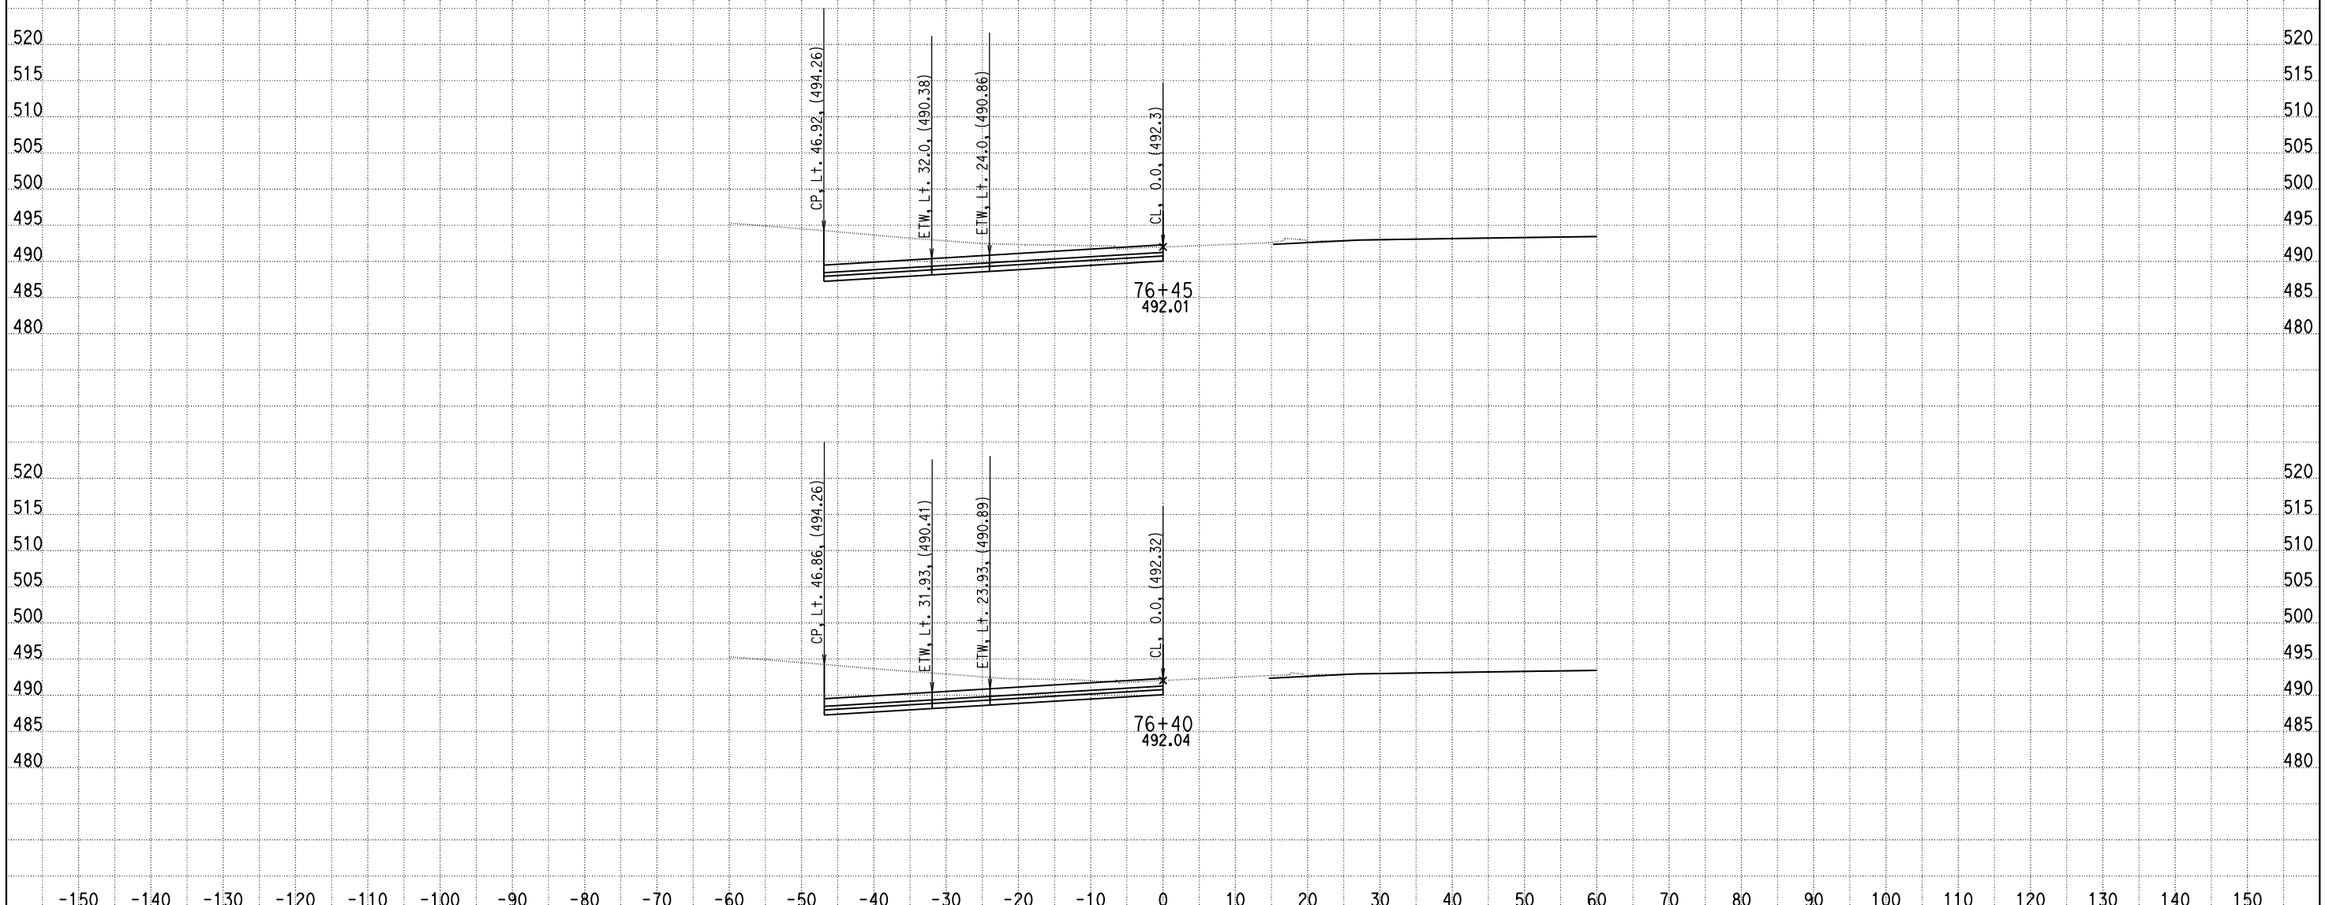

DATE: 4/9/2013

KC Project: 0818E File: C:\project\0818E\UPDATE-RAMP\hrb3-pro.ear

SCALE: 1" = 10' Horiz.
1" = 10' Vert.

All Dimensions are US Survey Feet

RAMPB3
CROSS SECTIONS

SHEET 42 OF XXX

DESIGN STUDY ONLY

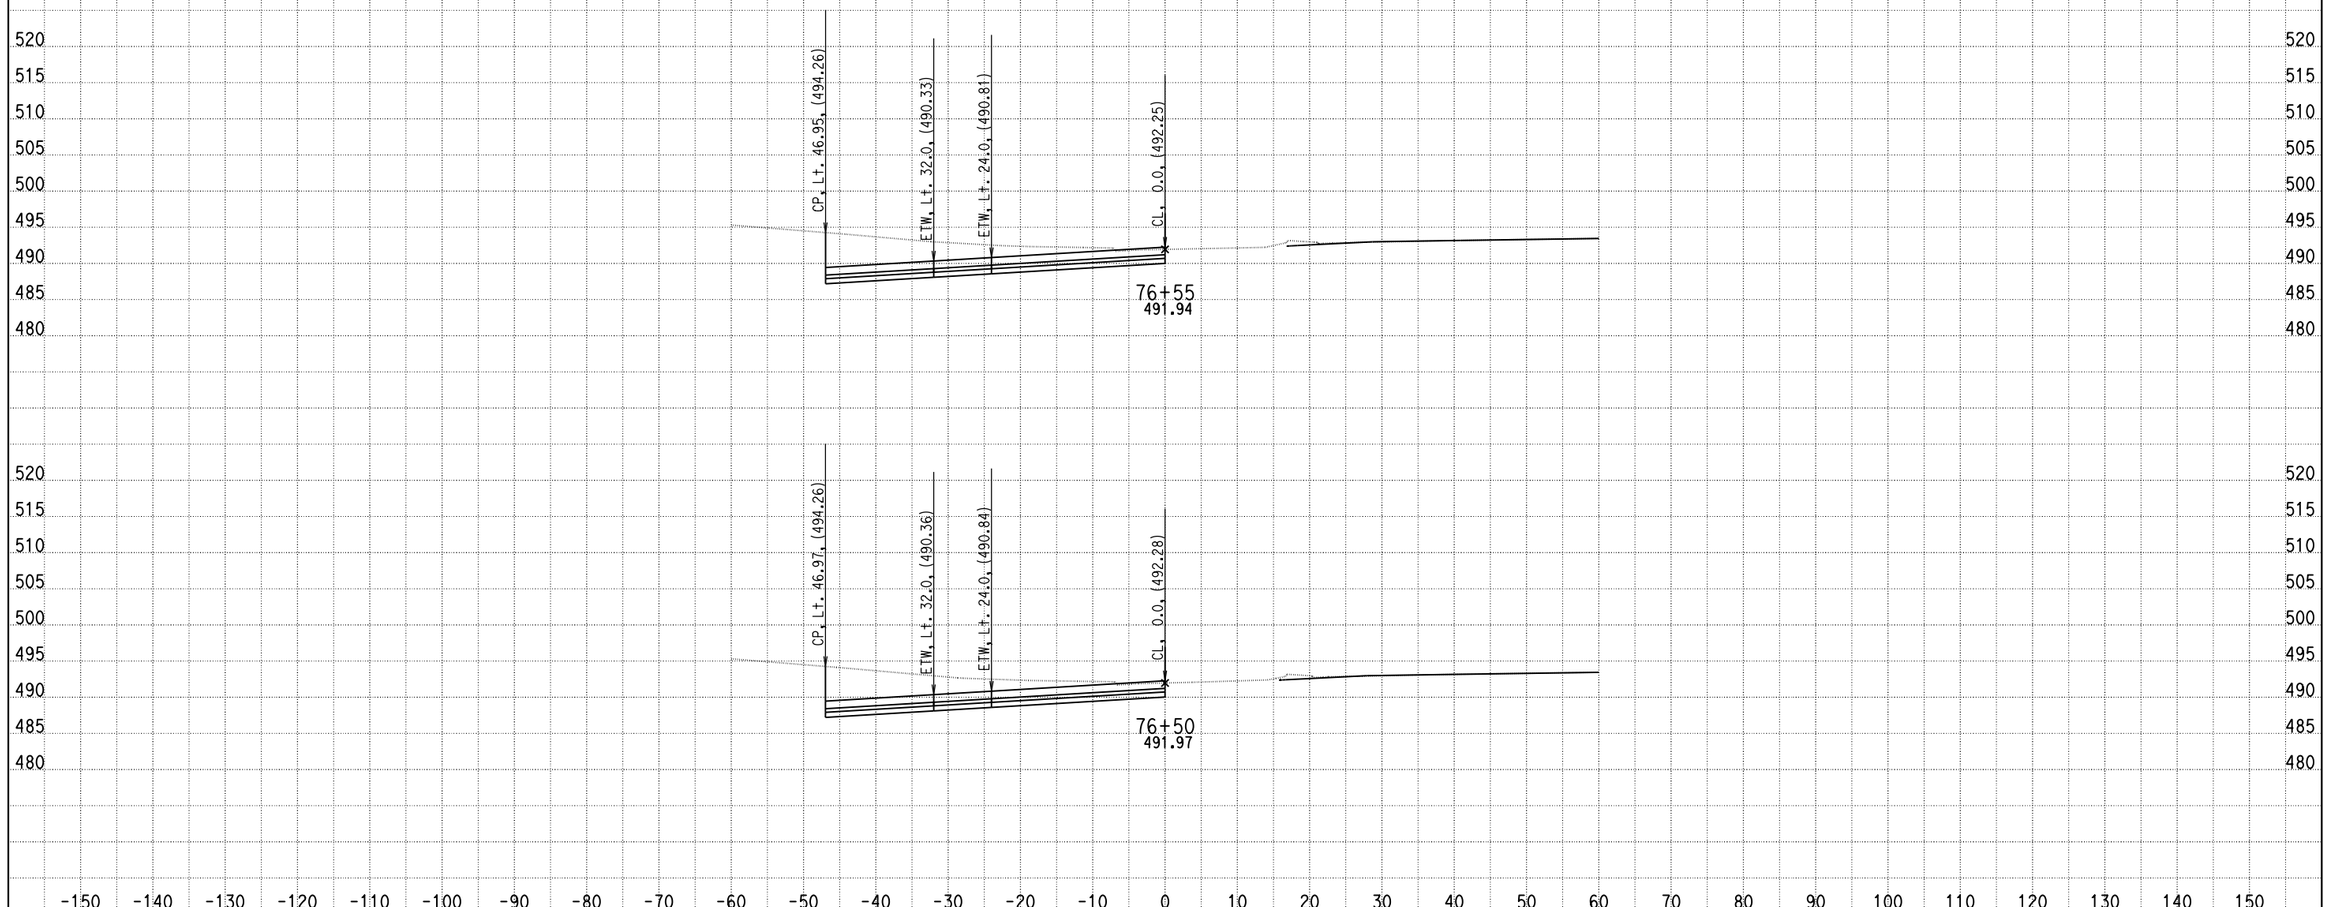

DATE: 4/9/2013

KC Project: 0818E File: C:\project\0818E\UPDATE-RAMP\hrb3-pro.ear

SCALE: 1" = 10' Horiz.
1" = 10' Vert.

All Dimensions are US Survey Feet

RAMPB3
CROSS SECTIONS

SHEET 43 OF XXX

DESIGN STUDY ONLY

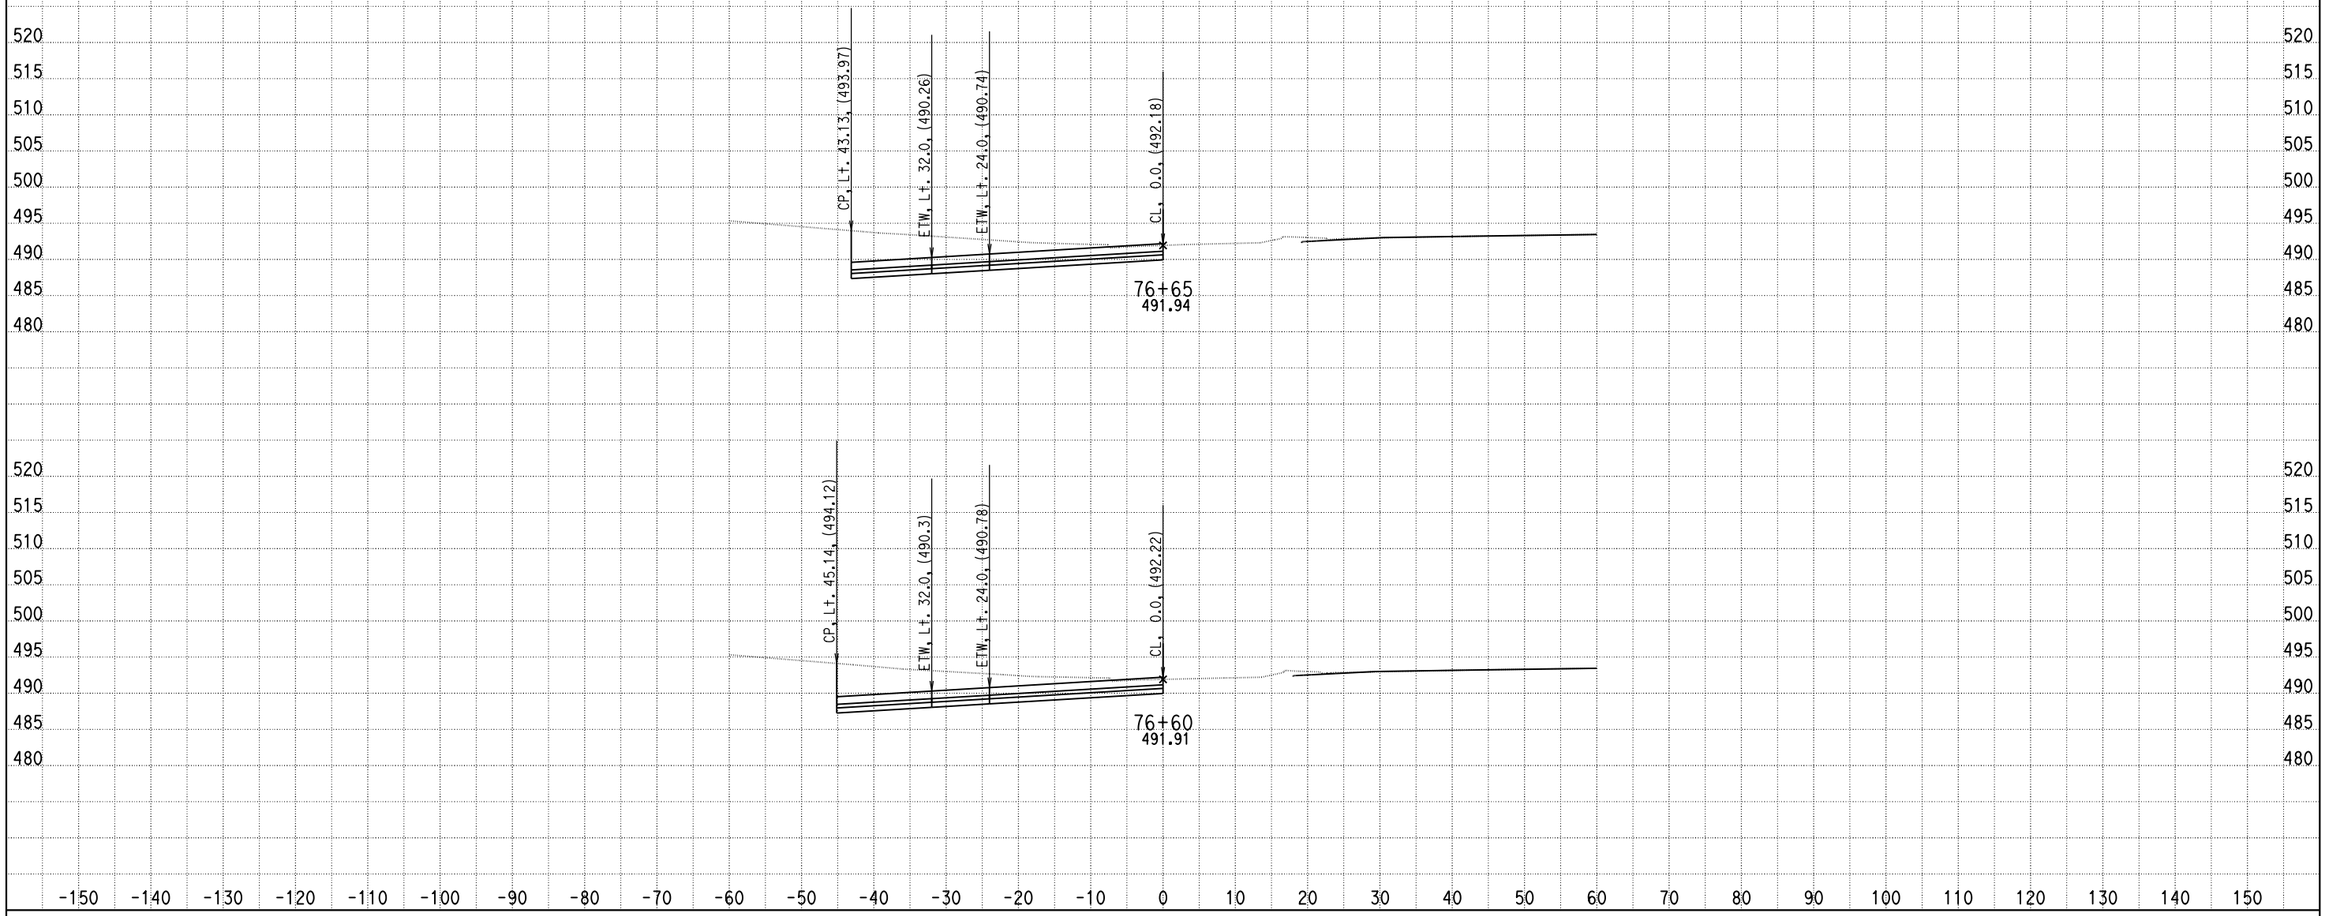

DATE: 4/9/2013

KC Project: 0818E File: C:\project\0818E\UPDATE-RAMP\hrb3-pro.ear

SCALE: 1" = 10' Horiz.
1" = 10' Vert.

All Dimensions are US Survey Feet

RAMPB3
CROSS SECTIONS

SHEET 44 OF XXX

DESIGN STUDY ONLY

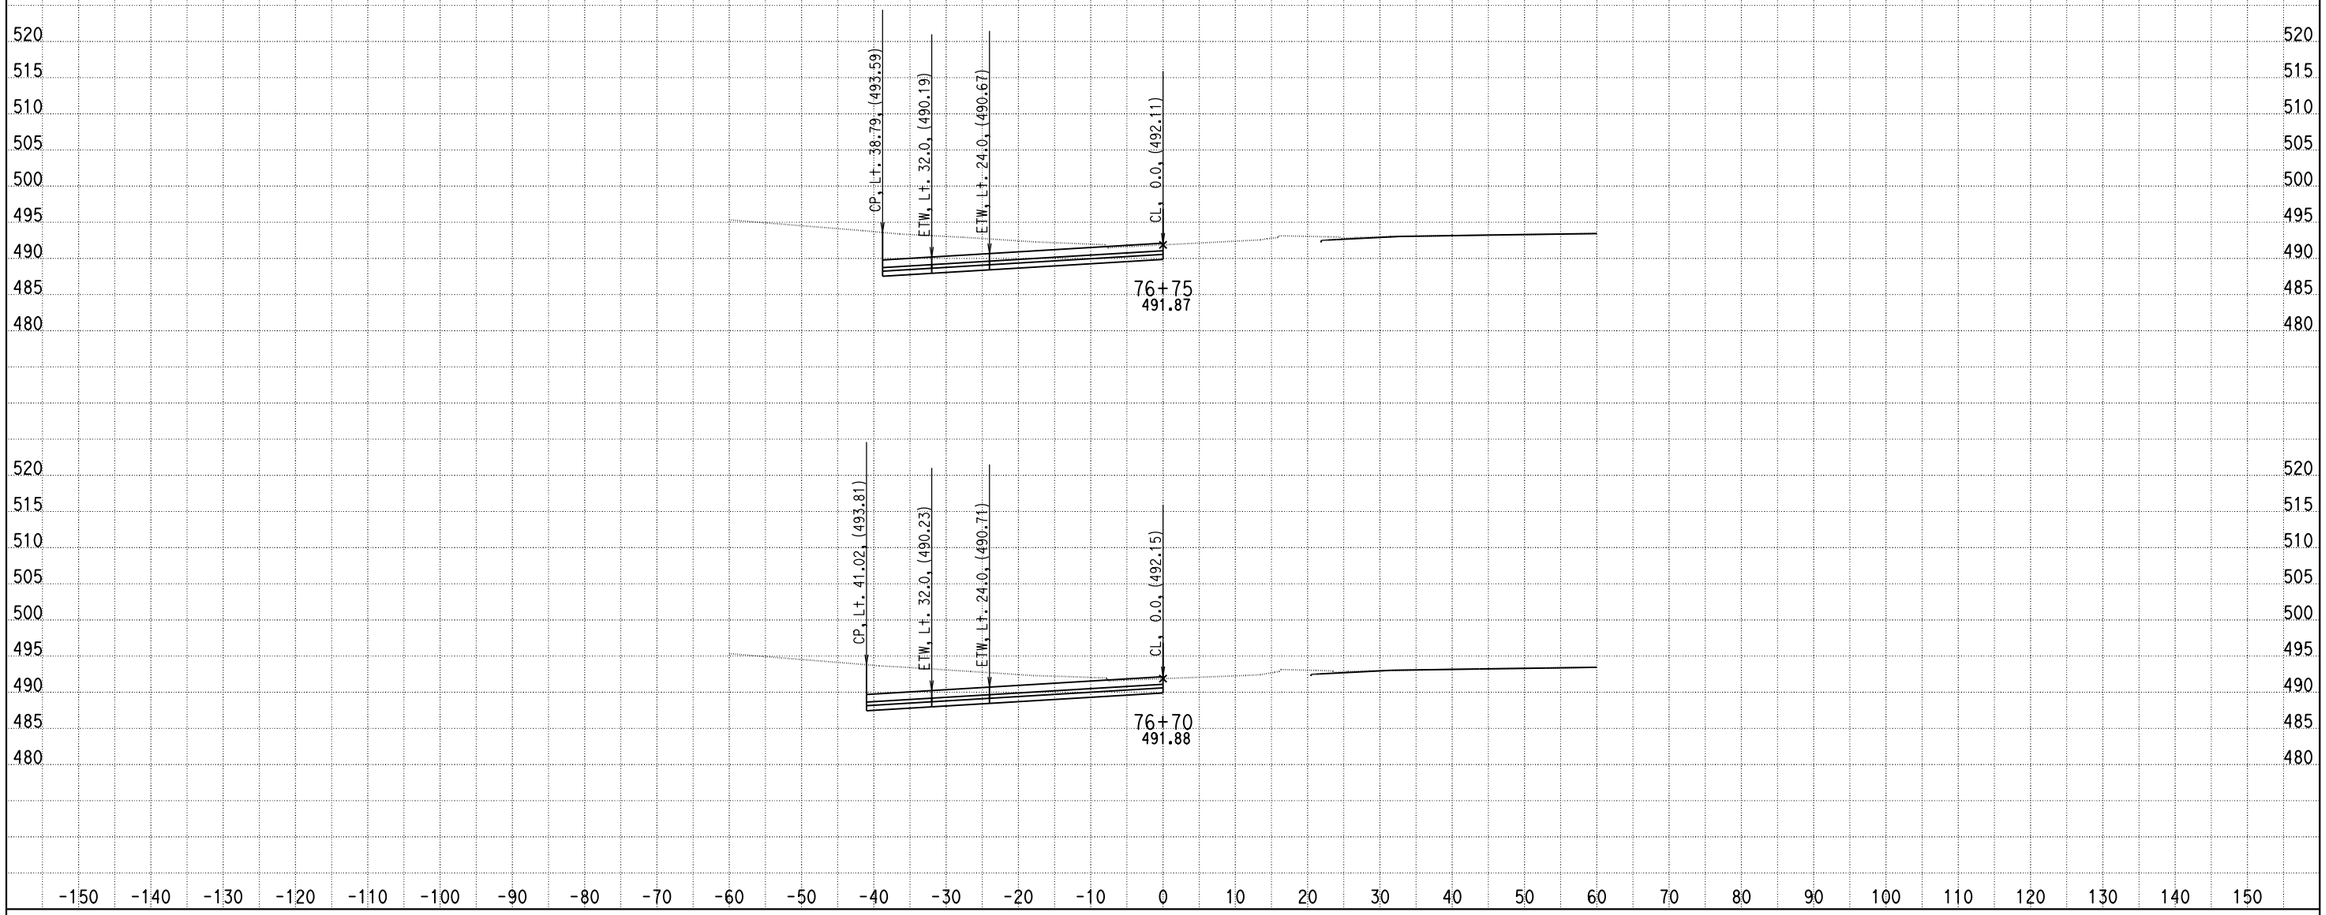

DATE: 4/9/2013

KC Project: 0818E File: C:\project\0818E\UPDATE-RAMP\hrb3-pro.ear

SCALE: 1" = 10' Horiz.
1" = 10' Vert.

All Dimensions are US Survey Feet

RAMPB3
CROSS SECTIONS

DESIGN STUDY ONLY

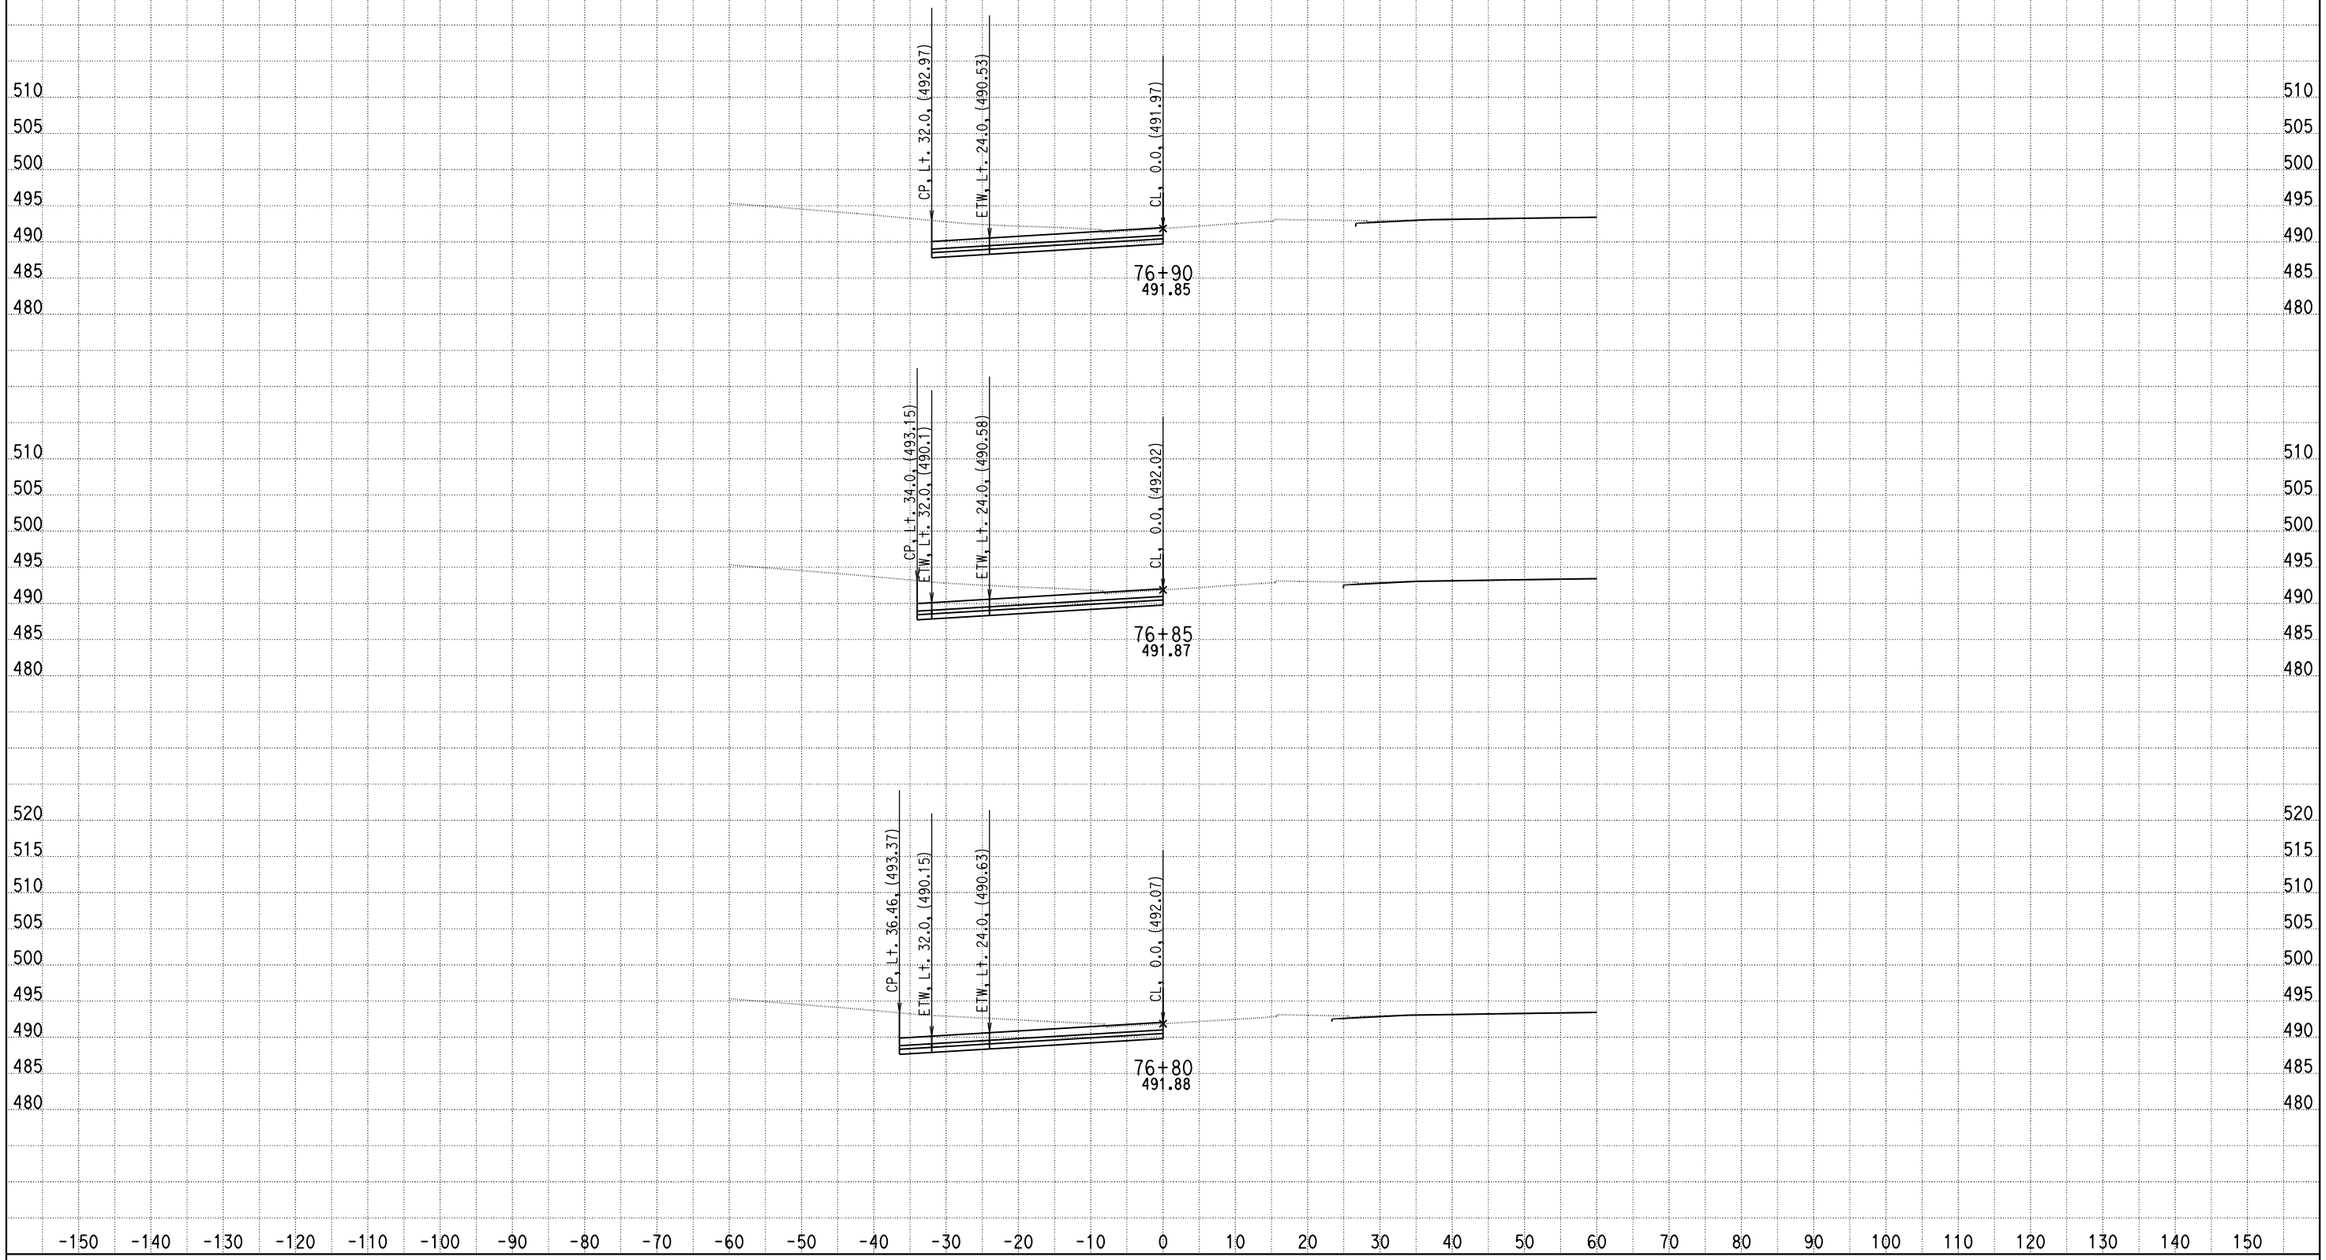

DATE: 4/9/2013

KC Project: 0818E File: C:\project\0818E\UPDATE-RAMP\hrb3-pro.ear

SCALE: 1" = 10' Horiz.
1" = 10' Vert.

All Dimensions are US Survey Feet

RAMPB3
CROSS SECTIONS

DESIGN STUDY ONLY

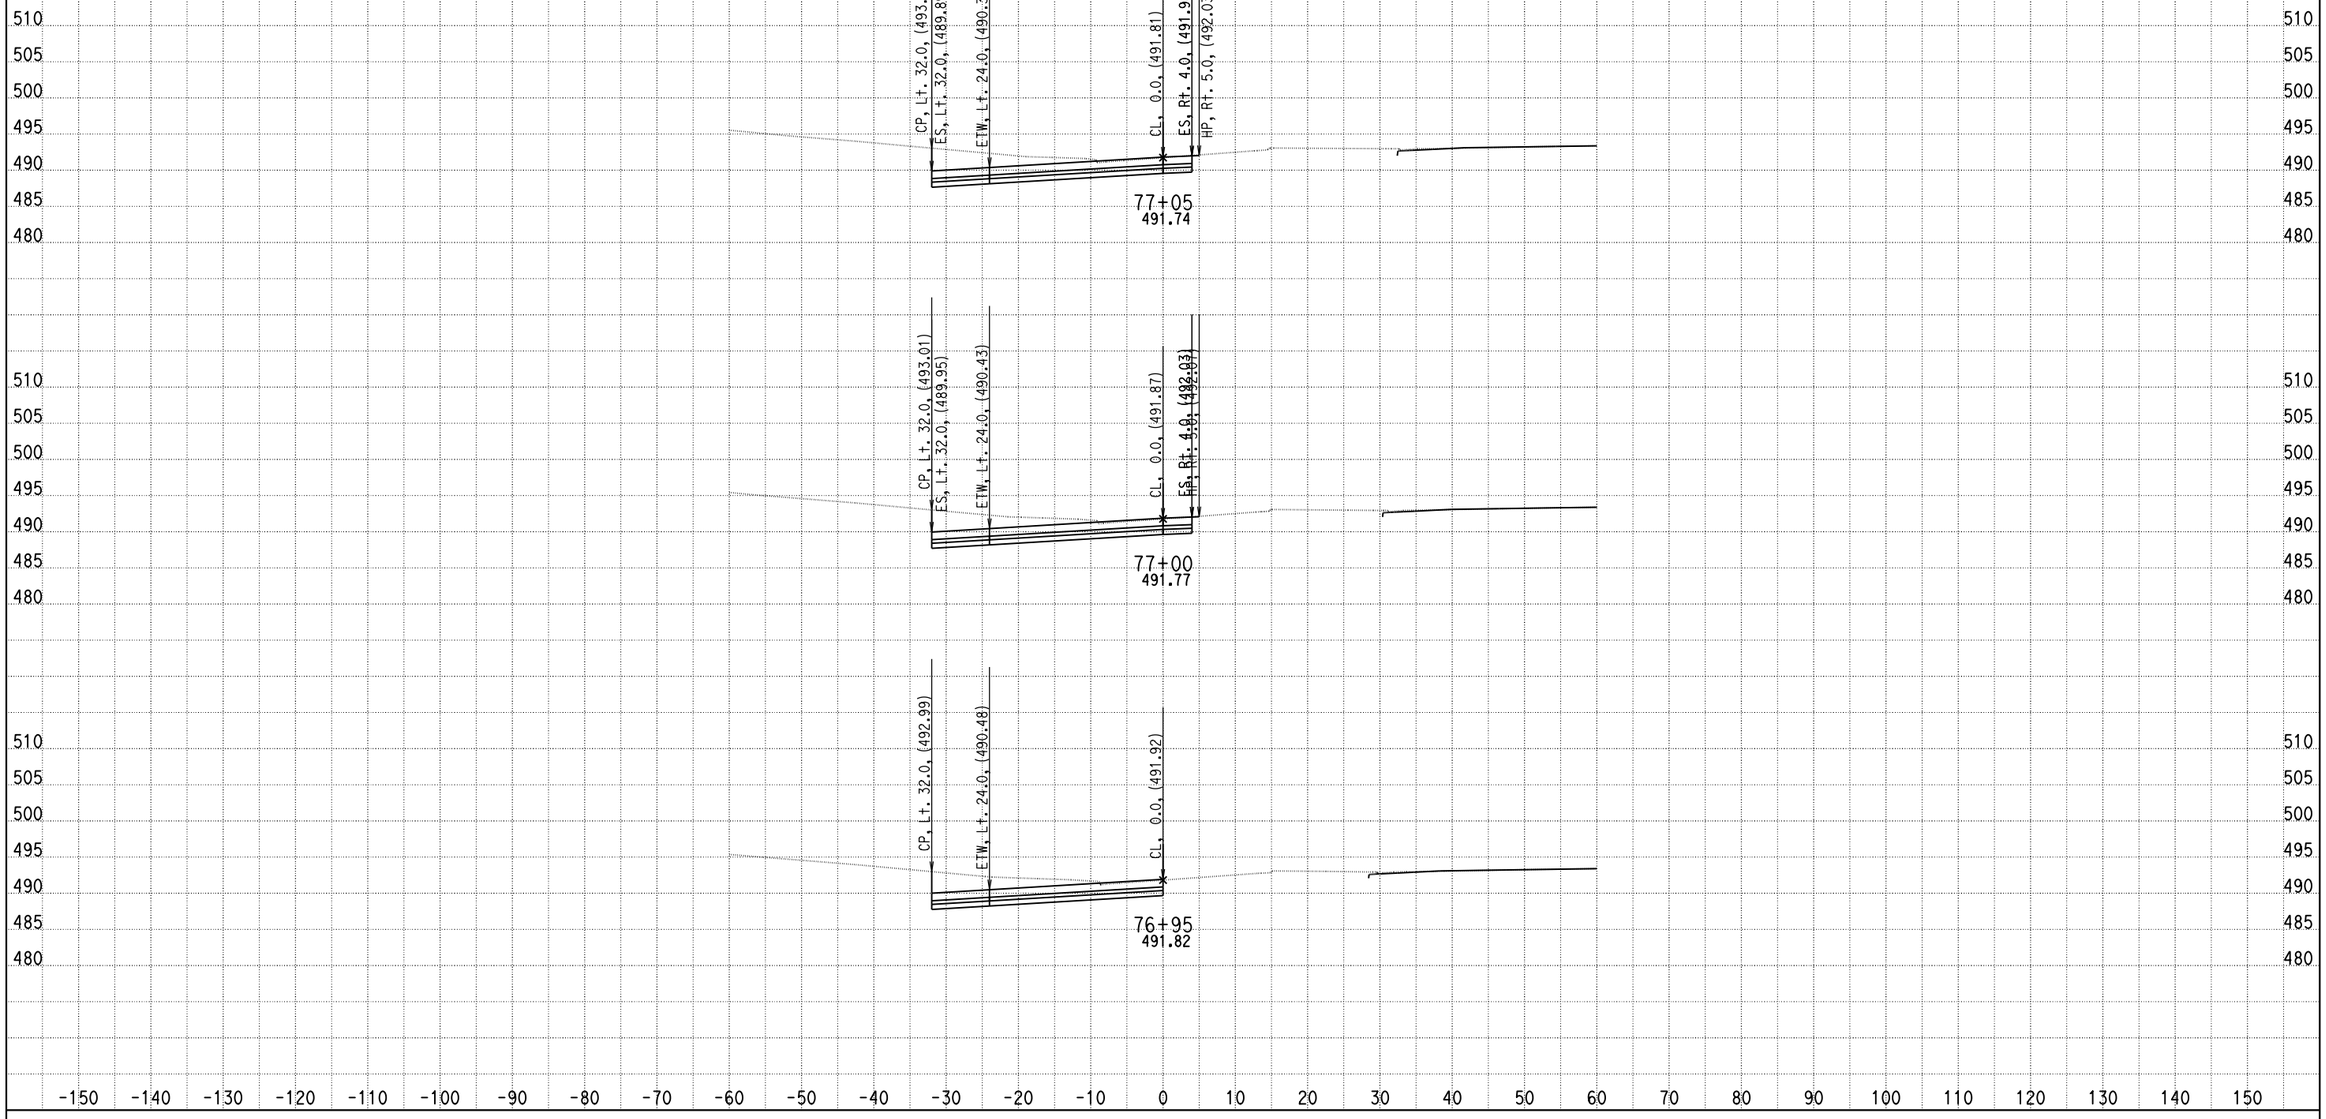

DATE: 4/9/2013

KC Project: 0818E File: C:\project\0818E\UPDATE-RAMP\hrb3-pro.ear

SCALE: 1" = 10' Horiz.
1" = 10' Vert.

All Dimensions are US Survey Feet

RAMPB3
CROSS SECTIONS

DESIGN STUDY ONLY

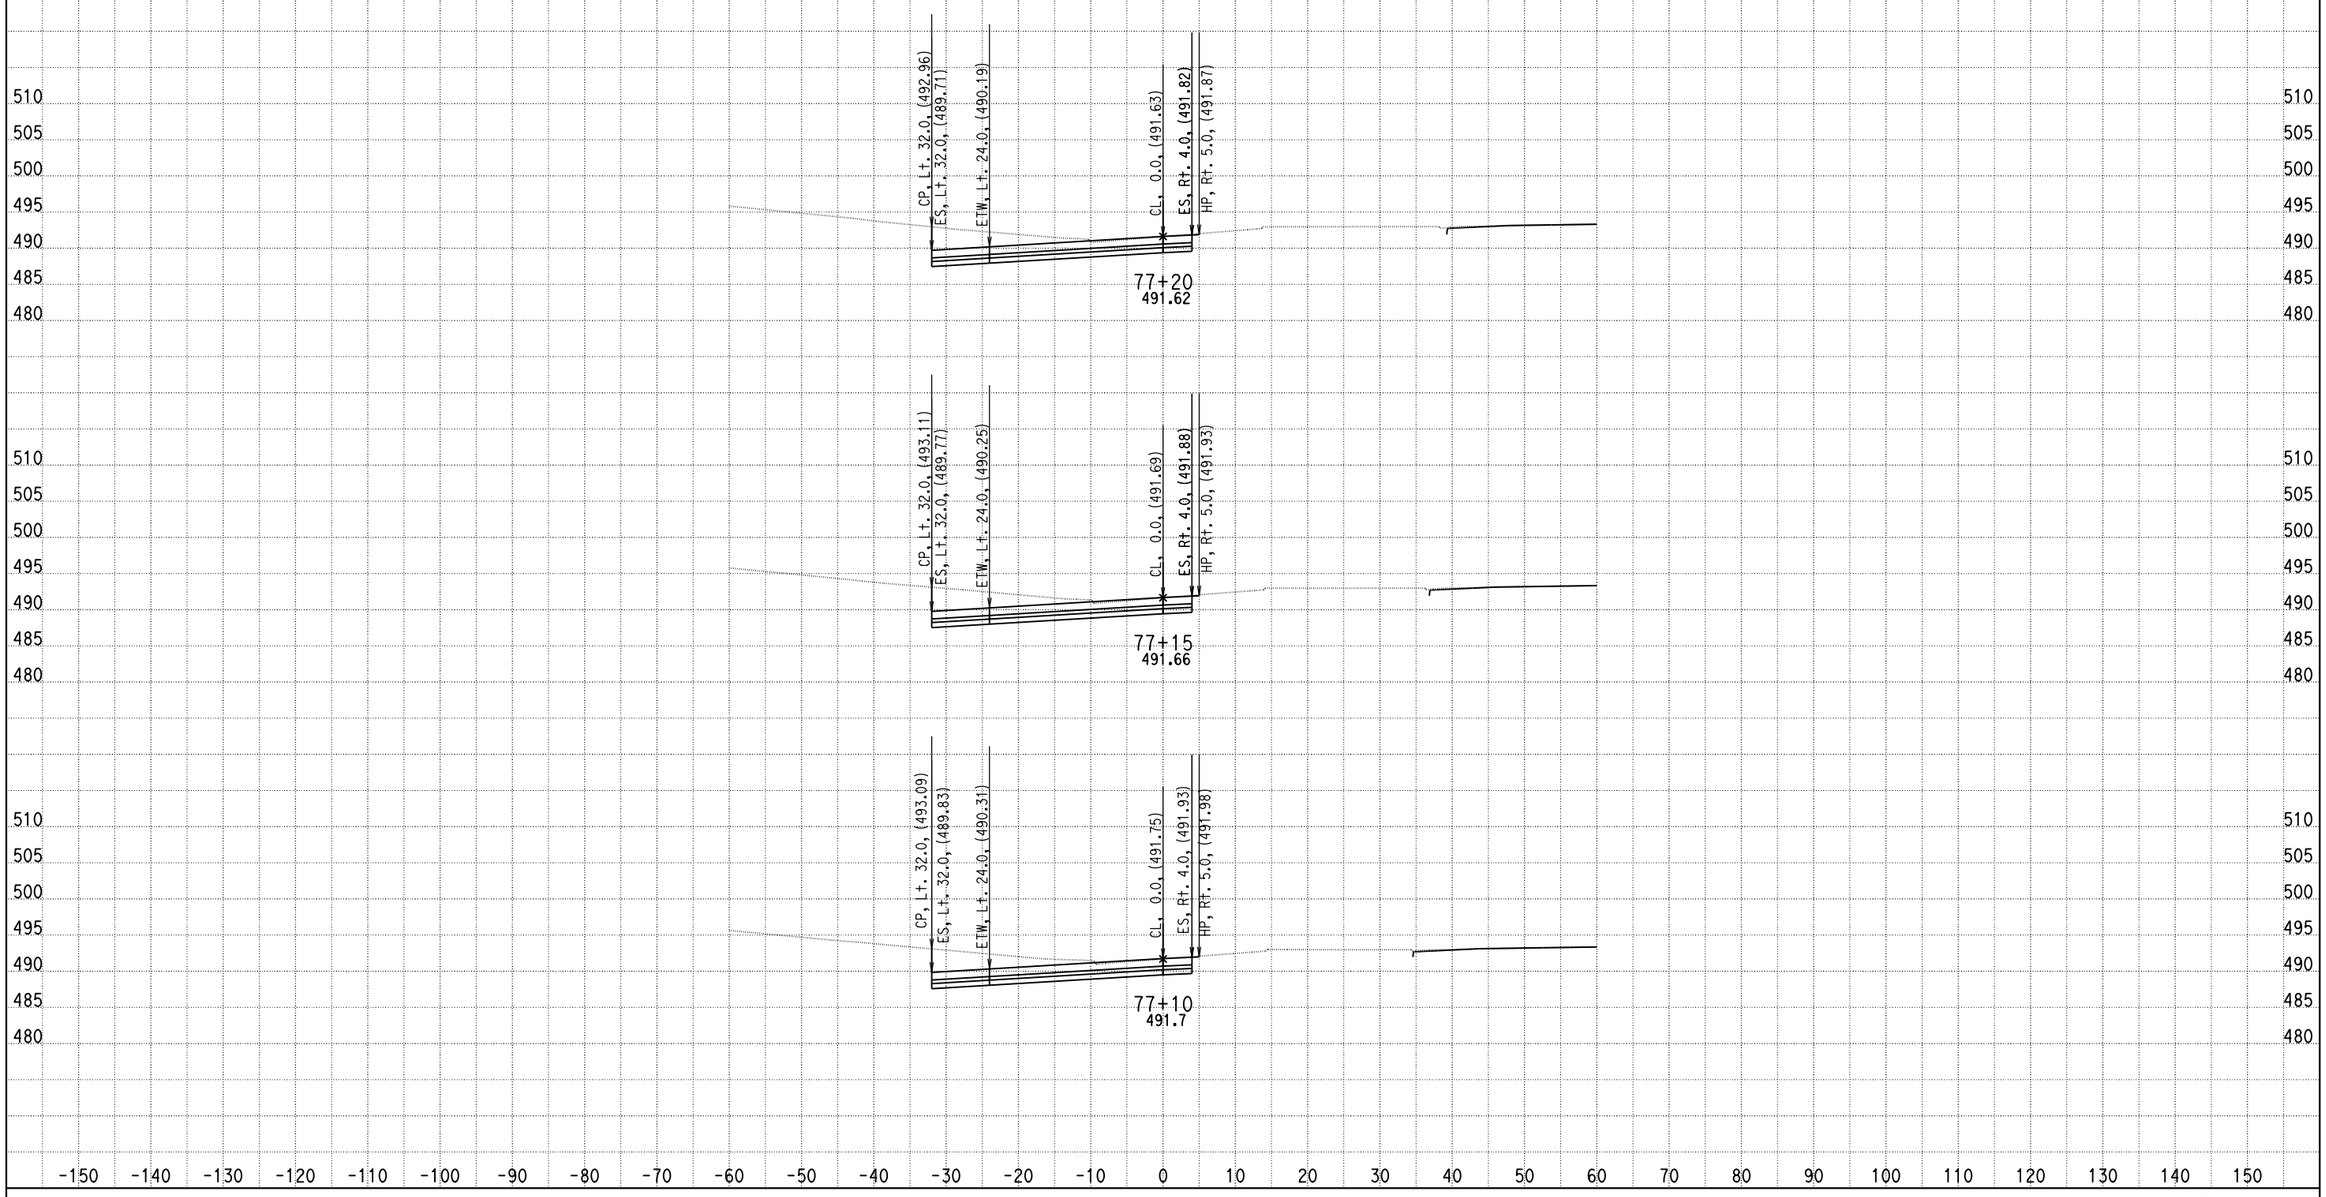

DATE: 4/9/2013

KC Project: 0818E File: C:\project\0818E\UPDATE-RAMP\hrb3-pro.ear

SCALE: 1" = 10' Horiz.
1" = 10' Vert.

All Dimensions are US Survey Feet

RAMPB3
CROSS SECTIONS

DESIGN STUDY ONLY

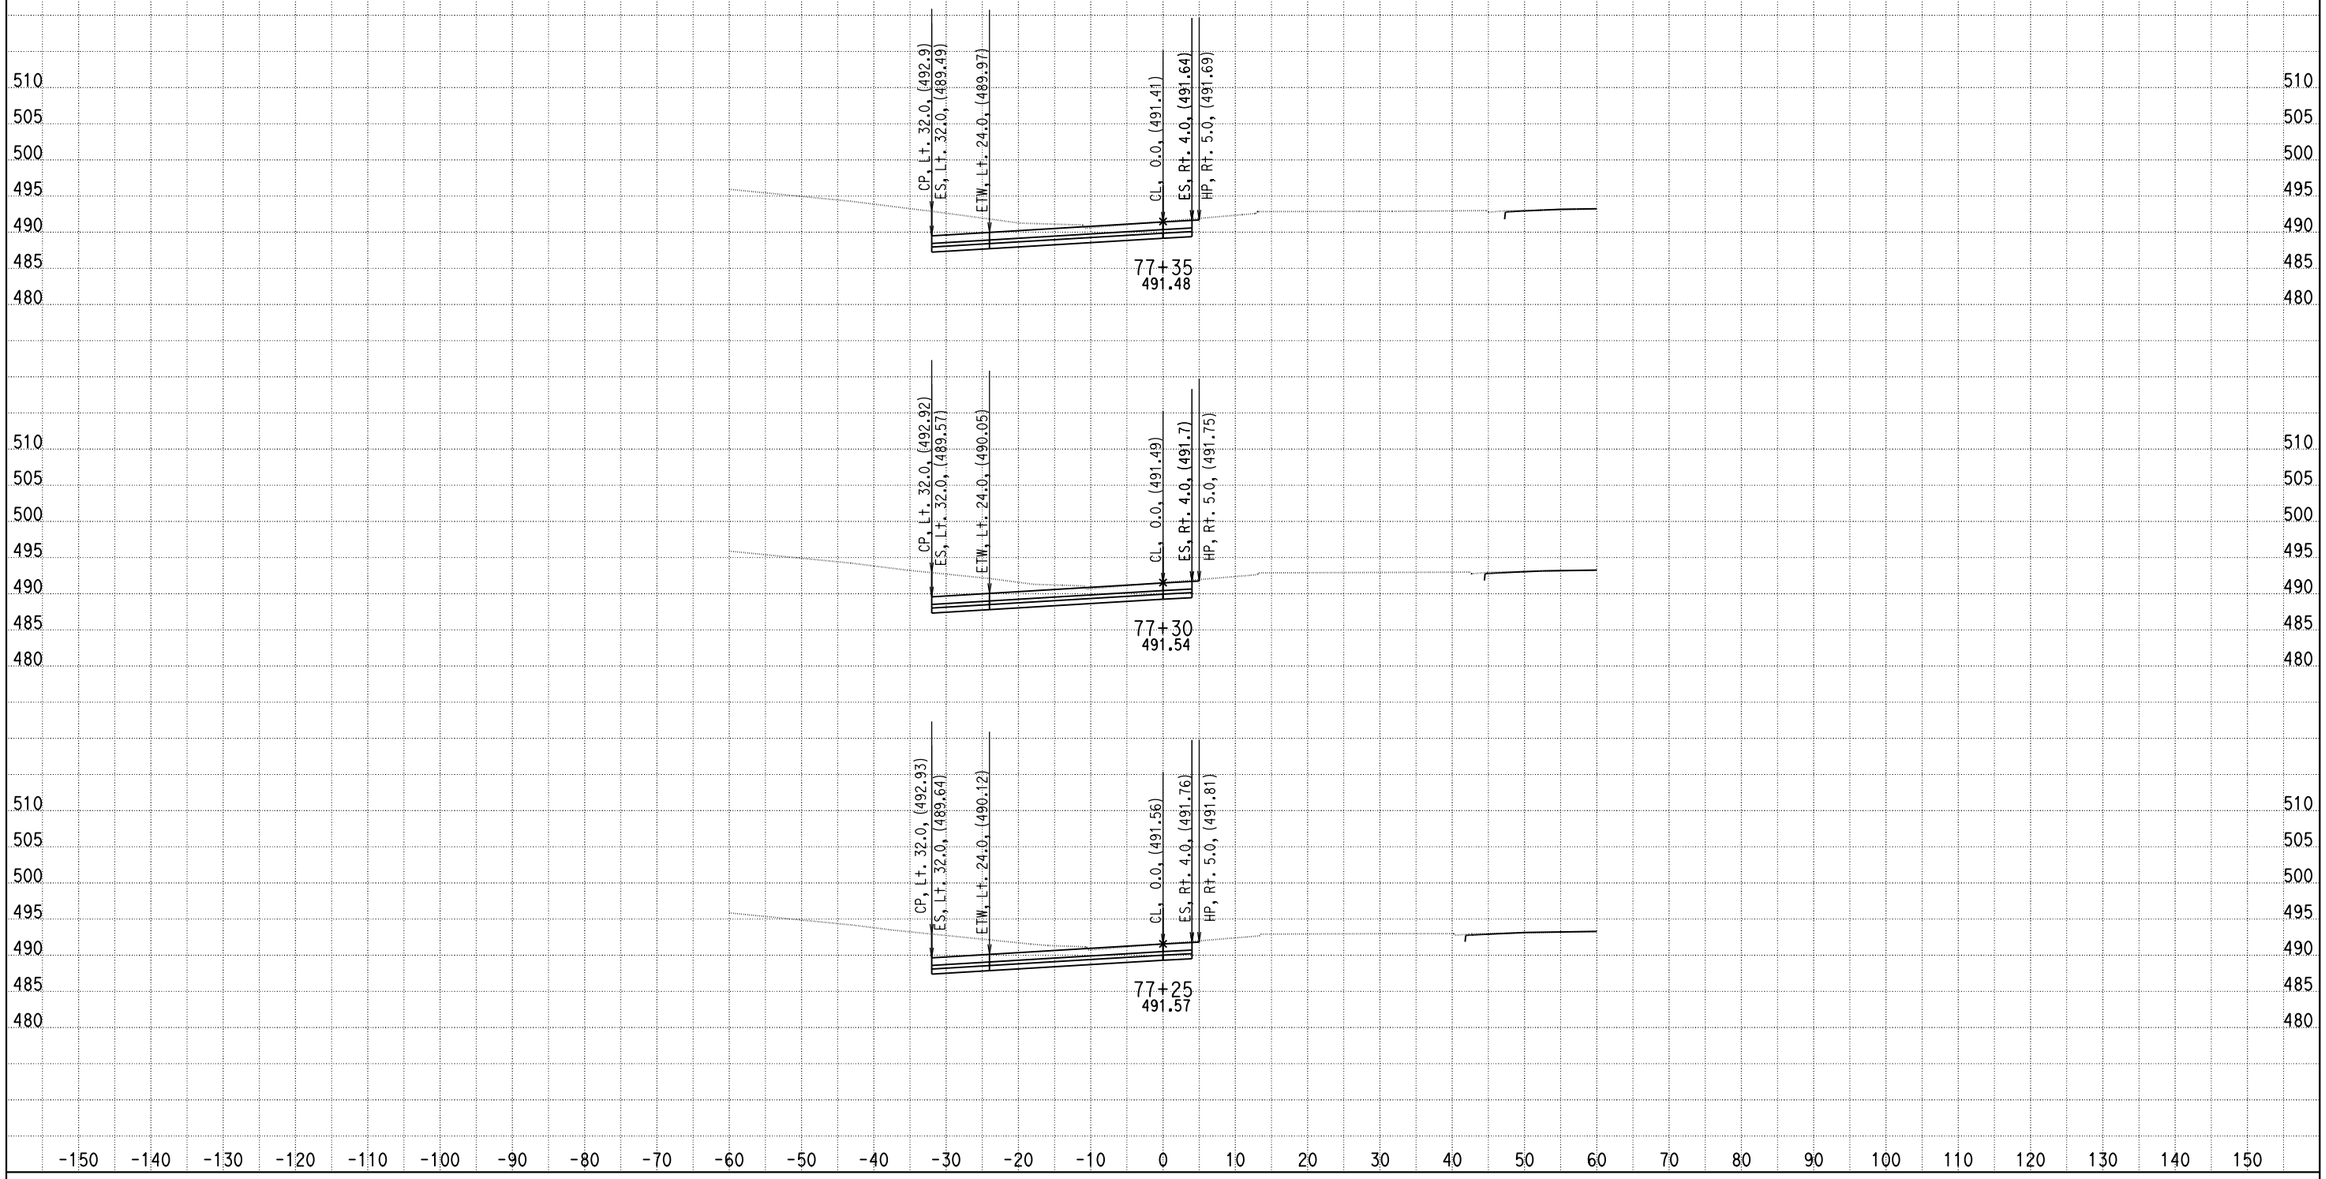

DATE: 4/9/2013

KC Project: 0818E File: C:\project\0818E\UPDATE-RAMP\hrb3-pro.ear

SCALE: 1" = 10' Horiz.
1" = 10' Vert.

All Dimensions are US Survey Feet

RAMPB3
CROSS SECTIONS
SHEET 49 OF XXX

DESIGN STUDY ONLY

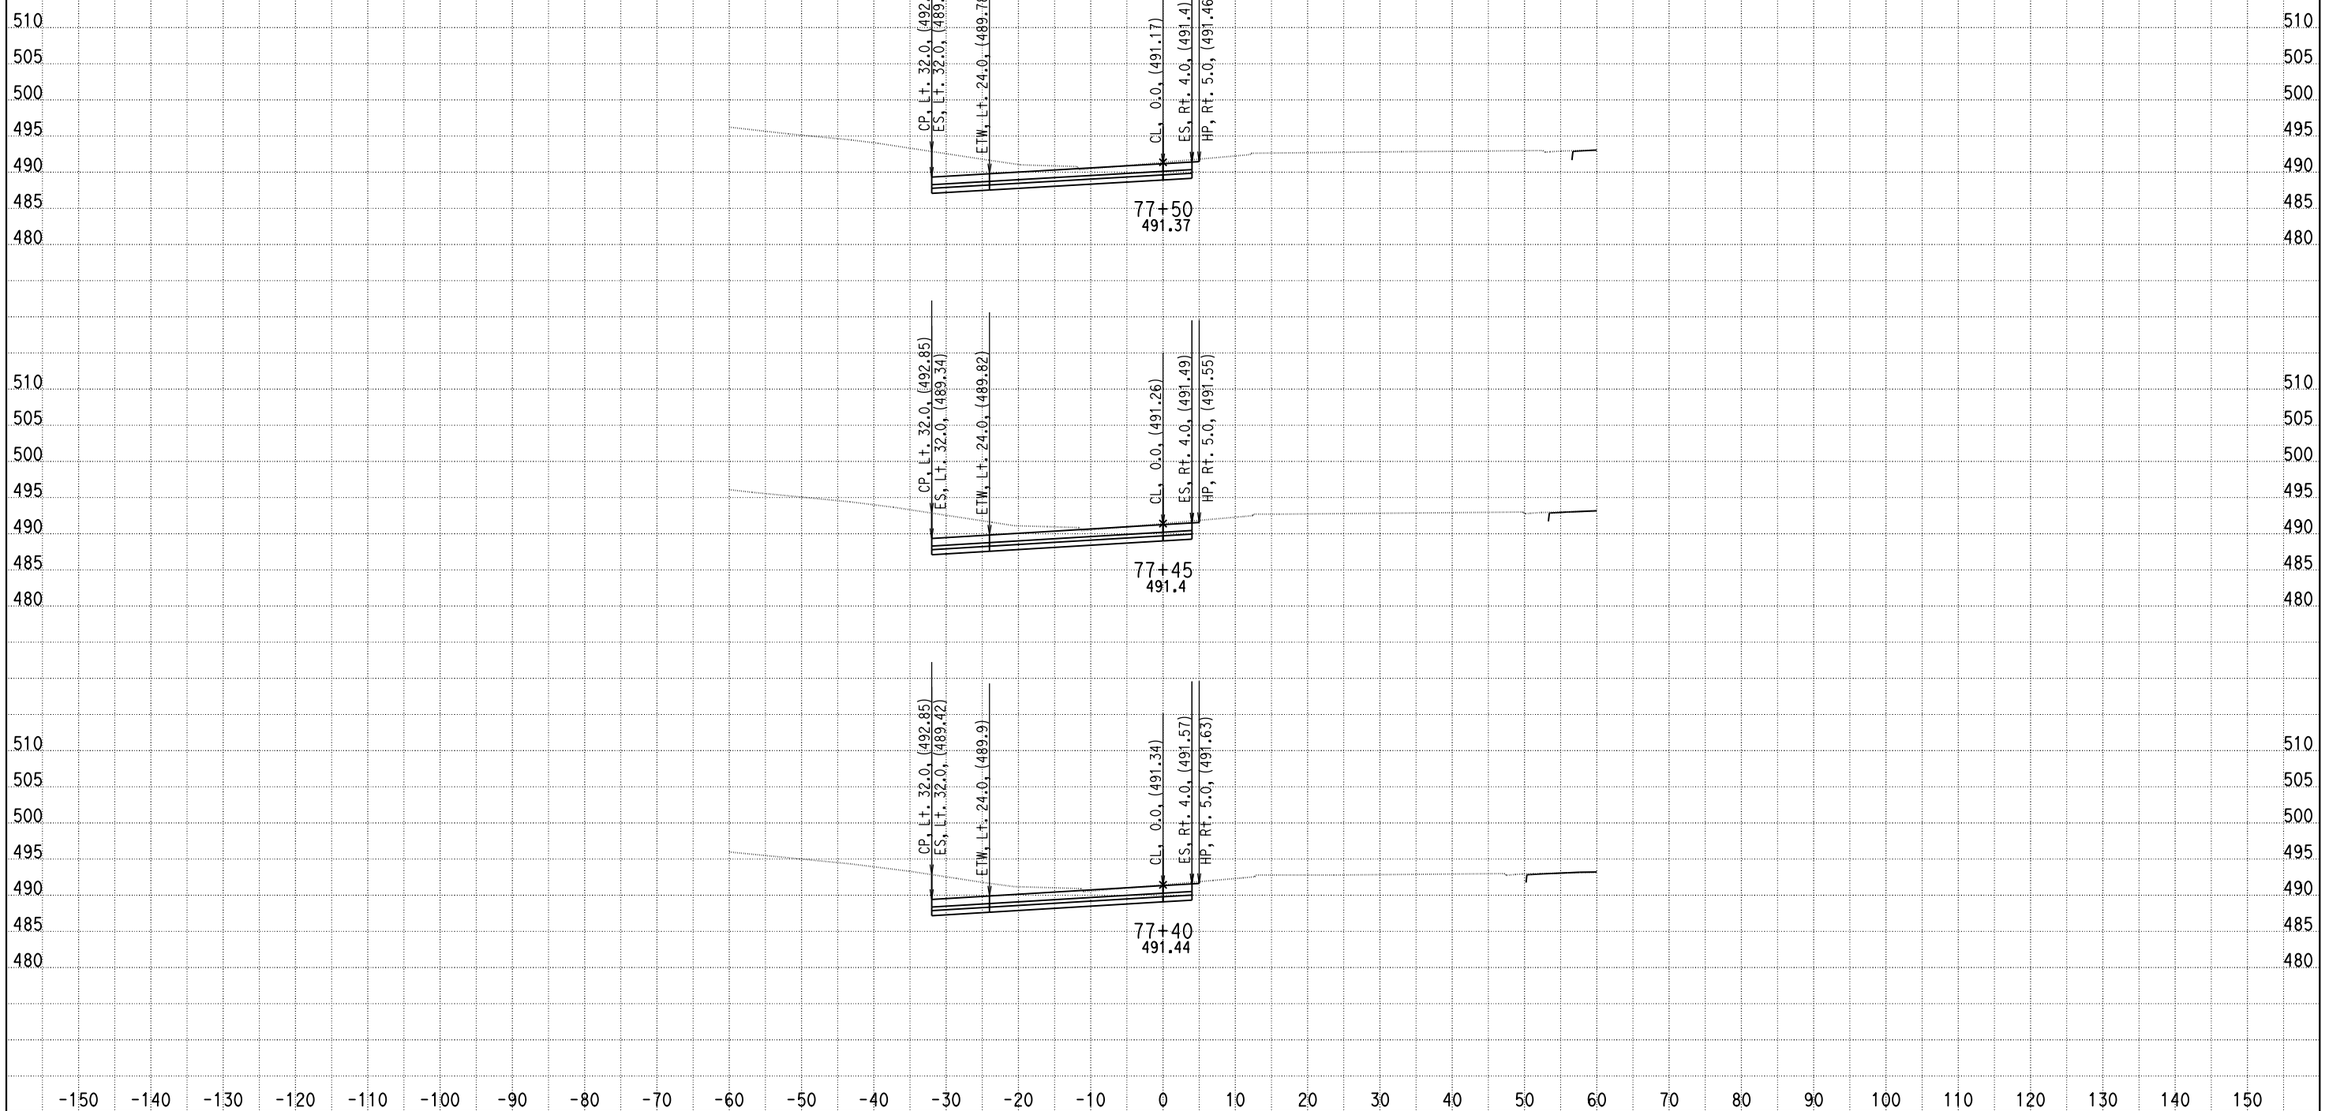

DATE: 4/9/2013

KC Project: 0818E File: C:\project\0818E\UPDATE-RAMP\hrb3-pro.ear

SCALE: 1" = 10' Horiz.
1" = 10' Vert.

All Dimensions are US Survey Feet

RAMPB3
CROSS SECTIONS

DESIGN STUDY ONLY

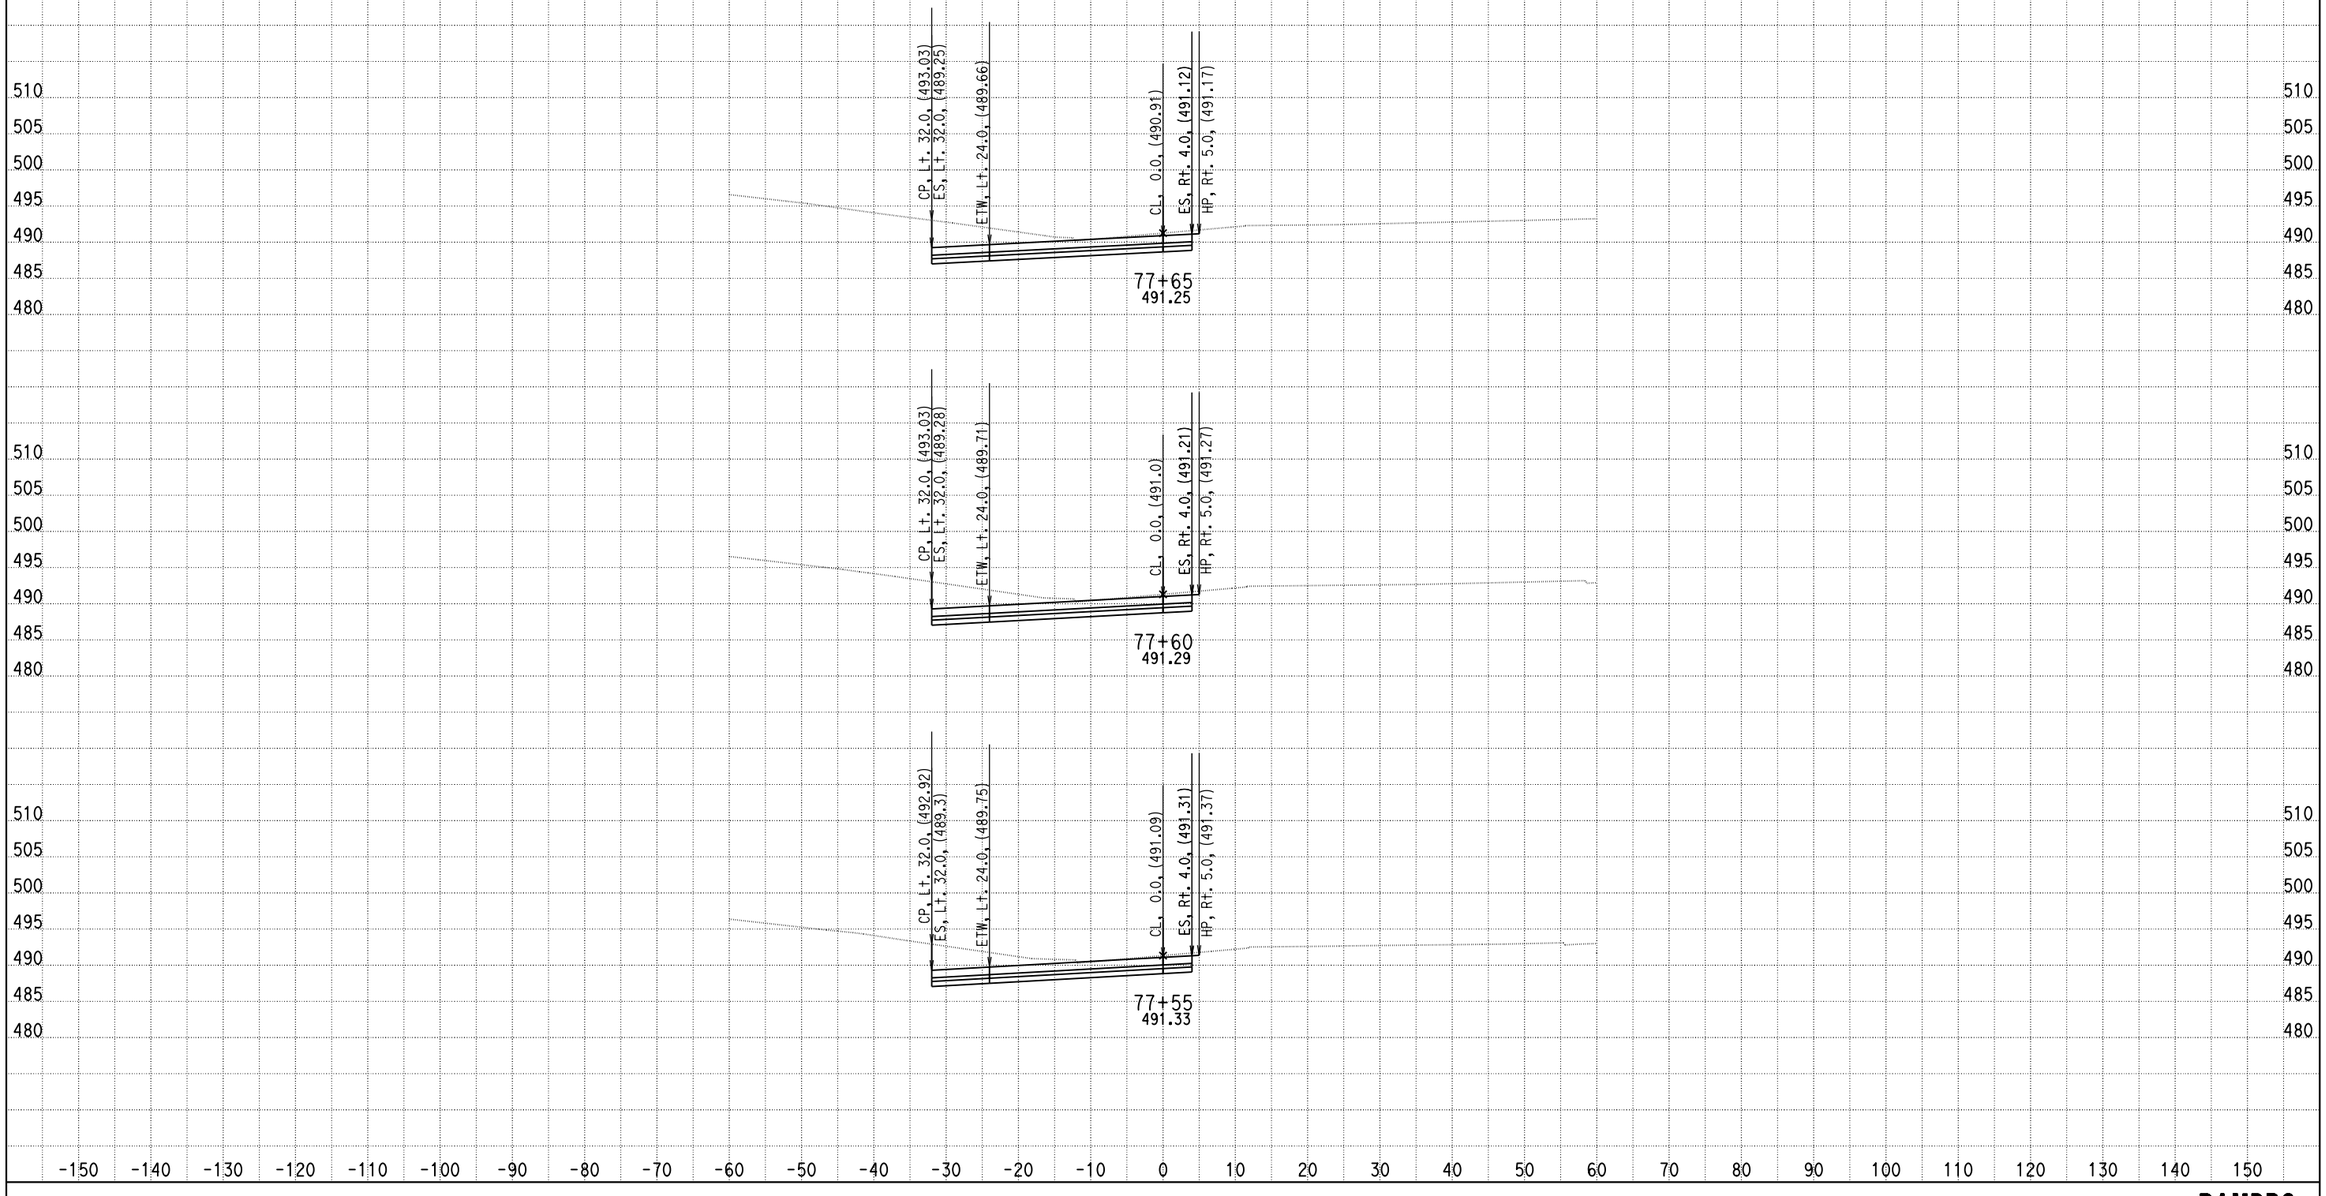

DATE: 4/9/2013

KC Project: 0818E File: C:\project\0818E\UPDATE-RAMP\hrb3-pro.ear

SCALE: 1" = 10' Horiz.
1" = 10' Vert.

All Dimensions are US Survey Feet

RAMPB3
CROSS SECTIONS

SHEET 51 OF XXX

DESIGN STUDY ONLY

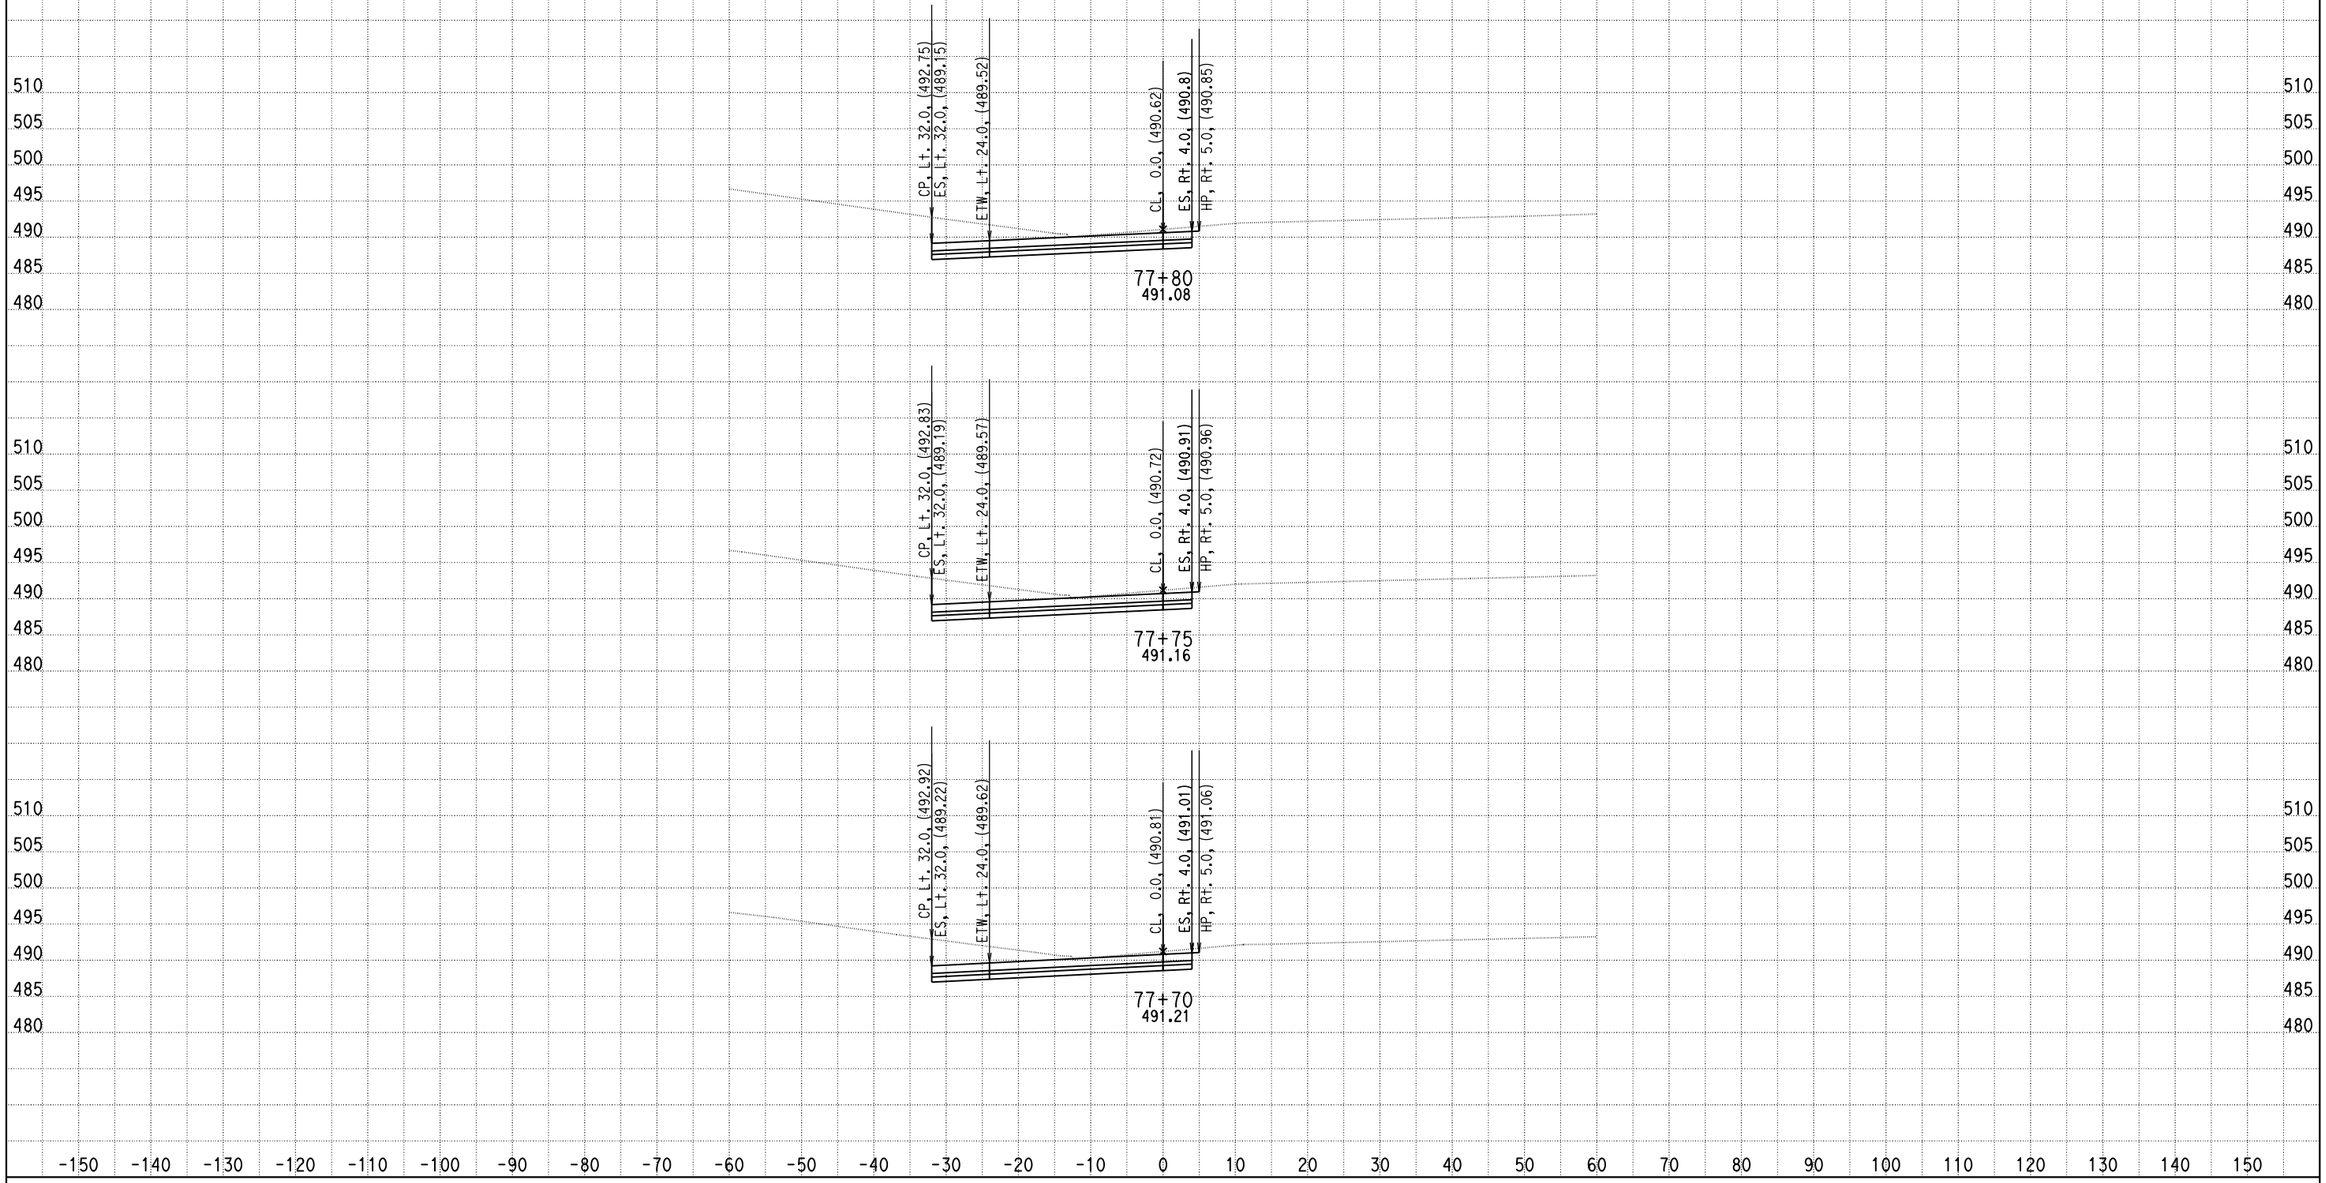

DATE: 4/9/2013

KC Project: 0818E File: C:\project\0818E\UPDATE-RAMP\hrb3-pro.ear

SCALE: 1" = 10' Horiz.
1" = 10' Vert.

All Dimensions are US Survey Feet

RAMPB3
CROSS SECTIONS

SHEET 52 OF XXX

DESIGN STUDY ONLY

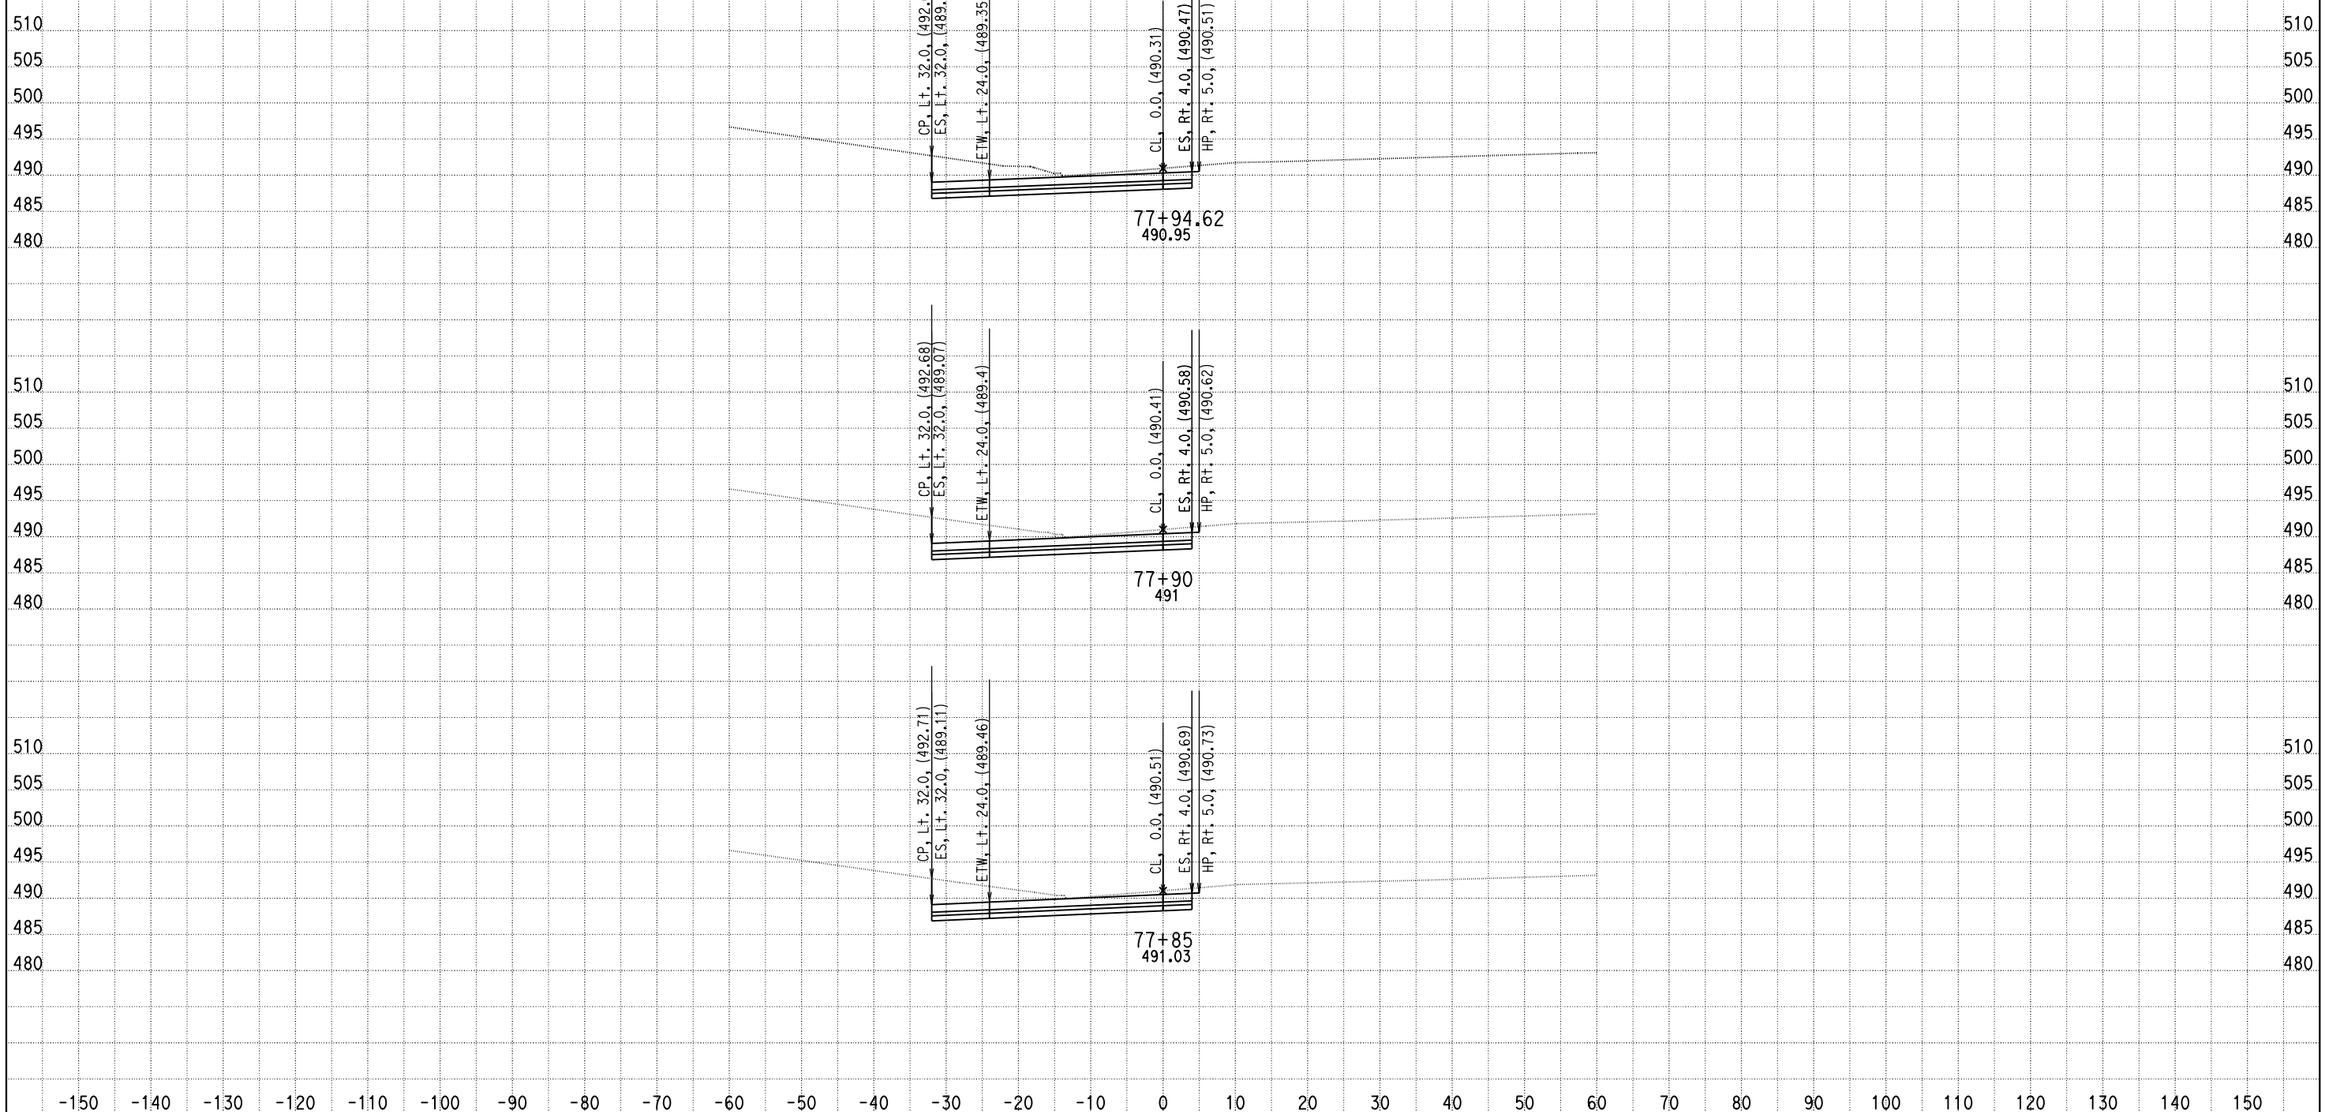

DATE: 4/9/2013

KC Project: 0818E File: C:\project\0818E\UPDATE-RAMP\hrb3-pro.ear

SCALE: 1" = 10' Horiz.
1" = 10' Vert.

All Dimensions are US Survey Feet

RAMPB3
CROSS SECTIONS

SHEET 53 OF XXX

DESIGN STUDY ONLY

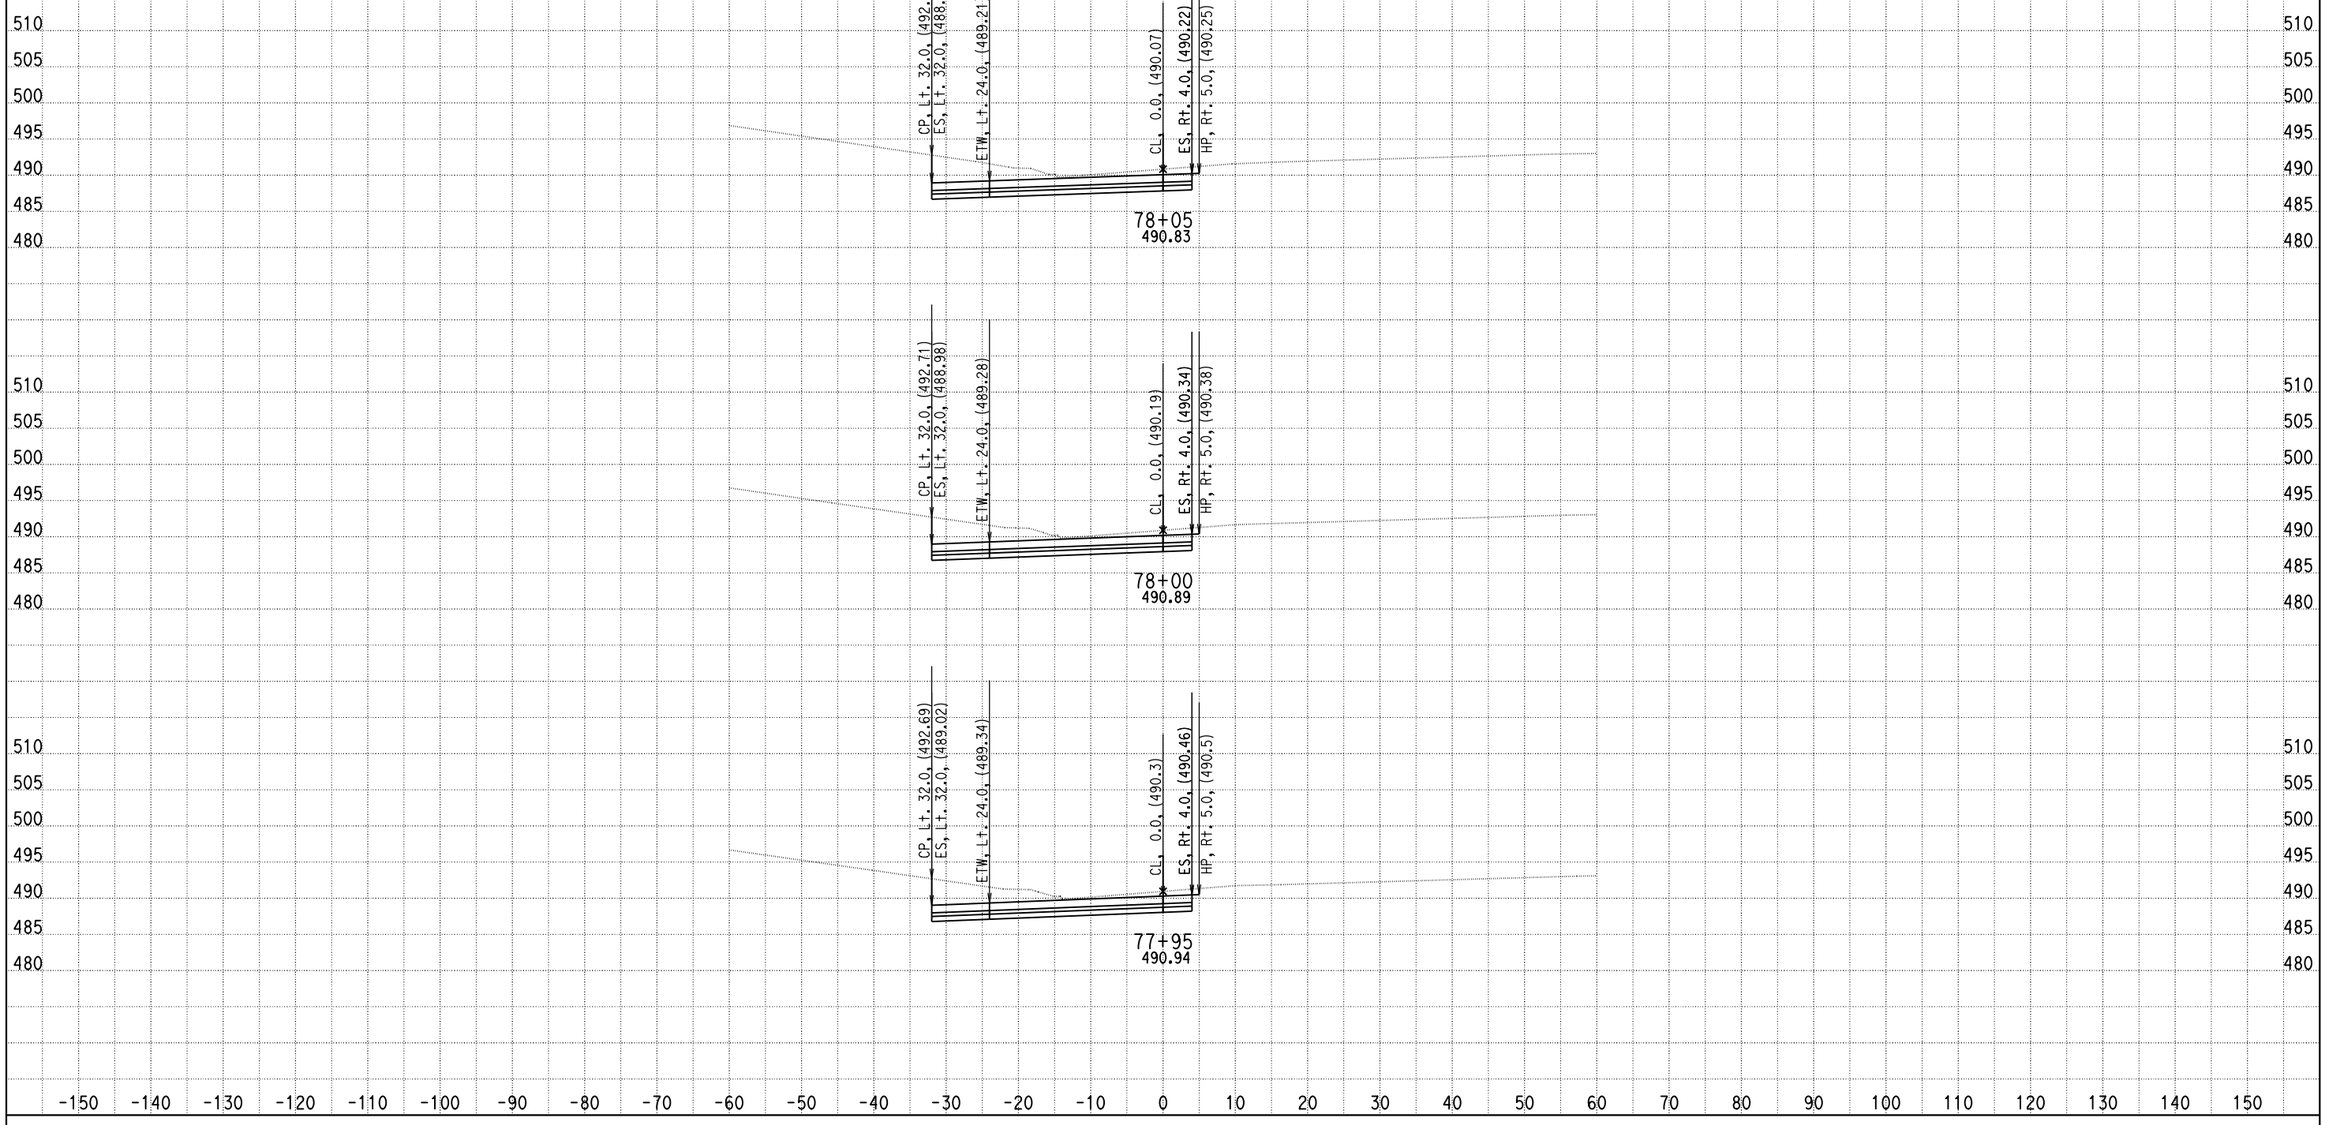

DATE: 4/9/2013

KC Project: 0818E File: C:\project\0818E\UPDATE-RAMP\hrb3-pro.ear

SCALE: 1" = 10' Horiz.
1" = 10' Vert.

All Dimensions are US Survey Feet

RAMPB3
CROSS SECTIONS

DESIGN STUDY ONLY

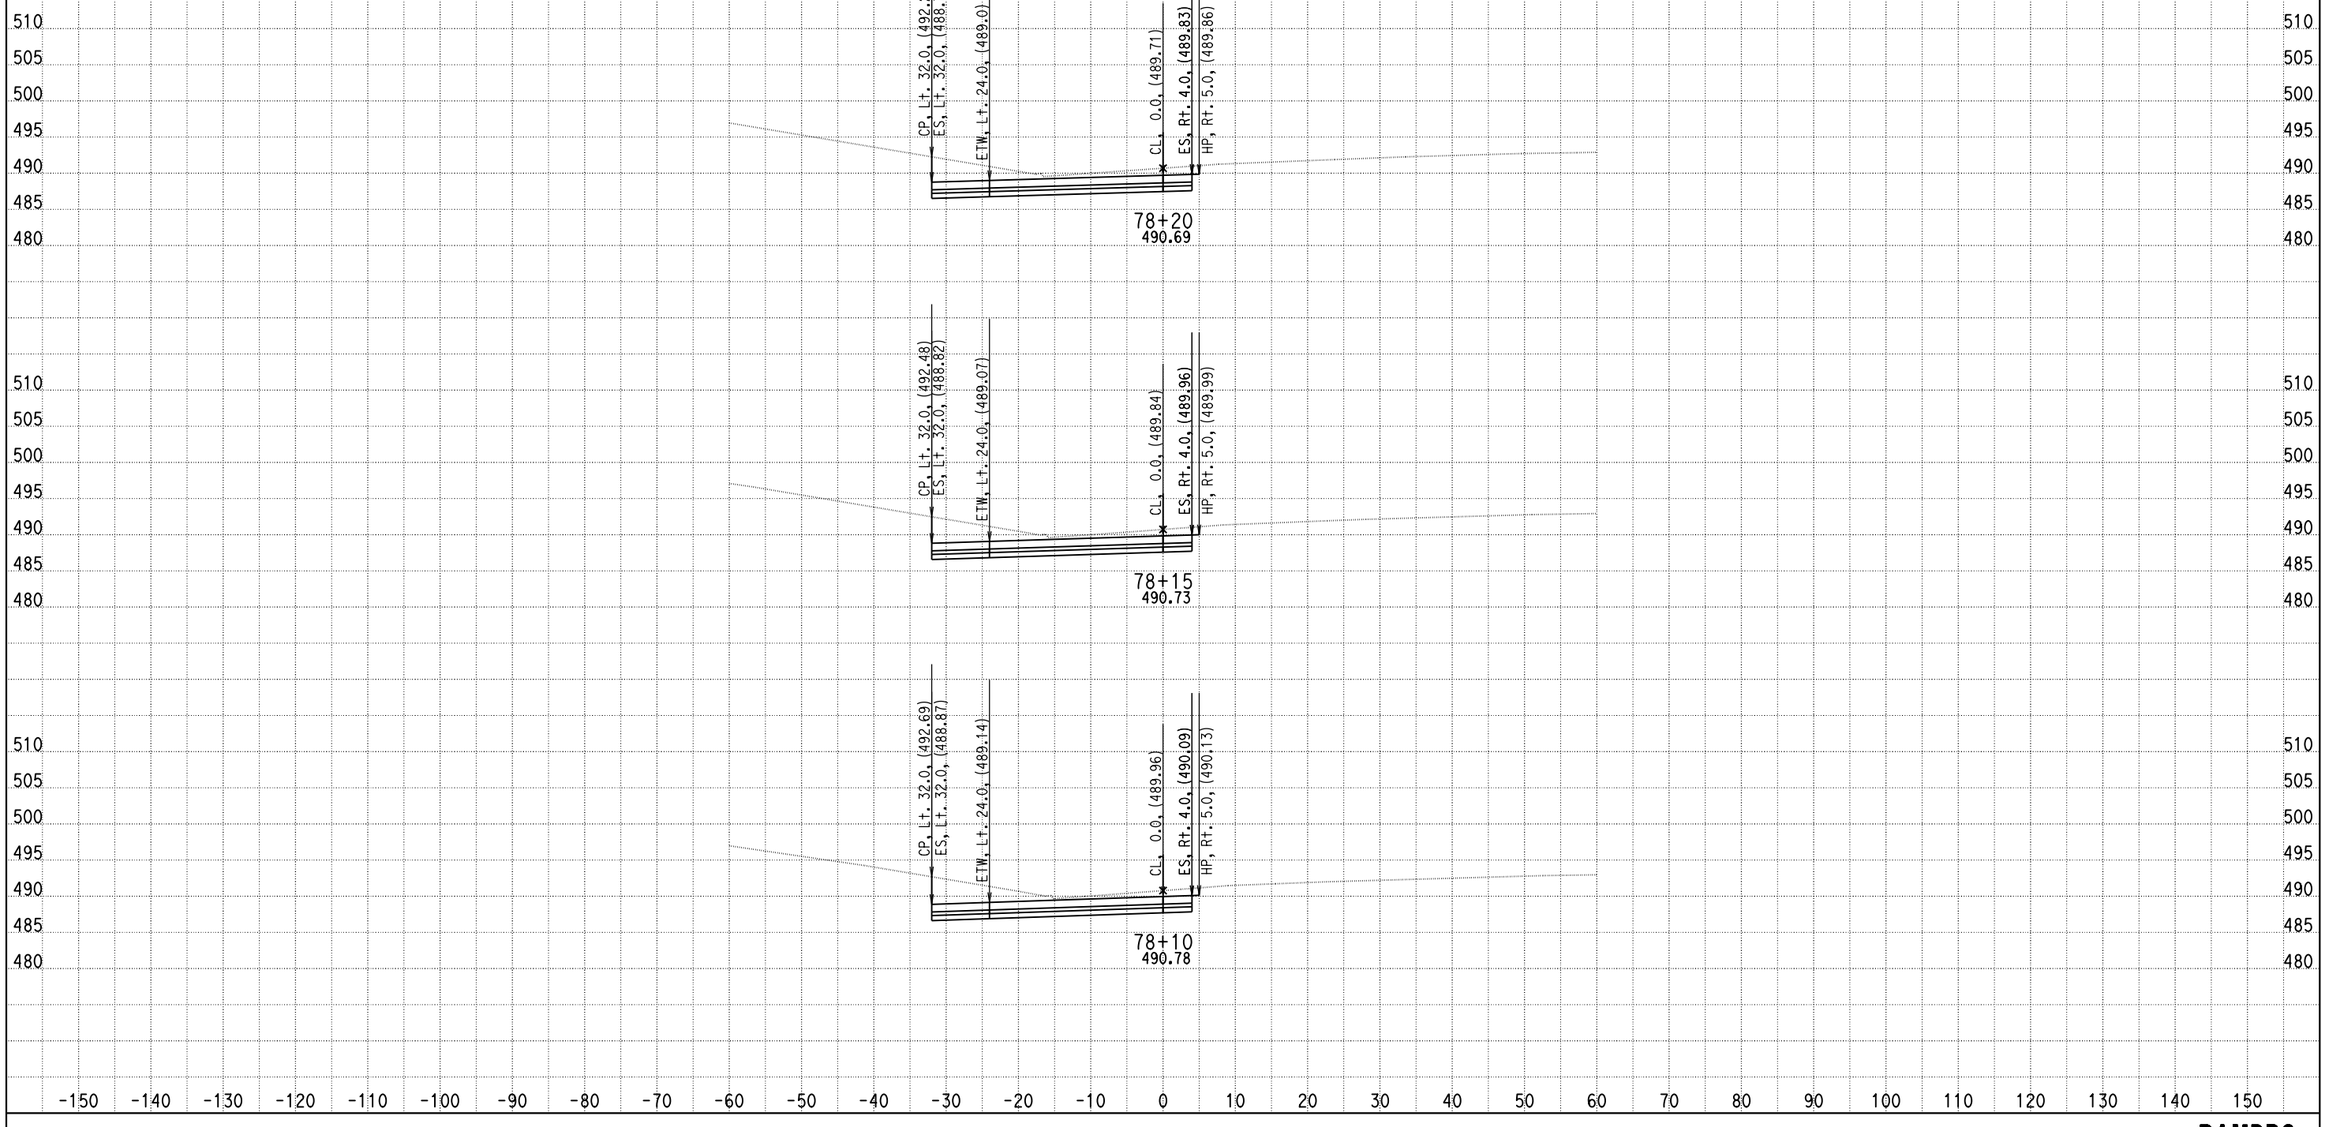

DATE: 4/9/2013

KC Project: 0818E File: C:\project\0818E\UPDATE-RAMP\hrb3-pro.ear

SCALE: 1" = 10' Horiz.
1" = 10' Vert.

All Dimensions are US Survey Feet

RAMPB3
CROSS SECTIONS

SHEET 55 OF XXX

DESIGN STUDY ONLY

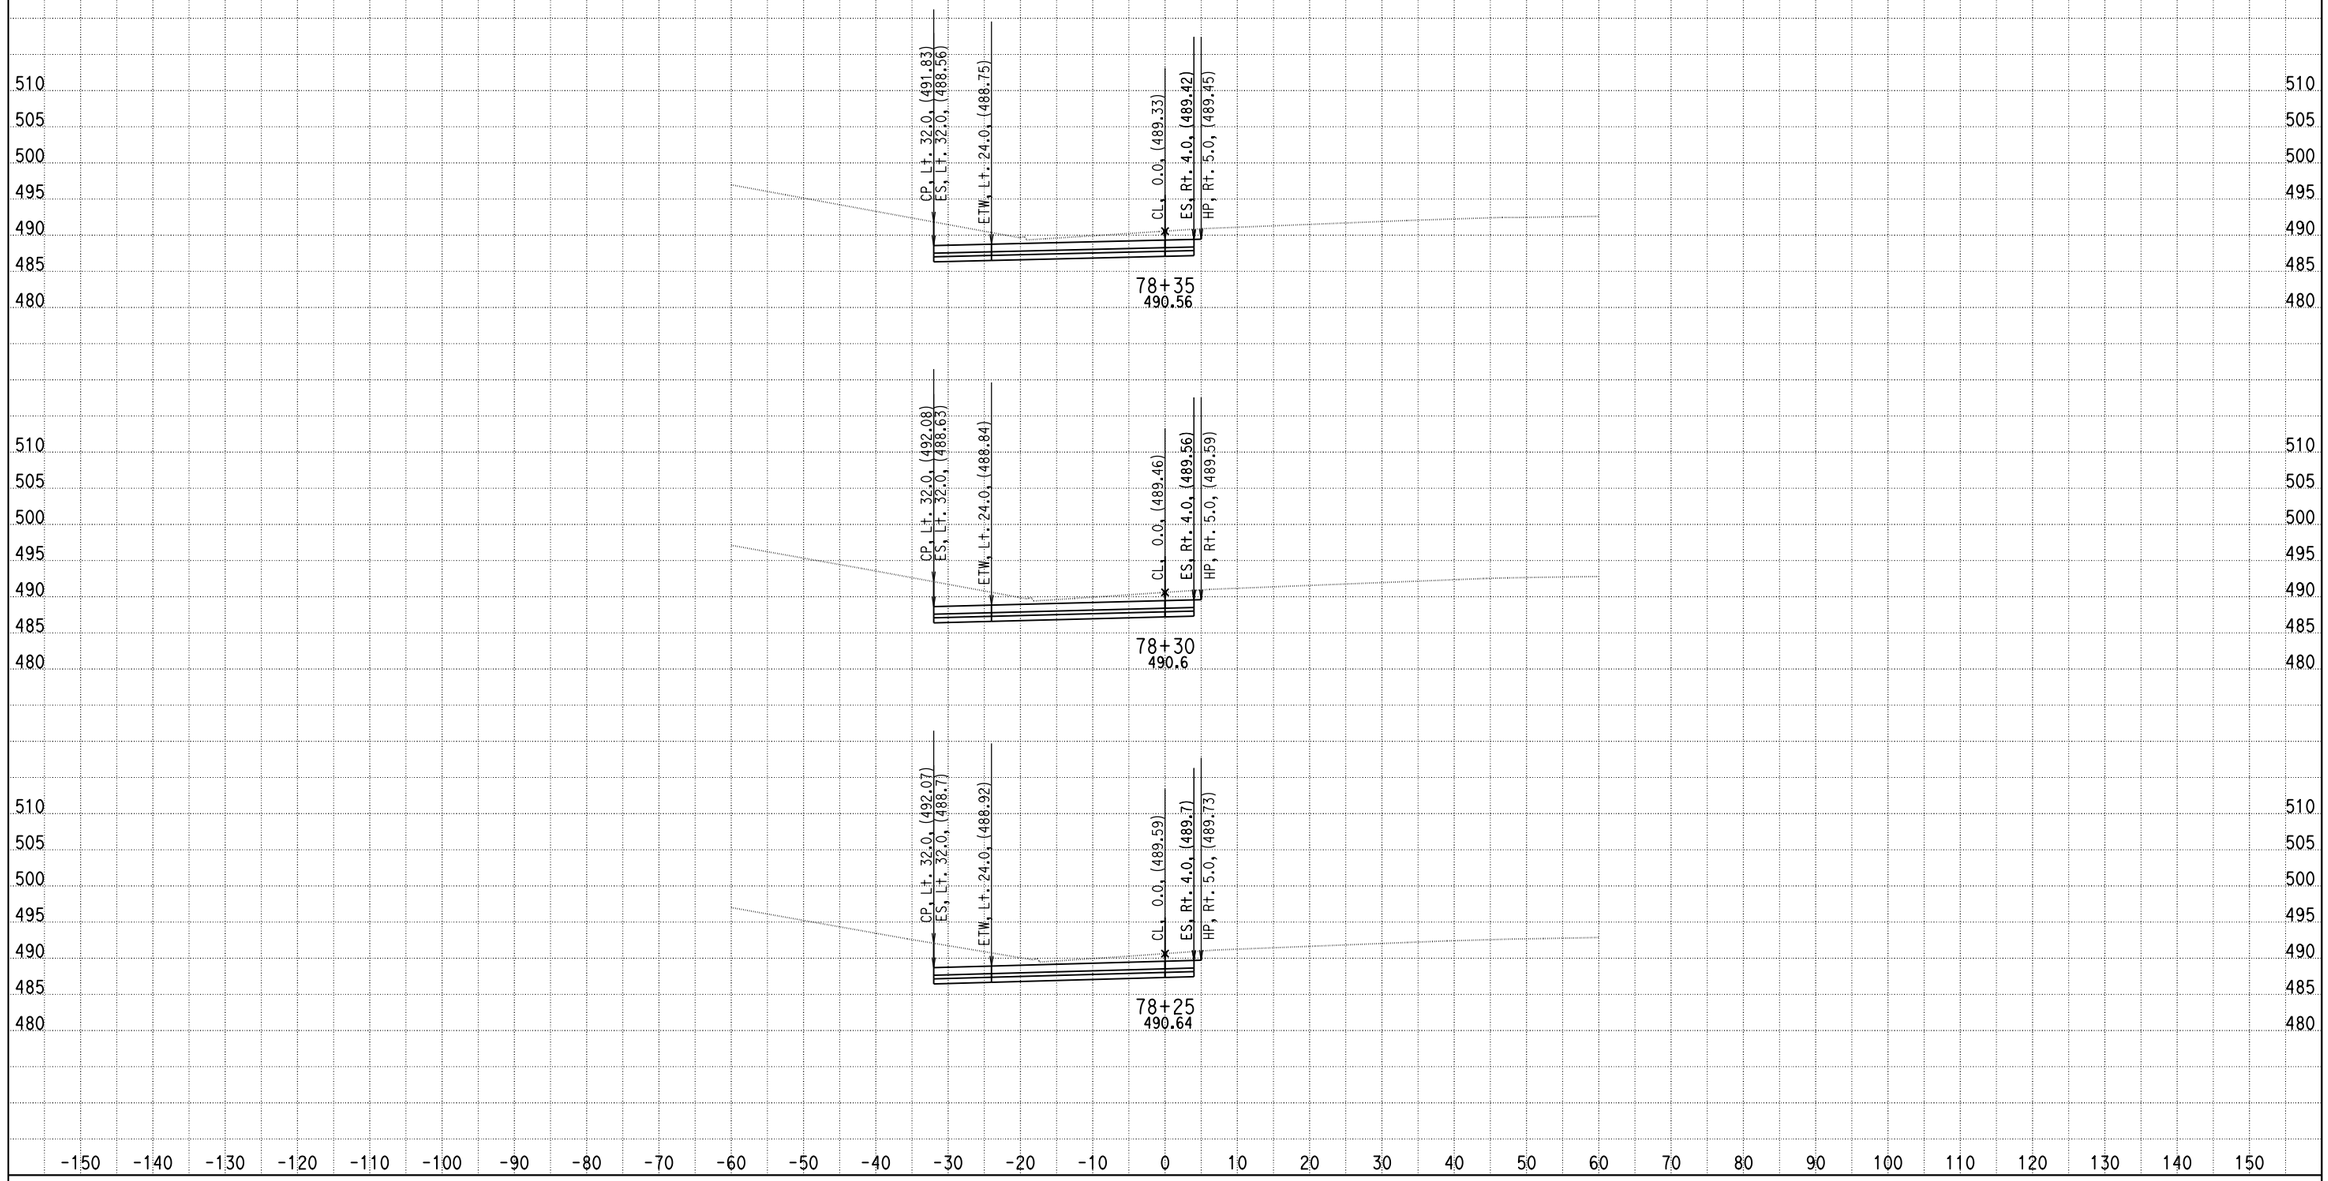

DATE: 4/9/2013

KC Project: 0818E File: C:\project\0818E\UPDATE-RAMP\hrb3-pro.ear

SCALE: 1" = 10' Horiz.
1" = 10' Vert.

All Dimensions are US Survey Feet

RAMPB3
CROSS SECTIONS

SHEET 56 OF XXX

DESIGN STUDY ONLY

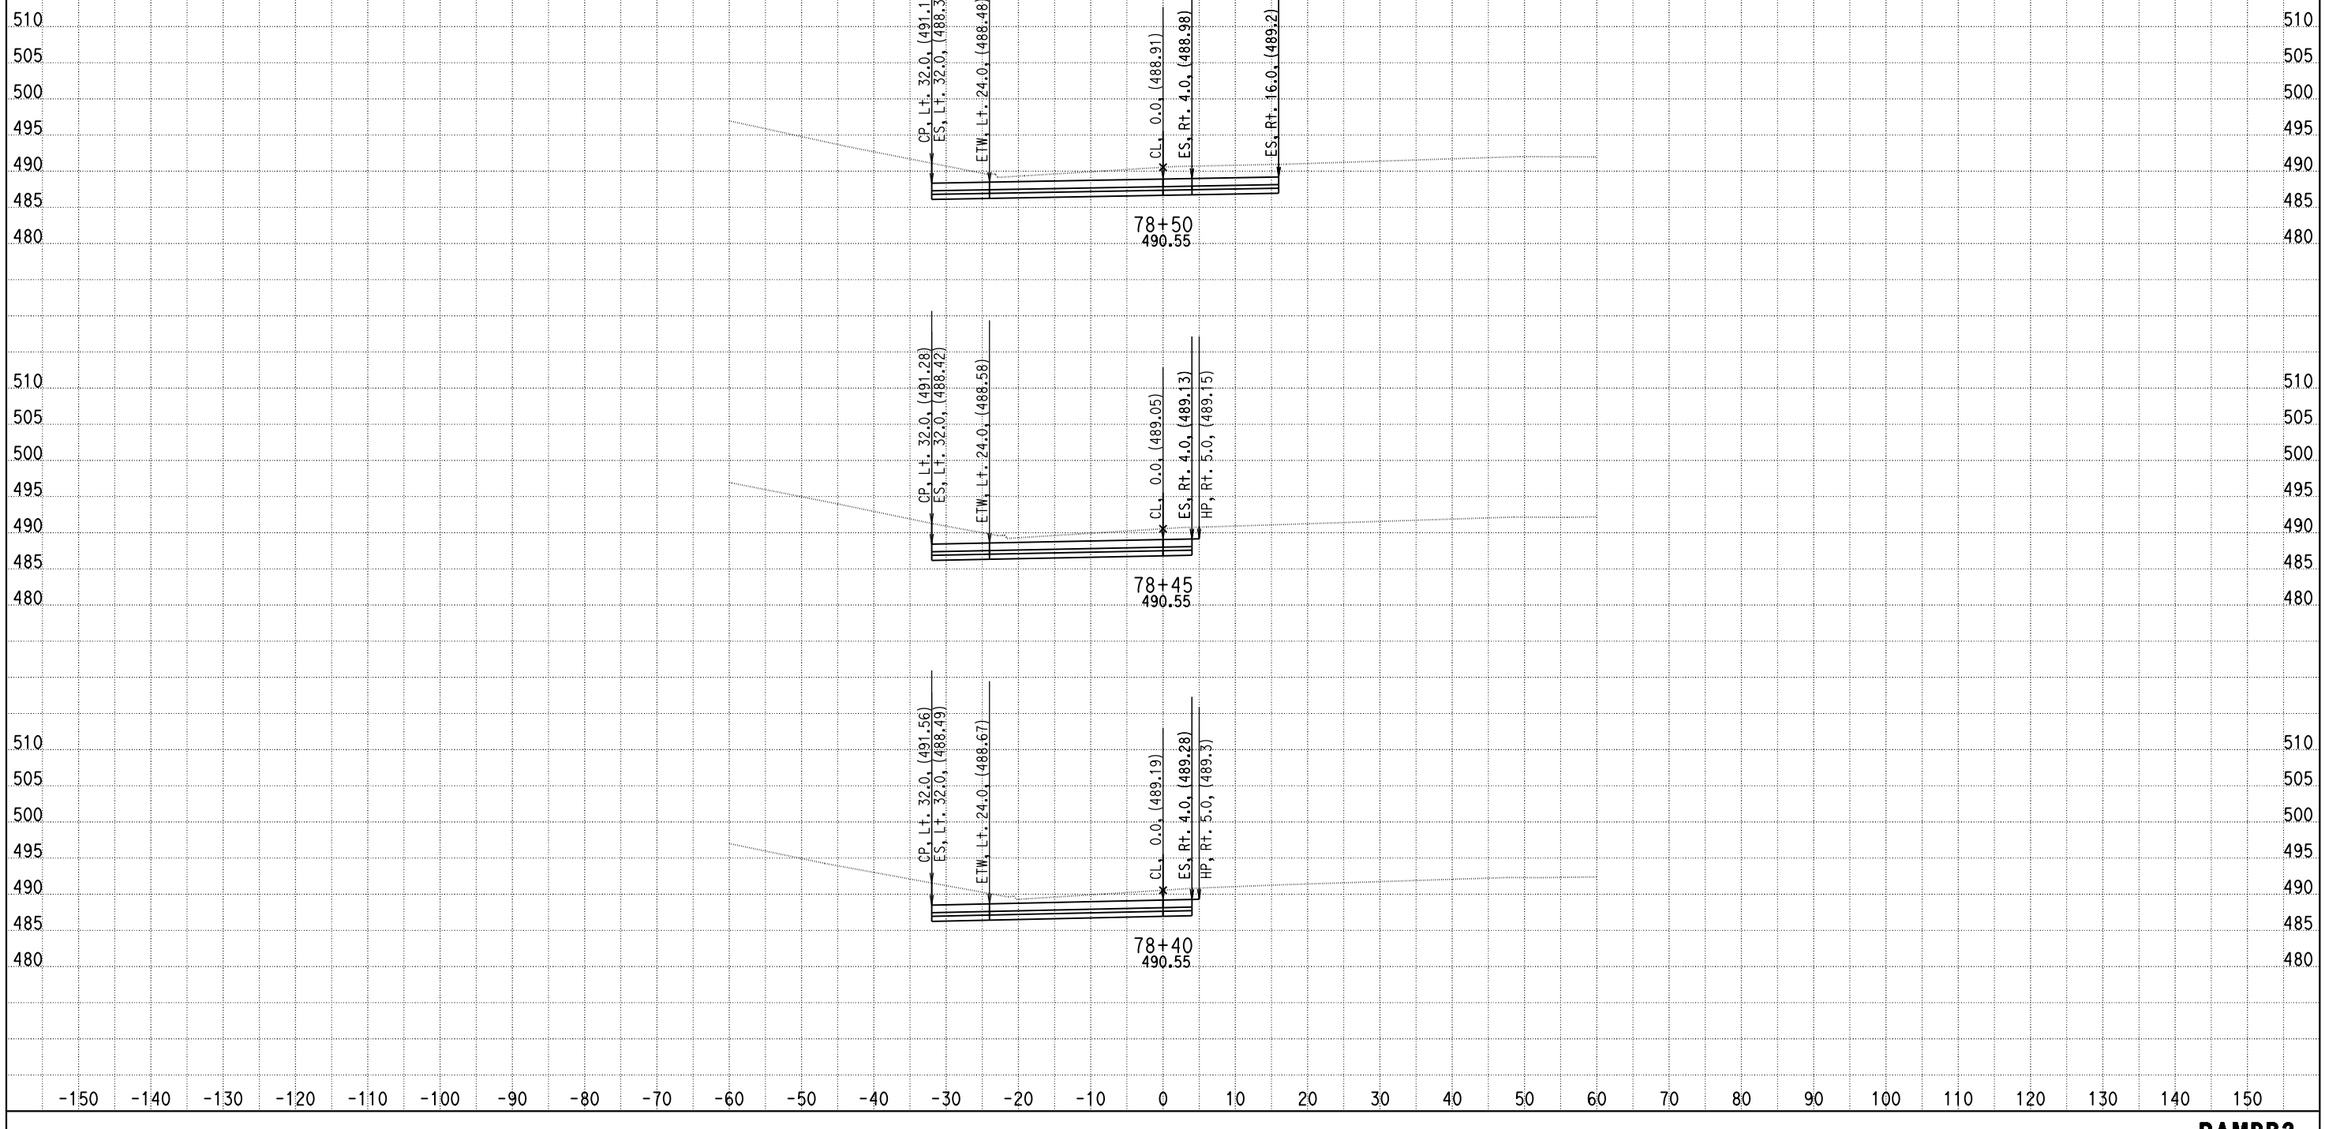

DATE: 4/9/2013

KC Project: 0818E File: C:\project\0818E\UPDATE-RAMP\hrb3-pro.ear

SCALE: 1" = 10' Horiz.
1" = 10' Vert.

All Dimensions are US Survey Feet

RAMPB3
CROSS SECTIONS
SHEET 57 OF XXX

DESIGN STUDY ONLY

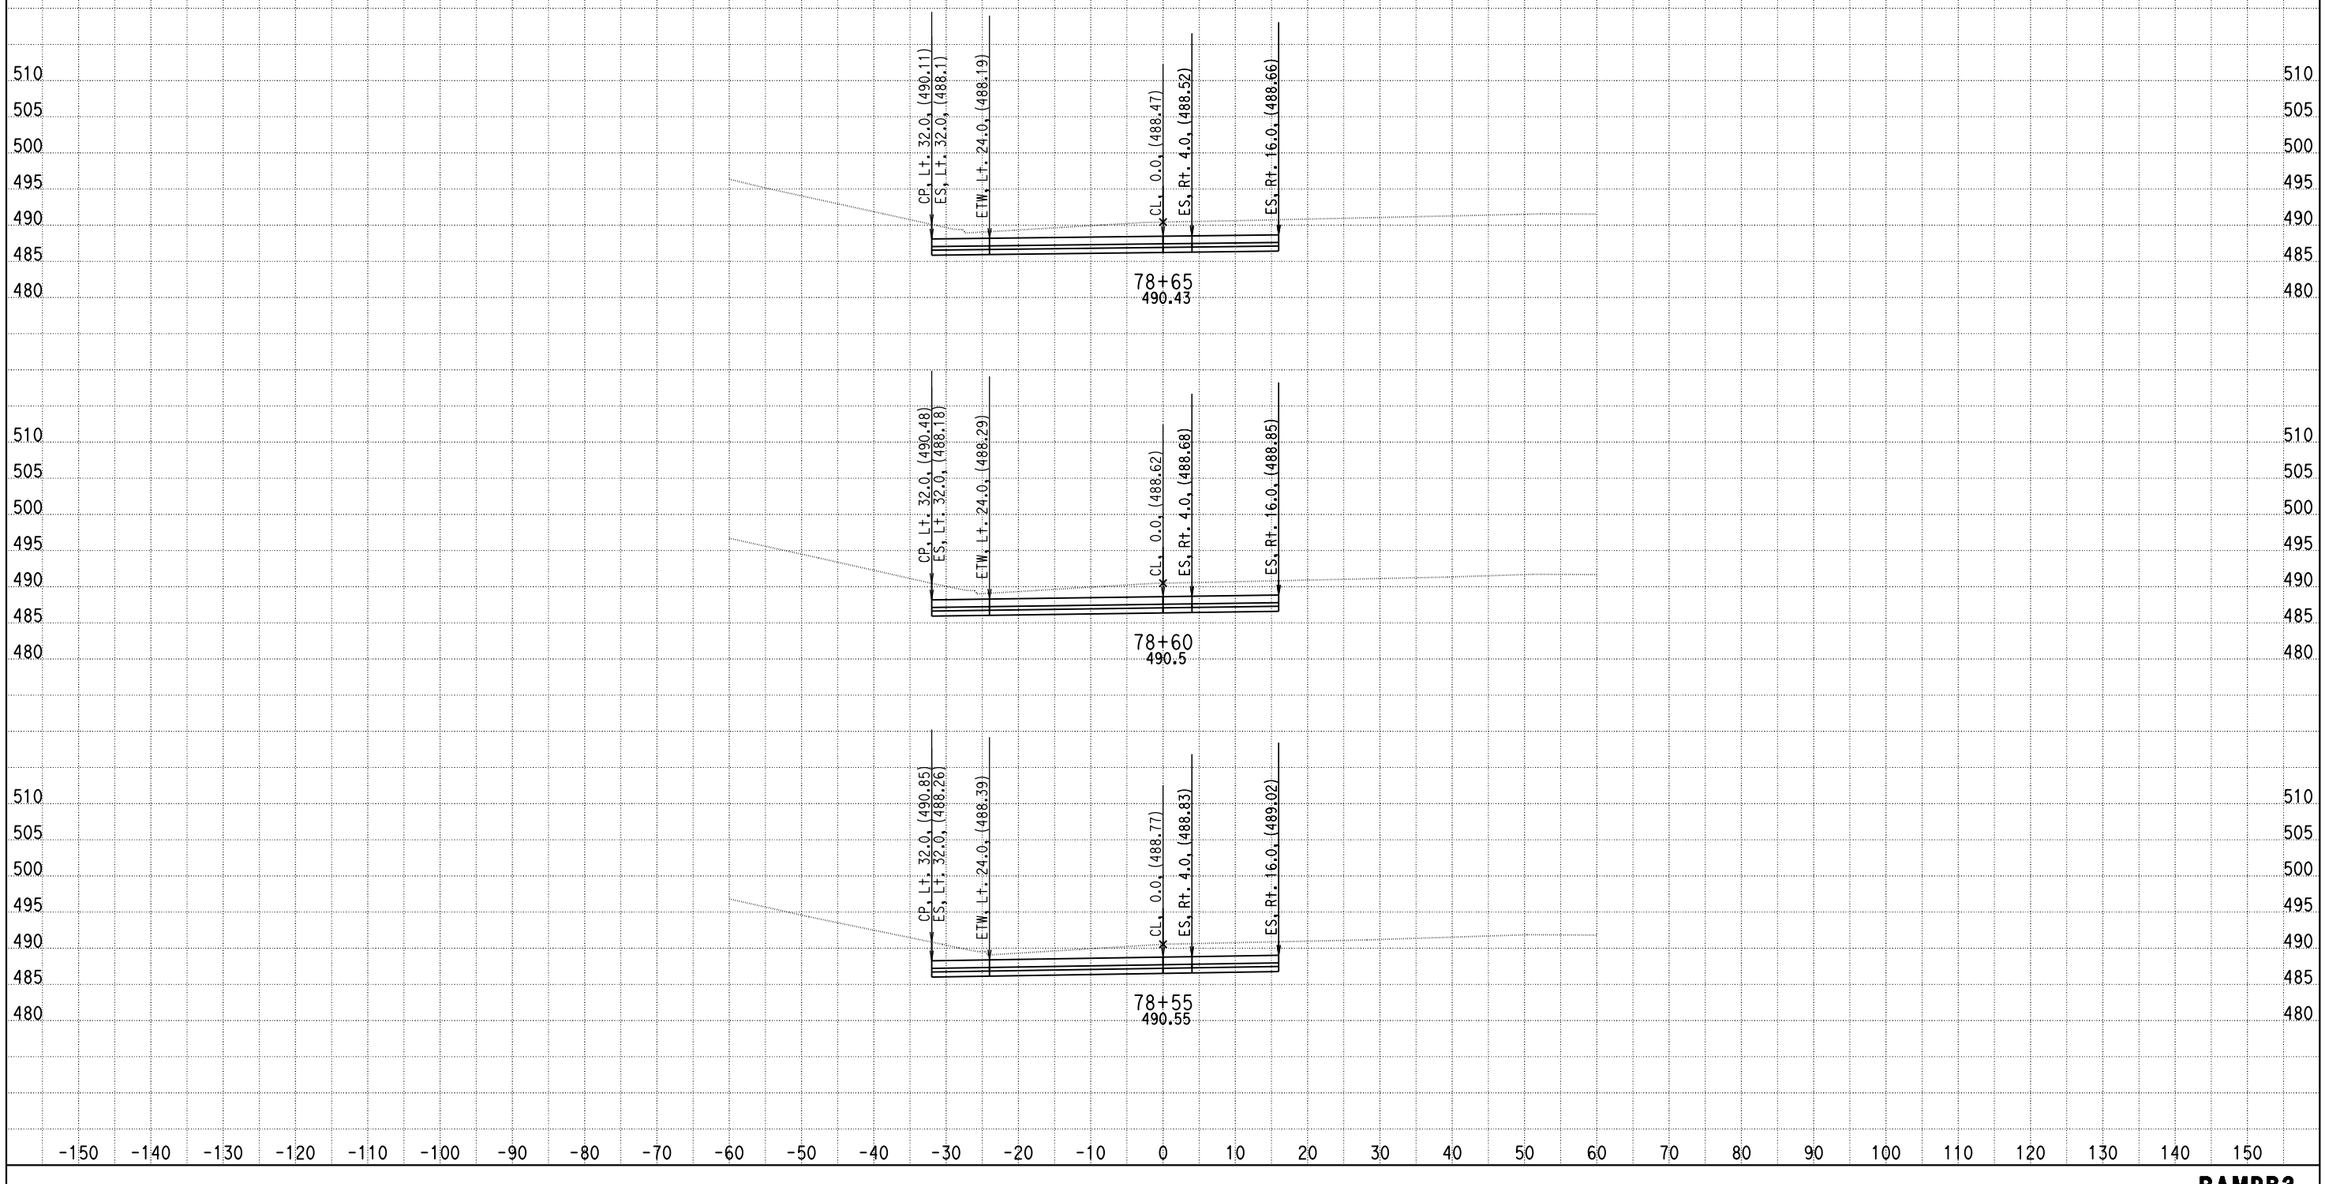

DATE: 4/9/2013

KC Project: 0818E File: C:\project\0818E\UPDATE-RAMP\hrb3-pro.ear

SCALE: 1" = 10' Horiz.
1" = 10' Vert.

All Dimensions are US Survey Feet

RAMPB3
CROSS SECTIONS

SHEET 58 OF XXX

DESIGN STUDY ONLY

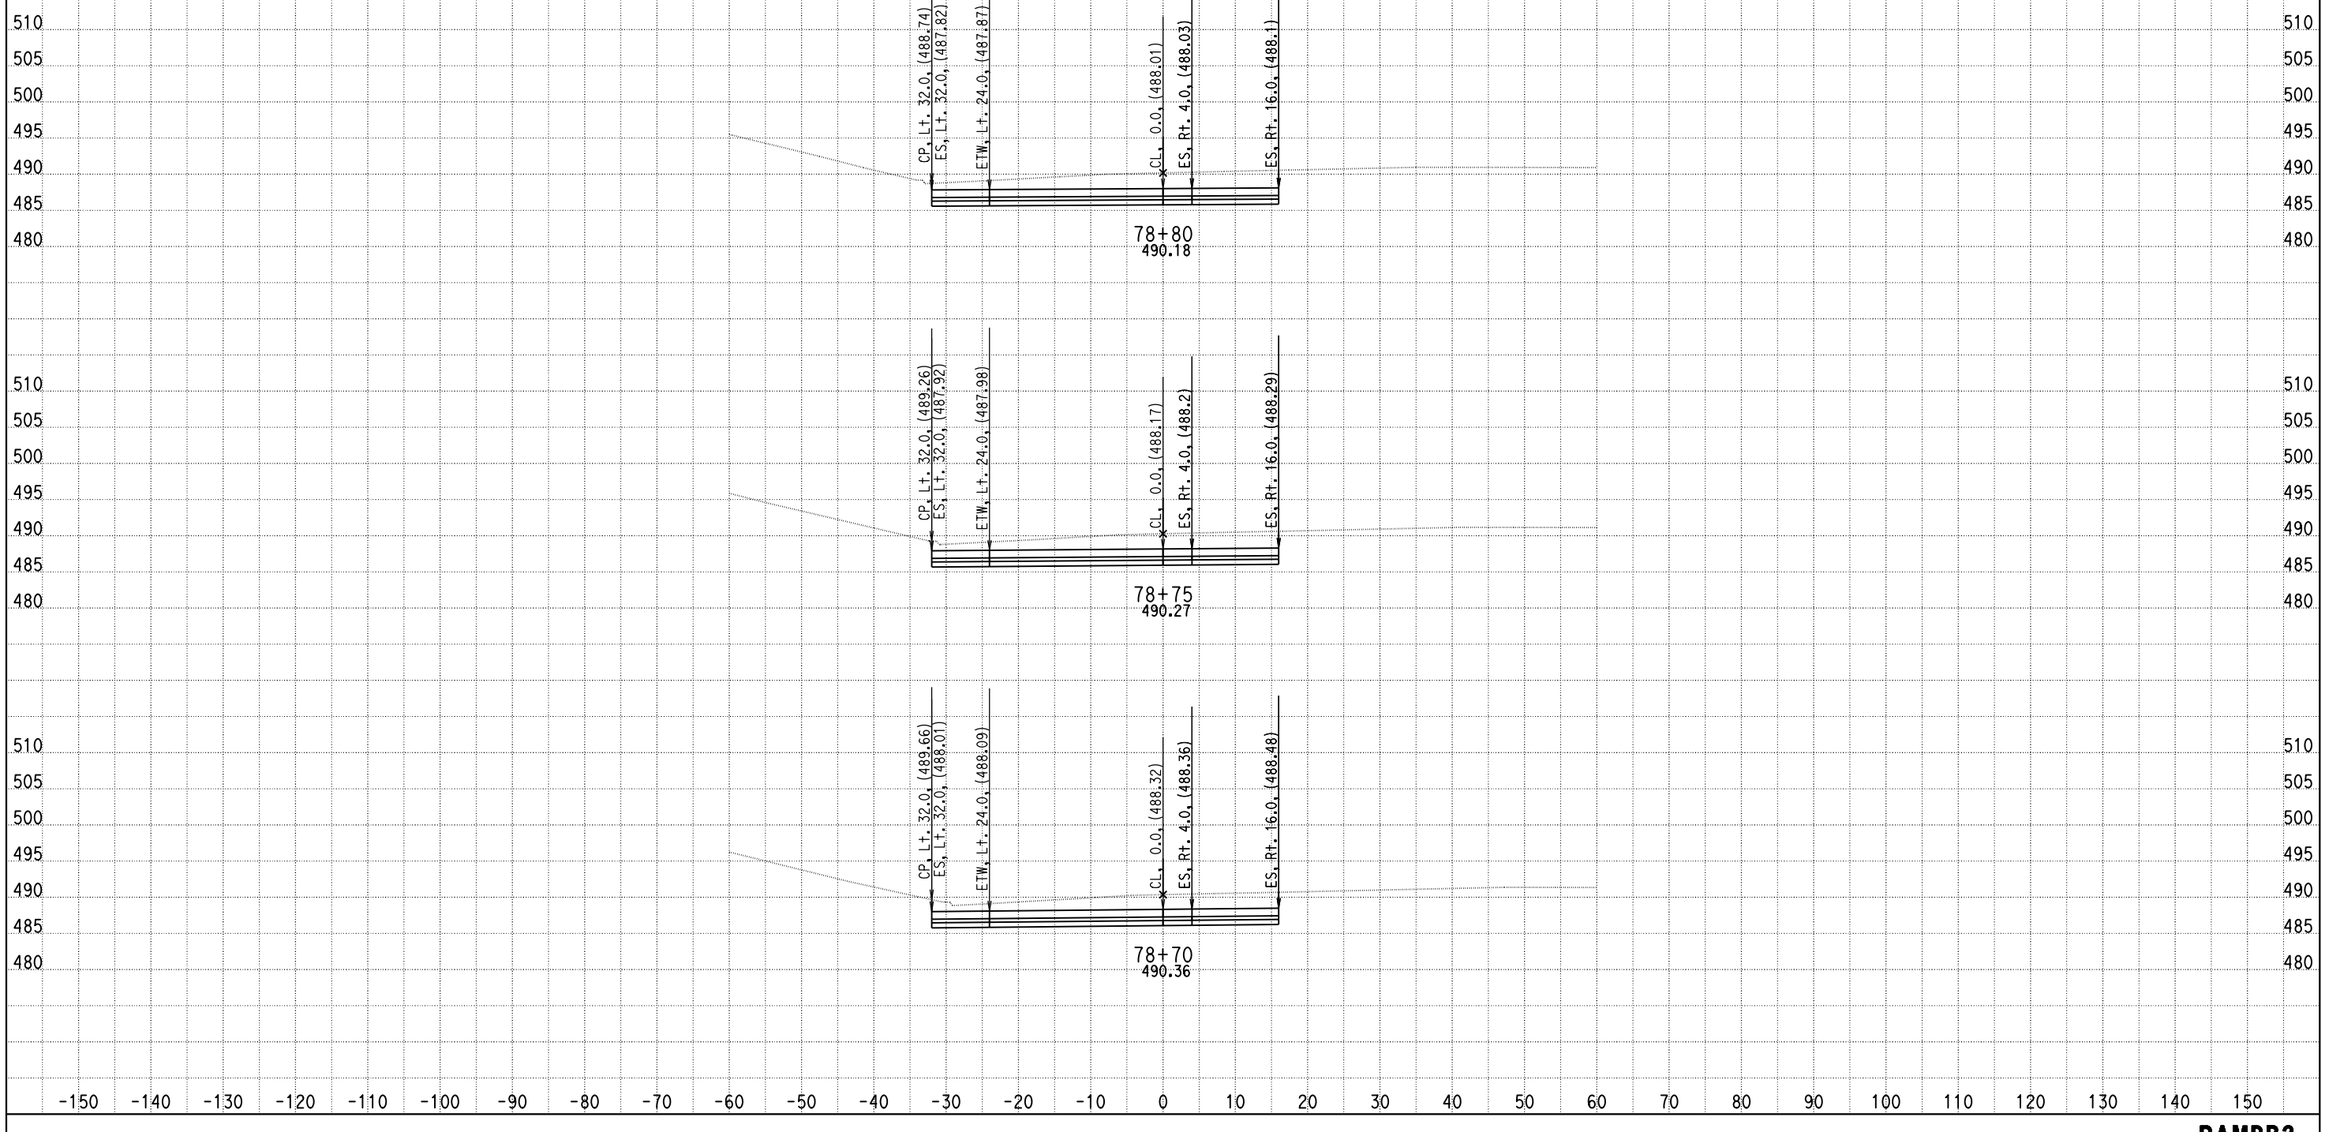

DATE: 4/9/2013

KC Project: 0818E File: C:\project\0818E\UPDATE-RAMP\hrb3-pro.ear

SCALE: 1" = 10' Horiz.
1" = 10' Vert.

All Dimensions are US Survey Feet

RAMPB3
CROSS SECTIONS

DESIGN STUDY ONLY

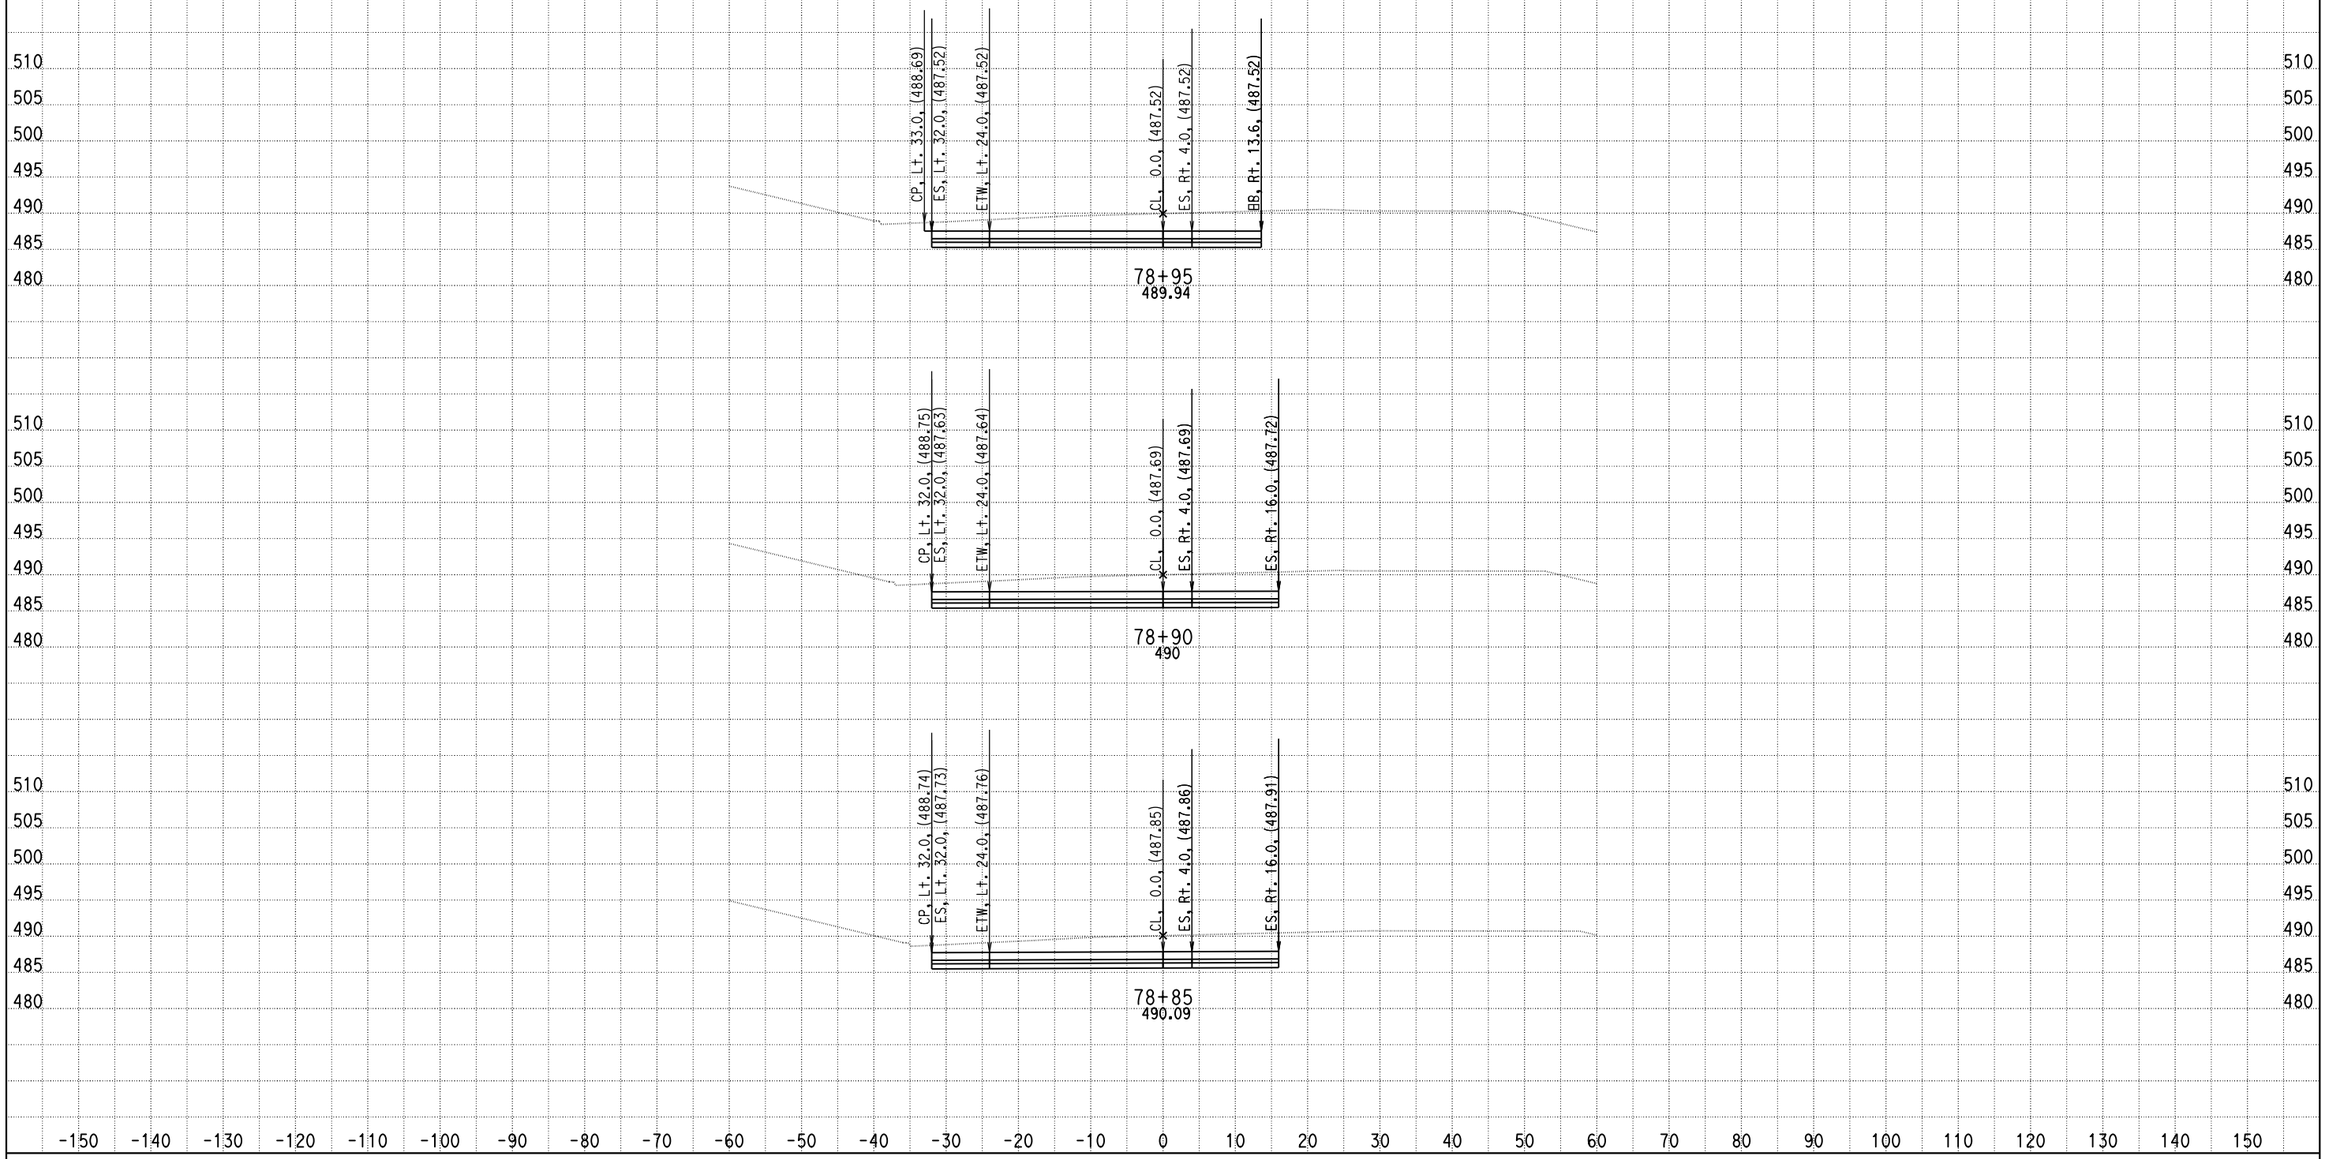

DATE: 4/9/2013

KC Project: 0818E File: C:\project\0818E\UPDATE-RAMP\hrb3-pro.ear

SCALE: 1" = 10' Horiz.
1" = 10' Vert.

All Dimensions are US Survey Feet

RAMPB3
CROSS SECTIONS

DESIGN STUDY ONLY

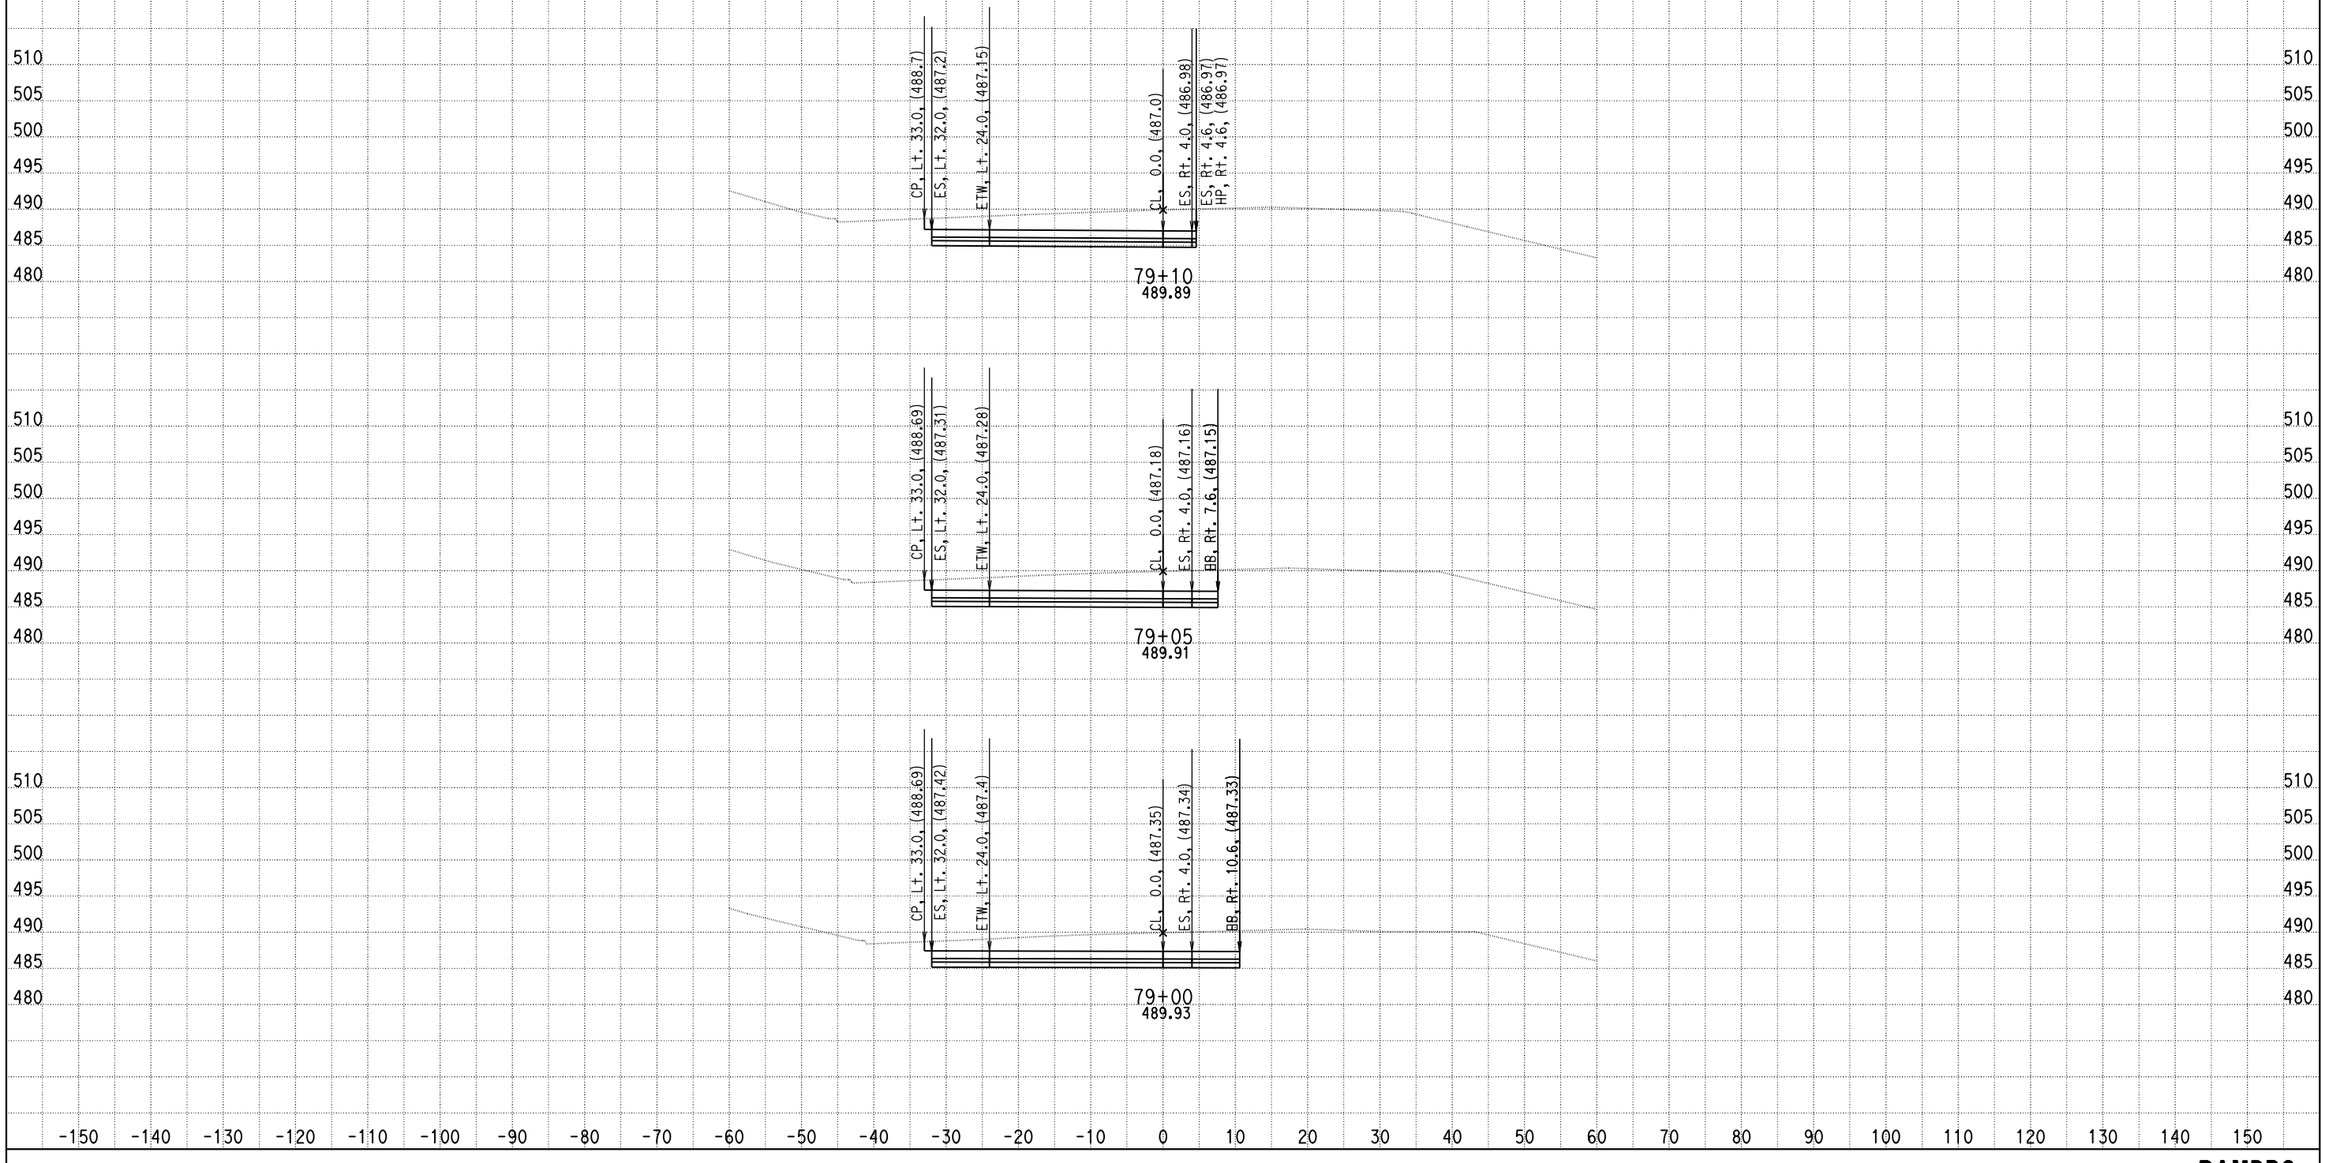

DATE: 4/9/2013

KC Project: 0818E File: C:\project\0818E\UPDATE-RAMP\hrb3-pro.ear

SCALE: 1" = 10' Horiz.
1" = 10' Vert.

All Dimensions are US Survey Feet

RAMPB3
CROSS SECTIONS

SHEET 61 OF XXX

DESIGN STUDY ONLY

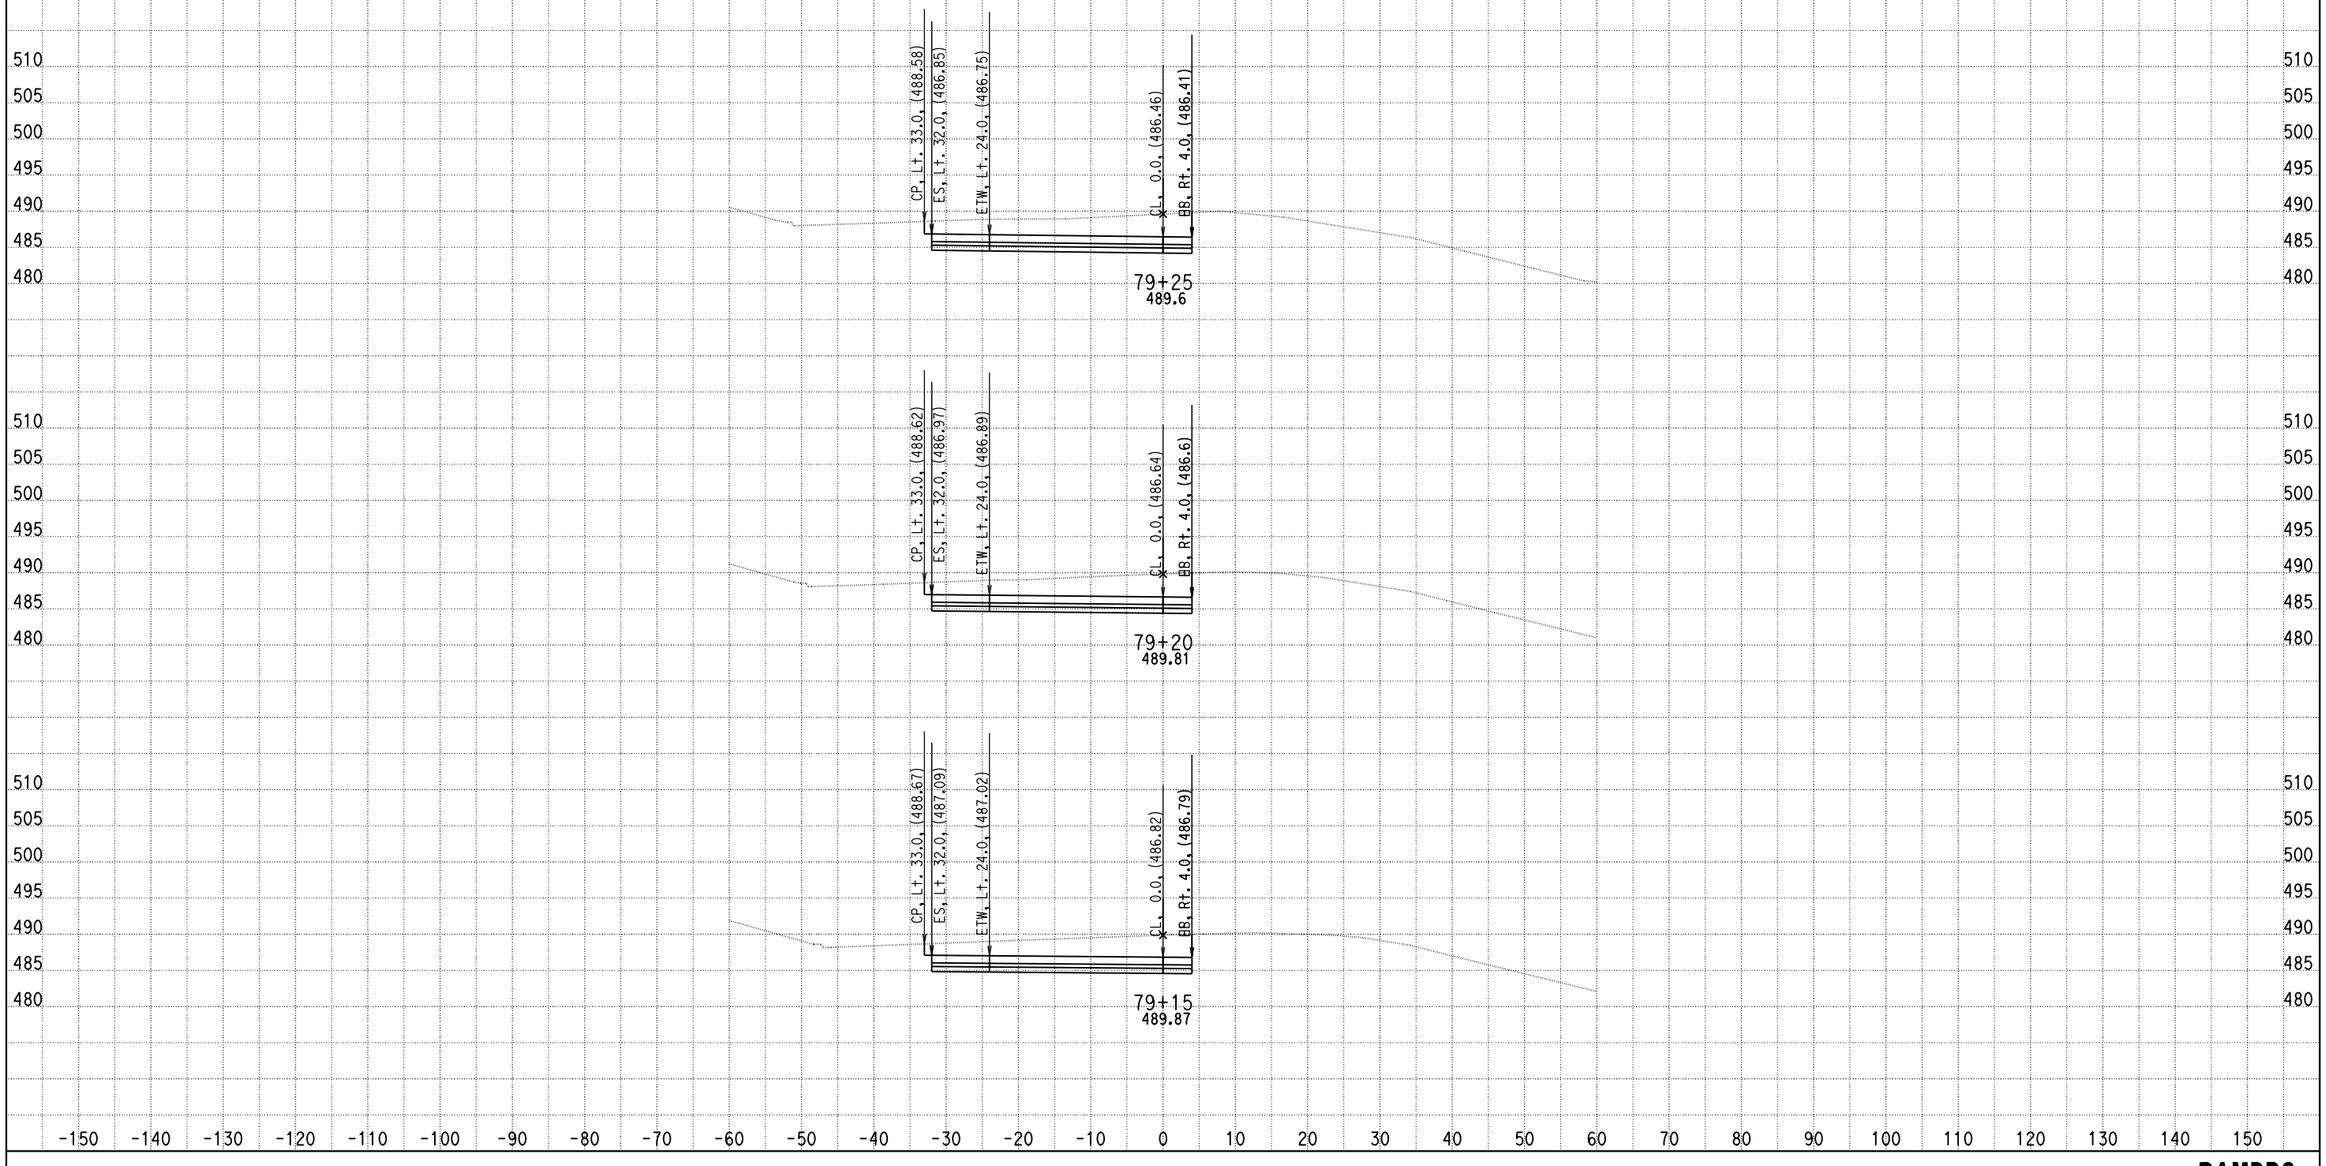

DATE: 4/9/2013

KC Project: 0818E File: C:\project\0818E\UPDATE-RAMP\hrb3-pro.ear

SCALE: 1" = 10' Horiz.
1" = 10' Vert.

All Dimensions are US Survey Feet

RAMPB3
CROSS SECTIONS

SHEET 62 OF XXX

DESIGN STUDY ONLY

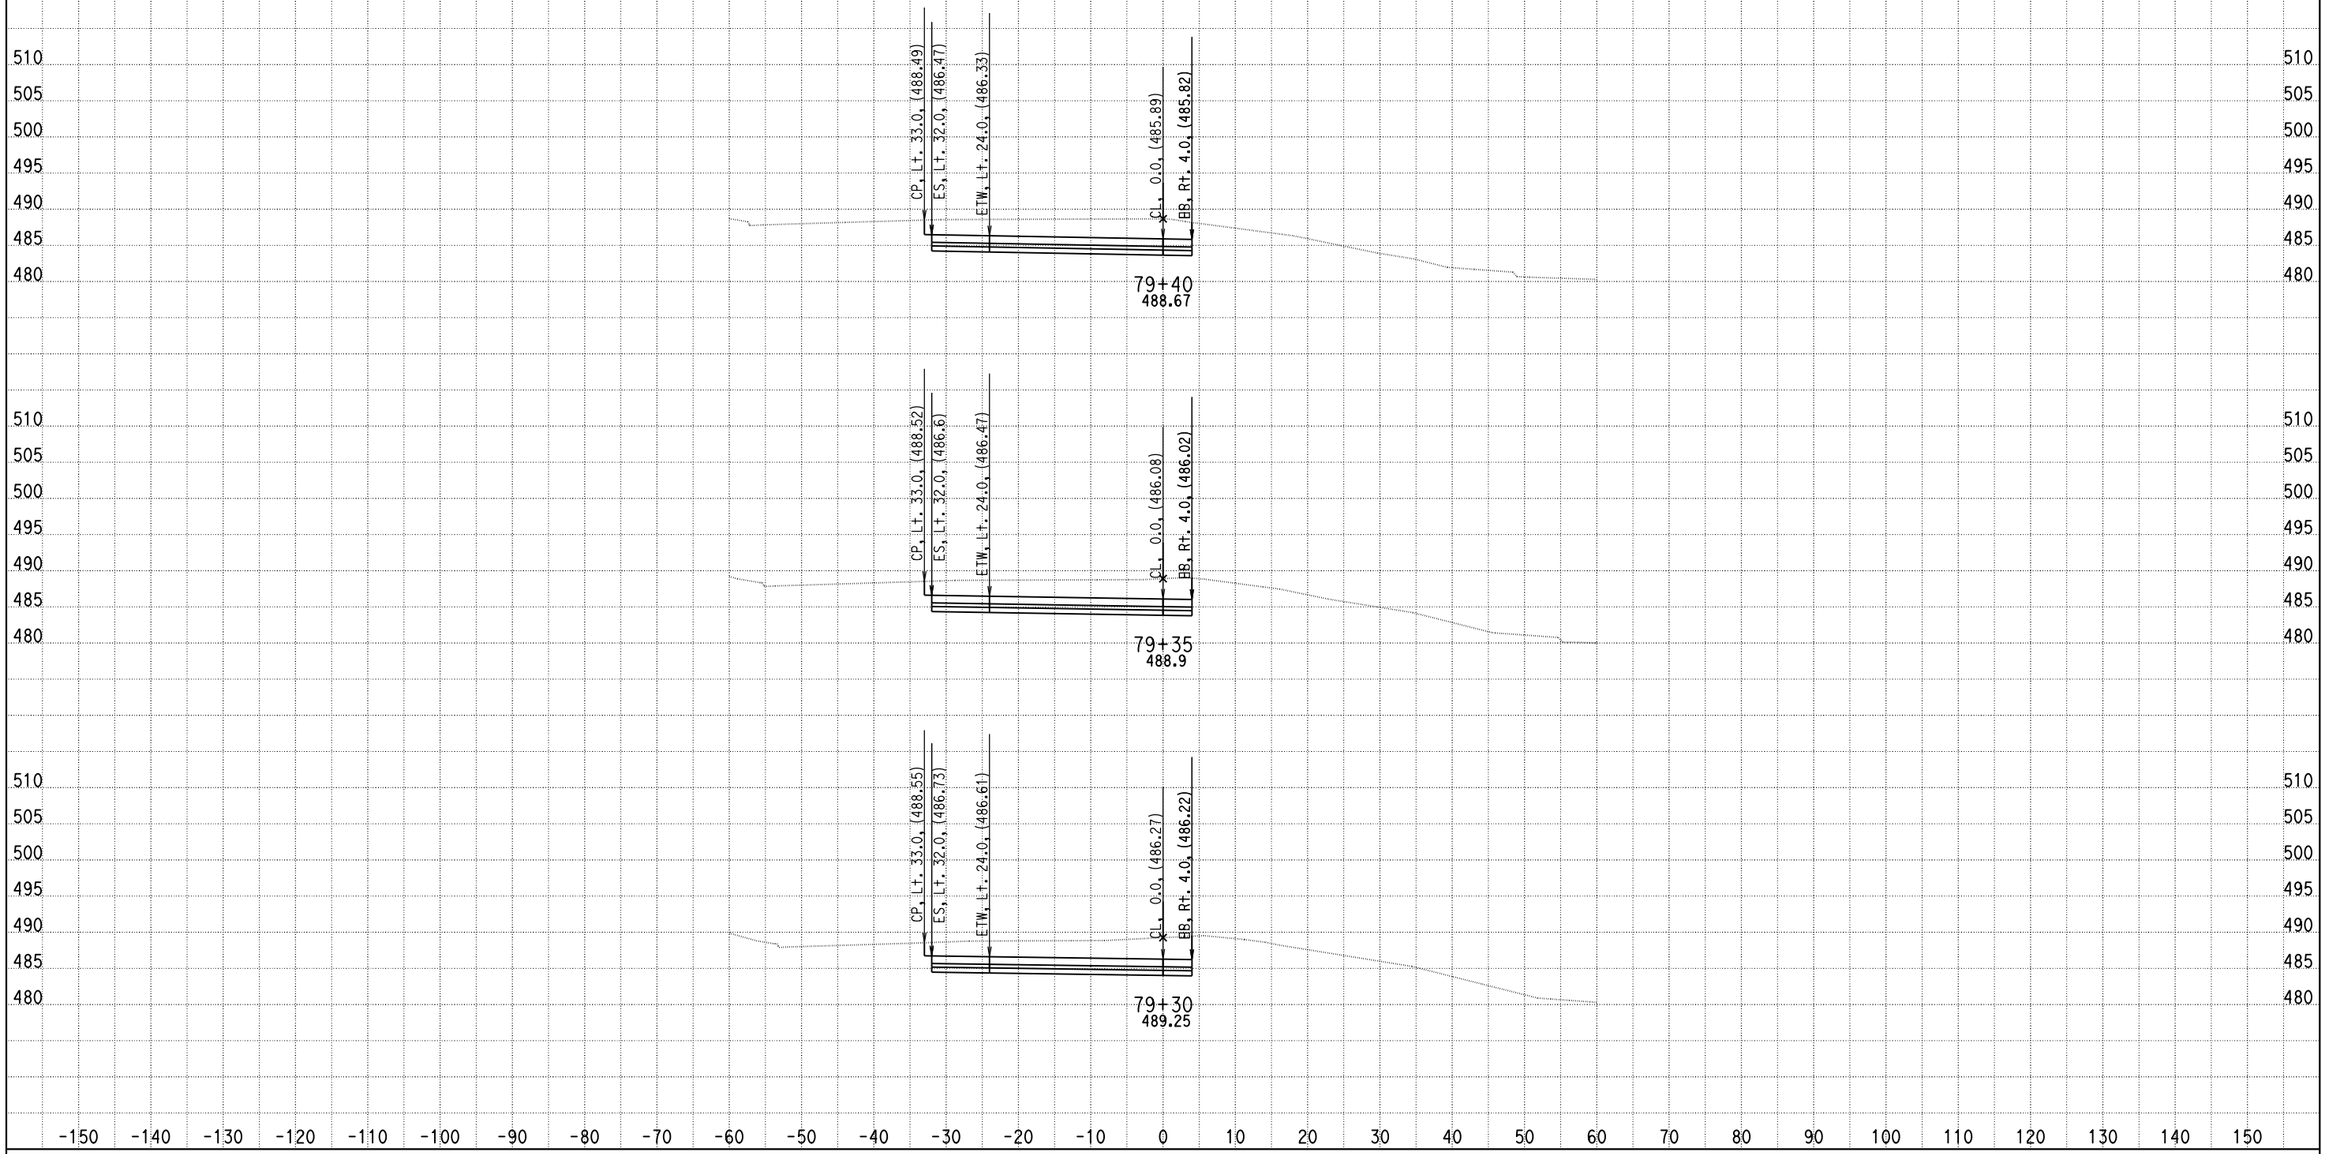

DATE: 4/9/2013

KC Project: 0818E File: C:\project\0818E\UPDATE-RAMP\hrb3-pro.ear

SCALE: 1" = 10' Horiz.
1" = 10' Vert.

All Dimensions are US Survey Feet

RAMPB3
CROSS SECTIONS
SHEET 63 OF XXX

DESIGN STUDY ONLY

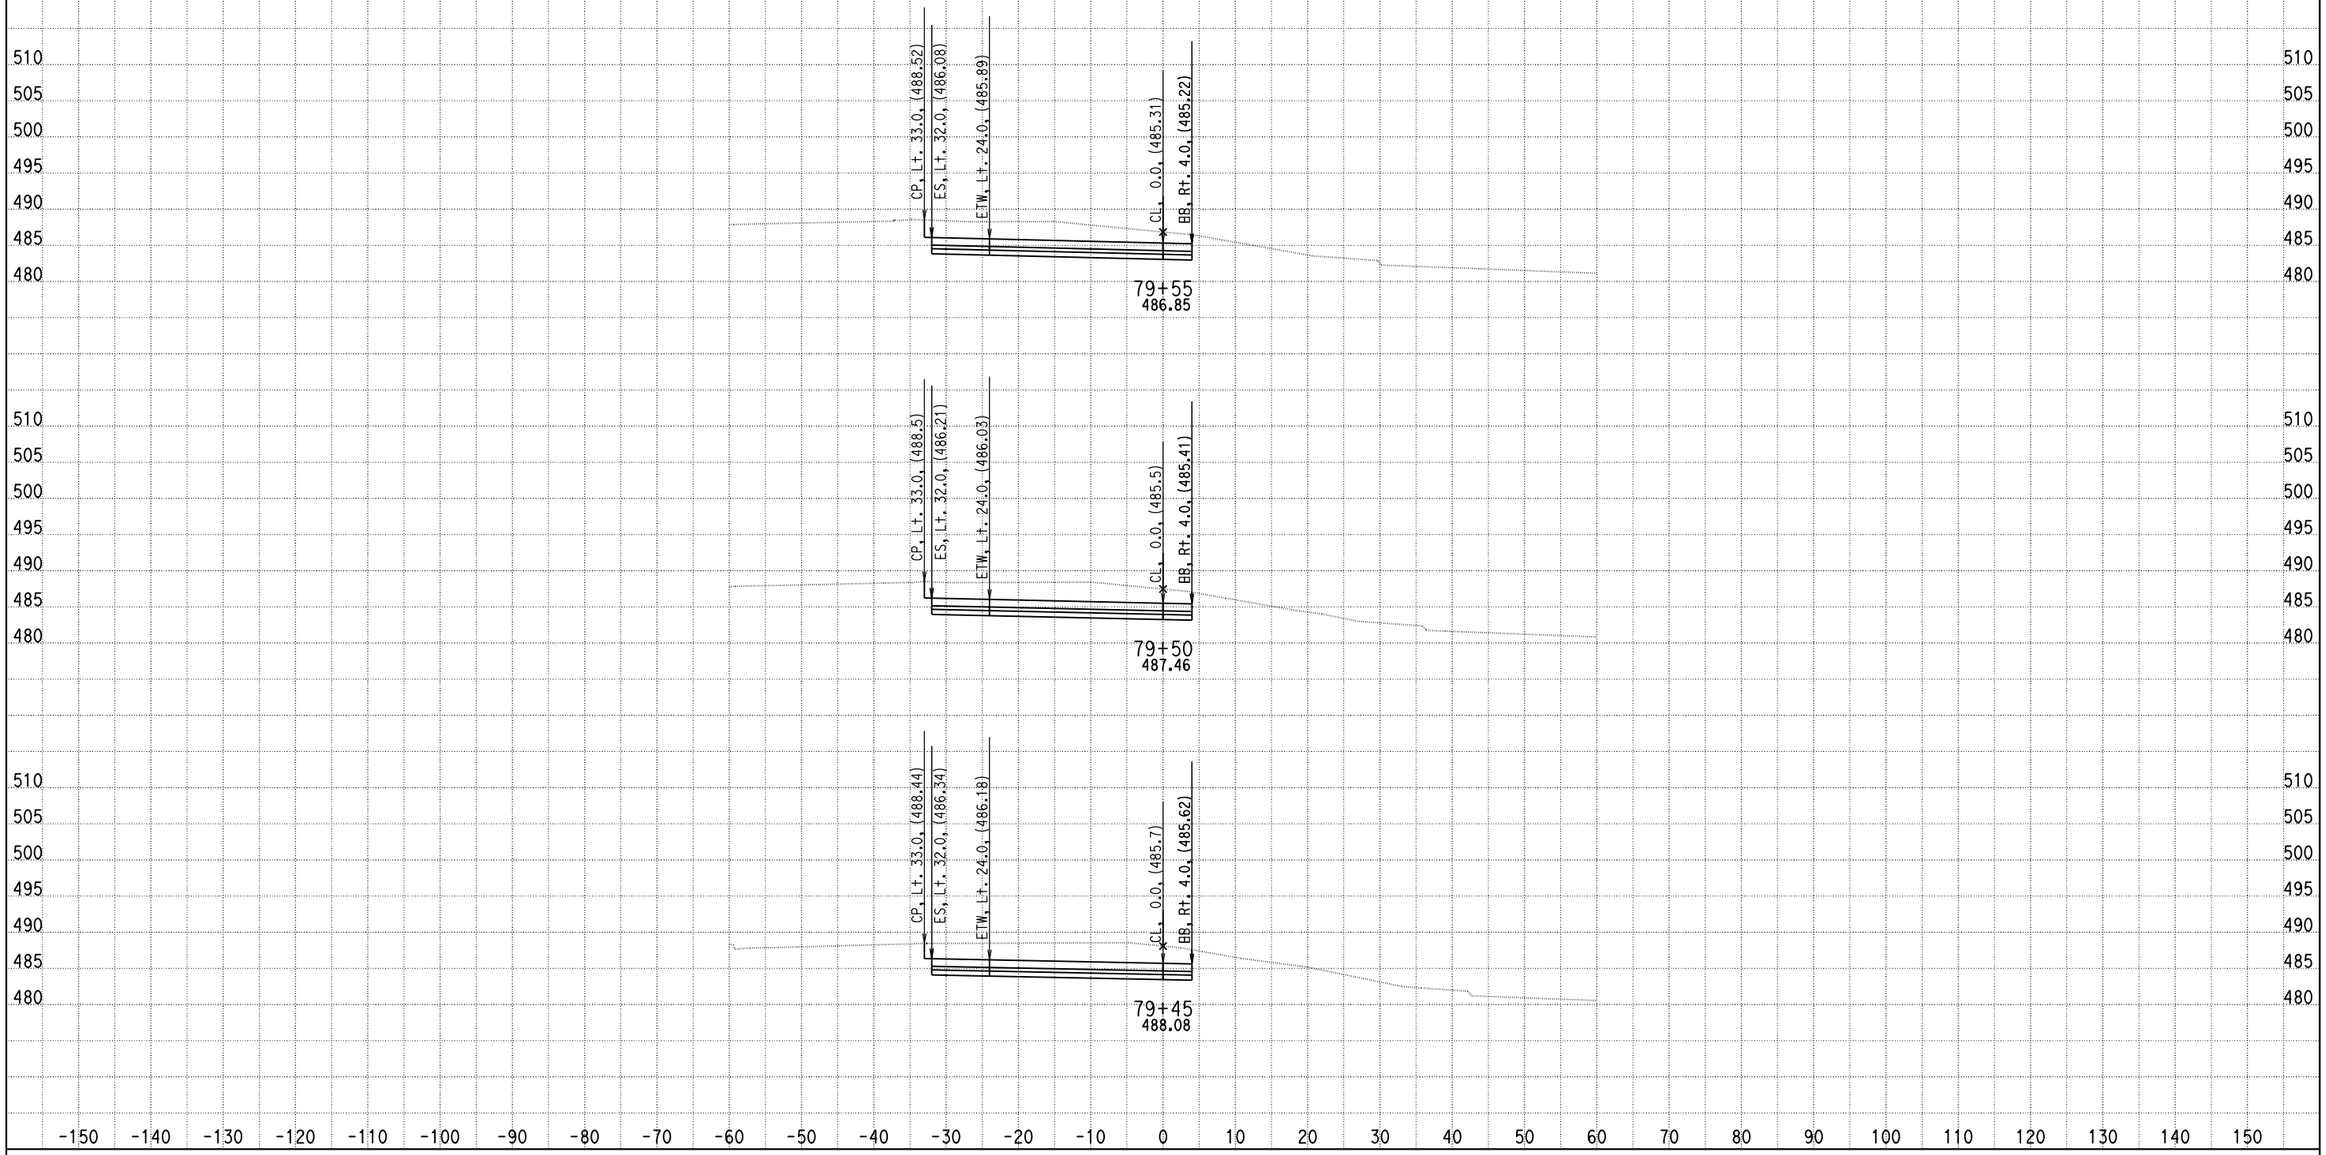

DATE: 4/9/2013

KC Project: 0818E File: C:\project\0818E\UPDATE-RAMP\hrb3-pro.ear

SCALE: 1" = 10' Horiz.
1" = 10' Vert.

All Dimensions are US Survey Feet

RAMPB3
CROSS SECTIONS
SHEET 64 OF XXX

DESIGN STUDY ONLY

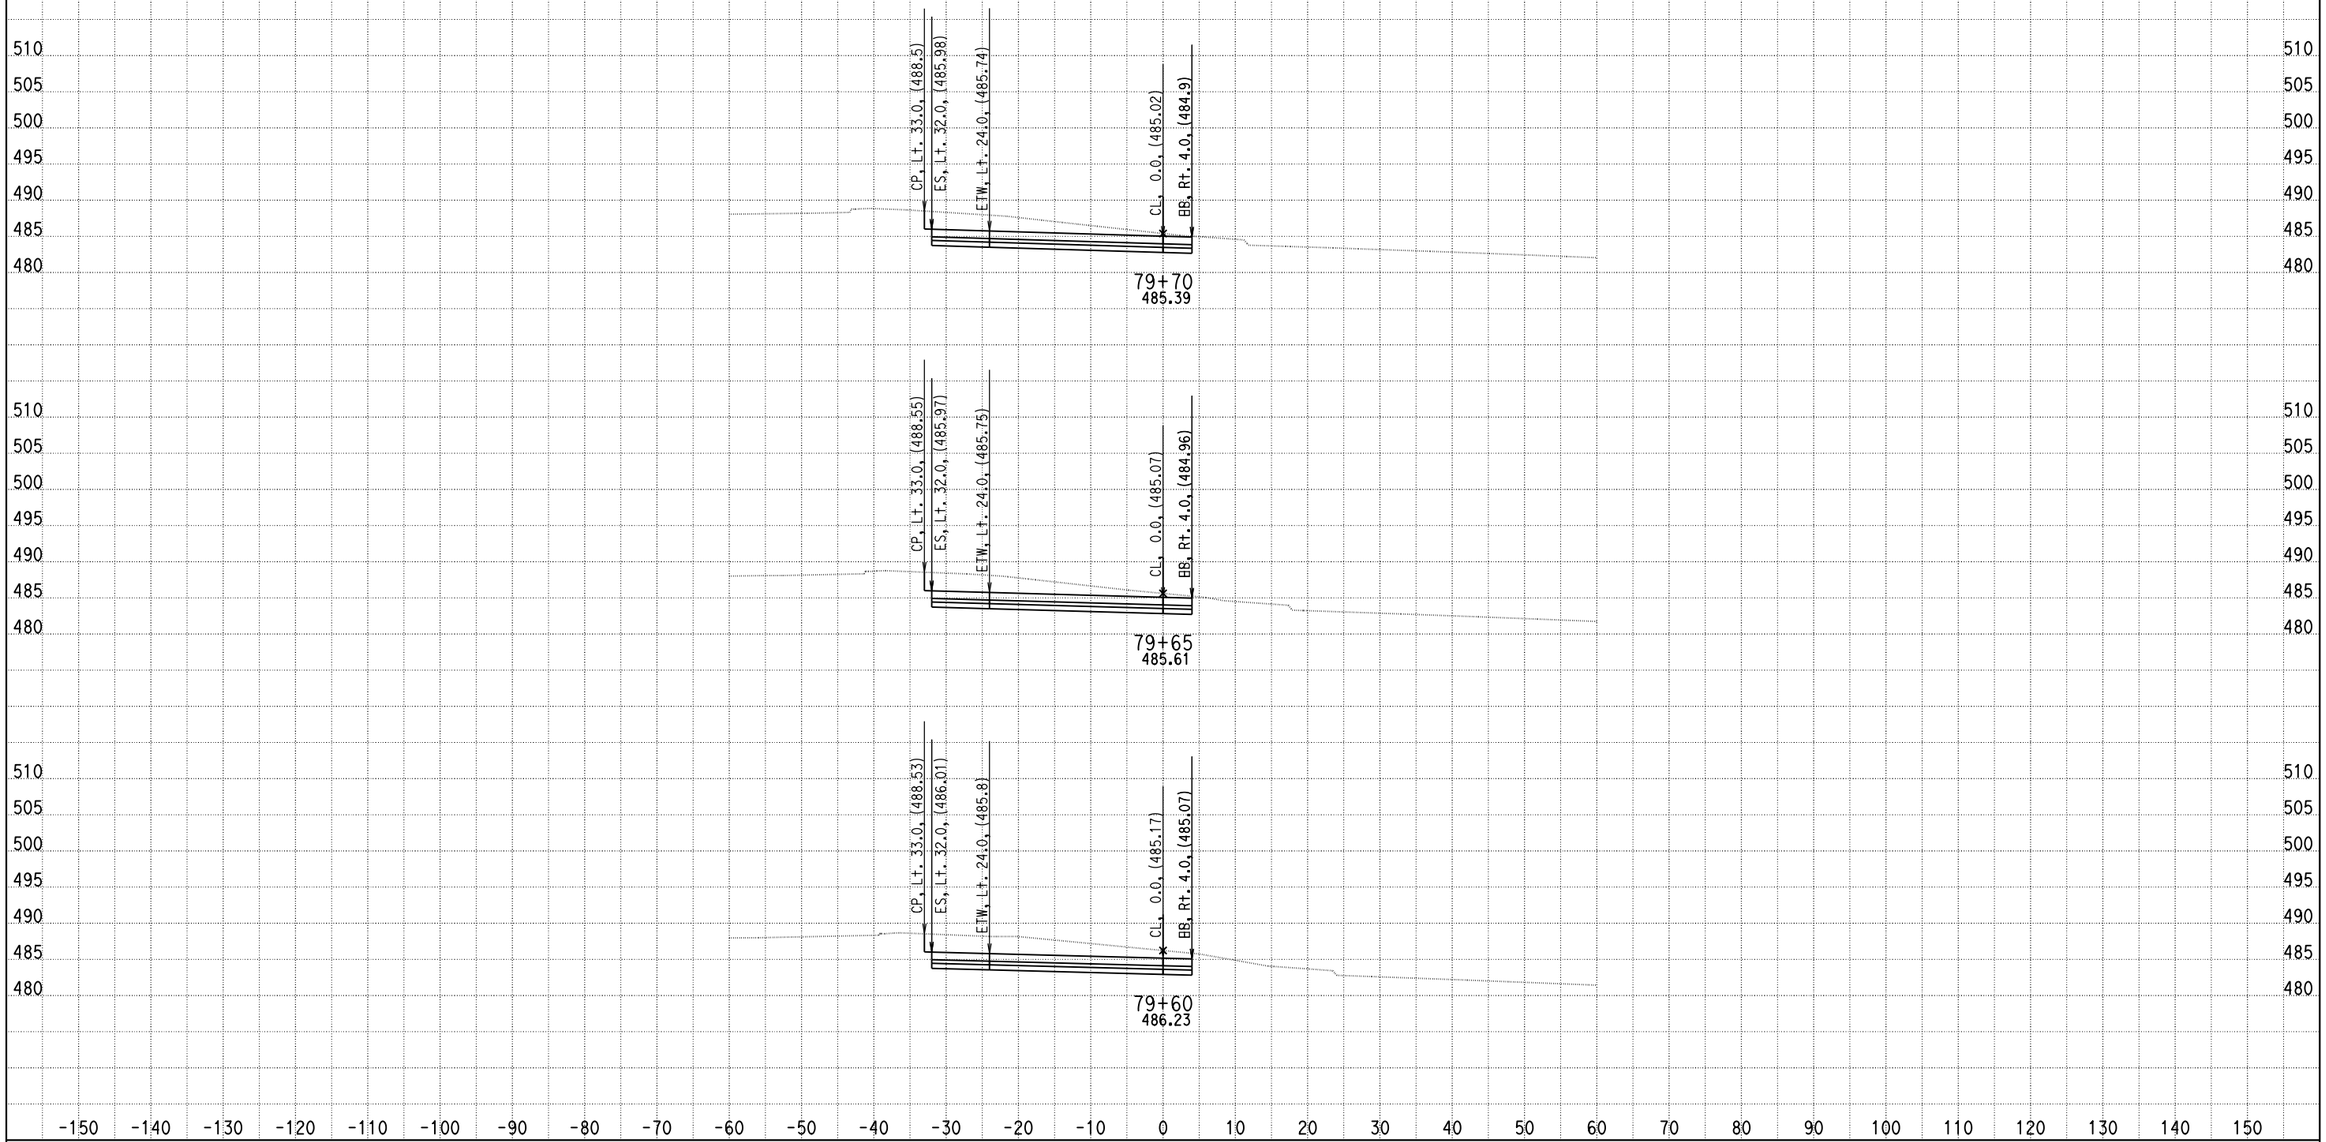

DATE: 4/9/2013

KC Project: 0818E File: C:\project\0818E\UPDATE-RAMP\hrb3-pro.ear

SCALE: 1" = 10' Horiz.
1" = 10' Vert.

All Dimensions are US Survey Feet

RAMPB3
CROSS SECTIONS

SHEET 65 OF XXX

DESIGN STUDY ONLY

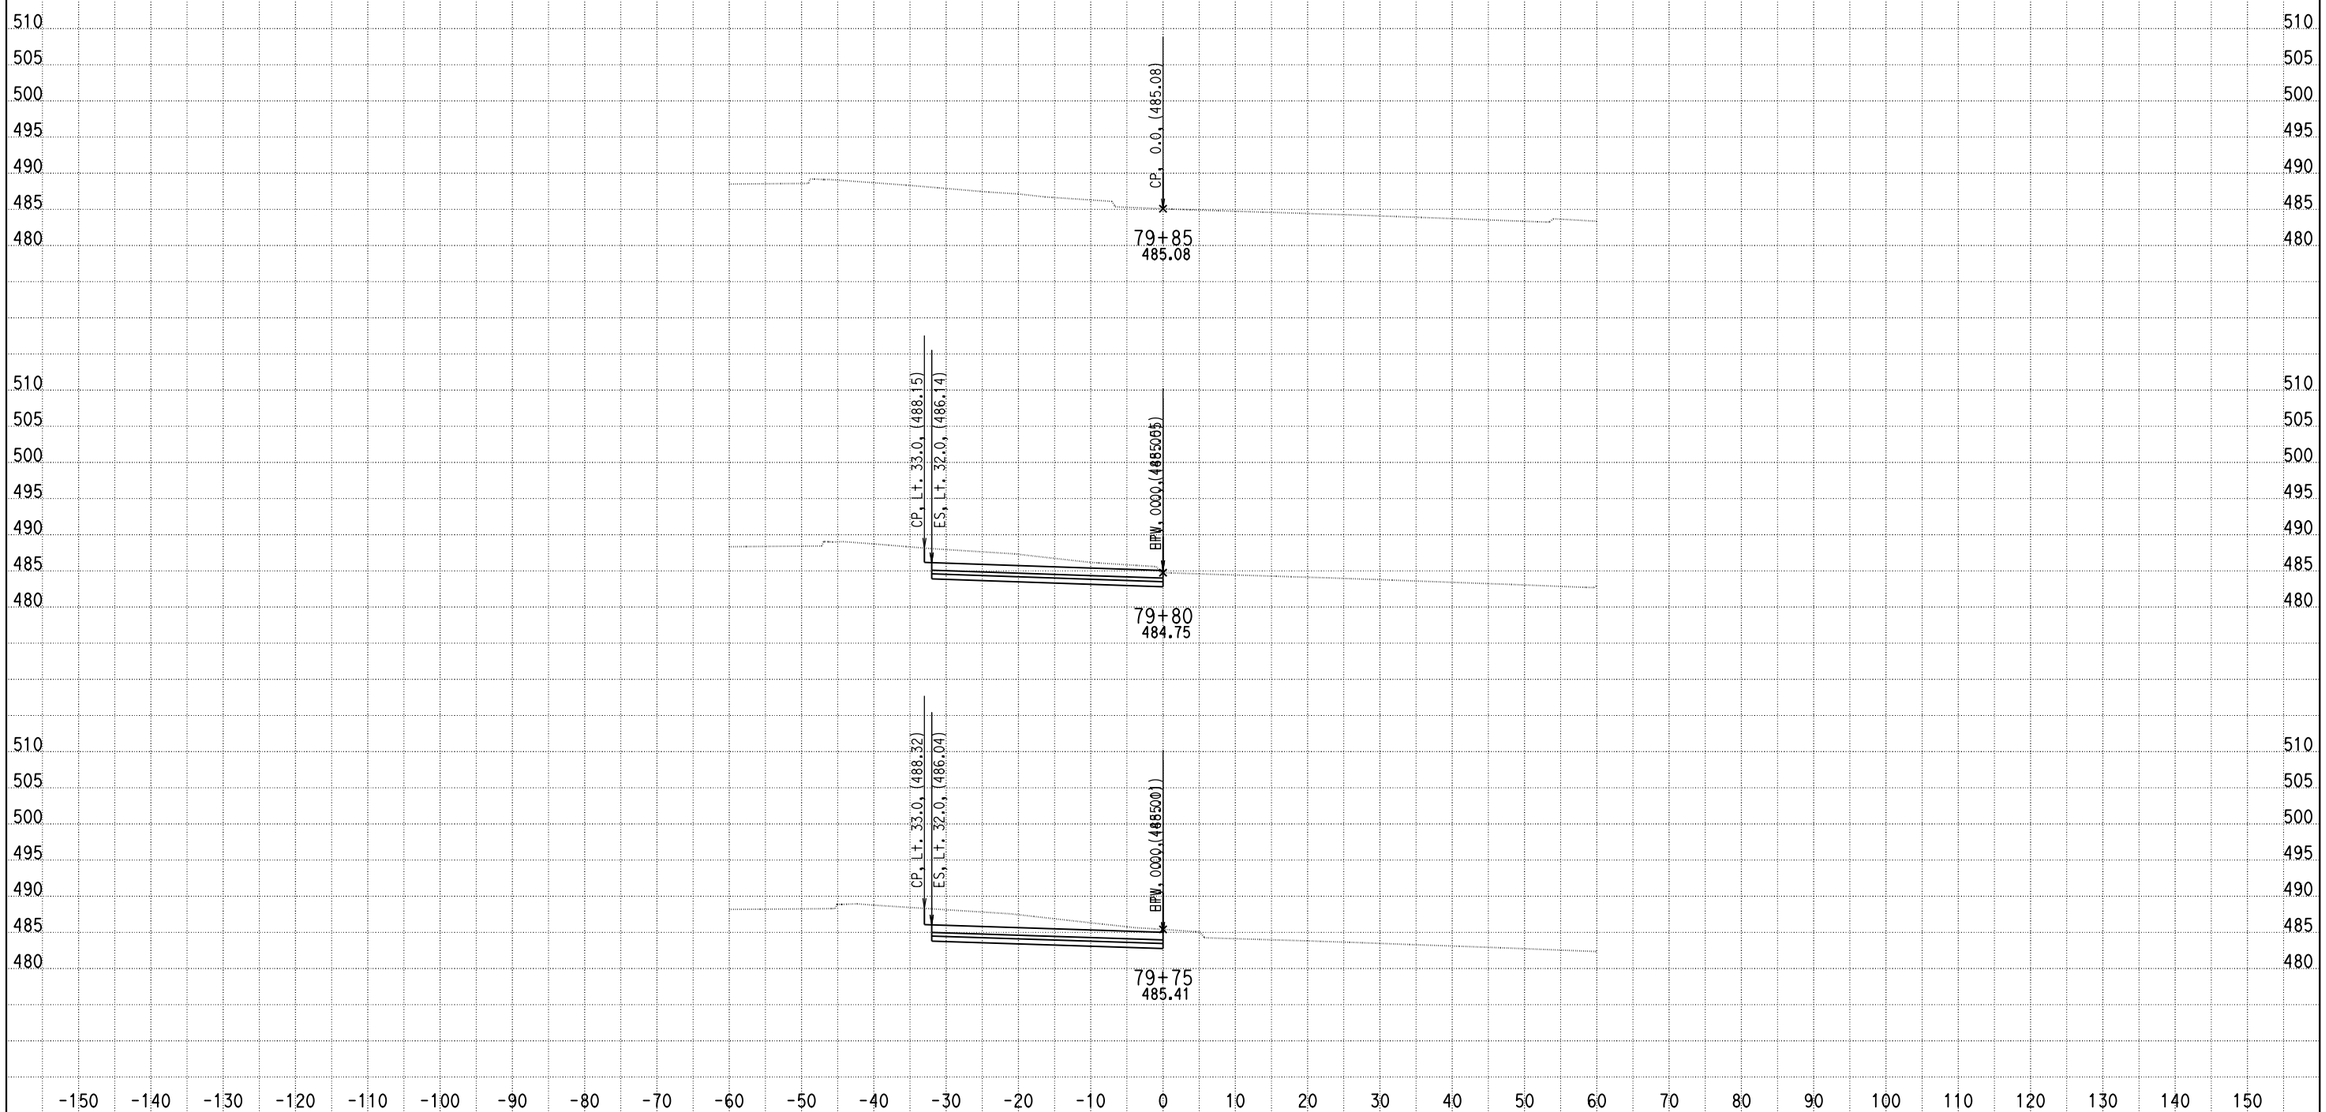

DATE: 4/9/2013

KC Project: 0818E File: C:\project\0818E\UPDATE-RAMP\hrb3-pro.ear

SCALE: 1" = 10' Horiz.
1" = 10' Vert.

All Dimensions are US Survey Feet

RAMPB3
CROSS SECTIONS

DESIGN STUDY ONLY

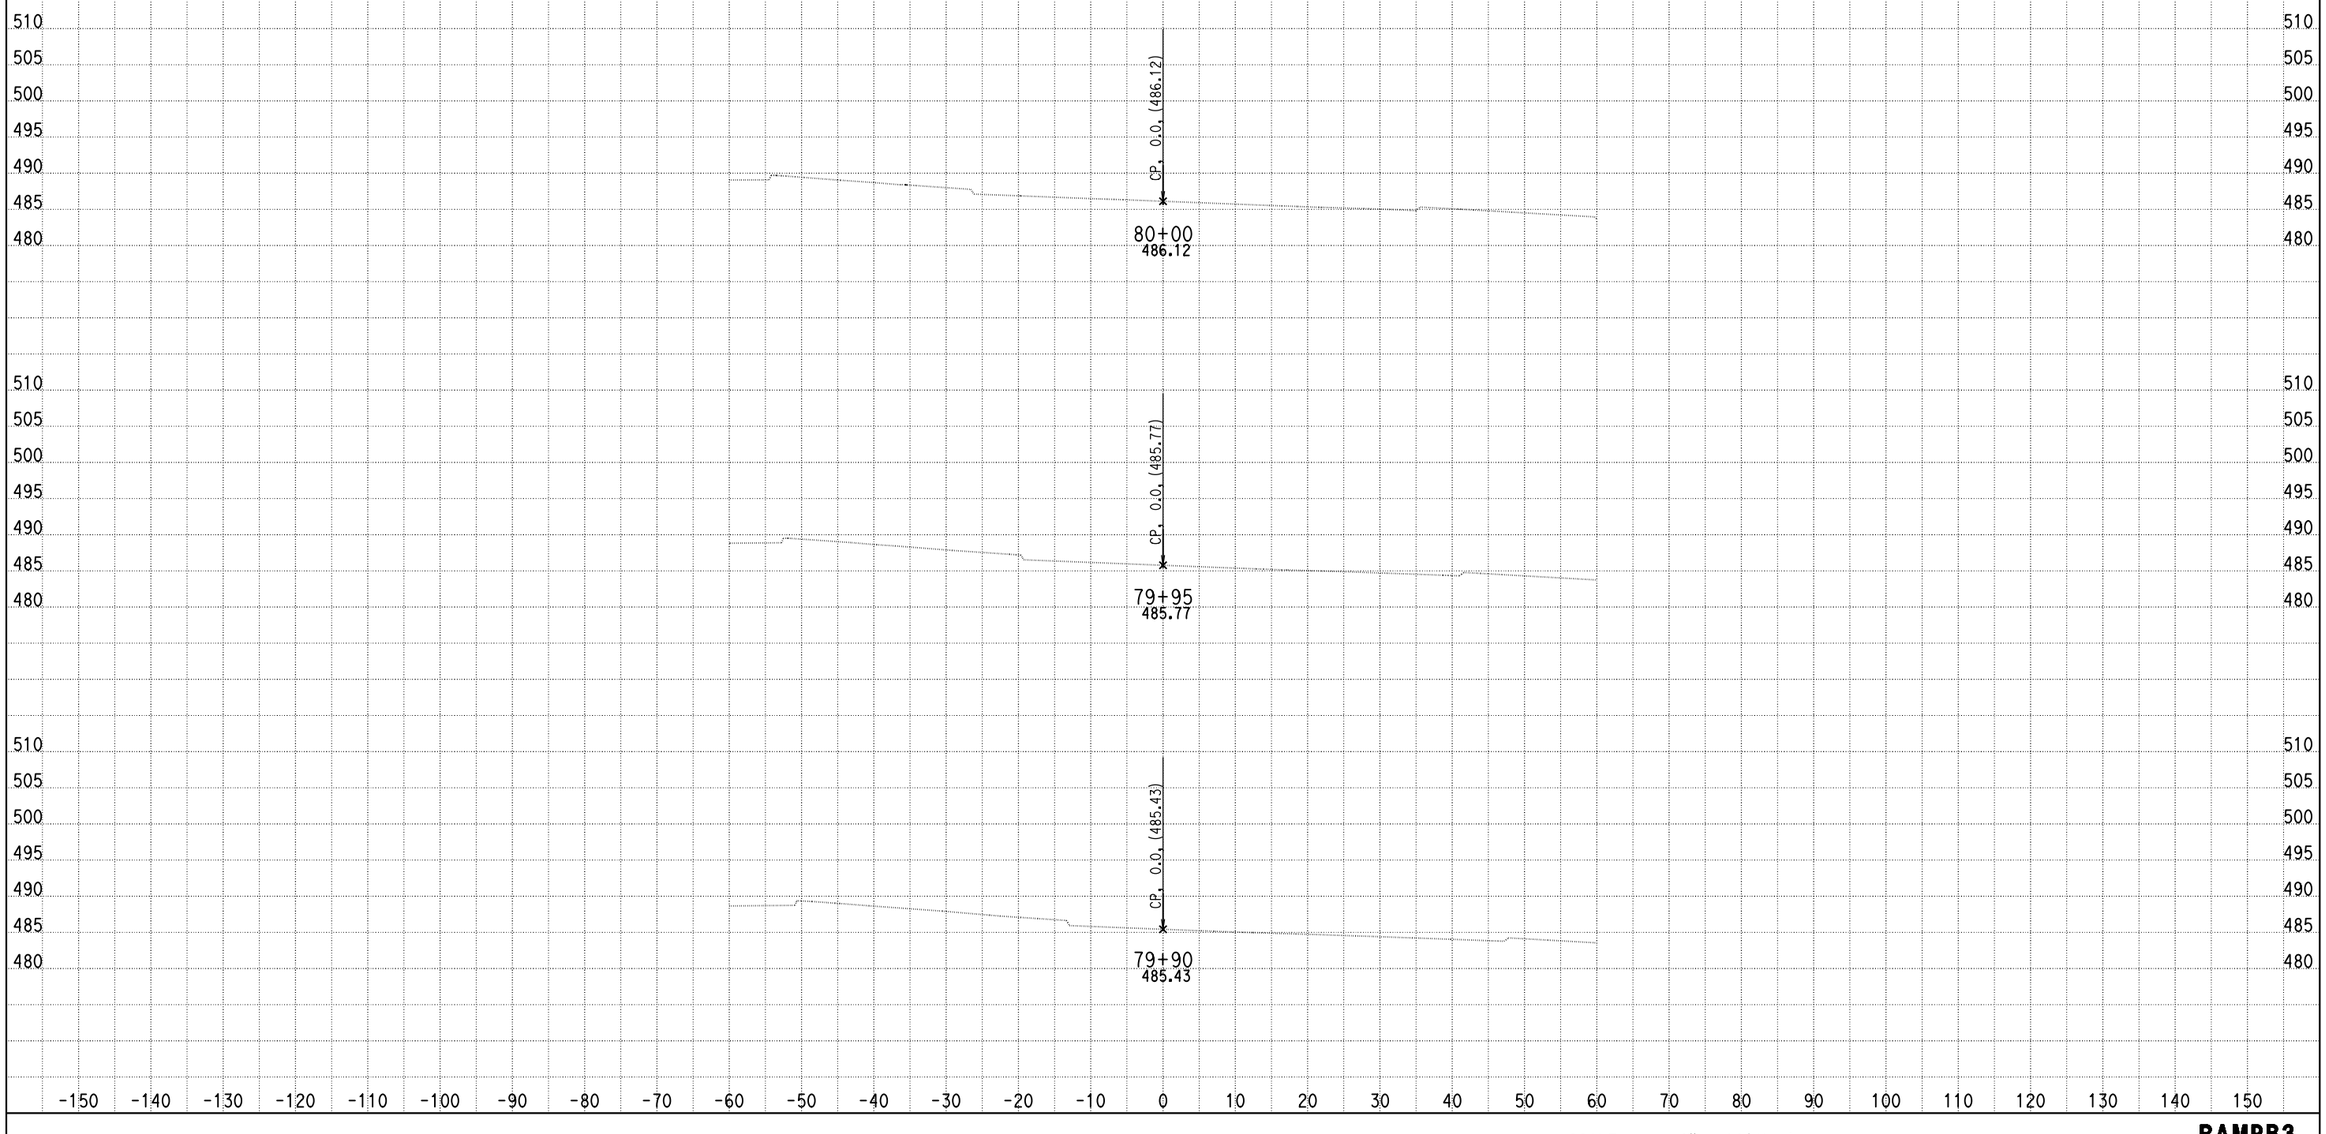

DATE: 4/9/2013

KC Project: 0818E File: C:\project\0818E\UPDATE-RAMP\hrb3-pro.ear

SCALE: 1" = 10' Horiz.
1" = 10' Vert.

All Dimensions are US Survey Feet

RAMPB3
CROSS SECTIONS

DESIGN STUDY ONLY

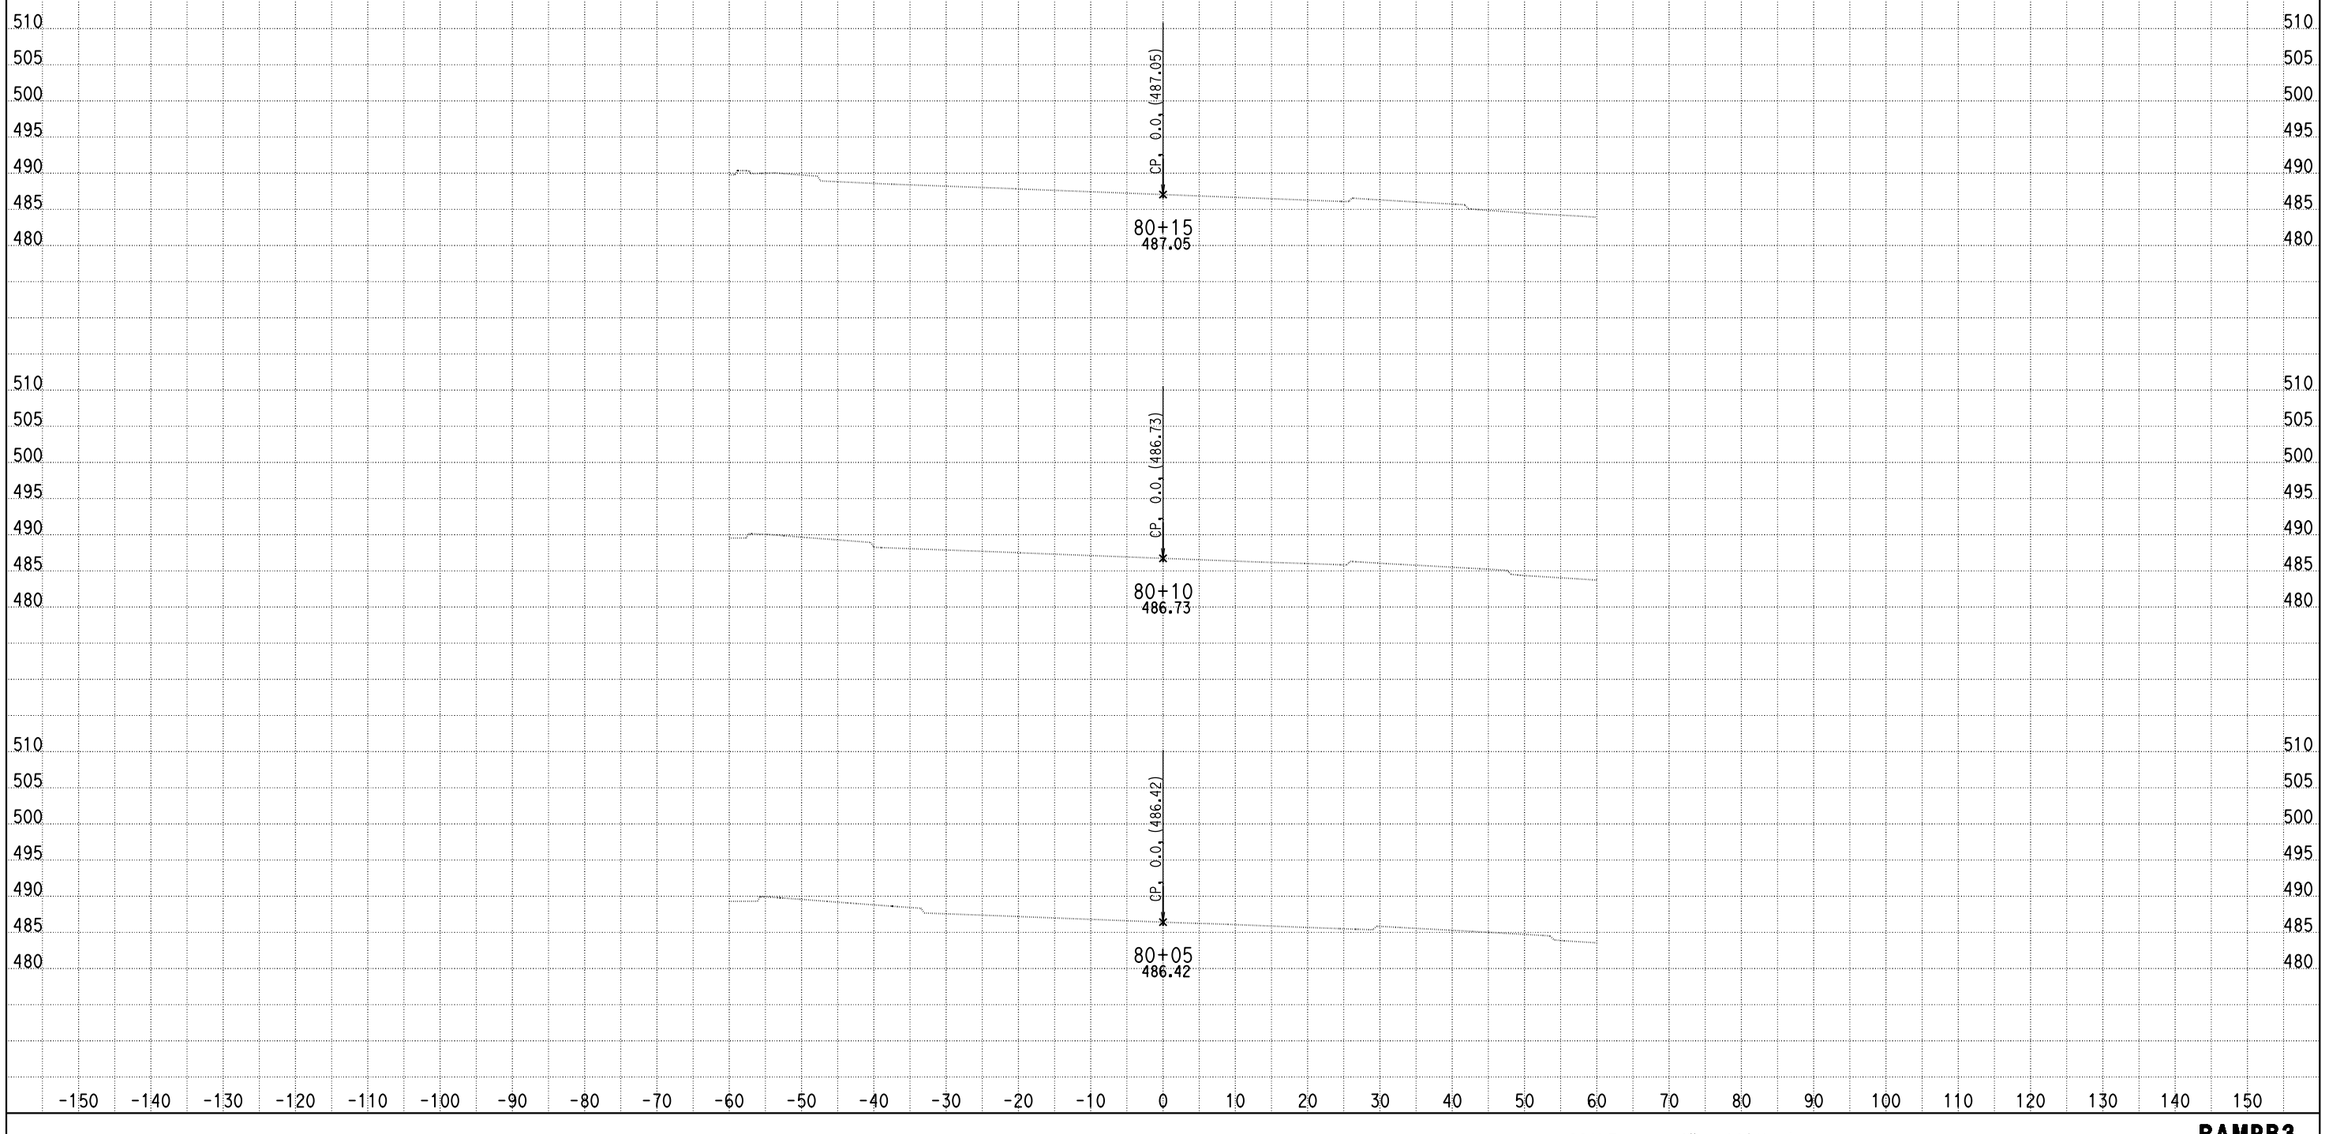

DATE: 4/9/2013

KC Project: 0818E File: C:\project\0818E\UPDATE-RAMP\hrb3-pro.ear

SCALE: 1" = 10' Horiz.
1" = 10' Vert.

All Dimensions are US Survey Feet

RAMPB3
CROSS SECTIONS

SHEET 68 OF XXX

DESIGN STUDY ONLY

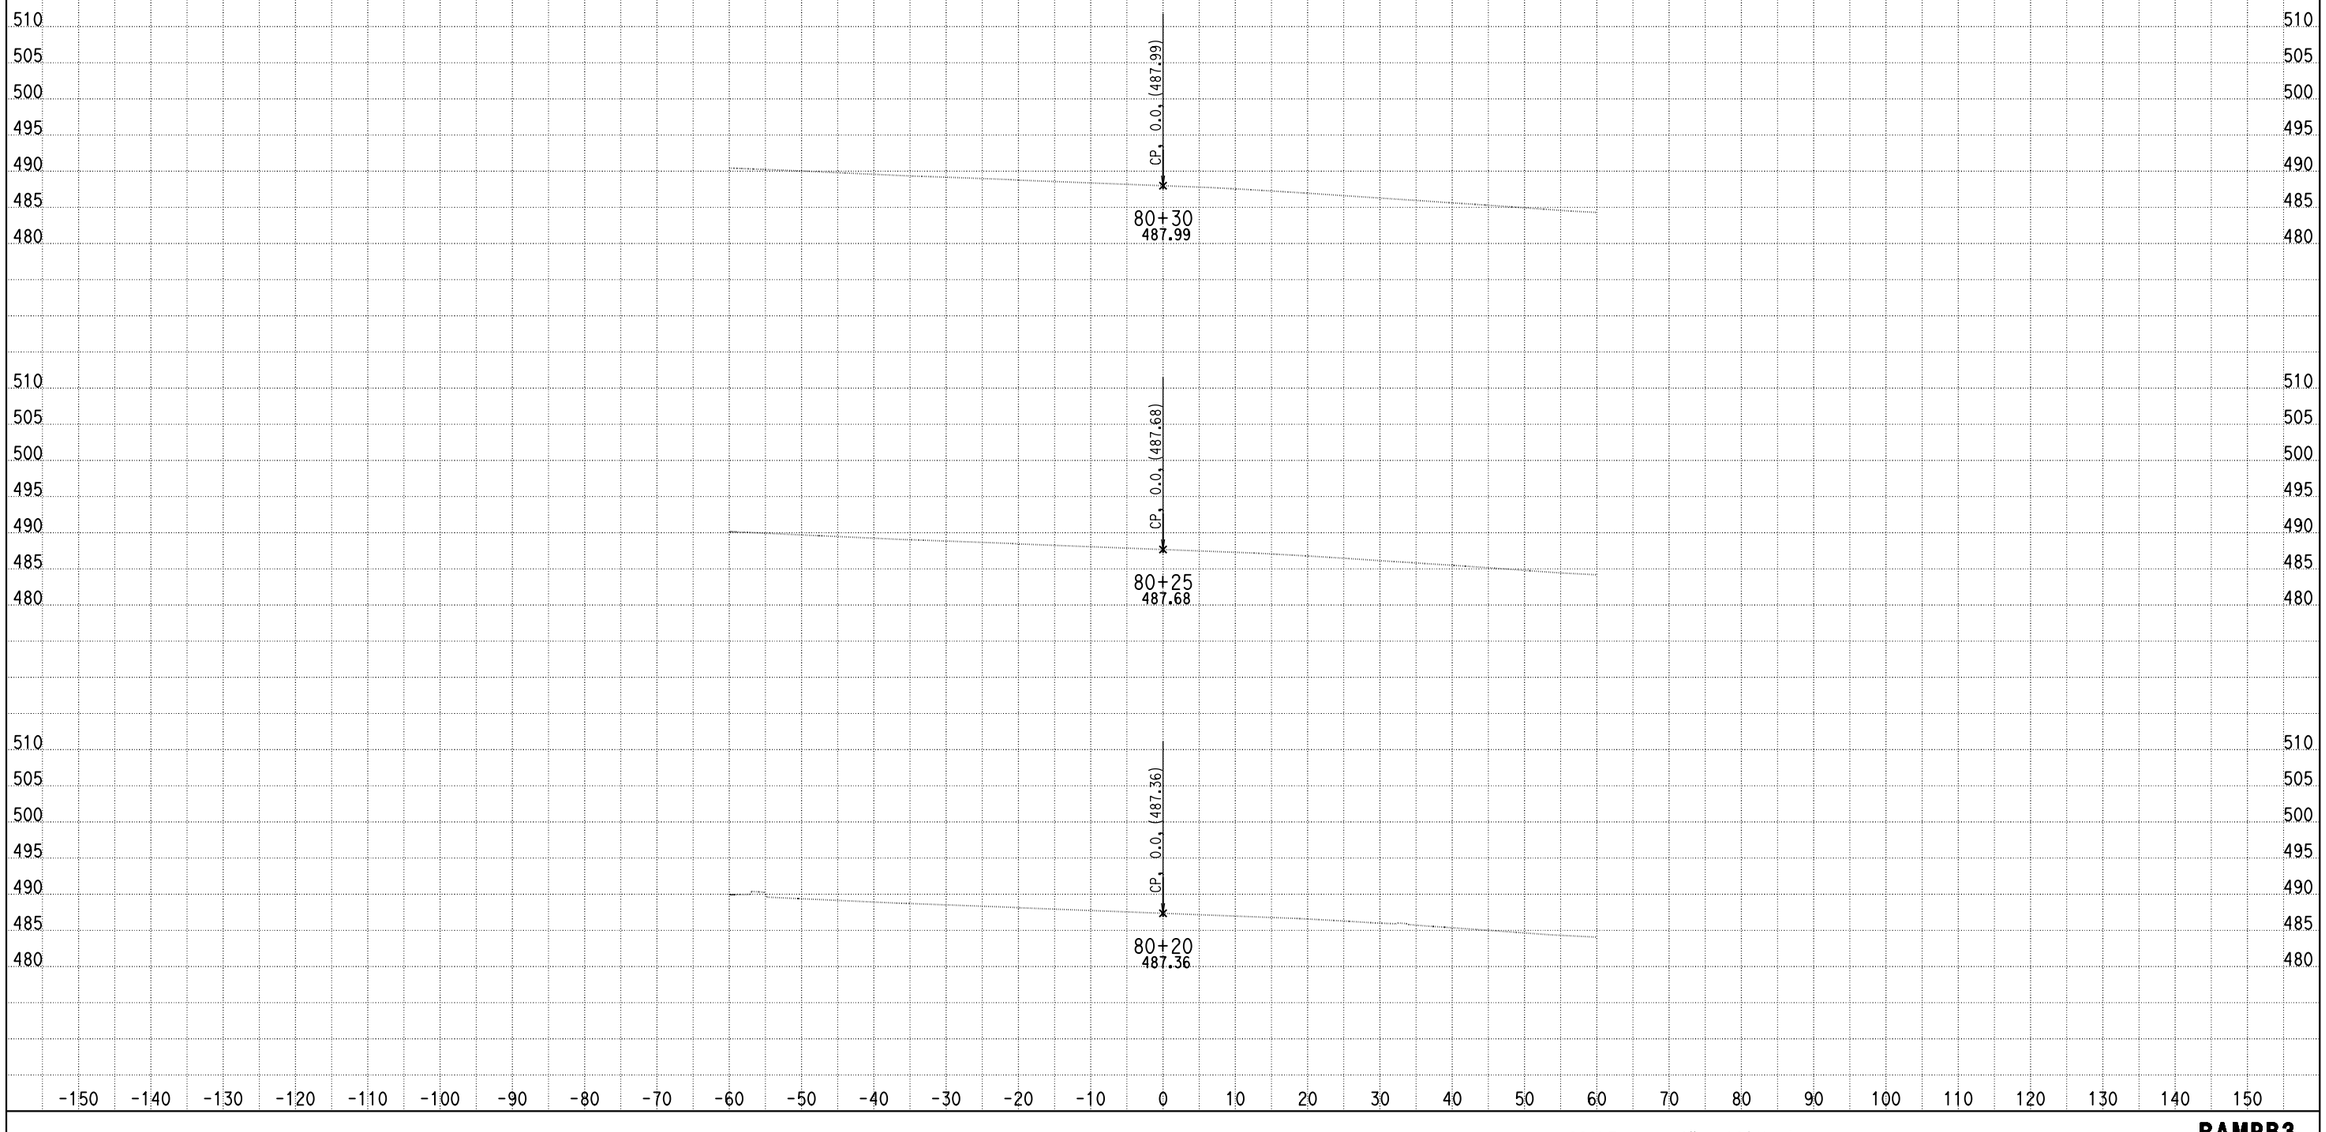

DATE: 4/9/2013

KC Project: 0818E File: C:\project\0818E\UPDATE-RAMP\hrb3-pro.ear

SCALE: 1" = 10' Horiz.
1" = 10' Vert.

All Dimensions are US Survey Feet

RAMPB3
CROSS SECTIONS

DESIGN STUDY ONLY

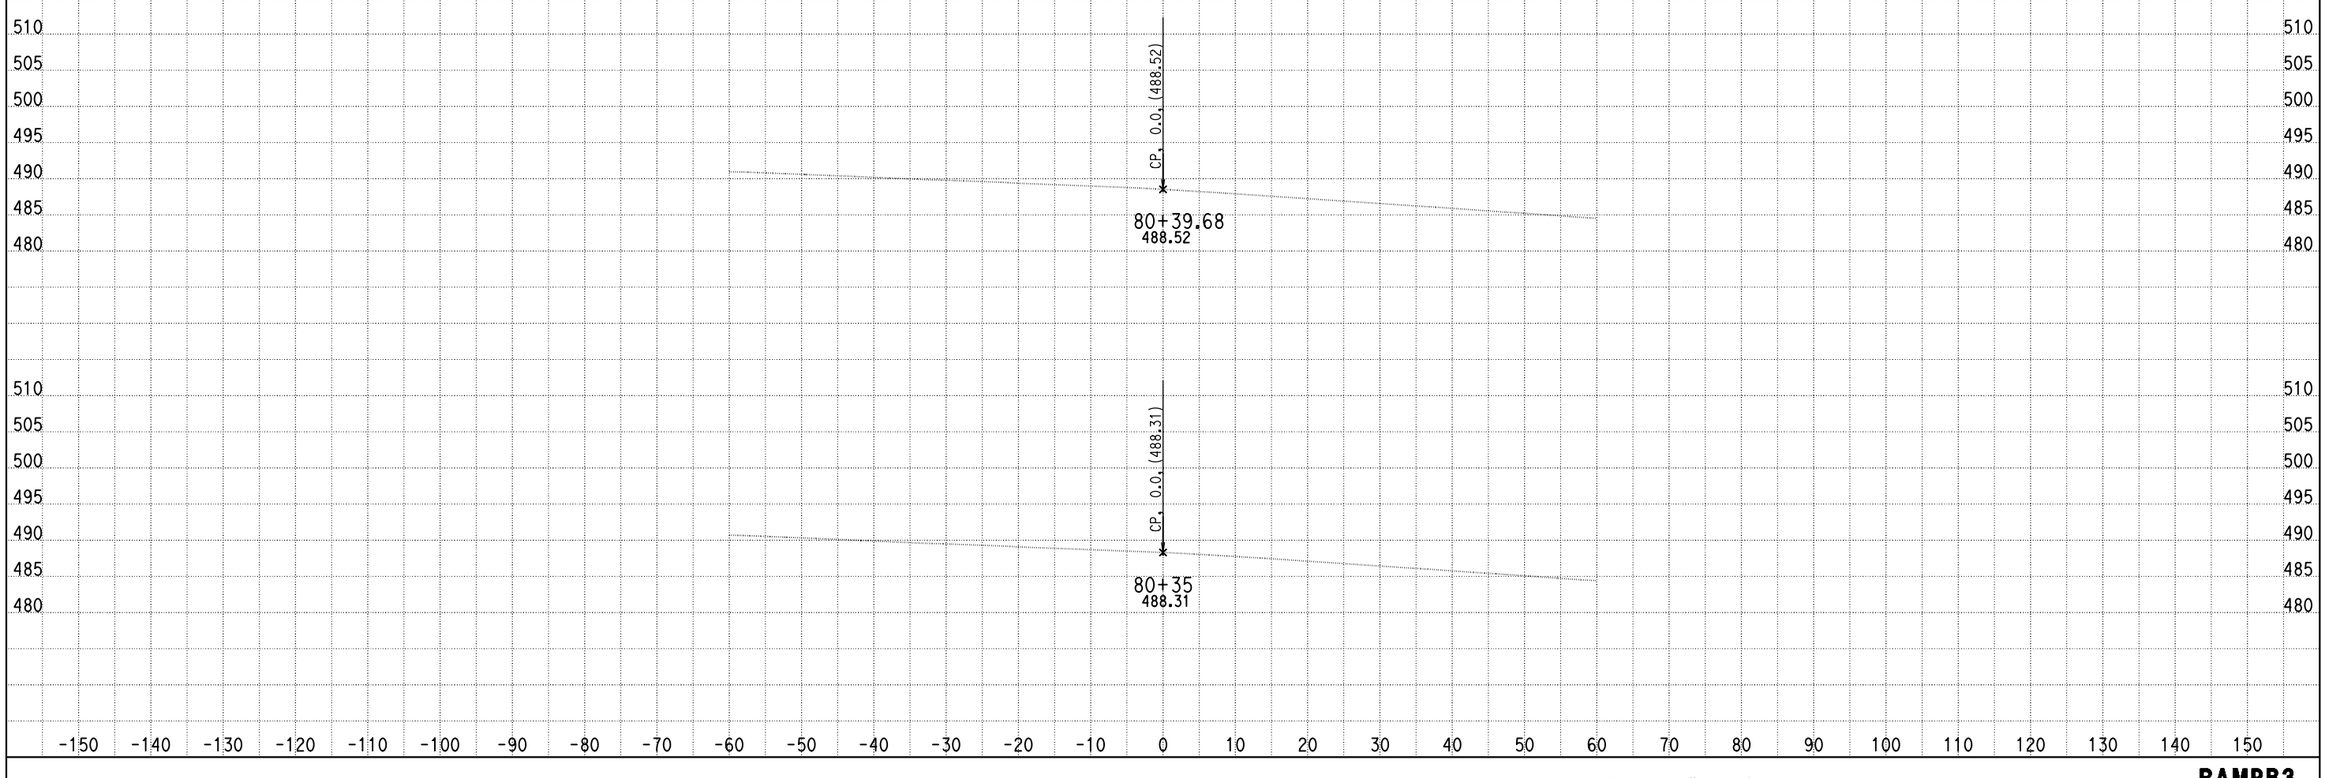

DATE: 4/9/2013

KC Project: 0818E File: C:\project\0818E\UPDATE-RAMP\hrb3-pro.ear

SCALE: 1" = 10' Horiz.
1" = 10' Vert.

All Dimensions are US Survey Feet

RAMPB3
CROSS SECTIONS
SHEET 70 OF XXX

RAMP B4

DESIGN STUDY ONLY

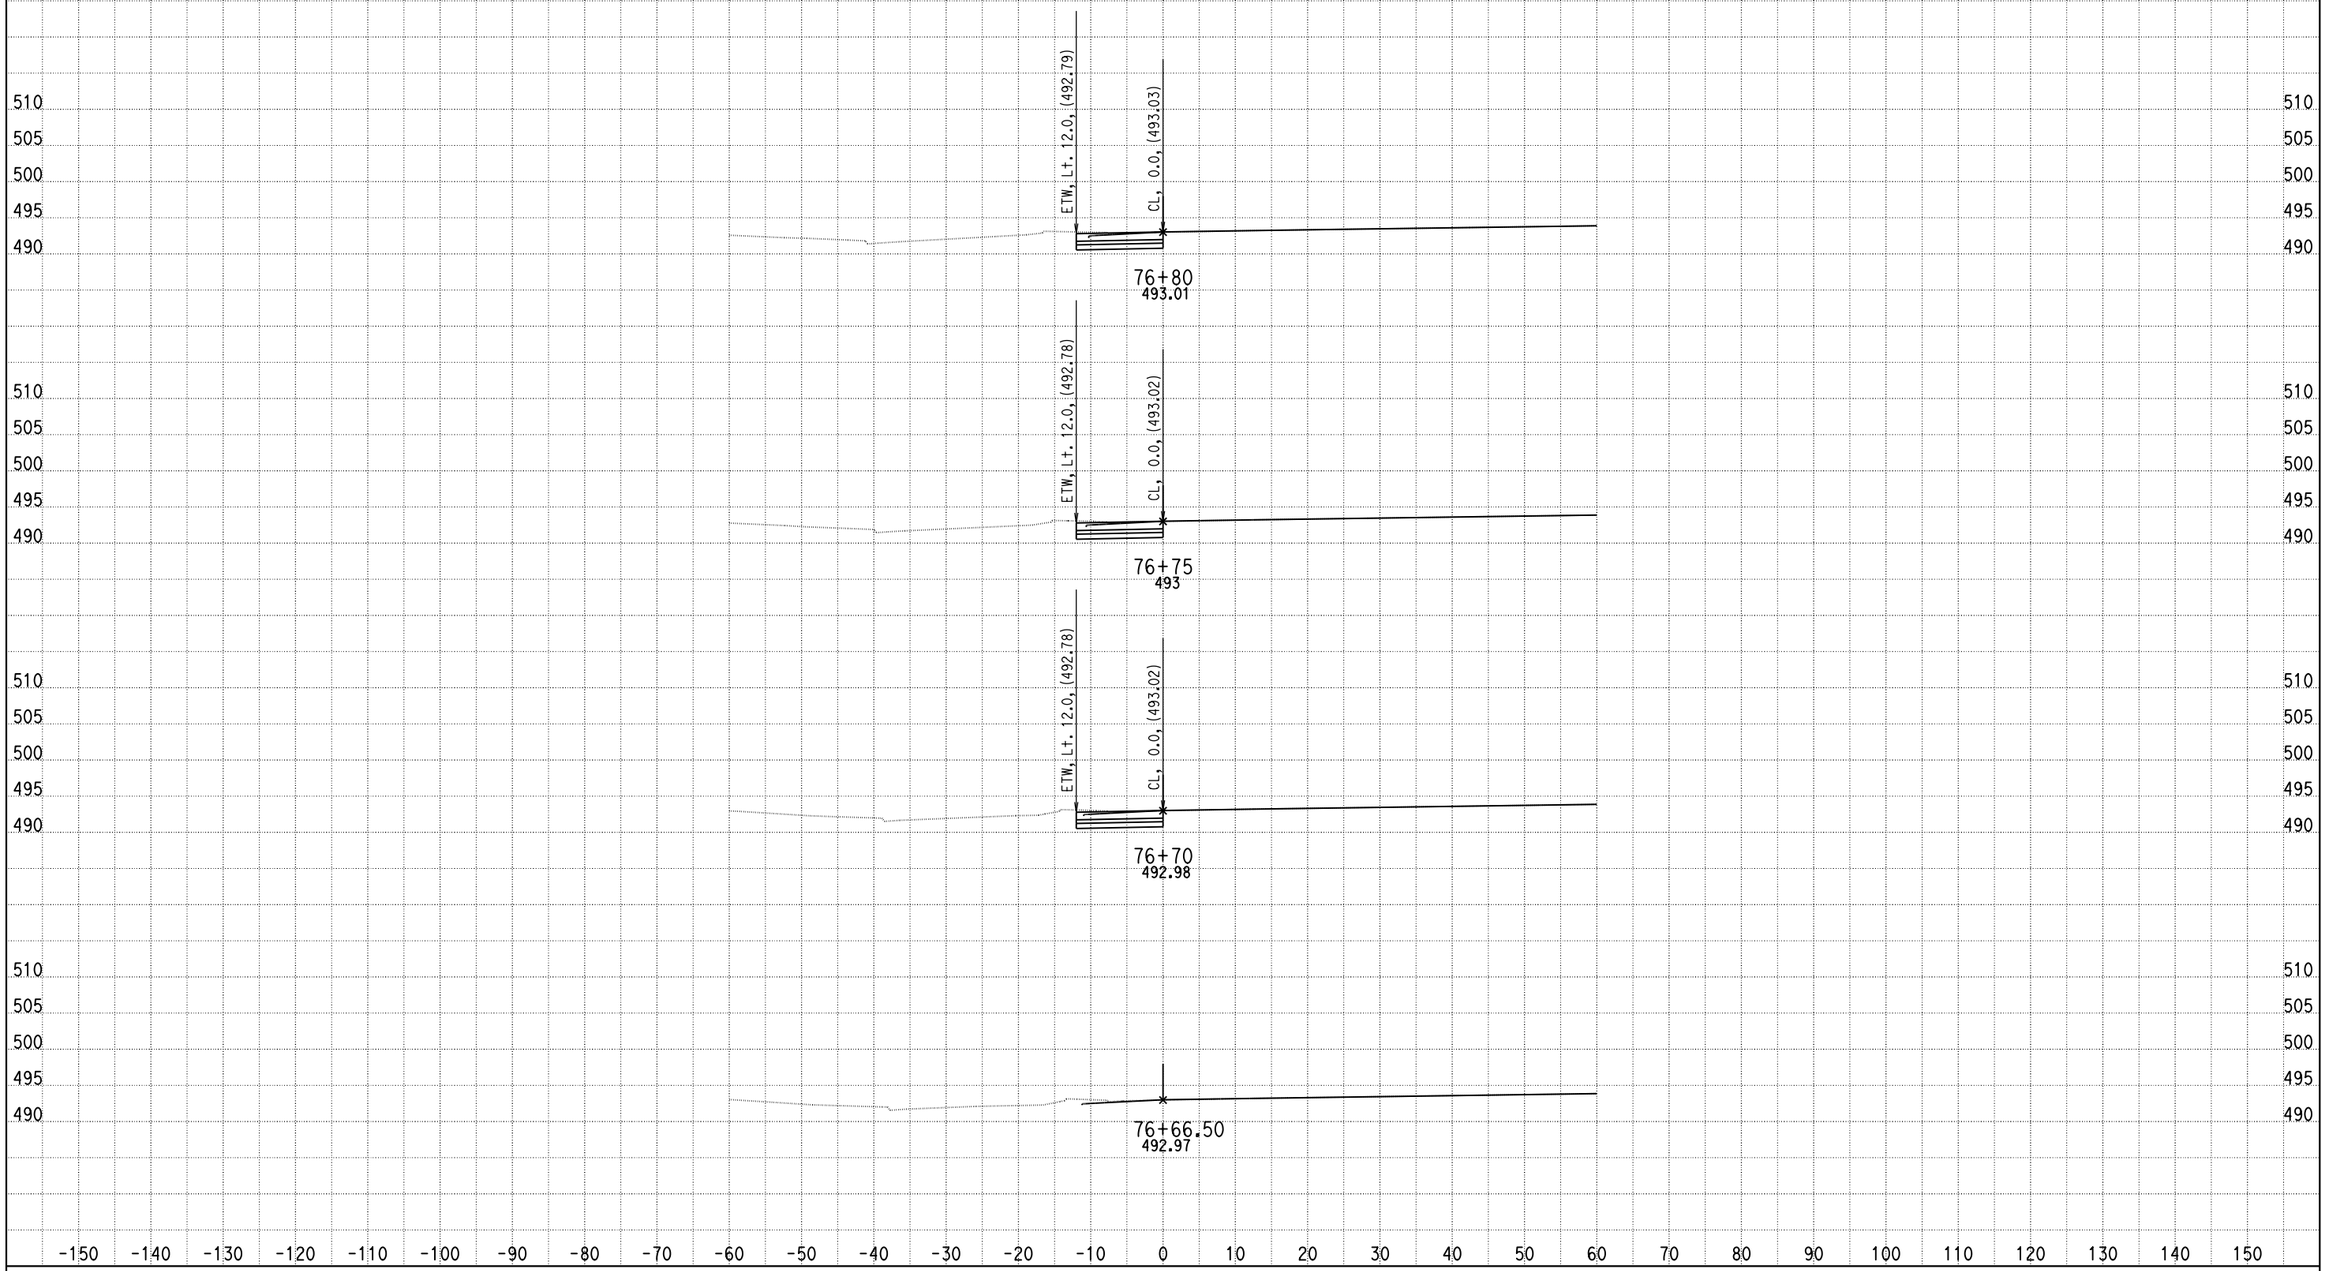

DATE: 4/12/2013

KC Project: 0818E File: C:\project\0818E\UPDATE-RAMP\hrb4-pro.ear

SCALE: 1" = 10' Horiz.
1" = 10' Vert.

All Dimensions are US Survey Feet

RAMPB4
CROSS SECTIONS

SHEET 1 OF XXX

DESIGN STUDY ONLY

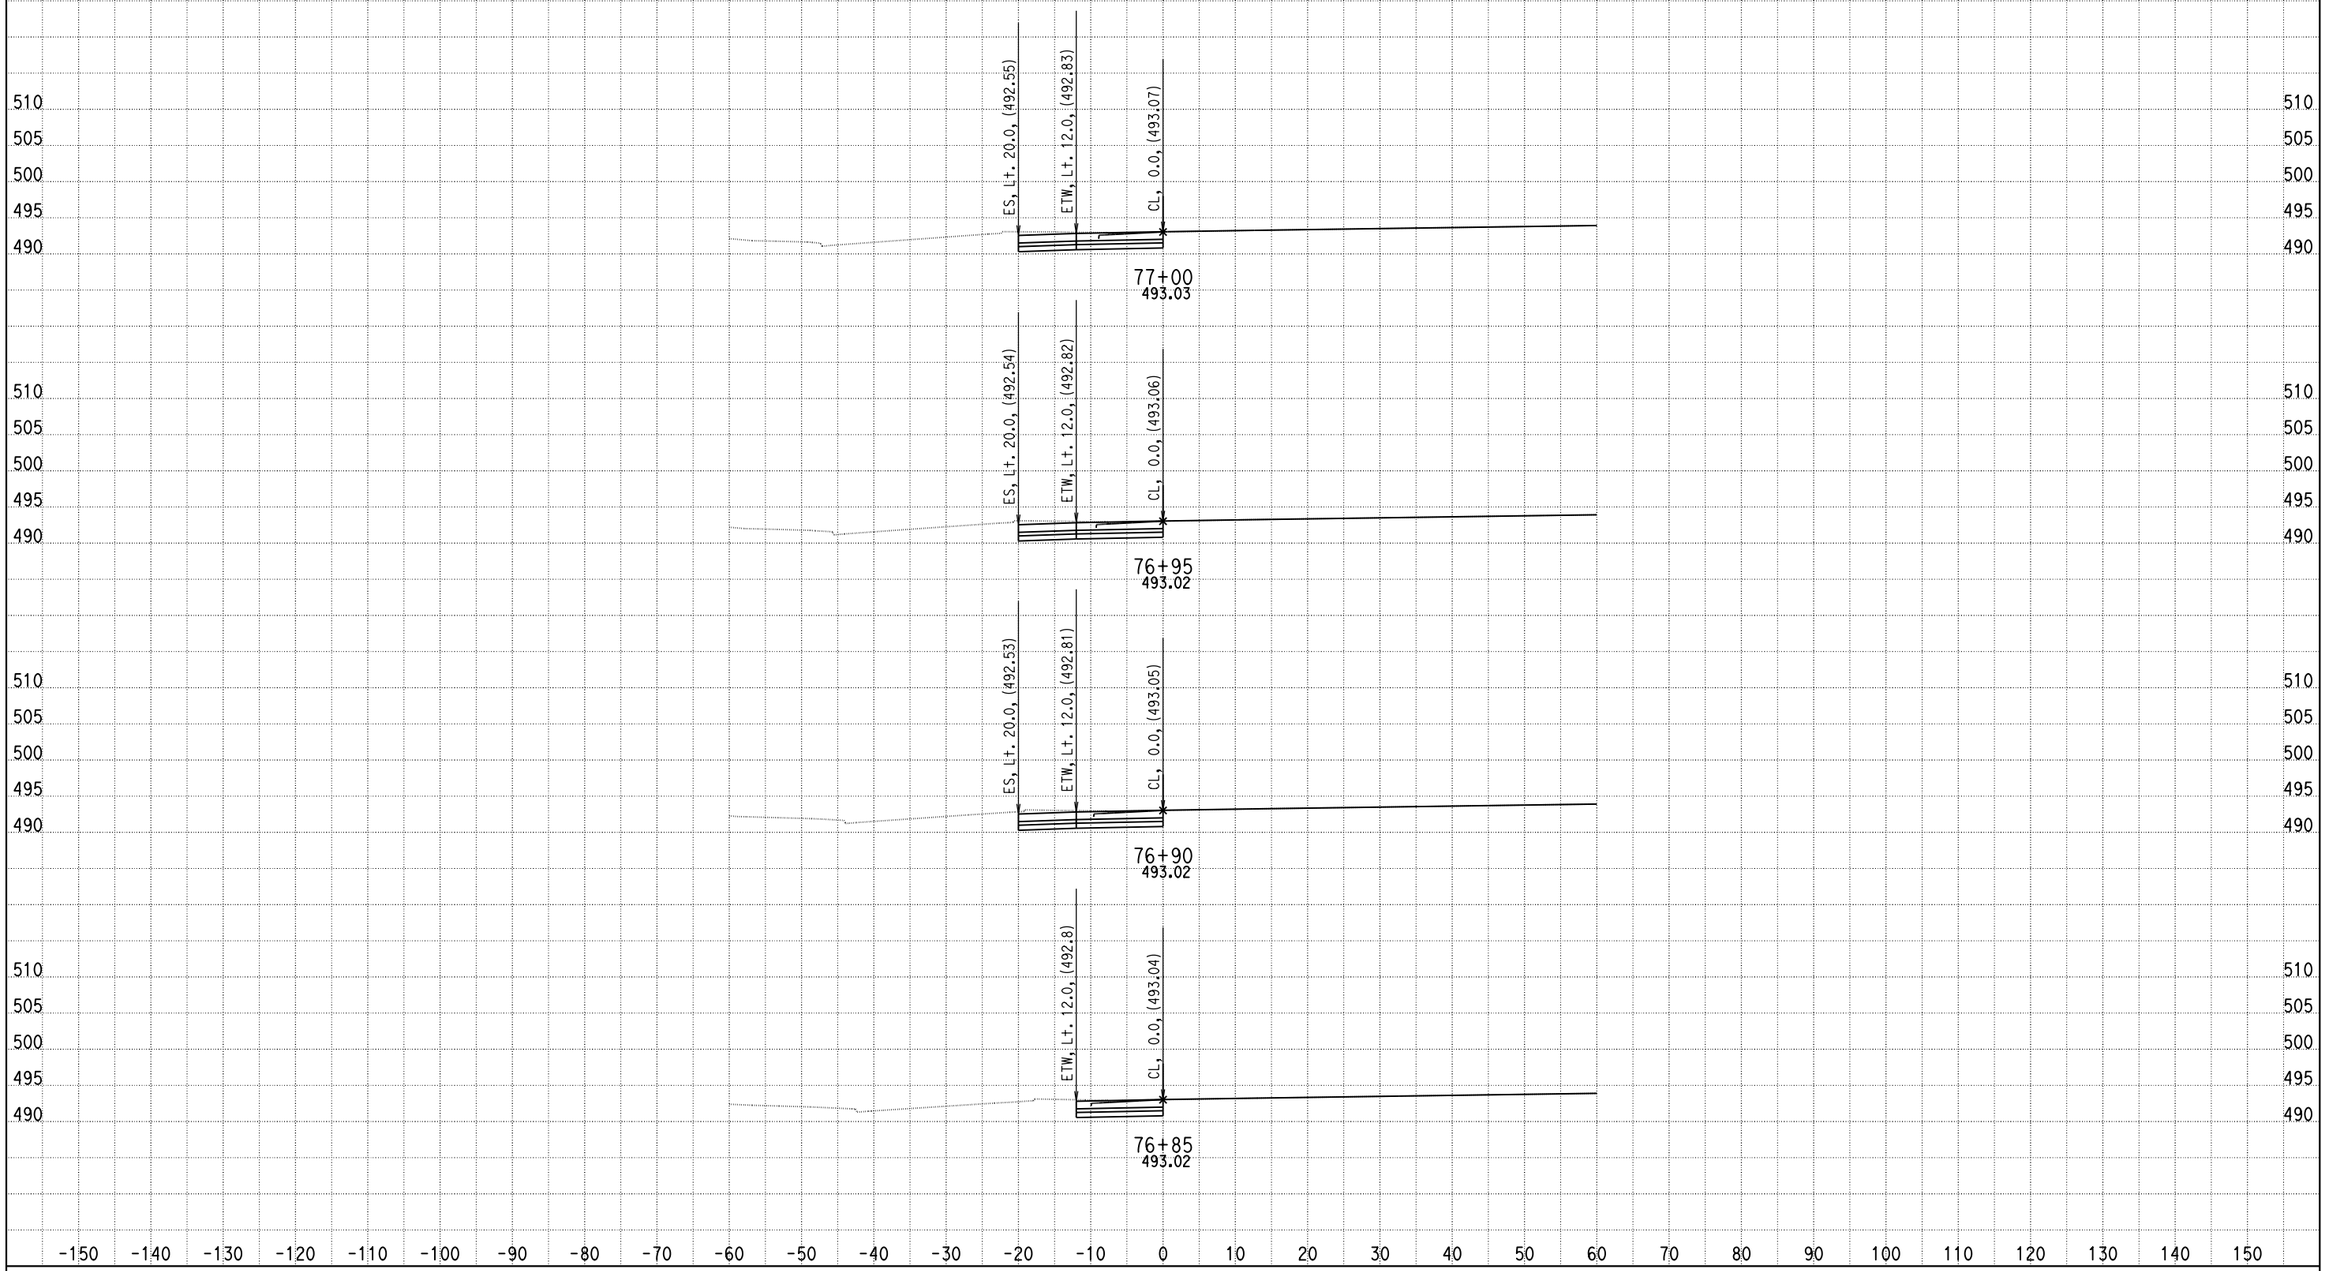

DATE: 4/12/2013

KC Project: 0818E File: C:\project\0818E\UPDATE-RAMP\hrb4-pro.ear

SCALE: 1" = 10' Horiz.
1" = 10' Vert.

All Dimensions are US Survey Feet

RAMPB4
CROSS SECTIONS

SHEET 2 OF XXX

DESIGN STUDY ONLY

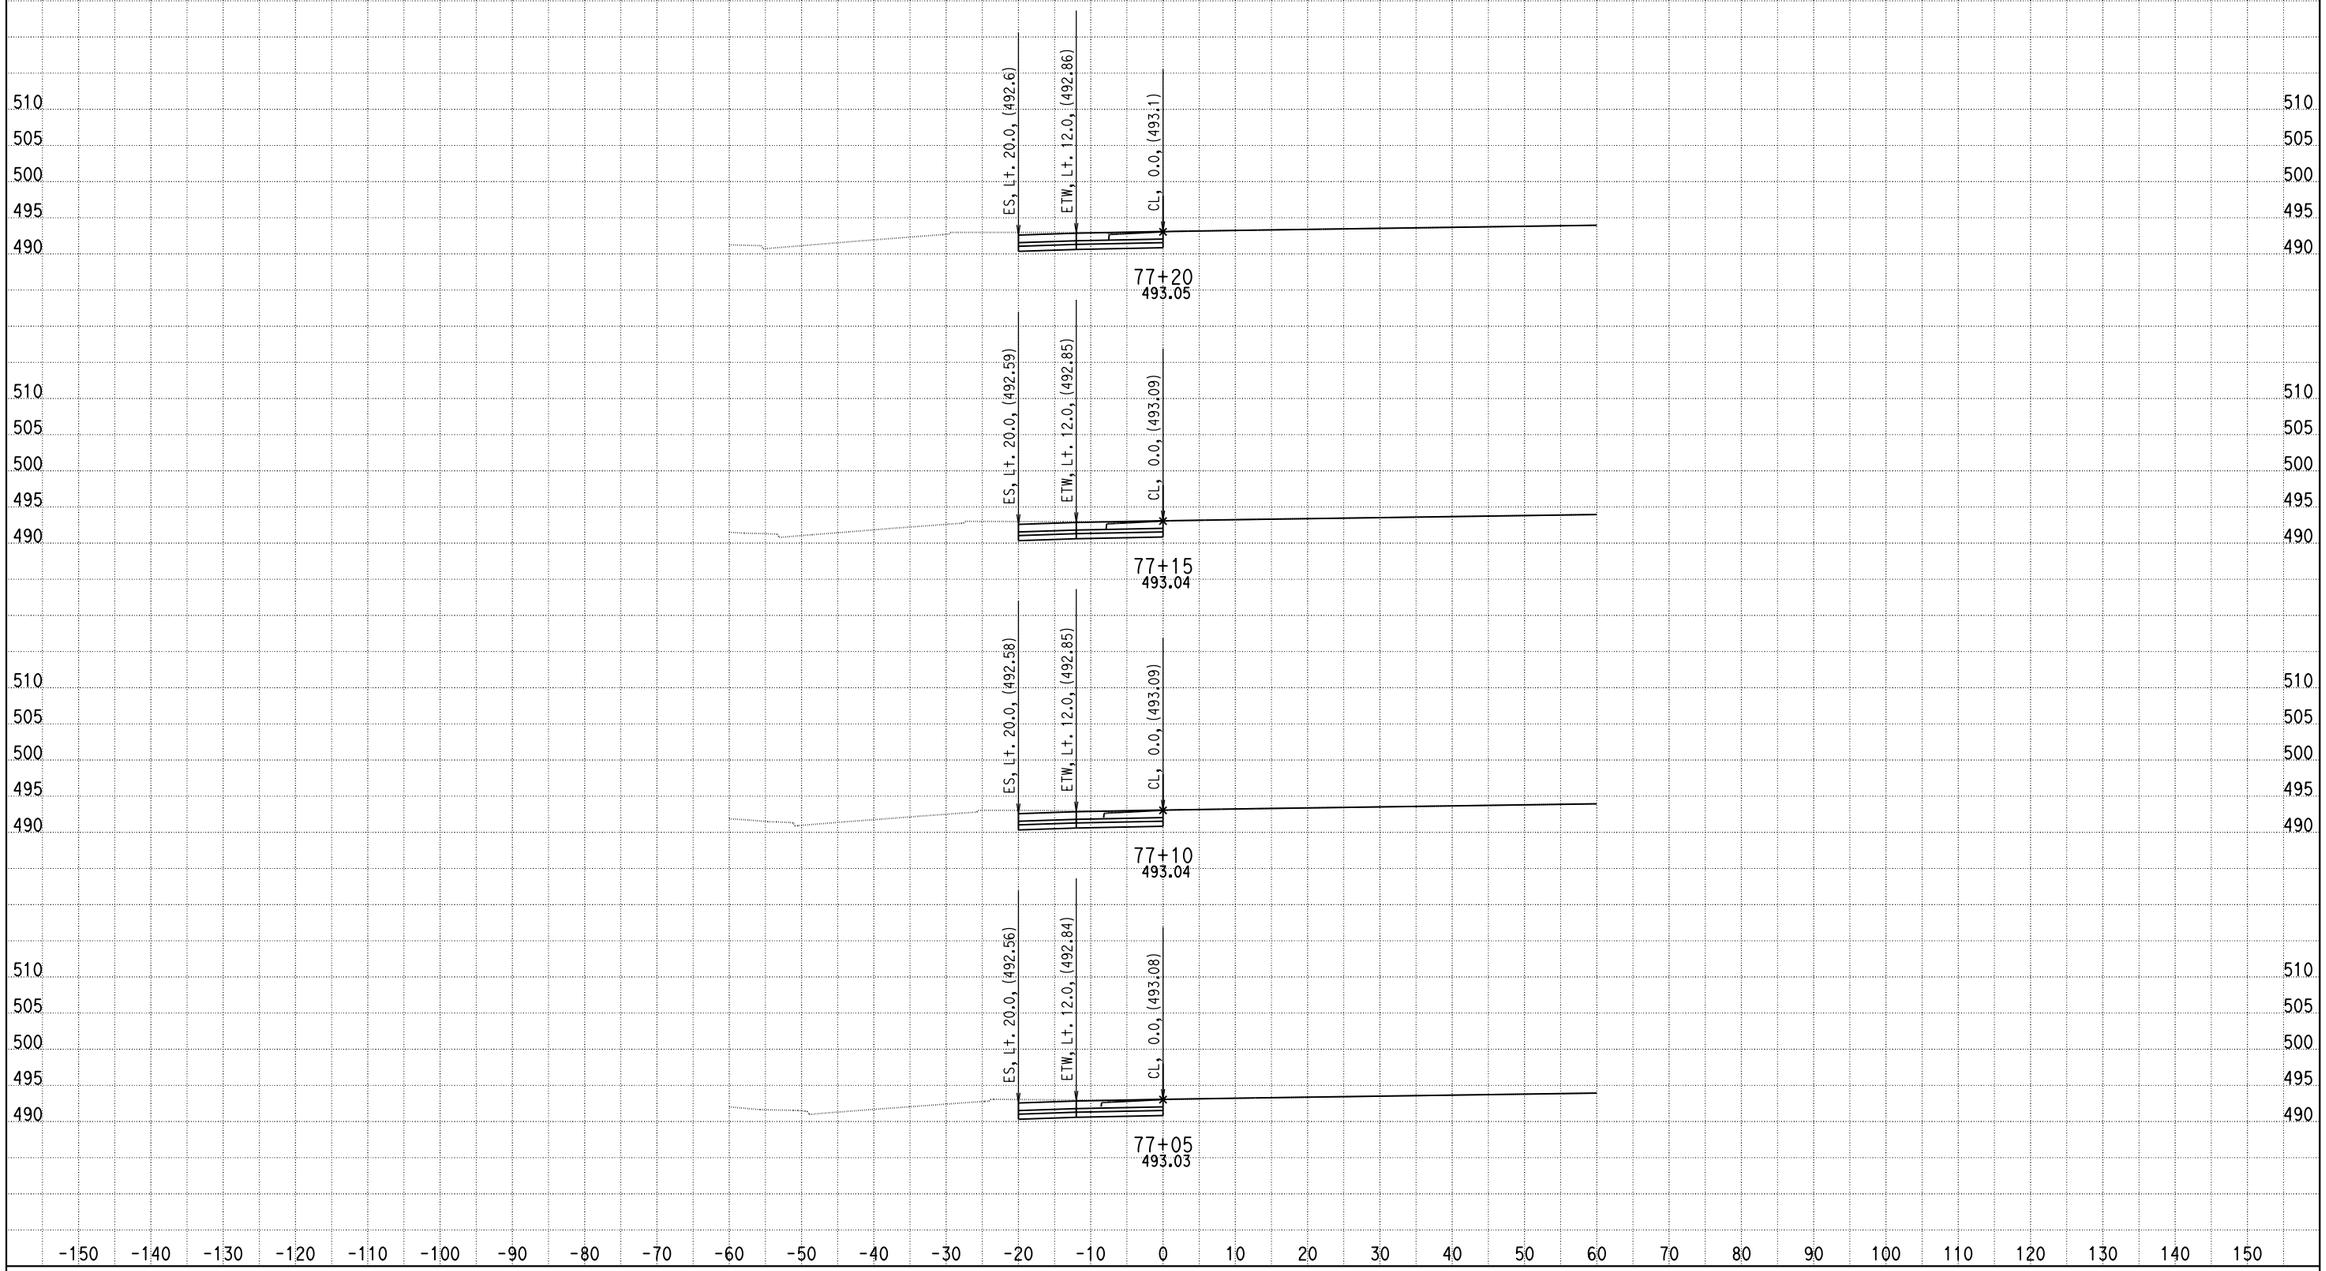

DATE: 4/12/2013

KC Project: 0818E File: C:\project\0818E\UPDATE-RAMP\hrb4-pro.ear

SCALE: 1" = 10' Horiz.
1" = 10' Vert.

All Dimensions are US Survey Feet

RAMPB4
CROSS SECTIONS

DESIGN STUDY ONLY

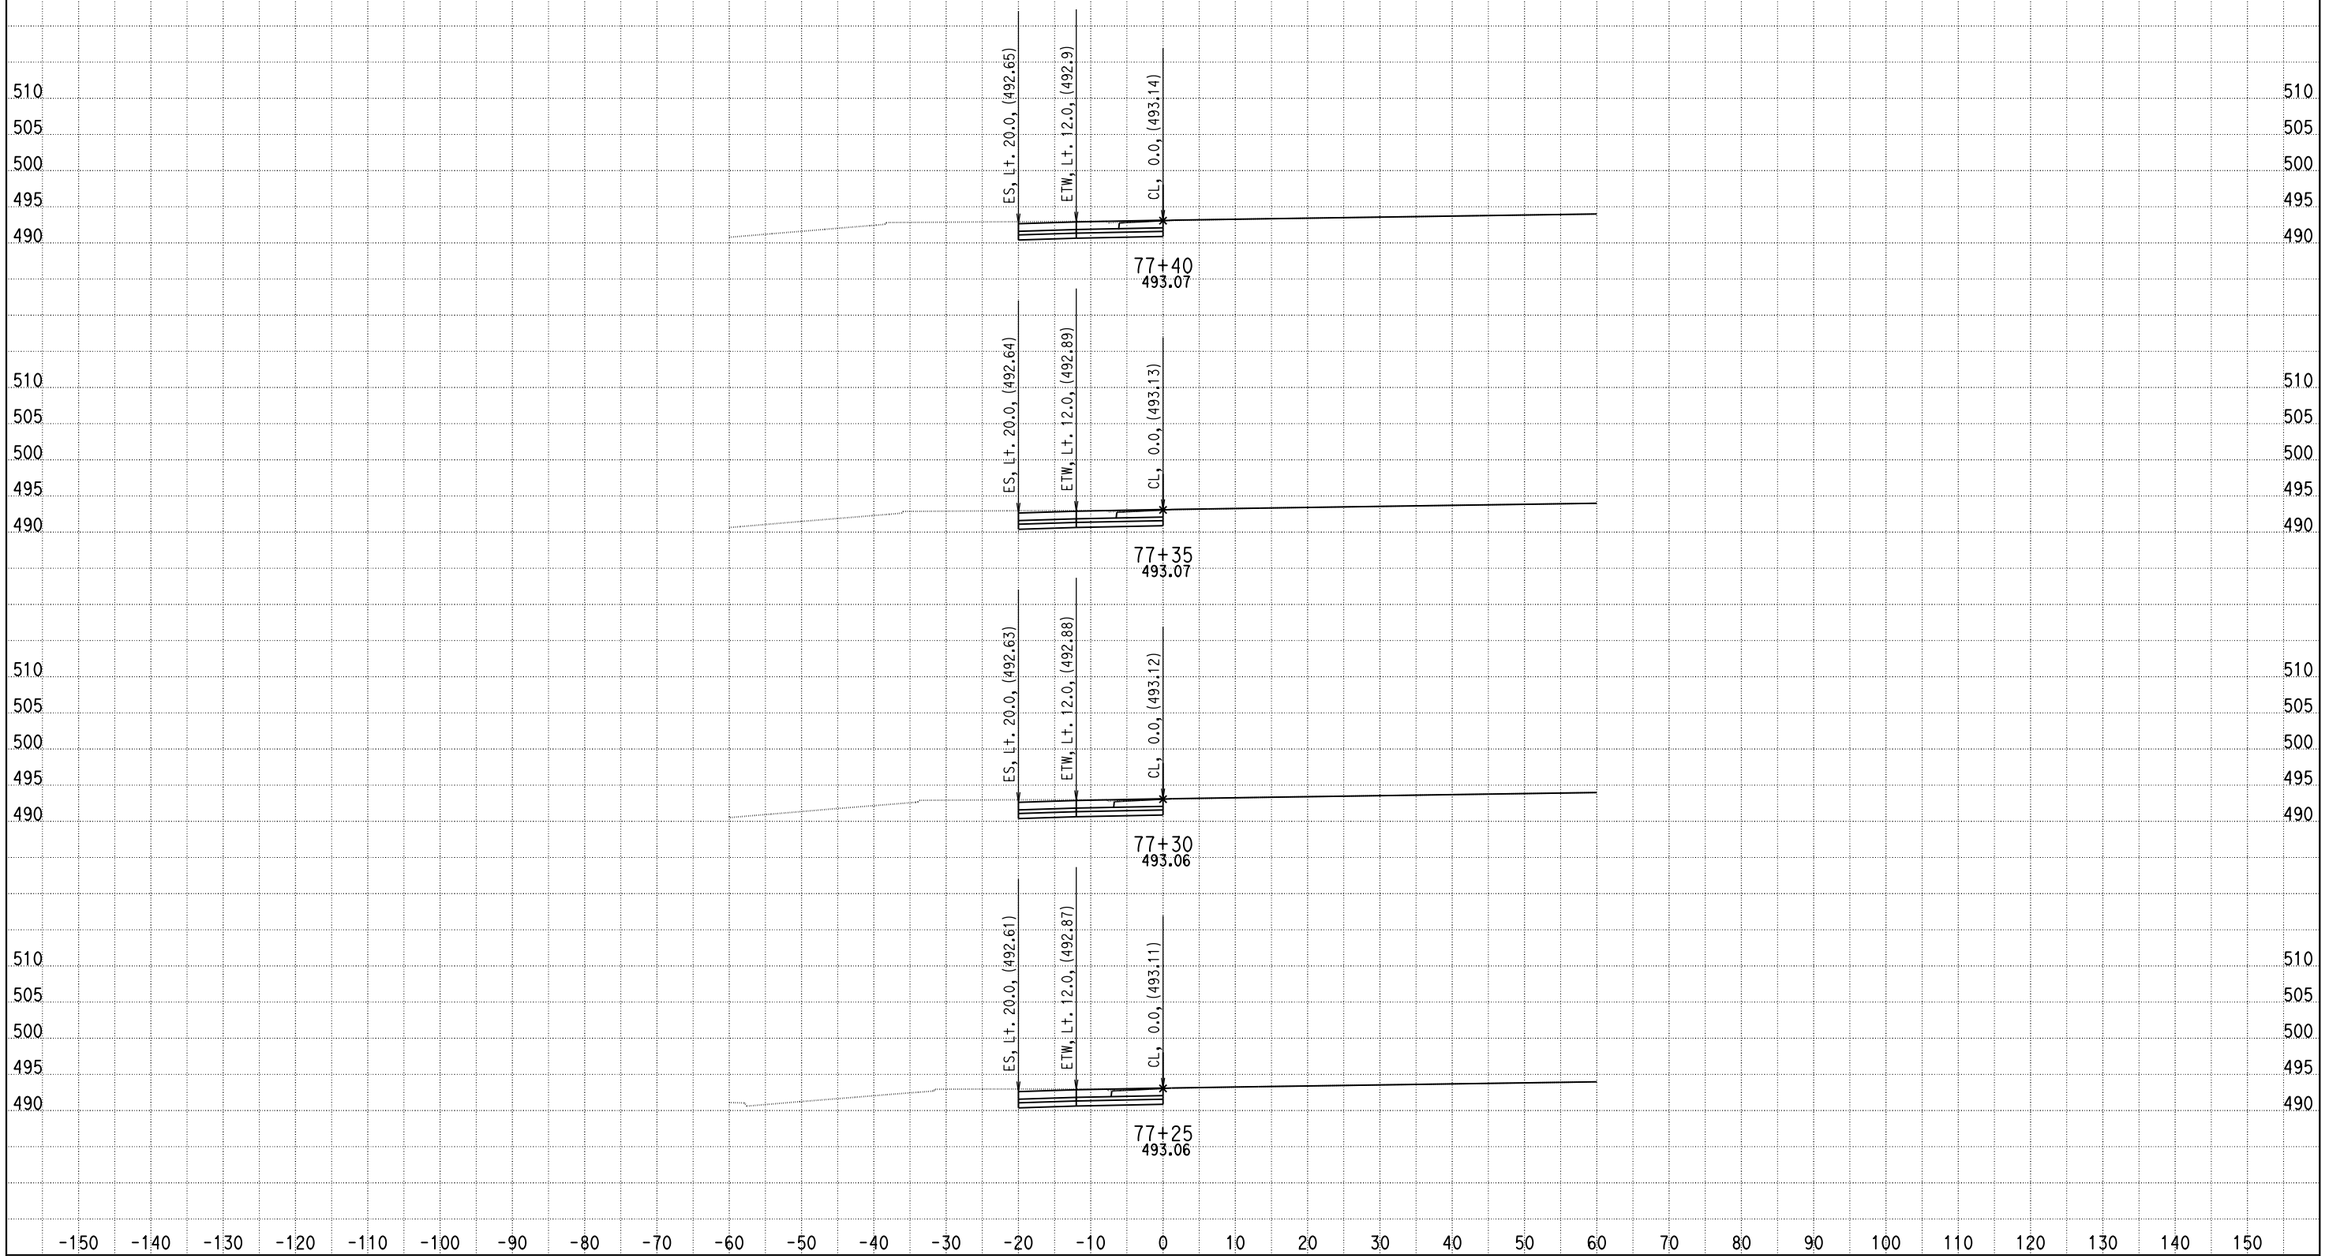

DATE: 4/12/2013

KC Project: 0818E File: C:\project\0818E\UPDATE-RAMP\hrb4-pro.ear

SCALE: 1" = 10' Horiz.
1" = 10' Vert.

All Dimensions are US Survey Feet

RAMPB4
CROSS SECTIONS

SHEET 4 OF XXX

DESIGN STUDY ONLY

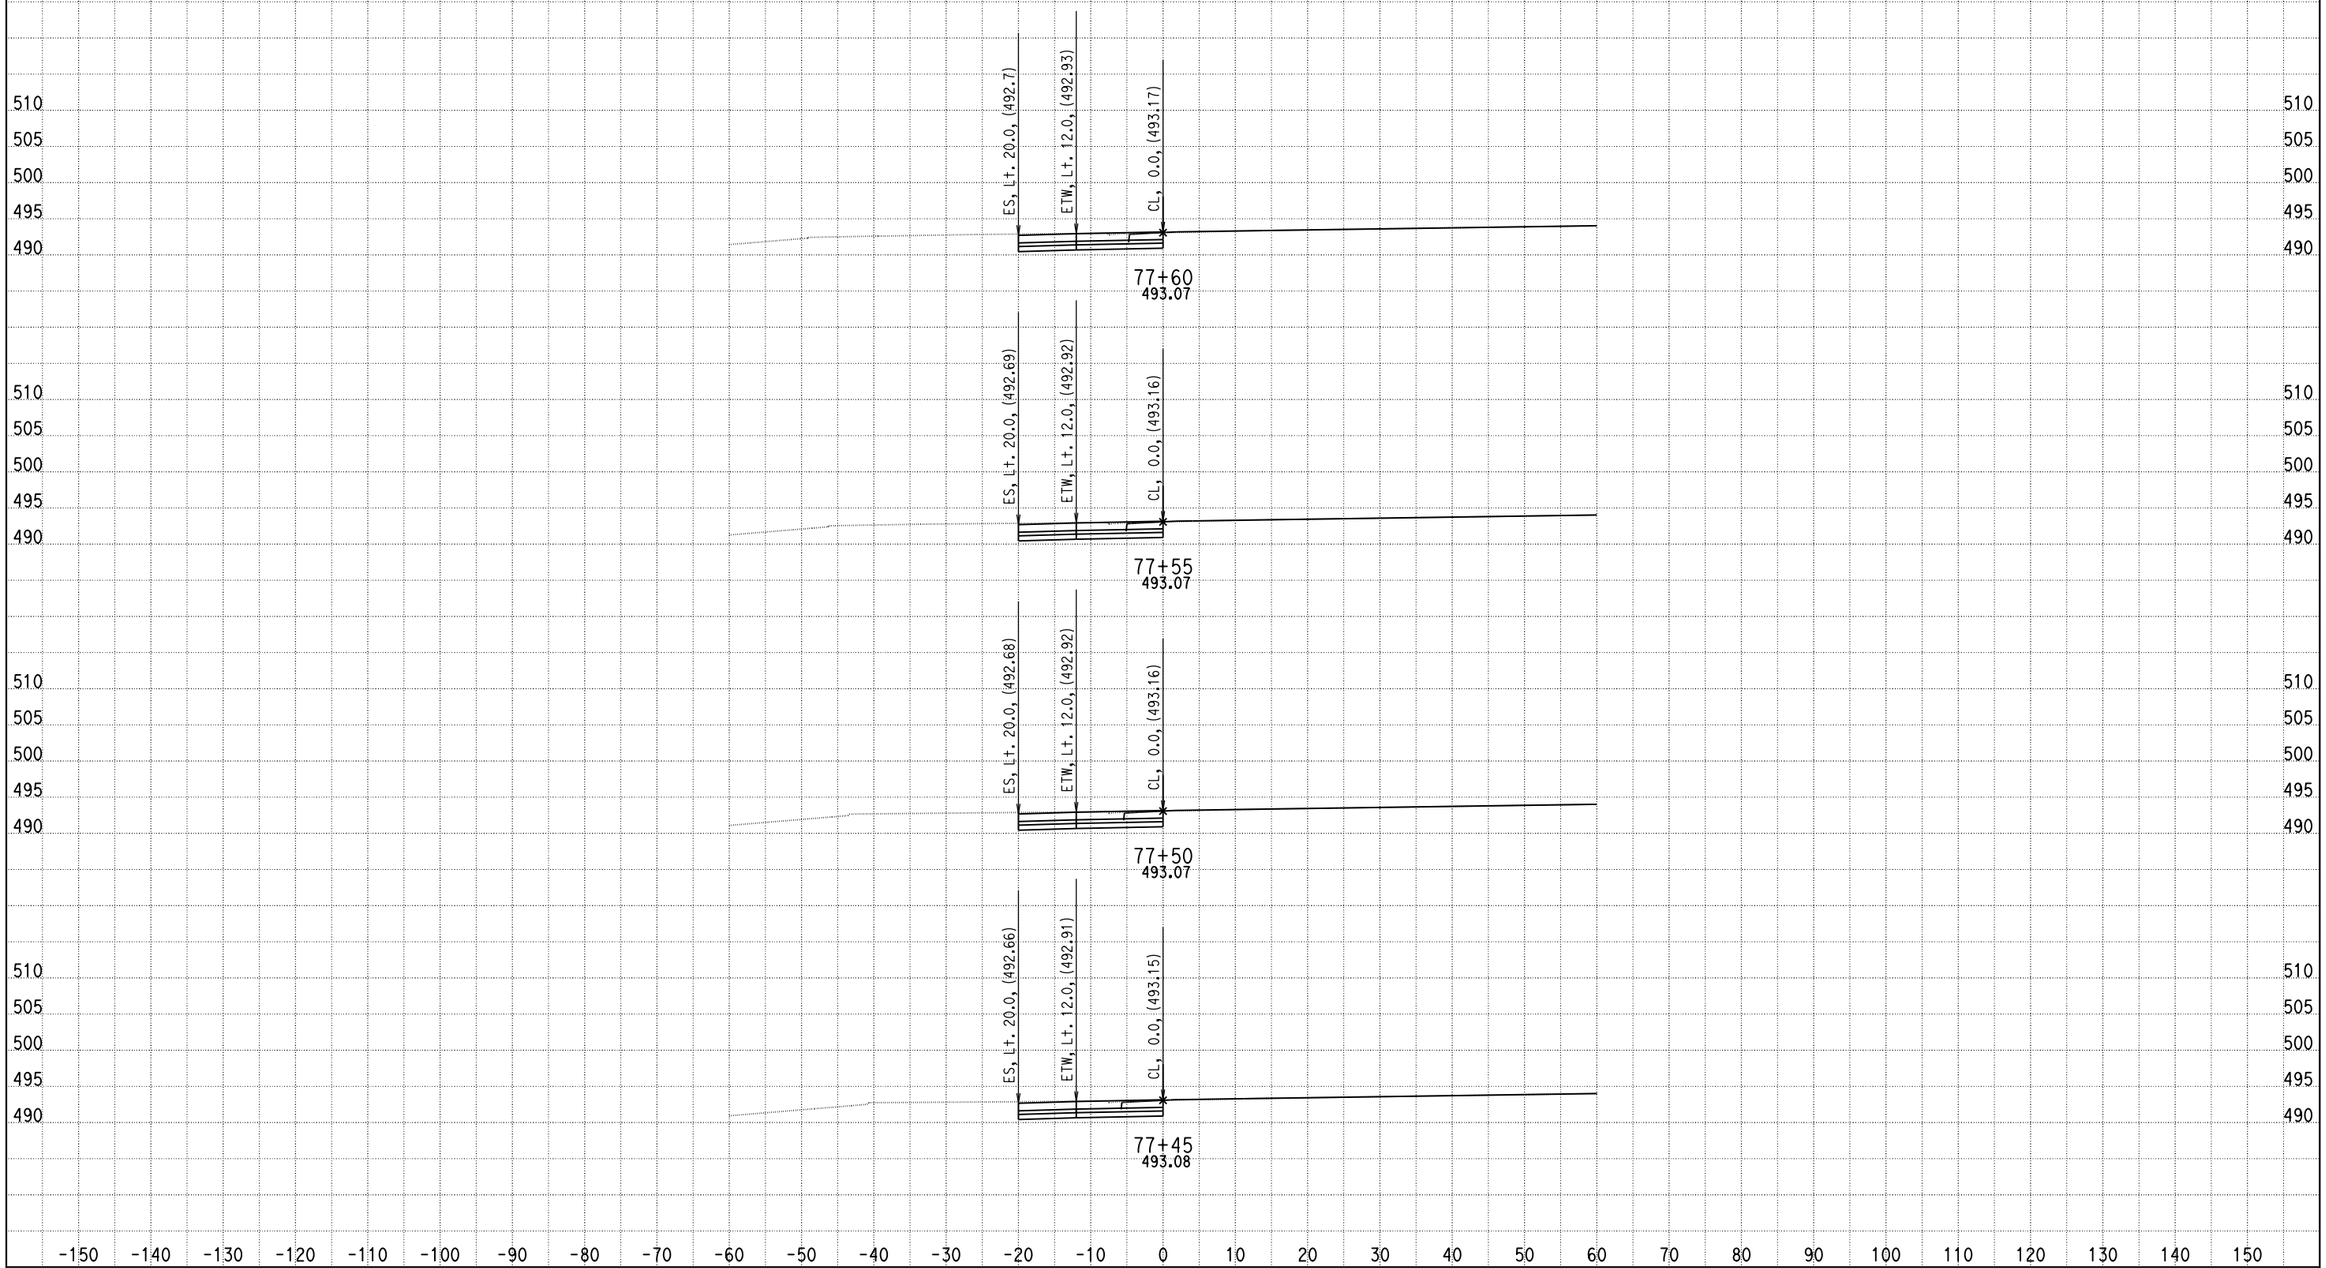

DATE: 4/12/2013

KC Project: 0818E File: C:\project\0818E\UPDATE-RAMP\hrb4-pro.ear

SCALE: 1" = 10' Horiz.
1" = 10' Vert.

All Dimensions are US Survey Feet

RAMPB4
CROSS SECTIONS

SHEET 5 OF XXX

DESIGN STUDY ONLY

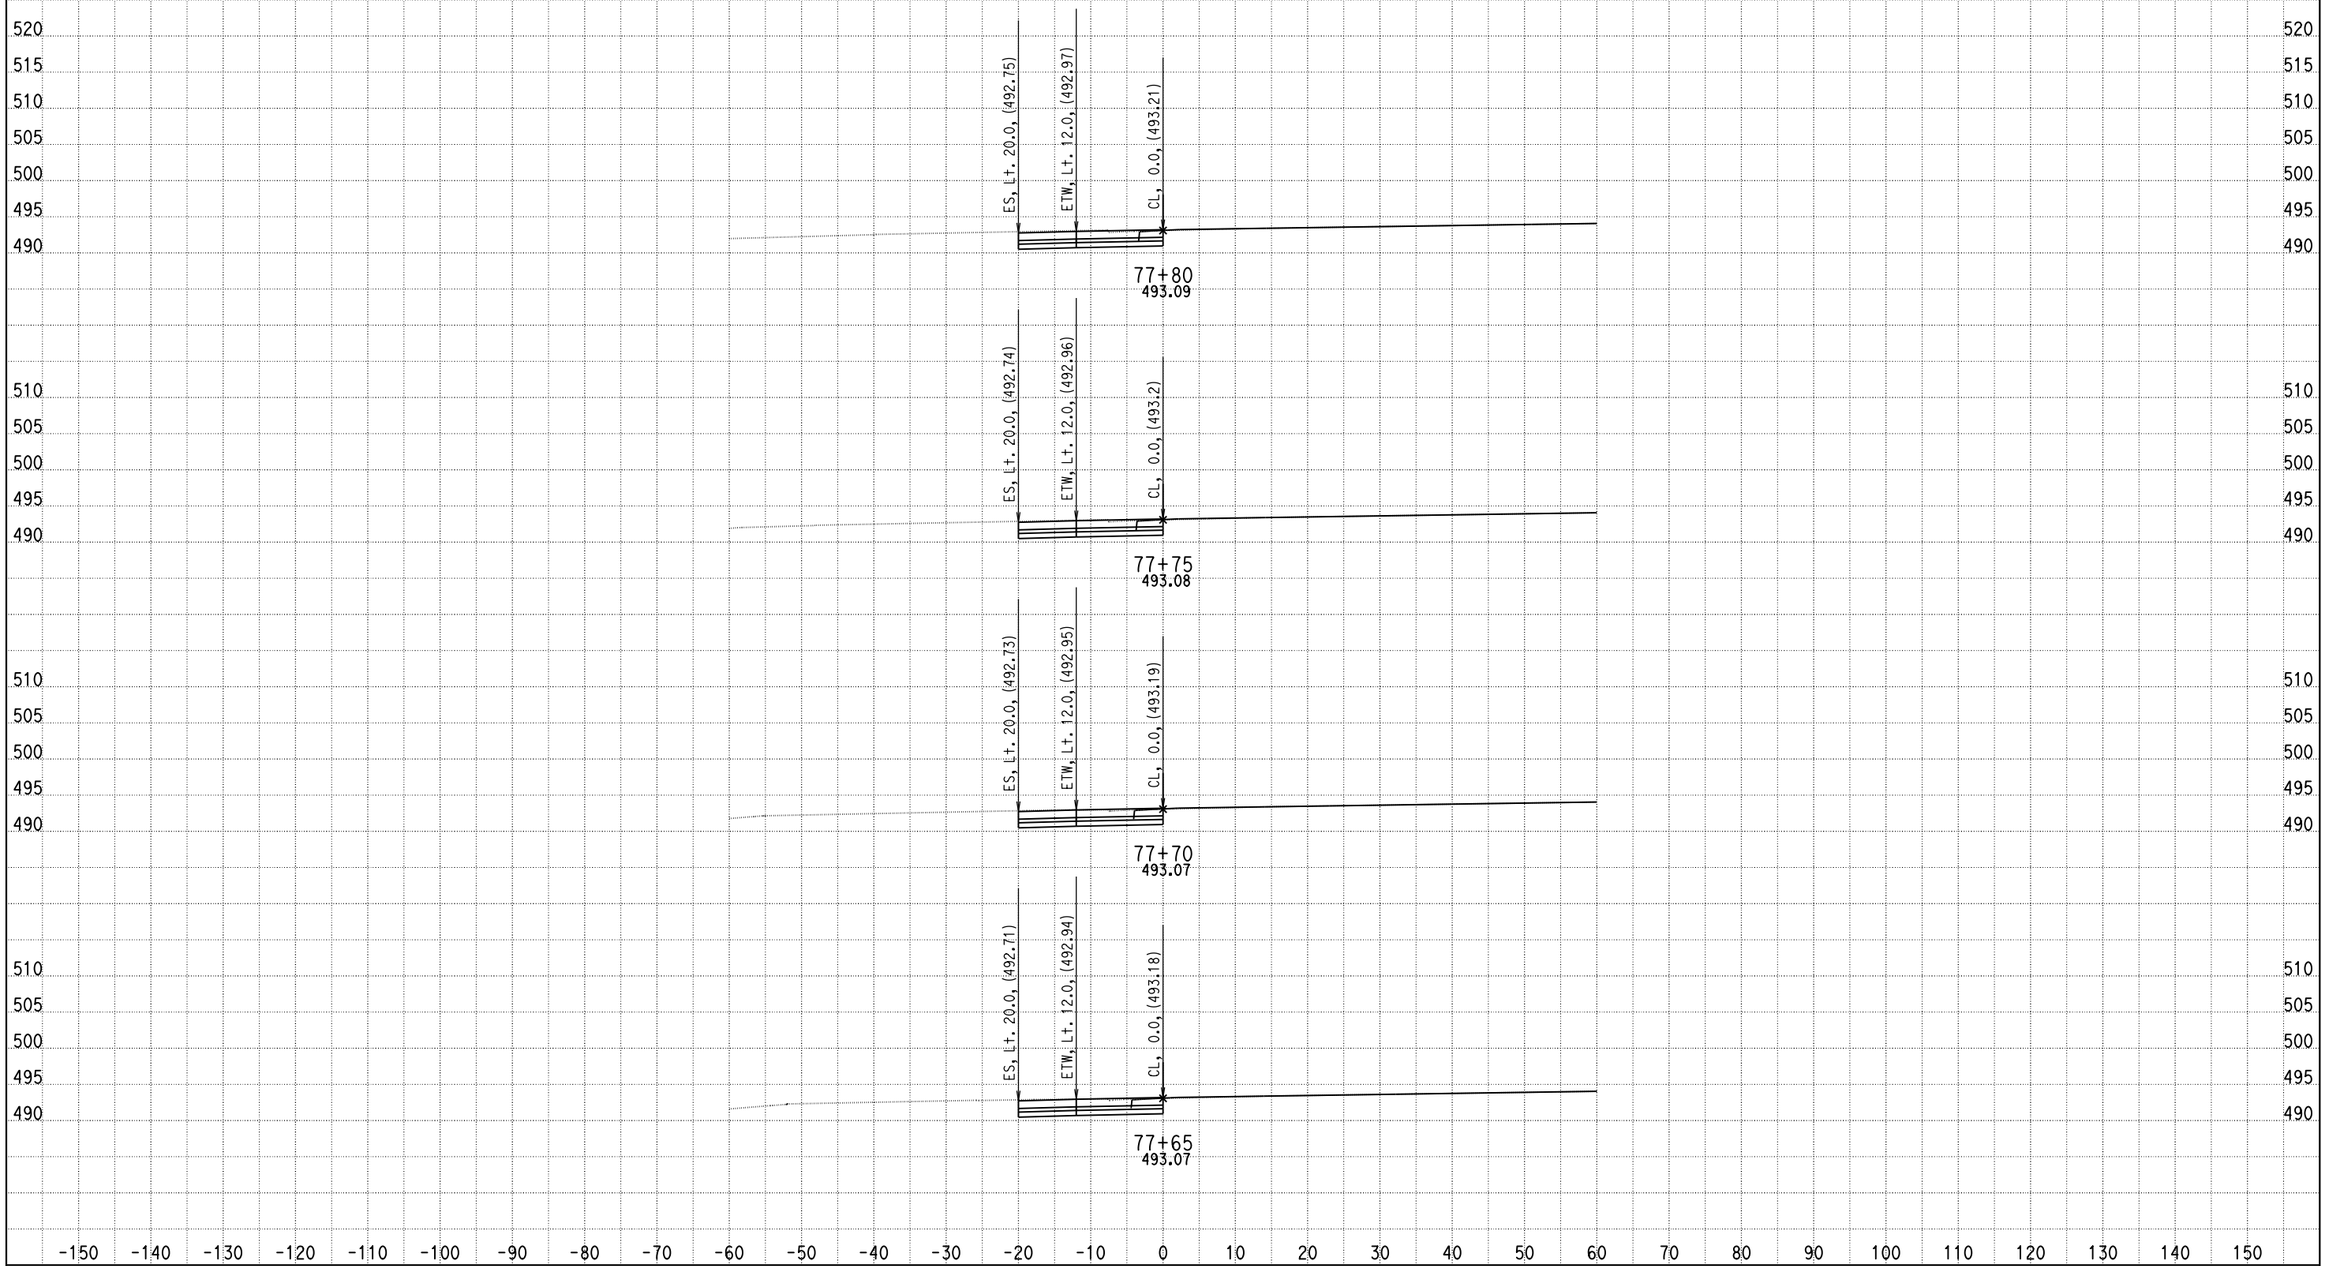

DATE: 4/12/2013

KC Project: 0818E File: C:\project\0818E\UPDATE-RAMP\hrb4-pro.ear

SCALE: 1" = 10' Horiz.
1" = 10' Vert.

All Dimensions are US Survey Feet

RAMPB4
CROSS SECTIONS

SHEET 6 OF XXX

DESIGN STUDY ONLY

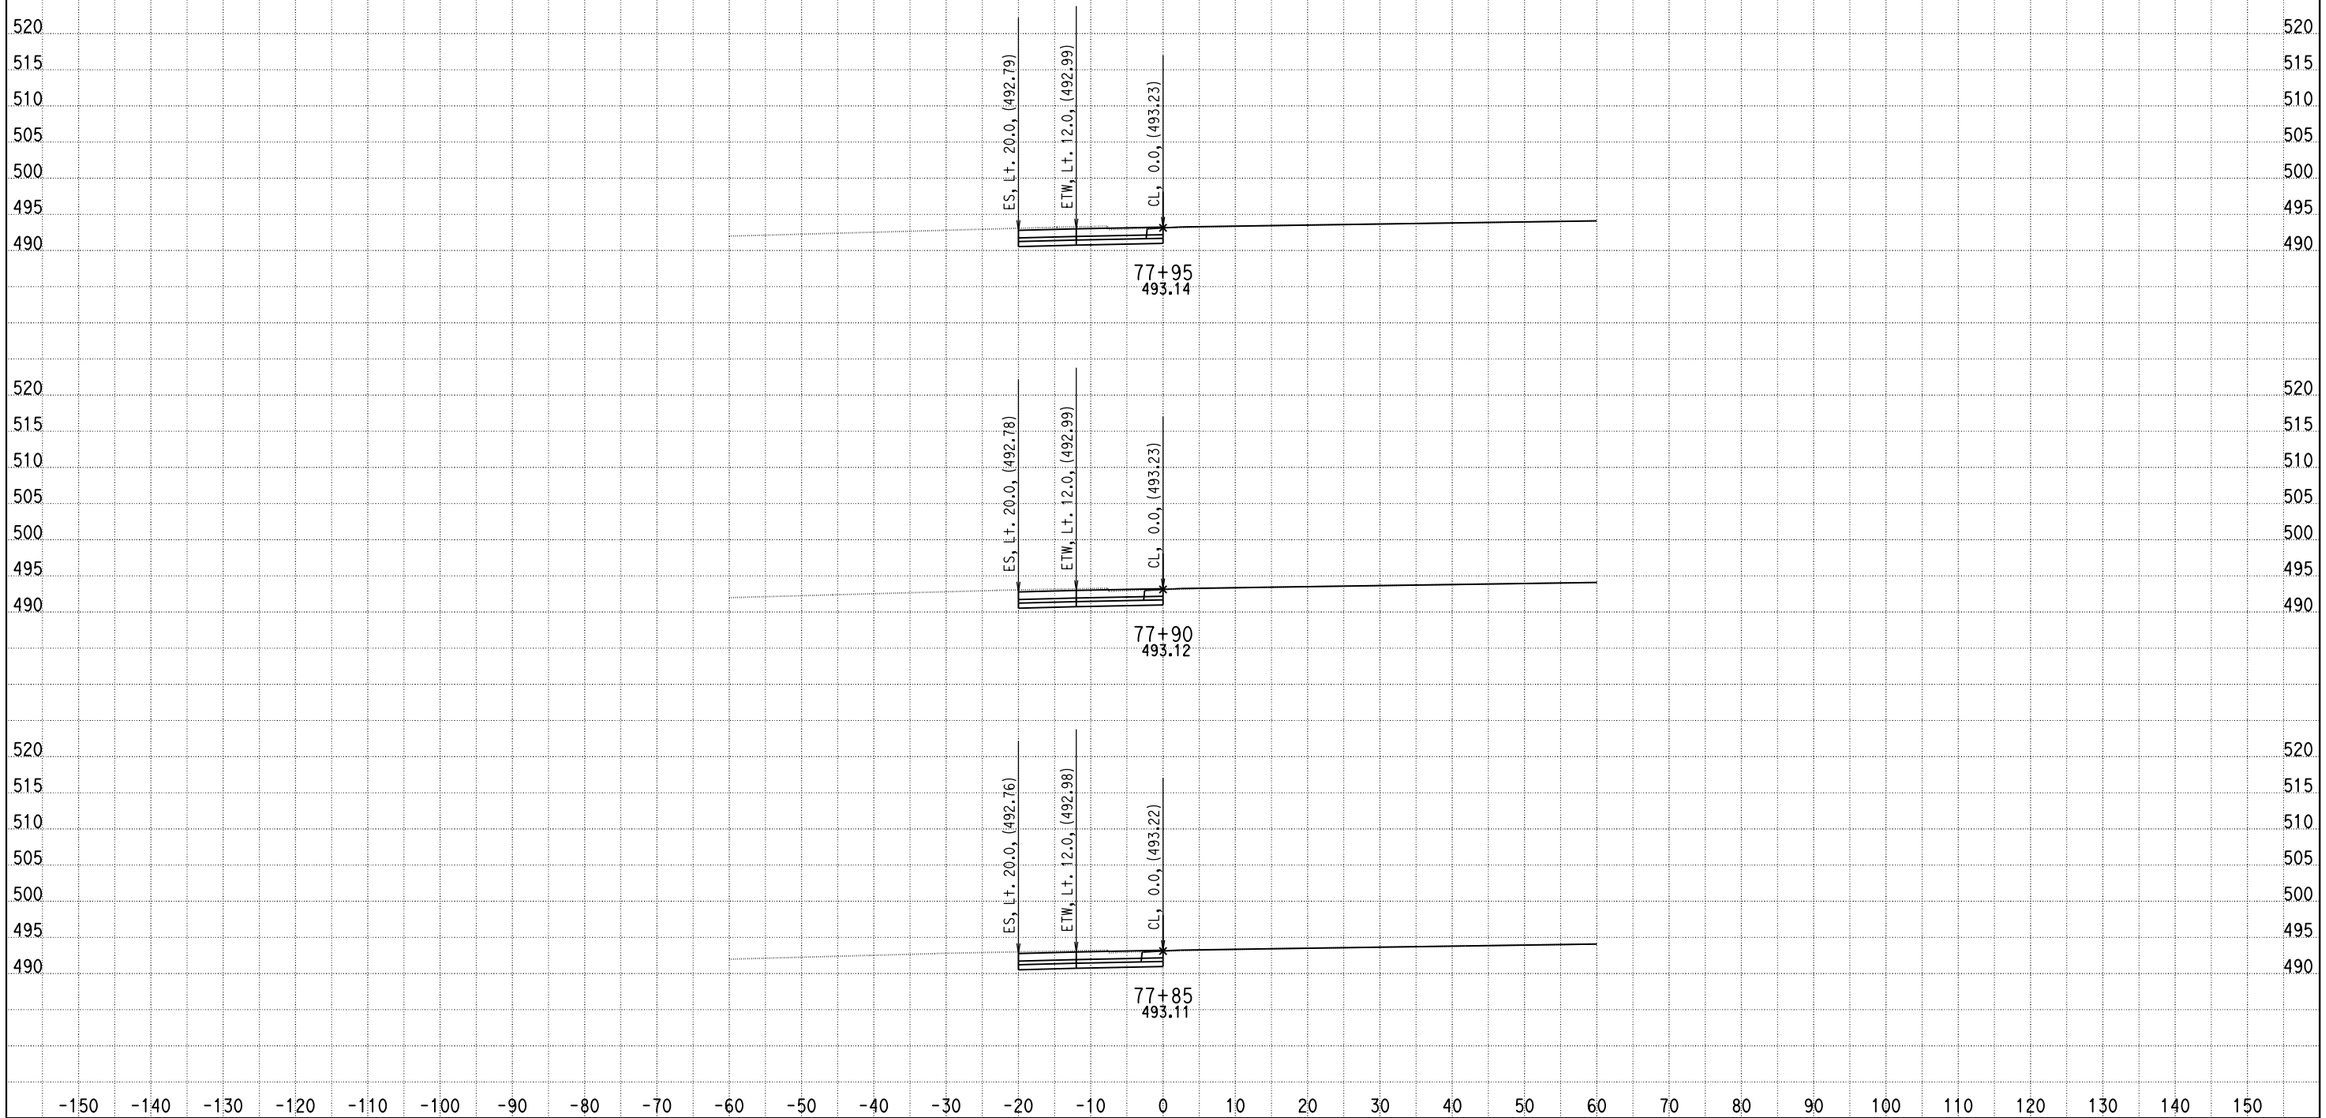

DATE: 4/12/2013

KC Project: 0818E File: C:\project\0818E\UPDATE-RAMP\hrb4-pro.ear

SCALE: 1" = 10' Horiz.
1" = 10' Vert.

All Dimensions are US Survey Feet

RAMPB4
CROSS SECTIONS

DESIGN STUDY ONLY

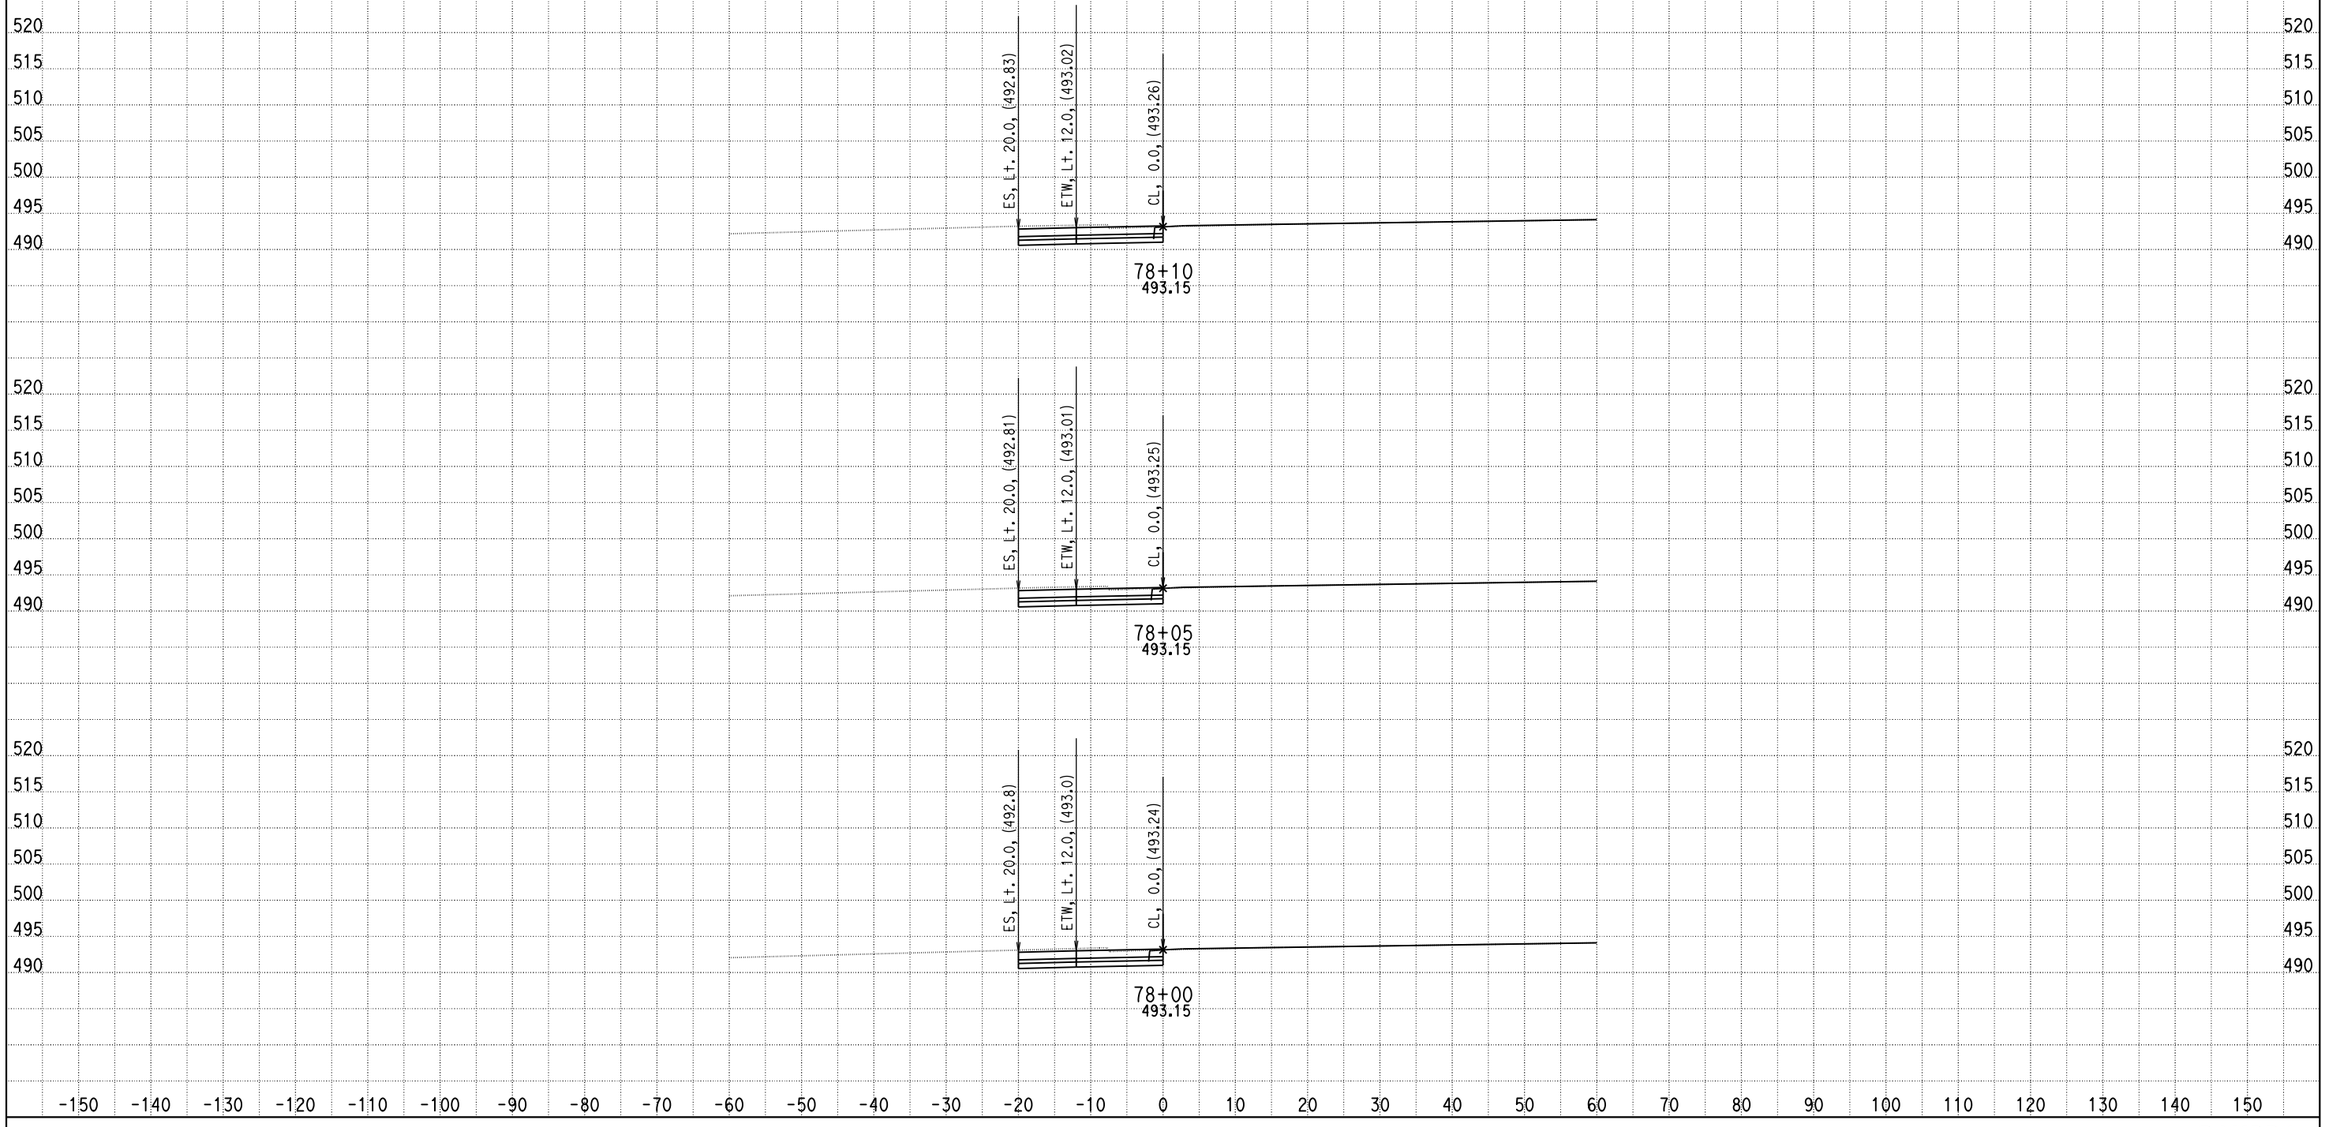

DATE: 4/12/2013

KC Project: 0818E File: C:\project\0818E\UPDATE-RAMP\hrb4-pro.ear

SCALE: 1" = 10' Horiz.
1" = 10' Vert.

All Dimensions are US Survey Feet

RAMPB4
CROSS SECTIONS

DESIGN STUDY ONLY

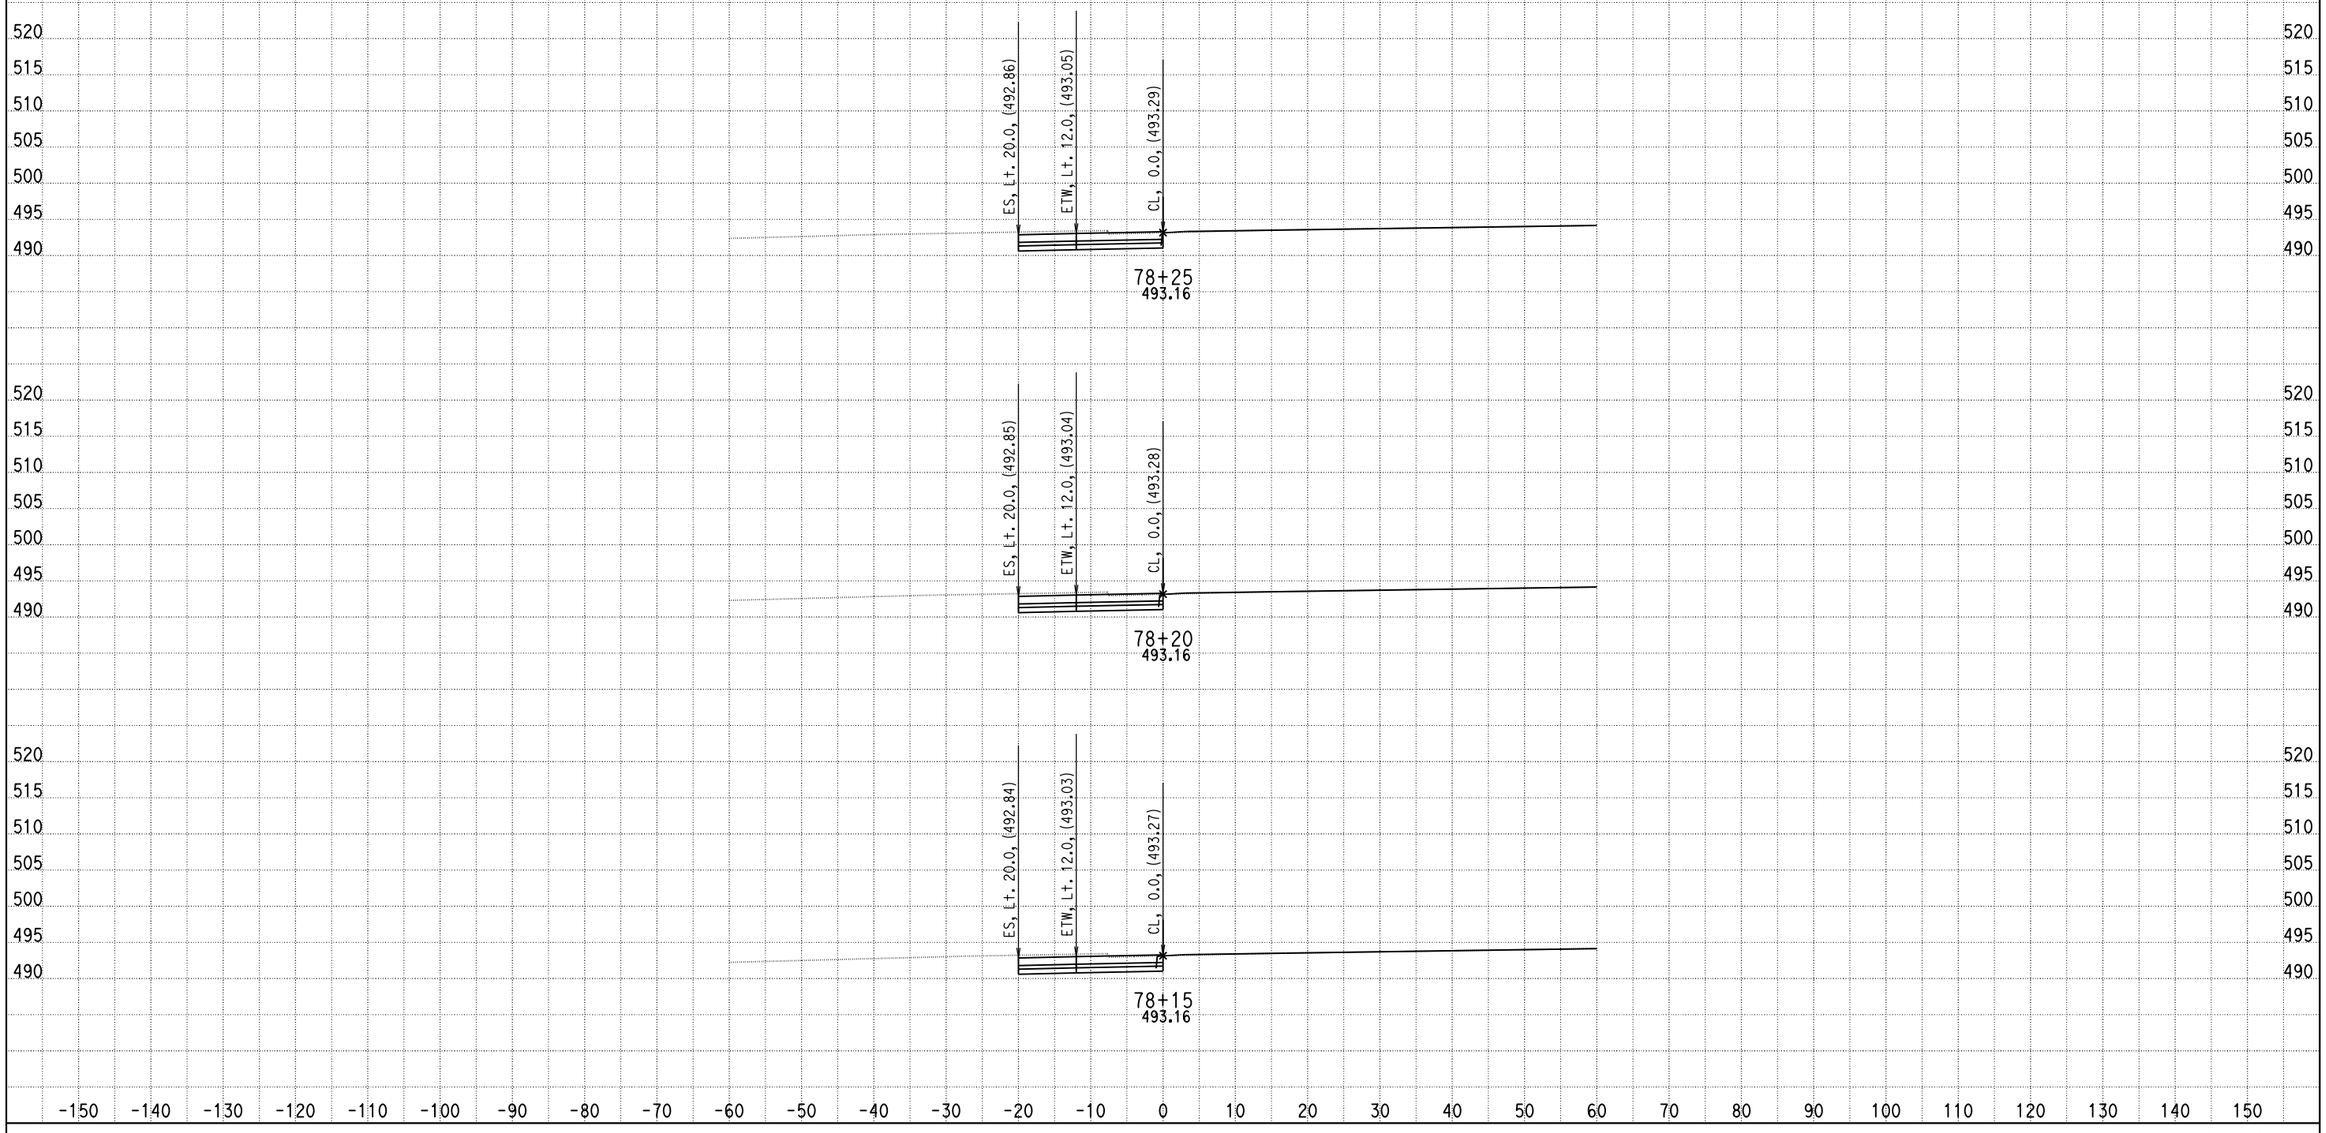

DATE: 4/12/2013

KC Project: 0818E File: C:\project\0818E\UPDATE-RAMP\hrb4-pro.ear

SCALE: 1" = 10' Horiz.
1" = 10' Vert.

All Dimensions are US Survey Feet

RAMPB4
CROSS SECTIONS

DESIGN STUDY ONLY

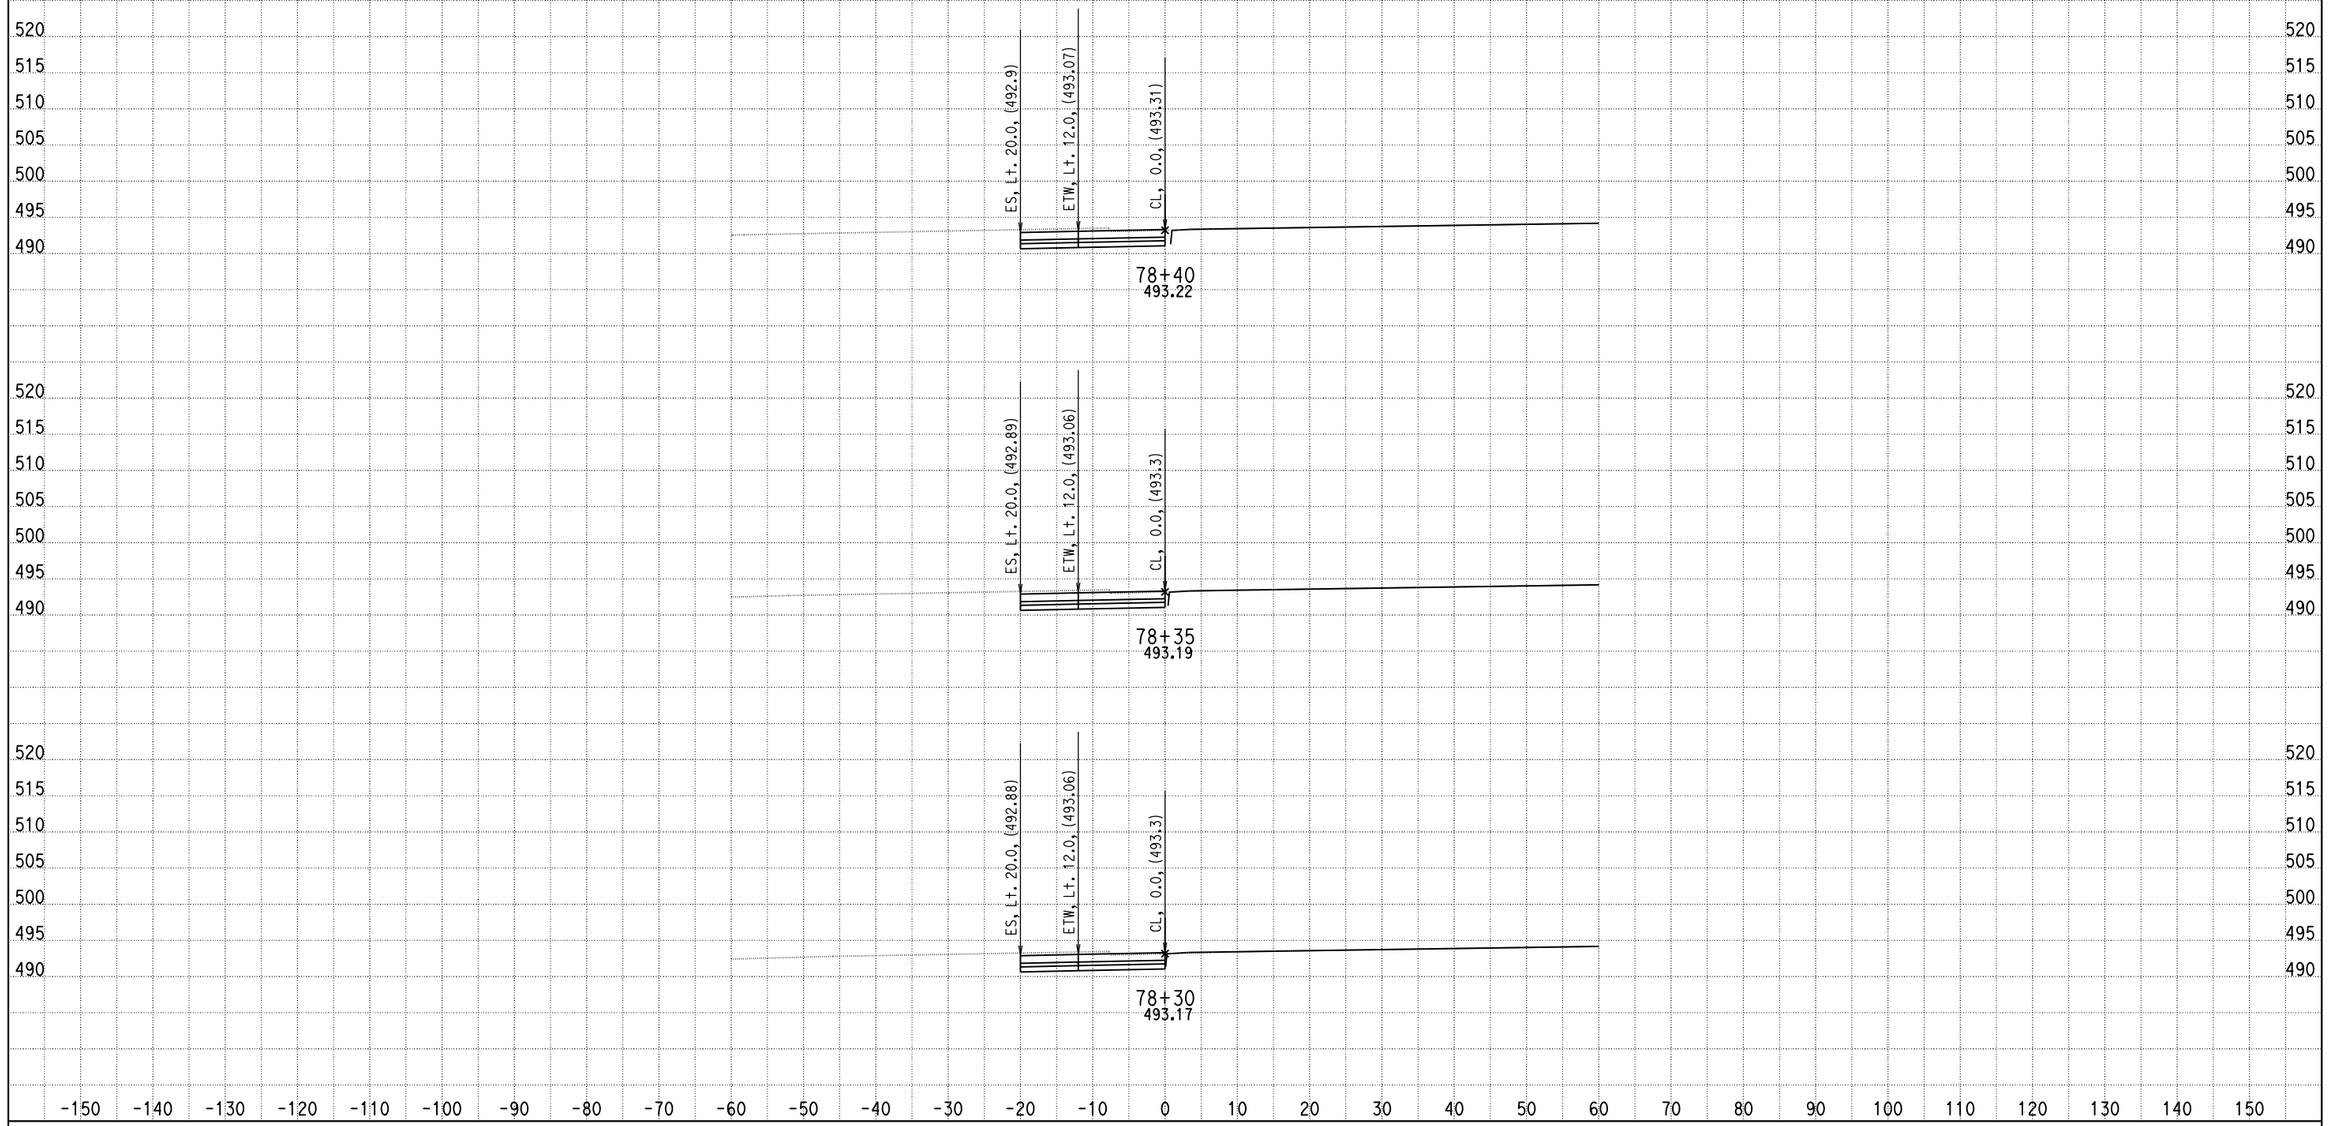

DATE: 4/12/2013

KC Project: 0818E File: C:\project\0818E\UPDATE-RAMP\hrb4-pro.ear

SCALE: 1" = 10' Horiz.
1" = 10' Vert.

All Dimensions are US Survey Feet

RAMPB4
CROSS SECTIONS

SHEET 10 OF XXX

DESIGN STUDY ONLY

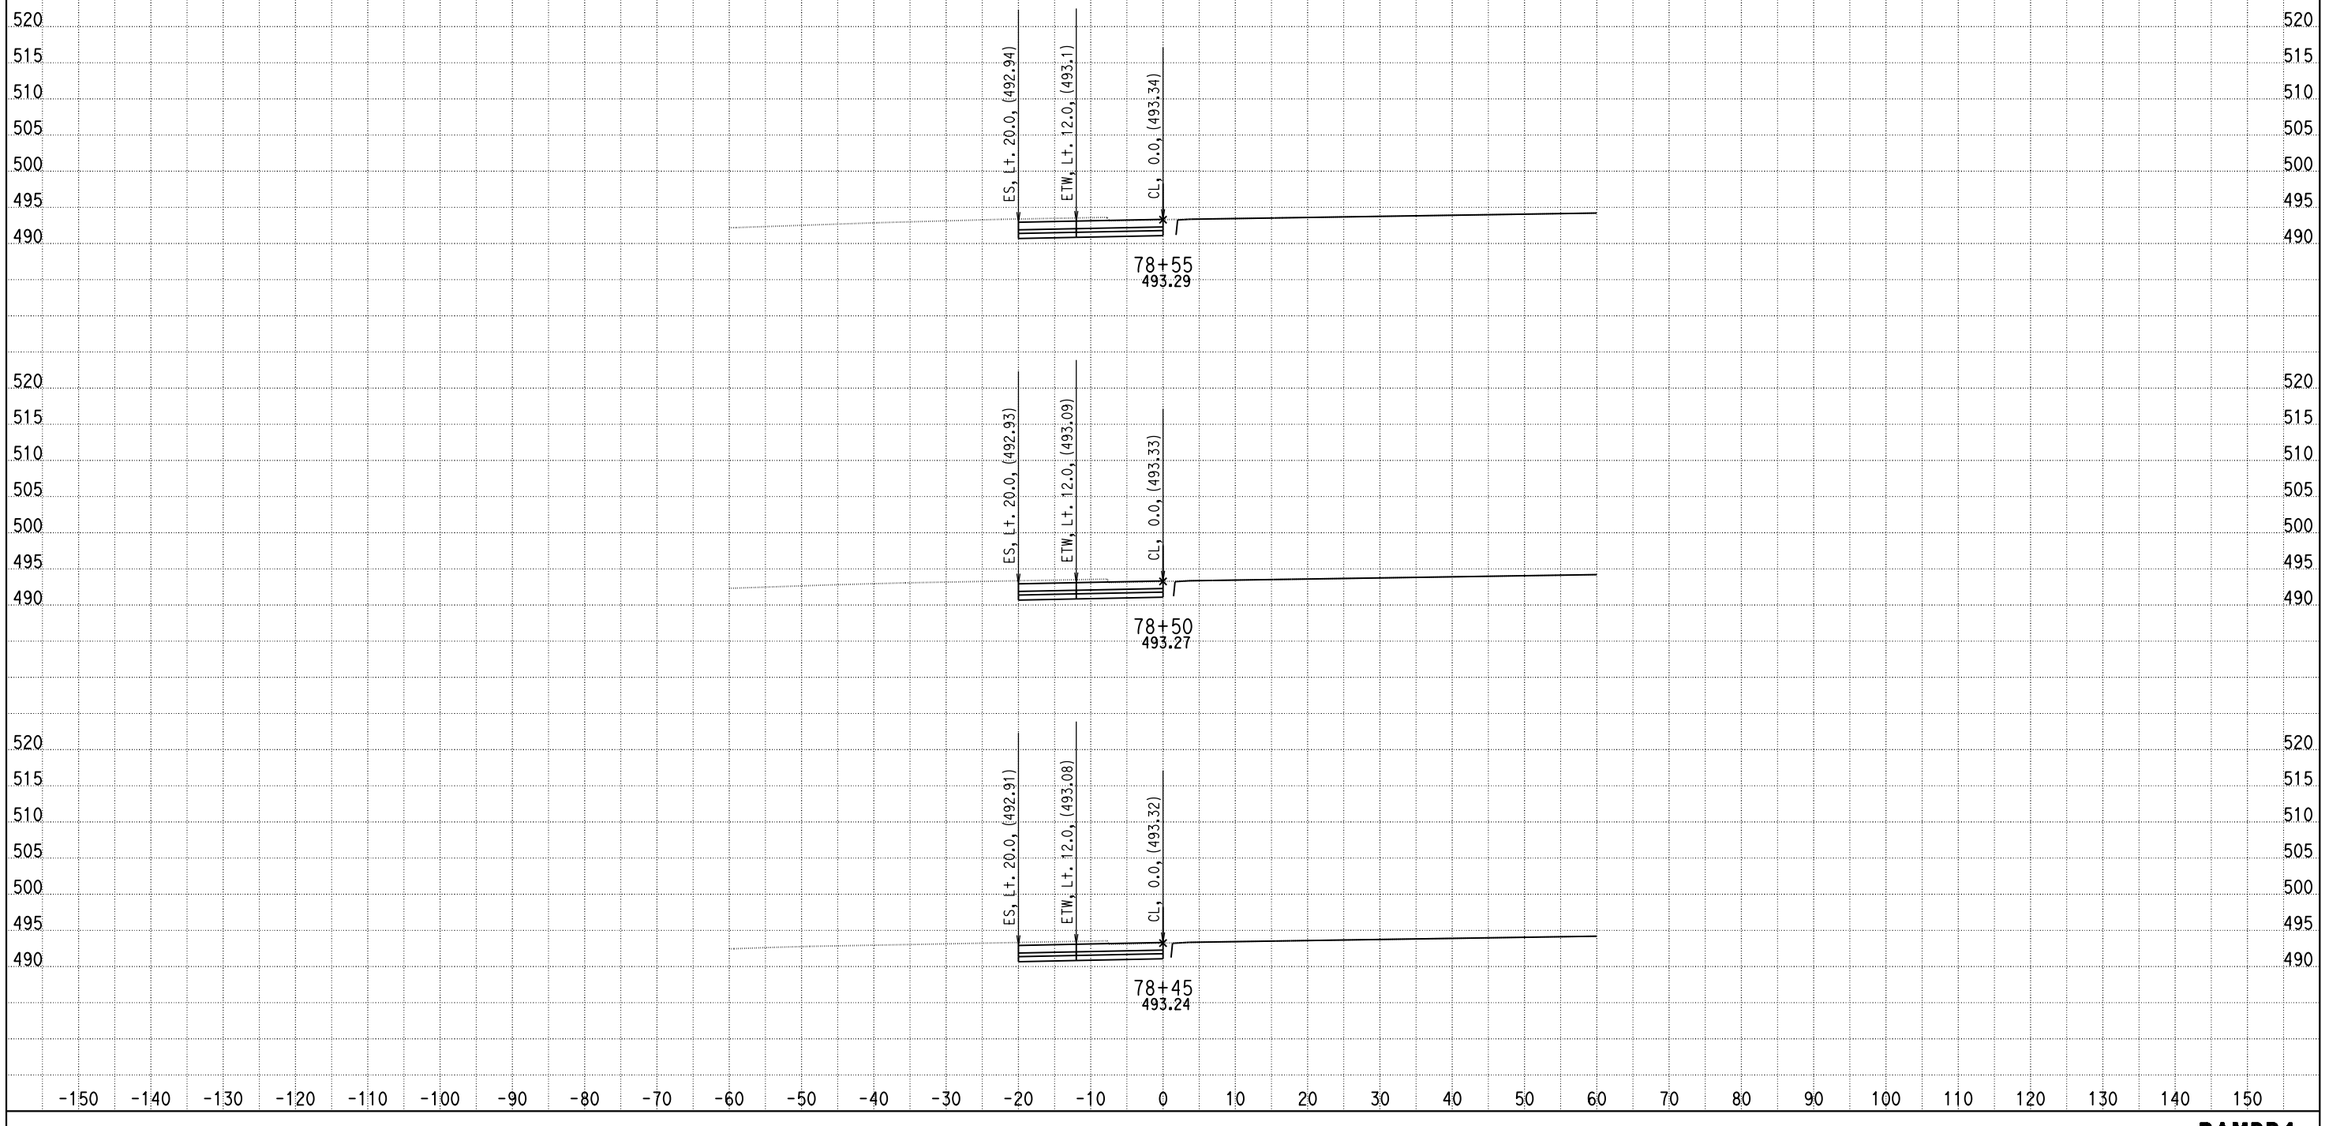

DATE: 4/12/2013

KC Project: 0818E File: C:\project\0818E\UPDATE-RAMP\hrb4-pro.ear

SCALE: 1" = 10' Horiz.
1" = 10' Vert.

All Dimensions are US Survey Feet

RAMPB4
CROSS SECTIONS

SHEET 11 OF XXX

DESIGN STUDY ONLY

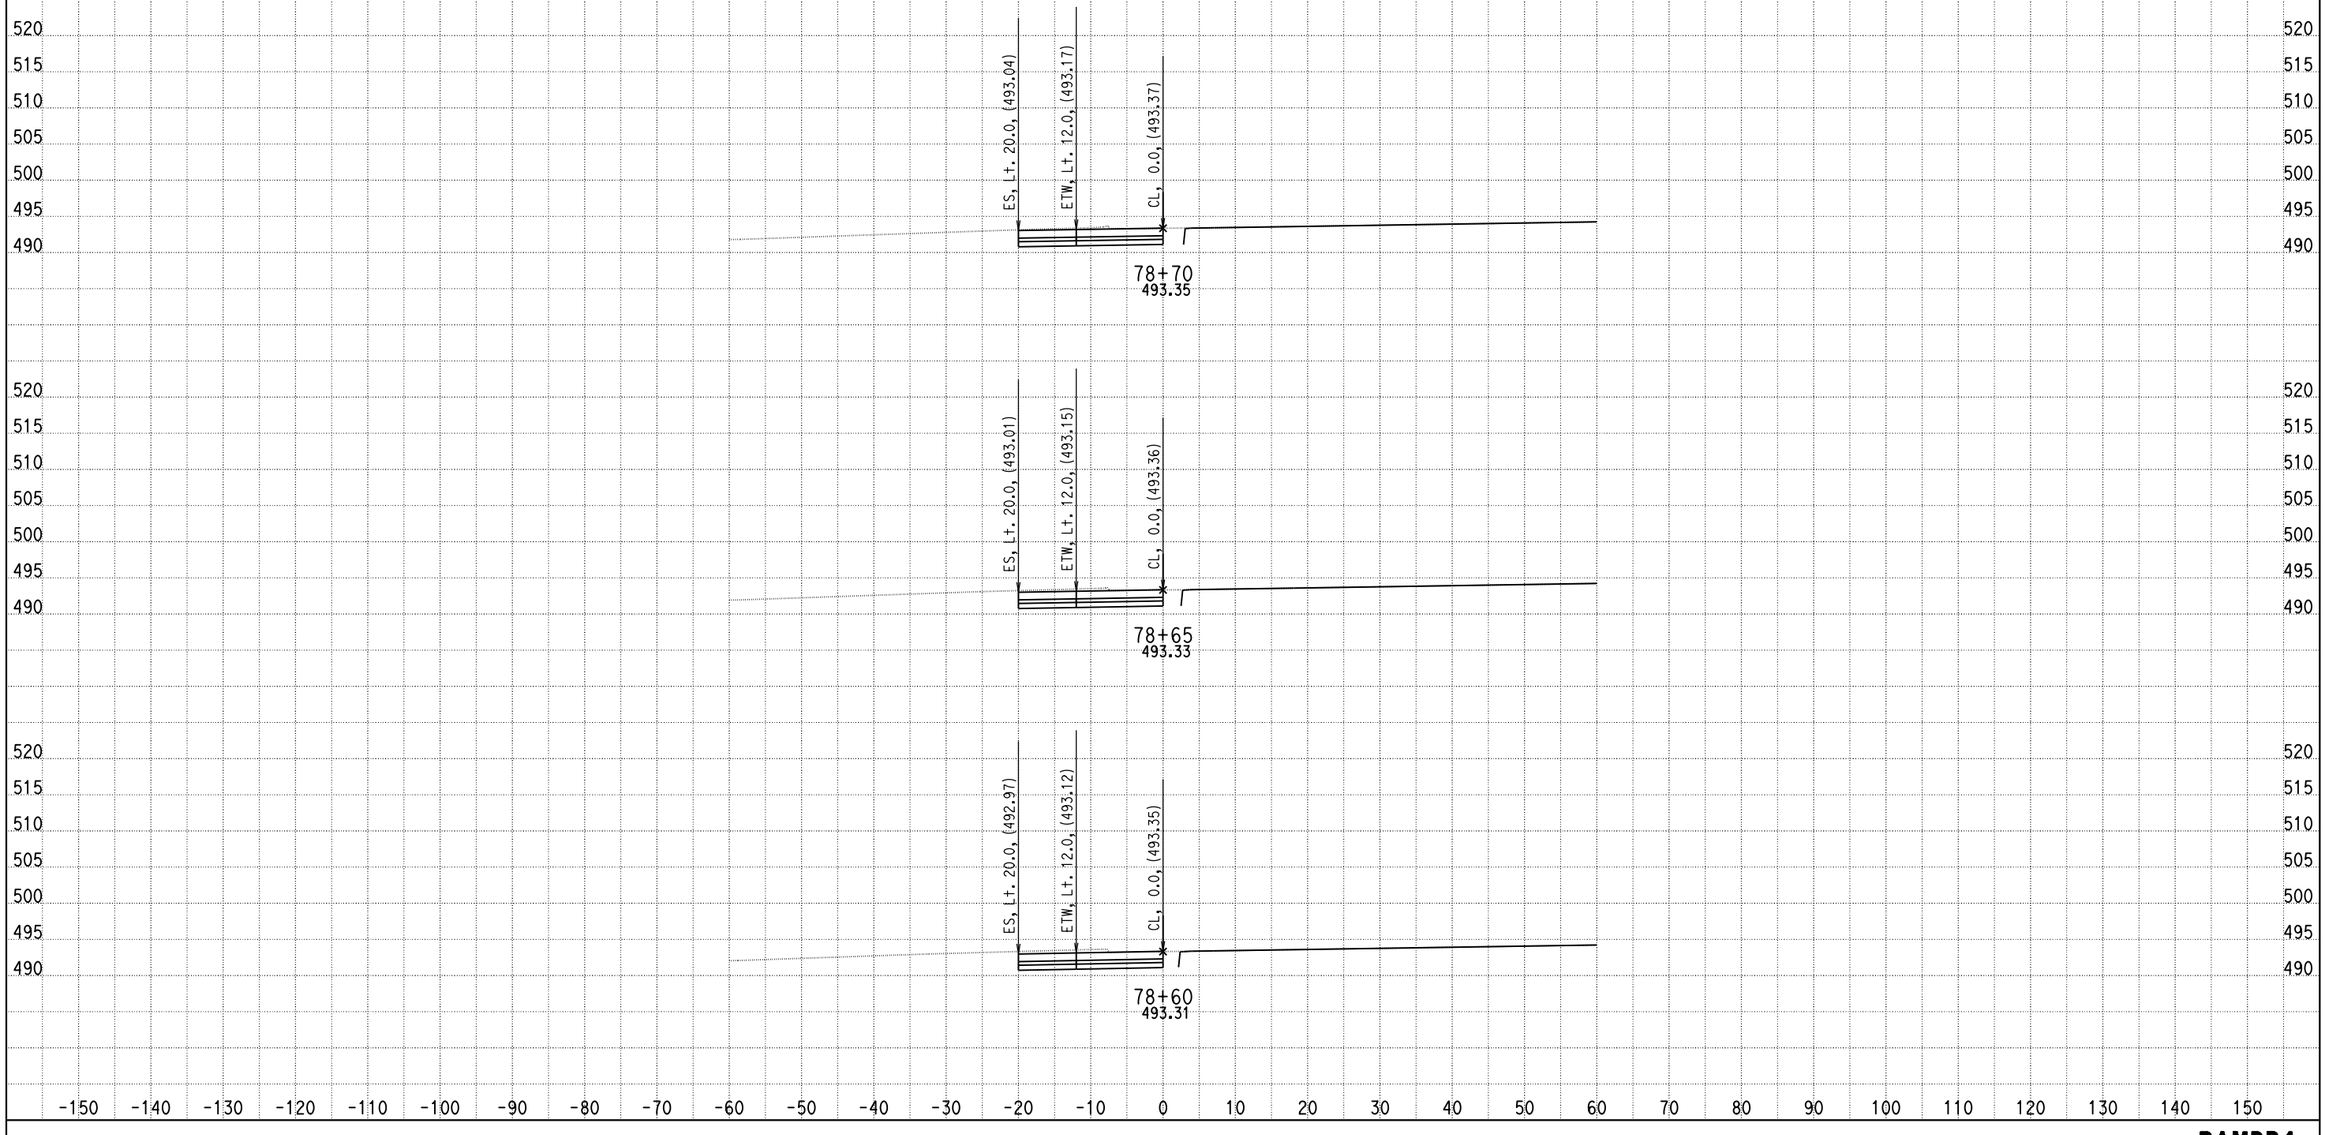

DATE: 4/12/2013

KC Project: 0818E File: C:\project\0818E\UPDATE-RAMP\hrb4-pro.ear

SCALE: 1" = 10' Horiz.
1" = 10' Vert.

All Dimensions are US Survey Feet

RAMPB4
CROSS SECTIONS
SHEET 12 OF XXX

DESIGN STUDY ONLY

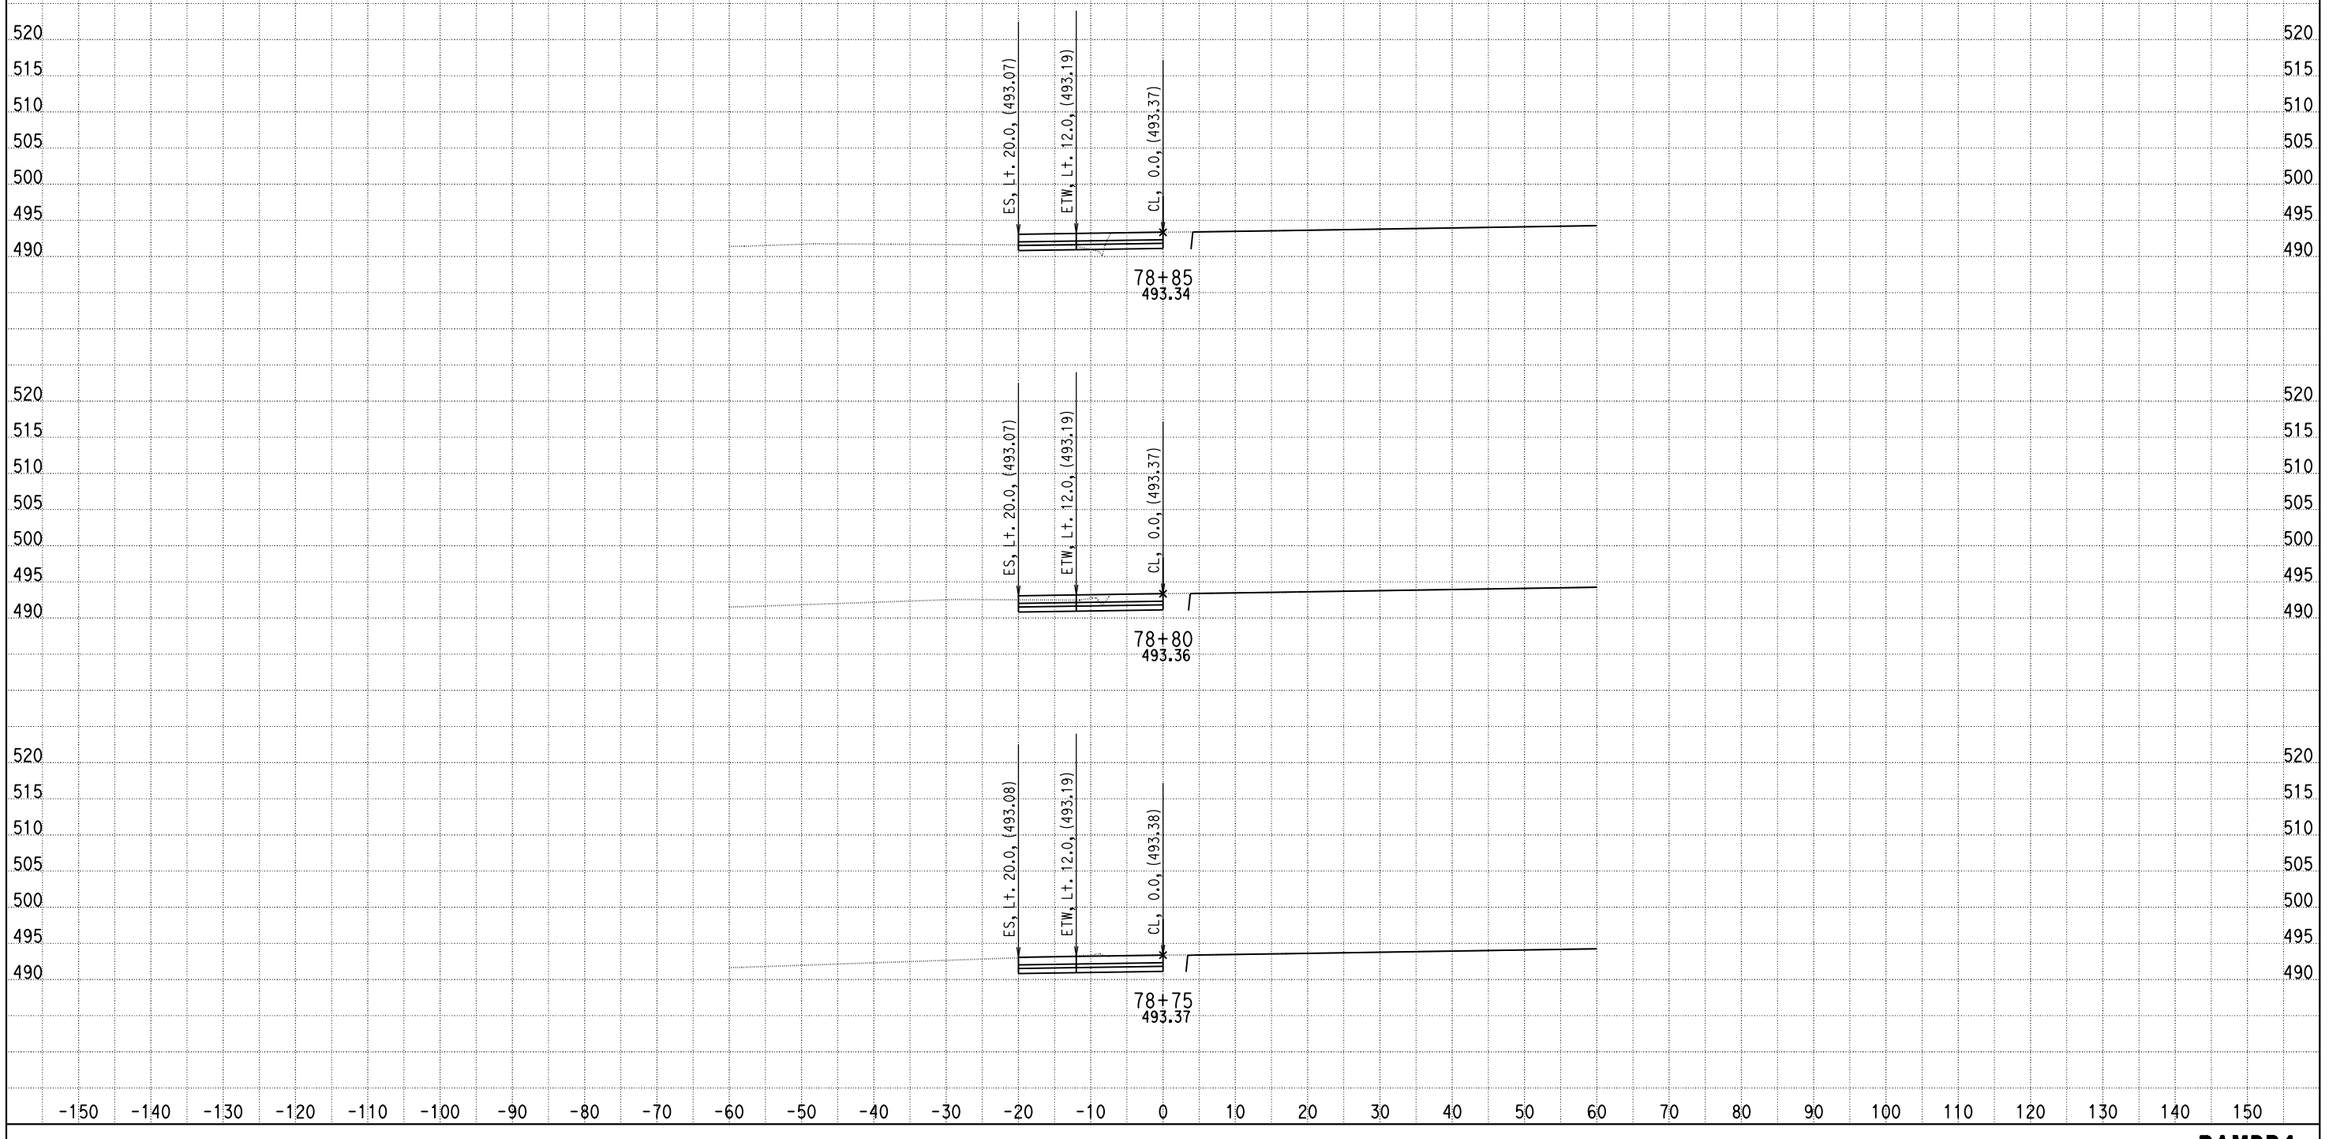

DATE: 4/12/2013

KC Project: 0818E File: C:\project\0818E\UPDATE-RAMP\hrb4-pro.ear

SCALE: 1" = 10' Horiz.
1" = 10' Vert.

All Dimensions are US Survey Feet

RAMPB4
CROSS SECTIONS

SHEET 13 OF XXX

DESIGN STUDY ONLY

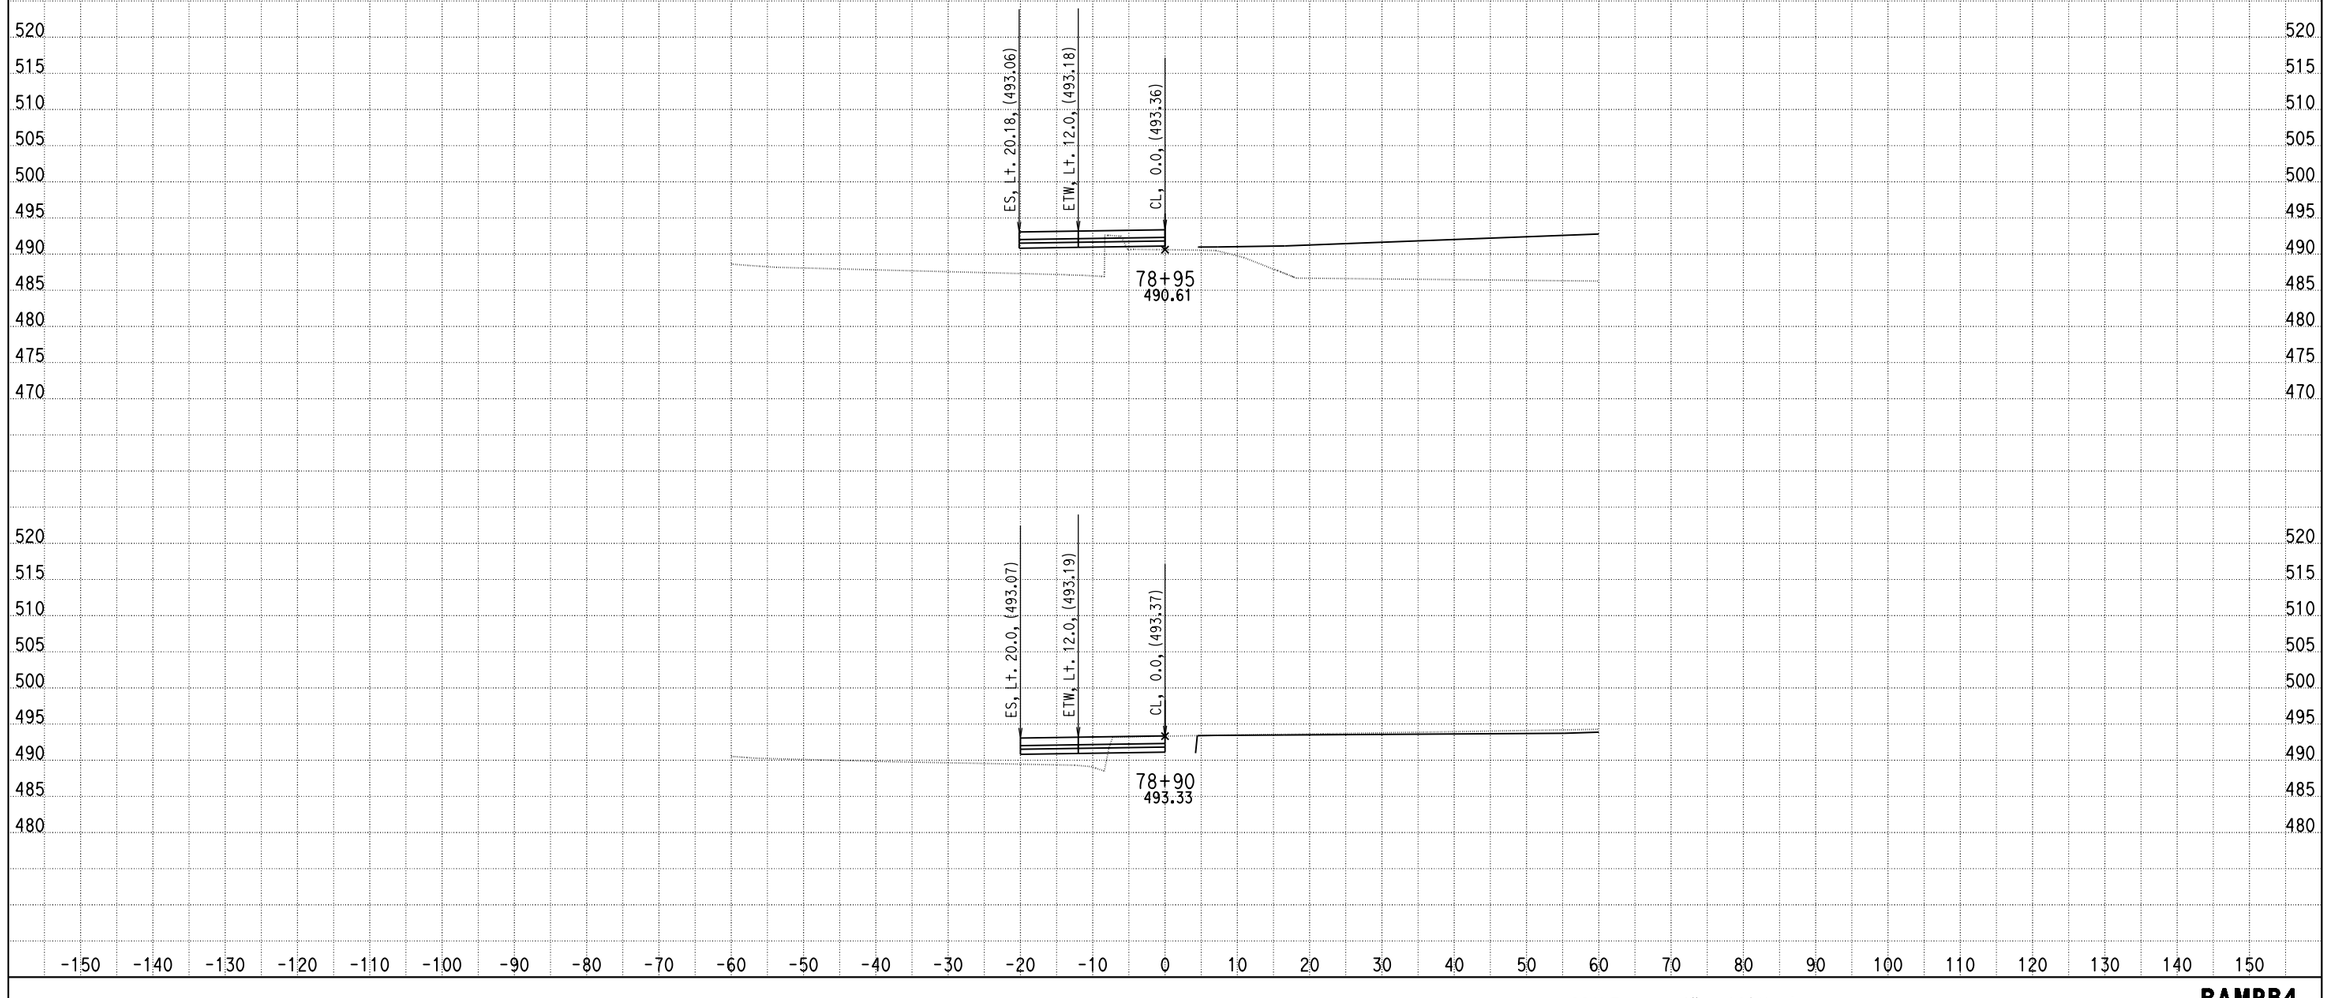

DATE: 4/12/2013

KC Project: 0818E File: C:\project\0818E\UPDATE-RAMP\hrb4-pro.ear

SCALE: 1" = 10' Horiz.
1" = 10' Vert.

All Dimensions are US Survey Feet

RAMPB4
CROSS SECTIONS

DESIGN STUDY ONLY

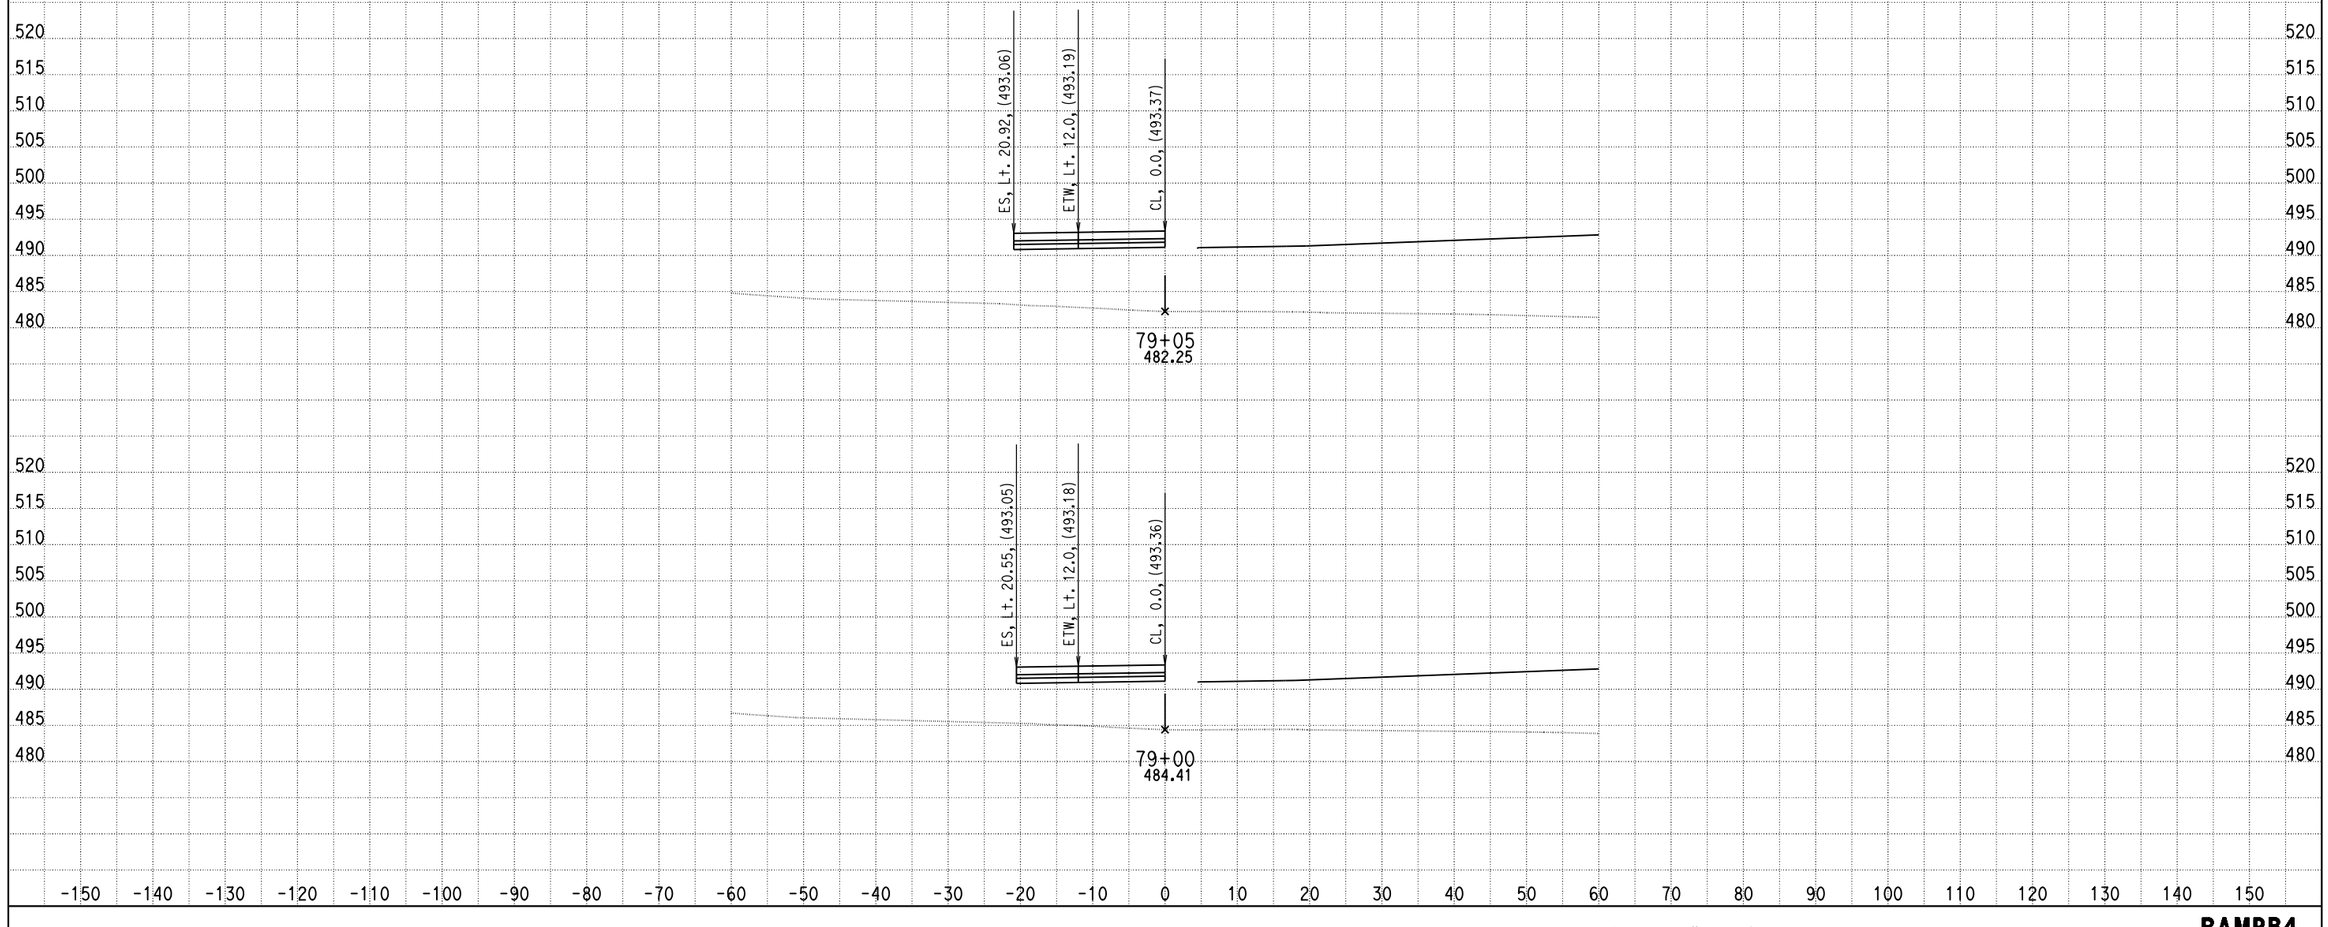

DATE: 4/12/2013

KC Project: 0818E File: C:\project\0818E\UPDATE-RAMP\hrb4-pro.ear

SCALE: 1" = 10' Horiz.
1" = 10' Vert.

All Dimensions are US Survey Feet

RAMPB4
CROSS SECTIONS

DESIGN STUDY ONLY

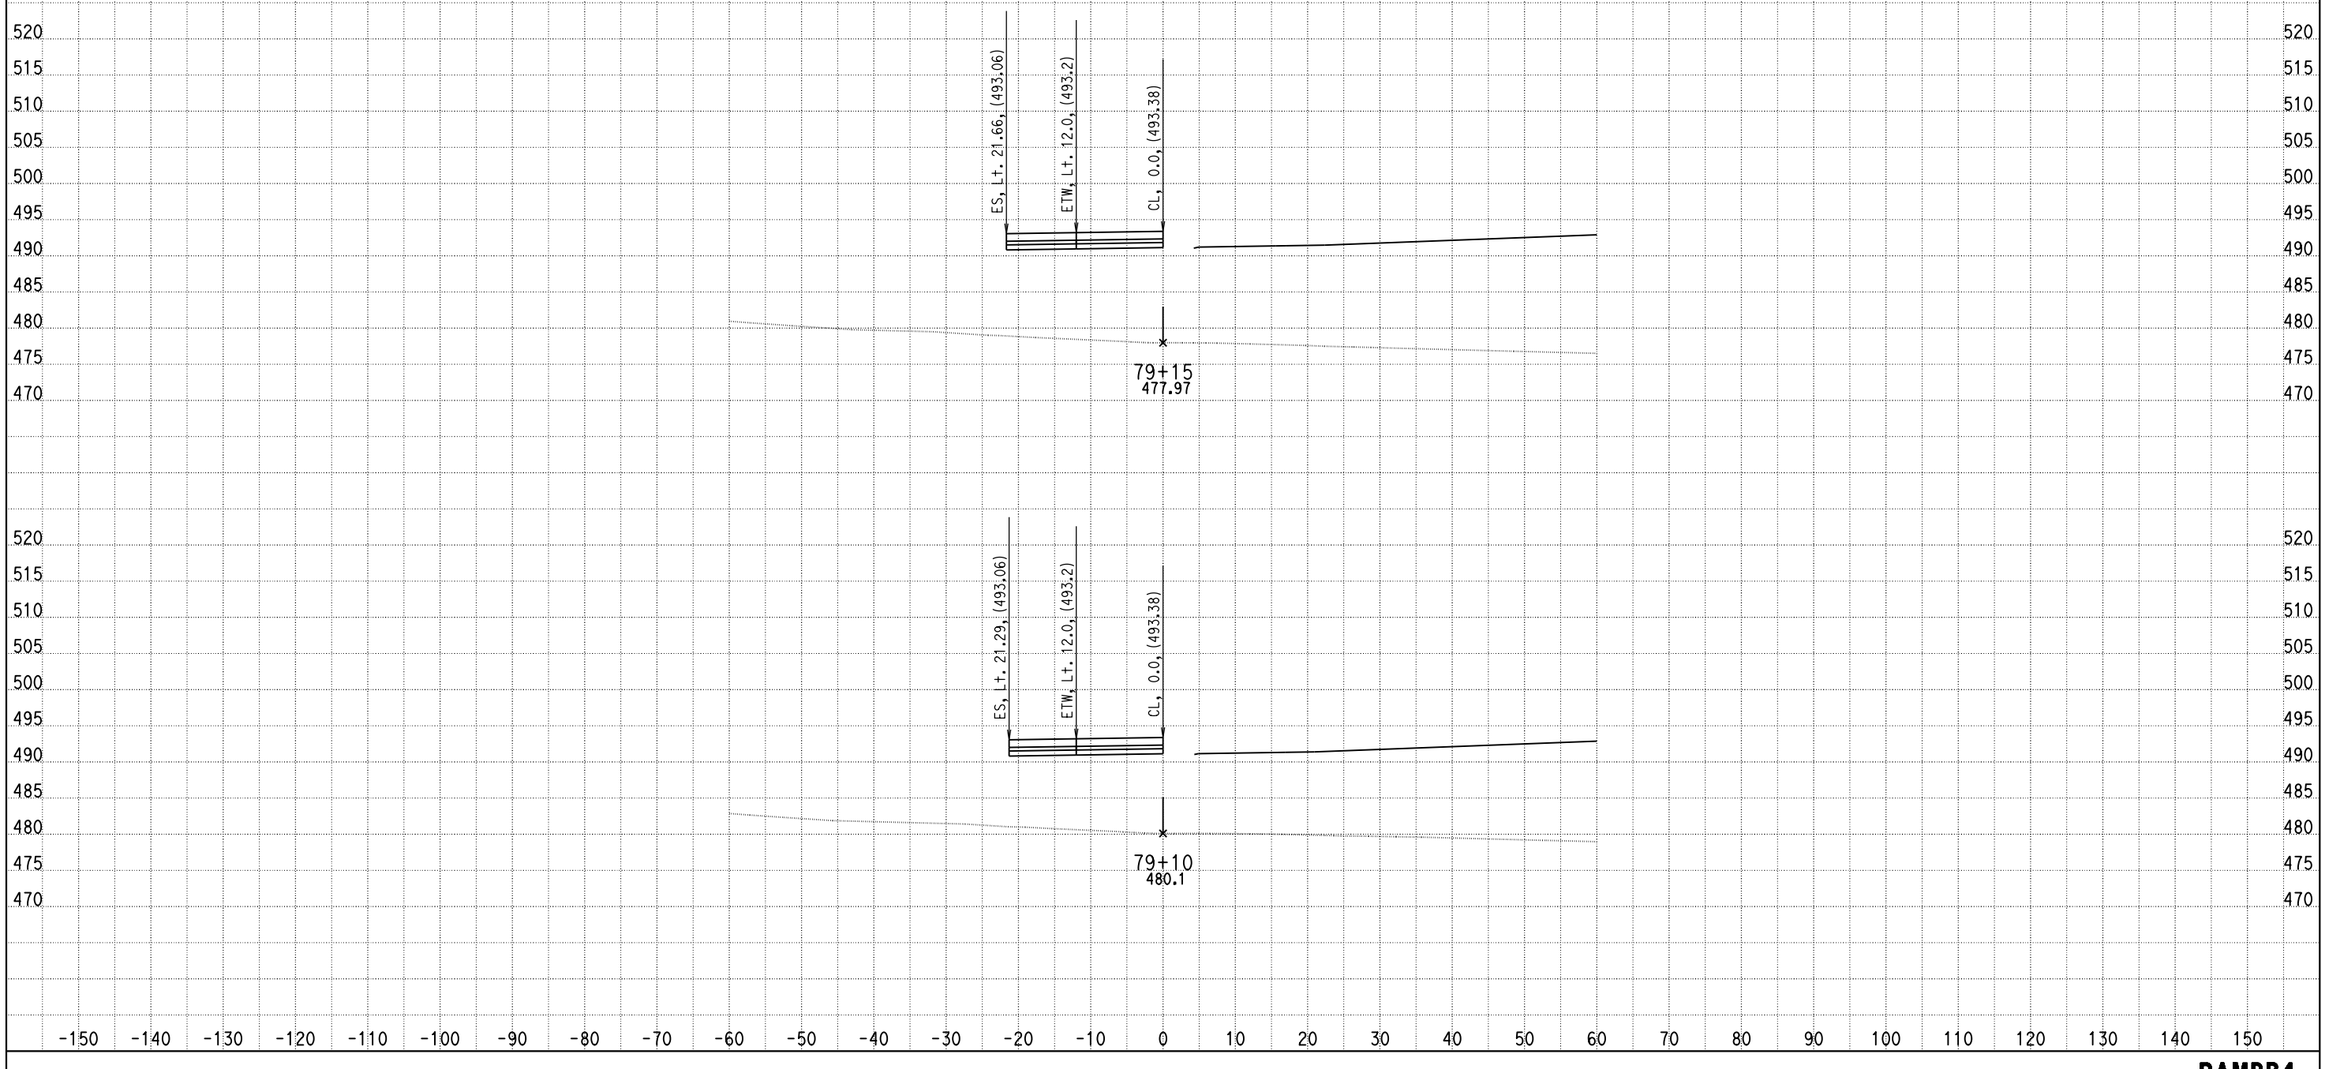

DATE: 4/12/2013

KC Project: 0818E File: C:\project\0818E\UPDATE-RAMP\hrb4-pro.ear

SCALE: 1" = 10' Horiz.
1" = 10' Vert.

All Dimensions are US Survey Feet

RAMPB4
CROSS SECTIONS

DESIGN STUDY ONLY

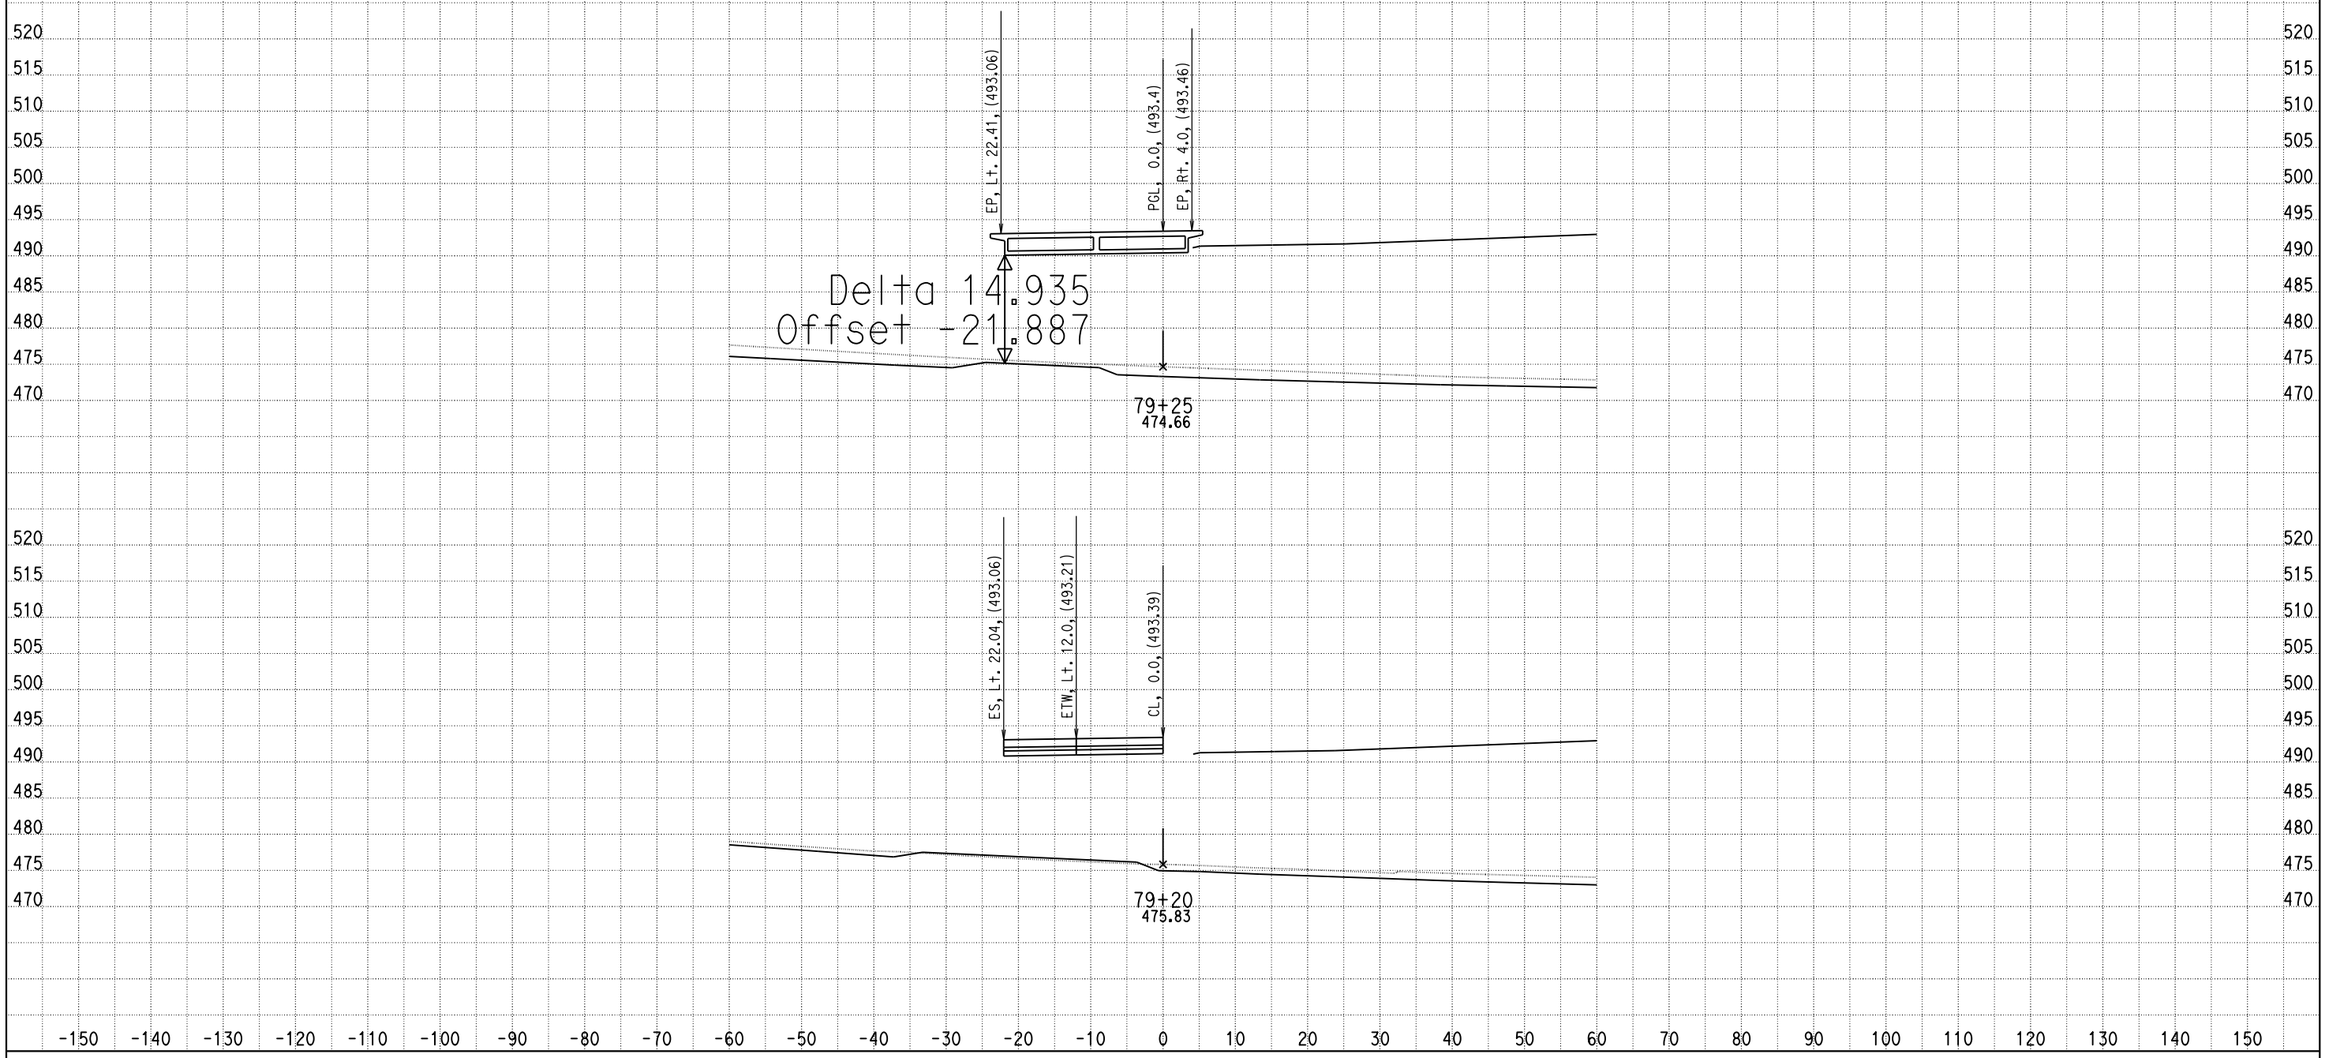

DATE: 4/12/2013

KC Project: 0818E File: C:\project\0818E\UPDATE-RAMP\hrb4-pro.ear

SCALE: 1" = 10' Horiz.
1" = 10' Vert.

All Dimensions are US Survey Feet

RAMPB4
CROSS SECTIONS

DESIGN STUDY ONLY

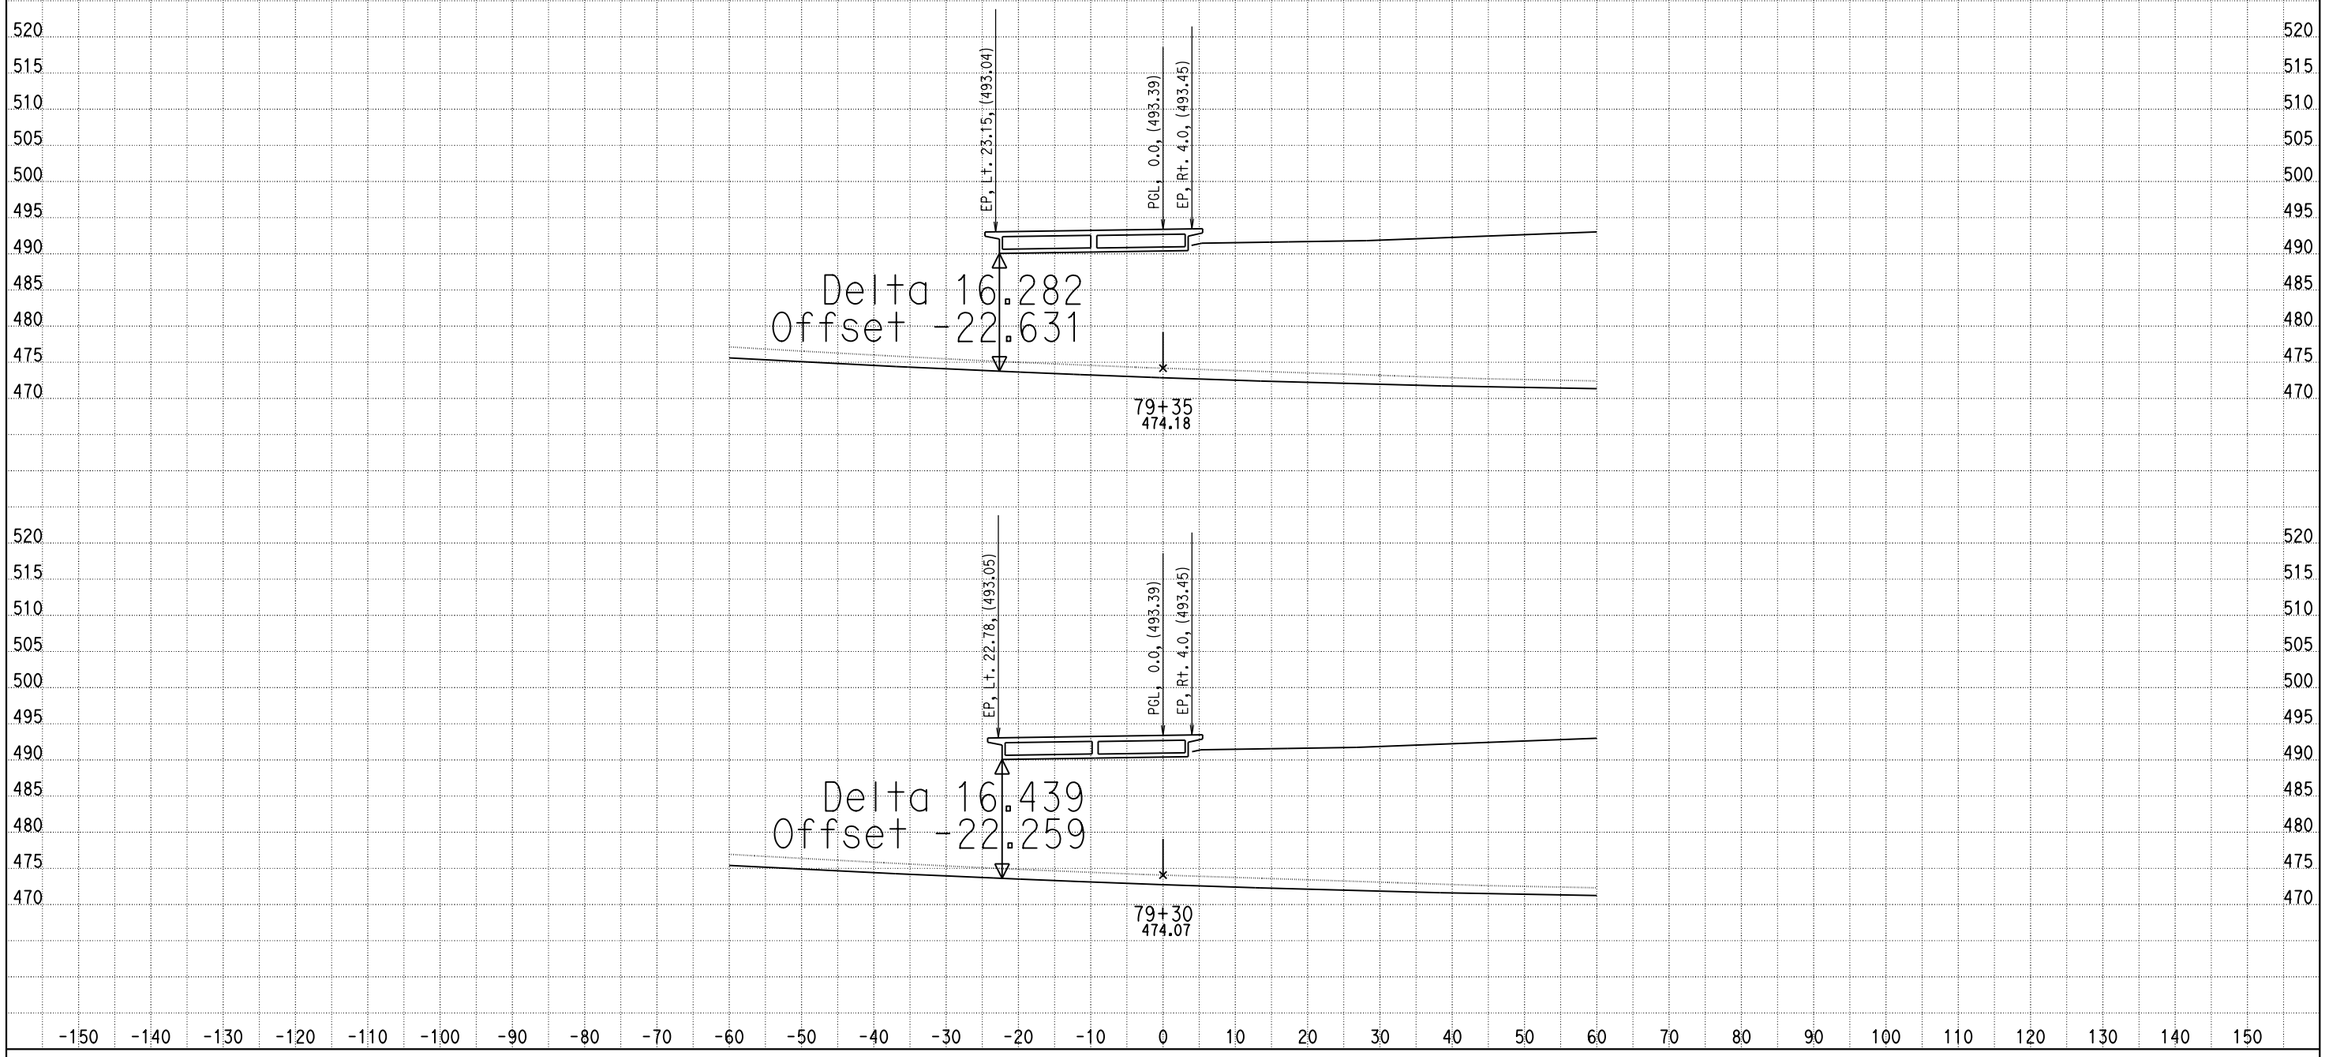

DATE: 4/12/2013

KC Project: 0818E File: C:\project\0818E\UPDATE-RAMP\hrb4-pro.ear

SCALE: 1" = 10' Horiz.
1" = 10' Vert.

All Dimensions are US Survey Feet

RAMPB4
CROSS SECTIONS

DESIGN STUDY ONLY

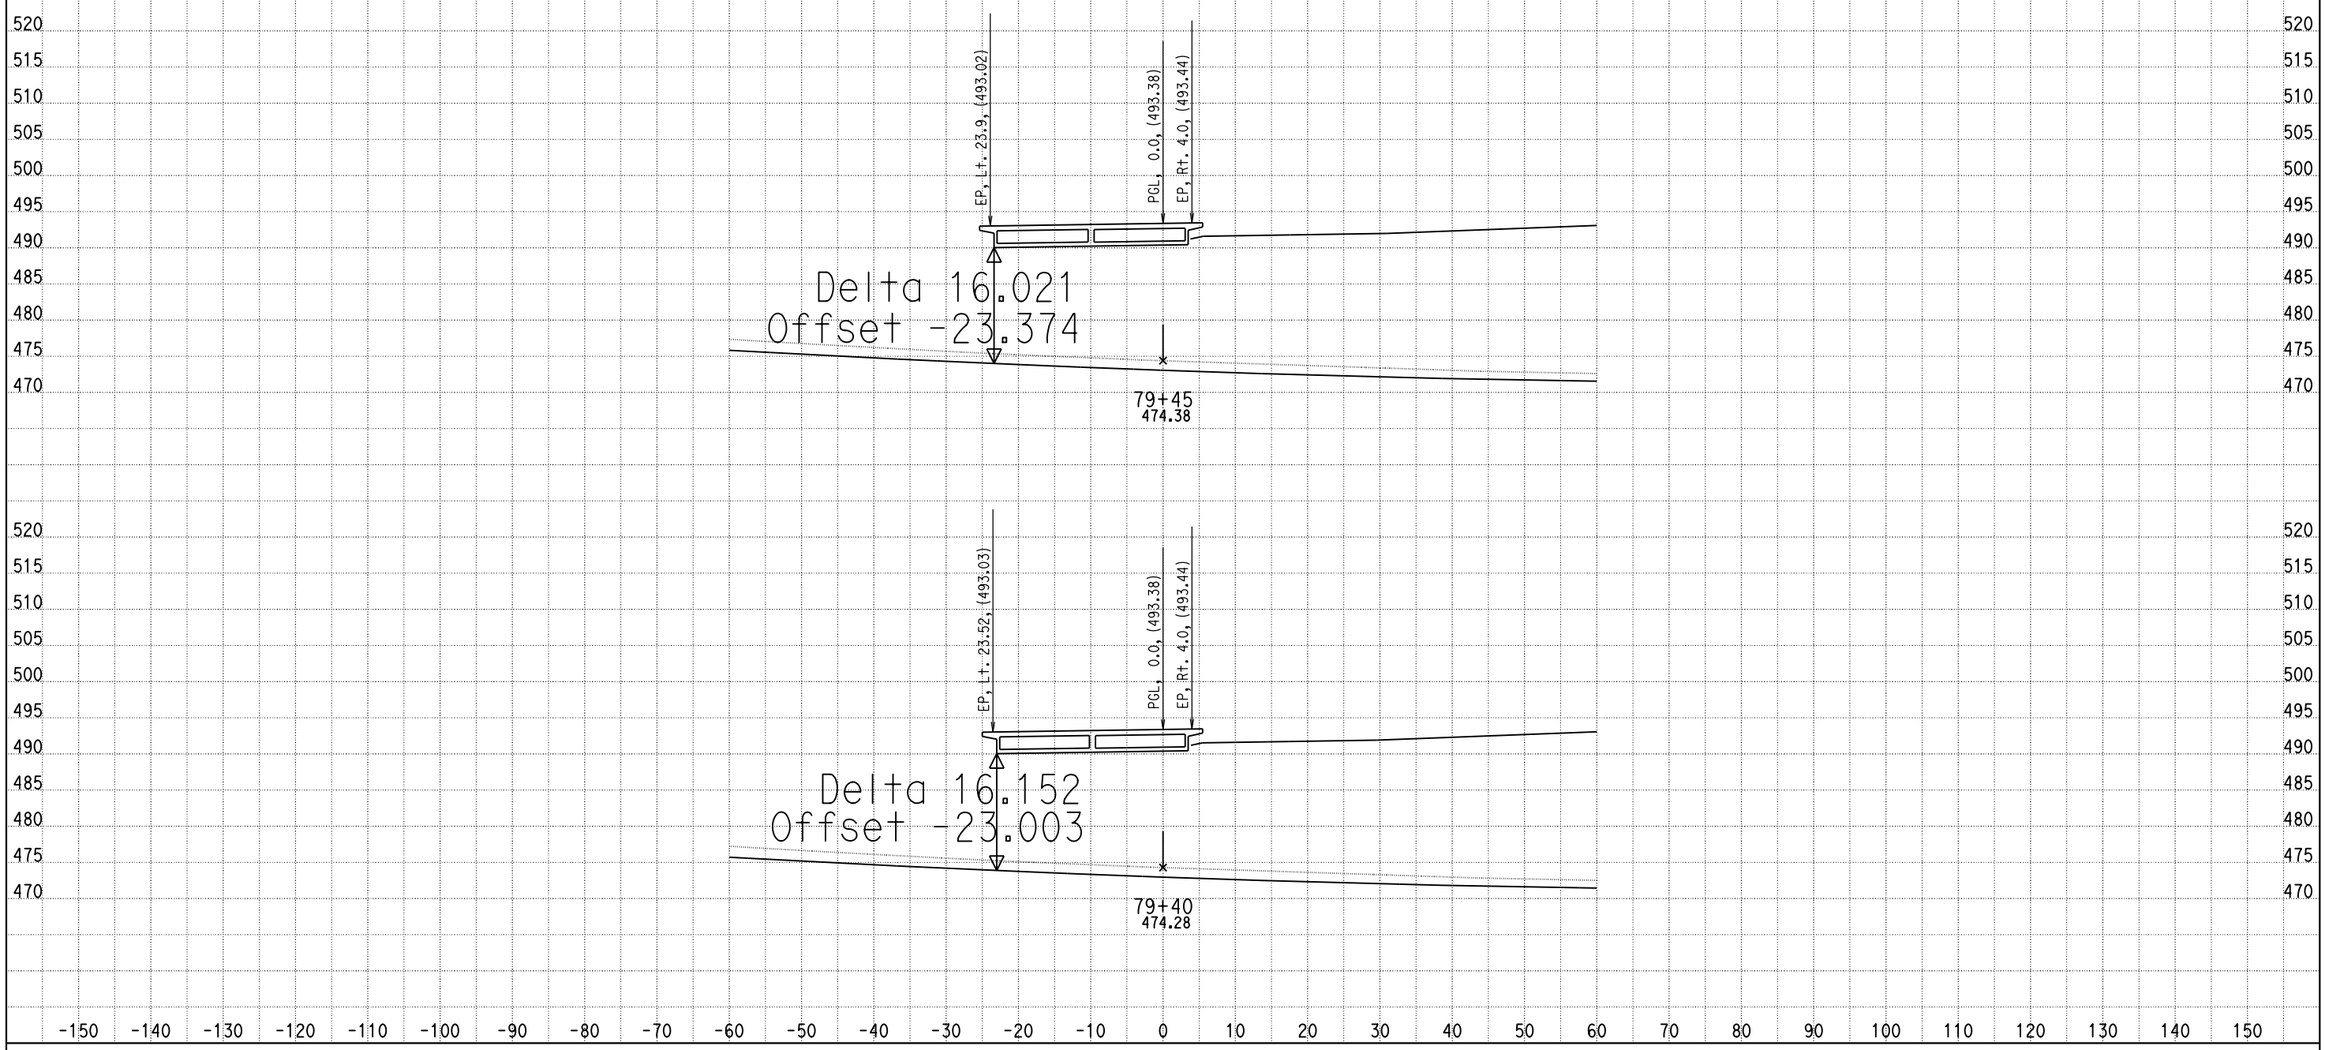

DATE: 4/12/2013

KC Project: 0818E File: C:\project\0818E\UPDATE-RAMP\hrb4-pro.ear

SCALE: 1" = 10' Horiz.
1" = 10' Vert.

All Dimensions are US Survey Feet

RAMPB4
CROSS SECTIONS
SHEET 19 OF XXX

DESIGN STUDY ONLY

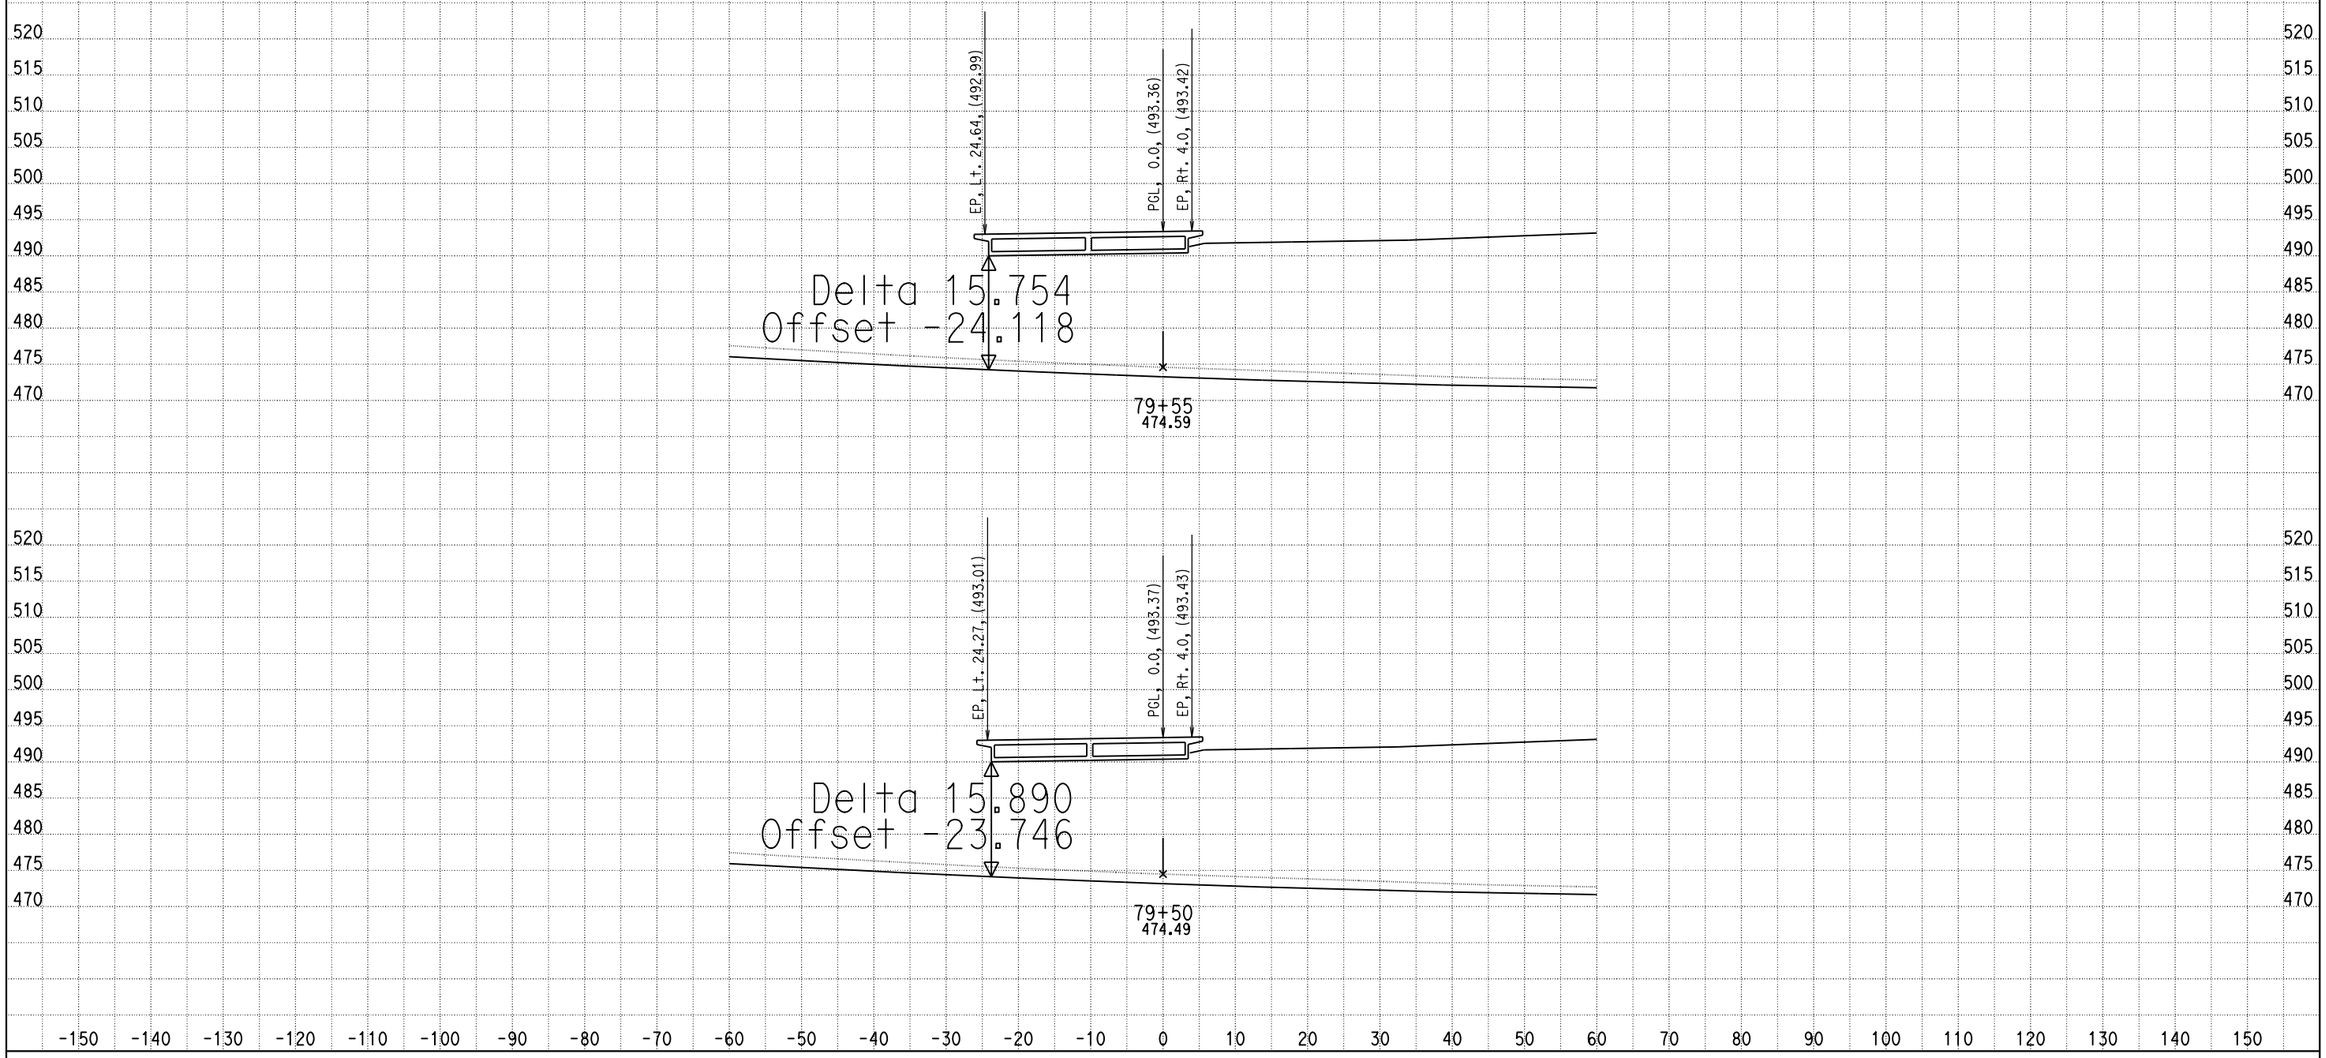

DATE: 4/12/2013

KC Project: 0818E File: C:\project\0818E\UPDATE-RAMP\hrb4-pro.ear

SCALE: 1" = 10' Horiz.
1" = 10' Vert.

All Dimensions are US Survey Feet

RAMPB4
CROSS SECTIONS

SHEET 20 OF XXX

DESIGN STUDY ONLY

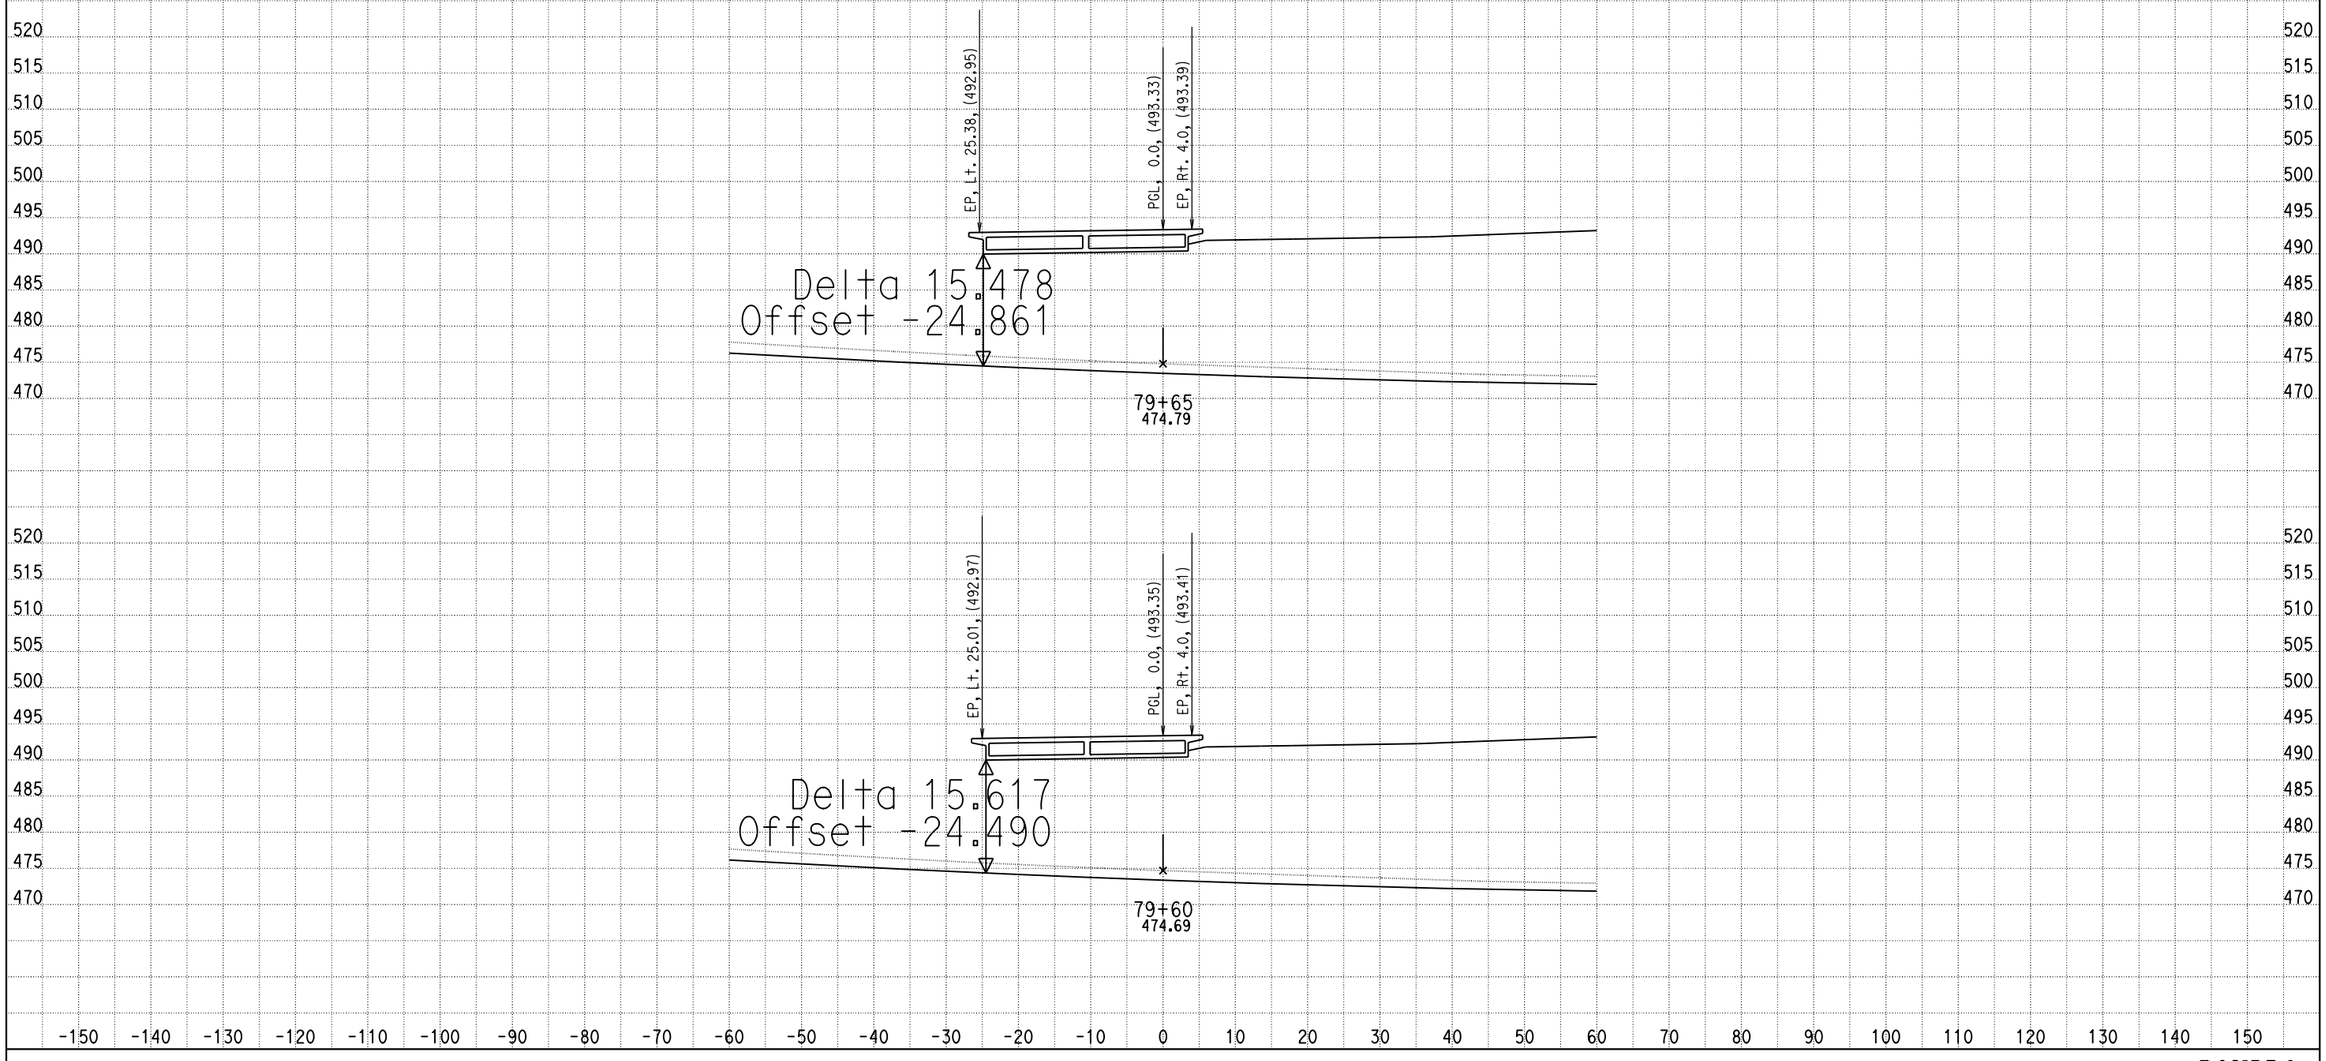

DATE: 4/12/2013

KC Project: 0818E File: C:\project\0818E\UPDATE-RAMP\hrb4-pro.ear

SCALE: 1" = 10' Horiz.
1" = 10' Vert.

All Dimensions are US Survey Feet

RAMPB4
CROSS SECTIONS

DESIGN STUDY ONLY

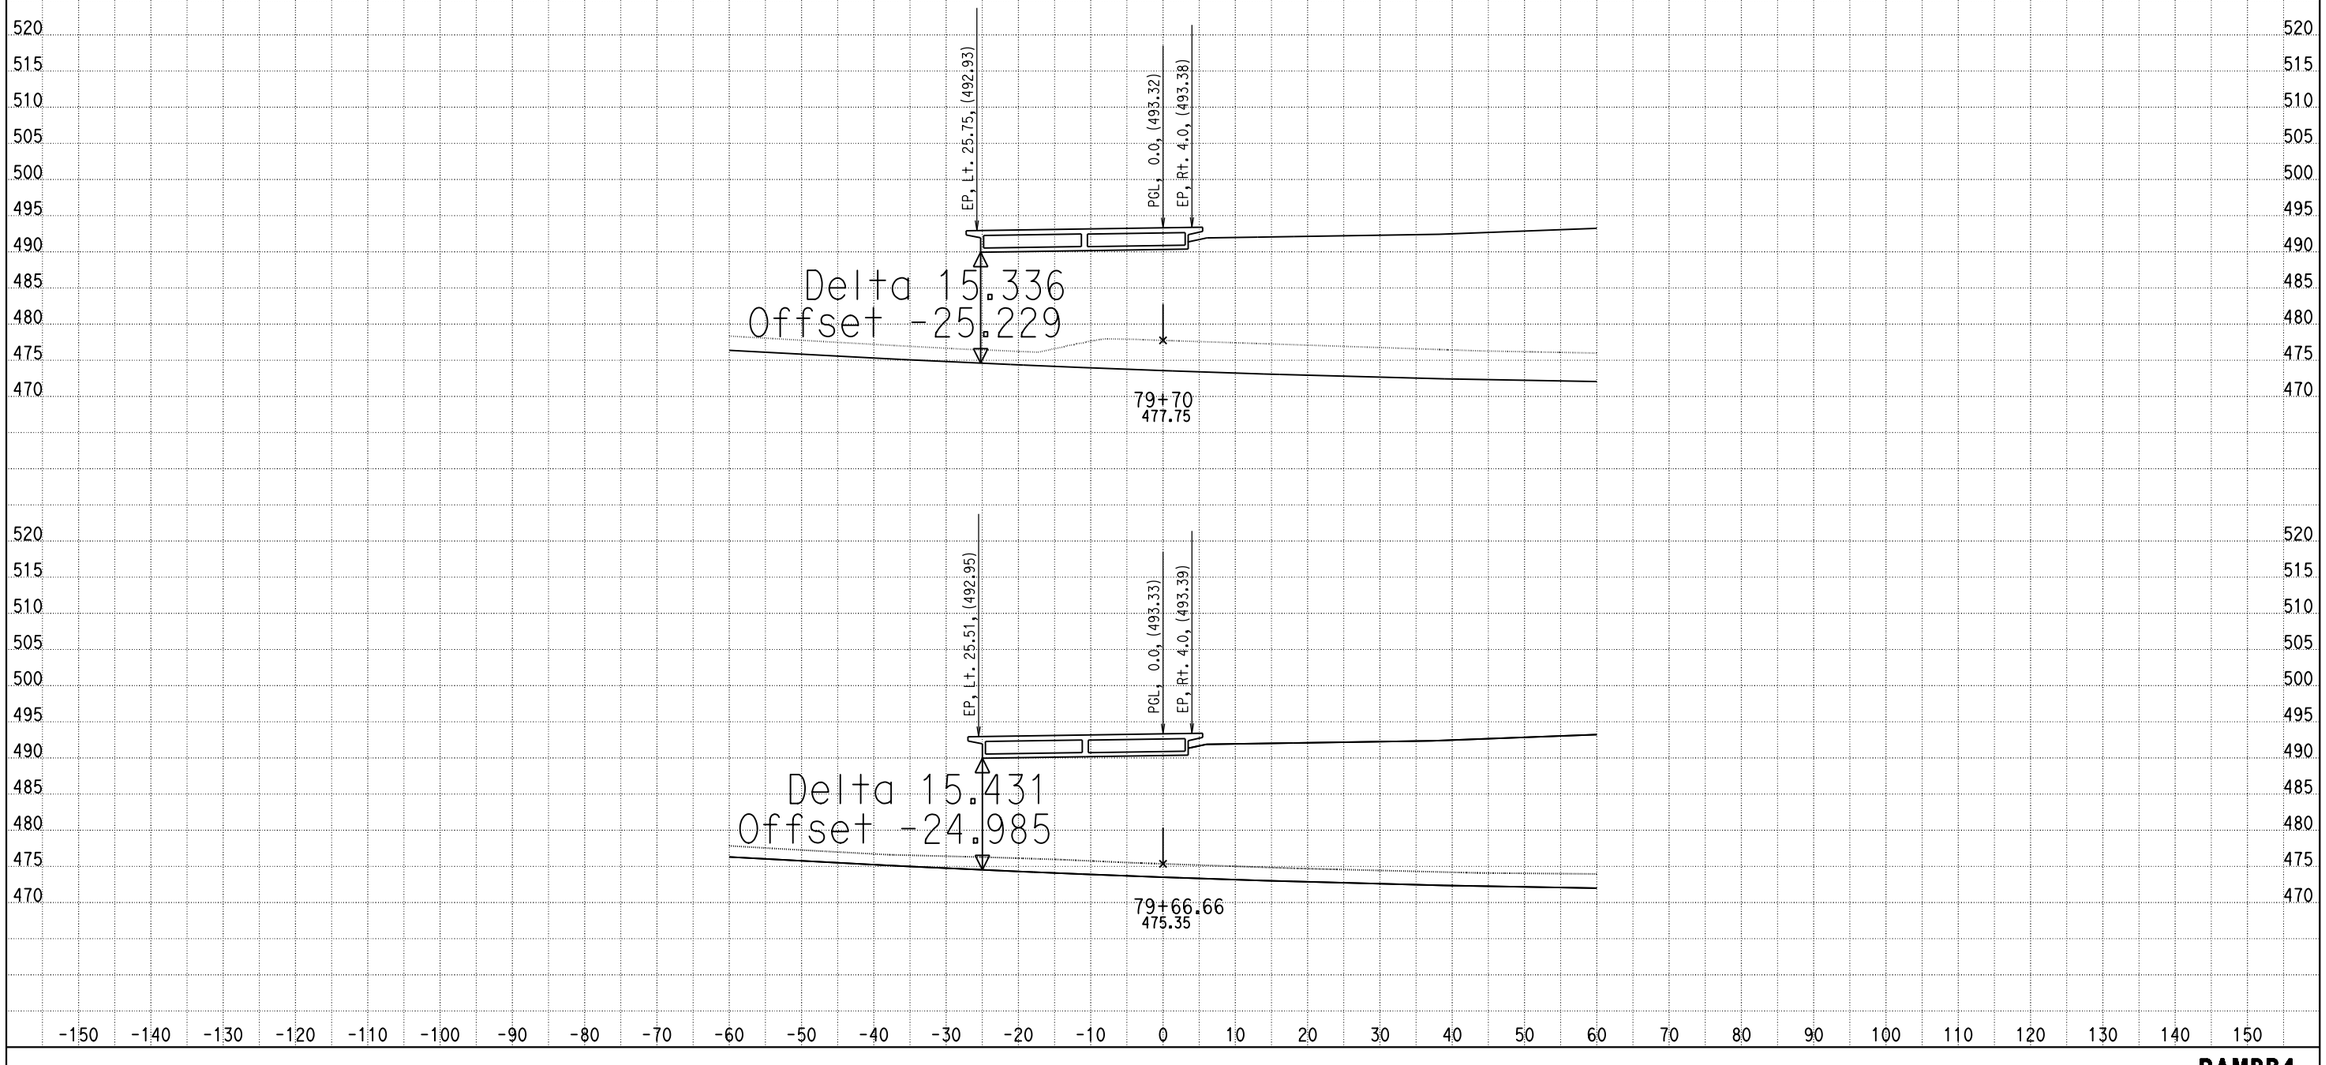

DATE: 4/12/2013

KC Project: 0818E File: C:\project\0818E\UPDATE-RAMP\hrb4-pro.ear

SCALE: 1" = 10' Horiz.
1" = 10' Vert.

All Dimensions are US Survey Feet

RAMPB4
CROSS SECTIONS
SHEET 22 OF XXX

DESIGN STUDY ONLY

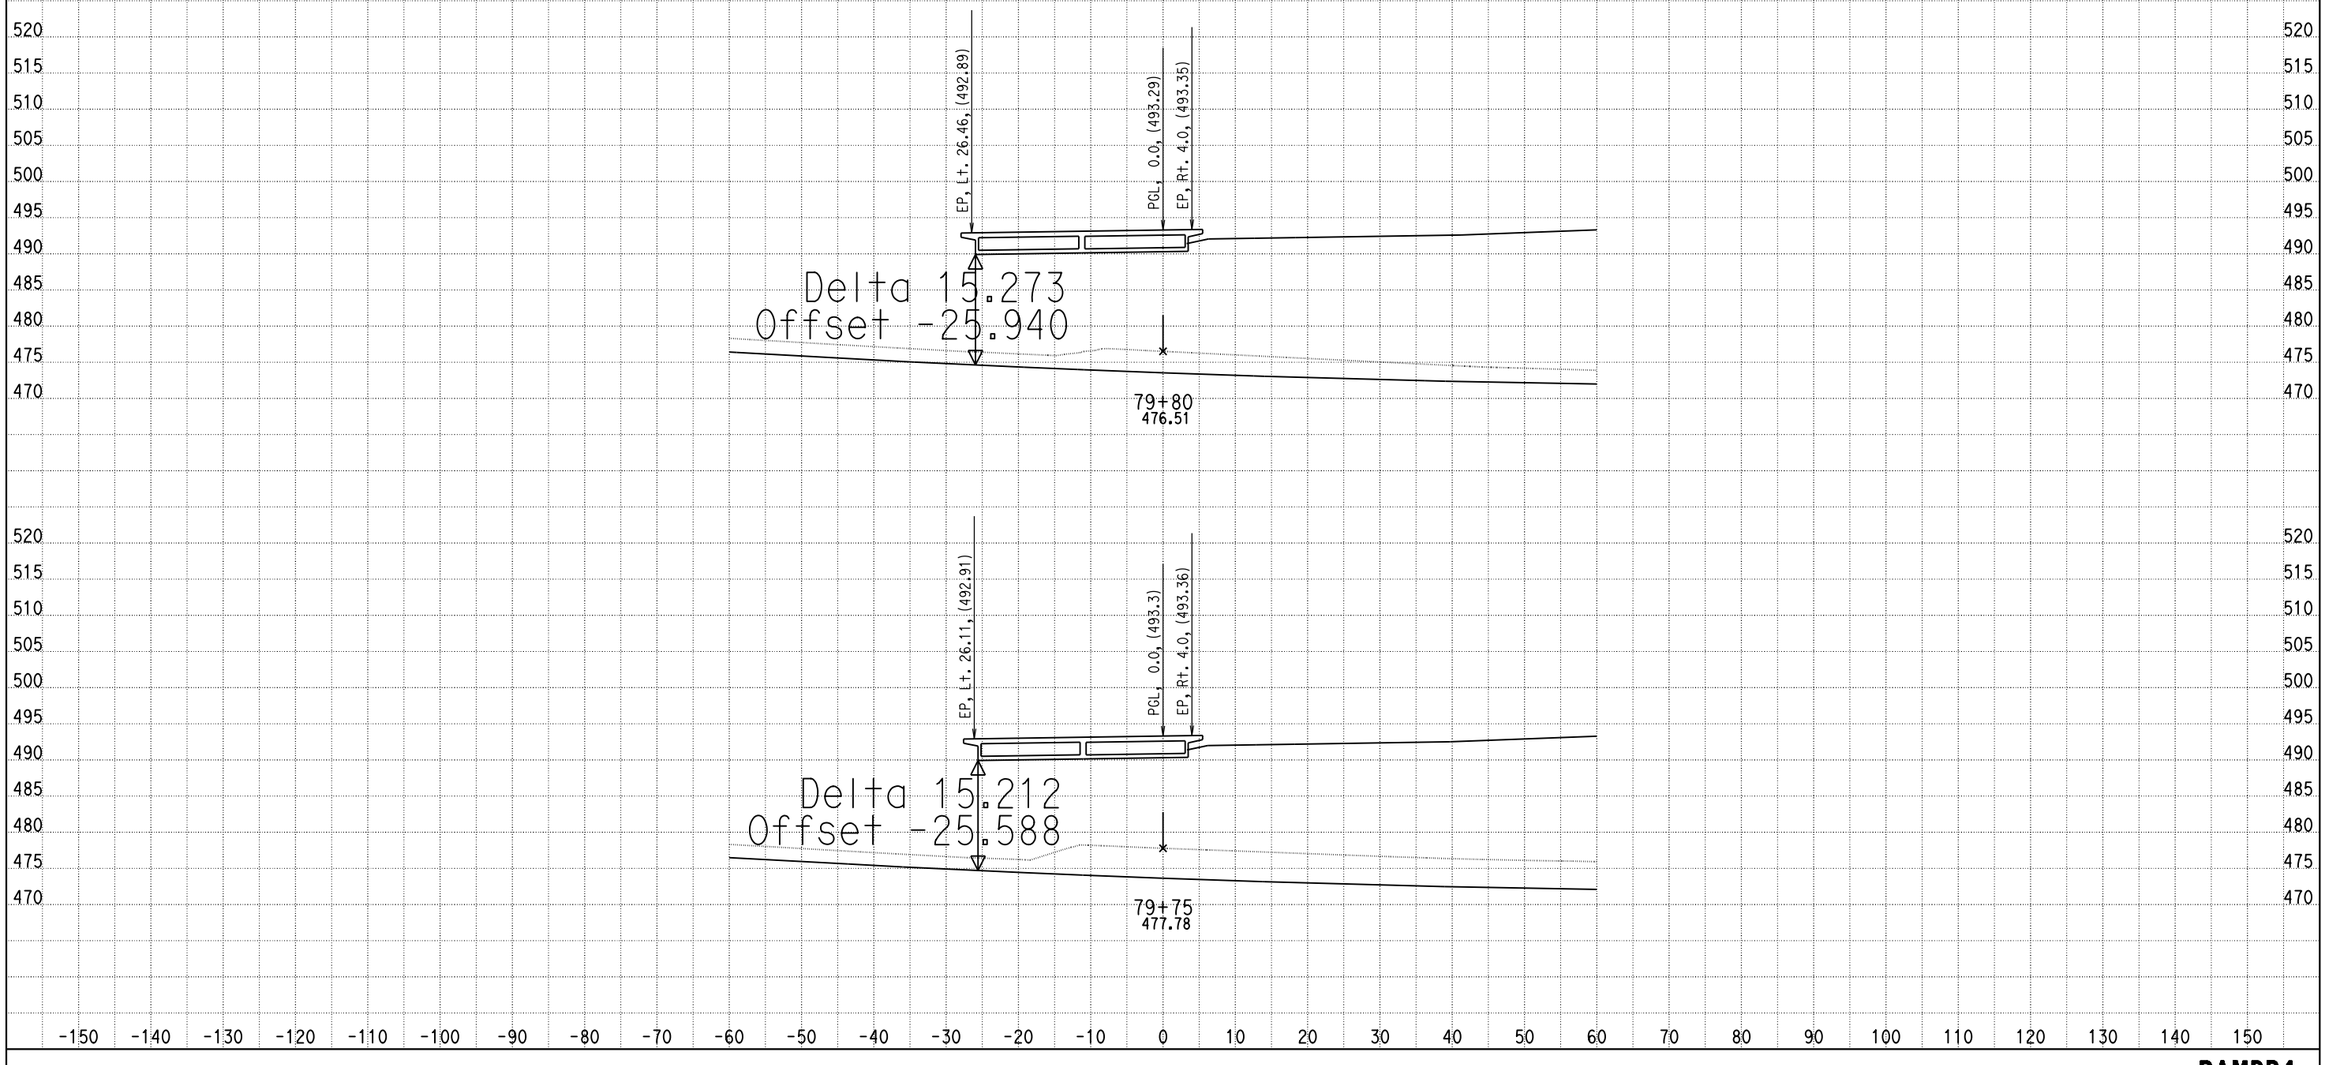

DATE: 4/12/2013

KC Project: 0818E File: C:\project\0818E\UPDATE-RAMP\hrb4-pro.ear

SCALE: 1" = 10' Horiz.
1" = 10' Vert.

All Dimensions are US Survey Feet

RAMPB4
CROSS SECTIONS

DESIGN STUDY ONLY

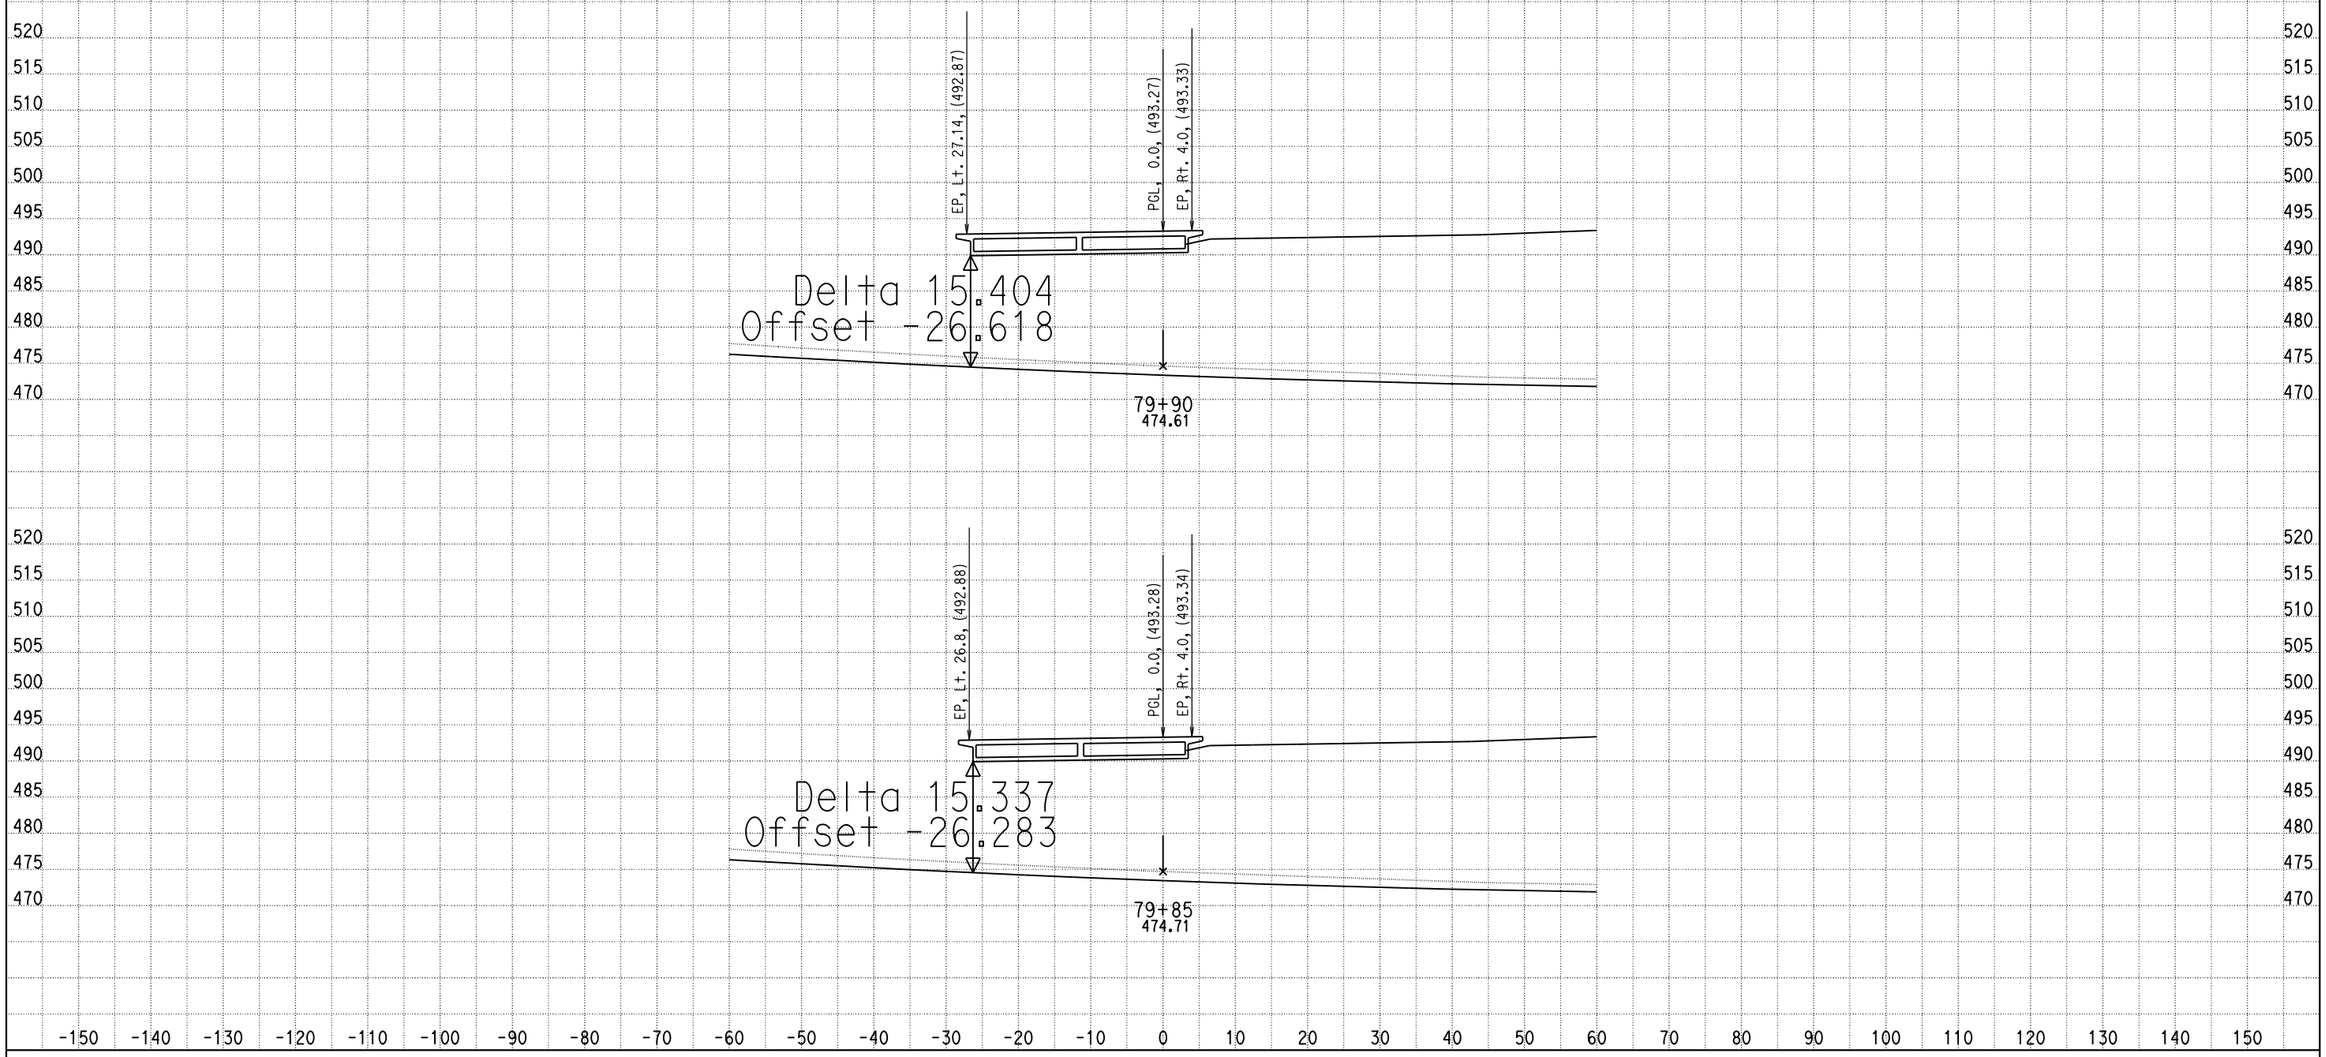

DATE: 4/12/2013

KC Project: 0818E File: C:\project\0818E\UPDATE-RAMP\hrb4-pro.ear

SCALE: 1" = 10' Horiz.
1" = 10' Vert.

All Dimensions are US Survey Feet

RAMPB4
CROSS SECTIONS

DESIGN STUDY ONLY

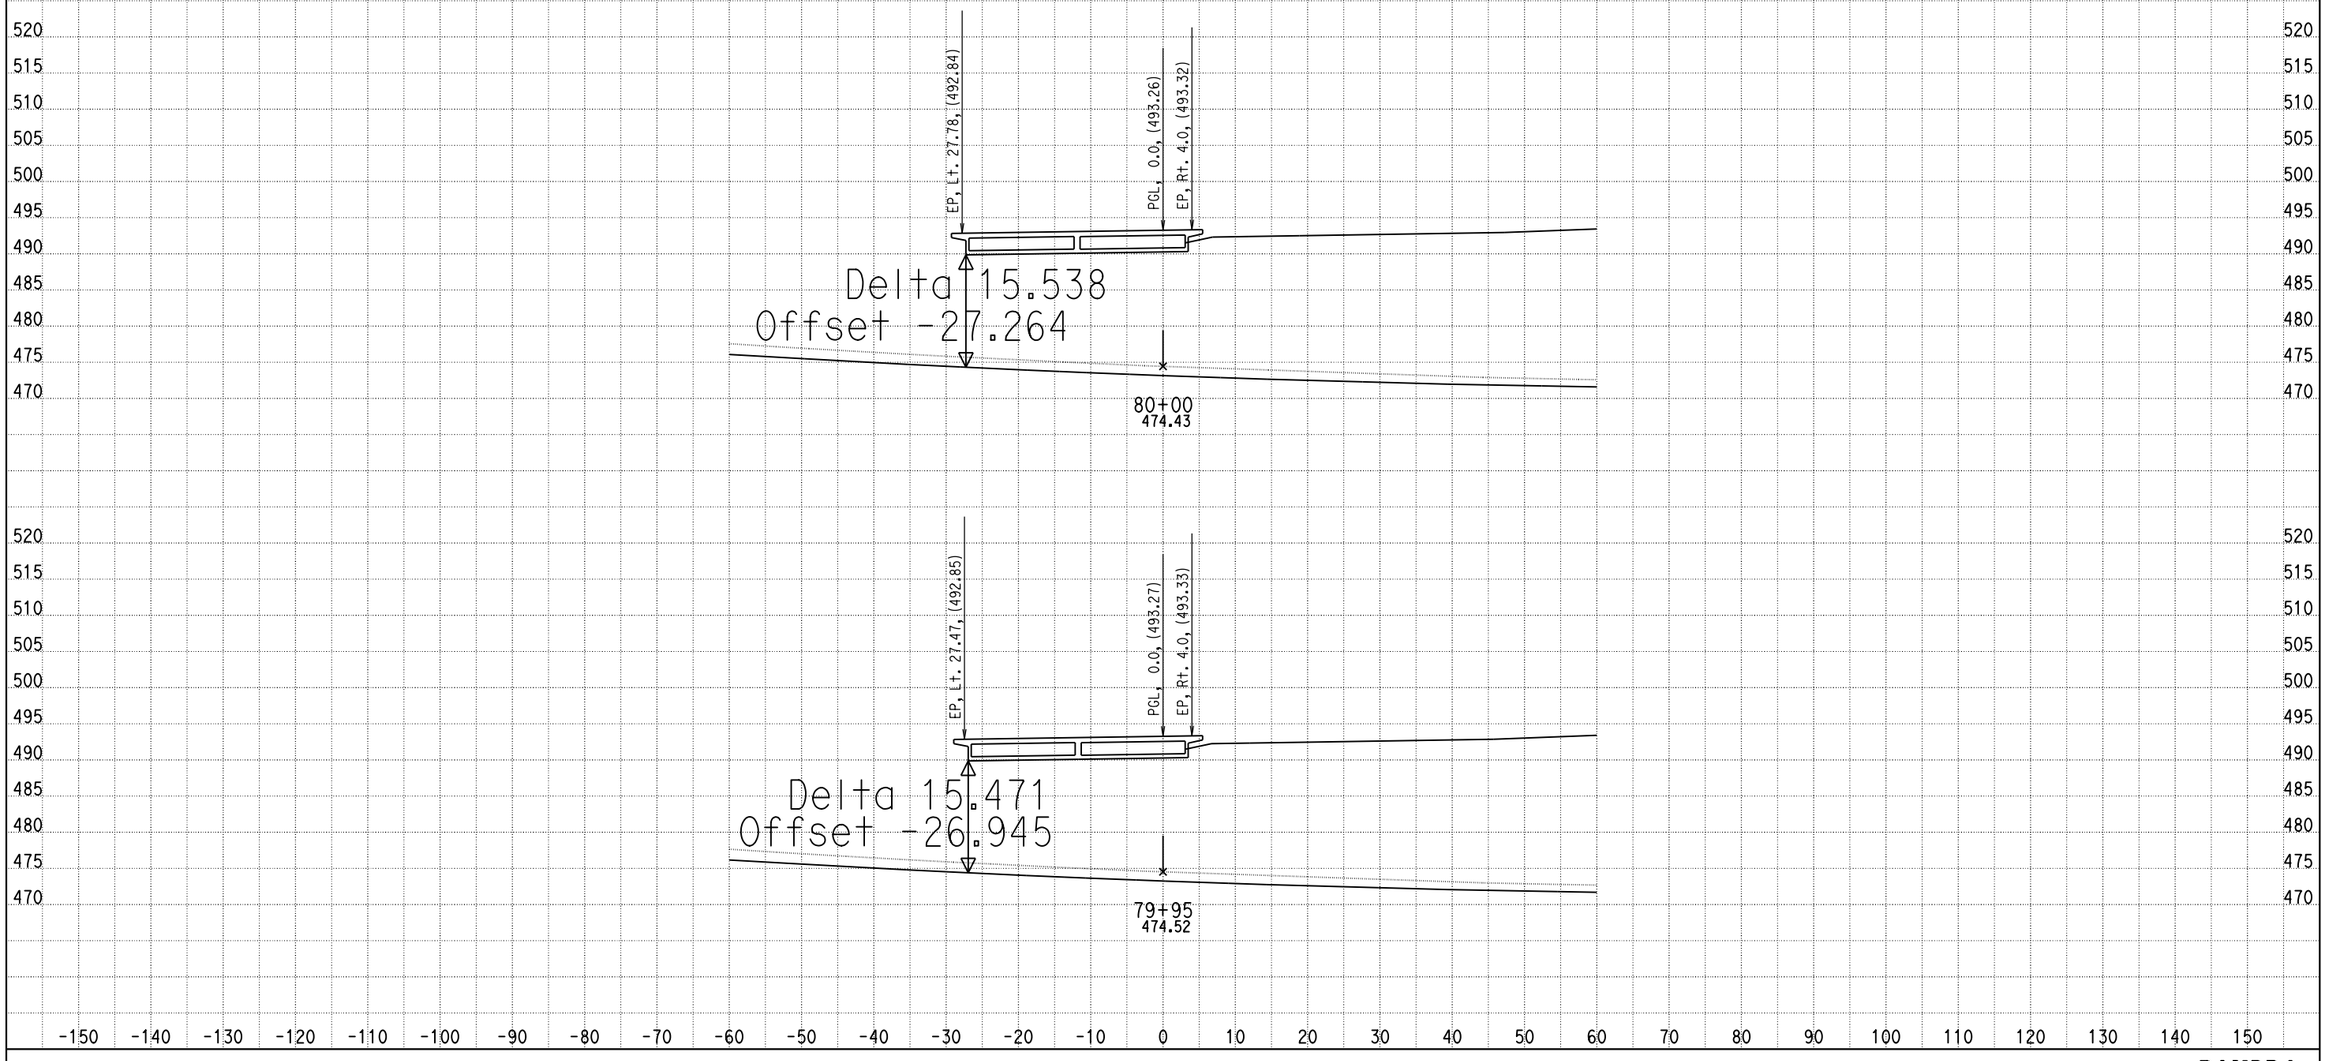

DATE: 4/12/2013

KC Project: 0818E File: C:\project\0818E\UPDATE-RAMP\hrb4-pro.ear

SCALE: 1" = 10' Horiz.
1" = 10' Vert.

All Dimensions are US Survey Feet

RAMPB4
CROSS SECTIONS

DESIGN STUDY ONLY

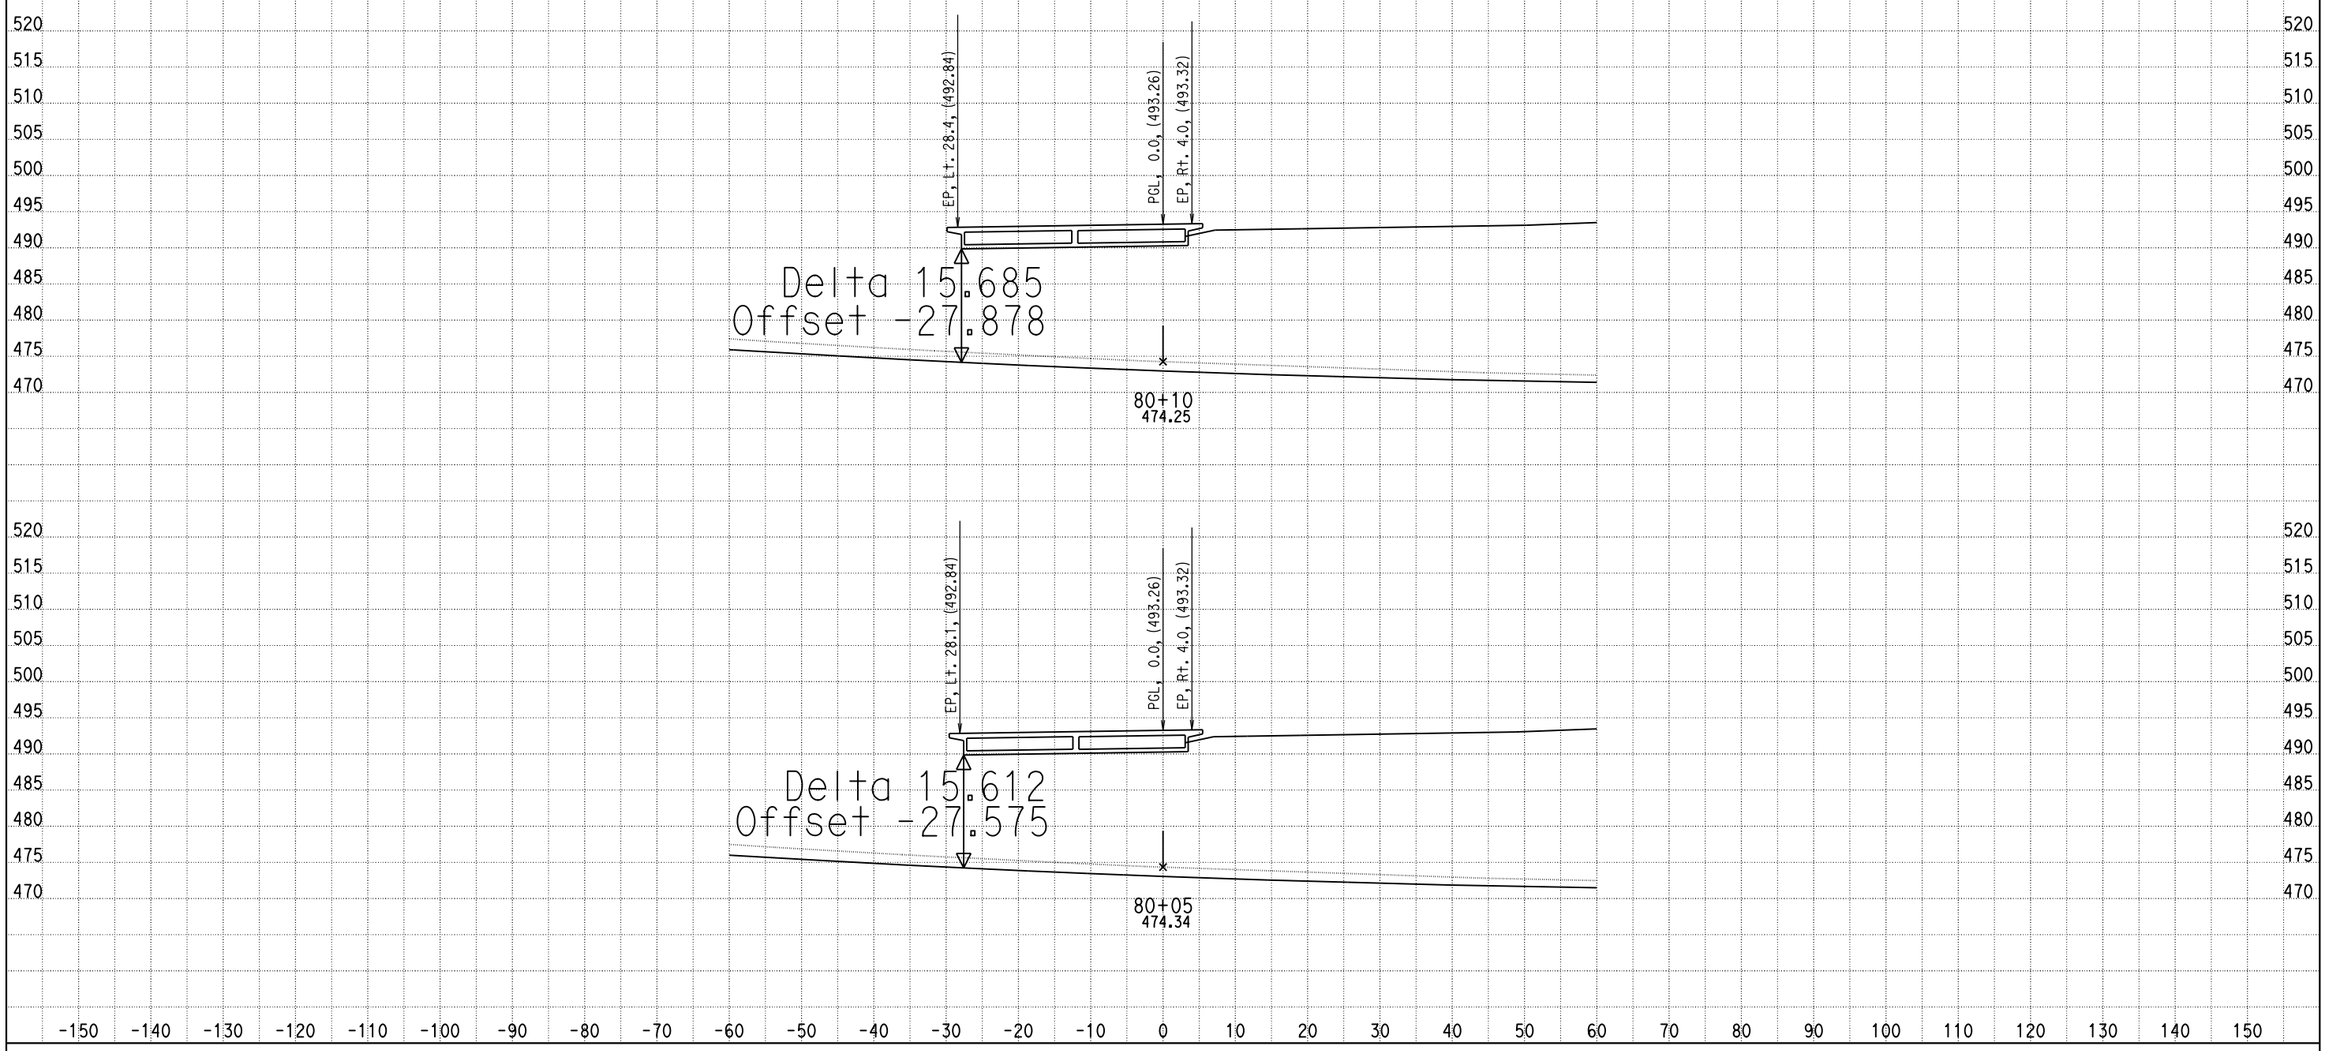

DATE: 4/12/2013

KC Project: 0818E File: C:\project\0818E\UPDATE-RAMP\hrb4-pro.ear

SCALE: 1" = 10' Horiz.
1" = 10' Vert.

All Dimensions are US Survey Feet

RAMPB4
CROSS SECTIONS

SHEET 26 OF XXX

DESIGN STUDY ONLY

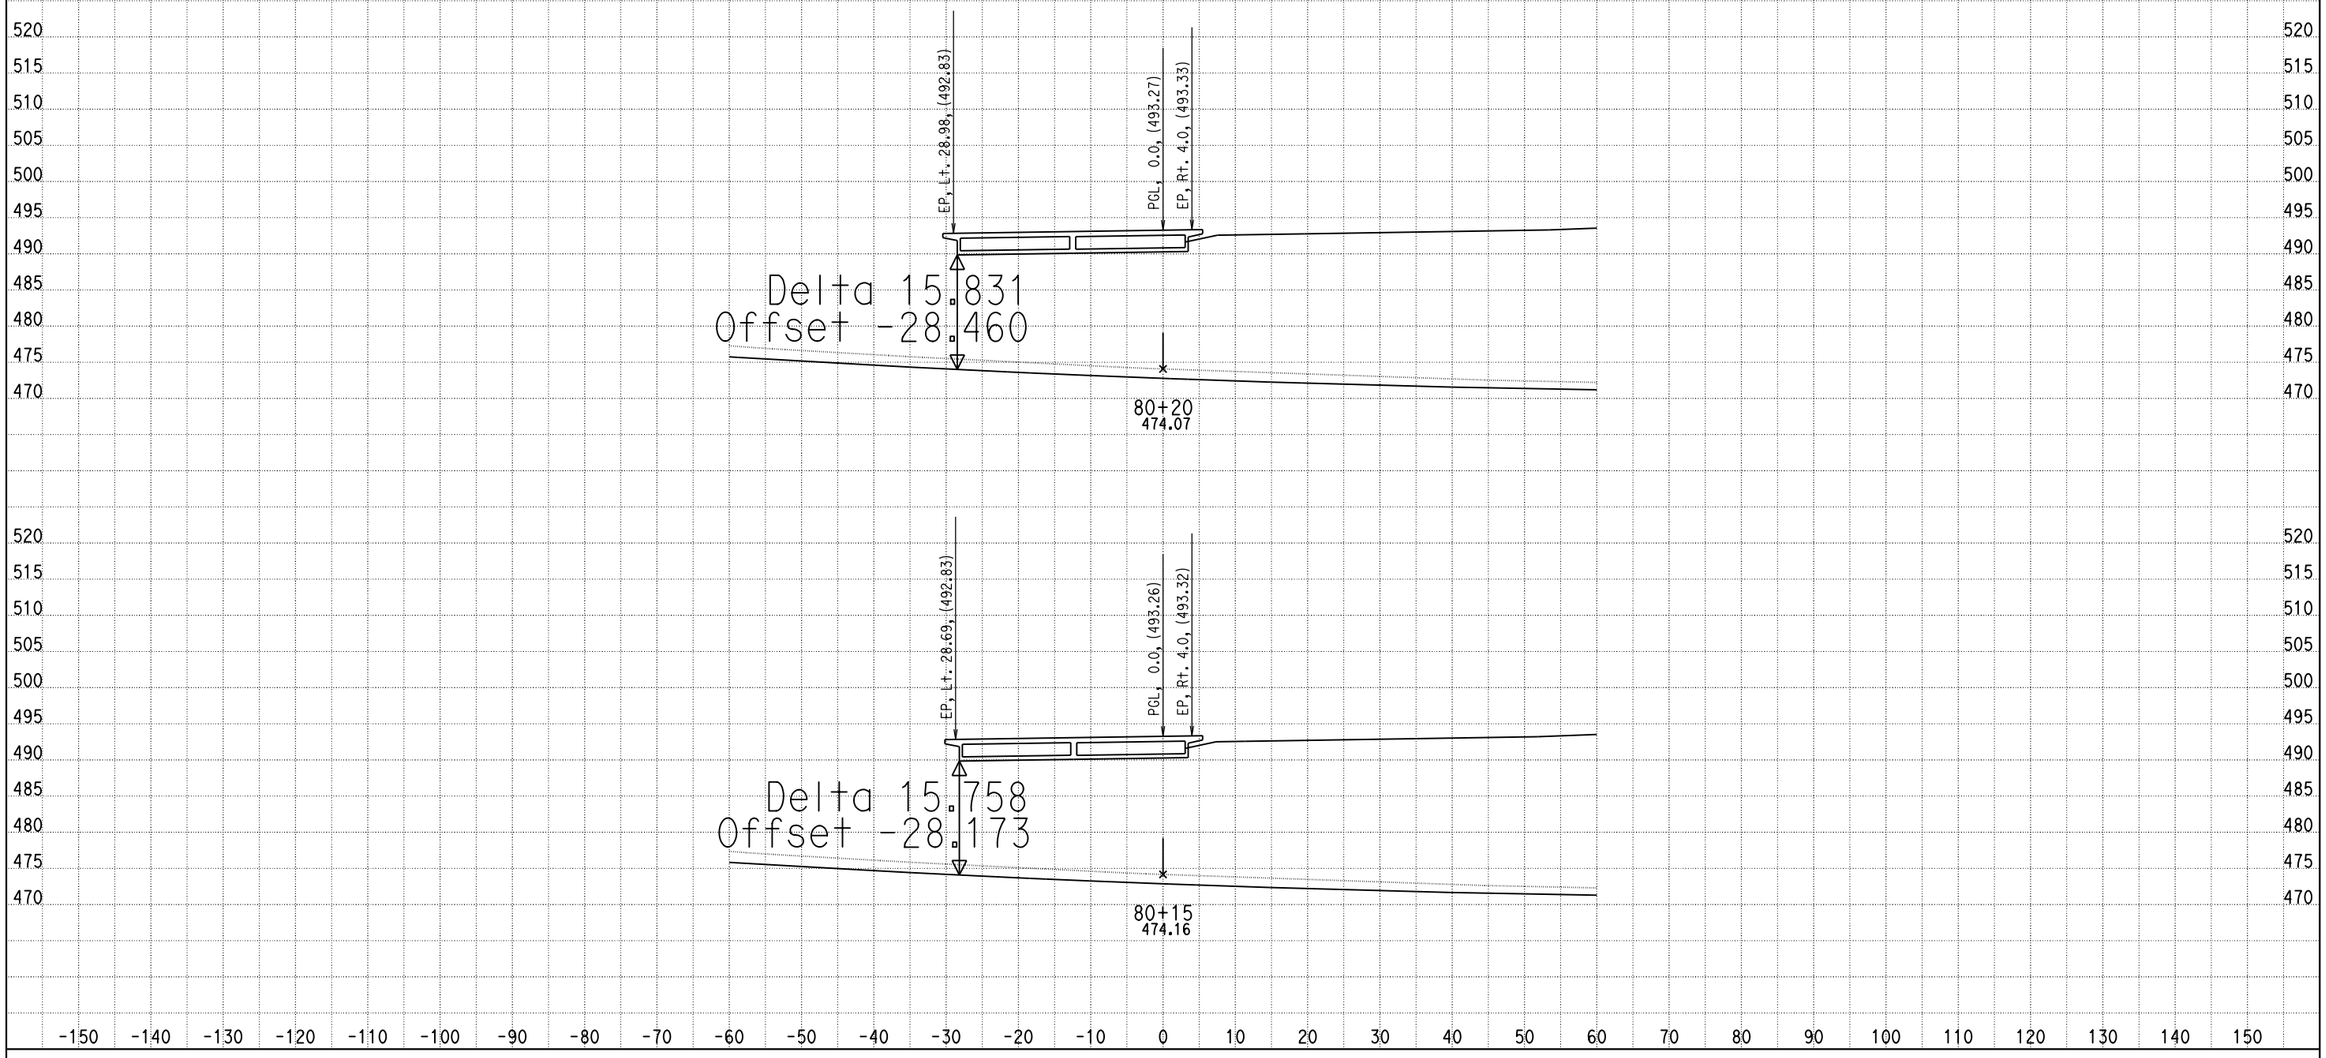

DATE: 4/12/2013

KC Project: 0818E File: C:\project\0818E\UPDATE-RAMP\hrb4-pro.ear

SCALE: 1" = 10' Horiz.
1" = 10' Vert.

All Dimensions are US Survey Feet

RAMPB4
CROSS SECTIONS

SHEET 27 OF XXX

DESIGN STUDY ONLY

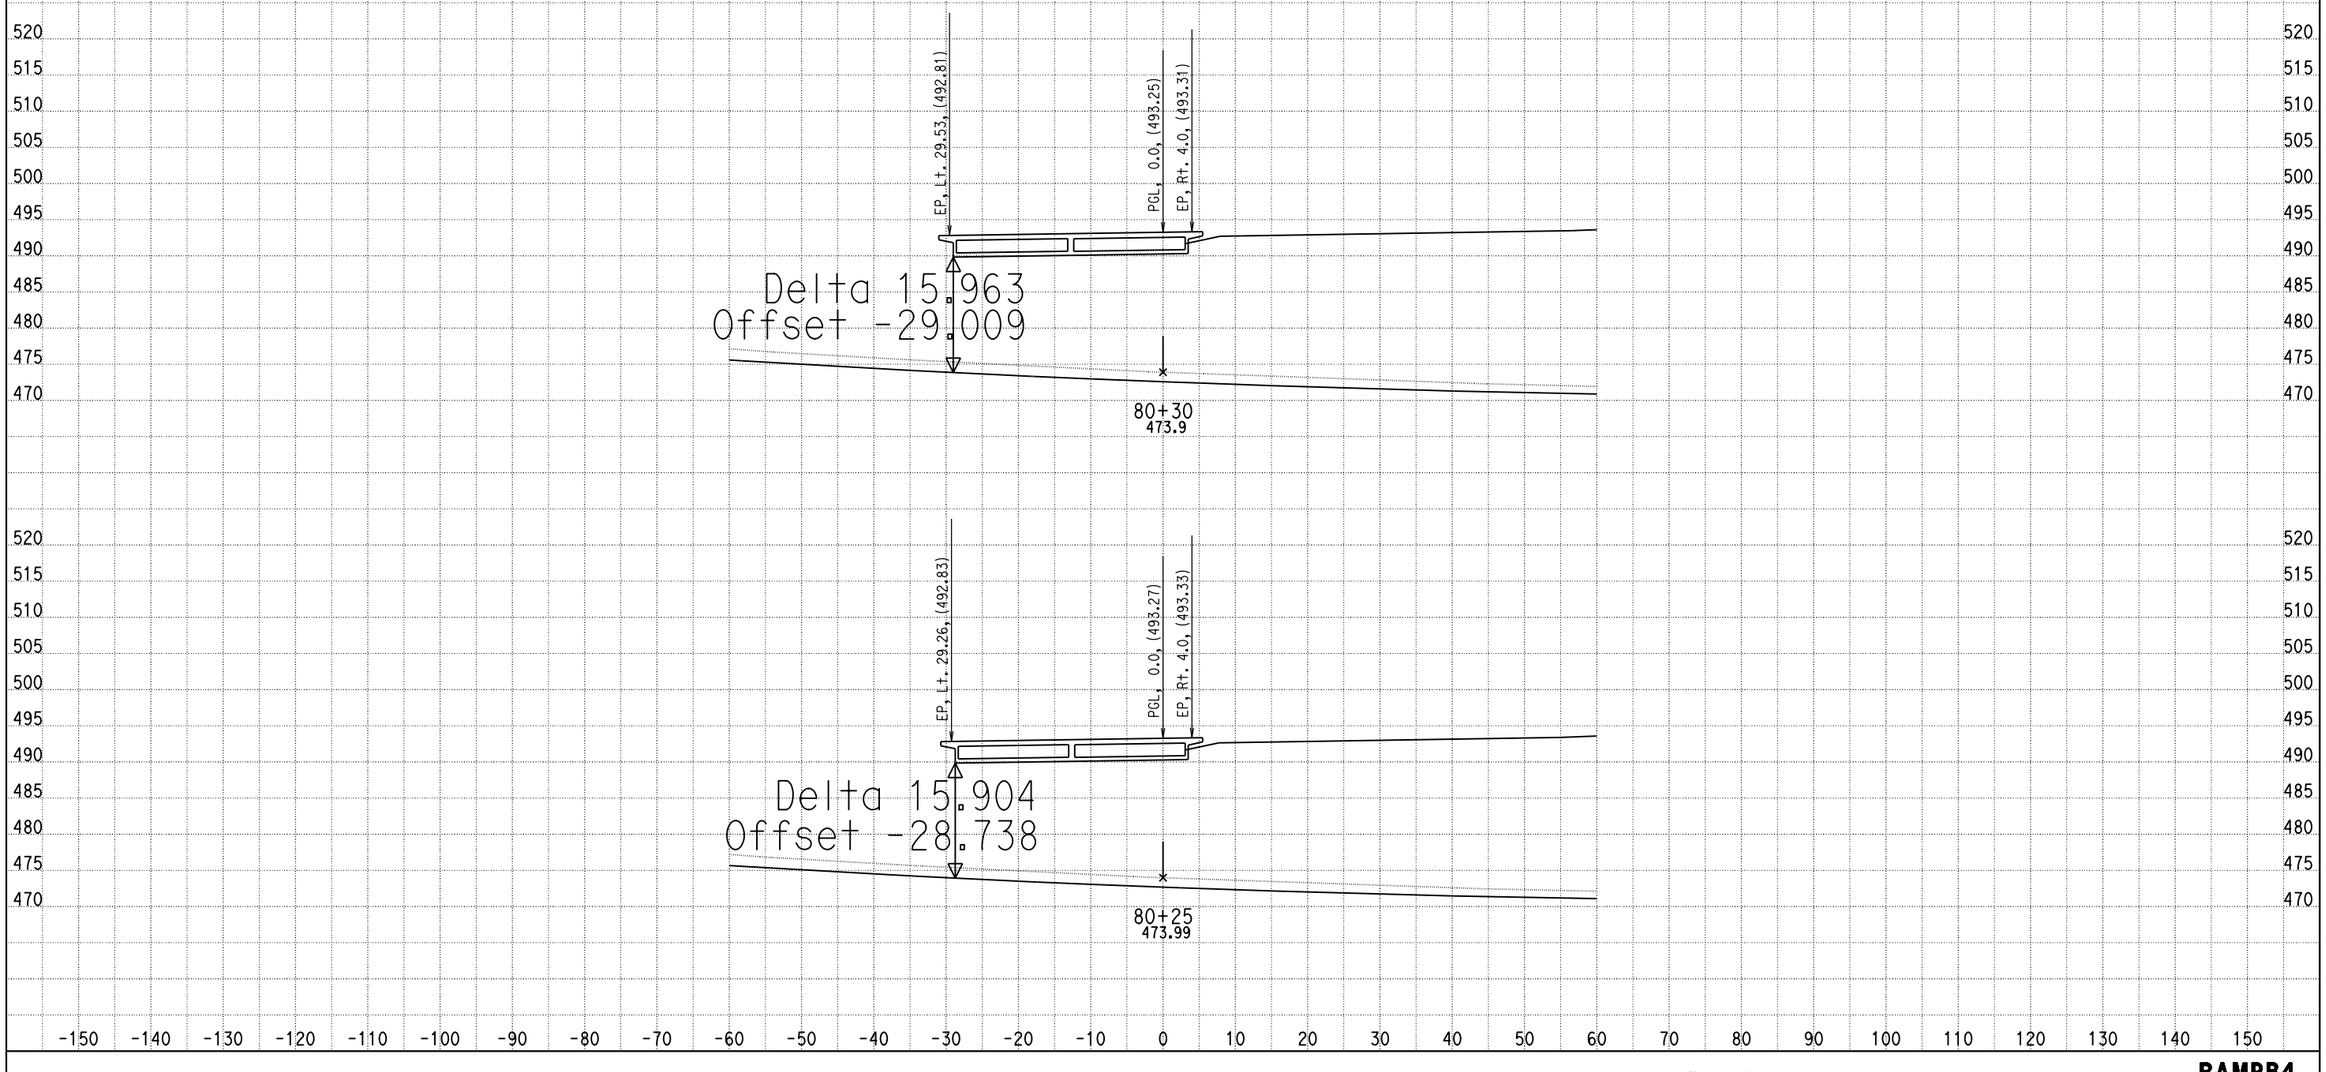

DATE: 4/12/2013
KC Project: 0818E File: C:\project\0818E\UPDATE-RAMP\hrb4-pro.ear

SCALE: 1" = 10' Horiz.
1" = 10' Vert.

All Dimensions are US Survey Feet

RAMPB4
CROSS SECTIONS
SHEET 28 OF XXX

DESIGN STUDY ONLY

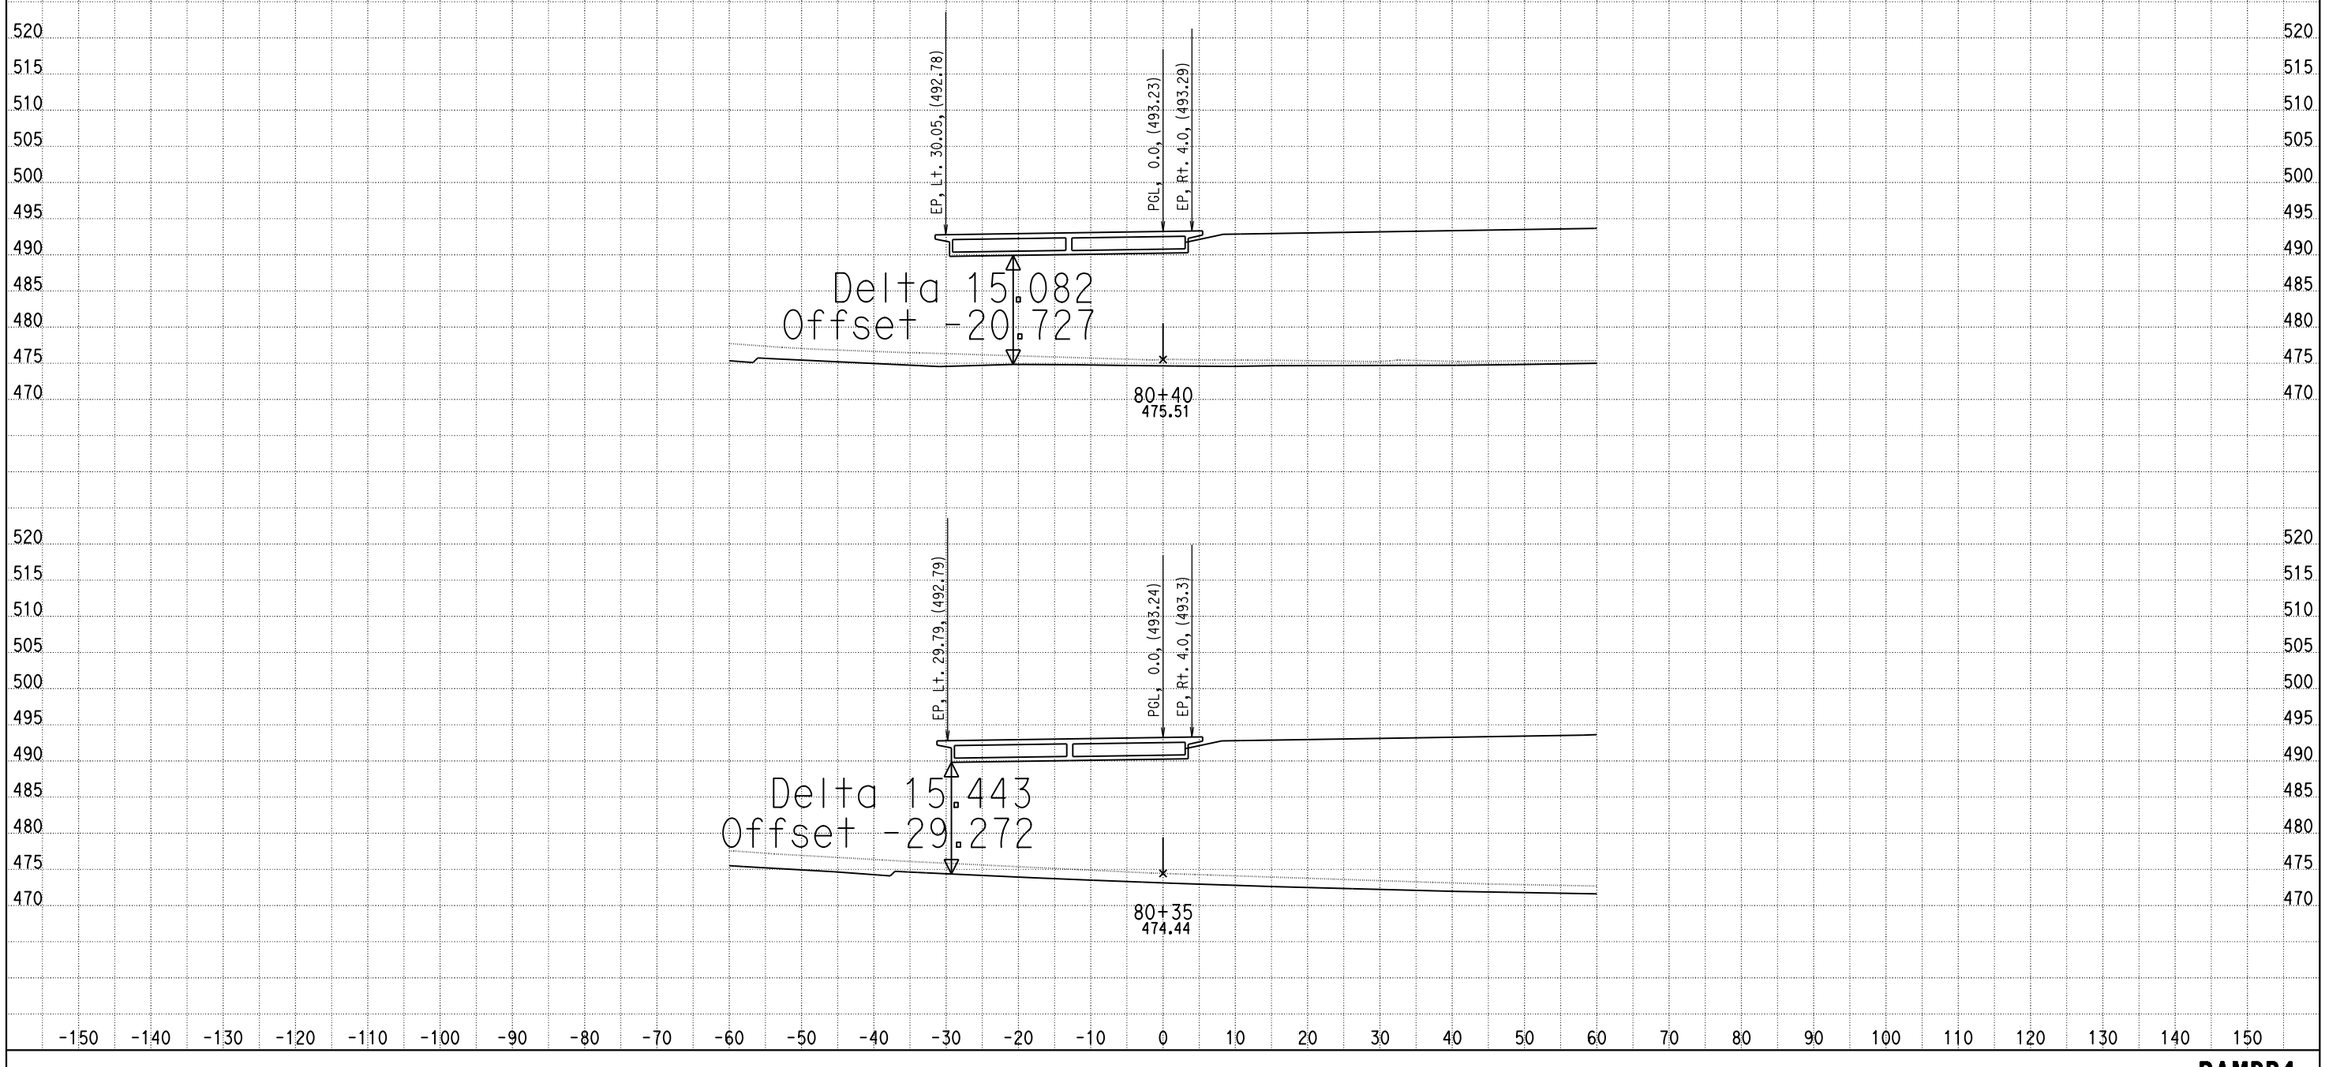

DATE: 4/12/2013

KC Project: 0818E File: C:\project\0818E\UPDATE-RAMP\hrb4-pro.ear

SCALE: 1" = 10' Horiz.
1" = 10' Vert.

All Dimensions are US Survey Feet

RAMPB4
CROSS SECTIONS

SHEET 29 OF XXX

DESIGN STUDY ONLY

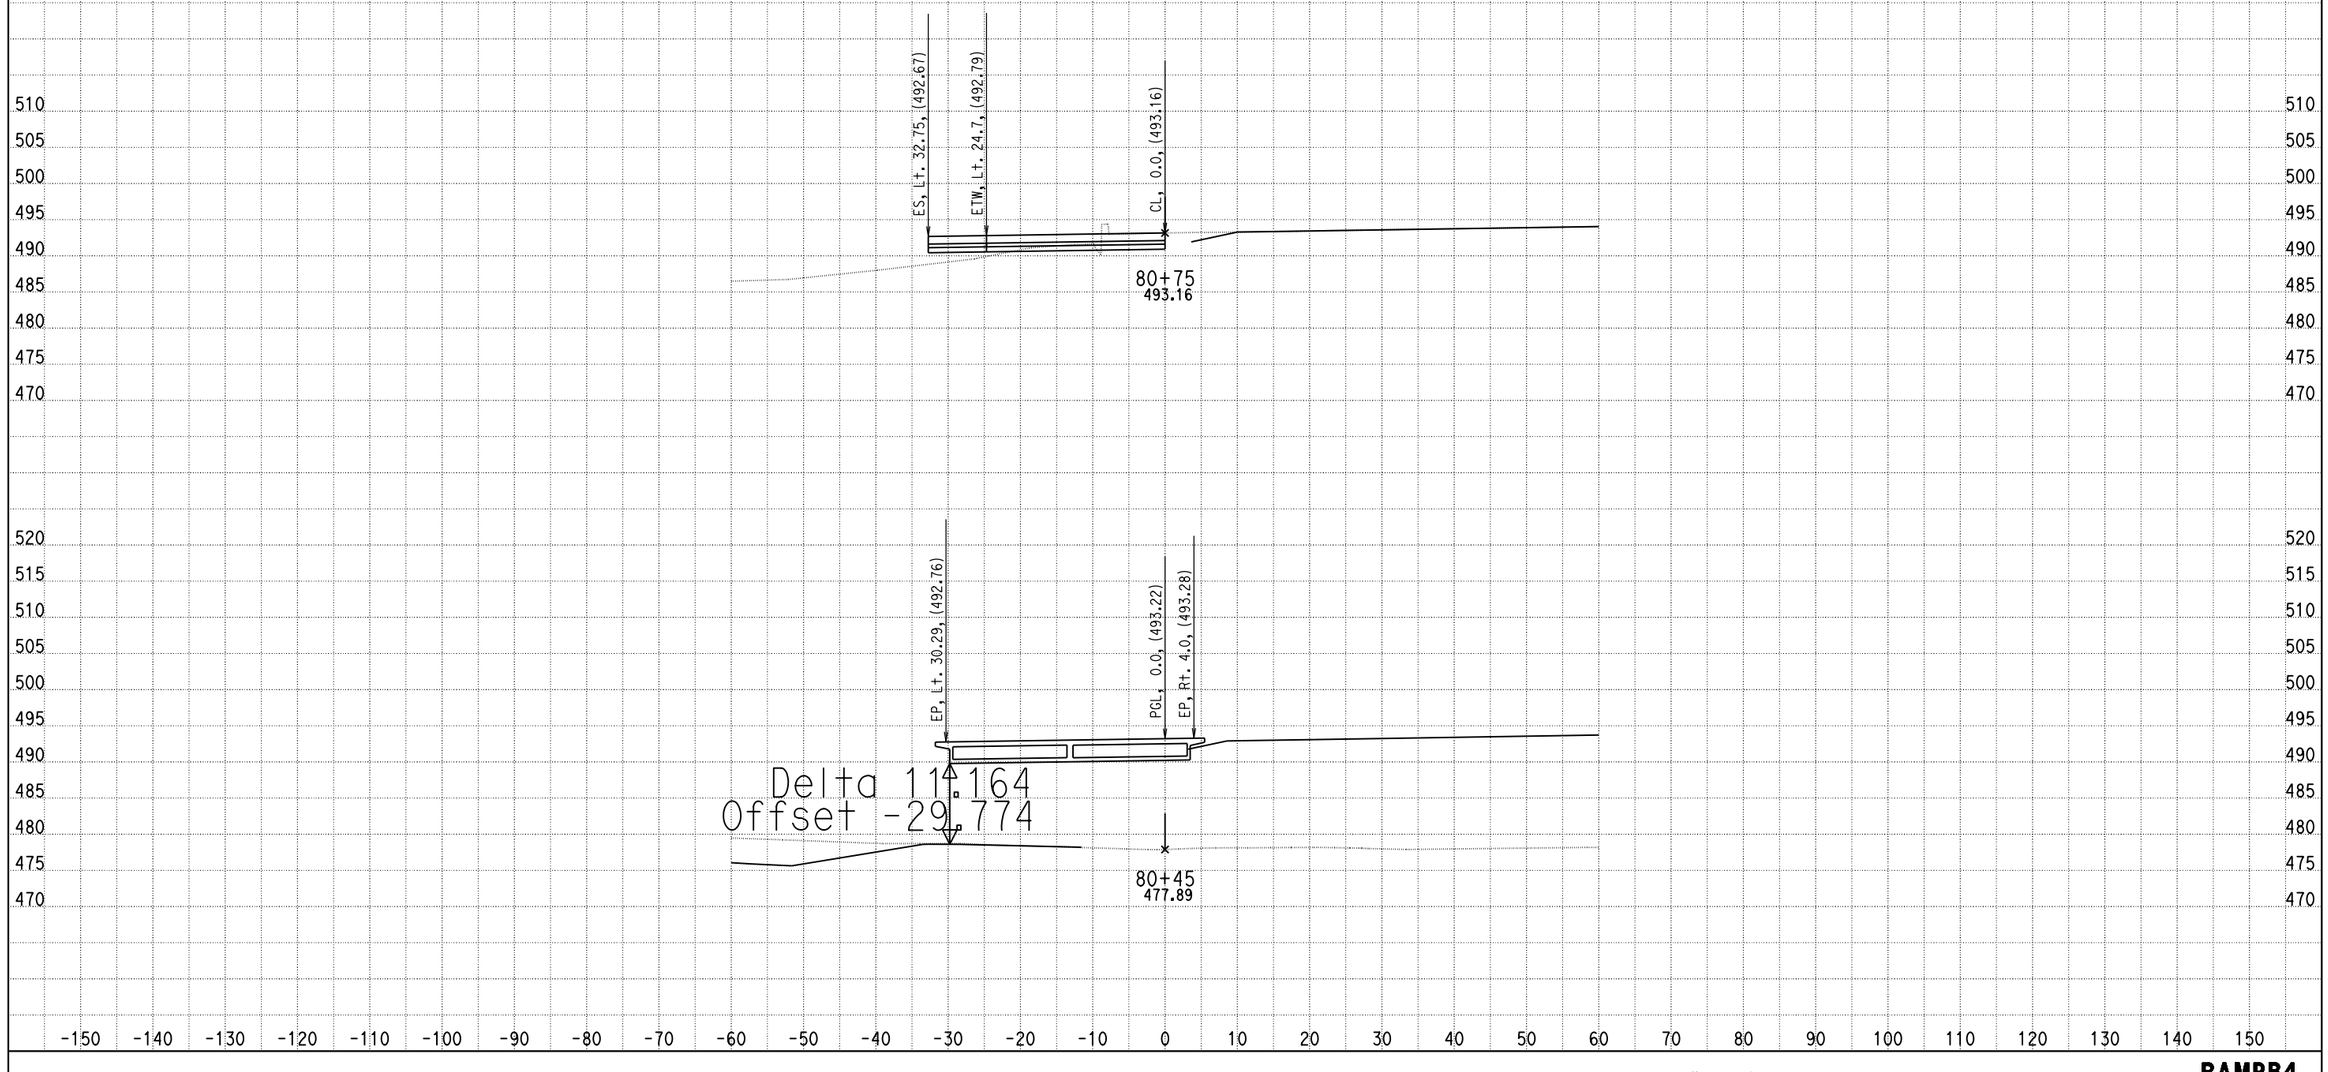

DATE: 4/12/2013

KC Project: 0818E File: C:\project\0818E\UPDATE-RAMP\hrb4-pro.ear

SCALE: 1" = 10' Horiz.
1" = 10' Vert.

All Dimensions are US Survey Feet

RAMPB4
CROSS SECTIONS

DESIGN STUDY ONLY

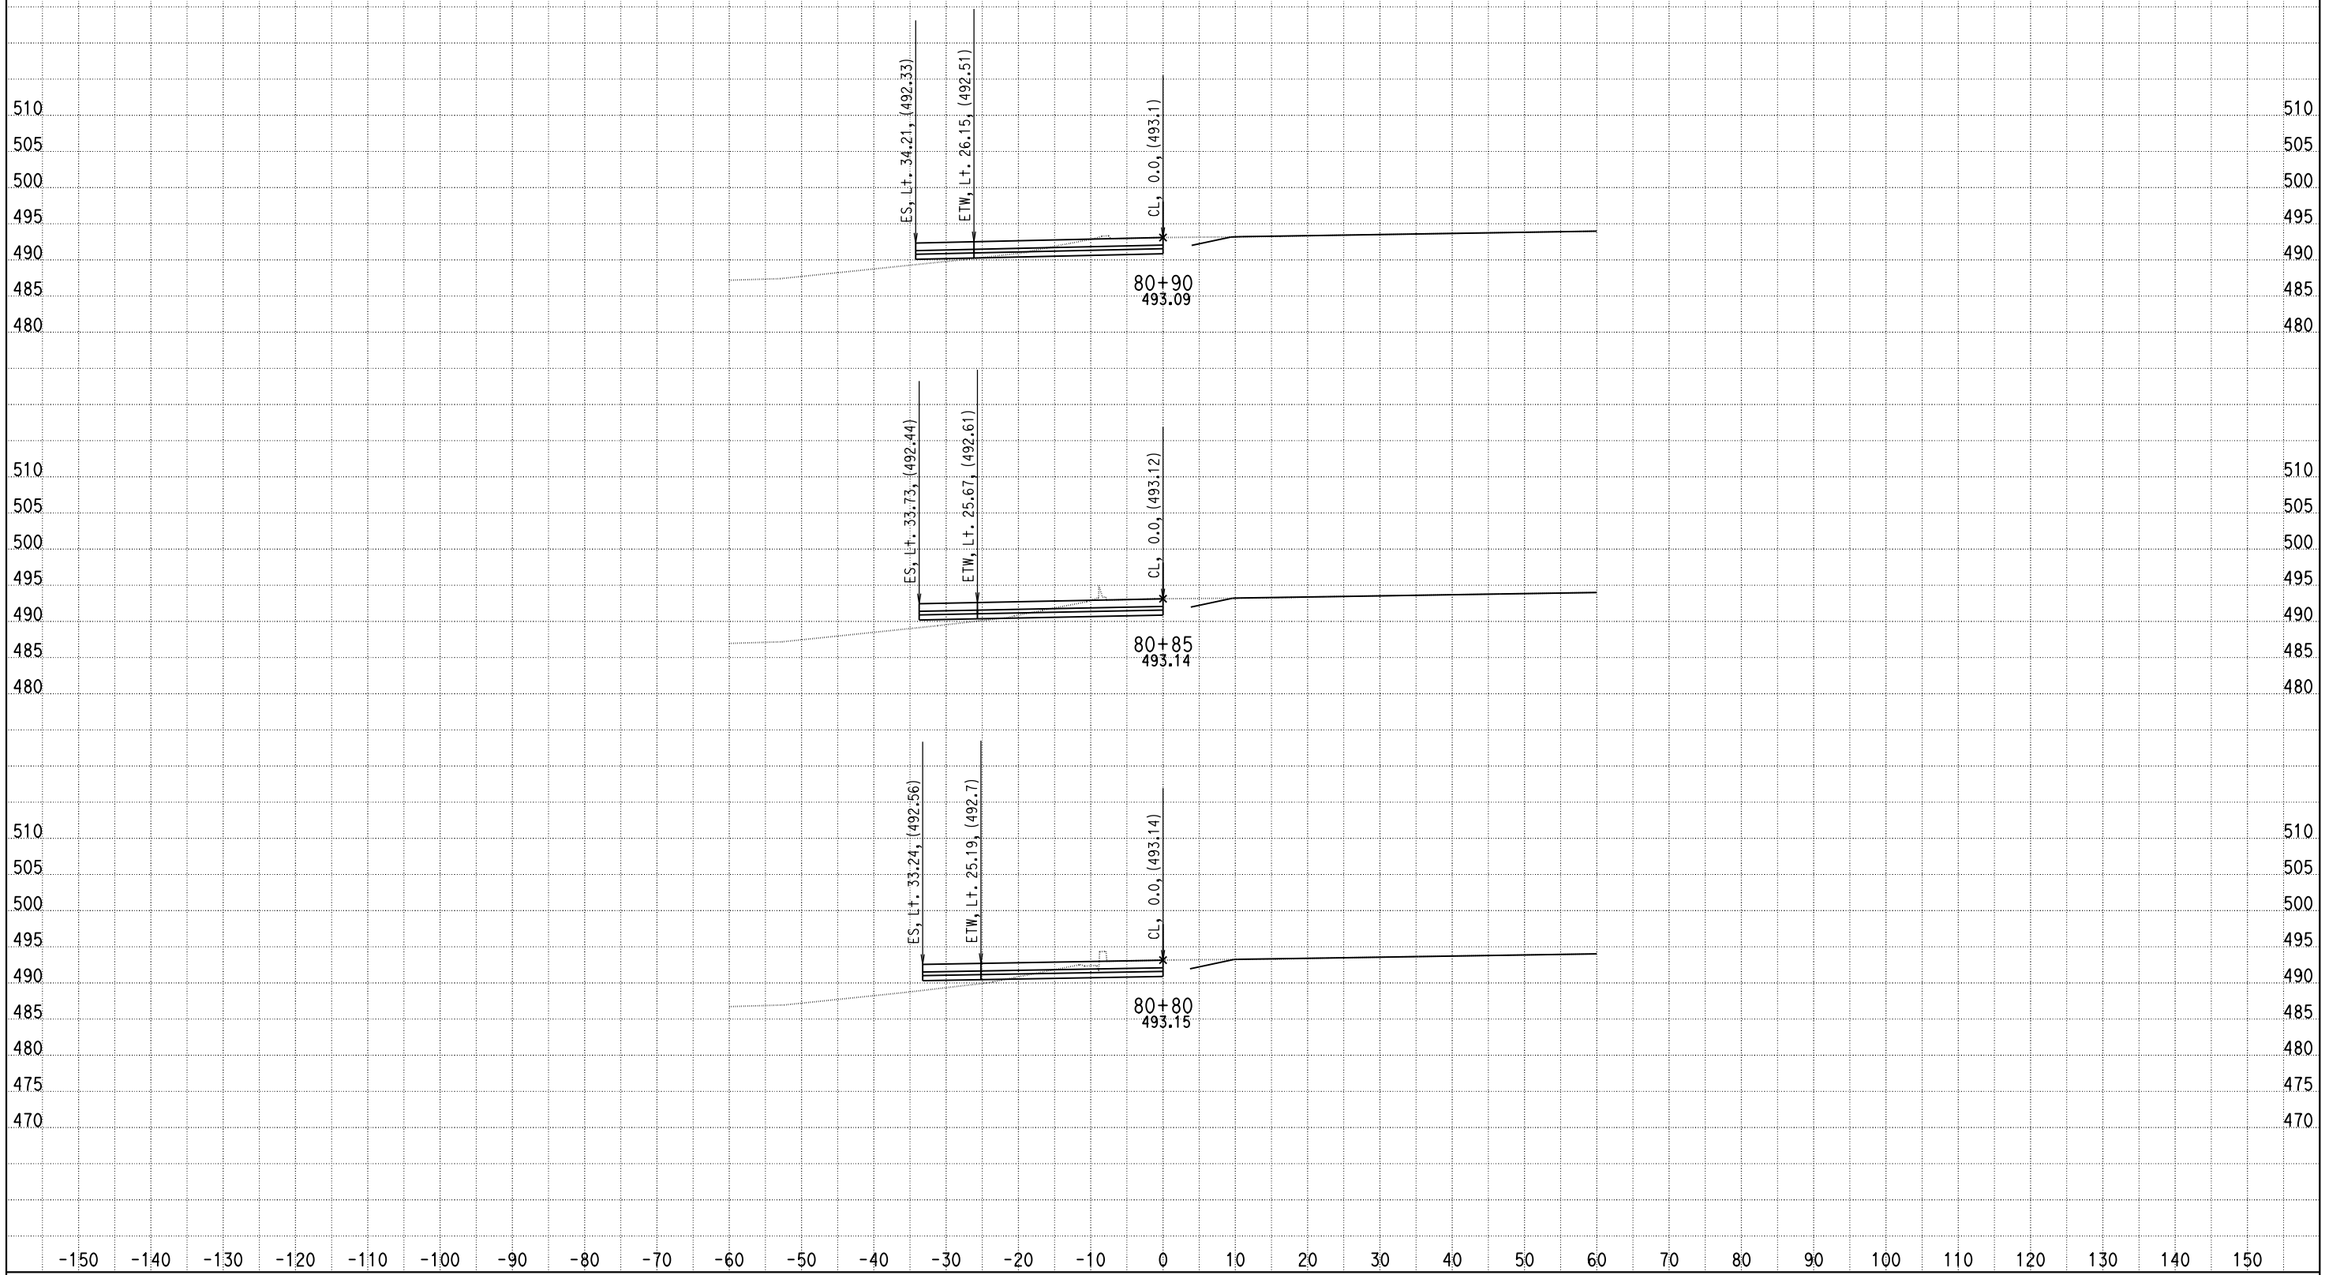

DATE: 4/12/2013

KC Project: 0818E File: C:\project\0818E\UPDATE-RAMP\hrb4-pro.ear

SCALE: 1" = 10' Horiz.
1" = 10' Vert.

All Dimensions are US Survey Feet

RAMPB4
CROSS SECTIONS

SHEET 31 OF XXX

DESIGN STUDY ONLY

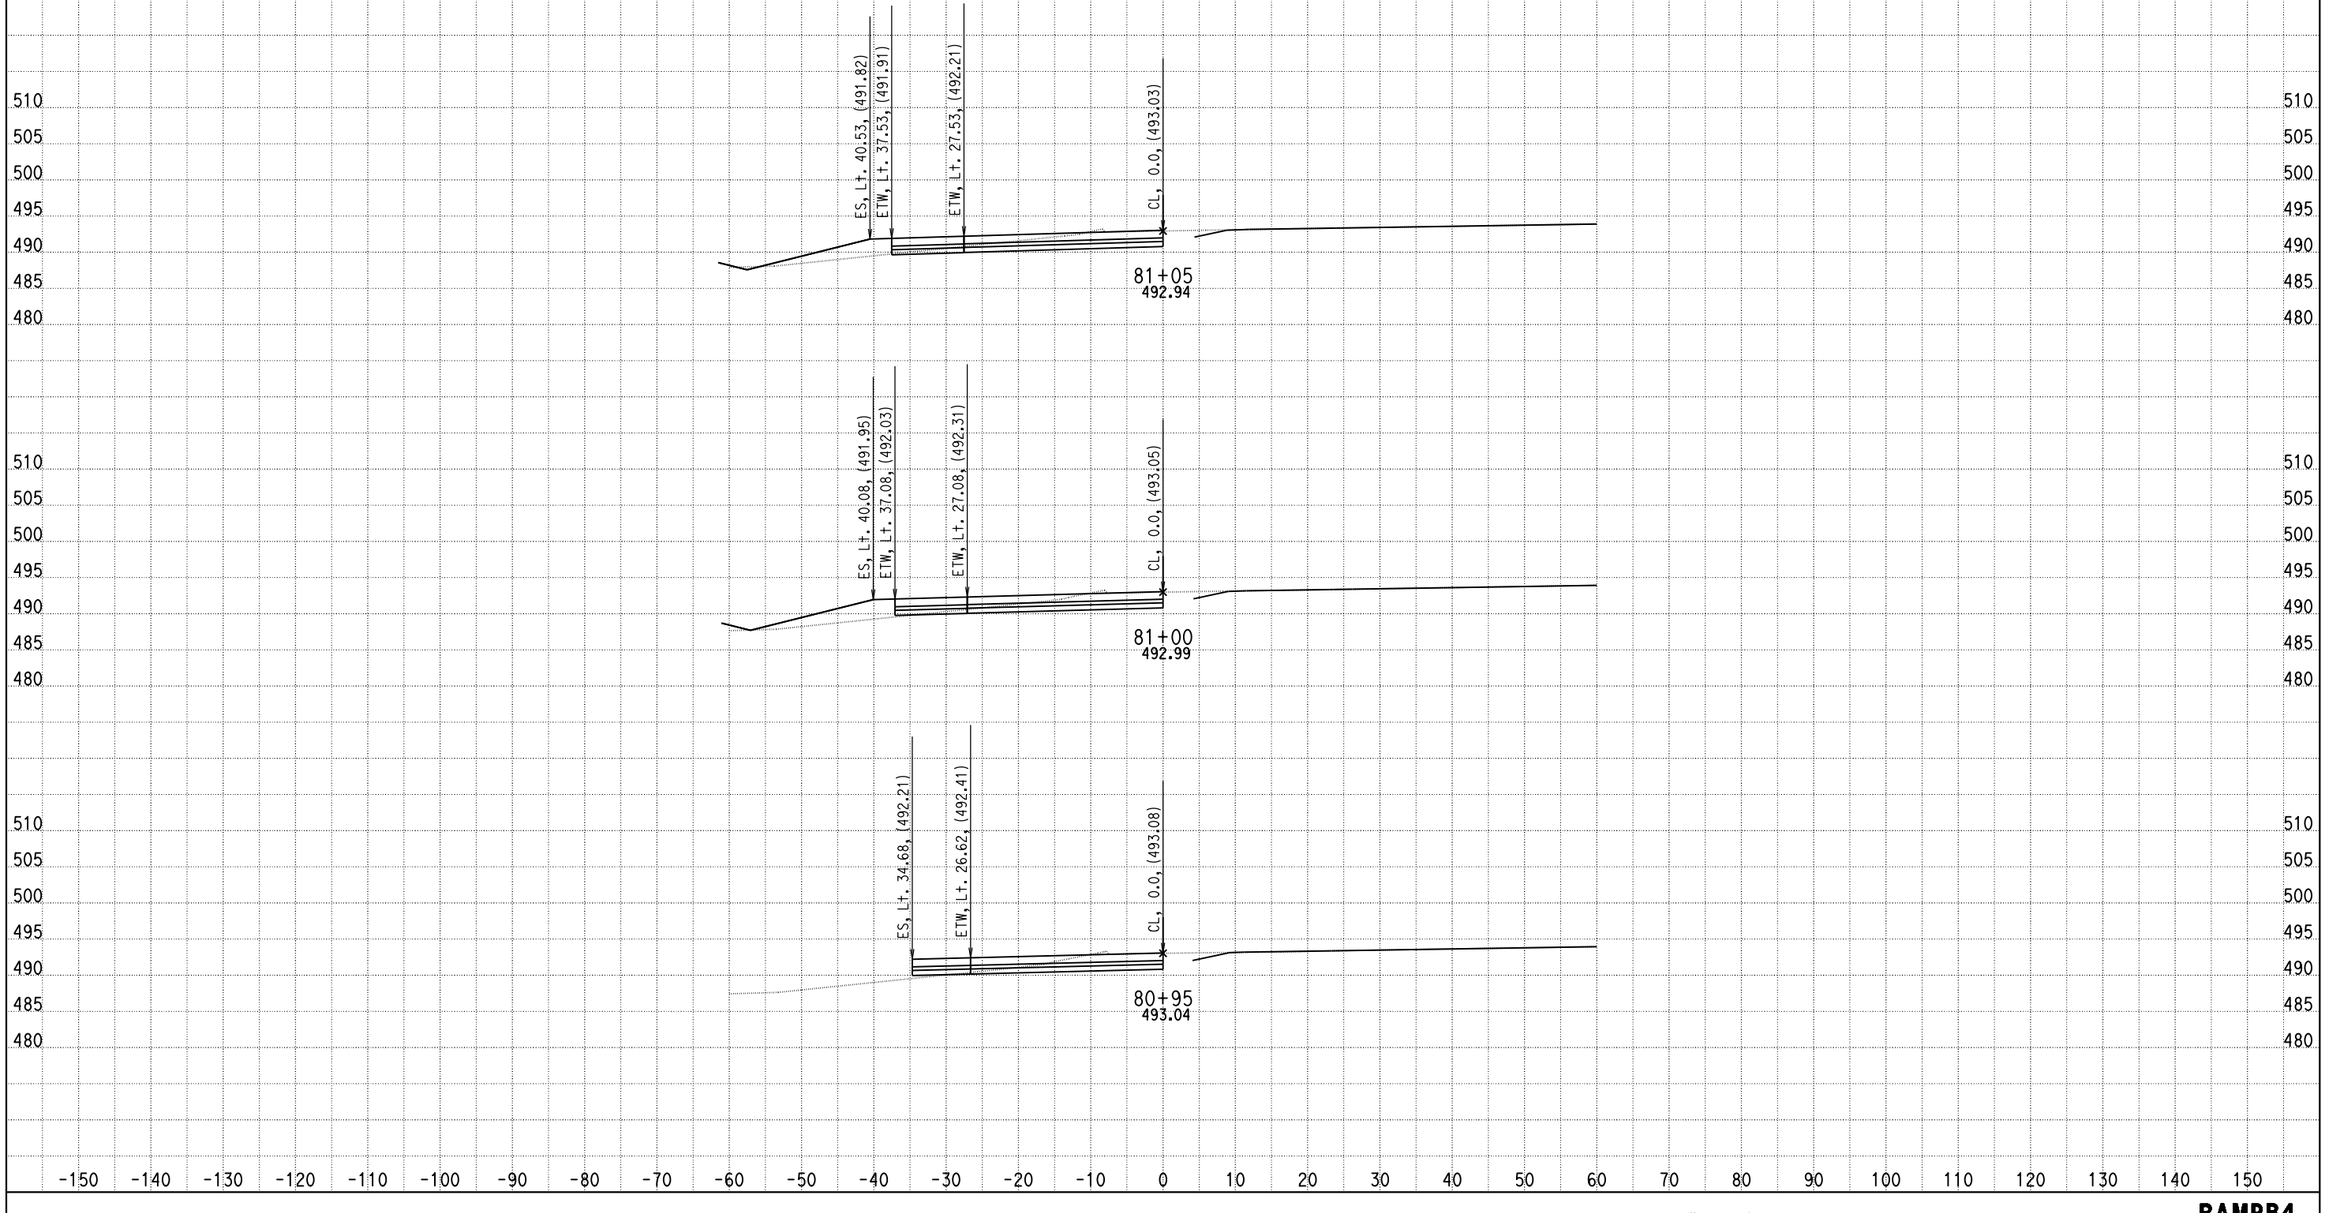

DATE: 4/12/2013

KC Project: 0818E File: C:\project\0818E\UPDATE-RAMP\hrb4-pro.ear

SCALE: 1" = 10' Horiz.
1" = 10' Vert.

All Dimensions are US Survey Feet

RAMPB4
CROSS SECTIONS

DESIGN STUDY ONLY

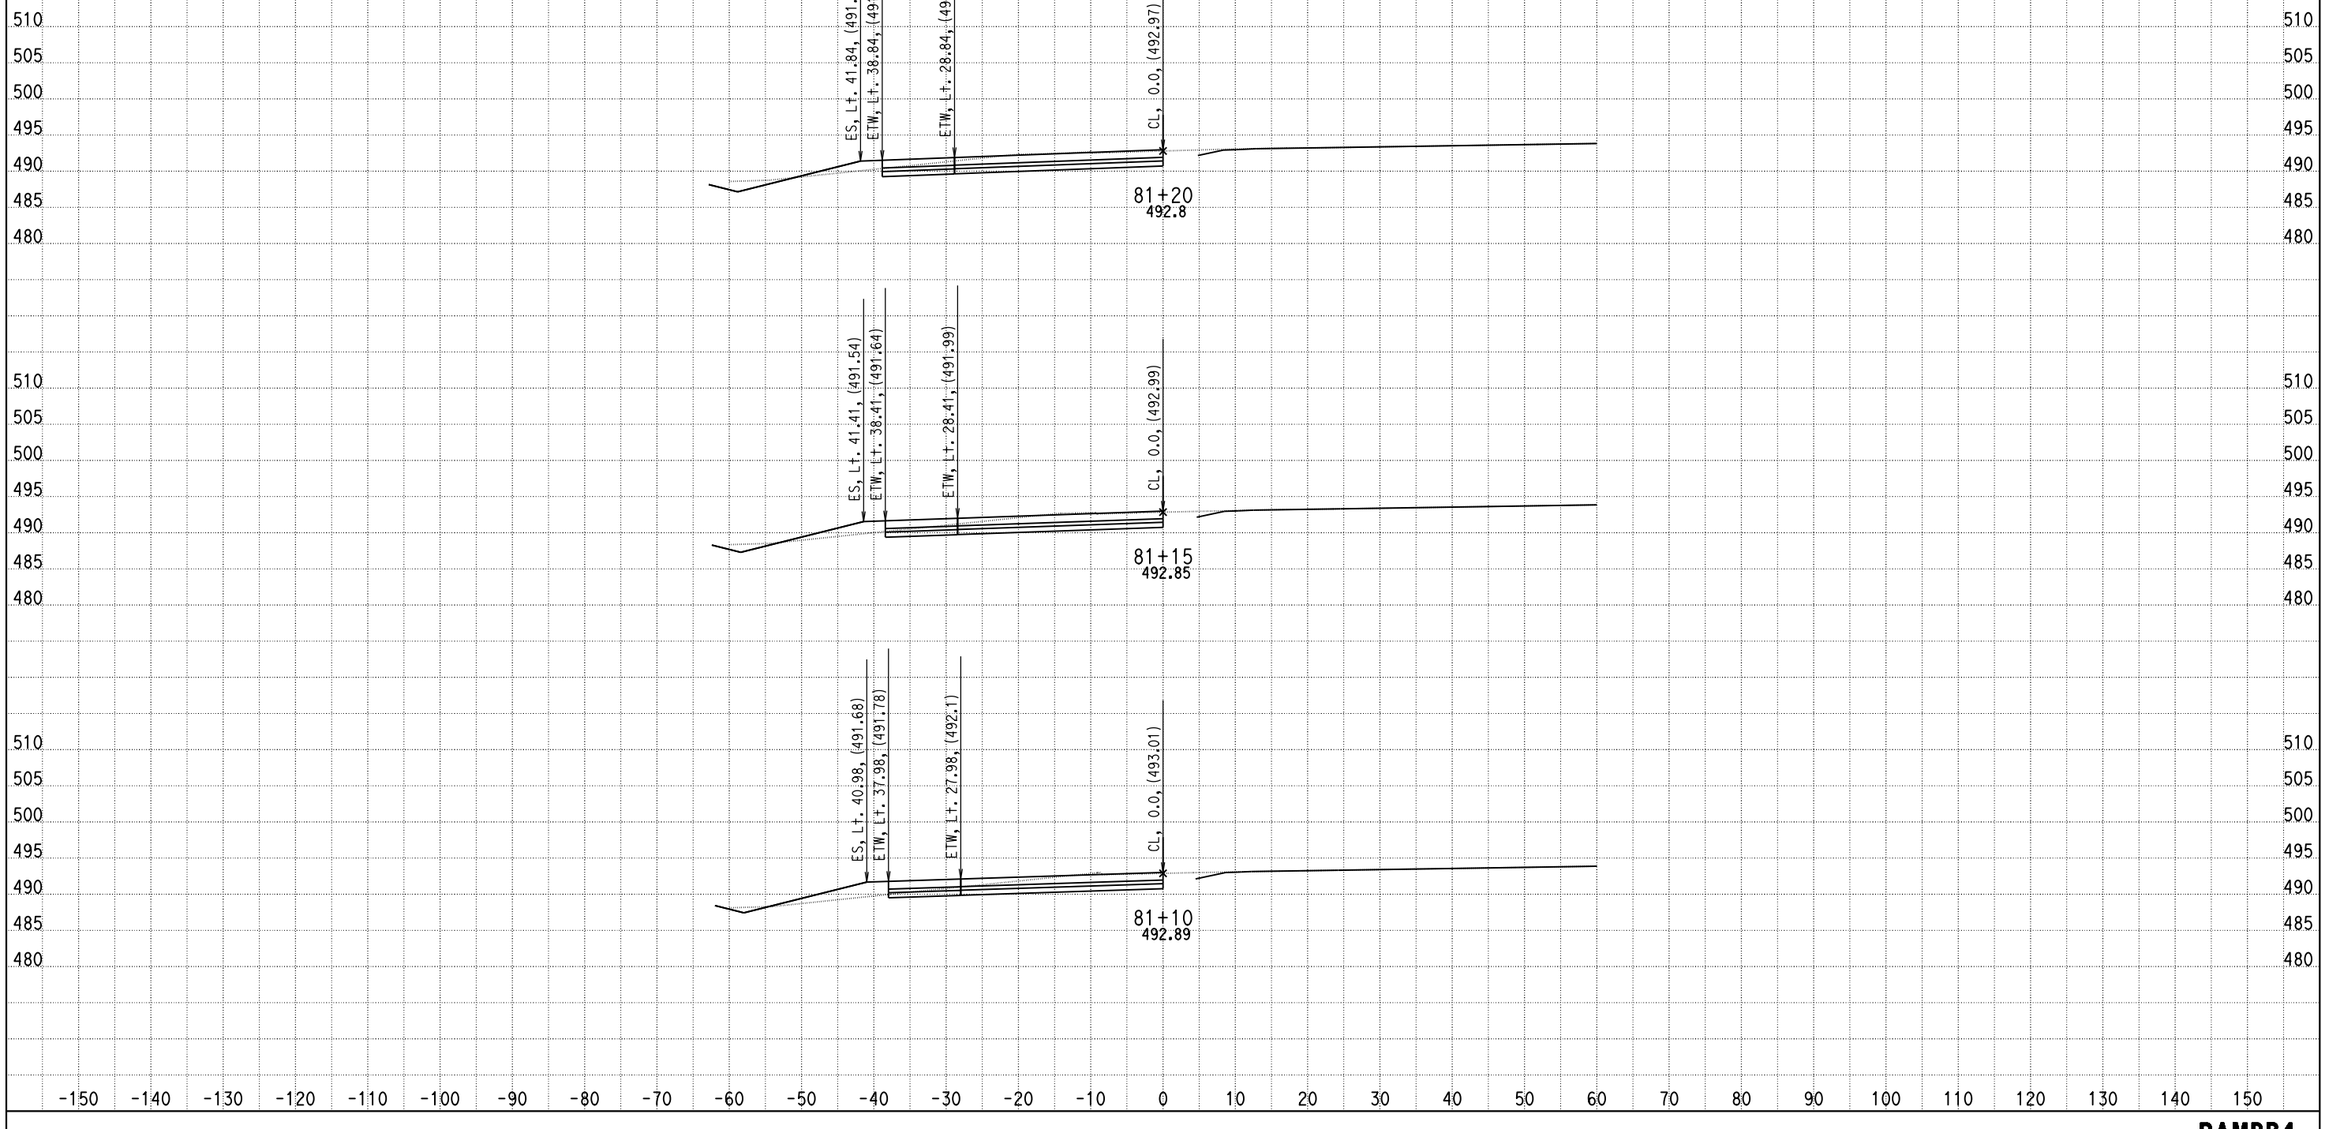

DATE: 4/12/2013

KC Project: 0818E File: C:\project\0818E\UPDATE-RAMP\hrb4-pro.ear

SCALE: 1" = 10' Horiz.
1" = 10' Vert.

All Dimensions are US Survey Feet

RAMPB4
CROSS SECTIONS

SHEET 33 OF XXX

DESIGN STUDY ONLY

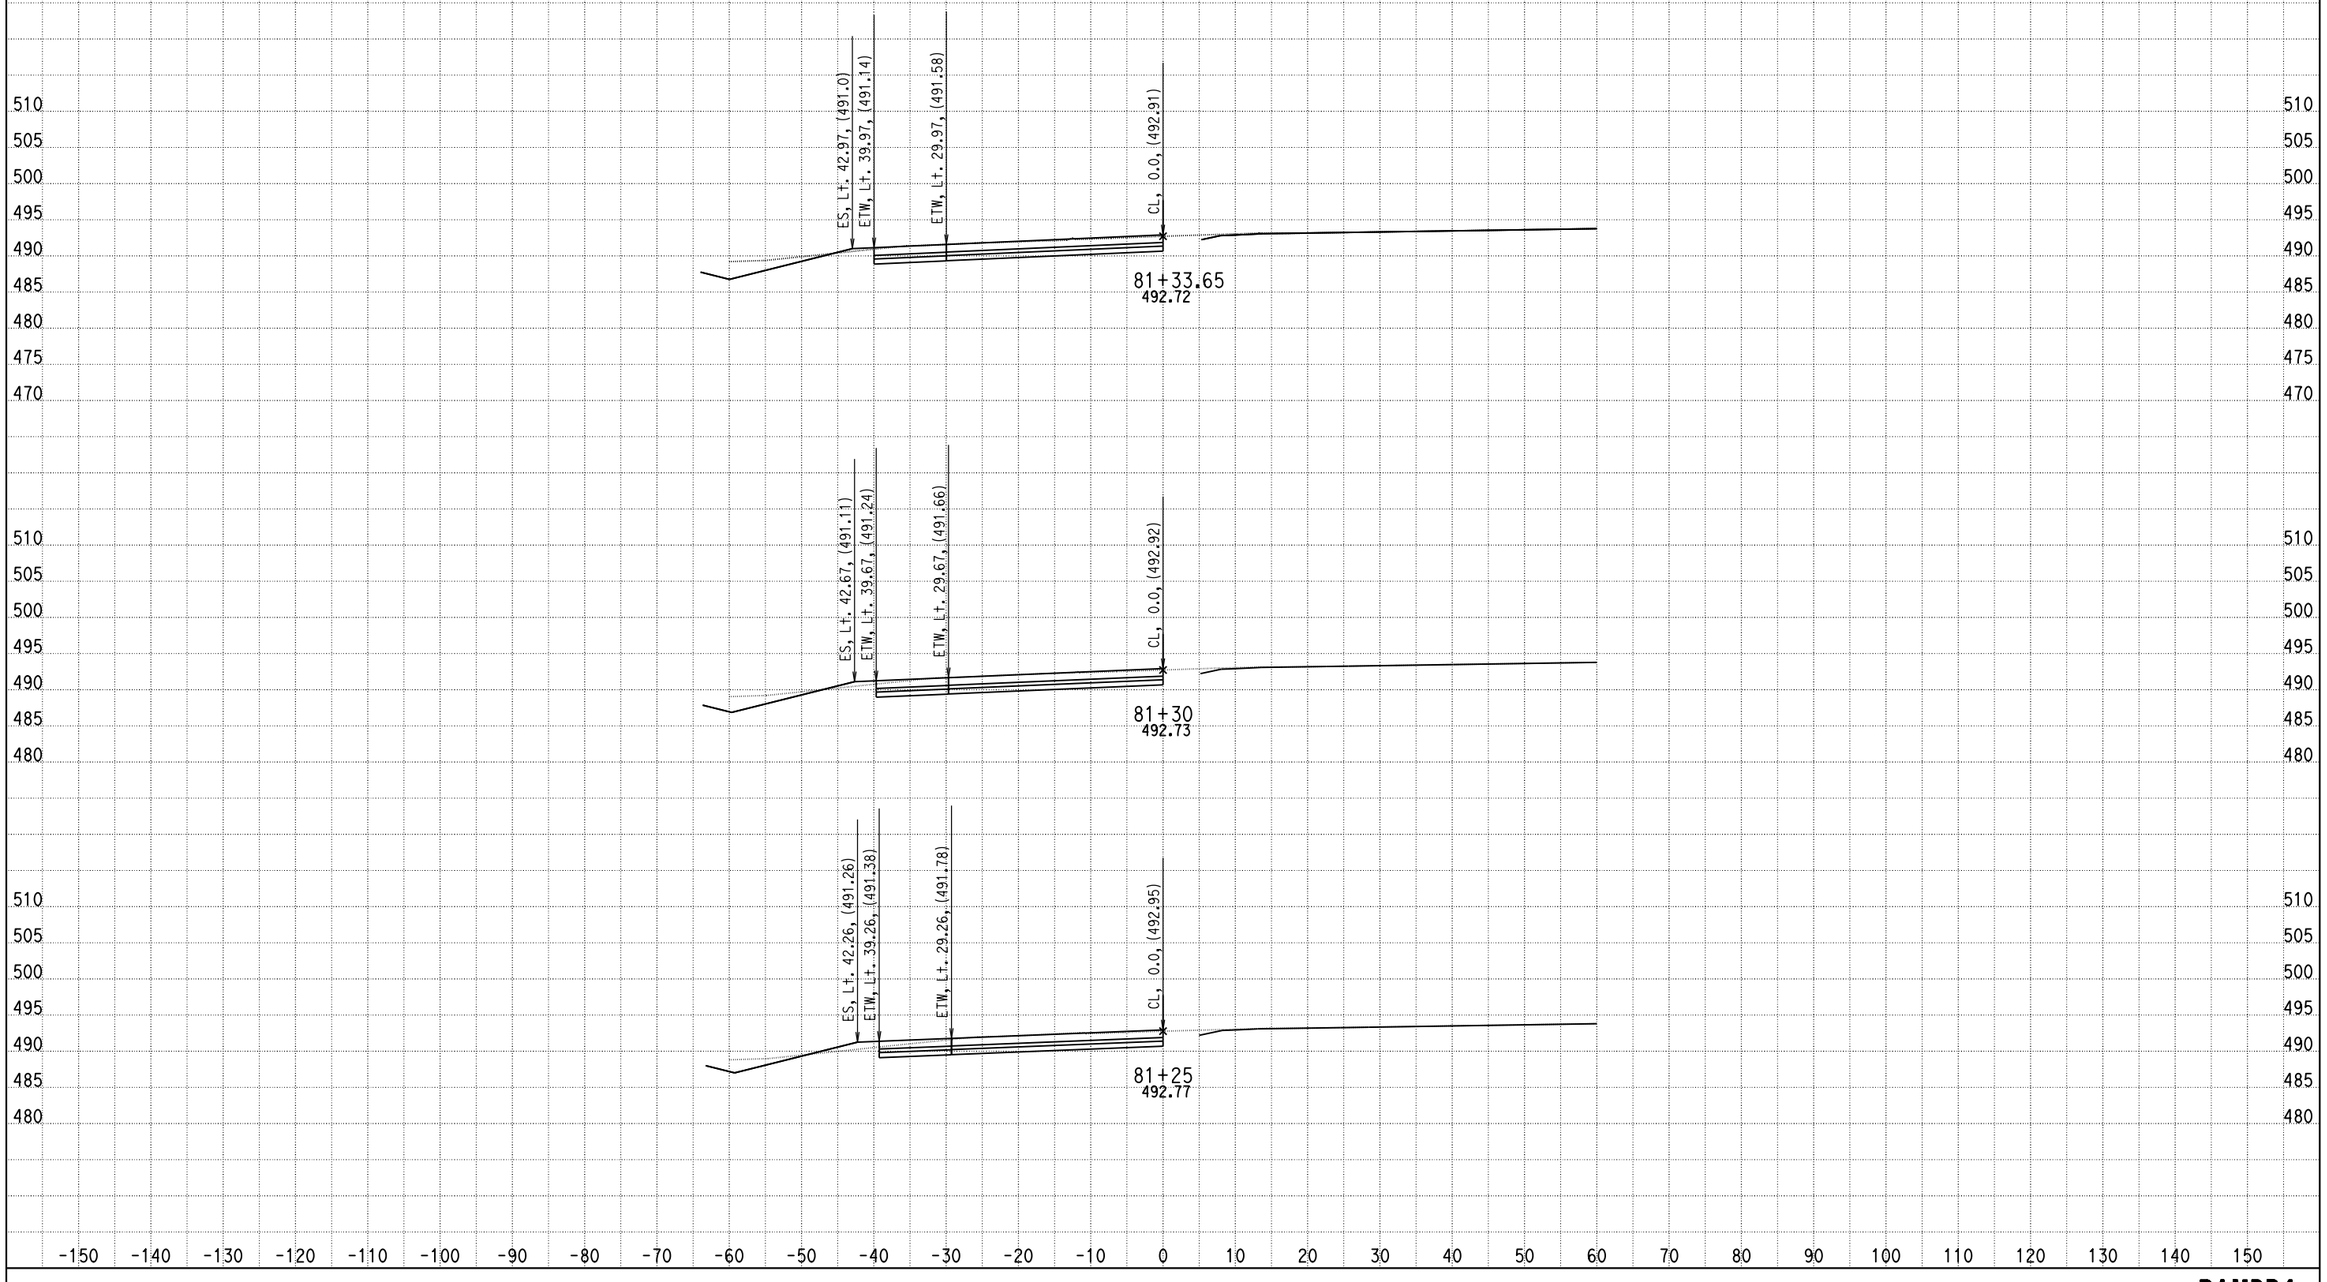

DATE: 4/12/2013

KC Project: 0818E File: C:\project\0818E\UPDATE-RAMP\hrb4-pro.ear

SCALE: 1" = 10' Horiz.
1" = 10' Vert.

All Dimensions are US Survey Feet

RAMPB4
CROSS SECTIONS

SHEET 34 OF XXX

DESIGN STUDY ONLY

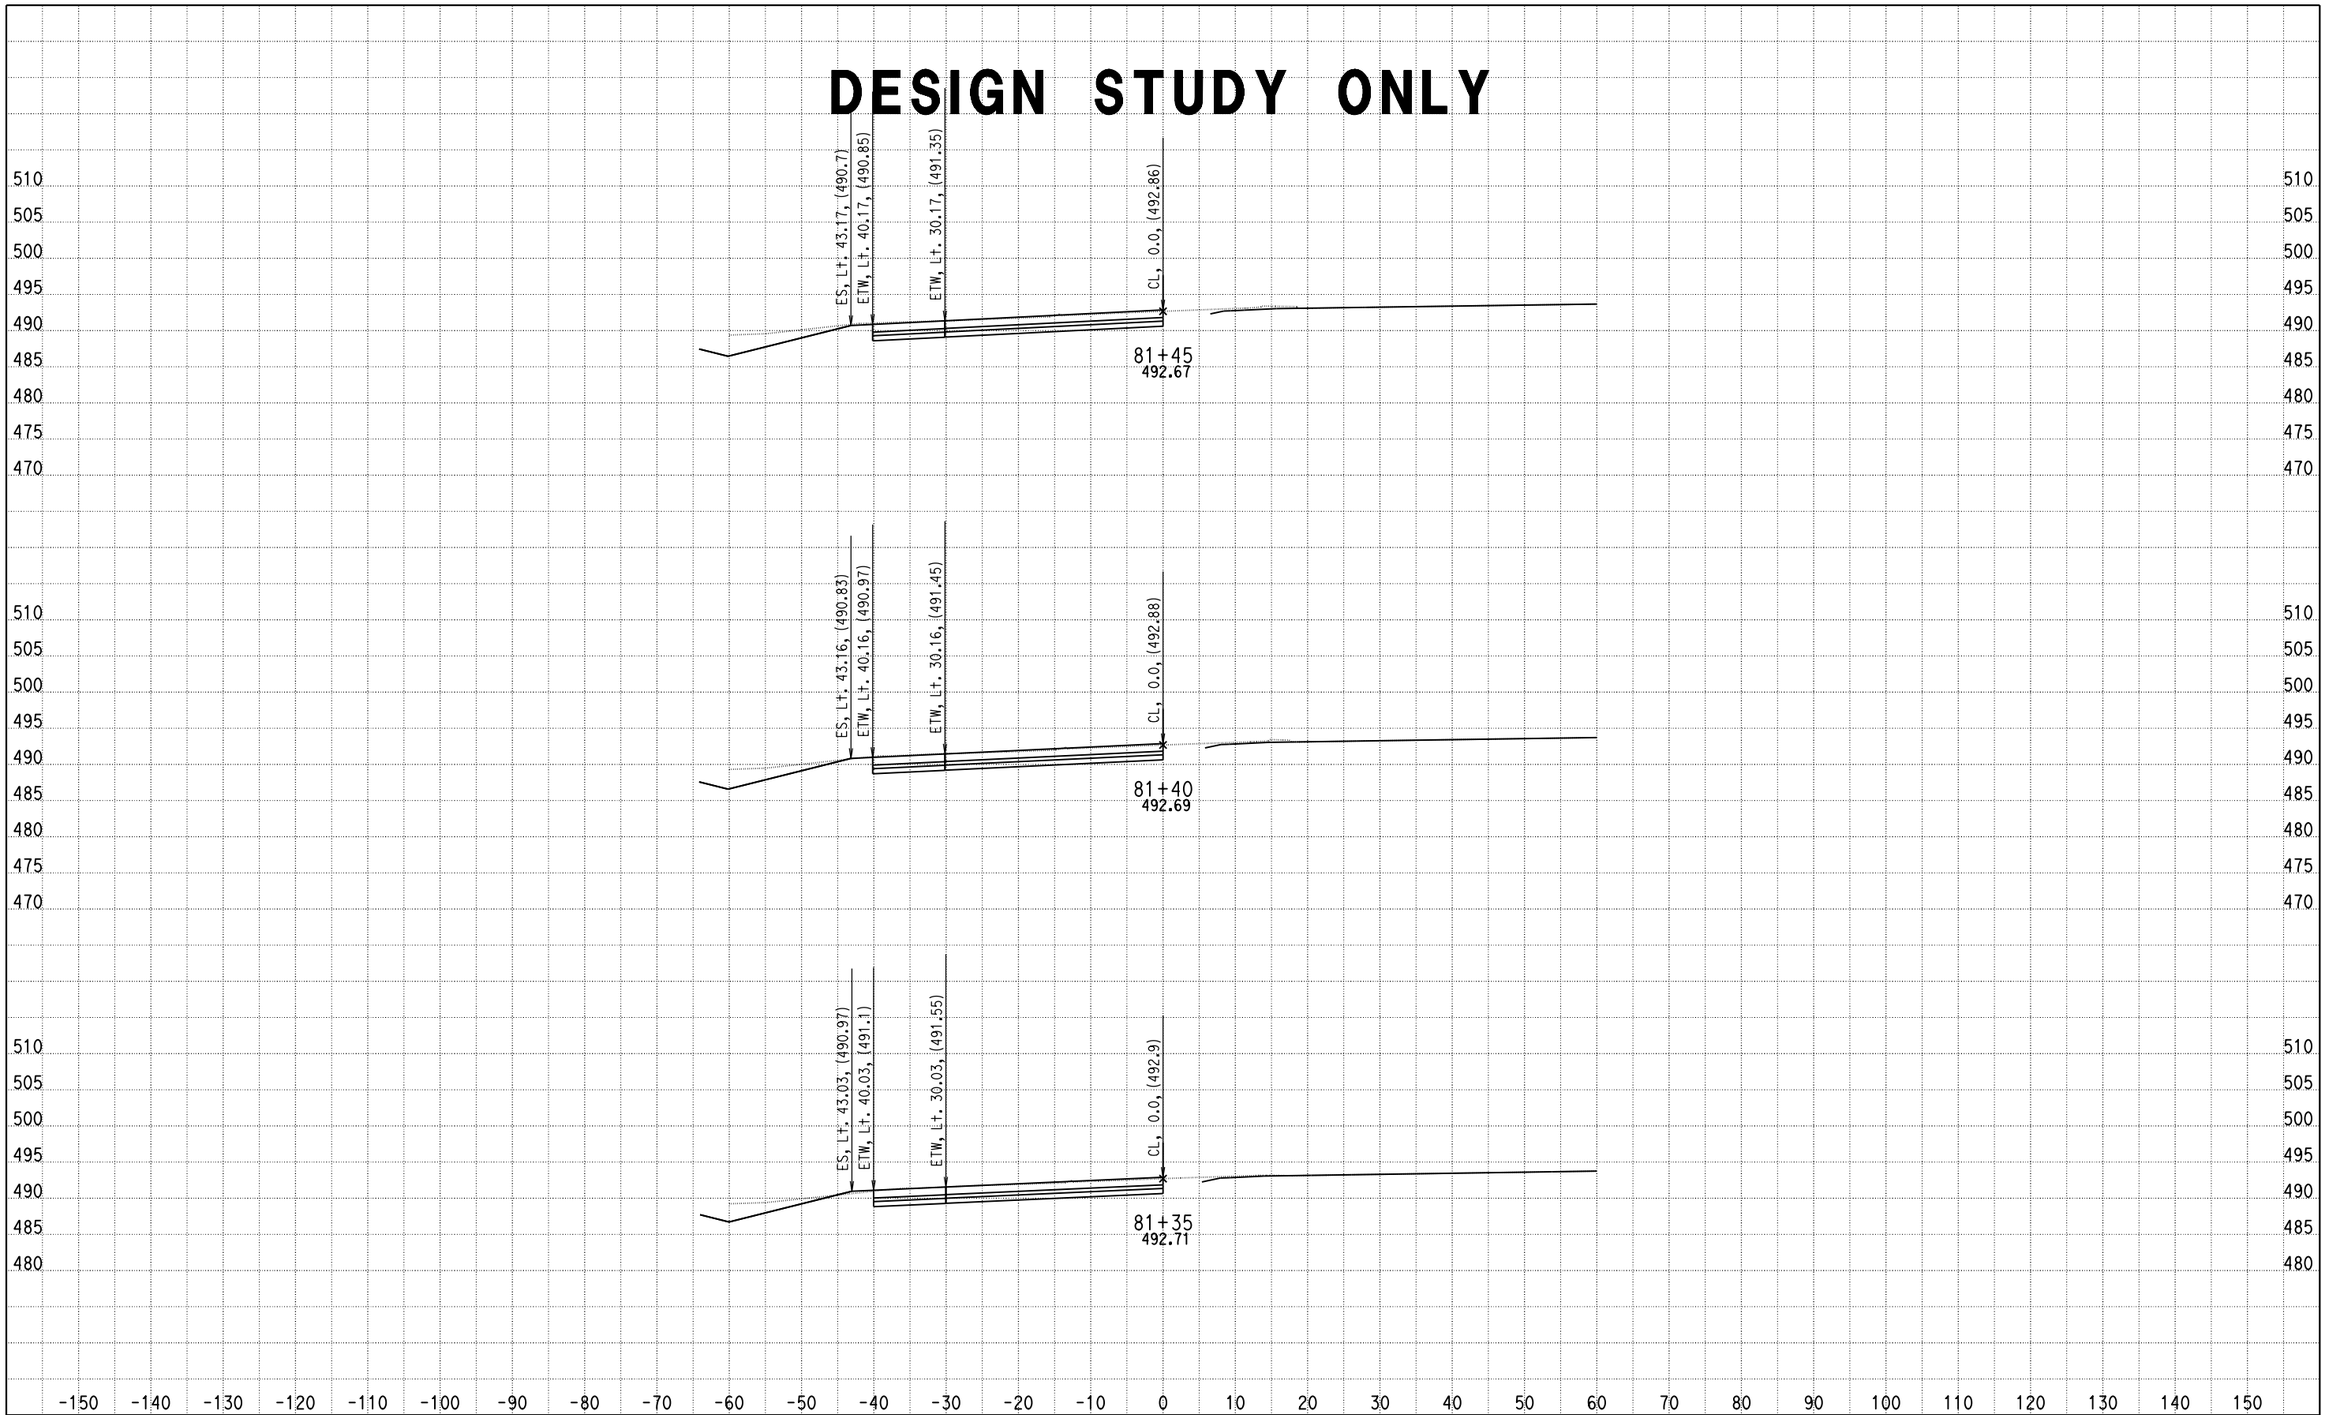

DATE: 4/12/2013

KC Project: 0818E File: C:\project\0818E\UPDATE-RAMP\hrb4-pro.ear

SCALE: 1" = 10' Horiz.
1" = 10' Vert.

All Dimensions are US Survey Feet

RAMPB4
CROSS SECTIONS

DESIGN STUDY ONLY

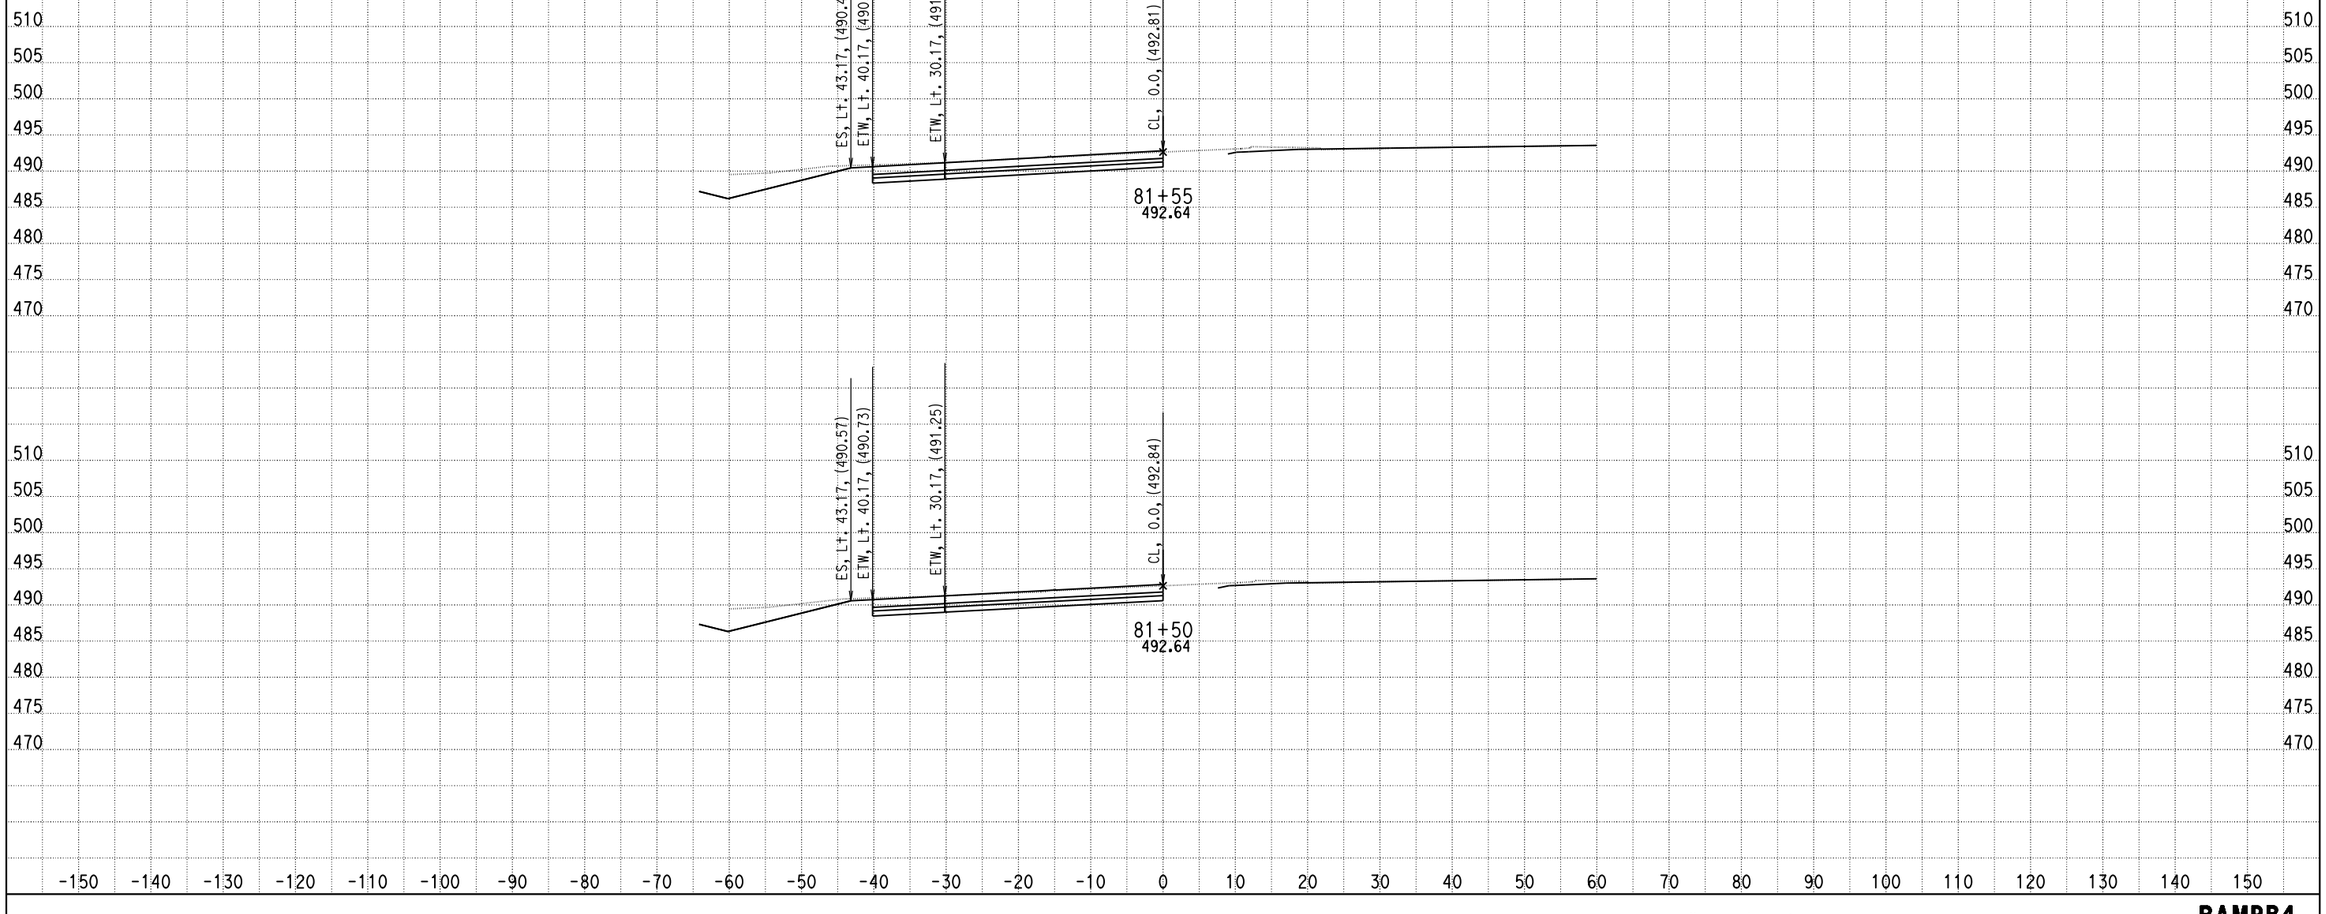

DATE: 4/12/2013

KC Project: 0818E File: C:\project\0818E\UPDATE-RAMP\hrb4-pro.ear

SCALE: 1" = 10' Horiz.
1" = 10' Vert.

All Dimensions are US Survey Feet

RAMPB4
CROSS SECTIONS

DESIGN STUDY ONLY

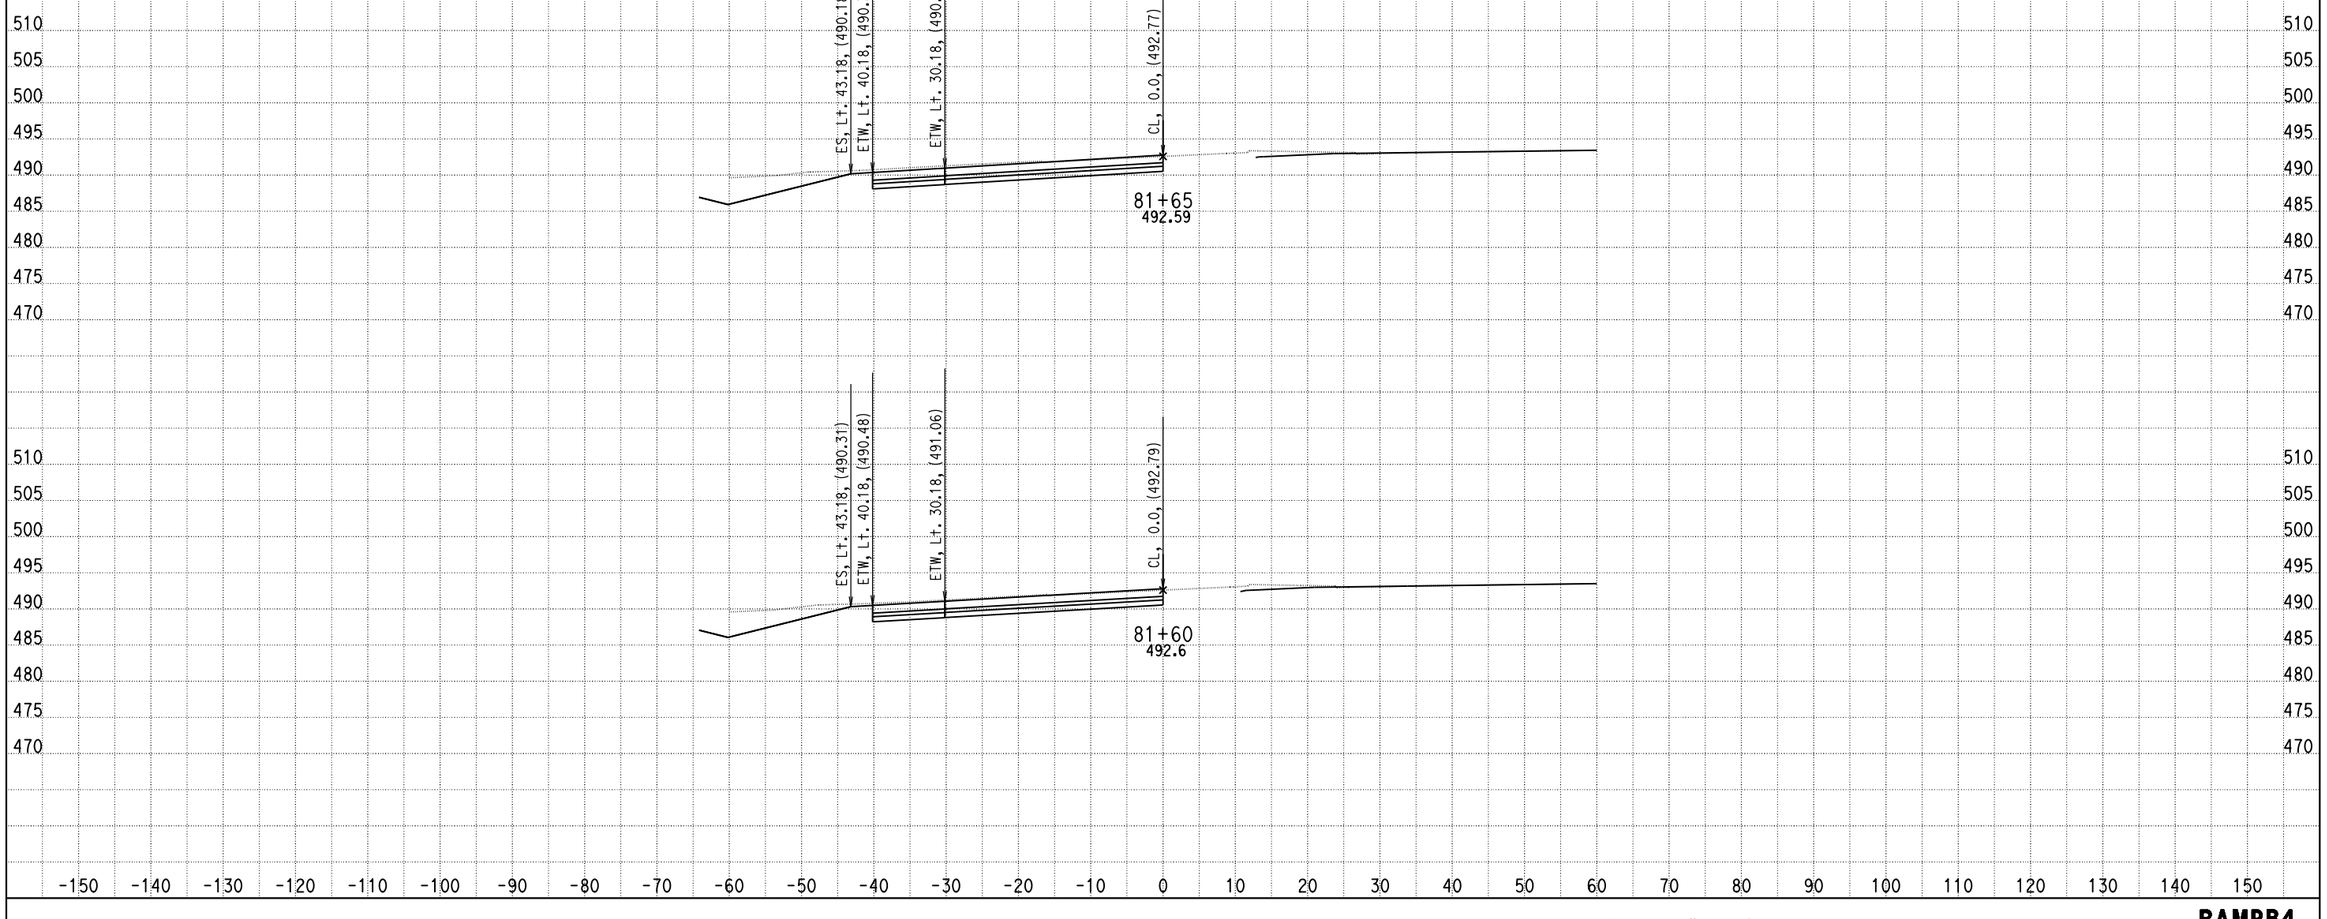

DATE: 4/12/2013

KC Project: 0818E File: C:\project\0818E\UPDATE-RAMP\hrb4-pro.ear

SCALE: 1" = 10' Horiz.
1" = 10' Vert.

All Dimensions are US Survey Feet

RAMPB4
CROSS SECTIONS

SHEET 37 OF XXX

DESIGN STUDY ONLY

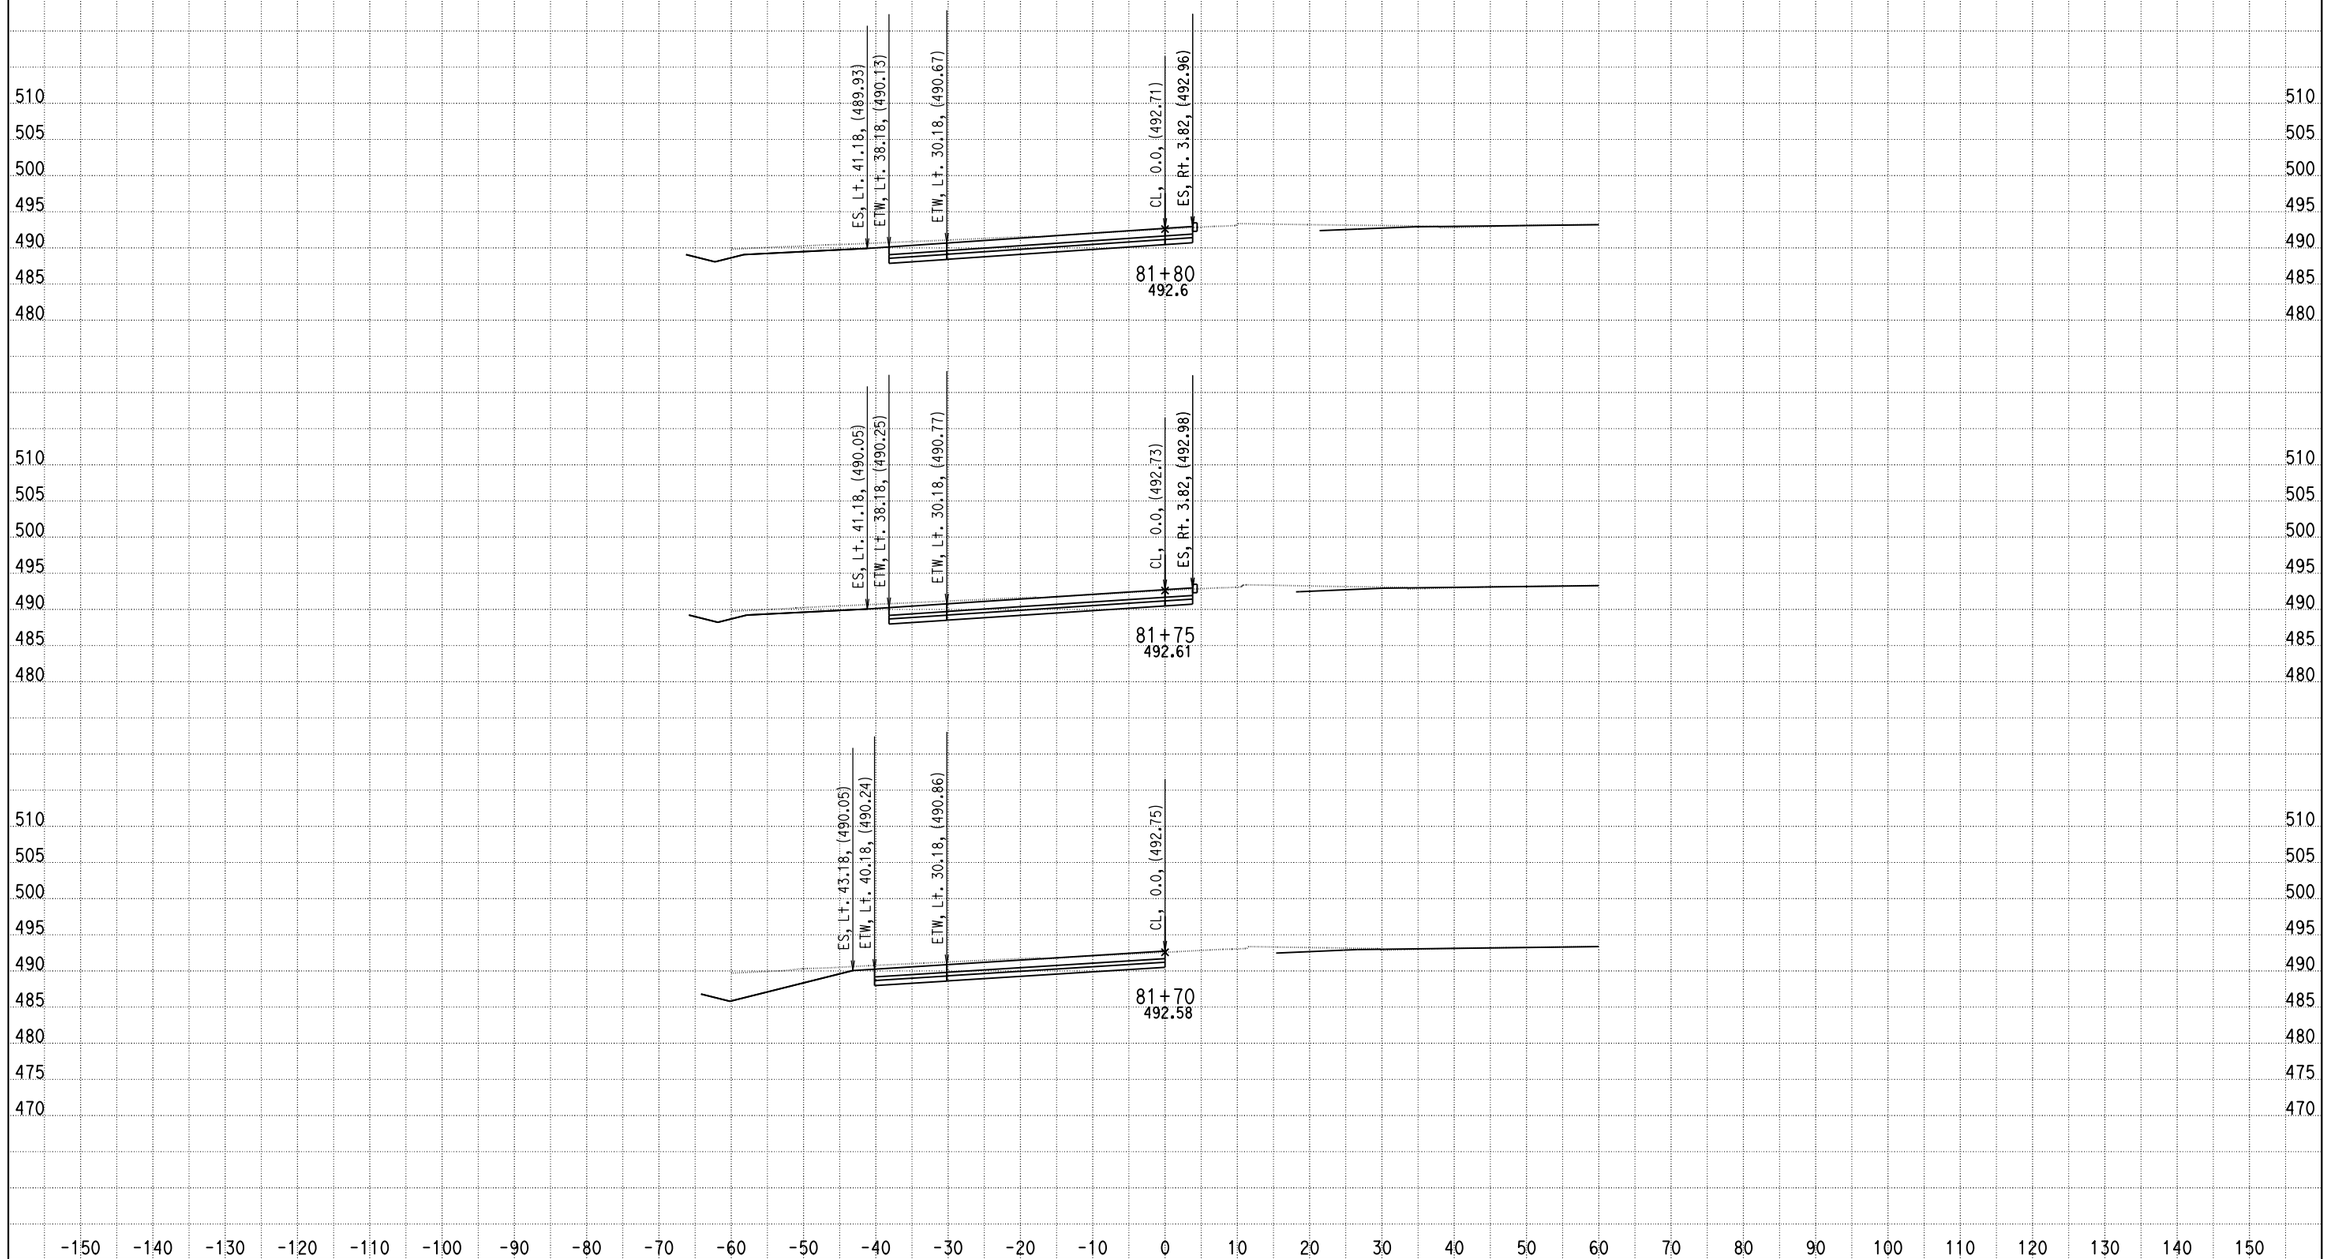

DATE: 4/12/2013

KC Project: 0818E File: C:\project\0818E\UPDATE-RAMP\hrb4-pro.ear

SCALE: 1" = 10' Horiz.
1" = 10' Vert.

All Dimensions are US Survey Feet

RAMPB4
CROSS SECTIONS

SHEET 38 OF XXX

DESIGN STUDY ONLY

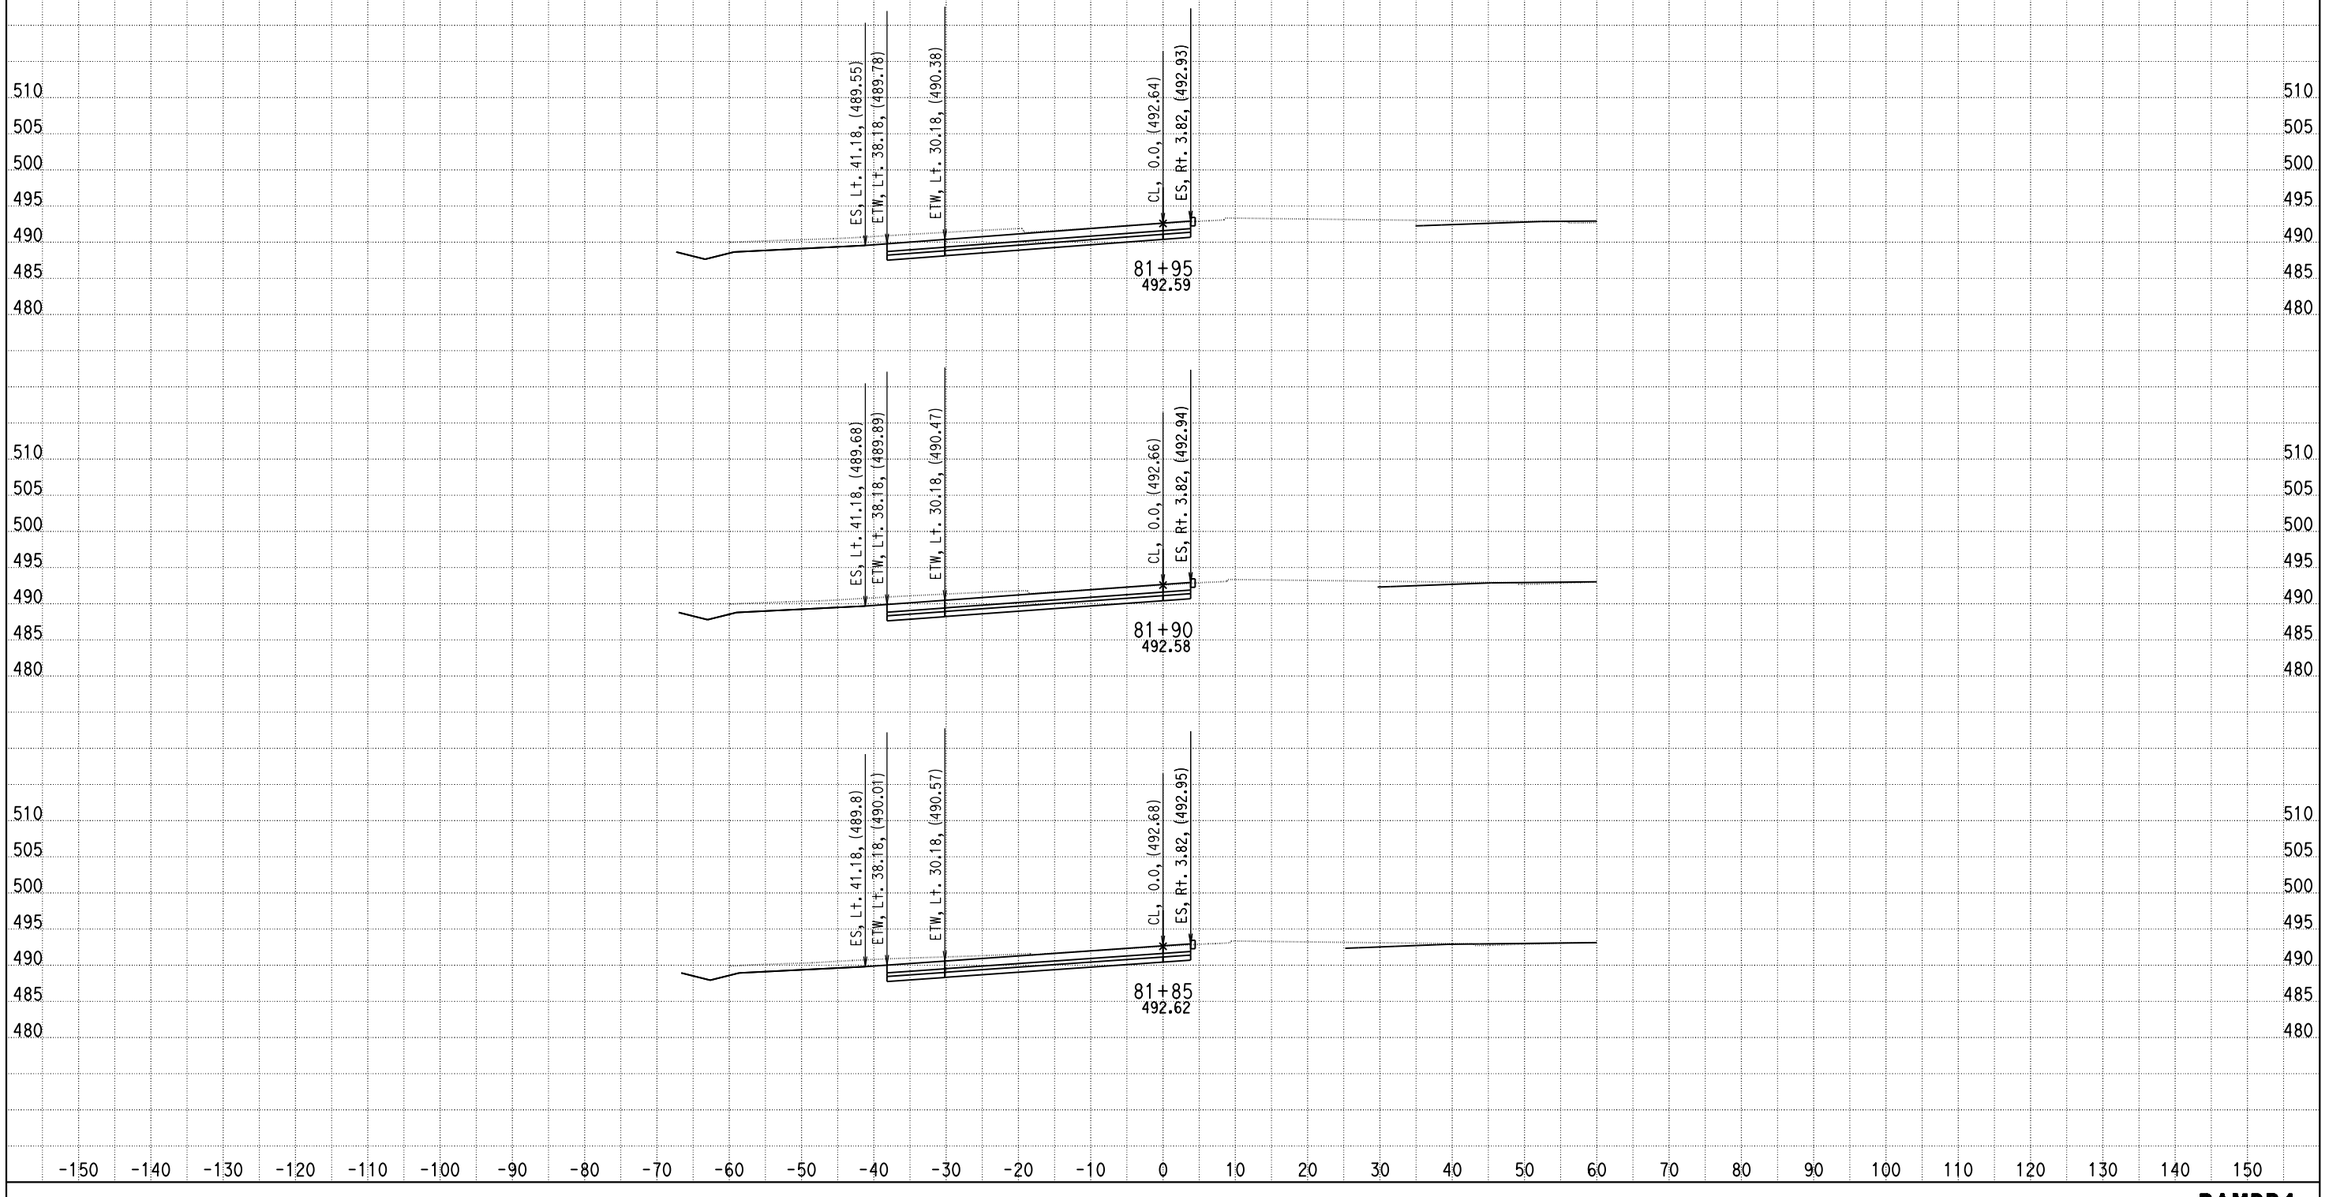

DATE: 4/12/2013

KC Project: 0818E File: C:\project\0818E\UPDATE-RAMP\hrb4-pro.ear

SCALE: 1" = 10' Horiz.
1" = 10' Vert.

All Dimensions are US Survey Feet

RAMPB4
CROSS SECTIONS

SHEET 39 OF XXX

DESIGN STUDY ONLY

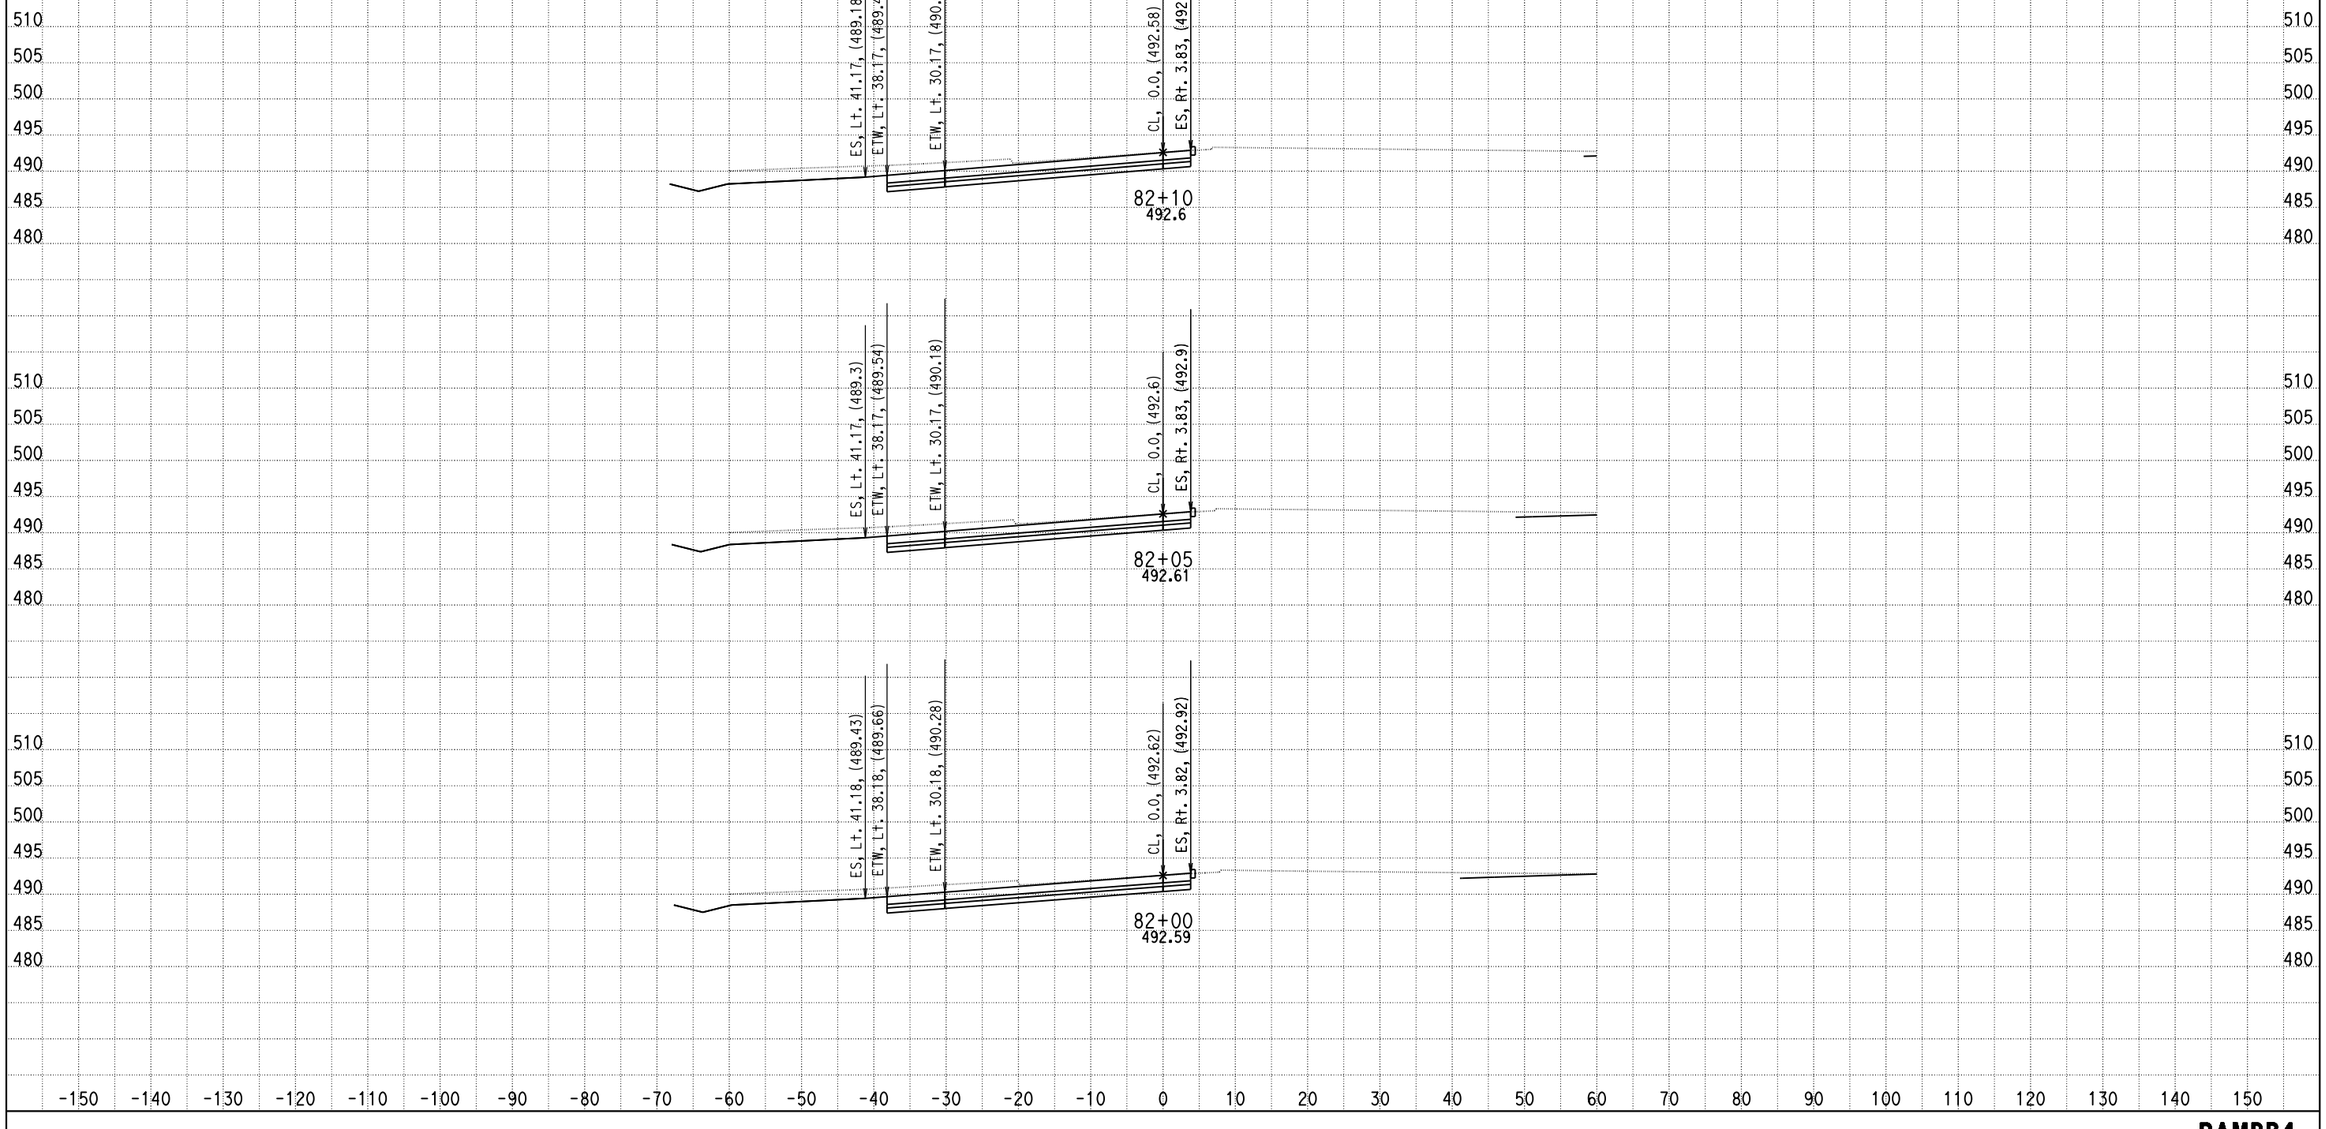

DATE: 4/12/2013

KC Project: 0818E File: C:\project\0818E\UPDATE-RAMP\hrb4-pro.ear

SCALE: 1" = 10' Horiz.
1" = 10' Vert.

All Dimensions are US Survey Feet

RAMPB4
CROSS SECTIONS

SHEET 40 OF XXX

DESIGN STUDY ONLY

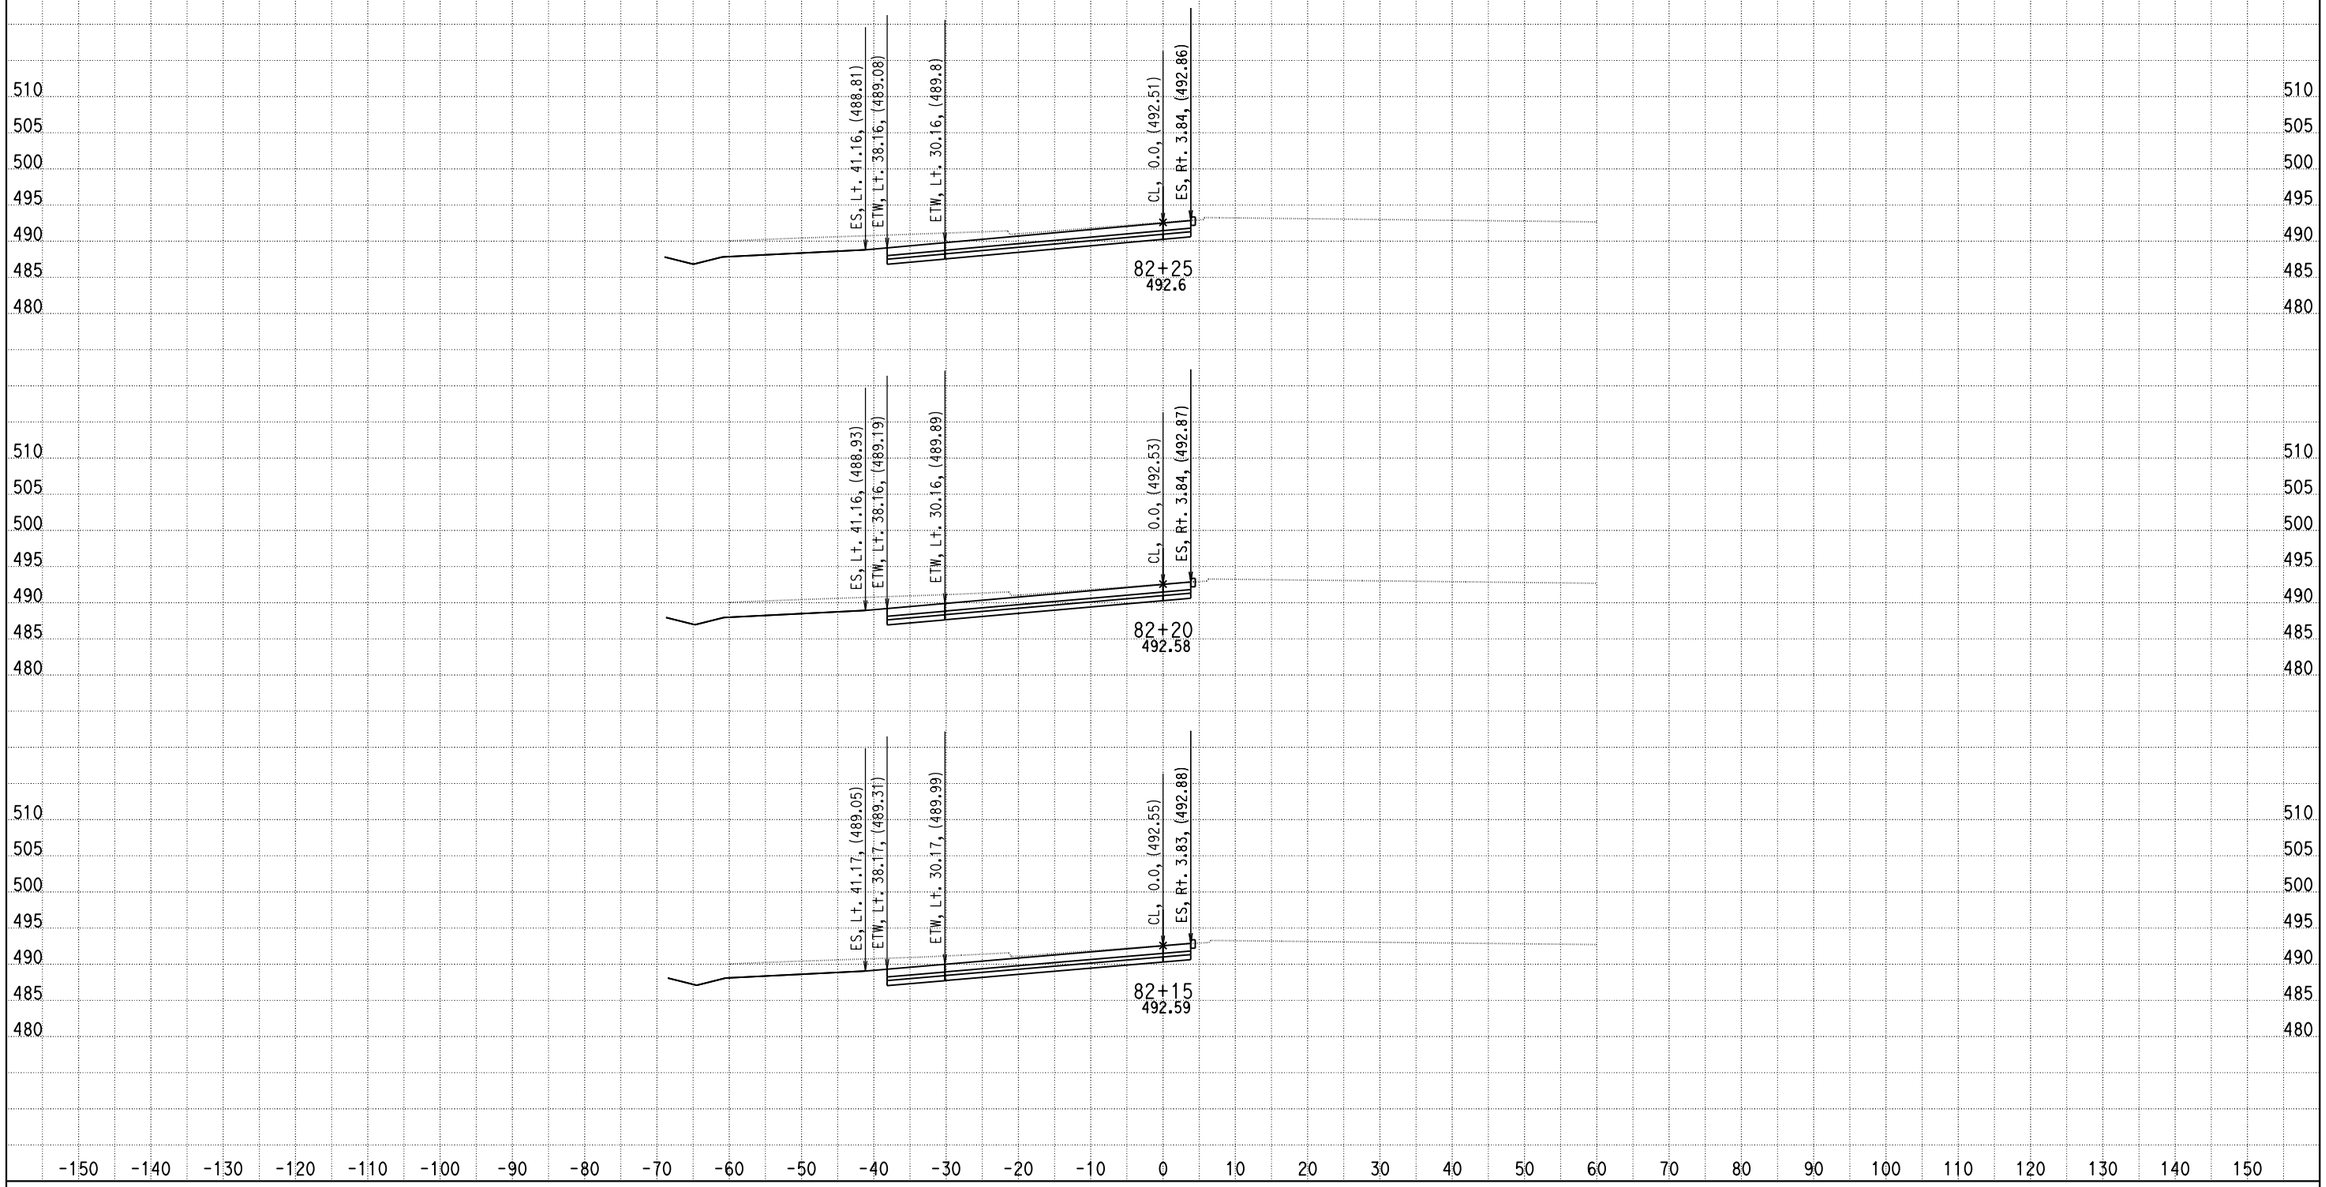

DATE: 4/12/2013

KC Project: 0818E File: C:\project\0818E\UPDATE-RAMP\hrb4-pro.ear

SCALE: 1" = 10' Horiz.
1" = 10' Vert.

All Dimensions are US Survey Feet

RAMPB4
CROSS SECTIONS

SHEET 41 OF XXX

DESIGN STUDY ONLY

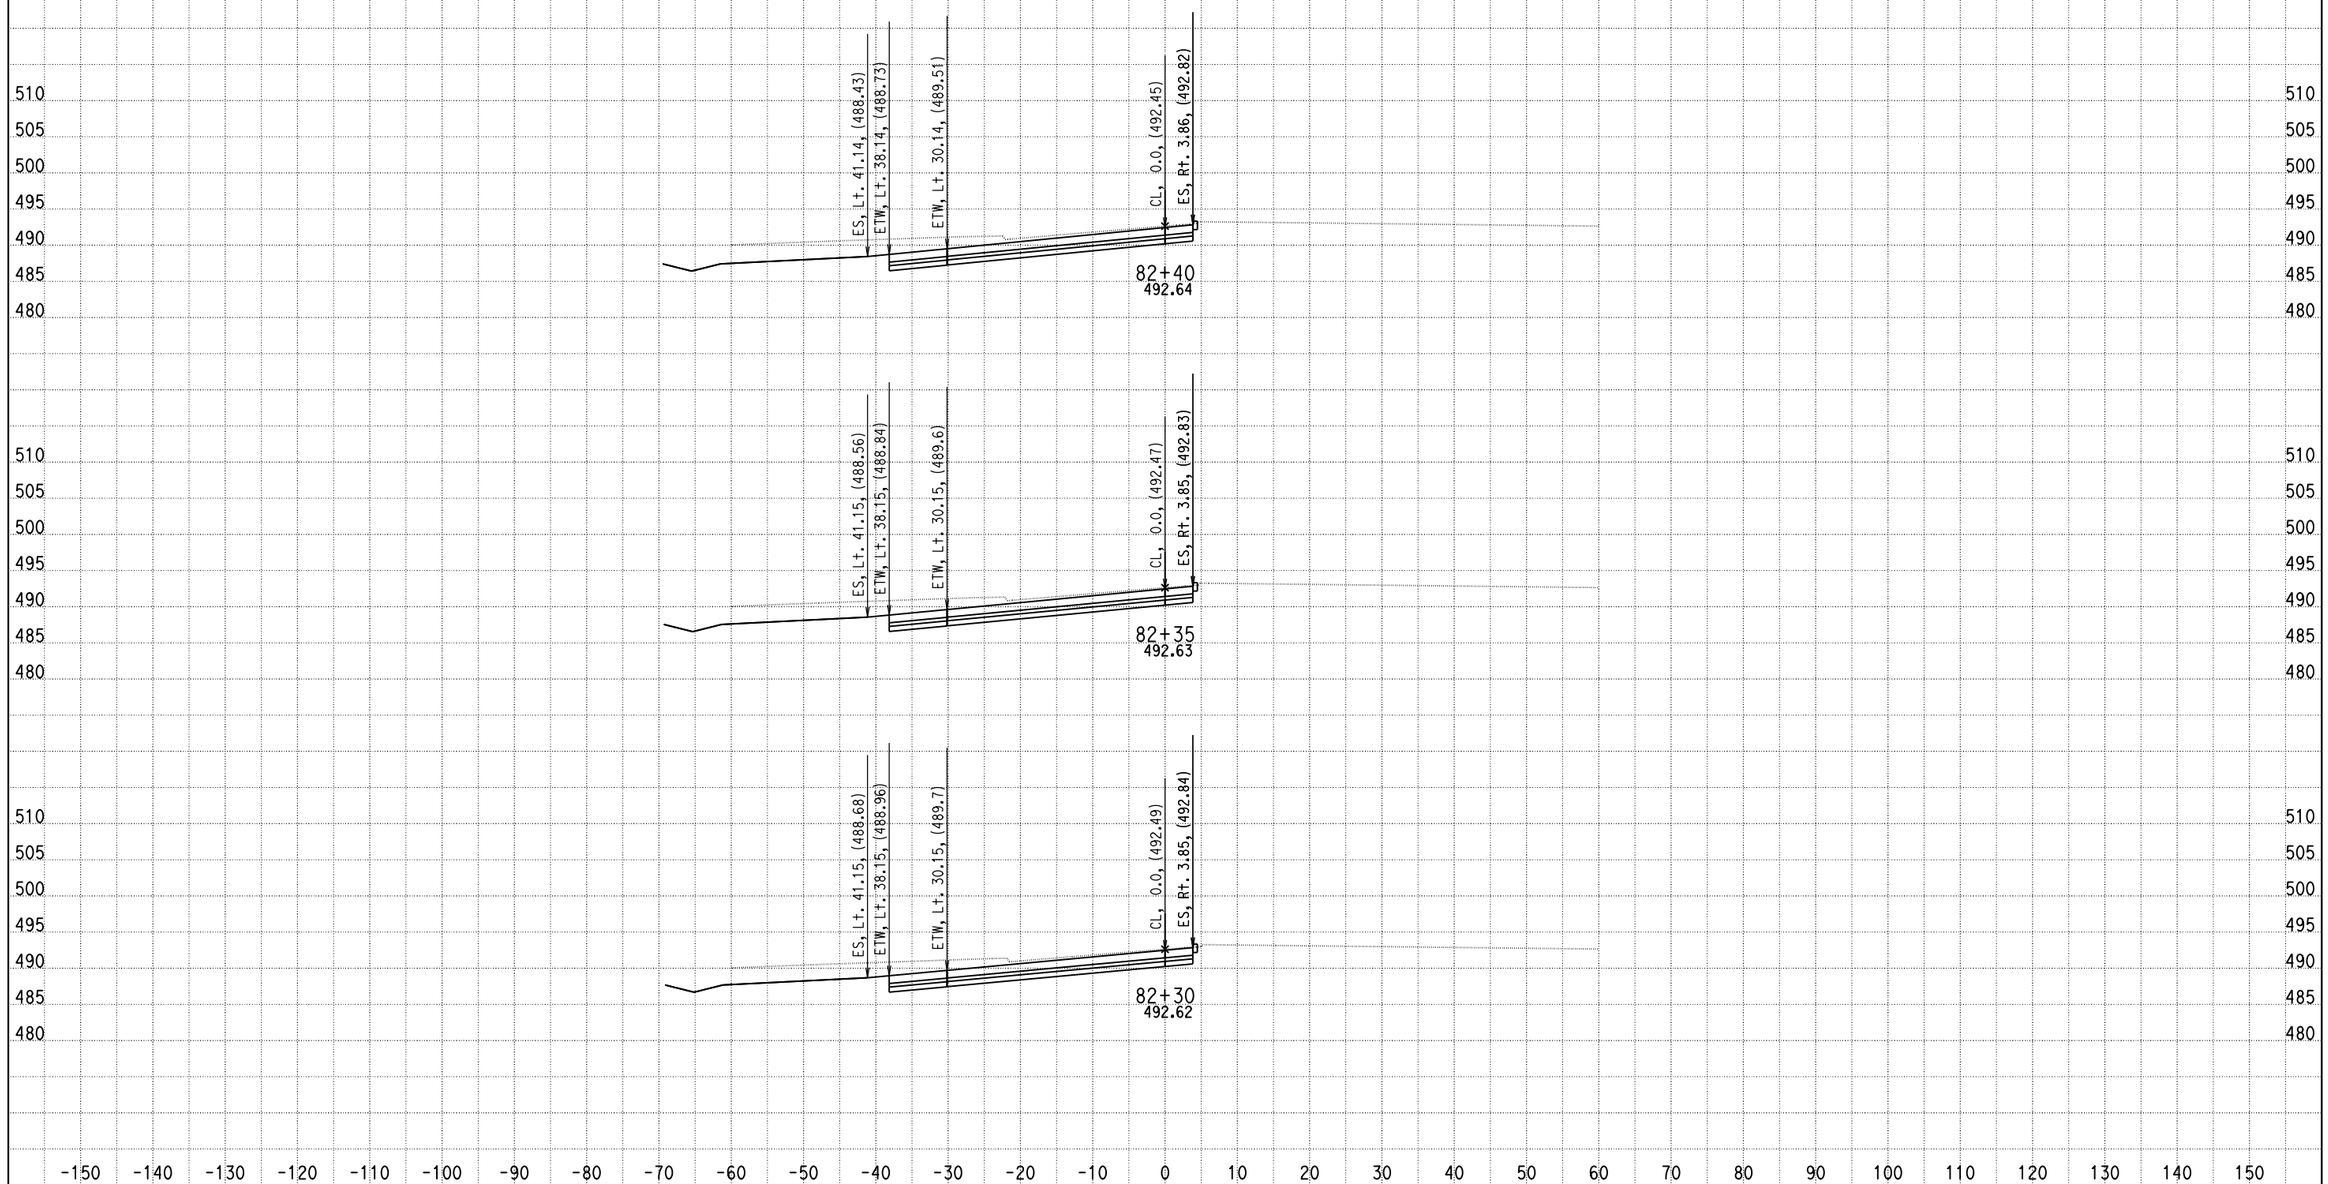

DATE: 4/12/2013

KC Project: 0818E File: C:\project\0818E\UPDATE-RAMP\hrb4-pro.ear

SCALE: 1" = 10' Horiz.
1" = 10' Vert.

All Dimensions are US Survey Feet

RAMPB4
CROSS SECTIONS

DESIGN STUDY ONLY

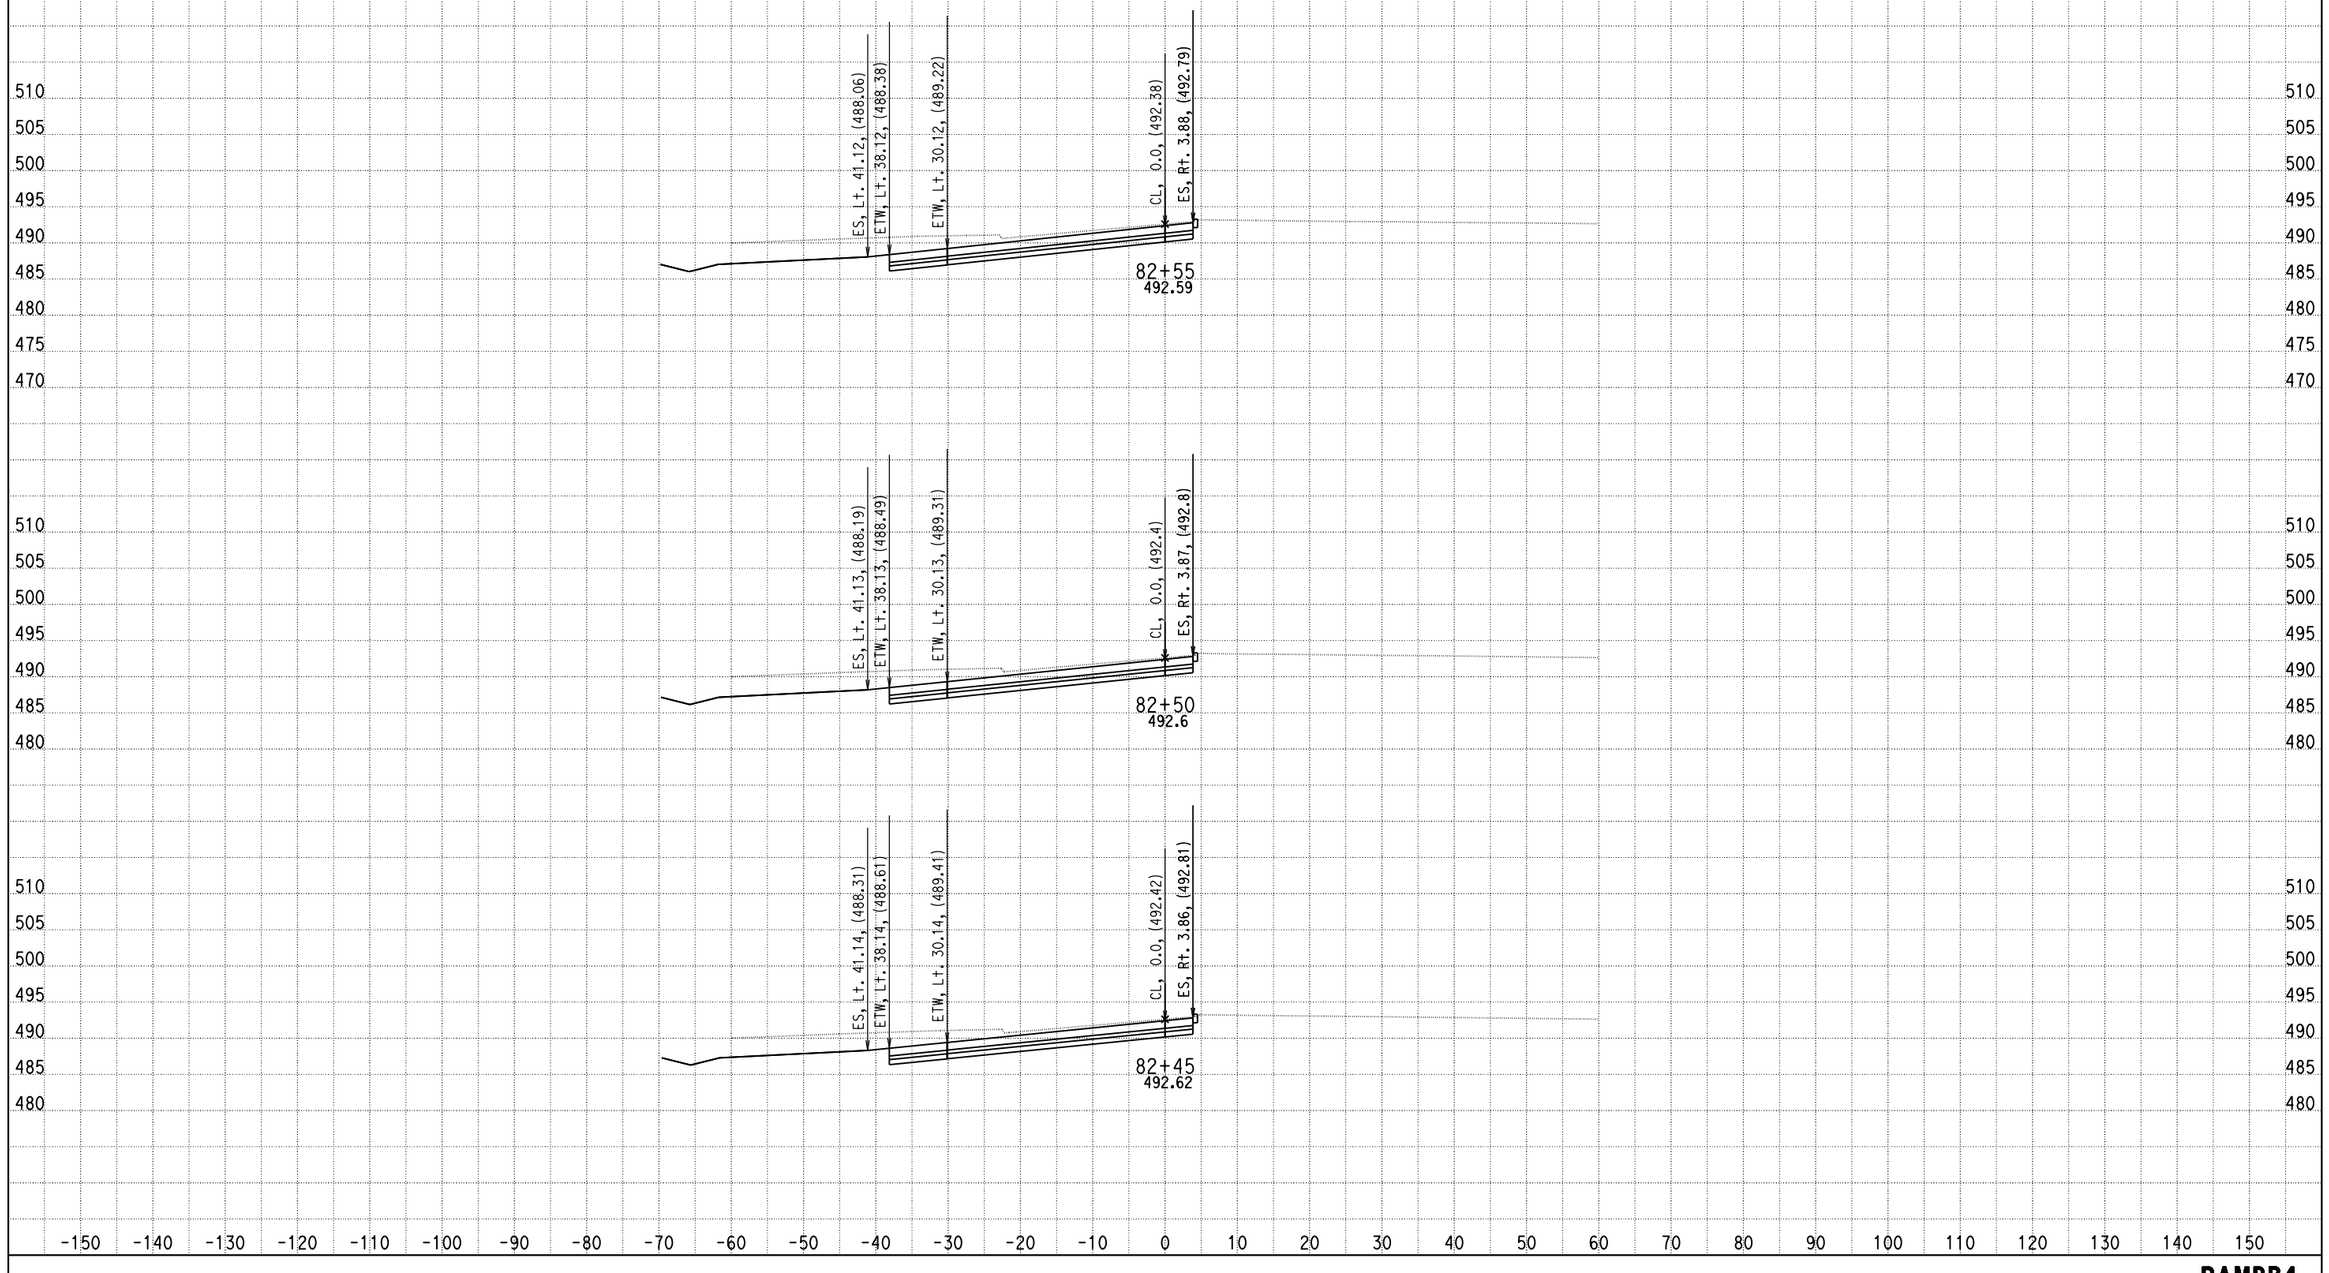

DATE: 4/12/2013

KC Project: 0818E File: C:\project\0818E\UPDATE-RAMP\hrb4-pro.ear

SCALE: 1" = 10' Horiz.
1" = 10' Vert.

All Dimensions are US Survey Feet

RAMPB4
CROSS SECTIONS

SHEET 43 OF XXX

DESIGN STUDY ONLY

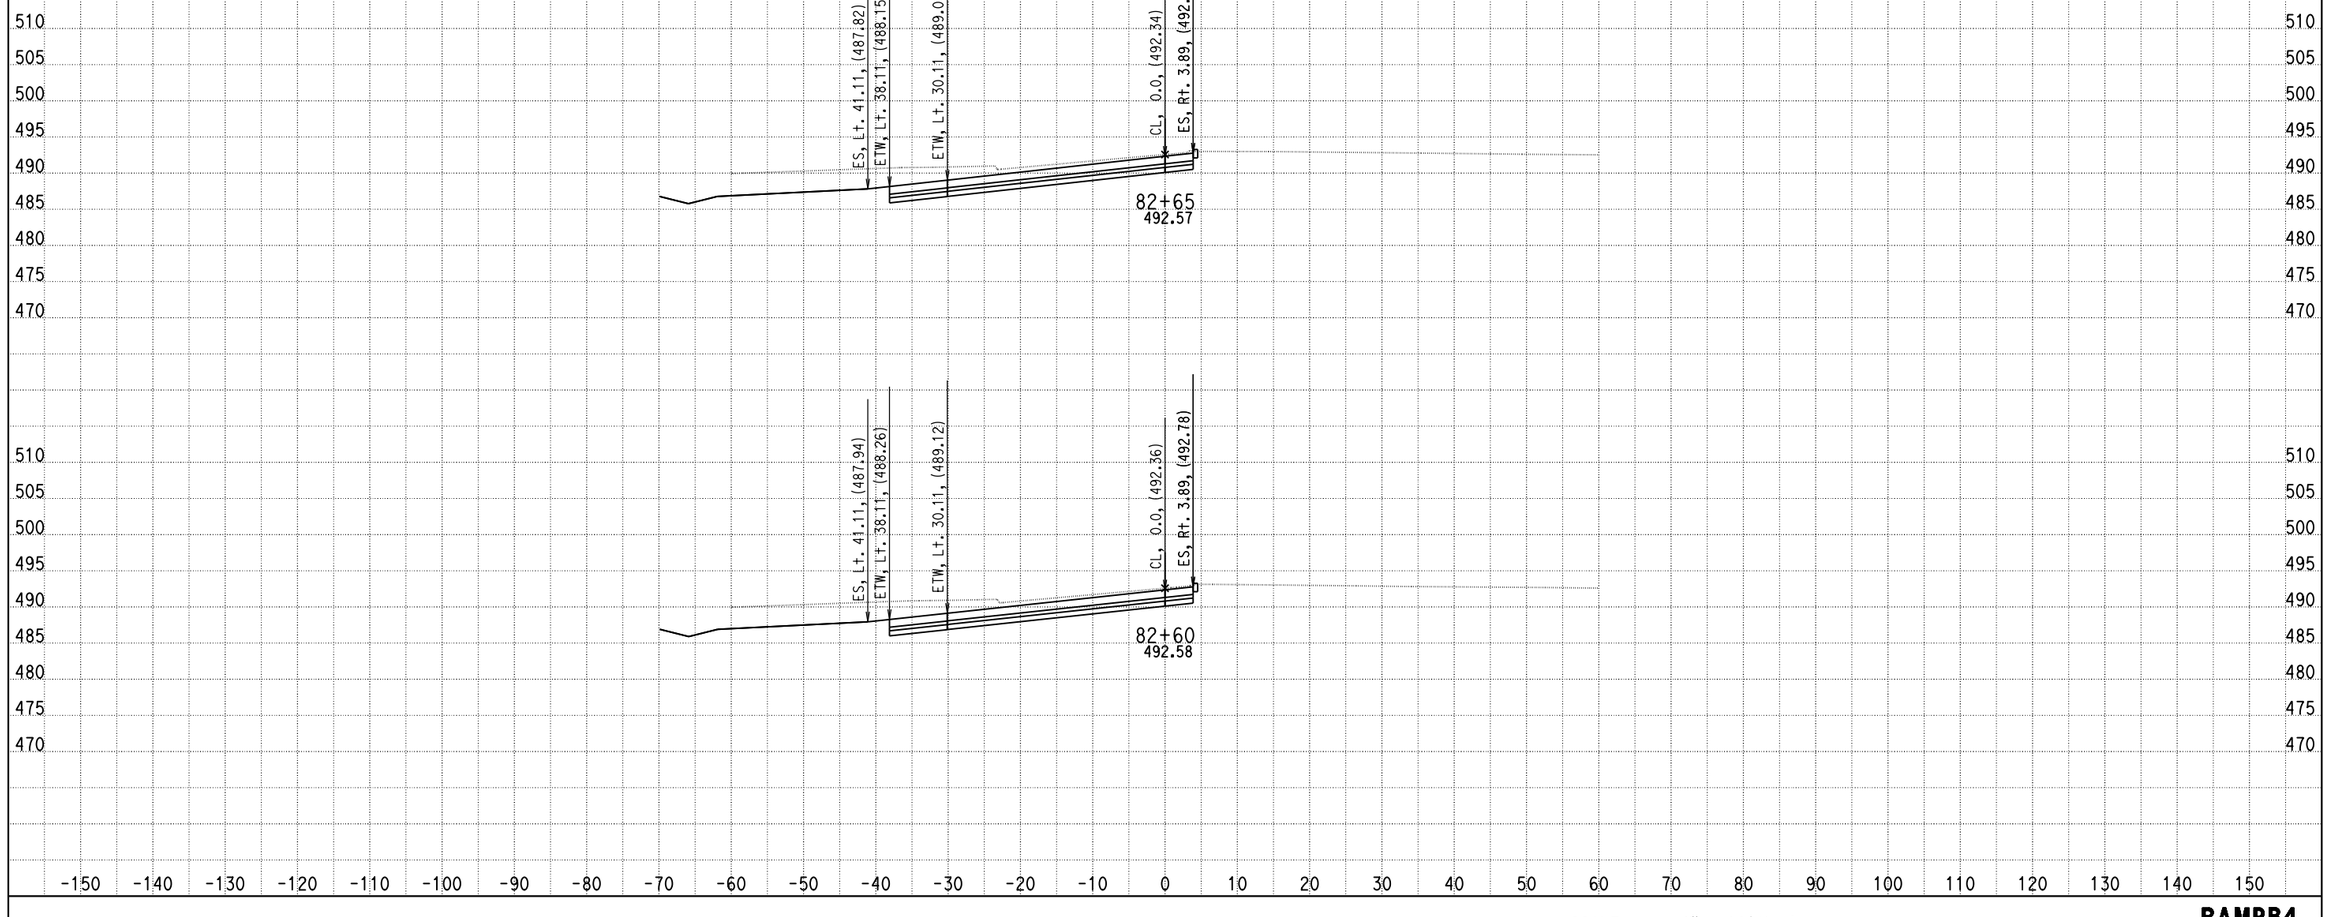

DATE: 4/12/2013

KC Project: 0818E File: C:\project\0818E\UPDATE-RAMP\hrb4-pro.ear

SCALE: 1" = 10' Horiz.
1" = 10' Vert.

All Dimensions are US Survey Feet

RAMPB4
CROSS SECTIONS
SHEET 44 OF XXX

DESIGN STUDY ONLY

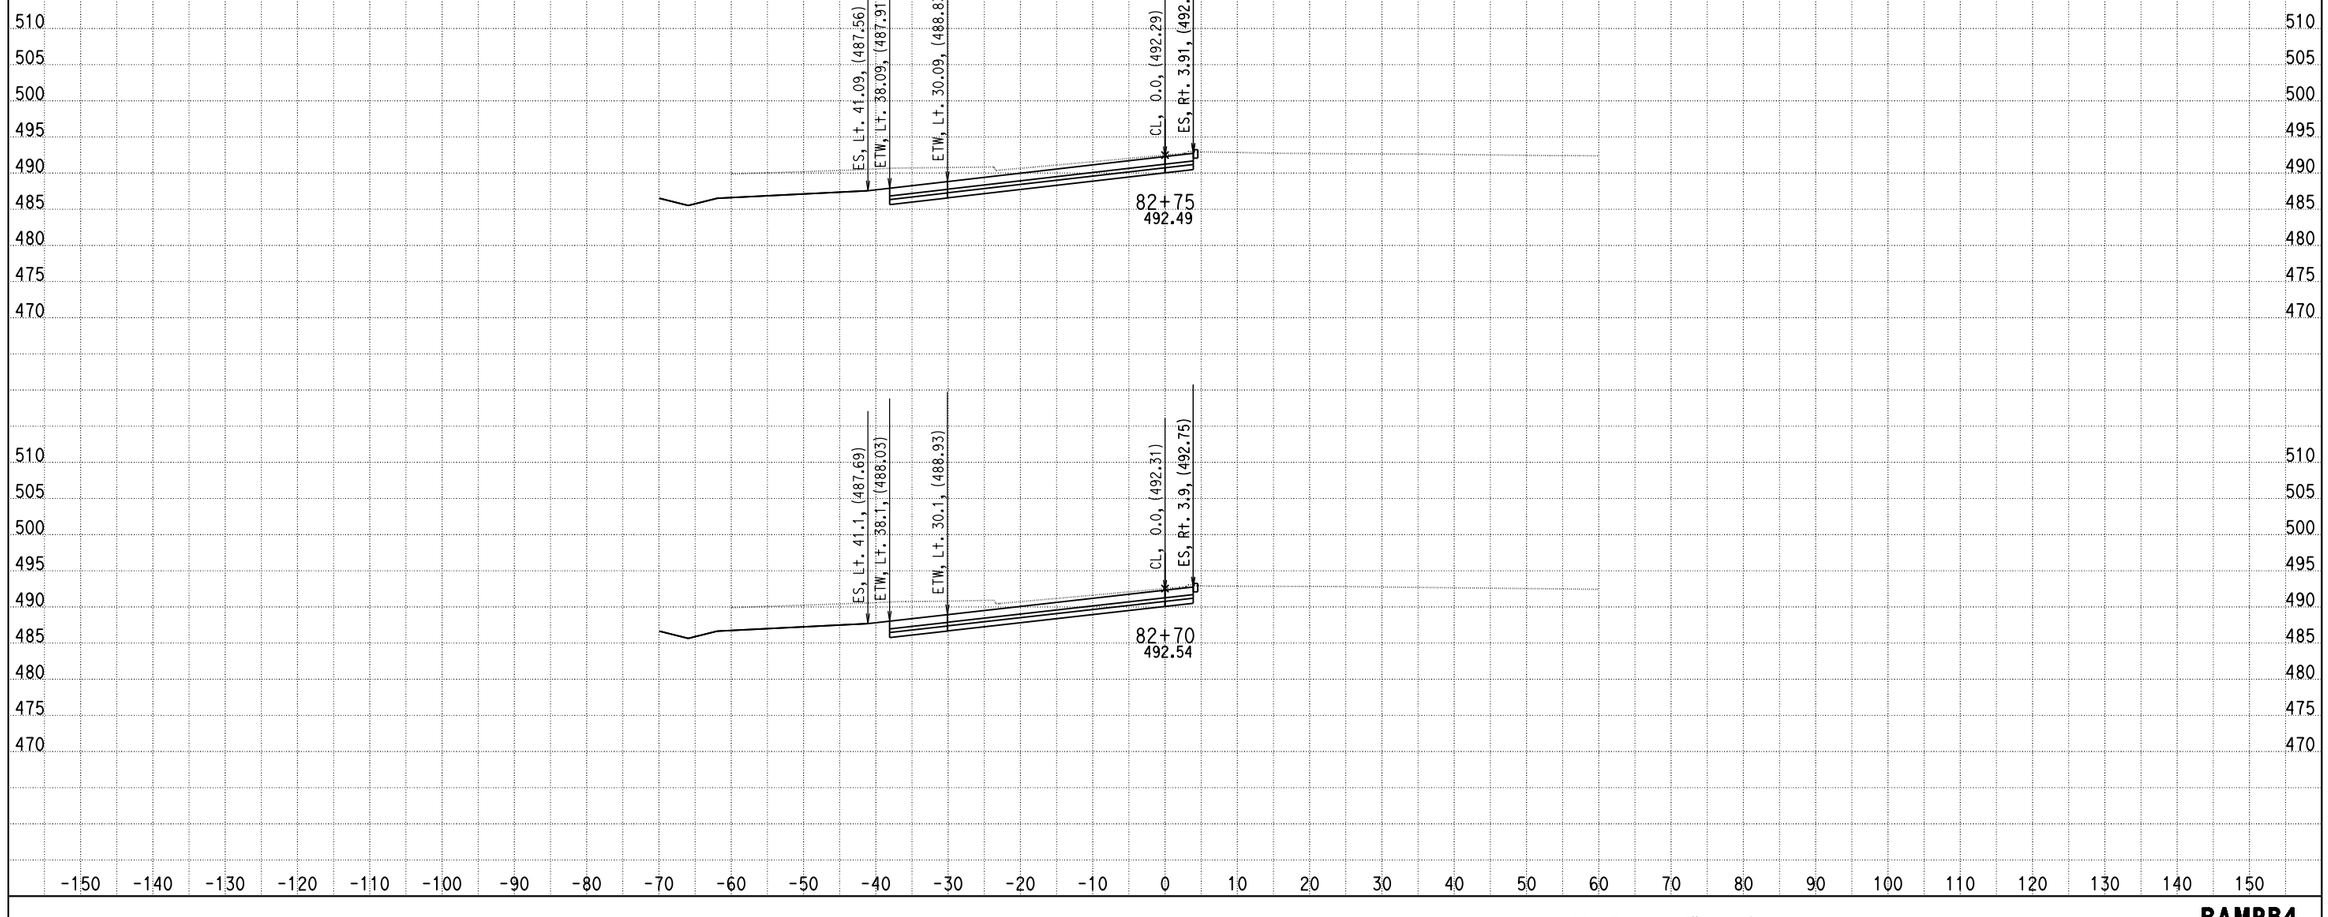

DATE: 4/12/2013

KC Project: 0818E File: C:\project\0818E\UPDATE-RAMP\hrb4-pro.ear

SCALE: 1" = 10' Horiz.
1" = 10' Vert.

All Dimensions are US Survey Feet

RAMPB4
CROSS SECTIONS
SHEET 45 OF XXX

DESIGN STUDY ONLY

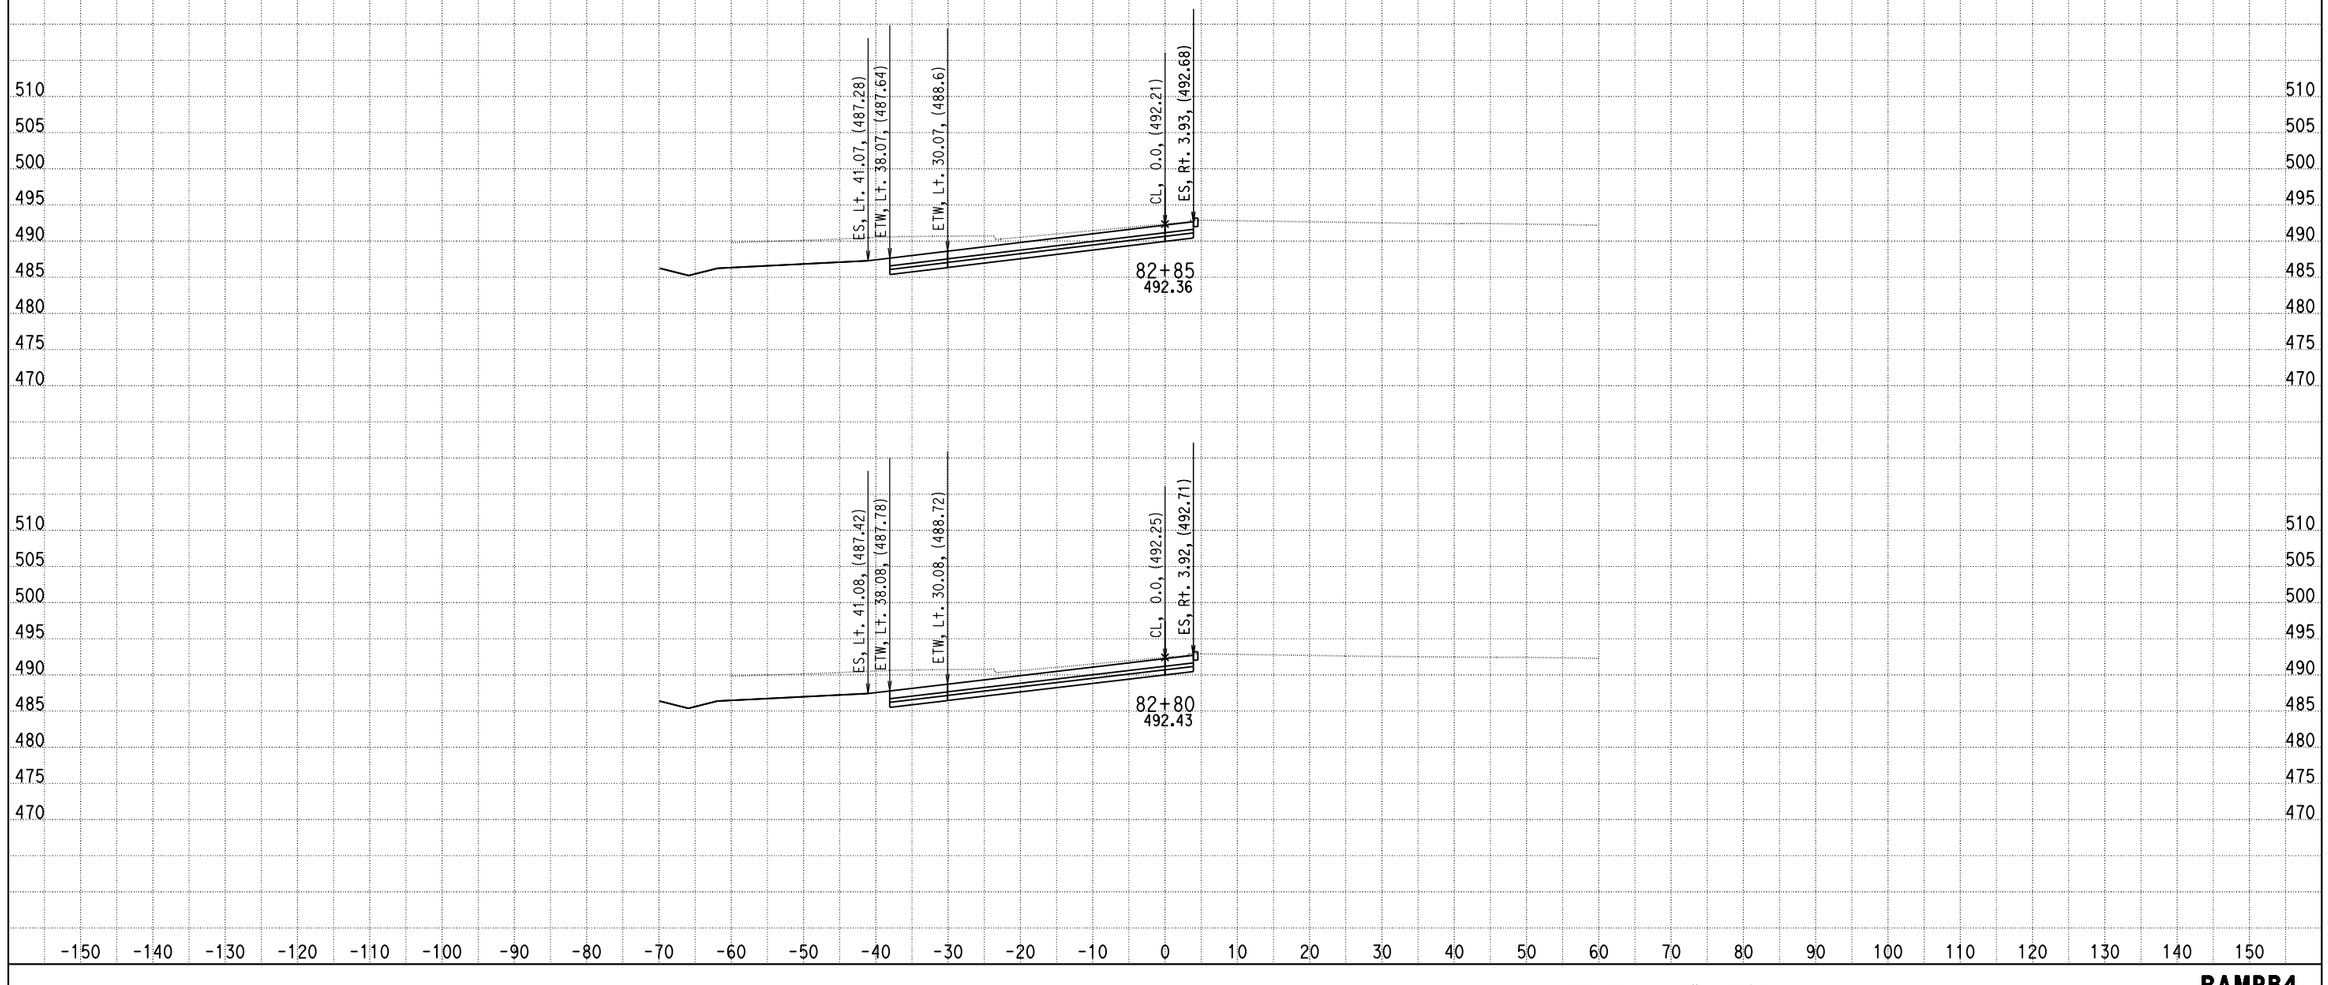

DATE: 4/12/2013

KC Project: 0818E File: C:\project\0818E\UPDATE-RAMP\hrb4-pro.ear

SCALE: 1" = 10' Horiz.
1" = 10' Vert.

All Dimensions are US Survey Feet

RAMPB4
CROSS SECTIONS
SHEET 46 OF XXX

DESIGN STUDY ONLY

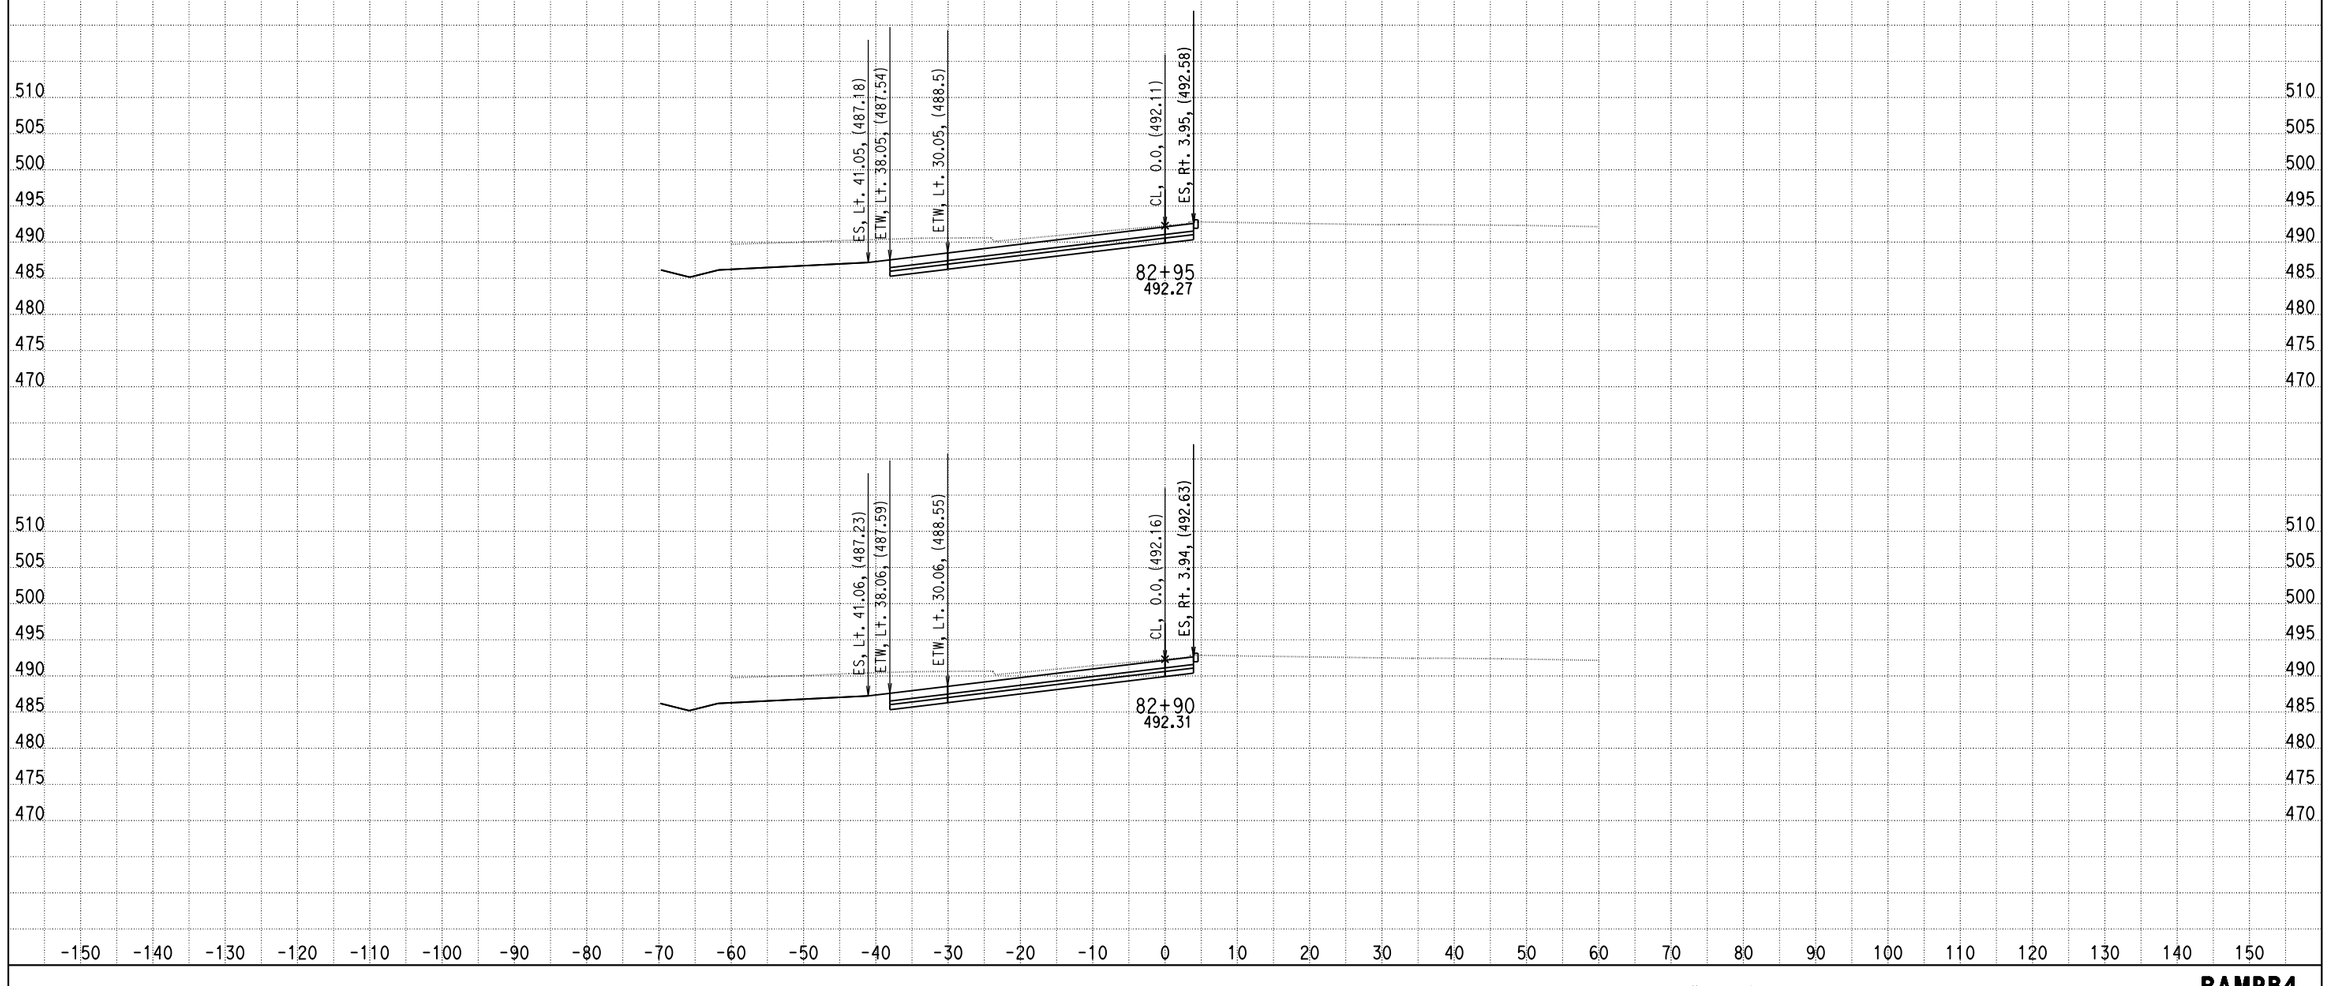

DATE: 4/12/2013

KC Project: 0818E File: C:\project\0818E\UPDATE-RAMP\hrb4-pro.ear

SCALE: 1" = 10' Horiz.
1" = 10' Vert.

All Dimensions are US Survey Feet

RAMPB4
CROSS SECTIONS

SHEET 47 OF XXX

DESIGN STUDY ONLY

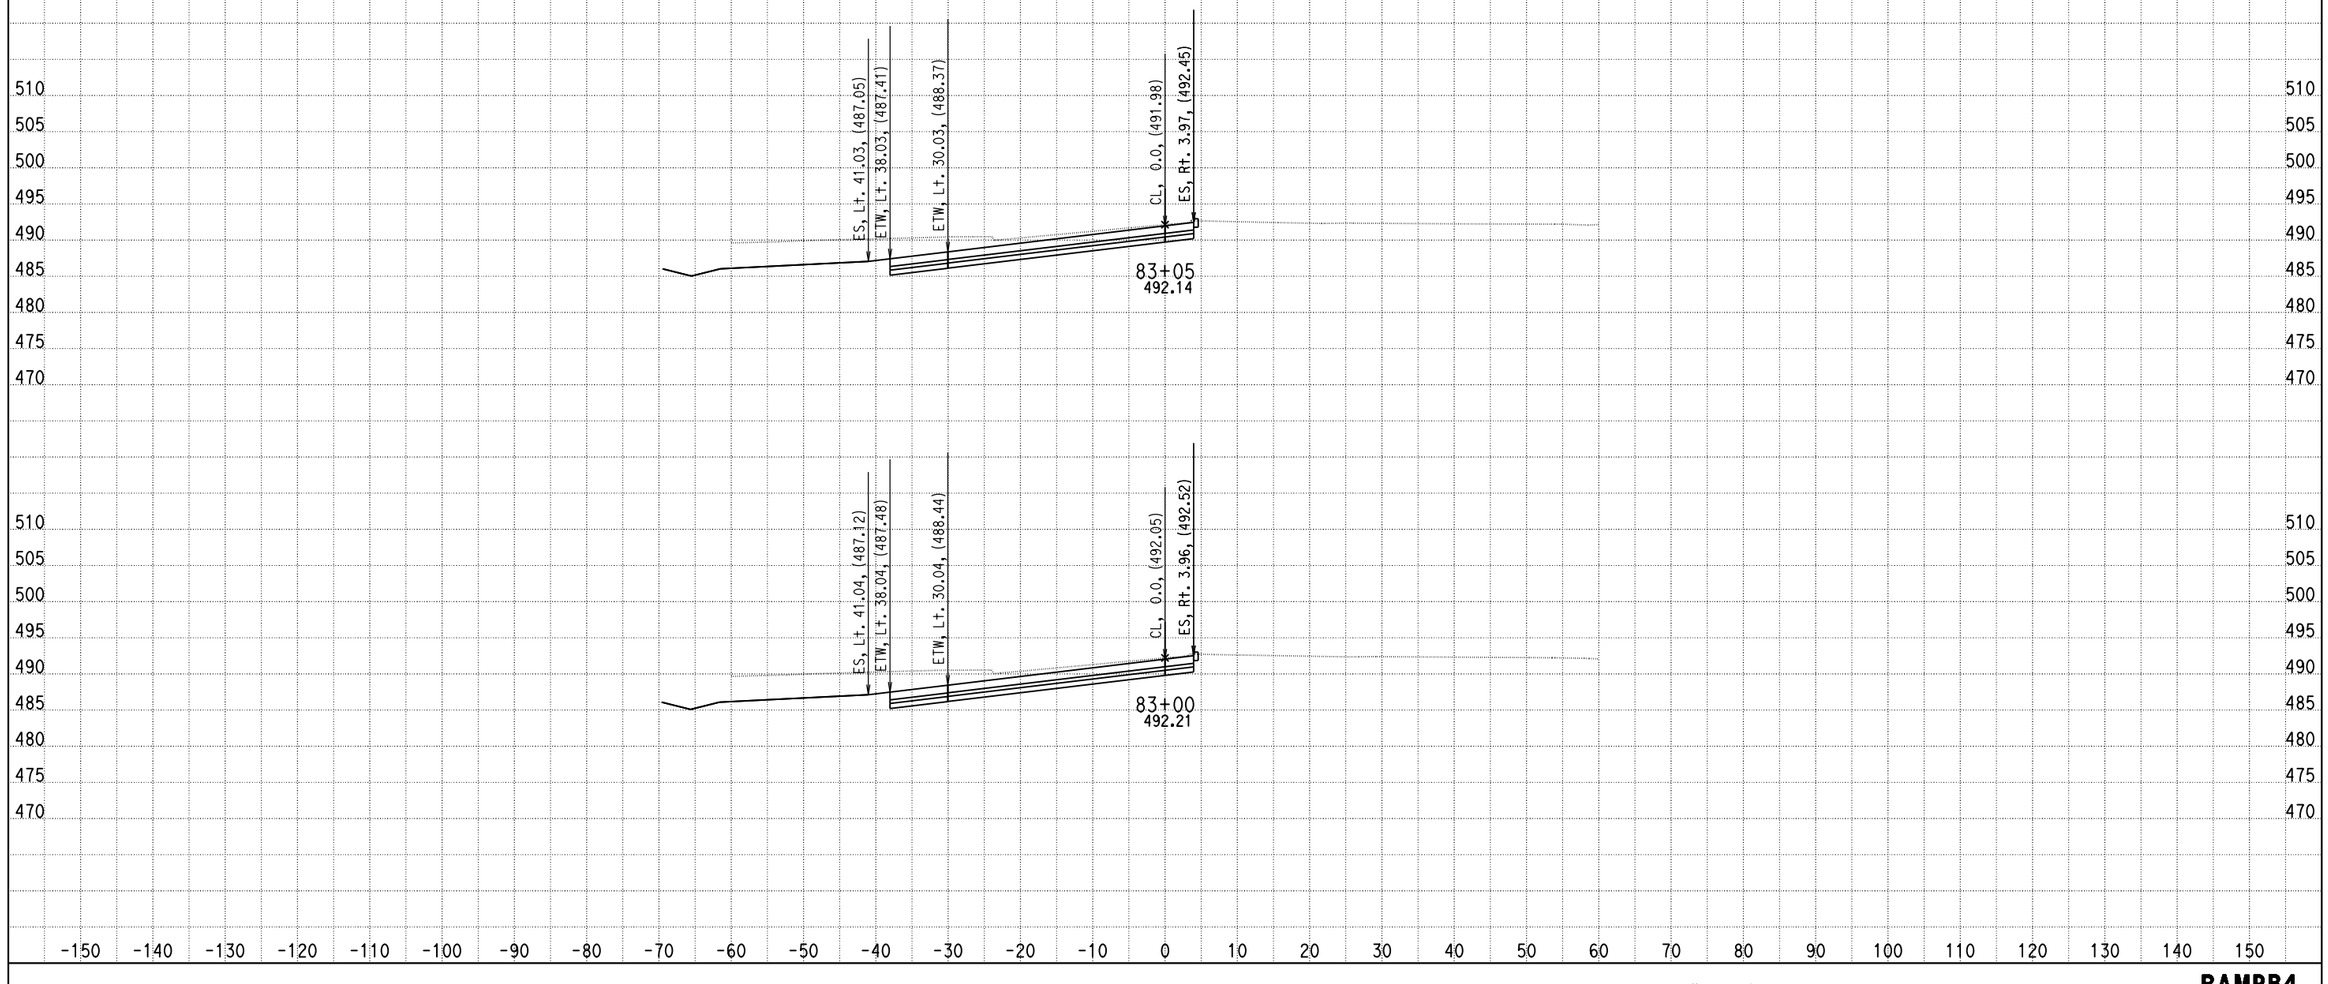

DATE: 4/12/2013

KC Project: 0818E File: C:\project\0818E\UPDATE-RAMP\hrb4-pro.ear

SCALE: 1" = 10' Horiz.
1" = 10' Vert.

All Dimensions are US Survey Feet

RAMPB4
CROSS SECTIONS

DESIGN STUDY ONLY

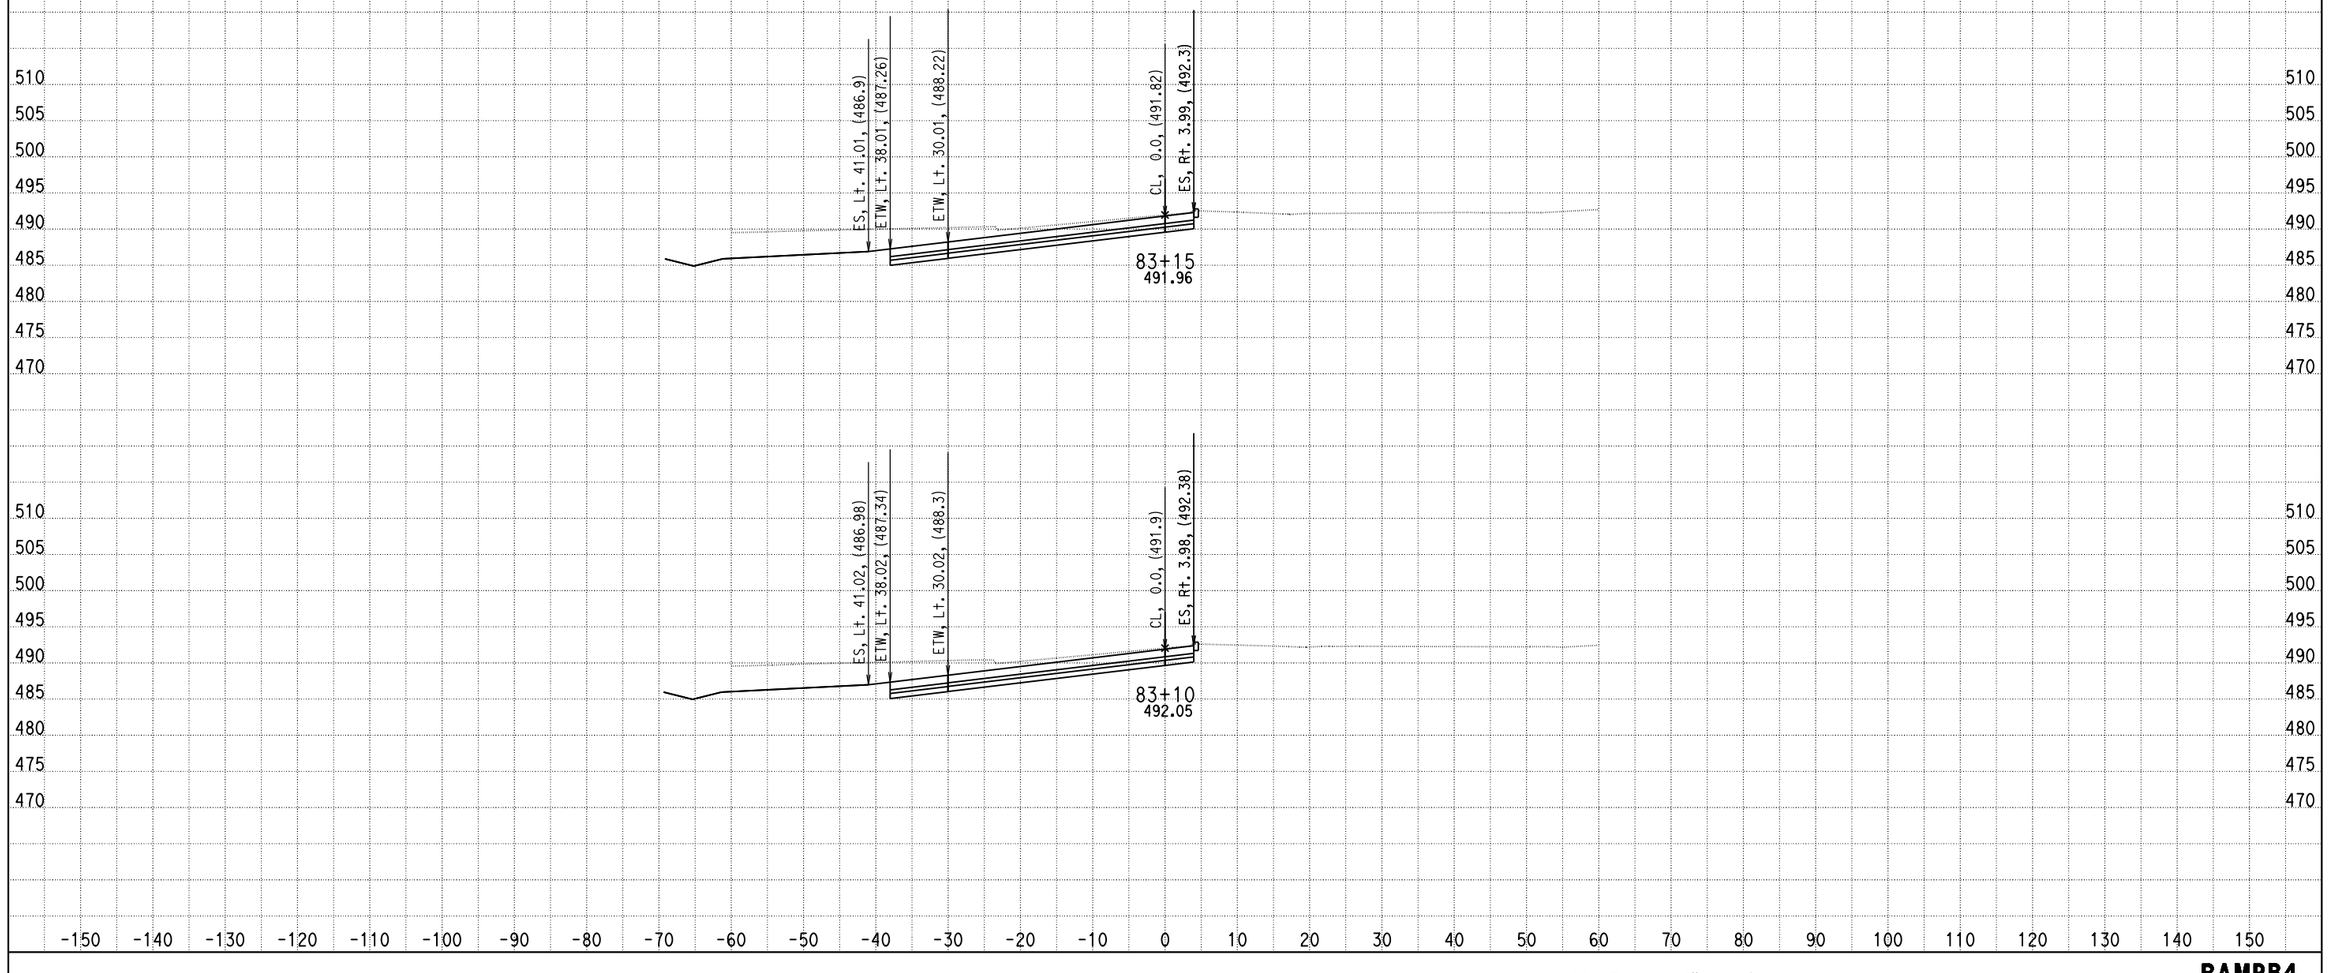

DATE: 4/12/2013

KC Project: 0818E File: C:\project\0818E\UPDATE-RAMP\hrb4-pro.ear

SCALE: 1" = 10' Horiz.
1" = 10' Vert.

All Dimensions are US Survey Feet

RAMPB4
CROSS SECTIONS

DESIGN STUDY ONLY

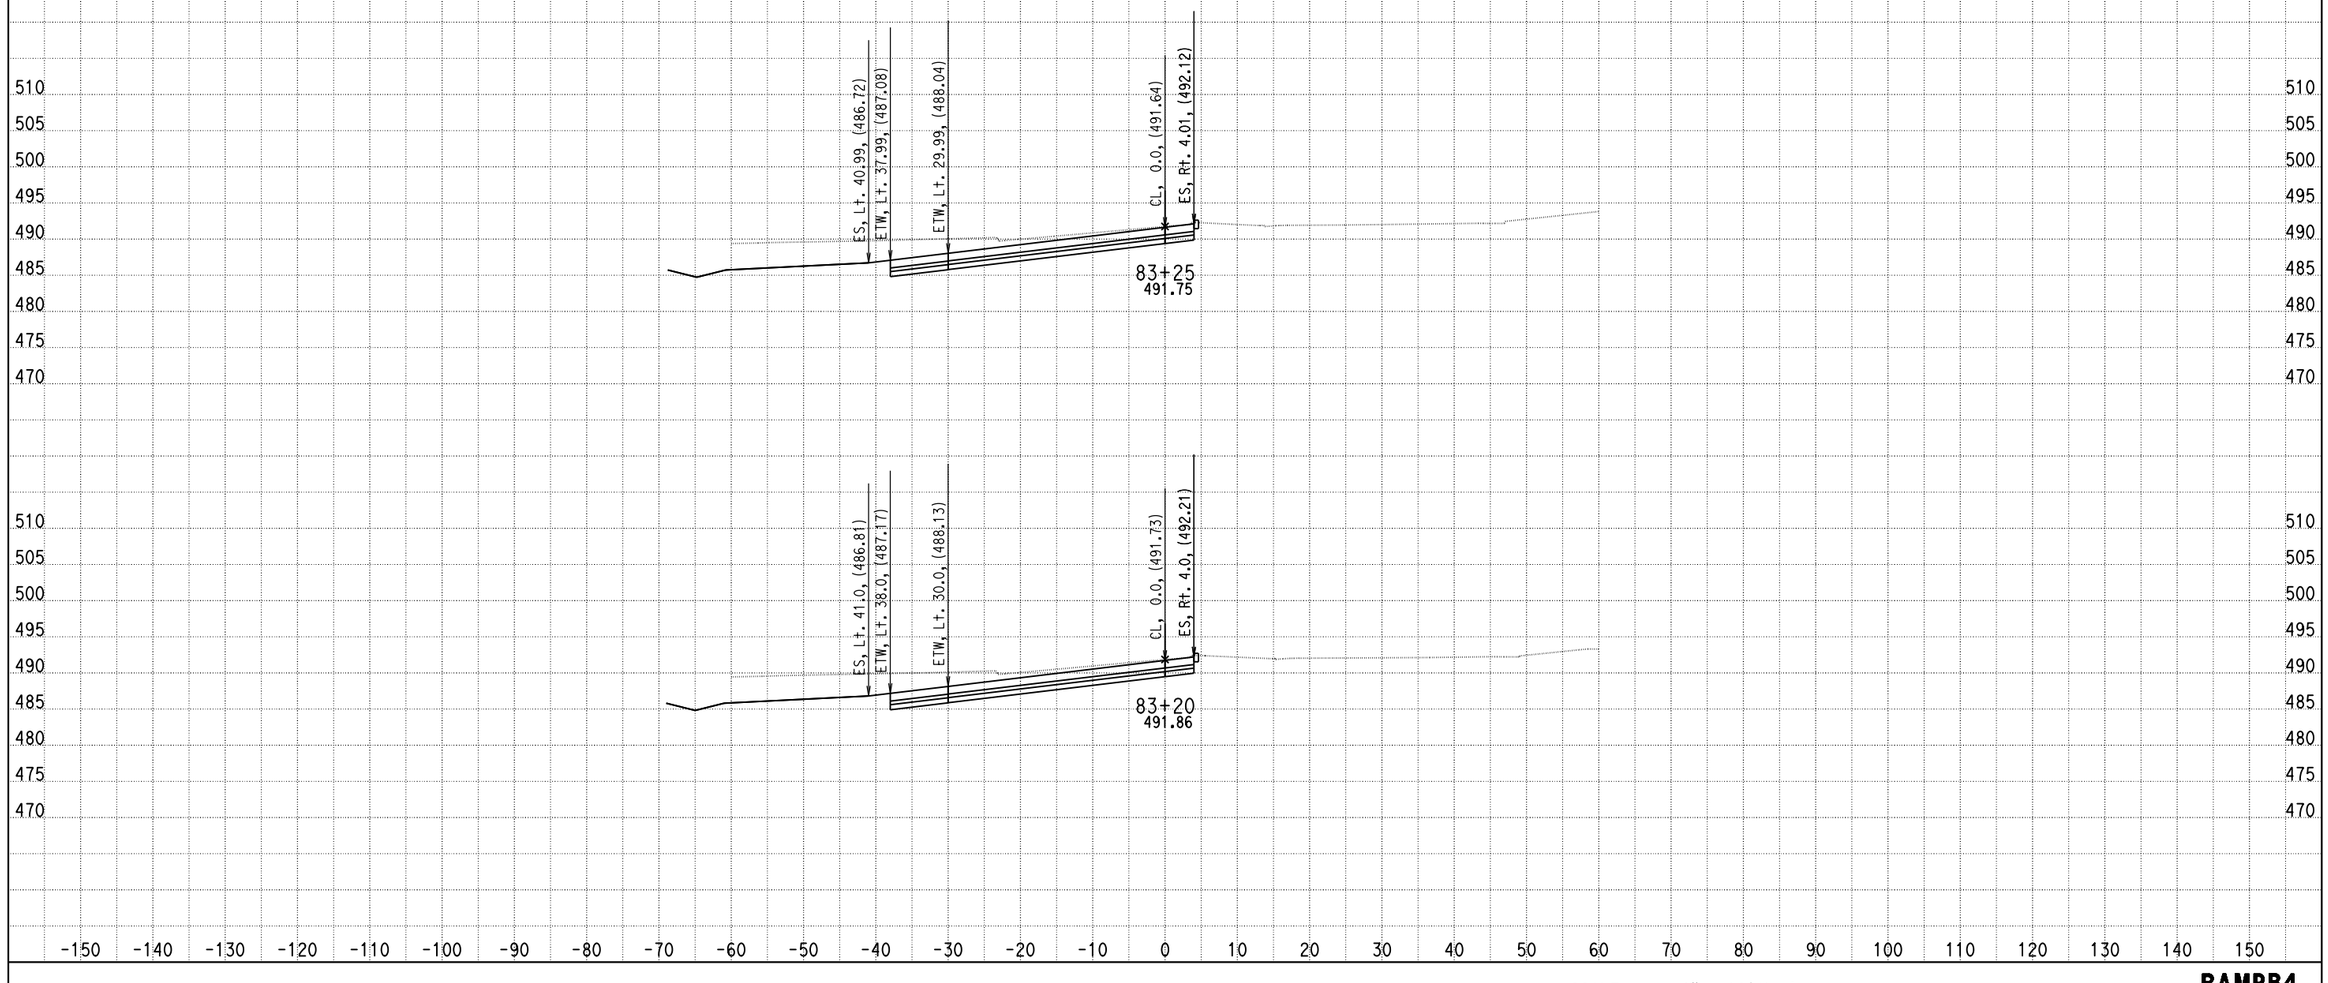

DATE: 4/12/2013

KC Project: 0818E File: C:\project\0818E\UPDATE-RAMP\hrb4-pro.ear

SCALE: 1" = 10' Horiz.
1" = 10' Vert.

All Dimensions are US Survey Feet

RAMPB4
CROSS SECTIONS
SHEET 50 OF XXX

DESIGN STUDY ONLY

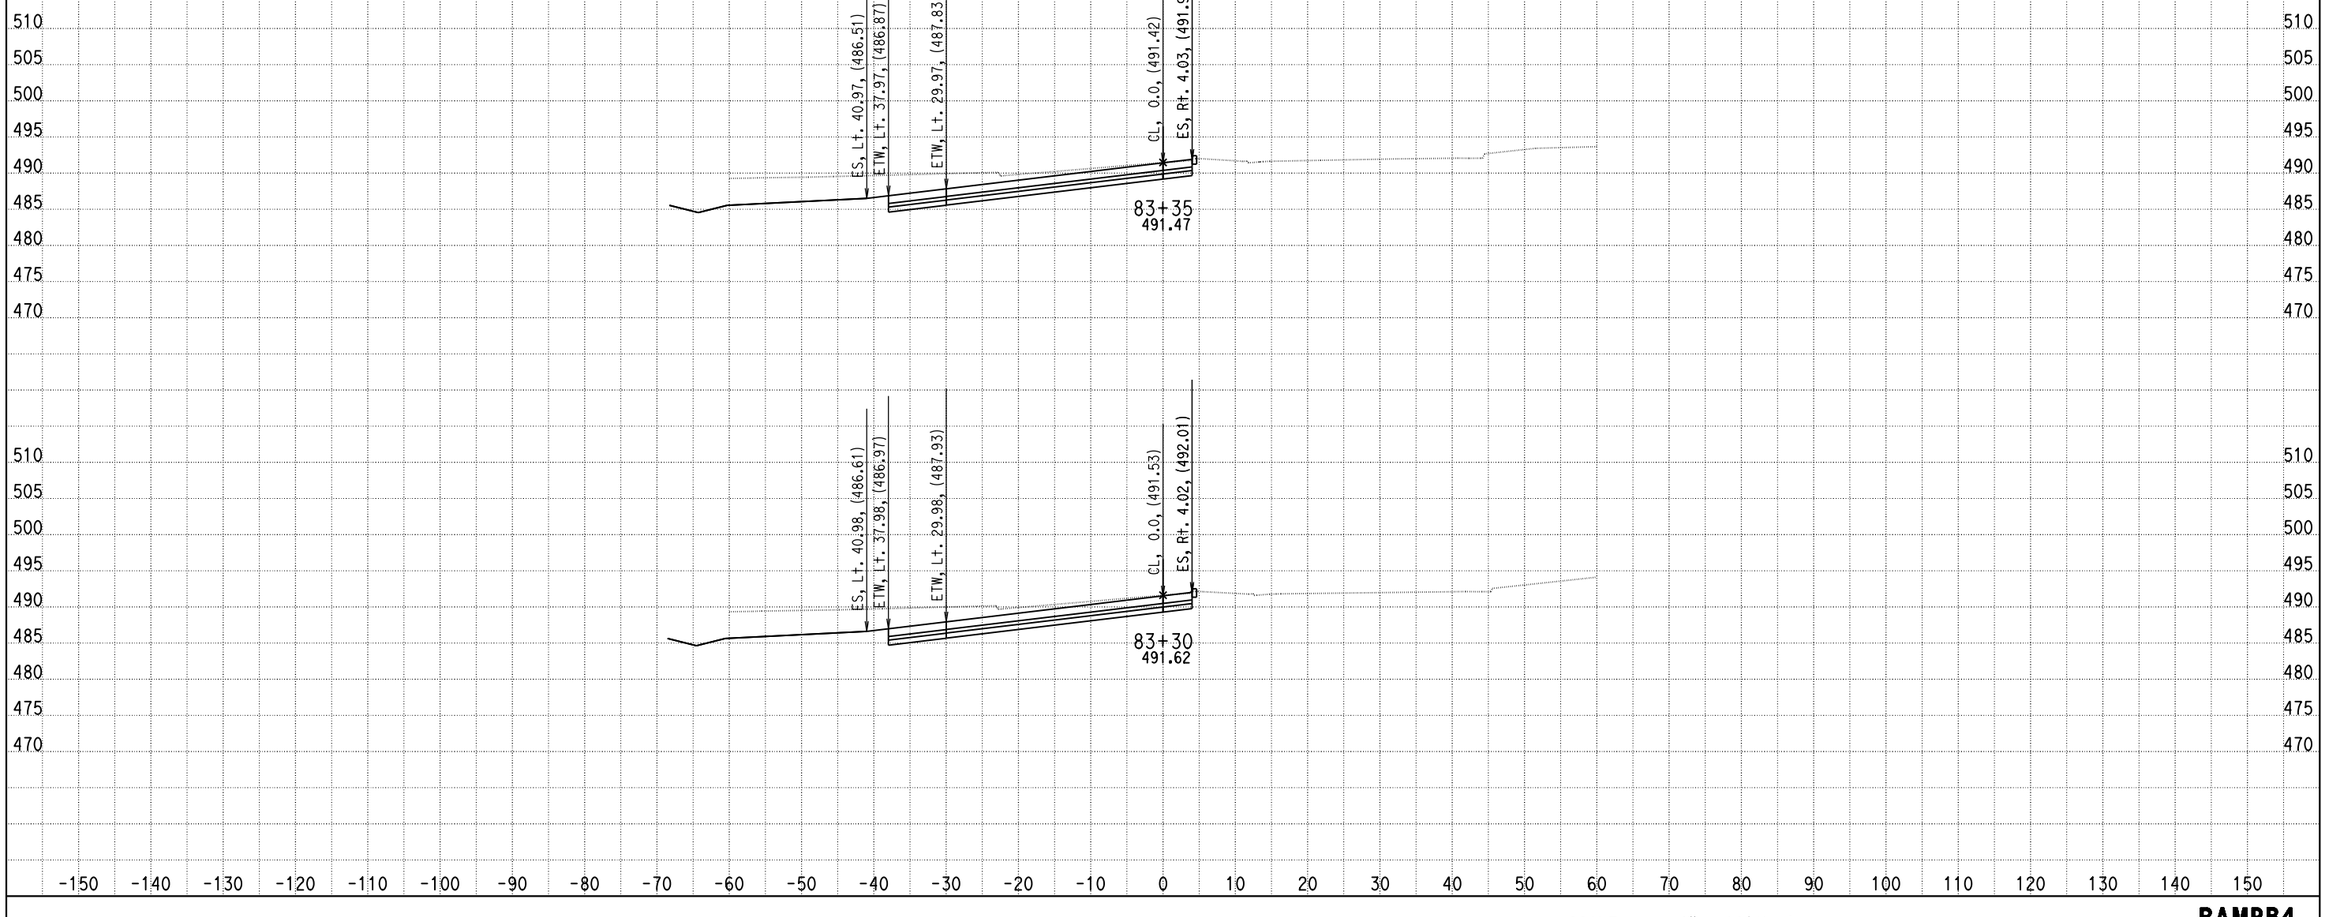

DATE: 4/12/2013

KC Project: 0818E File: C:\project\0818E\UPDATE-RAMP\hrb4-pro.ear

SCALE: 1" = 10' Horiz.
1" = 10' Vert.

All Dimensions are US Survey Feet

RAMPB4
CROSS SECTIONS

DESIGN STUDY ONLY

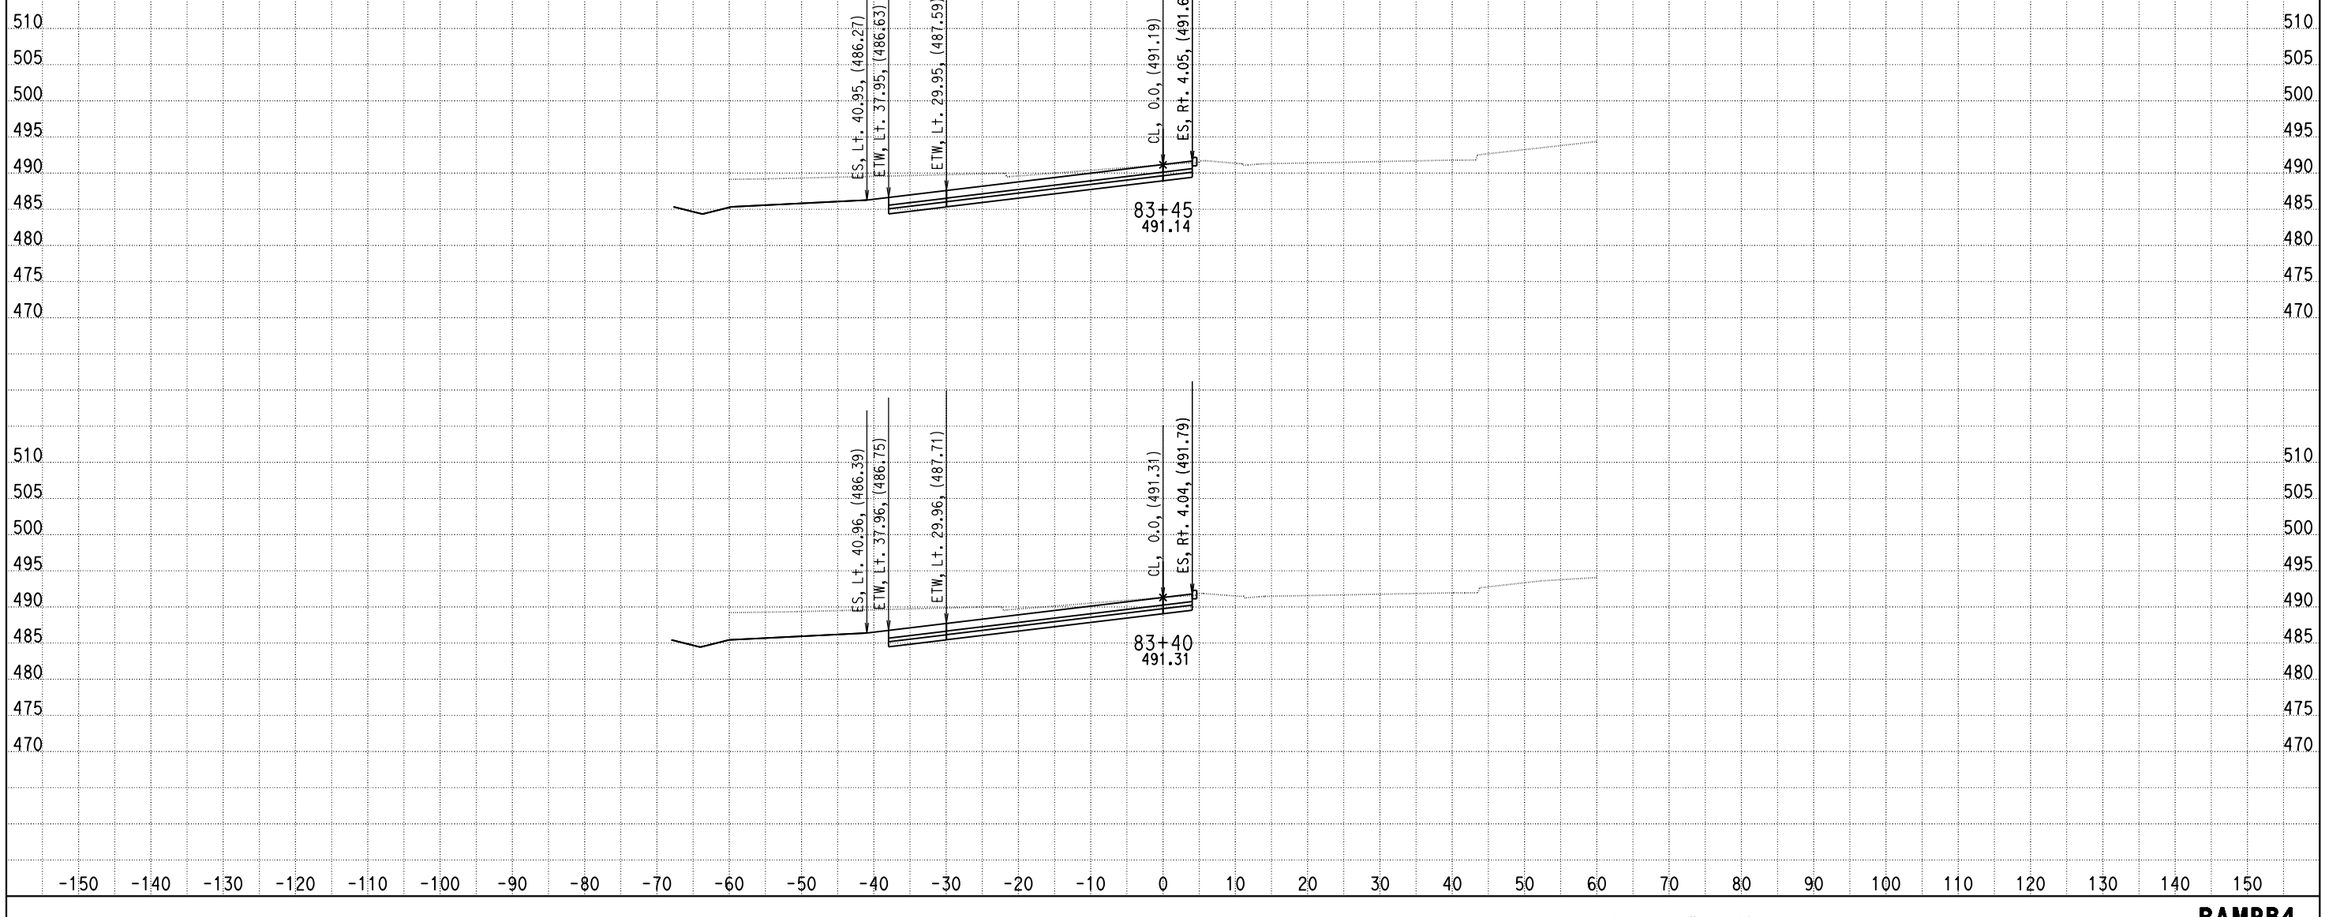

DATE: 4/12/2013

KC Project: 0818E File: C:\project\0818E\UPDATE-RAMP\hrb4-pro.ear

SCALE: 1" = 10' Horiz.
1" = 10' Vert.

All Dimensions are US Survey Feet

RAMPB4
CROSS SECTIONS
SHEET 52 OF XXX

DESIGN STUDY ONLY

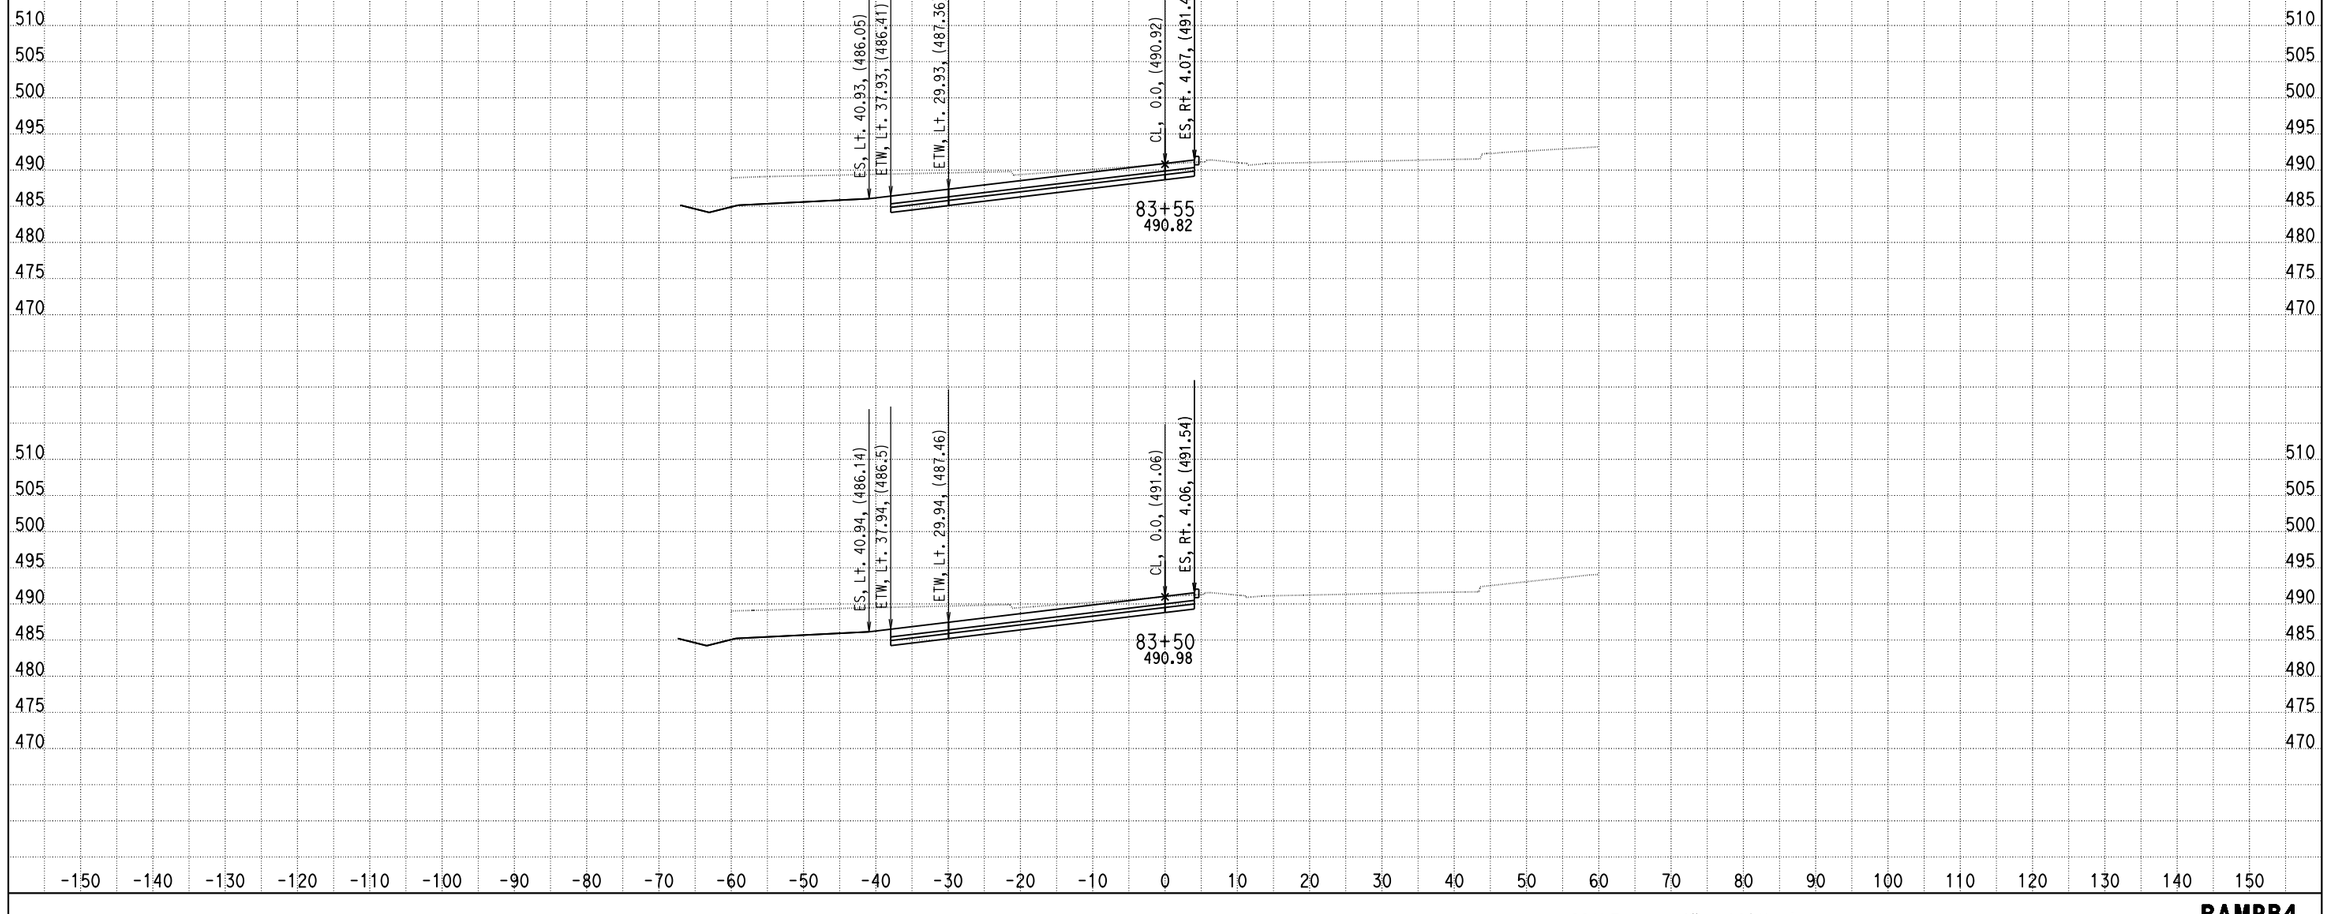

DATE: 4/12/2013

KC Project: 0818E File: C:\project\0818E\UPDATE-RAMP\hrb4-pro.ear

SCALE: 1" = 10' Horiz.
1" = 10' Vert.

All Dimensions are US Survey Feet

RAMPB4
CROSS SECTIONS

SHEET 53 OF XXX

DESIGN STUDY ONLY

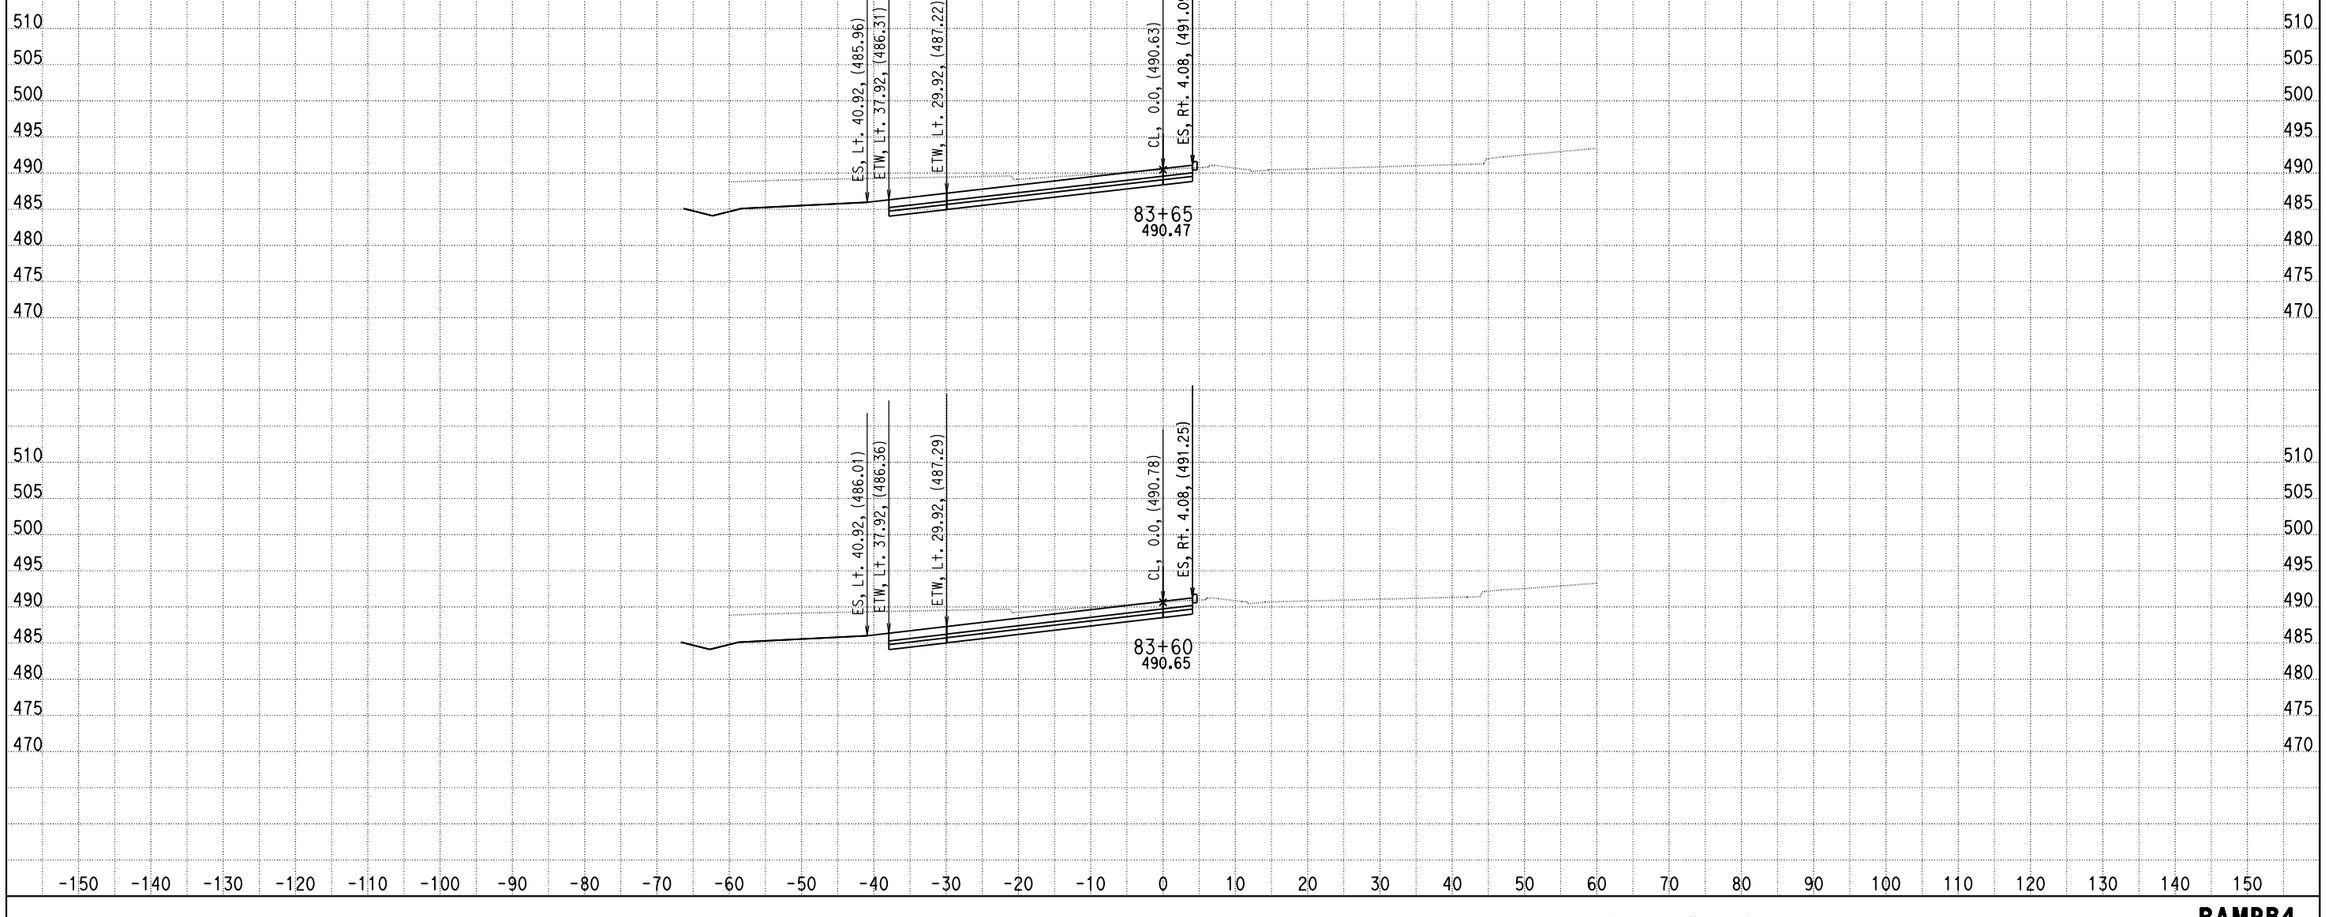

DATE: 4/12/2013

KC Project: 0818E File: C:\project\0818E\UPDATE-RAMP\hrb4-pro.ear

SCALE: 1" = 10' Horiz.
1" = 10' Vert.

All Dimensions are US Survey Feet

RAMPB4
CROSS SECTIONS

DESIGN STUDY ONLY

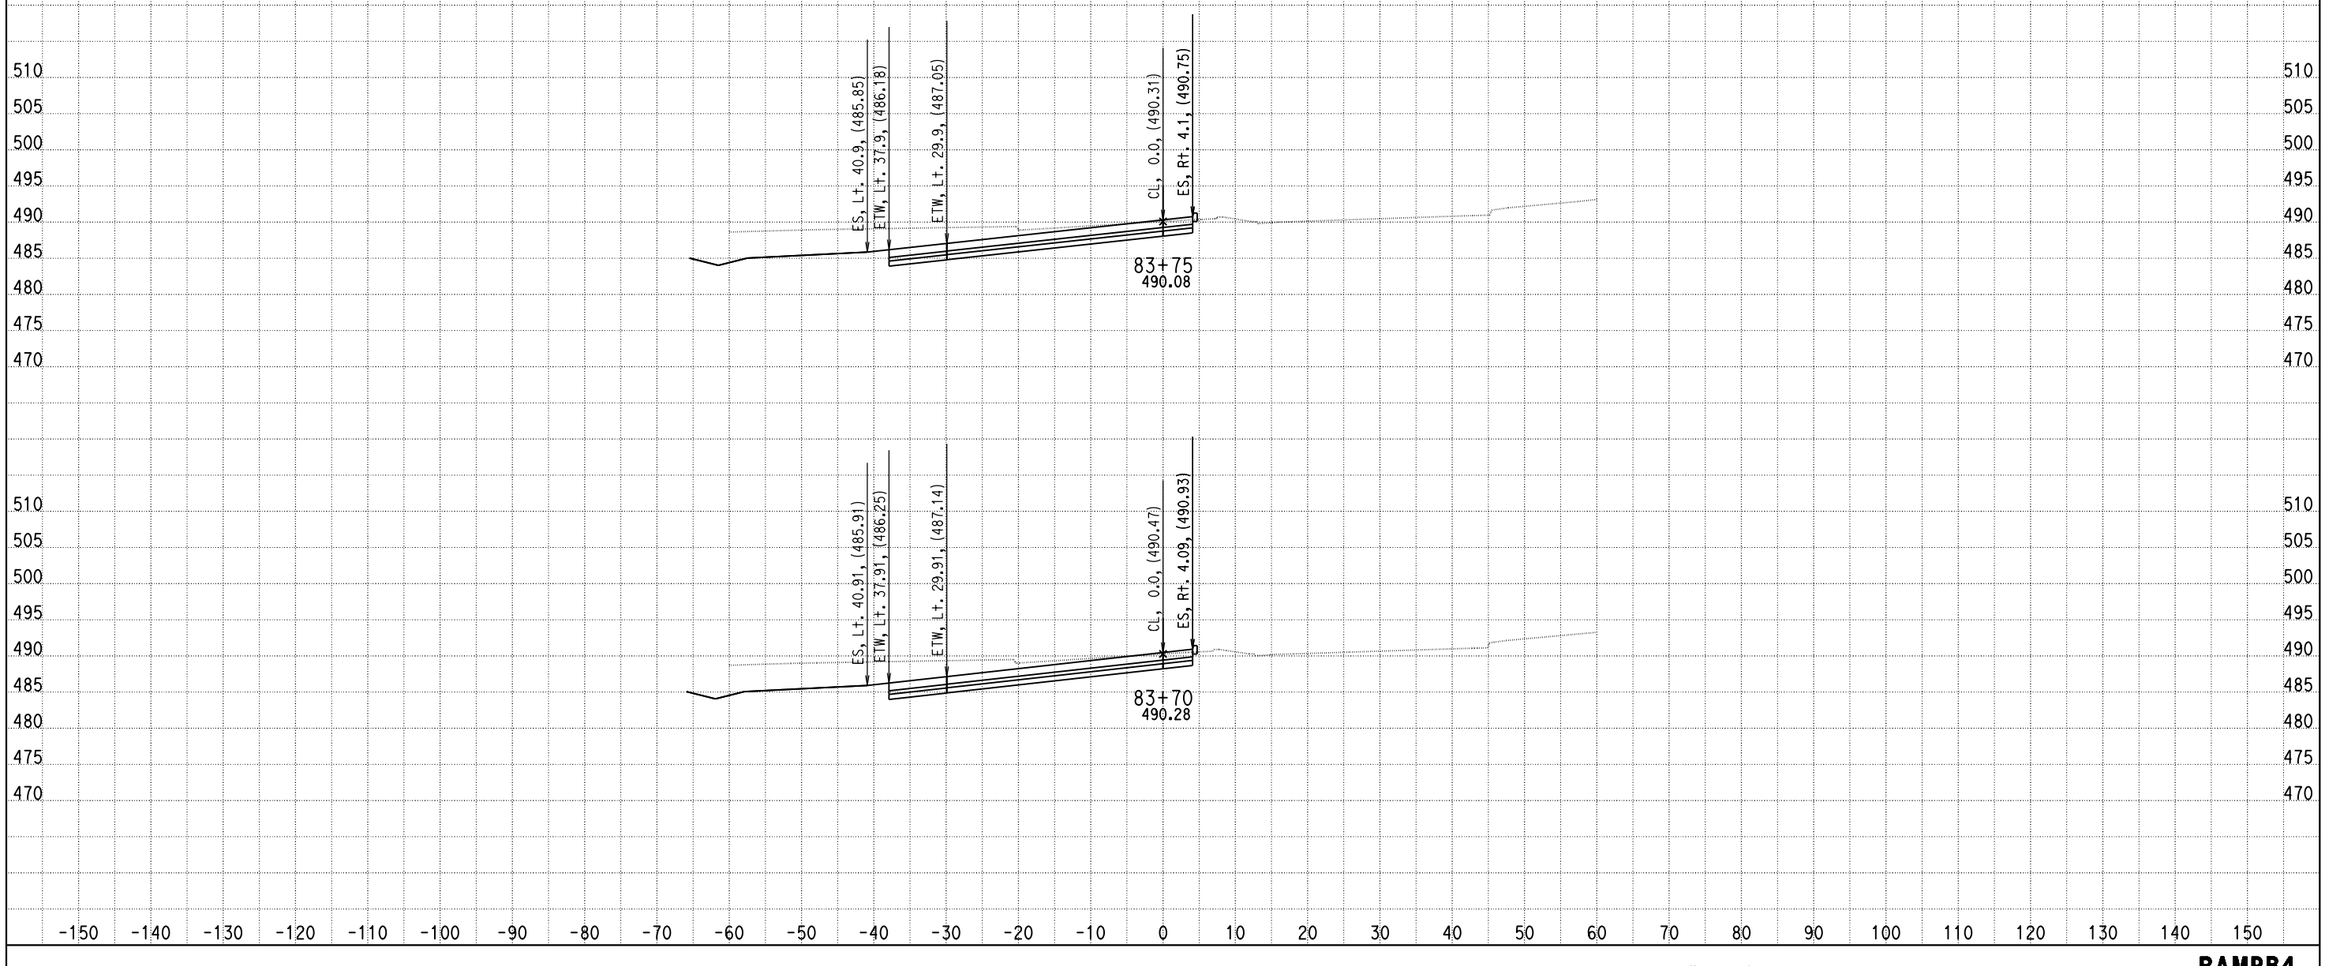

DATE: 4/12/2013

KC Project: 0818E File: C:\project\0818E\UPDATE-RAMP\hrb4-pro.ear

SCALE: 1" = 10' Horiz.
1" = 10' Vert.

All Dimensions are US Survey Feet

RAMPB4
CROSS SECTIONS
SHEET 55 OF XXX

DESIGN STUDY ONLY

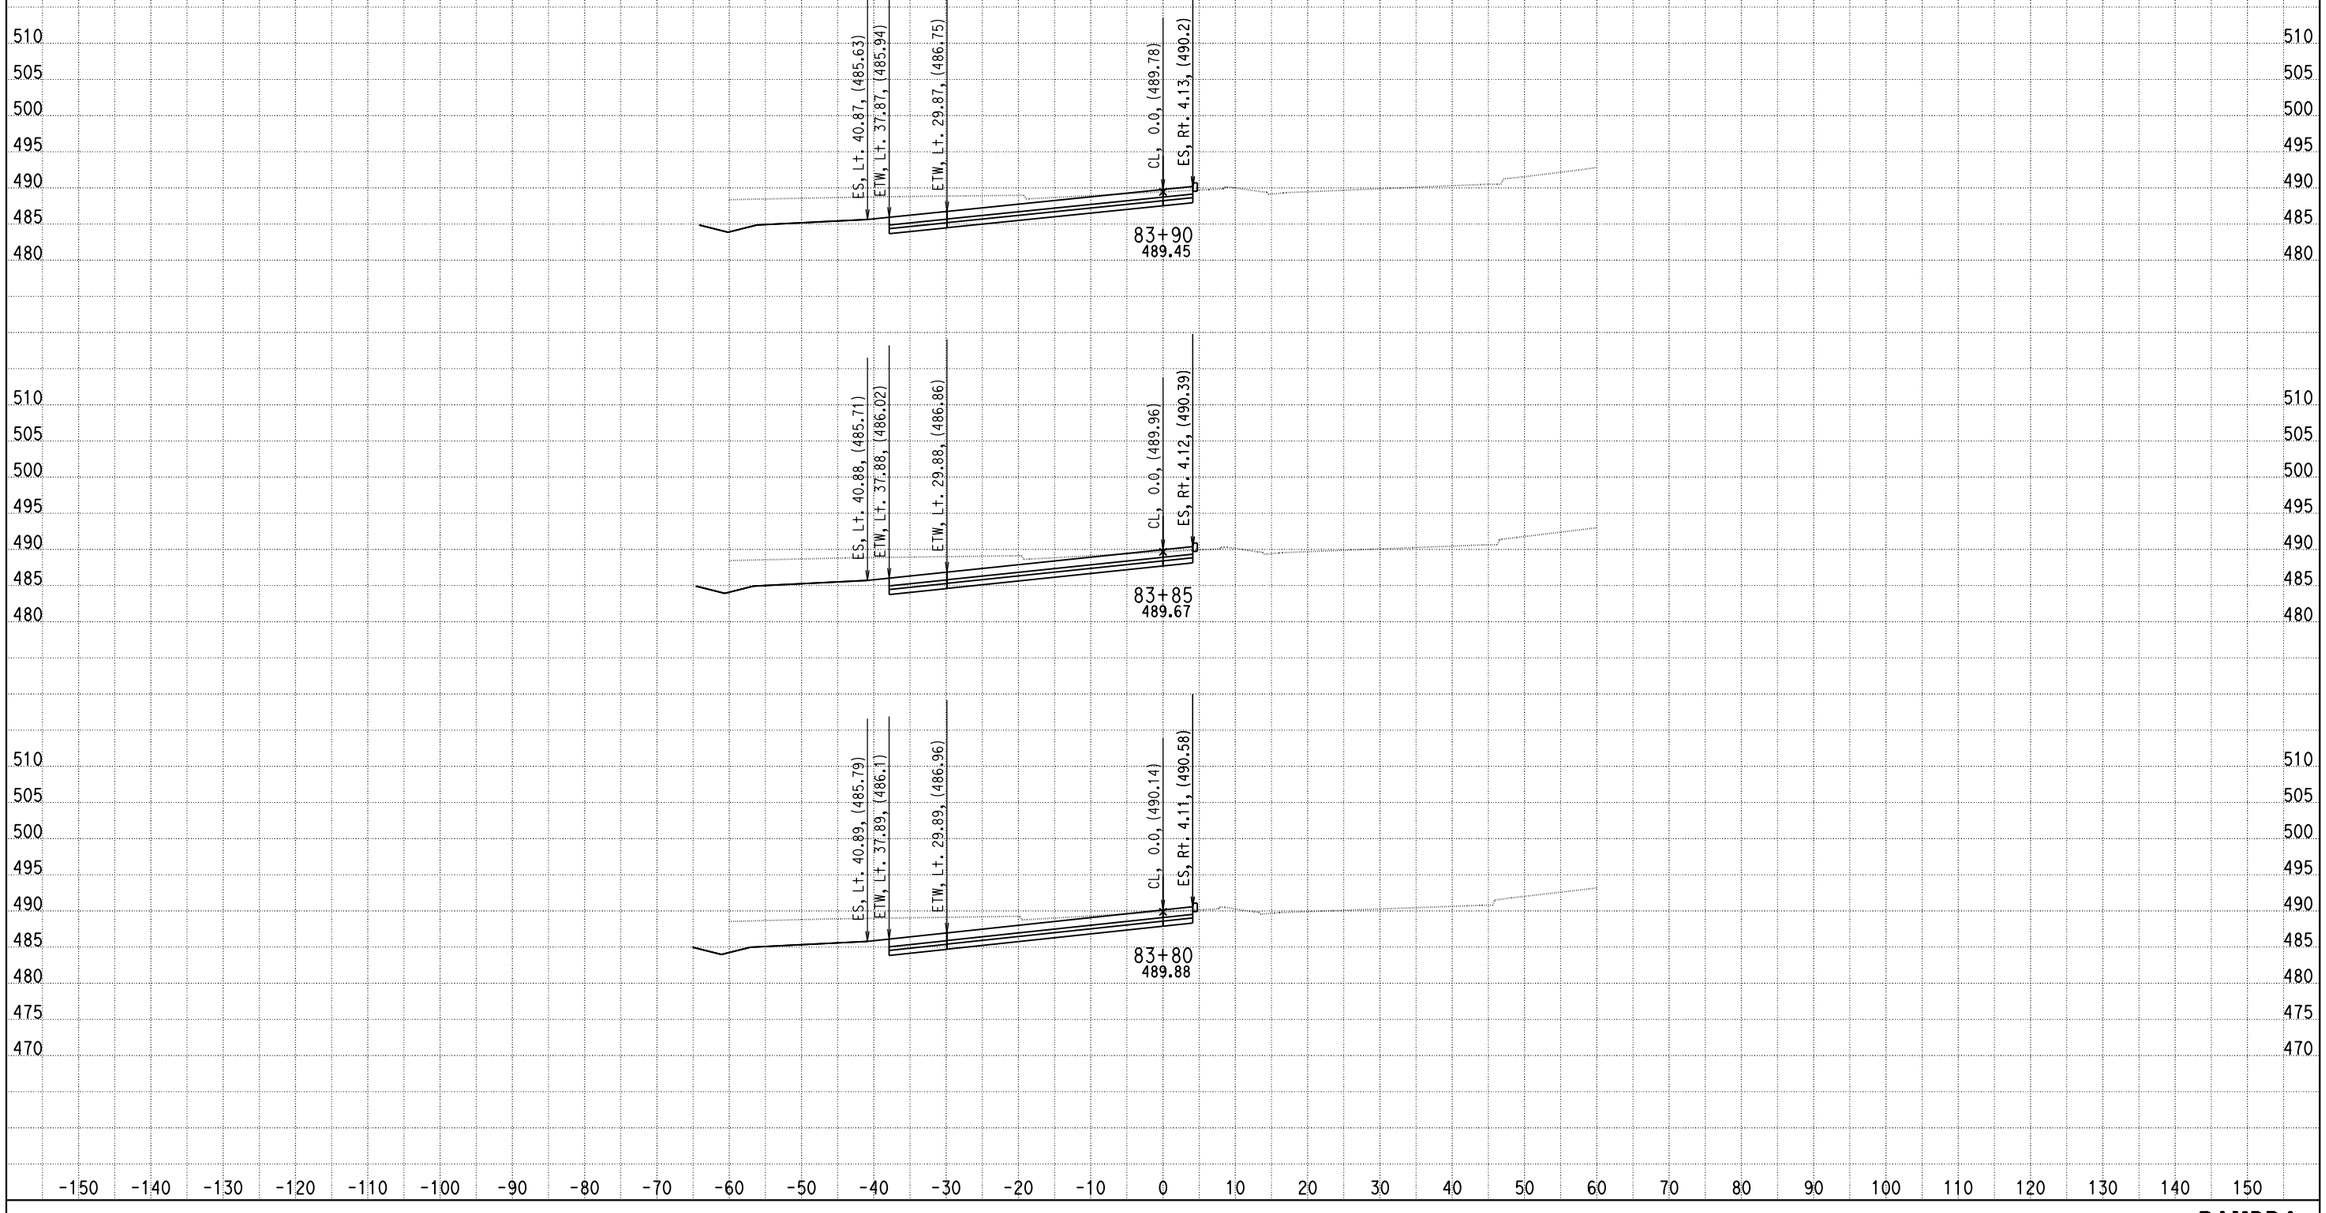

DATE: 4/12/2013

KC Project: 0818E File: C:\project\0818E\UPDATE-RAMP\hrb4-pro.ear

SCALE: 1" = 10' Horiz.
1" = 10' Vert.

All Dimensions are US Survey Feet

RAMPB4
CROSS SECTIONS

DESIGN STUDY ONLY

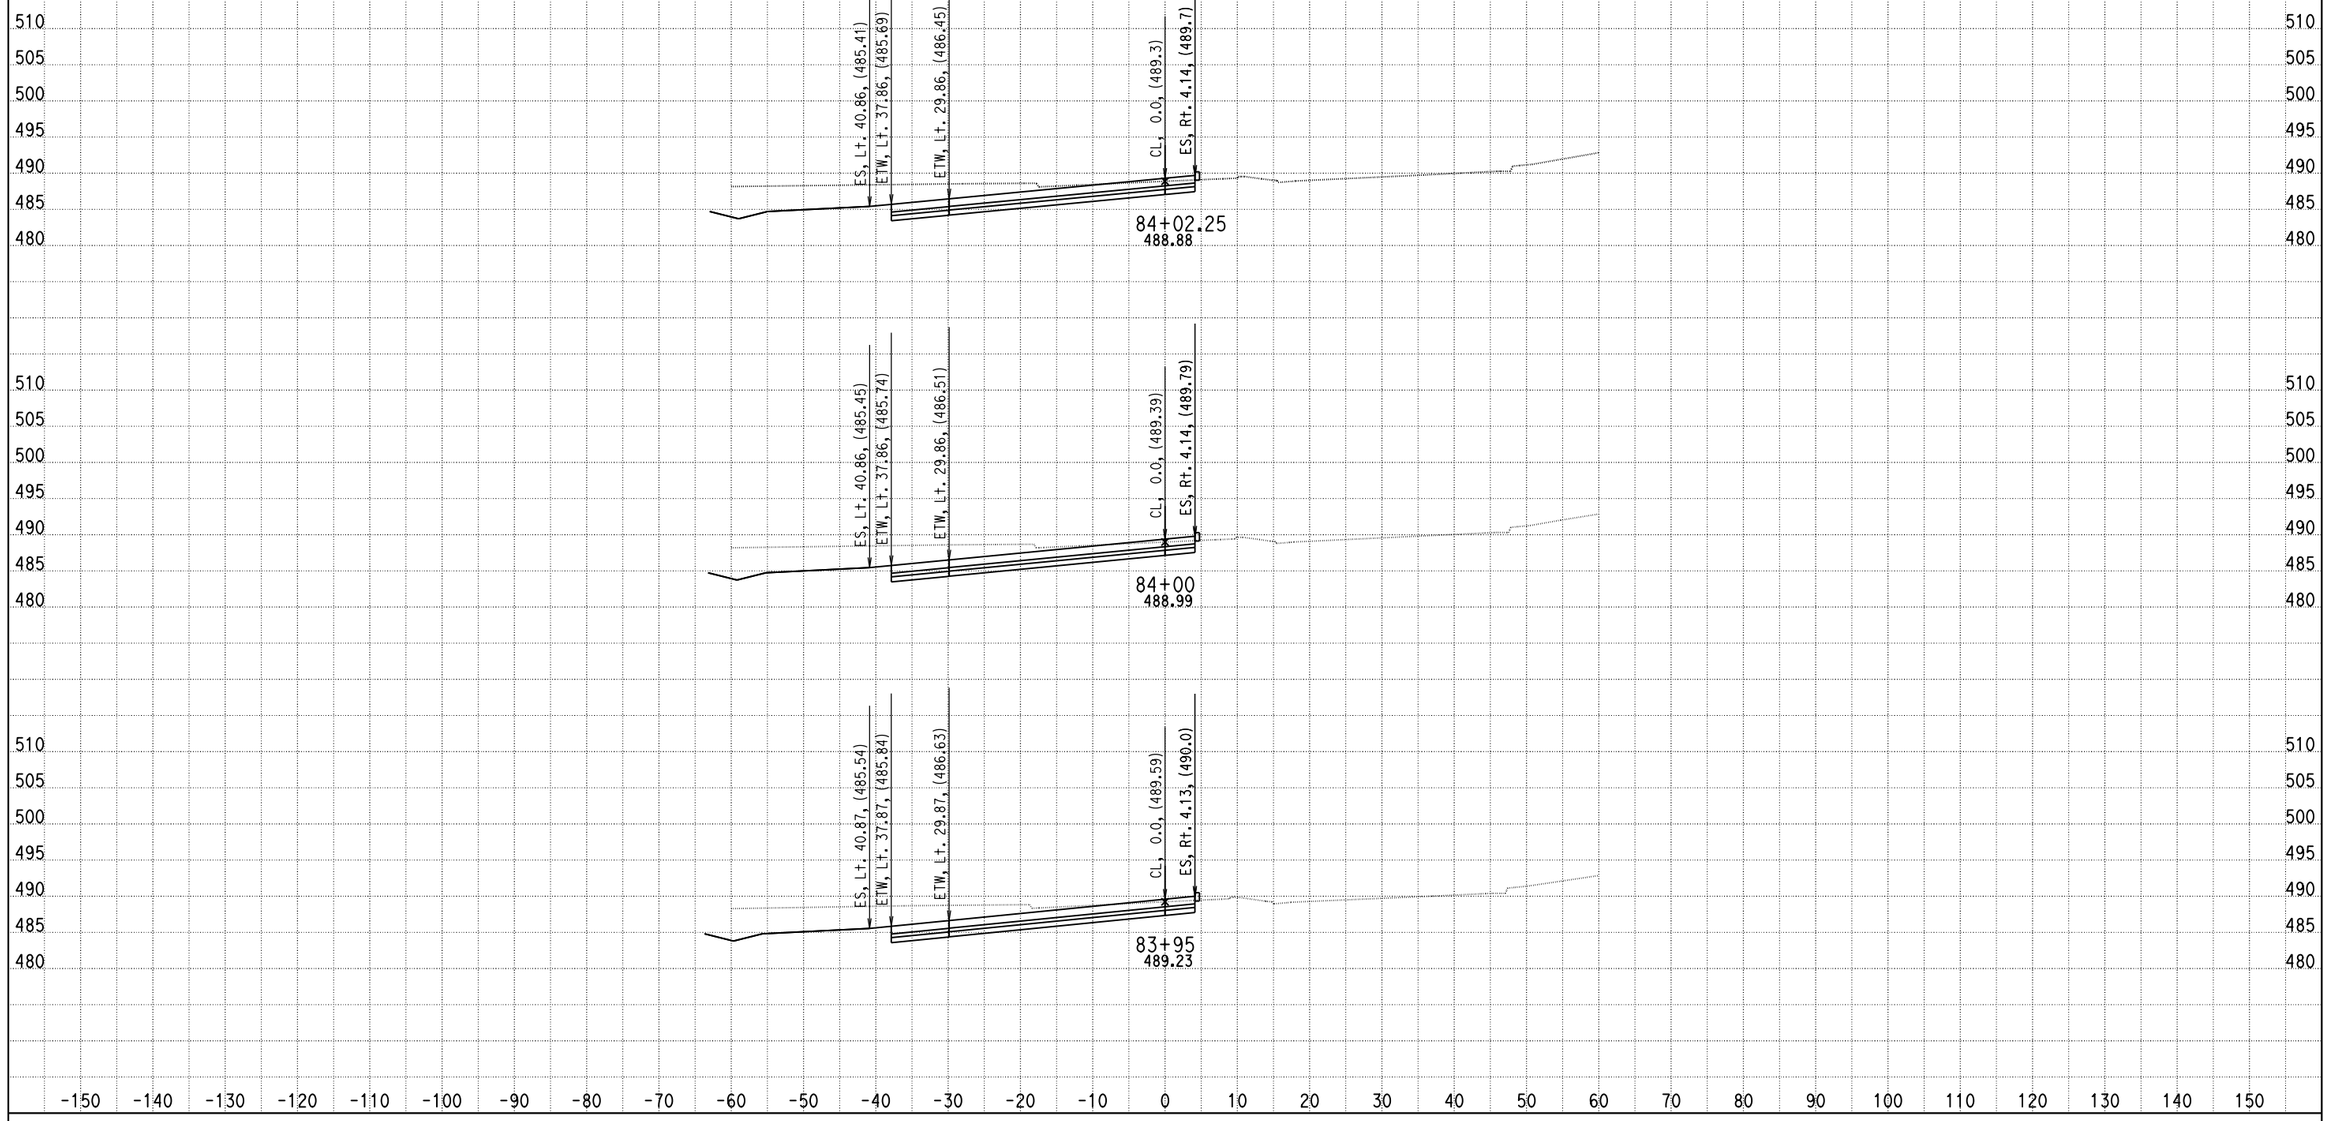

DATE: 4/12/2013

KC Project: 0818E File: C:\project\0818E\UPDATE-RAMP\hrb4-pro.ear

SCALE: 1" = 10' Horiz.
1" = 10' Vert.

All Dimensions are US Survey Feet

RAMPB4
CROSS SECTIONS

DESIGN STUDY ONLY

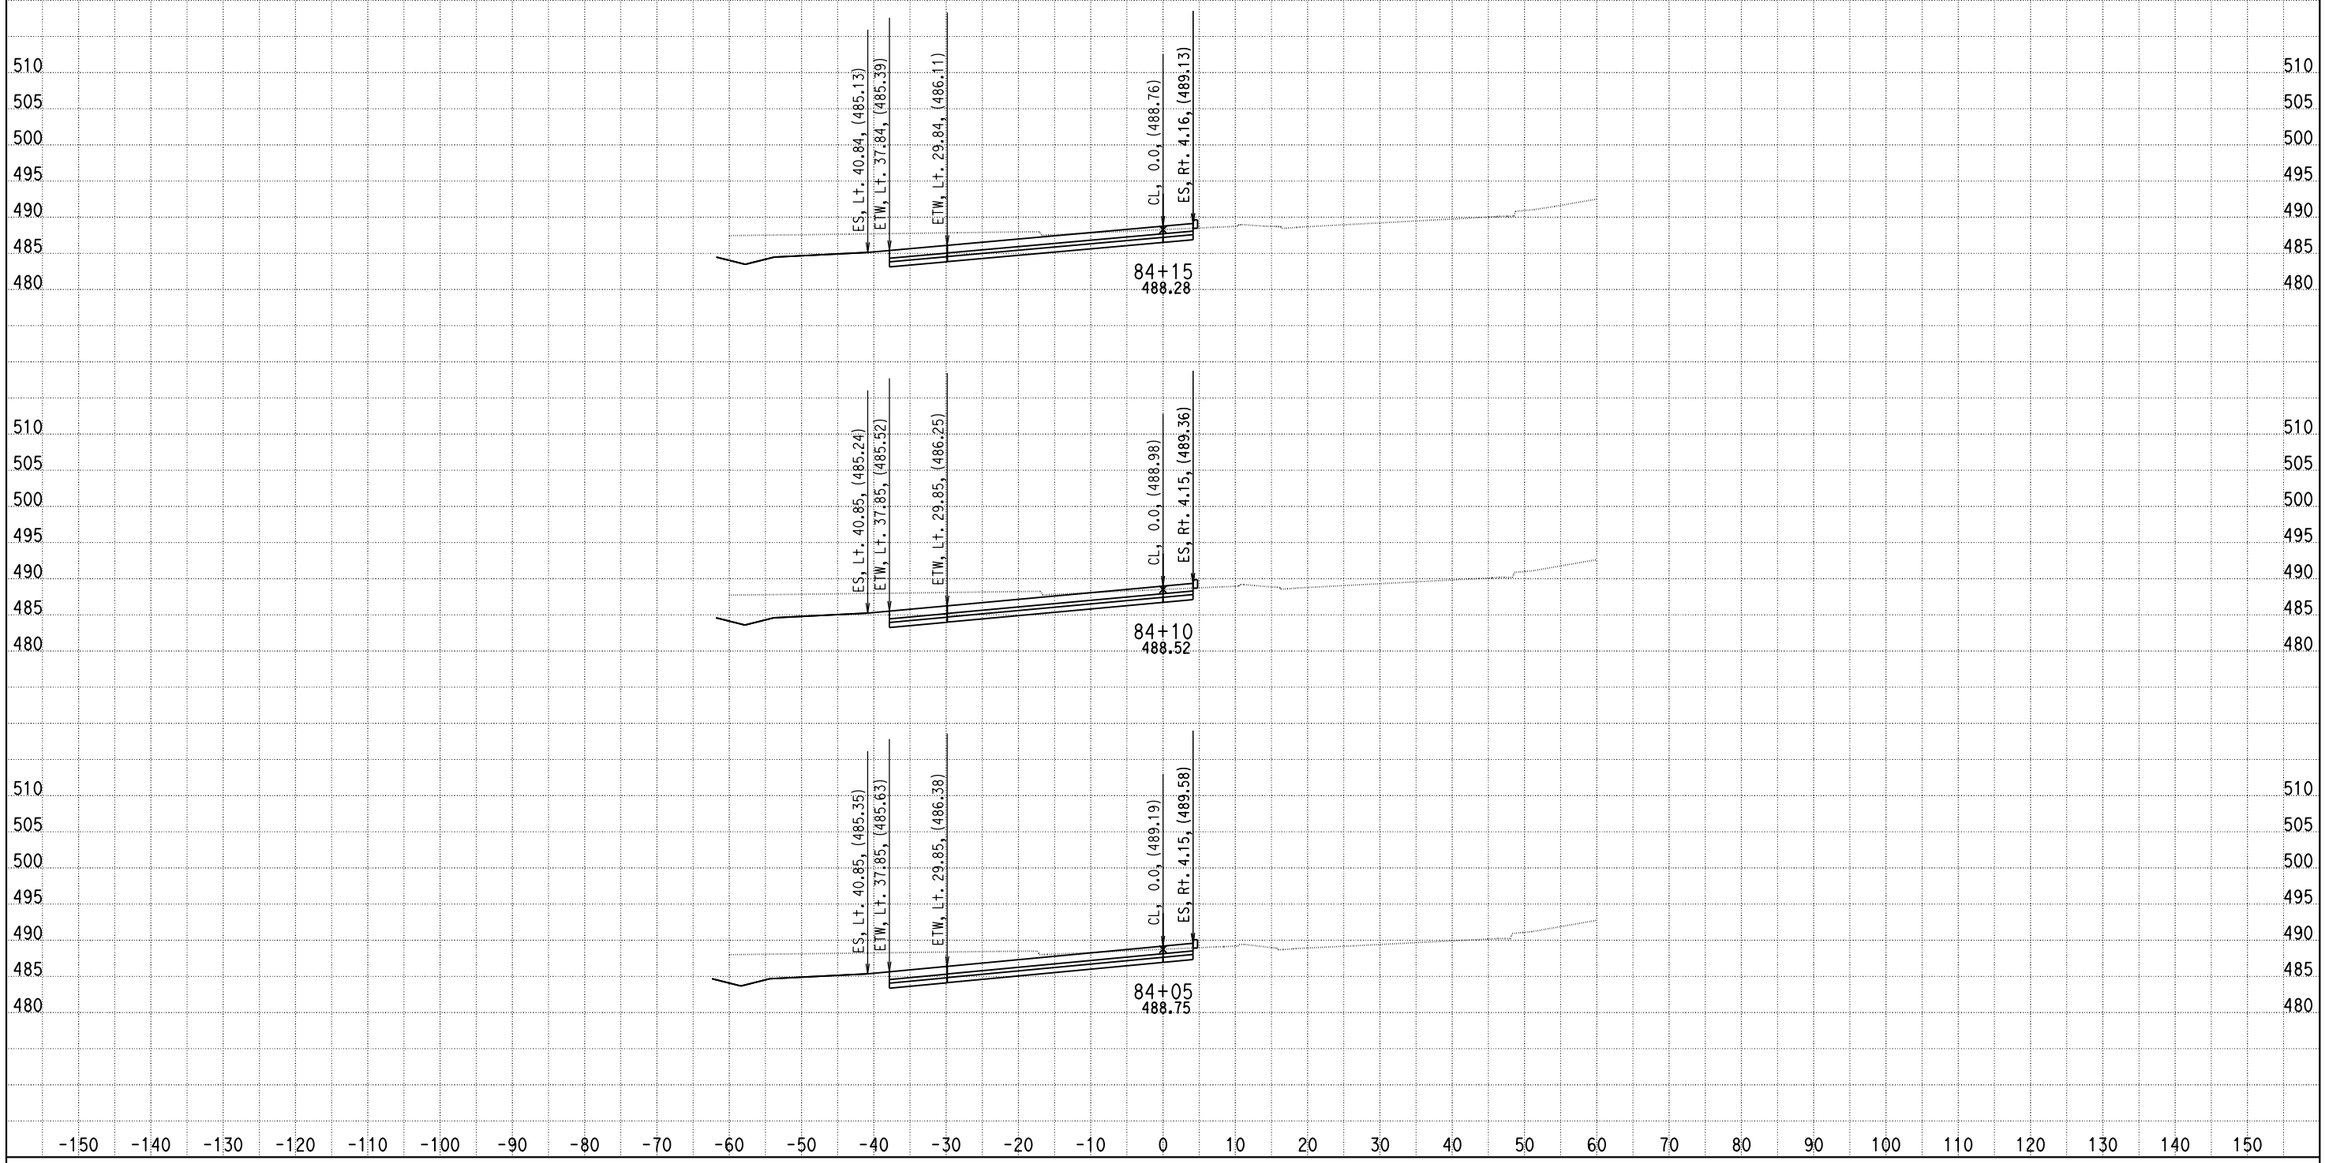

DATE: 4/12/2013

KC Project: 0818E File: C:\project\0818E\UPDATE-RAMP\hrb4-pro.ear

SCALE: 1" = 10' Horiz.
1" = 10' Vert.

All Dimensions are US Survey Feet

RAMPB4
CROSS SECTIONS

SHEET 58 OF XXX

DESIGN STUDY ONLY

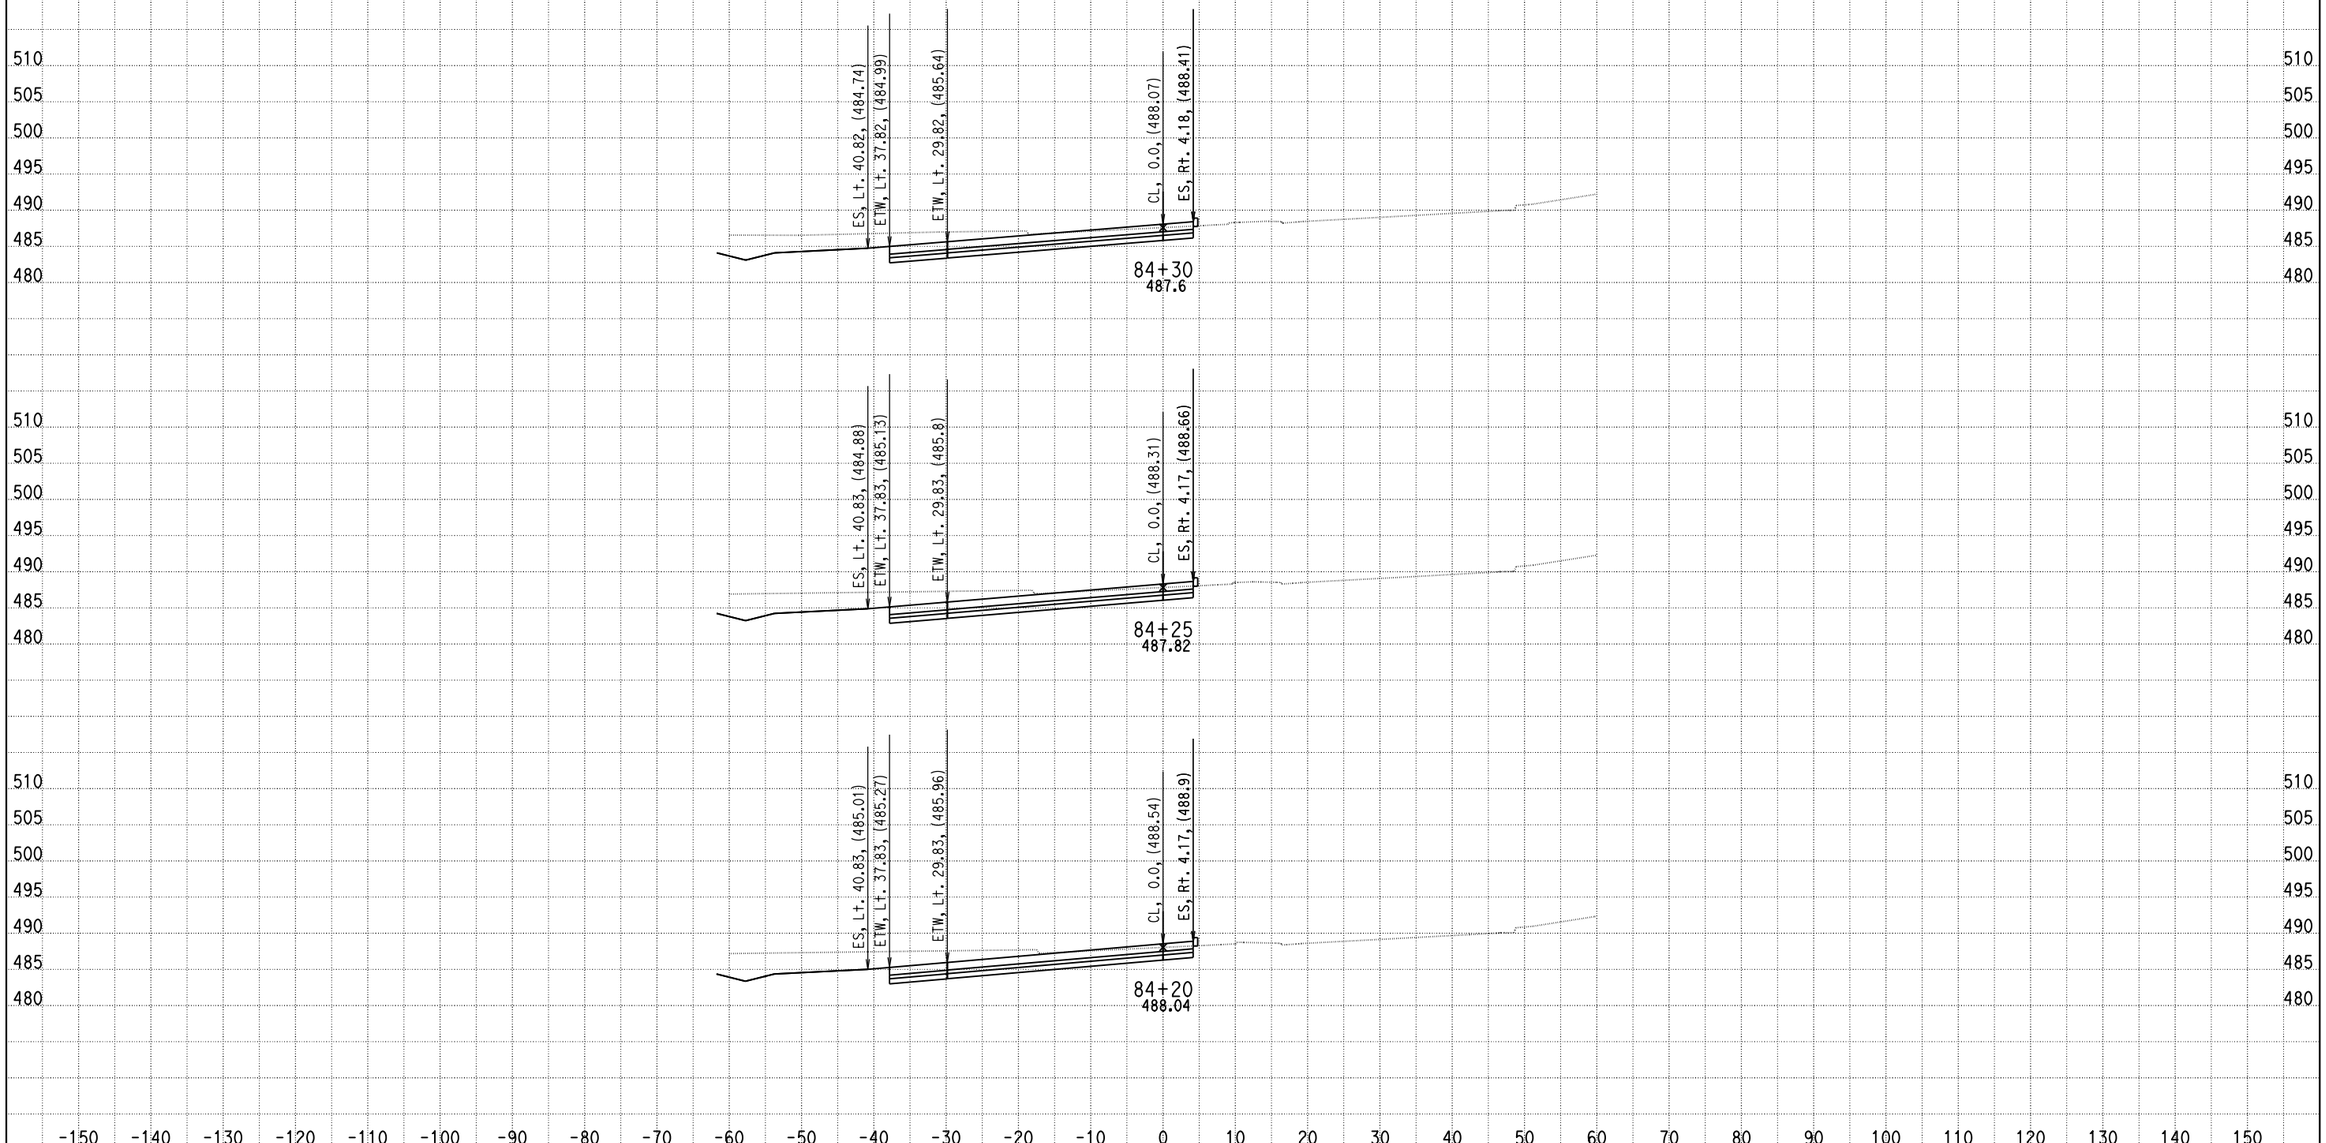

DATE: 4/12/2013

KC Project: 0818E File: C:\project\0818E\UPDATE-RAMP\hrb4-pro.ear

SCALE: 1" = 10' Horiz.
1" = 10' Vert.

All Dimensions are US Survey Feet

RAMPB4
CROSS SECTIONS

SHEET 59 OF XXX

DESIGN STUDY ONLY

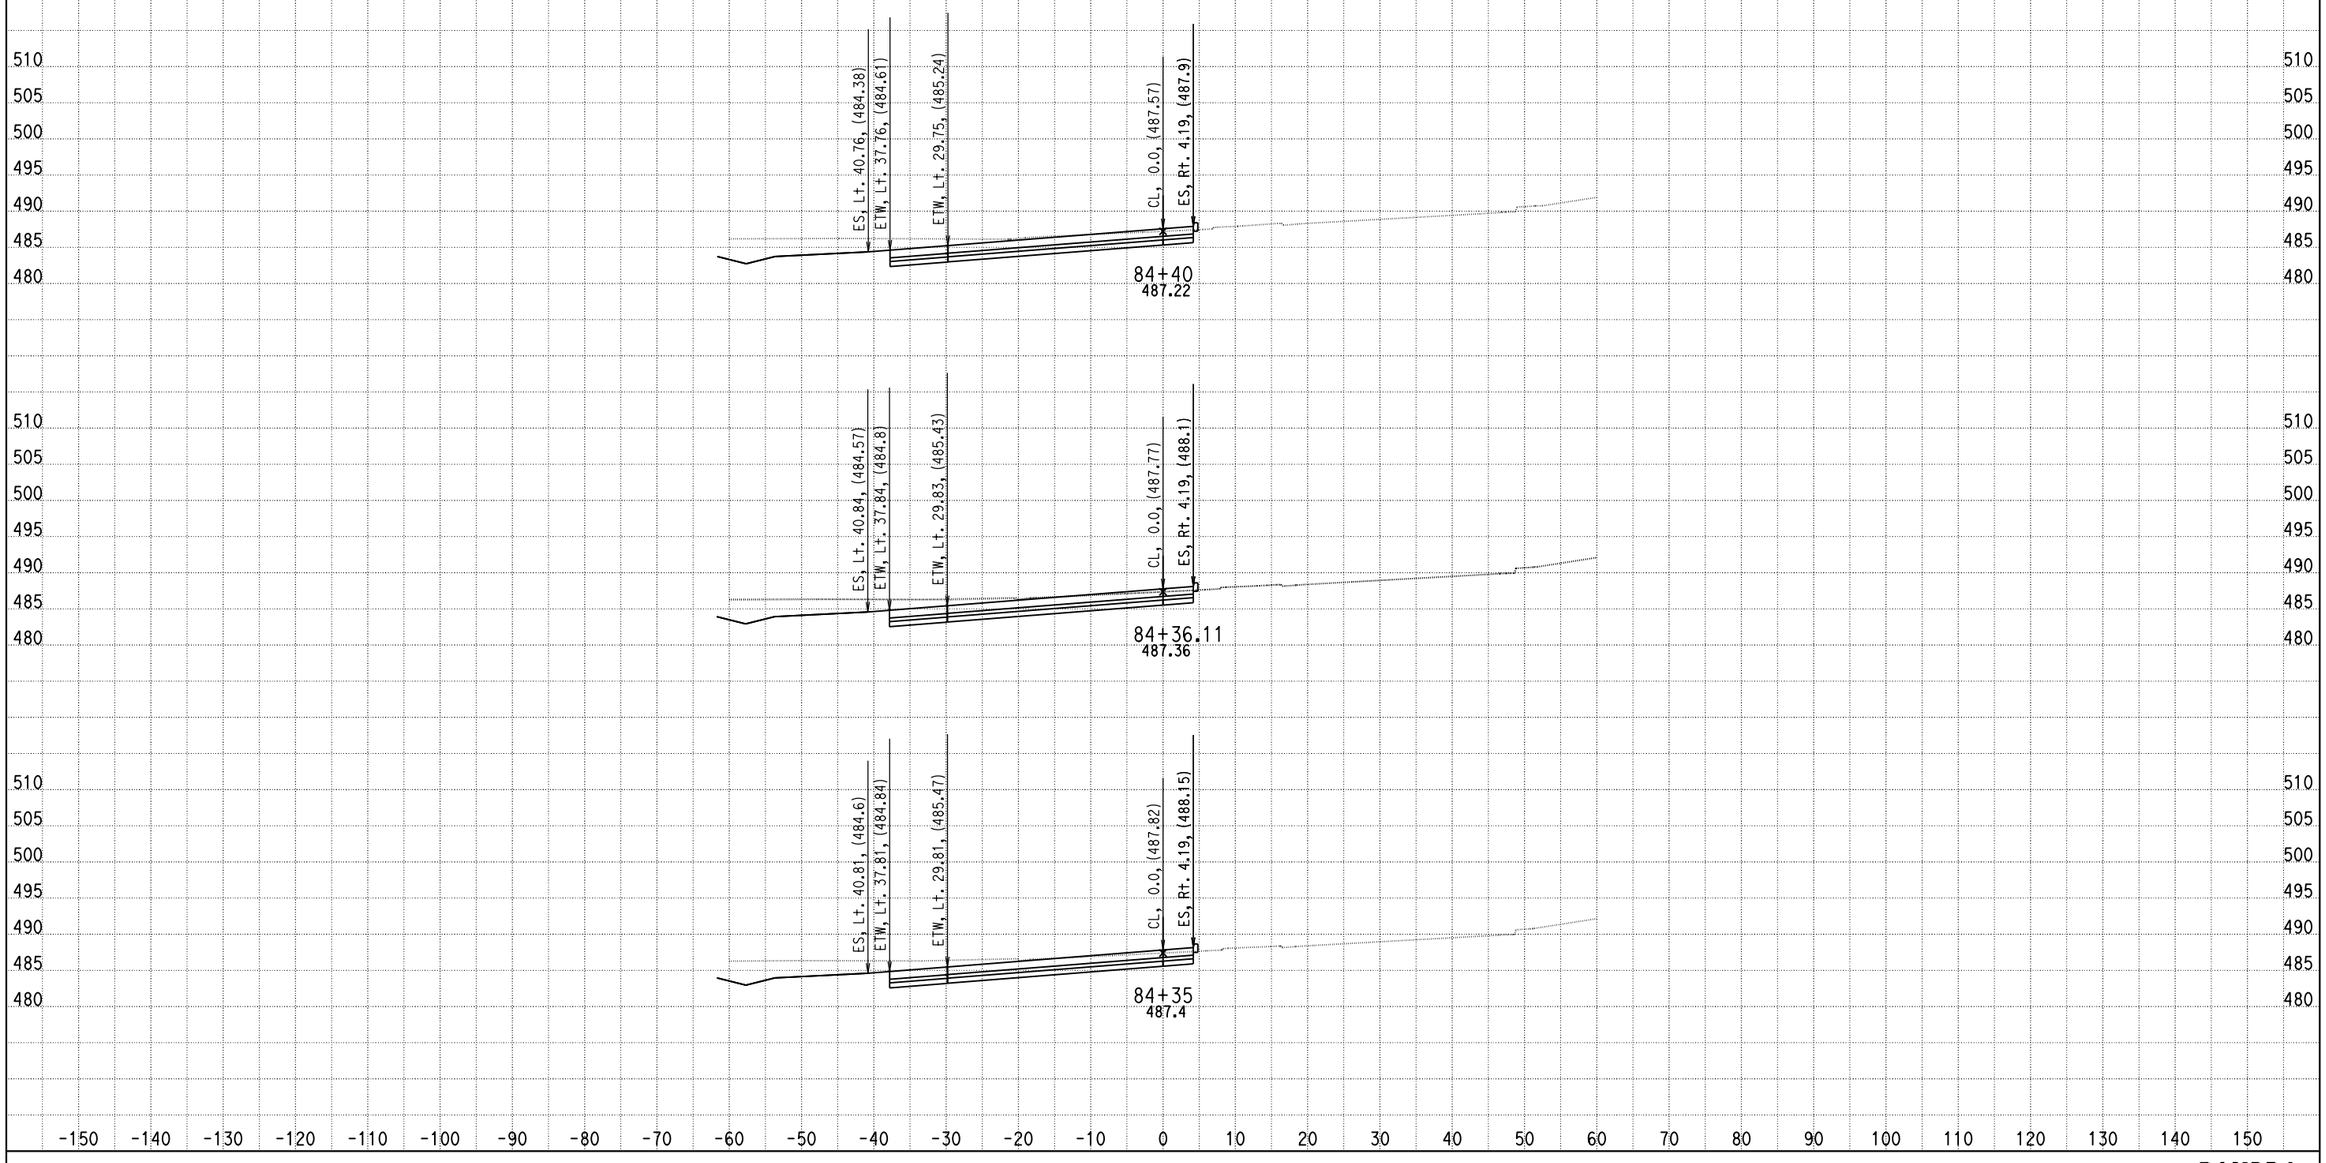

DATE: 4/12/2013

KC Project: 0818E File: C:\project\0818E\UPDATE-RAMP\hrb4-pro.ear

SCALE: 1" = 10' Horiz.
1" = 10' Vert.

All Dimensions are US Survey Feet

RAMPB4
CROSS SECTIONS

SHEET 60 OF XXX

DESIGN STUDY ONLY

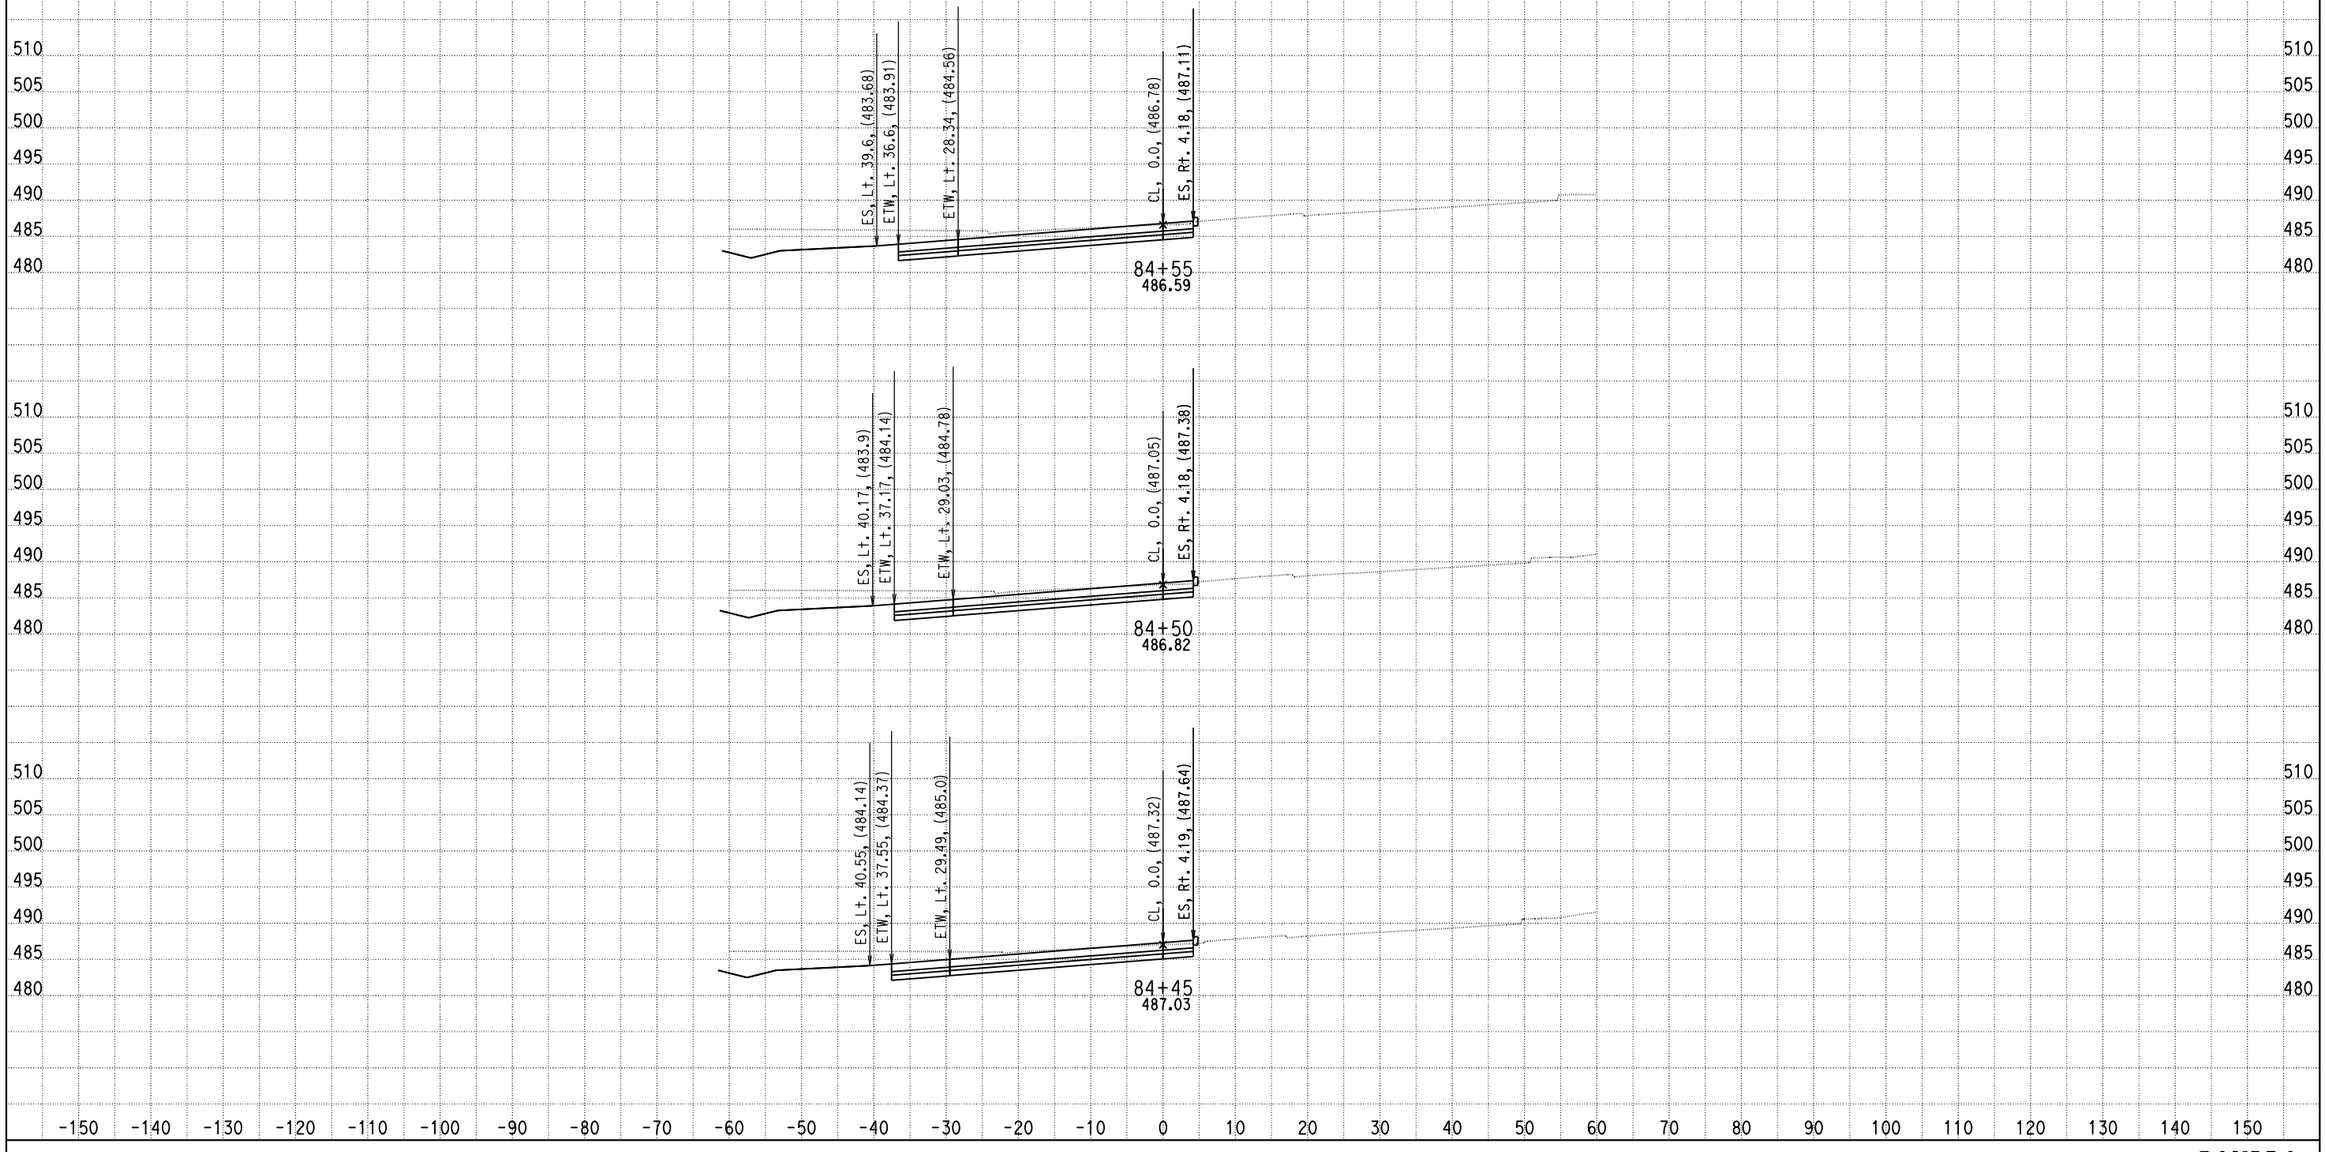

DATE: 4/12/2013

KC Project: 0818E File: C:\project\0818E\UPDATE-RAMP\hrb4-pro.ear

SCALE: 1" = 10' Horiz.
1" = 10' Vert.

All Dimensions are US Survey Feet

RAMPB4
CROSS SECTIONS

SHEET 61 OF XXX

DESIGN STUDY ONLY

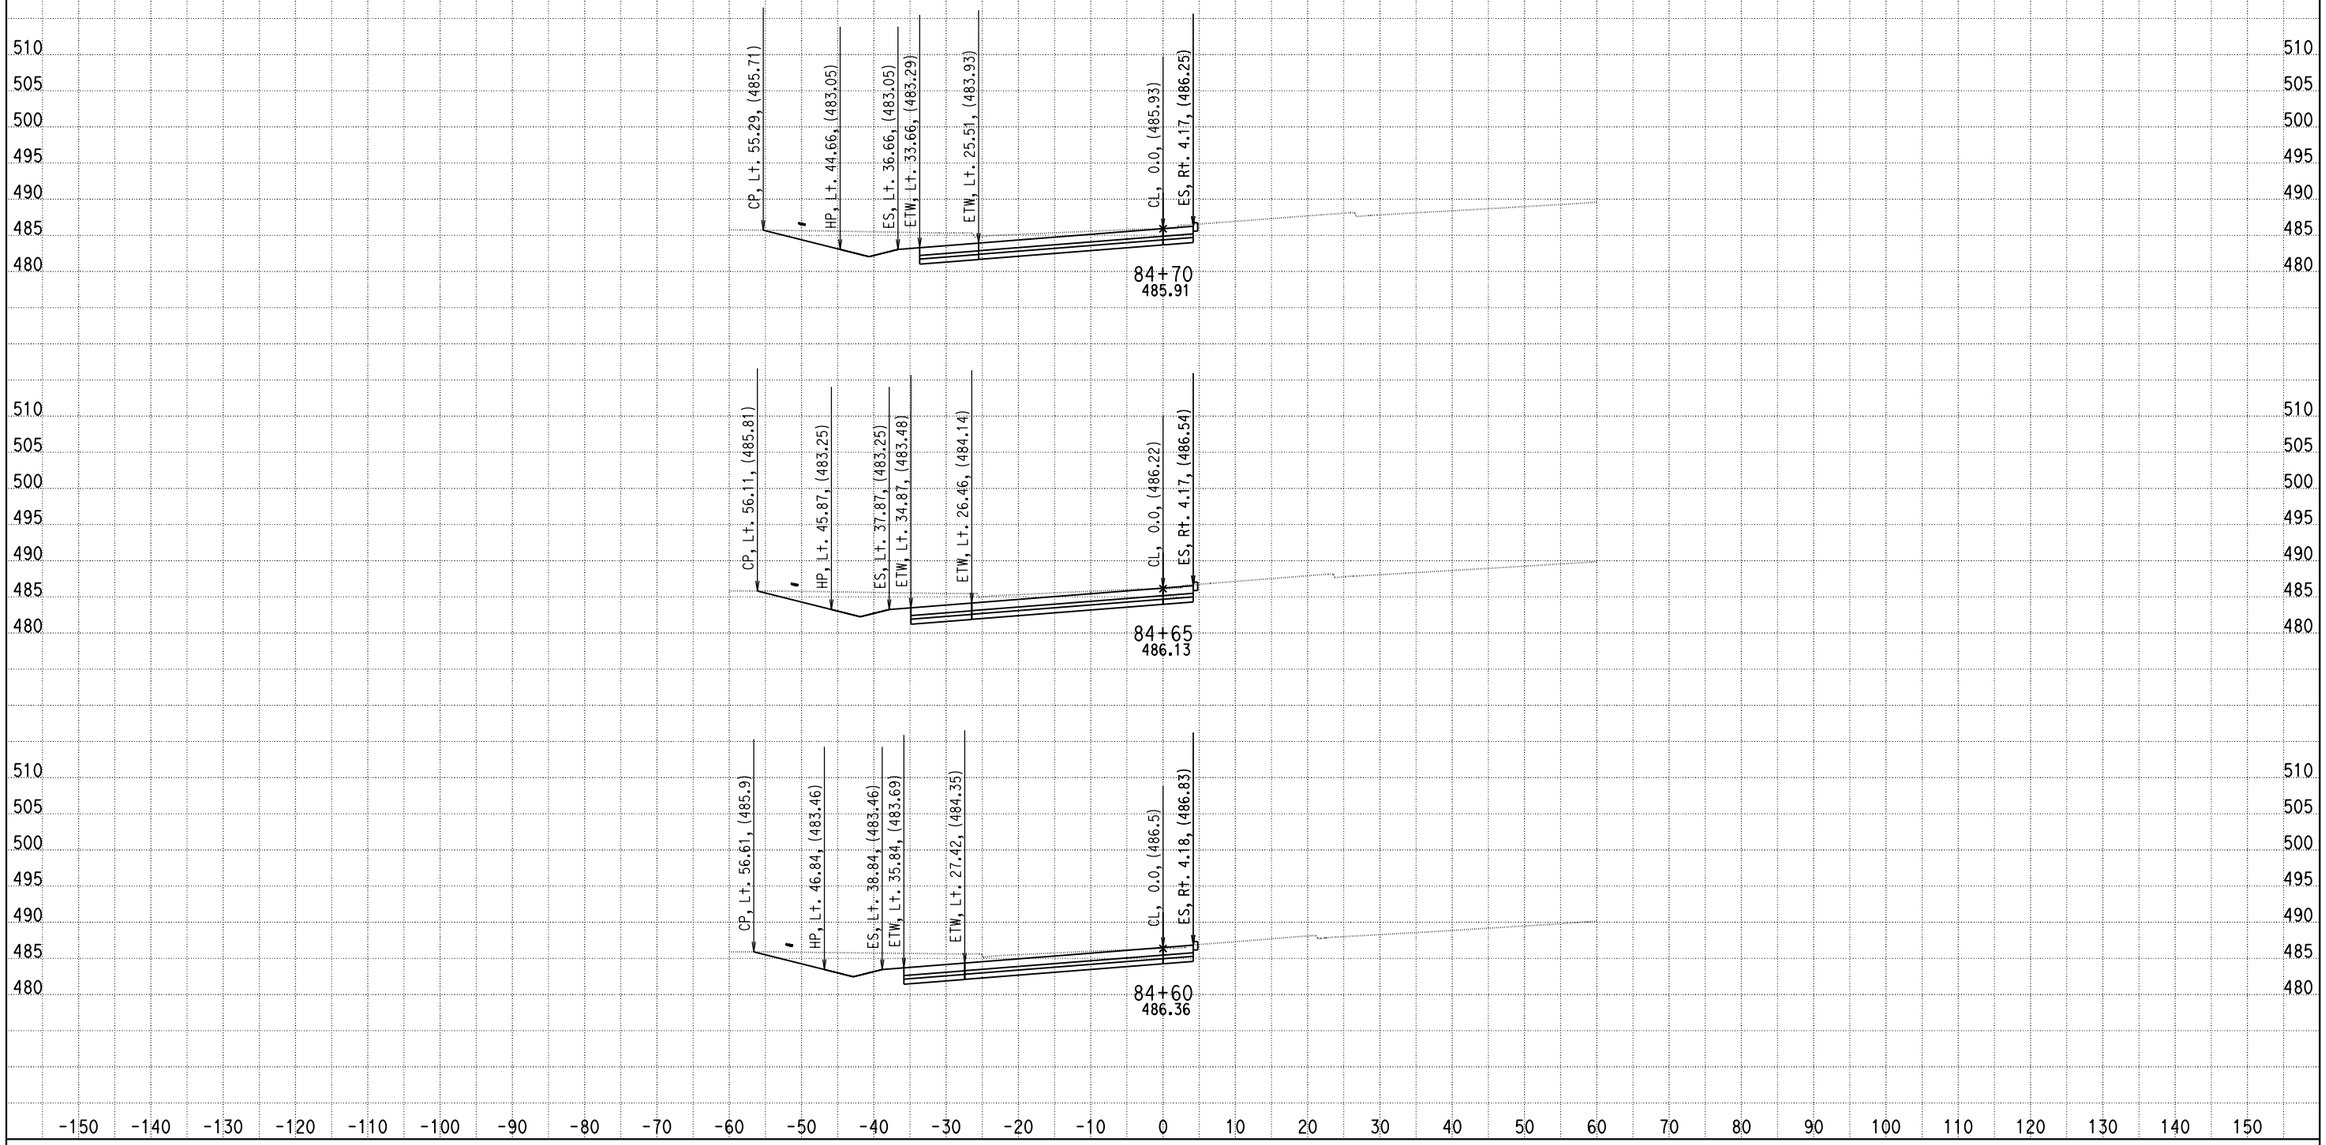

DATE: 4/12/2013

KC Project: 0818E File: C:\project\0818E\UPDATE-RAMP\hrb4-pro.ear

SCALE: 1" = 10' Horiz.
1" = 10' Vert.

All Dimensions are US Survey Feet

RAMPB4
CROSS SECTIONS

SHEET 62 OF XXX

DESIGN STUDY ONLY

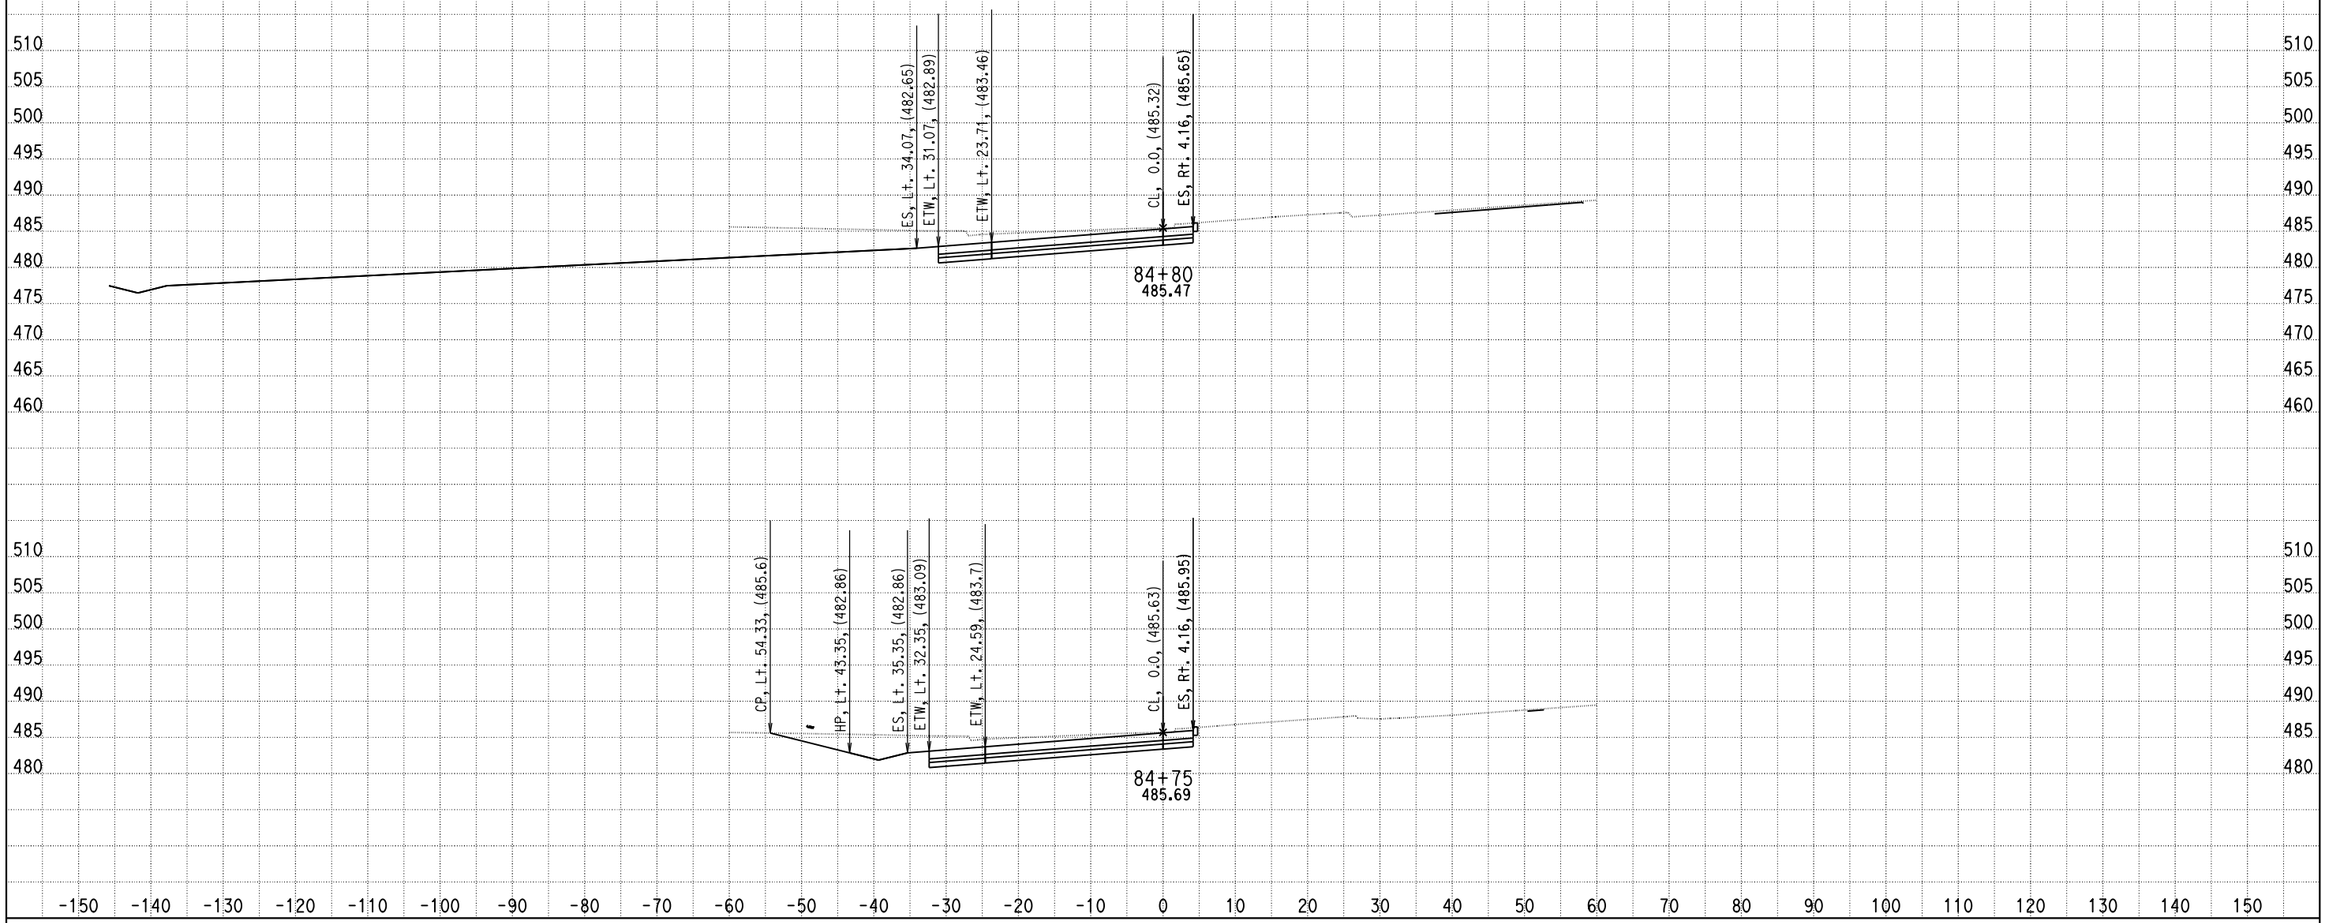

DATE: 4/12/2013

KC Project: 0818E File: C:\project\0818E\UPDATE-RAMP\hrb4-pro.ear

SCALE: 1" = 10' Horiz.
1" = 10' Vert.

All Dimensions are US Survey Feet

RAMPB4
CROSS SECTIONS

SHEET 63 OF XXX

DESIGN STUDY ONLY

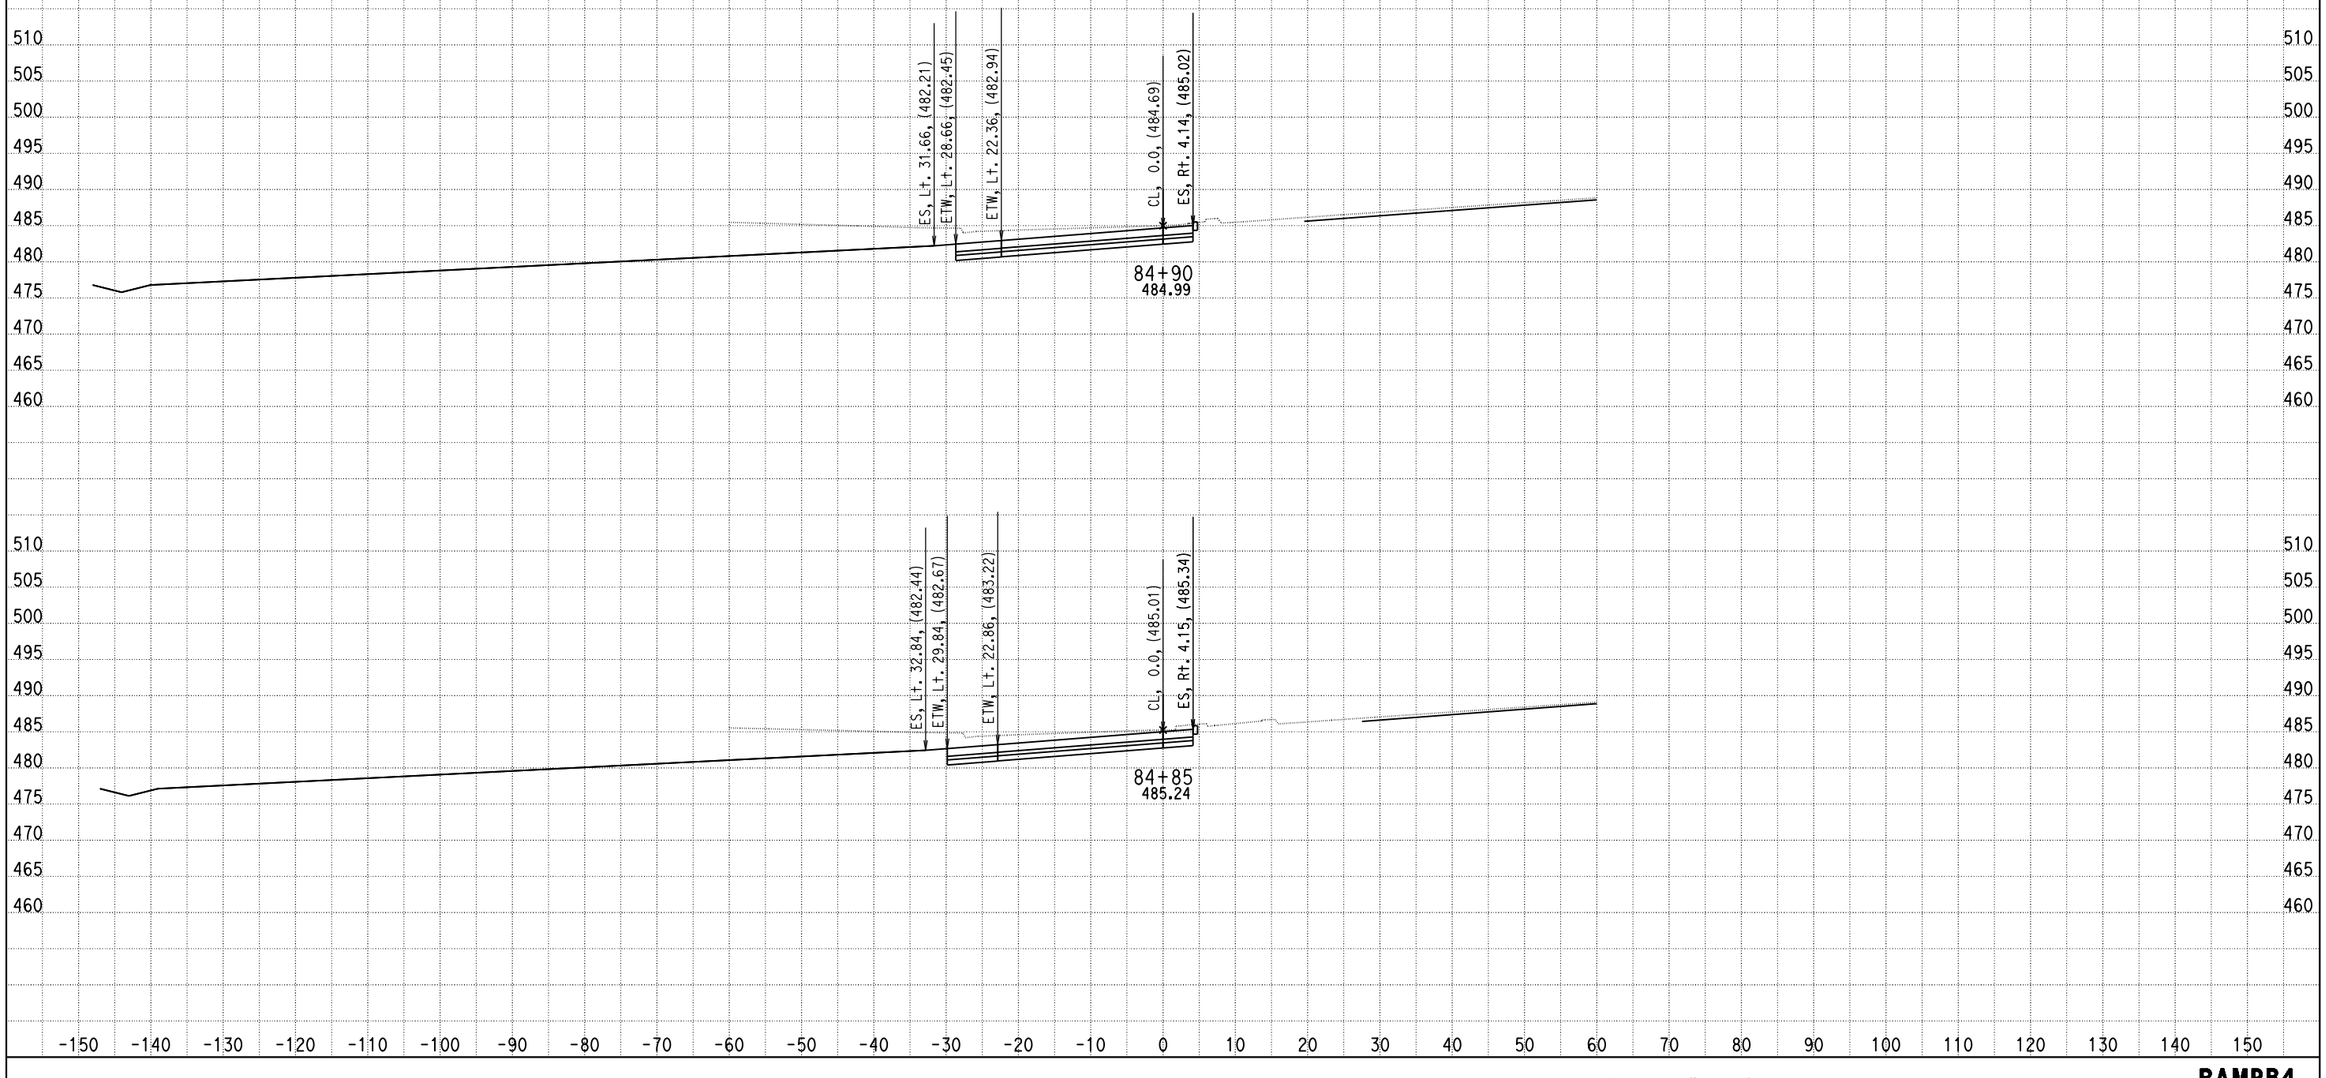

DATE: 4/12/2013

KC Project: 0818E File: C:\project\0818E\UPDATE-RAMP\hrb4-pro.ear

SCALE: 1" = 10' Horiz.
1" = 10' Vert.

All Dimensions are US Survey Feet

RAMPB4
CROSS SECTIONS

DESIGN STUDY ONLY

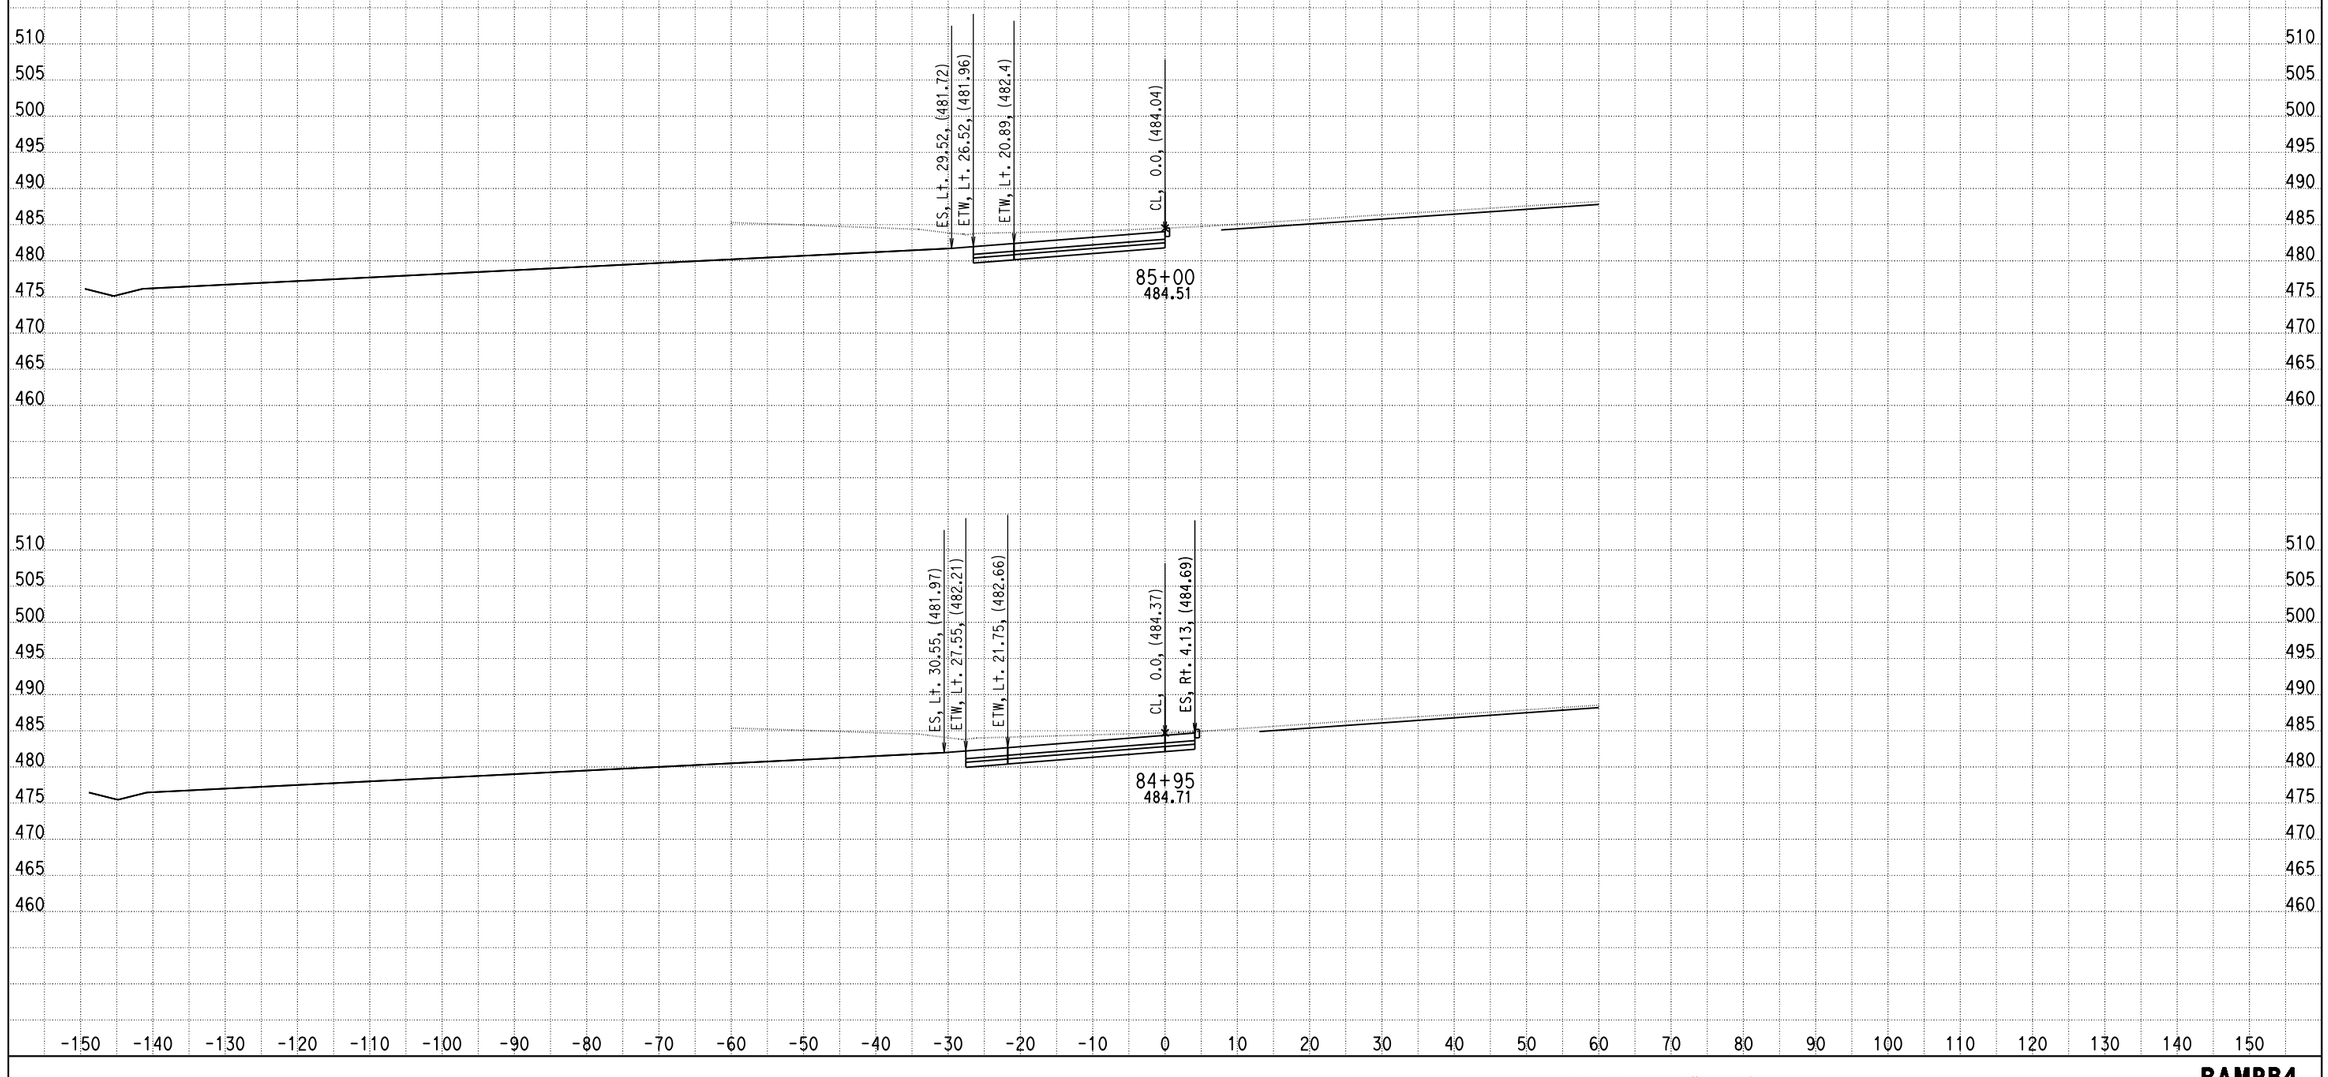

DATE: 4/12/2013

KC Project: 0818E File: C:\project\0818E\UPDATE-RAMP\hrb4-pro.ear

SCALE: 1" = 10' Horiz.
1" = 10' Vert.

All Dimensions are US Survey Feet

RAMPB4
CROSS SECTIONS

DESIGN STUDY ONLY

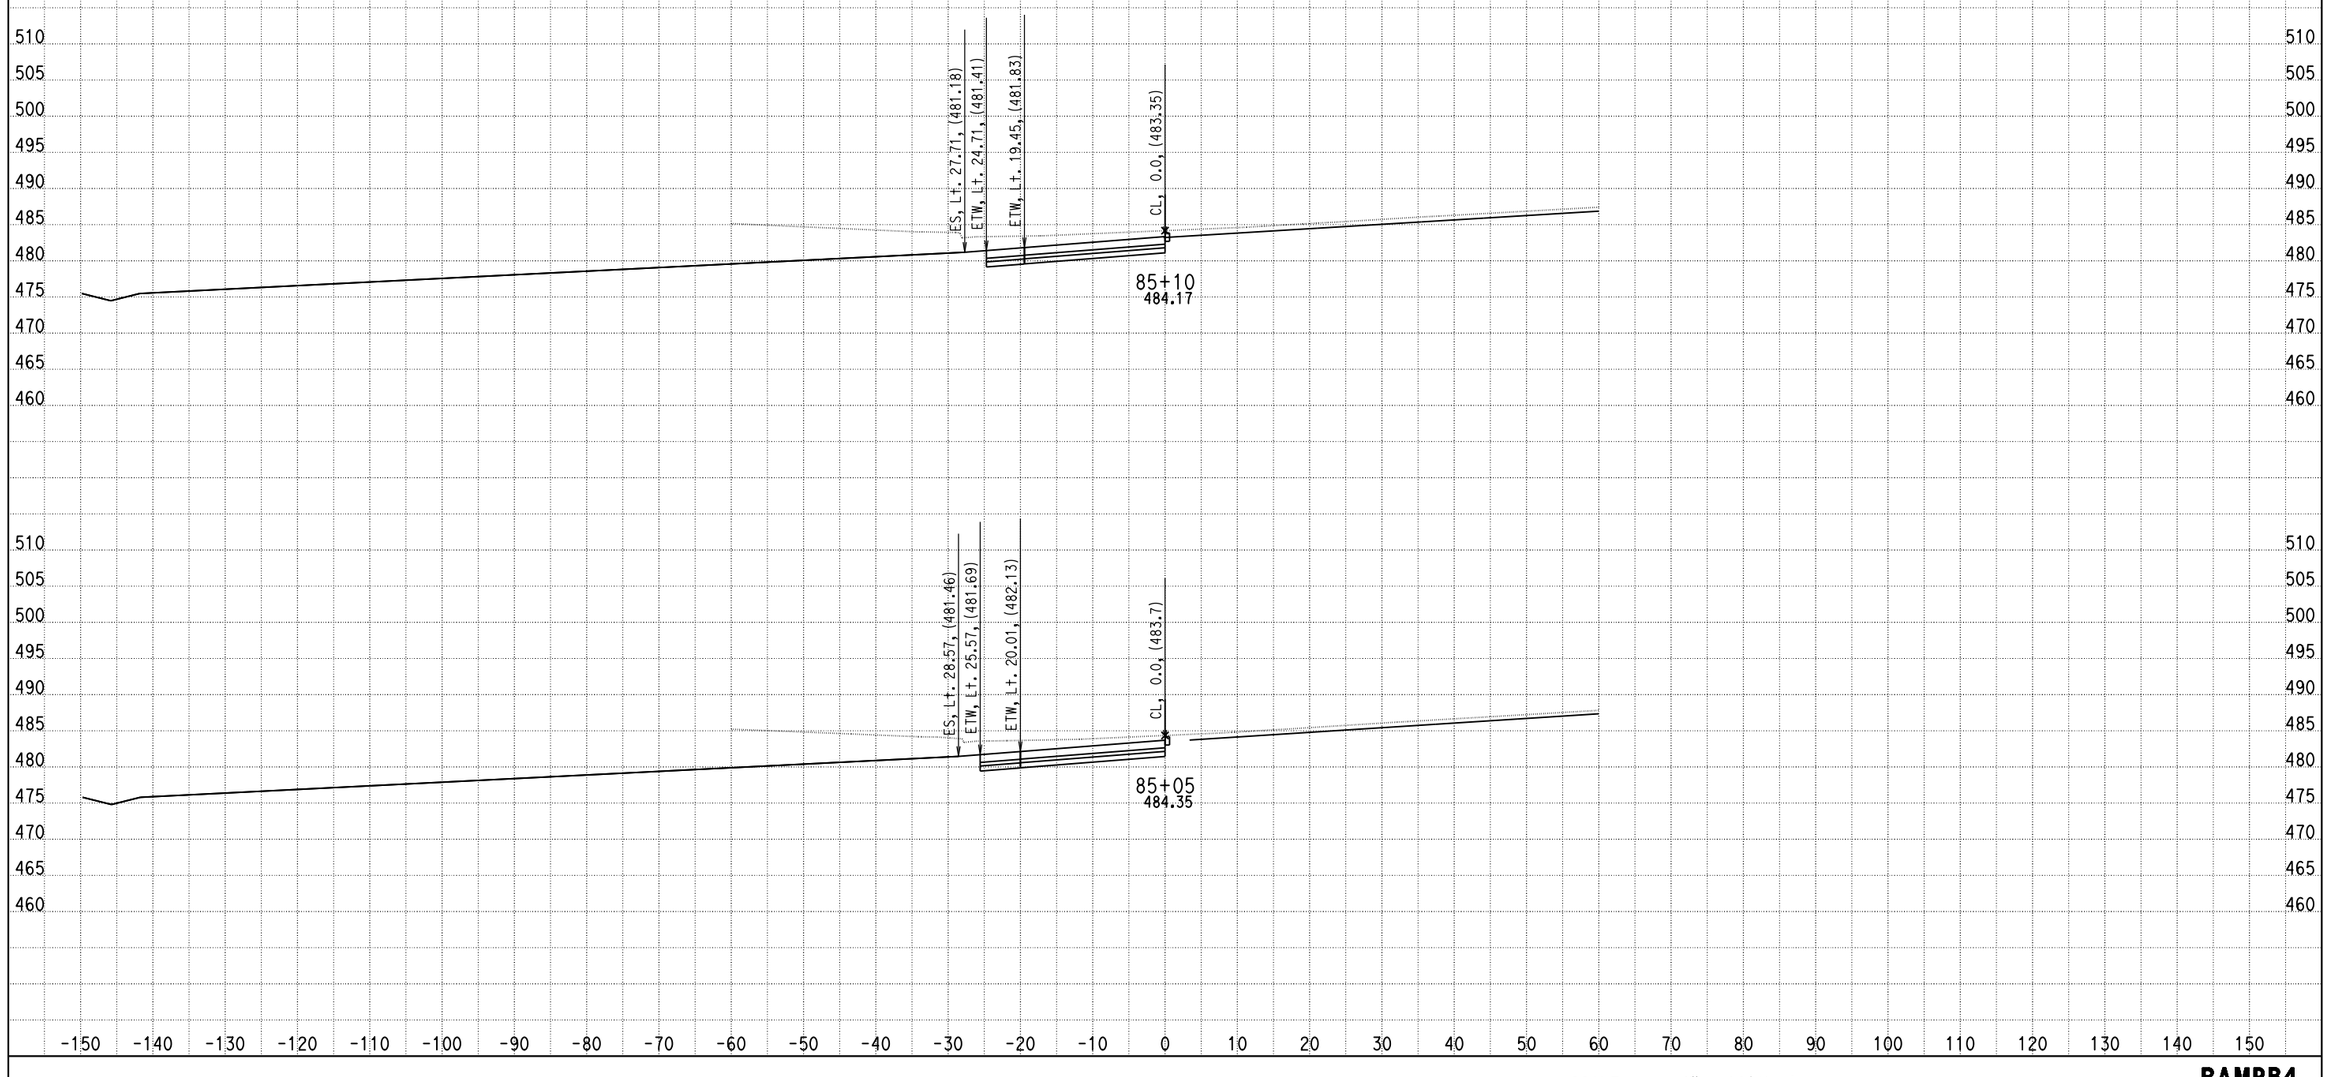

DATE: 4/12/2013

KC Project: 0818E File: C:\project\0818E\UPDATE-RAMP\hrb4-pro.ear

SCALE: 1" = 10' Horiz.
1" = 10' Vert.

All Dimensions are US Survey Feet

RAMPB4
CROSS SECTIONS

DESIGN STUDY ONLY

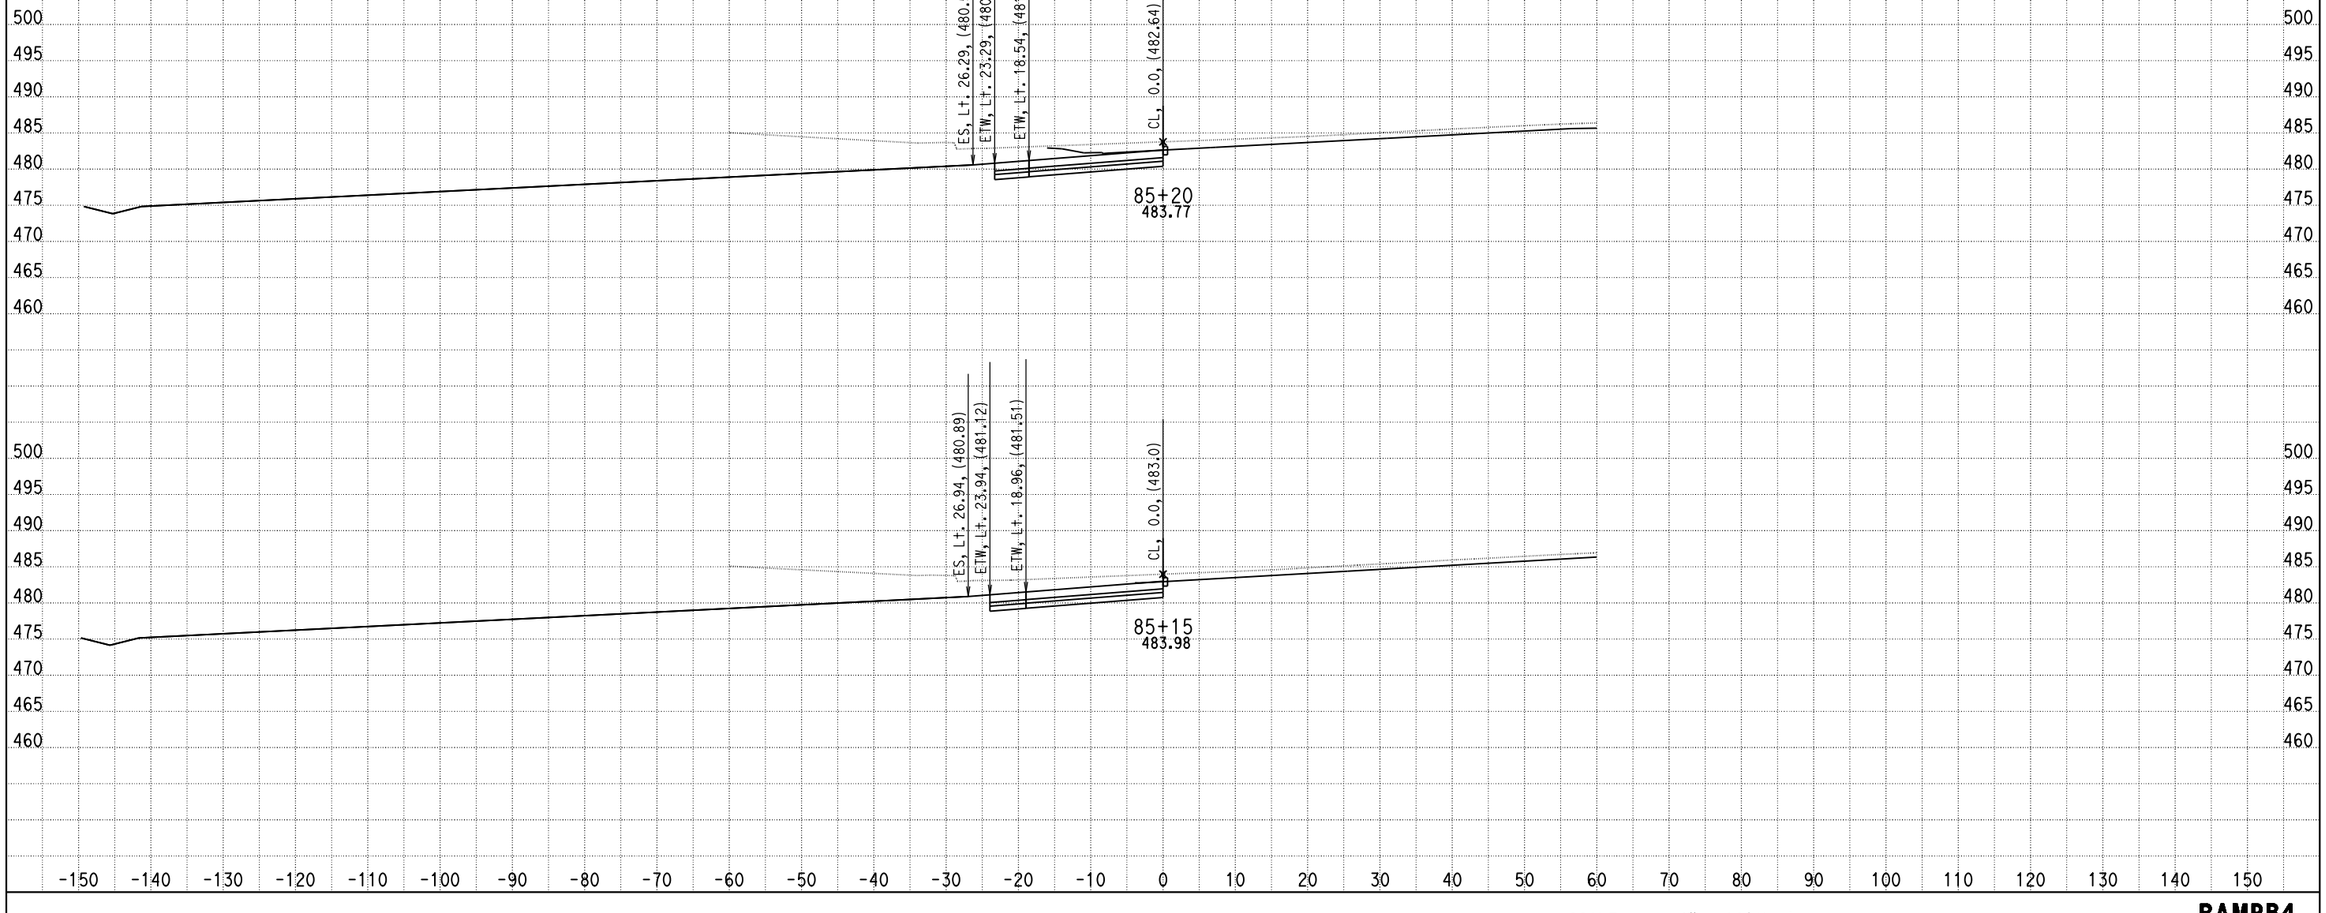

DATE: 4/12/2013

KC Project: 0818E File: C:\project\0818E\UPDATE-RAMP\hrb4-pro.ear

SCALE: 1" = 10' Horiz.
1" = 10' Vert.

All Dimensions are US Survey Feet

RAMPB4
CROSS SECTIONS

DESIGN STUDY ONLY

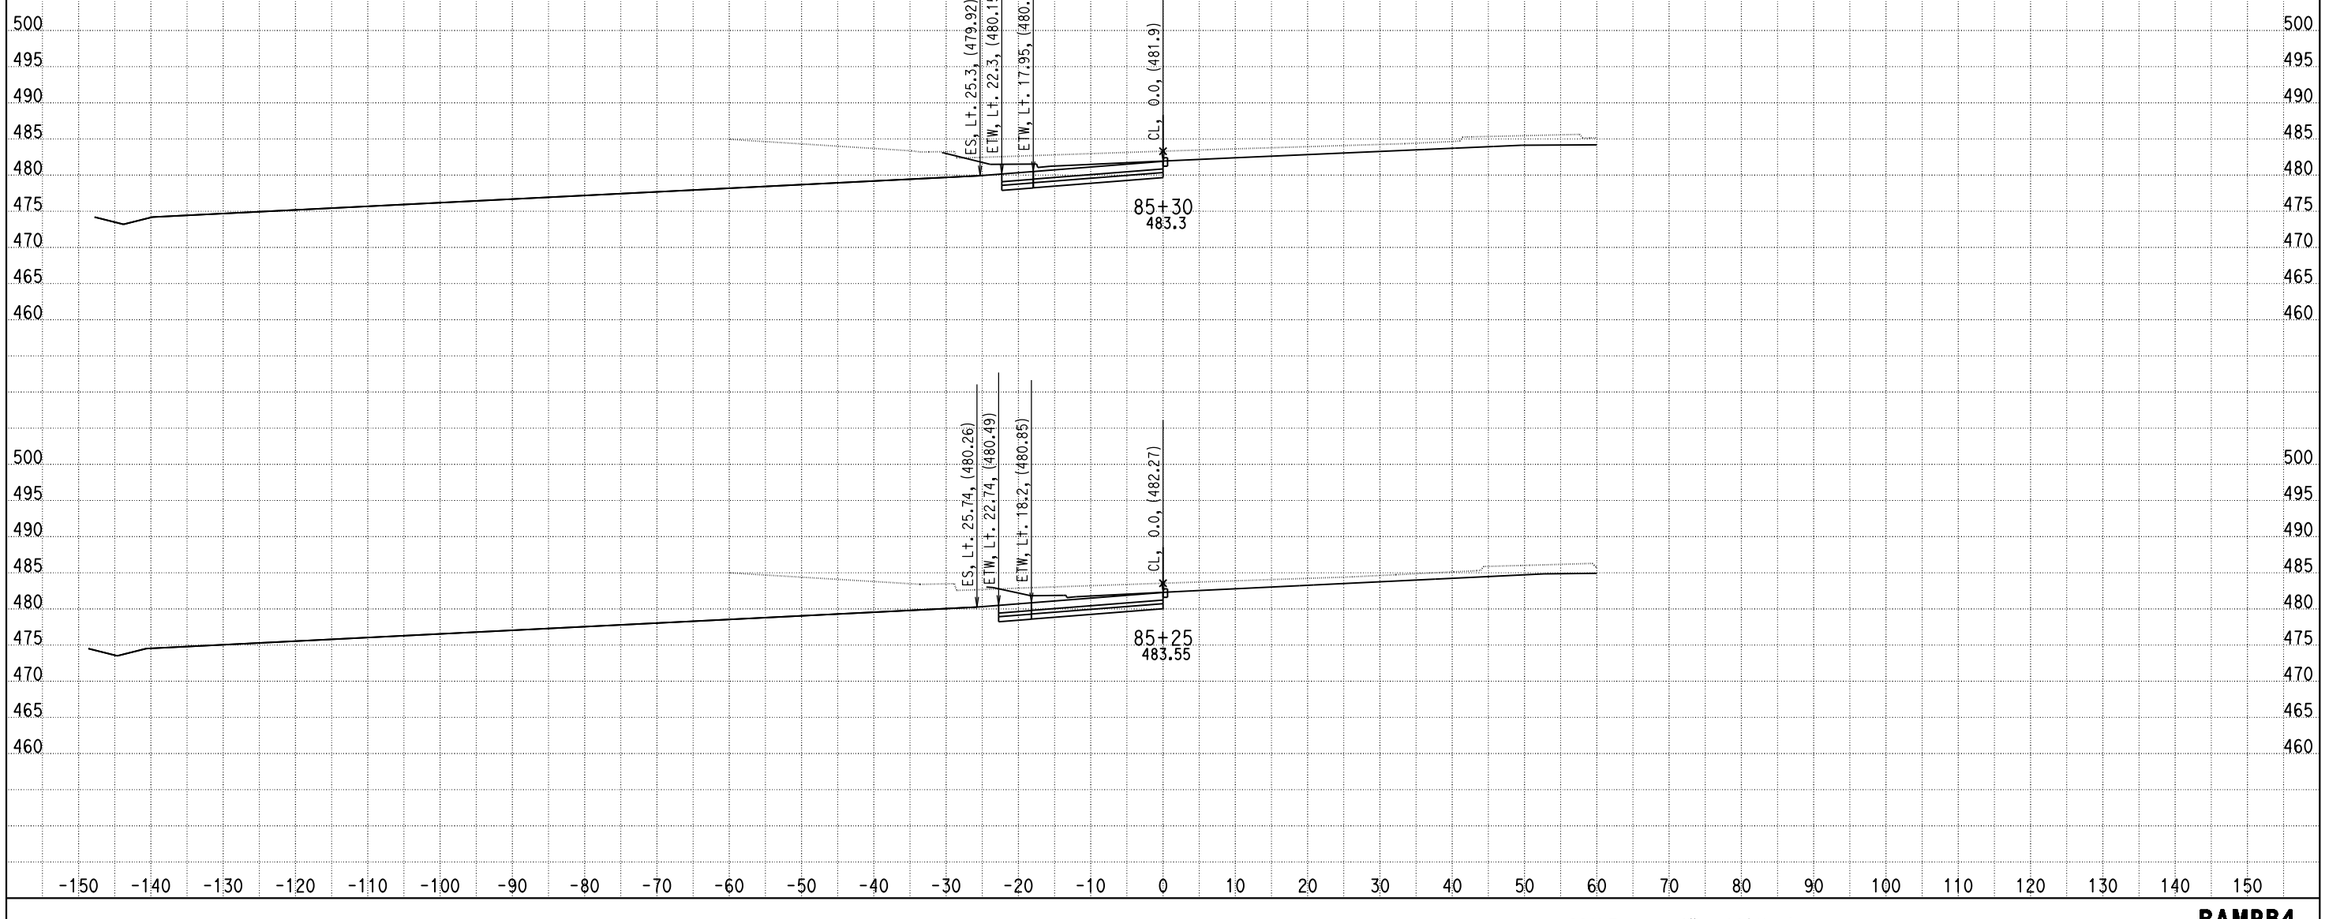

DATE: 4/12/2013

KC Project: 0818E File: C:\project\0818E\UPDATE-RAMP\hrb4-pro.ear

SCALE: 1" = 10' Horiz.
1" = 10' Vert.

All Dimensions are US Survey Feet

RAMPB4
CROSS SECTIONS

DESIGN STUDY ONLY

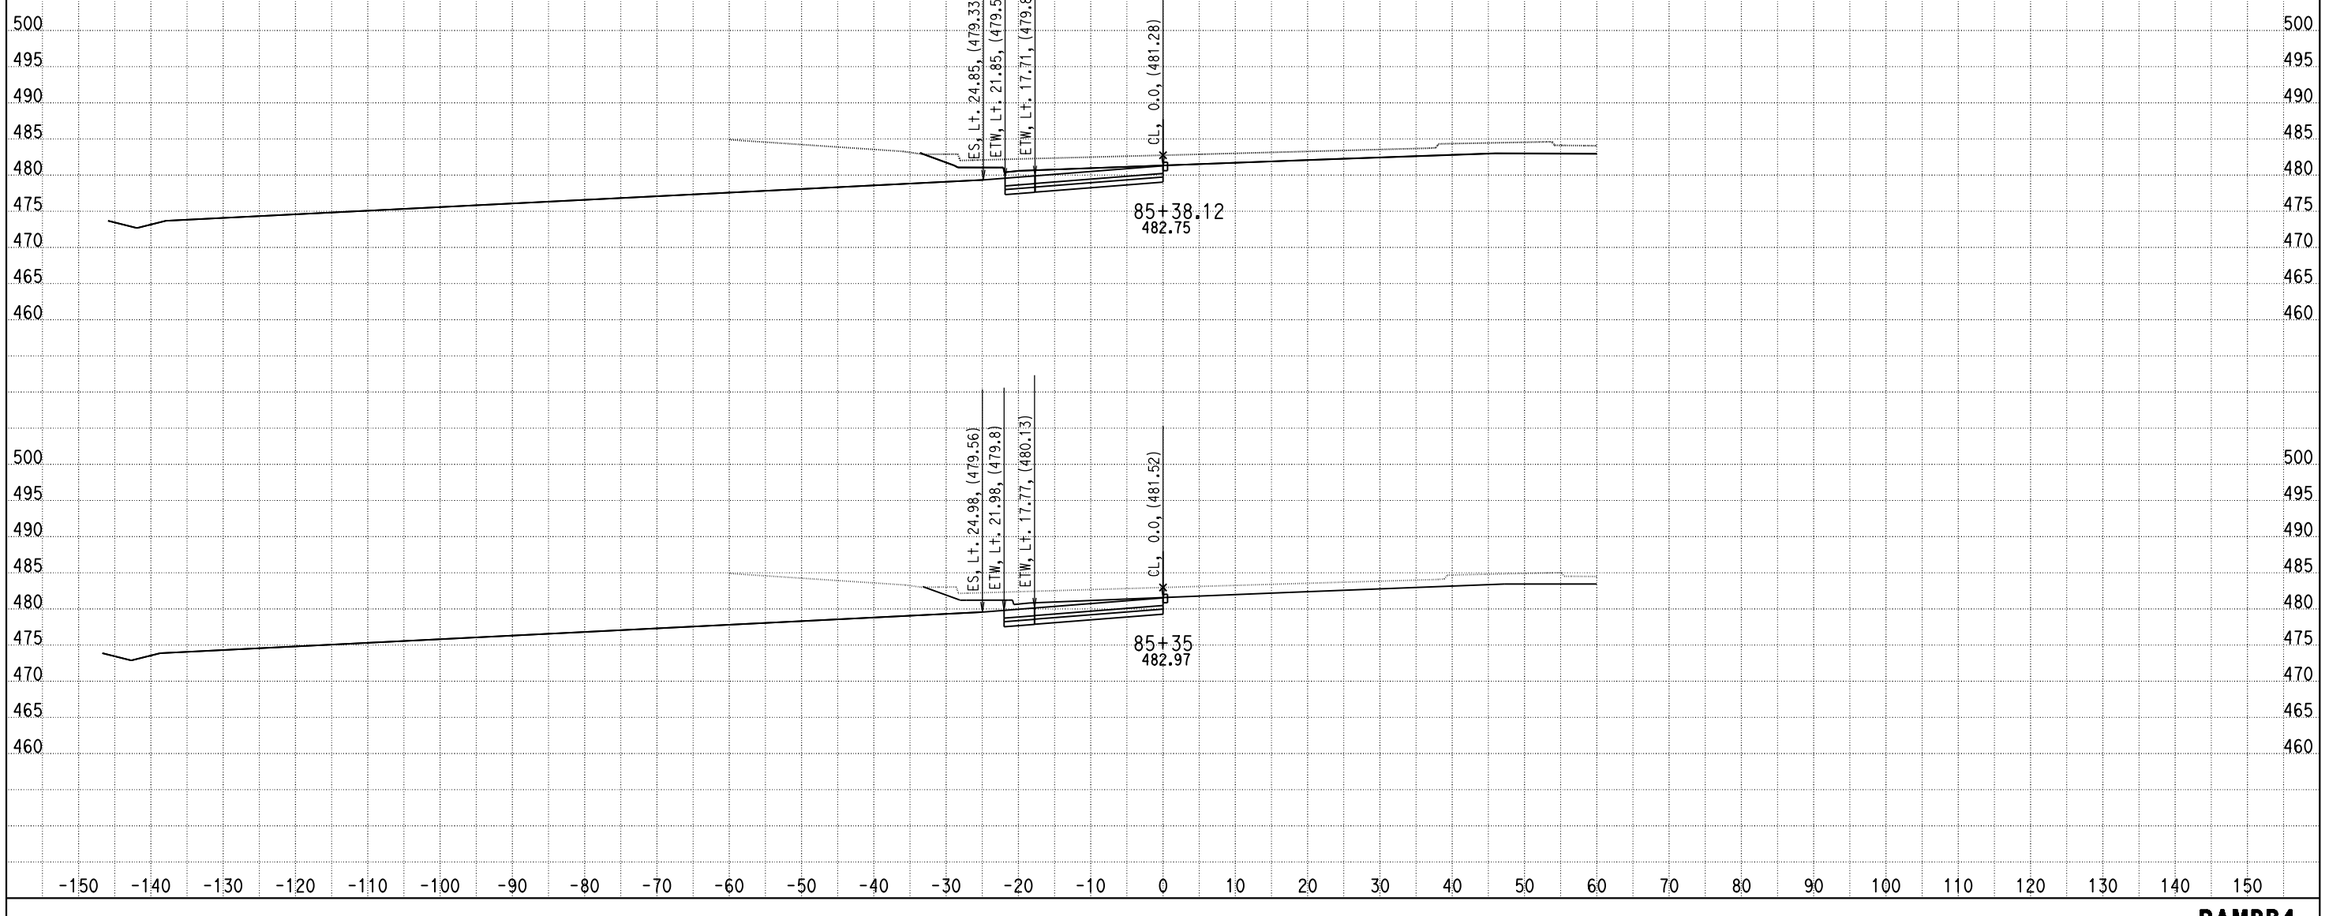

DATE: 4/12/2013
KC Project: 0818E File: C:\project\0818E\UPDATE-RAMP\hrb4-pro.ear

SCALE: 1" = 10' Horiz.
1" = 10' Vert.

All Dimensions are US Survey Feet

RAMPB4
CROSS SECTIONS
SHEET 69 OF XXX

DESIGN STUDY ONLY

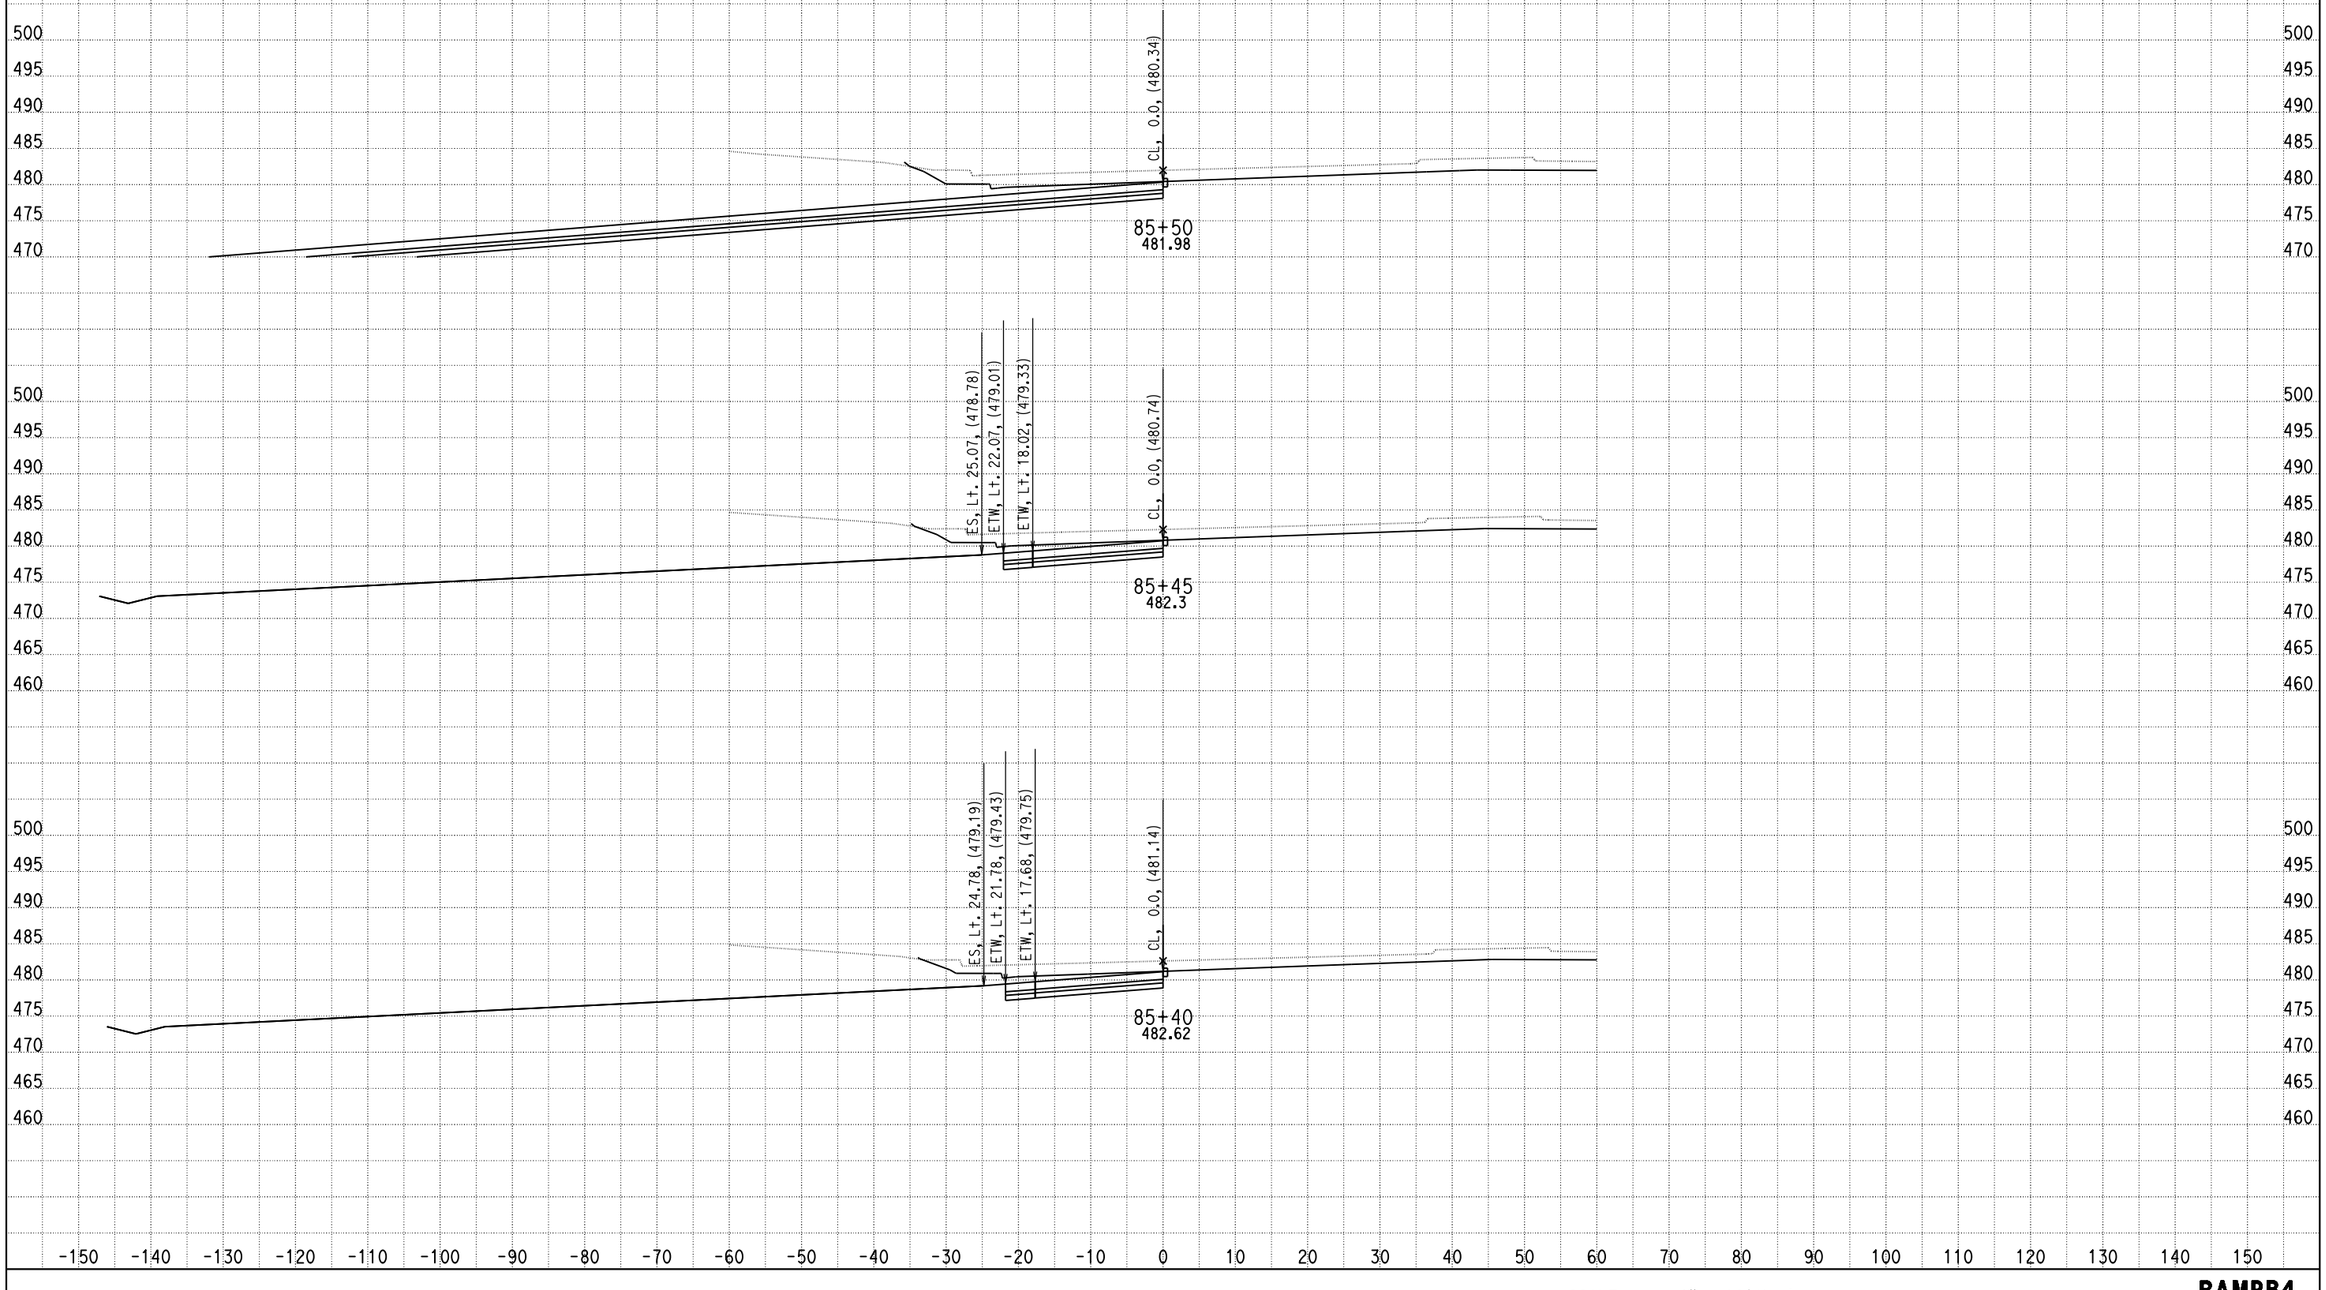

DATE: 4/12/2013

KC Project: 0818E File: C:\project\0818E\UPDATE-RAMP\hrb4-pro.ear

SCALE: 1" = 10' Horiz.
1" = 10' Vert.

All Dimensions are US Survey Feet

RAMPB4
CROSS SECTIONS

DESIGN STUDY ONLY

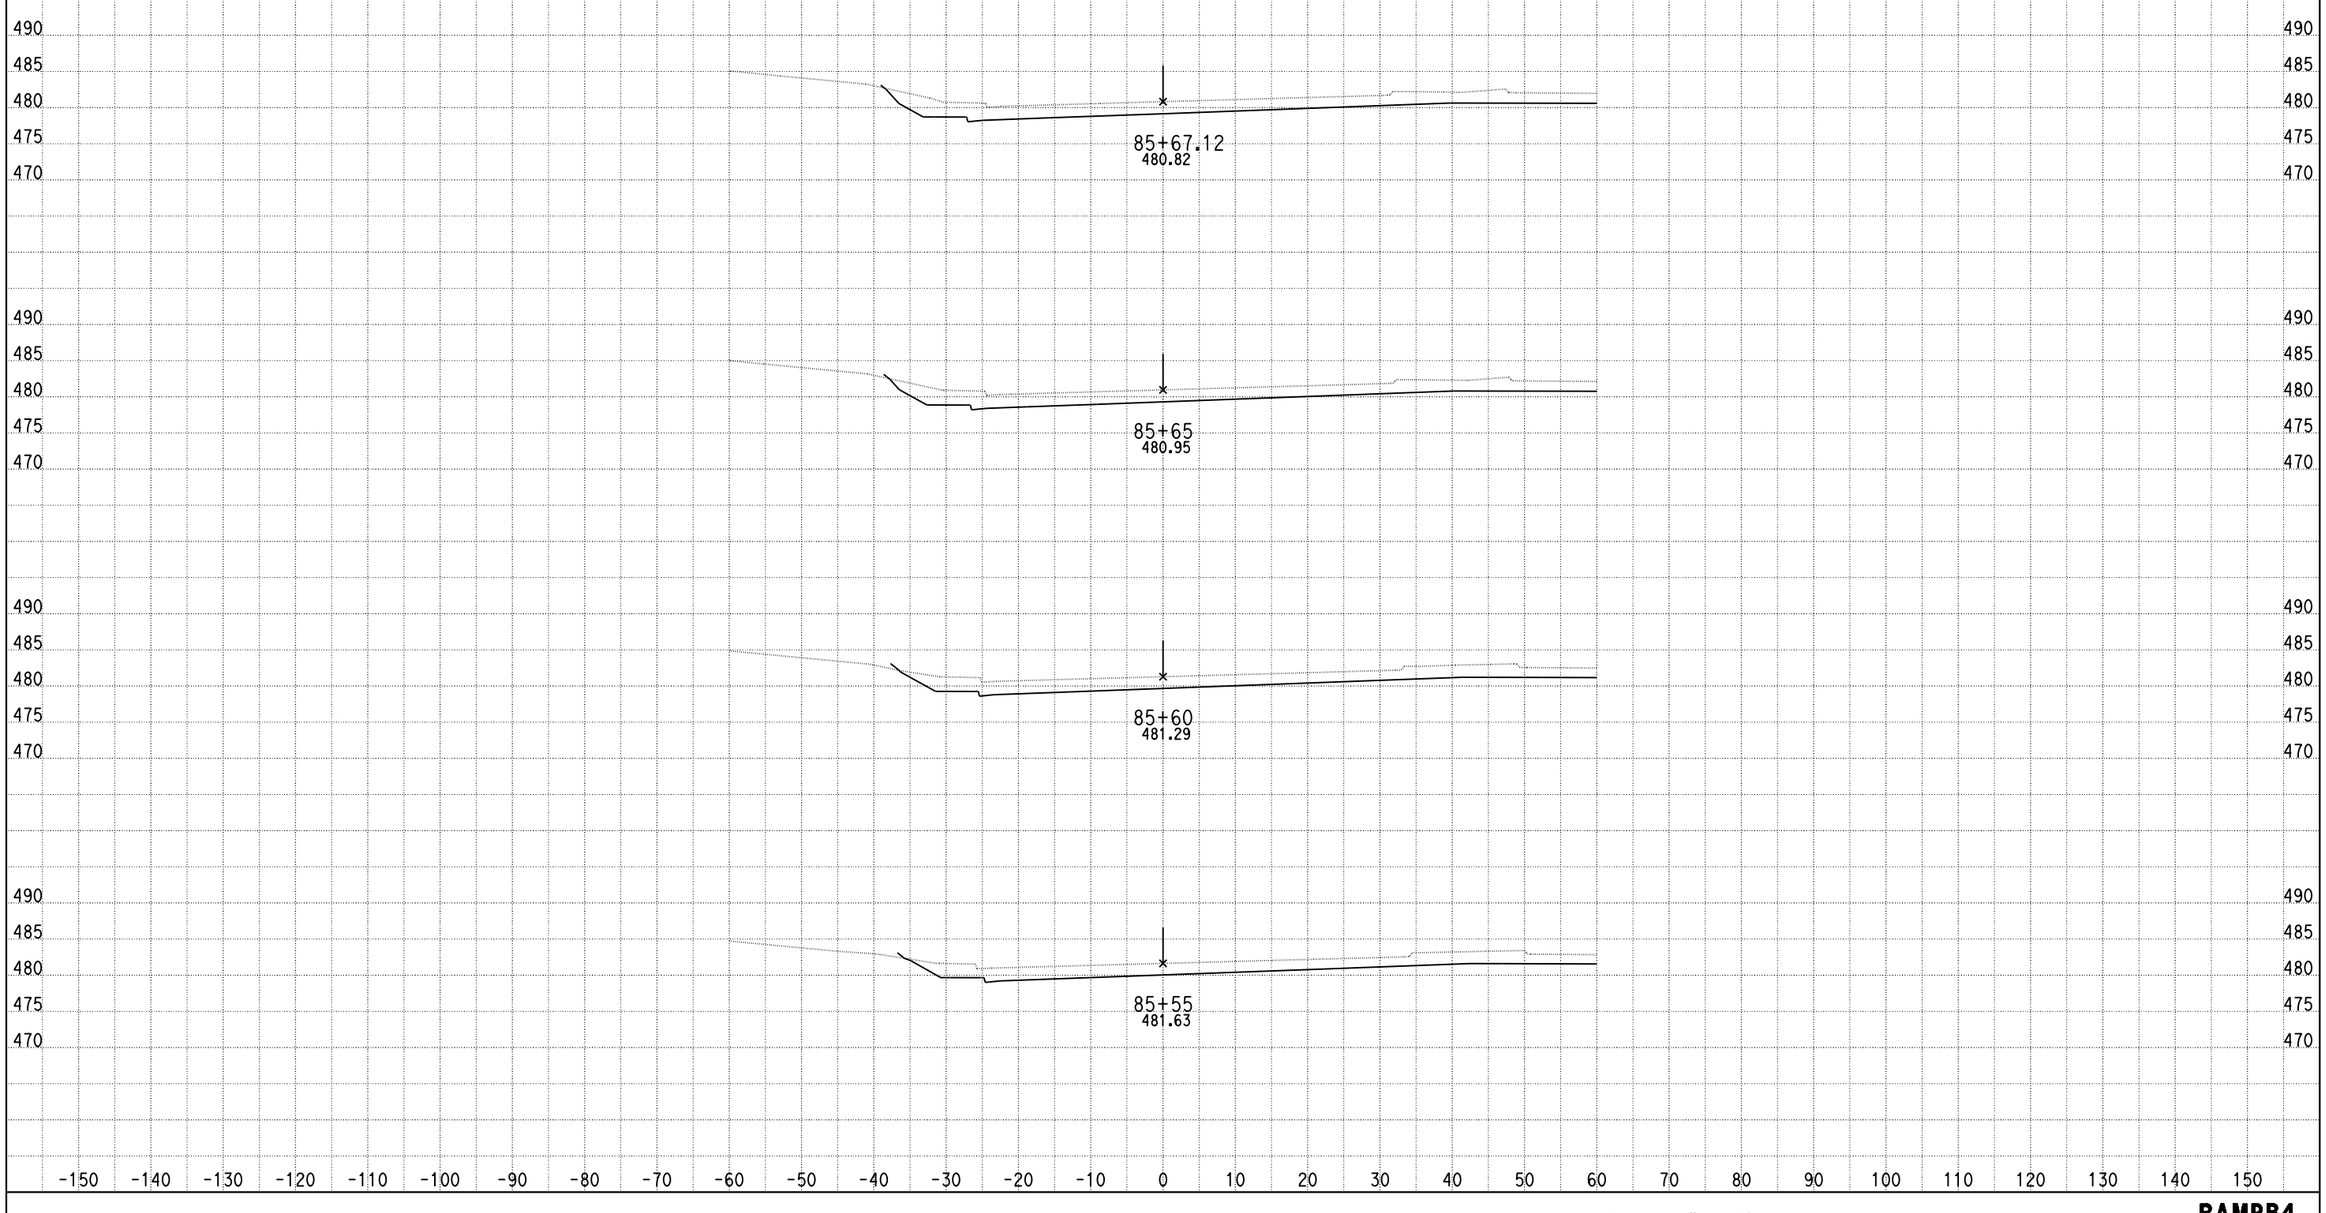

DATE: 4/12/2013

KC Project: 0818E File: C:\project\0818E\UPDATE-RAMP\hrb4-pro.ear

SCALE: 1" = 10' Horiz.
1" = 10' Vert.

All Dimensions are US Survey Feet

RAMPB4
CROSS SECTIONS

RAMP B5

DESIGN STUDY ONLY

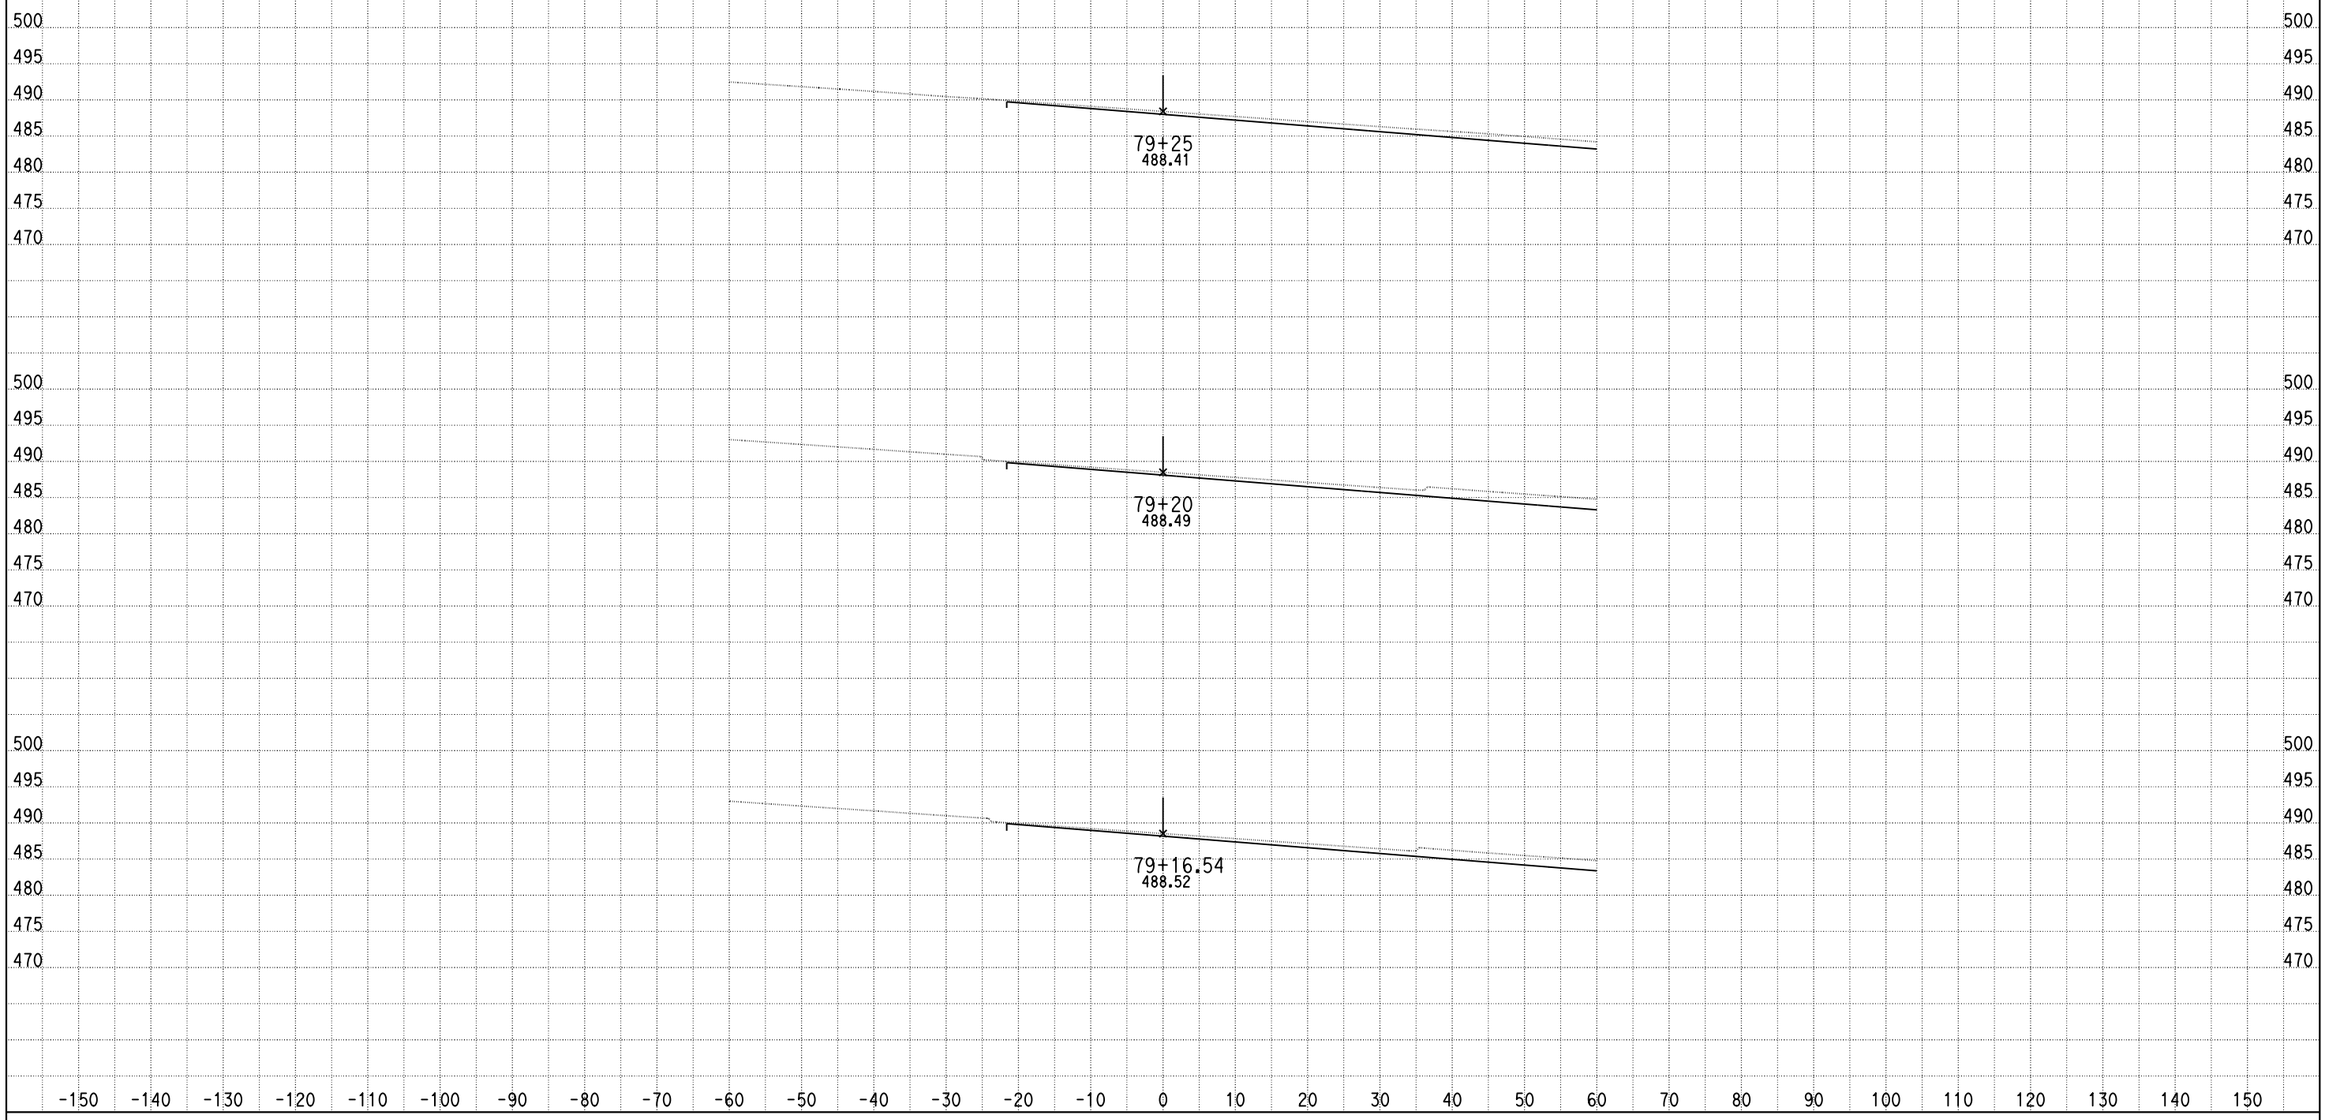

DATE: 4/15/2013

KC Project: 0818E File: C:\project\0818E\UPDATE-RAMP\hrb5-pro.ear

SCALE: 1" = 10' Horiz.
1" = 10' Vert.

All Dimensions are US Survey Feet

RAMPB5
CROSS SECTIONS

DESIGN STUDY ONLY

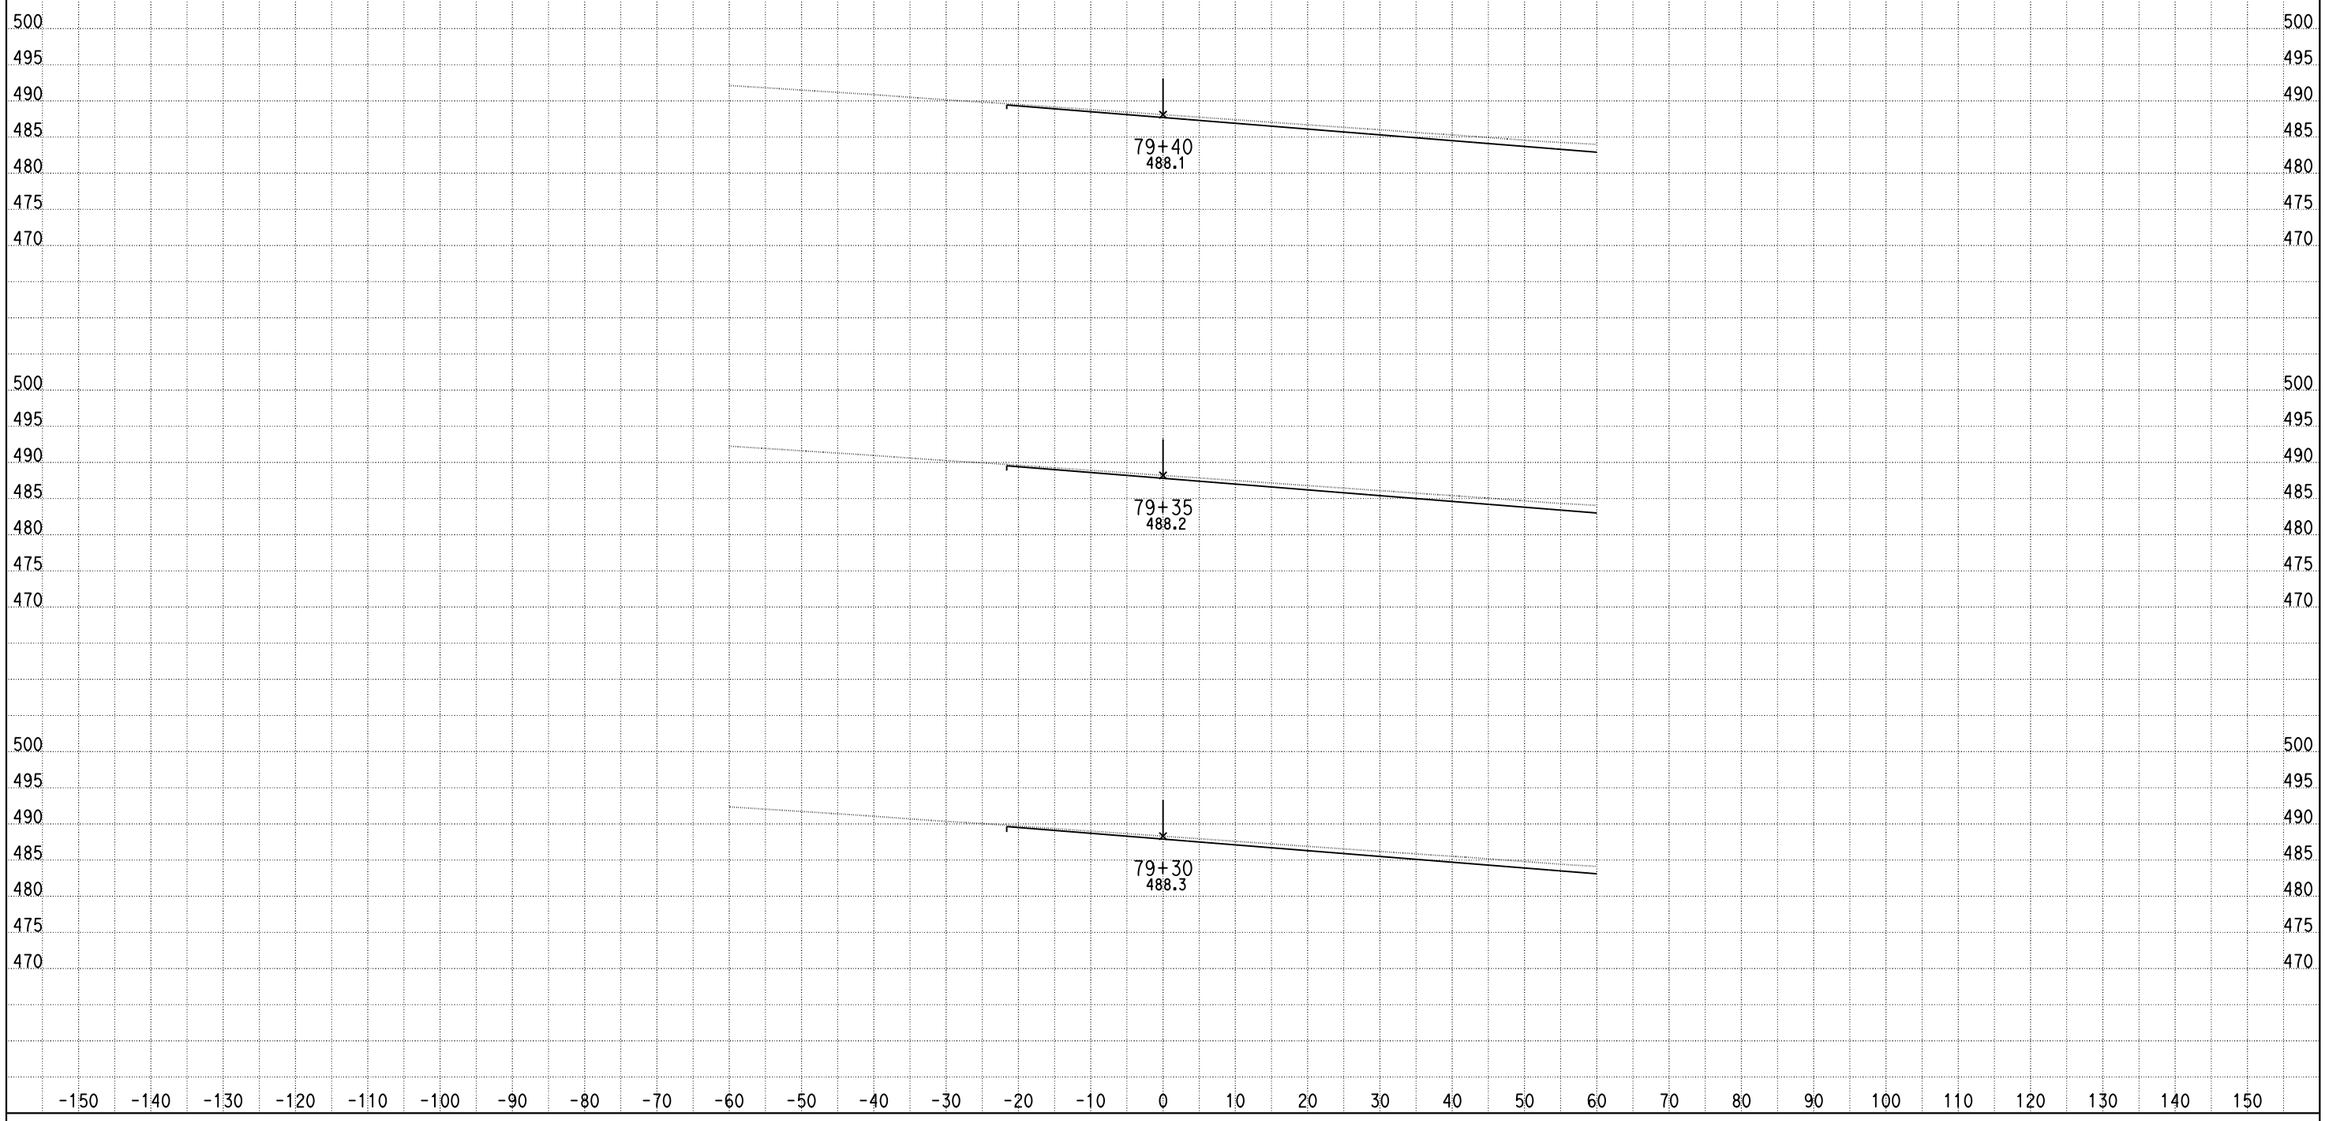

DATE: 4/15/2013

KC Project: 0818E File: C:\project\0818E\UPDATE-RAMP\hrb5-pro.ear

SCALE: 1" = 10' Horiz.
1" = 10' Vert.

All Dimensions are US Survey Feet

RAMPB5
CROSS SECTIONS

DESIGN STUDY ONLY

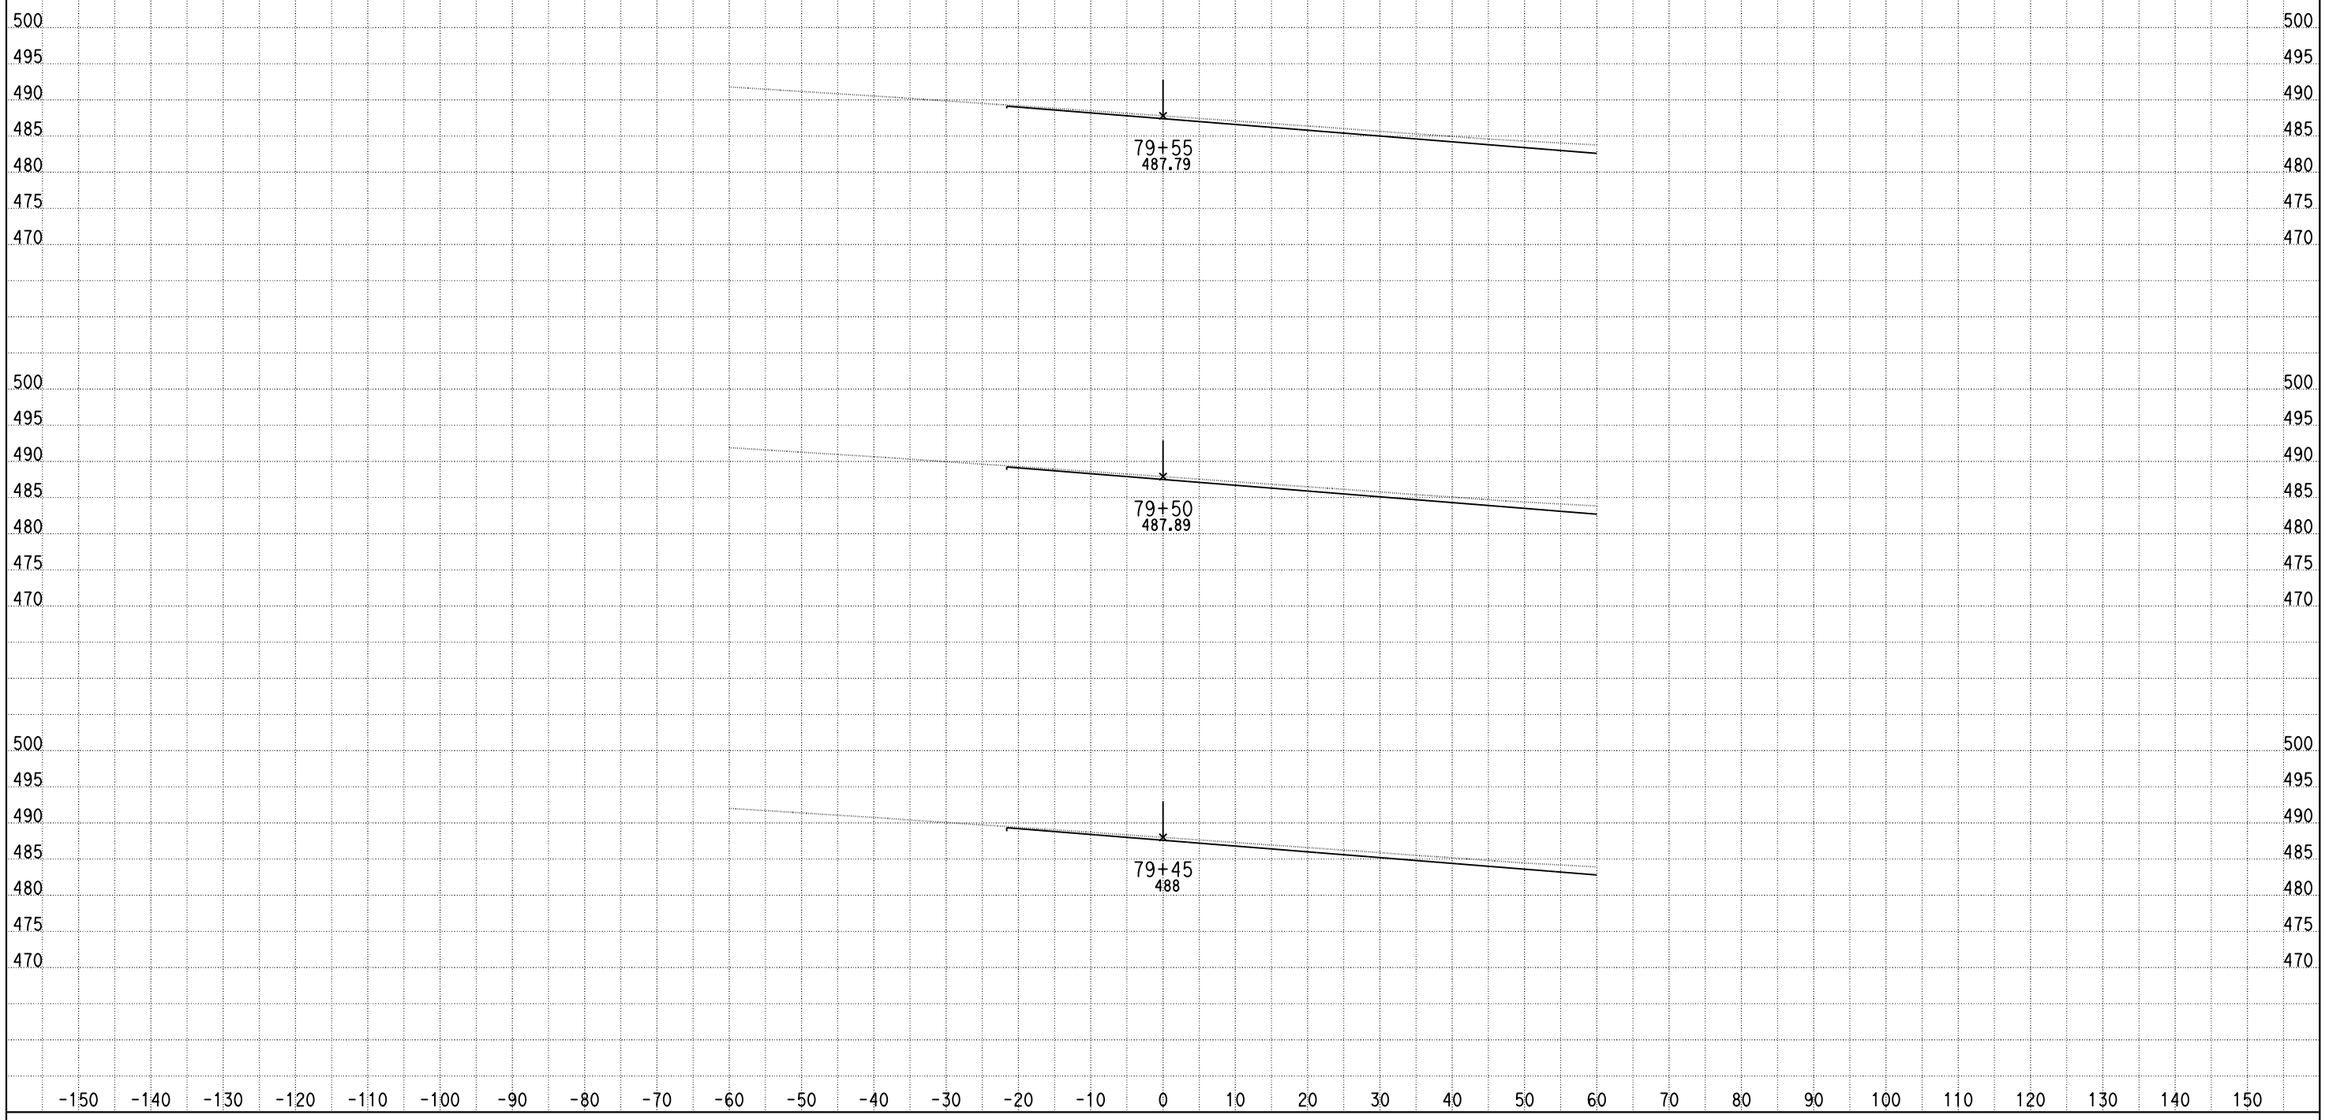

DATE: 4/15/2013

KC Project: 0818E File: C:\project\0818E\UPDATE-RAMP\hrb5-pro.ear

SCALE: 1" = 10' Horiz.
1" = 10' Vert.

All Dimensions are US Survey Feet

RAMPB5
CROSS SECTIONS

DESIGN STUDY ONLY

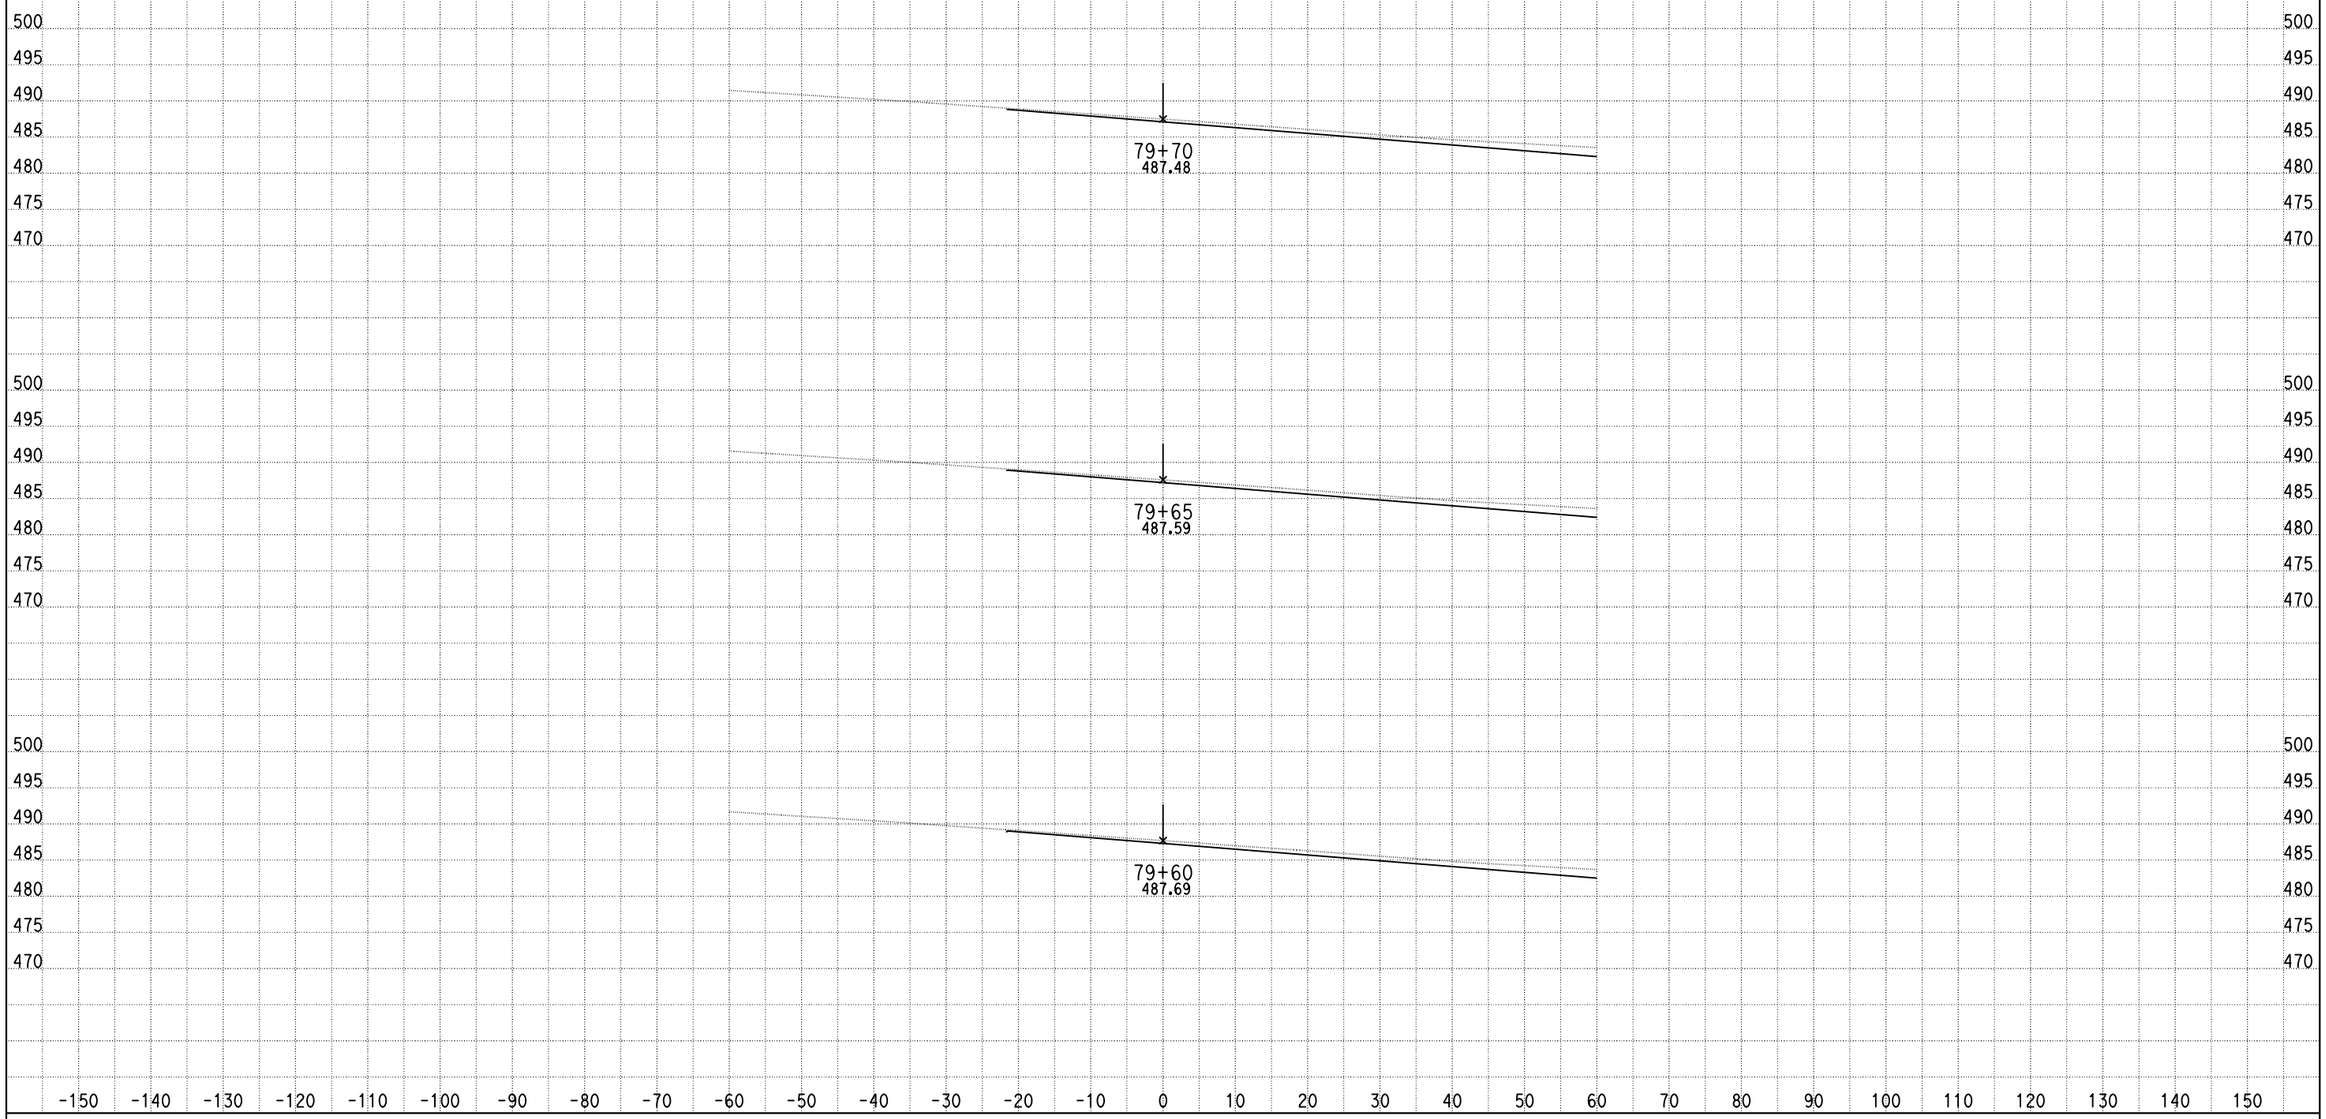

DATE: 4/15/2013

KC Project: 0818E File: C:\project\0818E\UPDATE-RAMP\hrb5-pro.ear

SCALE: 1" = 10' Horiz.
1" = 10' Vert.

All Dimensions are US Survey Feet

RAMPB5
CROSS SECTIONS

DESIGN STUDY ONLY

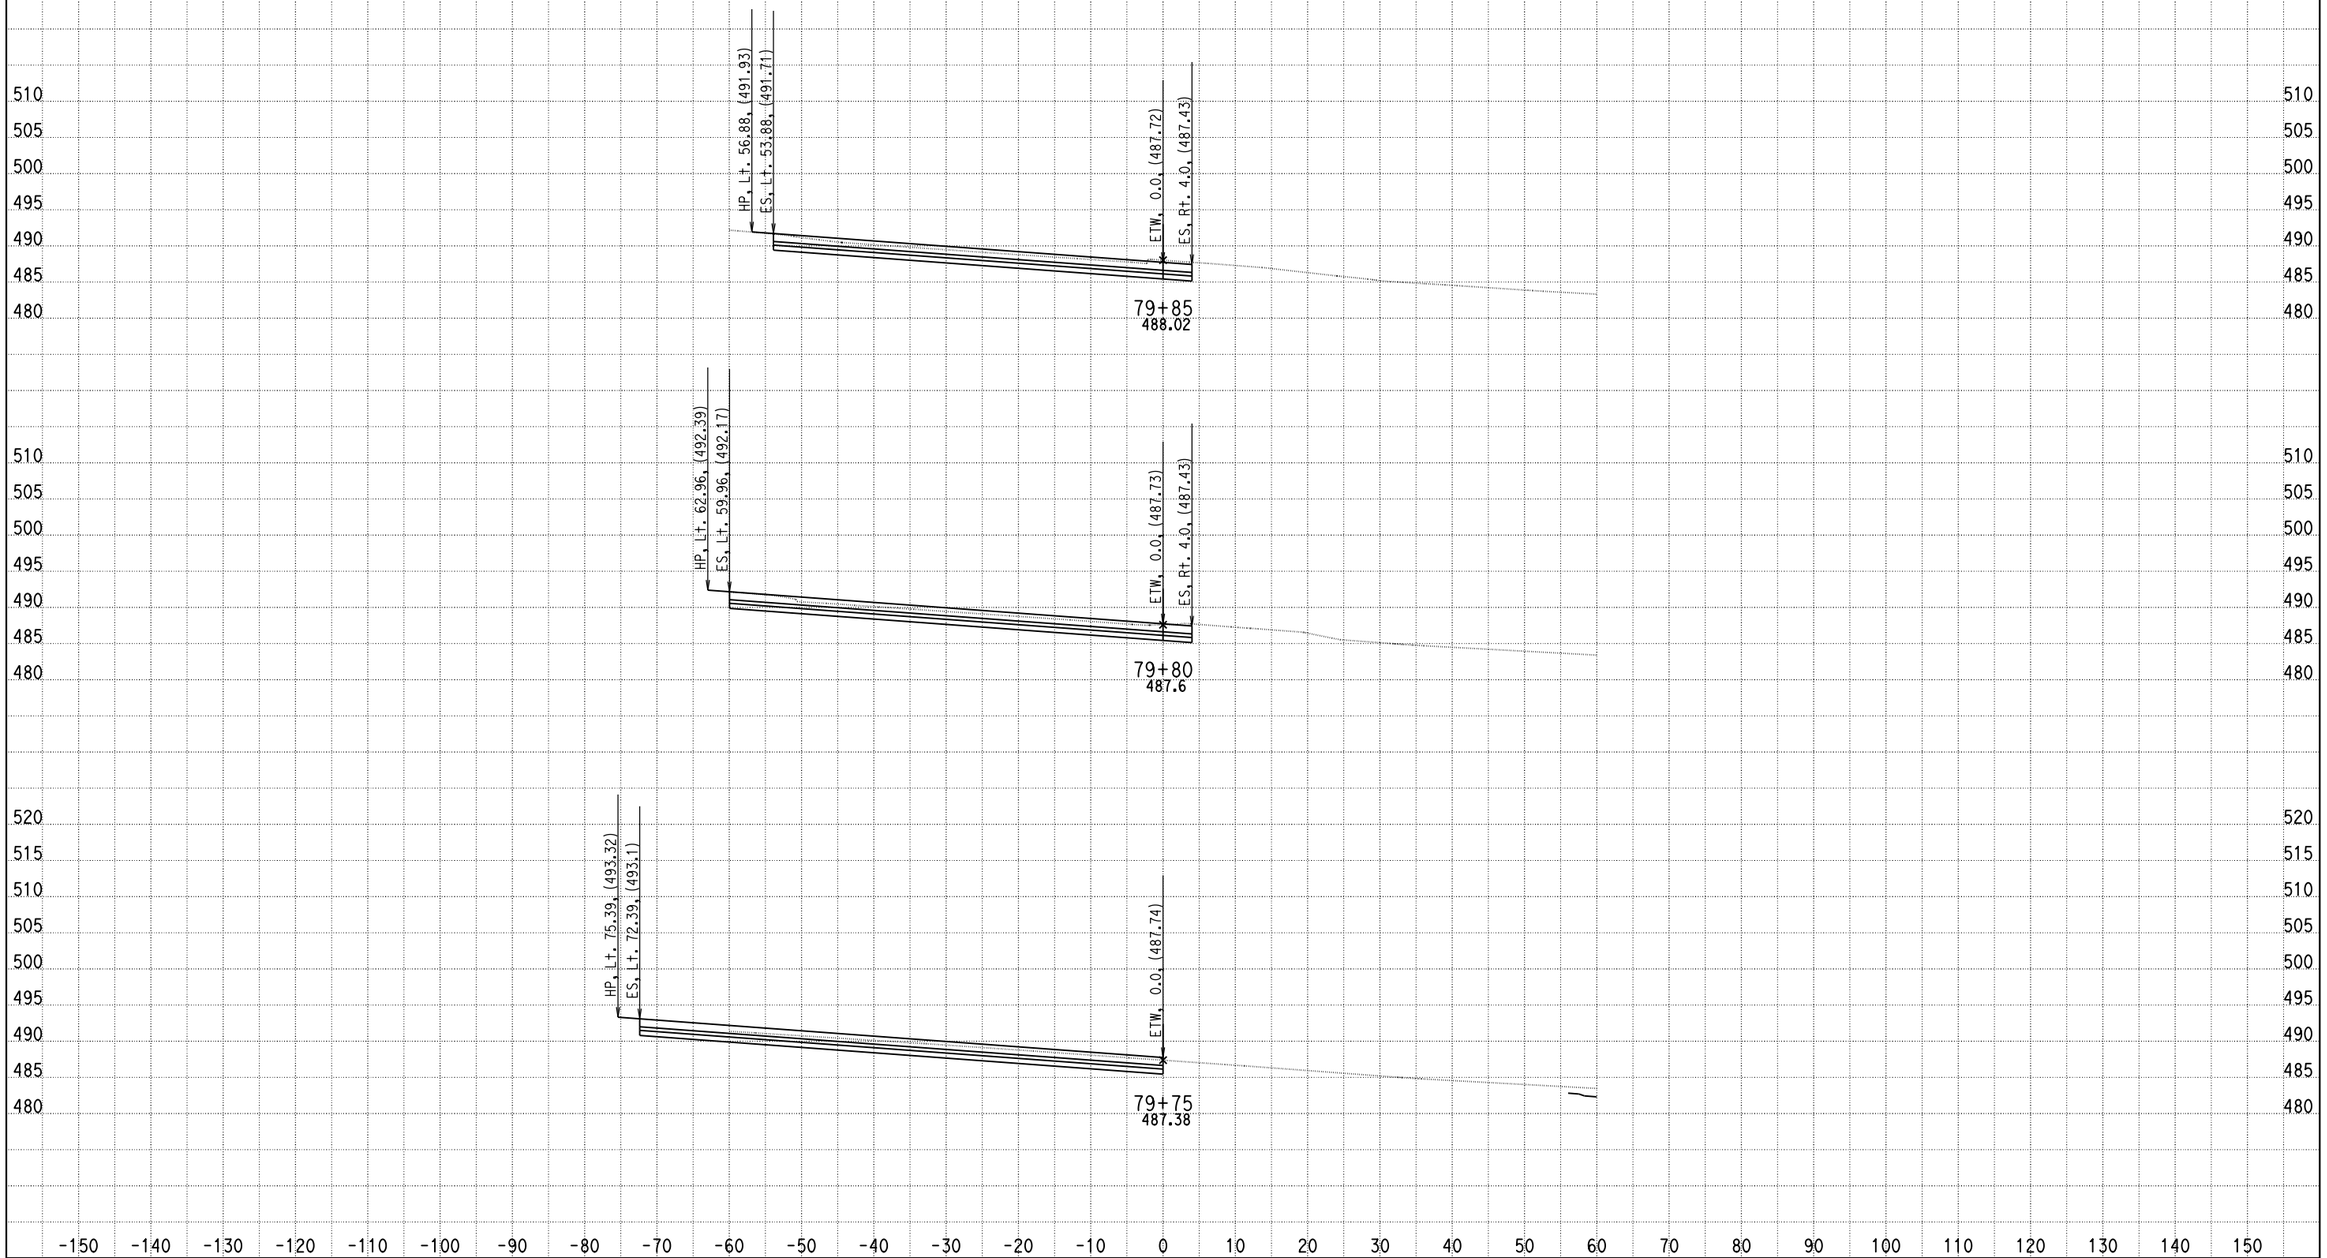

DATE: 4/15/2013

KC Project: 0818E File: C:\project\0818E\UPDATE-RAMP\hrb5-pro.ear

SCALE: 1" = 10' Horiz.
1" = 10' Vert.

All Dimensions are US Survey Feet

RAMPB5
CROSS SECTIONS

DESIGN STUDY ONLY

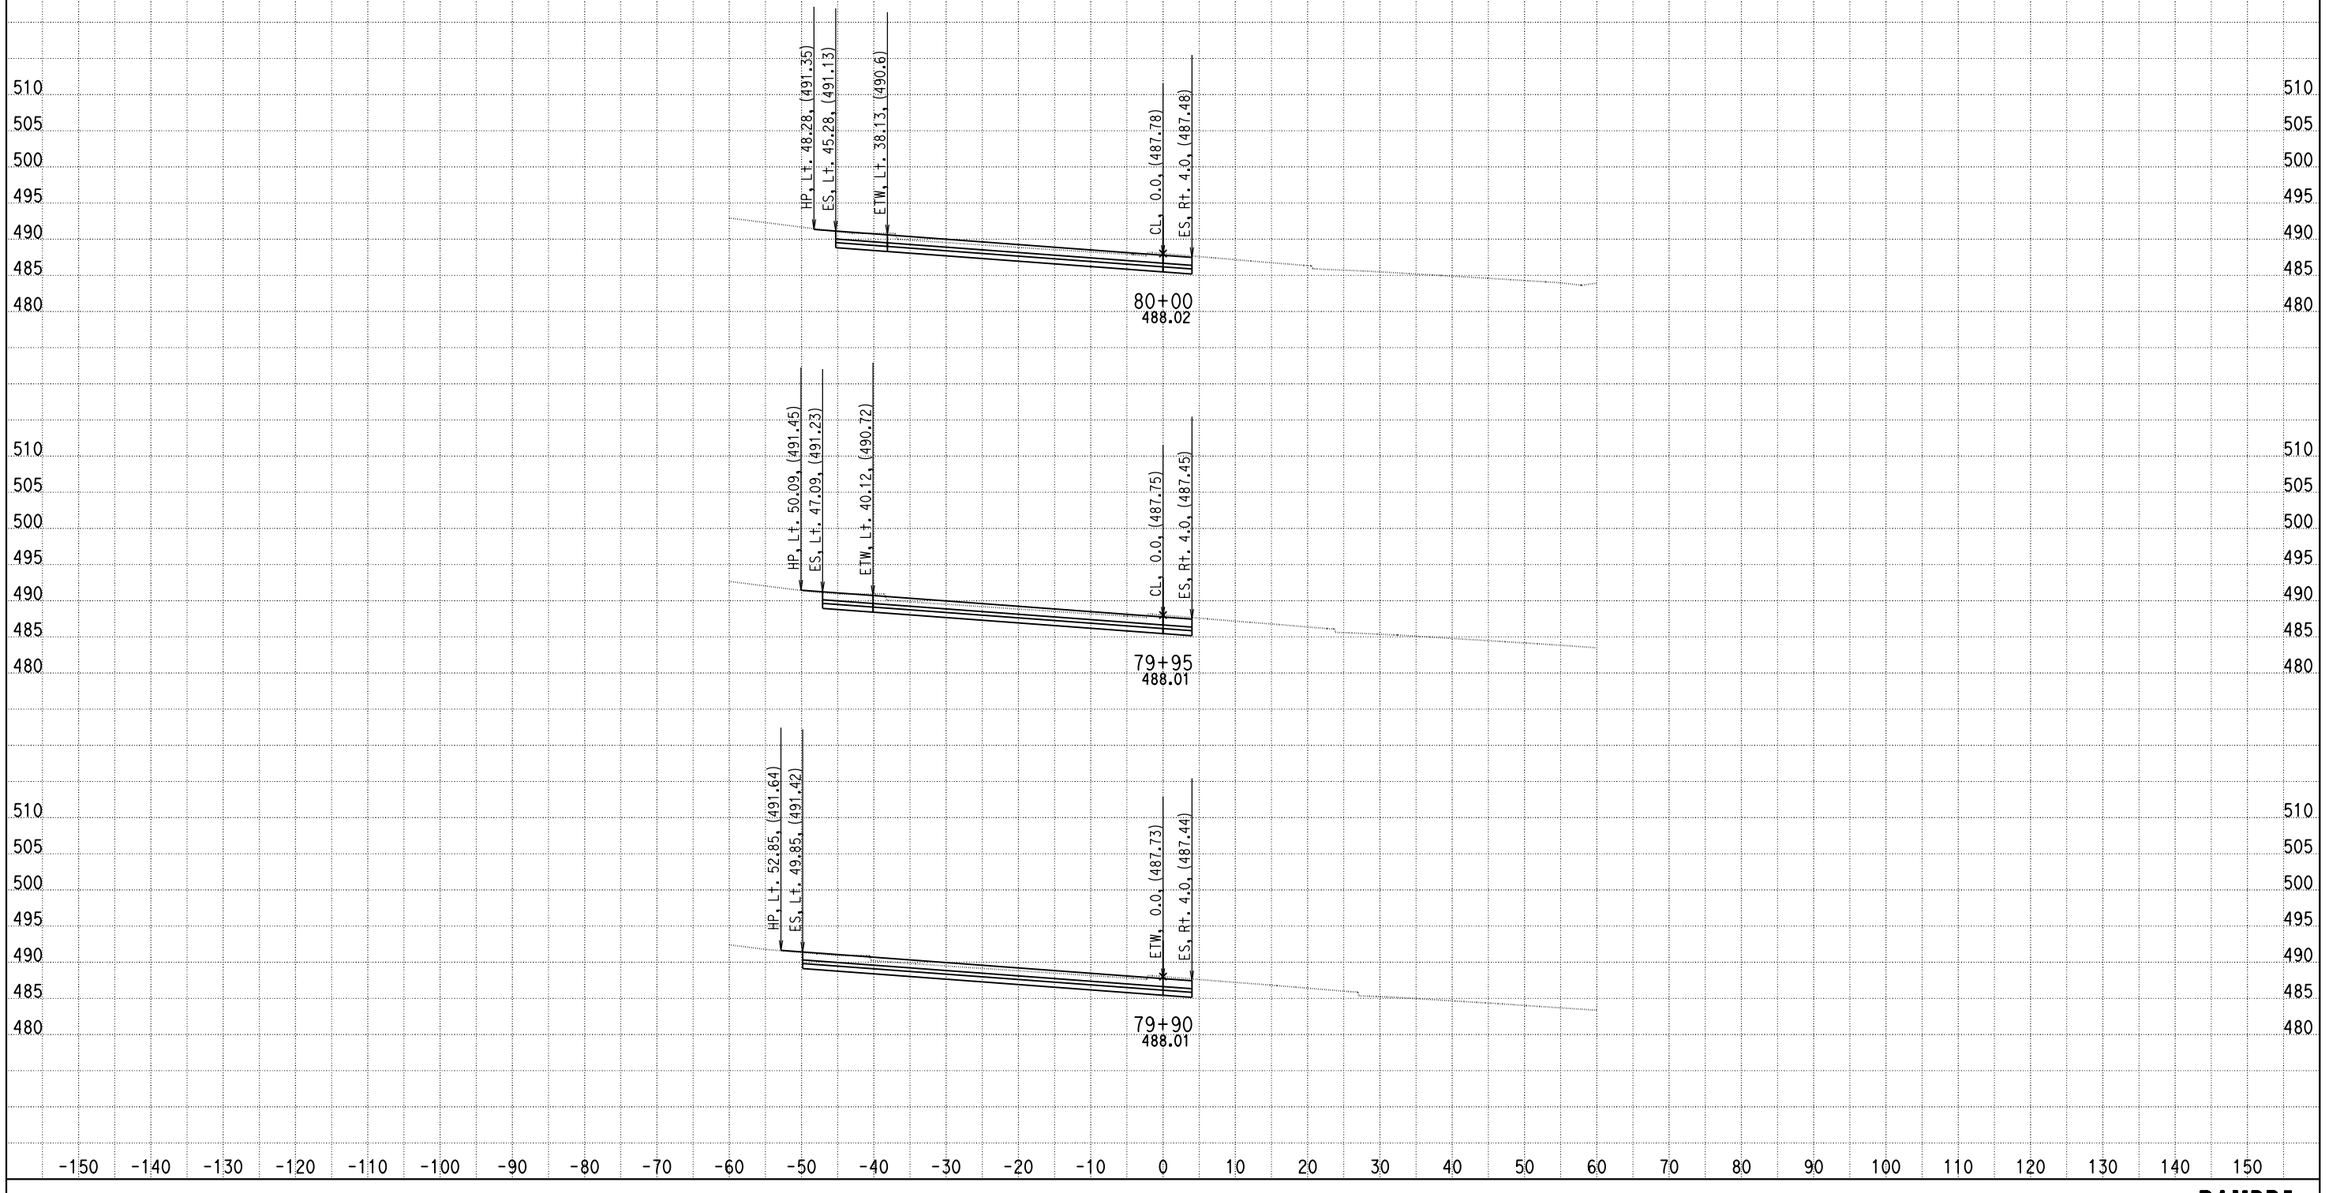

DATE: 4/15/2013

KC Project: 0818E File: C:\project\0818E\UPDATE-RAMP\hrb5-pro.ear

SCALE: 1" = 10' Horiz.
1" = 10' Vert.

All Dimensions are US Survey Feet

RAMPB5
CROSS SECTIONS

SHEET 6 OF XXX

DESIGN STUDY ONLY

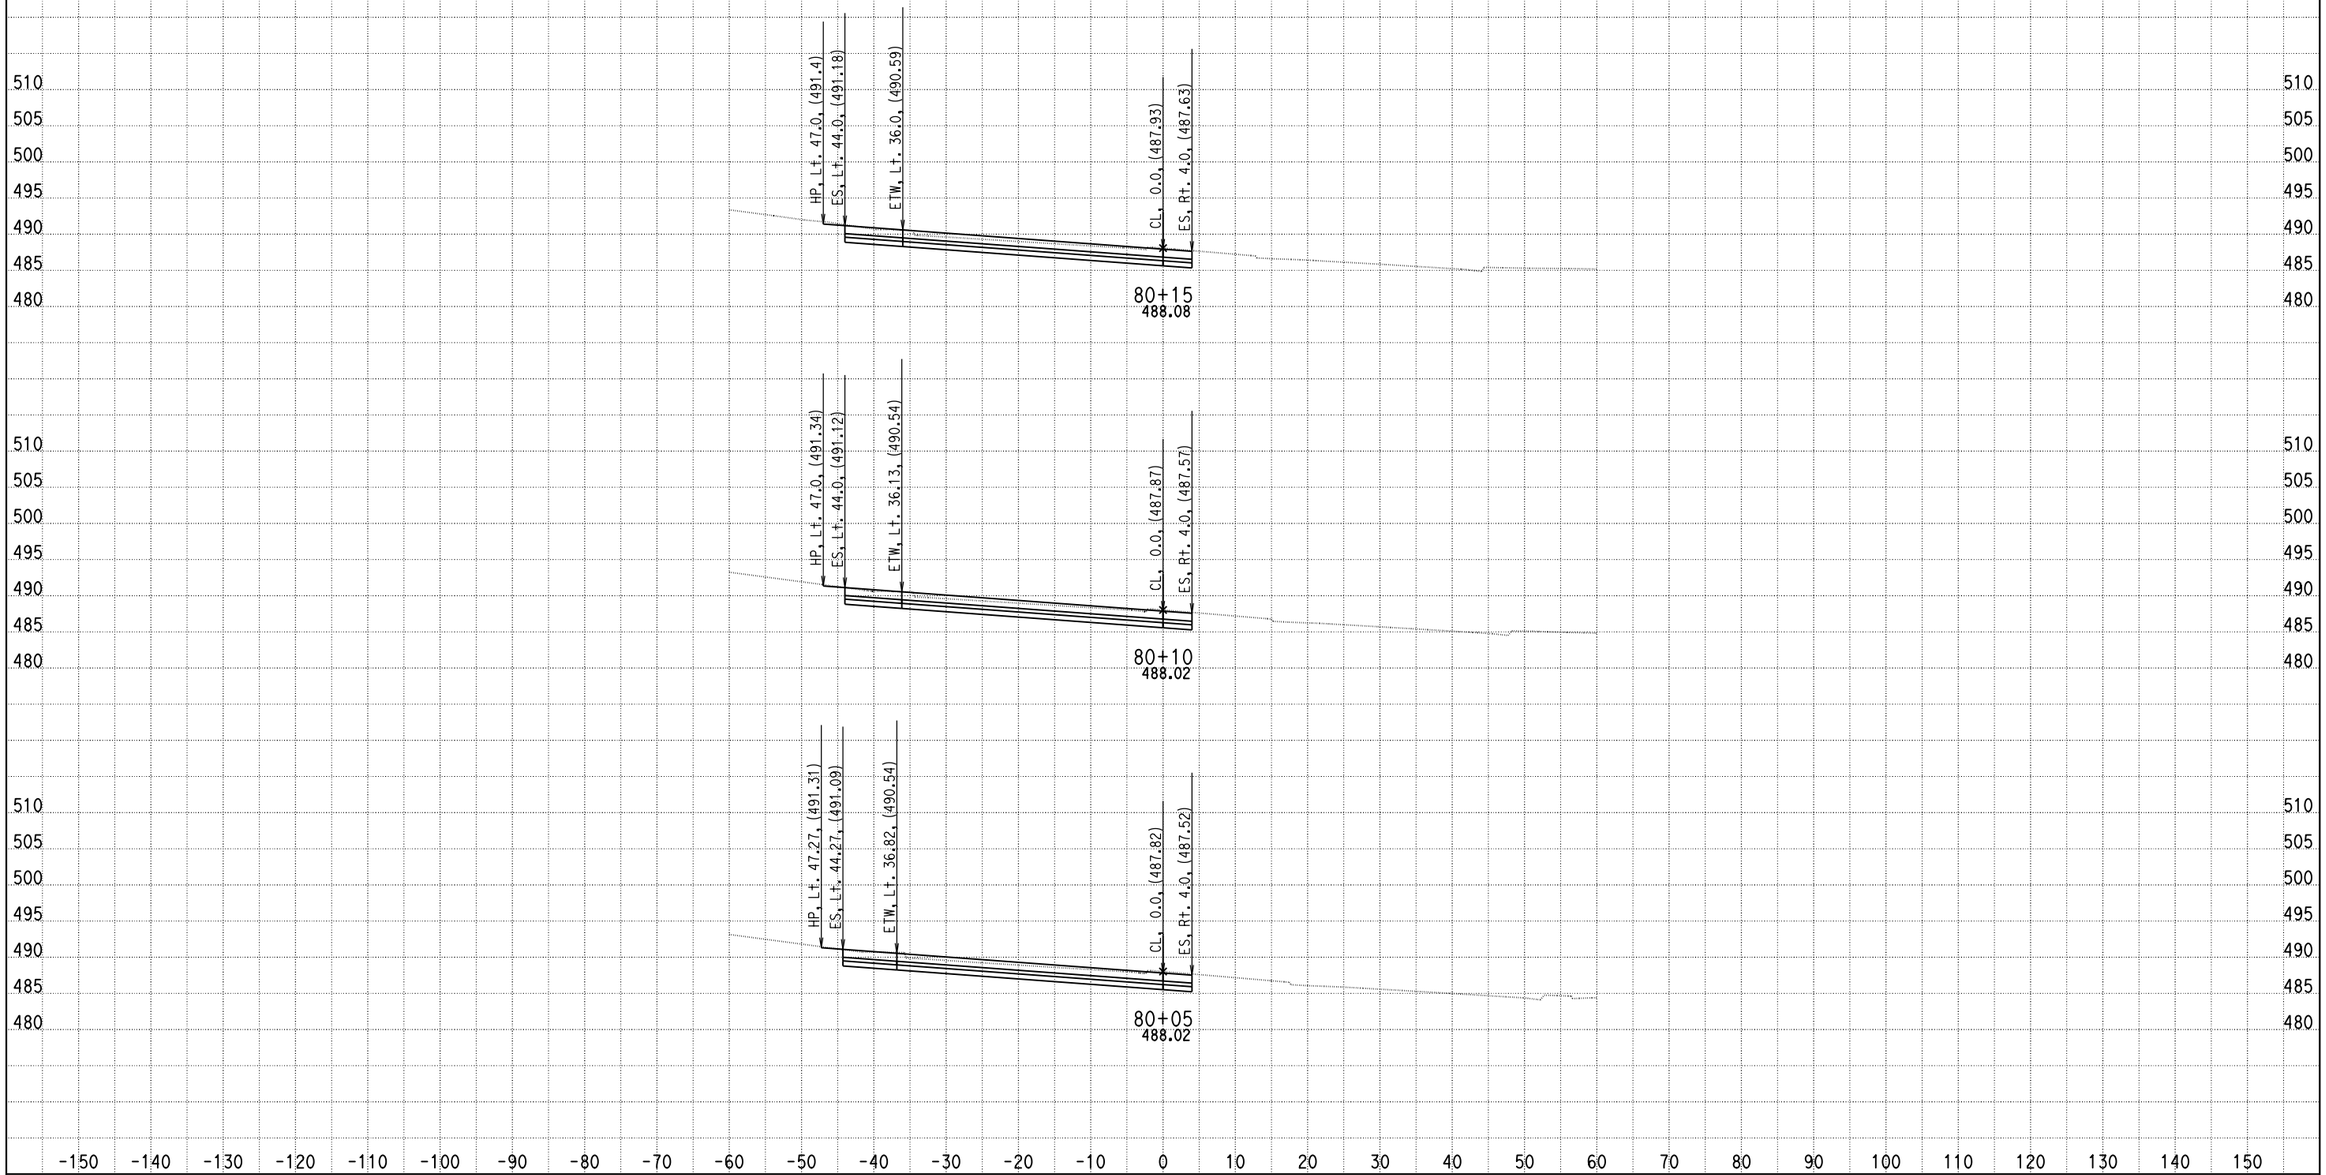

DATE: 4/15/2013

KC Project: 0818E File: C:\project\0818E\UPDATE-RAMP\hrb5-pro.ear

SCALE: 1" = 10' Horiz.
1" = 10' Vert.

All Dimensions are US Survey Feet

RAMPB5
CROSS SECTIONS
SHEET 7 OF XXX

DESIGN STUDY ONLY

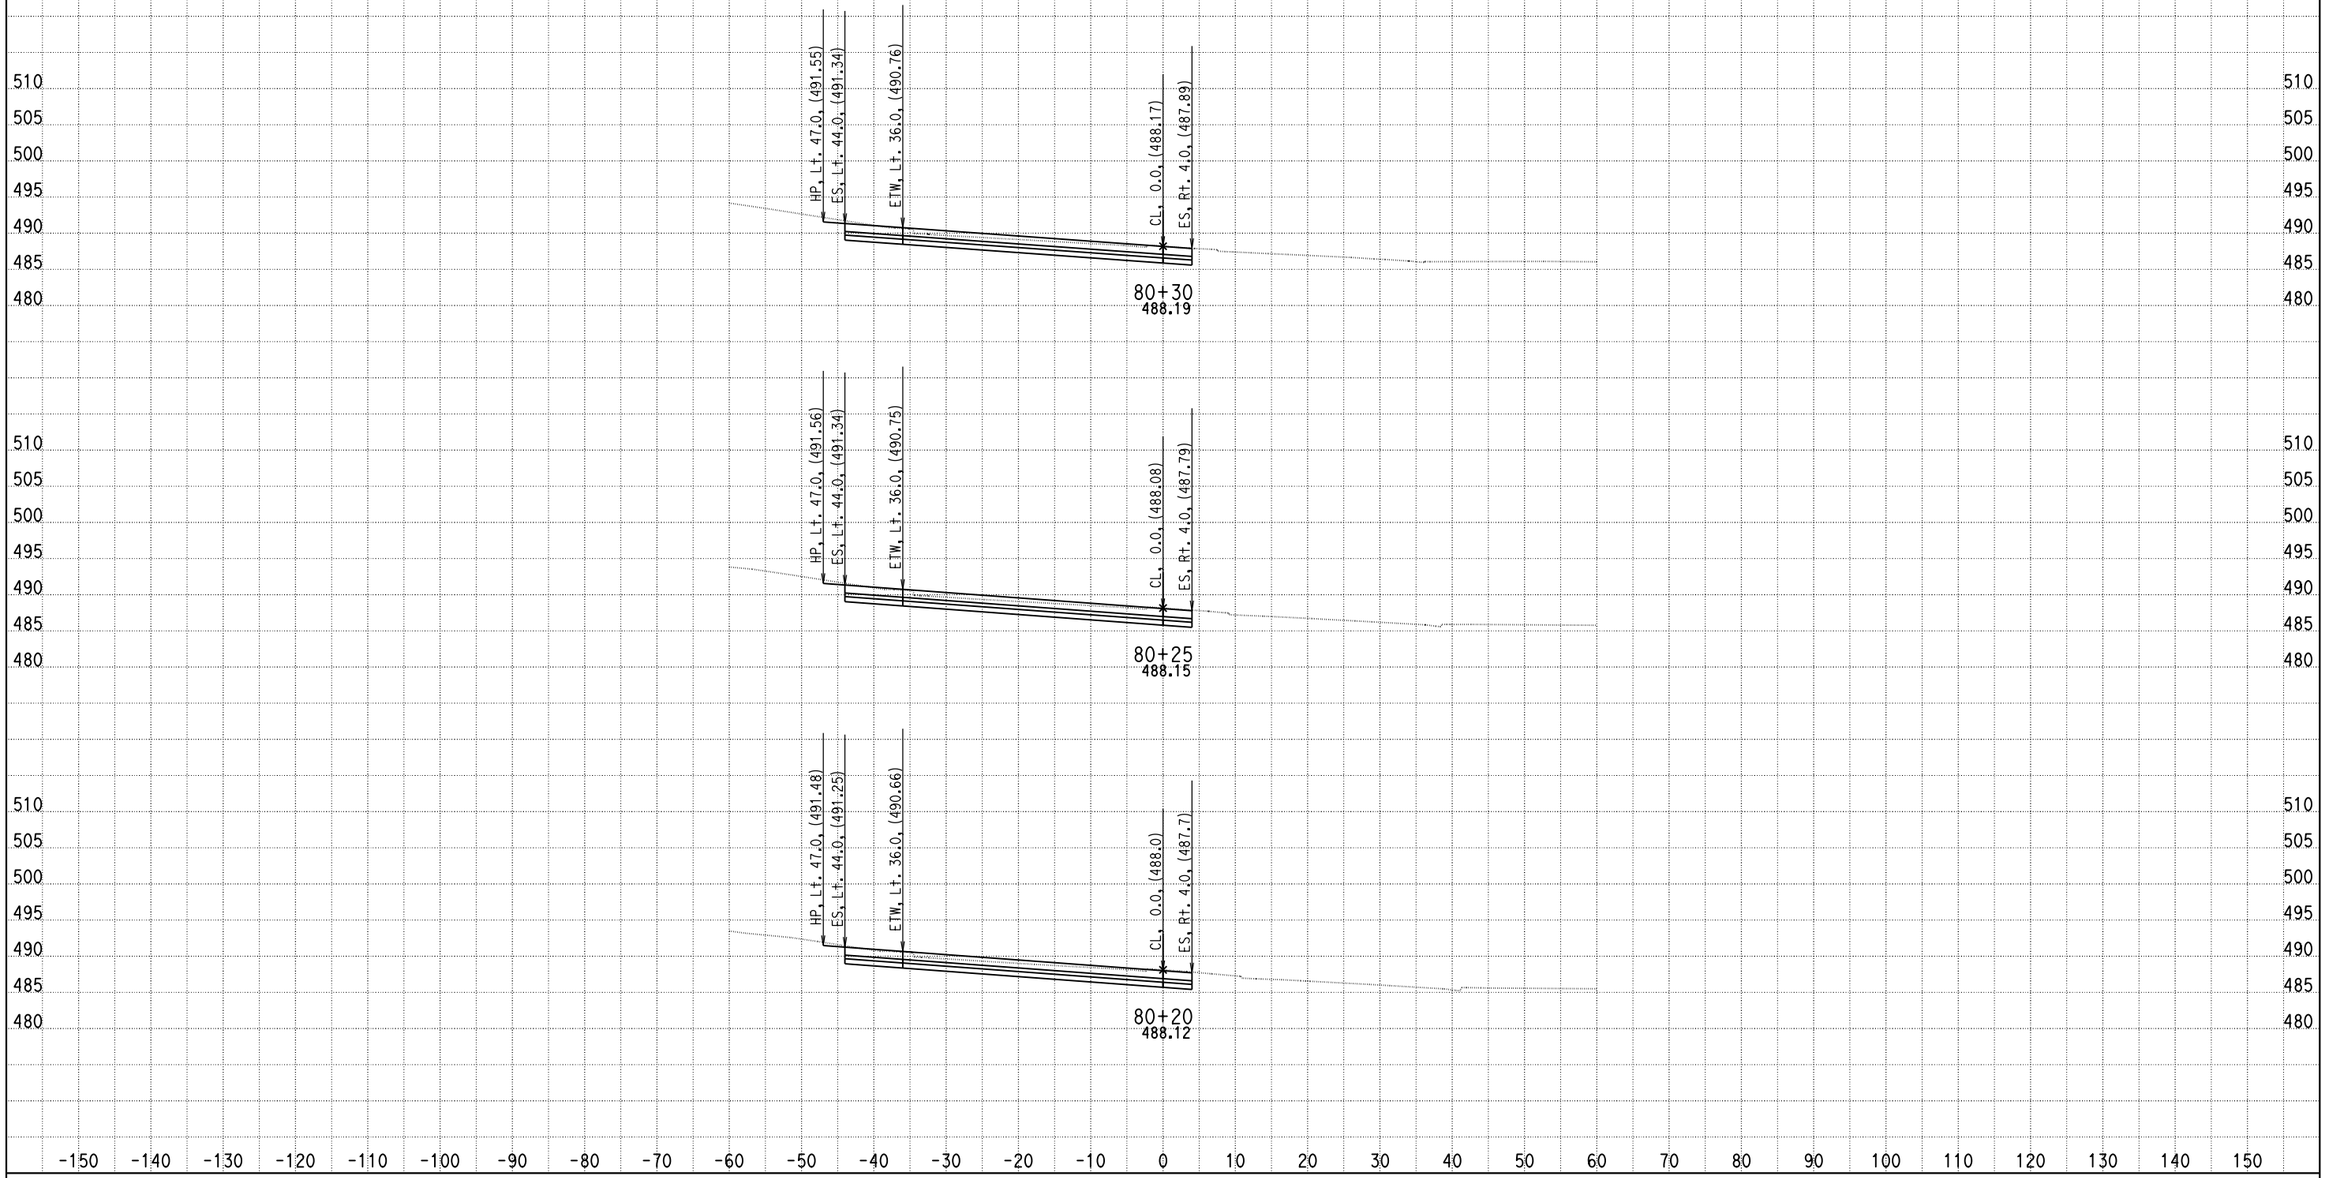

DATE: 4/15/2013

KC Project: 0818E File: C:\project\0818E\UPDATE-RAMP\hrb5-pro.ear

SCALE: 1" = 10' Horiz.
1" = 10' Vert.

All Dimensions are US Survey Feet

RAMPB5
CROSS SECTIONS

SHEET 8 OF XXX

DESIGN STUDY ONLY

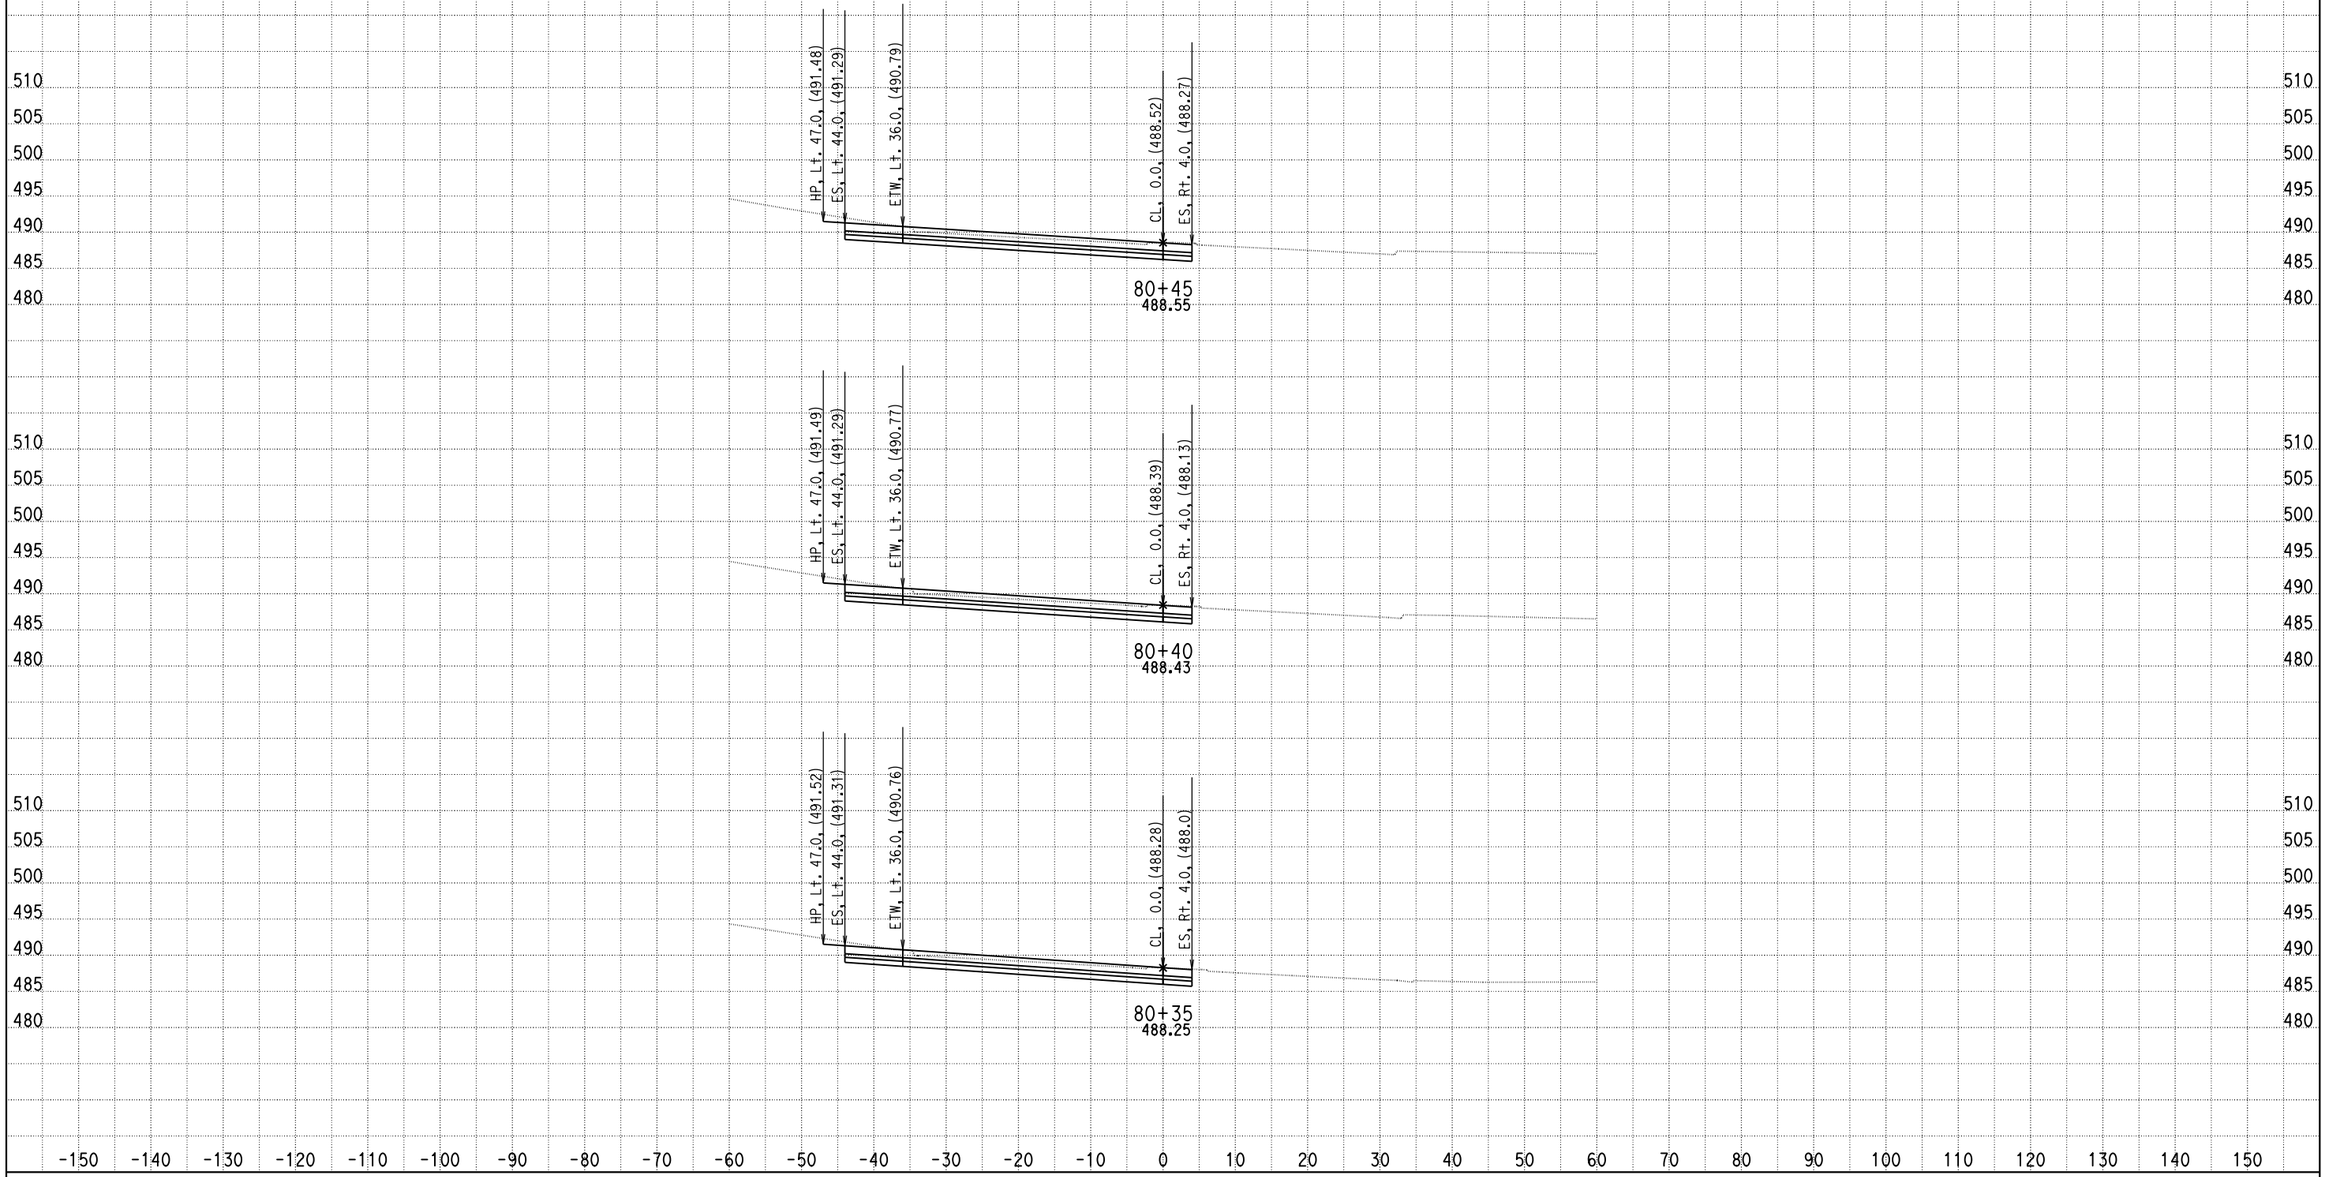

DATE: 4/15/2013

KC Project: 0818E File: C:\project\0818E\UPDATE-RAMP\hrb5-pro.ear

SCALE: 1" = 10' Horiz.
1" = 10' Vert.

All Dimensions are US Survey Feet

RAMPB5
CROSS SECTIONS
SHEET 9 OF XXX

DESIGN STUDY ONLY

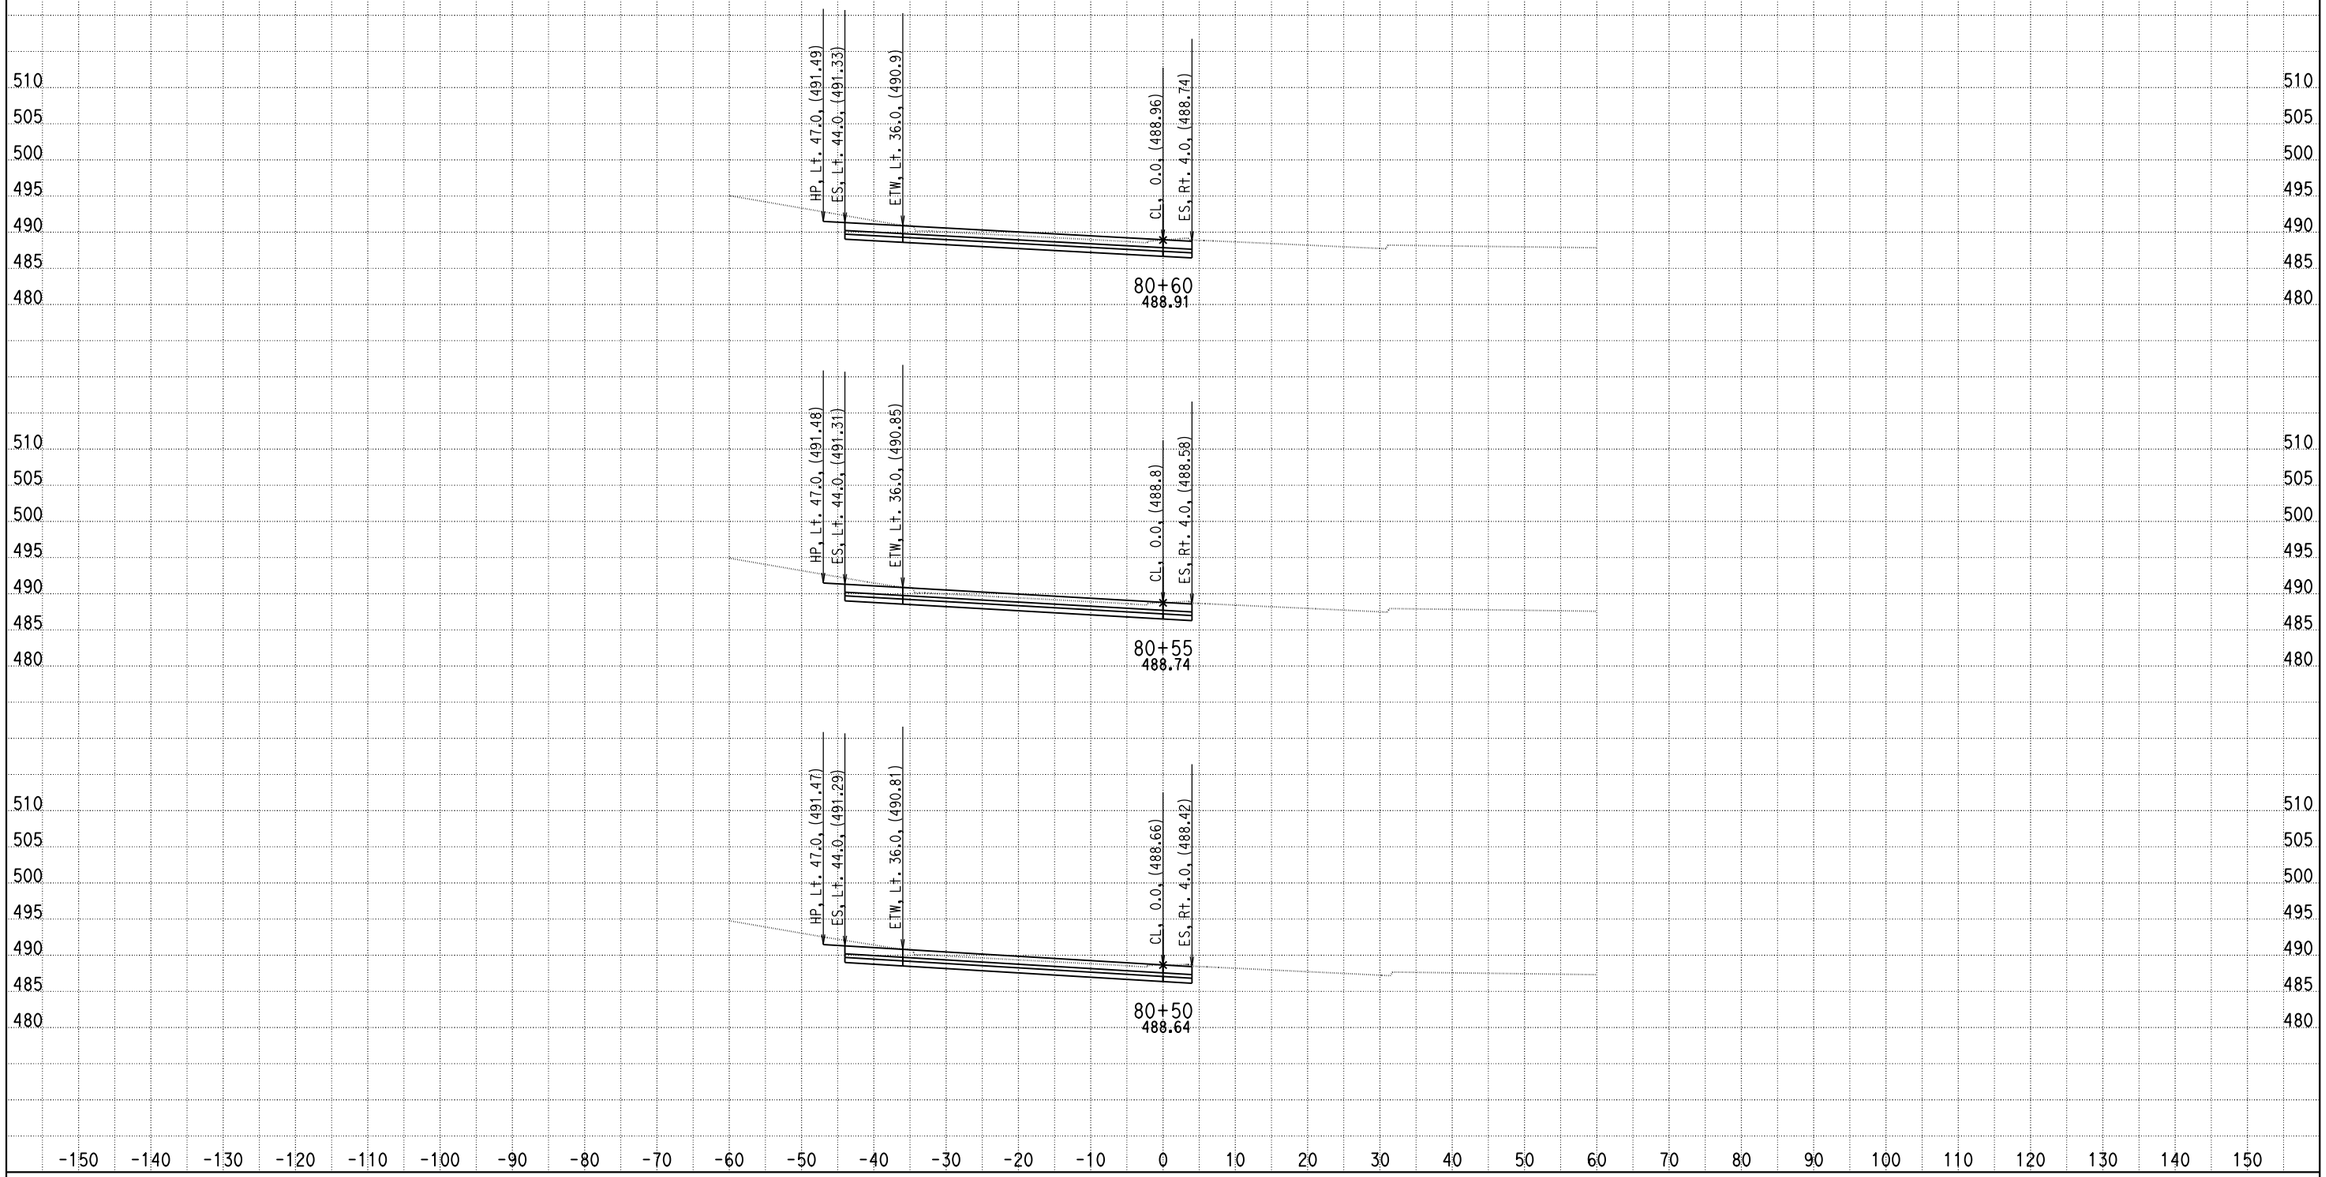

DATE: 4/15/2013

KC Project: 0818E File: C:\project\0818E\UPDATE-RAMP\hrb5-pro.ear

SCALE: 1" = 10' Horiz.
1" = 10' Vert.

All Dimensions are US Survey Feet

RAMPB5
CROSS SECTIONS
SHEET 10 OF XXX

DESIGN STUDY ONLY

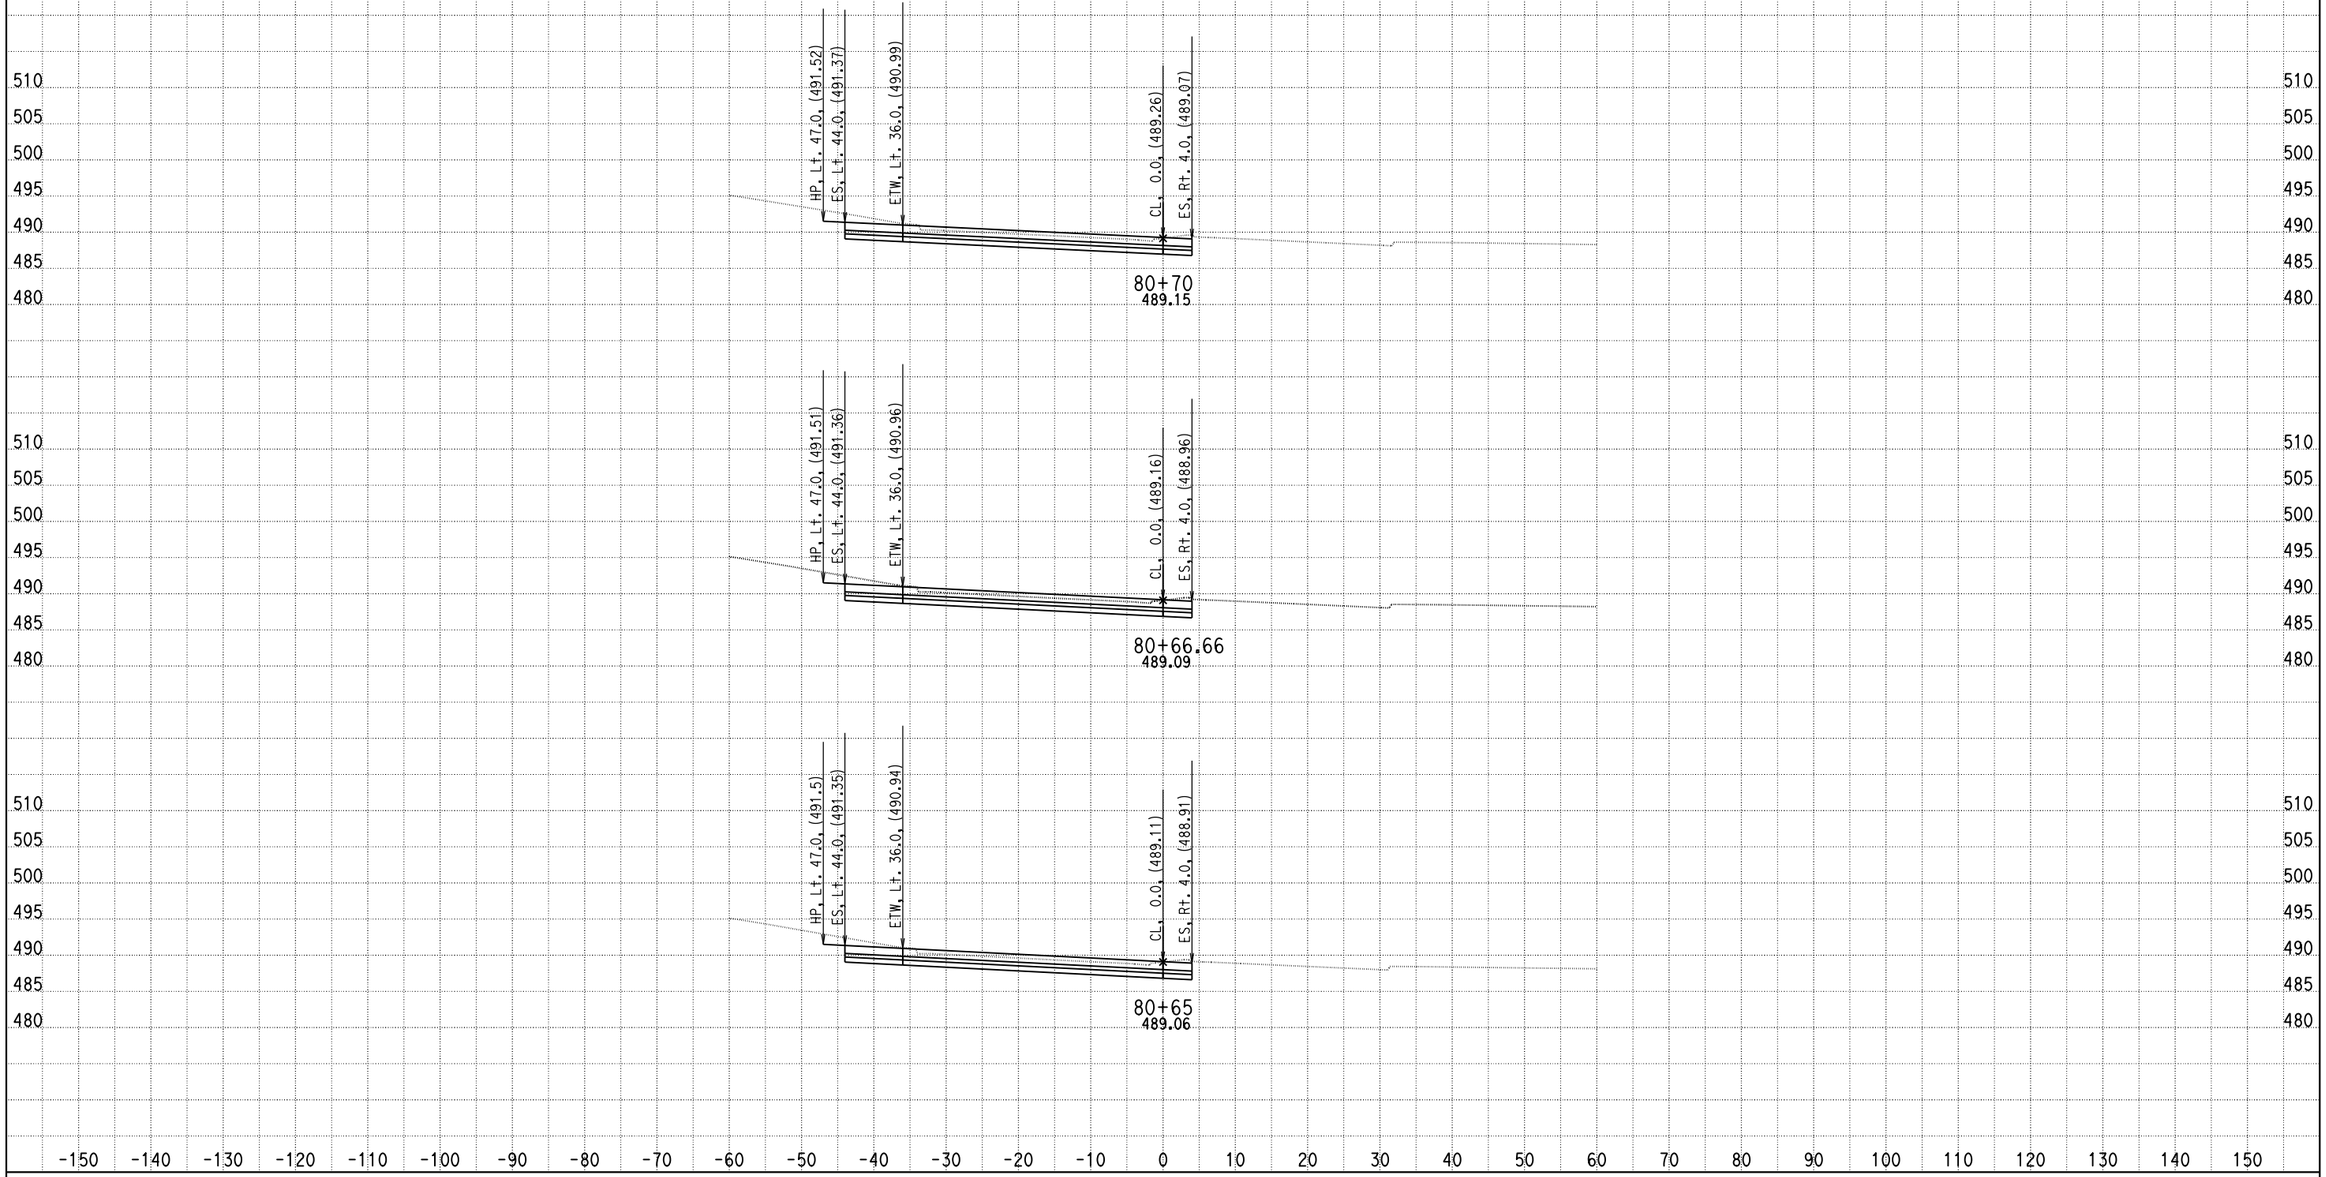

DATE: 4/15/2013

KC Project: 0818E File: C:\project\0818E\UPDATE-RAMP\hrb5-pro.ear

SCALE: 1" = 10' Horiz.
1" = 10' Vert.

All Dimensions are US Survey Feet

RAMPB5
CROSS SECTIONS
SHEET 11 OF XXX

DESIGN STUDY ONLY

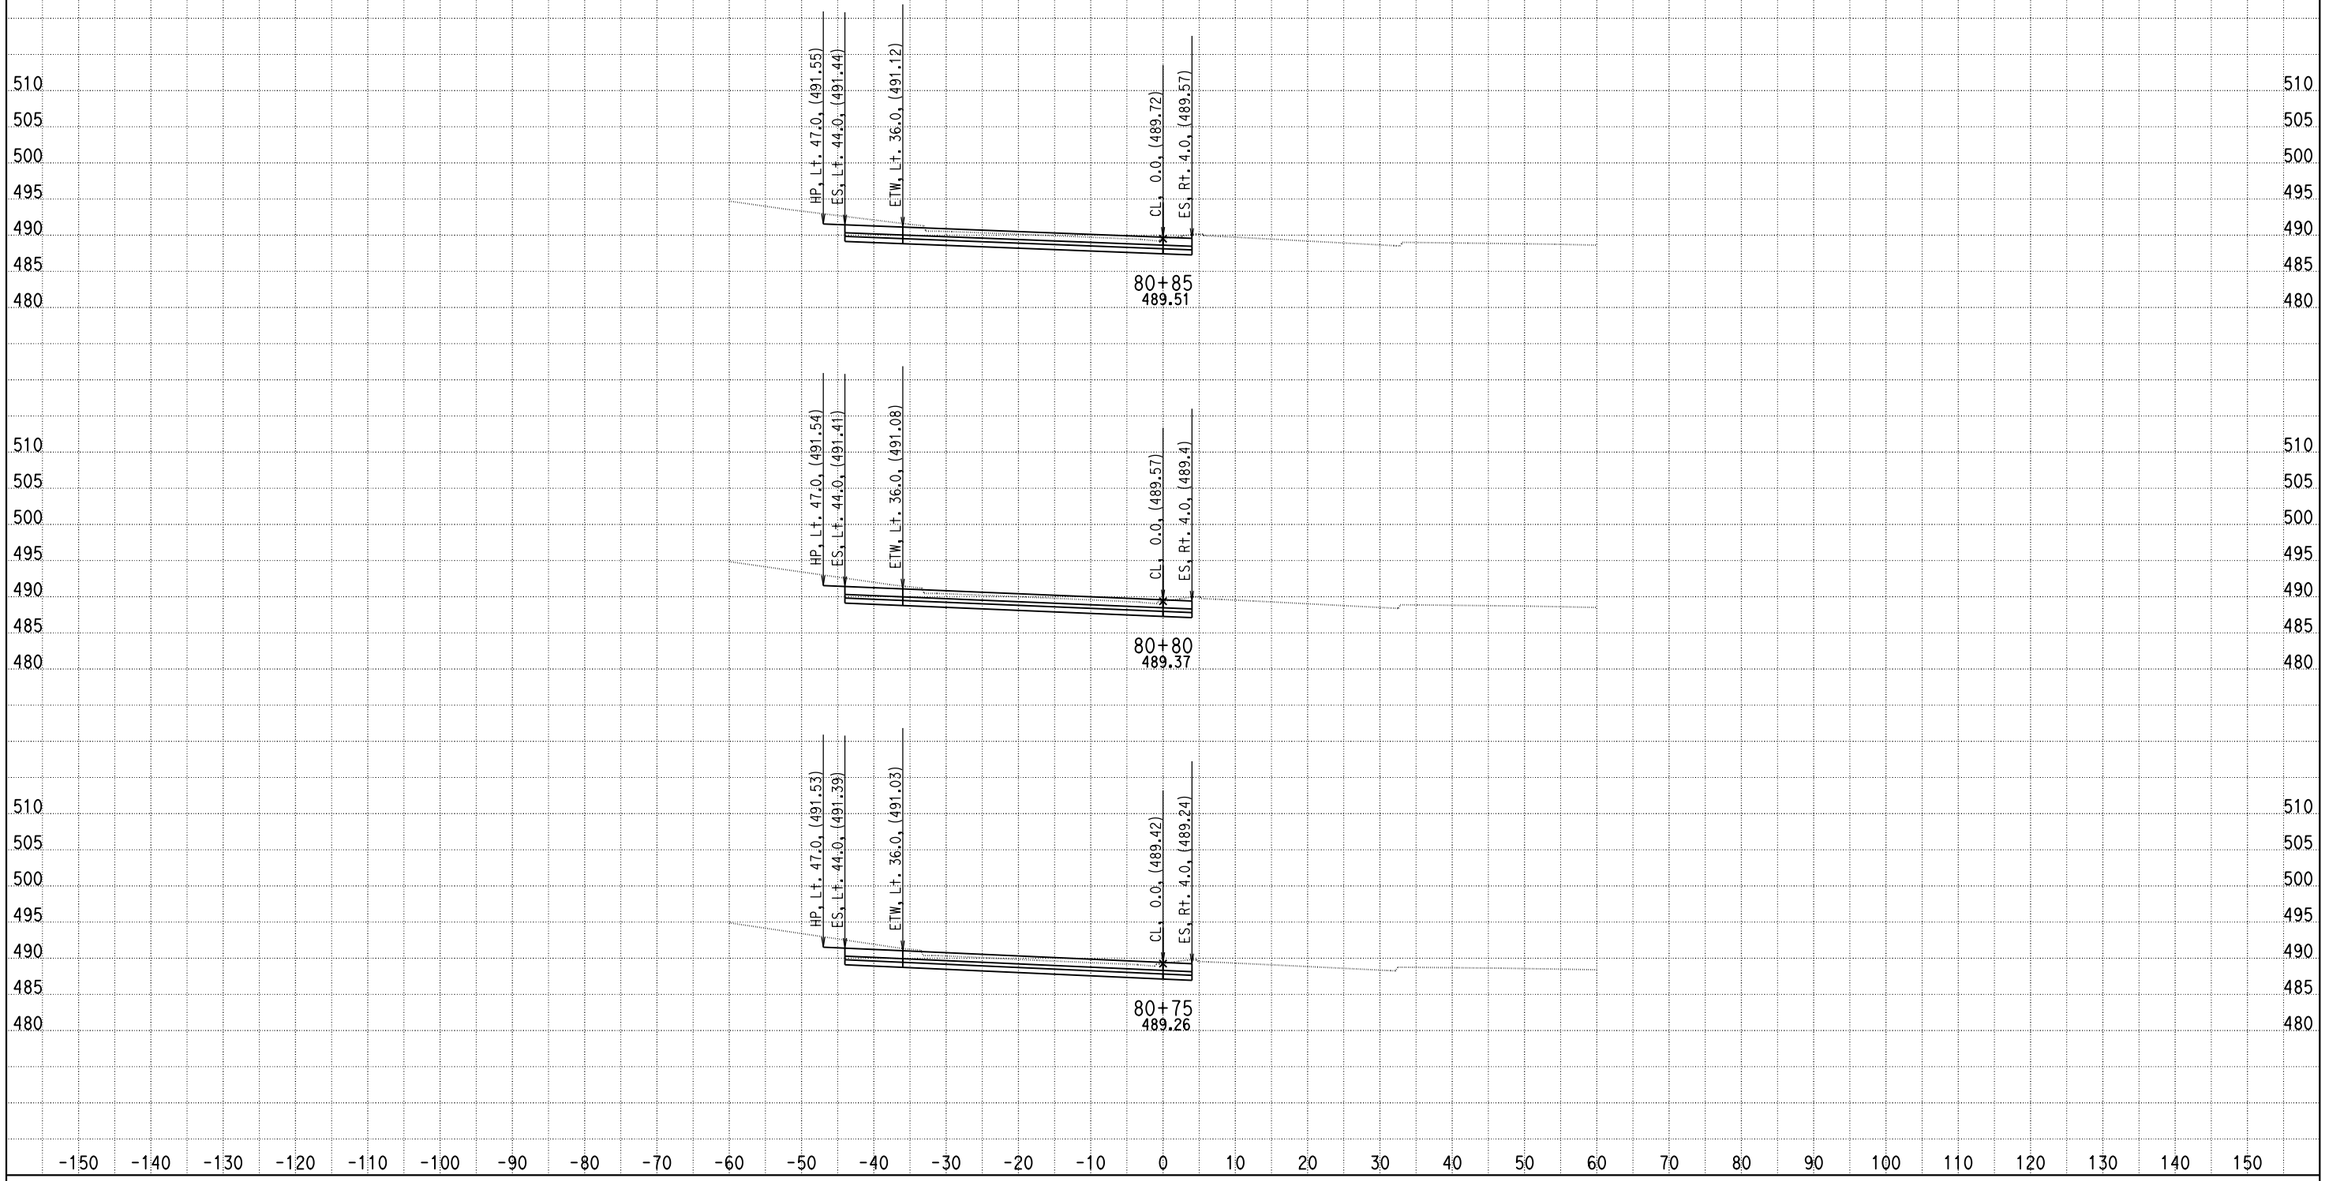

DATE: 4/15/2013

KC Project: 0818E File: C:\project\0818E\UPDATE-RAMP\hrb5-pro.ear

SCALE: 1" = 10' Horiz.
1" = 10' Vert.

All Dimensions are US Survey Feet

RAMPB5
CROSS SECTIONS

SHEET 12 OF XXX

DESIGN STUDY ONLY

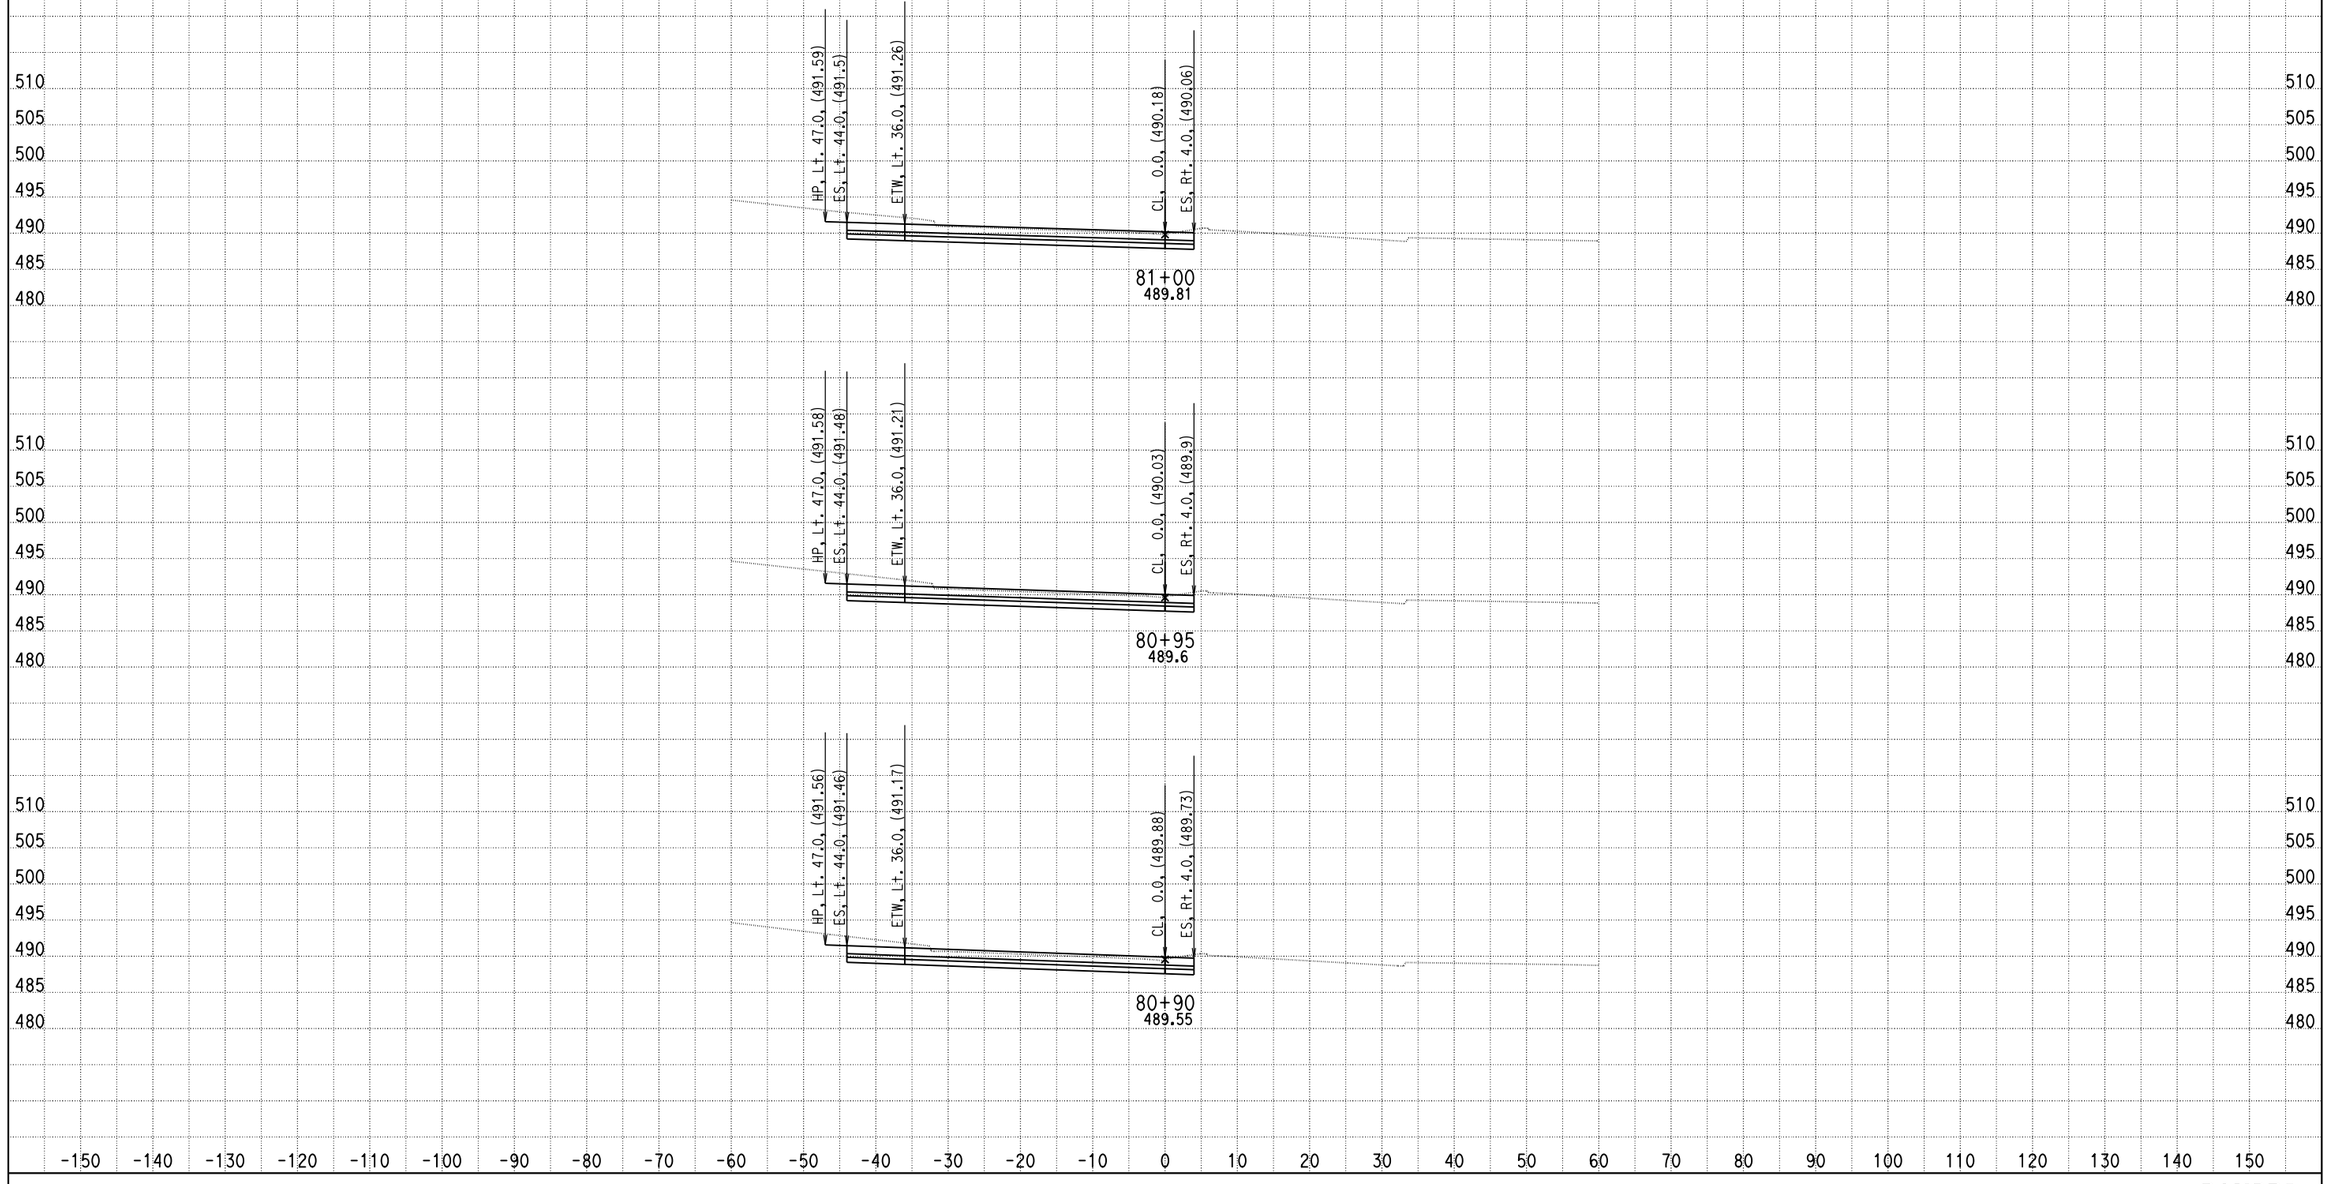

DATE: 4/15/2013

KC Project: 0818E File: C:\project\0818E\UPDATE-RAMP\hrb5-pro.ear

SCALE: 1" = 10' Horiz.
1" = 10' Vert.

All Dimensions are US Survey Feet

RAMPB5
CROSS SECTIONS

SHEET 13 OF XXX

DESIGN STUDY ONLY

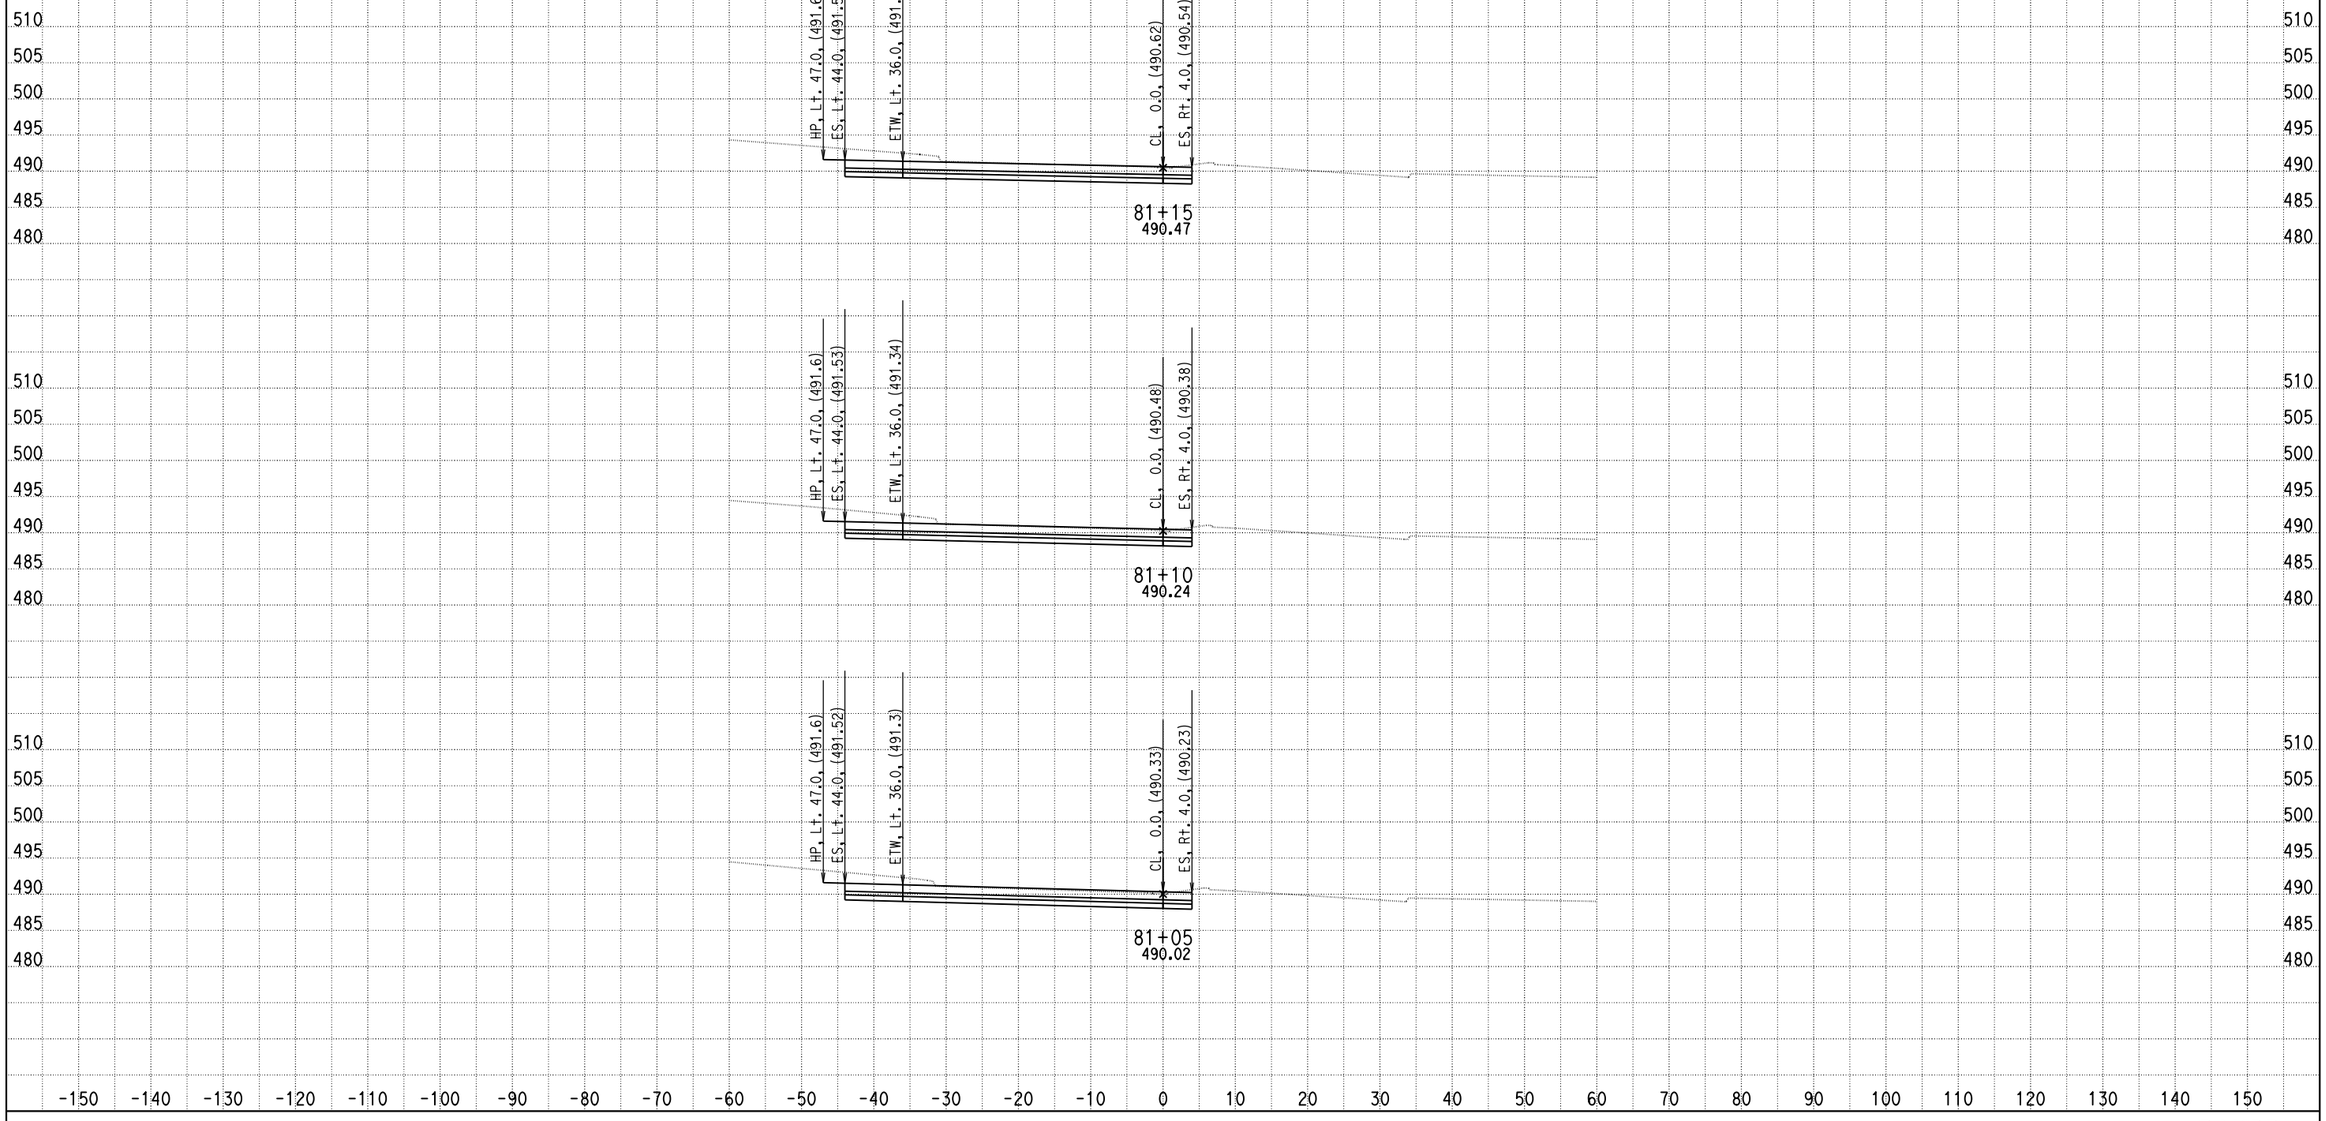

DATE: 4/15/2013

KC Project: 0818E File: C:\project\0818E\UPDATE-RAMP\hrb5-pro.ear

SCALE: 1" = 10' Horiz.
1" = 10' Vert.

All Dimensions are US Survey Feet

RAMPB5
CROSS SECTIONS

DESIGN STUDY ONLY

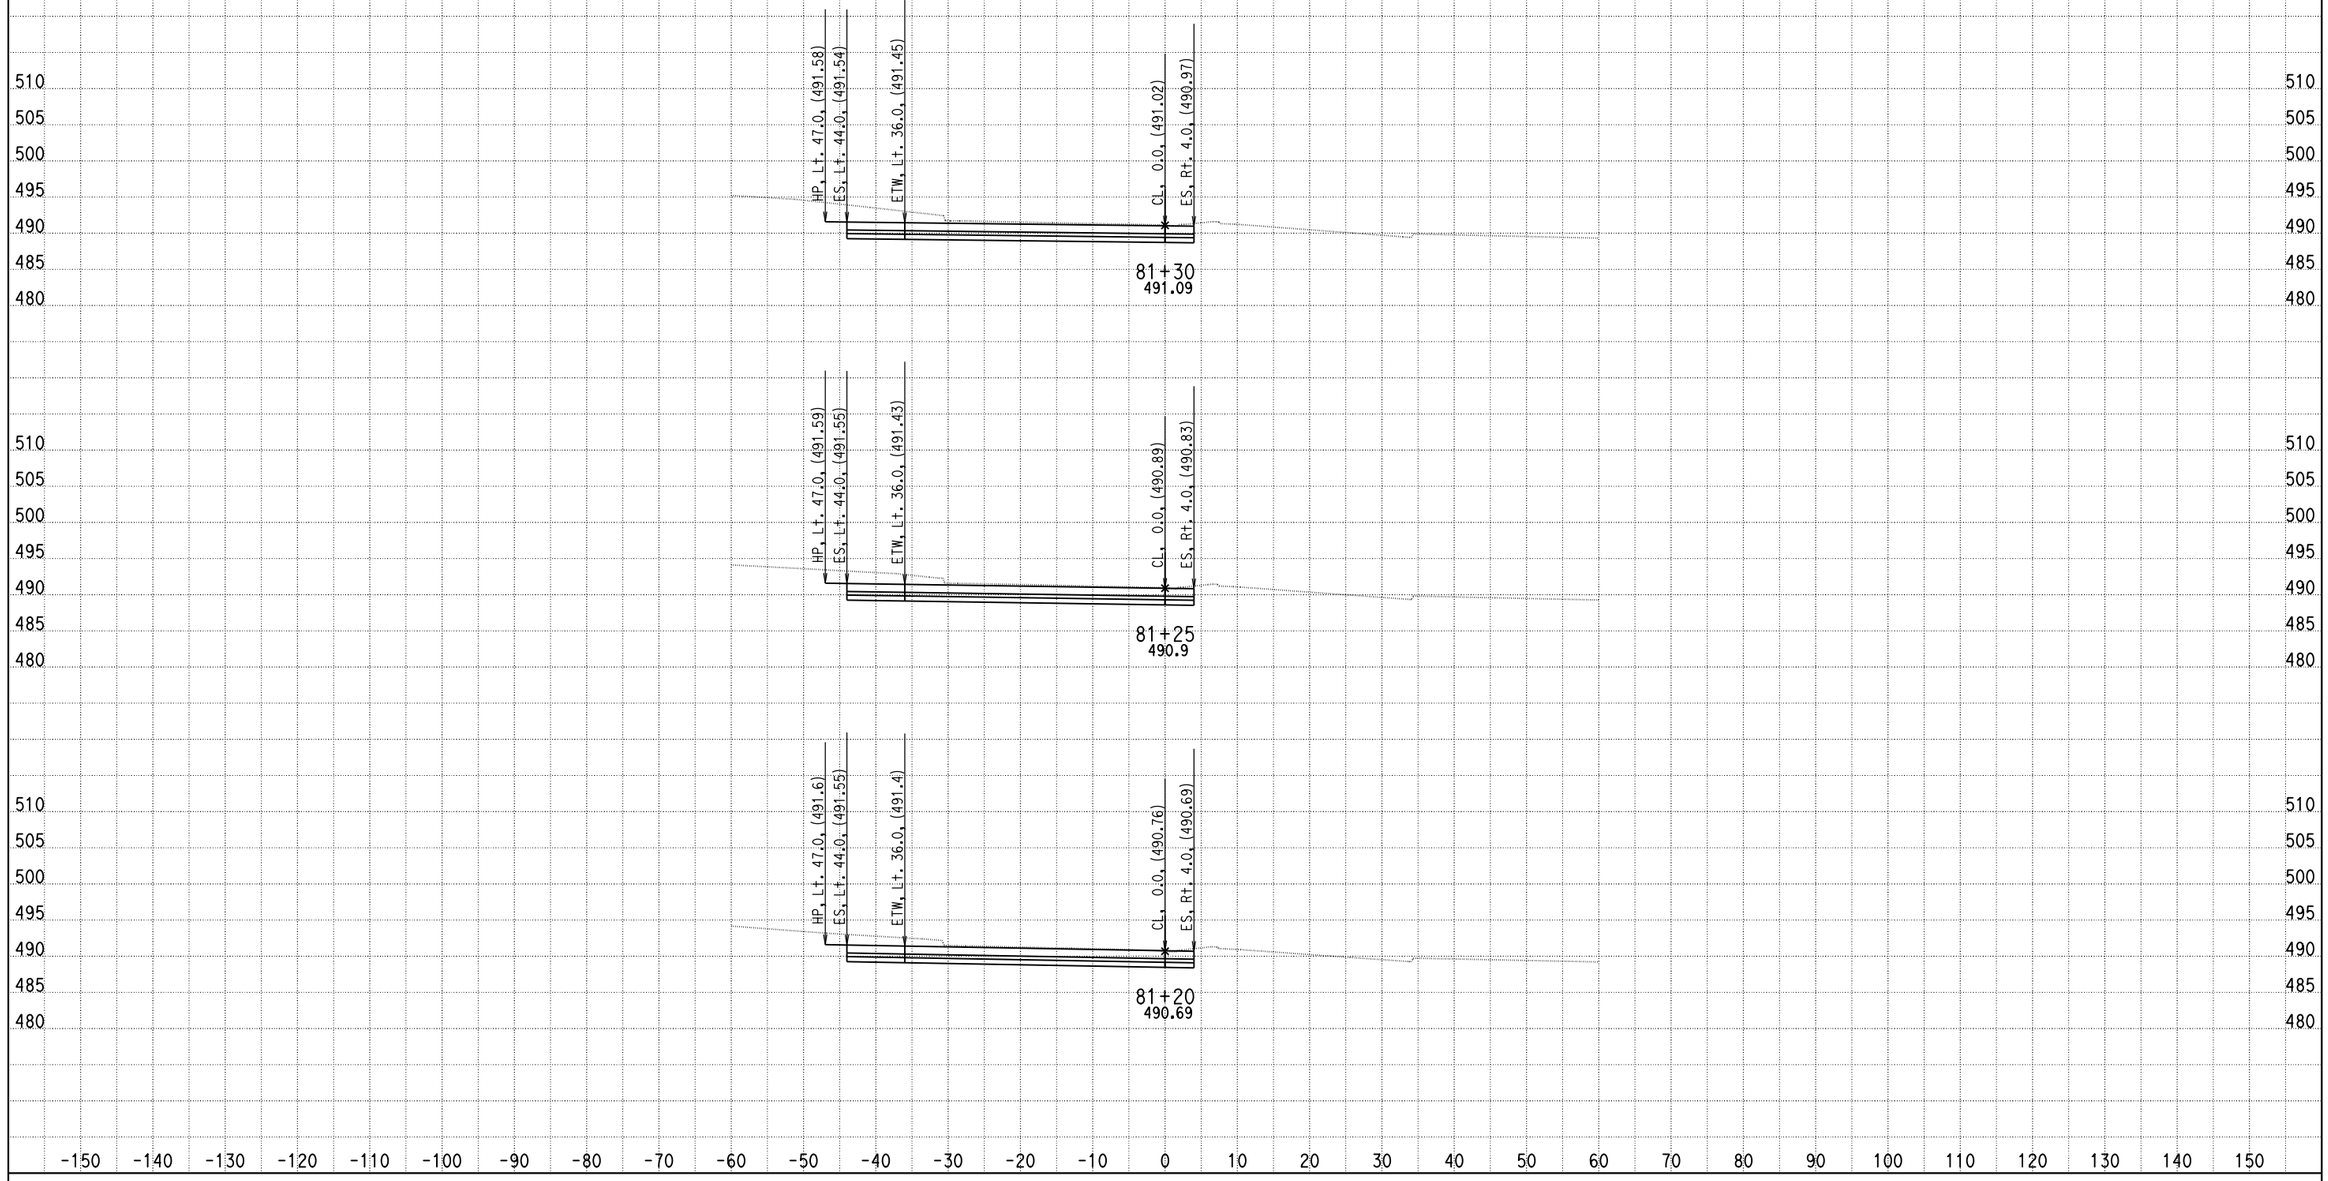

DATE: 4/15/2013

KC Project: 0818E File: C:\project\0818E\UPDATE-RAMP\hrb5-pro.ear

SCALE: 1" = 10' Horiz.
1" = 10' Vert.

All Dimensions are US Survey Feet

RAMPB5
CROSS SECTIONS

SHEET 15 OF XXX

DESIGN STUDY ONLY

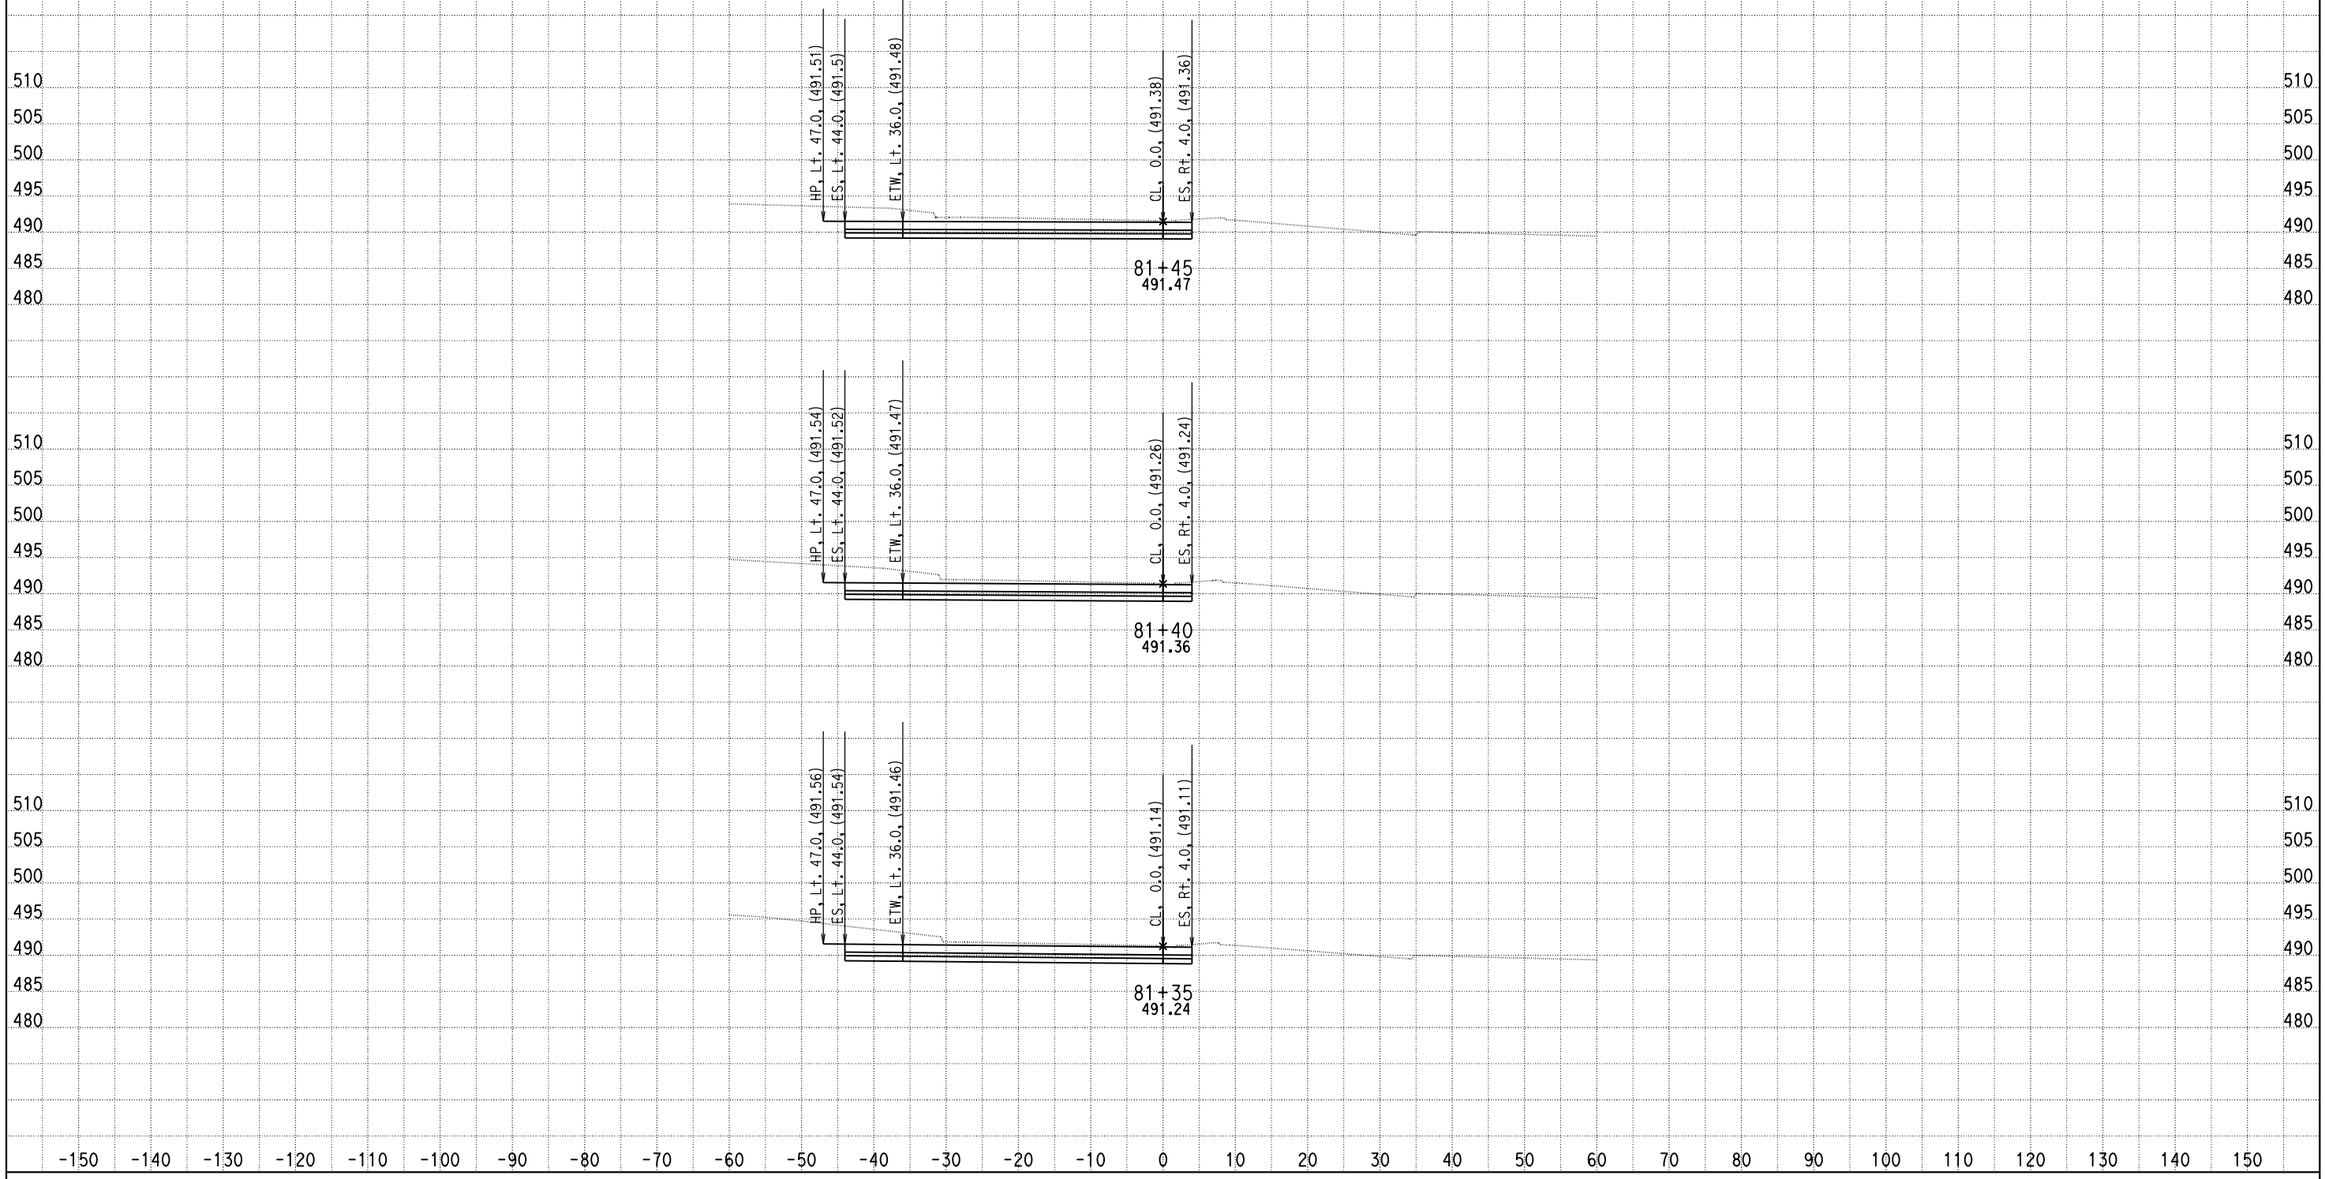

DATE: 4/15/2013

KC Project: 0818E File: C:\project\0818E\UPDATE-RAMP\hrb5-pro.ear

SCALE: 1" = 10' Horiz.
1" = 10' Vert.

All Dimensions are US Survey Feet

RAMPB5
CROSS SECTIONS
SHEET 16 OF XXX

DESIGN STUDY ONLY

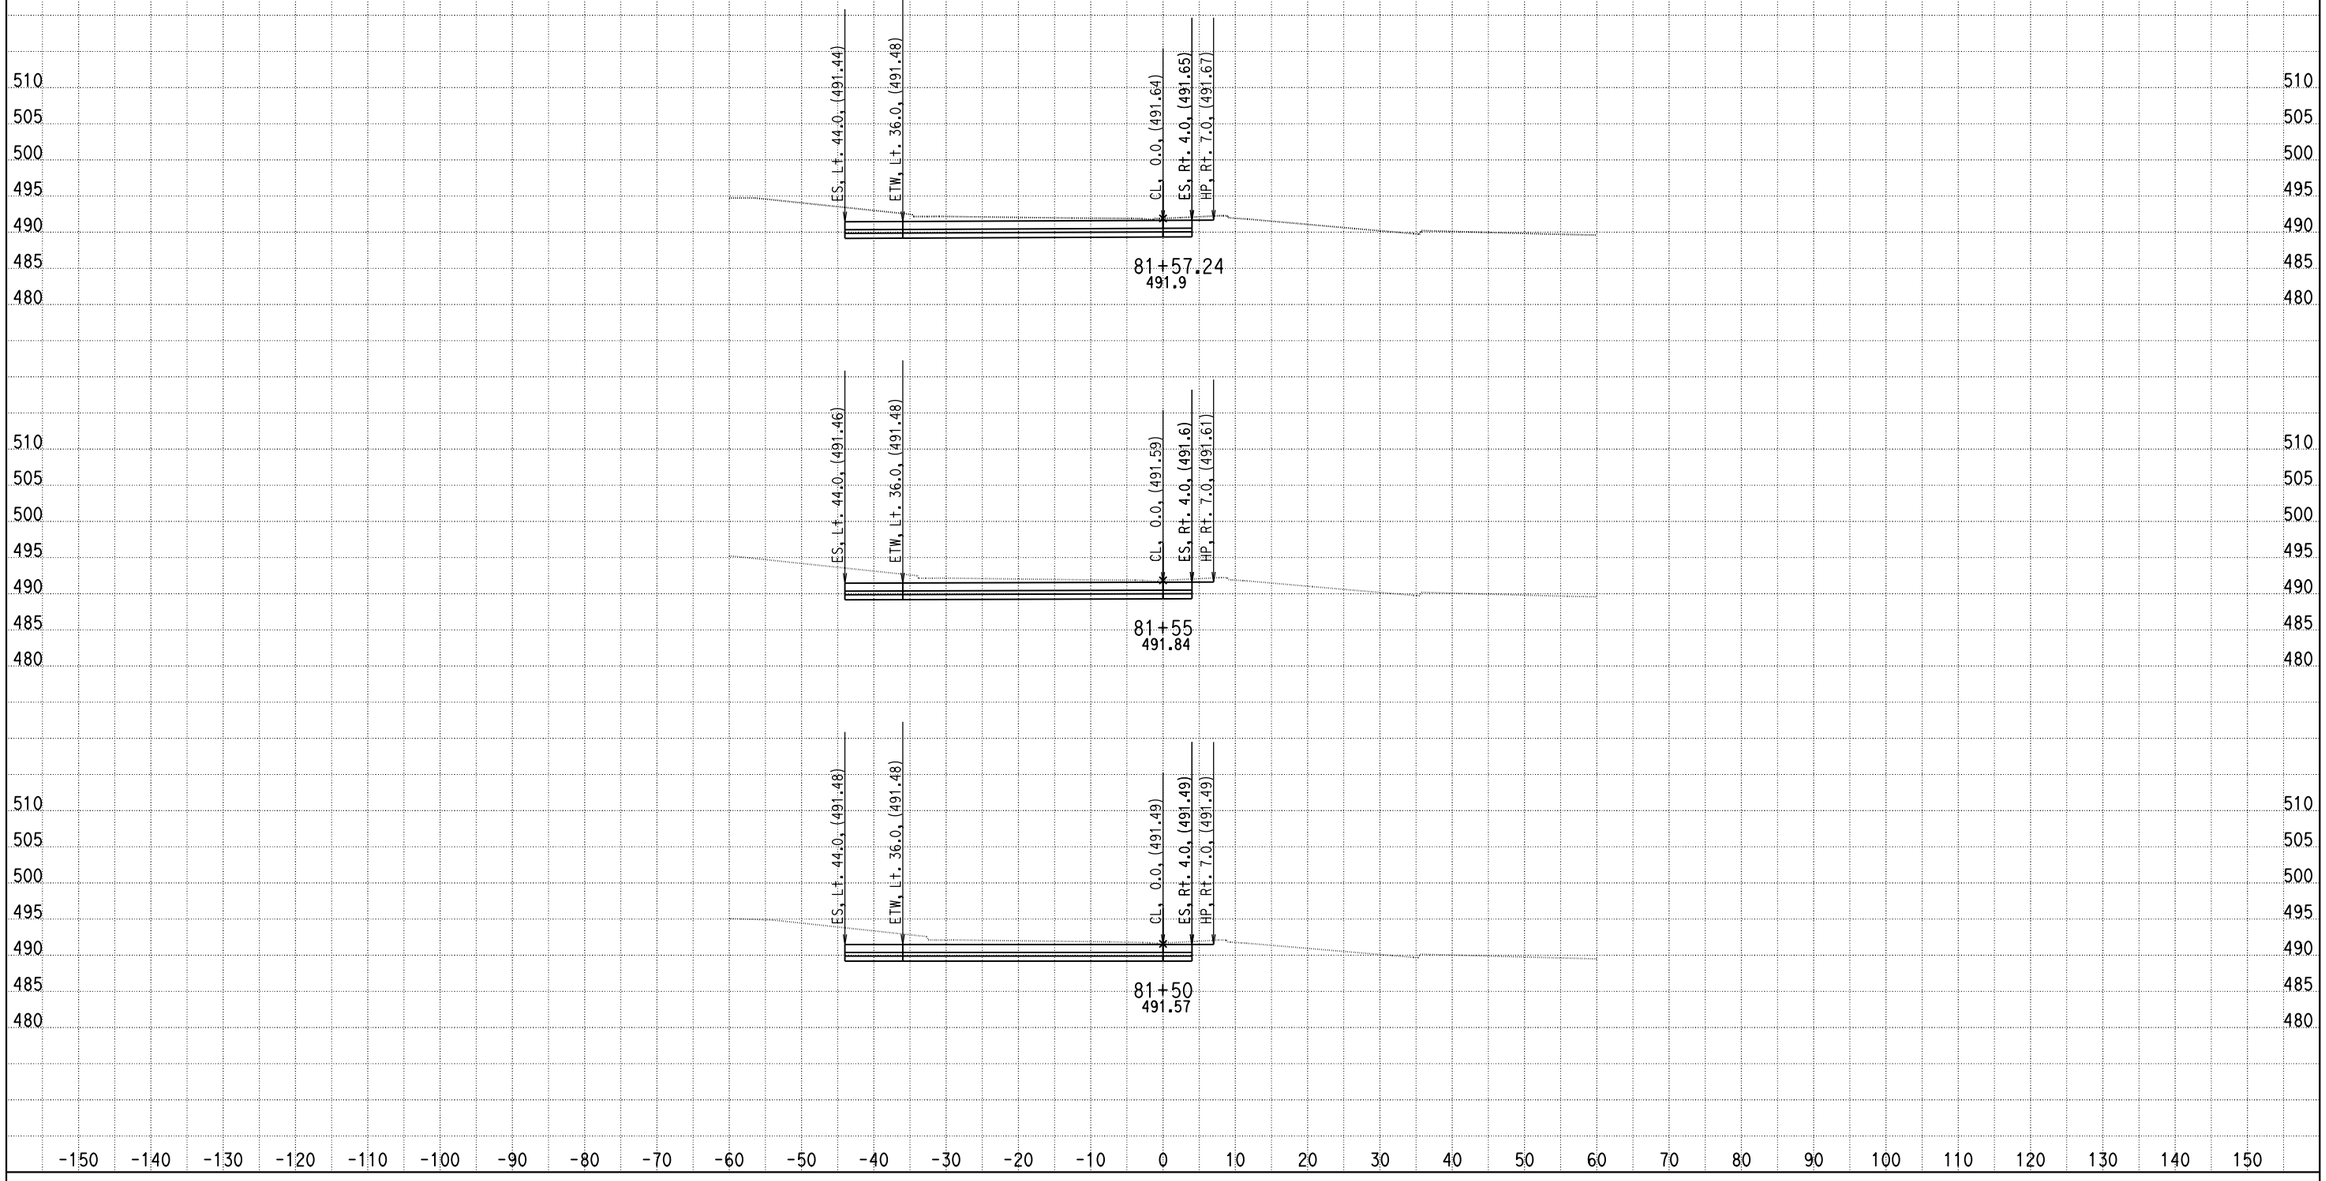

DATE: 4/15/2013

KC Project: 0818E File: C:\project\0818E\UPDATE-RAMP\hrb5-pro.ear

SCALE: 1" = 10' Horiz.
1" = 10' Vert.

All Dimensions are US Survey Feet

RAMPB5
CROSS SECTIONS
SHEET 17 OF XXX

DESIGN STUDY ONLY

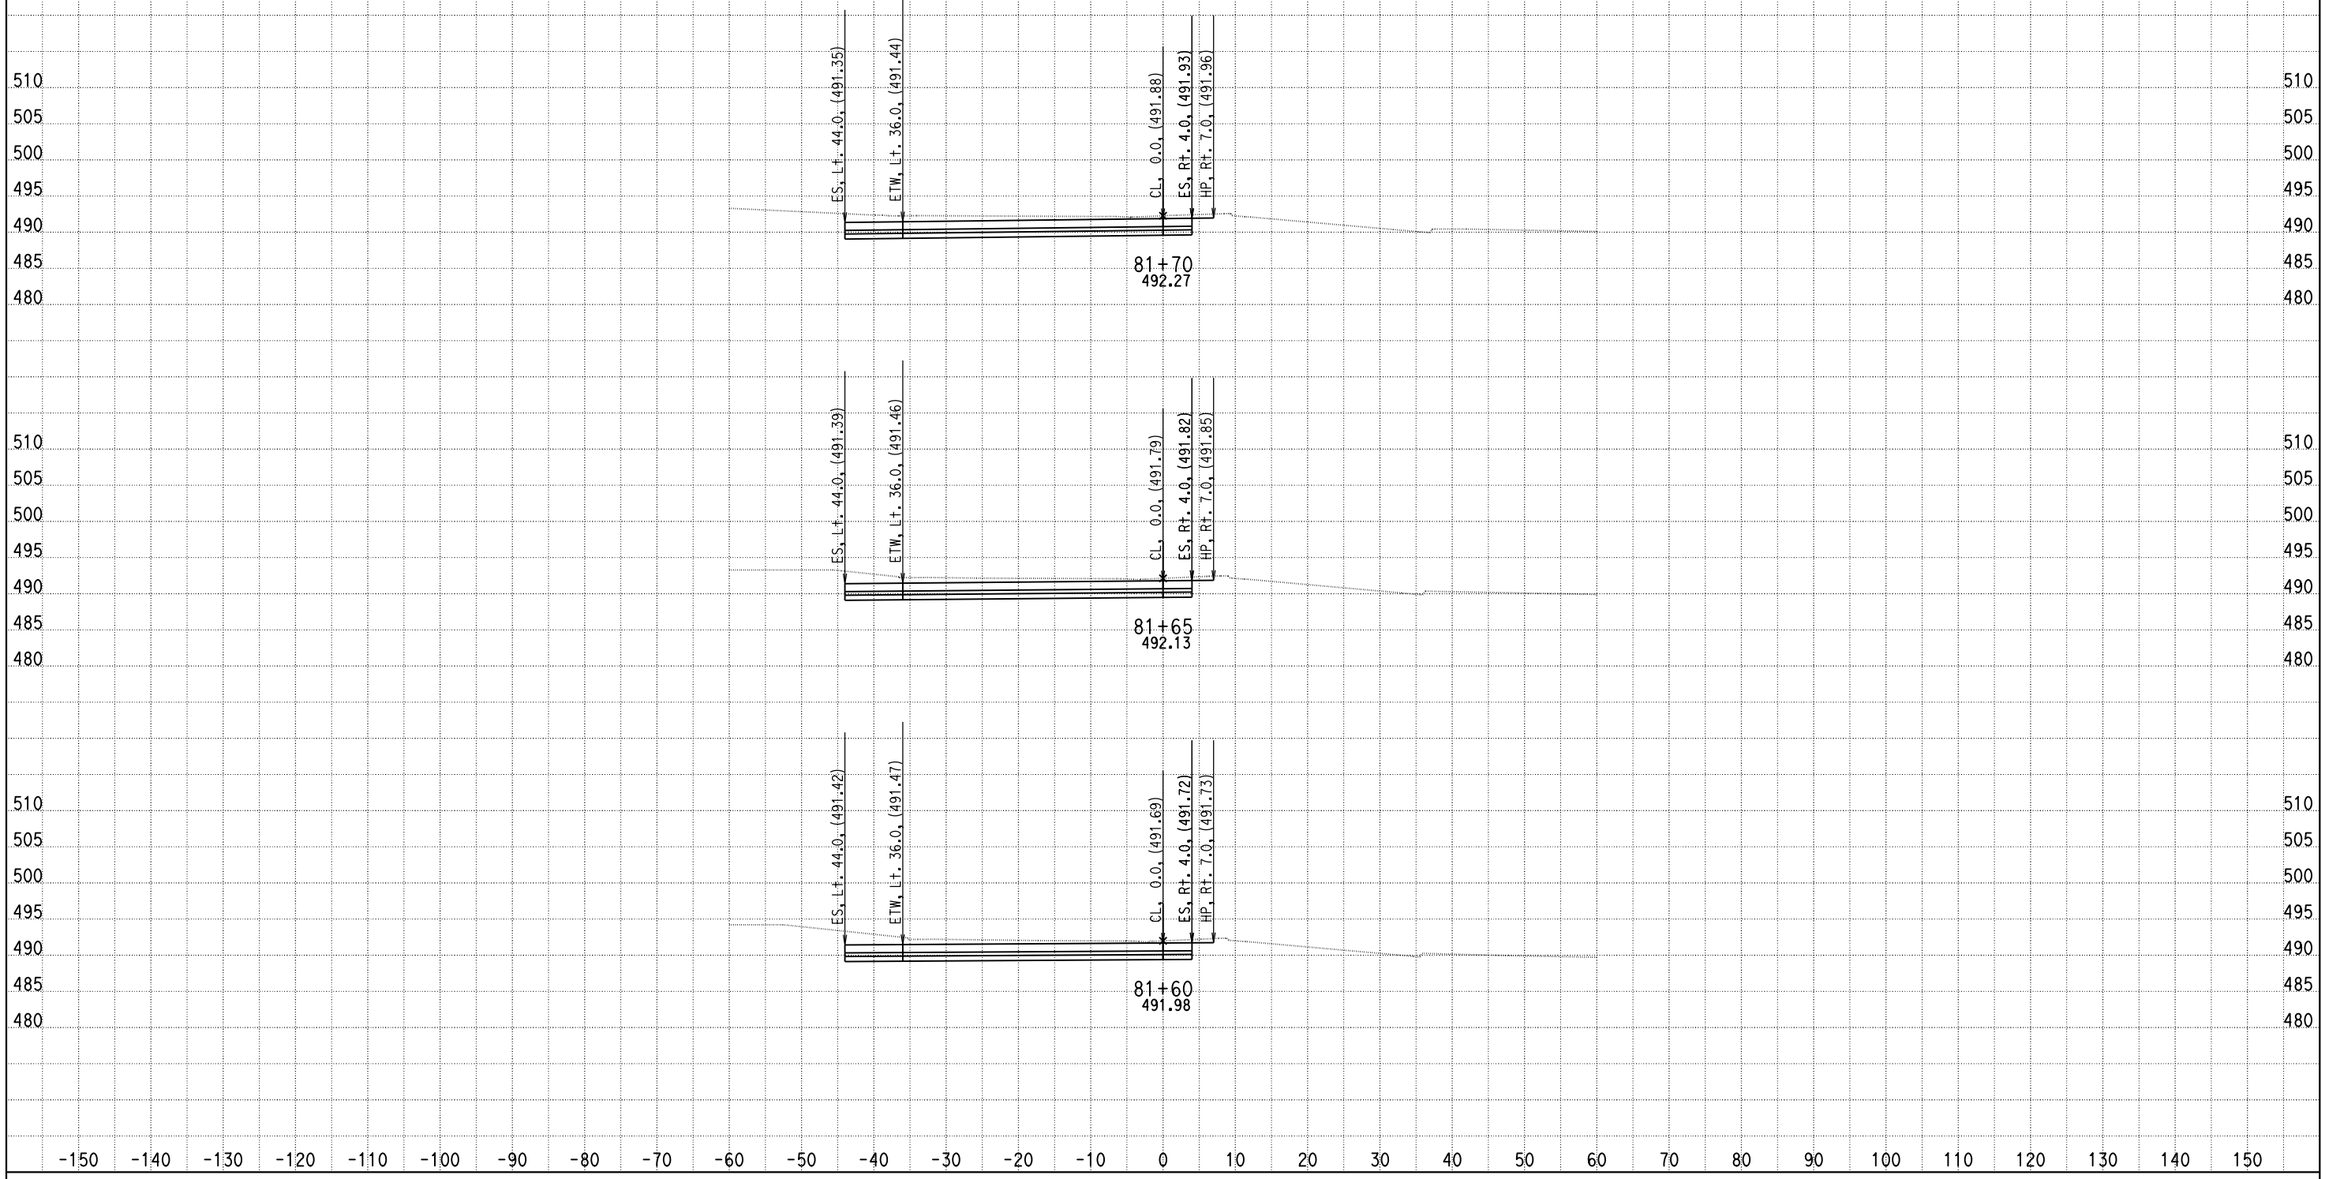

DATE: 4/15/2013

KC Project: 0818E File: C:\project\0818E\UPDATE-RAMP\hrb5-pro.ear

SCALE: 1" = 10' Horiz.
1" = 10' Vert.

All Dimensions are US Survey Feet

RAMPB5
CROSS SECTIONS
SHEET 18 OF XXX

DESIGN STUDY ONLY

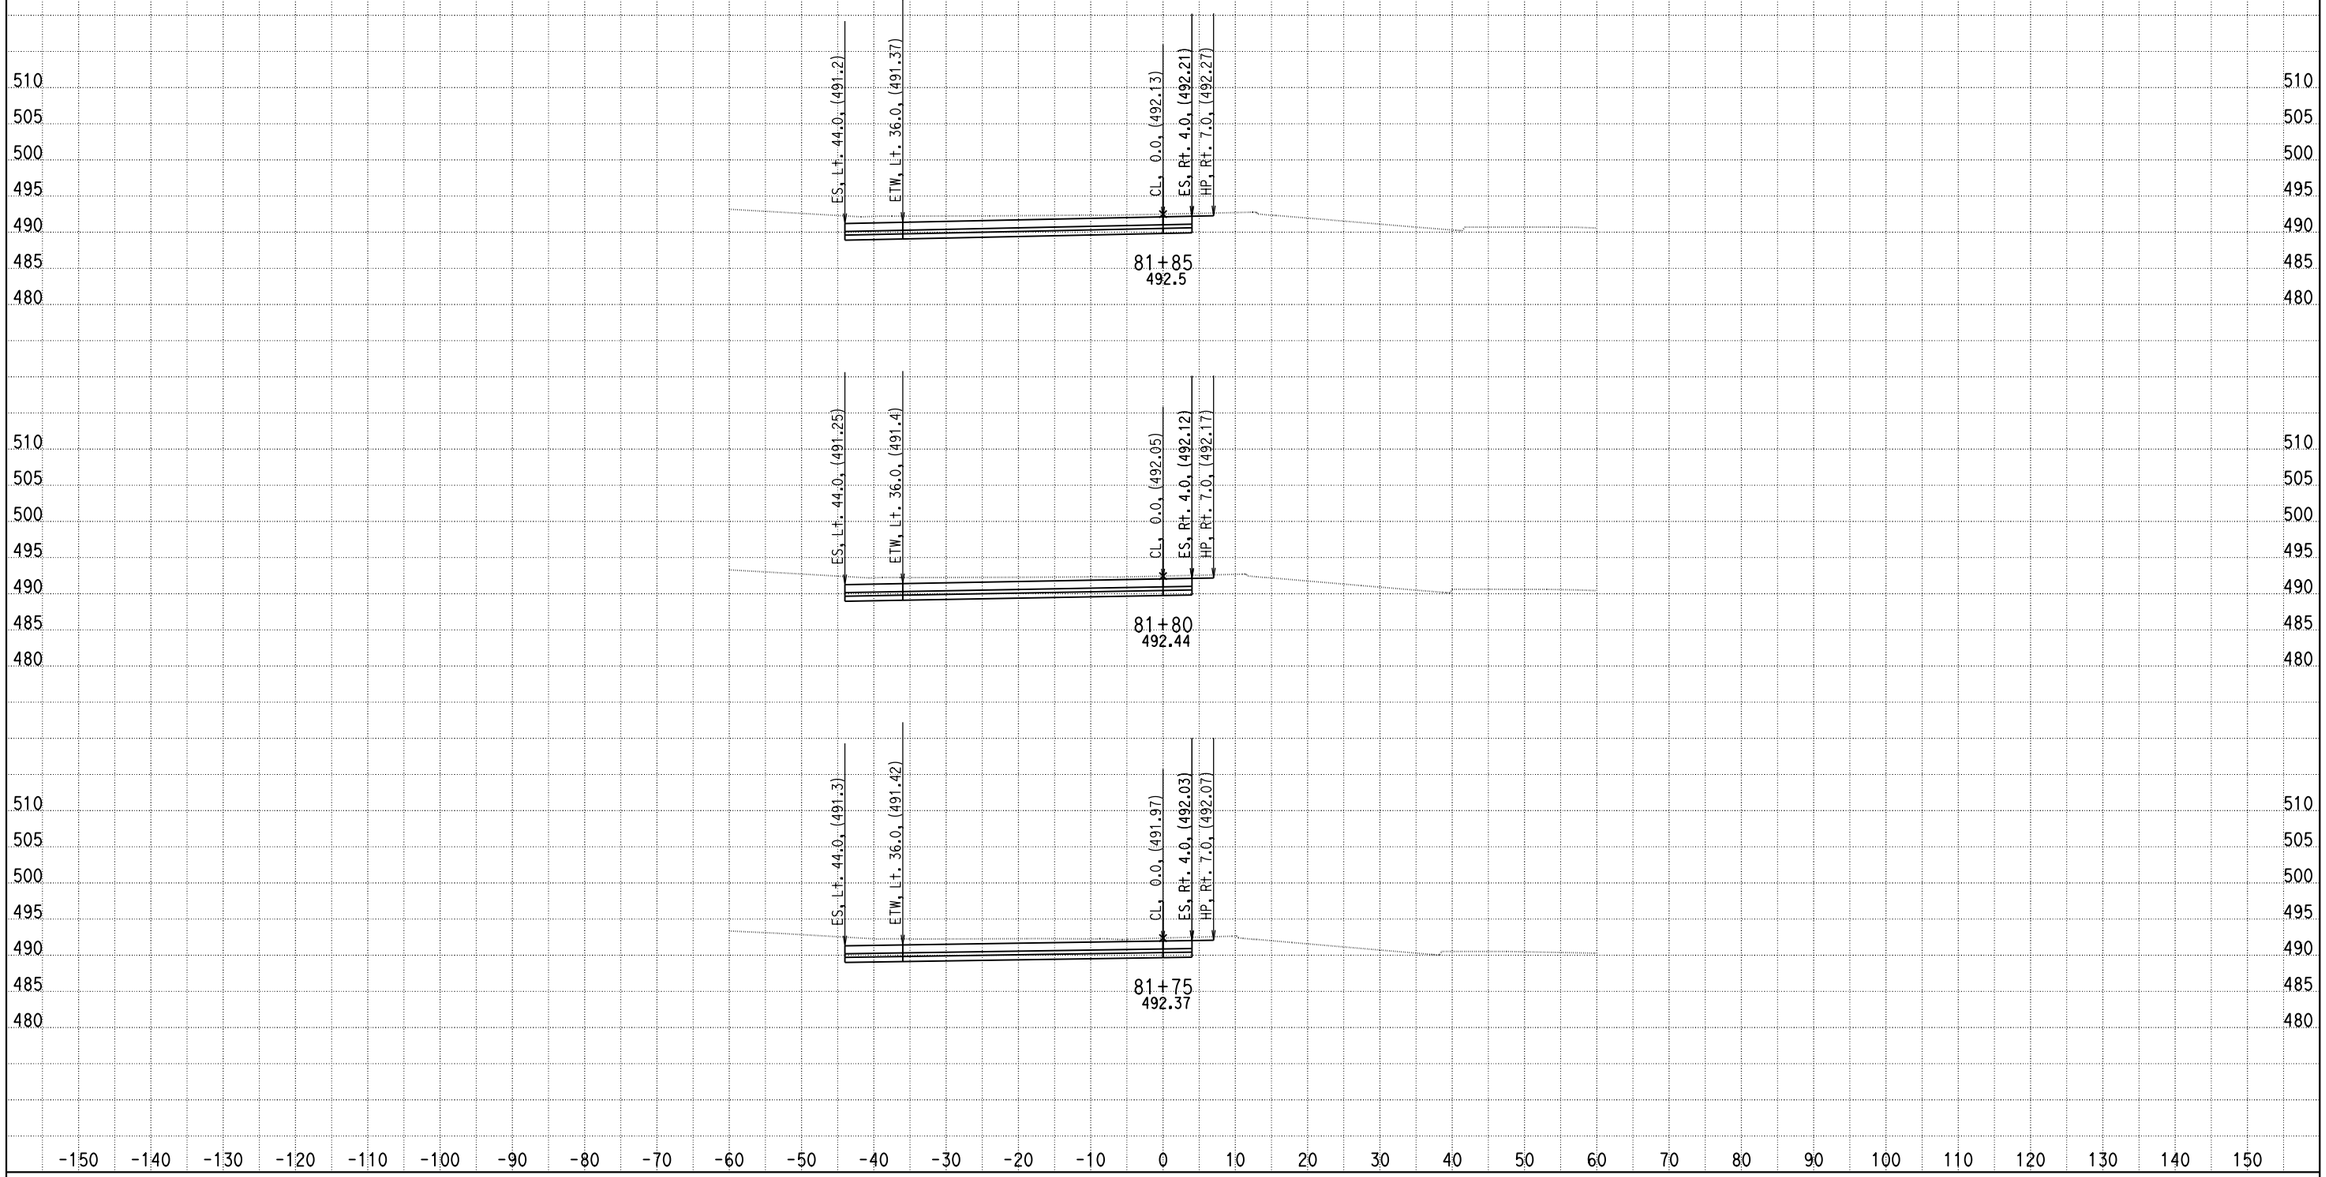

DATE: 4/15/2013

KC Project: 0818E File: C:\project\0818E\UPDATE-RAMP\hrb5-pro.ear

SCALE: 1" = 10' Horiz.
1" = 10' Vert.

All Dimensions are US Survey Feet

RAMPB5
CROSS SECTIONS
SHEET 19 OF XXX

DESIGN STUDY ONLY

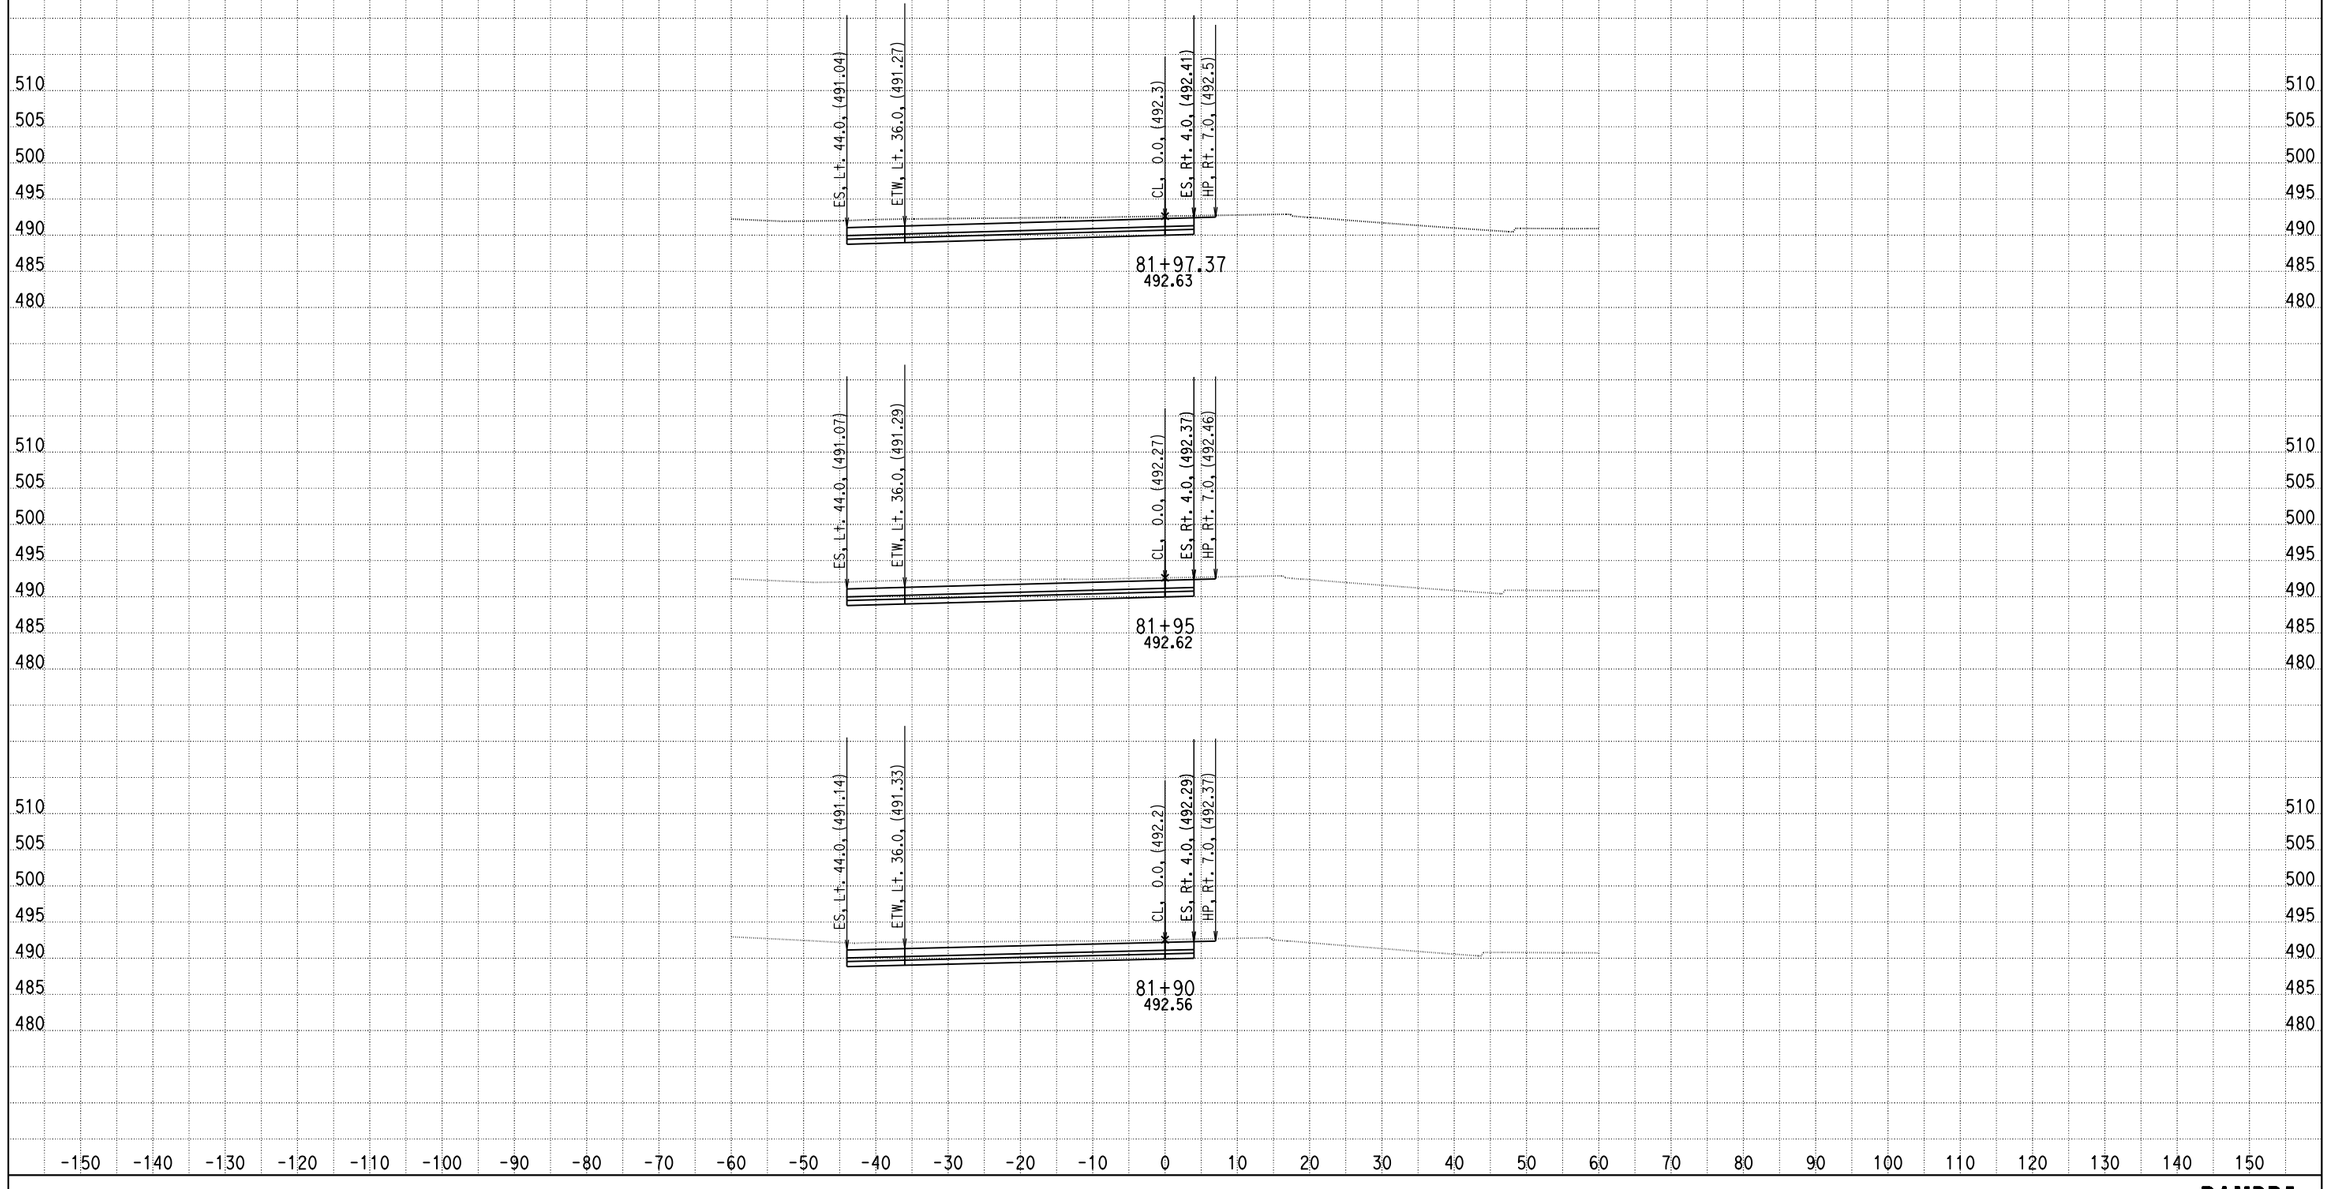

DATE: 4/15/2013

KC Project: 0818E File: C:\project\0818E\UPDATE-RAMP\hrb5-pro.ear

SCALE: 1" = 10' Horiz.
1" = 10' Vert.

All Dimensions are US Survey Feet

RAMPB5
CROSS SECTIONS

SHEET 20 OF XXX

DESIGN STUDY ONLY

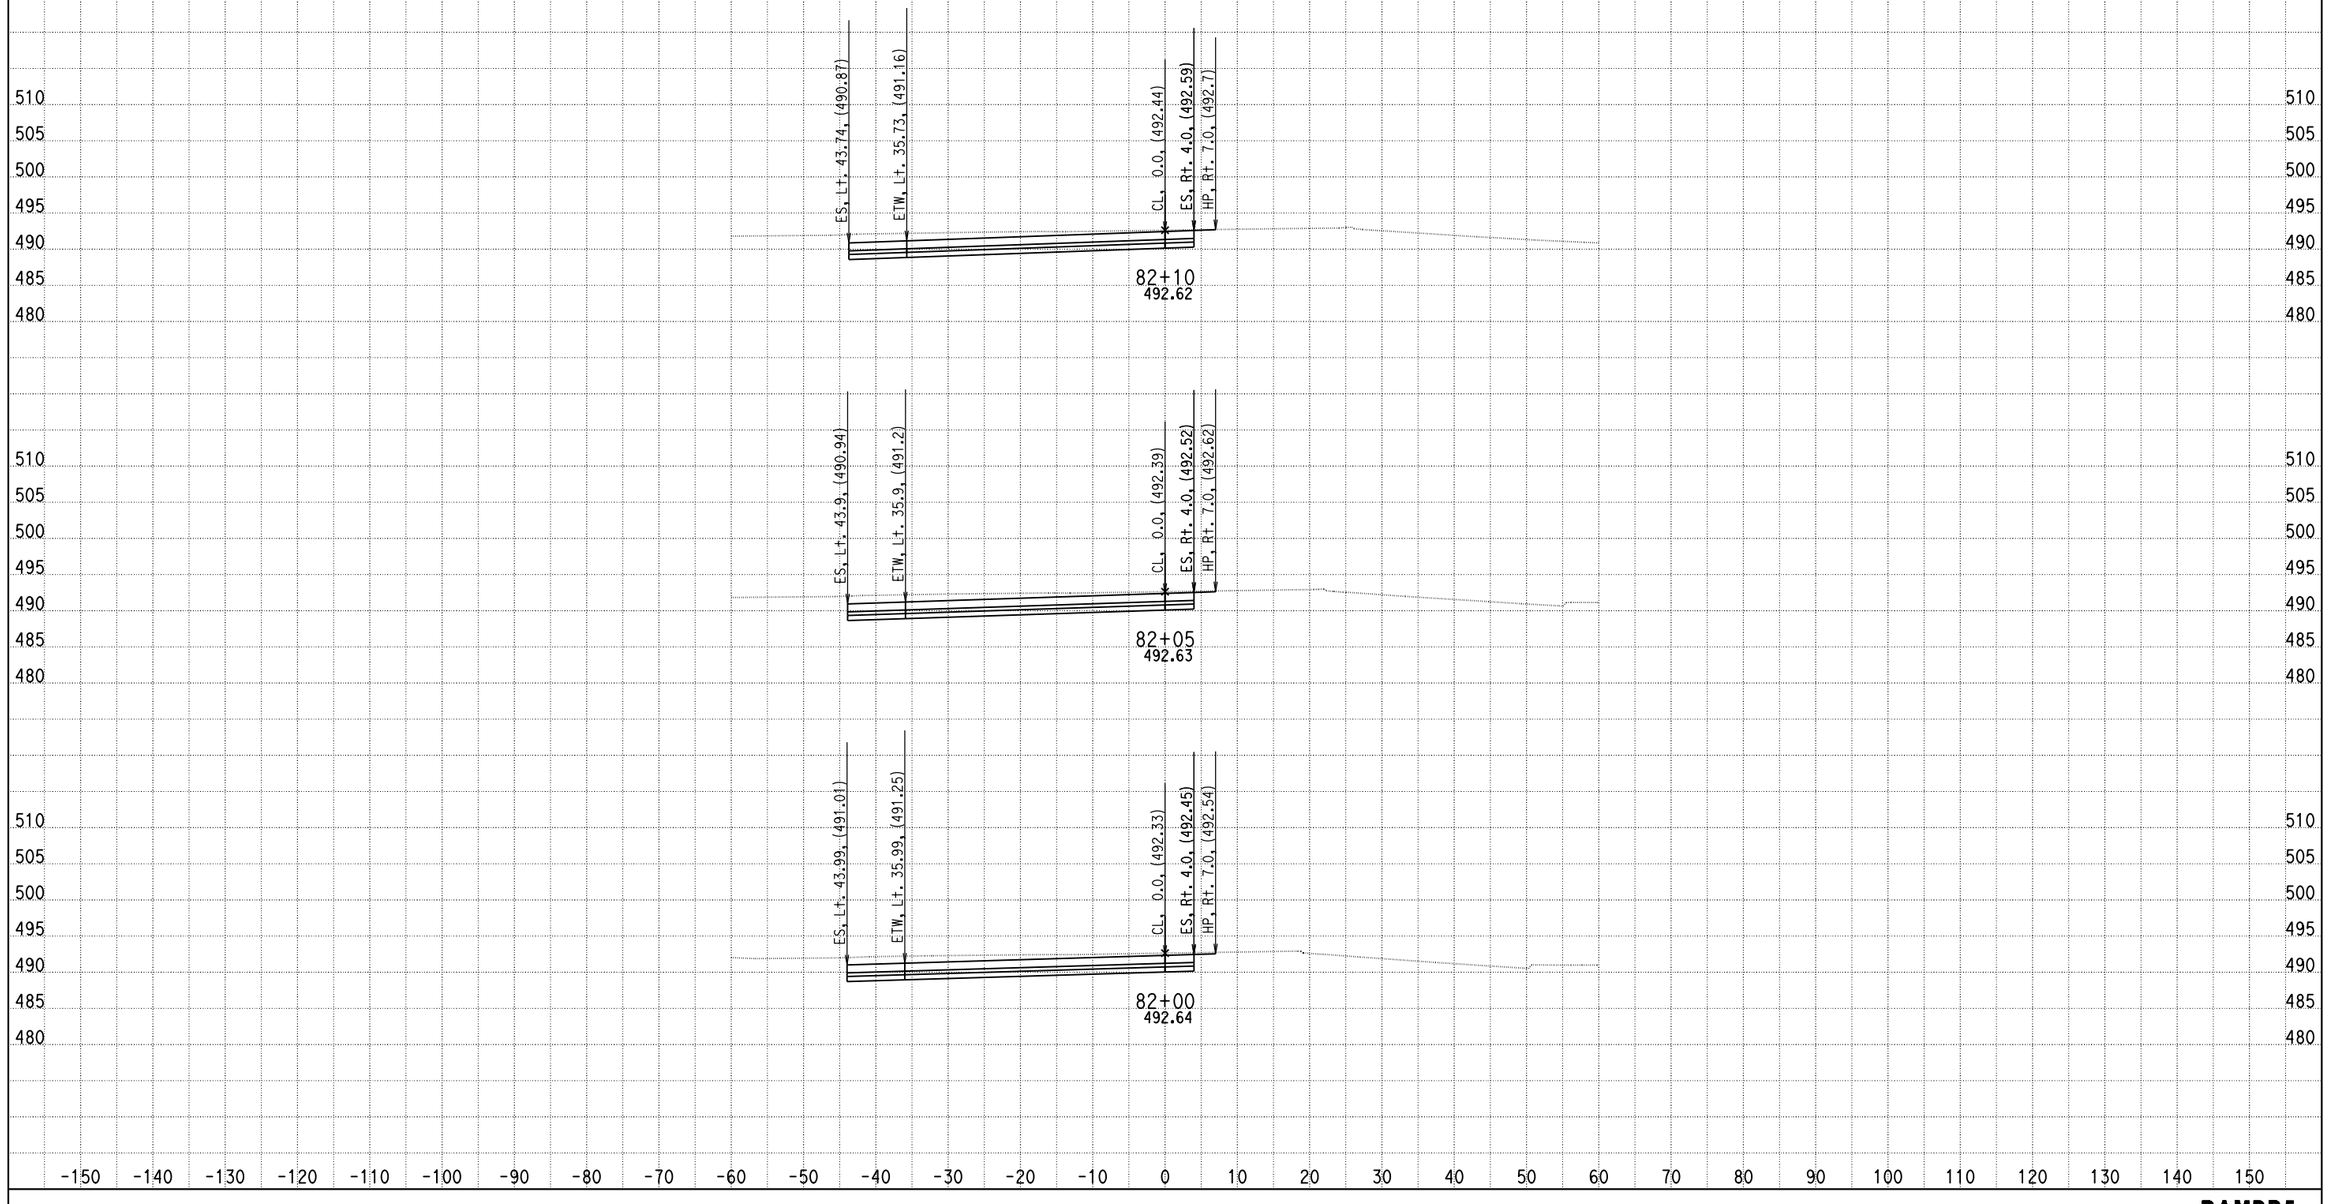

DATE: 4/15/2013

KC Project: 0818E File: C:\project\0818E\UPDATE-RAMP\hrb5-pro.ear

SCALE: 1" = 10' Horiz.
1" = 10' Vert.

All Dimensions are US Survey Feet

RAMPB5
CROSS SECTIONS

SHEET 21 OF XXX

DESIGN STUDY ONLY

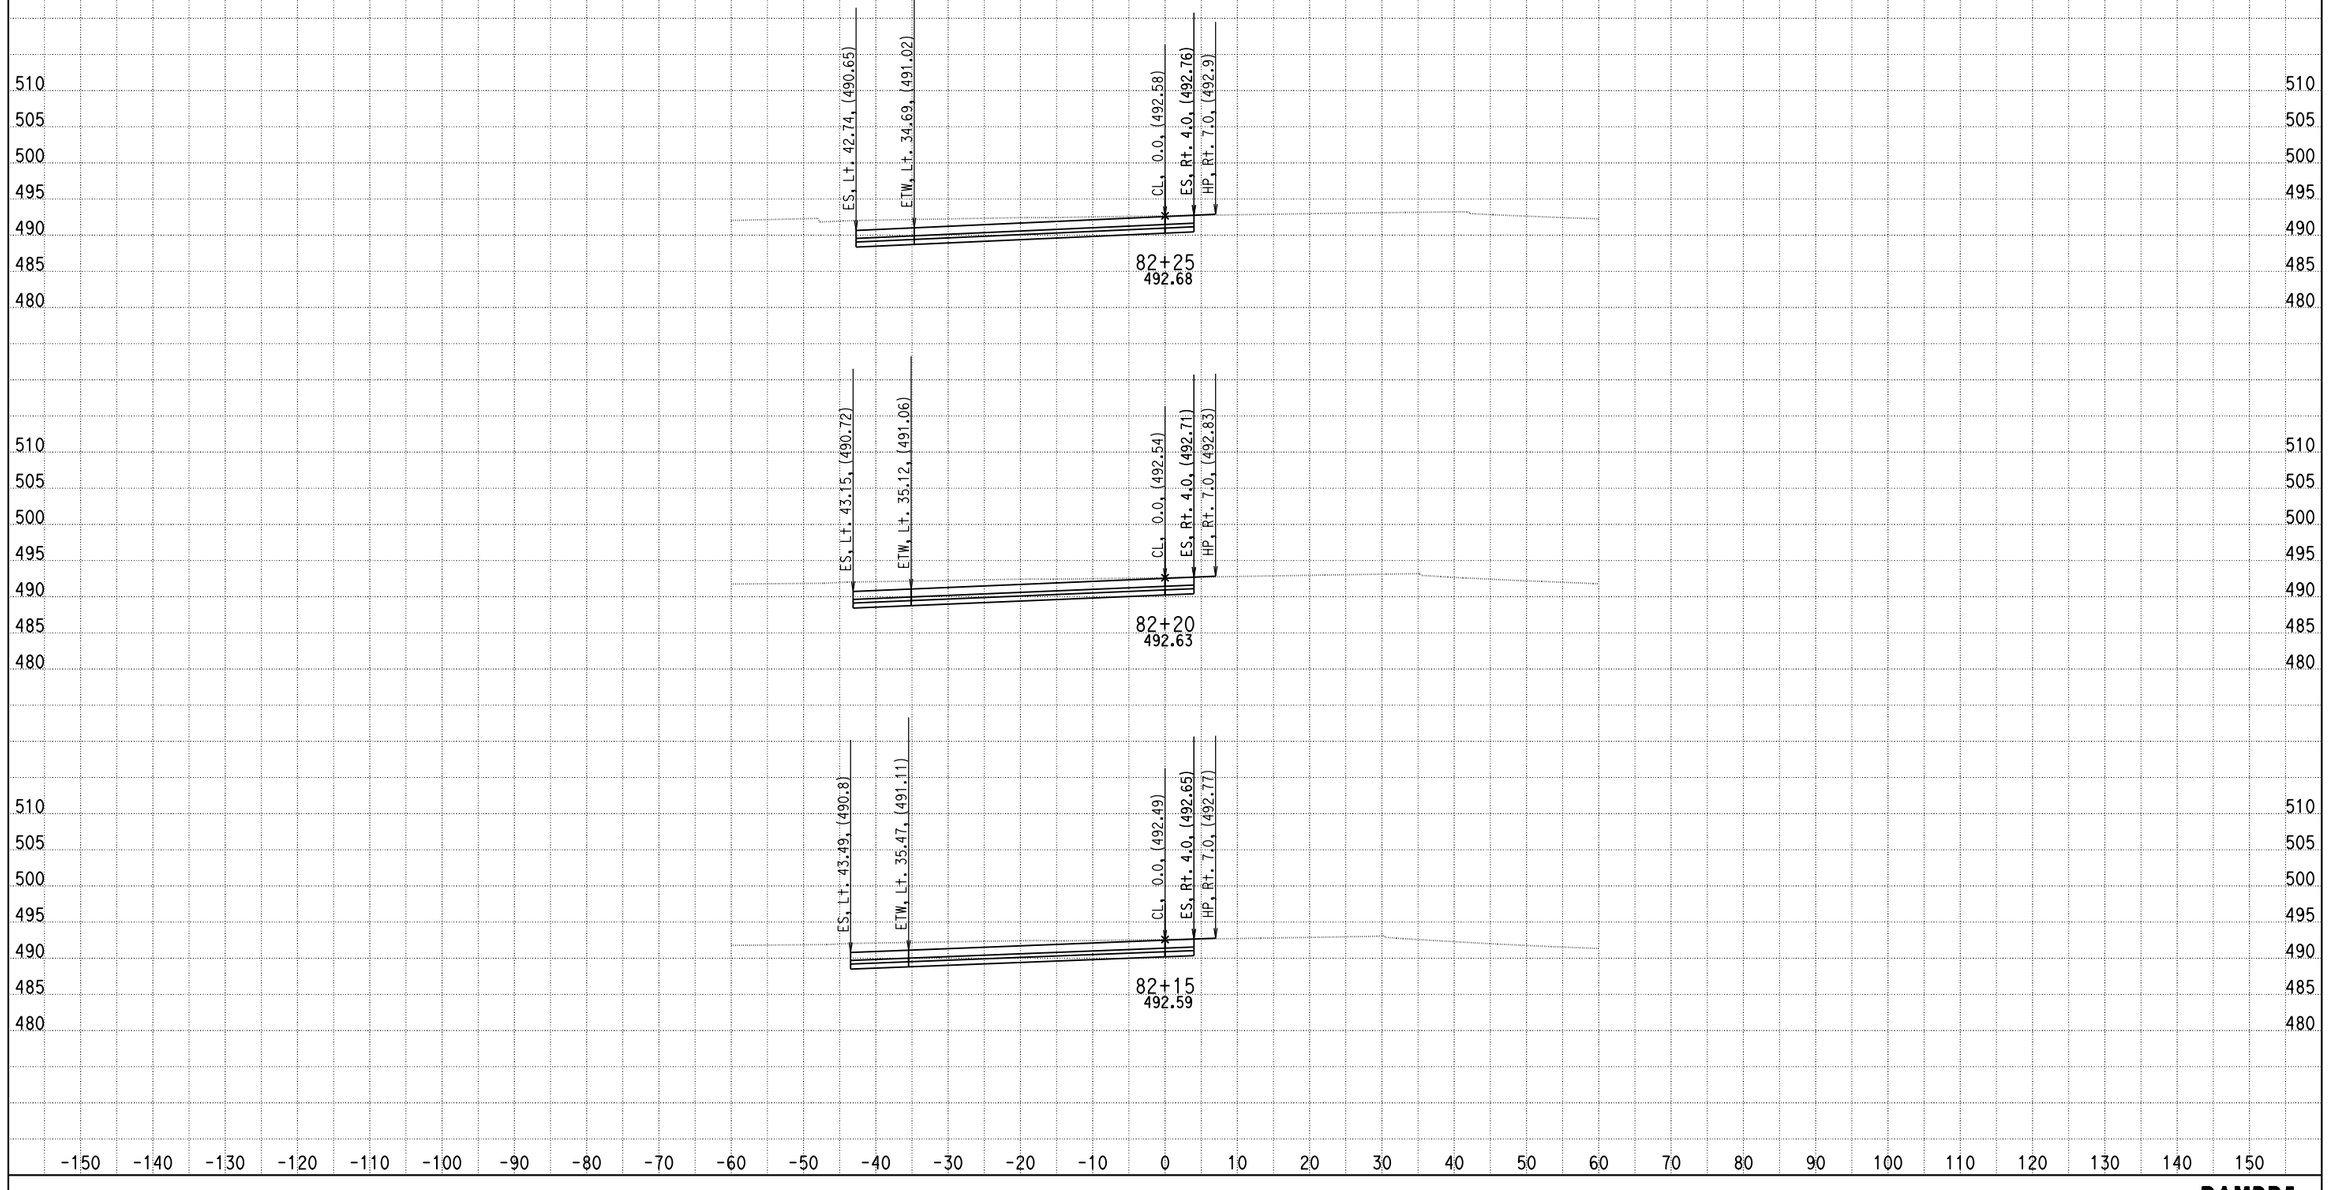

DATE: 4/15/2013

KC Project: 0818E File: C:\project\0818E\UPDATE-RAMP\hrb5-pro.ear

SCALE: 1" = 10' Horiz.
1" = 10' Vert.

All Dimensions are US Survey Feet

RAMPB5
CROSS SECTIONS

SHEET 22 OF XXX

DESIGN STUDY ONLY

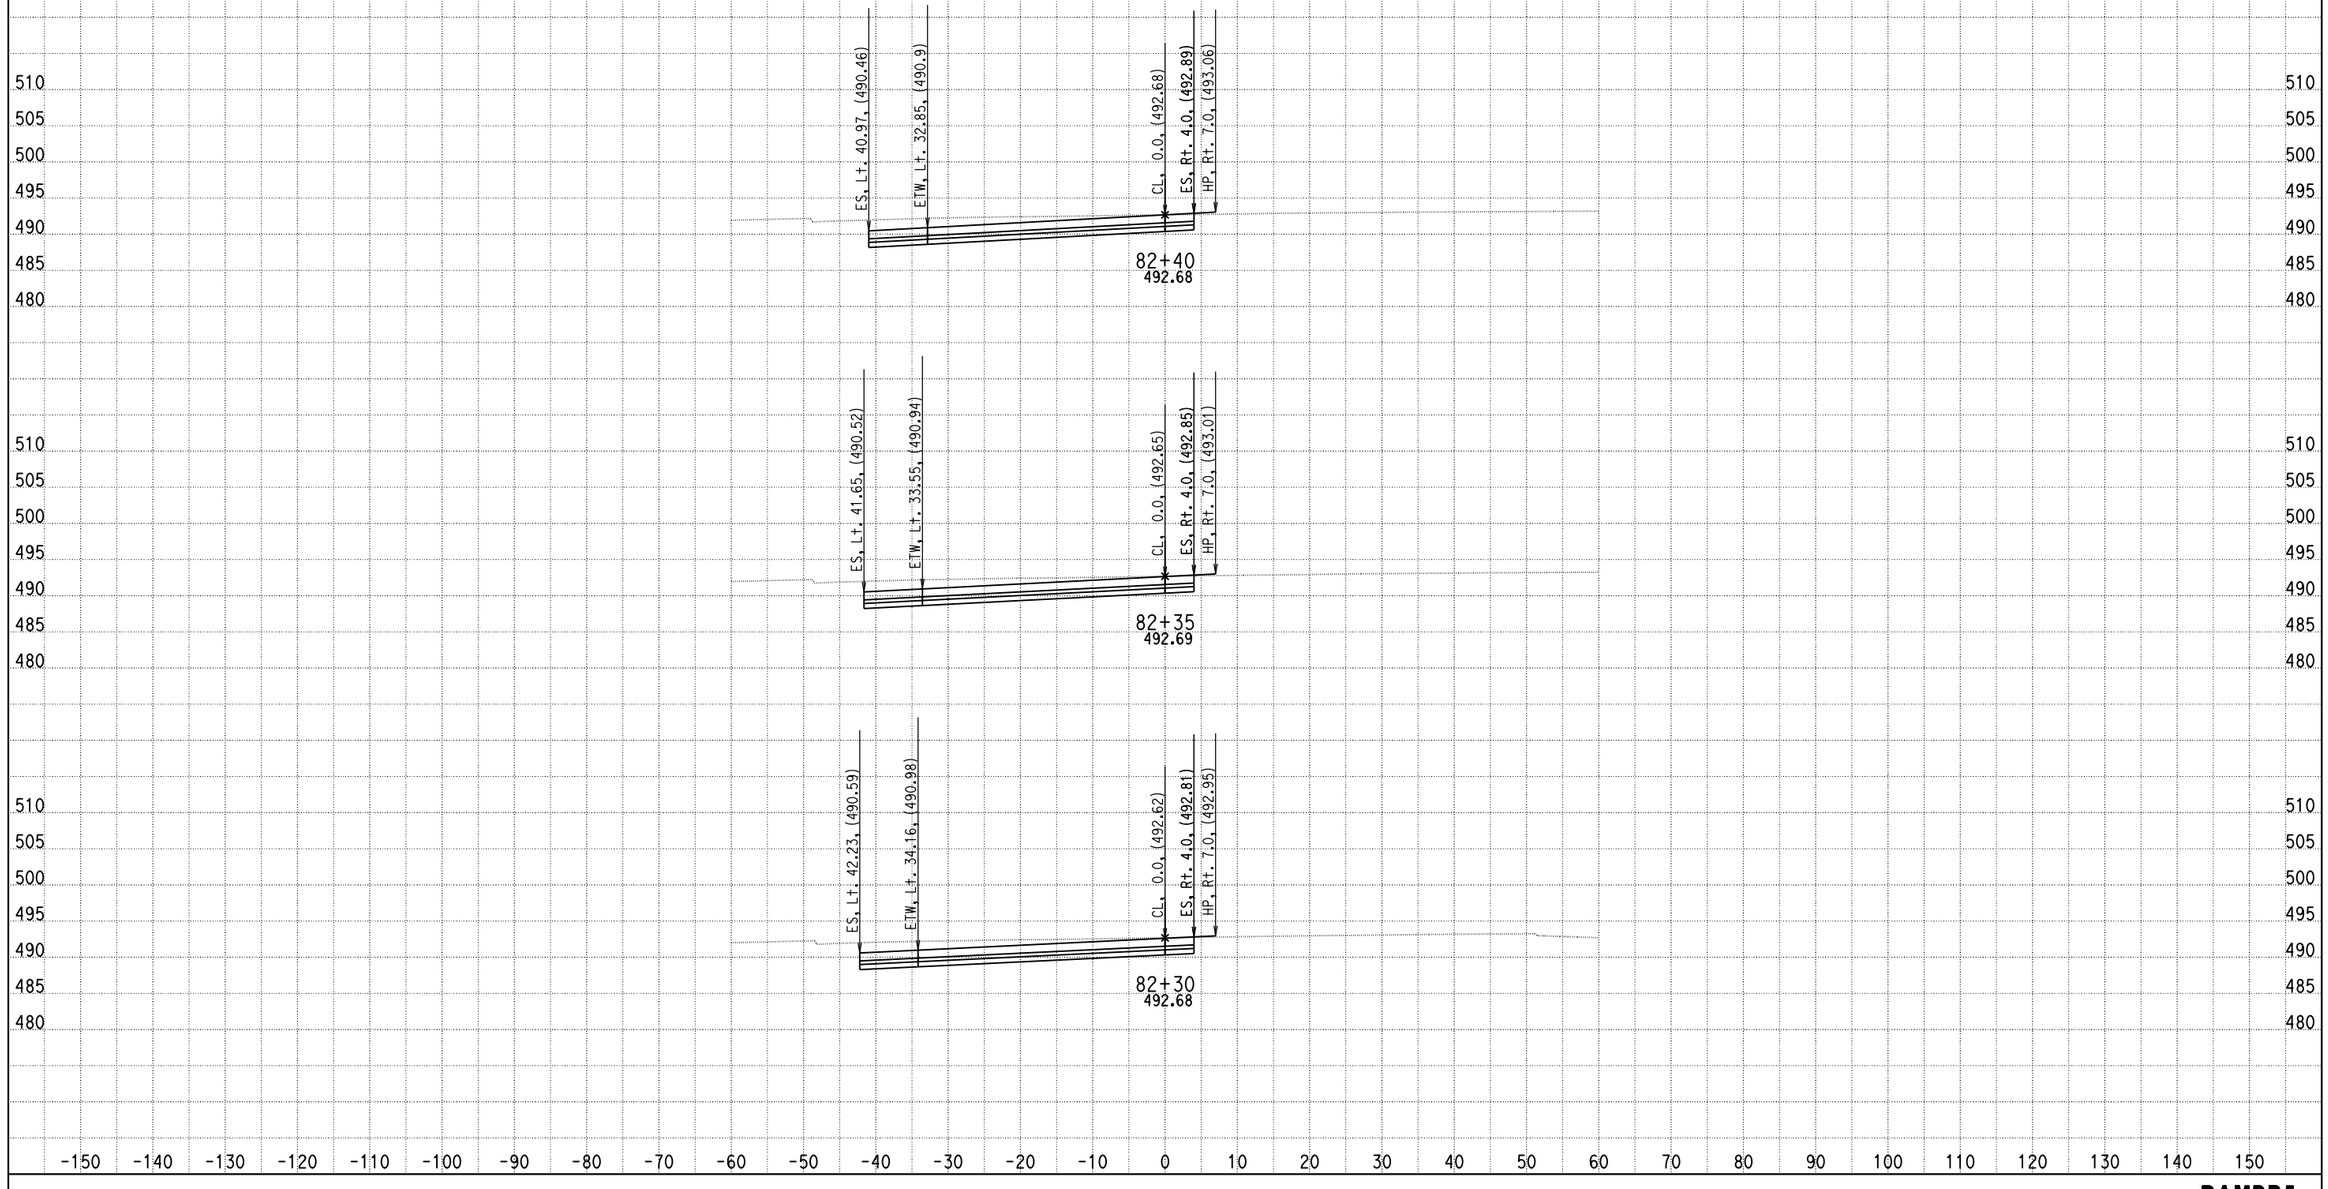

DATE: 4/15/2013

KC Project: 0818E File: C:\project\0818E\UPDATE-RAMP\hrb5-pro.ear

SCALE: 1" = 10' Horiz.
1" = 10' Vert.

All Dimensions are US Survey Feet

RAMPB5
CROSS SECTIONS

DESIGN STUDY ONLY

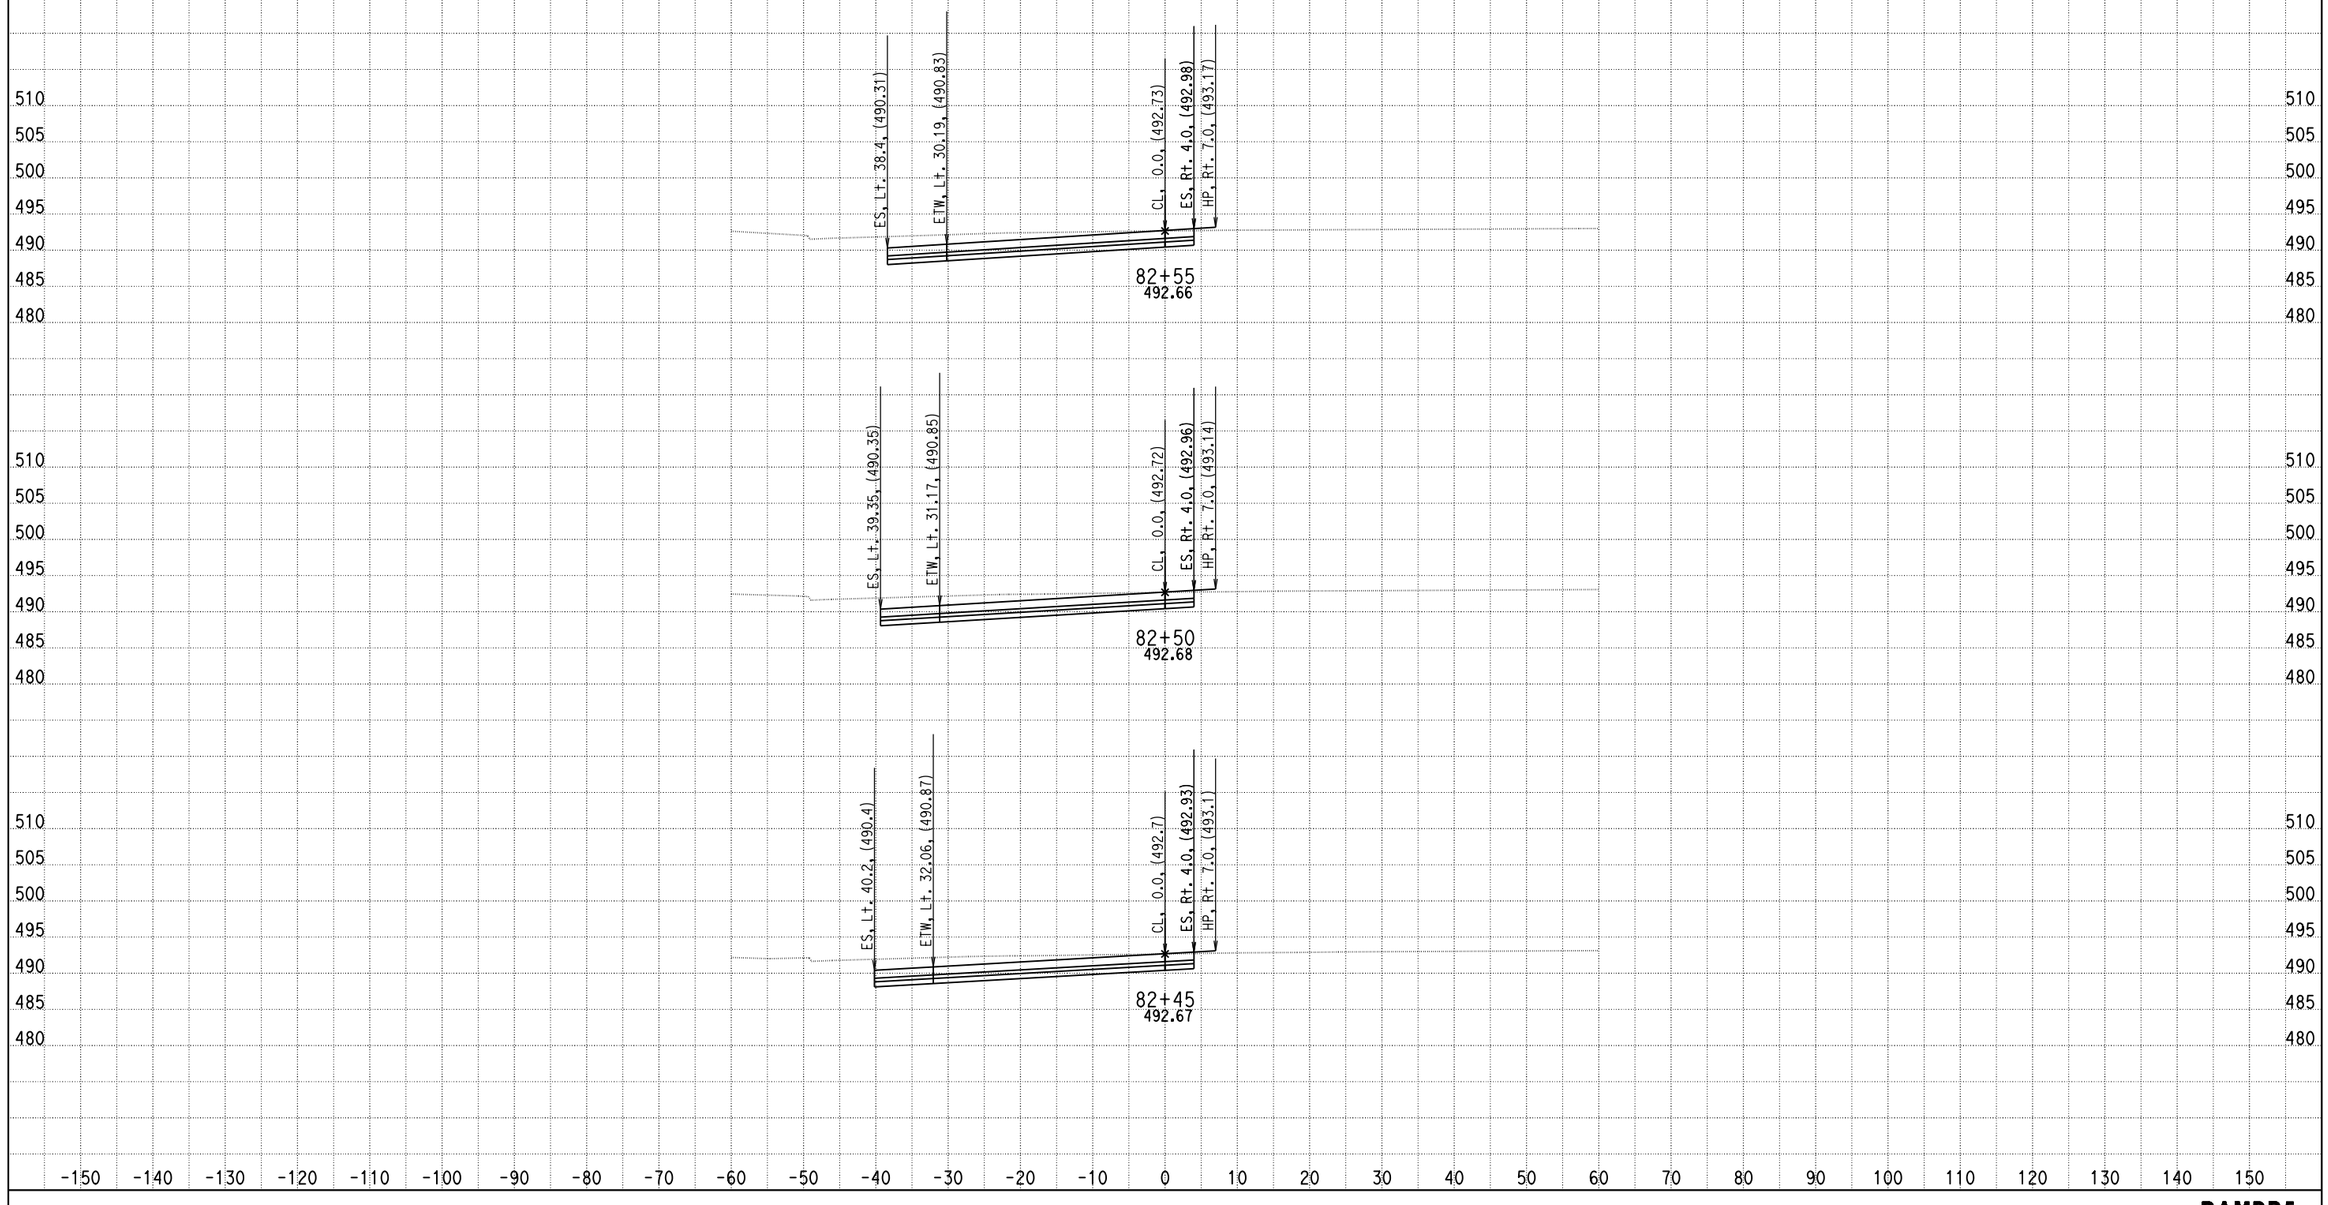

DATE: 4/15/2013

KC Project: 0818E File: C:\project\0818E\UPDATE-RAMP\hrb5-pro.ear

SCALE: 1" = 10' Horiz.
1" = 10' Vert.

All Dimensions are US Survey Feet

RAMPB5
CROSS SECTIONS

DESIGN STUDY ONLY

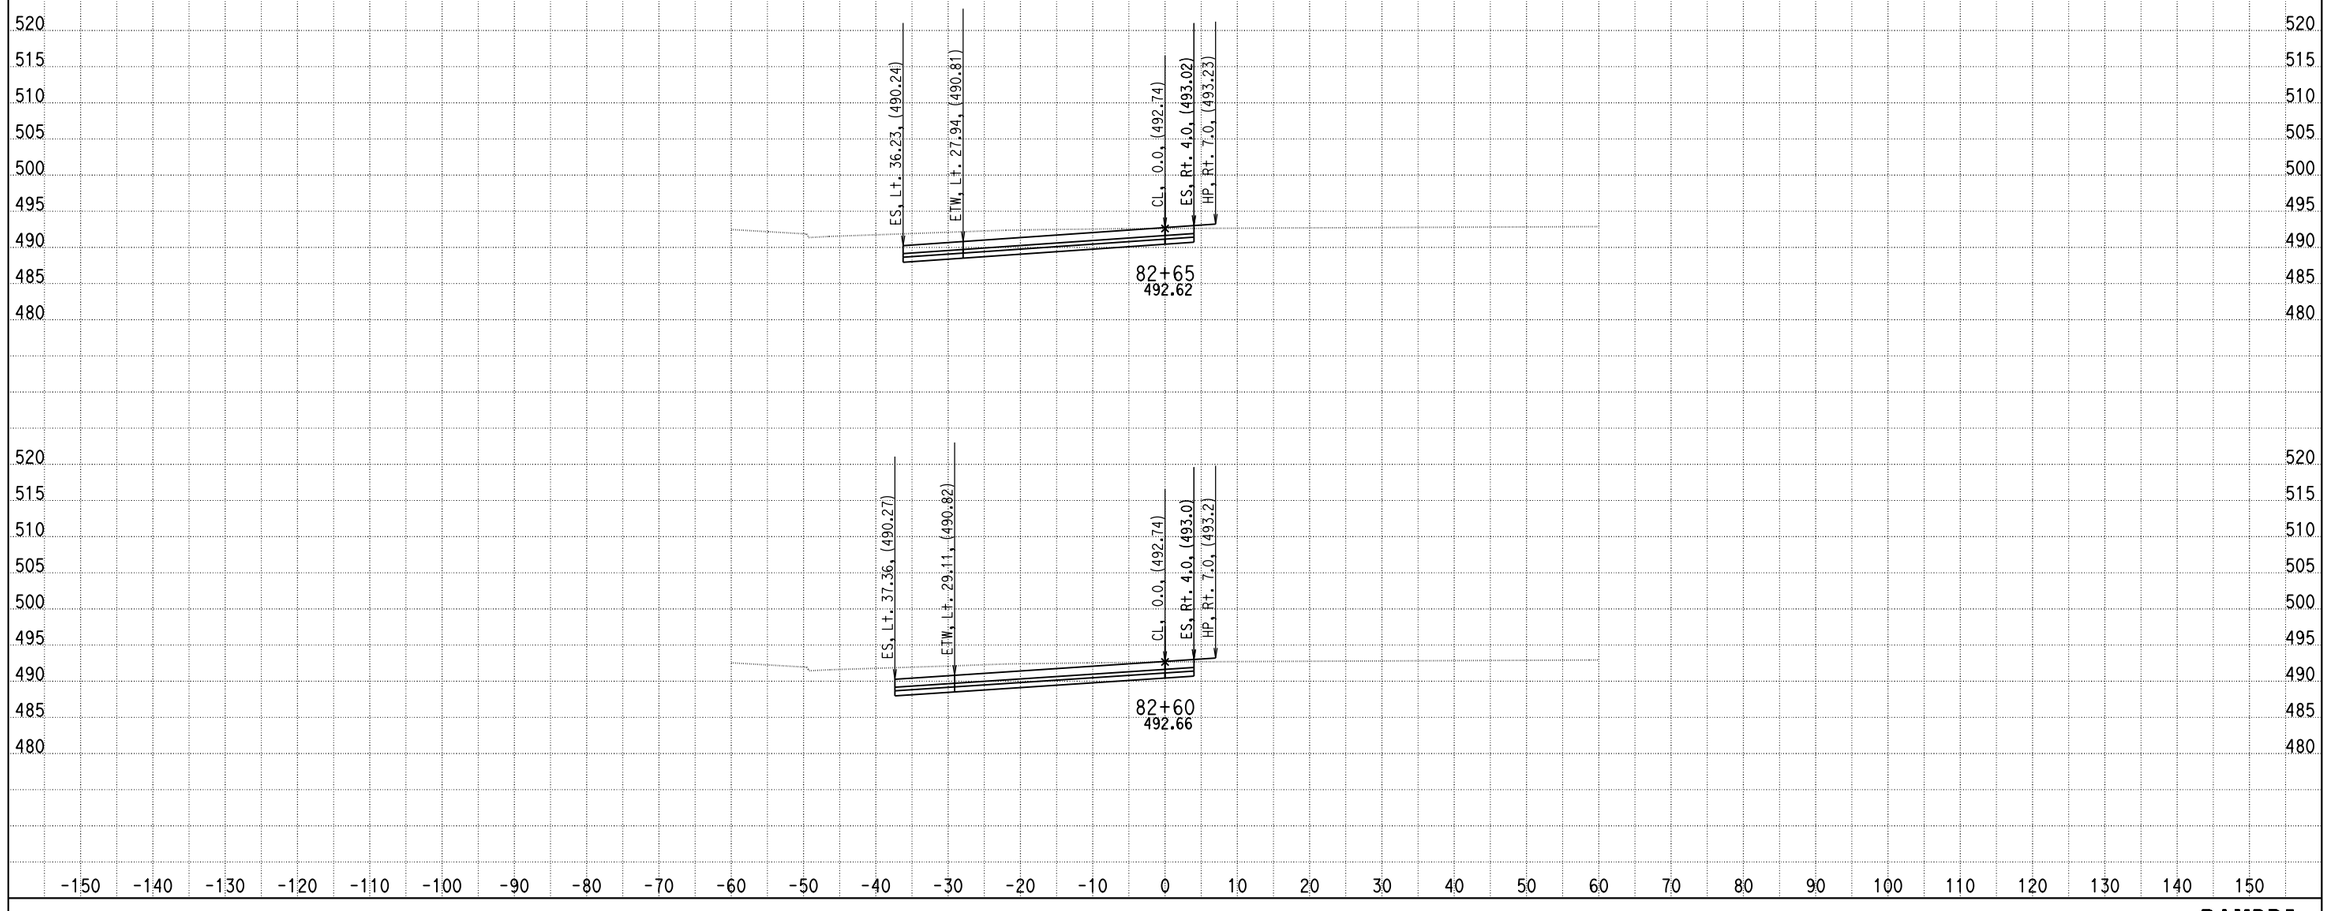

DATE: 4/15/2013

KC Project: 0818E File: C:\project\0818E\UPDATE-RAMP\hrb5-pro.ear

SCALE: 1" = 10' Horiz.
1" = 10' Vert.

All Dimensions are US Survey Feet

RAMPB5
CROSS SECTIONS
SHEET 25 OF XXX

DESIGN STUDY ONLY

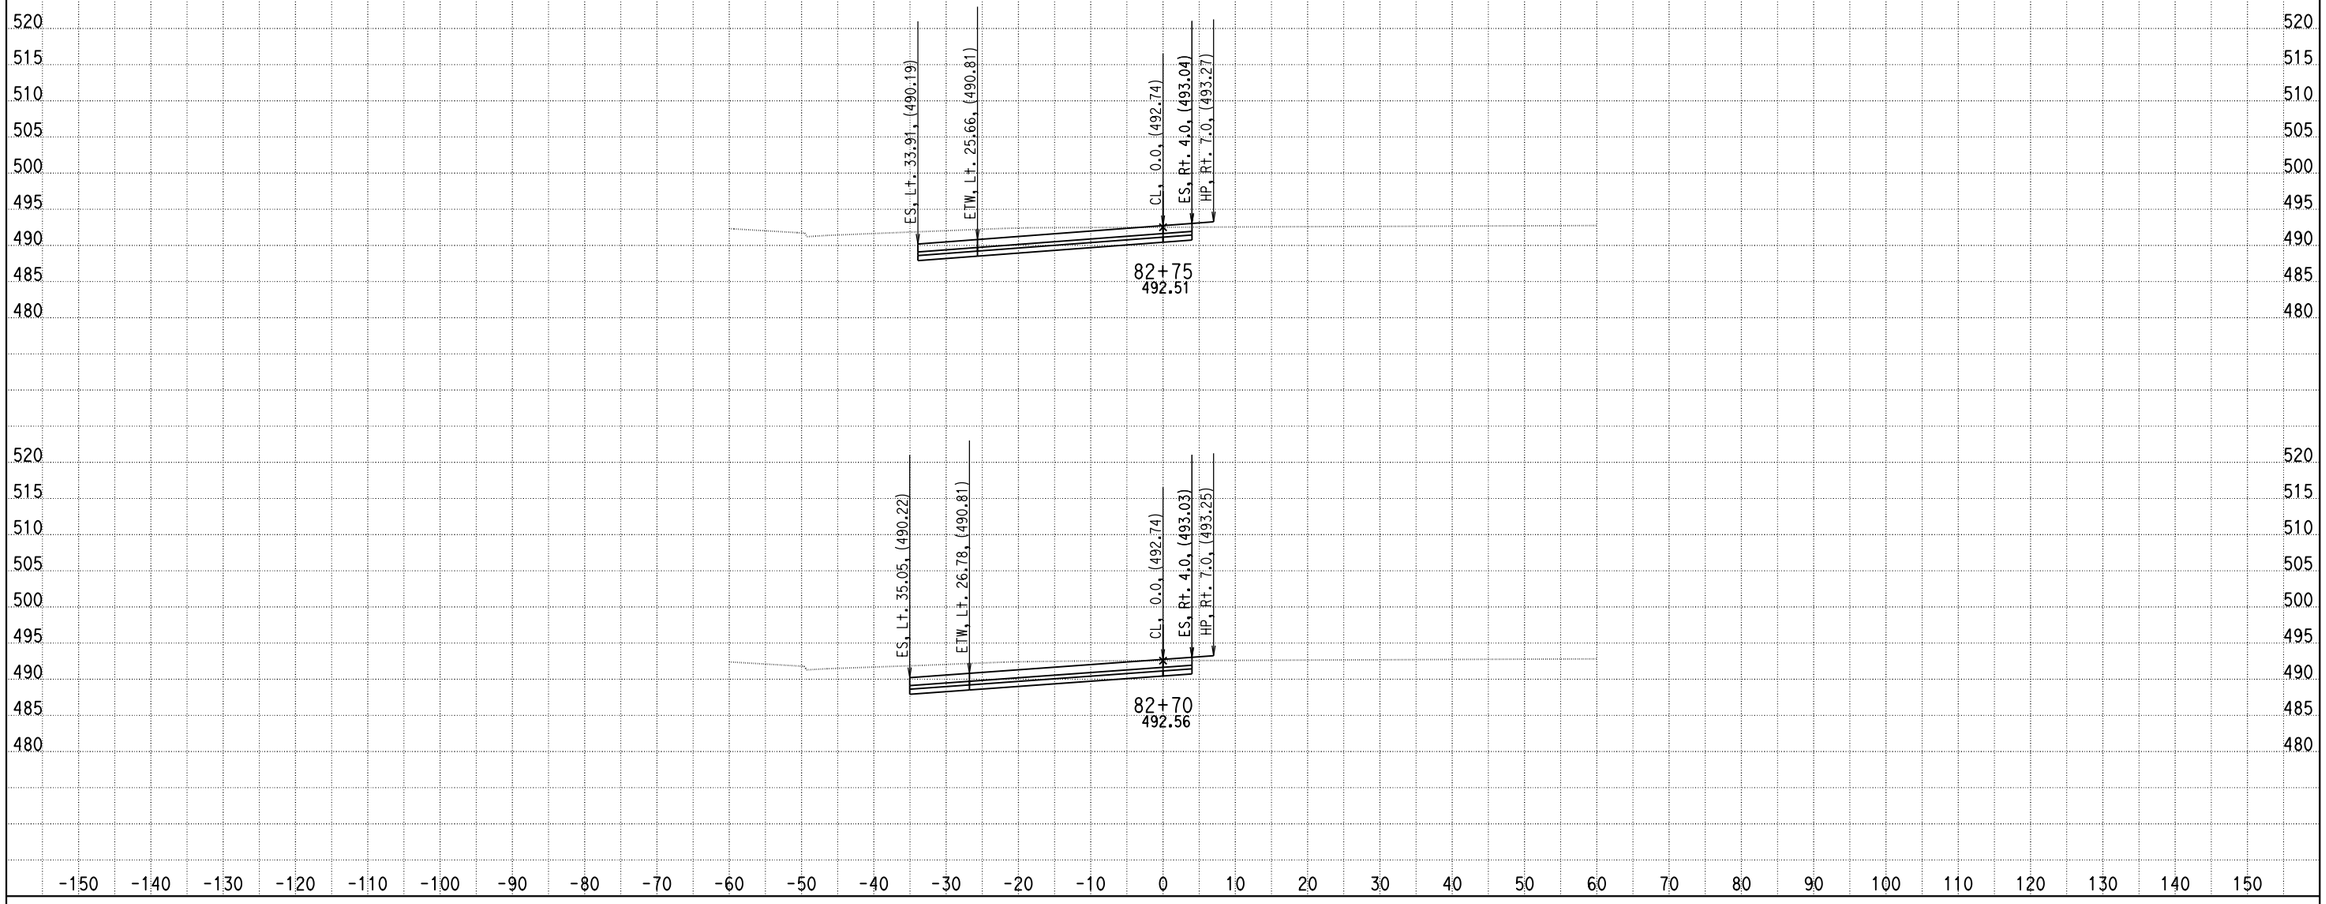

DATE: 4/15/2013

KC Project: 0818E File: C:\project\0818E\UPDATE-RAMP\hrb5-pro.ear

SCALE: 1" = 10' Horiz.
1" = 10' Vert.

All Dimensions are US Survey Feet

RAMPB5
CROSS SECTIONS

DESIGN STUDY ONLY

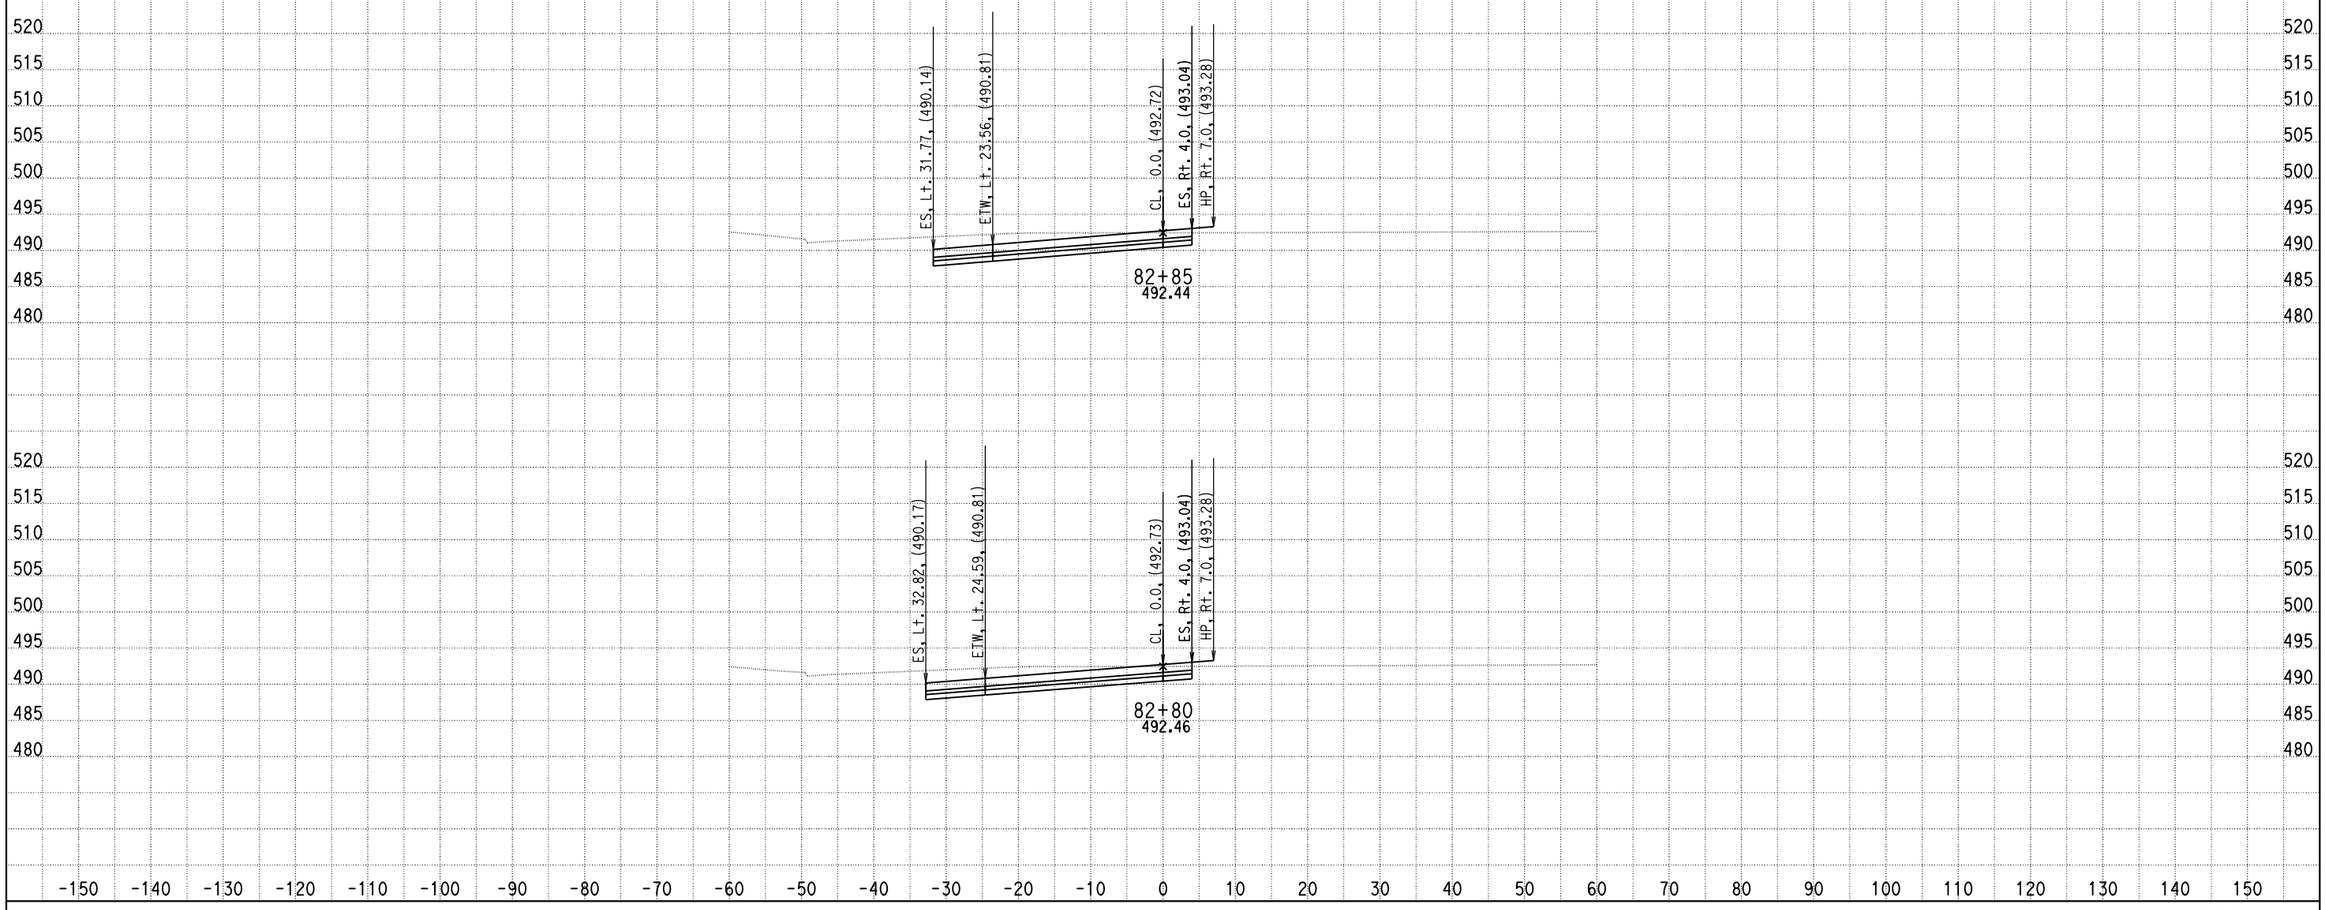

DATE: 4/15/2013

KC Project: 0818E File: C:\project\0818E\UPDATE-RAMP\hrb5-pro.ear

SCALE: 1" = 10' Horiz.
1" = 10' Vert.

All Dimensions are US Survey Feet

RAMPB5
CROSS SECTIONS

SHEET 27 OF XXX

DESIGN STUDY ONLY

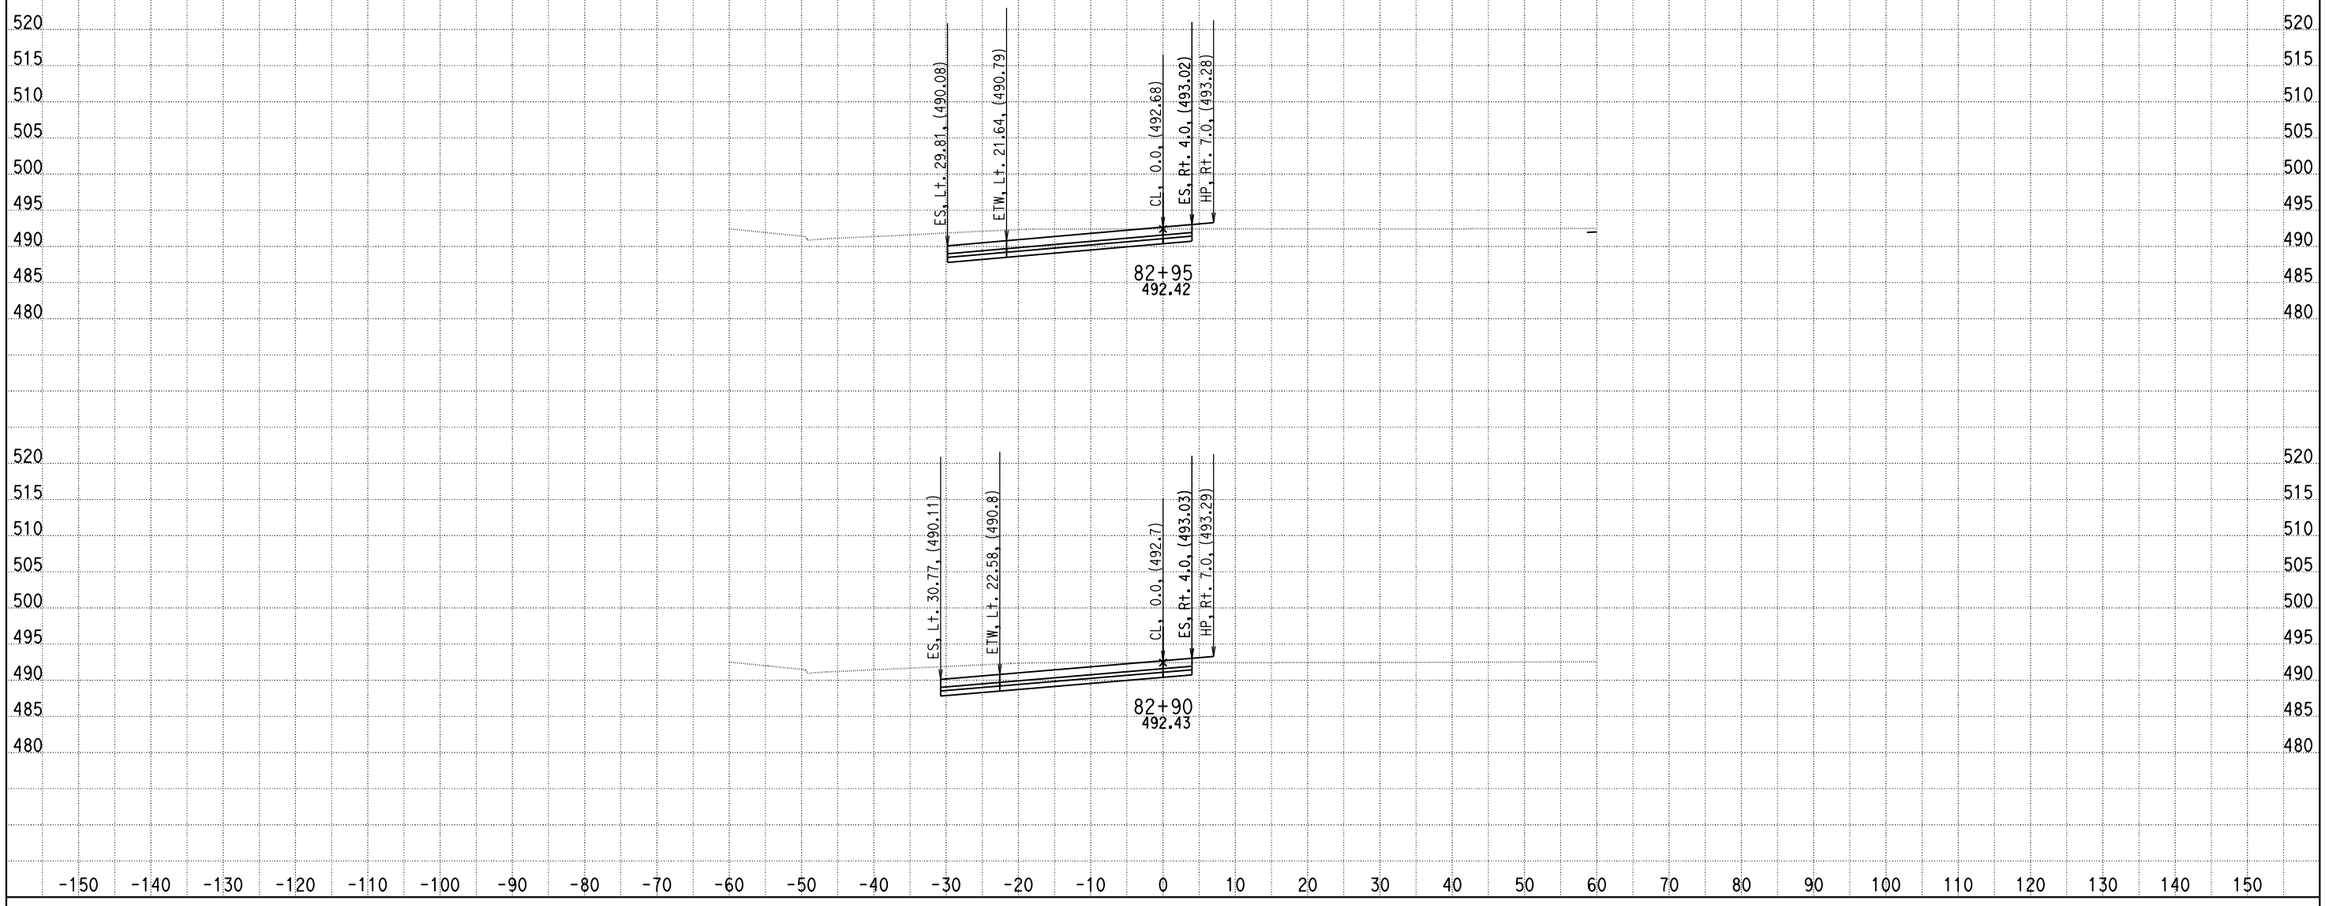

DATE: 4/15/2013

KC Project: 0818E File: C:\project\0818E\UPDATE-RAMP\hrb5-pro.ear

SCALE: 1" = 10' Horiz.
1" = 10' Vert.

All Dimensions are US Survey Feet

RAMPB5
CROSS SECTIONS

SHEET 28 OF XXX

DESIGN STUDY ONLY

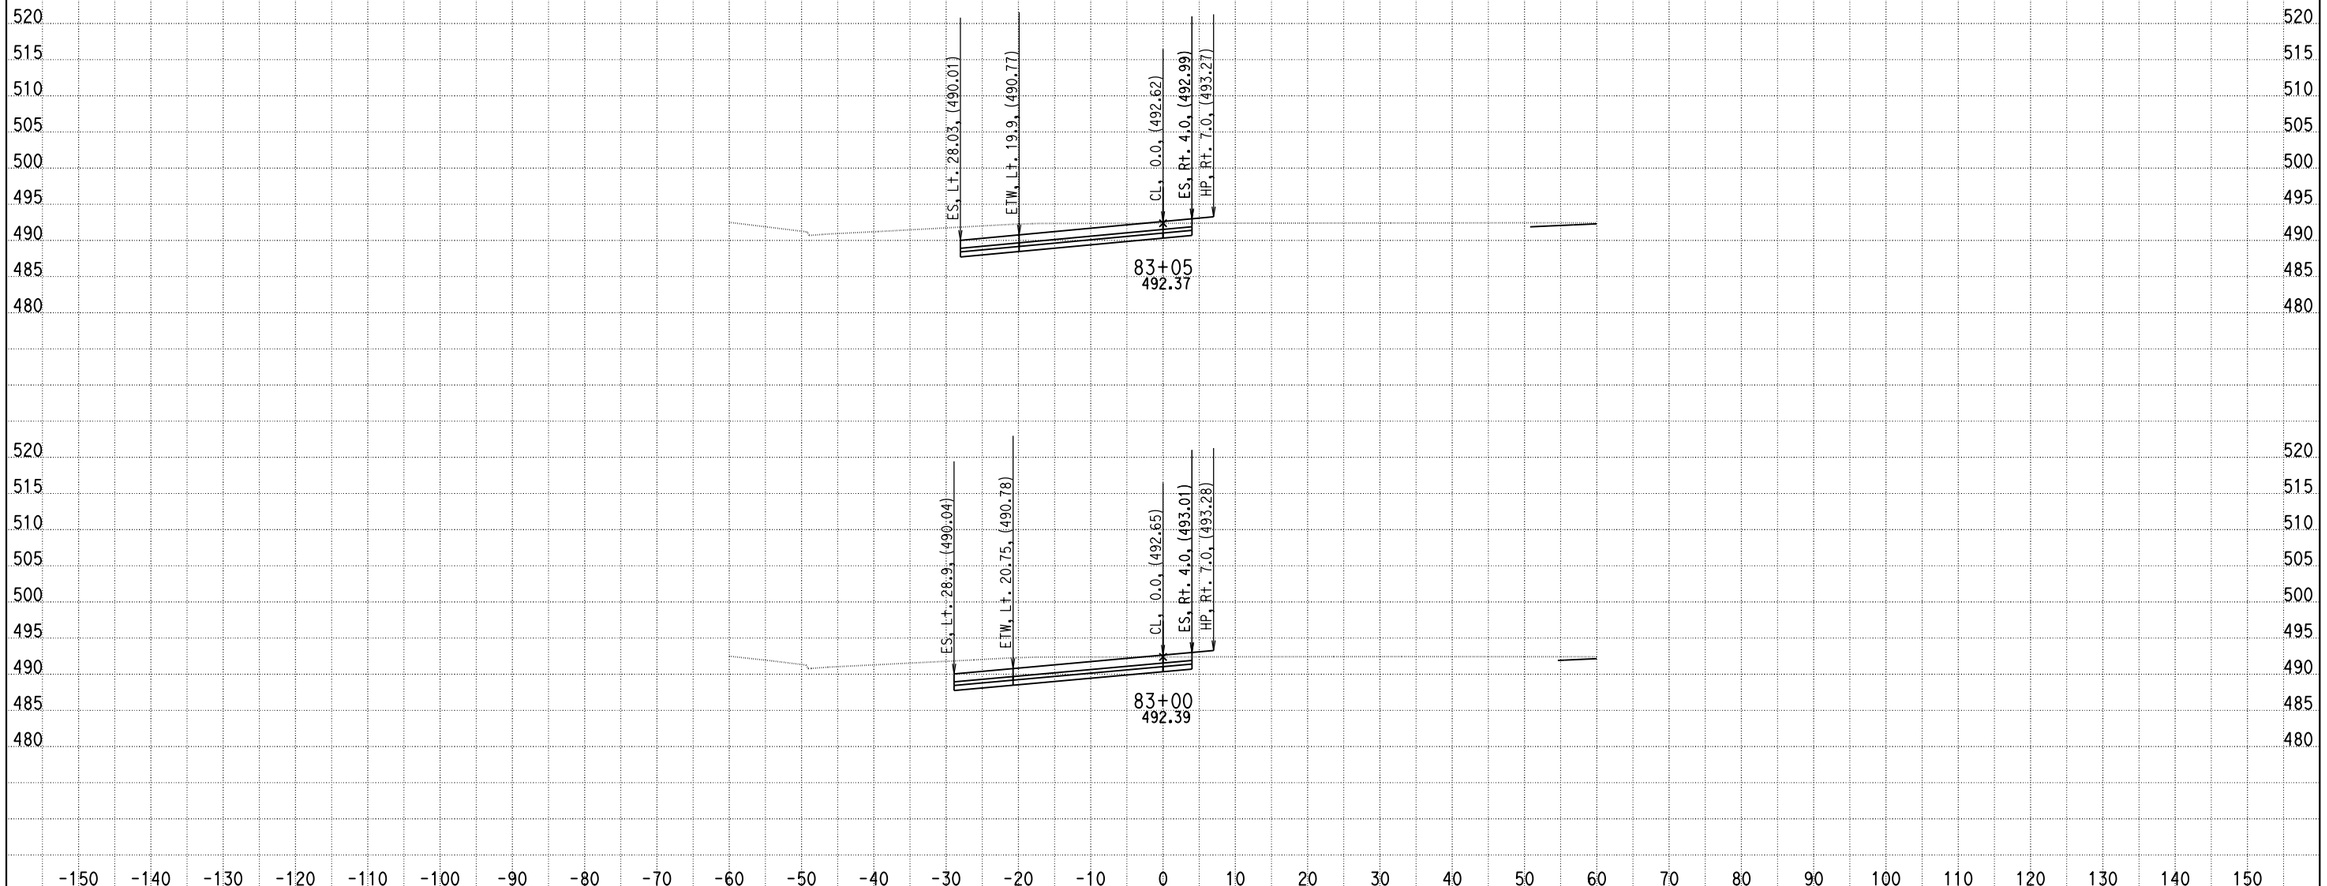

DATE: 4/15/2013

KC Project: 0818E File: C:\project\0818E\UPDATE-RAMP\hrb5-pro.ear

SCALE: 1" = 10' Horiz.
1" = 10' Vert.

All Dimensions are US Survey Feet

RAMPB5
CROSS SECTIONS

SHEET 29 OF XXX

DESIGN STUDY ONLY

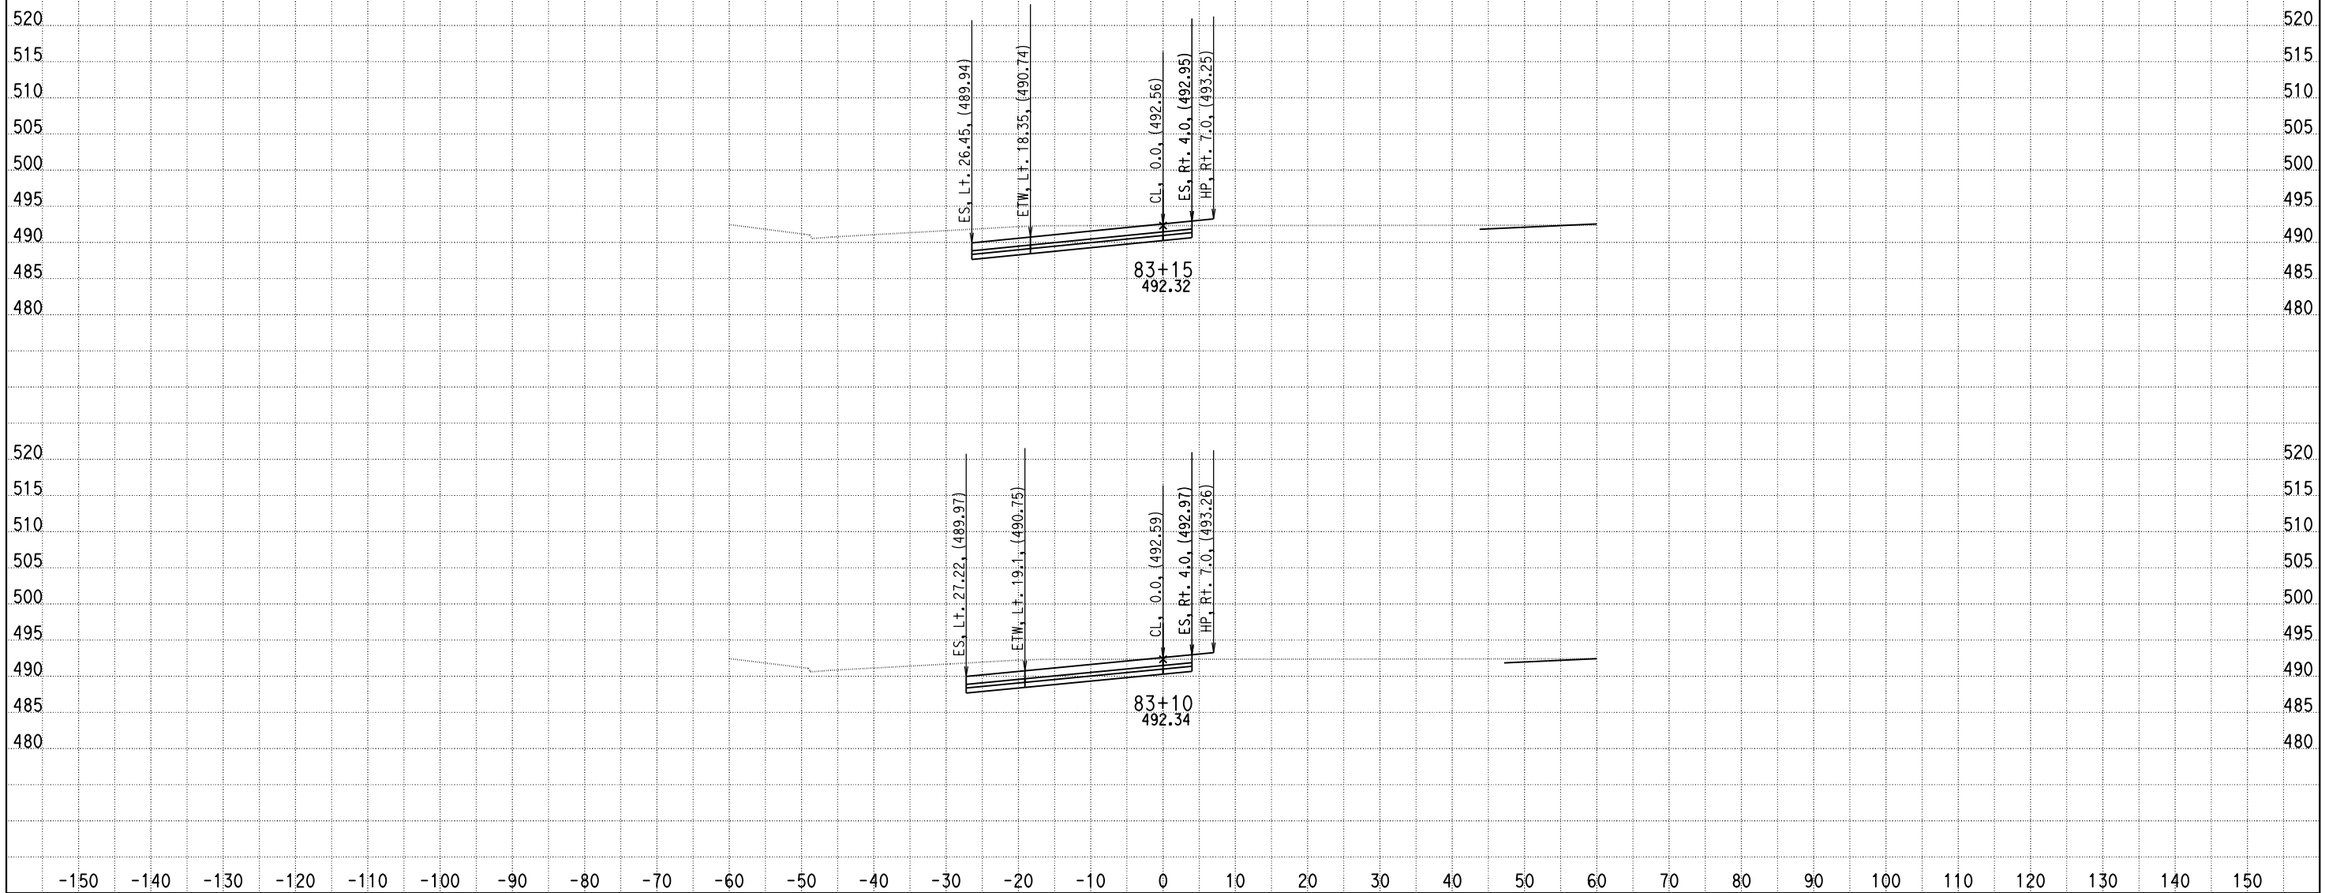

DATE: 4/15/2013

KC Project: 0818E File: C:\project\0818E\UPDATE-RAMP\hrb5-pro.ear

SCALE: 1" = 10' Horiz.
1" = 10' Vert.

All Dimensions are US Survey Feet

RAMPB5
CROSS SECTIONS

SHEET 30 OF XXX

DESIGN STUDY ONLY

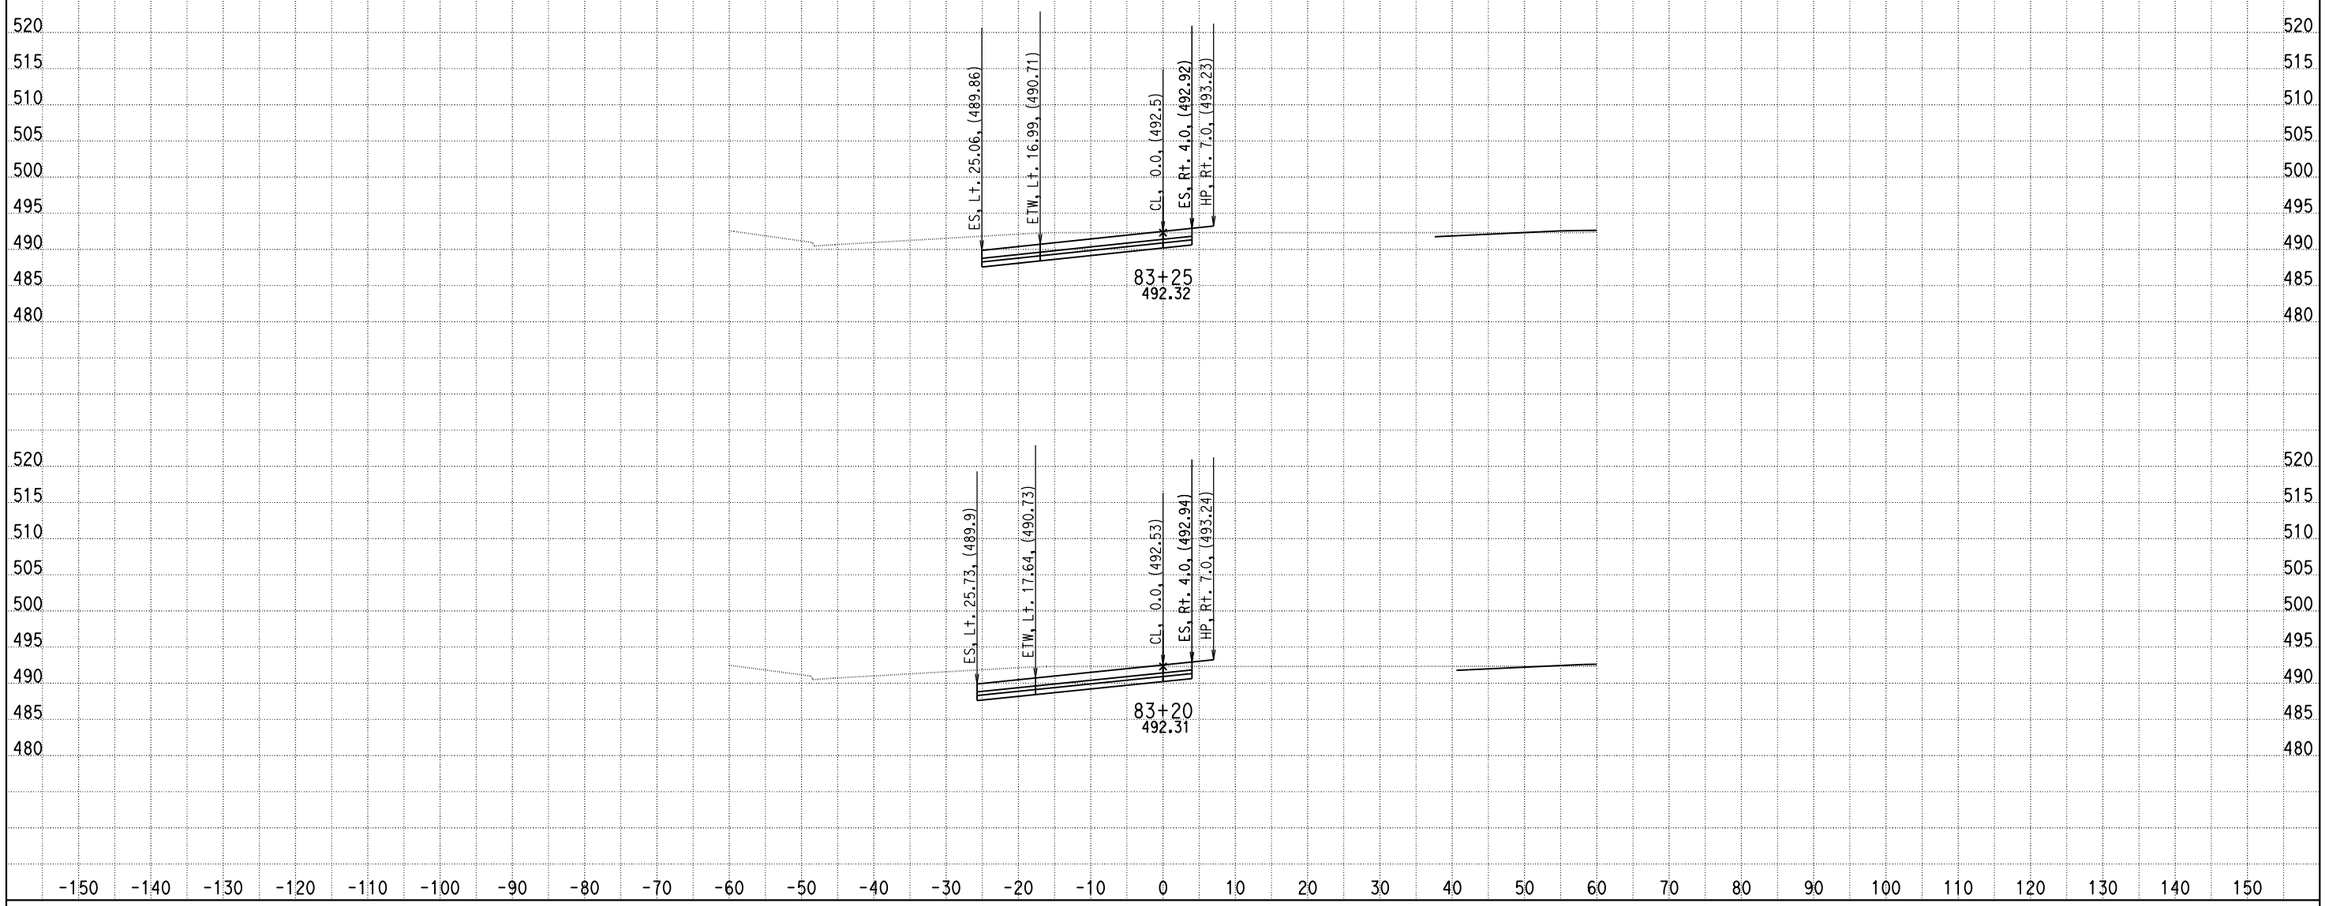

DATE: 4/15/2013

KC Project: 0818E File: C:\project\0818E\UPDATE-RAMP\hrb5-pro.ear

SCALE: 1" = 10' Horiz.
1" = 10' Vert.

All Dimensions are US Survey Feet

RAMPB5
CROSS SECTIONS

DESIGN STUDY ONLY

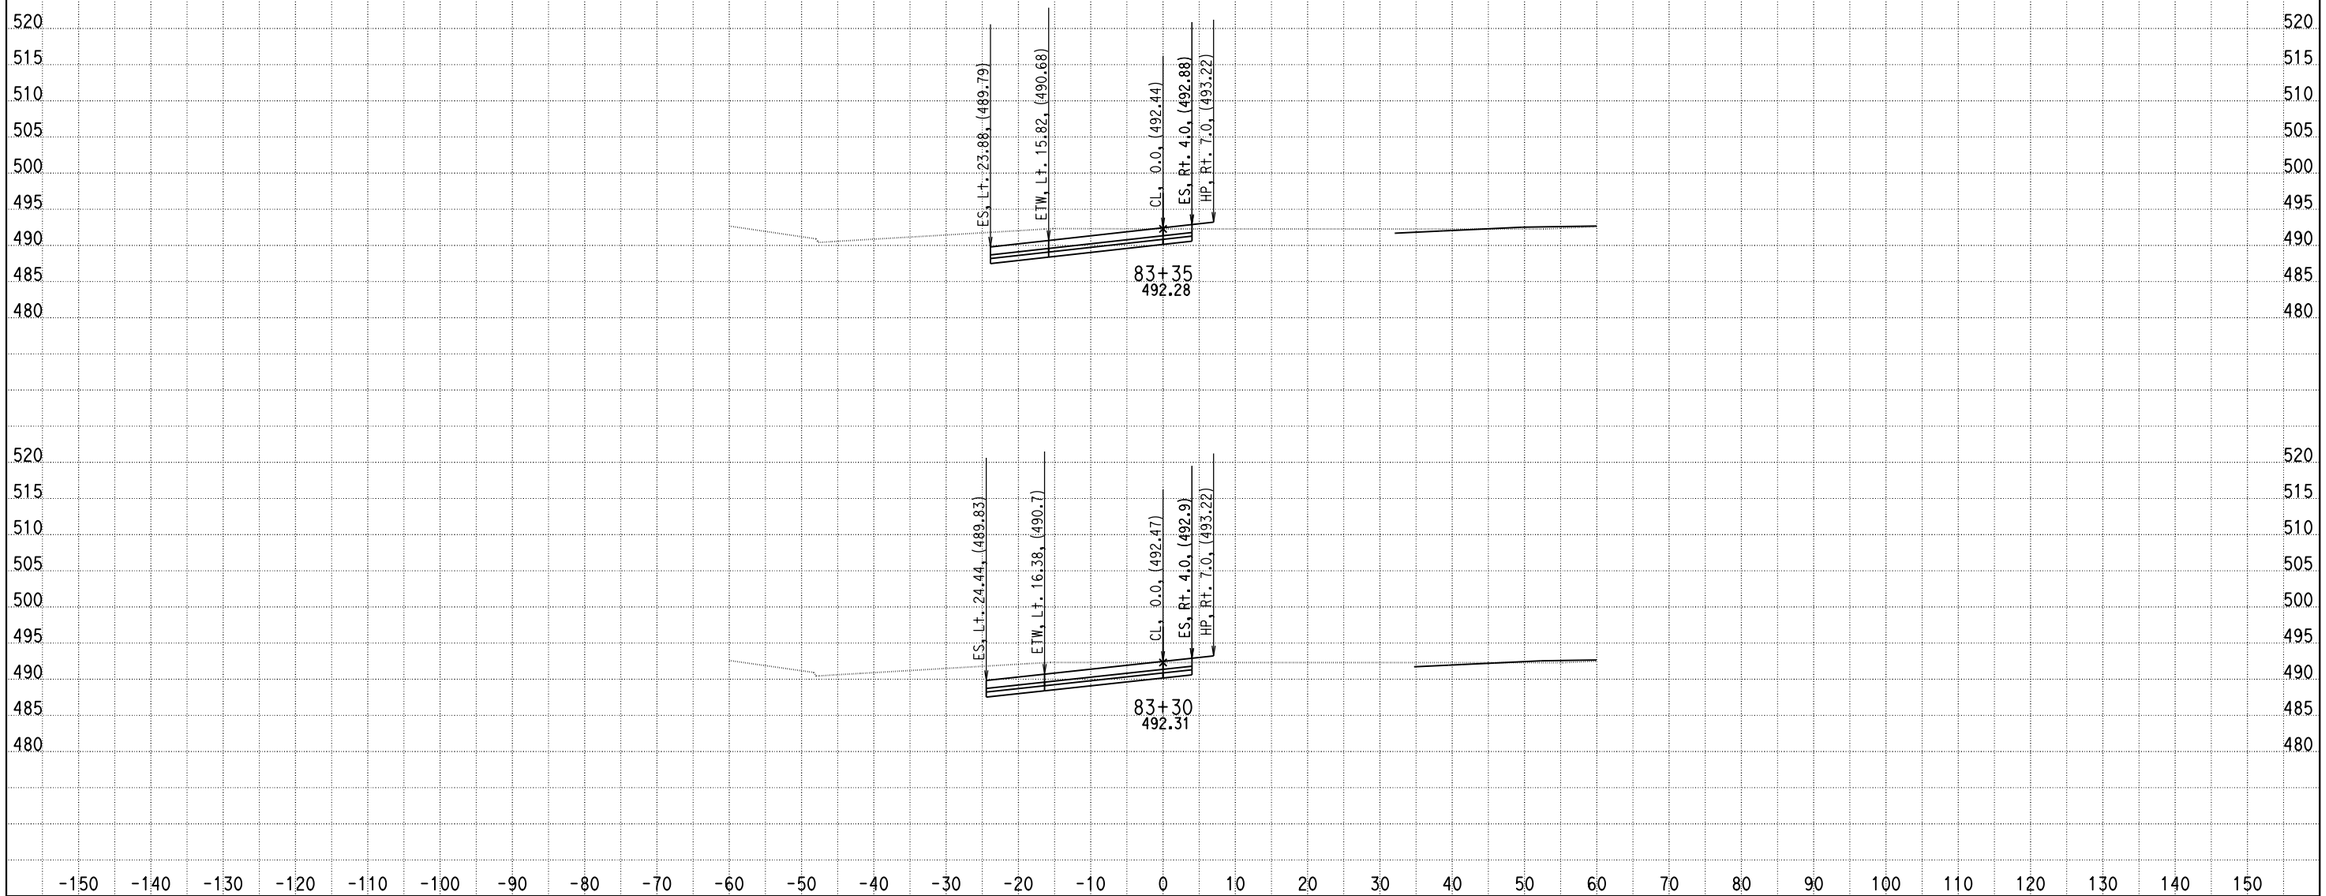

DATE: 4/15/2013

KC Project: 0818E File: C:\project\0818E\UPDATE-RAMP\hrb5-pro.ear

SCALE: 1" = 10' Horiz.
1" = 10' Vert.

All Dimensions are US Survey Feet

RAMPB5
CROSS SECTIONS

SHEET 32 OF XXX

DESIGN STUDY ONLY

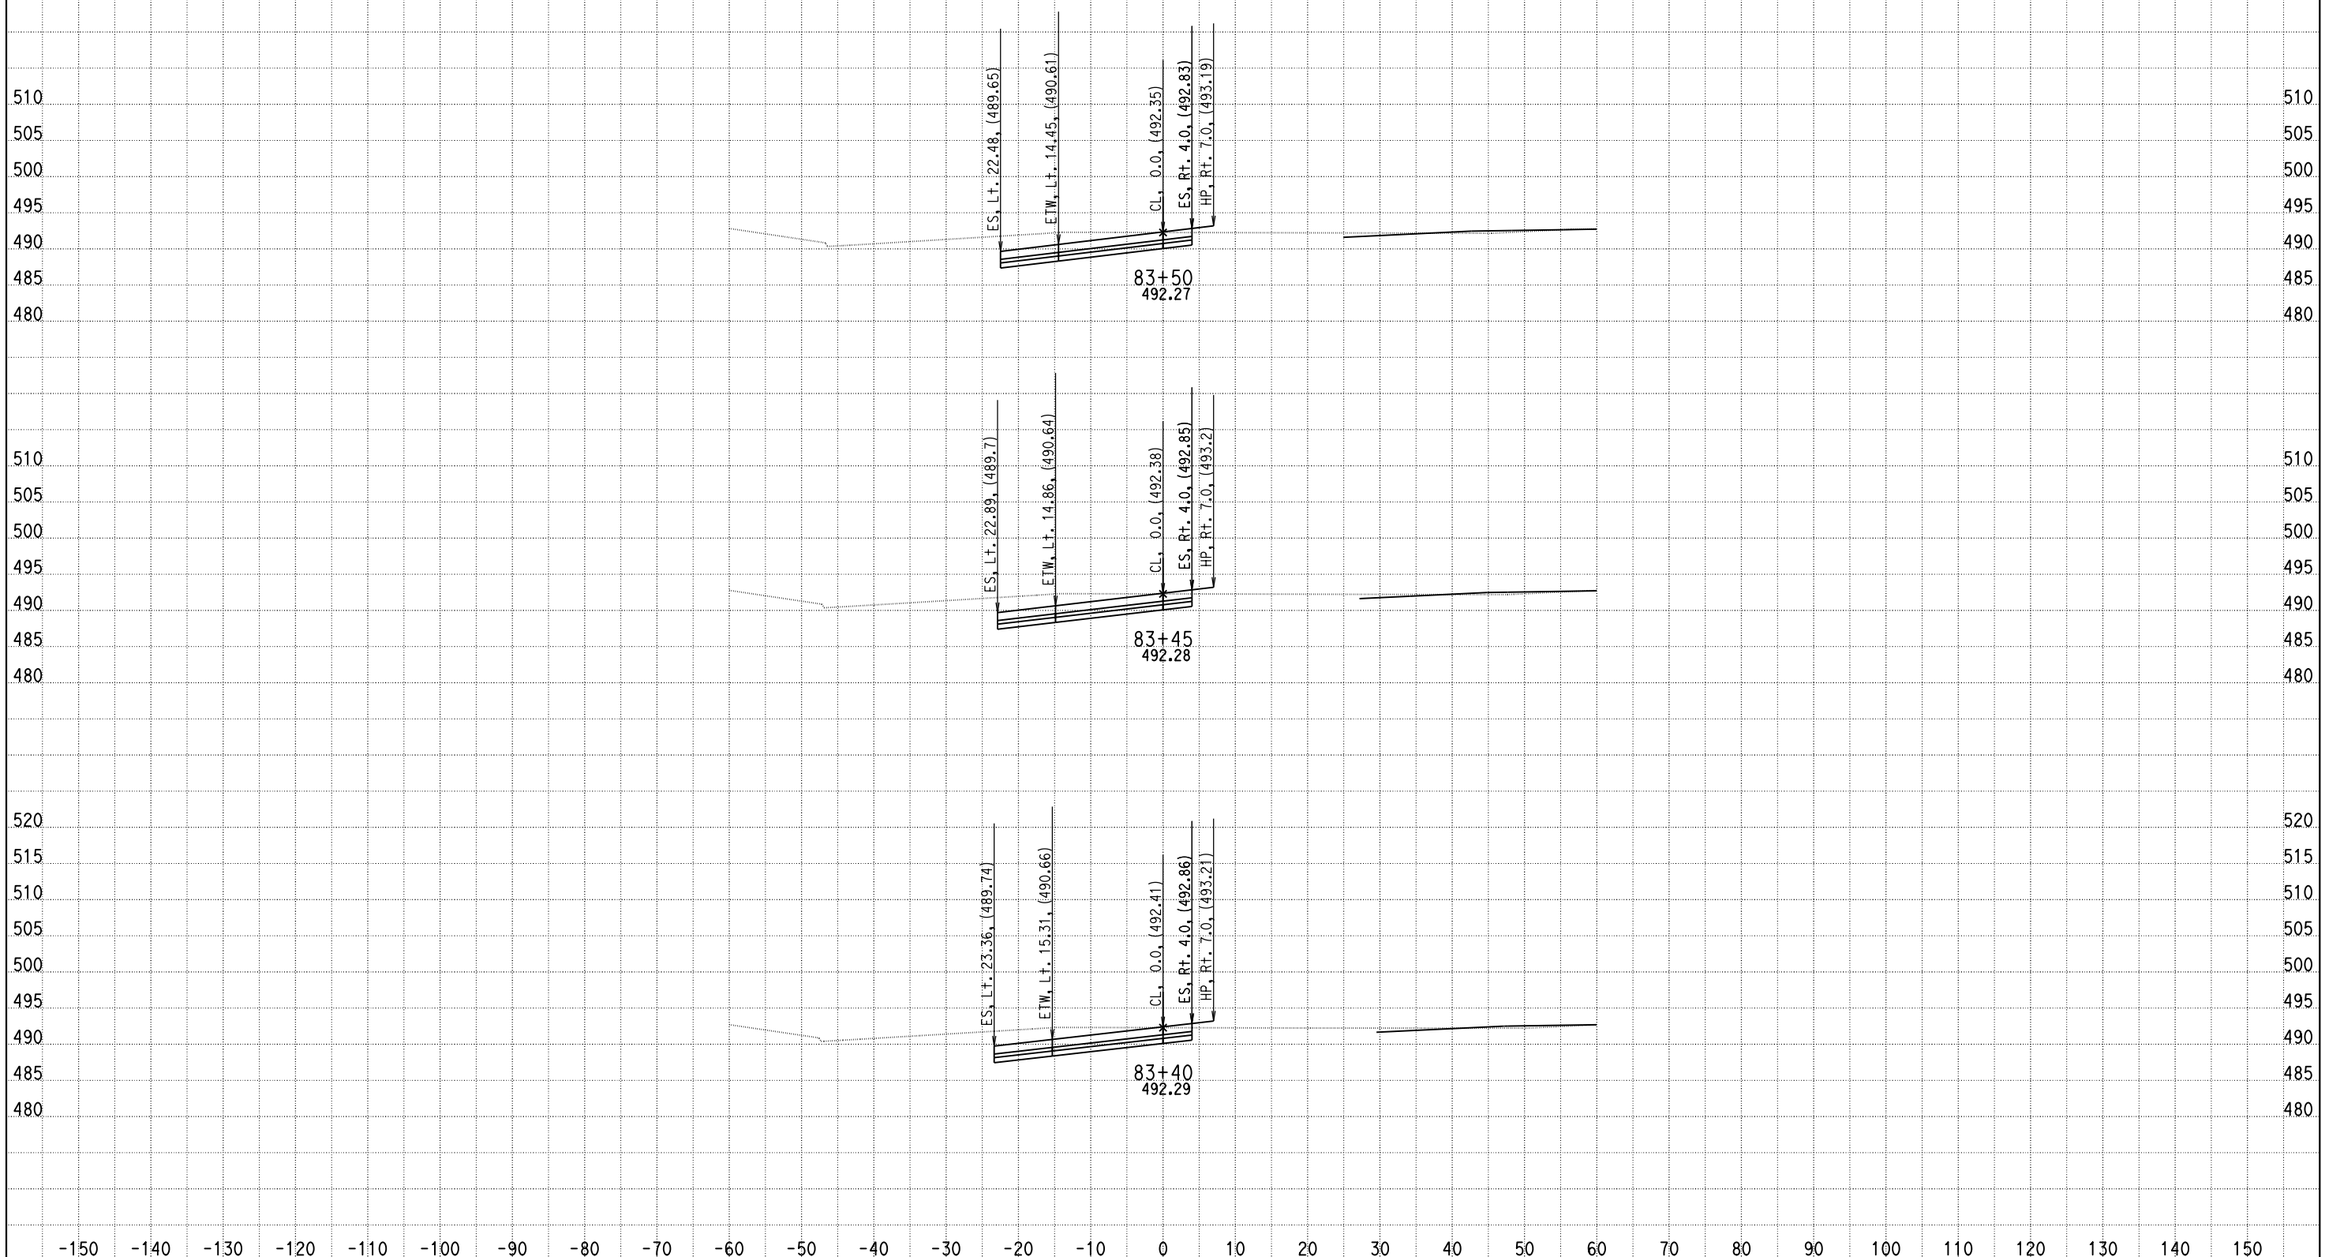

DATE: 4/15/2013

KC Project: 0818E File: C:\project\0818E\UPDATE-RAMP\hrb5-pro.ear

SCALE: 1" = 10' Horiz.
1" = 10' Vert.

All Dimensions are US Survey Feet

RAMPB5
CROSS SECTIONS

SHEET 33 OF XXX

DESIGN STUDY ONLY

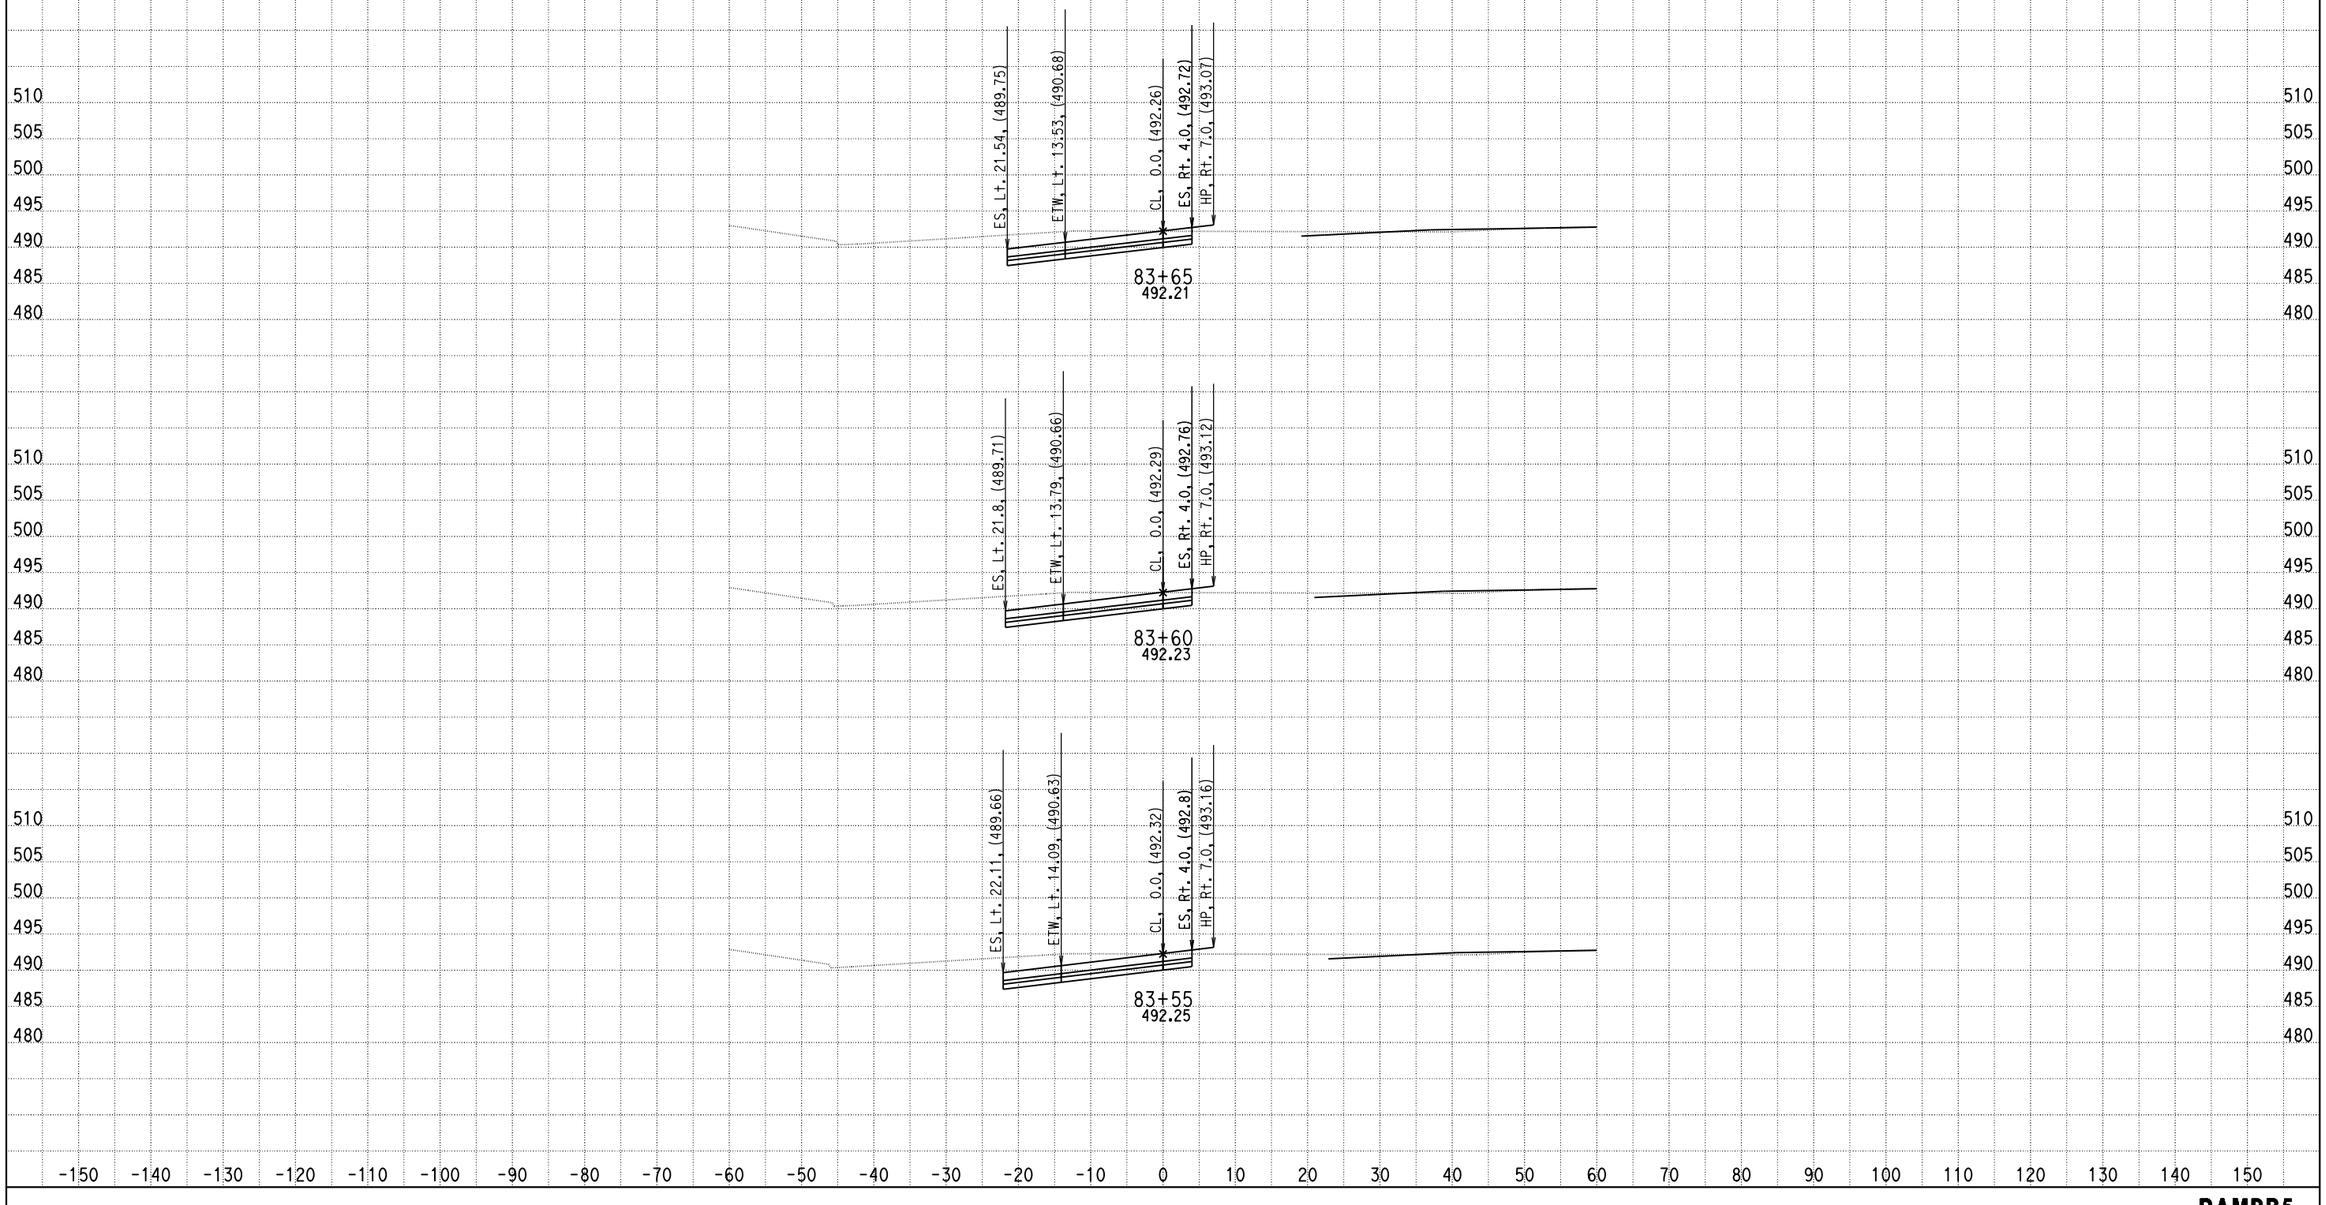

DATE: 4/15/2013

KC Project: 0818E File: C:\project\0818E\UPDATE-RAMP\hrb5-pro.ear

SCALE: 1" = 10' Horiz.
1" = 10' Vert.

All Dimensions are US Survey Feet

RAMPB5
CROSS SECTIONS

SHEET 34 OF XXX

DESIGN STUDY ONLY

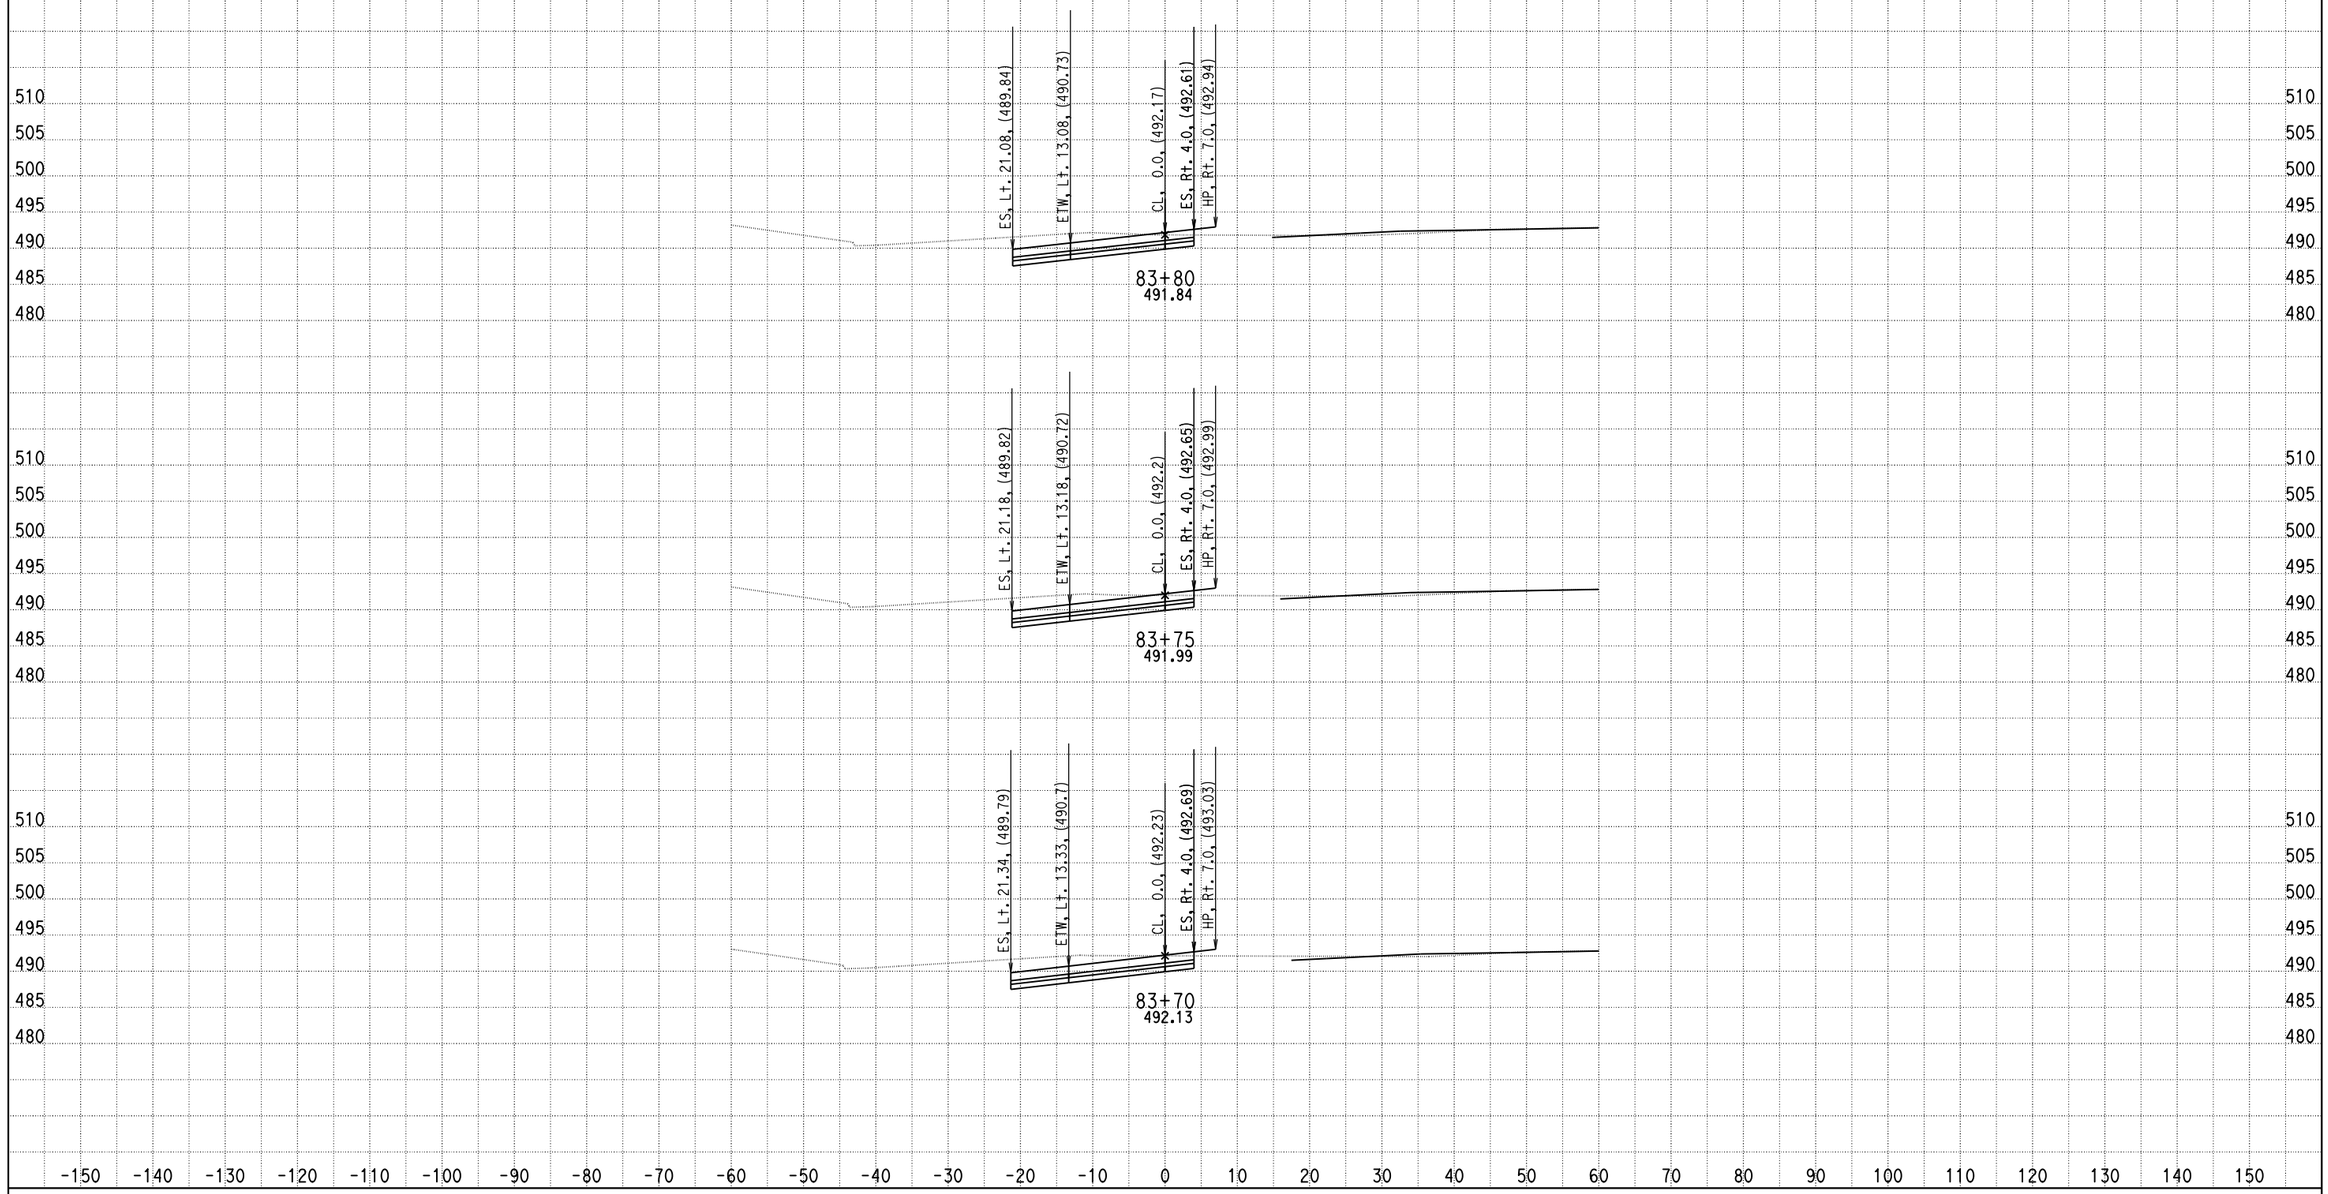

DATE: 4/15/2013

KC Project: 0818E File: C:\project\0818E\UPDATE-RAMP\hrb5-pro.ear

SCALE: 1" = 10' Horiz.
1" = 10' Vert.

All Dimensions are US Survey Feet

RAMPB5
CROSS SECTIONS

DESIGN STUDY ONLY

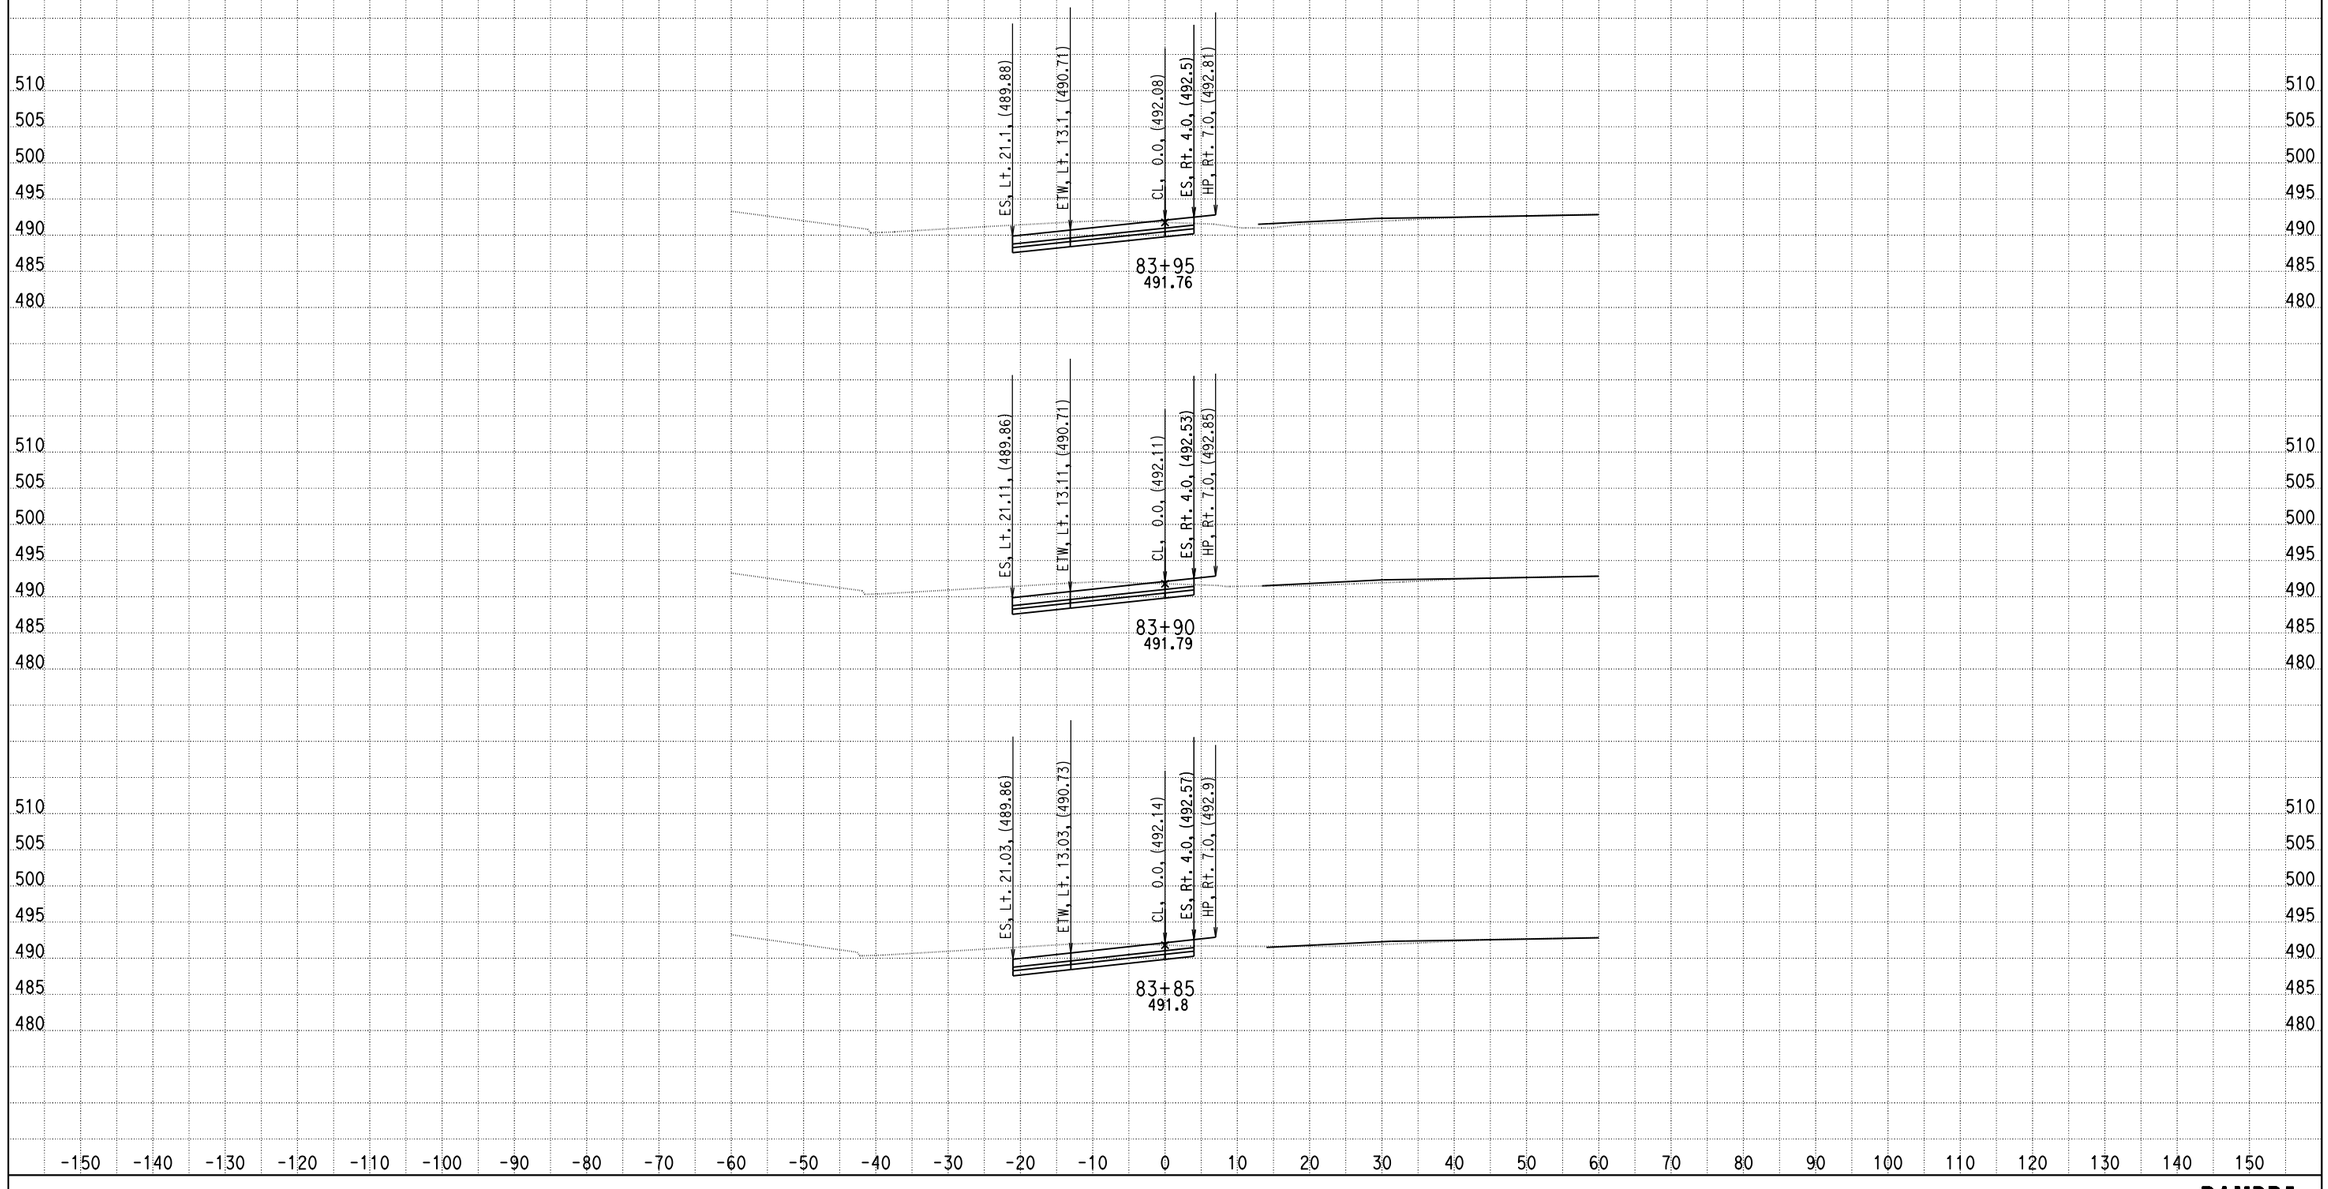

DATE: 4/15/2013

KC Project: 0818E File: C:\project\0818E\UPDATE-RAMP\hrb5-pro.ear

SCALE: 1" = 10' Horiz.
1" = 10' Vert.

All Dimensions are US Survey Feet

RAMPB5
CROSS SECTIONS

SHEET 36 OF XXX

DESIGN STUDY ONLY

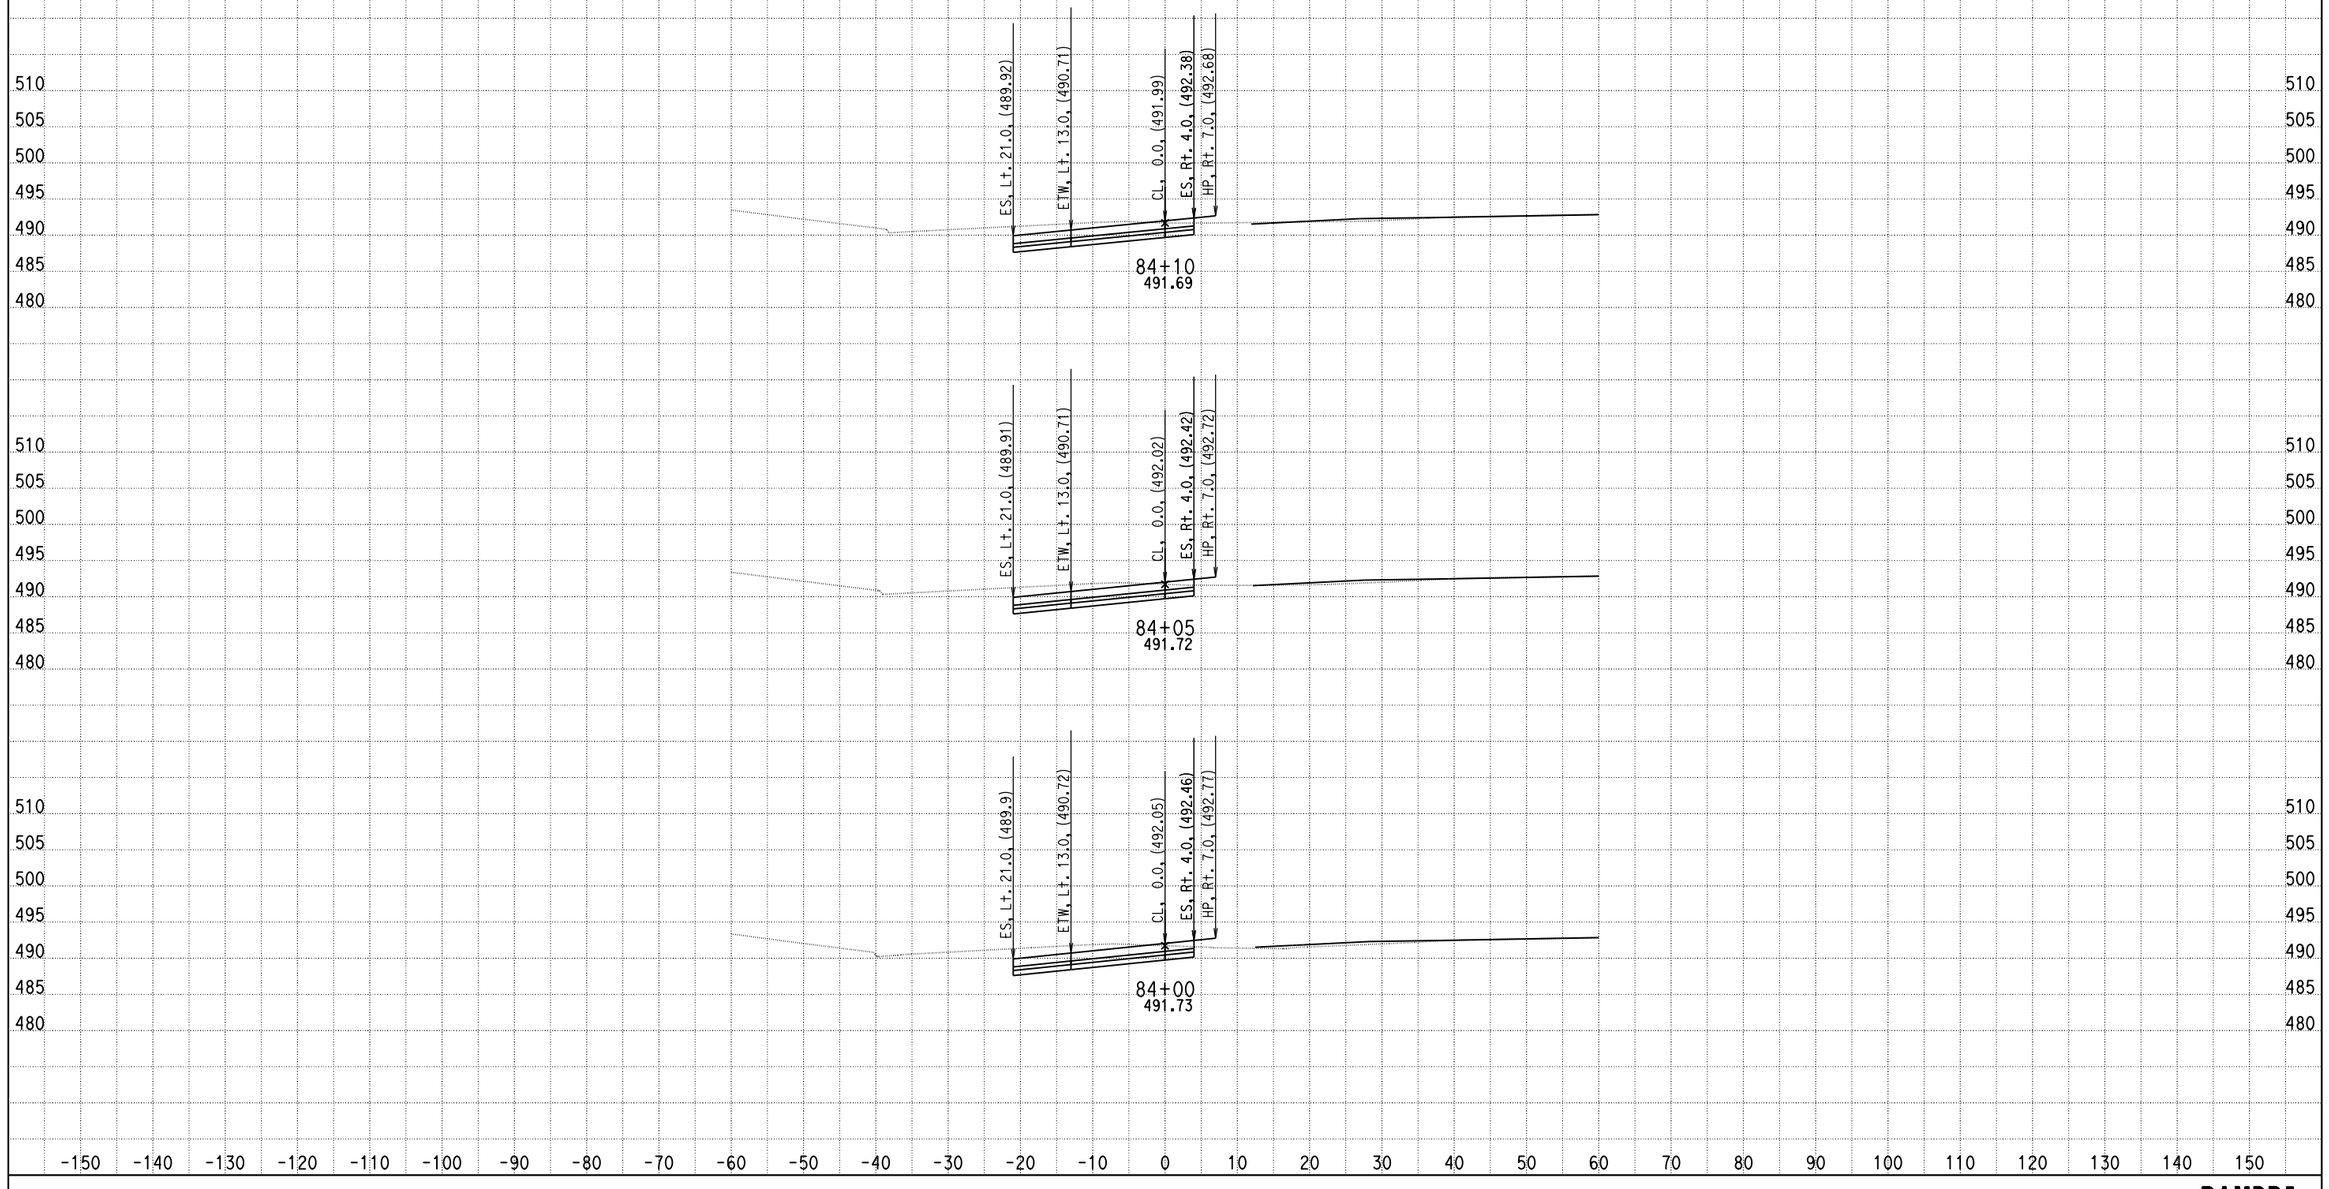

DATE: 4/15/2013

KC Project: 0818E File: C:\project\0818E\UPDATE-RAMP\hrb5-pro.ear

SCALE: 1" = 10' Horiz.
1" = 10' Vert.

All Dimensions are US Survey Feet

RAMPB5
CROSS SECTIONS

SHEET 37 OF XXX

DESIGN STUDY ONLY

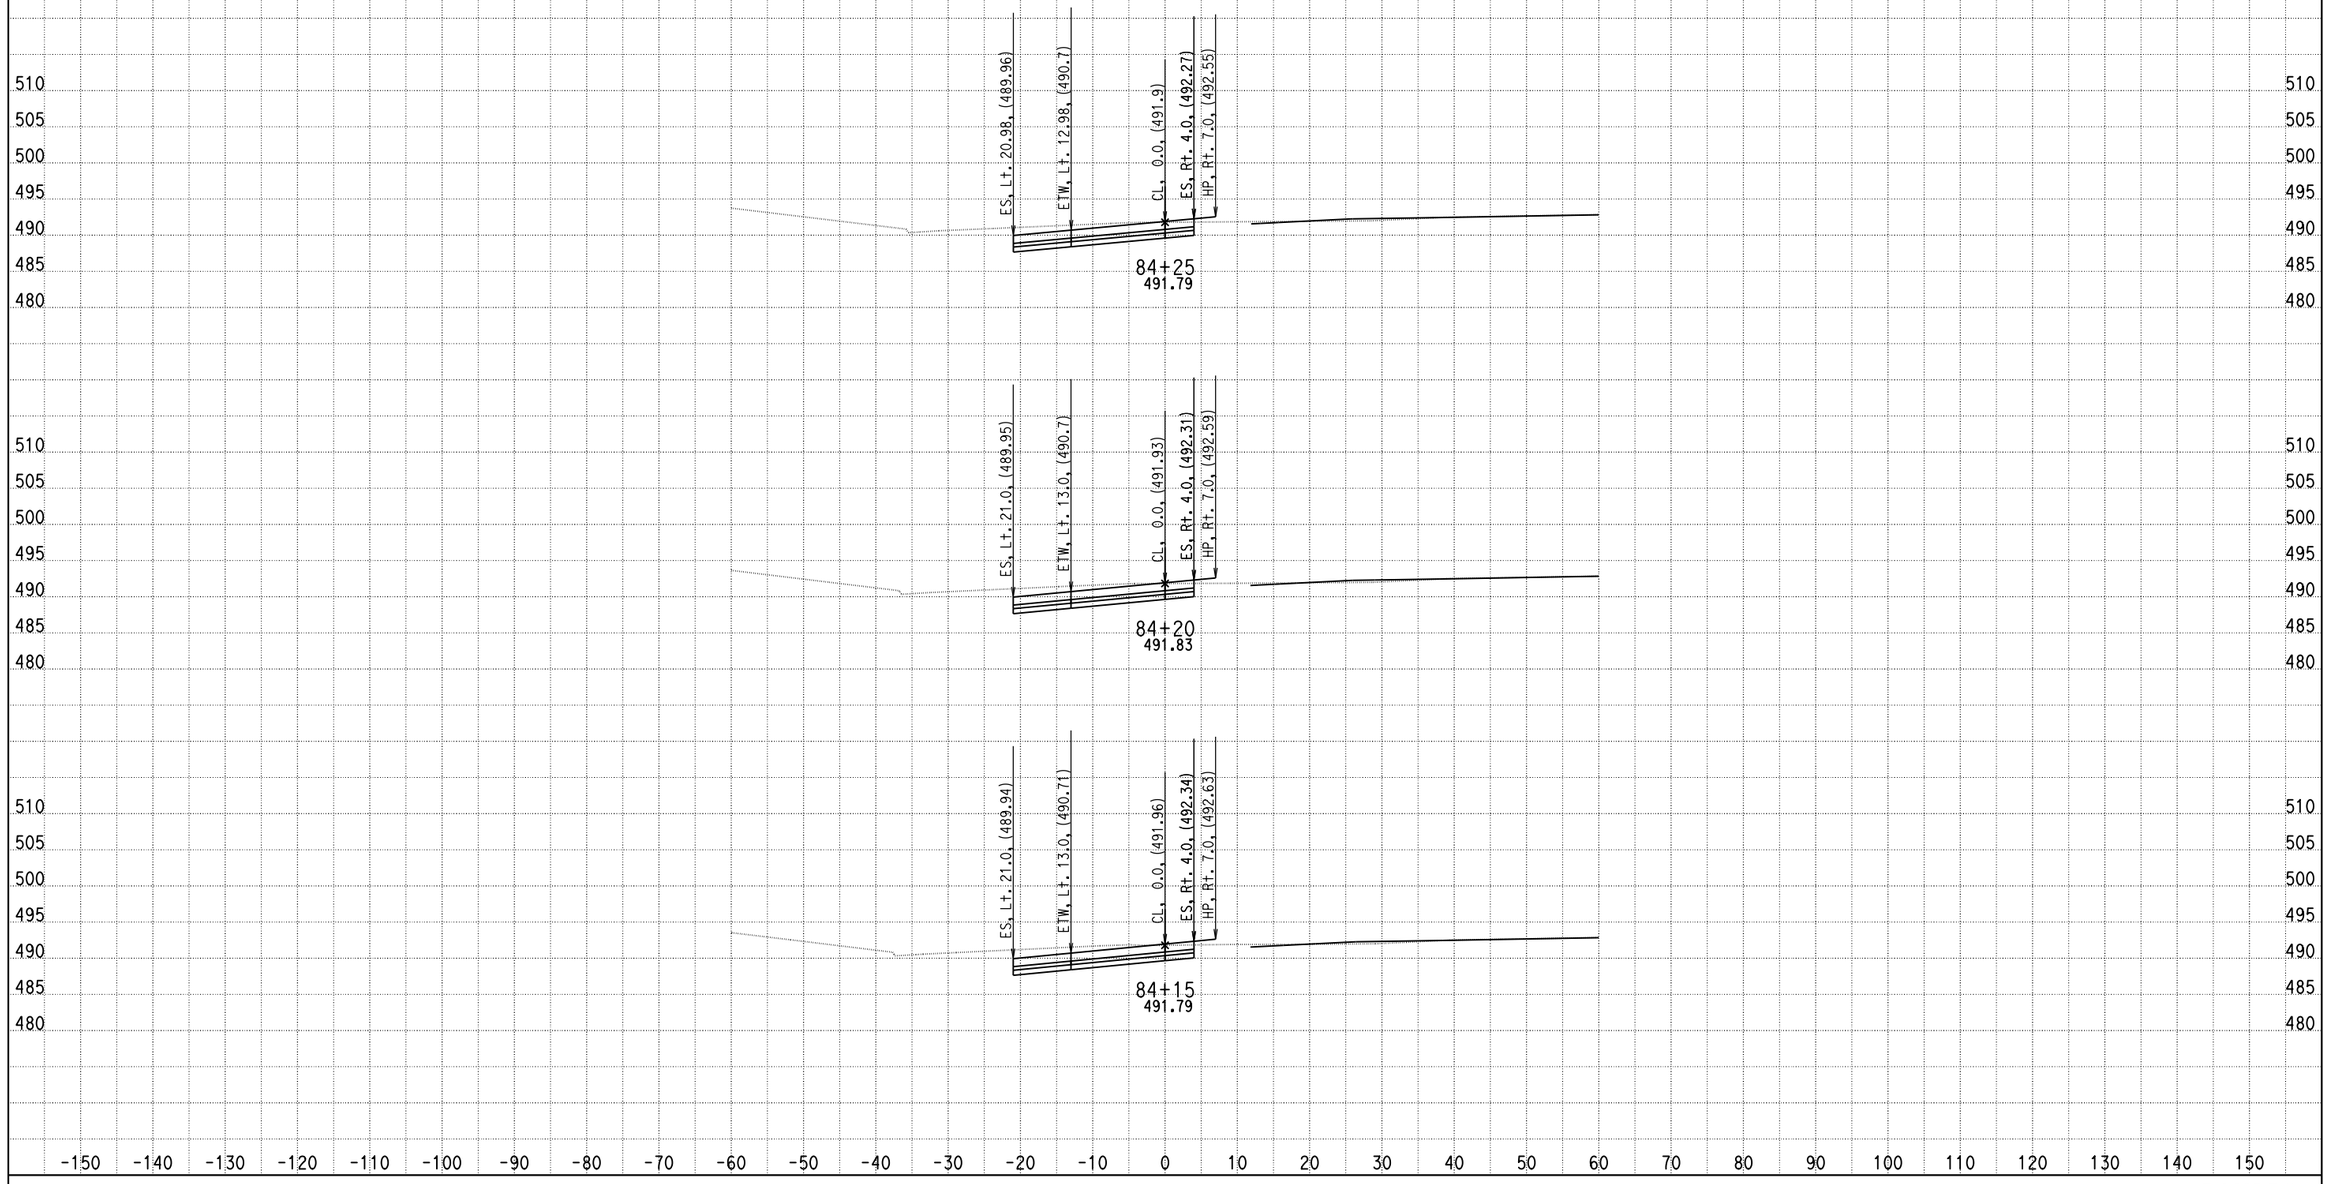

DATE: 4/15/2013

KC Project: 0818E File: C:\project\0818E\UPDATE-RAMP\hrb5-pro.ear

SCALE: 1" = 10' Horiz.
1" = 10' Vert.

All Dimensions are US Survey Feet

RAMPB5
CROSS SECTIONS

DESIGN STUDY ONLY

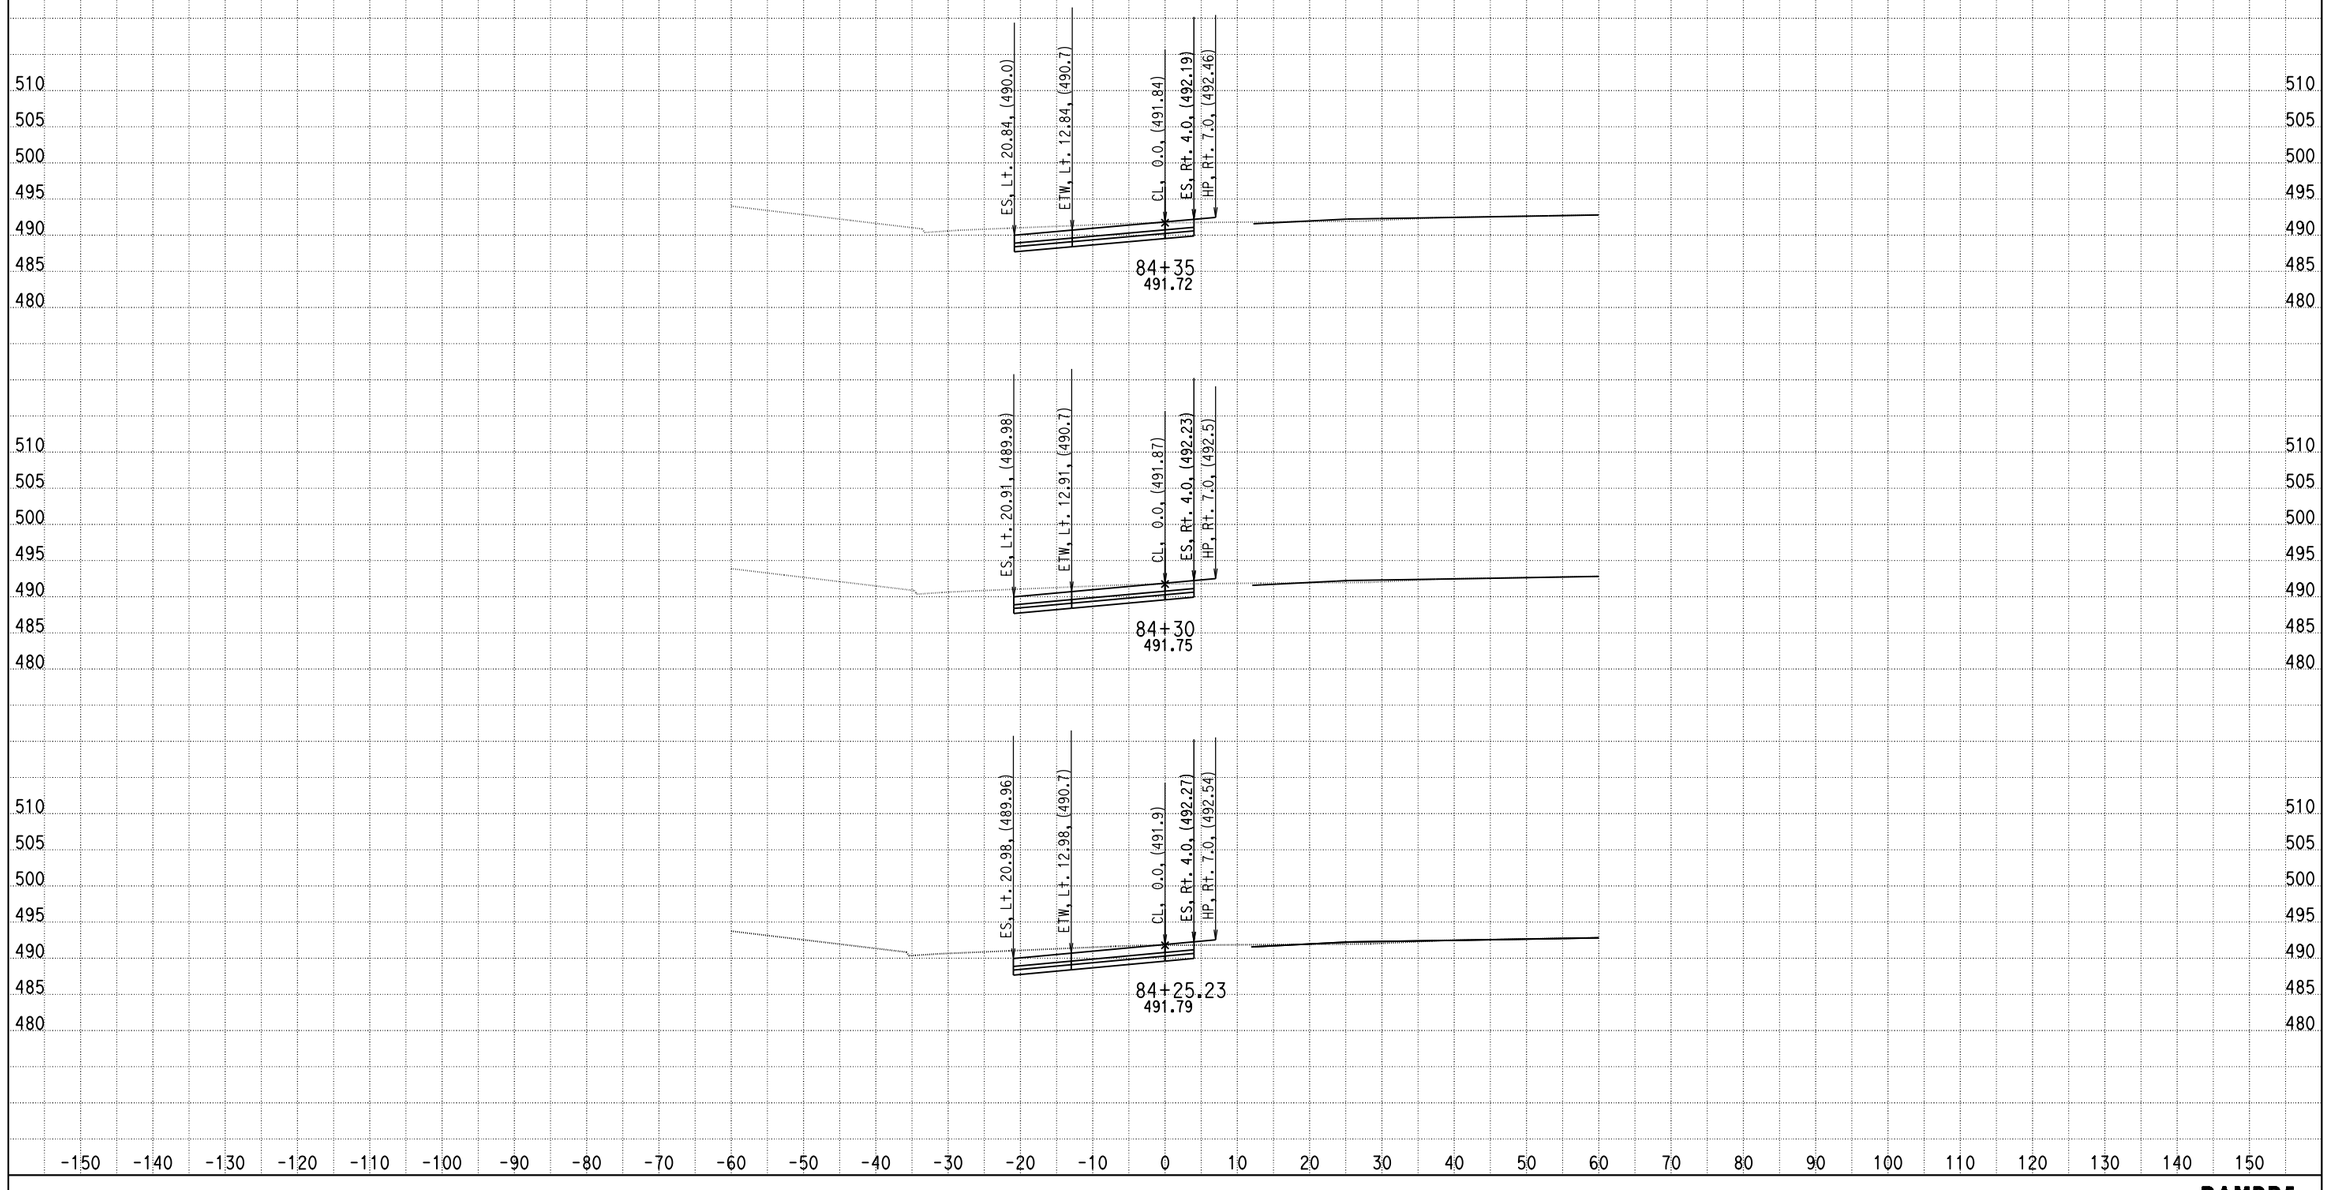

DATE: 4/15/2013

KC Project: 0818E File: C:\project\0818E\UPDATE-RAMP\hrb5-pro.ear

SCALE: 1" = 10' Horiz.
1" = 10' Vert.

All Dimensions are US Survey Feet

RAMPB5
CROSS SECTIONS

DESIGN STUDY ONLY

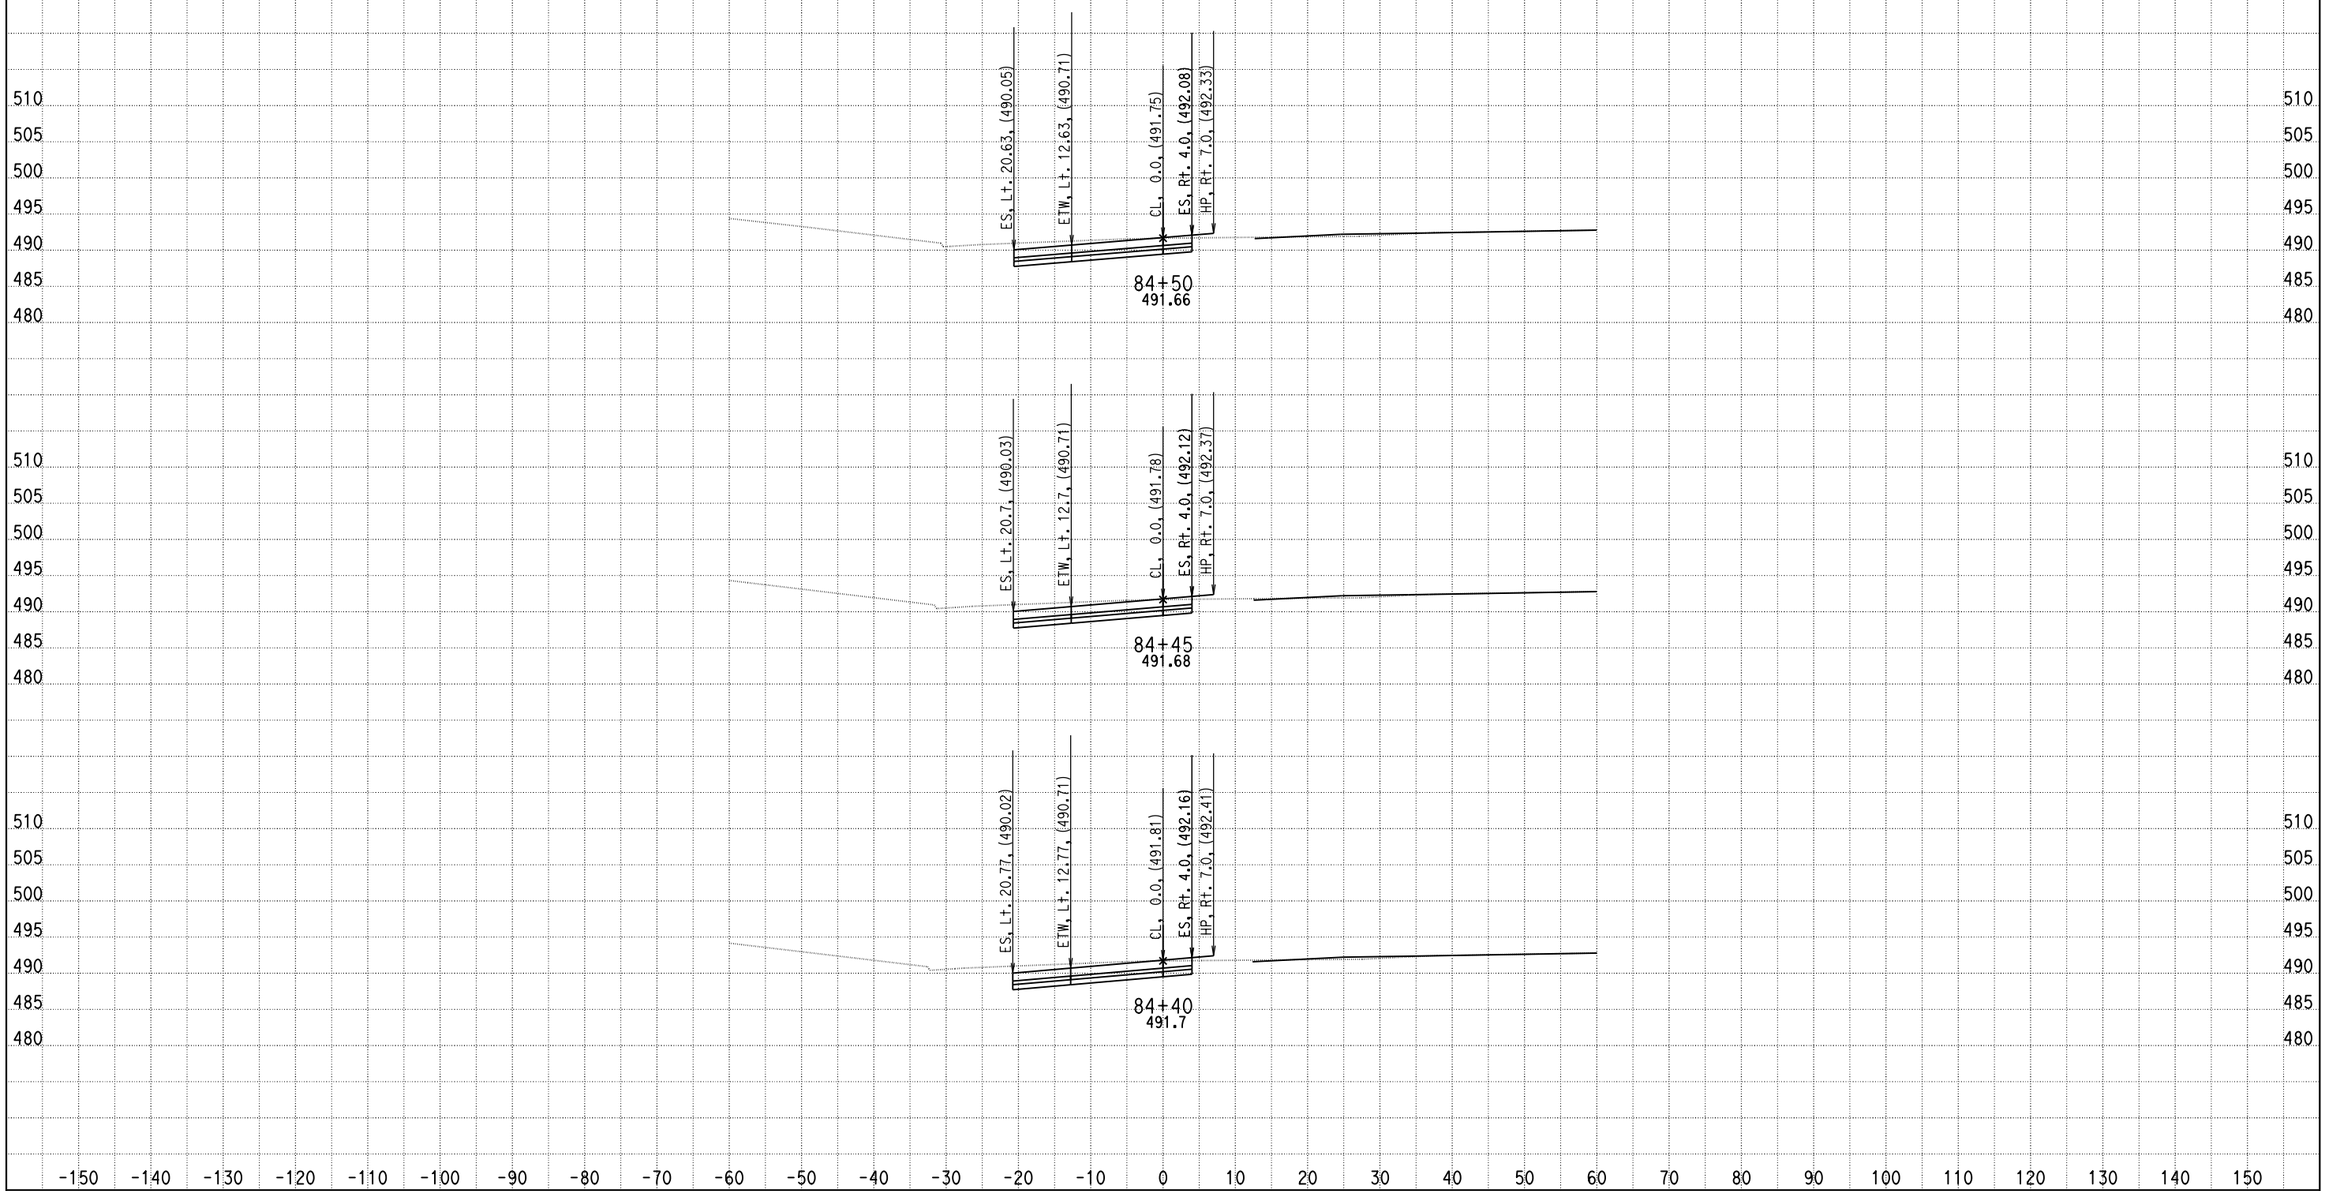

DATE: 4/15/2013

KC Project: 0818E File: C:\project\0818E\UPDATE-RAMP\hrb5-pro.ear

SCALE: 1" = 10' Horiz.
1" = 10' Vert.

All Dimensions are US Survey Feet

RAMPB5
CROSS SECTIONS

SHEET 40 OF XXX

DESIGN STUDY ONLY

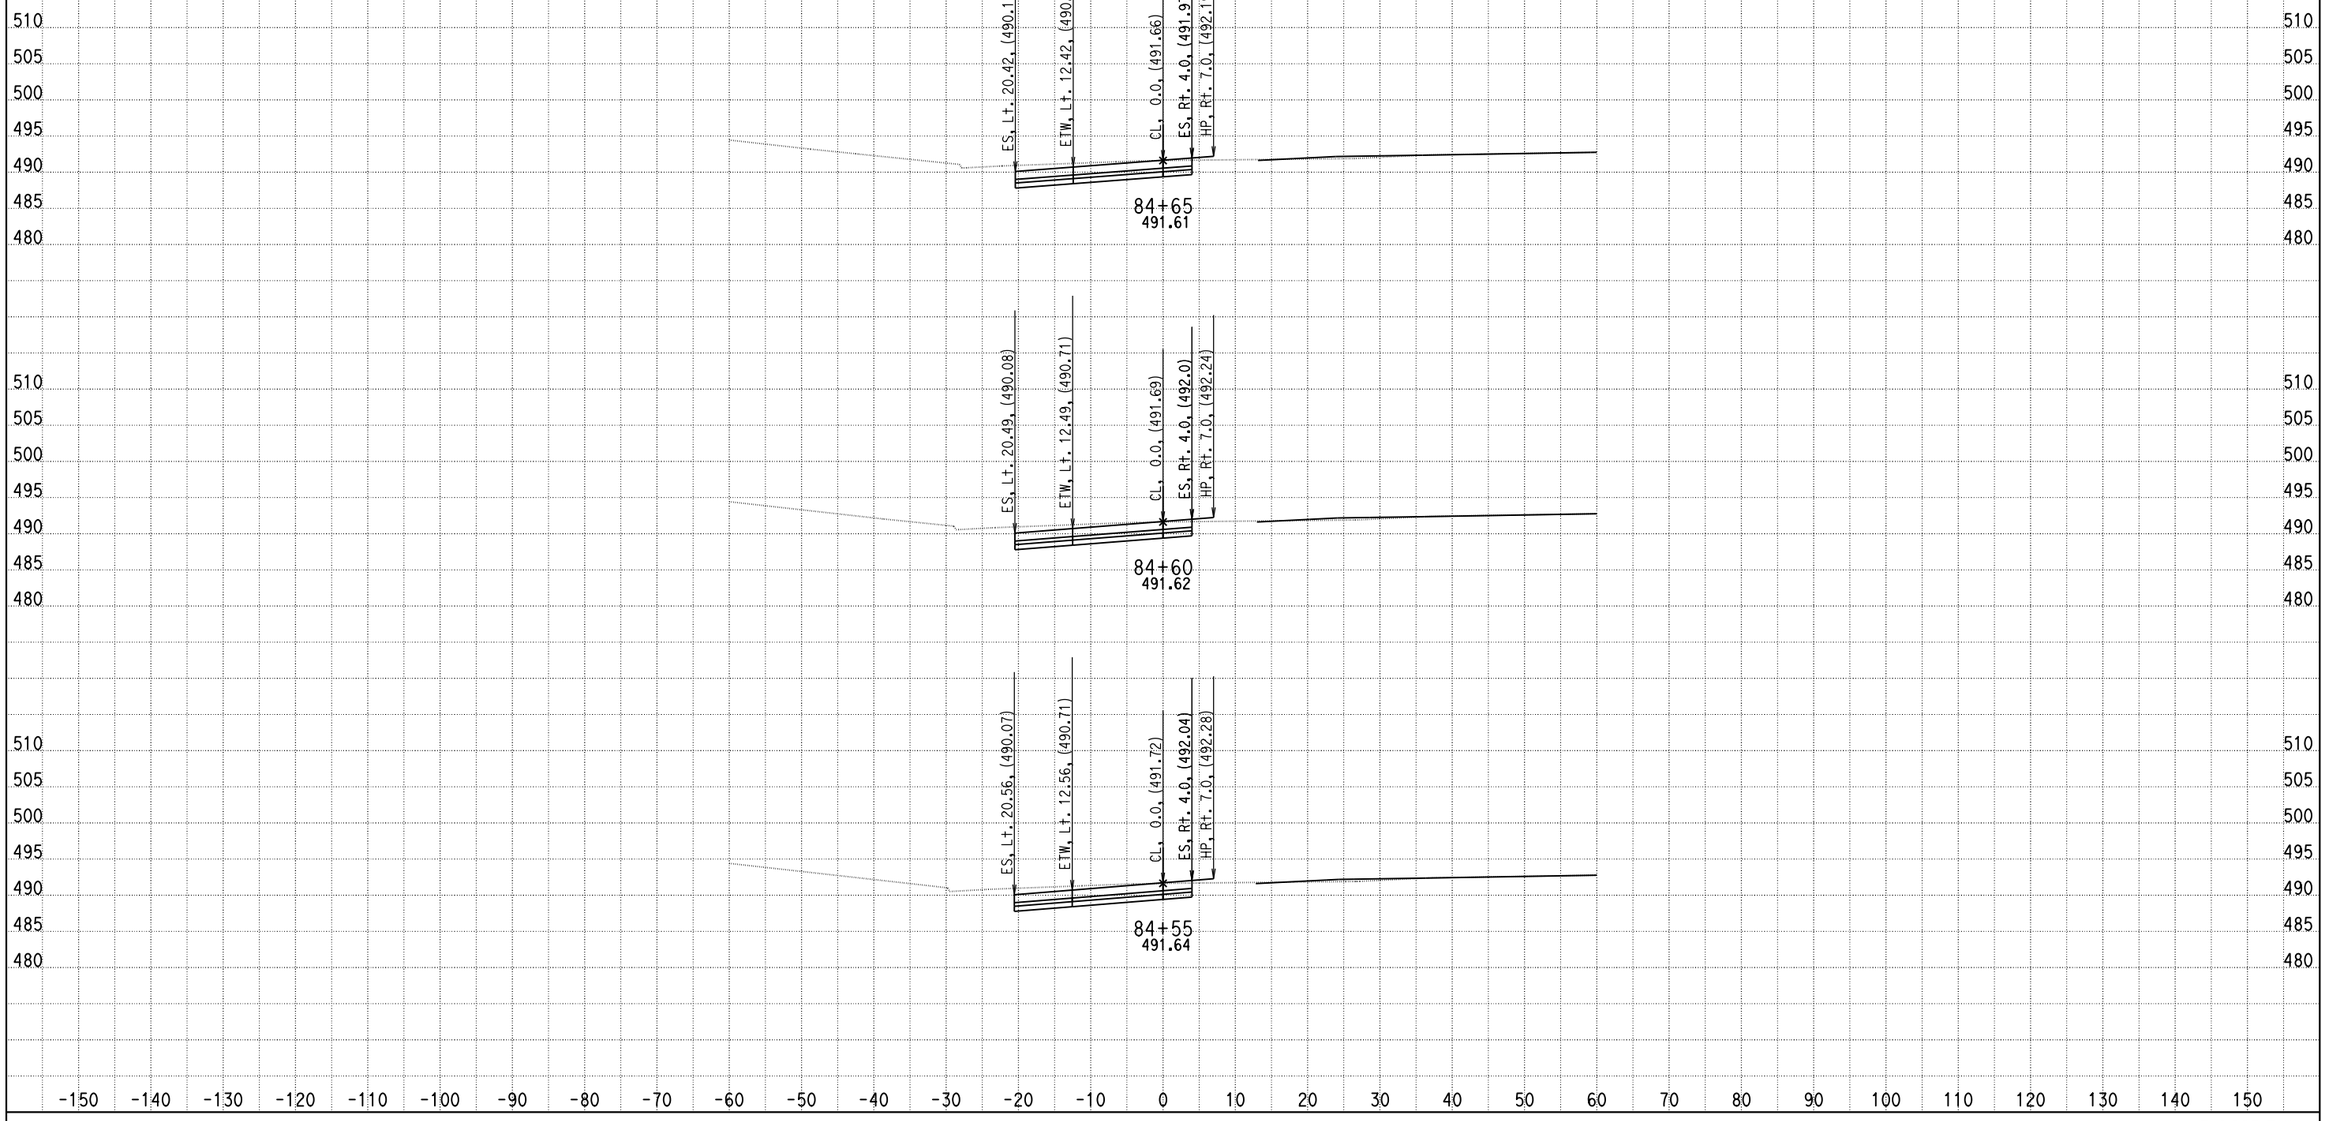

DATE: 4/15/2013

KC Project: 0818E File: C:\project\0818E\UPDATE-RAMP\hrb5-pro.ear

SCALE: 1" = 10' Horiz.
1" = 10' Vert.

All Dimensions are US Survey Feet

RAMPB5
CROSS SECTIONS
SHEET 41 OF XXX

DESIGN STUDY ONLY

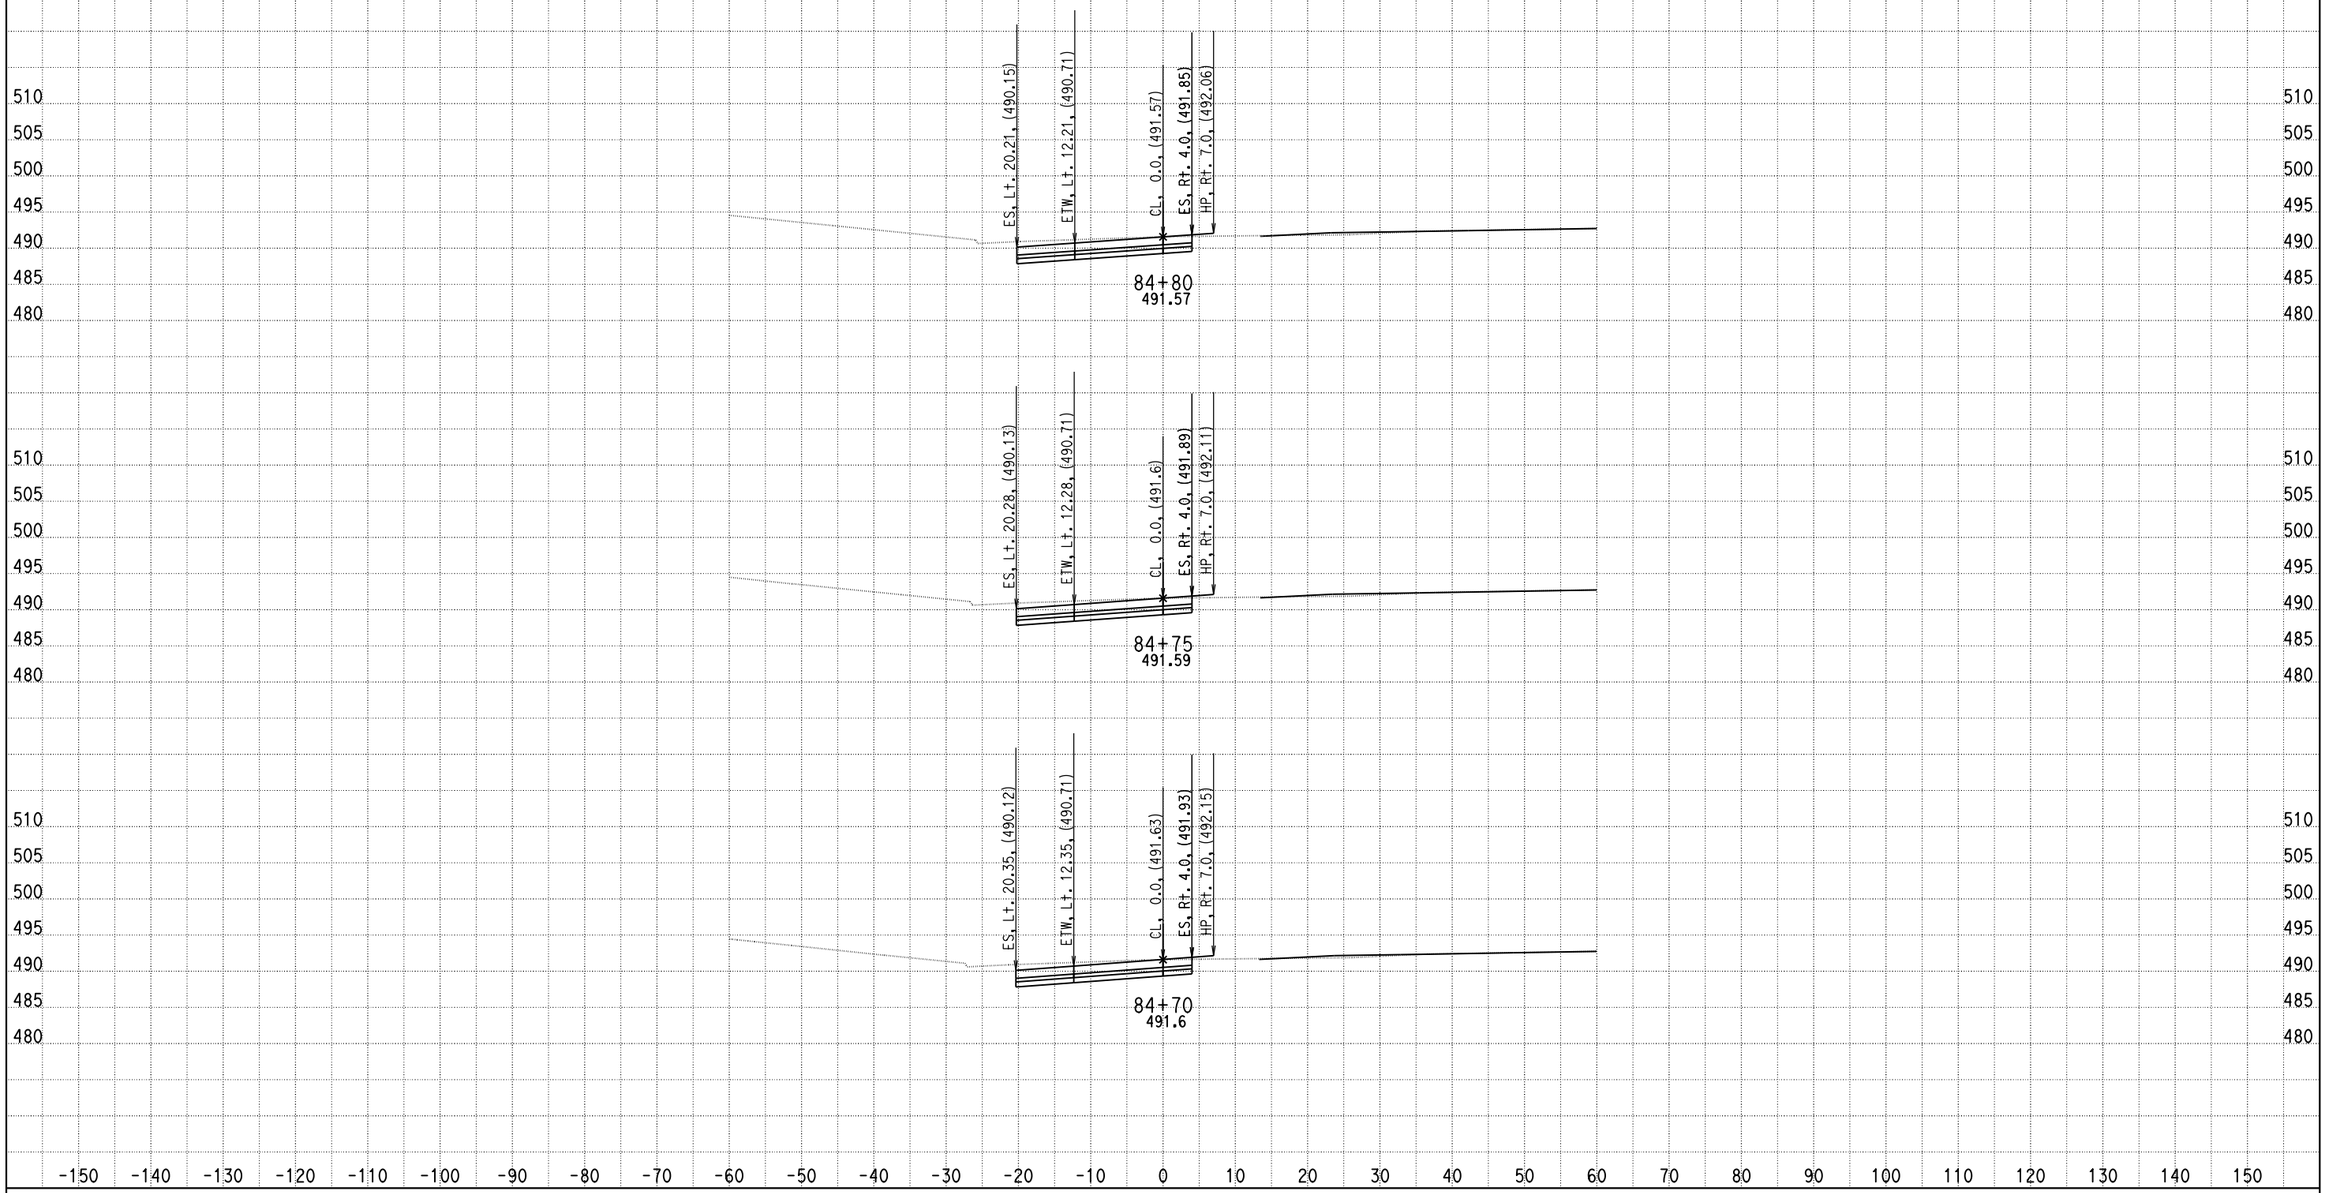

DATE: 4/15/2013

KC Project: 0818E File: C:\project\0818E\UPDATE-RAMP\hrb5-pro.ear

SCALE: 1" = 10' Horiz.
1" = 10' Vert.

All Dimensions are US Survey Feet

RAMPB5
CROSS SECTIONS
SHEET 42 OF XXX

DESIGN STUDY ONLY

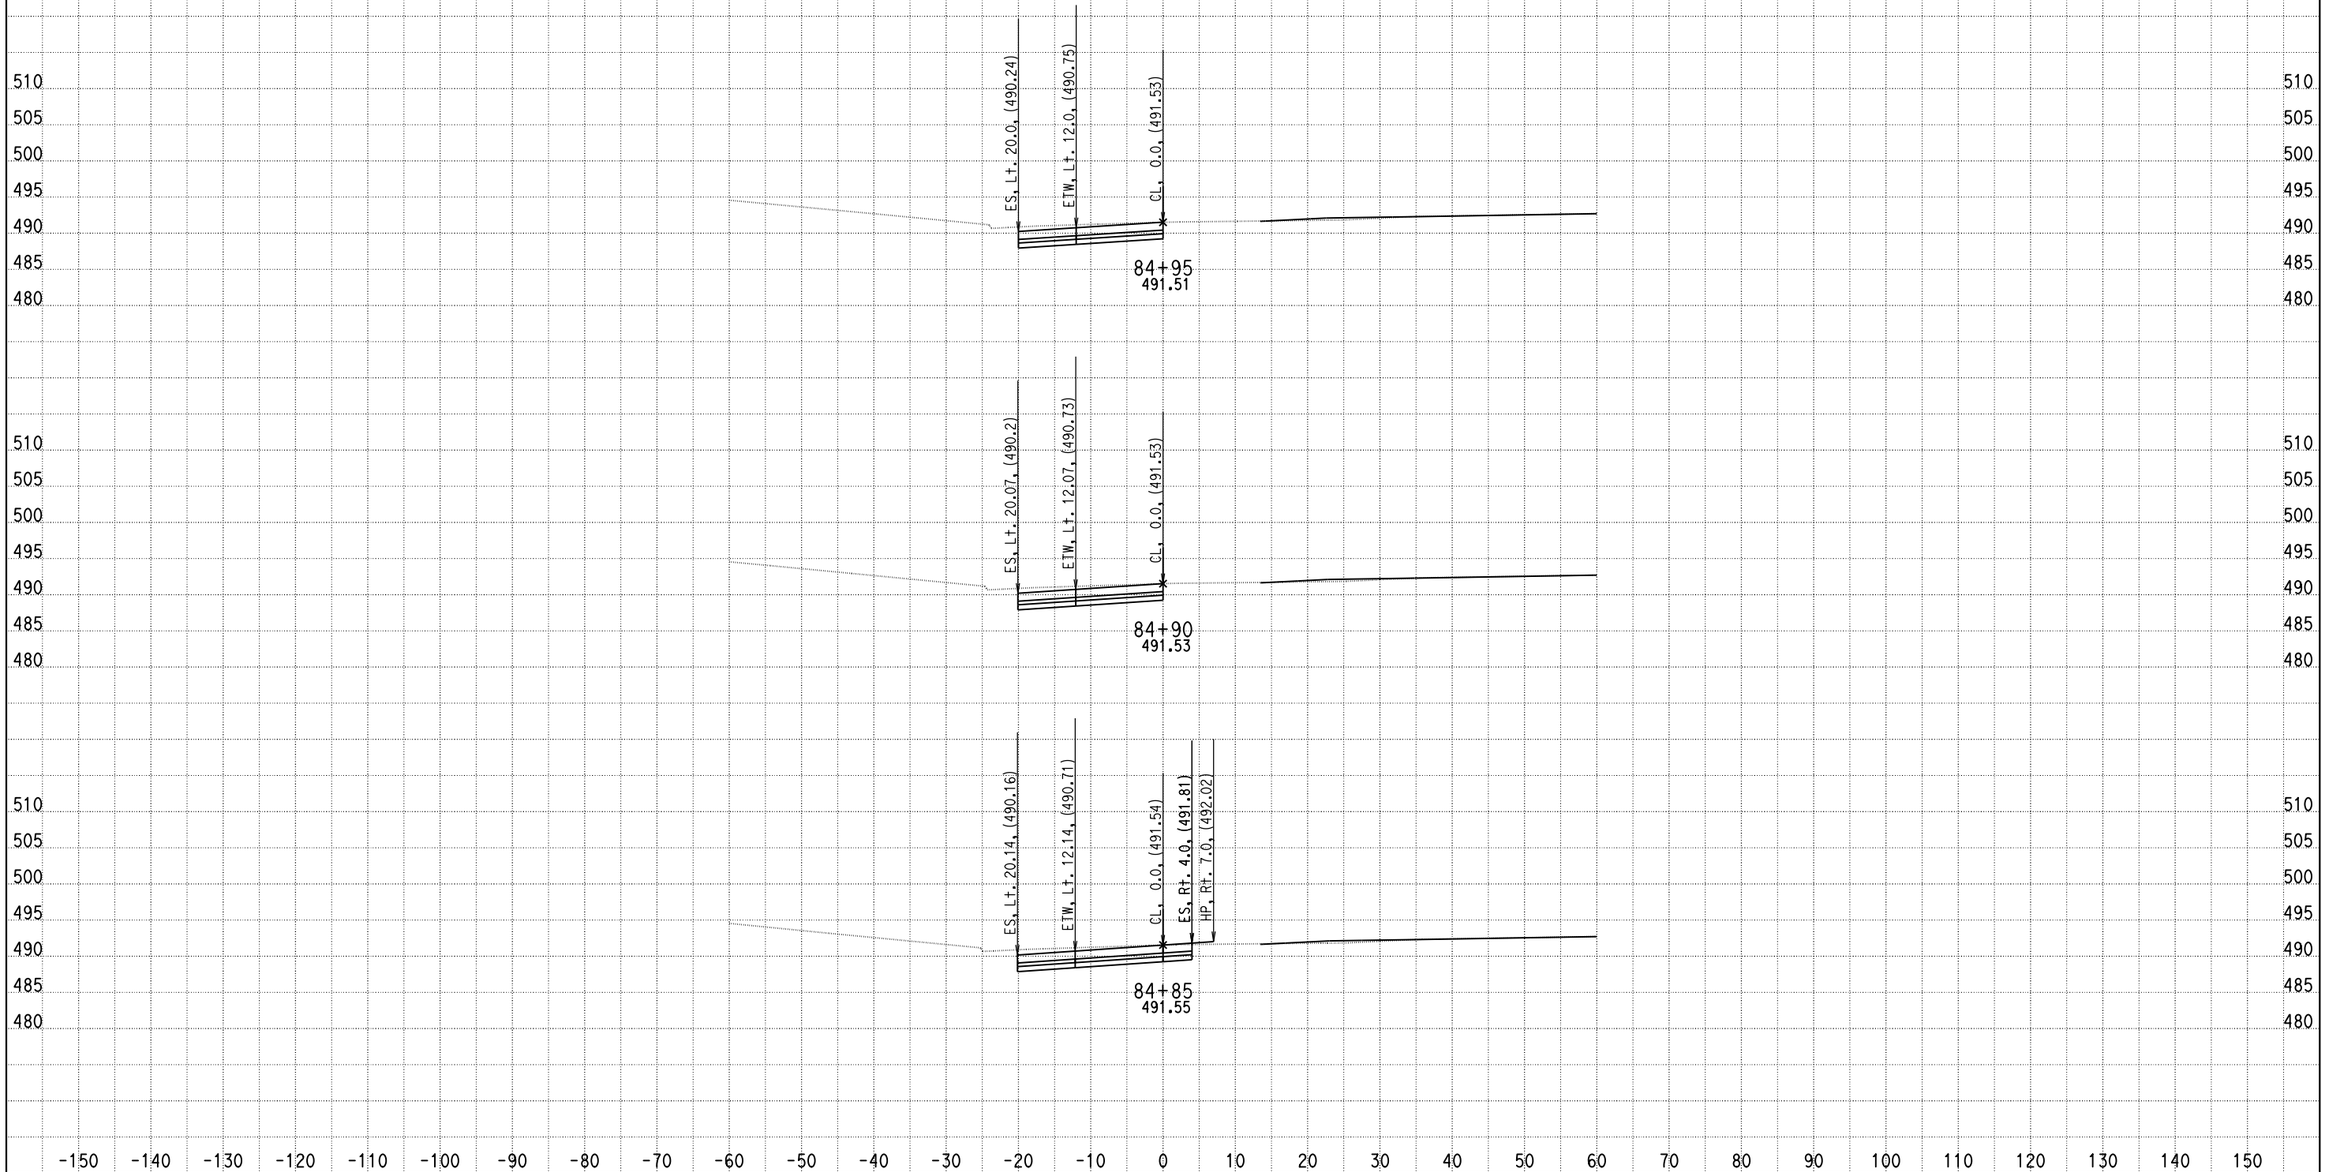

DATE: 4/15/2013

KC Project: 0818E File: C:\project\0818E\UPDATE-RAMP\hrb5-pro.ear

SCALE: 1" = 10' Horiz.
1" = 10' Vert.

All Dimensions are US Survey Feet

RAMPB5
CROSS SECTIONS
SHEET 43 OF XXX

DESIGN STUDY ONLY

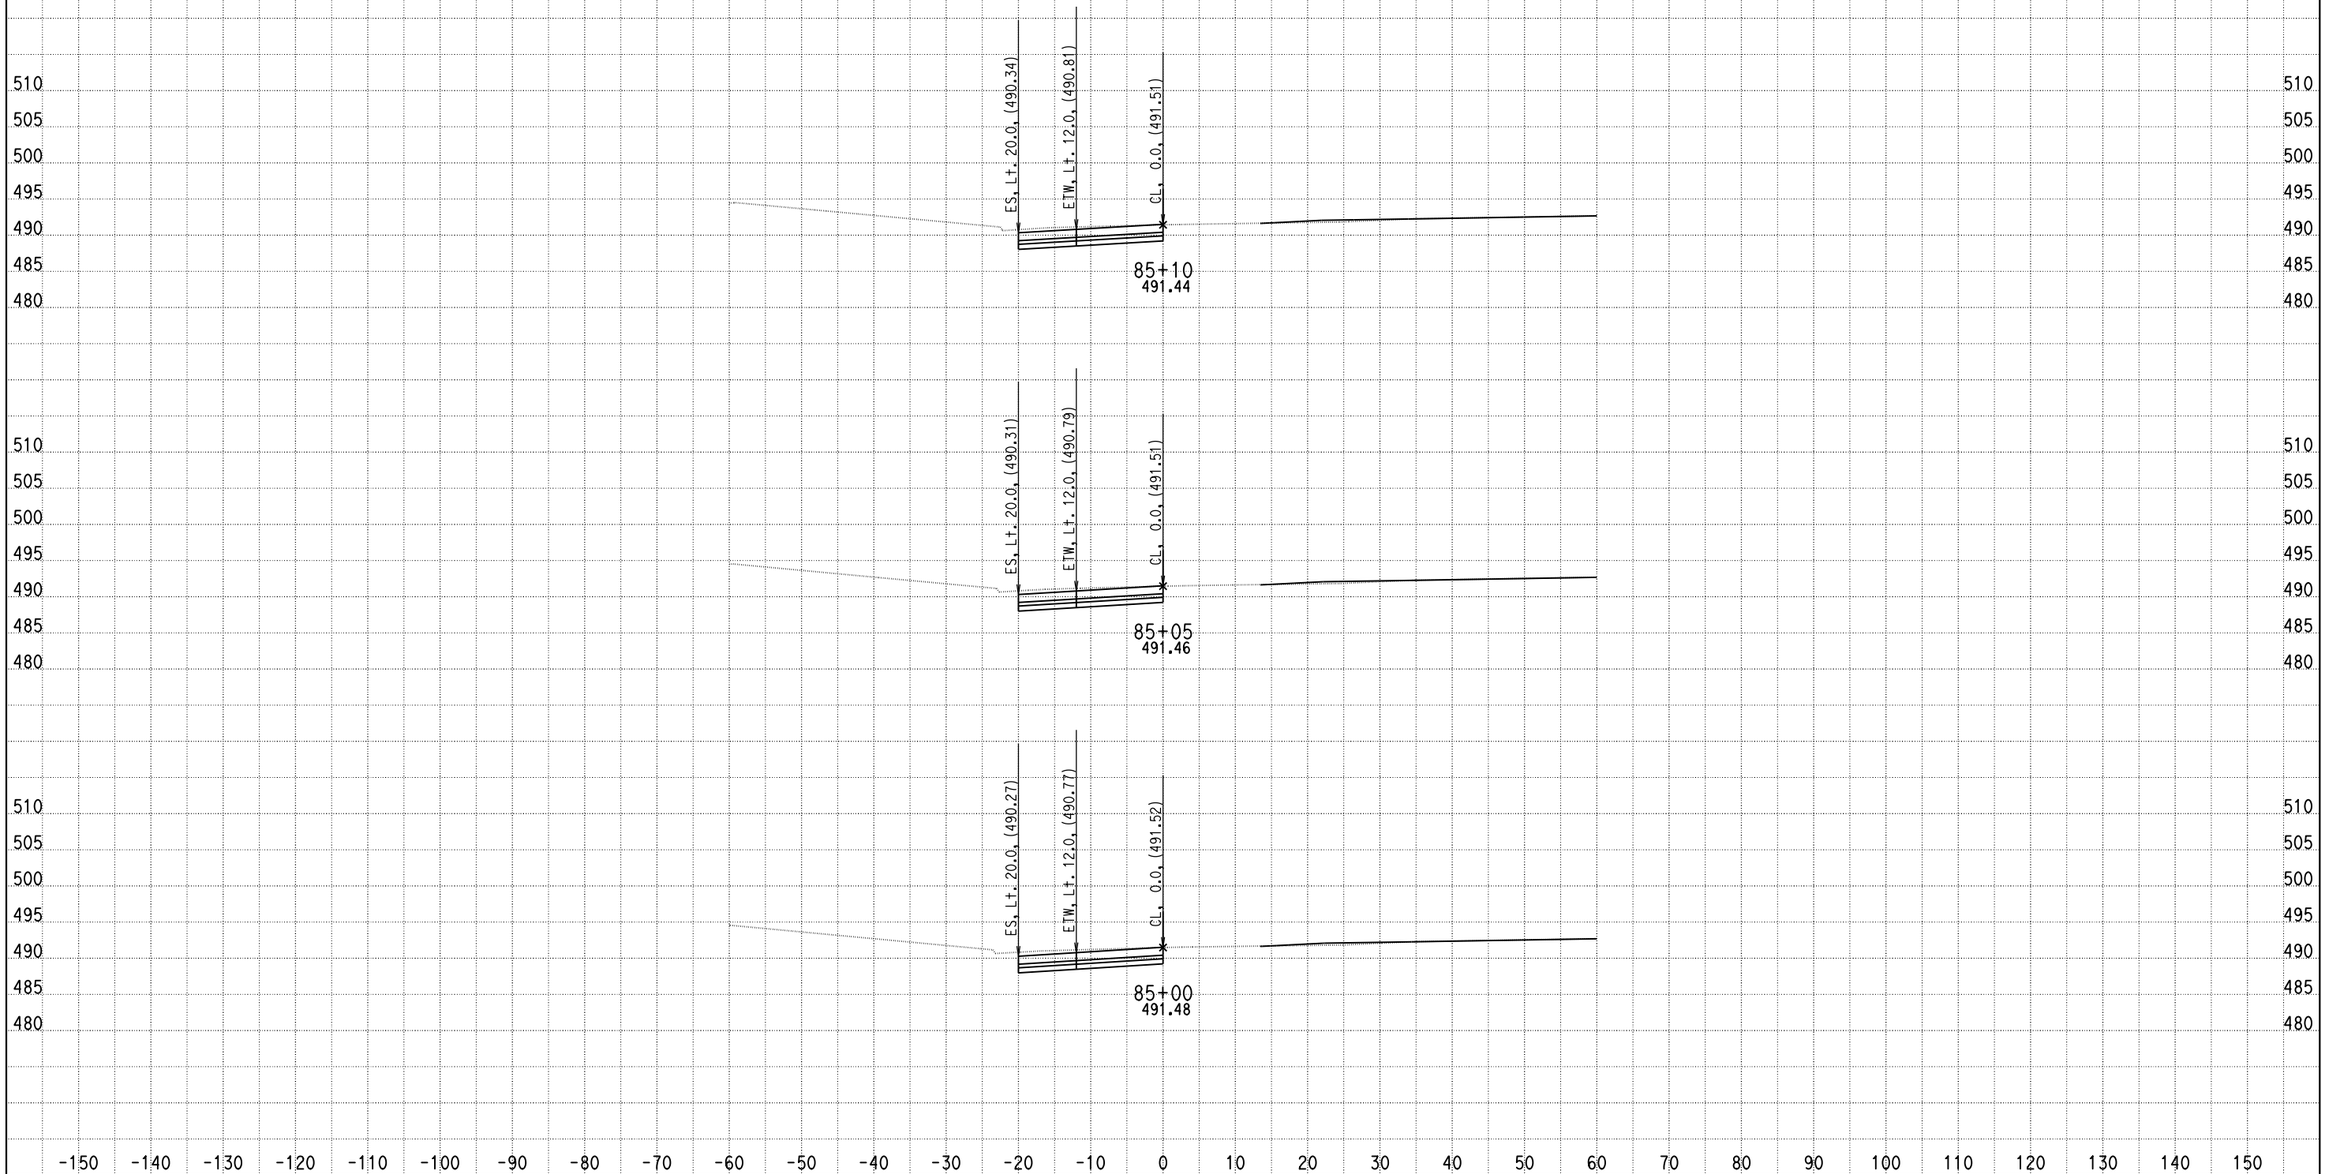

DATE: 4/15/2013

KC Project: 0818E File: C:\project\0818E\UPDATE-RAMP\hrb5-pro.ear

SCALE: 1" = 10' Horiz.
1" = 10' Vert.

All Dimensions are US Survey Feet

RAMPB5
CROSS SECTIONS
SHEET 44 OF XXX

DESIGN STUDY ONLY

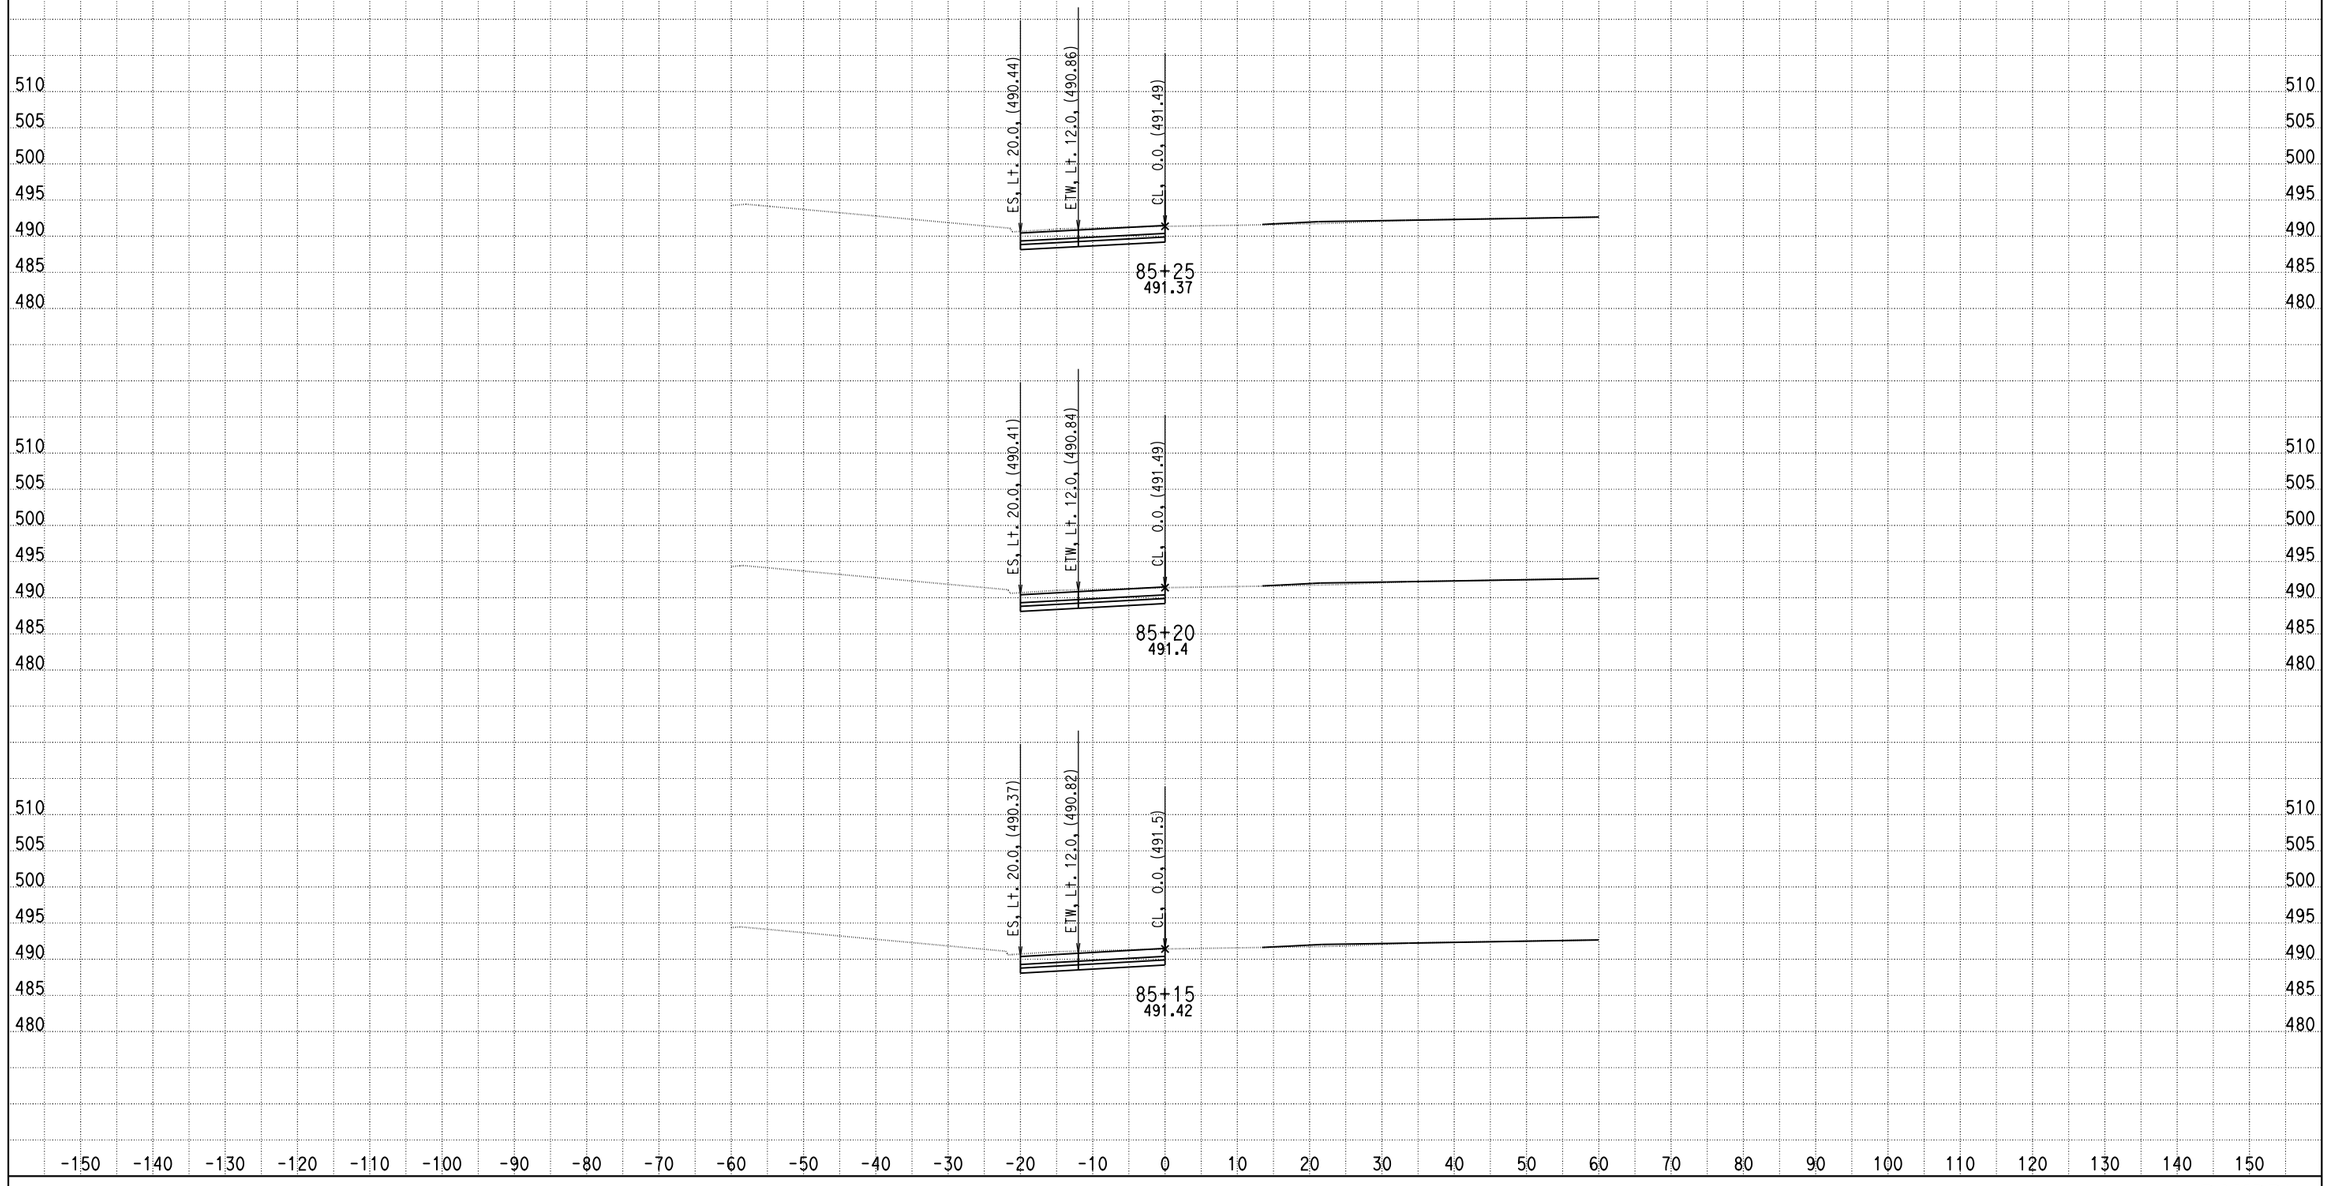

DATE: 4/15/2013

KC Project: 0818E File: C:\project\0818E\UPDATE-RAMP\hrb5-pro.ear

SCALE: 1" = 10' Horiz.
1" = 10' Vert.

All Dimensions are US Survey Feet

RAMPB5
CROSS SECTIONS

DESIGN STUDY ONLY

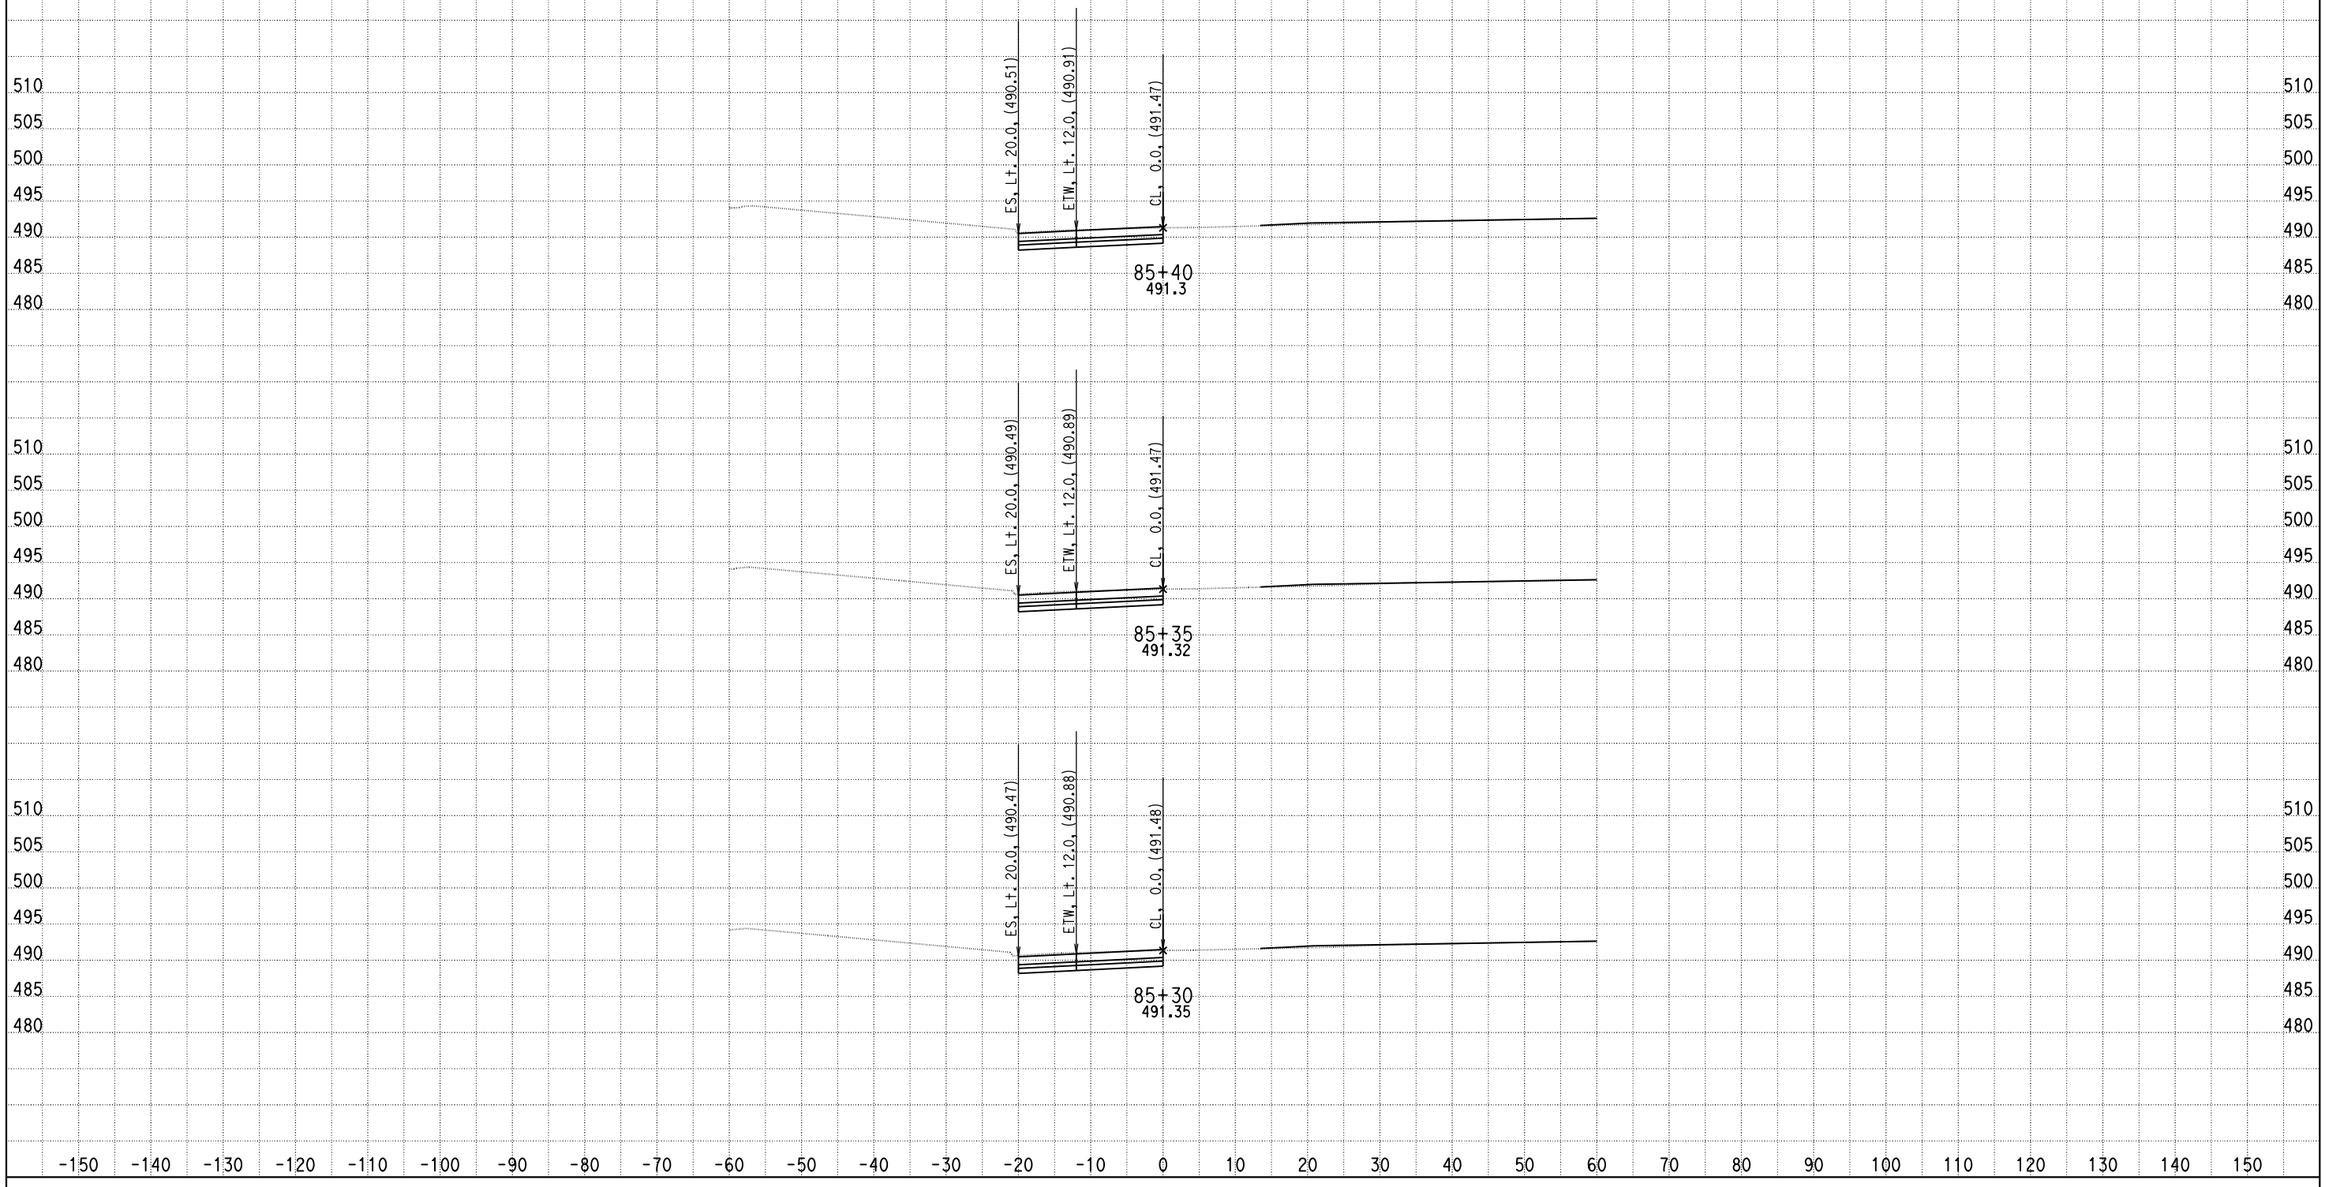

DATE: 4/15/2013

KC Project: 0818E File: C:\project\0818E\UPDATE-RAMP\hrb5-pro.ear

SCALE: 1" = 10' Horiz.
1" = 10' Vert.

All Dimensions are US Survey Feet

RAMPB5
CROSS SECTIONS

DESIGN STUDY ONLY

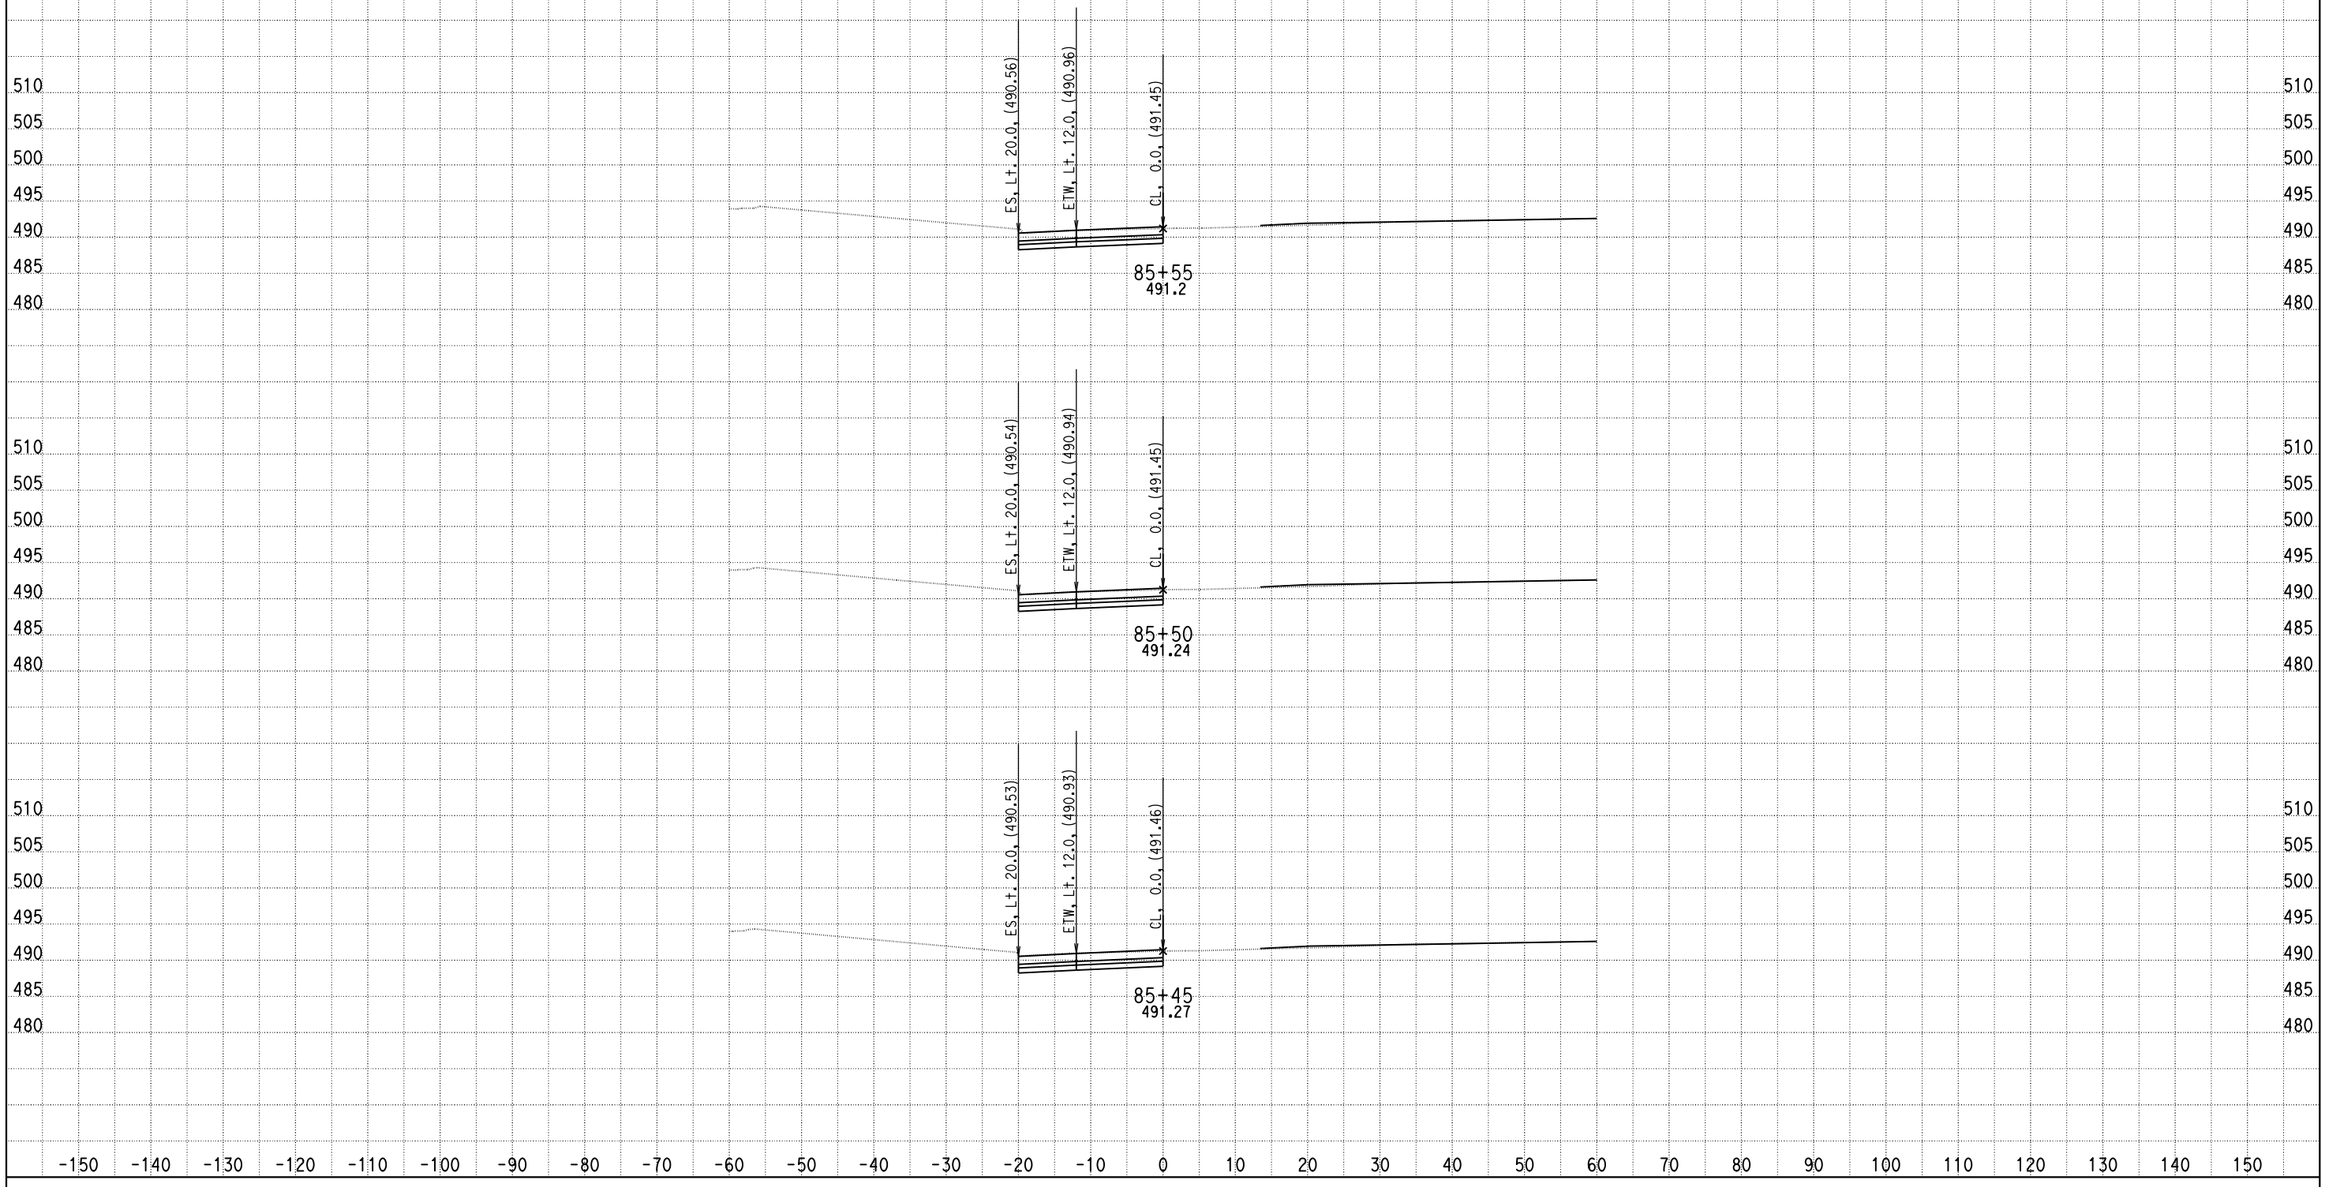

DATE: 4/15/2013

KC Project: 0818E File: C:\project\0818E\UPDATE-RAMP\hrb5-pro.ear

SCALE: 1" = 10' Horiz.
1" = 10' Vert.

All Dimensions are US Survey Feet

RAMPB5
CROSS SECTIONS

DESIGN STUDY ONLY

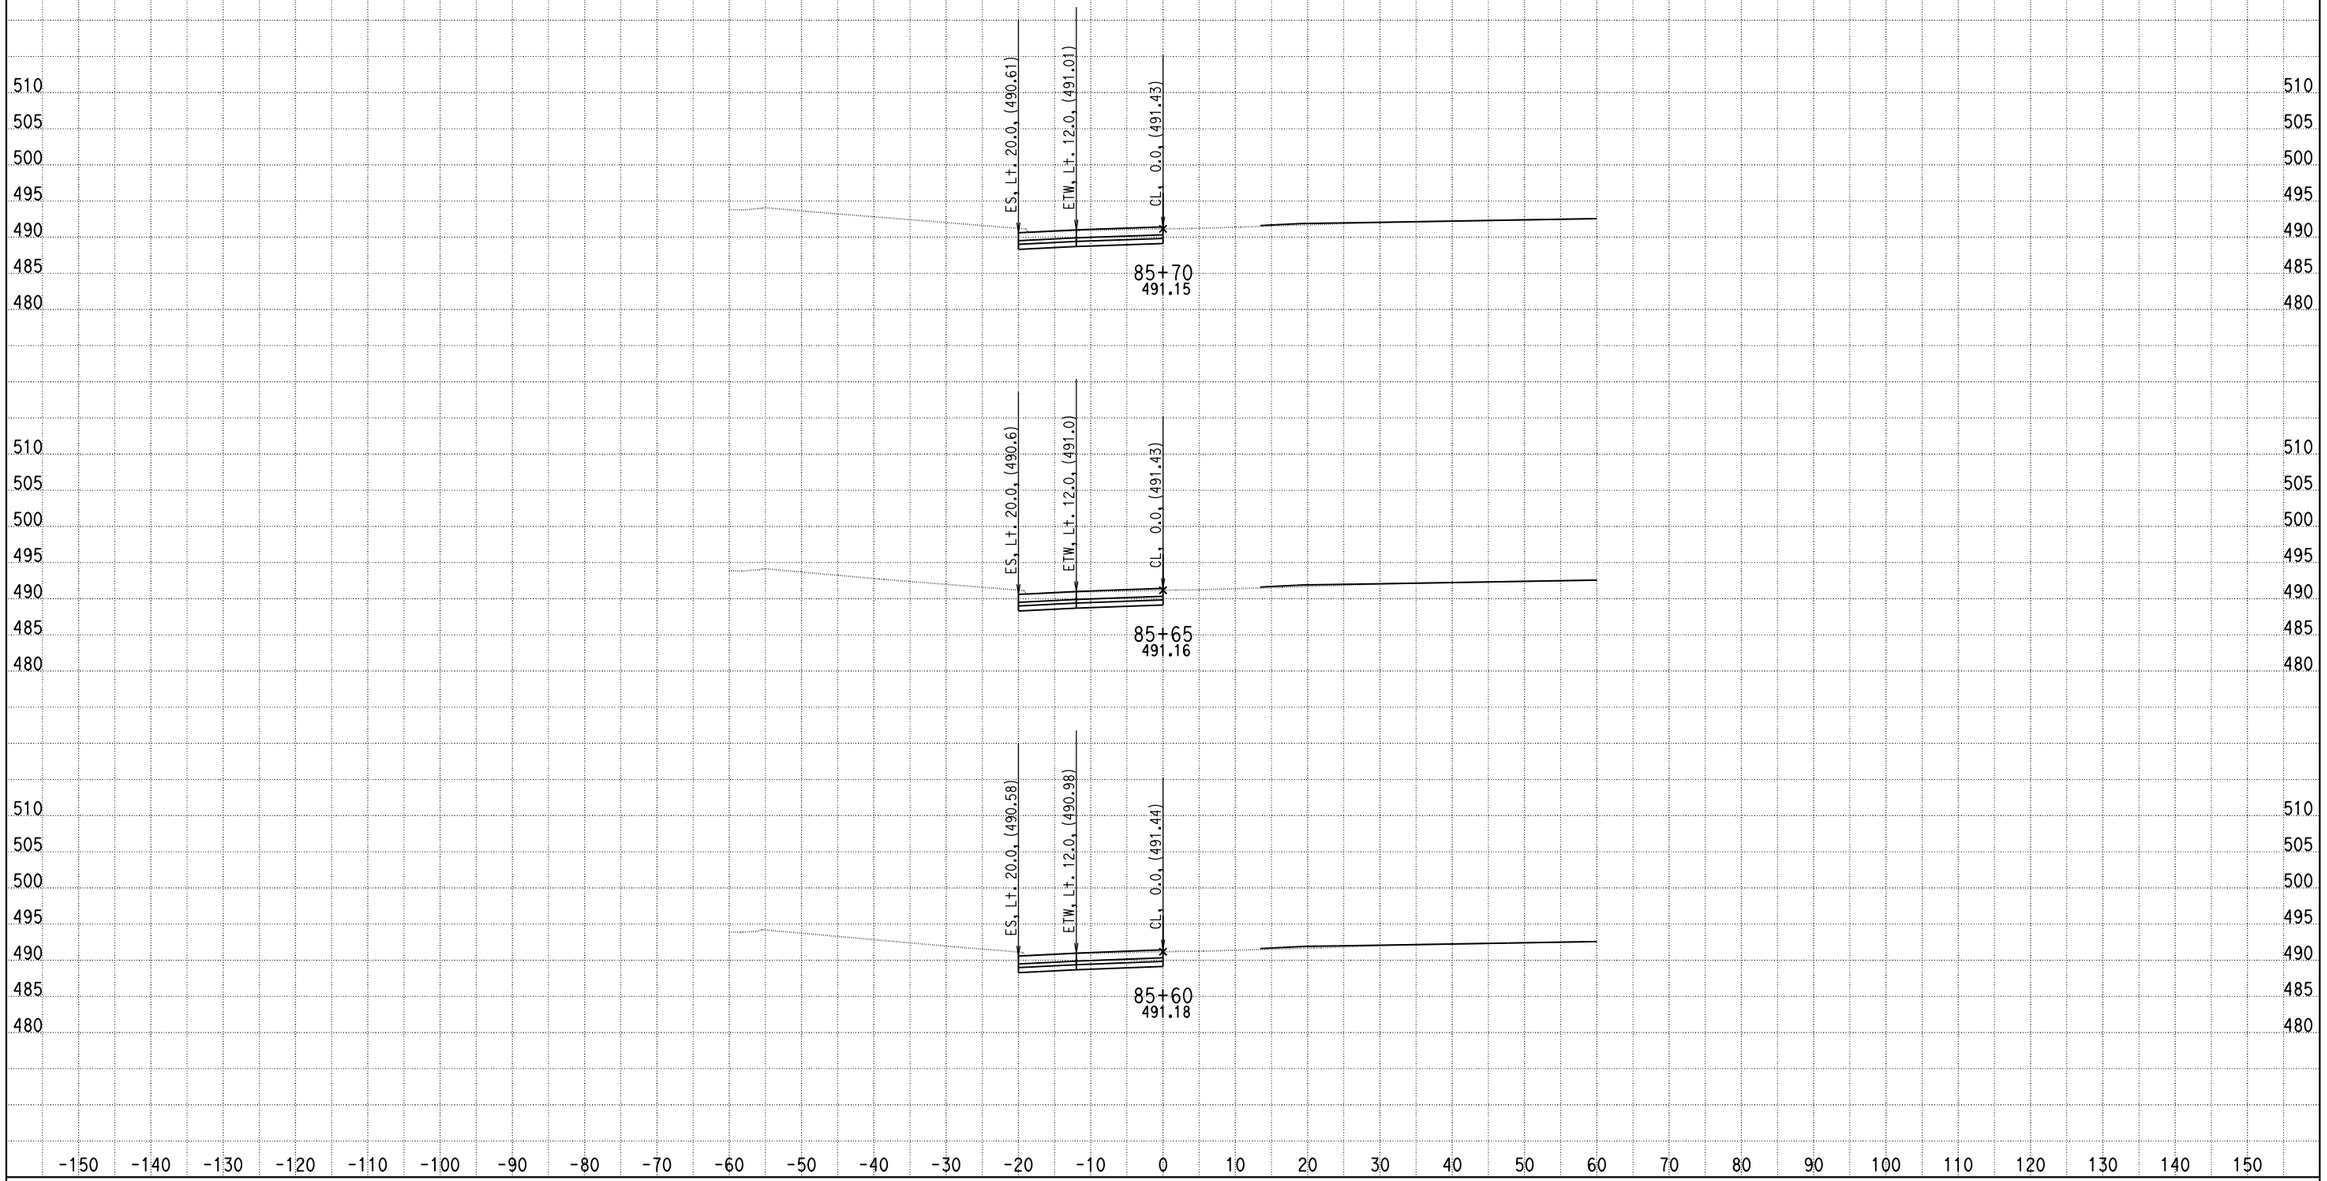

DATE: 4/15/2013

KC Project: 0818E File: C:\project\0818E\UPDATE-RAMP\hrb5-pro.ear

SCALE: 1" = 10' Horiz.
1" = 10' Vert.

All Dimensions are US Survey Feet

RAMPB5
CROSS SECTIONS

DESIGN STUDY ONLY

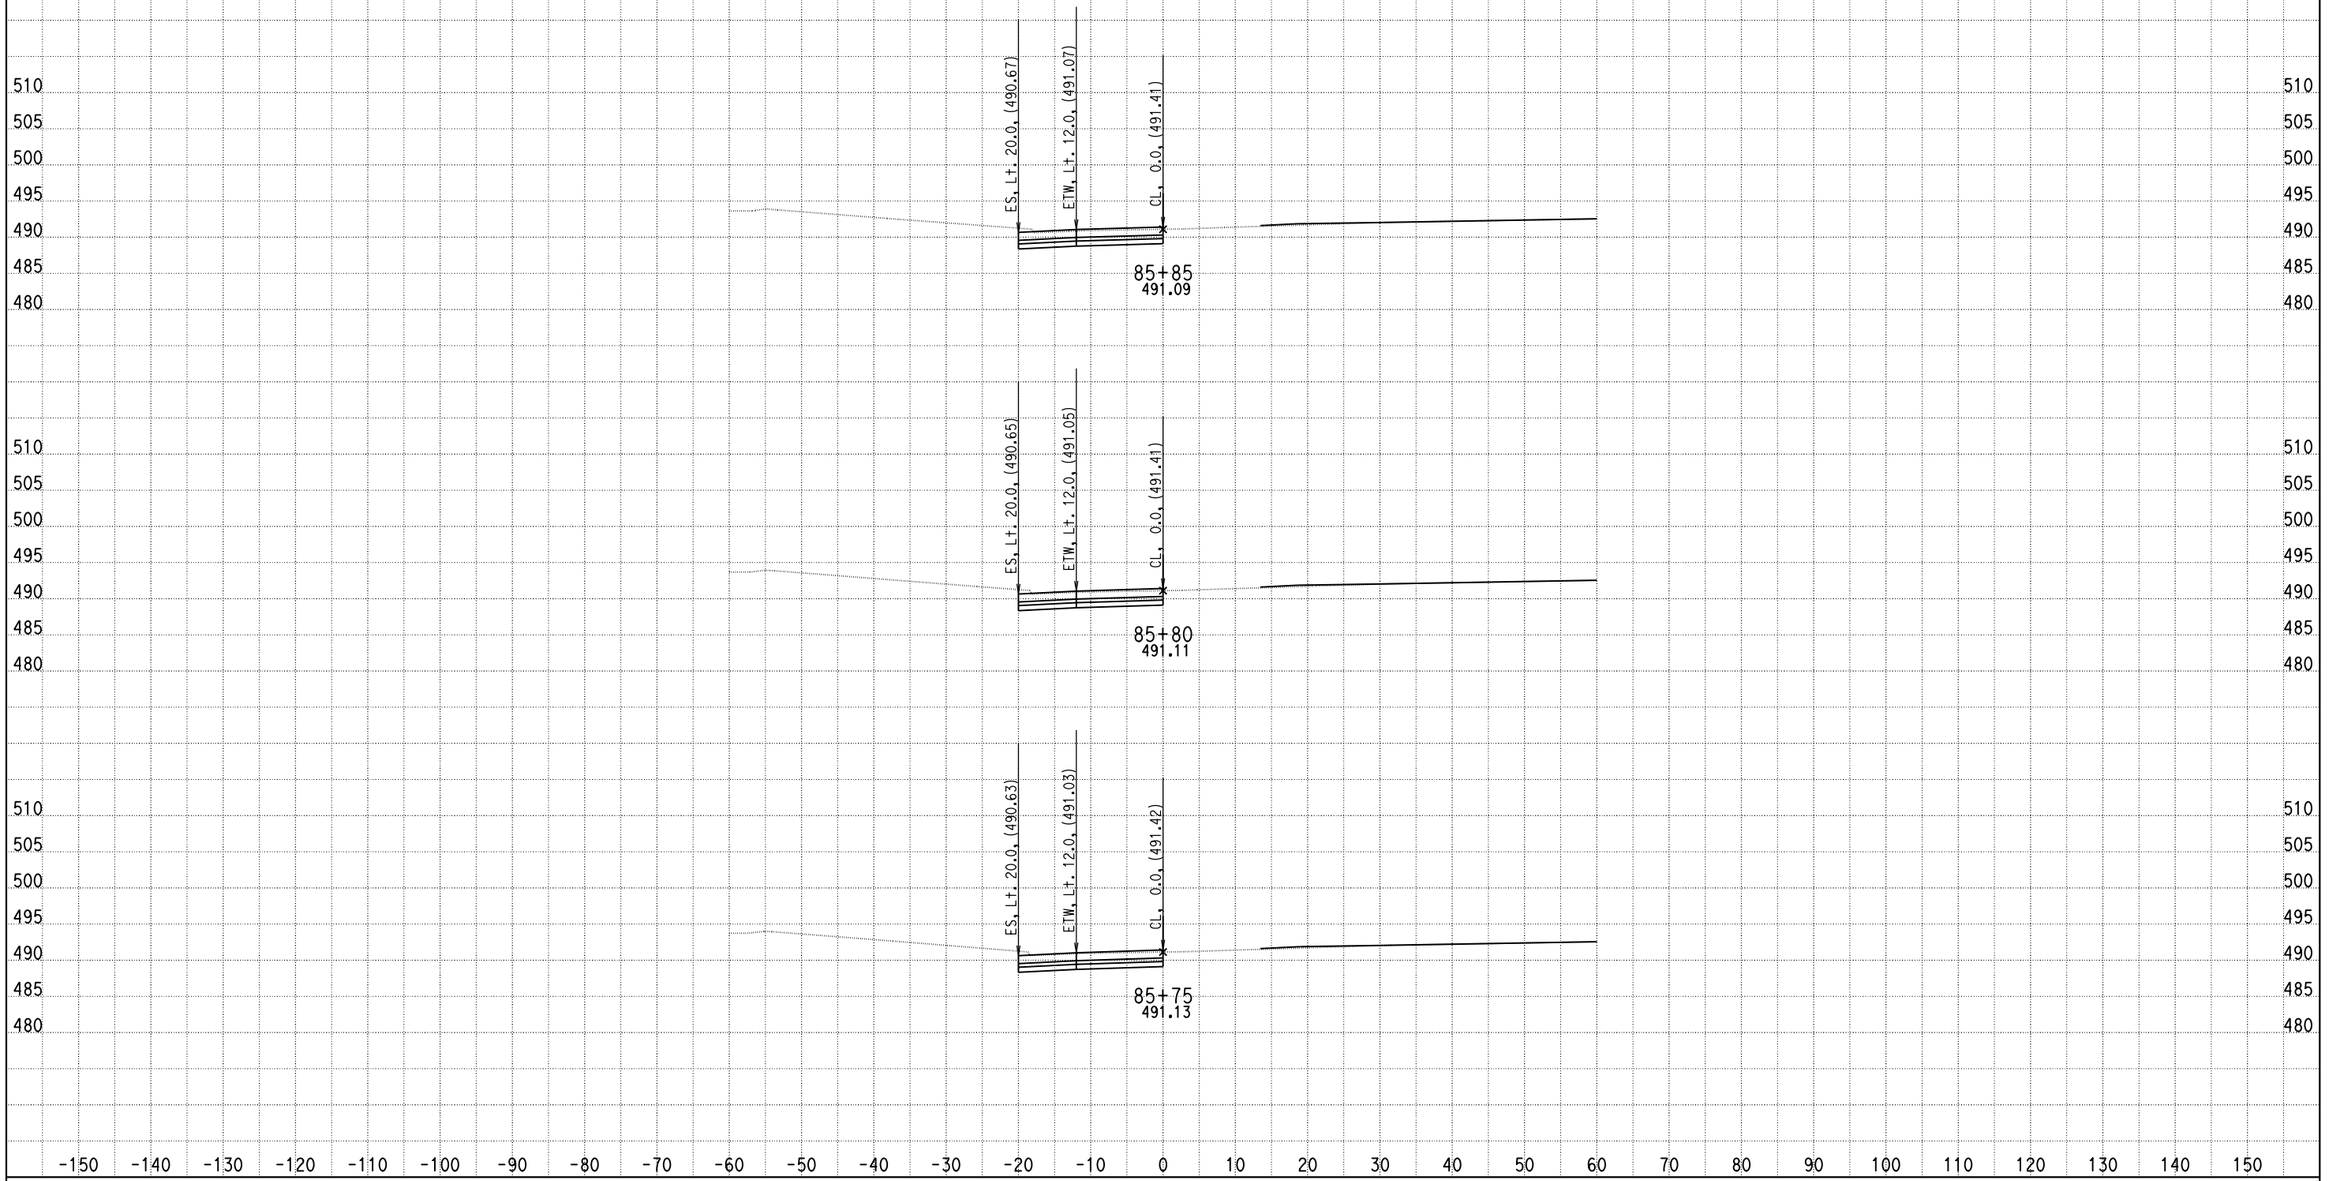

DATE: 4/15/2013

KC Project: 0818E File: C:\project\0818E\UPDATE-RAMP\hrb5-pro.ear

SCALE: 1" = 10' Horiz.
1" = 10' Vert.

All Dimensions are US Survey Feet

RAMPB5
CROSS SECTIONS

DESIGN STUDY ONLY

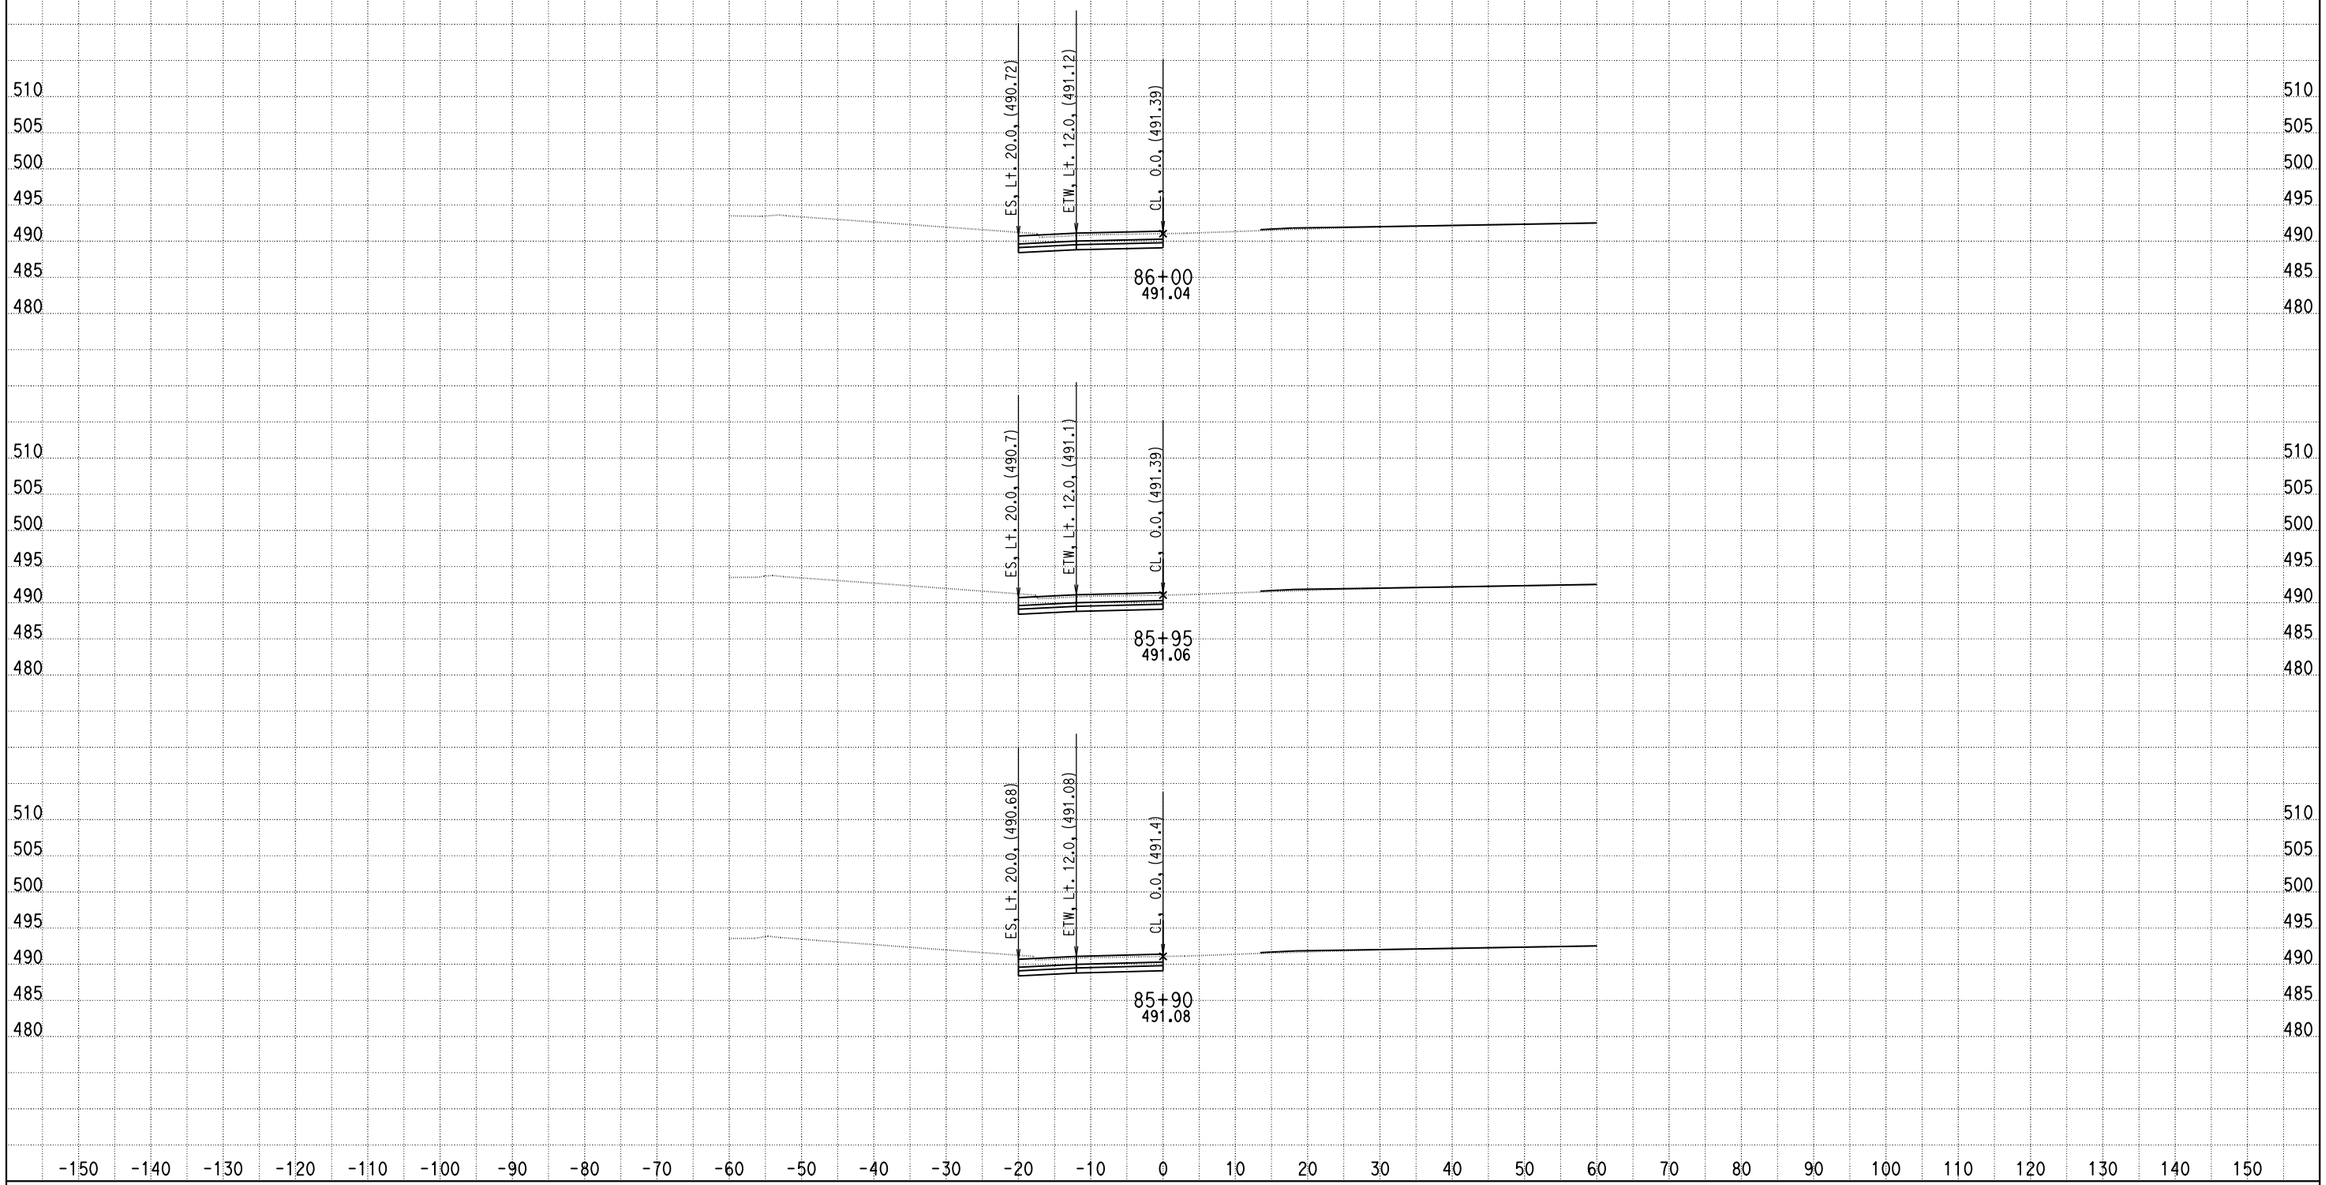

DATE: 4/15/2013

KC Project: 0818E File: C:\project\0818E\UPDATE-RAMP\hrb5-pro.ear

SCALE: 1" = 10' Horiz.
1" = 10' Vert.

All Dimensions are US Survey Feet

RAMPB5
CROSS SECTIONS

DESIGN STUDY ONLY

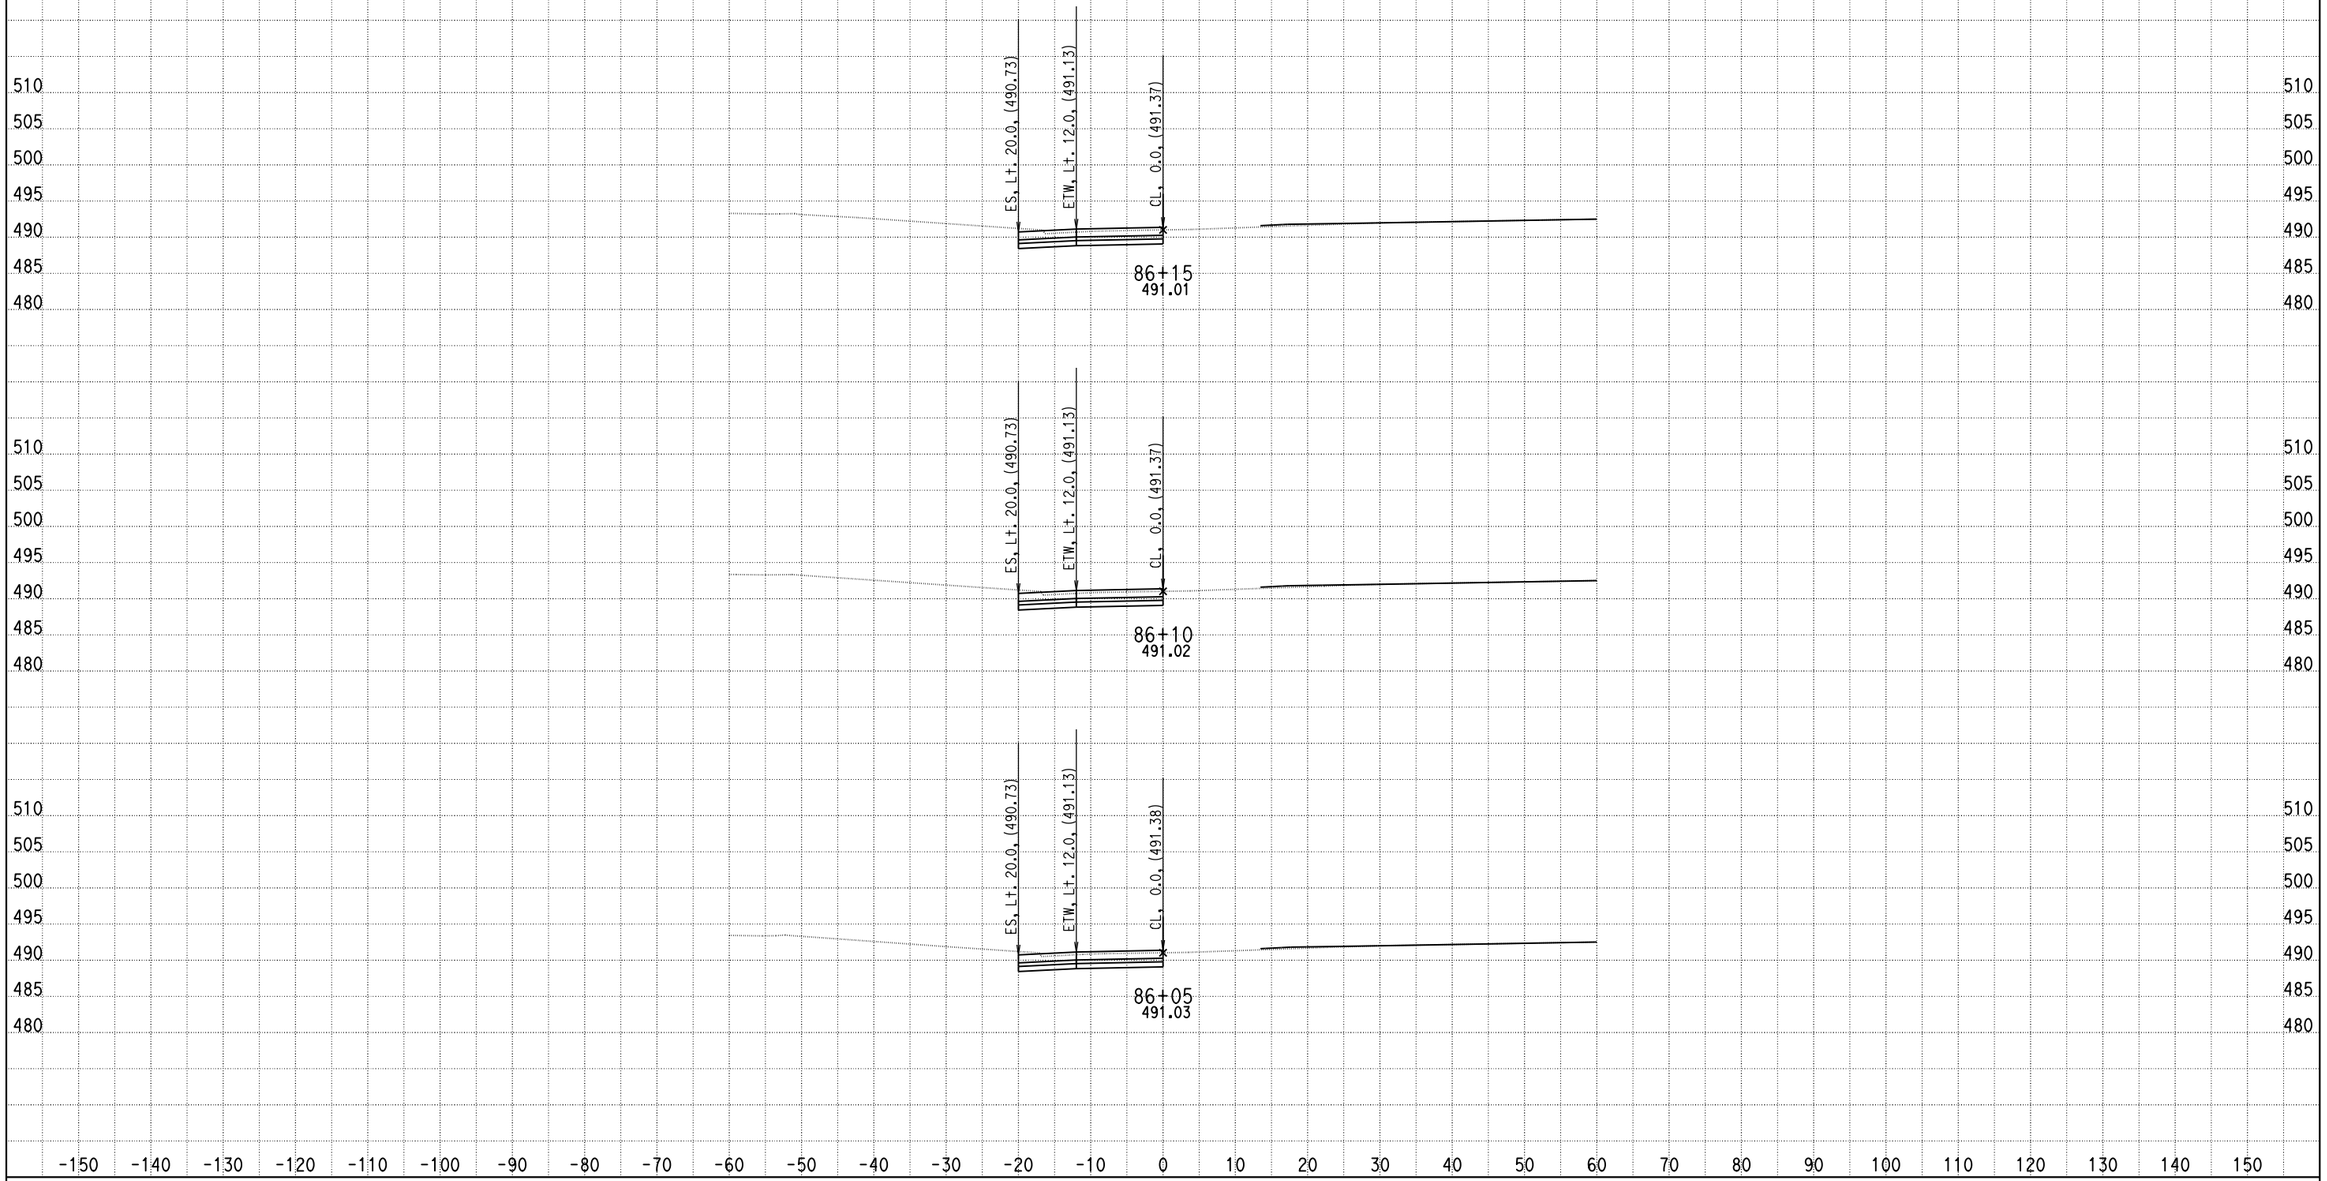

DATE: 4/15/2013

KC Project: 0818E File: C:\project\0818E\UPDATE-RAMP\hrb5-pro.ear

SCALE: 1" = 10' Horiz.
1" = 10' Vert.

All Dimensions are US Survey Feet

RAMPB5
CROSS SECTIONS

DESIGN STUDY ONLY

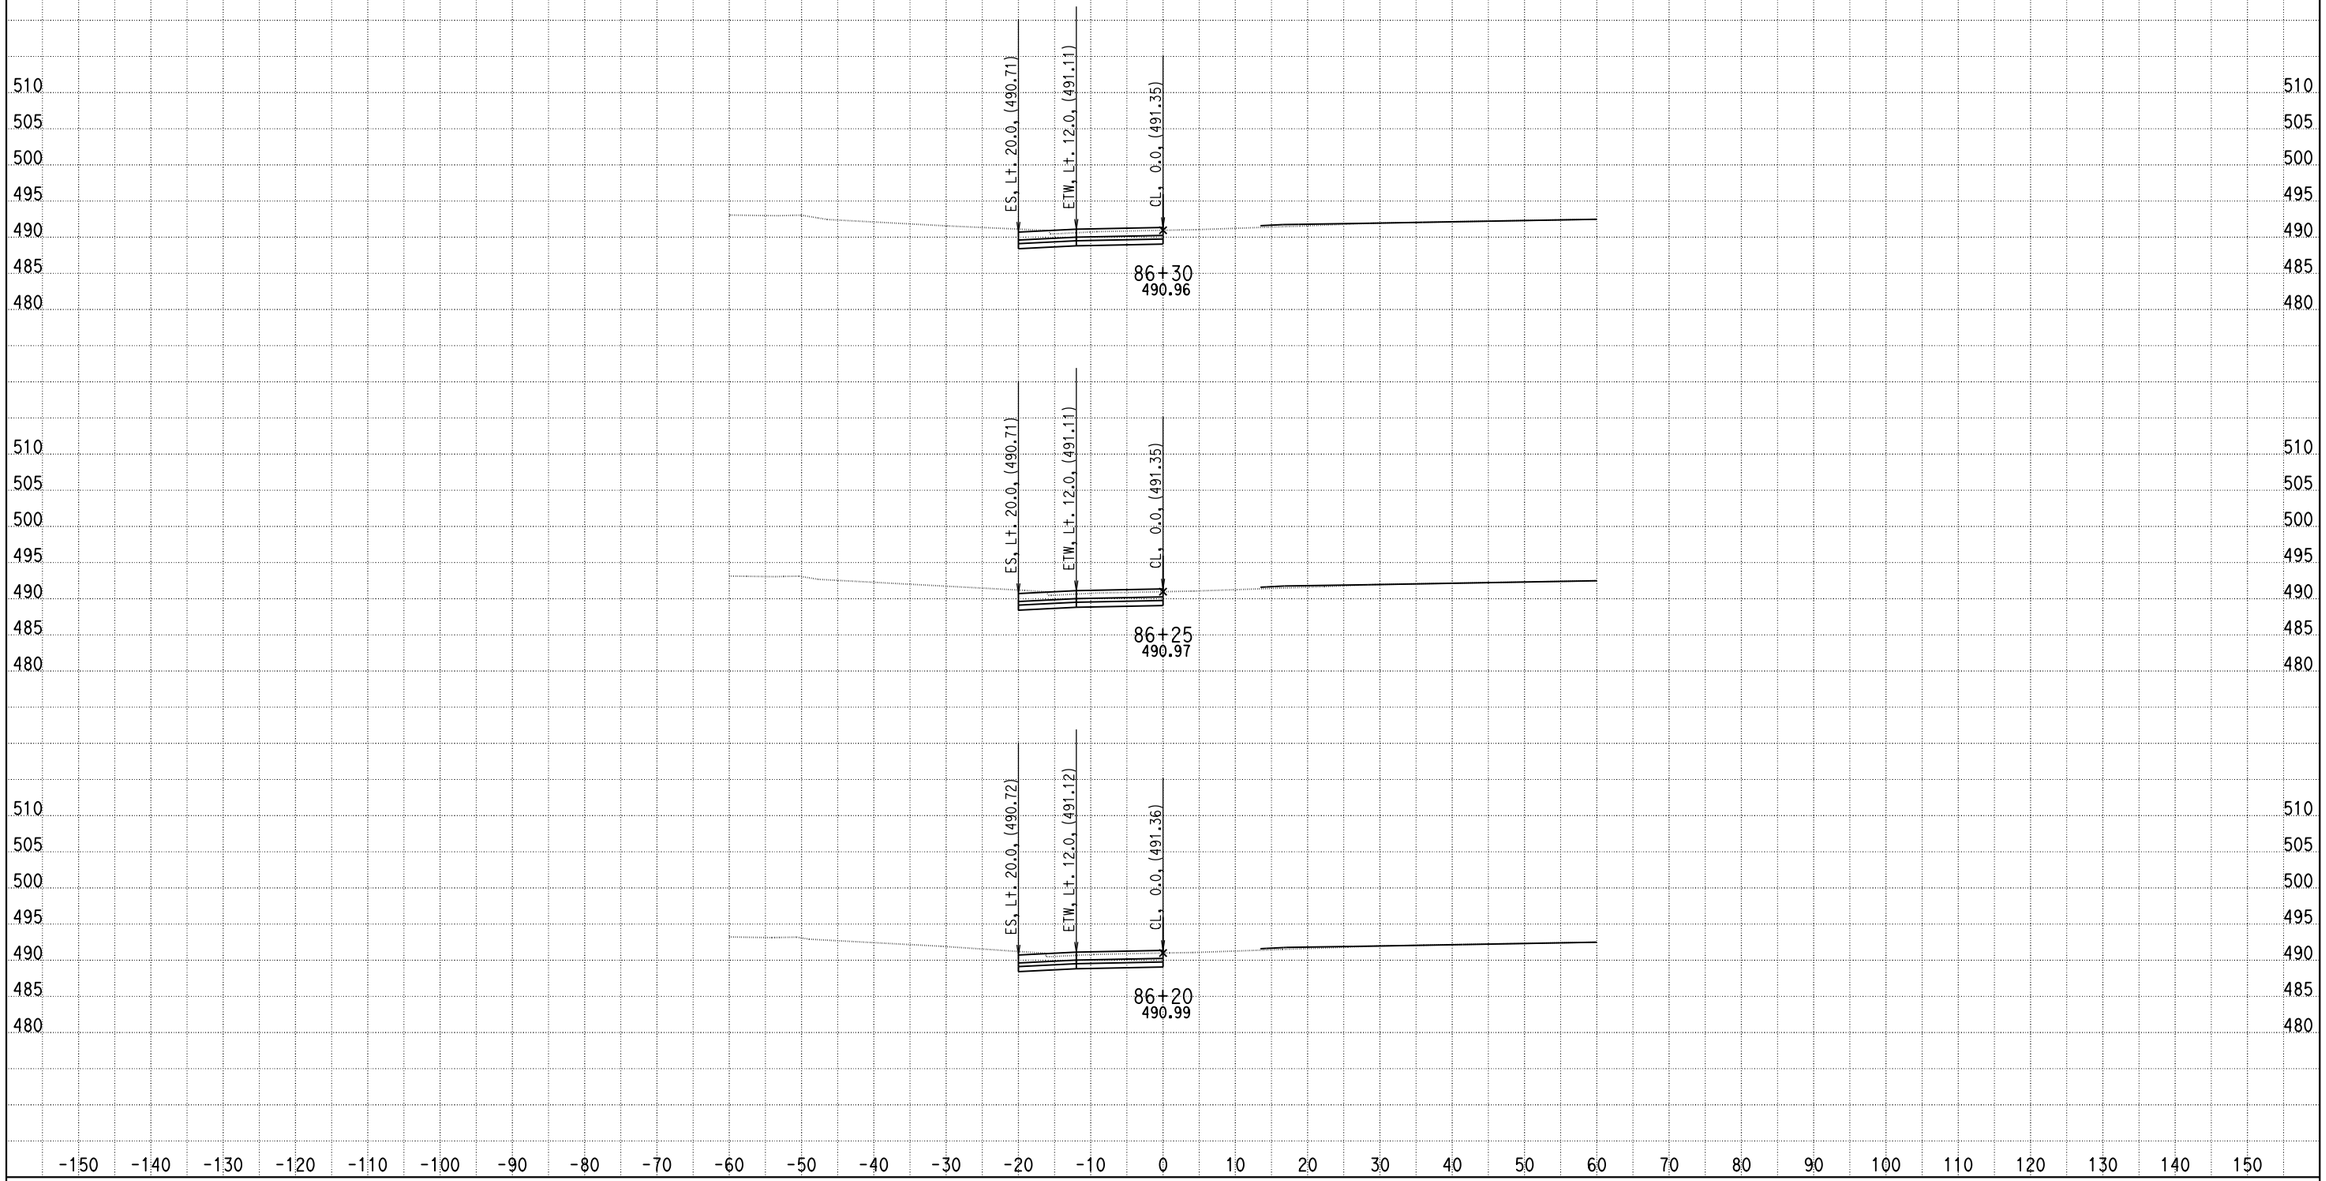

DATE: 4/15/2013

KC Project: 0818E File: C:\project\0818E\UPDATE-RAMP\hrb5-pro.ear

SCALE: 1" = 10' Horiz.
1" = 10' Vert.

All Dimensions are US Survey Feet

RAMPB5
CROSS SECTIONS

DESIGN STUDY ONLY

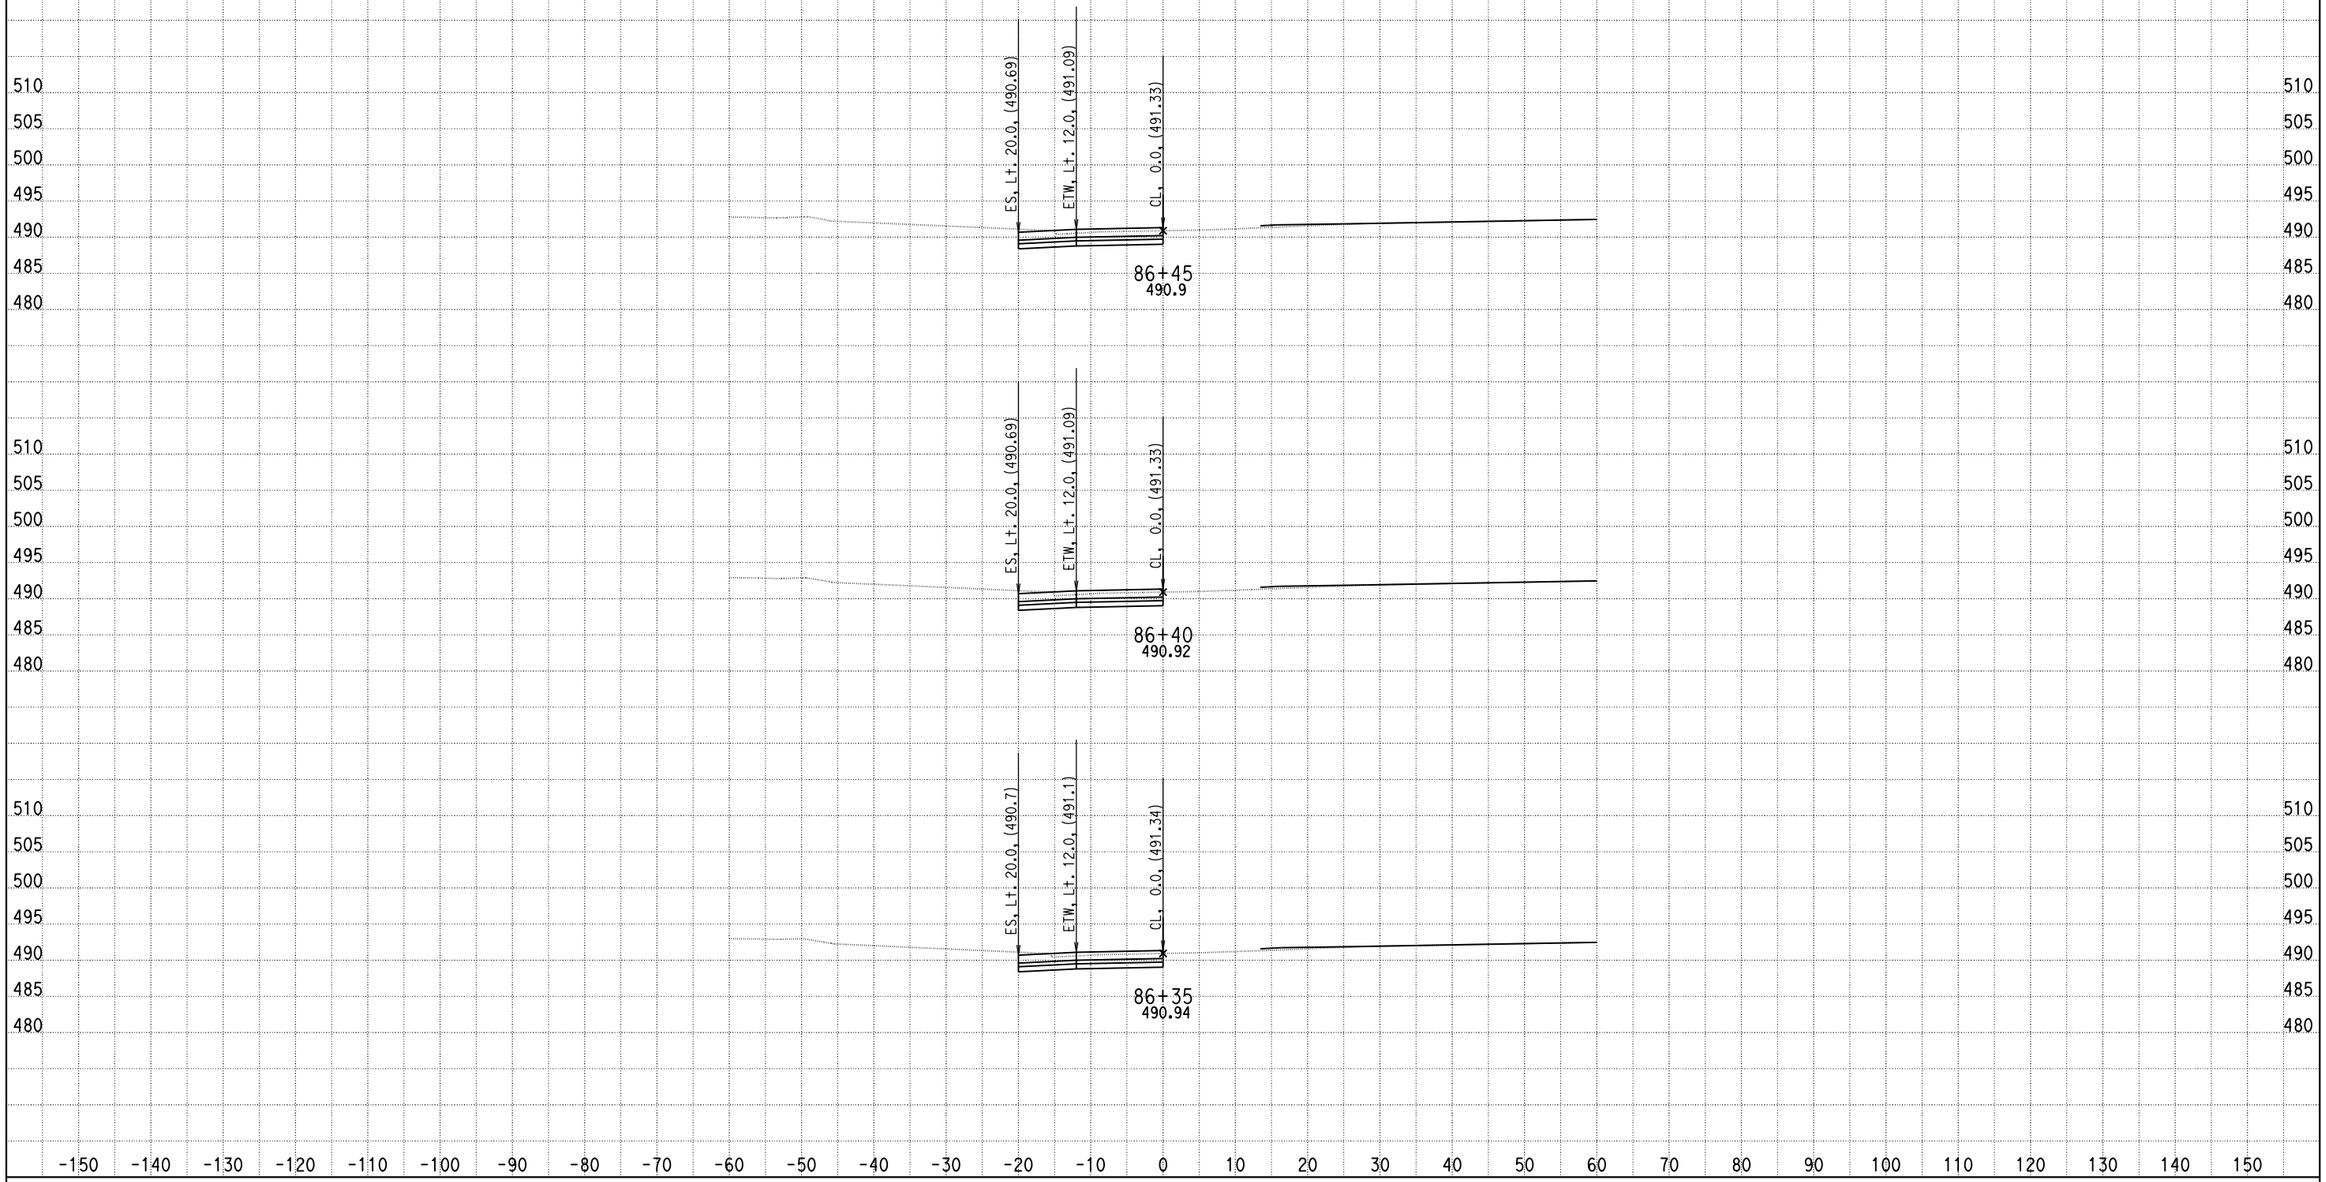

DATE: 4/15/2013

KC Project: 0818E File: C:\project\0818E\UPDATE-RAMP\hrb5-pro.ear

SCALE: 1" = 10' Horiz.
1" = 10' Vert.

All Dimensions are US Survey Feet

RAMPB5
CROSS SECTIONS

SHEET 53 OF XXX

DESIGN STUDY ONLY

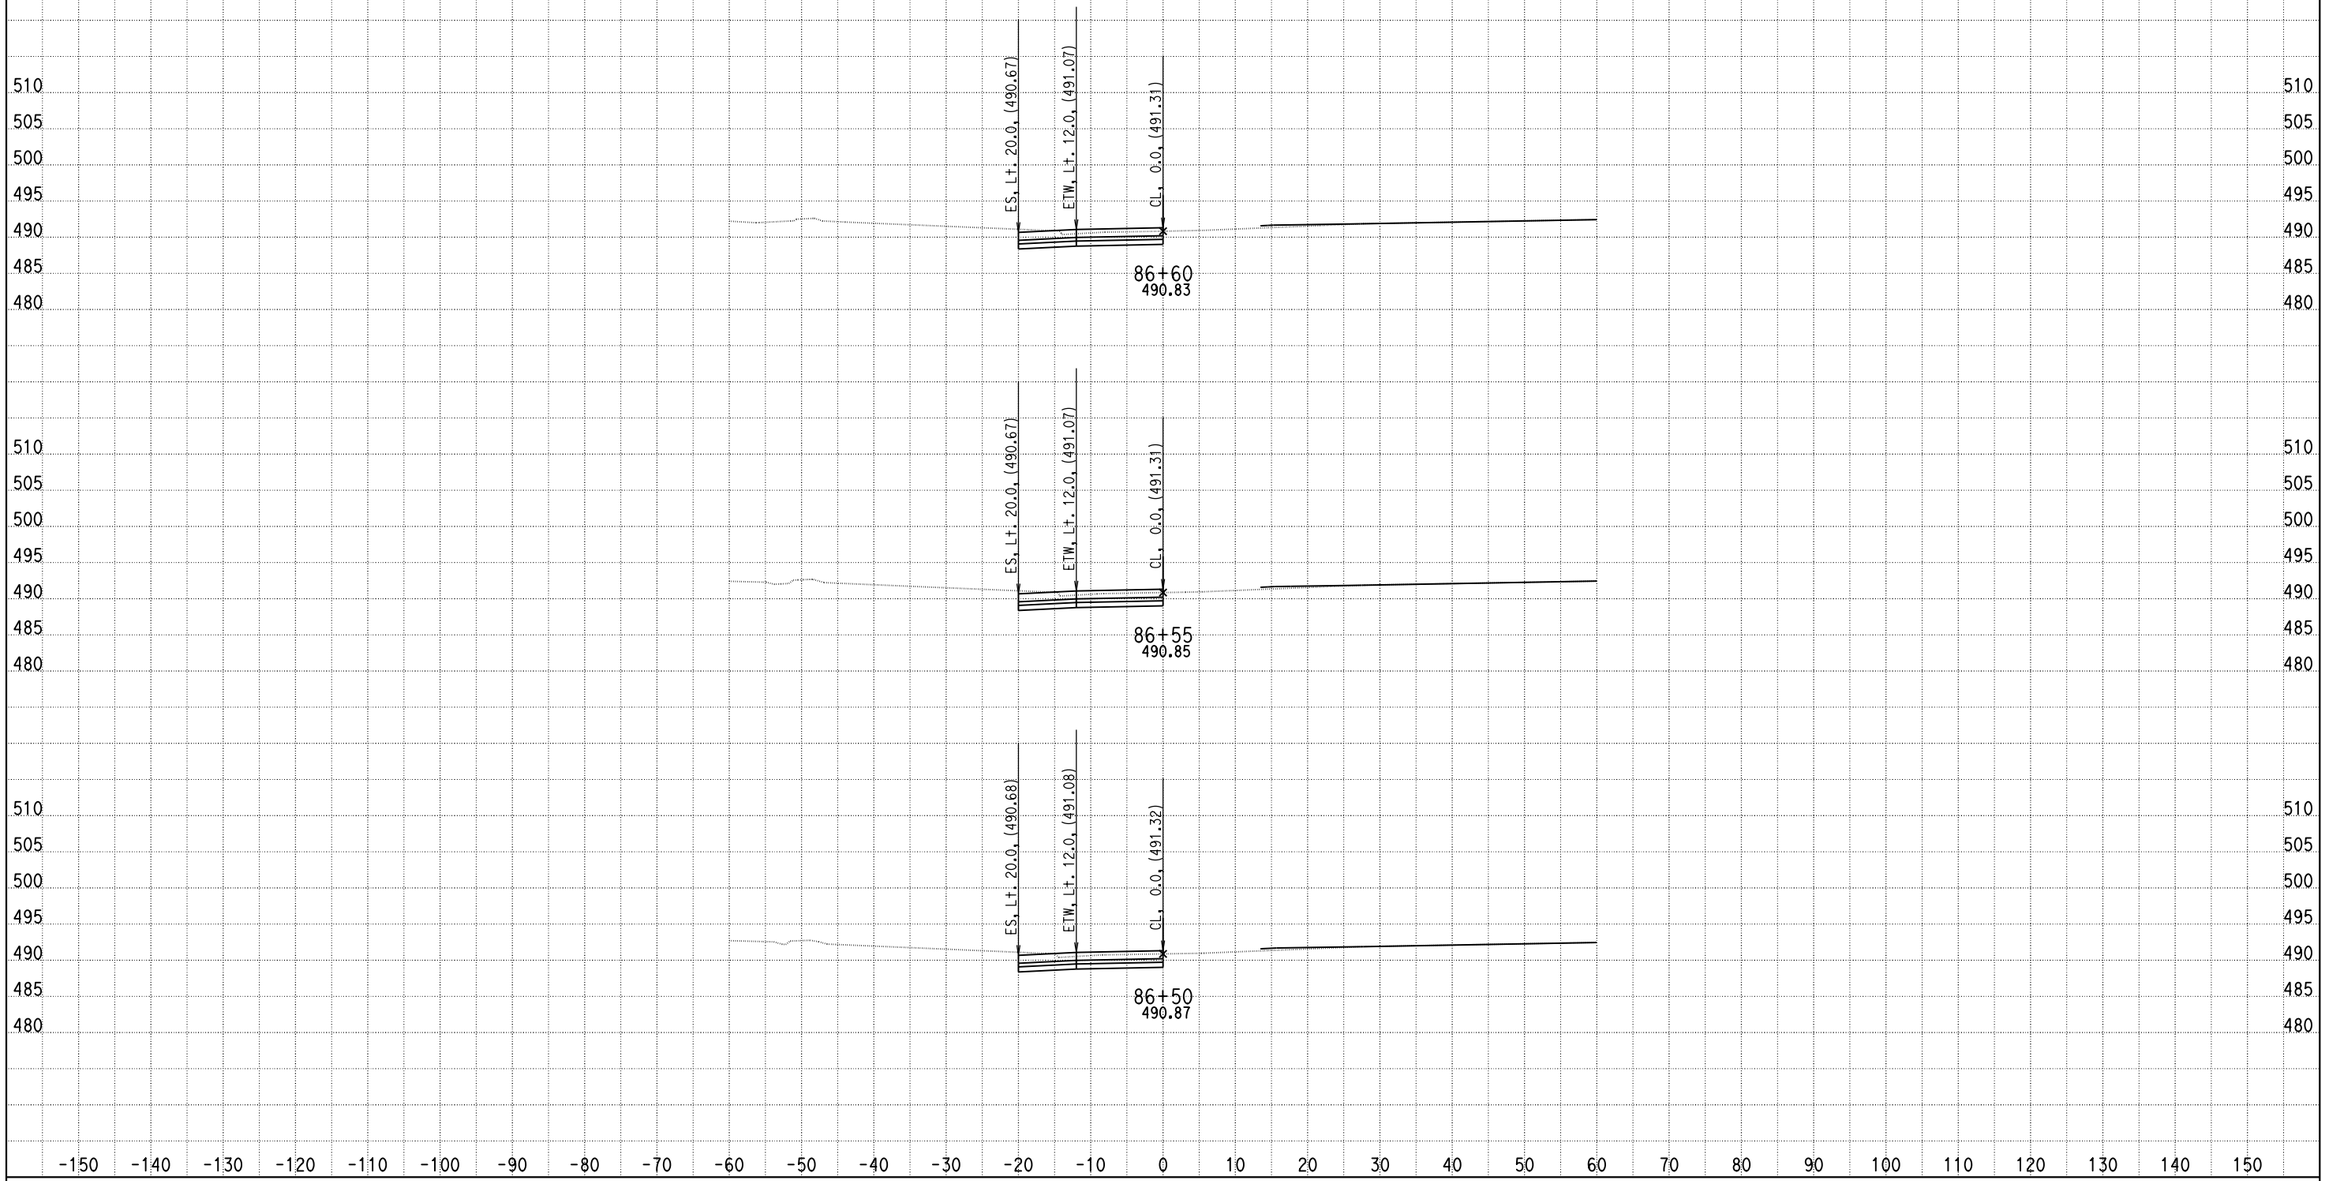

DATE: 4/15/2013

KC Project: 0818E File: C:\project\0818E\UPDATE-RAMP\hrb5-pro.ear

SCALE: 1" = 10' Horiz.
1" = 10' Vert.

All Dimensions are US Survey Feet

RAMPB5
CROSS SECTIONS

DESIGN STUDY ONLY

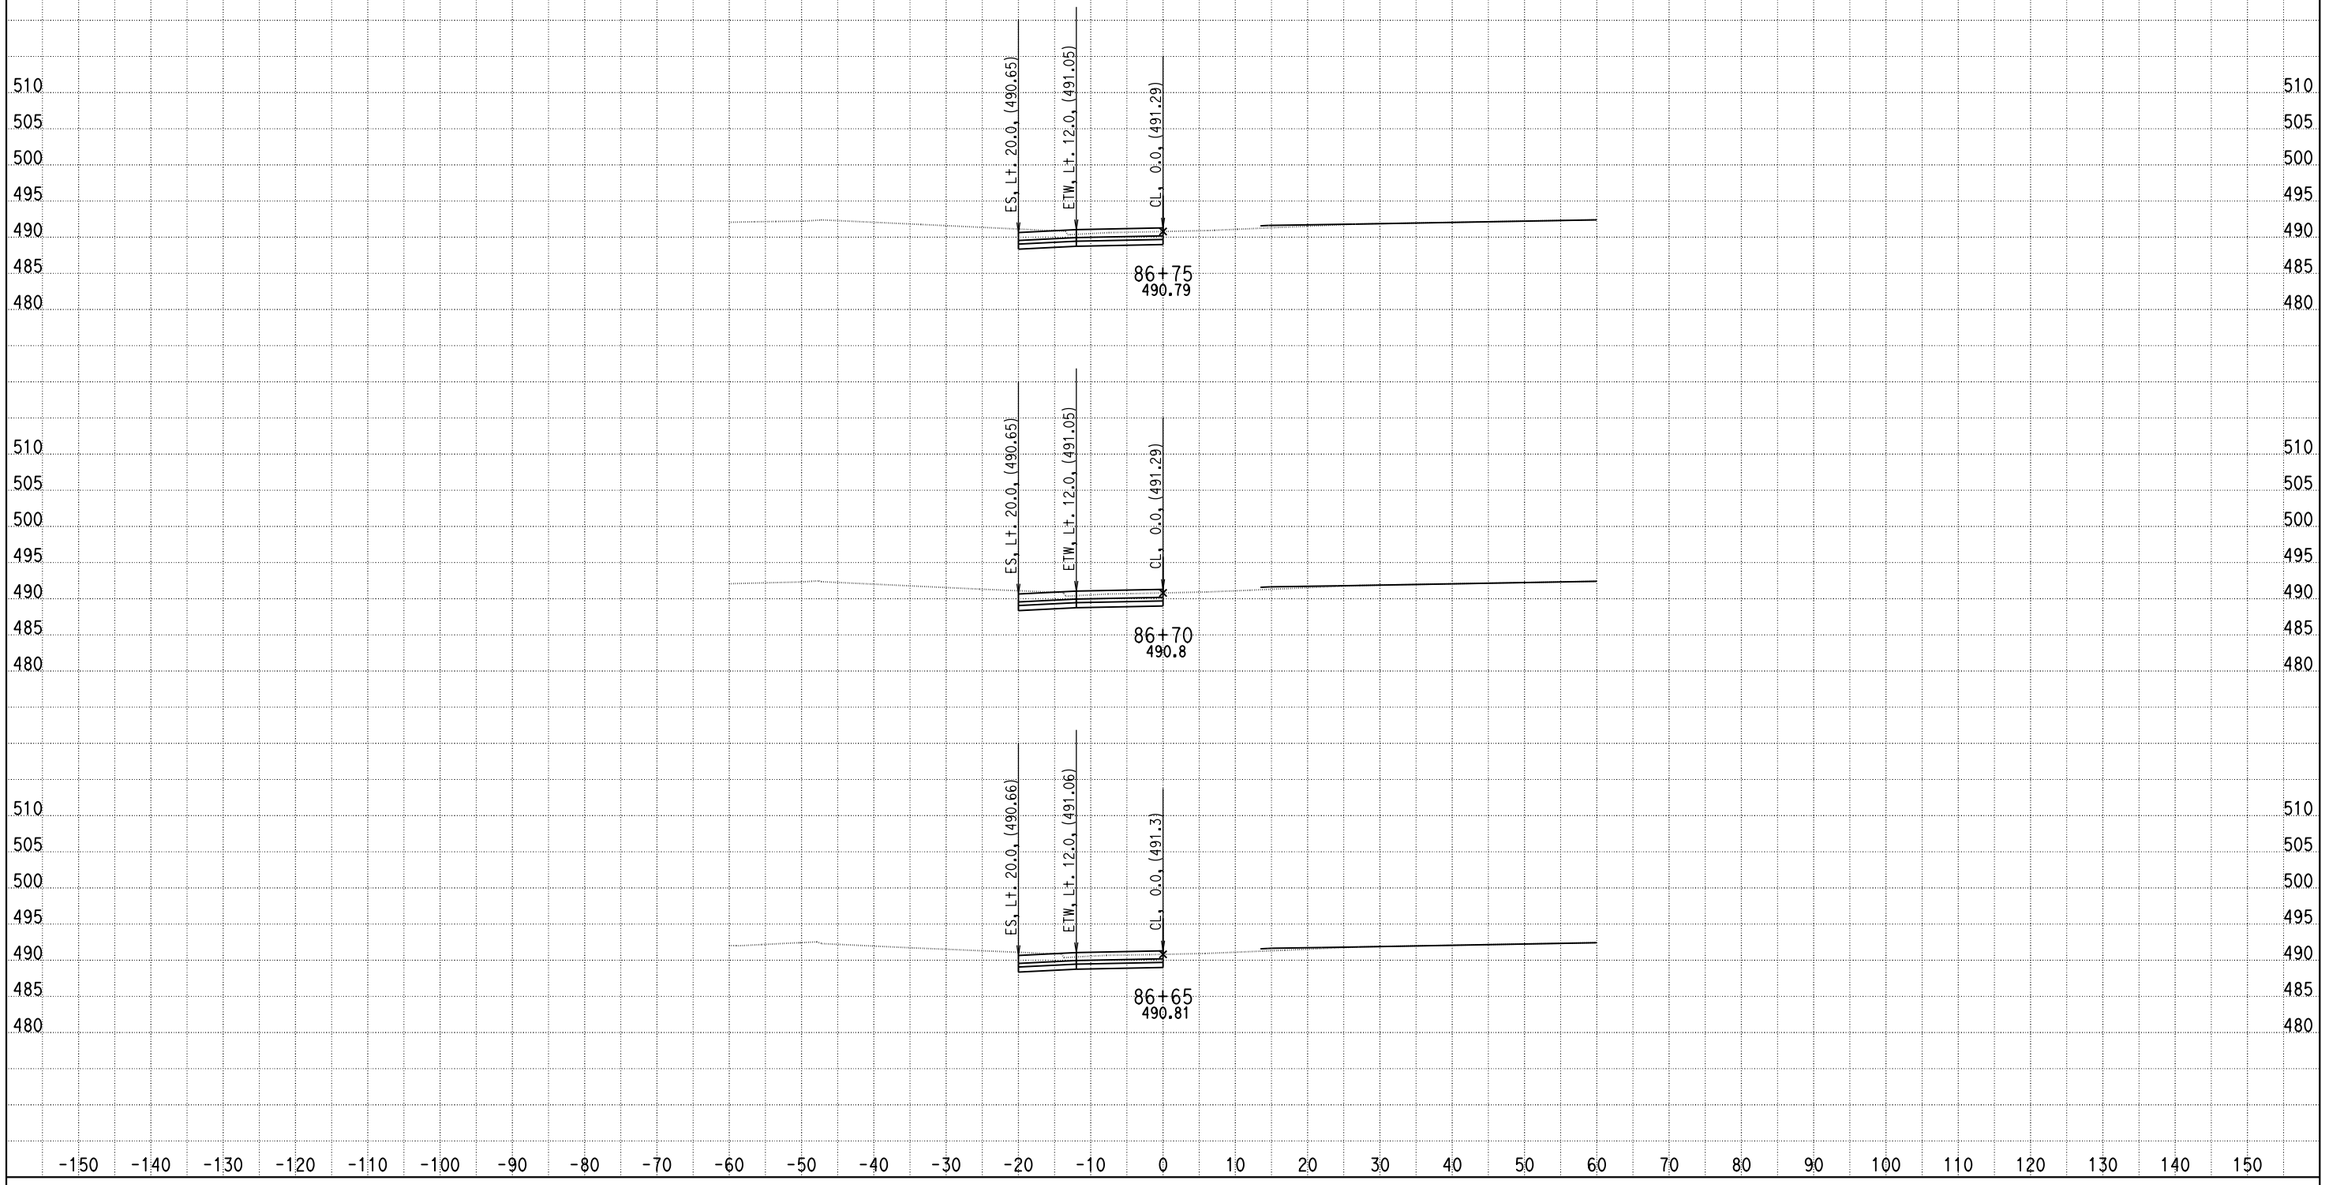

DATE: 4/15/2013

KC Project: 0818E File: C:\project\0818E\UPDATE-RAMP\hrb5-pro.ear

SCALE: 1" = 10' Horiz.
1" = 10' Vert.

All Dimensions are US Survey Feet

RAMPB5
CROSS SECTIONS

DESIGN STUDY ONLY

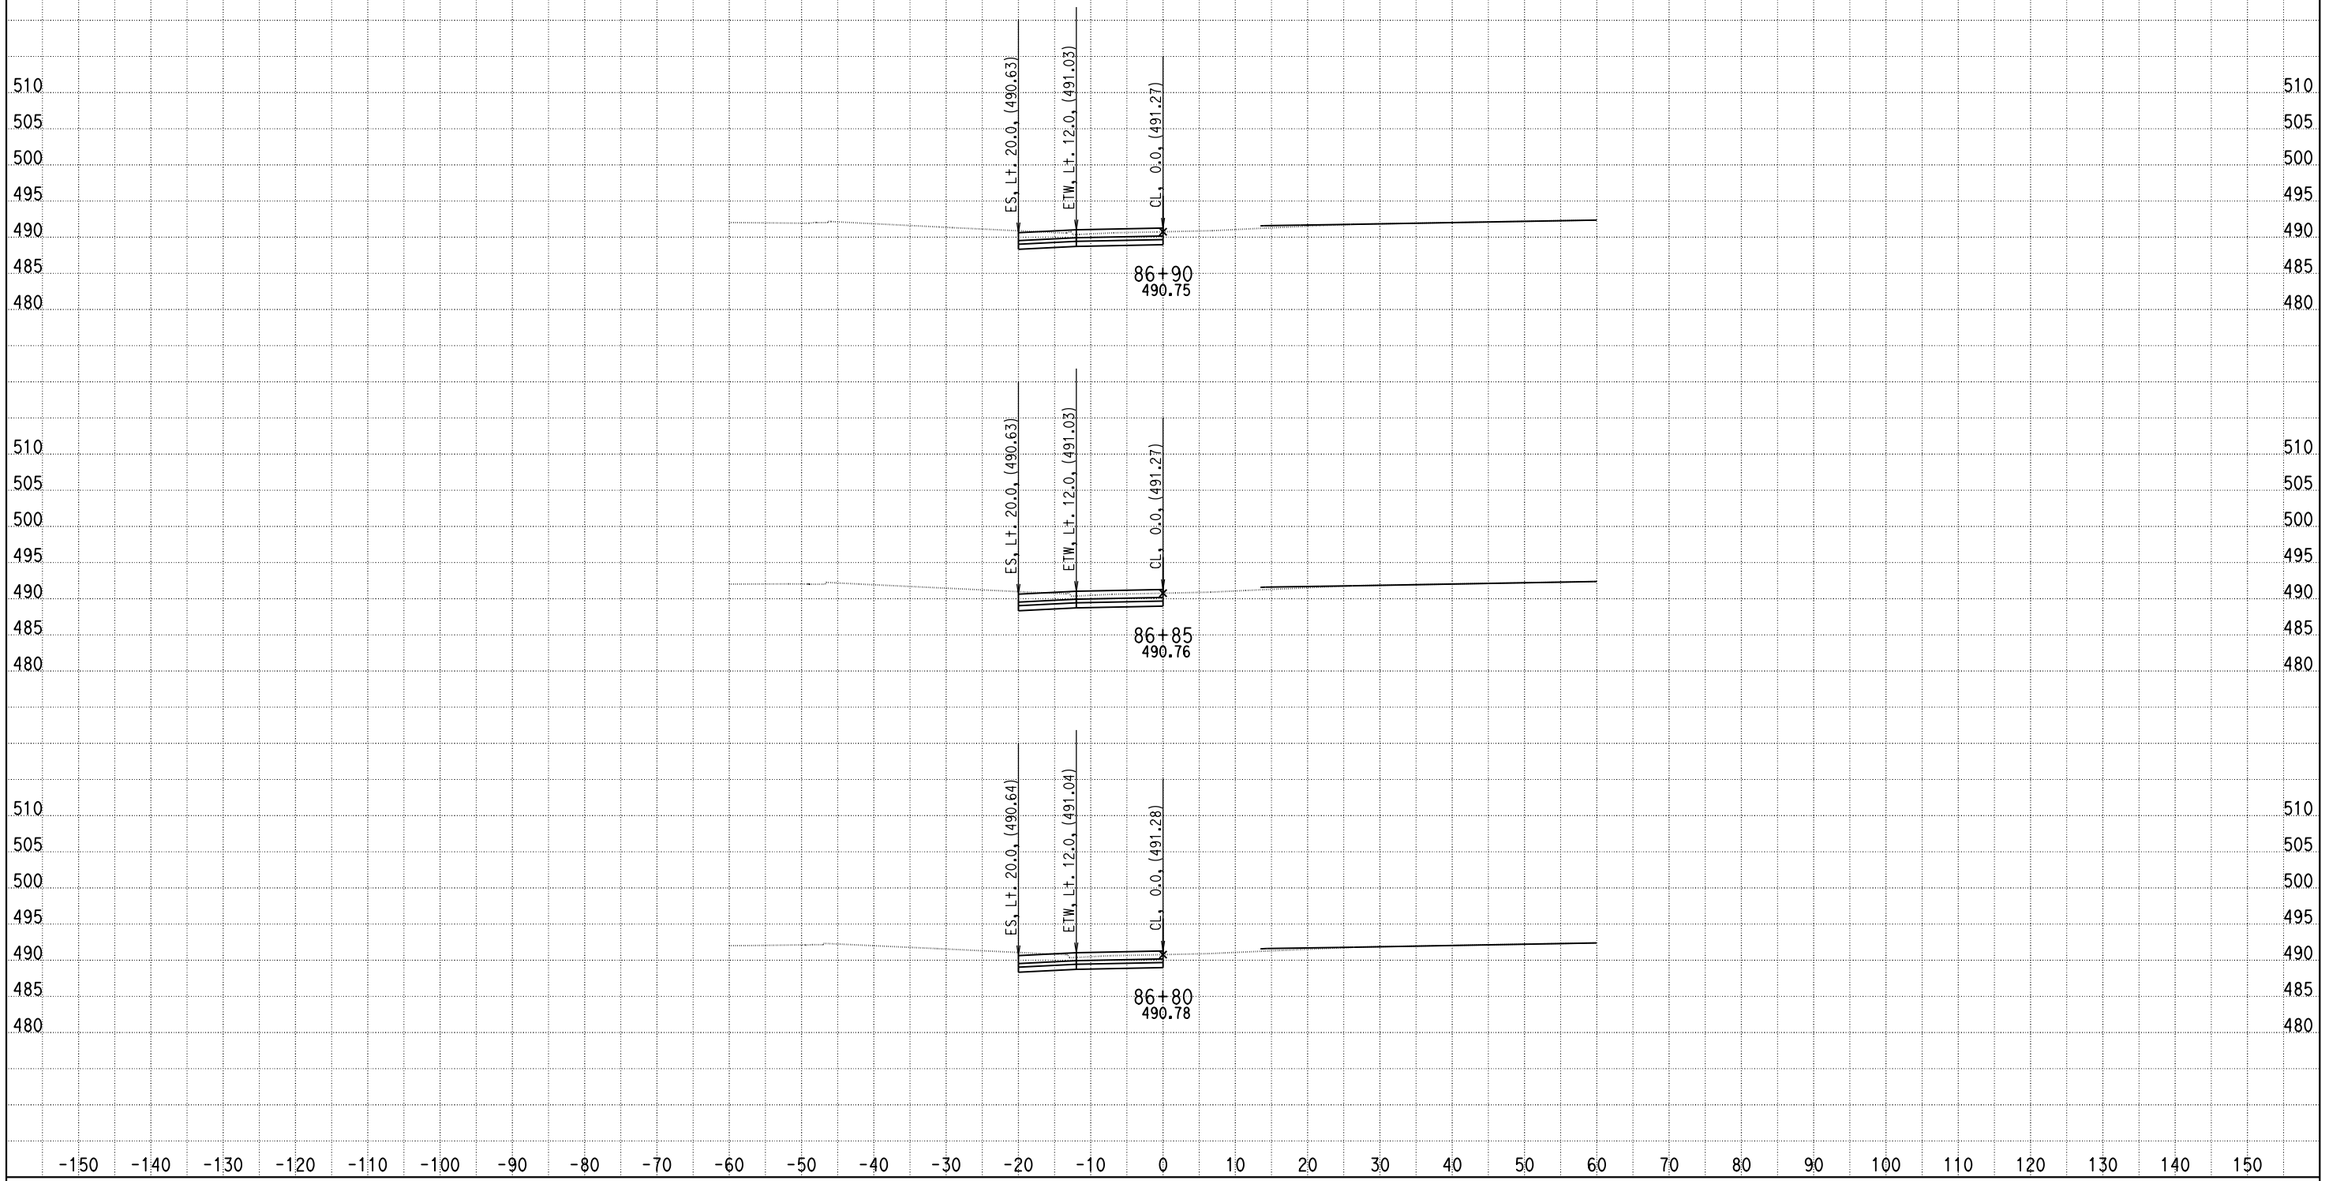

DATE: 4/15/2013

KC Project: 0818E File: C:\project\0818E\UPDATE-RAMP\hrb5-pro.ear

SCALE: 1" = 10' Horiz.
1" = 10' Vert.

All Dimensions are US Survey Feet

RAMPB5
CROSS SECTIONS

SHEET 56 OF XXX

DESIGN STUDY ONLY

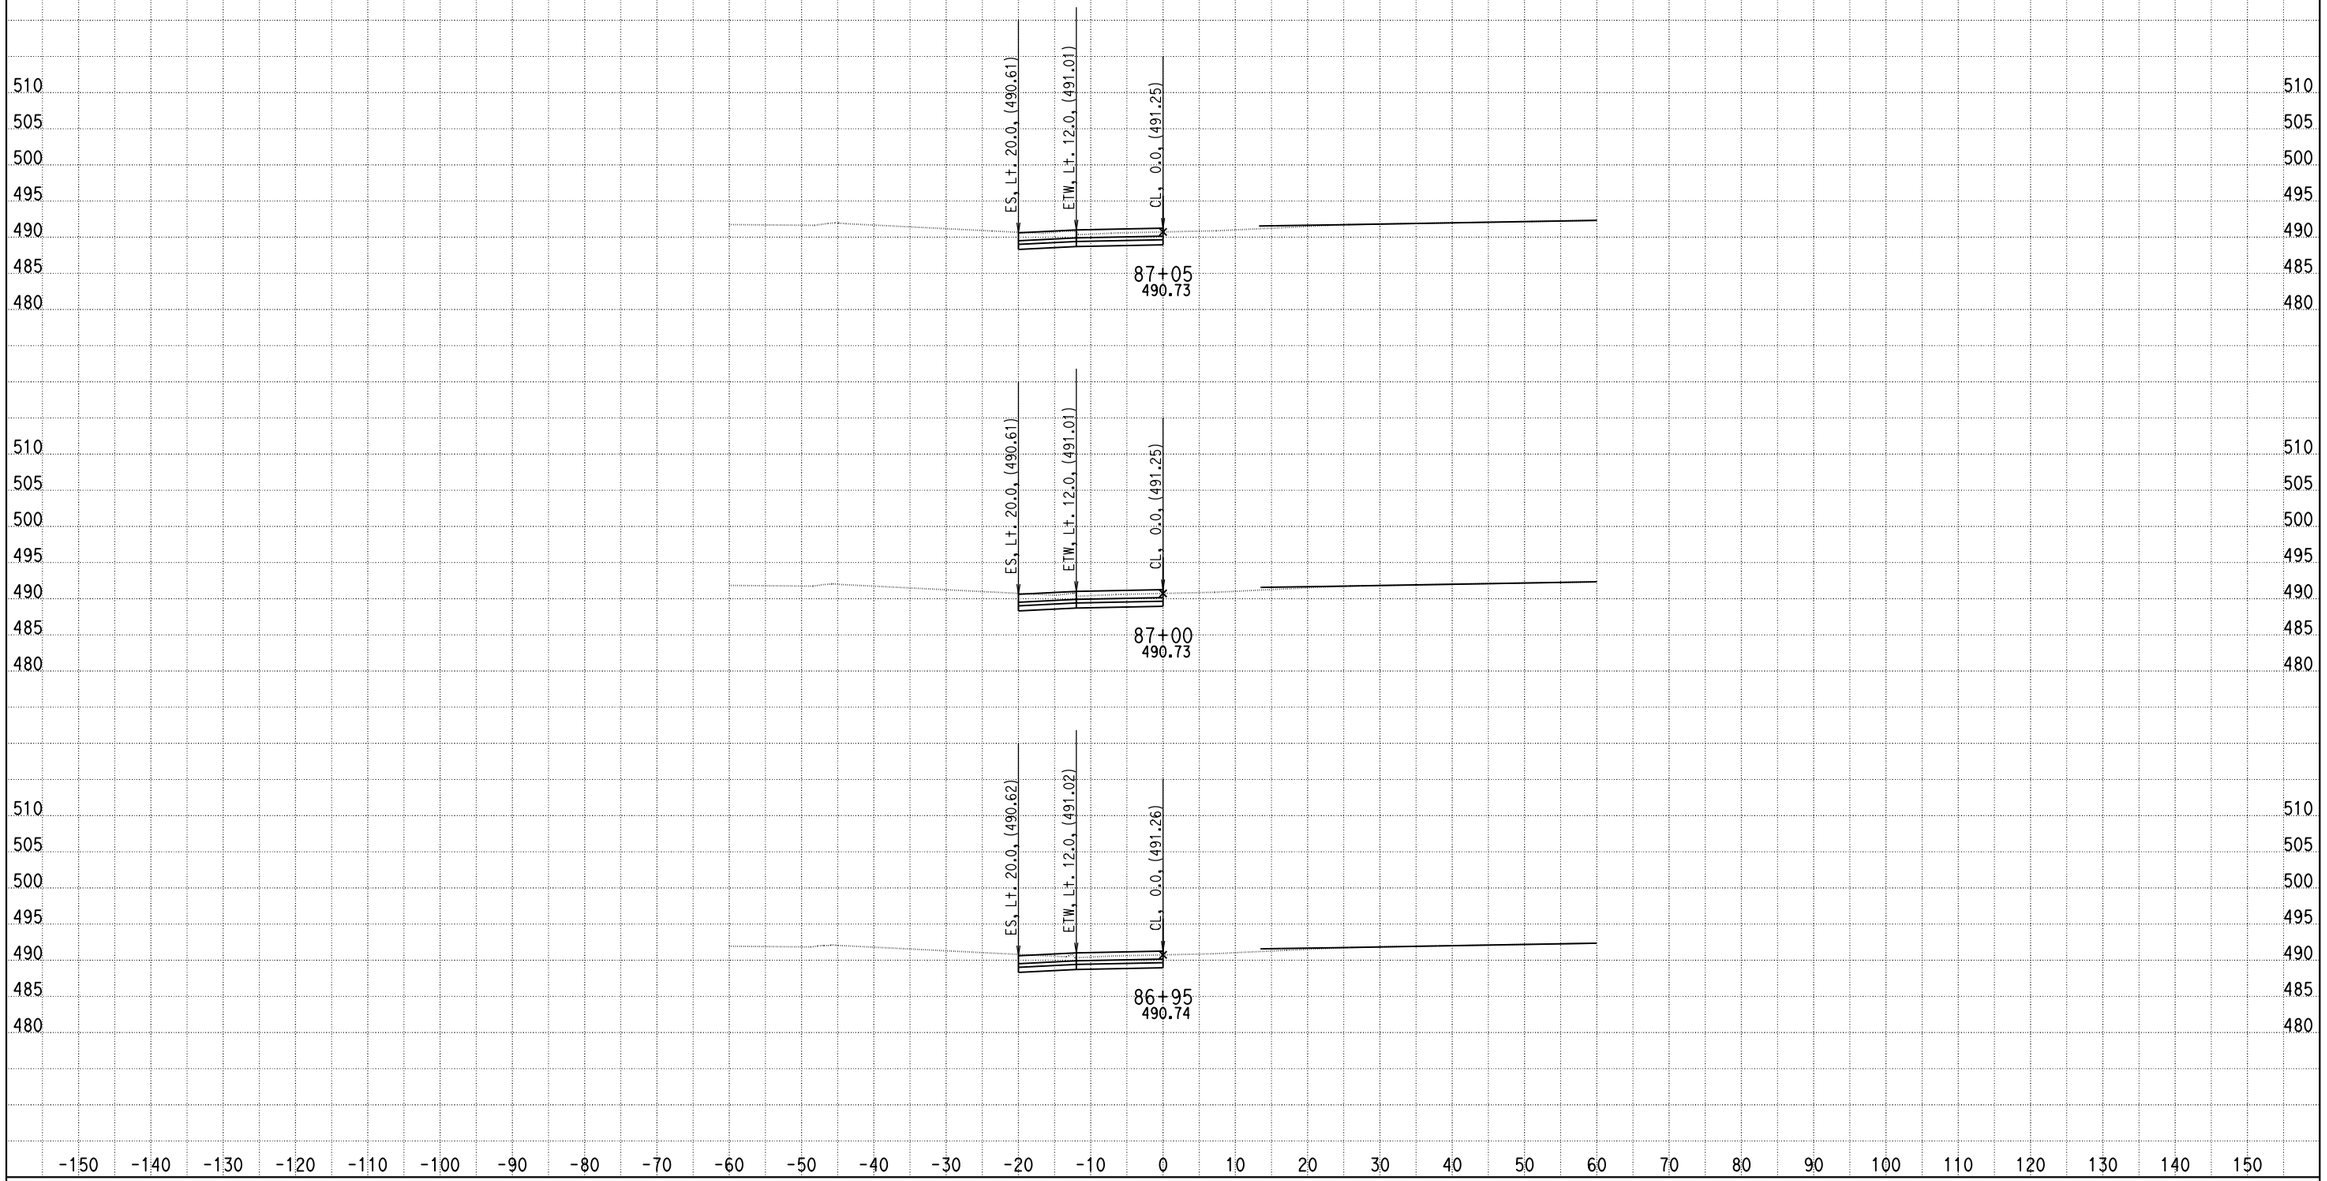

DATE: 4/15/2013

KC Project: 0818E File: C:\project\0818E\UPDATE-RAMP\hrb5-pro.ear

SCALE: 1" = 10' Horiz.
1" = 10' Vert.

All Dimensions are US Survey Feet

RAMPB5
CROSS SECTIONS

SHEET 57 OF XXX

DESIGN STUDY ONLY

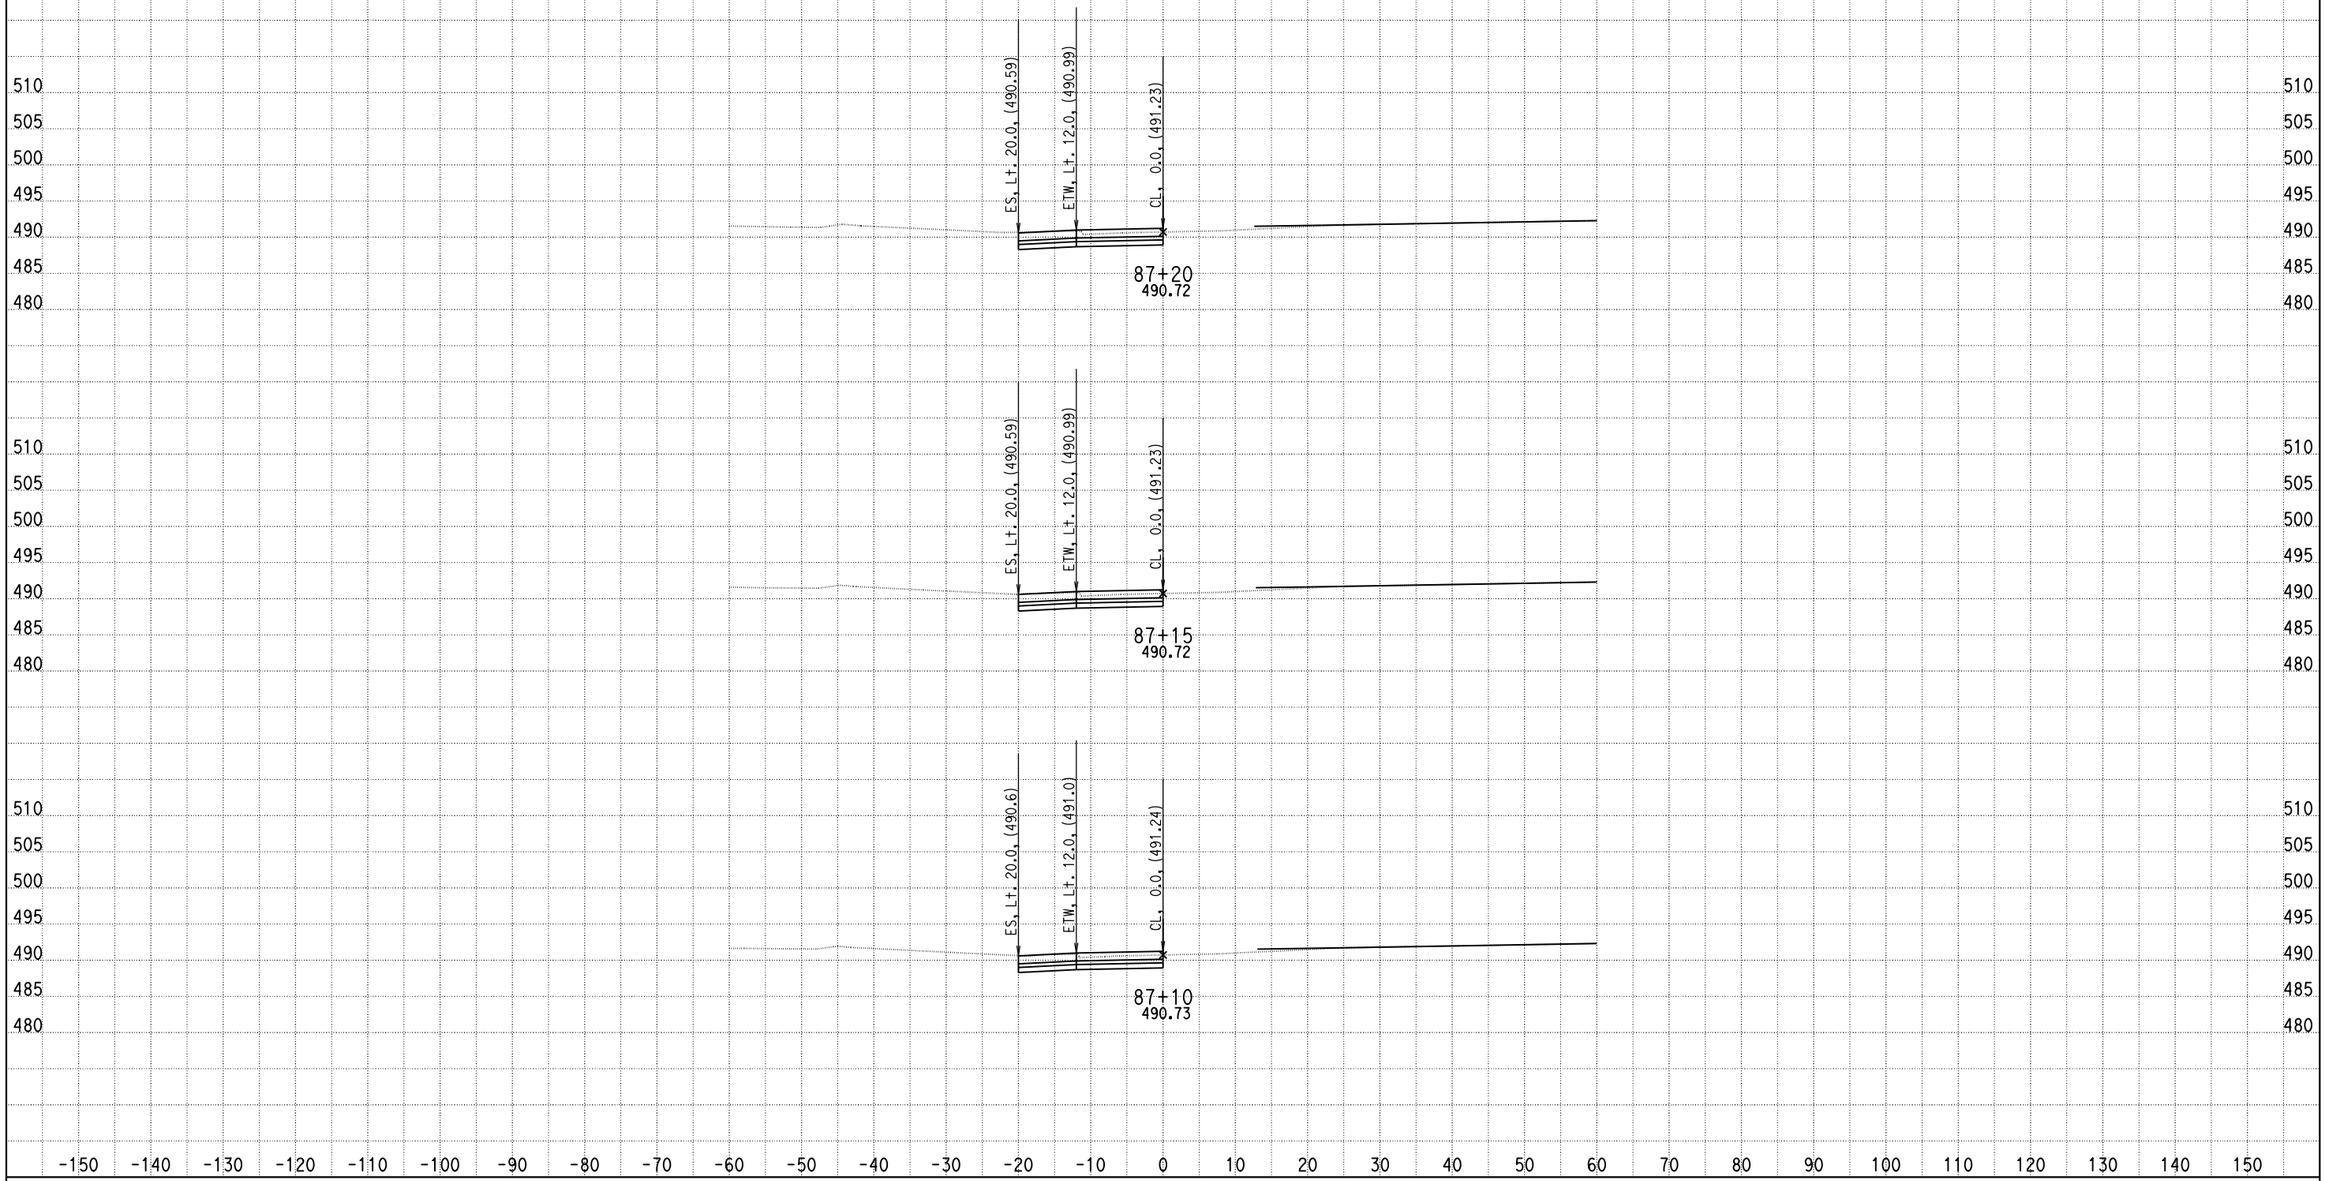

DATE: 4/15/2013

KC Project: 0818E File: C:\project\0818E\UPDATE-RAMP\hrb5-pro.ear

SCALE: 1" = 10' Horiz.
1" = 10' Vert.

All Dimensions are US Survey Feet

RAMPB5
CROSS SECTIONS

DESIGN STUDY ONLY

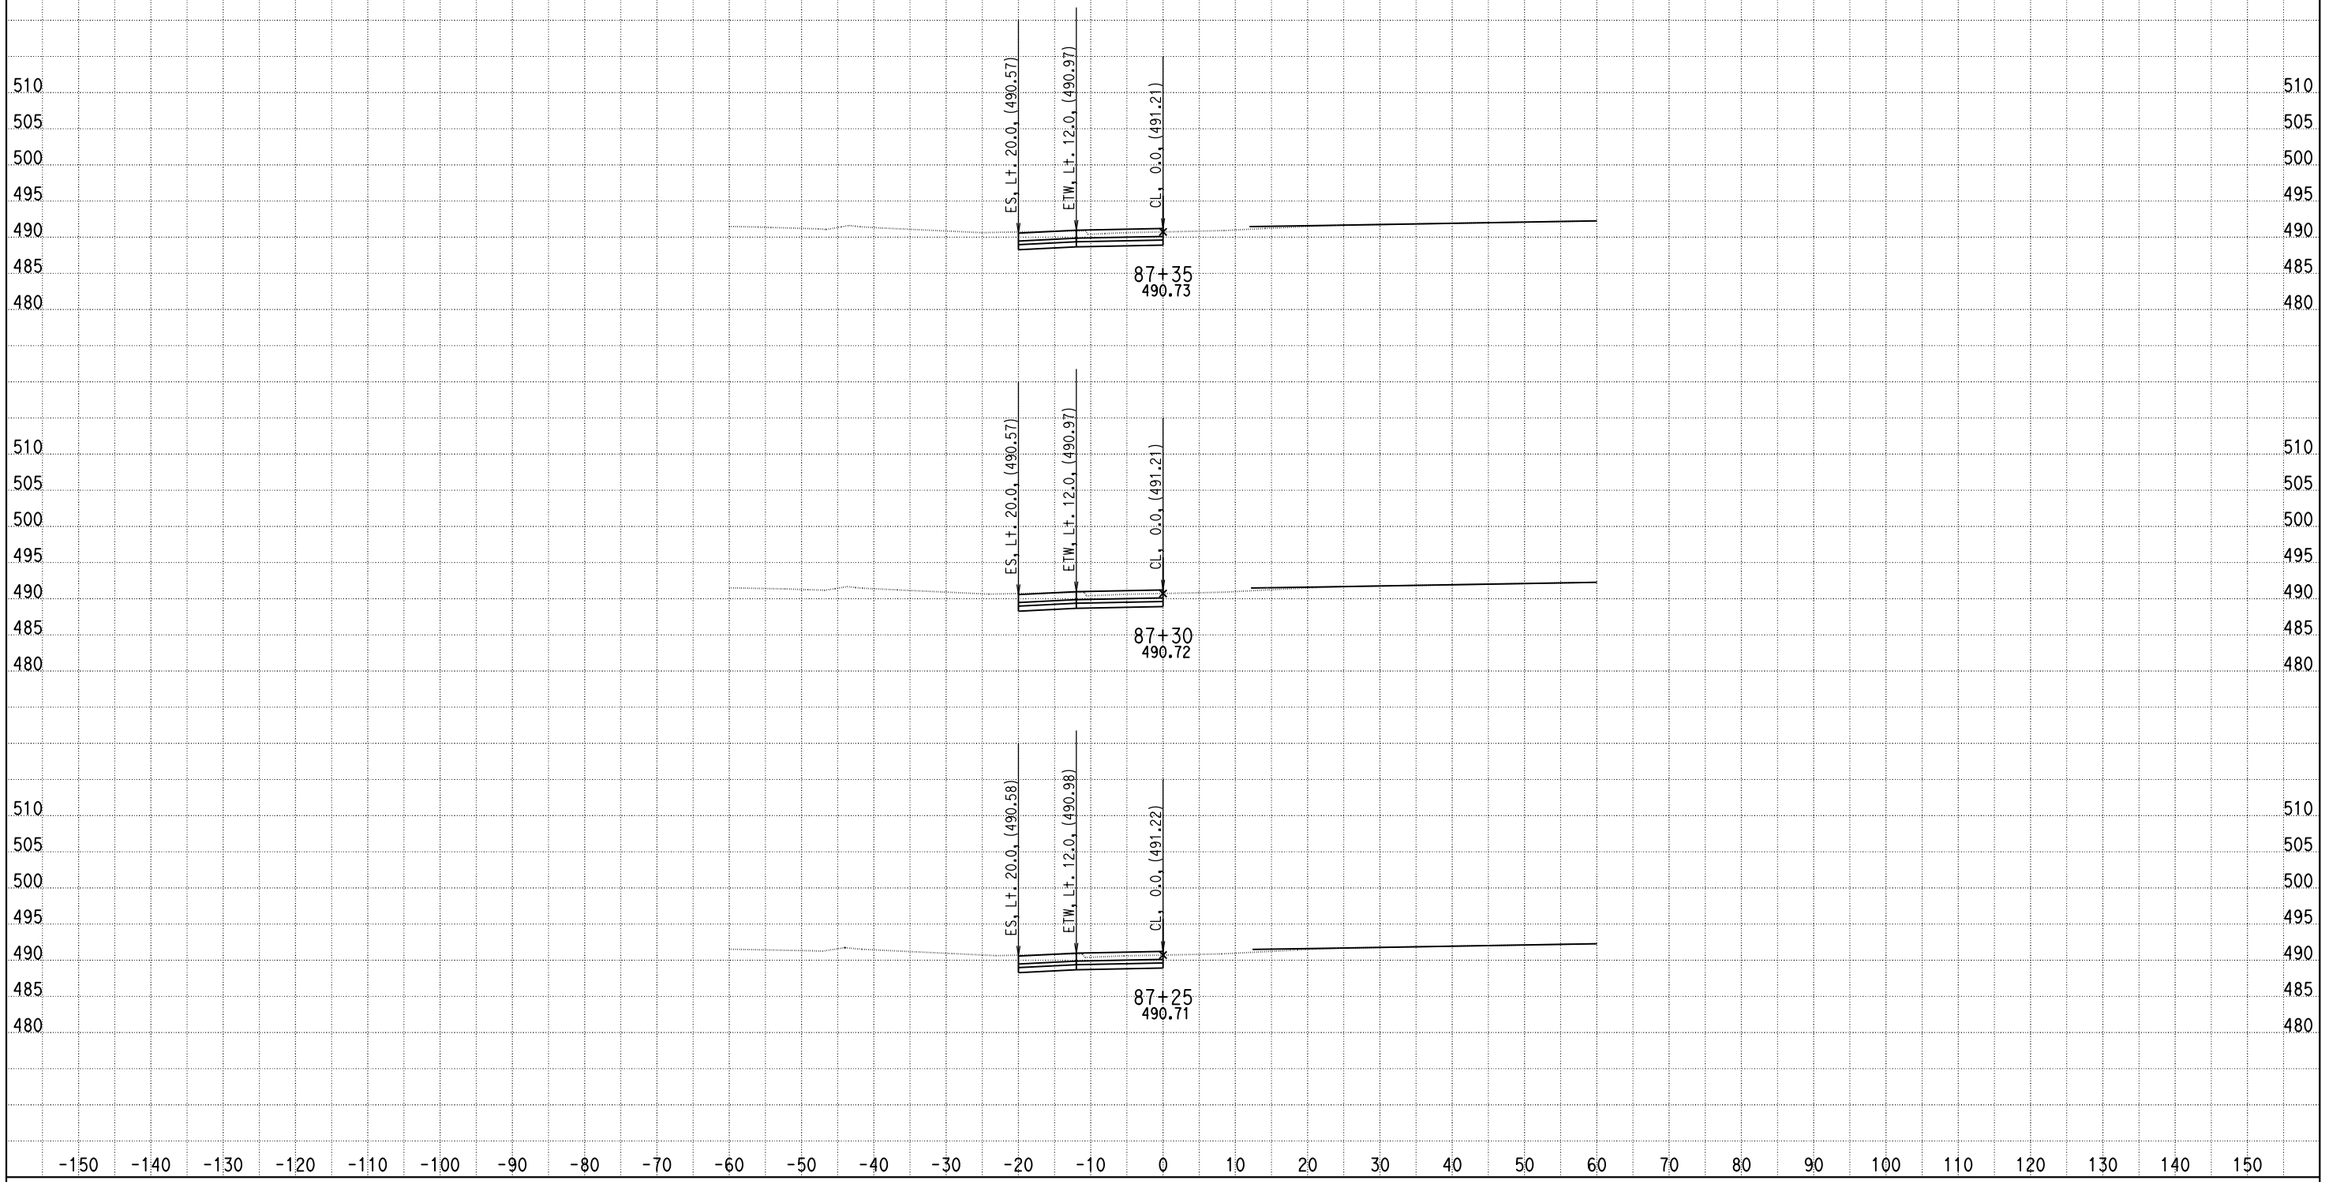

DATE: 4/15/2013

KC Project: 0818E File: C:\project\0818E\UPDATE-RAMP\hrb5-pro.ear

SCALE: 1" = 10' Horiz.
1" = 10' Vert.

All Dimensions are US Survey Feet

RAMPB5
CROSS SECTIONS

SHEET 59 OF XXX

DESIGN STUDY ONLY

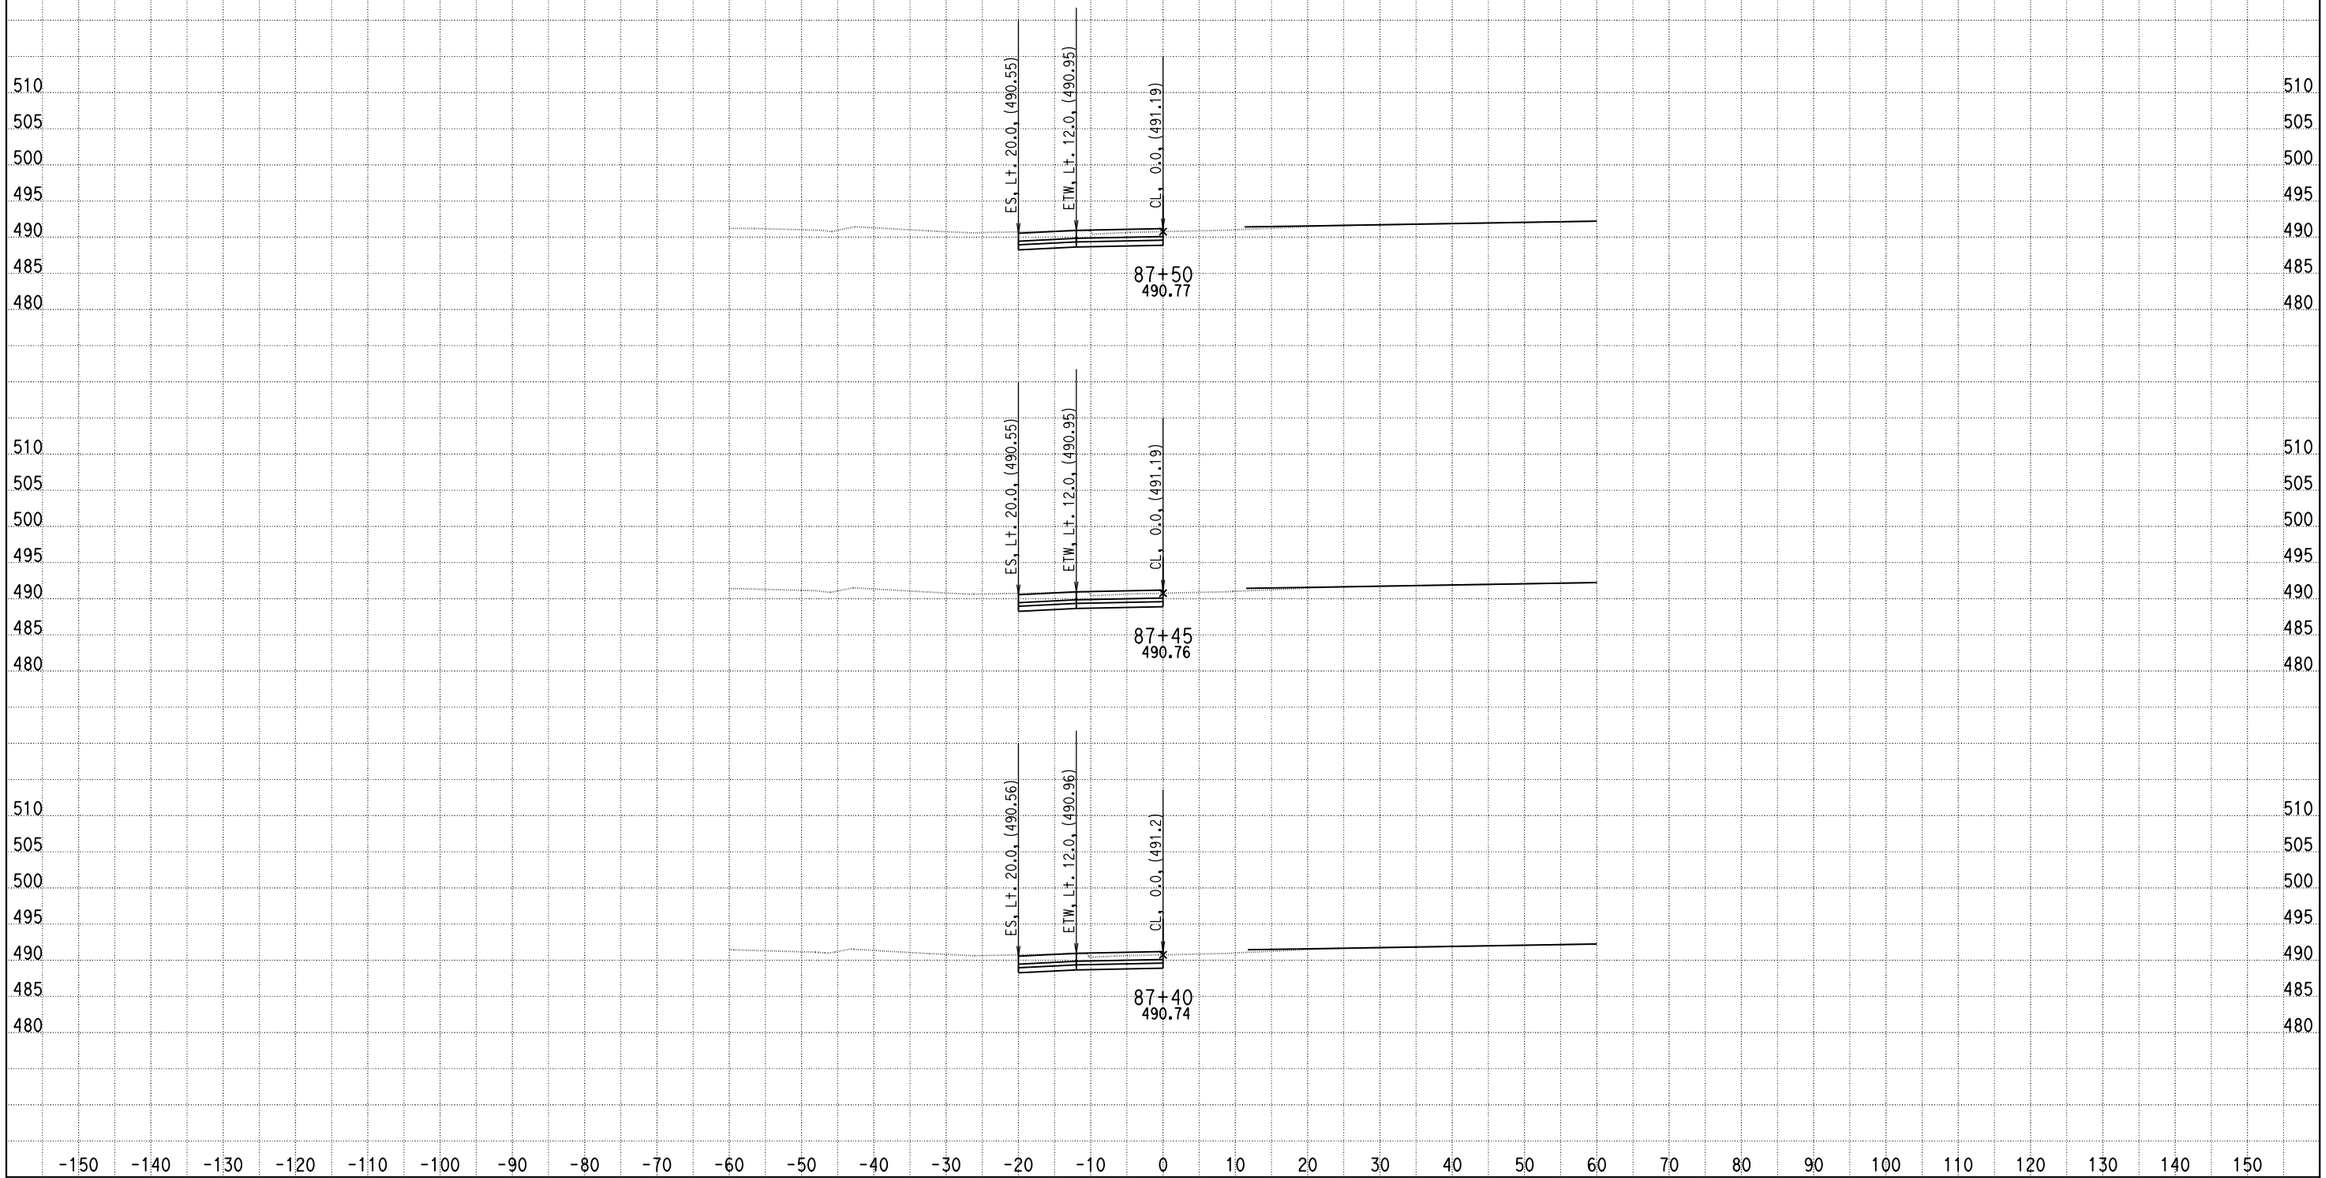

DATE: 4/15/2013

KC Project: 0818E File: C:\project\0818E\UPDATE-RAMP\hrb5-pro.ear

SCALE: 1" = 10' Horiz.
1" = 10' Vert.

All Dimensions are US Survey Feet

RAMPB5
CROSS SECTIONS

DESIGN STUDY ONLY

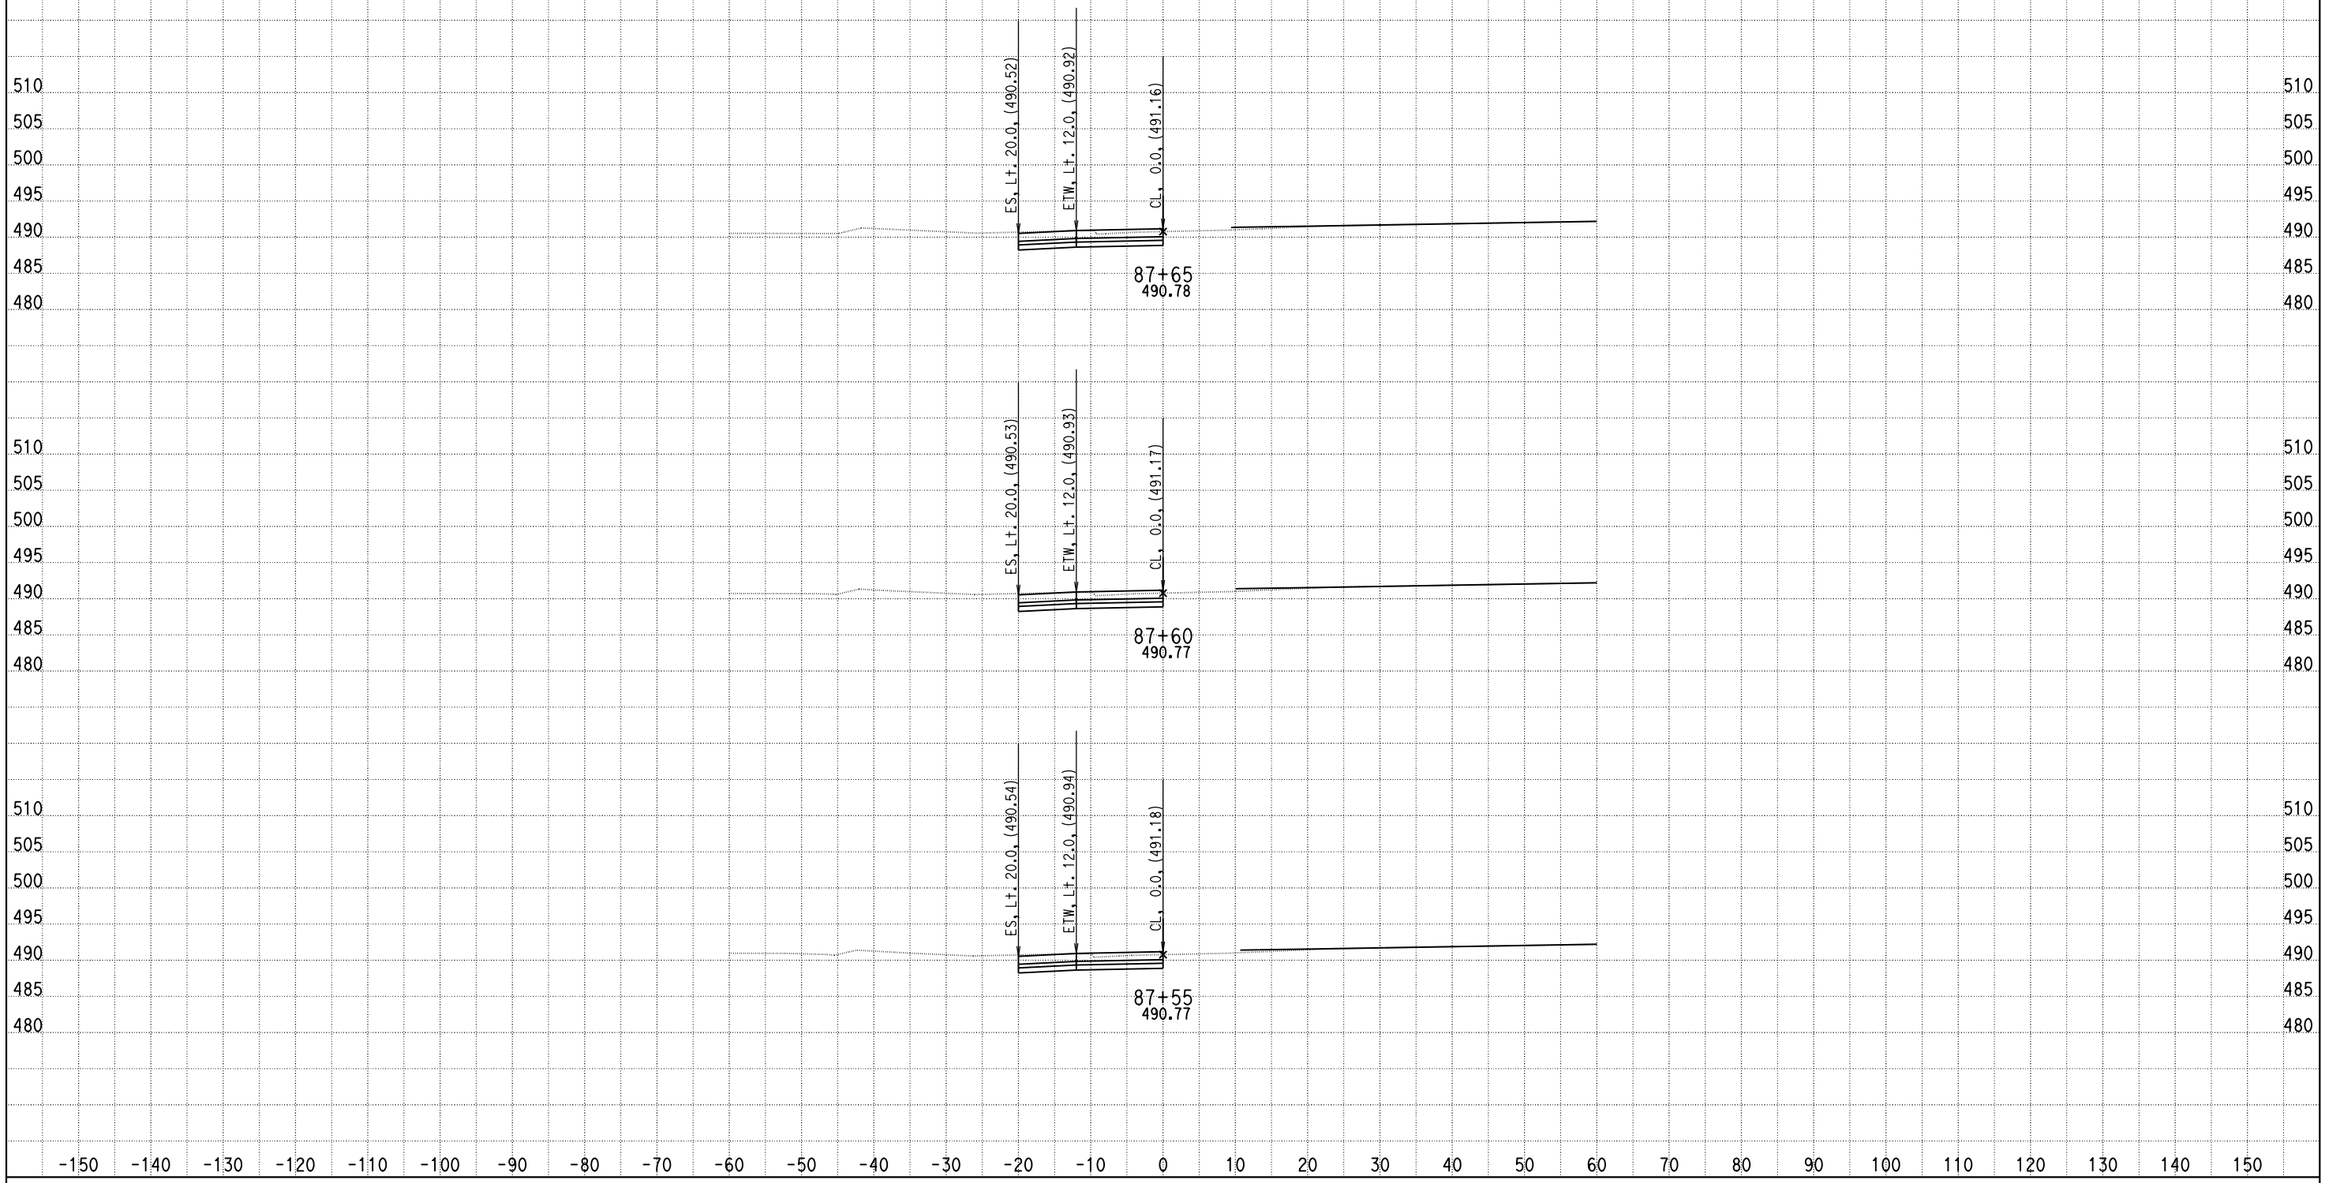

DATE: 4/15/2013

KC Project: 0818E File: C:\project\0818E\UPDATE-RAMP\hrb5-pro.ear

SCALE: 1" = 10' Horiz.
1" = 10' Vert.

All Dimensions are US Survey Feet

RAMPB5
CROSS SECTIONS

DESIGN STUDY ONLY

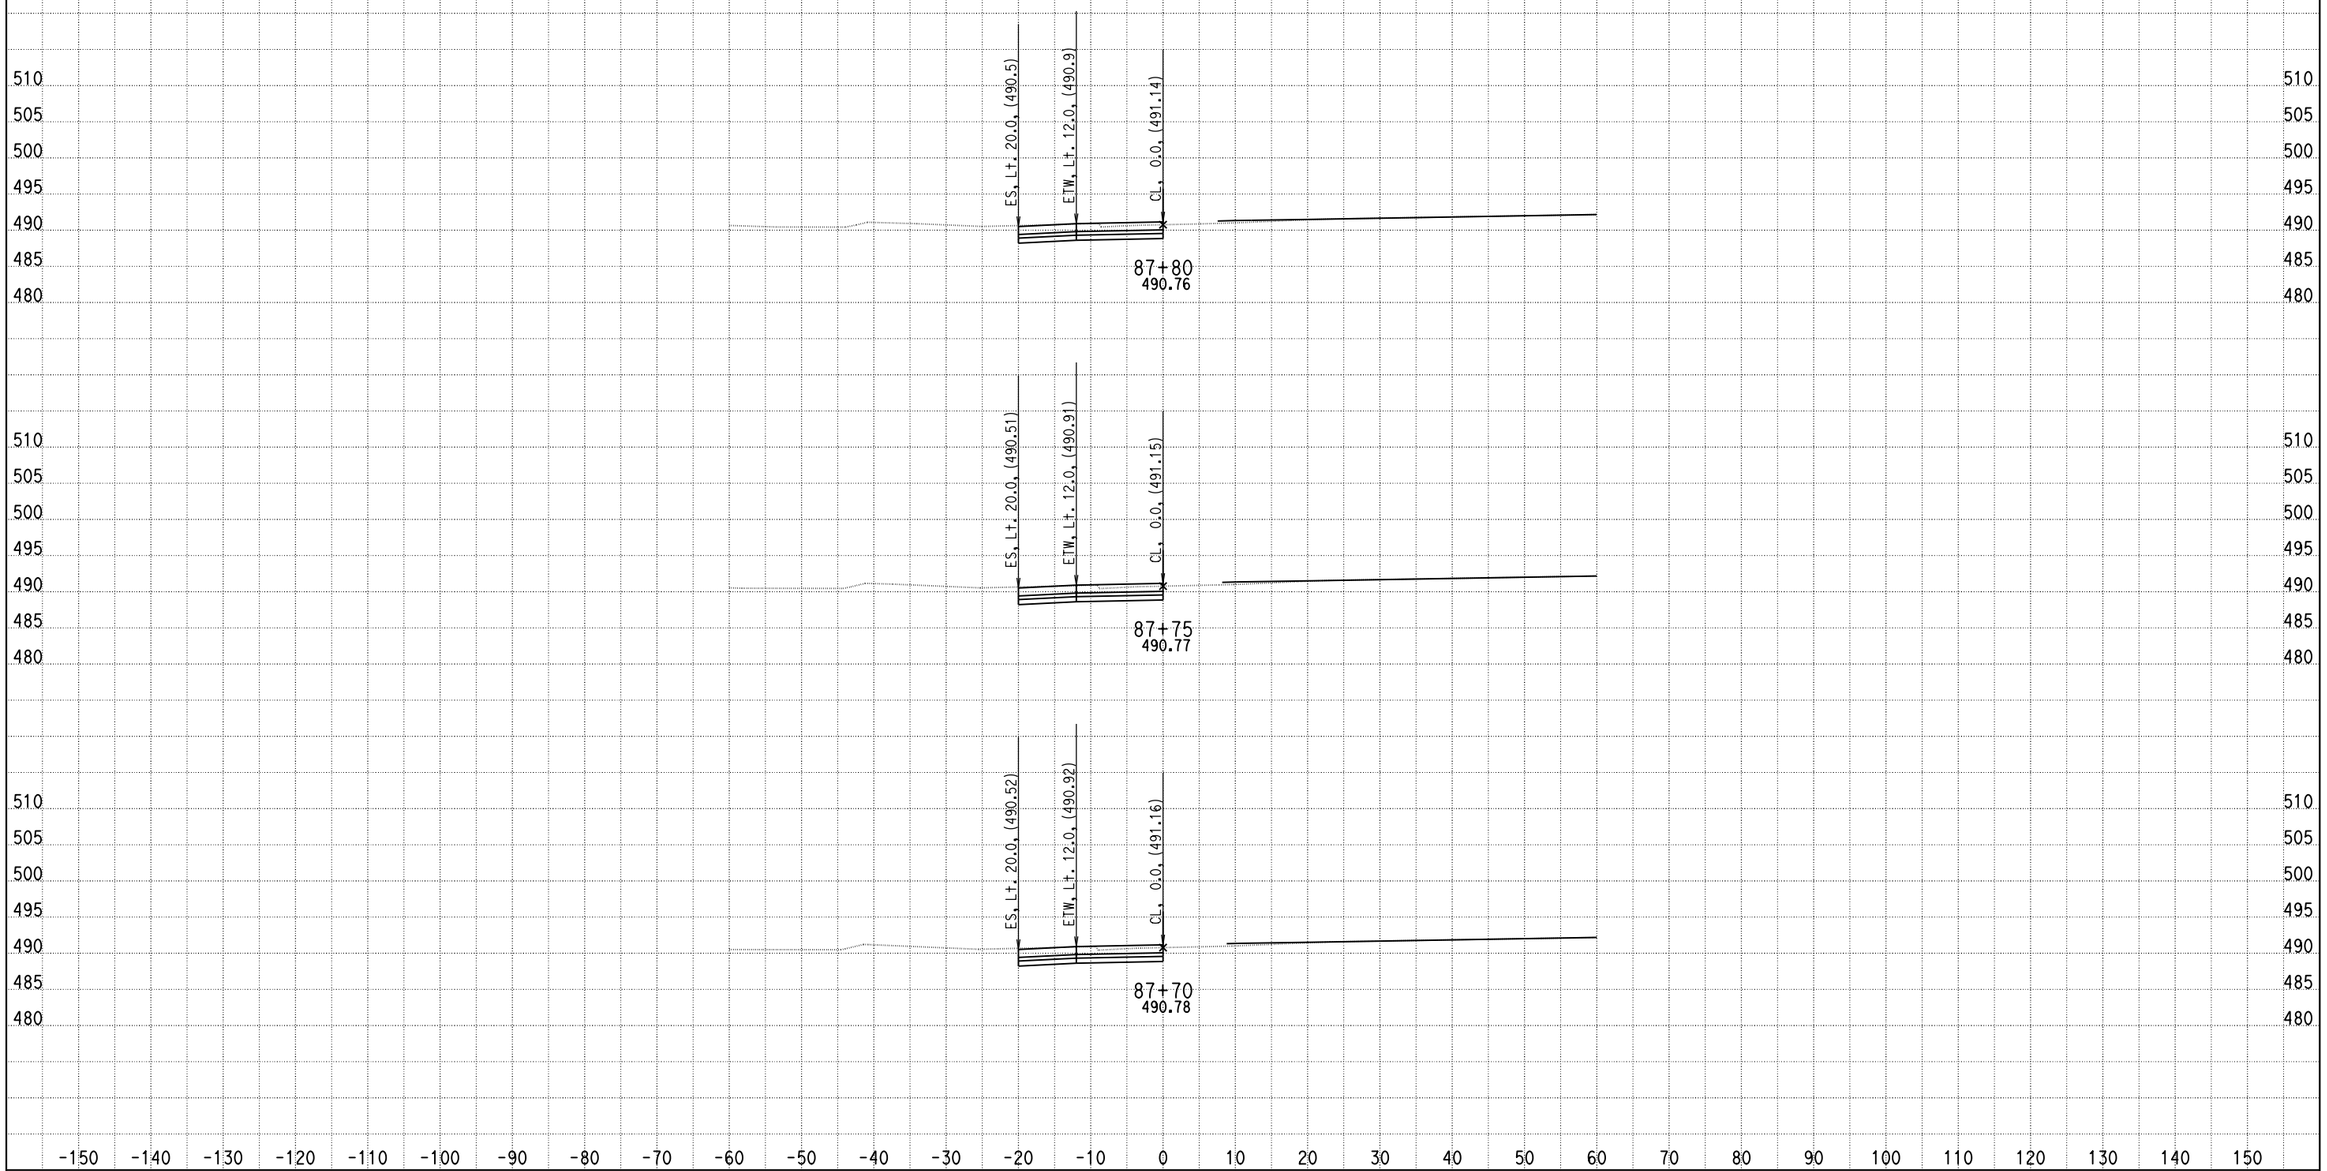

DATE: 4/15/2013

KC Project: 0818E File: C:\project\0818E\UPDATE-RAMP\hrb5-pro.ear

SCALE: 1" = 10' Horiz.
1" = 10' Vert.

All Dimensions are US Survey Feet

RAMPB5
CROSS SECTIONS

SHEET 62 OF XXX

DESIGN STUDY ONLY

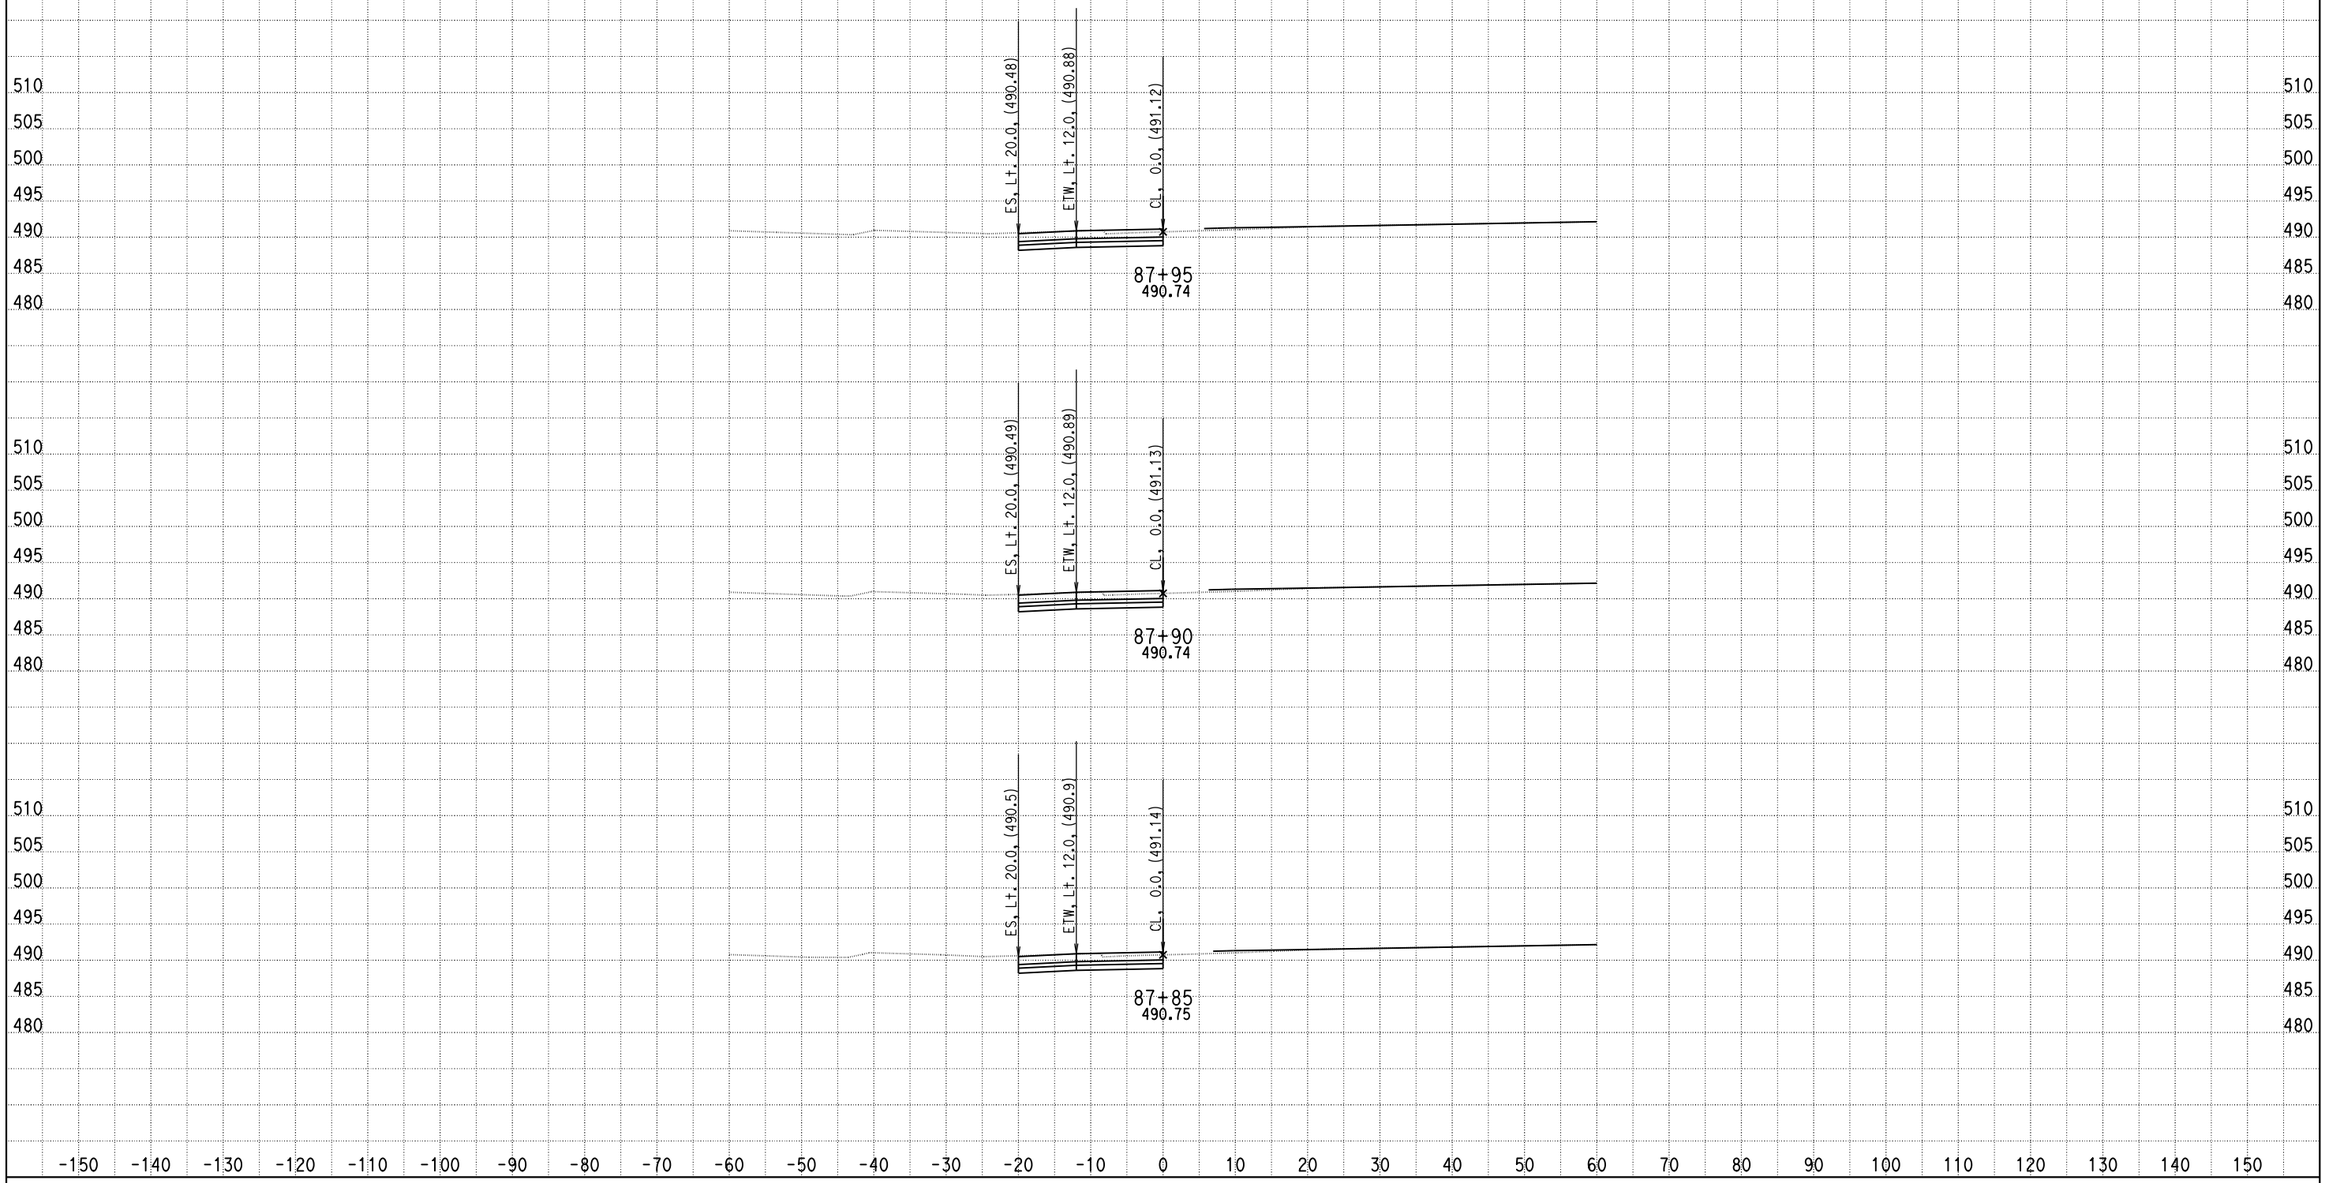

DATE: 4/15/2013

KC Project: 0818E File: C:\project\0818E\UPDATE-RAMP\hrb5-pro.ear

SCALE: 1" = 10' Horiz.
1" = 10' Vert.

All Dimensions are US Survey Feet

RAMPB5
CROSS SECTIONS

SHEET 63 OF XXX

DESIGN STUDY ONLY

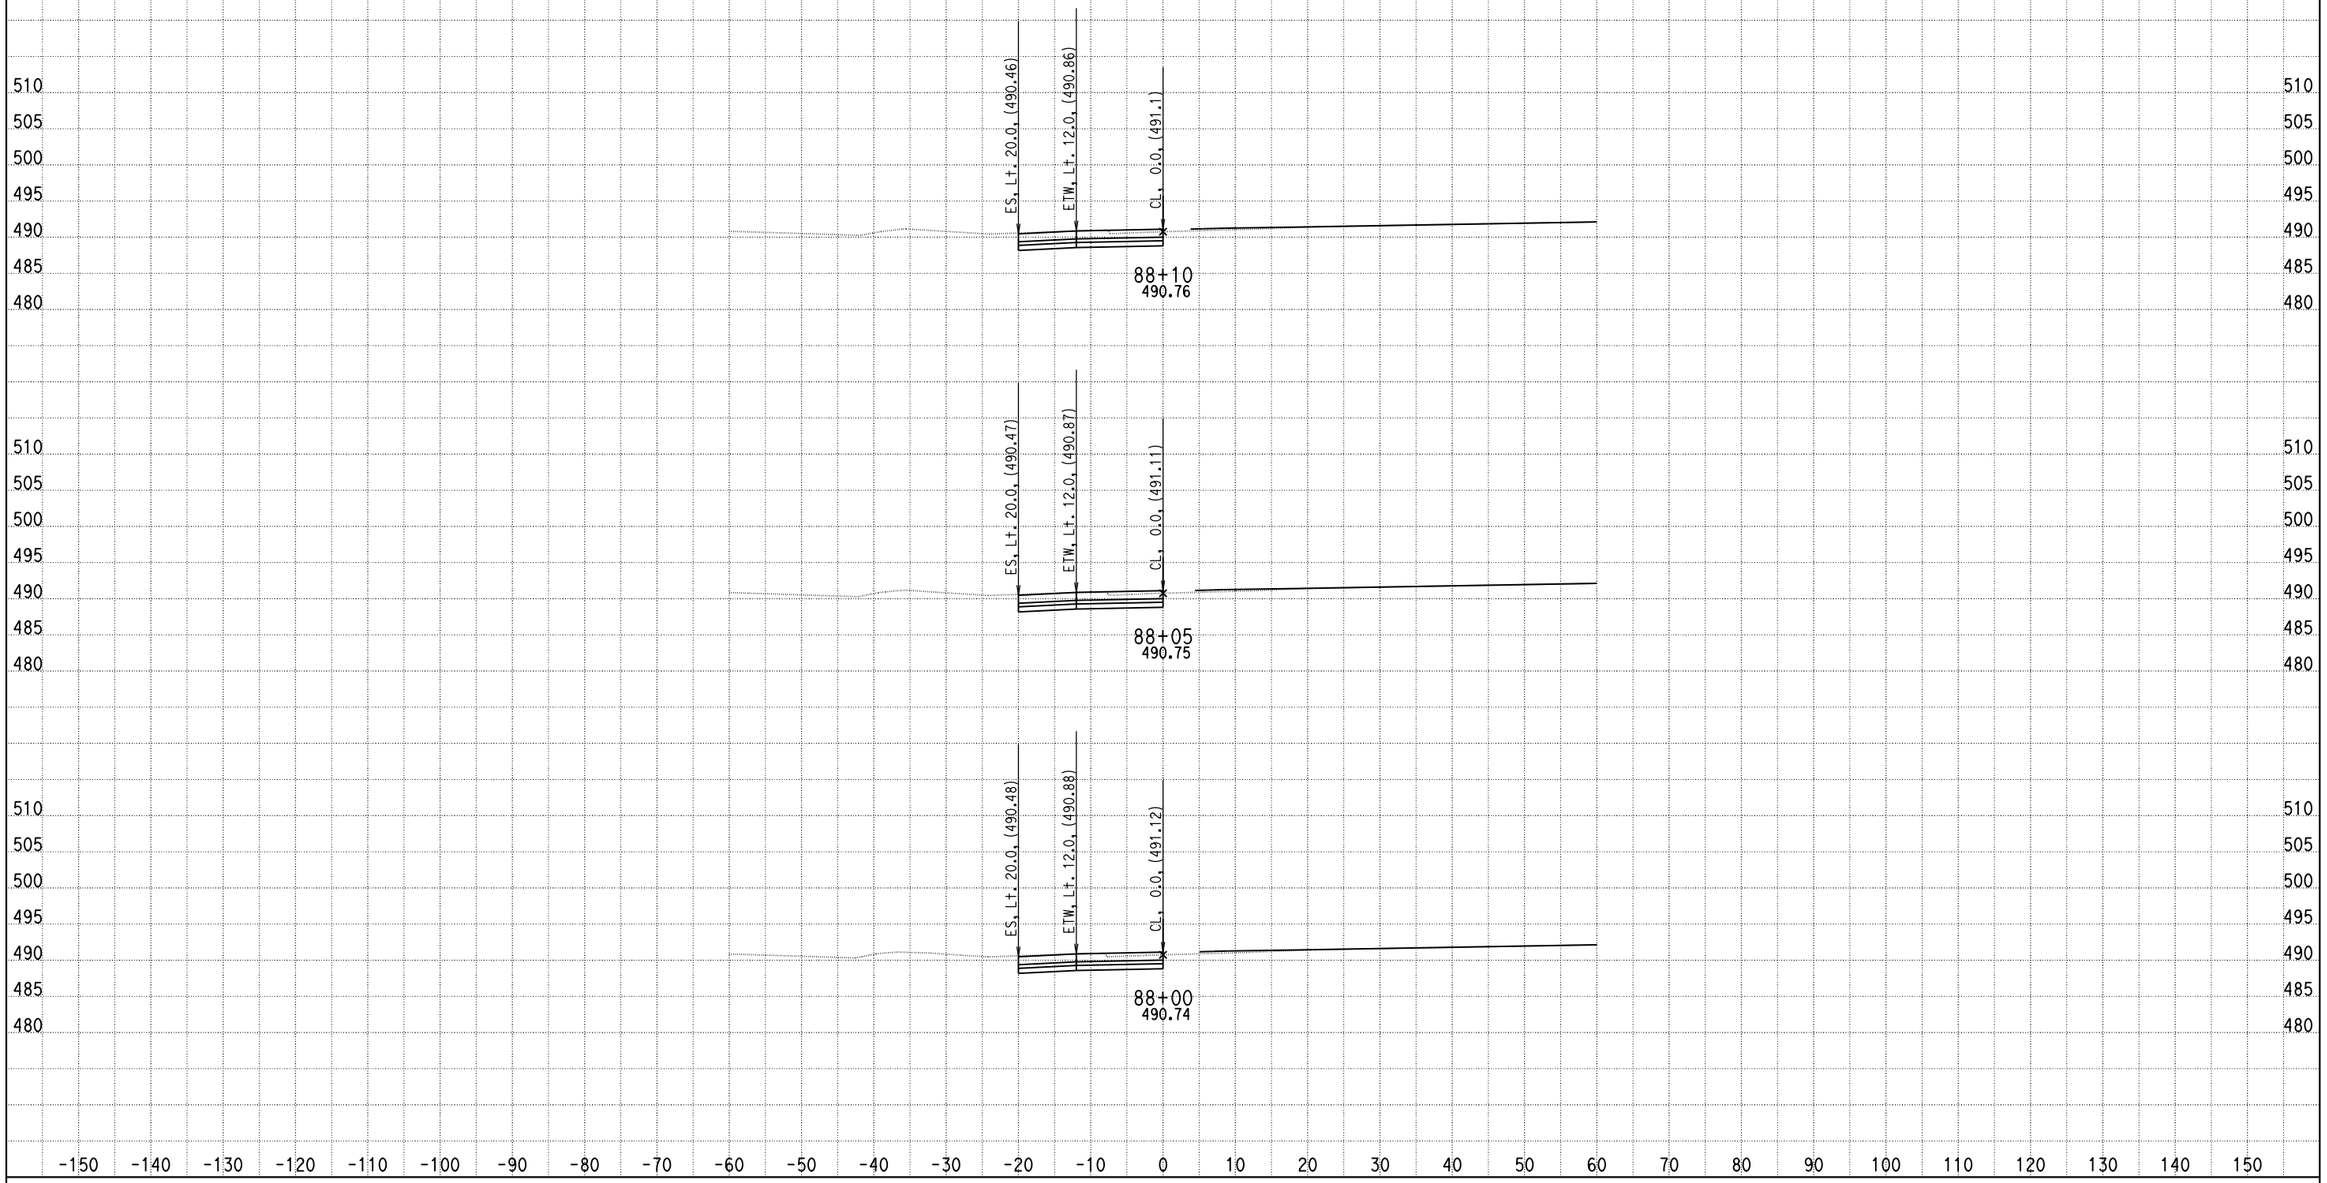

DATE: 4/15/2013

KC Project: 0818E File: C:\project\0818E\UPDATE-RAMP\hrb5-pro.ear

SCALE: 1" = 10' Horiz.
1" = 10' Vert.

All Dimensions are US Survey Feet

RAMPB5
CROSS SECTIONS

DESIGN STUDY ONLY

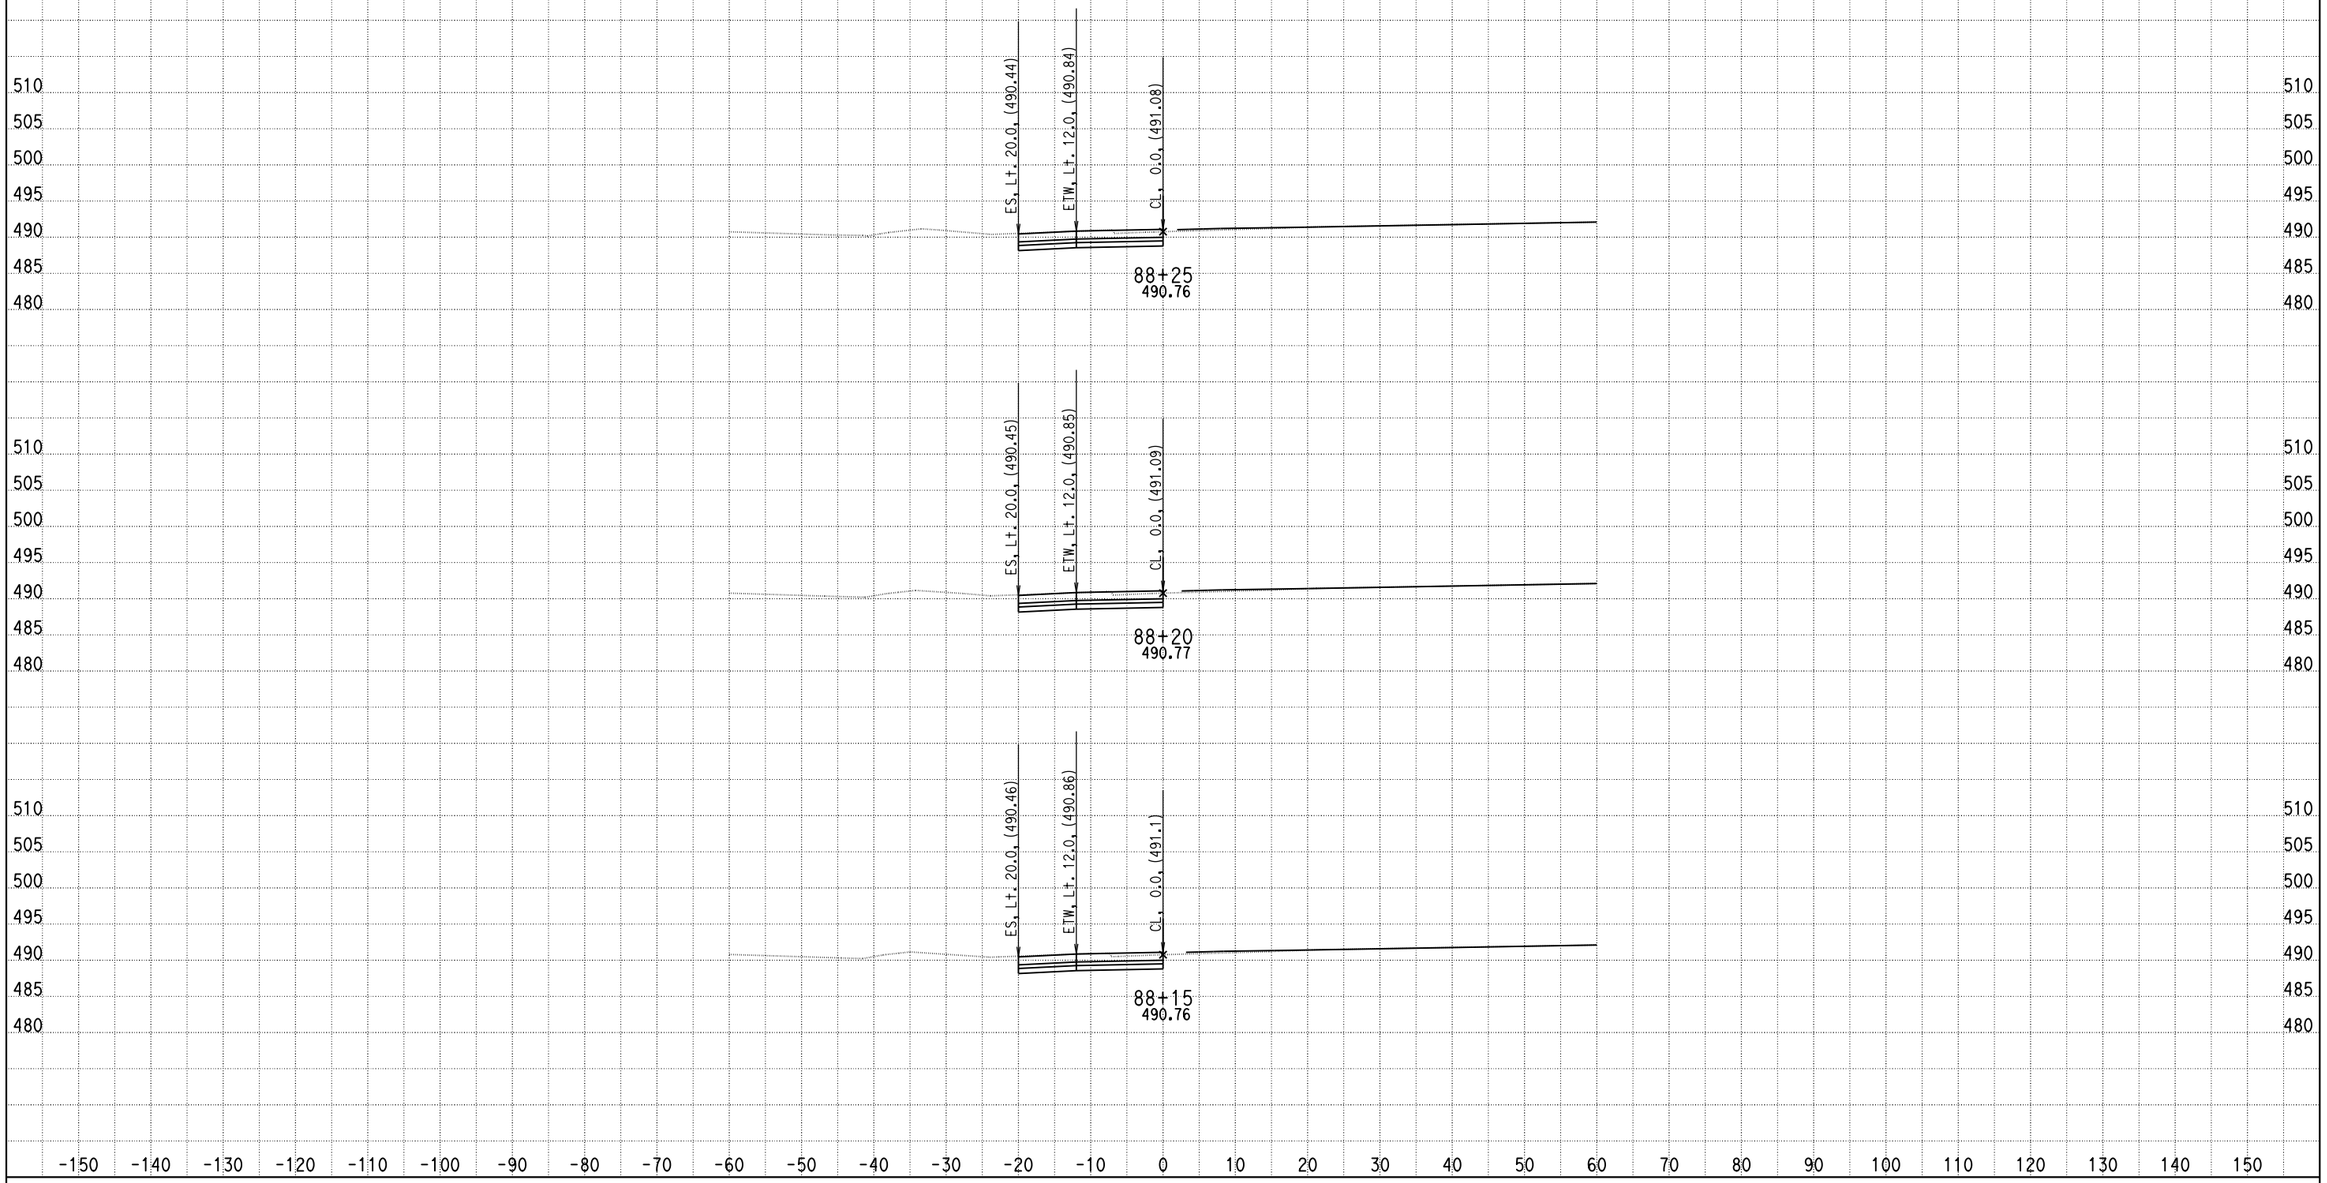

DATE: 4/15/2013

KC Project: 0818E File: C:\project\0818E\UPDATE-RAMP\hrb5-pro.ear

SCALE: 1" = 10' Horiz.
1" = 10' Vert.

All Dimensions are US Survey Feet

RAMPB5
CROSS SECTIONS

SHEET 65 OF XXX

DESIGN STUDY ONLY

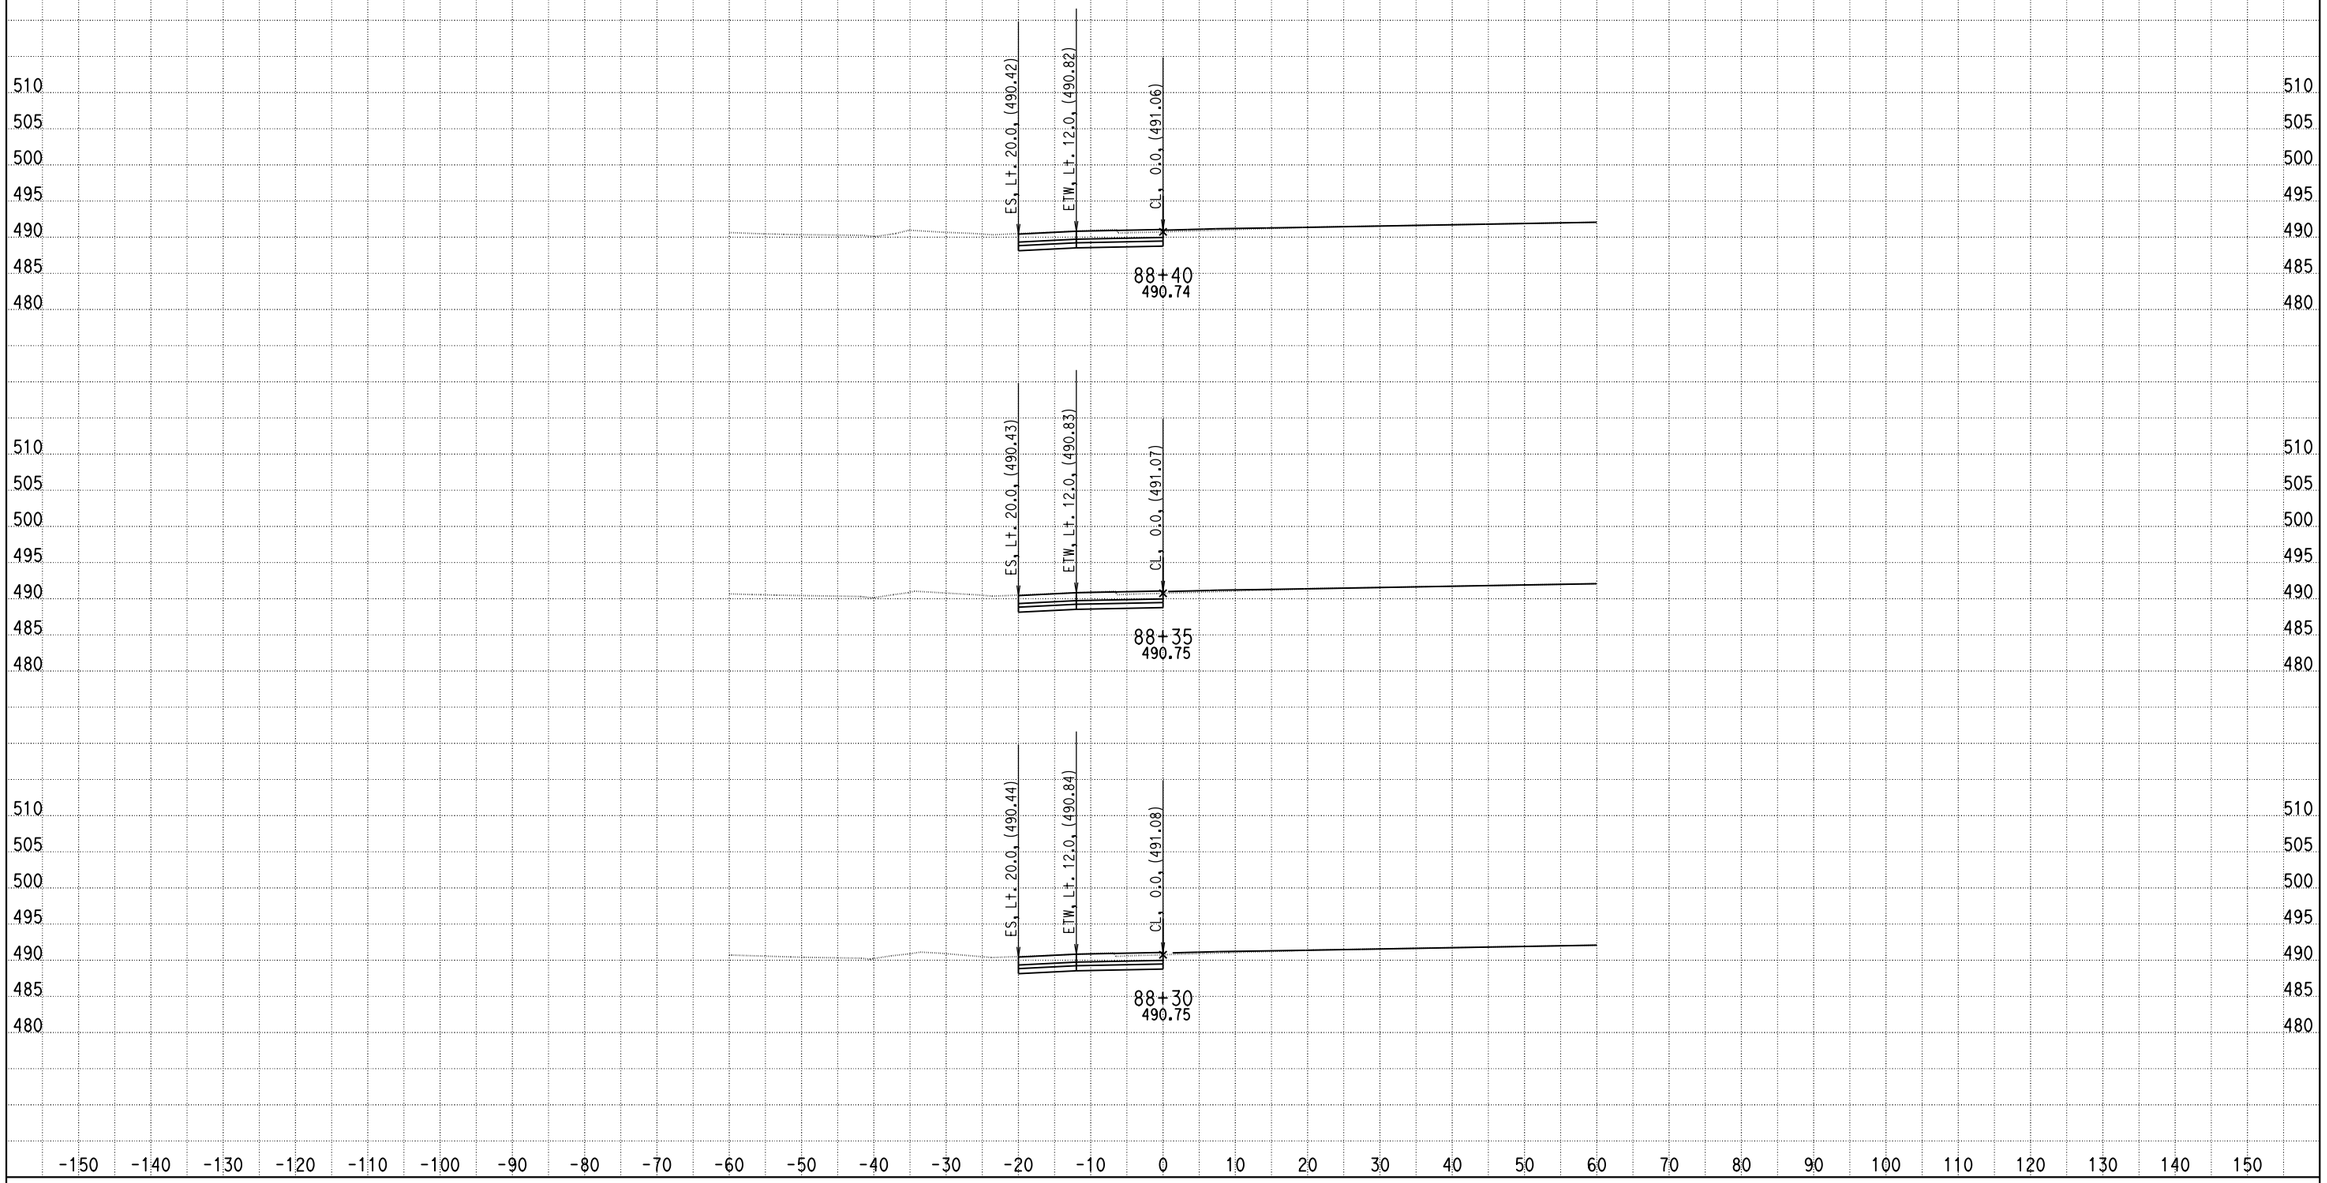

DATE: 4/15/2013

KC Project: 0818E File: C:\project\0818E\UPDATE-RAMP\hrb5-pro.ear

SCALE: 1" = 10' Horiz.
1" = 10' Vert.

All Dimensions are US Survey Feet

RAMPB5
CROSS SECTIONS

DESIGN STUDY ONLY

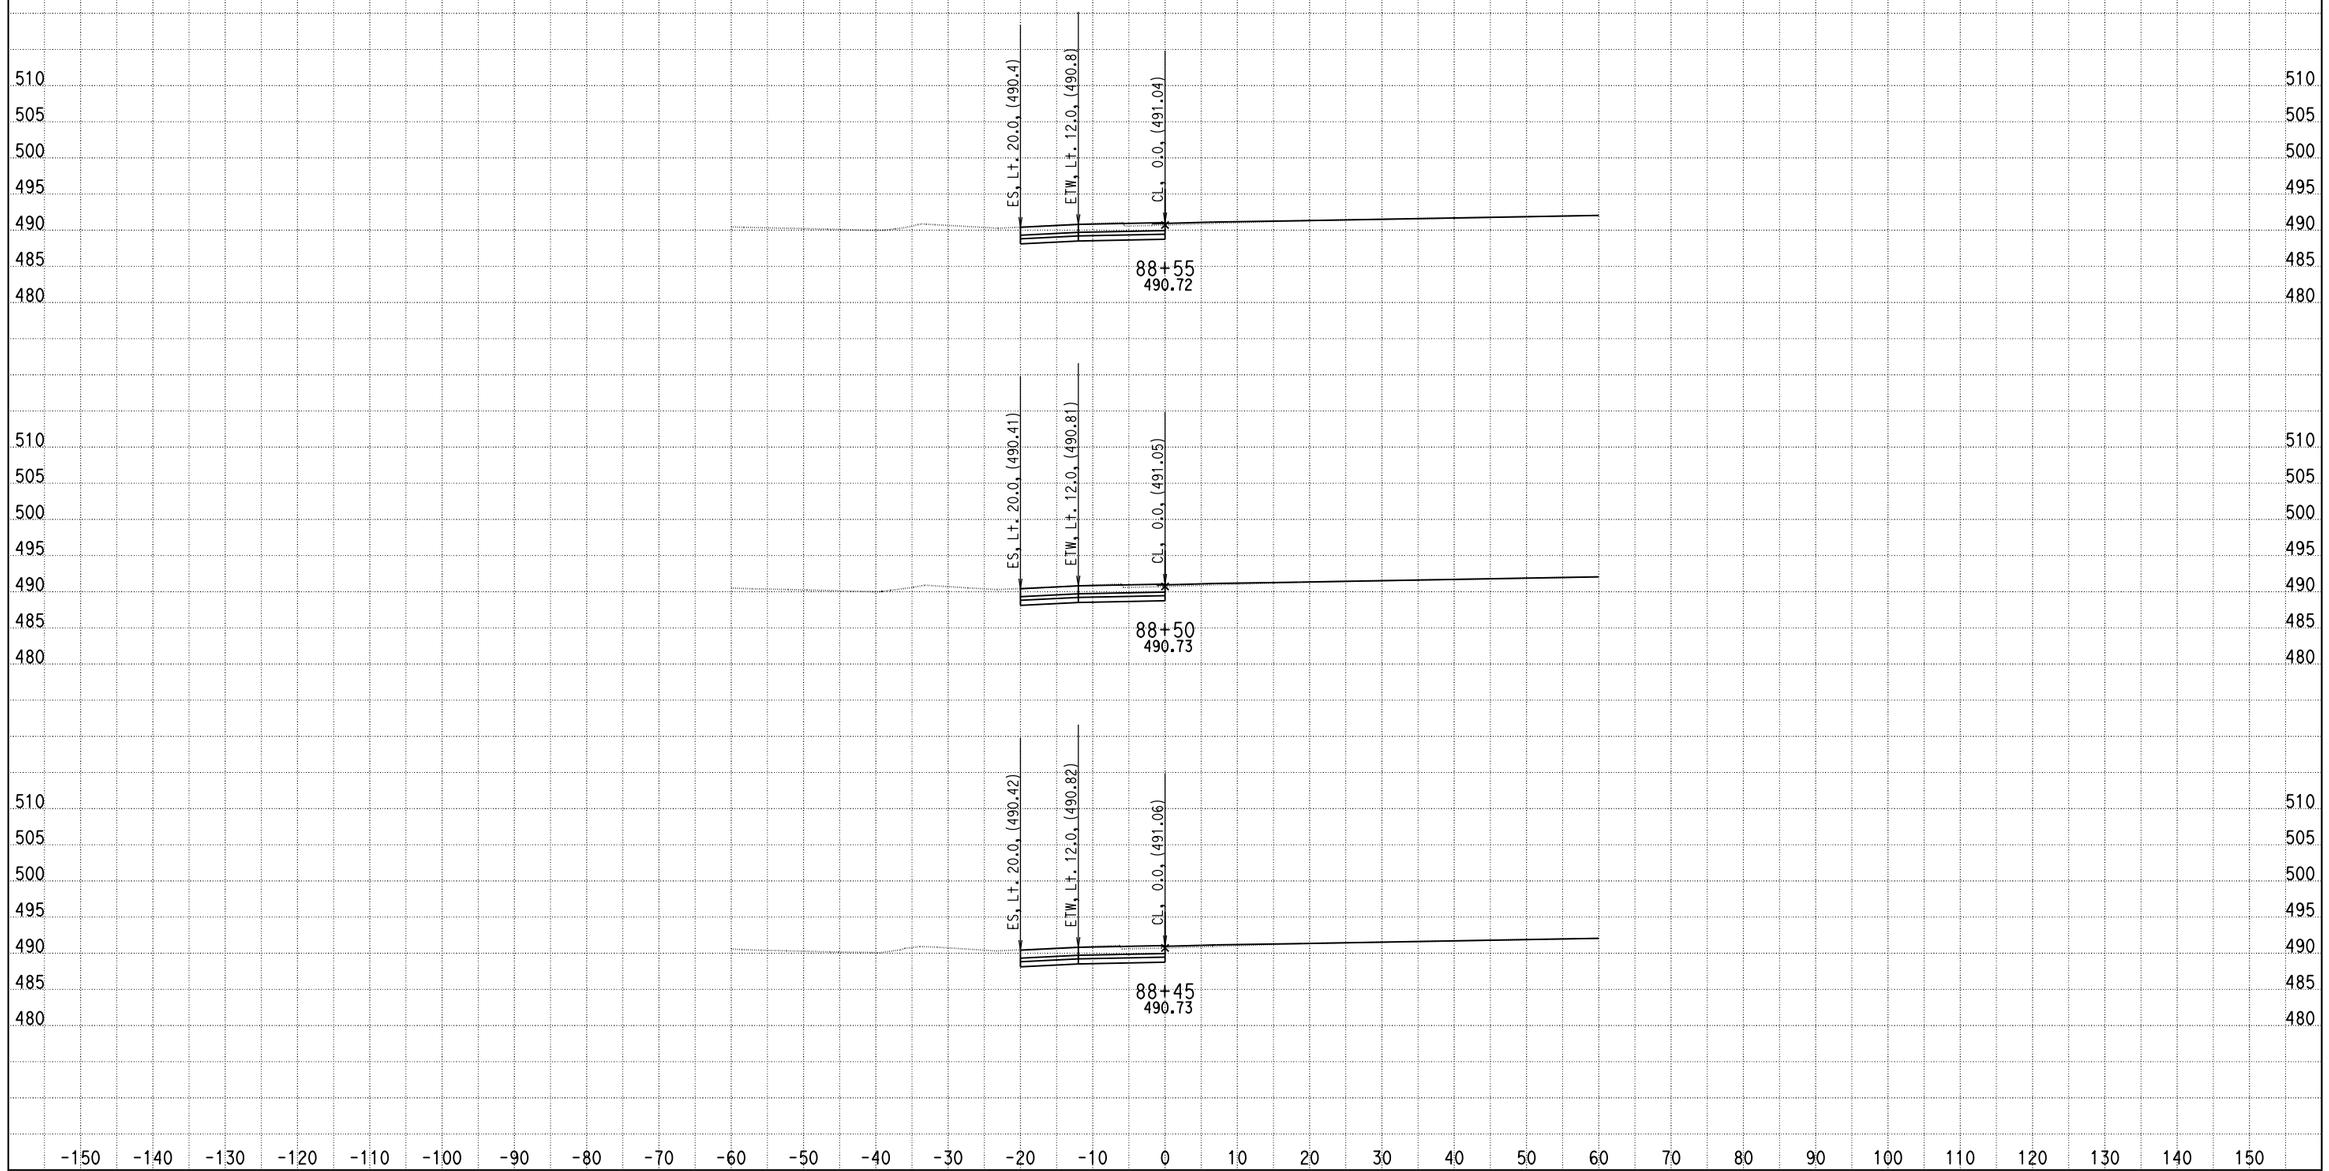

DATE: 4/15/2013

KC Project: 0818E File: C:\project\0818E\UPDATE-RAMP\hrb5-pro.ear

SCALE: 1" = 10' Horiz.
1" = 10' Vert.

All Dimensions are US Survey Feet

RAMPB5
CROSS SECTIONS

DESIGN STUDY ONLY

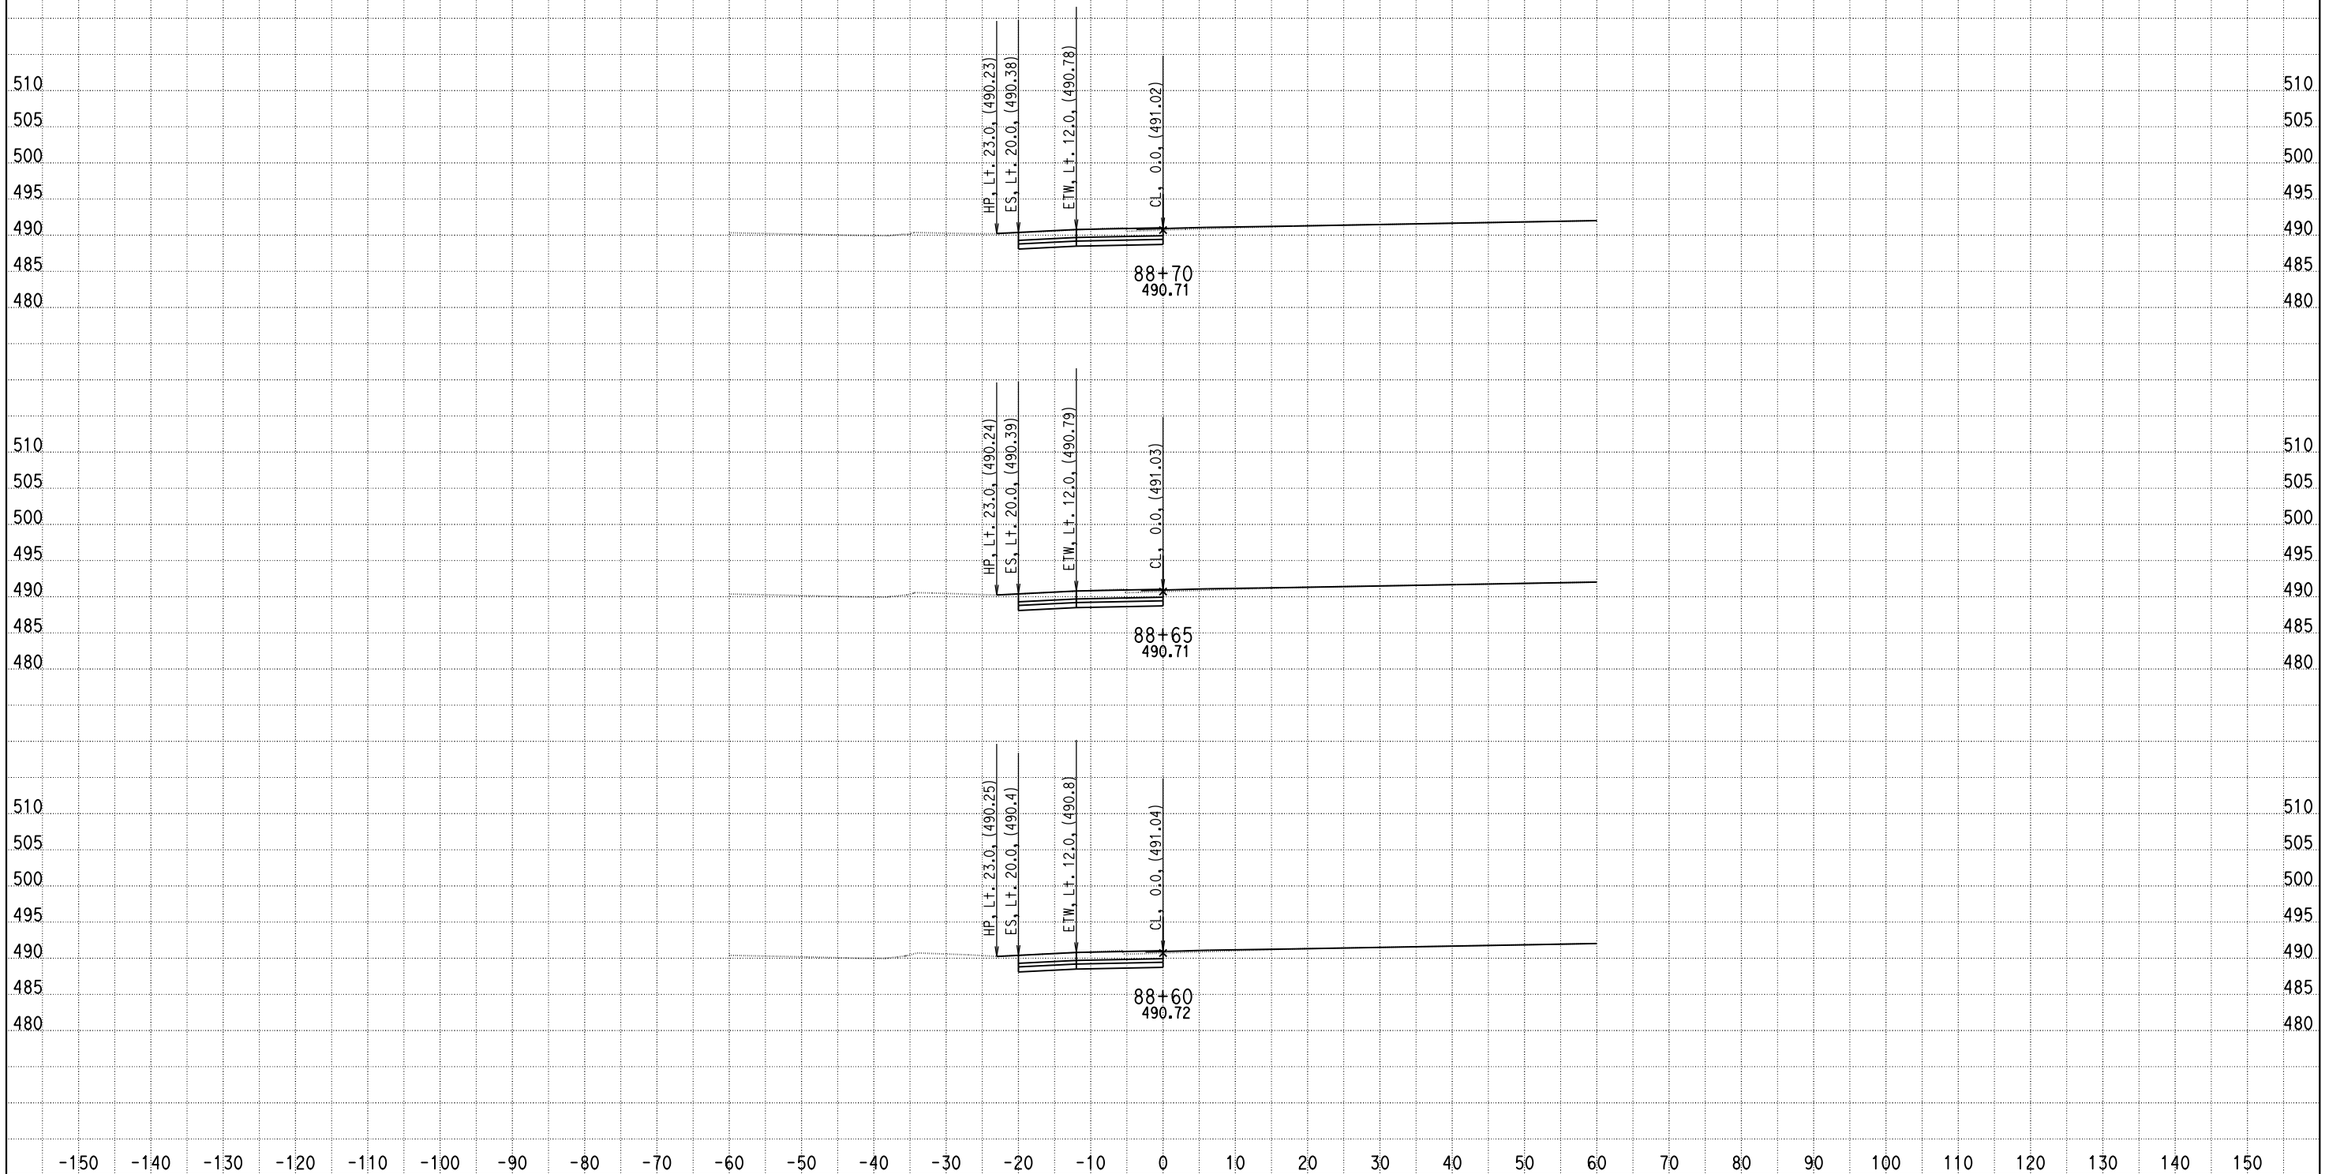

DATE: 4/15/2013

KC Project: 0818E File: C:\project\0818E\UPDATE-RAMP\hrb5-pro.ear

SCALE: 1" = 10' Horiz.
1" = 10' Vert.

All Dimensions are US Survey Feet

RAMPB5
CROSS SECTIONS
SHEET 68 OF XXX

DESIGN STUDY ONLY

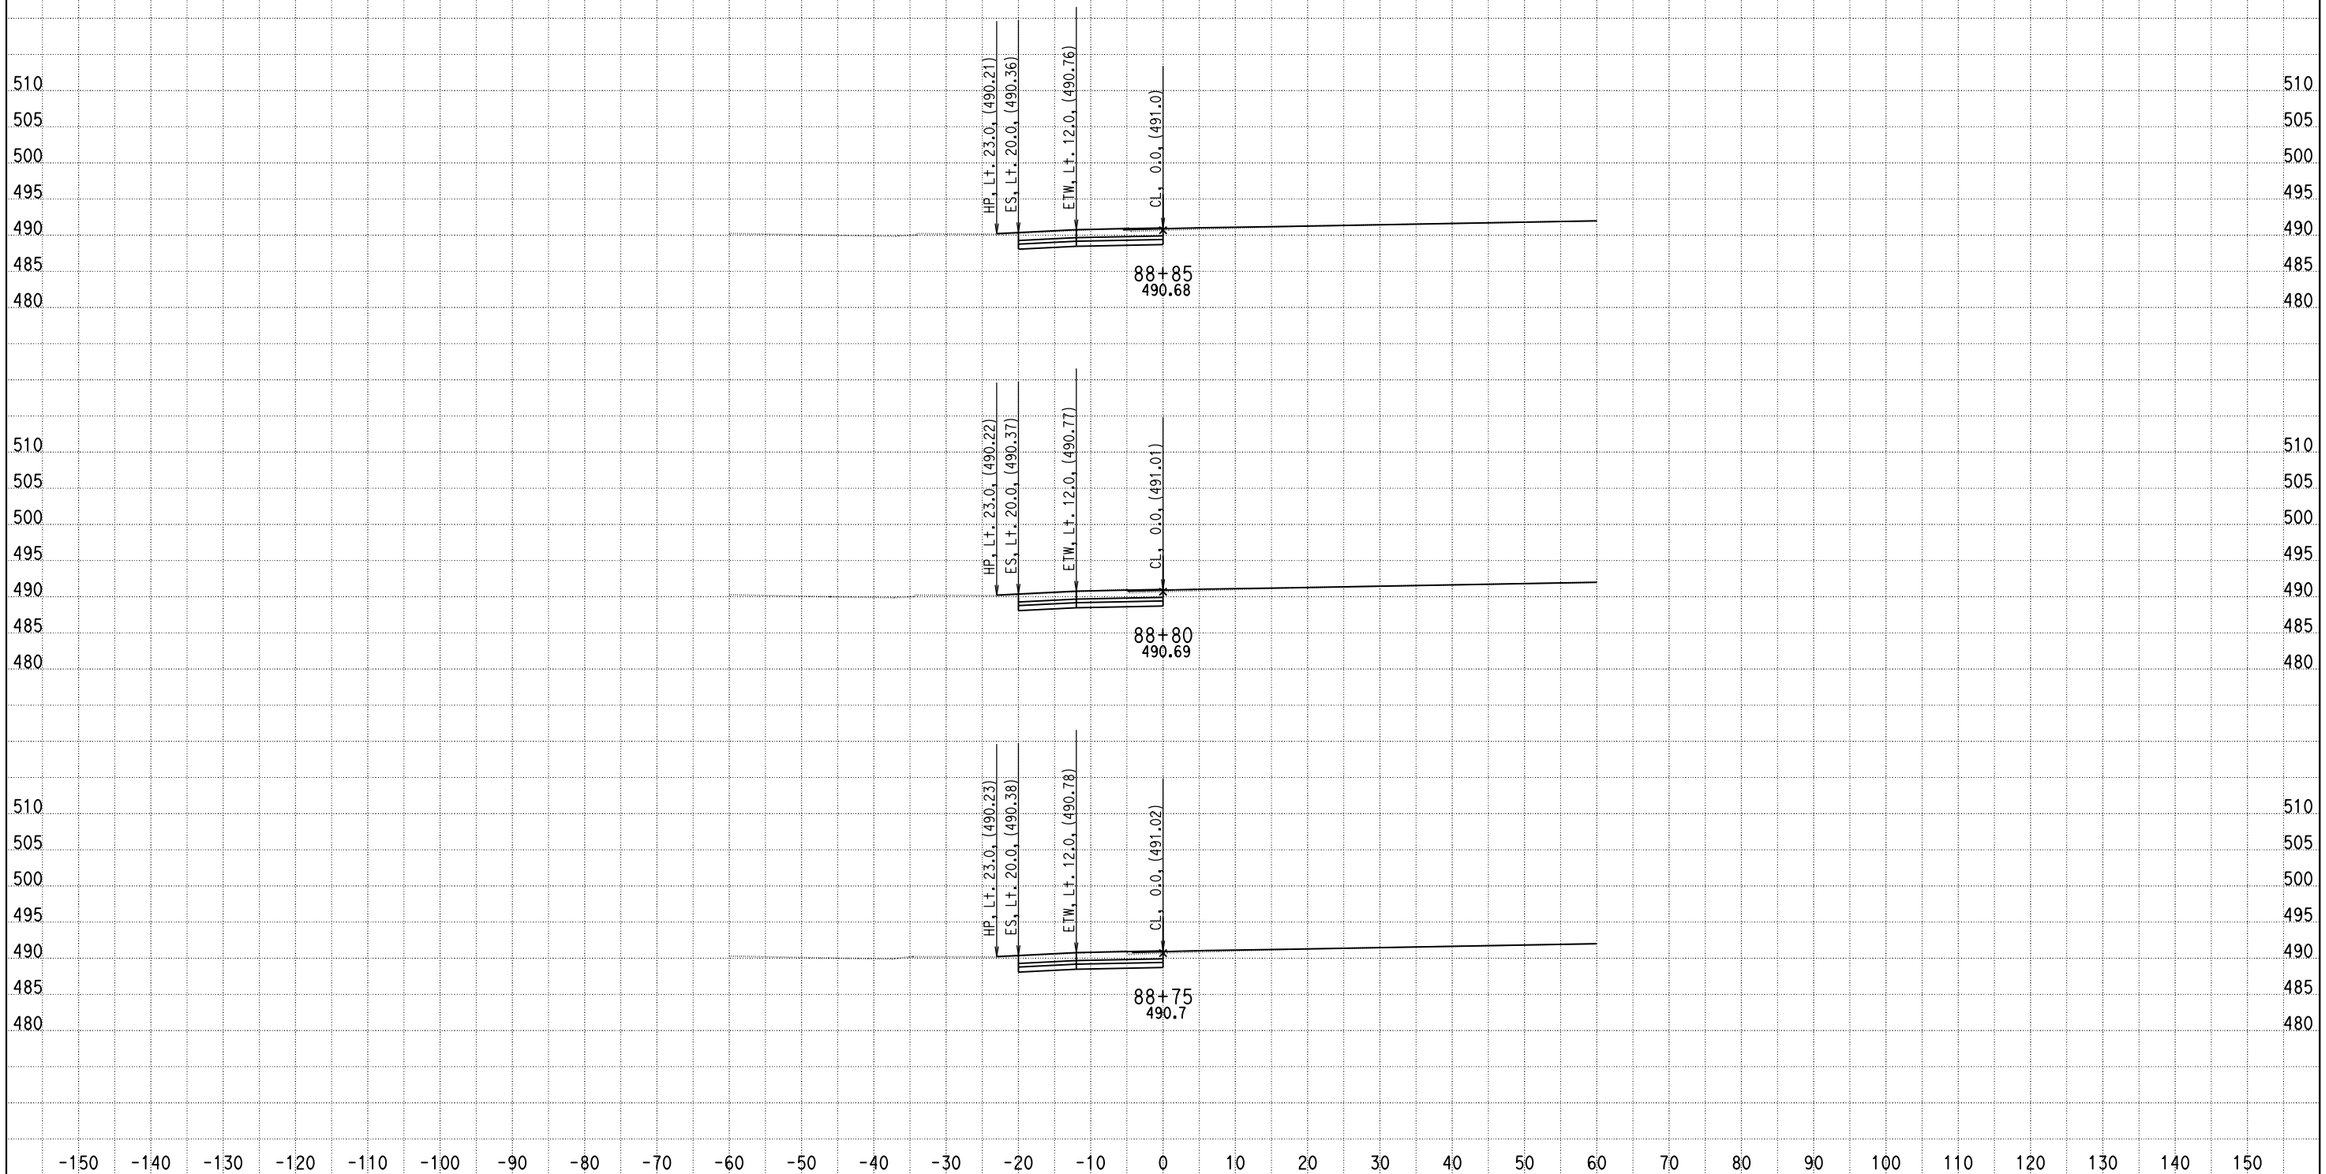

DATE: 4/15/2013

KC Project: 0818E File: C:\project\0818E\UPDATE-RAMP\hrb5-pro.ear

SCALE: 1" = 10' Horiz.
1" = 10' Vert.

All Dimensions are US Survey Feet

RAMPB5
CROSS SECTIONS
SHEET 69 OF XXX

DESIGN STUDY ONLY

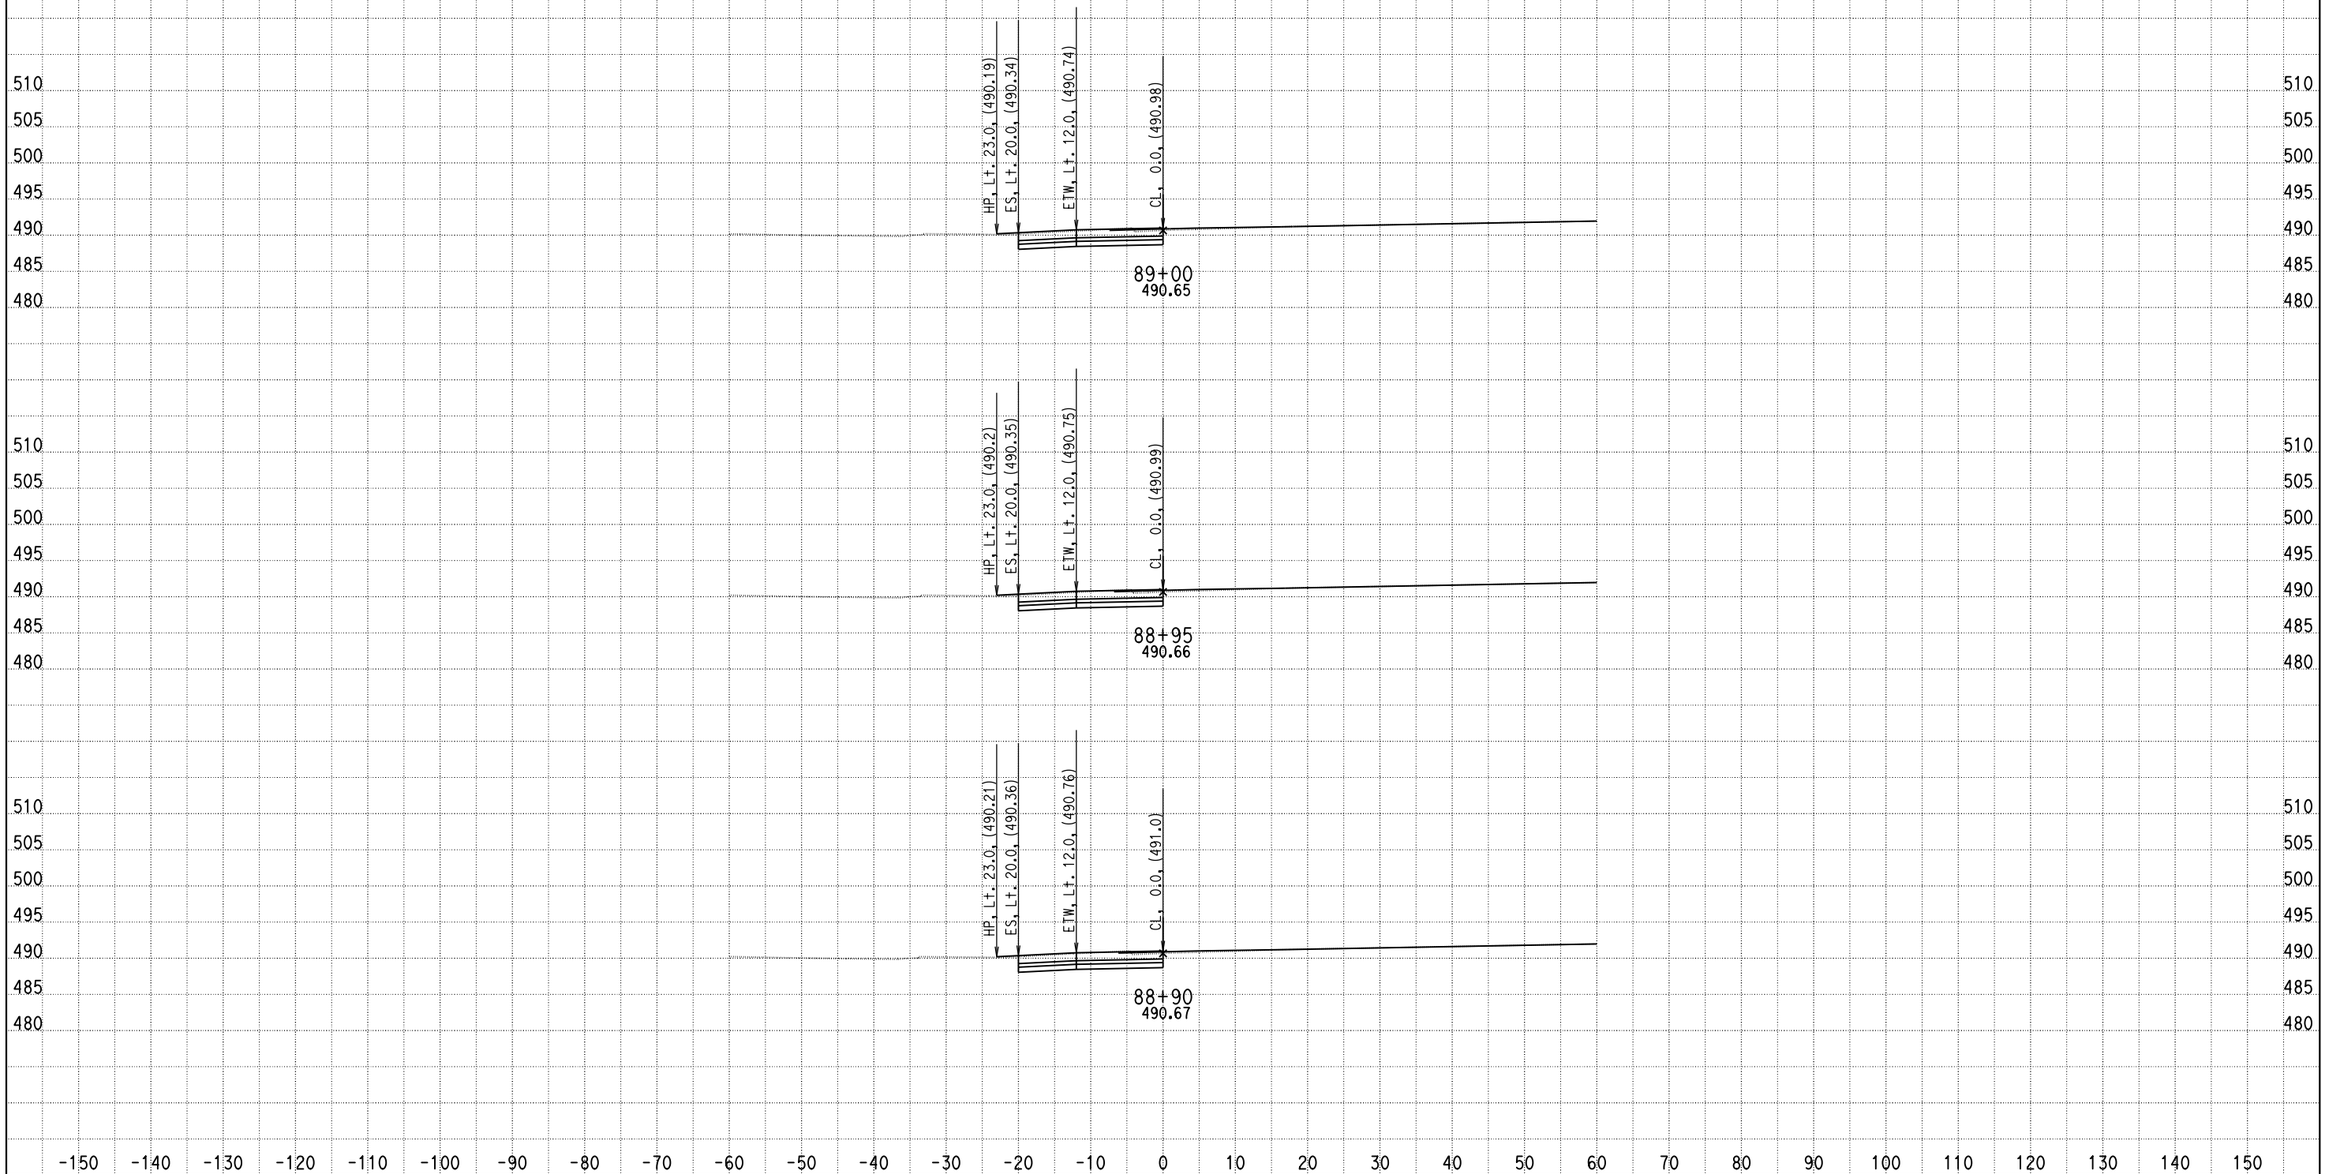

DATE: 4/15/2013

KC Project: 0818E File: C:\project\0818E\UPDATE-RAMP\hrb5-pro.ear

SCALE: 1" = 10' Horiz.
1" = 10' Vert.

All Dimensions are US Survey Feet

RAMPB5
CROSS SECTIONS
SHEET 70 OF XXX

DESIGN STUDY ONLY

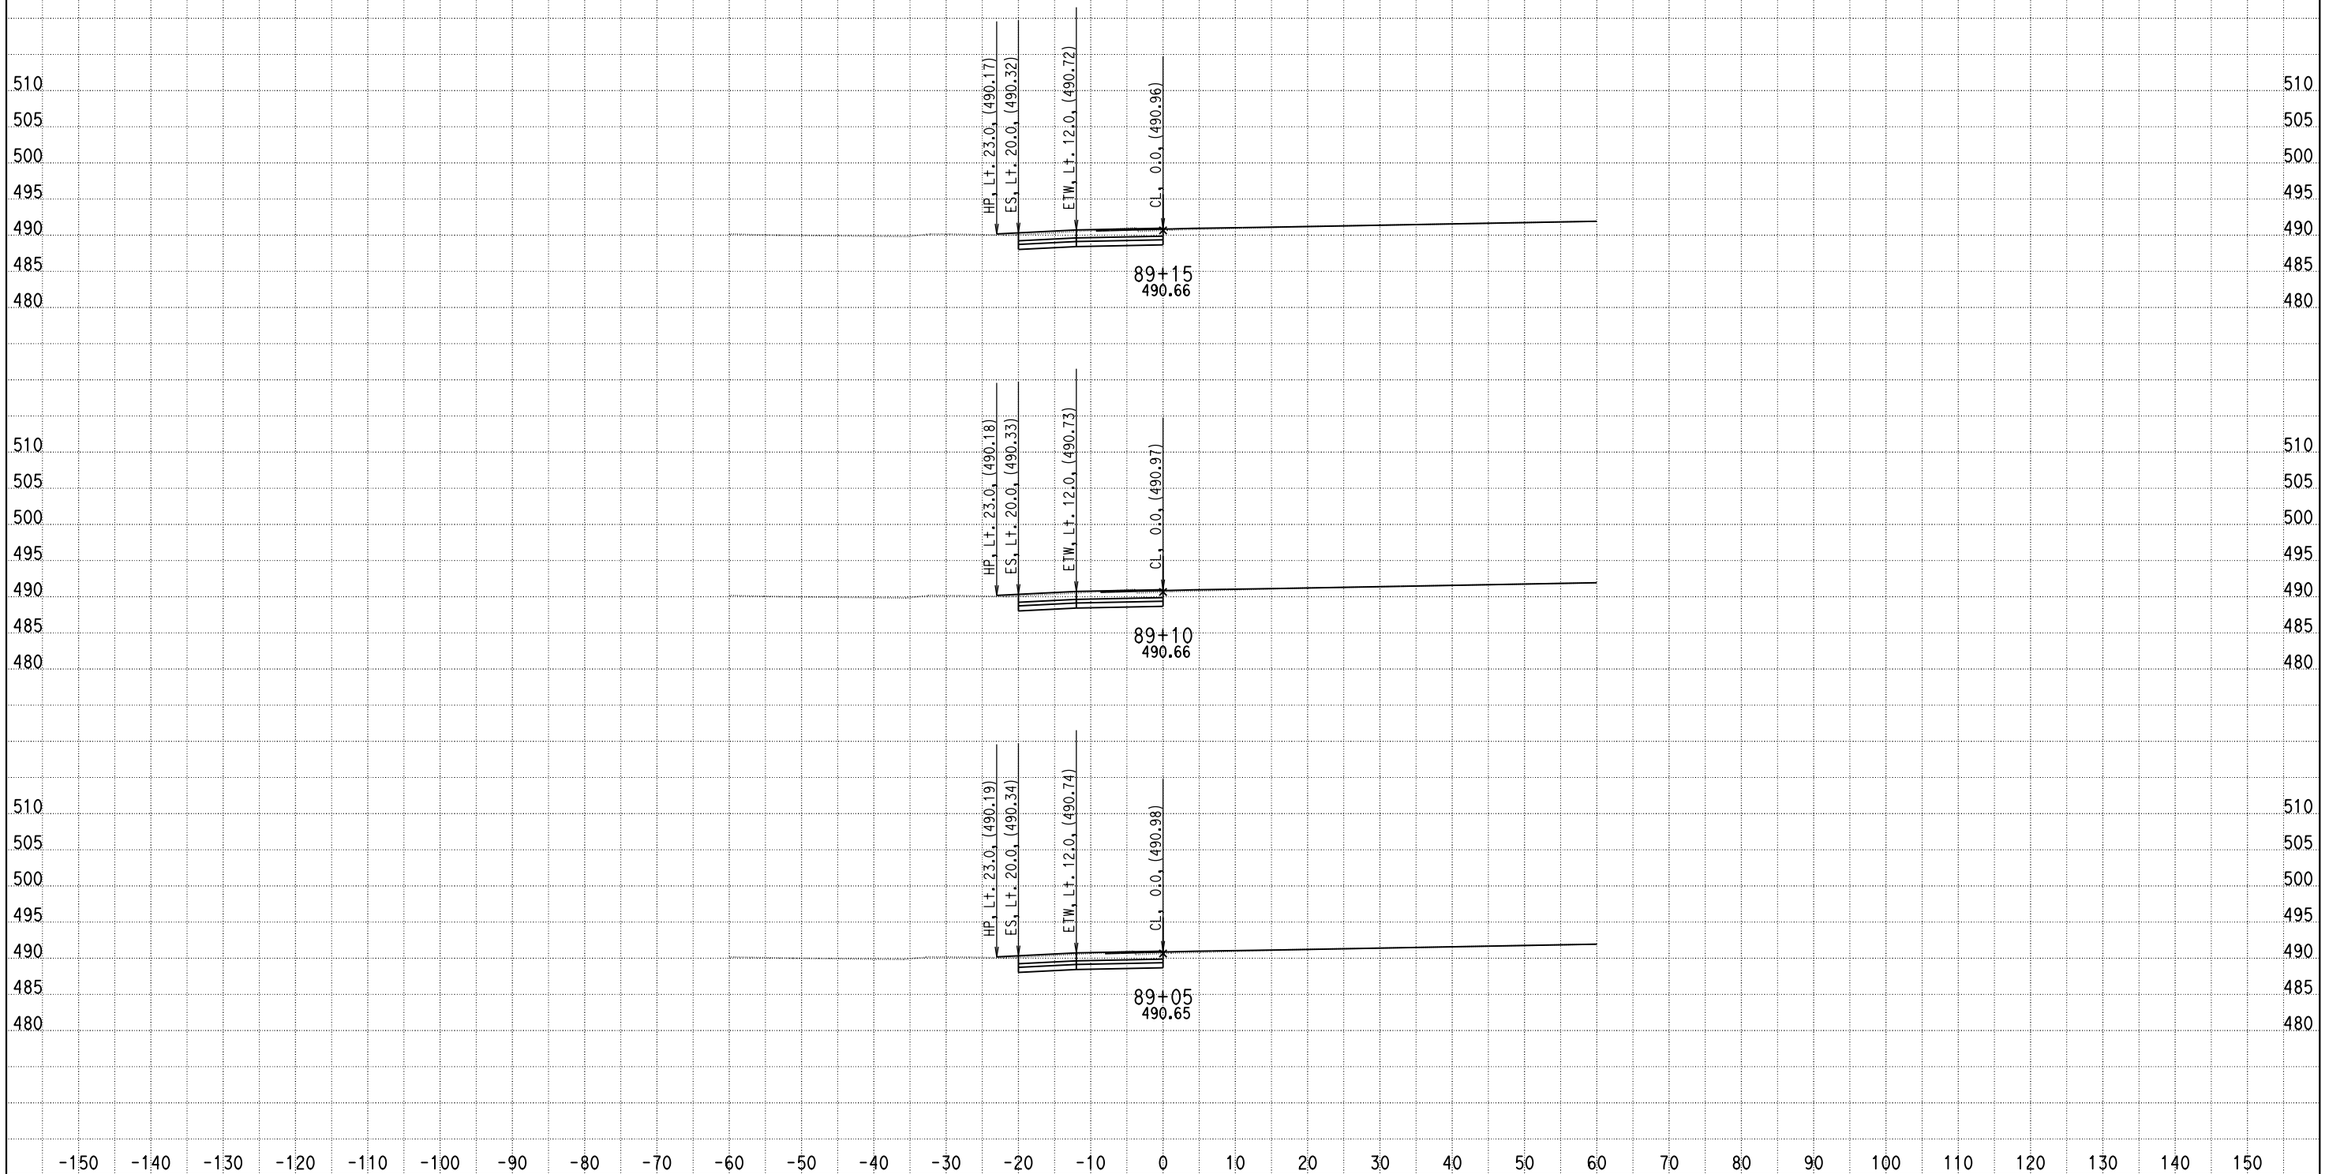

DATE: 4/15/2013

KC Project: 0818E File: C:\project\0818E\UPDATE-RAMP\hrb5-pro.ear

SCALE: 1" = 10' Horiz.
1" = 10' Vert.

All Dimensions are US Survey Feet

RAMPB5
CROSS SECTIONS
SHEET 71 OF XXX

DESIGN STUDY ONLY

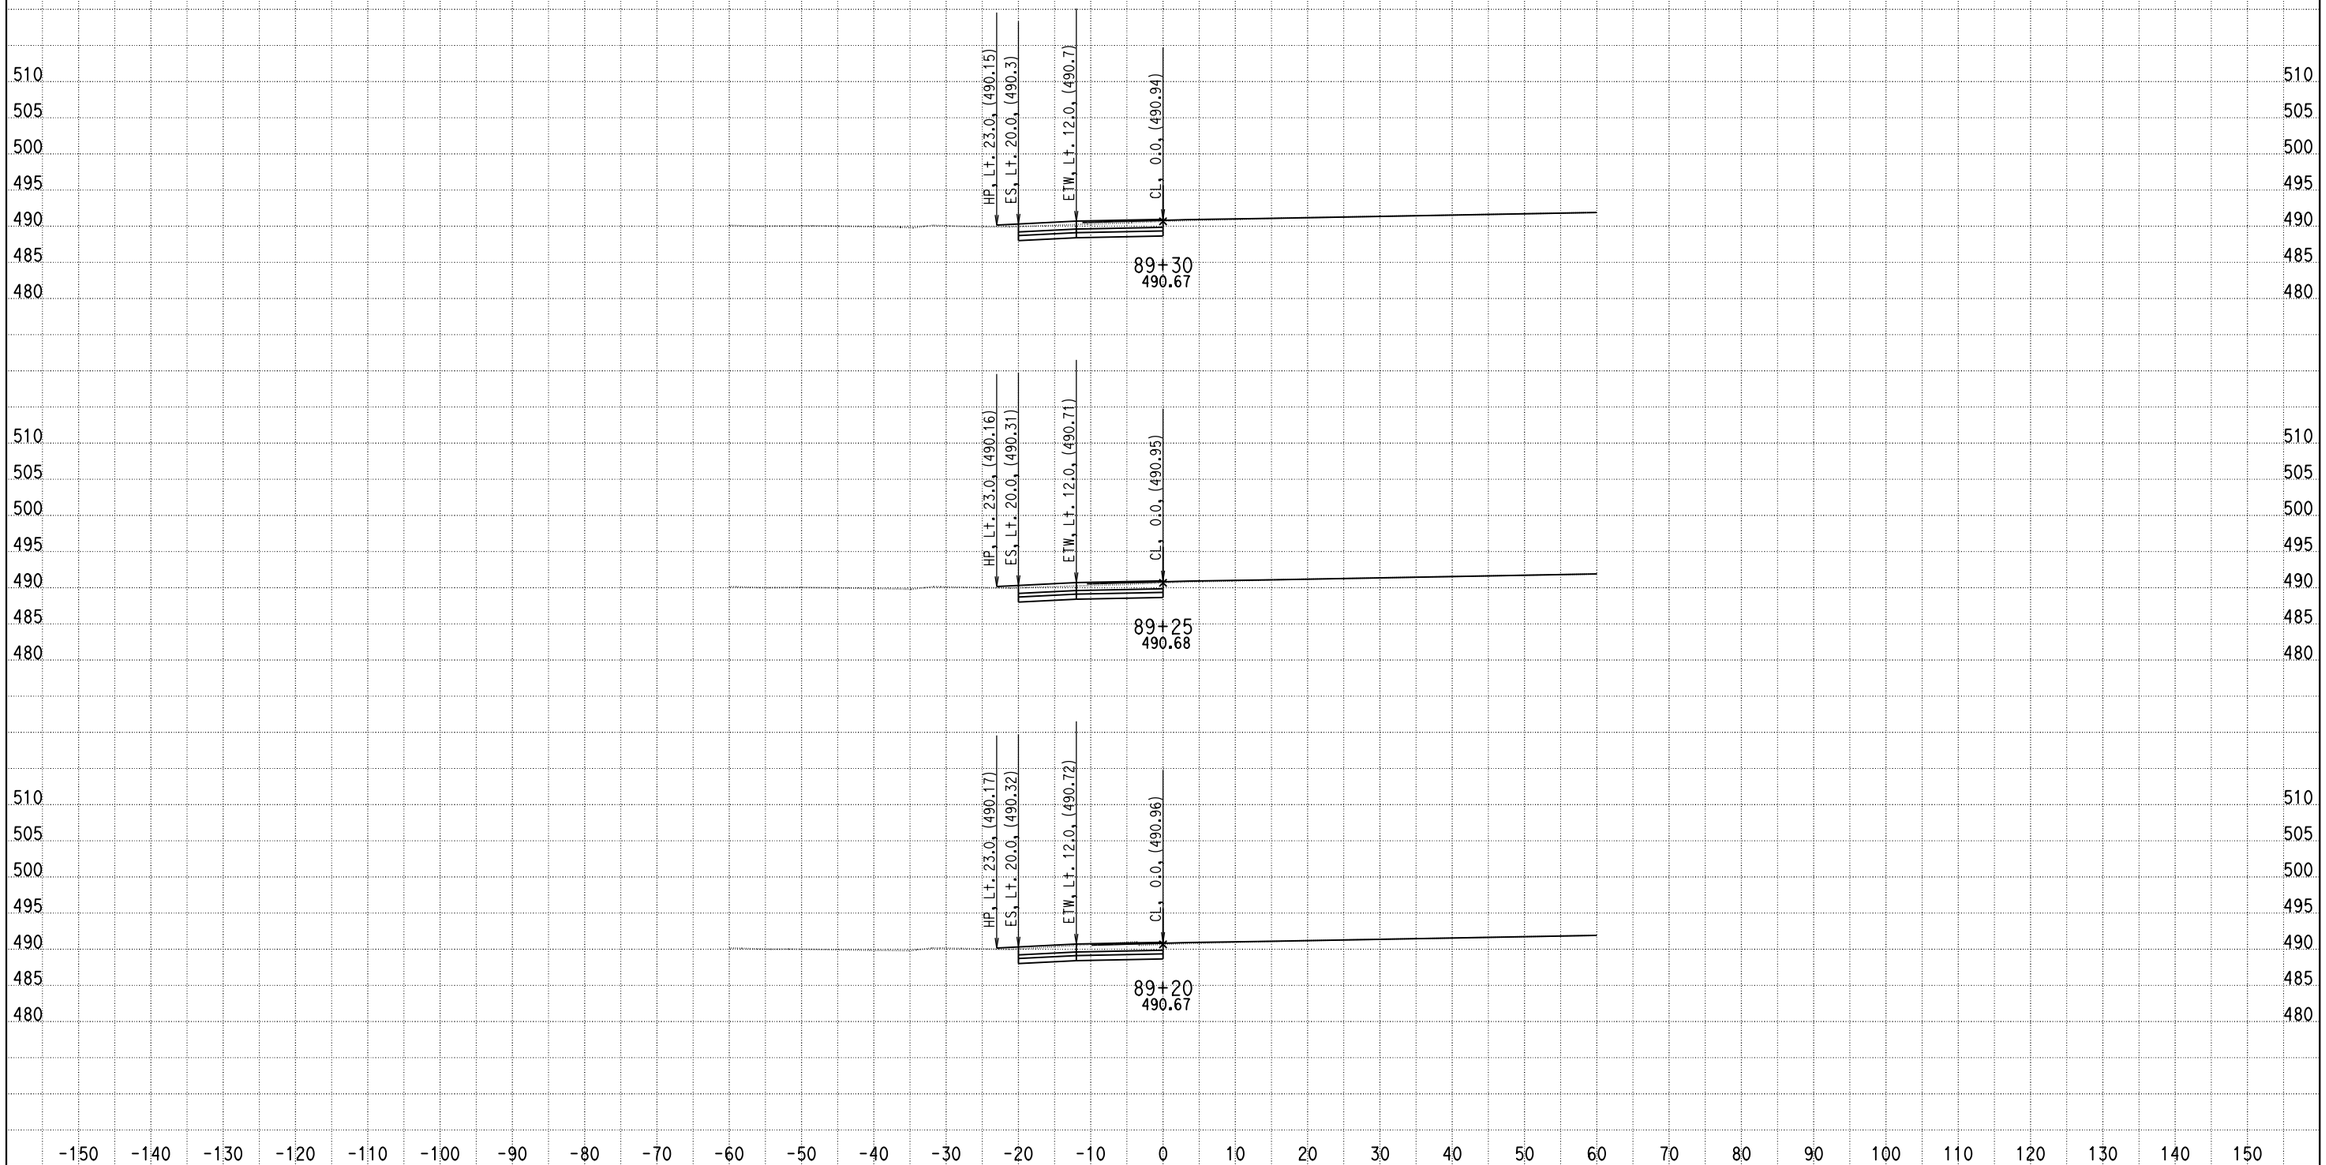

DATE: 4/15/2013

KC Project: 0818E File: C:\project\0818E\UPDATE-RAMP\hrb5-pro.ear

SCALE: 1" = 10' Horiz.
1" = 10' Vert.

All Dimensions are US Survey Feet

RAMPB5
CROSS SECTIONS
SHEET 72 OF XXX

DESIGN STUDY ONLY

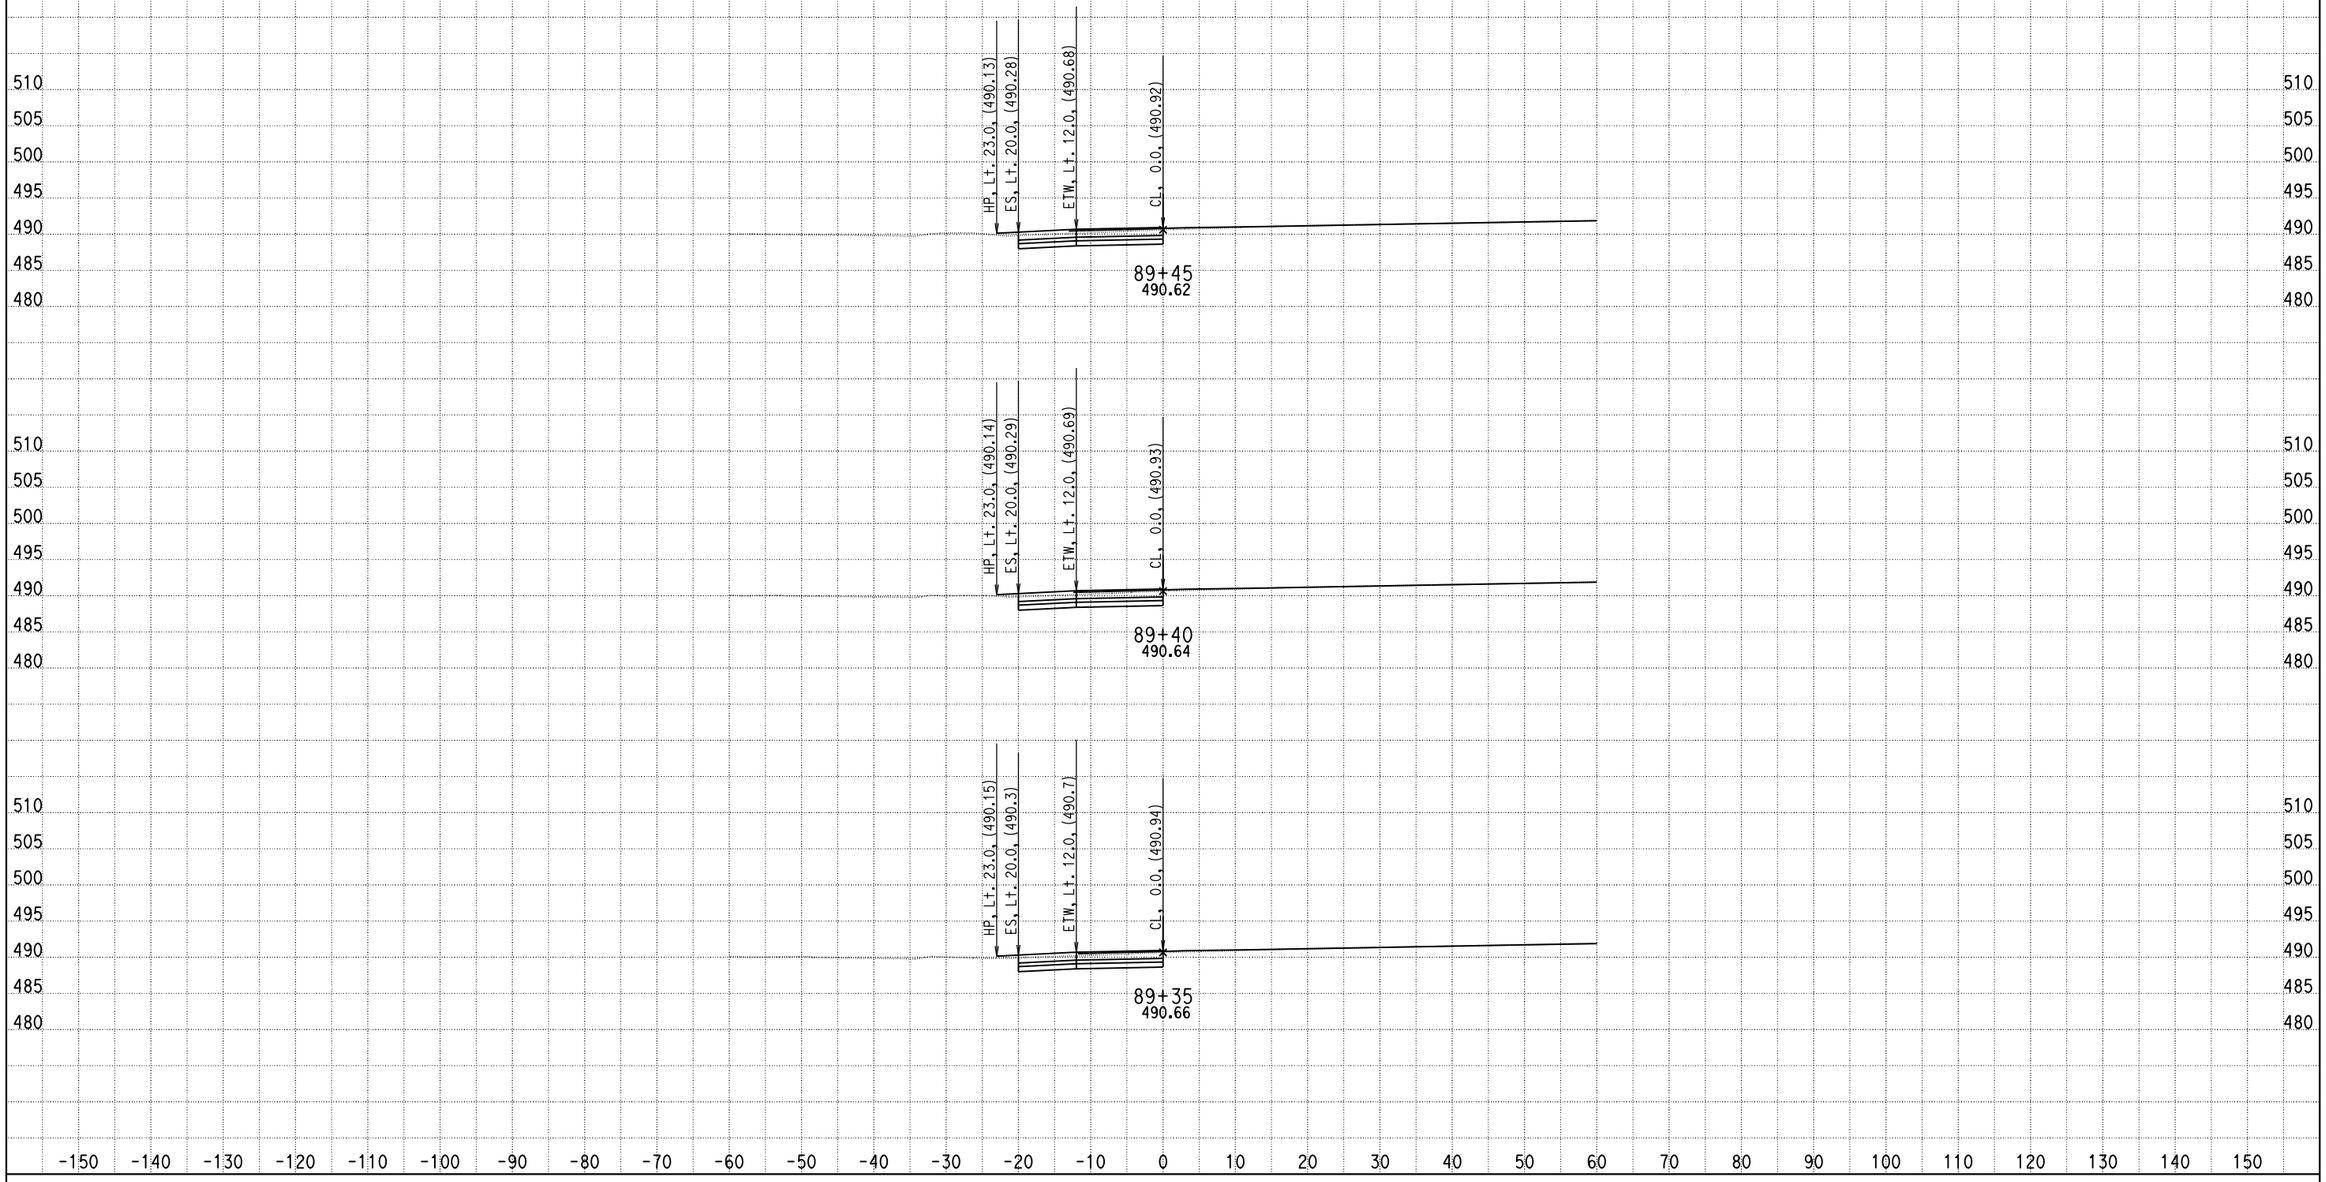

DATE: 4/15/2013

KC Project: 0818E File: C:\project\0818E\UPDATE-RAMP\hrb5-pro.ear

SCALE: 1" = 10' Horiz.
1" = 10' Vert.

All Dimensions are US Survey Feet

RAMPB5
CROSS SECTIONS

DESIGN STUDY ONLY

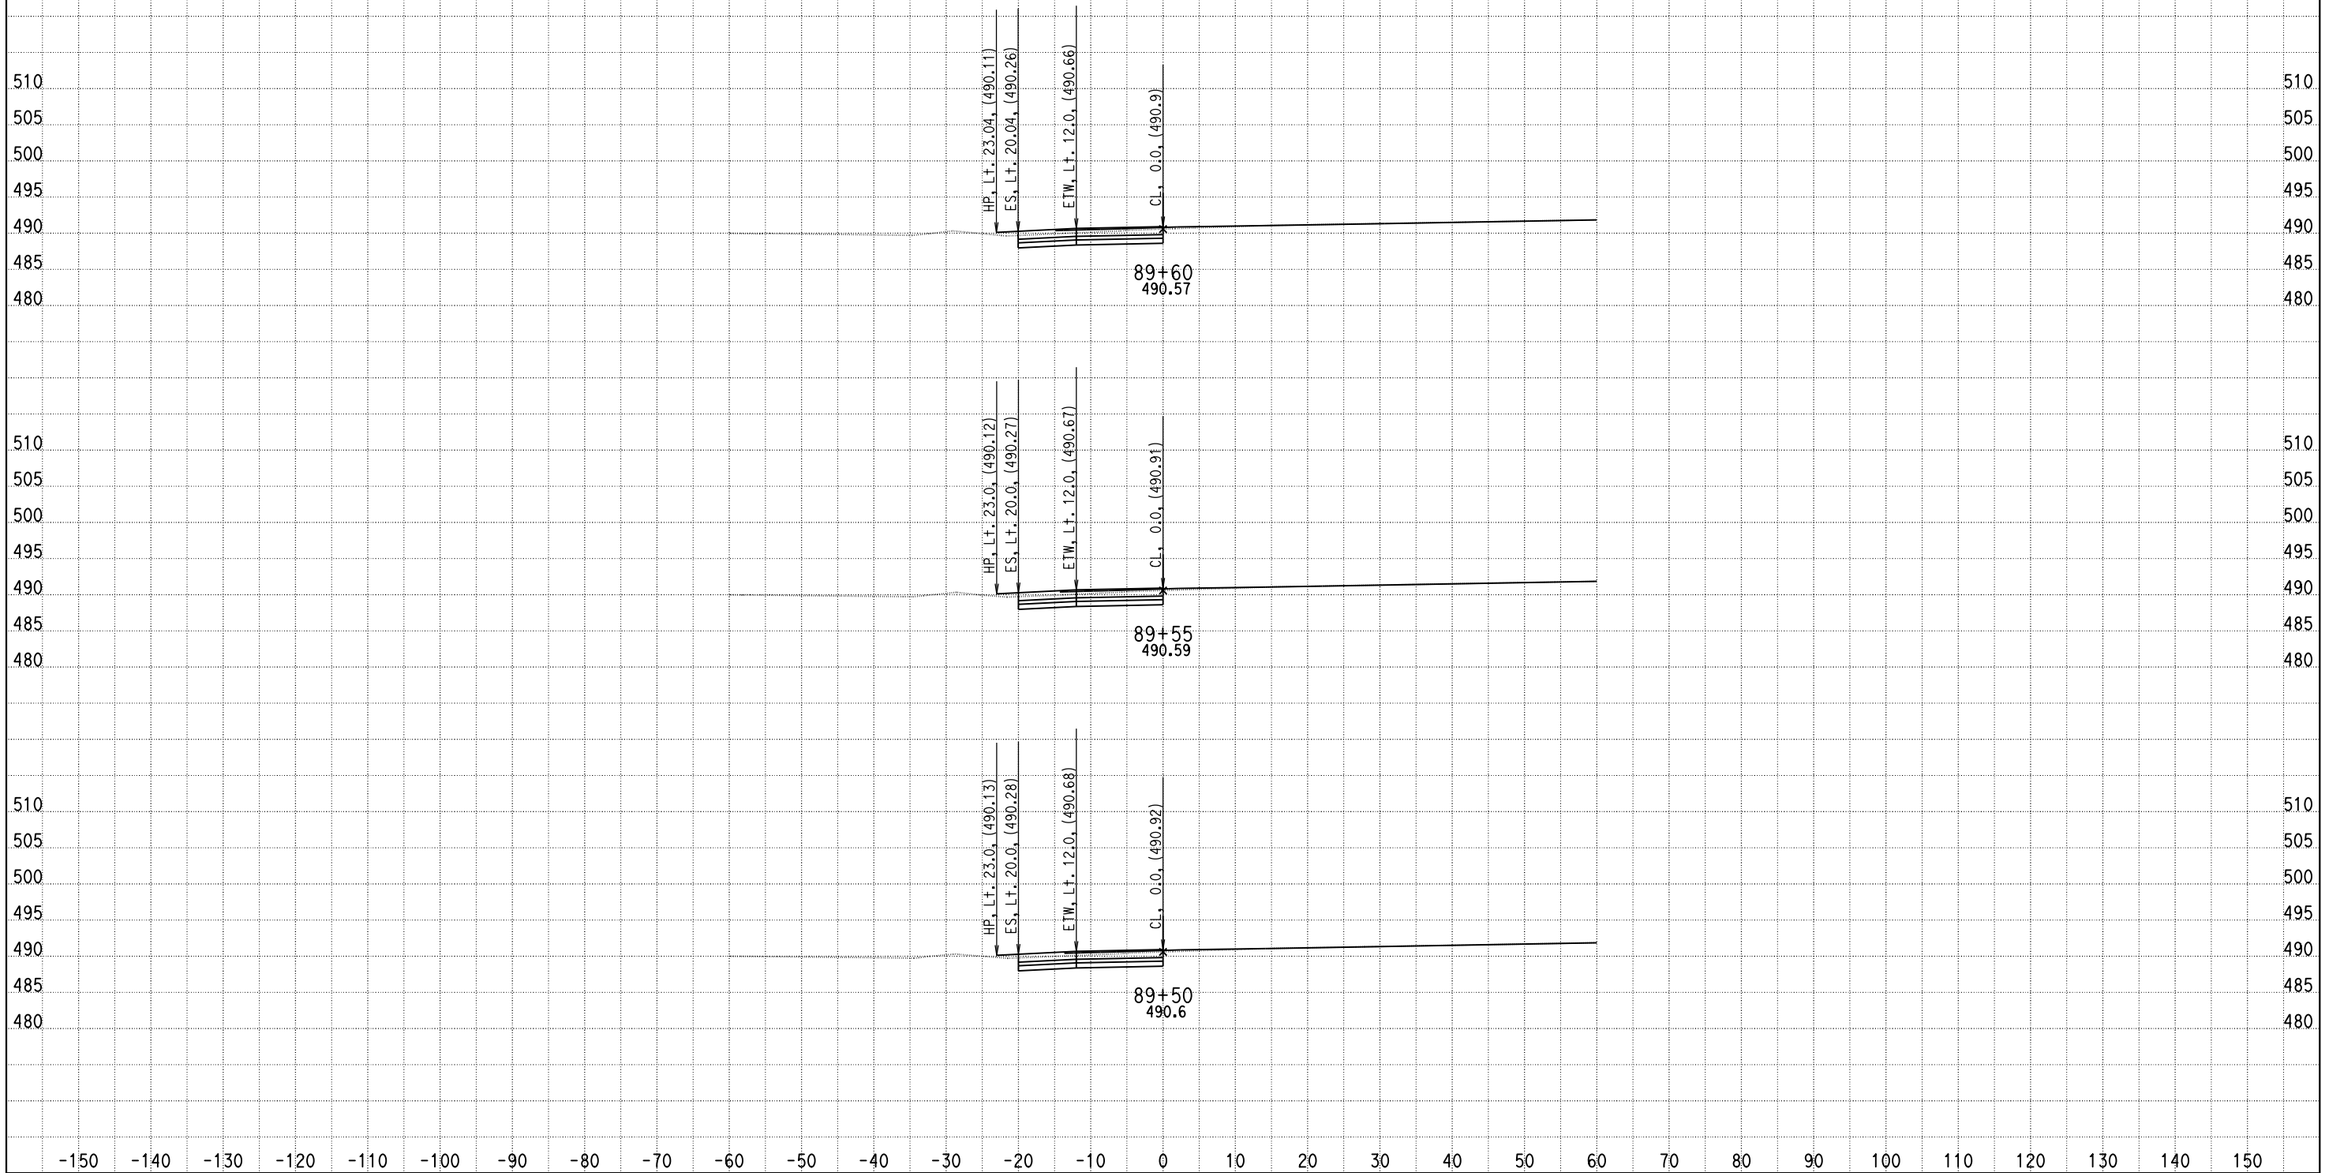

DATE: 4/15/2013

KC Project: 0818E File: C:\project\0818E\UPDATE-RAMP\hrb5-pro.ear

SCALE: 1" = 10' Horiz.
1" = 10' Vert.

All Dimensions are US Survey Feet

RAMPB5
CROSS SECTIONS

DESIGN STUDY ONLY

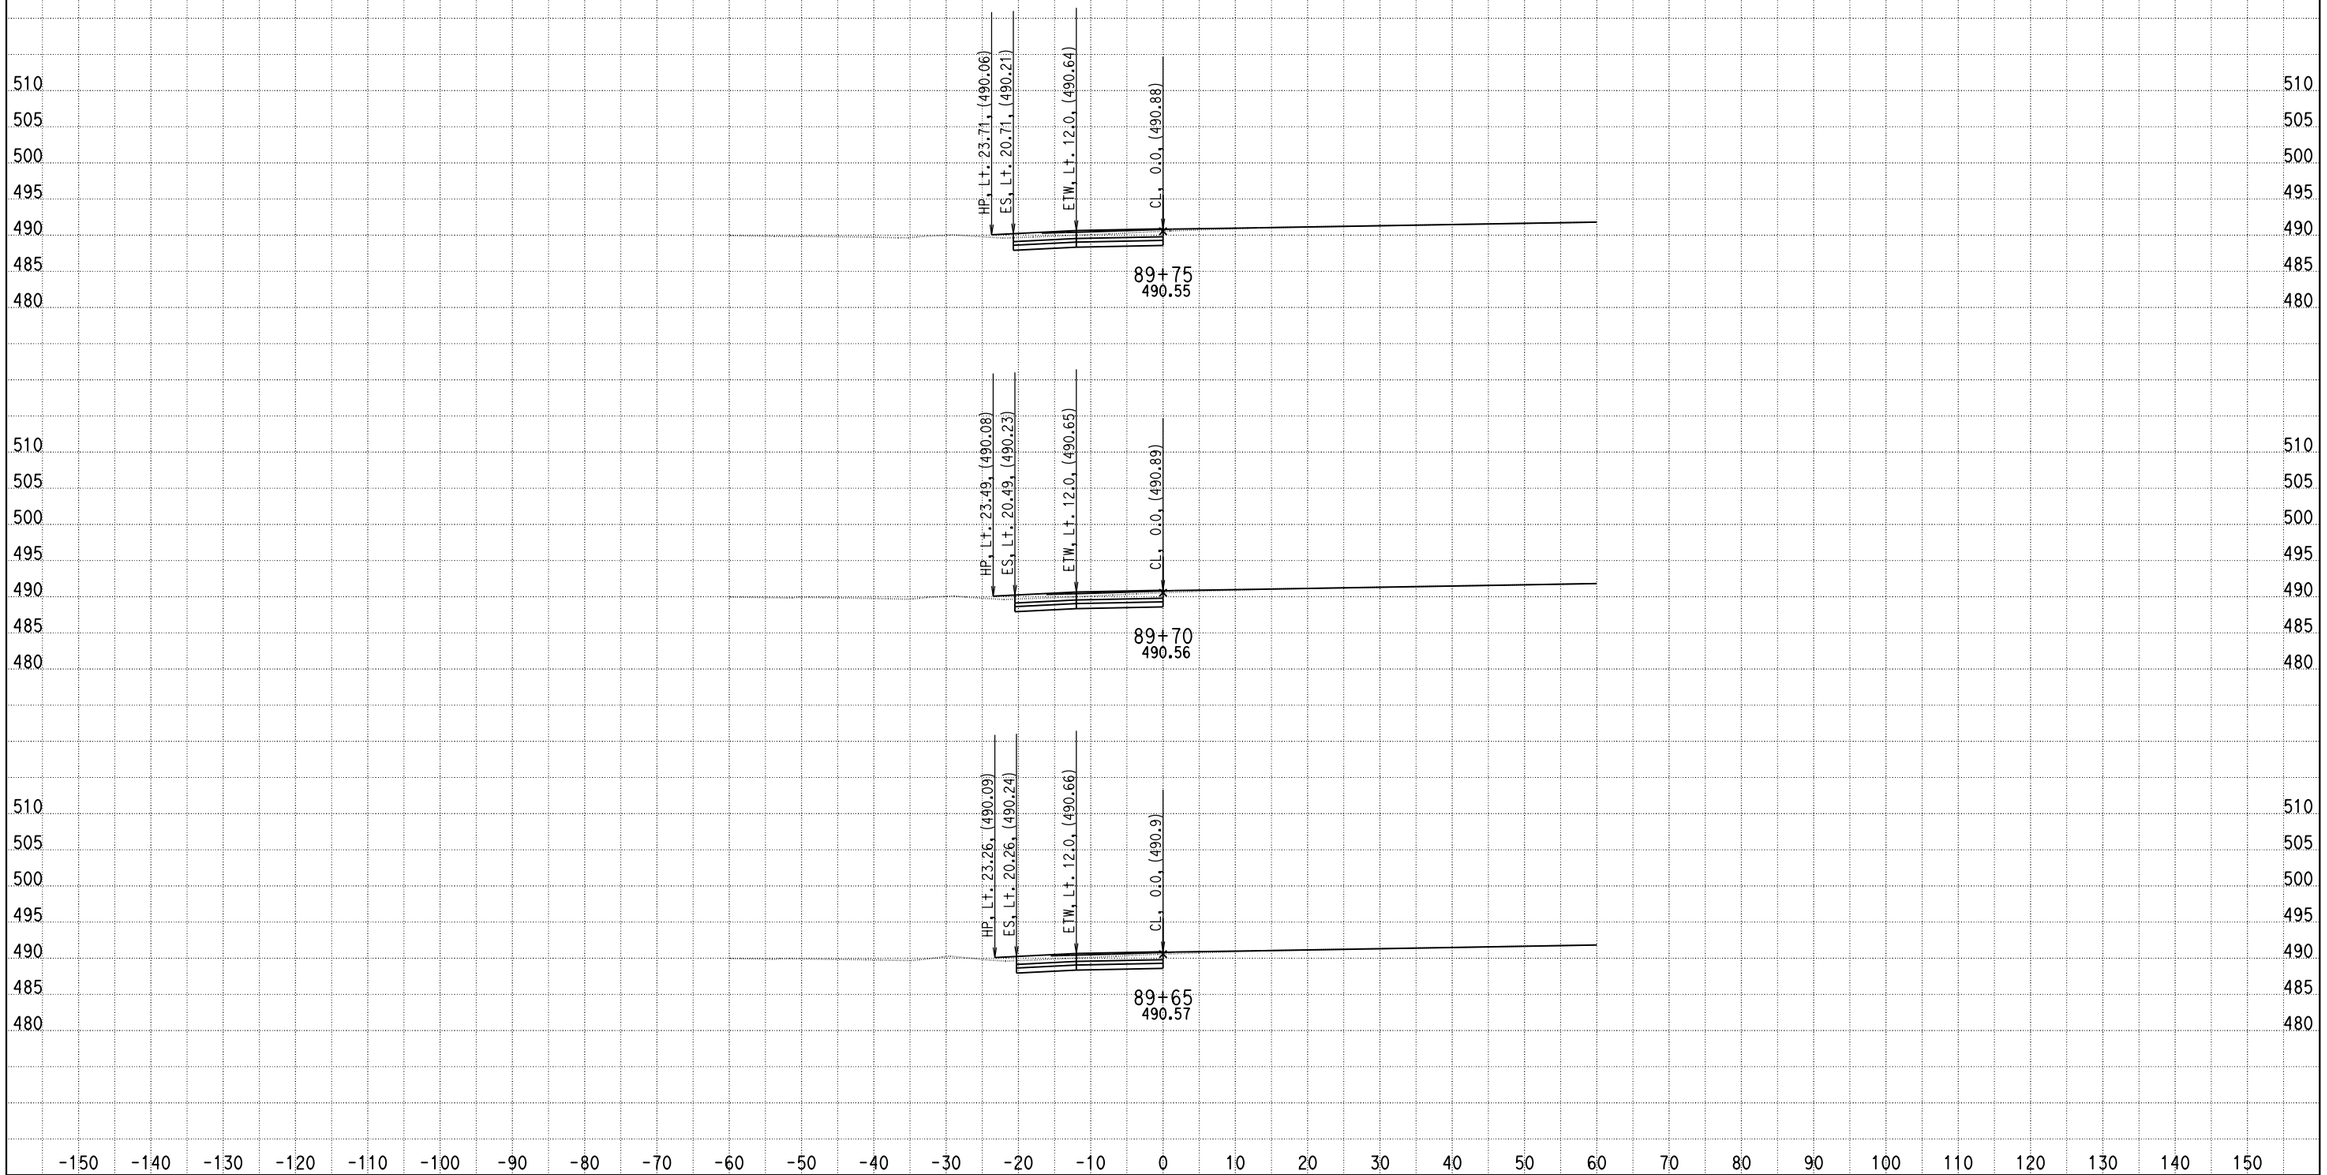

DATE: 4/15/2013

KC Project: 0818E File: C:\project\0818E\UPDATE-RAMP\hrb5-pro.ear

SCALE: 1" = 10' Horiz.
1" = 10' Vert.

All Dimensions are US Survey Feet

RAMPB5
CROSS SECTIONS

DESIGN STUDY ONLY

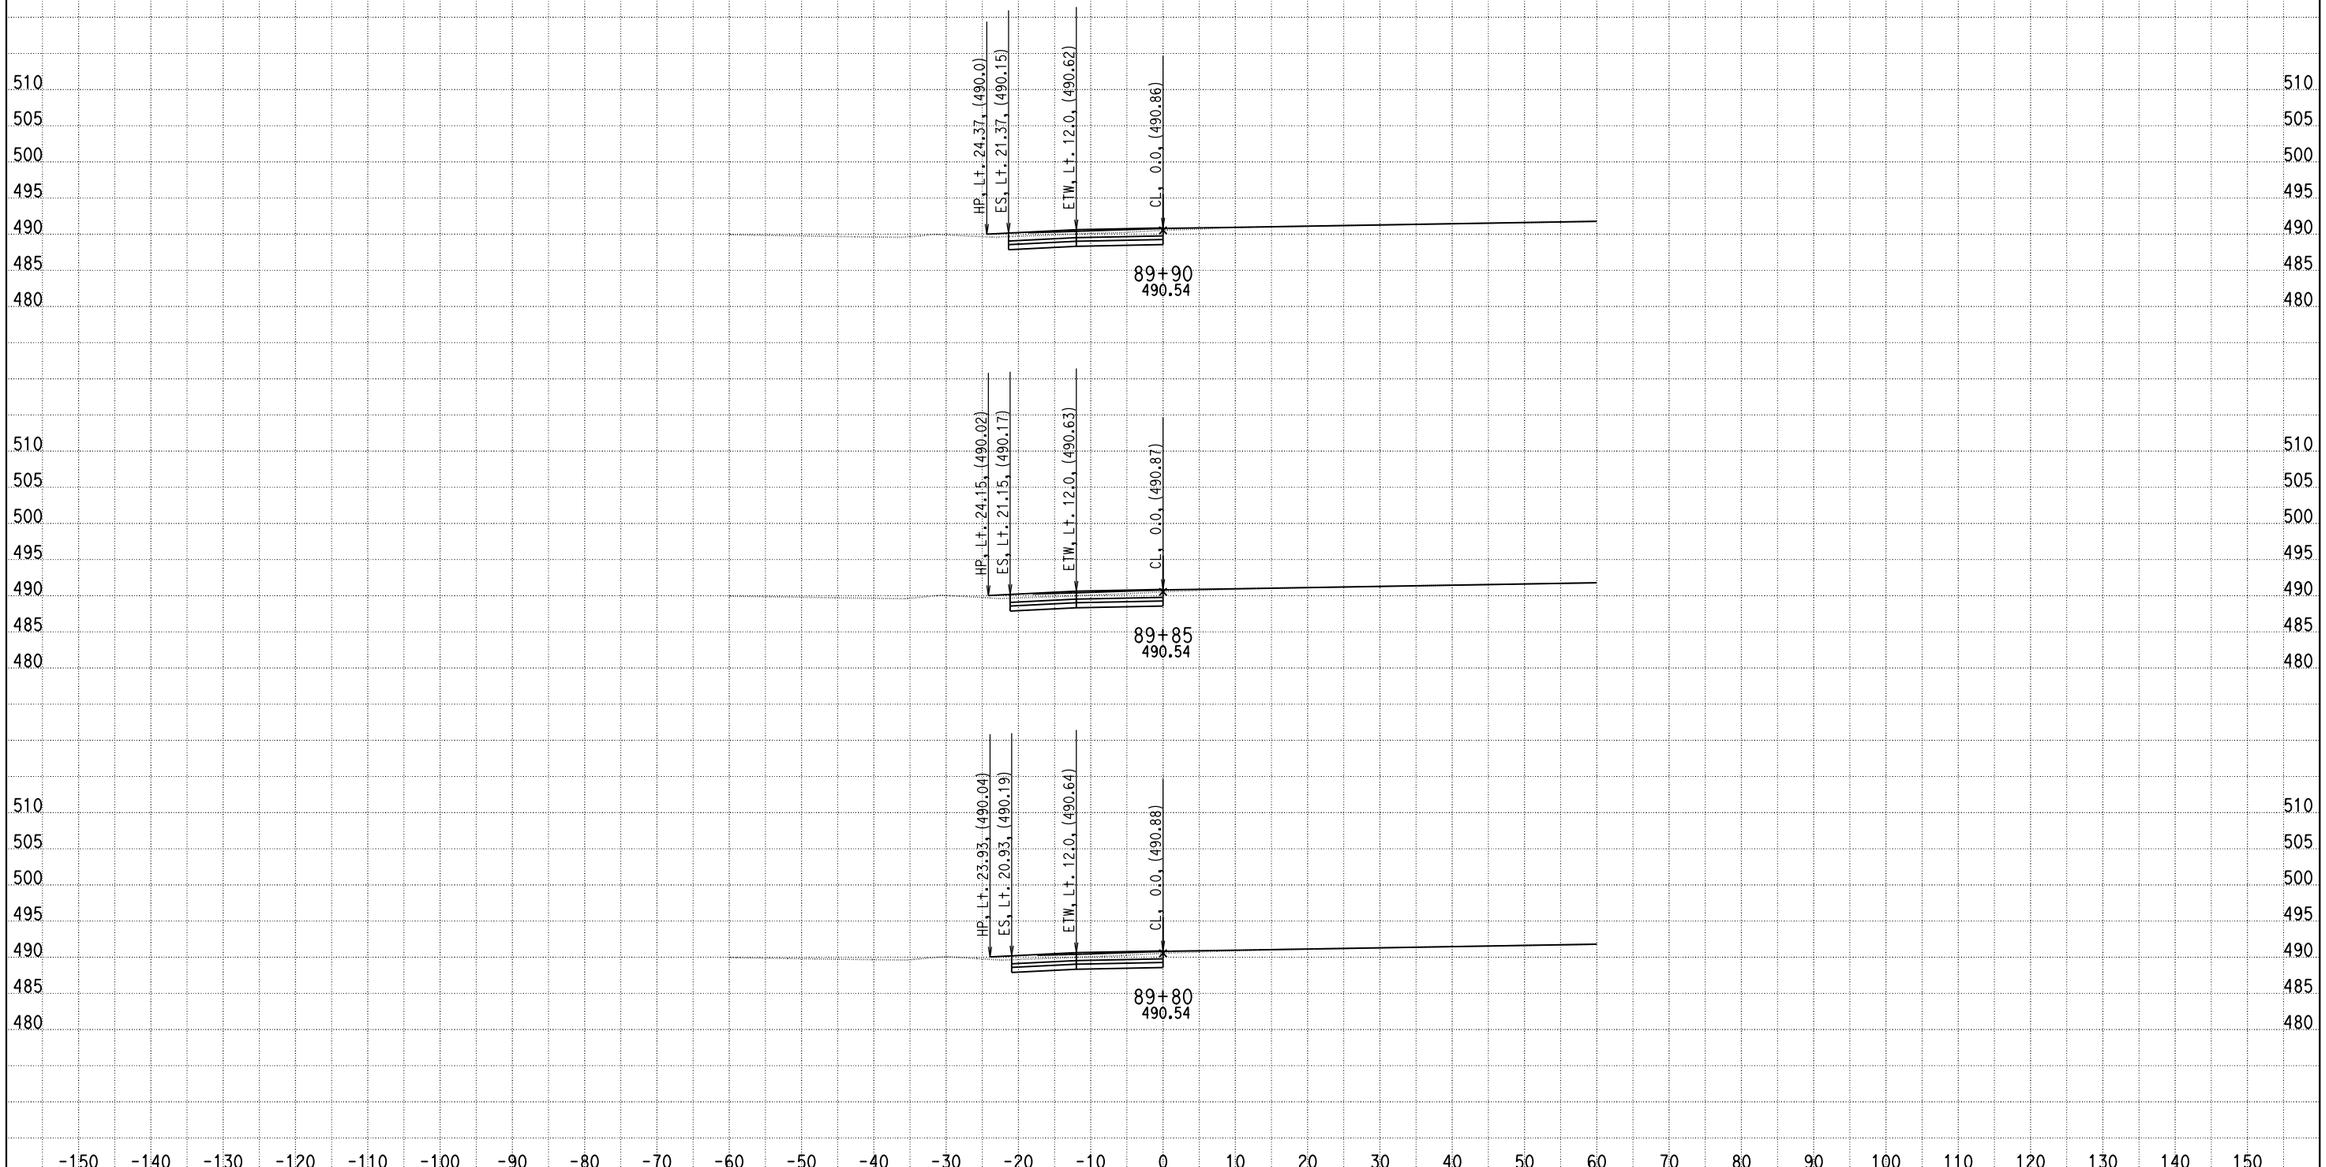

DATE: 4/15/2013

KC Project: 0818E File: C:\project\0818E\UPDATE-RAMP\hrb5-pro.ear

SCALE: 1" = 10' Horiz.
1" = 10' Vert.

All Dimensions are US Survey Feet

RAMPB5
CROSS SECTIONS

DESIGN STUDY ONLY

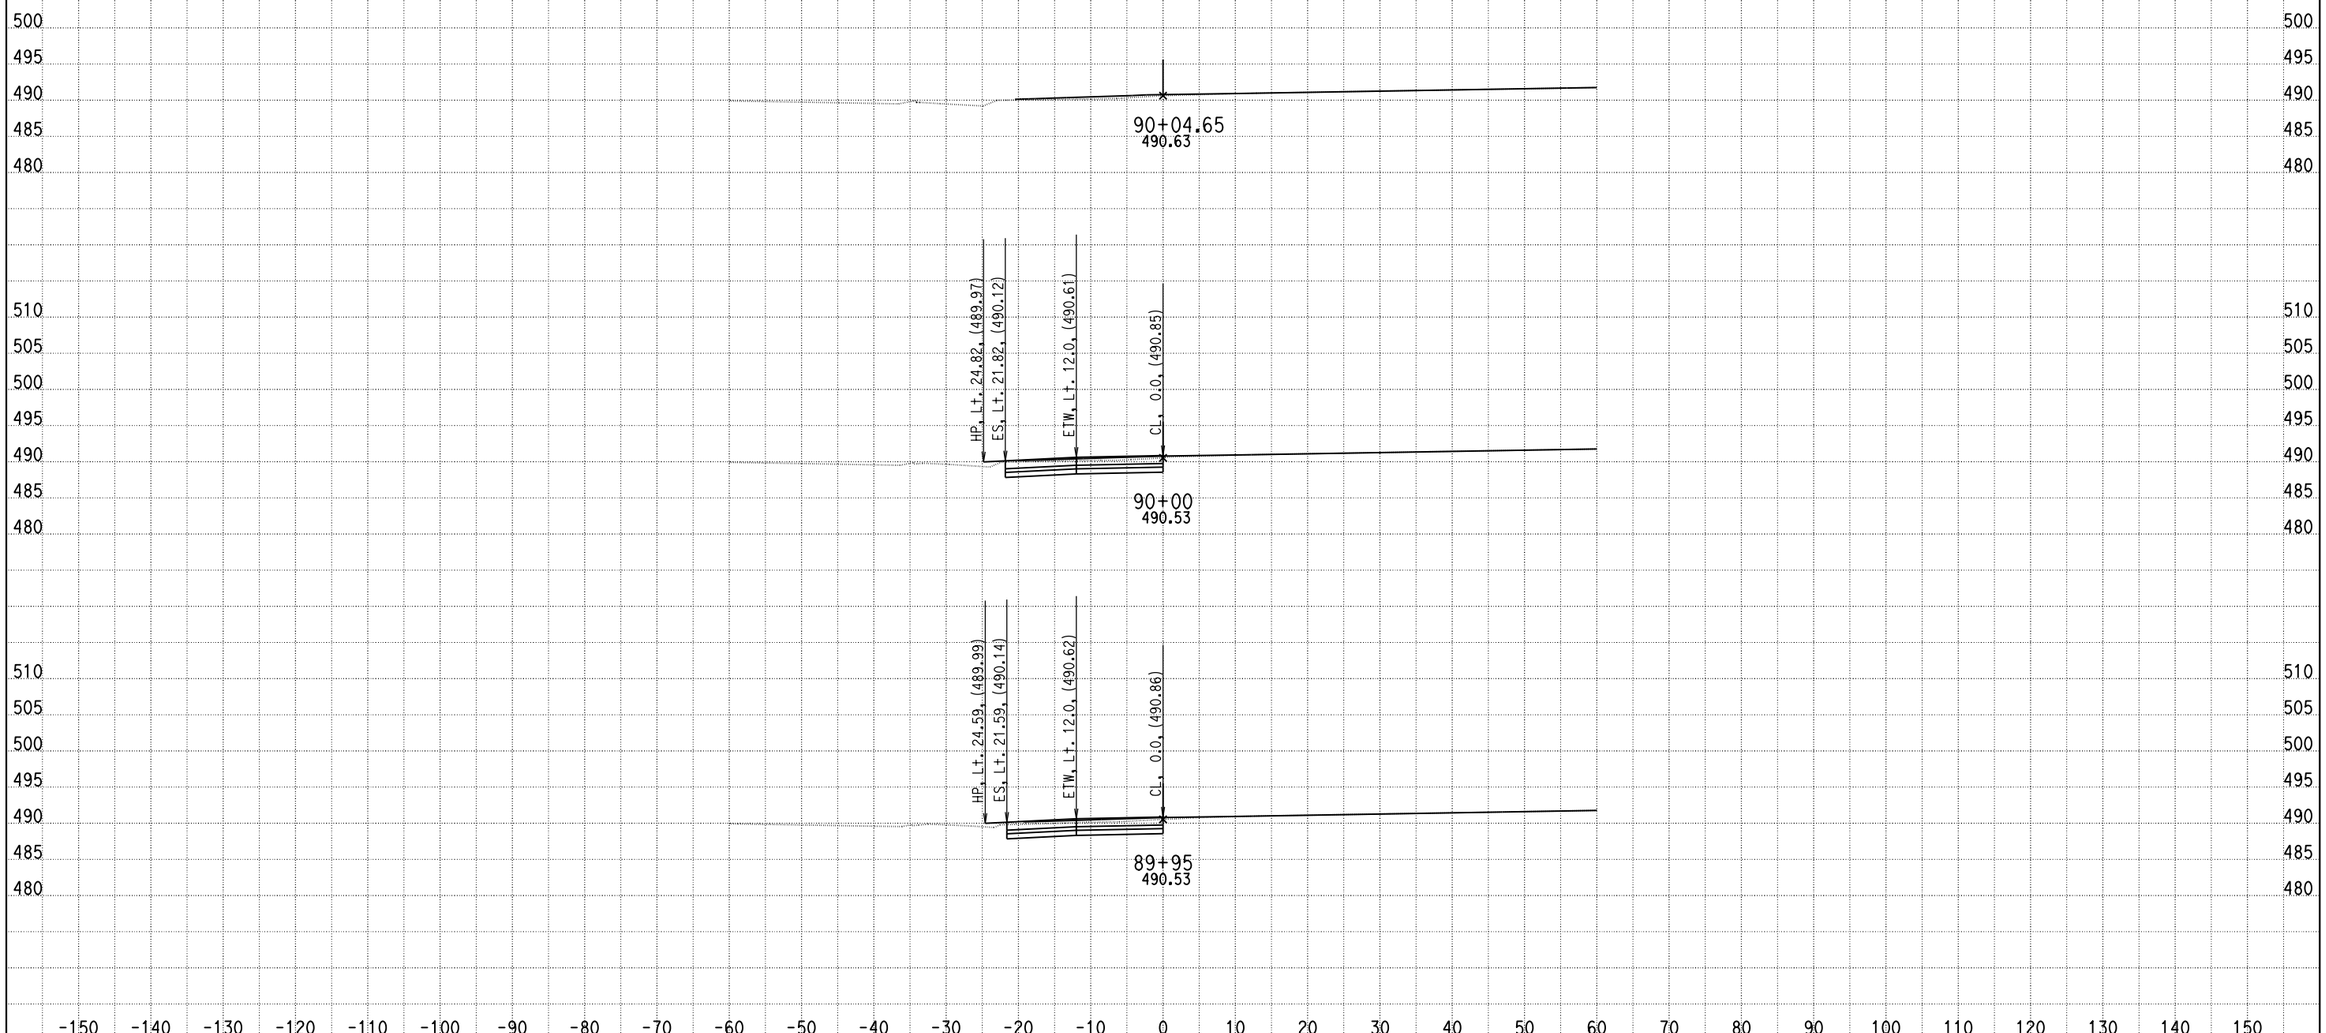

DATE: 4/15/2013

KC Project: 0818E File: C:\project\0818E\UPDATE-RAMP\hrb5-pro.ear

SCALE: 1" = 10' Horiz.
1" = 10' Vert.

All Dimensions are US Survey Feet

RAMPB5
CROSS SECTIONS

SHEET 77 OF XXX

RAMP B6

DESIGN STUDY ONLY

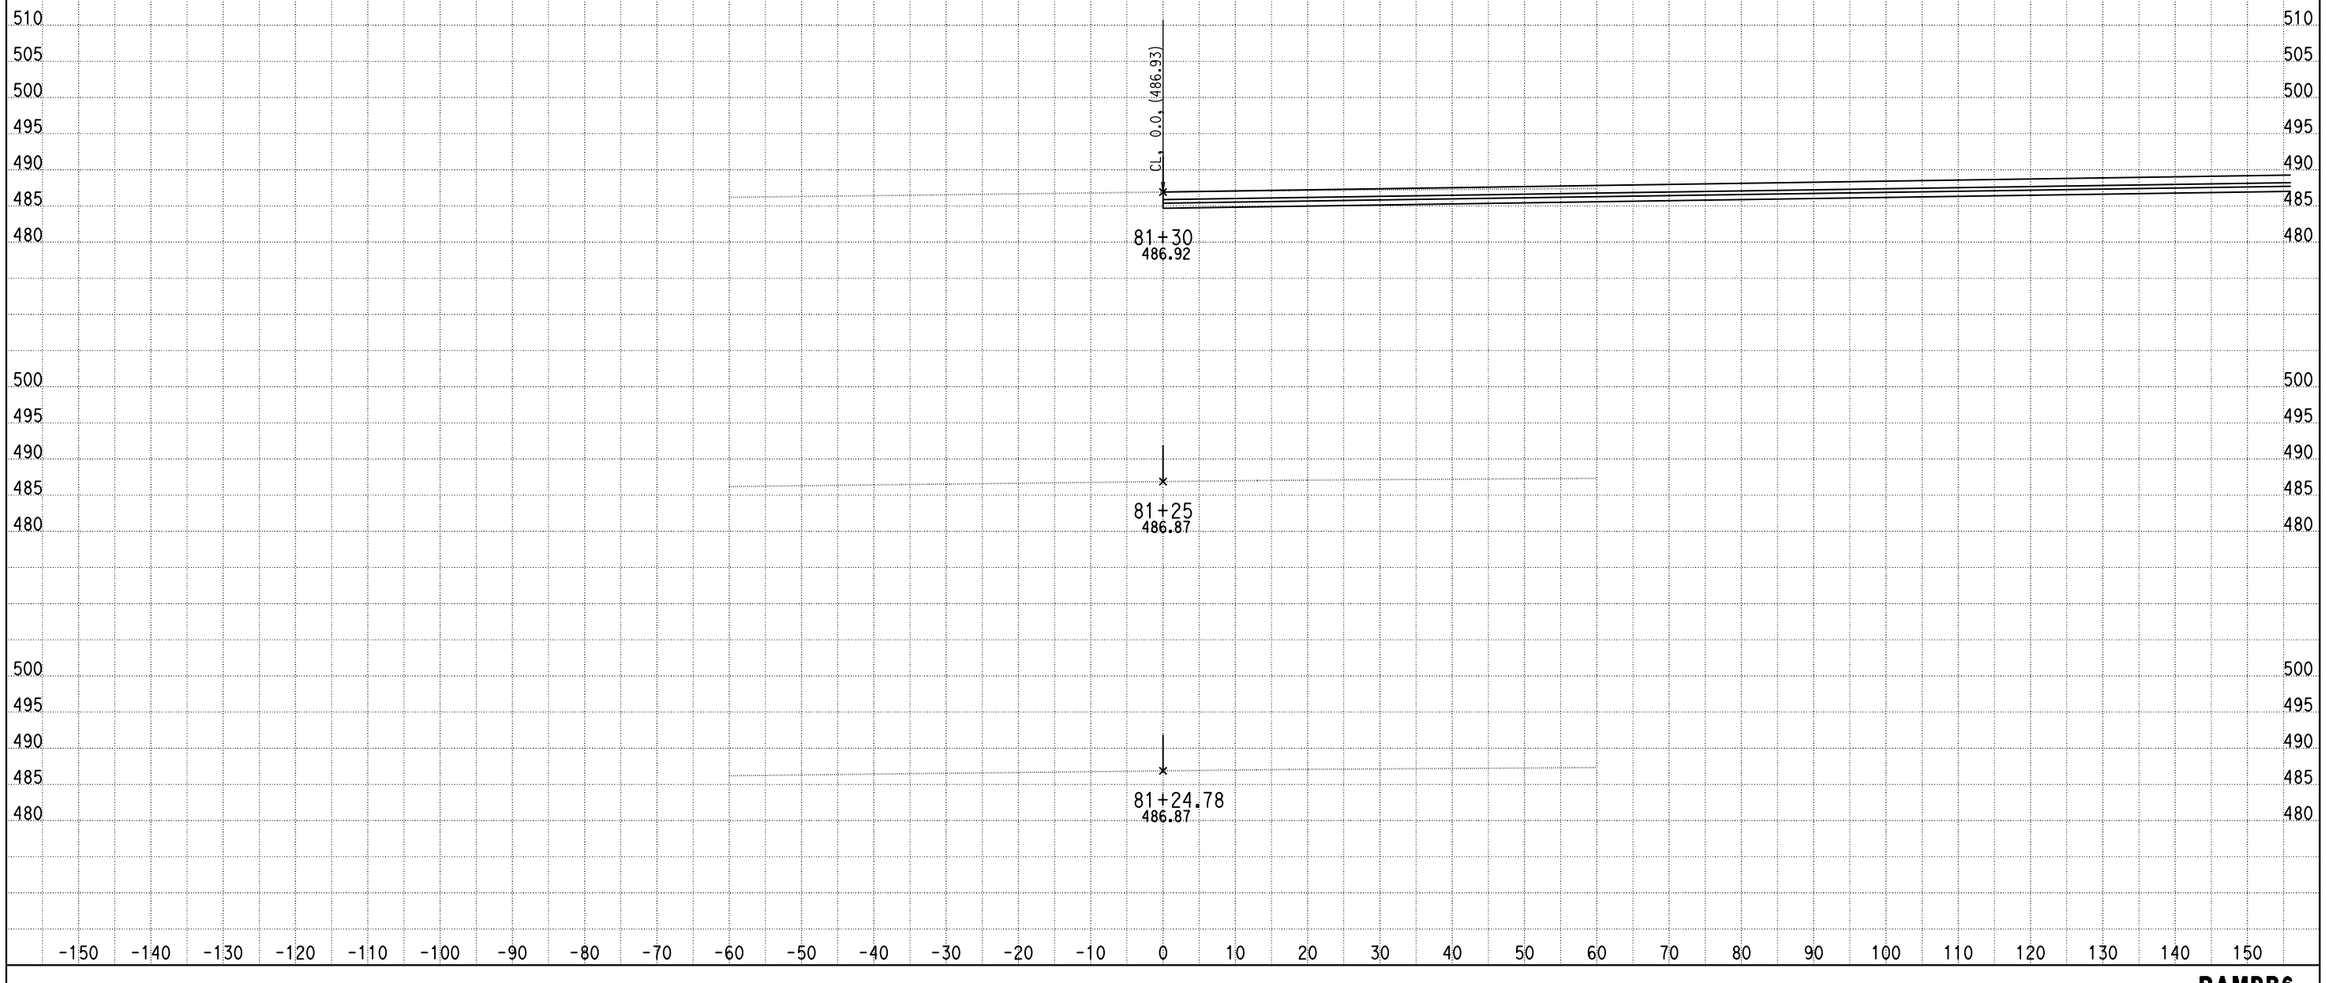

DATE: 5/23/2013

KC Project: 0818E File: C:\project\0818E\UPDATE-RAMP\hrb6-pro.ear

SCALE: 1" = 10' Horiz.
1" = 10' Vert.

All Dimensions are US Survey Feet

RAMPB6
CROSS SECTIONS
SHEET 1 OF XXX

DESIGN STUDY ONLY

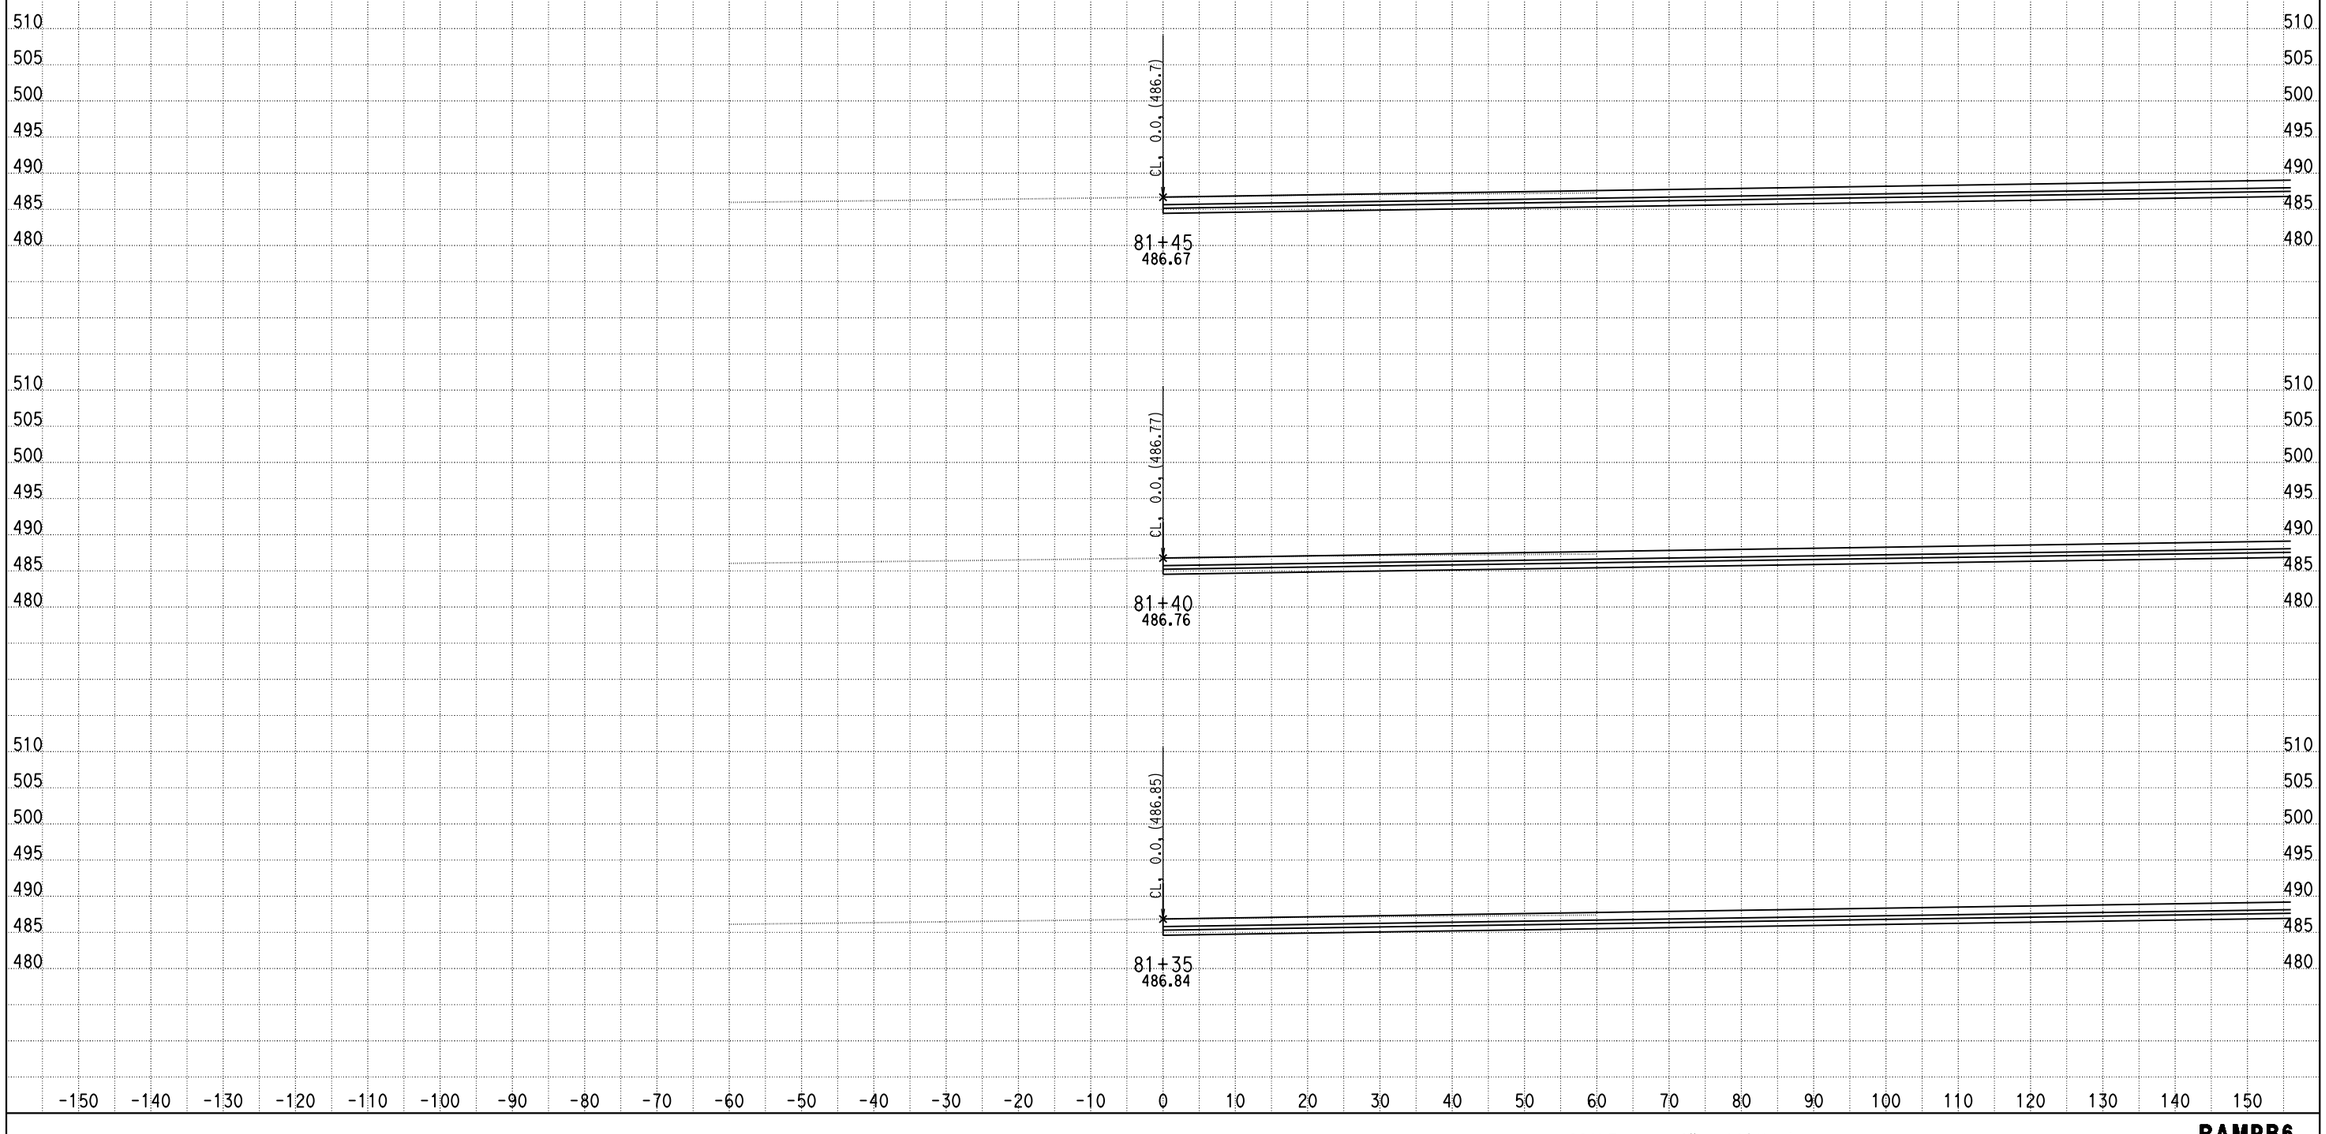

DATE: 5/23/2013

KC Project: 0818E File: C:\project\0818E\UPDATE-RAMP\hrb6-pro.ear

SCALE: 1" = 10' Horiz.
1" = 10' Vert.

All Dimensions are US Survey Feet

RAMPB6
CROSS SECTIONS
SHEET 2 OF XXX

DESIGN STUDY ONLY

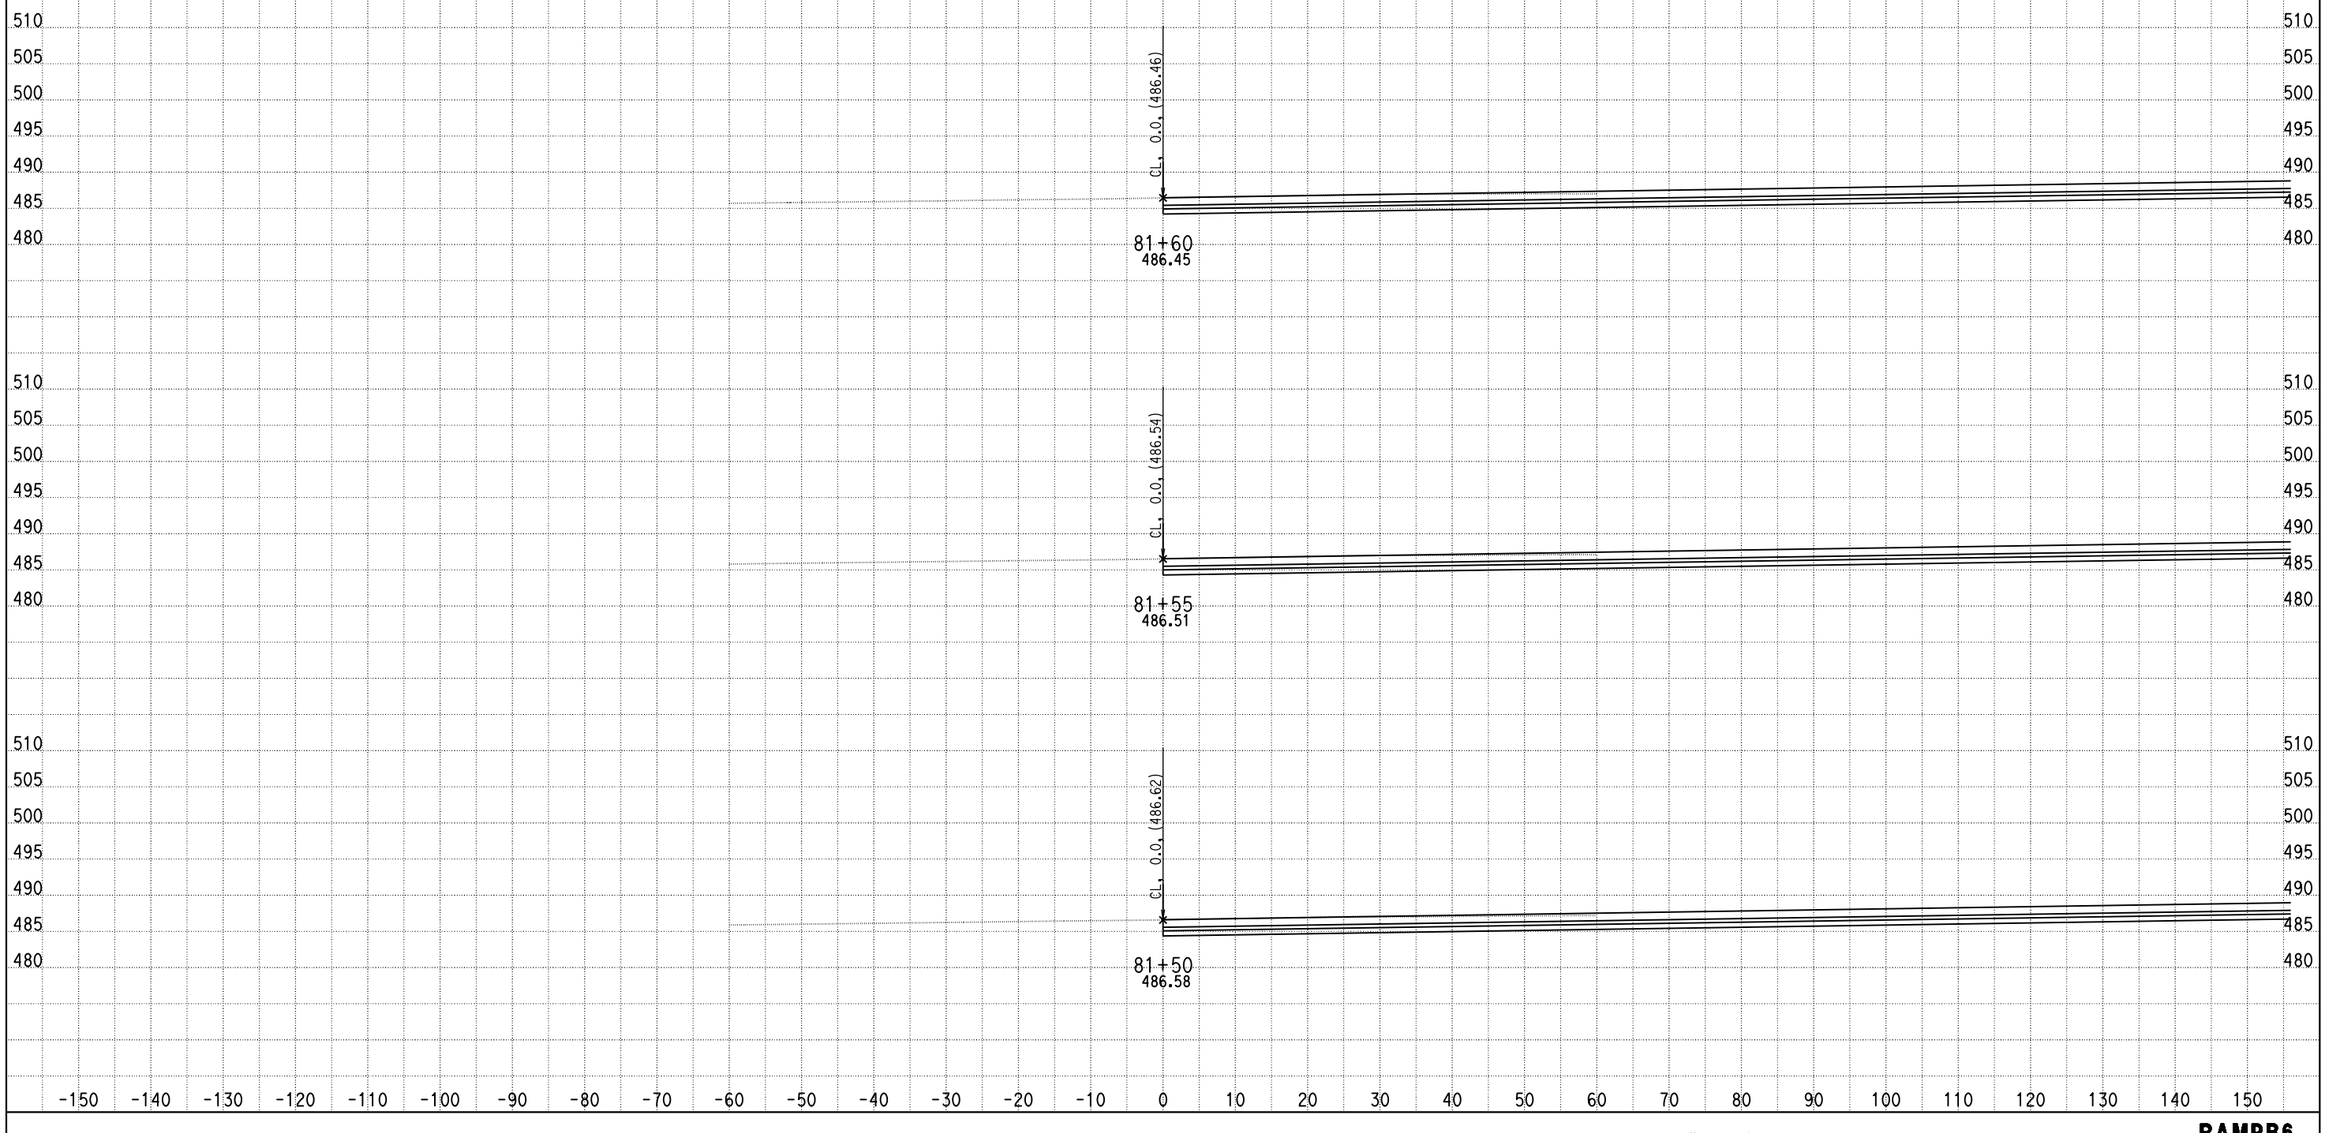

DATE: 5/23/2013

KC Project: 0818E File: C:\project\0818E\UPDATE-RAMP\hrb6-pro.ear

SCALE: 1" = 10' Horiz.
1" = 10' Vert.

All Dimensions are US Survey Feet

RAMPB6
CROSS SECTIONS
SHEET 3 OF XXX

DESIGN STUDY ONLY

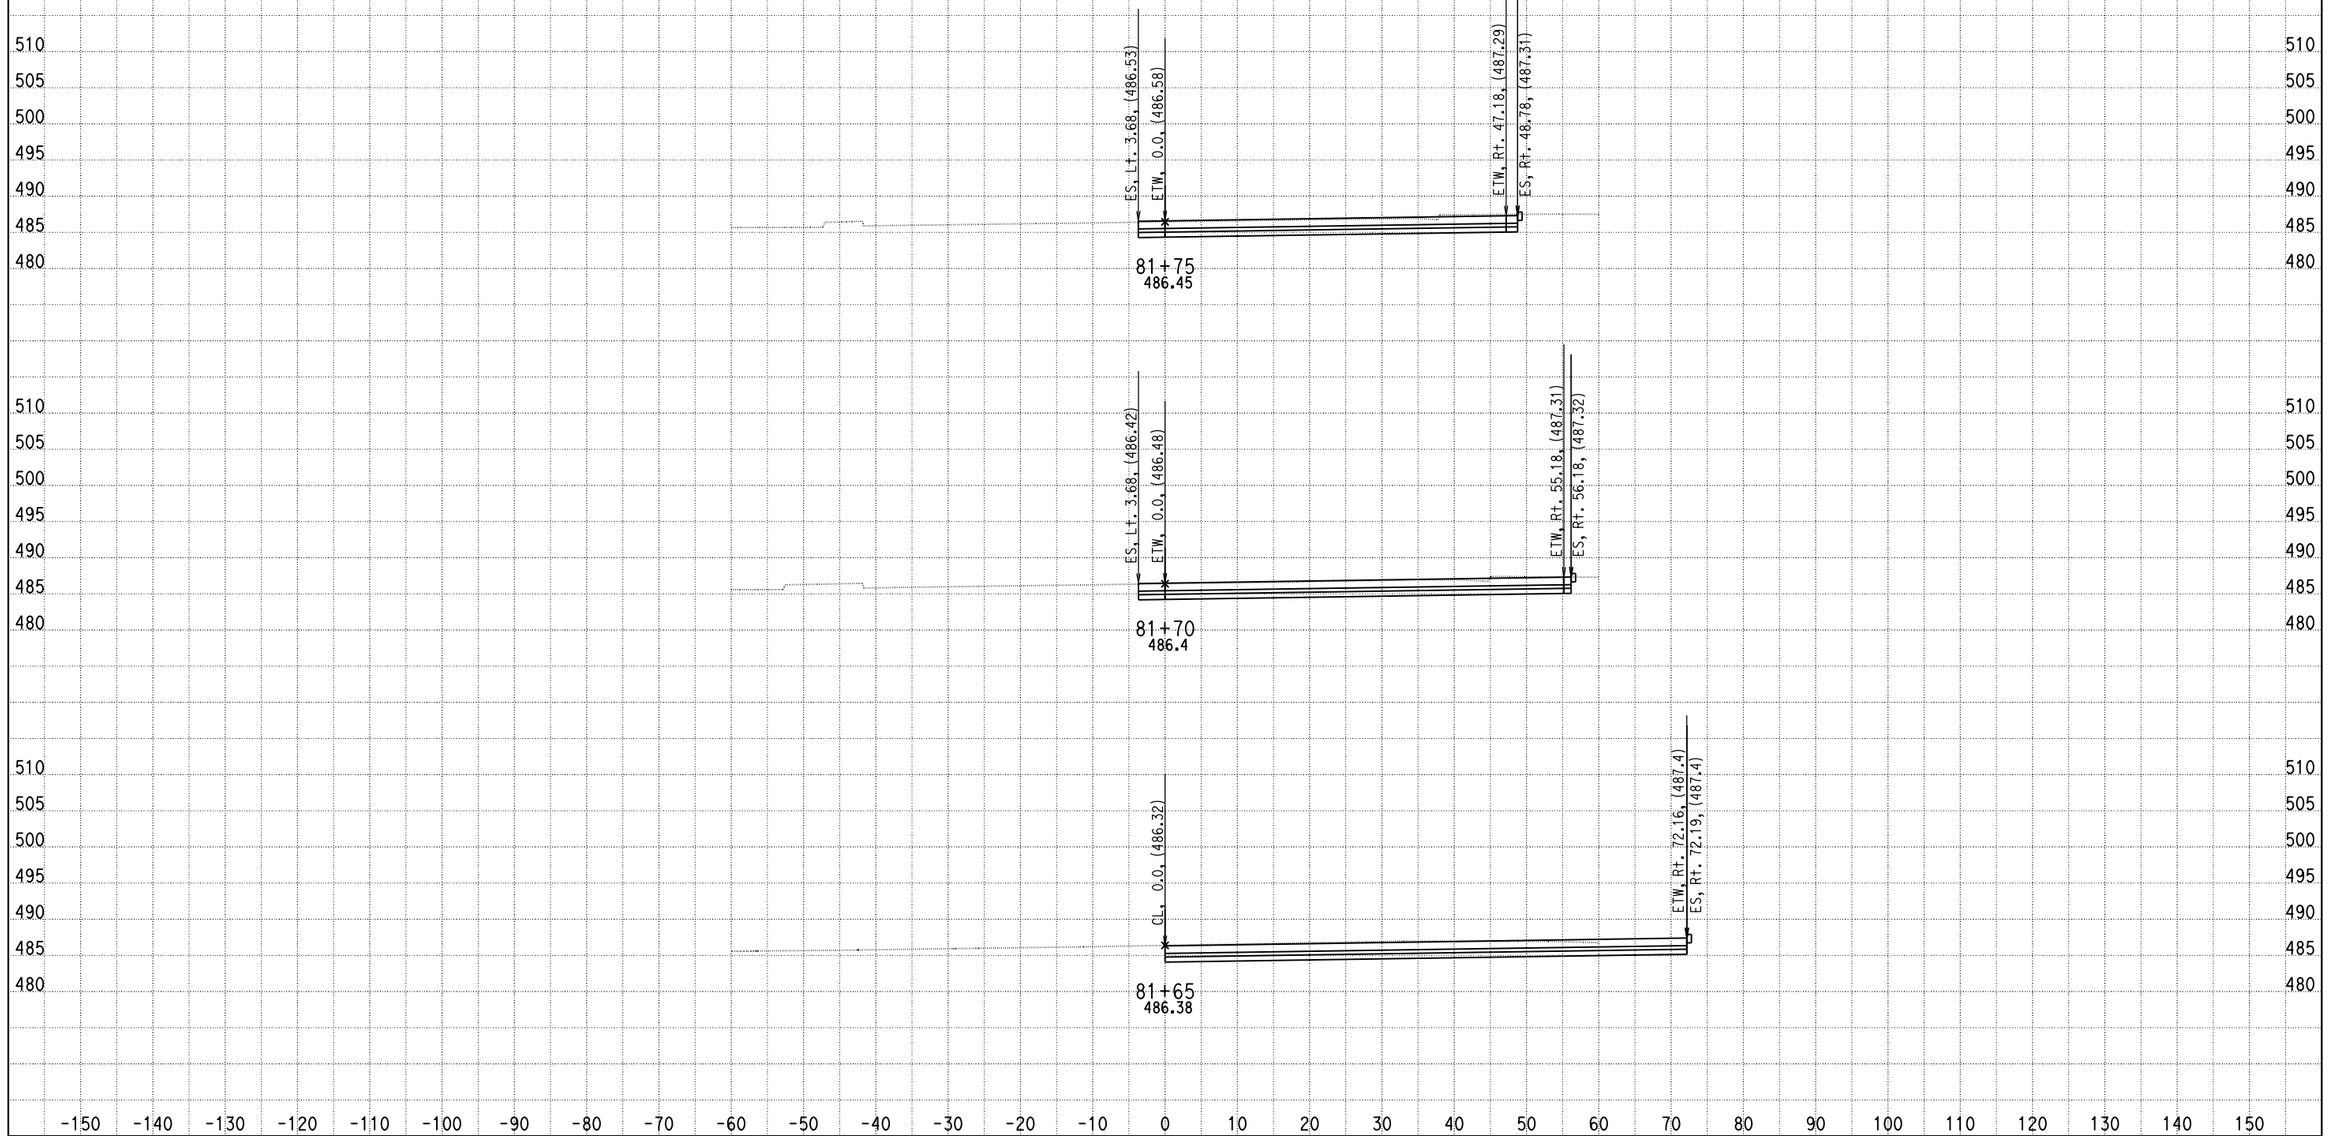

DATE: 5/23/2013

KC Project: 0818E File: C:\project\0818E\UPDATE-RAMP\hrb6-pro.ear

SCALE: 1" = 10' Horiz.
1" = 10' Vert.

All Dimensions are US Survey Feet

RAMPB6
CROSS SECTIONS

DESIGN STUDY ONLY

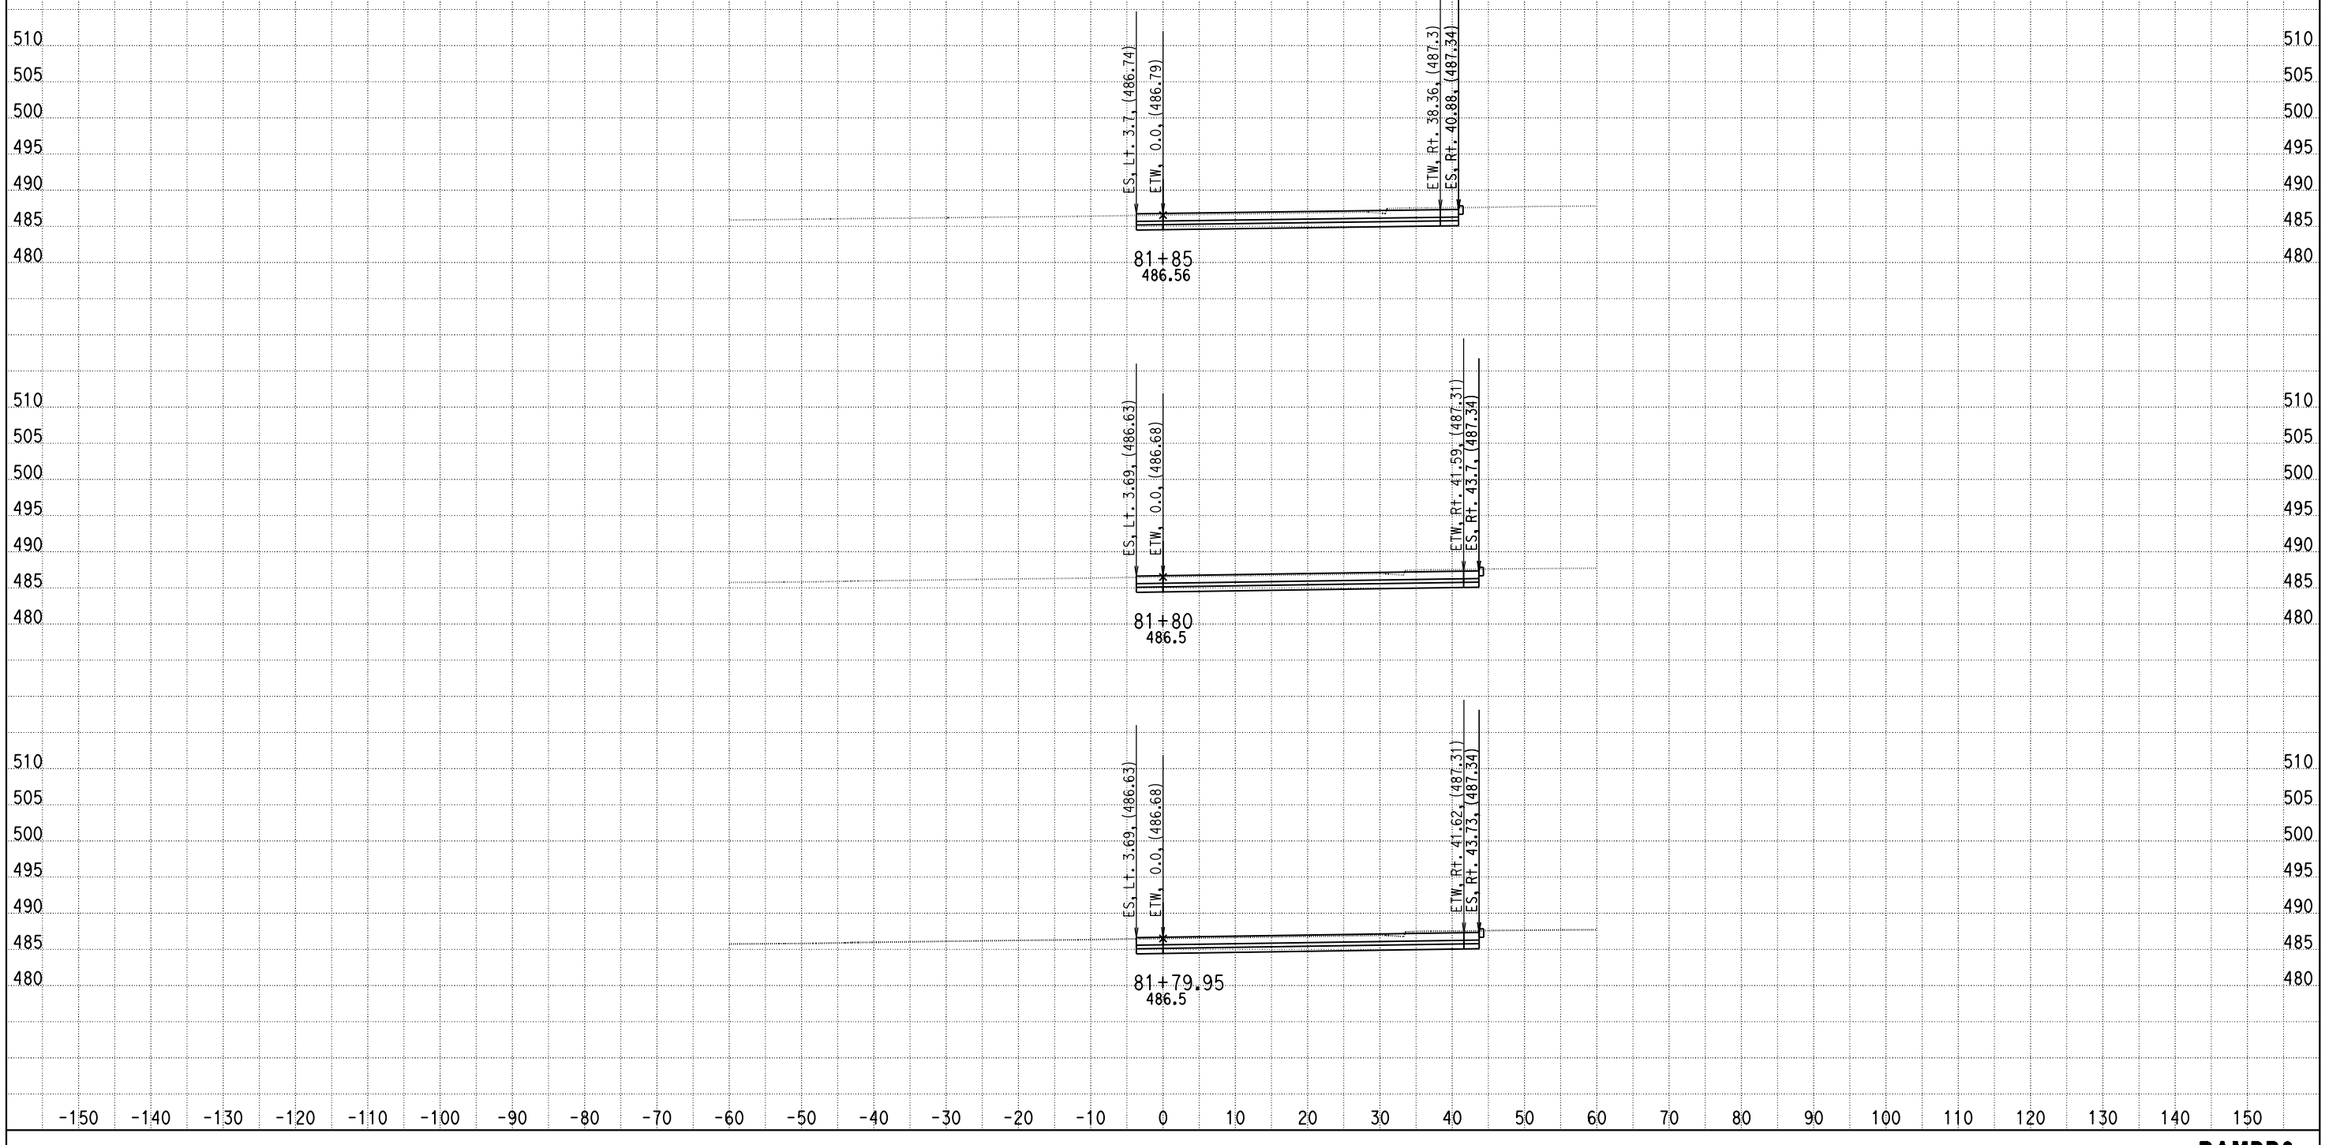

DATE: 5/23/2013

KC Project: 0818E File: C:\project\0818E\UPDATE-RAMP\hrb6-pro.ear

SCALE: 1" = 10' Horiz.
1" = 10' Vert.

All Dimensions are US Survey Feet

RAMPB6
CROSS SECTIONS

SHEET 5 OF XXX

DESIGN STUDY ONLY

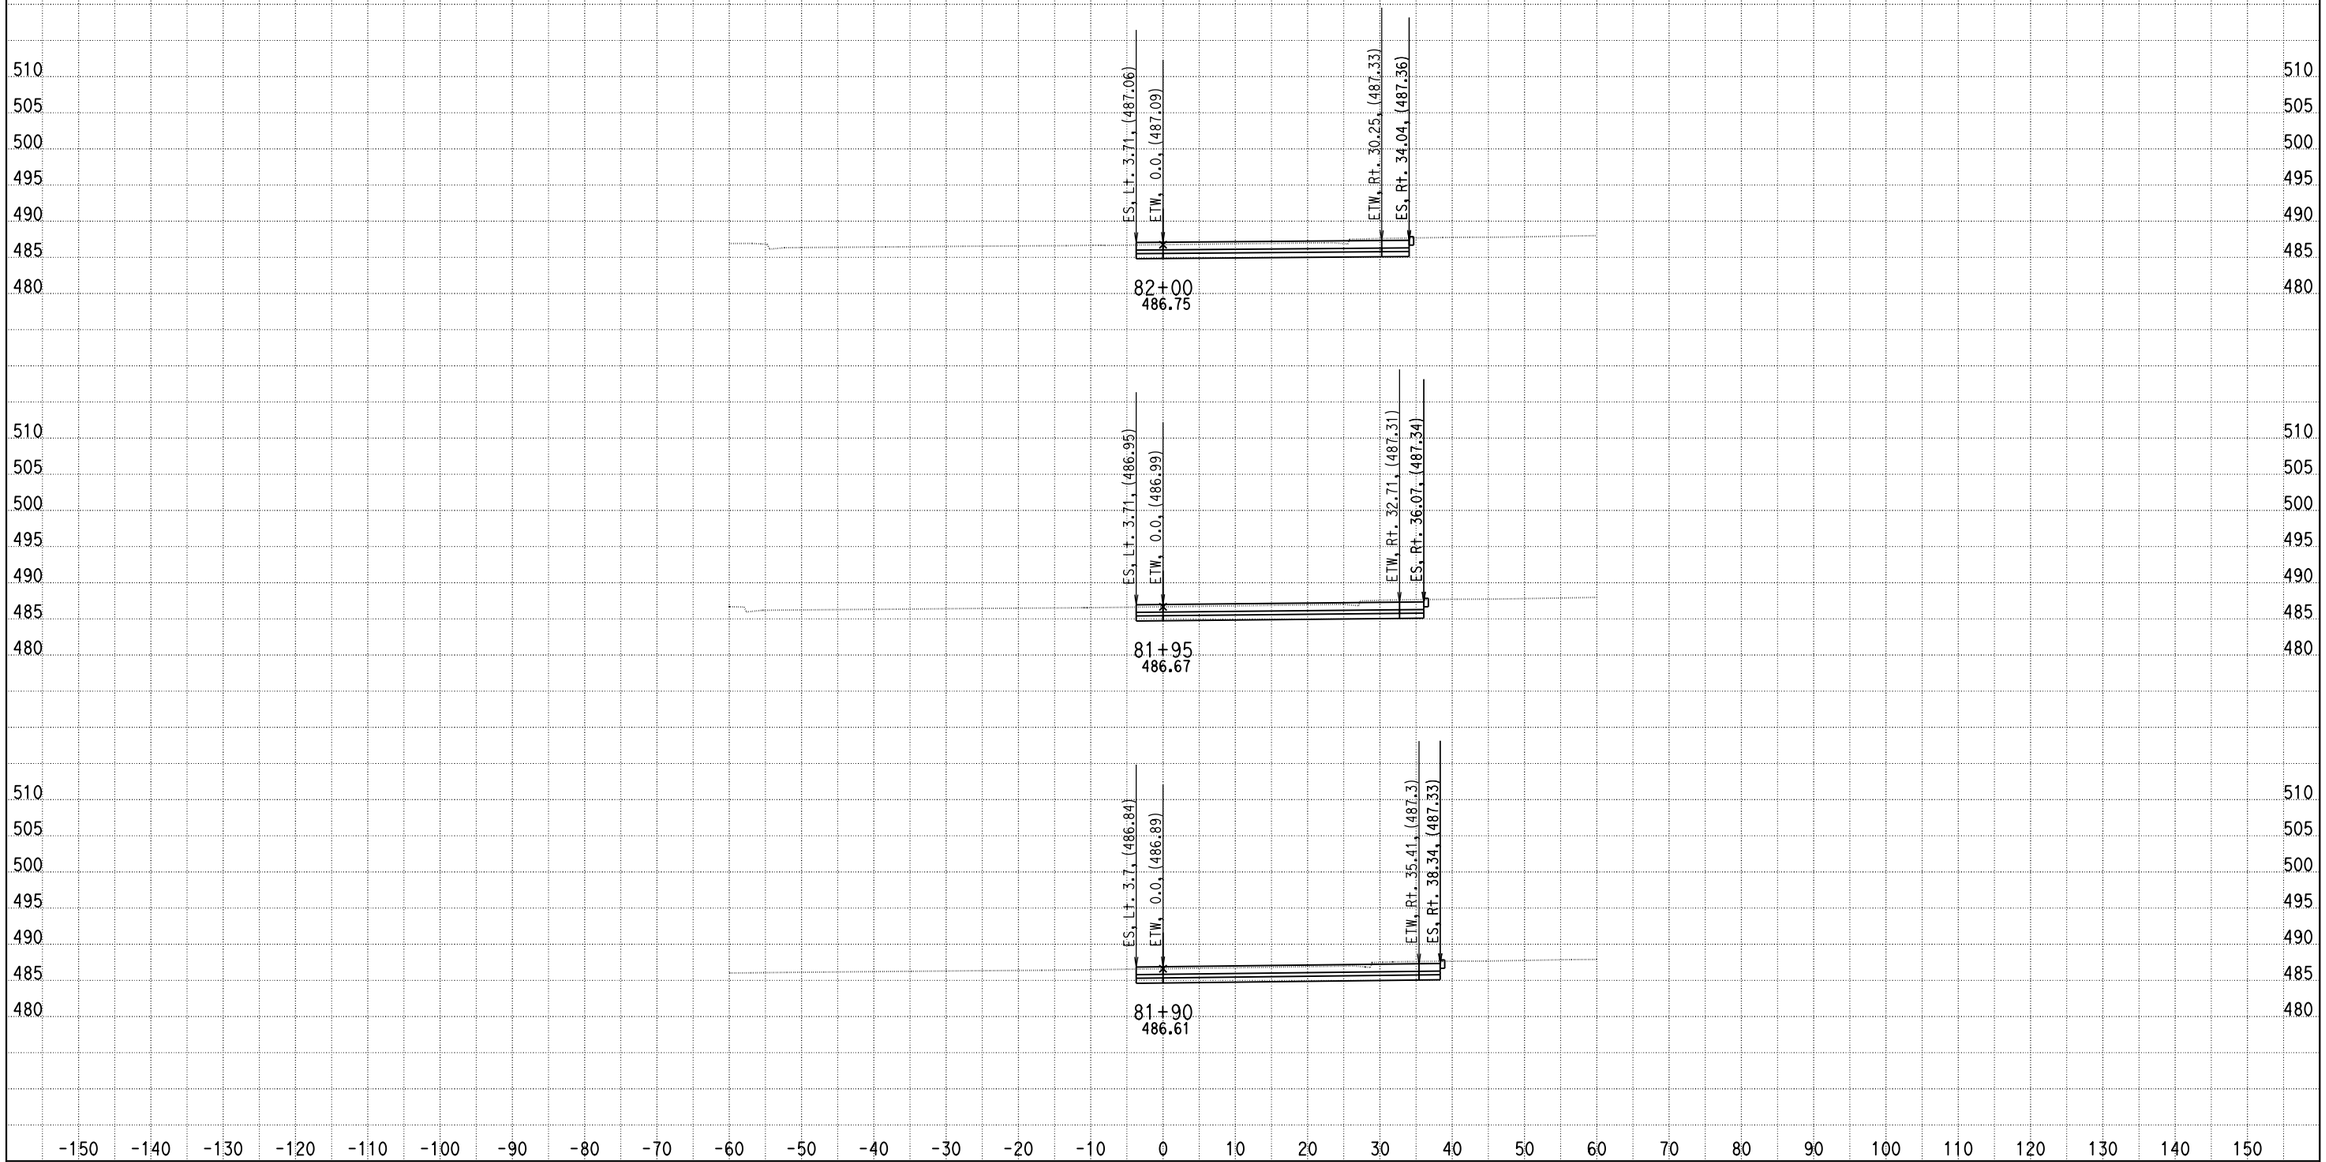

DATE: 5/23/2013

KC Project: 0818E File: C:\project\0818E\UPDATE-RAMP\hrb6-pro.ear

SCALE: 1" = 10' Horiz.
1" = 10' Vert.

All Dimensions are US Survey Feet

RAMPB6
CROSS SECTIONS

DESIGN STUDY ONLY

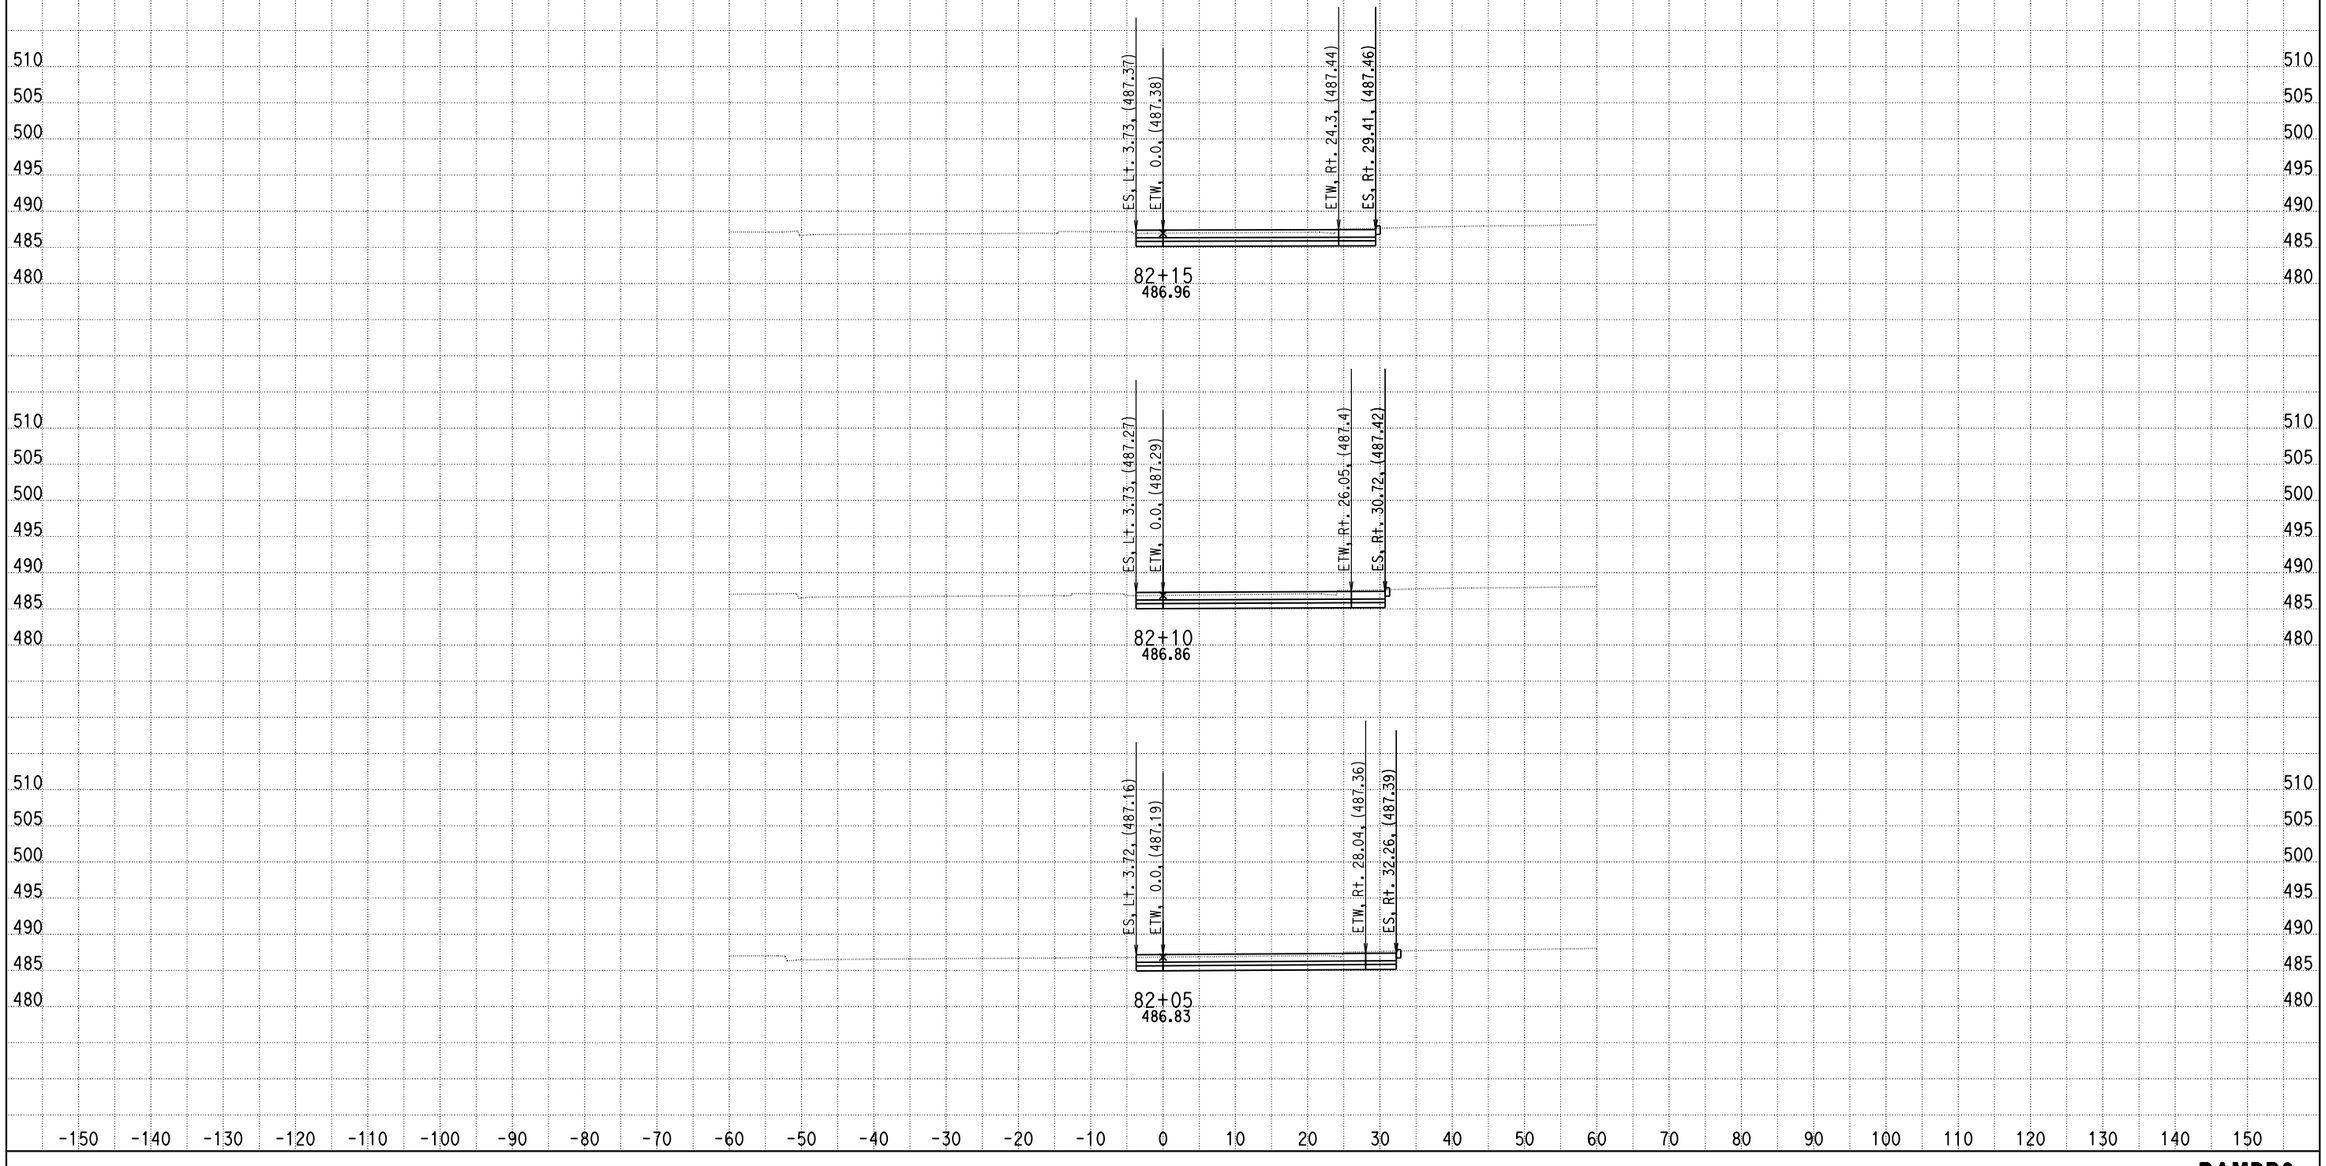

DATE: 5/23/2013

KC Project: 0818E File: C:\project\0818E\UPDATE-RAMP\hrb6-pro.ear

SCALE: 1" = 10' Horiz.
1" = 10' Vert.

All Dimensions are US Survey Feet

RAMPB6
CROSS SECTIONS

SHEET 7 OF XXX

DESIGN STUDY ONLY

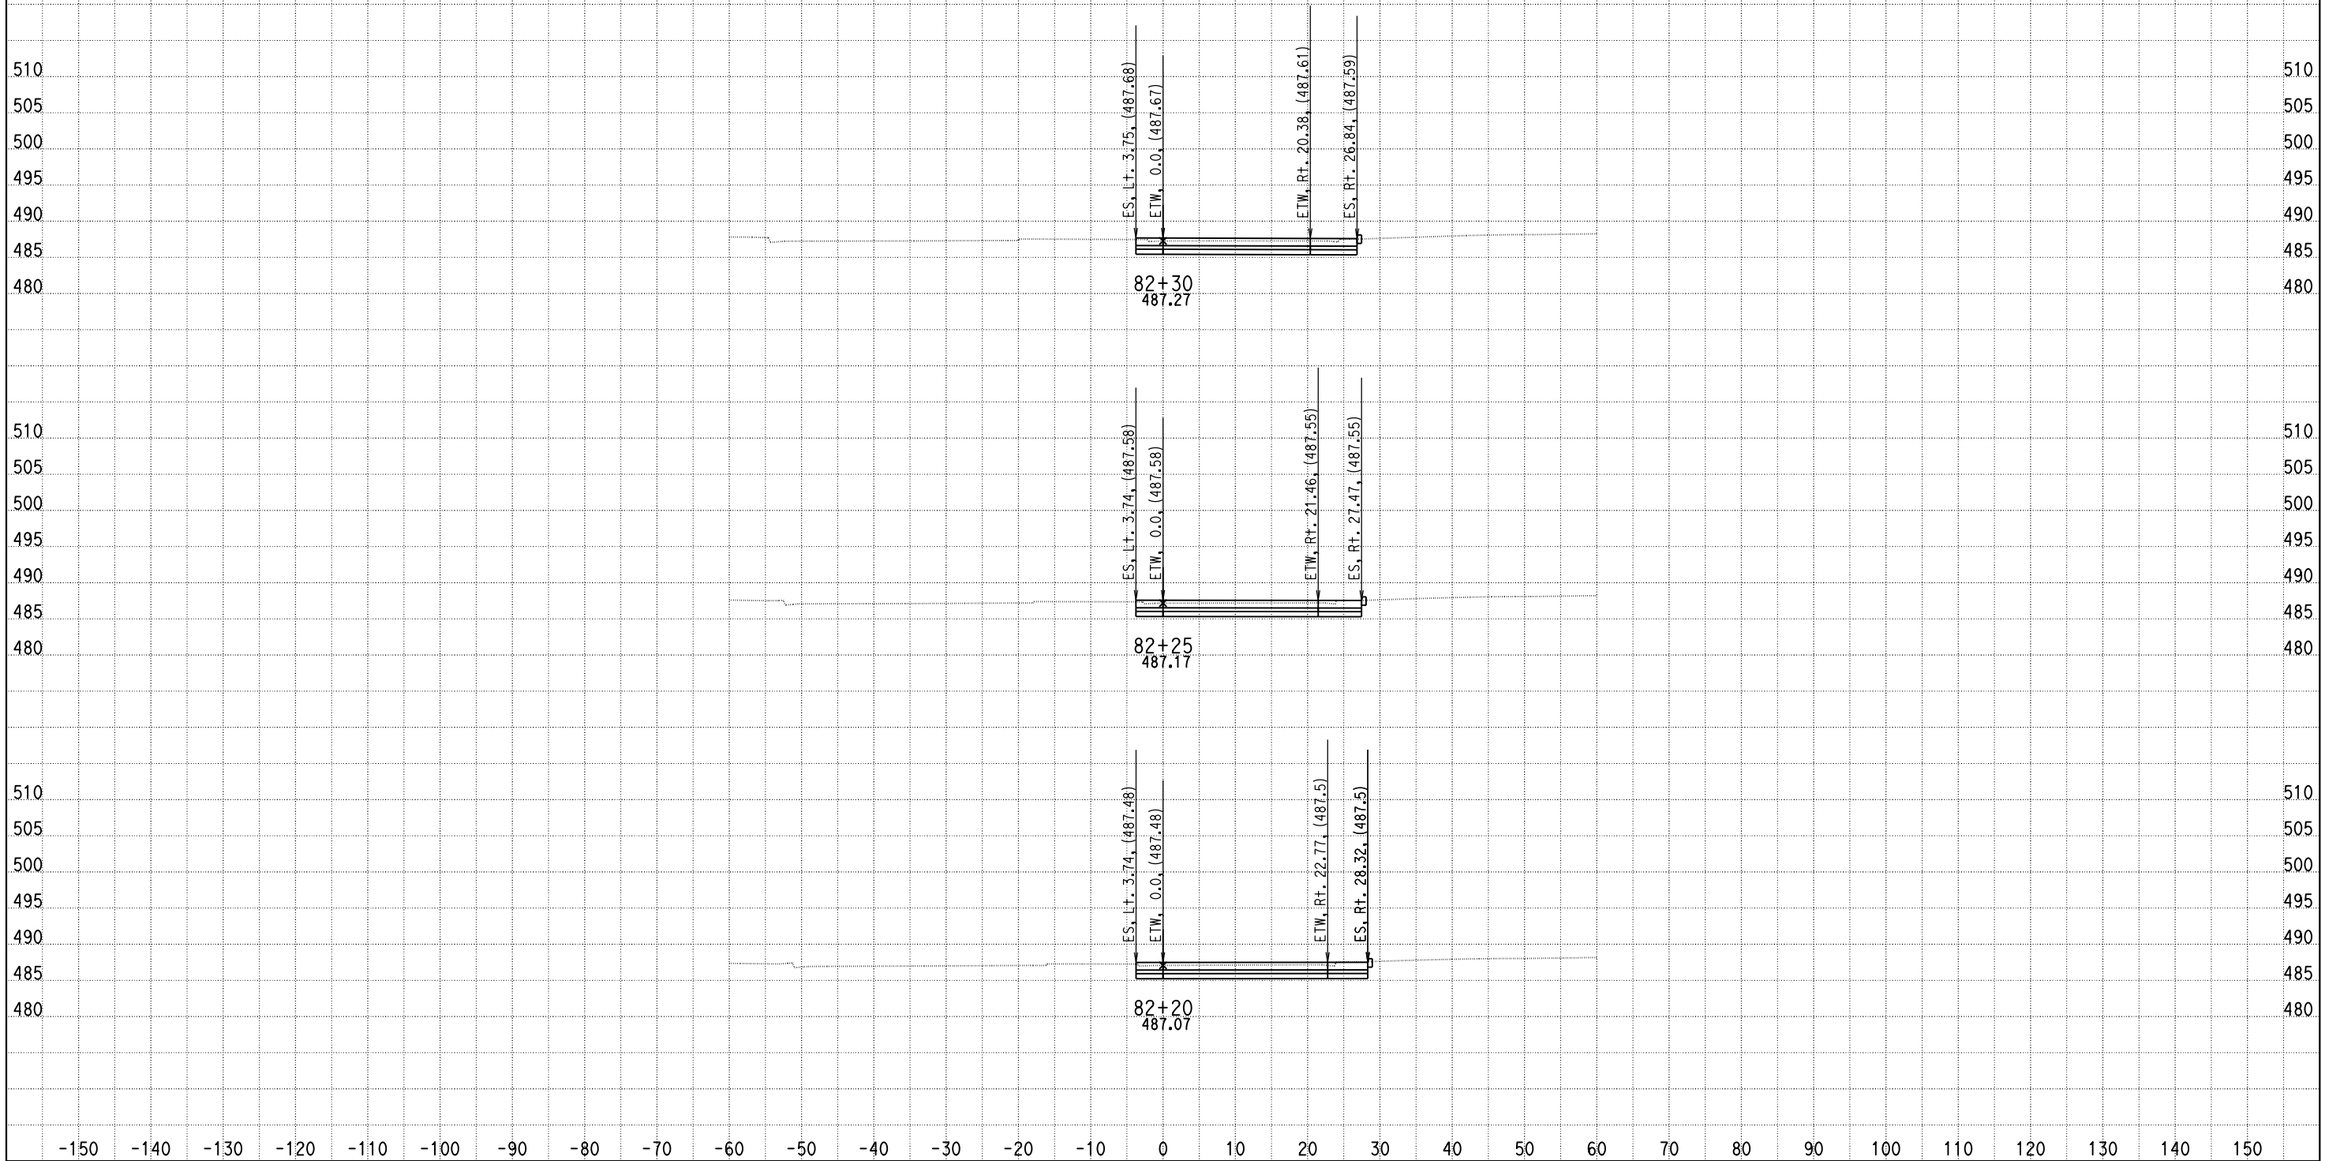

DATE: 5/23/2013

KC Project: 0818E File: C:\project\0818E\UPDATE-RAMP\hrb6-pro.ear

SCALE: 1" = 10' Horiz.
1" = 10' Vert.

All Dimensions are US Survey Feet

RAMPB6
CROSS SECTIONS

DESIGN STUDY ONLY

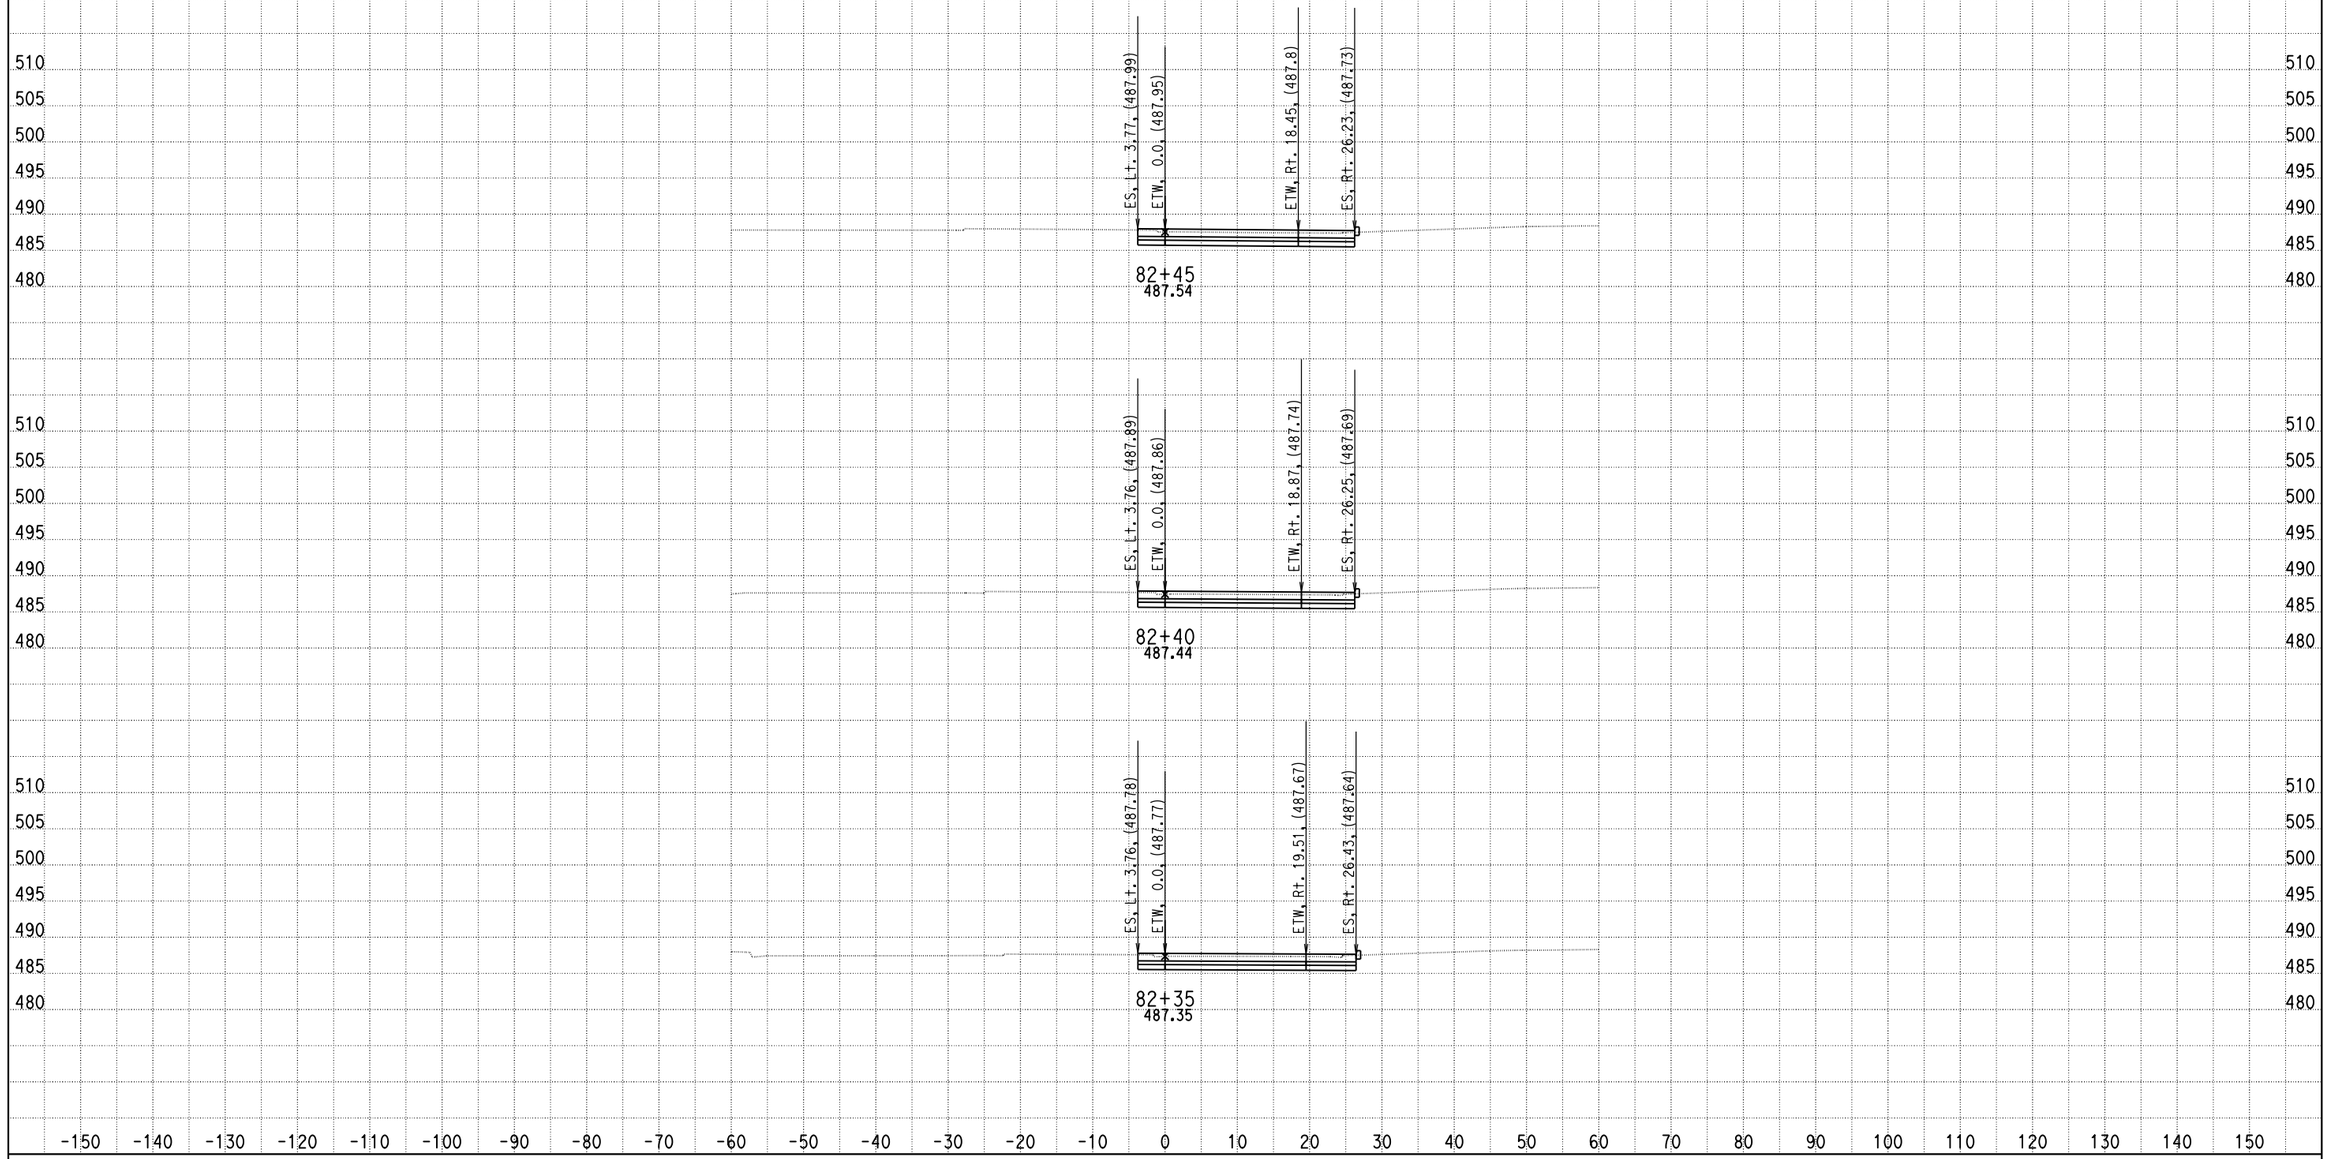

DATE: 5/23/2013

KC Project: 0818E File: C:\project\0818E\UPDATE-RAMP\hrb6-pro.ear

SCALE: 1" = 10' Horiz.
1" = 10' Vert.

All Dimensions are US Survey Feet

RAMPB6
CROSS SECTIONS

DESIGN STUDY ONLY

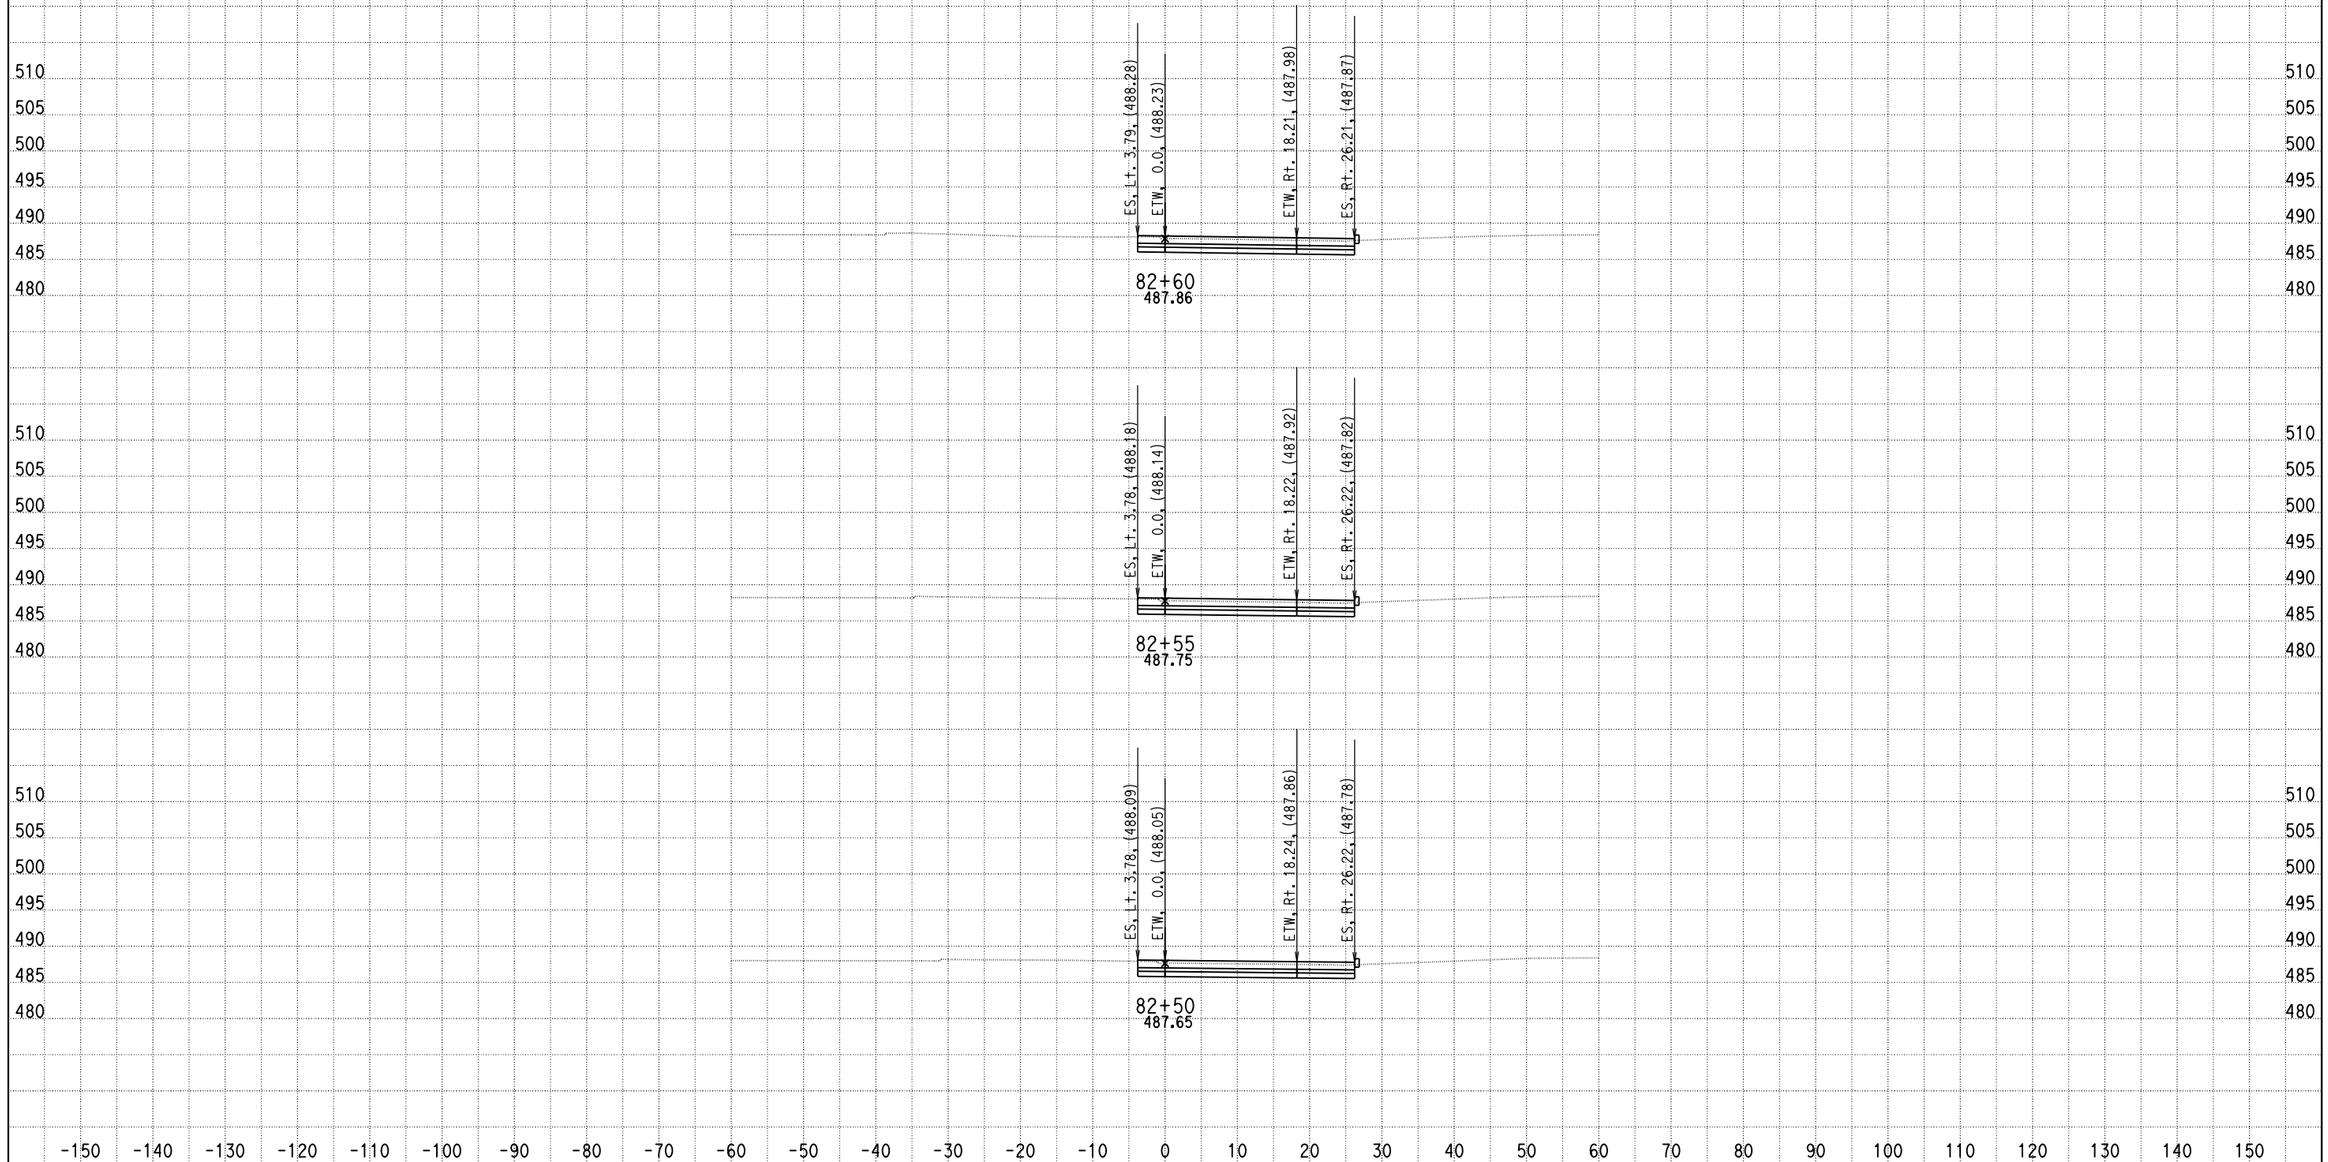

DATE: 5/23/2013

KC Project: 0818E File: C:\project\0818E\UPDATE-RAMP\hrb6-pro.ear

SCALE: 1" = 10' Horiz.
1" = 10' Vert.

All Dimensions are US Survey Feet

RAMPB6
CROSS SECTIONS

SHEET 10 OF XXX

DESIGN STUDY ONLY

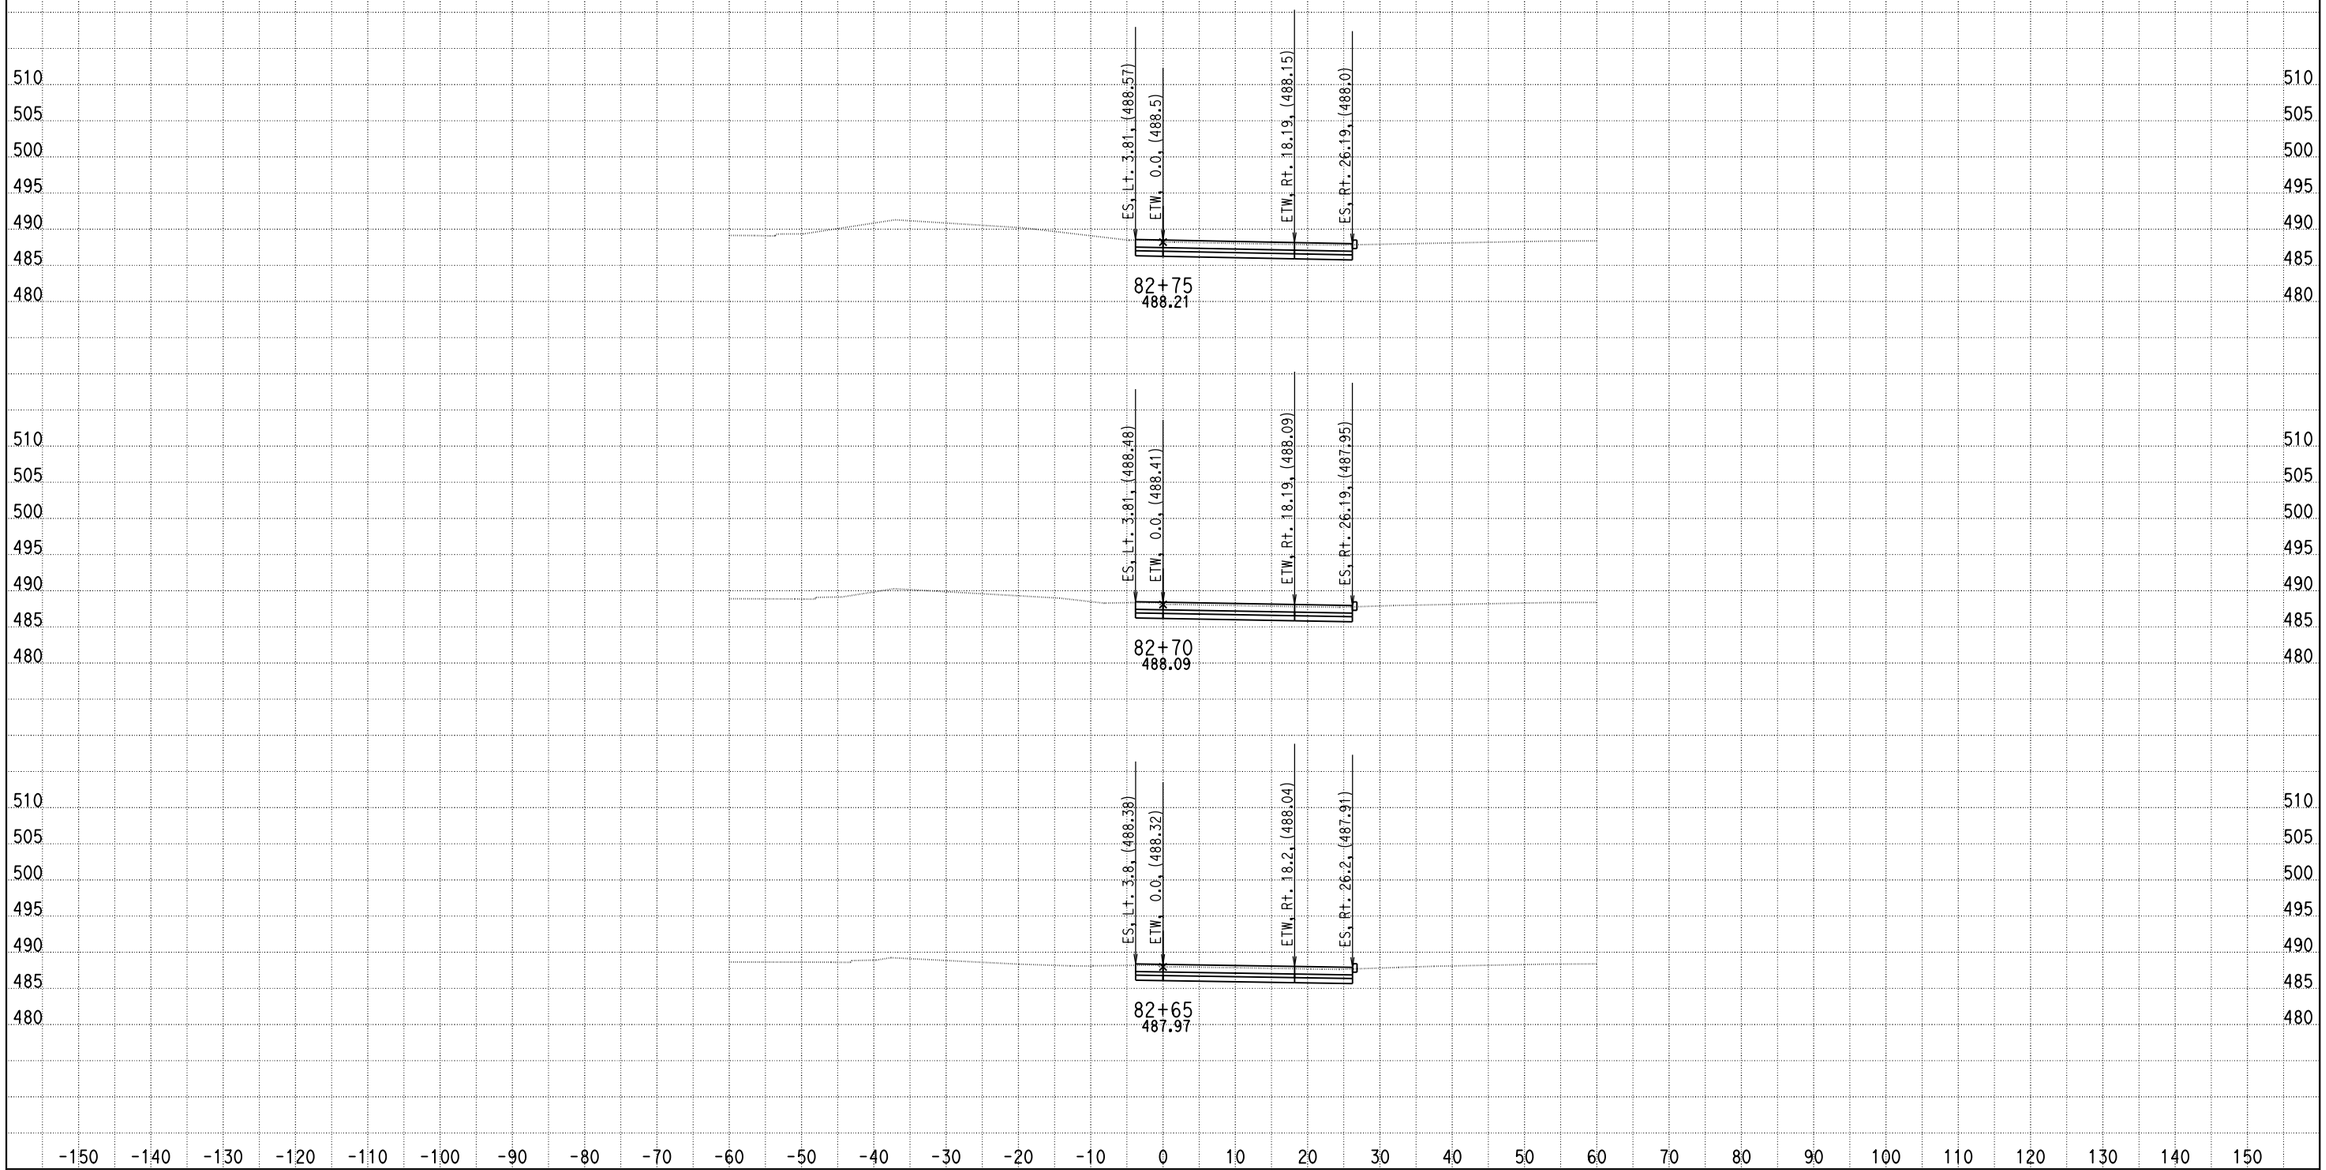

DATE: 5/23/2013

KC Project: 0818E File: C:\project\0818E\UPDATE-RAMP\hrb6-pro.ear

SCALE: 1" = 10' Horiz.
1" = 10' Vert.

All Dimensions are US Survey Feet

RAMPB6
CROSS SECTIONS

SHEET 11 OF XXX

DESIGN STUDY ONLY

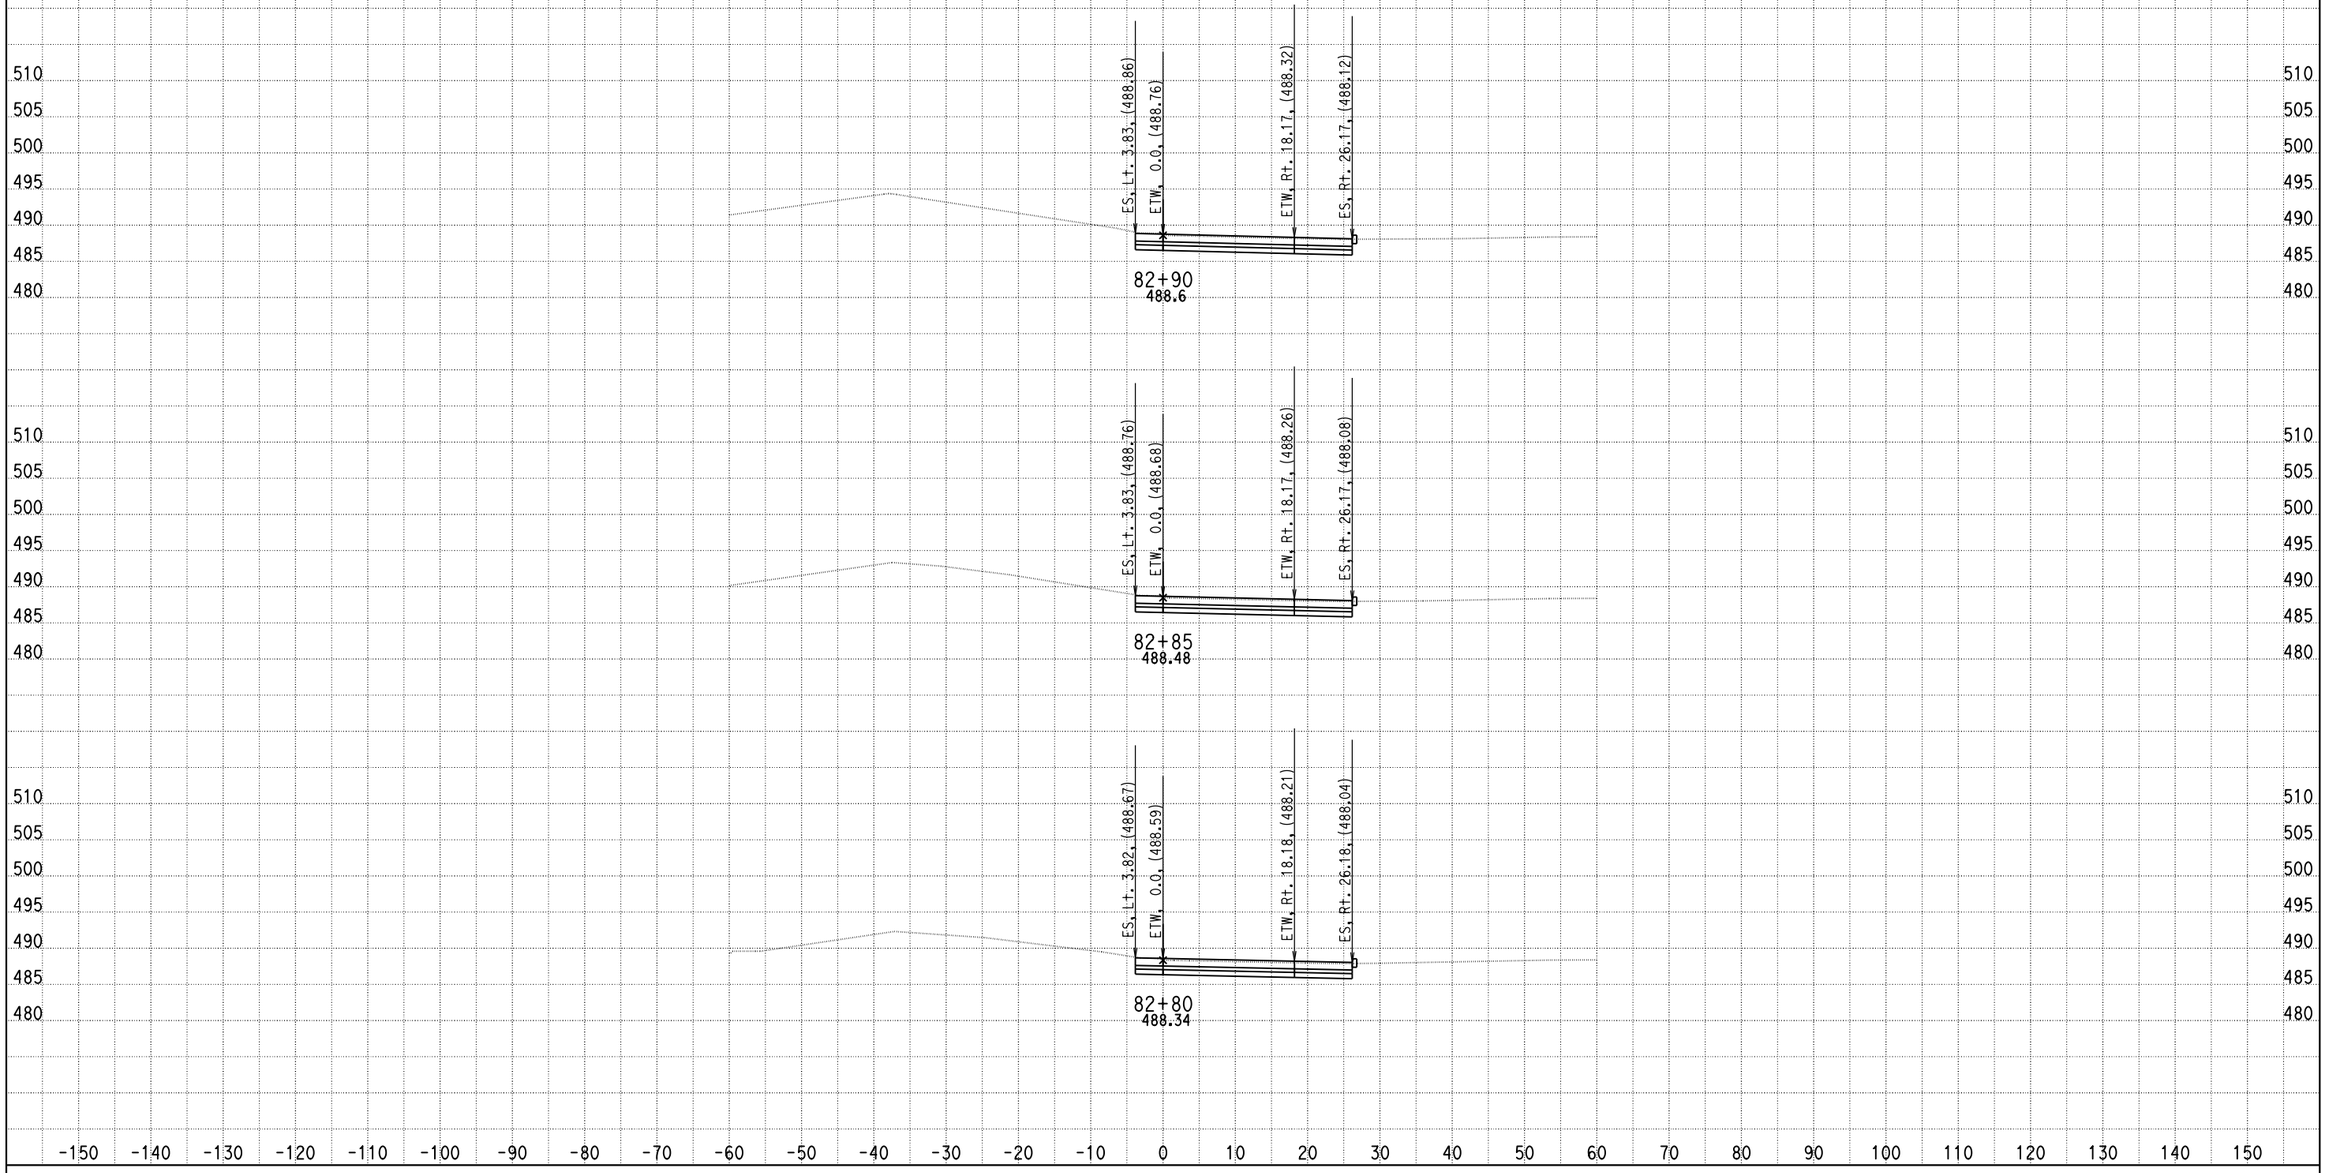

DATE: 5/23/2013

KC Project: 0818E File: C:\project\0818E\UPDATE-RAMP\hrb6-pro.ear

SCALE: 1" = 10' Horiz.
1" = 10' Vert.

All Dimensions are US Survey Feet

RAMPB6
CROSS SECTIONS

SHEET 12 OF XXX

DESIGN STUDY ONLY

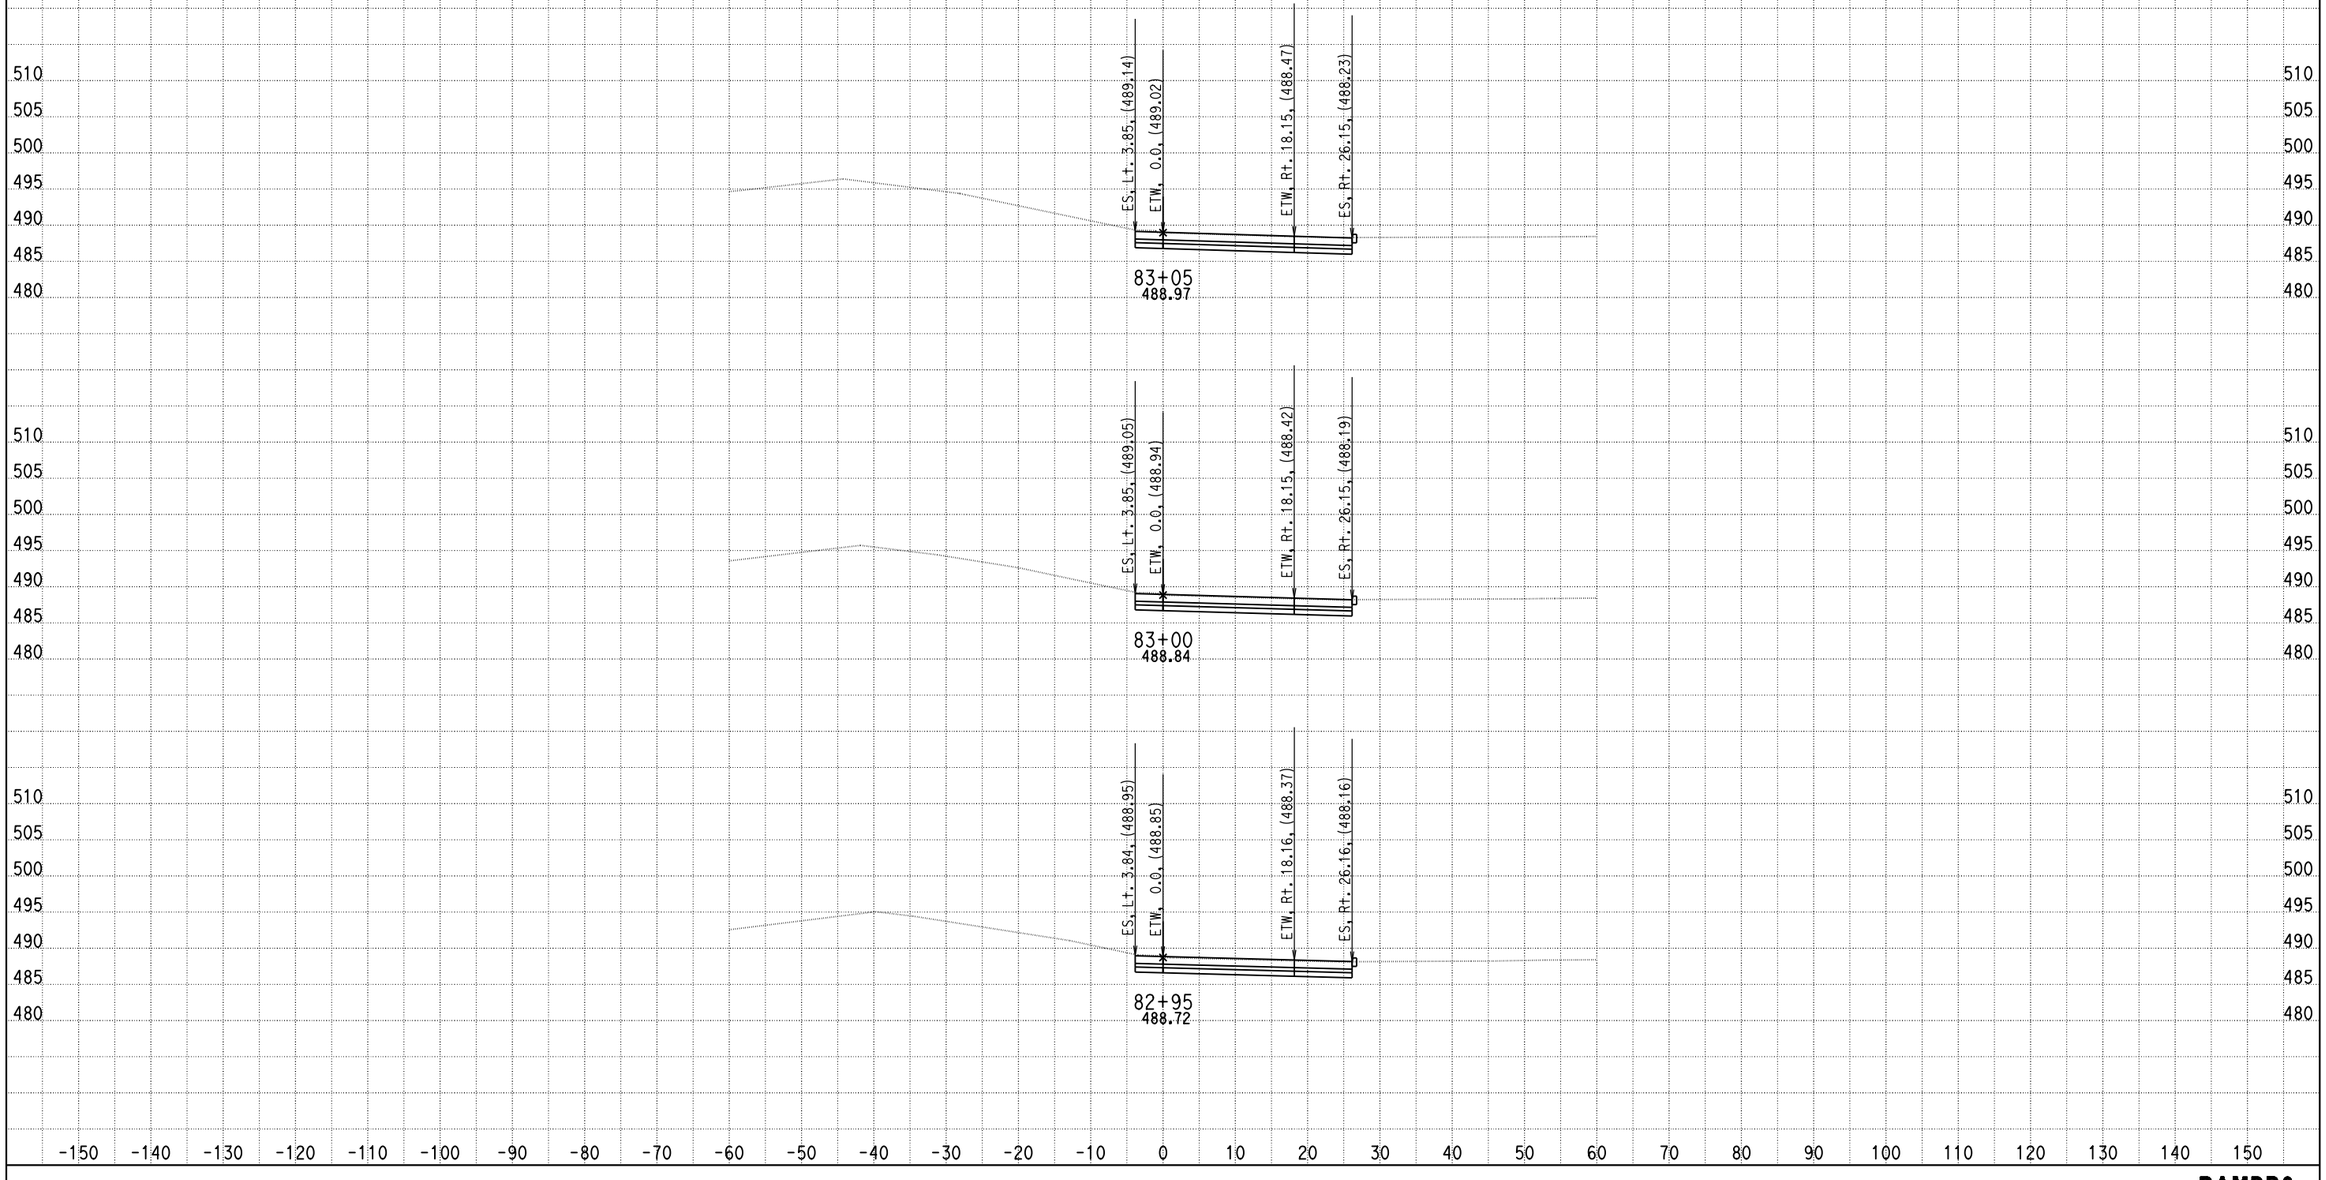

DATE: 5/23/2013

KC Project: 0818E File: C:\project\0818E\UPDATE-RAMP\hrb6-pro.ear

SCALE: 1" = 10' Horiz.
1" = 10' Vert.

All Dimensions are US Survey Feet

RAMPB6
CROSS SECTIONS

SHEET 13 OF XXX

DESIGN STUDY ONLY

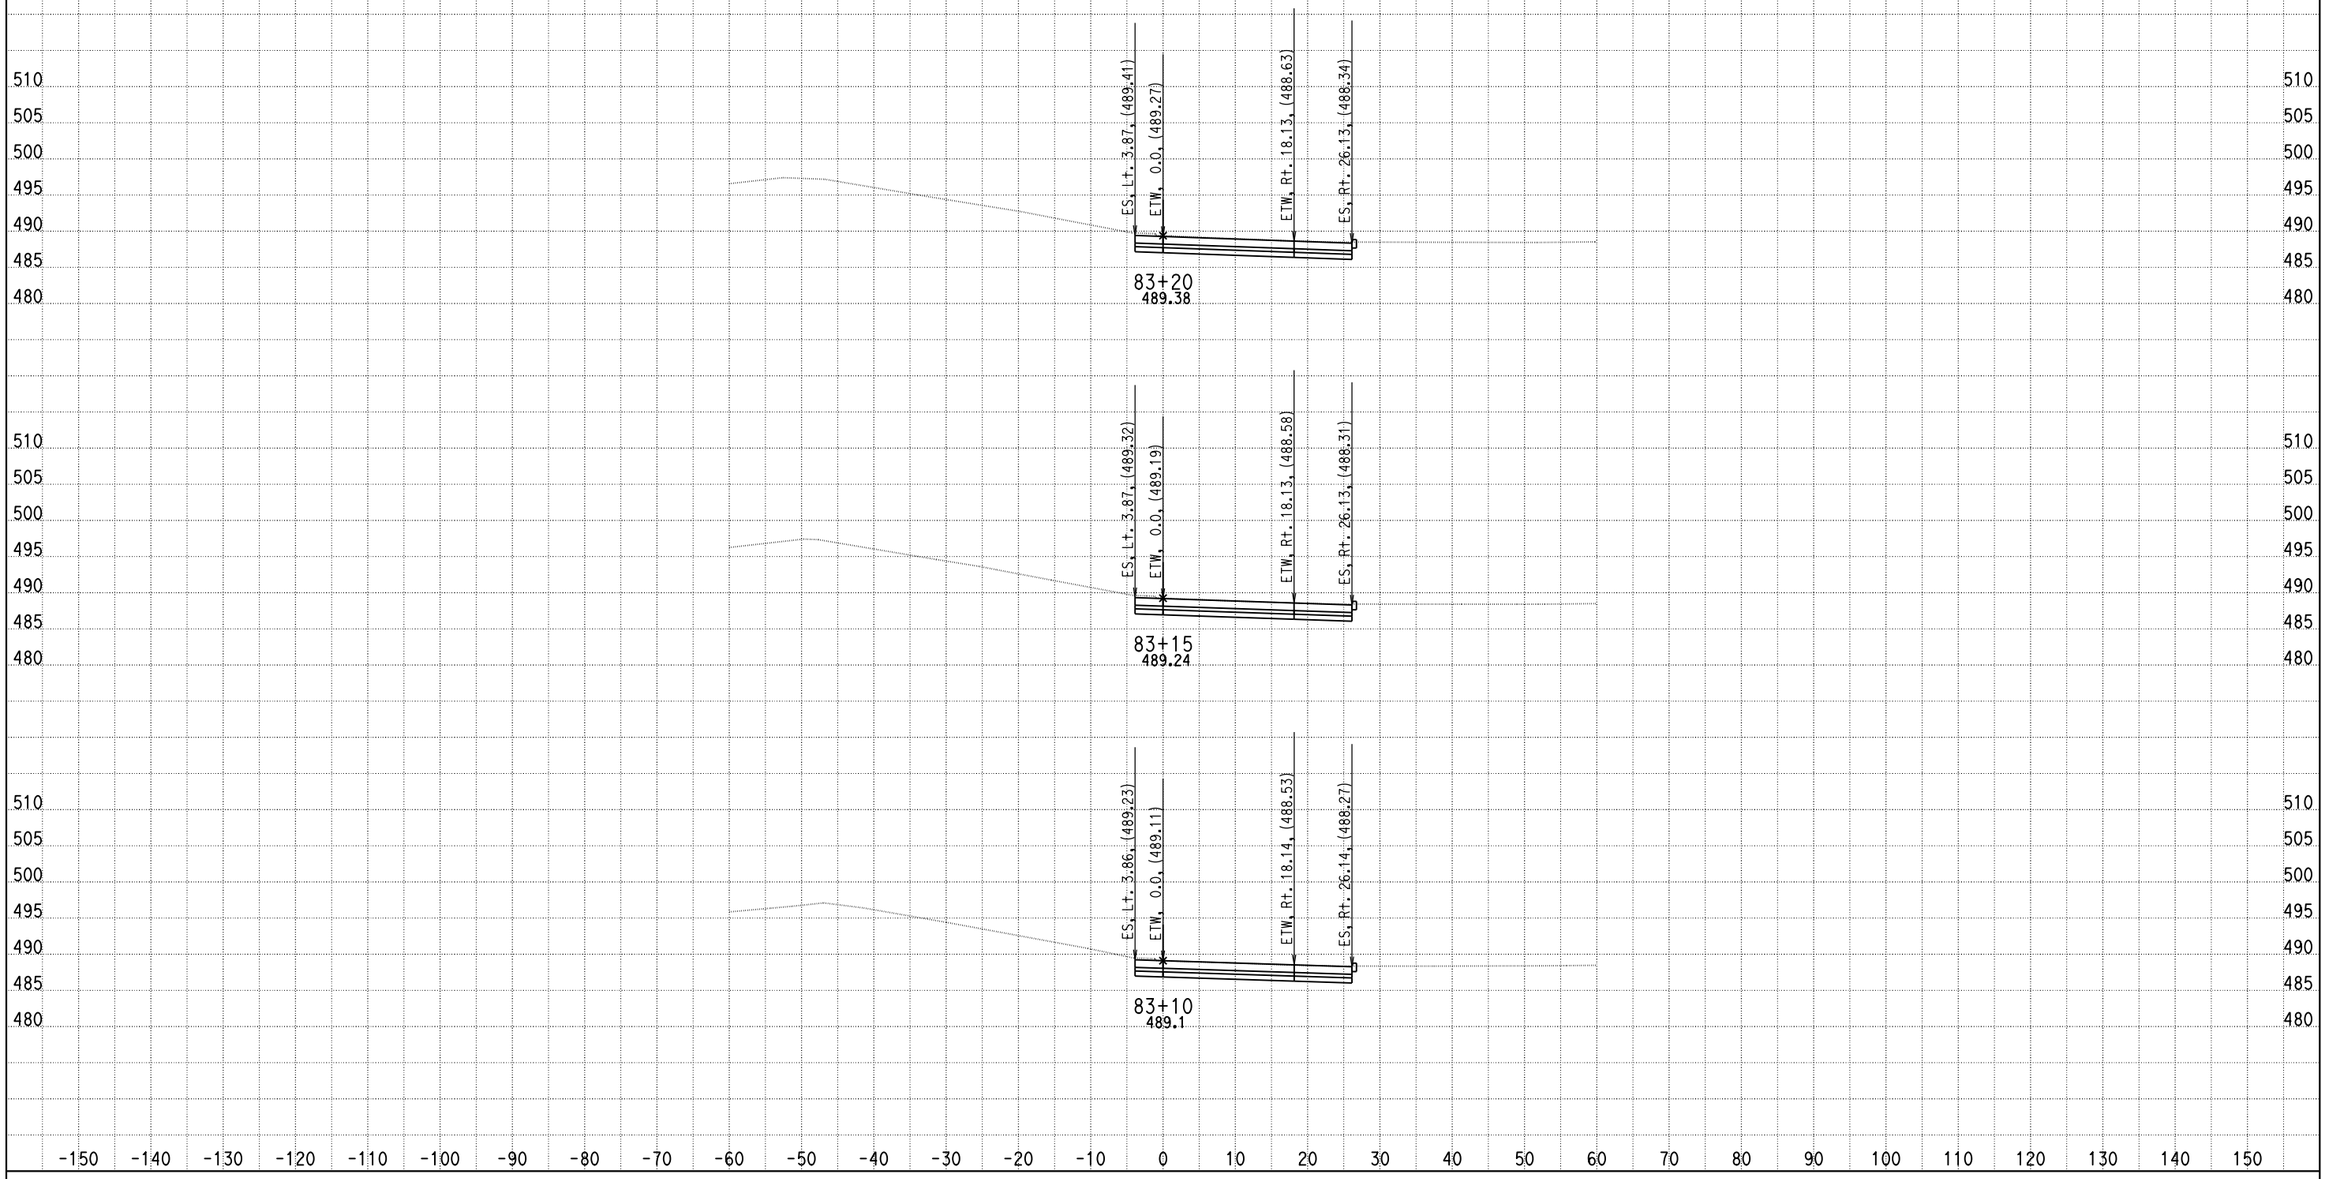

DATE: 5/23/2013

KC Project: 0818E File: C:\project\0818E\UPDATE-RAMP\hrb6-pro.ear

SCALE: 1" = 10' Horiz.
1" = 10' Vert.

All Dimensions are US Survey Feet

RAMPB6
CROSS SECTIONS

SHEET 14 OF XXX

DESIGN STUDY ONLY

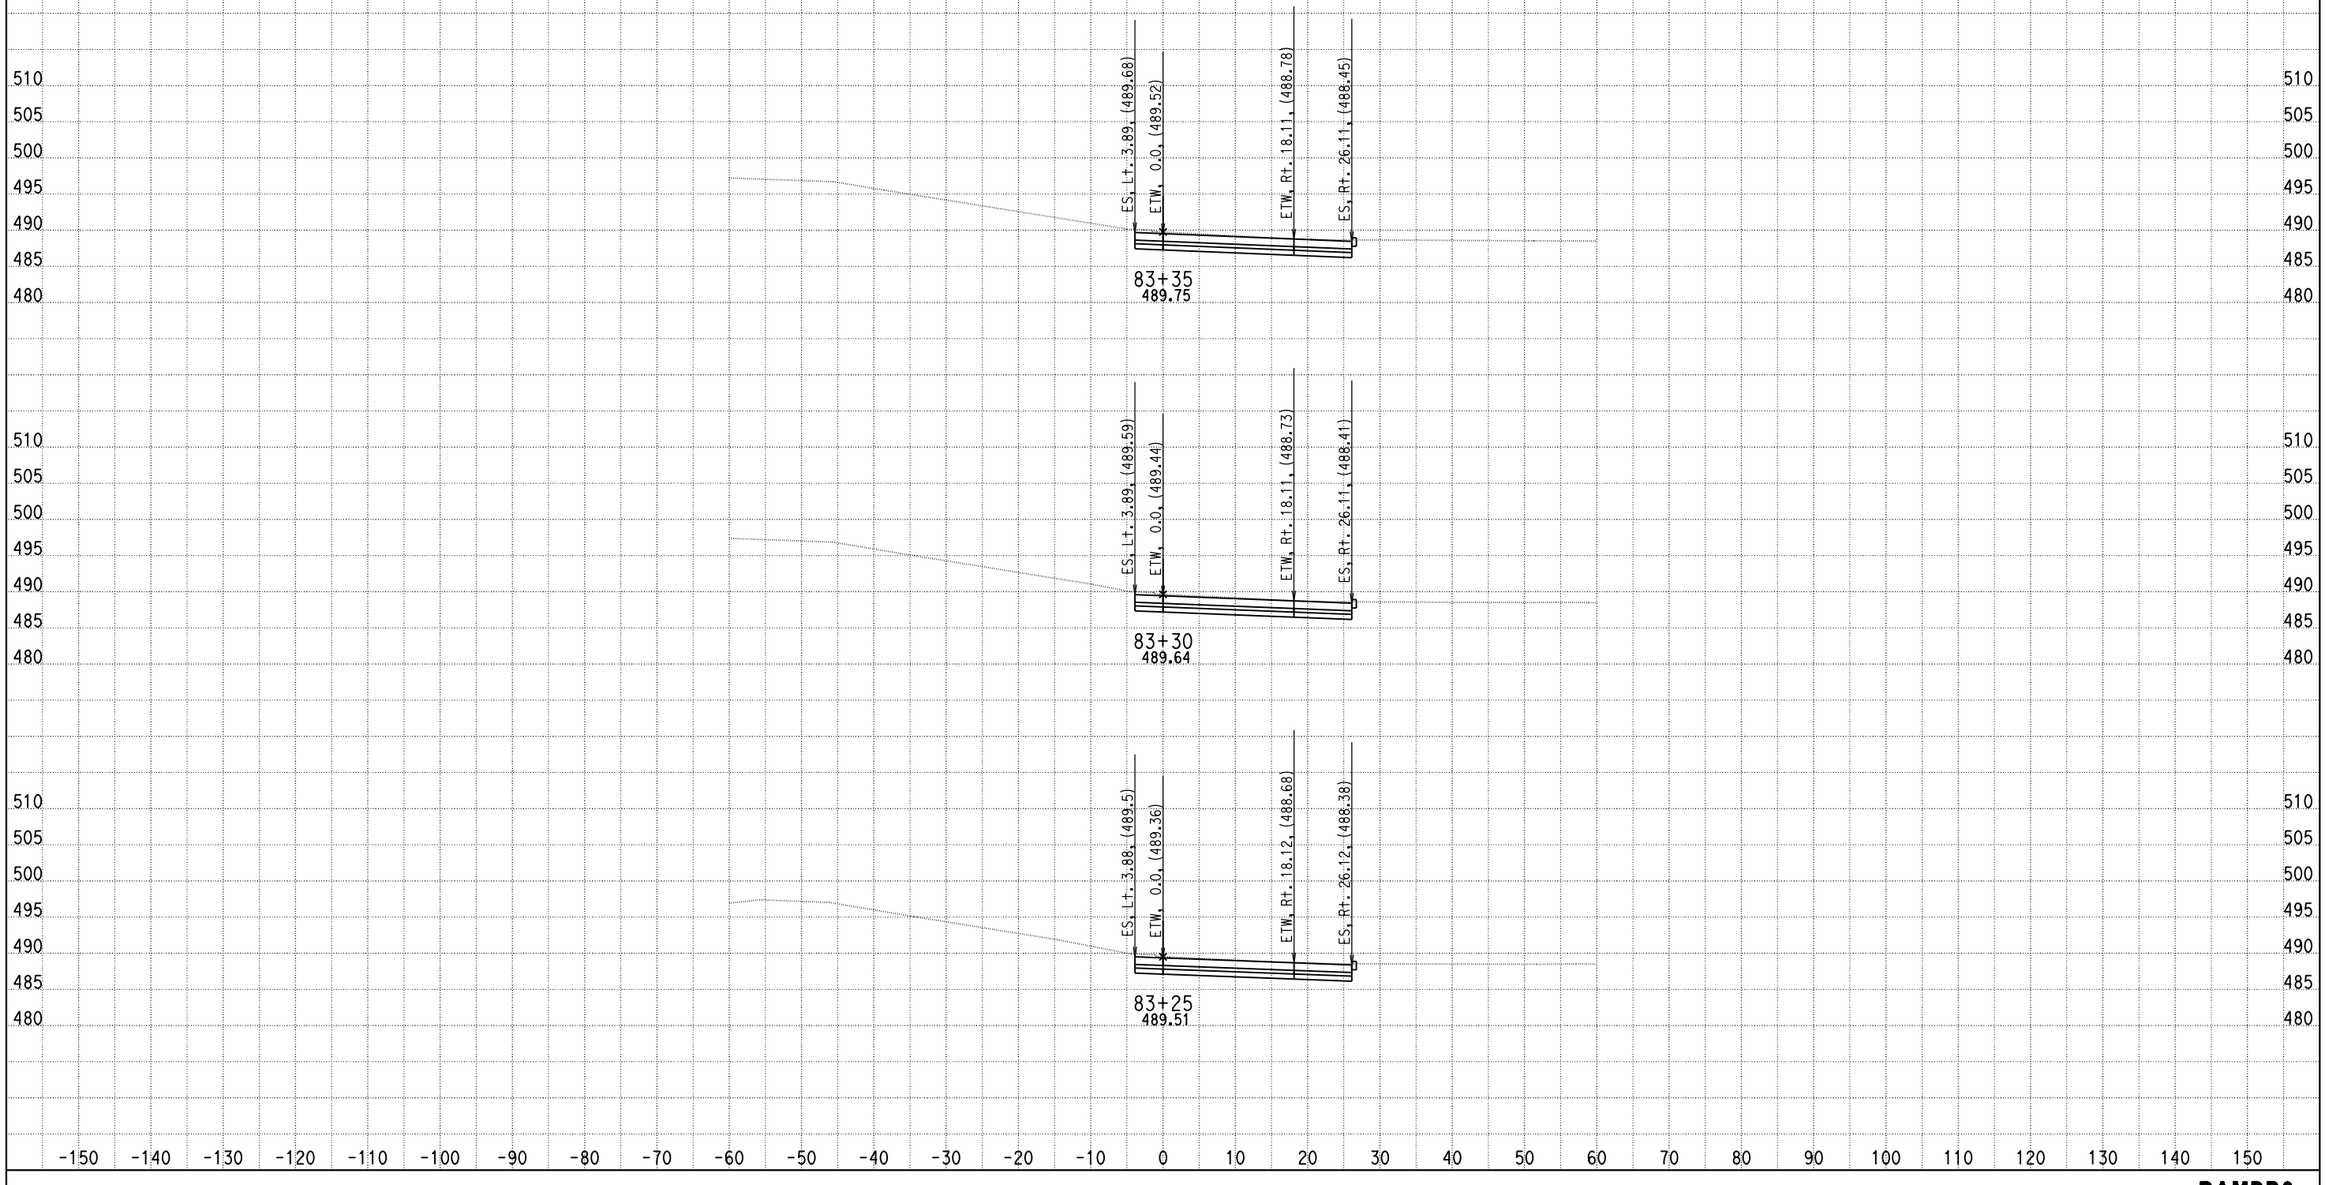

DATE: 5/23/2013

KC Project: 0818E File: C:\project\0818E\UPDATE-RAMP\hrb6-pro.ear

SCALE: 1" = 10' Horiz.
1" = 10' Vert.

All Dimensions are US Survey Feet

RAMPB6
CROSS SECTIONS

DESIGN STUDY ONLY

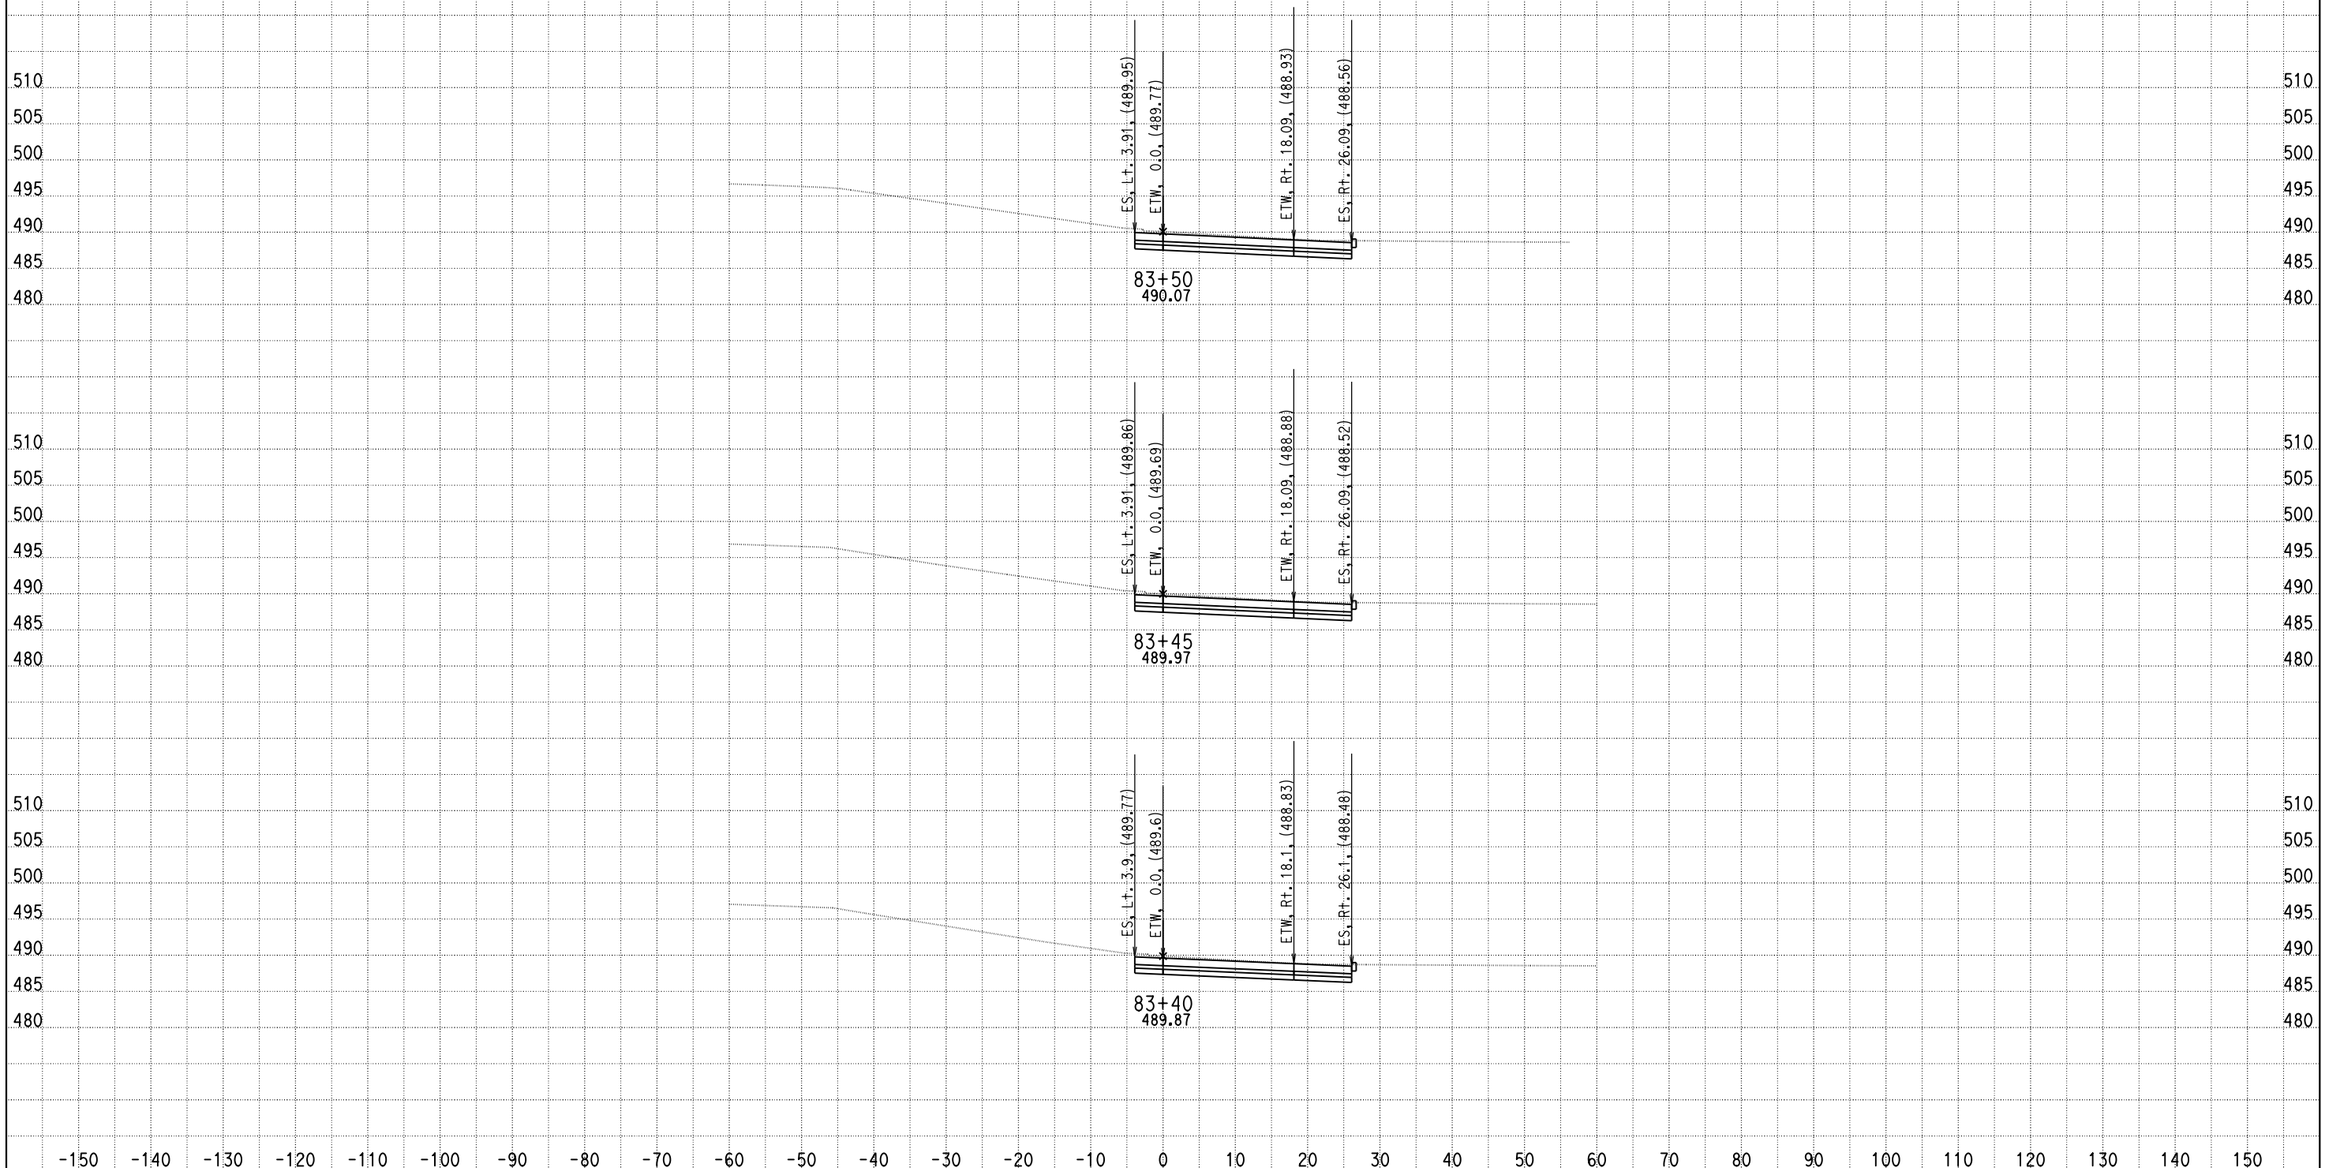

DATE: 5/23/2013

KC Project: 0818E File: C:\project\0818E\UPDATE-RAMP\hrb6-pro.ear

SCALE: 1" = 10' Horiz.
1" = 10' Vert.

All Dimensions are US Survey Feet

RAMPB6
CROSS SECTIONS

DESIGN STUDY ONLY

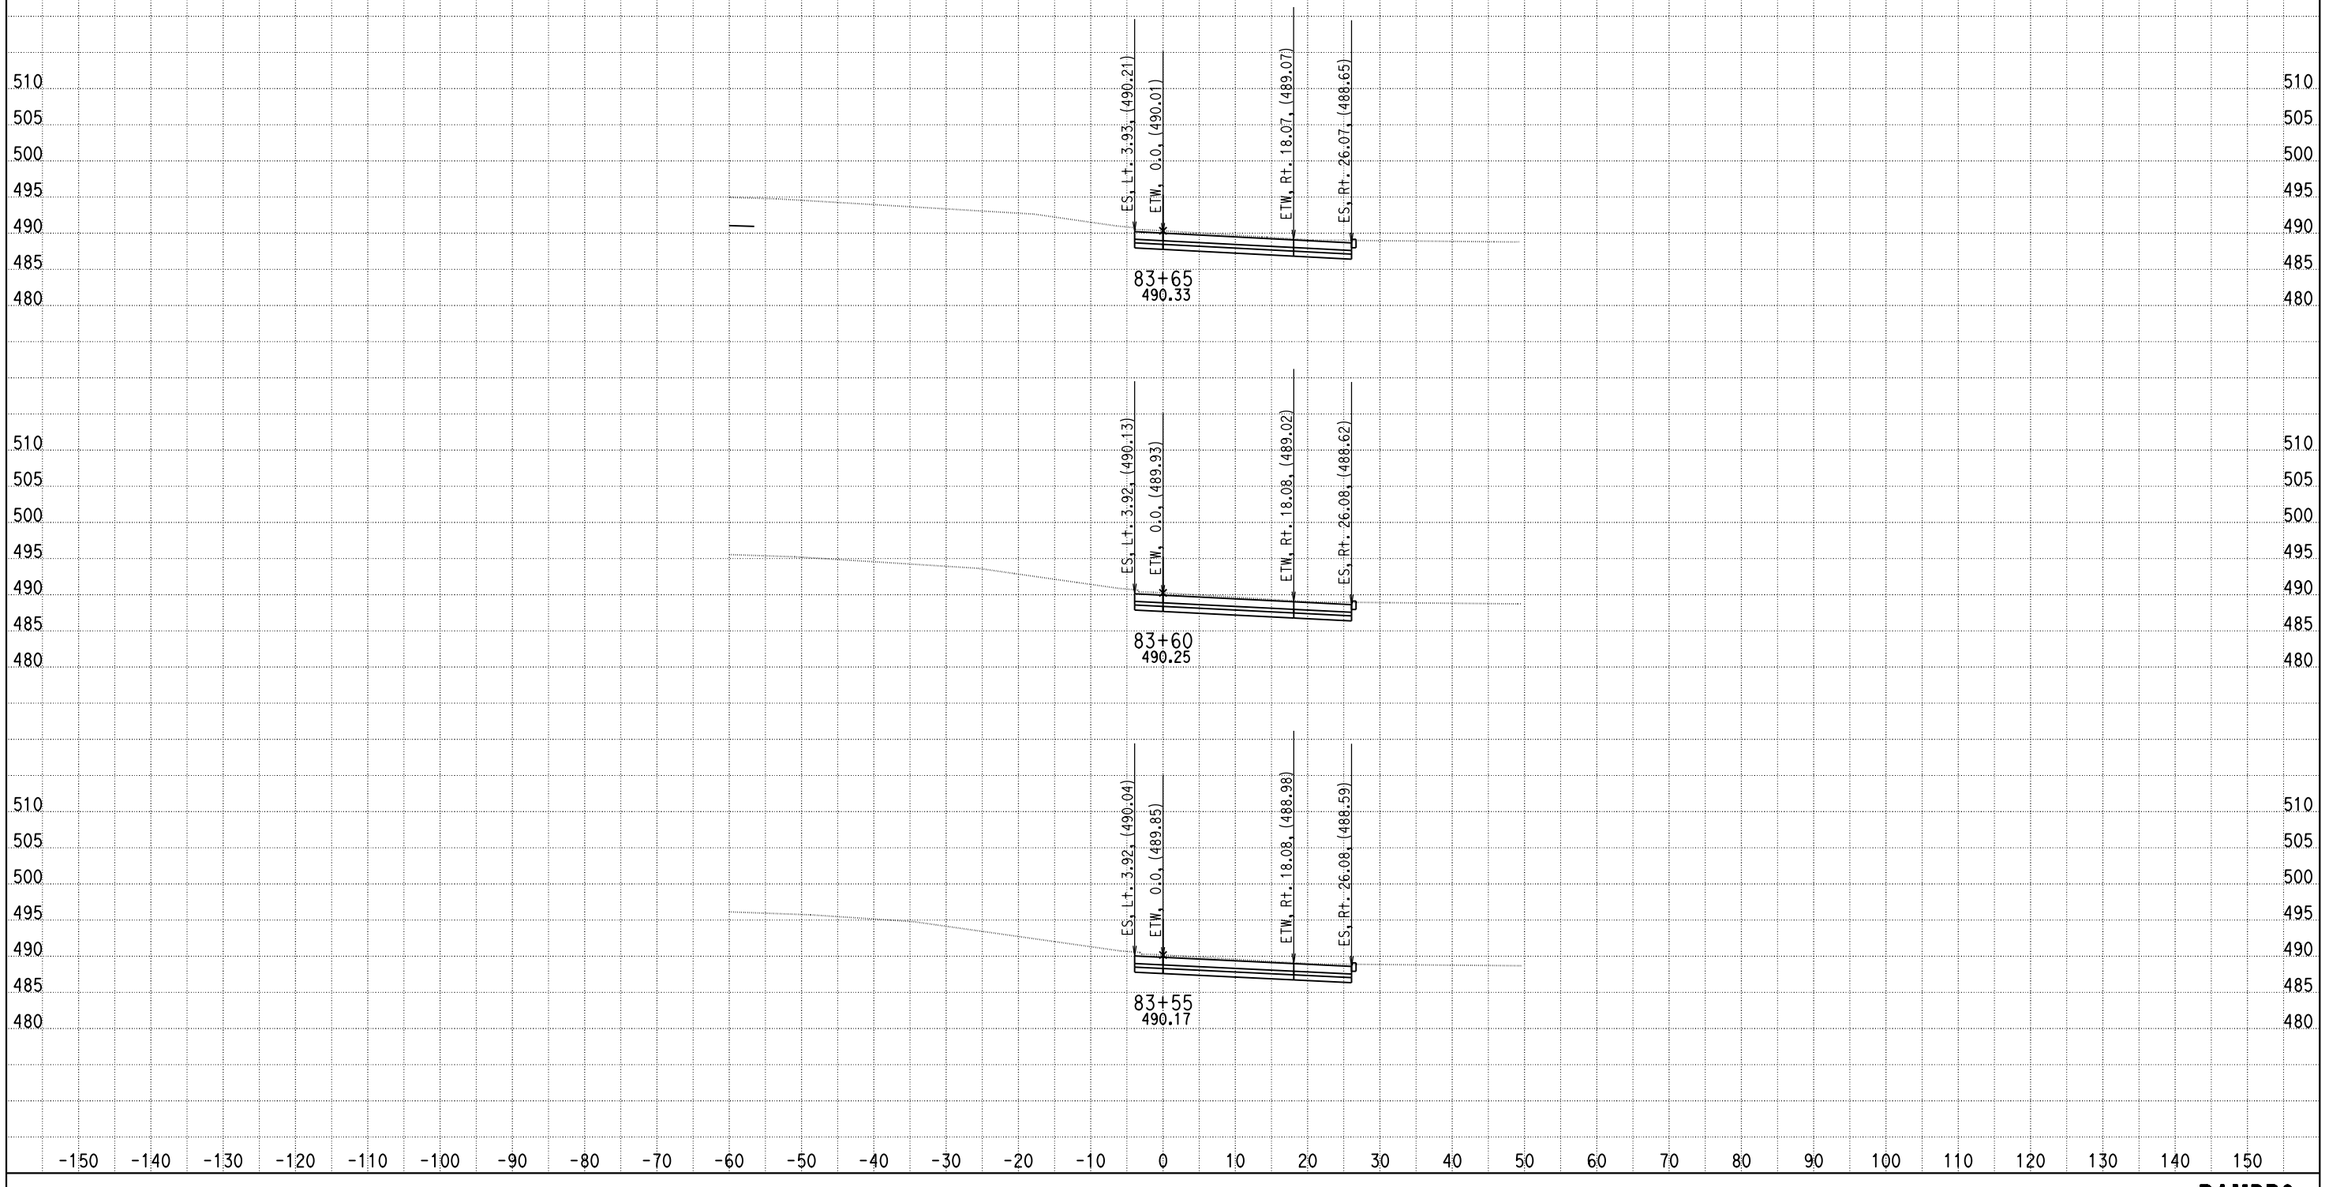

DATE: 5/23/2013

KC Project: 0818E File: C:\project\0818E\UPDATE-RAMP\hrb6-pro.ear

SCALE: 1" = 10' Horiz.
1" = 10' Vert.

All Dimensions are US Survey Feet

RAMPB6
CROSS SECTIONS

SHEET 17 OF XXX

DESIGN STUDY ONLY

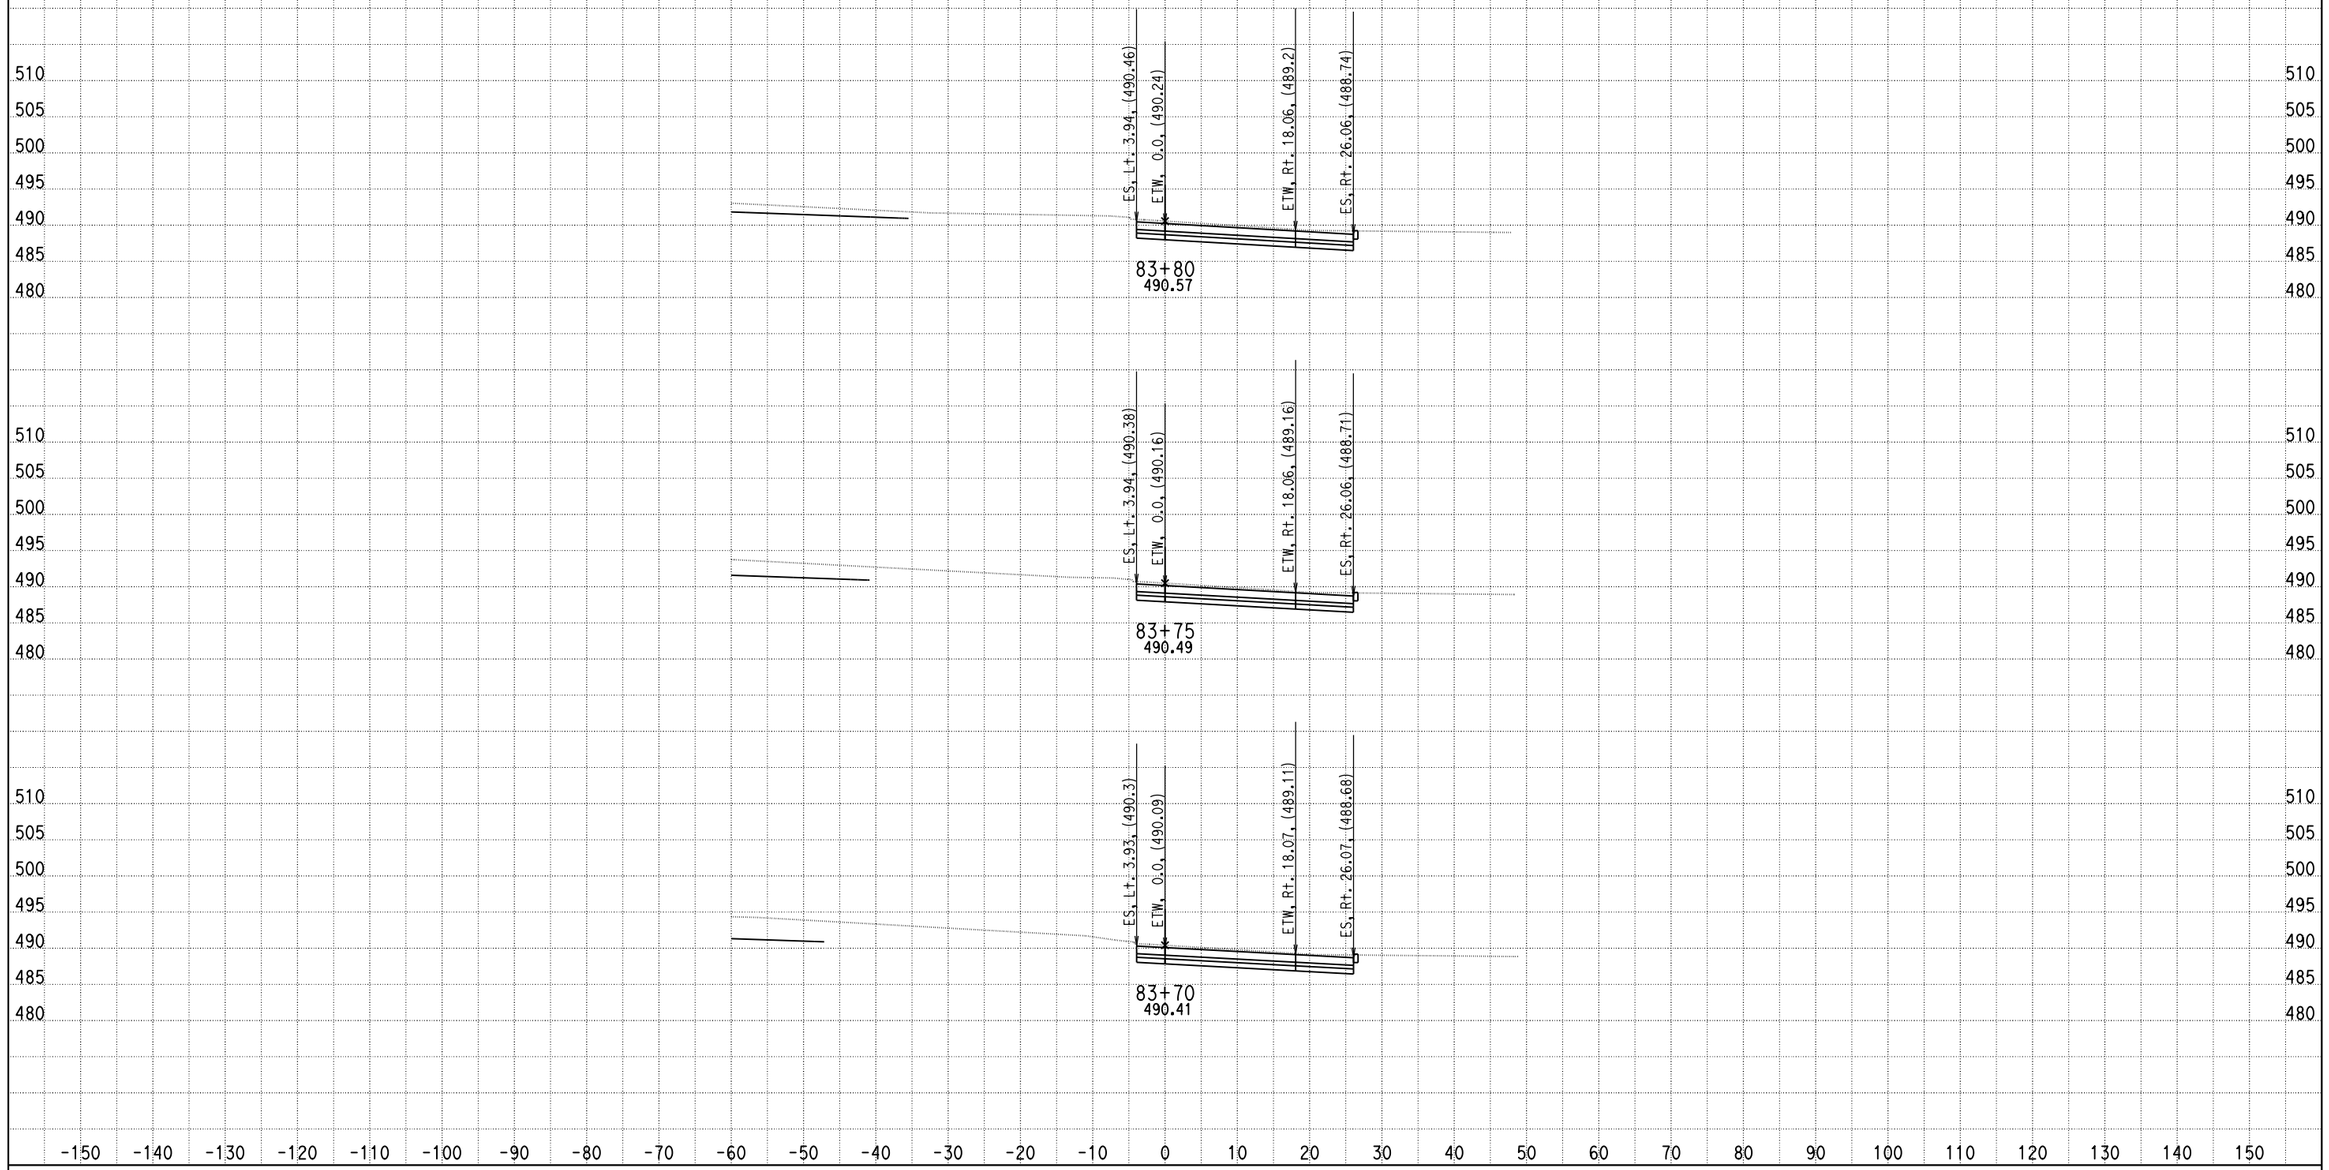

DATE: 5/23/2013

KC Project: 0818E File: C:\project\0818E\UPDATE-RAMP\hrb6-pro.ear

SCALE: 1" = 10' Horiz.
1" = 10' Vert.

All Dimensions are US Survey Feet

RAMPB6
CROSS SECTIONS

SHEET 18 OF XXX

DESIGN STUDY ONLY

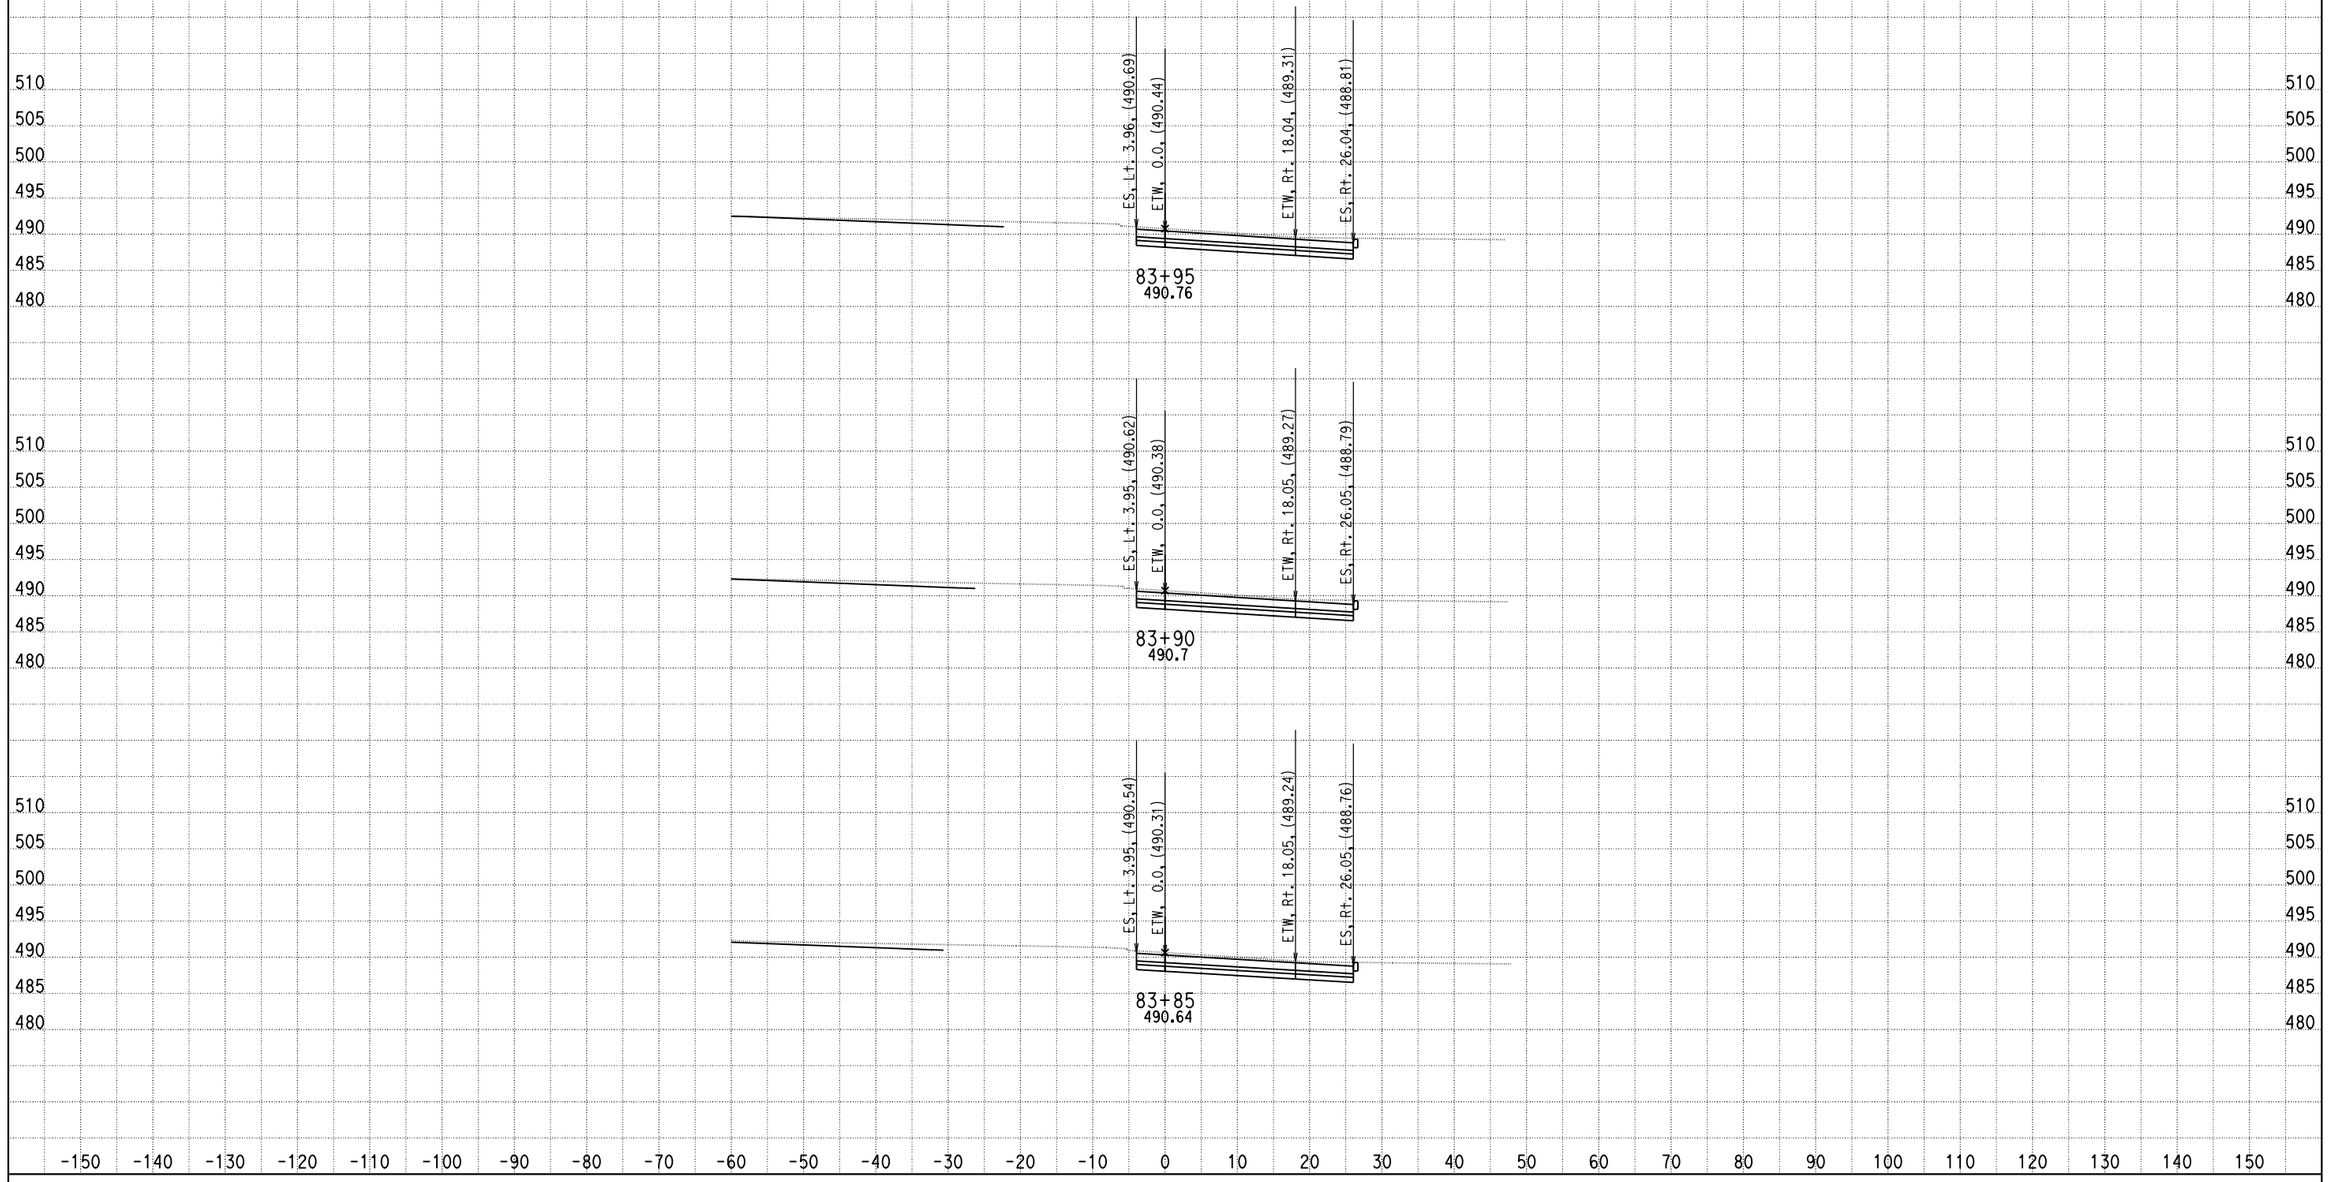

DATE: 5/23/2013

KC Project: 0818E File: C:\project\0818E\UPDATE-RAMP\hrb6-pro.ear

SCALE: 1" = 10' Horiz.
1" = 10' Vert.

All Dimensions are US Survey Feet

RAMPB6
CROSS SECTIONS

SHEET 19 OF XXX

DESIGN STUDY ONLY

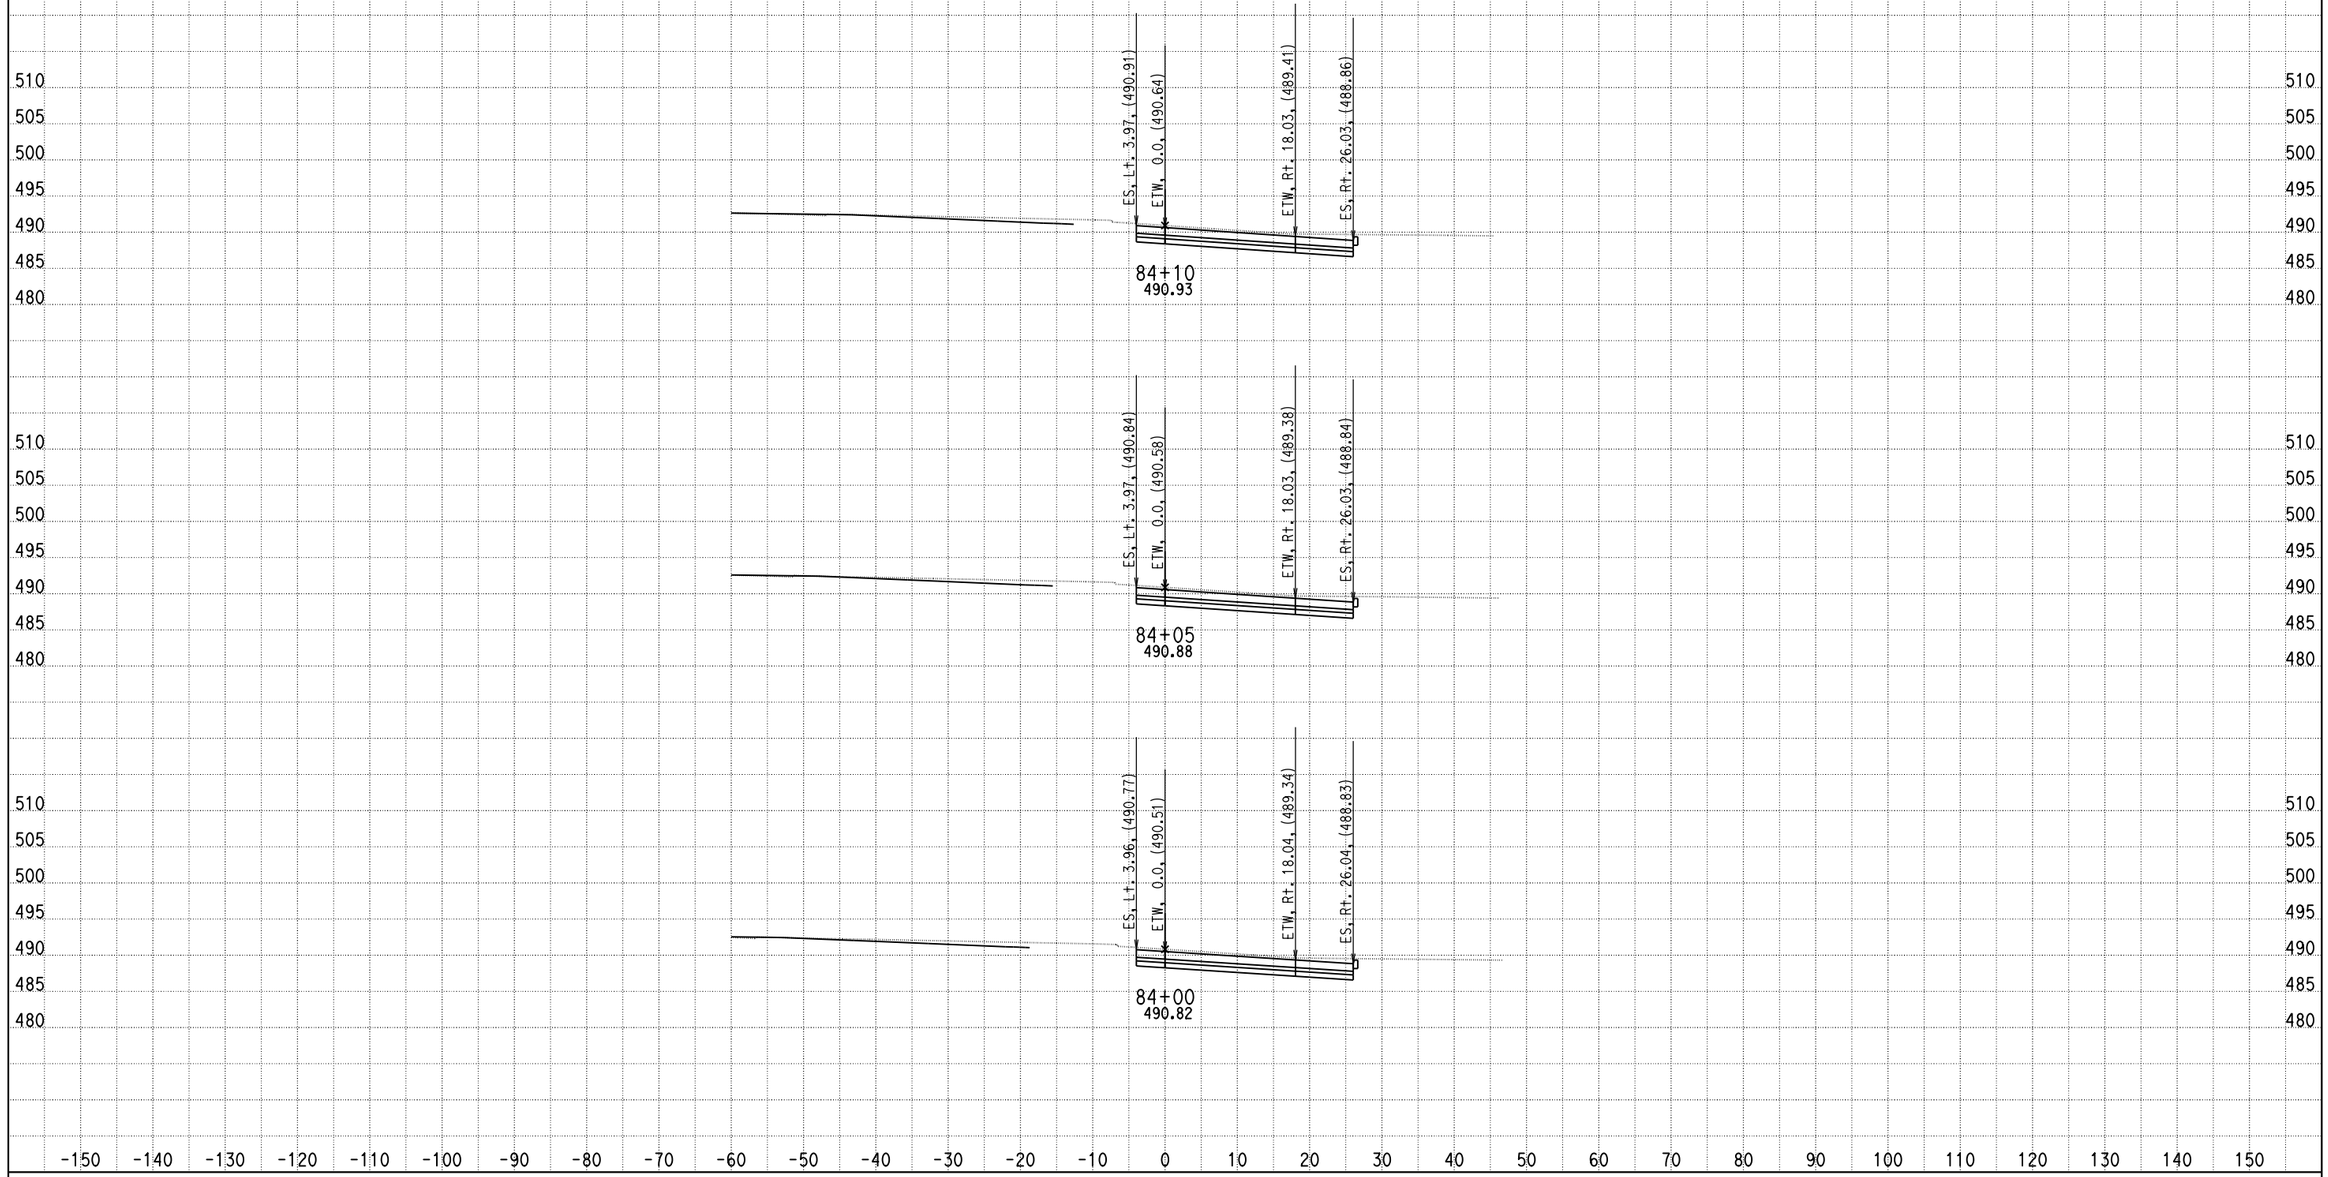

DATE: 5/23/2013

KC Project: 0818E File: C:\project\0818E\UPDATE-RAMP\hrb6-pro.ear

SCALE: 1" = 10' Horiz.
1" = 10' Vert.

All Dimensions are US Survey Feet

RAMPB6
CROSS SECTIONS

DESIGN STUDY ONLY

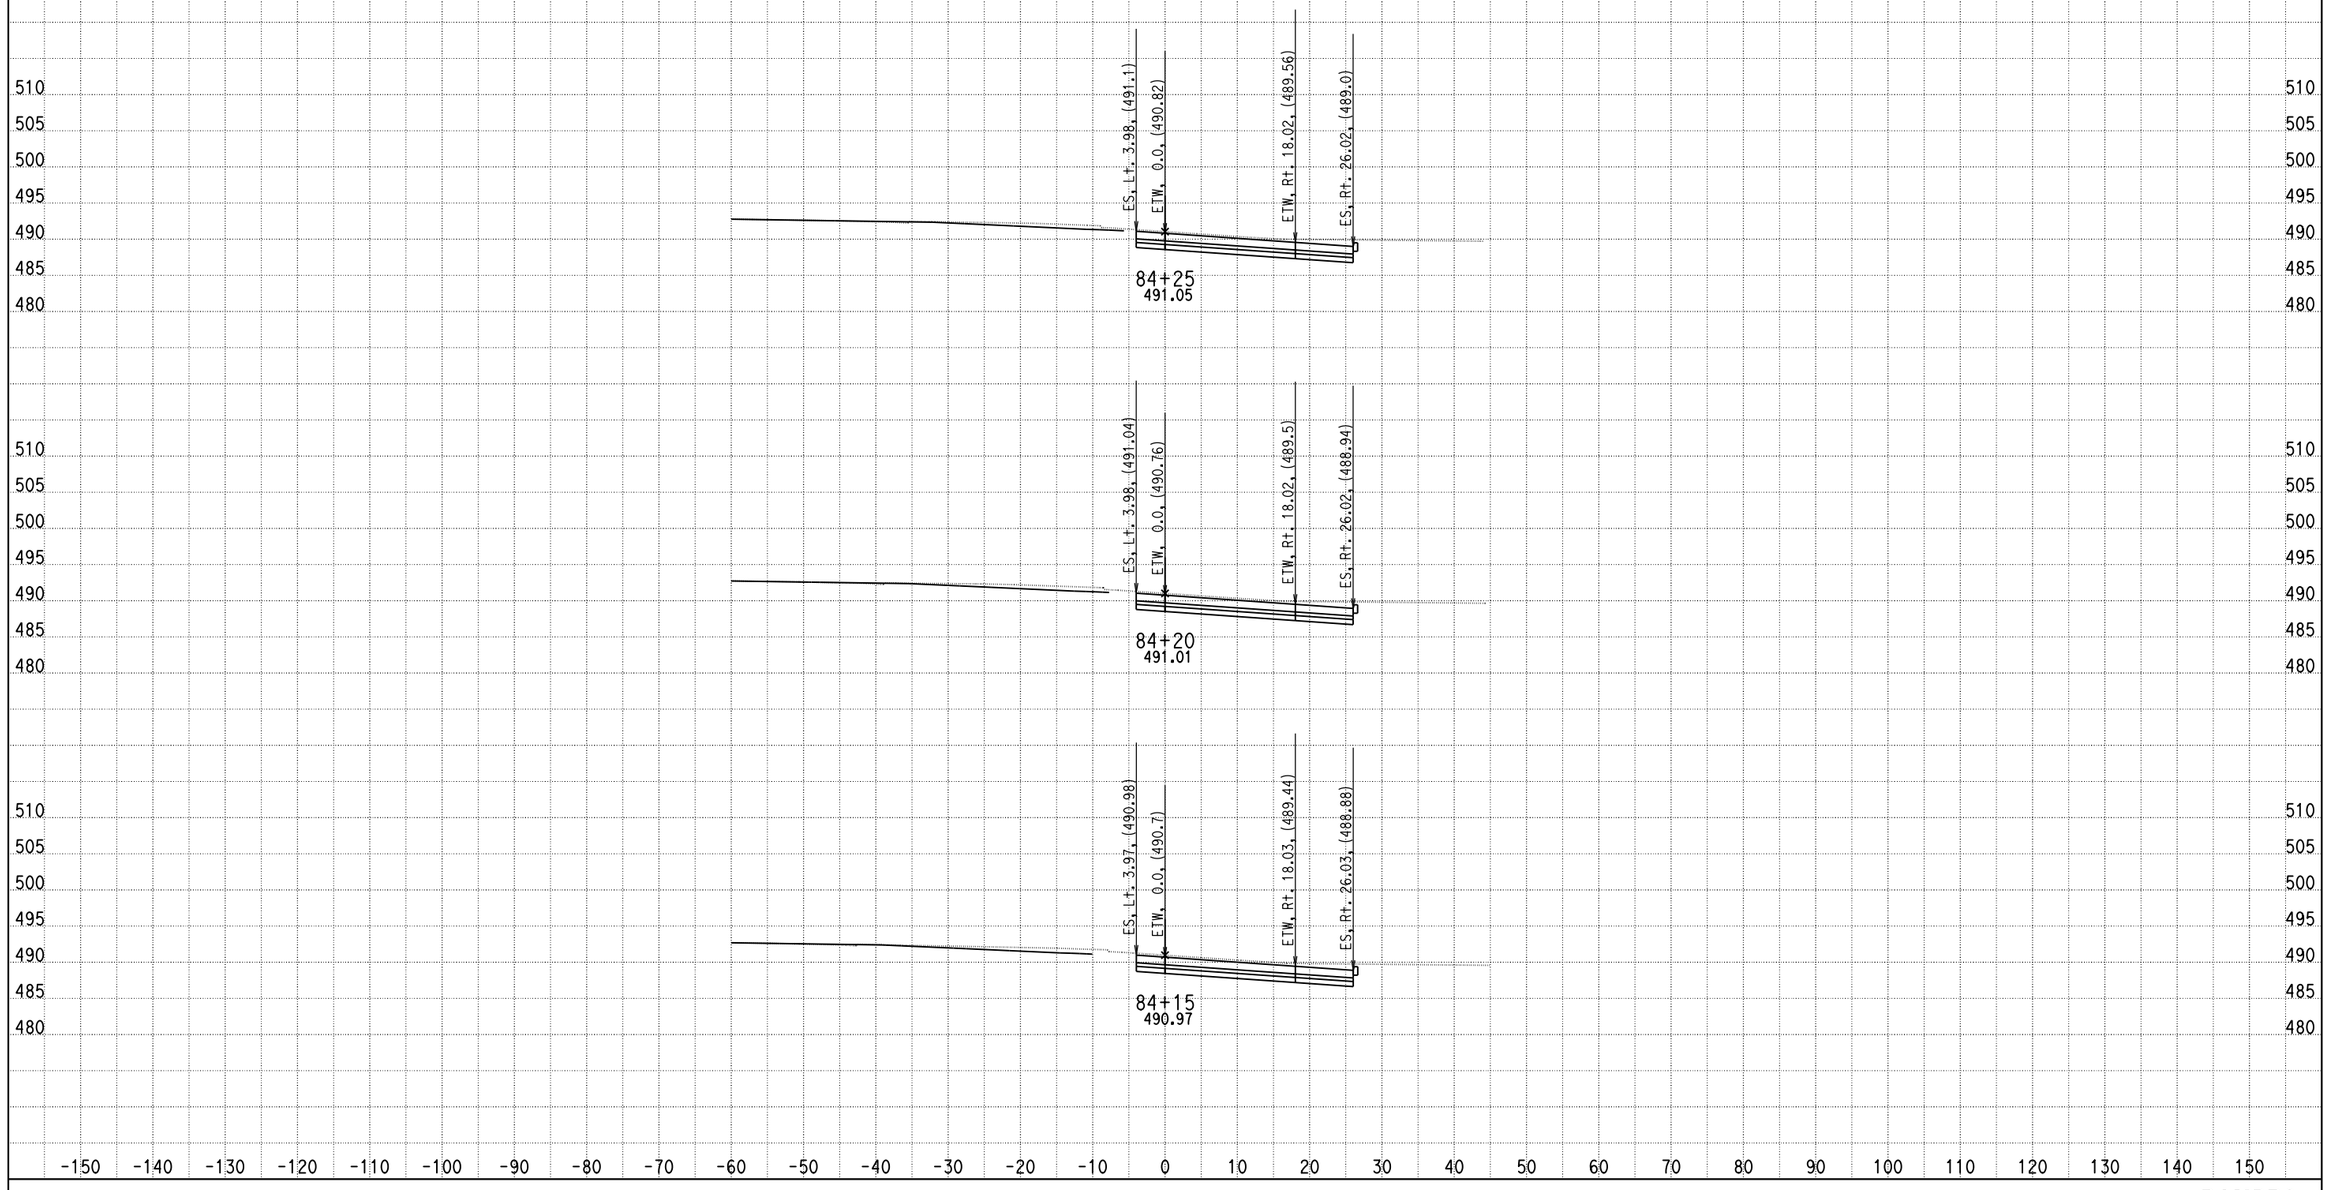

DATE: 5/23/2013

KC Project: 0818E File: C:\project\0818E\UPDATE-RAMP\hrb6-pro.ear

SCALE: 1" = 10' Horiz.
1" = 10' Vert.

All Dimensions are US Survey Feet

RAMPB6
CROSS SECTIONS

SHEET 21 OF XXX

DESIGN STUDY ONLY

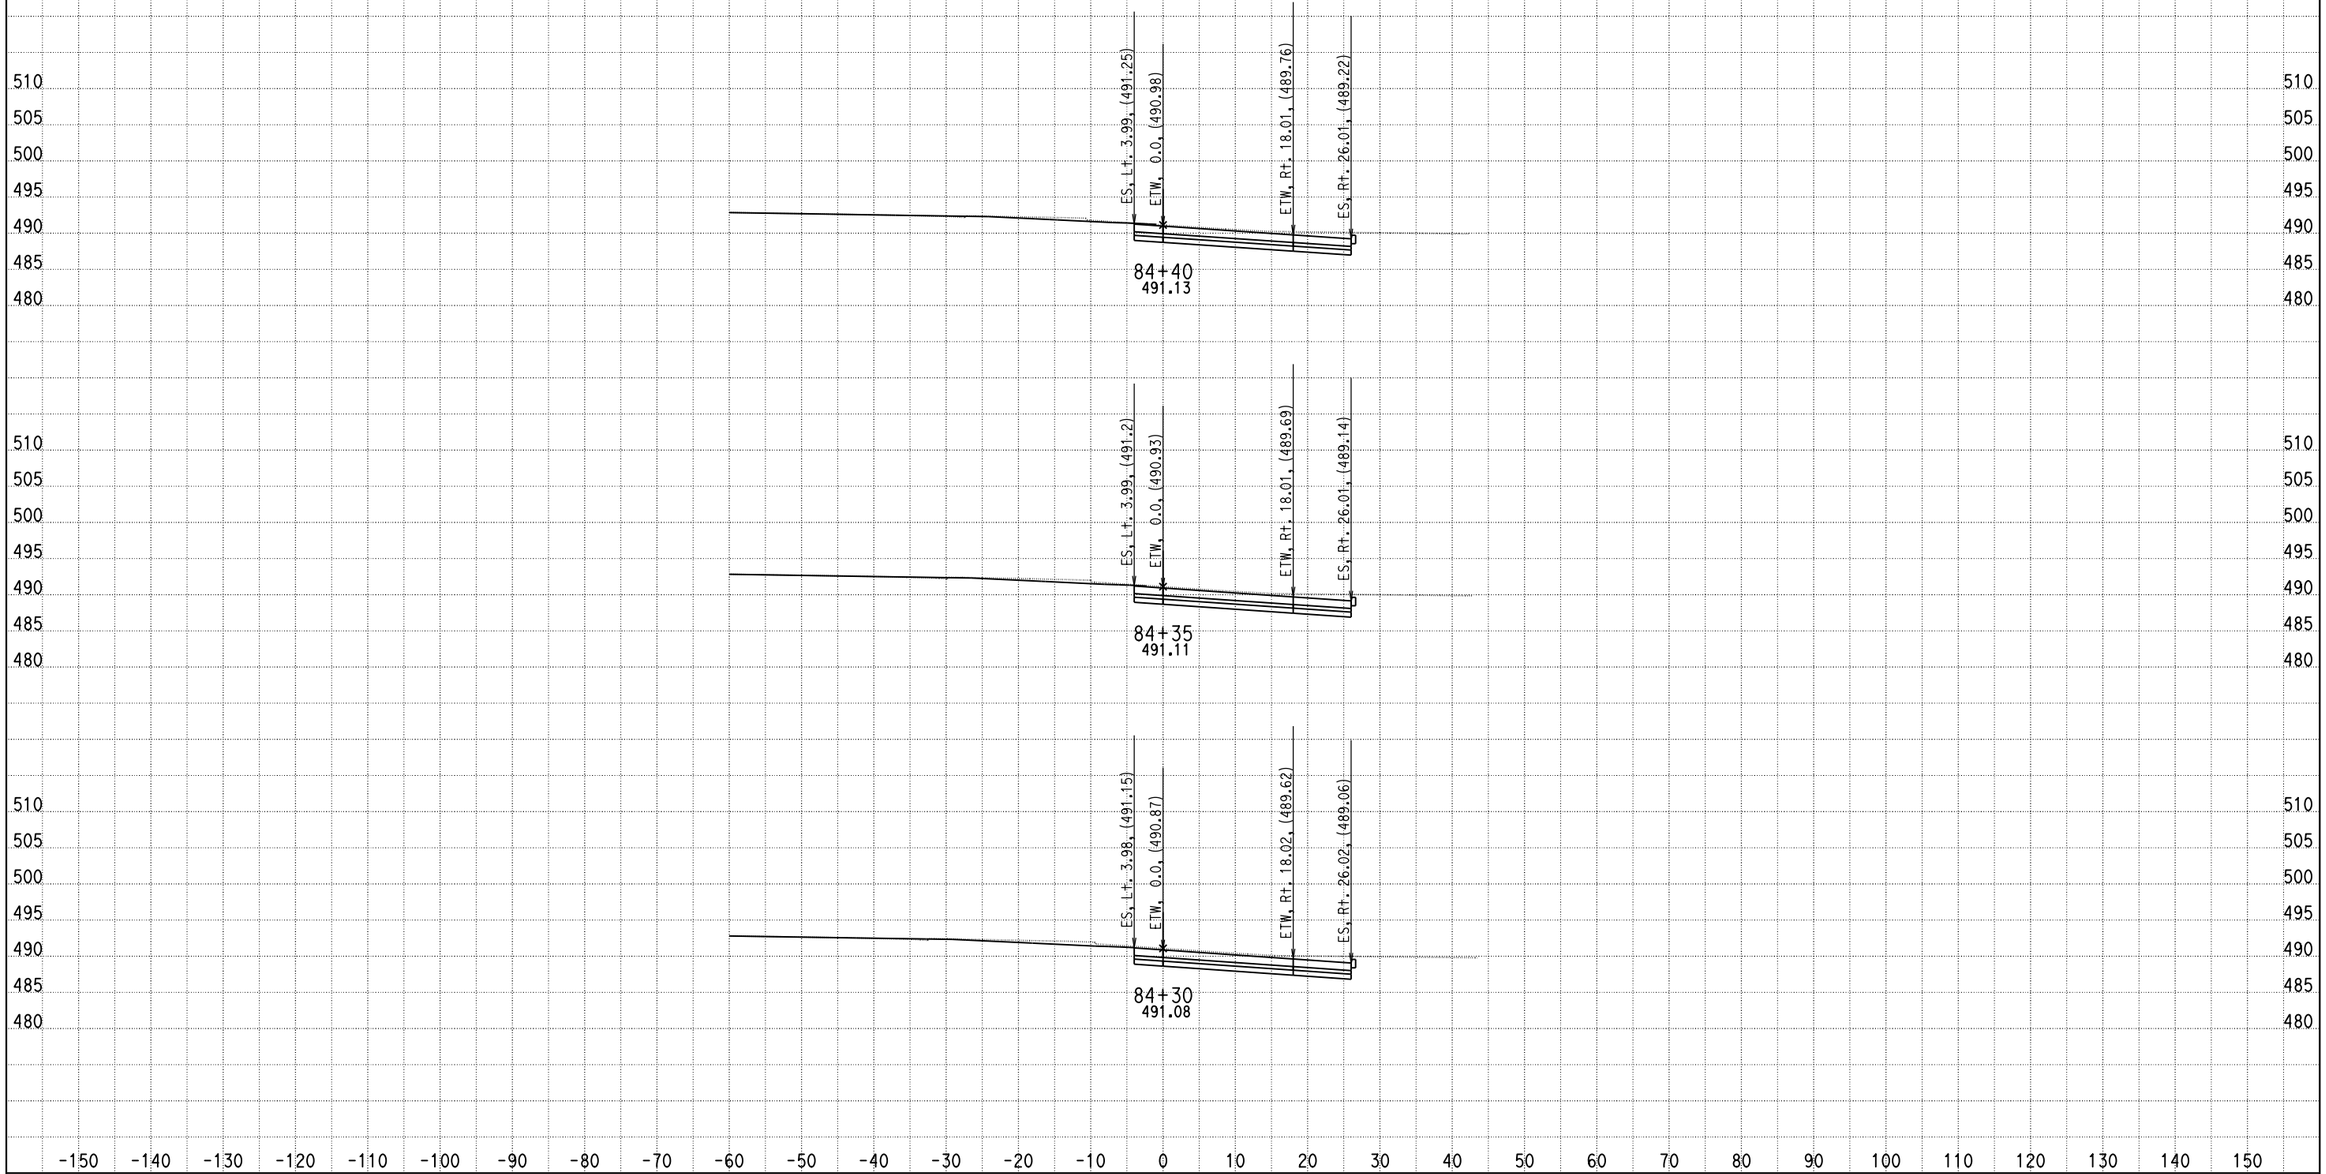

DATE: 5/23/2013

KC Project: 0818E File: C:\project\0818E\UPDATE-RAMP\hrb6-pro.ear

SCALE: 1" = 10' Horiz.
1" = 10' Vert.

All Dimensions are US Survey Feet

RAMPB6
CROSS SECTIONS

DESIGN STUDY ONLY

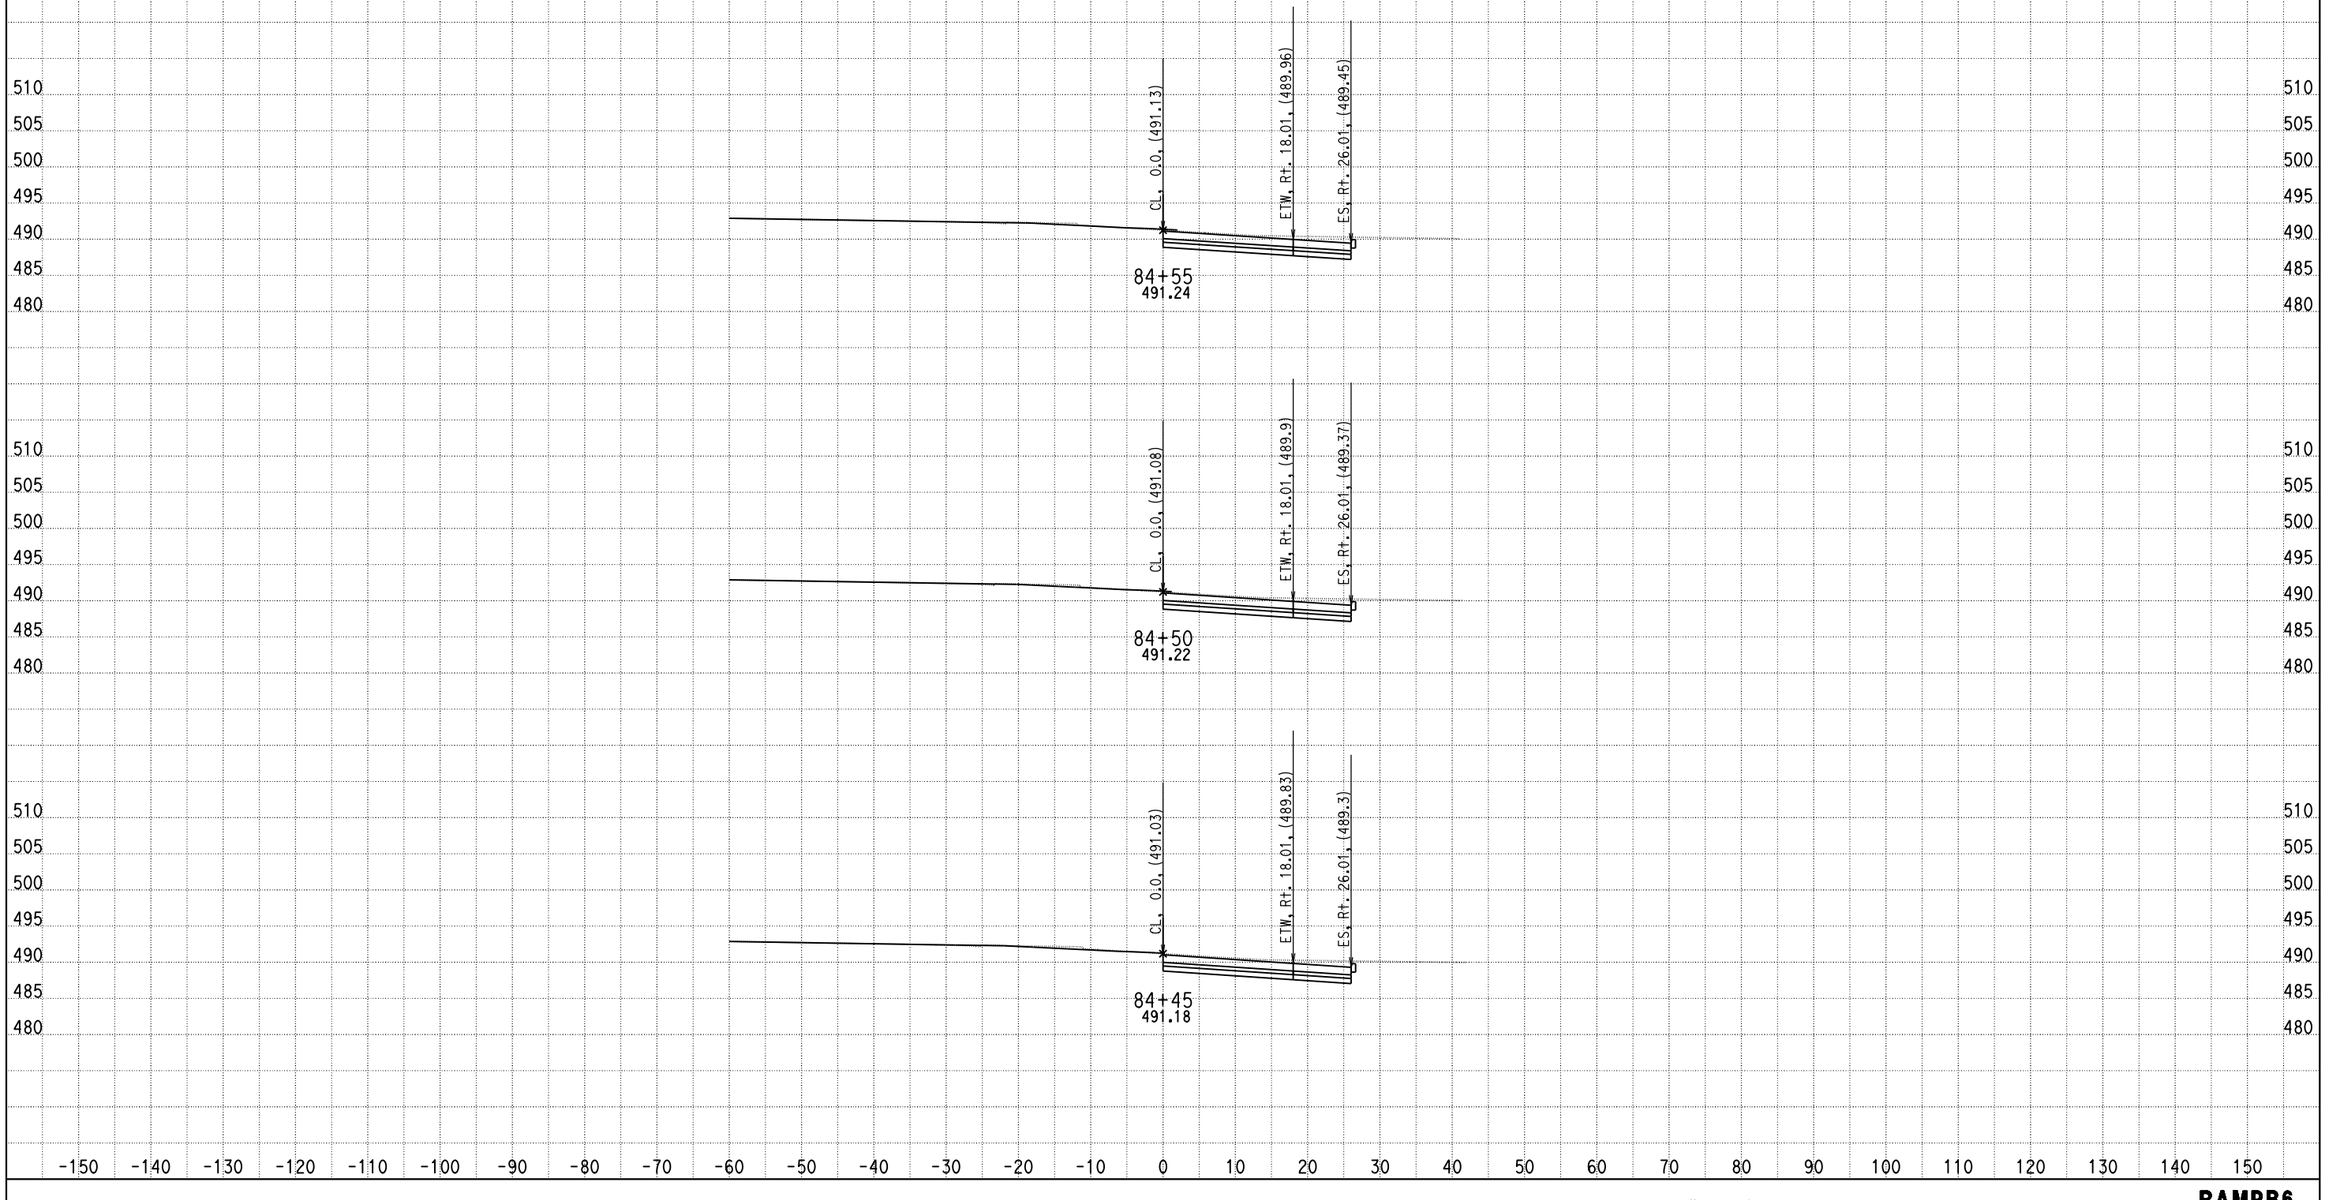

DATE: 5/23/2013

KC Project: 0818E File: C:\project\0818E\UPDATE-RAMP\hrb6-pro.ear

SCALE: 1" = 10' Horiz.
1" = 10' Vert.

All Dimensions are US Survey Feet

RAMPB6
CROSS SECTIONS
SHEET 23 OF XXX

DESIGN STUDY ONLY

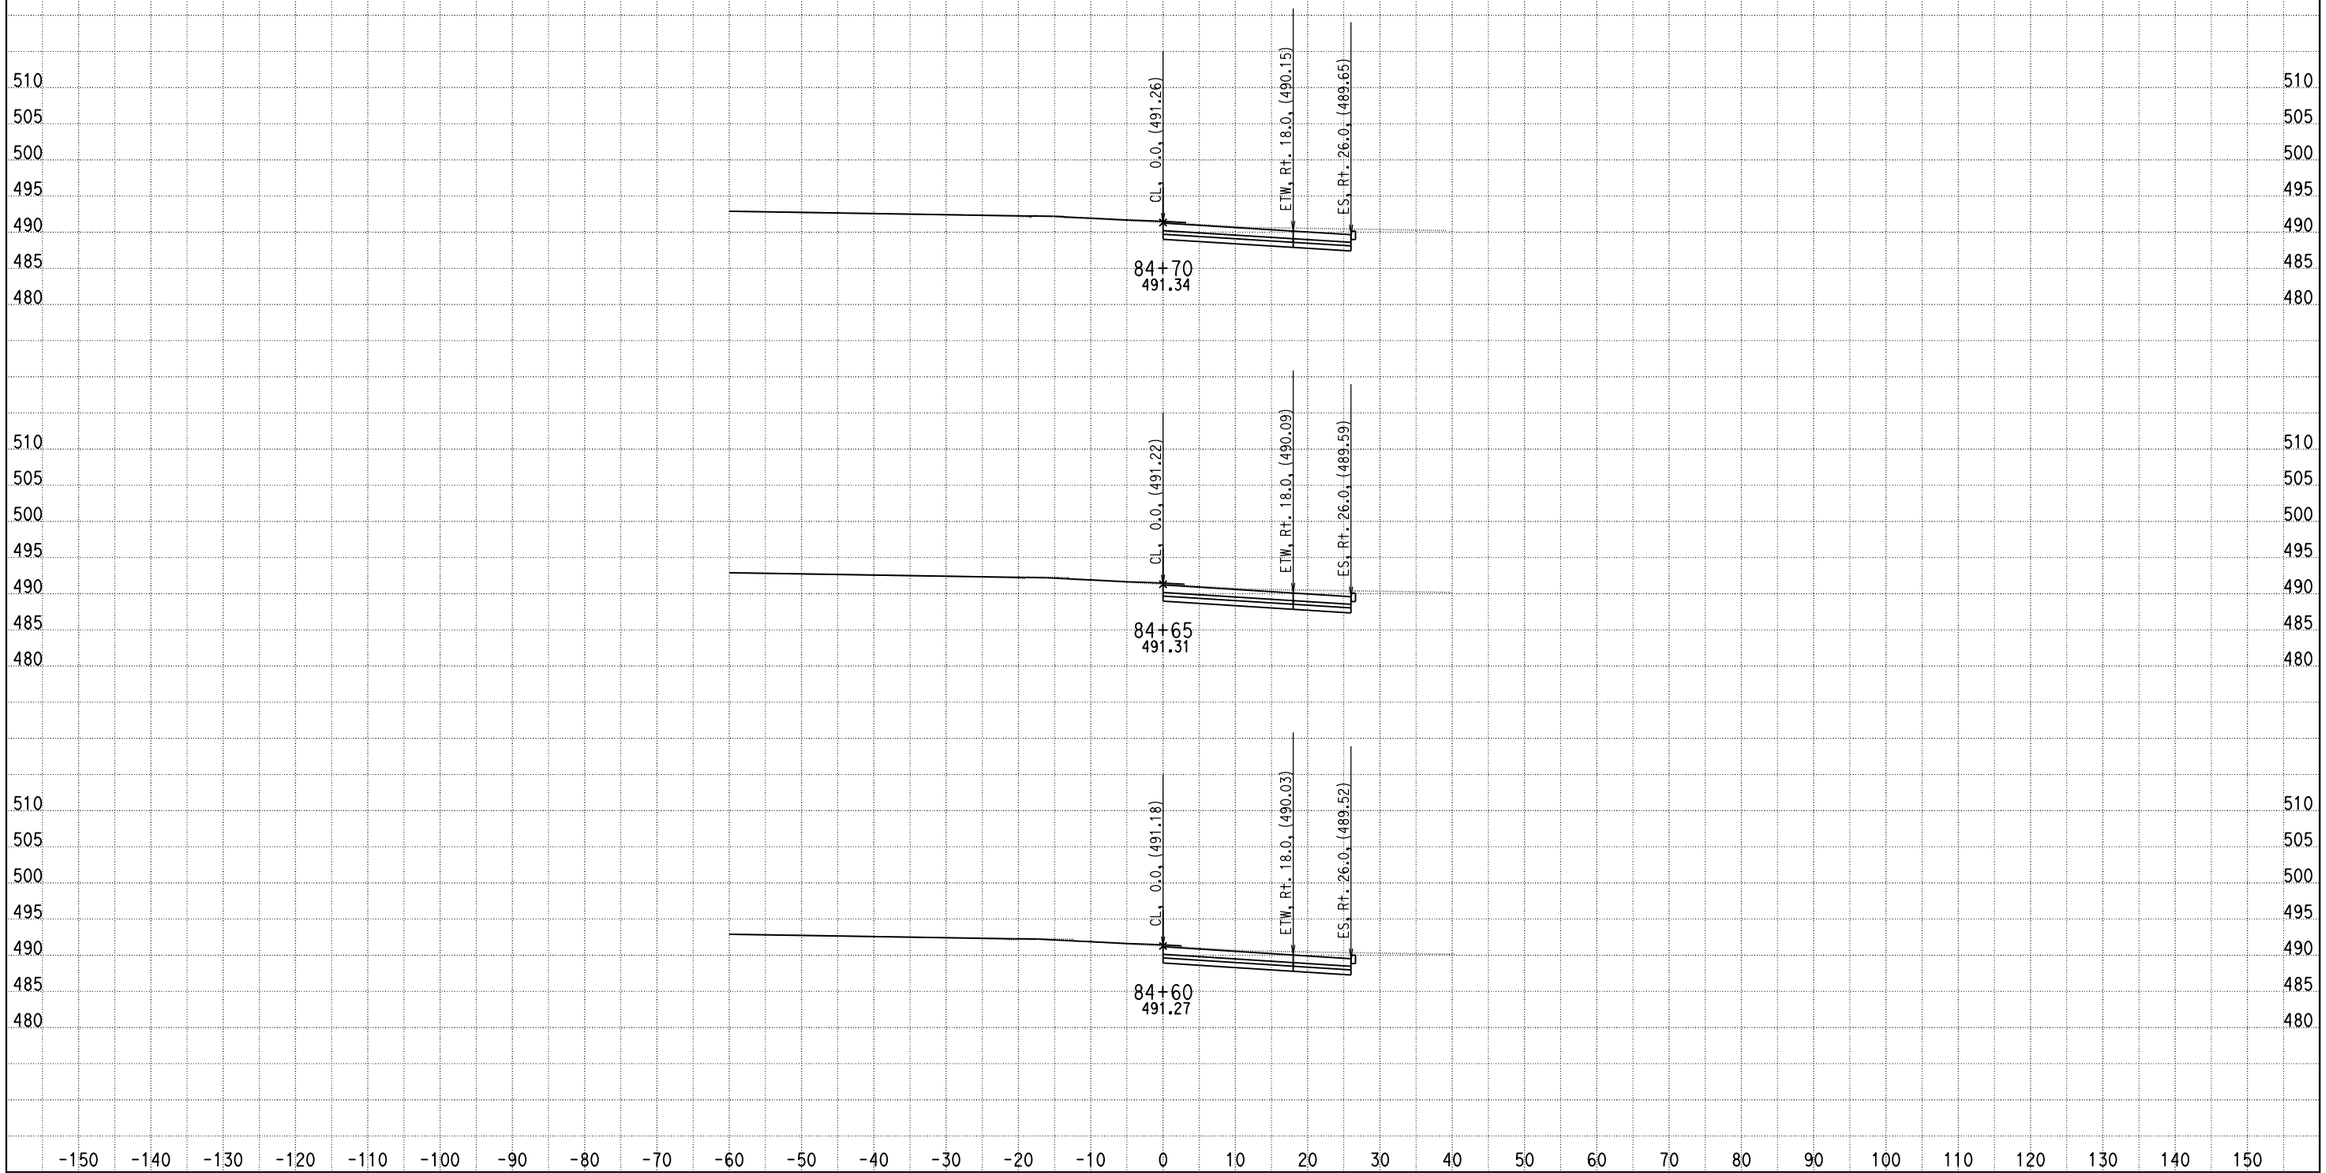

DATE: 5/23/2013

KC Project: 0818E File: C:\project\0818E\UPDATE-RAMP\hrb6-pro.ear

SCALE: 1" = 10' Horiz.
1" = 10' Vert.

All Dimensions are US Survey Feet

RAMPB6
CROSS SECTIONS

DESIGN STUDY ONLY

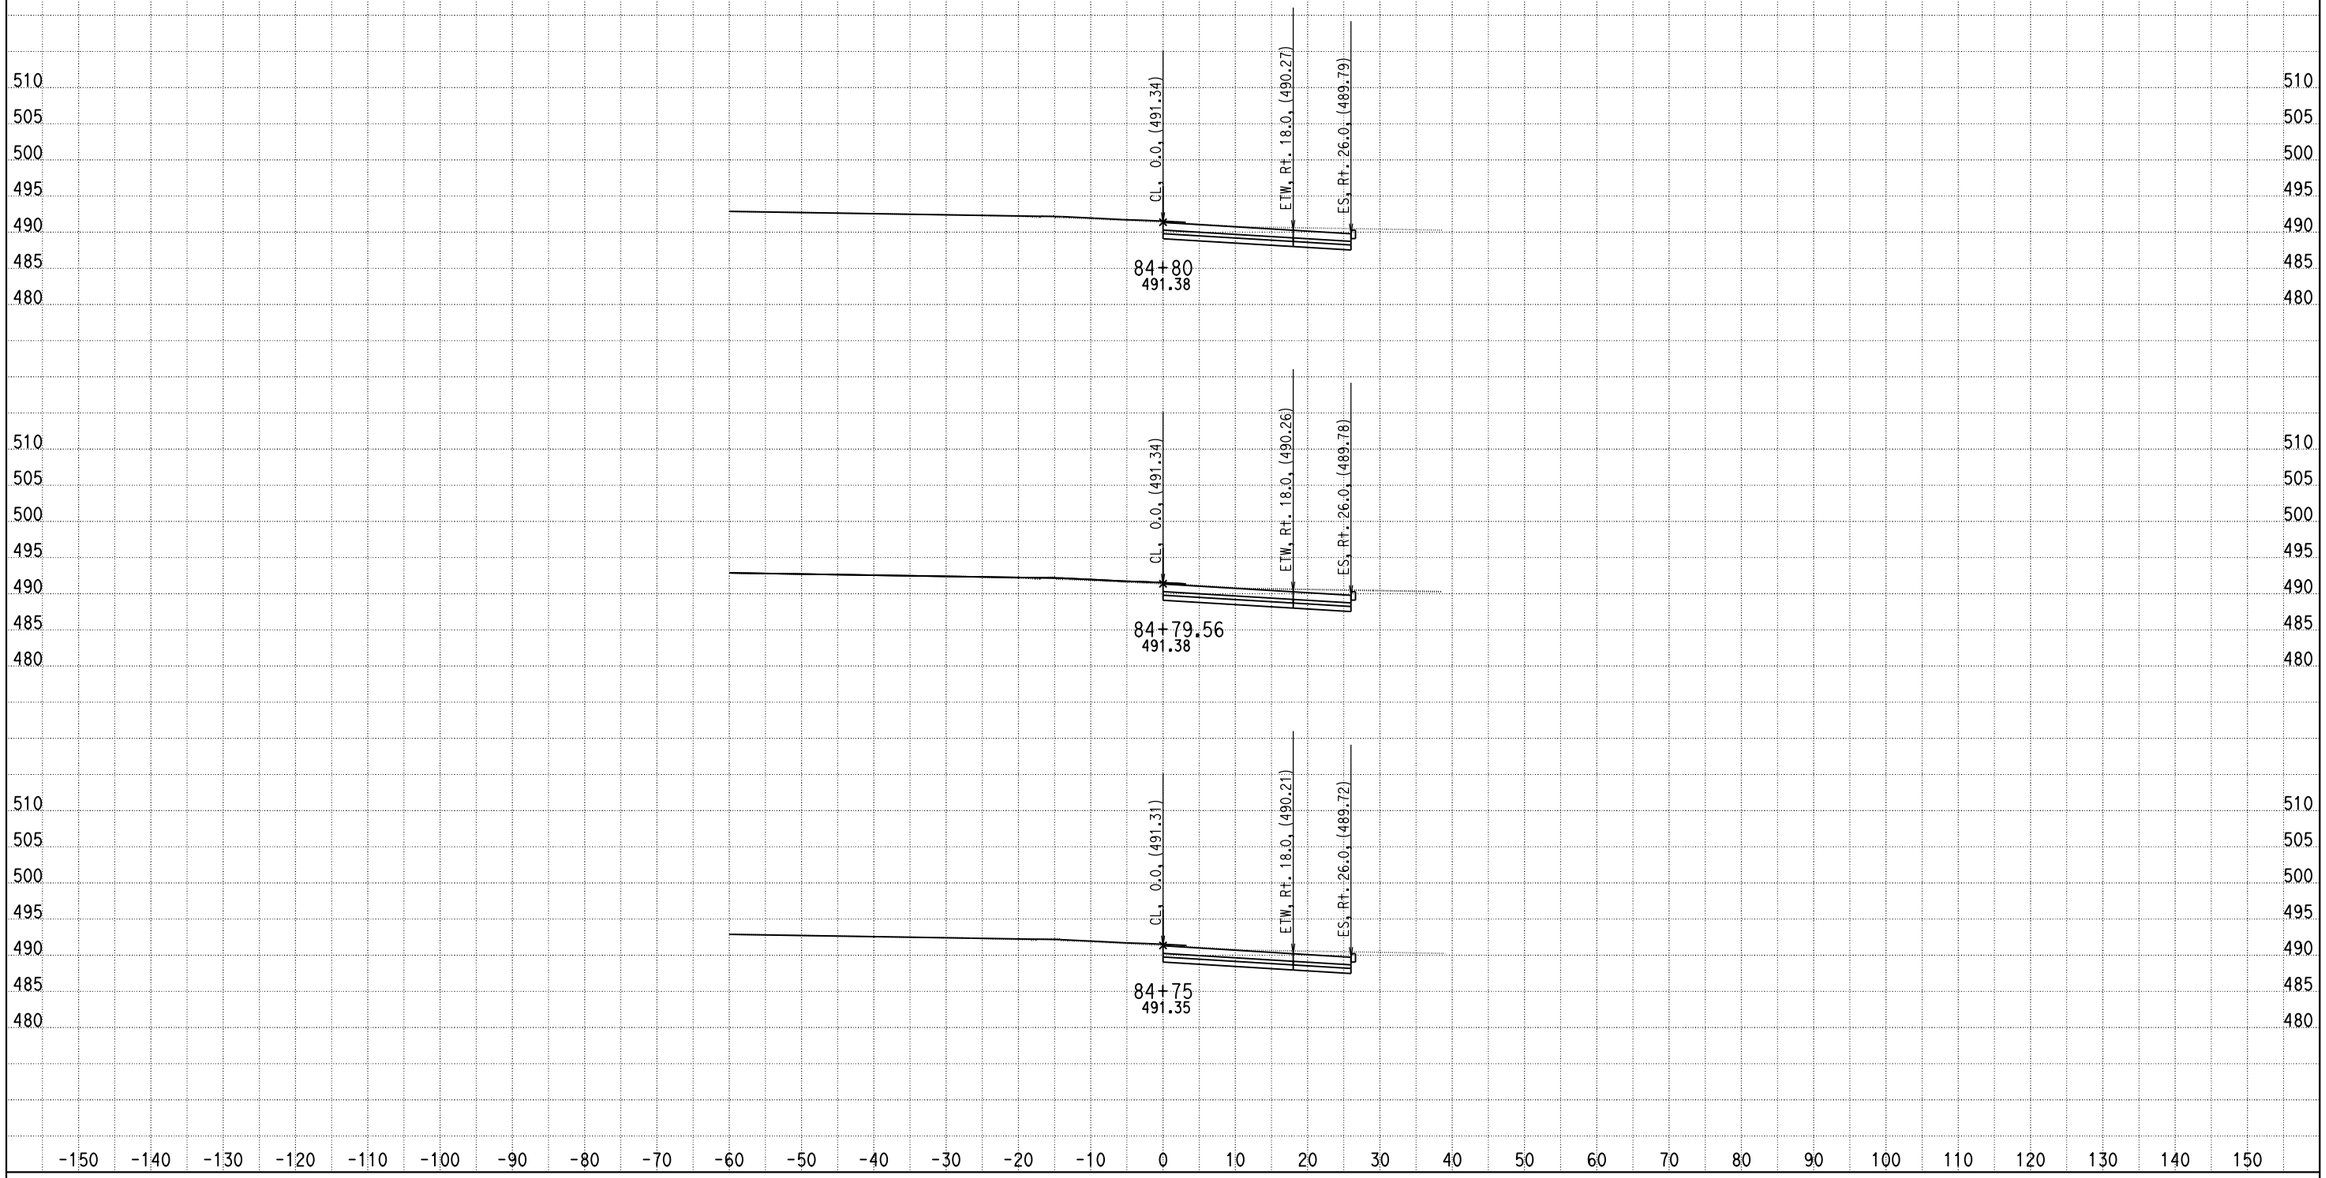

DATE: 5/23/2013

KC Project: 0818E File: C:\project\0818E\UPDATE-RAMP\hrb6-pro.ear

SCALE: 1" = 10' Horiz.
1" = 10' Vert.

All Dimensions are US Survey Feet

RAMPB6
CROSS SECTIONS
SHEET 25 OF XXX

DESIGN STUDY ONLY

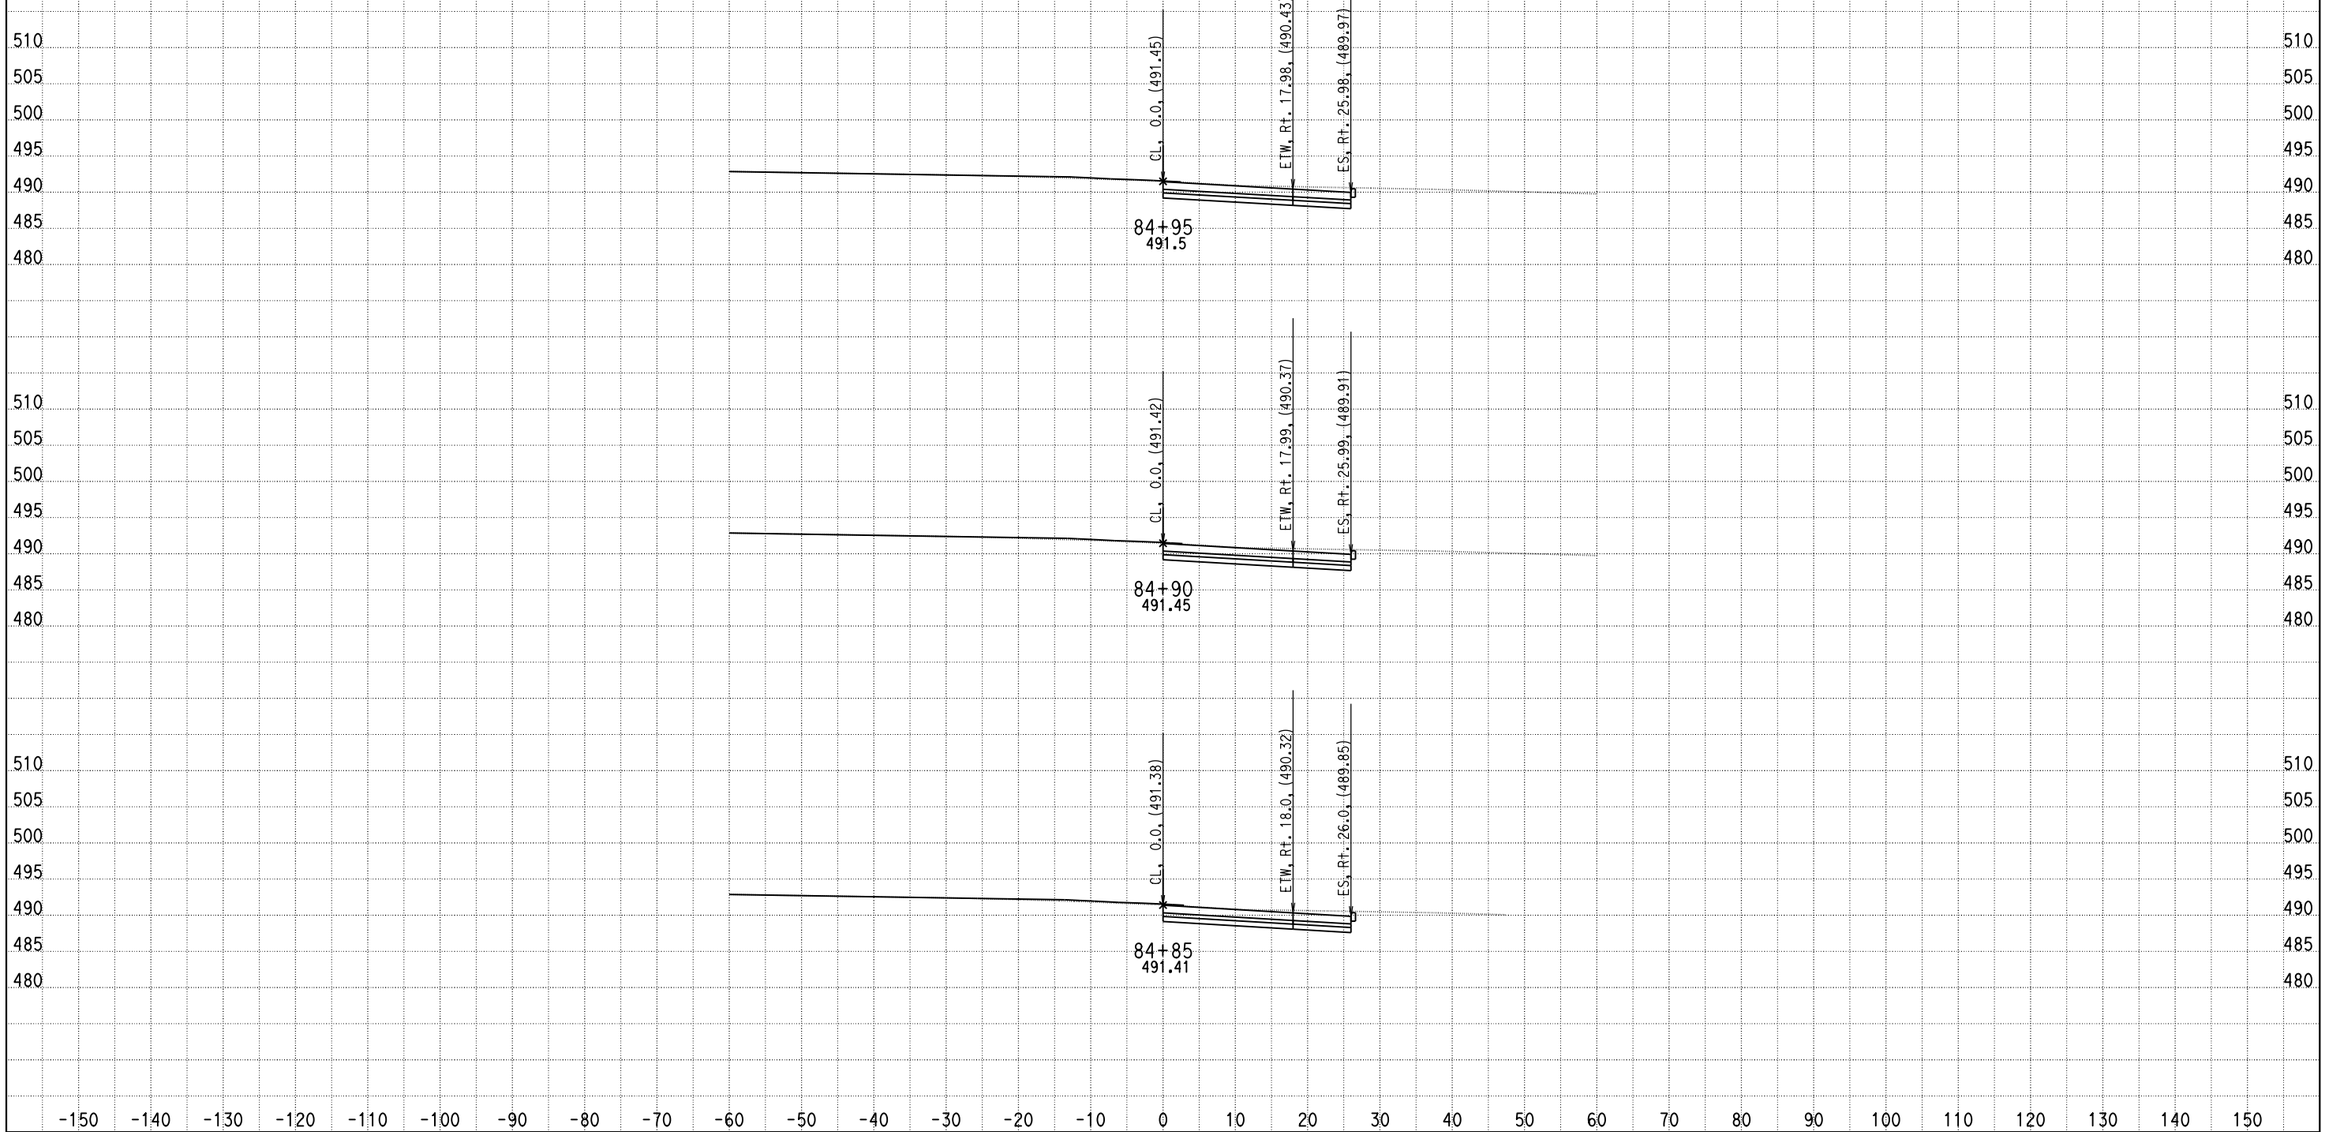

DATE: 5/23/2013

KC Project: 0818E File: C:\project\0818E\UPDATE-RAMP\hrb6-pro.ear

SCALE: 1" = 10' Horiz.
1" = 10' Vert.

All Dimensions are US Survey Feet

RAMPB6
CROSS SECTIONS

DESIGN STUDY ONLY

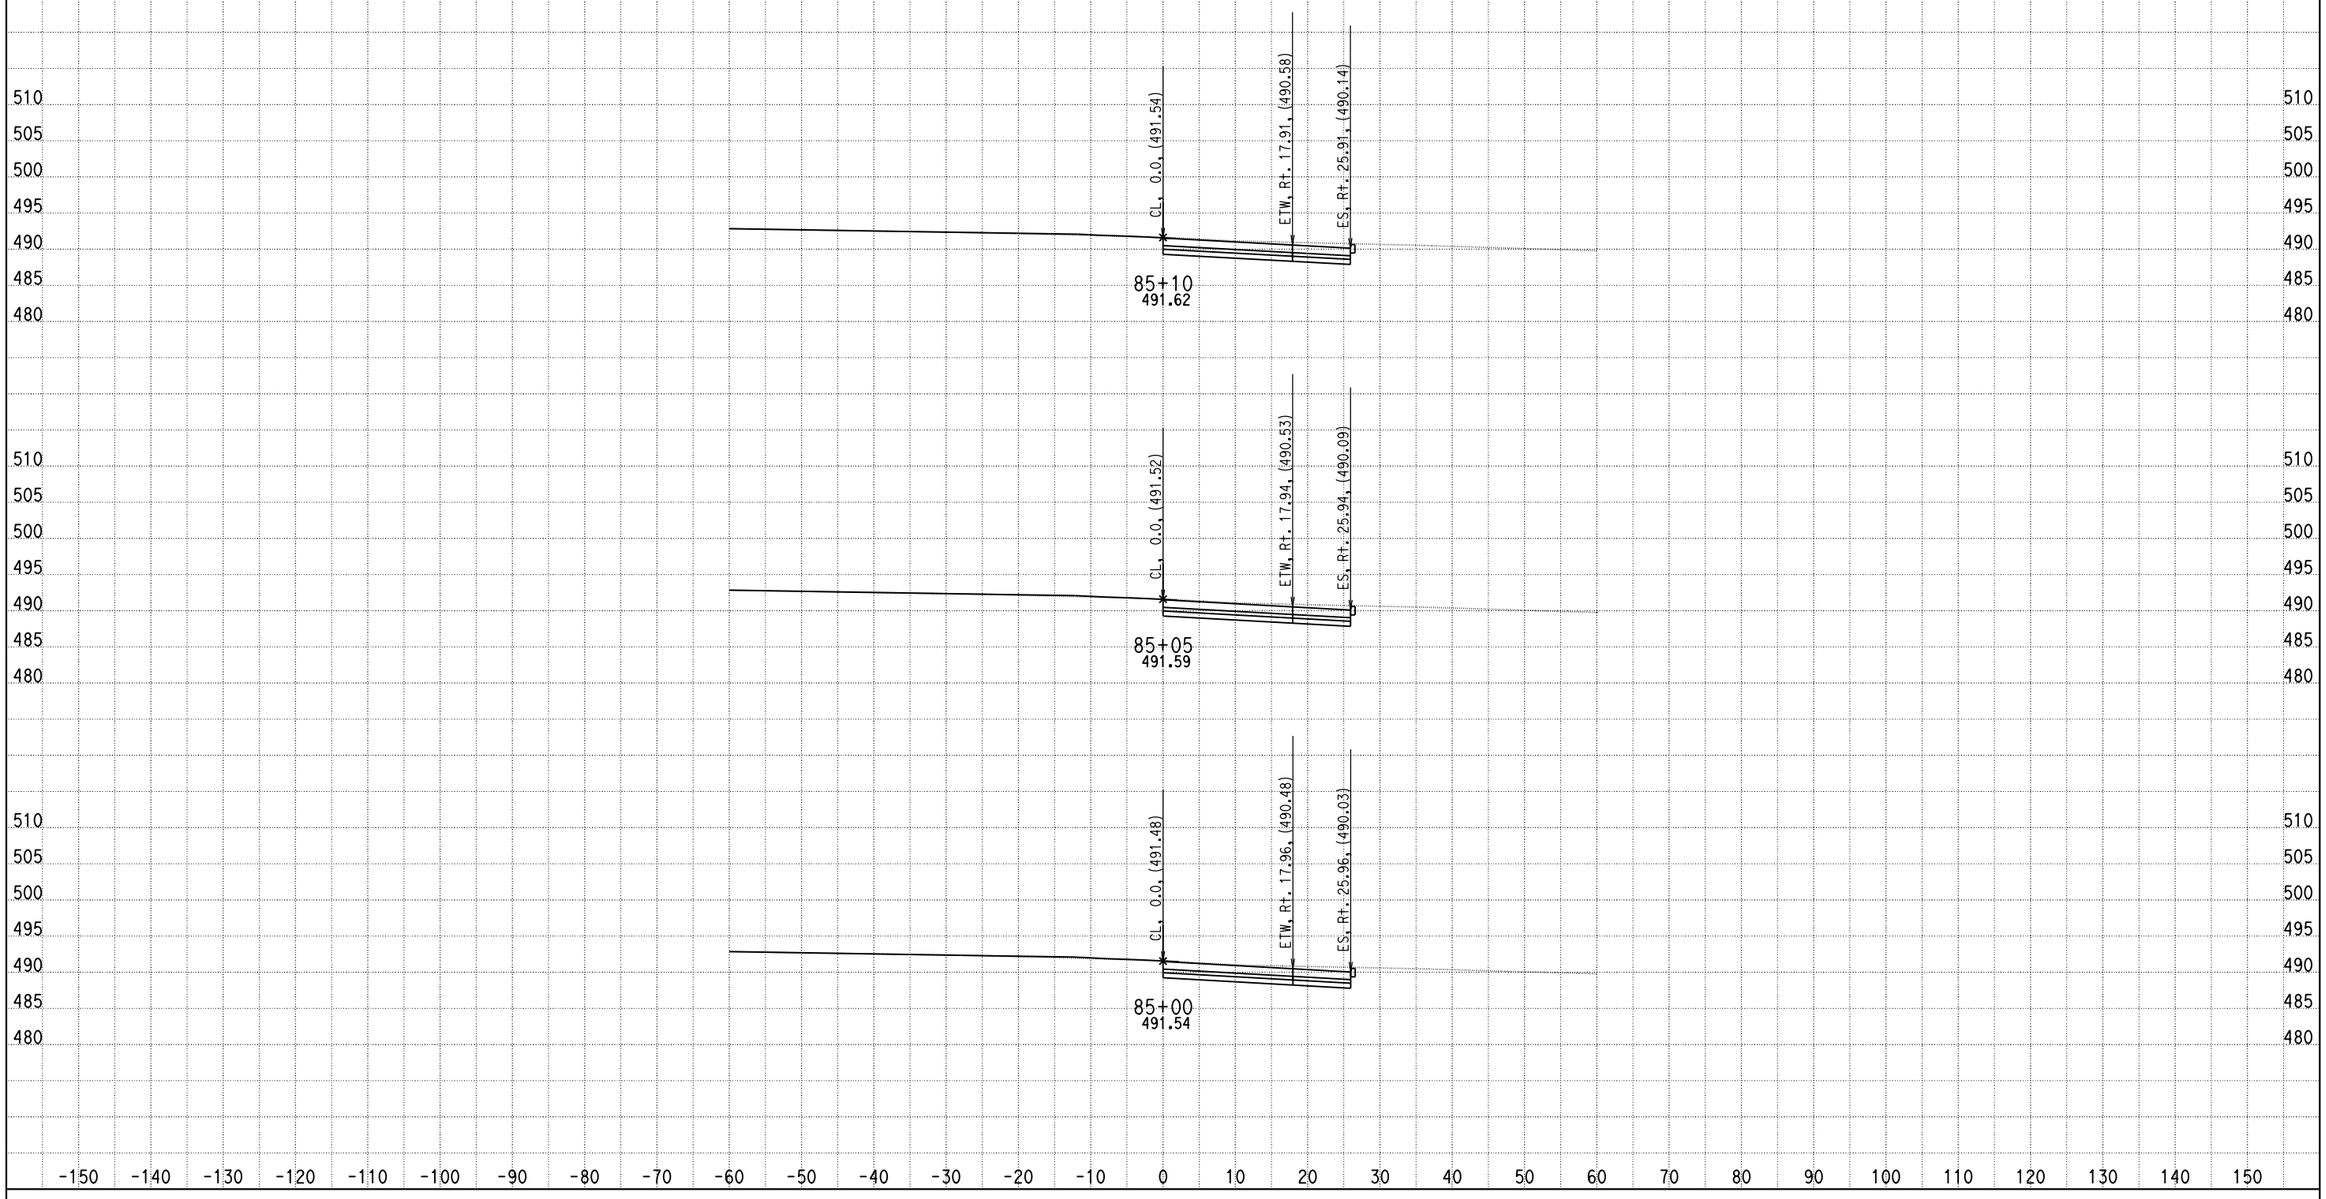

DATE: 5/23/2013

KC Project: 0818E File: C:\project\0818E\UPDATE-RAMP\hrb6-pro.ear

SCALE: 1" = 10' Horiz.
1" = 10' Vert.

All Dimensions are US Survey Feet

RAMPB6
CROSS SECTIONS

SHEET 27 OF XXX

DESIGN STUDY ONLY

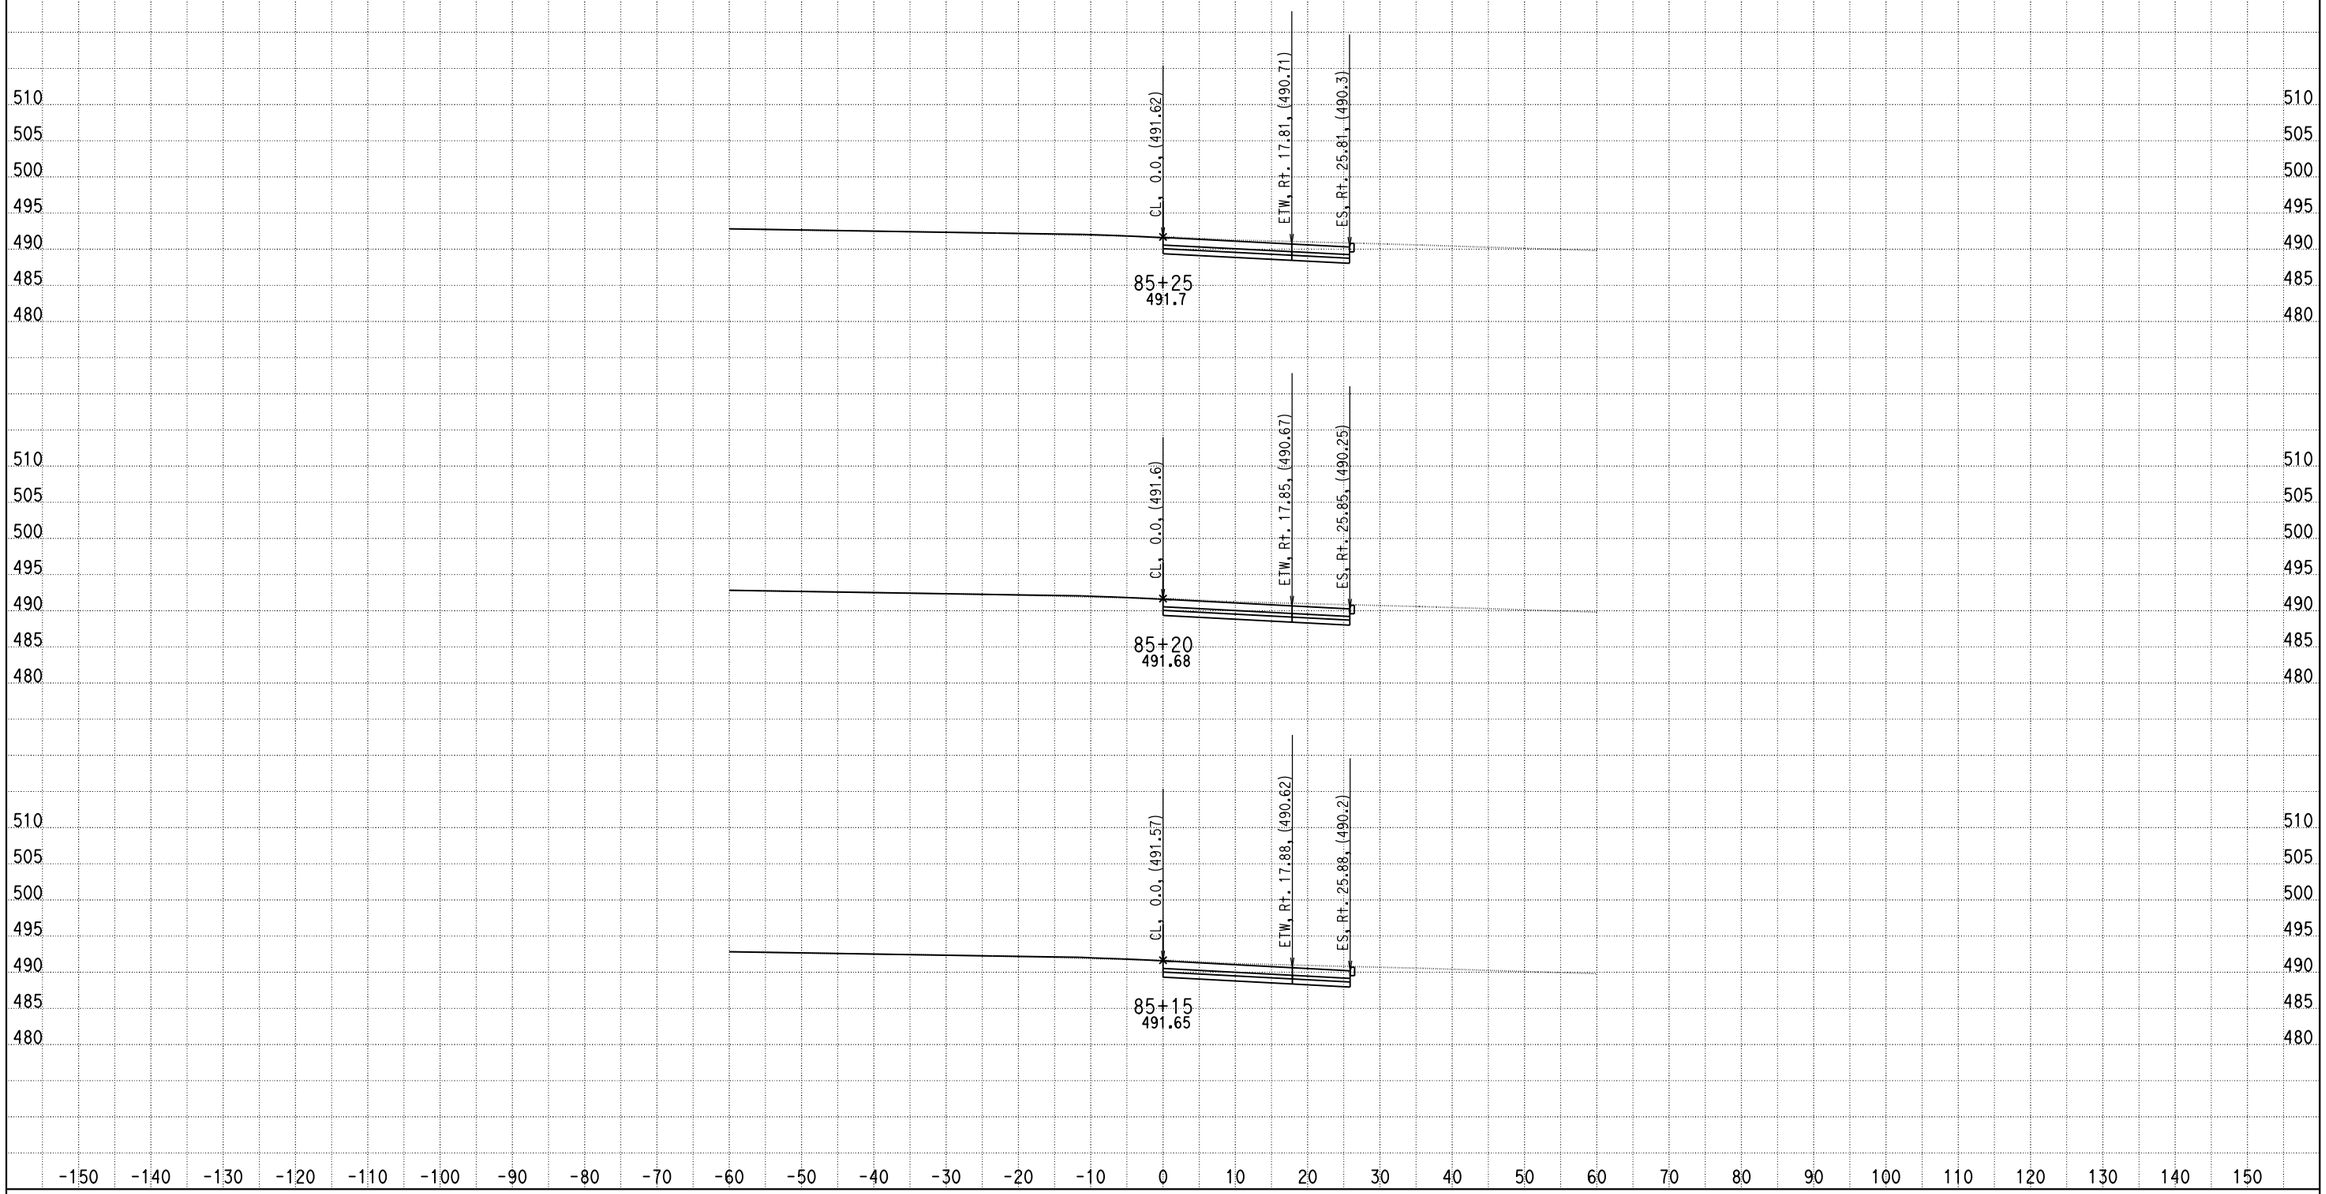

DATE: 5/23/2013

KC Project: 0818E File: C:\project\0818E\UPDATE-RAMP\hrb6-pro.ear

SCALE: 1" = 10' Horiz.
1" = 10' Vert.

All Dimensions are US Survey Feet

RAMPB6
CROSS SECTIONS

DESIGN STUDY ONLY

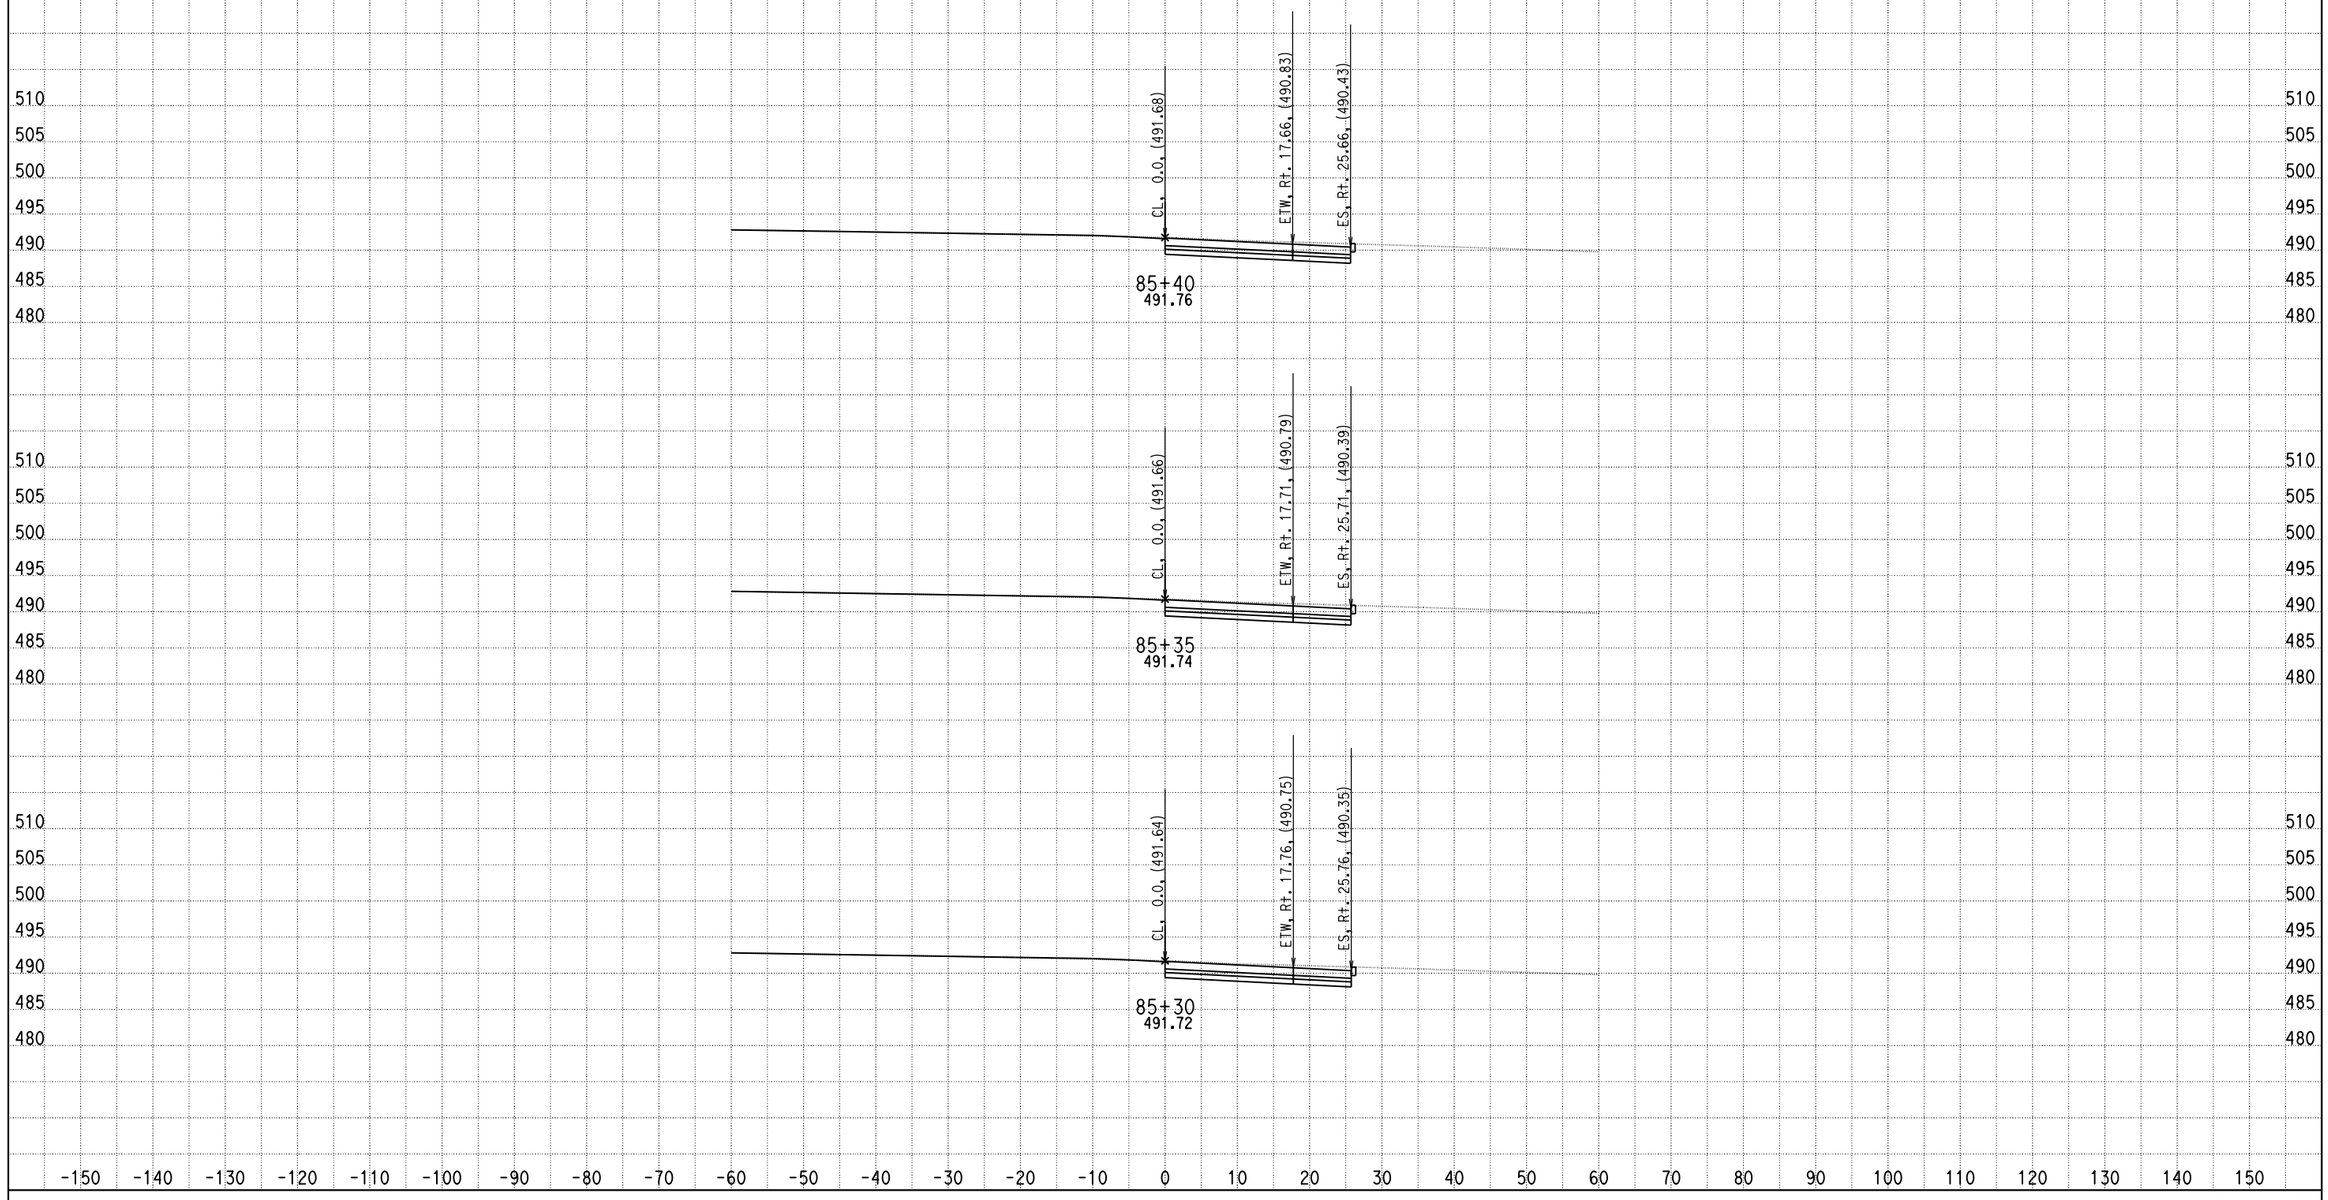

DATE: 5/23/2013

KC Project: 0818E File: C:\project\0818E\UPDATE-RAMP\hrb6-pro.ear

SCALE: 1" = 10' Horiz.
1" = 10' Vert.

All Dimensions are US Survey Feet

RAMPB6
CROSS SECTIONS

SHEET 29 OF XXX

DESIGN STUDY ONLY

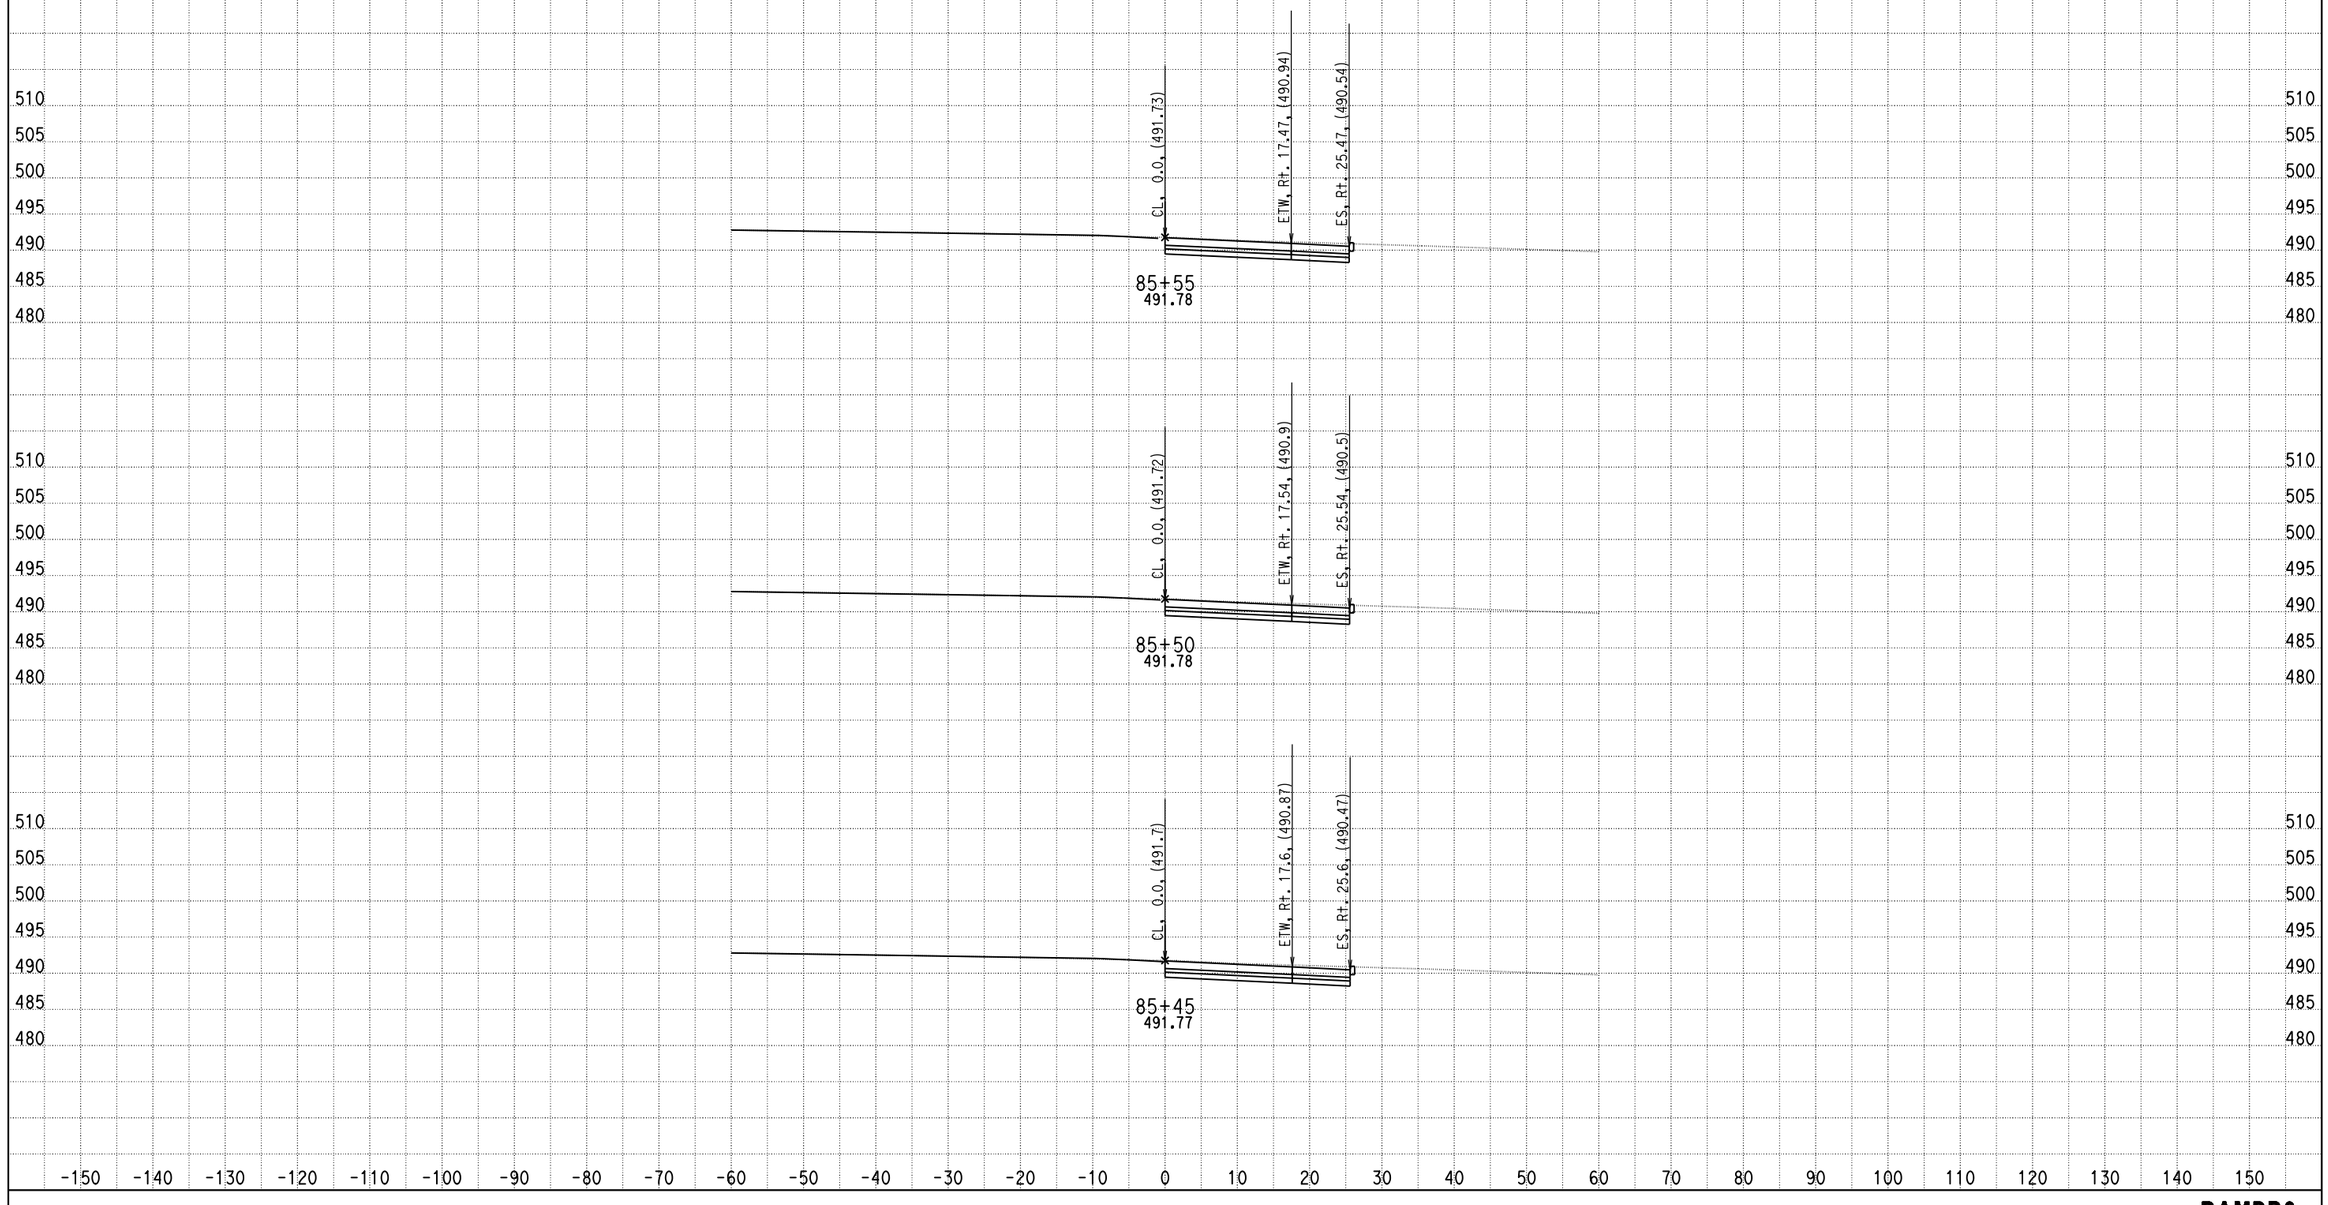

DATE: 5/23/2013

KC Project: 0818E File: C:\project\0818E\UPDATE-RAMP\hrb6-pro.ear

SCALE: 1" = 10' Horiz.
1" = 10' Vert.

All Dimensions are US Survey Feet

RAMPB6
CROSS SECTIONS

DESIGN STUDY ONLY

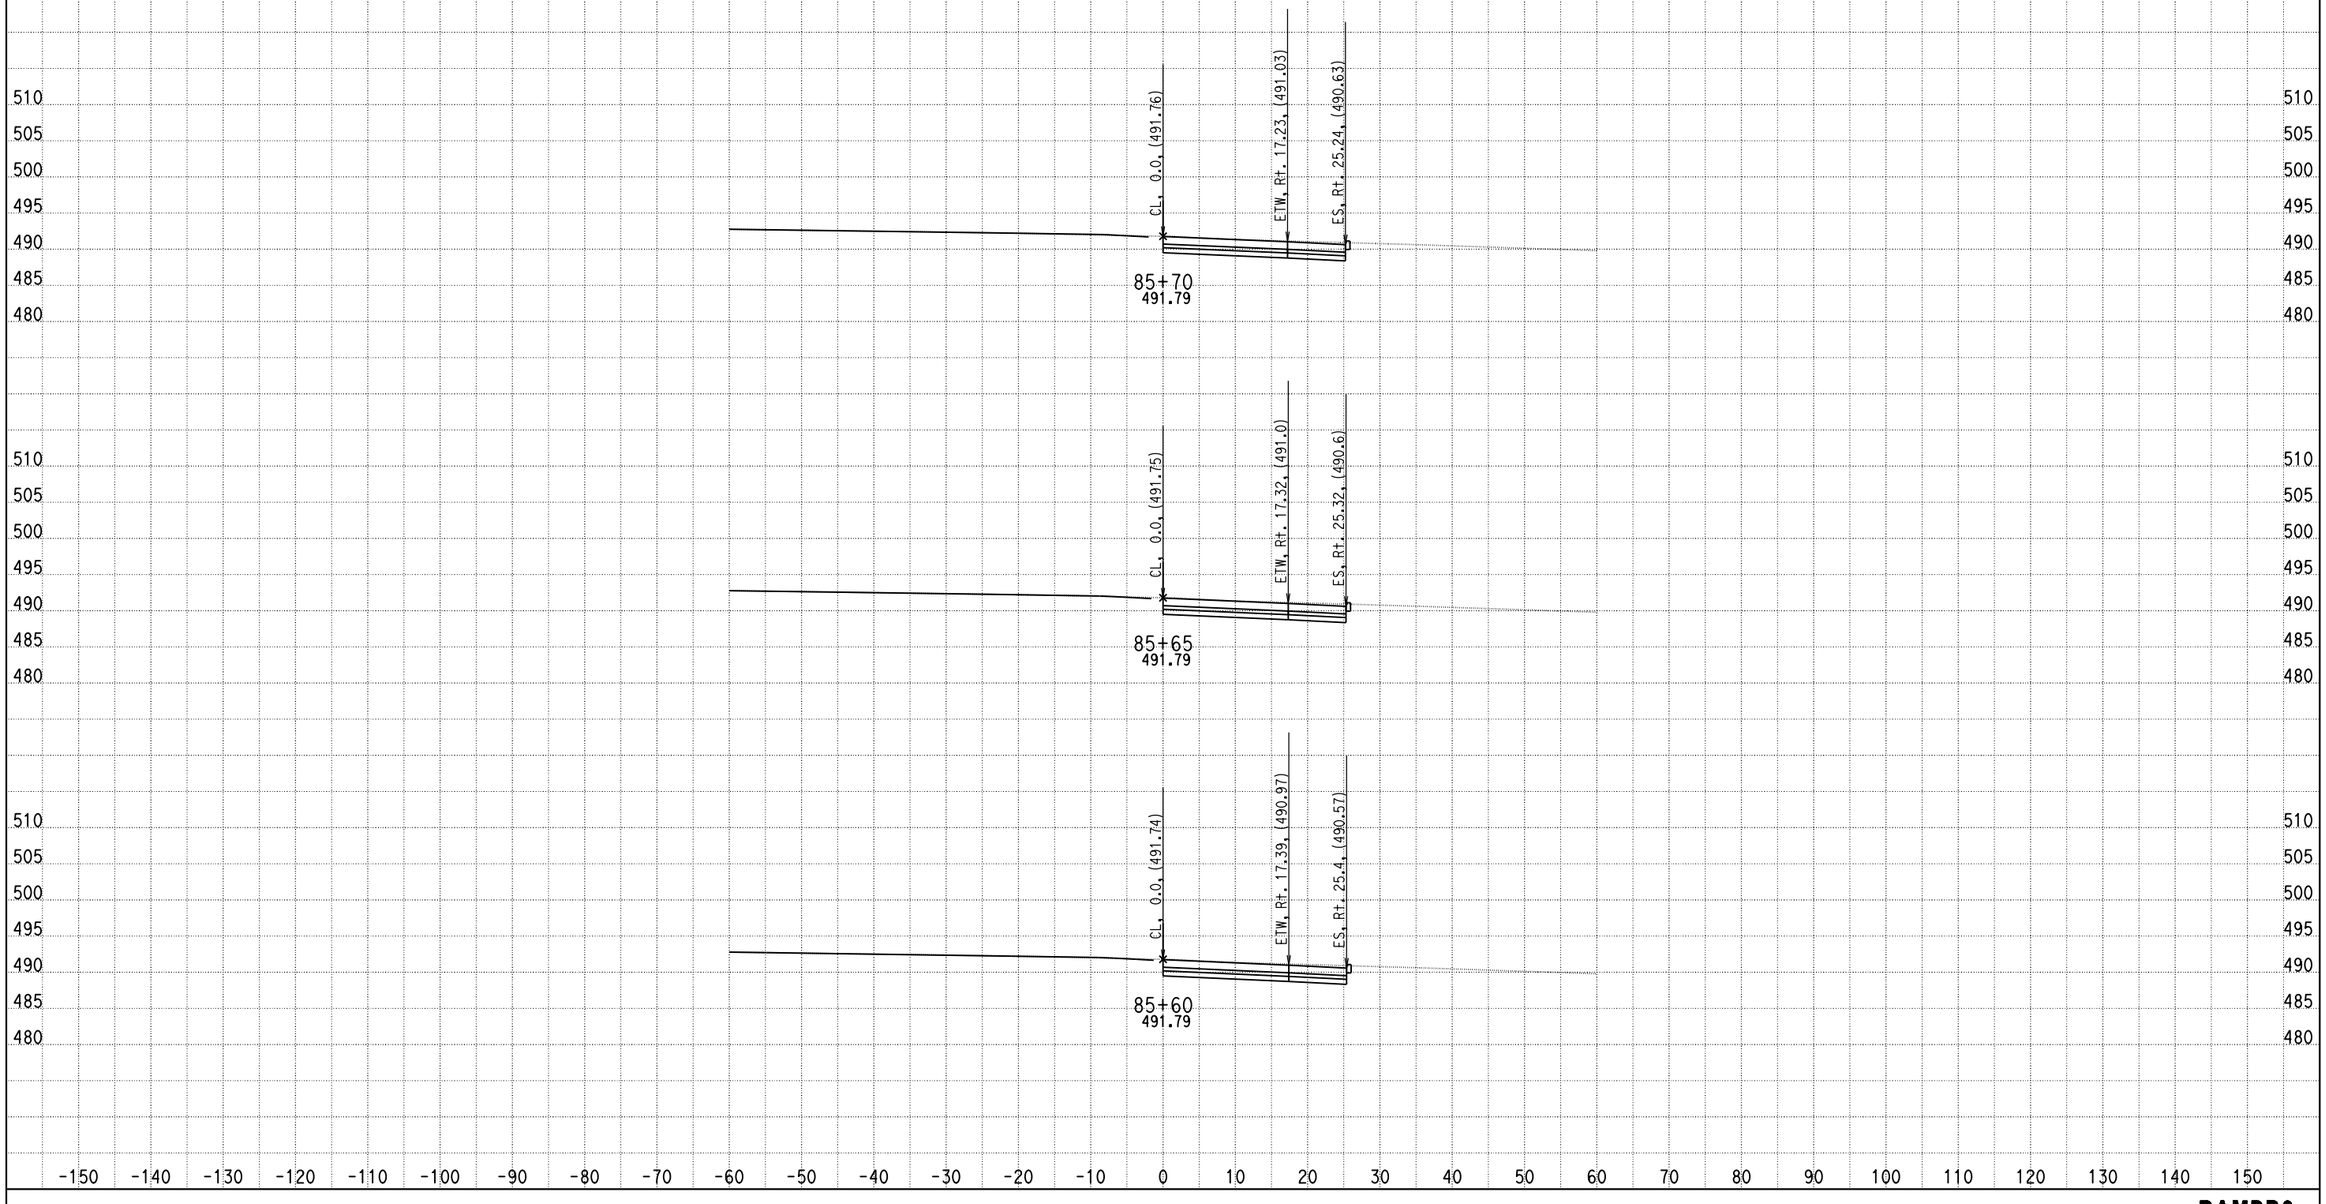

DATE: 5/23/2013

KC Project: 0818E File: C:\project\0818E\UPDATE-RAMP\hrb6-pro.ear

SCALE: 1" = 10' Horiz.
1" = 10' Vert.

All Dimensions are US Survey Feet

RAMPB6
CROSS SECTIONS

SHEET 31 OF XXX

DESIGN STUDY ONLY

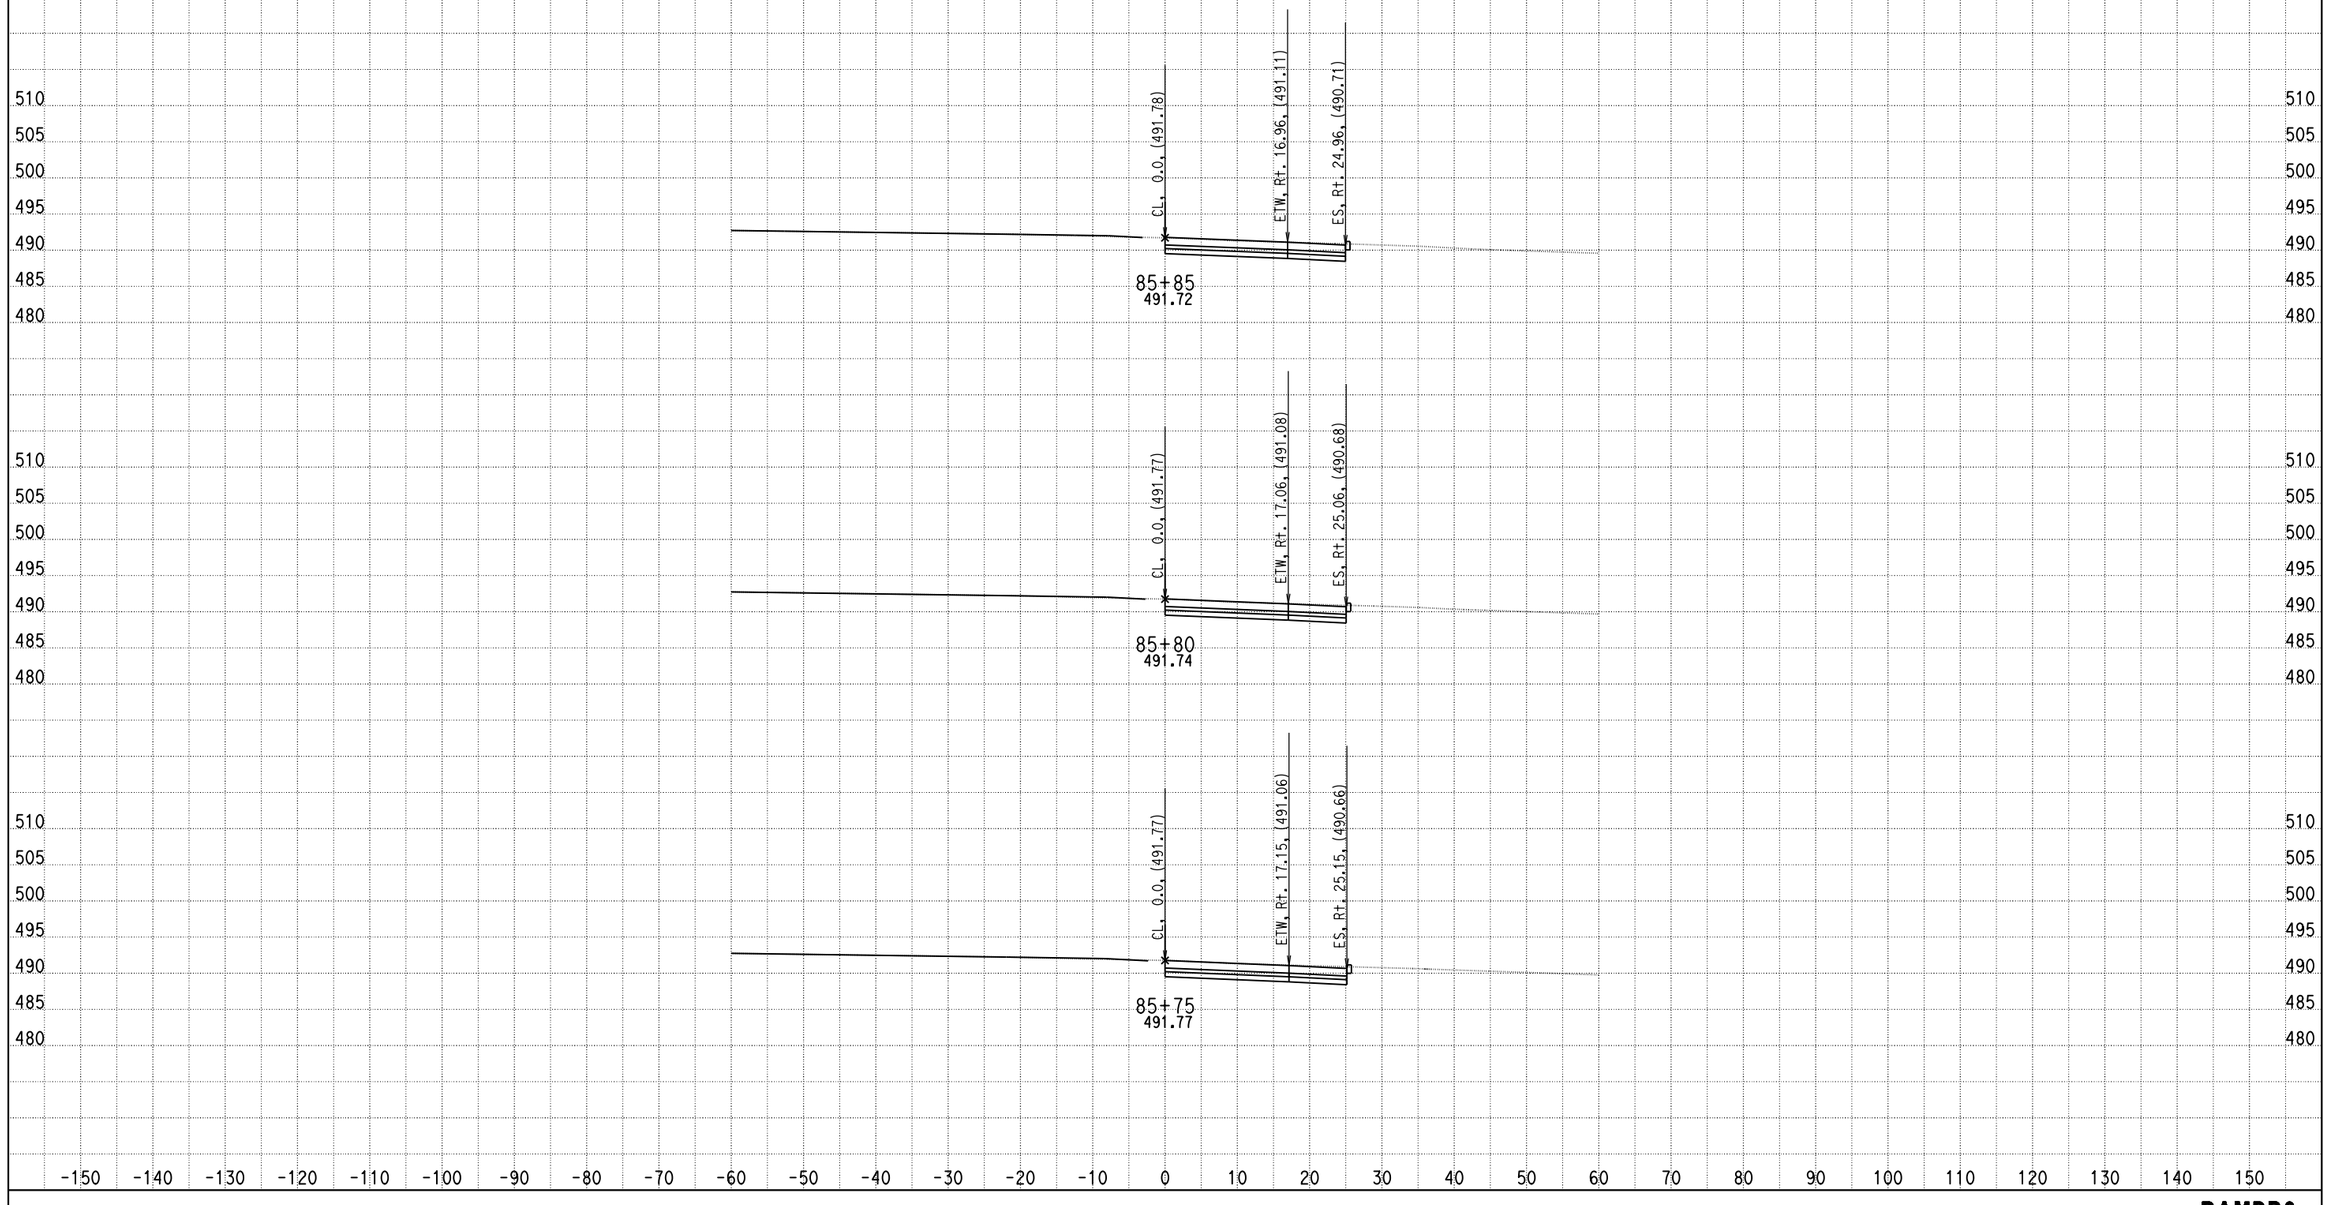

DATE: 5/23/2013

KC Project: 0818E File: C:\project\0818E\UPDATE-RAMP\hrb6-pro.ear

SCALE: 1" = 10' Horiz.
1" = 10' Vert.

All Dimensions are US Survey Feet

RAMPB6
CROSS SECTIONS

SHEET 32 OF XXX

DESIGN STUDY ONLY

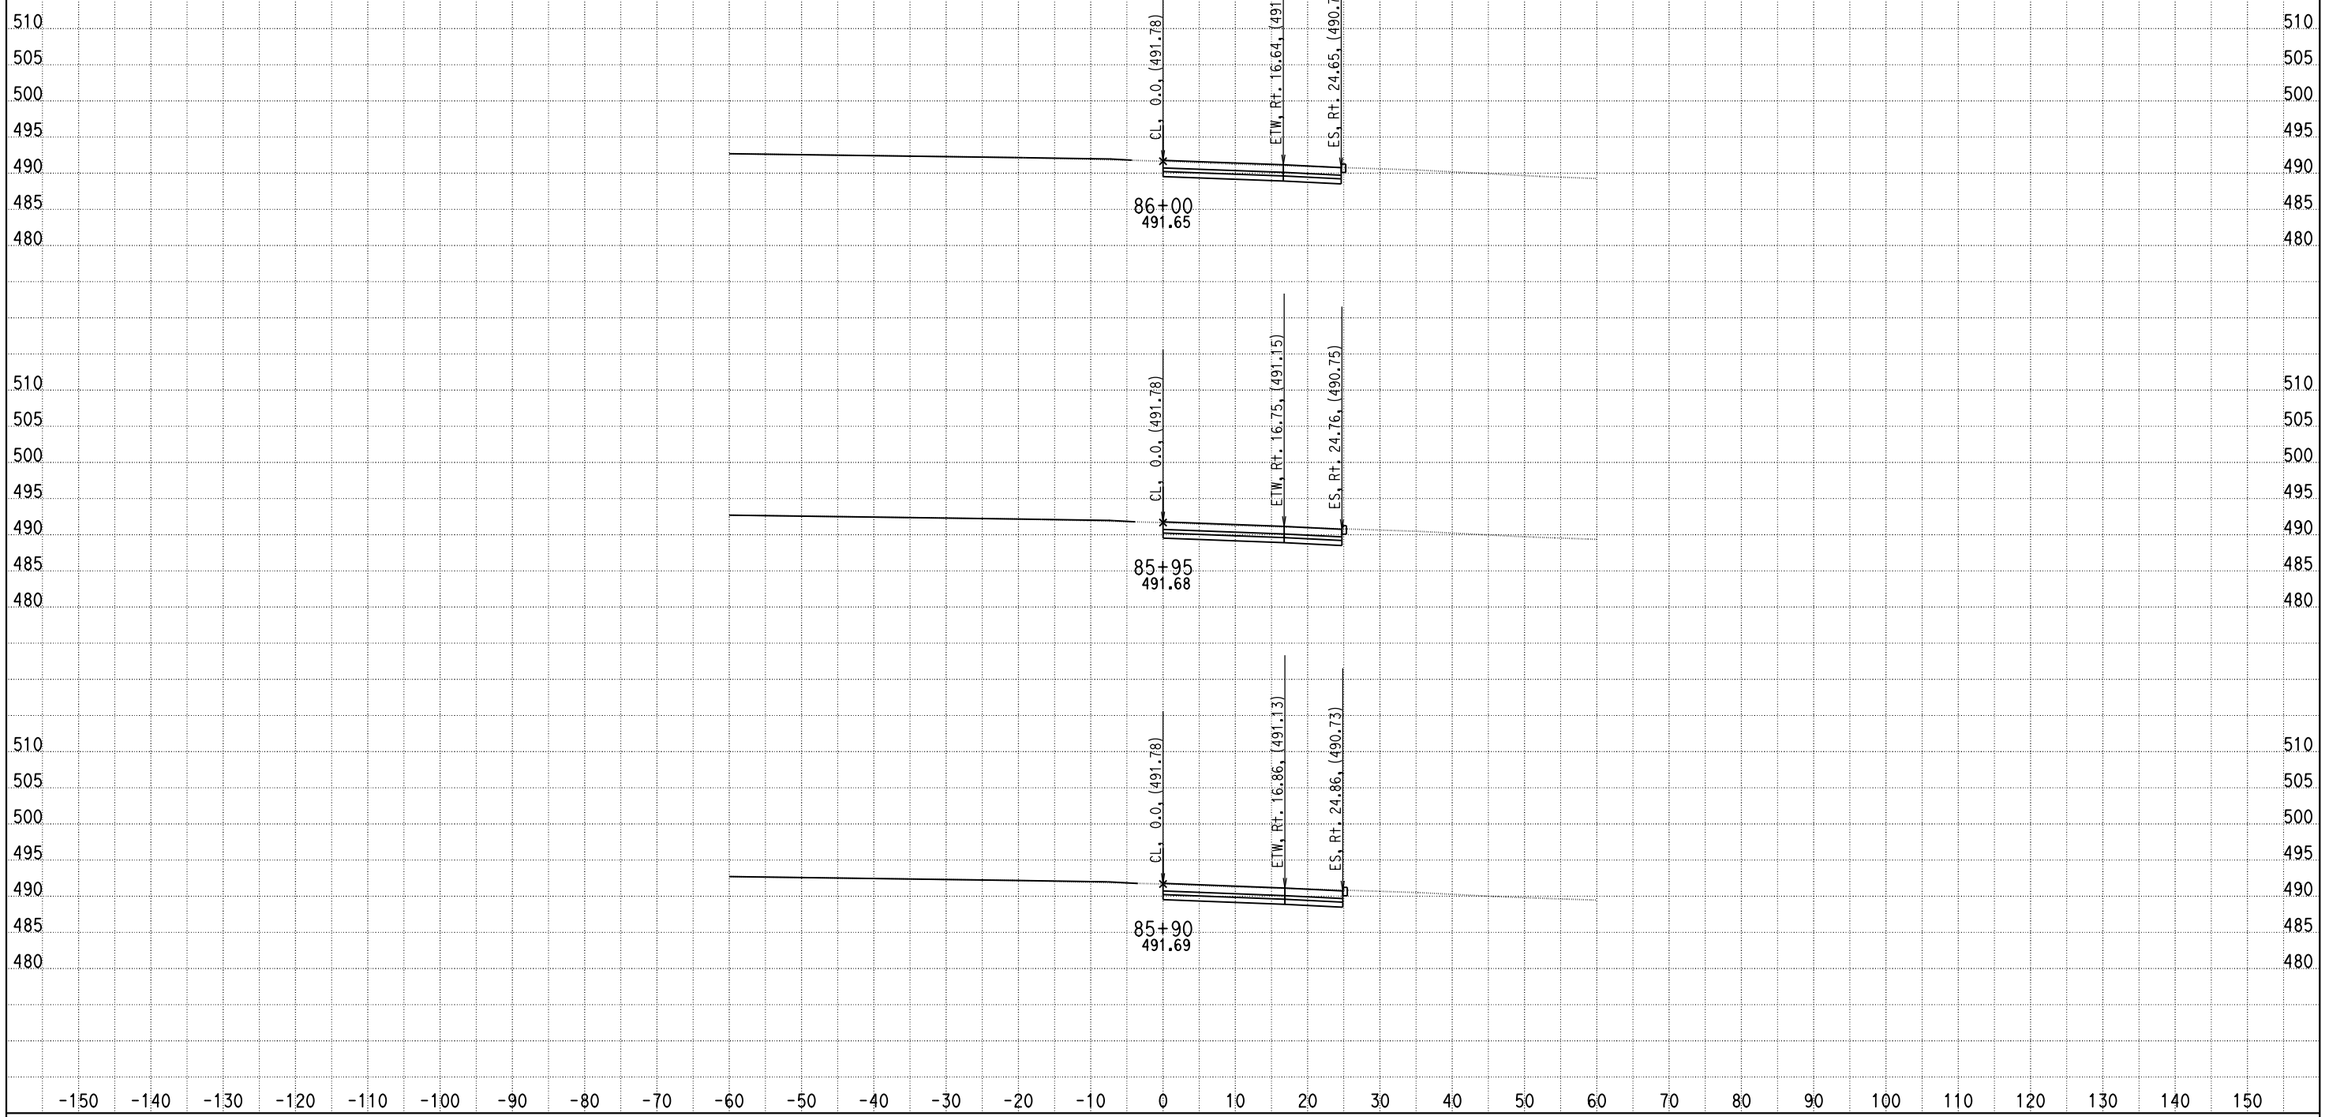

DATE: 5/23/2013

KC Project: 0818E File: C:\project\0818E\UPDATE-RAMP\hrb6-pro.ear

SCALE: 1" = 10' Horiz.
1" = 10' Vert.

All Dimensions are US Survey Feet

RAMPB6
CROSS SECTIONS

SHEET 33 OF XXX

DESIGN STUDY ONLY

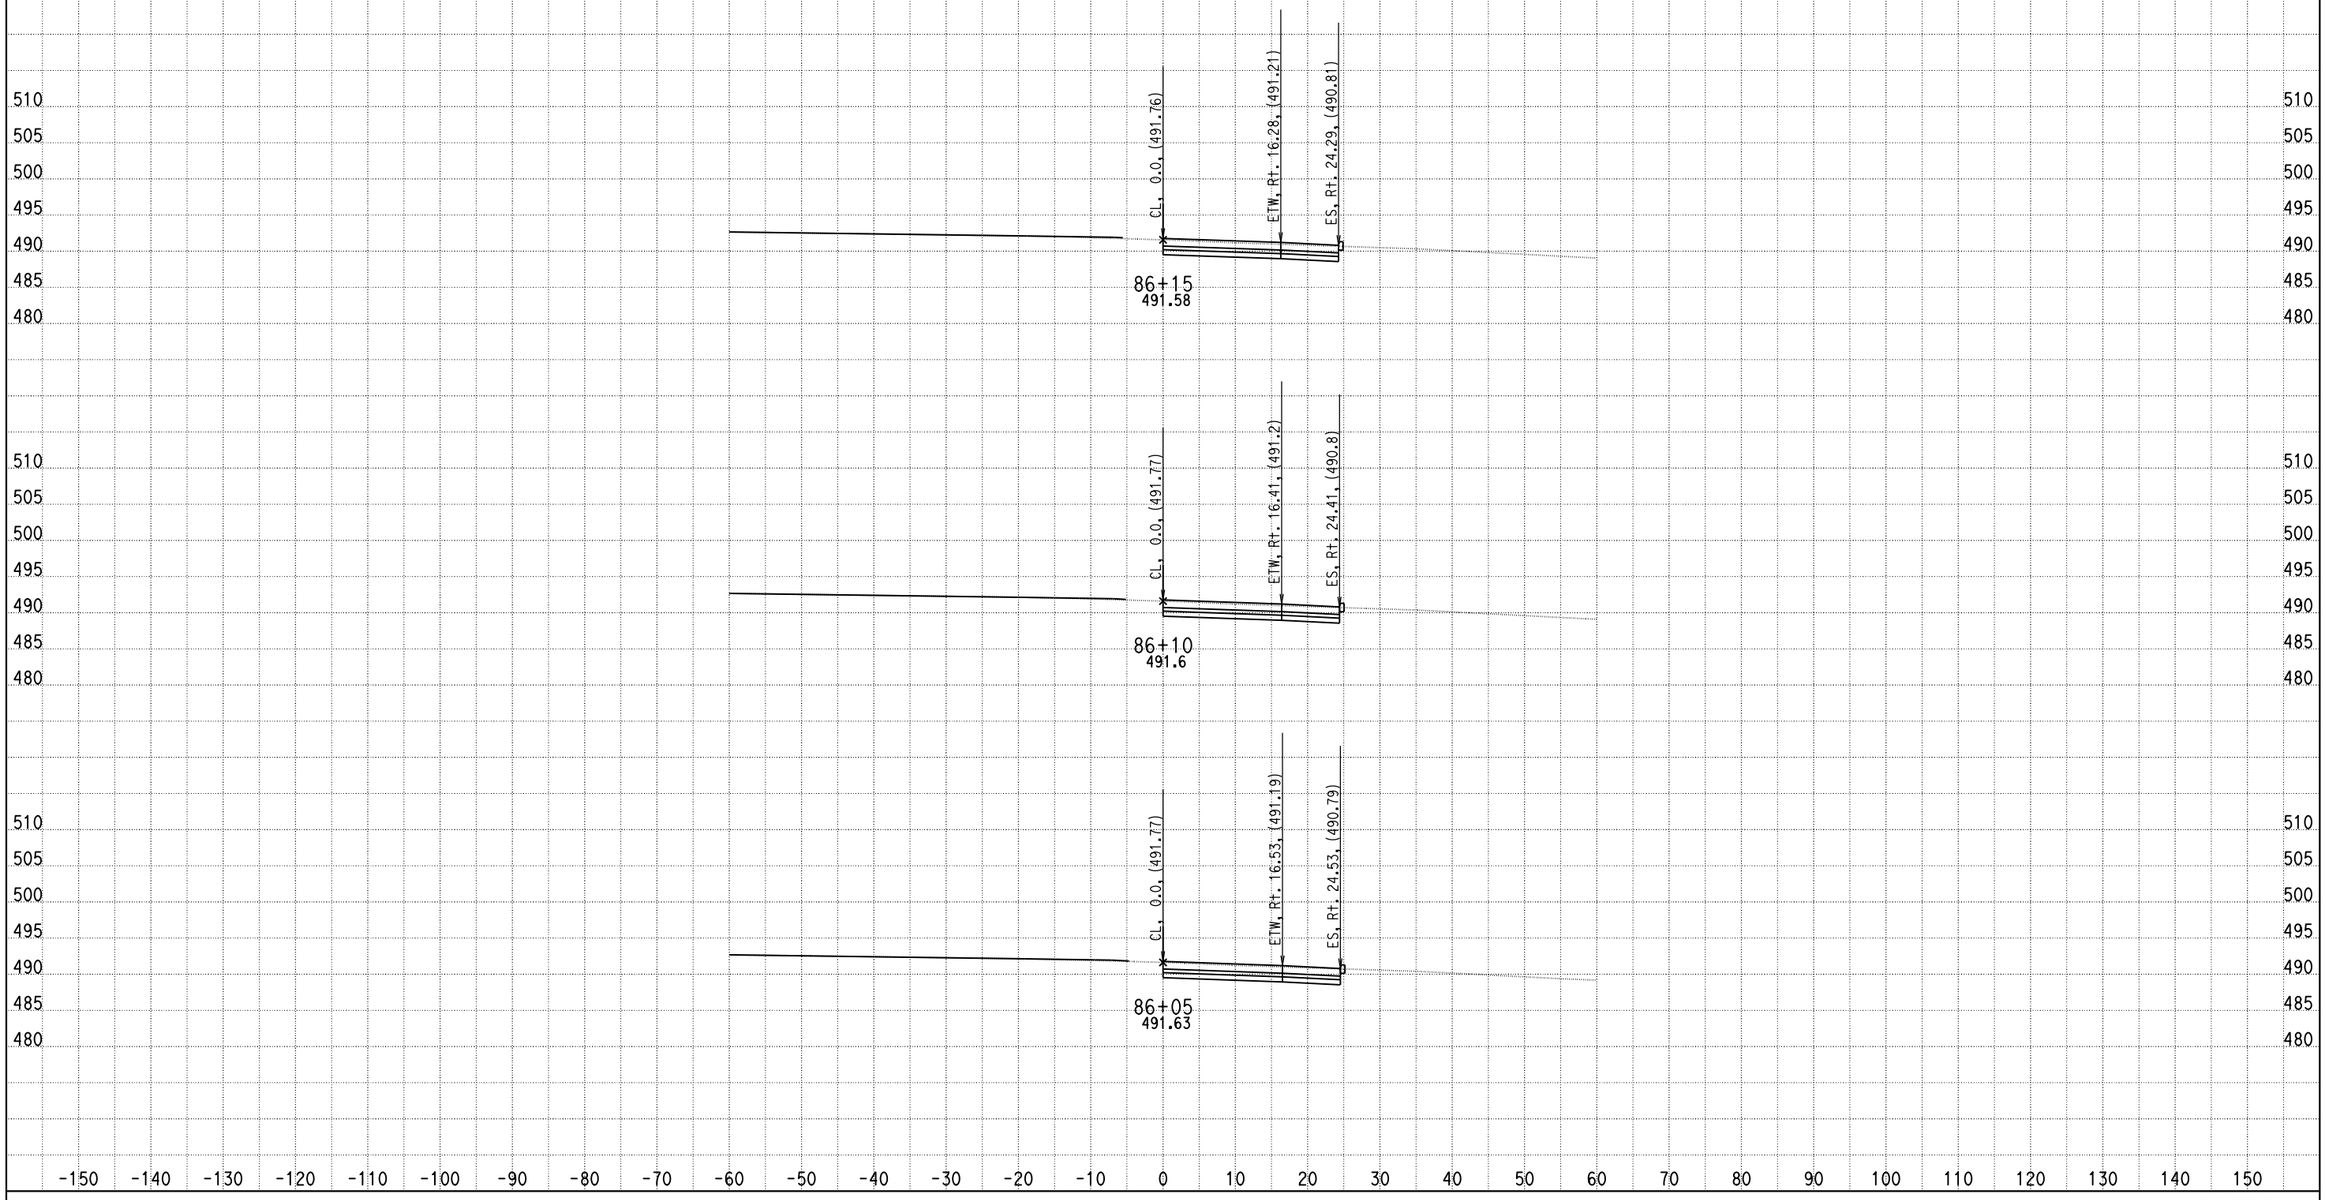

DATE: 5/23/2013

KC Project: 0818E File: C:\project\0818E\UPDATE-RAMP\hrb6-pro.ear

SCALE: 1" = 10' Horiz.
1" = 10' Vert.

All Dimensions are US Survey Feet

RAMPB6
CROSS SECTIONS

SHEET 34 OF XXX

DESIGN STUDY ONLY

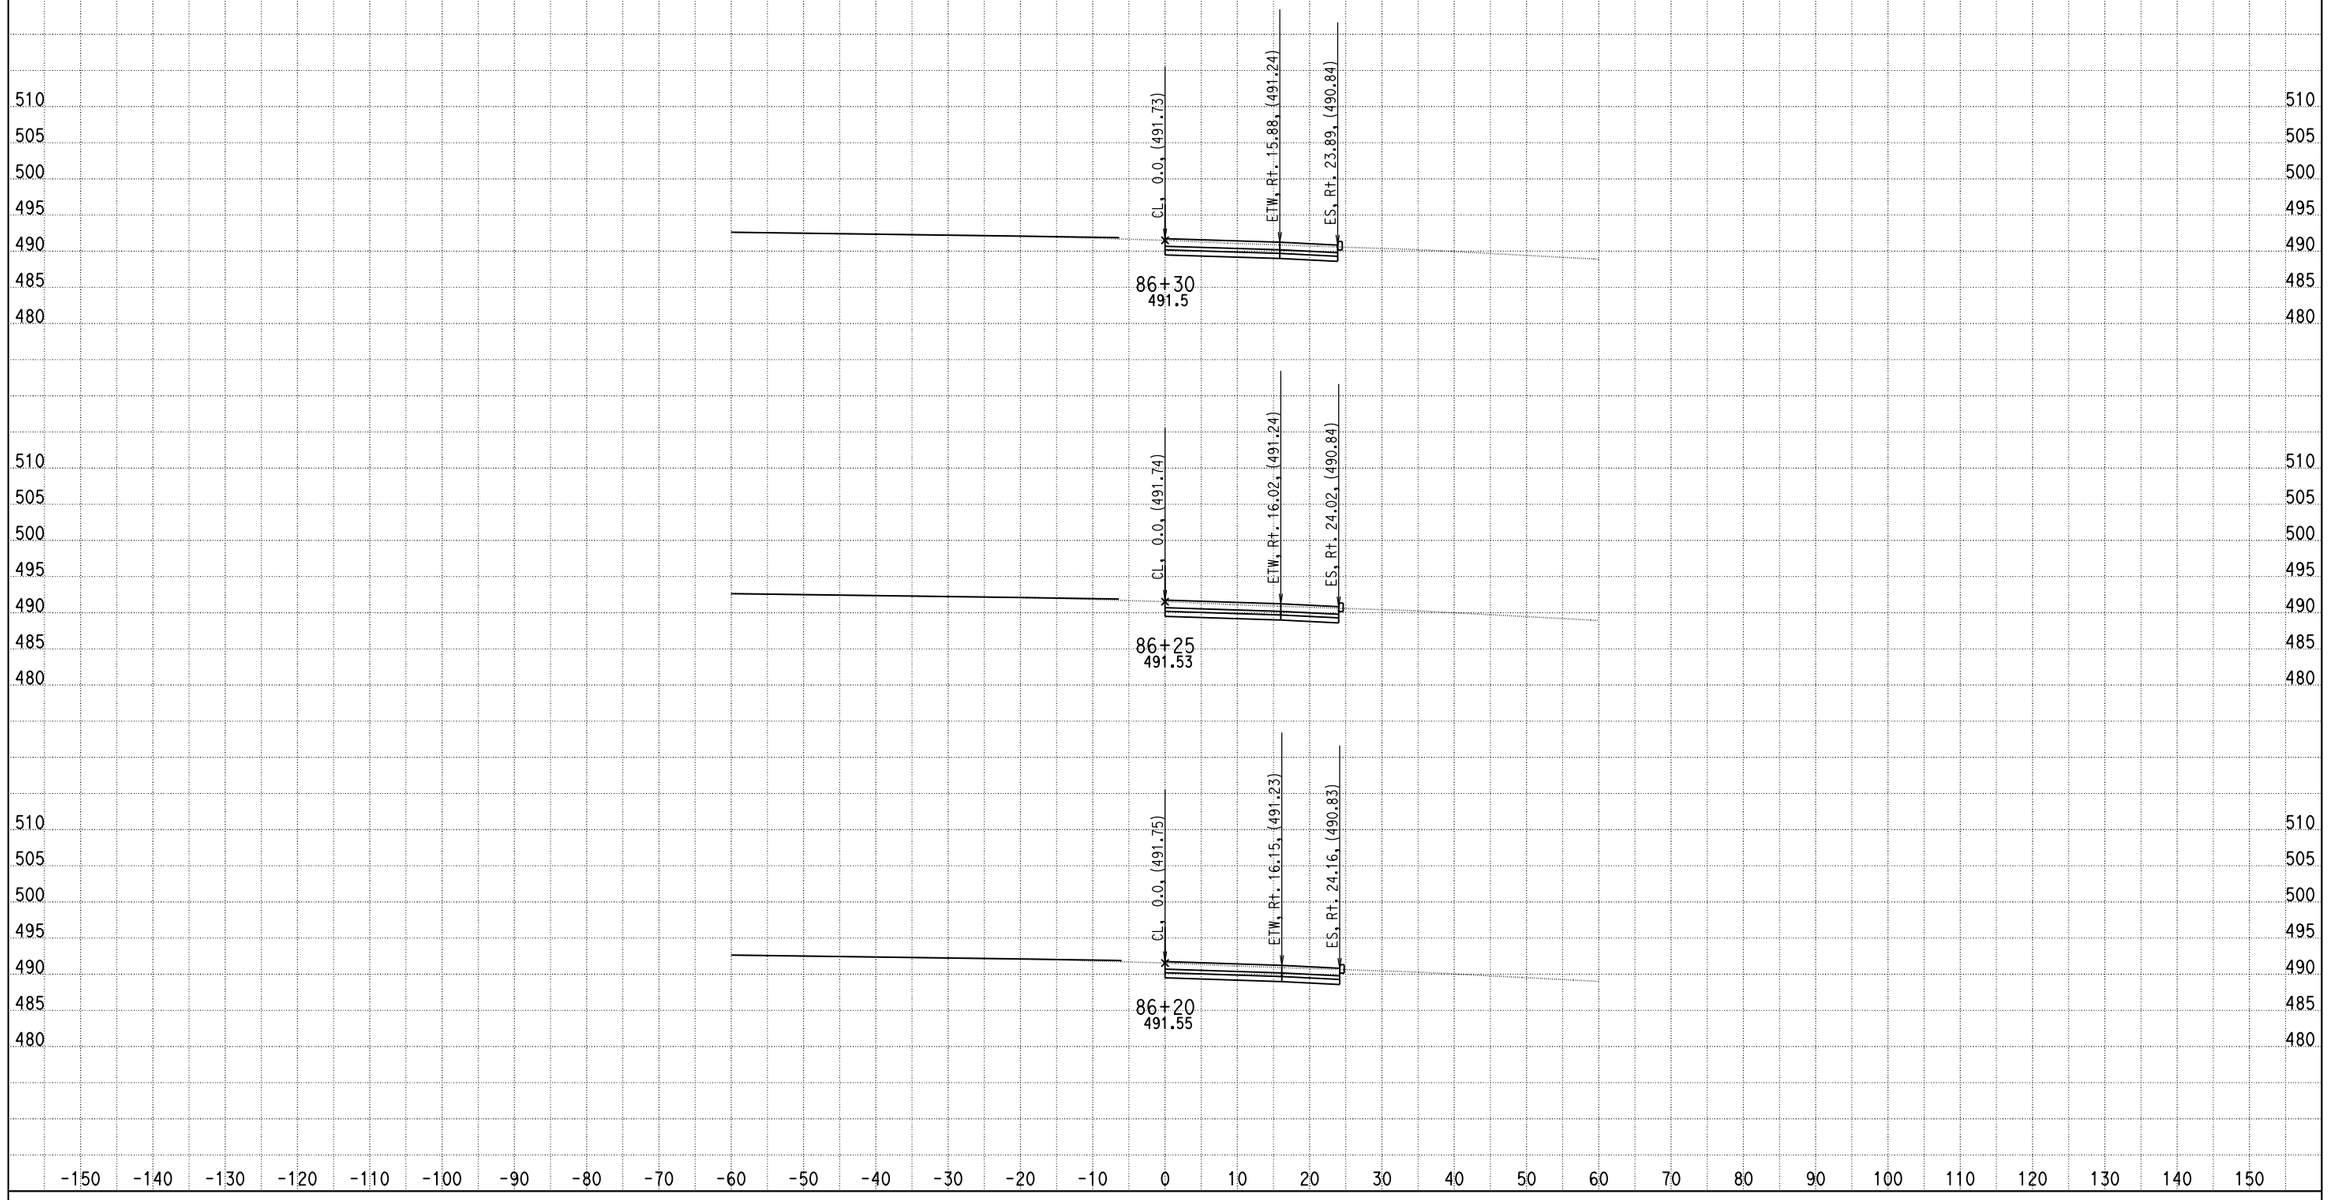

DATE: 5/23/2013

KC Project: 0818E File: C:\project\0818E\UPDATE-RAMP\hrb6-pro.ear

SCALE: 1" = 10' Horiz.
1" = 10' Vert.

All Dimensions are US Survey Feet

RAMPB6
CROSS SECTIONS

DESIGN STUDY ONLY

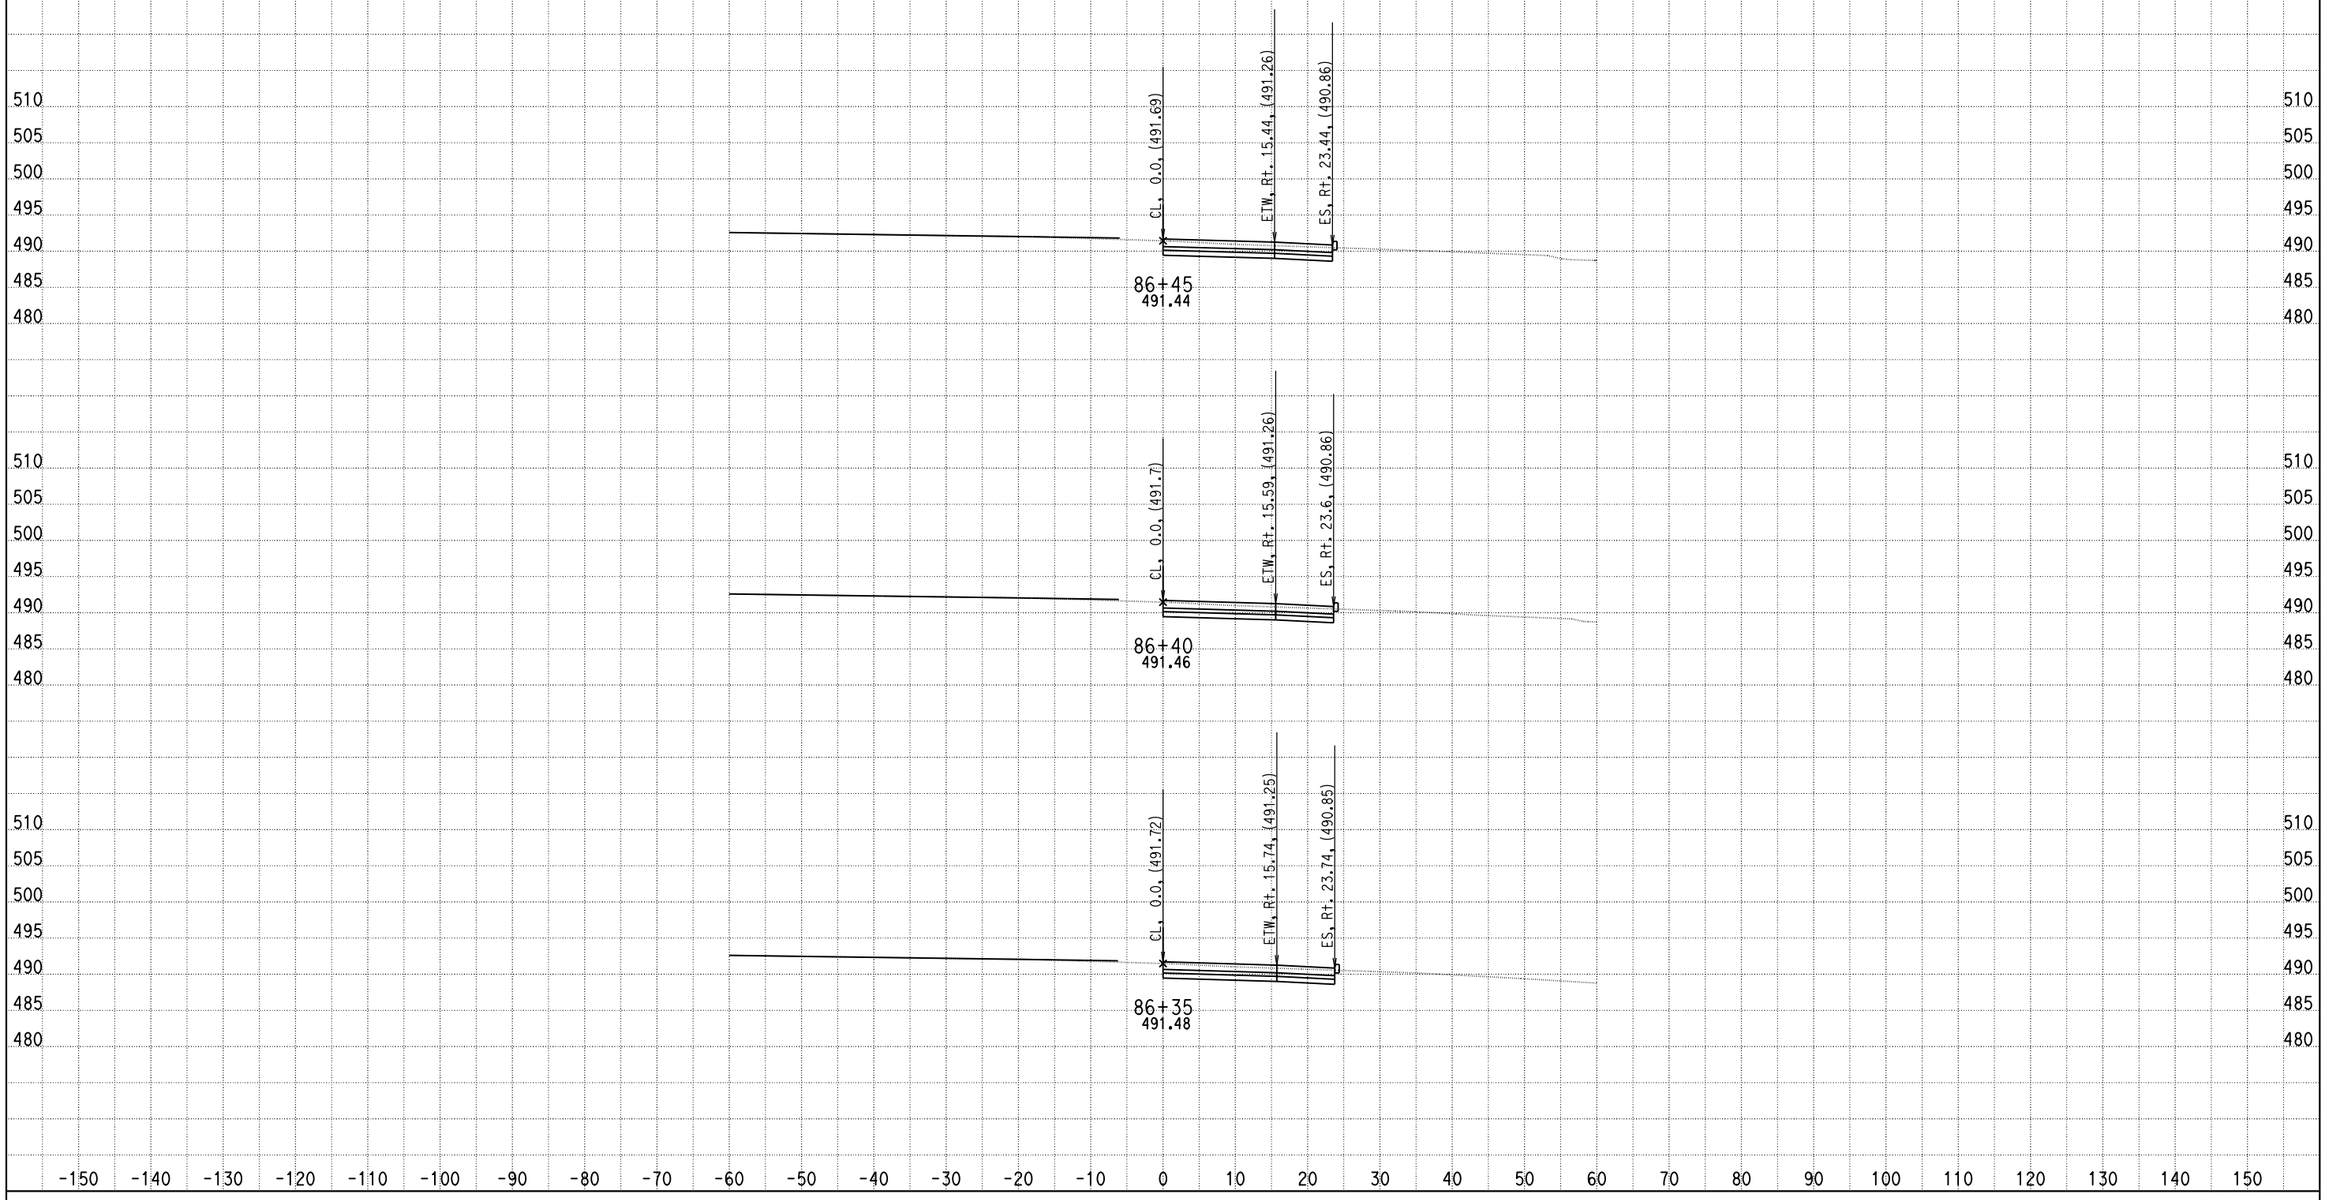

DATE: 5/23/2013

KC Project: 0818E File: C:\project\0818E\UPDATE-RAMP\hrb6-pro.ear

SCALE: 1" = 10' Horiz.
1" = 10' Vert.

All Dimensions are US Survey Feet

RAMPB6
CROSS SECTIONS

SHEET 36 OF XXX

DESIGN STUDY ONLY

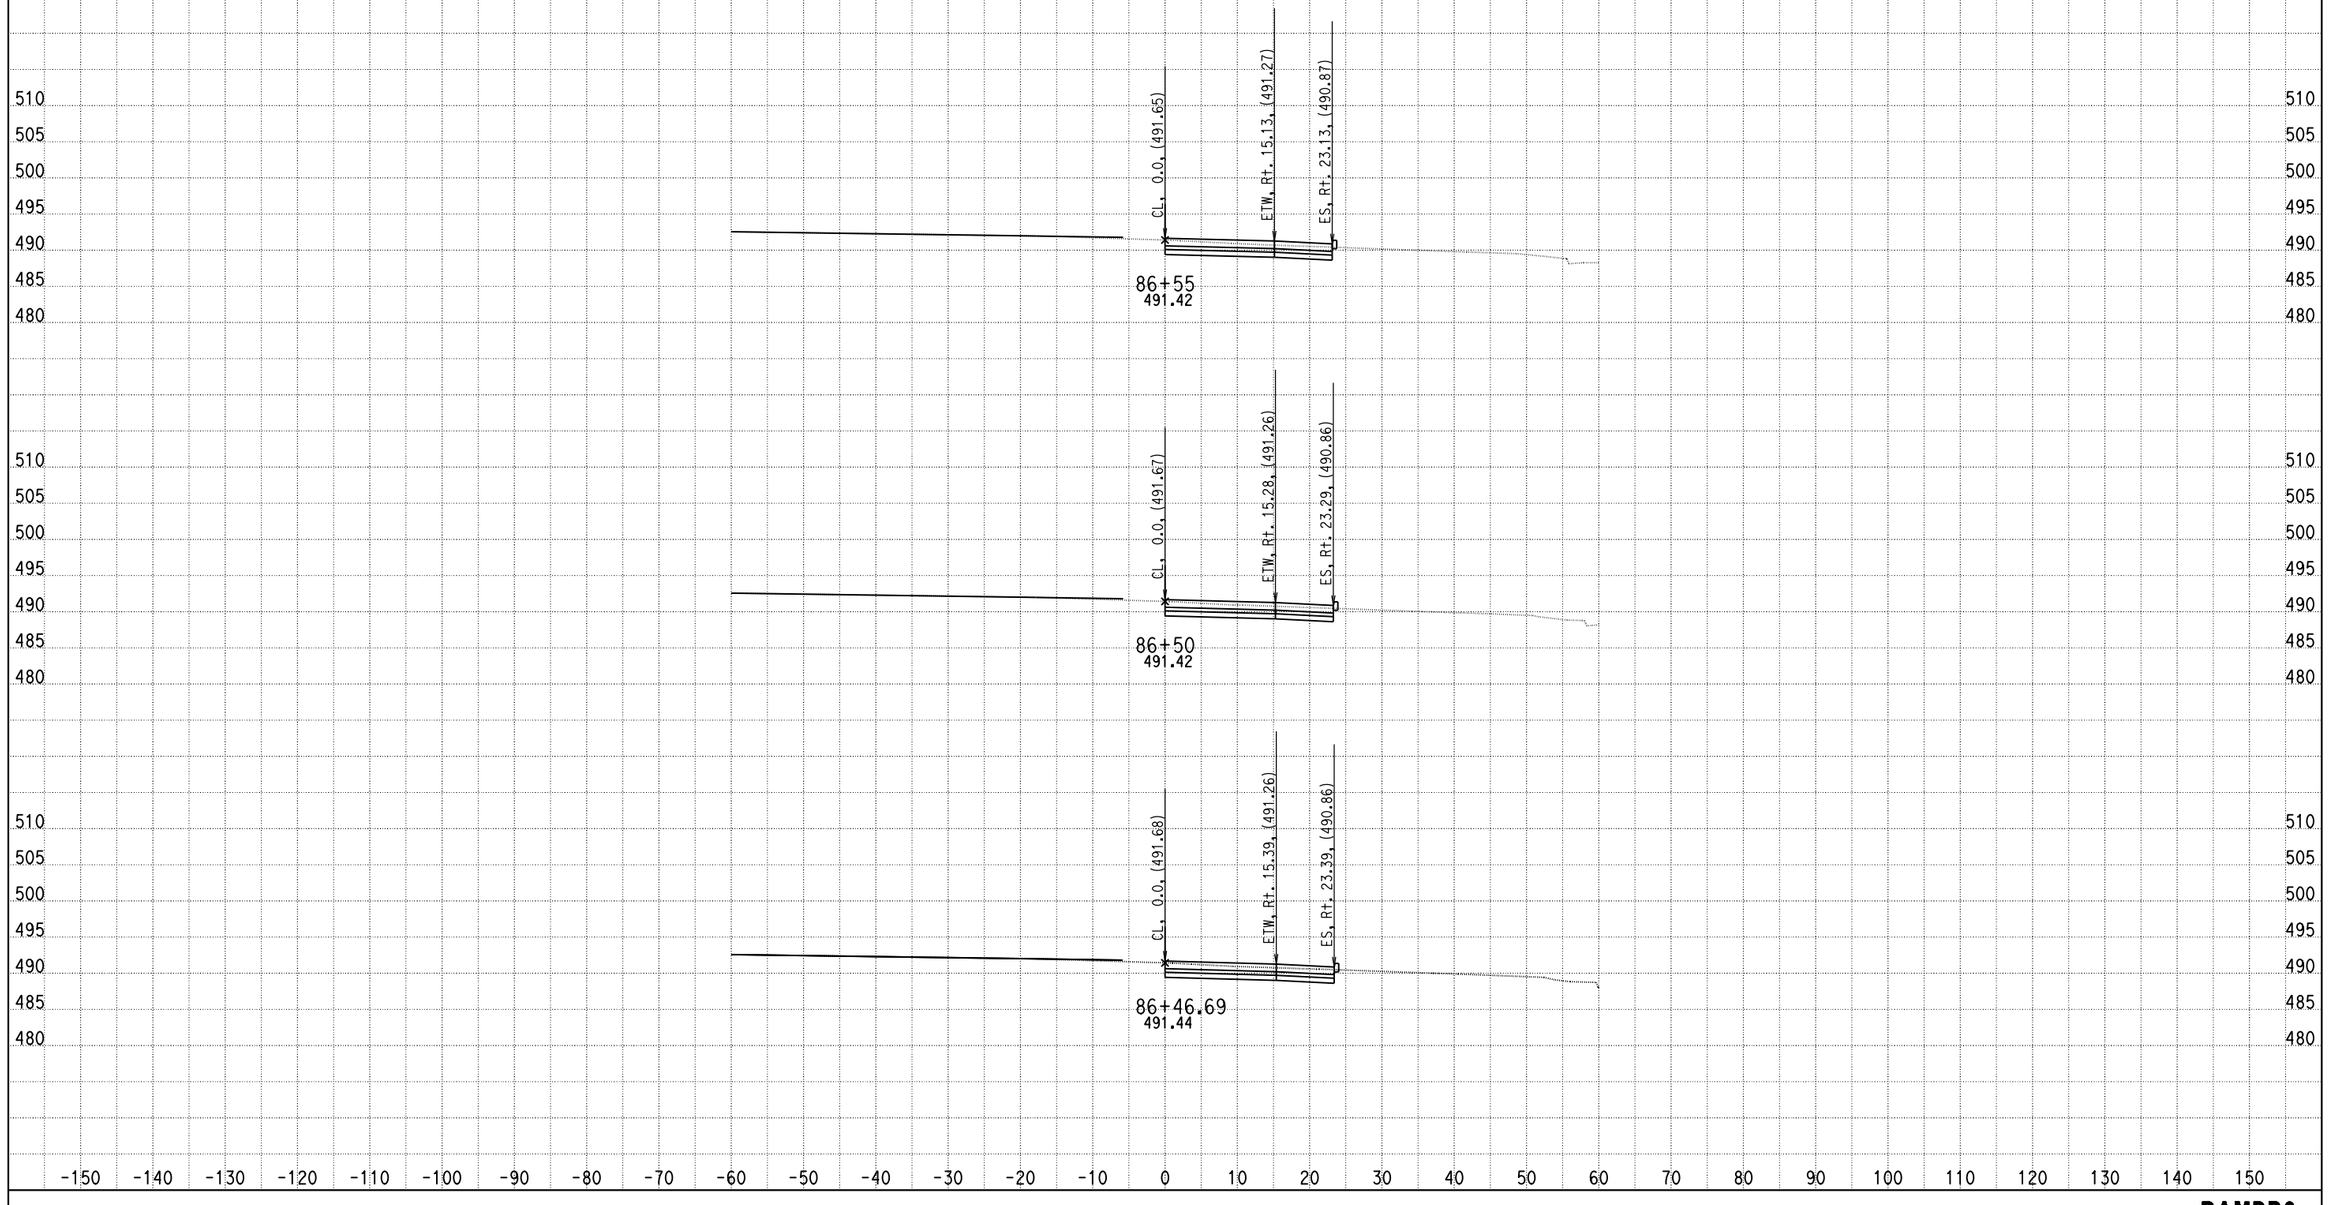

DATE: 5/23/2013

KC Project: 0818E File: C:\project\0818E\UPDATE-RAMP\hrb6-pro.ear

SCALE: 1" = 10' Horiz.
1" = 10' Vert.

All Dimensions are US Survey Feet

RAMPB6
CROSS SECTIONS

SHEET 37 OF XXX

DESIGN STUDY ONLY

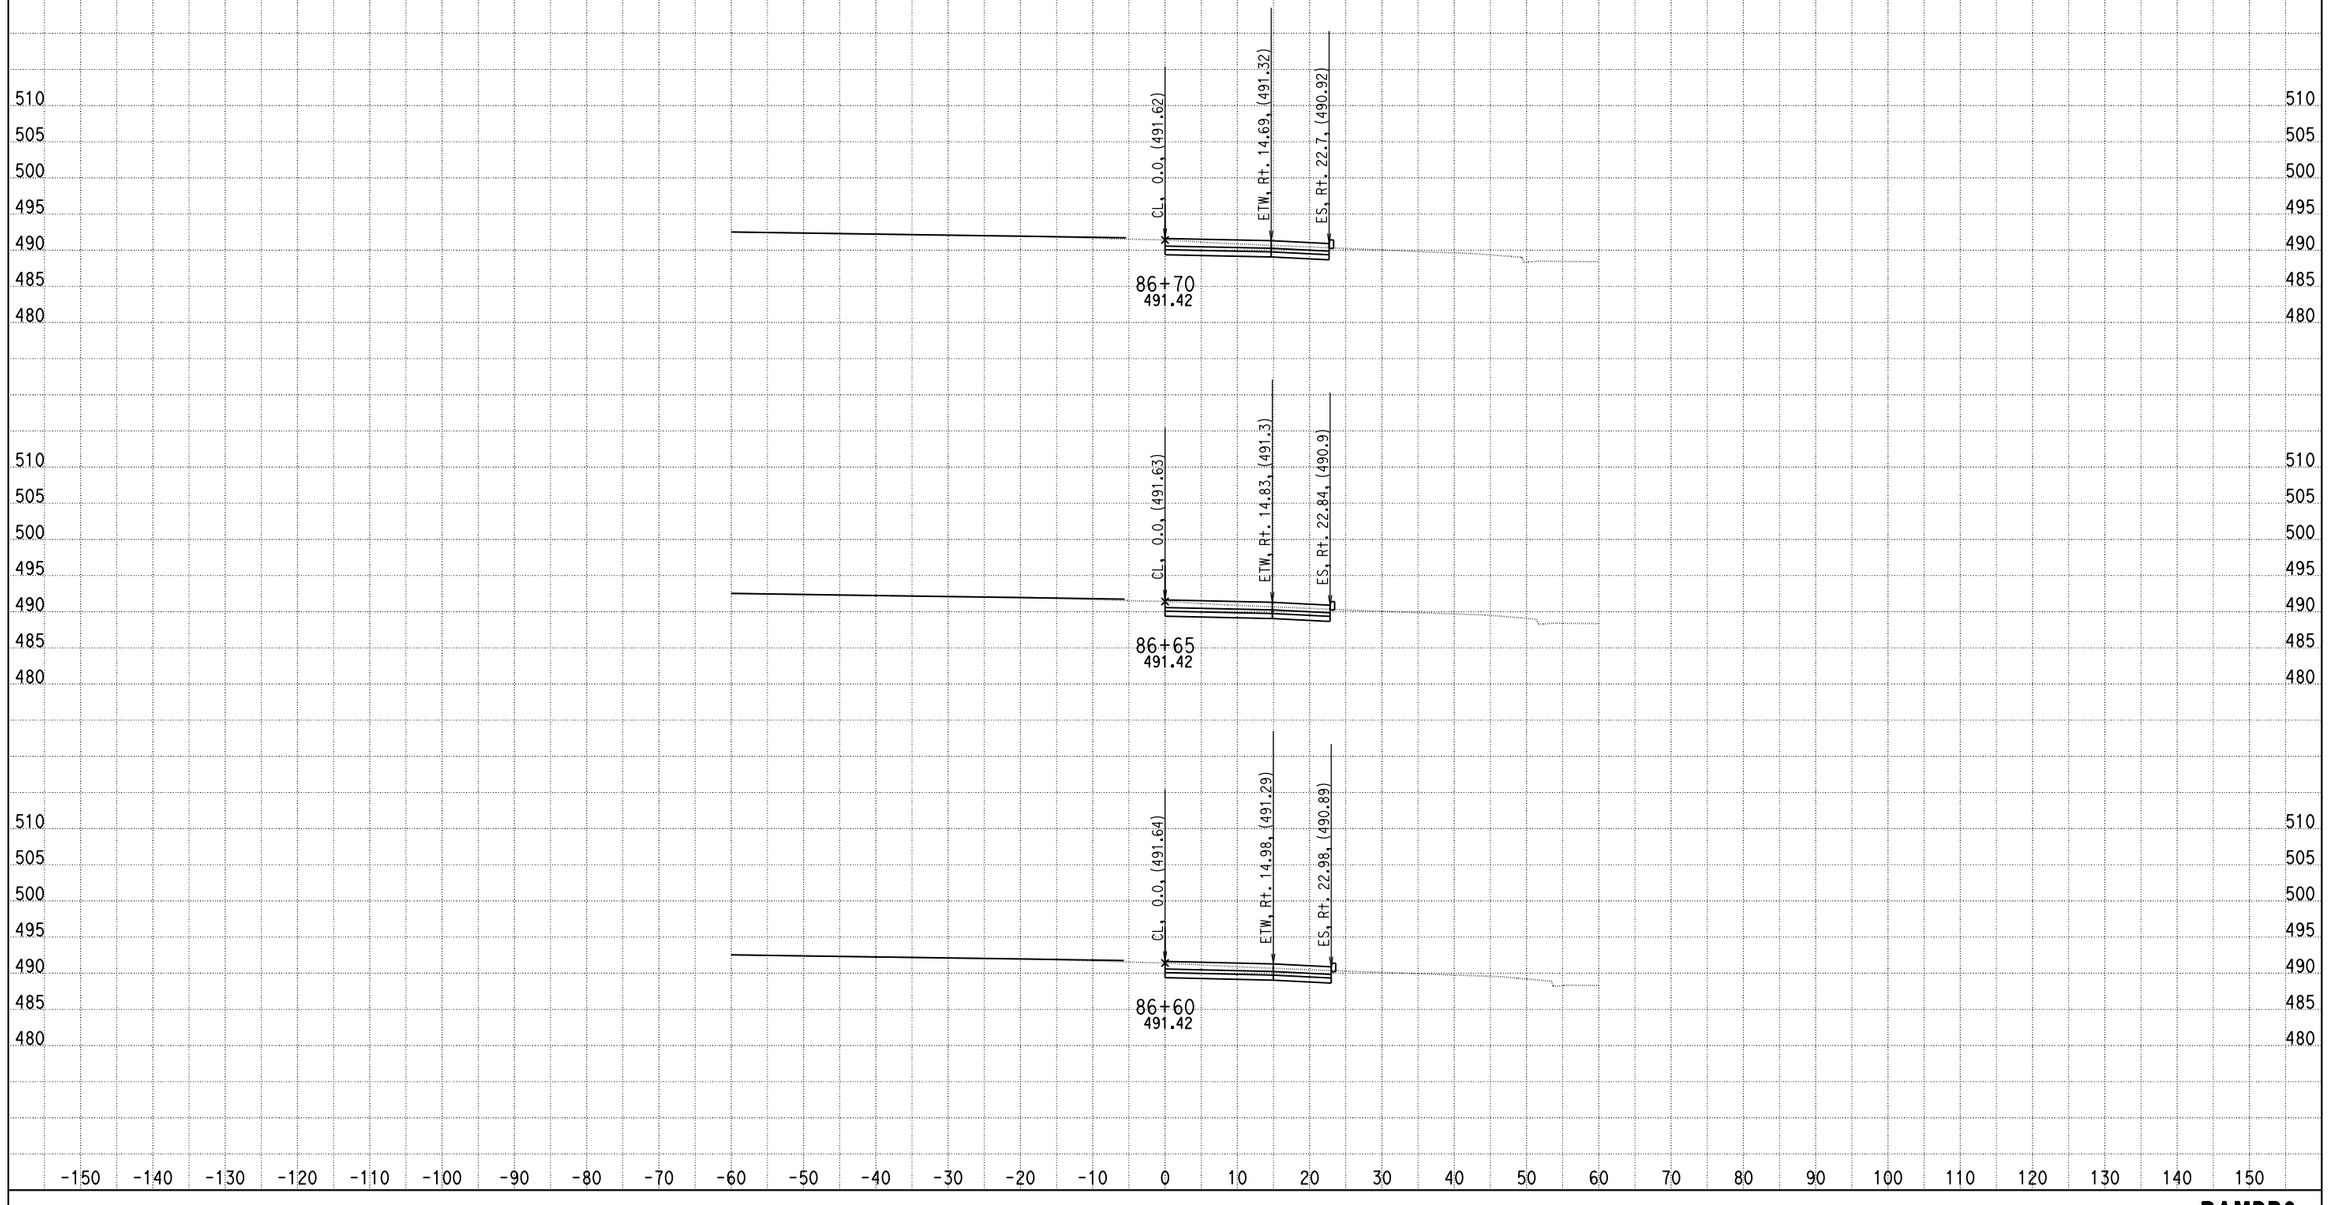

DATE: 5/23/2013

KC Project: 0818E File: C:\project\0818E\UPDATE-RAMP\hrb6-pro.ear

SCALE: 1" = 10' Horiz.
1" = 10' Vert.

All Dimensions are US Survey Feet

RAMPB6
CROSS SECTIONS

SHEET 38 OF XXX

DESIGN STUDY ONLY

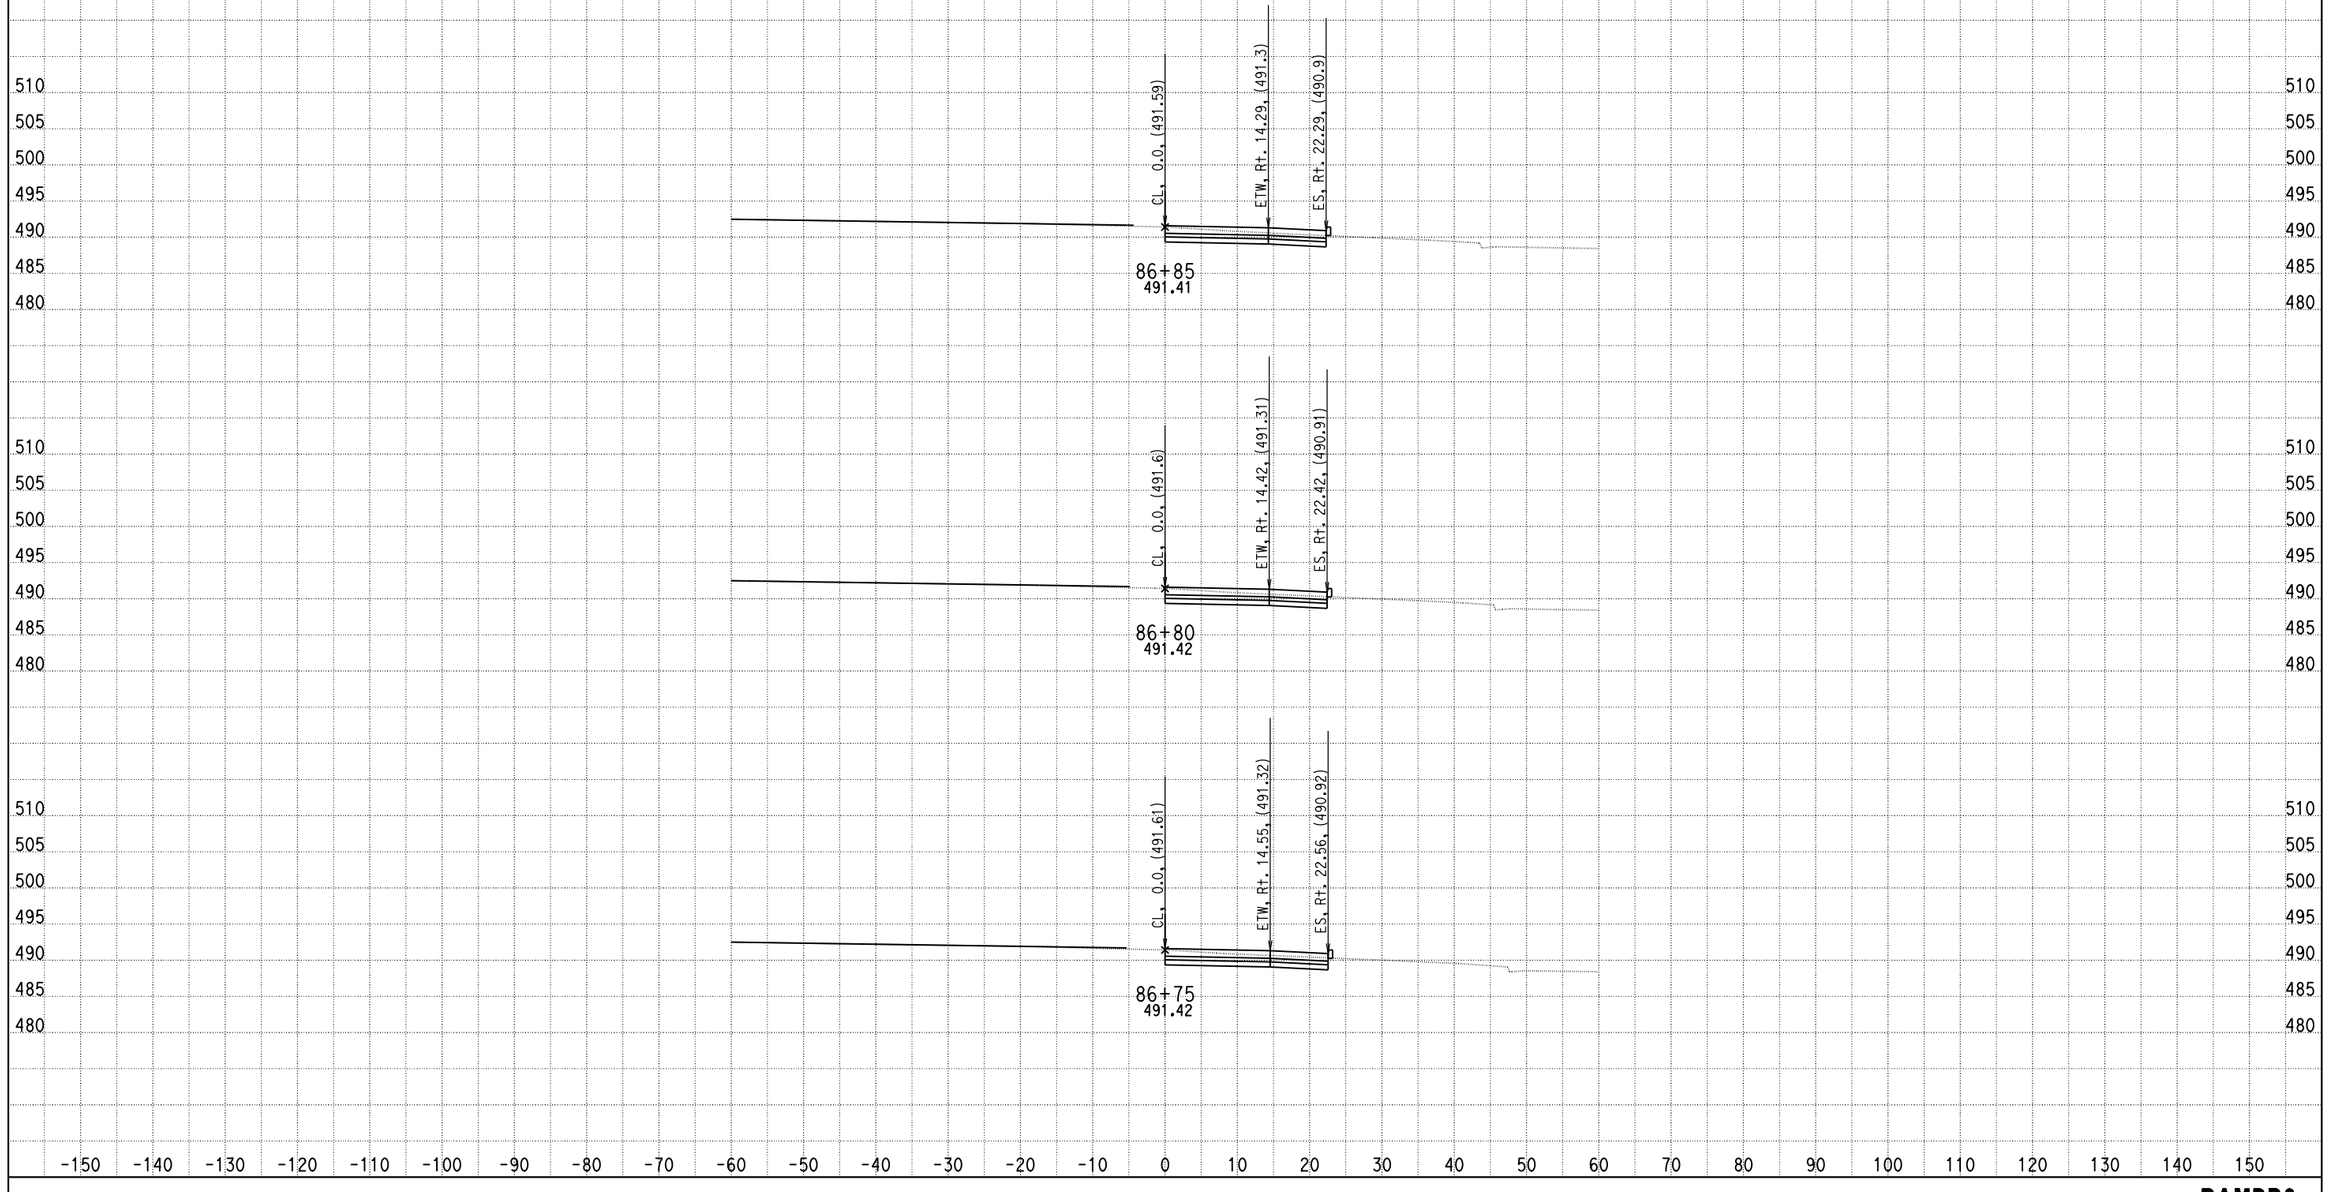

DATE: 5/23/2013

KC Project: 0818E File: C:\project\0818E\UPDATE-RAMP\hrb6-pro.ear

SCALE: 1" = 10' Horiz.
1" = 10' Vert.

All Dimensions are US Survey Feet

RAMPB6
CROSS SECTIONS

DESIGN STUDY ONLY

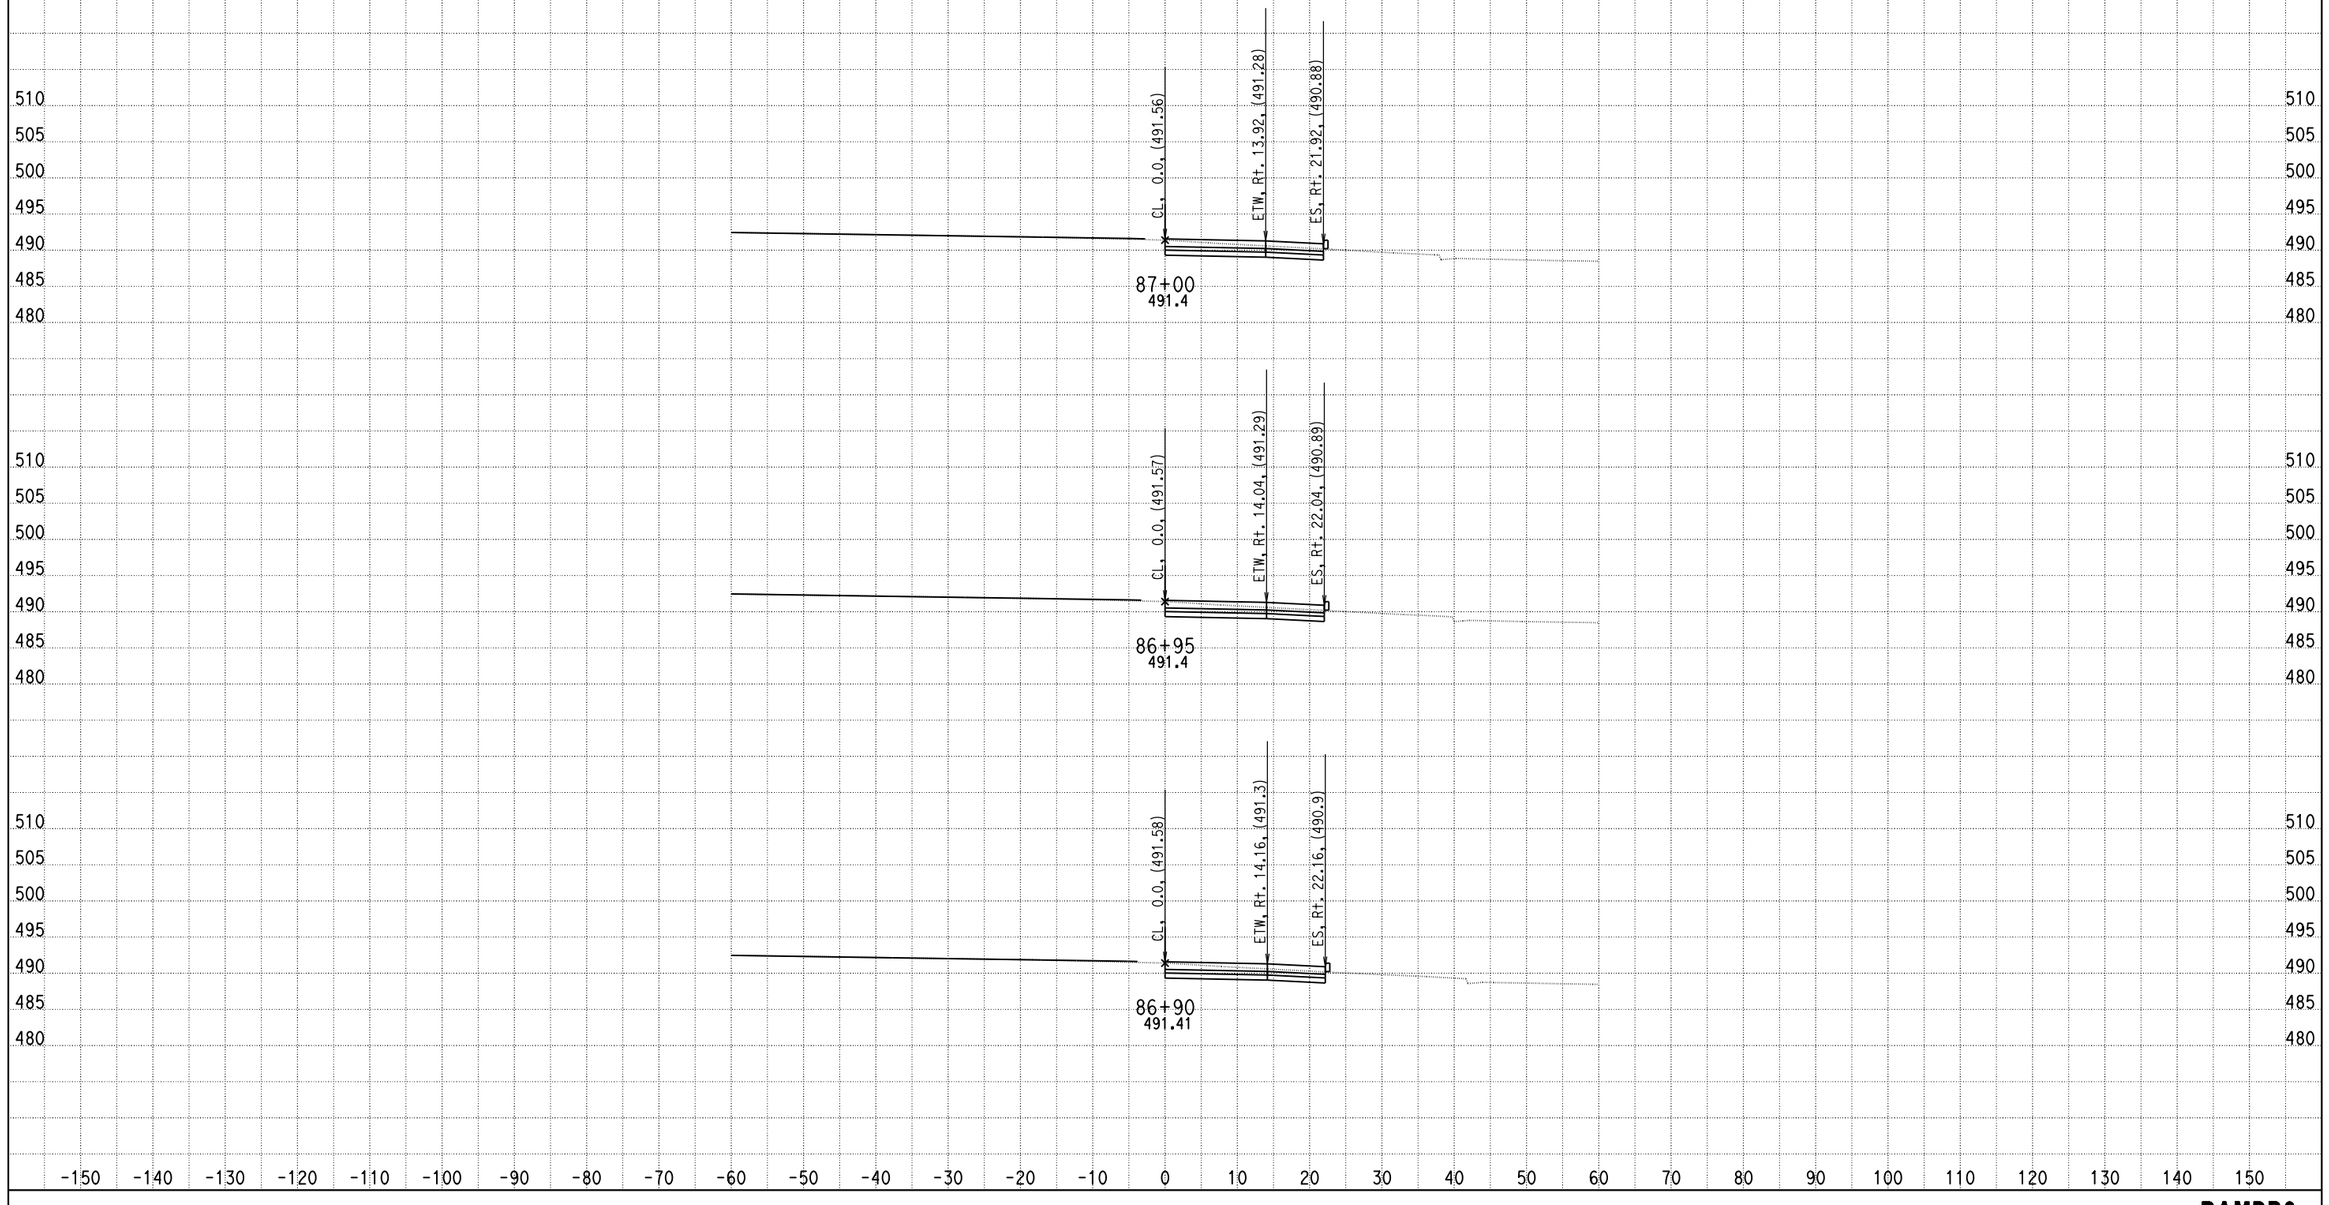

DATE: 5/23/2013

KC Project: 0818E File: C:\project\0818E\UPDATE-RAMP\hrb6-pro.ear

SCALE: 1" = 10' Horiz.
1" = 10' Vert.

All Dimensions are US Survey Feet

RAMPB6
CROSS SECTIONS

SHEET 40 OF XXX

DESIGN STUDY ONLY

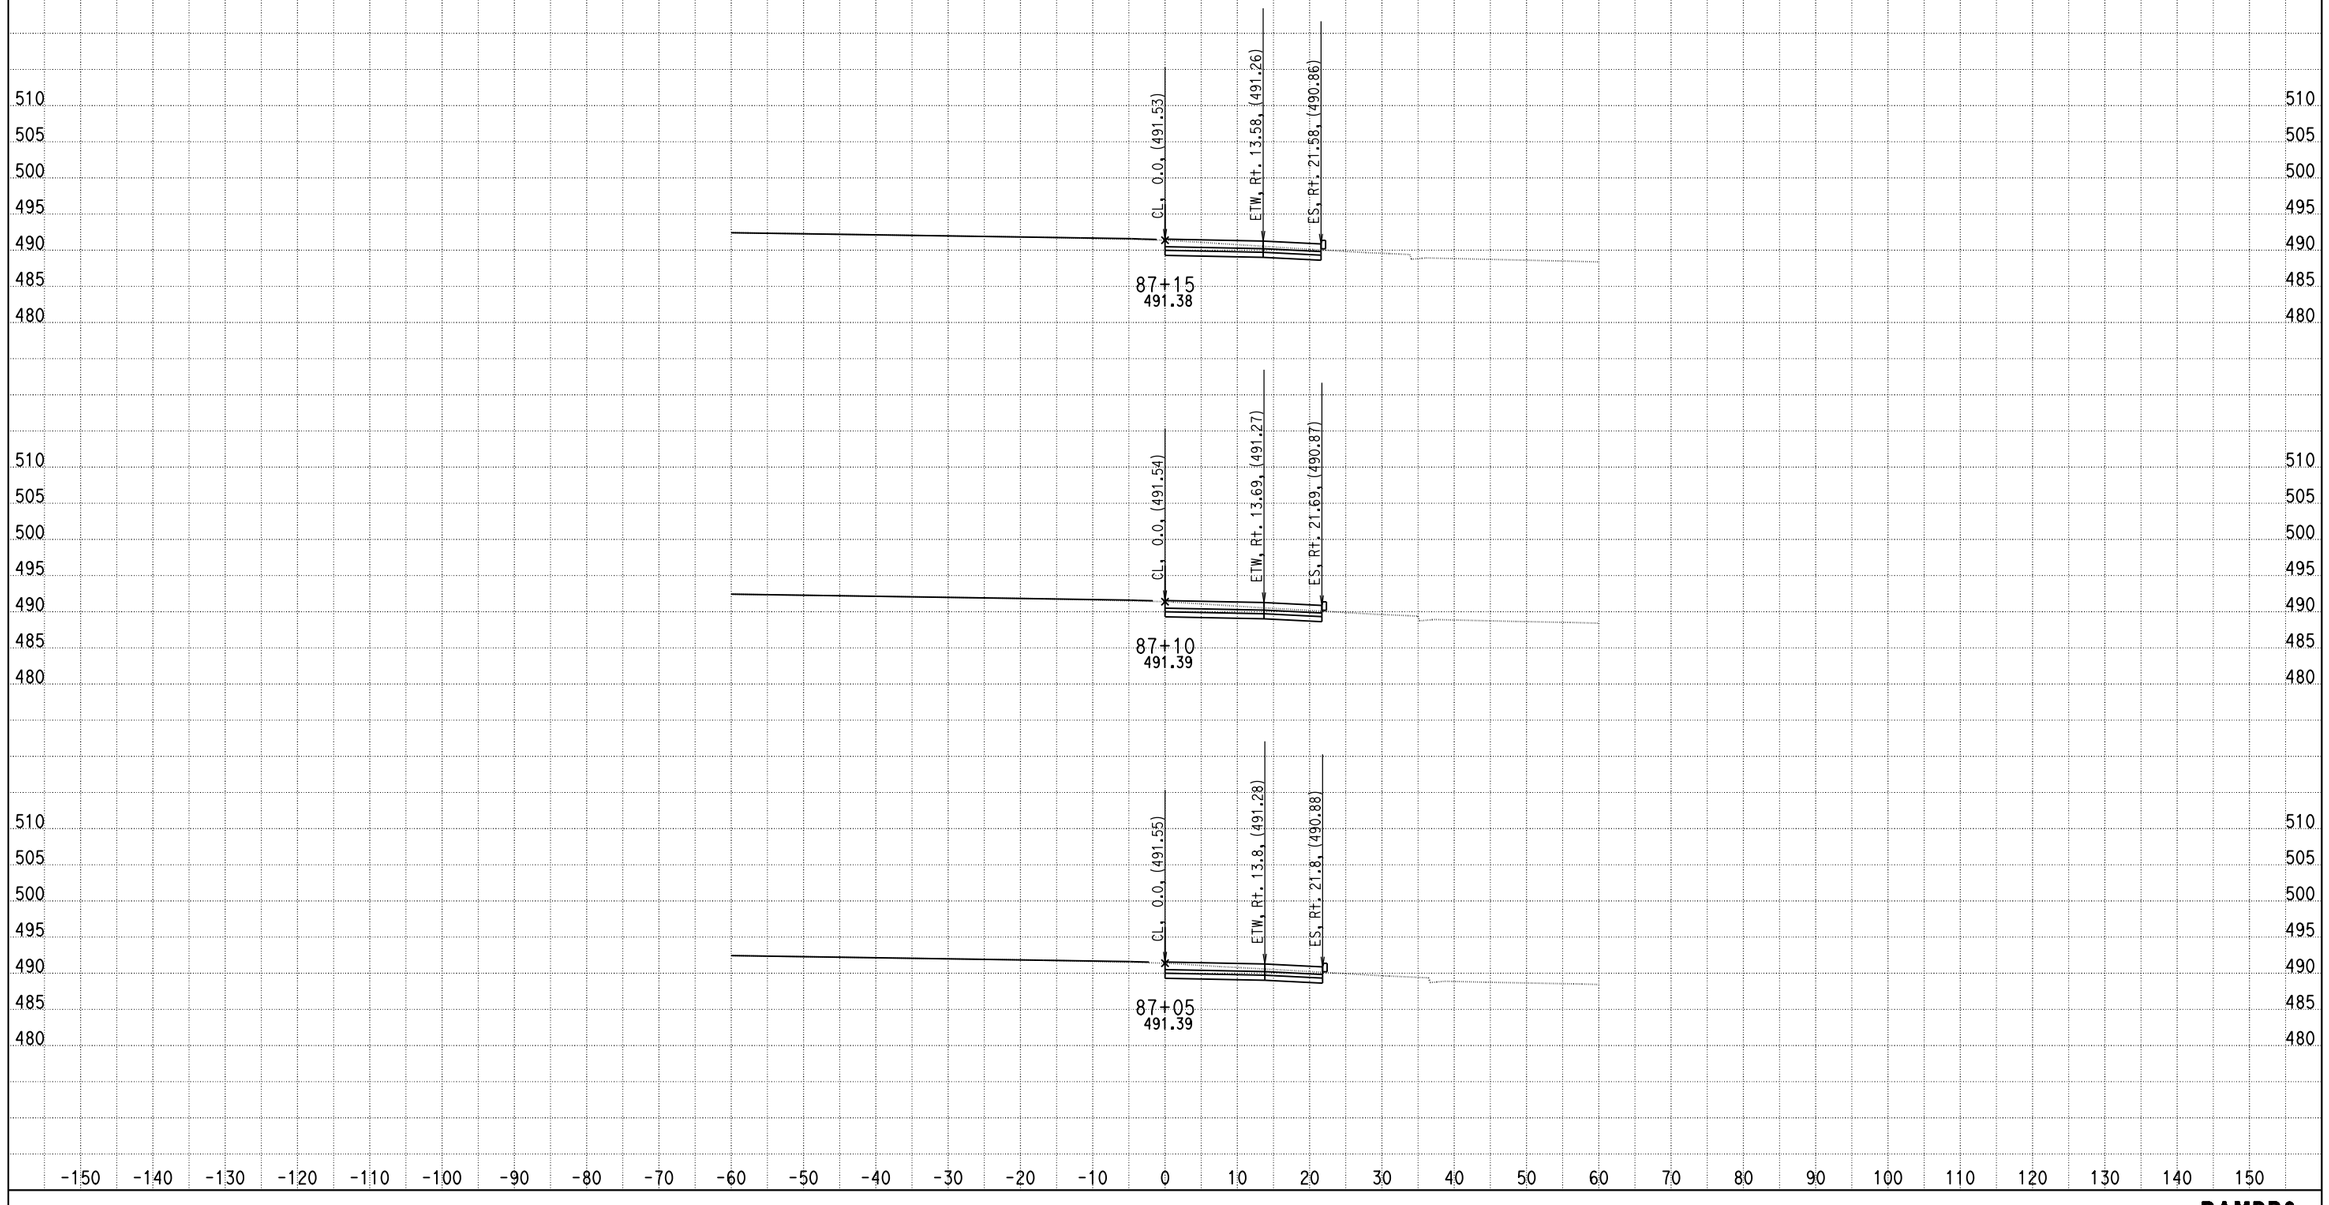

DATE: 5/23/2013

KC Project: 0818E File: C:\project\0818E\UPDATE-RAMP\hrb6-pro.ear

SCALE: 1" = 10' Horiz.
1" = 10' Vert.

All Dimensions are US Survey Feet

RAMPB6
CROSS SECTIONS

DESIGN STUDY ONLY

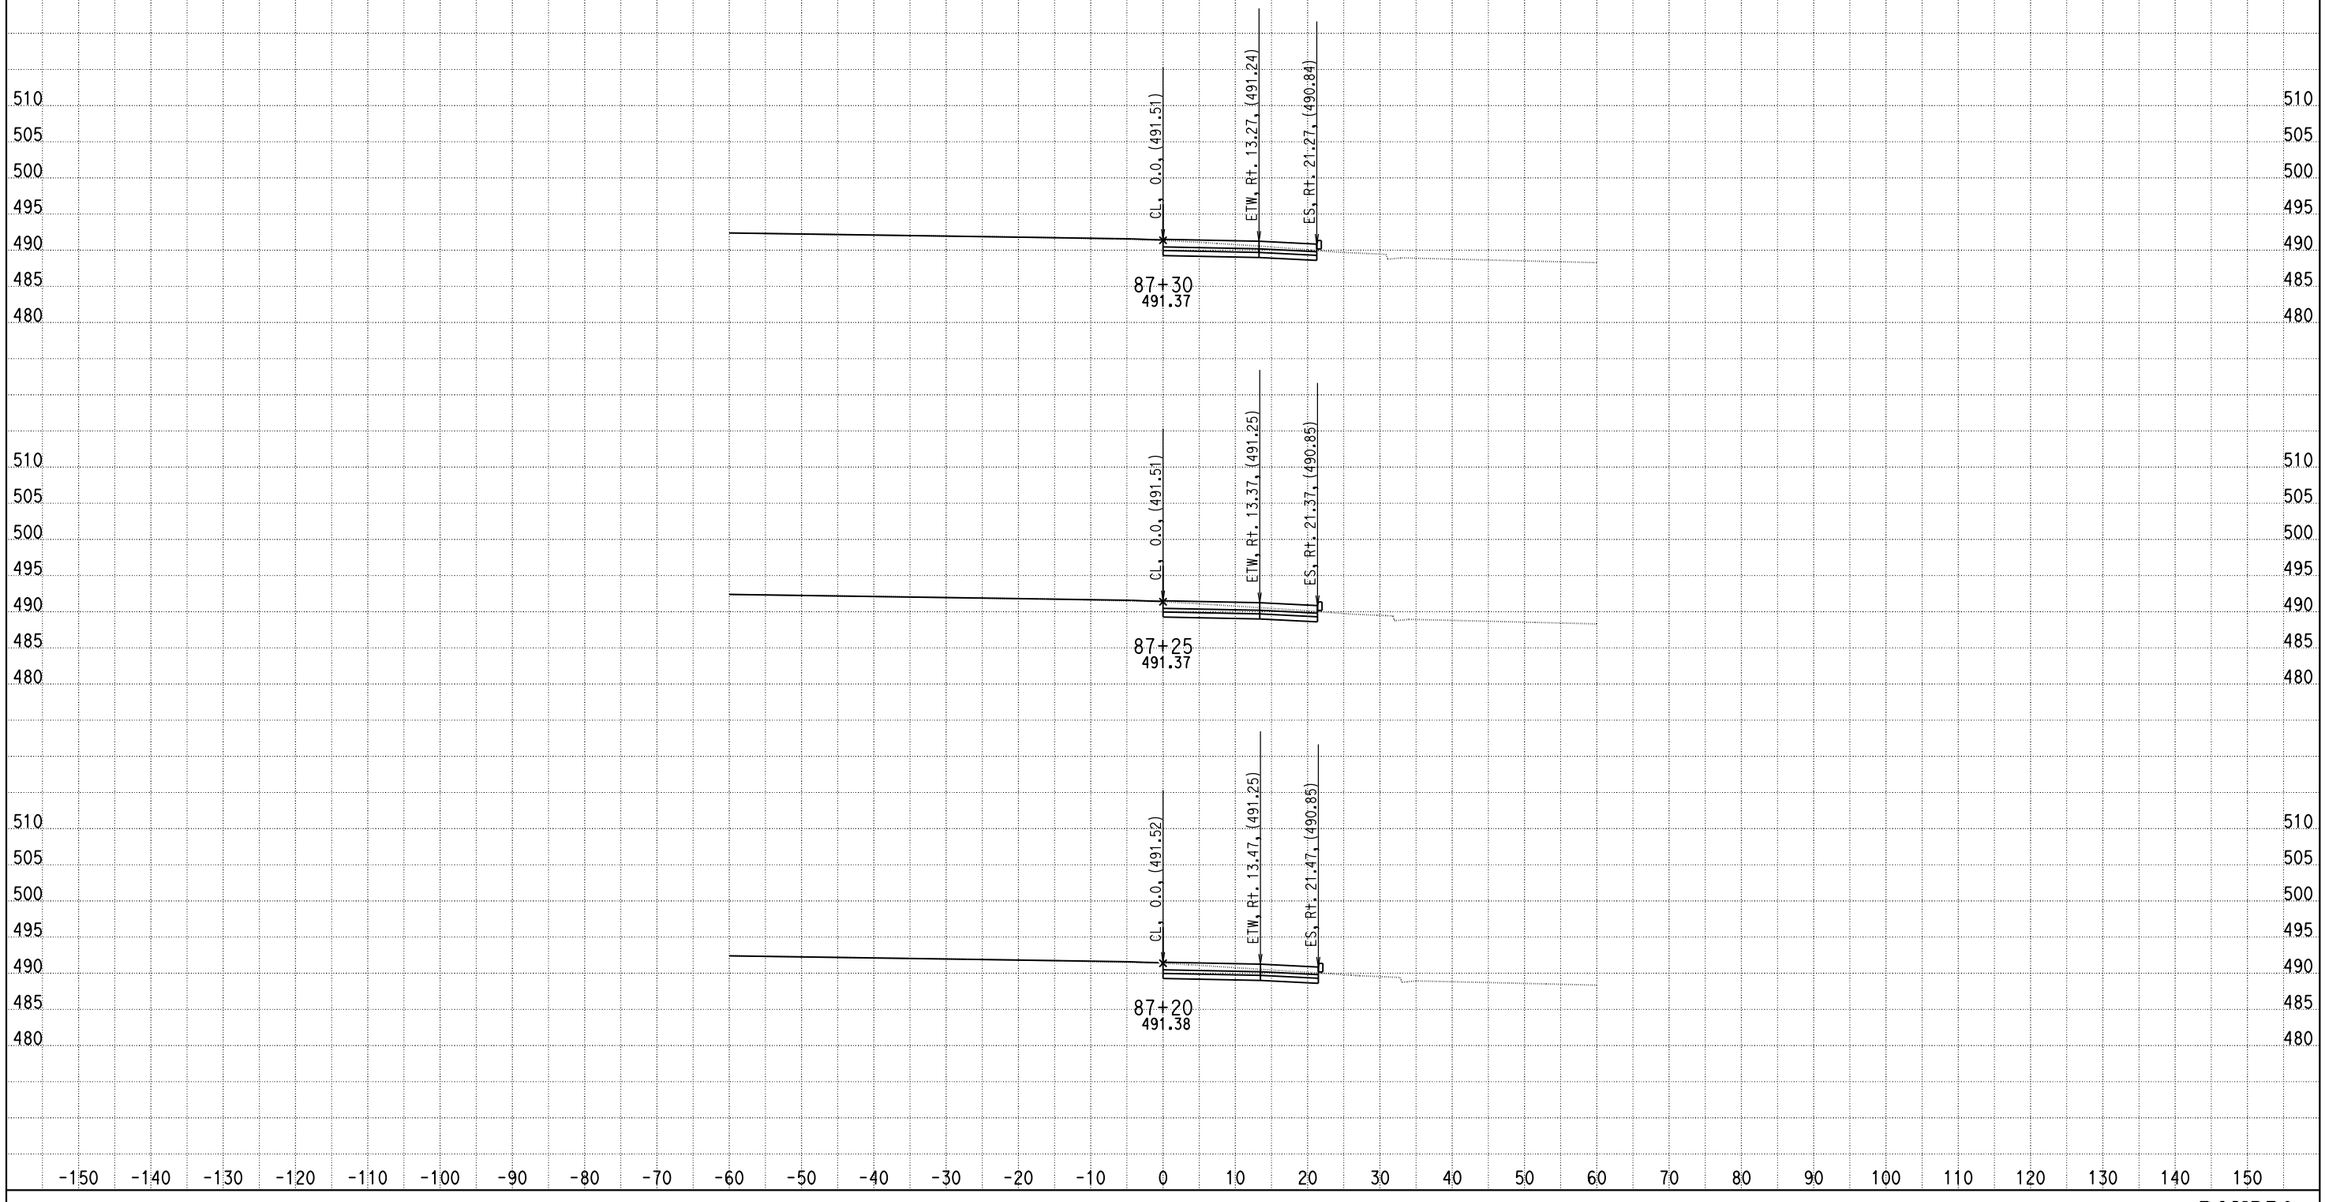

DATE: 5/23/2013

KC Project: 0818E File: C:\project\0818E\UPDATE-RAMP\hrb6-pro.ear

SCALE: 1" = 10' Horiz.
1" = 10' Vert.

All Dimensions are US Survey Feet

RAMPB6
CROSS SECTIONS

DESIGN STUDY ONLY

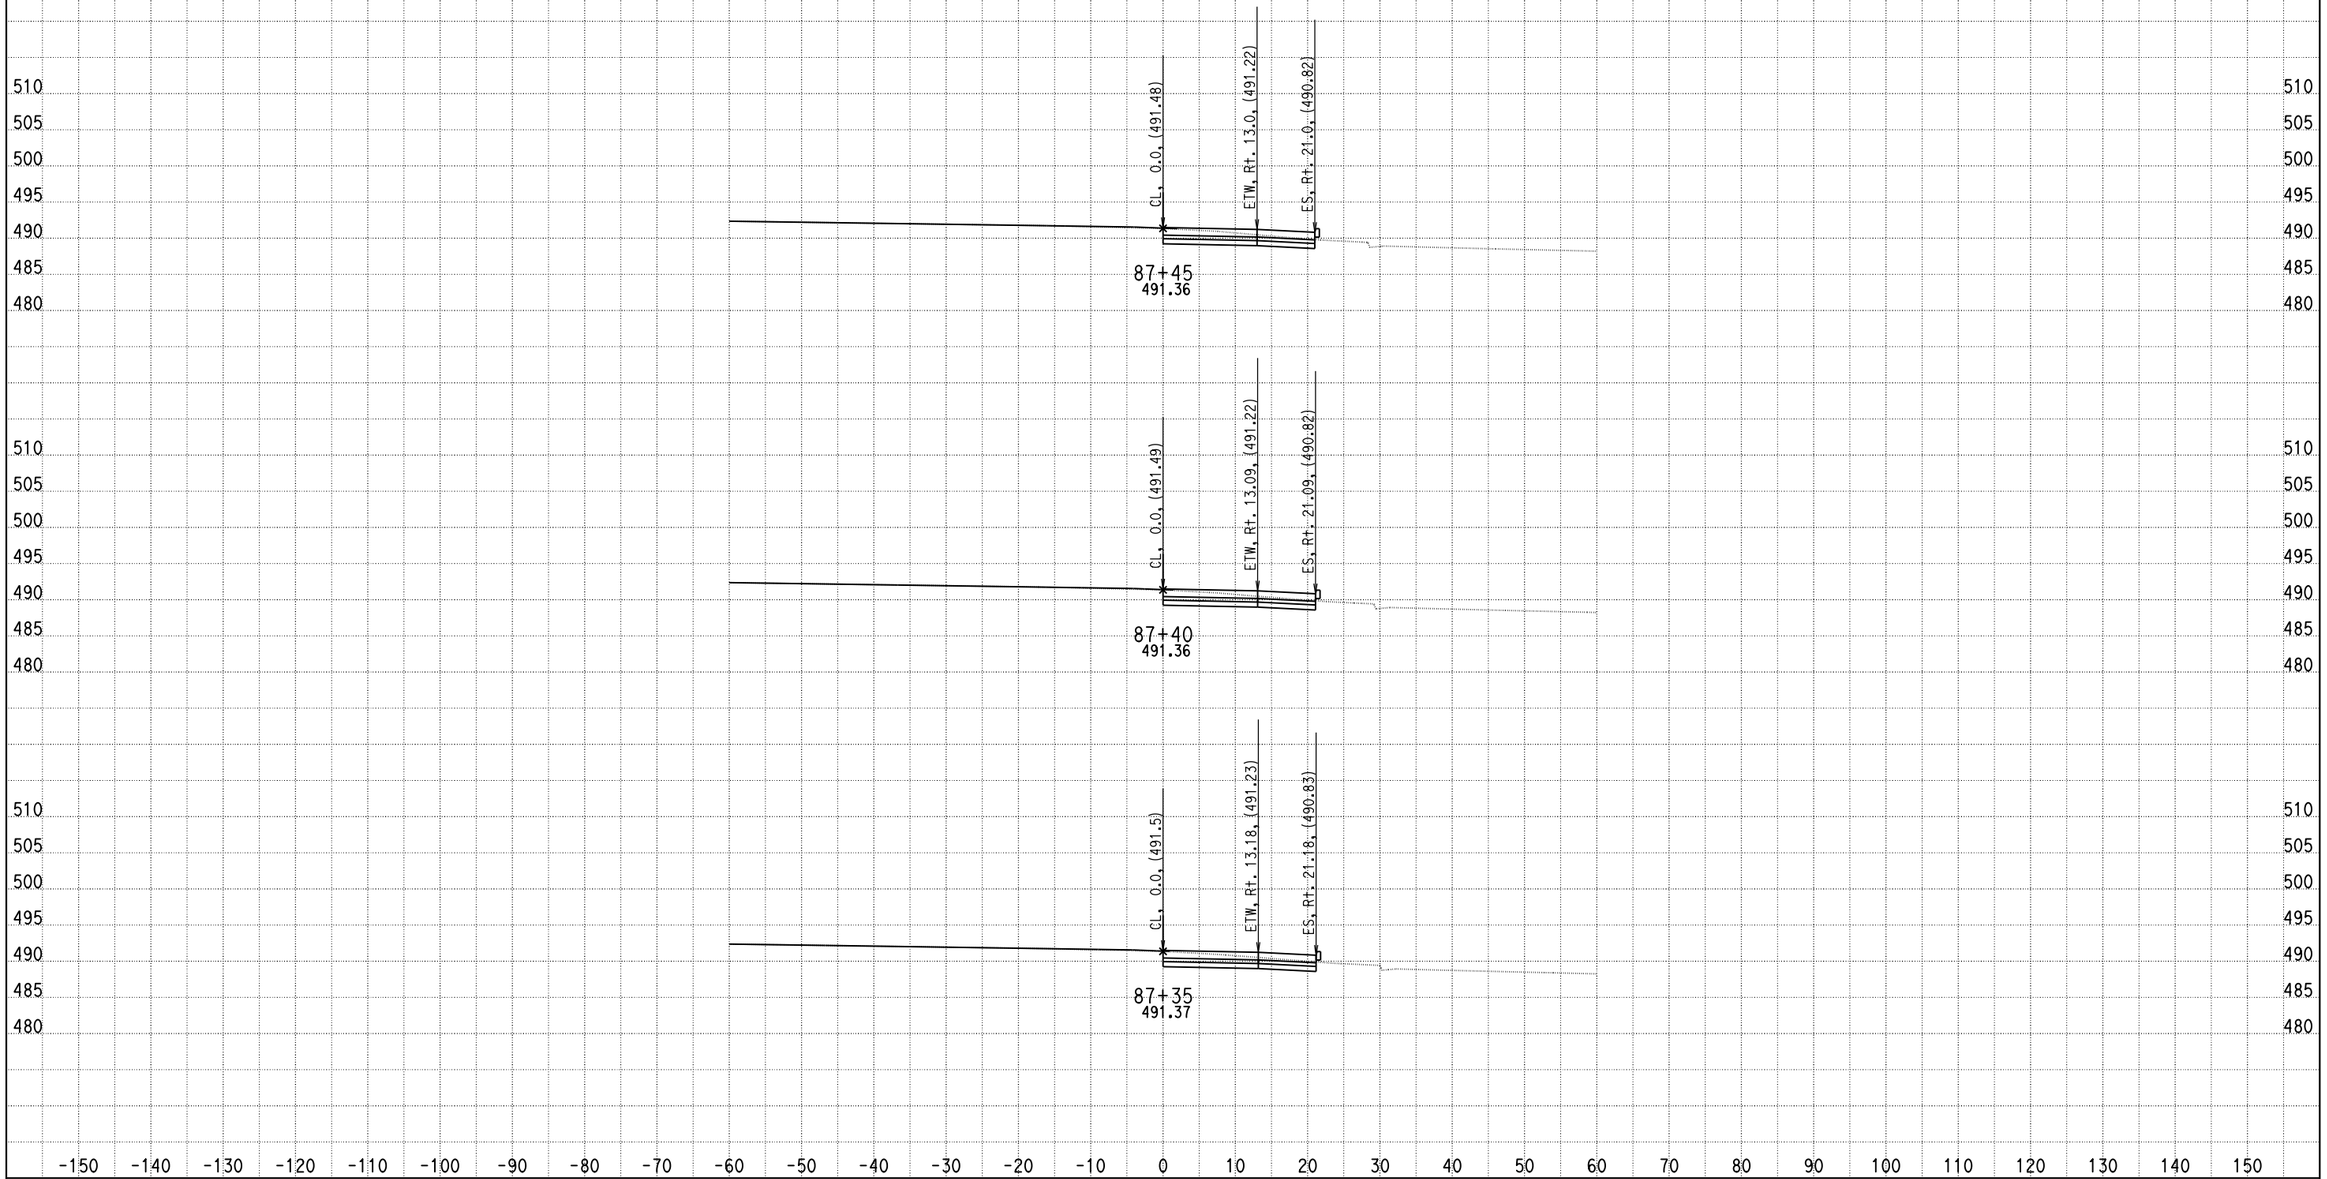

DATE: 5/23/2013

KC Project: 0818E File: C:\project\0818E\UPDATE-RAMP\hrb6-pro.ear

SCALE: 1" = 10' Horiz.
1" = 10' Vert.

All Dimensions are US Survey Feet

RAMPB6
CROSS SECTIONS

DESIGN STUDY ONLY

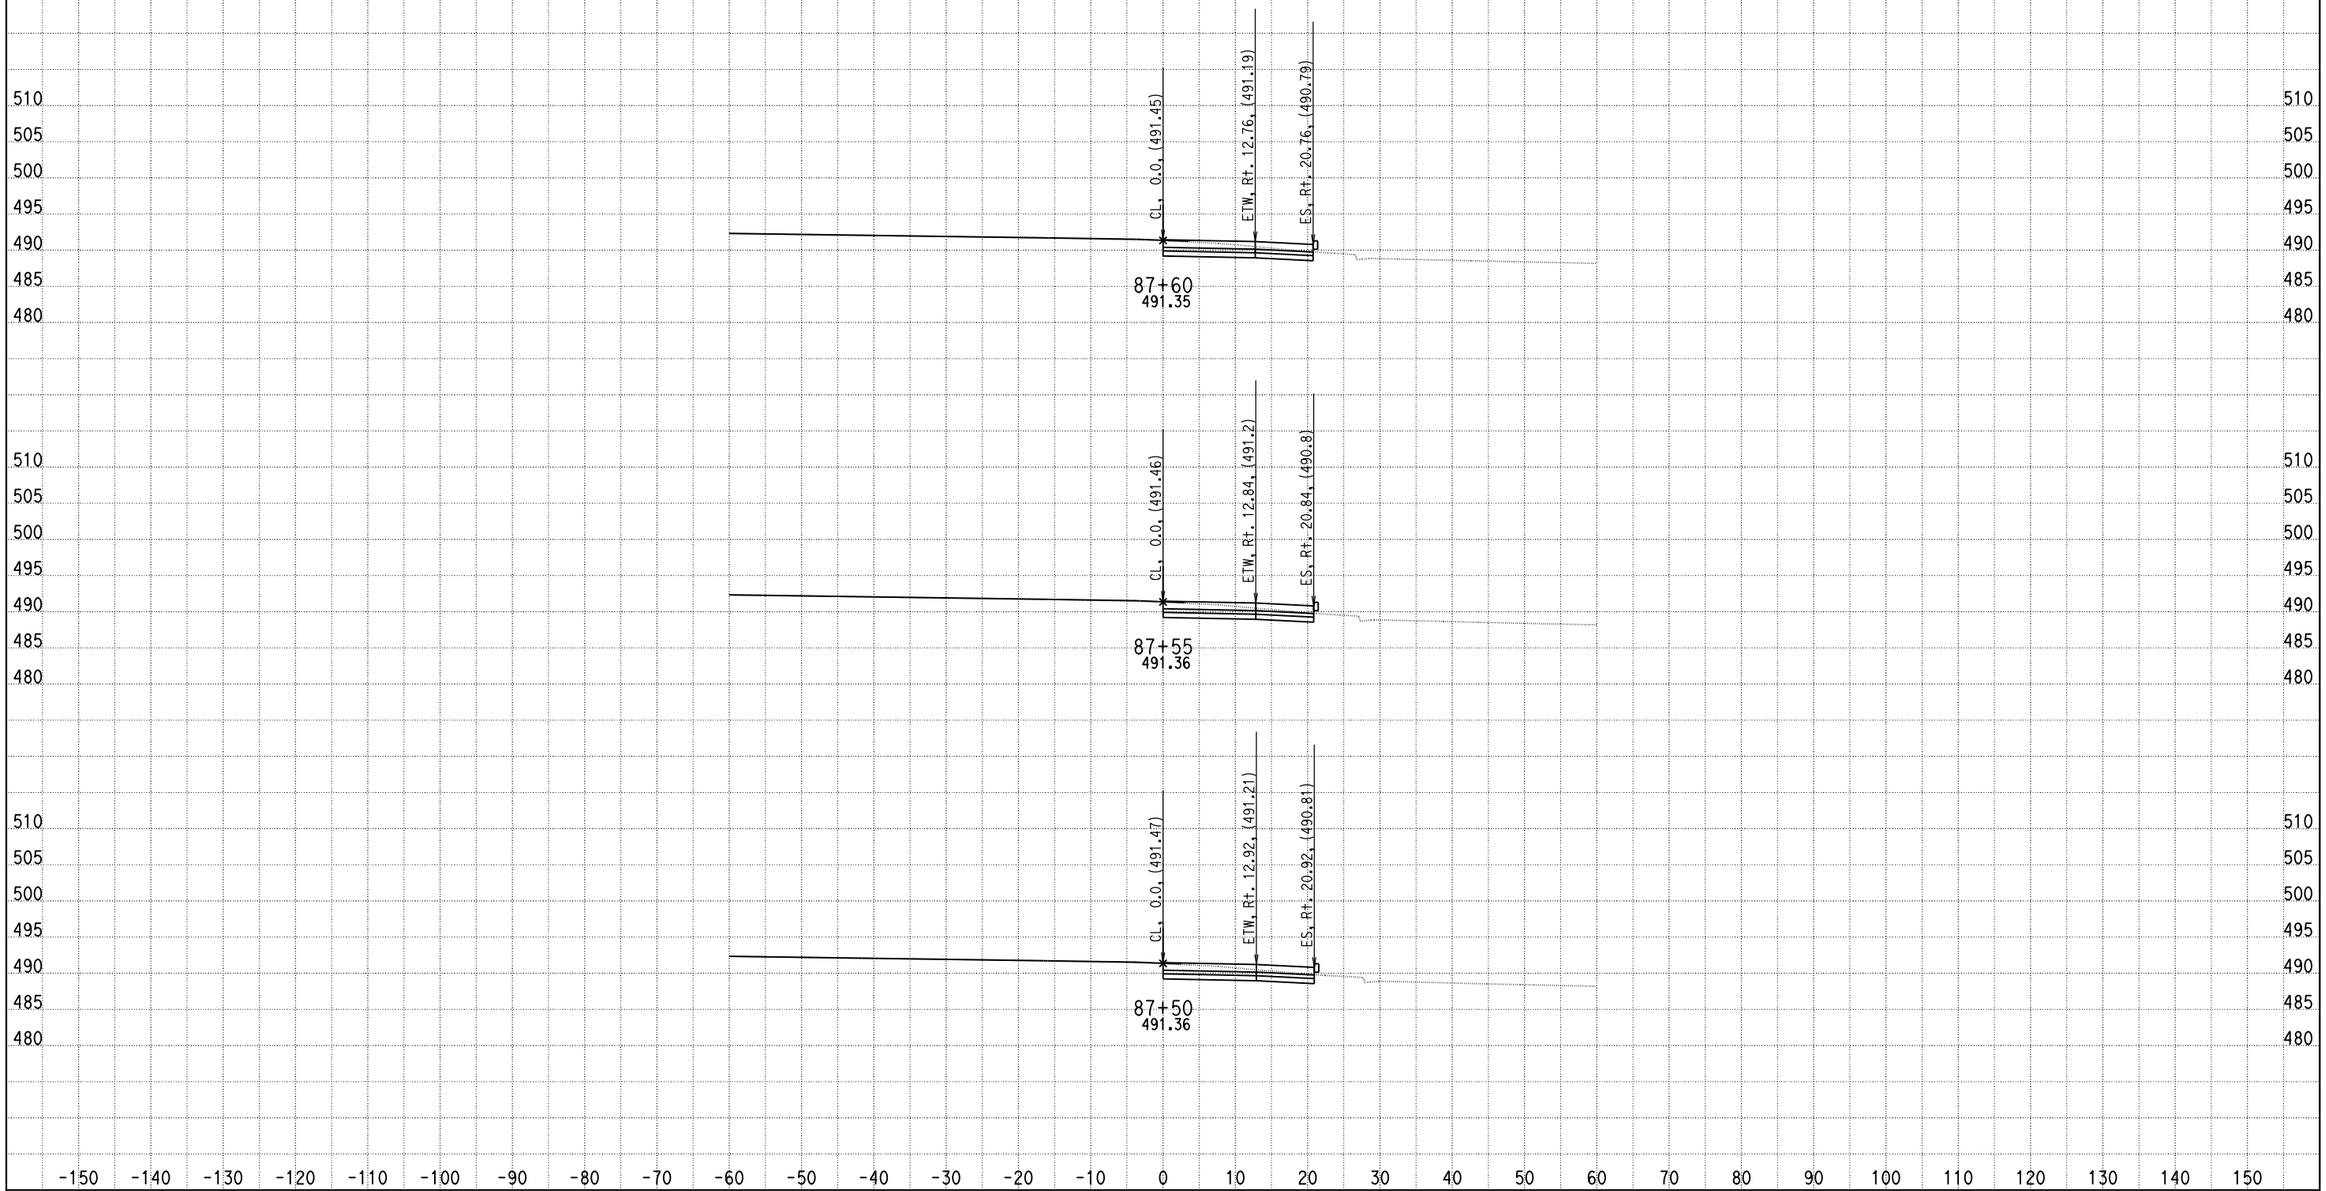

DATE: 5/23/2013

KC Project: 0818E File: C:\project\0818E\UPDATE-RAMP\hrb6-pro.ear

SCALE: 1" = 10' Horiz.
1" = 10' Vert.

All Dimensions are US Survey Feet

RAMPB6
CROSS SECTIONS

SHEET 44 OF XXX

DESIGN STUDY ONLY

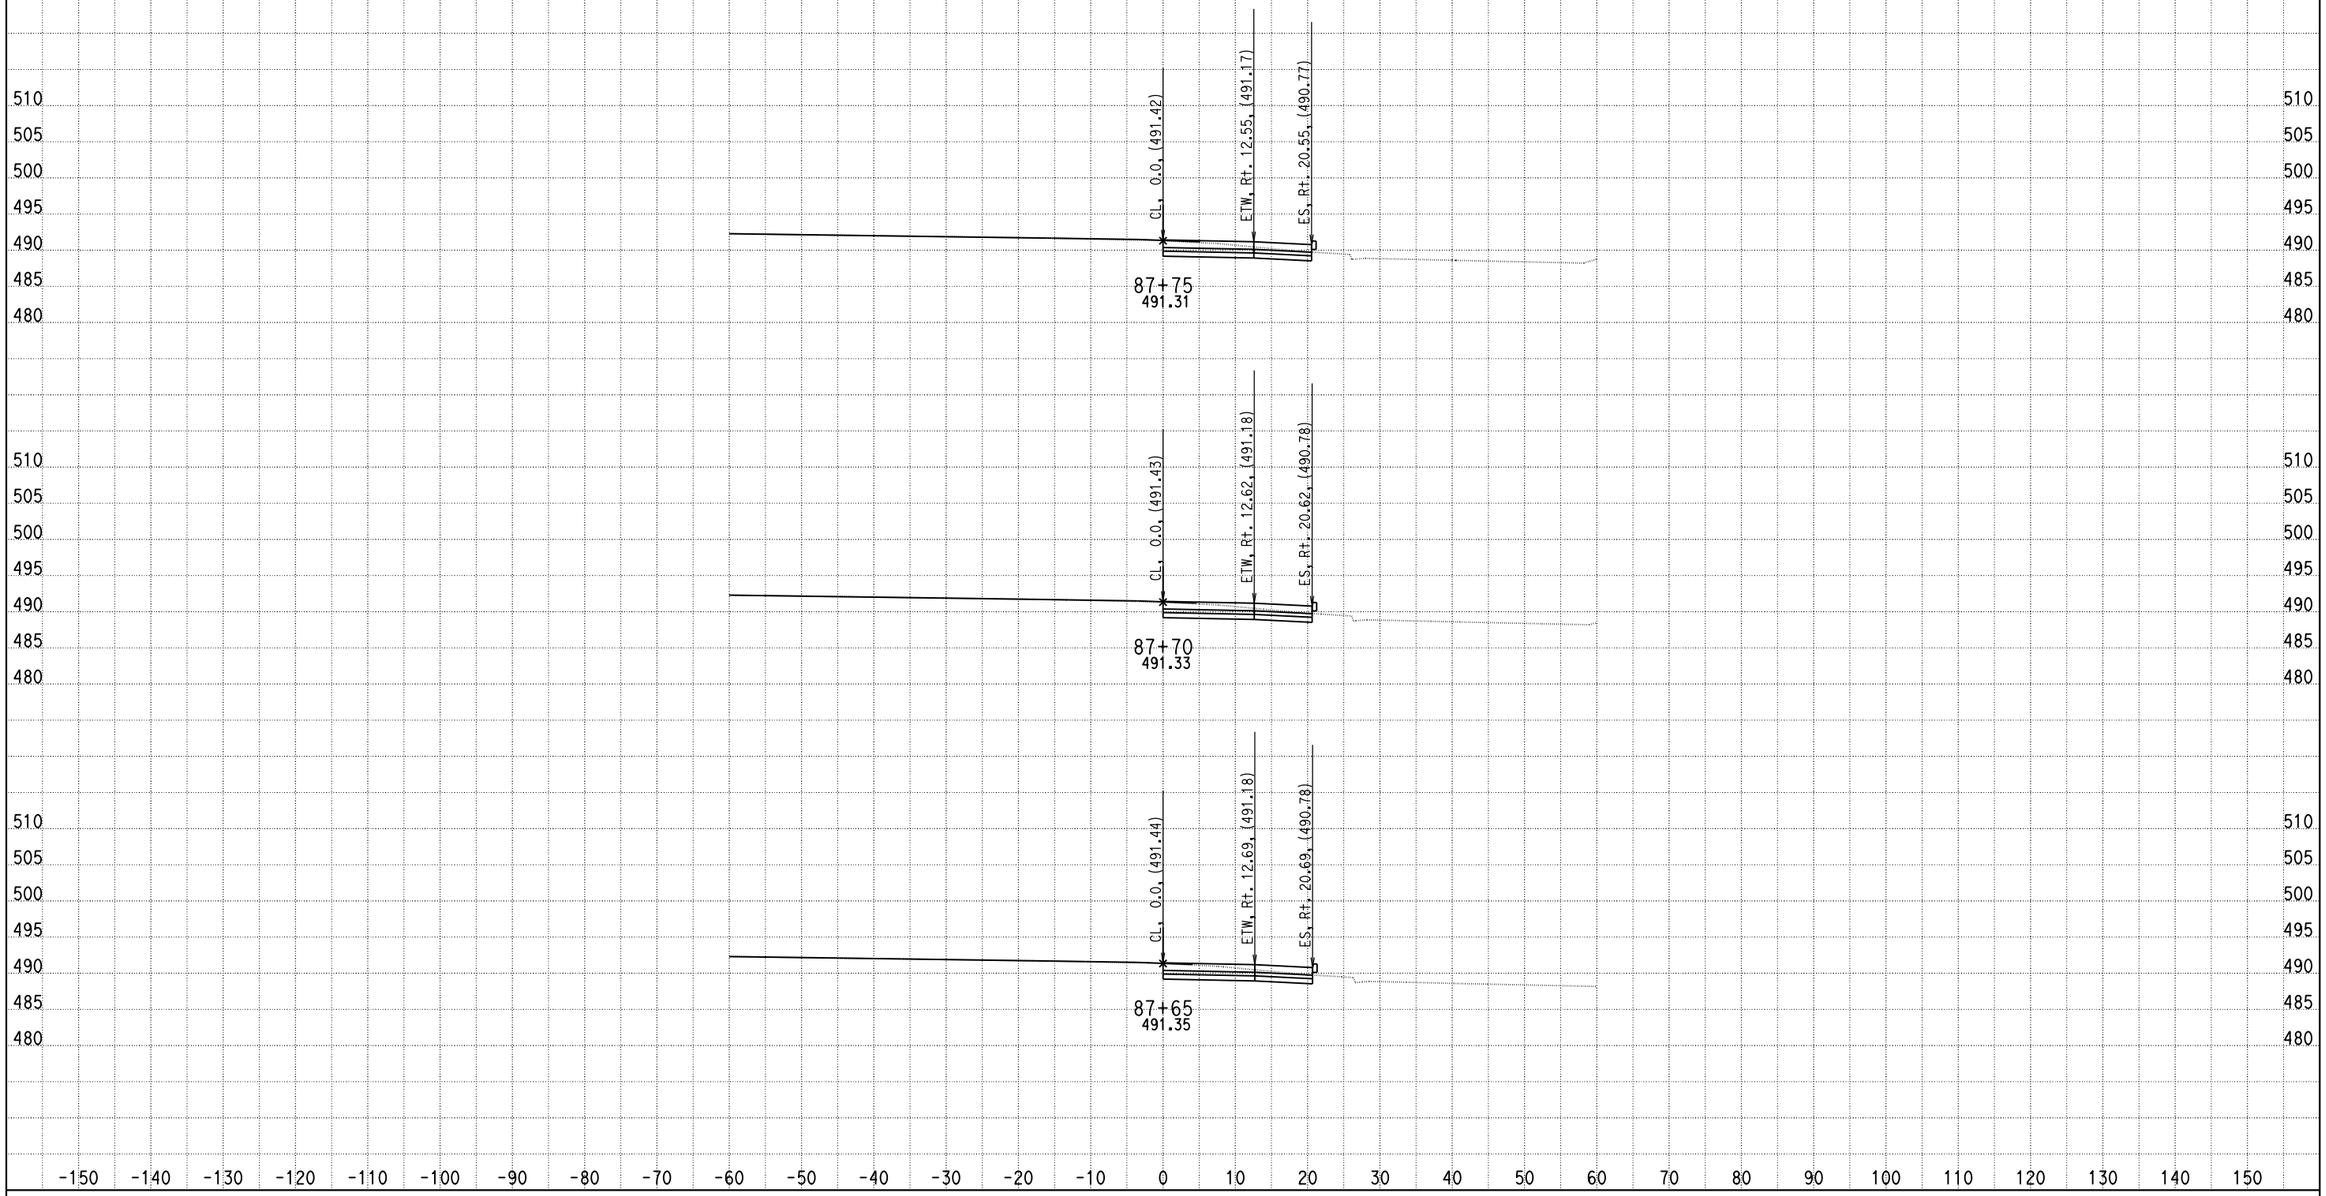

DATE: 5/23/2013

KC Project: 0818E File: C:\project\0818E\UPDATE-RAMP\hrb6-pro.ear

SCALE: 1" = 10' Horiz.
1" = 10' Vert.

All Dimensions are US Survey Feet

RAMPB6
CROSS SECTIONS

DESIGN STUDY ONLY

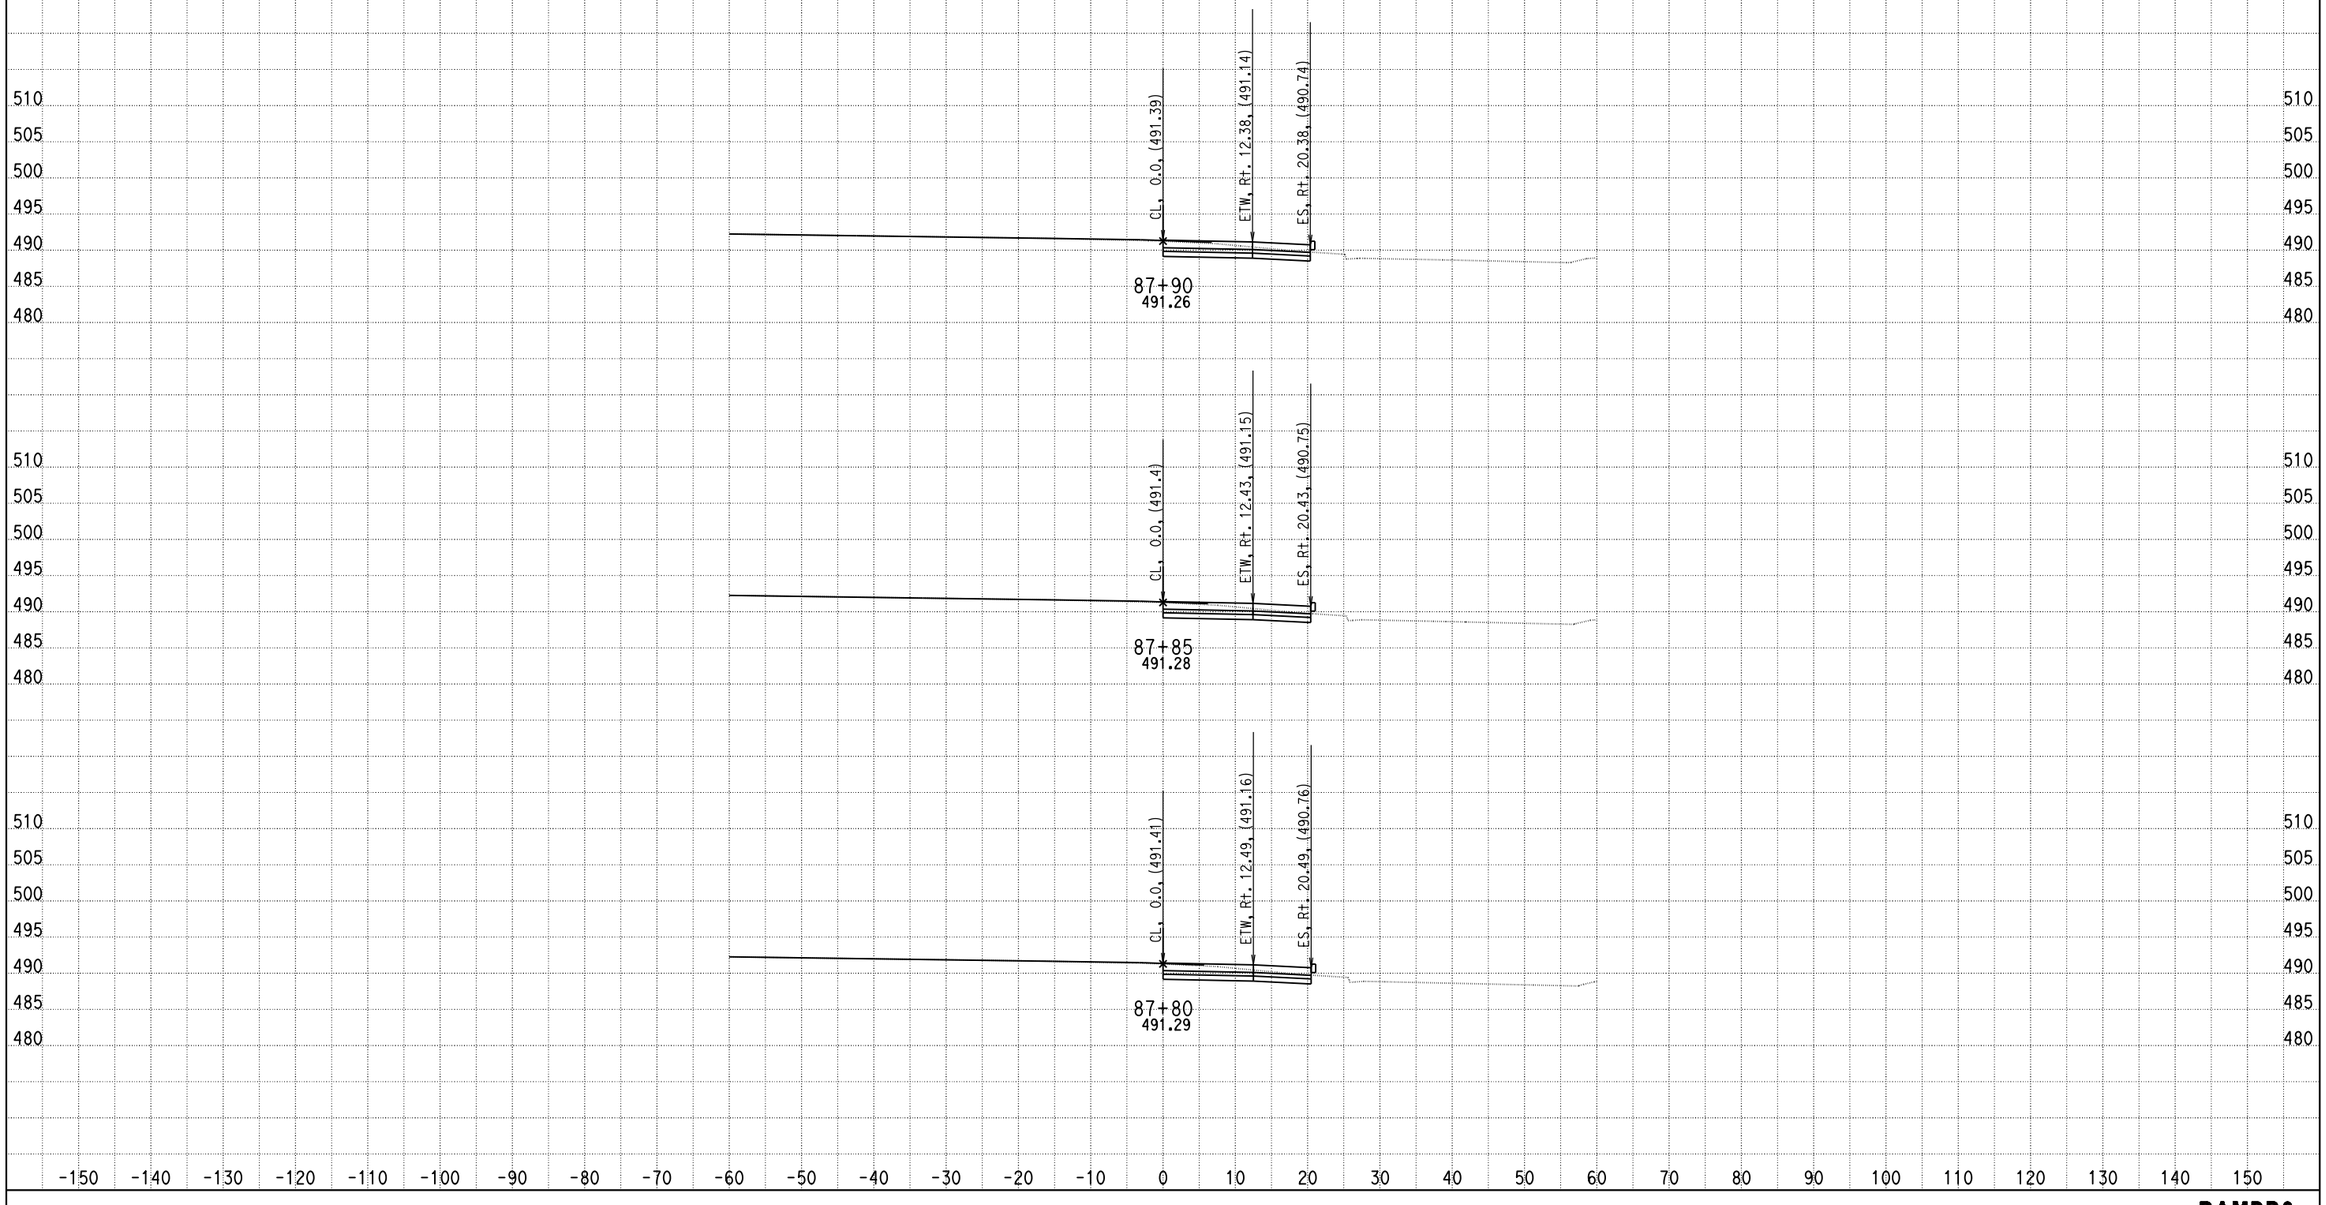

DATE: 5/23/2013

KC Project: 0818E File: C:\project\0818E\UPDATE-RAMP\hrb6-pro.ear

SCALE: 1" = 10' Horiz.
1" = 10' Vert.

All Dimensions are US Survey Feet

RAMPB6
CROSS SECTIONS

DESIGN STUDY ONLY

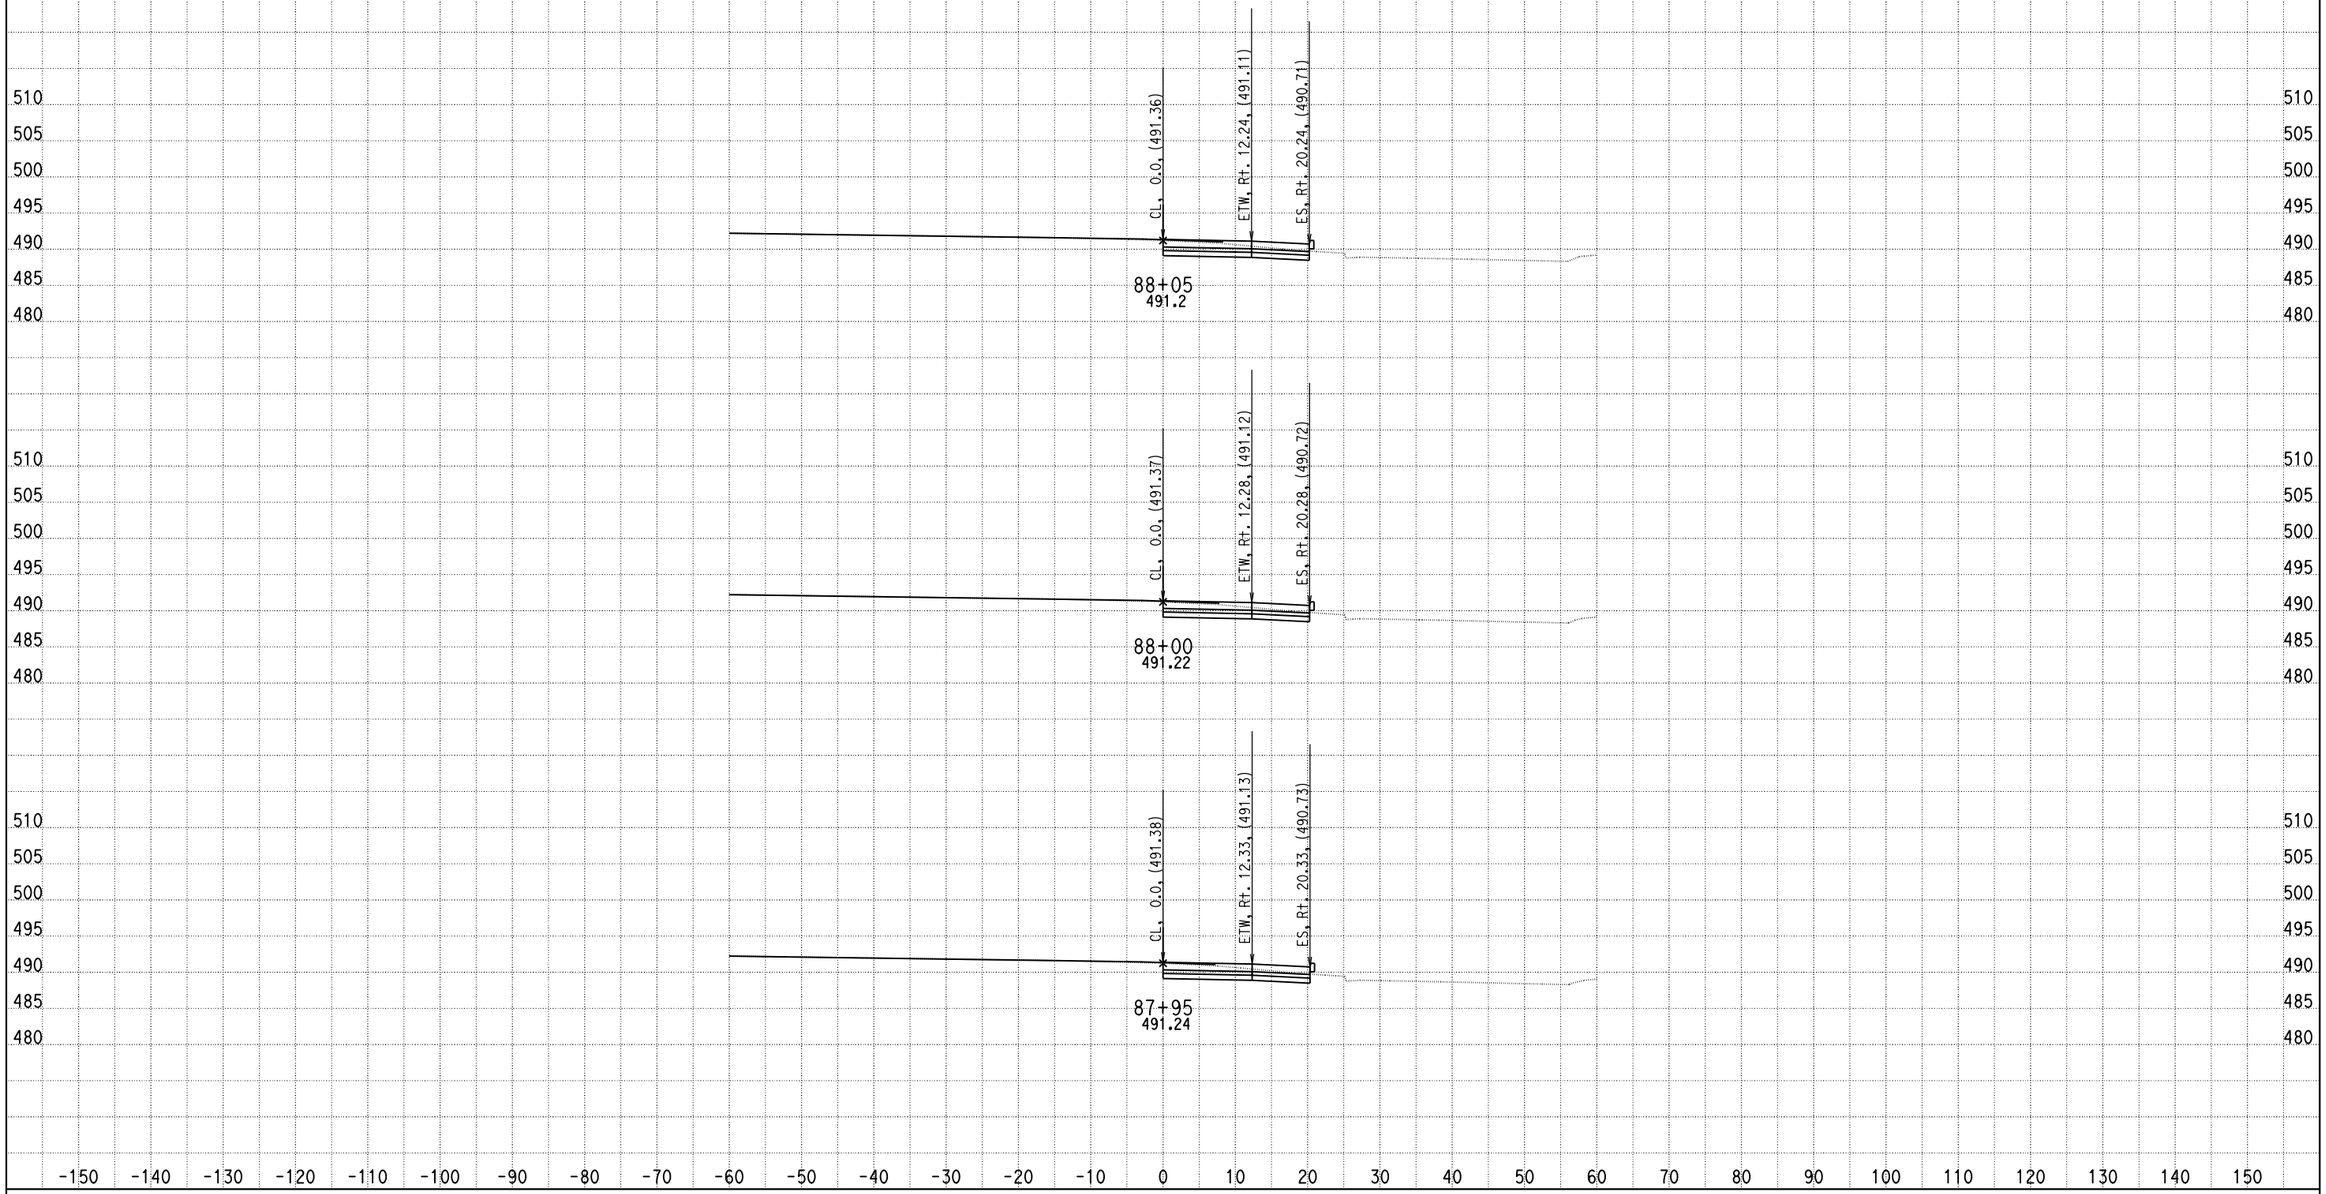

DATE: 5/23/2013

KC Project: 0818E File: C:\project\0818E\UPDATE-RAMP\hrb6-pro.ear

SCALE: 1" = 10' Horiz.
1" = 10' Vert.

All Dimensions are US Survey Feet

RAMPB6
CROSS SECTIONS

DESIGN STUDY ONLY

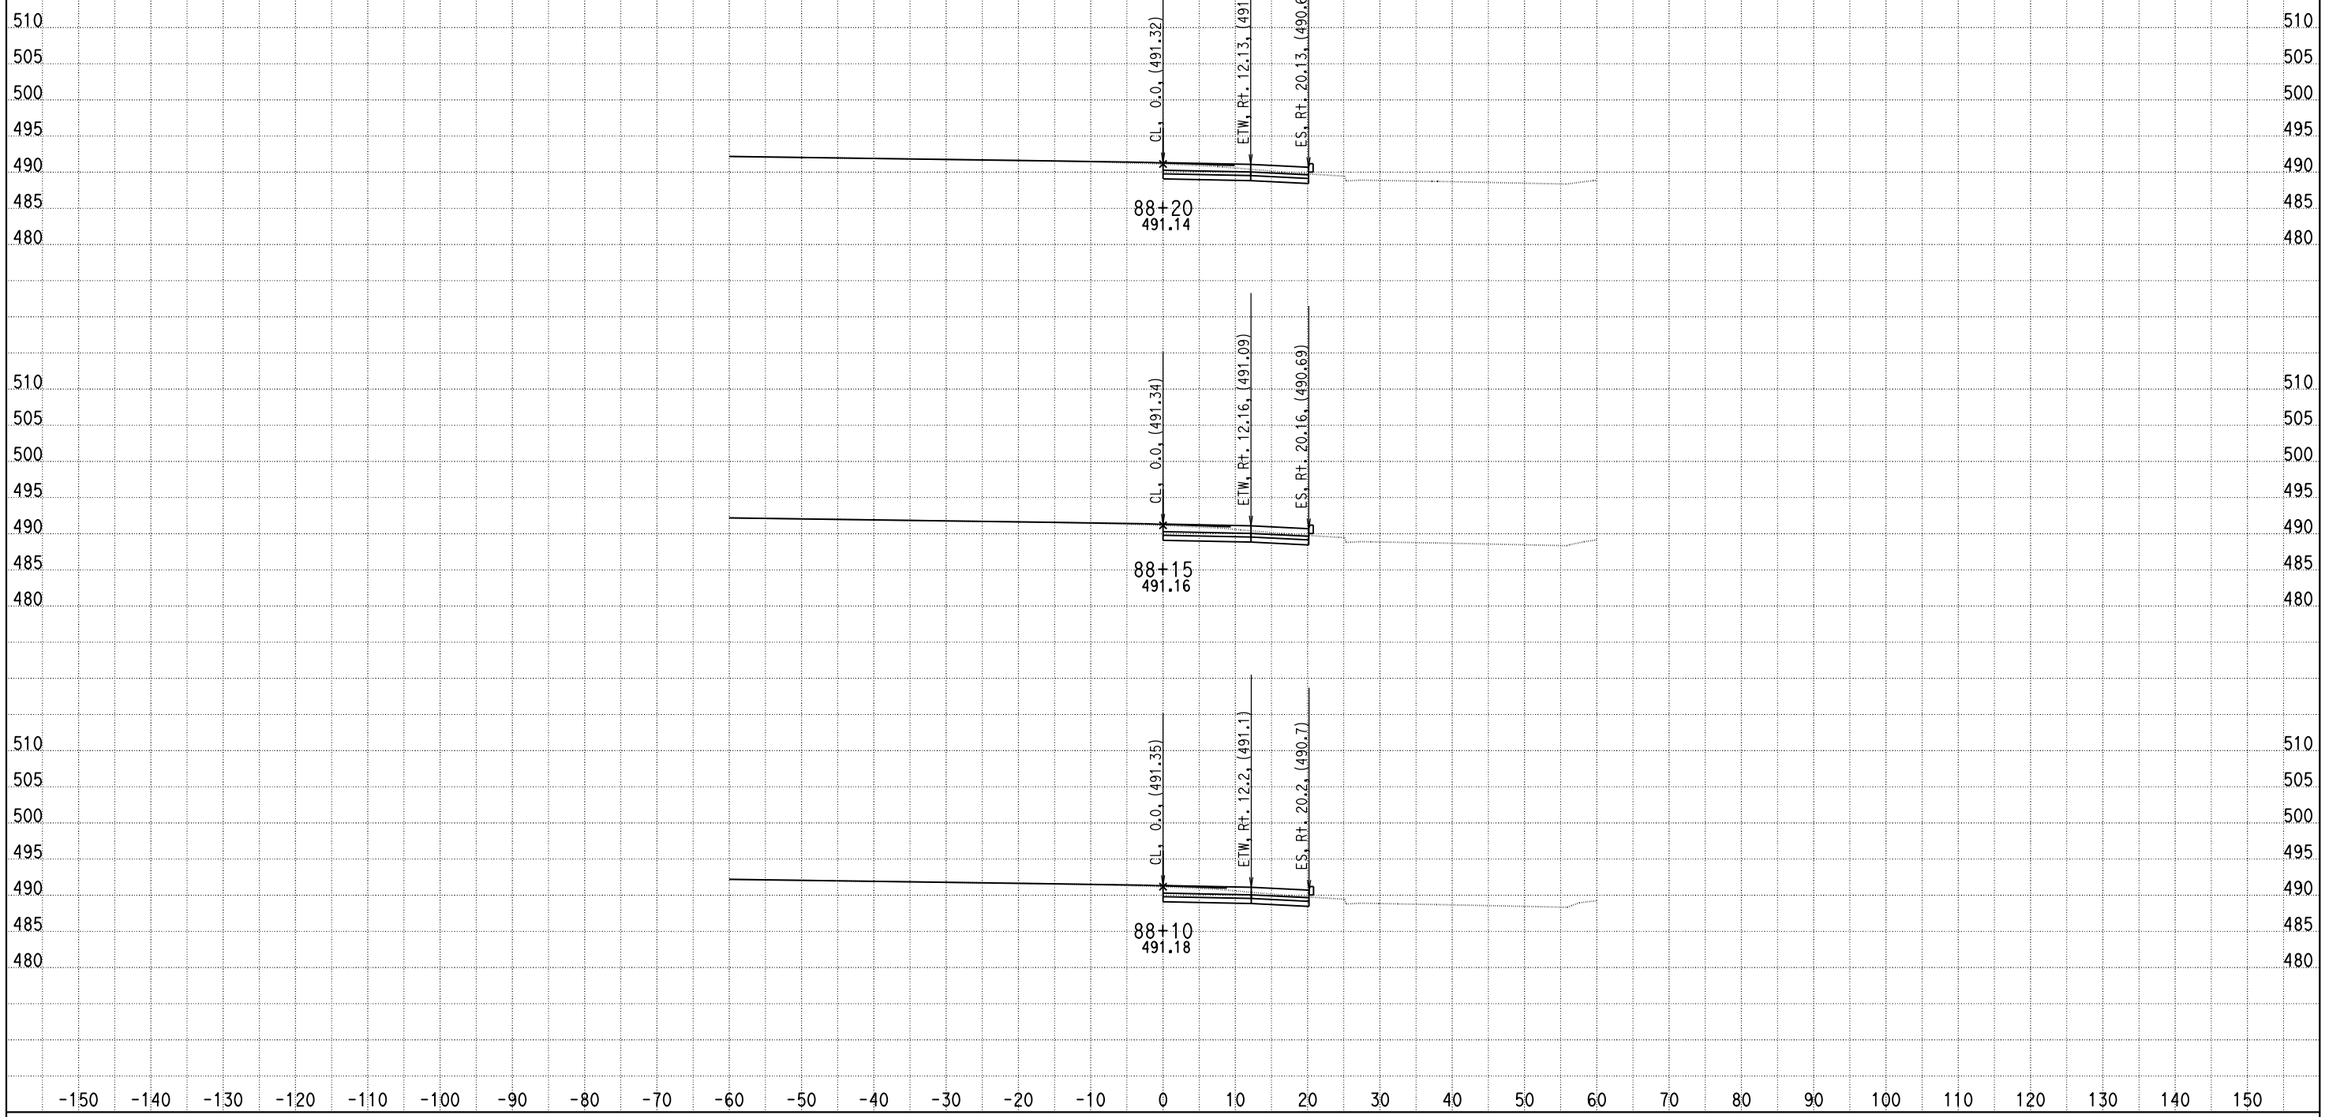

DATE: 5/23/2013

KC Project: 0818E File: C:\project\0818E\UPDATE-RAMP\hrb6-pro.ear

SCALE: 1" = 10' Horiz.
1" = 10' Vert.

All Dimensions are US Survey Feet

RAMPB6
CROSS SECTIONS

DESIGN STUDY ONLY

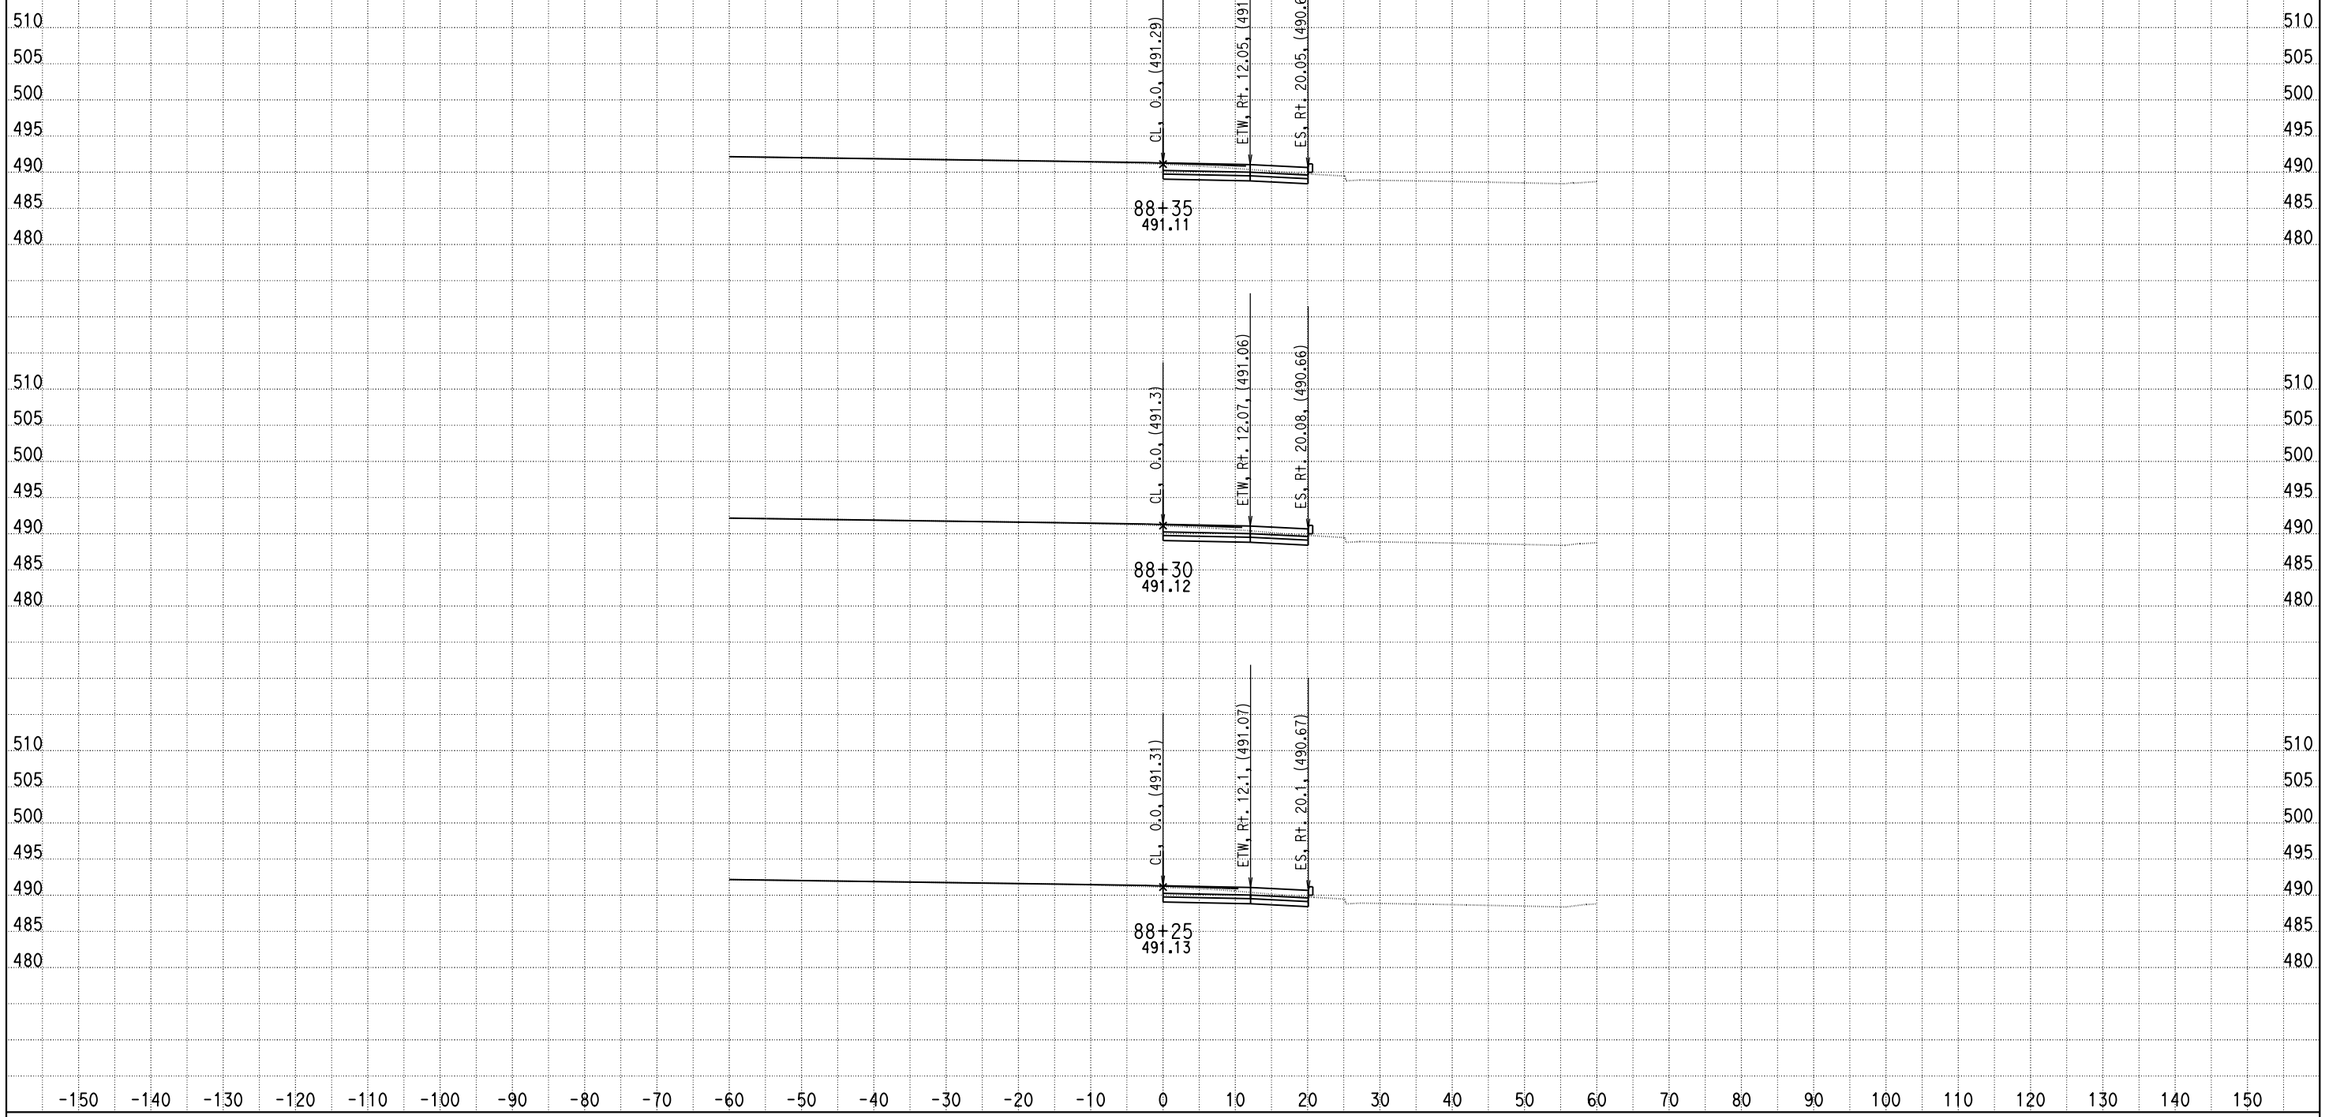

DATE: 5/23/2013

KC Project: 0818E File: C:\project\0818E\UPDATE-RAMP\hrb6-pro.ear

SCALE: 1" = 10' Horiz.
1" = 10' Vert.

All Dimensions are US Survey Feet

RAMPB6
CROSS SECTIONS

SHEET 49 OF XXX

DESIGN STUDY ONLY

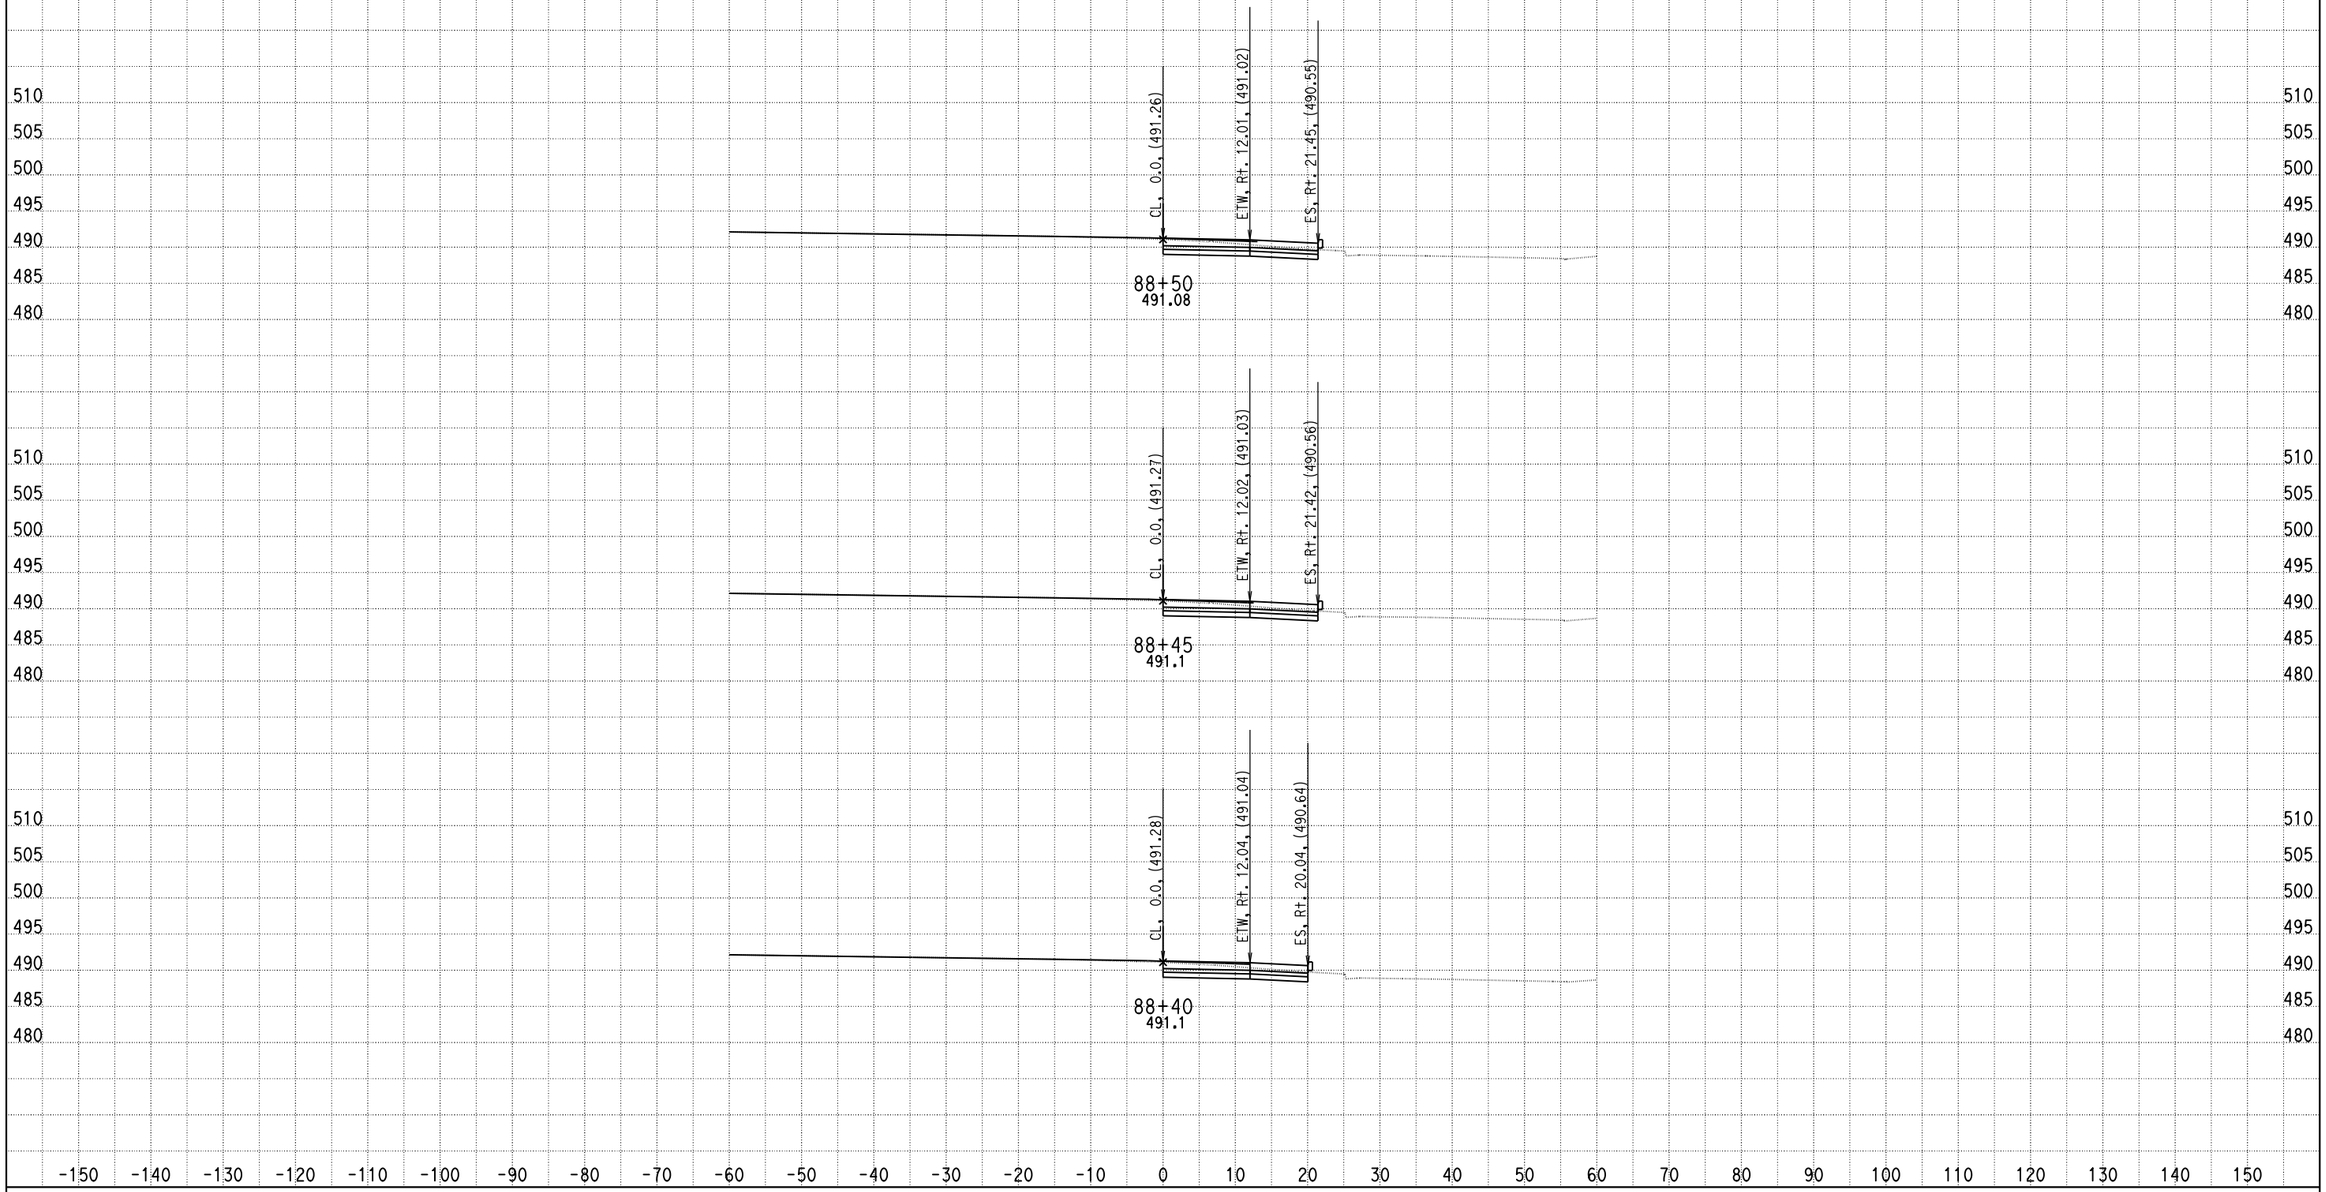

DATE: 5/23/2013

KC Project: 0818E File: C:\project\0818E\UPDATE-RAMP\hrb6-pro.ear

SCALE: 1" = 10' Horiz.
1" = 10' Vert.

All Dimensions are US Survey Feet

RAMPB6
CROSS SECTIONS

DESIGN STUDY ONLY

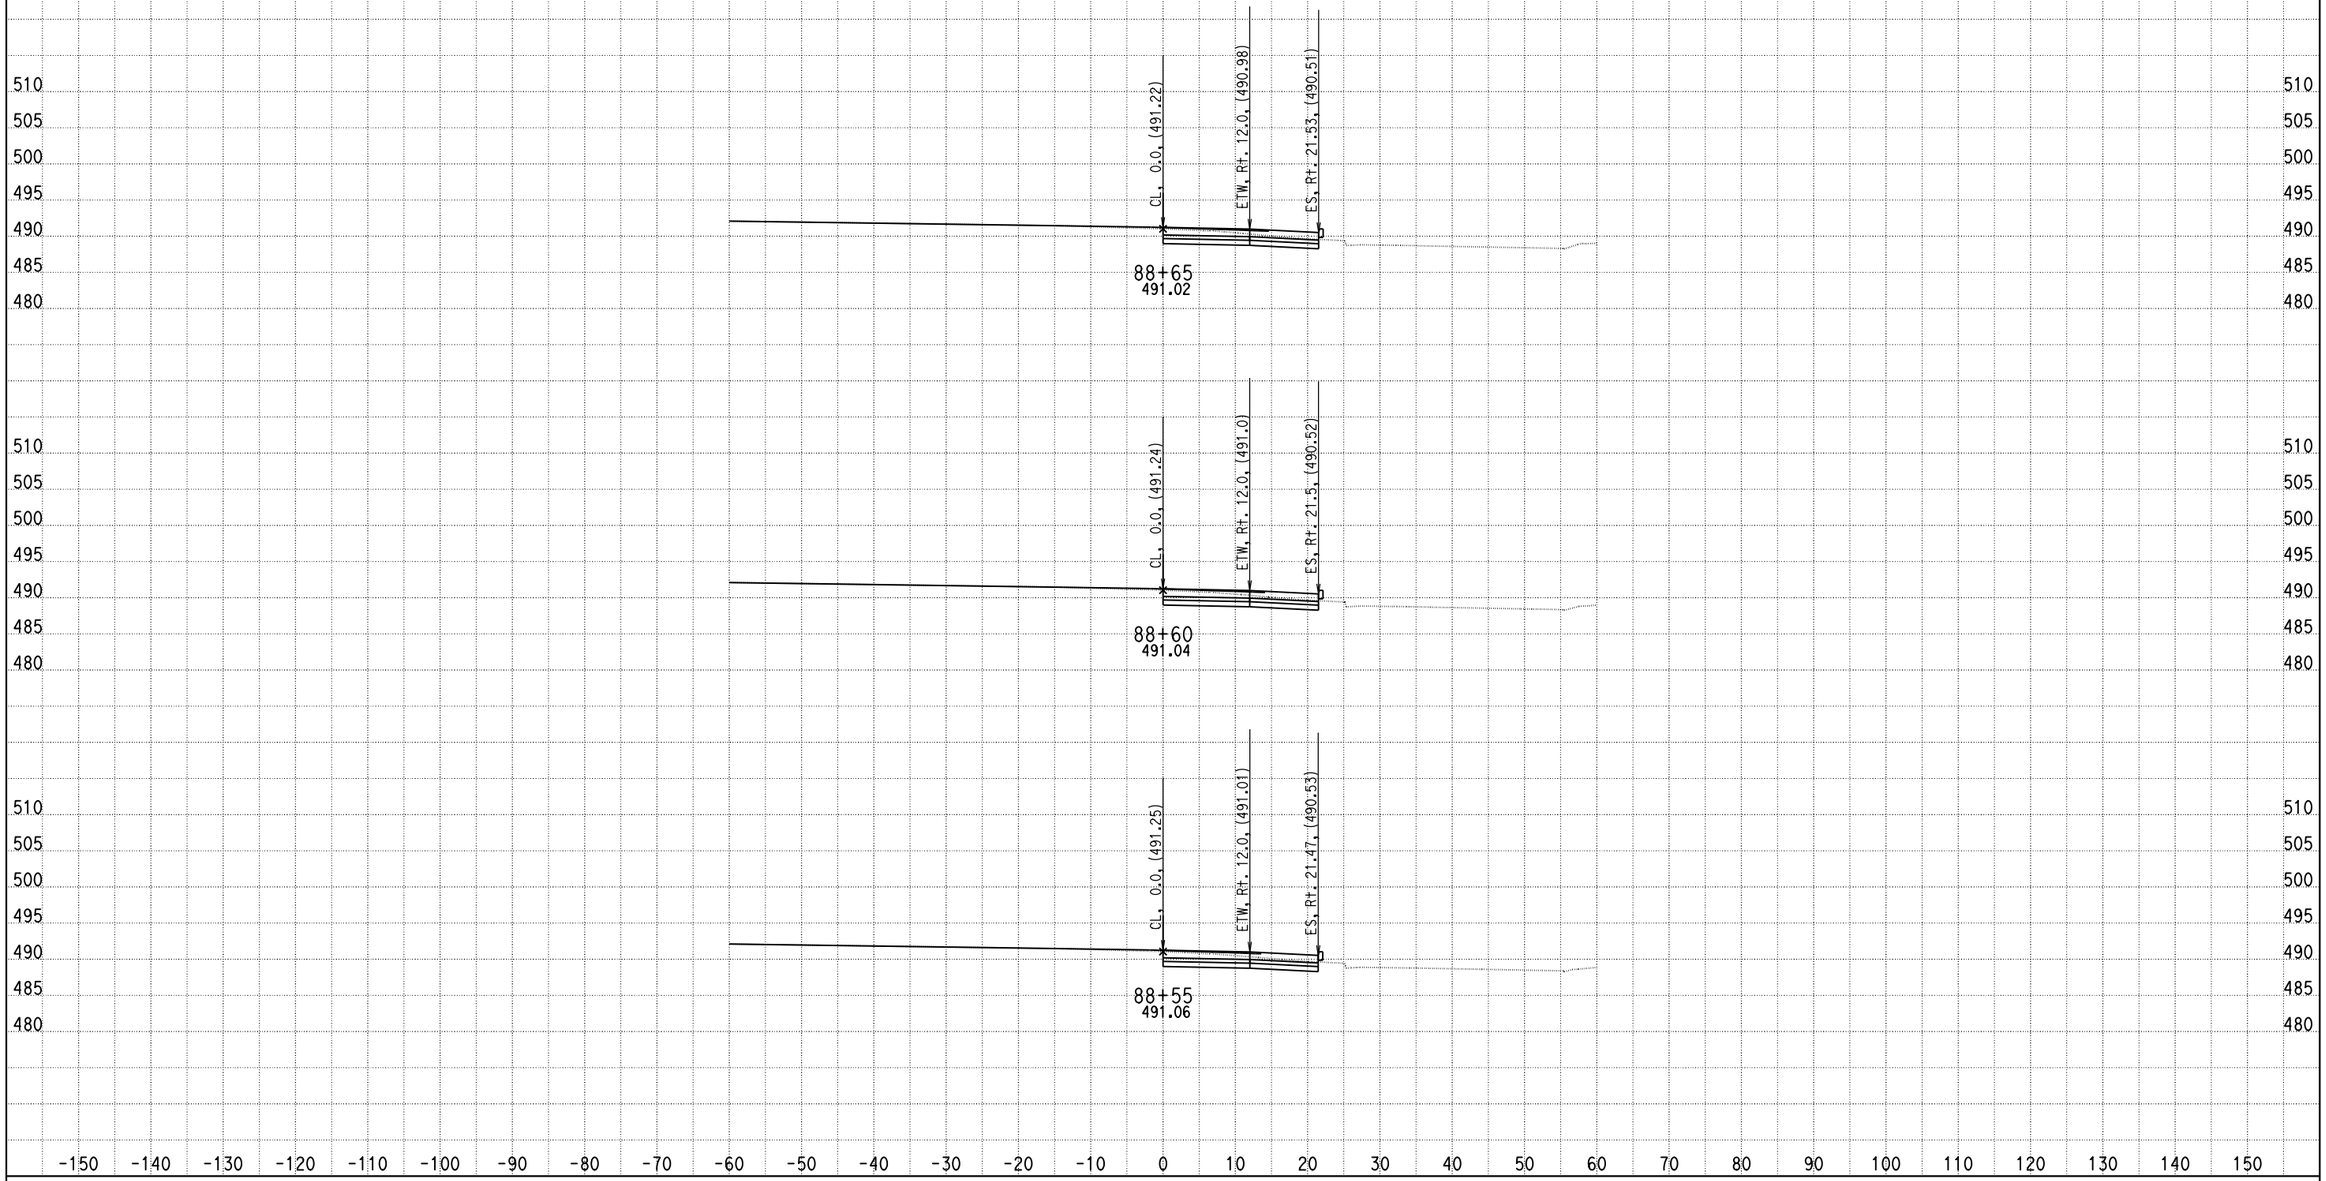

DATE: 5/23/2013

KC Project: 0818E File: C:\project\0818E\UPDATE-RAMP\hrb6-pro.ear

SCALE: 1" = 10' Horiz.
1" = 10' Vert.

All Dimensions are US Survey Feet

RAMPB6
CROSS SECTIONS

SHEET 51 OF XXX

DESIGN STUDY ONLY

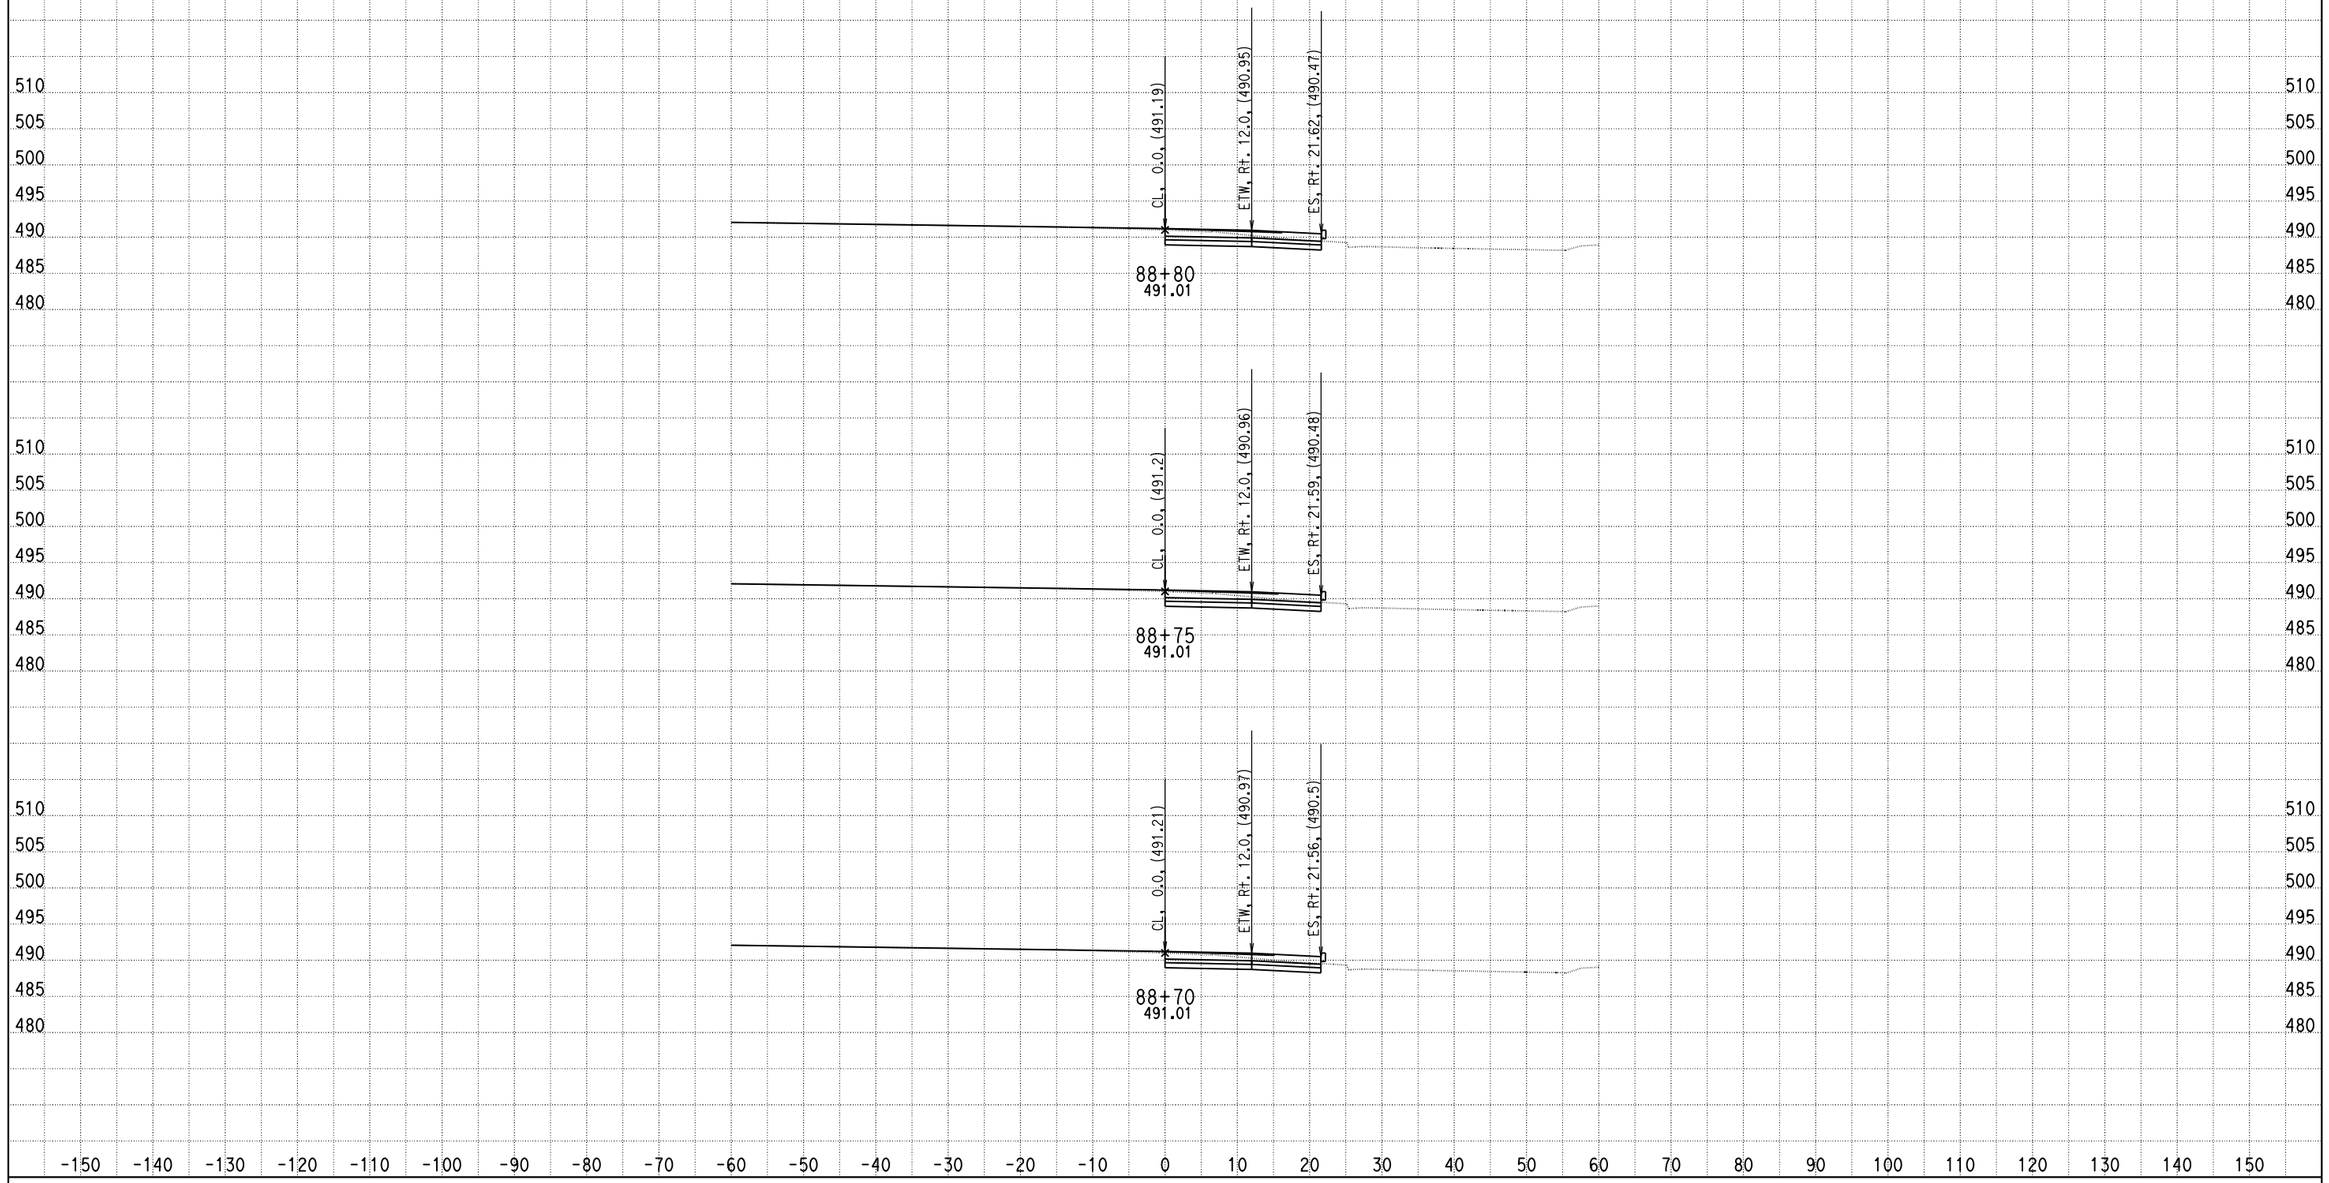

DATE: 5/23/2013

KC Project: 0818E File: C:\project\0818E\UPDATE-RAMP\hrb6-pro.ear

SCALE: 1" = 10' Horiz.
1" = 10' Vert.

All Dimensions are US Survey Feet

RAMPB6
CROSS SECTIONS

SHEET 52 OF XXX

DESIGN STUDY ONLY

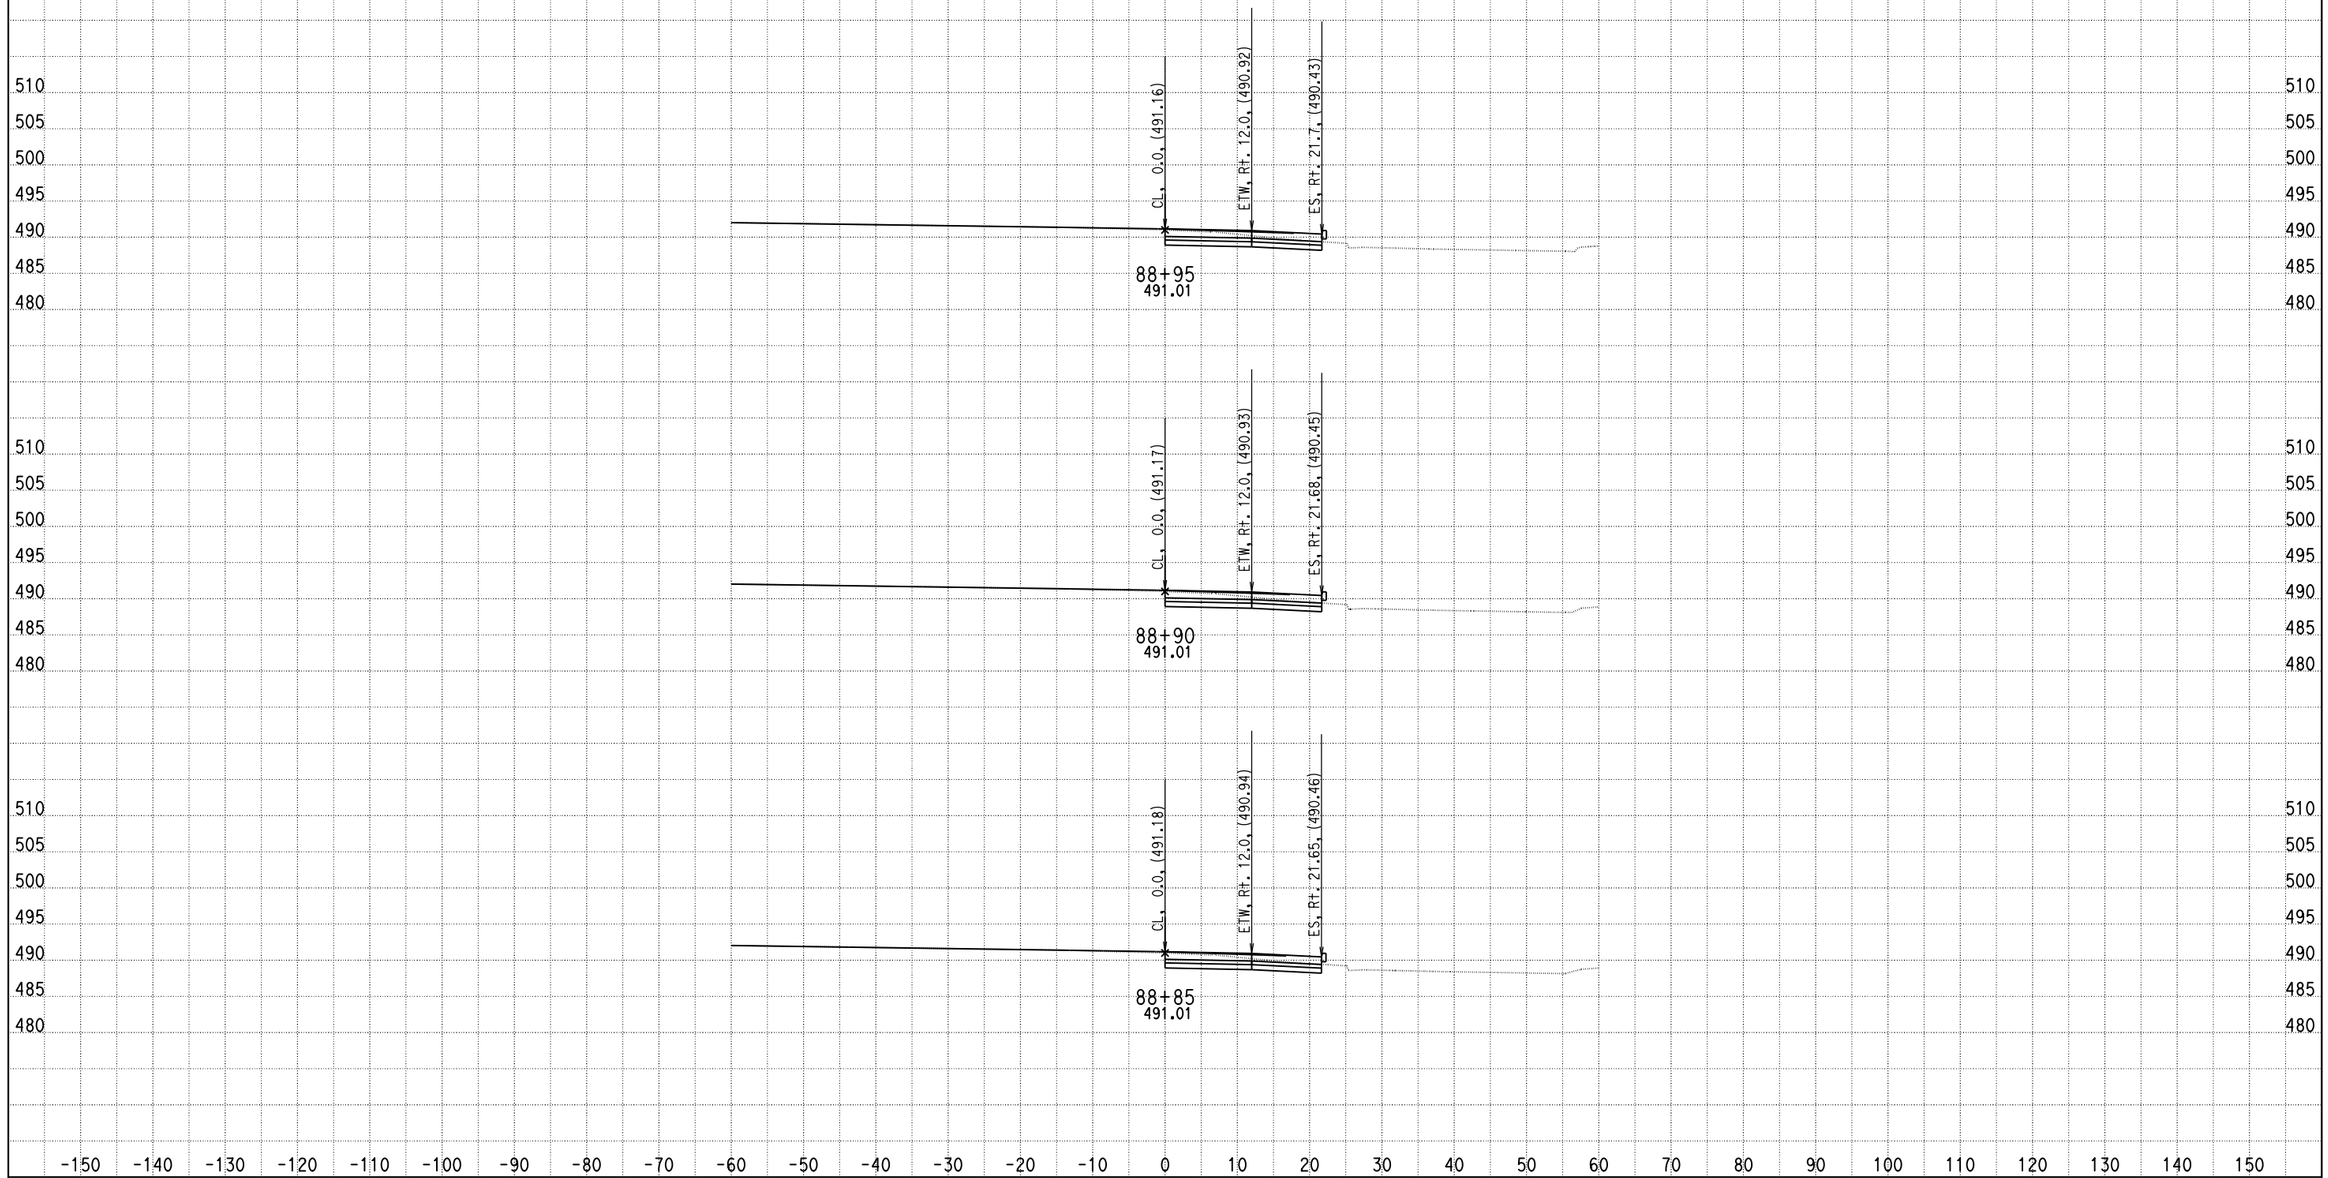

DATE: 5/23/2013

KC Project: 0818E File: C:\project\0818E\UPDATE-RAMP\hrb6-pro.ear

SCALE: 1" = 10' Horiz.
1" = 10' Vert.

All Dimensions are US Survey Feet

RAMPB6
CROSS SECTIONS

SHEET 53 OF XXX

DESIGN STUDY ONLY

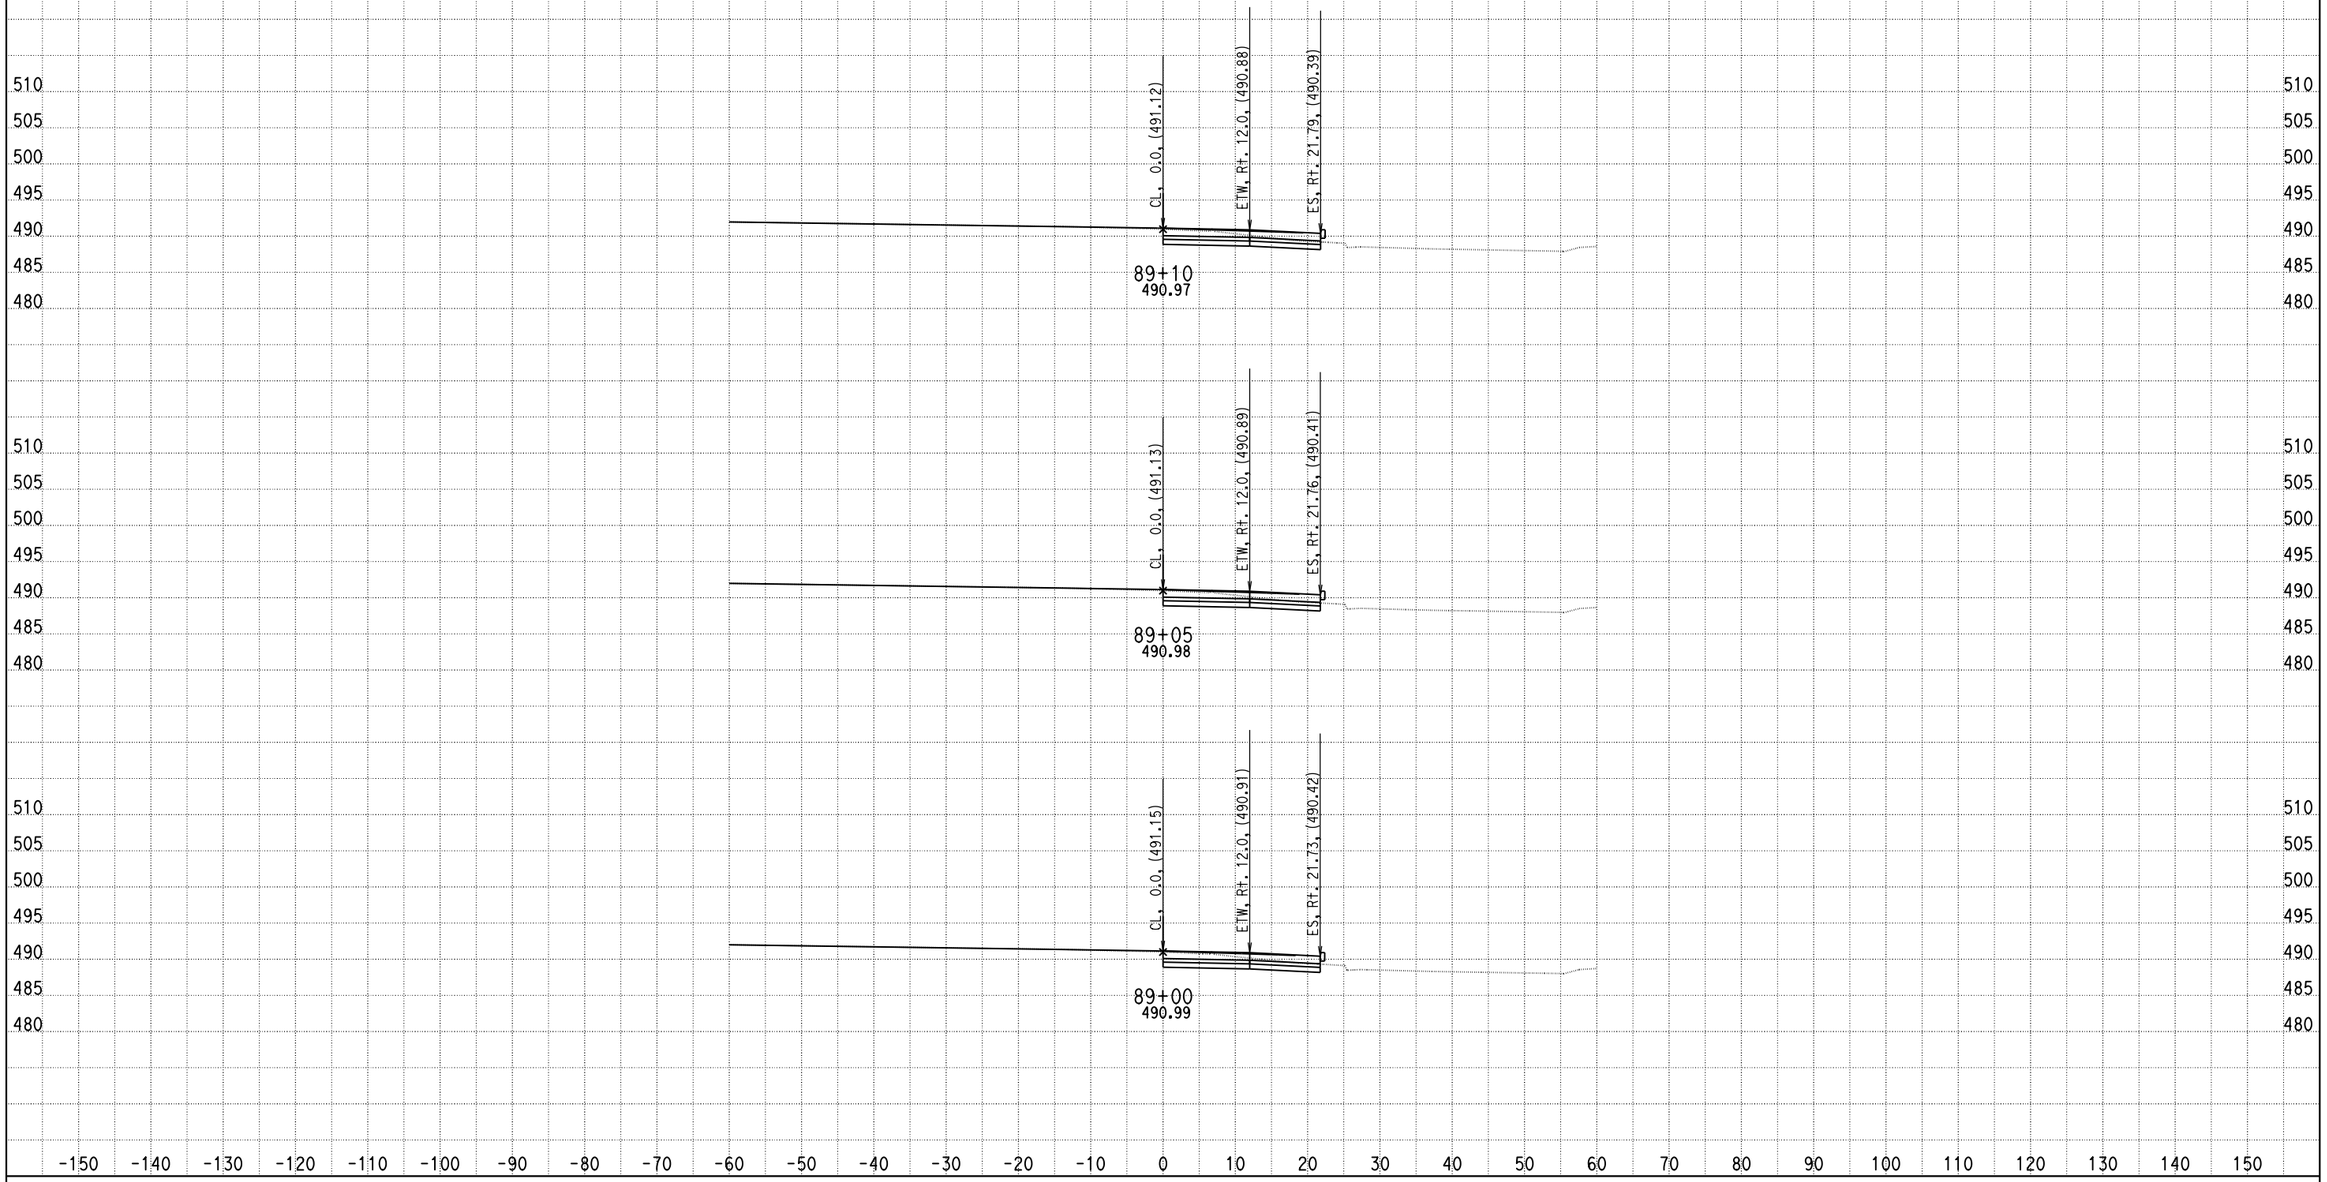

DATE: 5/23/2013

KC Project: 0818E File: C:\project\0818E\UPDATE-RAMP\hrb6-pro.ear

SCALE: 1" = 10' Horiz.
1" = 10' Vert.

All Dimensions are US Survey Feet

RAMPB6
CROSS SECTIONS

DESIGN STUDY ONLY

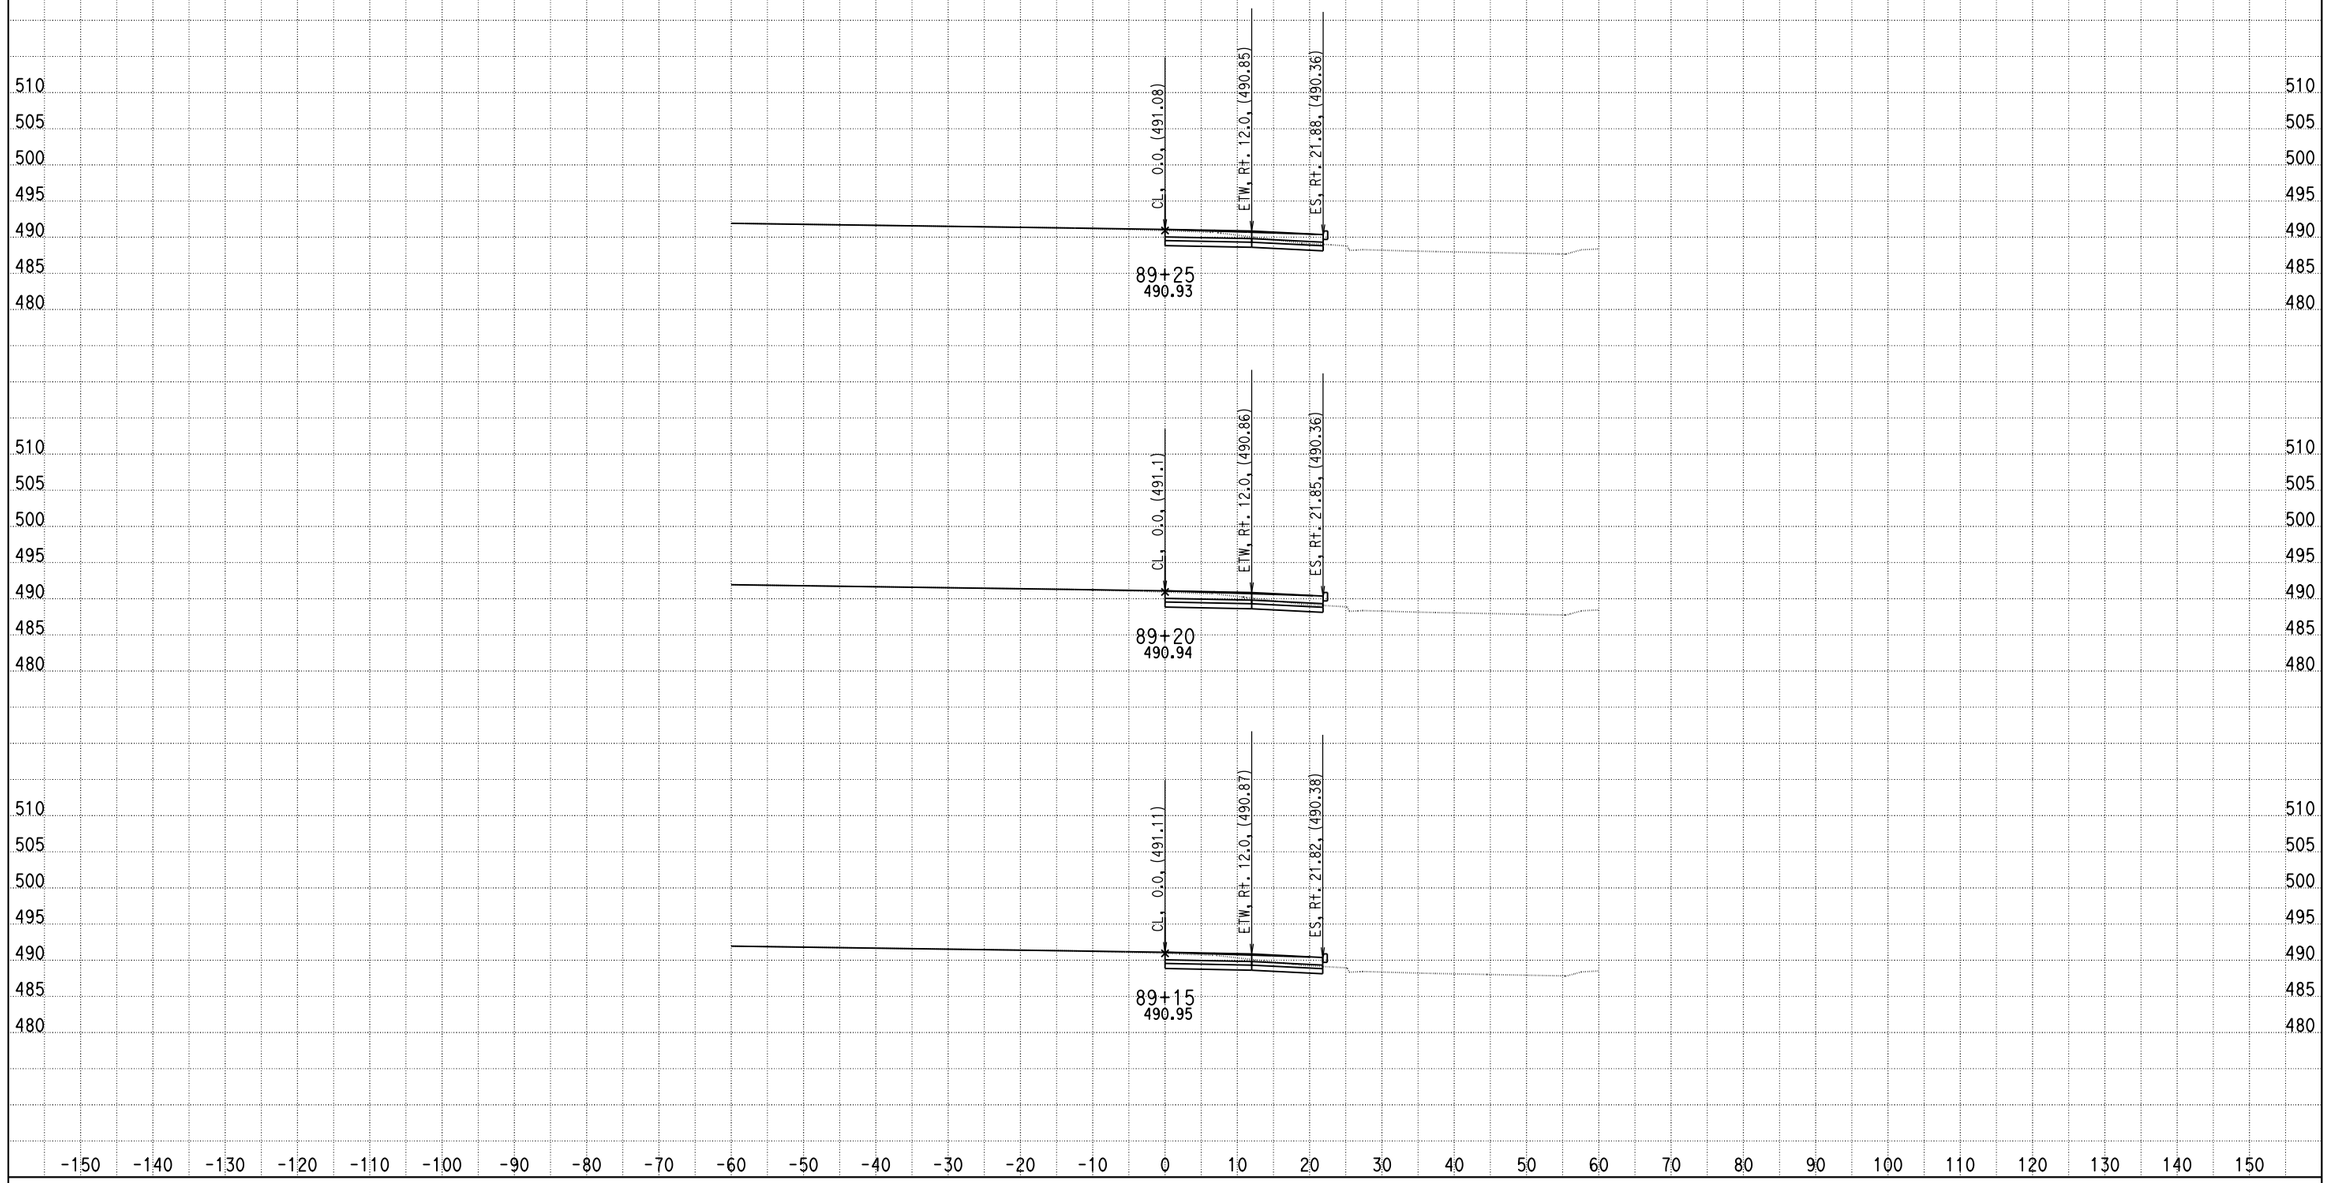

DATE: 5/23/2013

KC Project: 0818E File: C:\project\0818E\UPDATE-RAMP\hrb6-pro.ear

SCALE: 1" = 10' Horiz.
1" = 10' Vert.

All Dimensions are US Survey Feet

RAMPB6
CROSS SECTIONS
SHEET 55 OF XXX

DESIGN STUDY ONLY

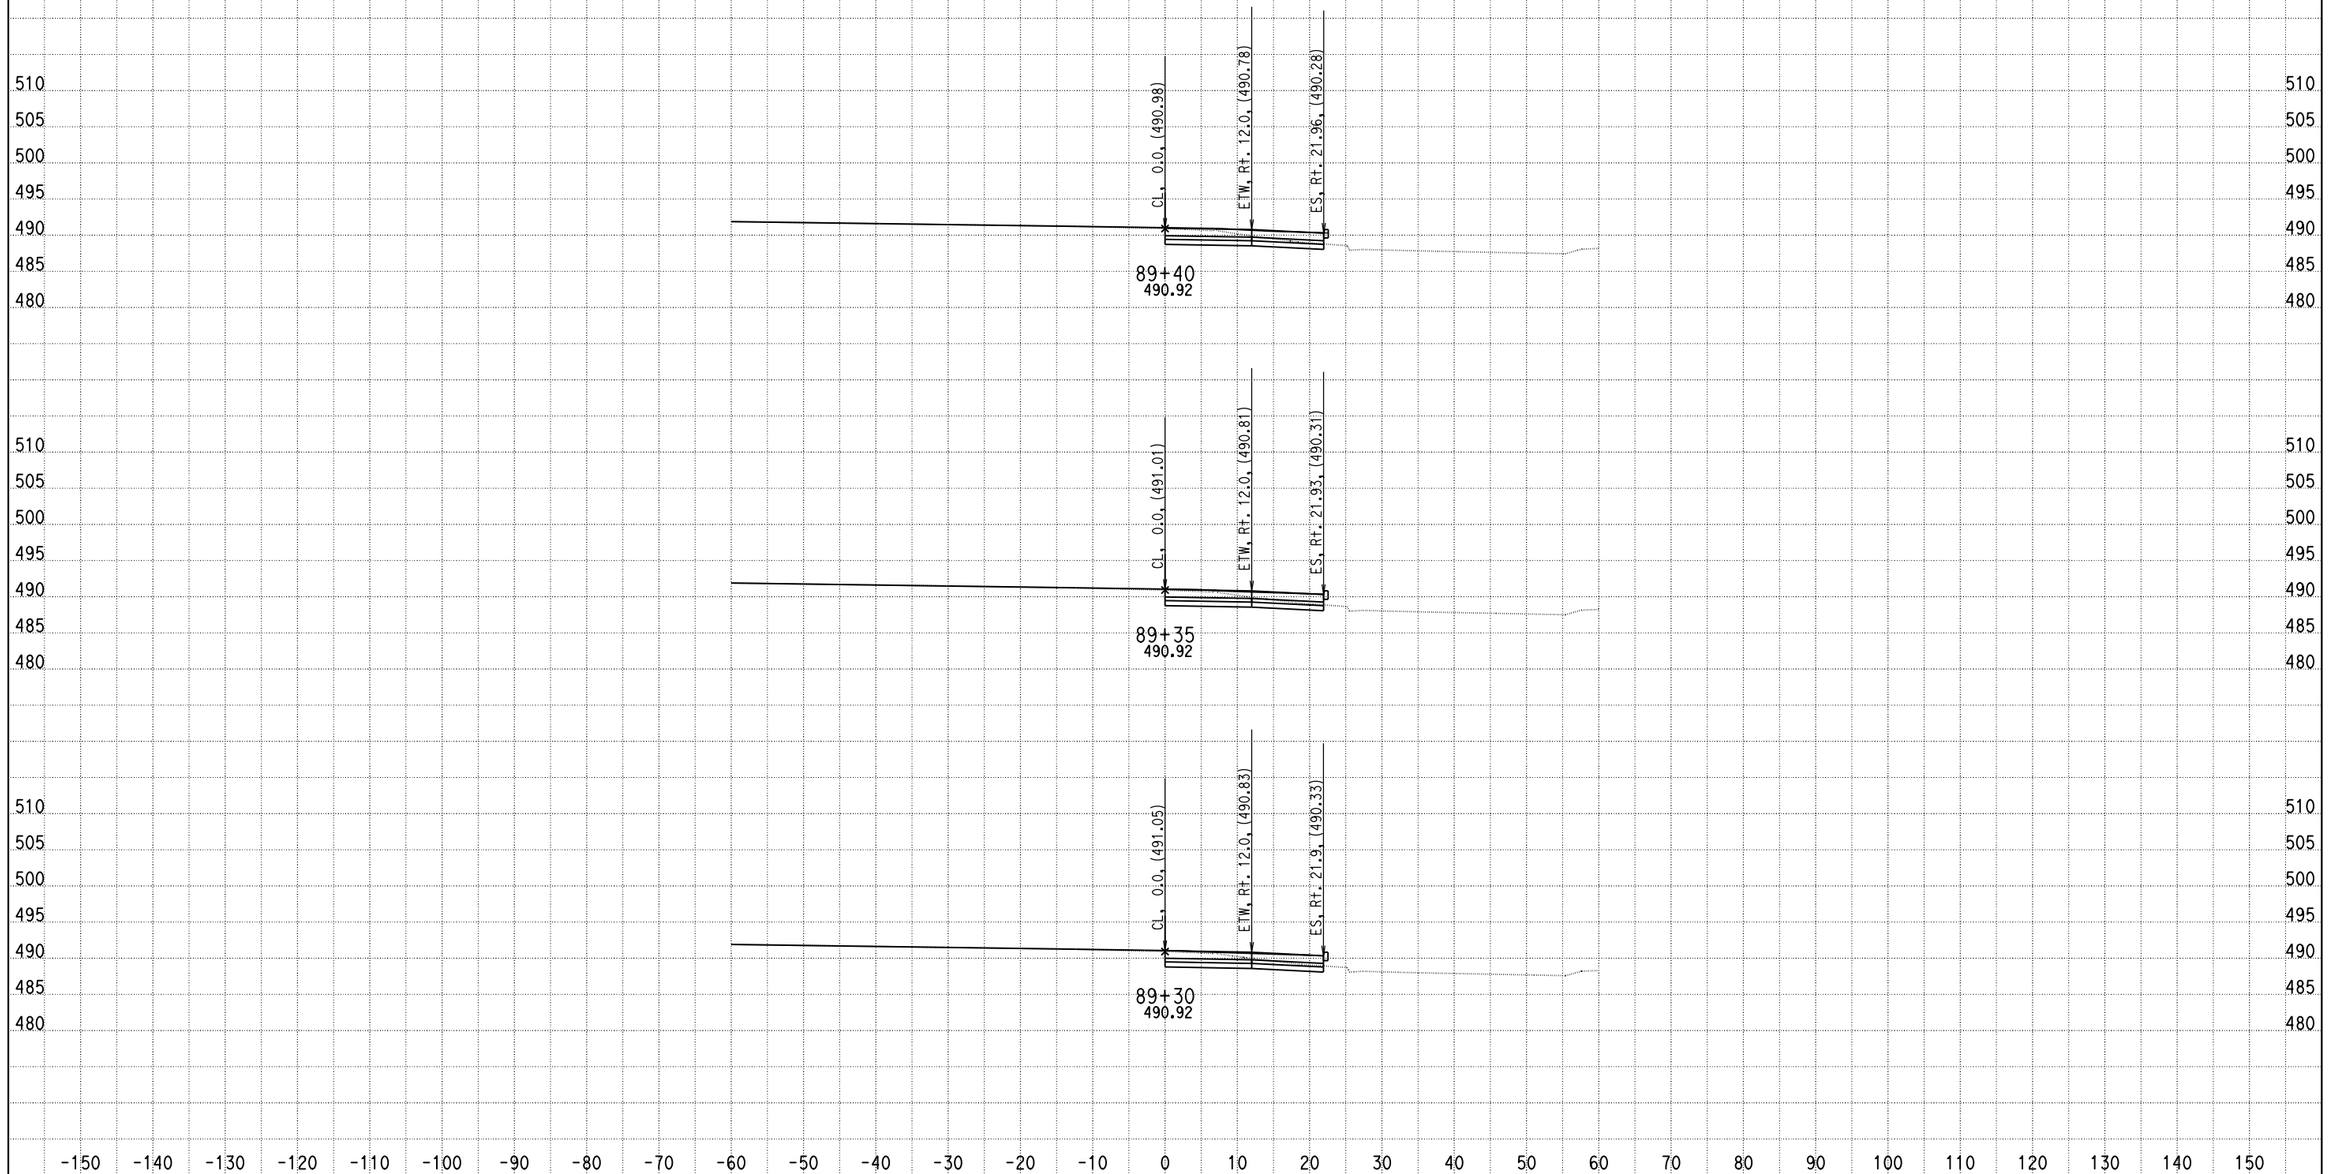

DATE: 5/23/2013

KC Project: 0818E File: C:\project\0818E\UPDATE-RAMP\hrb6-pro.ear

SCALE: 1" = 10' Horiz.
1" = 10' Vert.

All Dimensions are US Survey Feet

RAMPB6
CROSS SECTIONS

SHEET 56 OF XXX

DESIGN STUDY ONLY

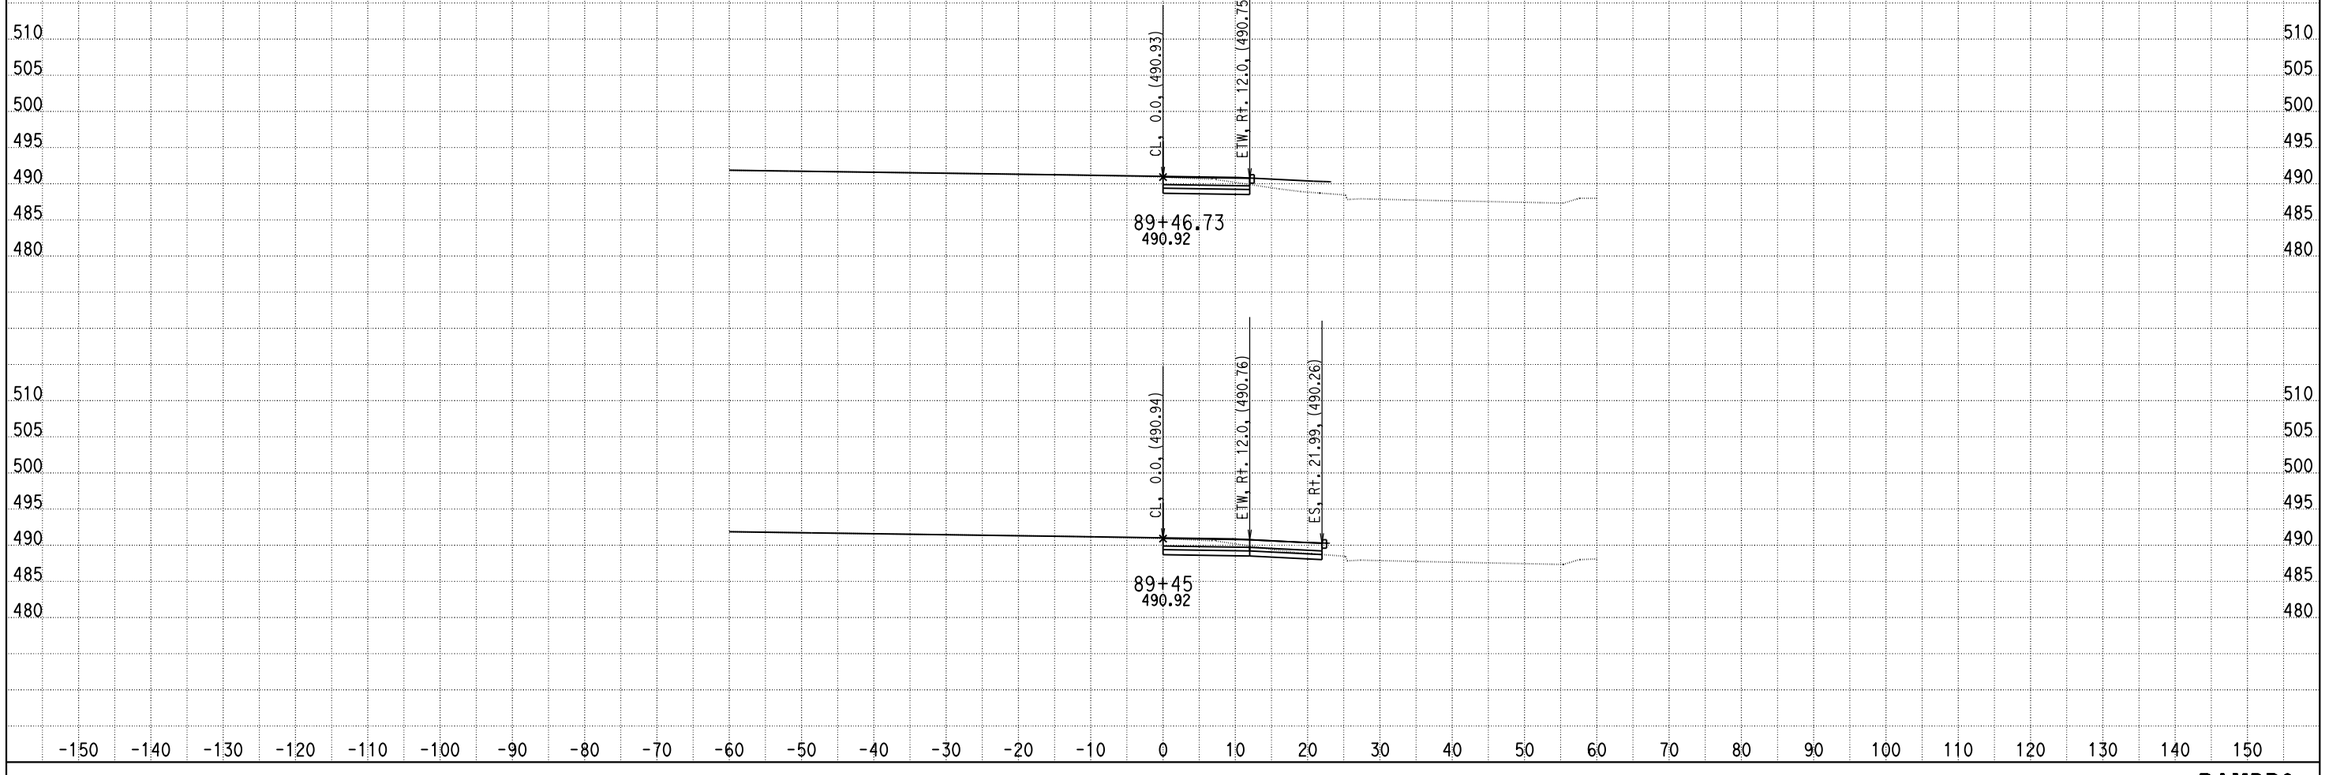

DATE: 5/23/2013

KC Project: 0818E File: C:\project\0818E\UPDATE-RAMP\hrb6-pro.ear

SCALE: 1" = 10' Horiz.
1" = 10' Vert.

All Dimensions are US Survey Feet

RAMPB6
CROSS SECTIONS

RAMP C1

DESIGN STUDY ONLY

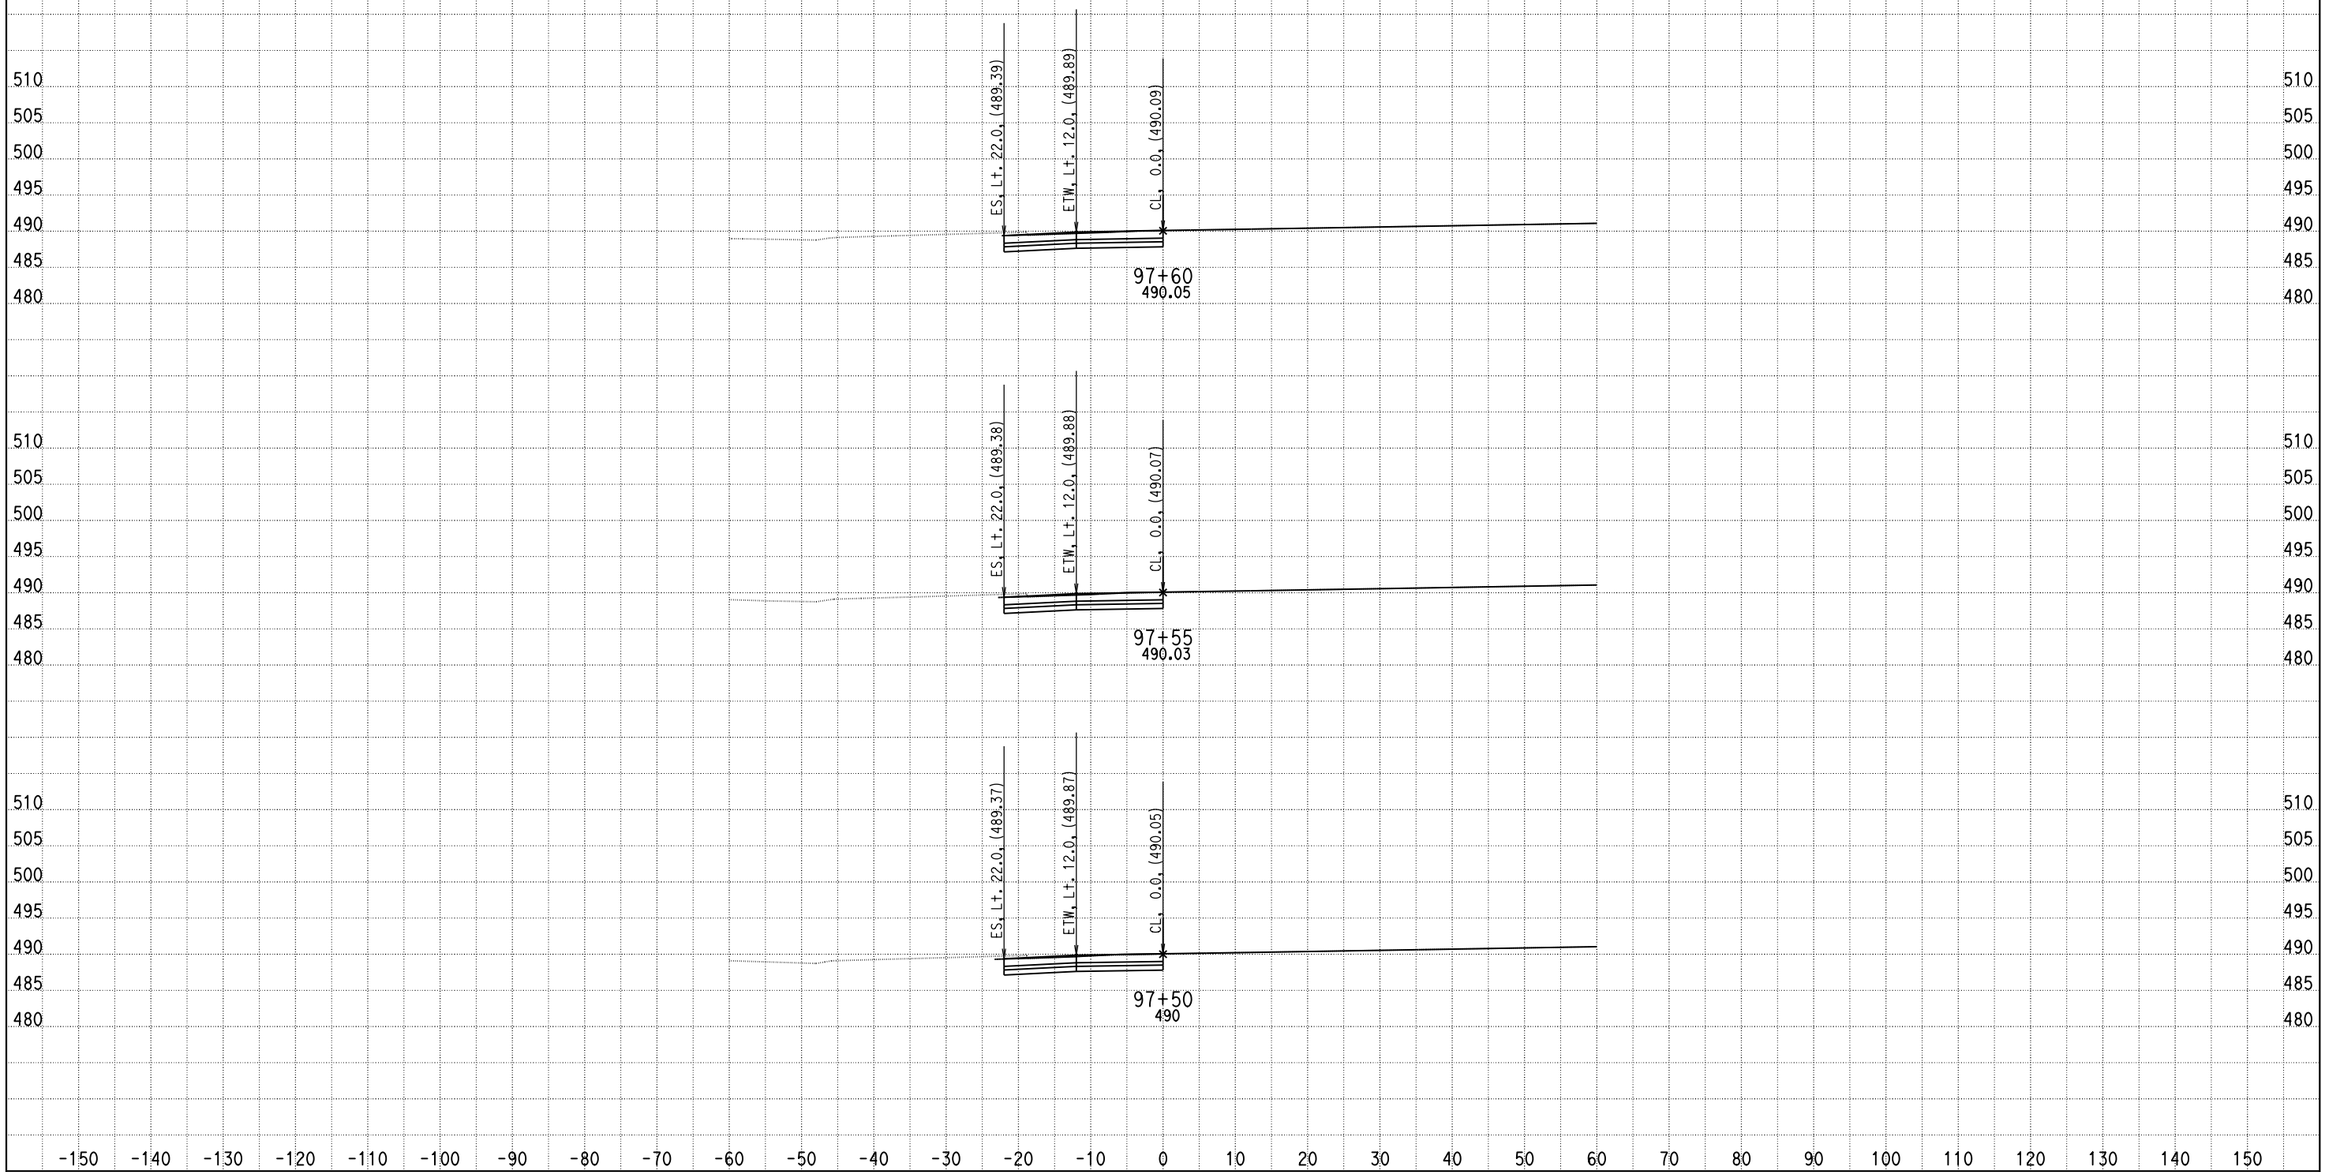

DATE: 4/15/2013

KC Project: 0818E File: C:\project\0818E\UPDATE-RAMP\hrc1-pro.ear

SCALE: 1" = 10' Horiz.
1" = 10' Vert.

All Dimensions are US Survey Feet

RAMPC1
CROSS SECTIONS

SHEET 1 OF XXX

DESIGN STUDY ONLY

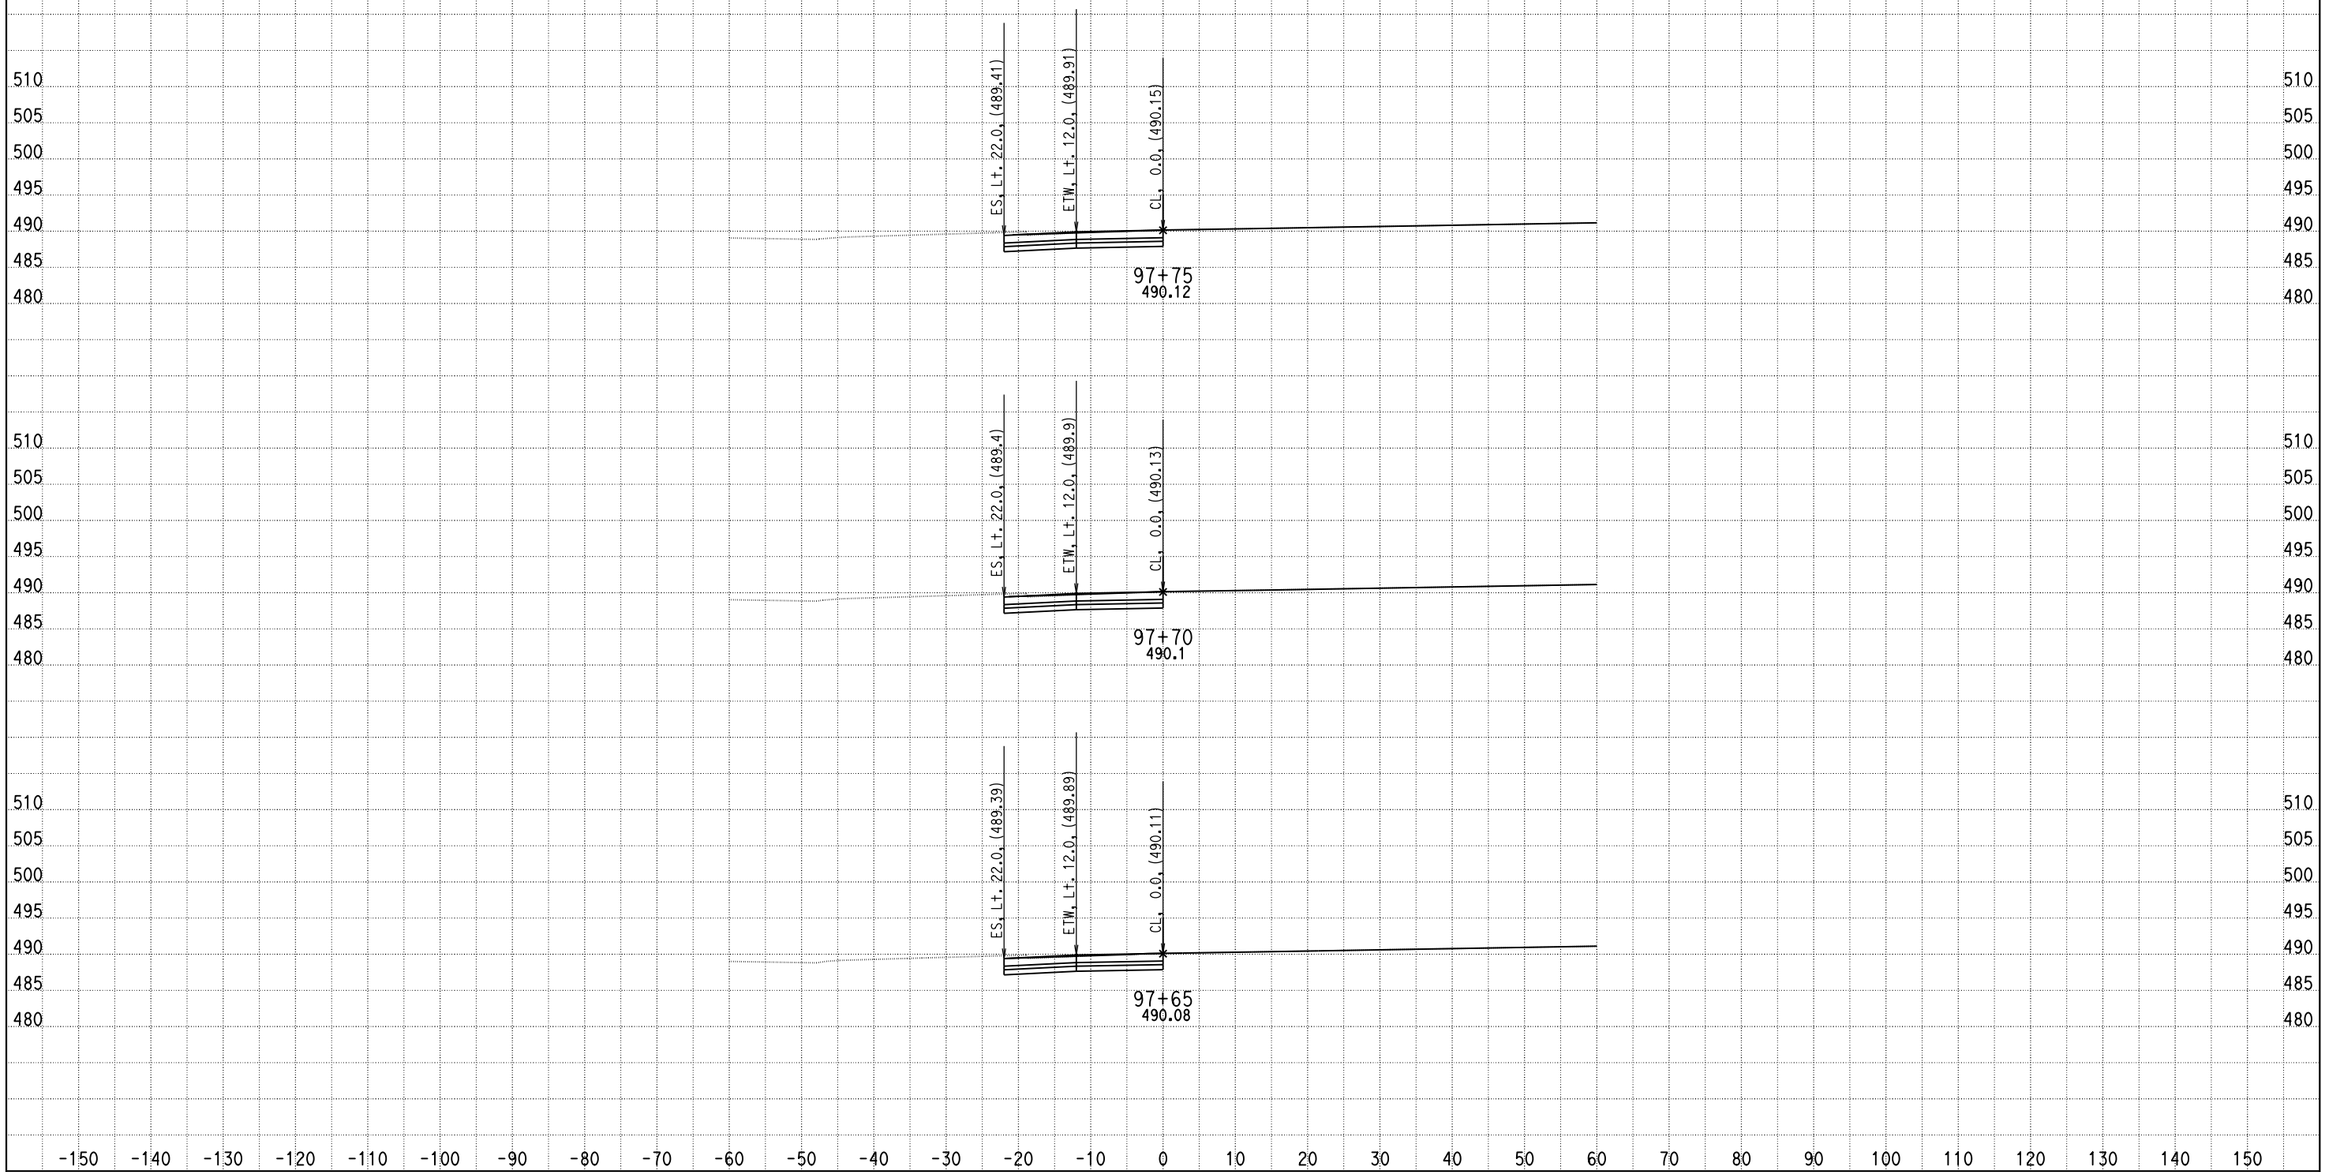

DATE: 4/15/2013

KC Project: 0818E File: C:\project\0818E\UPDATE-RAMP\hrc1-pro.ear

SCALE: 1" = 10' Horiz.
1" = 10' Vert.

All Dimensions are US Survey Feet

RAMPC1
CROSS SECTIONS

DESIGN STUDY ONLY

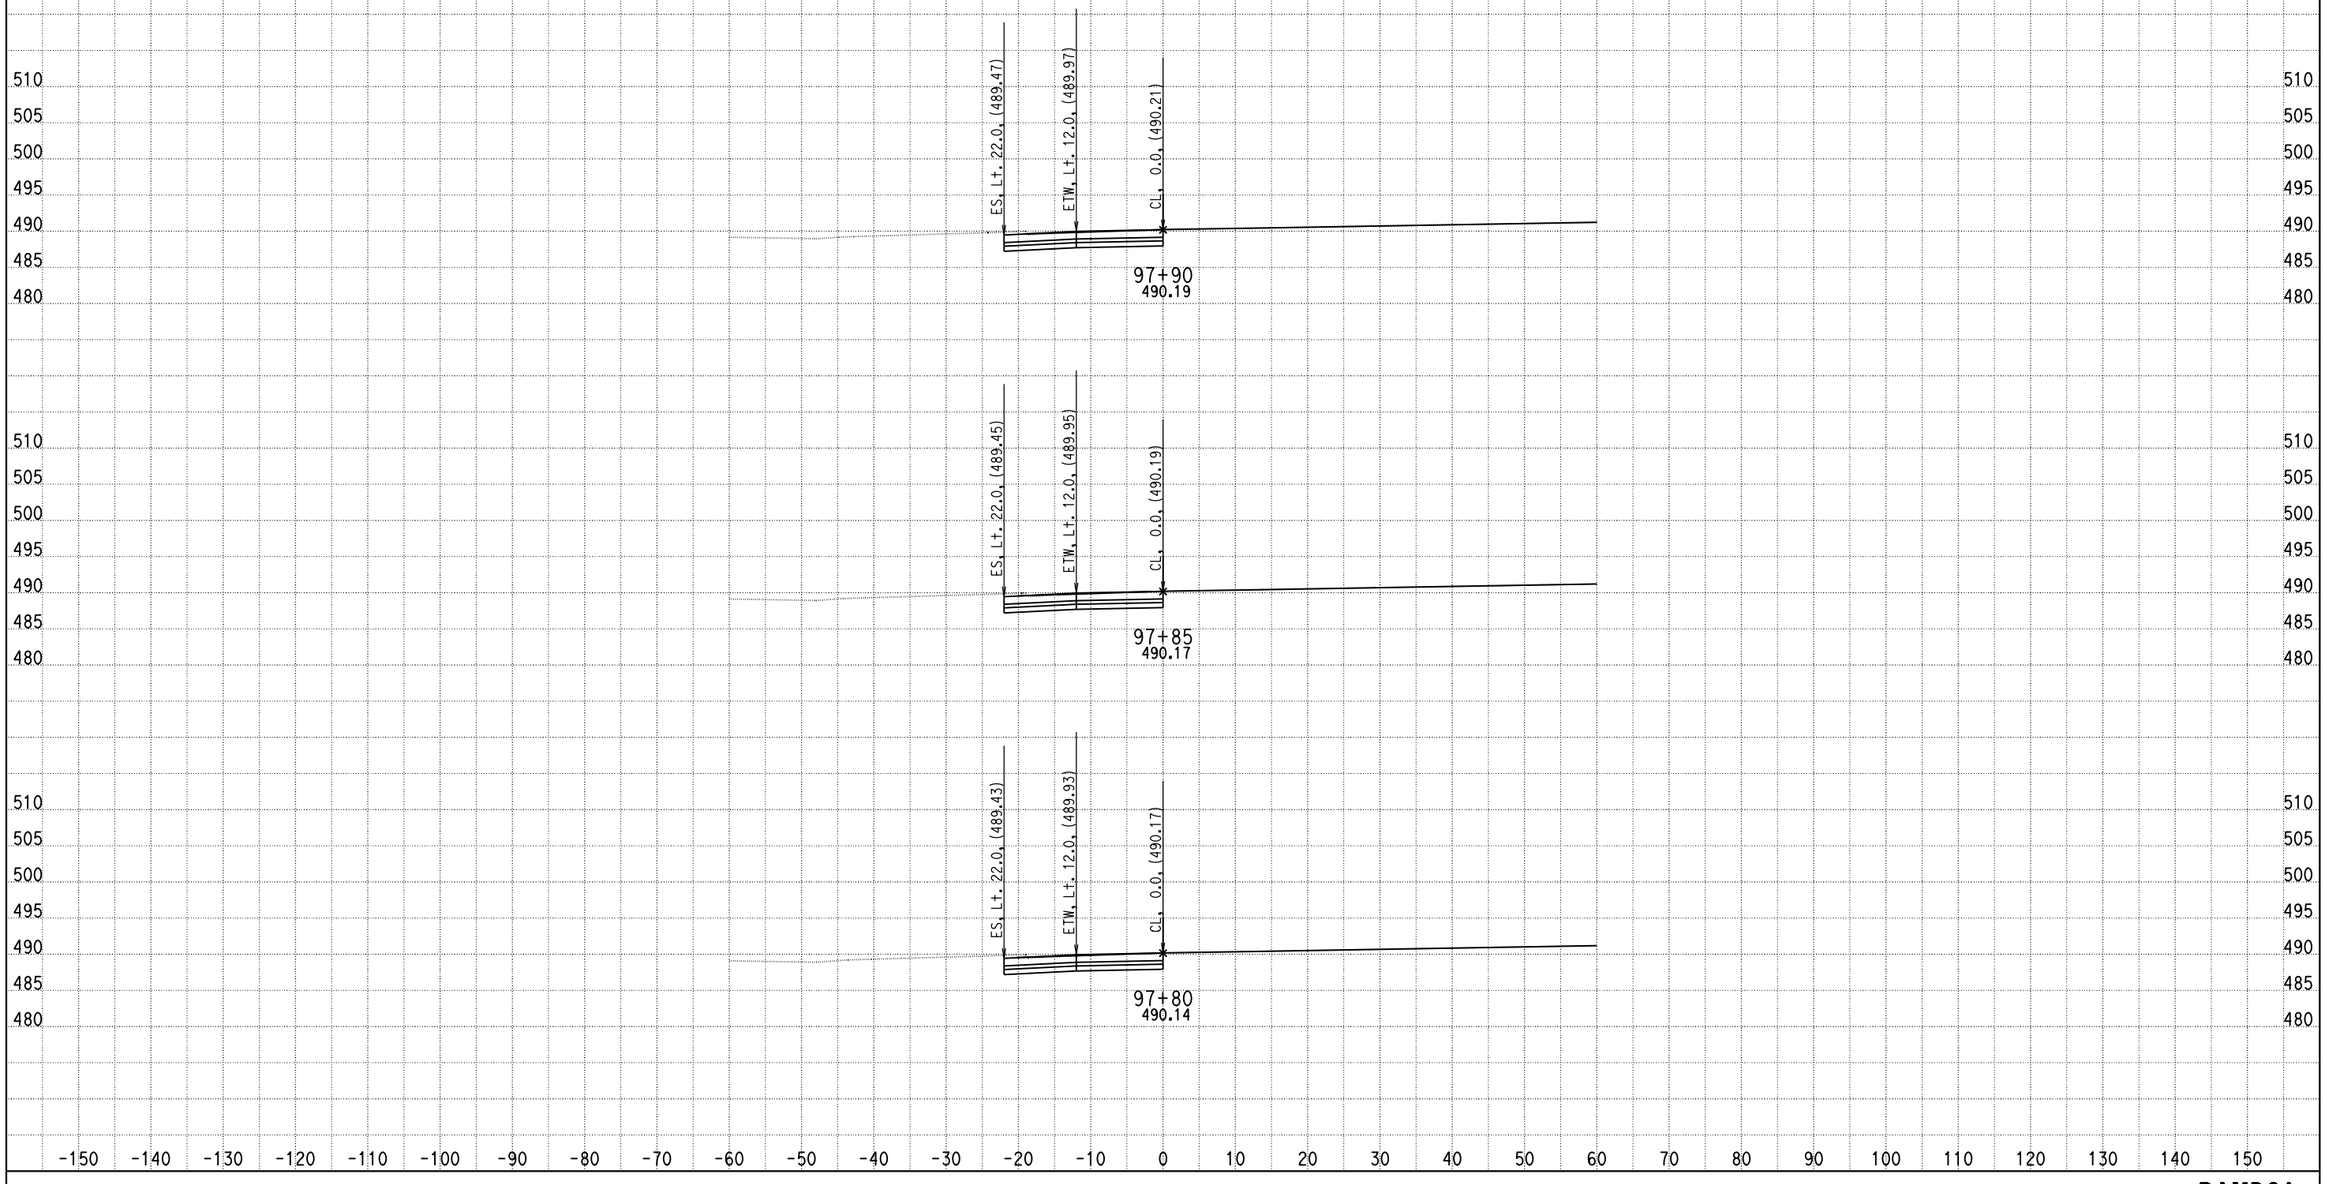

DATE: 4/15/2013

KC Project: 0818E File: C:\project\0818E\UPDATE-RAMP\hrc1-pro.ear

SCALE: 1" = 10' Horiz.
1" = 10' Vert.

All Dimensions are US Survey Feet

RAMPC1
CROSS SECTIONS

SHEET 3 OF XXX

DESIGN STUDY ONLY

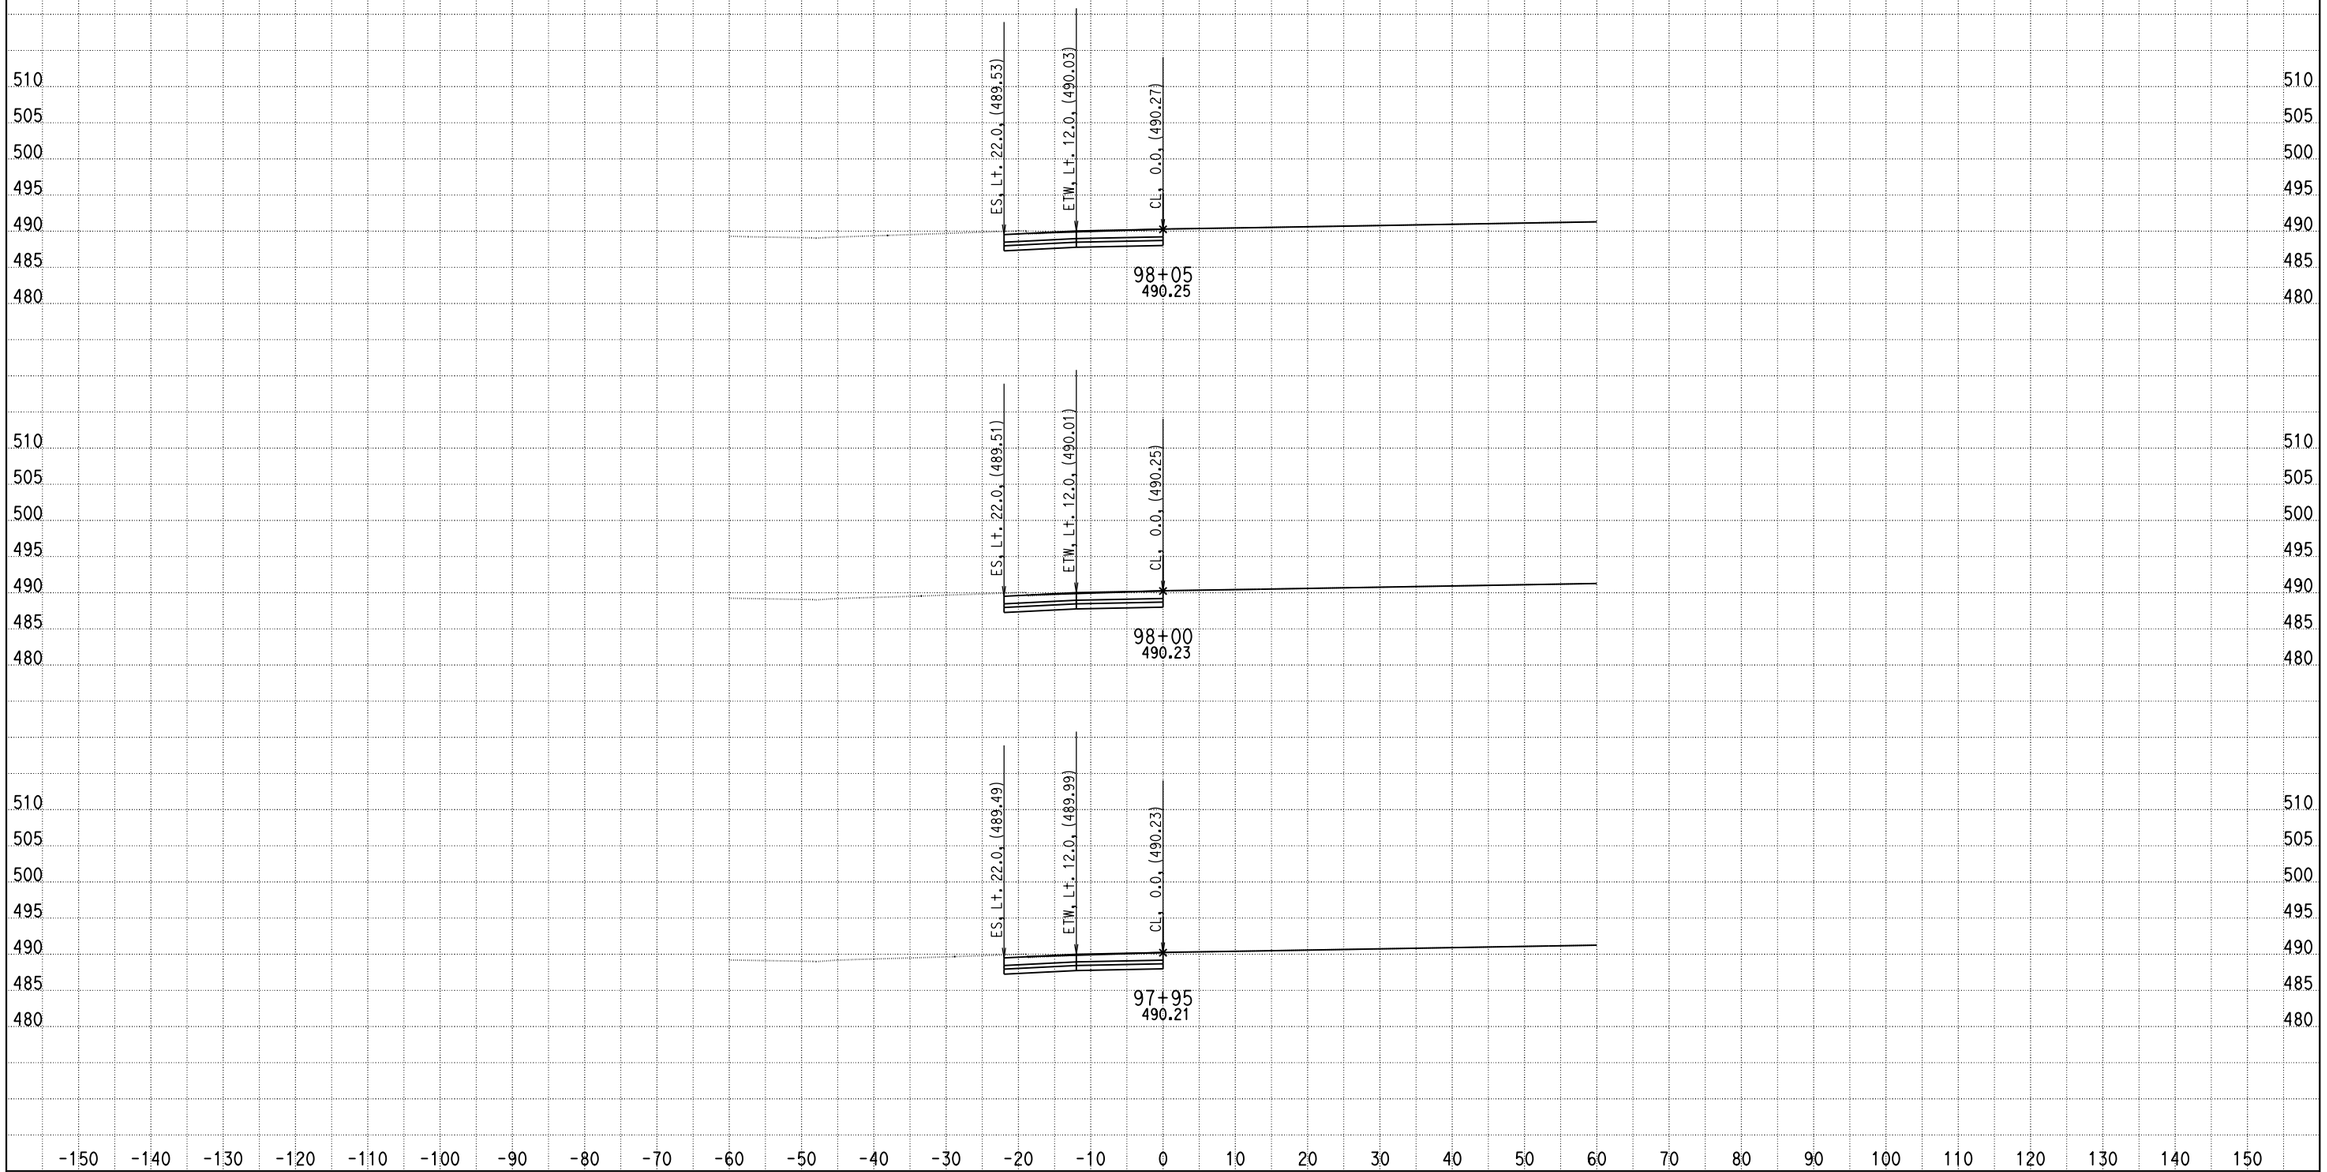

DATE: 4/15/2013

KC Project: 0818E File: C:\project\0818E\UPDATE-RAMP\hrc1-pro.ear

SCALE: 1" = 10' Horiz.
1" = 10' Vert.

All Dimensions are US Survey Feet

RAMPC1
CROSS SECTIONS

DESIGN STUDY ONLY

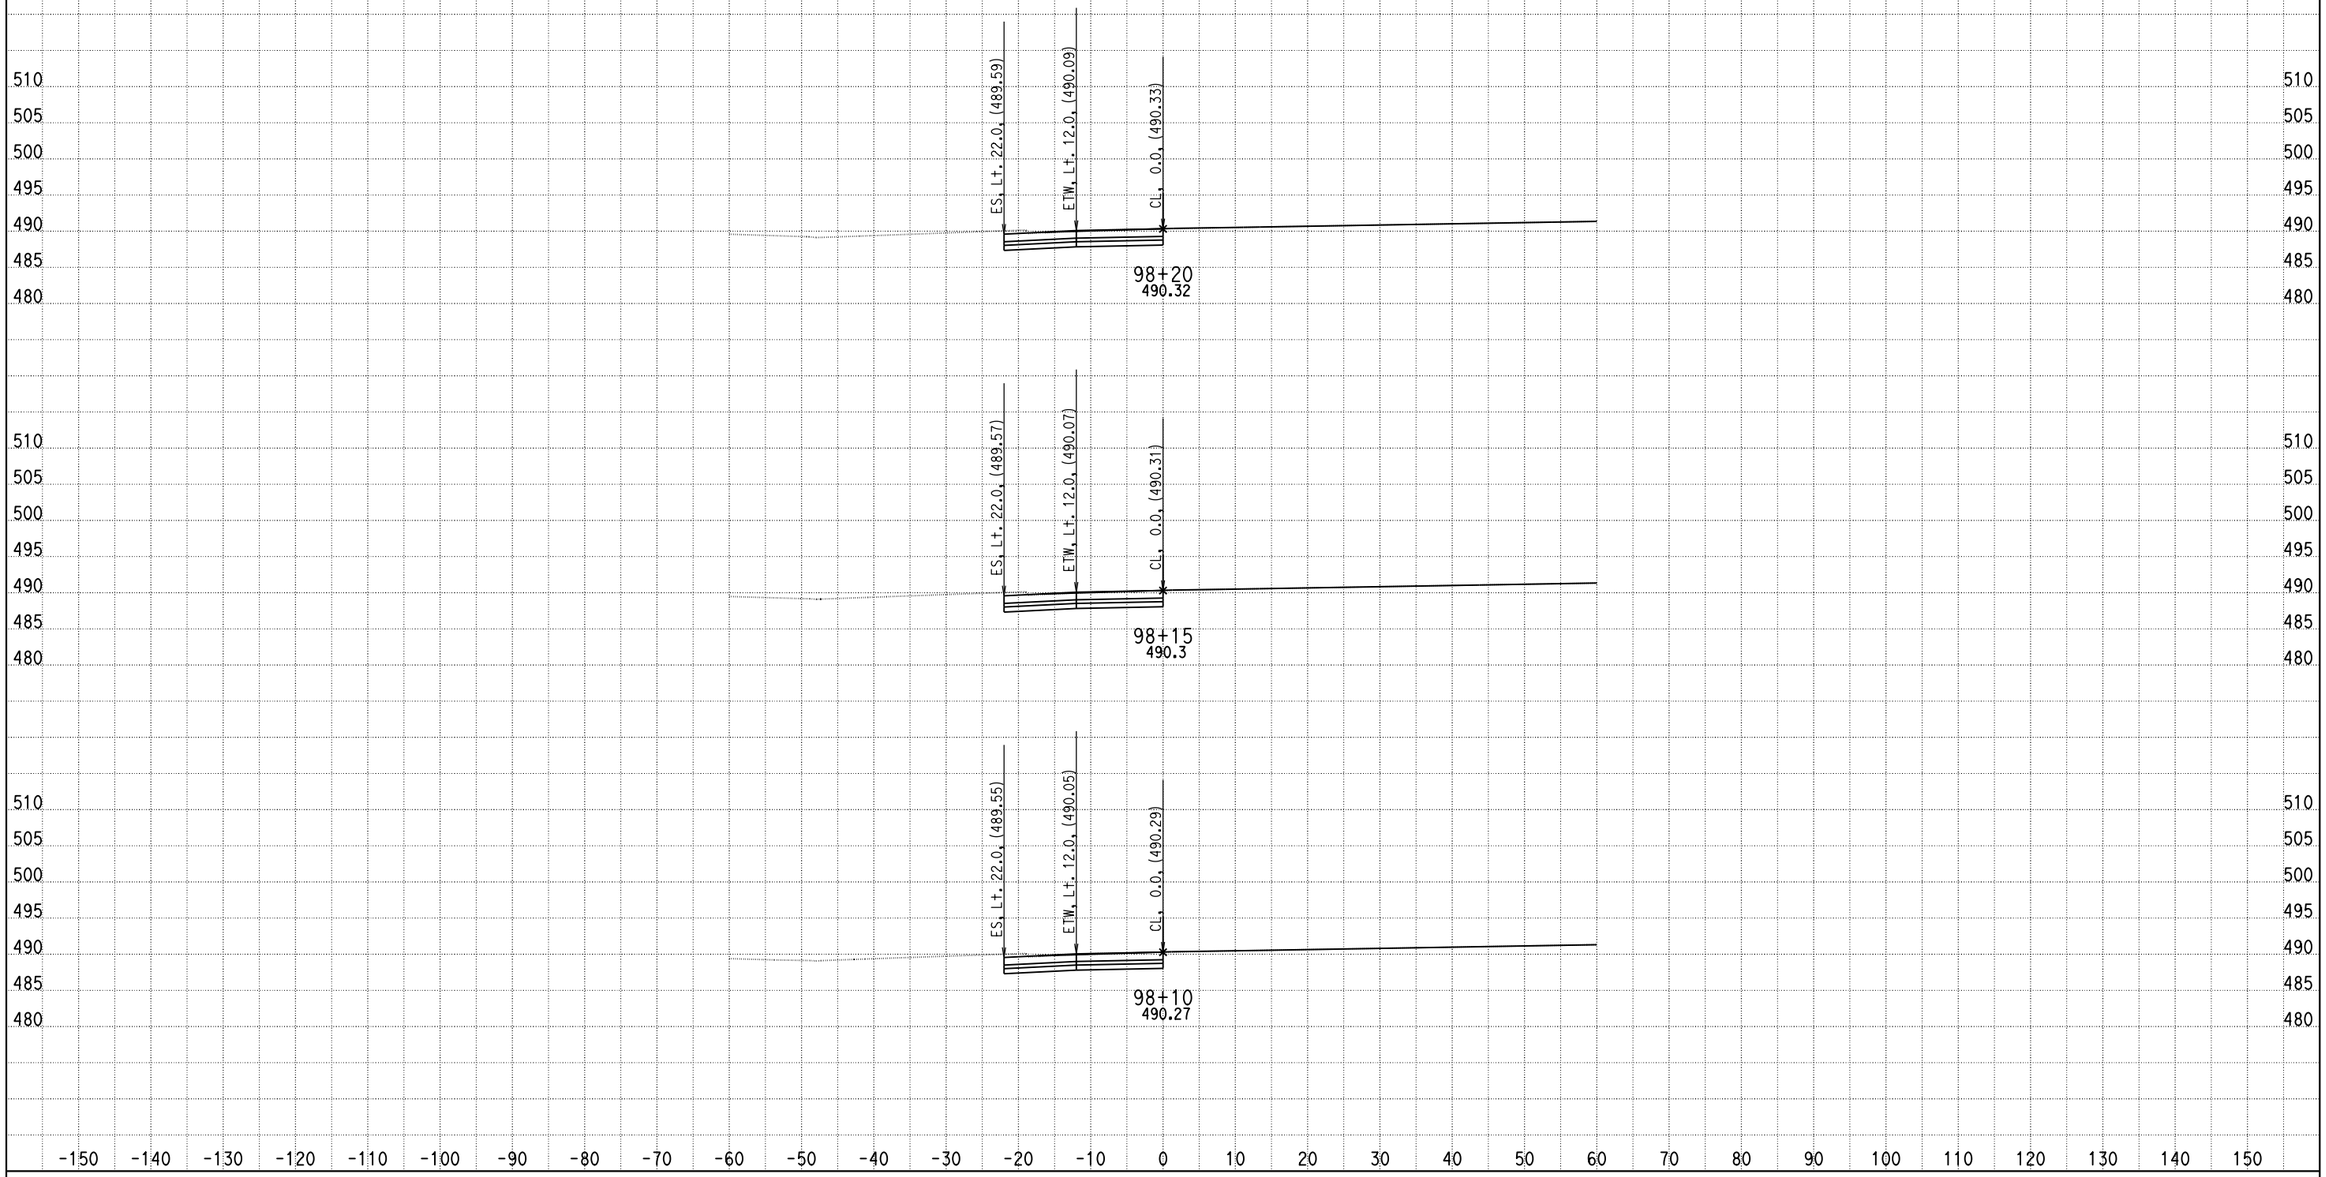

DATE: 4/15/2013

KC Project: 0818E File: C:\project\0818E\UPDATE-RAMP\hrc1-pro.ear

SCALE: 1" = 10' Horiz.
1" = 10' Vert.

All Dimensions are US Survey Feet

RAMPC1
CROSS SECTIONS

SHEET 5 OF XXX

DESIGN STUDY ONLY

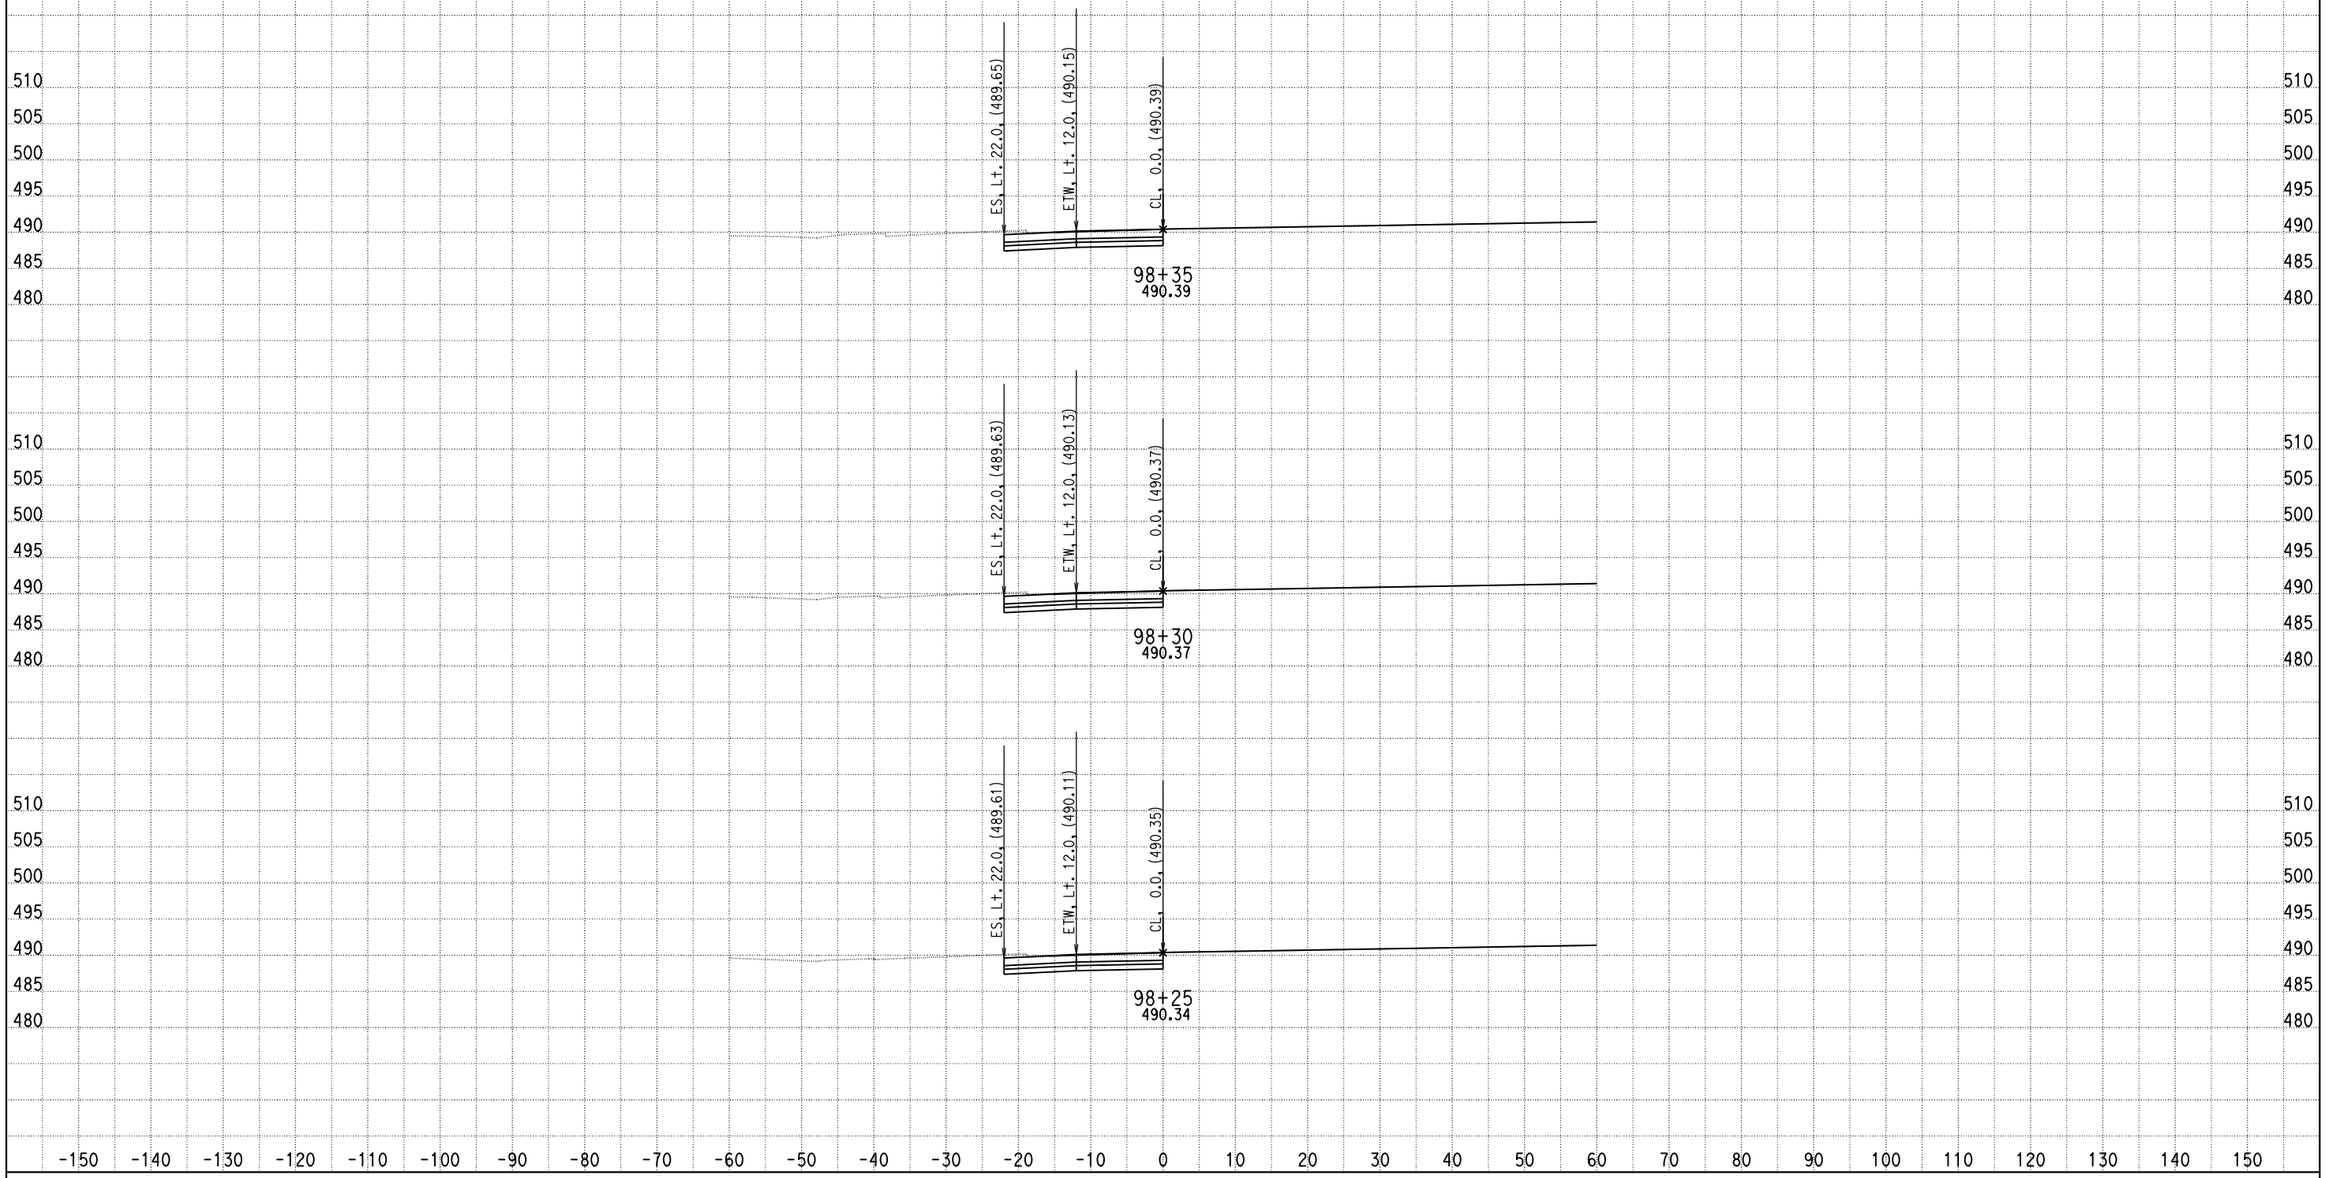

DATE: 4/15/2013

KC Project: 0818E File: C:\project\0818E\UPDATE-RAMP\hrc1-pro.ear

SCALE: 1" = 10' Horiz.
1" = 10' Vert.

All Dimensions are US Survey Feet

RAMPC1
CROSS SECTIONS

SHEET 6 OF XXX

DESIGN STUDY ONLY

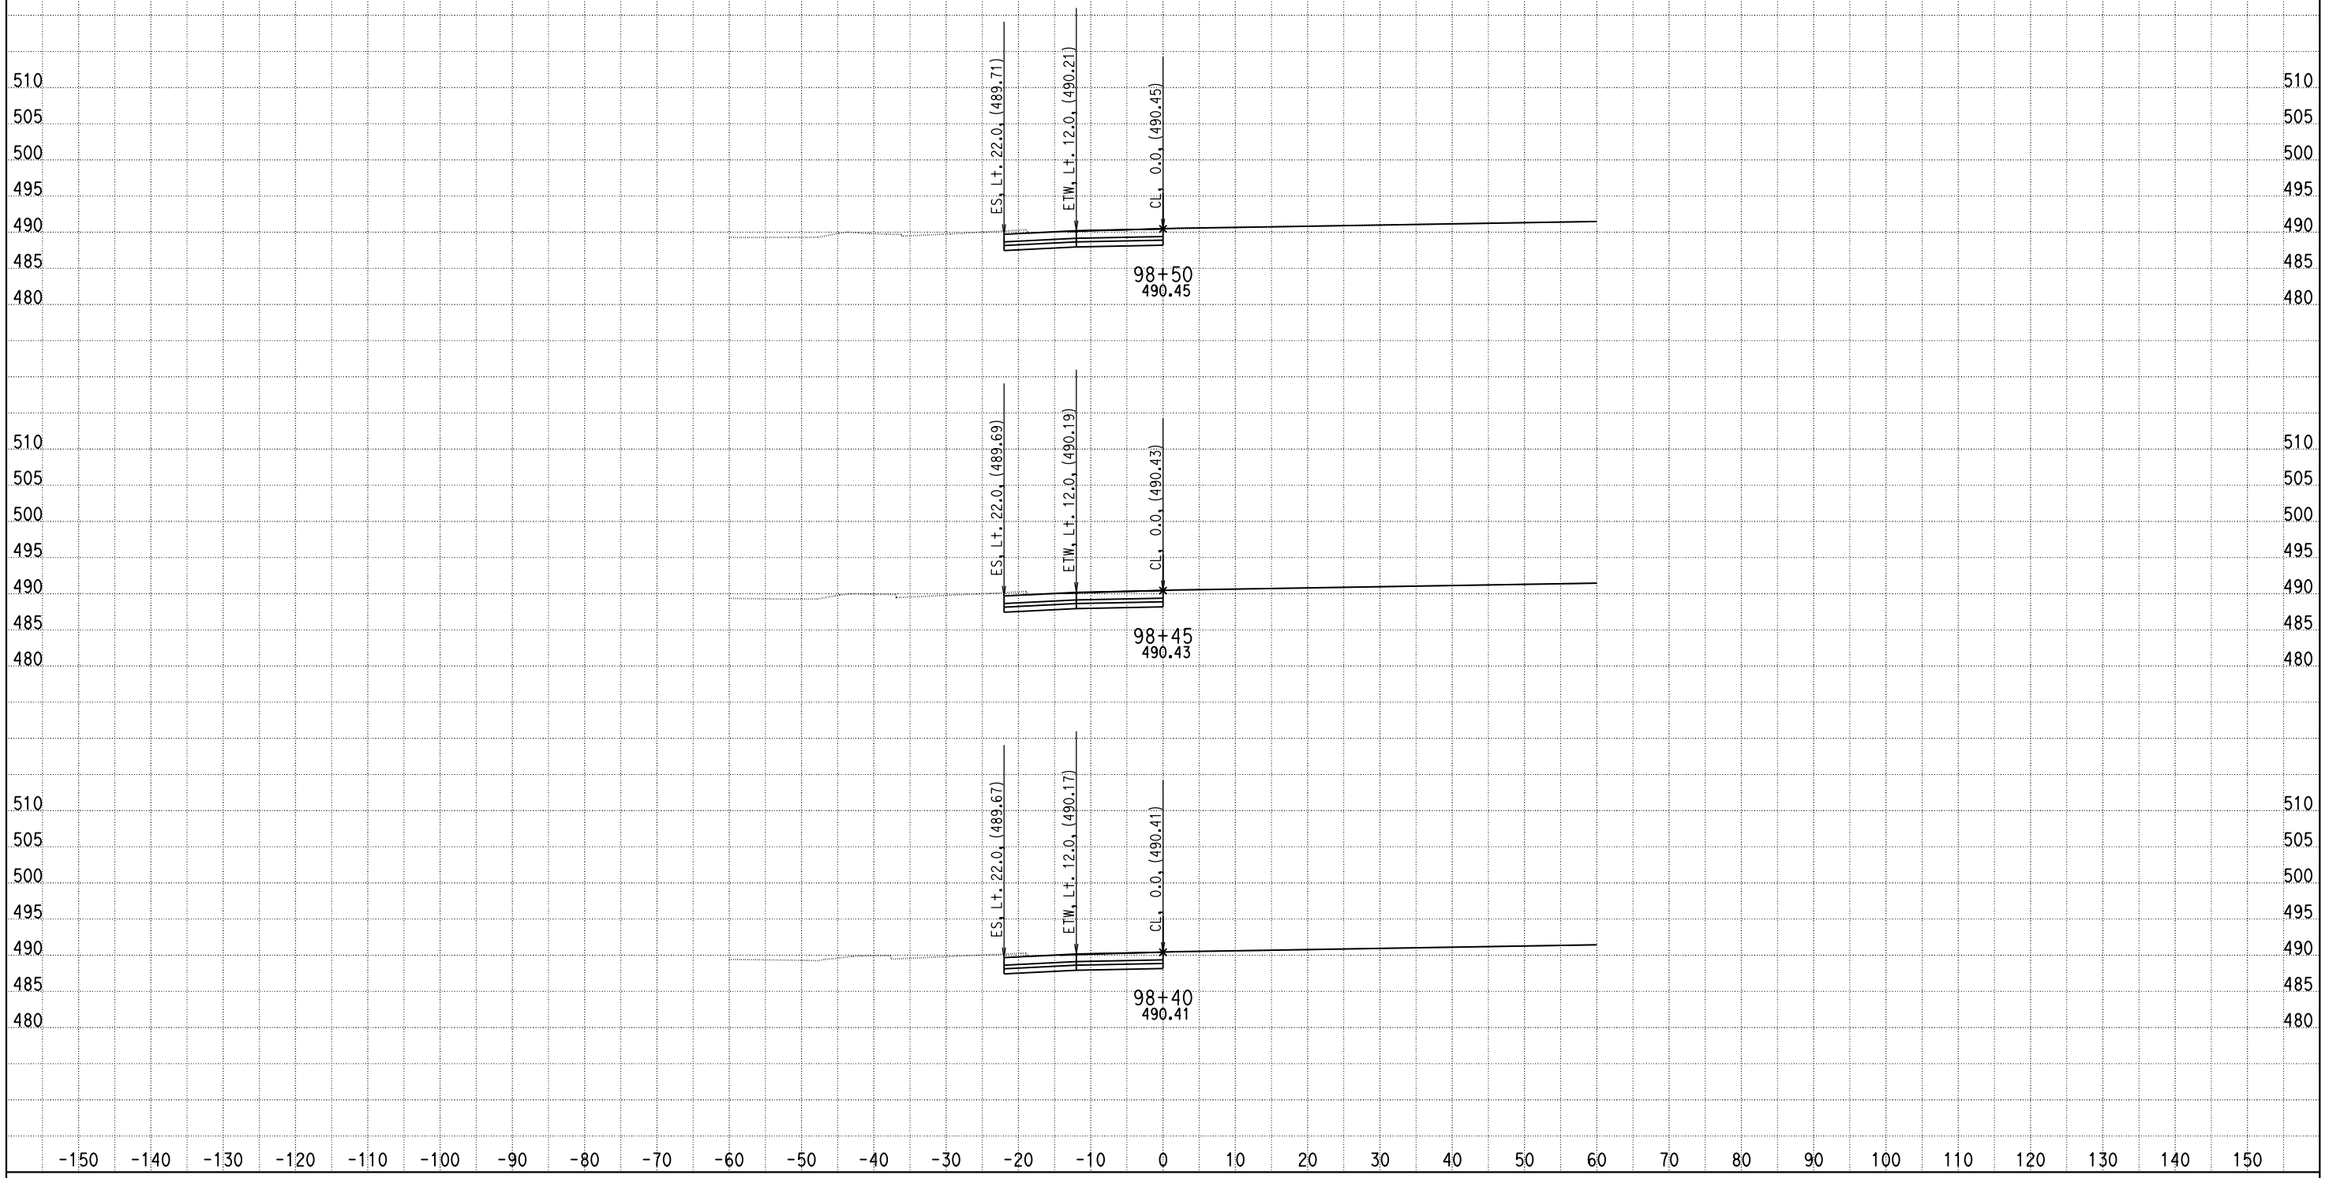

DATE: 4/15/2013

KC Project: 0818E File: C:\project\0818E\UPDATE-RAMP\hrc1-pro.ear

SCALE: 1" = 10' Horiz.
1" = 10' Vert.

All Dimensions are US Survey Feet

RAMPC1
CROSS SECTIONS

DESIGN STUDY ONLY

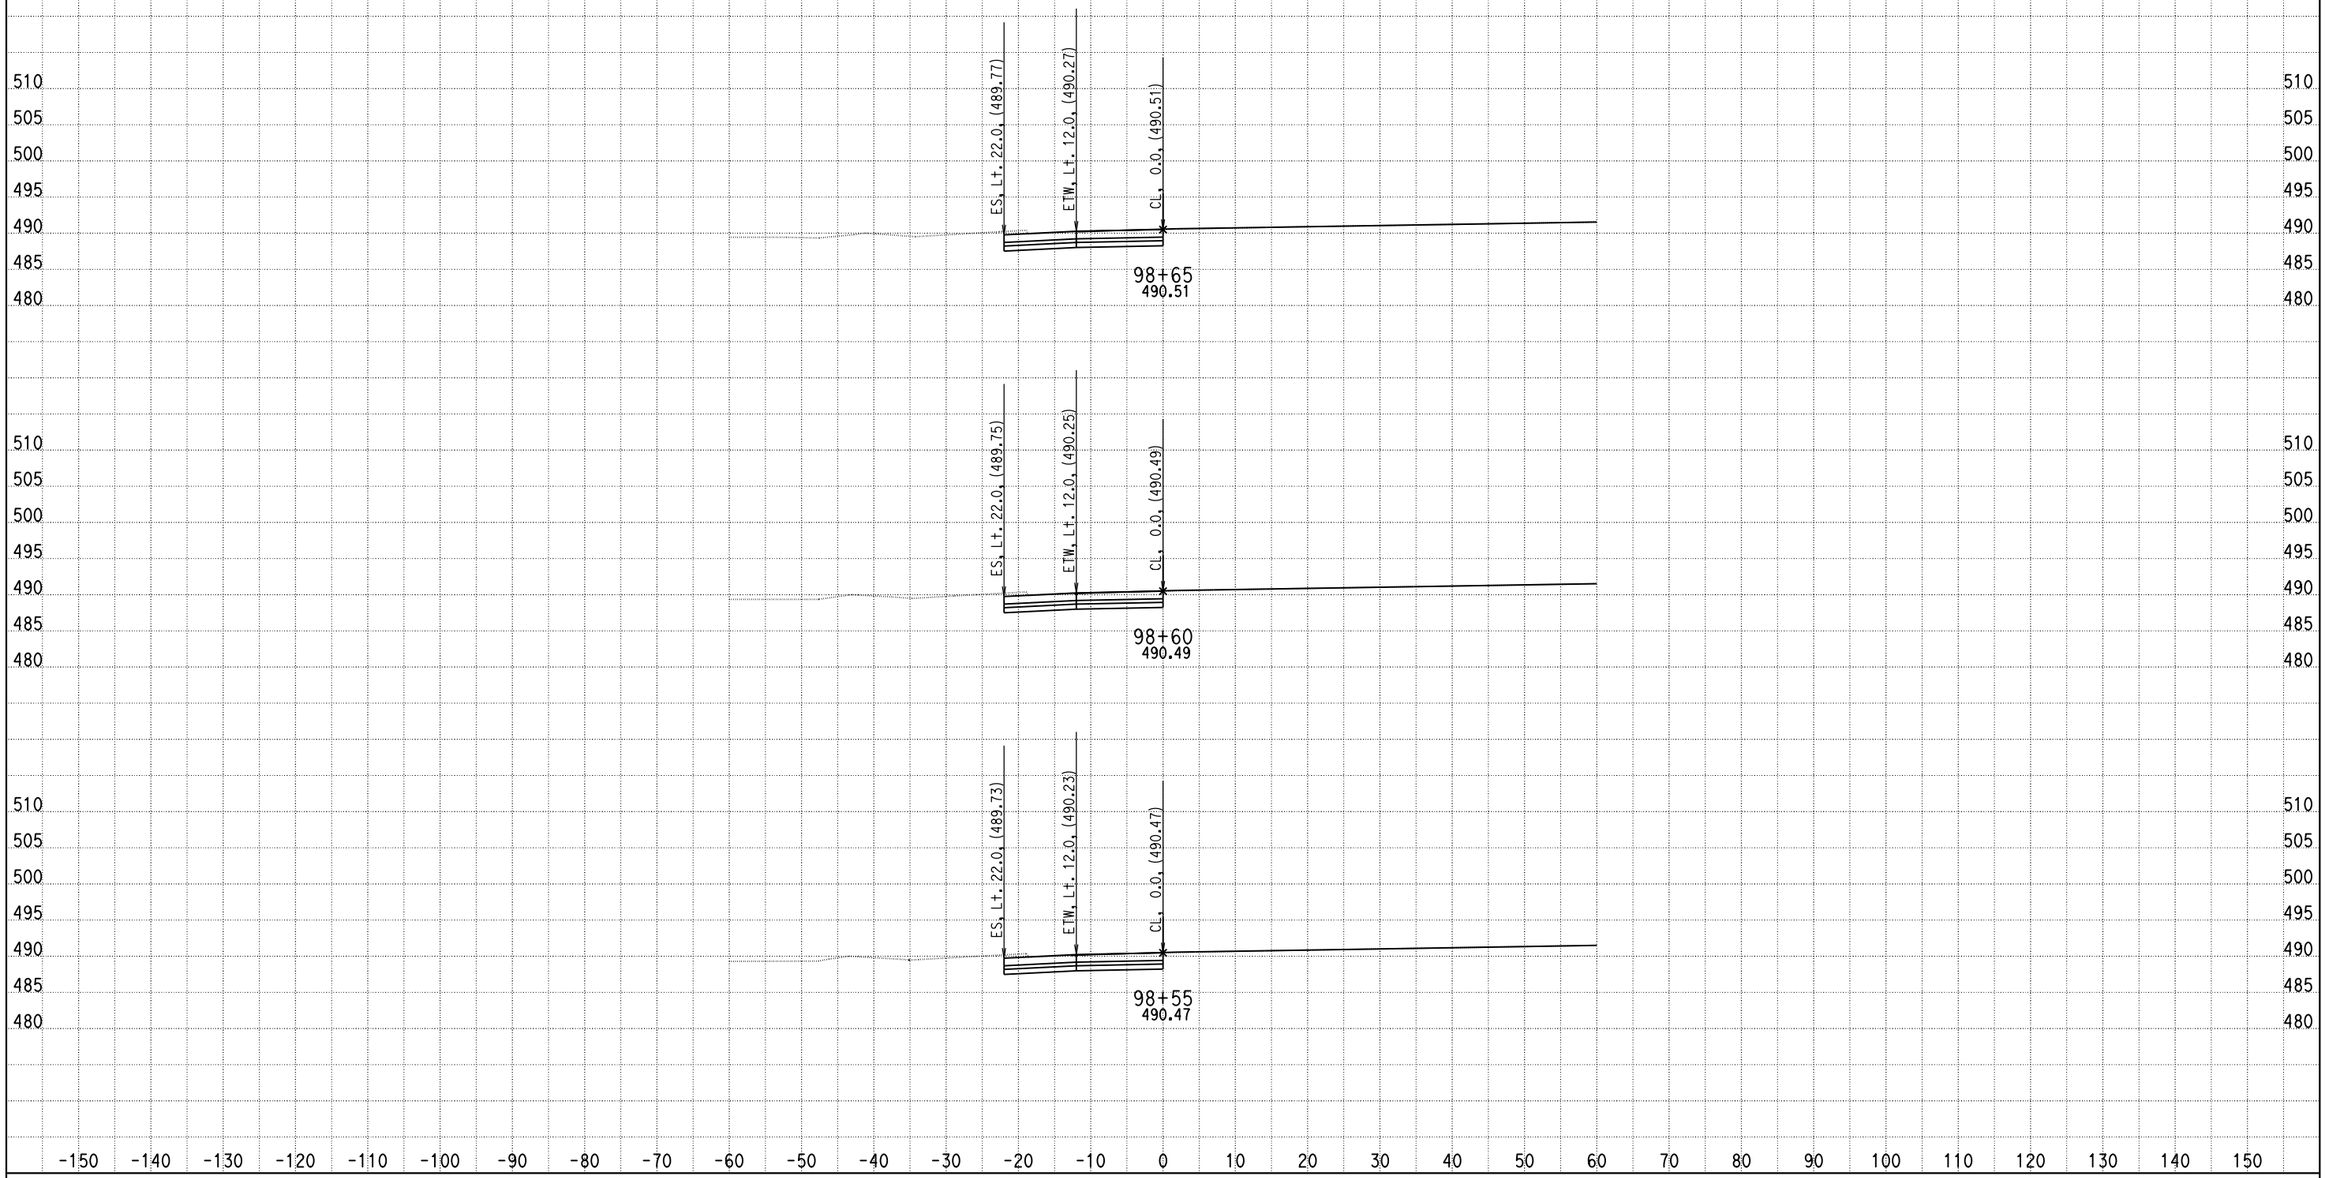

DATE: 4/15/2013

KC Project: 0818E File: C:\project\0818E\UPDATE-RAMP\hrc1-pro.ear

SCALE: 1" = 10' Horiz.
1" = 10' Vert.

All Dimensions are US Survey Feet

RAMPC1
CROSS SECTIONS

DESIGN STUDY ONLY

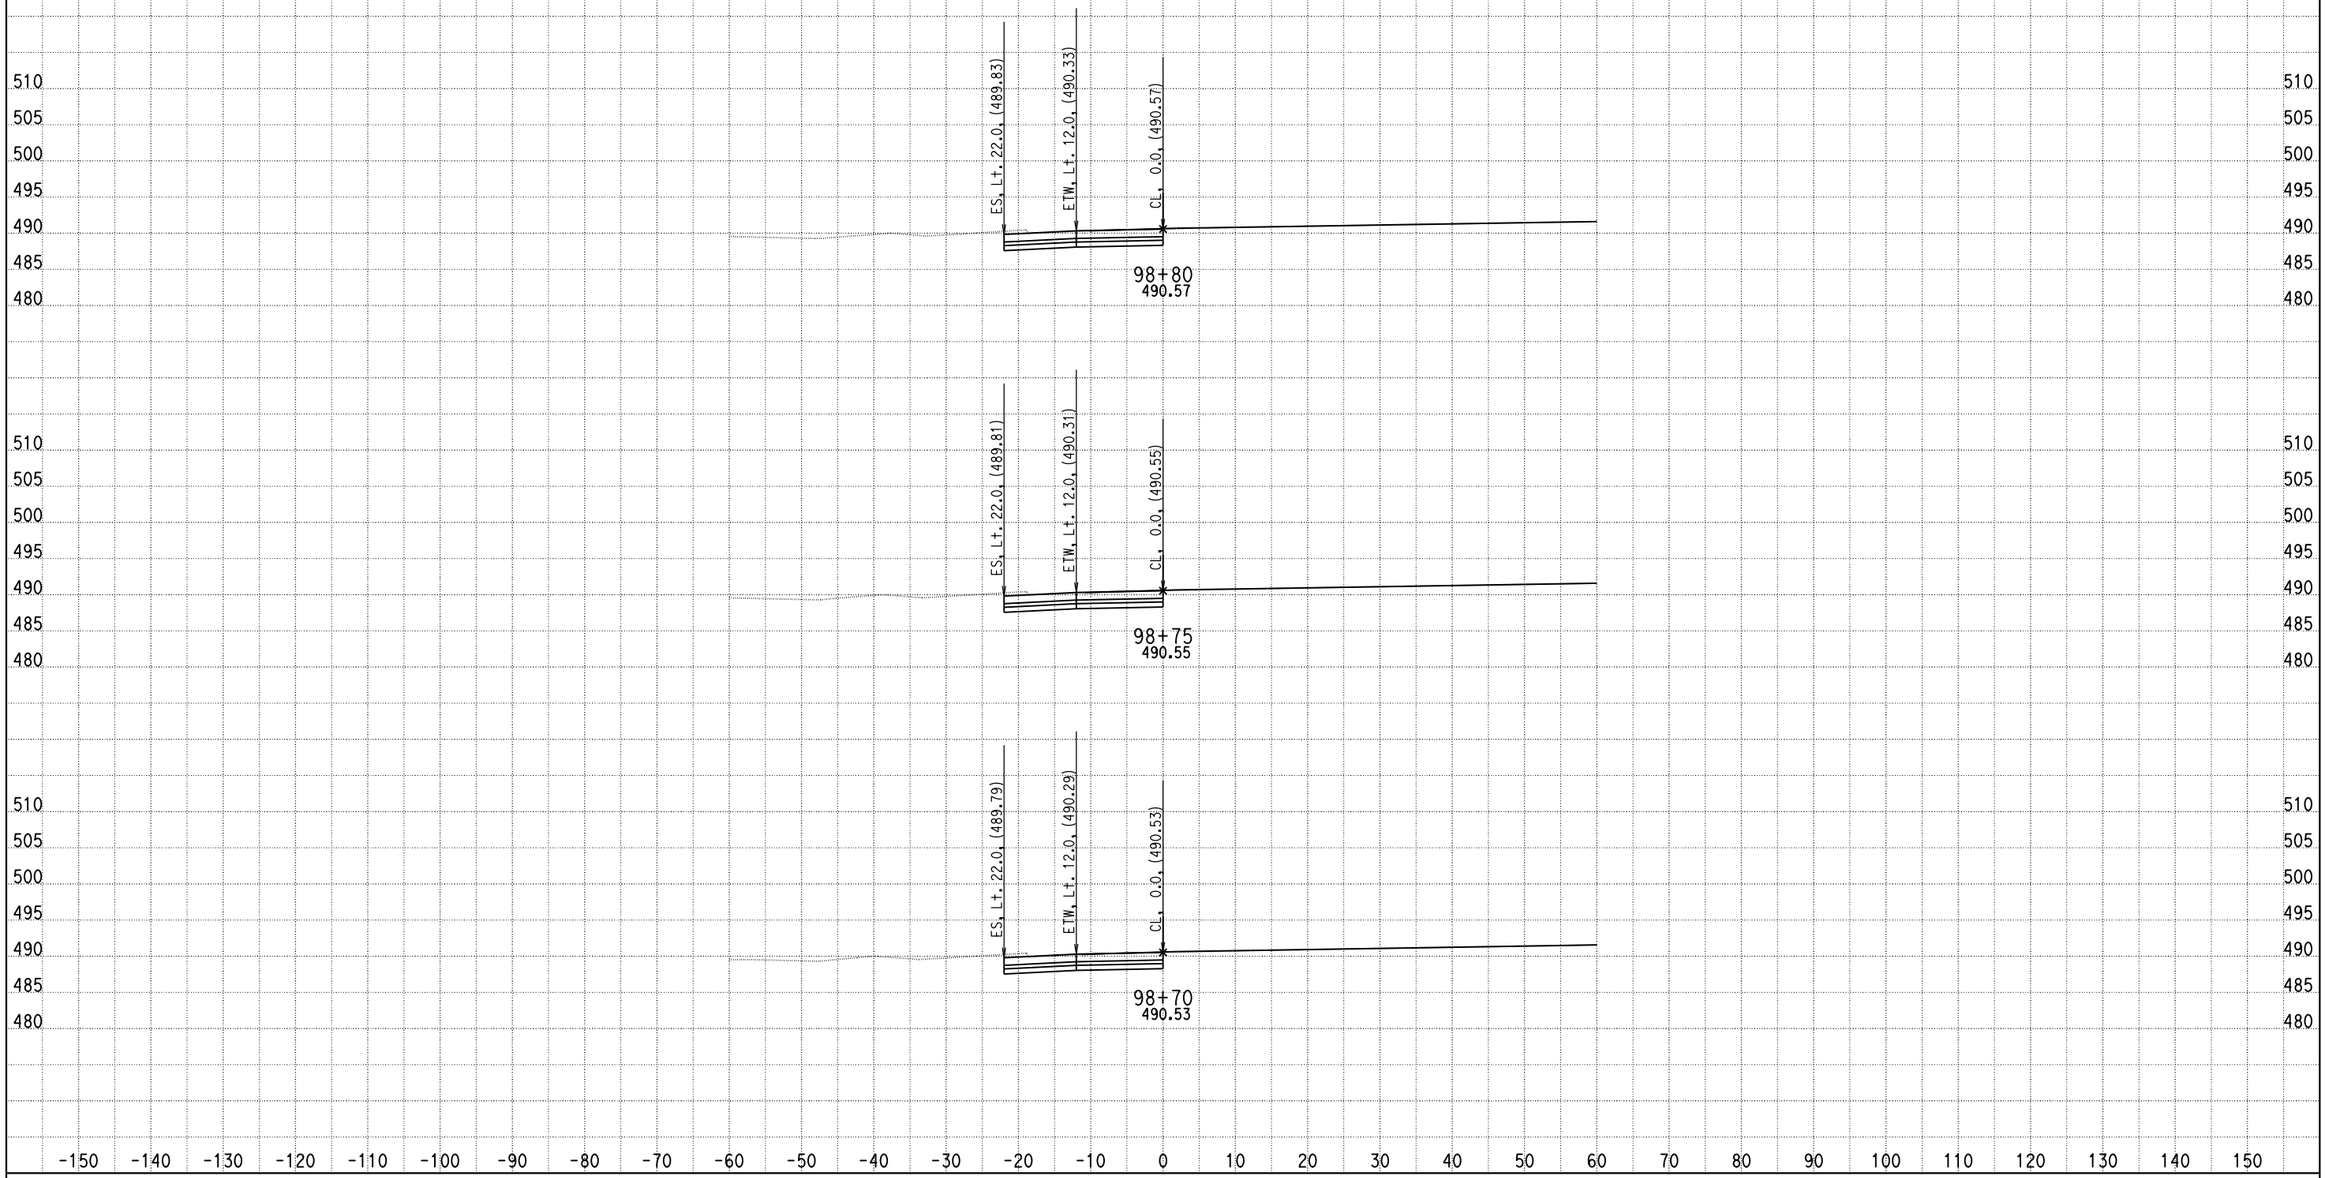

DATE: 4/15/2013

KC Project: 0818E File: C:\project\0818E\UPDATE-RAMP\hrc1-pro.ear

SCALE: 1" = 10' Horiz.
1" = 10' Vert.

All Dimensions are US Survey Feet

RAMPC1
CROSS SECTIONS

SHEET 9 OF XXX

DESIGN STUDY ONLY

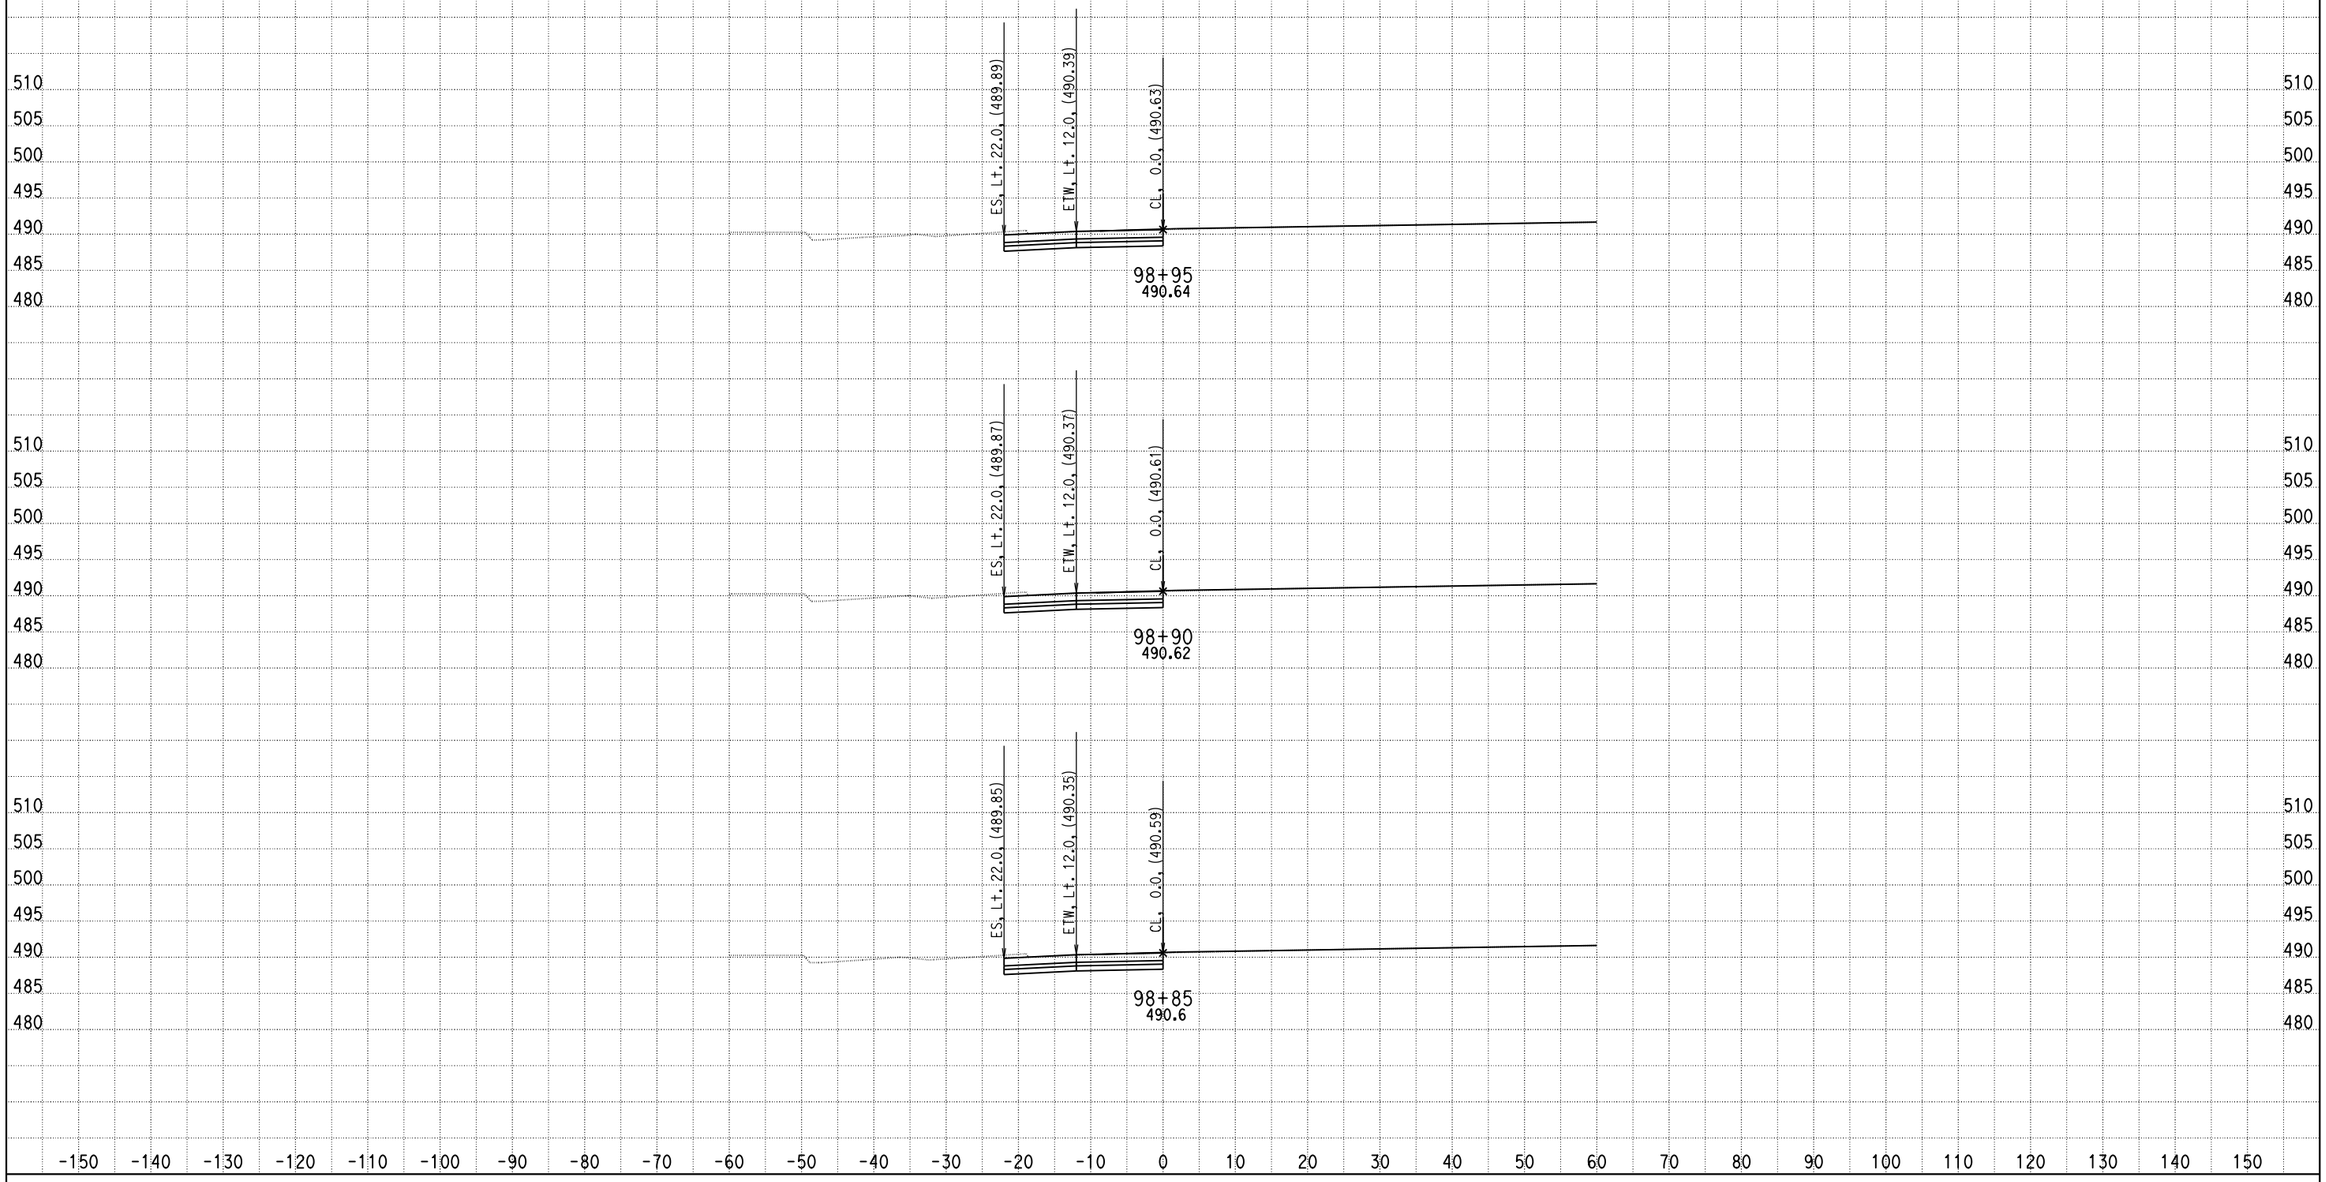

DATE: 4/15/2013

KC Project: 0818E File: C:\project\0818E\UPDATE-RAMP\hrc1-pro.ear

SCALE: 1" = 10' Horiz.
1" = 10' Vert.

All Dimensions are US Survey Feet

RAMPC1
CROSS SECTIONS

SHEET 10 OF XXX

DESIGN STUDY ONLY

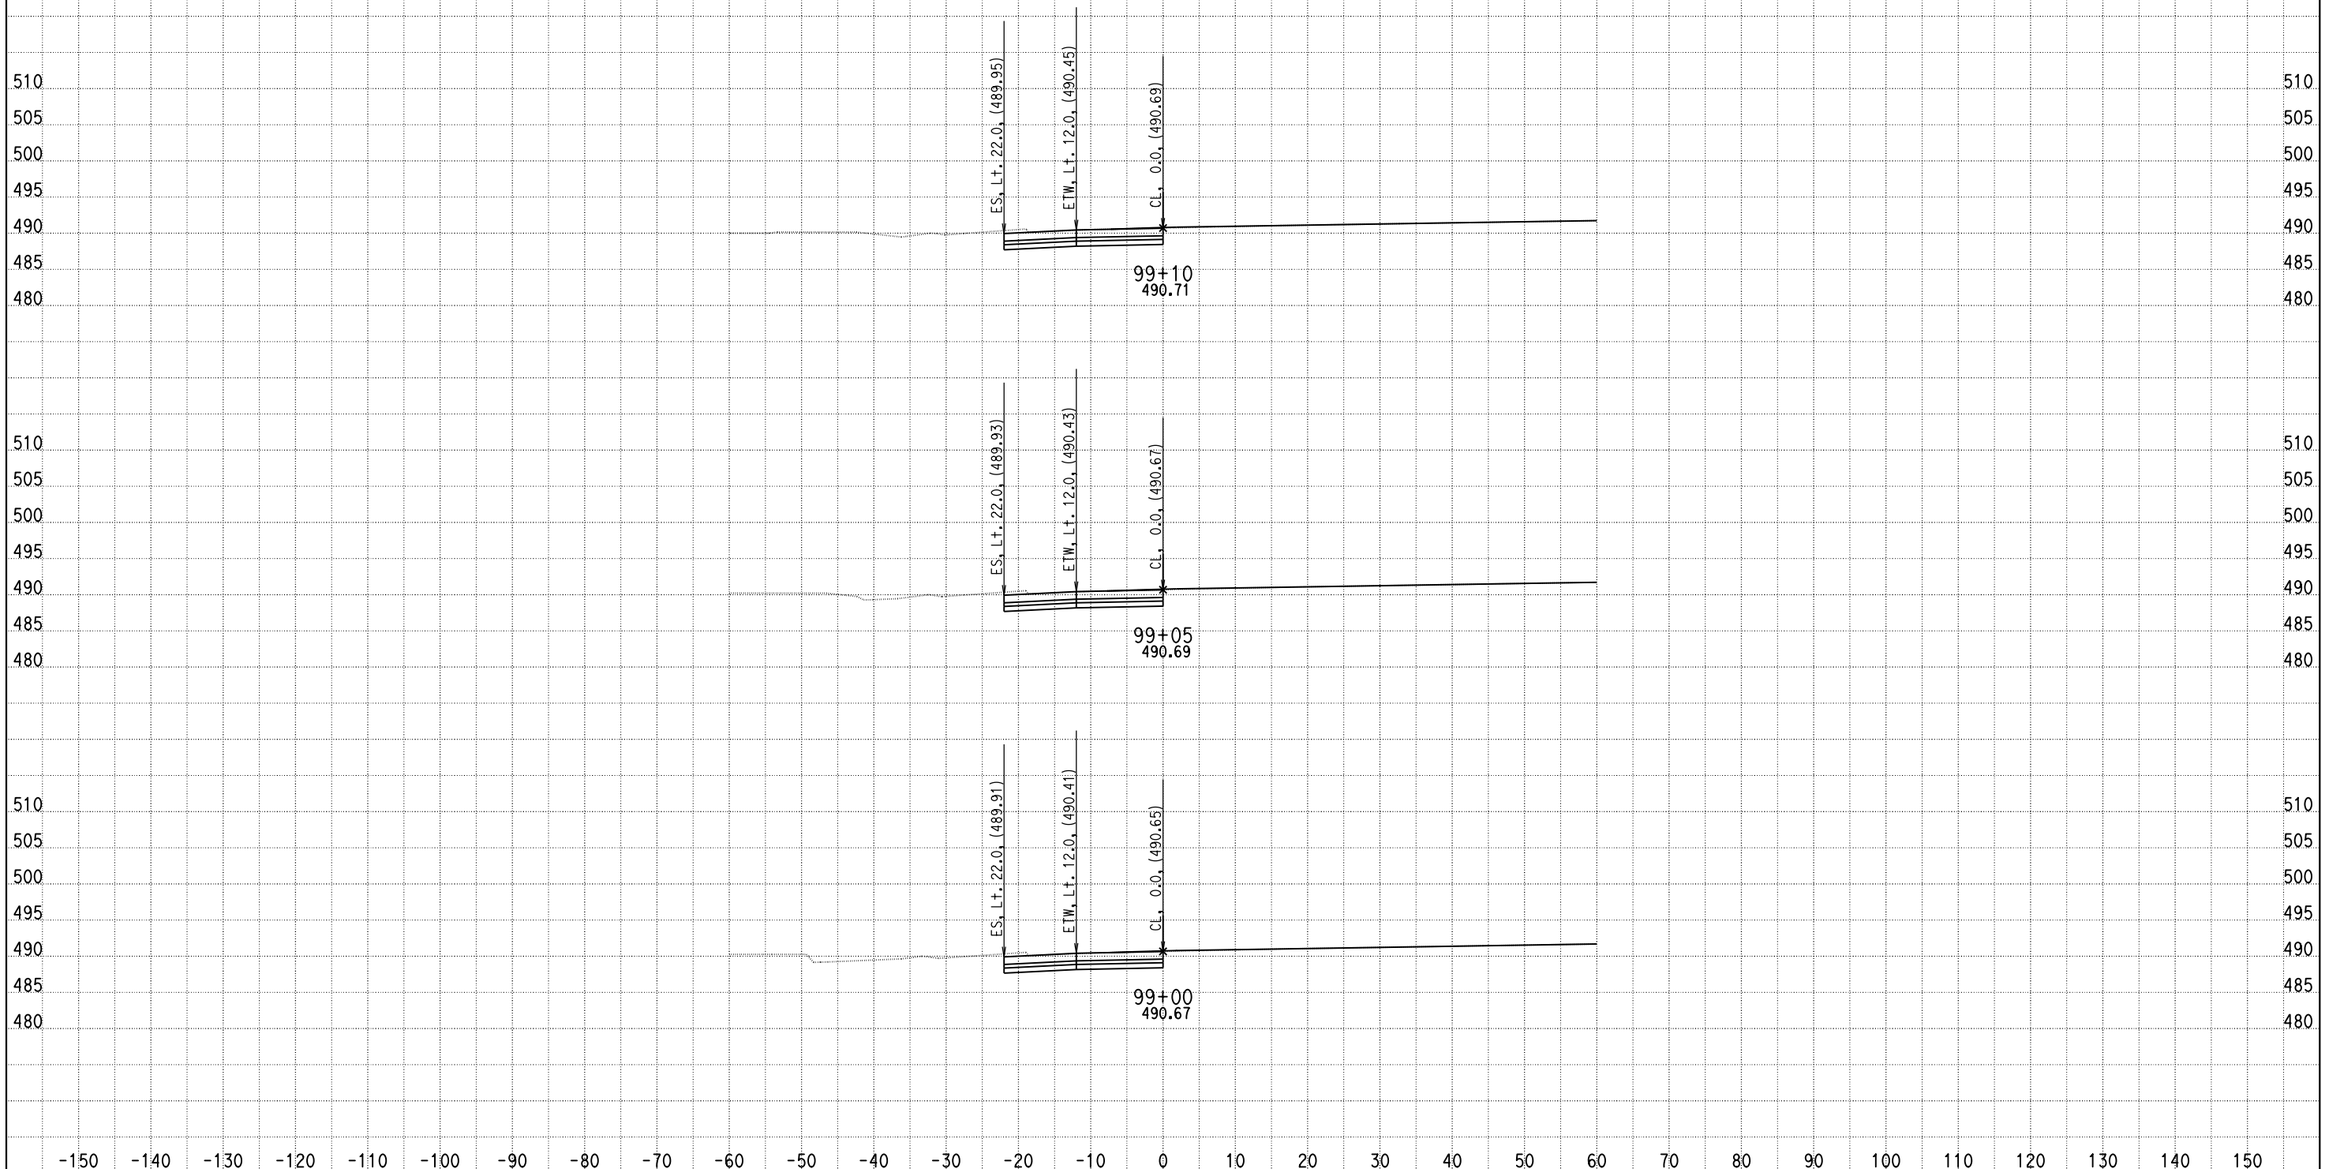

DATE: 4/15/2013

KC Project: 0818E File: C:\project\0818E\UPDATE-RAMP\hrc1-pro.ear

SCALE: 1" = 10' Horiz.
1" = 10' Vert.

All Dimensions are US Survey Feet

RAMPC1
CROSS SECTIONS
SHEET 11 OF XXX

DESIGN STUDY ONLY

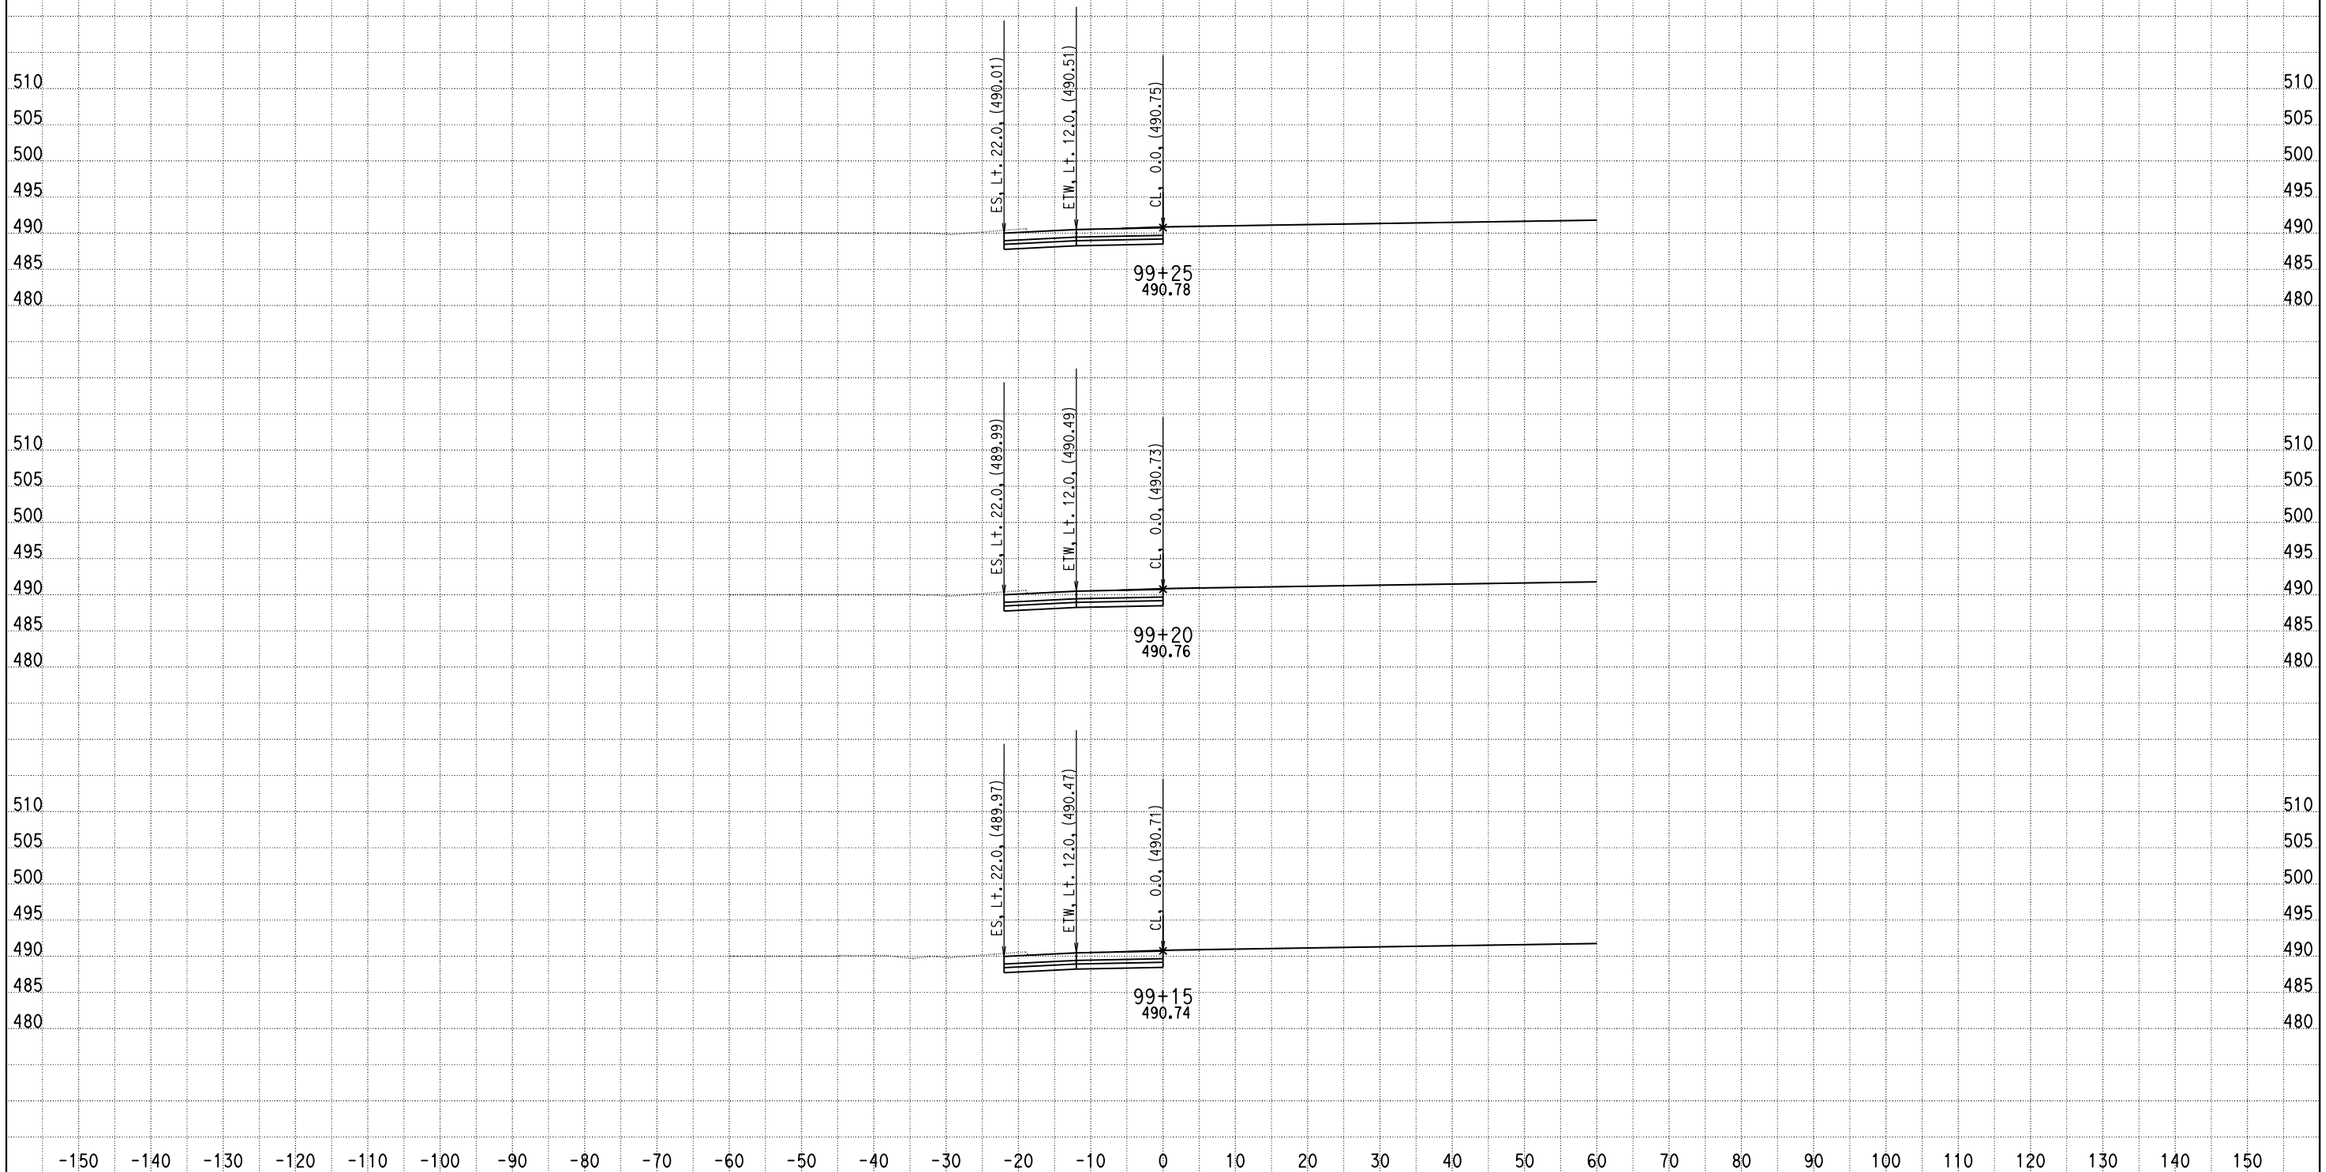

DATE: 4/15/2013

KC Project: 0818E File: C:\project\0818E\UPDATE-RAMP\hrc1-pro.ear

SCALE: 1" = 10' Horiz.
1" = 10' Vert.

All Dimensions are US Survey Feet

RAMPC1
CROSS SECTIONS
SHEET 12 OF XXX

DESIGN STUDY ONLY

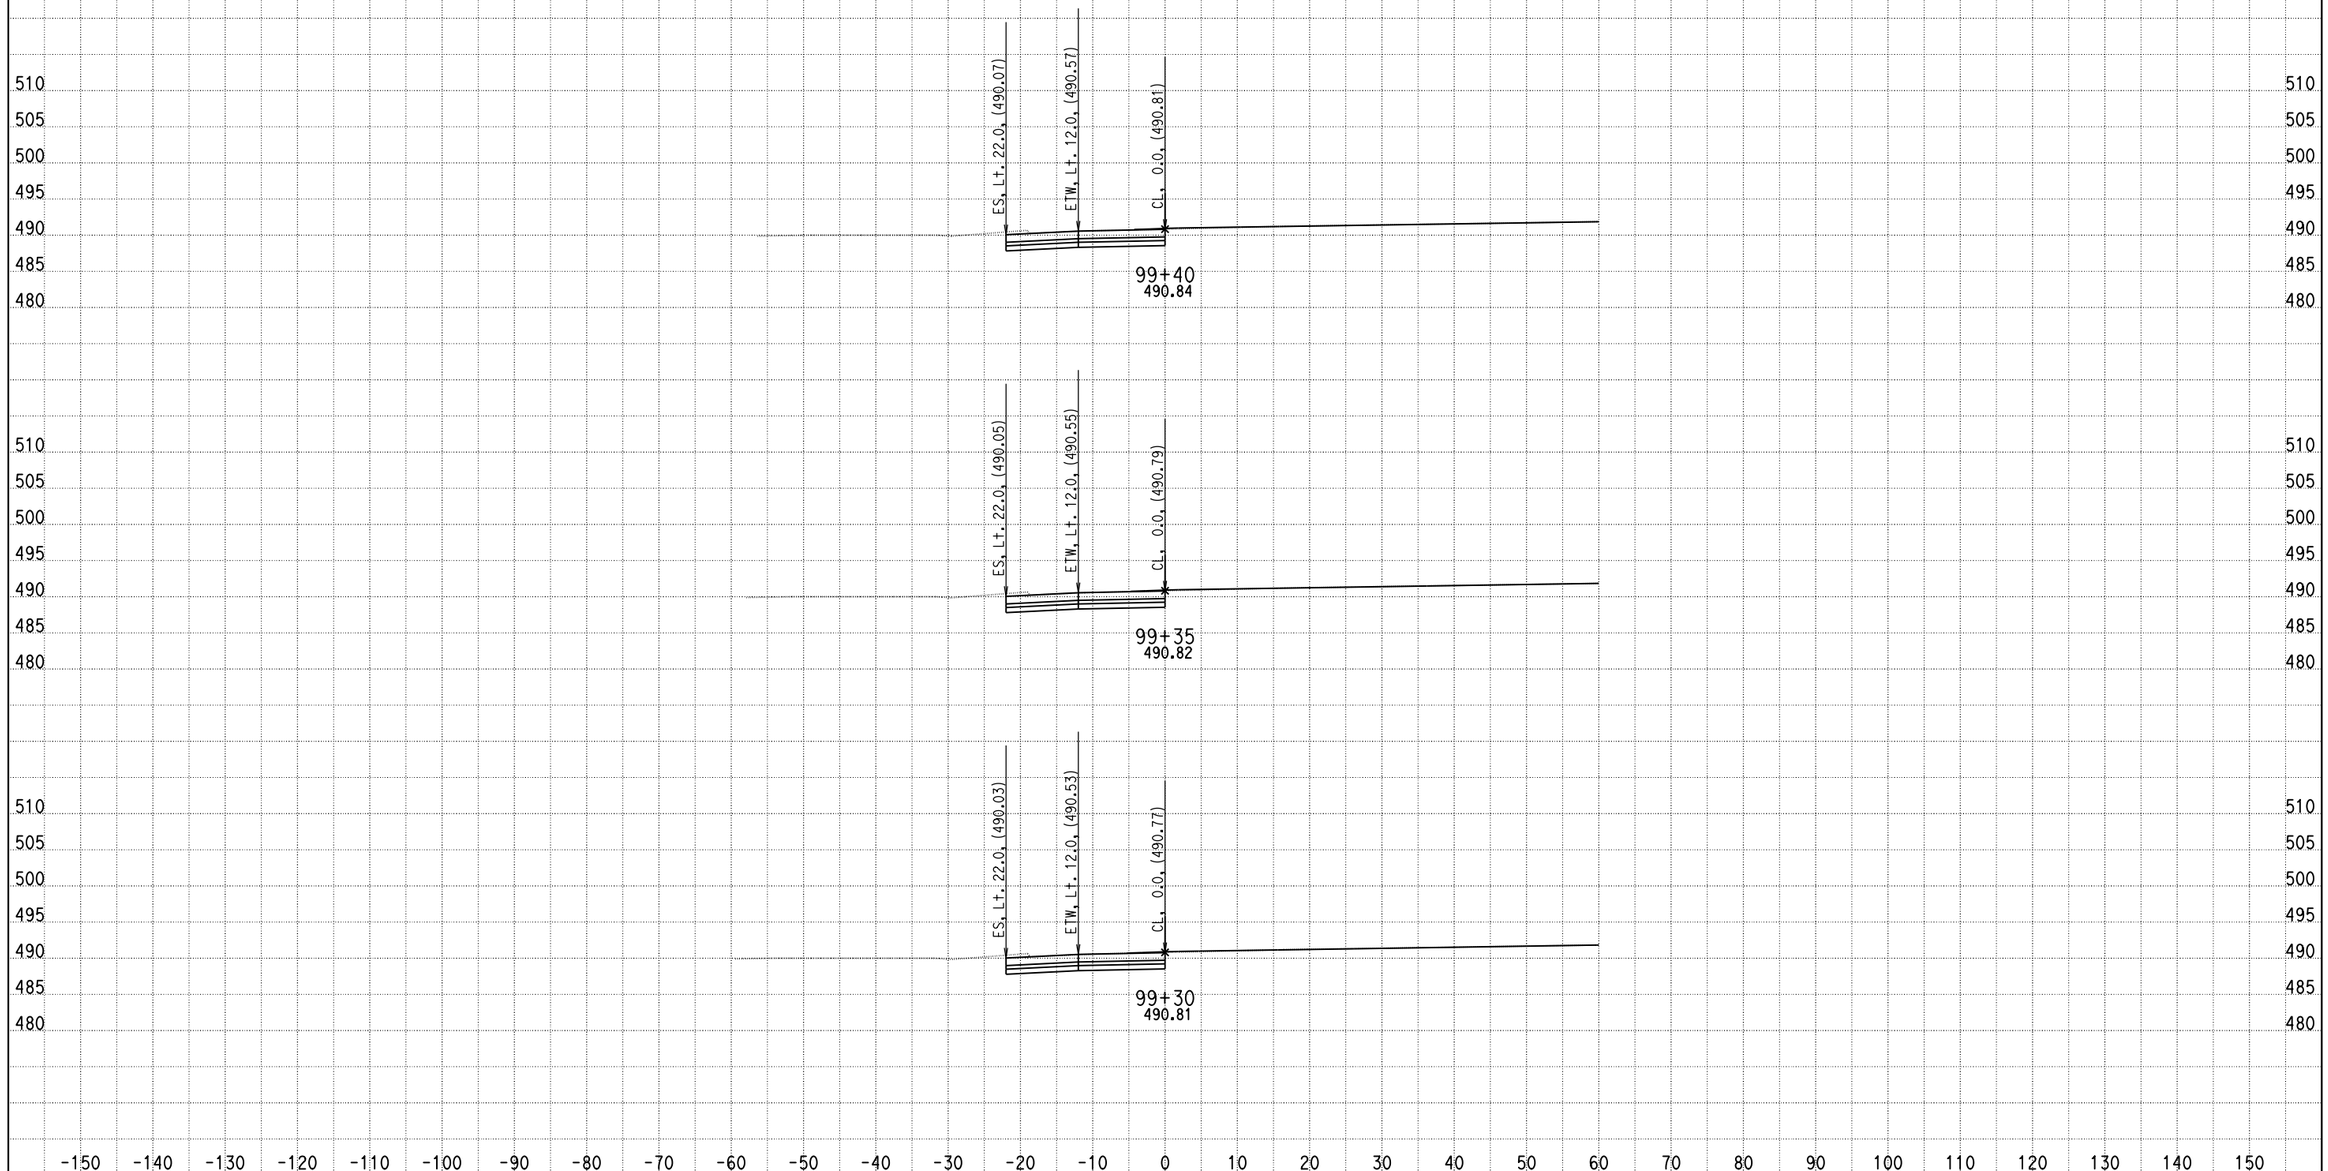

DATE: 4/15/2013

KC Project: 0818E File: C:\project\0818E\UPDATE-RAMP\hrc1-pro.ear

SCALE: 1" = 10' Horiz.
1" = 10' Vert.

All Dimensions are US Survey Feet

RAMPC1
CROSS SECTIONS
SHEET 13 OF XXX

DESIGN STUDY ONLY

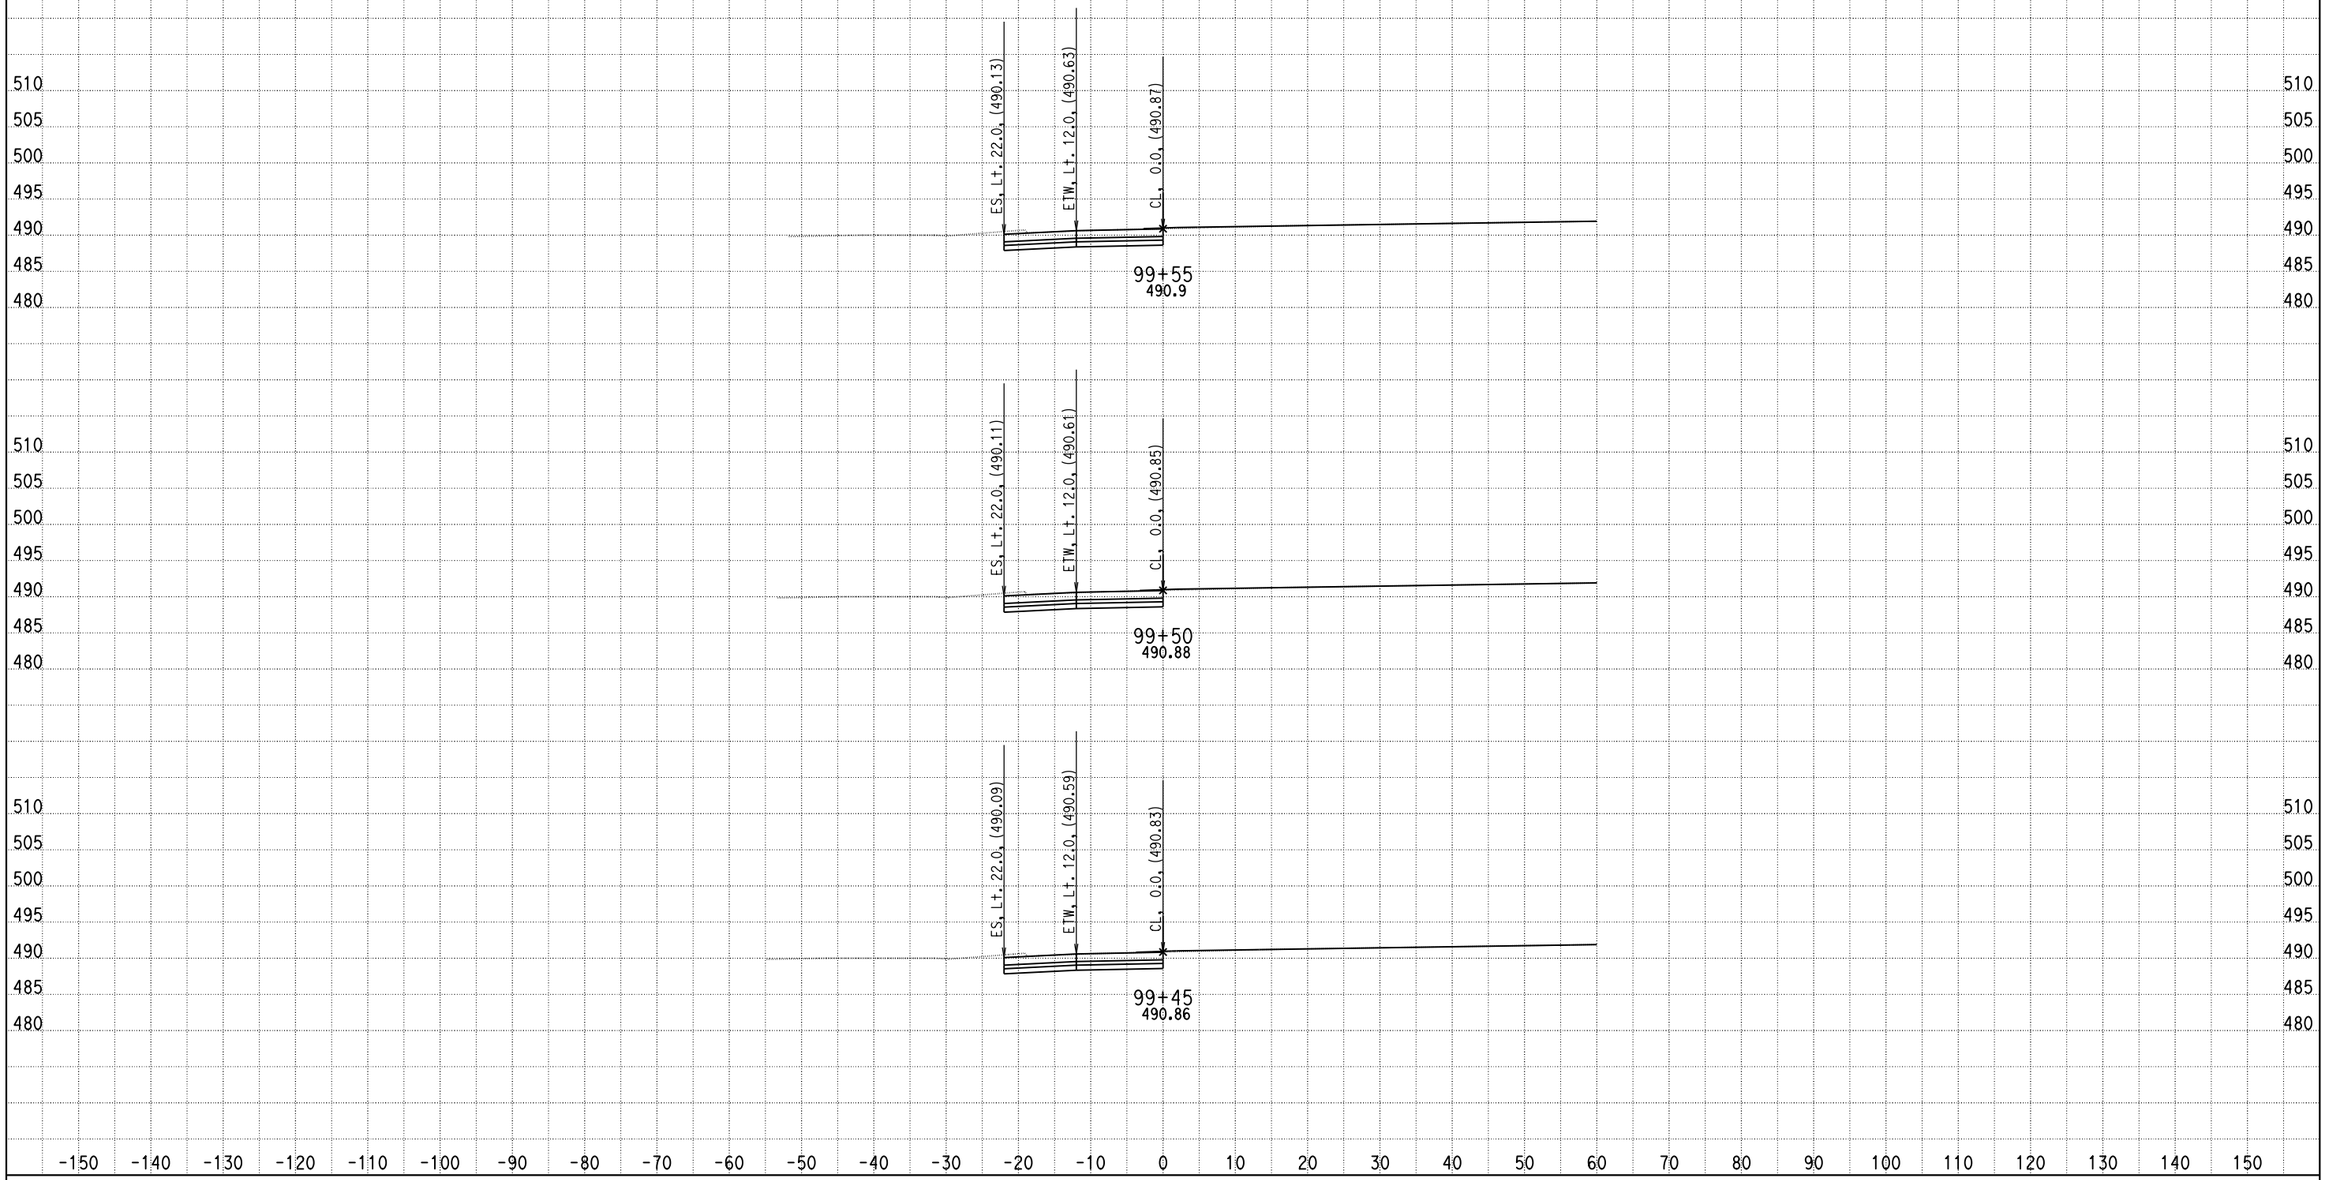

DATE: 4/15/2013

KC Project: 0818E File: C:\project\0818E\UPDATE-RAMP\hrc1-pro.ear

SCALE: 1" = 10' Horiz.
1" = 10' Vert.

All Dimensions are US Survey Feet

RAMPC1
CROSS SECTIONS

DESIGN STUDY ONLY

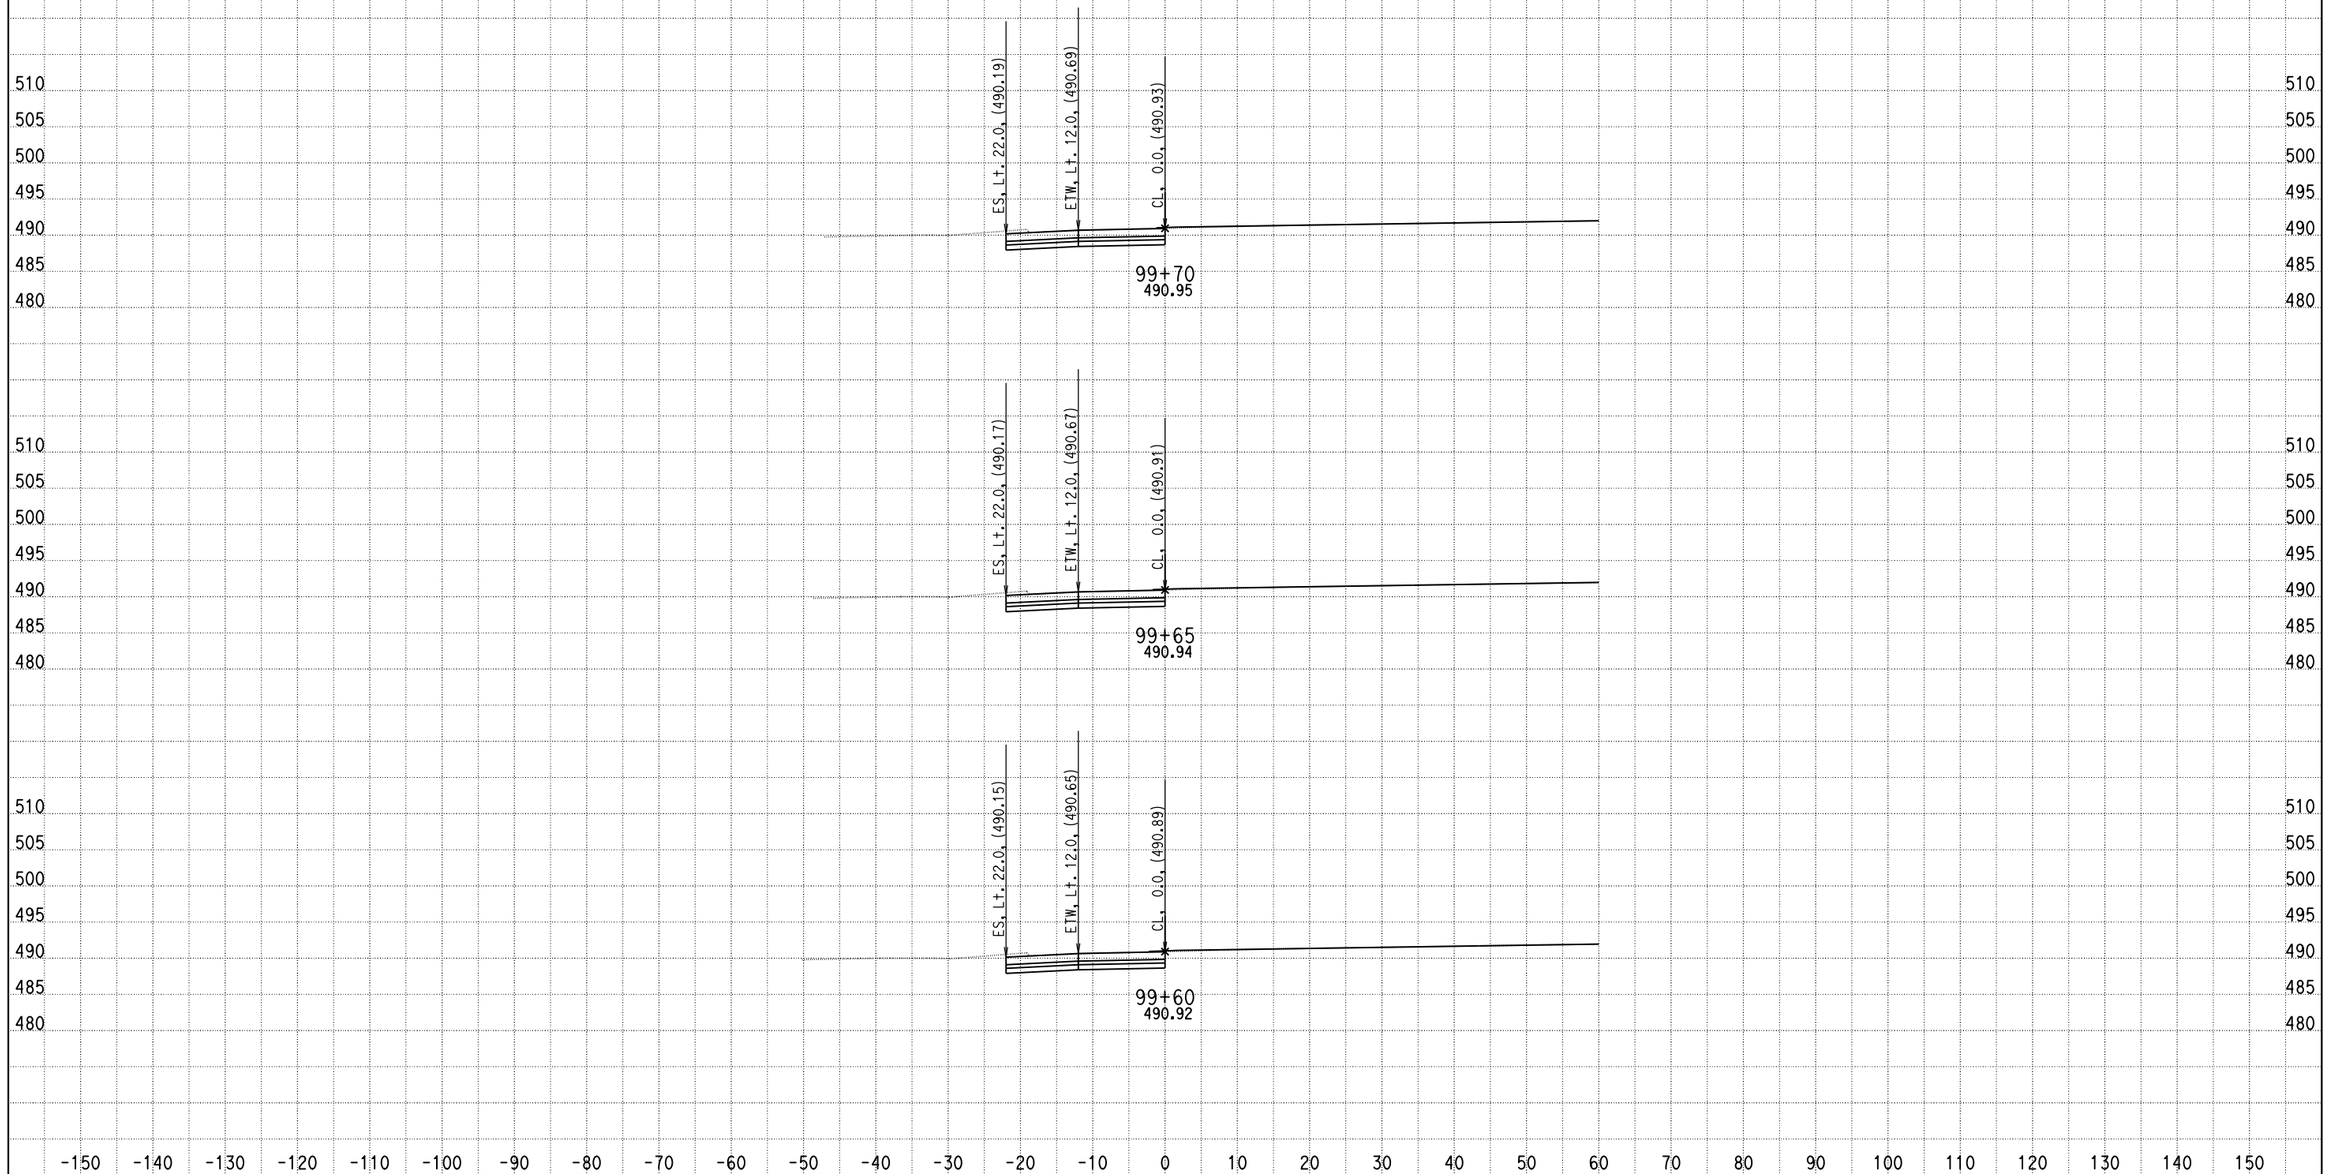

DATE: 4/15/2013

KC Project: 0818E File: C:\project\0818E\UPDATE-RAMP\hrc1-pro.ear

SCALE: 1" = 10' Horiz.
1" = 10' Vert.

All Dimensions are US Survey Feet

RAMPC1
CROSS SECTIONS

DESIGN STUDY ONLY

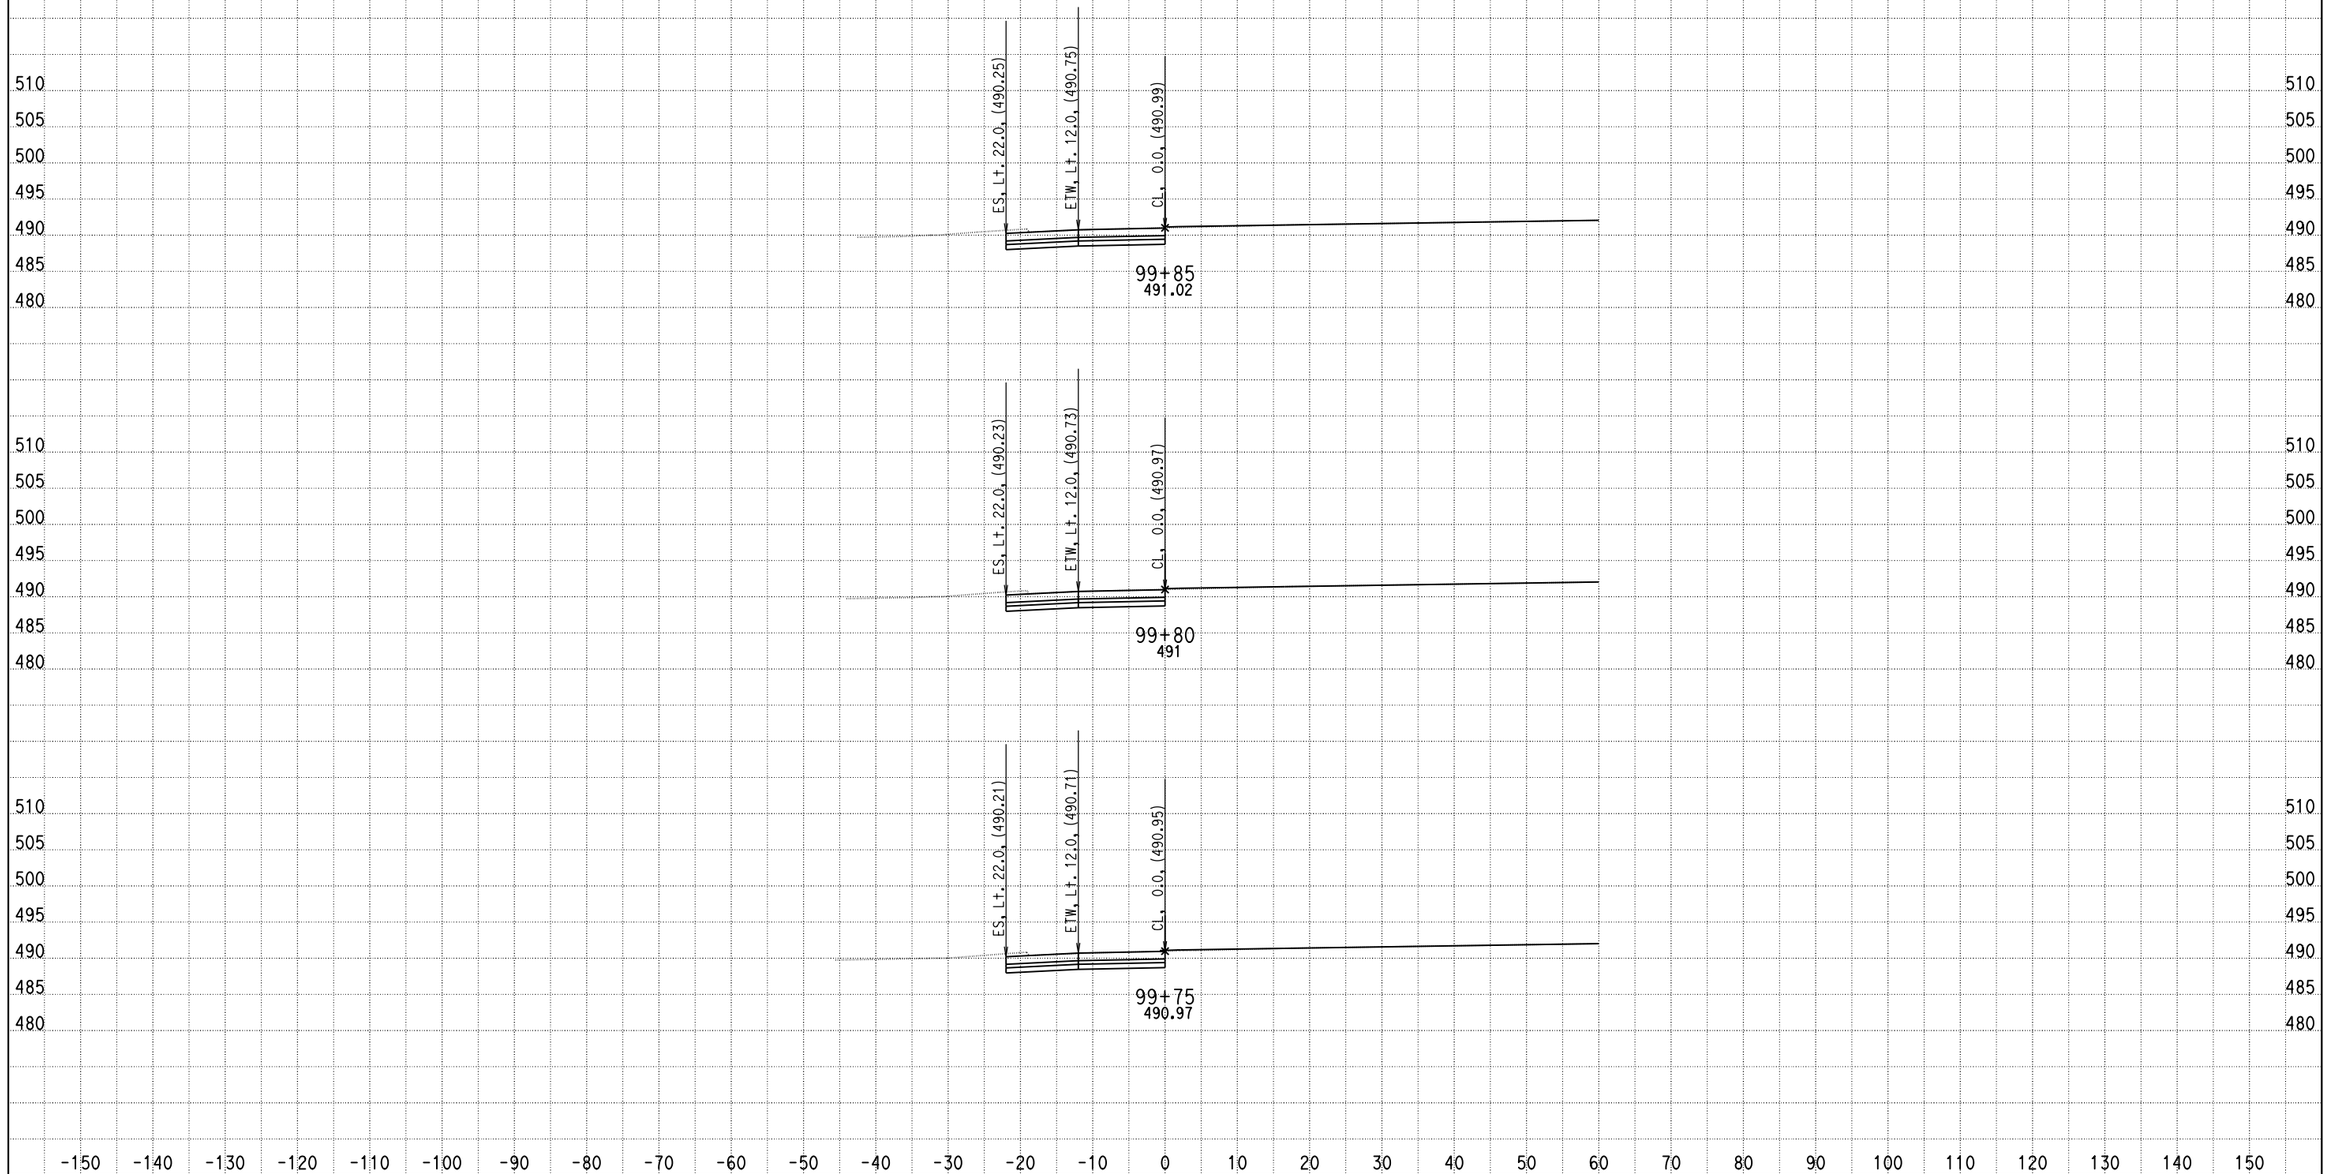

DATE: 4/15/2013

KC Project: 0818E File: C:\project\0818E\UPDATE-RAMP\hrc1-pro.ear

SCALE: 1" = 10' Horiz.
1" = 10' Vert.

All Dimensions are US Survey Feet

RAMPC1
CROSS SECTIONS

SHEET 16 OF XXX

DESIGN STUDY ONLY

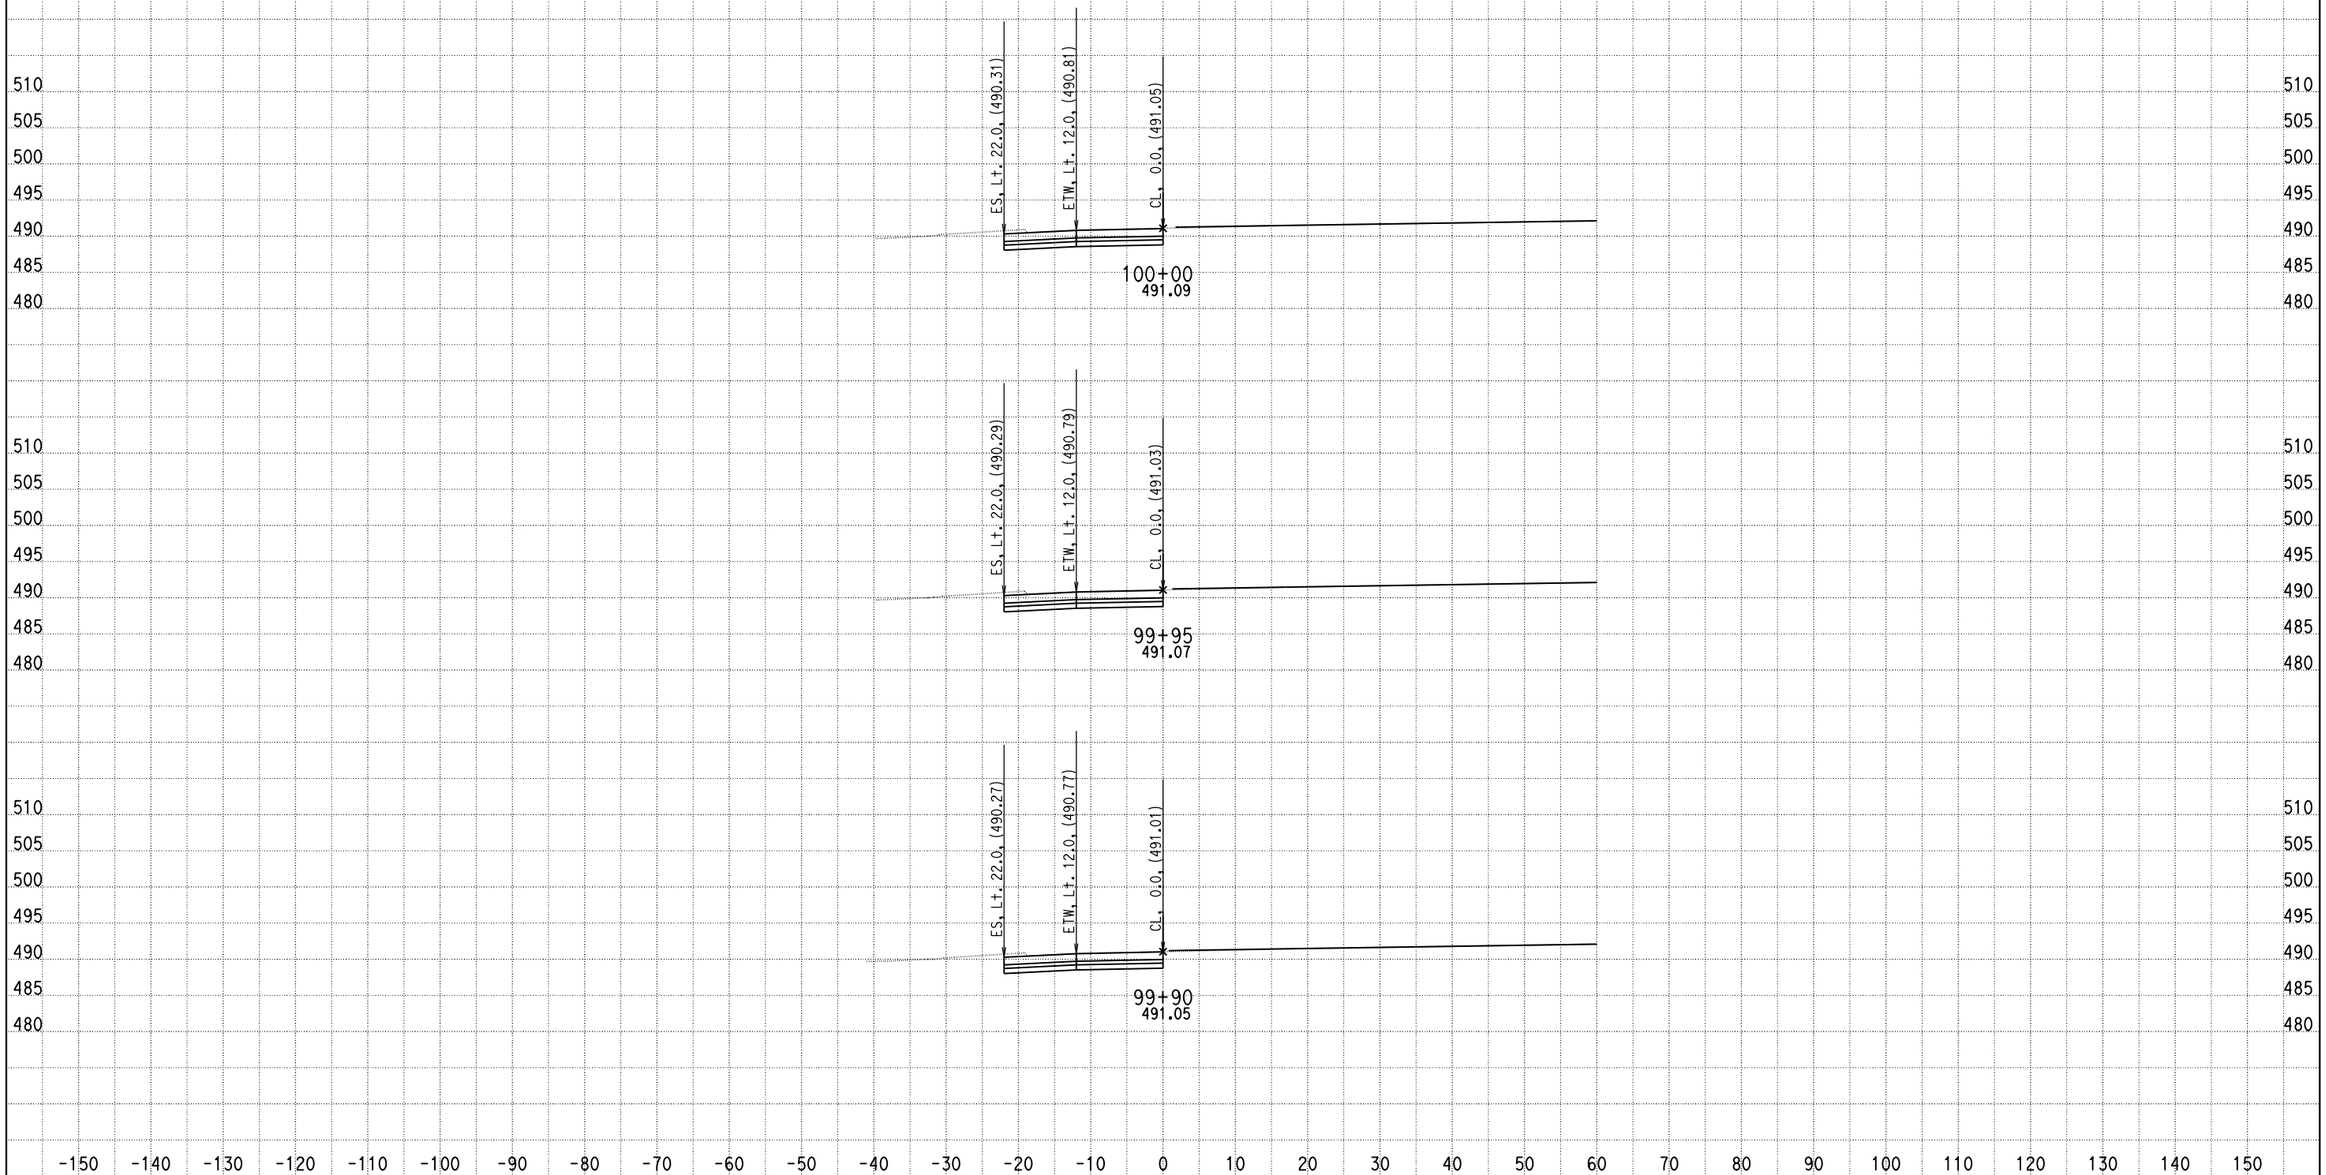

DATE: 4/15/2013

KC Project: 0818E File: C:\project\0818E\UPDATE-RAMP\hrc1-pro.ear

SCALE: 1" = 10' Horiz.
1" = 10' Vert.

All Dimensions are US Survey Feet

RAMPC1
CROSS SECTIONS

SHEET 17 OF XXX

DESIGN STUDY ONLY

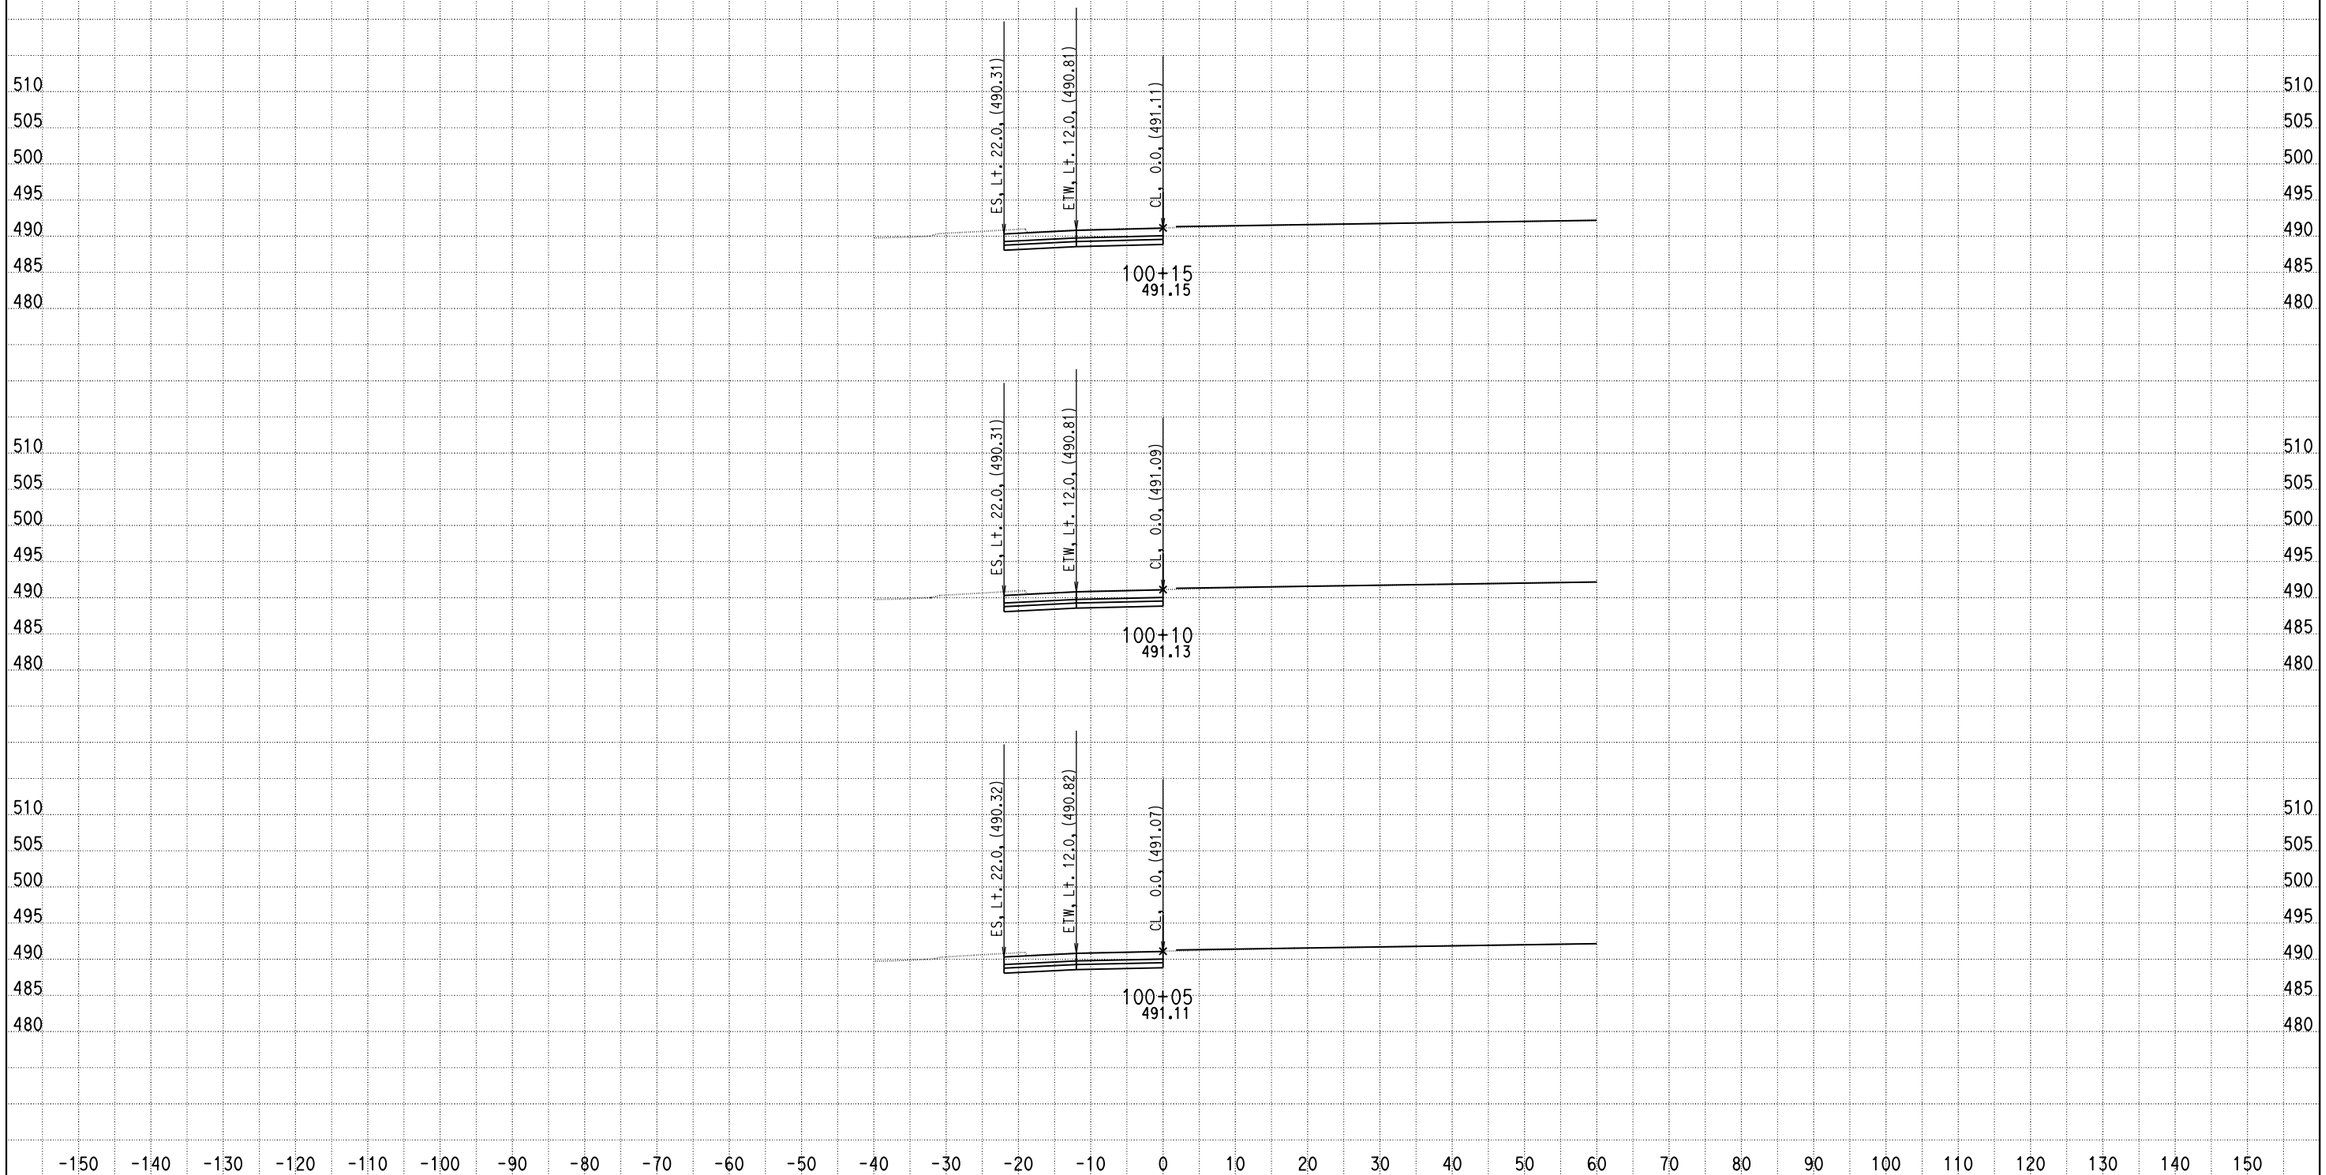

DATE: 4/15/2013

KC Project: 0818E File: C:\project\0818E\UPDATE-RAMP\hrc1-pro.ear

SCALE: 1" = 10' Horiz.
1" = 10' Vert.

All Dimensions are US Survey Feet

RAMPC1
CROSS SECTIONS

SHEET 18 OF XXX

DESIGN STUDY ONLY

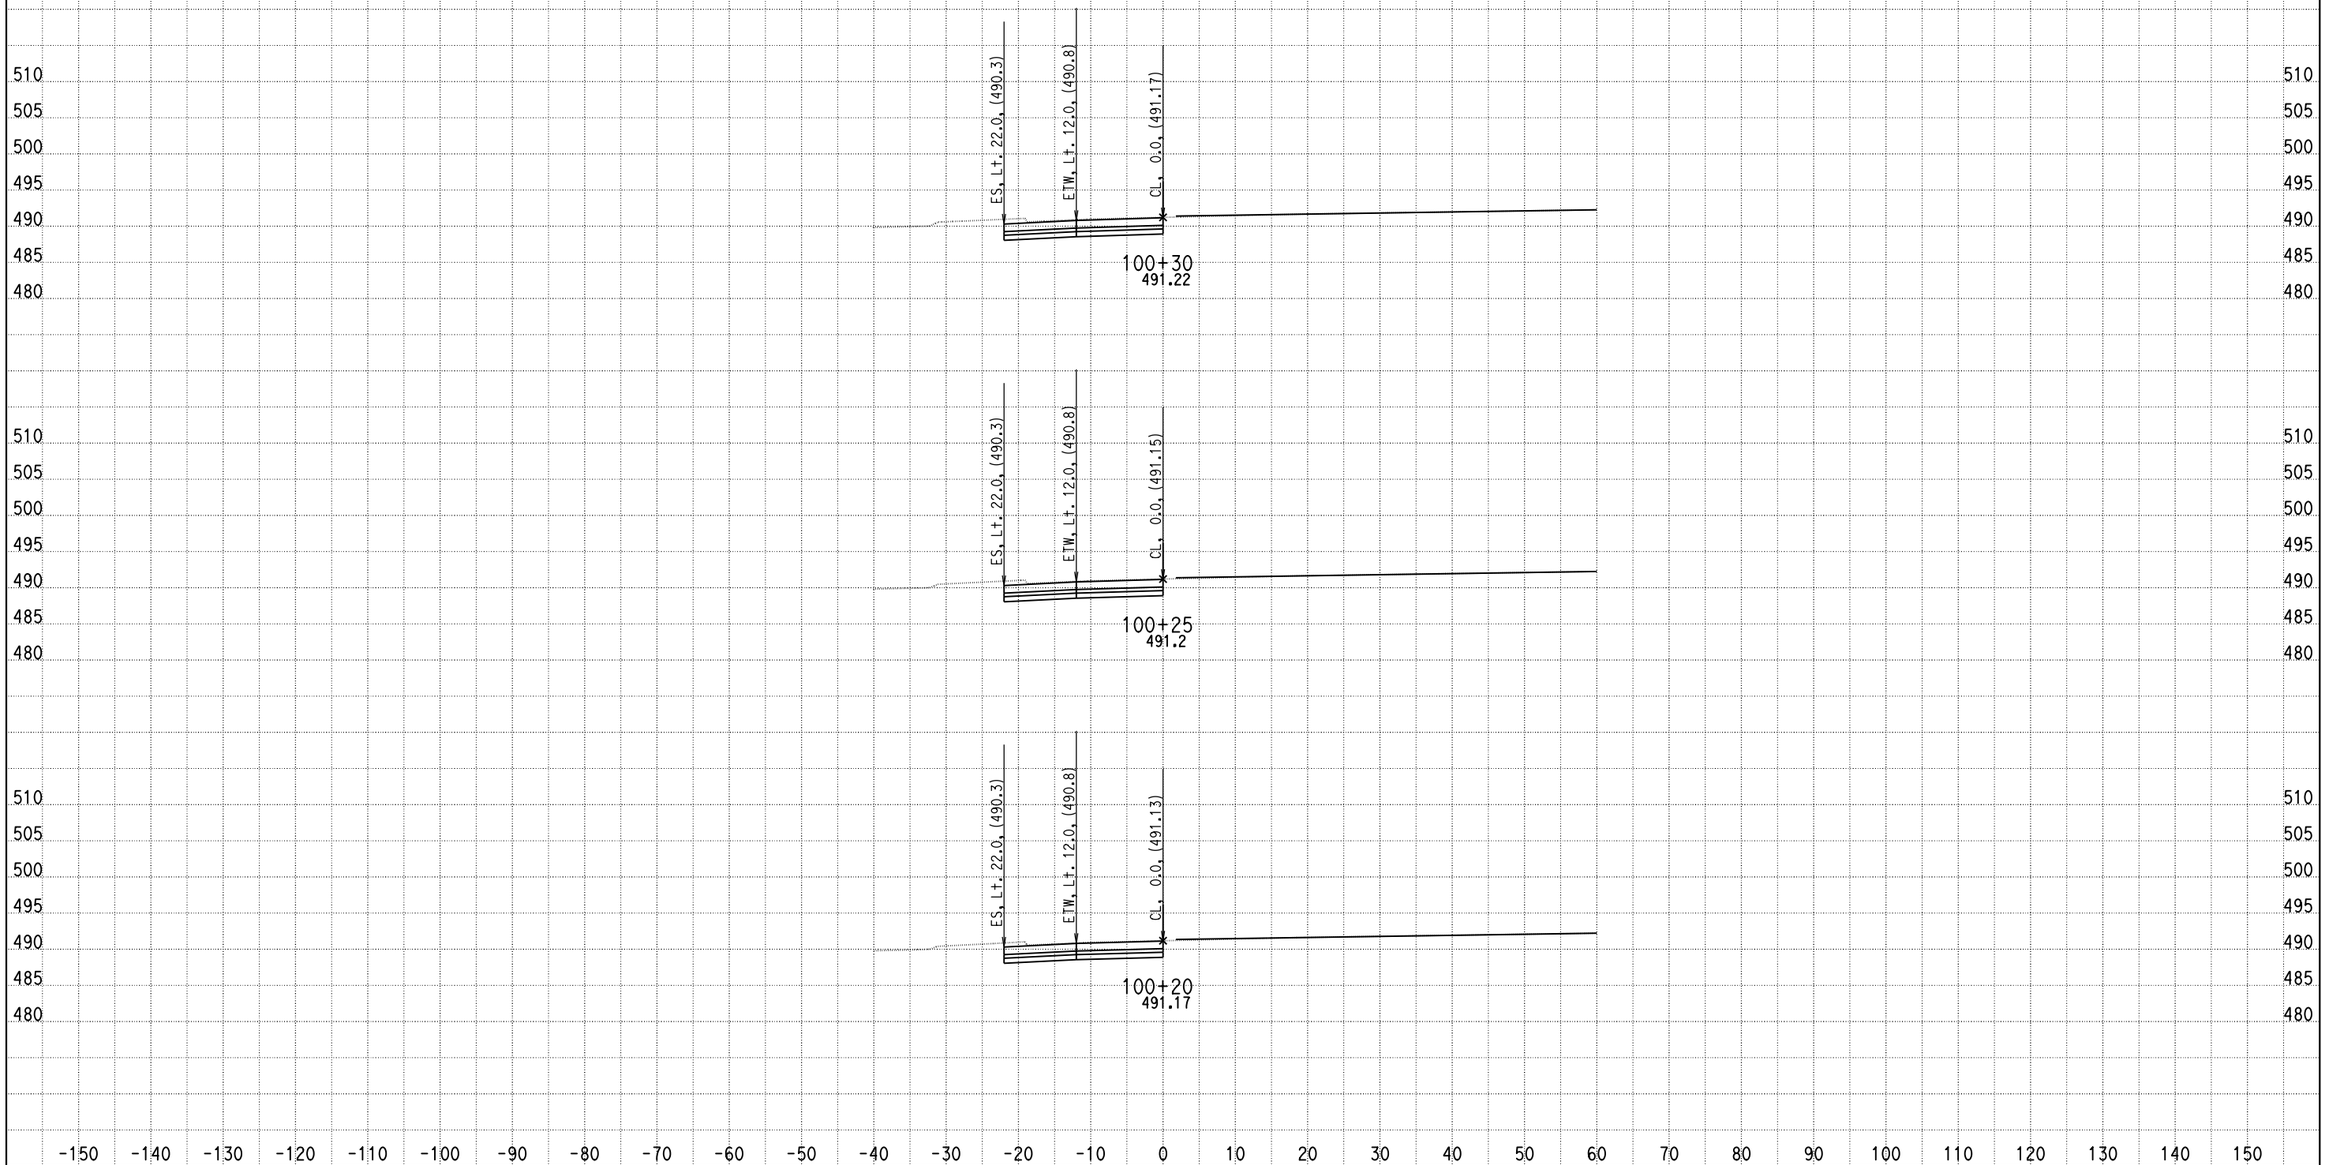

DATE: 4/15/2013

KC Project: 0818E File: C:\project\0818E\UPDATE-RAMP\hrc1-pro.ear

SCALE: 1" = 10' Horiz.
1" = 10' Vert.

All Dimensions are US Survey Feet

RAMPC1
CROSS SECTIONS

SHEET 19 OF XXX

DESIGN STUDY ONLY

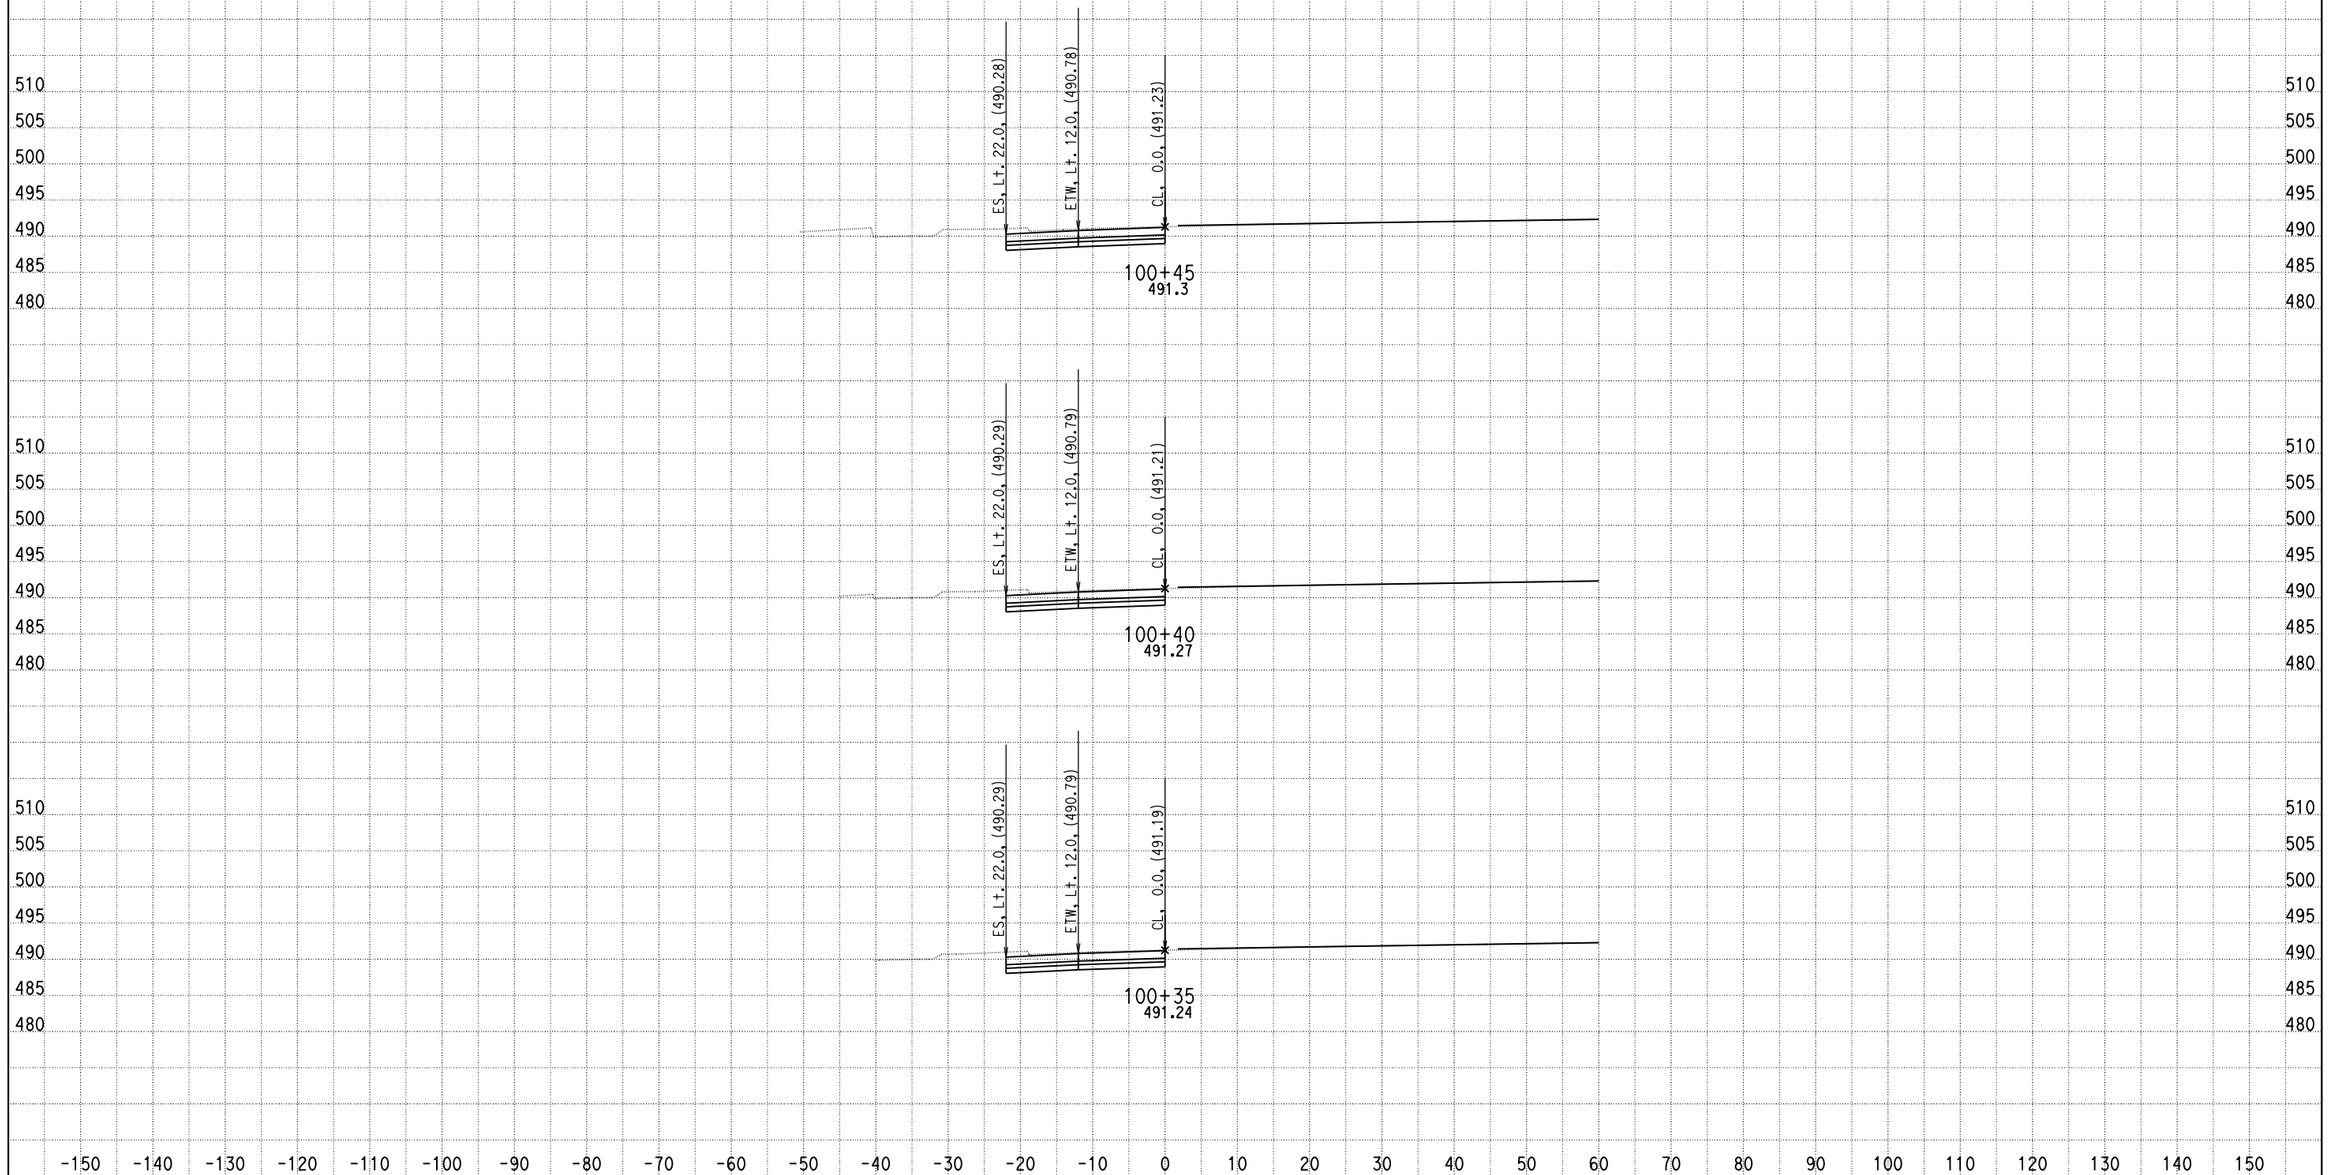

DATE: 4/15/2013

KC Project: 0818E File: C:\project\0818E\UPDATE-RAMP\hrc1-pro.ear

SCALE: 1" = 10' Horiz.
1" = 10' Vert.

All Dimensions are US Survey Feet

RAMPC1
CROSS SECTIONS

SHEET 20 OF XXX

DESIGN STUDY ONLY

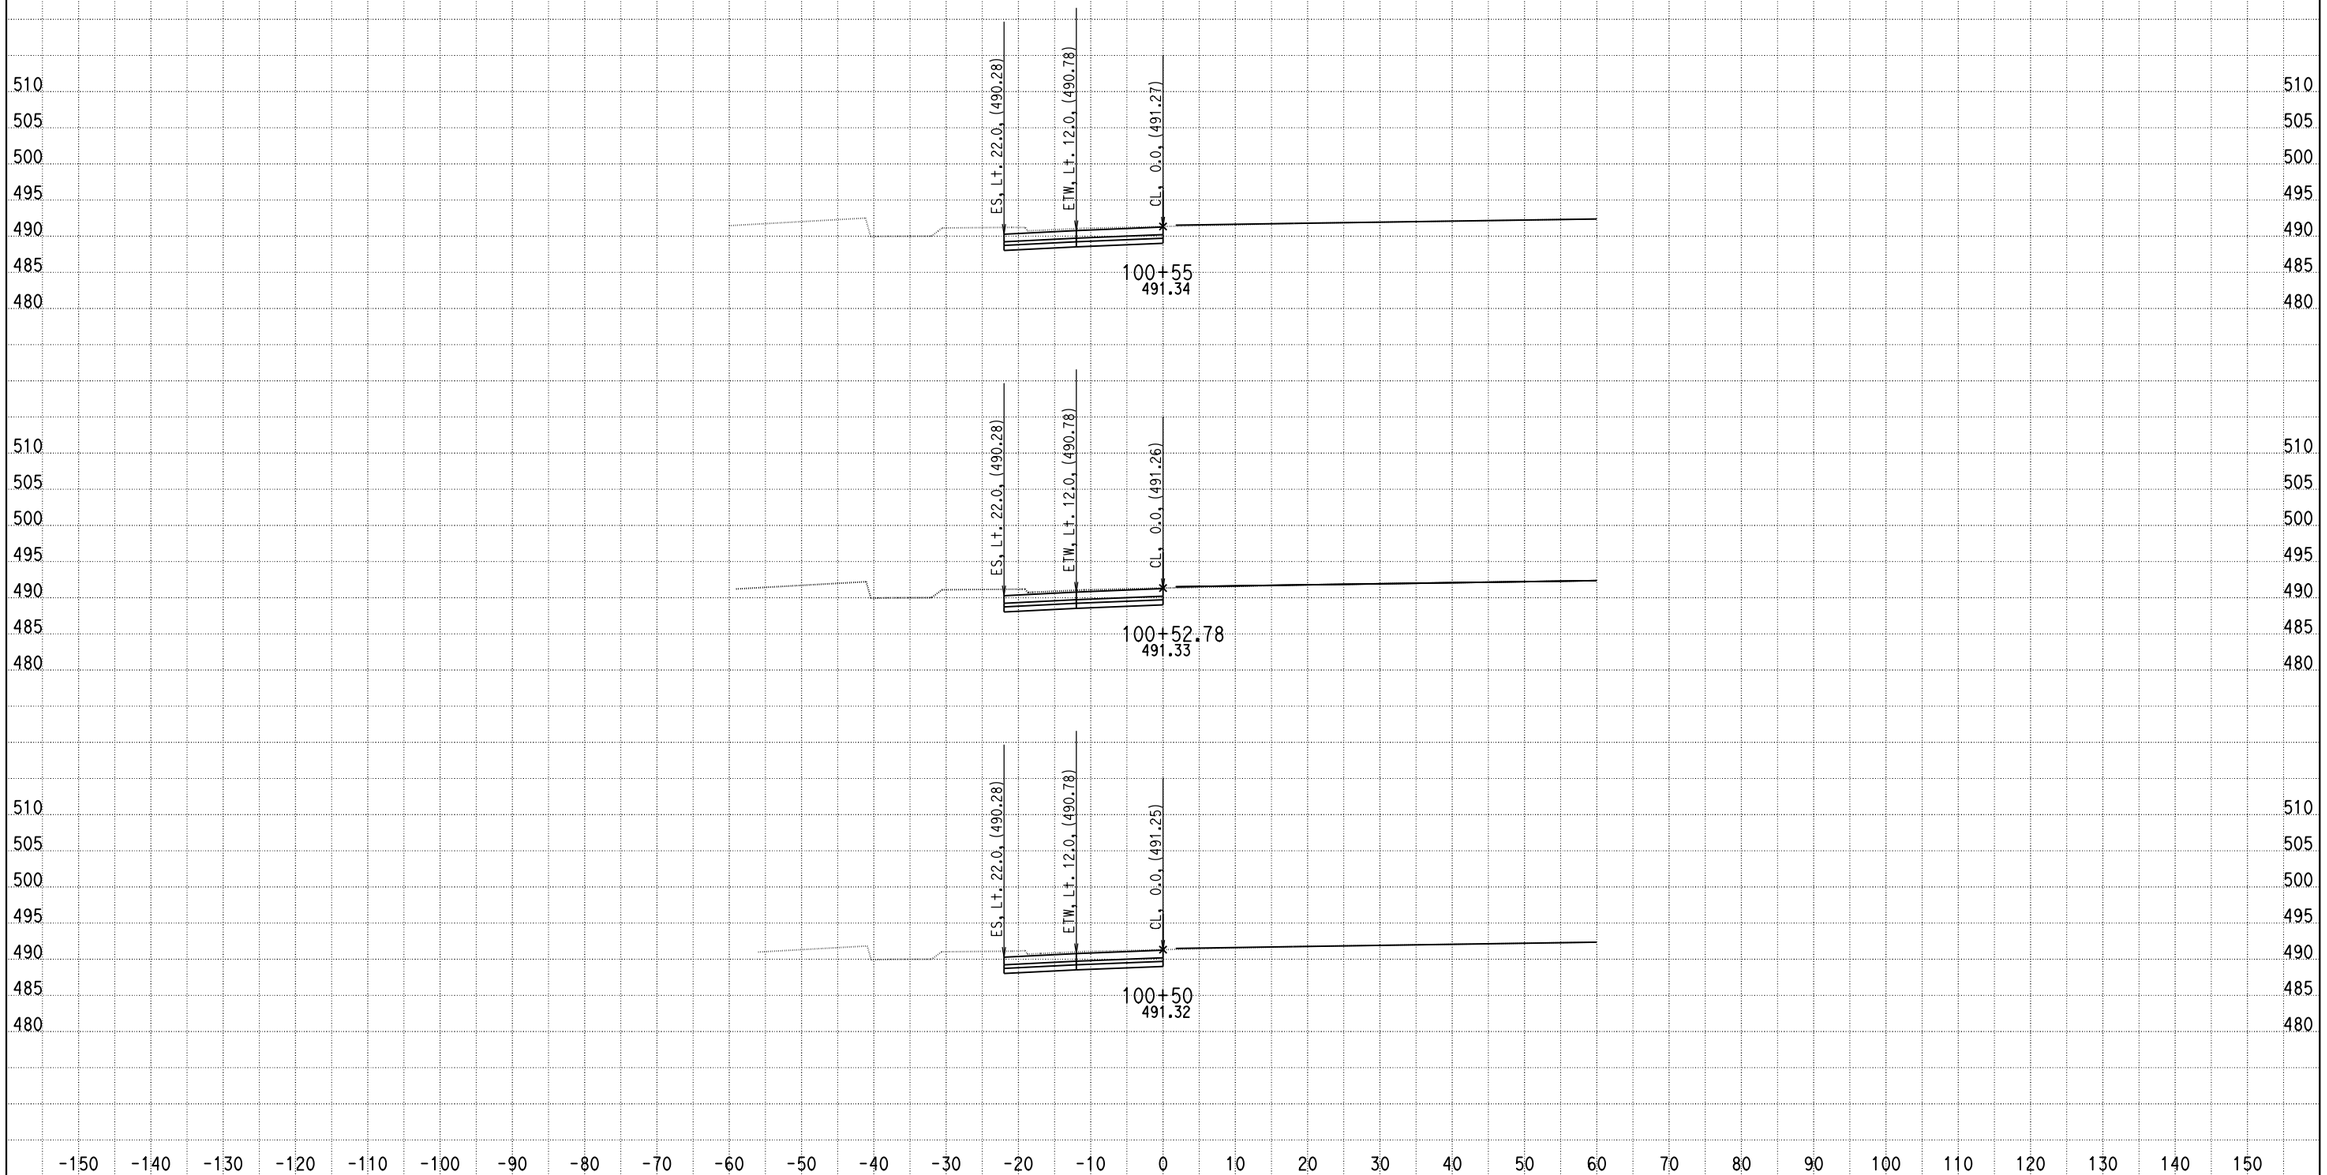

DATE: 4/15/2013

KC Project: 0818E File: C:\project\0818E\UPDATE-RAMP\hrc1-pro.ear

SCALE: 1" = 10' Horiz.
1" = 10' Vert.

All Dimensions are US Survey Feet

RAMPC1
CROSS SECTIONS

DESIGN STUDY ONLY

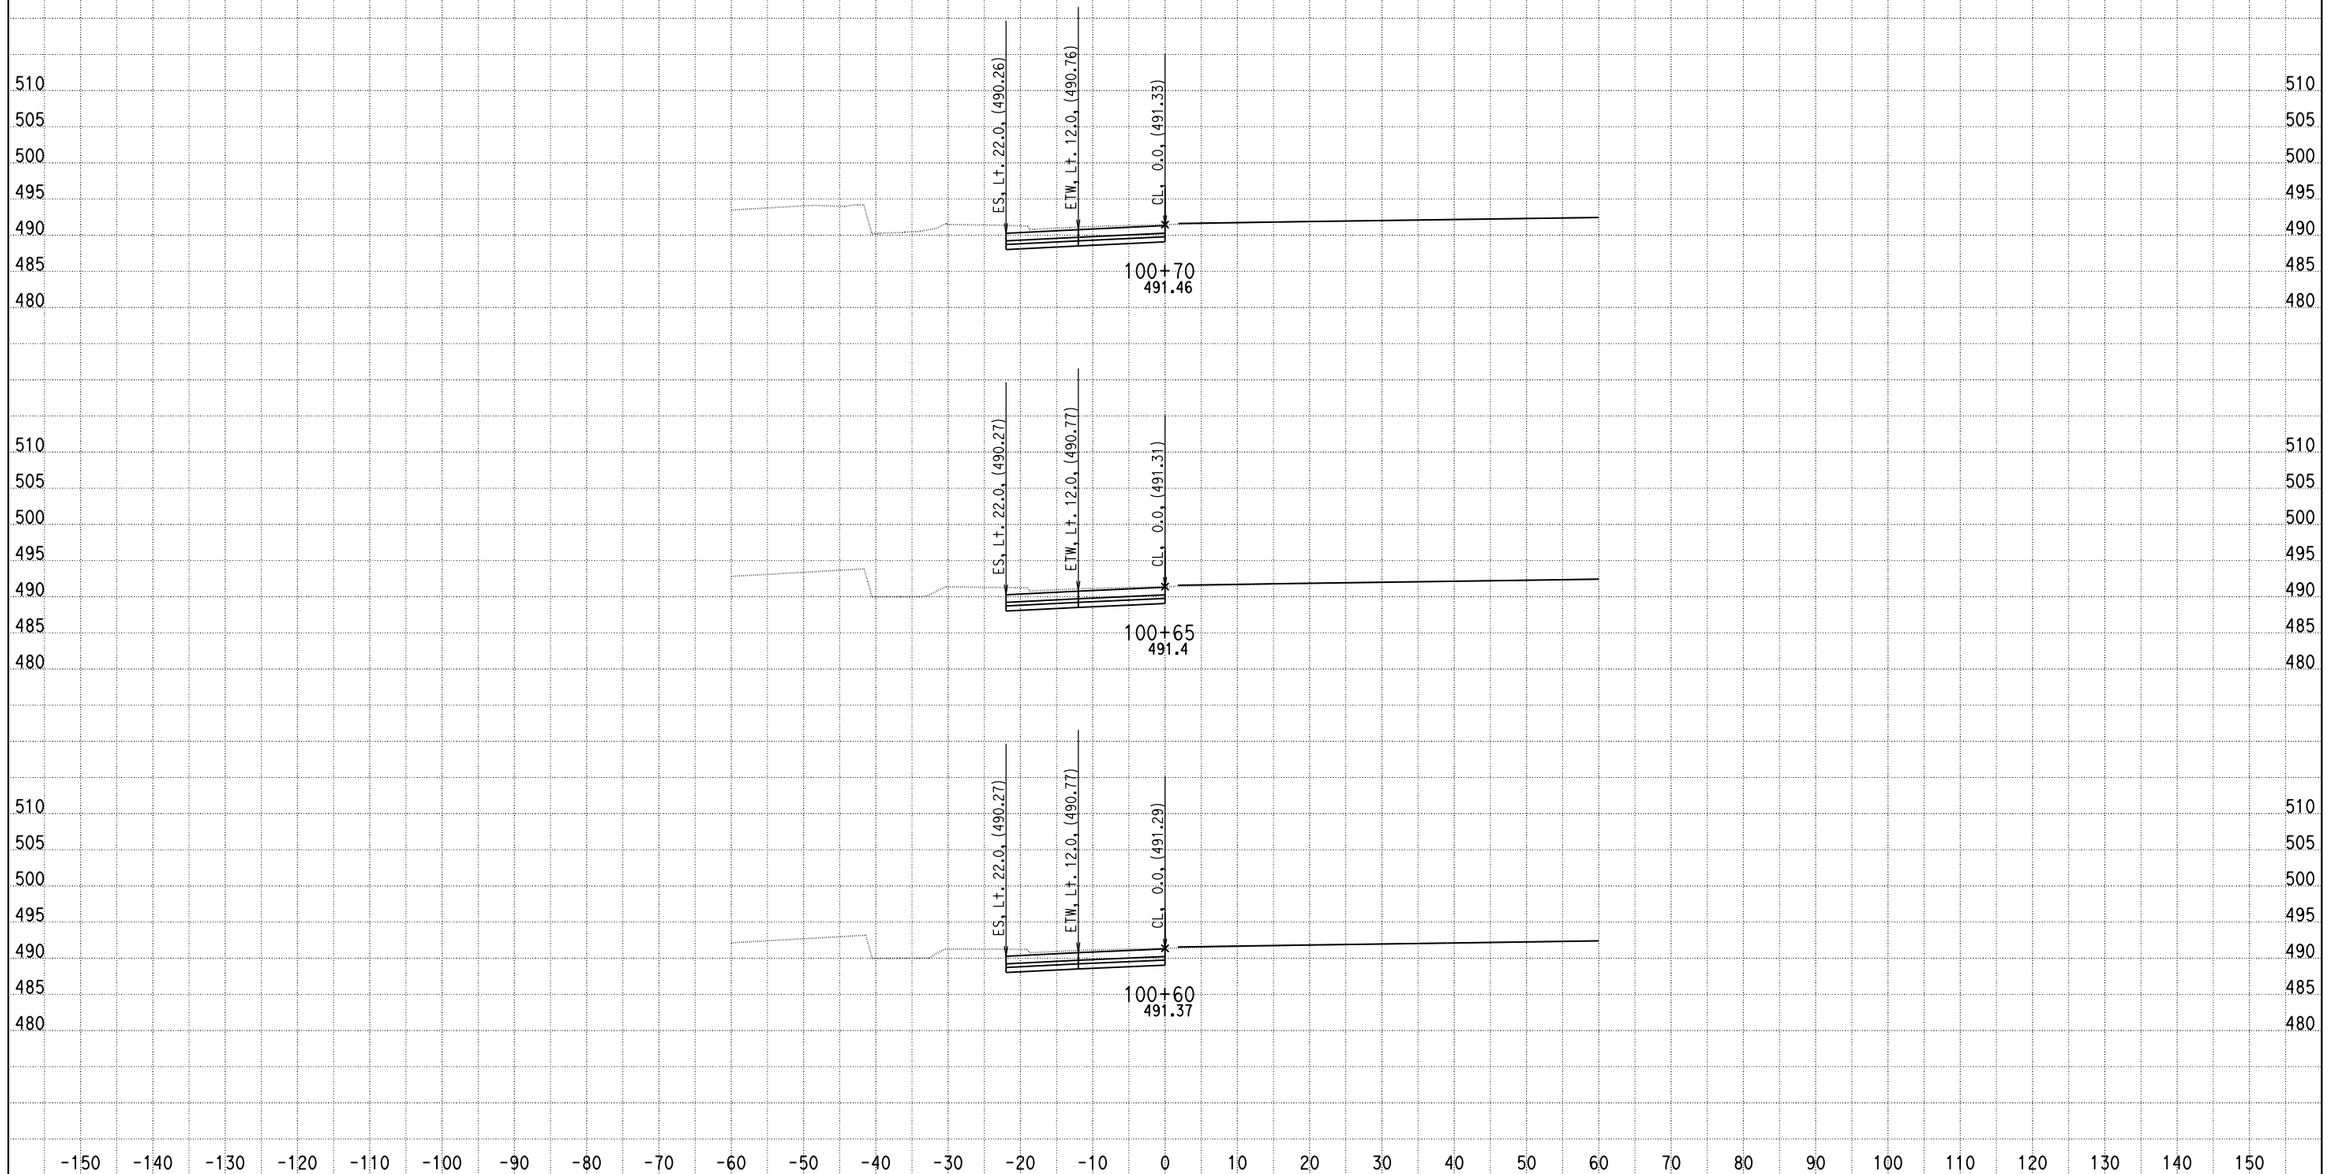

DATE: 4/15/2013

KC Project: 0818E File: C:\project\0818E\UPDATE-RAMP\hrc1-pro.ear

SCALE: 1" = 10' Horiz.
1" = 10' Vert.

All Dimensions are US Survey Feet

RAMPC1
CROSS SECTIONS

DESIGN STUDY ONLY

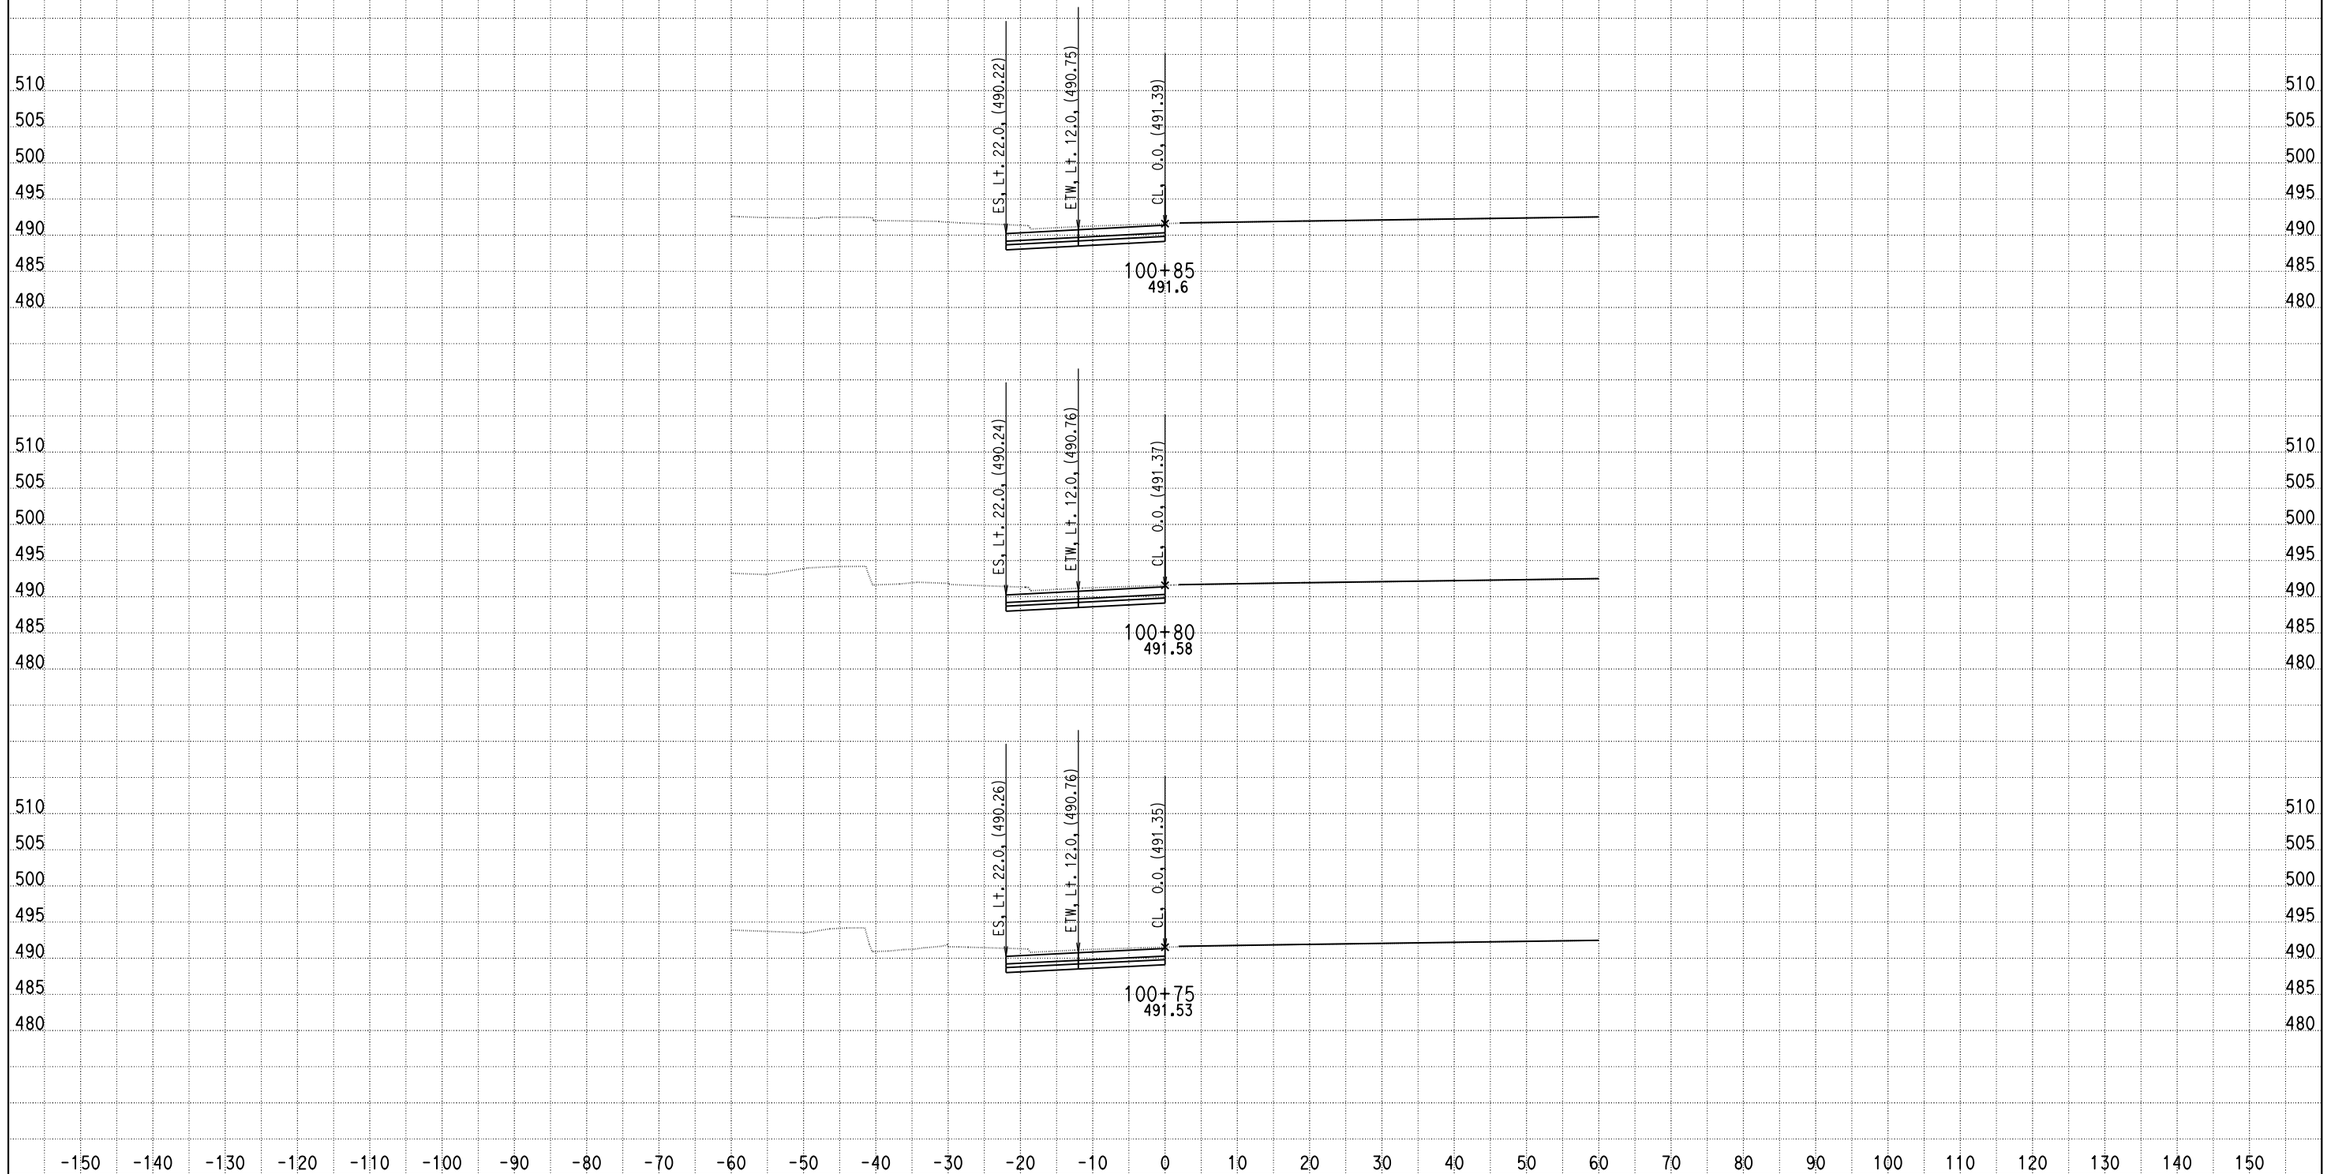

DATE: 4/15/2013

KC Project: 0818E File: C:\project\0818E\UPDATE-RAMP\hrc1-pro.ear

SCALE: 1" = 10' Horiz.
1" = 10' Vert.

All Dimensions are US Survey Feet

RAMPC1
CROSS SECTIONS

SHEET 23 OF XXX

DESIGN STUDY ONLY

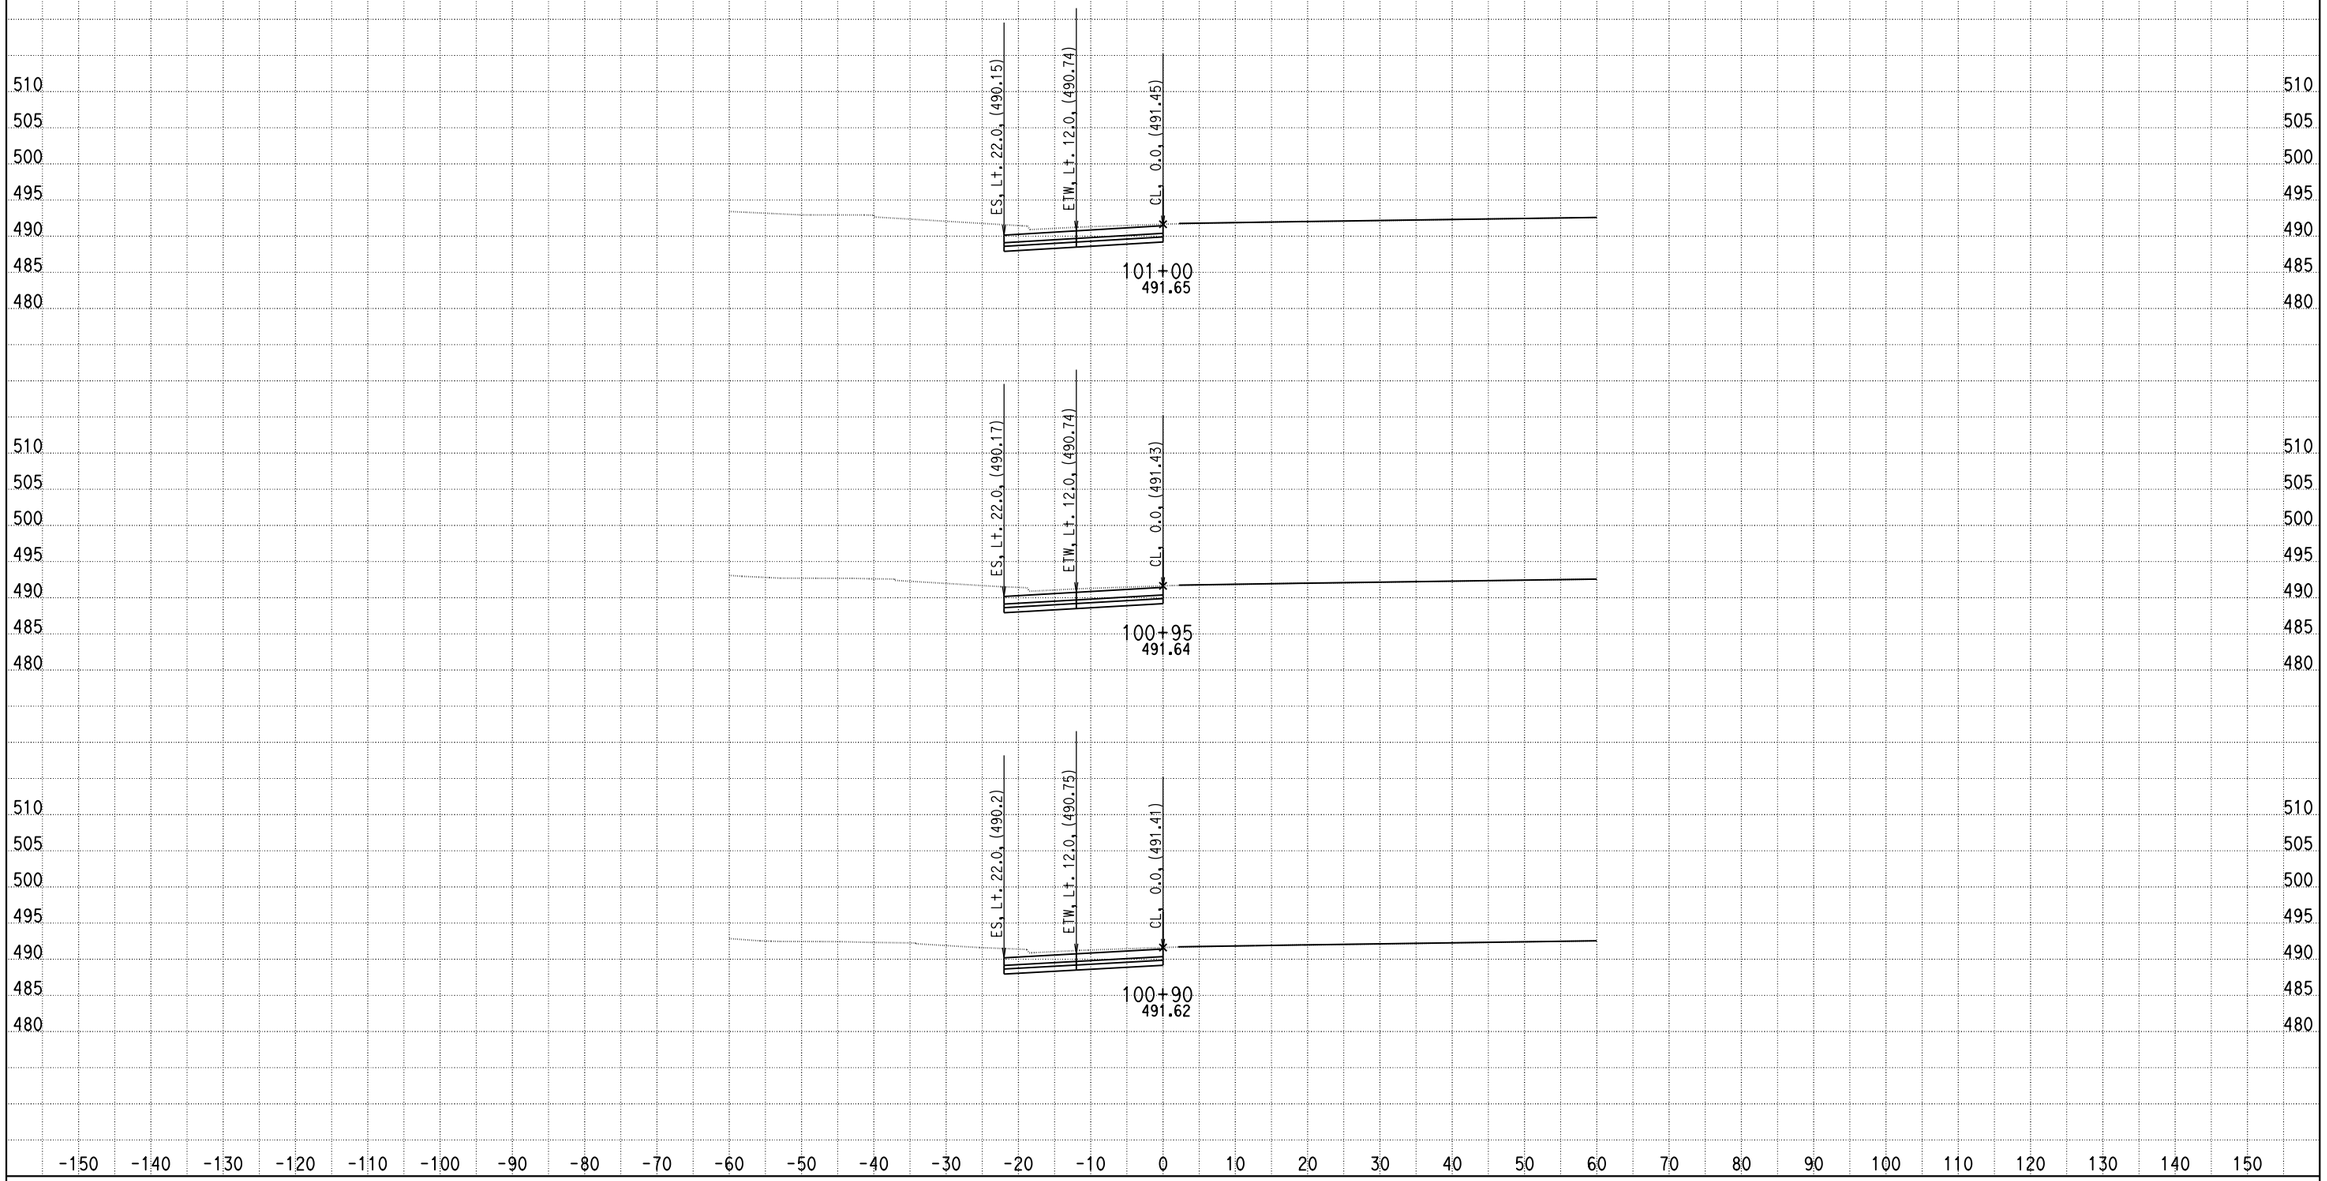

DATE: 4/15/2013

KC Project: 0818E File: C:\project\0818E\UPDATE-RAMP\hrc1-pro.ear

SCALE: 1" = 10' Horiz.
1" = 10' Vert.

All Dimensions are US Survey Feet

RAMPC1
CROSS SECTIONS

SHEET 24 OF XXX

DESIGN STUDY ONLY

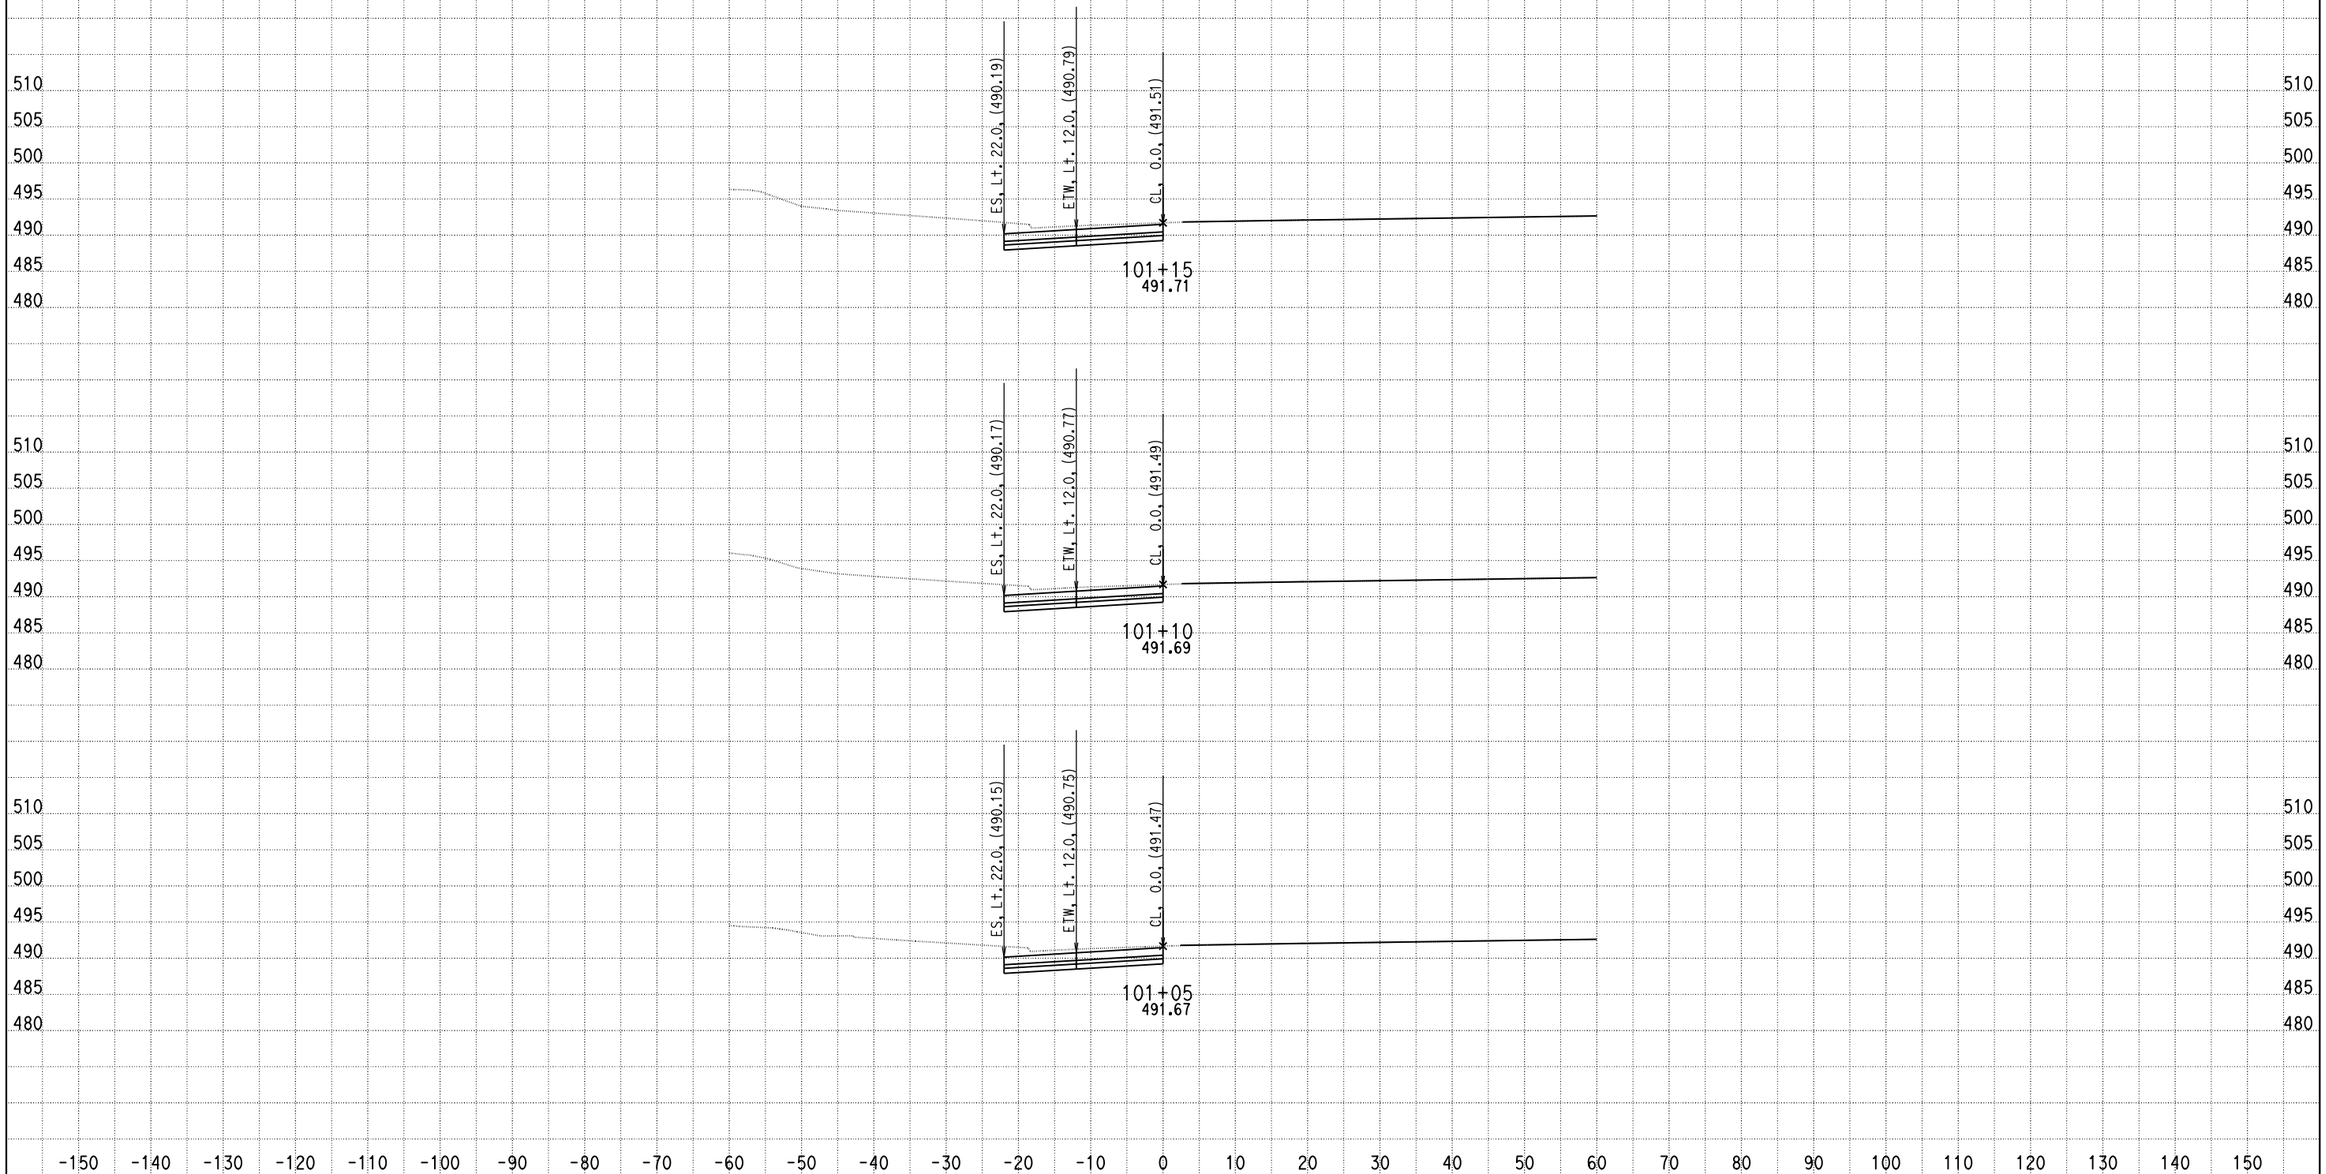

DATE: 4/15/2013

KC Project: 0818E File: C:\project\0818E\UPDATE-RAMP\hrc1-pro.ear

SCALE: 1" = 10' Horiz.
1" = 10' Vert.

All Dimensions are US Survey Feet

RAMPC1
CROSS SECTIONS

SHEET 25 OF XXX

DESIGN STUDY ONLY

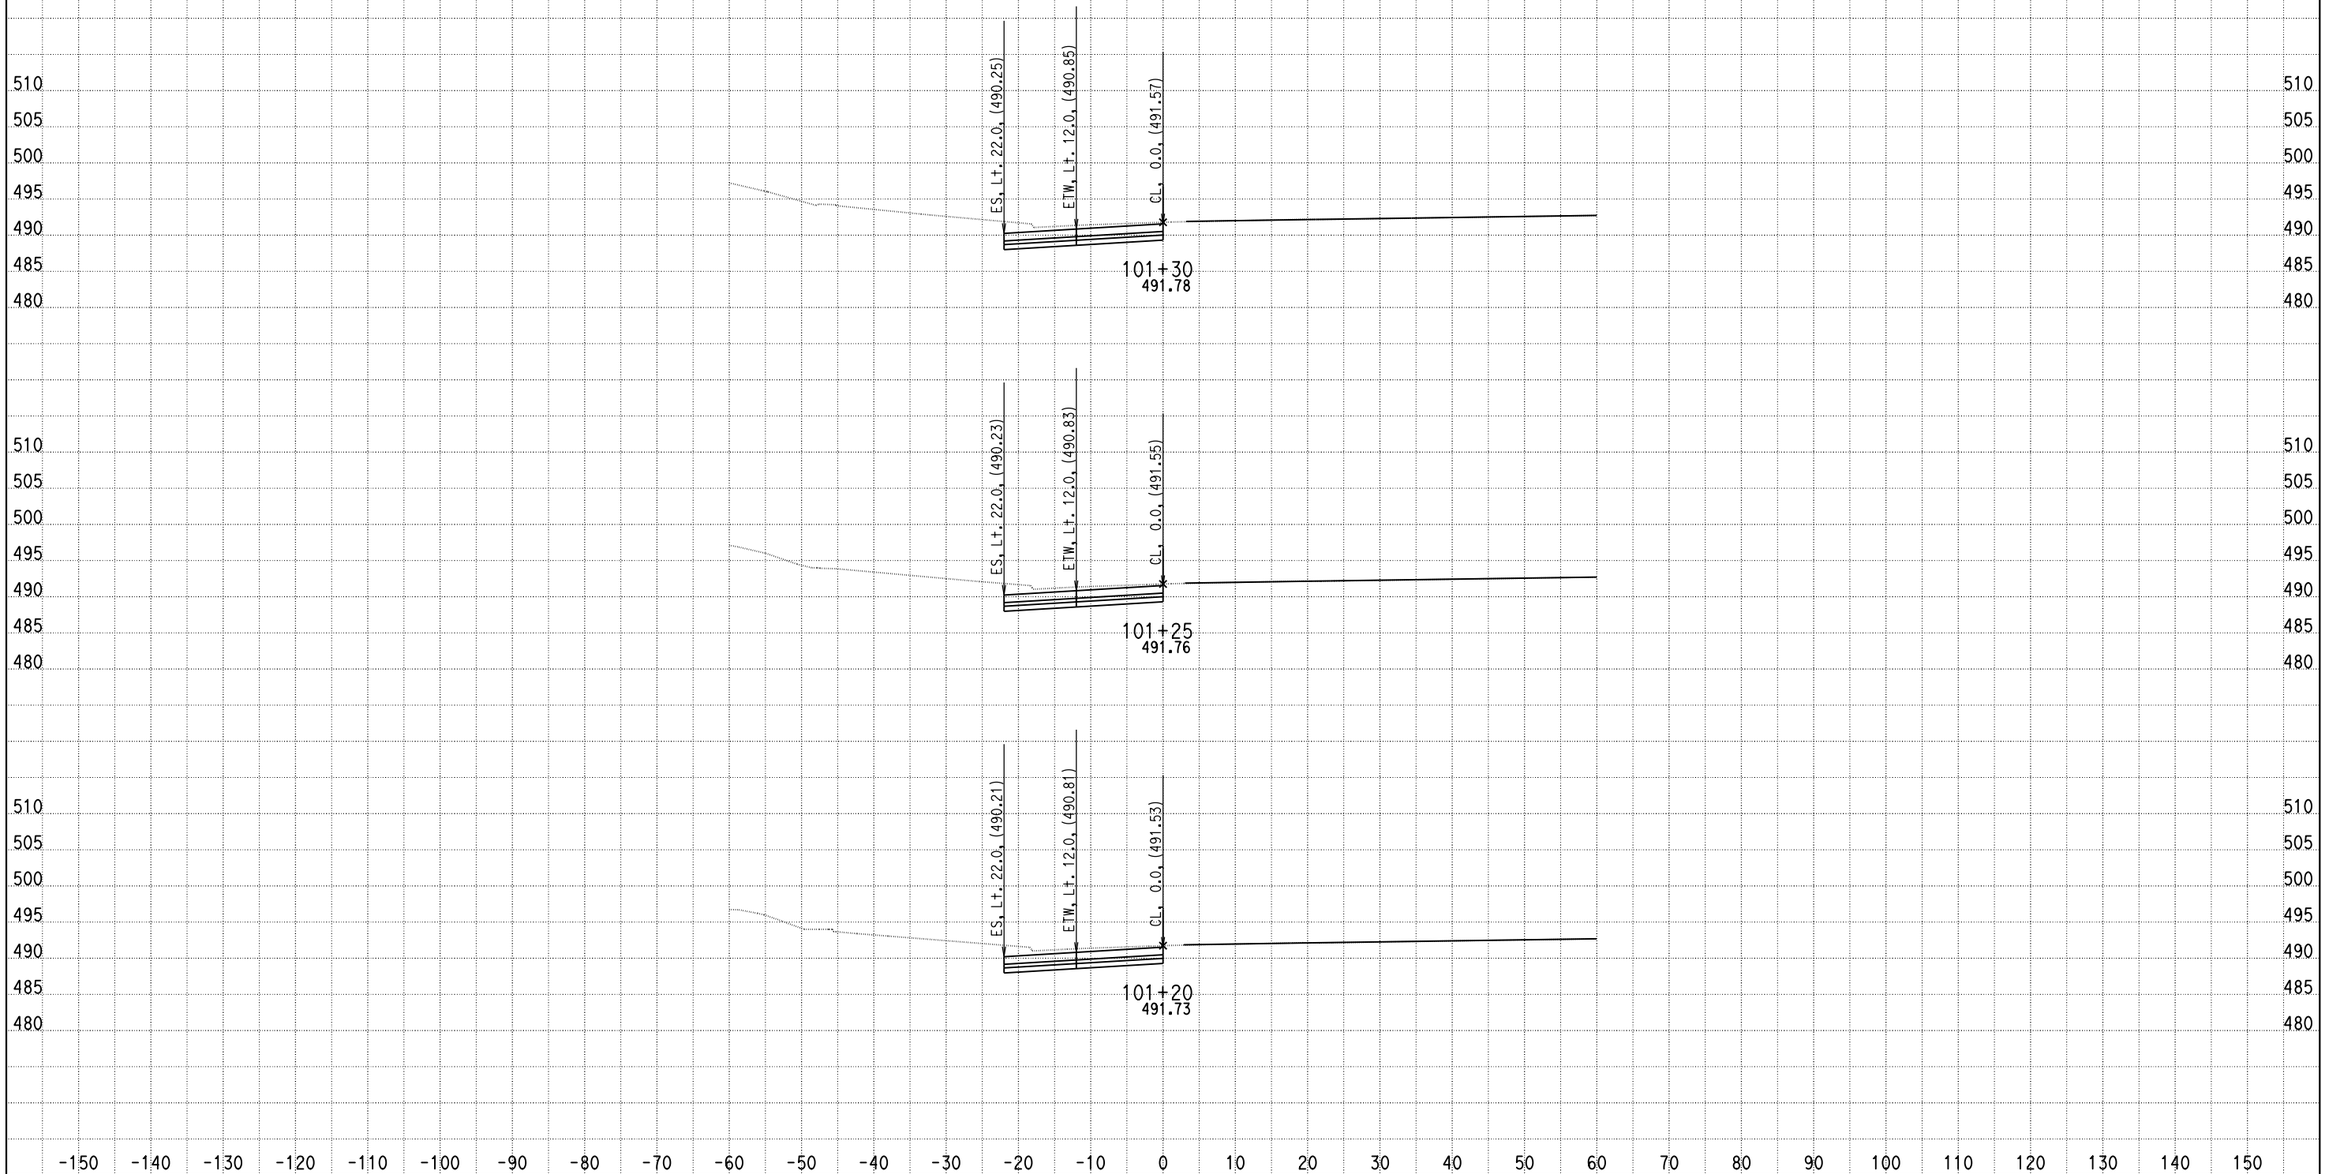

DATE: 4/15/2013

KC Project: 0818E File: C:\project\0818E\UPDATE-RAMP\hrc1-pro.ear

SCALE: 1" = 10' Horiz.
1" = 10' Vert.

All Dimensions are US Survey Feet

RAMPC1
CROSS SECTIONS

SHEET 26 OF XXX

DESIGN STUDY ONLY

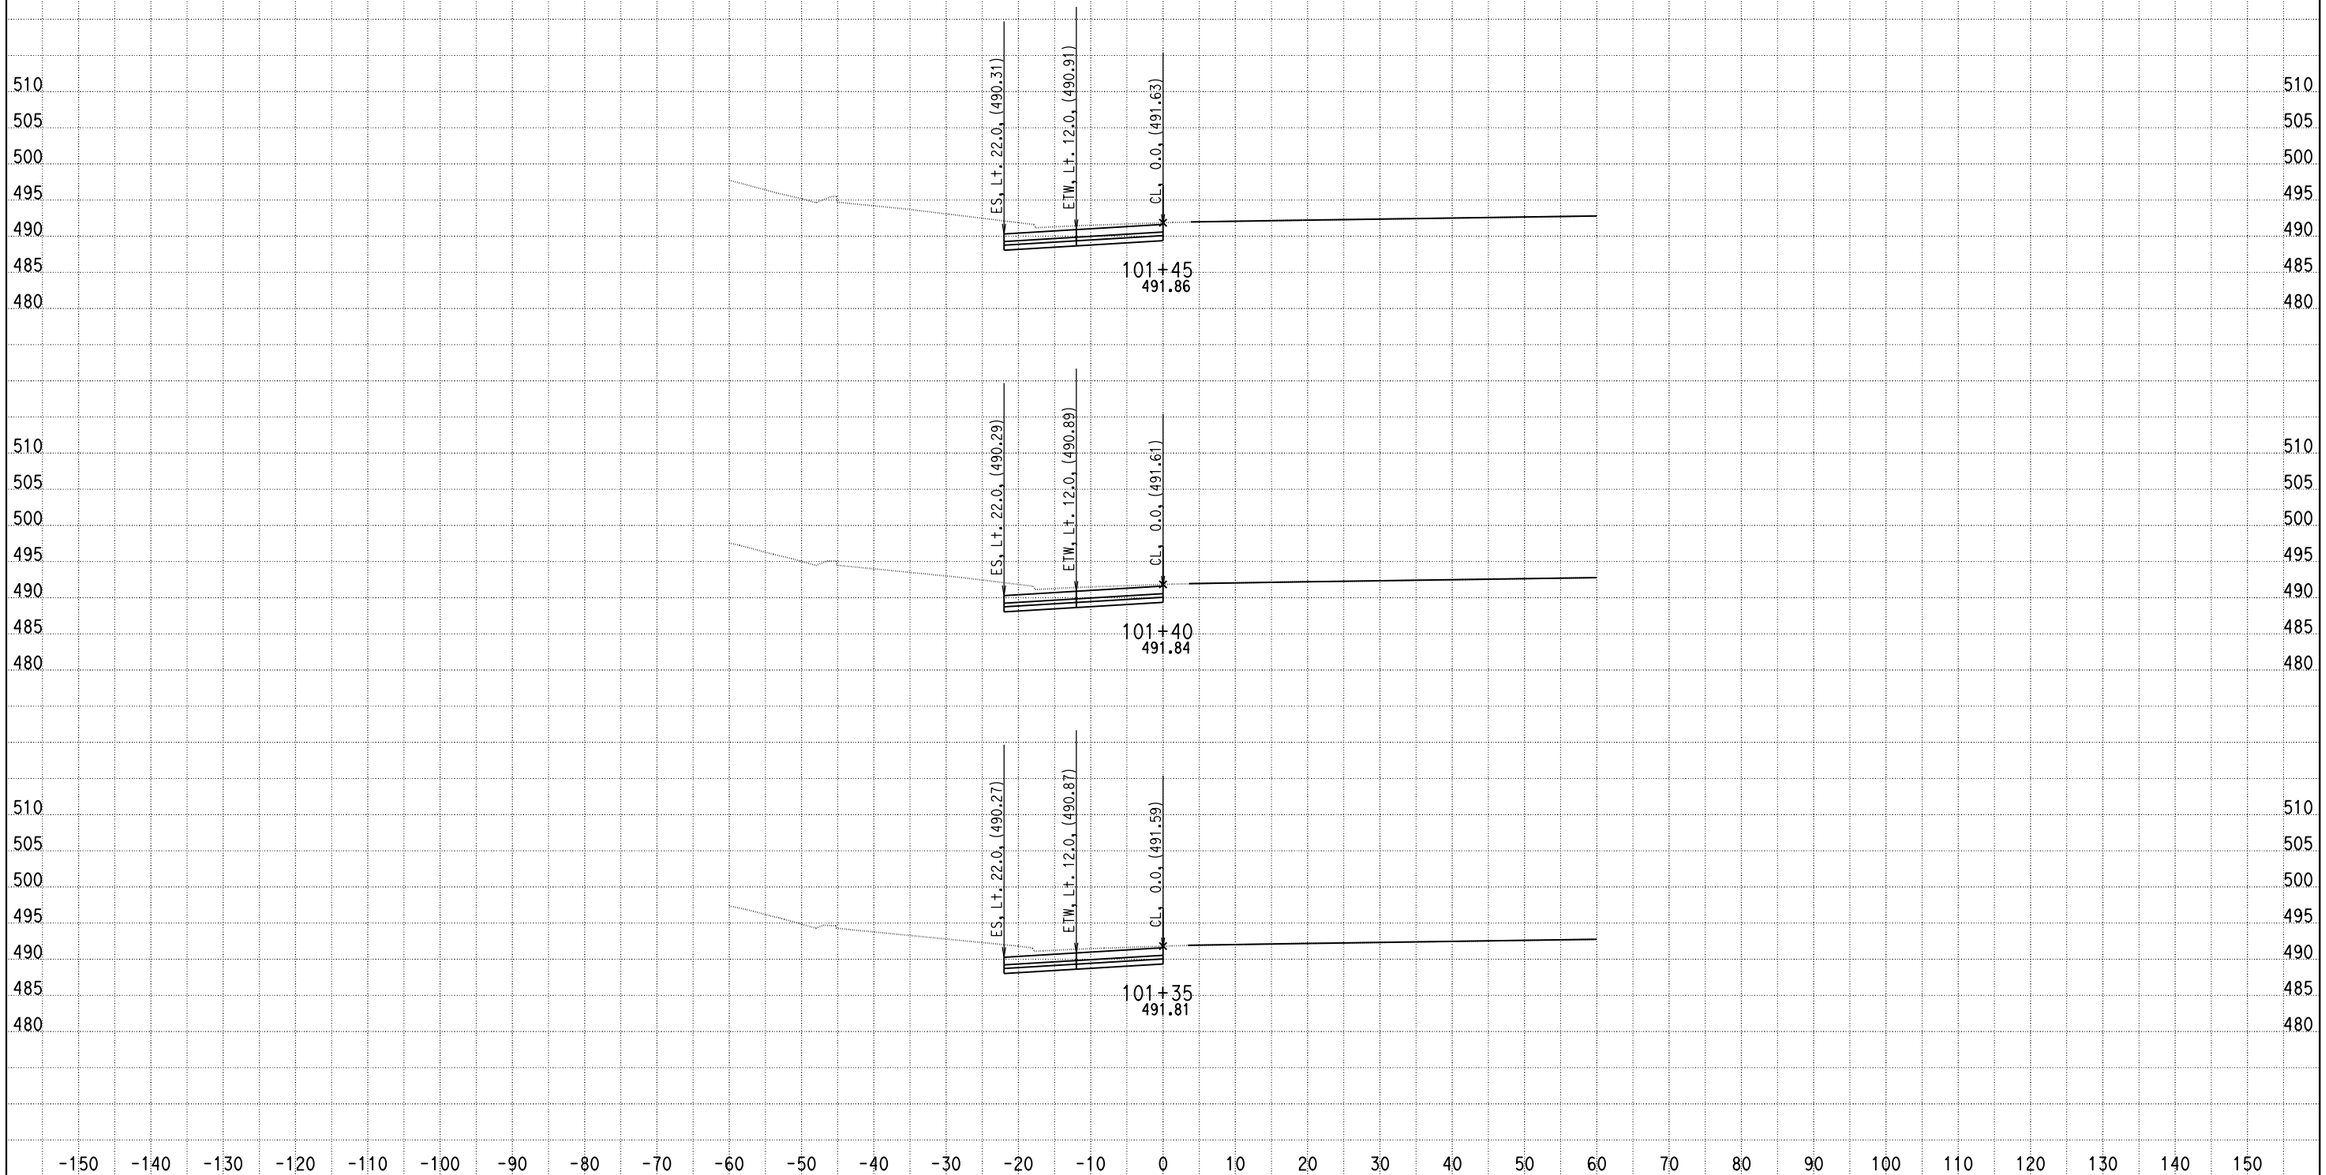

DATE: 4/15/2013

KC Project: 0818E File: C:\project\0818E\UPDATE-RAMP\hrc1-pro.ear

SCALE: 1" = 10' Horiz.
1" = 10' Vert.

All Dimensions are US Survey Feet

RAMPC1
CROSS SECTIONS

SHEET 27 OF XXX

DESIGN STUDY ONLY

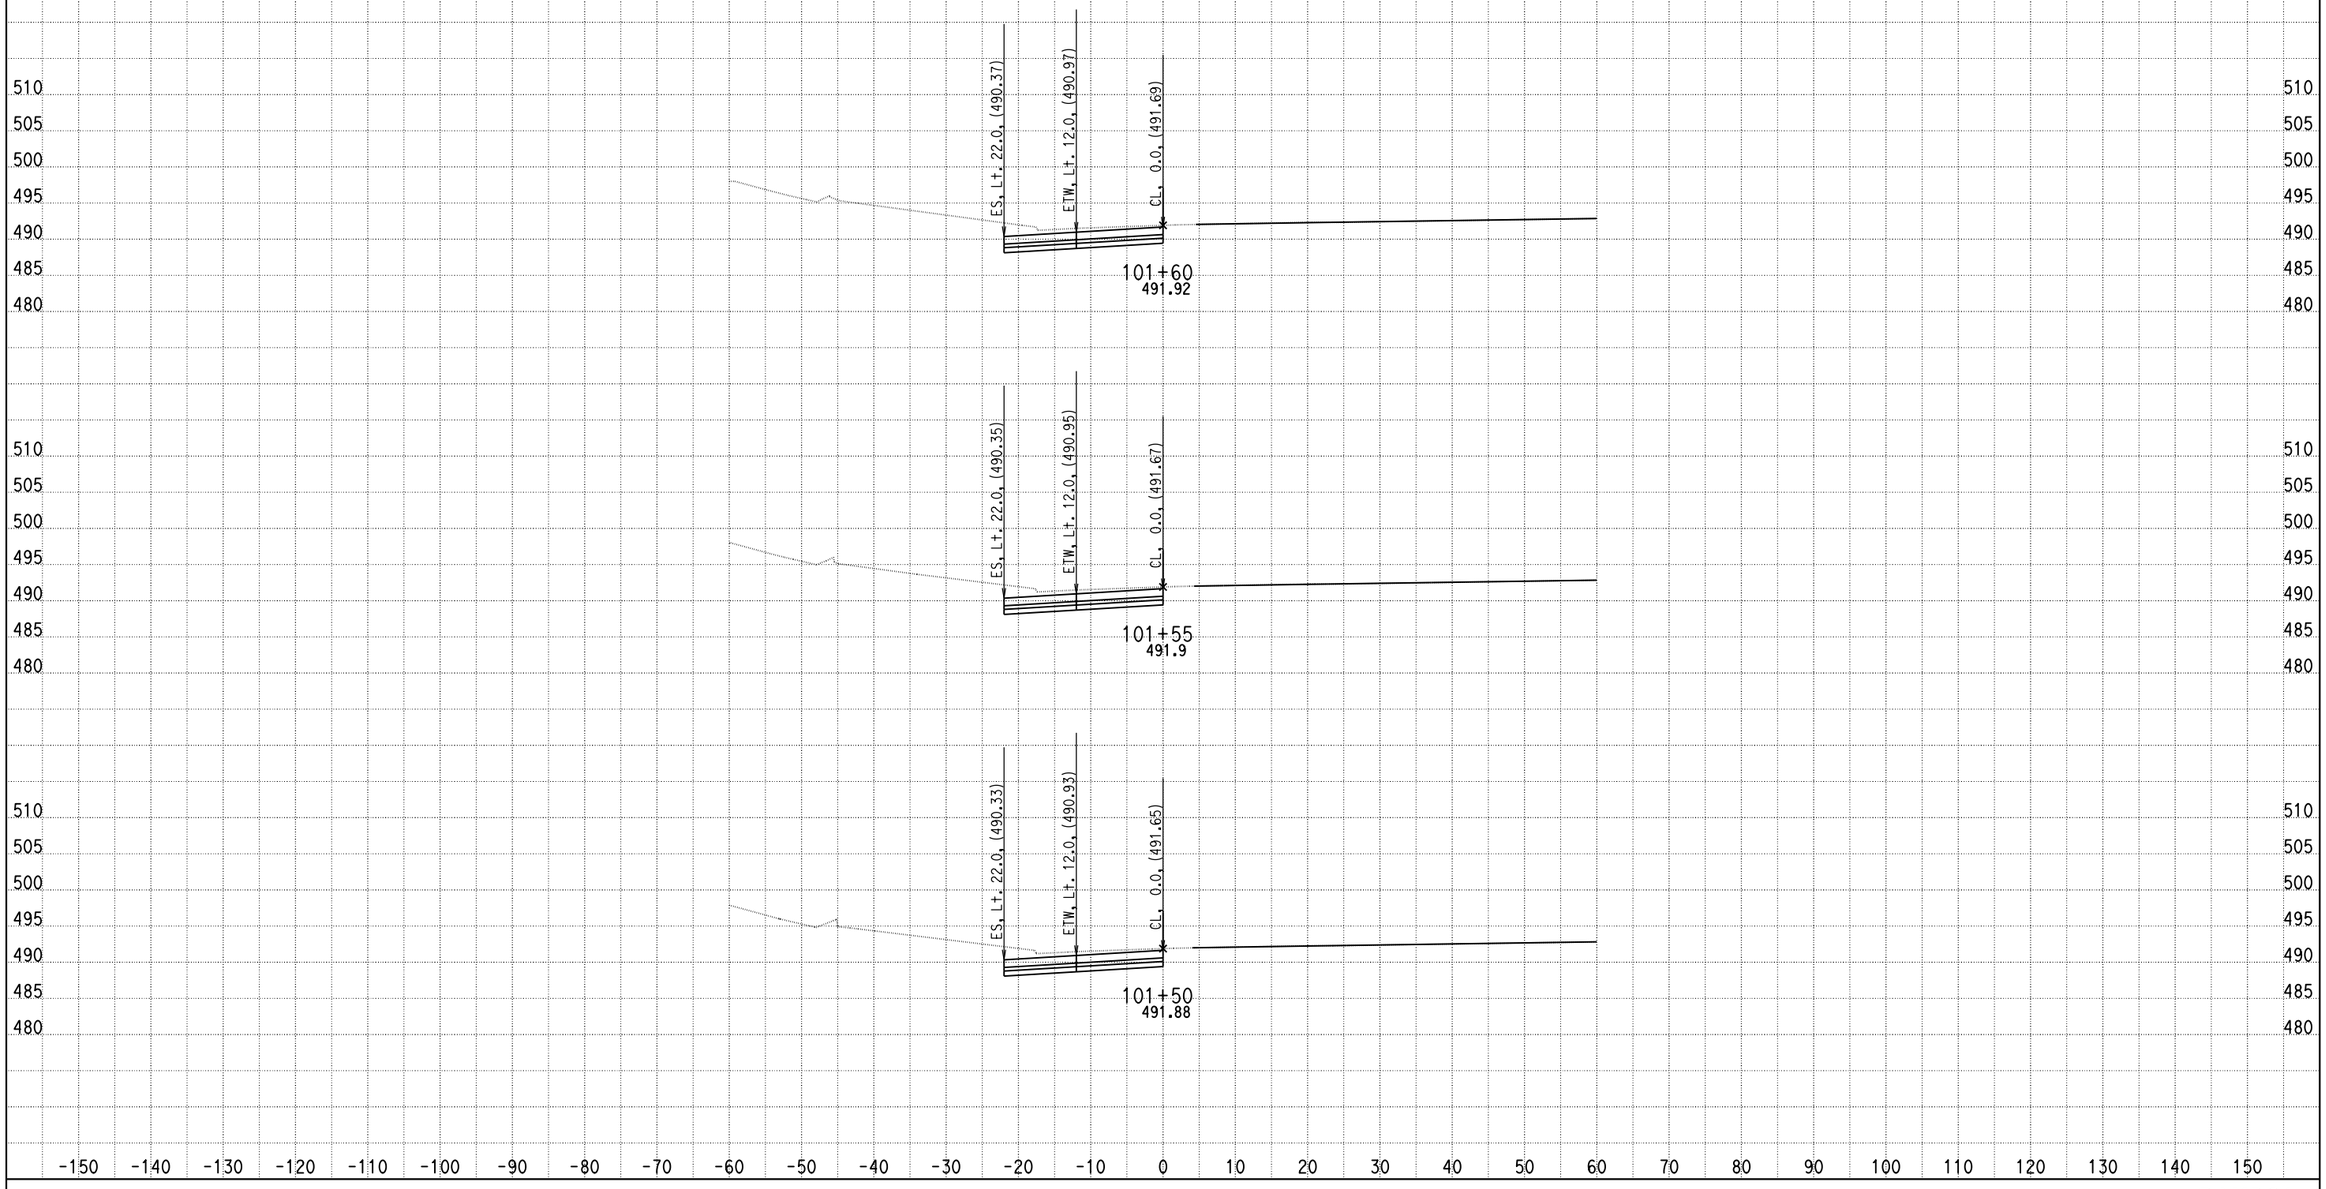

DATE: 4/15/2013

KC Project: 0818E File: C:\project\0818E\UPDATE-RAMP\hrc1-pro.ear

SCALE: 1" = 10' Horiz.
1" = 10' Vert.

All Dimensions are US Survey Feet

RAMPC1
CROSS SECTIONS

DESIGN STUDY ONLY

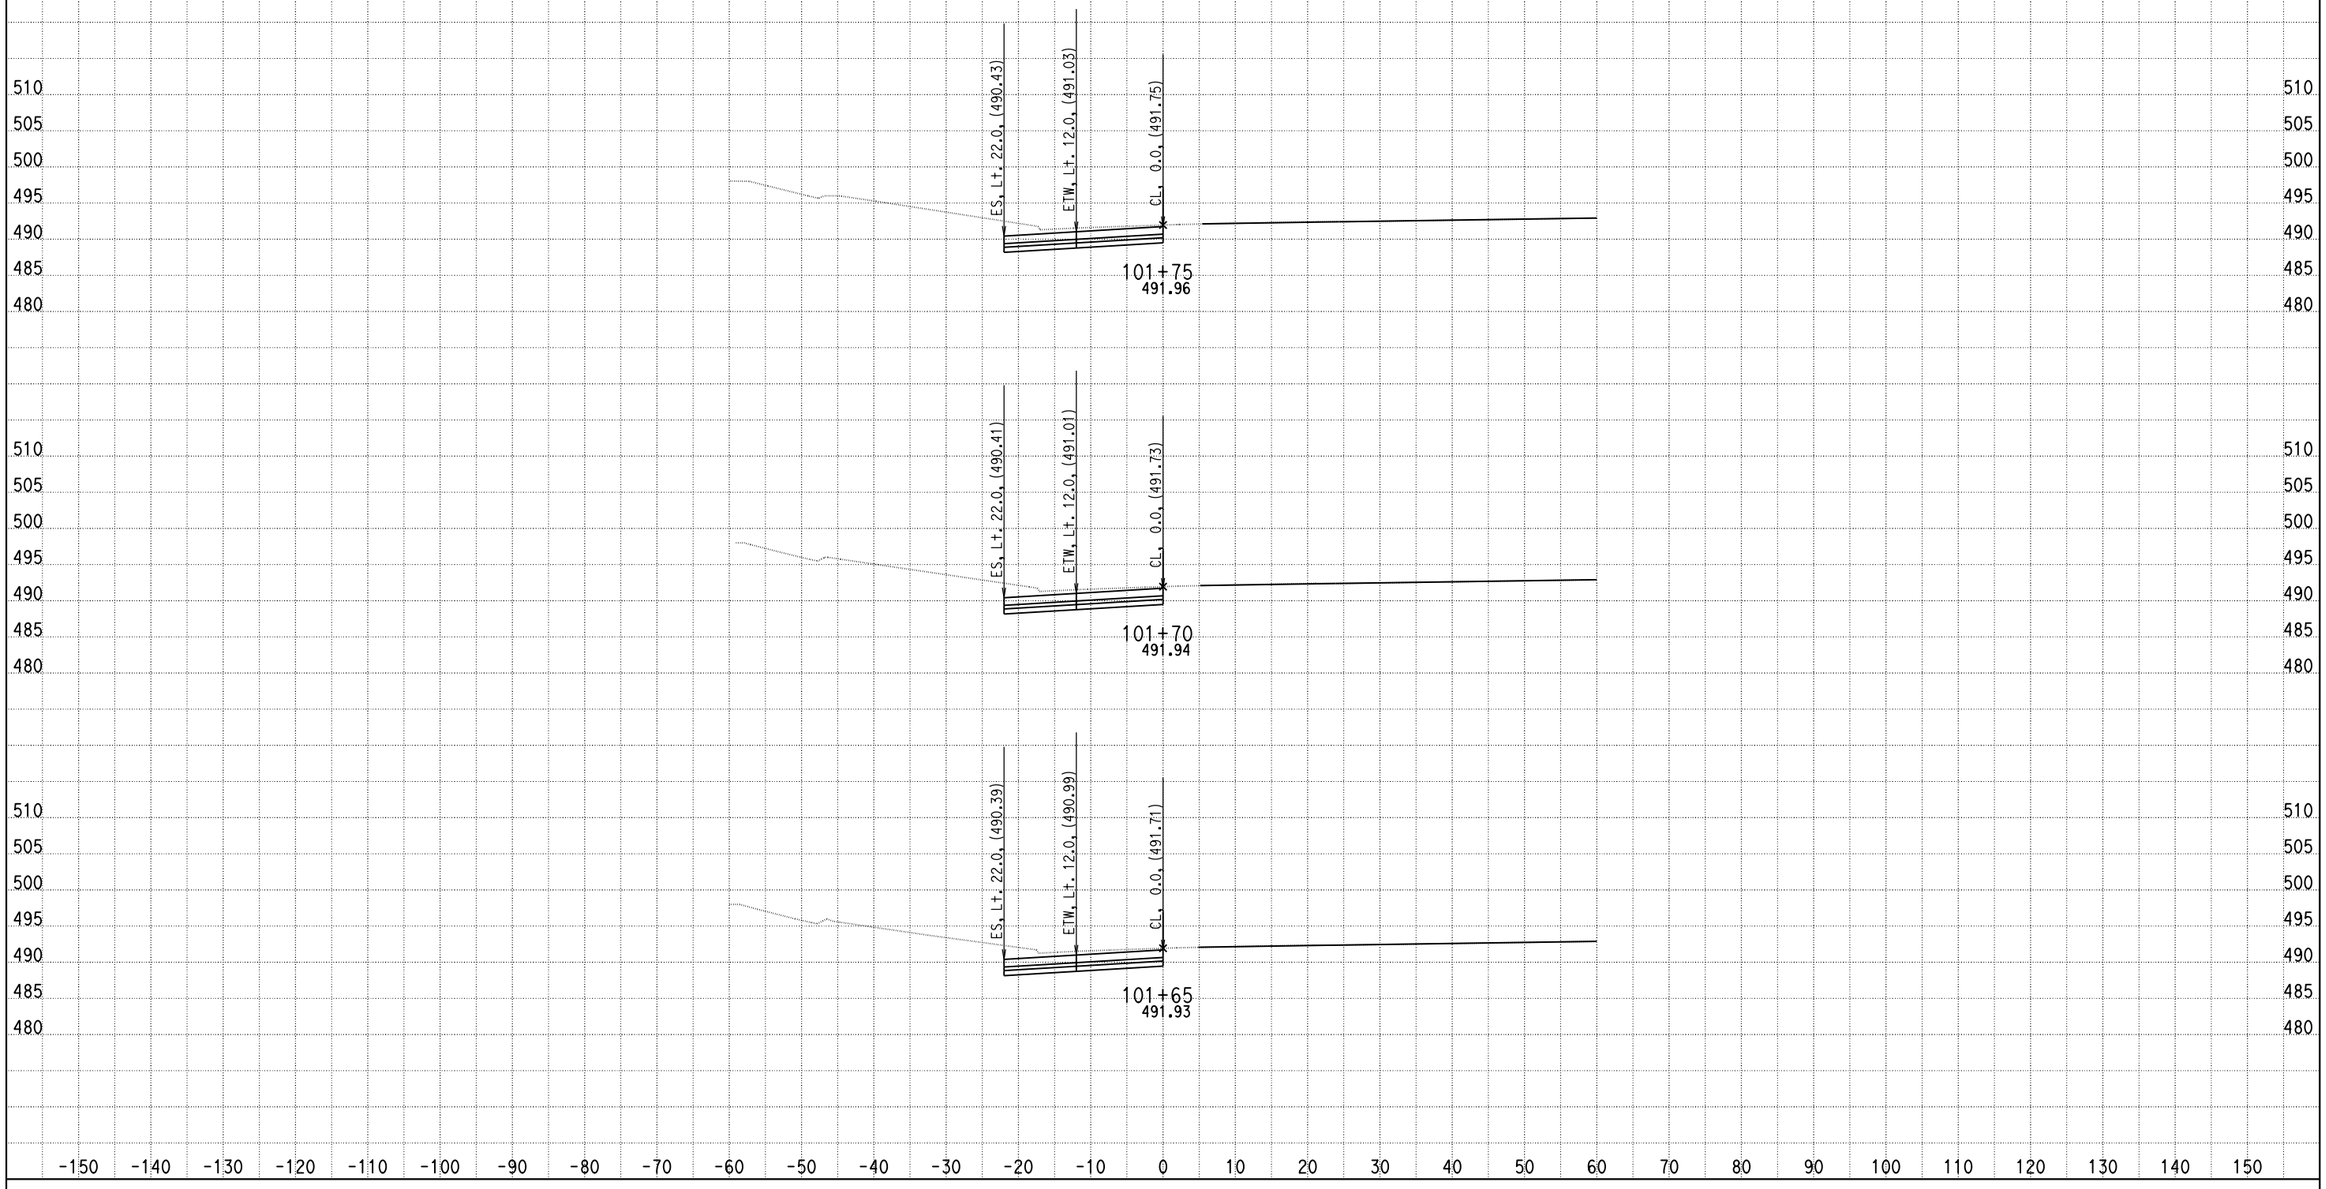

DATE: 4/15/2013

KC Project: 0818E File: C:\project\0818E\UPDATE-RAMP\hrc1-pro.ear

SCALE: 1" = 10' Horiz.
1" = 10' Vert.

All Dimensions are US Survey Feet

RAMPC1
CROSS SECTIONS

DESIGN STUDY ONLY

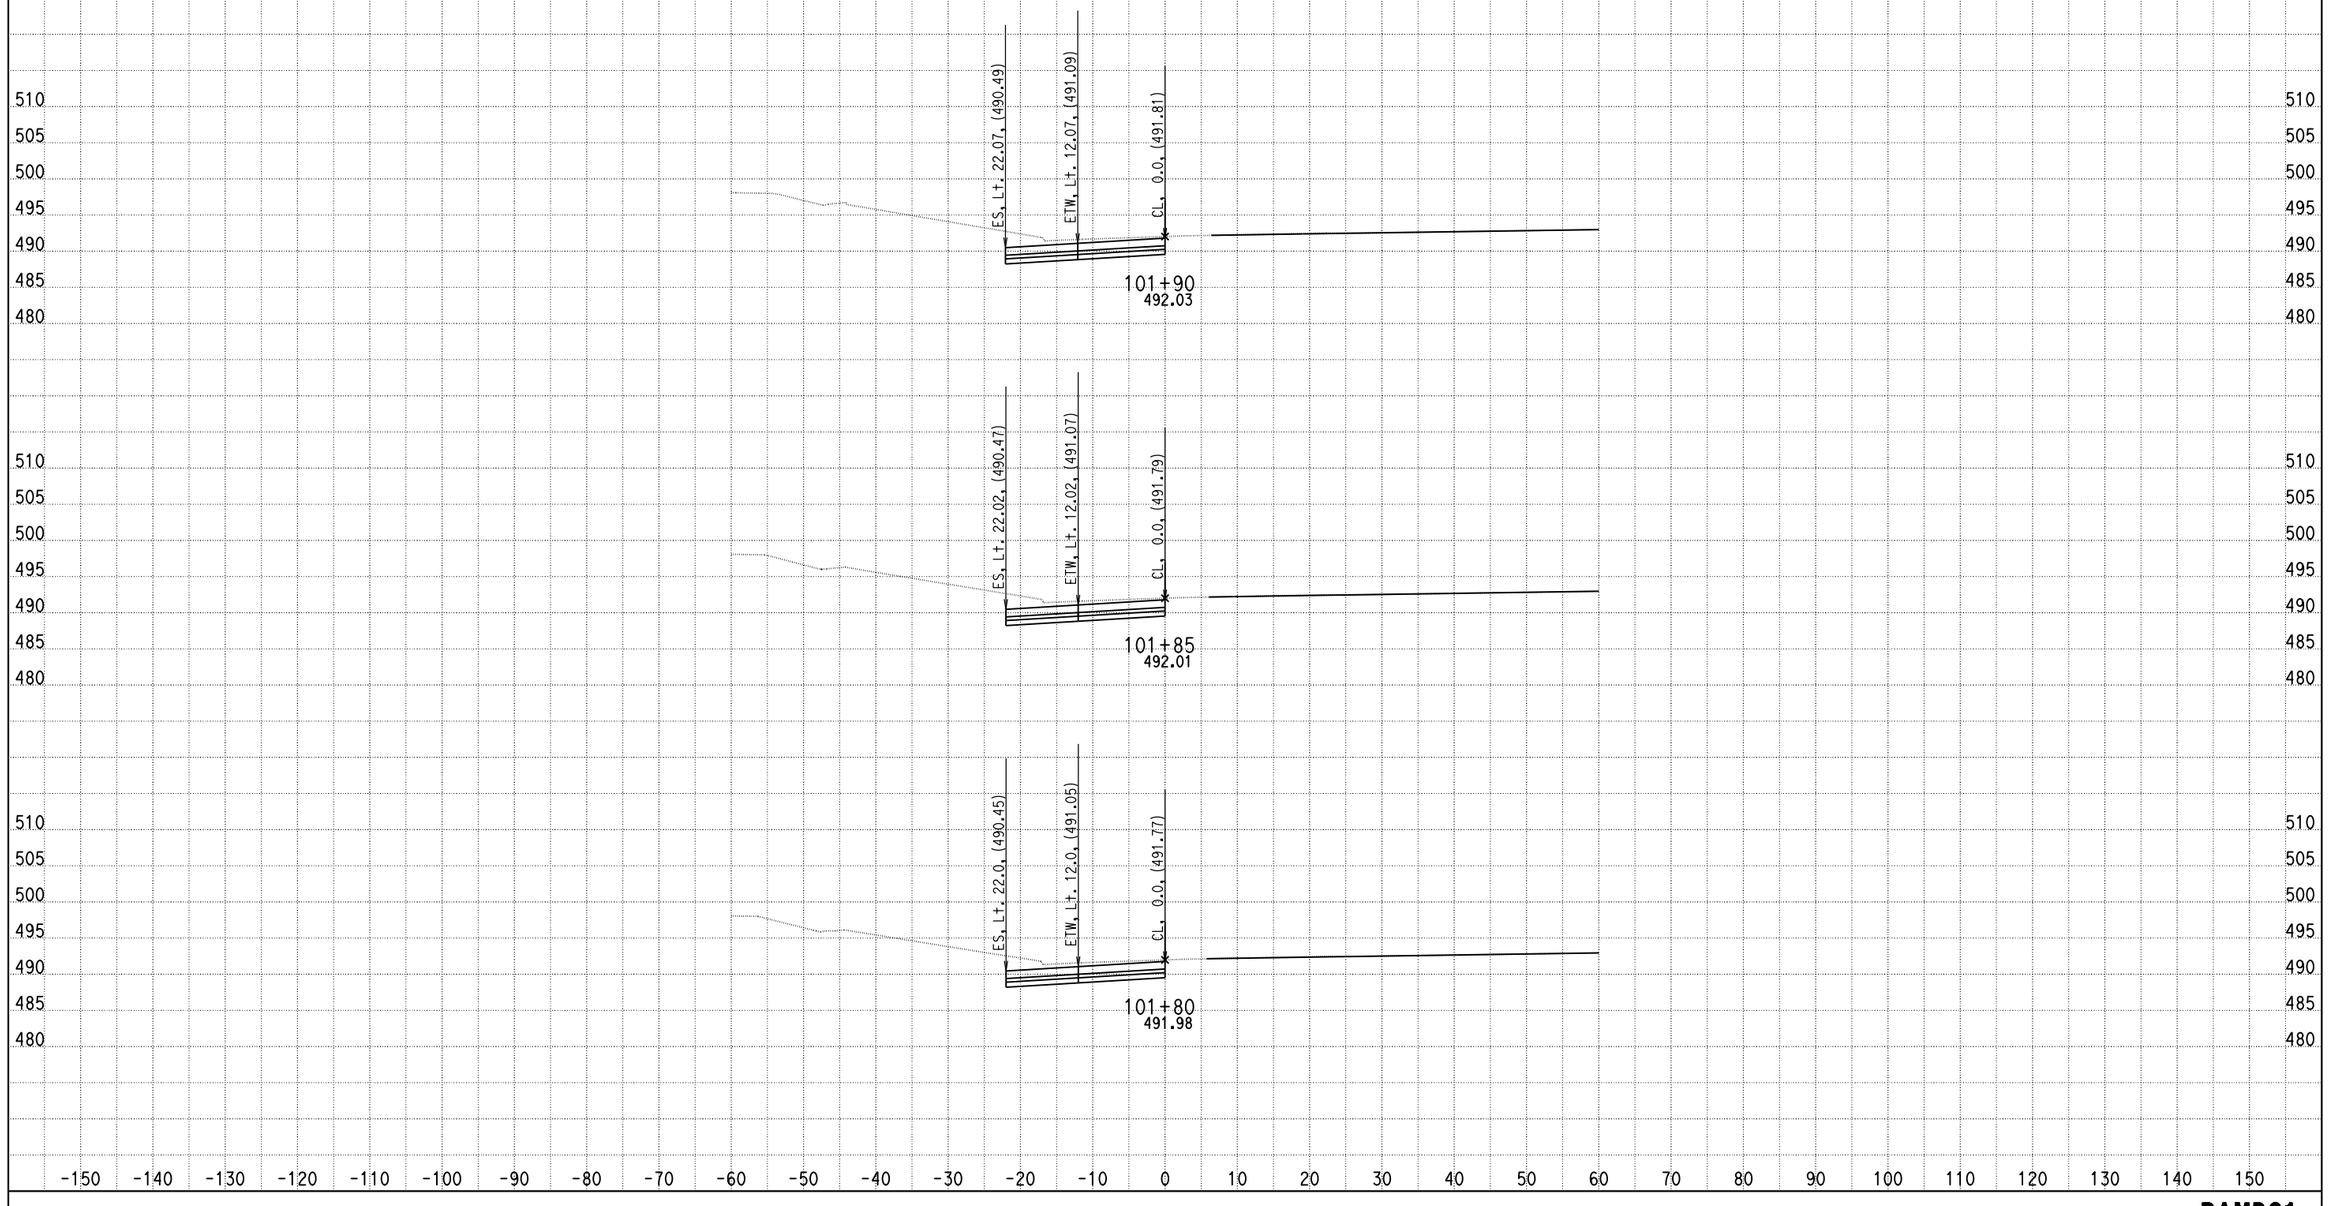

DATE: 4/15/2013

KC Project: 0818E File: C:\project\0818E\UPDATE-RAMP\hrc1-pro.ear

SCALE: 1" = 10' Horiz.
1" = 10' Vert.

All Dimensions are US Survey Feet

RAMPC1
CROSS SECTIONS

DESIGN STUDY ONLY

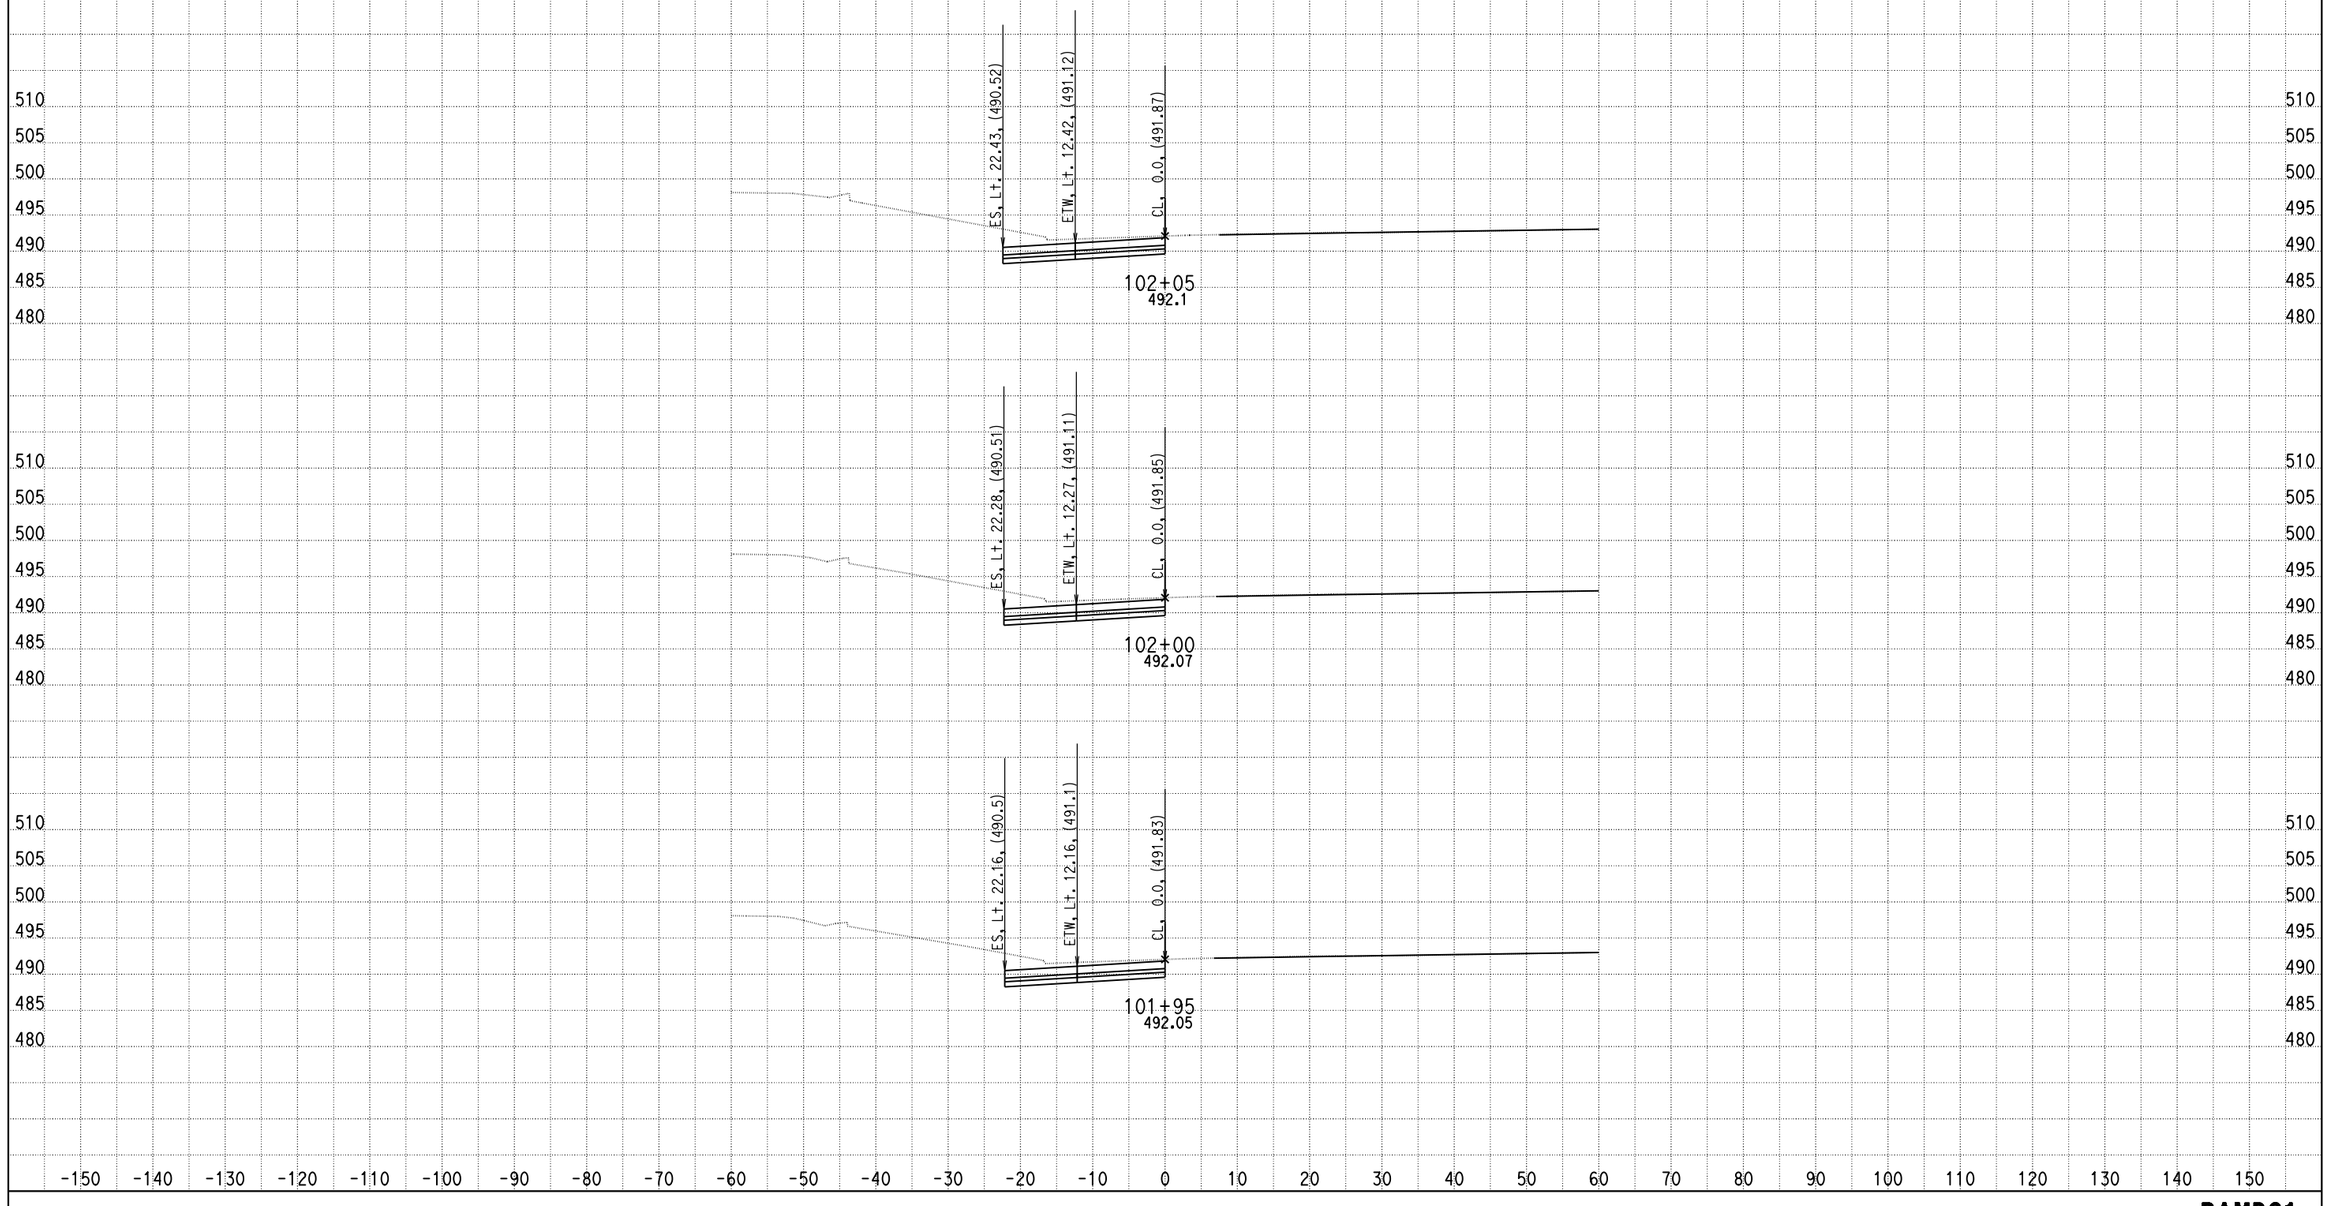

DATE: 4/15/2013

KC Project: 0818E File: C:\project\0818E\UPDATE-RAMP\hrc1-pro.ear

SCALE: 1" = 10' Horiz.
1" = 10' Vert.

All Dimensions are US Survey Feet

RAMPC1
CROSS SECTIONS

SHEET 31 OF XXX

DESIGN STUDY ONLY

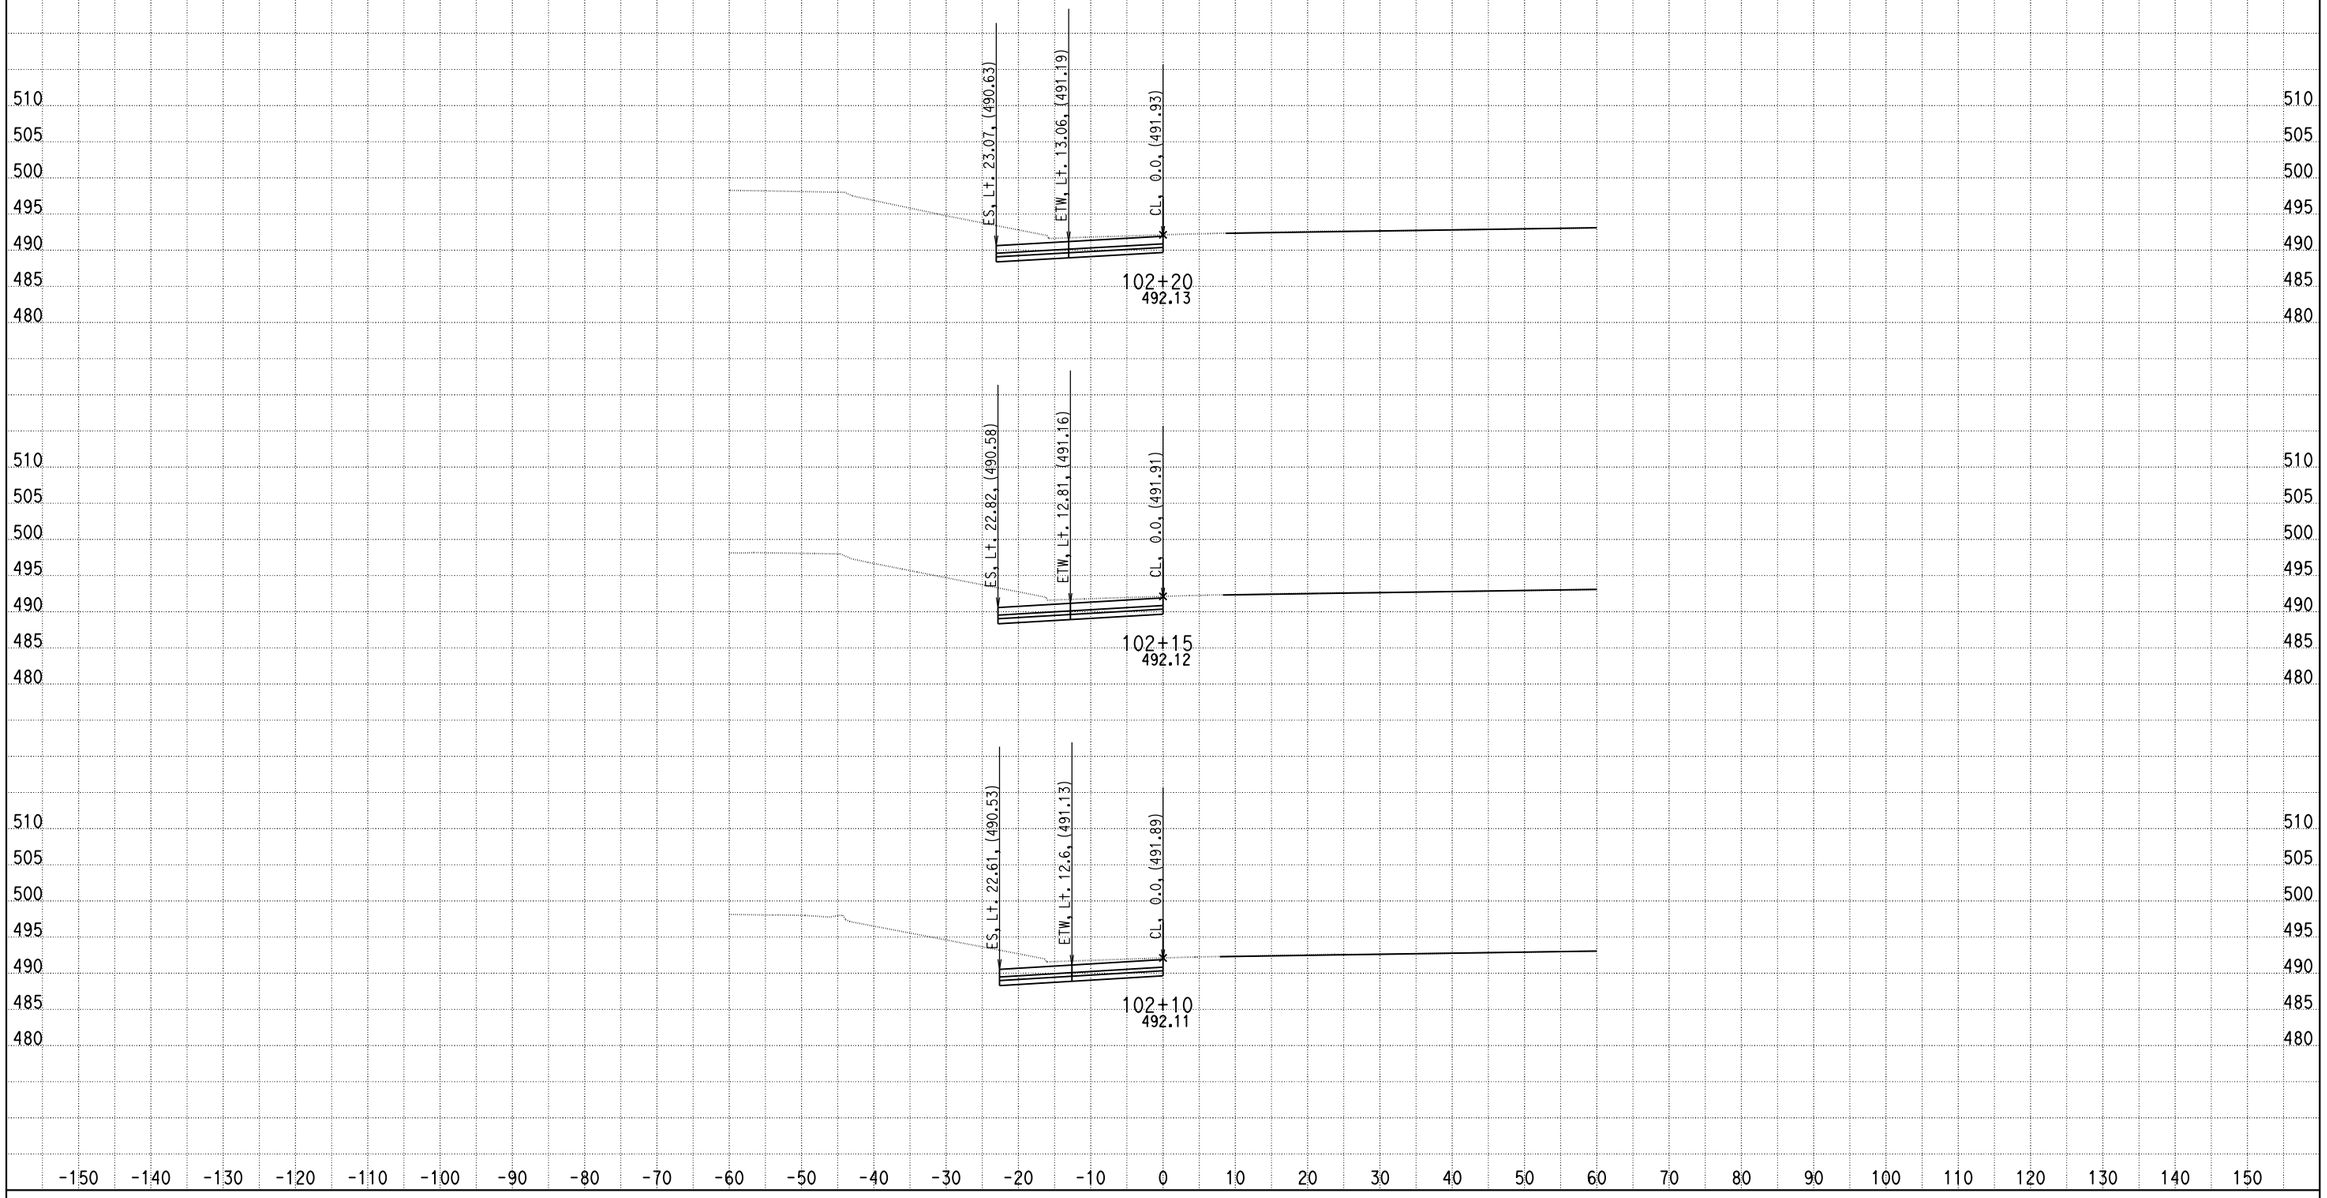

DATE: 4/15/2013

KC Project: 0818E File: C:\project\0818E\UPDATE-RAMP\hrc1-pro.ear

SCALE: 1" = 10' Horiz.
1" = 10' Vert.

All Dimensions are US Survey Feet

RAMPC1
CROSS SECTIONS

SHEET 32 OF XXX

DESIGN STUDY ONLY

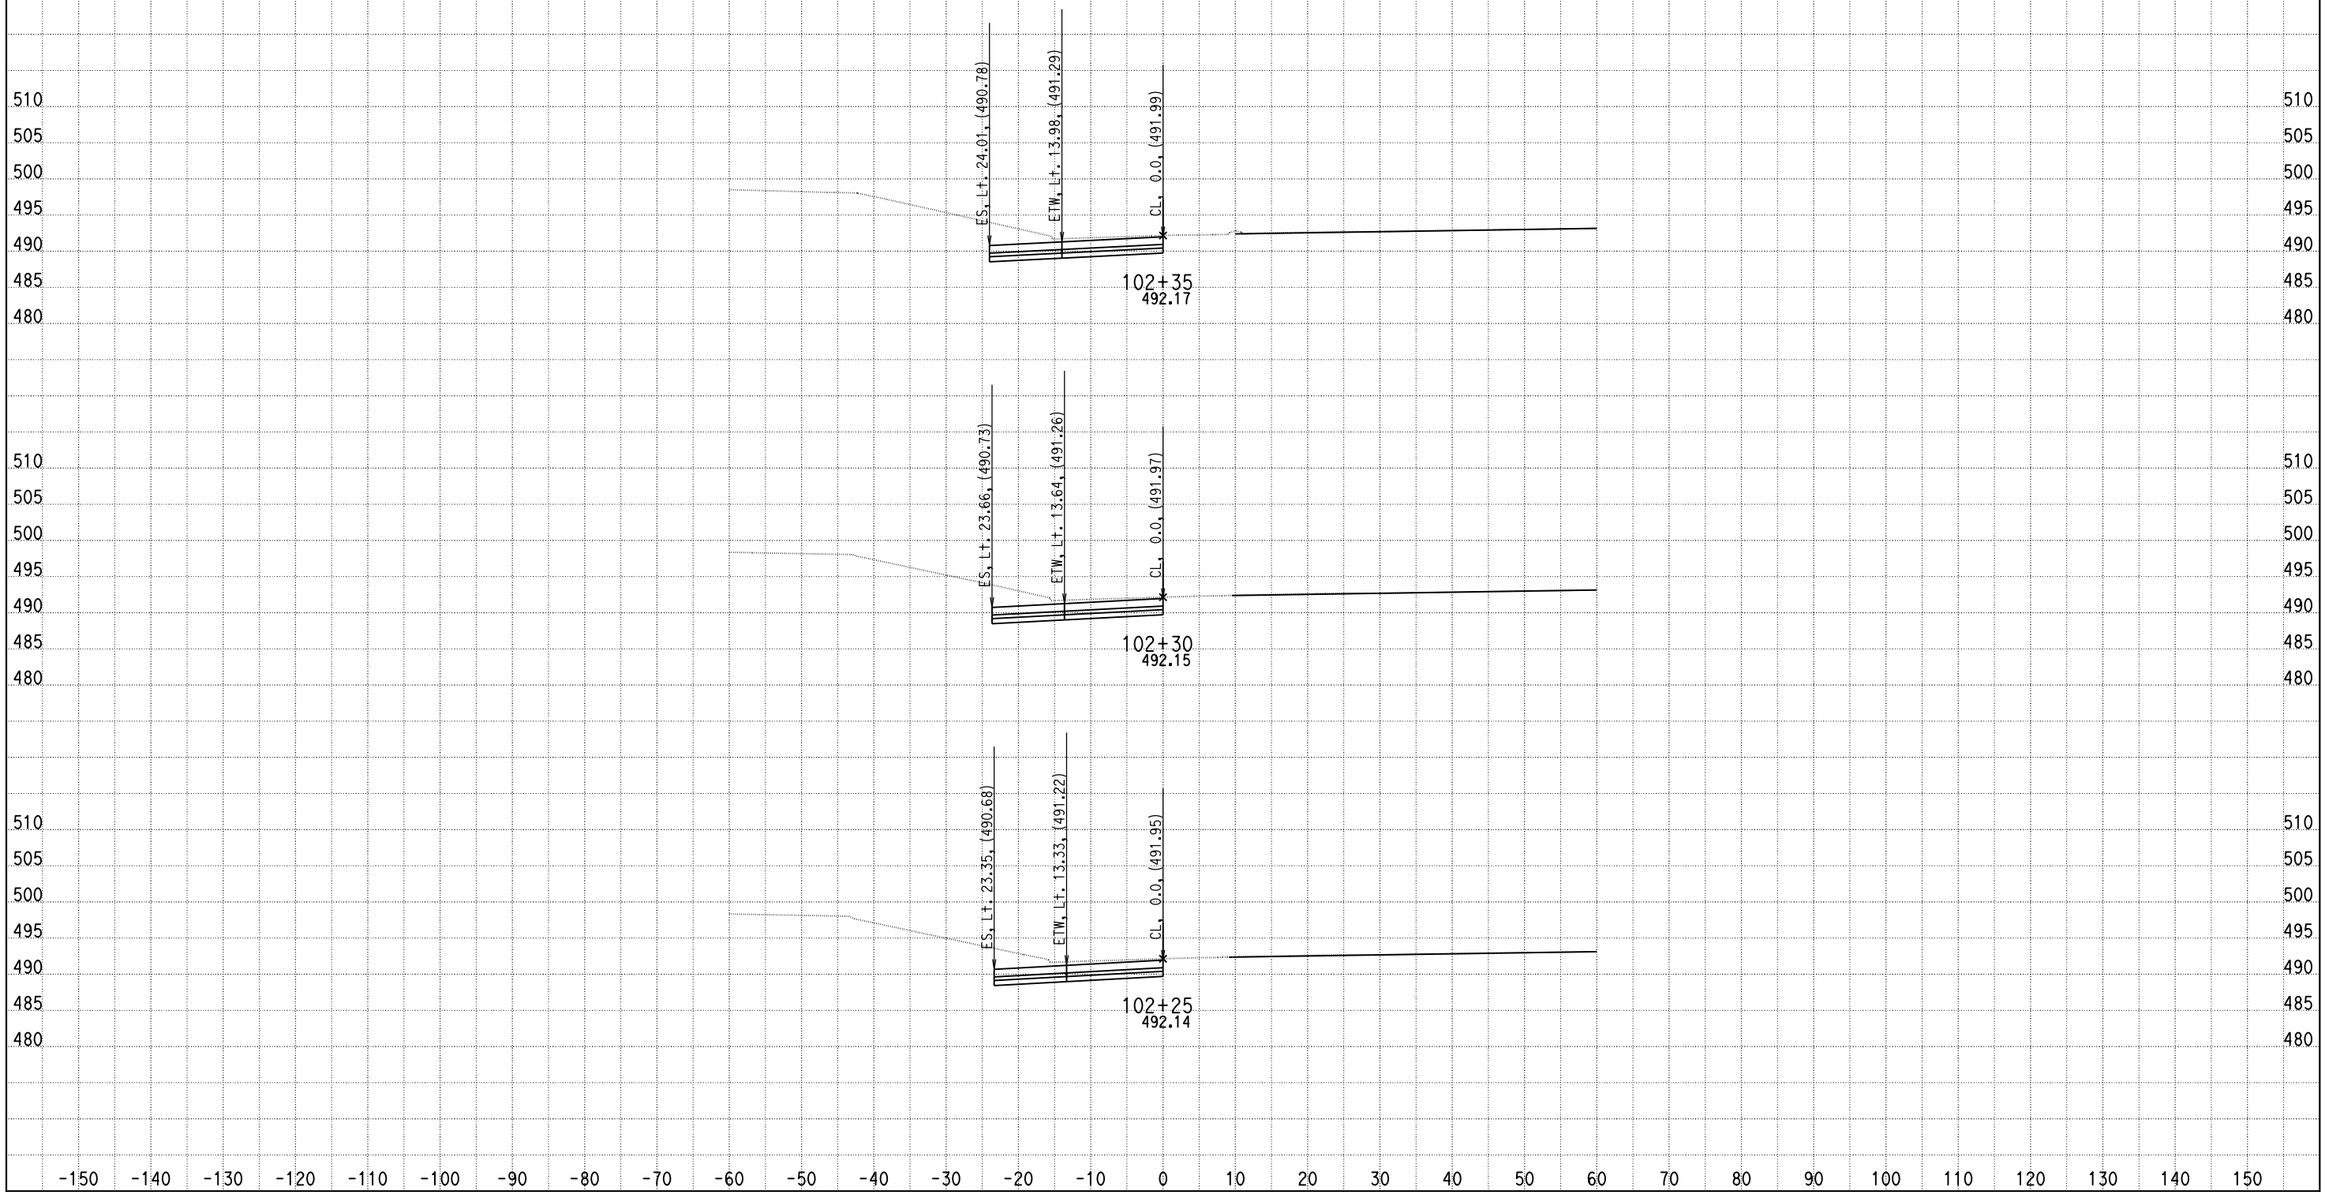

DATE: 4/15/2013

KC Project: 0818E File: C:\project\0818E\UPDATE-RAMP\hrc1-pro.ear

SCALE: 1" = 10' Horiz.
1" = 10' Vert.

All Dimensions are US Survey Feet

RAMPC1
CROSS SECTIONS

DESIGN STUDY ONLY

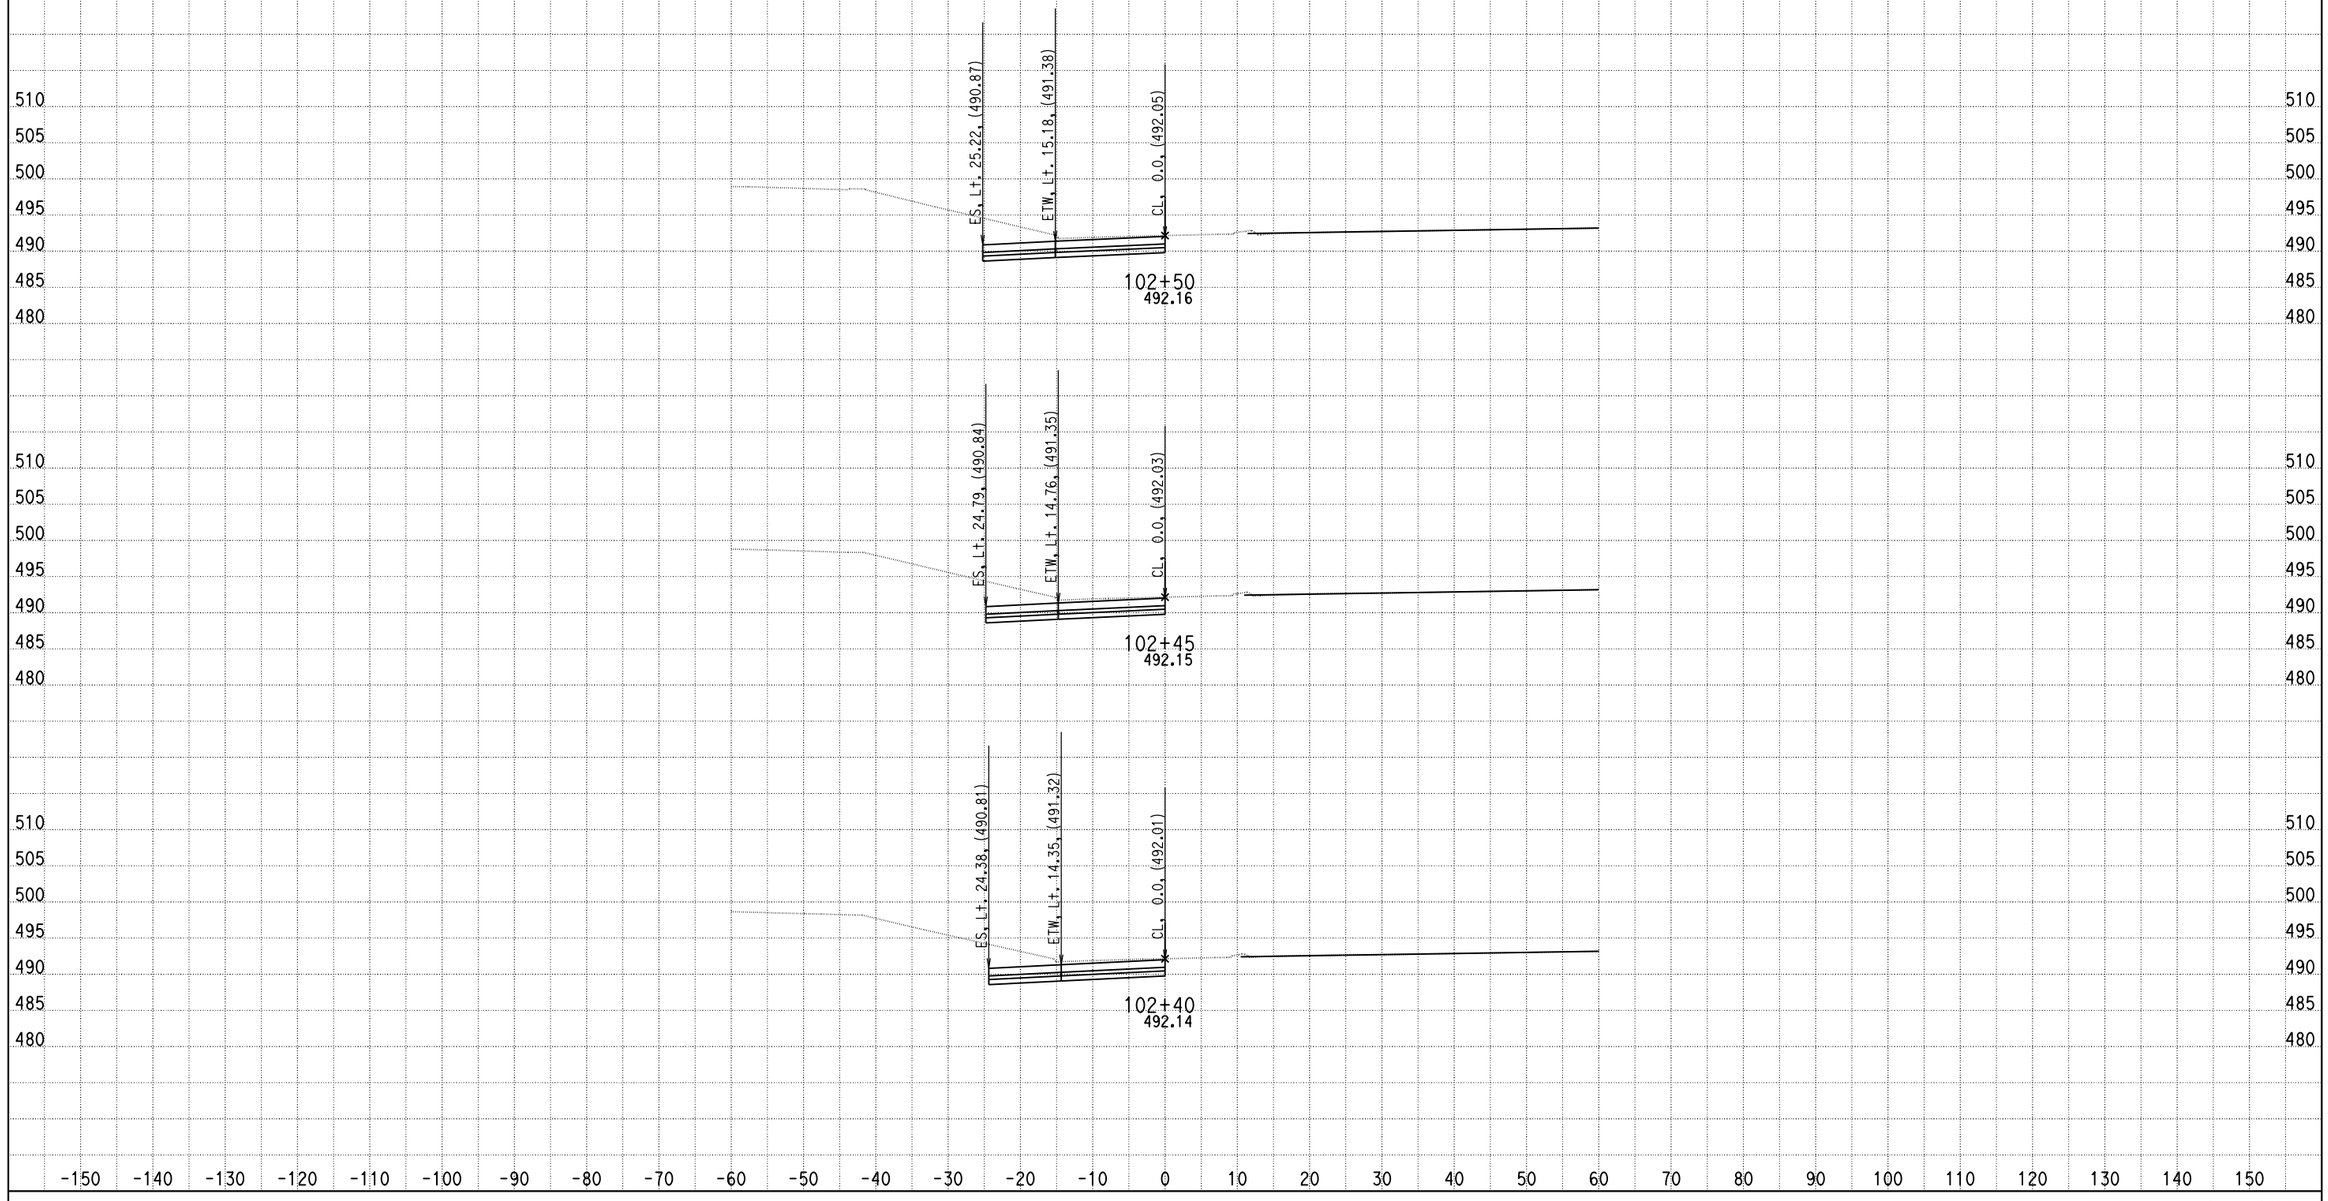

DATE: 4/15/2013

KC Project: 0818E File: C:\project\0818E\UPDATE-RAMP\hrc1-pro.ear

SCALE: 1" = 10' Horiz.
1" = 10' Vert.

All Dimensions are US Survey Feet

RAMPC1
CROSS SECTIONS
SHEET 34 OF XXX

DESIGN STUDY ONLY

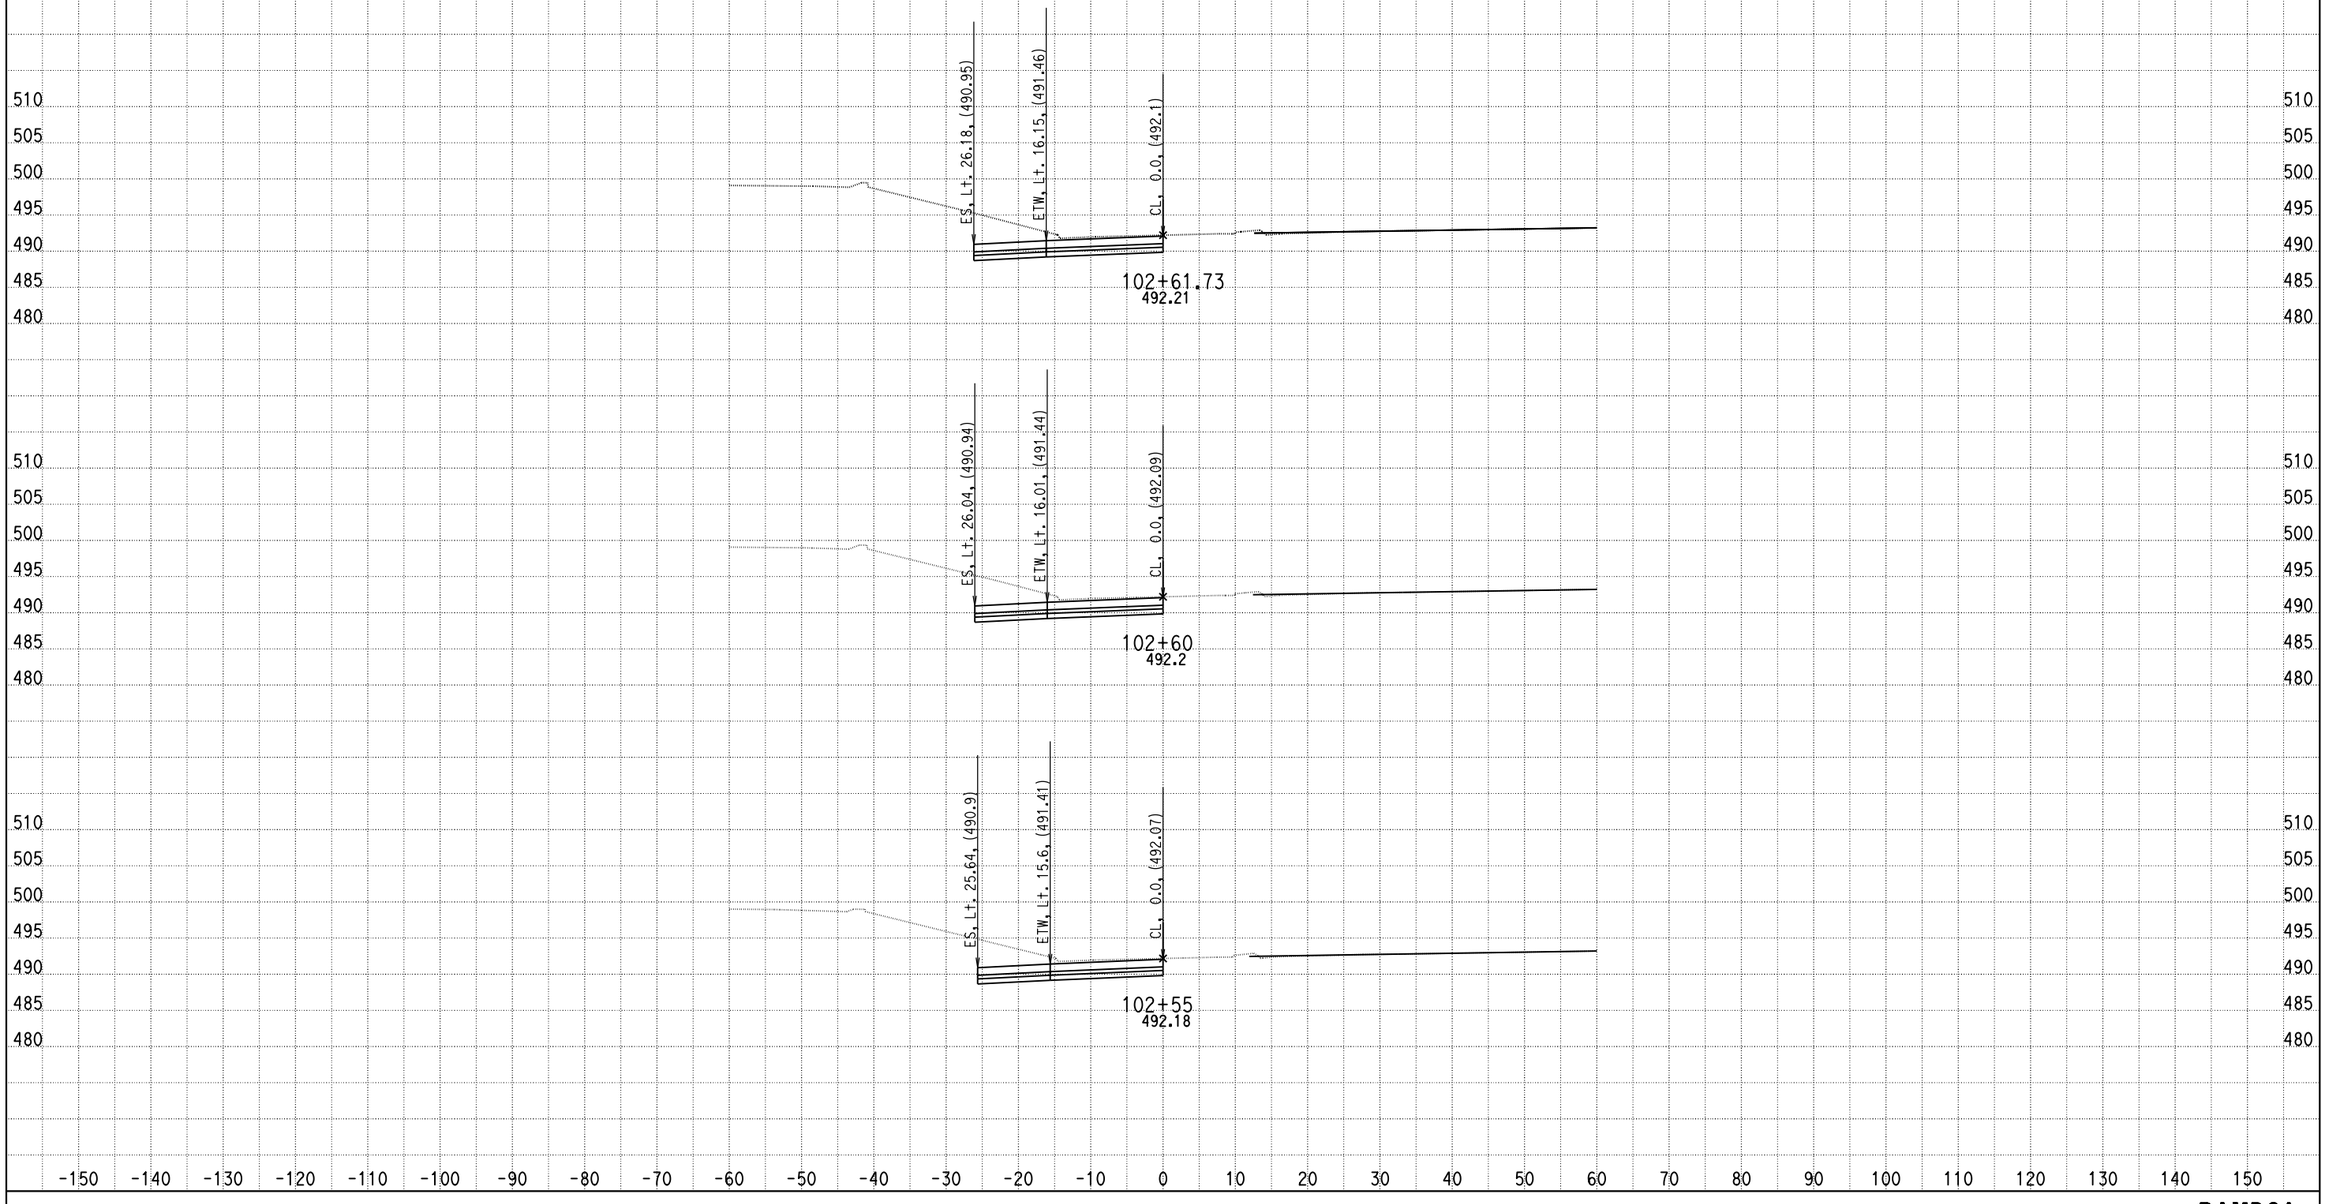

DATE: 4/15/2013

KC Project: 0818E File: C:\project\0818E\UPDATE-RAMP\hrc1-pro.ear

SCALE: 1" = 10' Horiz.
1" = 10' Vert.

All Dimensions are US Survey Feet

RAMPC1
CROSS SECTIONS

DESIGN STUDY ONLY

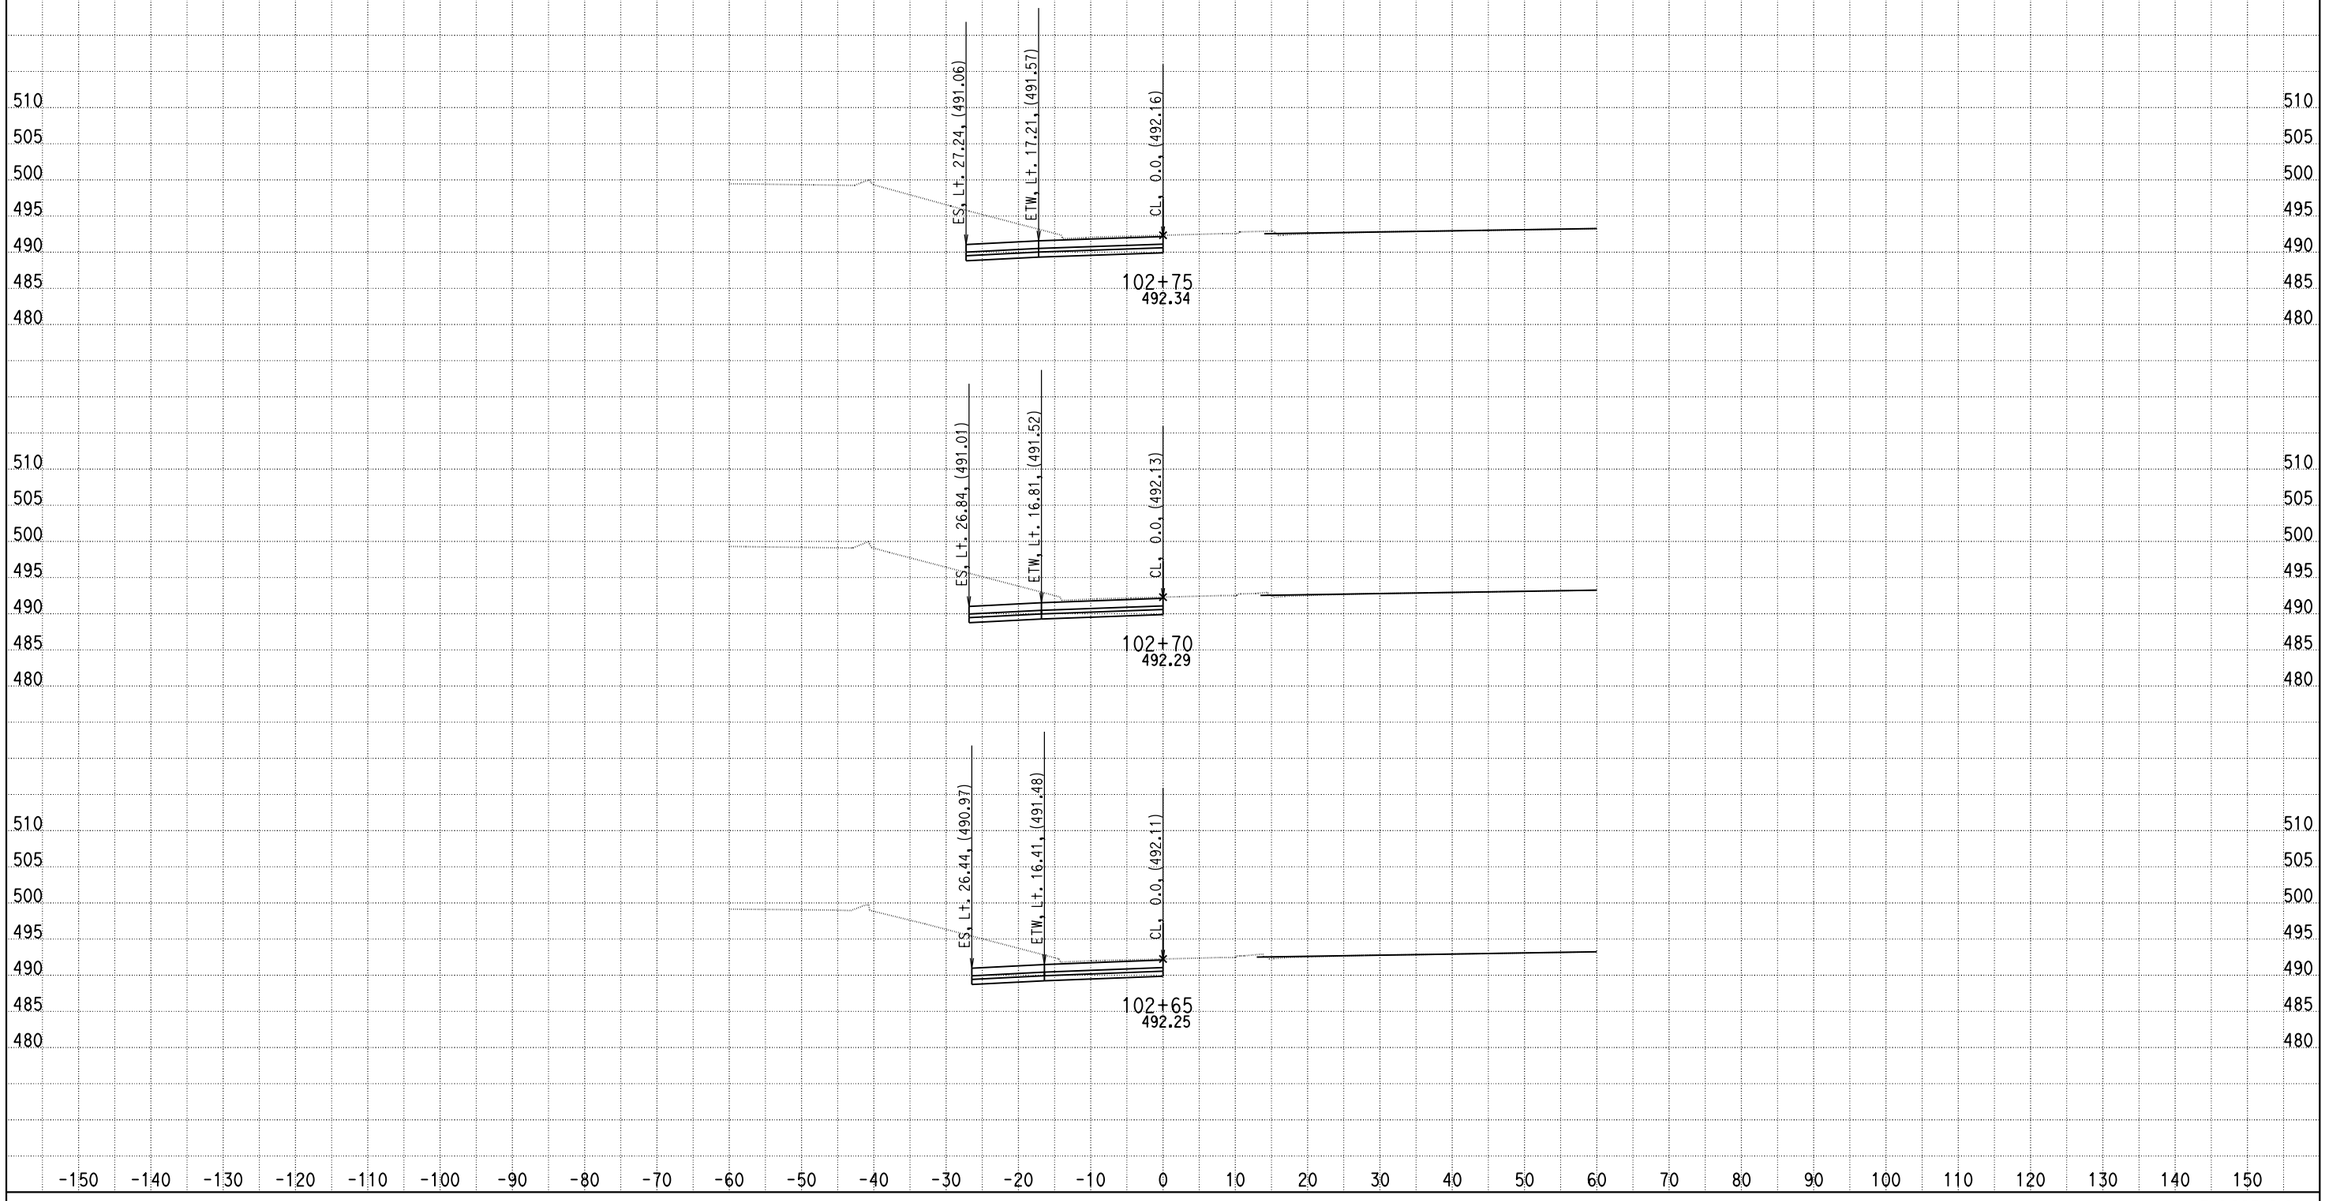

DATE: 4/15/2013

KC Project: 0818E File: C:\project\0818E\UPDATE-RAMP\hrc1-pro.ear

SCALE: 1" = 10' Horiz.
1" = 10' Vert.

All Dimensions are US Survey Feet

RAMPC1
CROSS SECTIONS

DESIGN STUDY ONLY

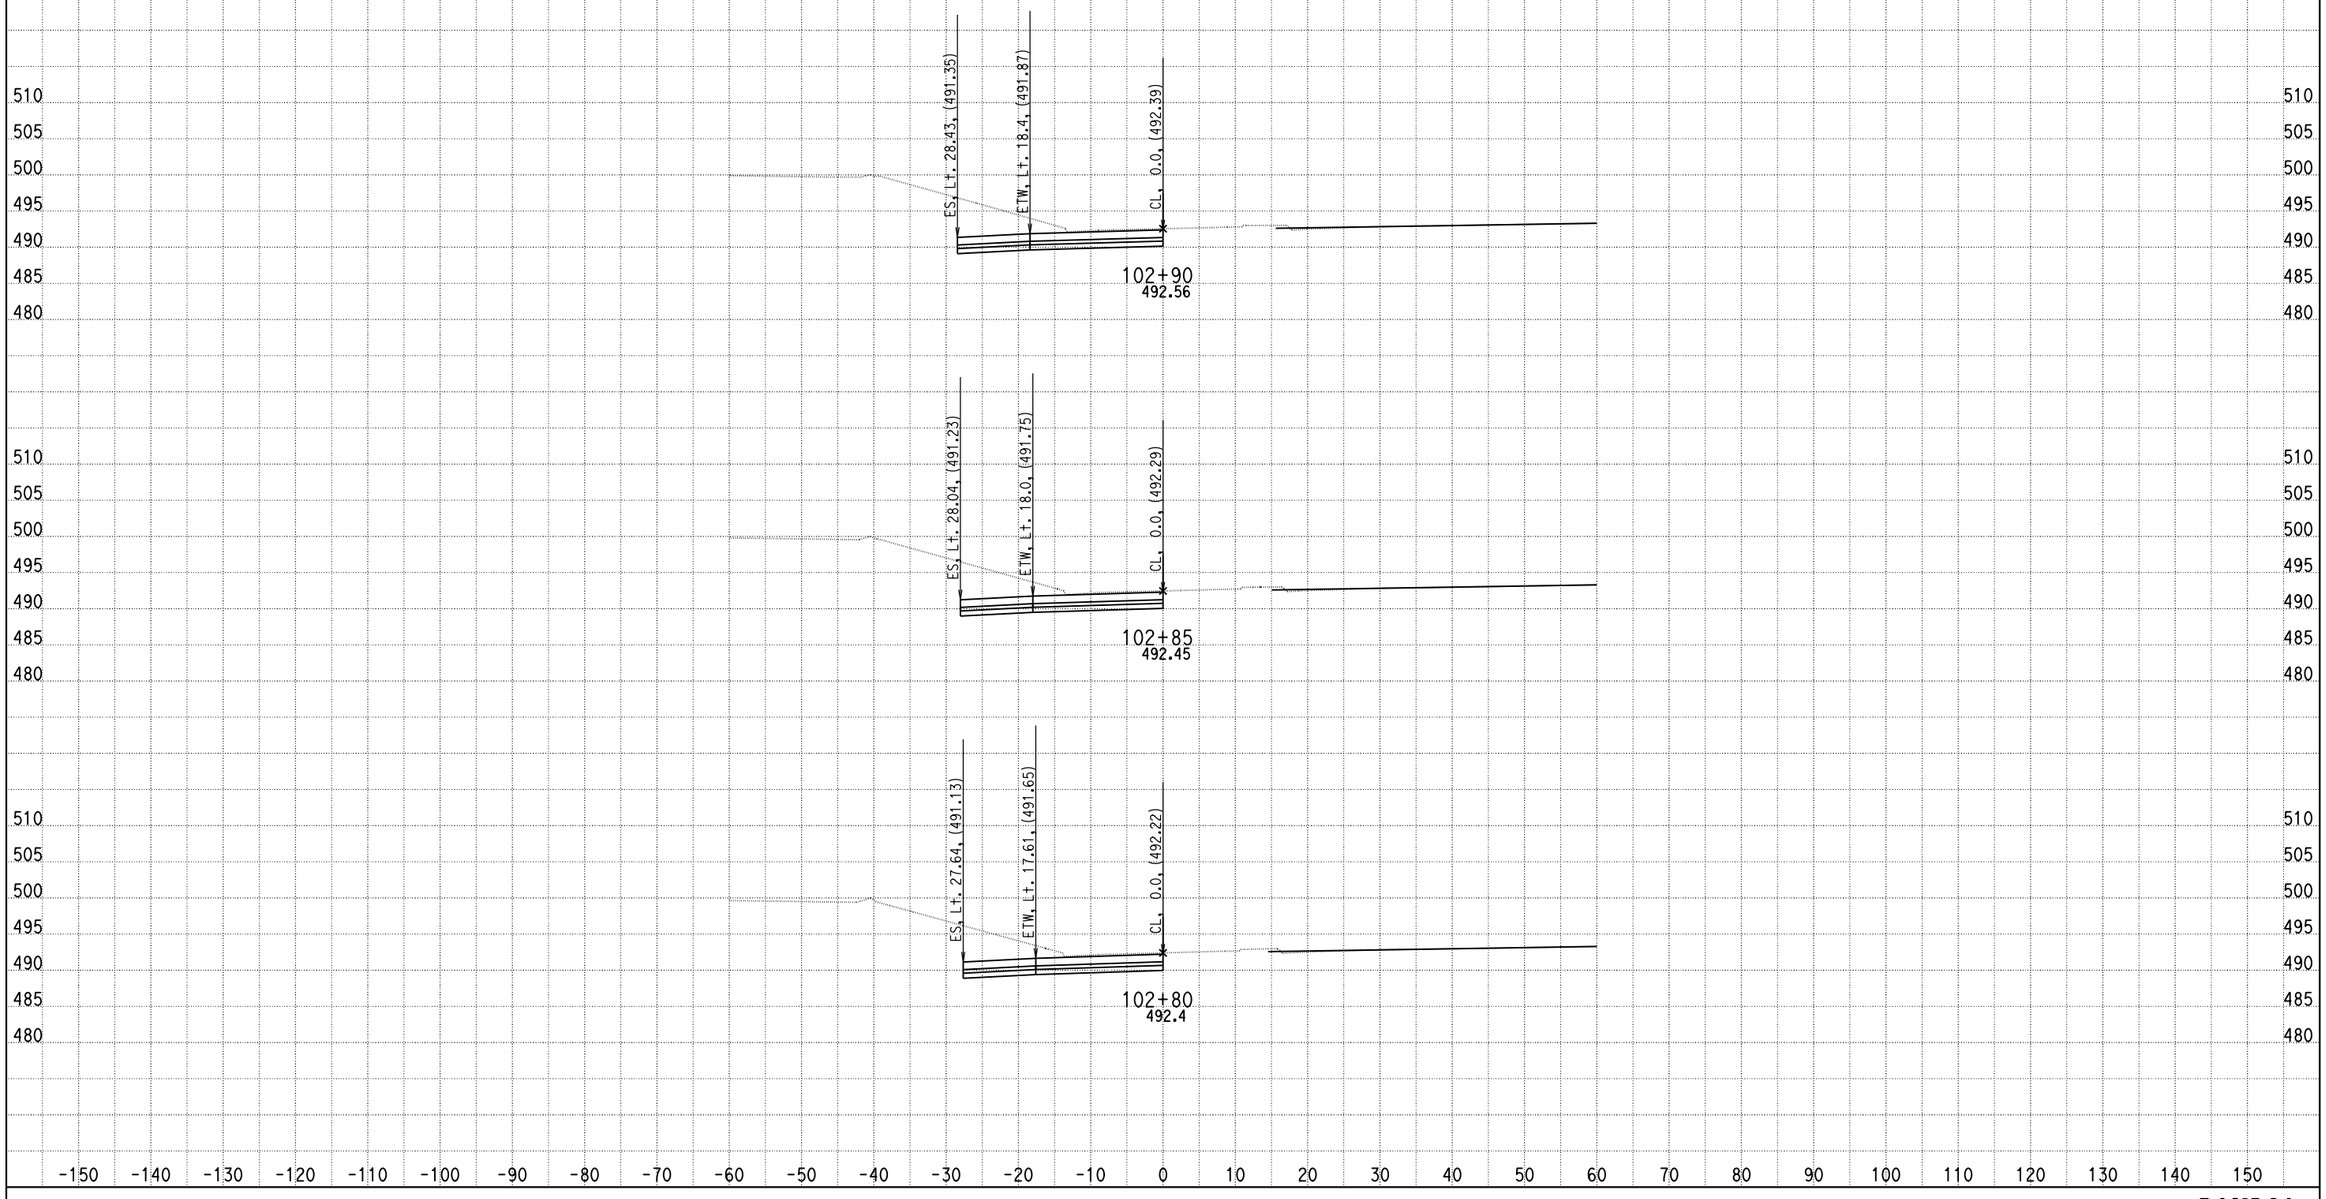

DATE: 4/15/2013

KC Project: 0818E File: C:\project\0818E\UPDATE-RAMP\hrc1-pro.ear

SCALE: 1" = 10' Horiz.
1" = 10' Vert.

All Dimensions are US Survey Feet

RAMPC1
CROSS SECTIONS

SHEET 37 OF XXX

DESIGN STUDY ONLY

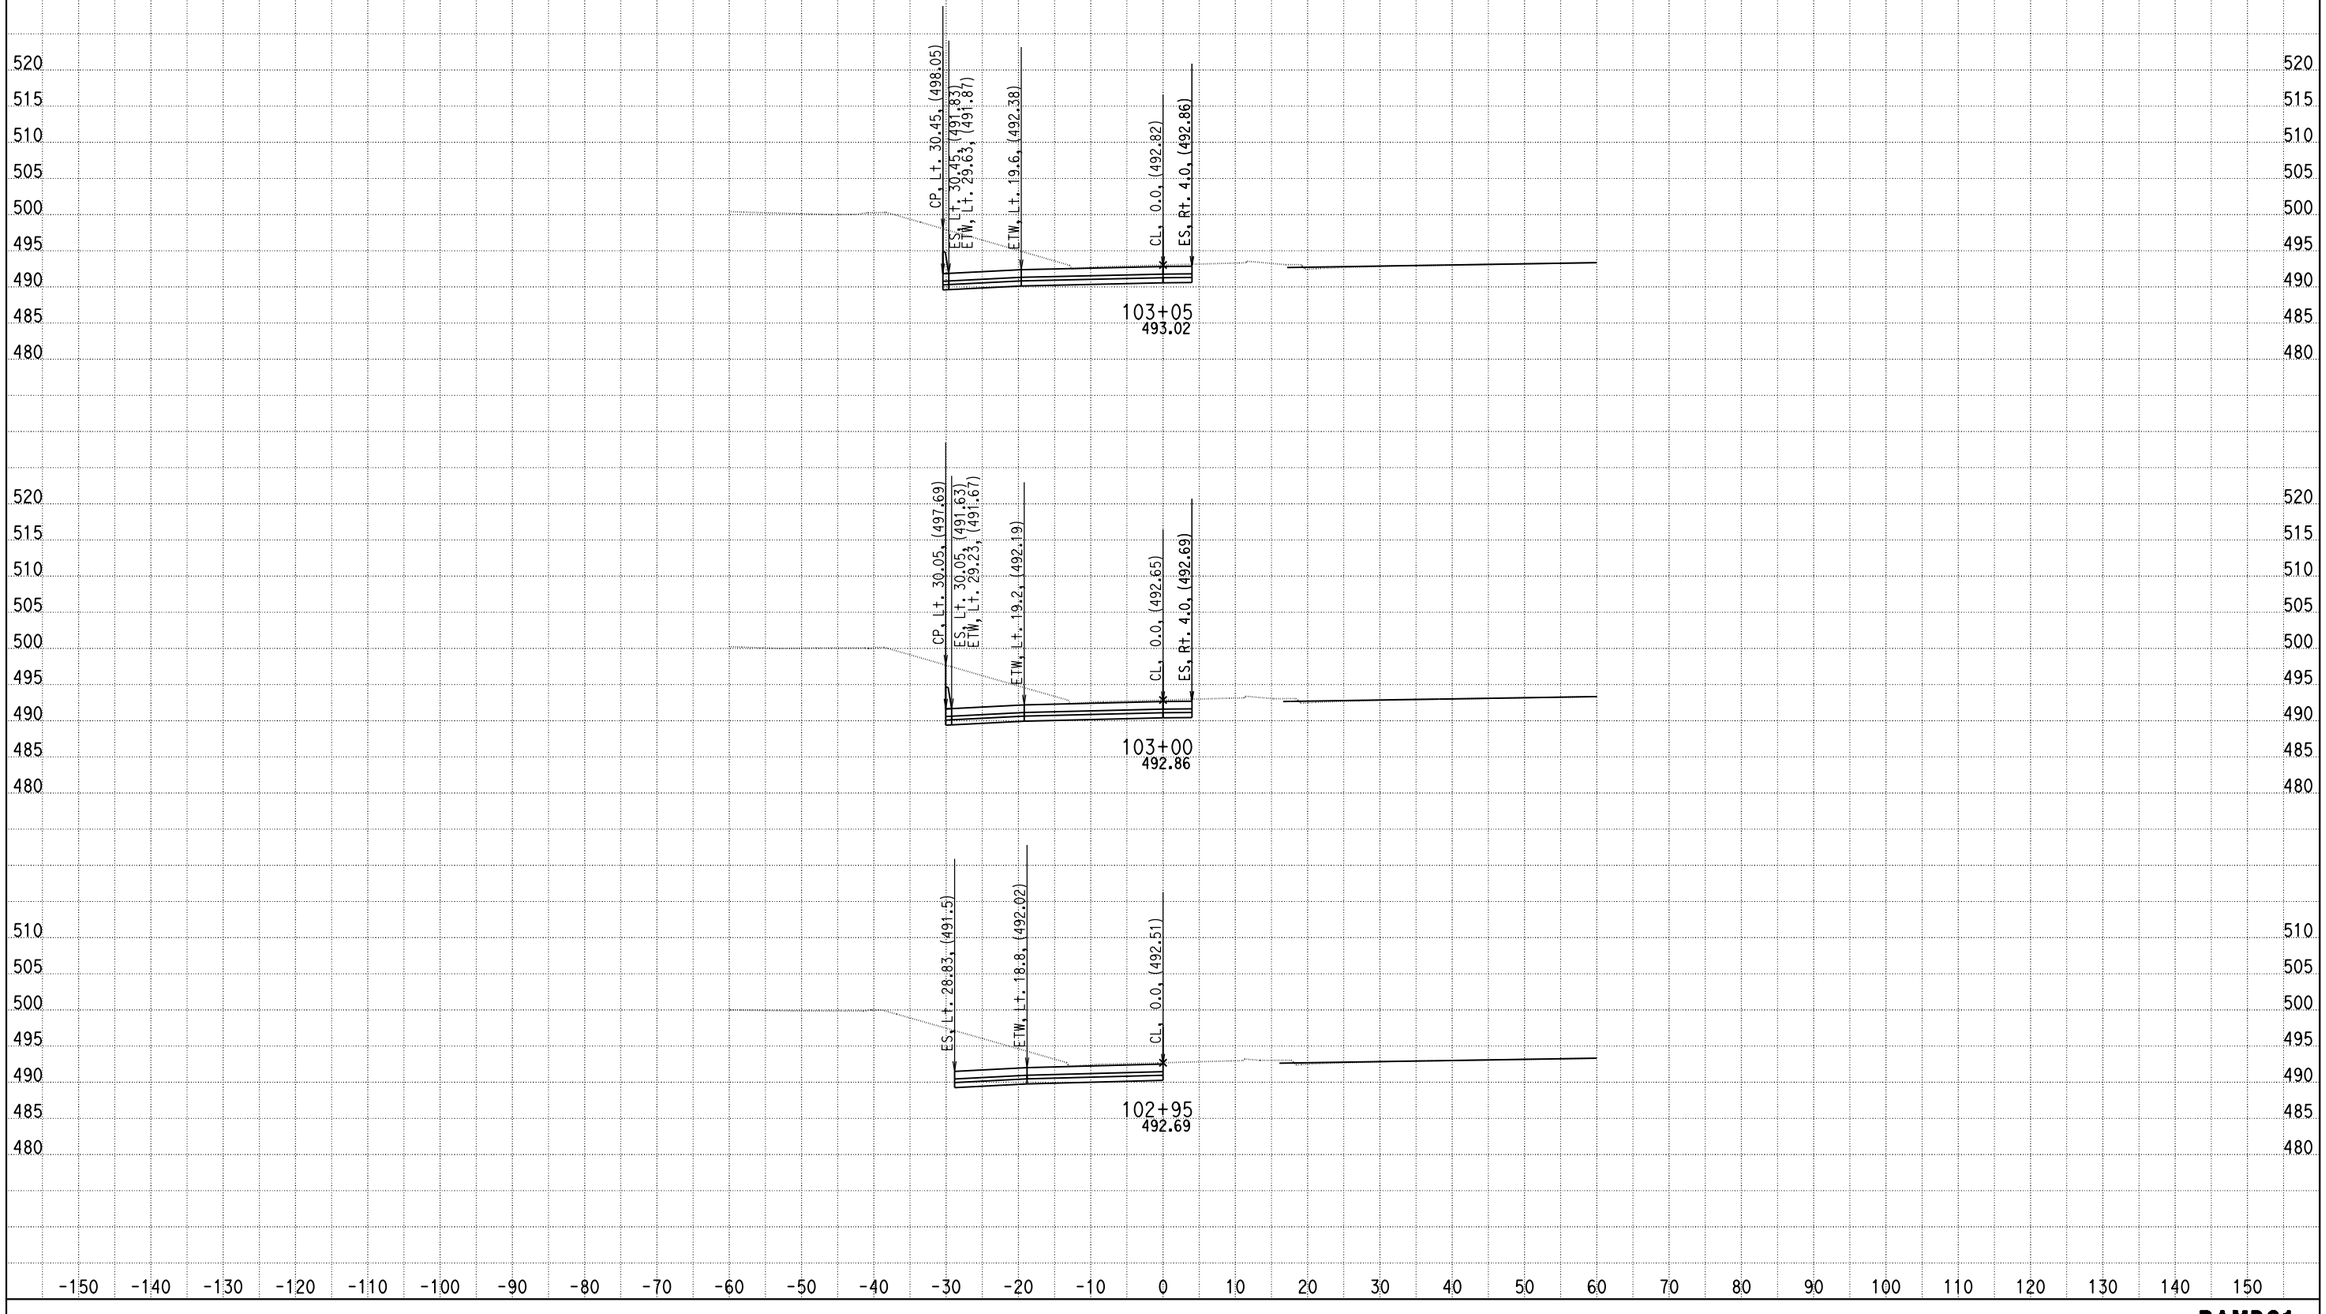

DATE: 4/15/2013

KC Project: 0818E File: C:\project\0818E\UPDATE-RAMP\hrc1-pro.ear

SCALE: 1" = 10' Horiz.
1" = 10' Vert.

All Dimensions are US Survey Feet

RAMPC1
CROSS SECTIONS

DESIGN STUDY ONLY

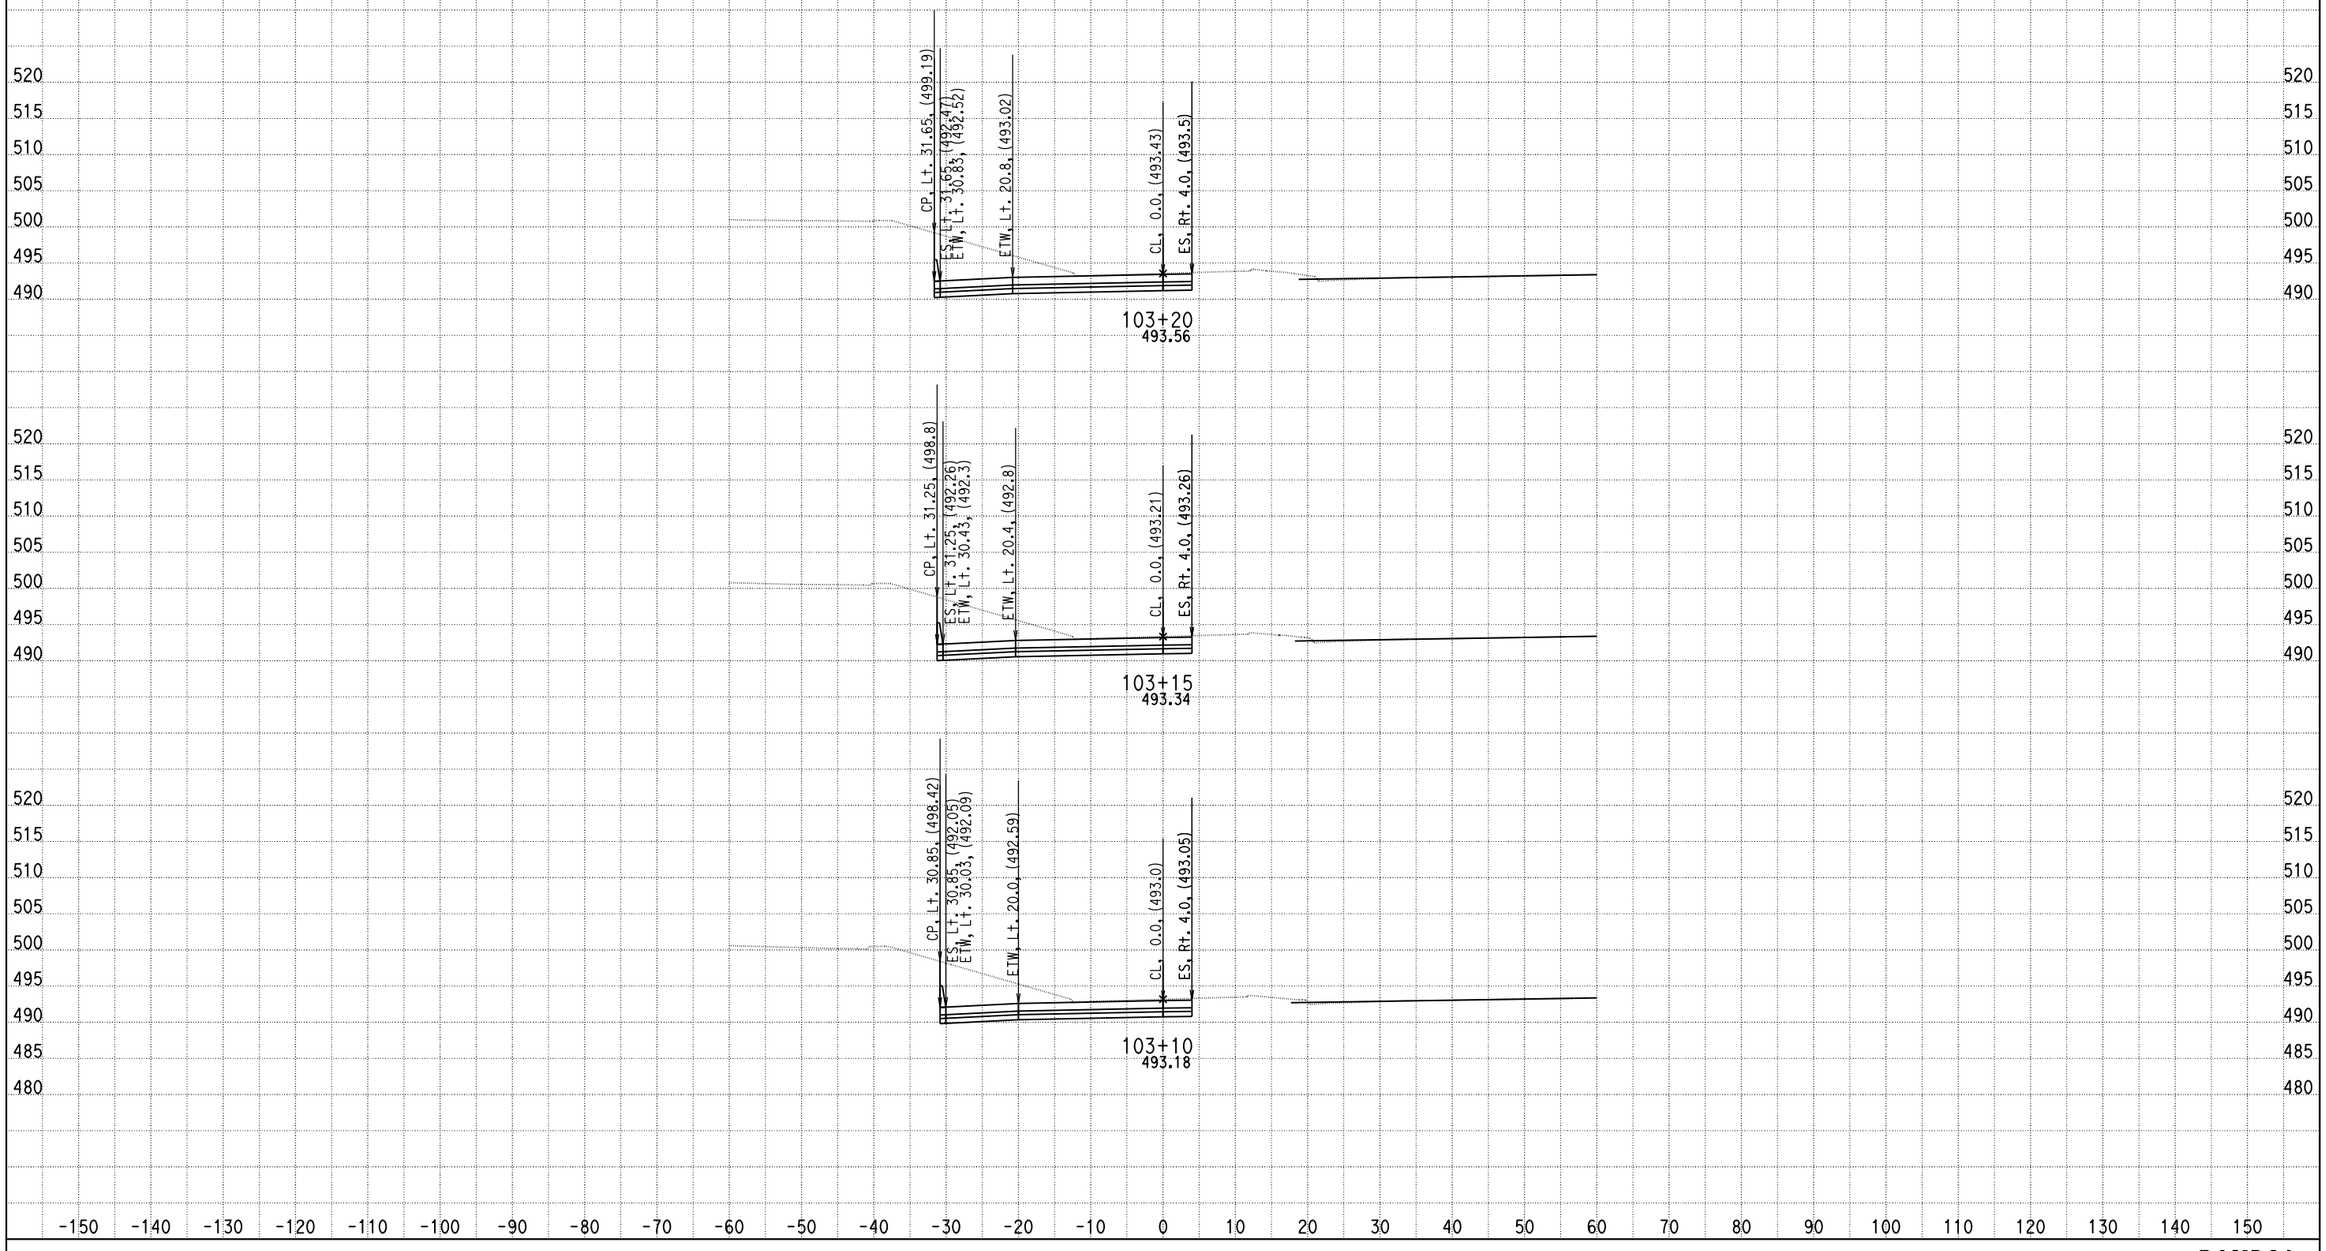

DATE: 4/15/2013

KC Project: 0818E File: C:\project\0818E\UPDATE-RAMP\hrc1-pro.ear

SCALE: 1" = 10' Horiz.
1" = 10' Vert.

All Dimensions are US Survey Feet

RAMPC1
CROSS SECTIONS

DESIGN STUDY ONLY

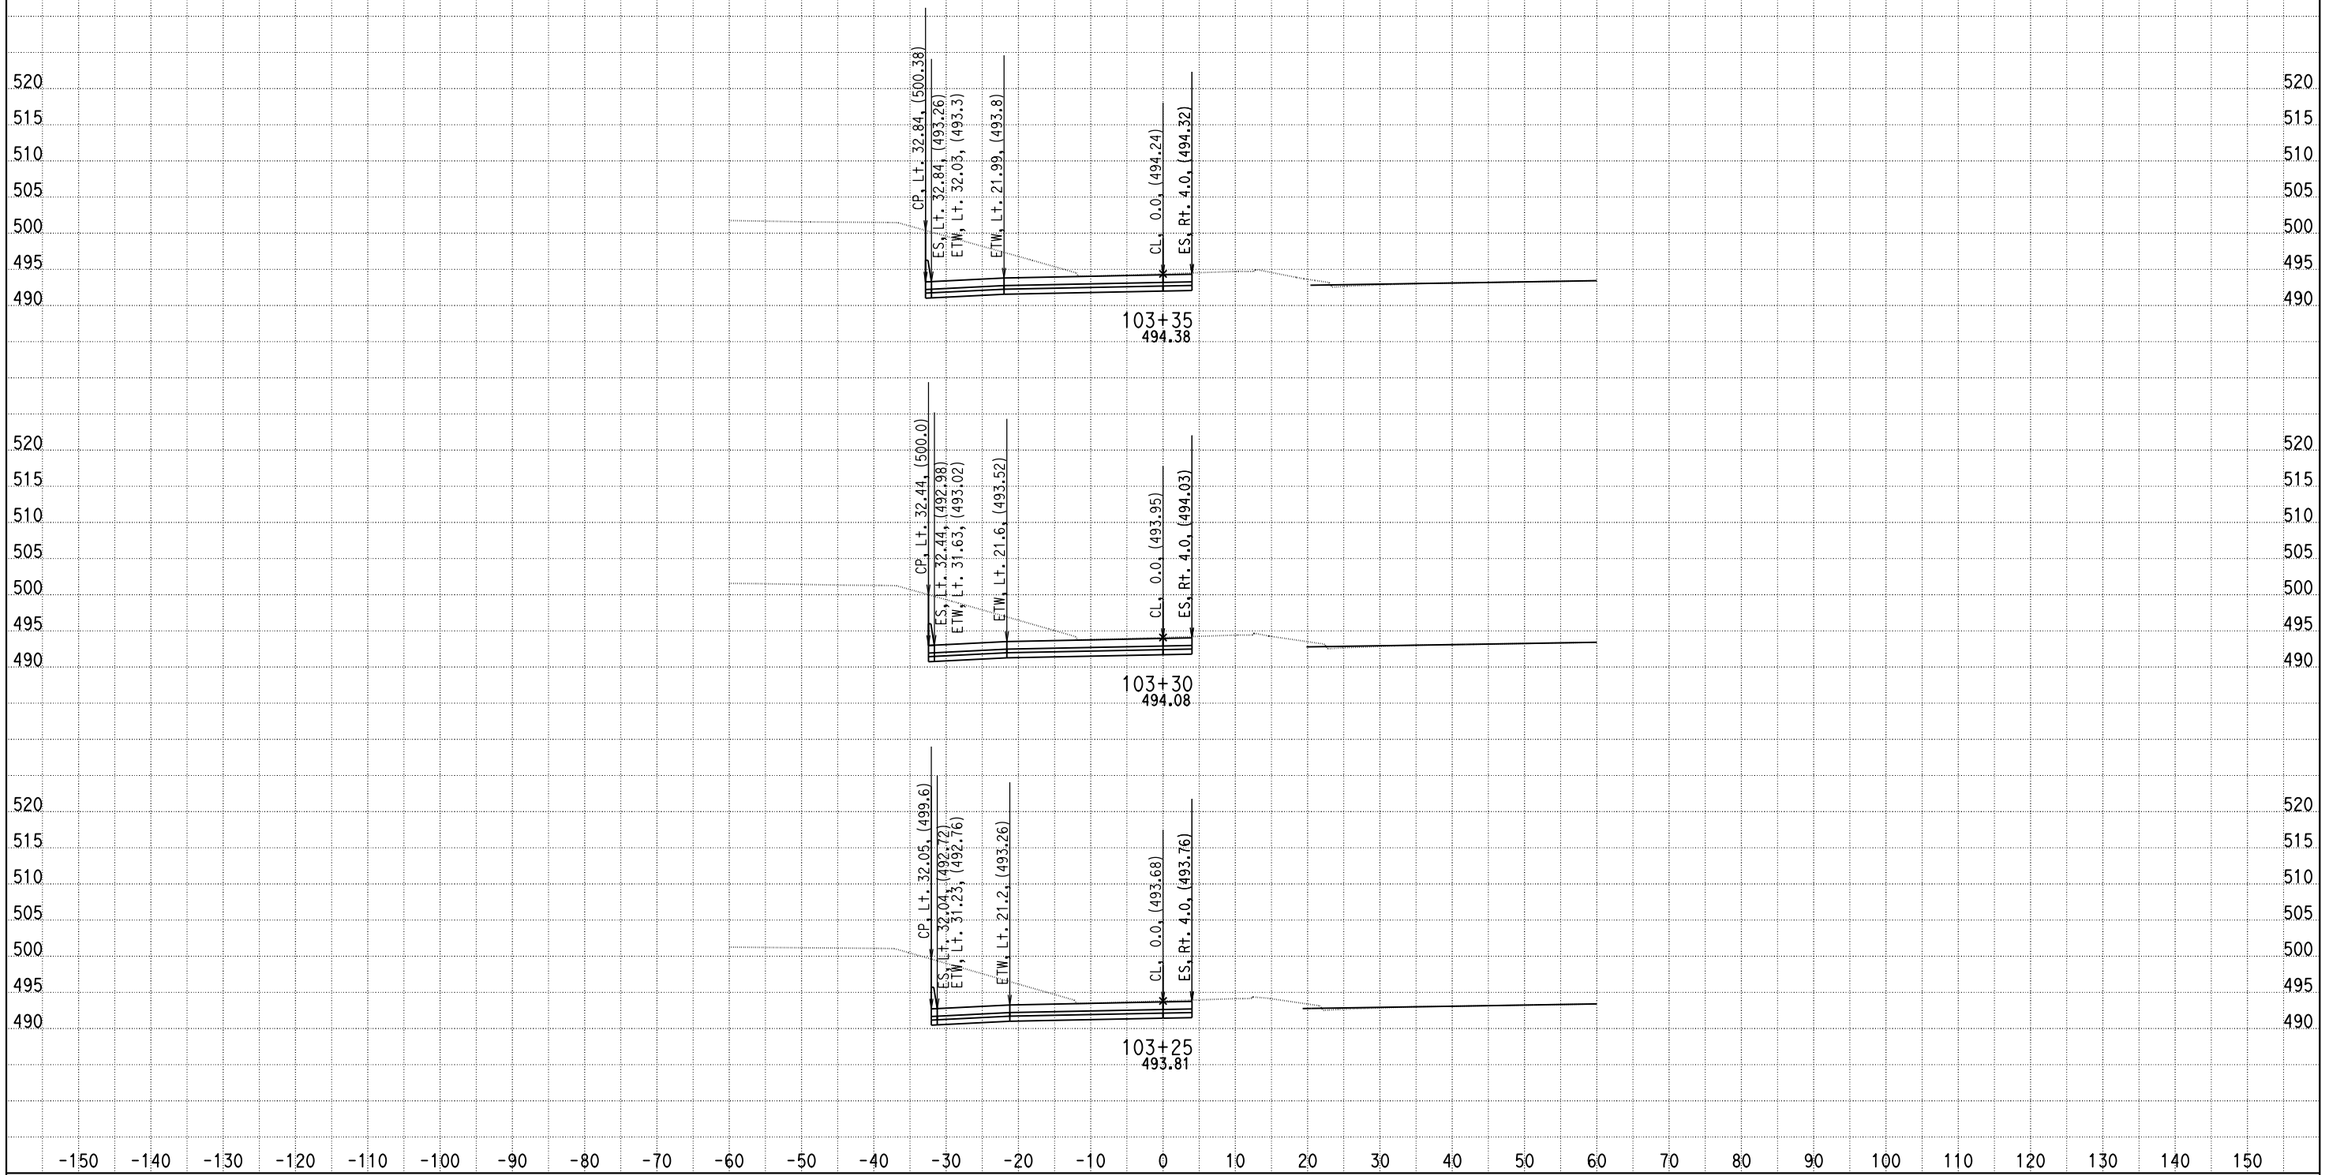

DATE: 4/15/2013

KC Project: 0818E File: C:\project\0818E\UPDATE-RAMP\hrc1-pro.ear

SCALE: 1" = 10' Horiz.
1" = 10' Vert.

All Dimensions are US Survey Feet

RAMPC1
CROSS SECTIONS

SHEET 40 OF XXX

DESIGN STUDY ONLY

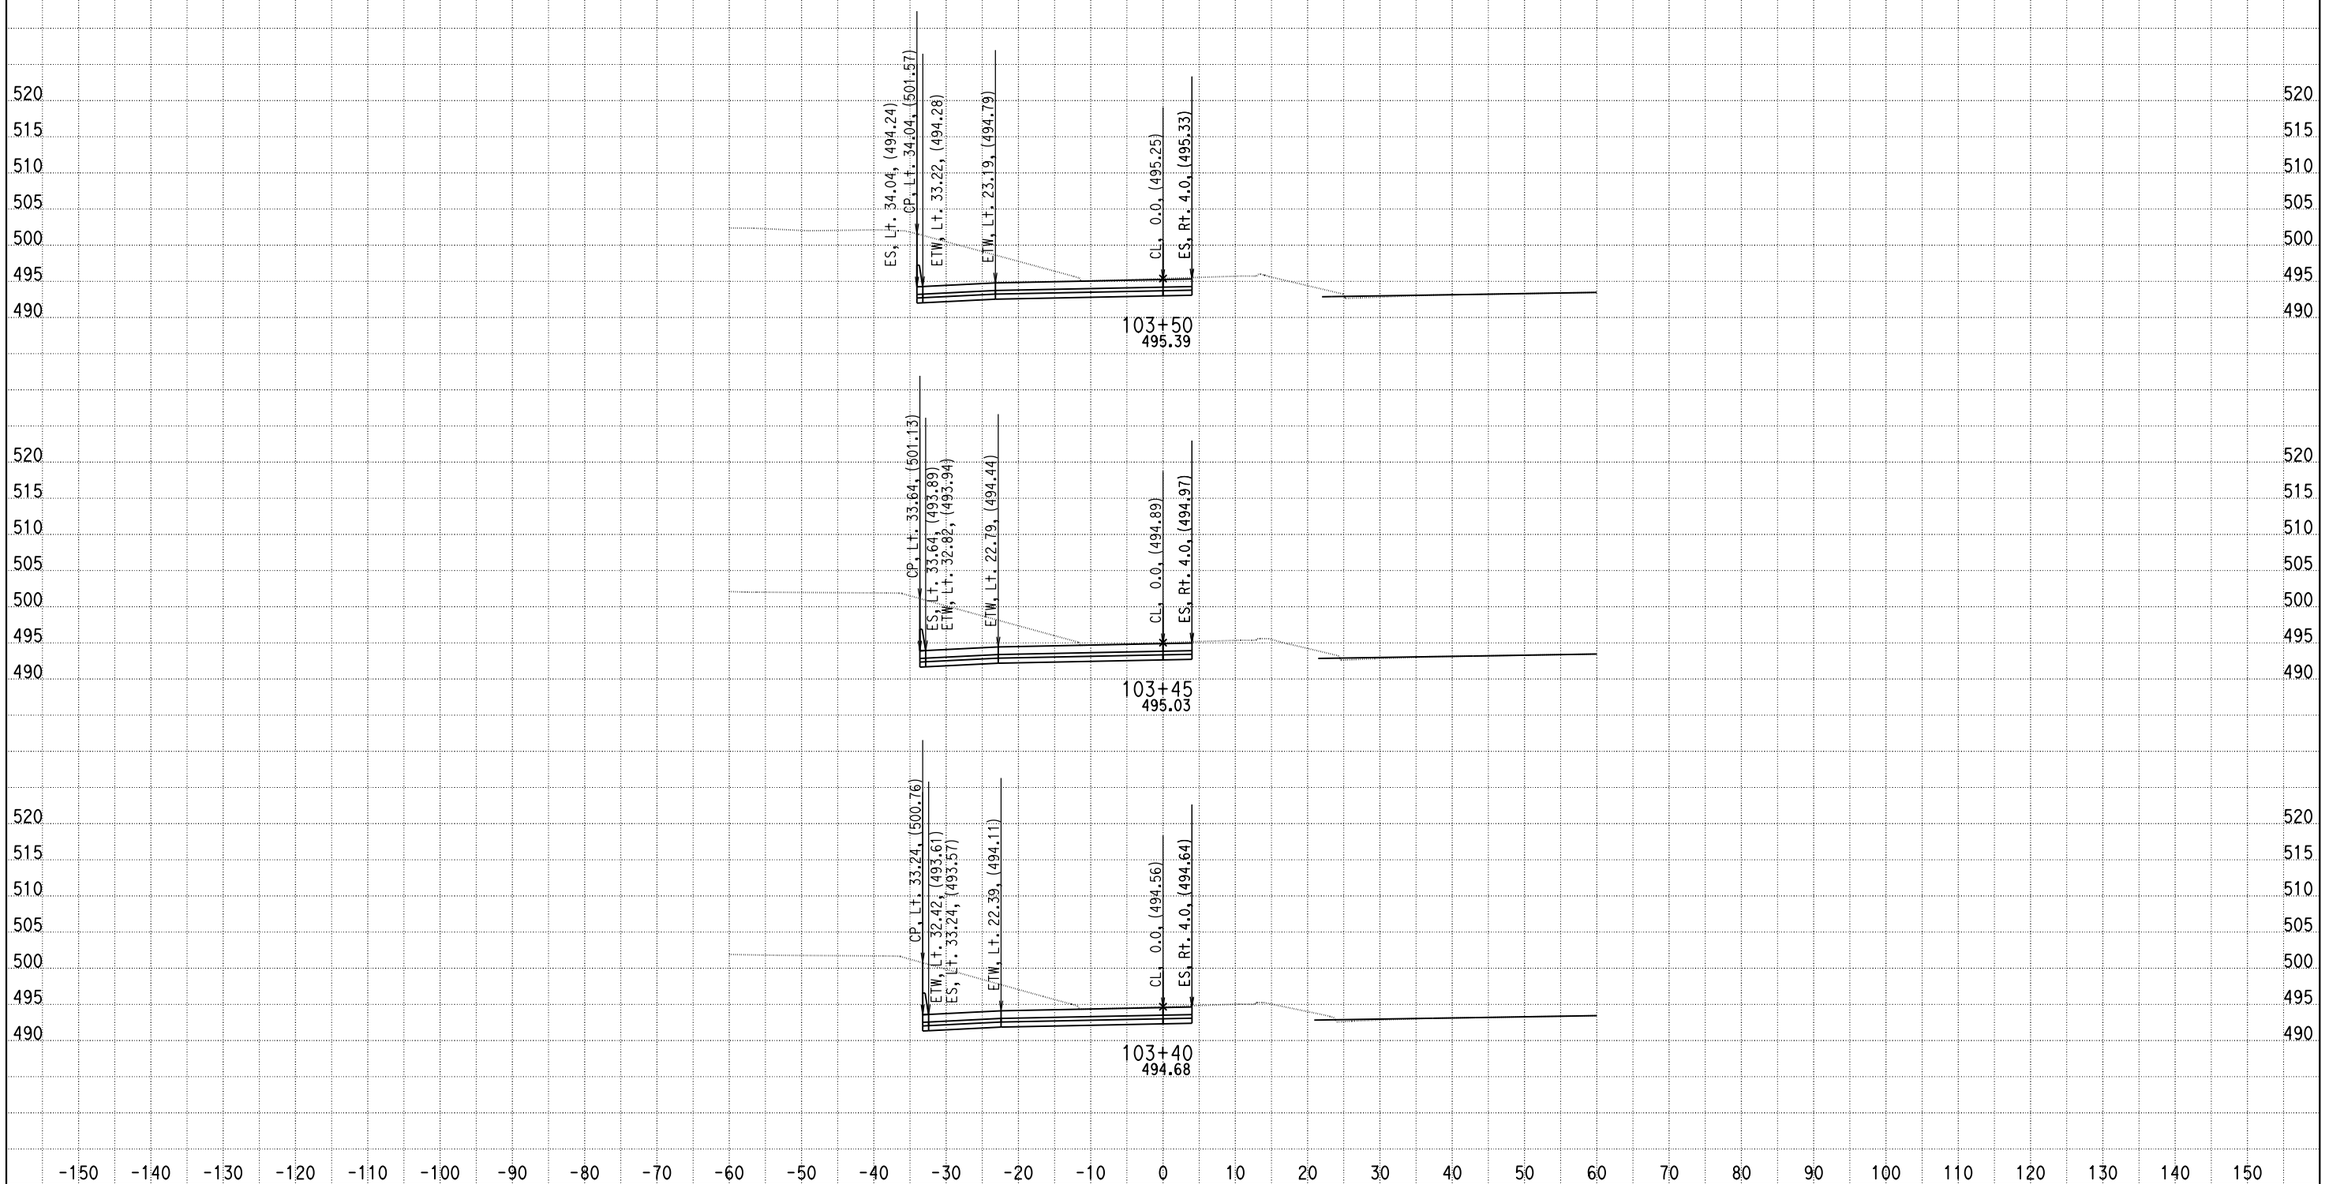

DATE: 4/15/2013

KC Project: 0818E File: C:\project\0818E\UPDATE-RAMP\hrc1-pro.ear

SCALE: 1" = 10' Horiz.
1" = 10' Vert.

All Dimensions are US Survey Feet

RAMPC1
CROSS SECTIONS

SHEET 41 OF XXX

DESIGN STUDY ONLY

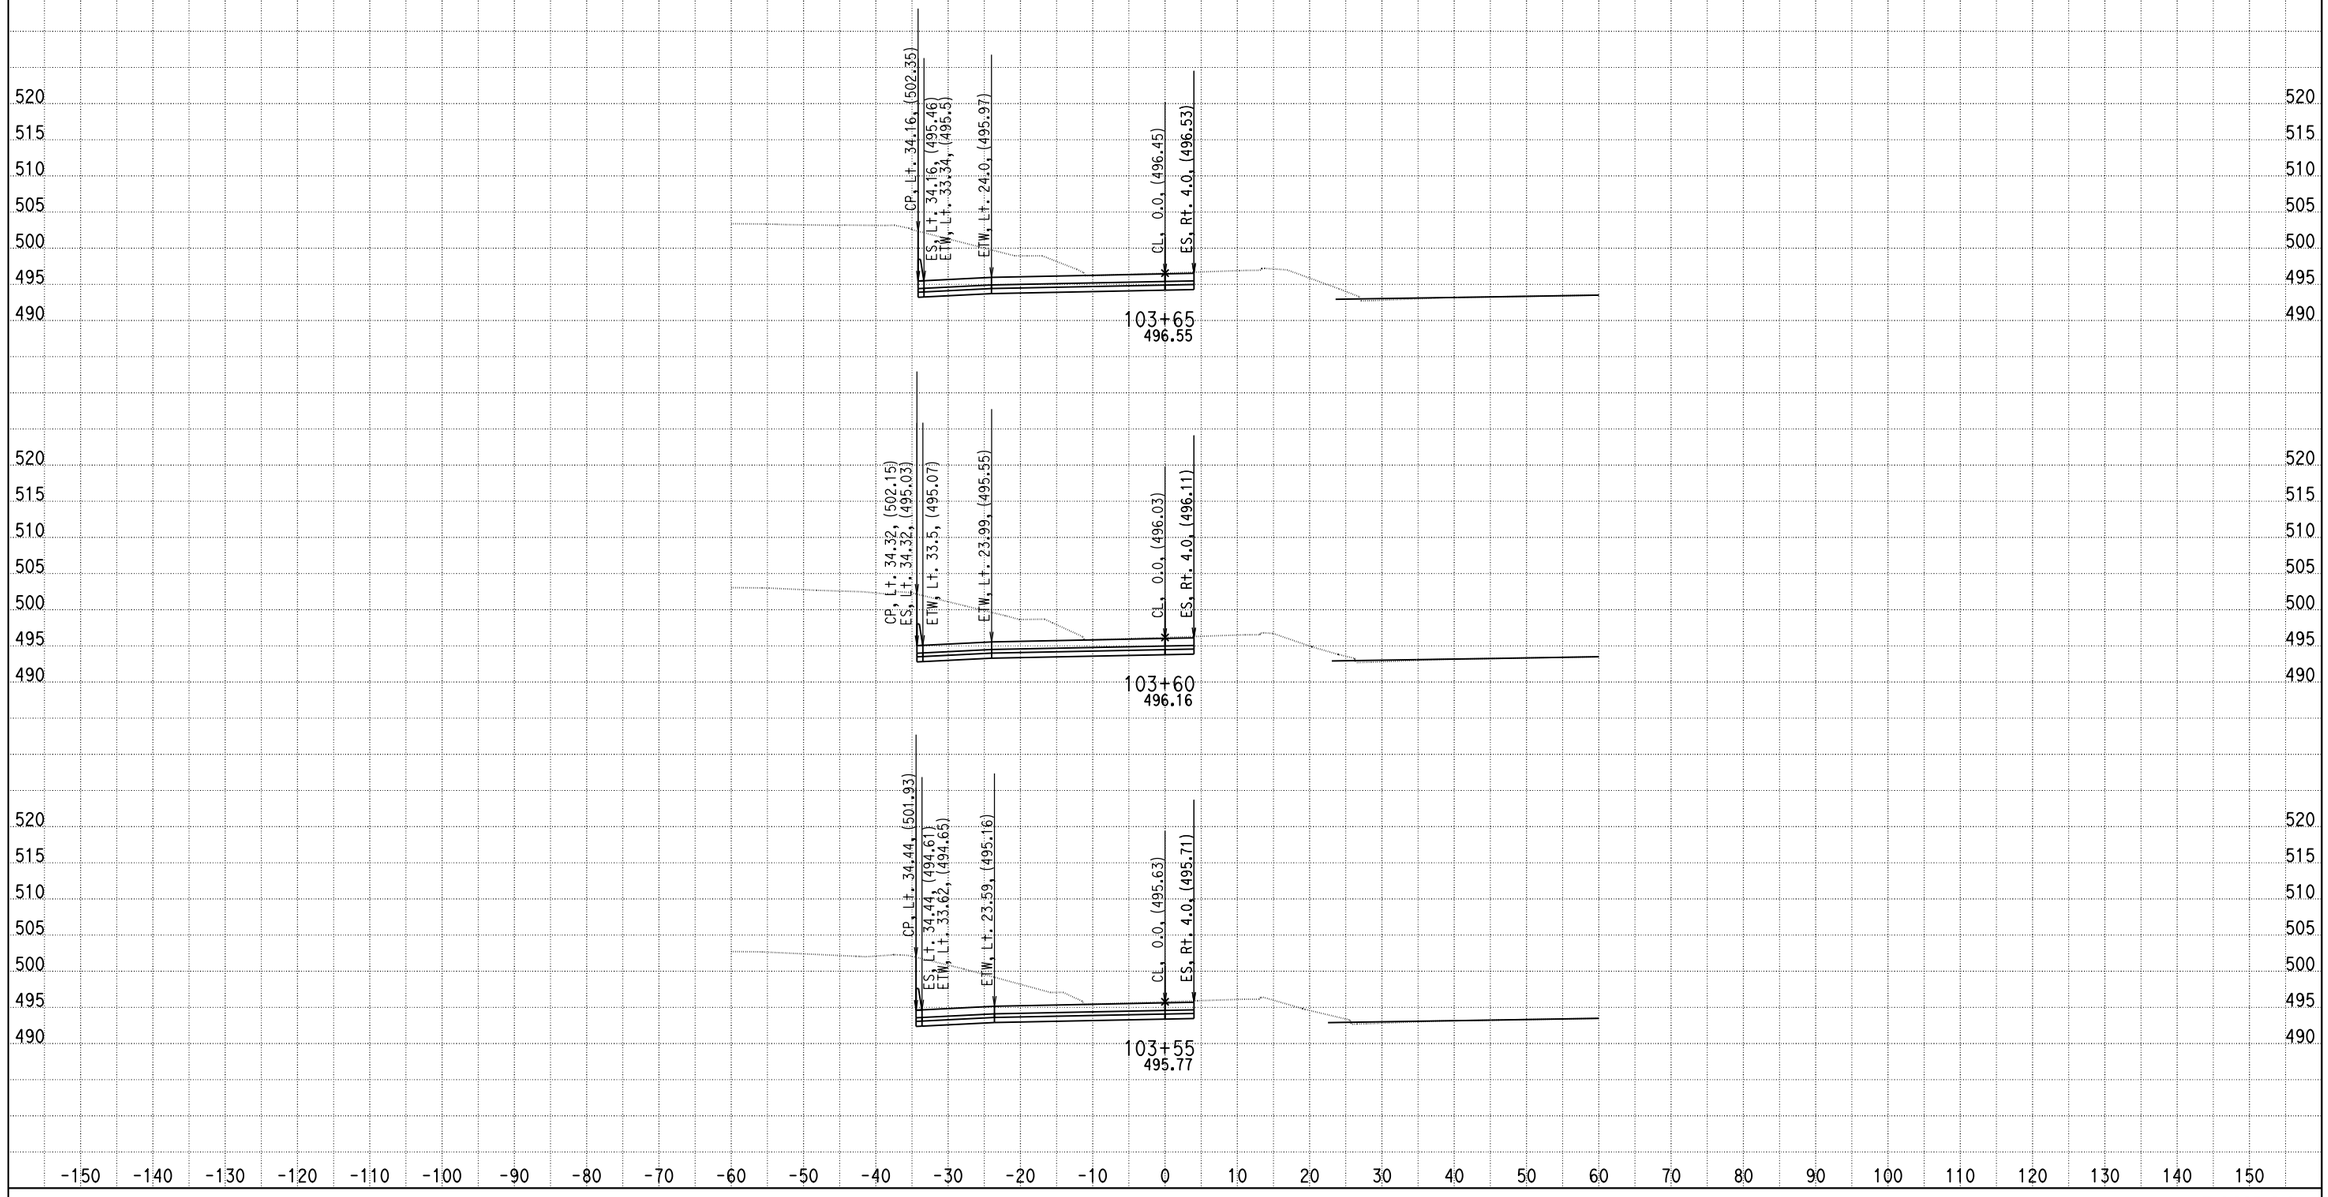

DATE: 4/15/2013

KC Project: 0818E File: C:\project\0818E\UPDATE-RAMP\hrc1-pro.ear

SCALE: 1" = 10' Horiz.
1" = 10' Vert.

All Dimensions are US Survey Feet

RAMPC1
CROSS SECTIONS

DESIGN STUDY ONLY

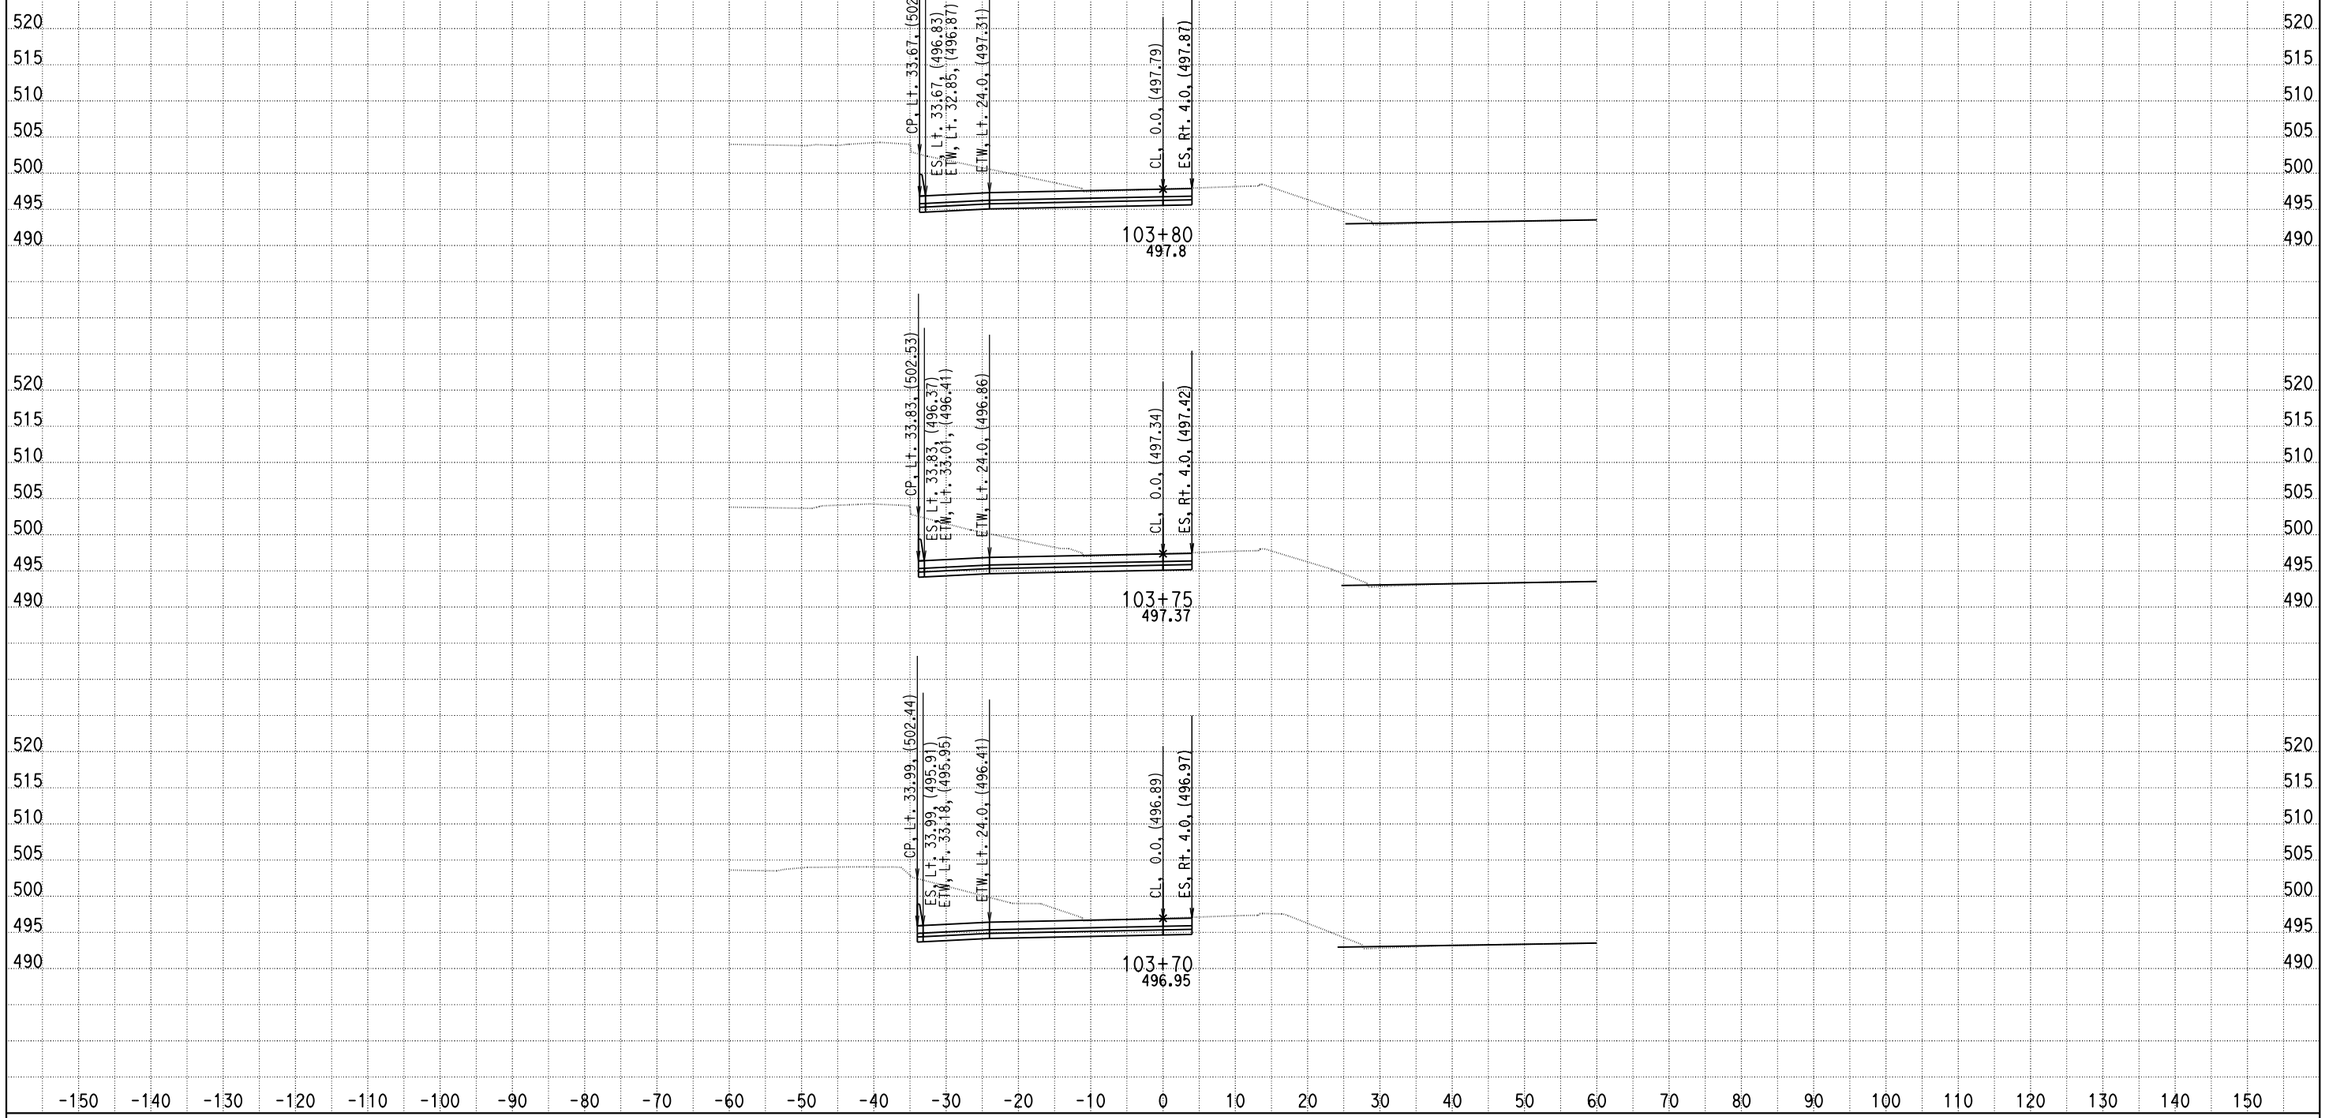

DATE: 4/15/2013

KC Project: 0818E File: C:\project\0818E\UPDATE-RAMP\hrc1-pro.ear

SCALE: 1" = 10' Horiz.
1" = 10' Vert.

All Dimensions are US Survey Feet

RAMPC1
CROSS SECTIONS

SHEET 43 OF XXX

DESIGN STUDY ONLY

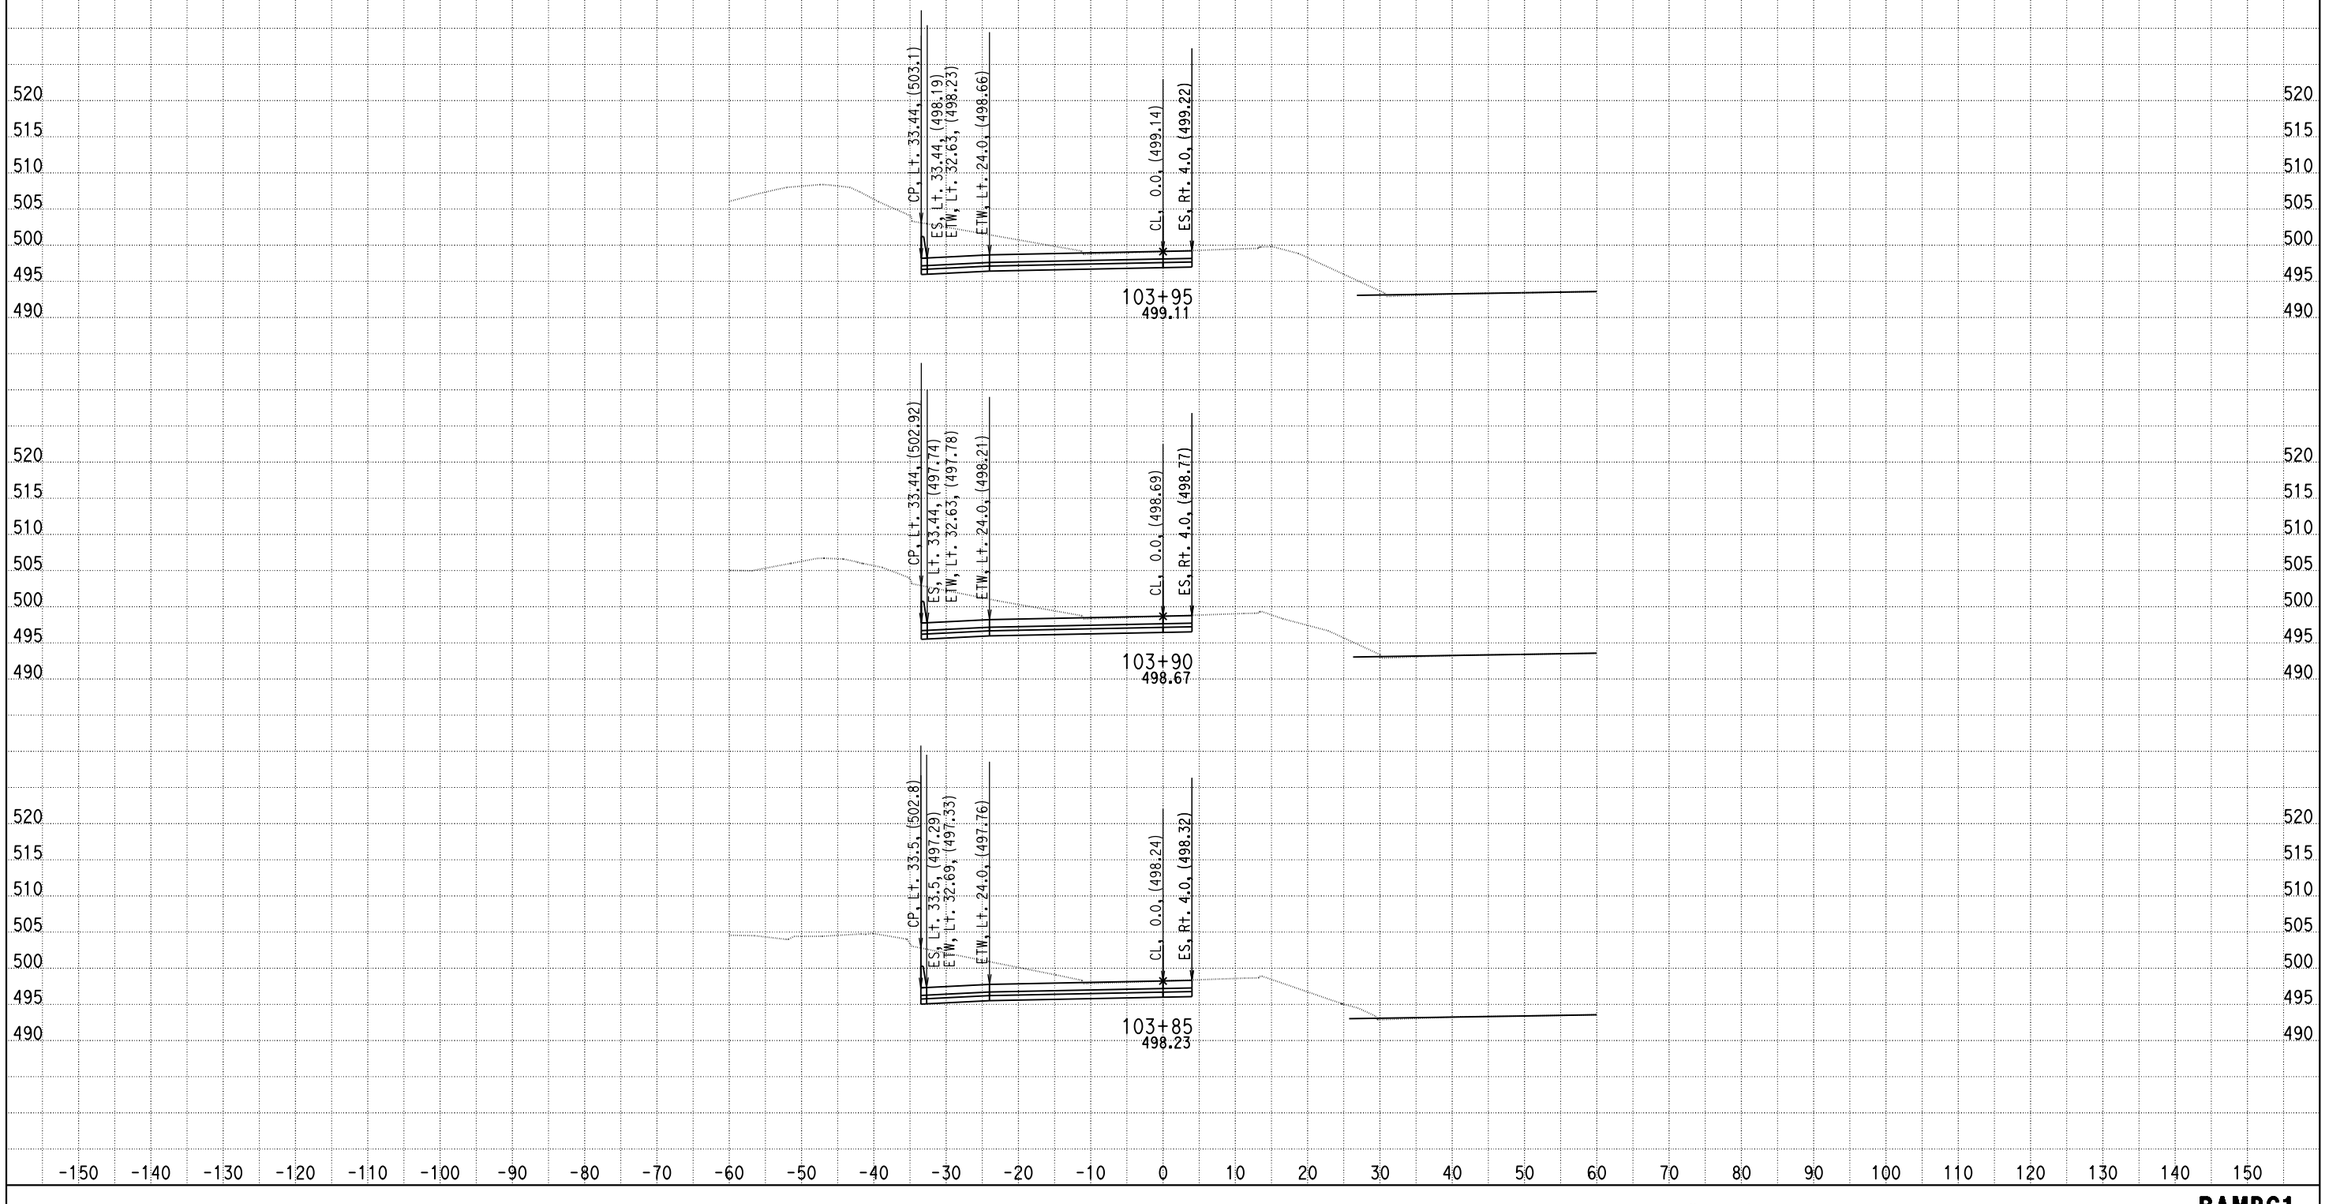

DATE: 4/15/2013

KC Project: 0818E File: C:\project\0818E\UPDATE-RAMP\hrc1-pro.ear

SCALE: 1" = 10' Horiz.
1" = 10' Vert.

All Dimensions are US Survey Feet

RAMPC1
CROSS SECTIONS

SHEET 44 OF XXX

DESIGN STUDY ONLY

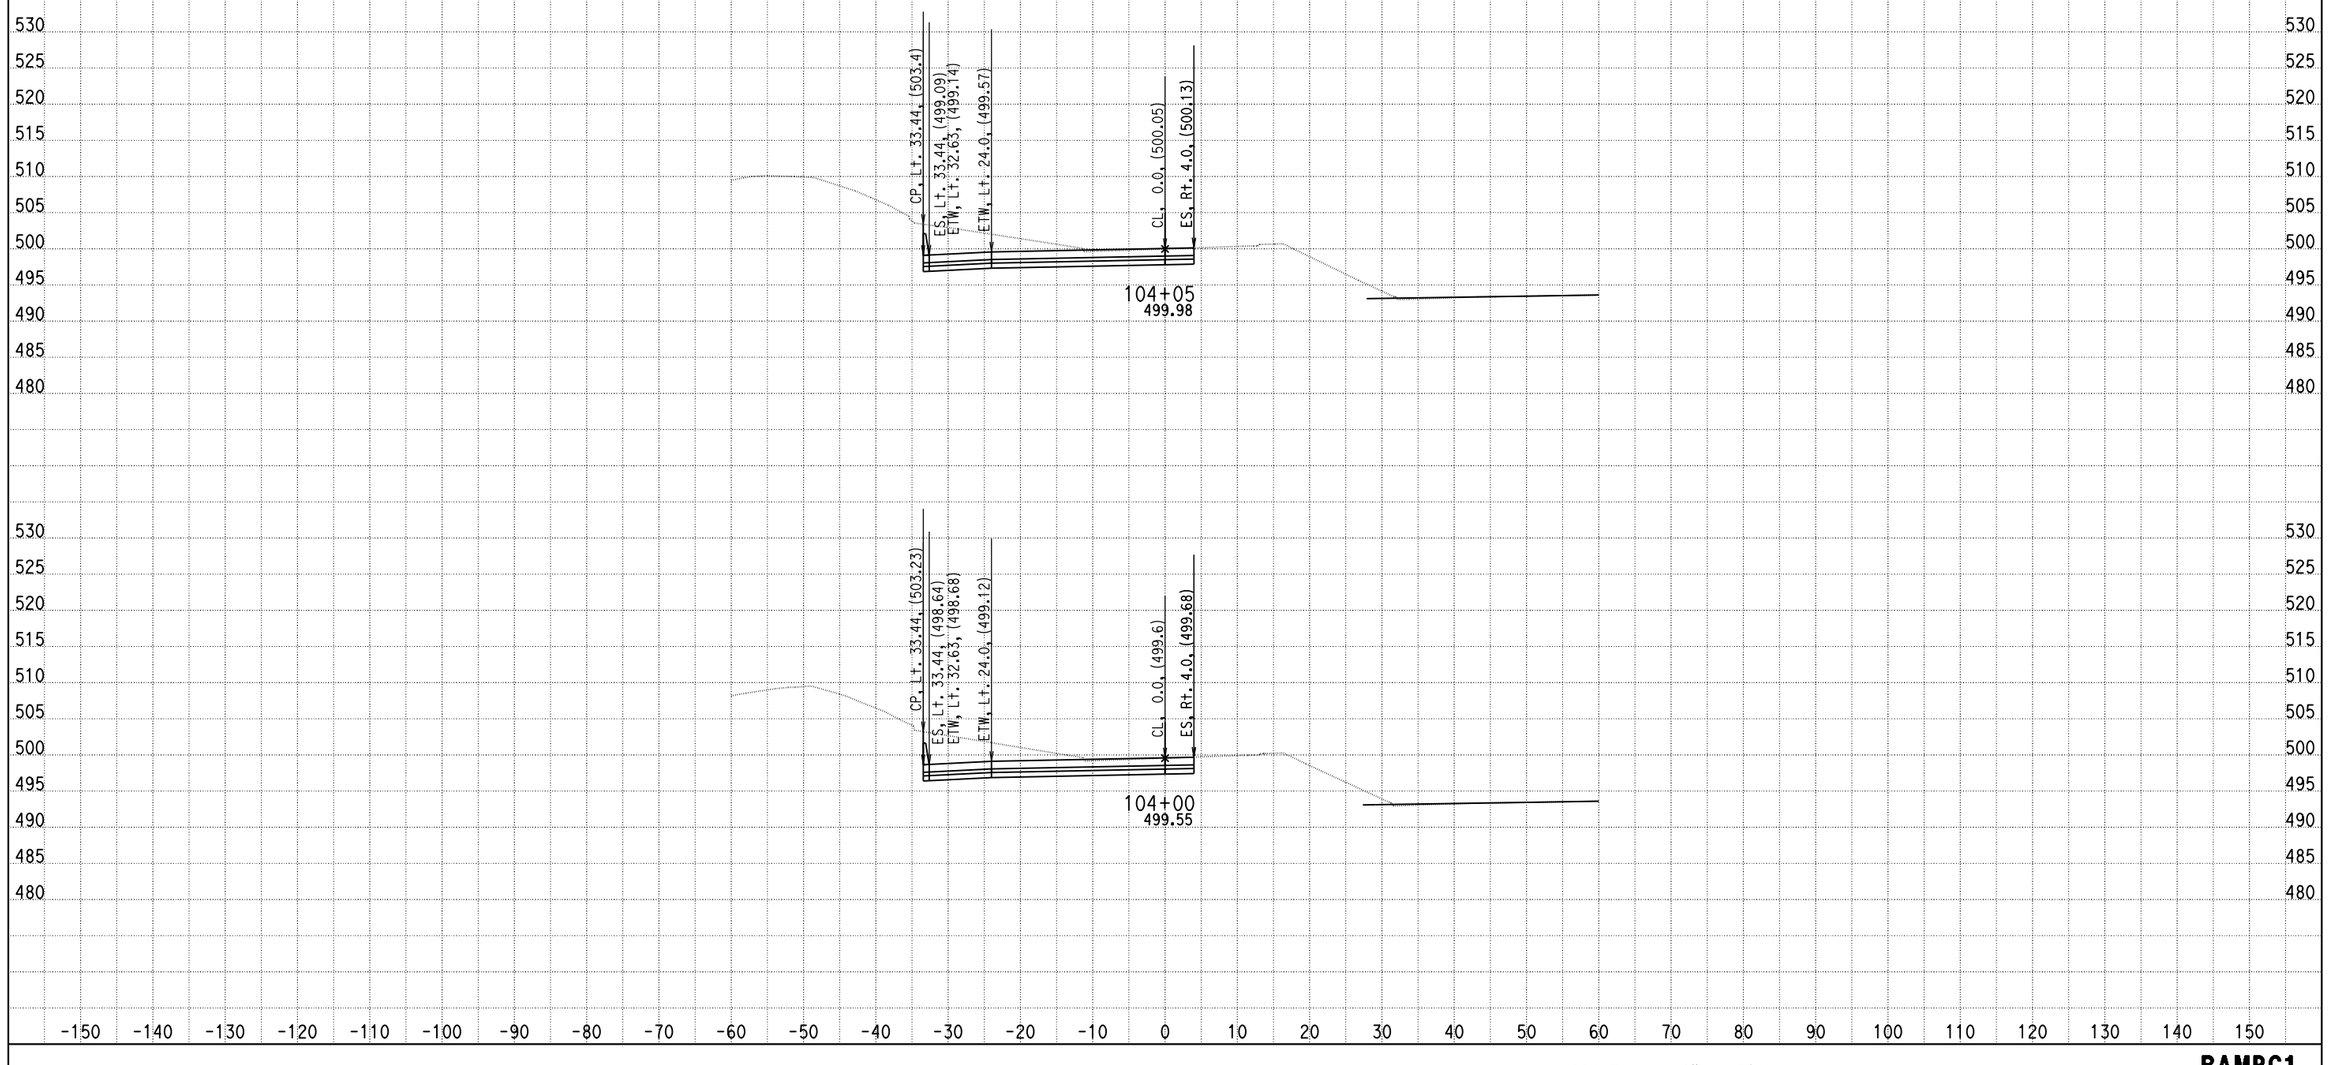

DATE: 4/15/2013

KC Project: 0818E File: C:\project\0818E\UPDATE-RAMP\hrc1-pro.ear

SCALE: 1" = 10' Horiz.
1" = 10' Vert.

All Dimensions are US Survey Feet

RAMPC1
CROSS SECTIONS

DESIGN STUDY ONLY

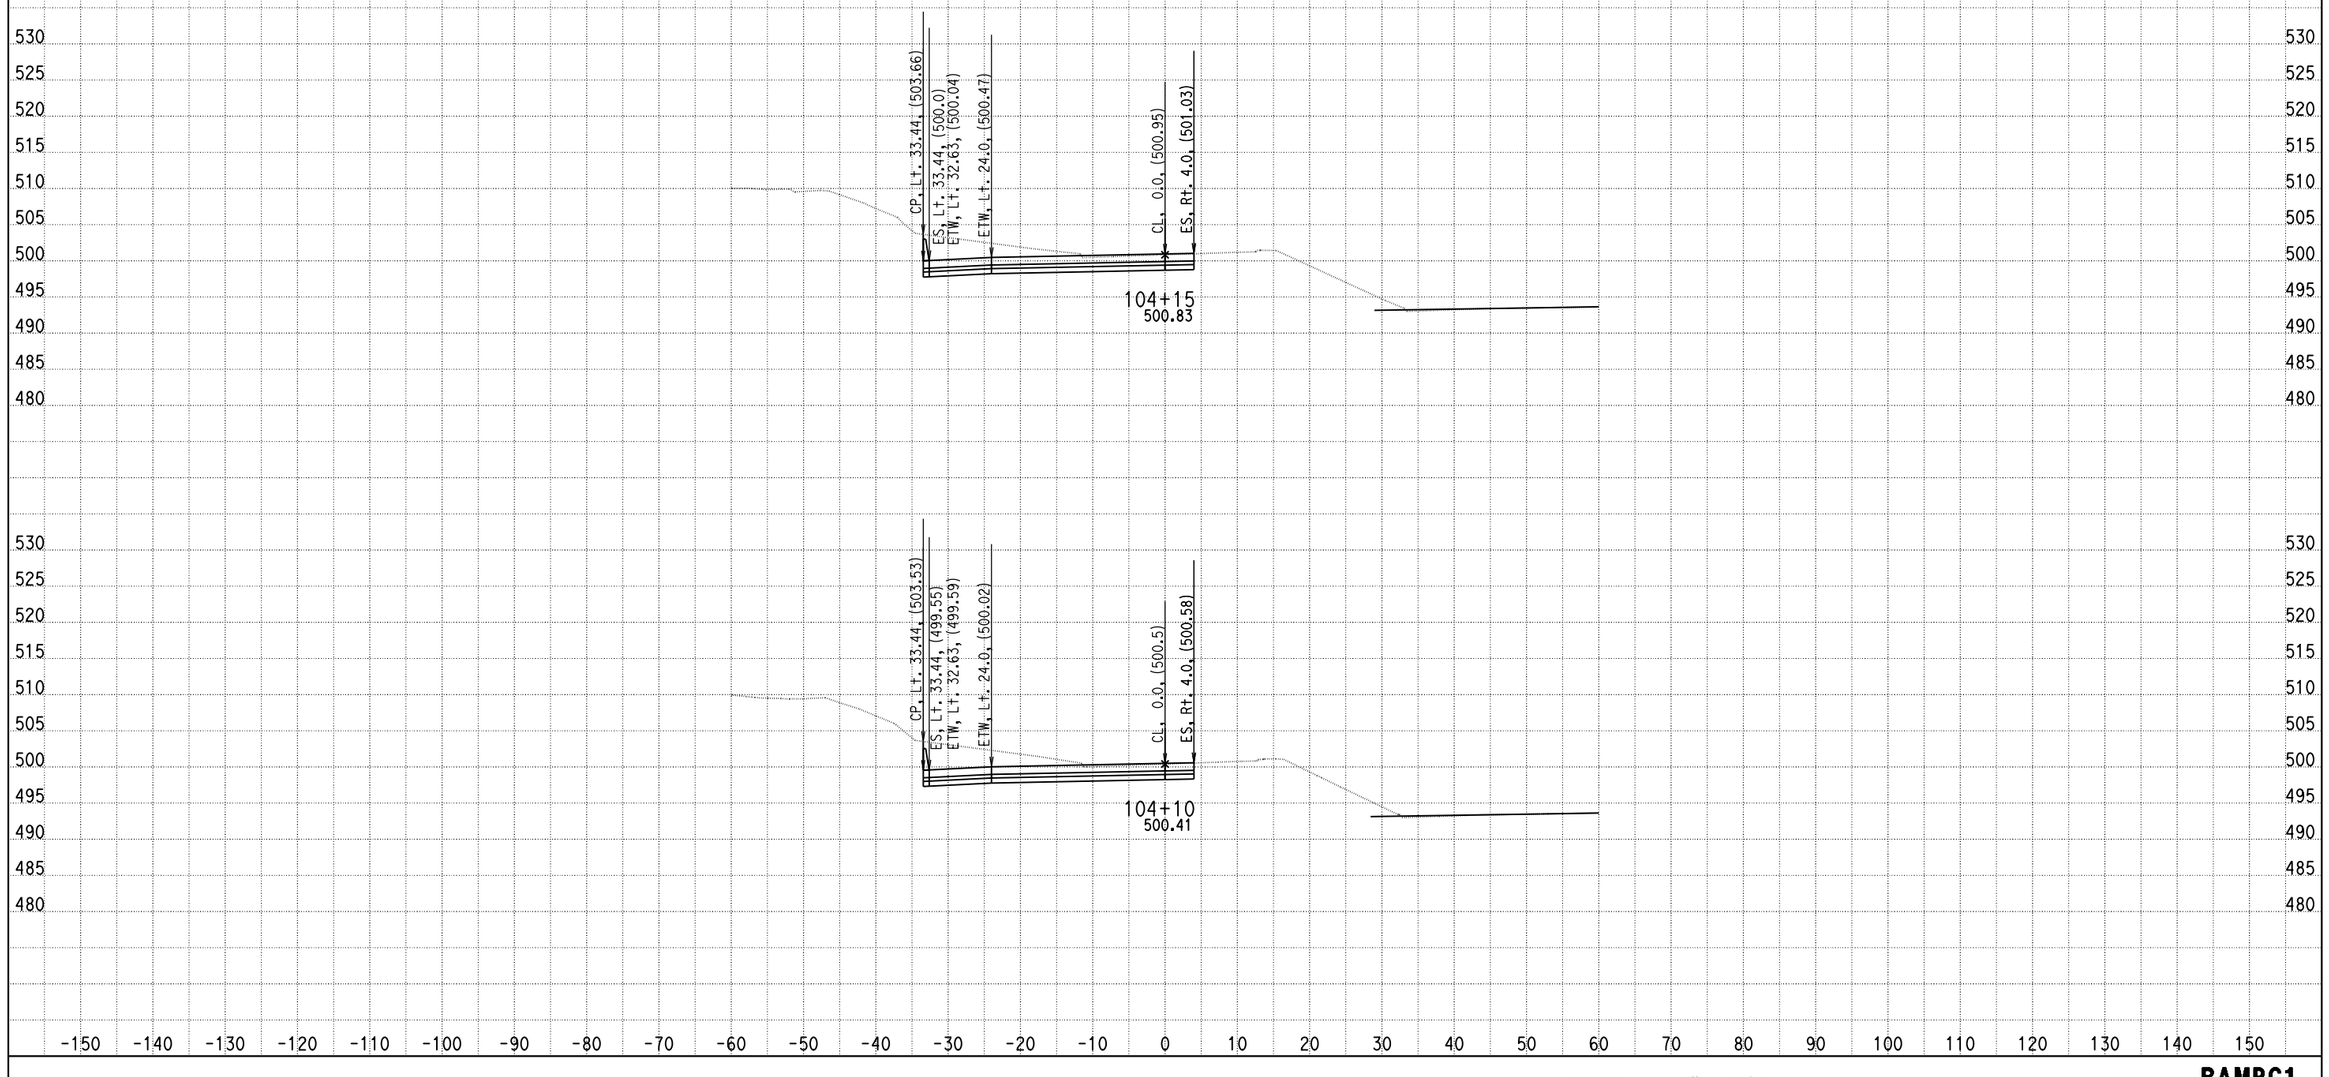

DATE: 4/15/2013

KC Project: 0818E File: C:\project\0818E\UPDATE-RAMP\hrc1-pro.ear

SCALE: 1" = 10' Horiz.
1" = 10' Vert.

All Dimensions are US Survey Feet

RAMPC1
CROSS SECTIONS

DESIGN STUDY ONLY

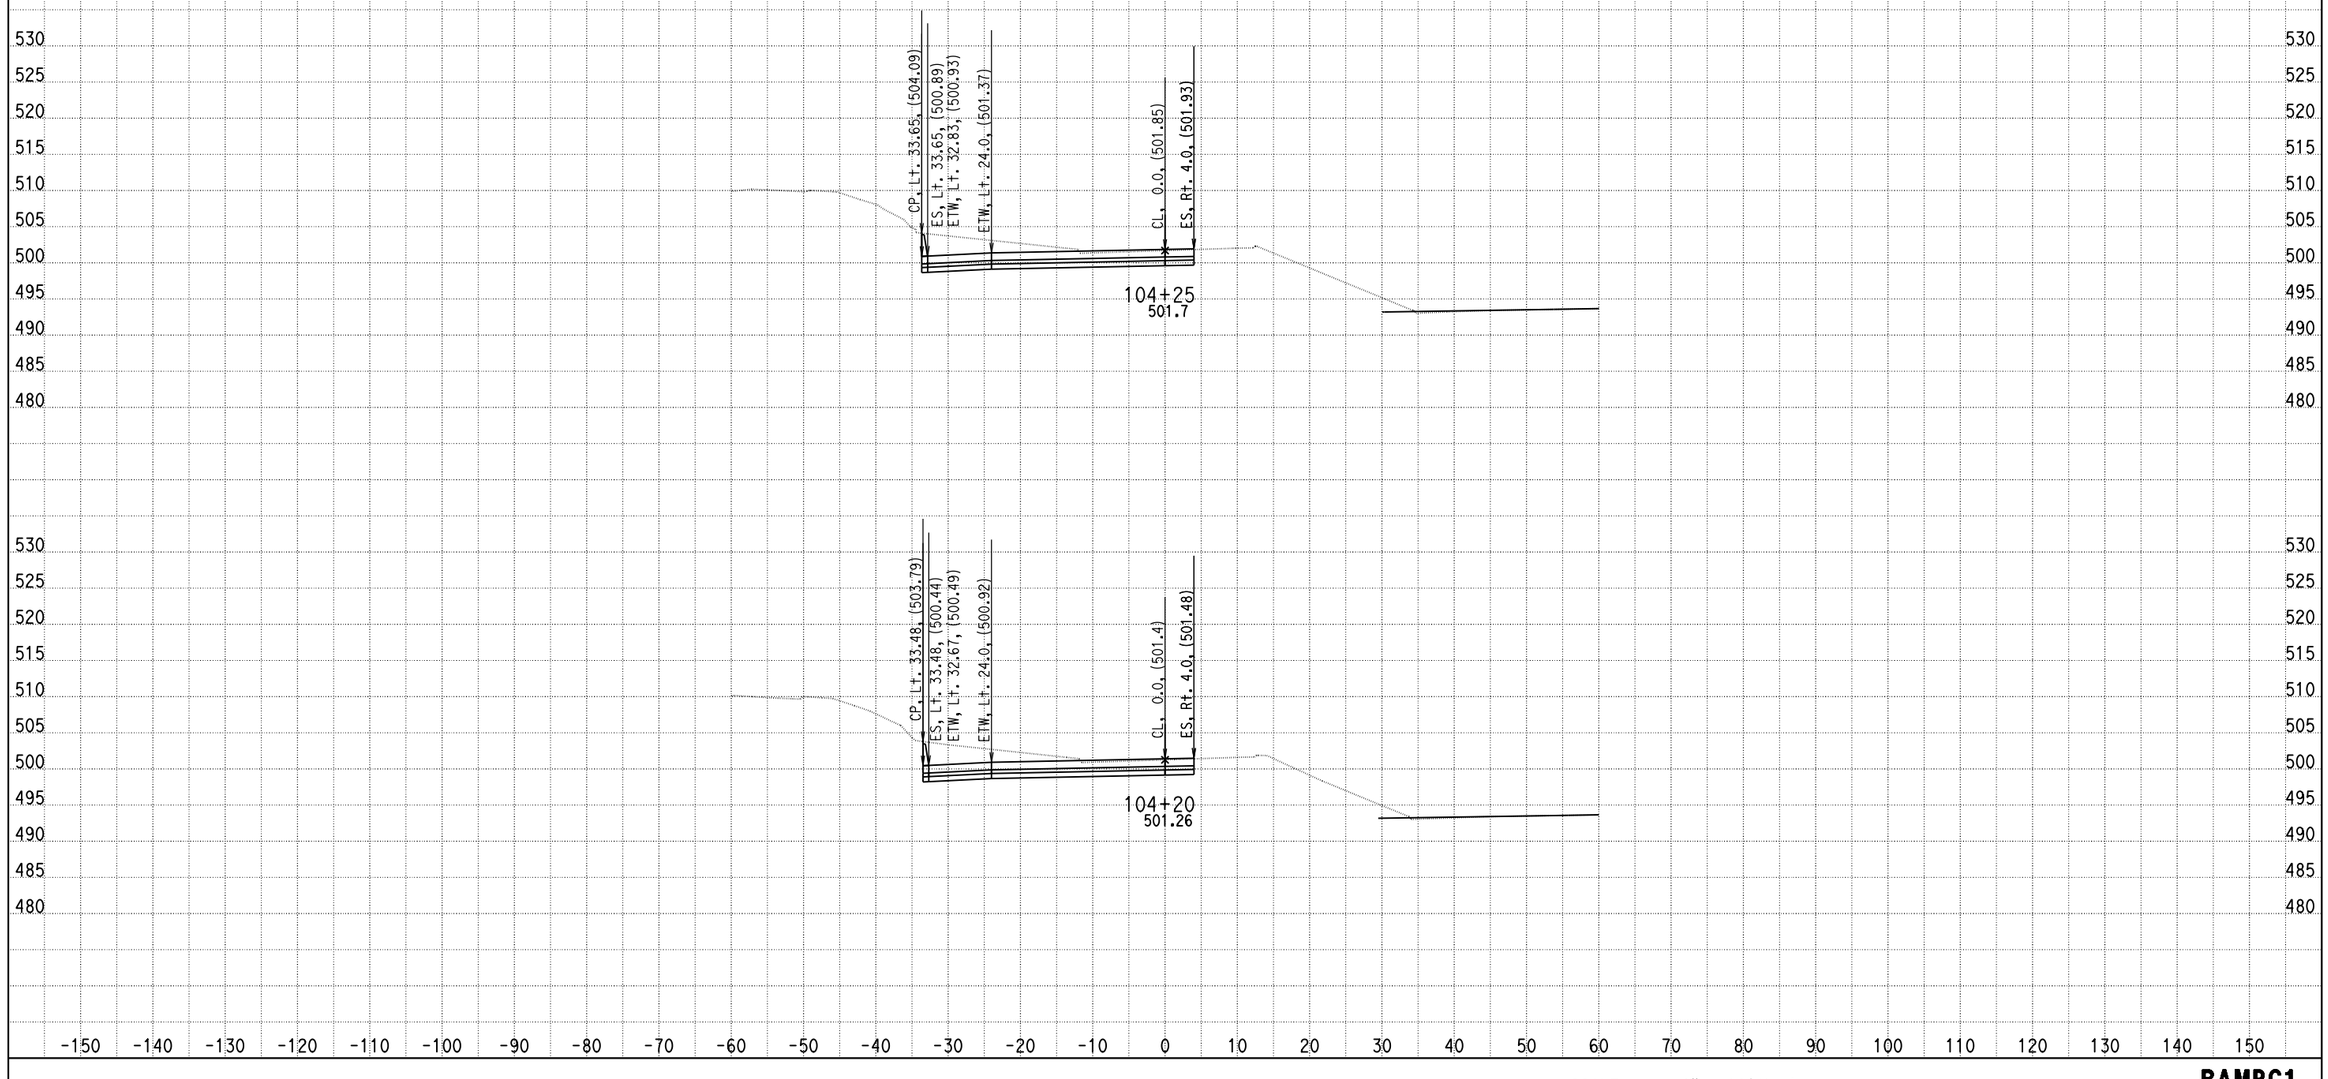

DATE: 4/15/2013

KC Project: 0818E File: C:\project\0818E\UPDATE-RAMP\hrc1-pro.ear

SCALE: 1" = 10' Horiz.
1" = 10' Vert.

All Dimensions are US Survey Feet

RAMPC1
CROSS SECTIONS
SHEET 47 OF XXX

DESIGN STUDY ONLY

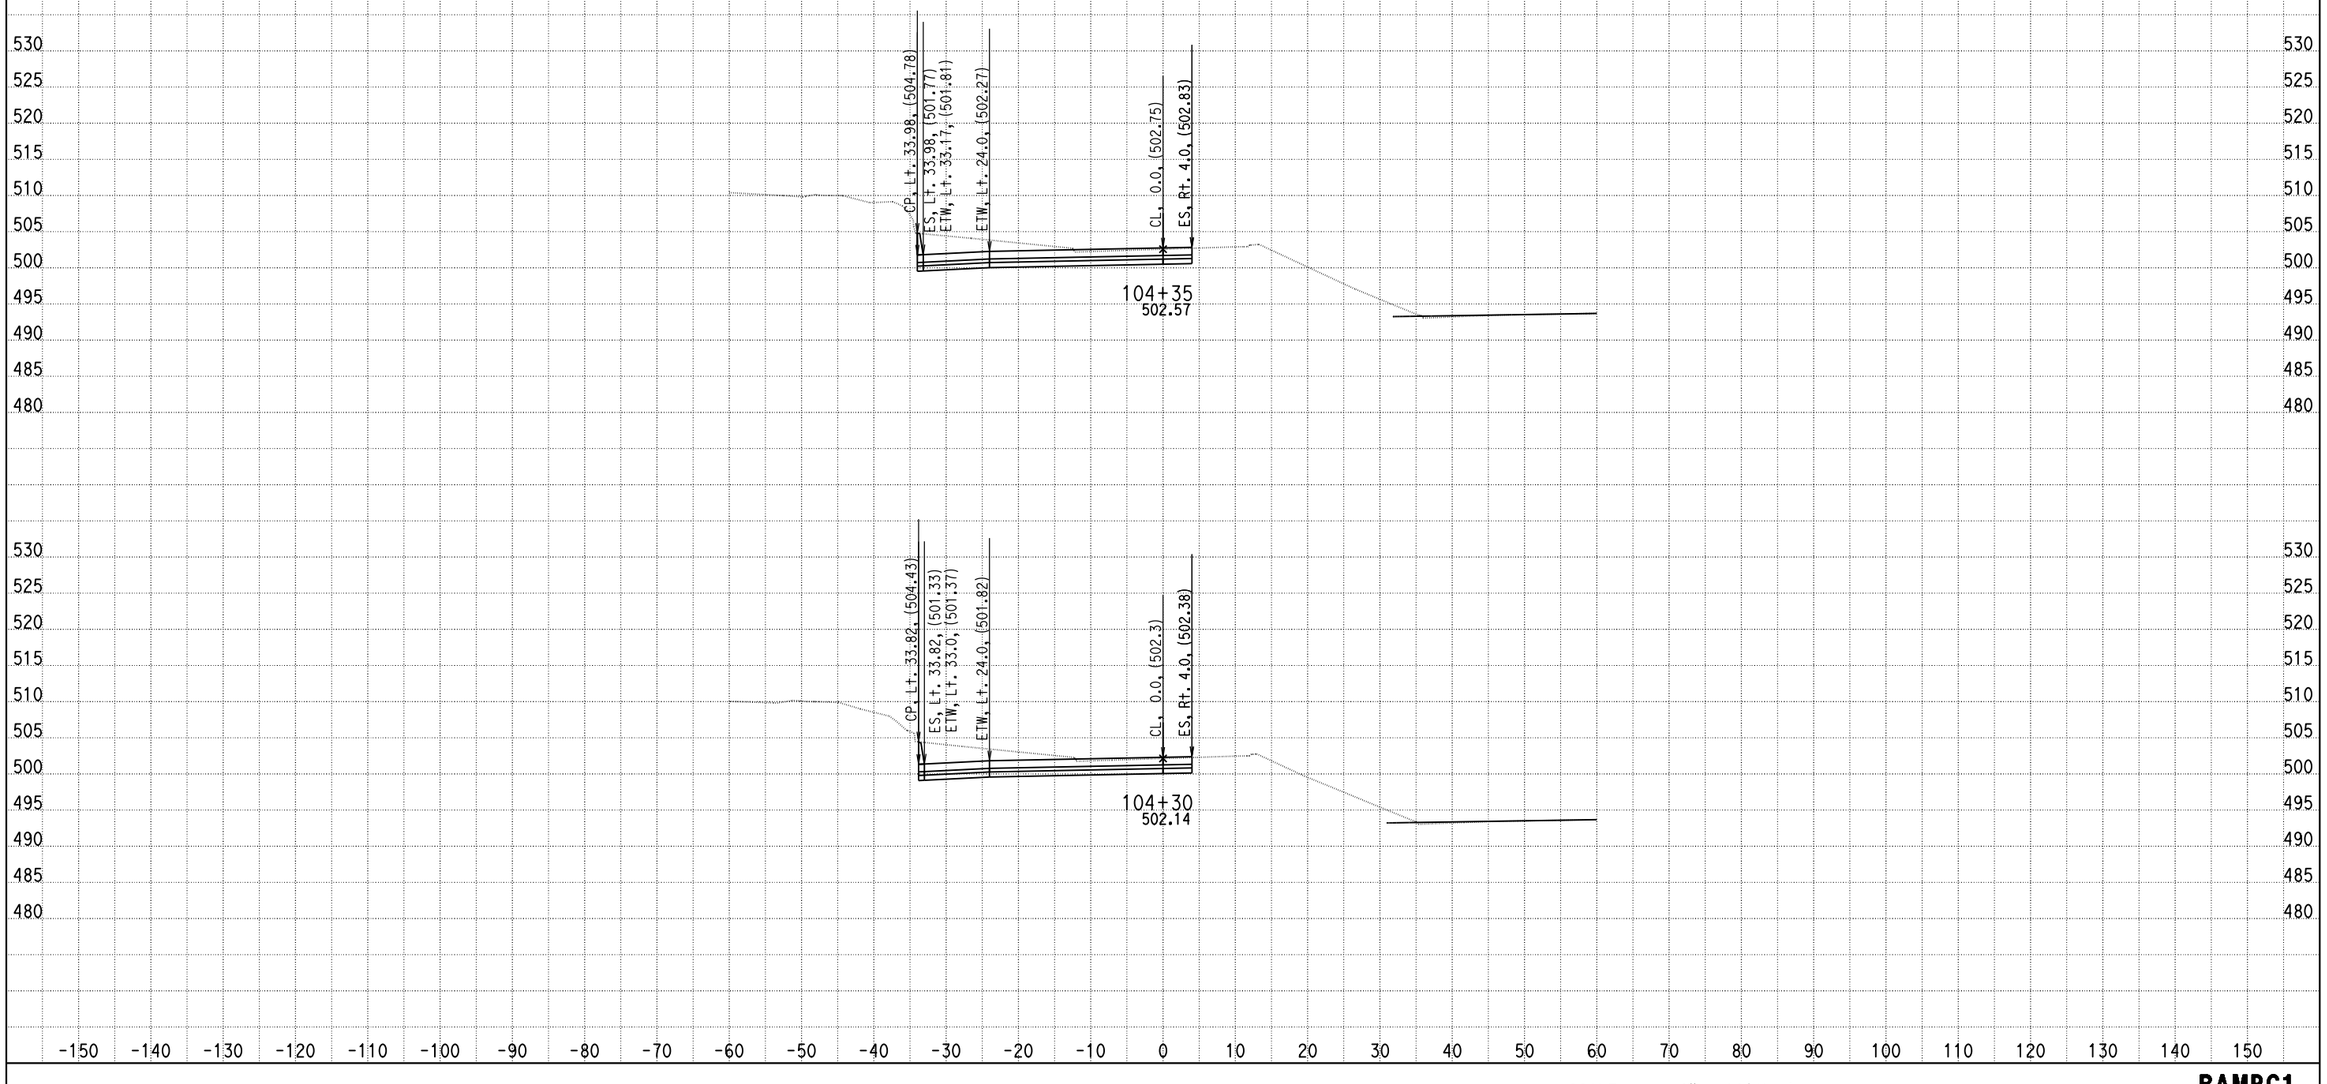

DATE: 4/15/2013

KC Project: 0818E File: C:\project\0818E\UPDATE-RAMP\hrc1-pro.ear

SCALE: 1" = 10' Horiz.
1" = 10' Vert.

All Dimensions are US Survey Feet

RAMPC1
CROSS SECTIONS
SHEET 48 OF XXX

DESIGN STUDY ONLY

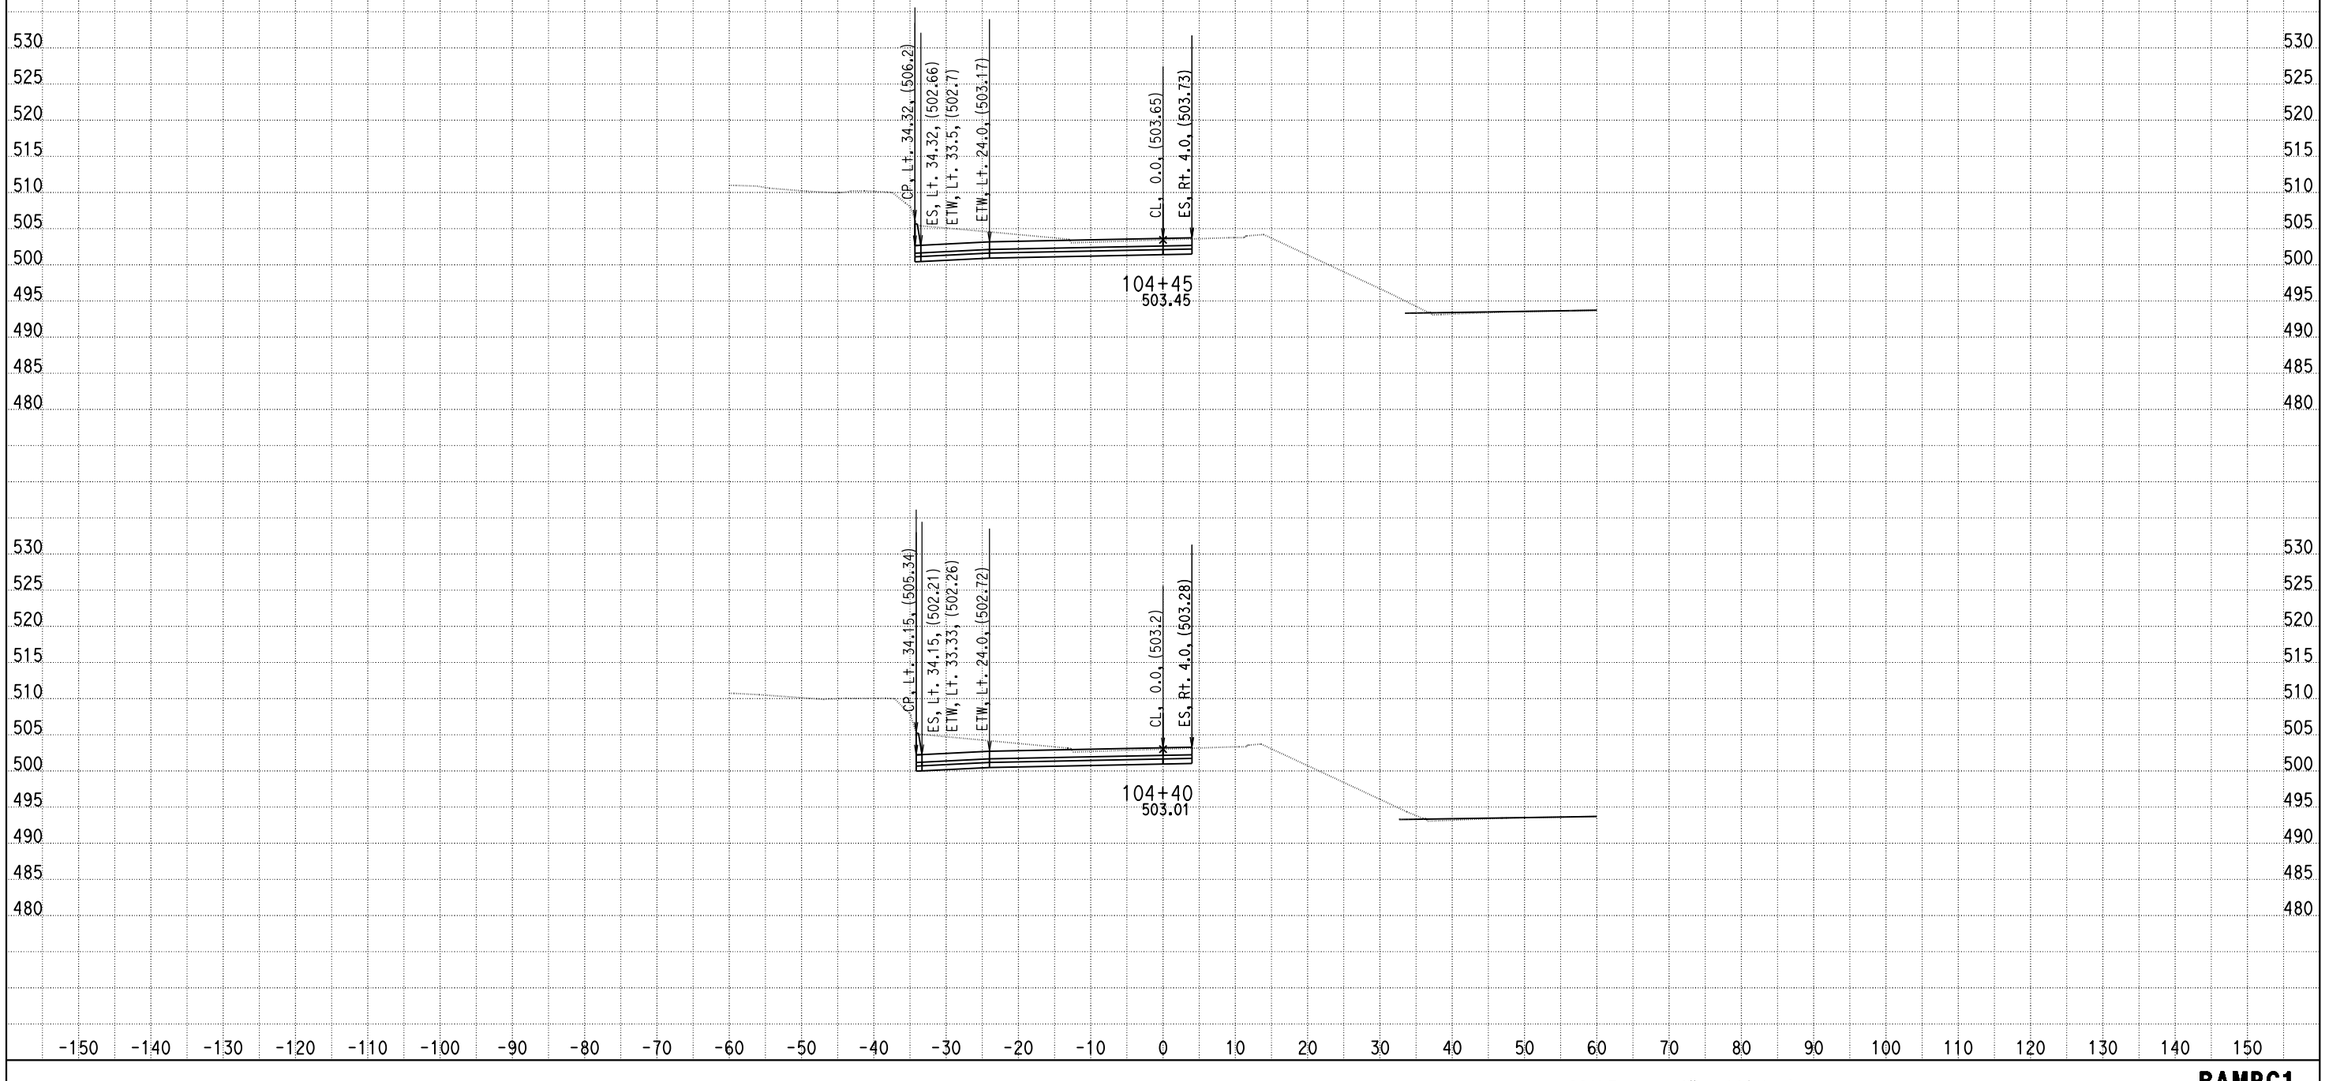

DATE: 4/15/2013

KC Project: 0818E File: C:\project\0818E\UPDATE-RAMP\hrc1-pro.ear

SCALE: 1" = 10' Horiz.
1" = 10' Vert.

All Dimensions are US Survey Feet

RAMPC1
CROSS SECTIONS

DESIGN STUDY ONLY

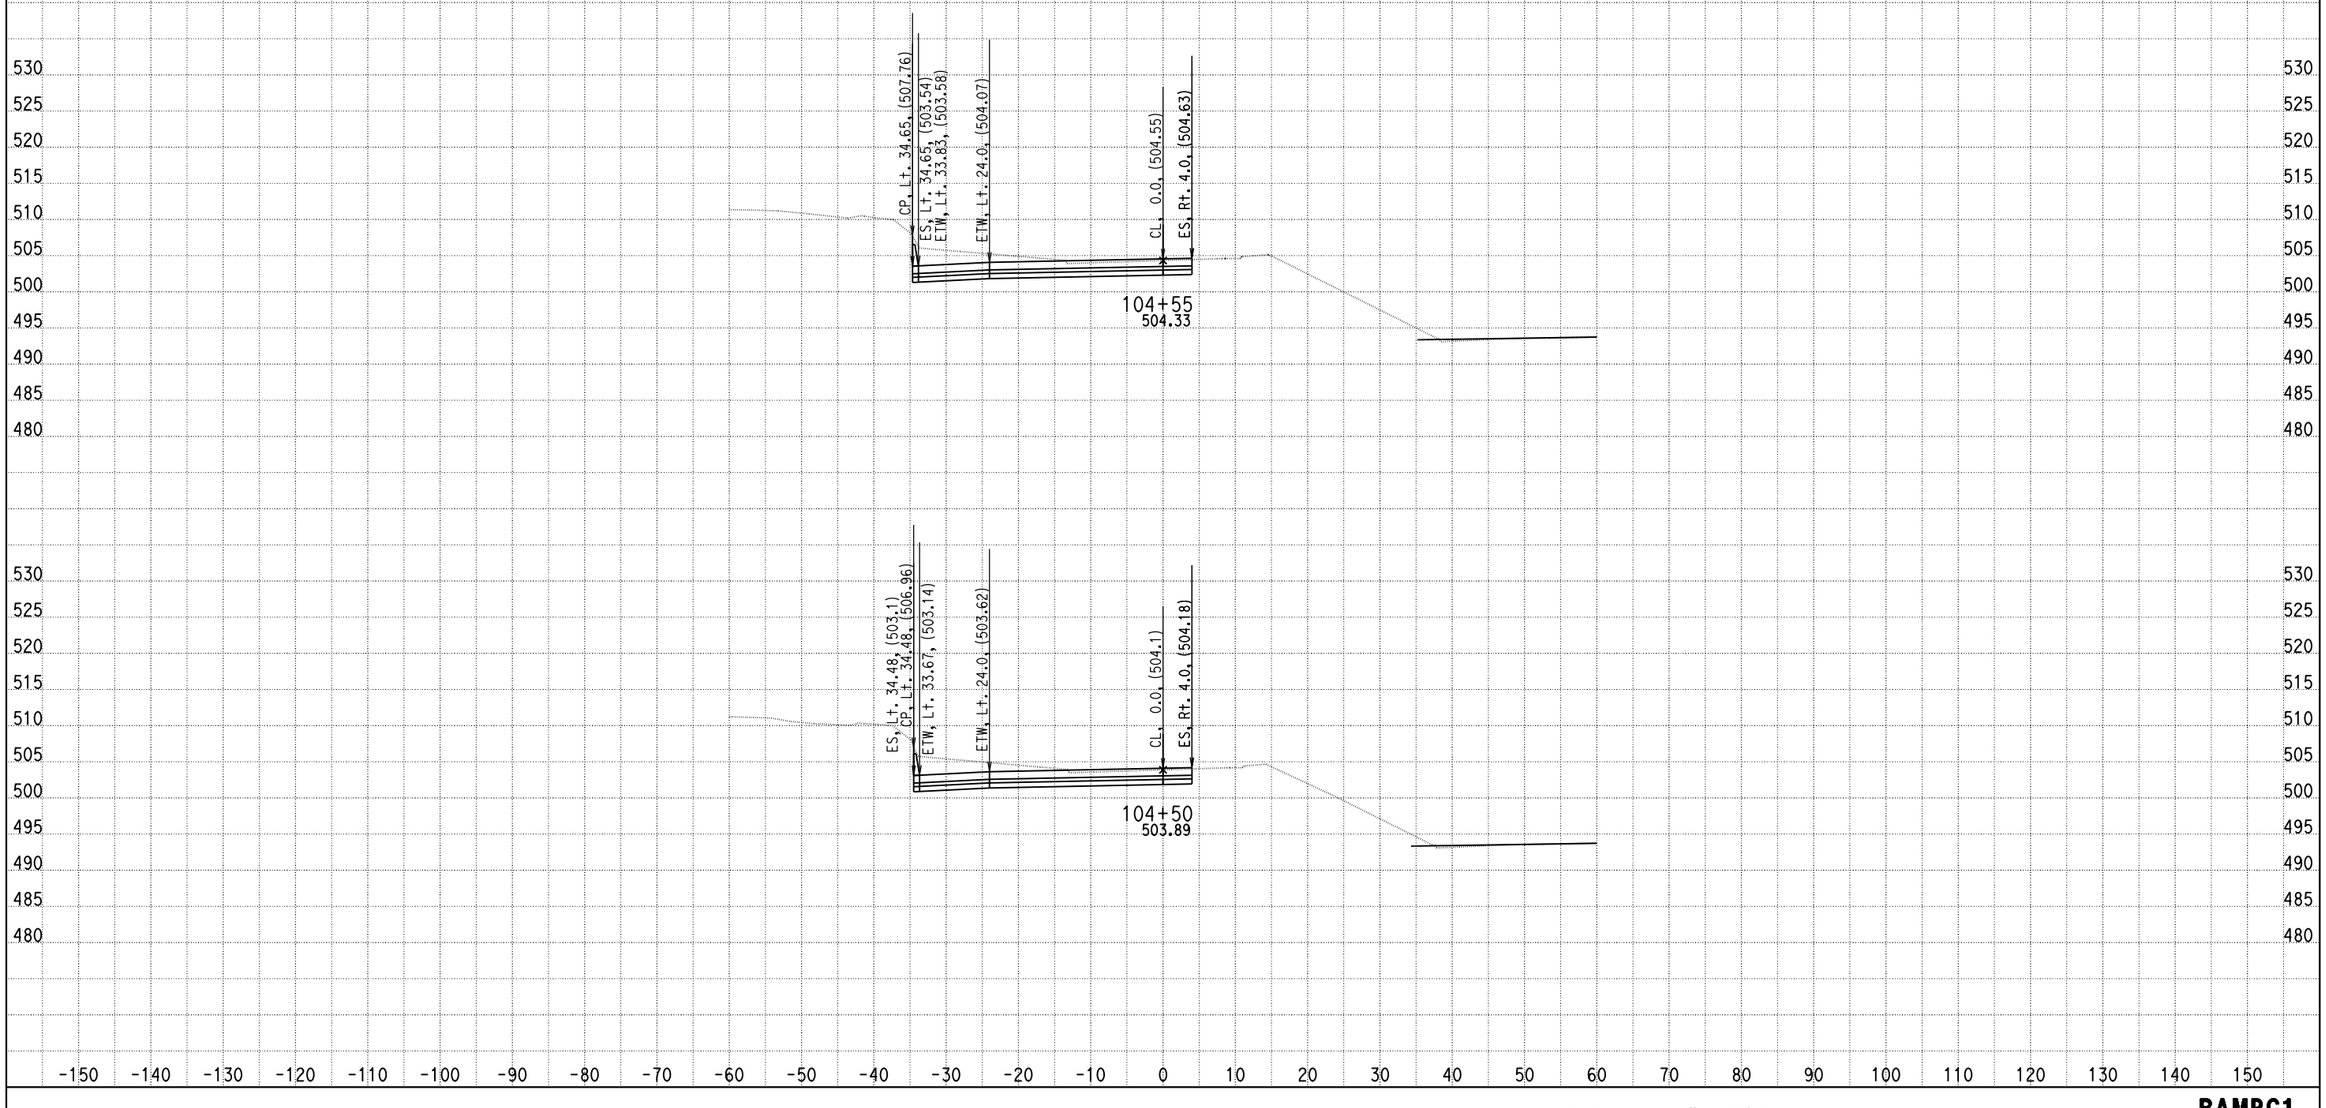

DATE: 4/15/2013

KC Project: 0818E File: C:\project\0818E\UPDATE-RAMP\hrc1-pro.ear

SCALE: 1" = 10' Horiz.
1" = 10' Vert.

All Dimensions are US Survey Feet

RAMPC1
CROSS SECTIONS

SHEET 50 OF XXX

DESIGN STUDY ONLY

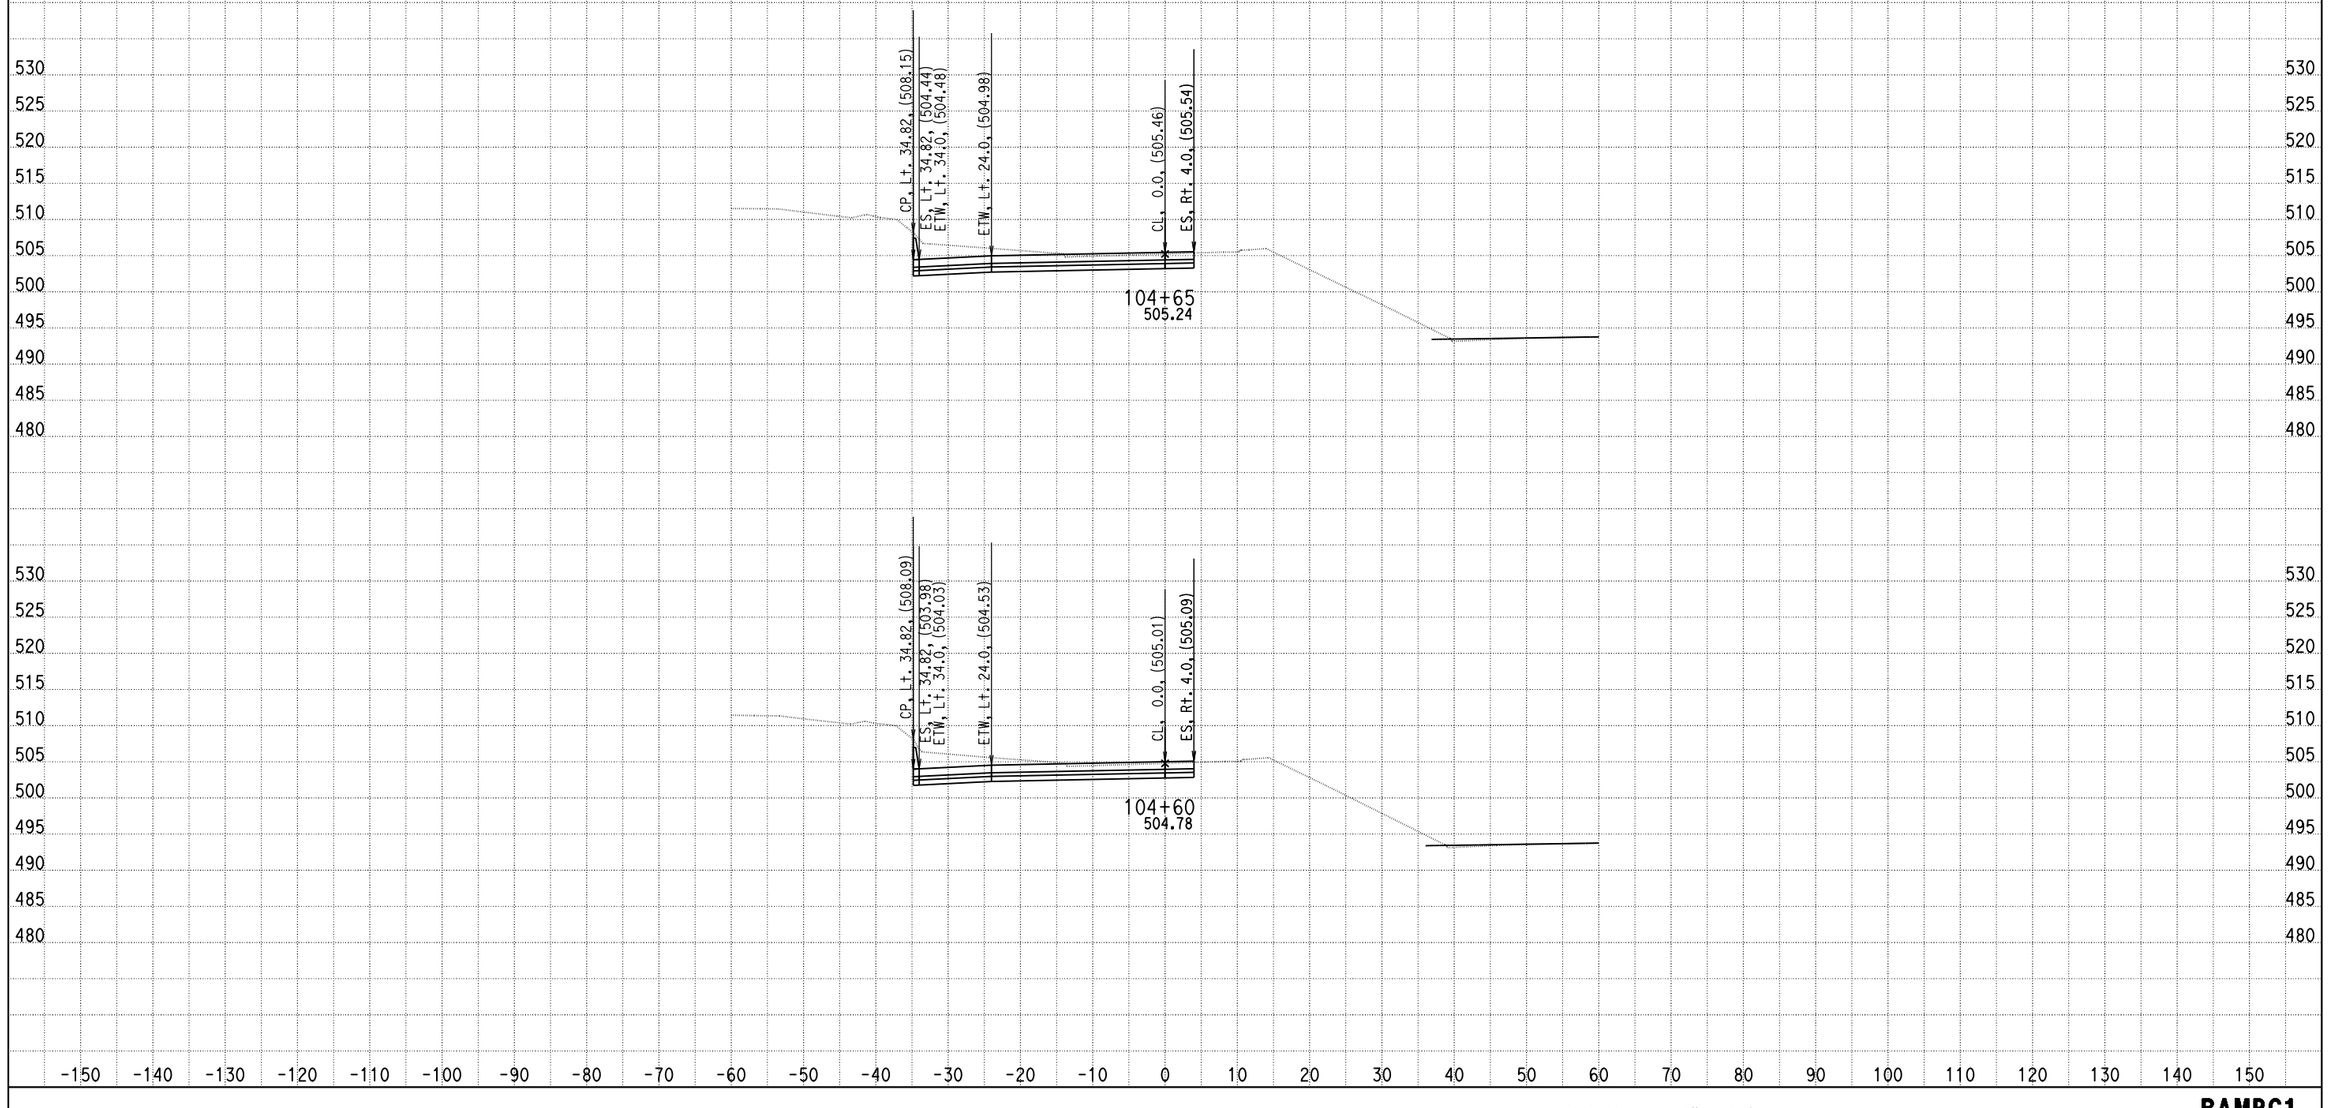

DATE: 4/15/2013

KC Project: 0818E File: C:\project\0818E\UPDATE-RAMP\hrc1-pro.ear

SCALE: 1" = 10' Horiz.
1" = 10' Vert.

All Dimensions are US Survey Feet

RAMPC1
CROSS SECTIONS
SHEET 51 OF XXX

DESIGN STUDY ONLY

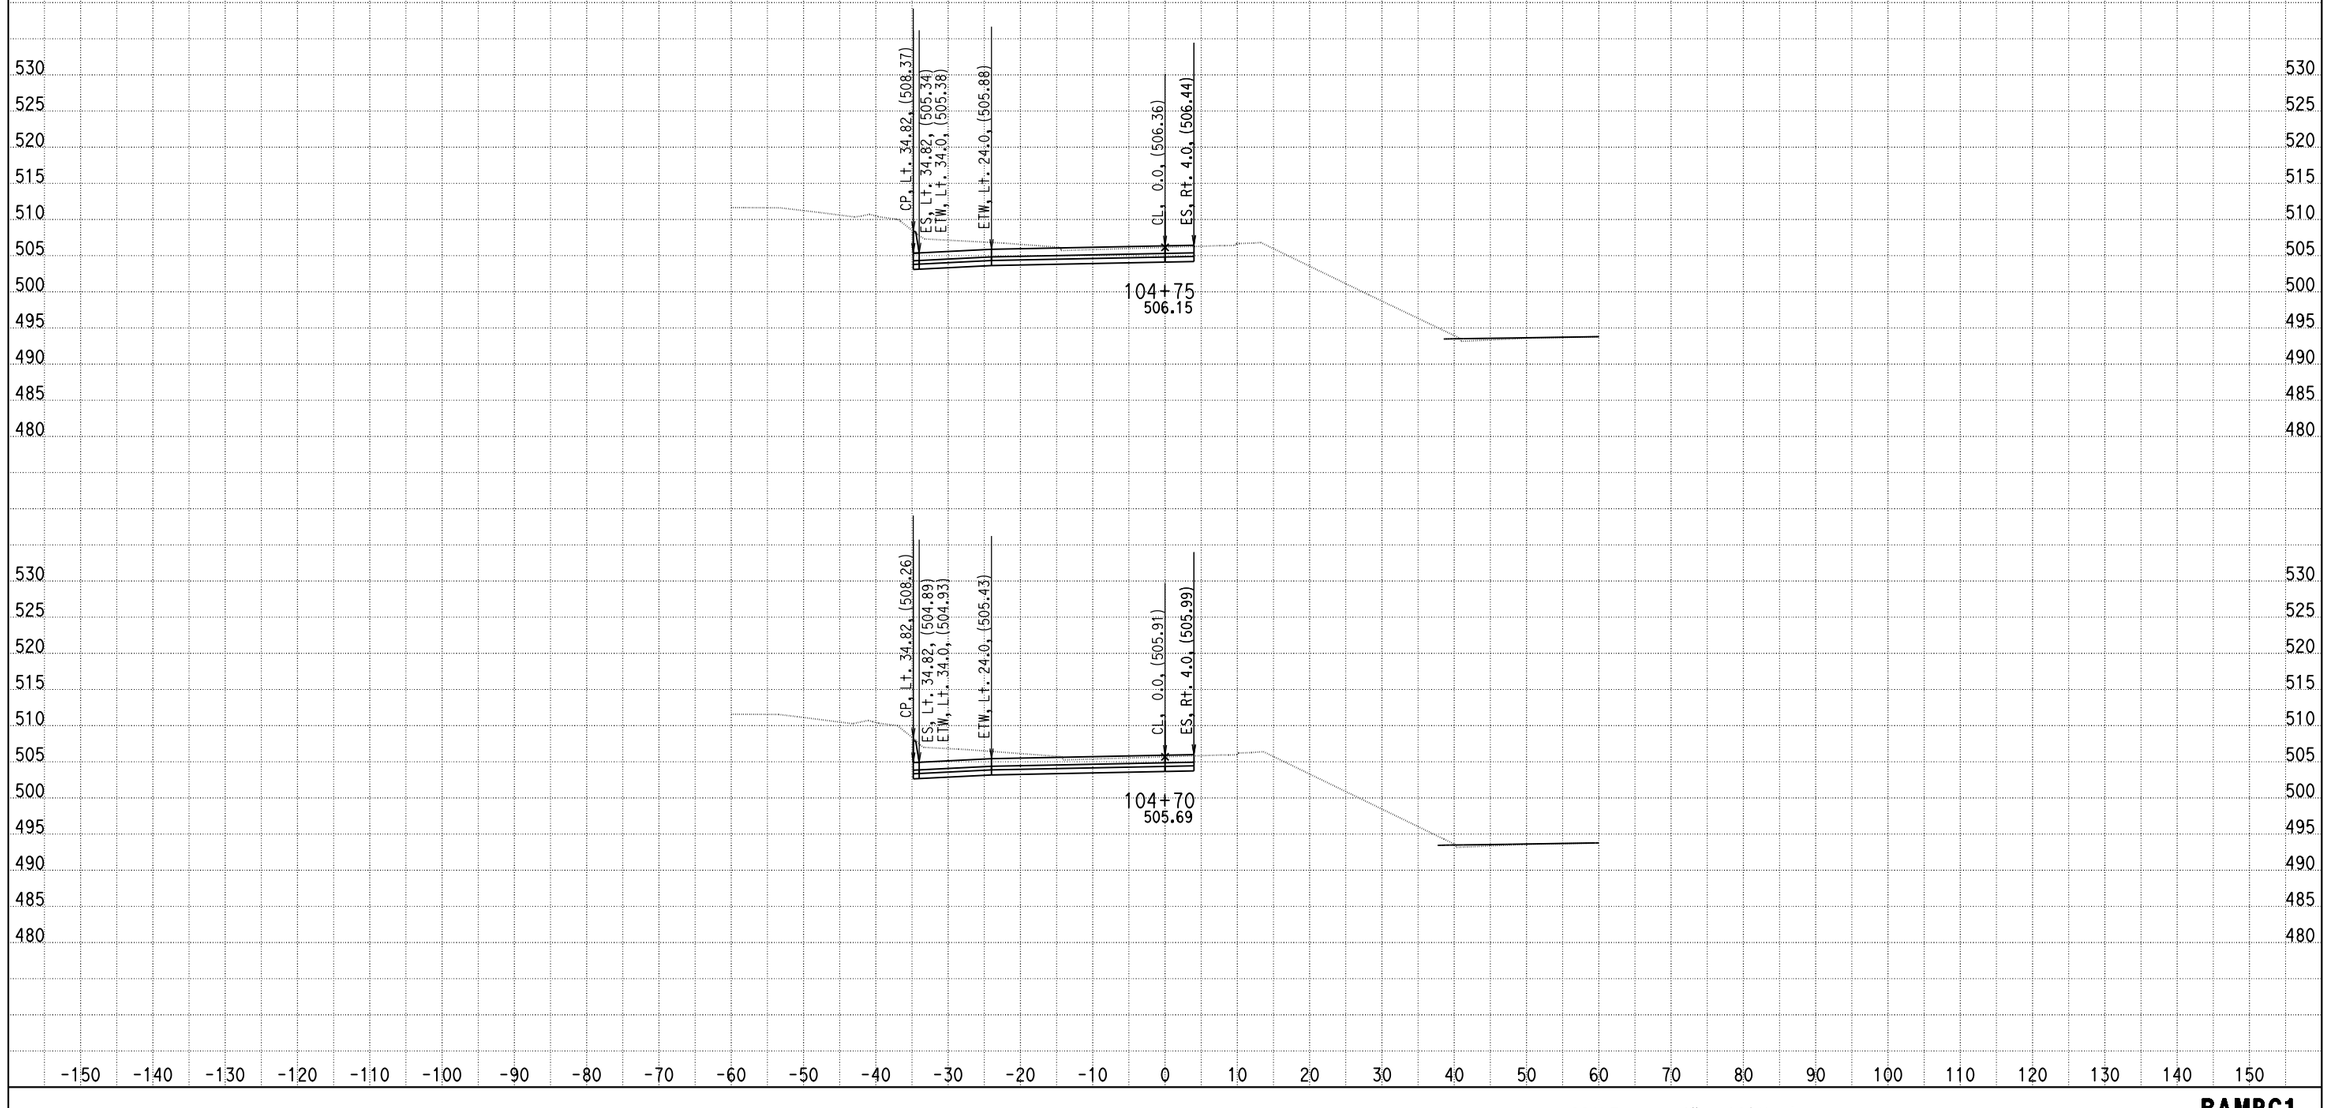

DATE: 4/15/2013

KC Project: 0818E File: C:\project\0818E\UPDATE-RAMP\hrc1-pro.ear

SCALE: 1" = 10' Horiz.
1" = 10' Vert.

All Dimensions are US Survey Feet

RAMPC1
CROSS SECTIONS

DESIGN STUDY ONLY

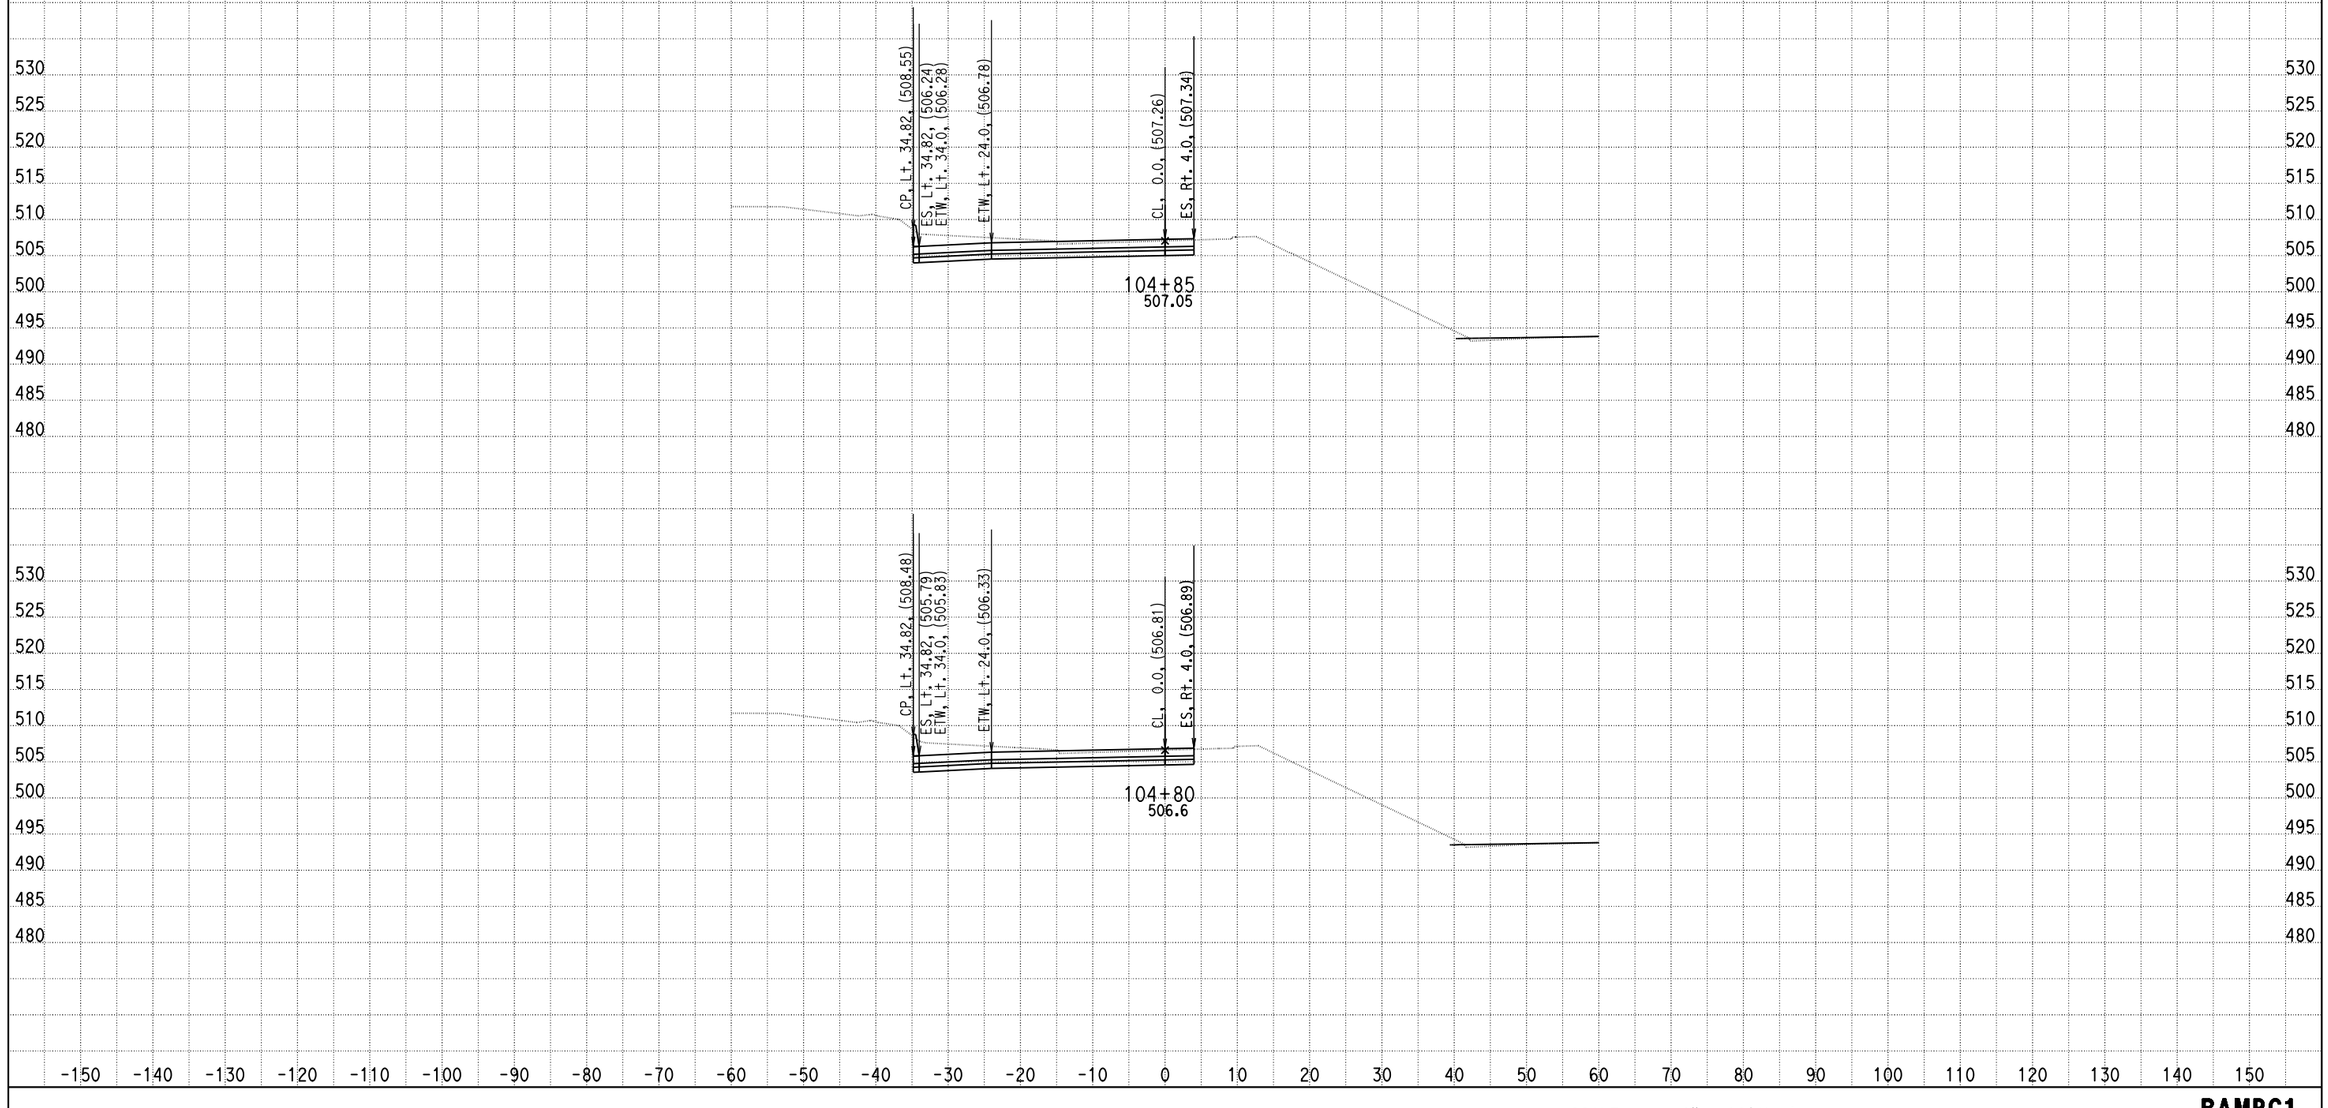

DATE: 4/15/2013

KC Project: 0818E File: C:\project\0818E\UPDATE-RAMP\hrc1-pro.ear

SCALE: 1" = 10' Horiz.
1" = 10' Vert.

All Dimensions are US Survey Feet

RAMPC1
CROSS SECTIONS
SHEET 53 OF XXX

DESIGN STUDY ONLY

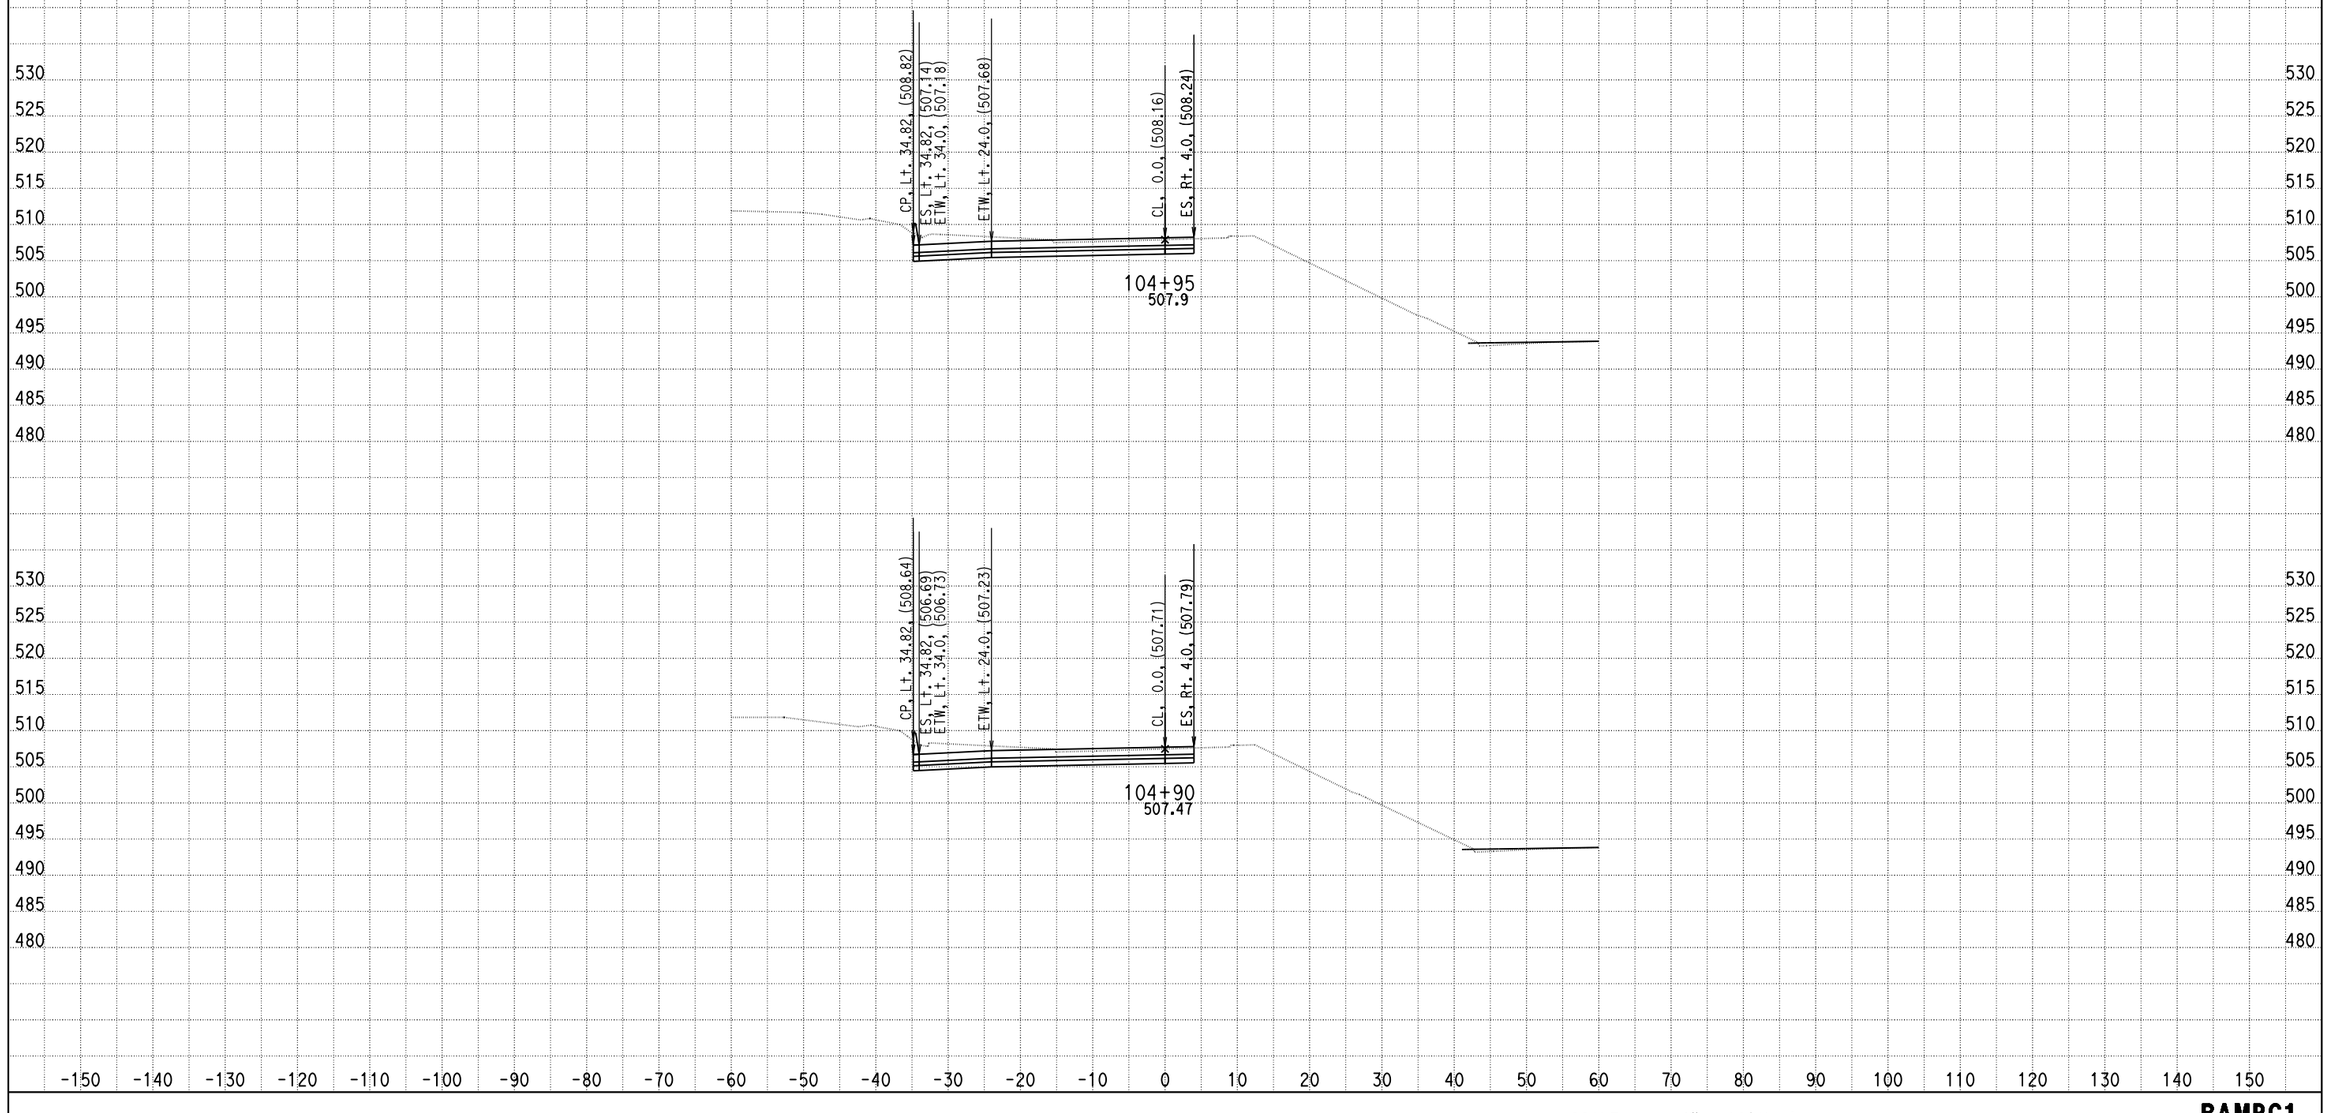

DATE: 4/15/2013

KC Project: 0818E File: C:\project\0818E\UPDATE-RAMP\hrc1-pro.ear

SCALE: 1" = 10' Horiz.
1" = 10' Vert.

All Dimensions are US Survey Feet

RAMPC1
CROSS SECTIONS

DESIGN STUDY ONLY

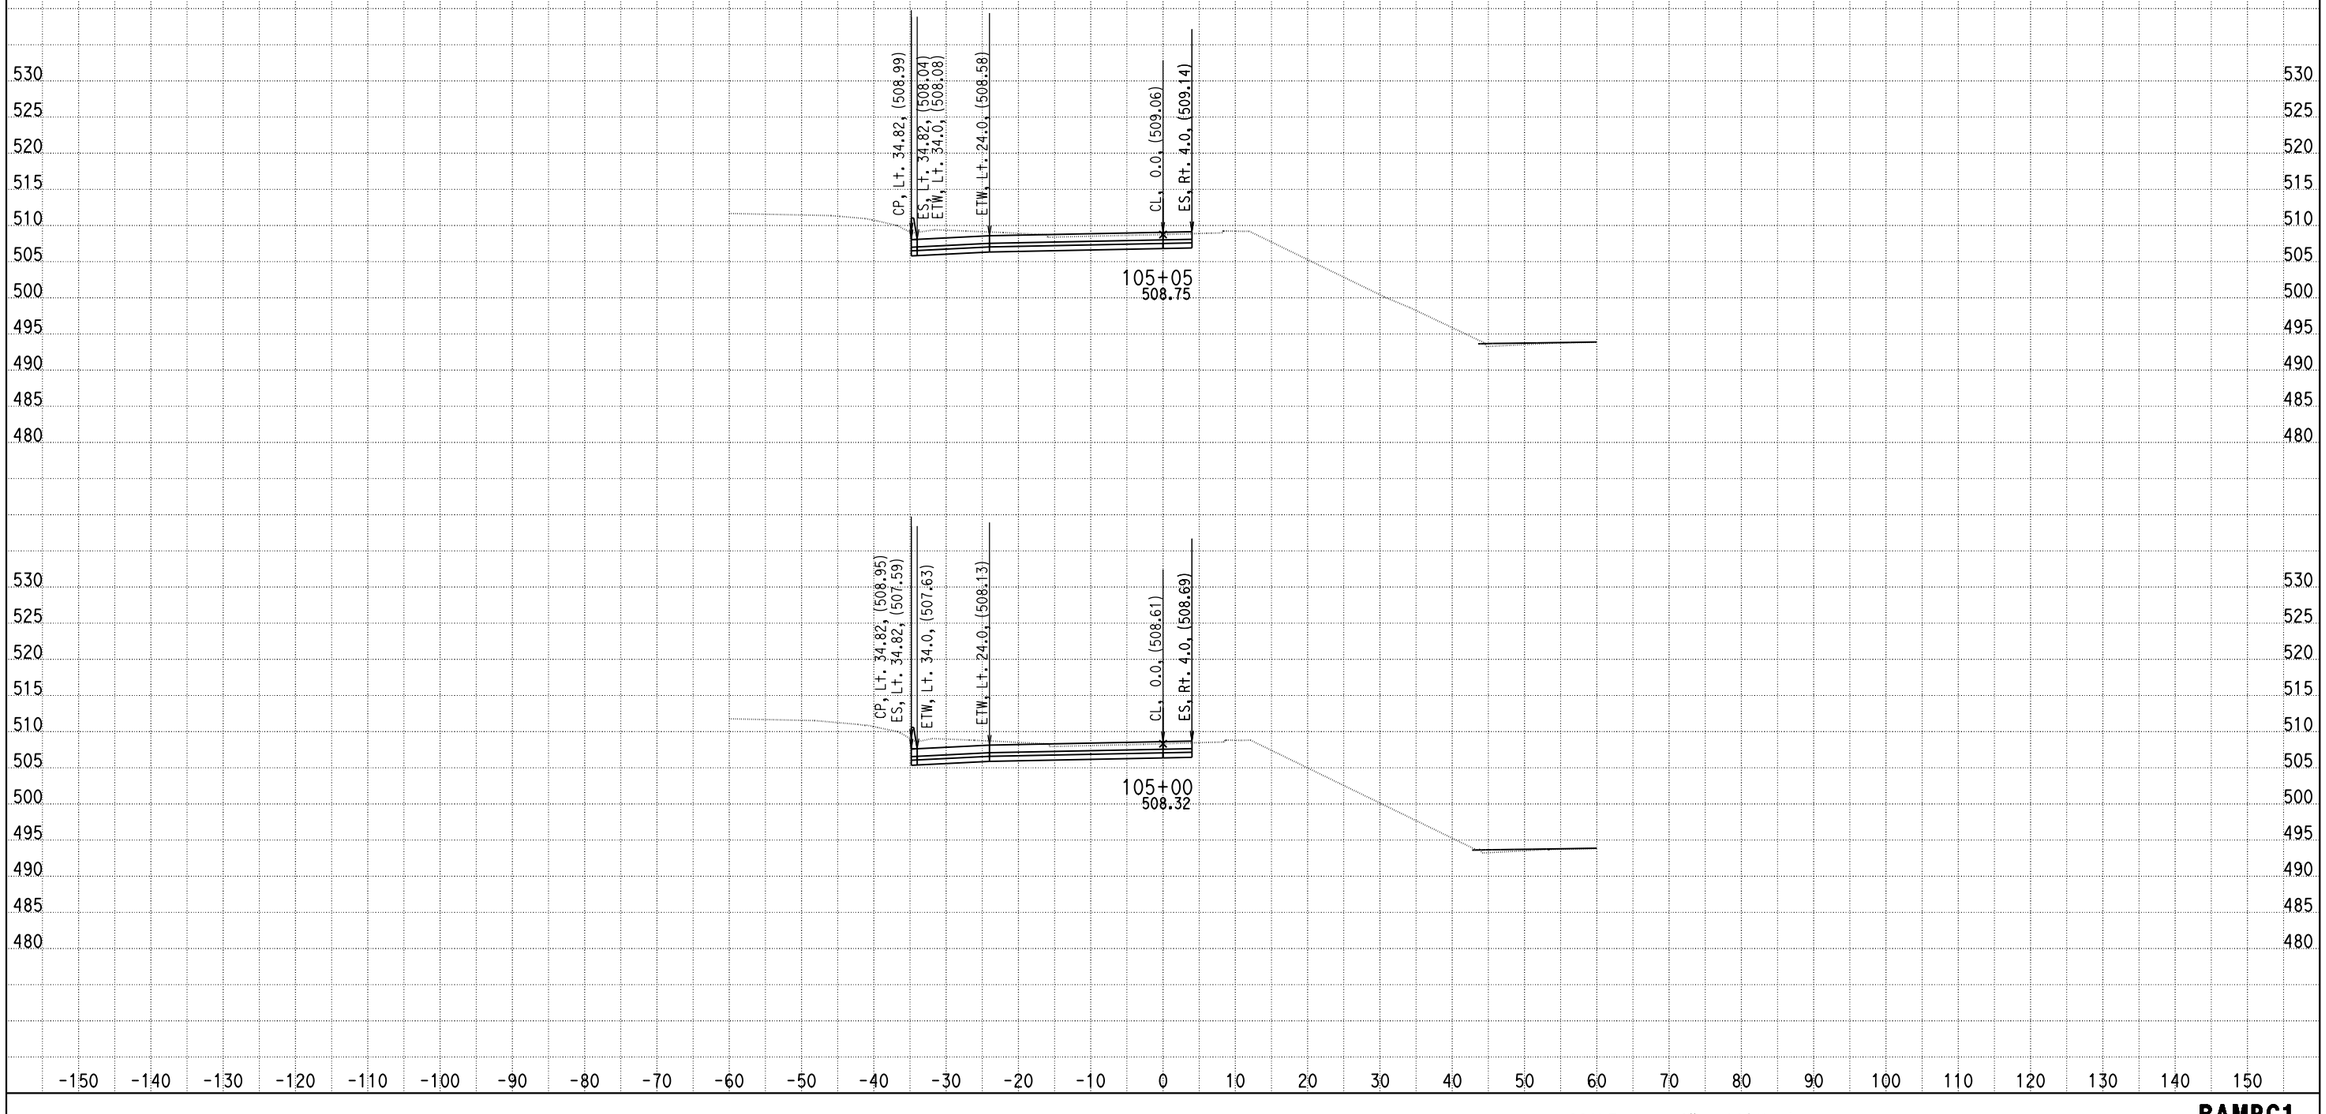

DATE: 4/15/2013

KC Project: 0818E File: C:\project\0818E\UPDATE-RAMP\hrc1-pro.ear

SCALE: 1" = 10' Horiz.
1" = 10' Vert.

All Dimensions are US Survey Feet

RAMPC1
CROSS SECTIONS

SHEET 55 OF XXX

DESIGN STUDY ONLY

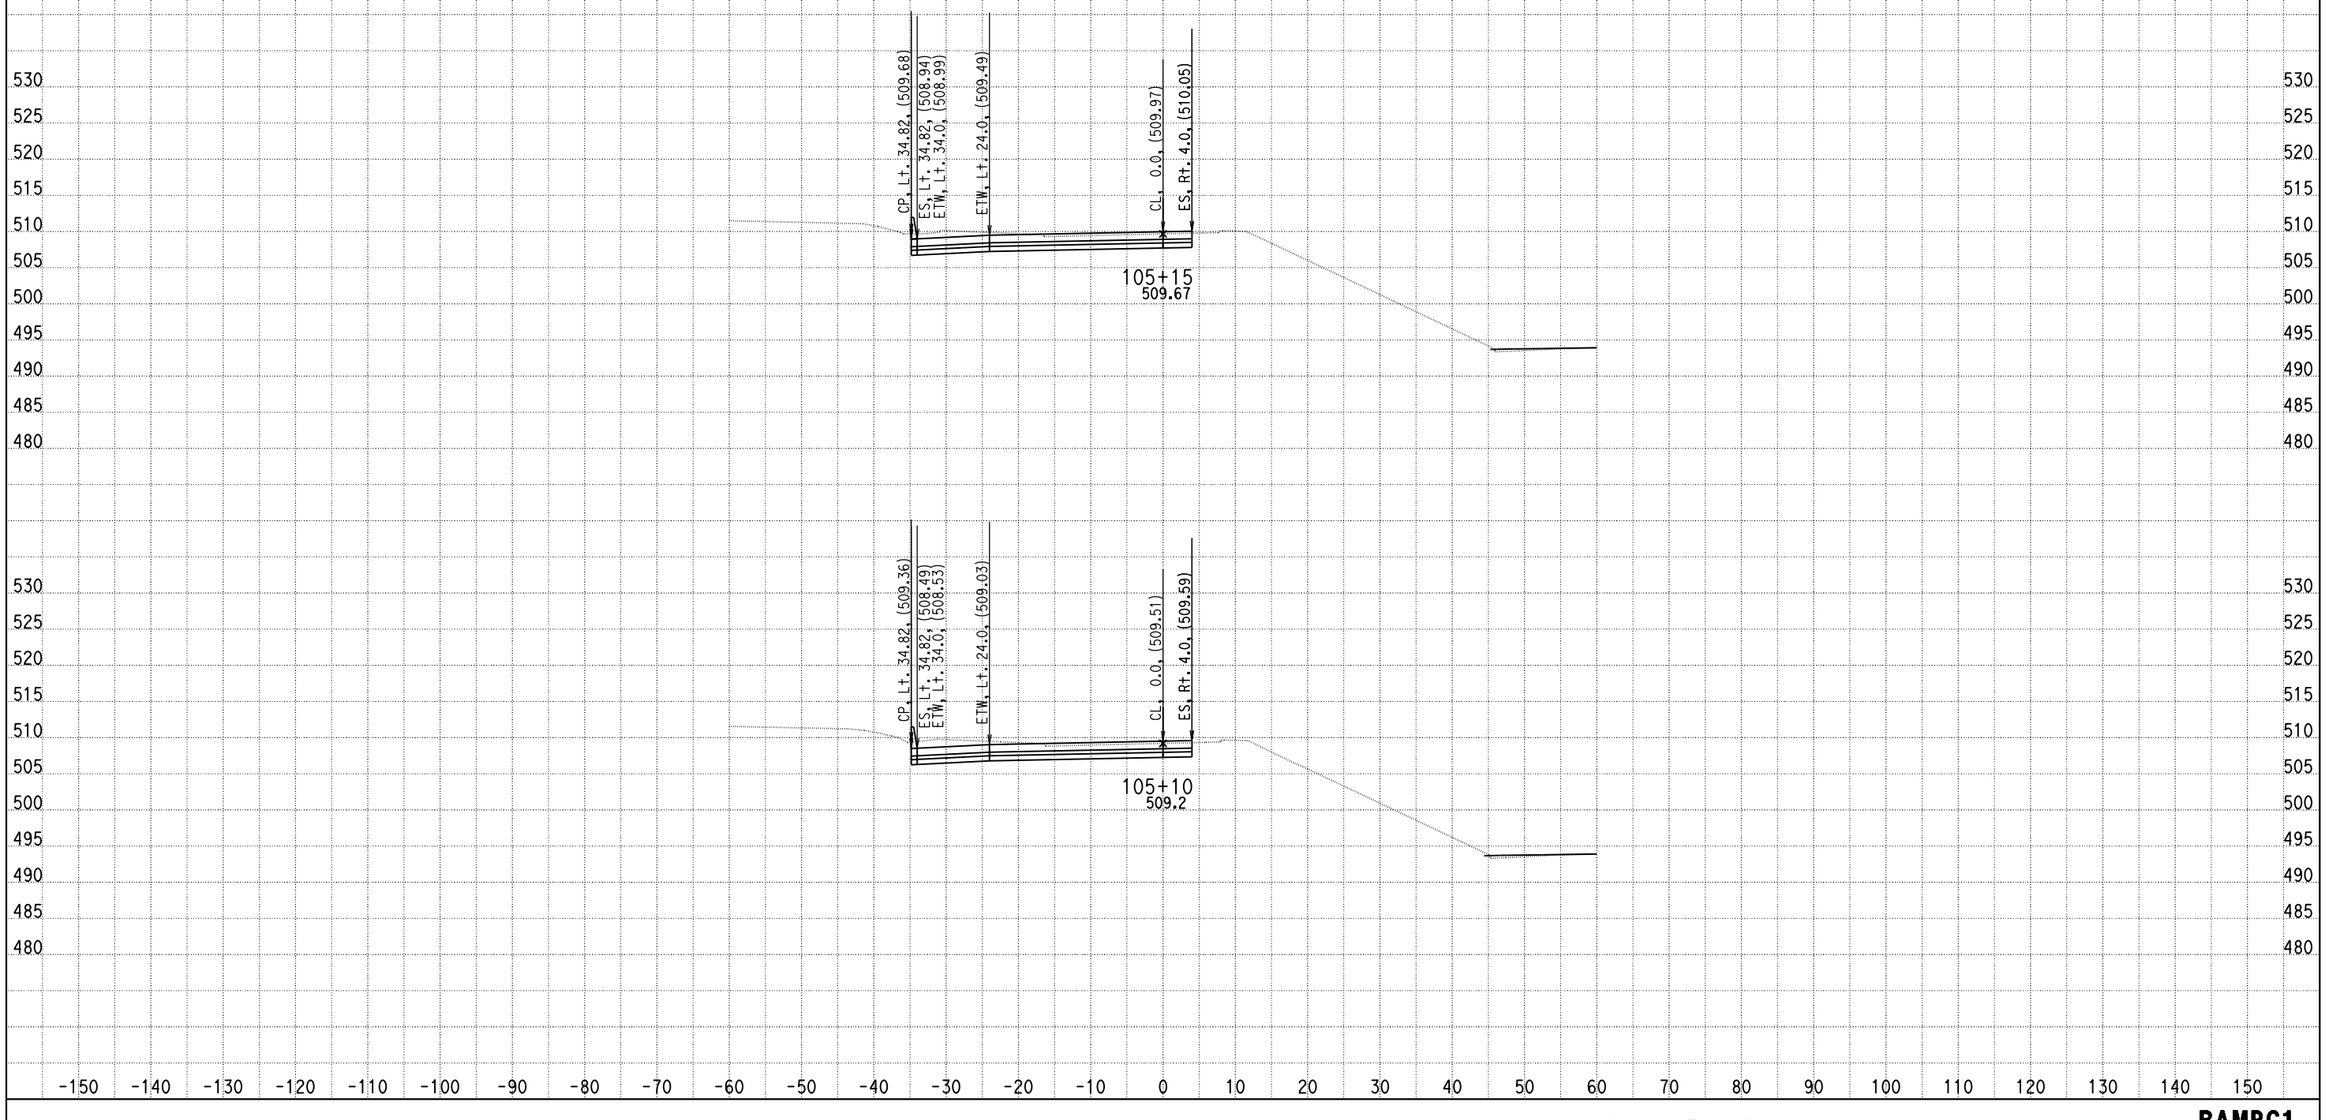

DATE: 4/15/2013

KC Project: 0818E File: C:\project\0818E\UPDATE-RAMP\hrc1-pro.ear

SCALE: 1" = 10' Horiz.
1" = 10' Vert.

All Dimensions are US Survey Feet

RAMPC1
CROSS SECTIONS

DESIGN STUDY ONLY

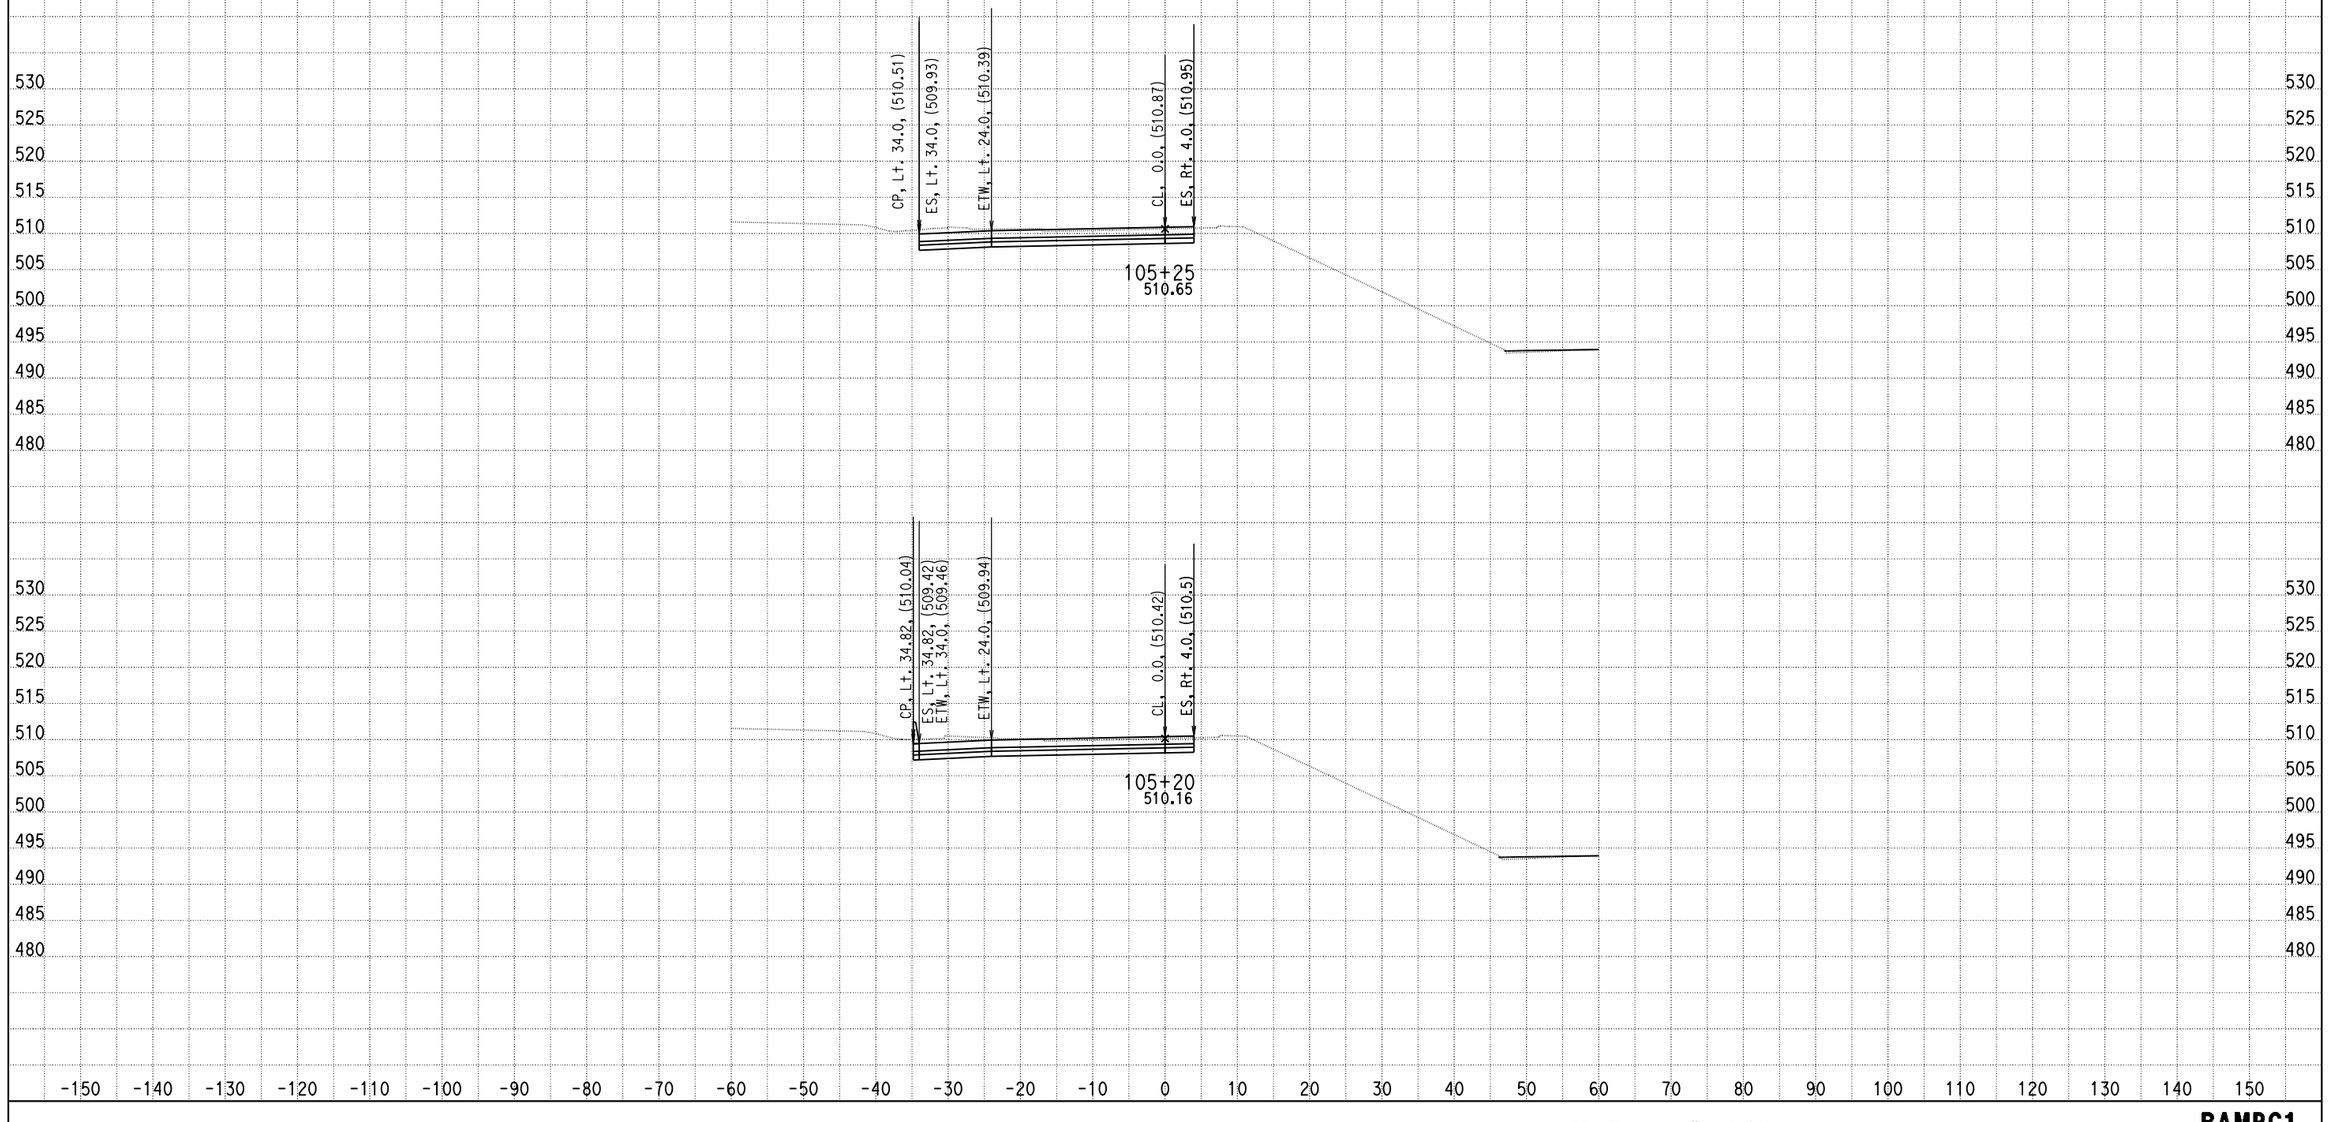

DATE: 4/15/2013

KC Project: 0818E File: C:\project\0818E\UPDATE-RAMP\hrc1-pro.ear

SCALE: 1" = 10' Horiz.
1" = 10' Vert.

All Dimensions are US Survey Feet

RAMPC1
CROSS SECTIONS

DESIGN STUDY ONLY

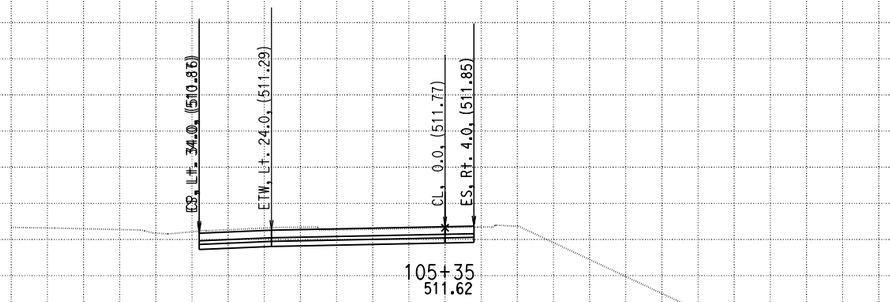

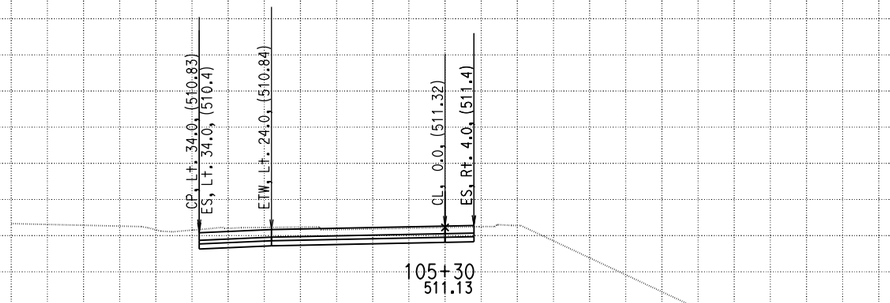

DATE: 4/15/2013
KC Project: 0818E File: C:\project\0818E\UPDATE-RAMP\hrc1-pro.ear

SCALE: 1" = 10' Horiz.
1" = 10' Vert.

All Dimensions are US Survey Feet

RAMPC1
CROSS SECTIONS
SHEET 58 OF XXX

DESIGN STUDY ONLY

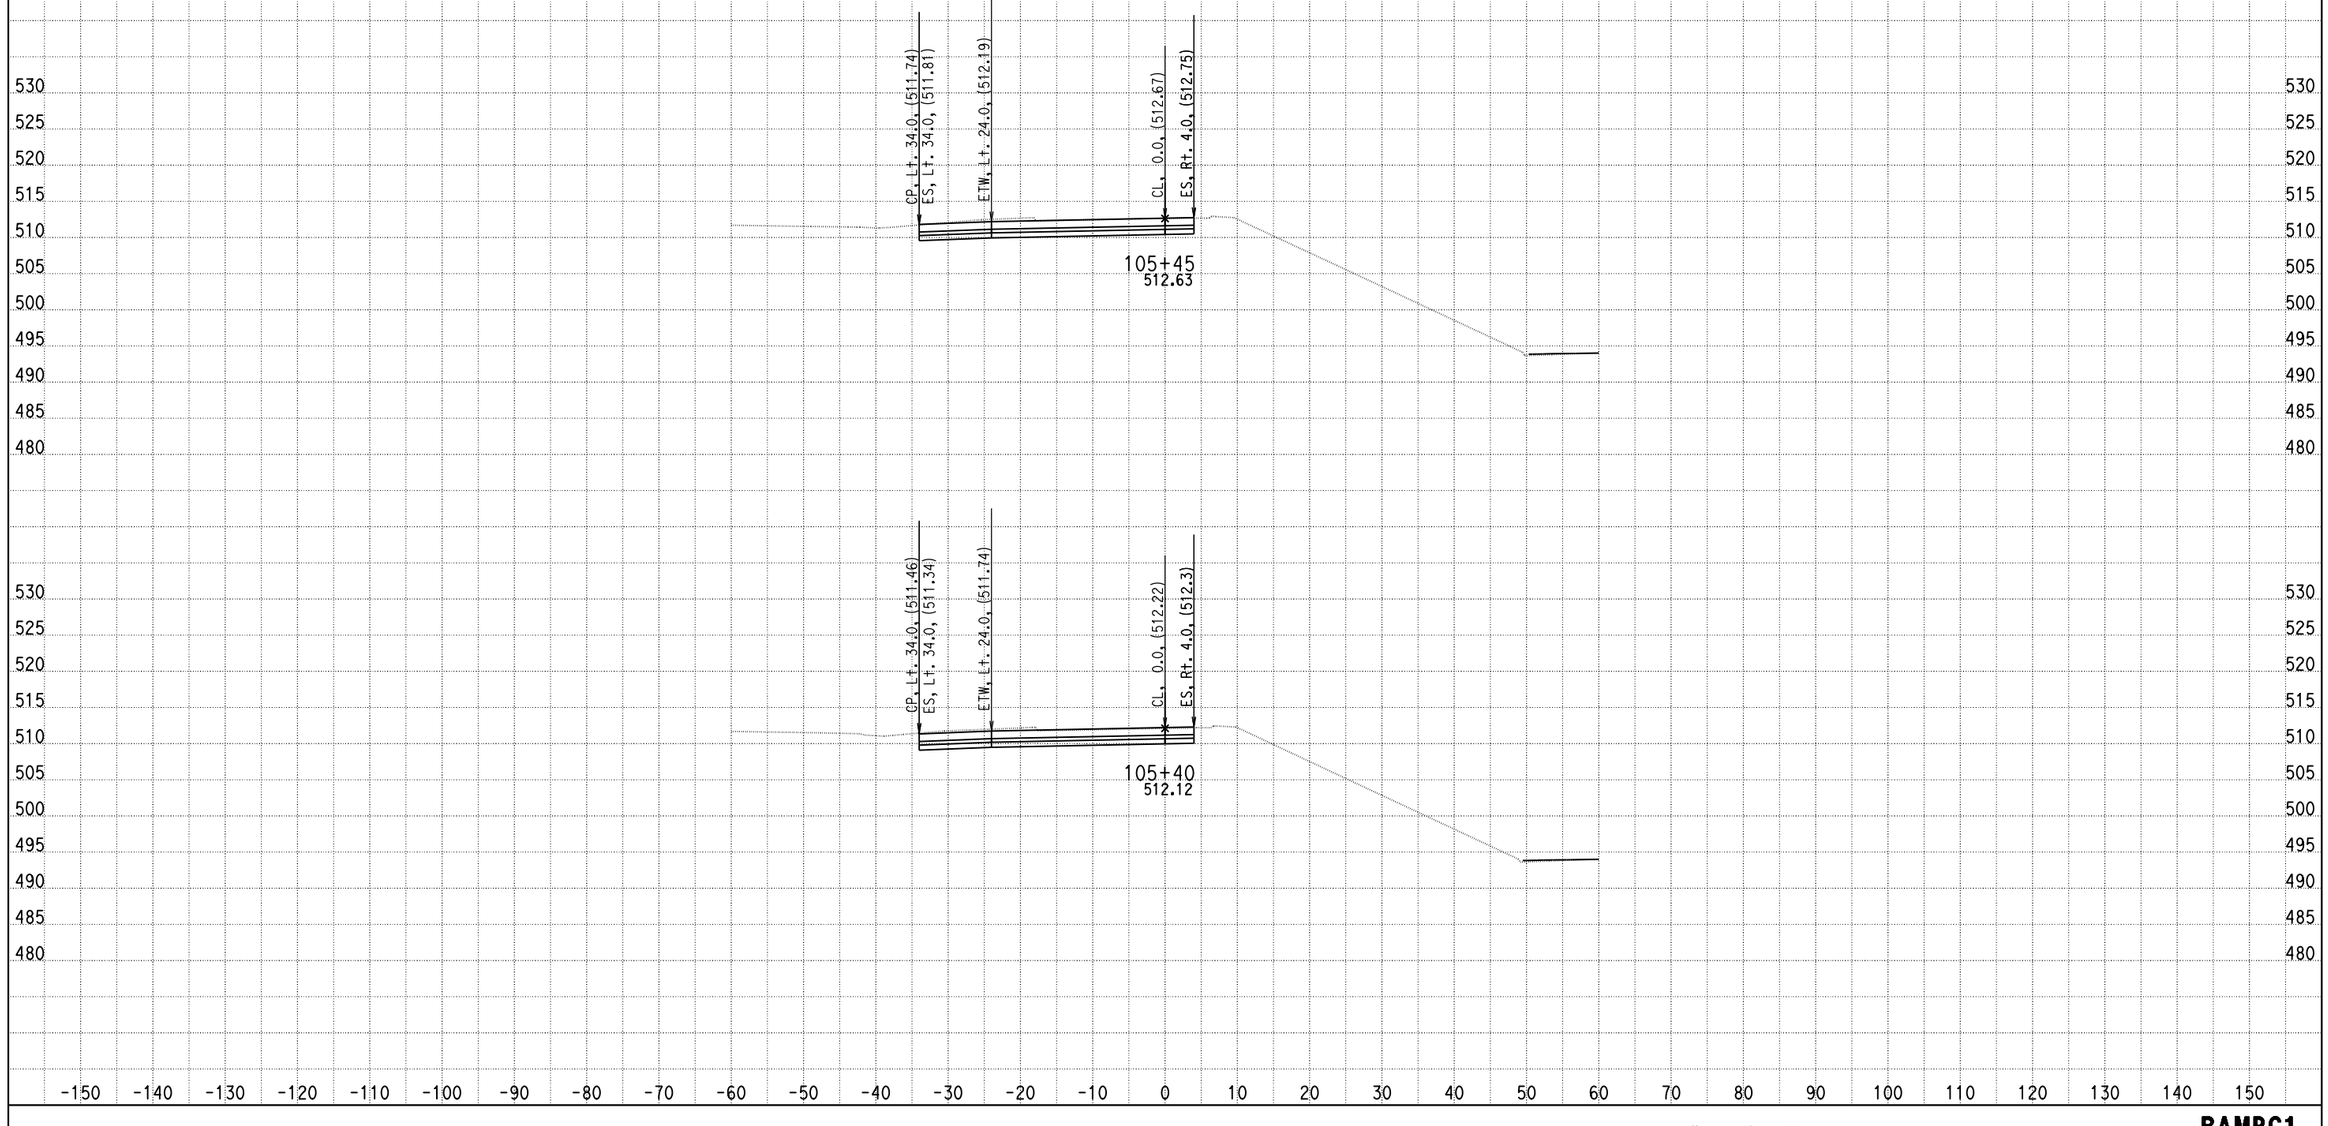

DATE: 4/15/2013

KC Project: 0818E File: C:\project\0818E\UPDATE-RAMP\hrc1-pro.ear

SCALE: 1" = 10' Horiz.
1" = 10' Vert.

All Dimensions are US Survey Feet

RAMPC1
CROSS SECTIONS
SHEET 59 OF XXX

DESIGN STUDY ONLY

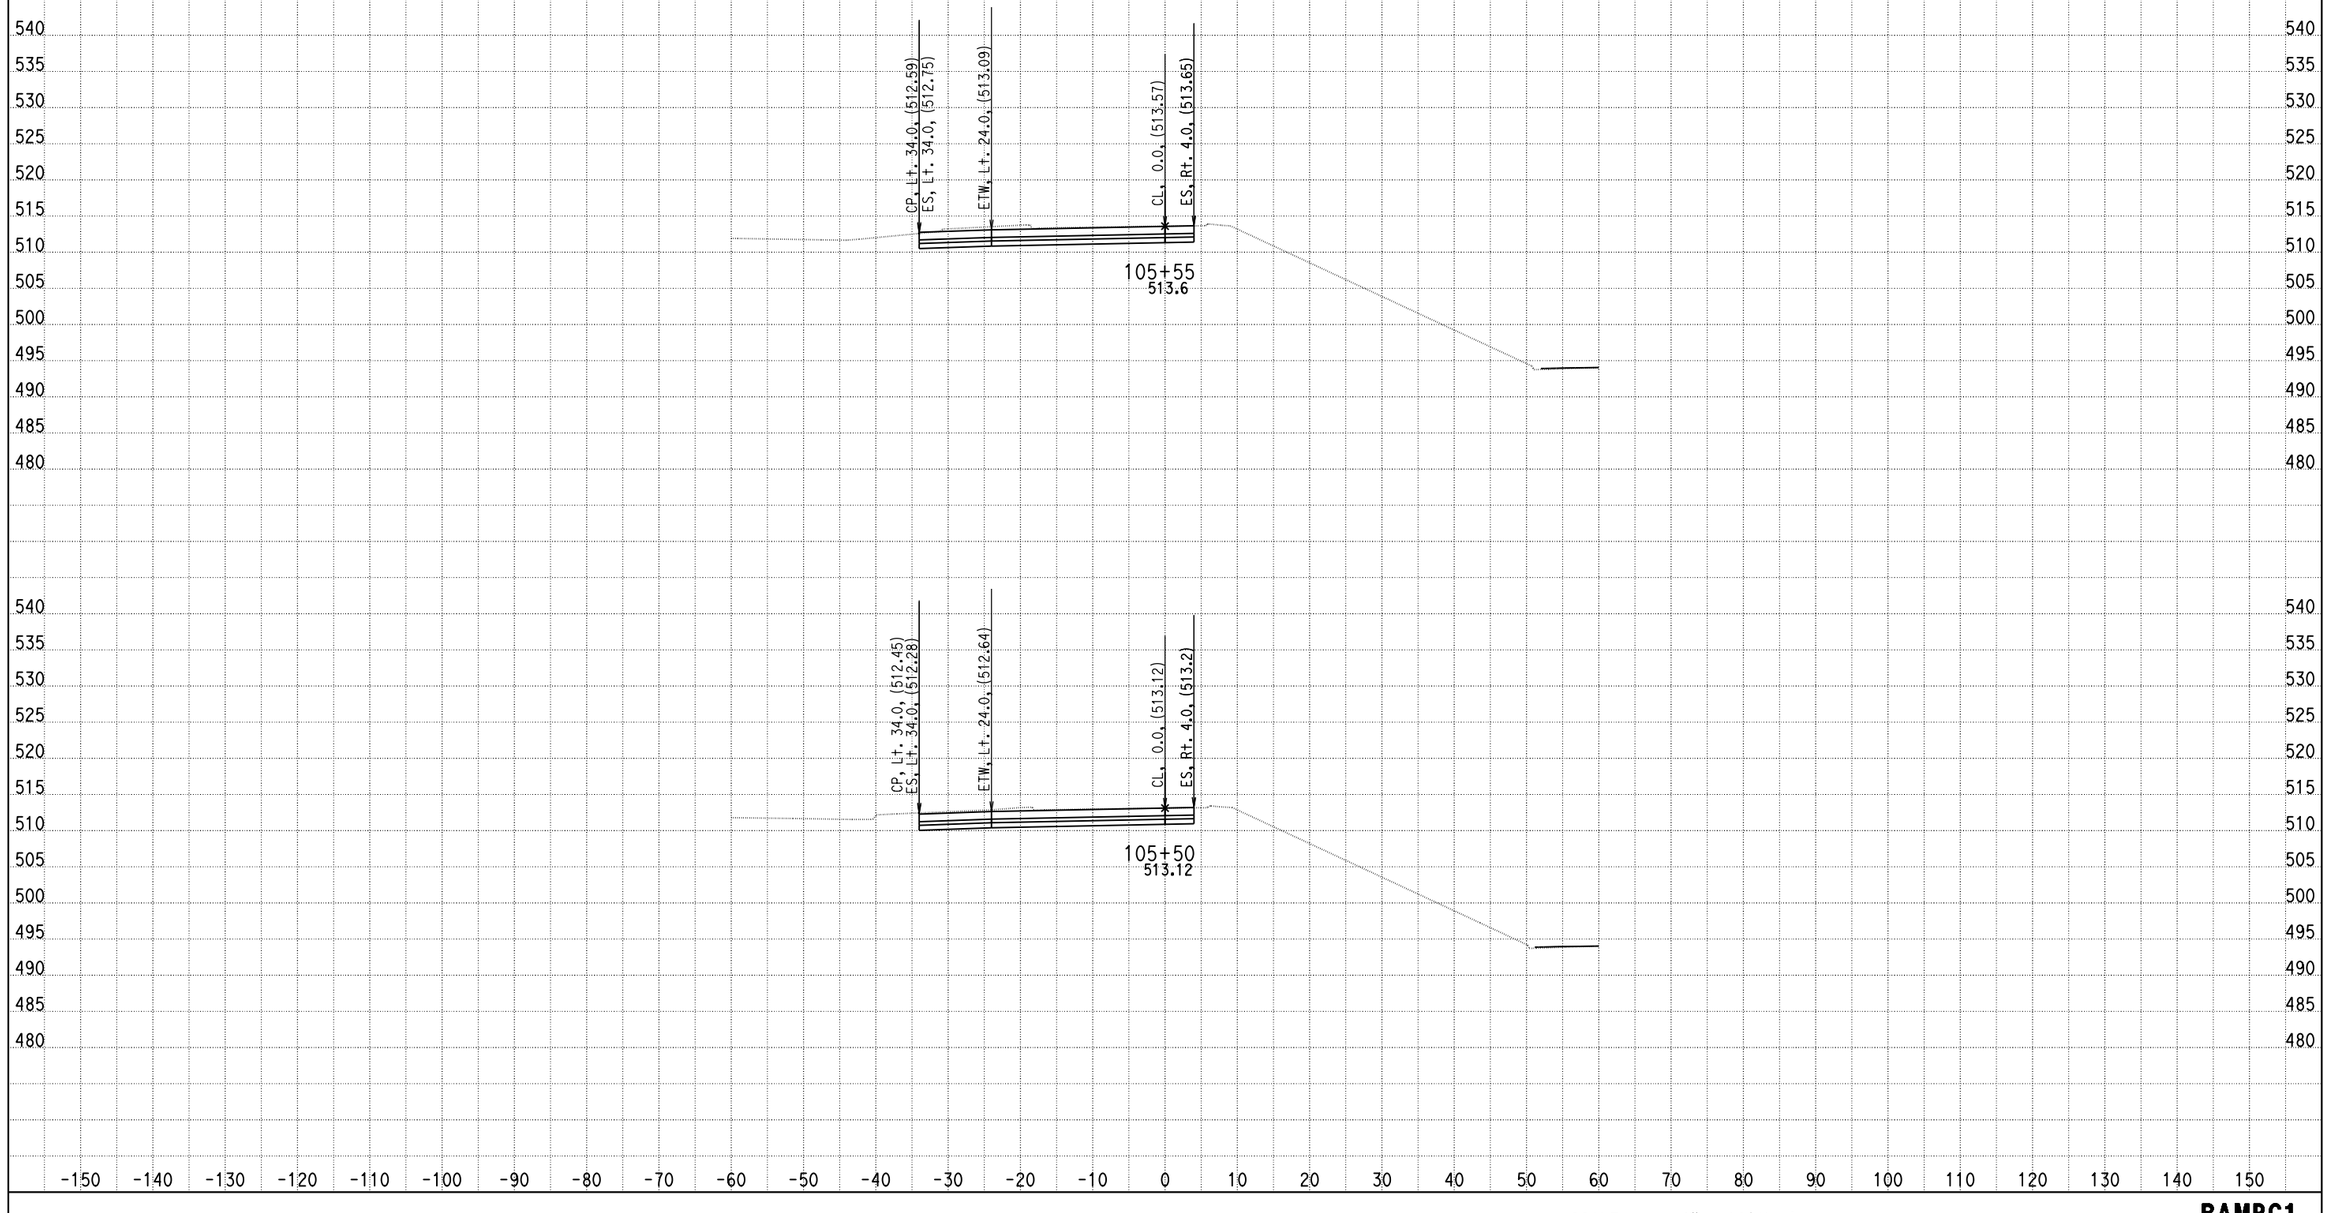

DATE: 4/15/2013

KC Project: 0818E File: C:\project\0818E\UPDATE-RAMP\hrc1-pro.ear

SCALE: 1" = 10' Horiz.
1" = 10' Vert.

All Dimensions are US Survey Feet

RAMPC1
CROSS SECTIONS

DESIGN STUDY ONLY

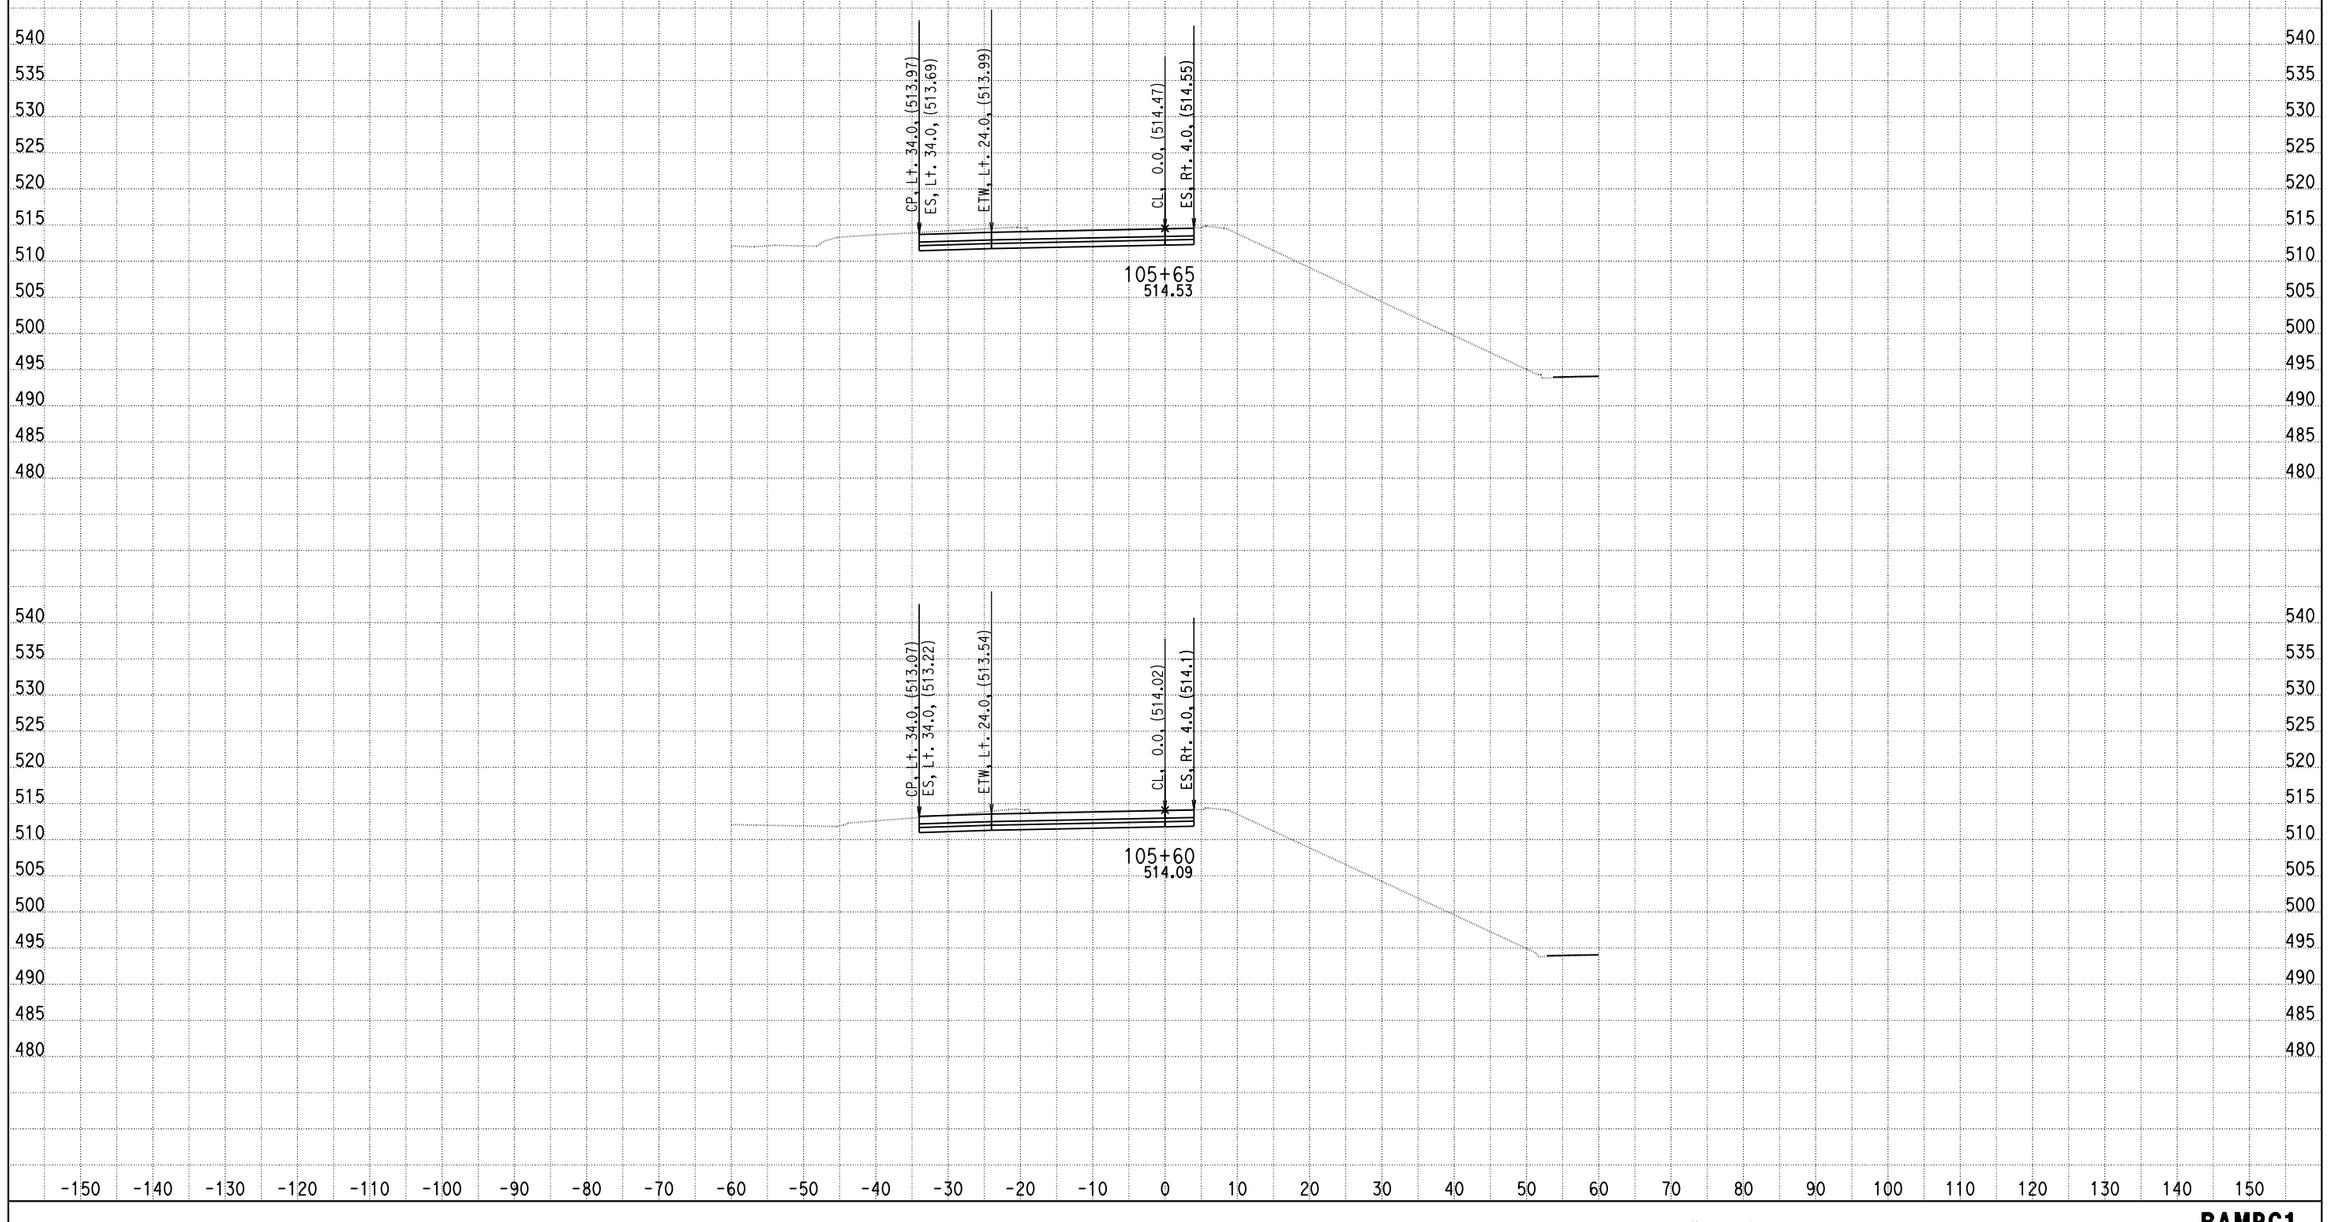

DATE: 4/15/2013

KC Project: 0818E File: C:\project\0818E\UPDATE-RAMP\hrc1-pro.ear

SCALE: 1" = 10' Horiz.
1" = 10' Vert.

All Dimensions are US Survey Feet

RAMPC1
CROSS SECTIONS

DESIGN STUDY ONLY

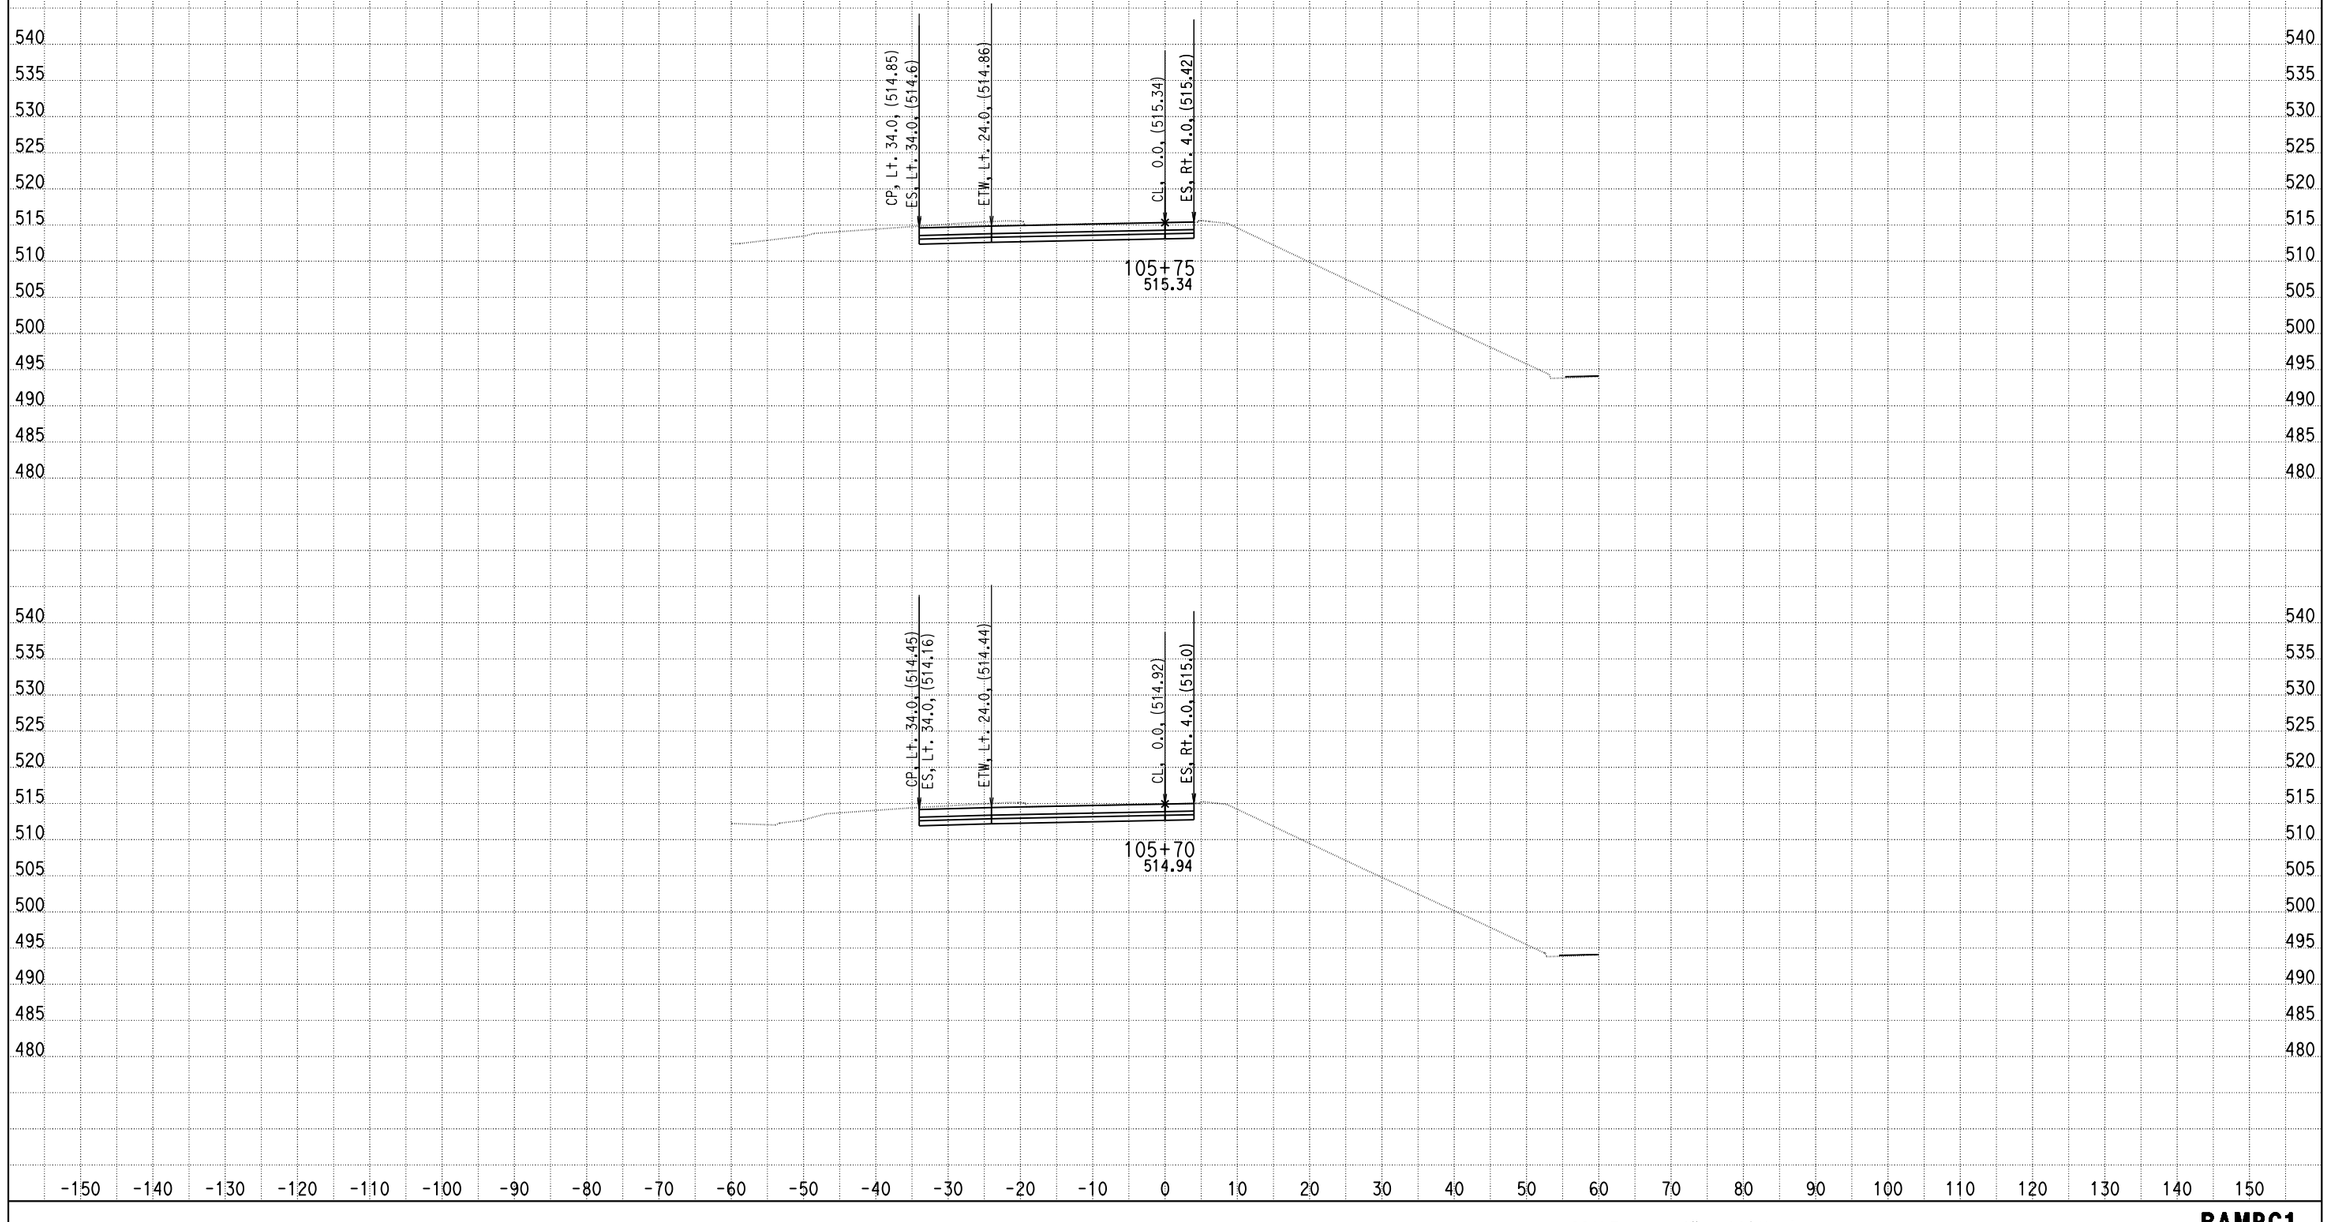

DATE: 4/15/2013

KC Project: 0818E File: C:\project\0818E\UPDATE-RAMP\hrc1-pro.ear

SCALE: 1" = 10' Horiz.
1" = 10' Vert.

All Dimensions are US Survey Feet

RAMPC1
CROSS SECTIONS

DESIGN STUDY ONLY

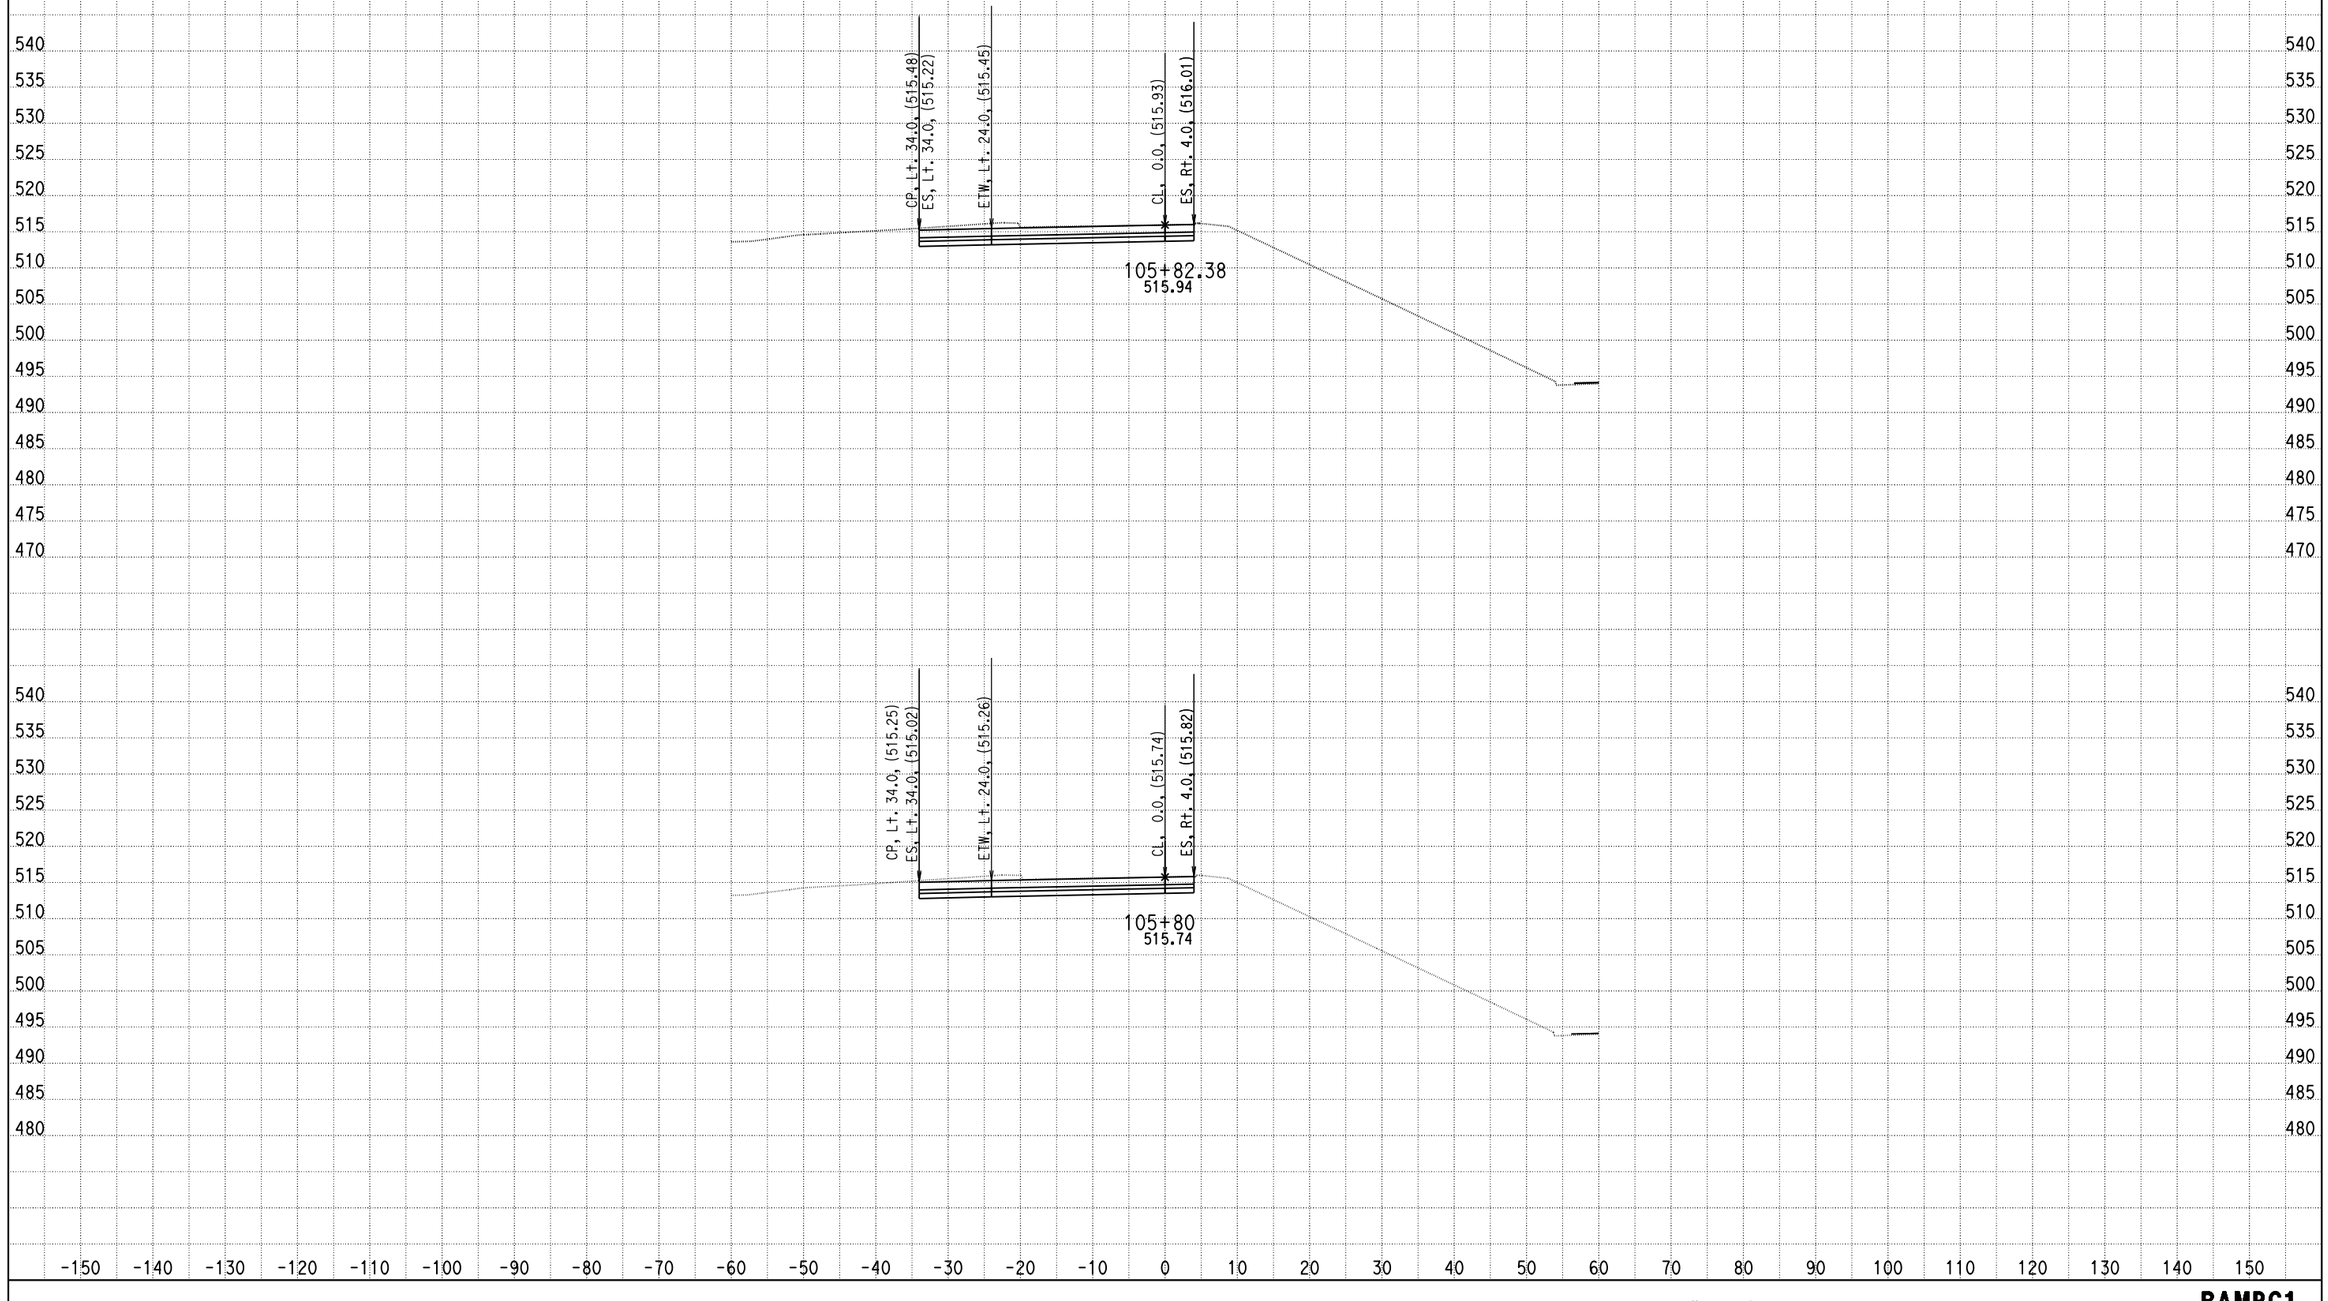

DATE: 4/15/2013

KC Project: 0818E File: C:\project\0818E\UPDATE-RAMP\hrc1-pro.ear

SCALE: 1" = 10' Horiz.
1" = 10' Vert.

All Dimensions are US Survey Feet

RAMPC1
CROSS SECTIONS
SHEET 63 OF XXX

DESIGN STUDY ONLY

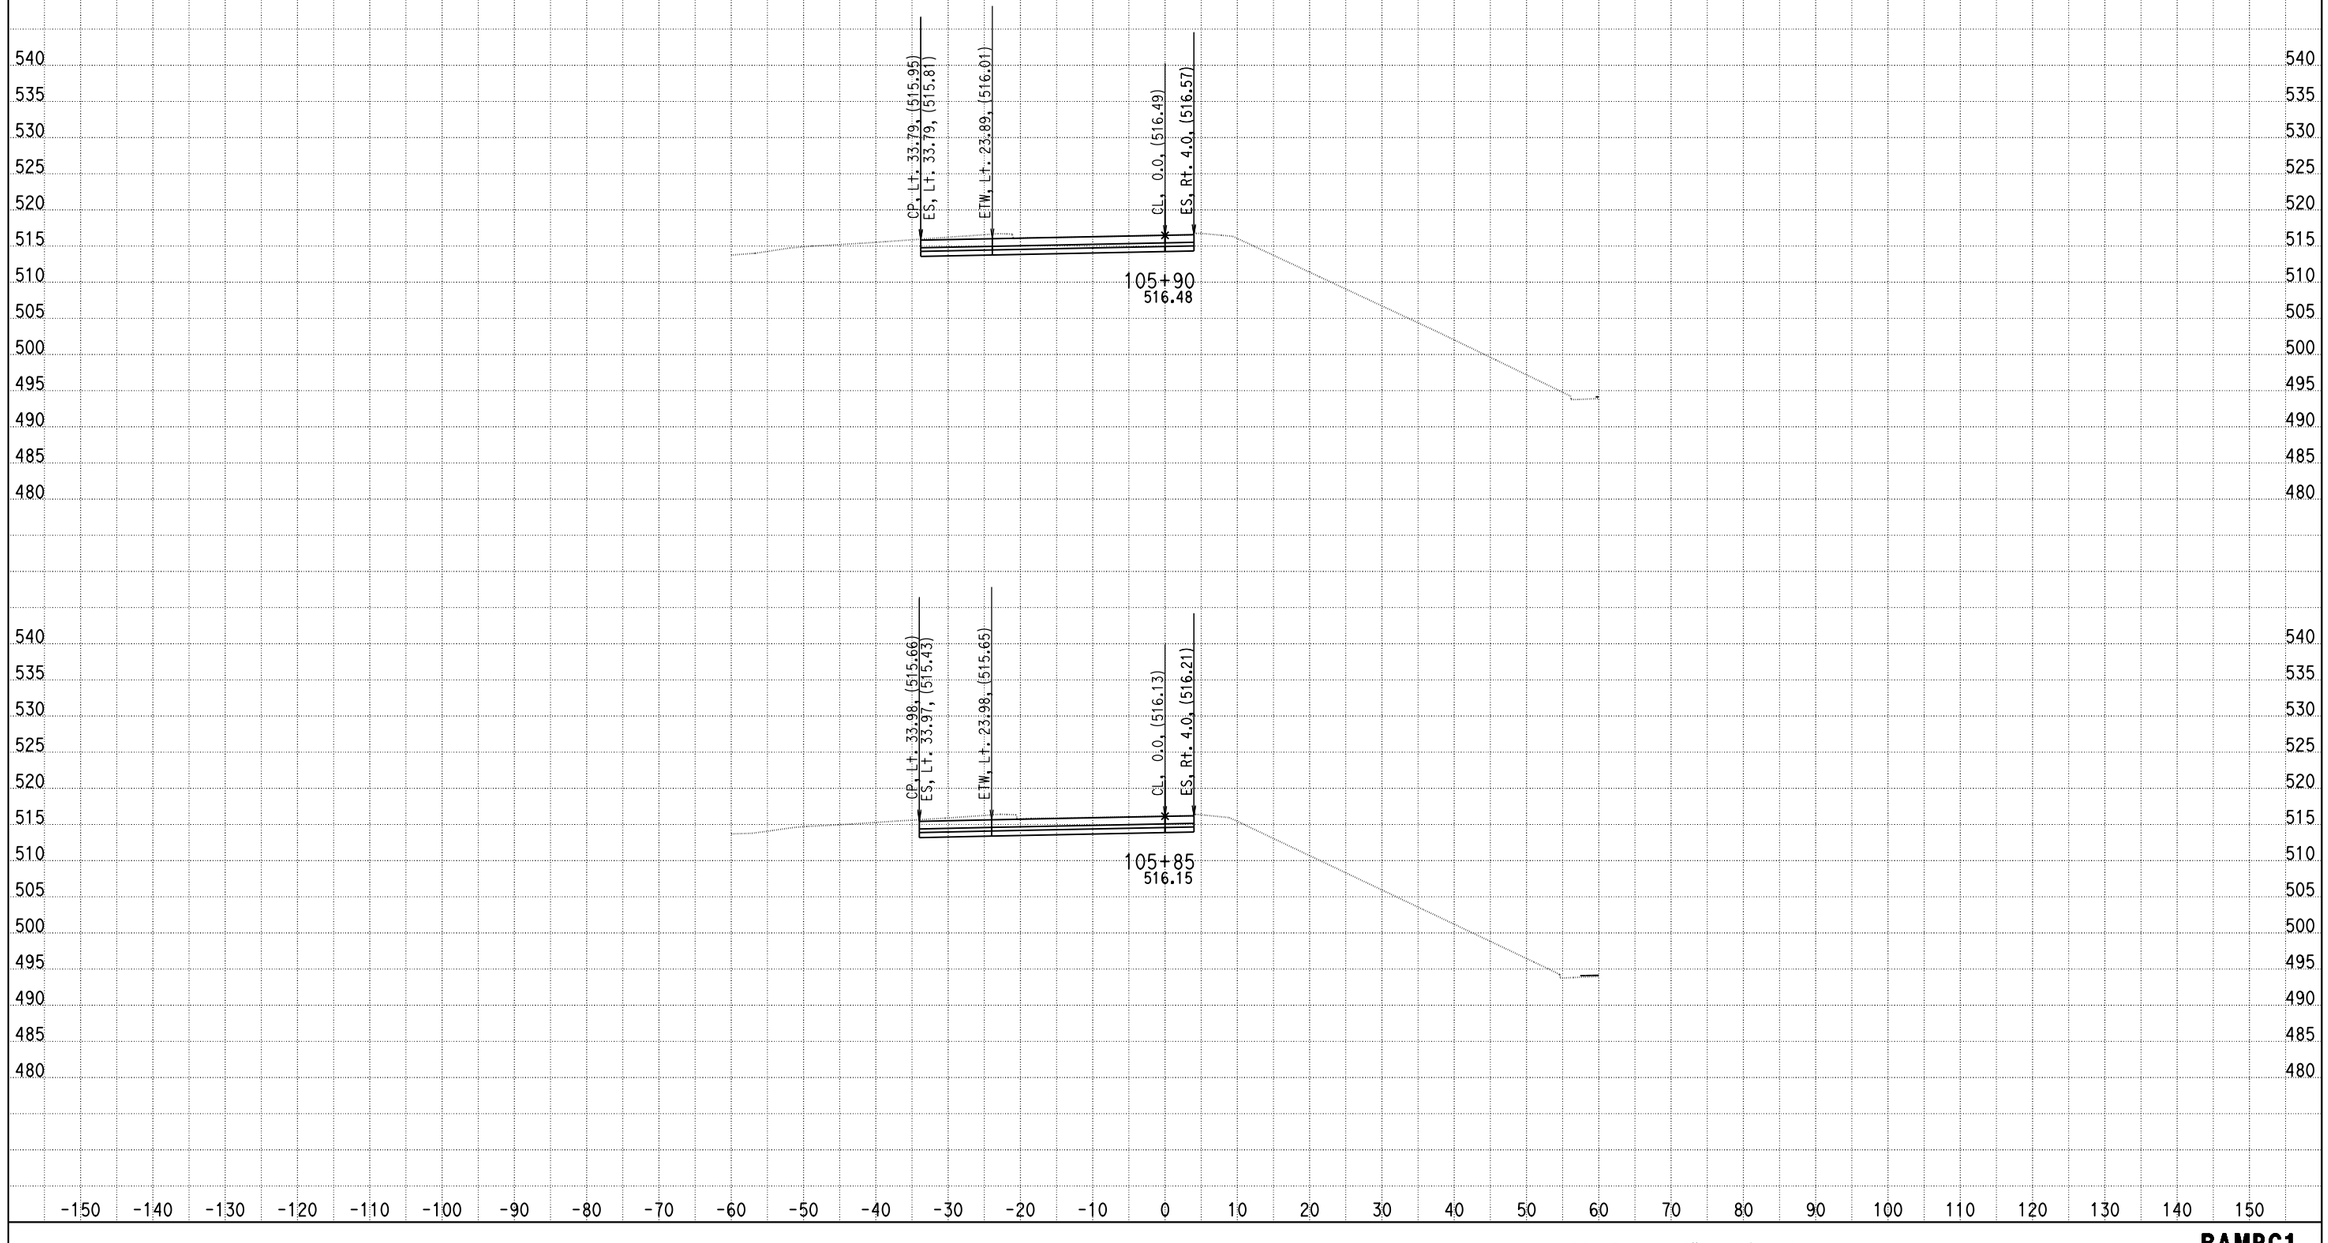

DATE: 4/15/2013

KC Project: 0818E File: C:\project\0818E\UPDATE-RAMP\hrc1-pro.ear

SCALE: 1" = 10' Horiz.
1" = 10' Vert.

All Dimensions are US Survey Feet

RAMPC1
CROSS SECTIONS

DESIGN STUDY ONLY

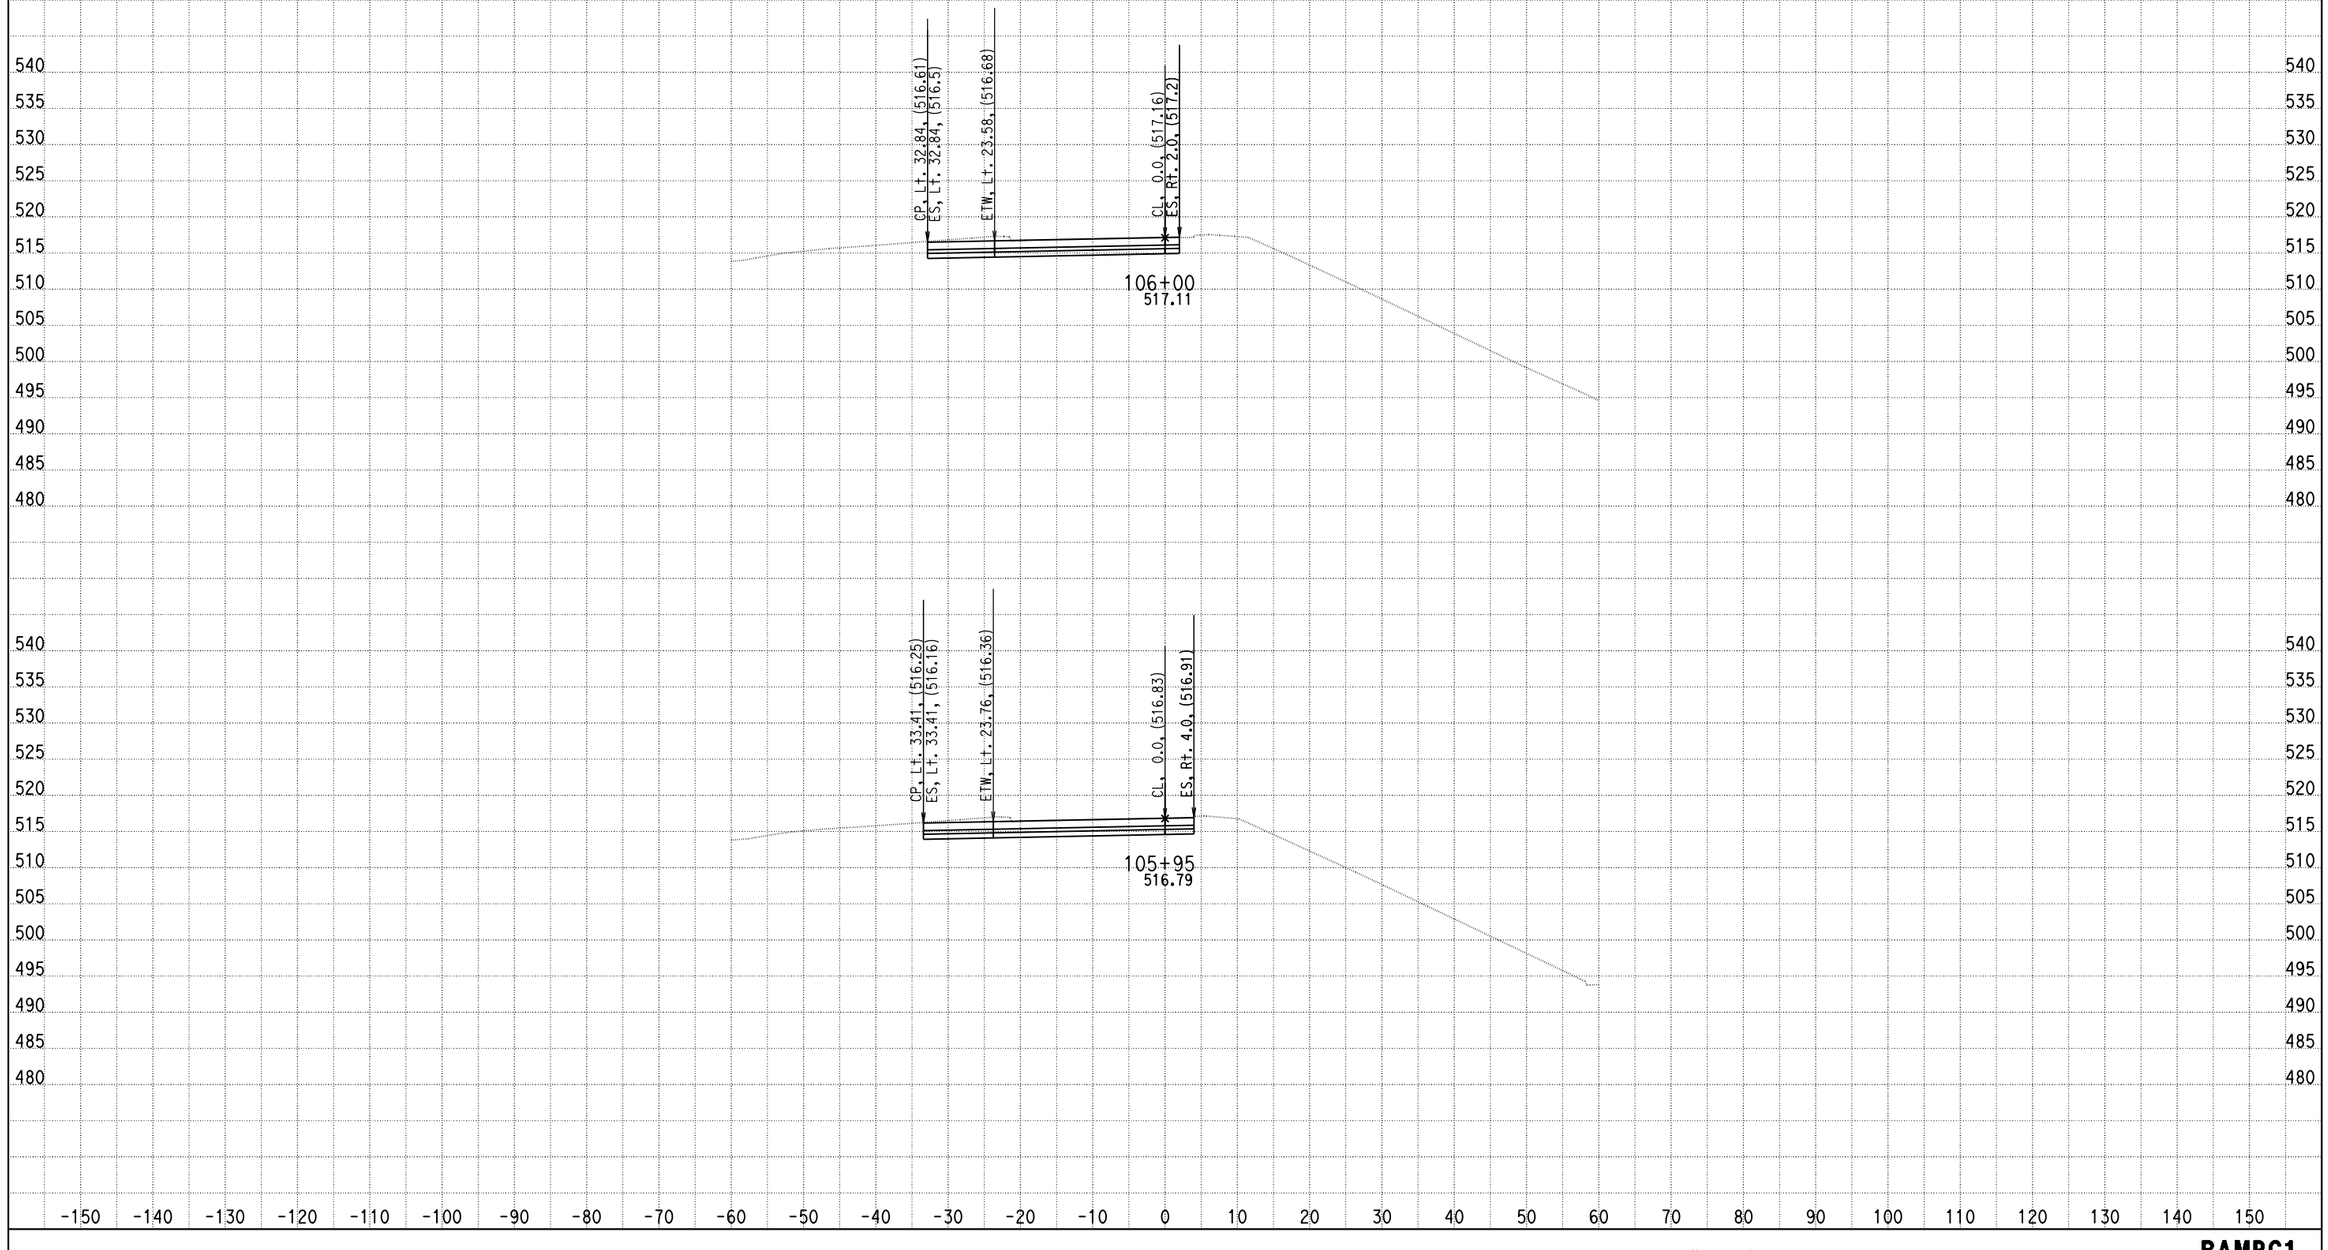

DATE: 4/15/2013

KC Project: 0818E File: C:\project\0818E\UPDATE-RAMP\hrc1-pro.ear

SCALE: 1" = 10' Horiz.
1" = 10' Vert.

All Dimensions are US Survey Feet

RAMPC1
CROSS SECTIONS
SHEET 65 OF XXX

DESIGN STUDY ONLY

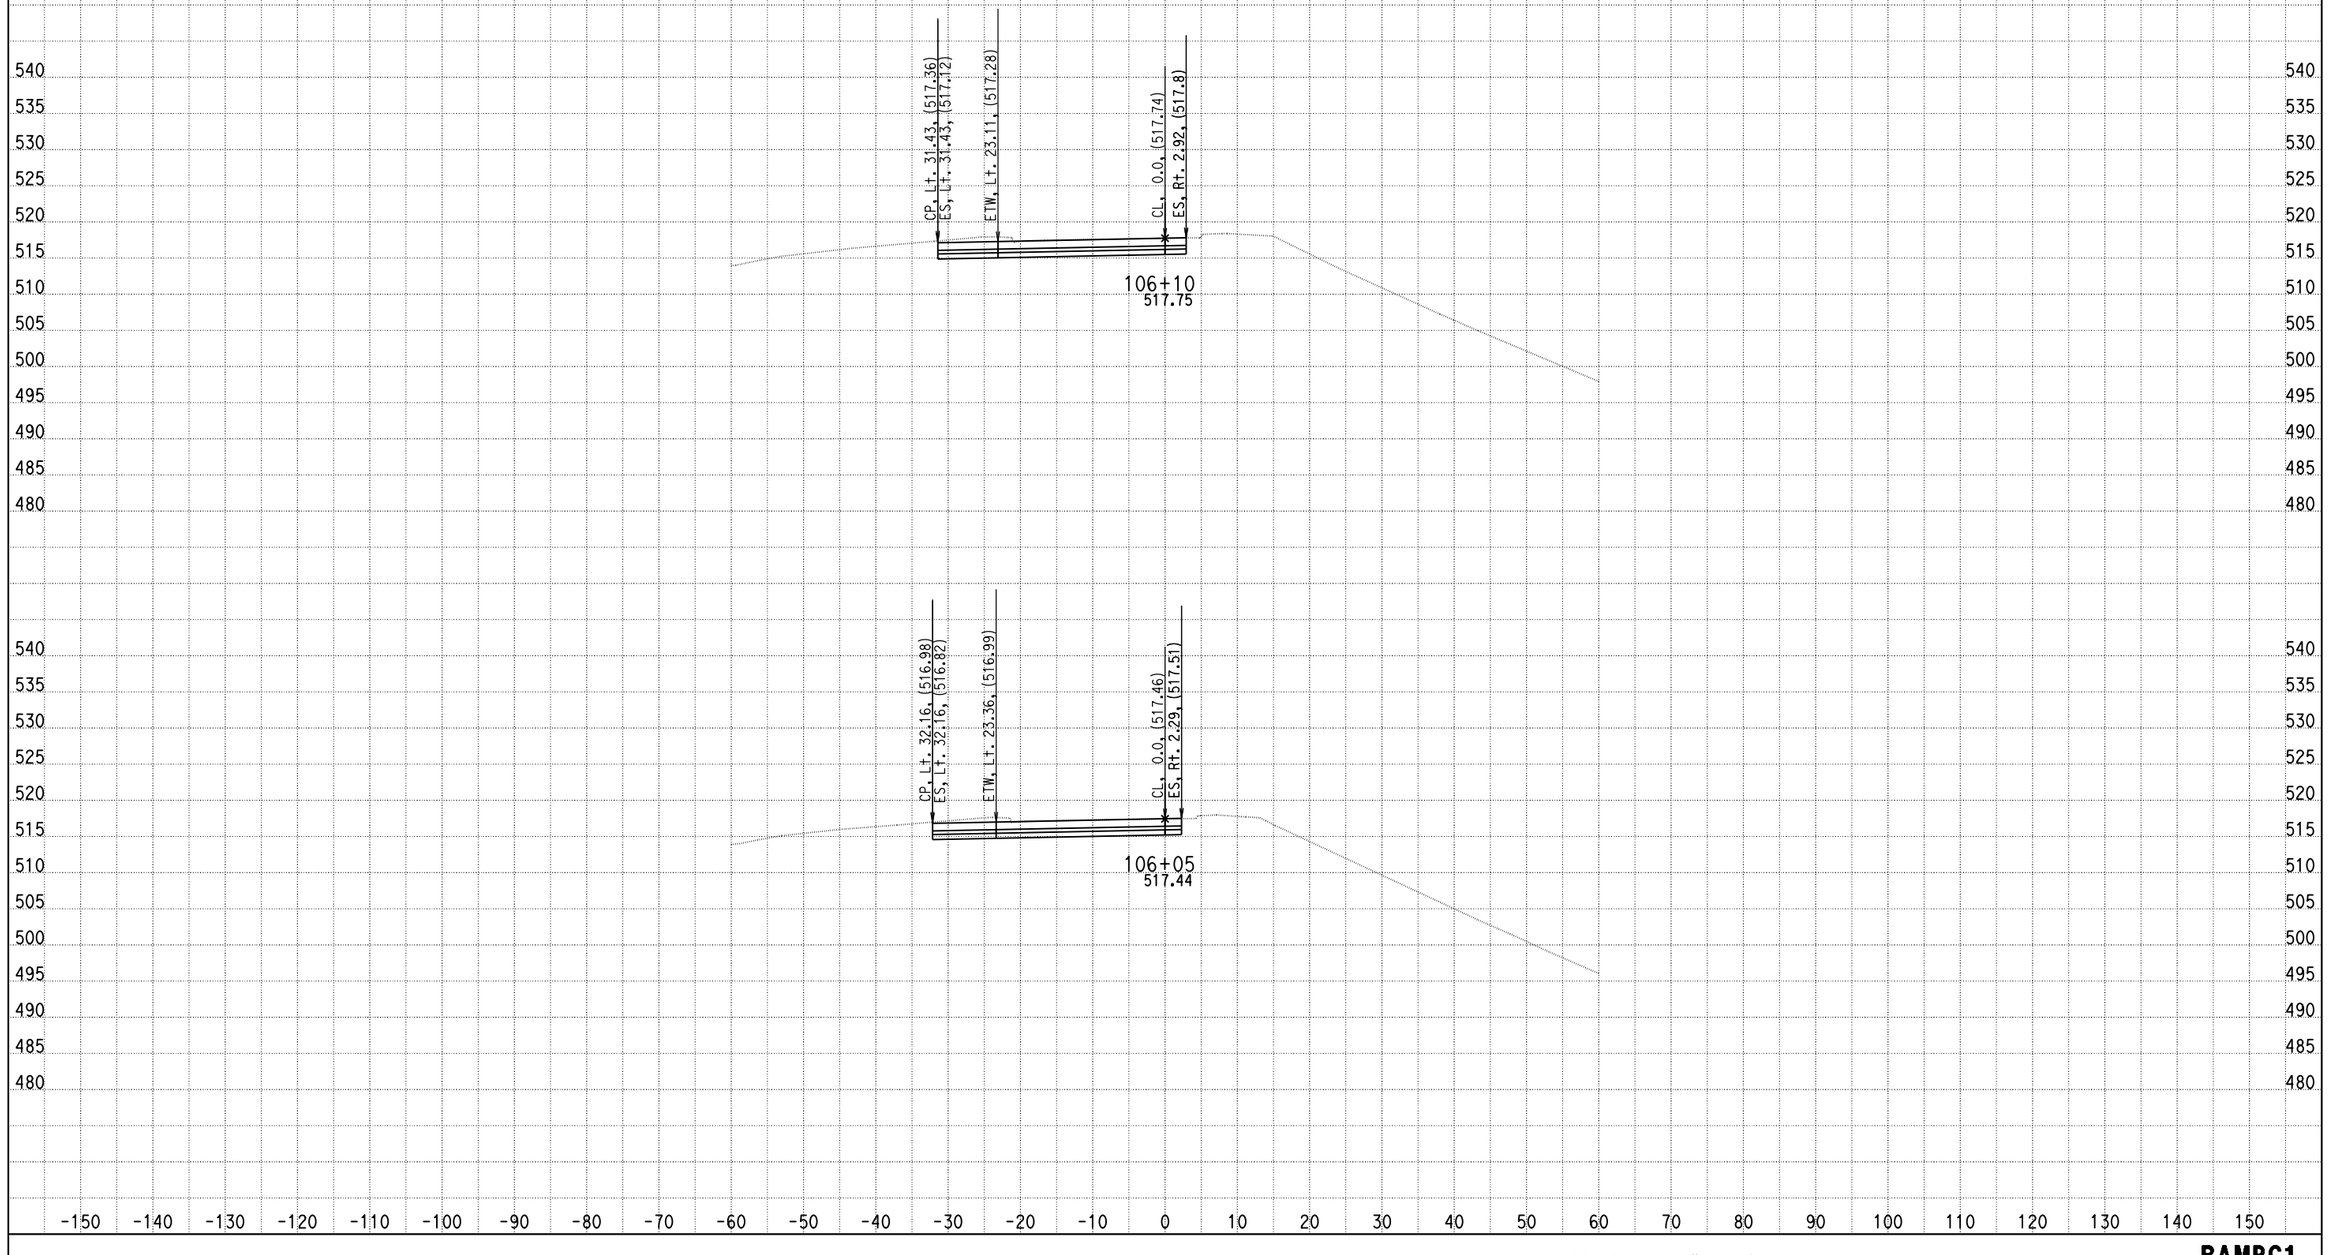

DATE: 4/15/2013

KC Project: 0818E File: C:\project\0818E\UPDATE-RAMP\hrc1-pro.ear

SCALE: 1" = 10' Horiz.
1" = 10' Vert.

All Dimensions are US Survey Feet

RAMPC1
CROSS SECTIONS
SHEET 66 OF XXX

DESIGN STUDY ONLY

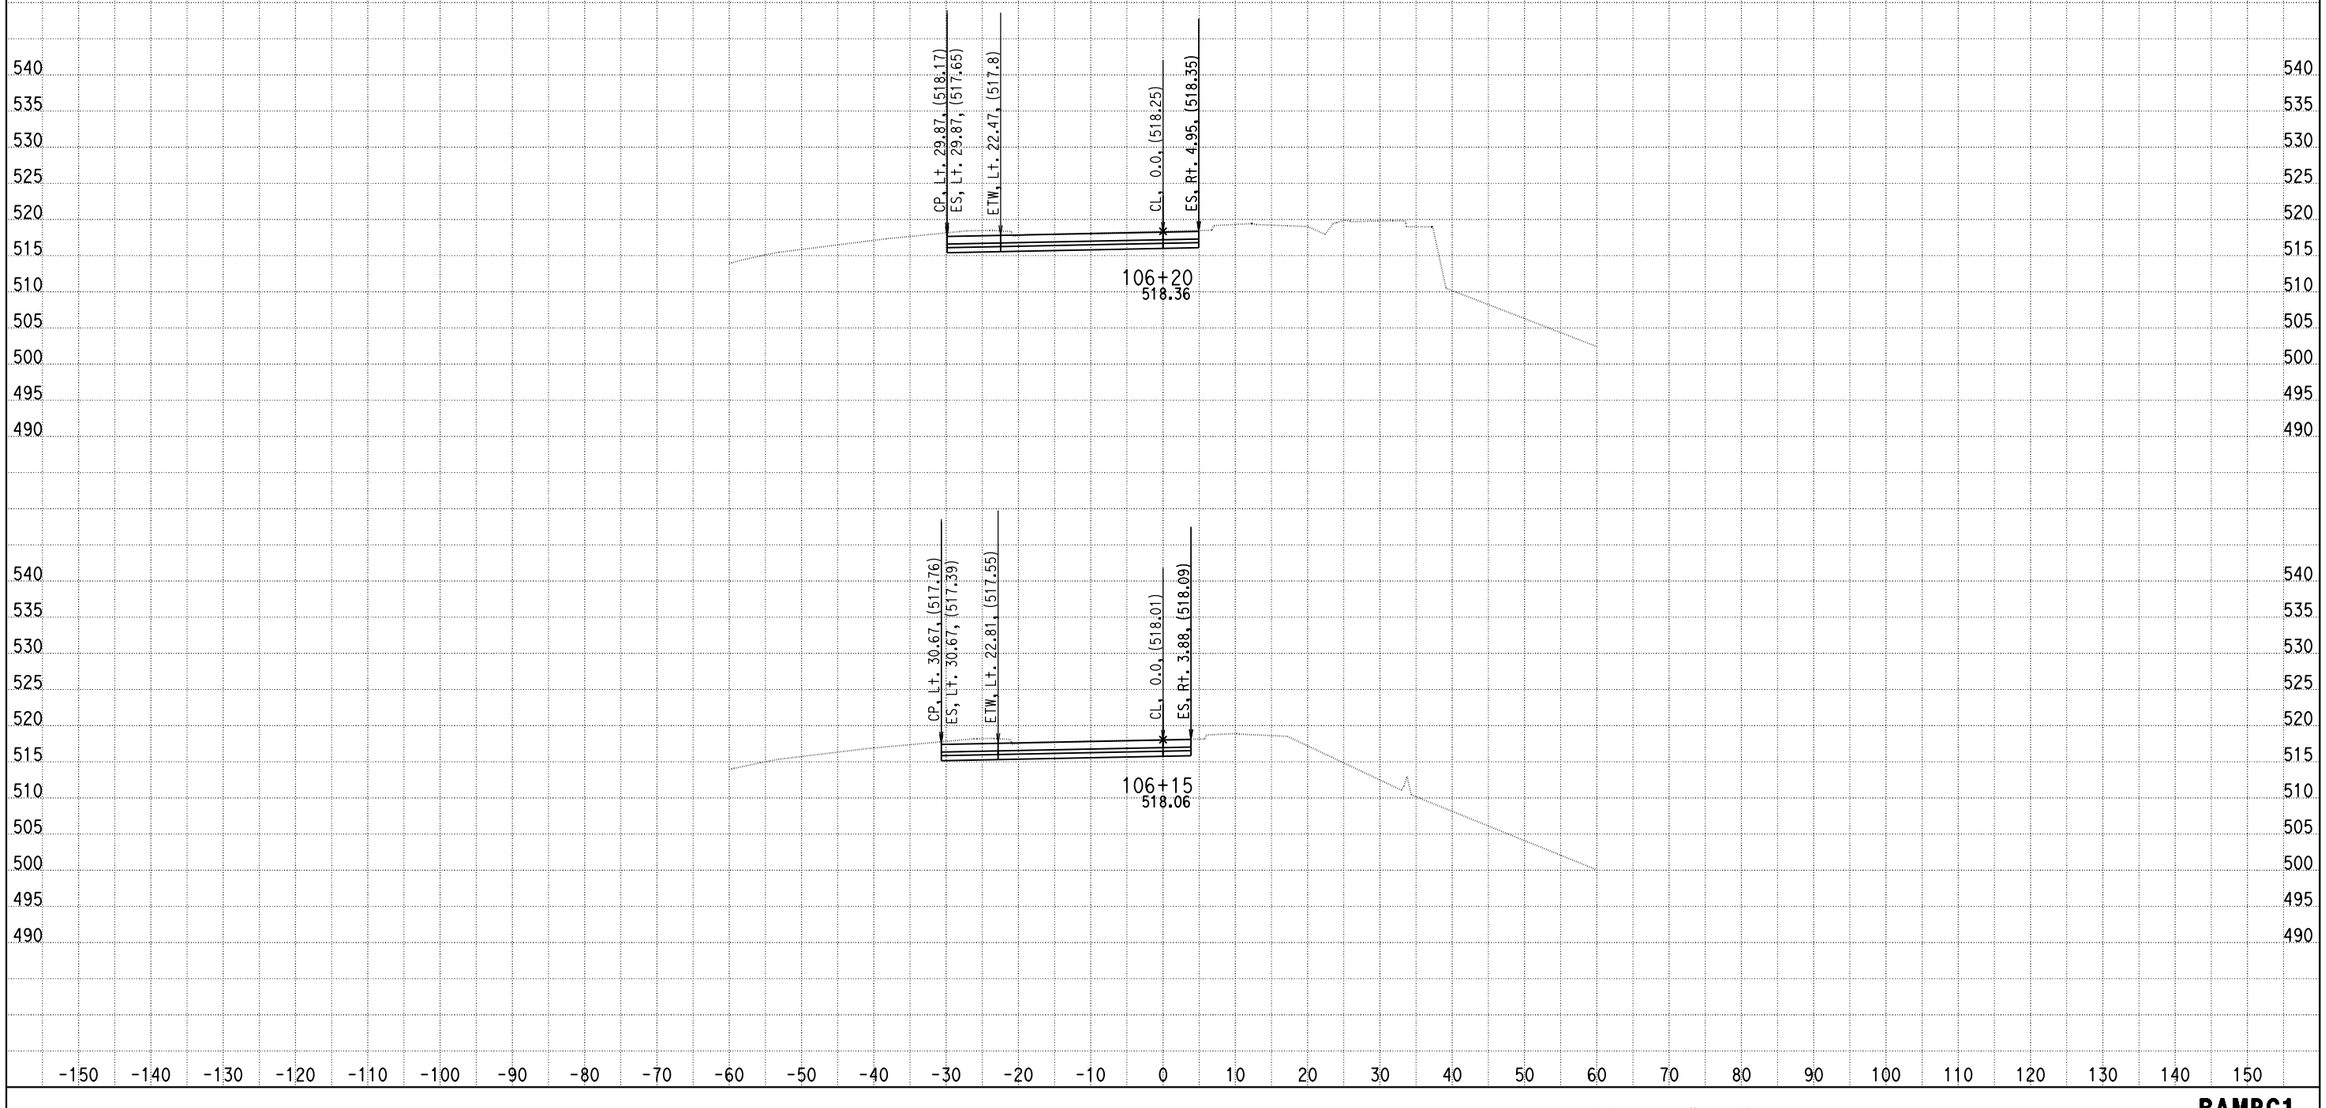

DATE: 4/15/2013

KC Project: 0818E File: C:\project\0818E\UPDATE-RAMP\hrc1-pro.ear

SCALE: 1" = 10' Horiz.
1" = 10' Vert.

All Dimensions are US Survey Feet

RAMPC1
CROSS SECTIONS

DESIGN STUDY ONLY

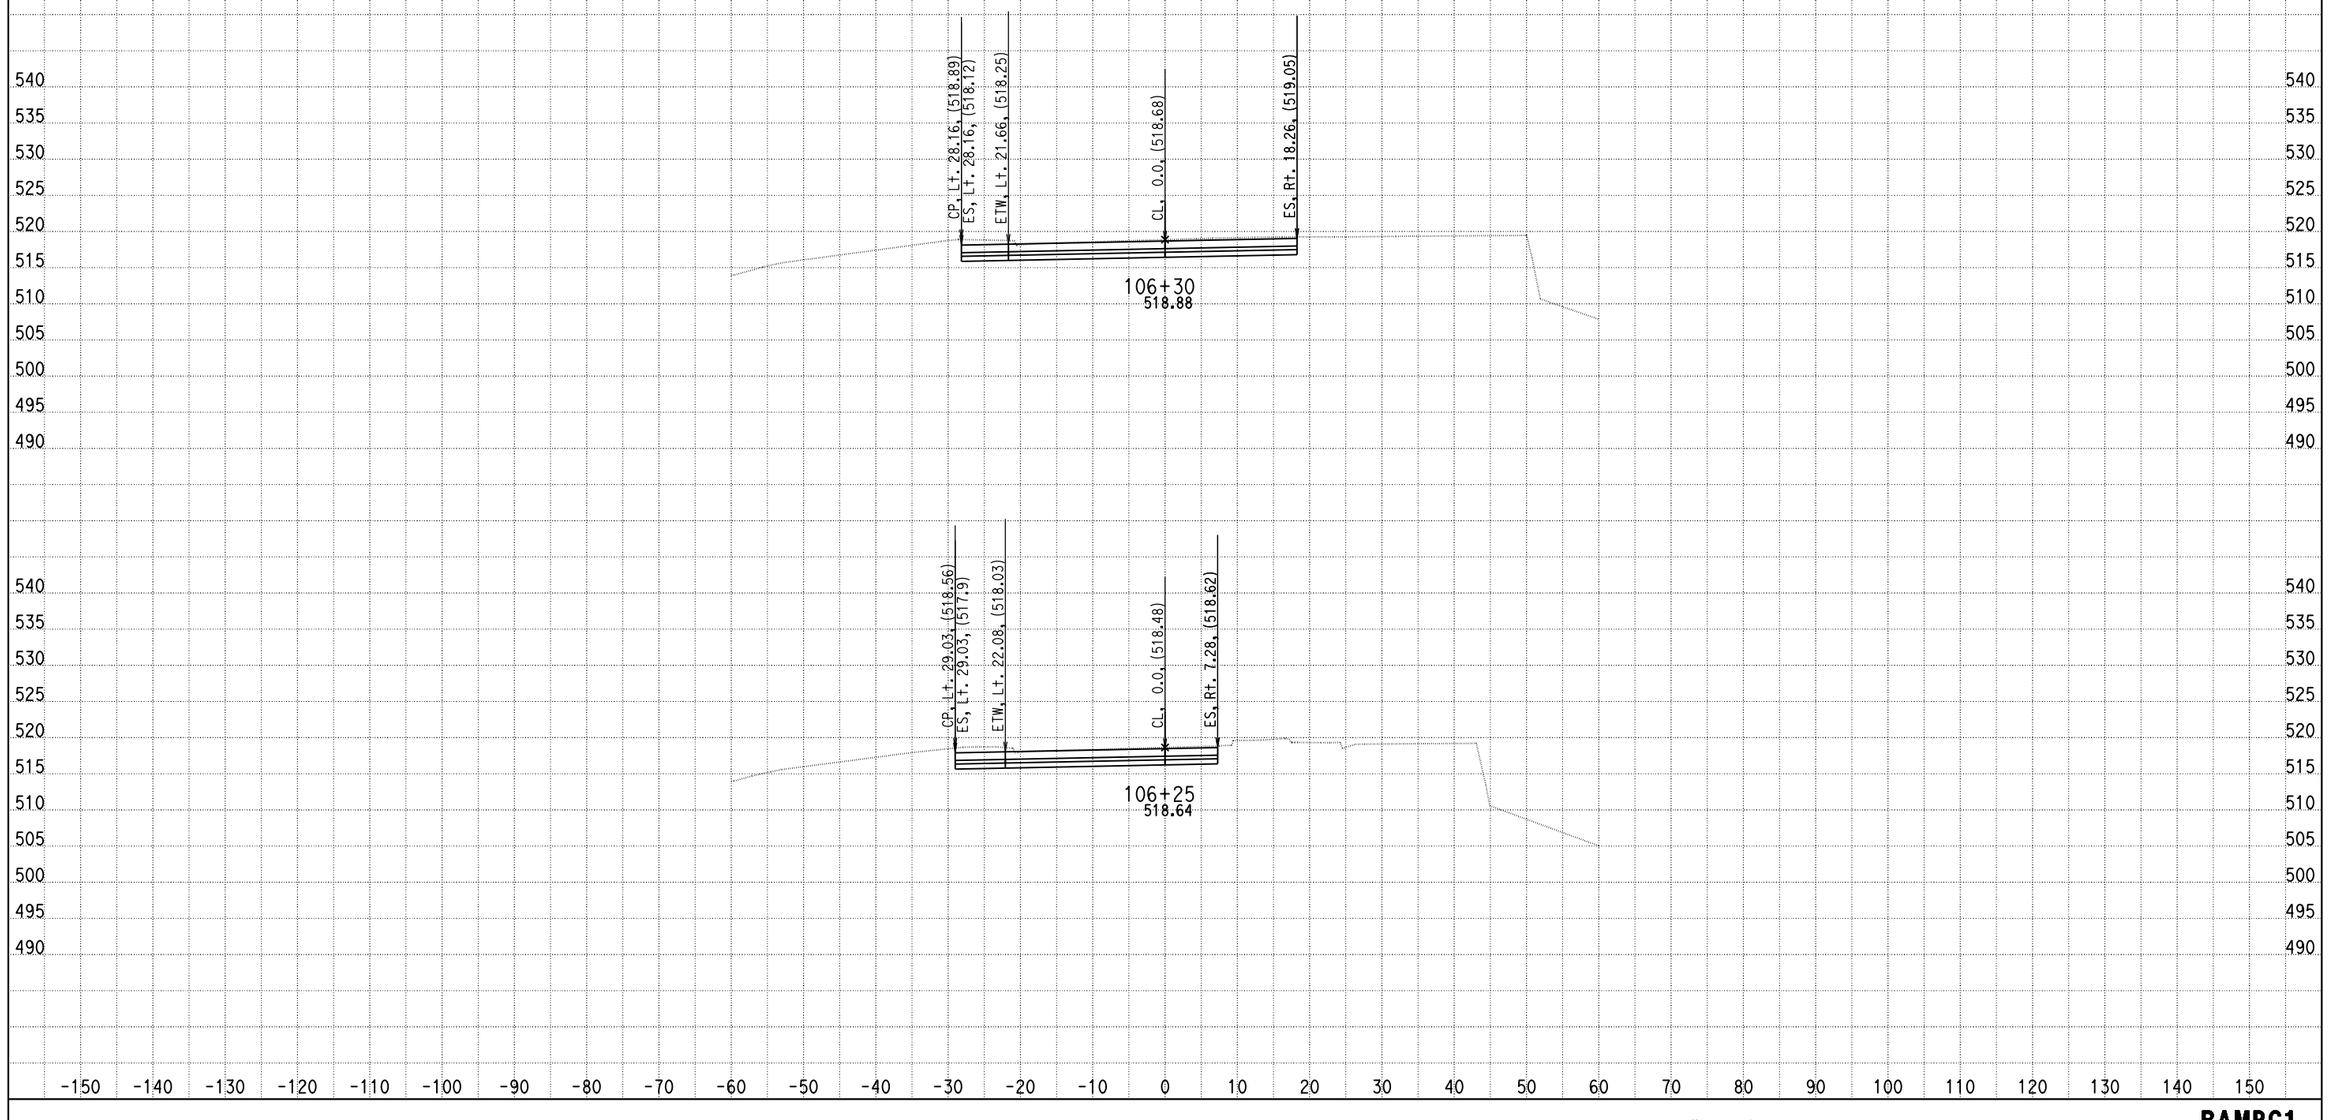

DATE: 4/15/2013

KC Project: 0818E File: C:\project\0818E\UPDATE-RAMP\hrc1-pro.ear

SCALE: 1" = 10' Horiz.
1" = 10' Vert.

All Dimensions are US Survey Feet

RAMPC1
CROSS SECTIONS

SHEET 68 OF XXX

DESIGN STUDY ONLY

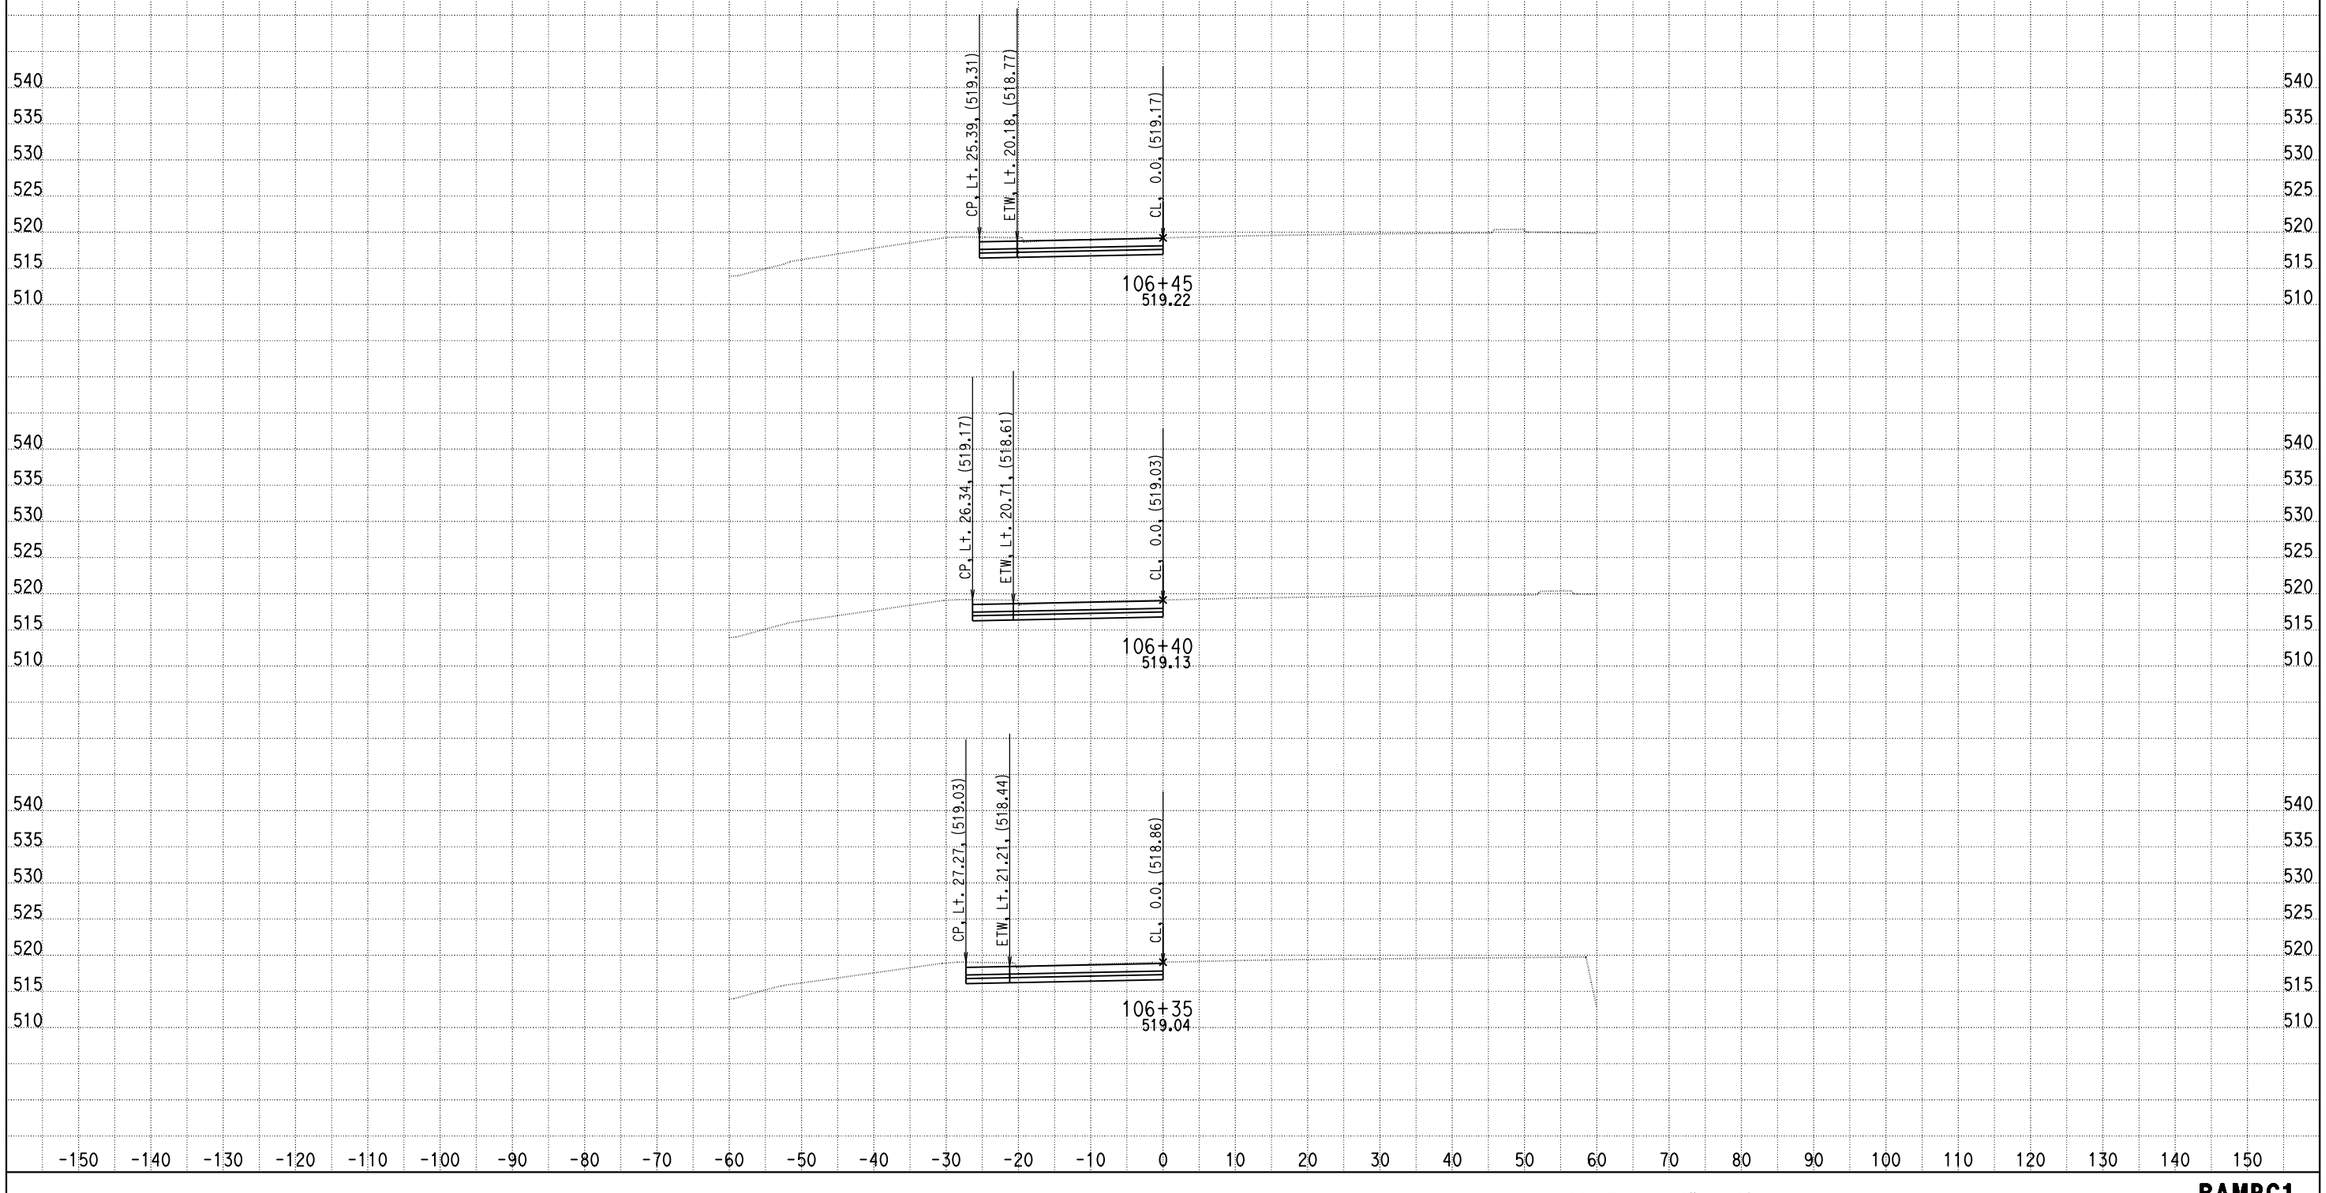

DATE: 4/15/2013

KC Project: 0818E File: C:\project\0818E\UPDATE-RAMP\hrc1-pro.ear

SCALE: 1" = 10' Horiz.
1" = 10' Vert.

All Dimensions are US Survey Feet

RAMPC1
CROSS SECTIONS

DESIGN STUDY ONLY

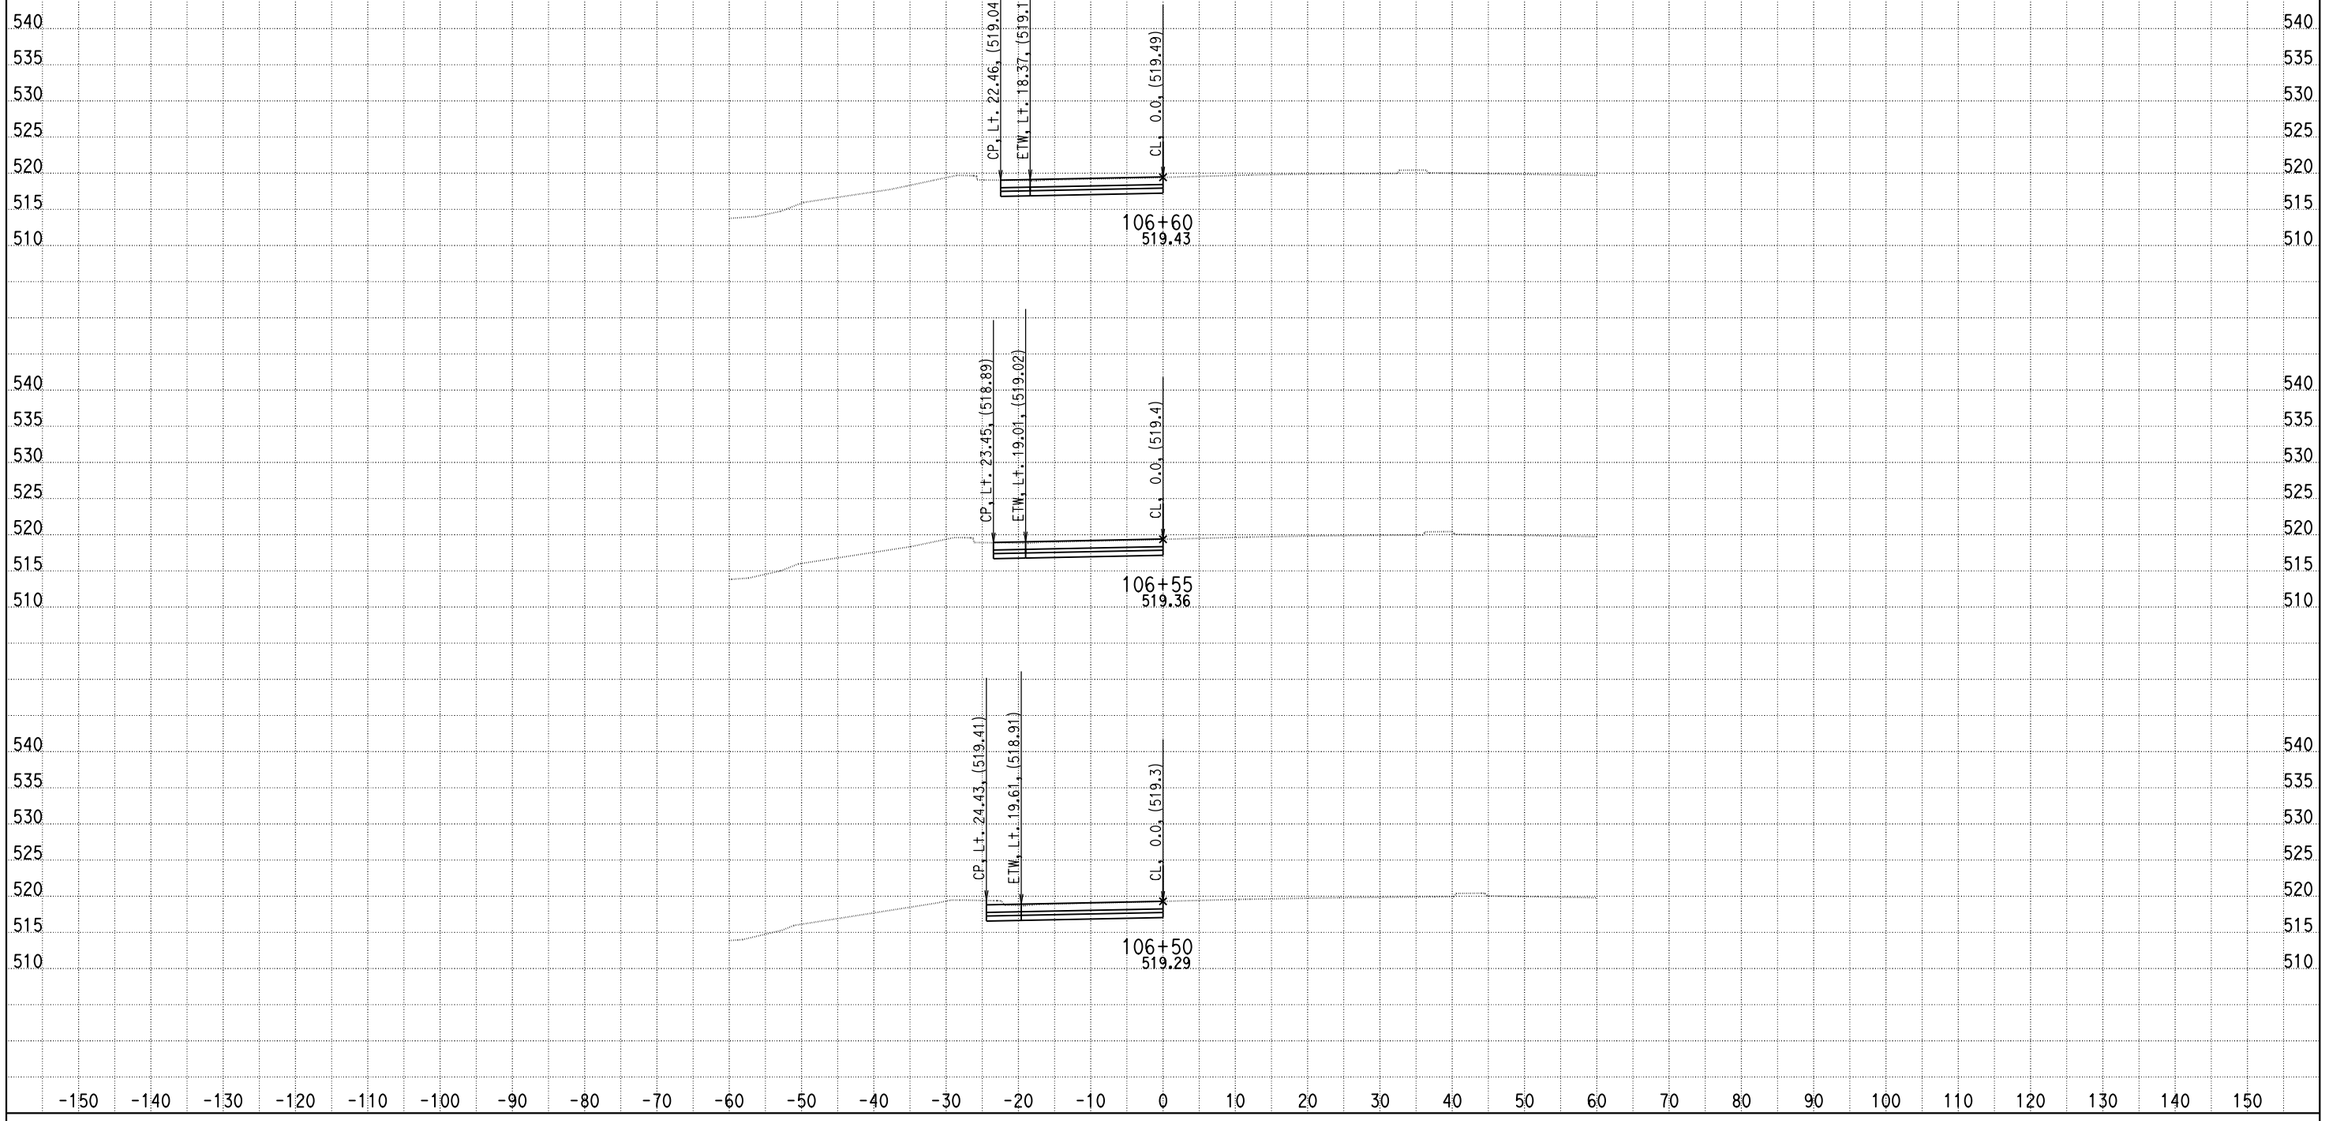

DATE: 4/15/2013

KC Project: 0818E File: C:\project\0818E\UPDATE-RAMP\hrc1-pro.ear

SCALE: 1" = 10' Horiz.
1" = 10' Vert.

All Dimensions are US Survey Feet

RAMPC1
CROSS SECTIONS

DESIGN STUDY ONLY

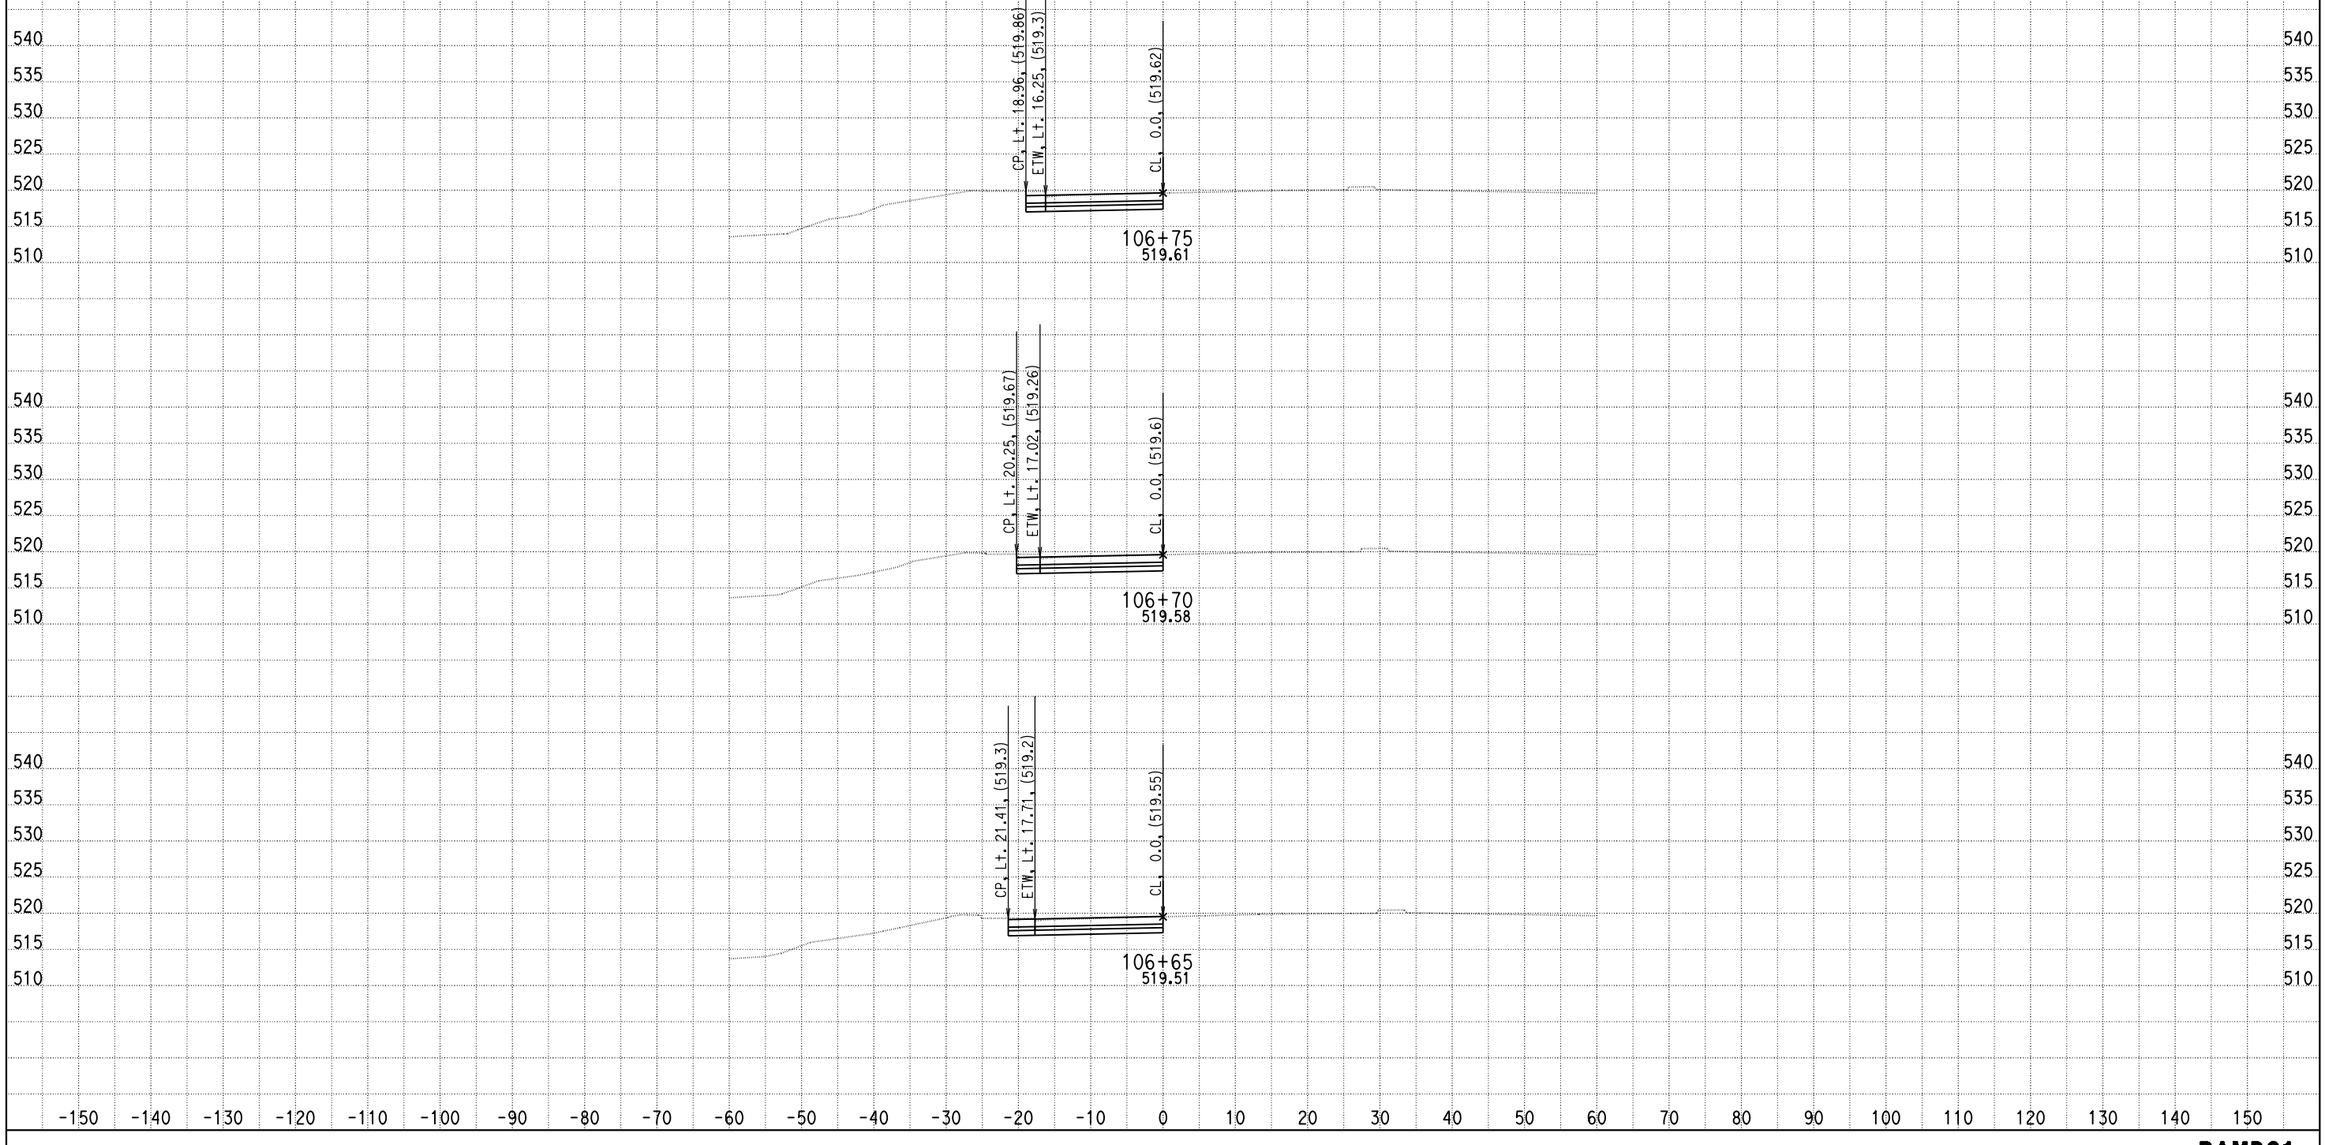

DATE: 4/15/2013

KC Project: 0818E File: C:\project\0818E\UPDATE-RAMP\hrc1-pro.ear

SCALE: 1" = 10' Horiz.
1" = 10' Vert.

All Dimensions are US Survey Feet

RAMPC1
CROSS SECTIONS

DESIGN STUDY ONLY

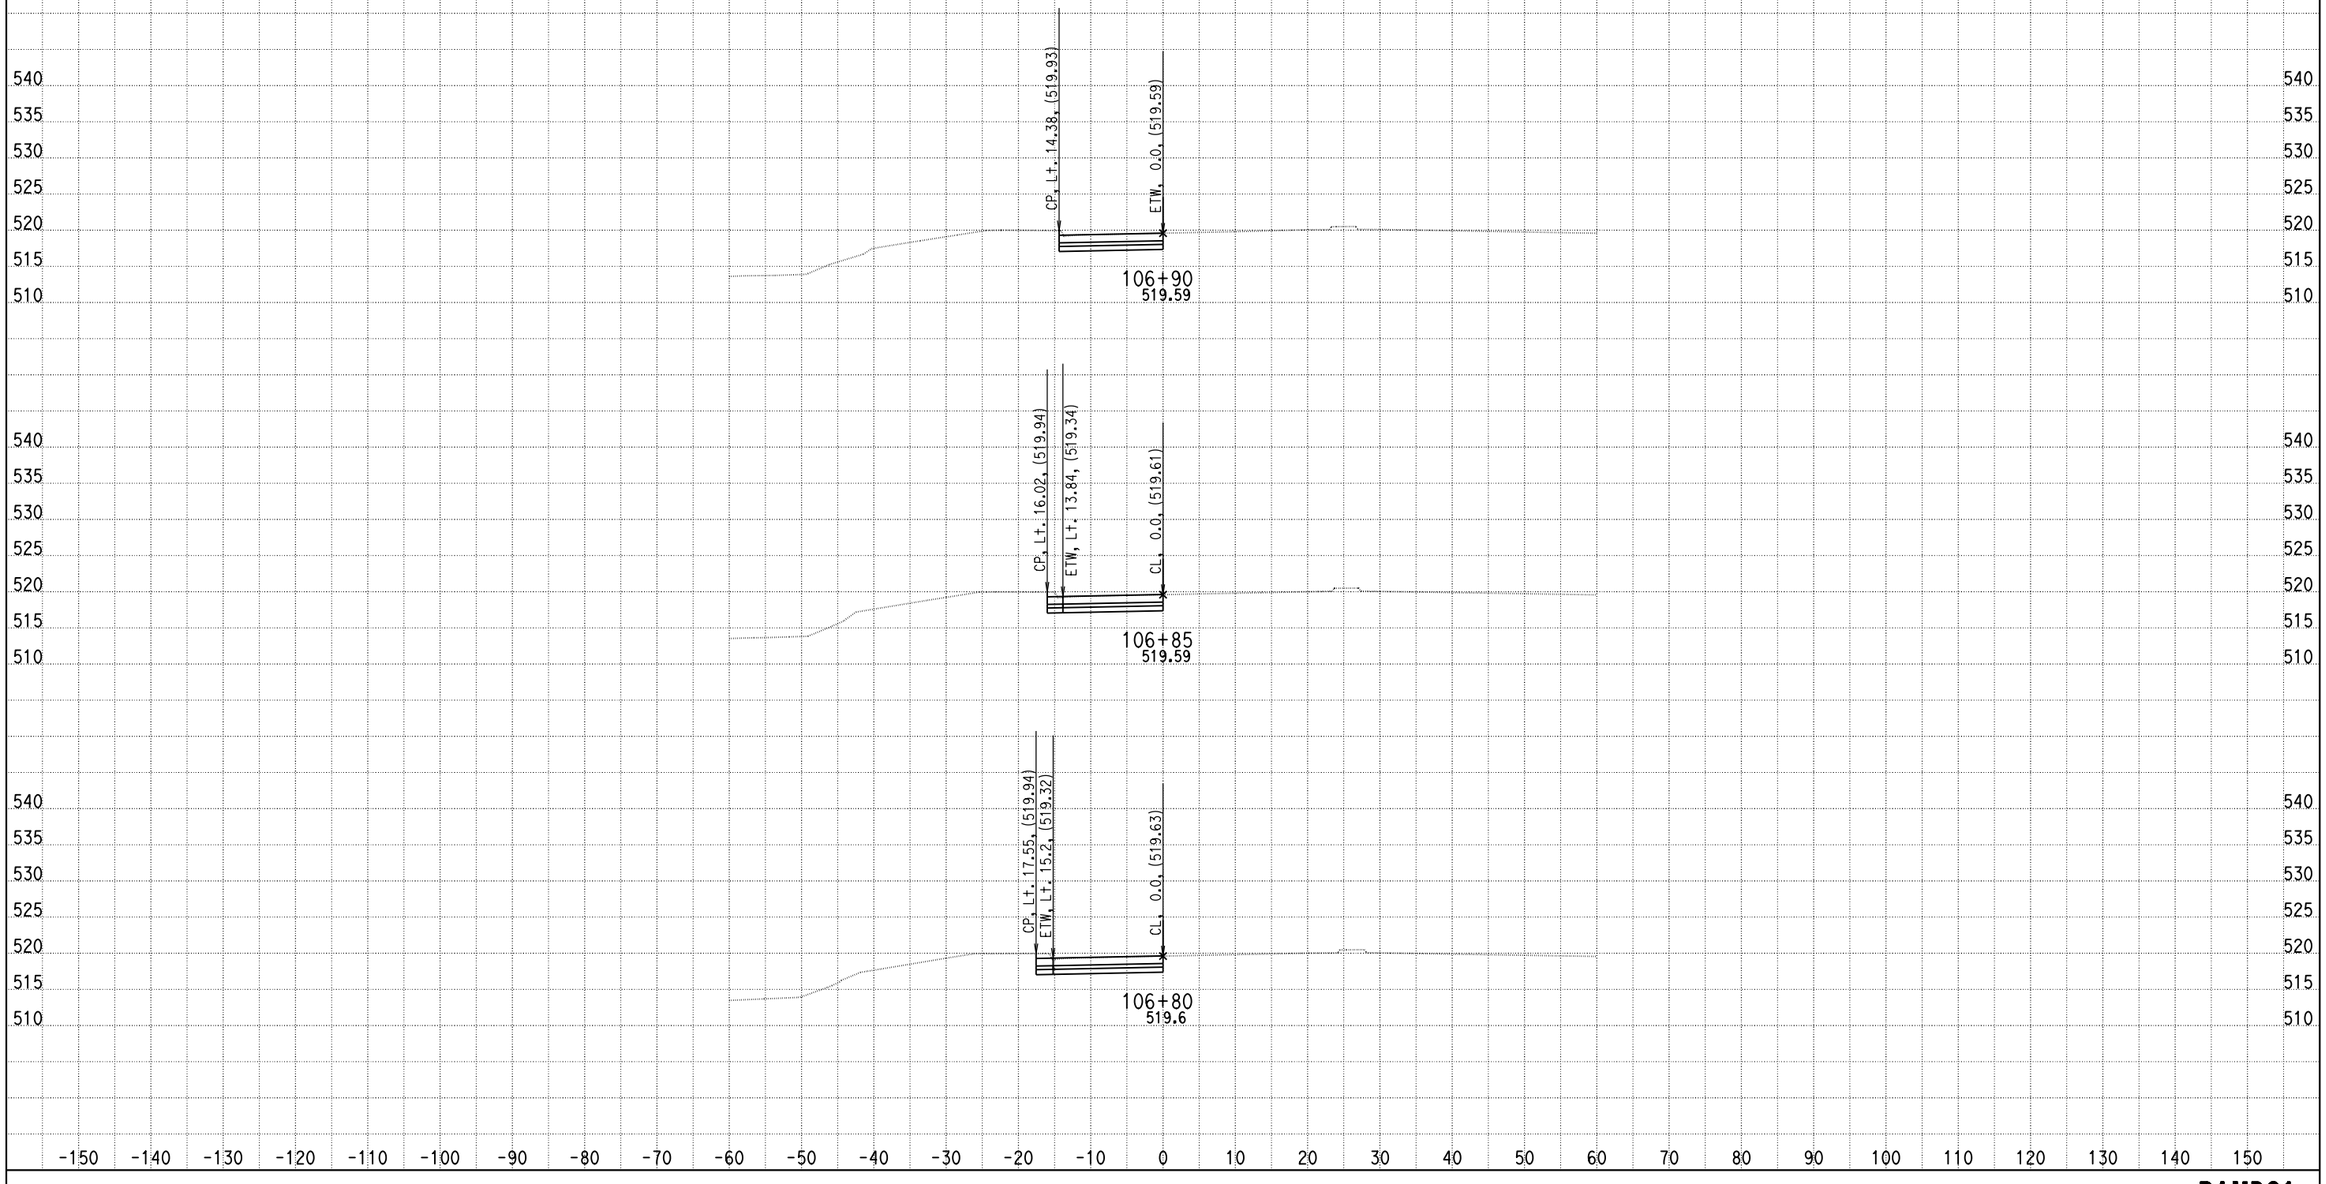

DATE: 4/15/2013

KC Project: 0818E File: C:\project\0818E\UPDATE-RAMP\hrc1-pro.ear

SCALE: 1" = 10' Horiz.
1" = 10' Vert.

All Dimensions are US Survey Feet

RAMPC1
CROSS SECTIONS

SHEET 72 OF XXX

DESIGN STUDY ONLY

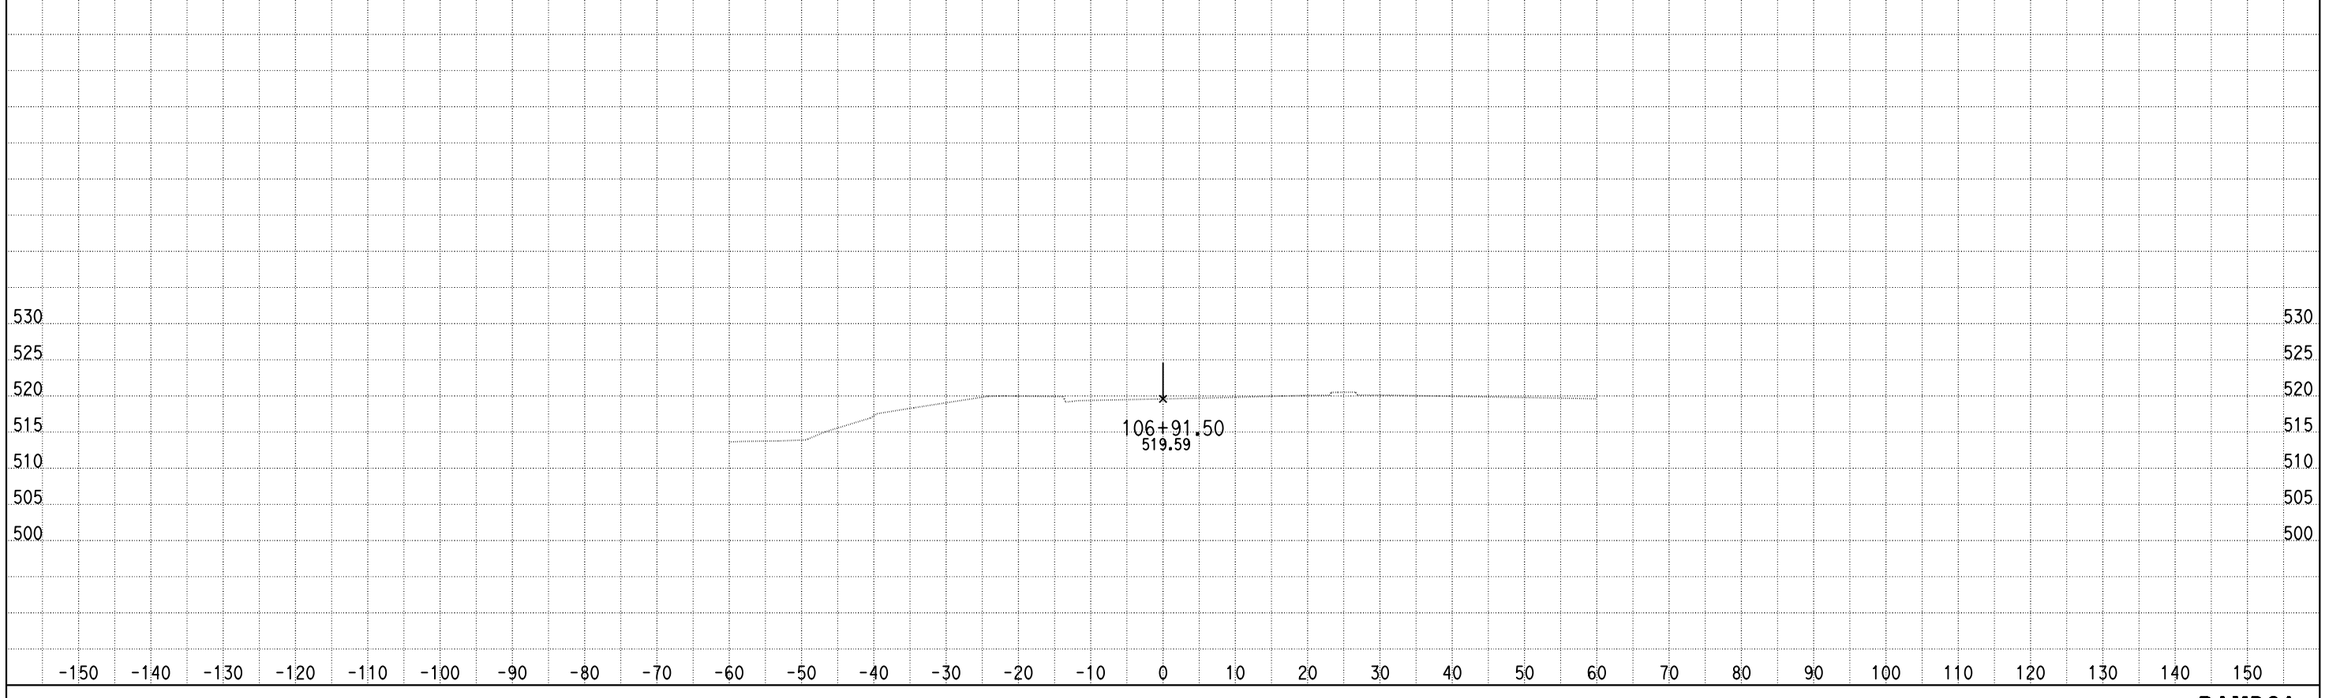

DATE: 4/15/2013

KC Project: 0818E File: C:\project\0818E\UPDATE-RAMP\hrc1-pro.ear

SCALE: 1" = 10' Horiz.
1" = 10' Vert.

All Dimensions are US Survey Feet

RAMPC1
CROSS SECTIONS

RAMP C2

DESIGN STUDY ONLY

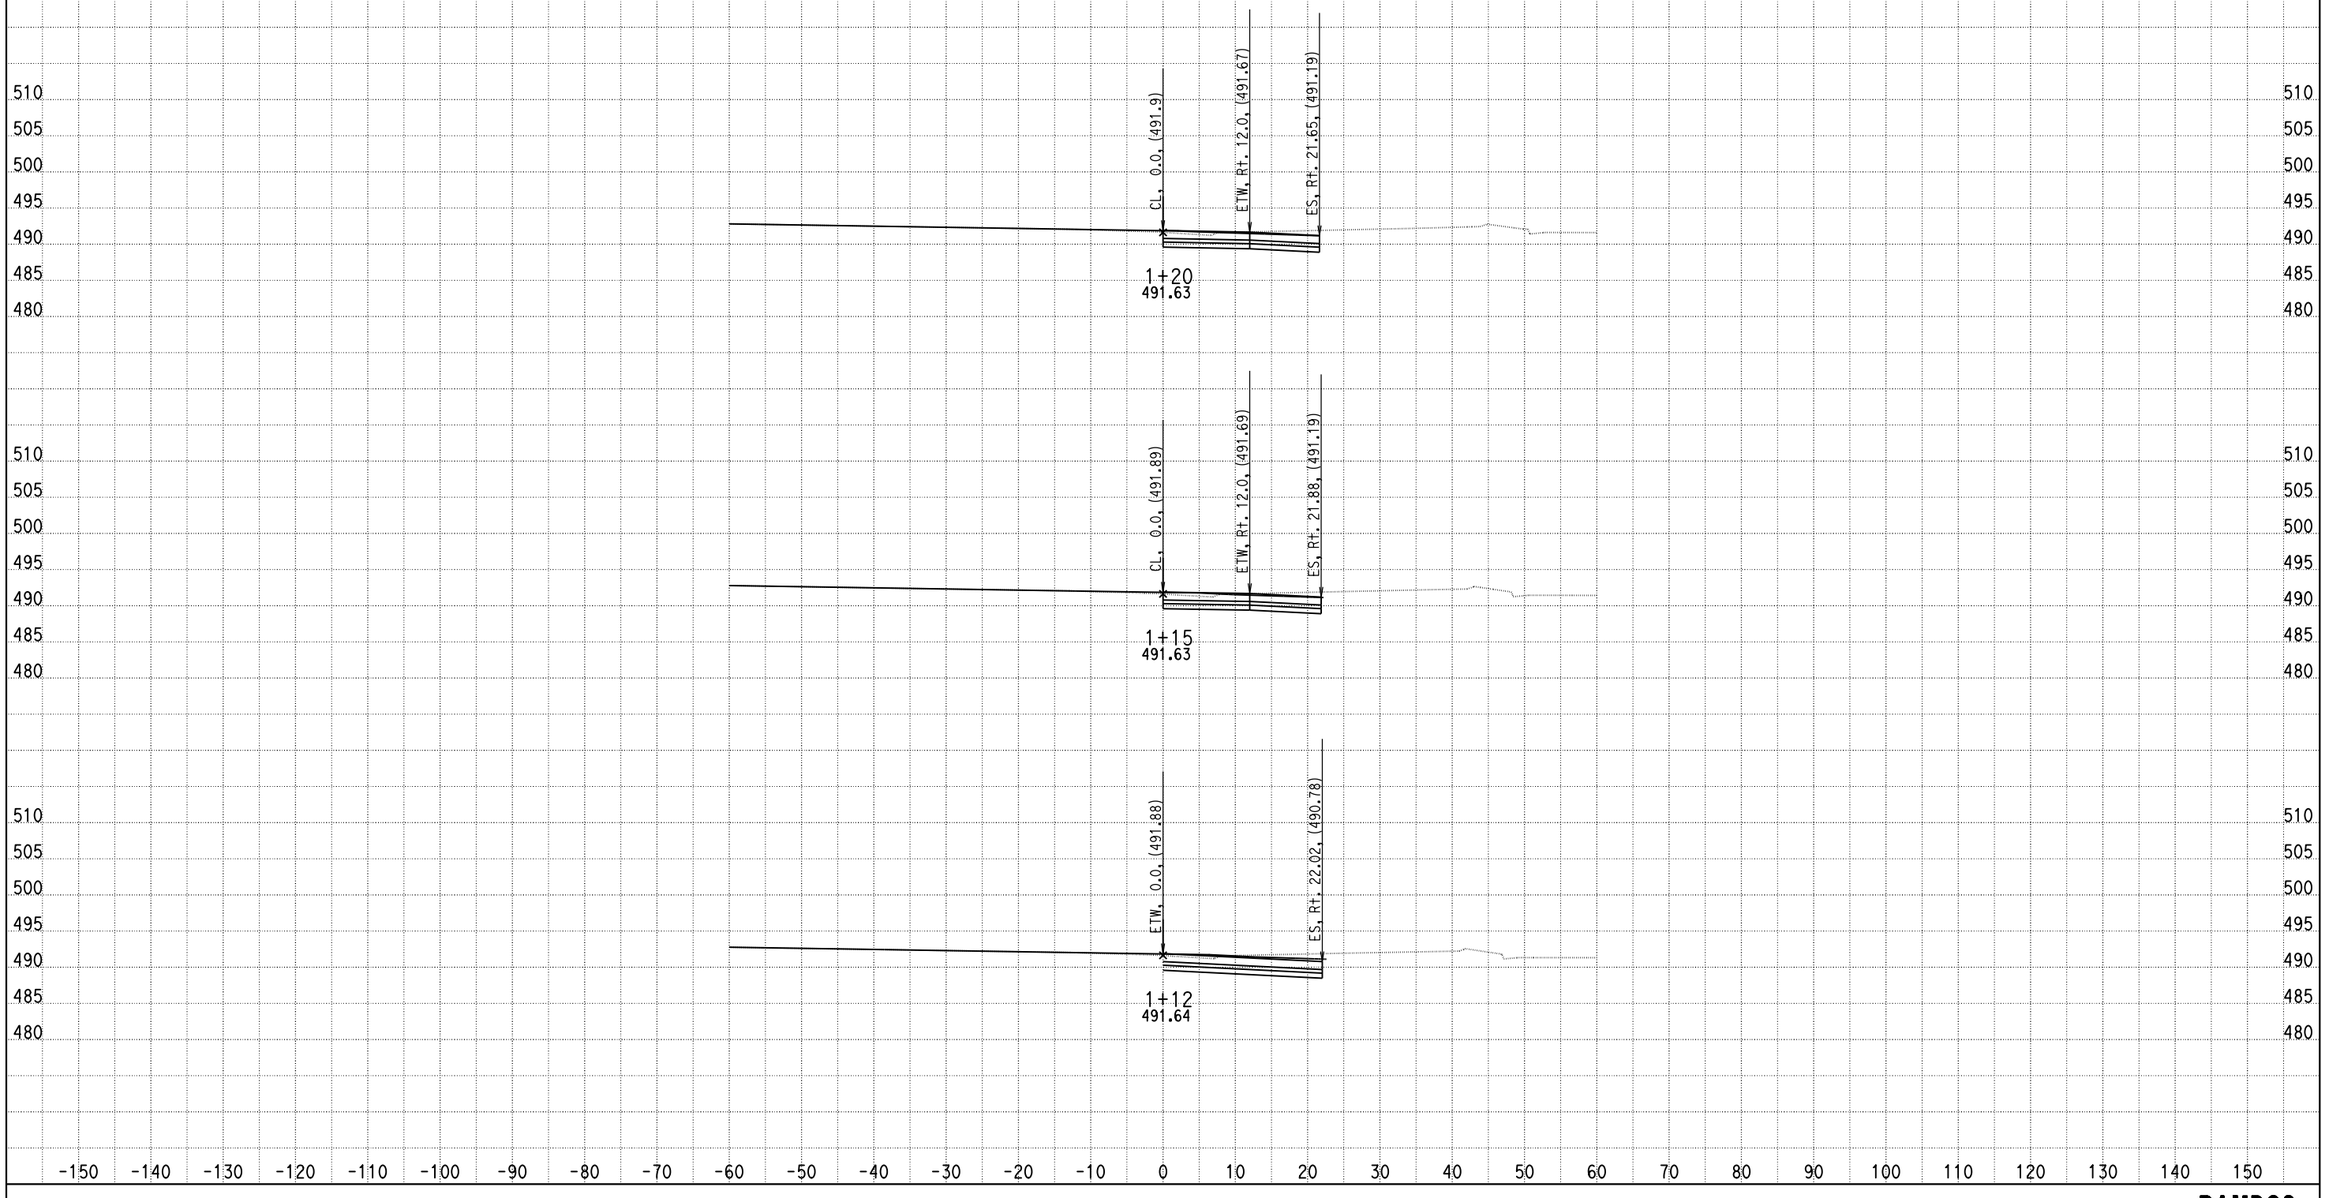

DATE: 4/15/2013

KC Project: 0818E File: C:\project\0818E\UPDATE-RAMP\hrc2-pro.ear

SCALE: 1" = 10' Horiz.
1" = 10' Vert.

All Dimensions are US Survey Feet

RAMPC2
CROSS SECTIONS

SHEET 1 OF XXX

DESIGN STUDY ONLY

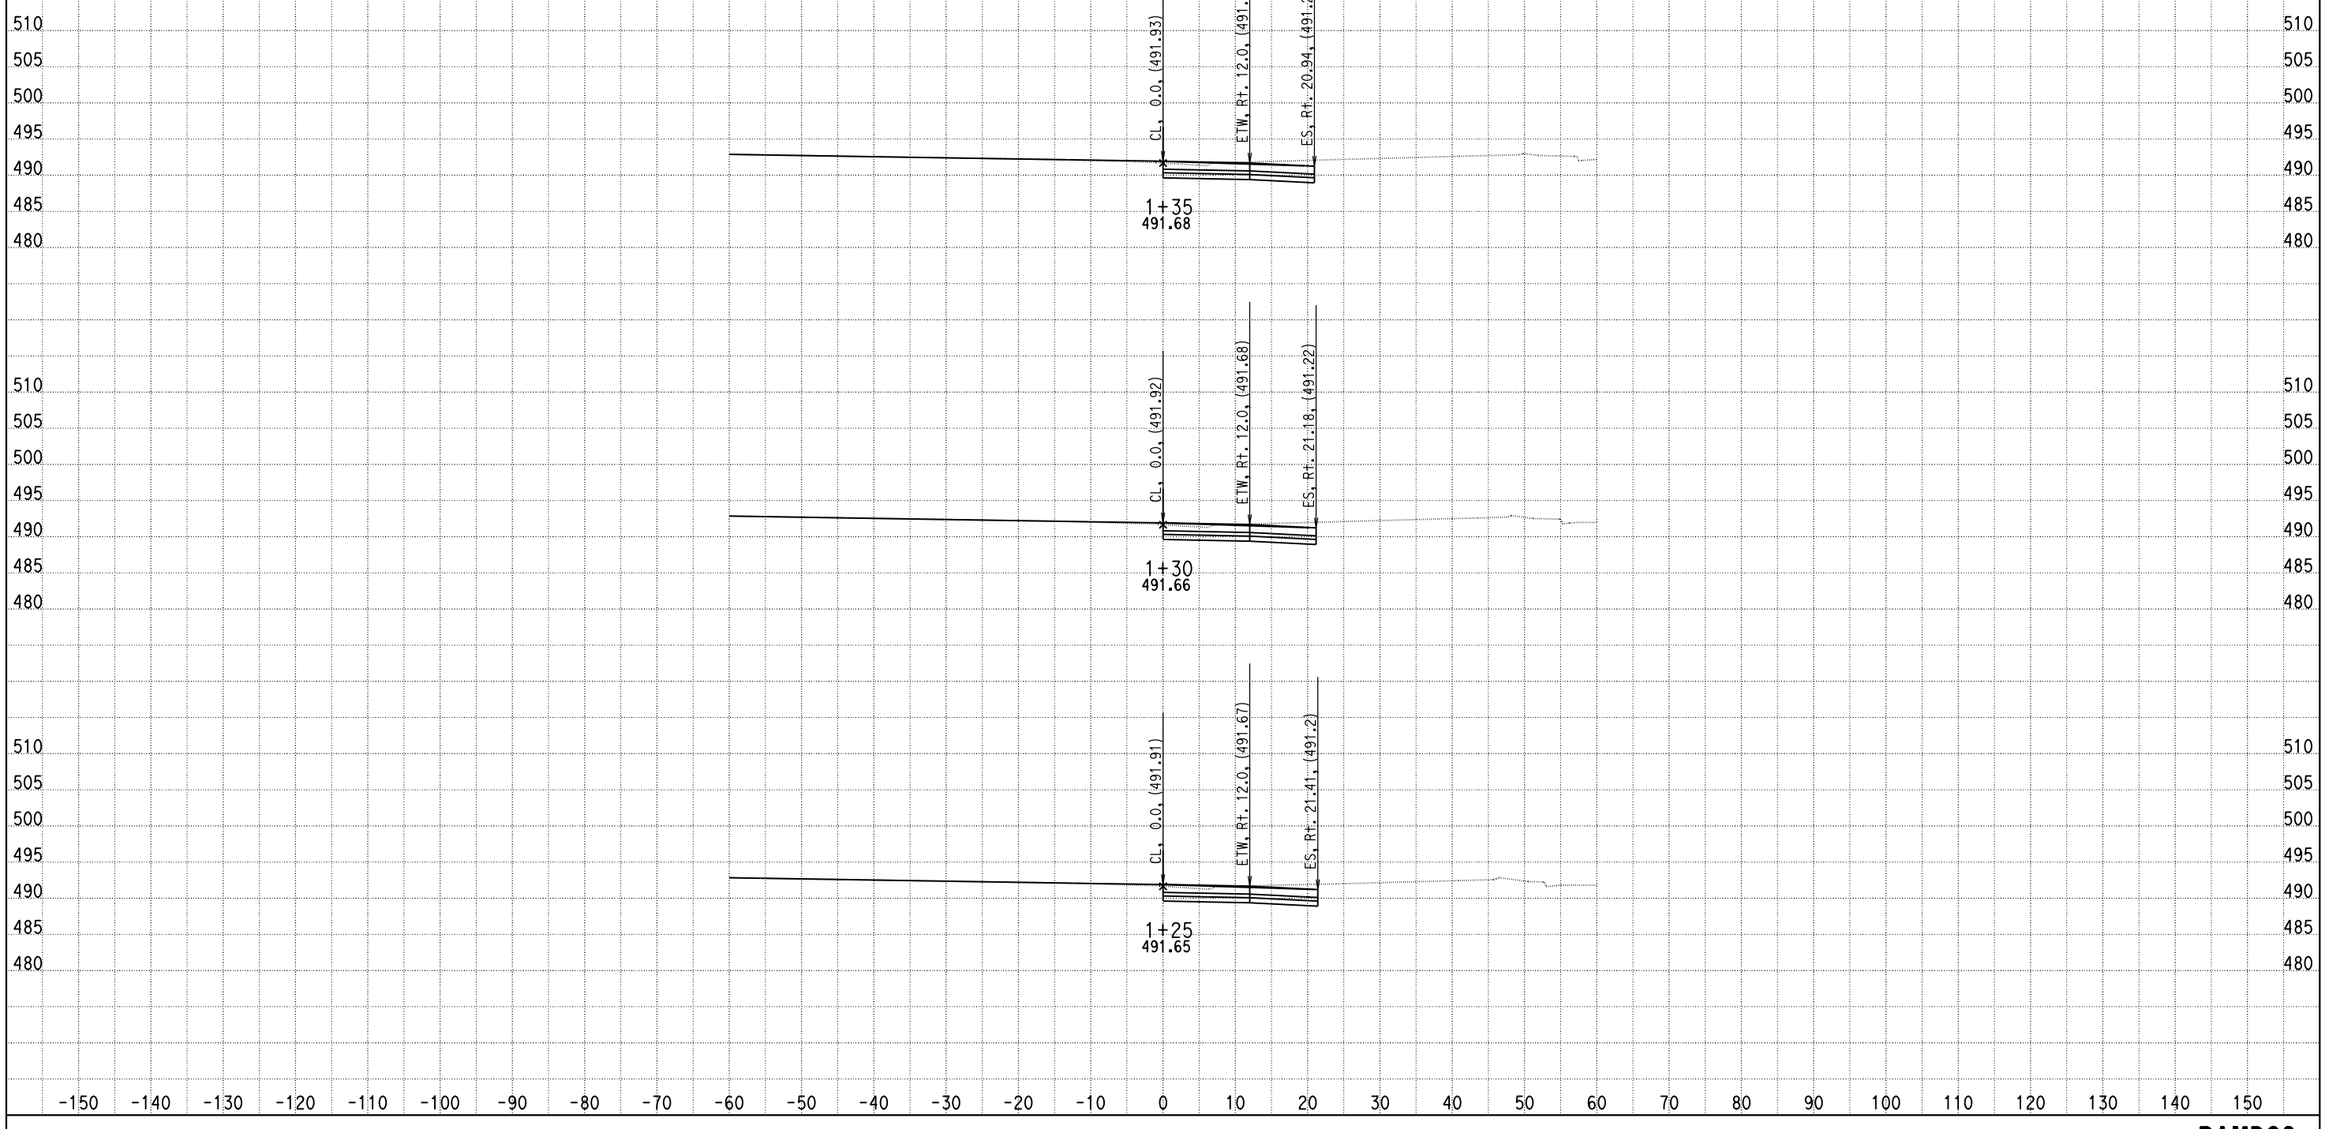

DATE: 4/15/2013

KC Project: 0818E File: C:\project\0818E\UPDATE-RAMP\hrc2-pro.ear

SCALE: 1" = 10' Horiz.
1" = 10' Vert.

All Dimensions are US Survey Feet

RAMPC2
CROSS SECTIONS

SHEET 2 OF XXX

DESIGN STUDY ONLY

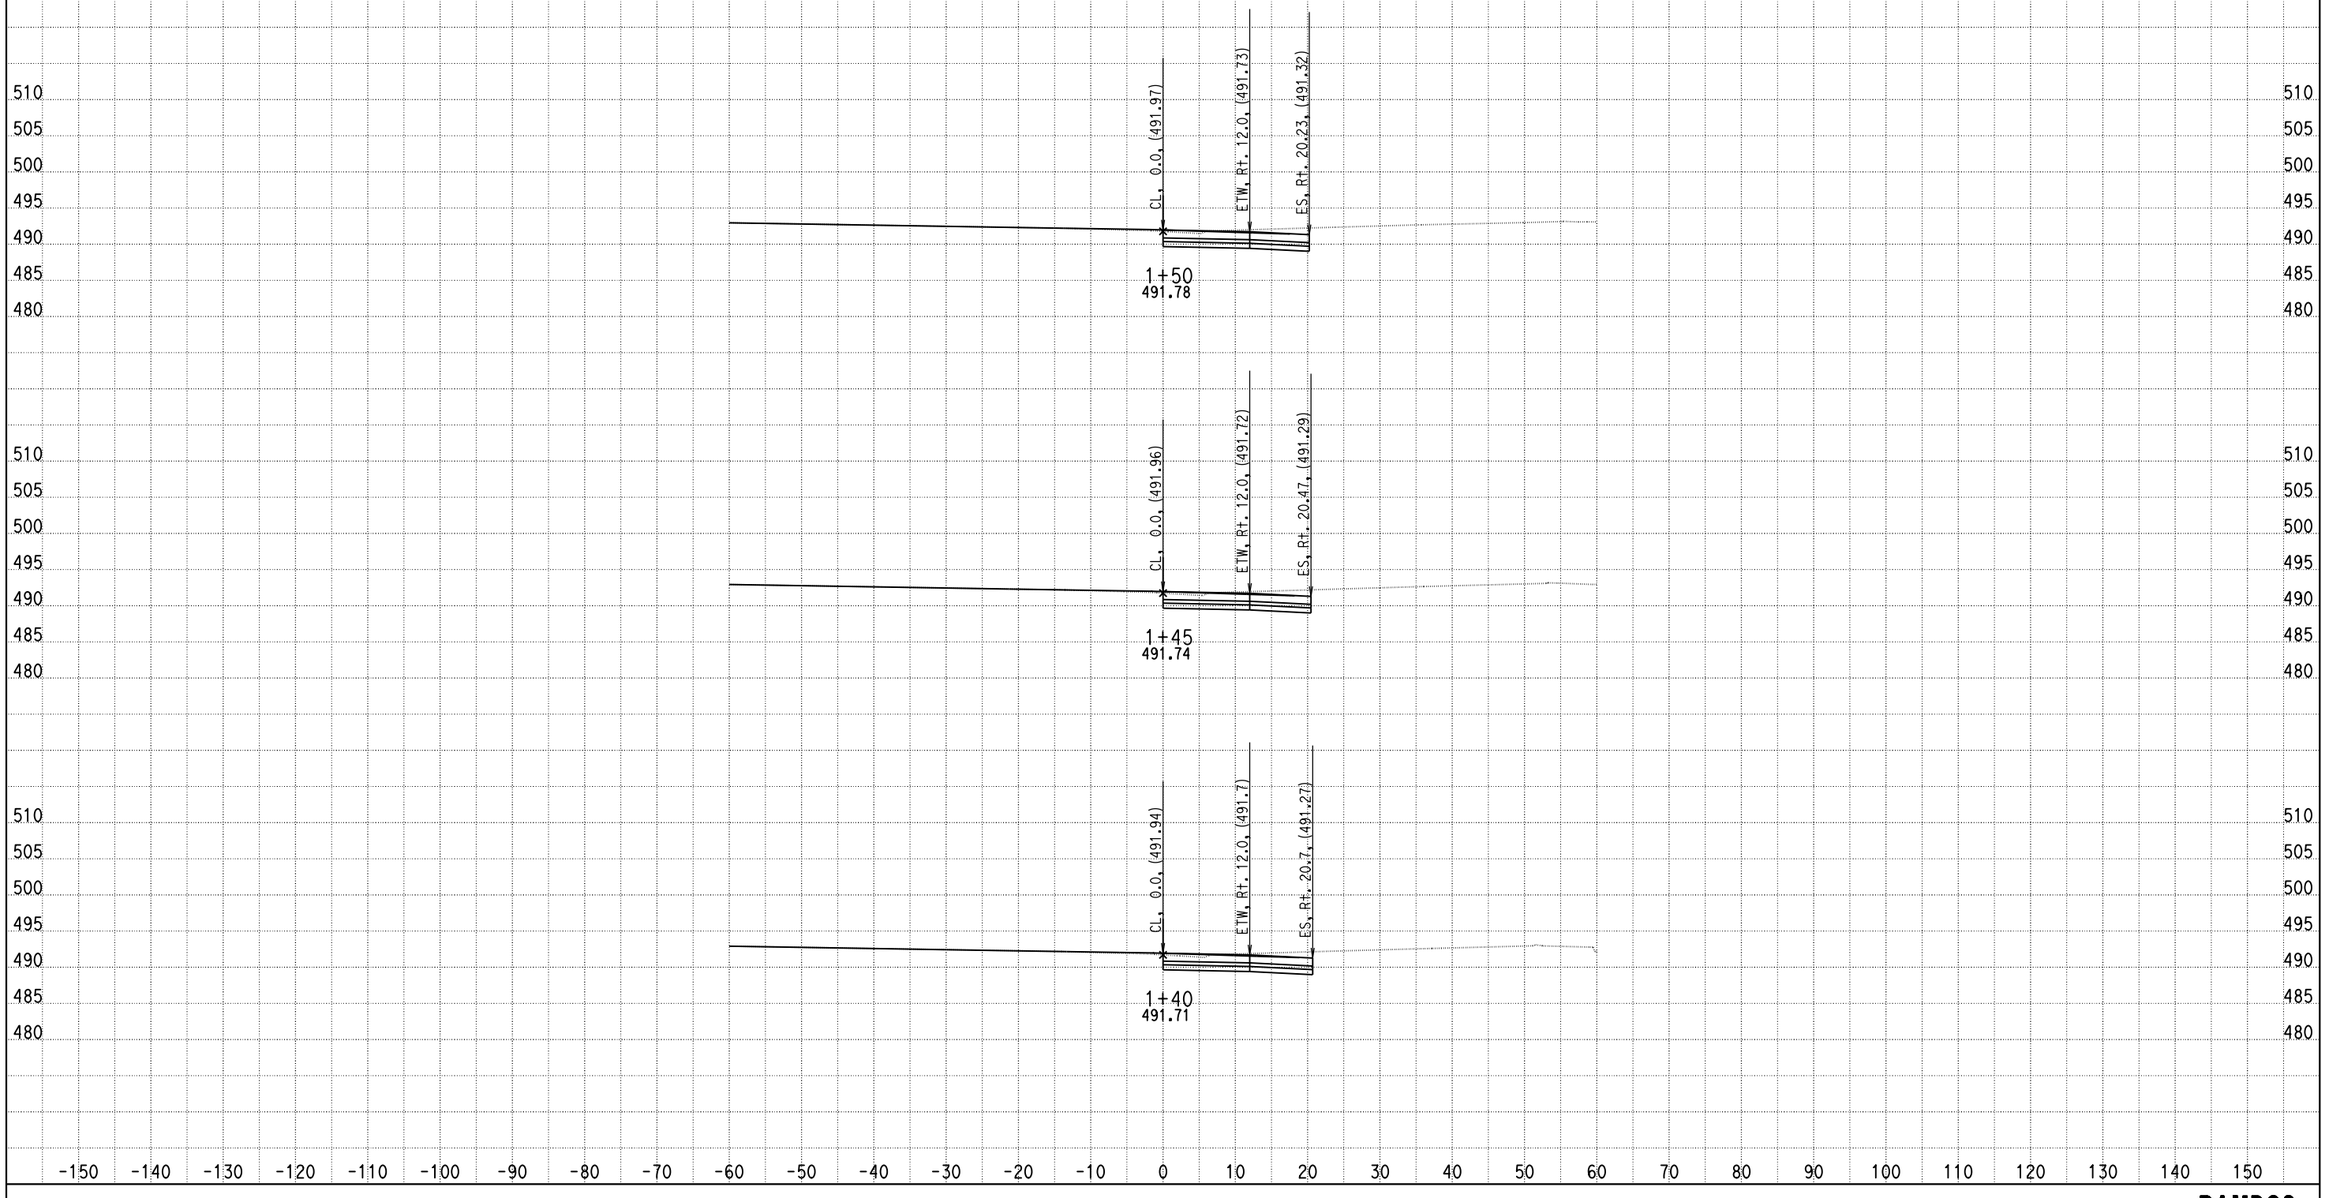

DATE: 4/15/2013

KC Project: 0818E File: C:\project\0818E\UPDATE-RAMP\hrc2-pro.ear

SCALE: 1" = 10' Horiz.
1" = 10' Vert.

All Dimensions are US Survey Feet

RAMPC2
CROSS SECTIONS

SHEET 3 OF XXX

DESIGN STUDY ONLY

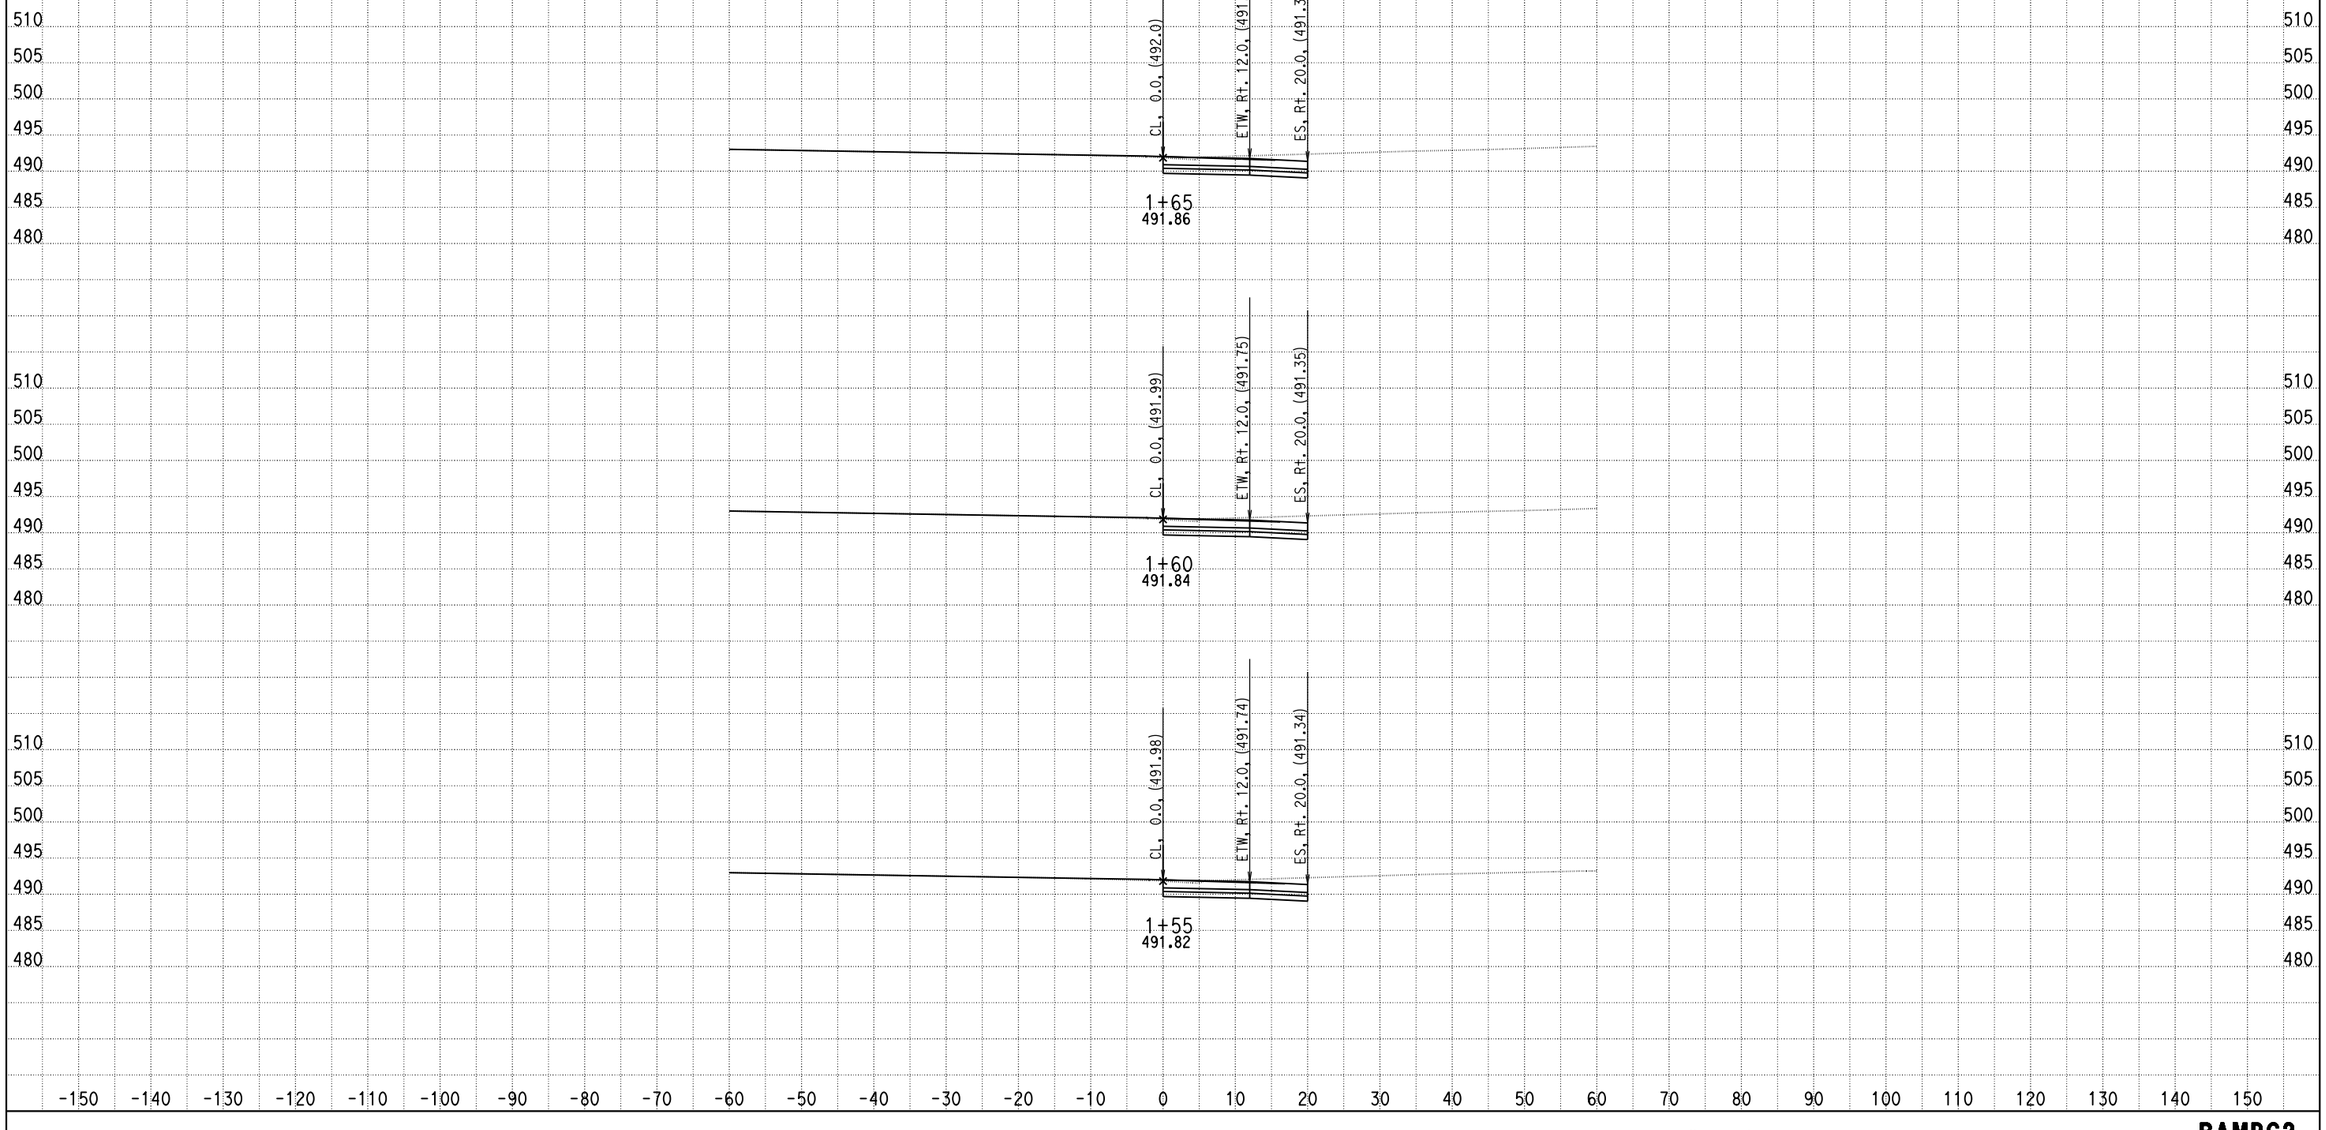

DATE: 4/15/2013

KC Project: 0818E File: C:\project\0818E\UPDATE-RAMP\hrc2-pro.ear

SCALE: 1" = 10' Horiz.
1" = 10' Vert.

All Dimensions are US Survey Feet

RAMPC2
CROSS SECTIONS

DESIGN STUDY ONLY

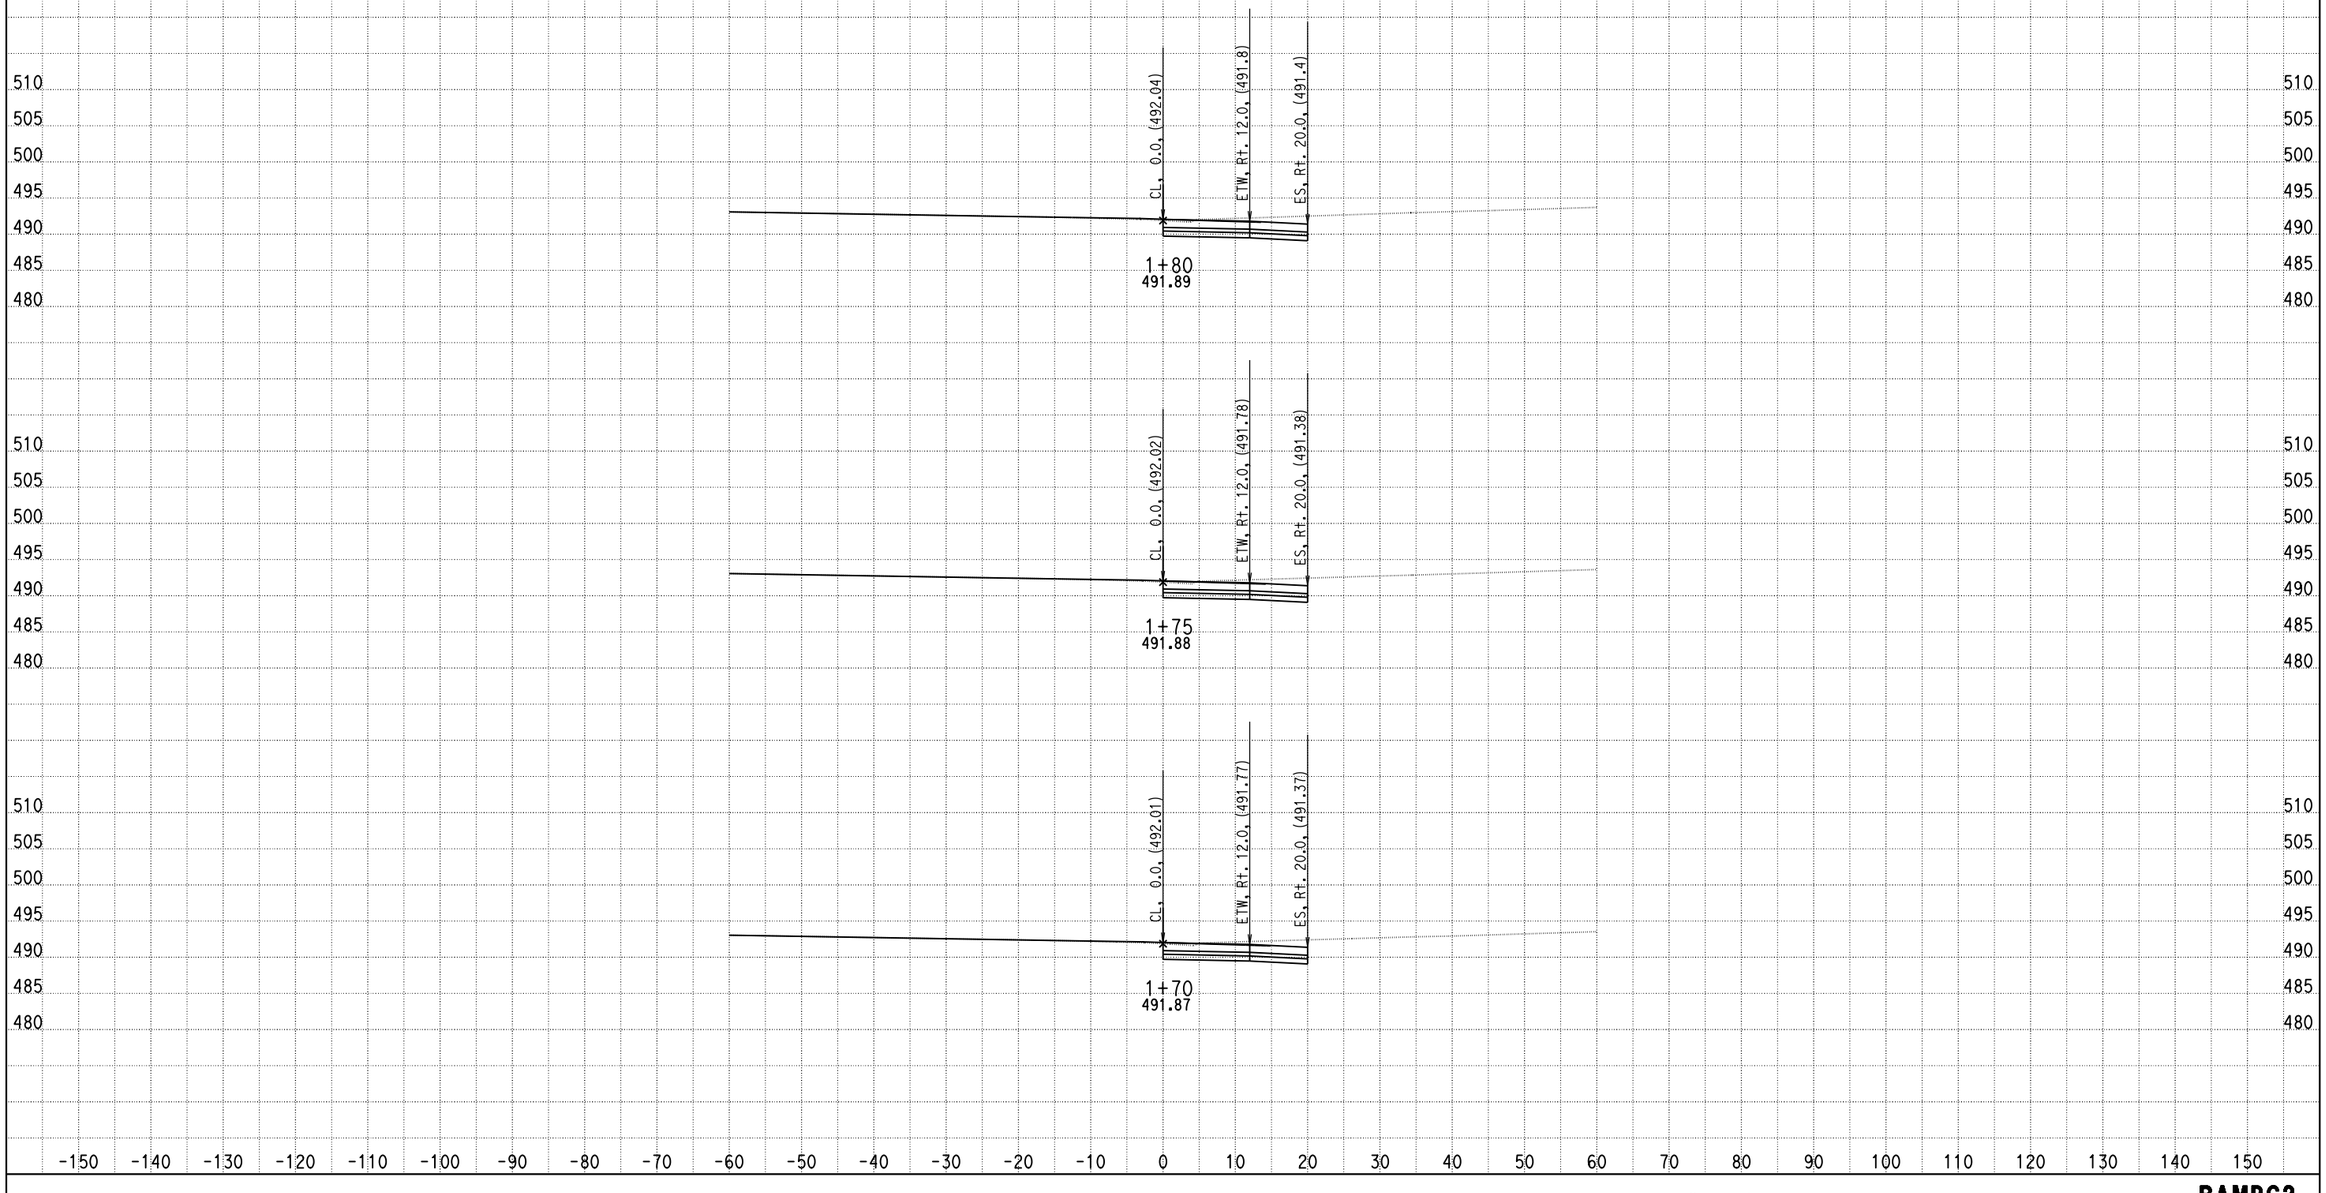

DATE: 4/15/2013

KC Project: 0818E File: C:\project\0818E\UPDATE-RAMP\hrc2-pro.ear

SCALE: 1" = 10' Horiz.
1" = 10' Vert.

All Dimensions are US Survey Feet

RAMPC2
CROSS SECTIONS

SHEET 5 OF XXX

DESIGN STUDY ONLY

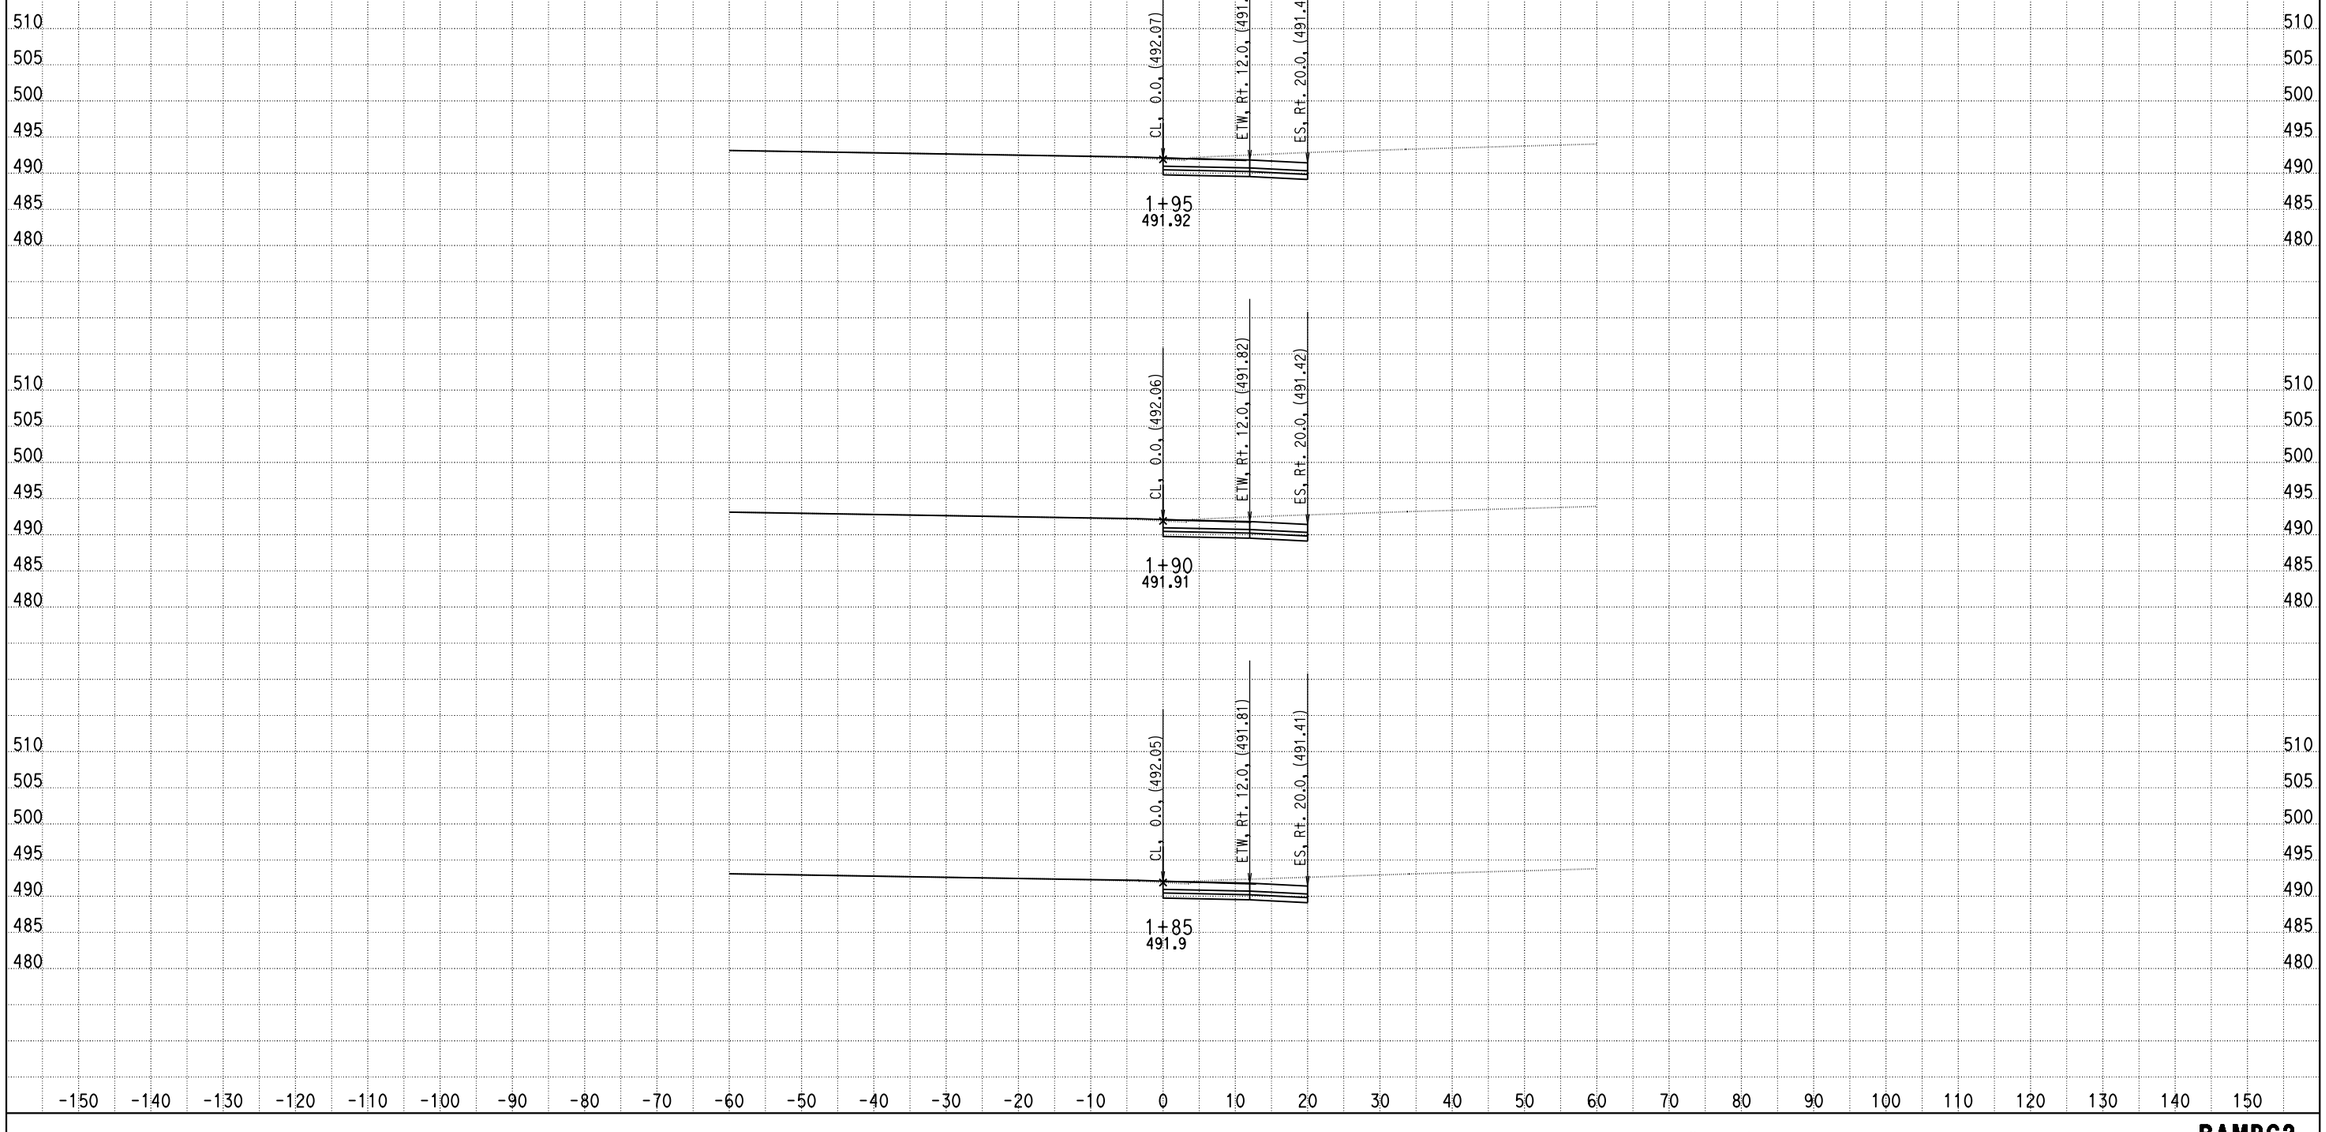

DATE: 4/15/2013

KC Project: 0818E File: C:\project\0818E\UPDATE-RAMP\hrc2-pro.ear

SCALE: 1" = 10' Horiz.
1" = 10' Vert.

All Dimensions are US Survey Feet

RAMPC2
CROSS SECTIONS

SHEET 6 OF XXX

DESIGN STUDY ONLY

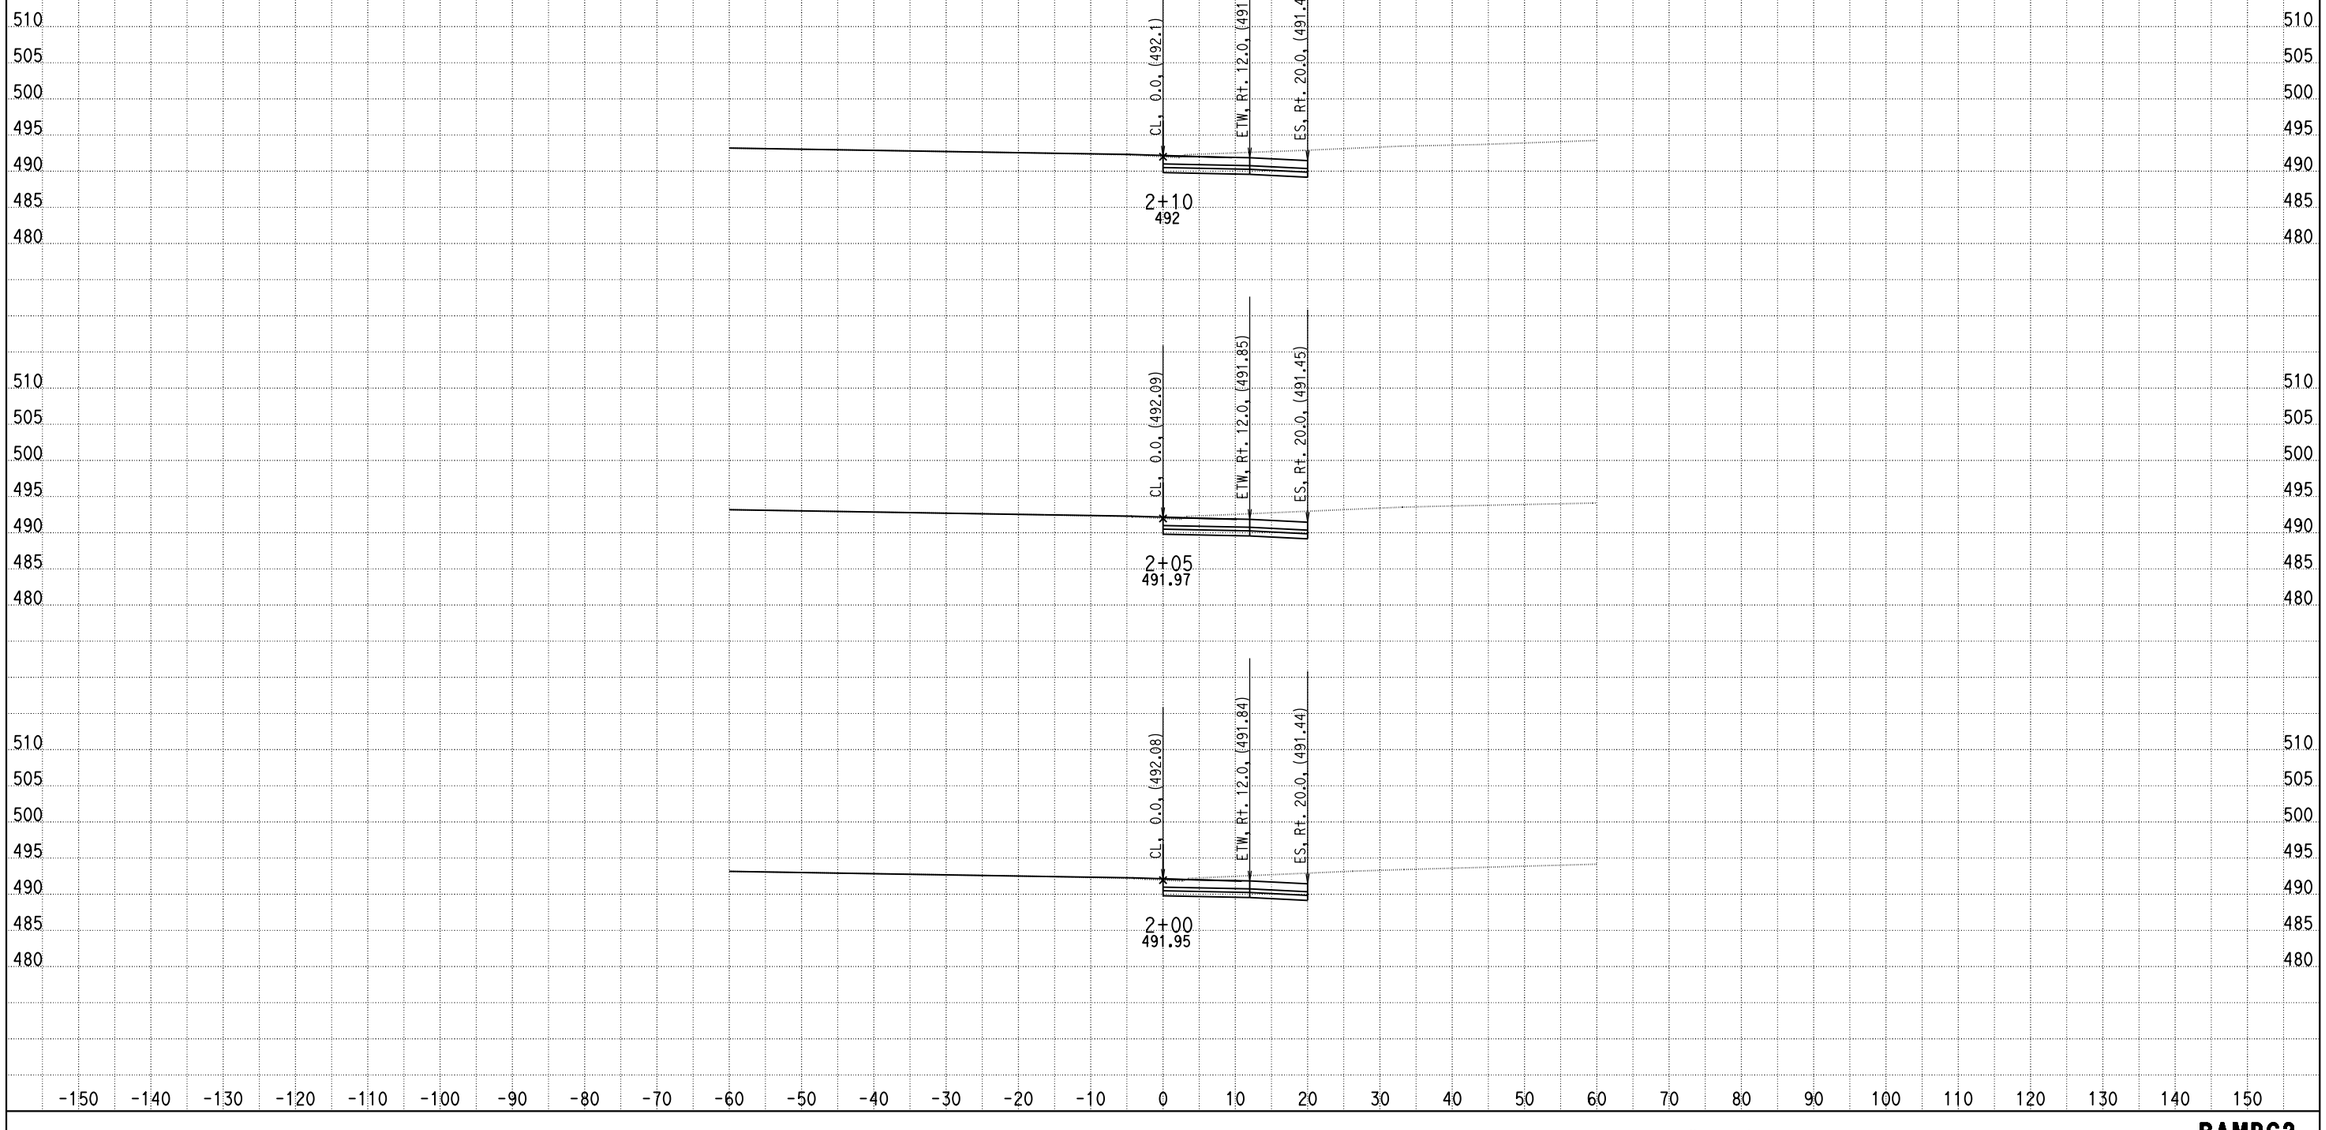

DATE: 4/15/2013

KC Project: 0818E File: C:\project\0818E\UPDATE-RAMP\hrc2-pro.ear

SCALE: 1" = 10' Horiz.
1" = 10' Vert.

All Dimensions are US Survey Feet

RAMPC2
CROSS SECTIONS

SHEET 7 OF XXX

DESIGN STUDY ONLY

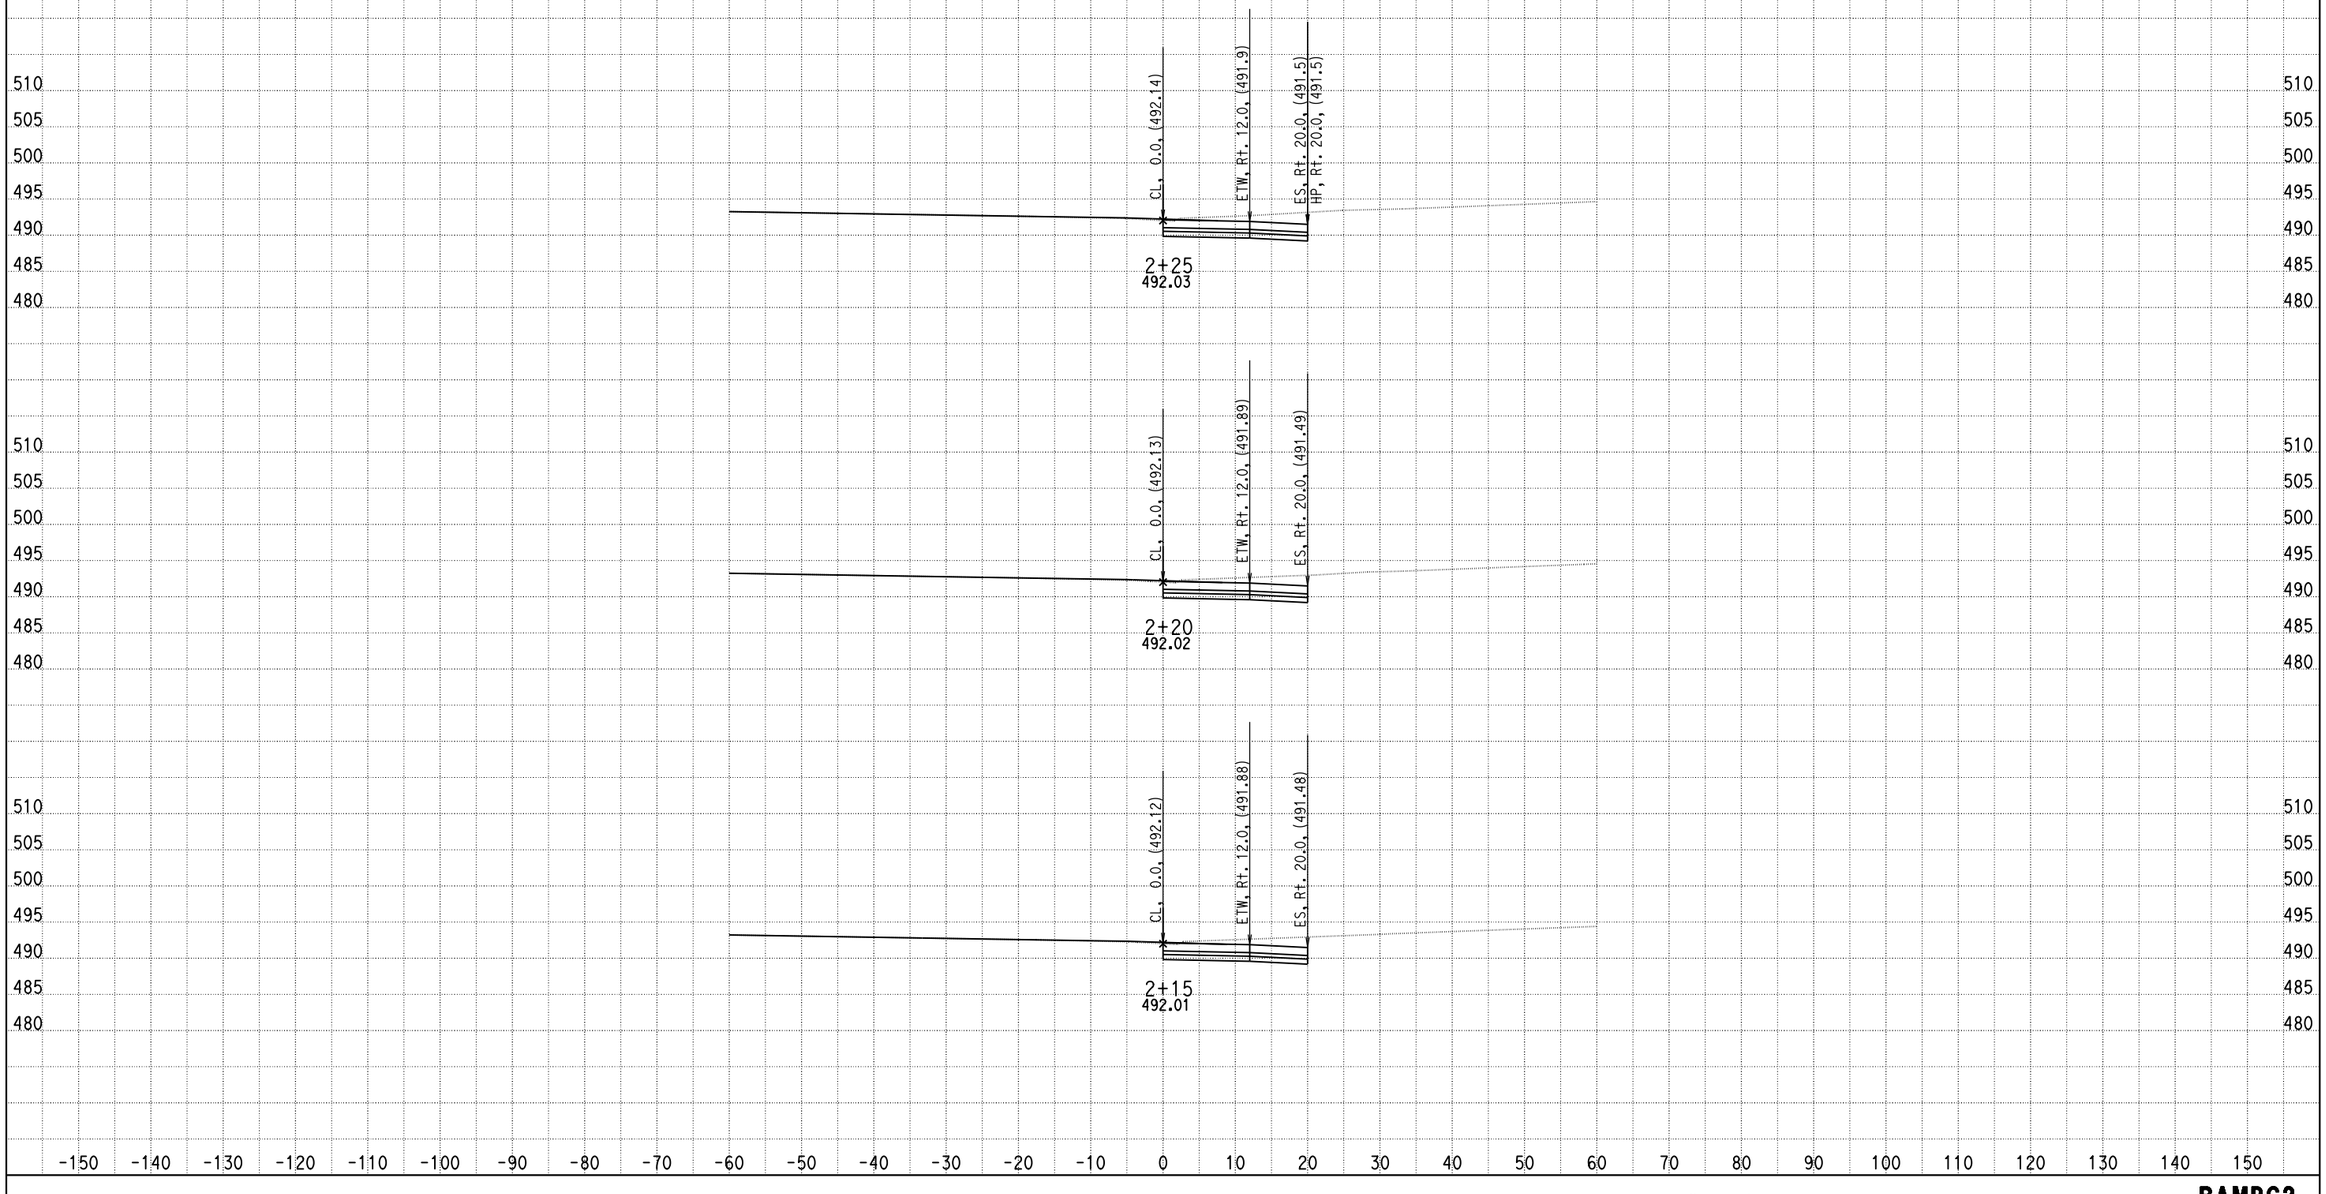

DATE: 4/15/2013

KC Project: 0818E File: C:\project\0818E\UPDATE-RAMP\hrc2-pro.ear

SCALE: 1" = 10' Horiz.
1" = 10' Vert.

All Dimensions are US Survey Feet

RAMPC2
CROSS SECTIONS

DESIGN STUDY ONLY

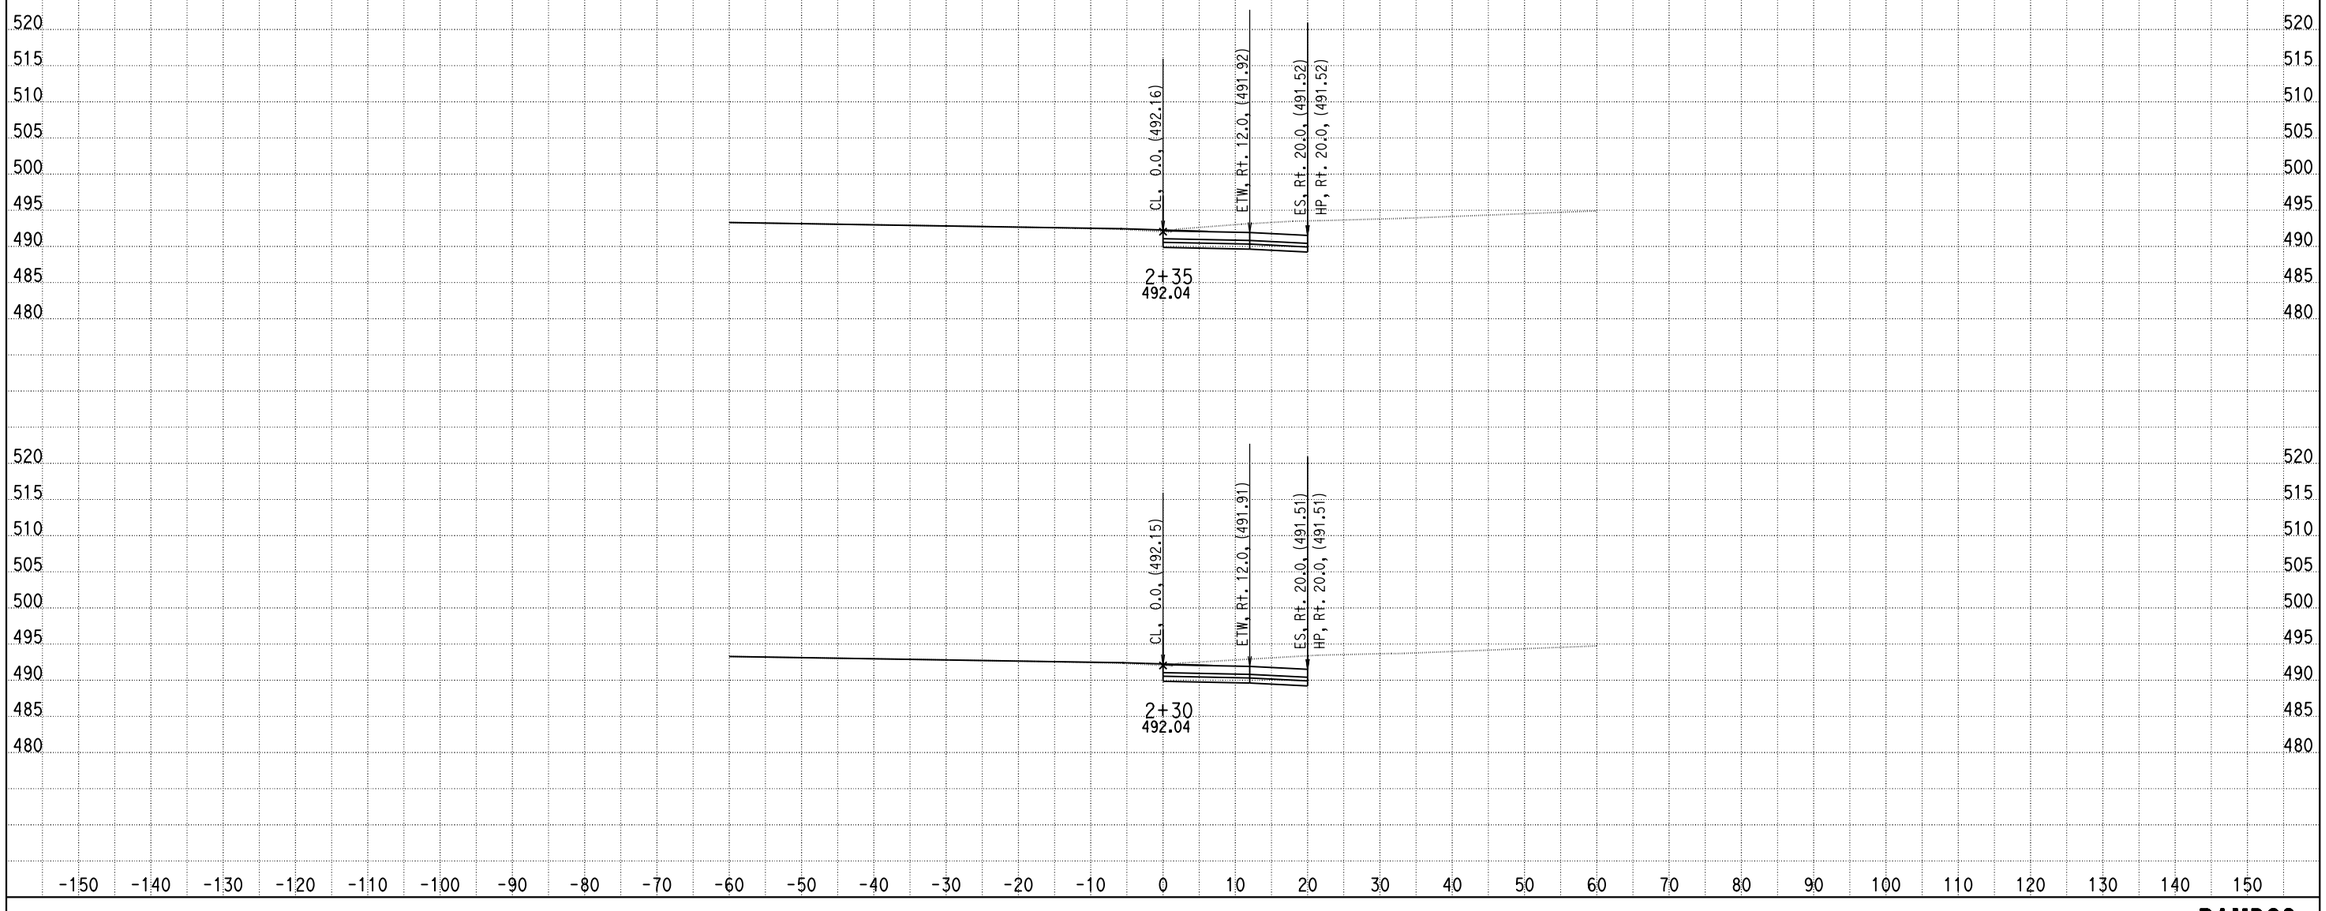

DATE: 4/15/2013

KC Project: 0818E File: C:\project\0818E\UPDATE-RAMP\hrc2-pro.ear

SCALE: 1" = 10' Horiz.
1" = 10' Vert.

All Dimensions are US Survey Feet

RAMPC2
CROSS SECTIONS

SHEET 9 OF XXX

DESIGN STUDY ONLY

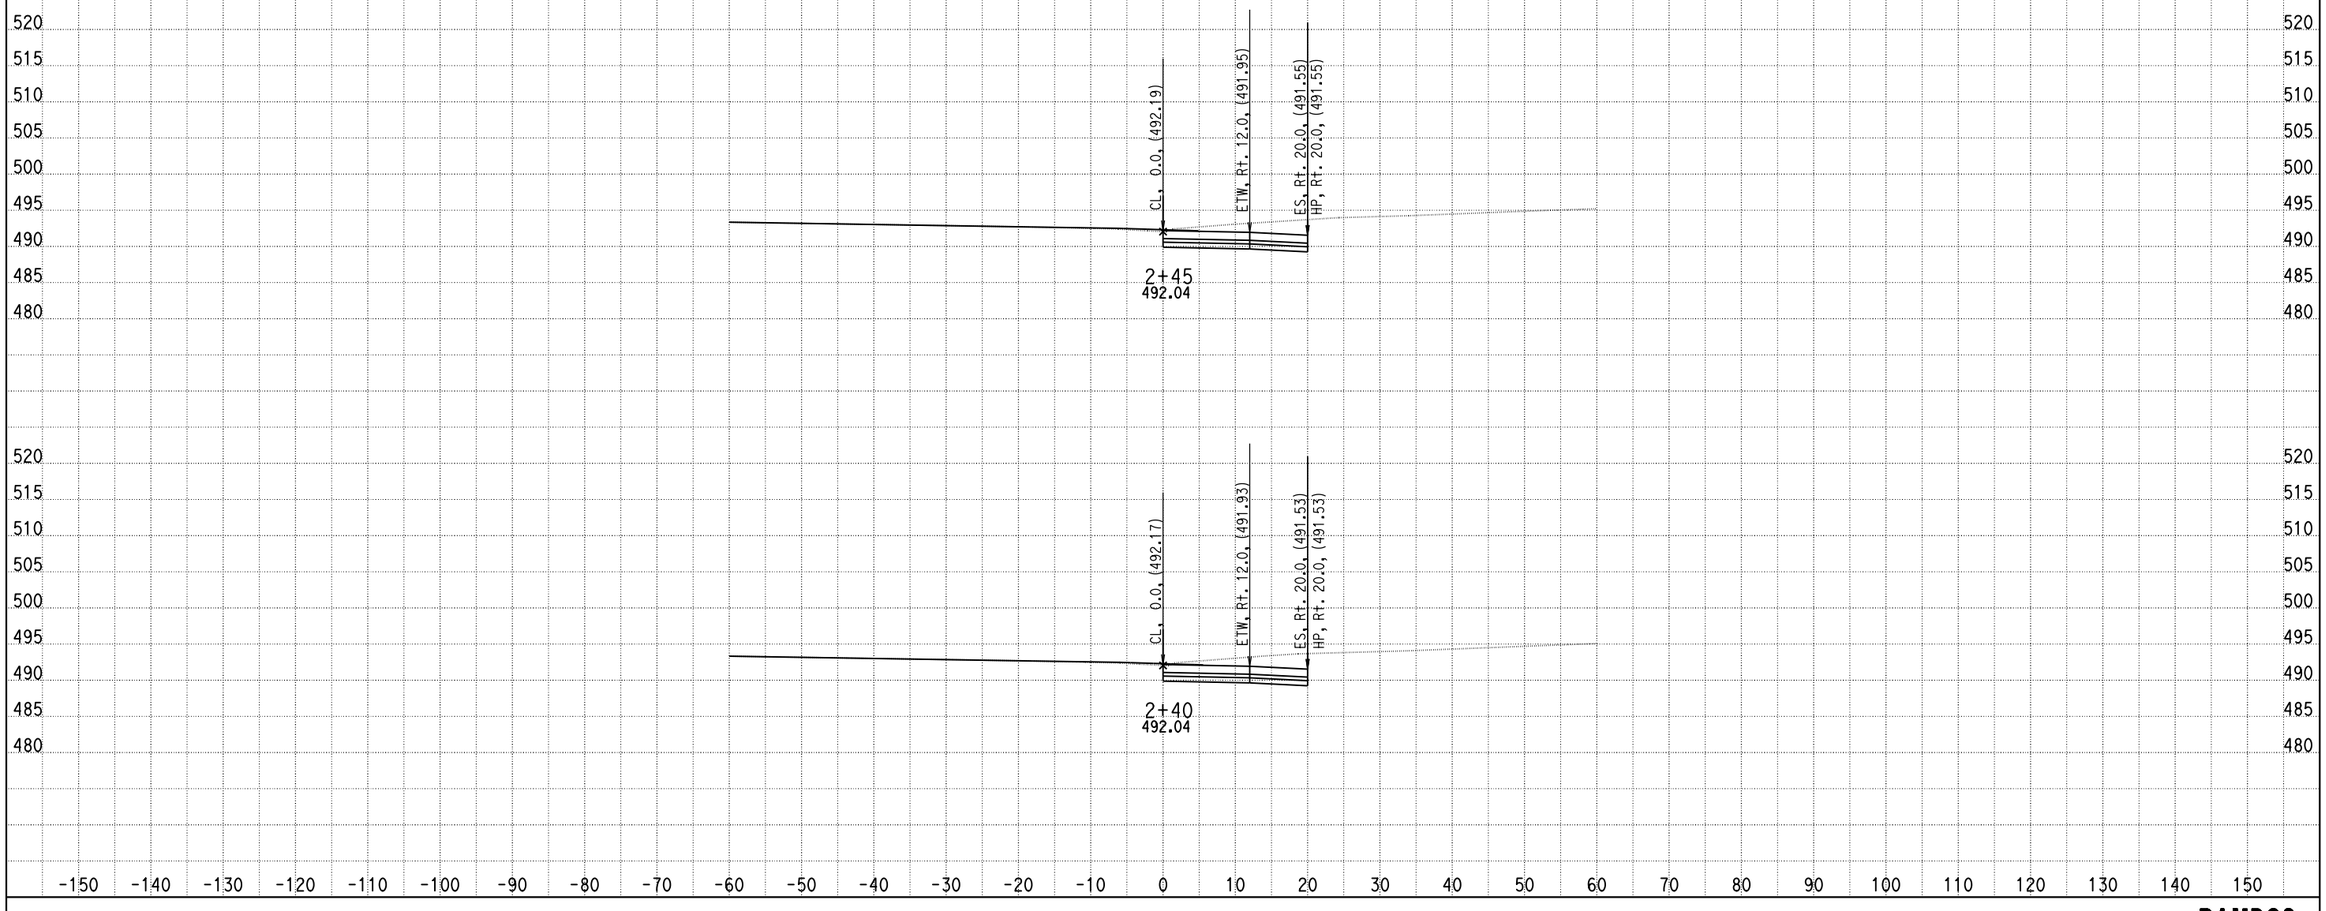

DATE: 4/15/2013

KC Project: 0818E File: C:\project\0818E\UPDATE-RAMP\hrc2-pro.ear

SCALE: 1" = 10' Horiz.
1" = 10' Vert.

All Dimensions are US Survey Feet

RAMPC2
CROSS SECTIONS

SHEET 10 OF XXX

DESIGN STUDY ONLY

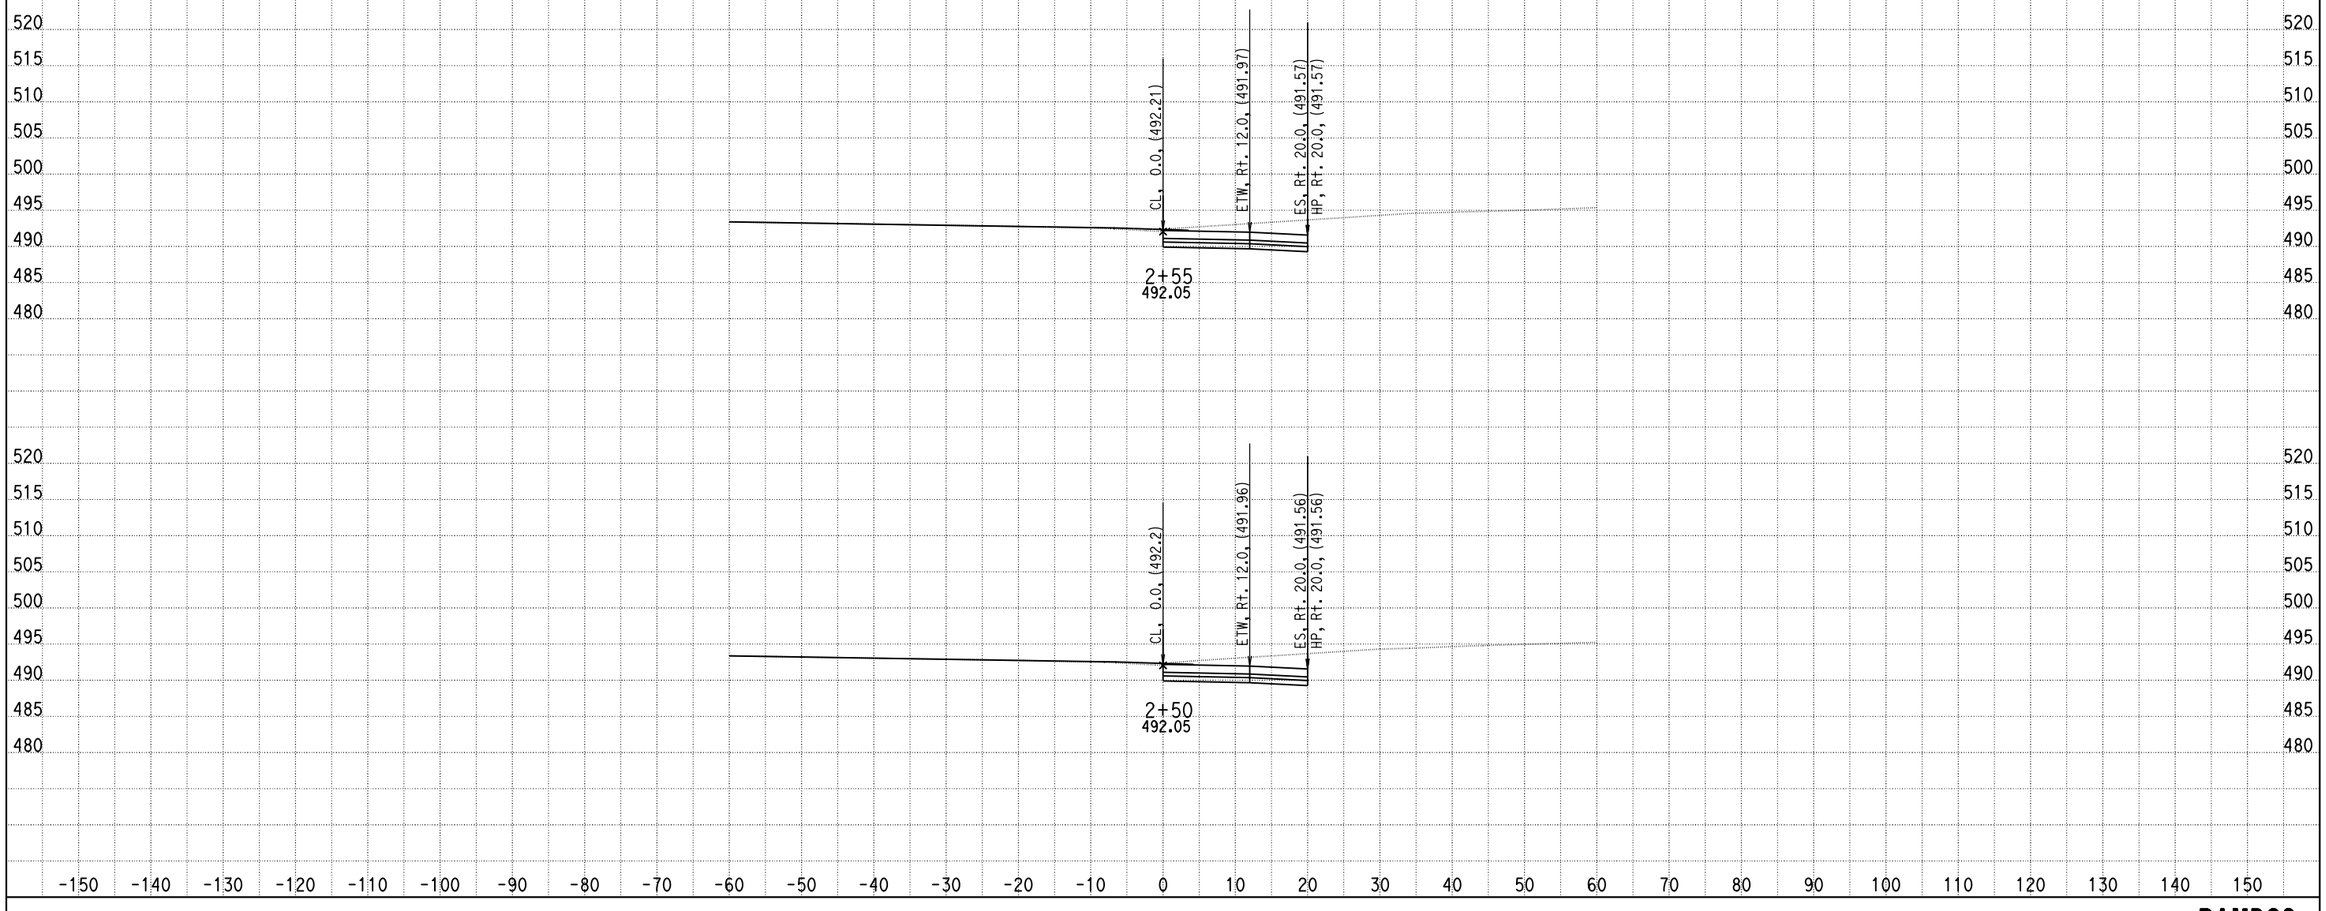

DATE: 4/15/2013

KC Project: 0818E File: C:\project\0818E\UPDATE-RAMP\hrc2-pro.ear

SCALE: 1" = 10' Horiz.
1" = 10' Vert.

All Dimensions are US Survey Feet

RAMPC2
CROSS SECTIONS

SHEET 11 OF XXX

DESIGN STUDY ONLY

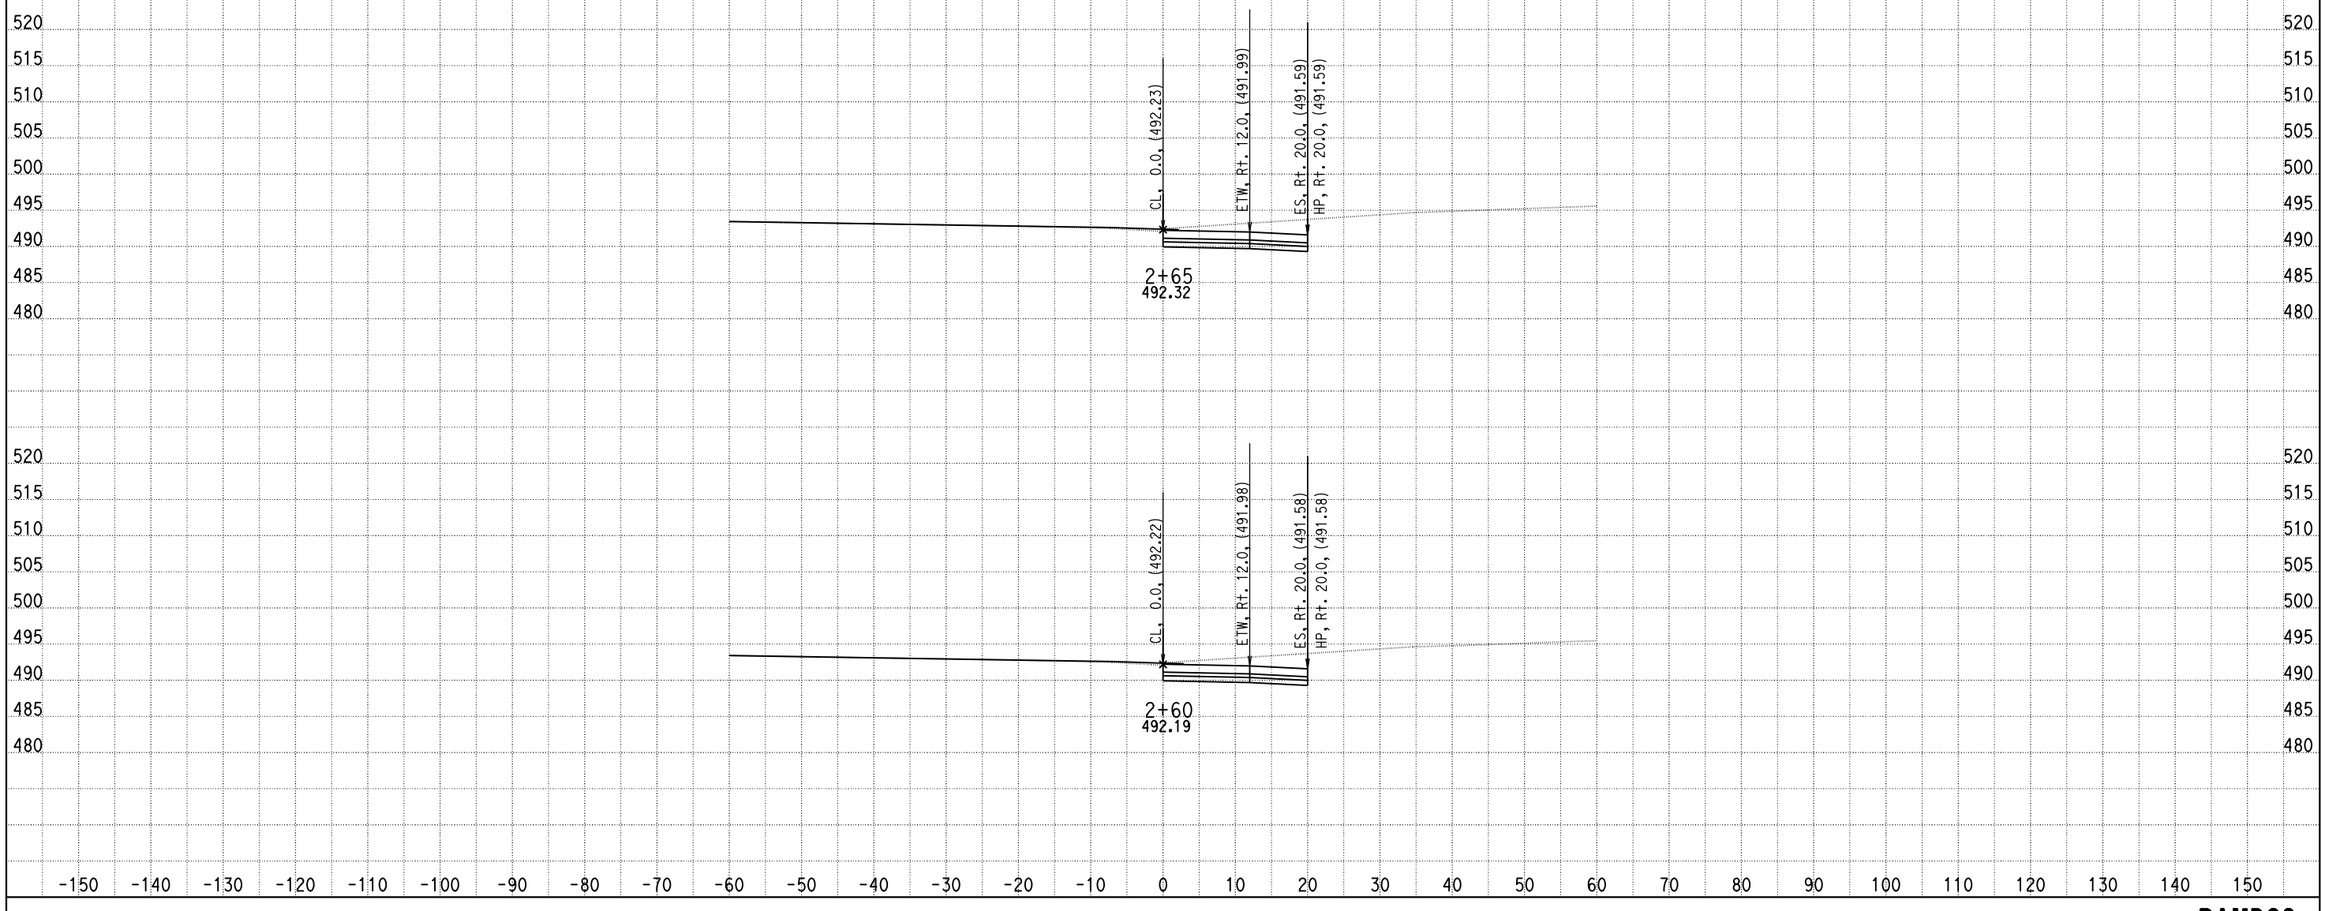

DATE: 4/15/2013

KC Project: 0818E File: C:\project\0818E\UPDATE-RAMP\hrc2-pro.ear

SCALE: 1" = 10' Horiz.
1" = 10' Vert.

All Dimensions are US Survey Feet

RAMPC2
CROSS SECTIONS

SHEET 12 OF XXX

DESIGN STUDY ONLY

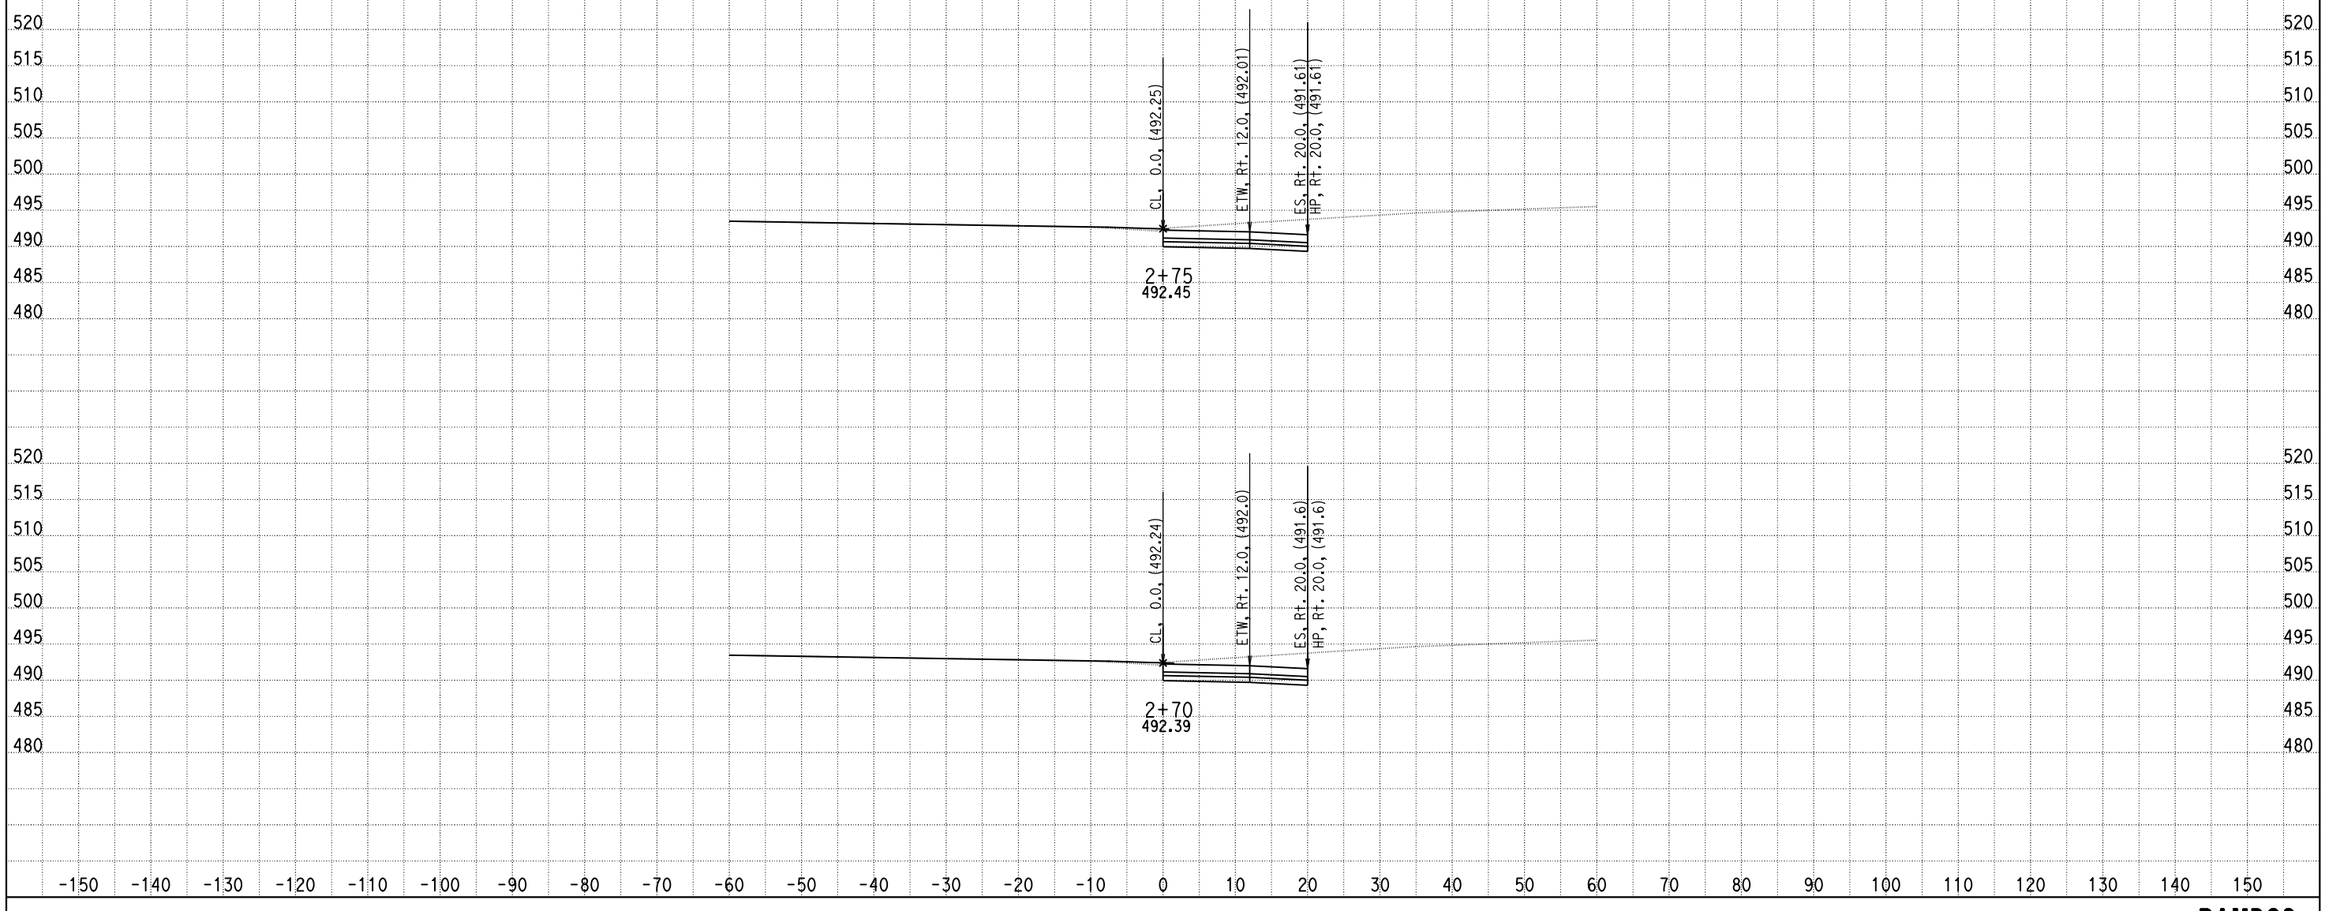

DATE: 4/15/2013

KC Project: 0818E File: C:\project\0818E\UPDATE-RAMP\hrc2-pro.ear

SCALE: 1" = 10' Horiz.
1" = 10' Vert.

All Dimensions are US Survey Feet

RAMPC2
CROSS SECTIONS

SHEET 13 OF XXX

DESIGN STUDY ONLY

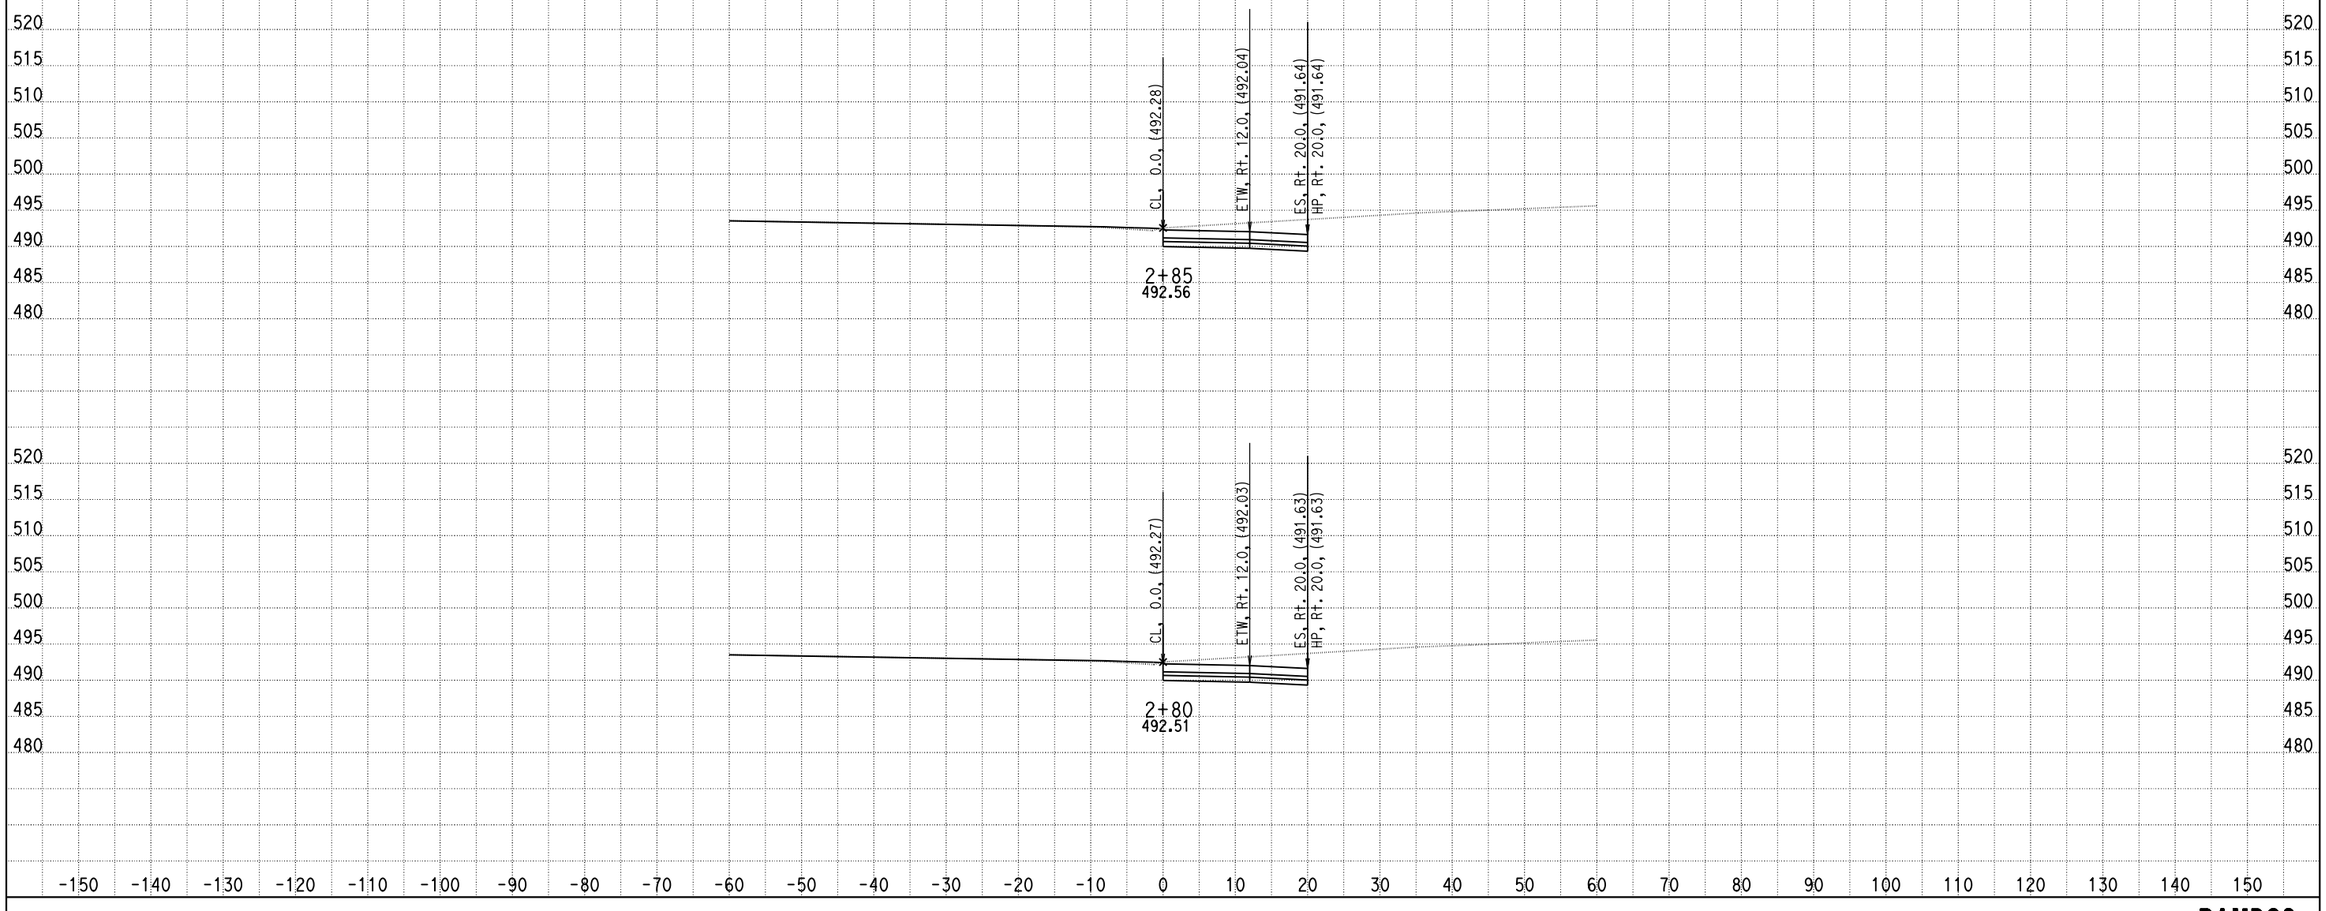

DATE: 4/15/2013

KC Project: 0818E File: C:\project\0818E\UPDATE-RAMP\hrc2-pro.ear

SCALE: 1" = 10' Horiz.
1" = 10' Vert.

All Dimensions are US Survey Feet

RAMPC2
CROSS SECTIONS

SHEET 14 OF XXX

DESIGN STUDY ONLY

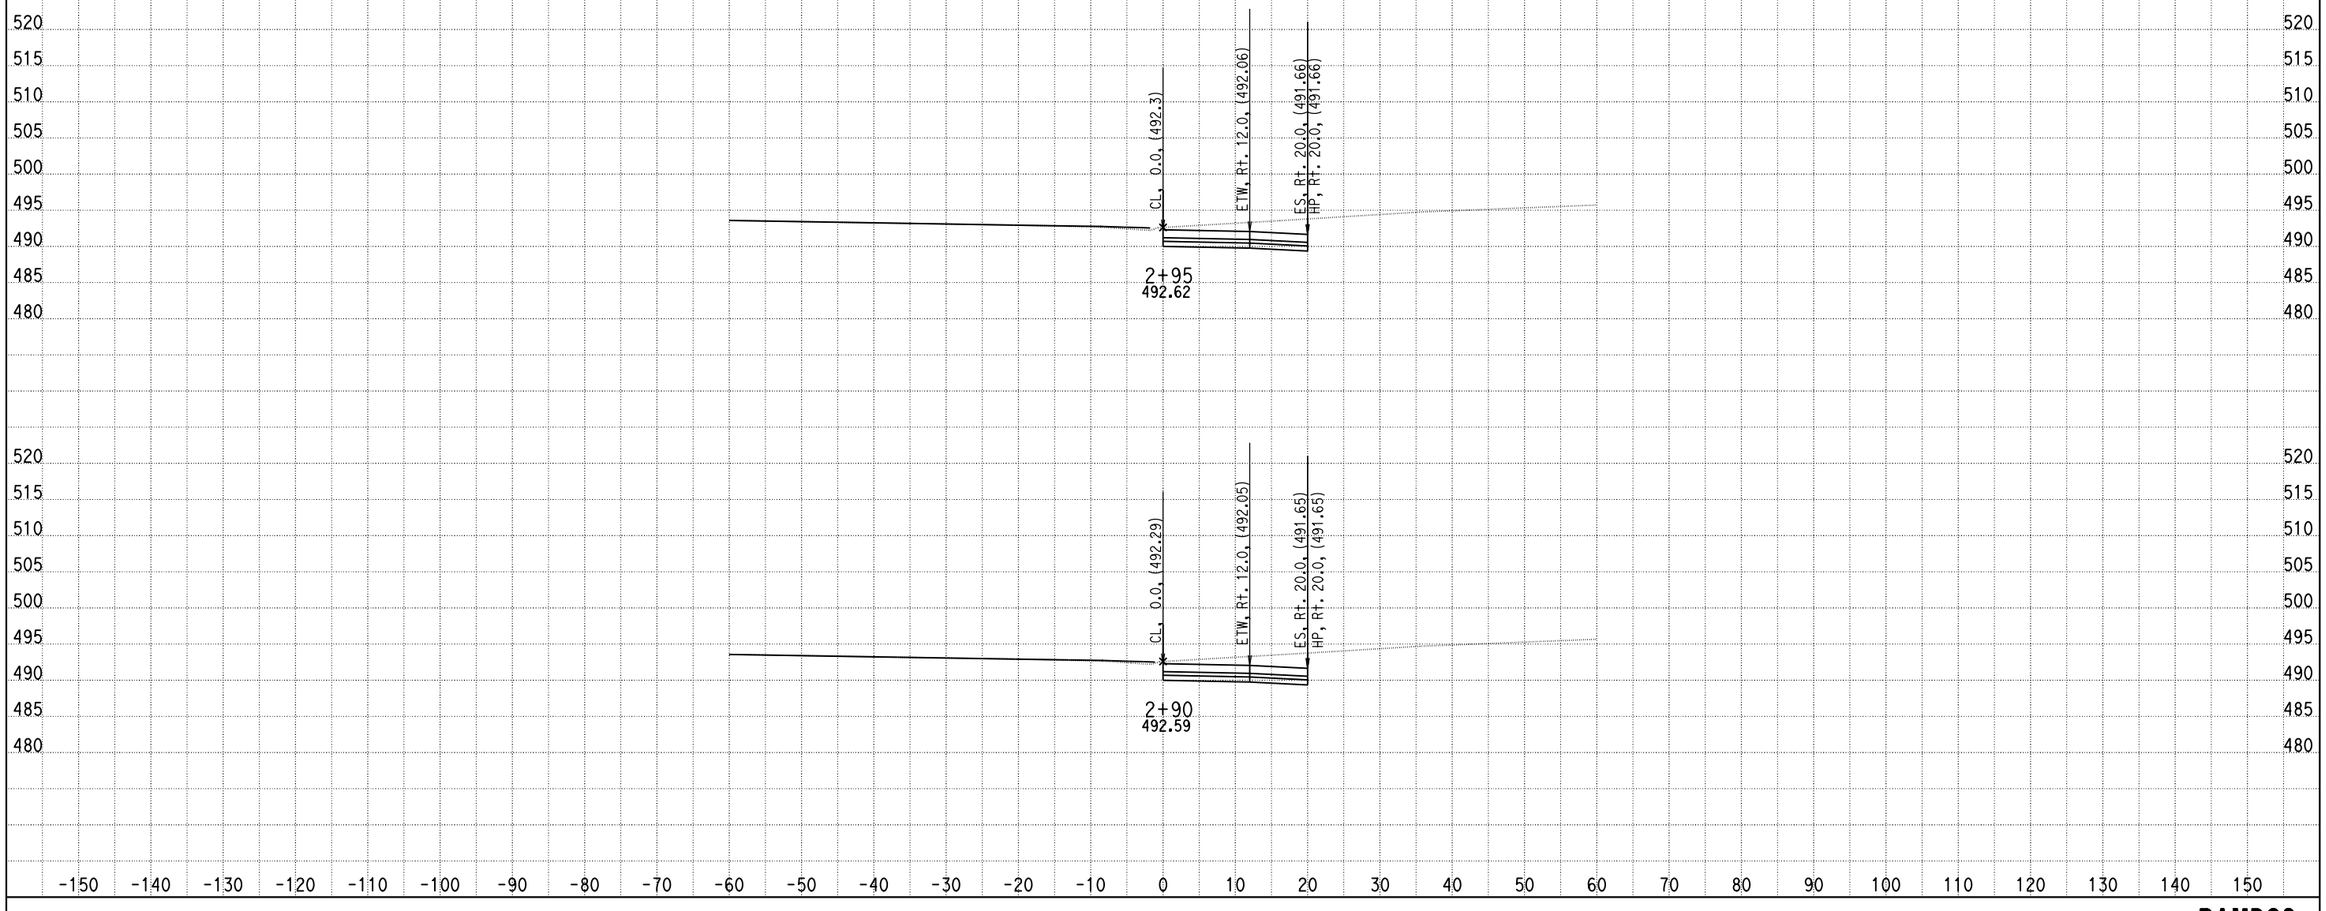

DATE: 4/15/2013

KC Project: 0818E File: C:\project\0818E\UPDATE-RAMP\hrc2-pro.ear

SCALE: 1" = 10' Horiz.
1" = 10' Vert.

All Dimensions are US Survey Feet

RAMPC2
CROSS SECTIONS

SHEET 15 OF XXX

DESIGN STUDY ONLY

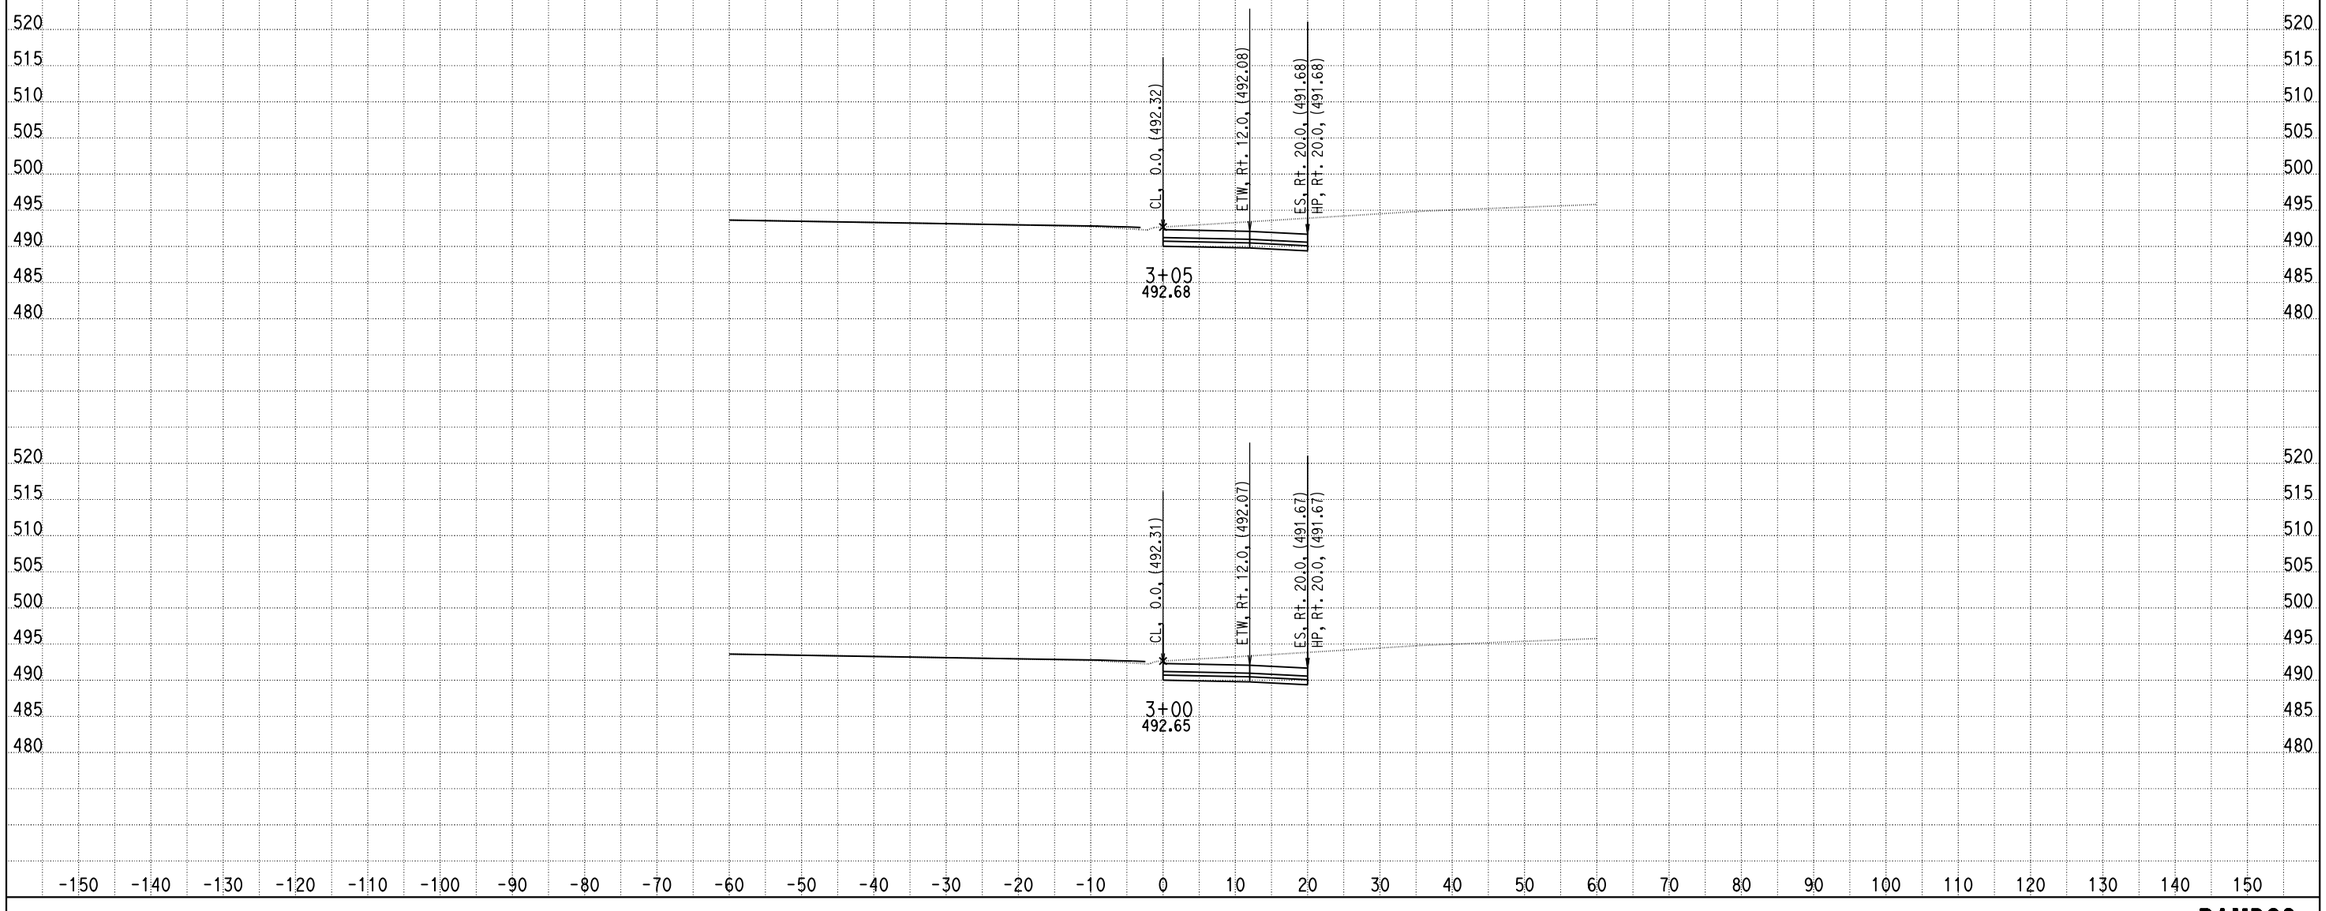

DATE: 4/15/2013

KC Project: 0818E File: C:\project\0818E\UPDATE-RAMP\hrc2-pro.ear

SCALE: 1" = 10' Horiz.
1" = 10' Vert.

All Dimensions are US Survey Feet

RAMPC2
CROSS SECTIONS

SHEET 16 OF XXX

DESIGN STUDY ONLY

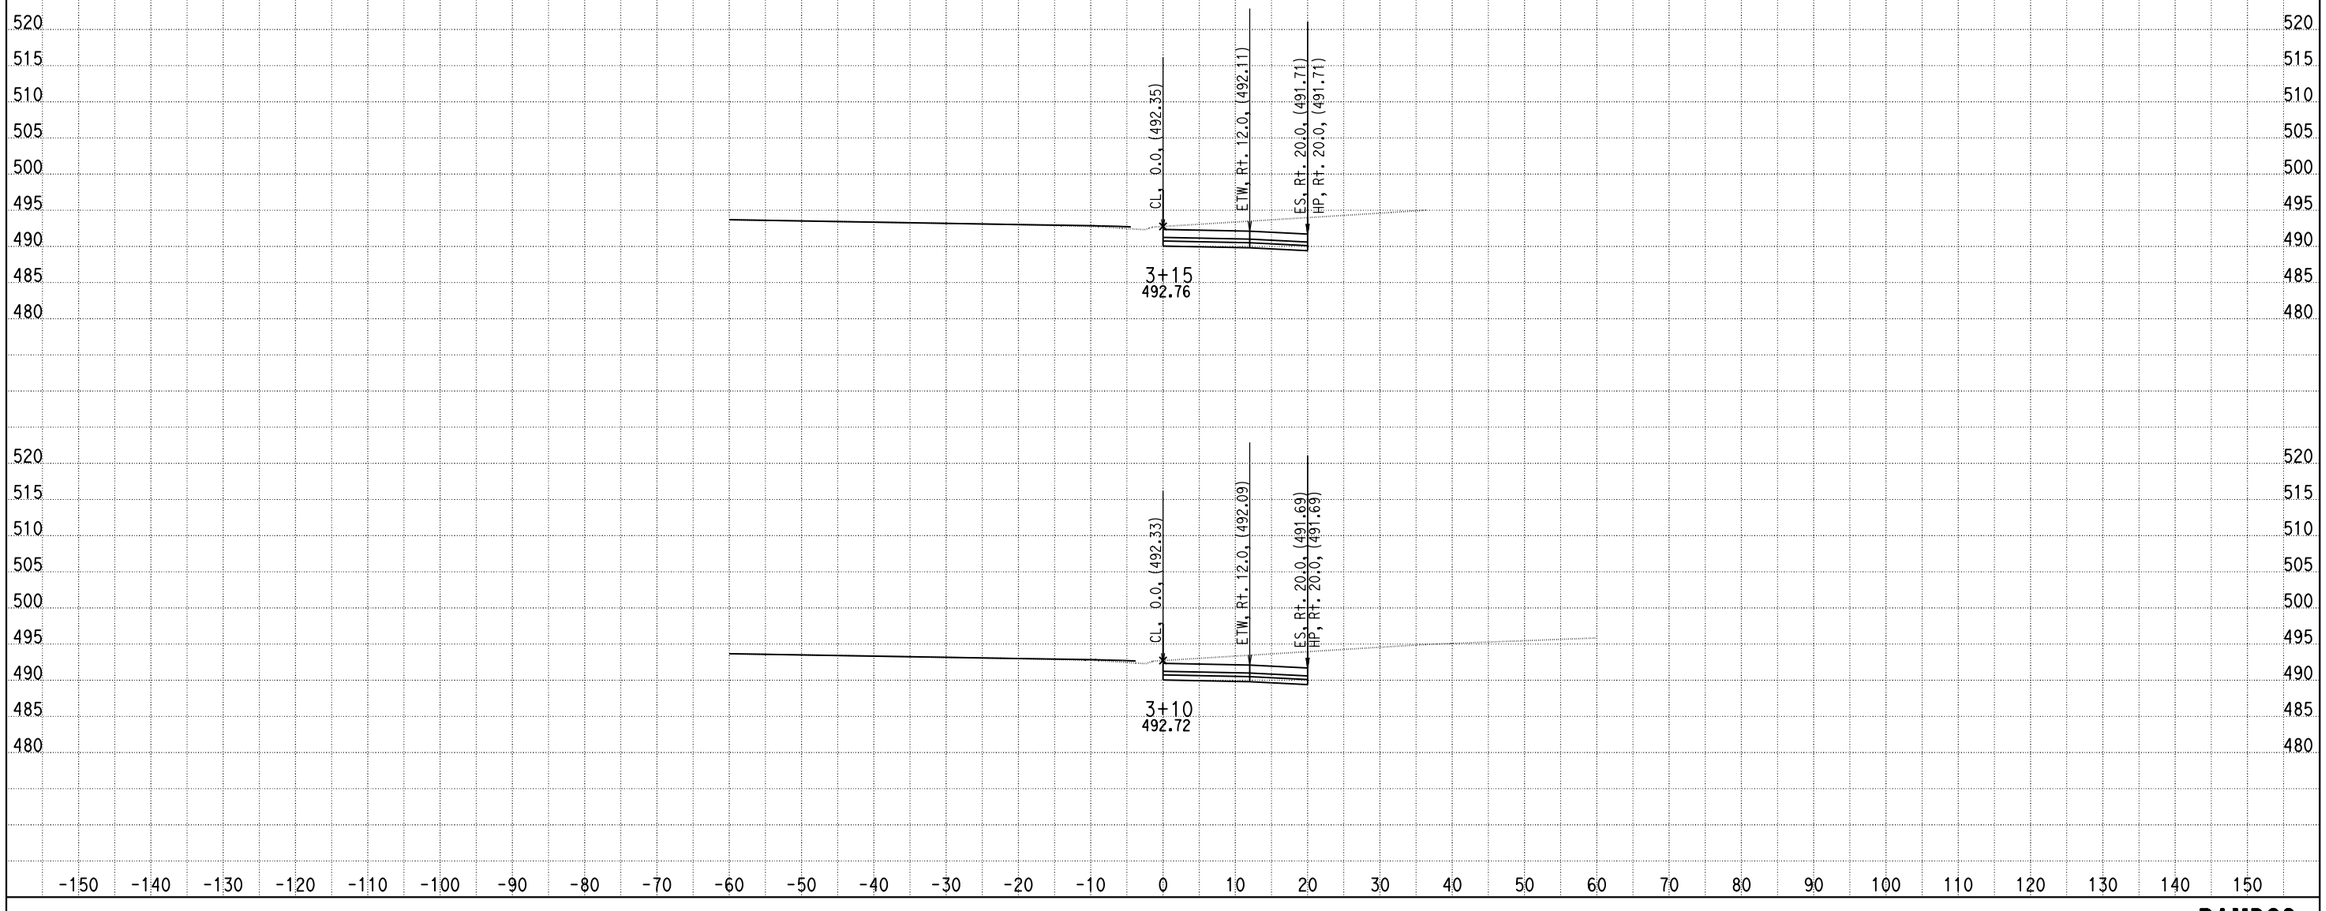

DATE: 4/15/2013

KC Project: 0818E File: C:\project\0818E\UPDATE-RAMP\hrc2-pro.ear

SCALE: 1" = 10' Horiz.
1" = 10' Vert.

All Dimensions are US Survey Feet

RAMPC2
CROSS SECTIONS

SHEET 17 OF XXX

DESIGN STUDY ONLY

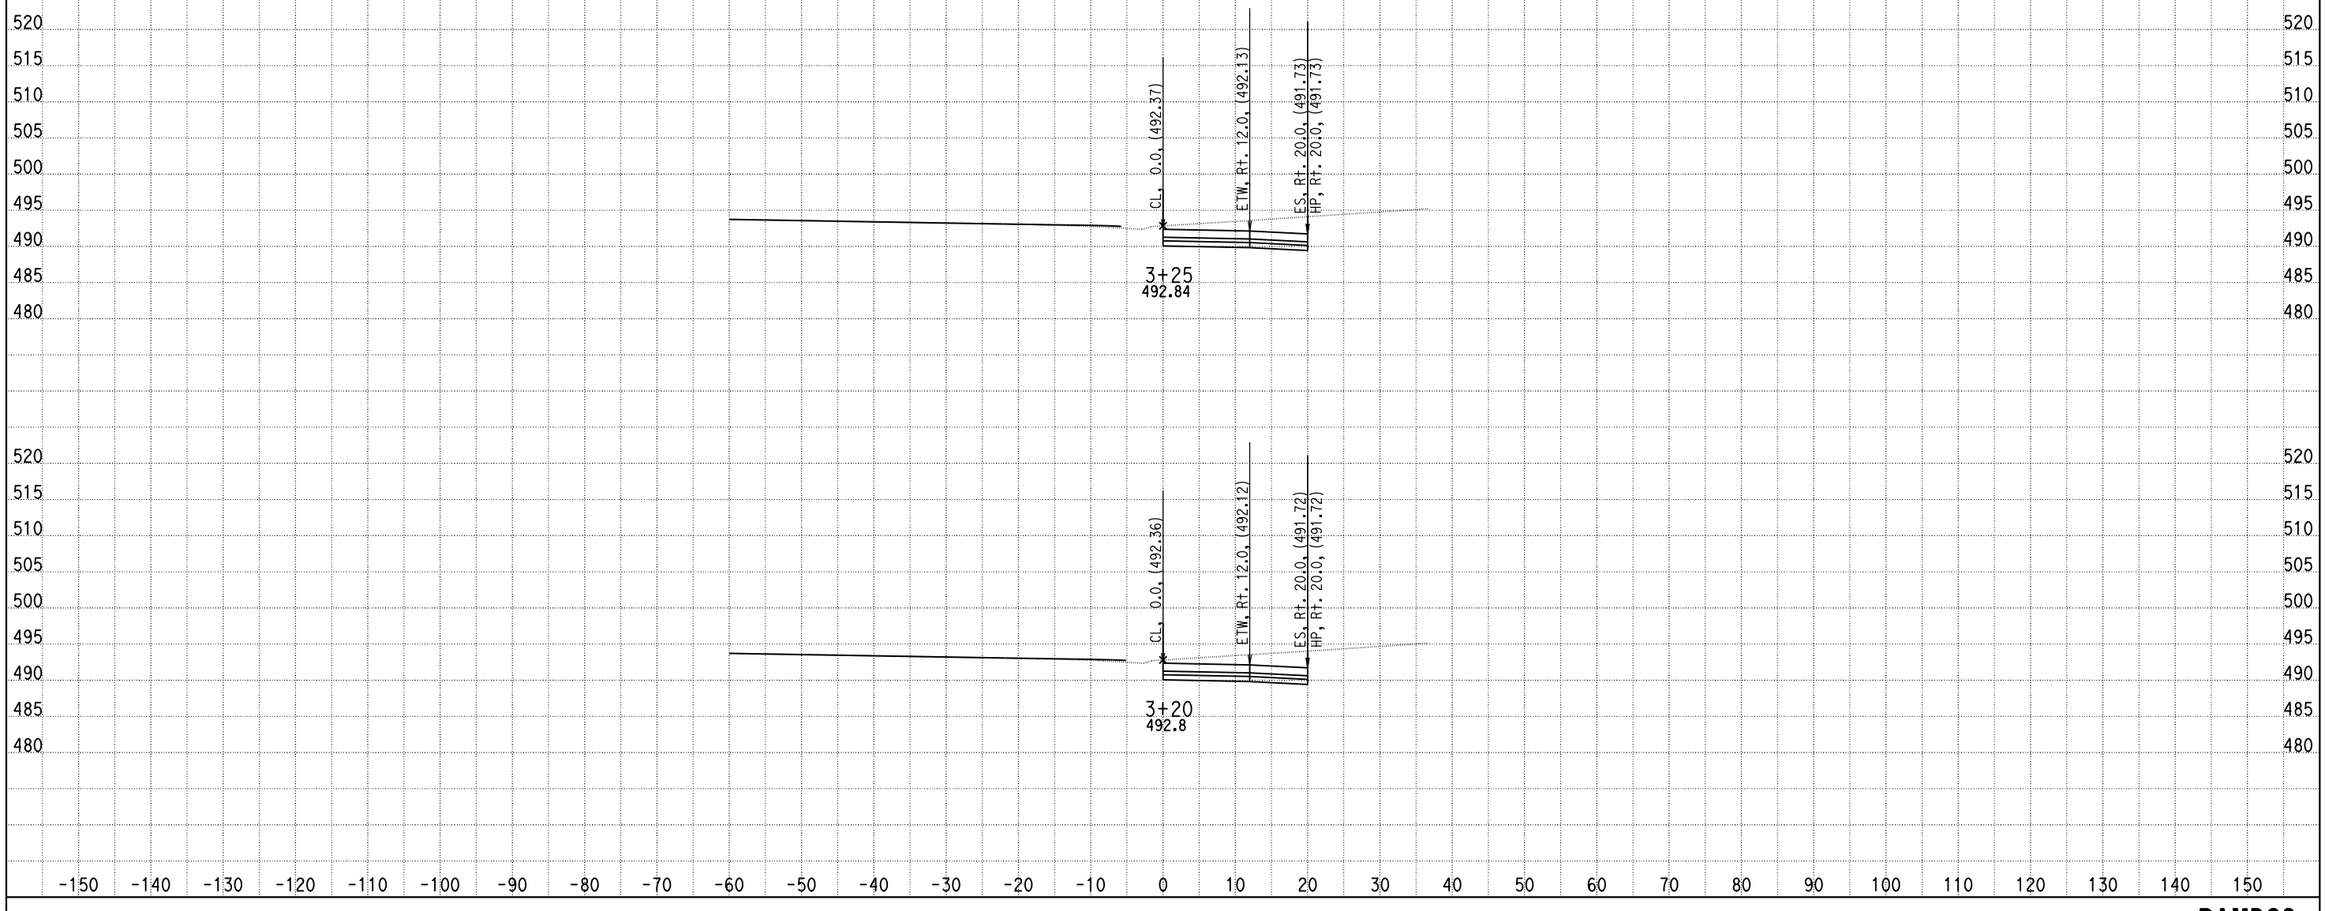

DATE: 4/15/2013

KC Project: 0818E File: C:\project\0818E\UPDATE-RAMP\hrc2-pro.ear

SCALE: 1" = 10' Horiz.
1" = 10' Vert.

All Dimensions are US Survey Feet

RAMPC2
CROSS SECTIONS

SHEET 18 OF XXX

DESIGN STUDY ONLY

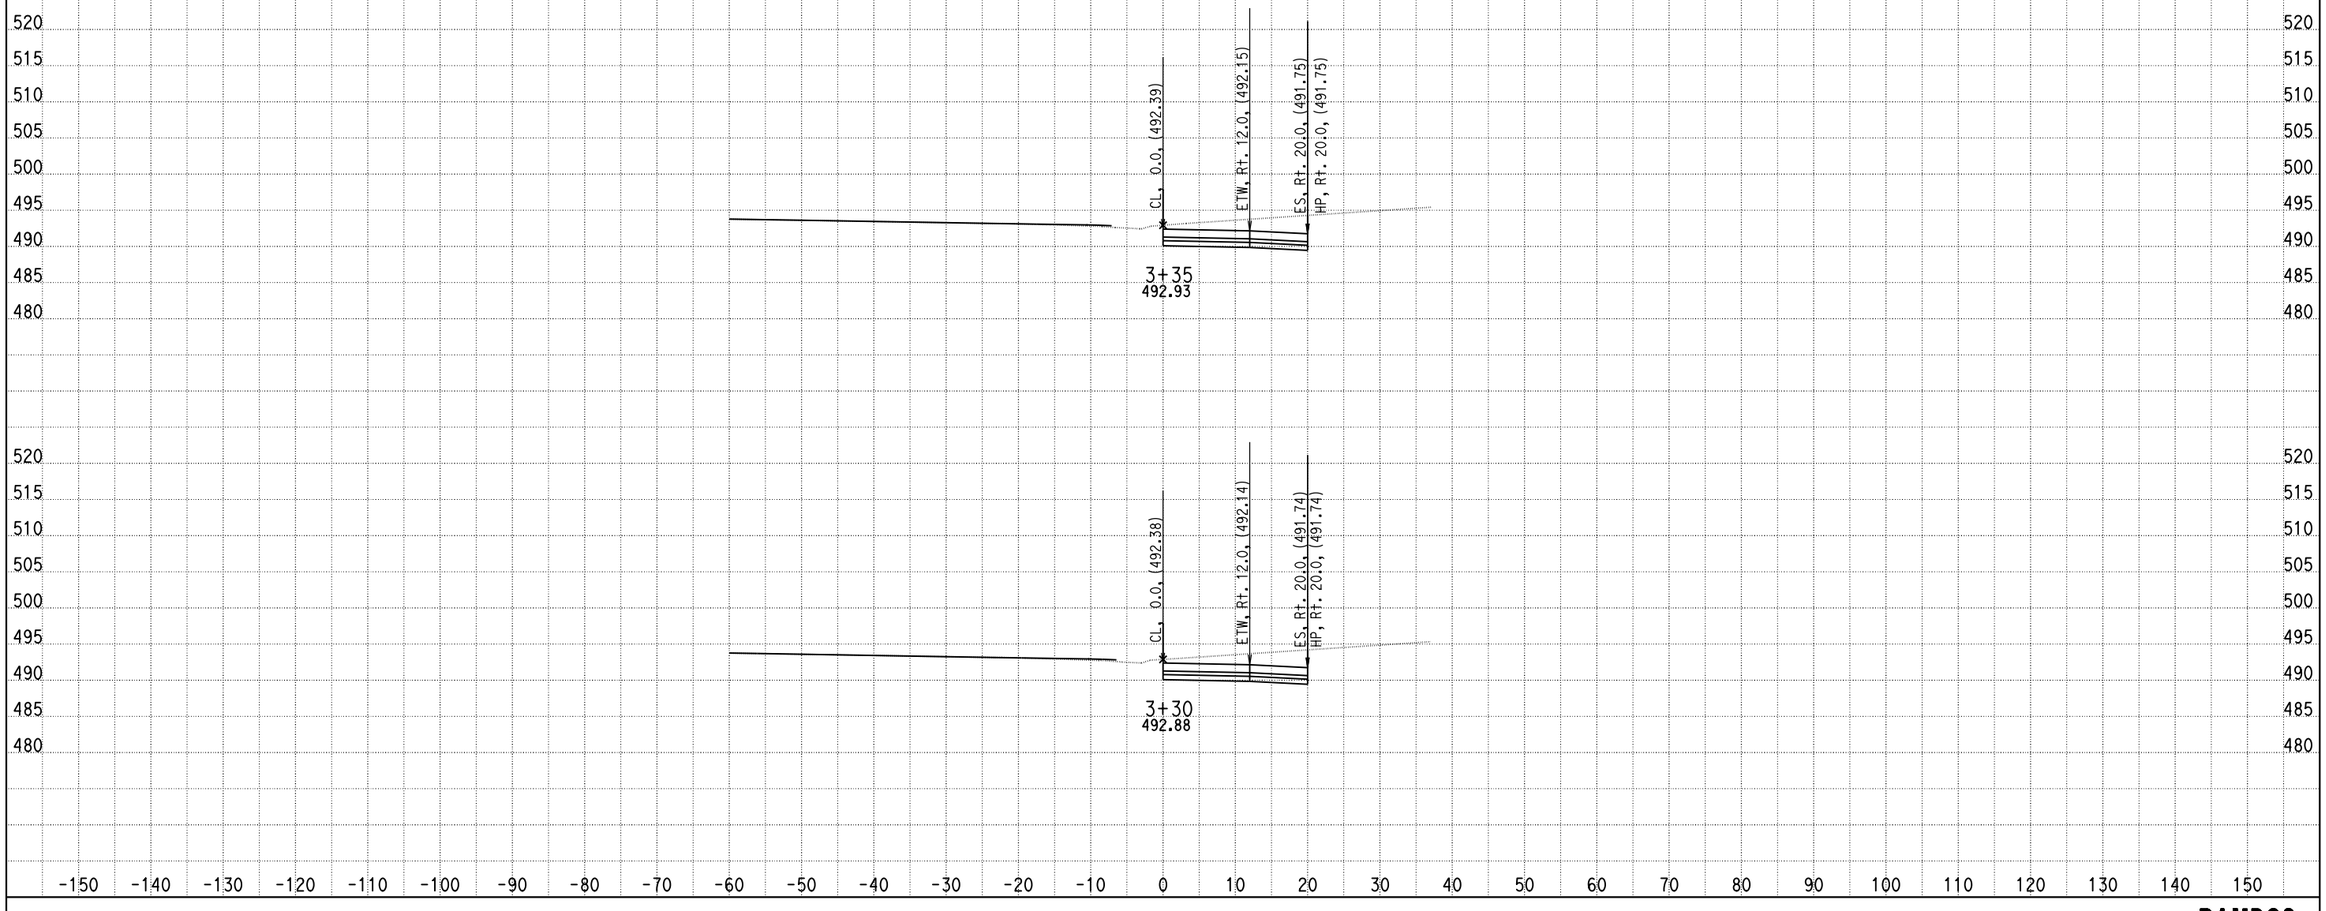

DATE: 4/15/2013

KC Project: 0818E File: C:\project\0818E\UPDATE-RAMP\hrc2-pro.ear

SCALE: 1" = 10' Horiz.
1" = 10' Vert.

All Dimensions are US Survey Feet

RAMPC2
CROSS SECTIONS

SHEET 19 OF XXX

DESIGN STUDY ONLY

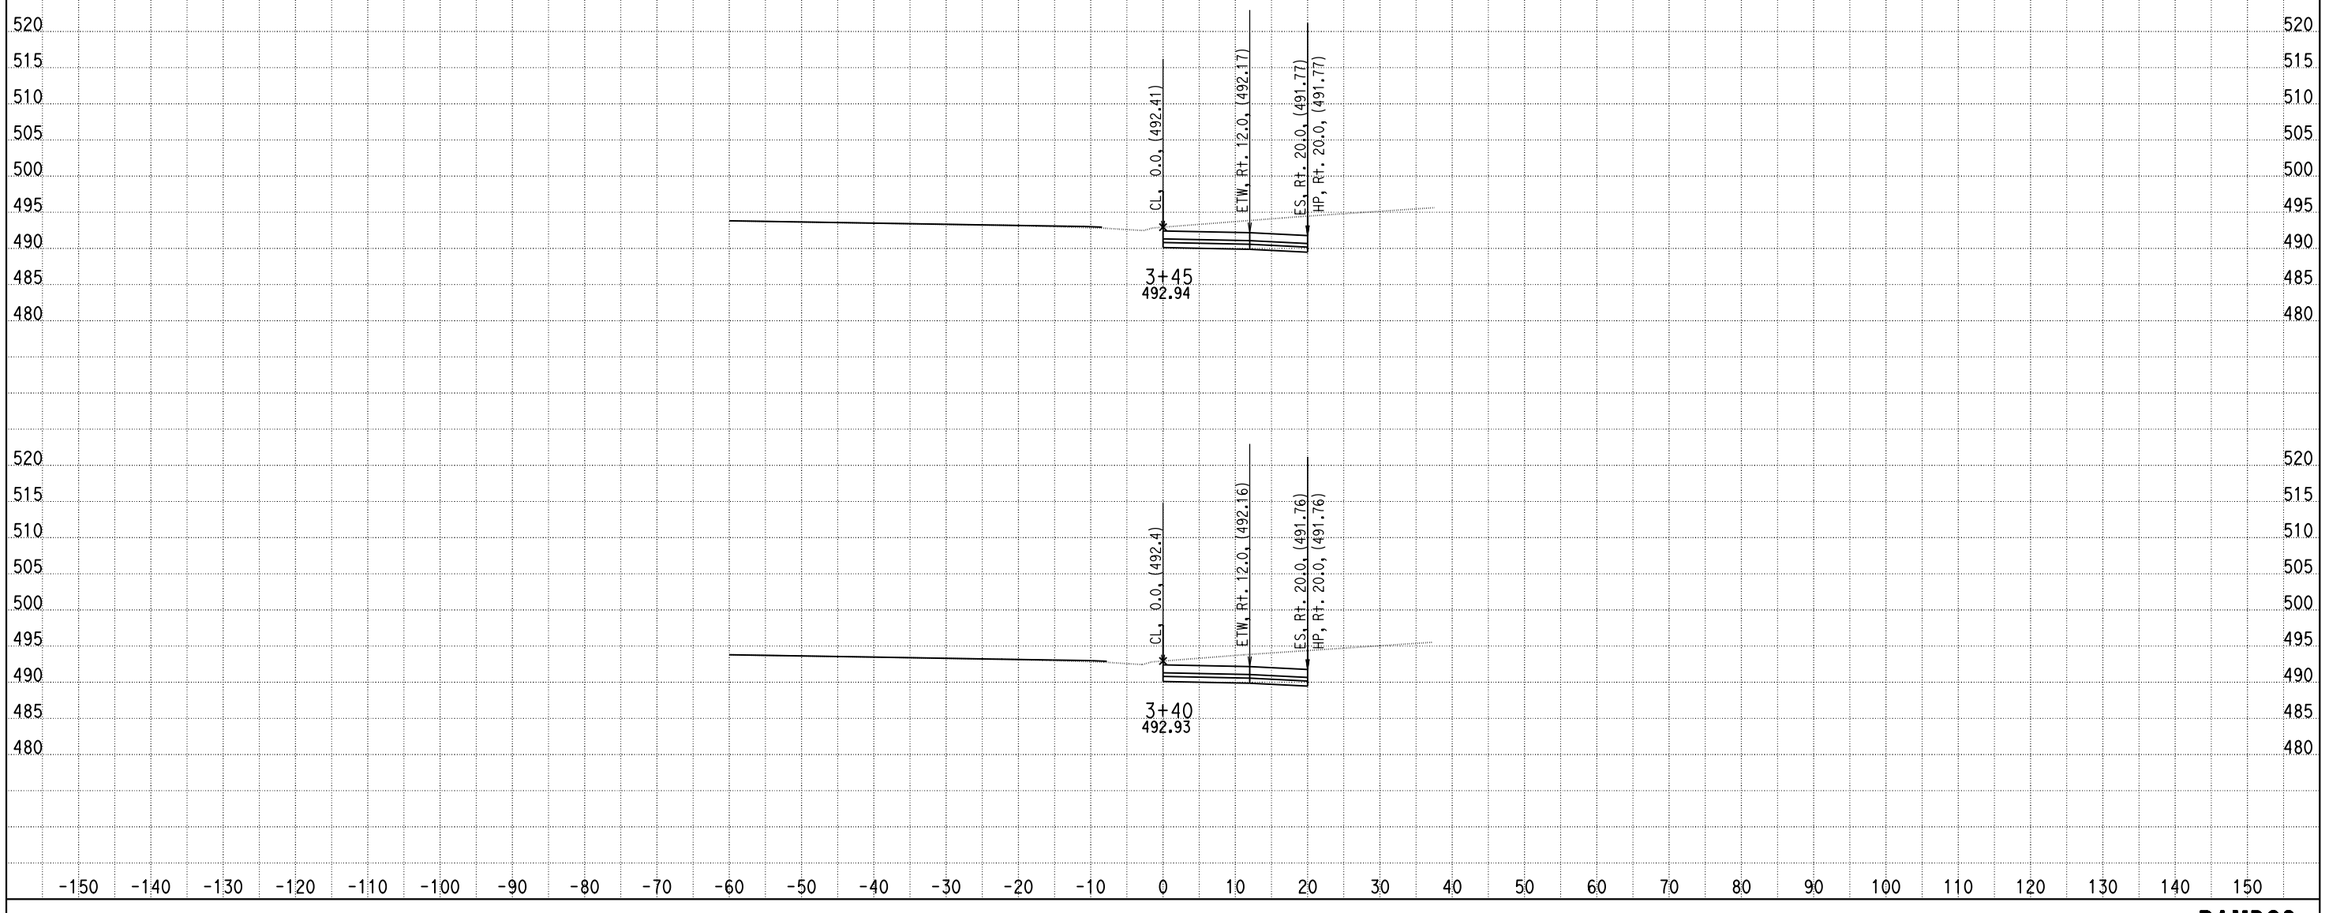

DATE: 4/15/2013

KC Project: 0818E File: C:\project\0818E\UPDATE-RAMP\hrc2-pro.ear

SCALE: 1" = 10' Horiz.
1" = 10' Vert.

All Dimensions are US Survey Feet

RAMPC2
CROSS SECTIONS

SHEET 20 OF XXX

DESIGN STUDY ONLY

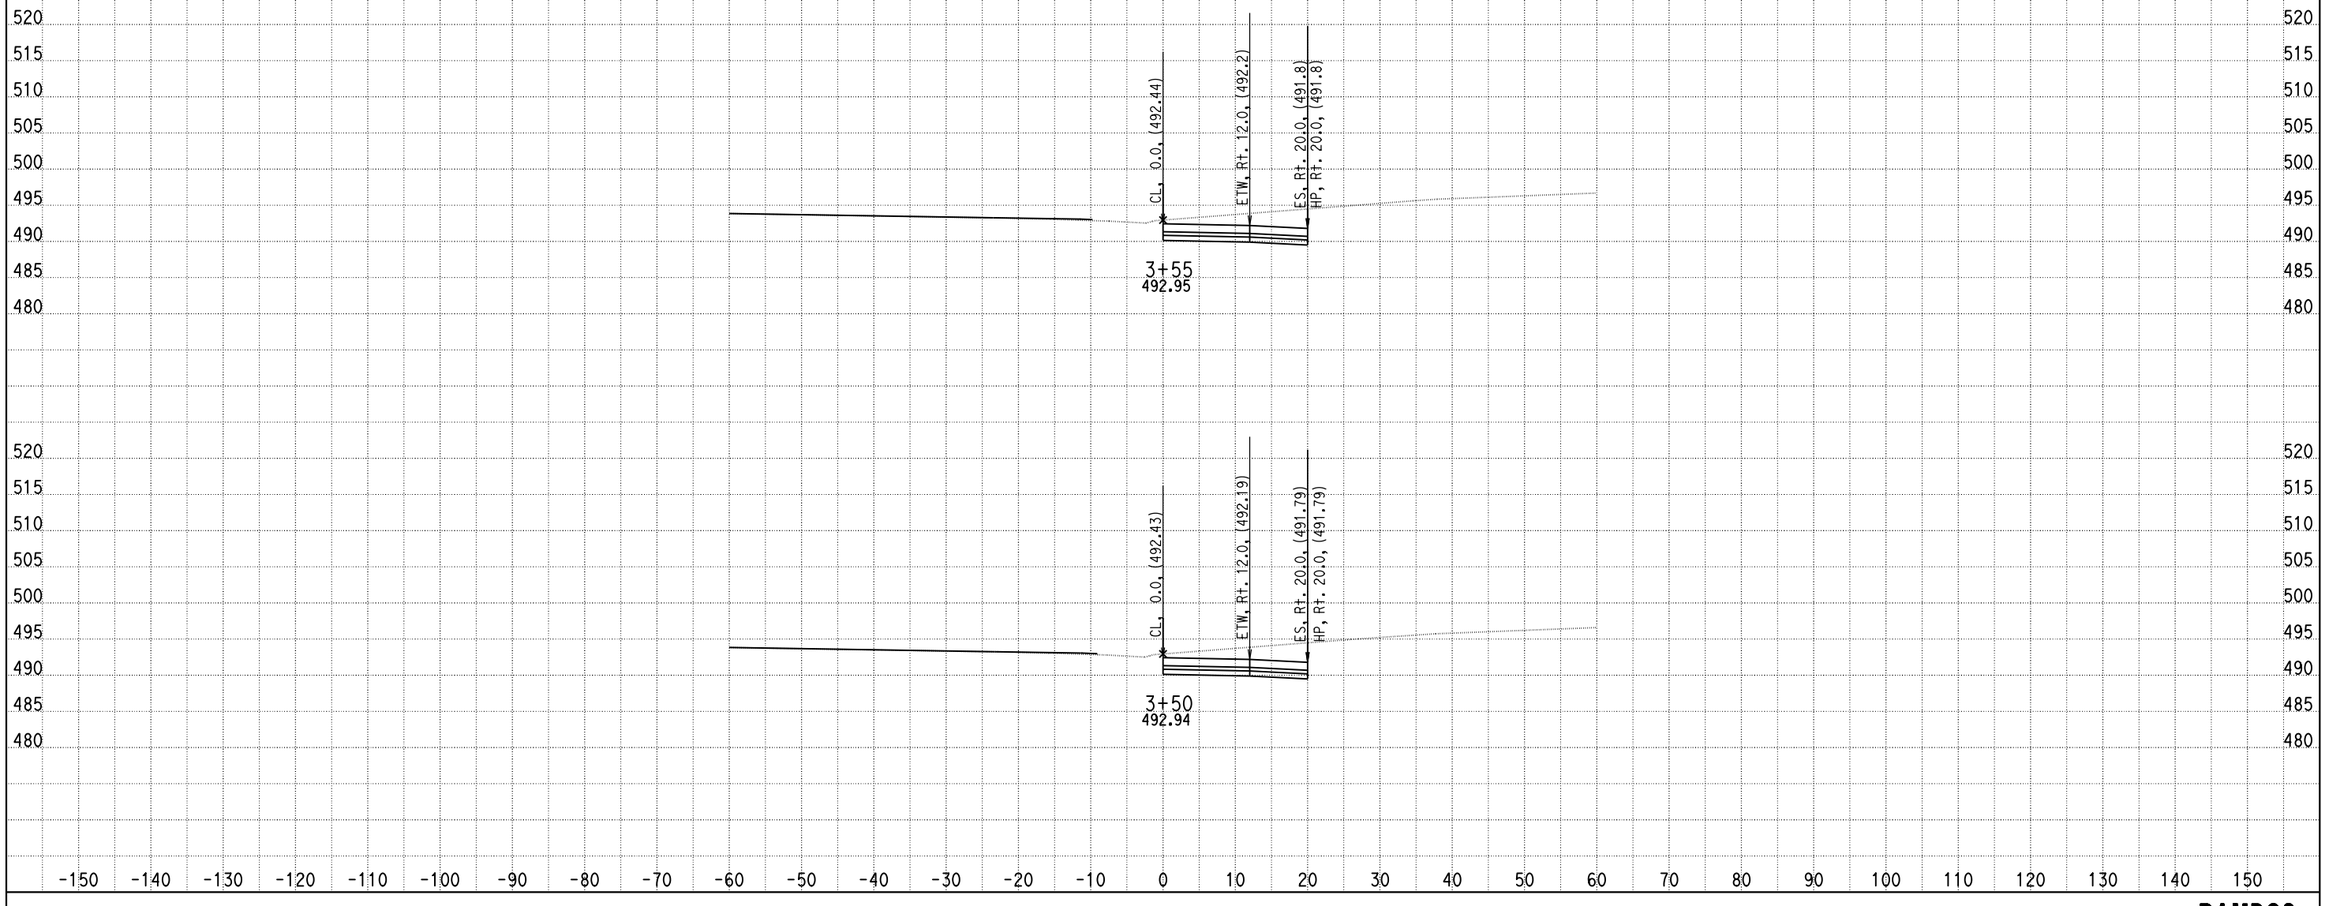

DATE: 4/15/2013

KC Project: 0818E File: C:\project\0818E\UPDATE-RAMP\hrc2-pro.ear

SCALE: 1" = 10' Horiz.
1" = 10' Vert.

All Dimensions are US Survey Feet

RAMPC2
CROSS SECTIONS

SHEET 21 OF XXX

DESIGN STUDY ONLY

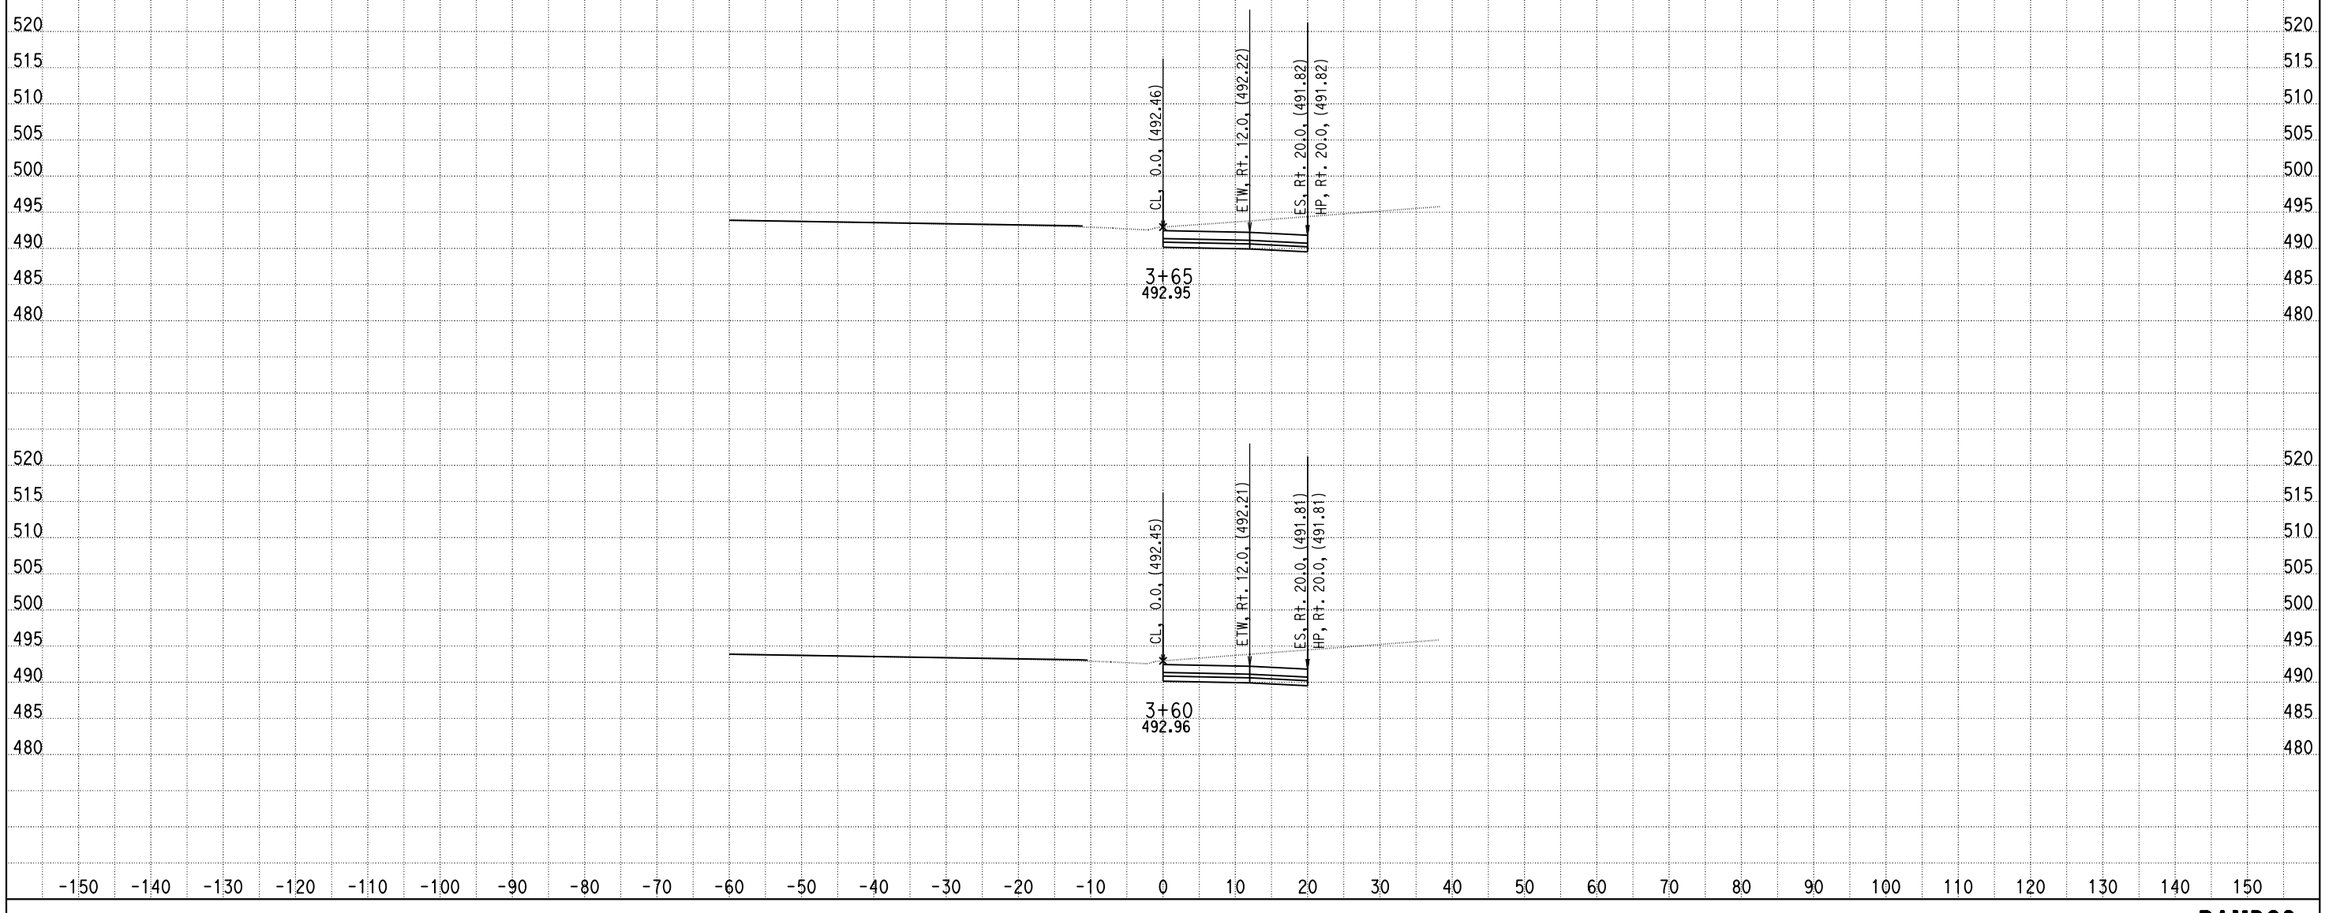

DATE: 4/15/2013

KC Project: 0818E File: C:\project\0818E\UPDATE-RAMP\hrc2-pro.ear

SCALE: 1" = 10' Horiz.
1" = 10' Vert.

All Dimensions are US Survey Feet

RAMPC2
CROSS SECTIONS

SHEET 22 OF XXX

DESIGN STUDY ONLY

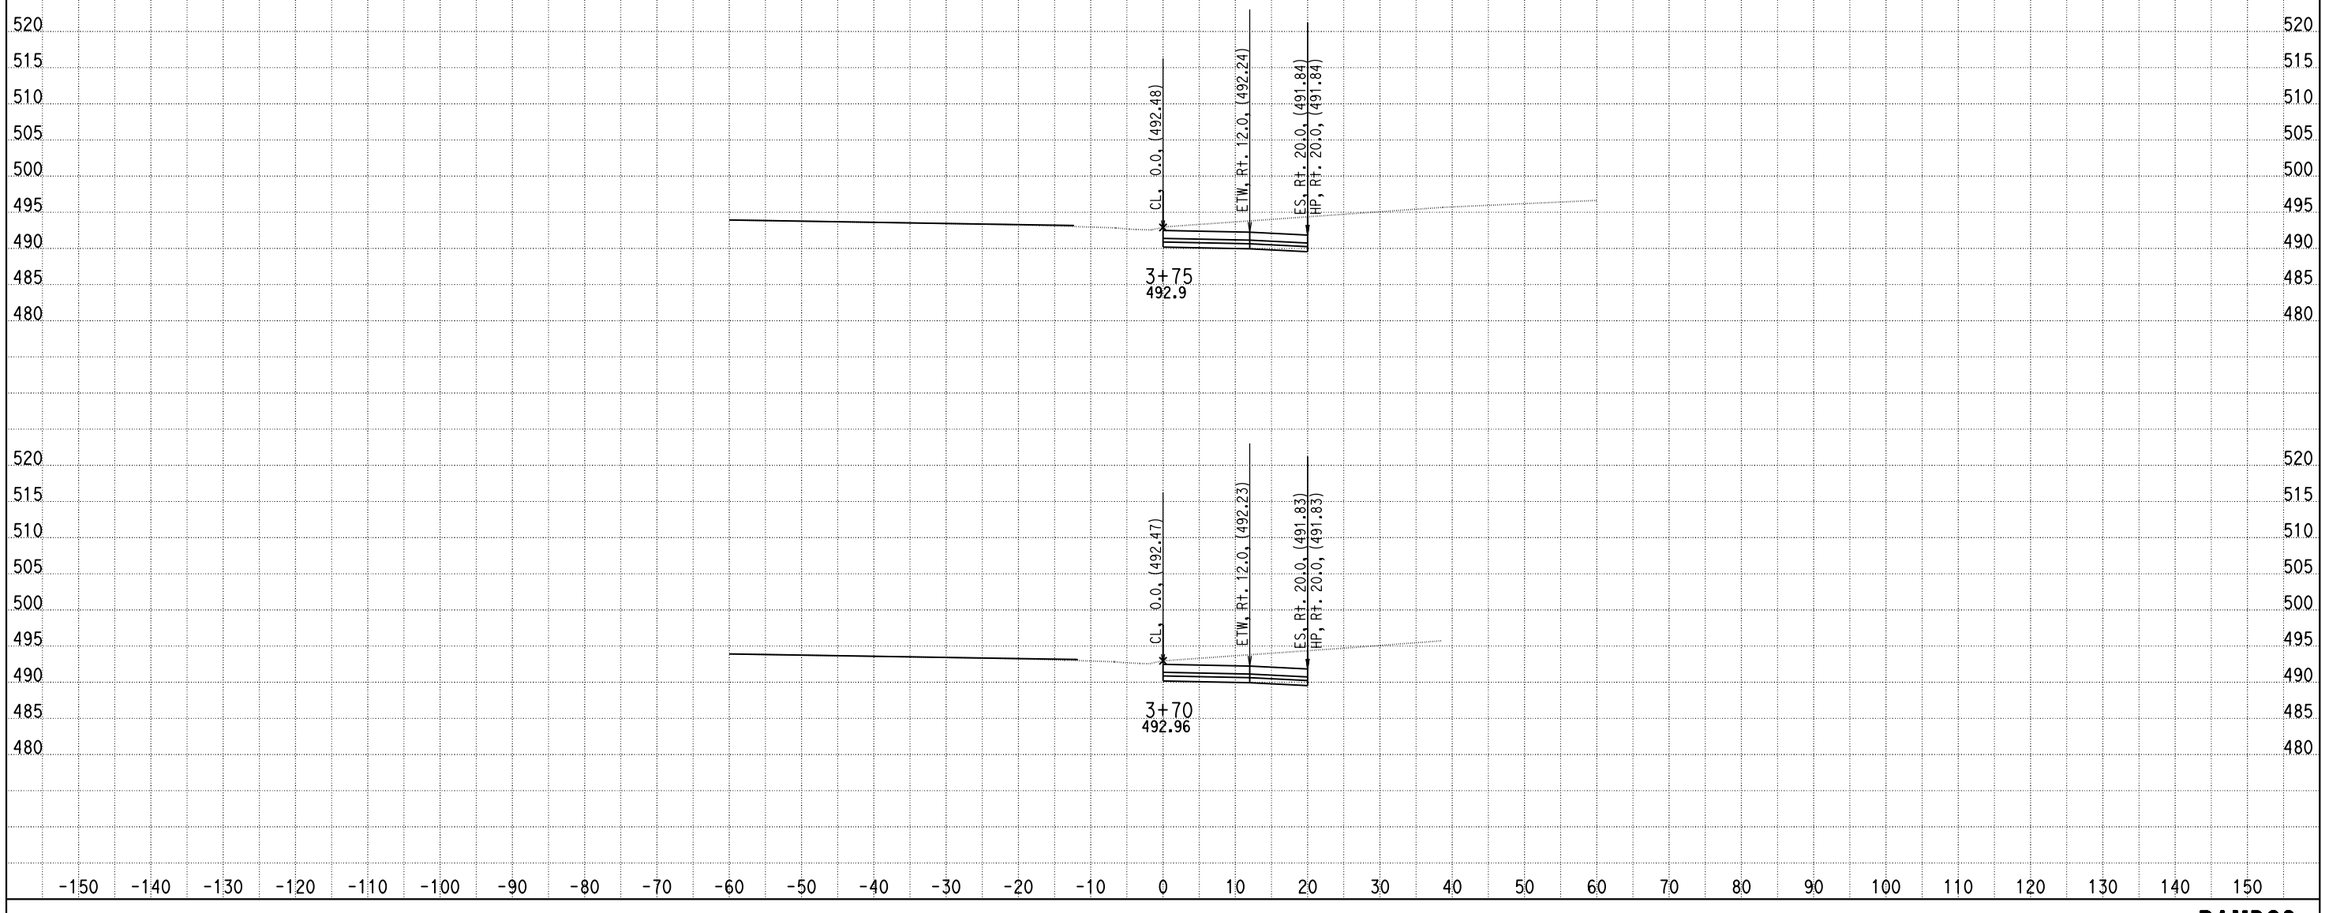

DATE: 4/15/2013

KC Project: 0818E File: C:\project\0818E\UPDATE-RAMP\hrc2-pro.ear

SCALE: 1" = 10' Horiz.
1" = 10' Vert.

All Dimensions are US Survey Feet

RAMPC2
CROSS SECTIONS

SHEET 23 OF XXX

DESIGN STUDY ONLY

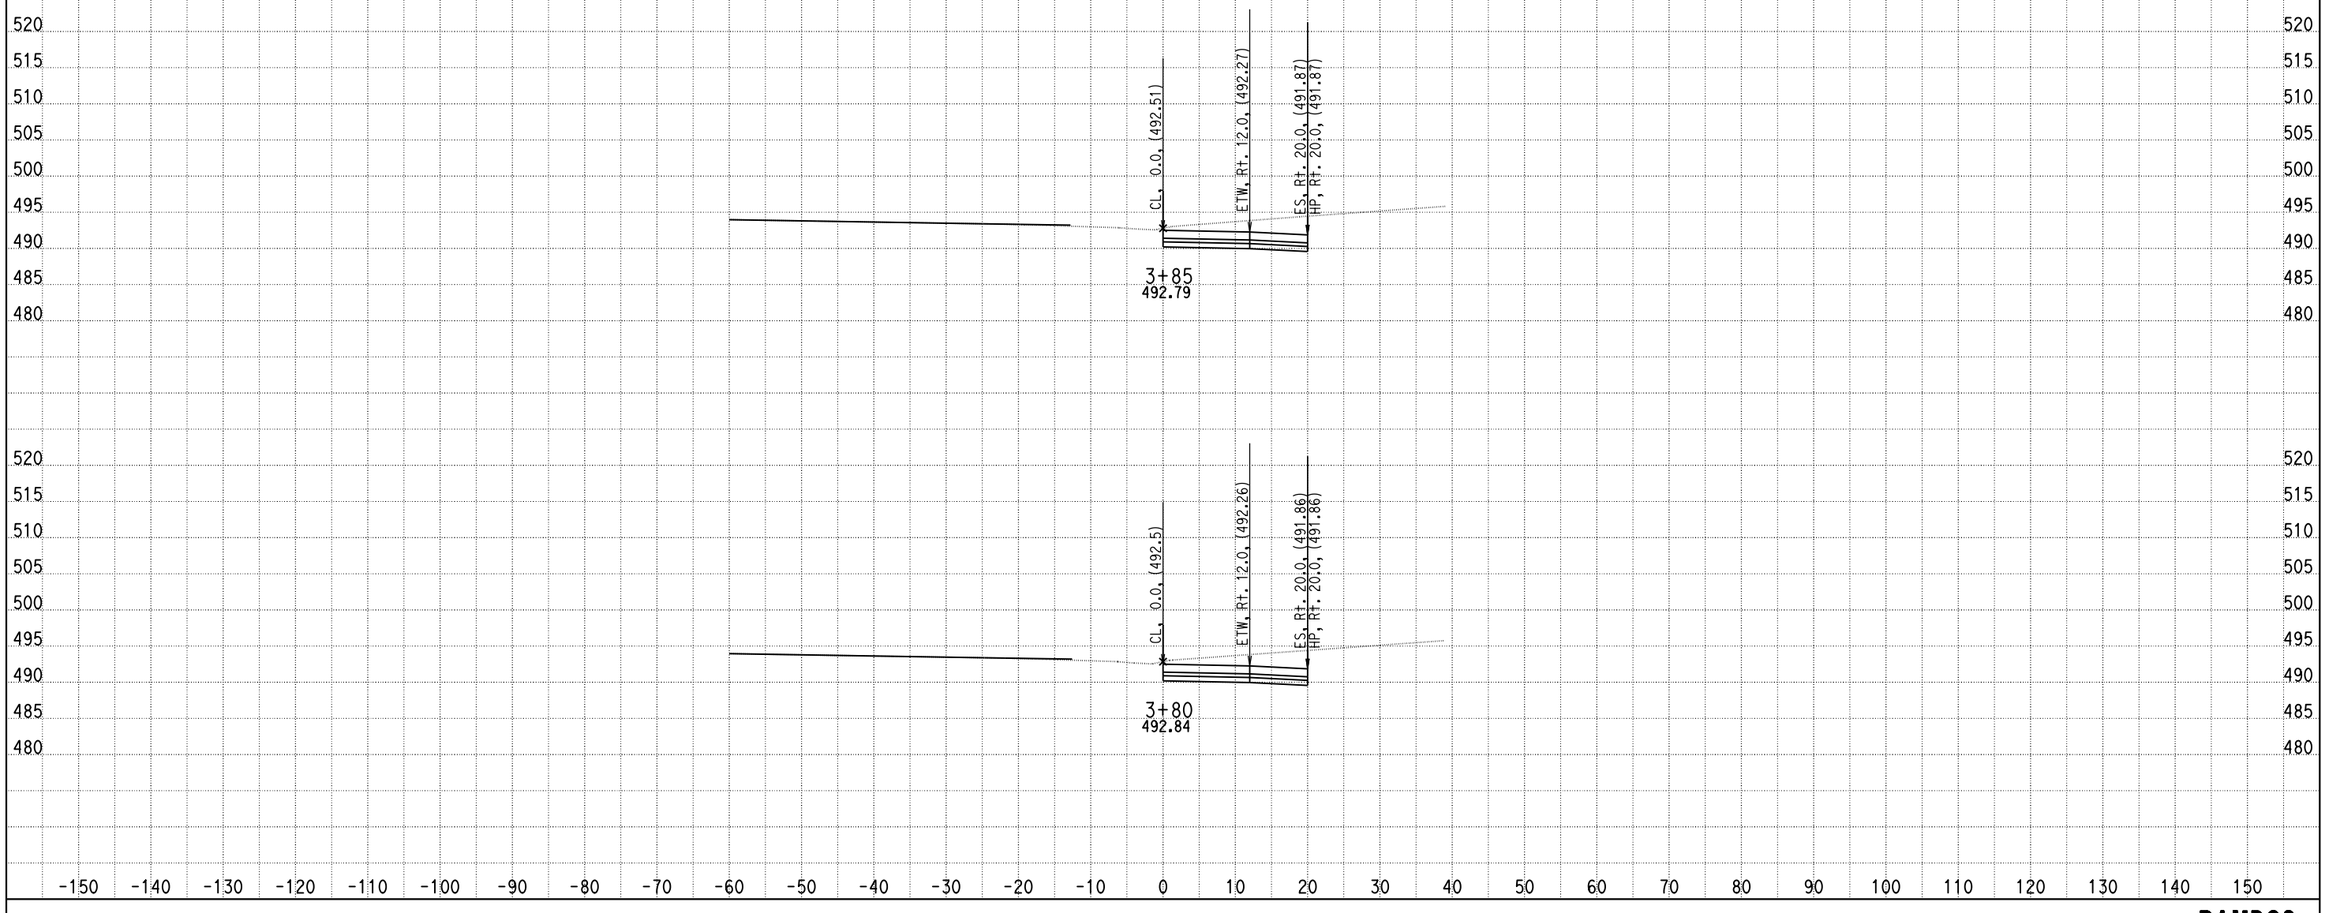

DATE: 4/15/2013

KC Project: 0818E File: C:\project\0818E\UPDATE-RAMP\hrc2-pro.ear

SCALE: 1" = 10' Horiz.
1" = 10' Vert.

All Dimensions are US Survey Feet

RAMPC2
CROSS SECTIONS

DESIGN STUDY ONLY

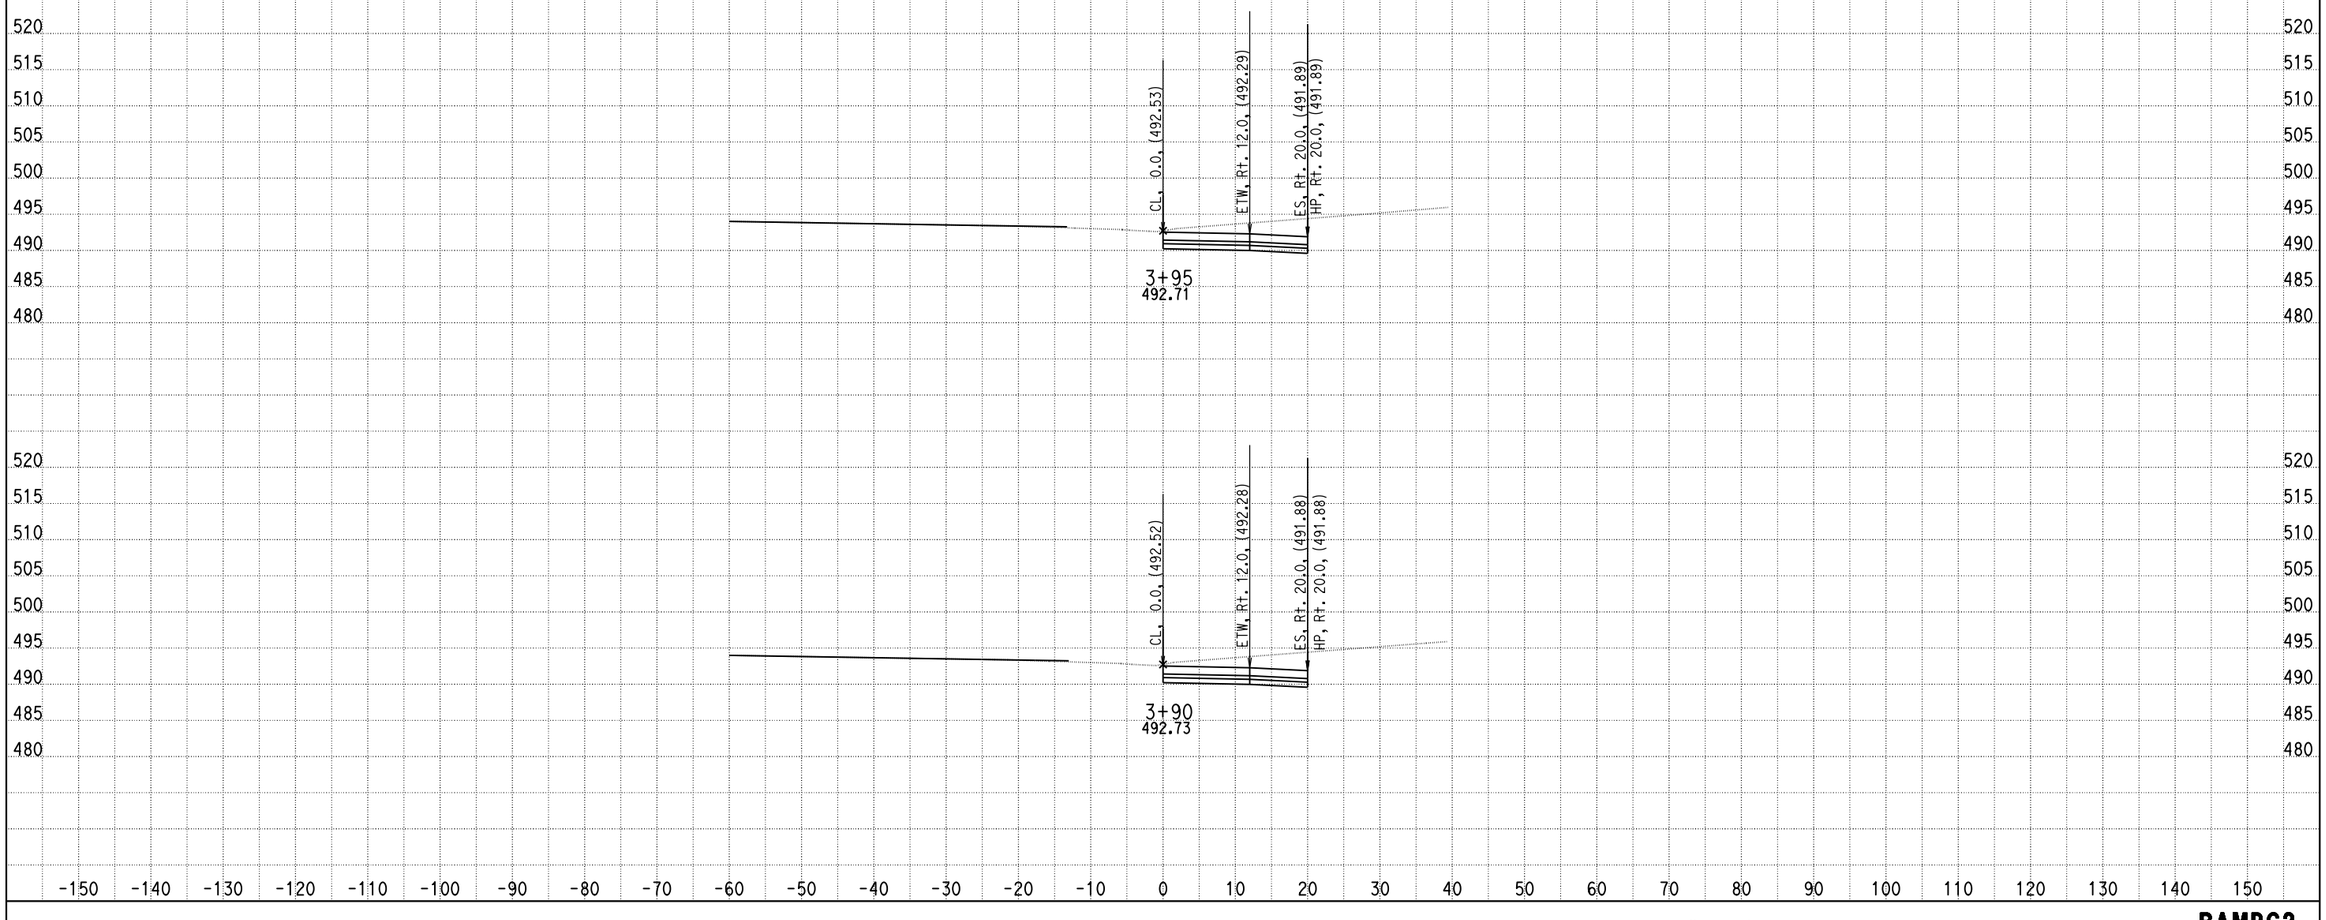

DATE: 4/15/2013

KC Project: 0818E File: C:\project\0818E\UPDATE-RAMP\hrc2-pro.ear

SCALE: 1" = 10' Horiz.
1" = 10' Vert.

All Dimensions are US Survey Feet

RAMPC2
CROSS SECTIONS

SHEET 25 OF XXX

DESIGN STUDY ONLY

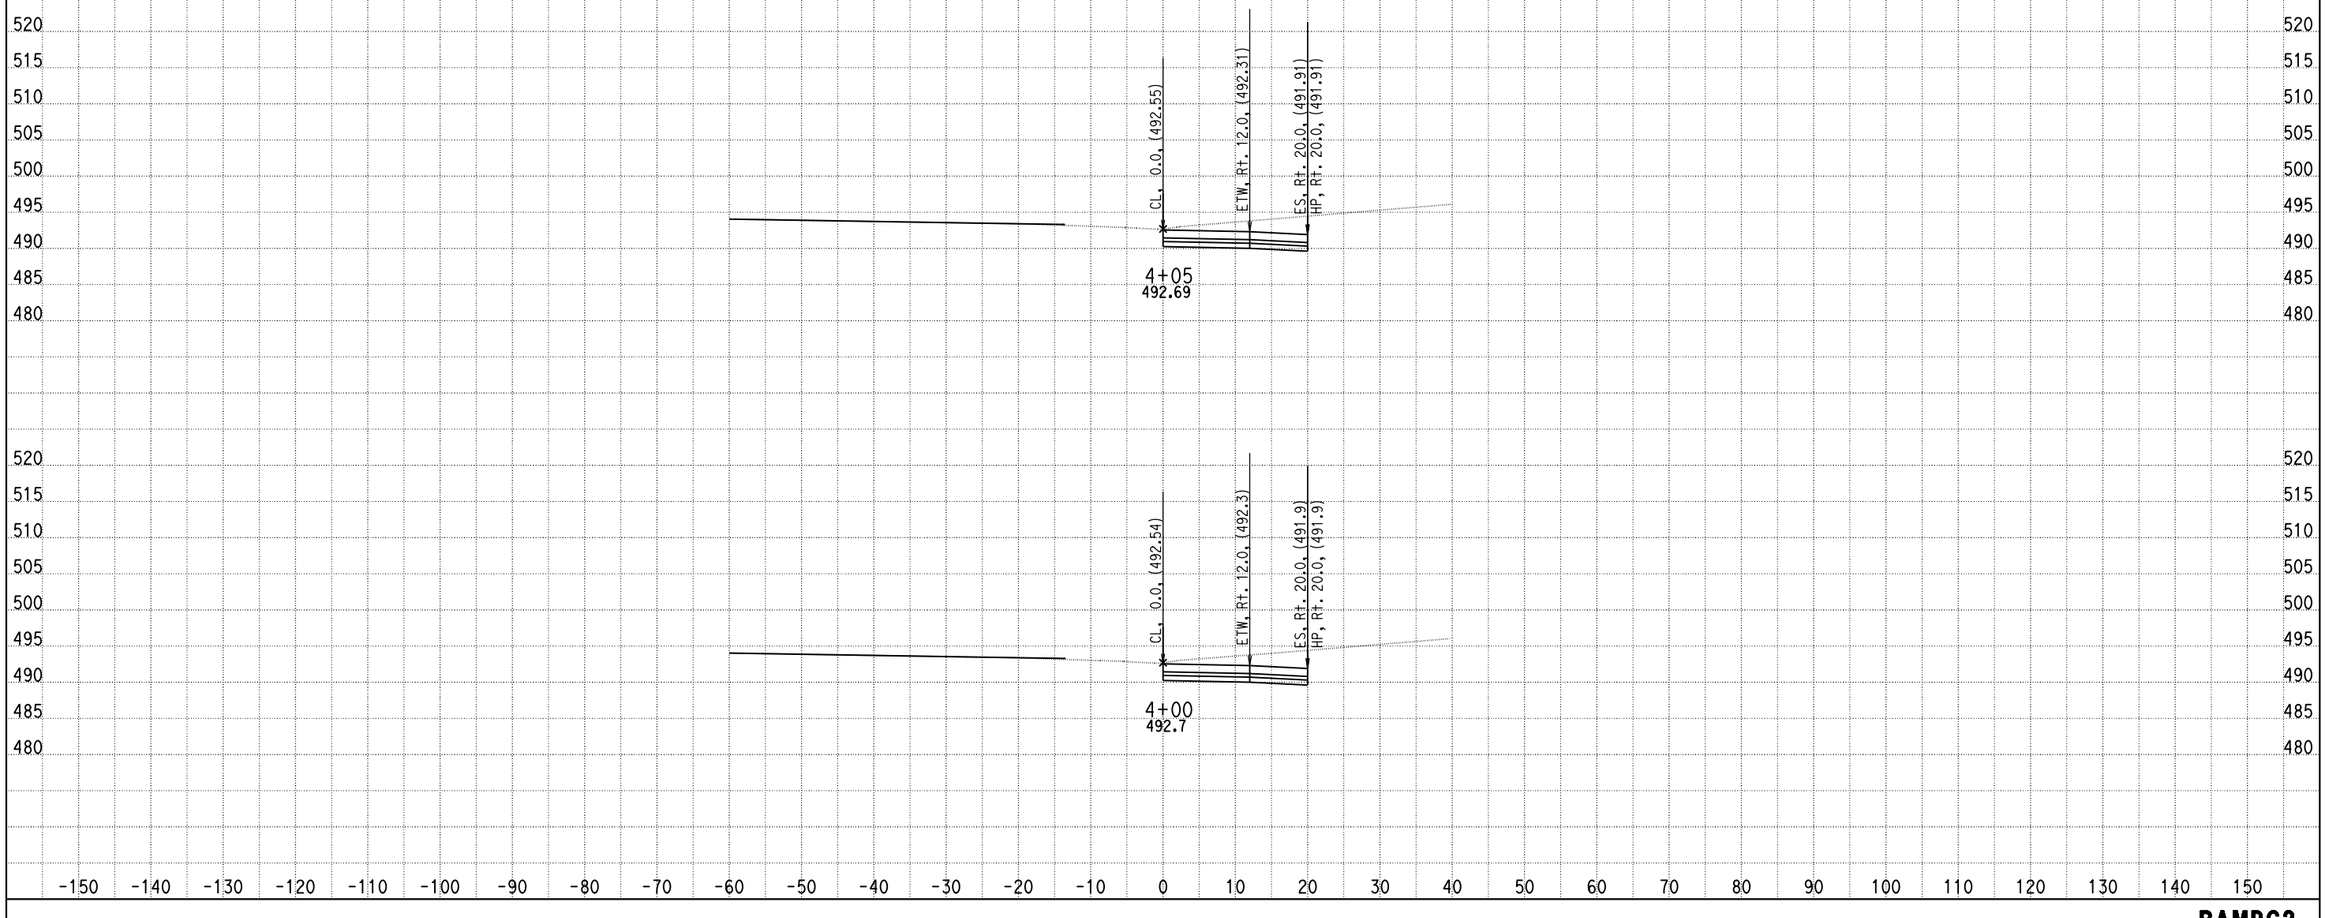

DATE: 4/15/2013

KC Project: 0818E File: C:\project\0818E\UPDATE-RAMP\hrc2-pro.ear

SCALE: 1" = 10' Horiz.
1" = 10' Vert.

All Dimensions are US Survey Feet

RAMPC2
CROSS SECTIONS

DESIGN STUDY ONLY

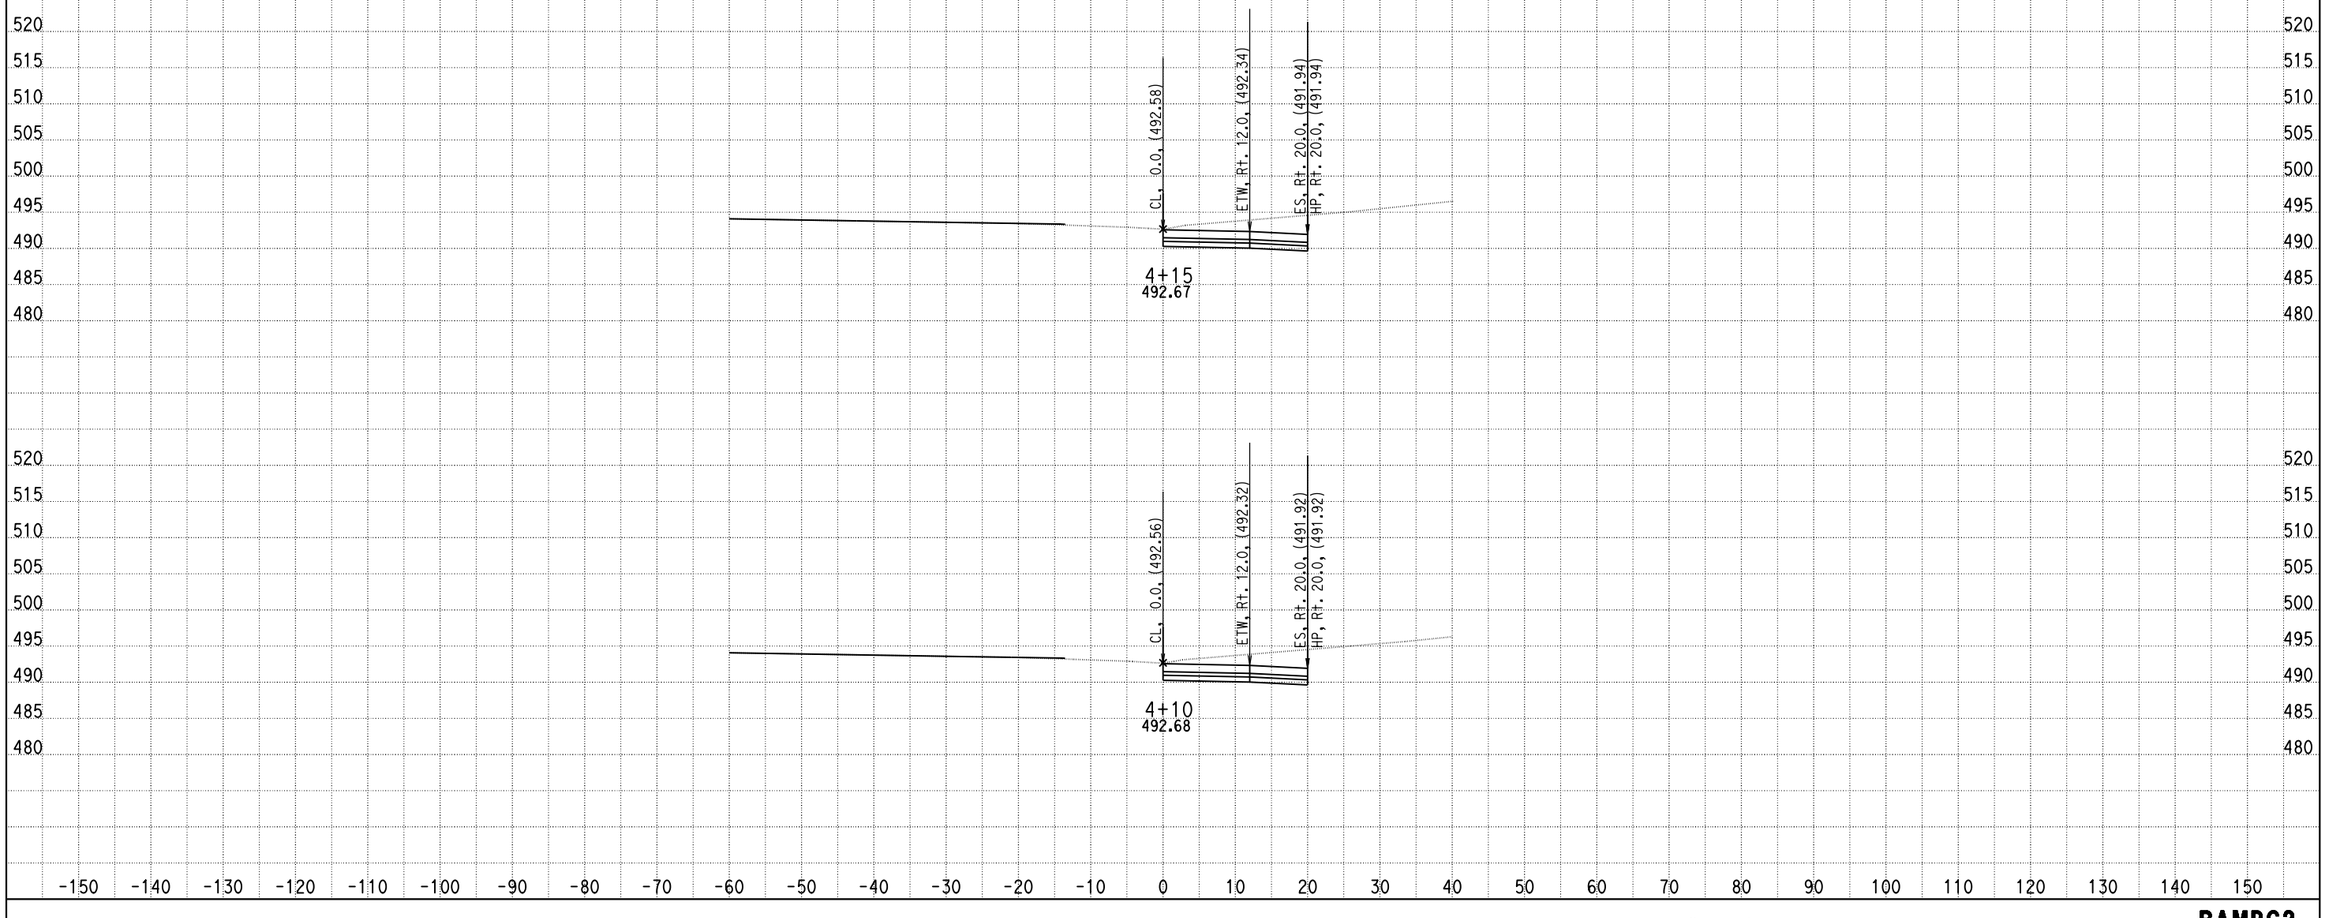

DATE: 4/15/2013

KC Project: 0818E File: C:\project\0818E\UPDATE-RAMP\hrc2-pro.ear

SCALE: 1" = 10' Horiz.
1" = 10' Vert.

All Dimensions are US Survey Feet

RAMPC2
CROSS SECTIONS

SHEET 27 OF XXX

DESIGN STUDY ONLY

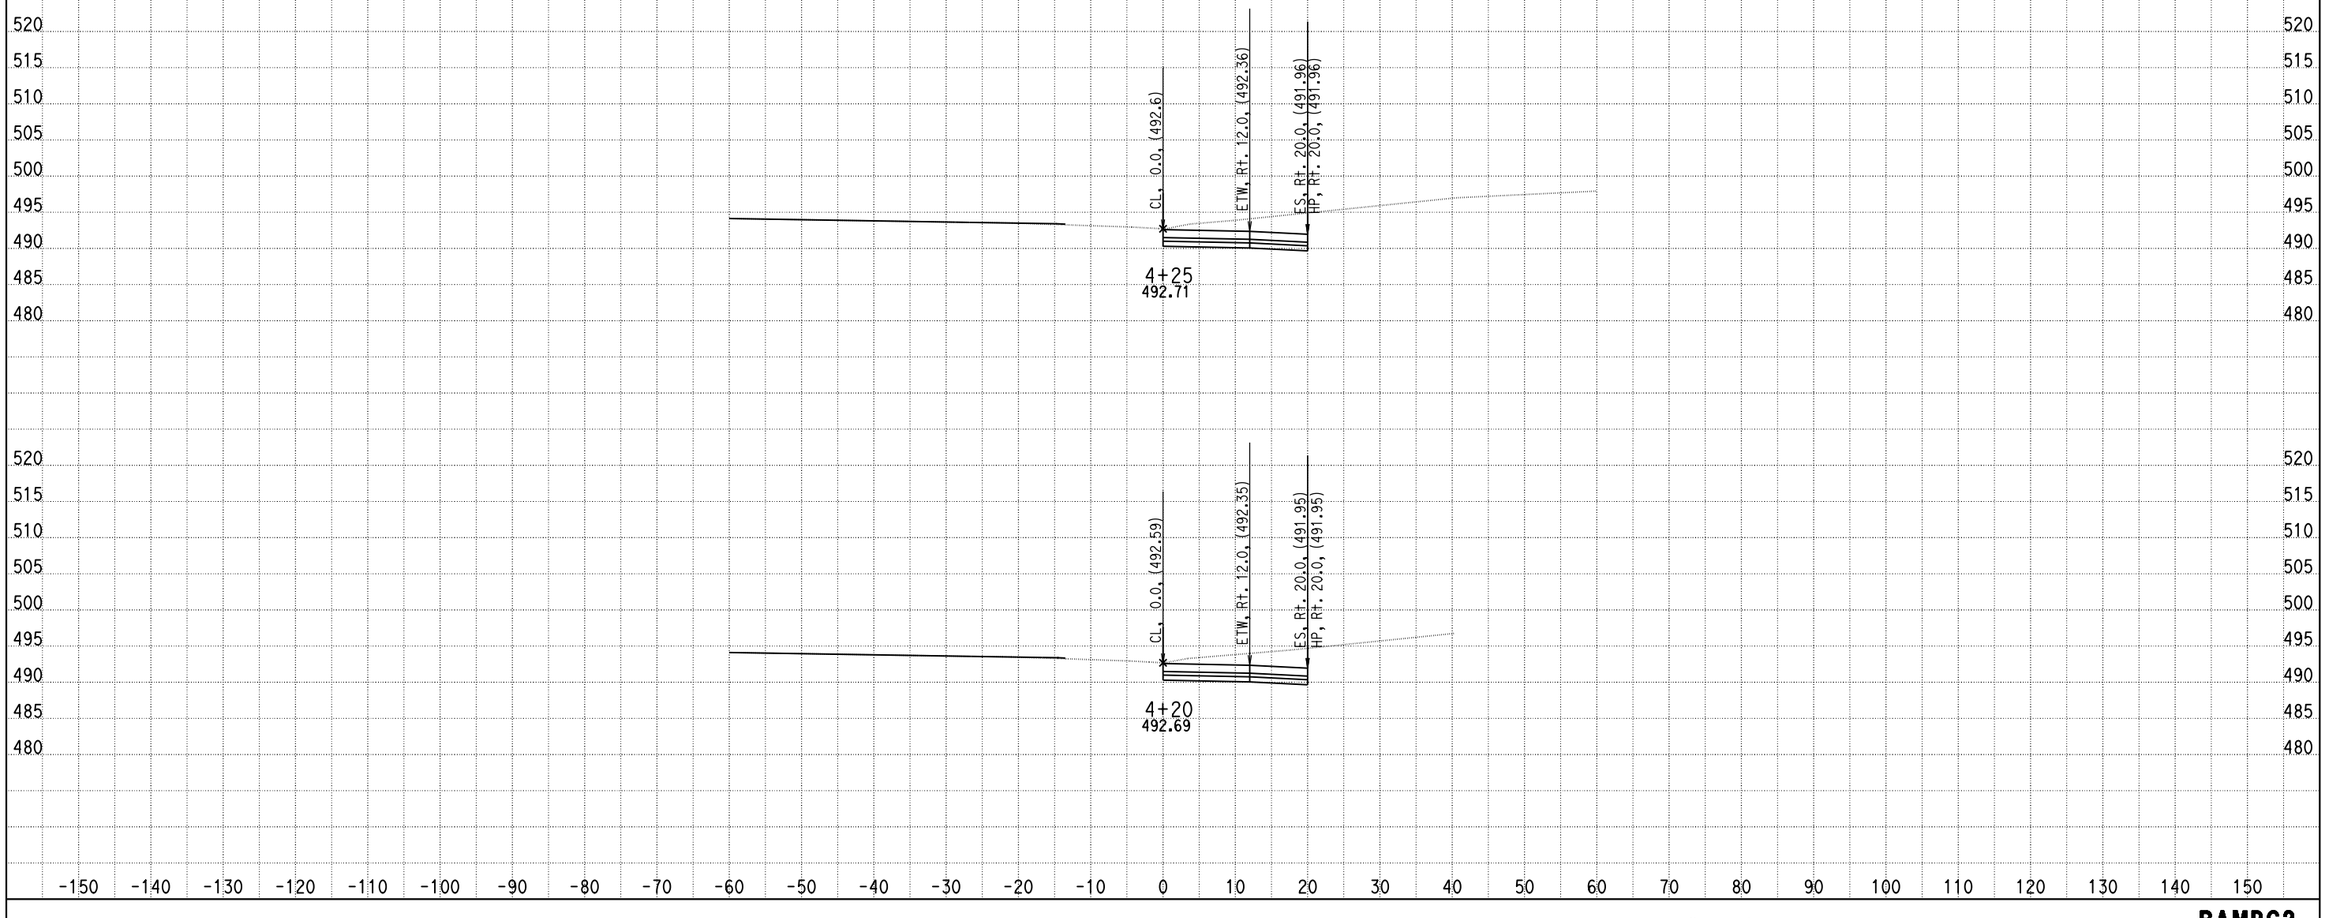

DATE: 4/15/2013

KC Project: 0818E File: C:\project\0818E\UPDATE-RAMP\hrc2-pro.ear

SCALE: 1" = 10' Horiz.
1" = 10' Vert.

All Dimensions are US Survey Feet

RAMPC2
CROSS SECTIONS

SHEET 28 OF XXX

DESIGN STUDY ONLY

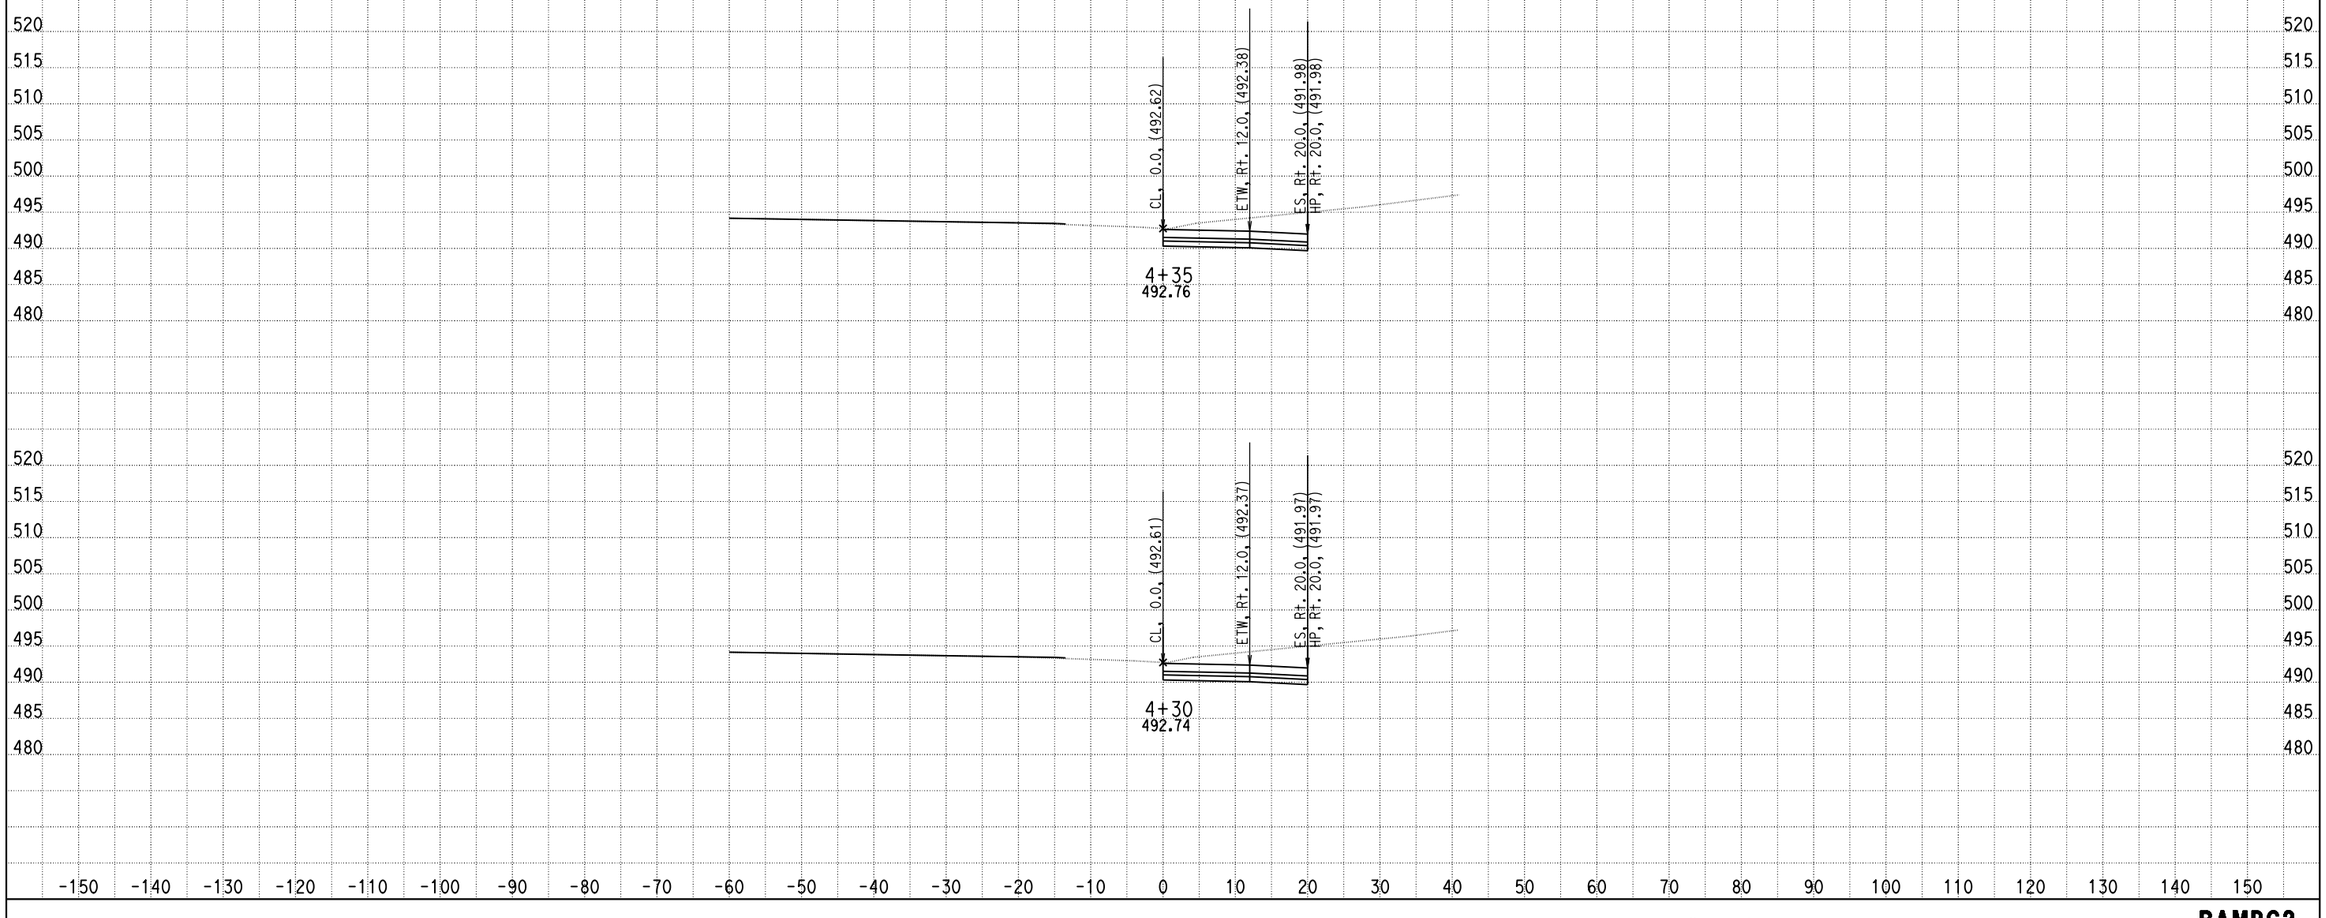

DATE: 4/15/2013

KC Project: 0818E File: C:\project\0818E\UPDATE-RAMP\hrc2-pro.ear

SCALE: 1" = 10' Horiz.
1" = 10' Vert.

All Dimensions are US Survey Feet

RAMPC2
CROSS SECTIONS

SHEET 29 OF XXX

DESIGN STUDY ONLY

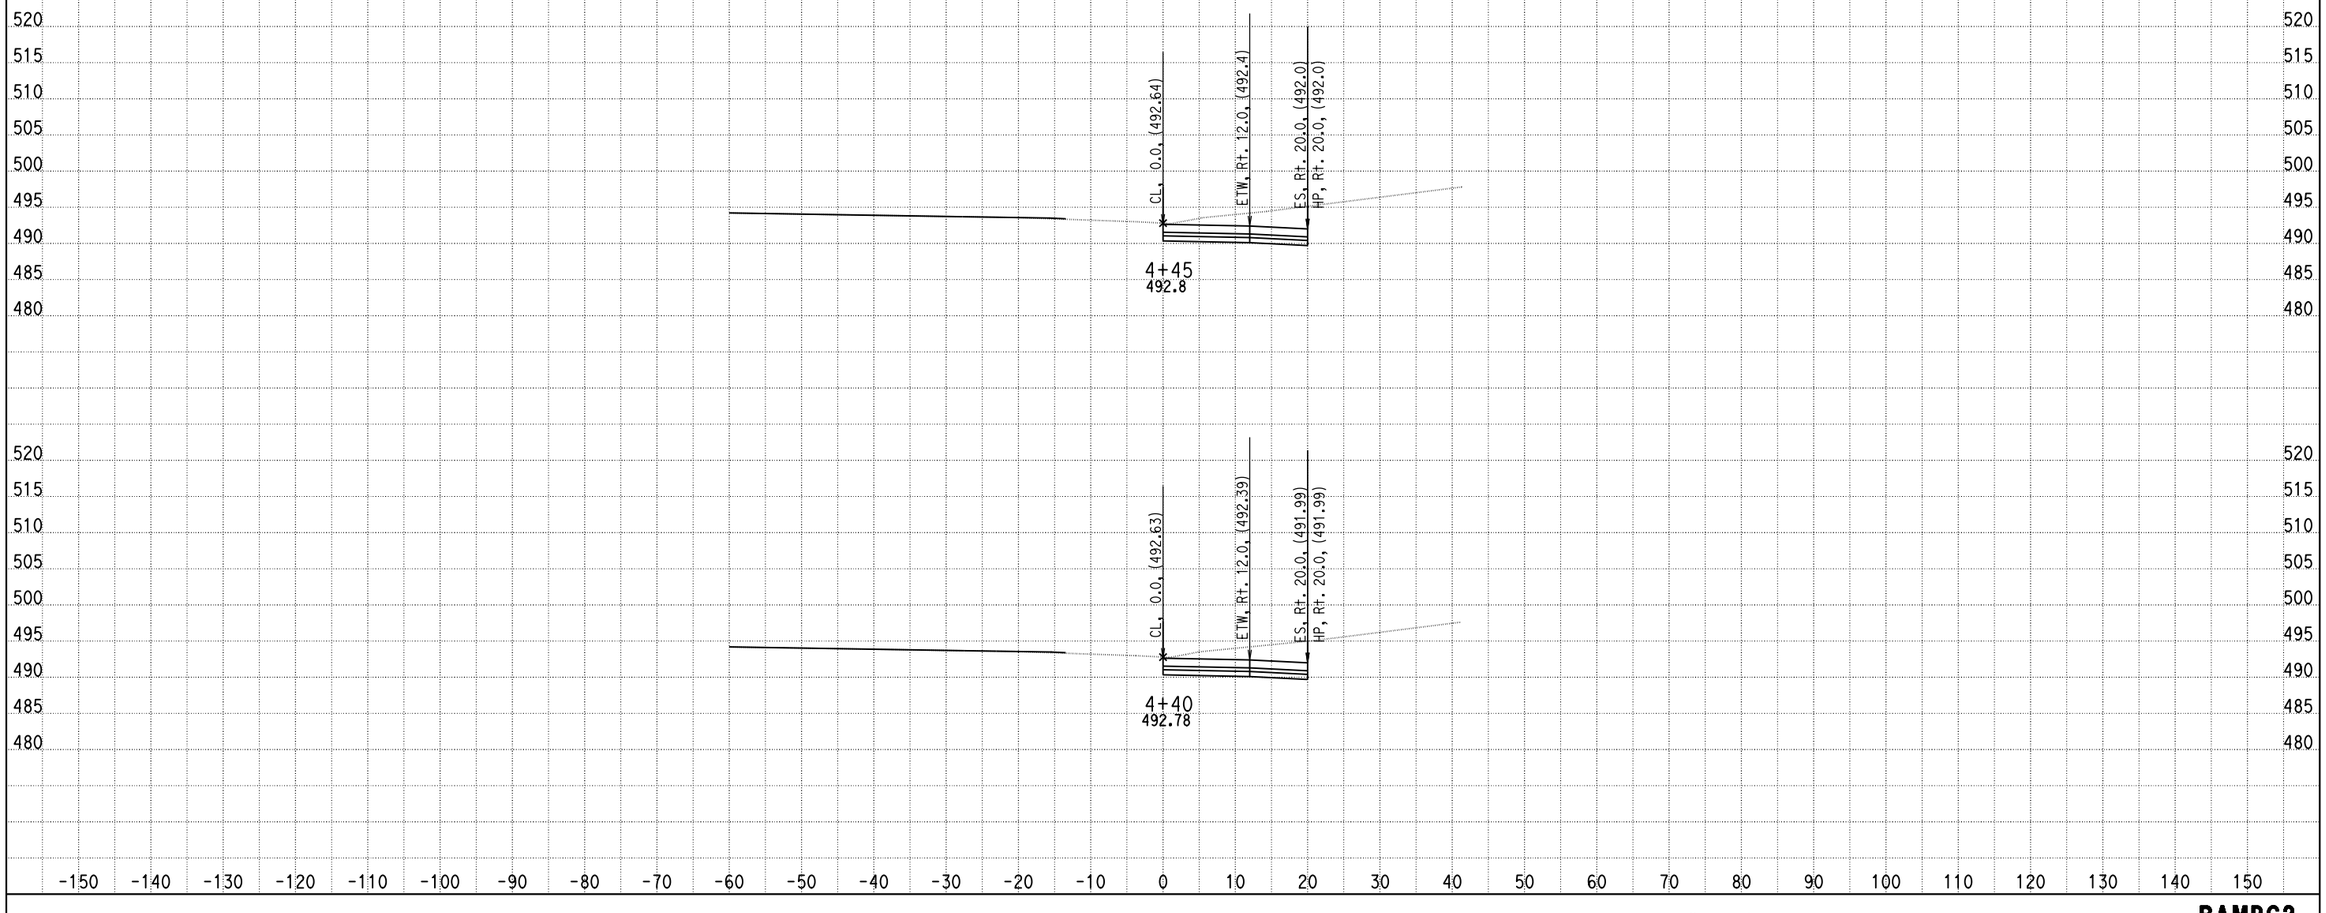

DATE: 4/15/2013

KC Project: 0818E File: C:\project\0818E\UPDATE-RAMP\hrc2-pro.ear

SCALE: 1" = 10' Horiz.
1" = 10' Vert.

All Dimensions are US Survey Feet

RAMPC2
CROSS SECTIONS

SHEET 30 OF XXX

DESIGN STUDY ONLY

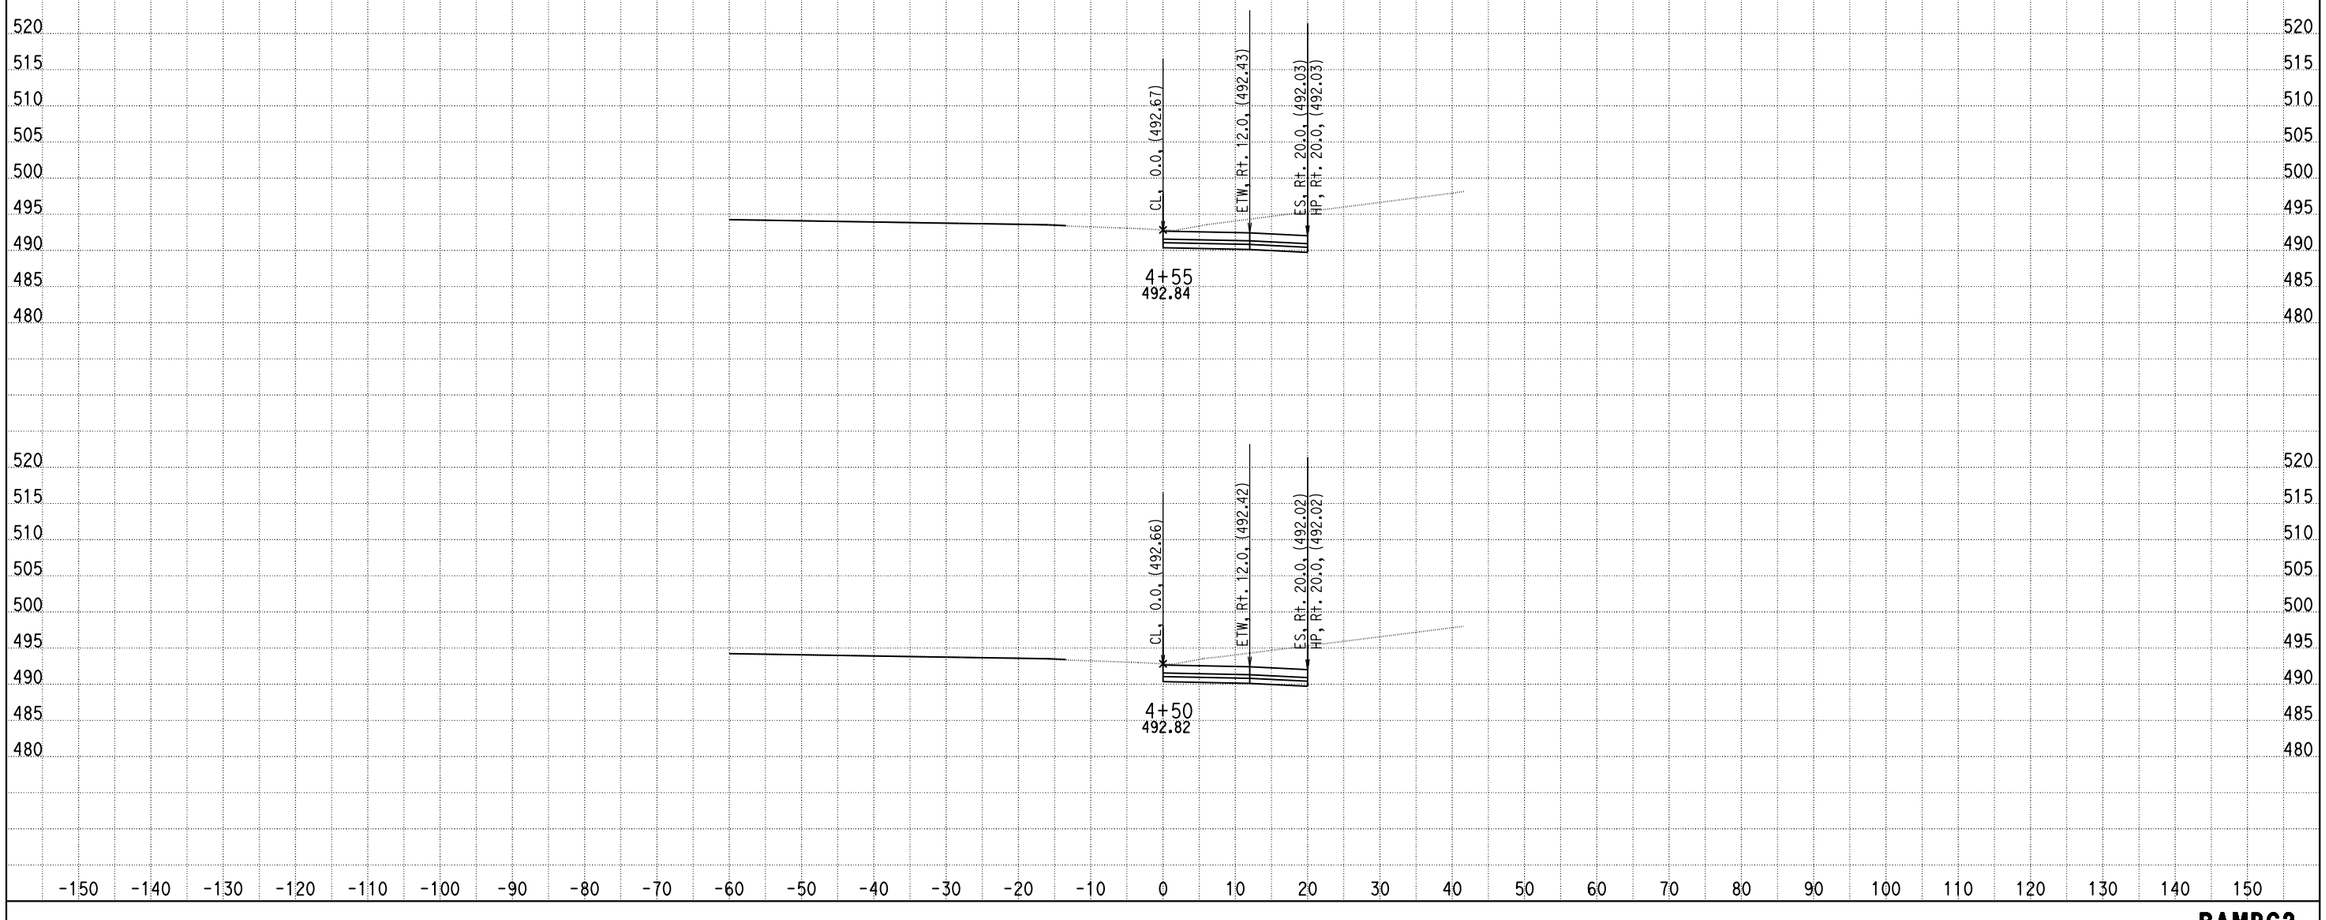

DATE: 4/15/2013

KC Project: 0818E File: C:\project\0818E\UPDATE-RAMP\hrc2-pro.ear

SCALE: 1" = 10' Horiz.
1" = 10' Vert.

All Dimensions are US Survey Feet

RAMPC2
CROSS SECTIONS

SHEET 31 OF XXX

DESIGN STUDY ONLY

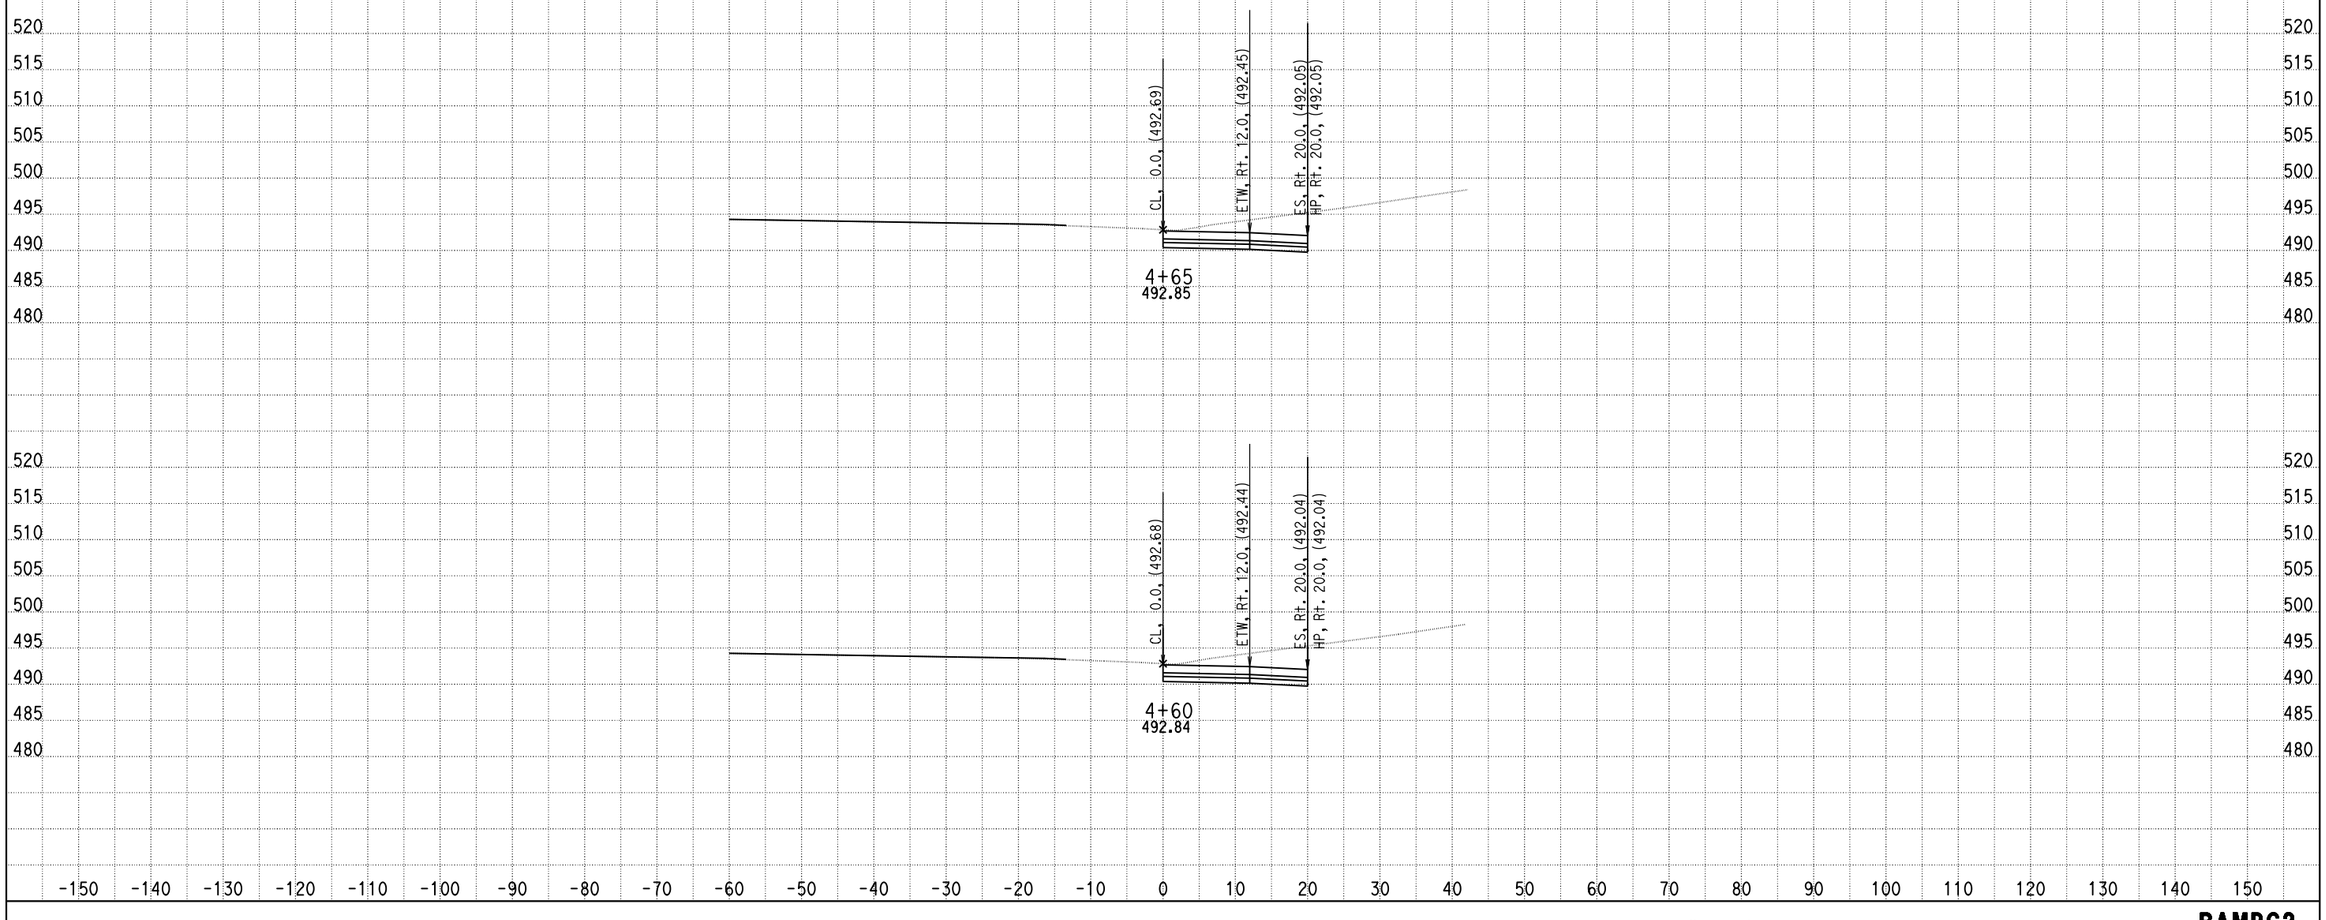

DATE: 4/15/2013

KC Project: 0818E File: C:\project\0818E\UPDATE-RAMP\hrc2-pro.ear

SCALE: 1" = 10' Horiz.
1" = 10' Vert.

All Dimensions are US Survey Feet

RAMPC2
CROSS SECTIONS

DESIGN STUDY ONLY

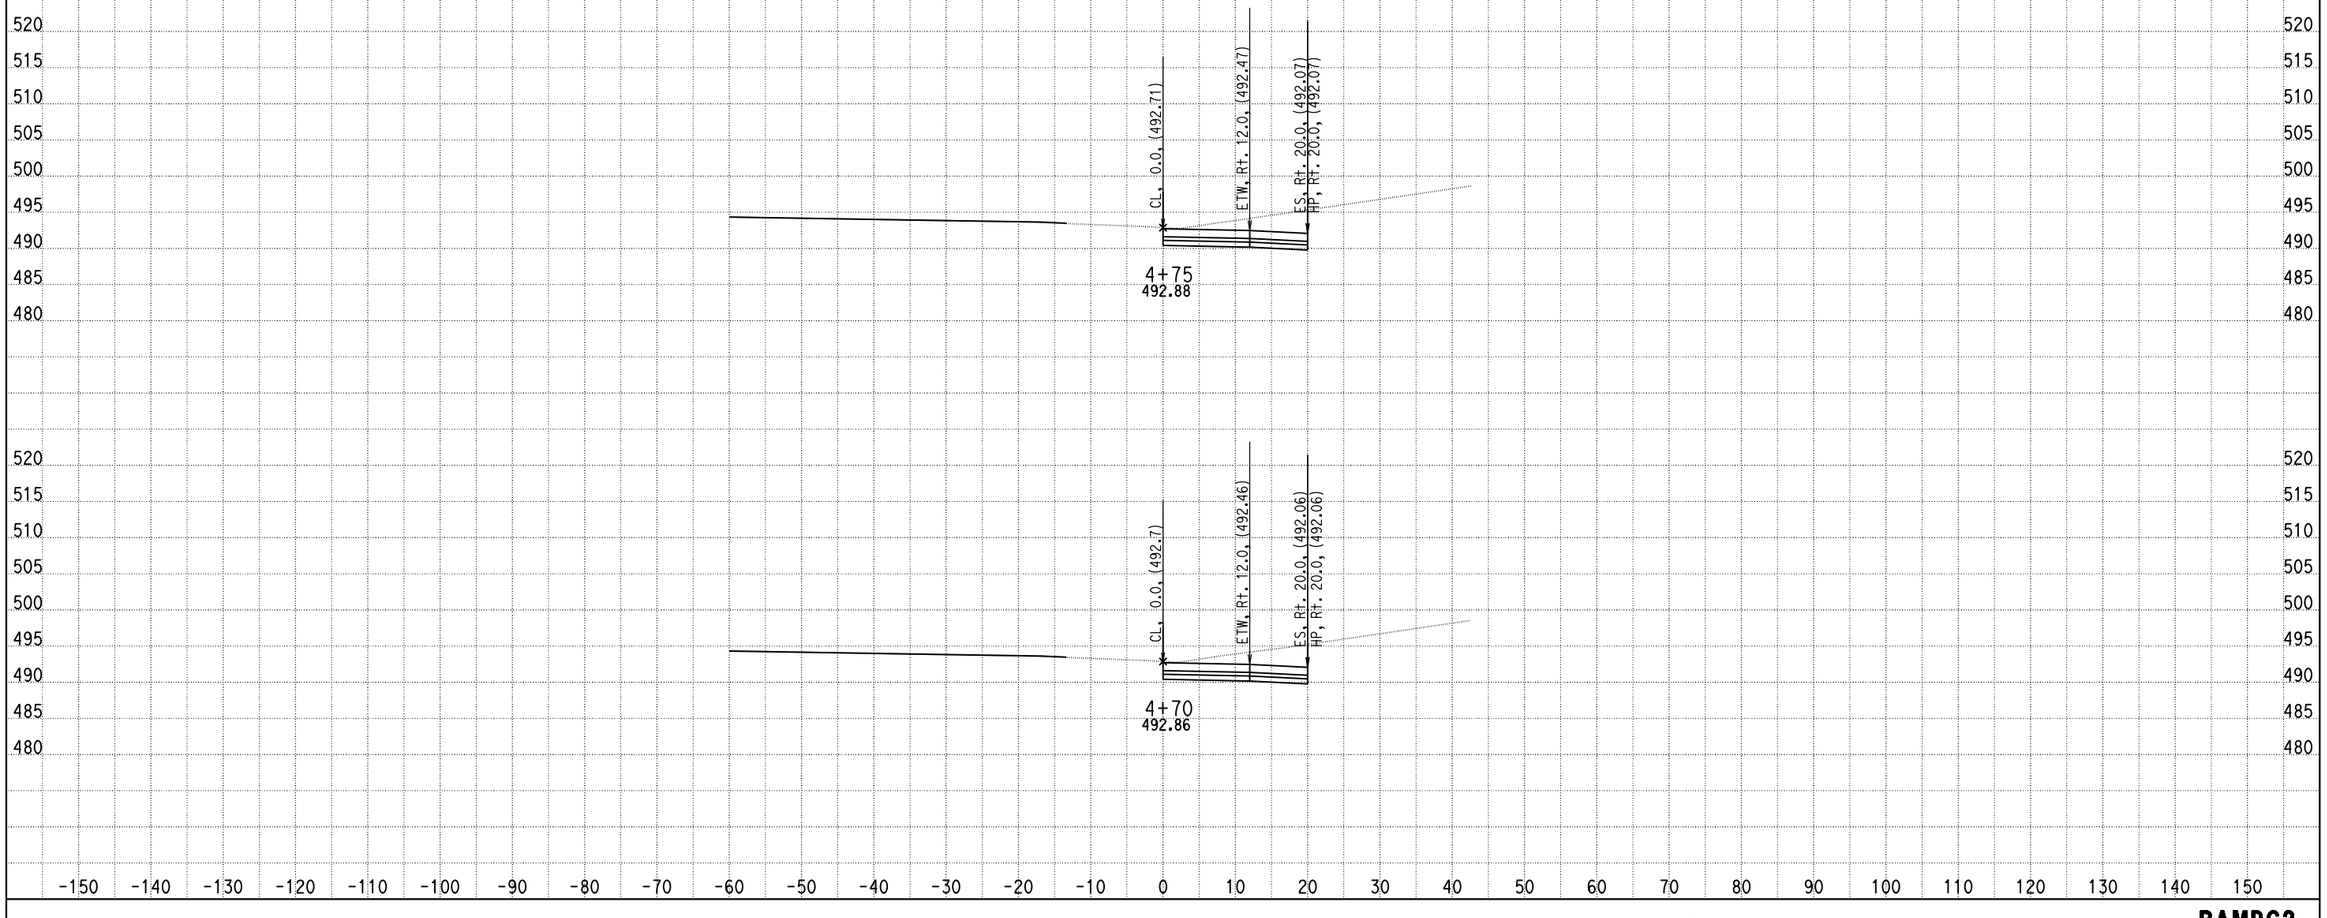

DATE: 4/15/2013

KC Project: 0818E File: C:\project\0818E\UPDATE-RAMP\hrc2-pro.ear

SCALE: 1" = 10' Horiz.
1" = 10' Vert.

All Dimensions are US Survey Feet

RAMPC2
CROSS SECTIONS

SHEET 33 OF XXX

DESIGN STUDY ONLY

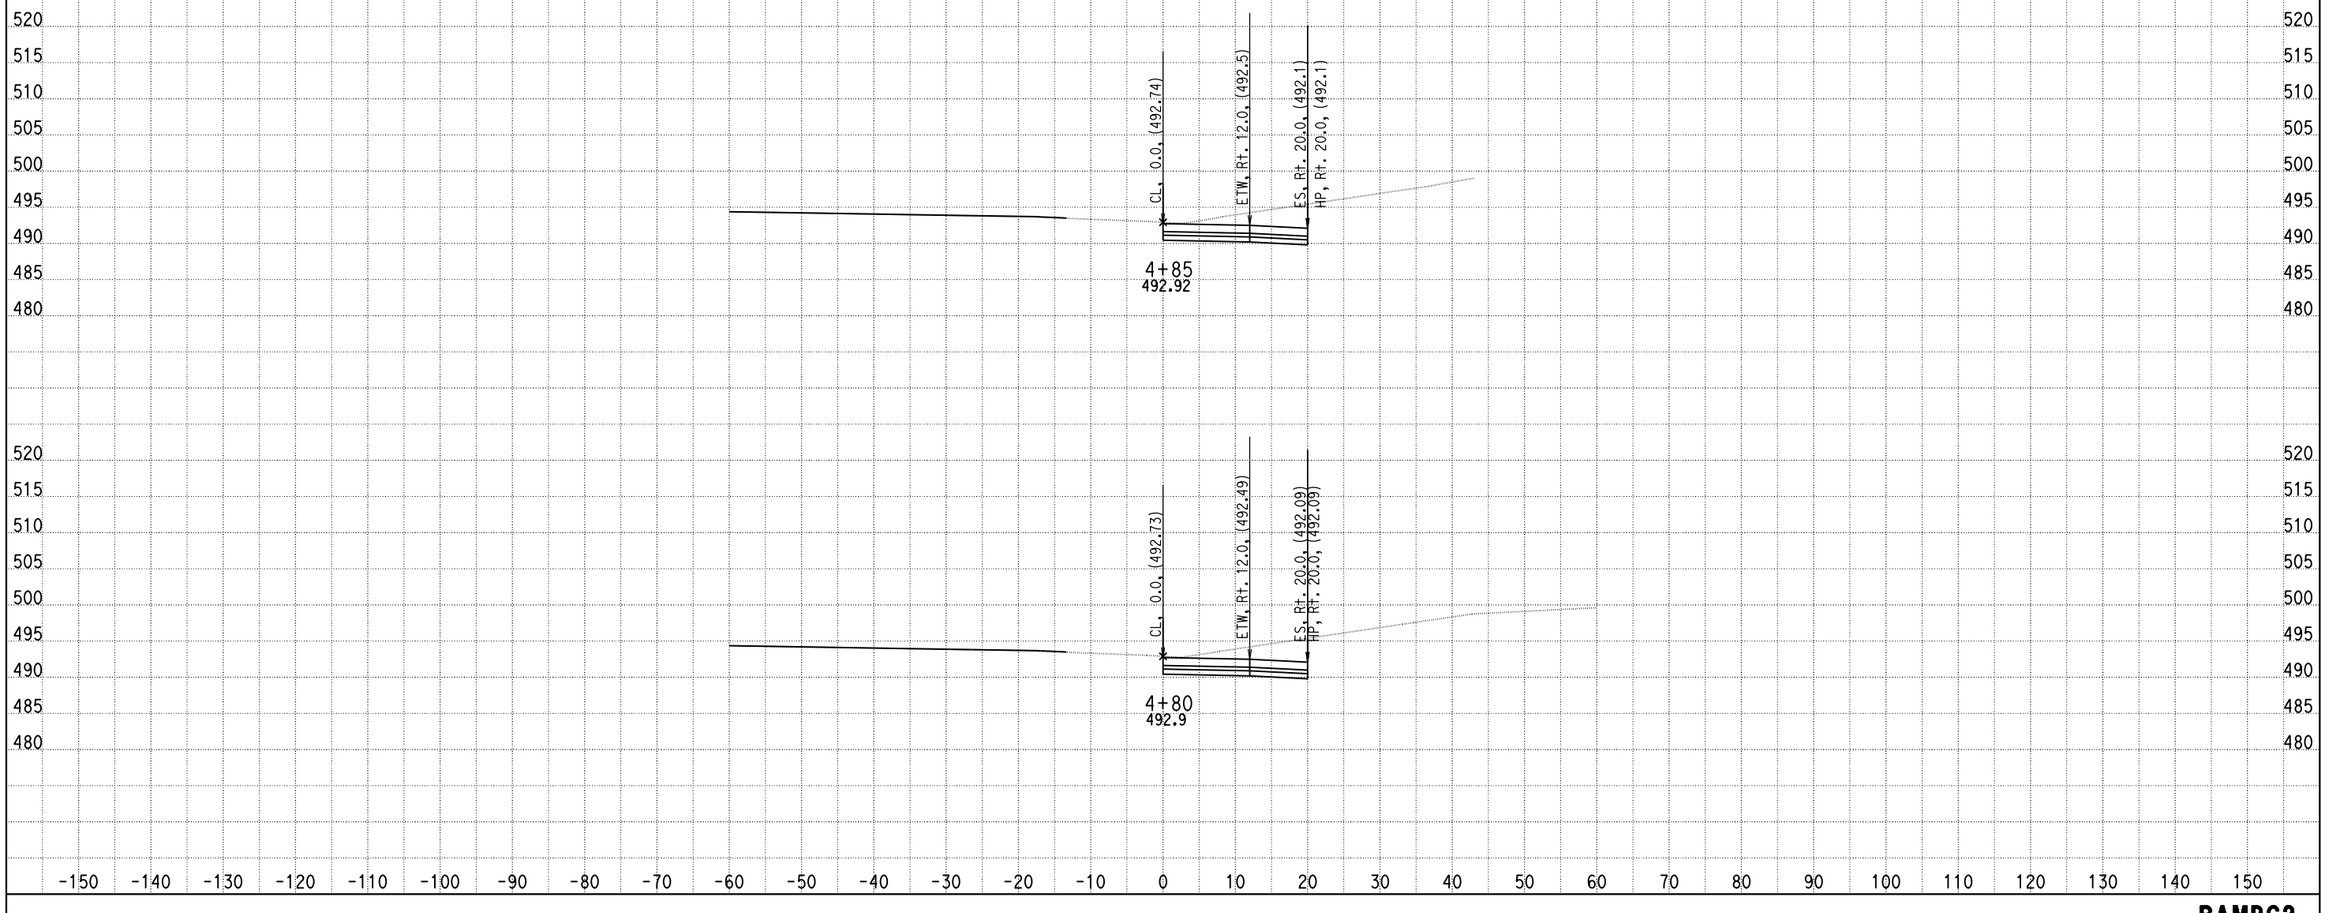

DATE: 4/15/2013

KC Project: 0818E File: C:\project\0818E\UPDATE-RAMP\hrc2-pro.ear

SCALE: 1" = 10' Horiz.
1" = 10' Vert.

All Dimensions are US Survey Feet

RAMPC2
CROSS SECTIONS

SHEET 34 OF XXX

DESIGN STUDY ONLY

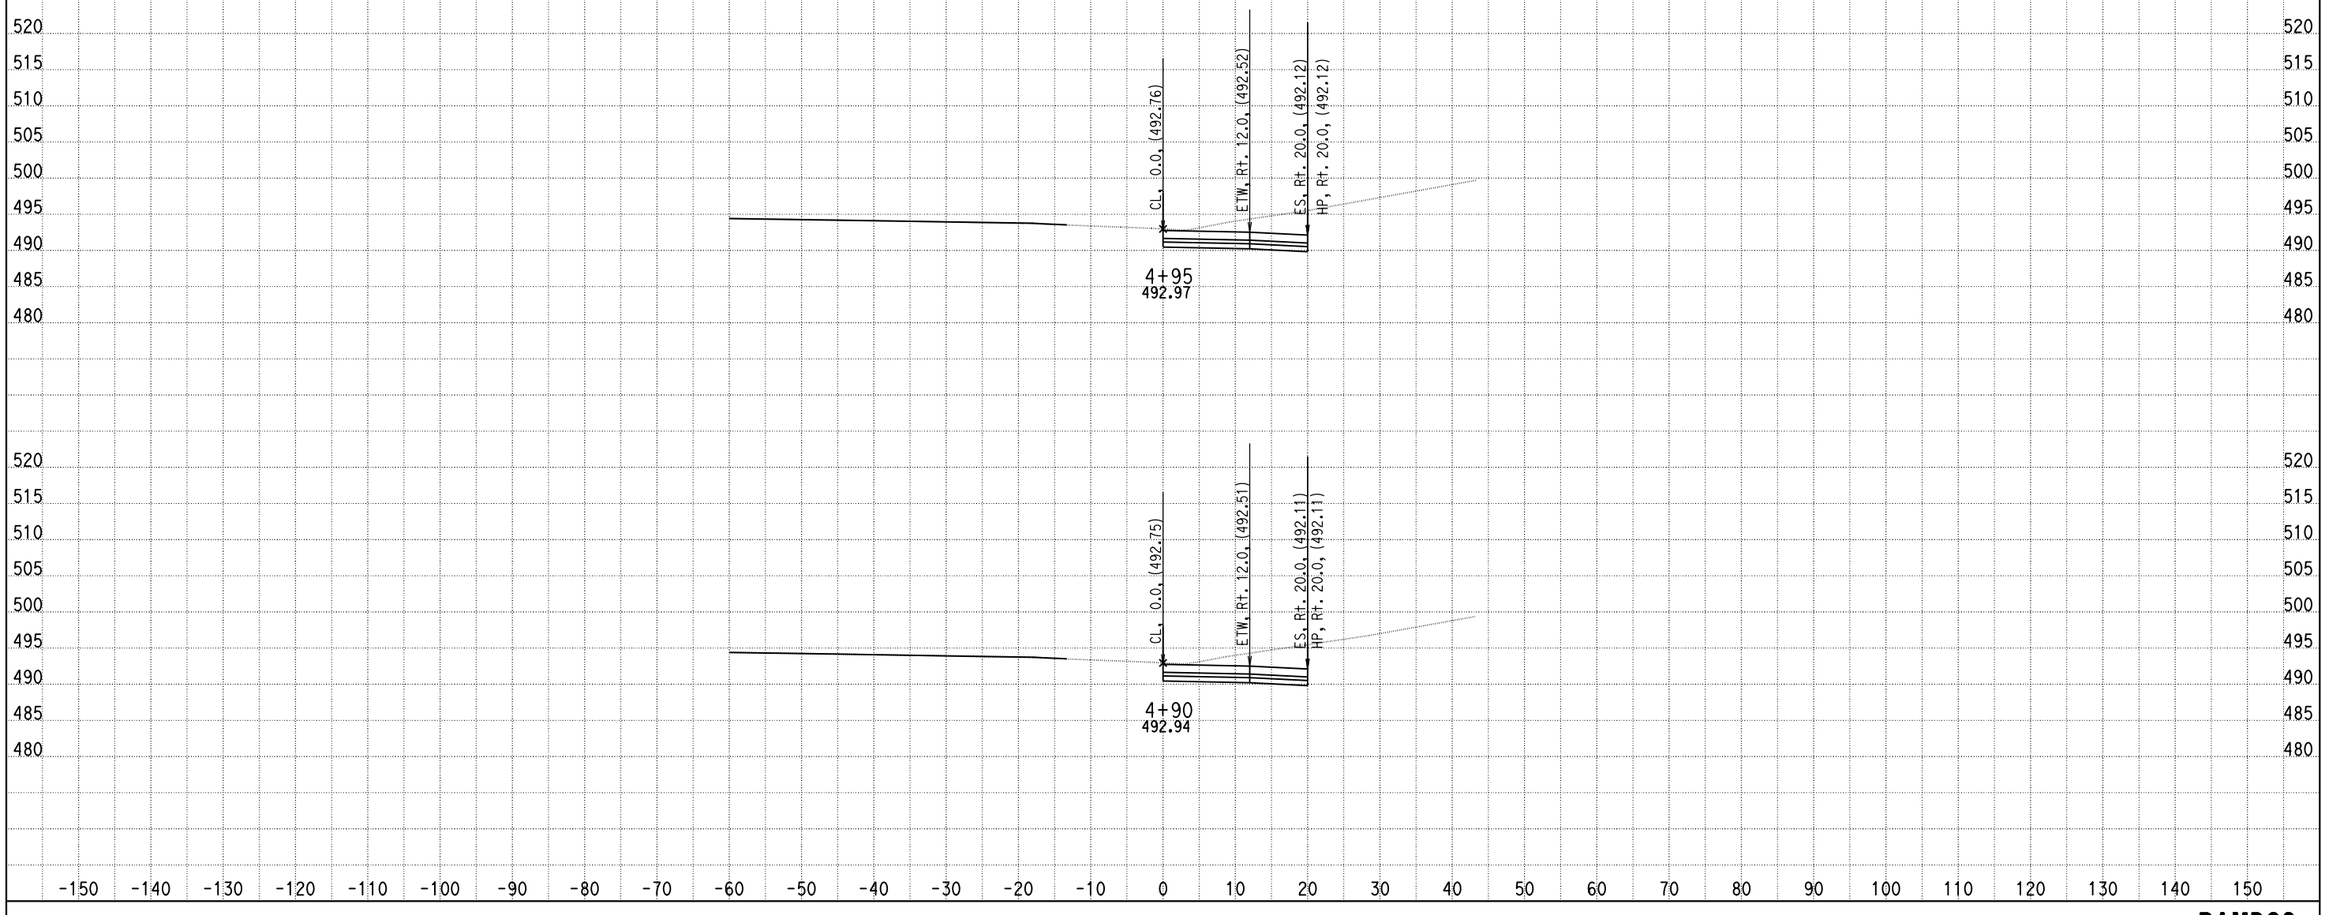

DATE: 4/15/2013

KC Project: 0818E File: C:\project\0818E\UPDATE-RAMP\hrc2-pro.ear

SCALE: 1" = 10' Horiz.
1" = 10' Vert.

All Dimensions are US Survey Feet

RAMPC2
CROSS SECTIONS

SHEET 35 OF XXX

DESIGN STUDY ONLY

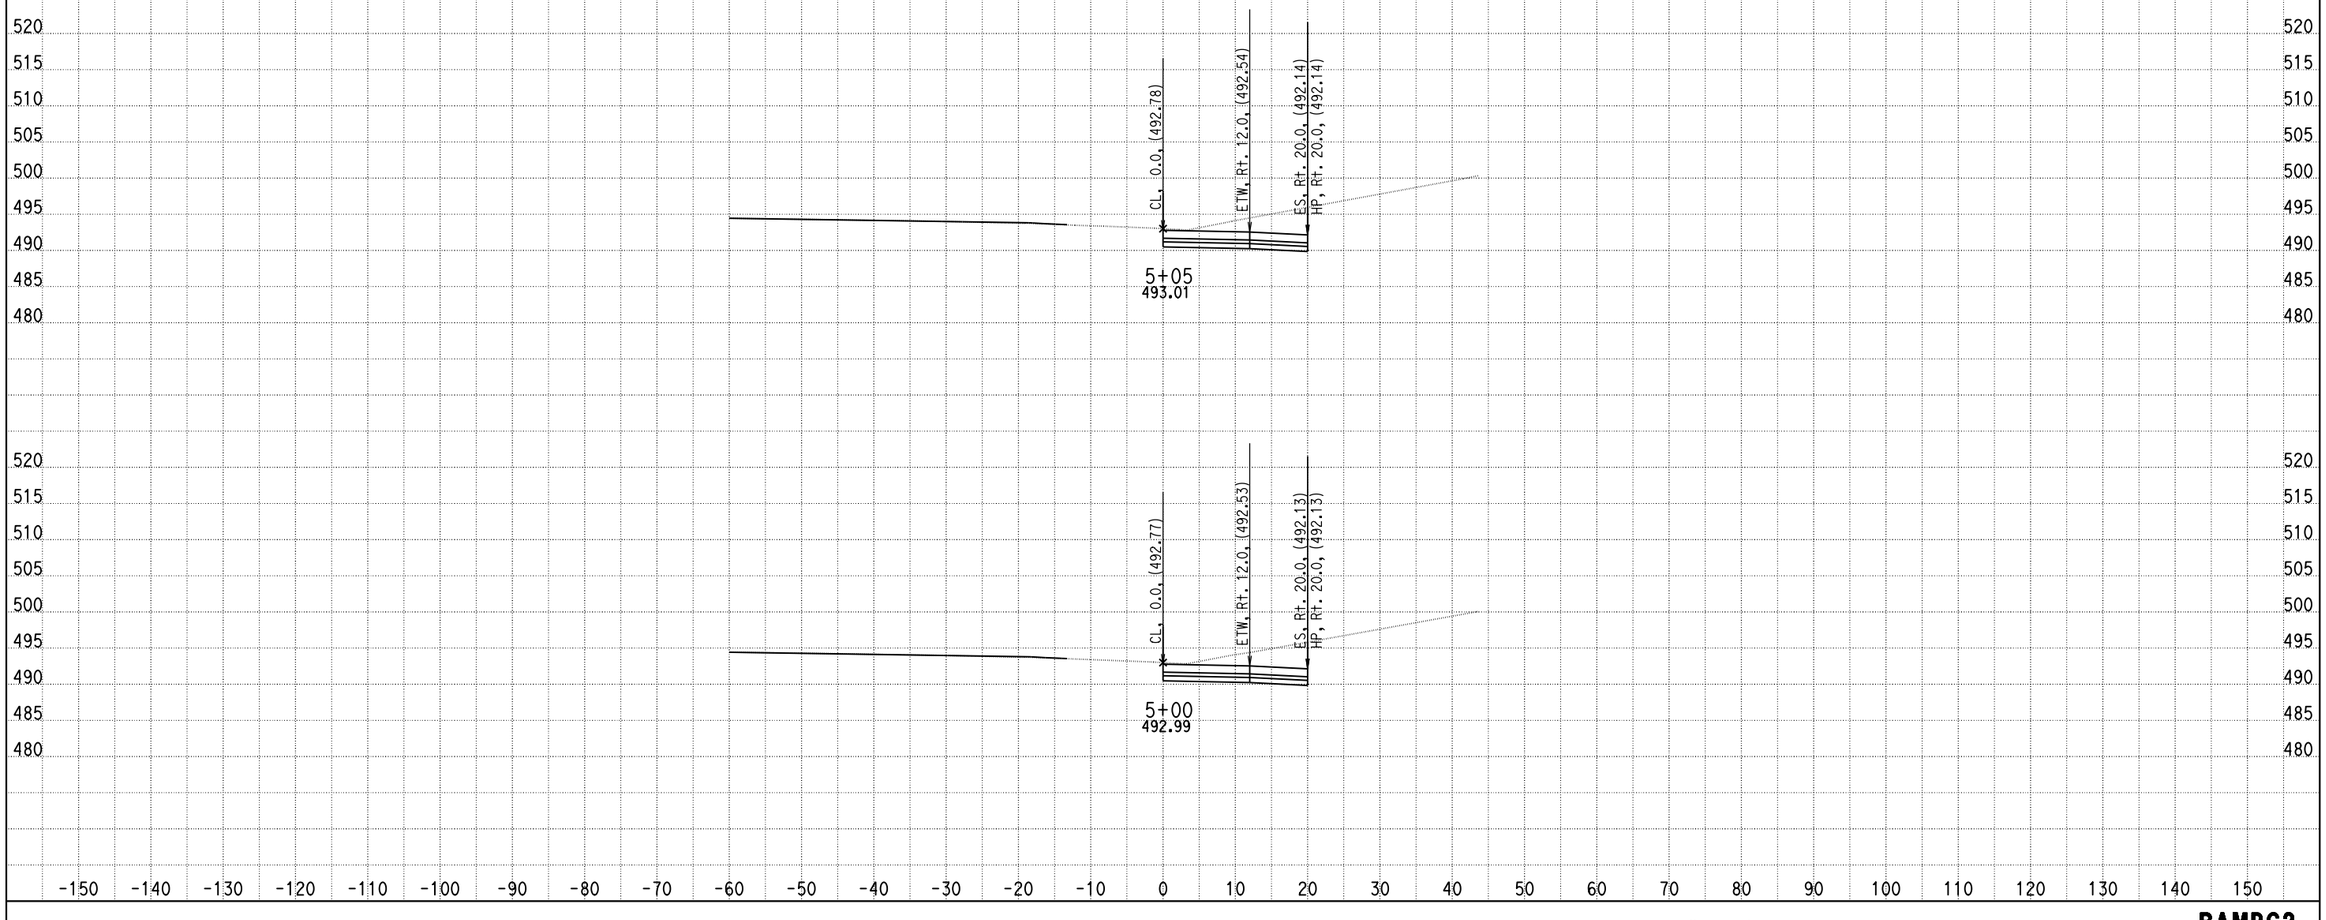

DATE: 4/15/2013

KC Project: 0818E File: C:\project\0818E\UPDATE-RAMP\hrc2-pro.ear

SCALE: 1" = 10' Horiz.
1" = 10' Vert.

All Dimensions are US Survey Feet

RAMPC2
CROSS SECTIONS

SHEET 36 OF XXX

DESIGN STUDY ONLY

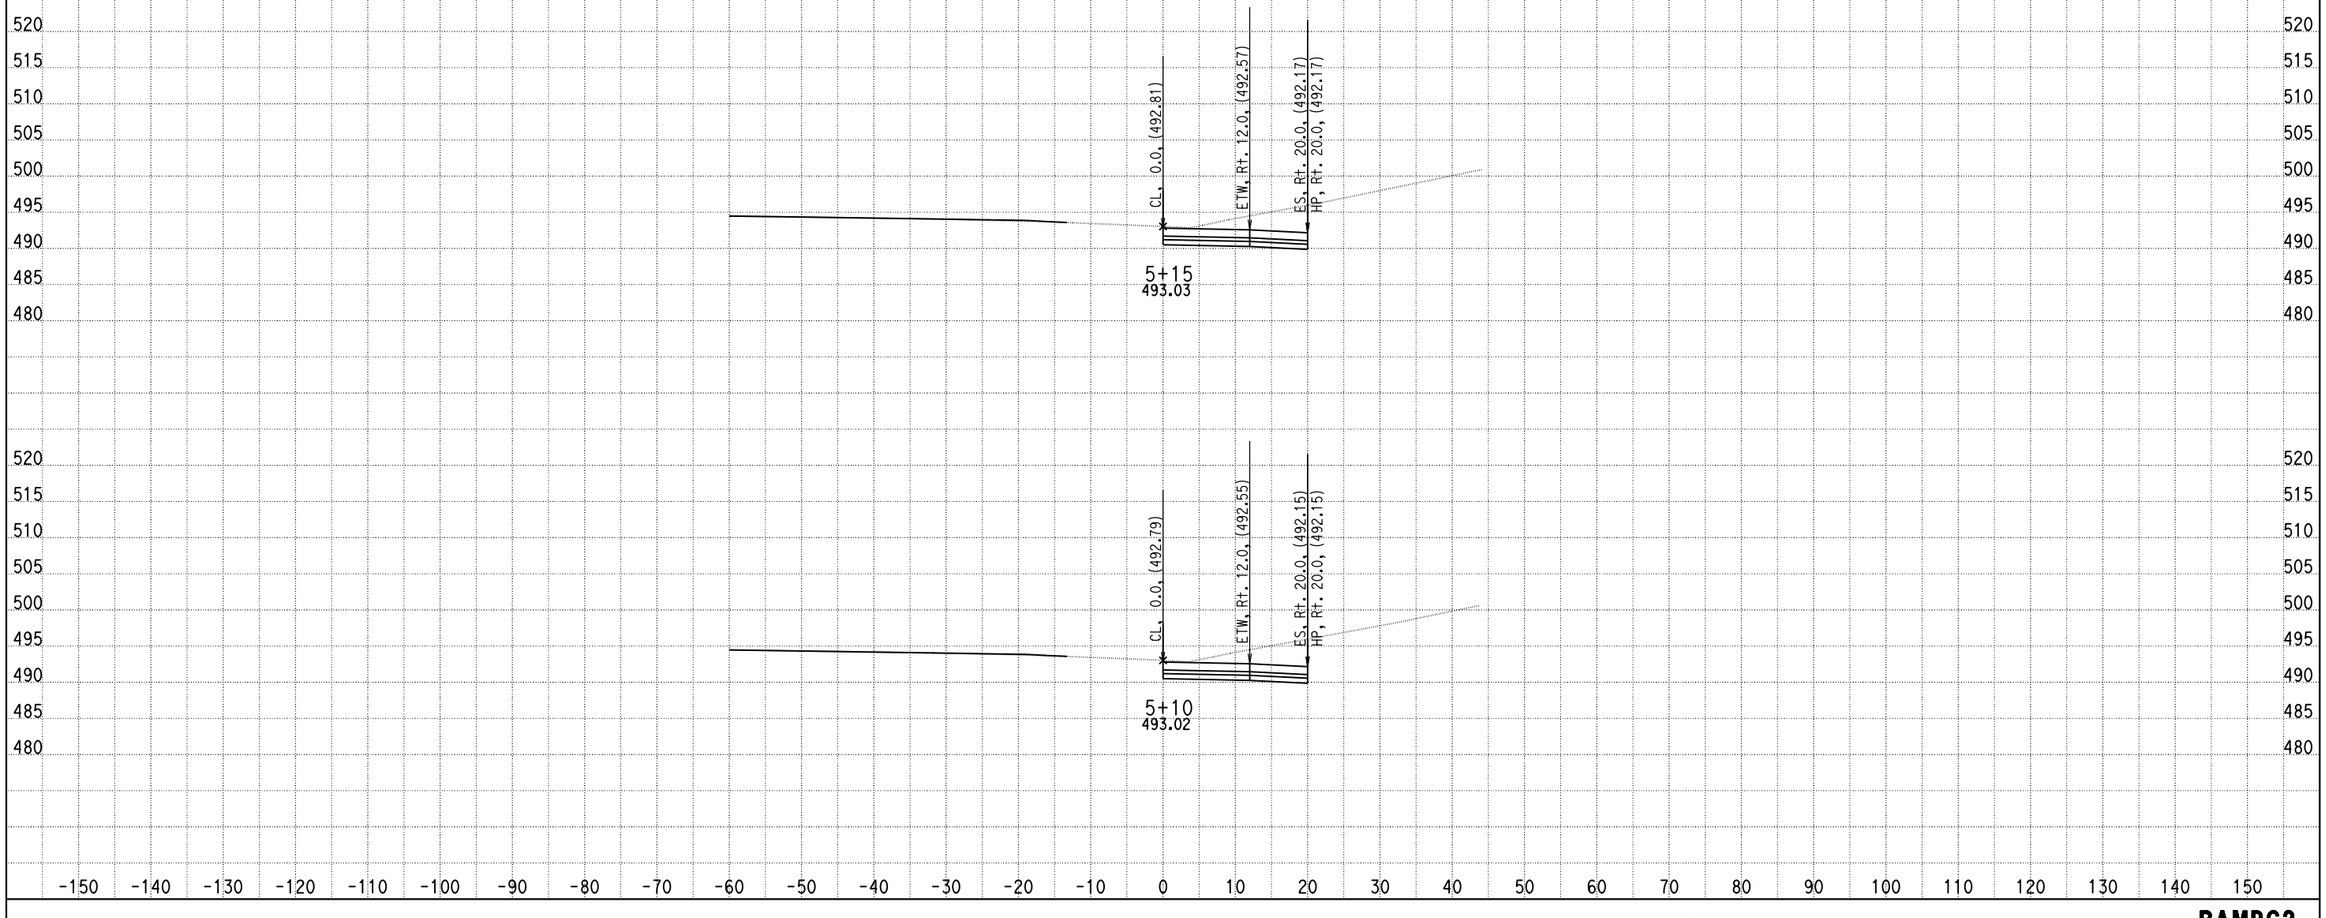

DATE: 4/15/2013

KC Project: 0818E File: C:\project\0818E\UPDATE-RAMP\hrc2-pro.ear

SCALE: 1" = 10' Horiz.
1" = 10' Vert.

All Dimensions are US Survey Feet

RAMPC2
CROSS SECTIONS

SHEET 37 OF XXX

DESIGN STUDY ONLY

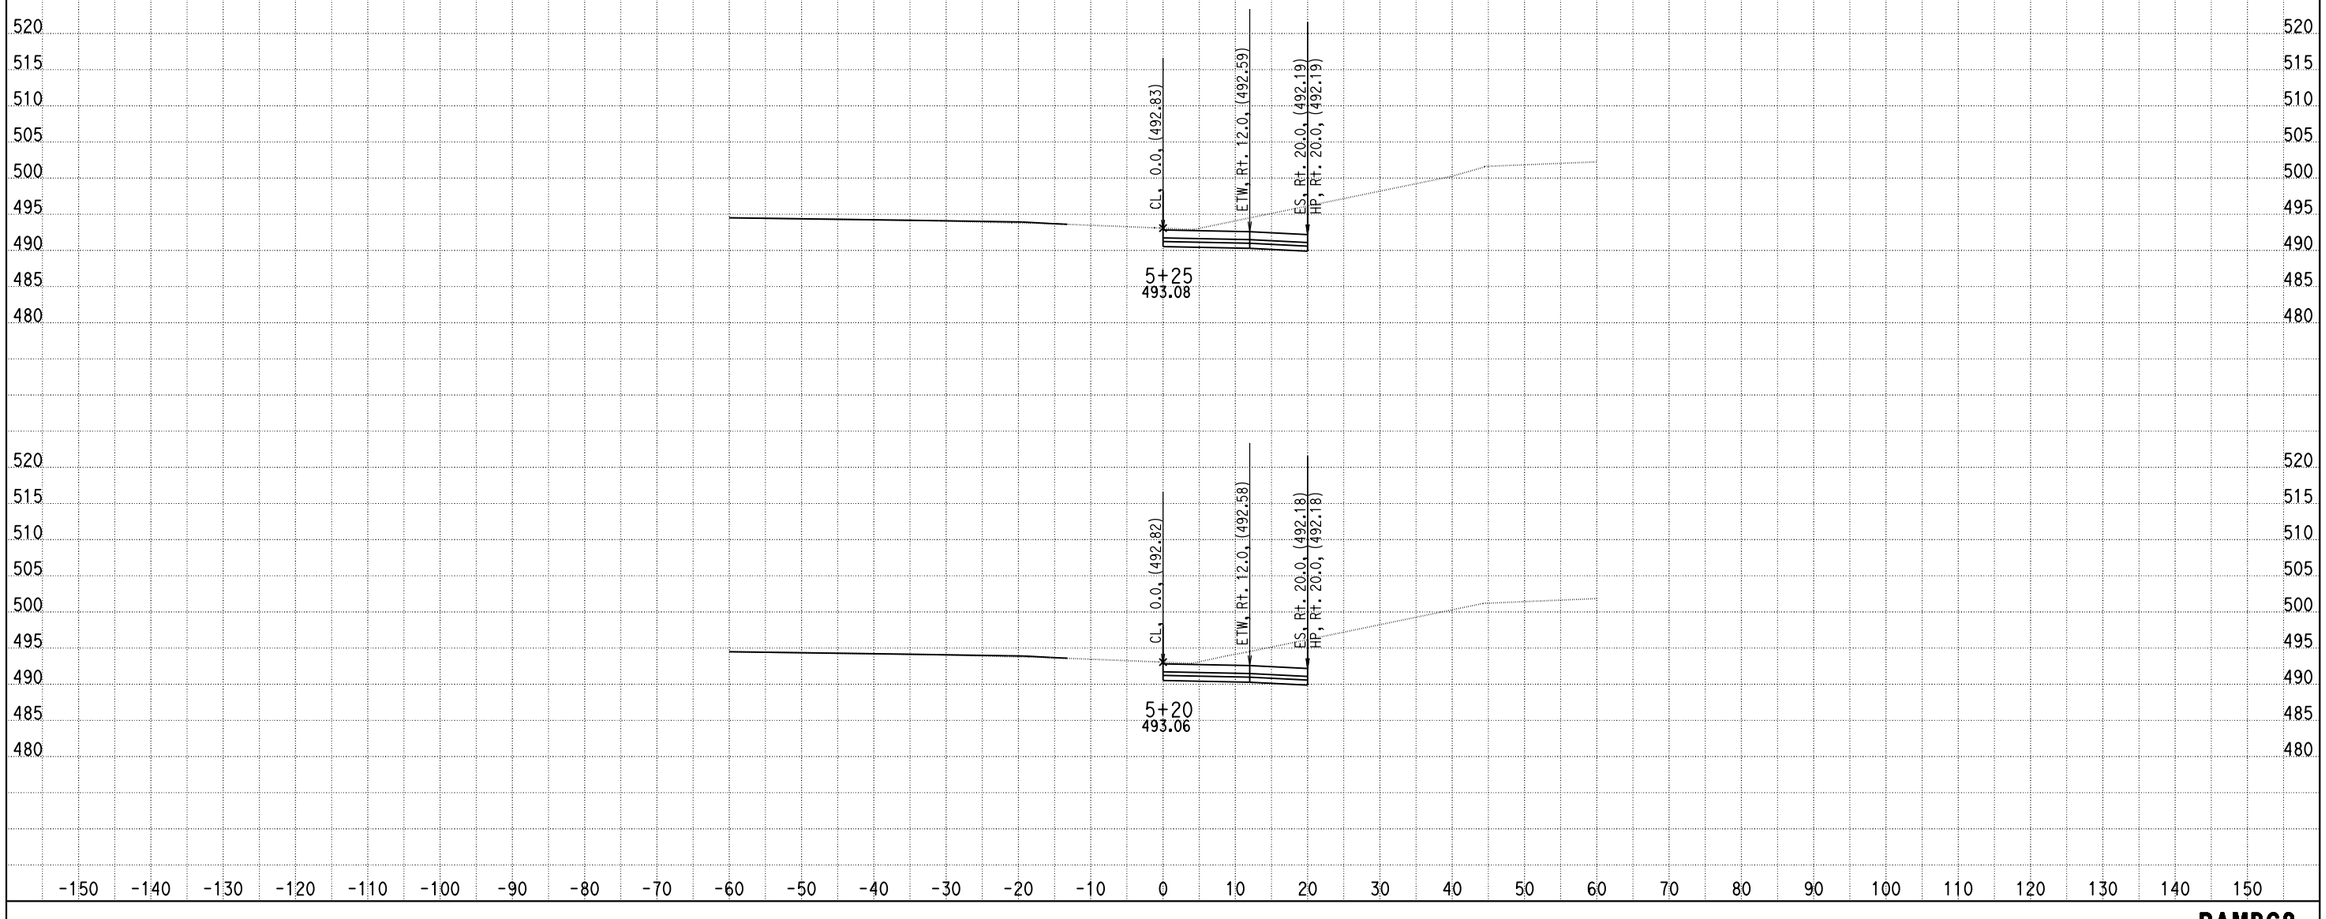

DATE: 4/15/2013

KC Project: 0818E File: C:\project\0818E\UPDATE-RAMP\hrc2-pro.ear

SCALE: 1" = 10' Horiz.
1" = 10' Vert.

All Dimensions are US Survey Feet

RAMPC2
CROSS SECTIONS

DESIGN STUDY ONLY

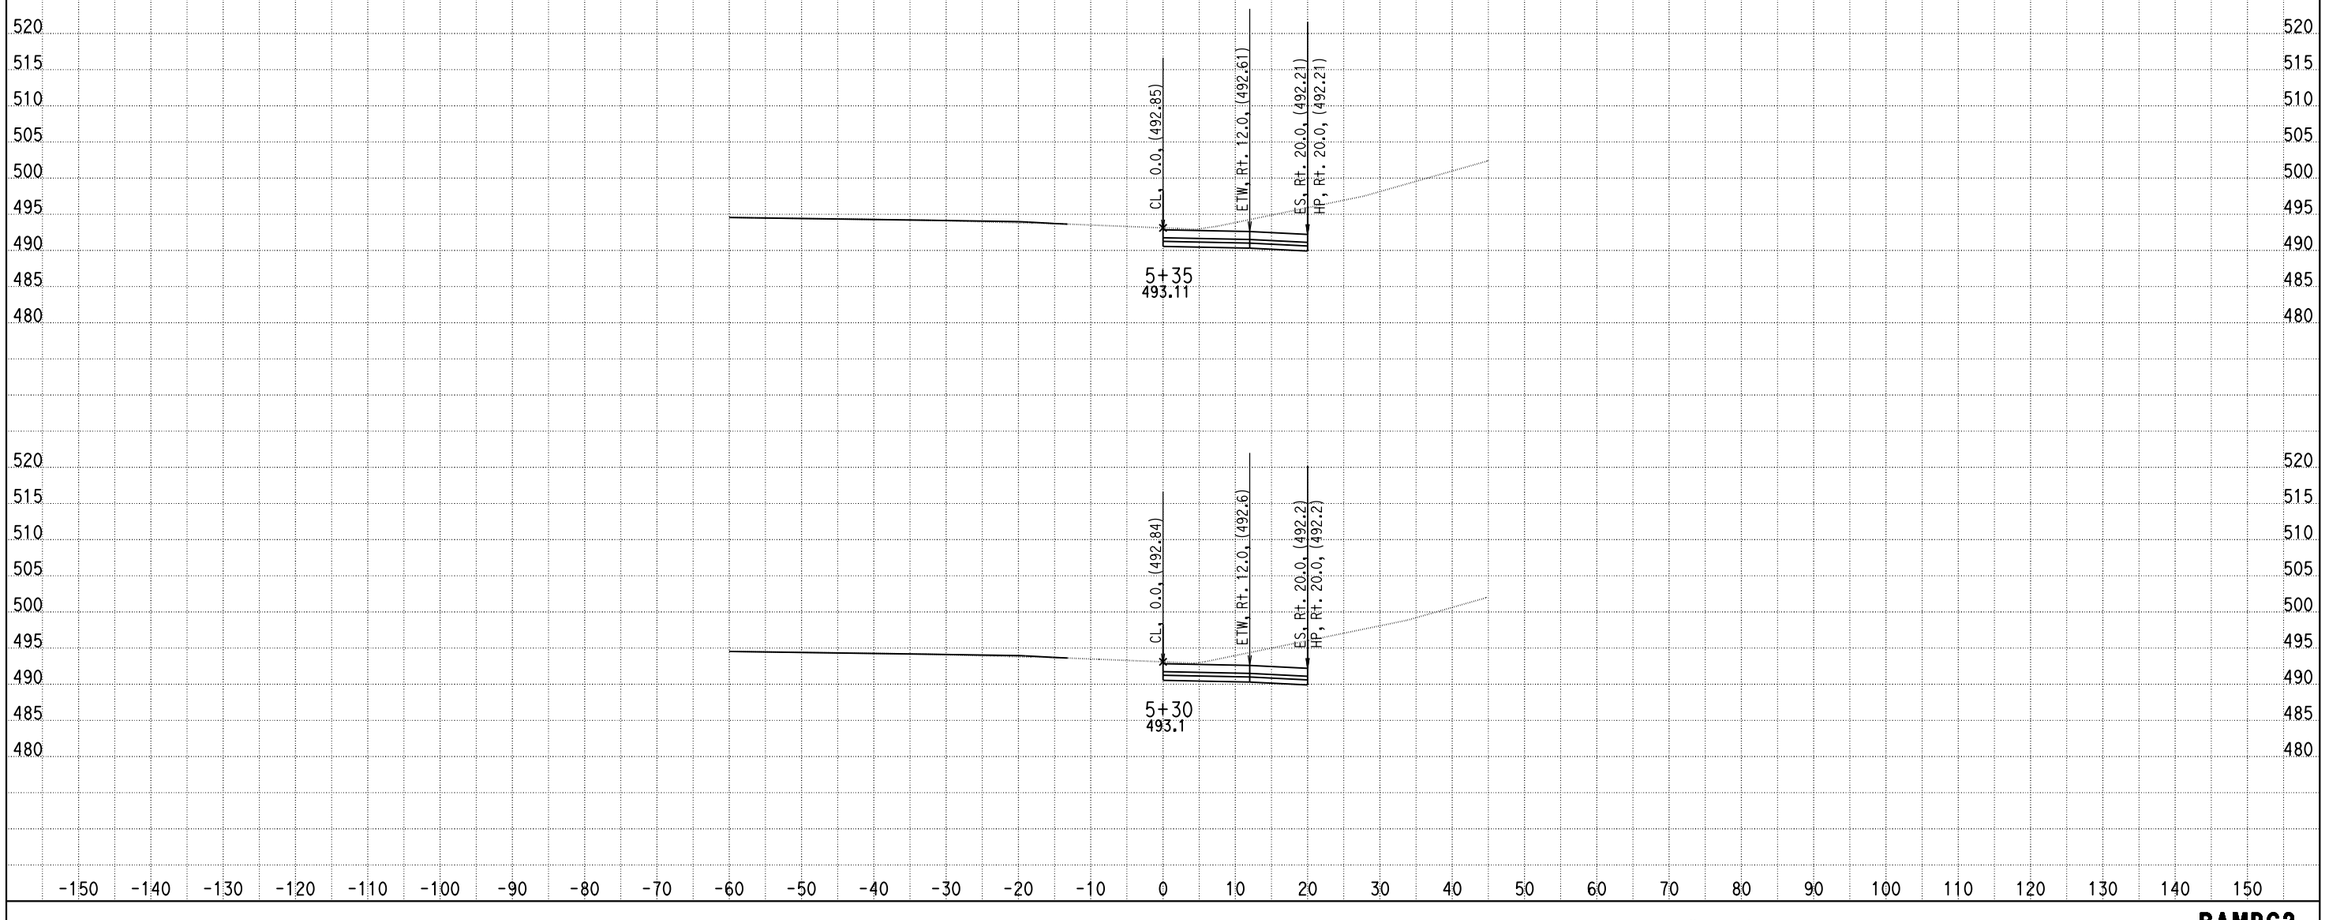

DATE: 4/15/2013

KC Project: 0818E File: C:\project\0818E\UPDATE-RAMP\hrc2-pro.ear

SCALE: 1" = 10' Horiz.
1" = 10' Vert.

All Dimensions are US Survey Feet

RAMPC2
CROSS SECTIONS

DESIGN STUDY ONLY

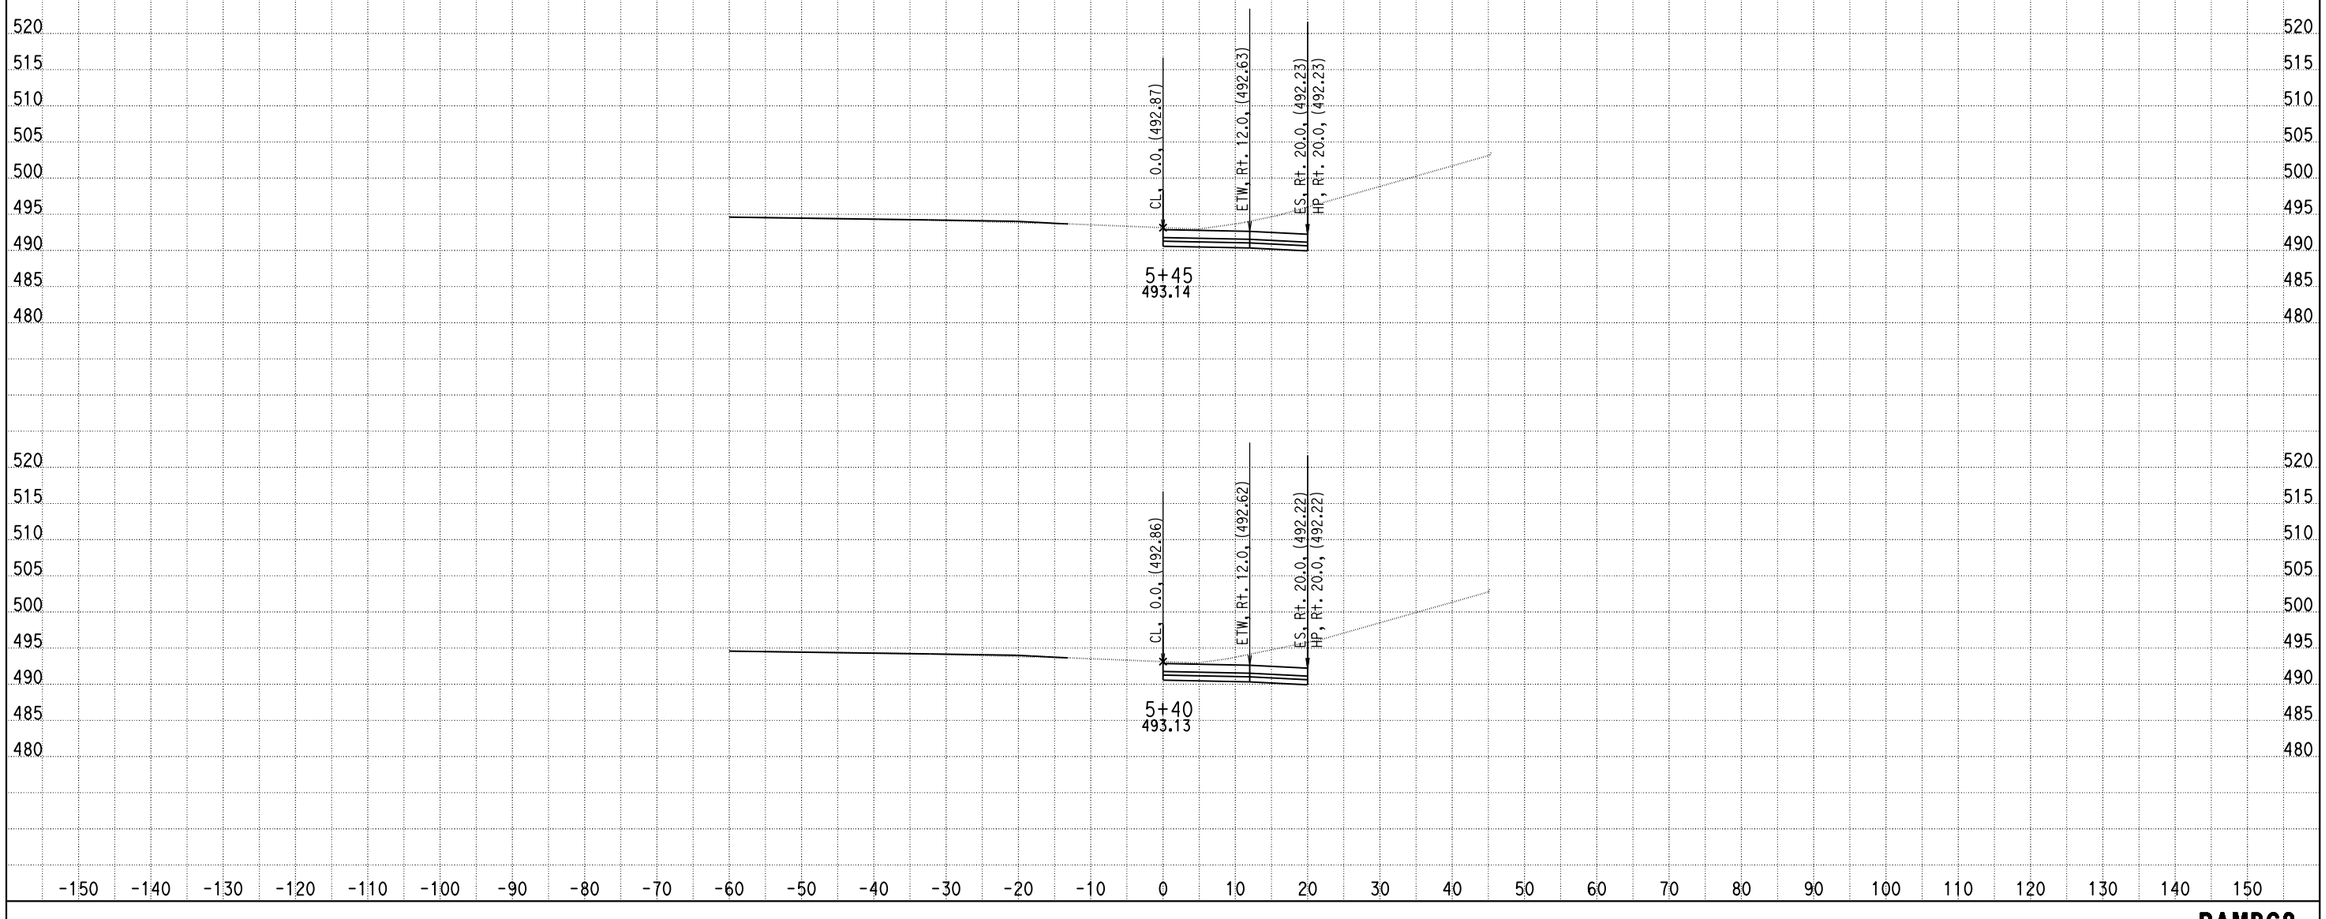

DATE: 4/15/2013

KC Project: 0818E File: C:\project\0818E\UPDATE-RAMP\hrc2-pro.ear

SCALE: 1" = 10' Horiz.
1" = 10' Vert.

All Dimensions are US Survey Feet

RAMPC2
CROSS SECTIONS

DESIGN STUDY ONLY

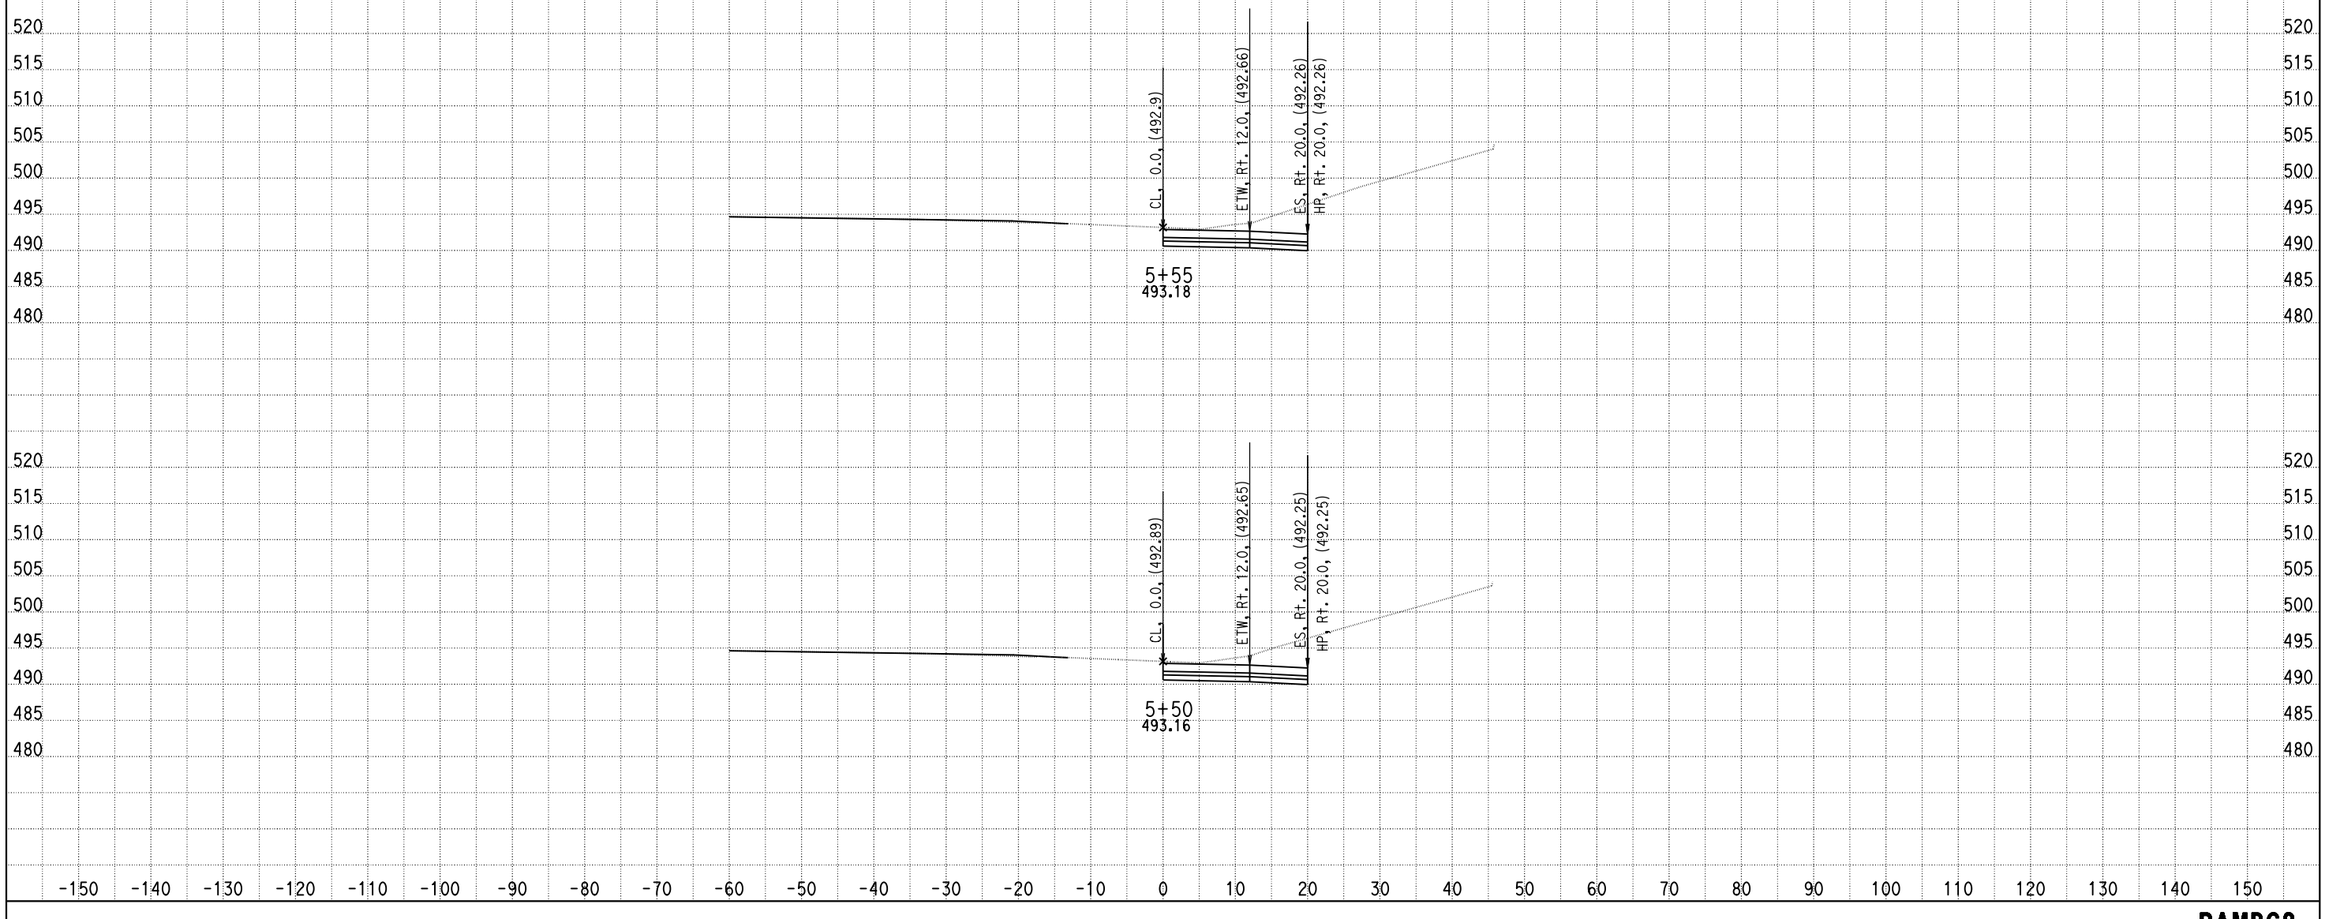

DATE: 4/15/2013

KC Project: 0818E File: C:\project\0818E\UPDATE-RAMP\hrc2-pro.ear

SCALE: 1" = 10' Horiz.
1" = 10' Vert.

All Dimensions are US Survey Feet

RAMPC2
CROSS SECTIONS

DESIGN STUDY ONLY

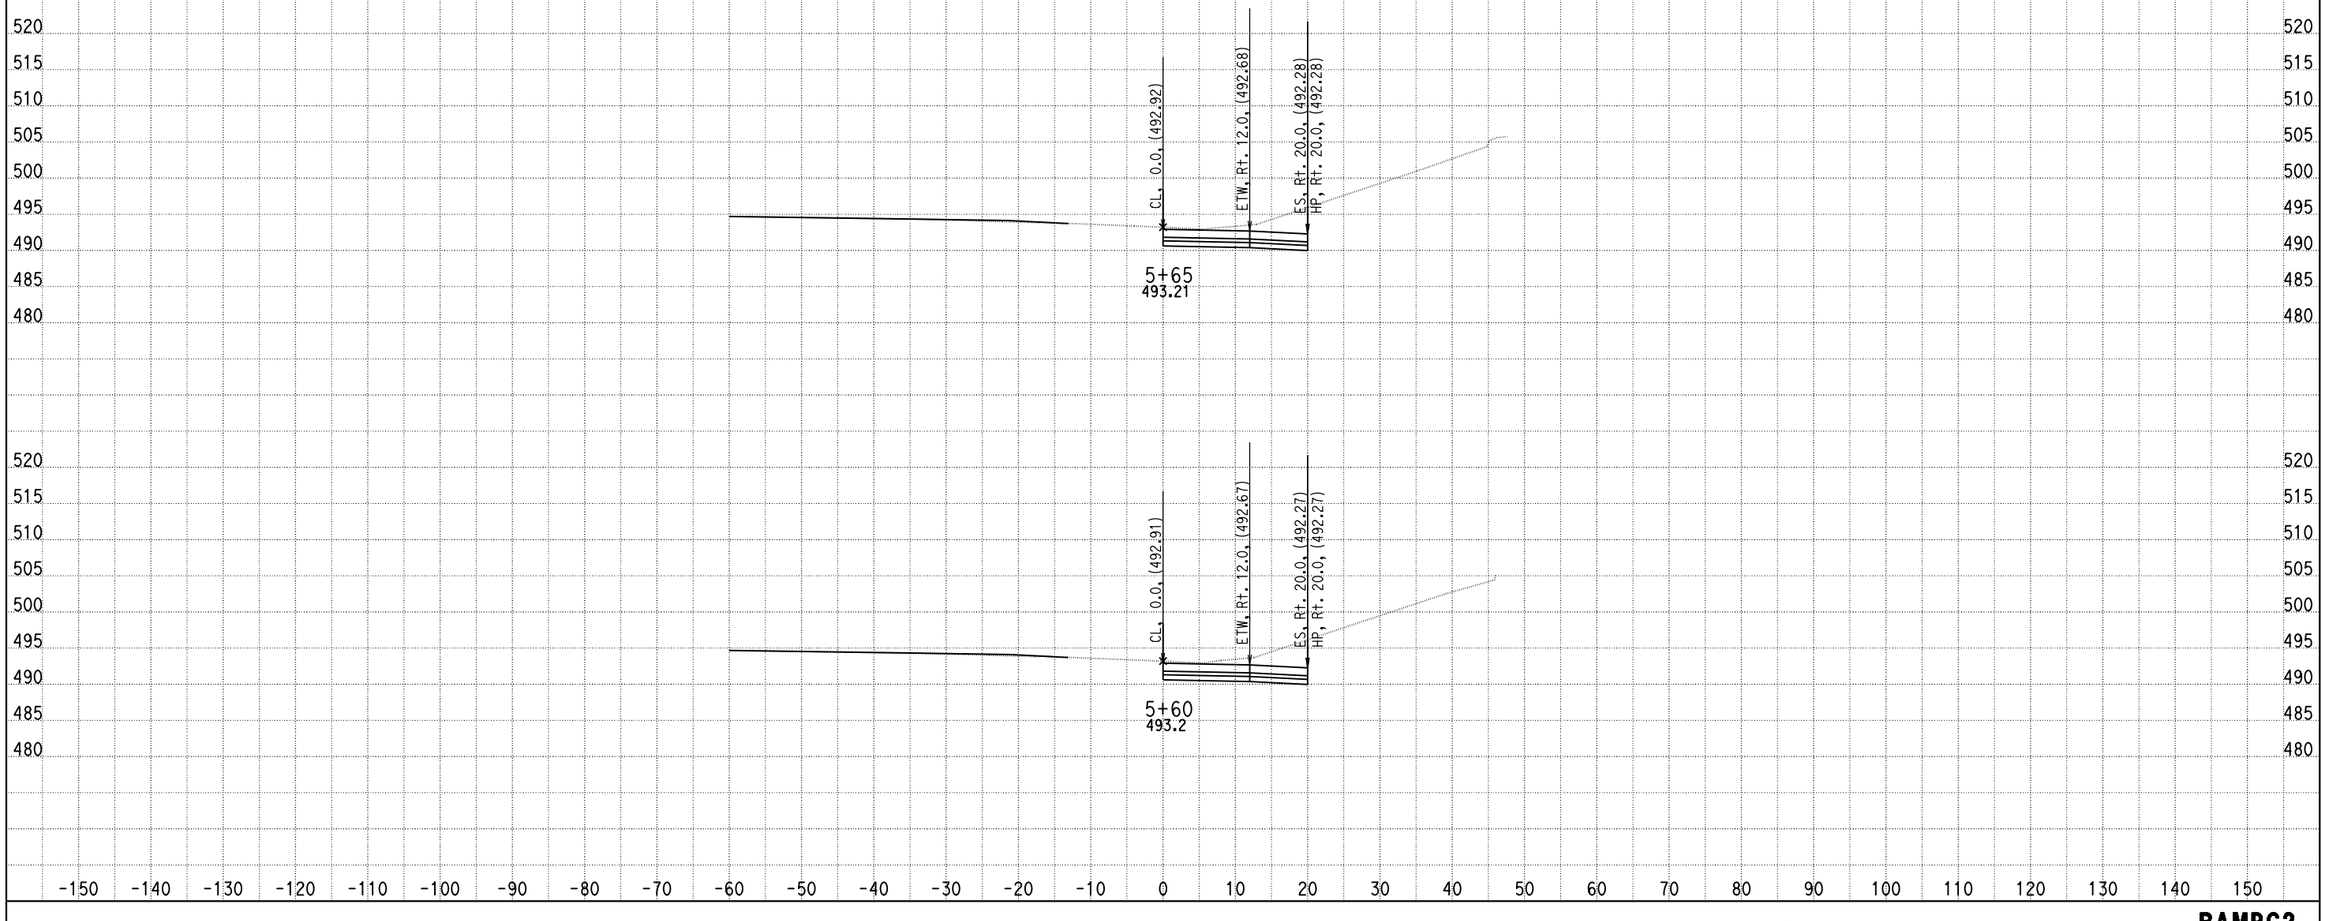

DATE: 4/15/2013

KC Project: 0818E File: C:\project\0818E\UPDATE-RAMP\hrc2-pro.ear

SCALE: 1" = 10' Horiz.
1" = 10' Vert.

All Dimensions are US Survey Feet

RAMPC2
CROSS SECTIONS

DESIGN STUDY ONLY

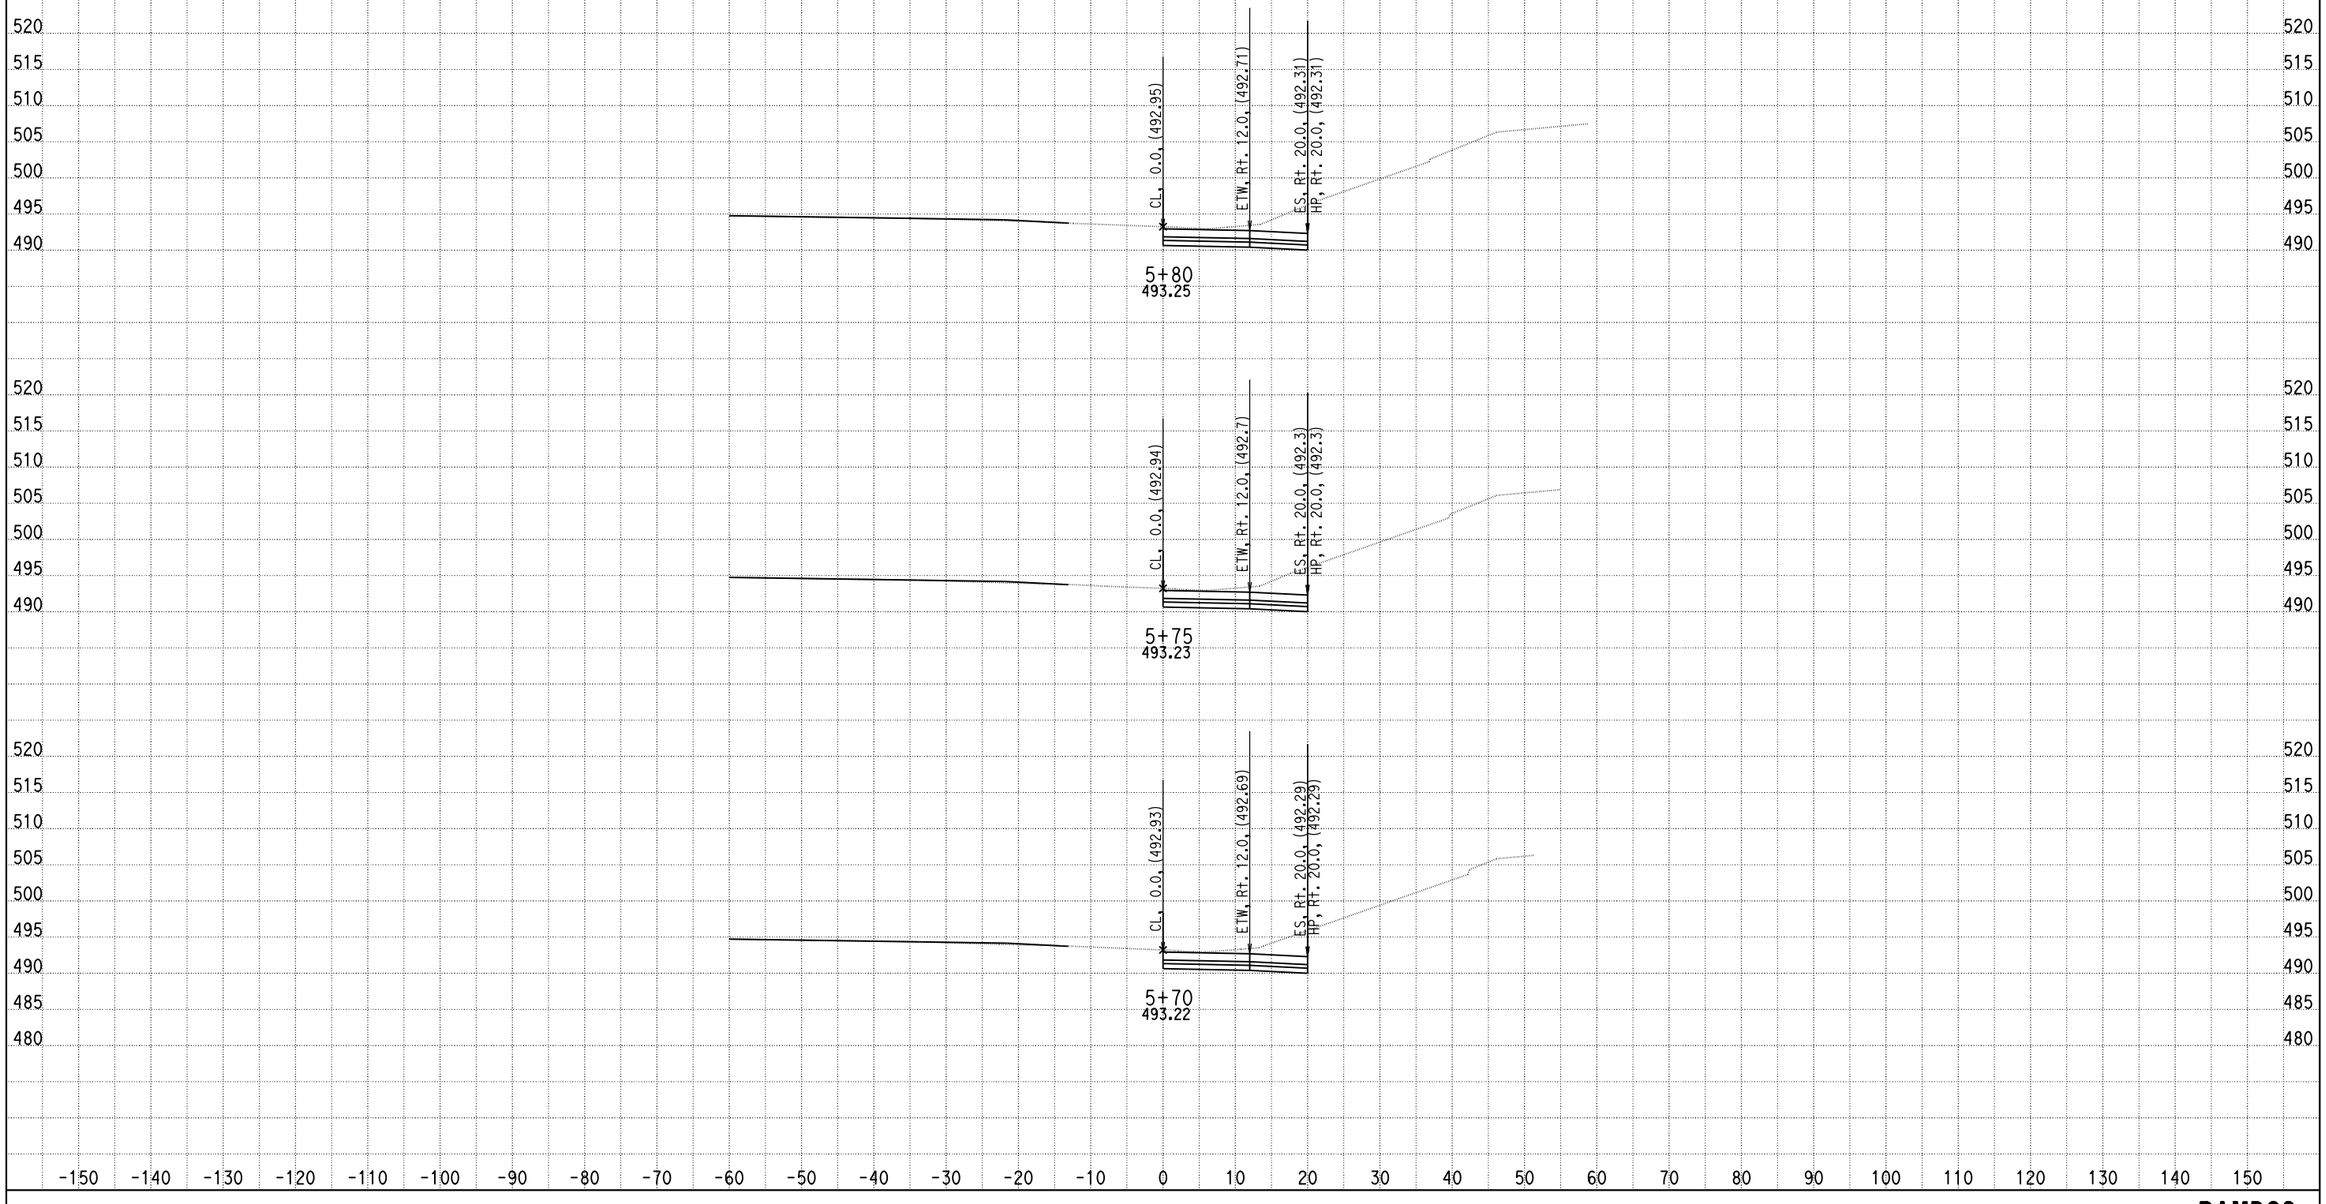

DATE: 4/15/2013

KC Project: 0818E File: C:\project\0818E\UPDATE-RAMP\hrc2-pro.ear

SCALE: 1" = 10' Horiz.
1" = 10' Vert.

All Dimensions are US Survey Feet

RAMPC2
CROSS SECTIONS

DESIGN STUDY ONLY

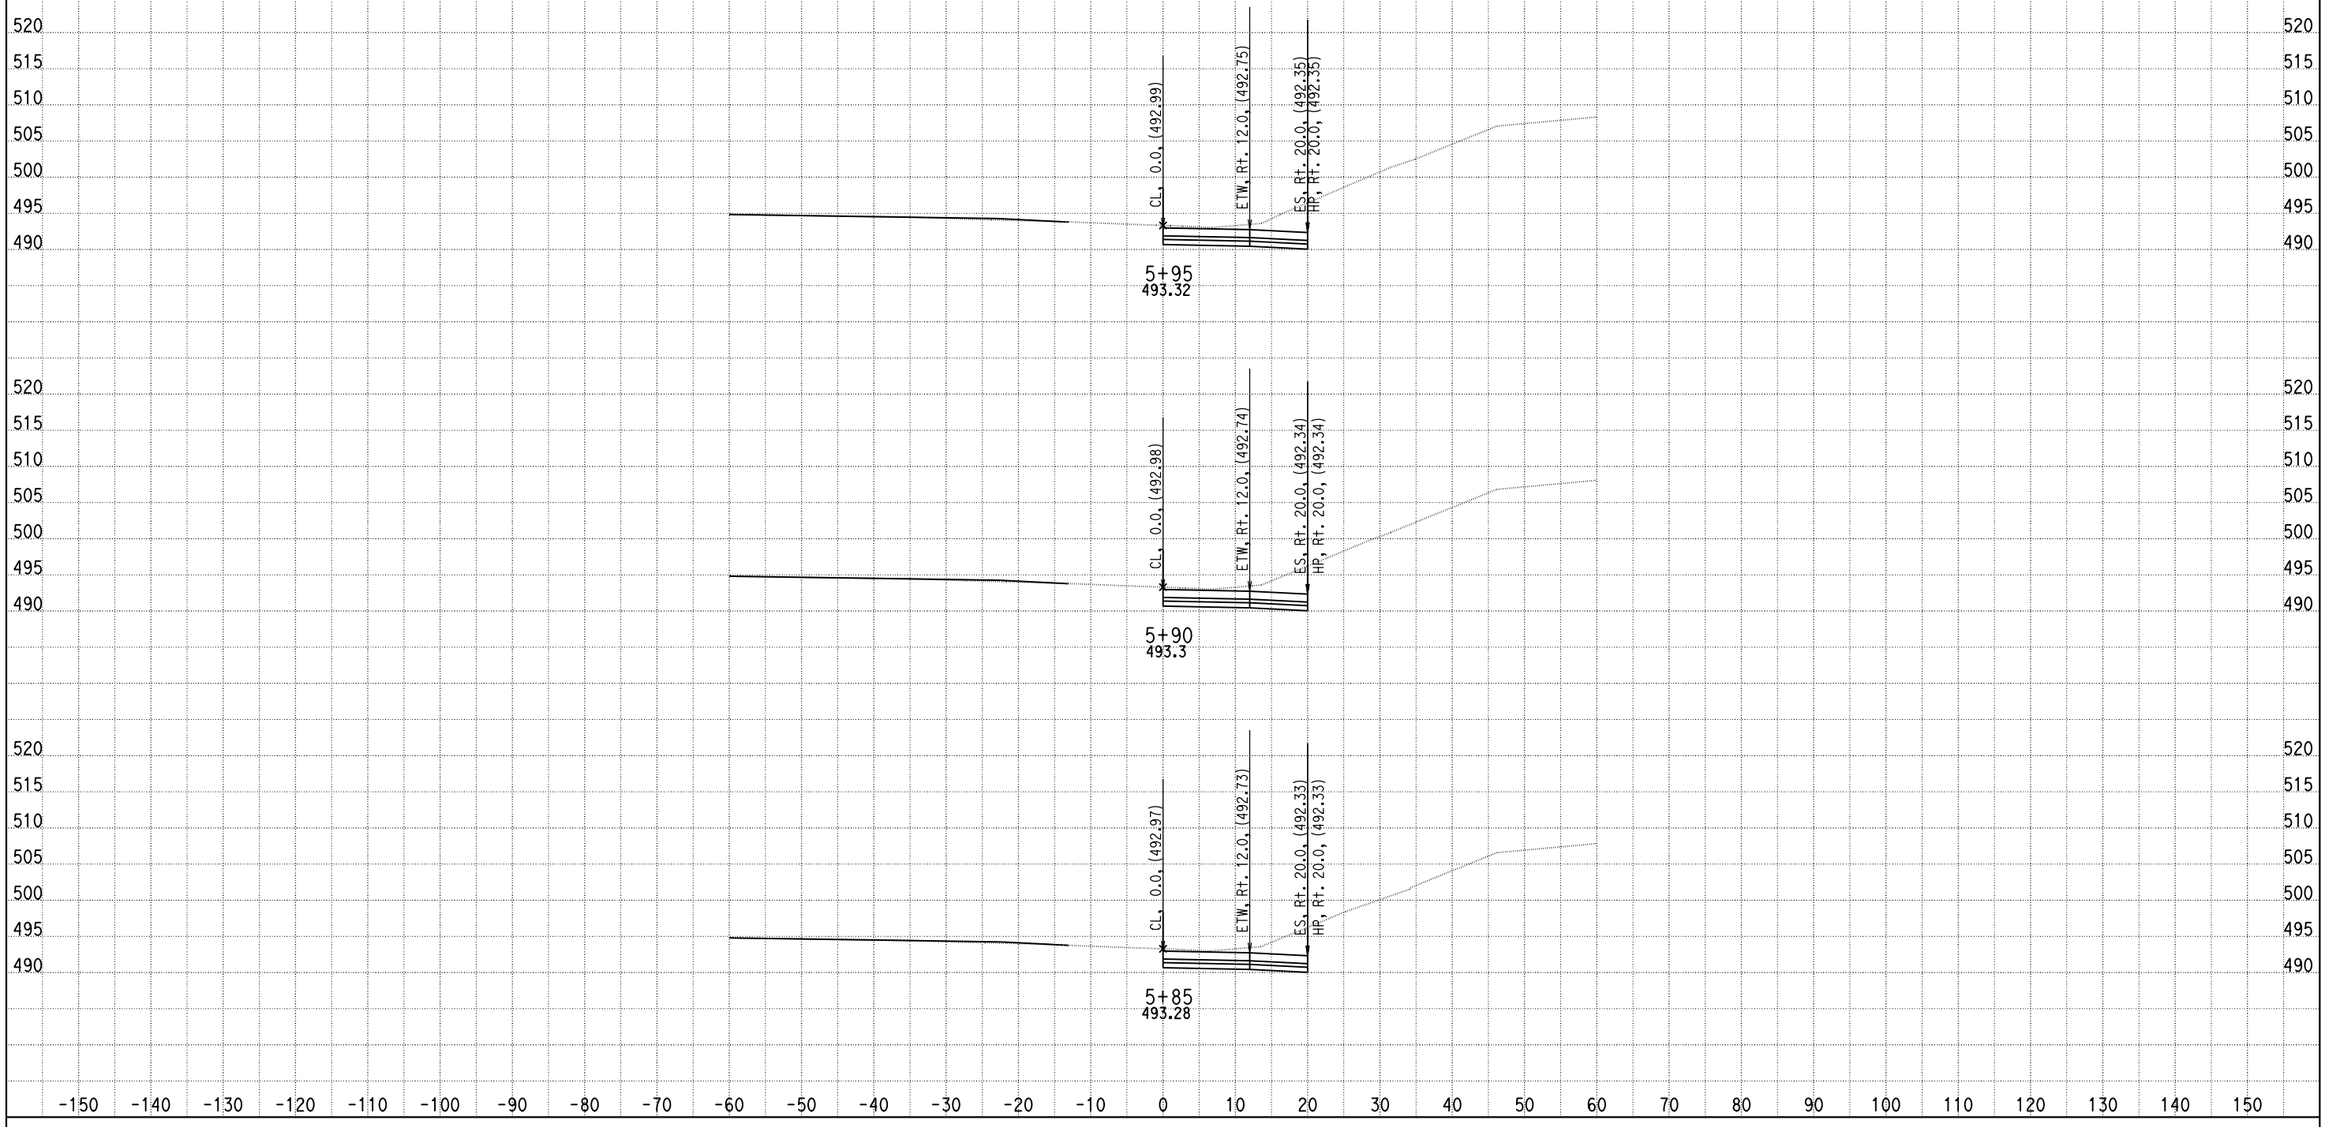

DATE: 4/15/2013

KC Project: 0818E File: C:\project\0818E\UPDATE-RAMP\hrc2-pro.ear

SCALE: 1" = 10' Horiz.
1" = 10' Vert.

All Dimensions are US Survey Feet

RAMPC2
CROSS SECTIONS

SHEET 44 OF XXX

DESIGN STUDY ONLY

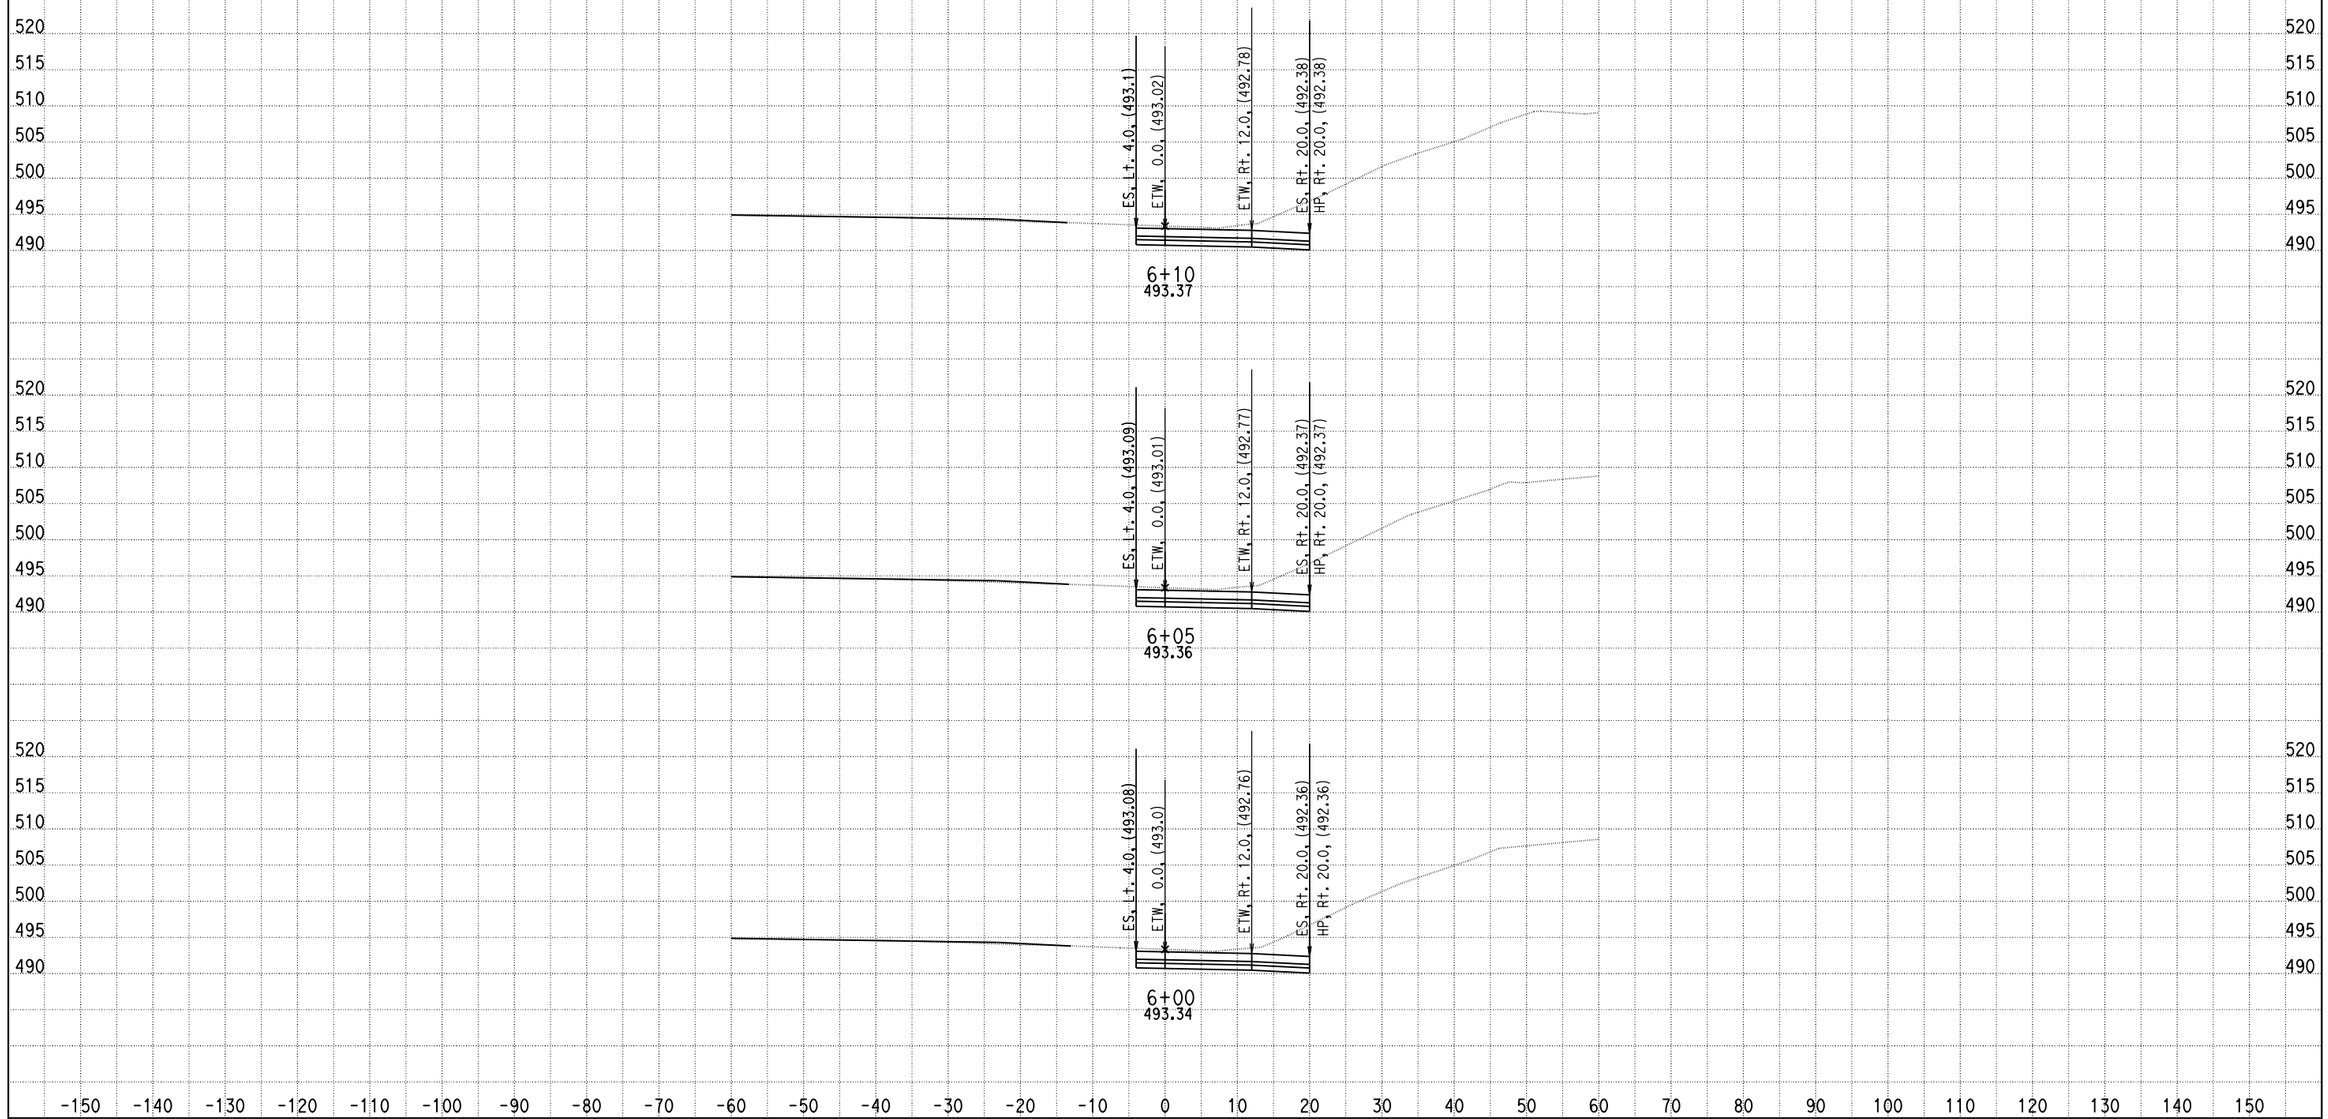

DATE: 4/15/2013

KC Project: 0818E File: C:\project\0818E\UPDATE-RAMP\hrc2-pro.ear

SCALE: 1" = 10' Horiz.
1" = 10' Vert.

All Dimensions are US Survey Feet

RAMPC2
CROSS SECTIONS

SHEET 45 OF XXX

DESIGN STUDY ONLY

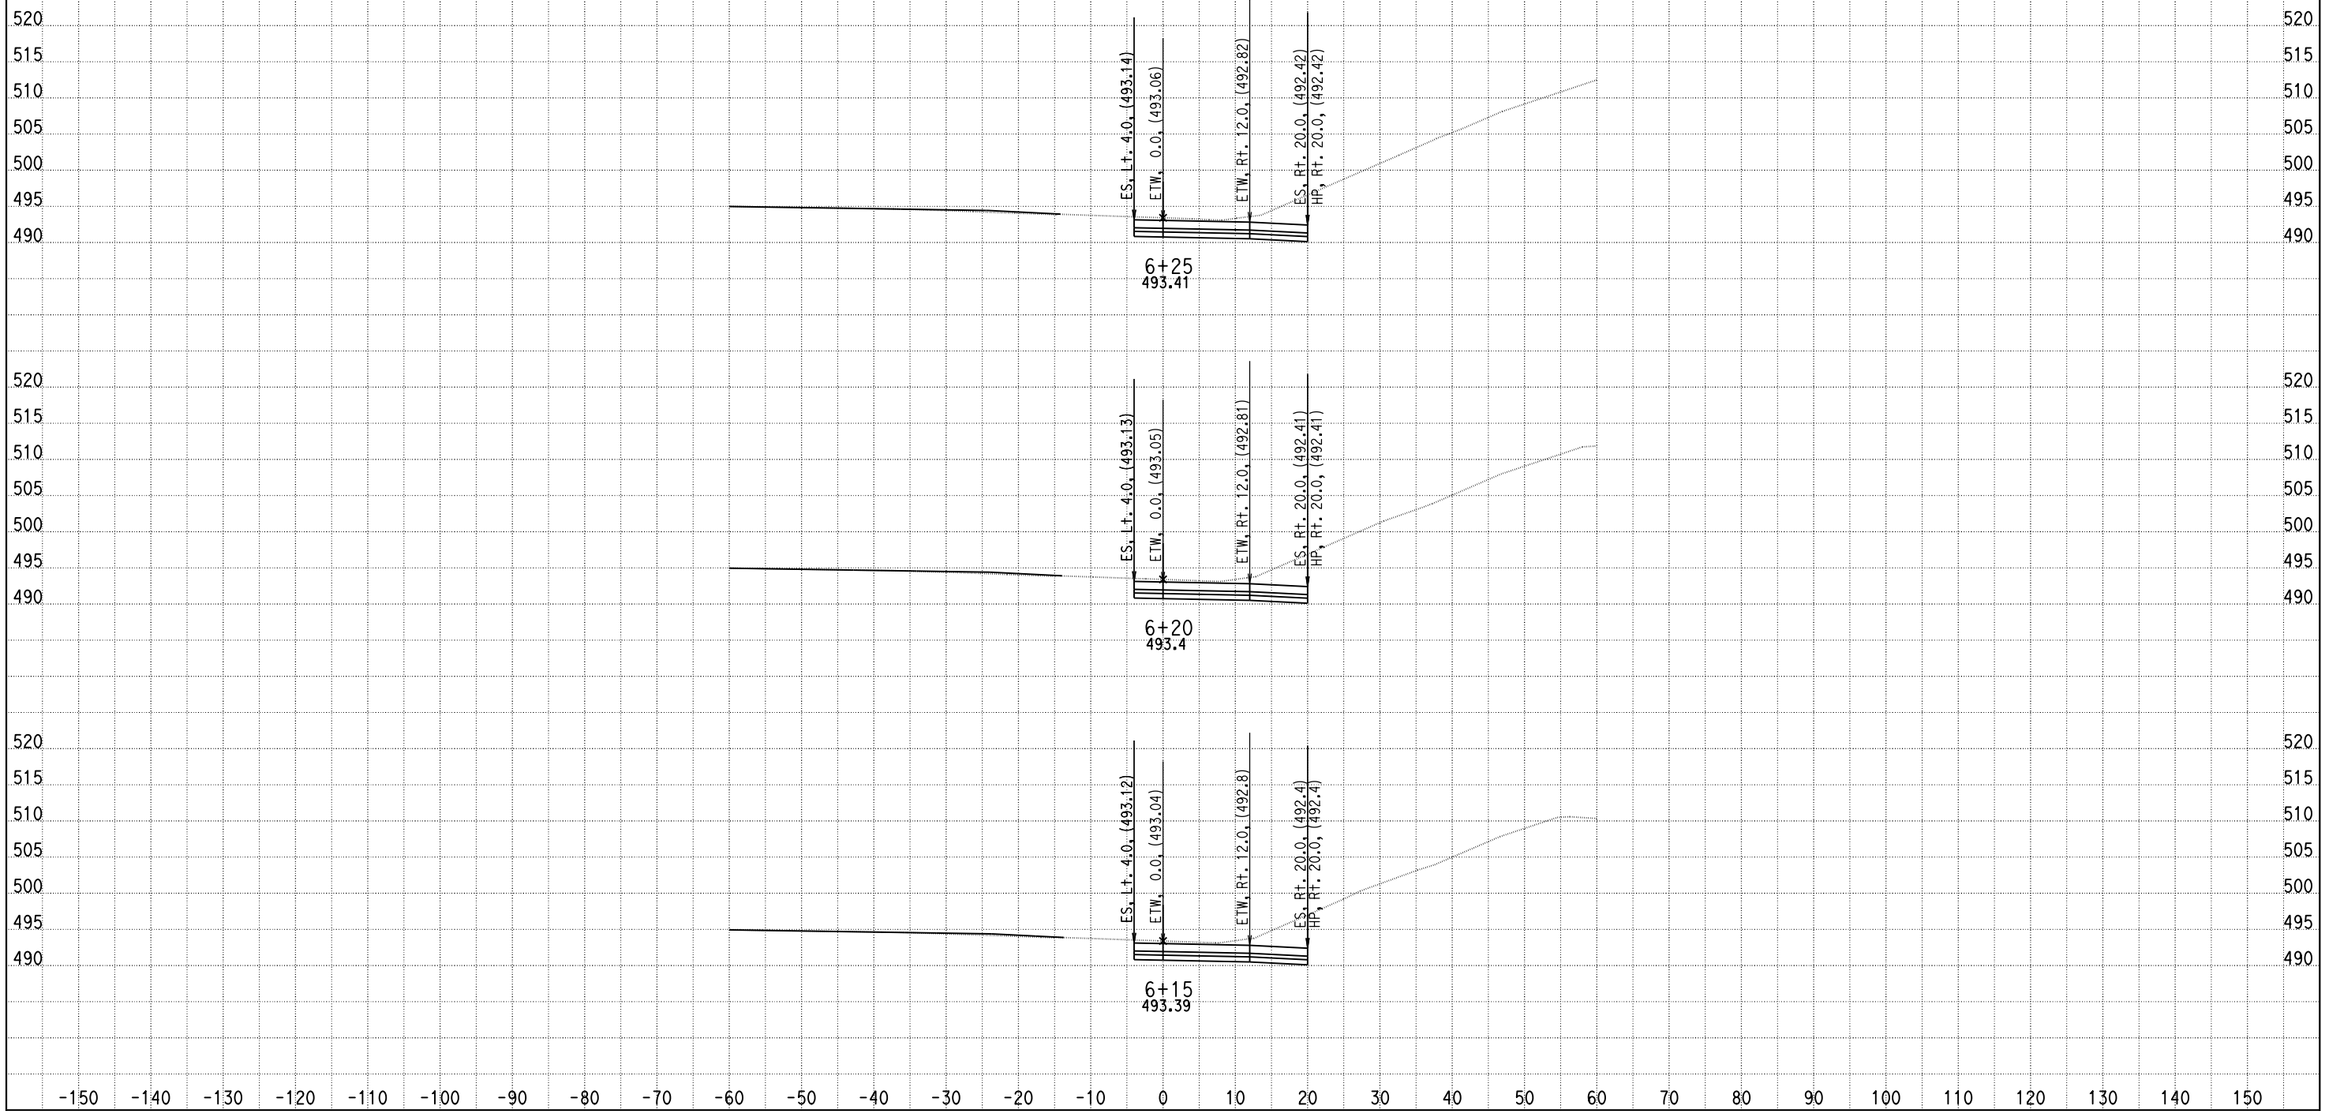

DATE: 4/15/2013

KC Project: 0818E File: C:\project\0818E\UPDATE-RAMP\hrc2-pro.ear

SCALE: 1" = 10' Horiz.
1" = 10' Vert.

All Dimensions are US Survey Feet

RAMPC2
CROSS SECTIONS

DESIGN STUDY ONLY

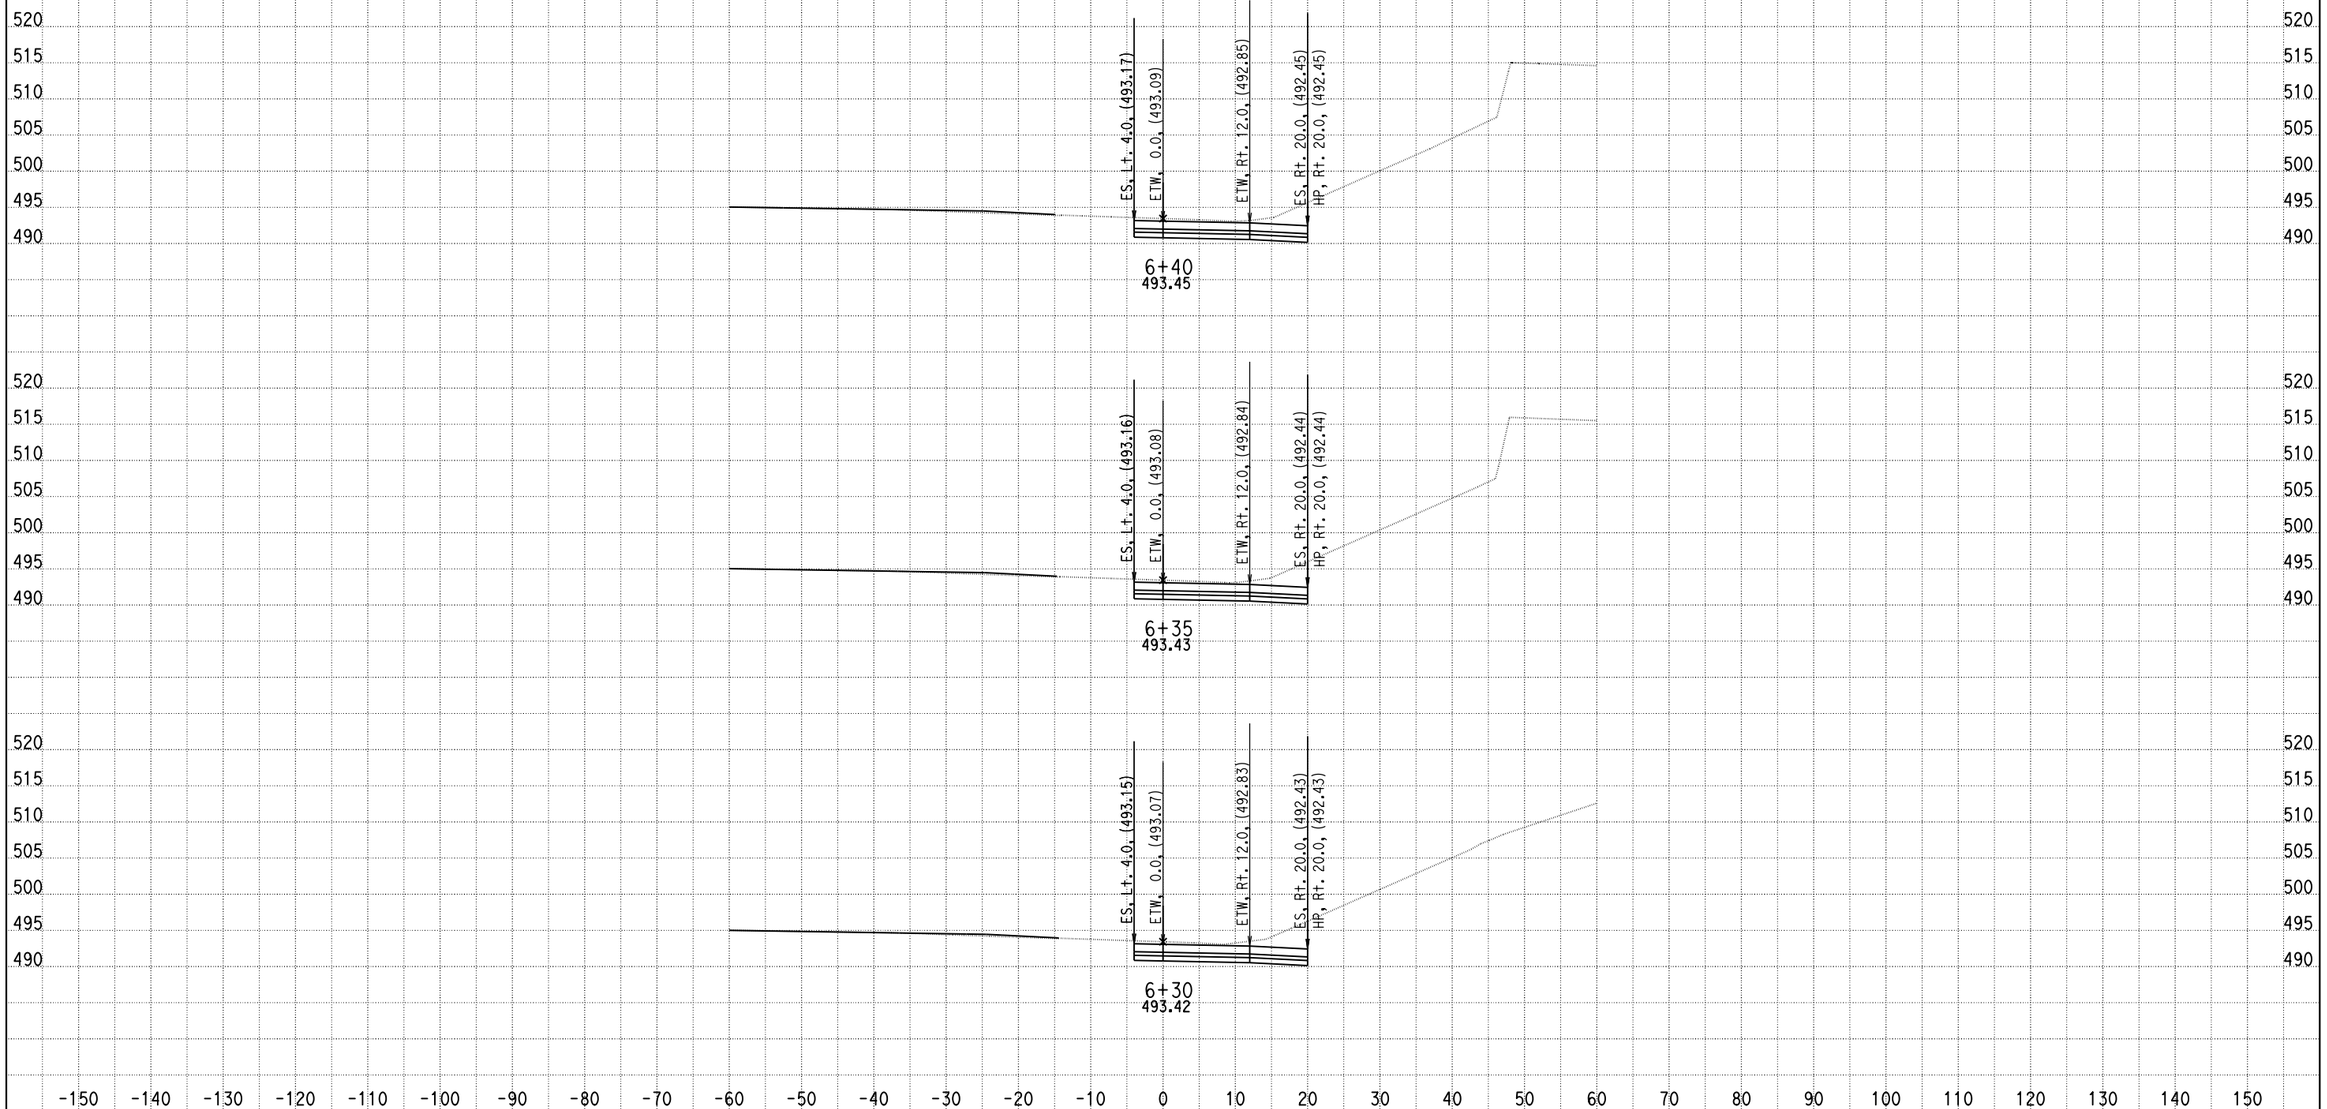

DATE: 4/15/2013

KC Project: 0818E File: C:\project\0818E\UPDATE-RAMP\hrc2-pro.ear

SCALE: 1" = 10' Horiz.
1" = 10' Vert.

All Dimensions are US Survey Feet

RAMPC2
CROSS SECTIONS

SHEET 47 OF XXX

DESIGN STUDY ONLY

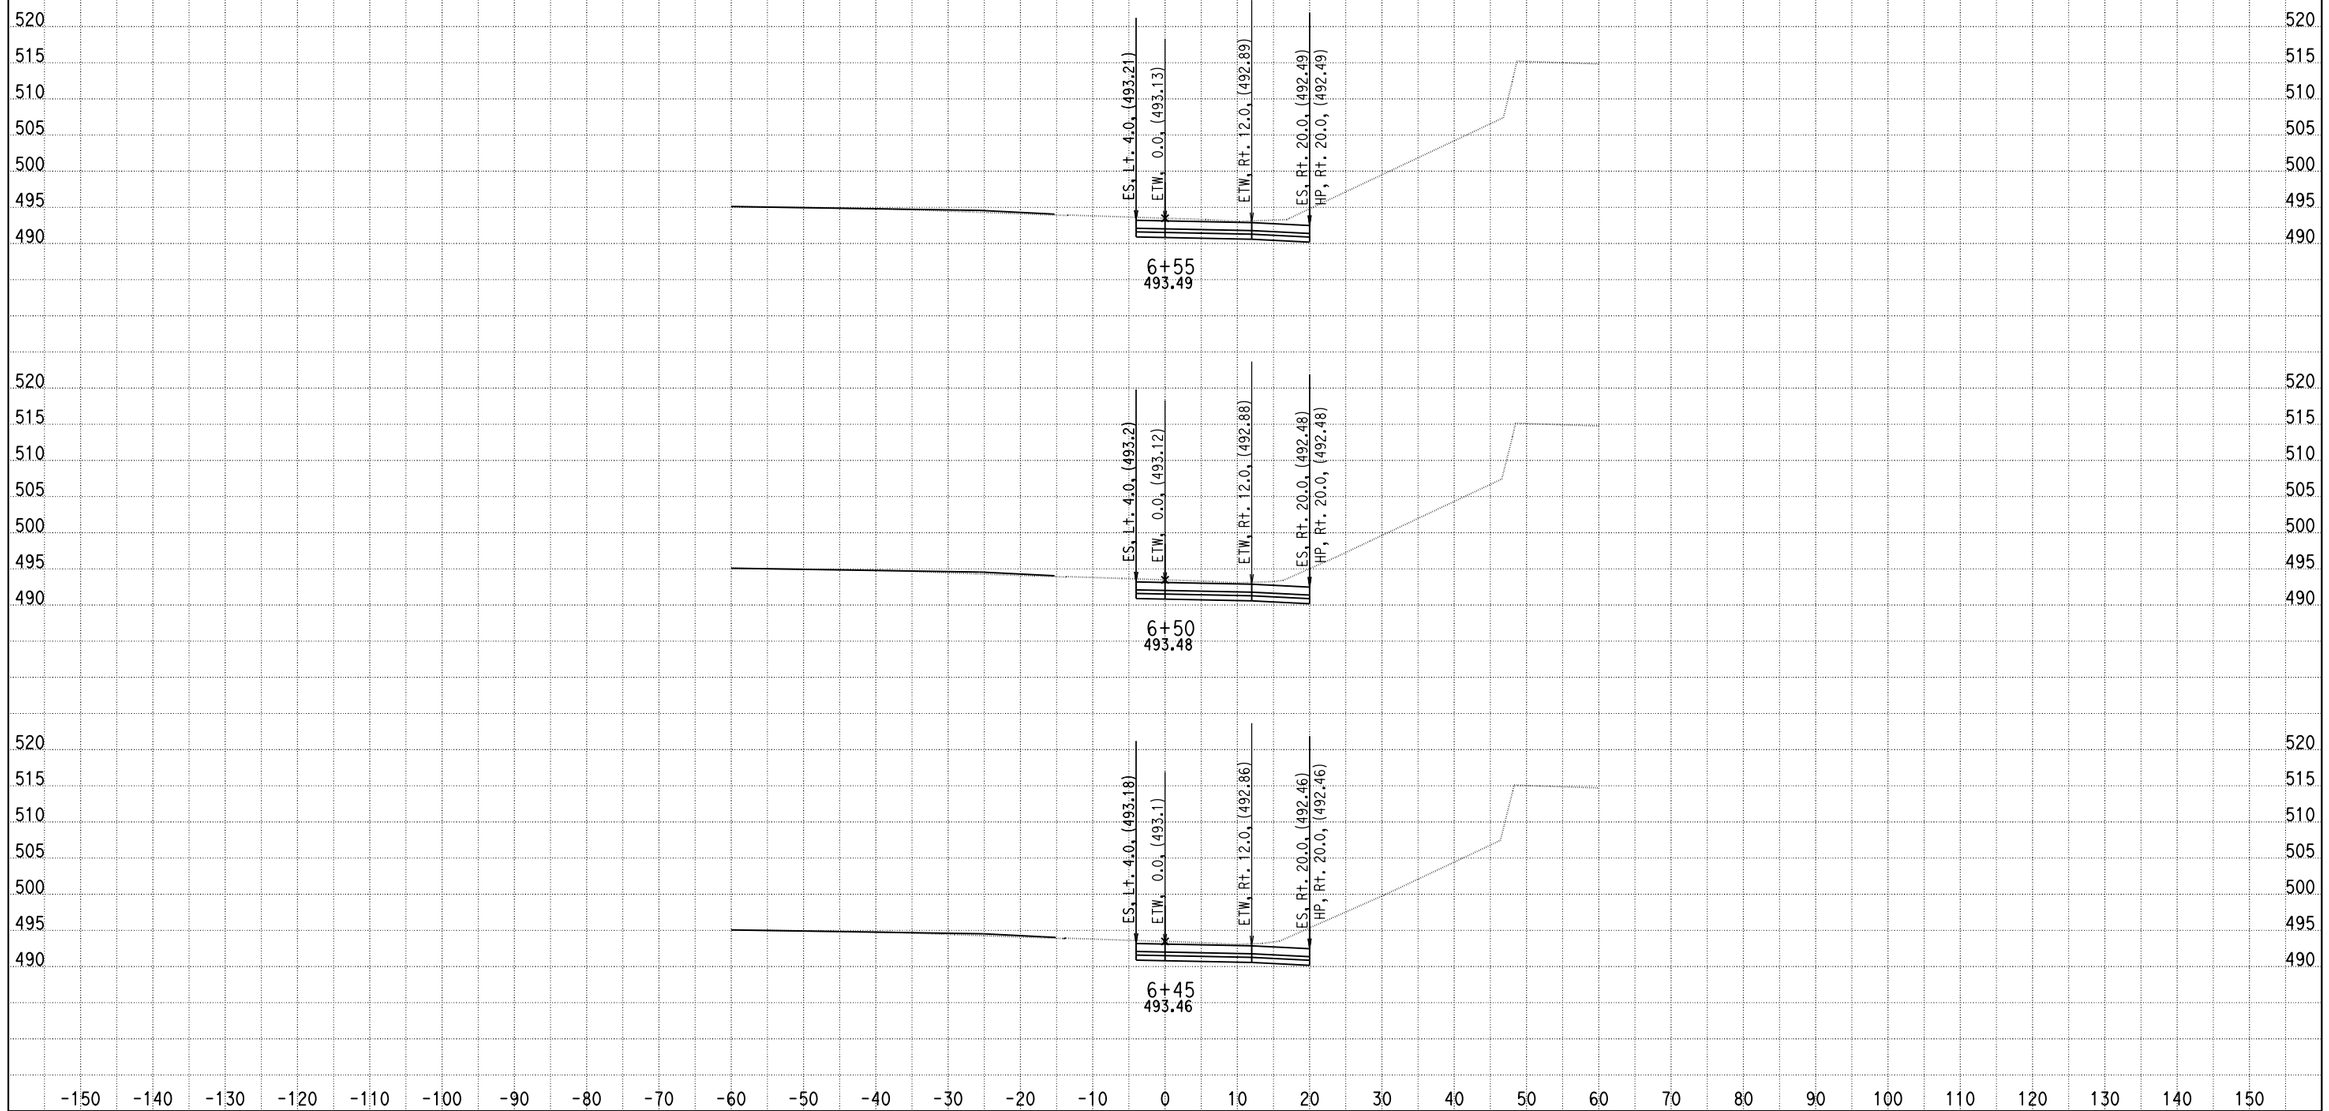

DATE: 4/15/2013

KC Project: 0818E File: C:\project\0818E\UPDATE-RAMP\hrc2-pro.ear

SCALE: 1" = 10' Horiz.
1" = 10' Vert.

All Dimensions are US Survey Feet

RAMPC2
CROSS SECTIONS

SHEET 48 OF XXX

DESIGN STUDY ONLY

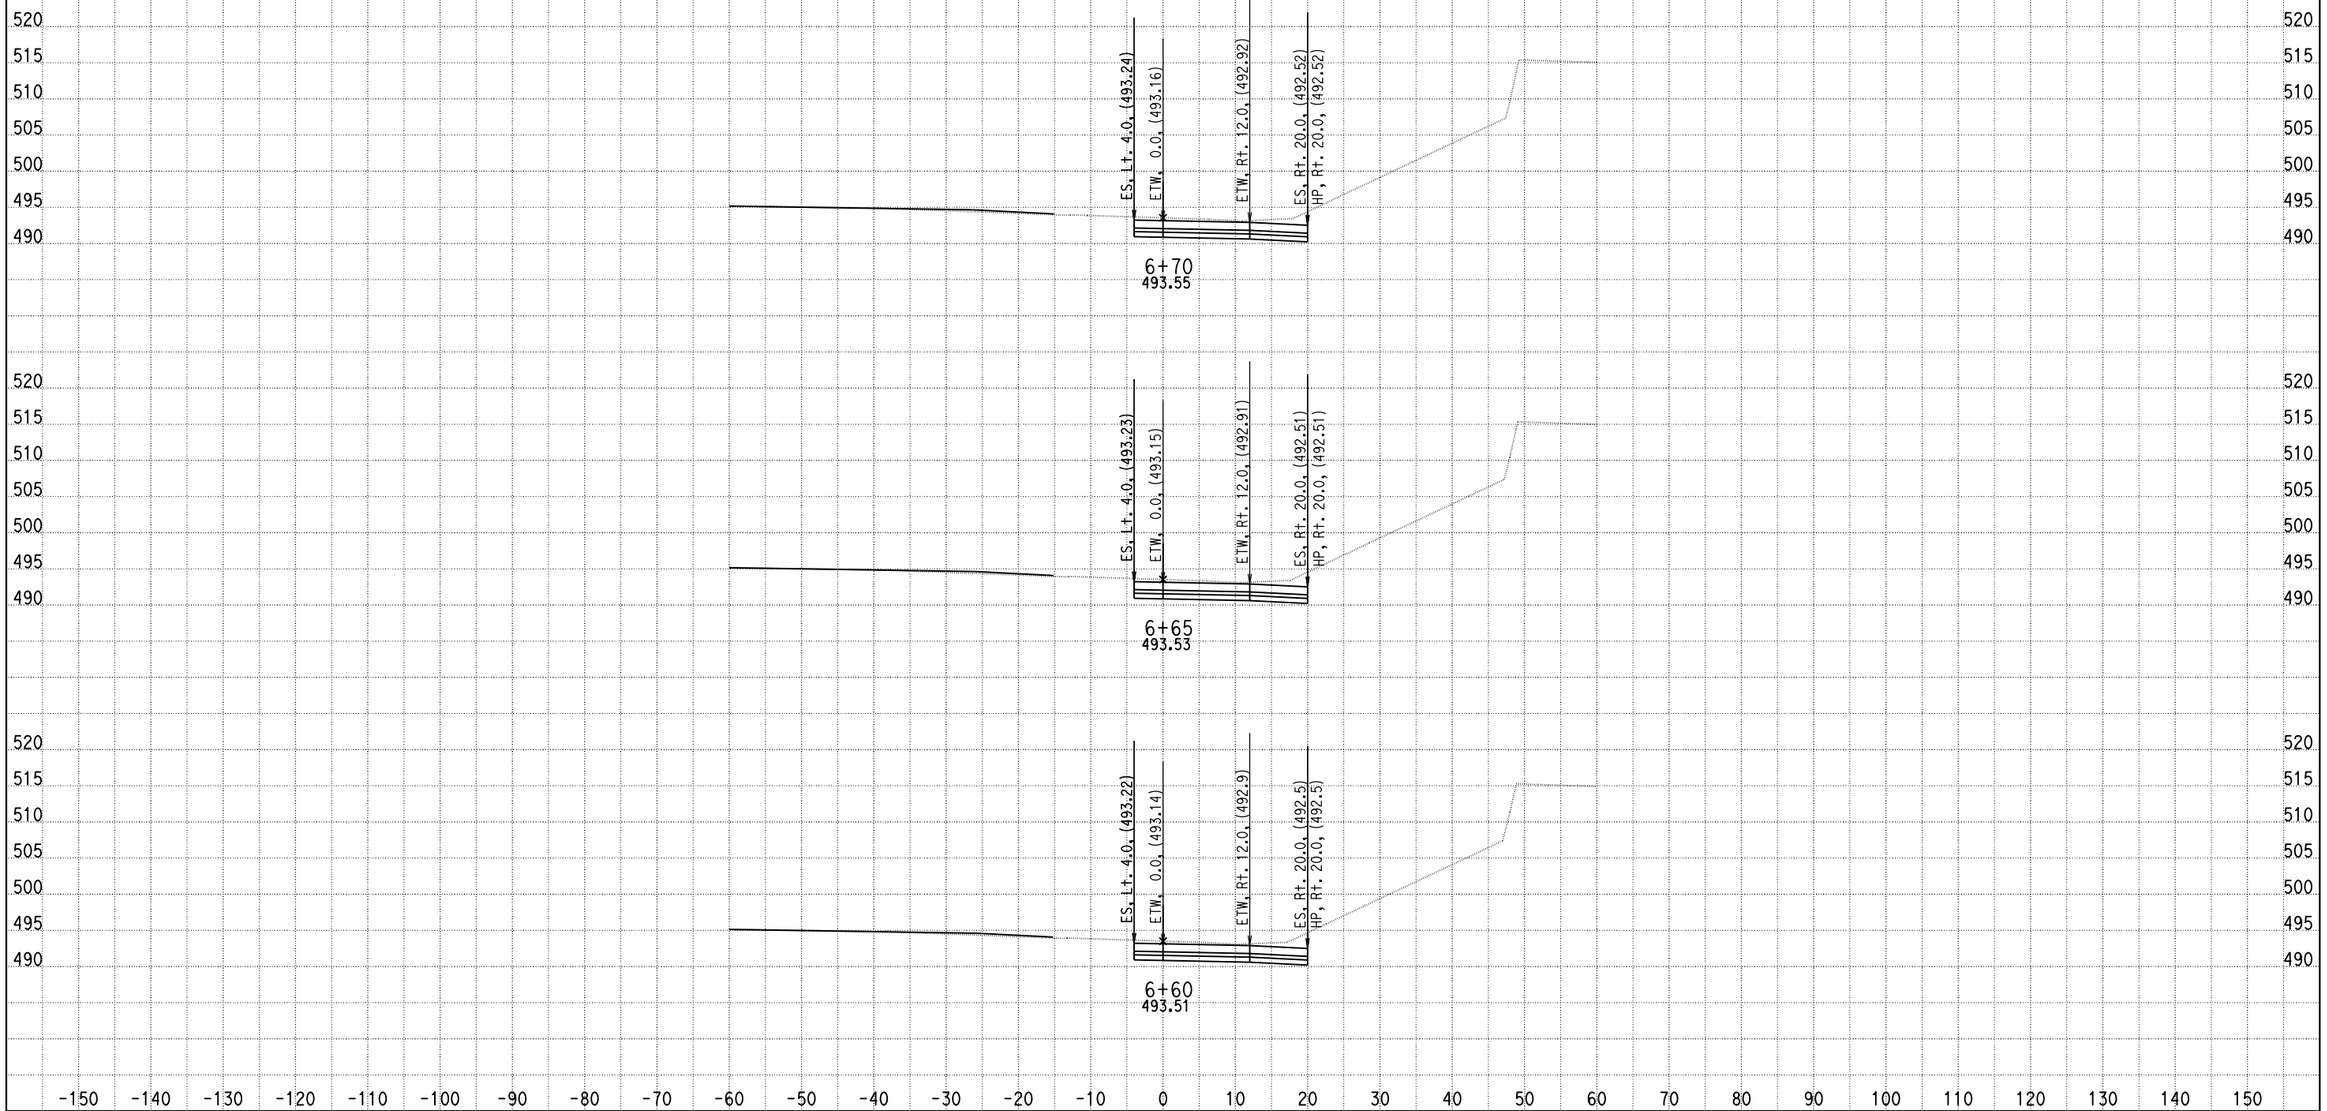

DATE: 4/15/2013

KC Project: 0818E File: C:\project\0818E\UPDATE-RAMP\hrc2-pro.ear

SCALE: 1" = 10' Horiz.
1" = 10' Vert.

All Dimensions are US Survey Feet

RAMPC2
CROSS SECTIONS

SHEET 49 OF XXX

DESIGN STUDY ONLY

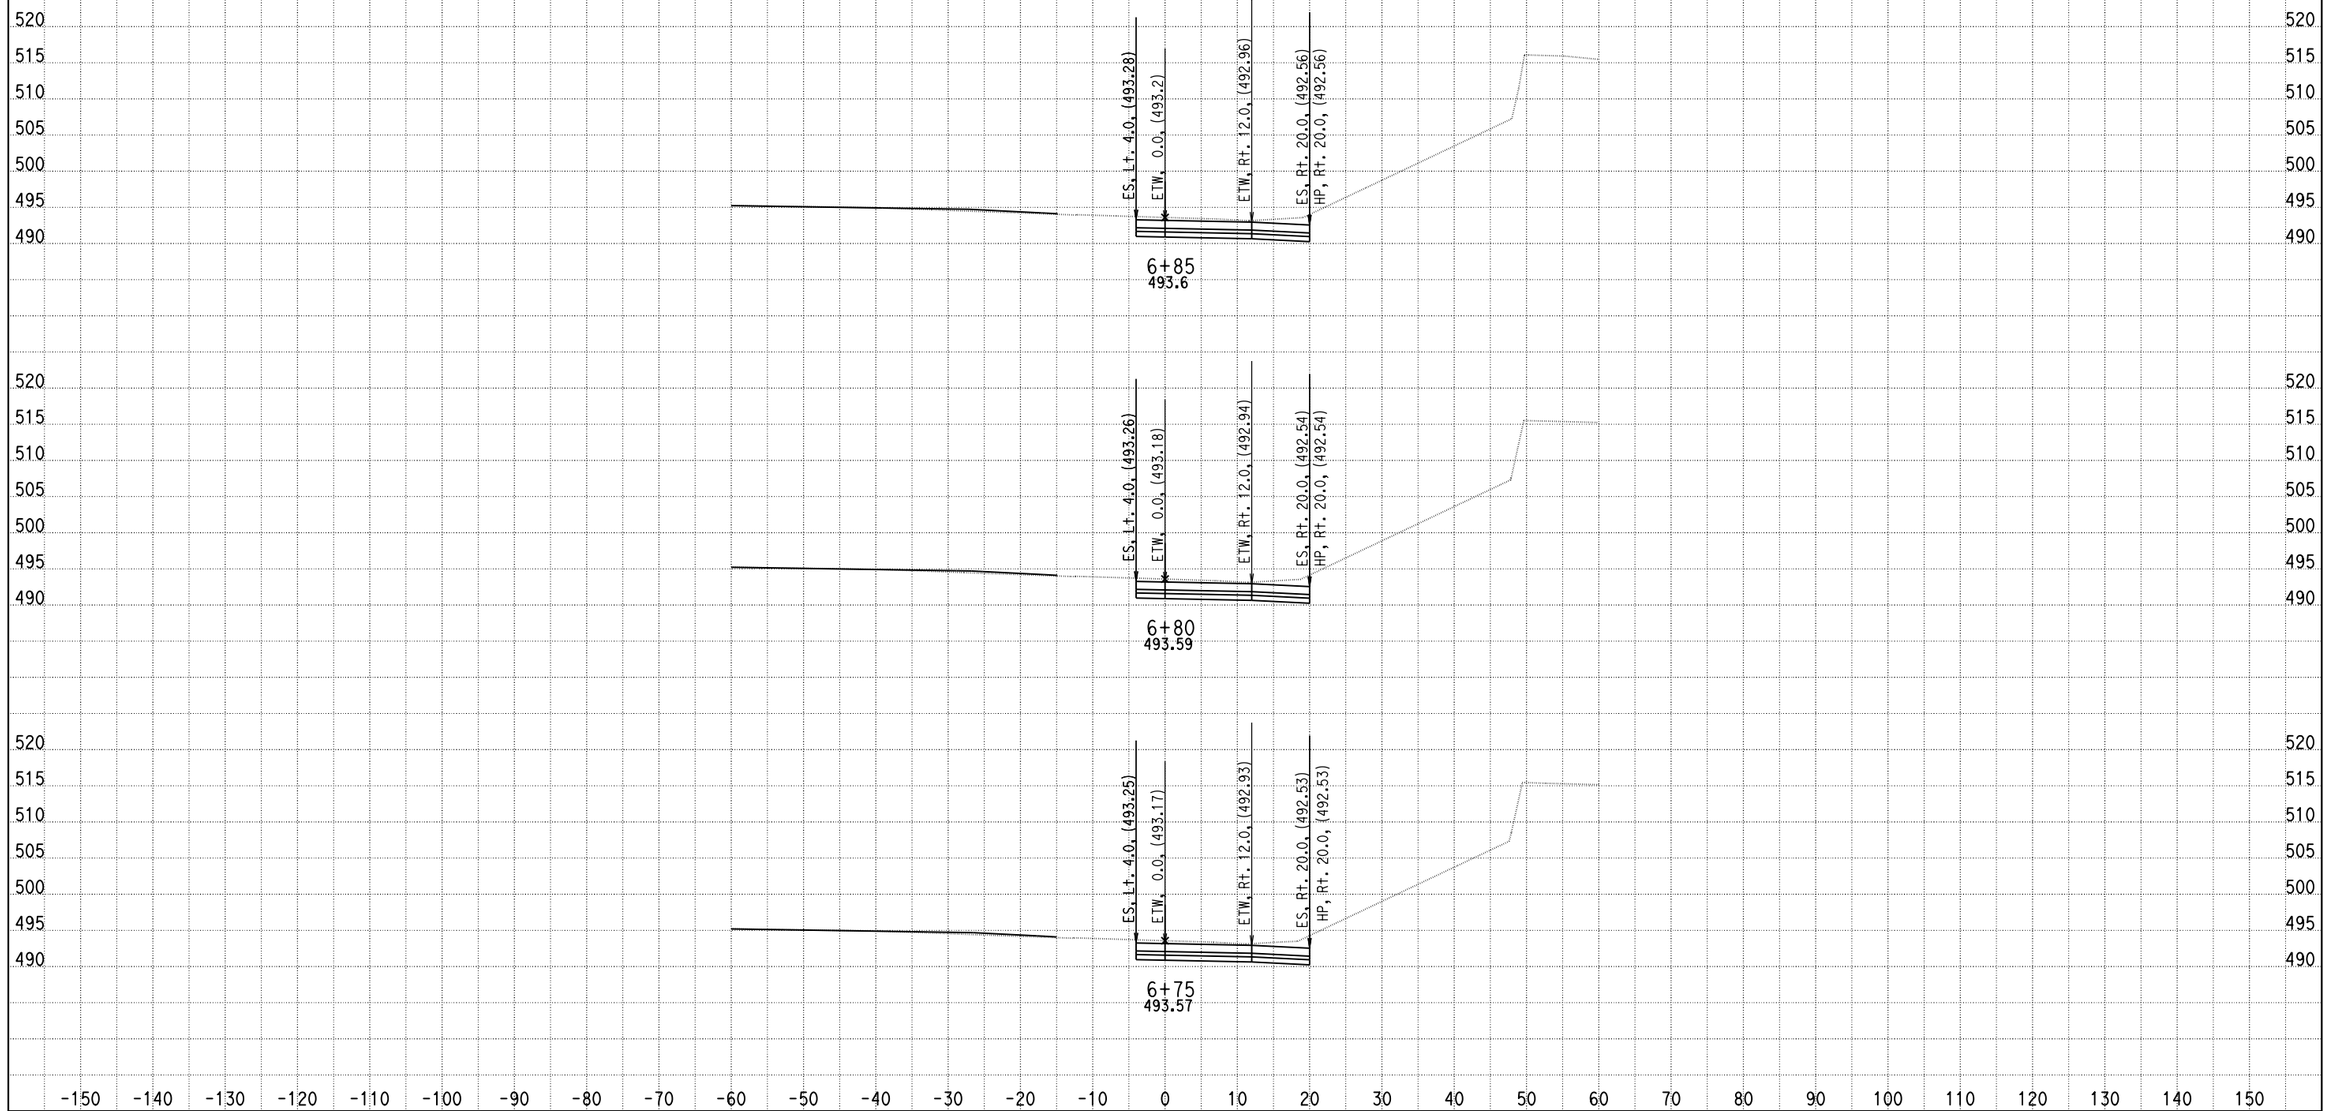

DATE: 4/15/2013

KC Project: 0818E File: C:\project\0818E\UPDATE-RAMP\hrc2-pro.ear

SCALE: 1" = 10' Horiz.
1" = 10' Vert.

All Dimensions are US Survey Feet

RAMPC2
CROSS SECTIONS

SHEET 50 OF XXX

DESIGN STUDY ONLY

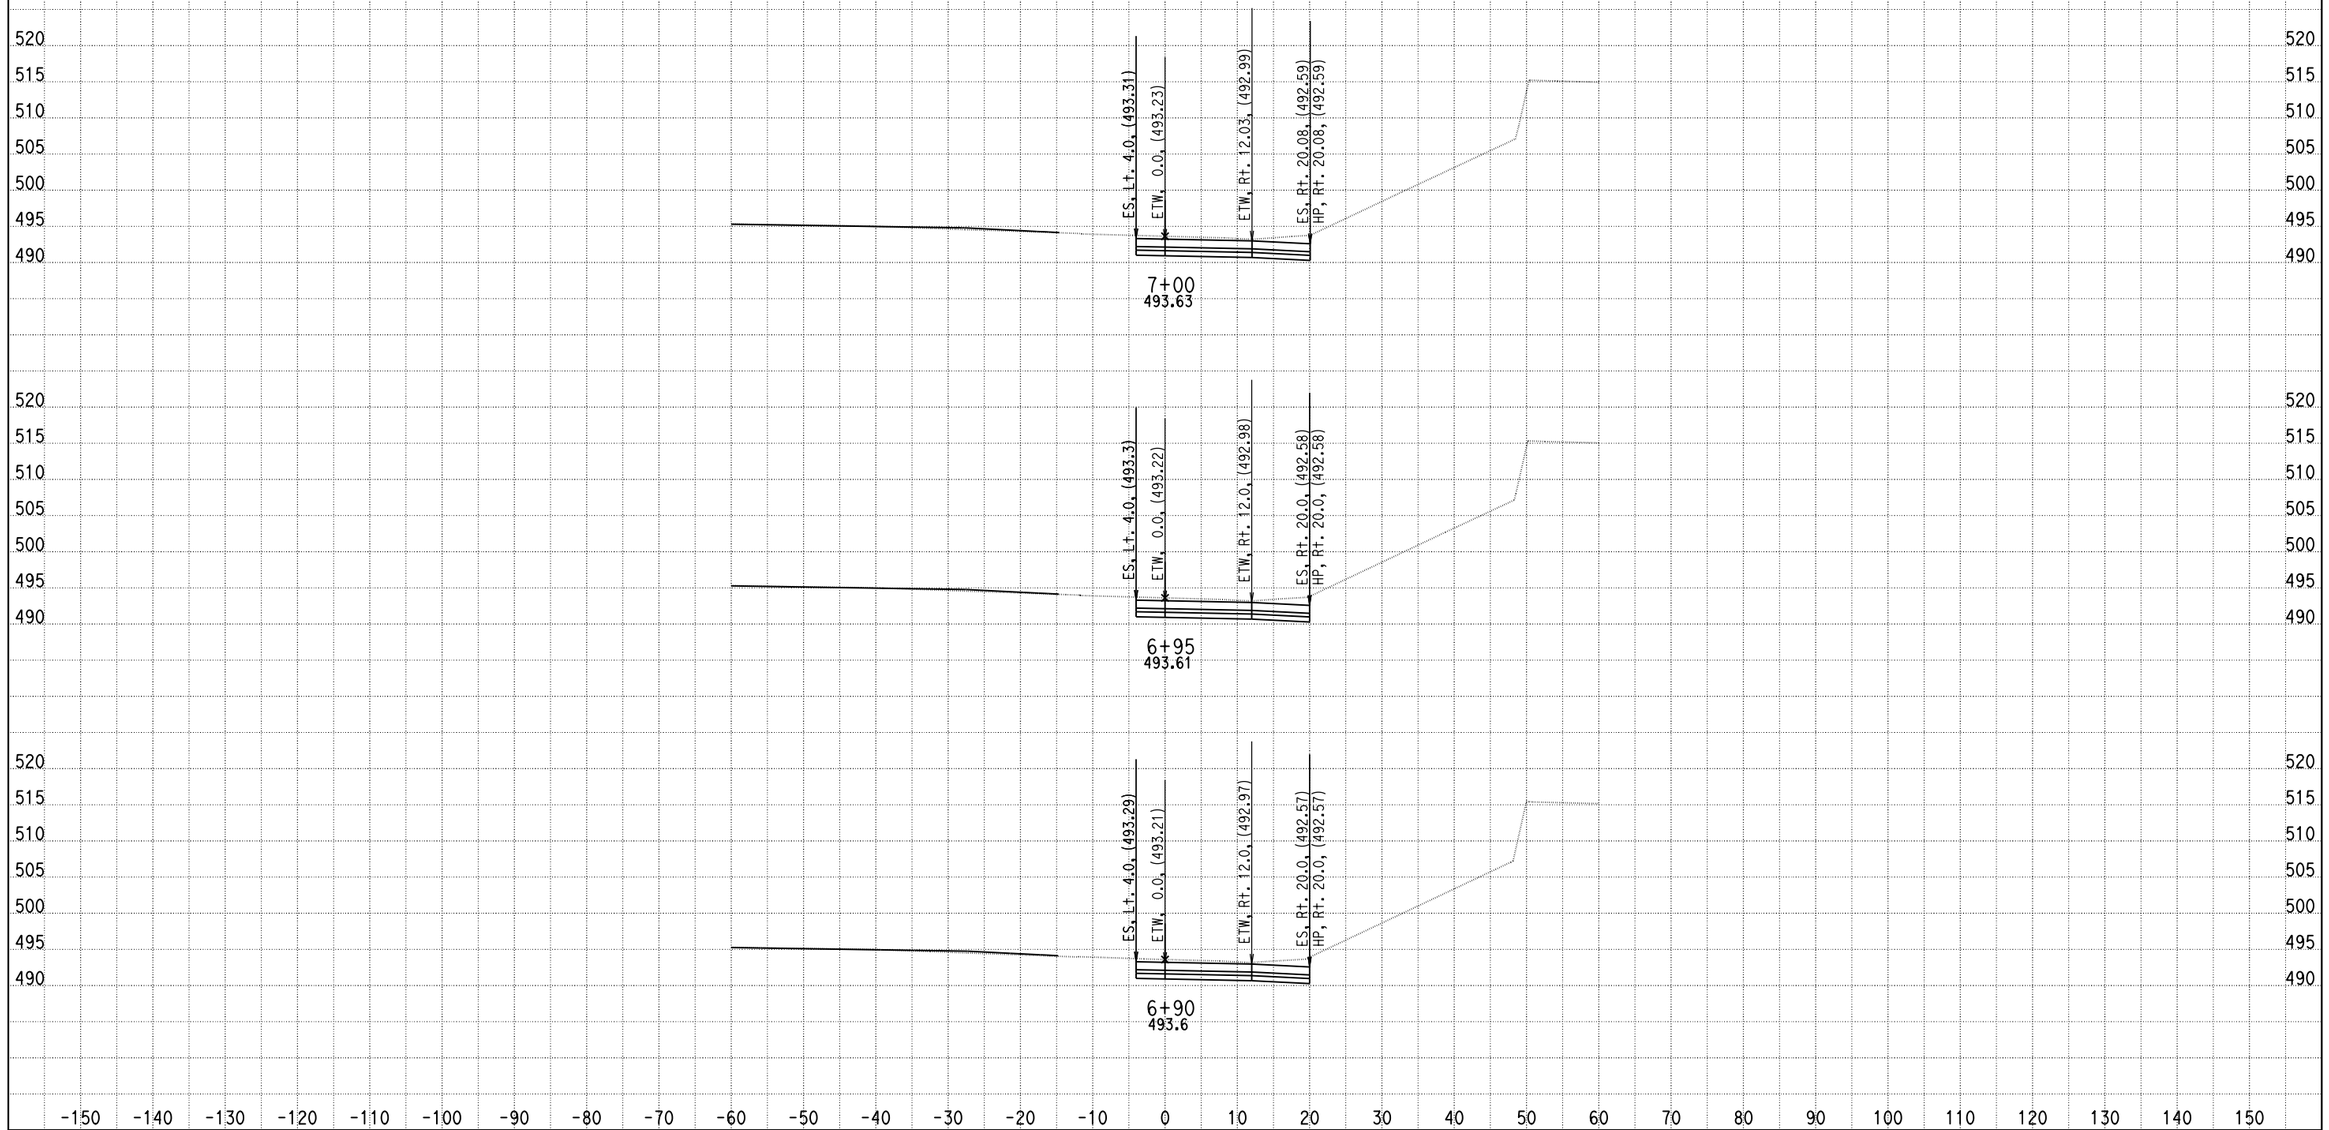

DATE: 4/15/2013

KC Project: 0818E File: C:\project\0818E\UPDATE-RAMP\hrc2-pro.ear

SCALE: 1" = 10' Horiz.
1" = 10' Vert.

All Dimensions are US Survey Feet

RAMPC2
CROSS SECTIONS

SHEET 51 OF XXX

DESIGN STUDY ONLY

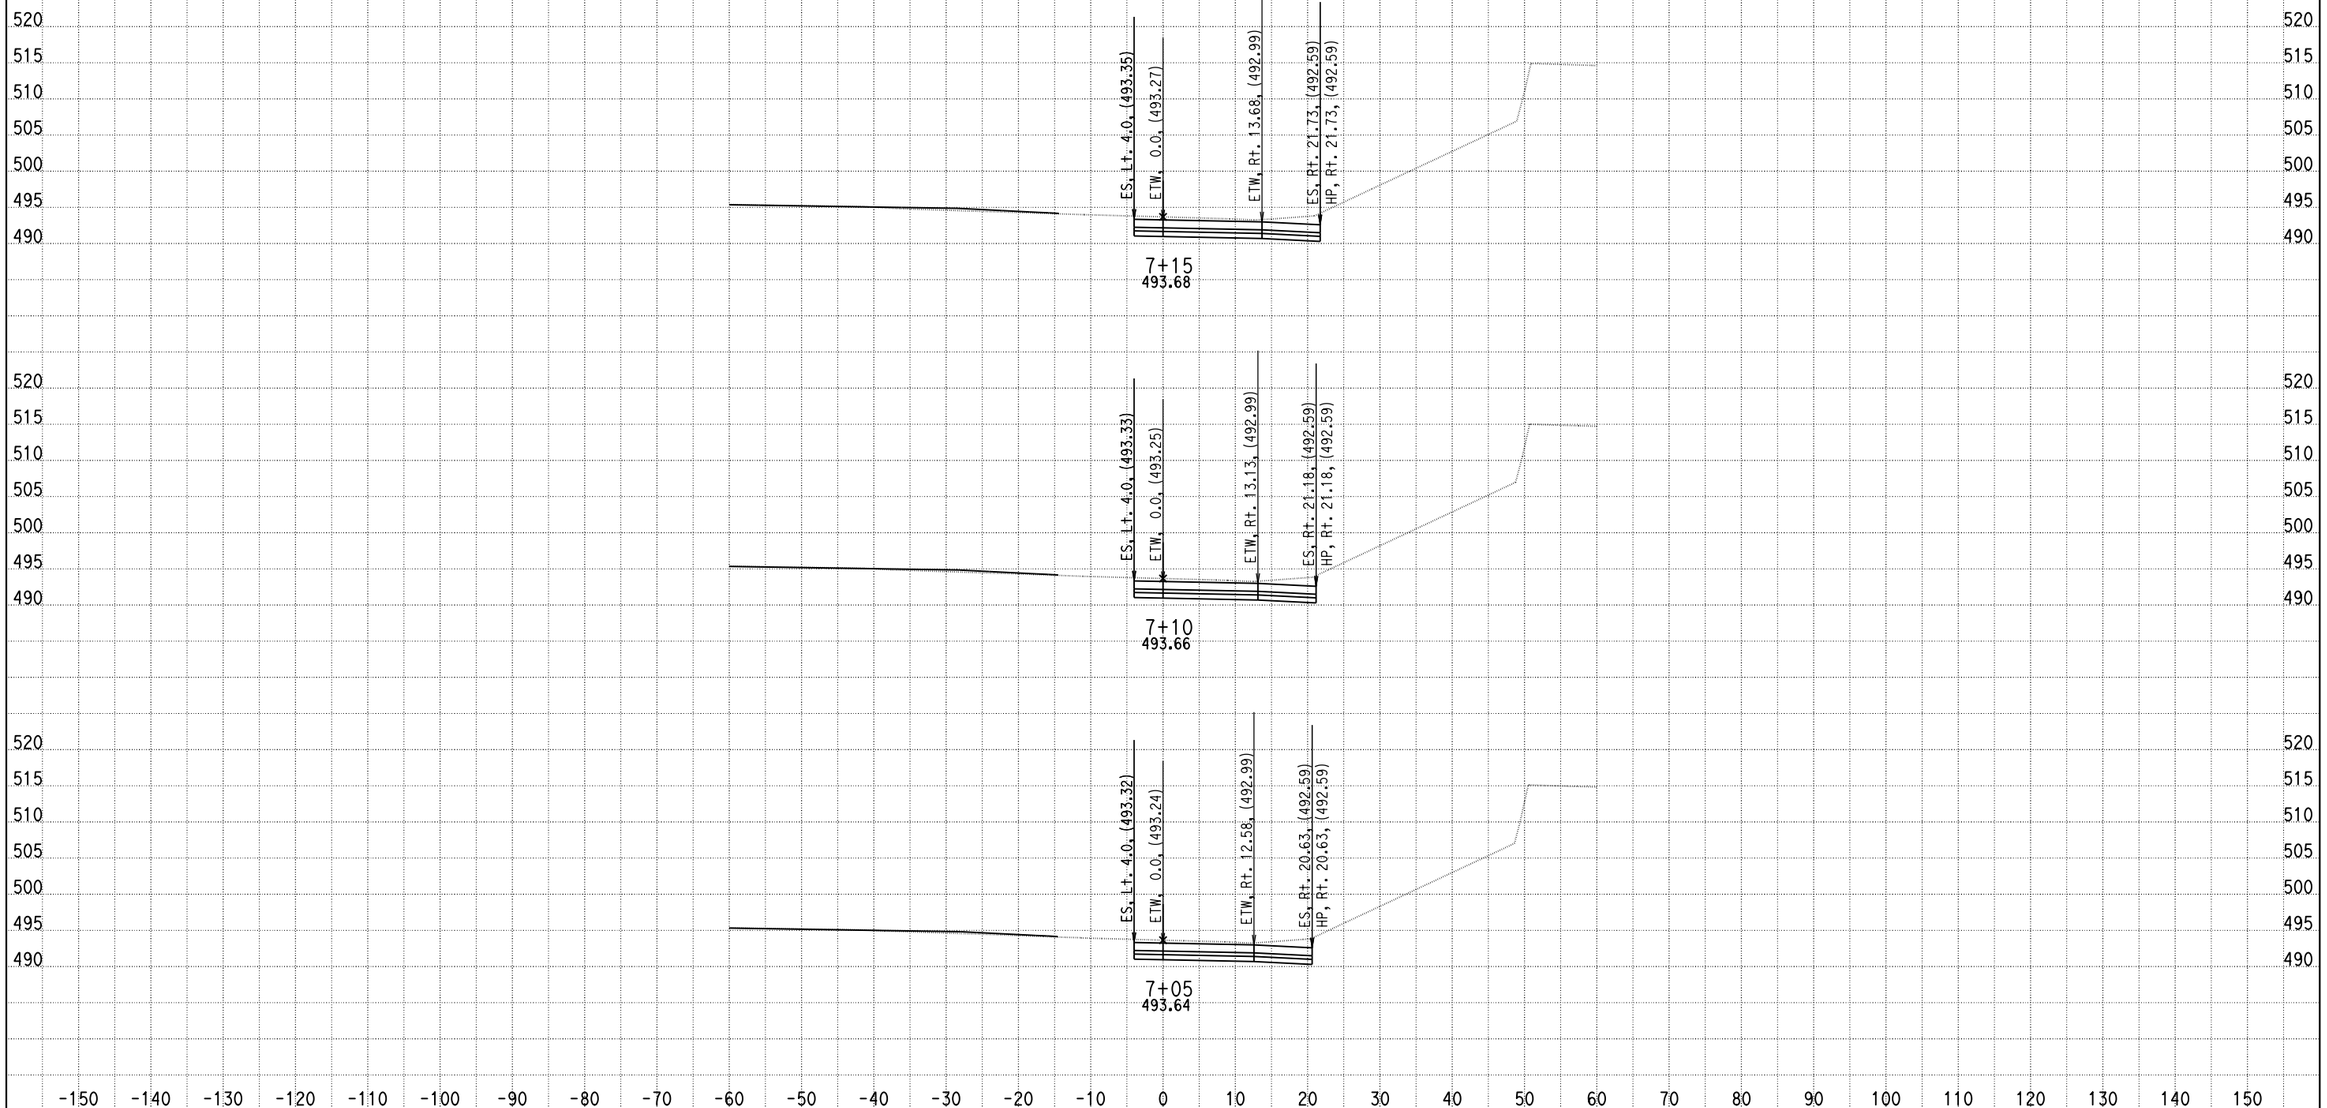

DATE: 4/15/2013

KC Project: 0818E File: C:\project\0818E\UPDATE-RAMP\hrc2-pro.ear

SCALE: 1" = 10' Horiz.
1" = 10' Vert.

All Dimensions are US Survey Feet

RAMPC2
CROSS SECTIONS

DESIGN STUDY ONLY

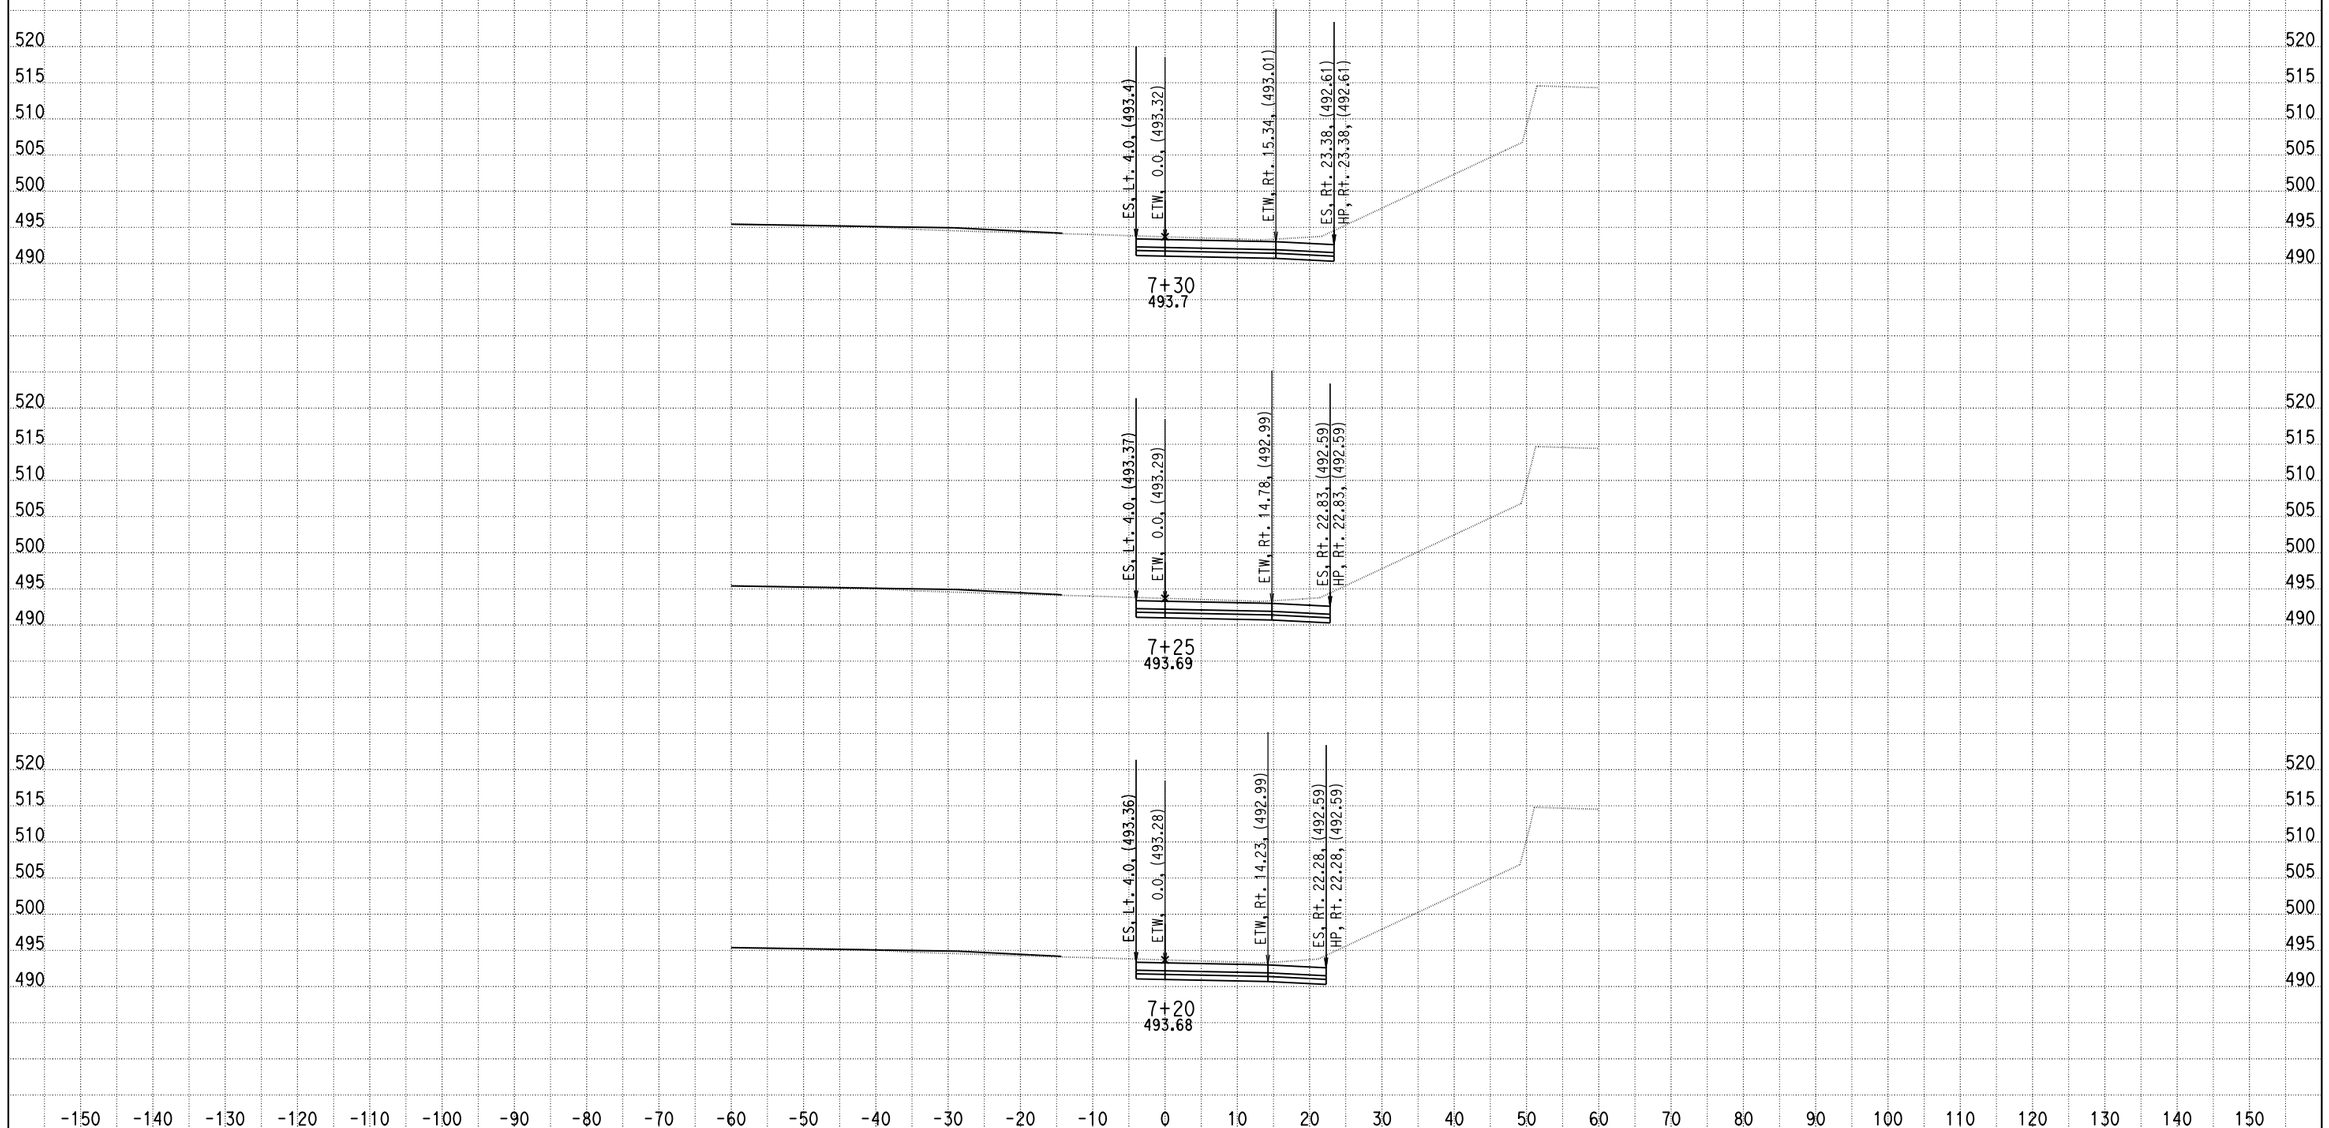

DATE: 4/15/2013

KC Project: 0818E File: C:\project\0818E\UPDATE-RAMP\hrc2-pro.ear

SCALE: 1" = 10' Horiz.
1" = 10' Vert.

All Dimensions are US Survey Feet

RAMPC2
CROSS SECTIONS

SHEET 53 OF XXX

DESIGN STUDY ONLY

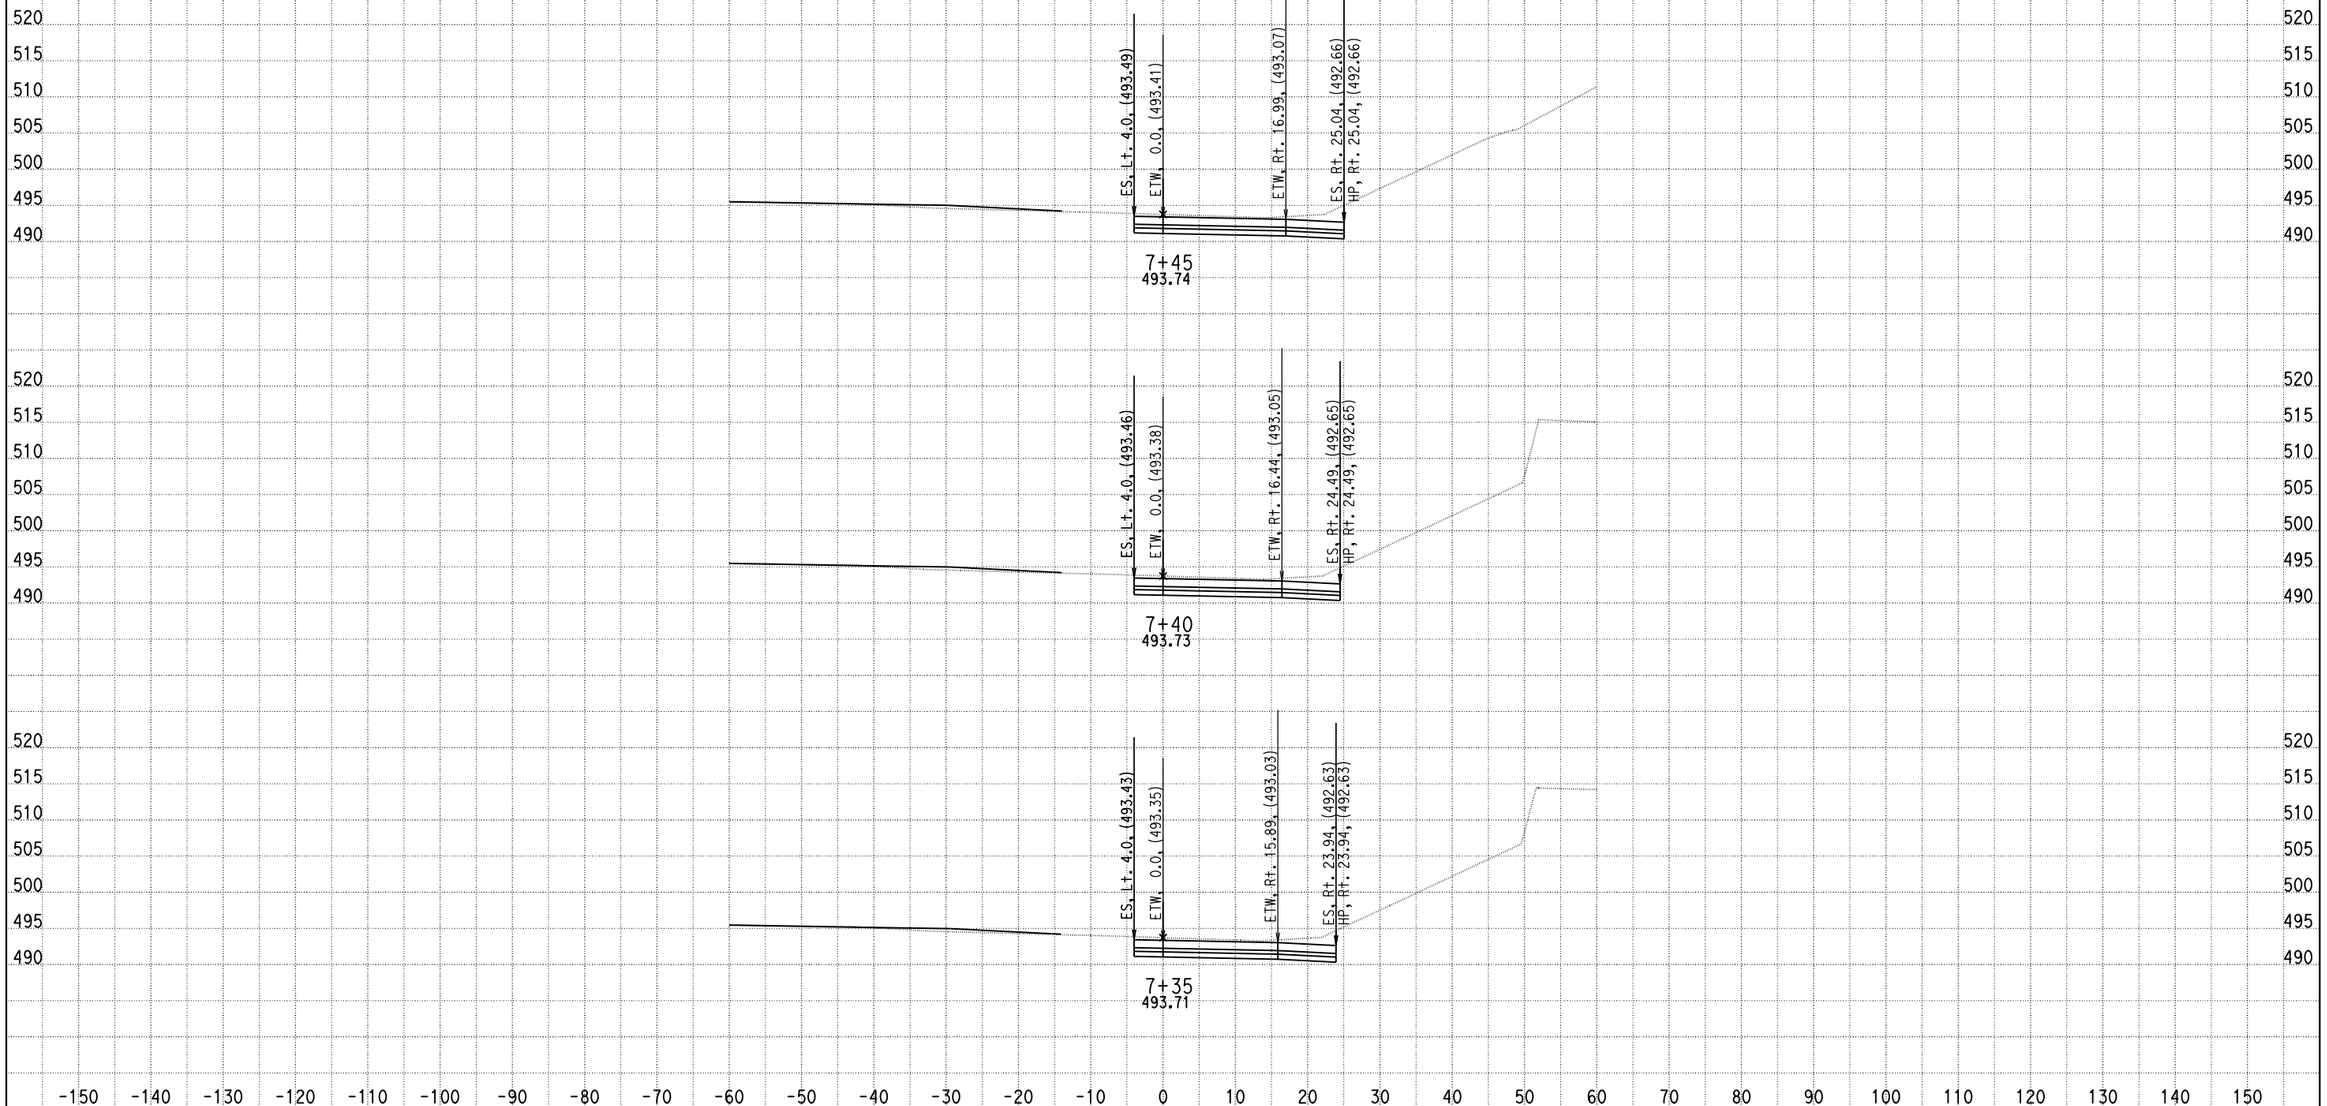

DATE: 4/15/2013

KC Project: 0818E File: C:\project\0818E\UPDATE-RAMP\hrc2-pro.ear

SCALE: 1" = 10' Horiz.
1" = 10' Vert.

All Dimensions are US Survey Feet

RAMPC2
CROSS SECTIONS

DESIGN STUDY ONLY

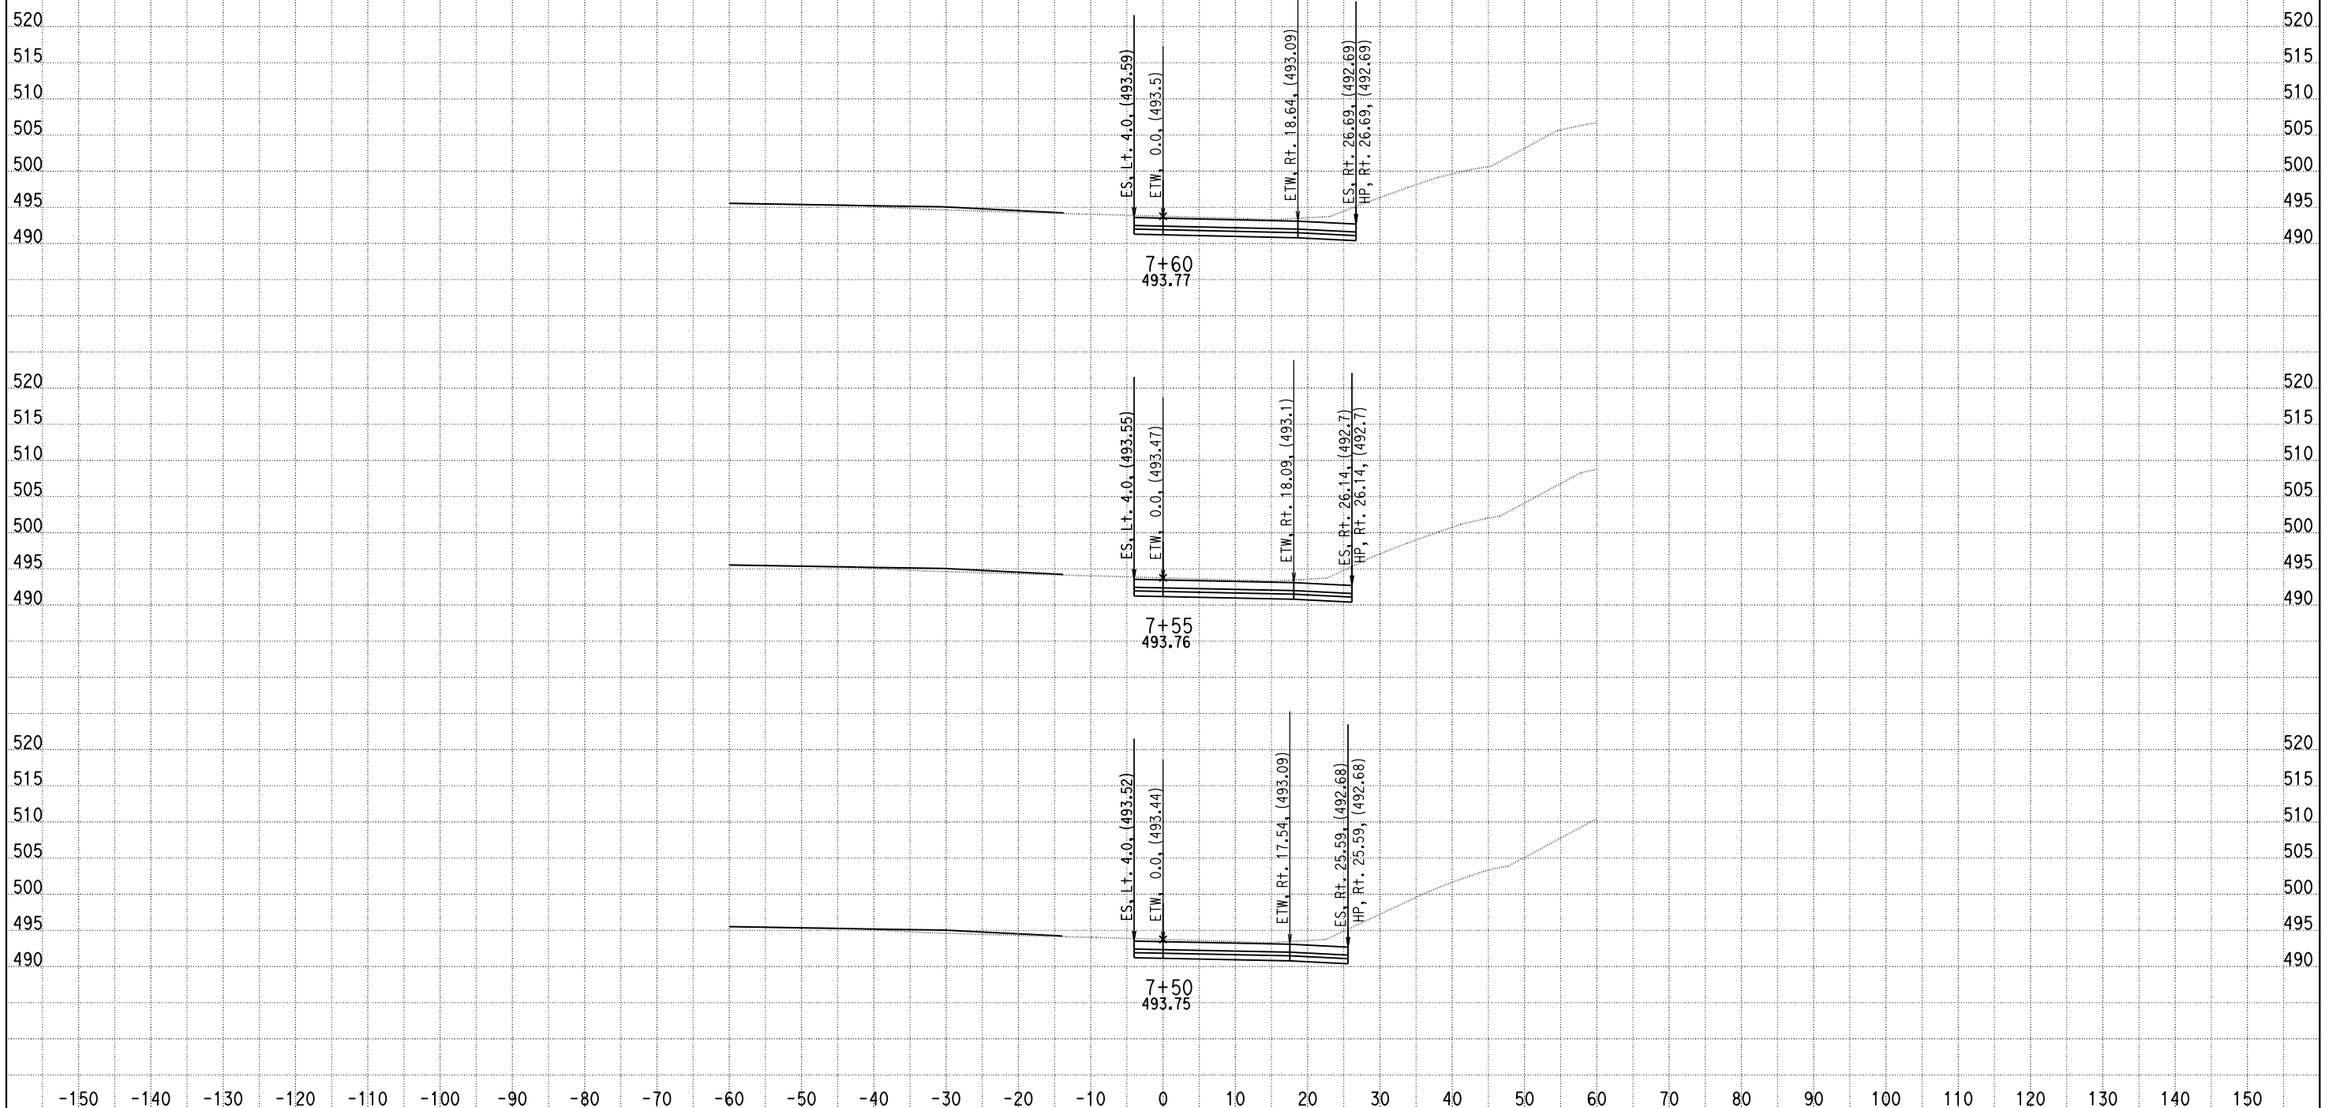

DATE: 4/15/2013

KC Project: 0818E File: C:\project\0818E\UPDATE-RAMP\hrc2-pro.ear

SCALE: 1" = 10' Horiz.
1" = 10' Vert.

All Dimensions are US Survey Feet

RAMPC2
CROSS SECTIONS

SHEET 55 OF XXX

DESIGN STUDY ONLY

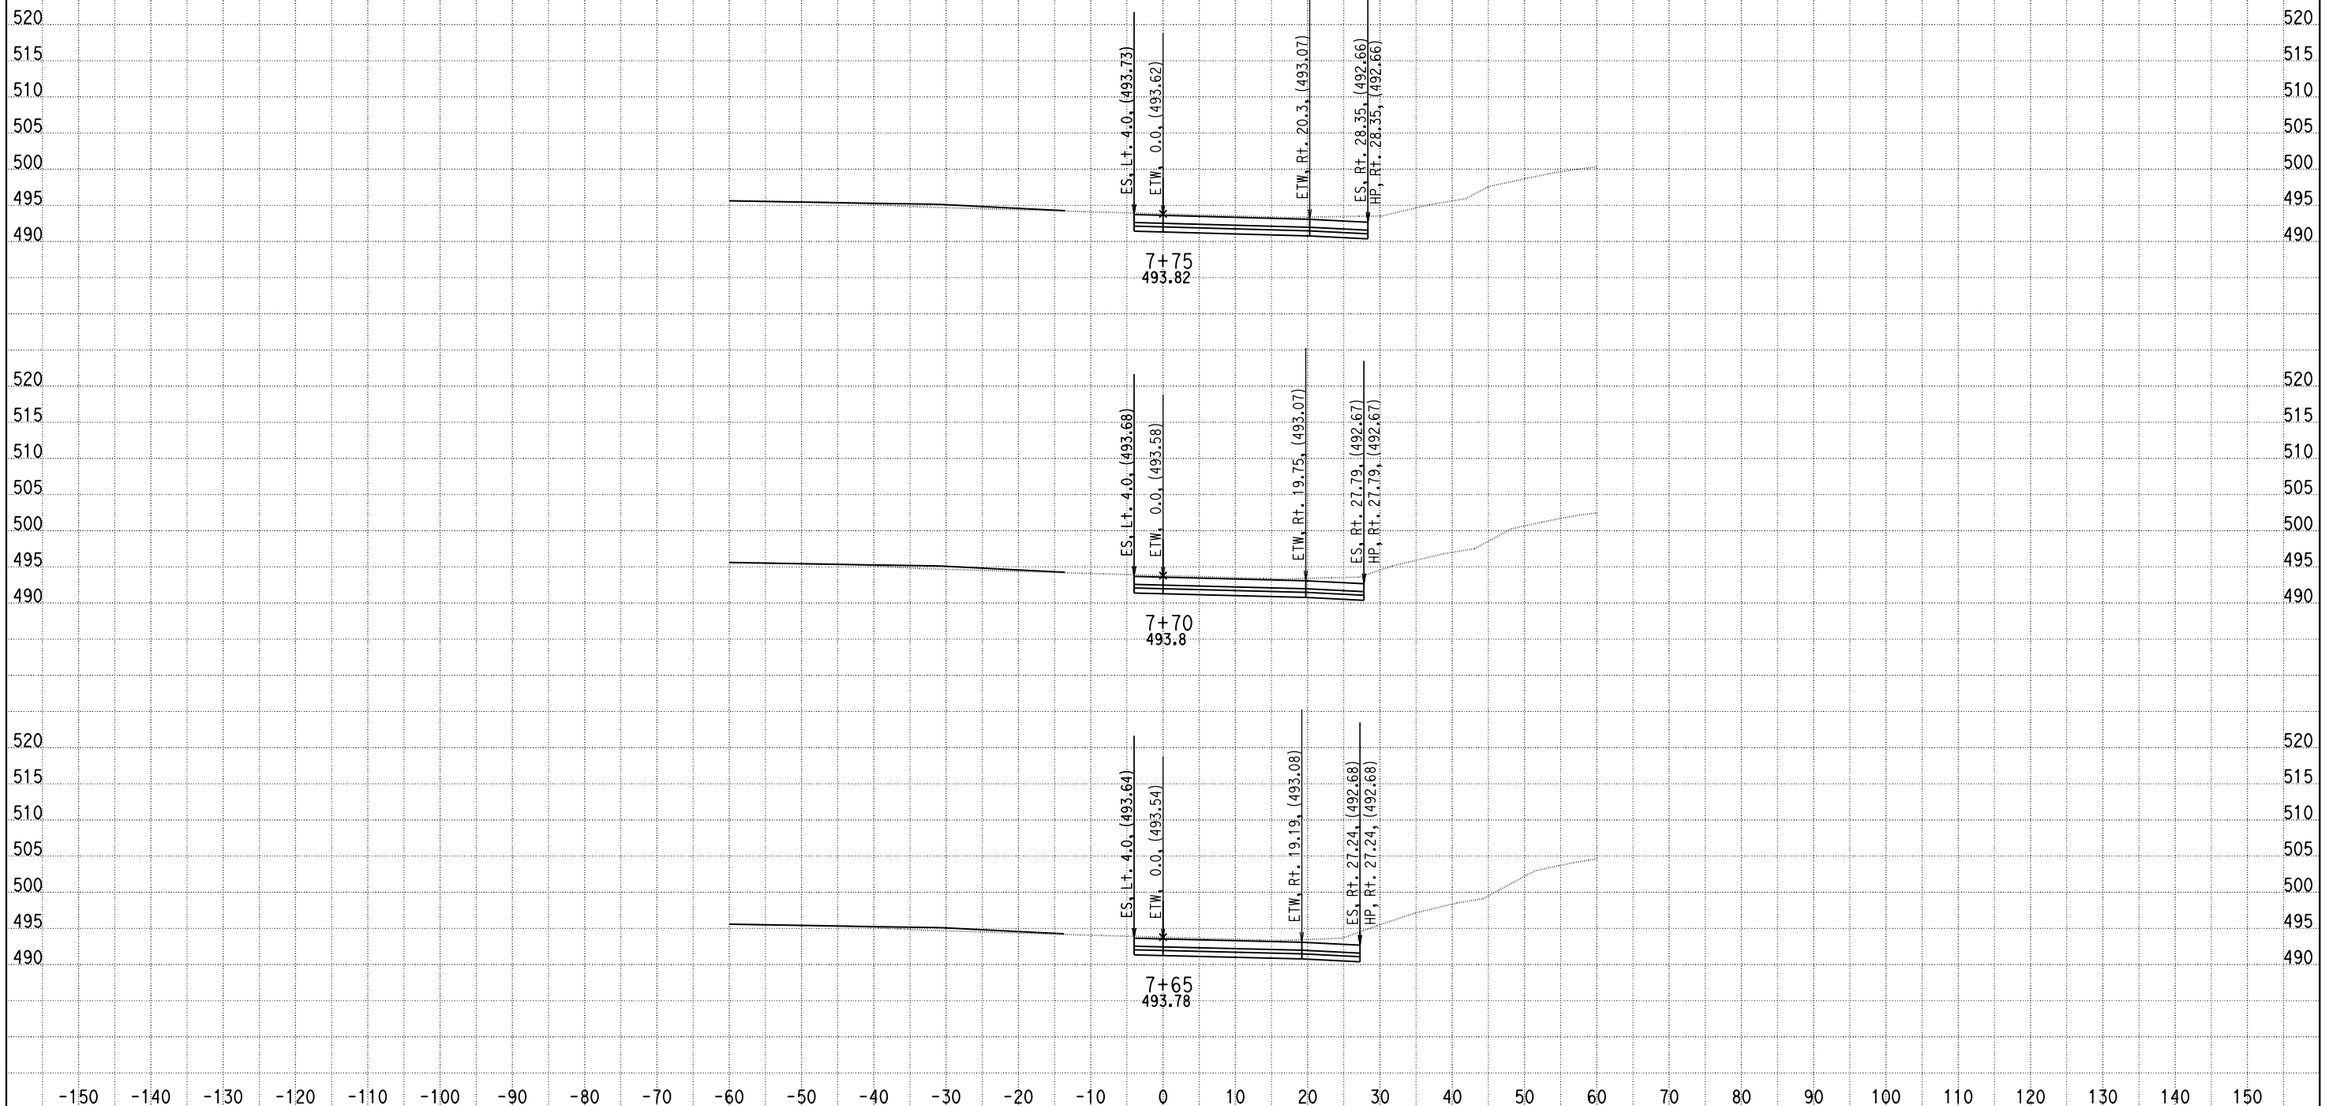

DATE: 4/15/2013

KC Project: 0818E File: C:\project\0818E\UPDATE-RAMP\hrc2-pro.ear

SCALE: 1" = 10' Horiz.
1" = 10' Vert.

All Dimensions are US Survey Feet

RAMPC2
CROSS SECTIONS

SHEET 56 OF XXX

DESIGN STUDY ONLY

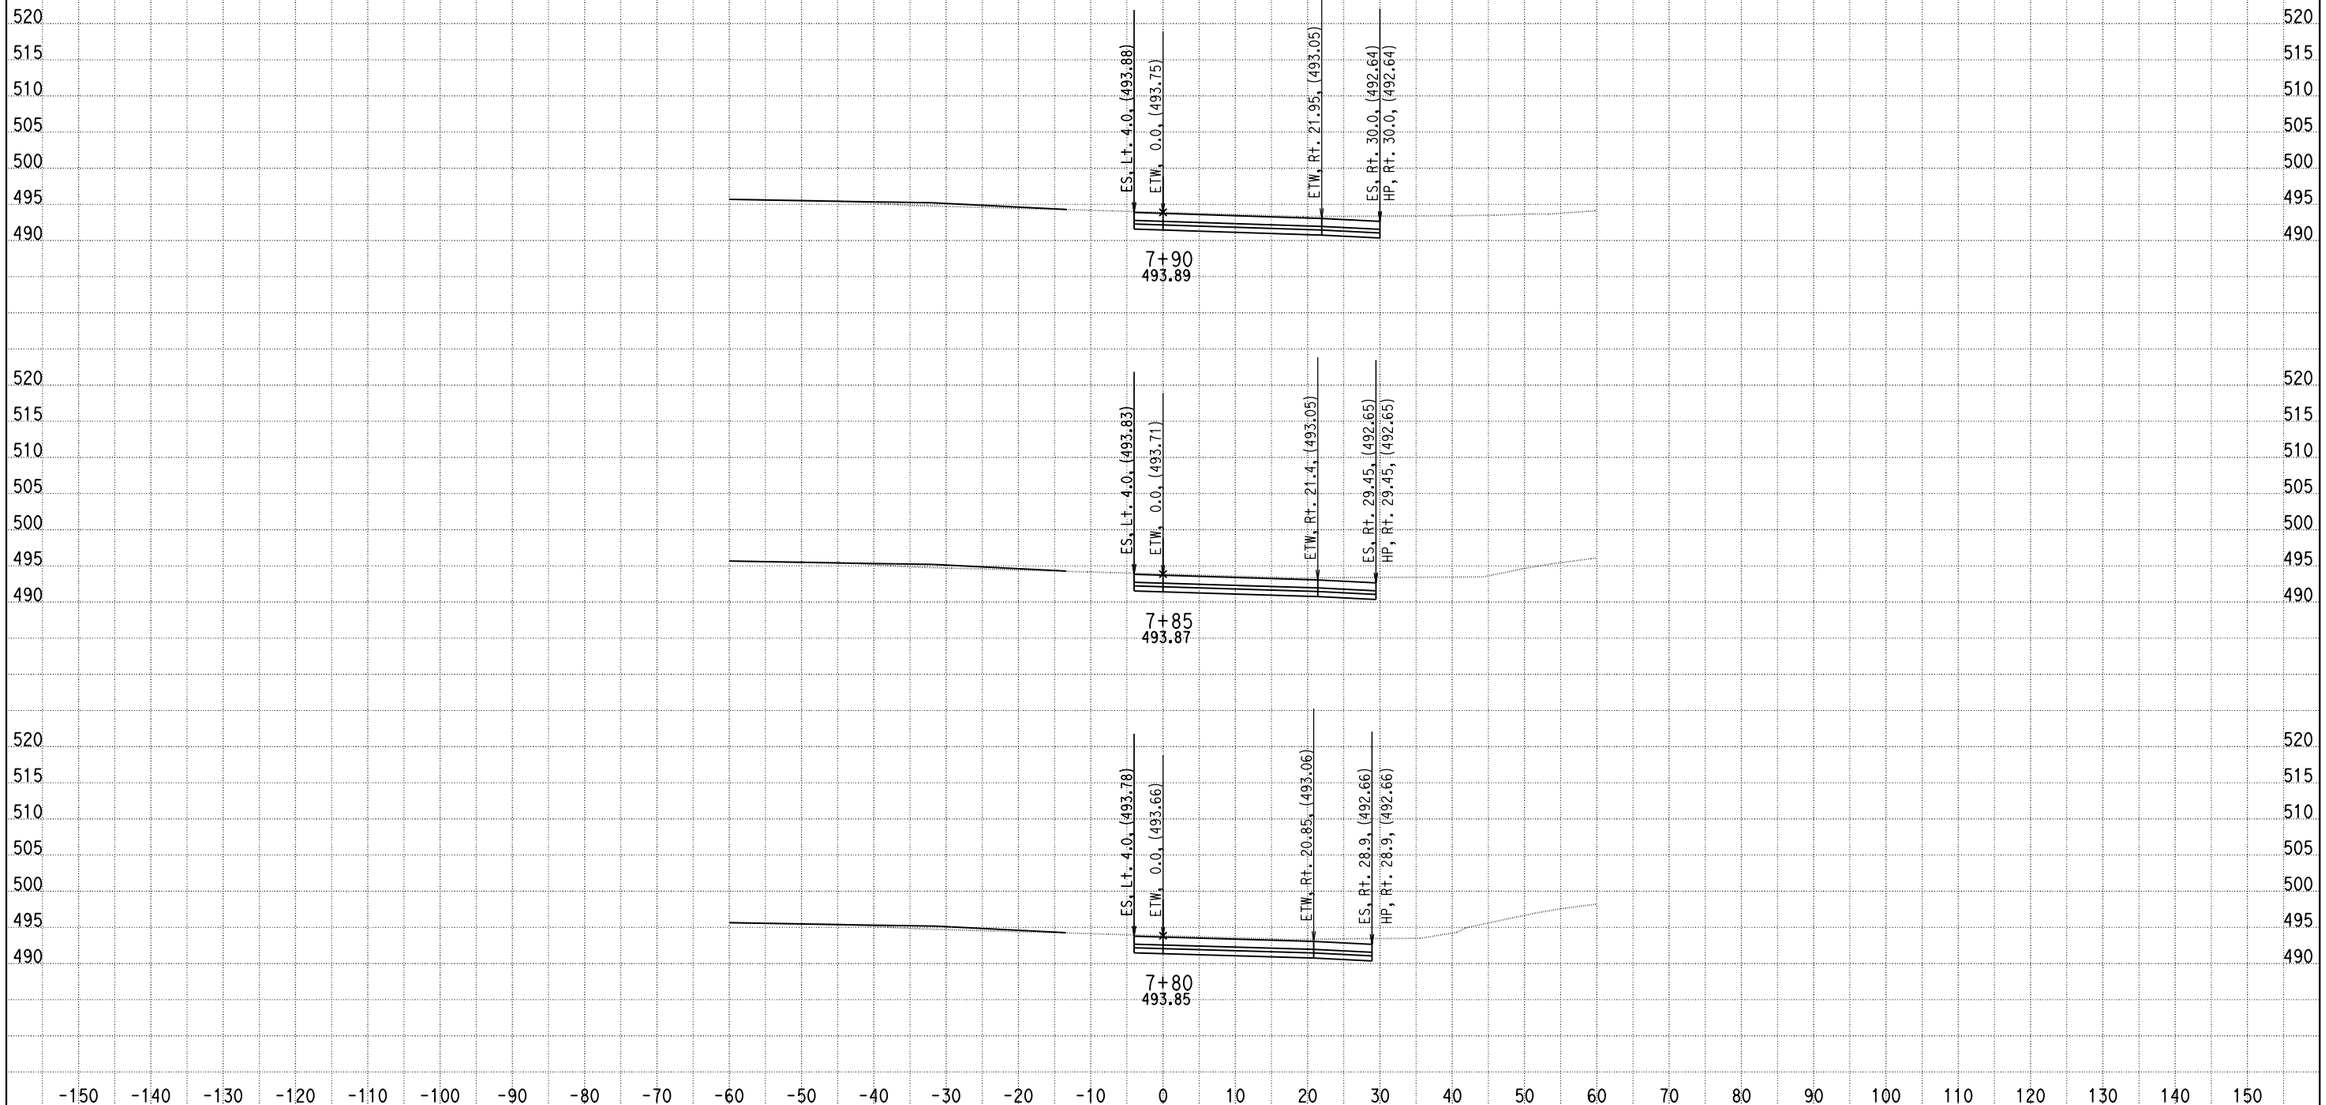

DATE: 4/15/2013

KC Project: 0818E File: C:\project\0818E\UPDATE-RAMP\hrc2-pro.ear

SCALE: 1" = 10' Horiz.
1" = 10' Vert.

All Dimensions are US Survey Feet

RAMPC2
CROSS SECTIONS

DESIGN STUDY ONLY

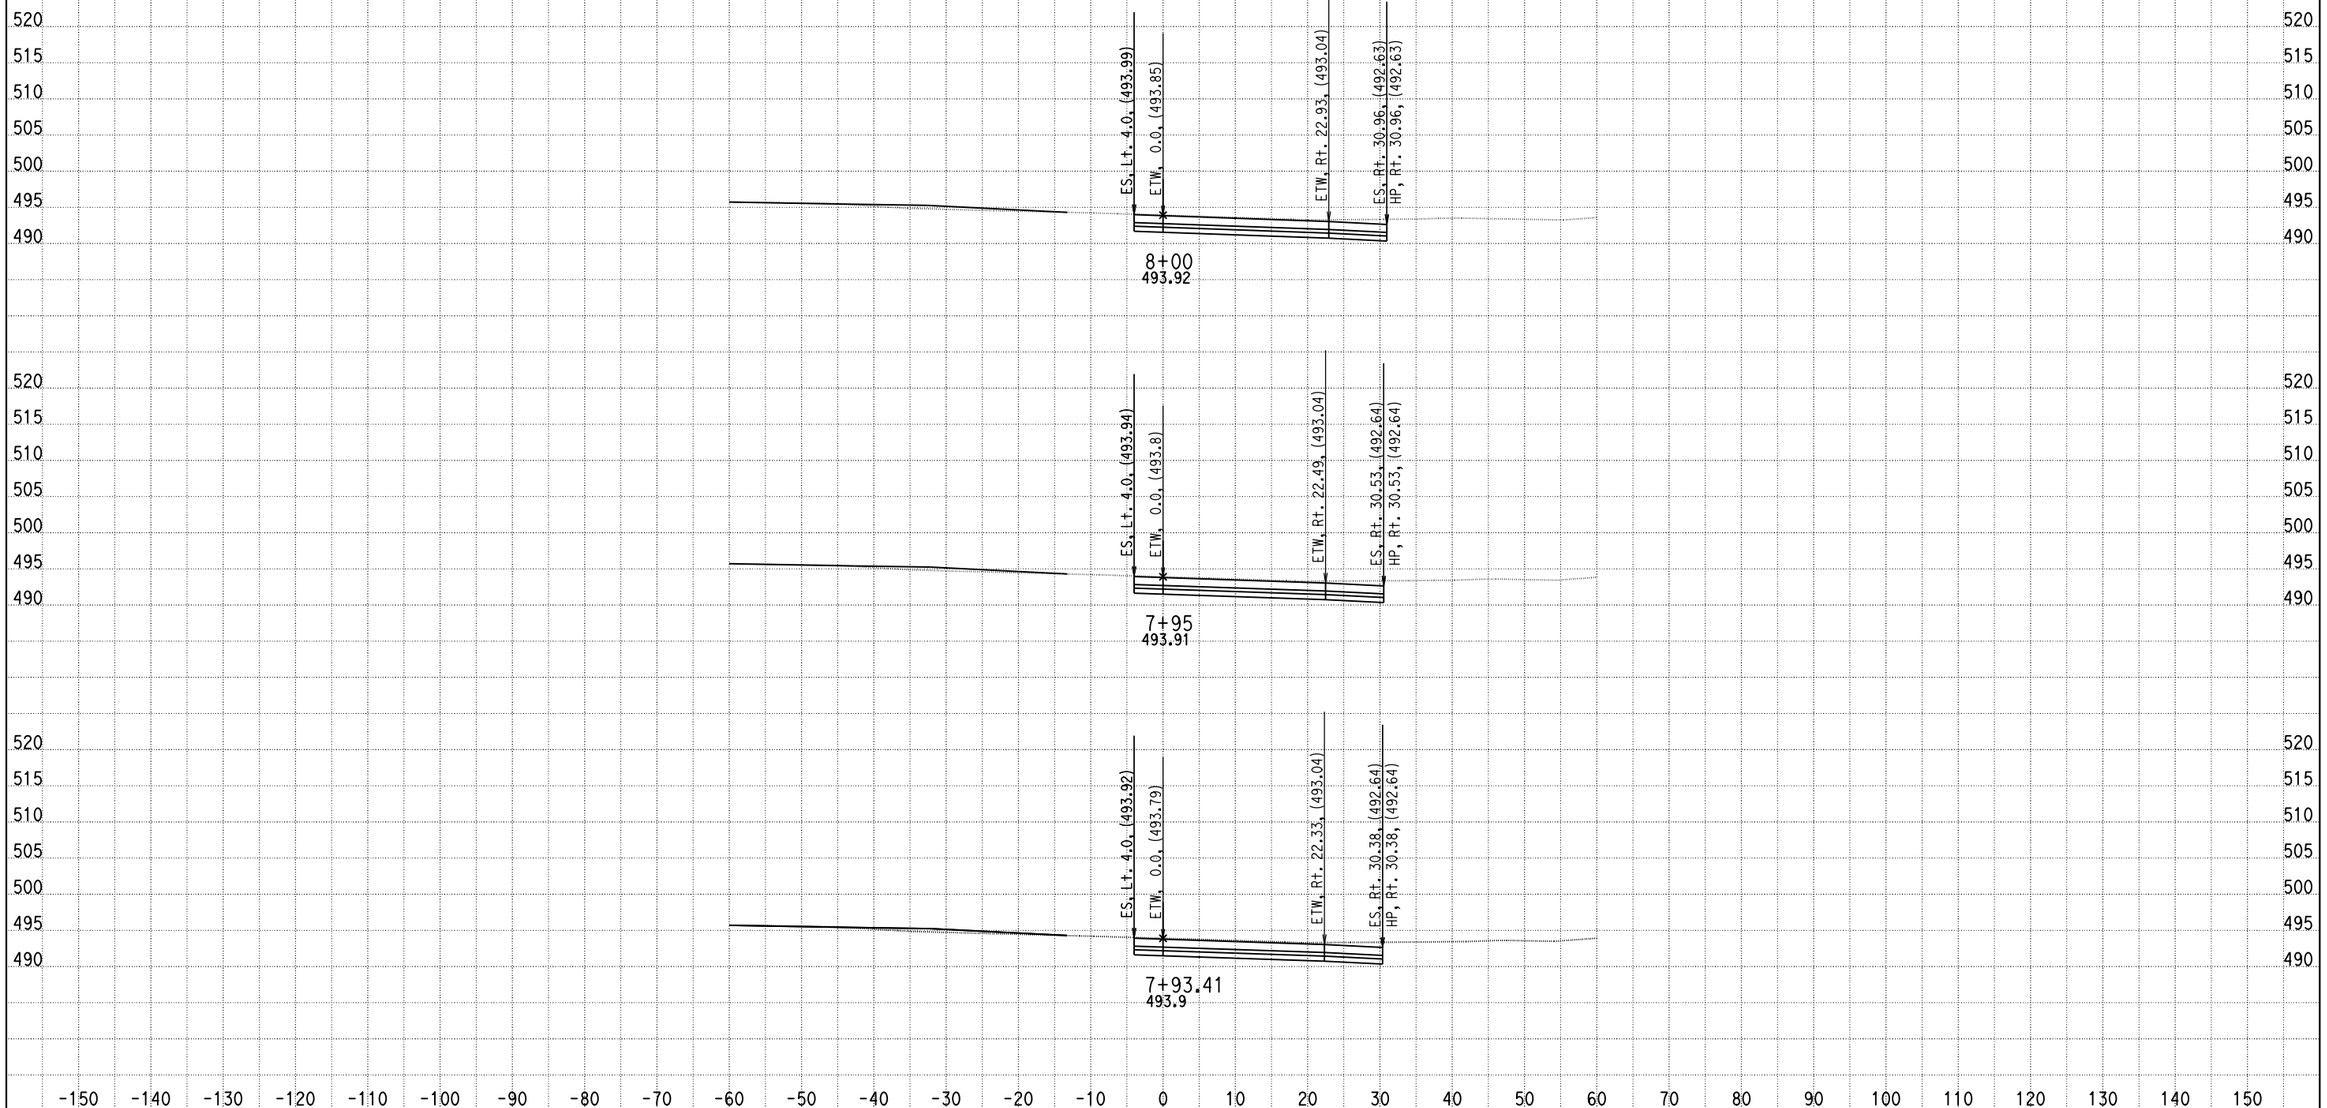

DATE: 4/15/2013

KC Project: 0818E File: C:\project\0818E\UPDATE-RAMP\hrc2-pro.ear

SCALE: 1" = 10' Horiz.
1" = 10' Vert.

All Dimensions are US Survey Feet

RAMPC2
CROSS SECTIONS

SHEET 58 OF XXX

DESIGN STUDY ONLY

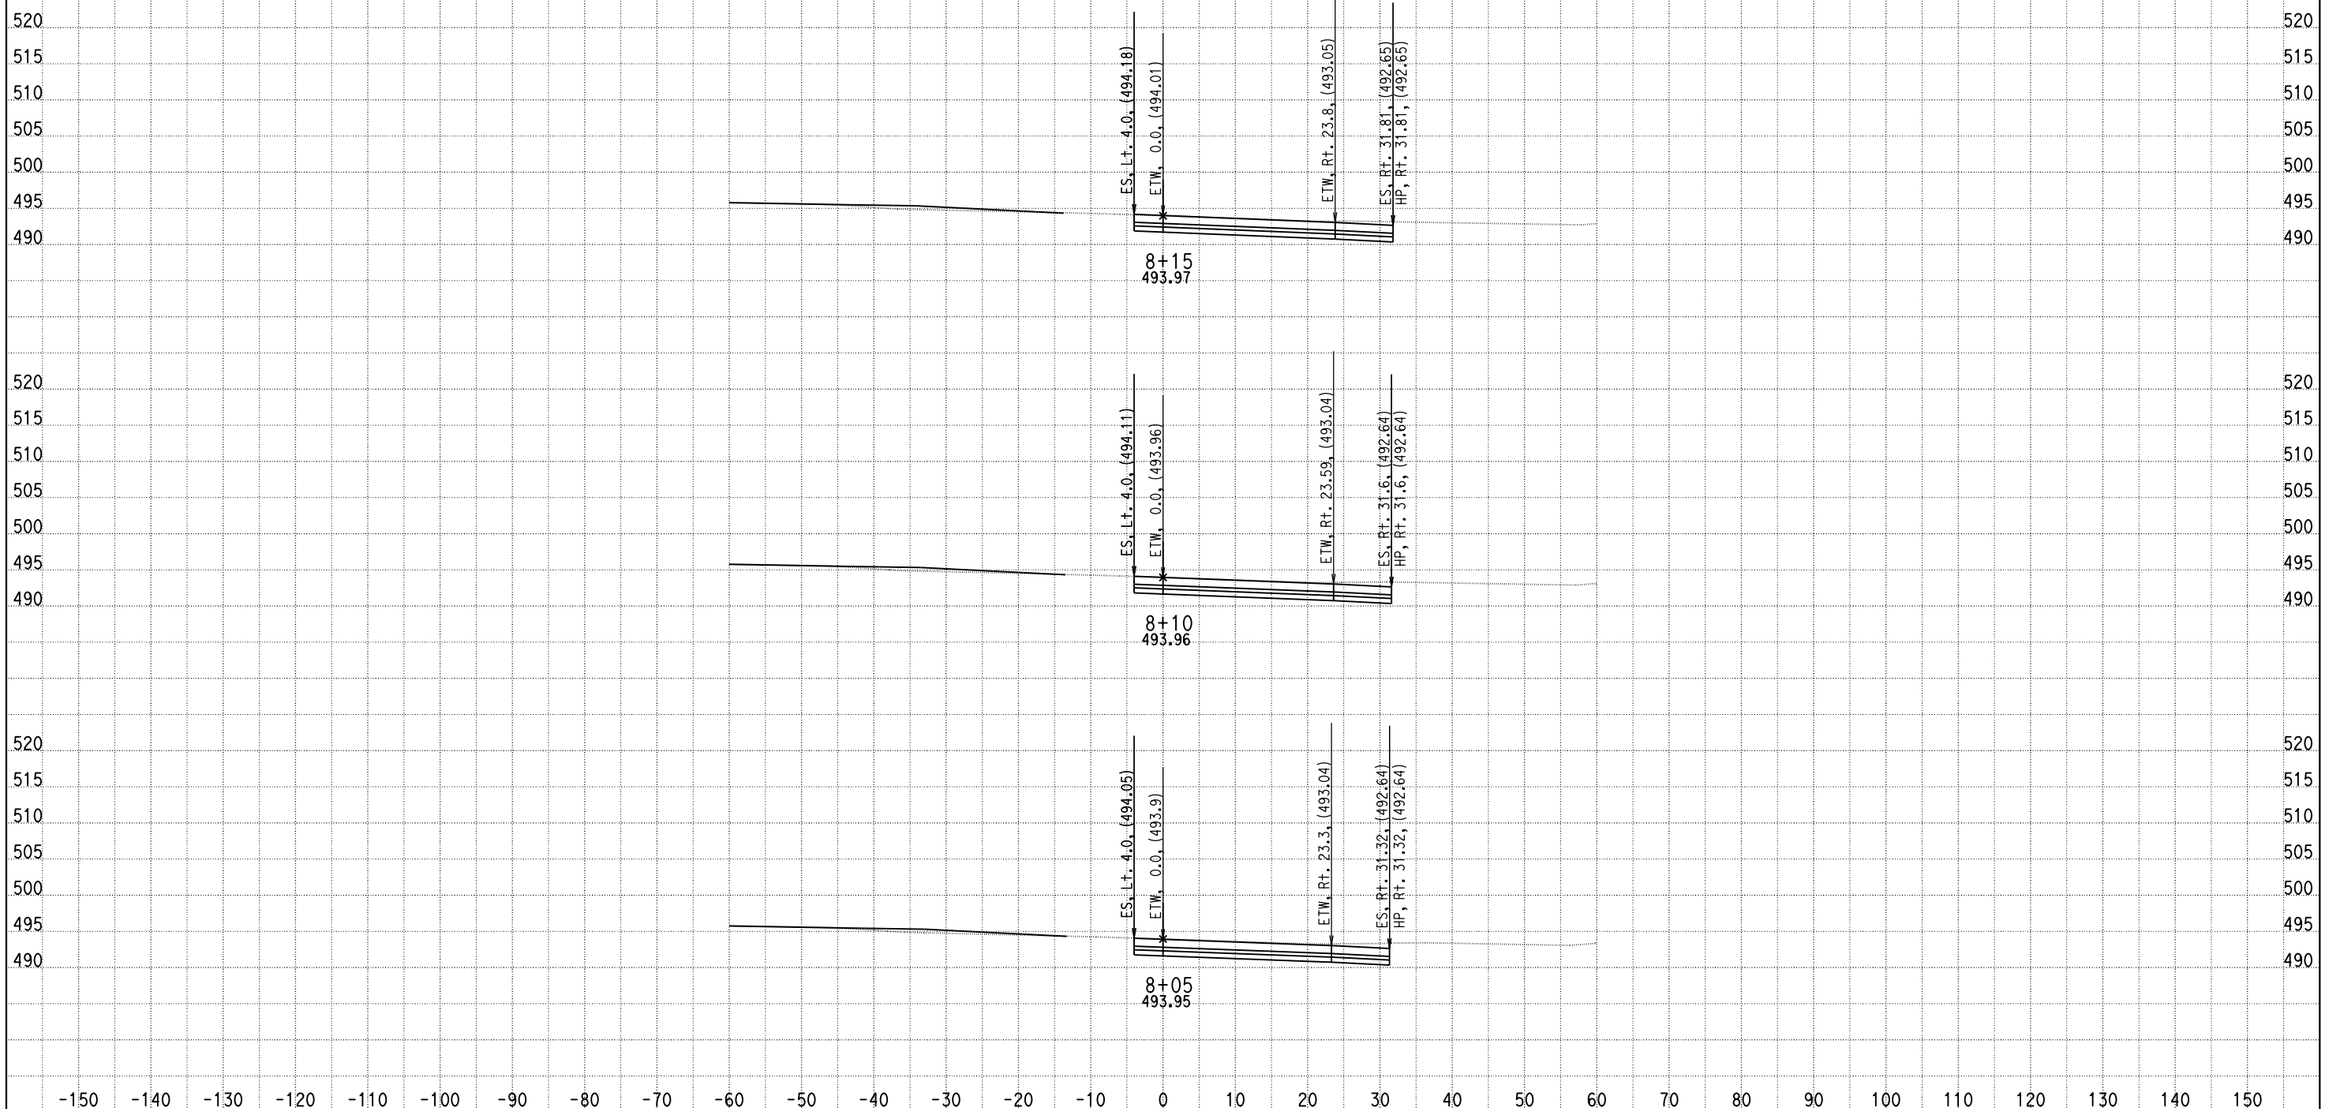

DATE: 4/15/2013

KC Project: 0818E File: C:\project\0818E\UPDATE-RAMP\hrc2-pro.ear

SCALE: 1" = 10' Horiz.
1" = 10' Vert.

All Dimensions are US Survey Feet

RAMPC2
CROSS SECTIONS

DESIGN STUDY ONLY

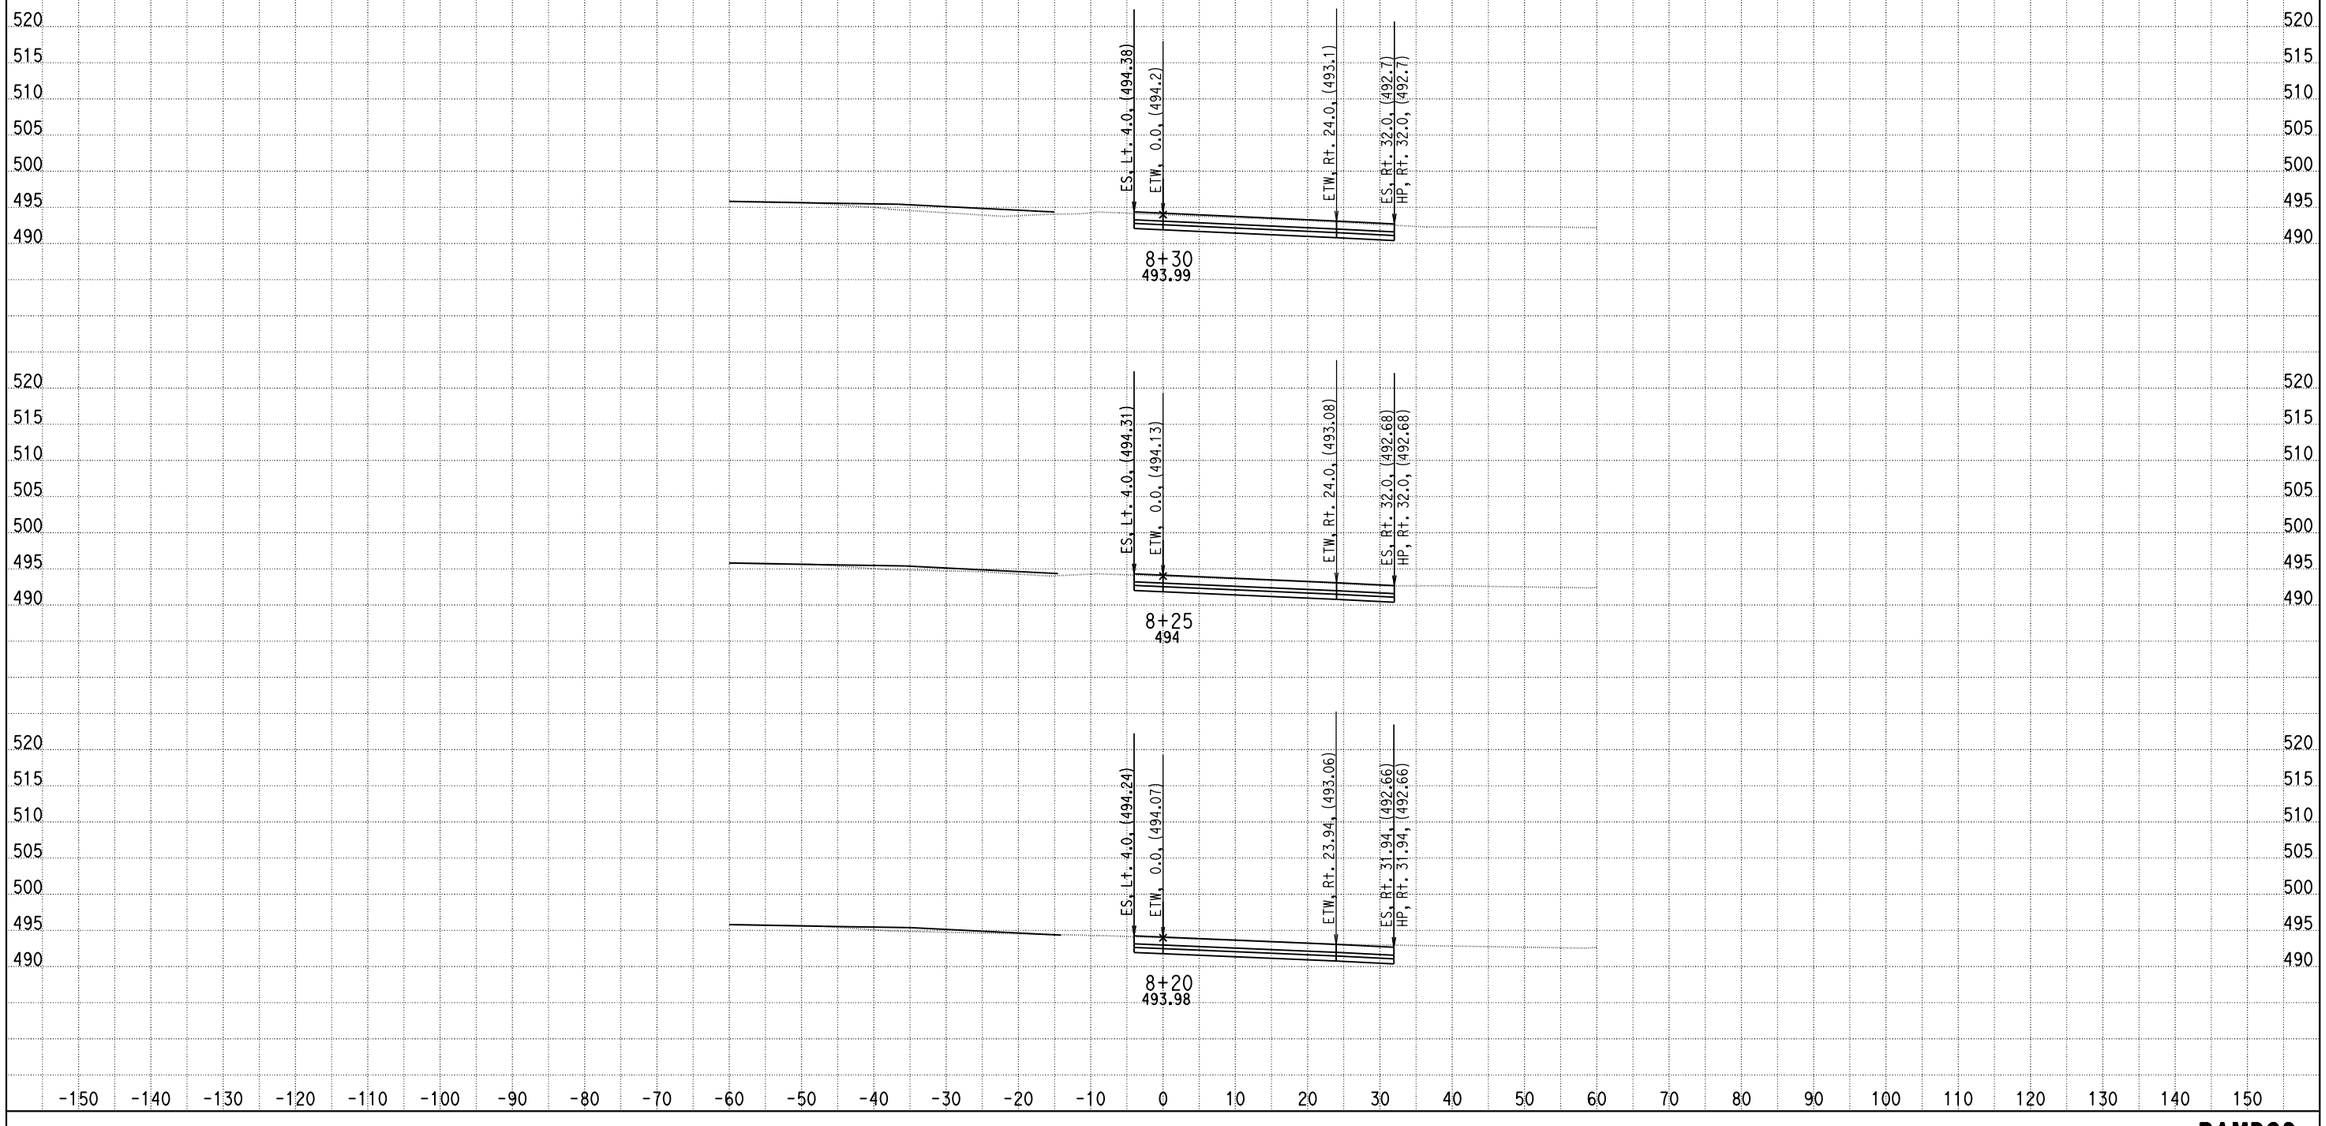

DATE: 4/15/2013

KC Project: 0818E File: C:\project\0818E\UPDATE-RAMP\hrc2-pro.ear

SCALE: 1" = 10' Horiz.
1" = 10' Vert.

All Dimensions are US Survey Feet

RAMPC2
CROSS SECTIONS

DESIGN STUDY ONLY

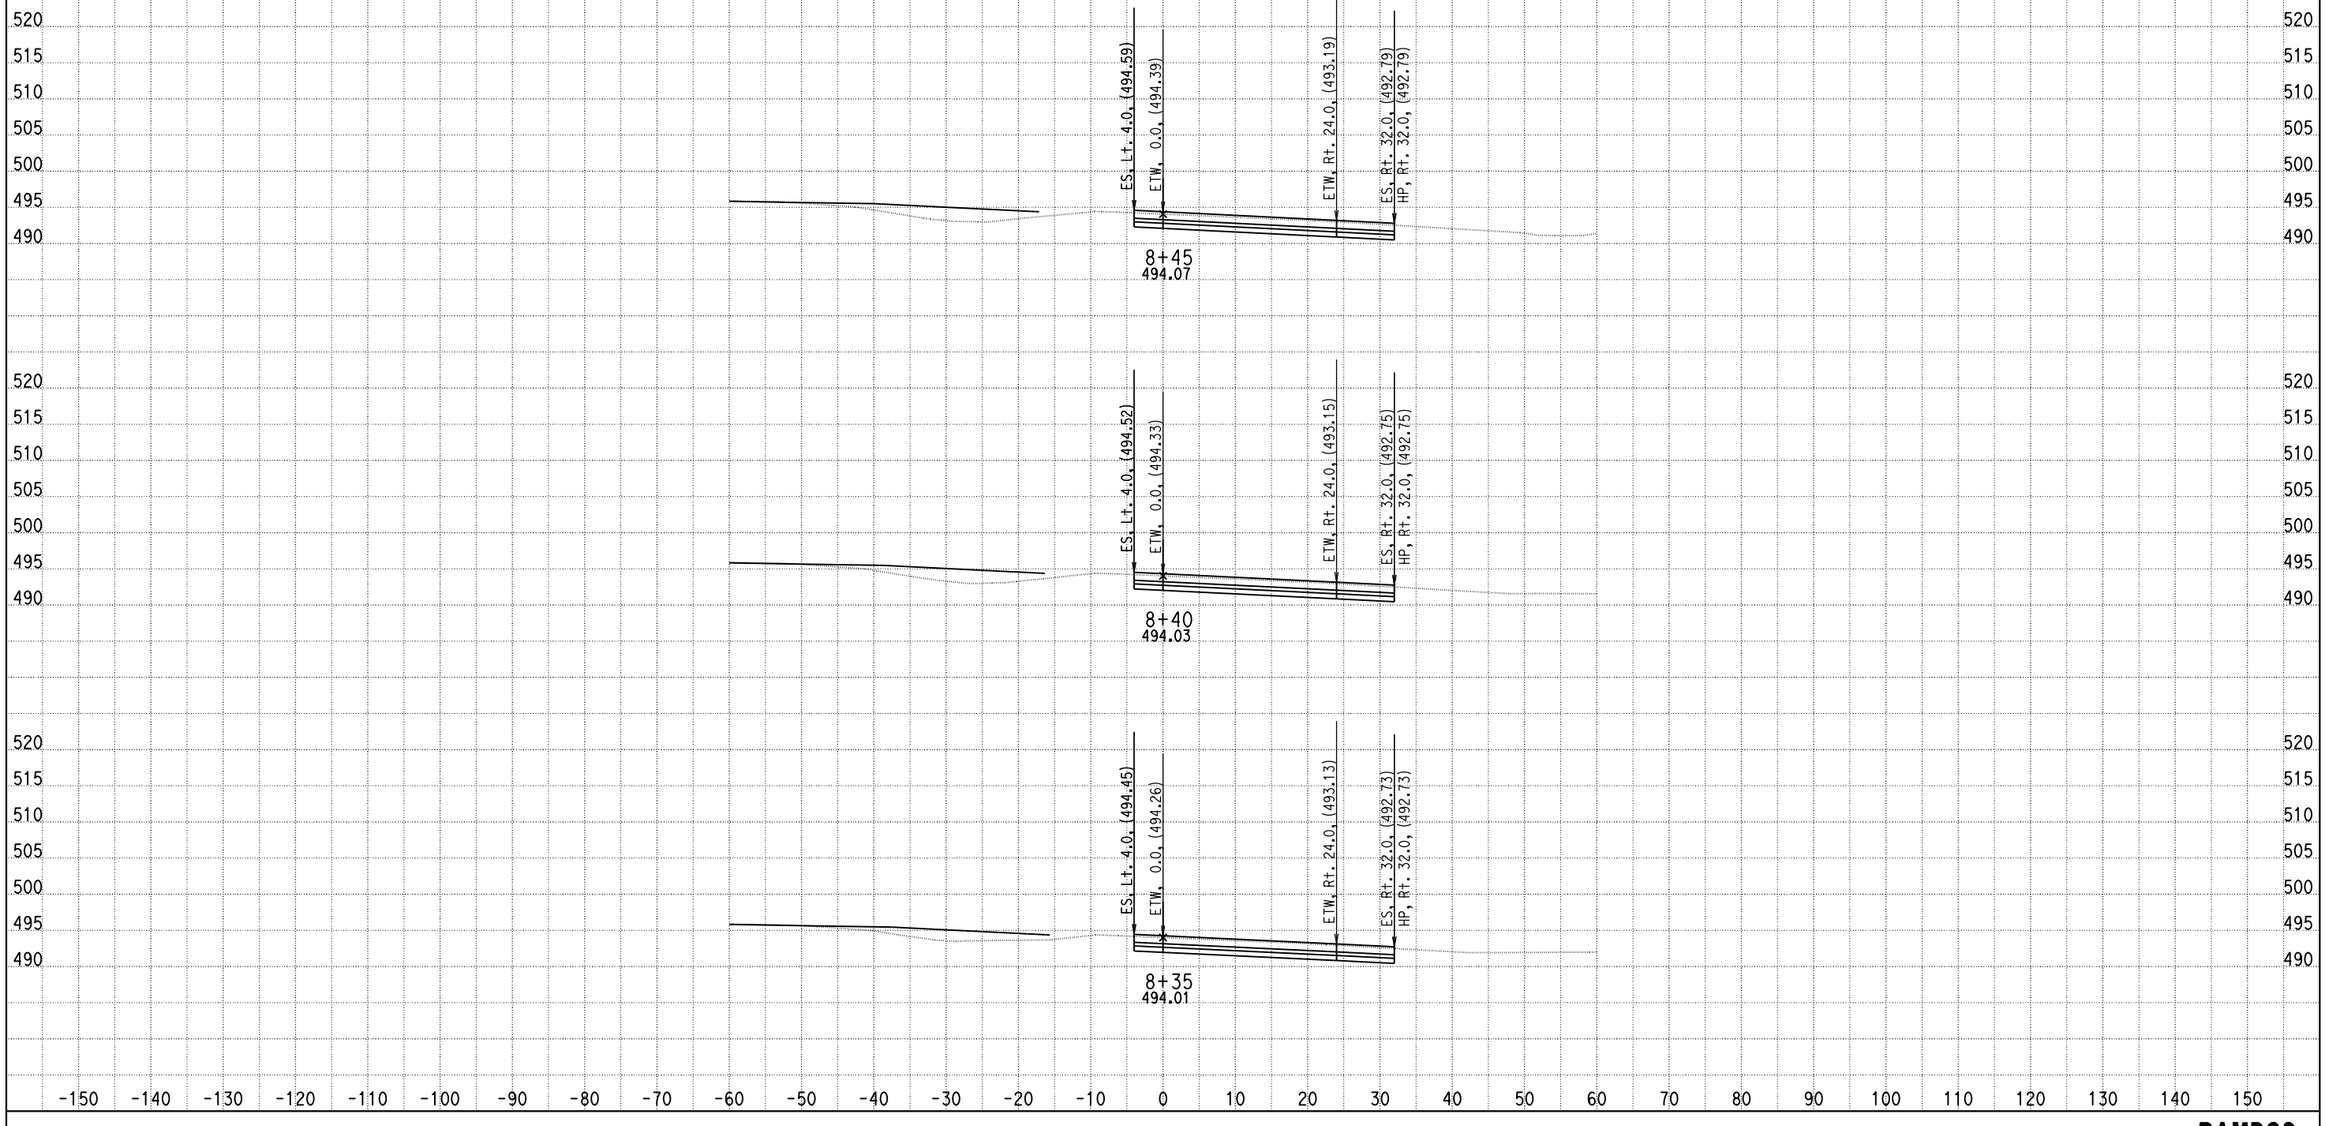

DATE: 4/15/2013

KC Project: 0818E File: C:\project\0818E\UPDATE-RAMP\hrc2-pro.ear

SCALE: 1" = 10' Horiz.
1" = 10' Vert.

All Dimensions are US Survey Feet

RAMPC2
CROSS SECTIONS

SHEET 61 OF XXX

DESIGN STUDY ONLY

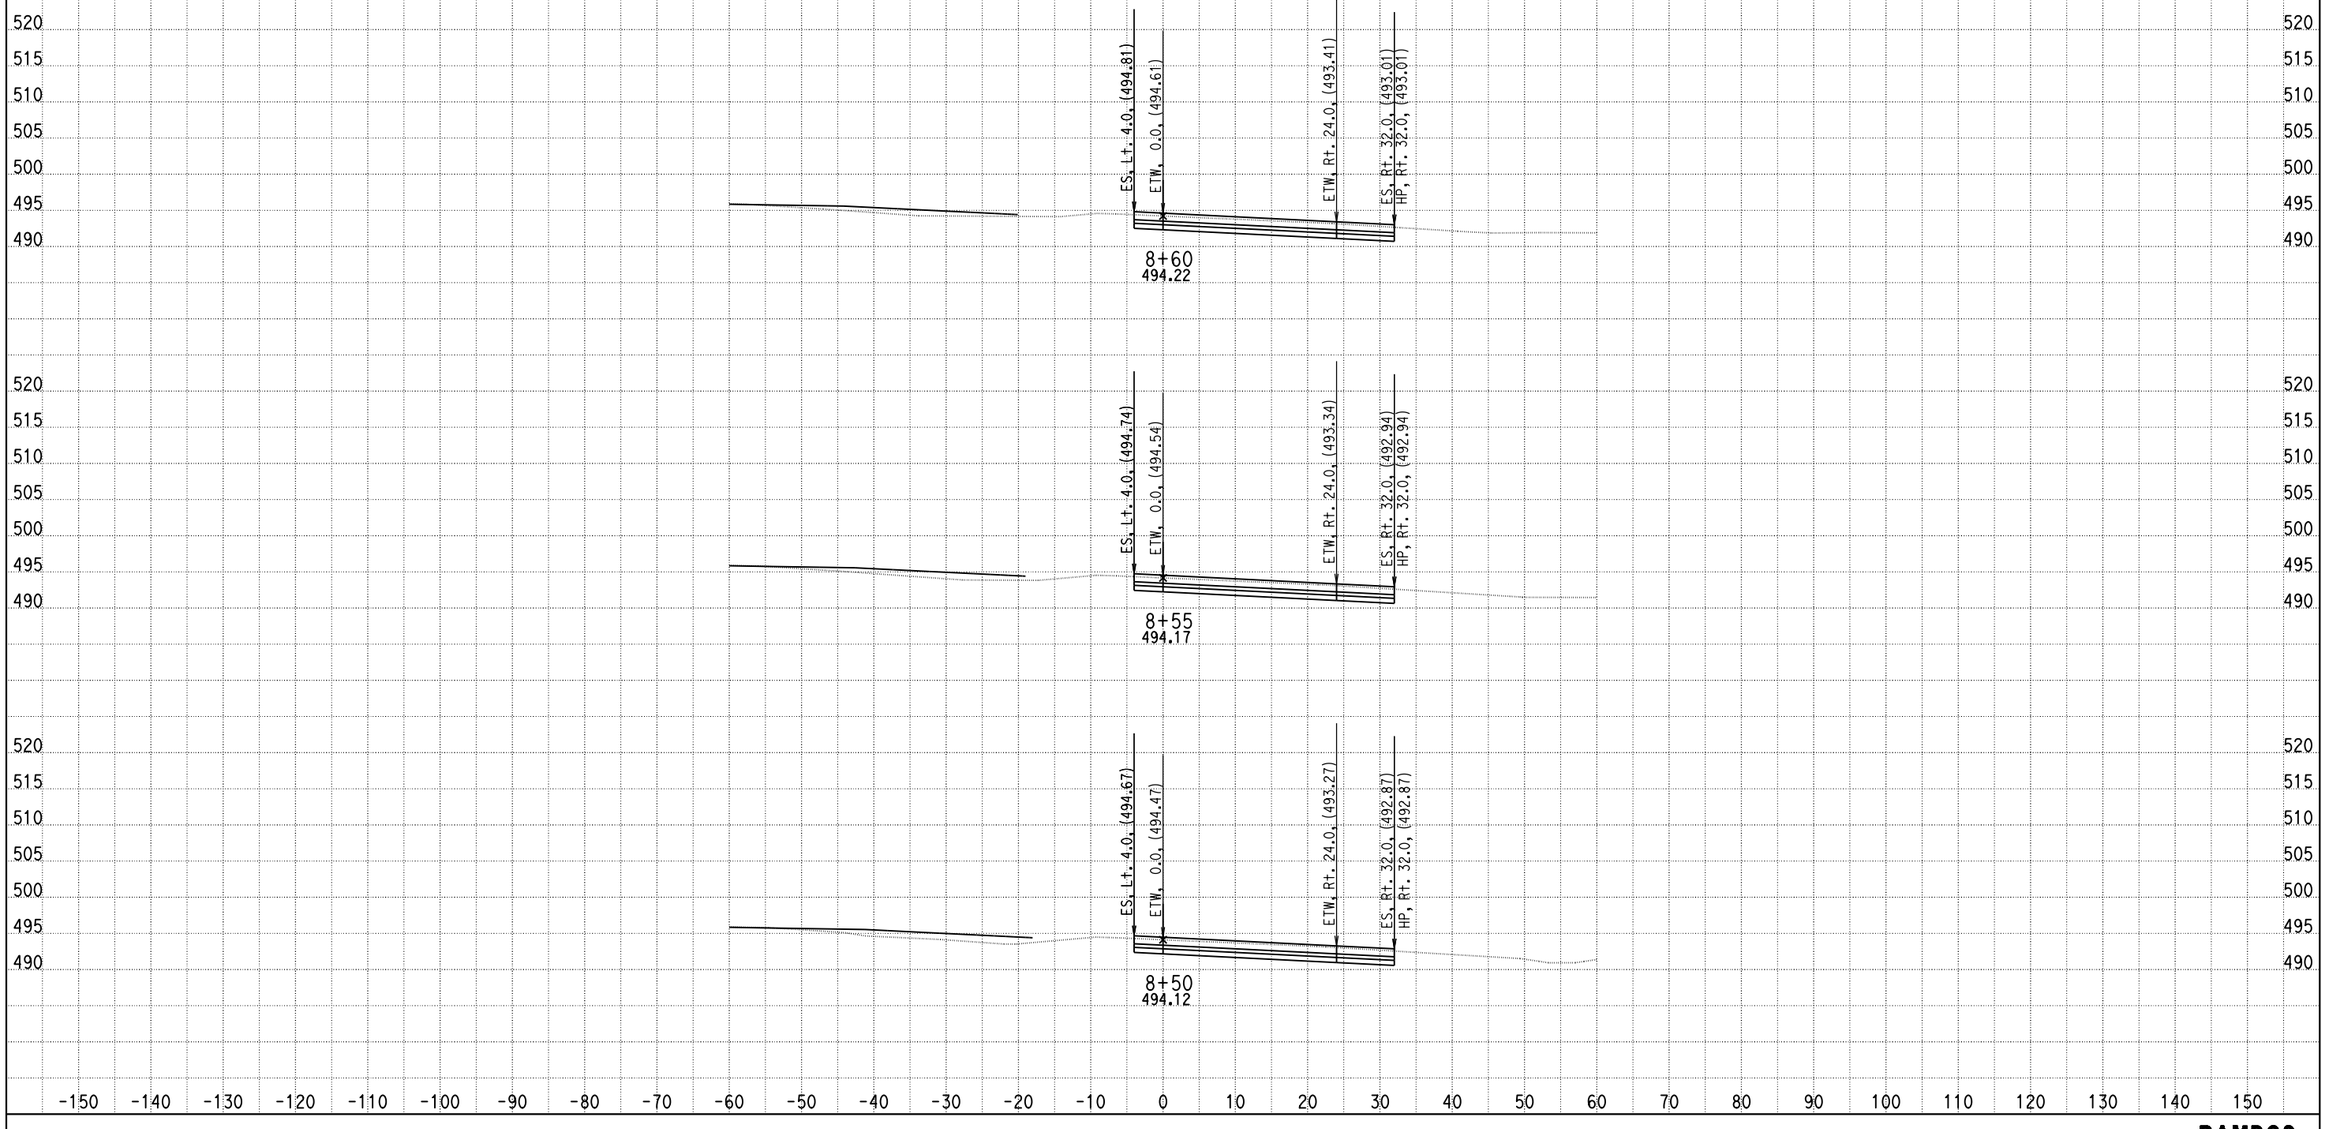

DATE: 4/15/2013

KC Project: 0818E File: C:\project\0818E\UPDATE-RAMP\hrc2-pro.ear

SCALE: 1" = 10' Horiz.
1" = 10' Vert.

All Dimensions are US Survey Feet

RAMPC2
CROSS SECTIONS

SHEET 62 OF XXX

DESIGN STUDY ONLY

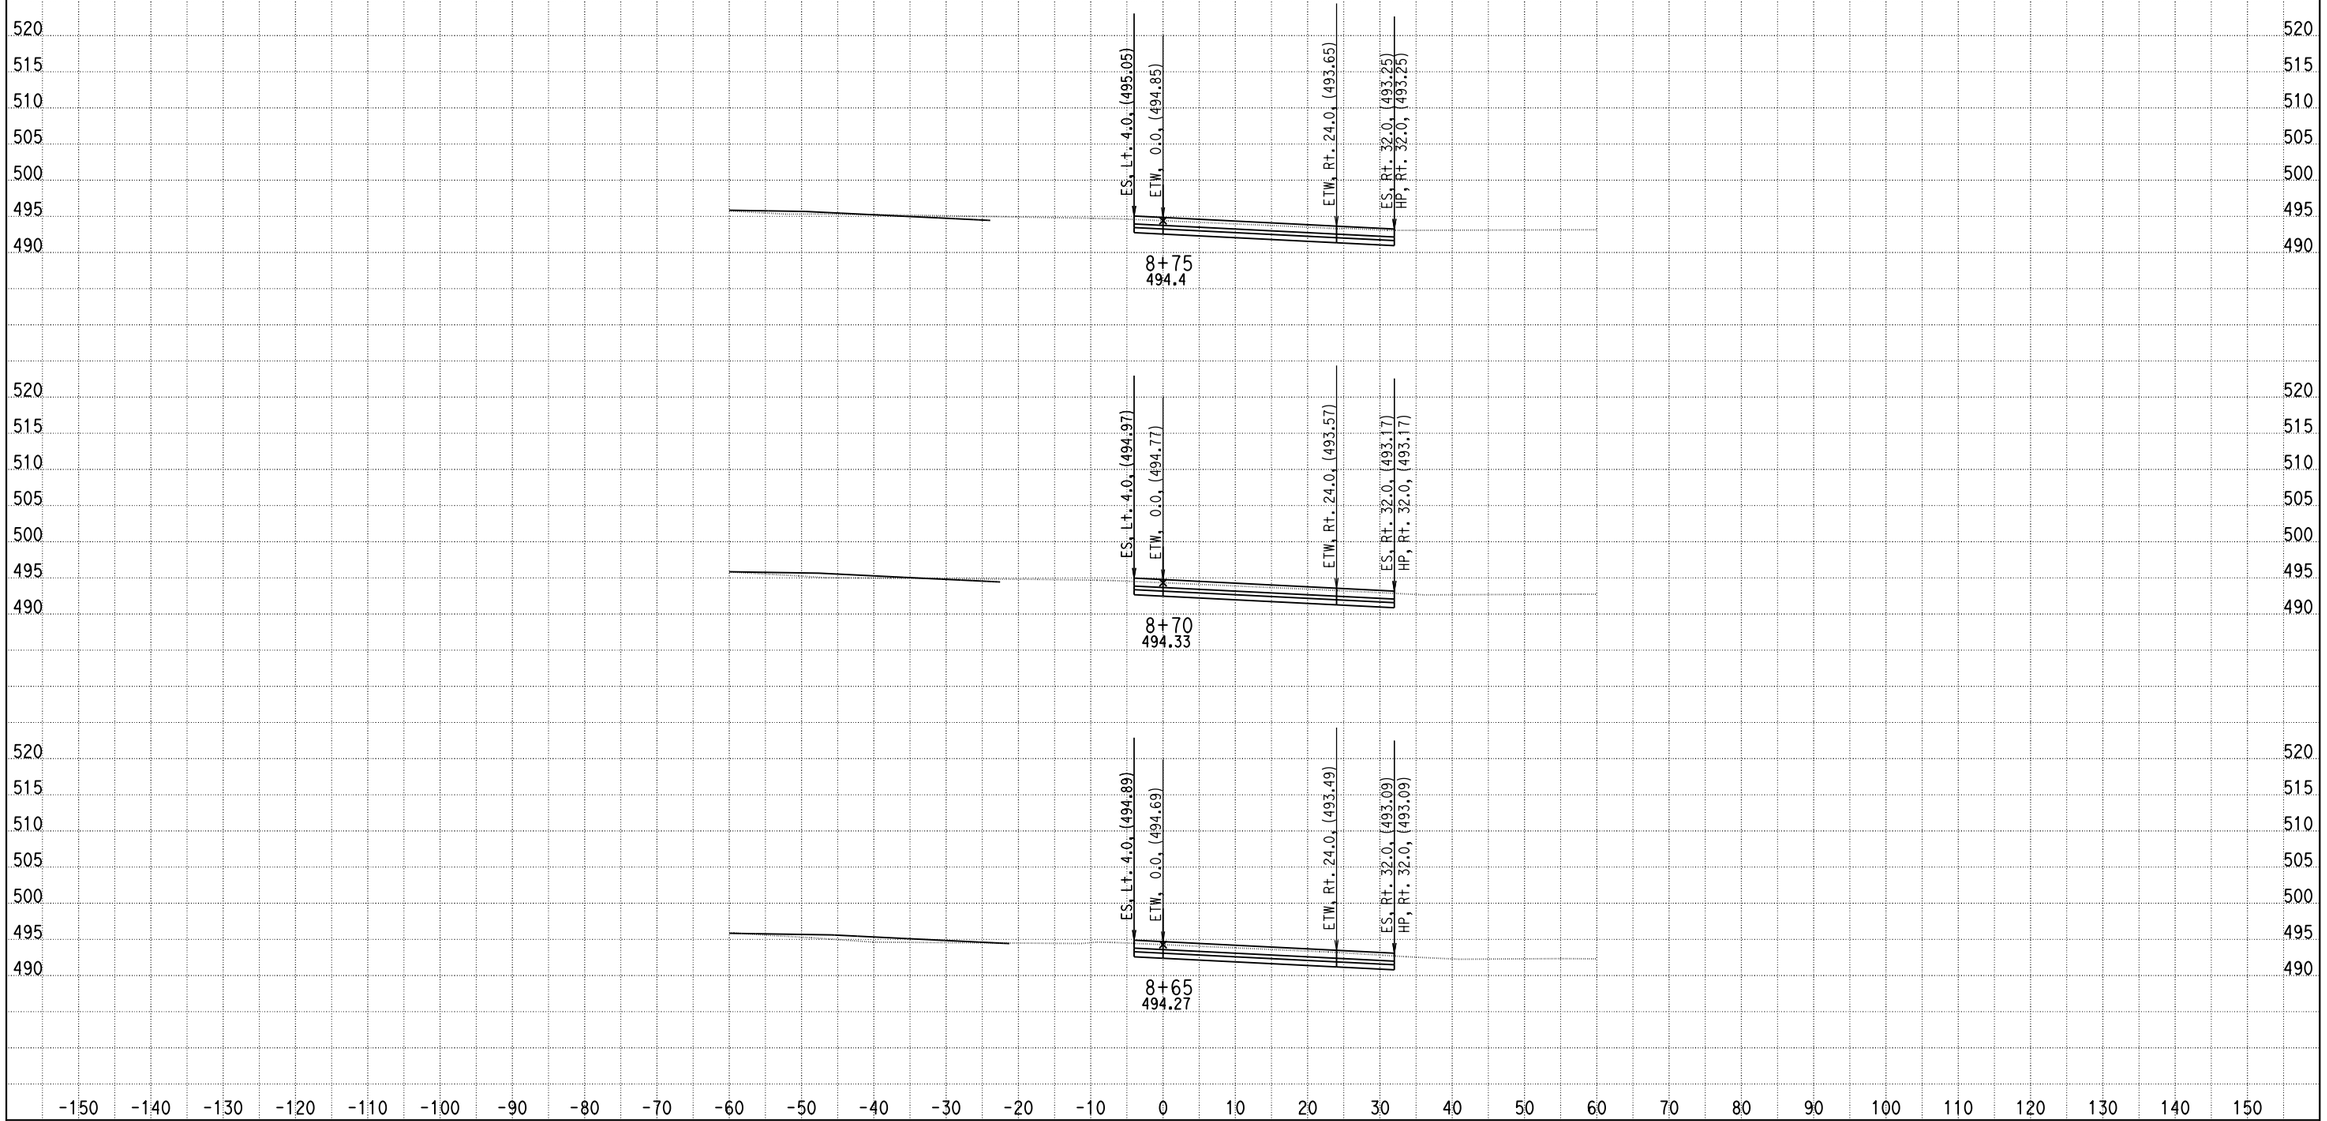

DATE: 4/15/2013

KC Project: 0818E File: C:\project\0818E\UPDATE-RAMP\hrc2-pro.ear

SCALE: 1" = 10' Horiz.
1" = 10' Vert.

All Dimensions are US Survey Feet

RAMPC2
CROSS SECTIONS

SHEET 63 OF XXX

DESIGN STUDY ONLY

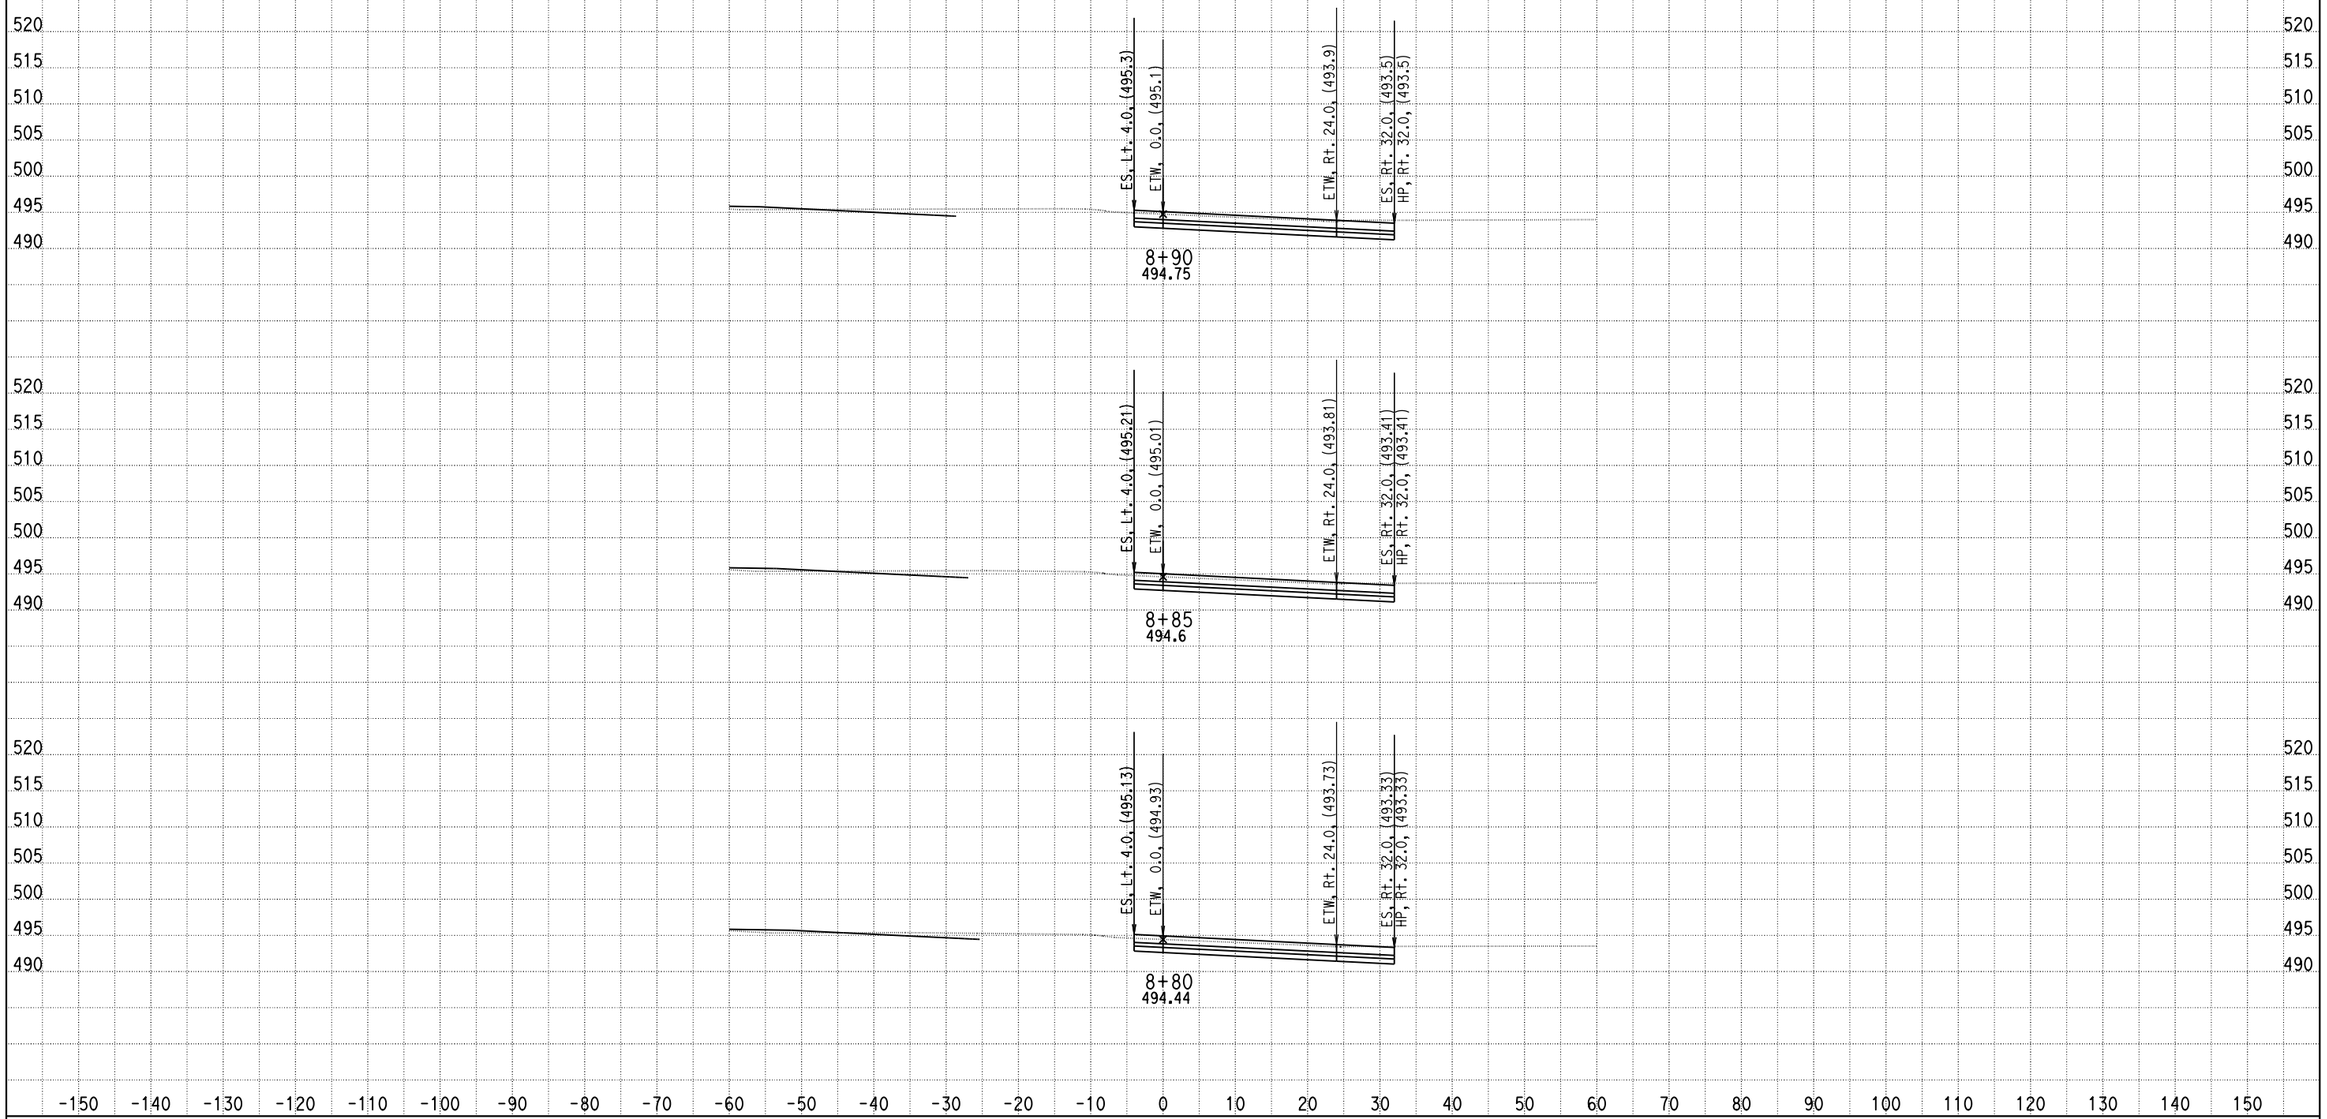

DATE: 4/15/2013

KC Project: 0818E File: C:\project\0818E\UPDATE-RAMP\hrc2-pro.ear

SCALE: 1" = 10' Horiz.
1" = 10' Vert.

All Dimensions are US Survey Feet

RAMPC2
CROSS SECTIONS

DESIGN STUDY ONLY

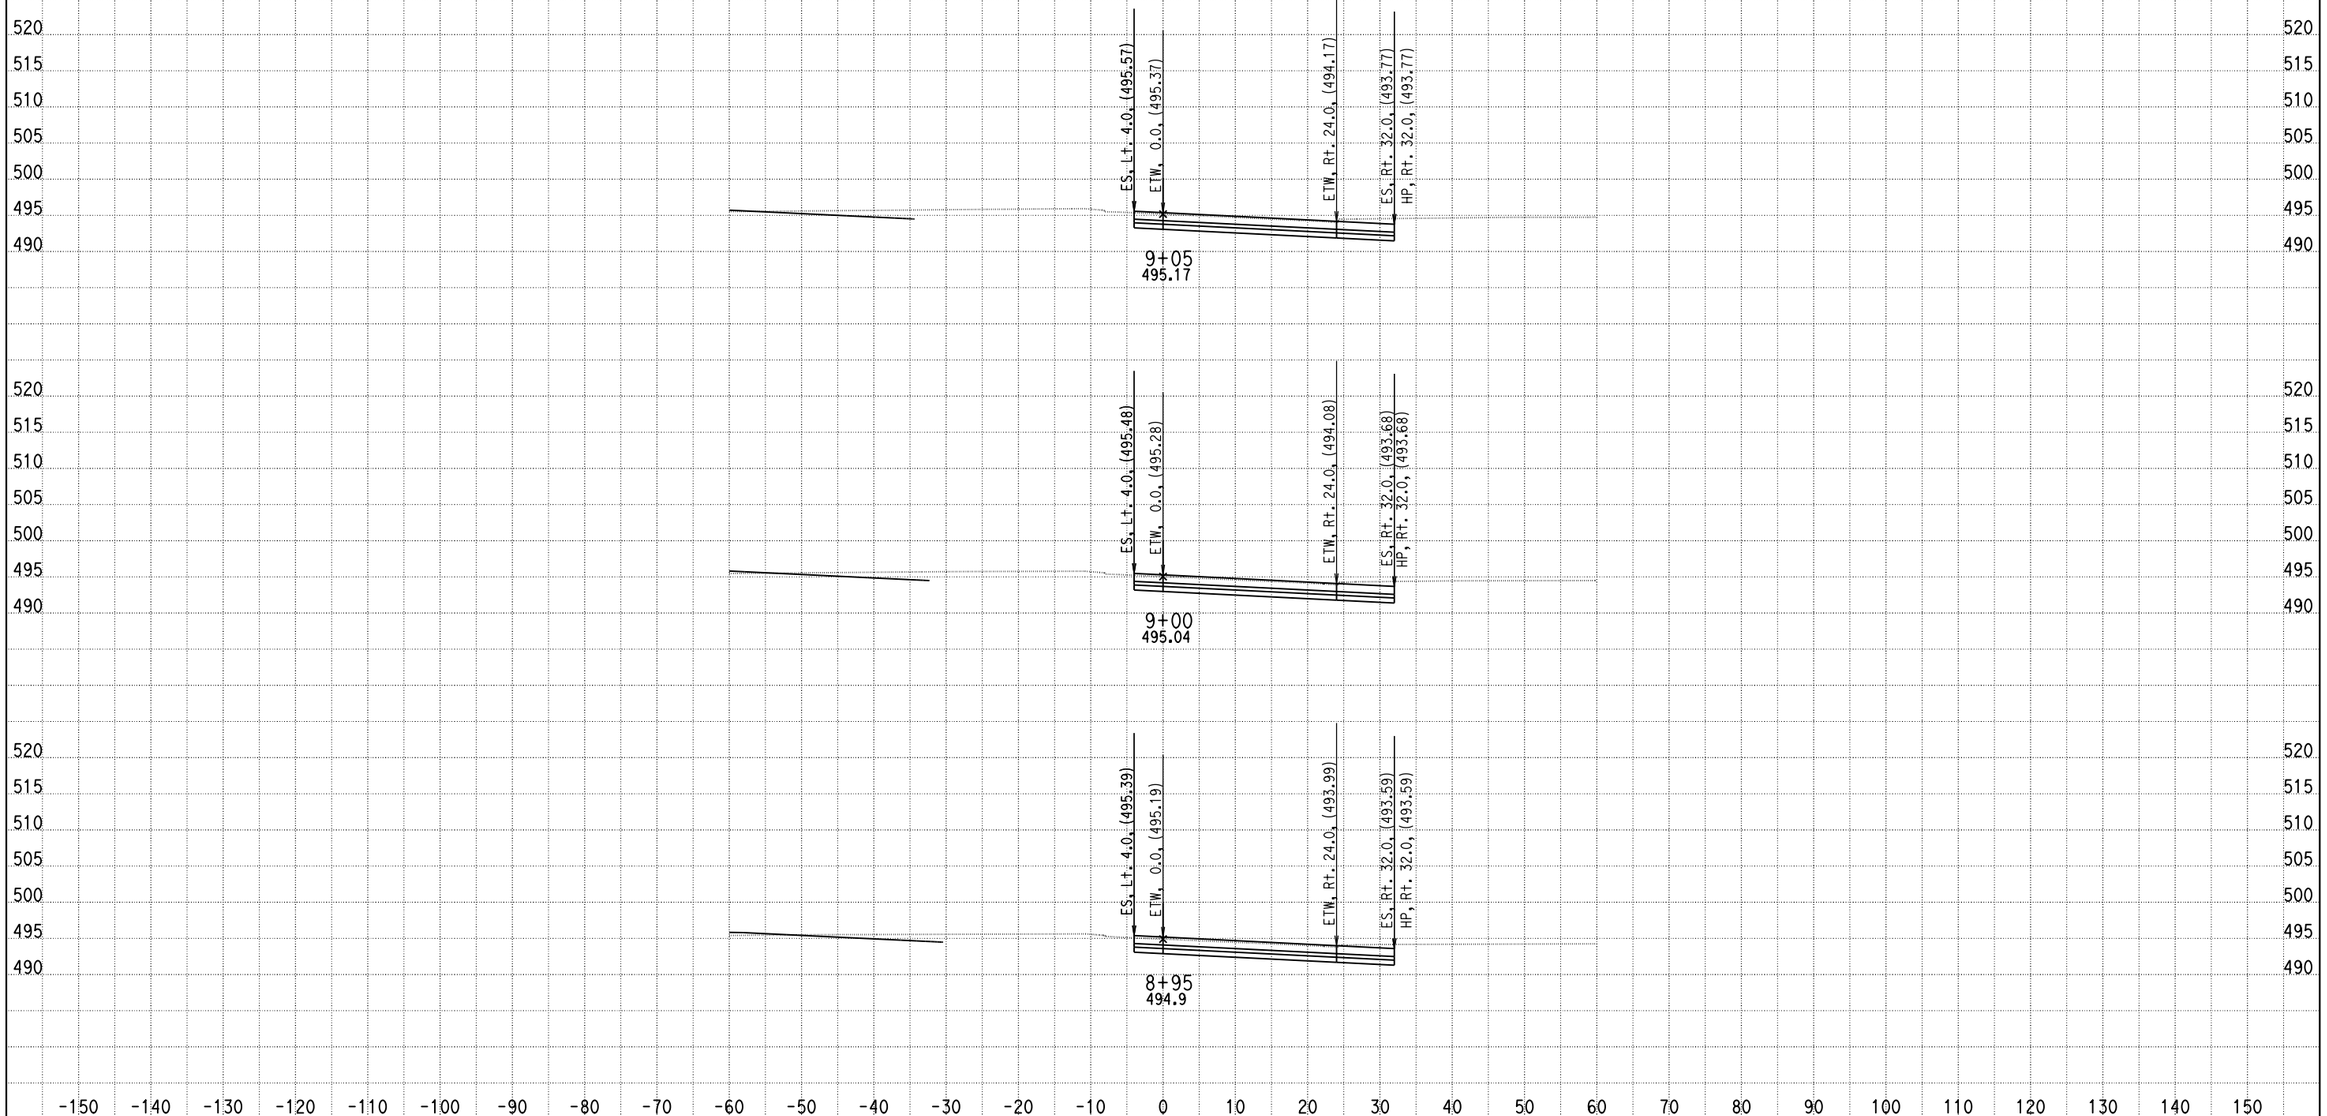

DATE: 4/15/2013

KC Project: 0818E File: C:\project\0818E\UPDATE-RAMP\hrc2-pro.ear

SCALE: 1" = 10' Horiz.
1" = 10' Vert.

All Dimensions are US Survey Feet

RAMPC2
CROSS SECTIONS

SHEET 65 OF XXX

DESIGN STUDY ONLY

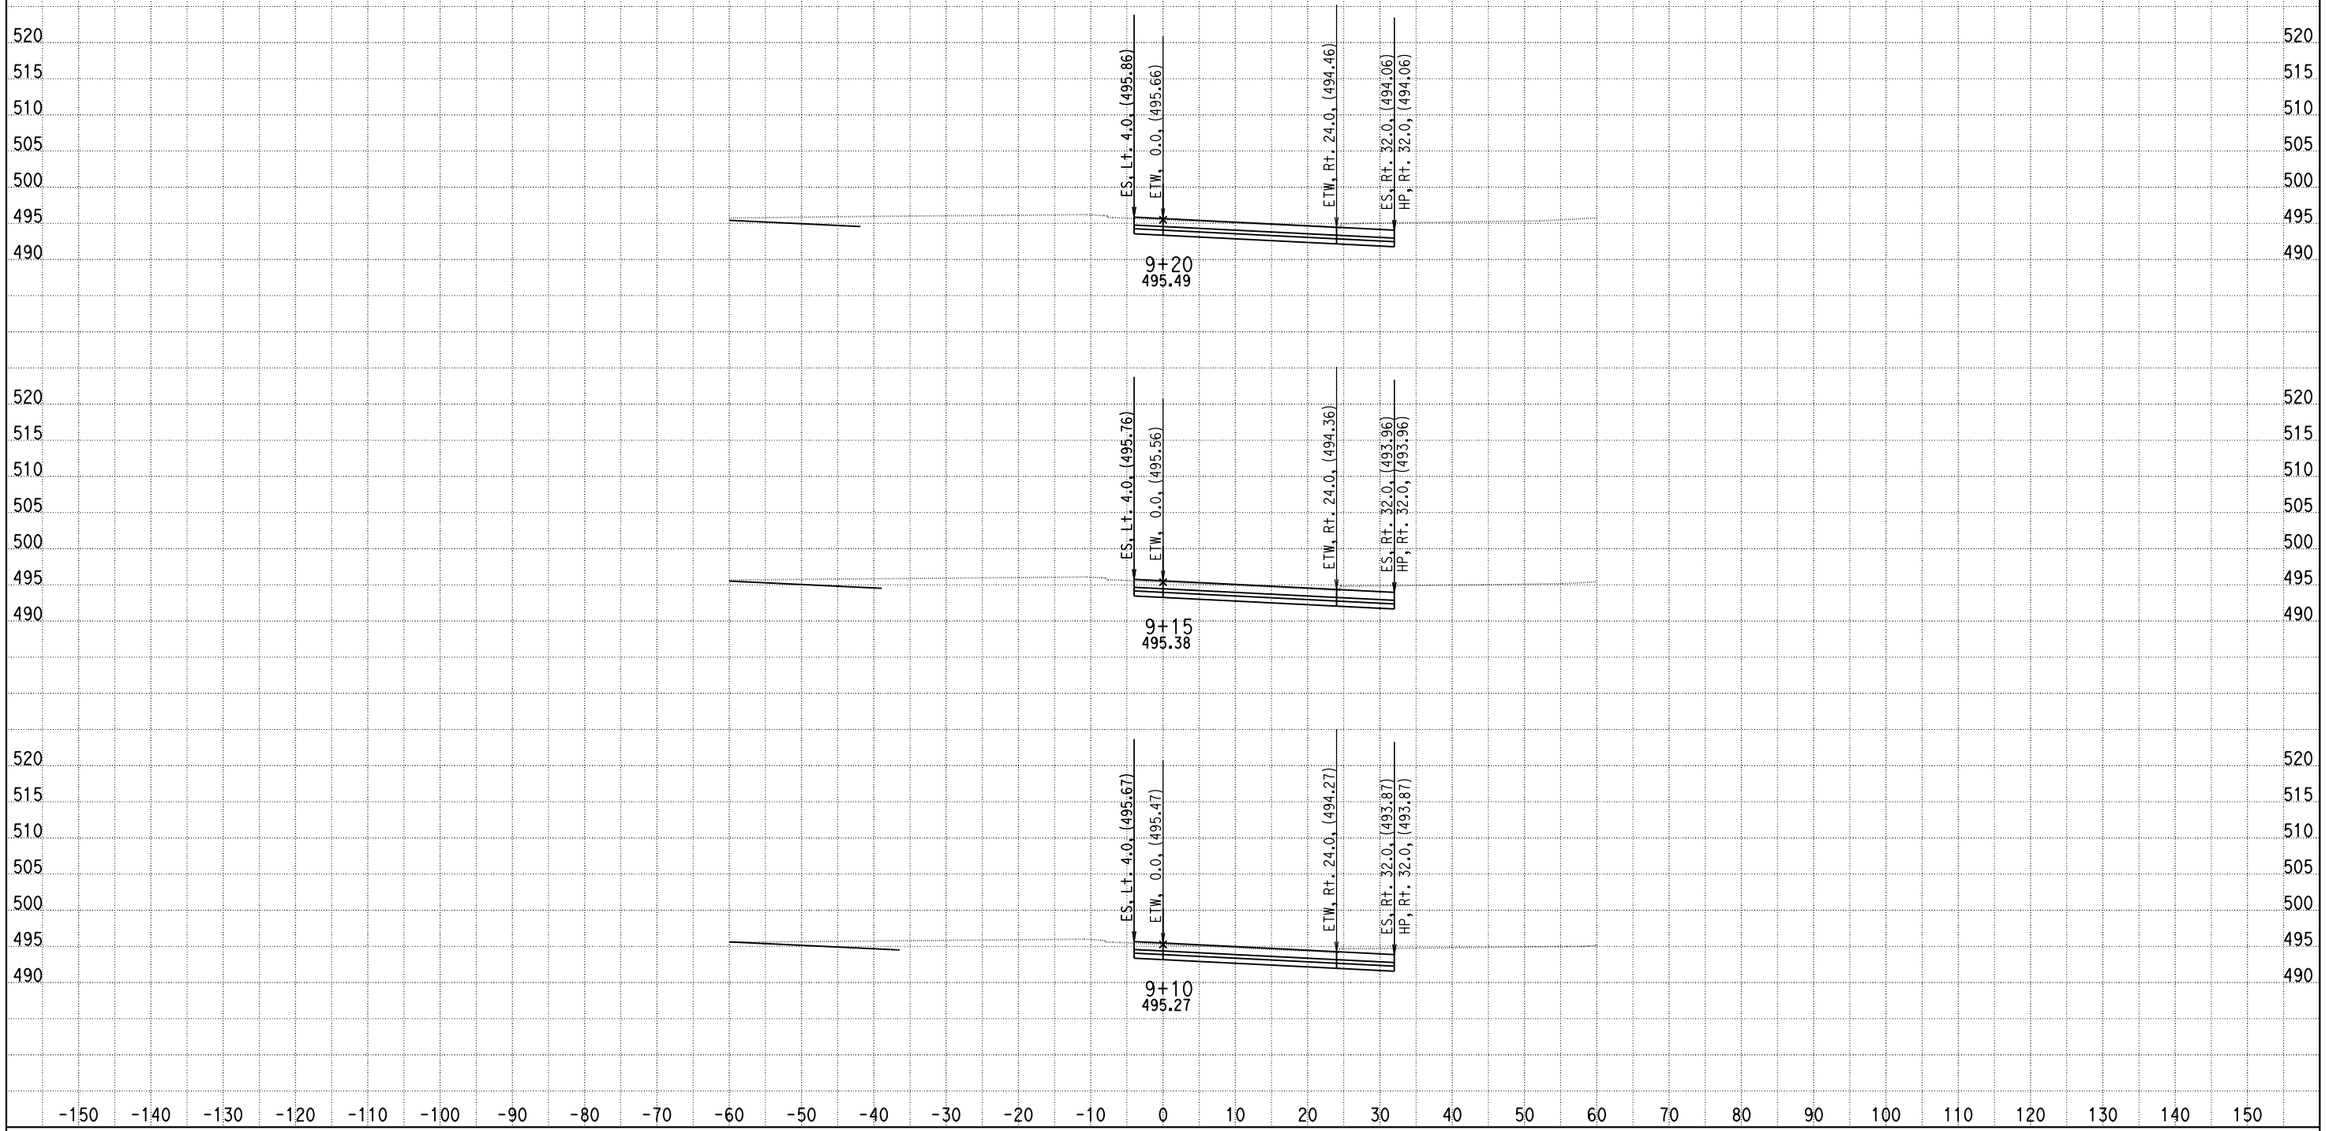

DATE: 4/15/2013

KC Project: 0818E File: C:\project\0818E\UPDATE-RAMP\hrc2-pro.ear

SCALE: 1" = 10' Horiz.
1" = 10' Vert.

All Dimensions are US Survey Feet

RAMPC2
CROSS SECTIONS

SHEET 66 OF XXX

DESIGN STUDY ONLY

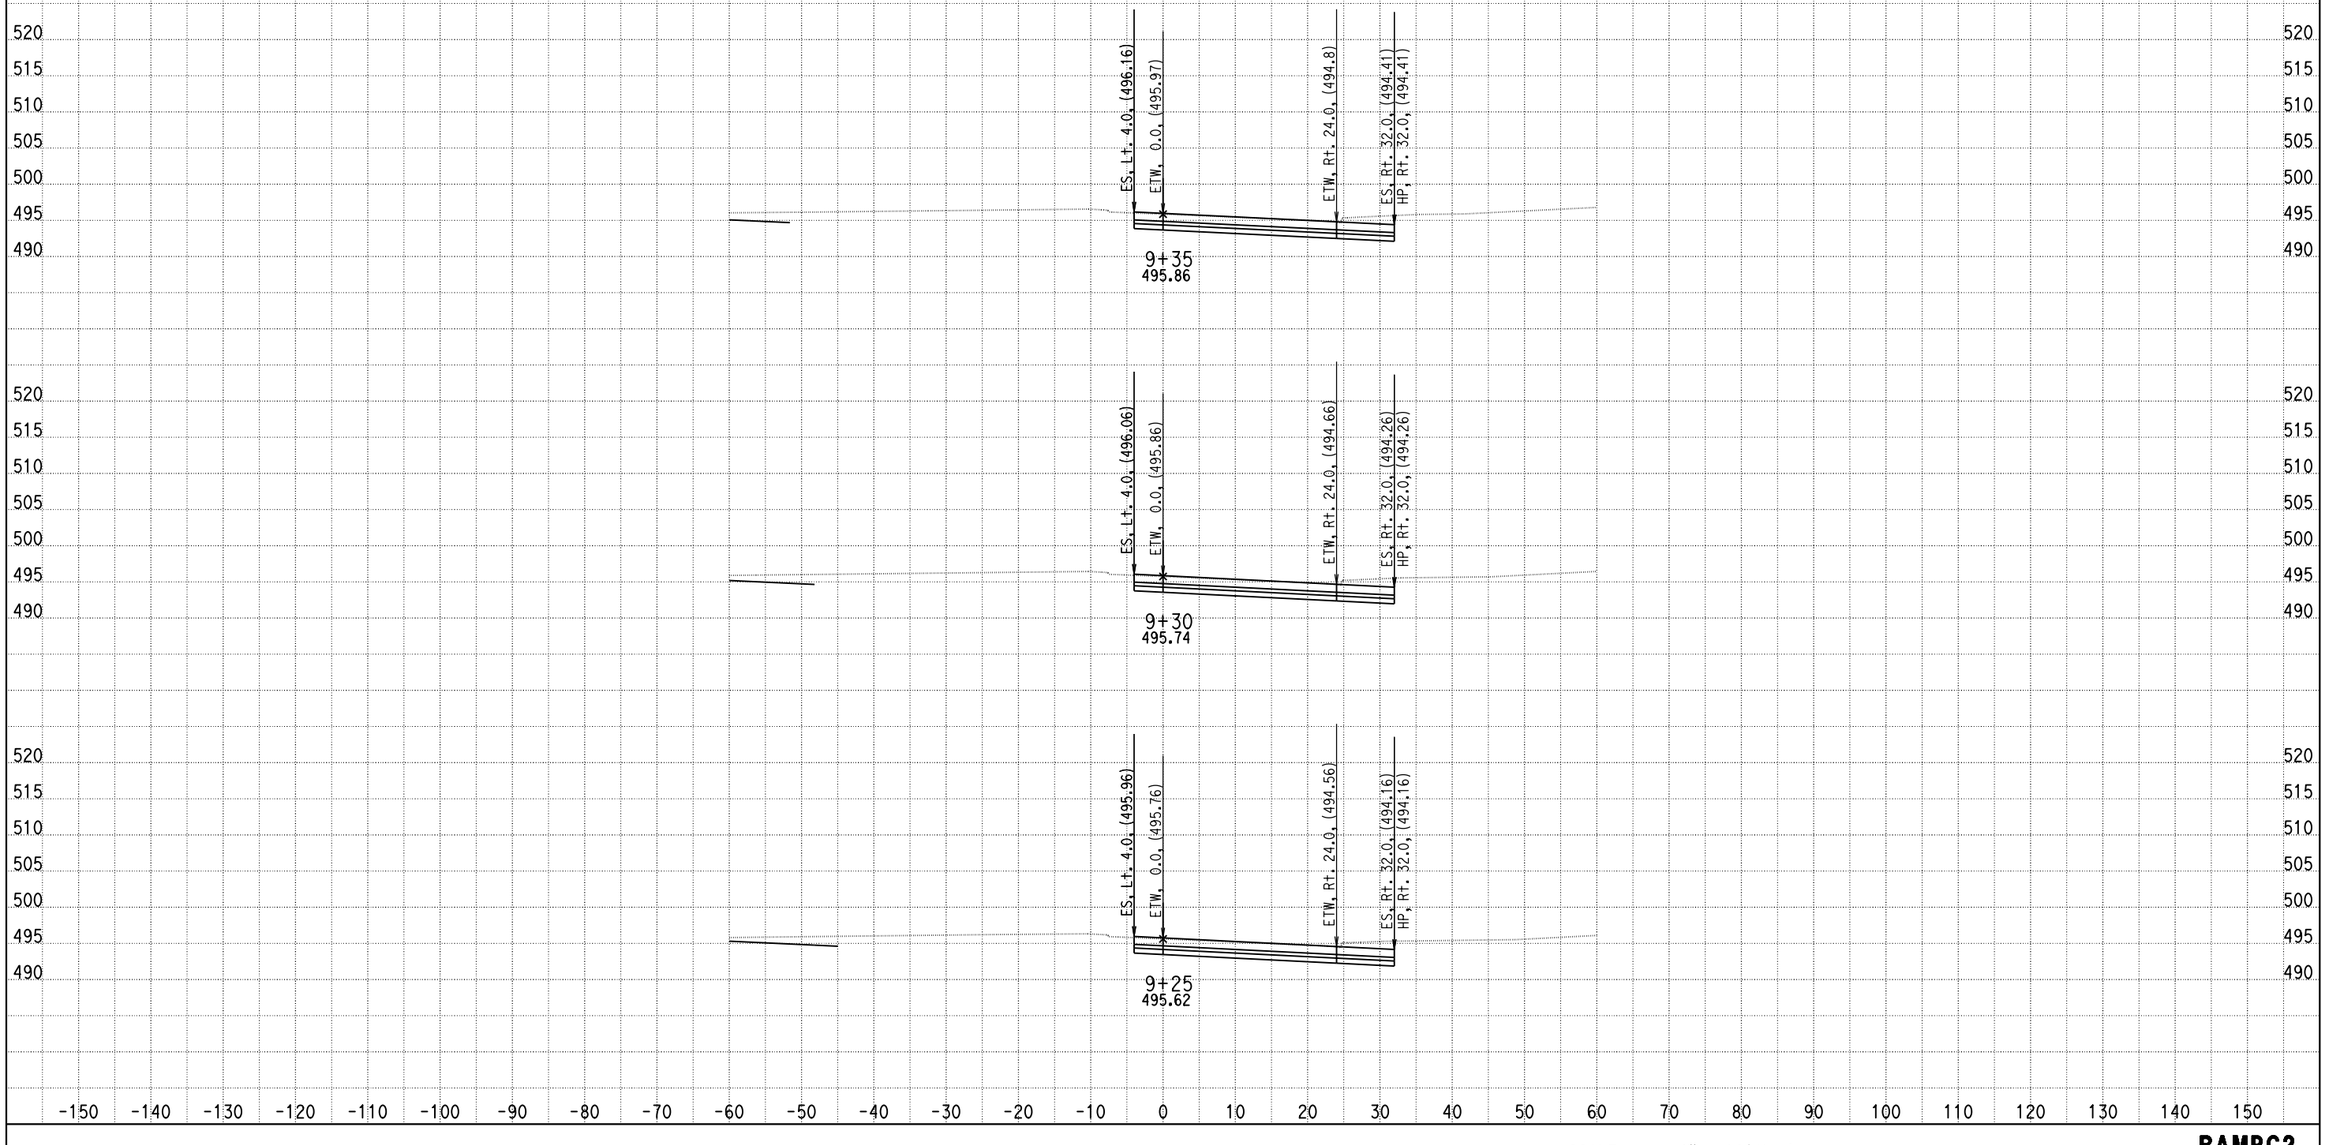

DATE: 4/15/2013

KC Project: 0818E File: C:\project\0818E\UPDATE-RAMP\hrc2-pro.ear

SCALE: 1" = 10' Horiz.
1" = 10' Vert.

All Dimensions are US Survey Feet

RAMPC2
CROSS SECTIONS

SHEET 67 OF XXX

DESIGN STUDY ONLY

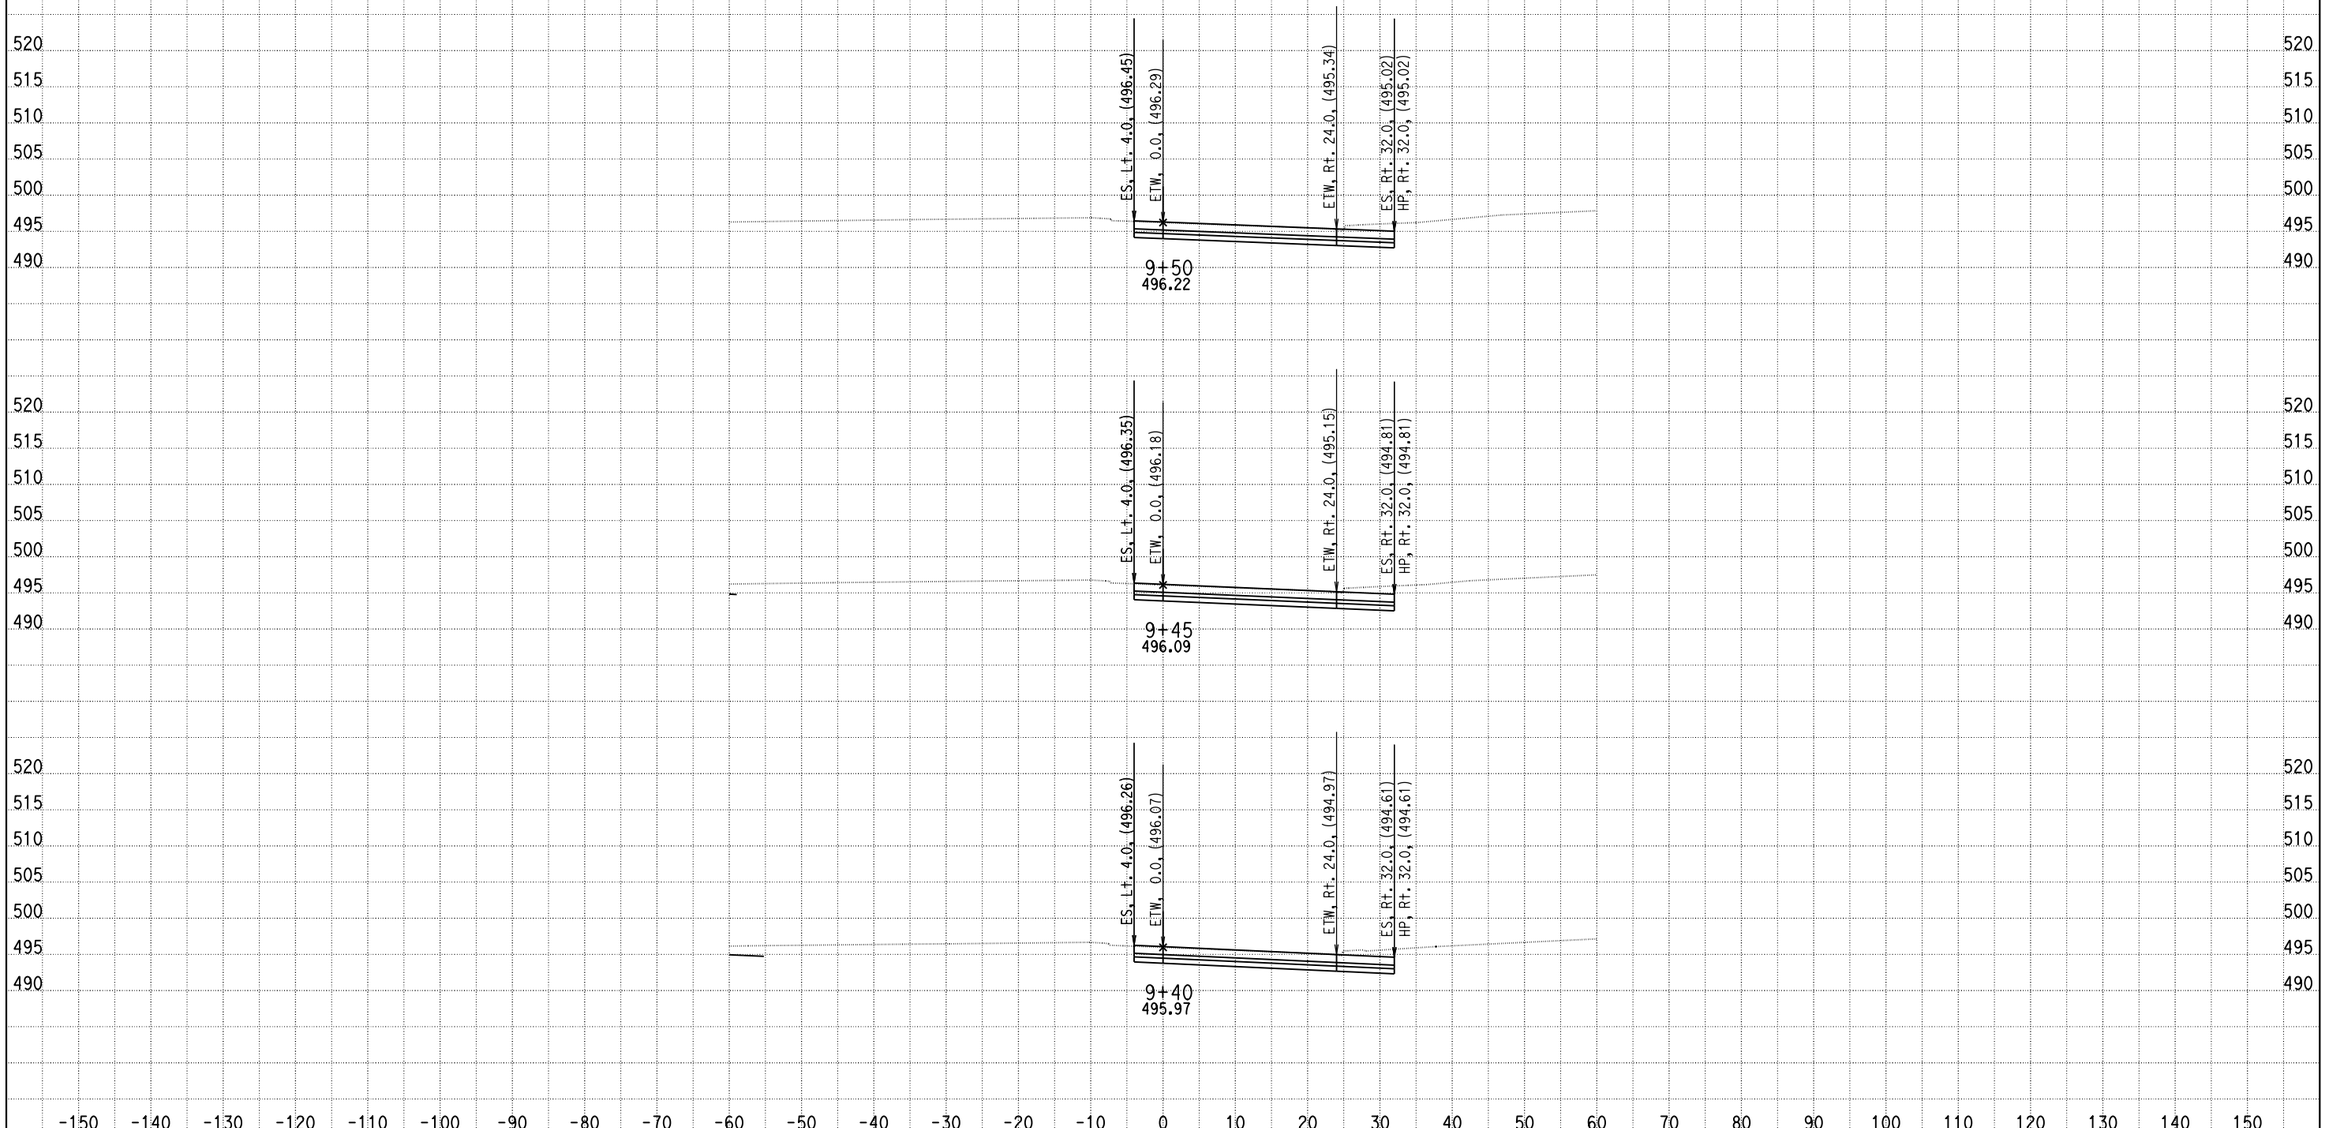

DATE: 4/15/2013

KC Project: 0818E File: C:\project\0818E\UPDATE-RAMP\hrc2-pro.ear

SCALE: 1" = 10' Horiz.
1" = 10' Vert.

All Dimensions are US Survey Feet

RAMPC2
CROSS SECTIONS

DESIGN STUDY ONLY

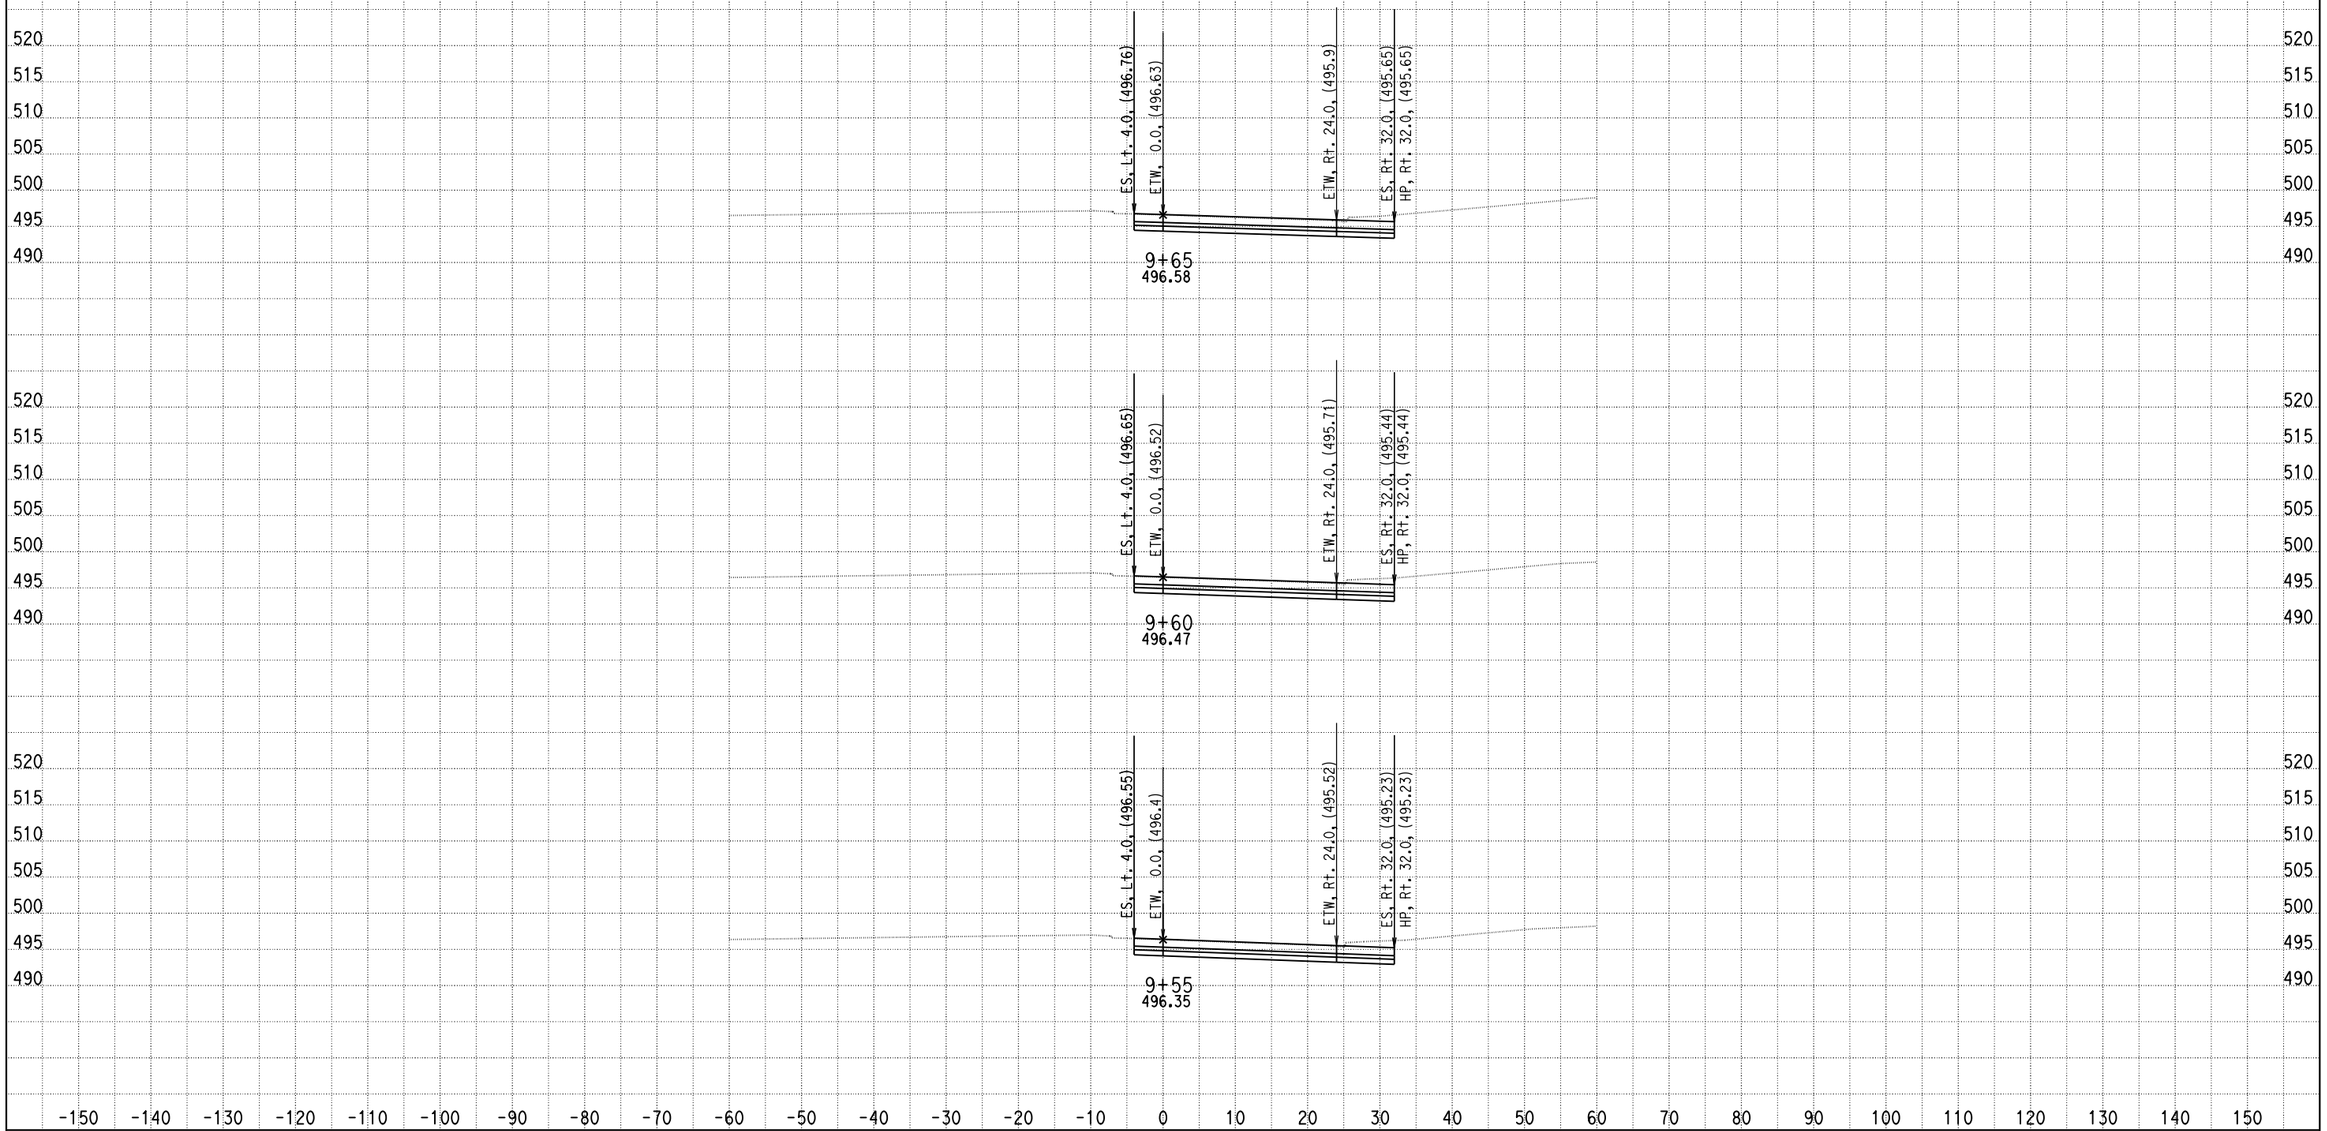

DATE: 4/15/2013

KC Project: 0818E File: C:\project\0818E\UPDATE-RAMP\hrc2-pro.ear

SCALE: 1" = 10' Horiz.
1" = 10' Vert.

All Dimensions are US Survey Feet

RAMPC2
CROSS SECTIONS

DESIGN STUDY ONLY

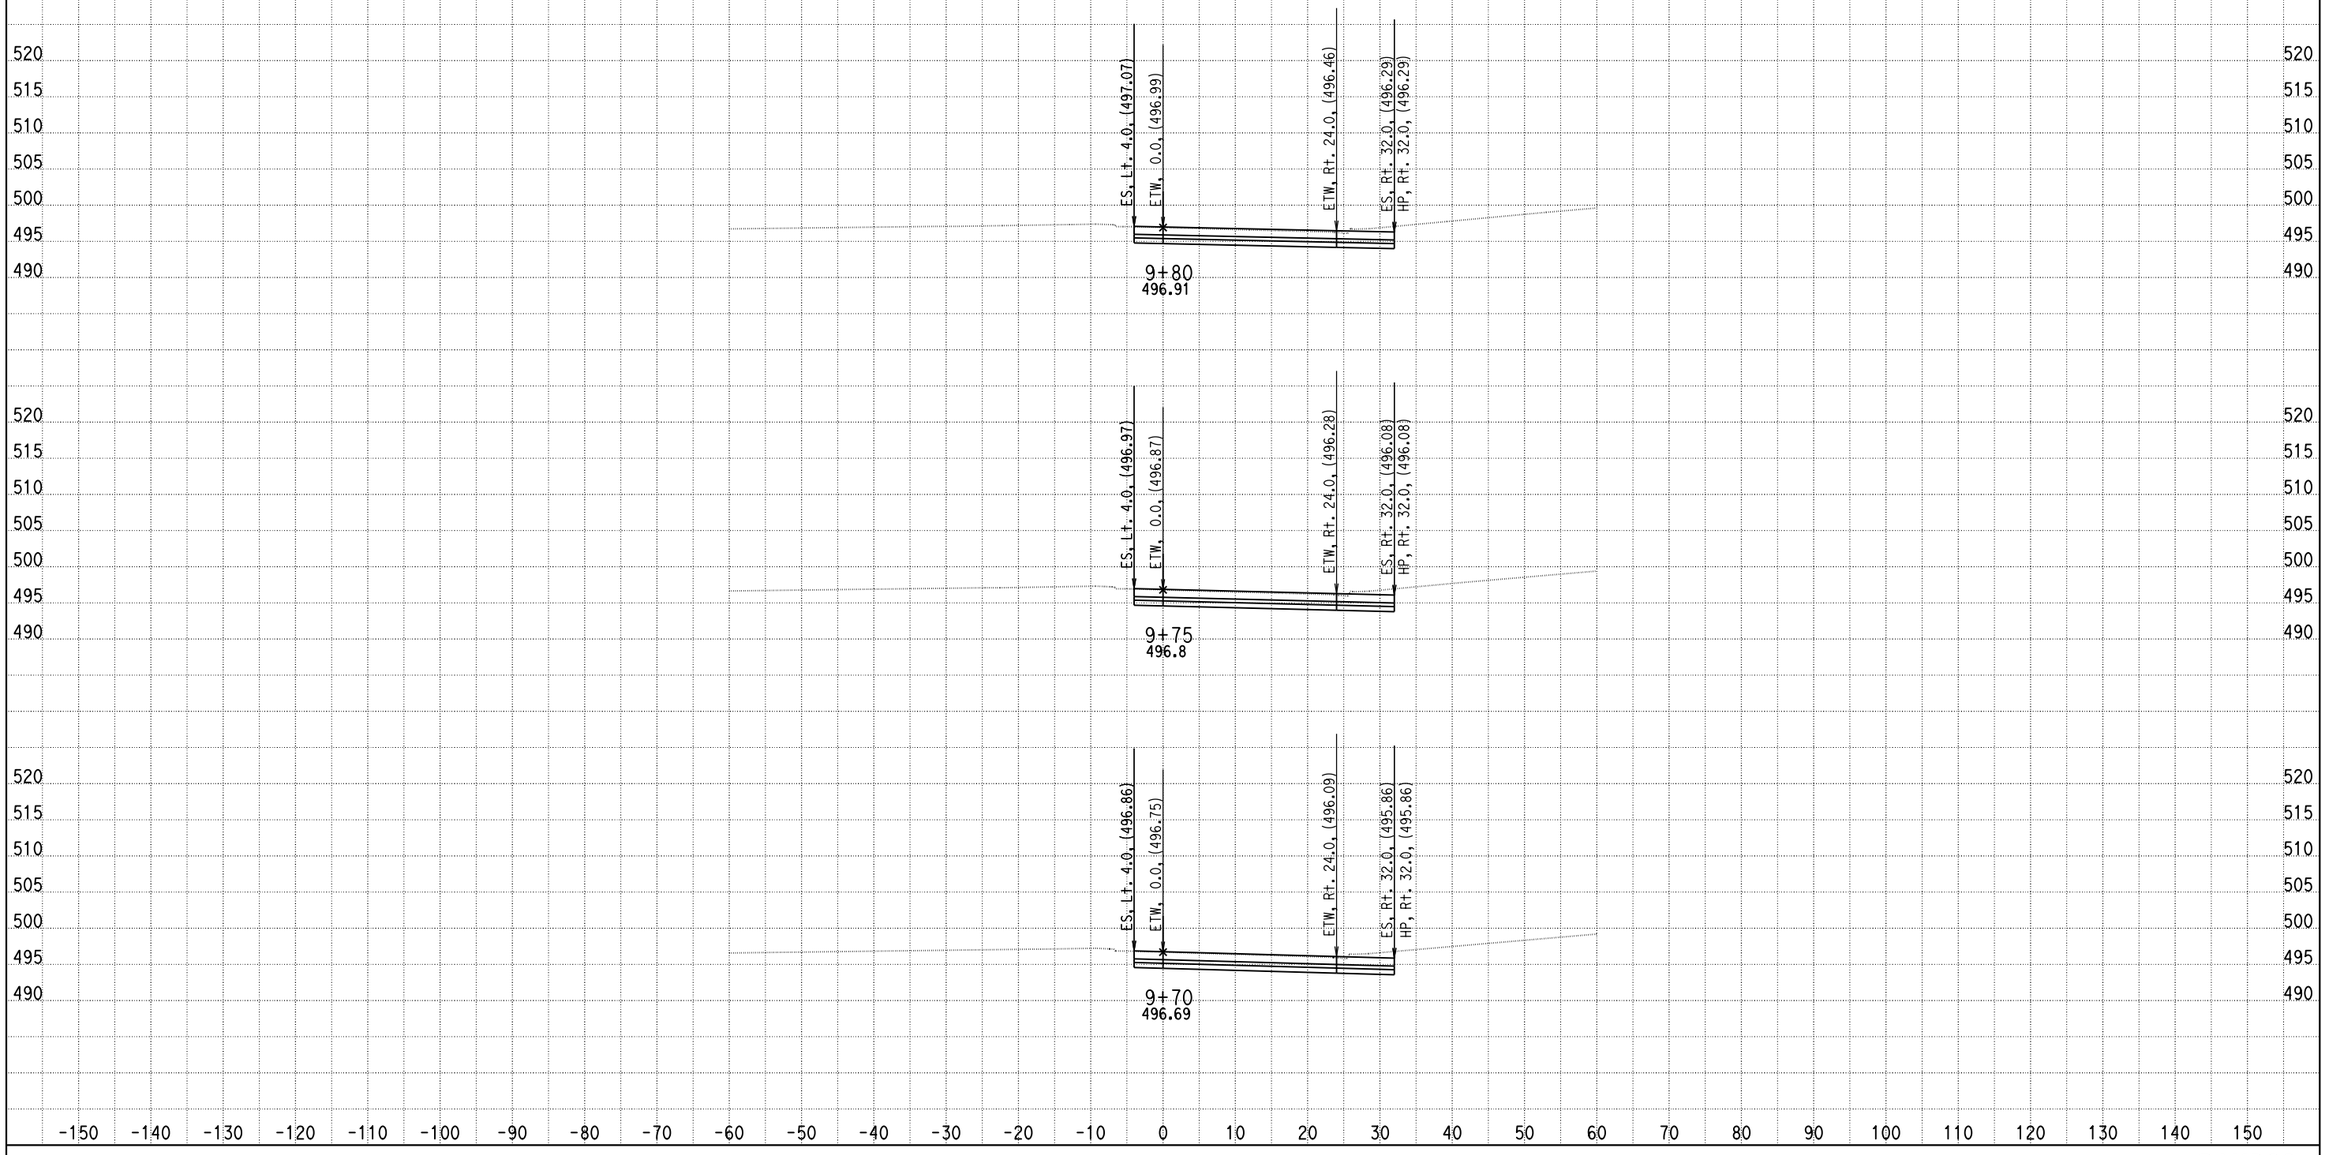

DATE: 4/15/2013

KC Project: 0818E File: C:\project\0818E\UPDATE-RAMP\hrc2-pro.ear

SCALE: 1" = 10' Horiz.
1" = 10' Vert.

All Dimensions are US Survey Feet

RAMPC2
CROSS SECTIONS

SHEET 70 OF XXX

DESIGN STUDY ONLY

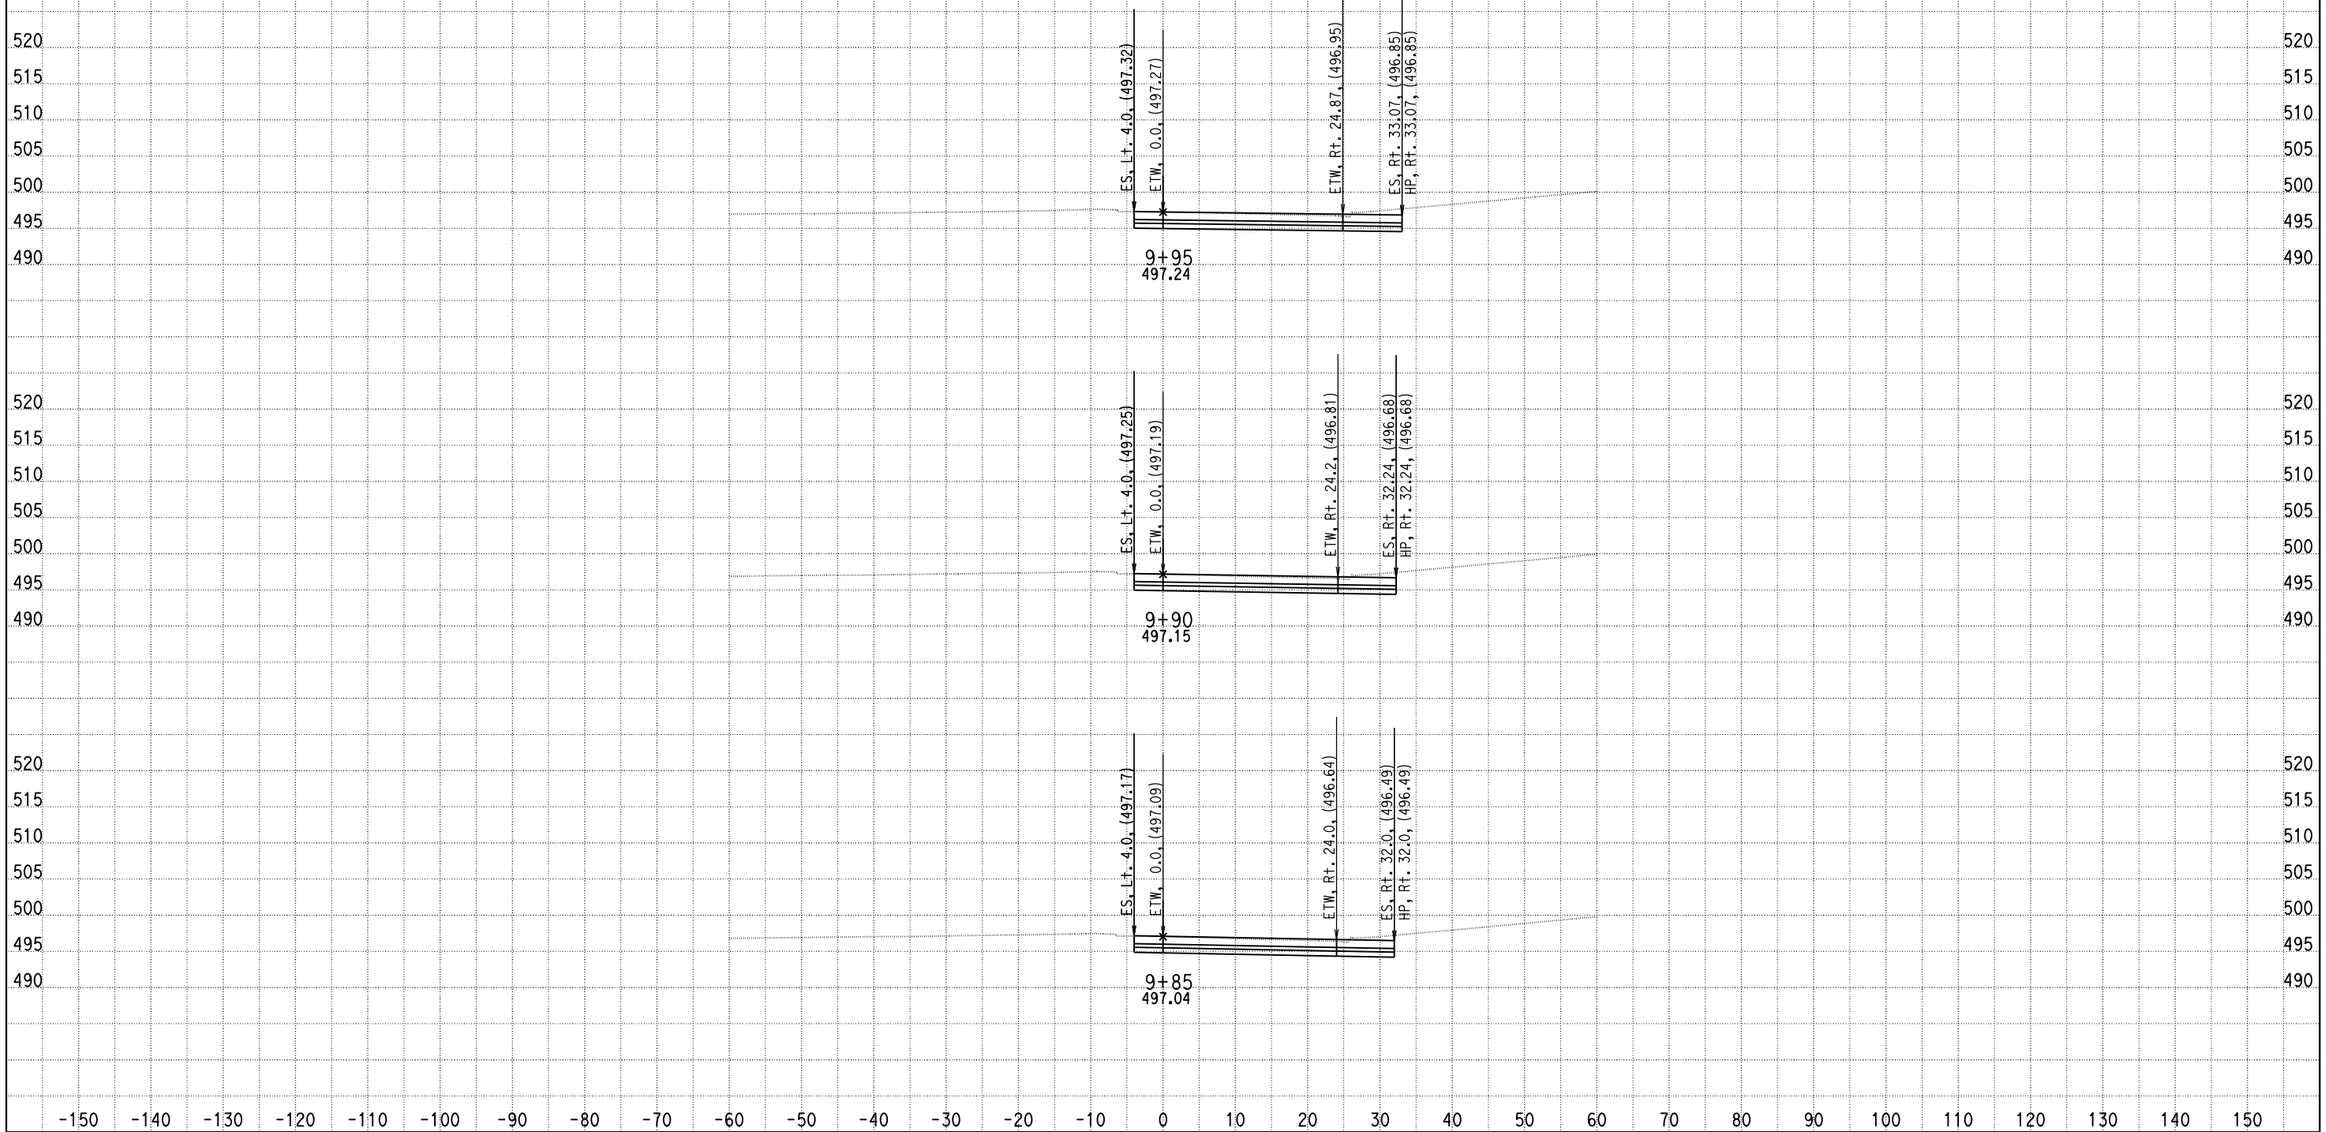

DATE: 4/15/2013

KC Project: 0818E File: C:\project\0818E\UPDATE-RAMP\hrc2-pro.ear

SCALE: 1" = 10' Horiz.
1" = 10' Vert.

All Dimensions are US Survey Feet

RAMPC2
CROSS SECTIONS

SHEET 71 OF XXX

DESIGN STUDY ONLY

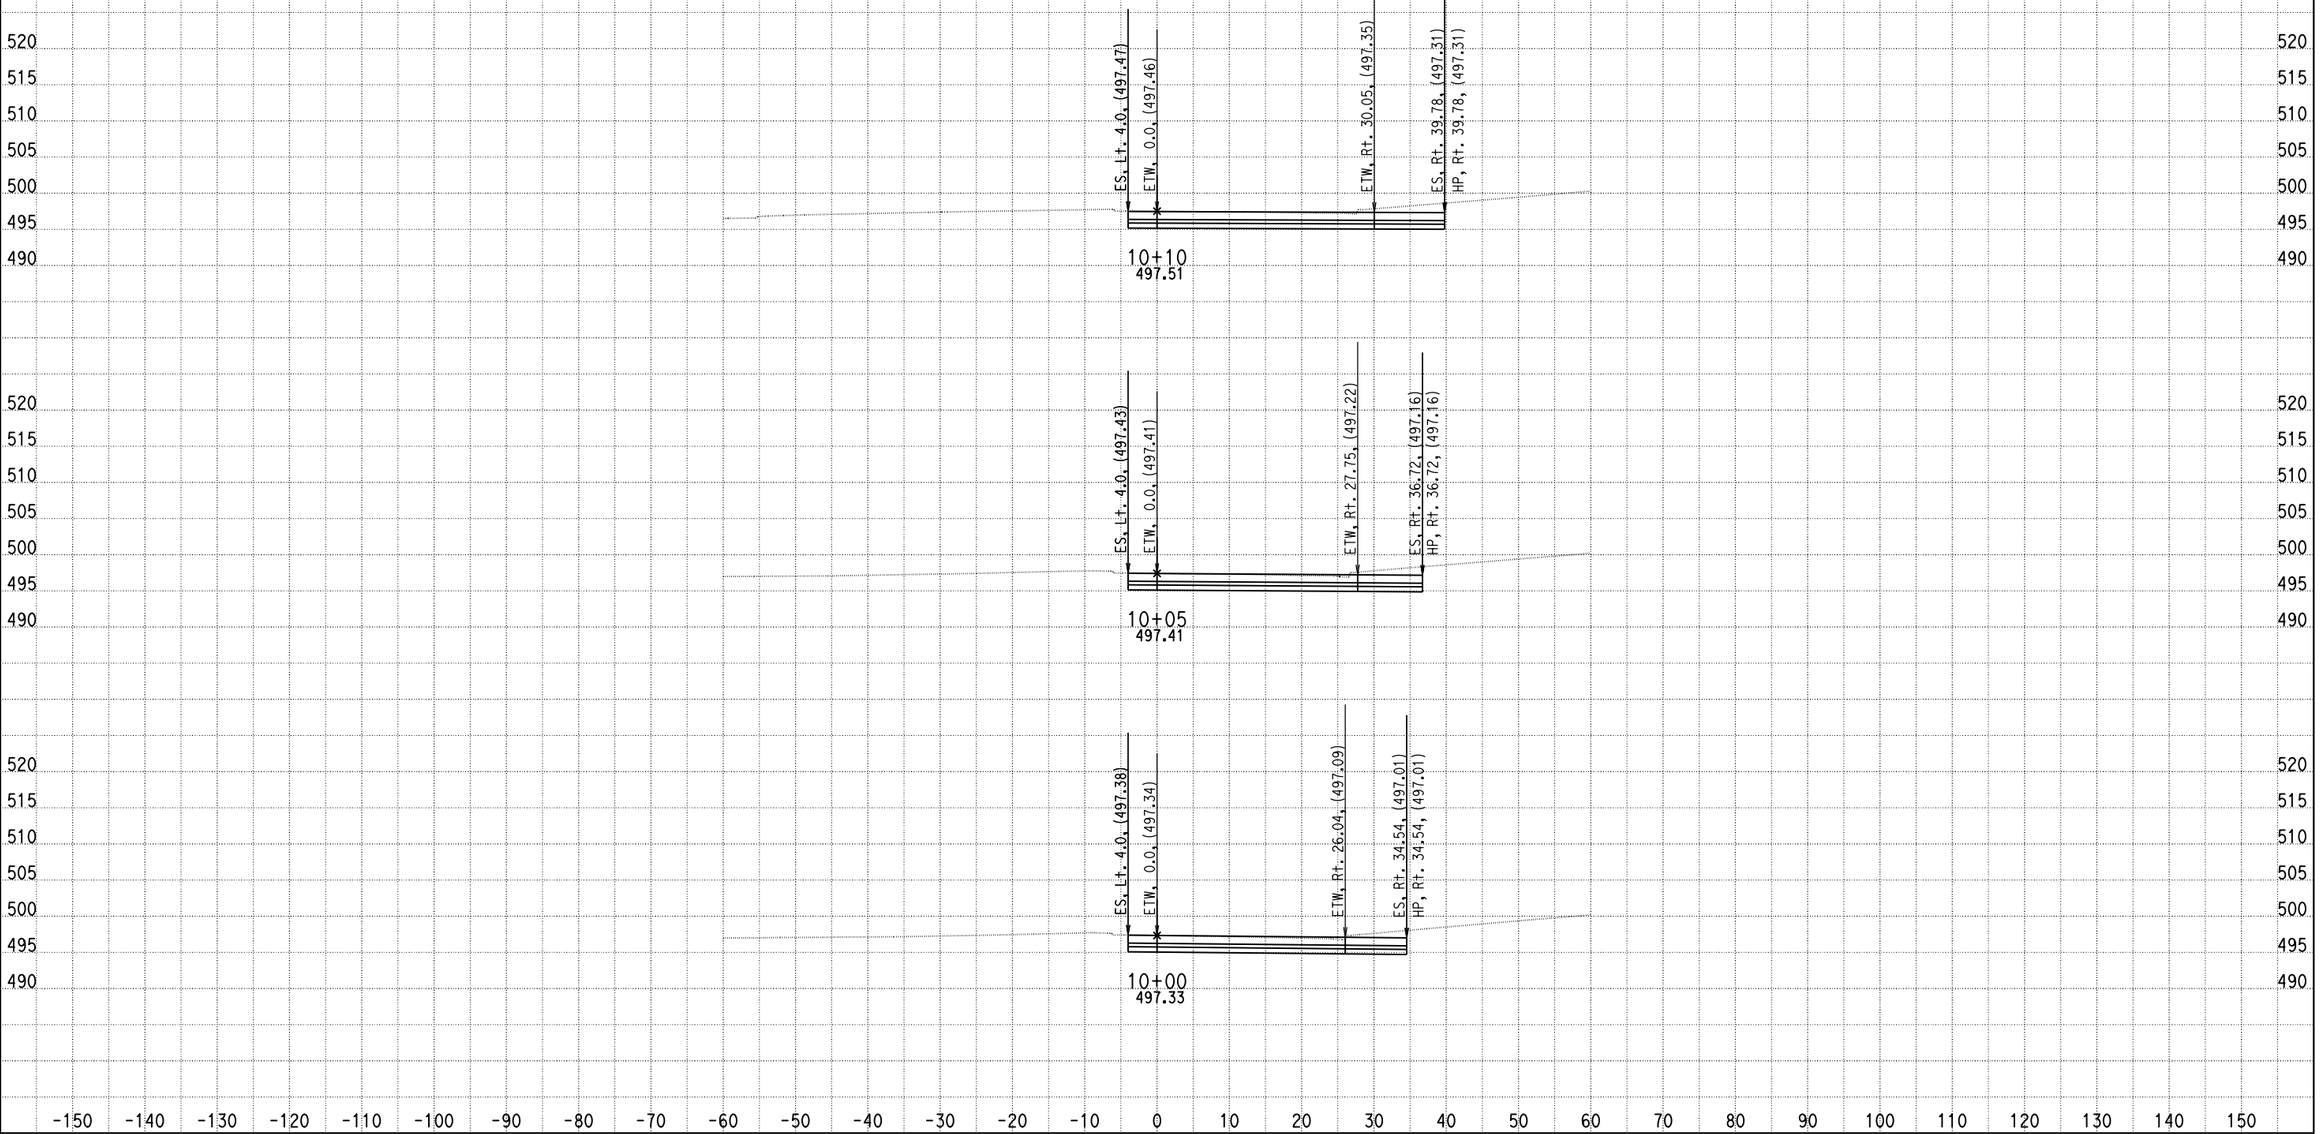

DATE: 4/15/2013

KC Project: 0818E File: C:\project\0818E\UPDATE-RAMP\hrc2-pro.ear

SCALE: 1" = 10' Horiz.
1" = 10' Vert.

All Dimensions are US Survey Feet

RAMPC2
CROSS SECTIONS

DESIGN STUDY ONLY

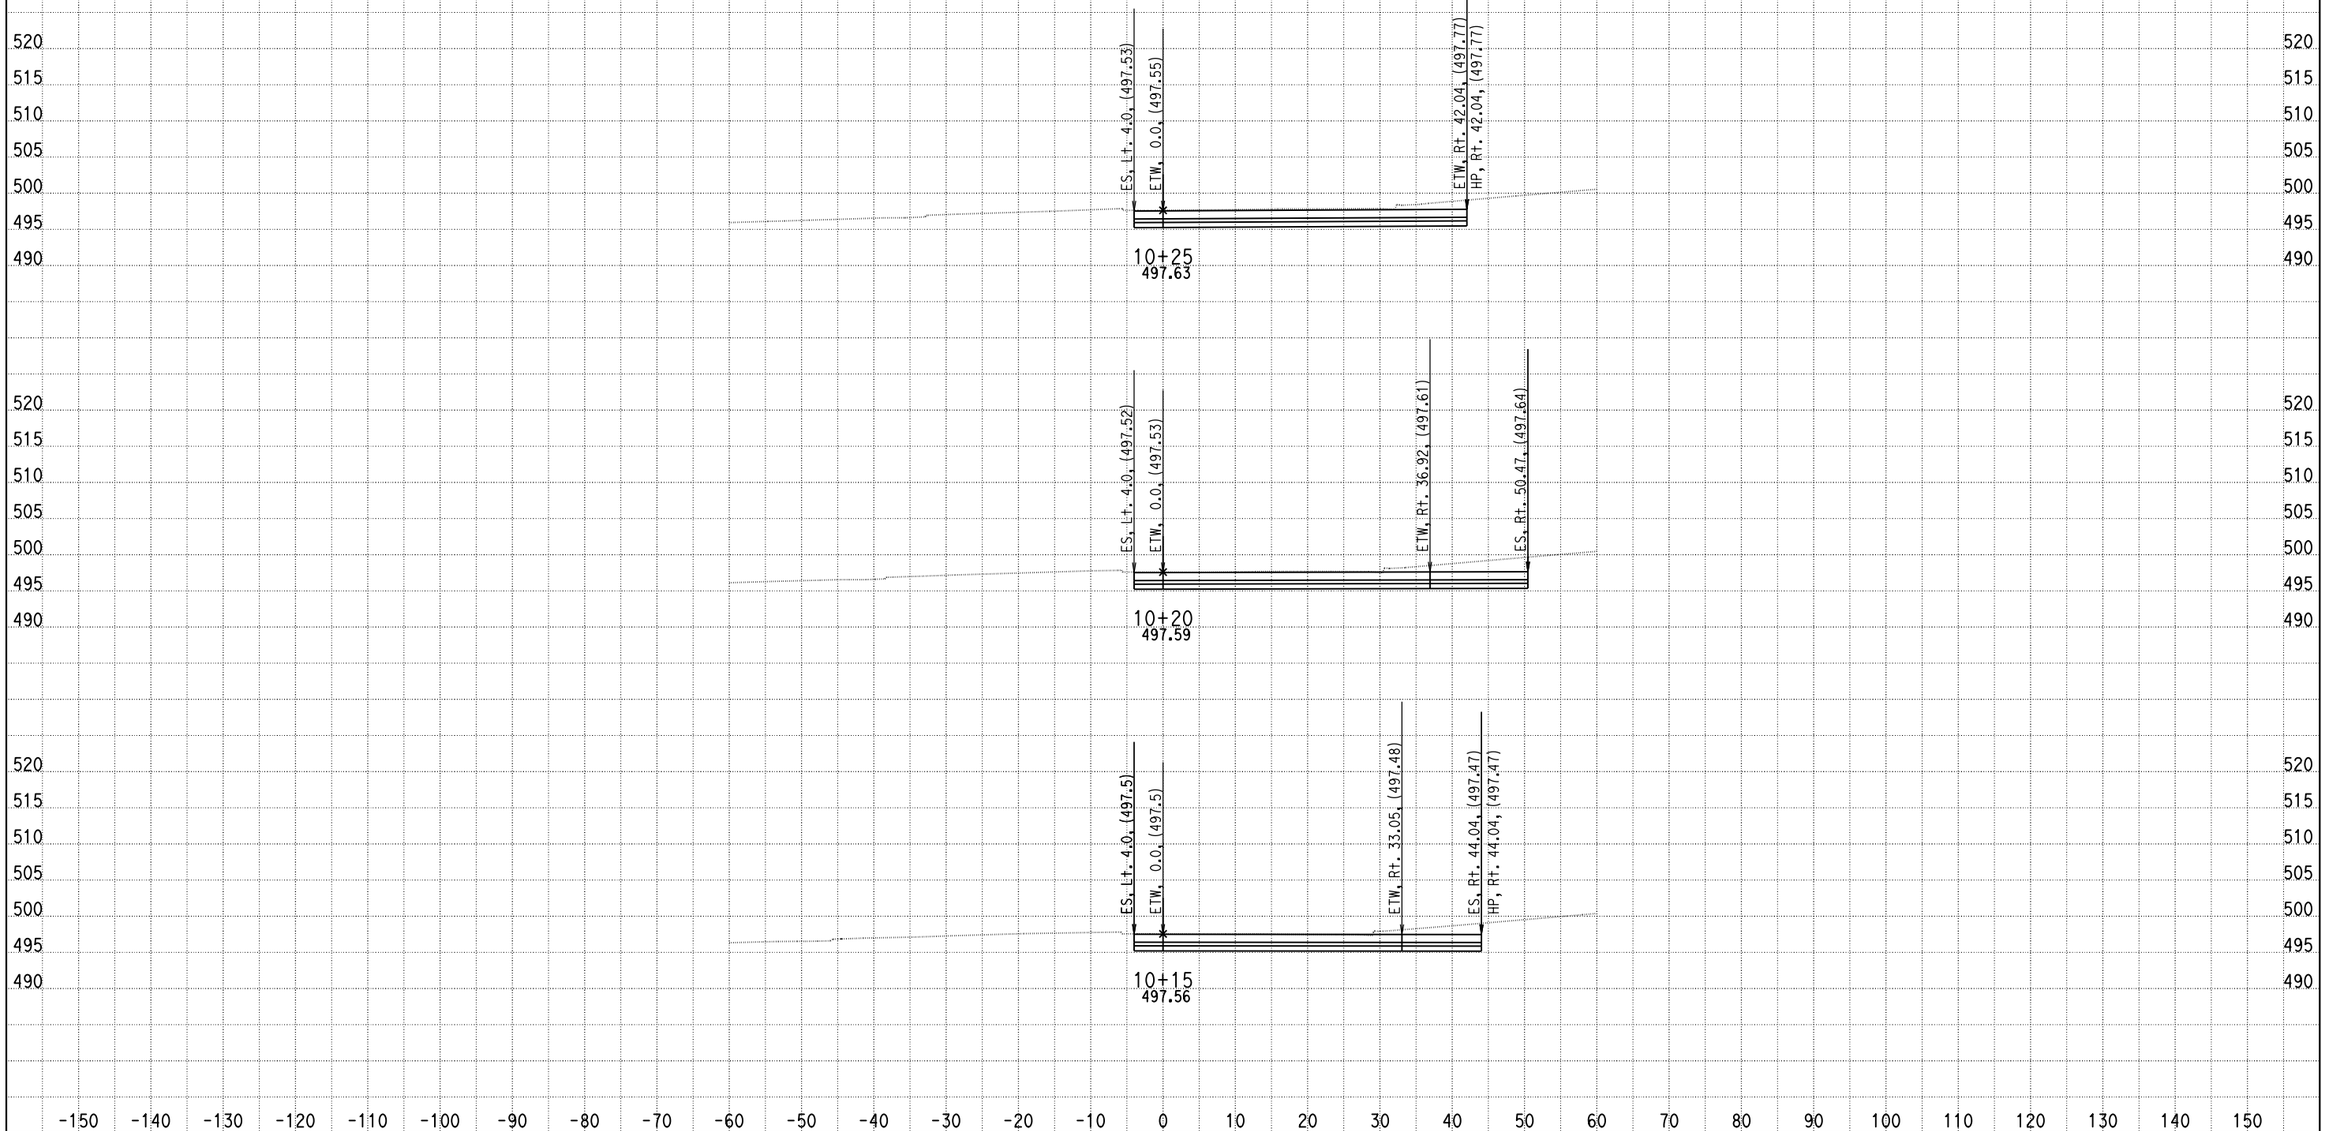

DATE: 4/15/2013

KC Project: 0818E File: C:\project\0818E\UPDATE-RAMP\hrc2-pro.ear

SCALE: 1" = 10' Horiz.
1" = 10' Vert.

All Dimensions are US Survey Feet

RAMPC2
CROSS SECTIONS

DESIGN STUDY ONLY

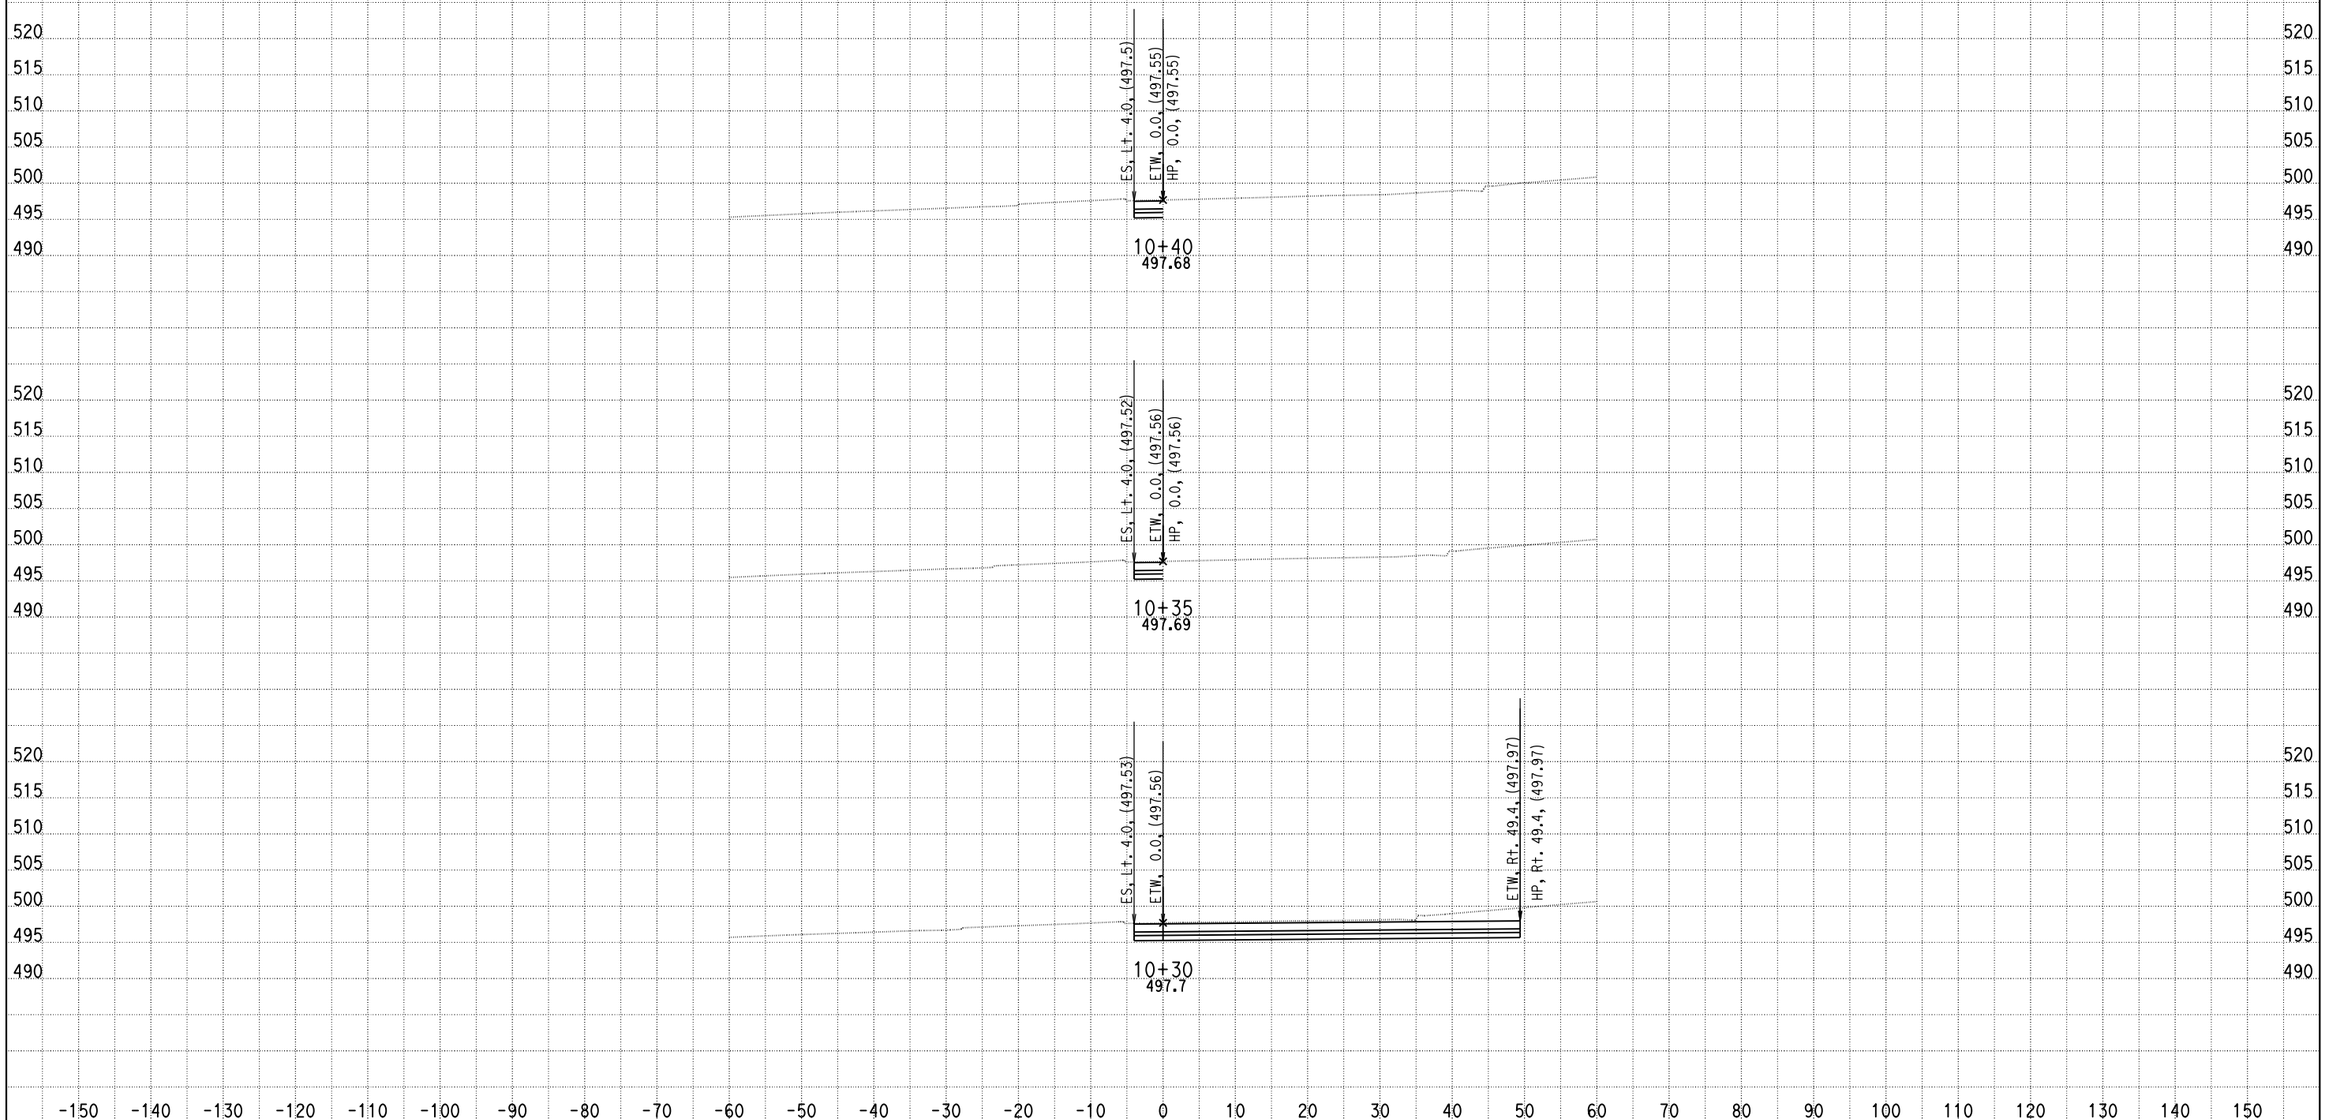

DATE: 4/15/2013

KC Project: 0818E File: C:\project\0818E\UPDATE-RAMP\hrc2-pro.ear

SCALE: 1" = 10' Horiz.
1" = 10' Vert.

All Dimensions are US Survey Feet

RAMPC2
CROSS SECTIONS

DESIGN STUDY ONLY

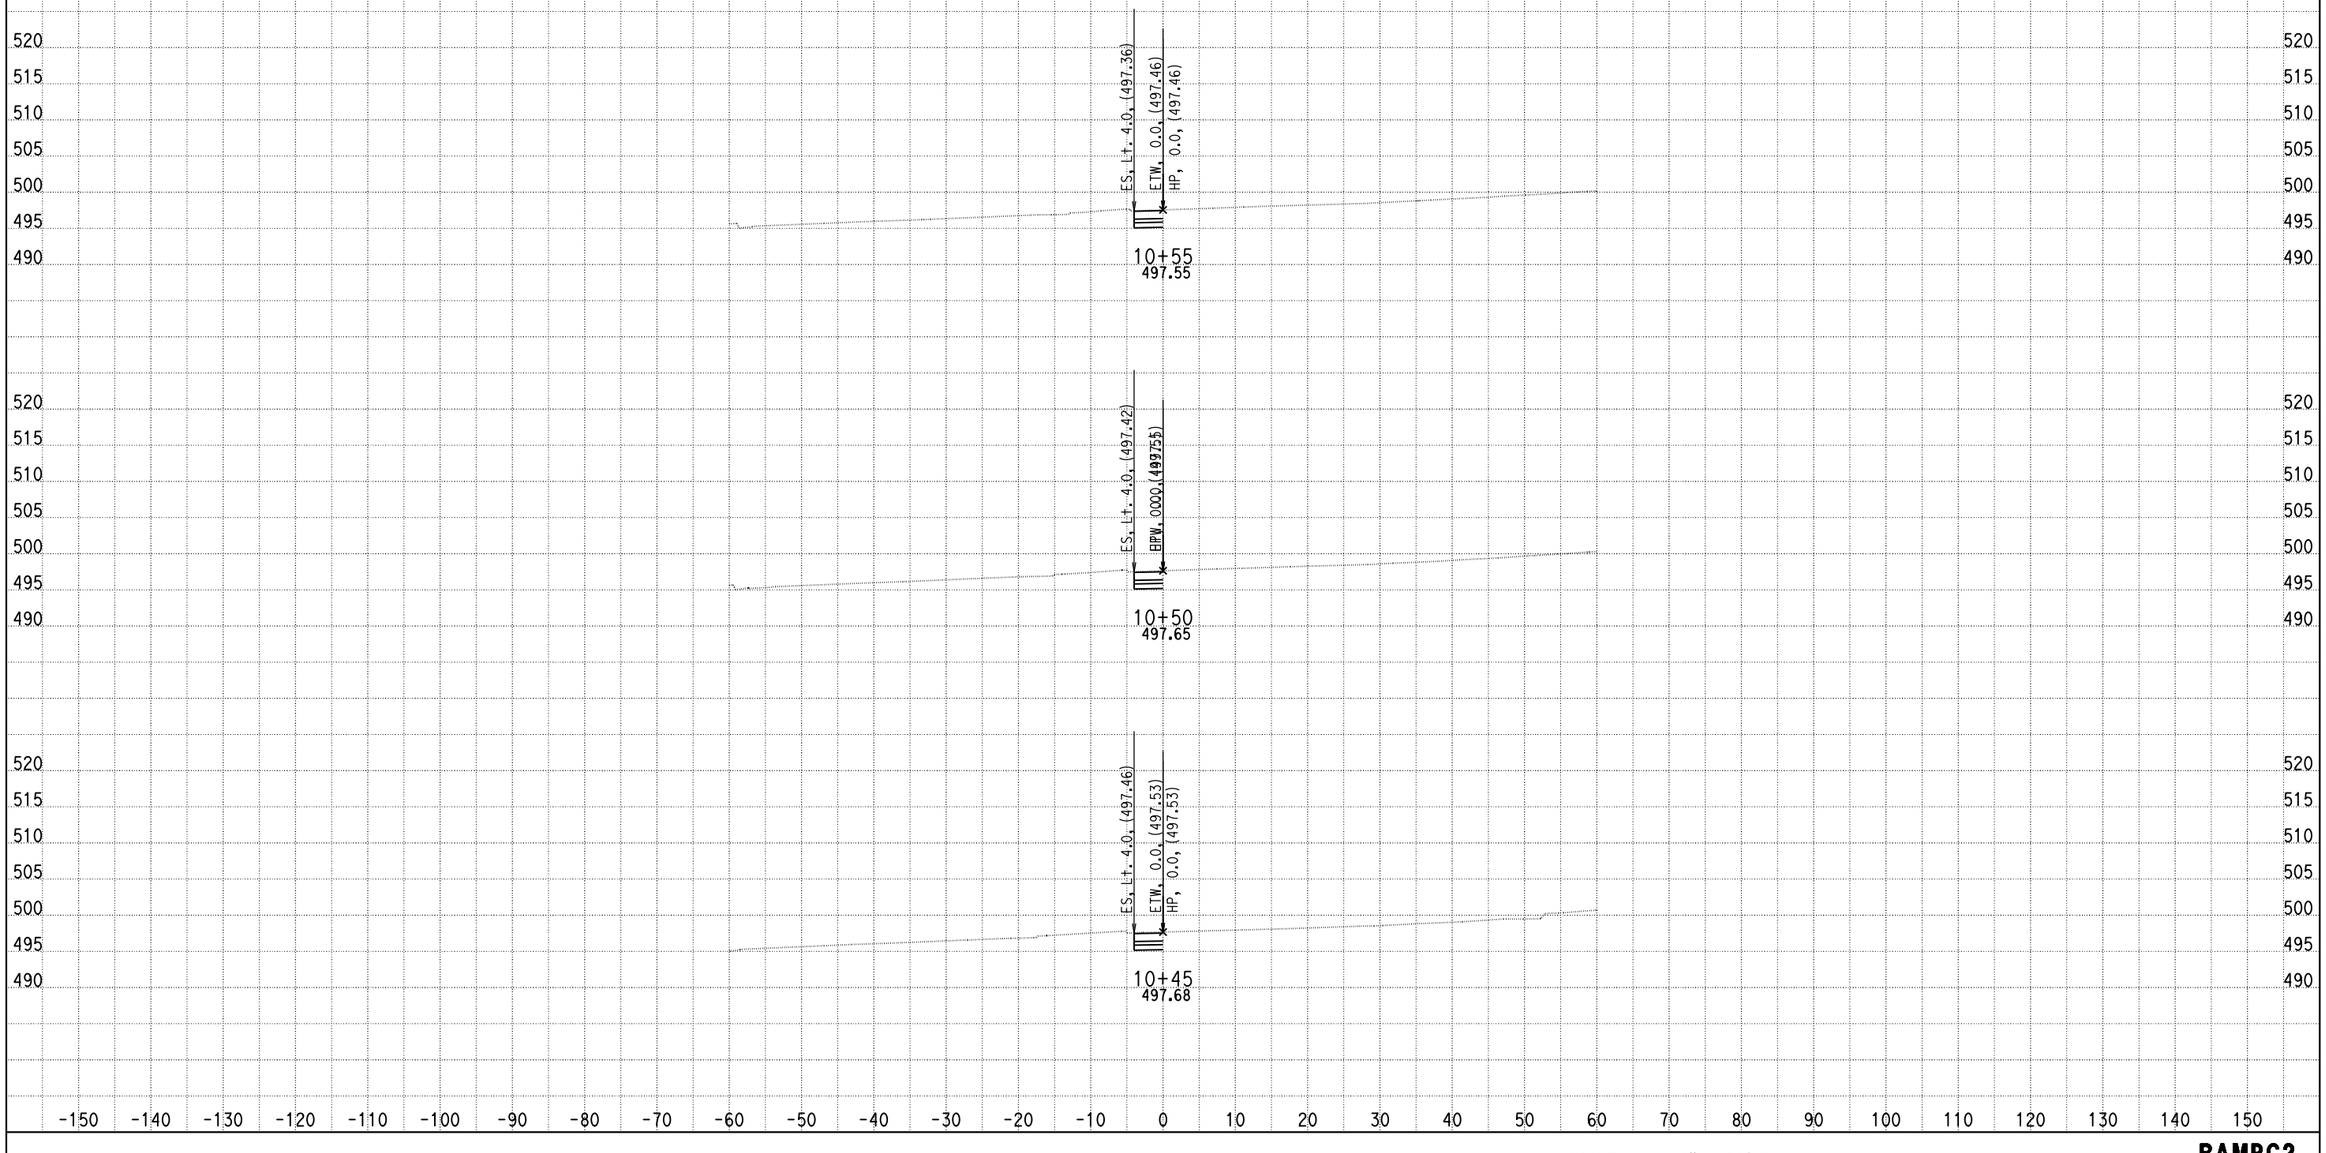

DATE: 4/15/2013

KC Project: 0818E File: C:\project\0818E\UPDATE-RAMP\hrc2-pro.ear

SCALE: 1" = 10' Horiz.
1" = 10' Vert.

All Dimensions are US Survey Feet

RAMPC2
CROSS SECTIONS

DESIGN STUDY ONLY

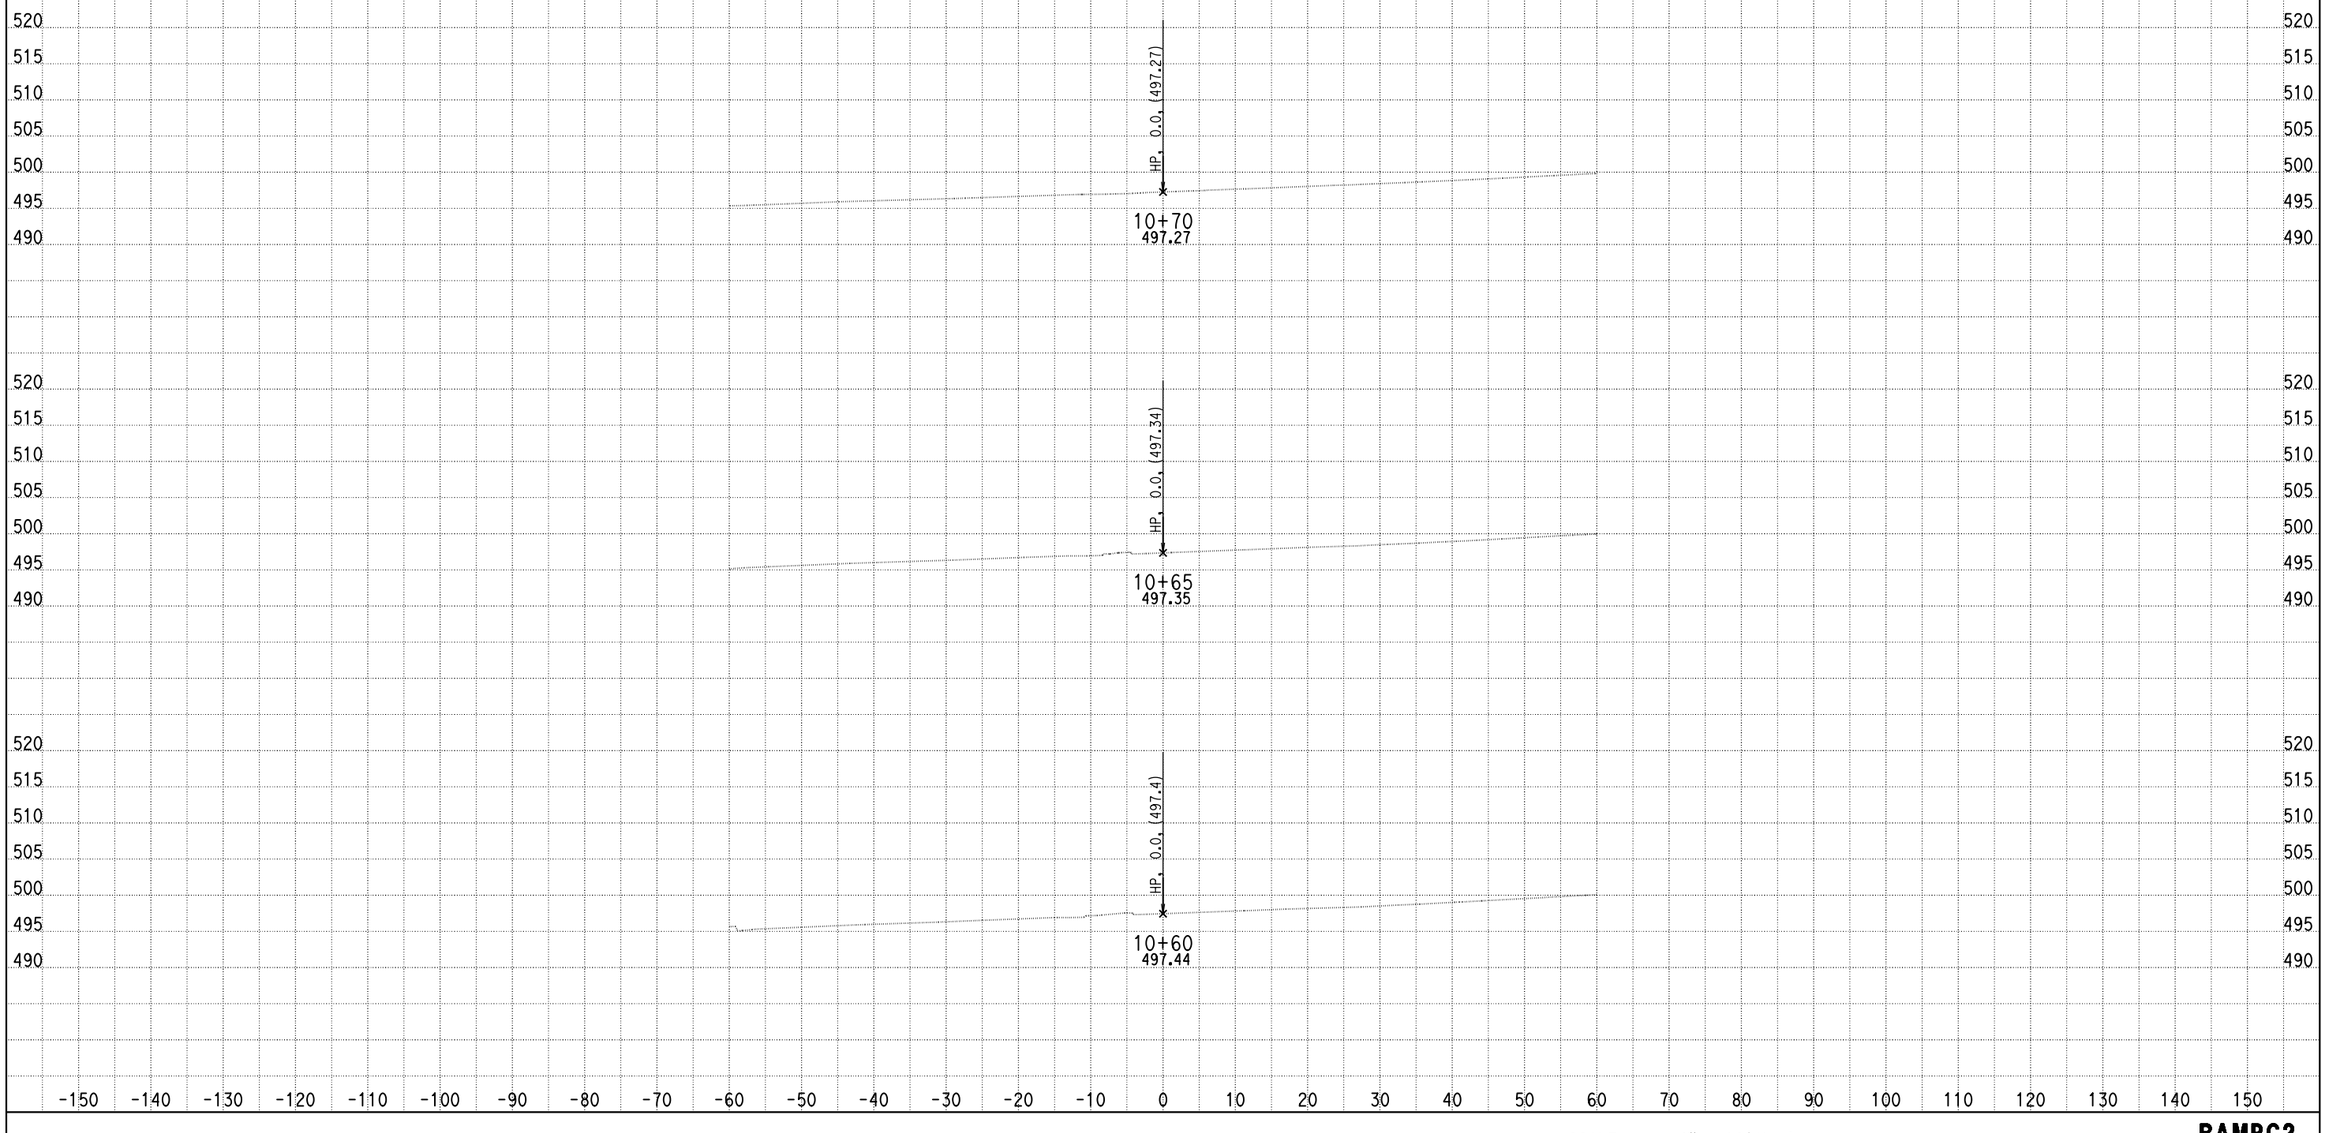

DATE: 4/15/2013

KC Project: 0818E File: C:\project\0818E\UPDATE-RAMP\hrc2-pro.ear

SCALE: 1" = 10' Horiz.
1" = 10' Vert.

All Dimensions are US Survey Feet

RAMPC2
CROSS SECTIONS

DESIGN STUDY ONLY

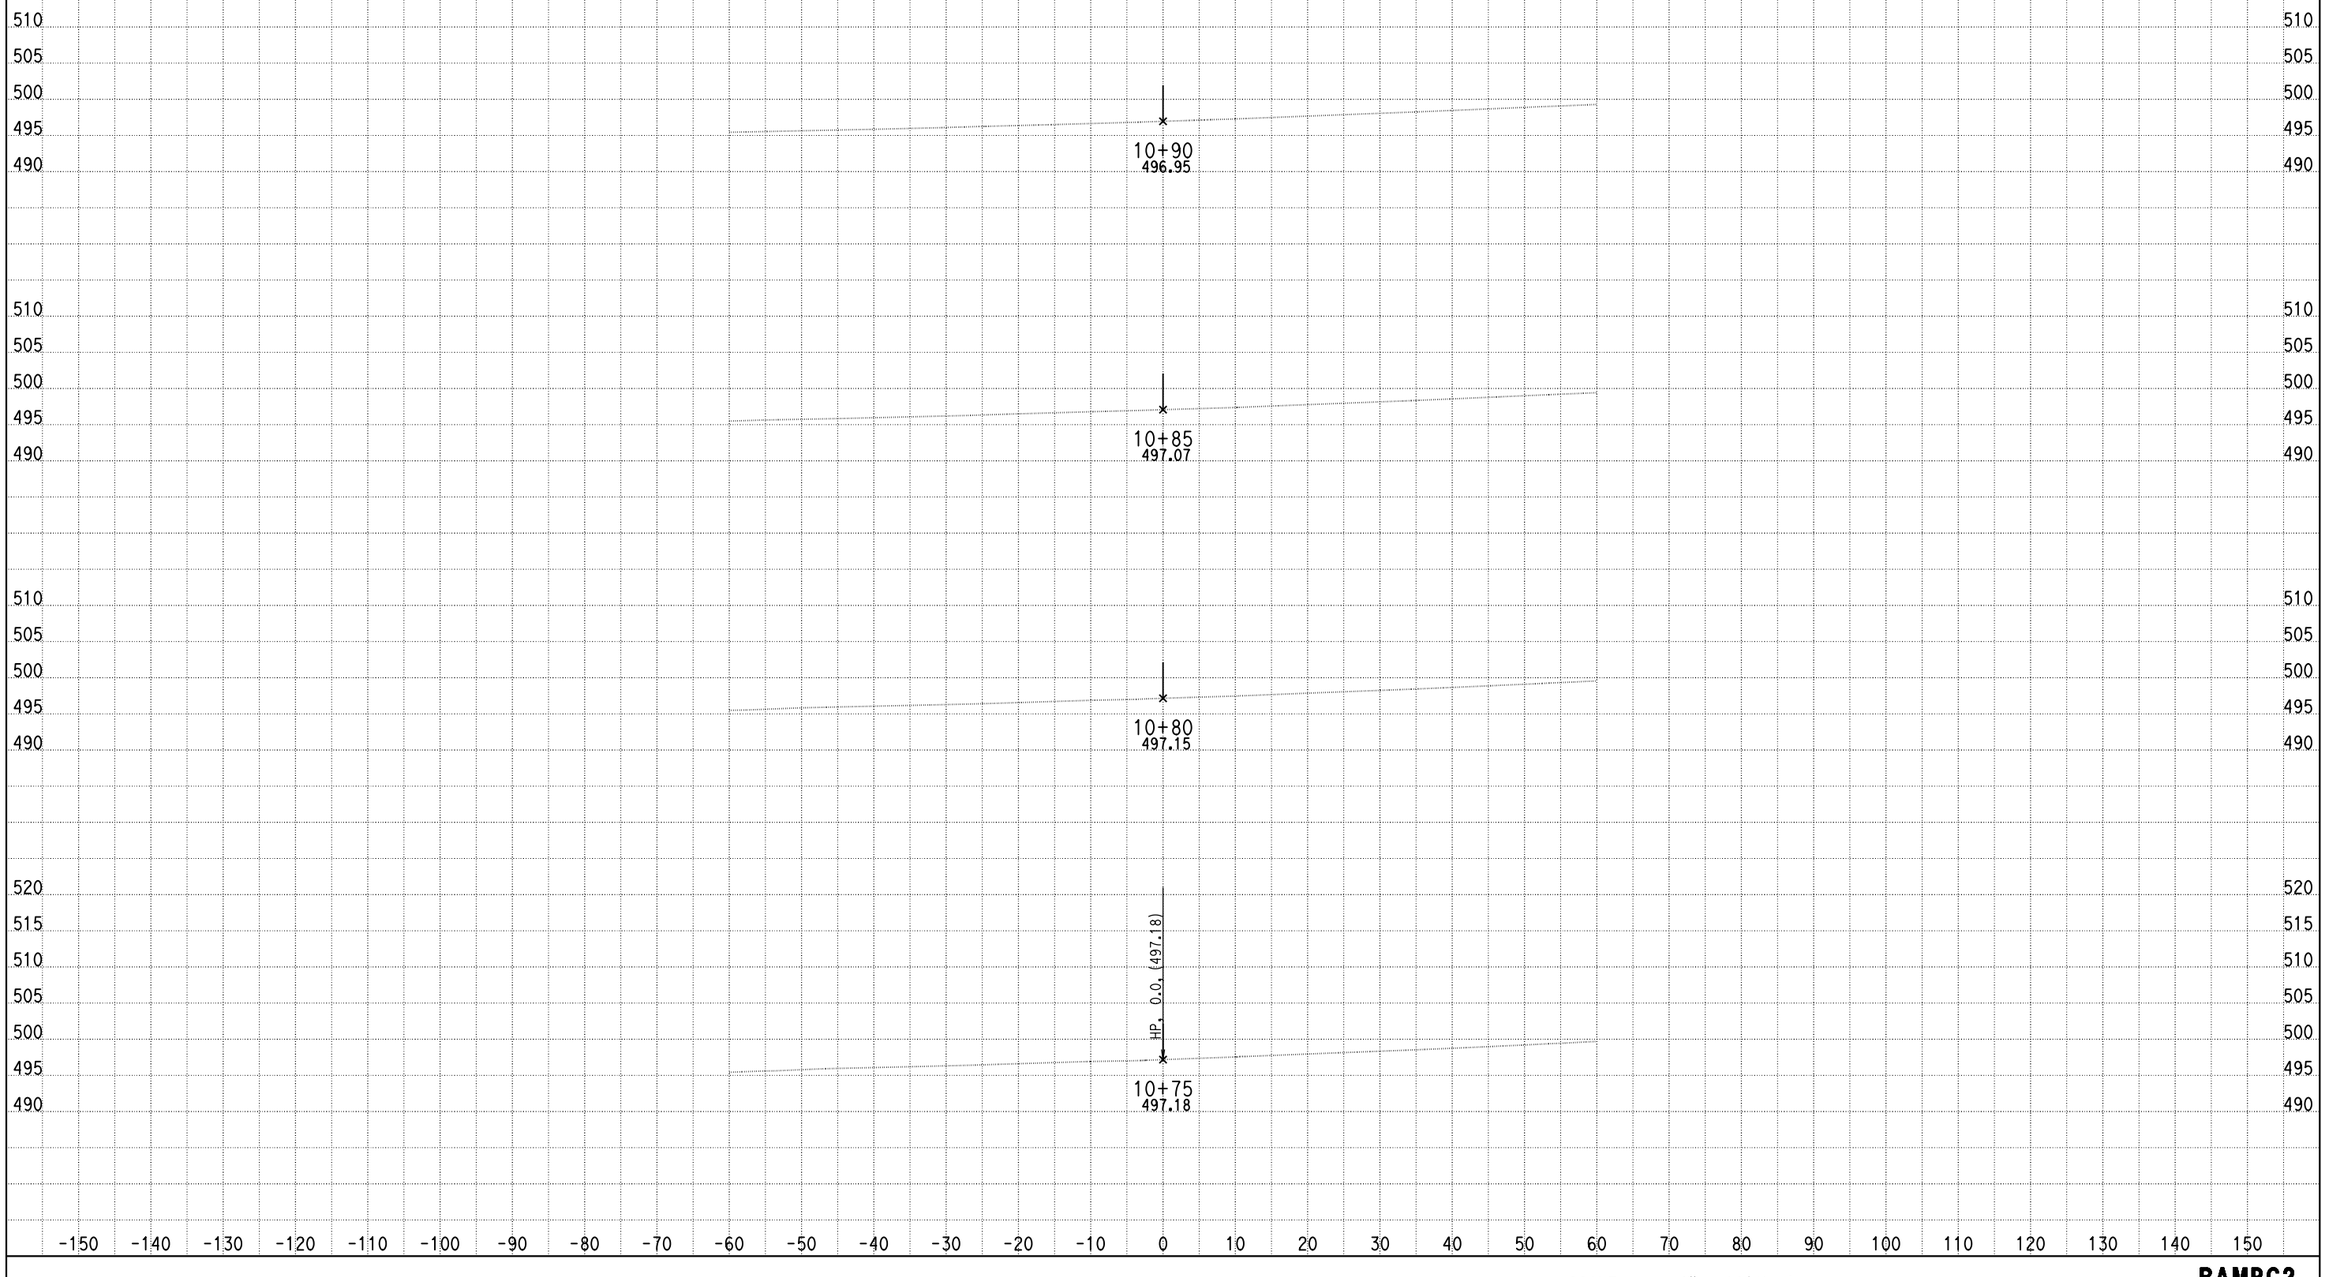

DATE: 4/15/2013

KC Project: 0818E File: C:\project\0818E\UPDATE-RAMP\hrc2-pro.ear

SCALE: 1" = 10' Horiz.
1" = 10' Vert.

All Dimensions are US Survey Feet

RAMPC2
CROSS SECTIONS

DESIGN STUDY ONLY

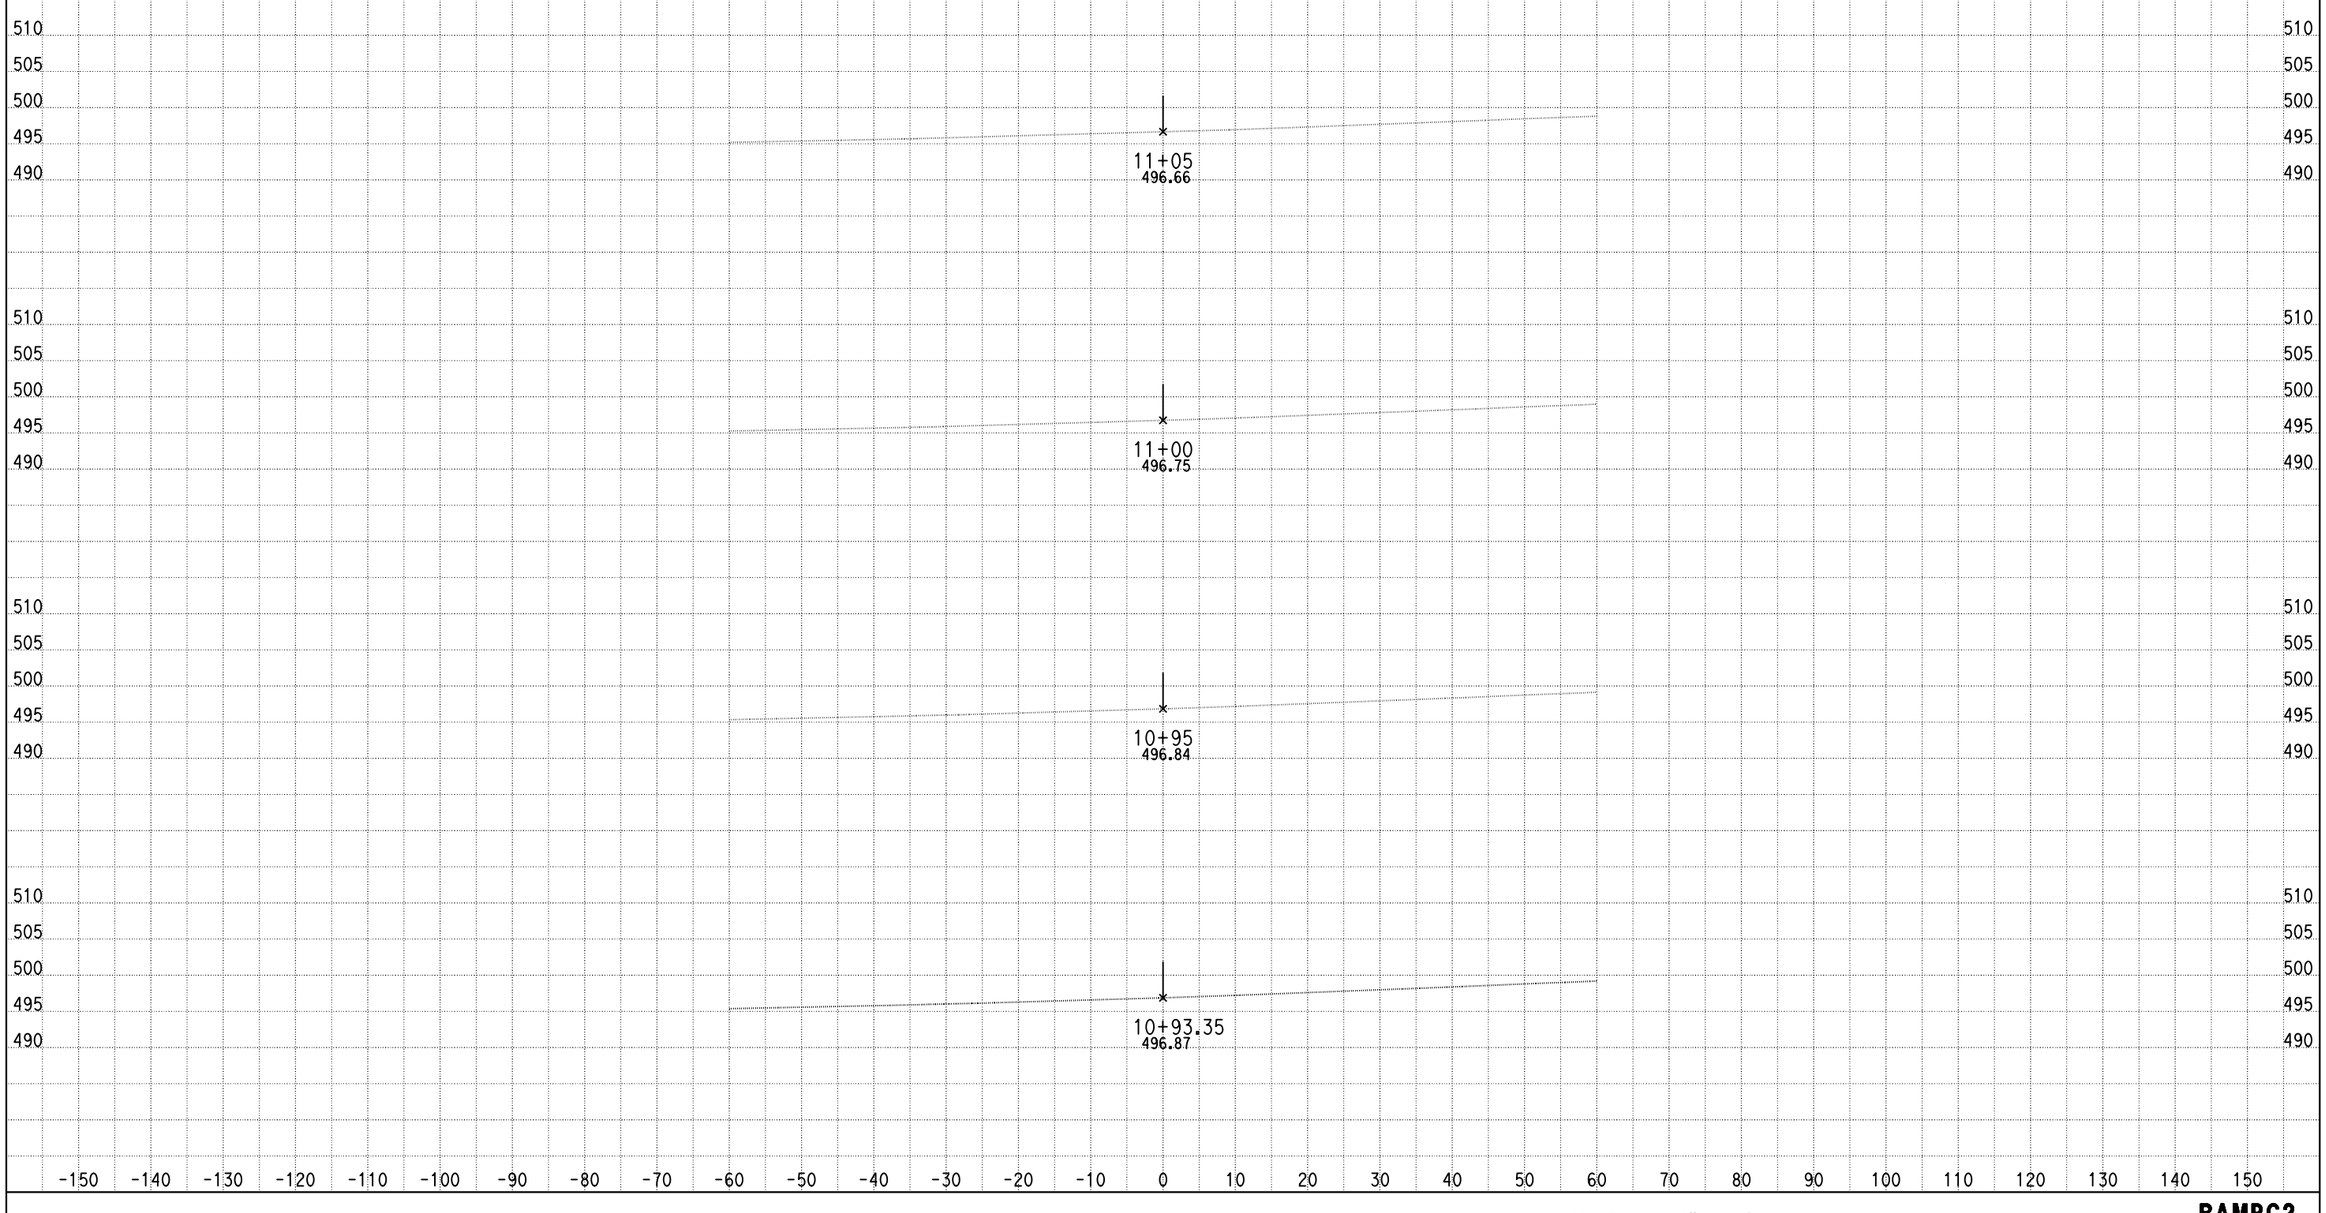

DATE: 4/15/2013

KC Project: 0818E File: C:\project\0818E\UPDATE-RAMP\hrc2-pro.ear

SCALE: 1" = 10' Horiz.
1" = 10' Vert.

All Dimensions are US Survey Feet

RAMPC2
CROSS SECTIONS

DESIGN STUDY ONLY

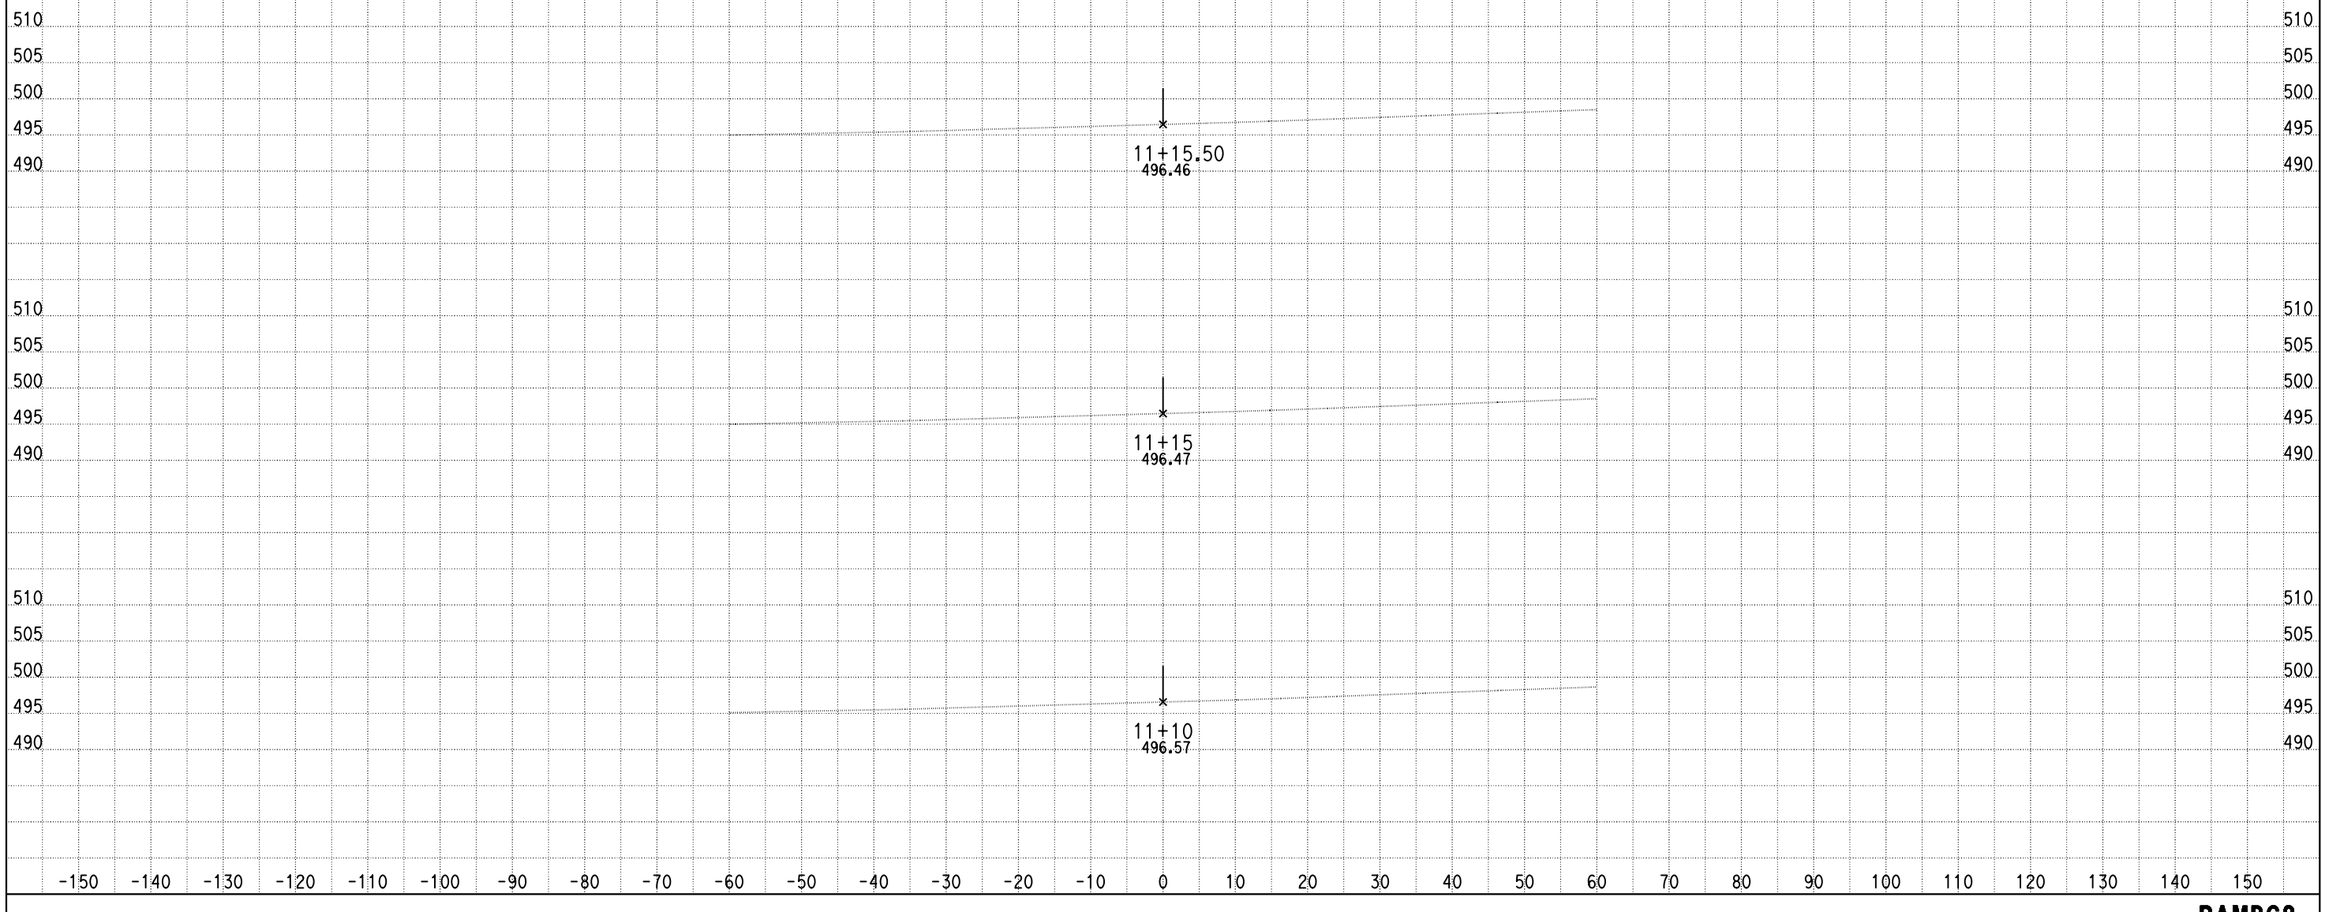

DATE: 4/15/2013

KC Project: 0818E File: C:\project\0818E\UPDATE-RAMP\hrc2-pro.ear

SCALE: 1" = 10' Horiz.
1" = 10' Vert.

All Dimensions are US Survey Feet

RAMPC2
CROSS SECTIONS

RAMP C3

DESIGN STUDY ONLY

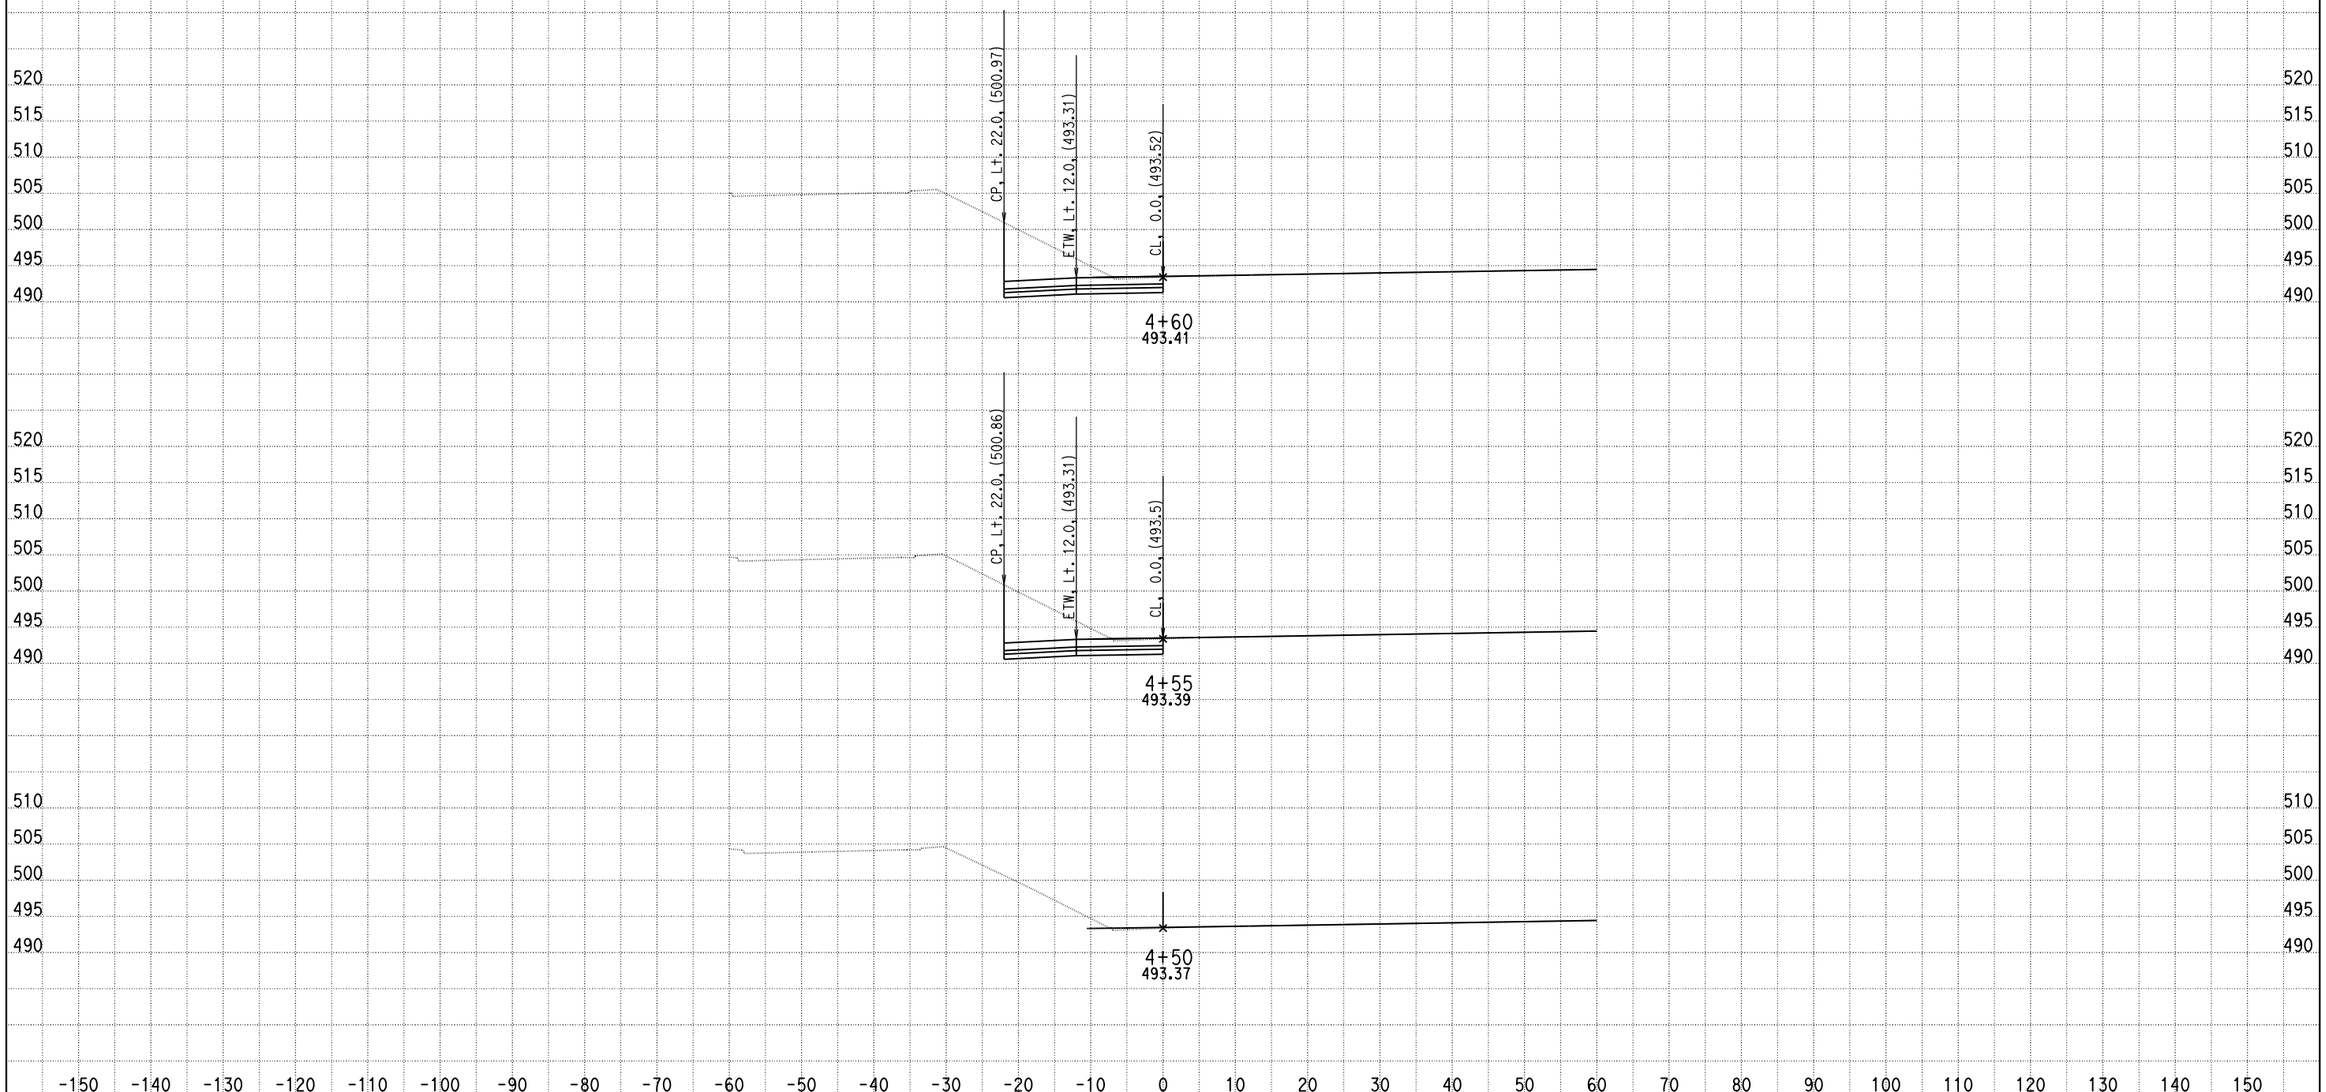

DATE: 4/16/2013

KC Project: 0818E File: C:\project\0818E\UPDATE-RAMP\hrc3-pro.ear

SCALE: 1" = 10' Horiz.
1" = 10' Vert.

All Dimensions are US Survey Feet

RAMPC3
CROSS SECTIONS

DESIGN STUDY ONLY

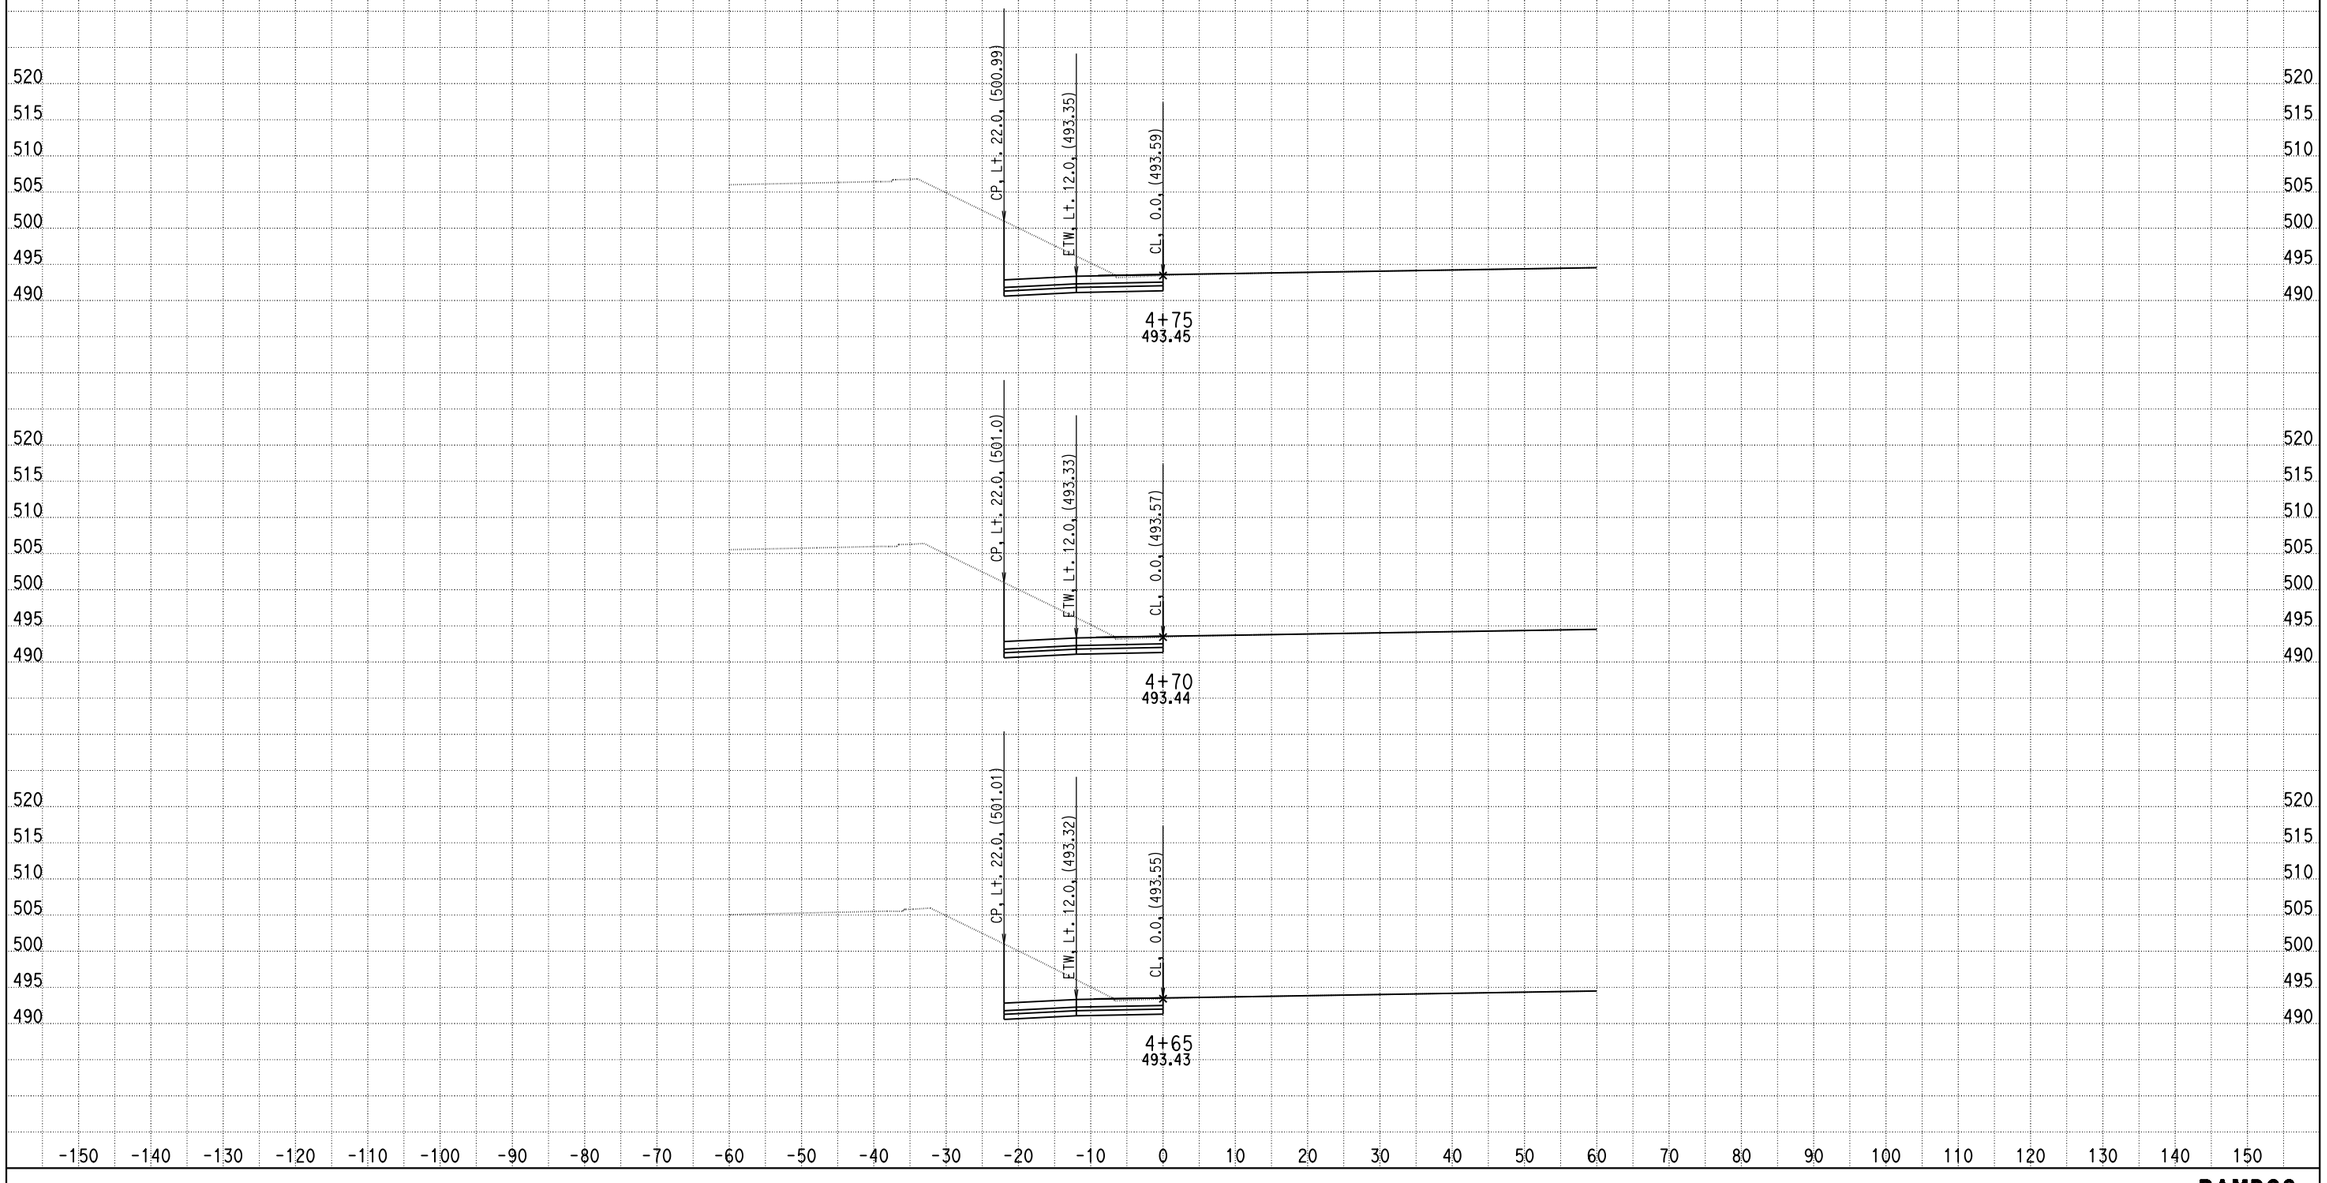

DATE: 4/16/2013

KC Project: 0818E File: C:\project\0818E\UPDATE-RAMP\hrc3-pro.ear

SCALE: 1" = 10' Horiz.
1" = 10' Vert.

All Dimensions are US Survey Feet

RAMPC3
CROSS SECTIONS

DESIGN STUDY ONLY

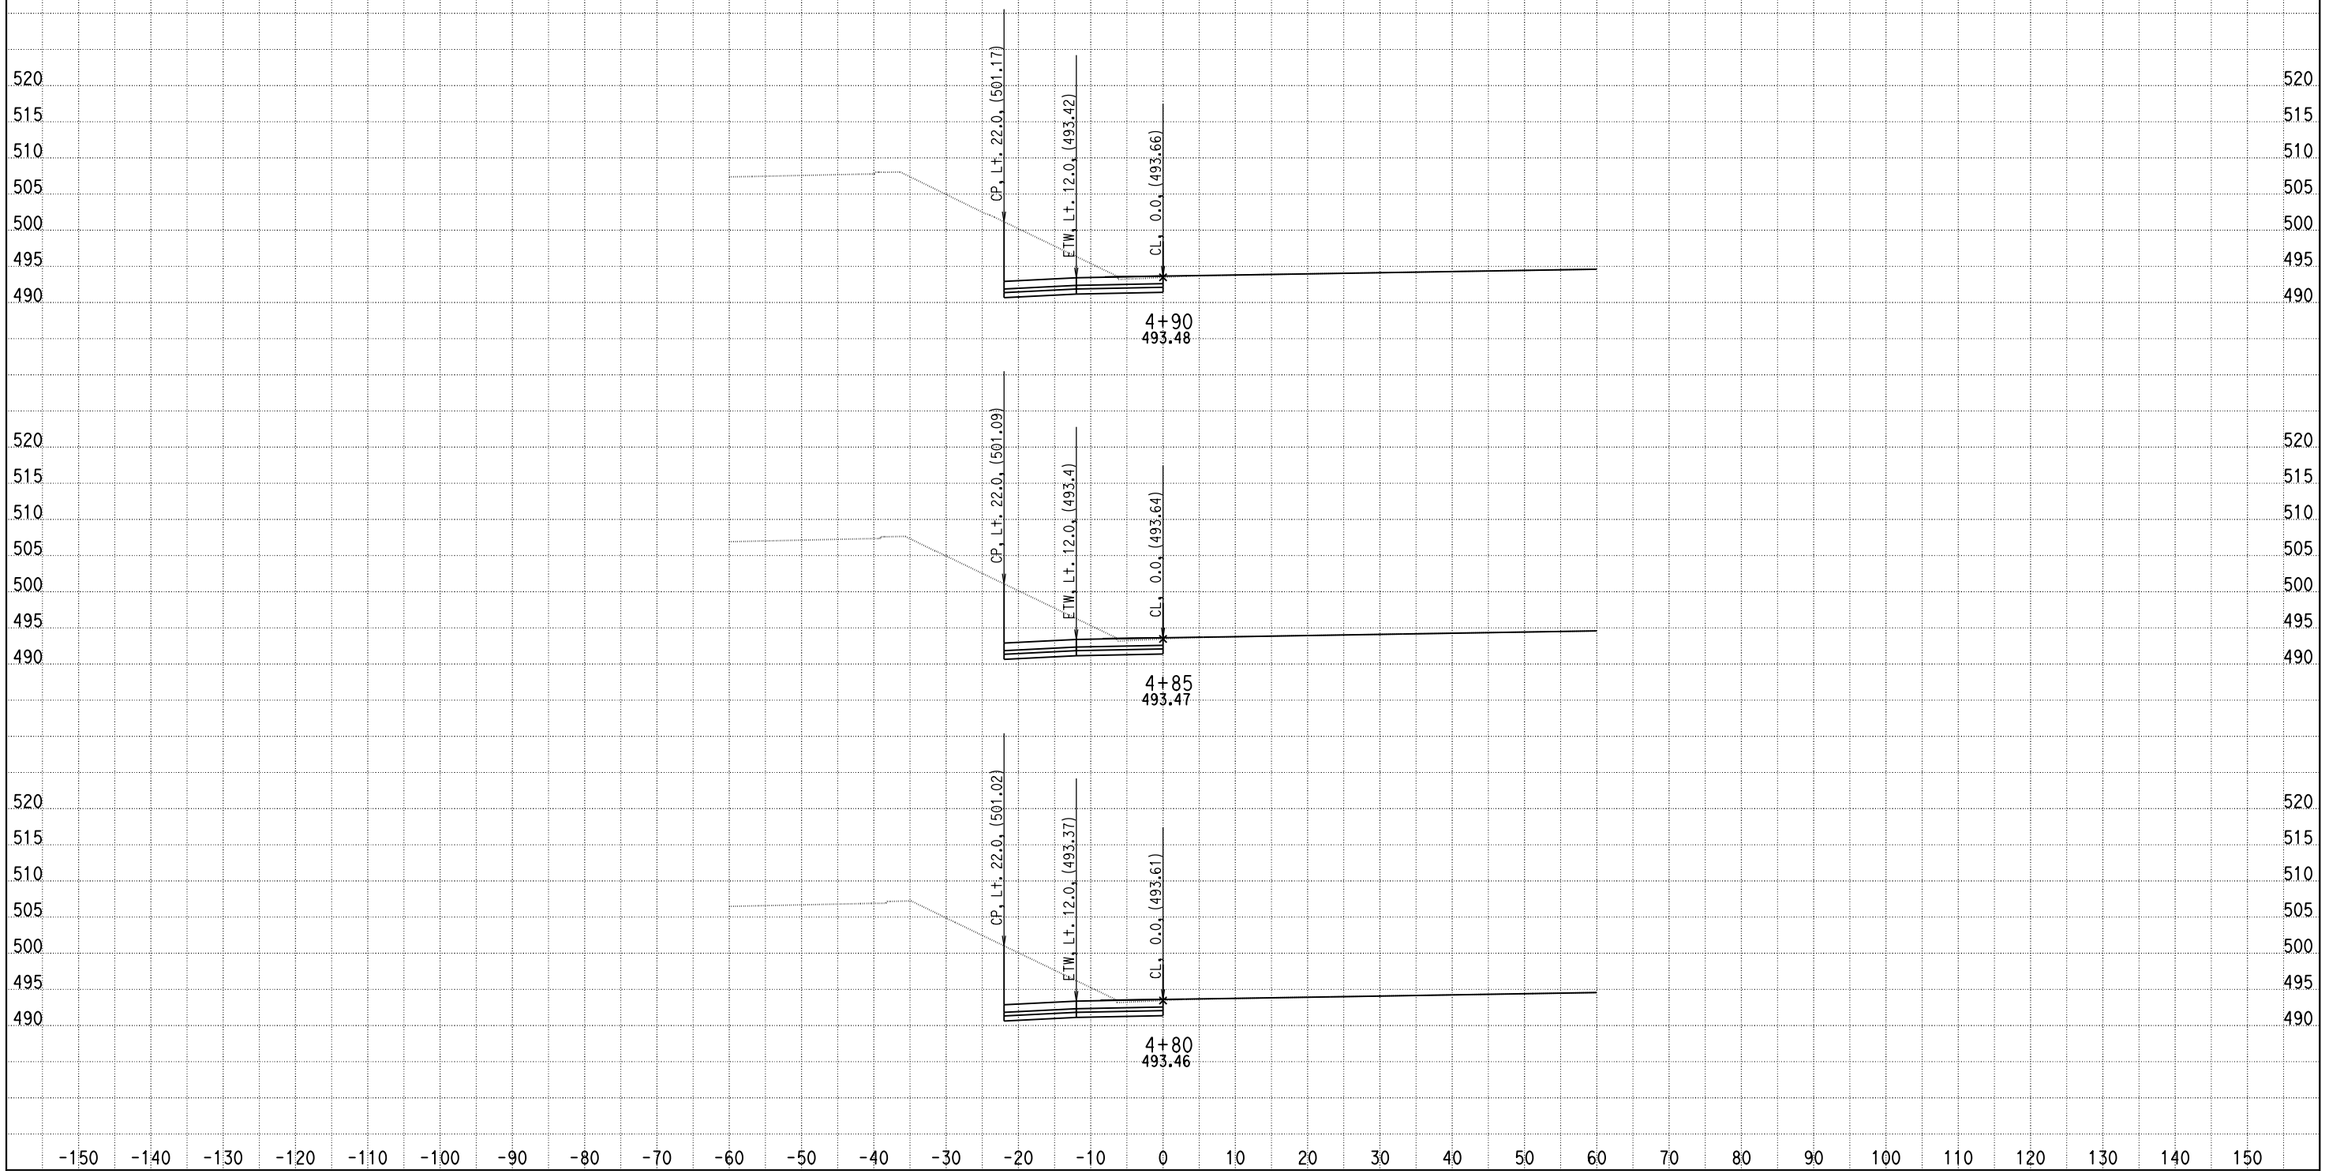

DATE: 4/16/2013

KC Project: 0818E File: C:\project\0818E\UPDATE-RAMP\hrc3-pro.ear

SCALE: 1" = 10' Horiz.
1" = 10' Vert.

All Dimensions are US Survey Feet

RAMPC3
CROSS SECTIONS

DESIGN STUDY ONLY

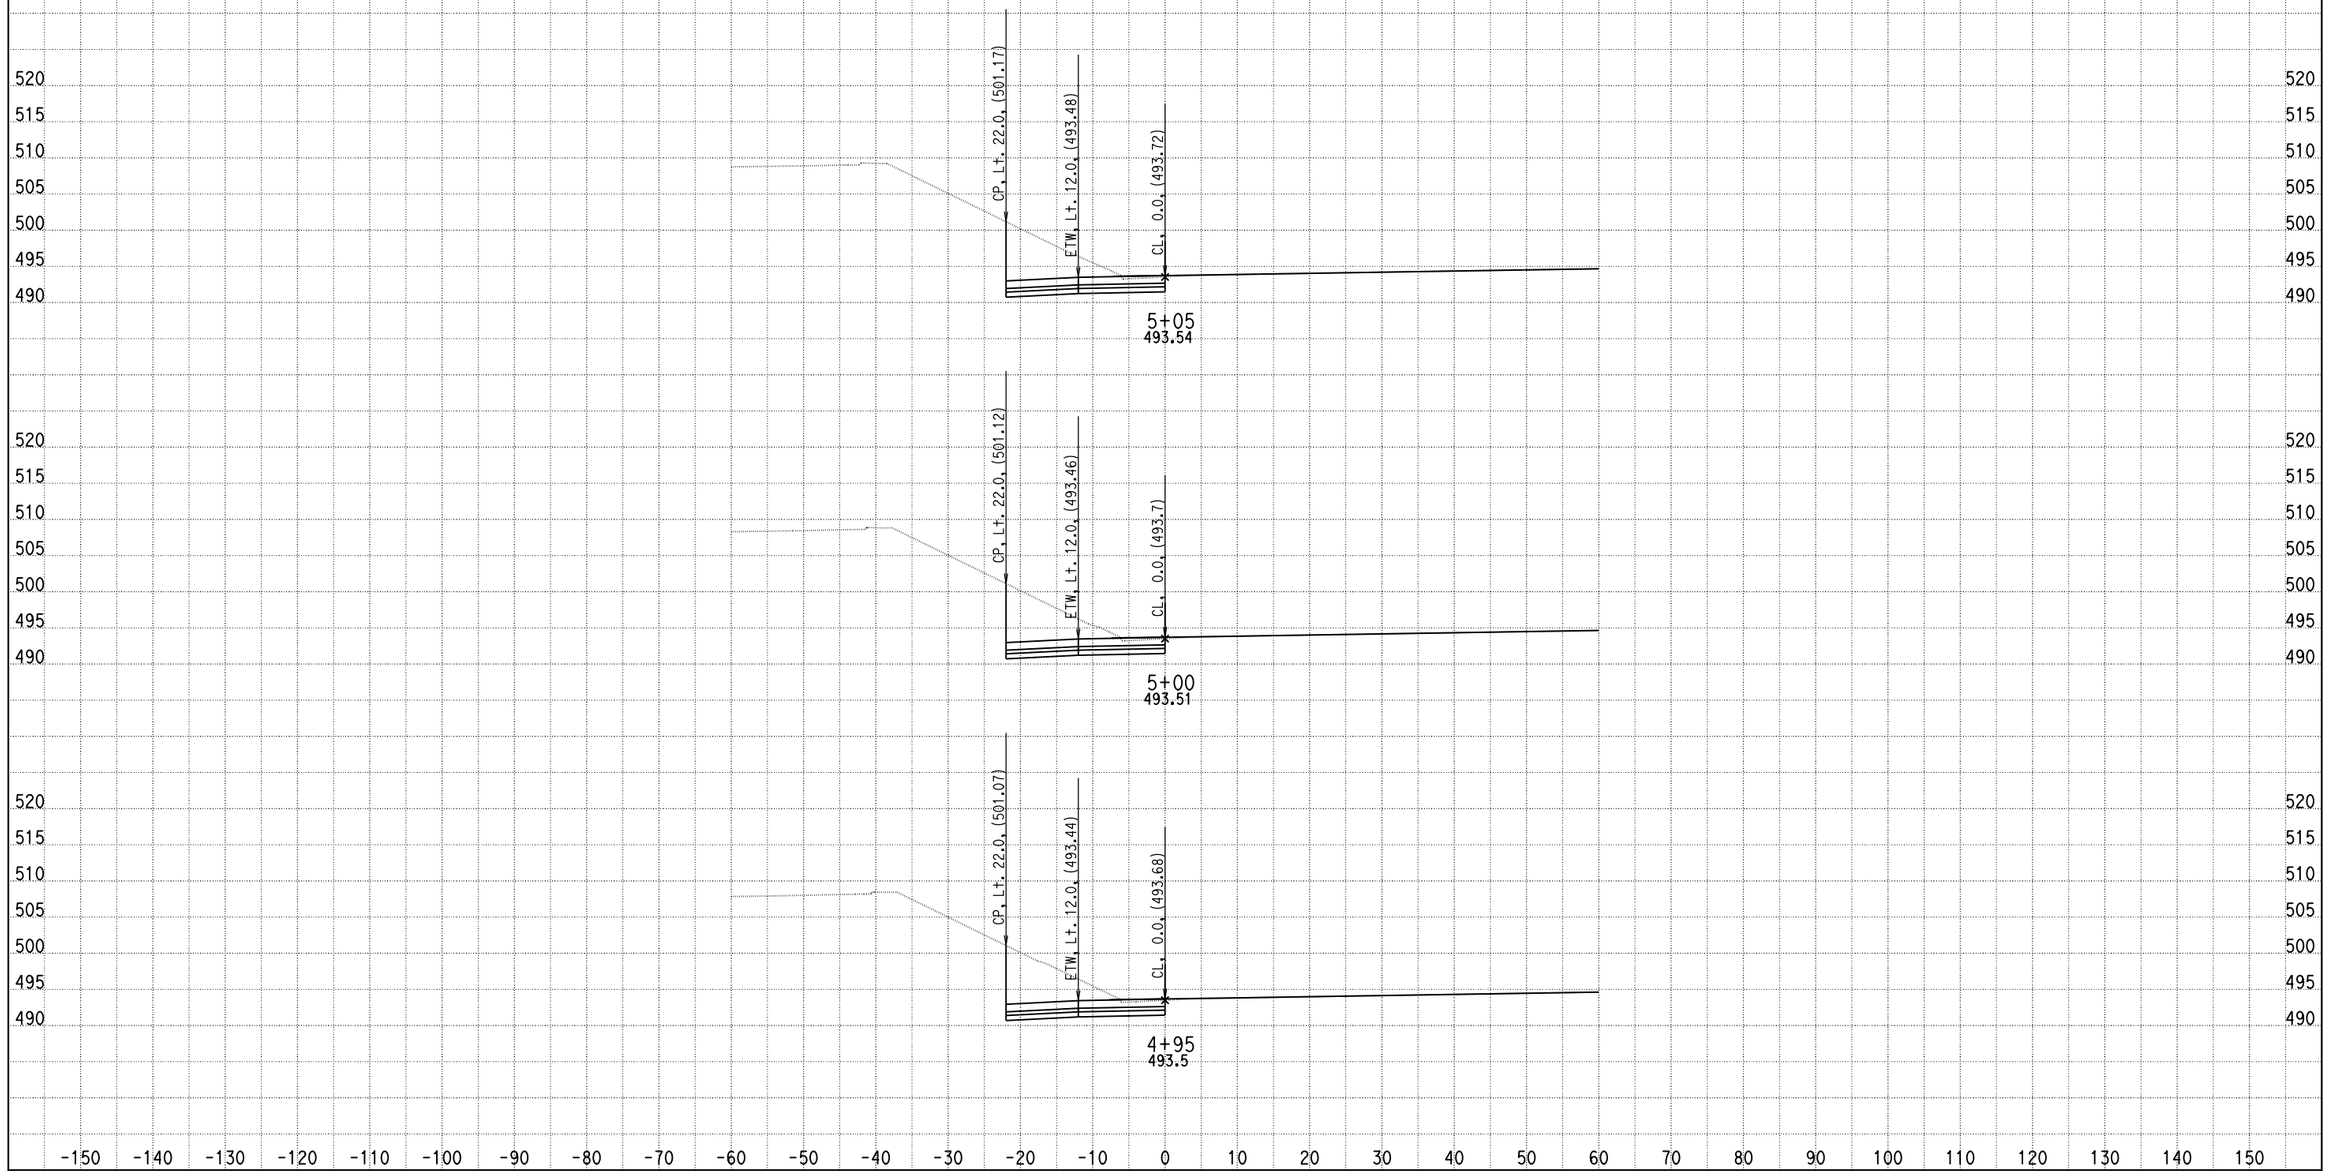

DATE: 4/16/2013

KC Project: 0818E File: C:\project\0818E\UPDATE-RAMP\hrc3-pro.ear

SCALE: 1" = 10' Horiz.
1" = 10' Vert.

All Dimensions are US Survey Feet

RAMPC3
CROSS SECTIONS

DESIGN STUDY ONLY

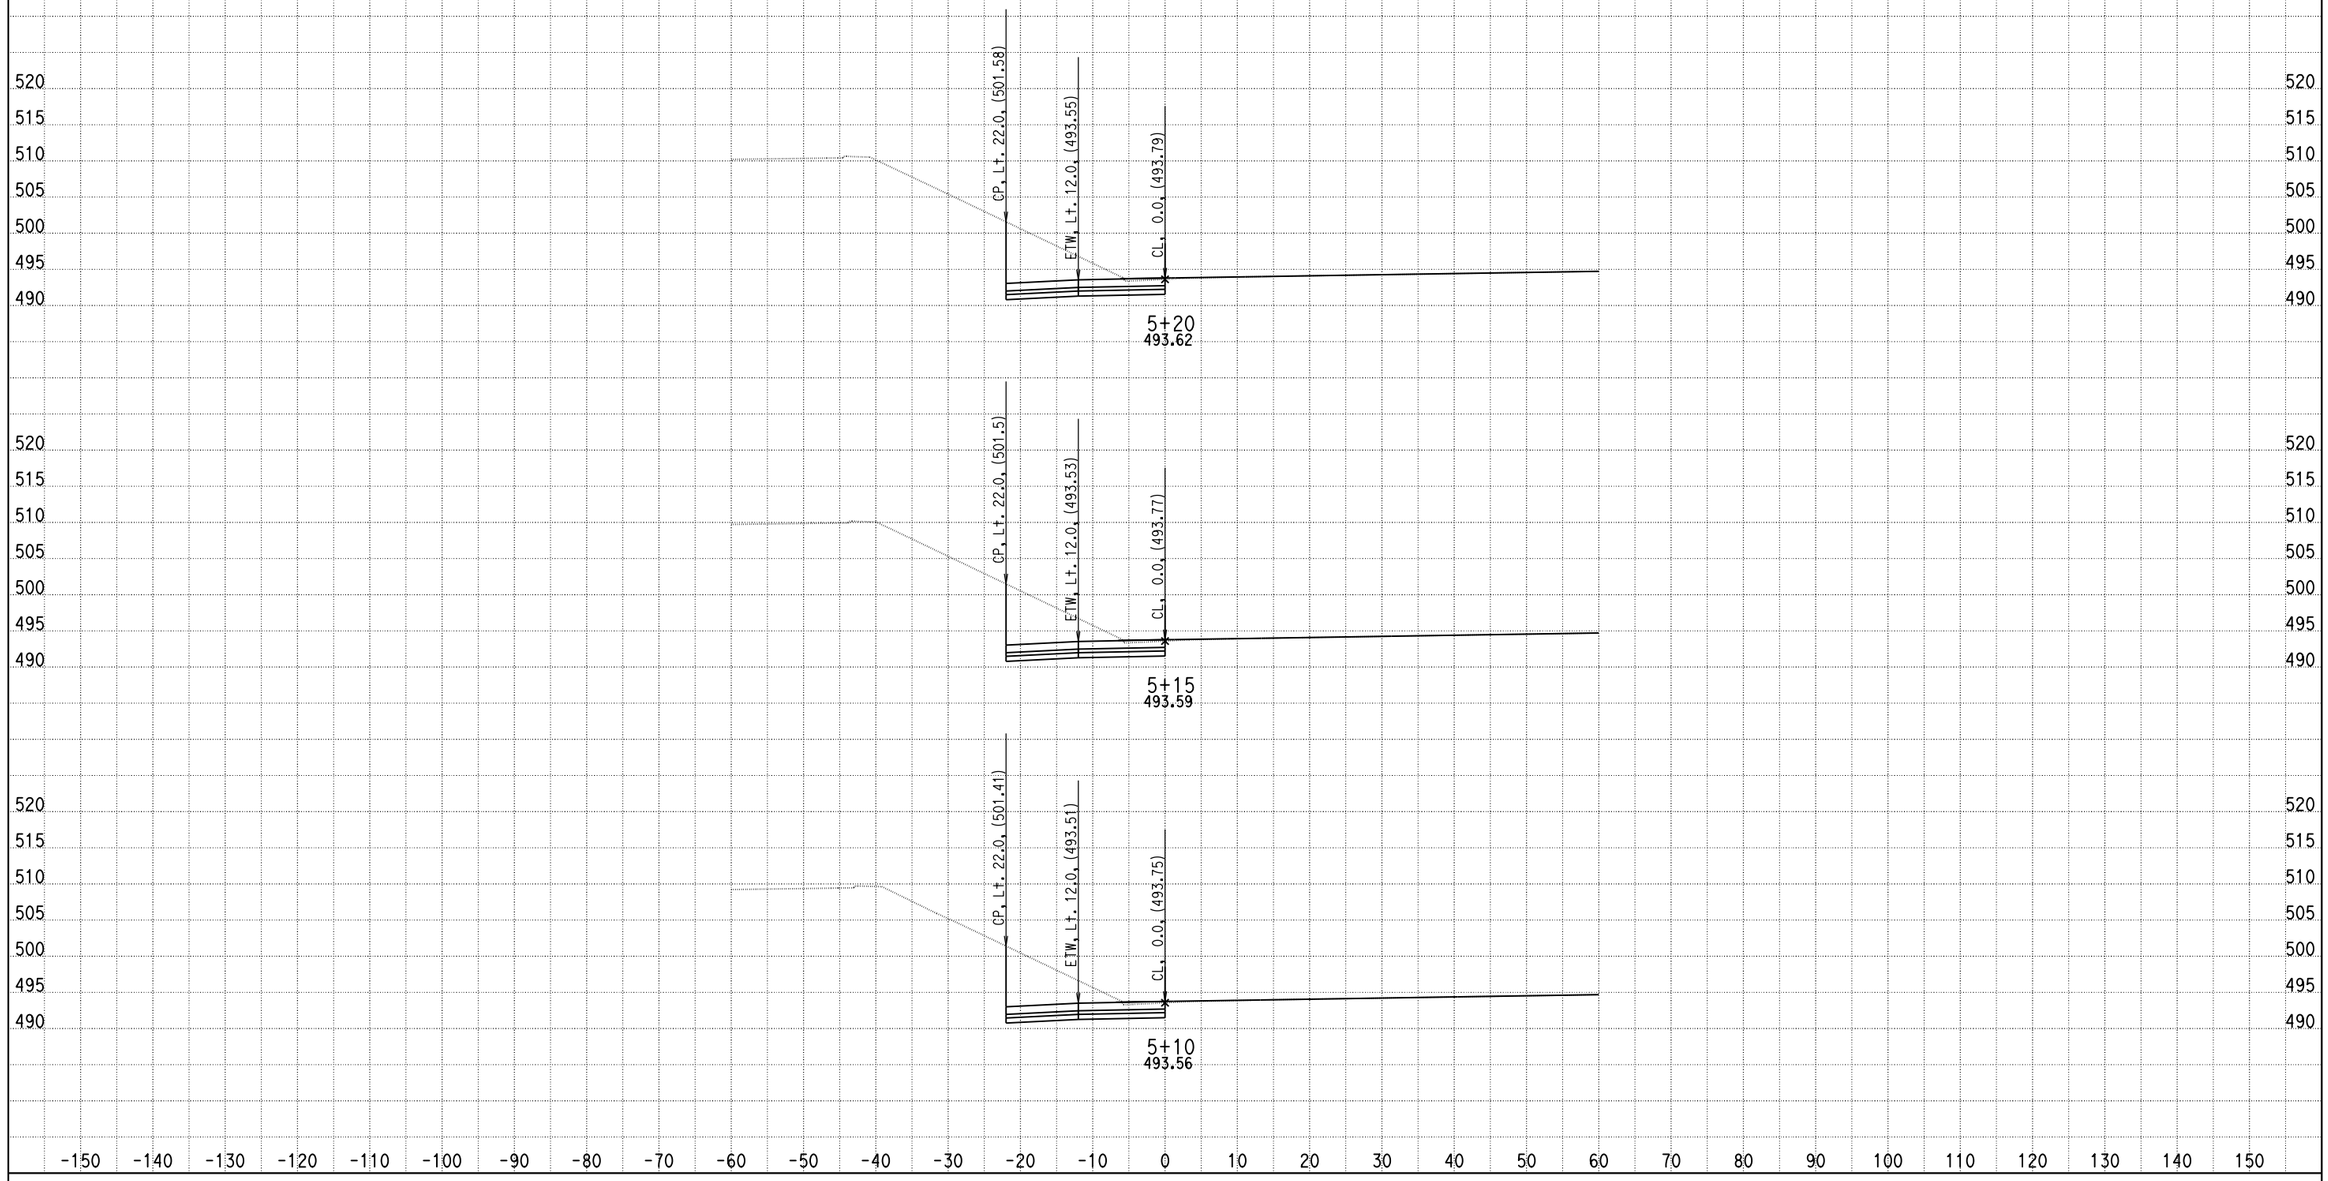

DATE: 4/16/2013

KC Project: 0818E File: C:\project\0818E\UPDATE-RAMP\hrc3-pro.ear

SCALE: 1" = 10' Horiz.
1" = 10' Vert.

All Dimensions are US Survey Feet

RAMPC3
CROSS SECTIONS

SHEET 5 OF XXX

DESIGN STUDY ONLY

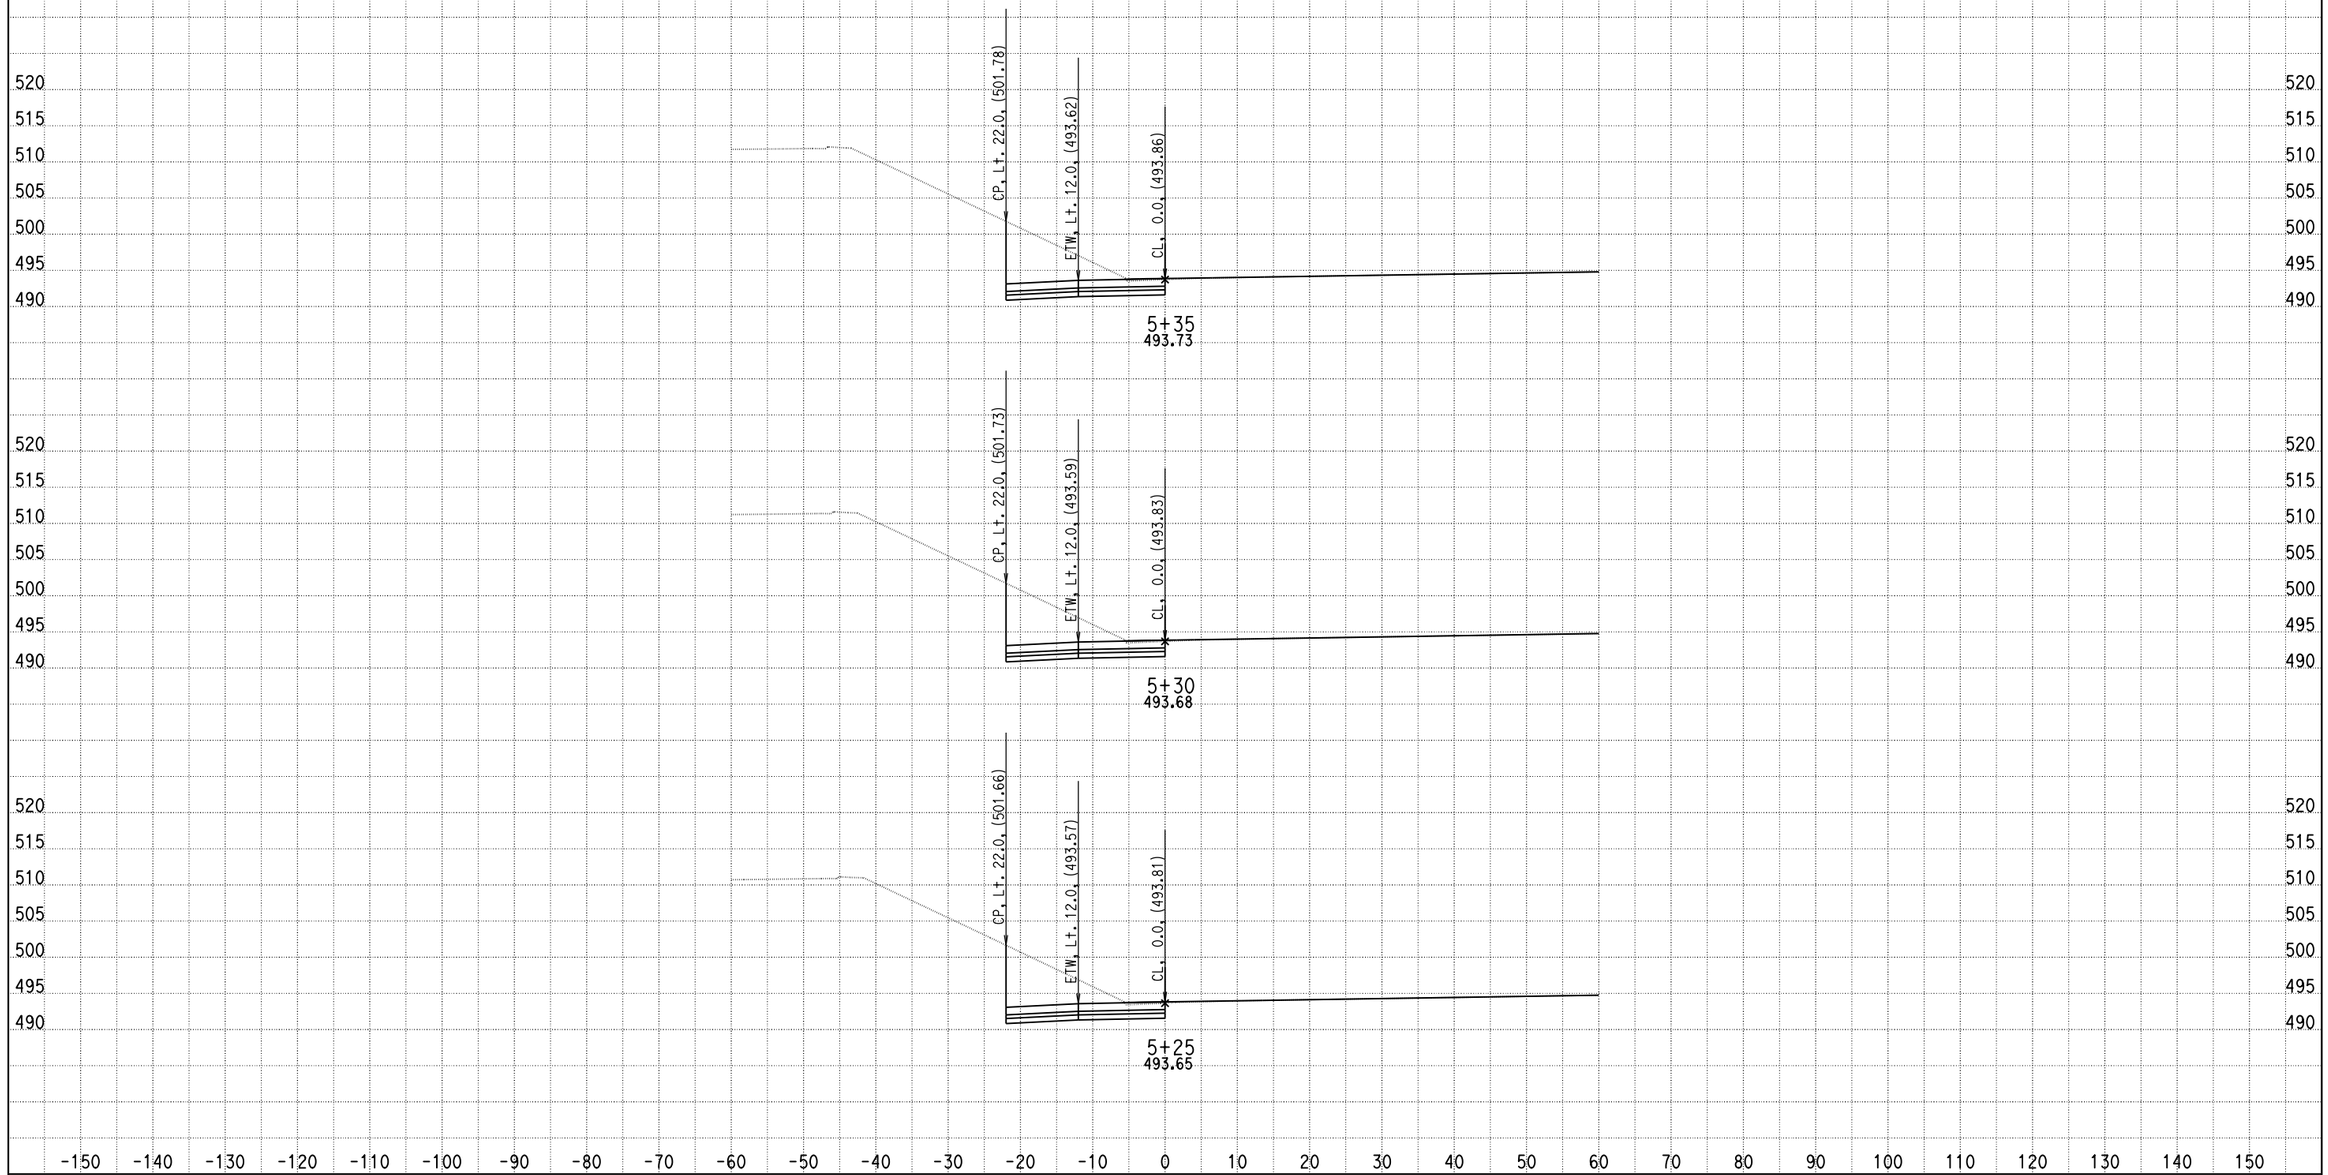

DATE: 4/16/2013

KC Project: 0818E File: C:\project\0818E\UPDATE-RAMP\hrc3-pro.ear

SCALE: 1" = 10' Horiz.
1" = 10' Vert.

All Dimensions are US Survey Feet

RAMPC3
CROSS SECTIONS

DESIGN STUDY ONLY

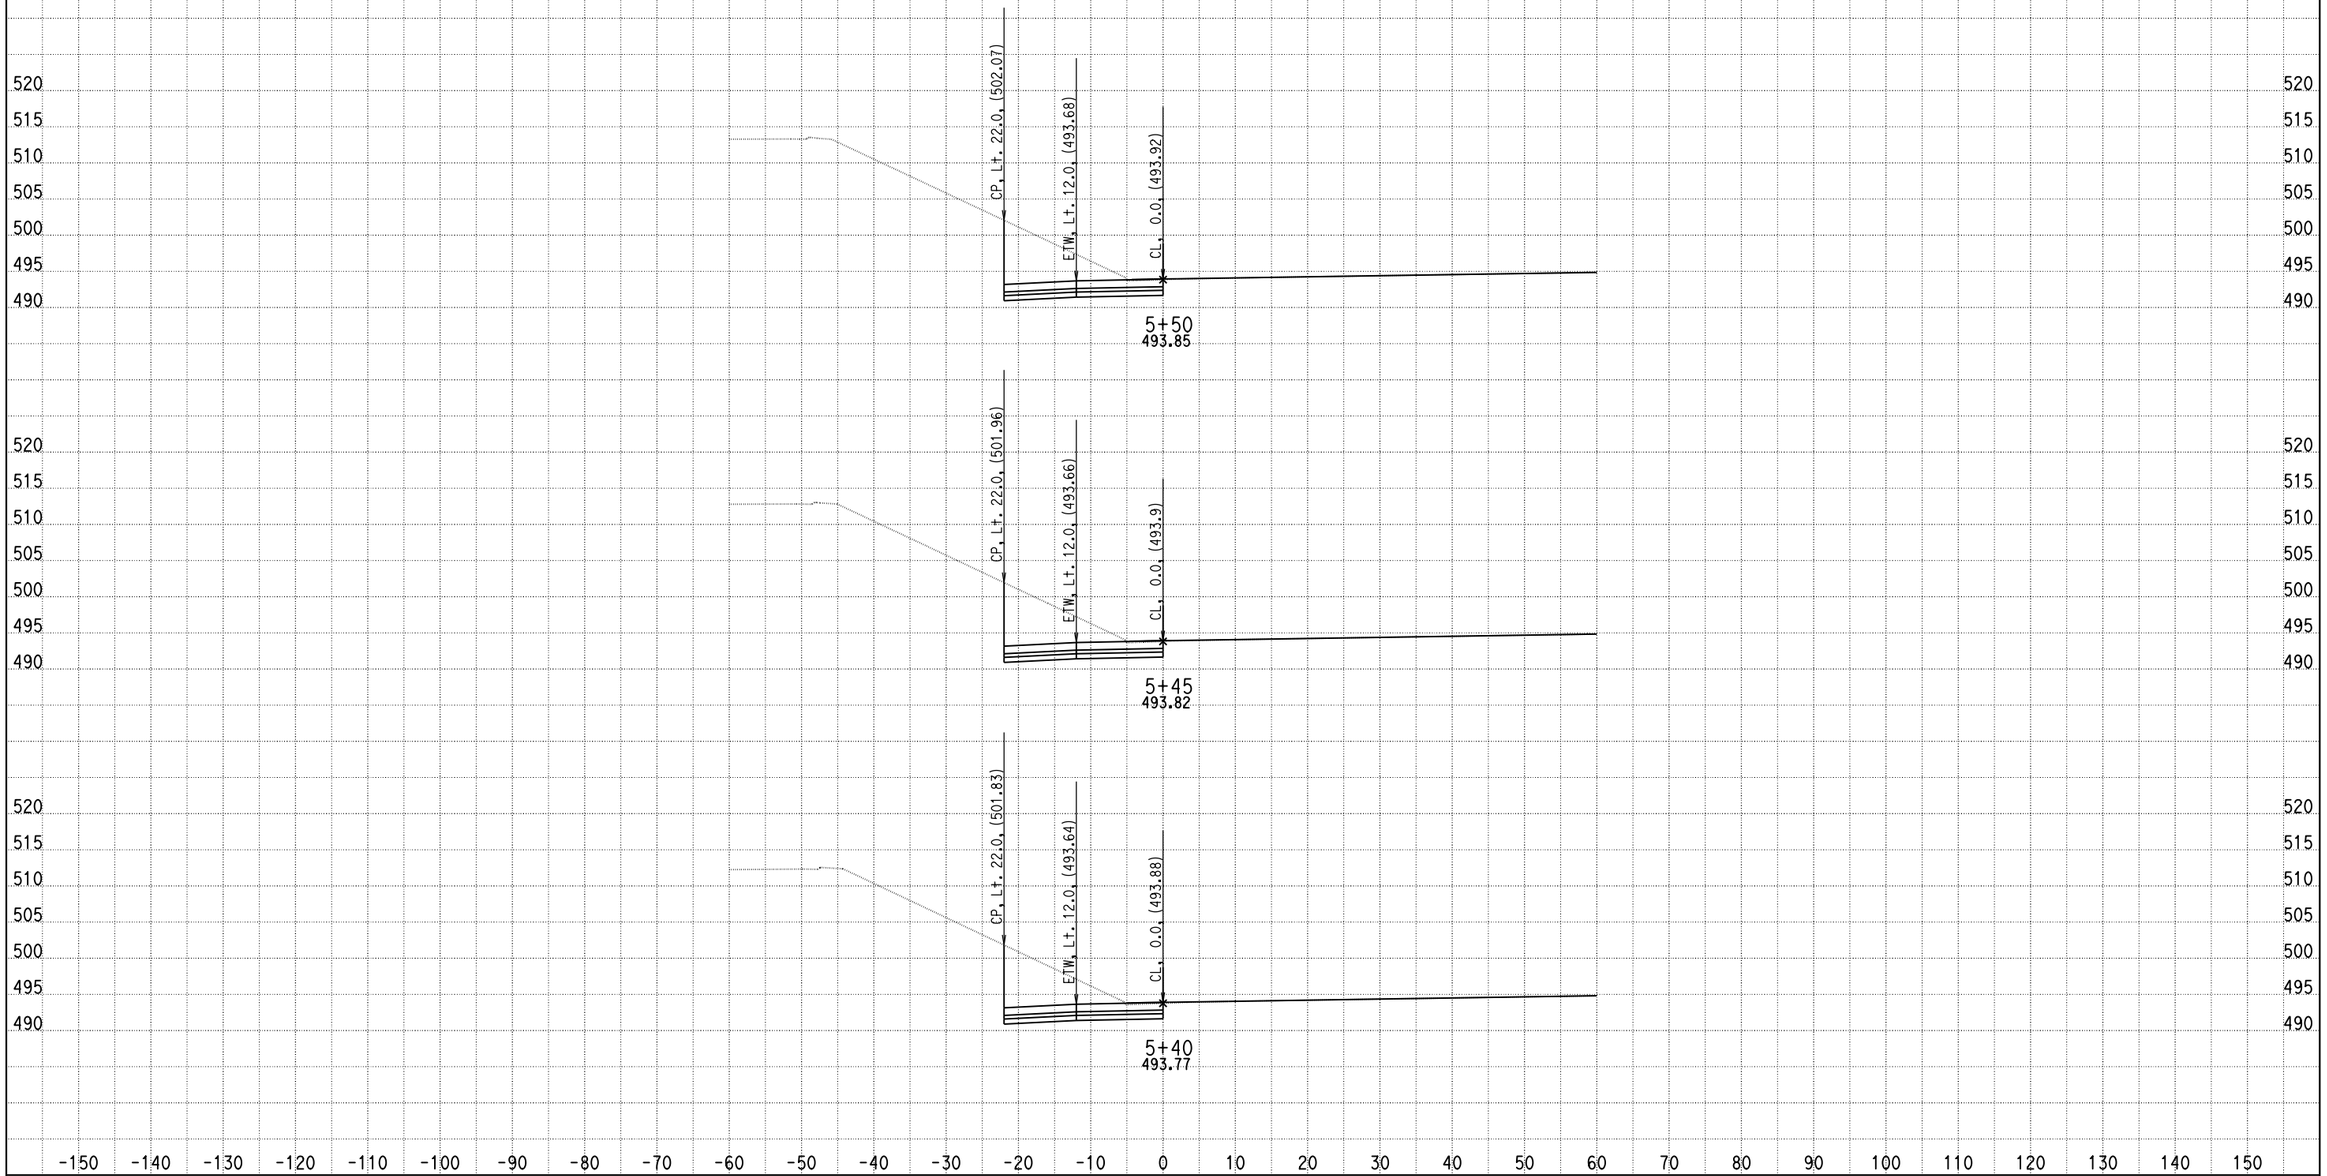

DATE: 4/16/2013

KC Project: 0818E File: C:\project\0818E\UPDATE-RAMP\hrc3-pro.ear

SCALE: 1" = 10' Horiz.
1" = 10' Vert.

All Dimensions are US Survey Feet

RAMPC3
CROSS SECTIONS

SHEET 7 OF XXX

DESIGN STUDY ONLY

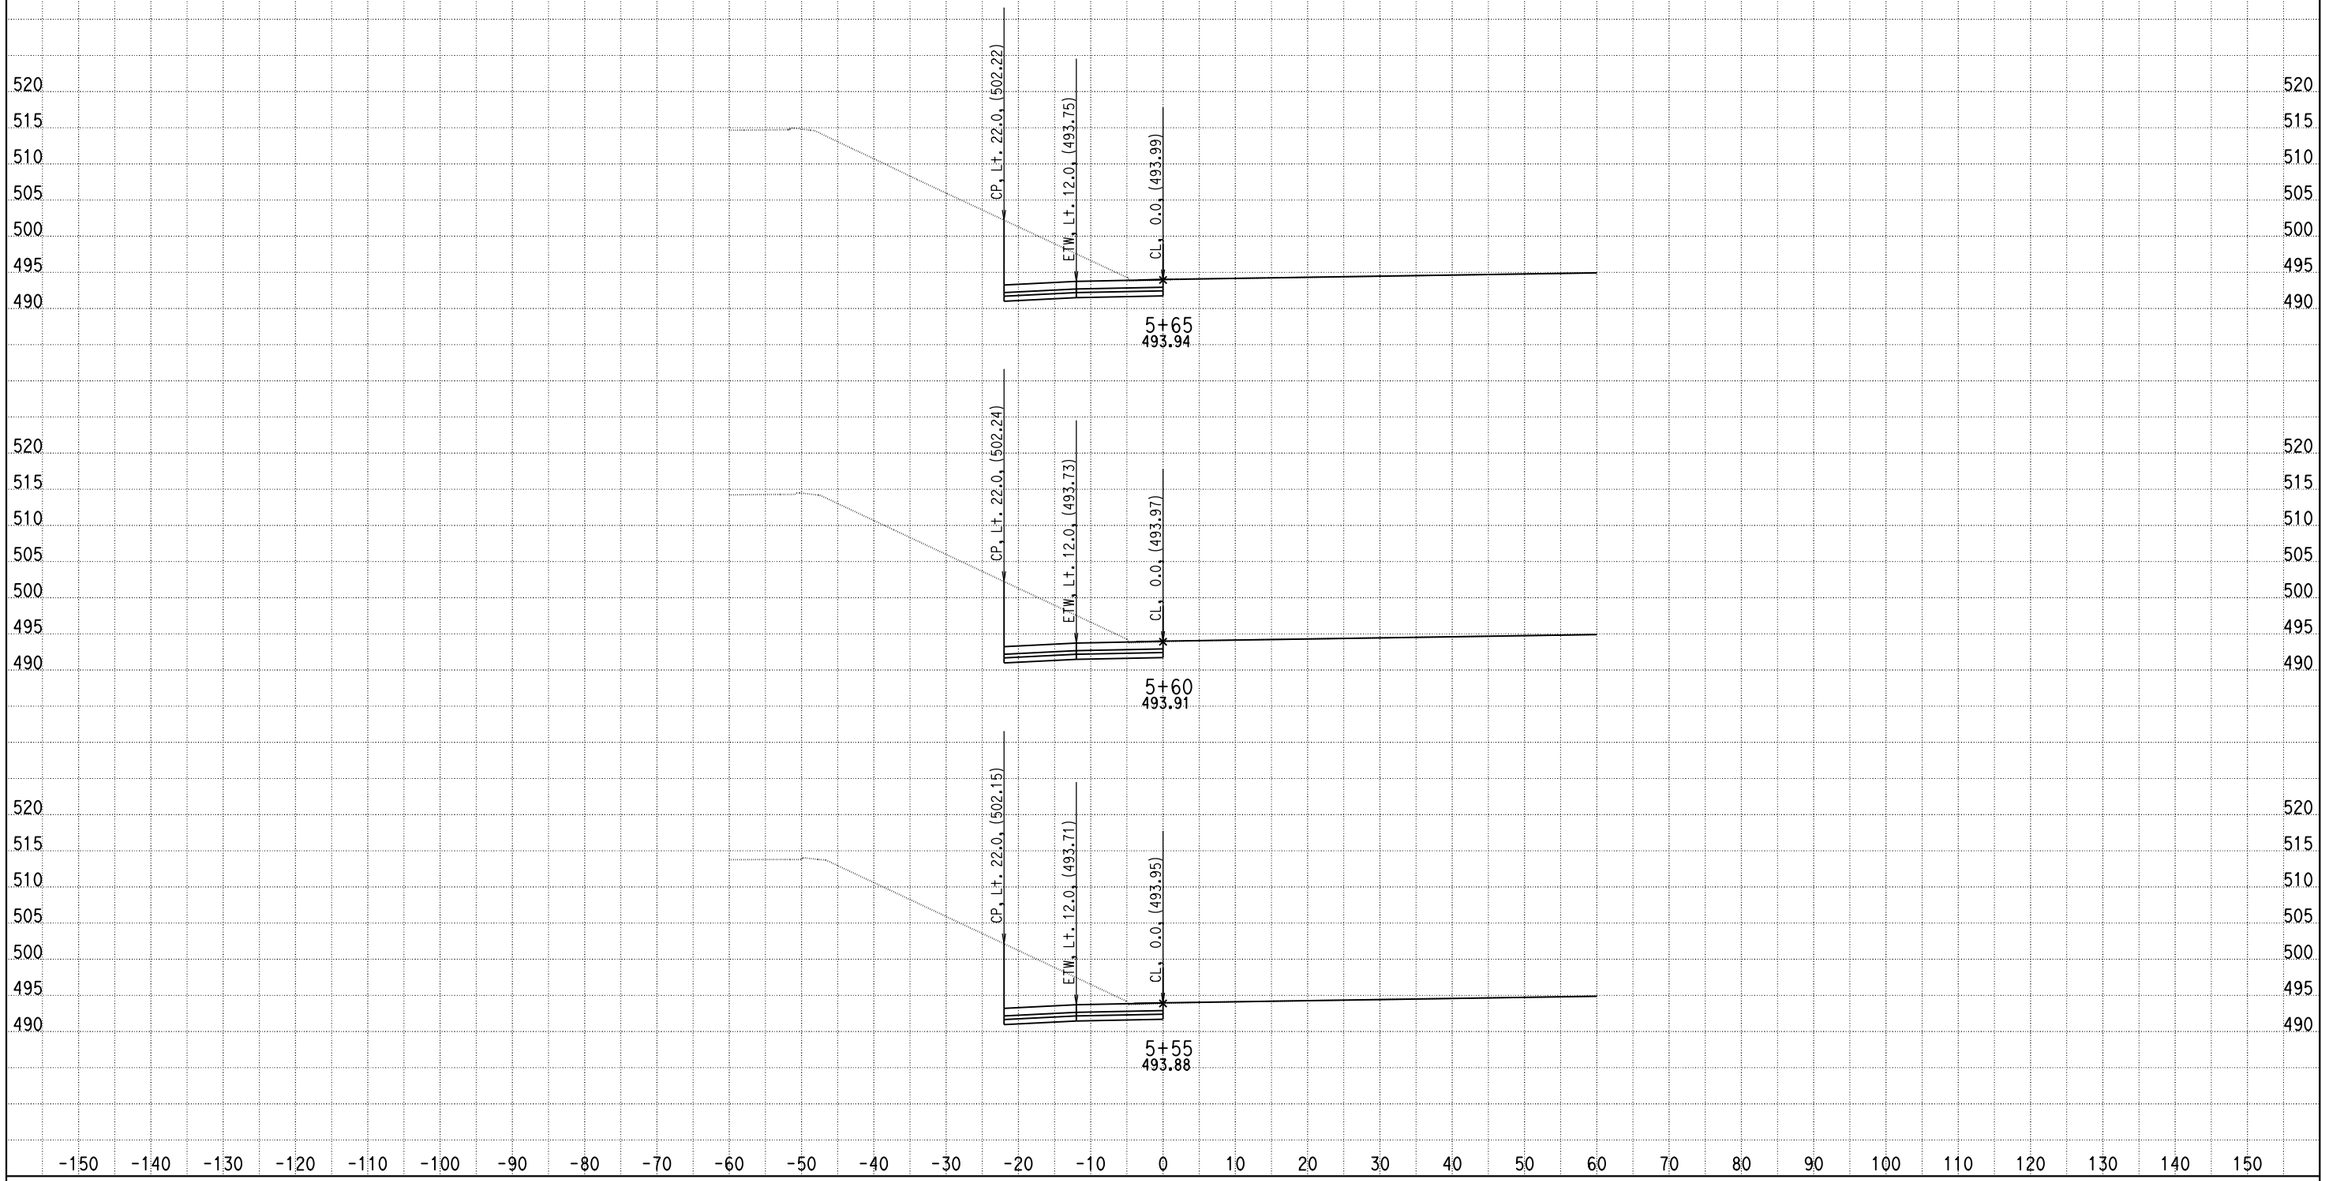

DATE: 4/16/2013

KC Project: 0818E File: C:\project\0818E\UPDATE-RAMP\hrc3-pro.ear

SCALE: 1" = 10' Horiz.
1" = 10' Vert.

All Dimensions are US Survey Feet

RAMPC3
CROSS SECTIONS

DESIGN STUDY ONLY

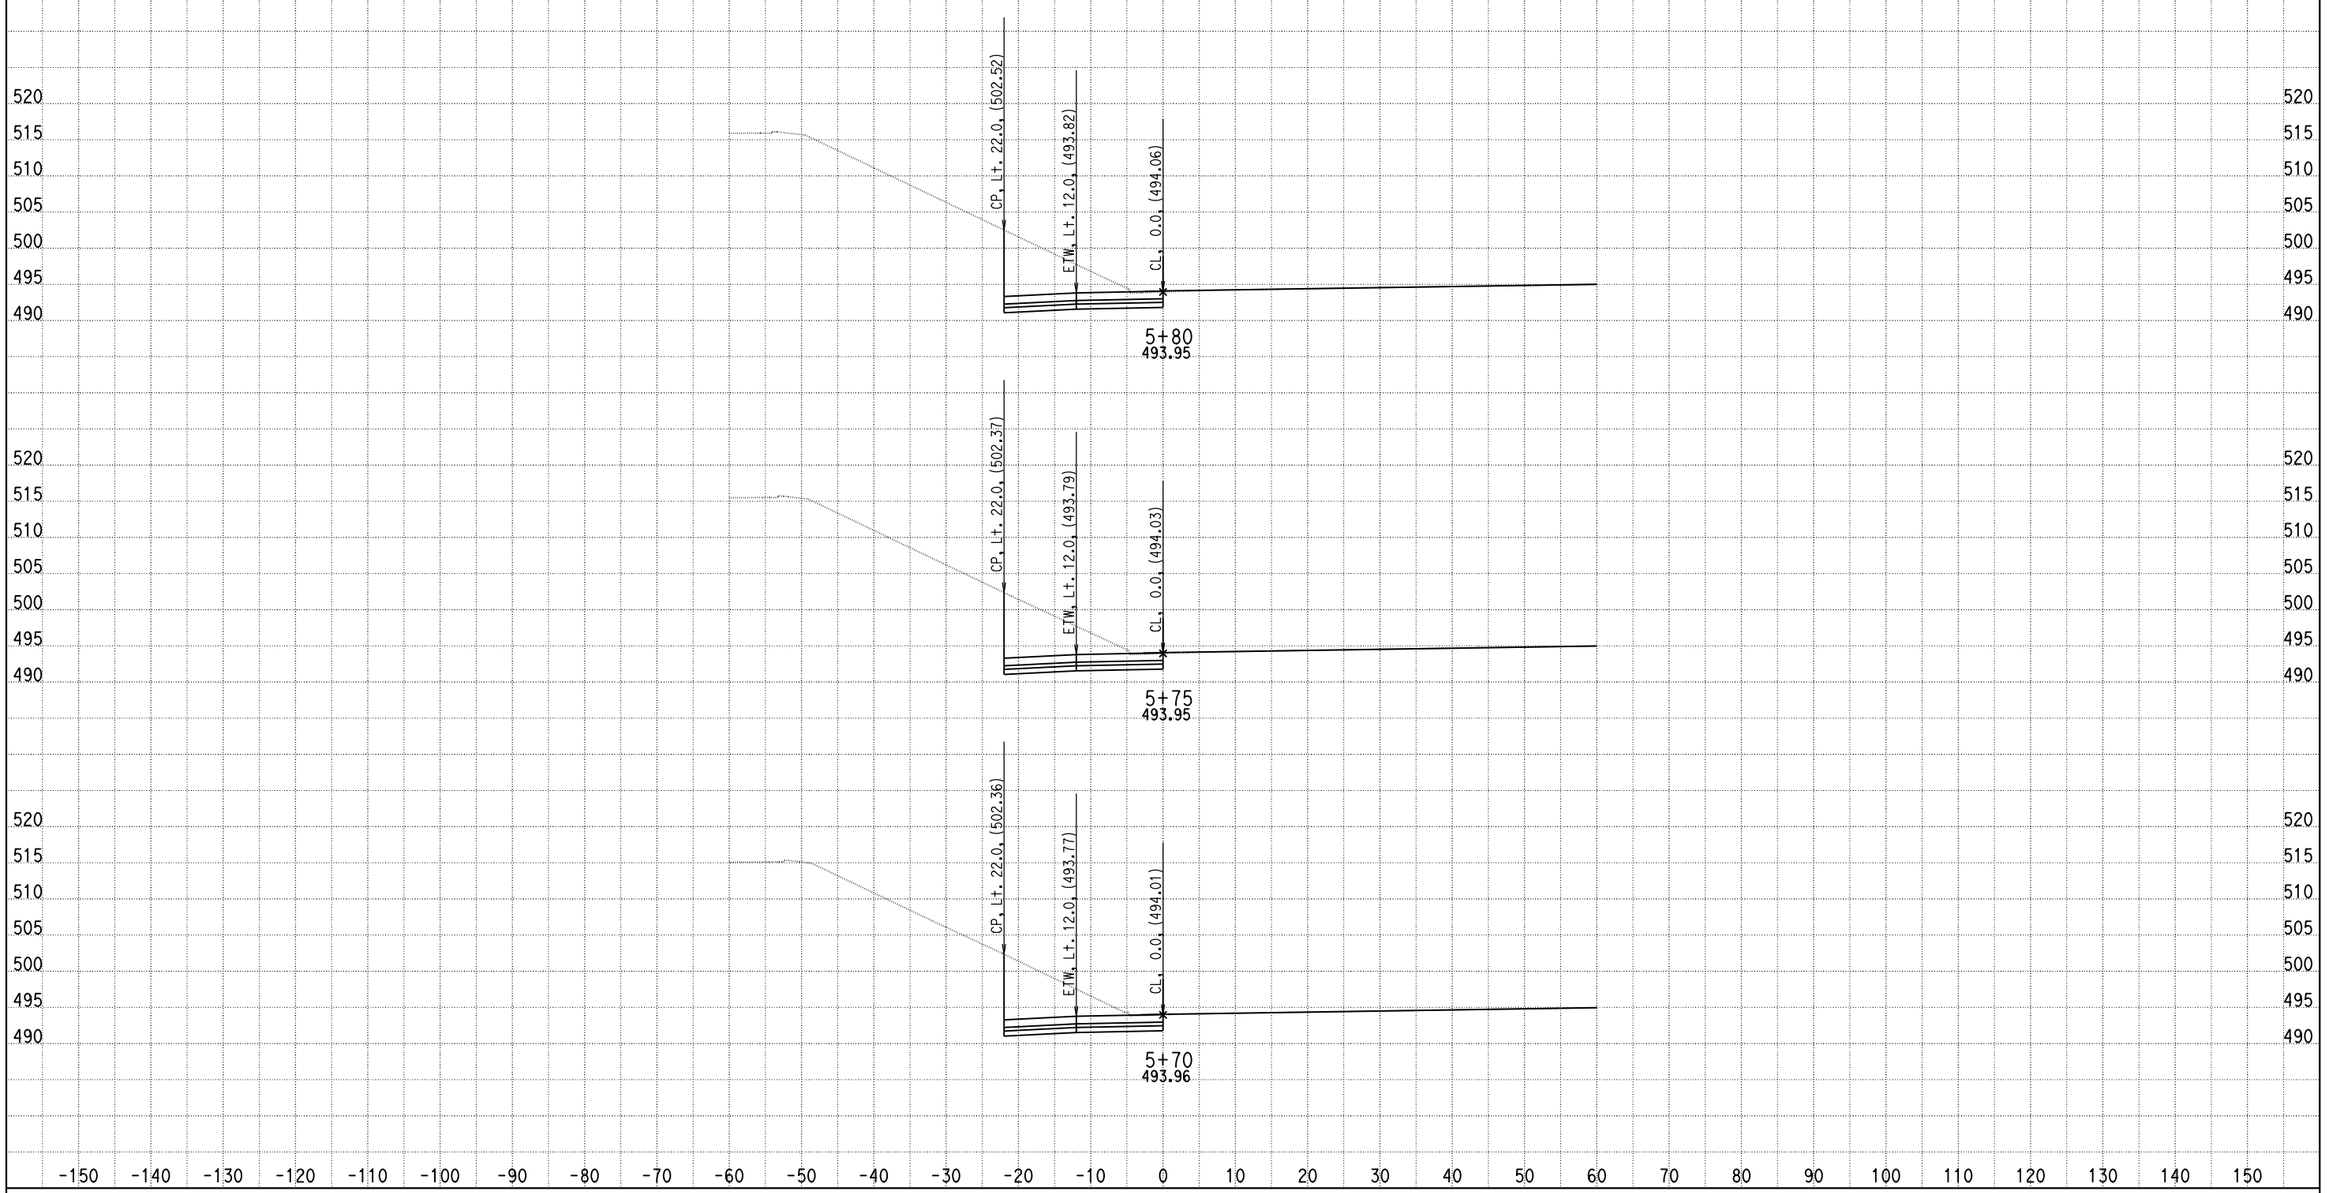

DATE: 4/16/2013

KC Project: 0818E File: C:\project\0818E\UPDATE-RAMP\hrc3-pro.ear

SCALE: 1" = 10' Horiz.
1" = 10' Vert.

All Dimensions are US Survey Feet

RAMPC3
CROSS SECTIONS

DESIGN STUDY ONLY

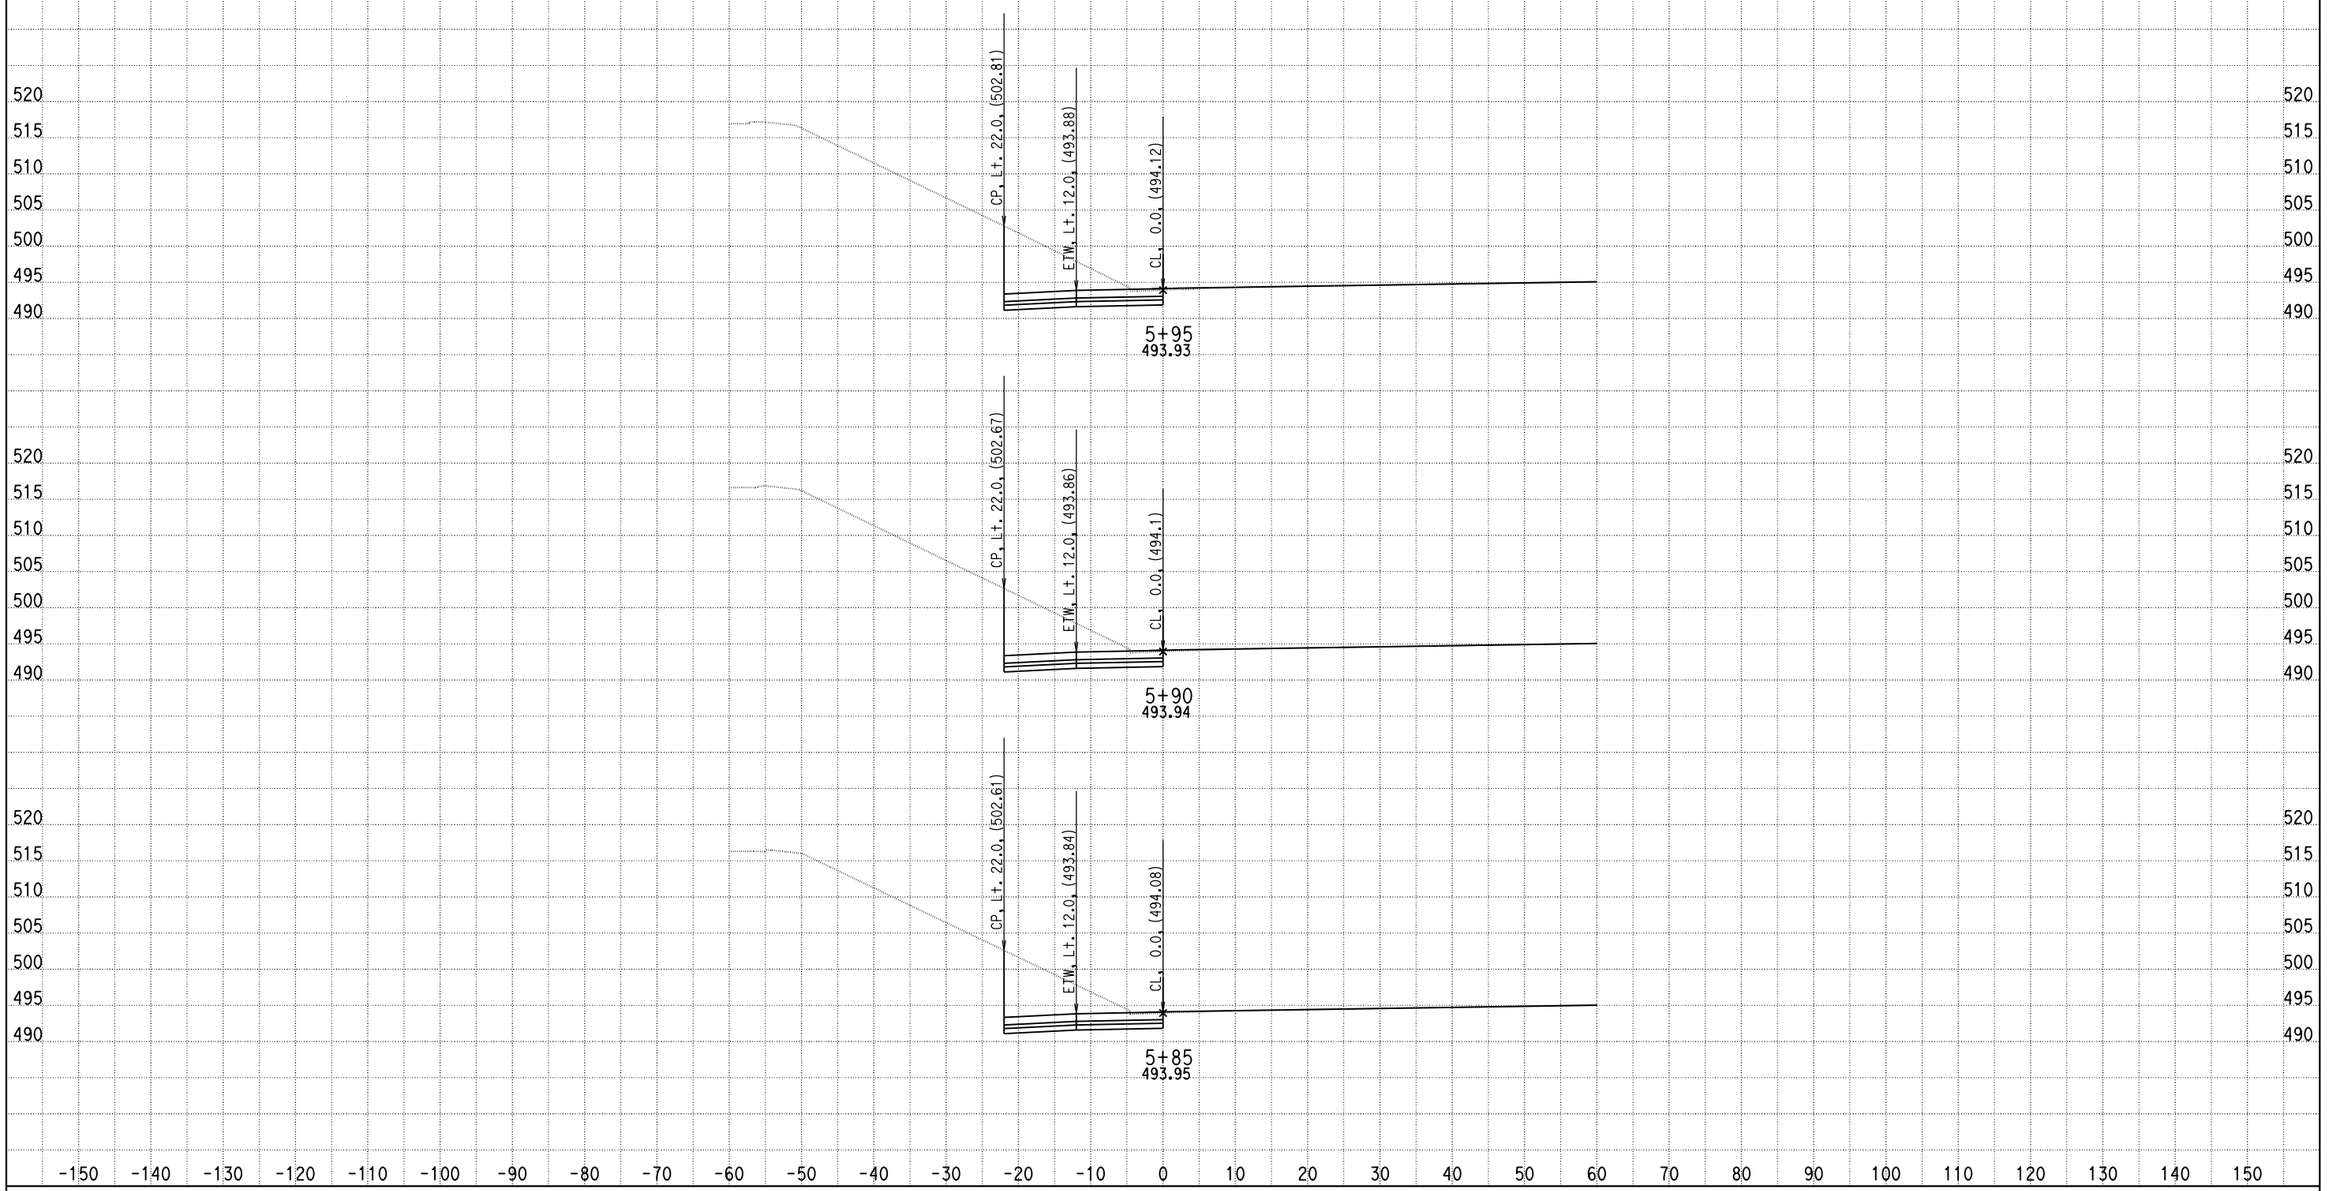

DATE: 4/16/2013

KC Project: 0818E File: C:\project\0818E\UPDATE-RAMP\hrc3-pro.ear

SCALE: 1" = 10' Horiz.
1" = 10' Vert.

All Dimensions are US Survey Feet

RAMPC3
CROSS SECTIONS

SHEET 10 OF XXX

DESIGN STUDY ONLY

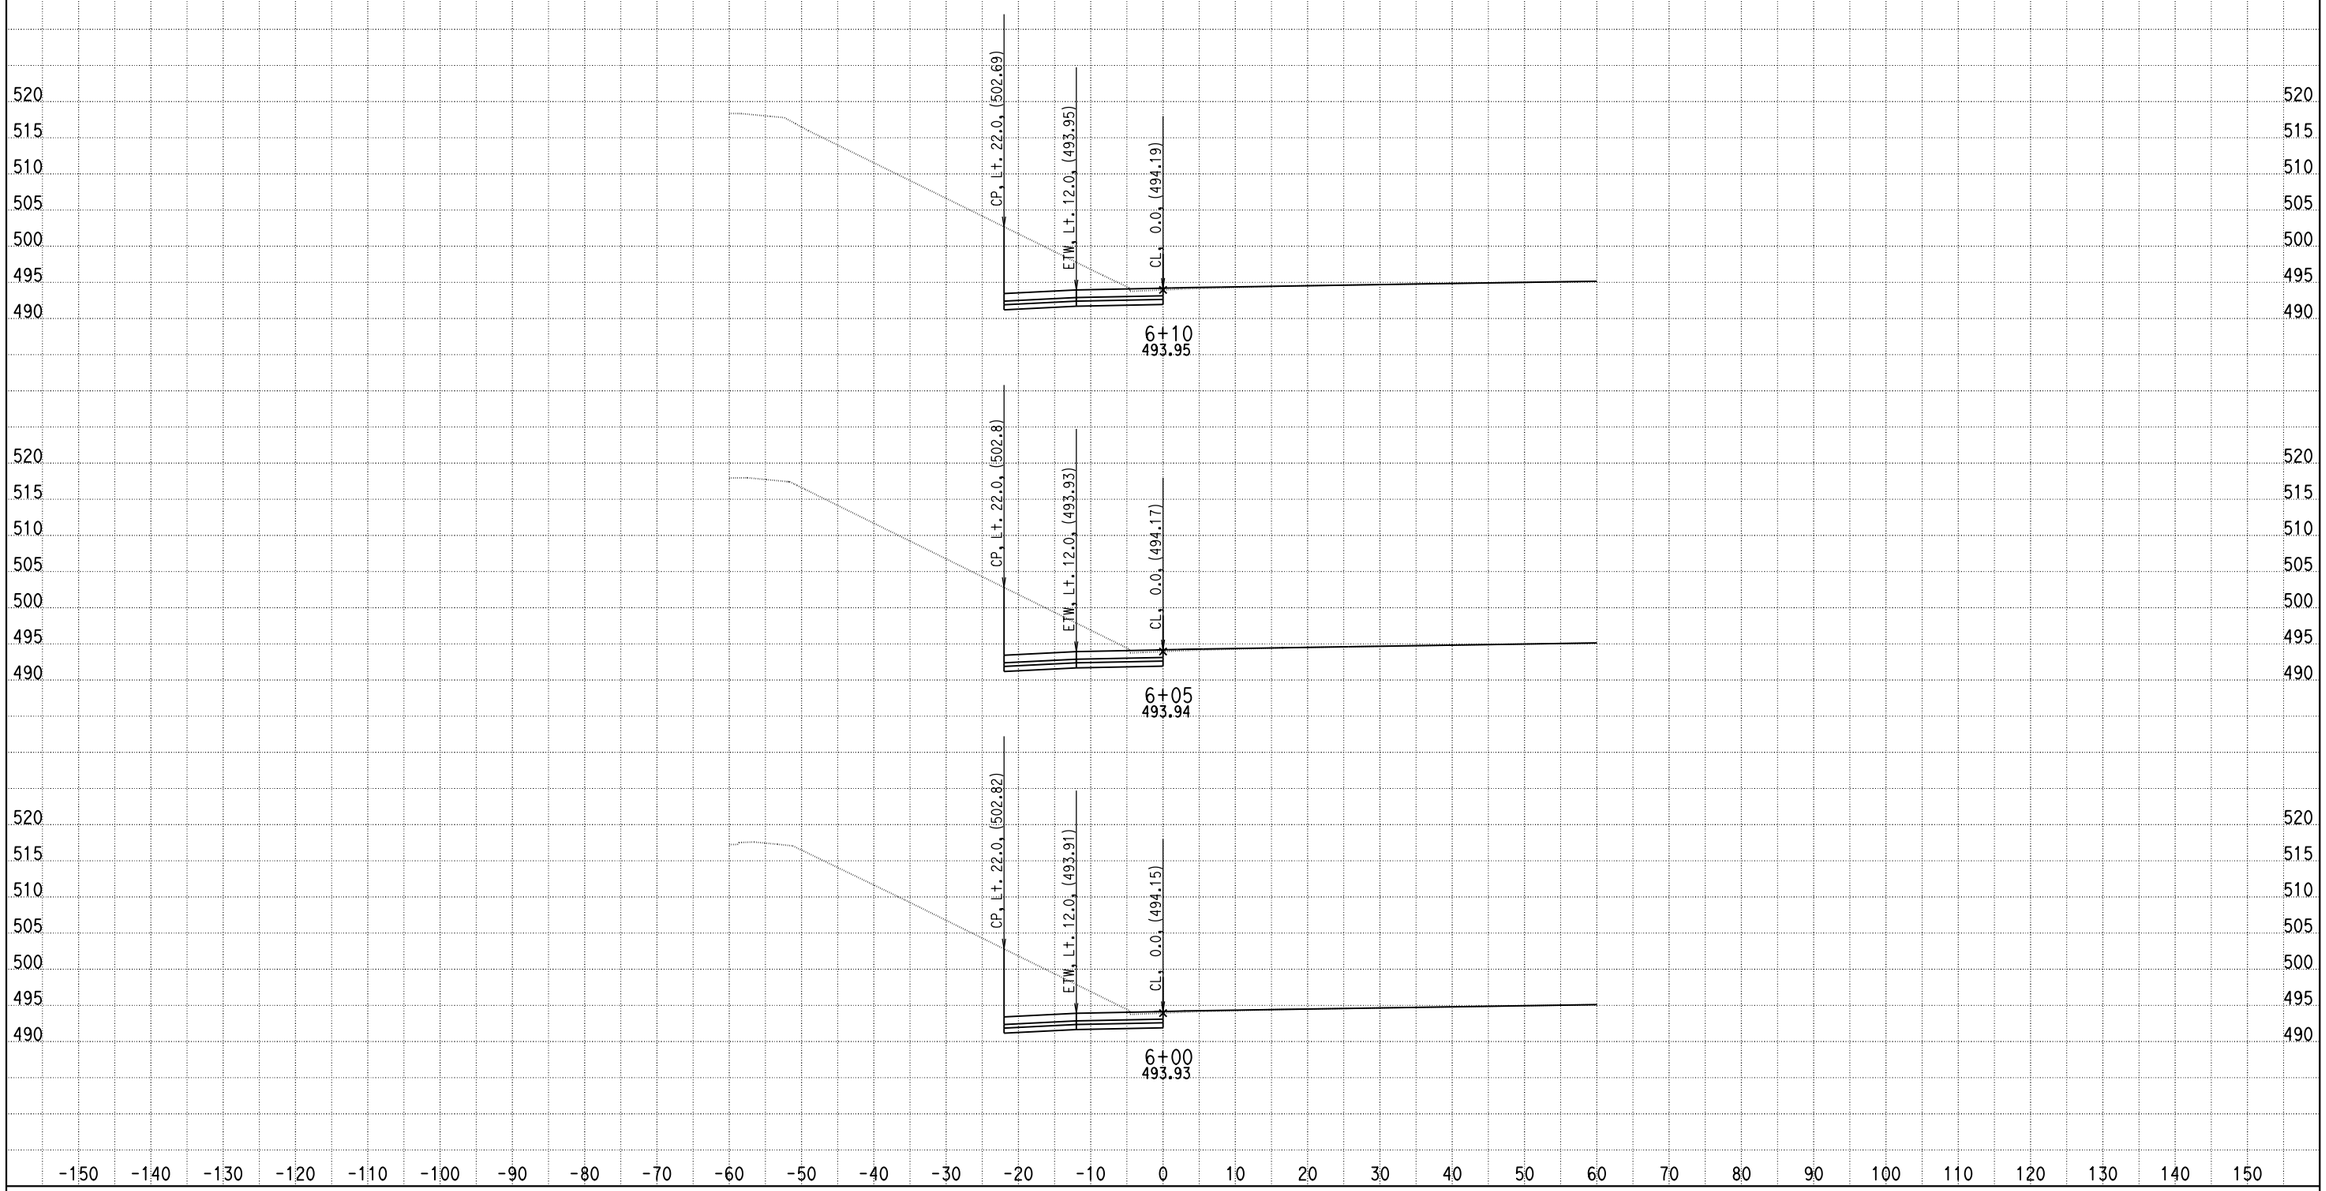

DATE: 4/16/2013

KC Project: 0818E File: C:\project\0818E\UPDATE-RAMP\hrc3-pro.ear

SCALE: 1" = 10' Horiz.
1" = 10' Vert.

All Dimensions are US Survey Feet

RAMPC3
CROSS SECTIONS

SHEET 11 OF XXX

DESIGN STUDY ONLY

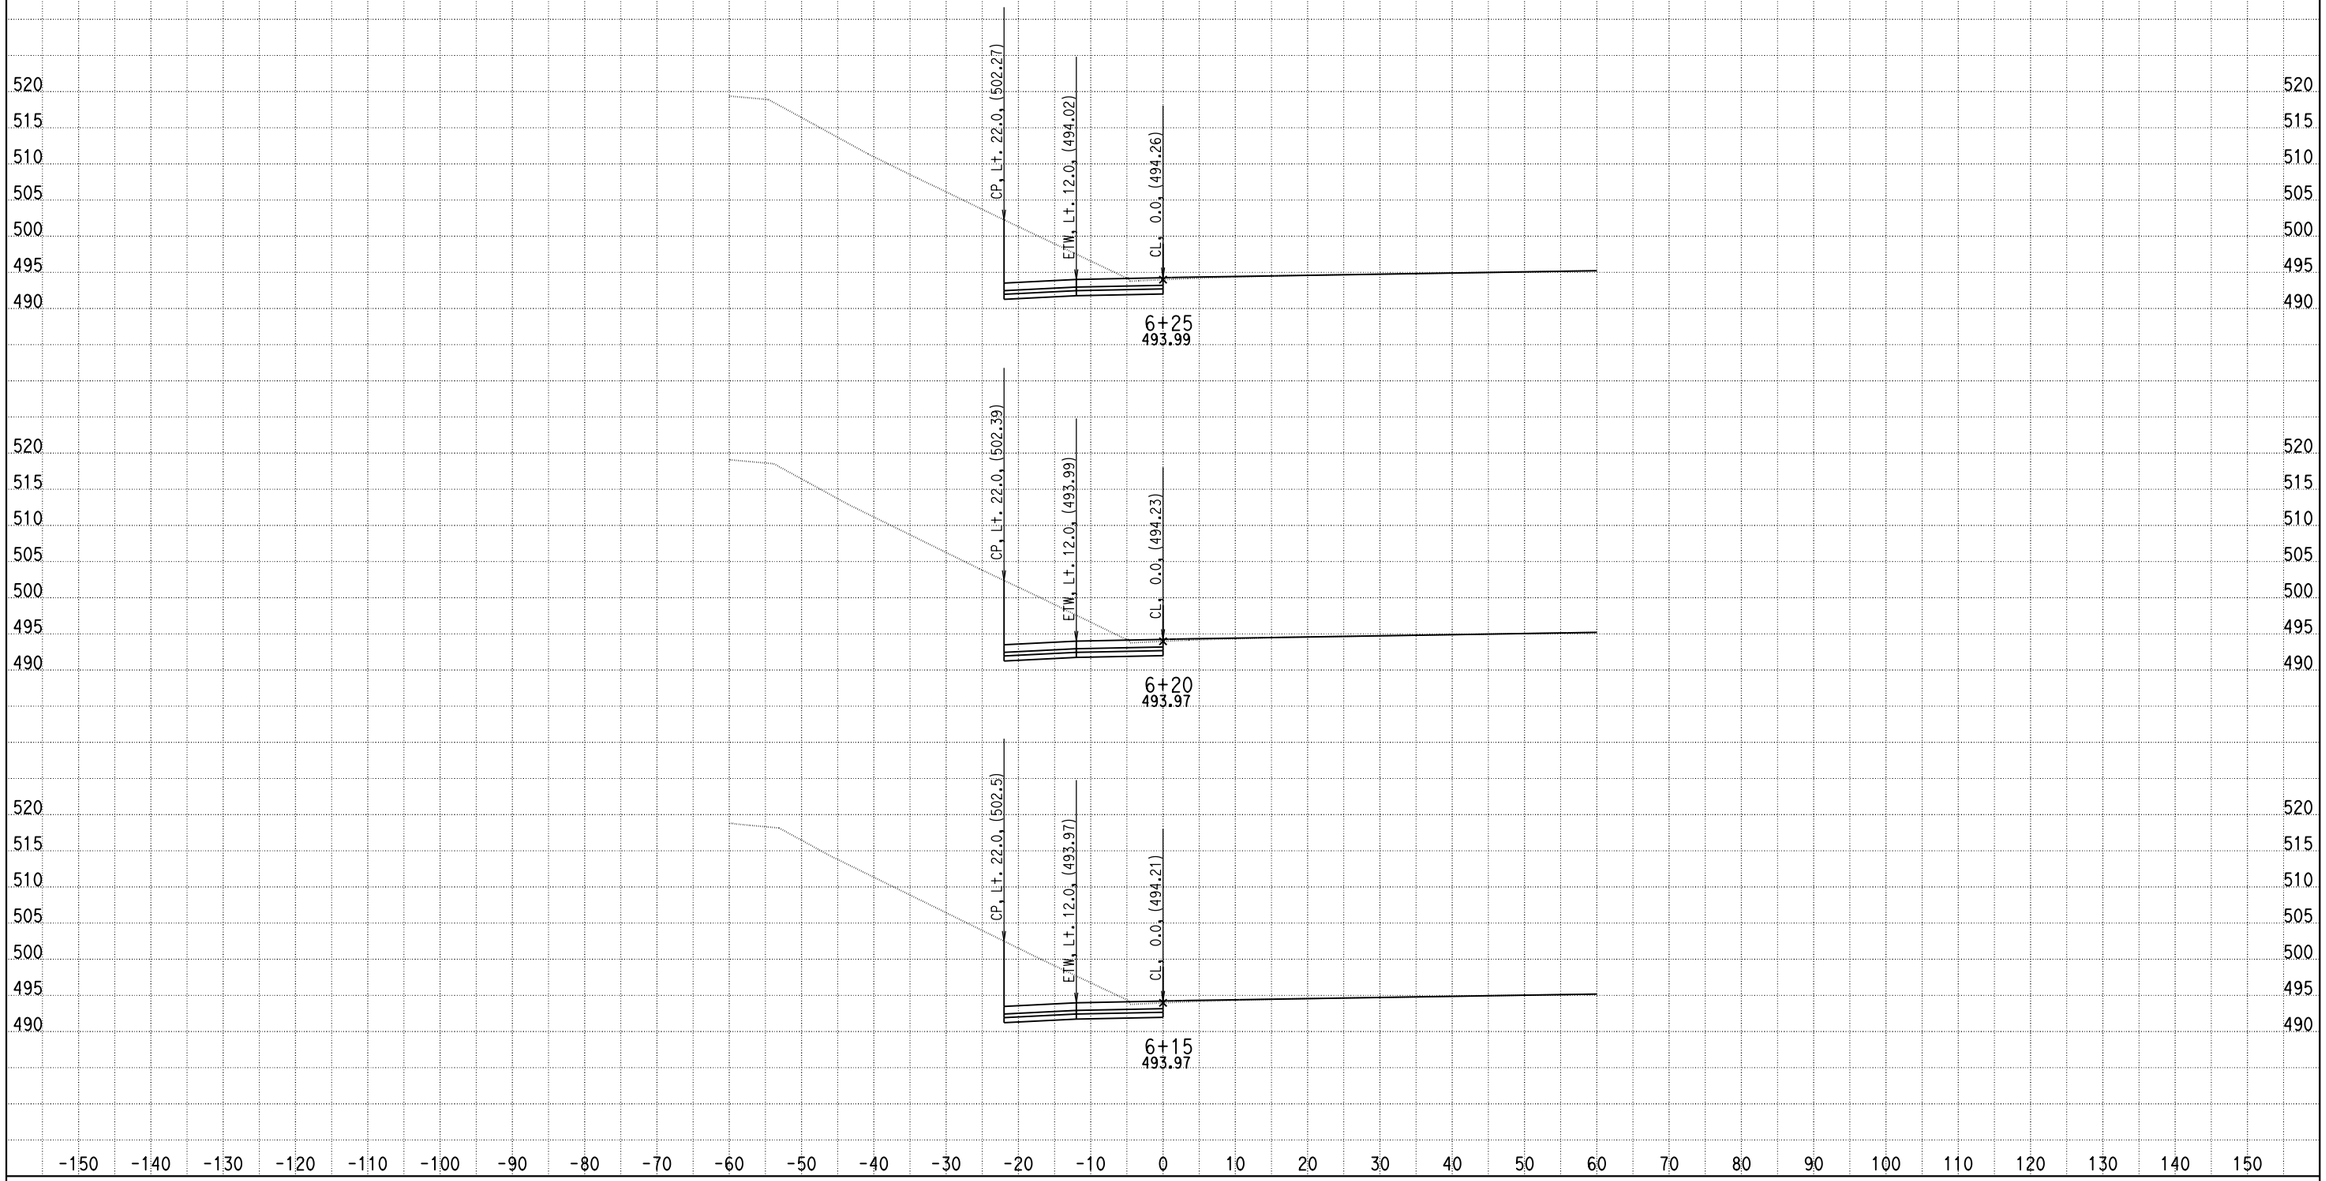

DATE: 4/16/2013

KC Project: 0818E File: C:\project\0818E\UPDATE-RAMP\hrc3-pro.ear

SCALE: 1" = 10' Horiz.
1" = 10' Vert.

All Dimensions are US Survey Feet

RAMPC3
CROSS SECTIONS

DESIGN STUDY ONLY

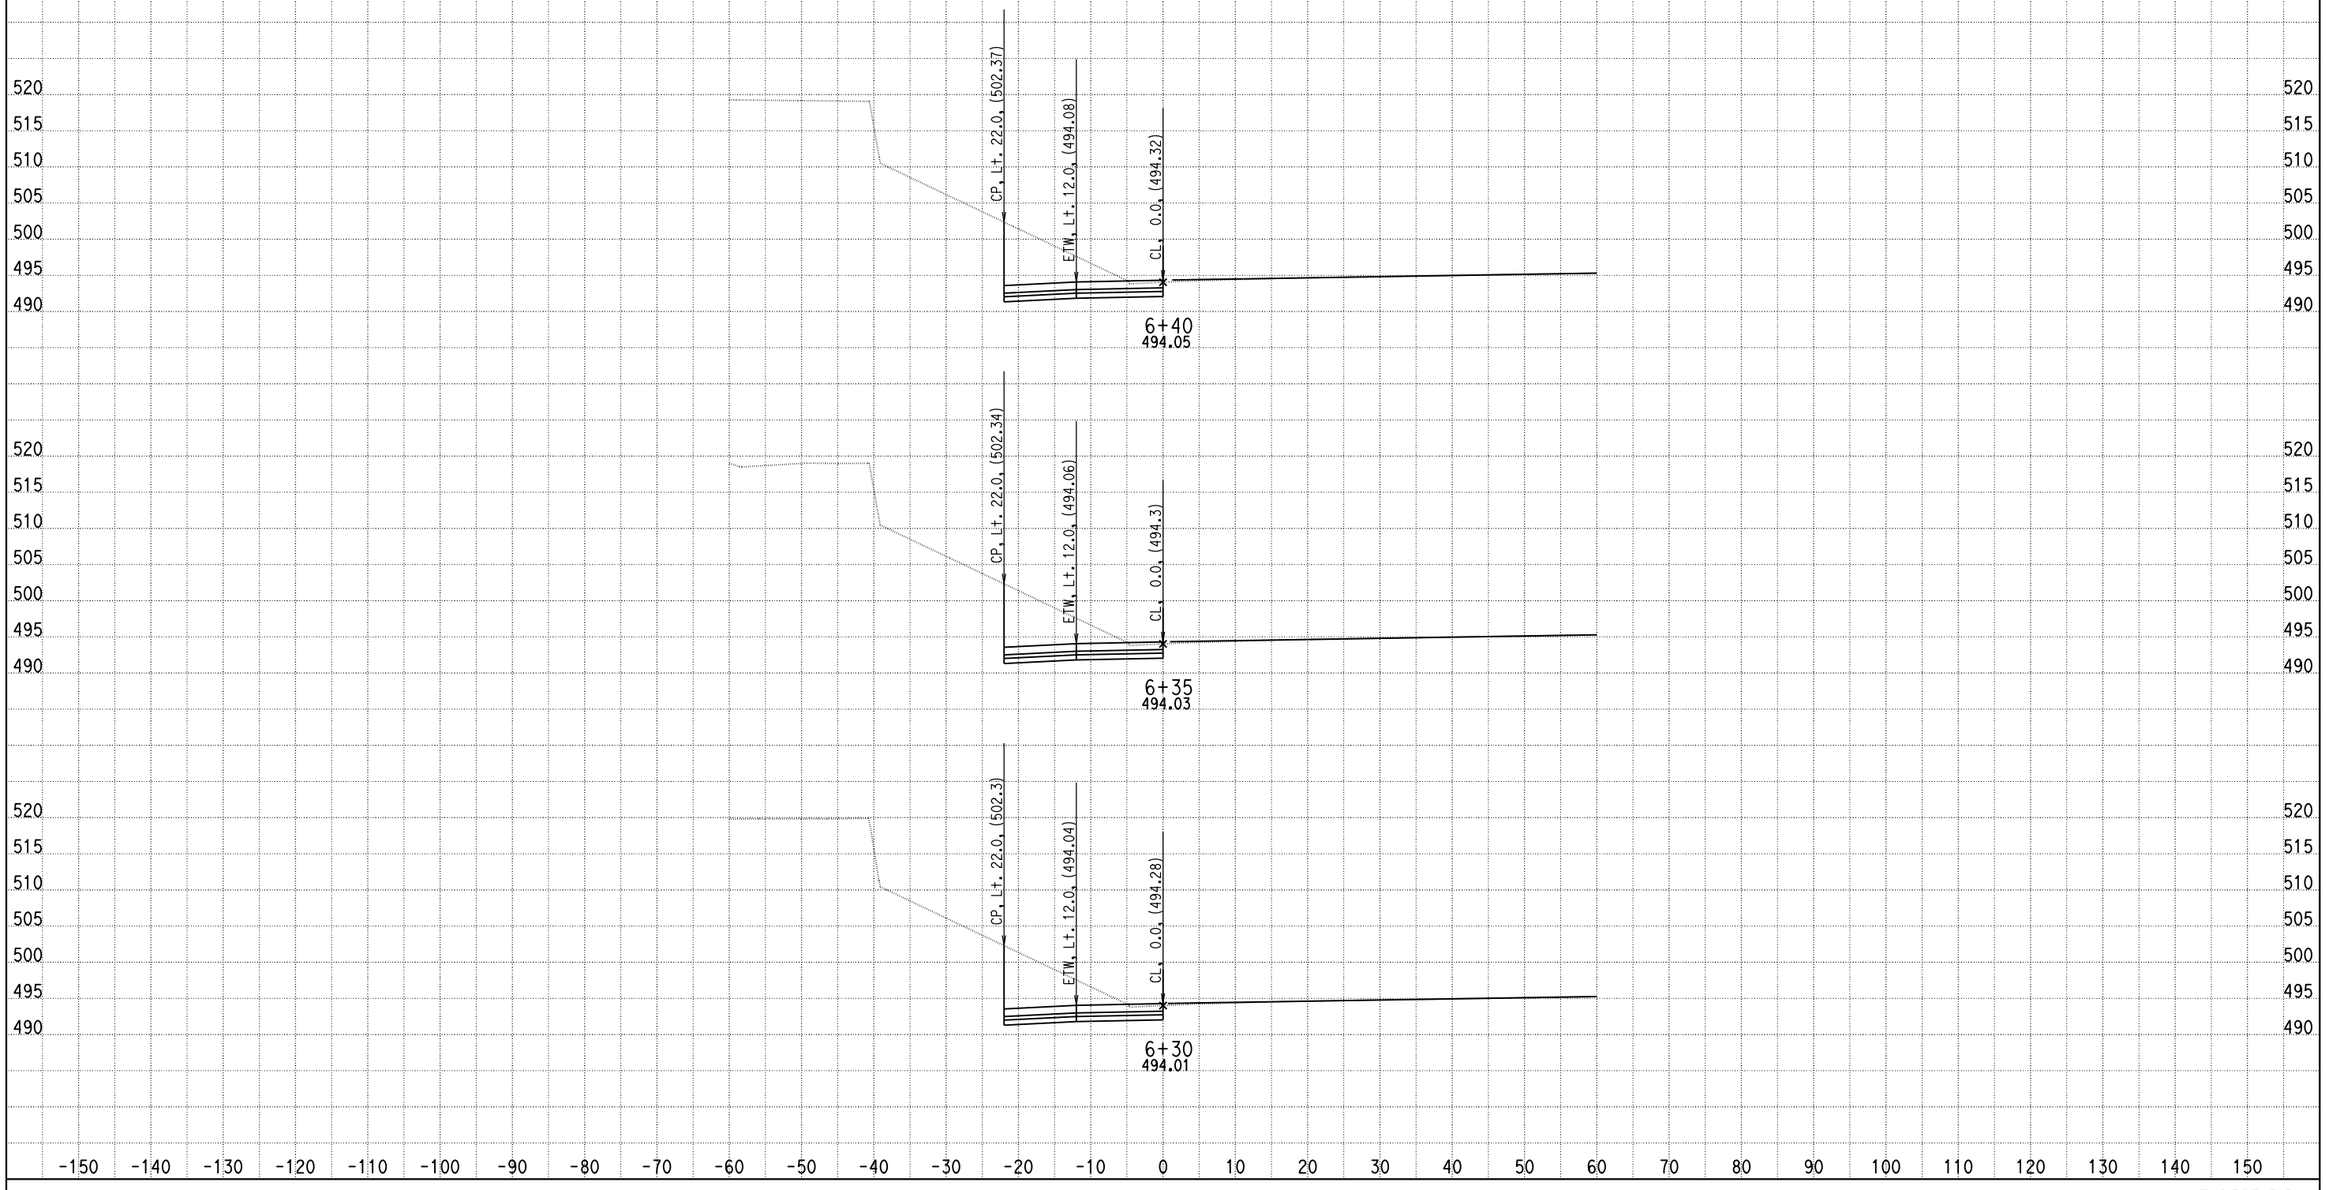

DATE: 4/16/2013

KC Project: 0818E File: C:\project\0818E\UPDATE-RAMP\hrc3-pro.ear

SCALE: 1" = 10' Horiz.
1" = 10' Vert.

All Dimensions are US Survey Feet

RAMPC3
CROSS SECTIONS

SHEET 13 OF XXX

DESIGN STUDY ONLY

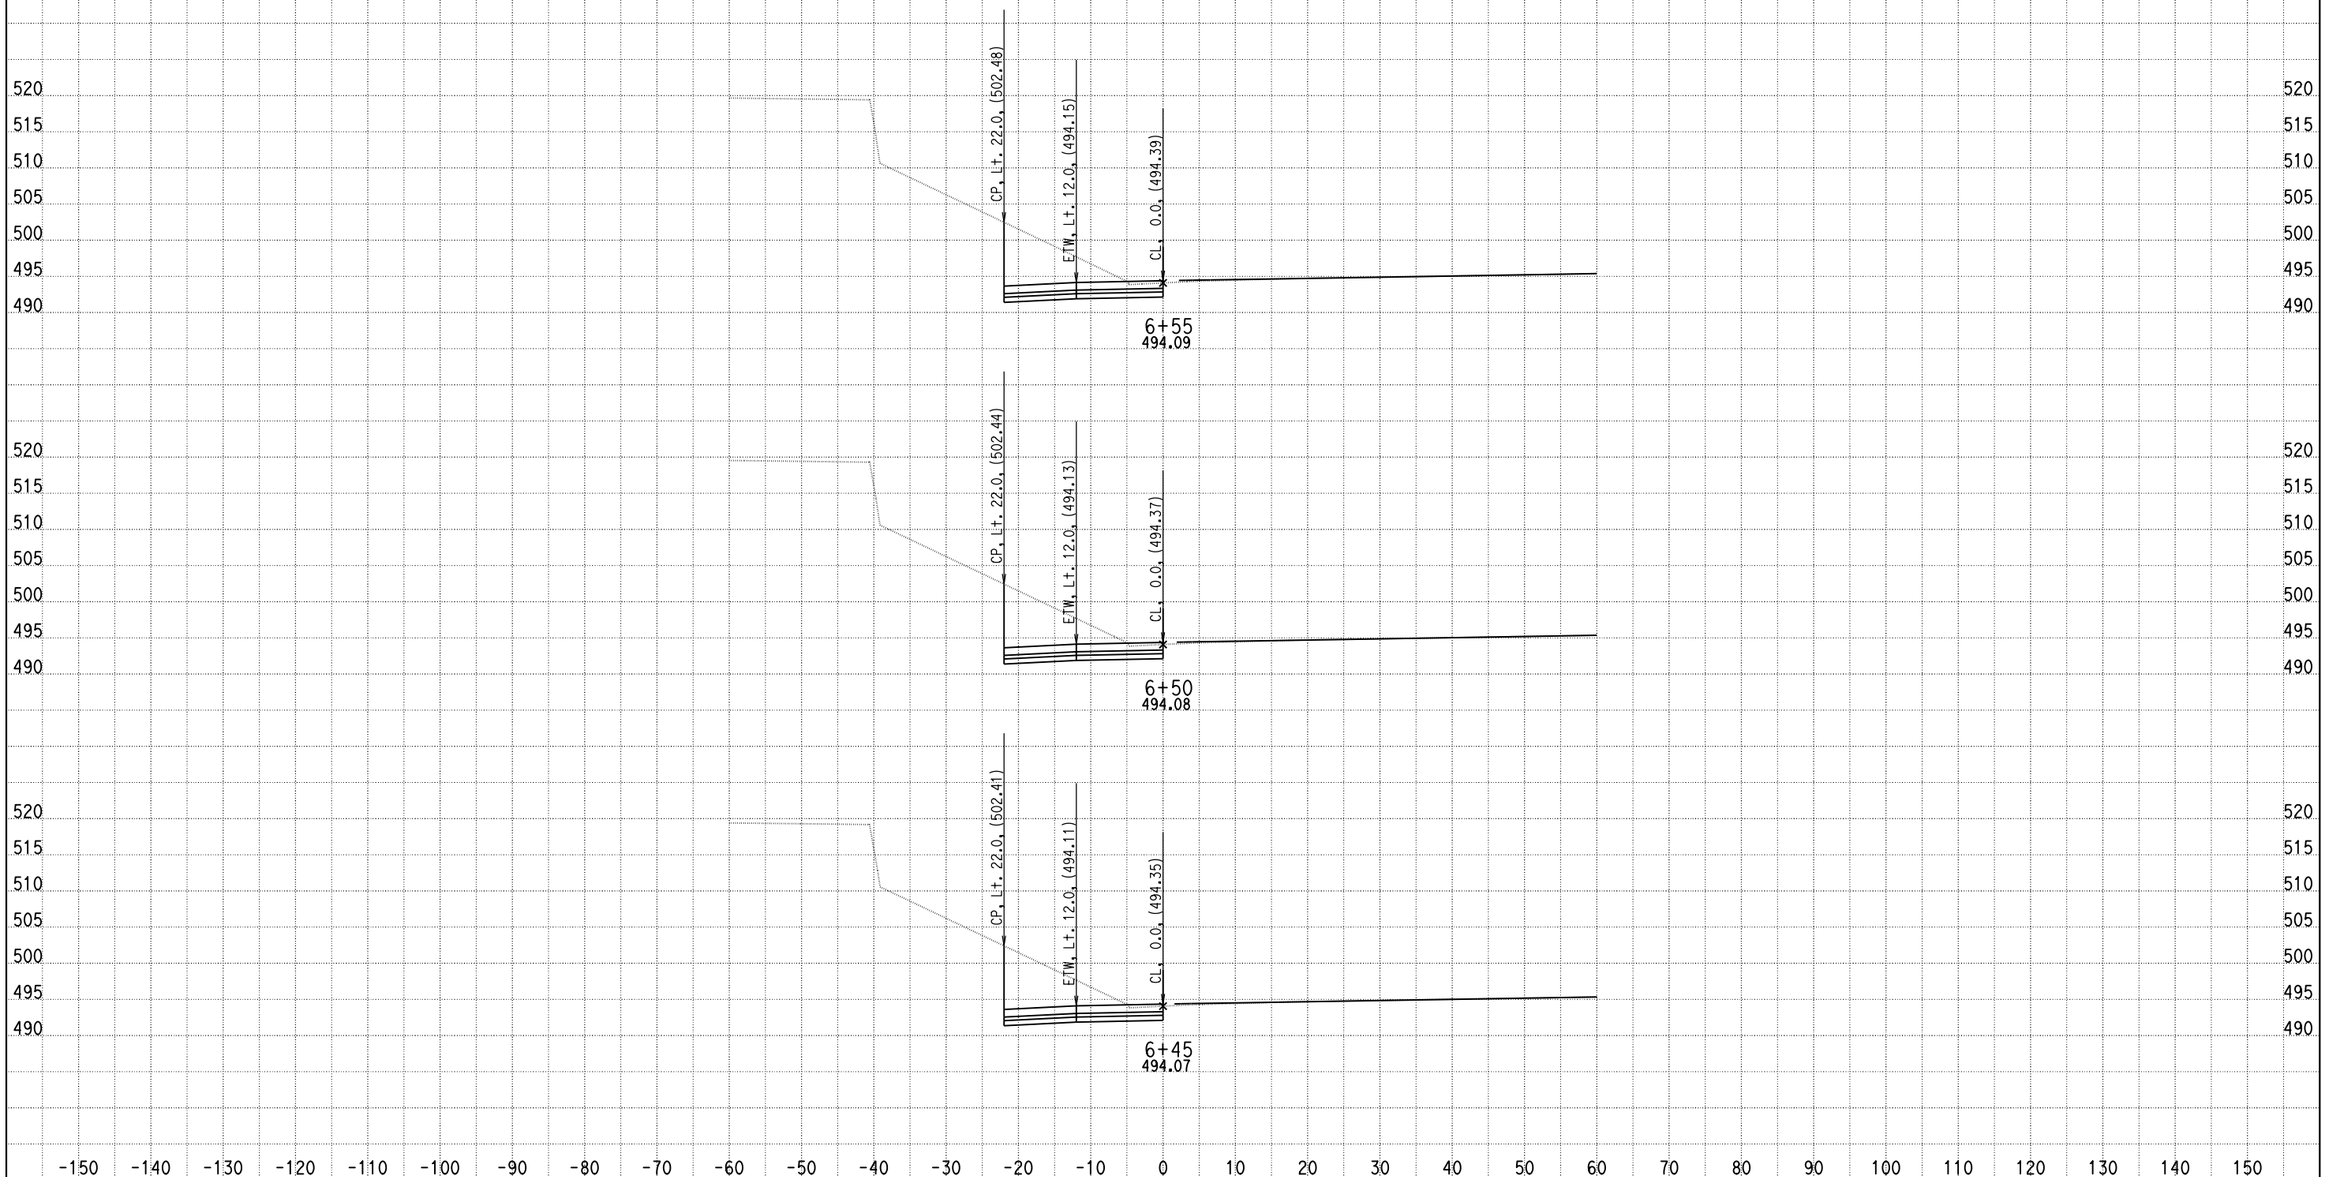

DATE: 4/16/2013

KC Project: 0818E File: C:\project\0818E\UPDATE-RAMP\hrc3-pro.ear

SCALE: 1" = 10' Horiz.
1" = 10' Vert.

All Dimensions are US Survey Feet

RAMPC3
CROSS SECTIONS

DESIGN STUDY ONLY

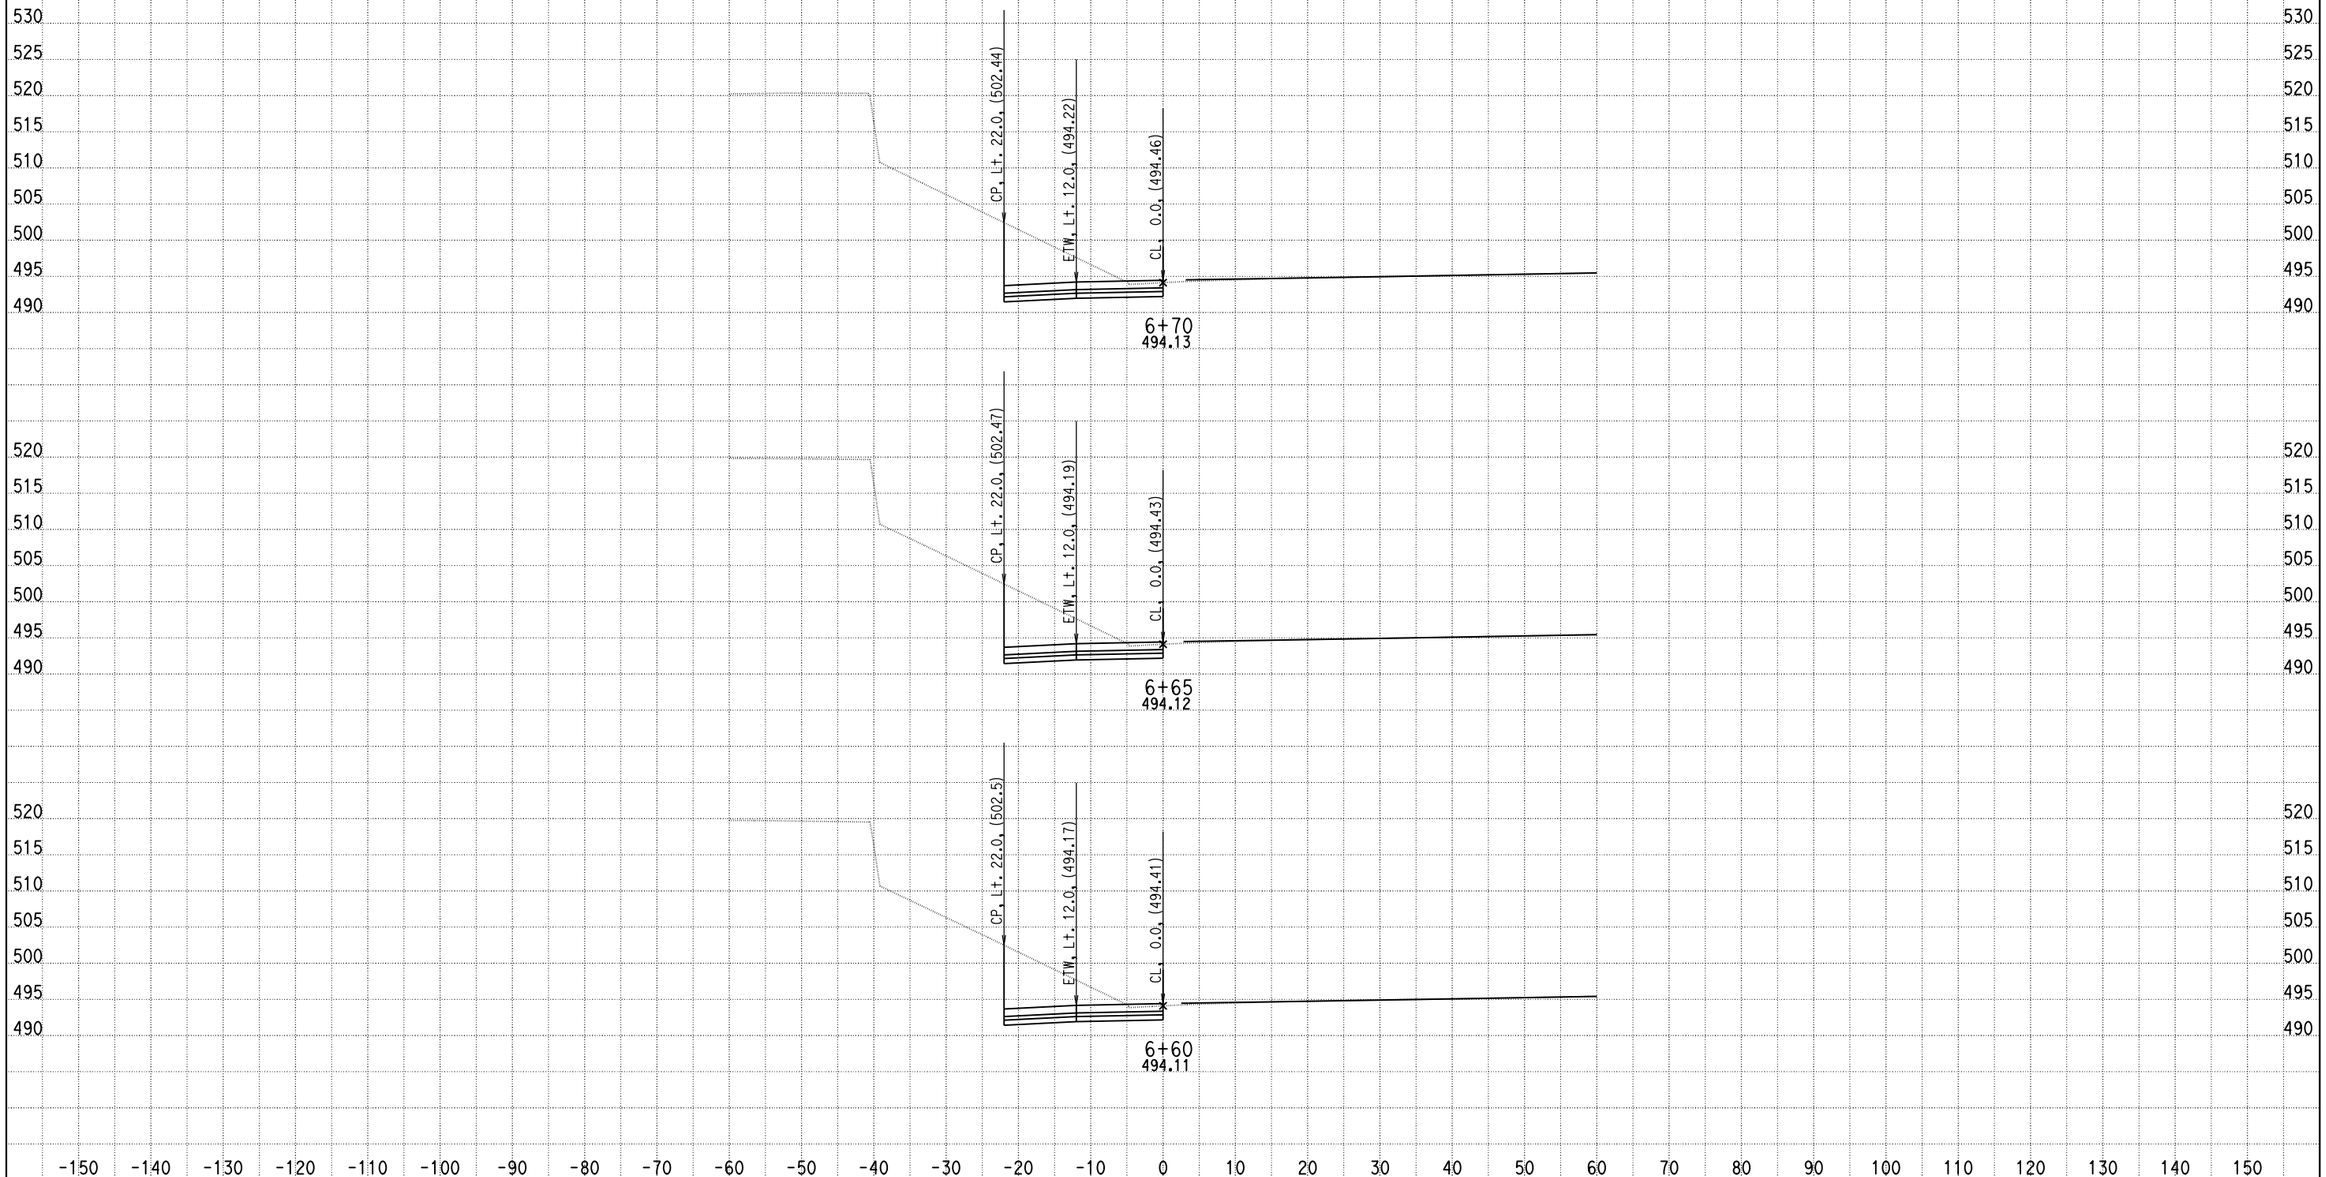

DATE: 4/16/2013

KC Project: 0818E File: C:\project\0818E\UPDATE-RAMP\hrc3-pro.ear

SCALE: 1" = 10' Horiz.
1" = 10' Vert.

All Dimensions are US Survey Feet

RAMPC3
CROSS SECTIONS

SHEET 15 OF XXX

DESIGN STUDY ONLY

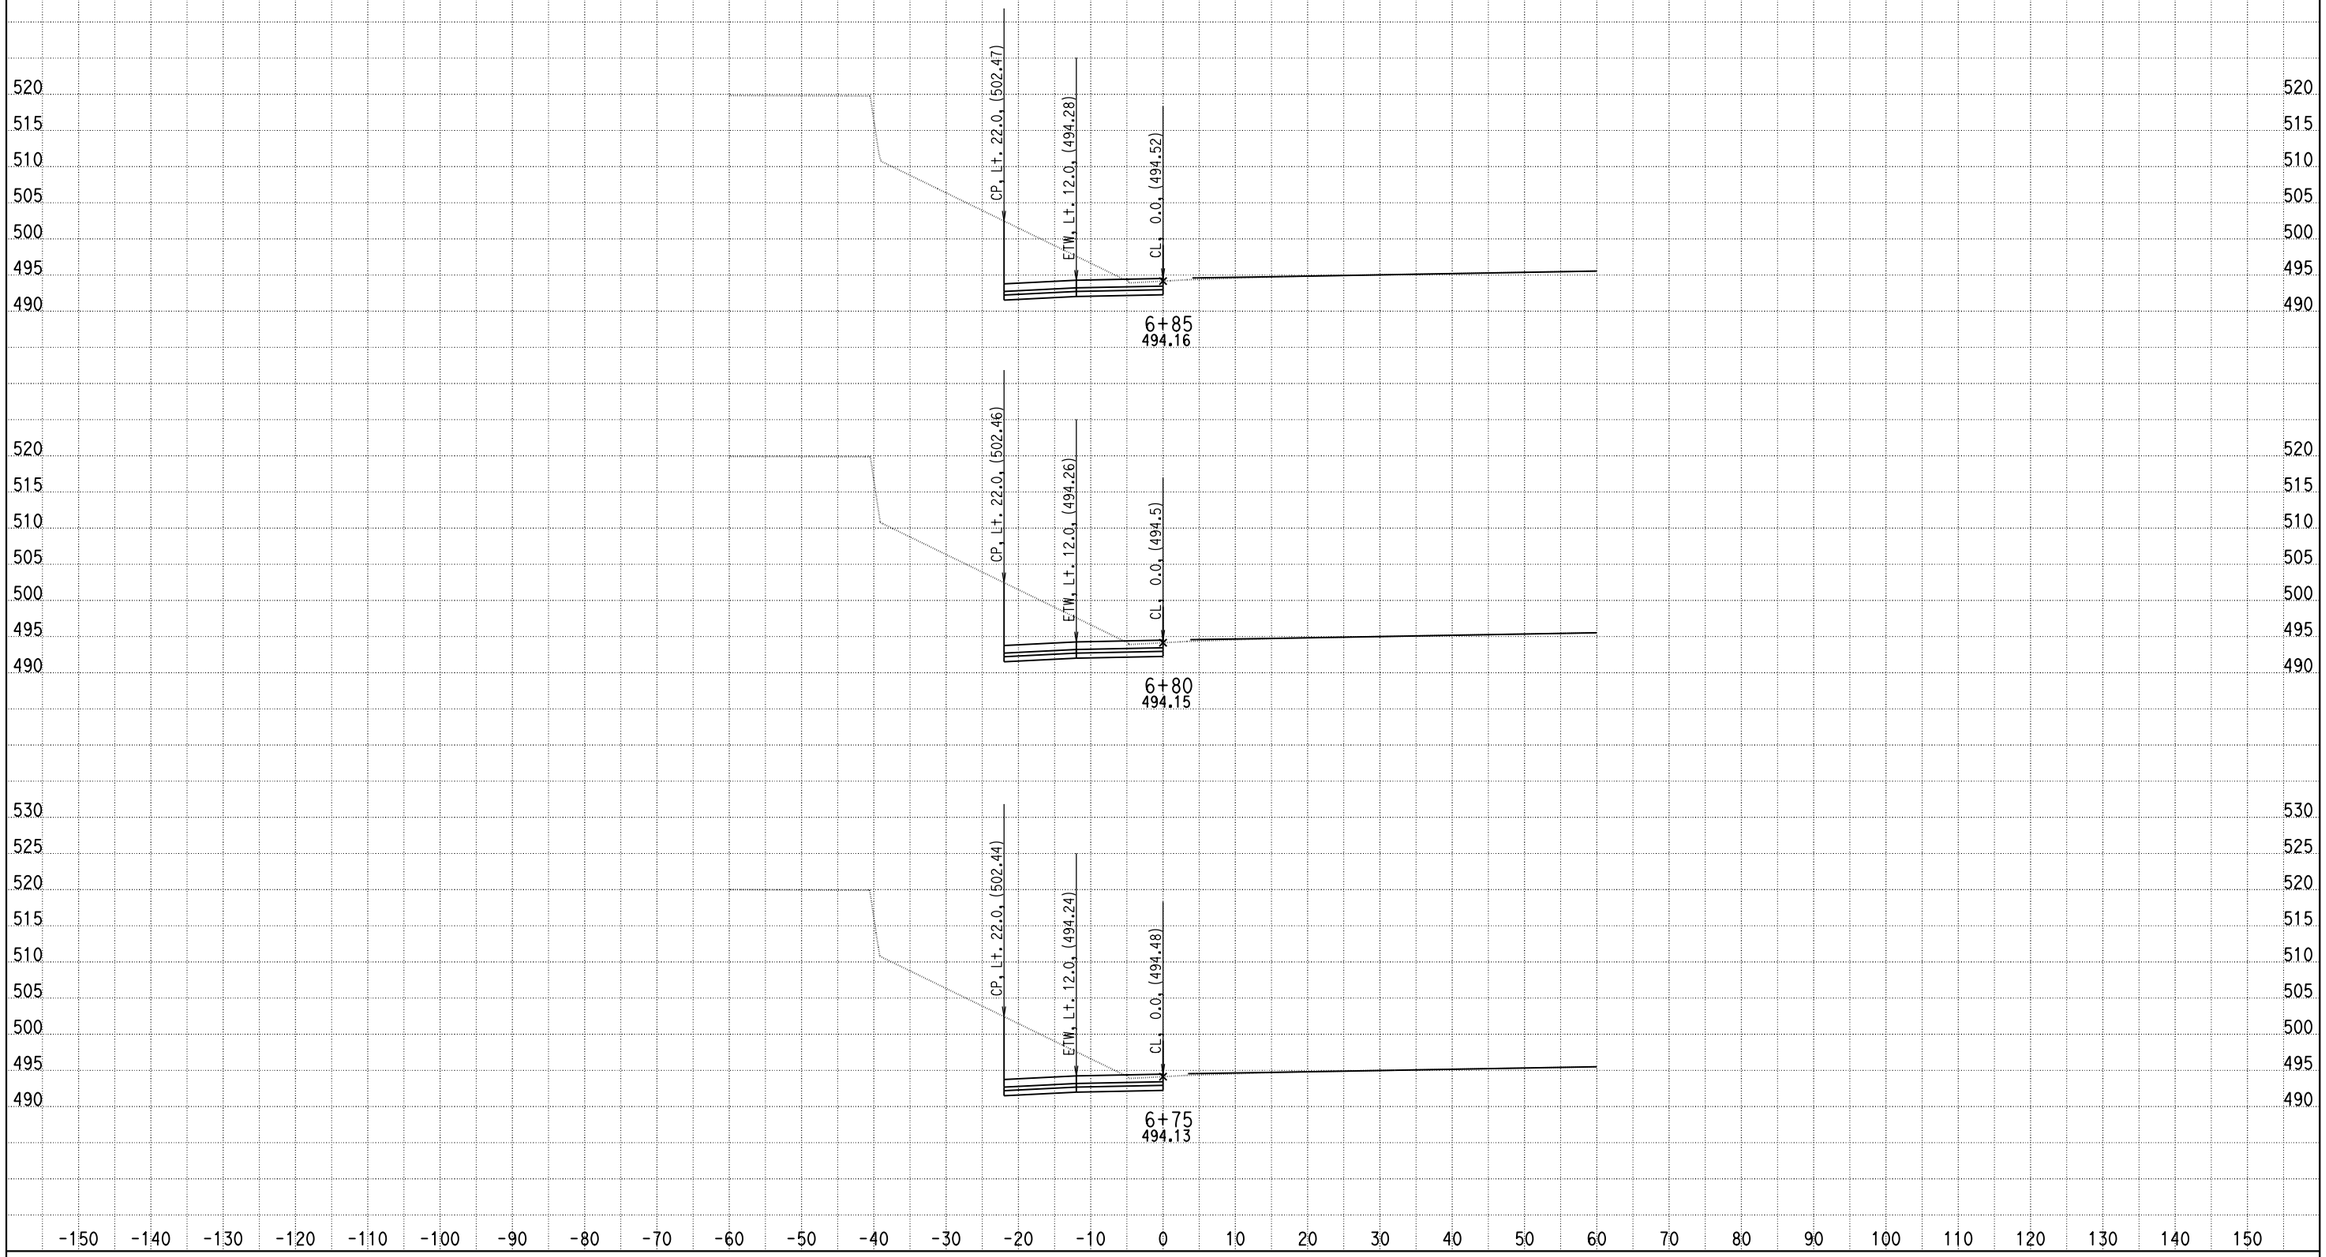

DATE: 4/16/2013

KC Project: 0818E File: C:\project\0818E\UPDATE-RAMP\hrc3-pro.ear

SCALE: 1" = 10' Horiz.
1" = 10' Vert.

All Dimensions are US Survey Feet

RAMPC3
CROSS SECTIONS

DESIGN STUDY ONLY

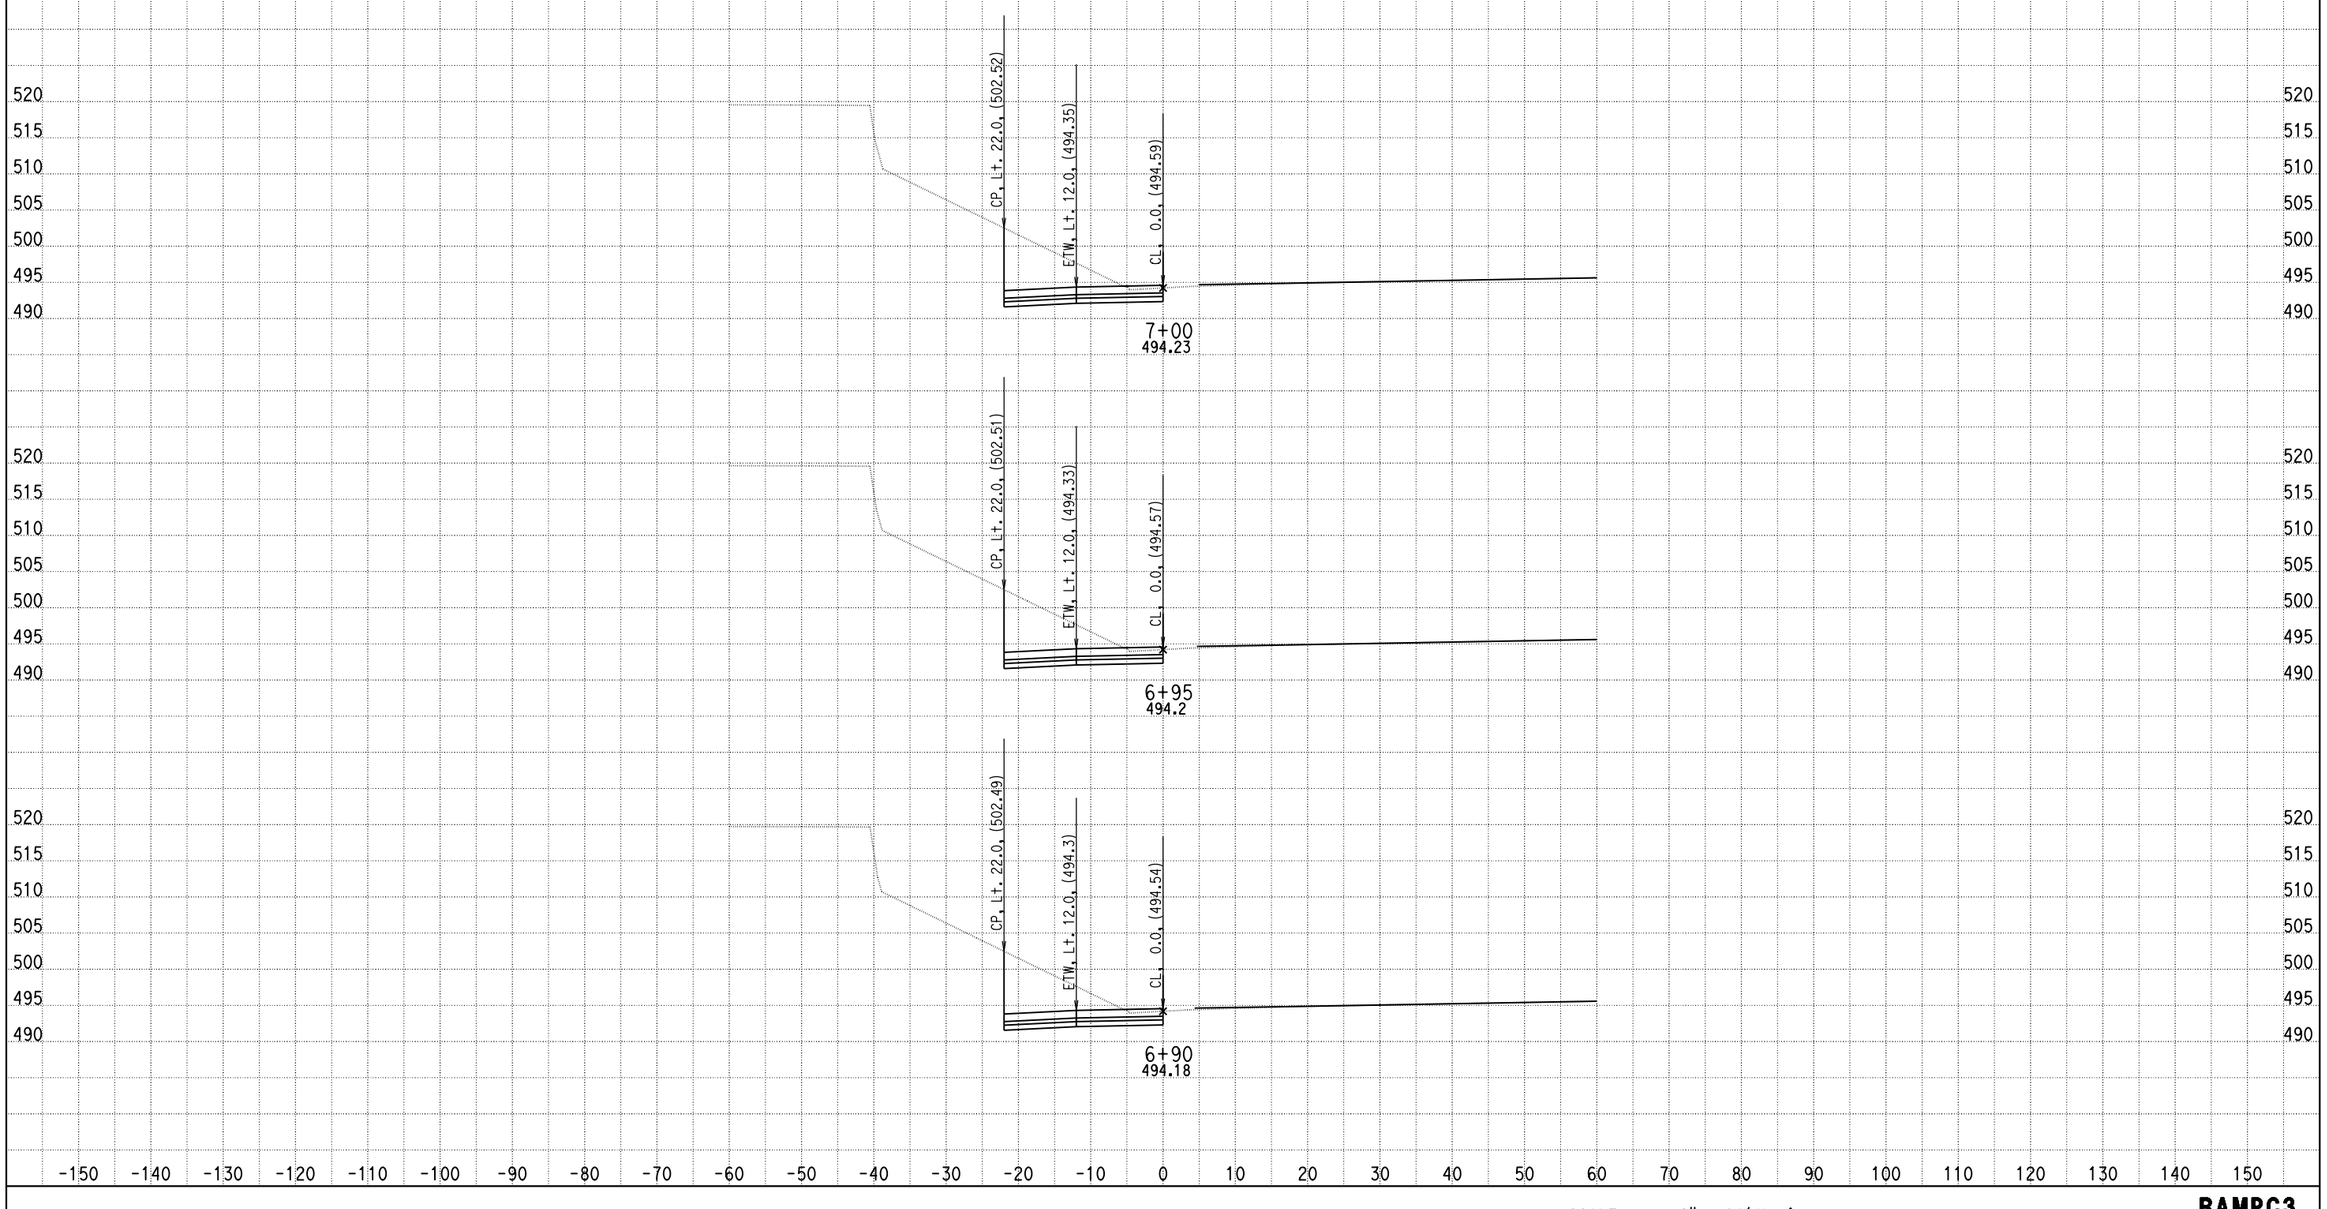

DATE: 4/16/2013

KC Project: 0818E File: C:\project\0818E\UPDATE-RAMP\hrc3-pro.ear

SCALE: 1" = 10' Horiz.
1" = 10' Vert.

All Dimensions are US Survey Feet

RAMPC3
CROSS SECTIONS

DESIGN STUDY ONLY

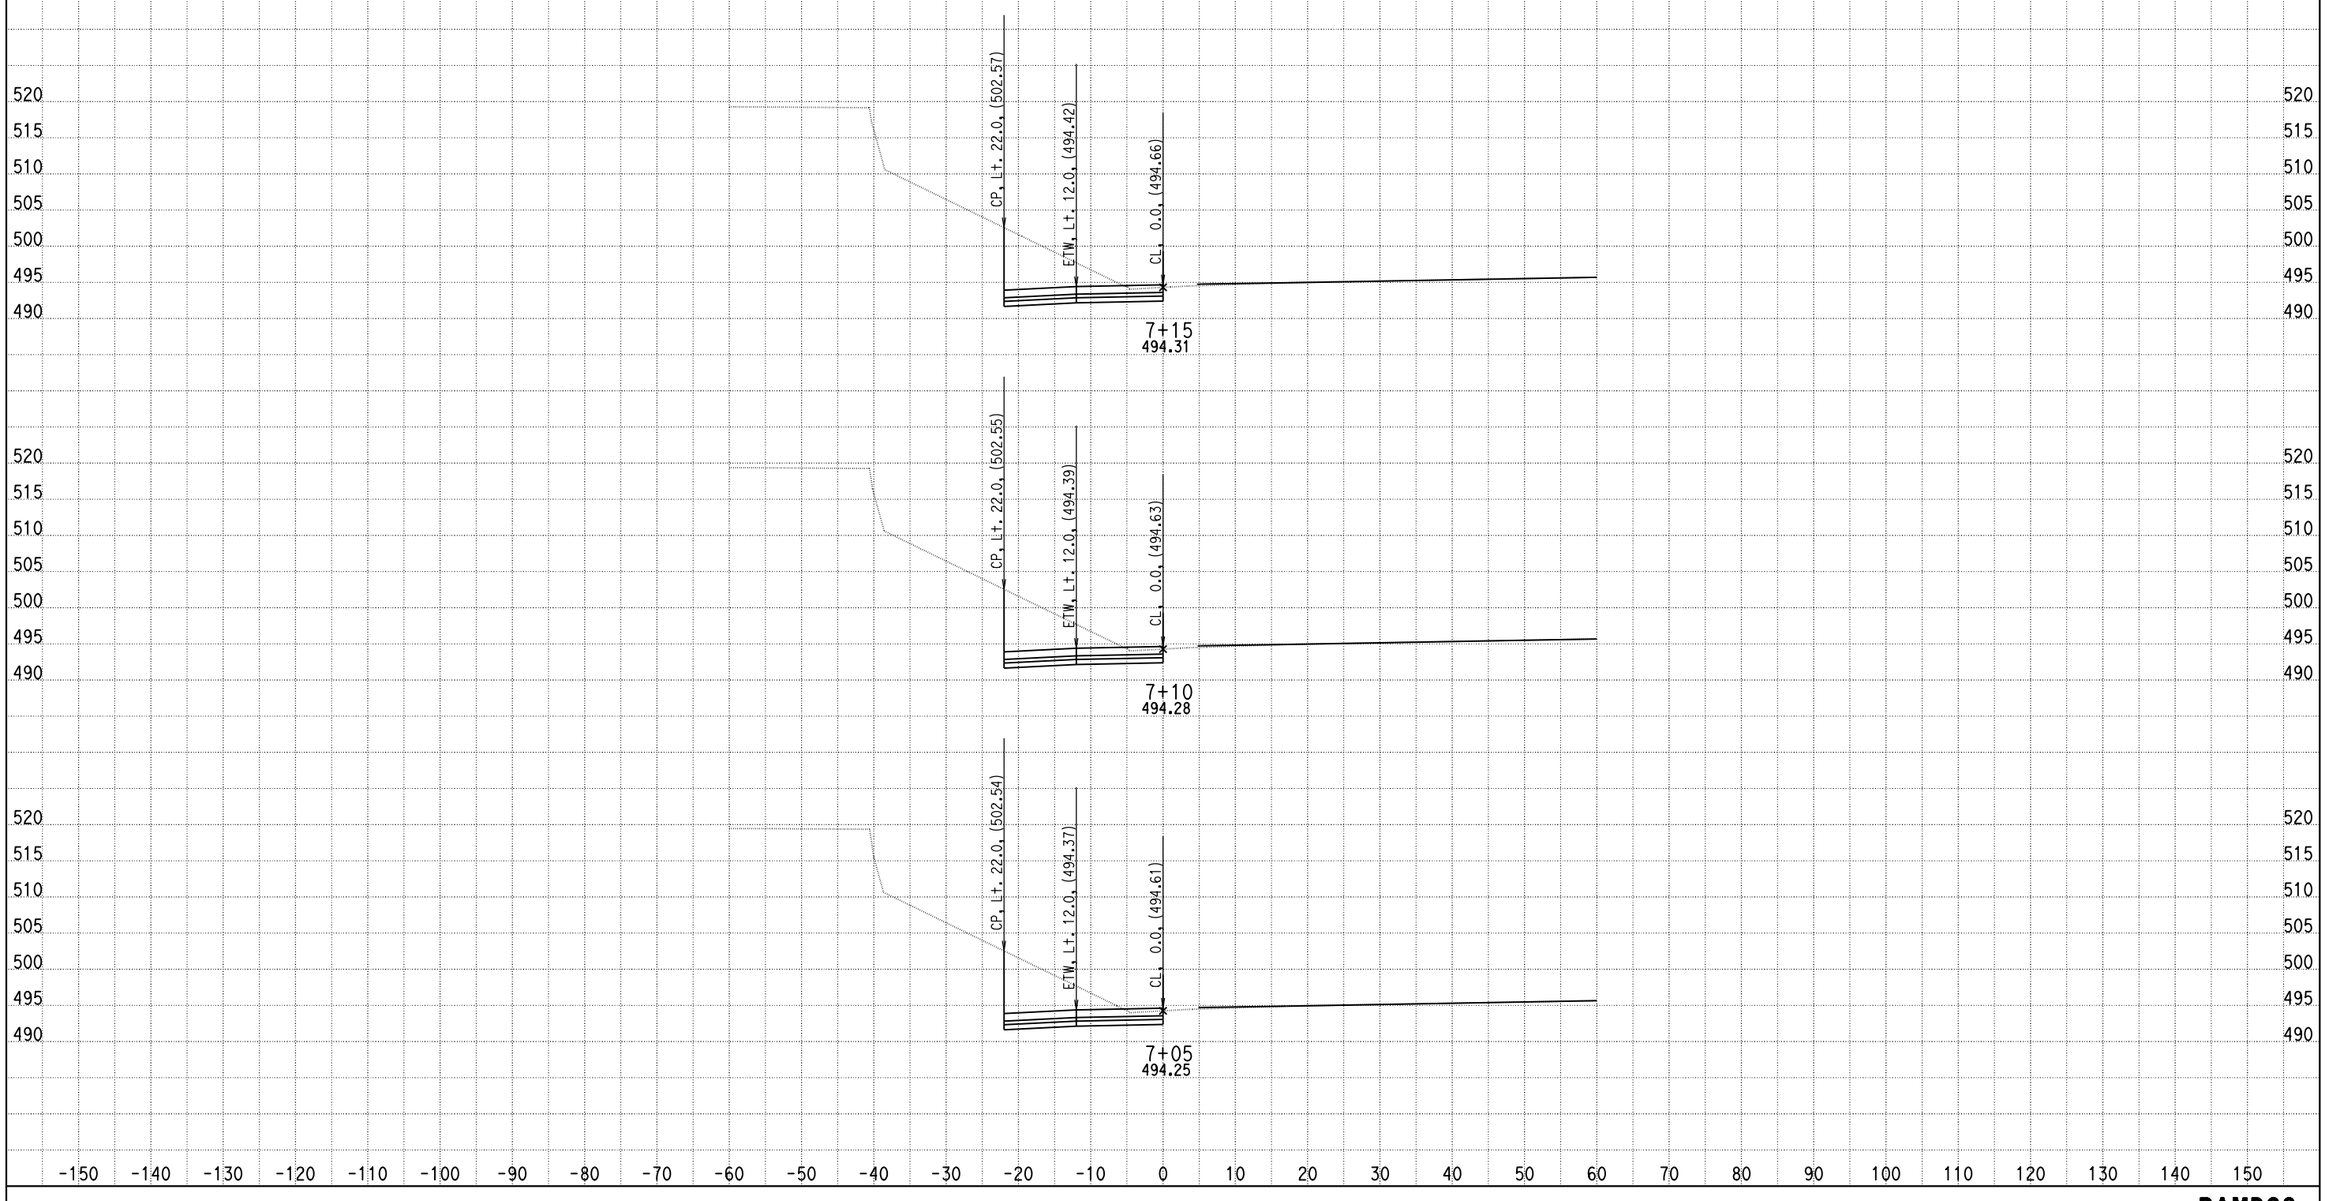

DATE: 4/16/2013

KC Project: 0818E File: C:\project\0818E\UPDATE-RAMP\hrc3-pro.ear

SCALE: 1" = 10' Horiz.
1" = 10' Vert.

All Dimensions are US Survey Feet

RAMPC3
CROSS SECTIONS

DESIGN STUDY ONLY

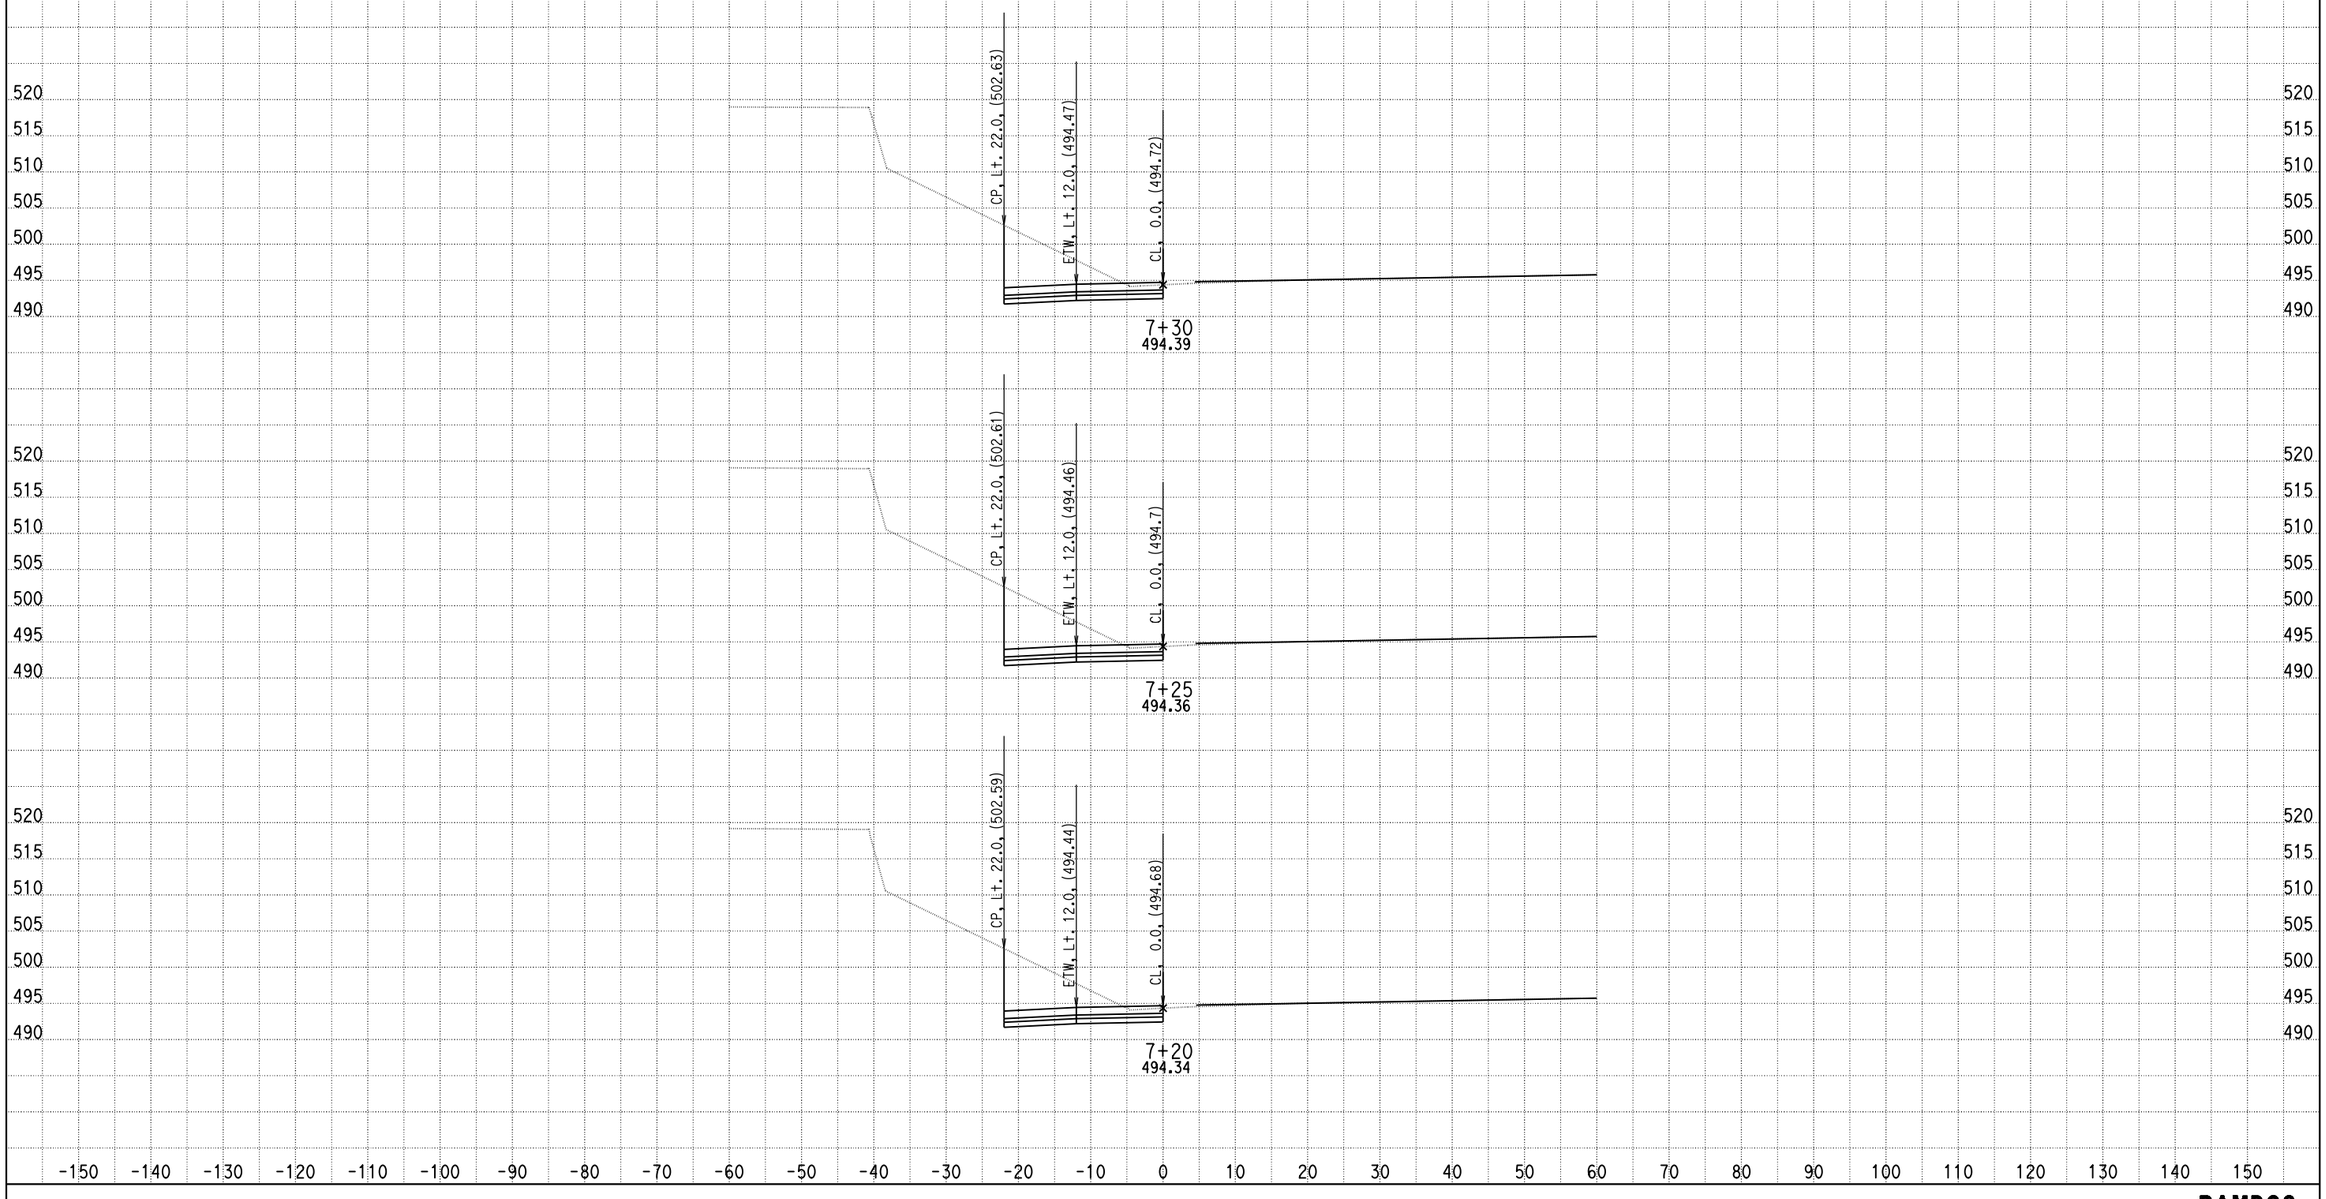

DATE: 4/16/2013

KC Project: 0818E File: C:\project\0818E\UPDATE-RAMP\hrc3-pro.ear

SCALE: 1" = 10' Horiz.
1" = 10' Vert.

All Dimensions are US Survey Feet

RAMPC3
CROSS SECTIONS

DESIGN STUDY ONLY

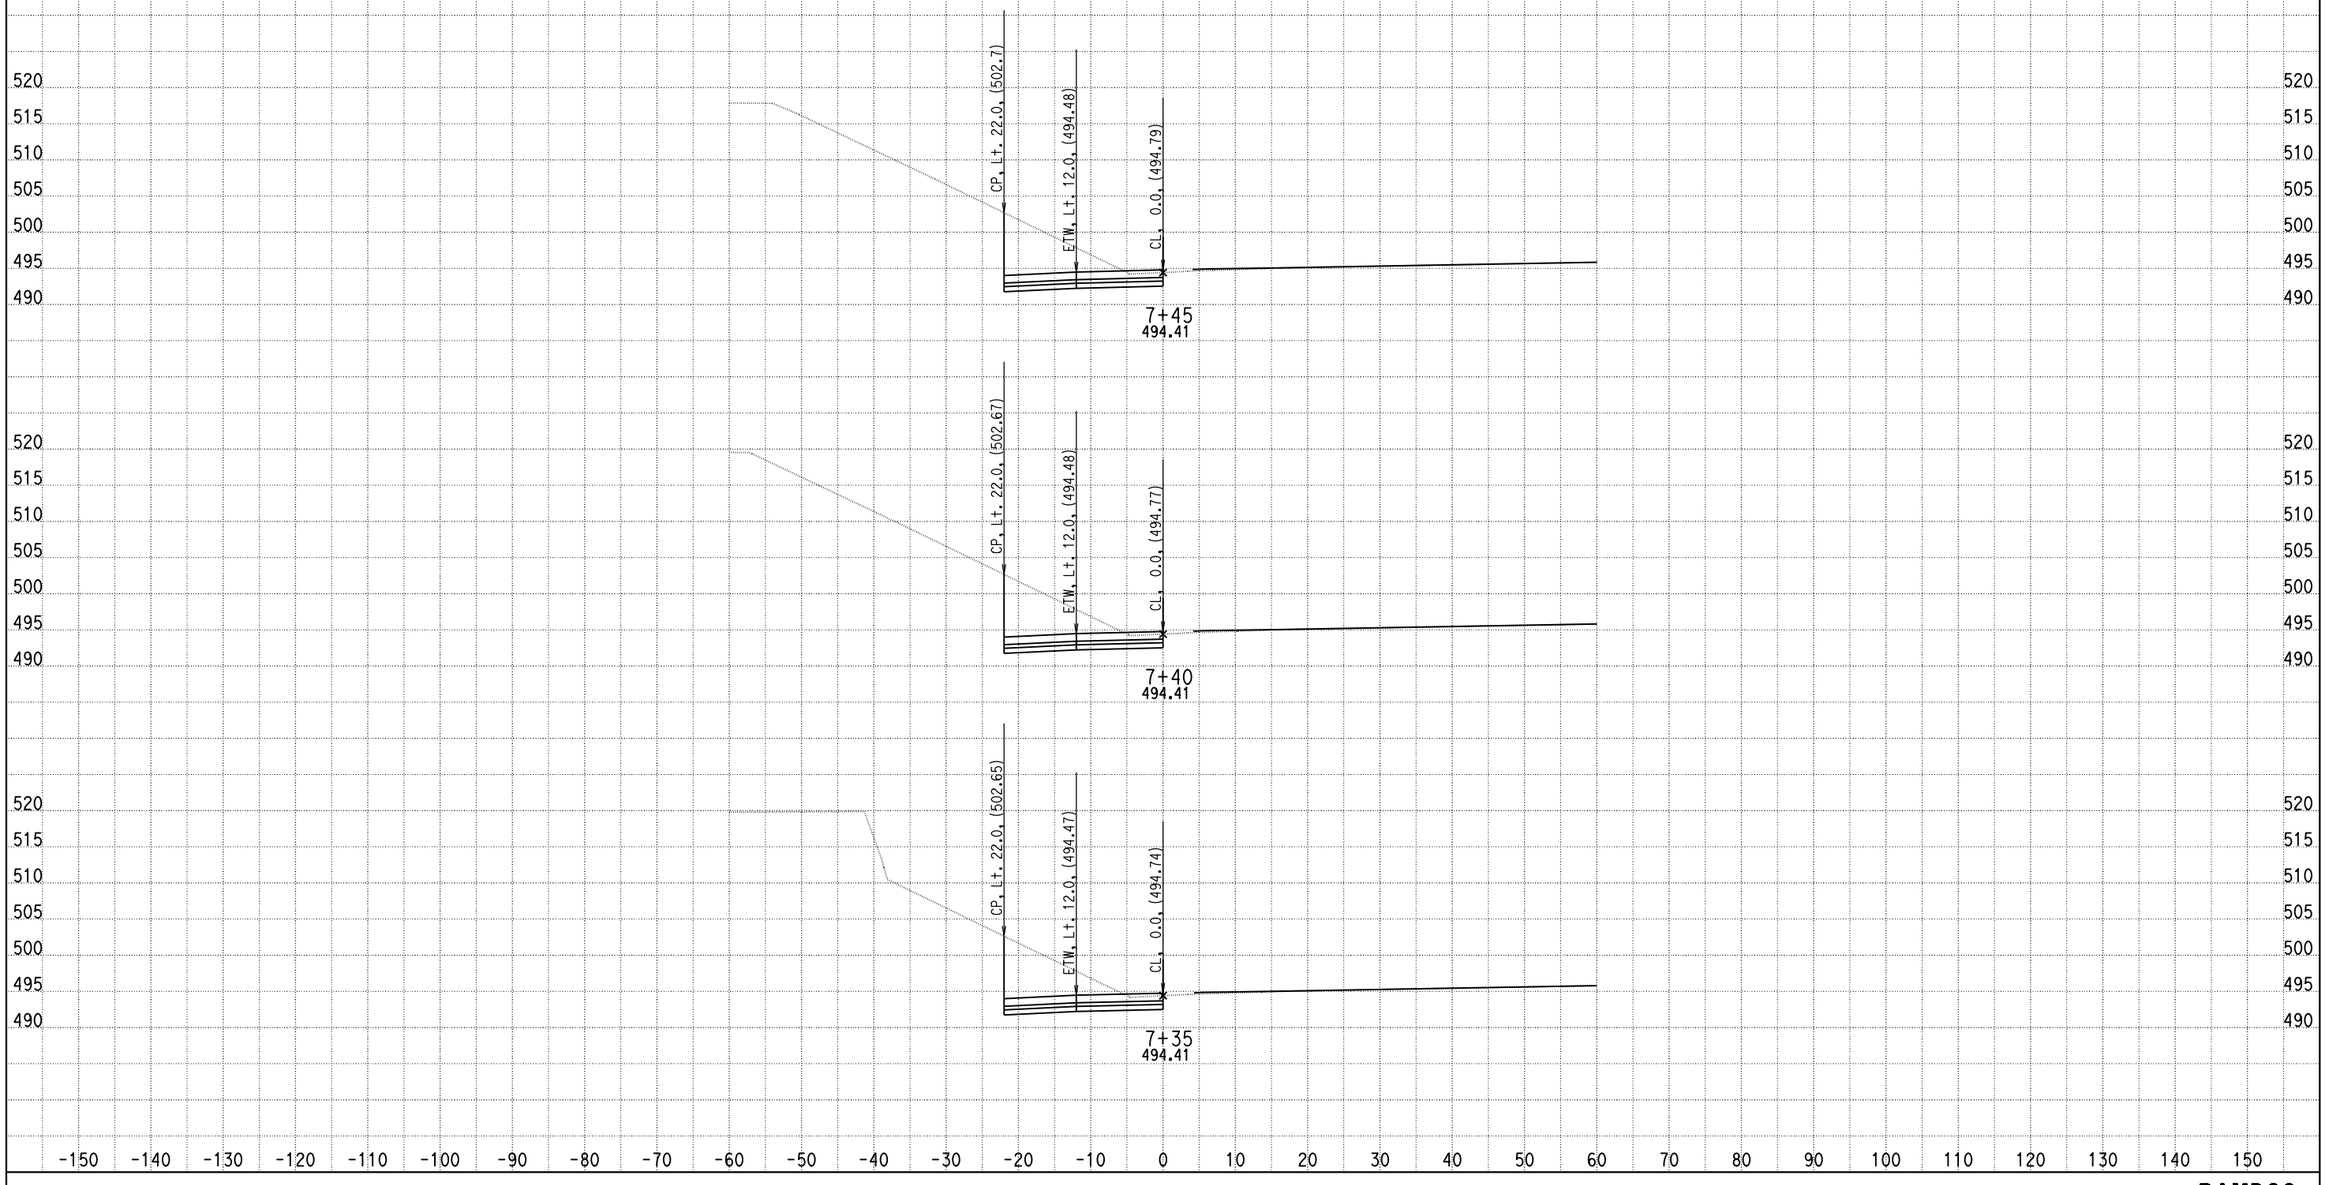

DATE: 4/16/2013

KC Project: 0818E File: C:\project\0818E\UPDATE-RAMP\hrc3-pro.ear

SCALE: 1" = 10' Horiz.
1" = 10' Vert.

All Dimensions are US Survey Feet

RAMPC3
CROSS SECTIONS

DESIGN STUDY ONLY

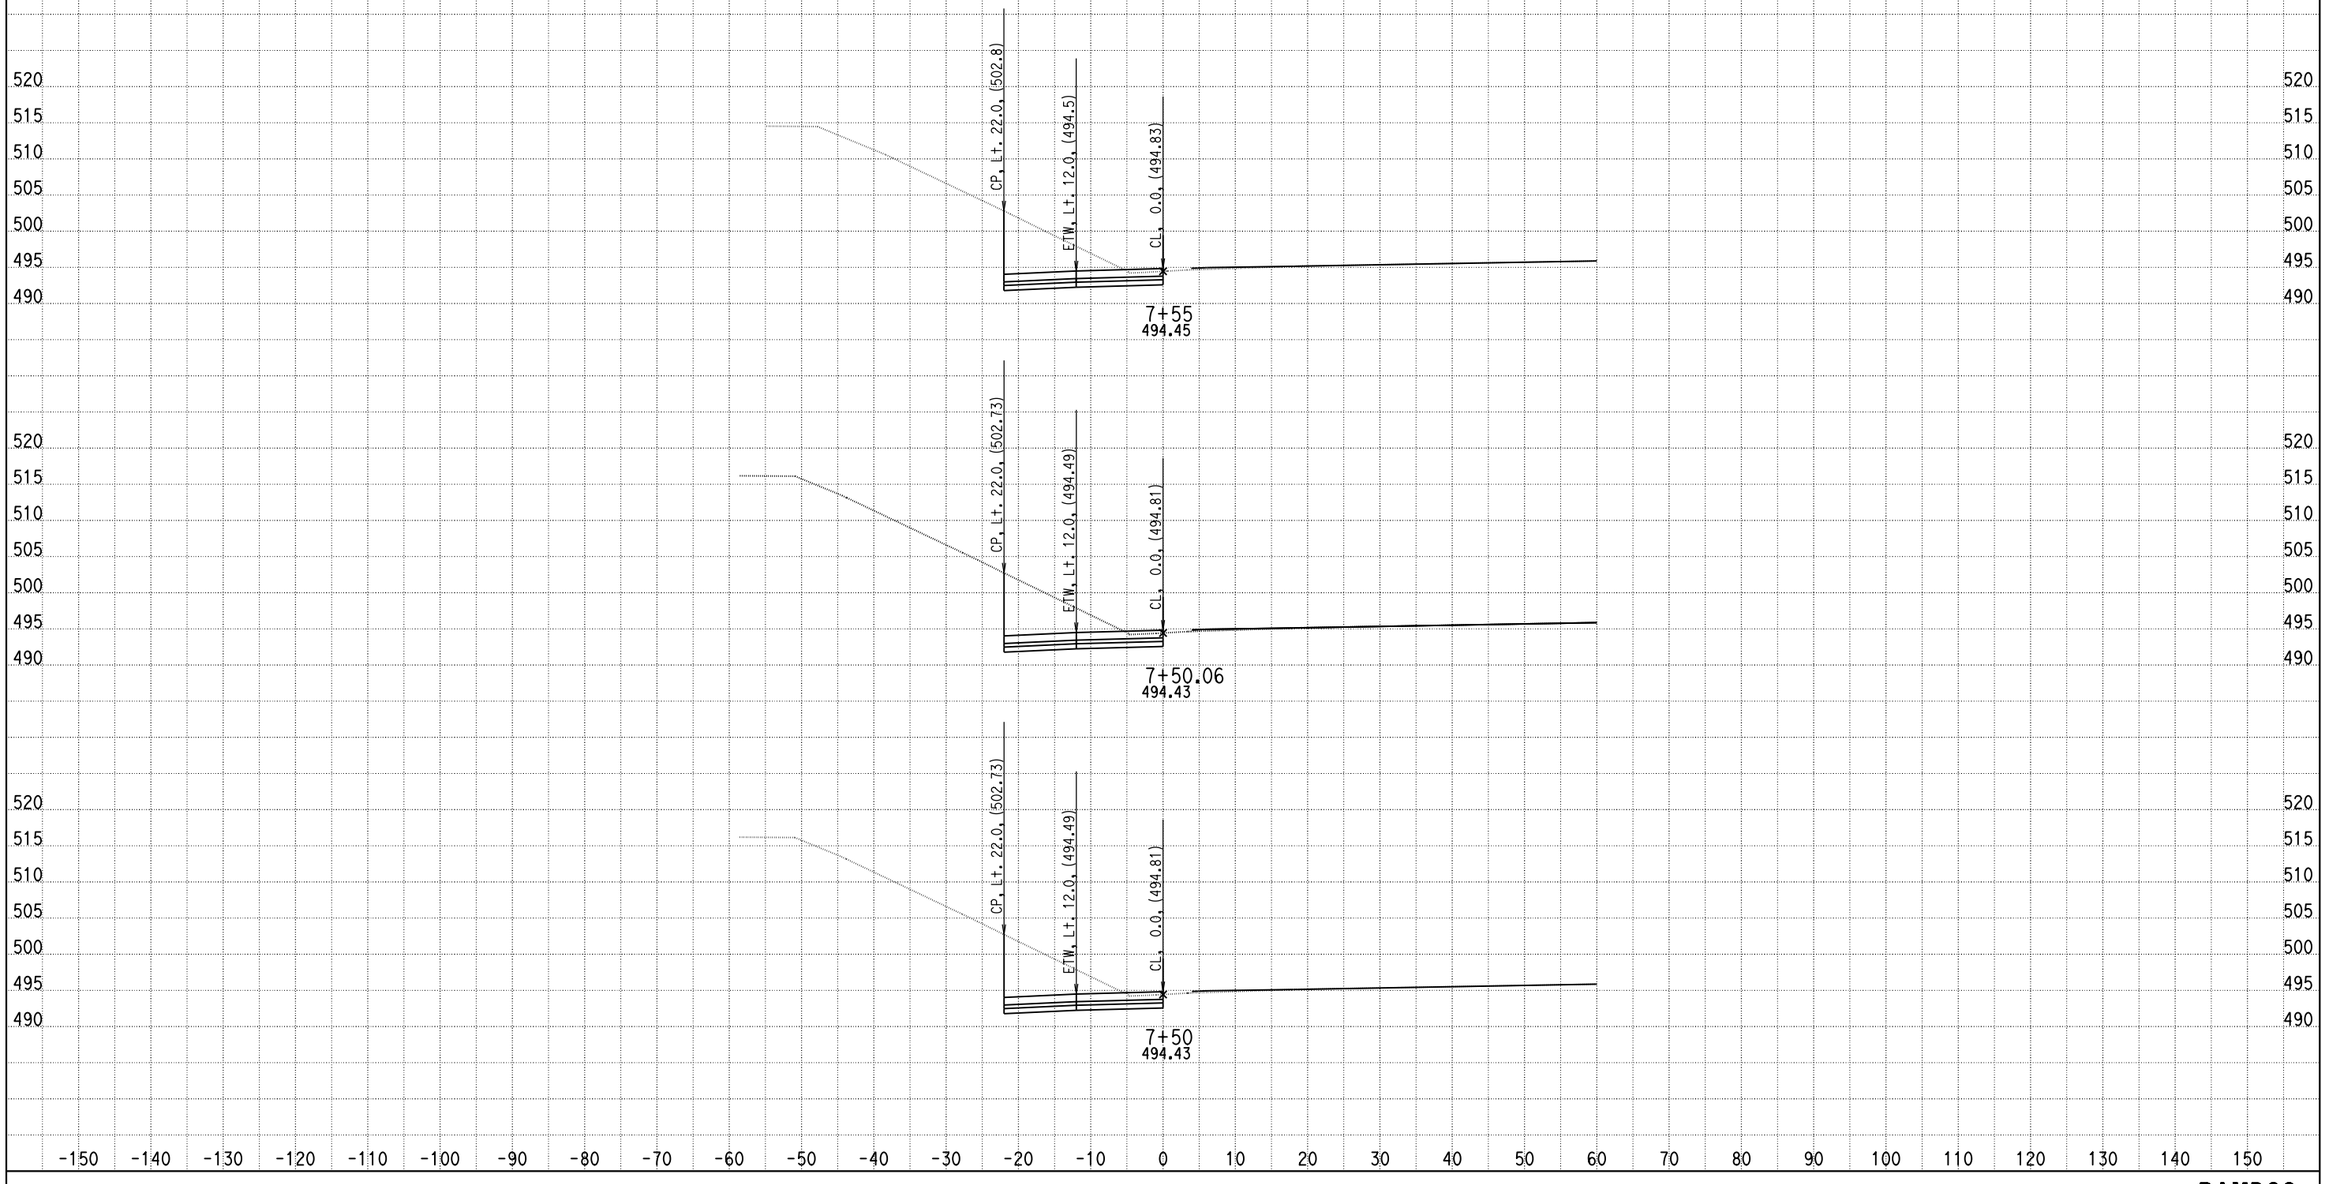

DATE: 4/16/2013

KC Project: 0818E File: C:\project\0818E\UPDATE-RAMP\hrc3-pro.ear

SCALE: 1" = 10' Horiz.
1" = 10' Vert.

All Dimensions are US Survey Feet

RAMPC3
CROSS SECTIONS

DESIGN STUDY ONLY

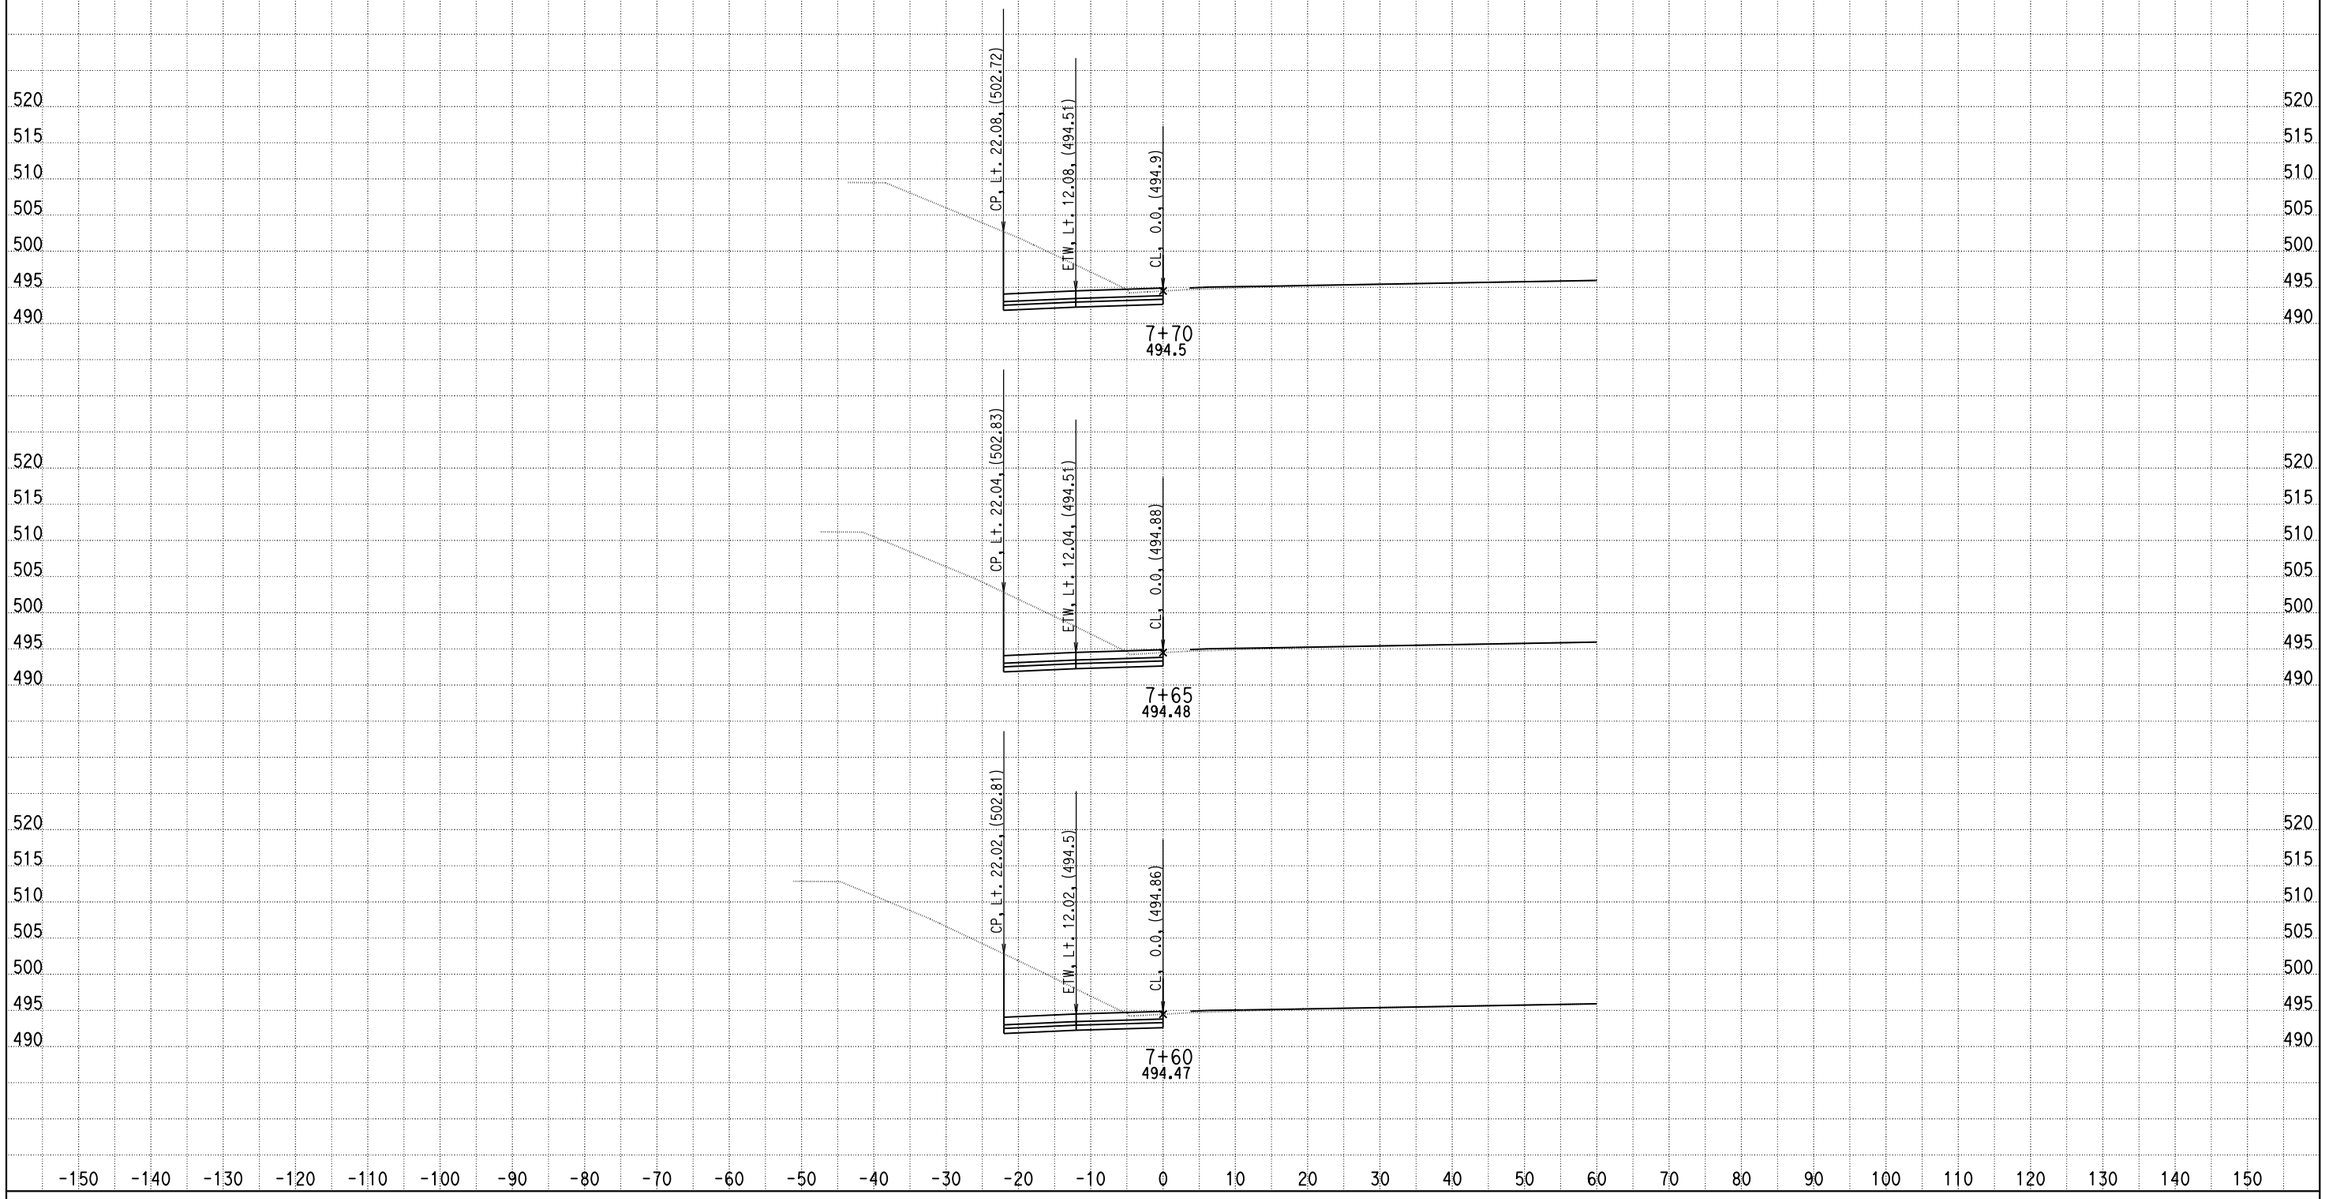

DATE: 4/16/2013

KC Project: 0818E File: C:\project\0818E\UPDATE-RAMP\hrc3-pro.ear

SCALE: 1" = 10' Horiz.
1" = 10' Vert.

All Dimensions are US Survey Feet

RAMPC3
CROSS SECTIONS

SHEET 22 OF XXX

DESIGN STUDY ONLY

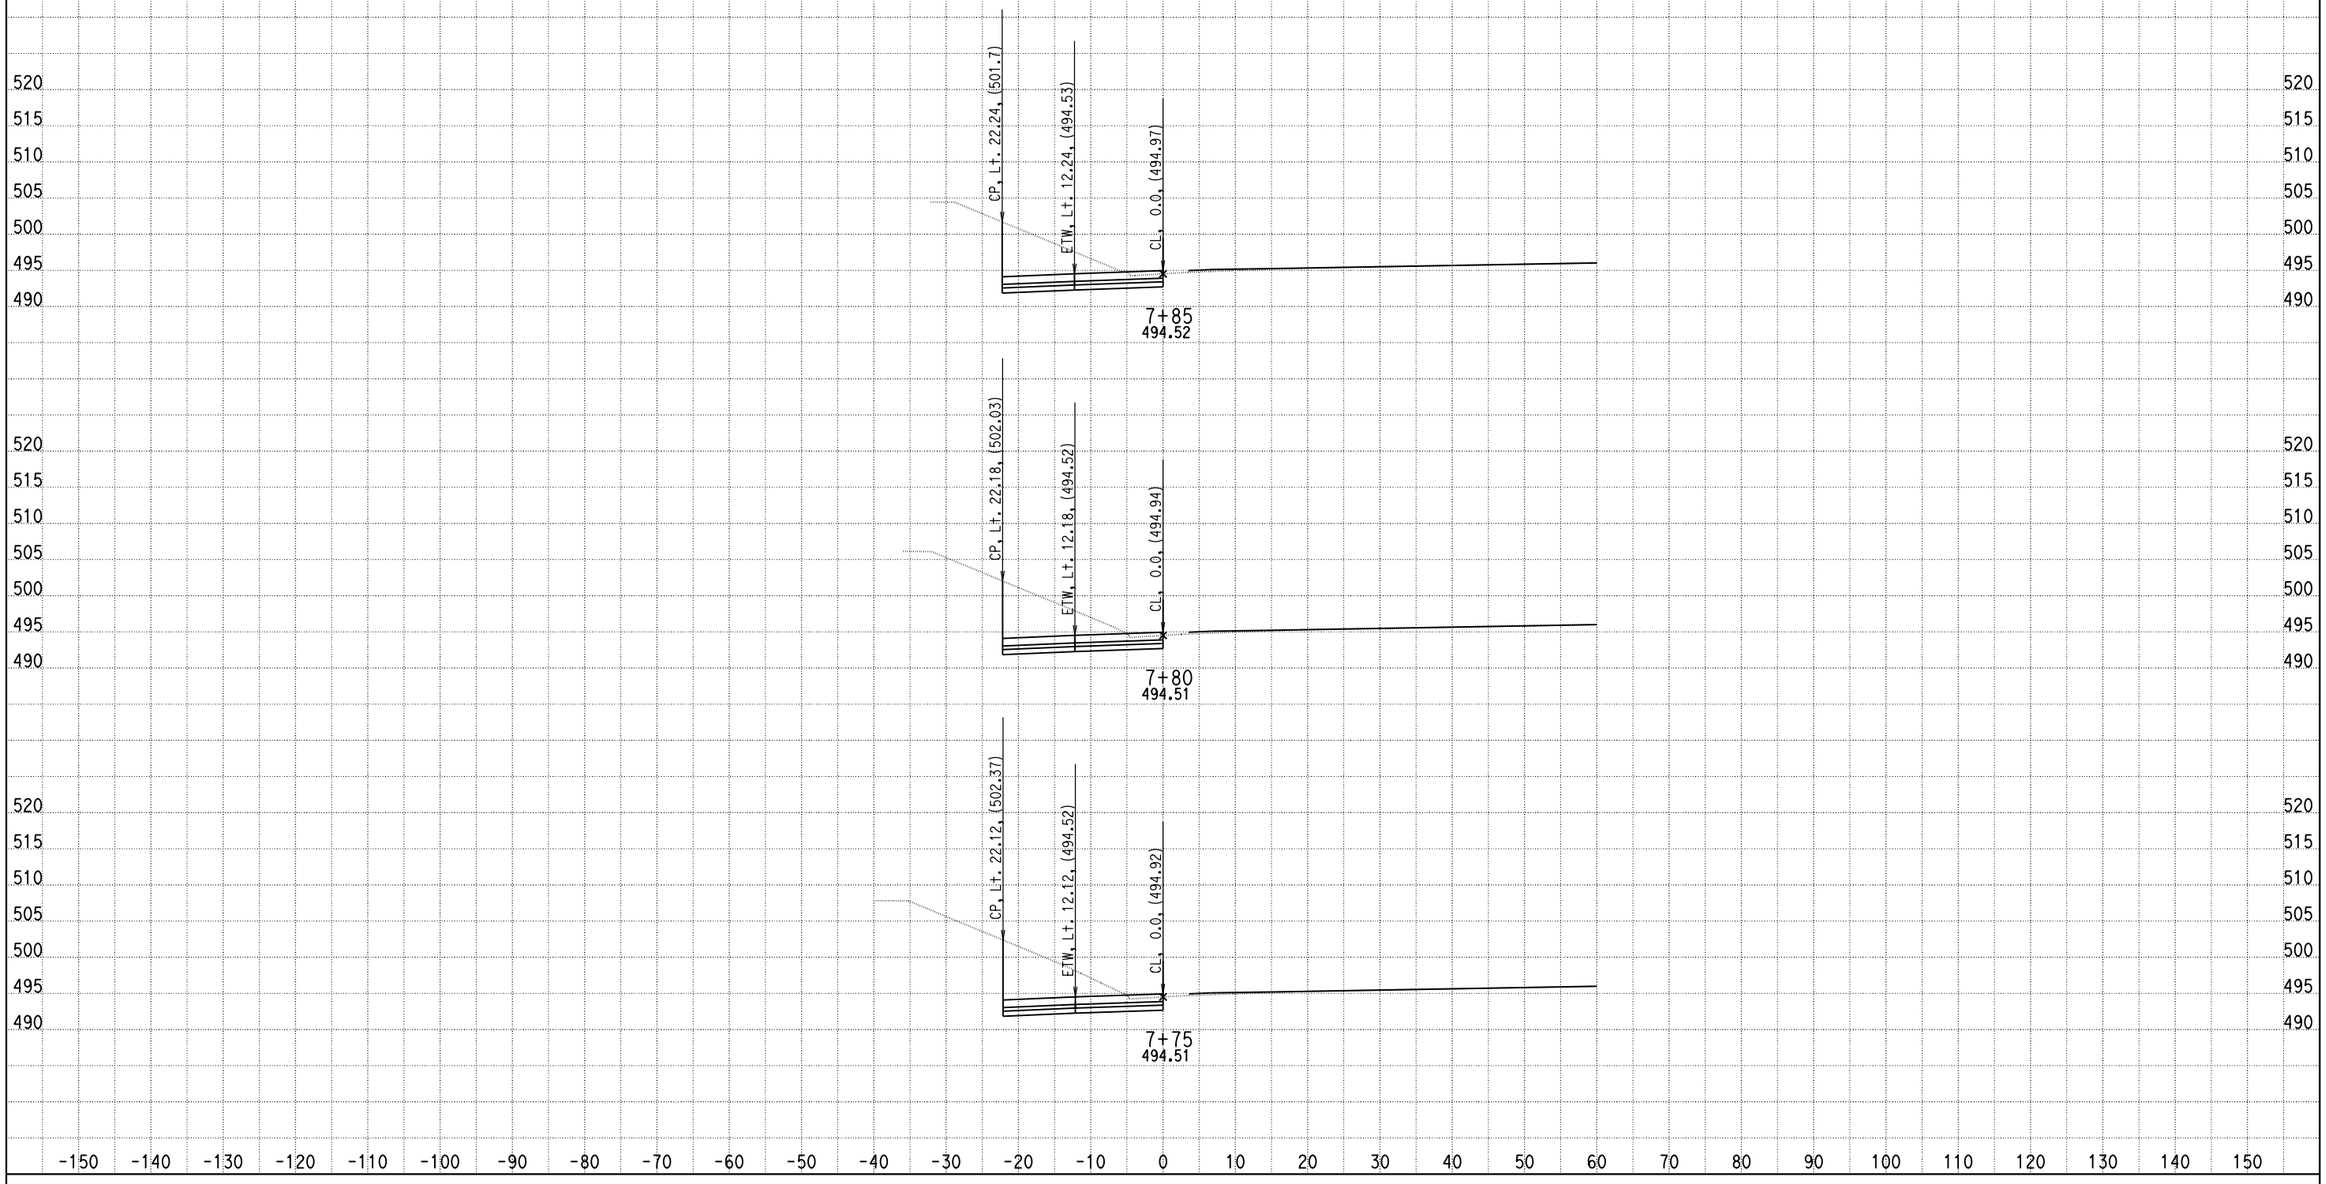

DATE: 4/16/2013

KC Project: 0818E File: C:\project\0818E\UPDATE-RAMP\hrc3-pro.ear

SCALE: 1" = 10' Horiz.
1" = 10' Vert.

All Dimensions are US Survey Feet

RAMPC3
CROSS SECTIONS

SHEET 23 OF XXX

DESIGN STUDY ONLY

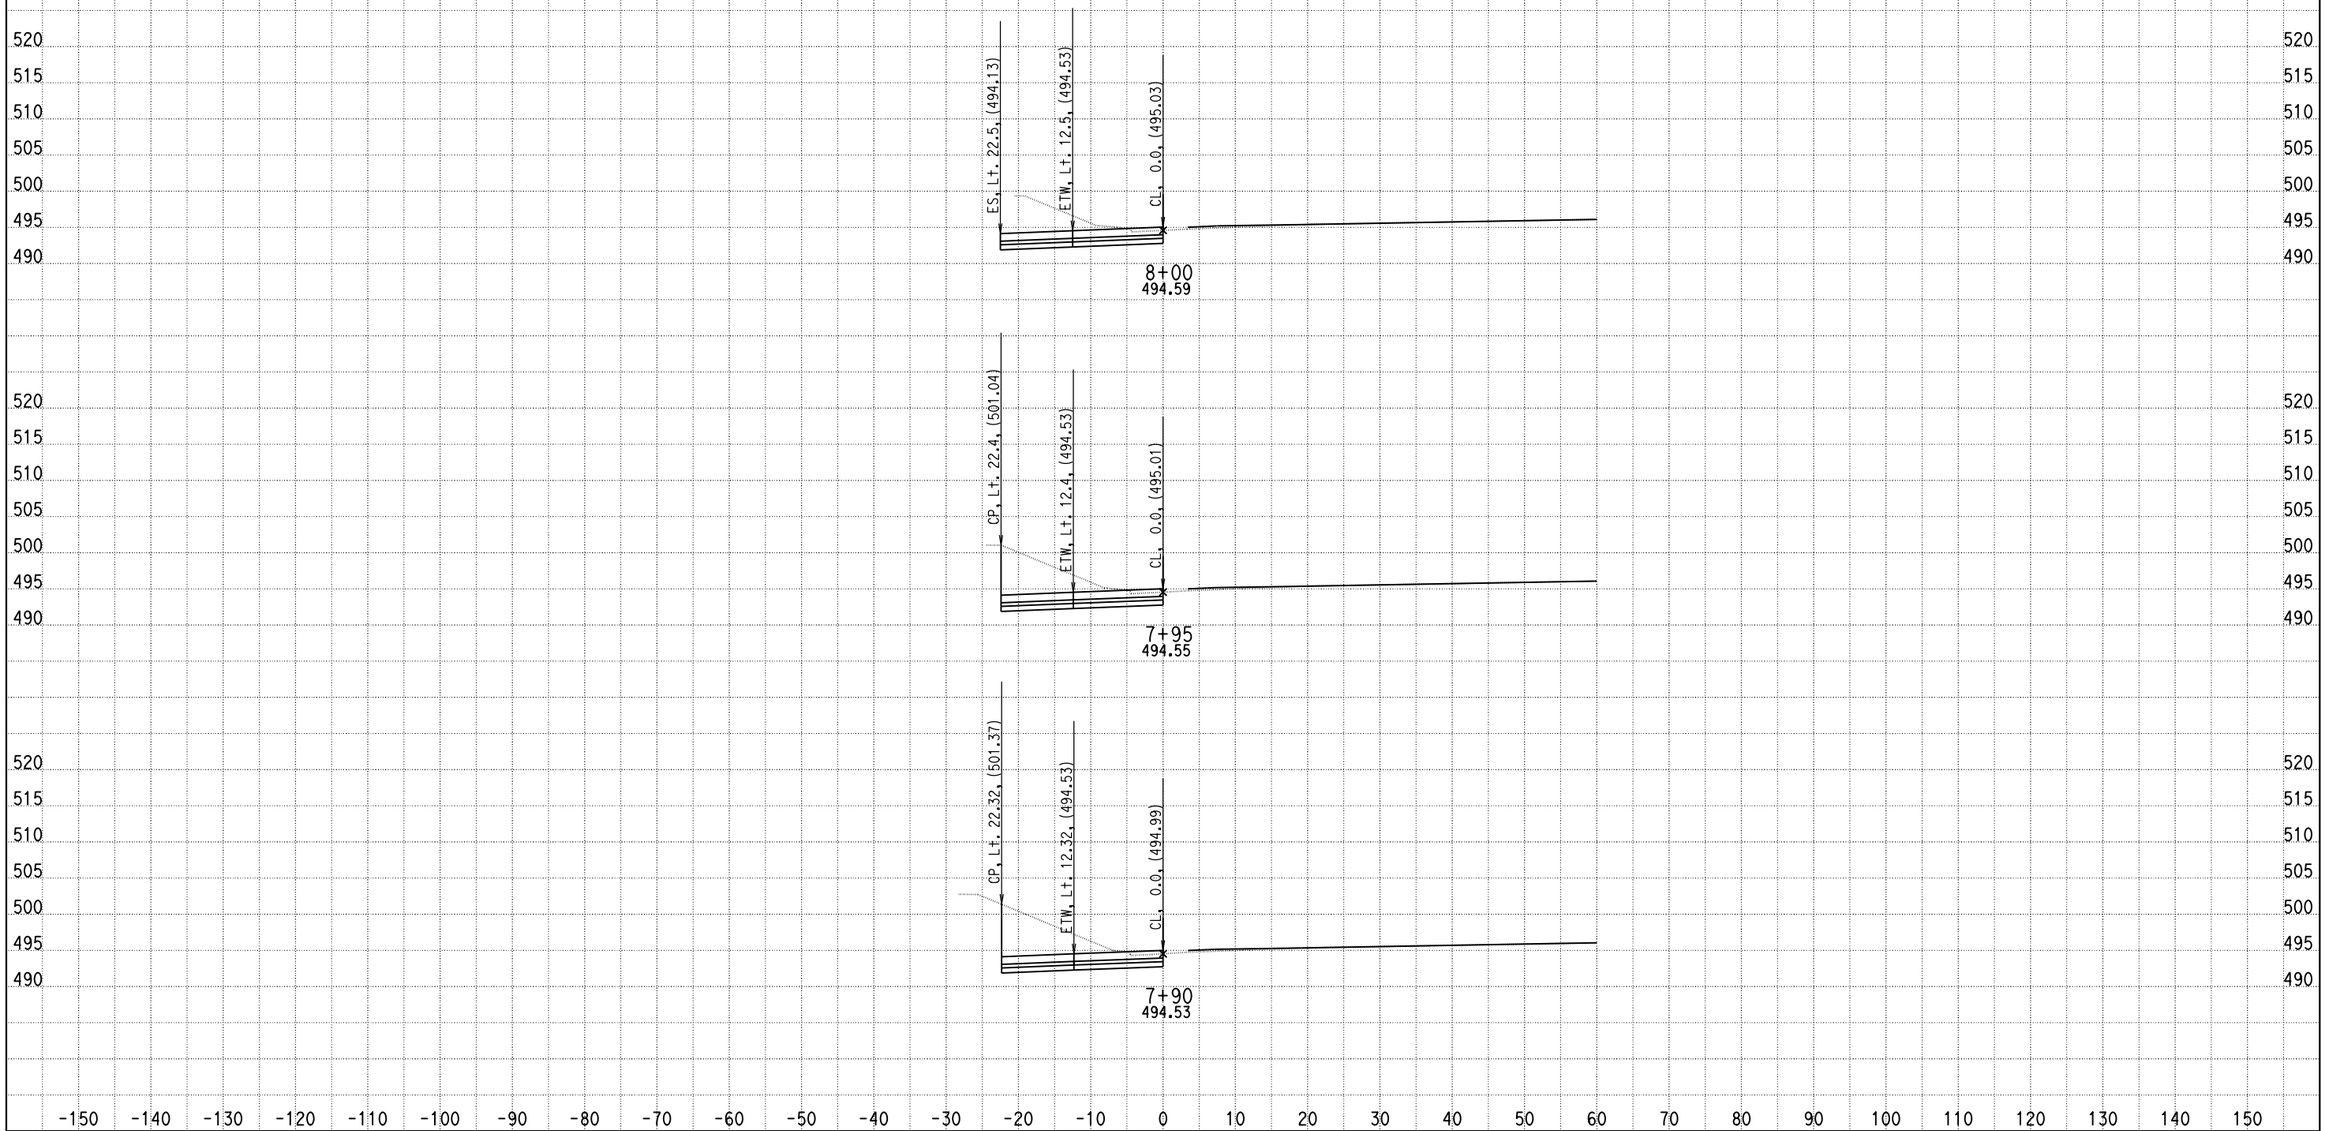

DATE: 4/16/2013

KC Project: 0818E File: C:\project\0818E\UPDATE-RAMP\hrc3-pro.ear

SCALE: 1" = 10' Horiz.
1" = 10' Vert.

All Dimensions are US Survey Feet

RAMPC3
CROSS SECTIONS

DESIGN STUDY ONLY

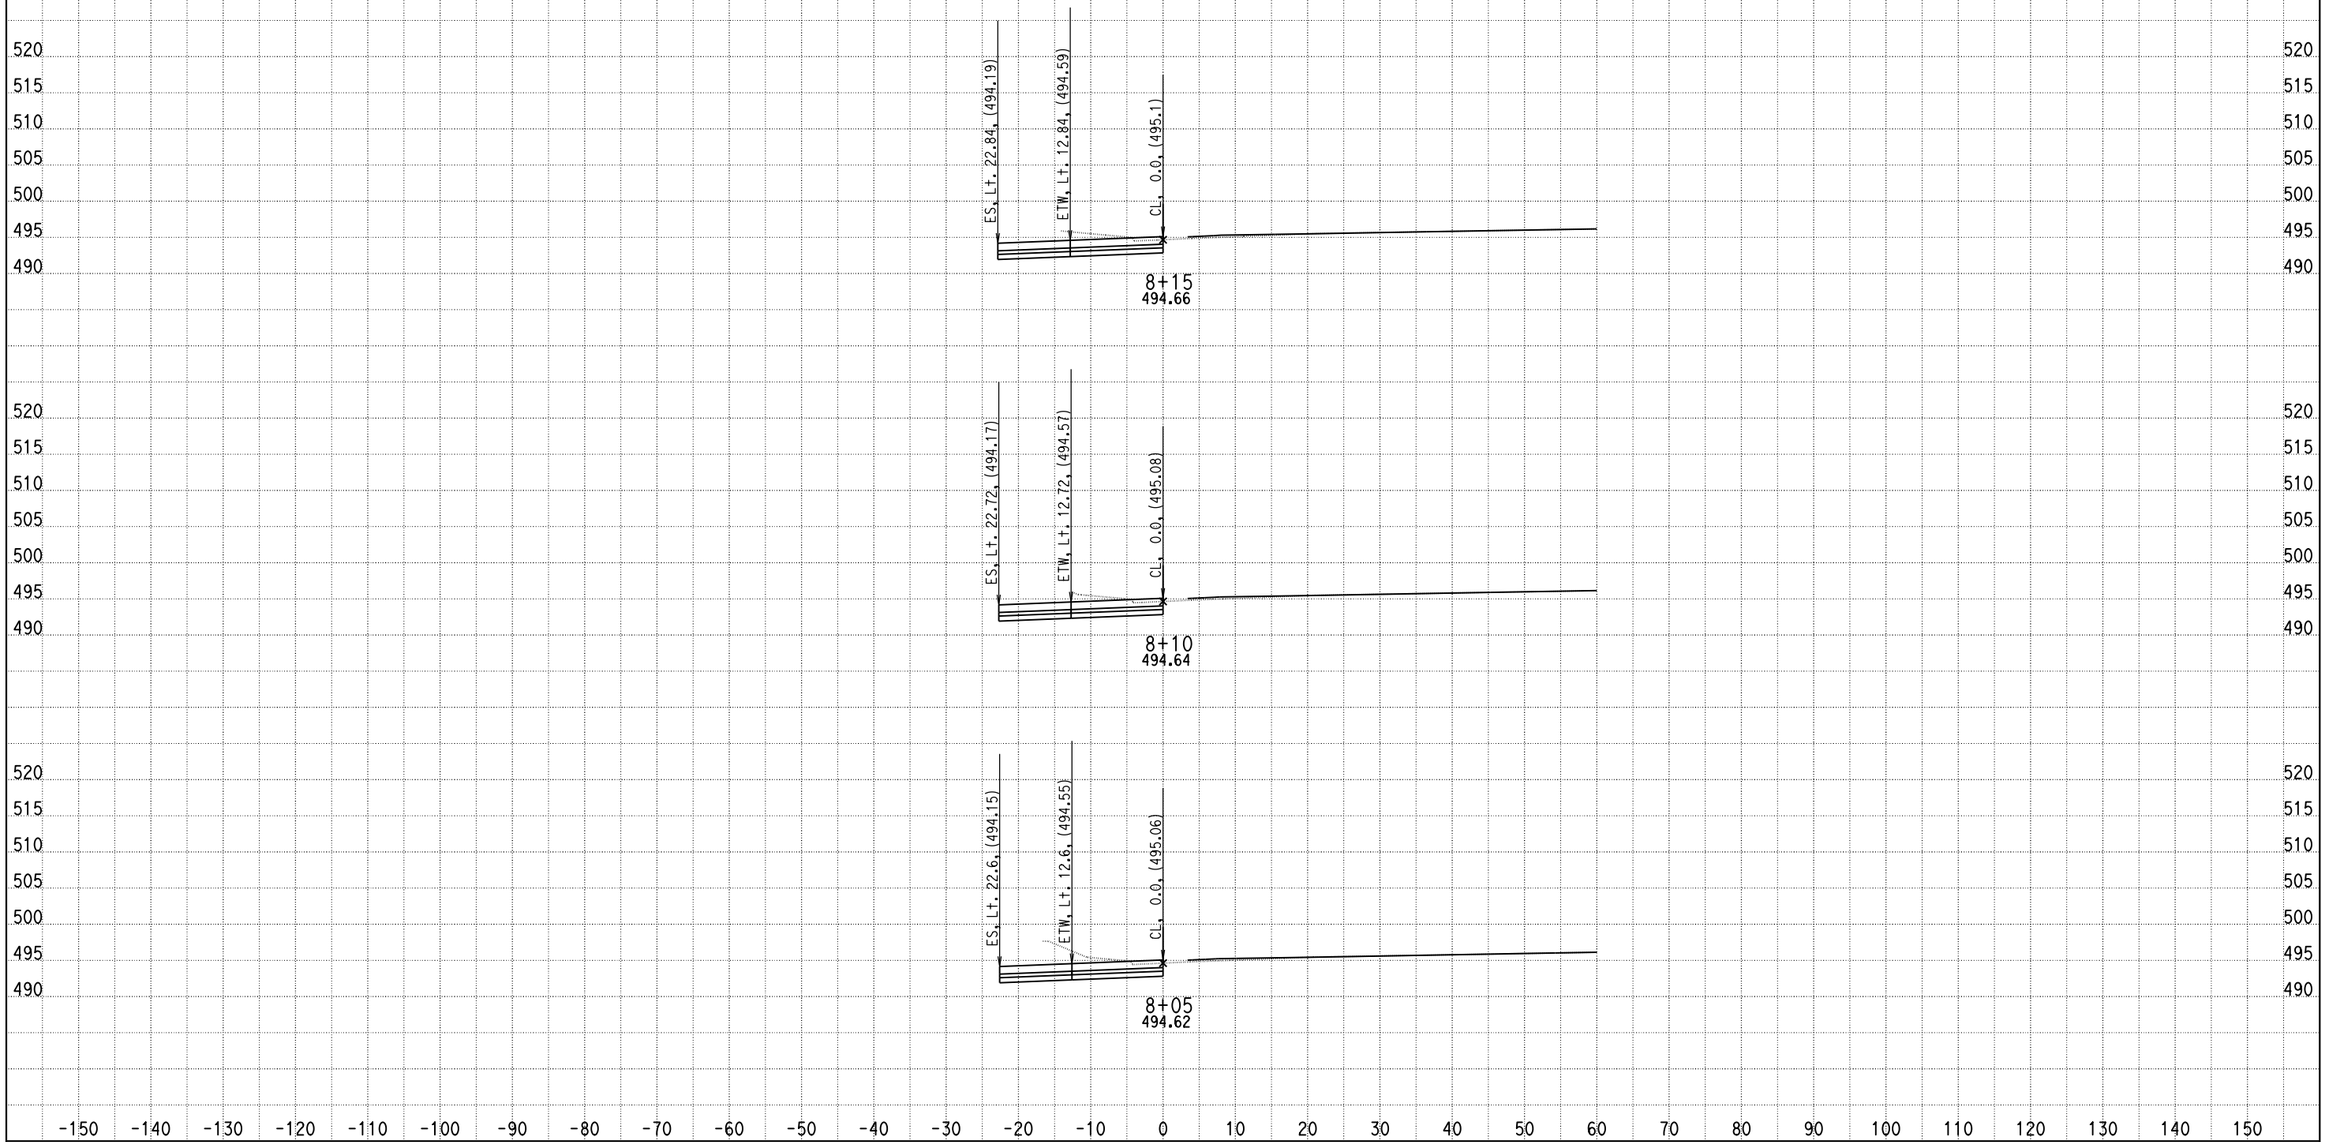

DATE: 4/16/2013

KC Project: 0818E File: C:\project\0818E\UPDATE-RAMP\hrc3-pro.ear

SCALE: 1" = 10' Horiz.
1" = 10' Vert.

All Dimensions are US Survey Feet

RAMPC3
CROSS SECTIONS

SHEET 25 OF XXX

DESIGN STUDY ONLY

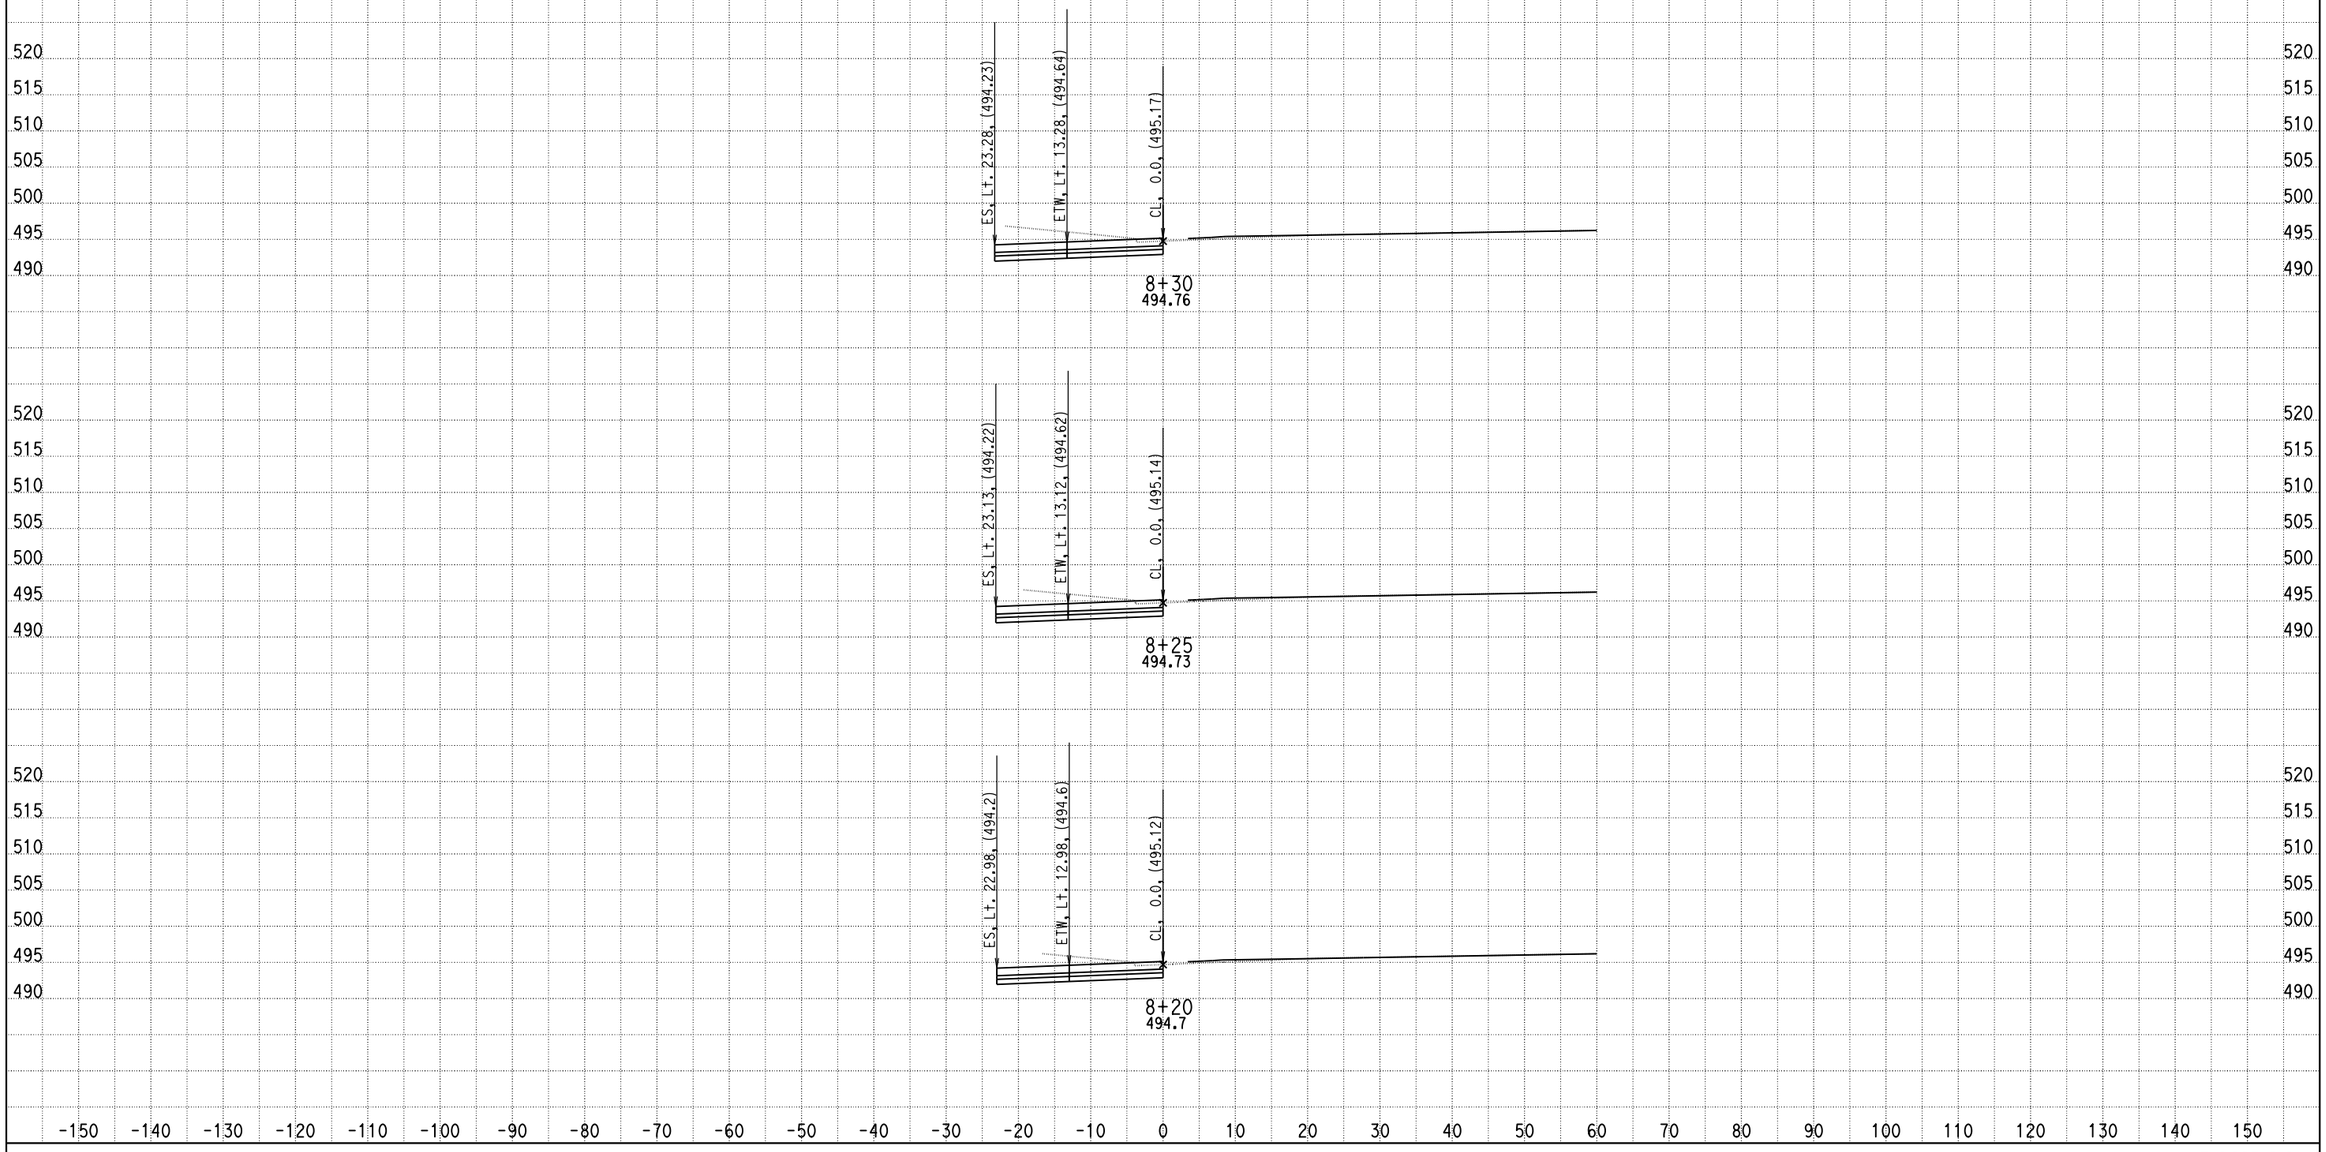

DATE: 4/16/2013

KC Project: 0818E File: C:\project\0818E\UPDATE-RAMP\hrc3-pro.ear

SCALE: 1" = 10' Horiz.
1" = 10' Vert.

All Dimensions are US Survey Feet

RAMPC3
CROSS SECTIONS

SHEET 26 OF XXX

DESIGN STUDY ONLY

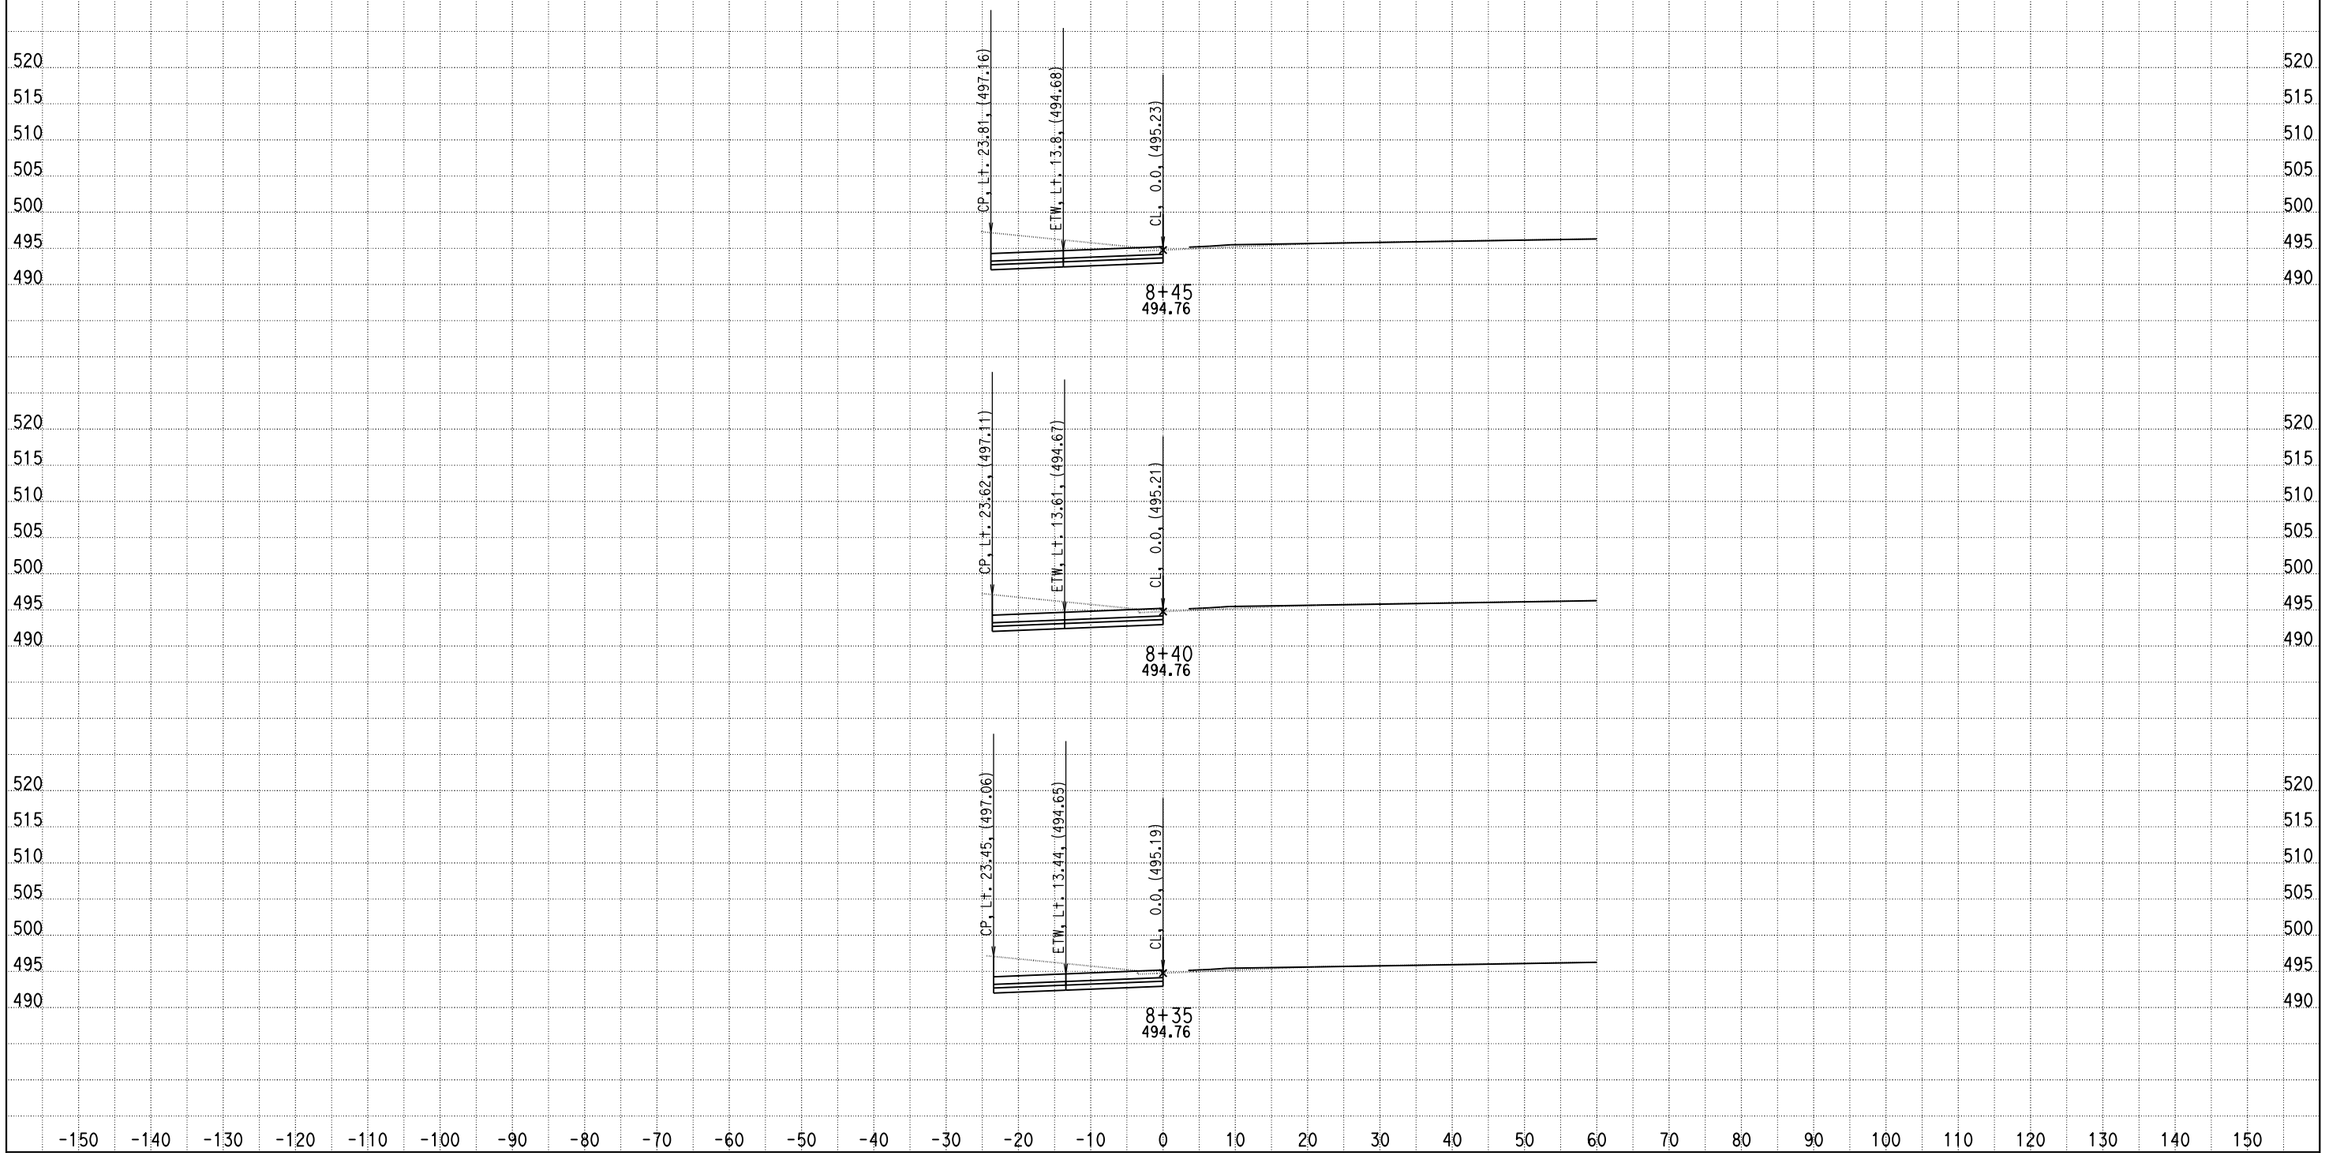

DATE: 4/16/2013

KC Project: 0818E File: C:\project\0818E\UPDATE-RAMP\hrc3-pro.ear

SCALE: 1" = 10' Horiz.
1" = 10' Vert.

All Dimensions are US Survey Feet

RAMPC3
CROSS SECTIONS

DESIGN STUDY ONLY

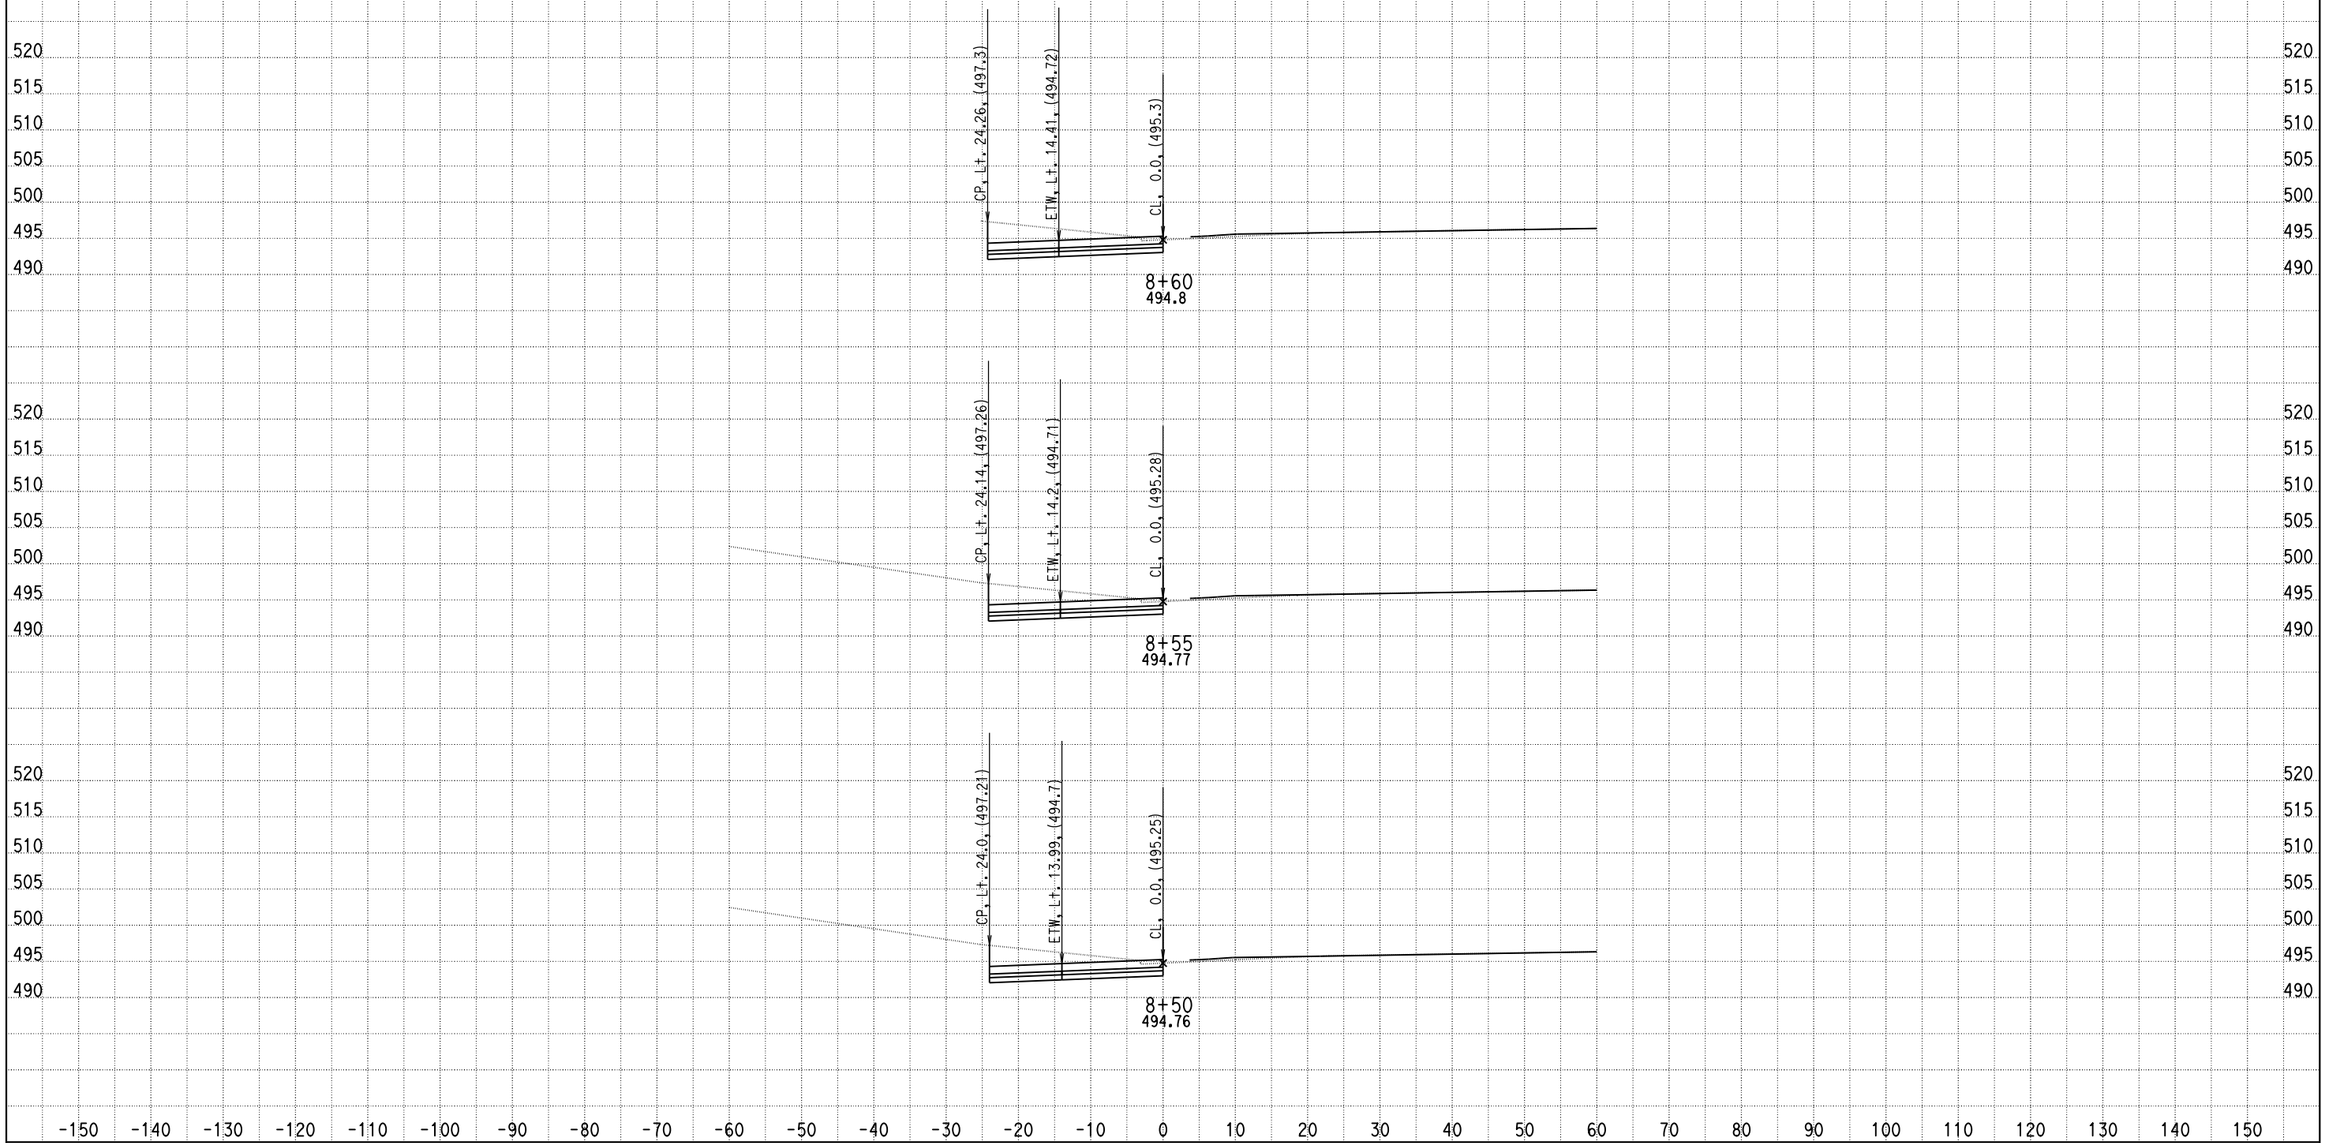

DATE: 4/16/2013

KC Project: 0818E File: C:\project\0818E\UPDATE-RAMP\hrc3-pro.ear

SCALE: 1" = 10' Horiz.
1" = 10' Vert.

All Dimensions are US Survey Feet

RAMPC3
CROSS SECTIONS

DESIGN STUDY ONLY

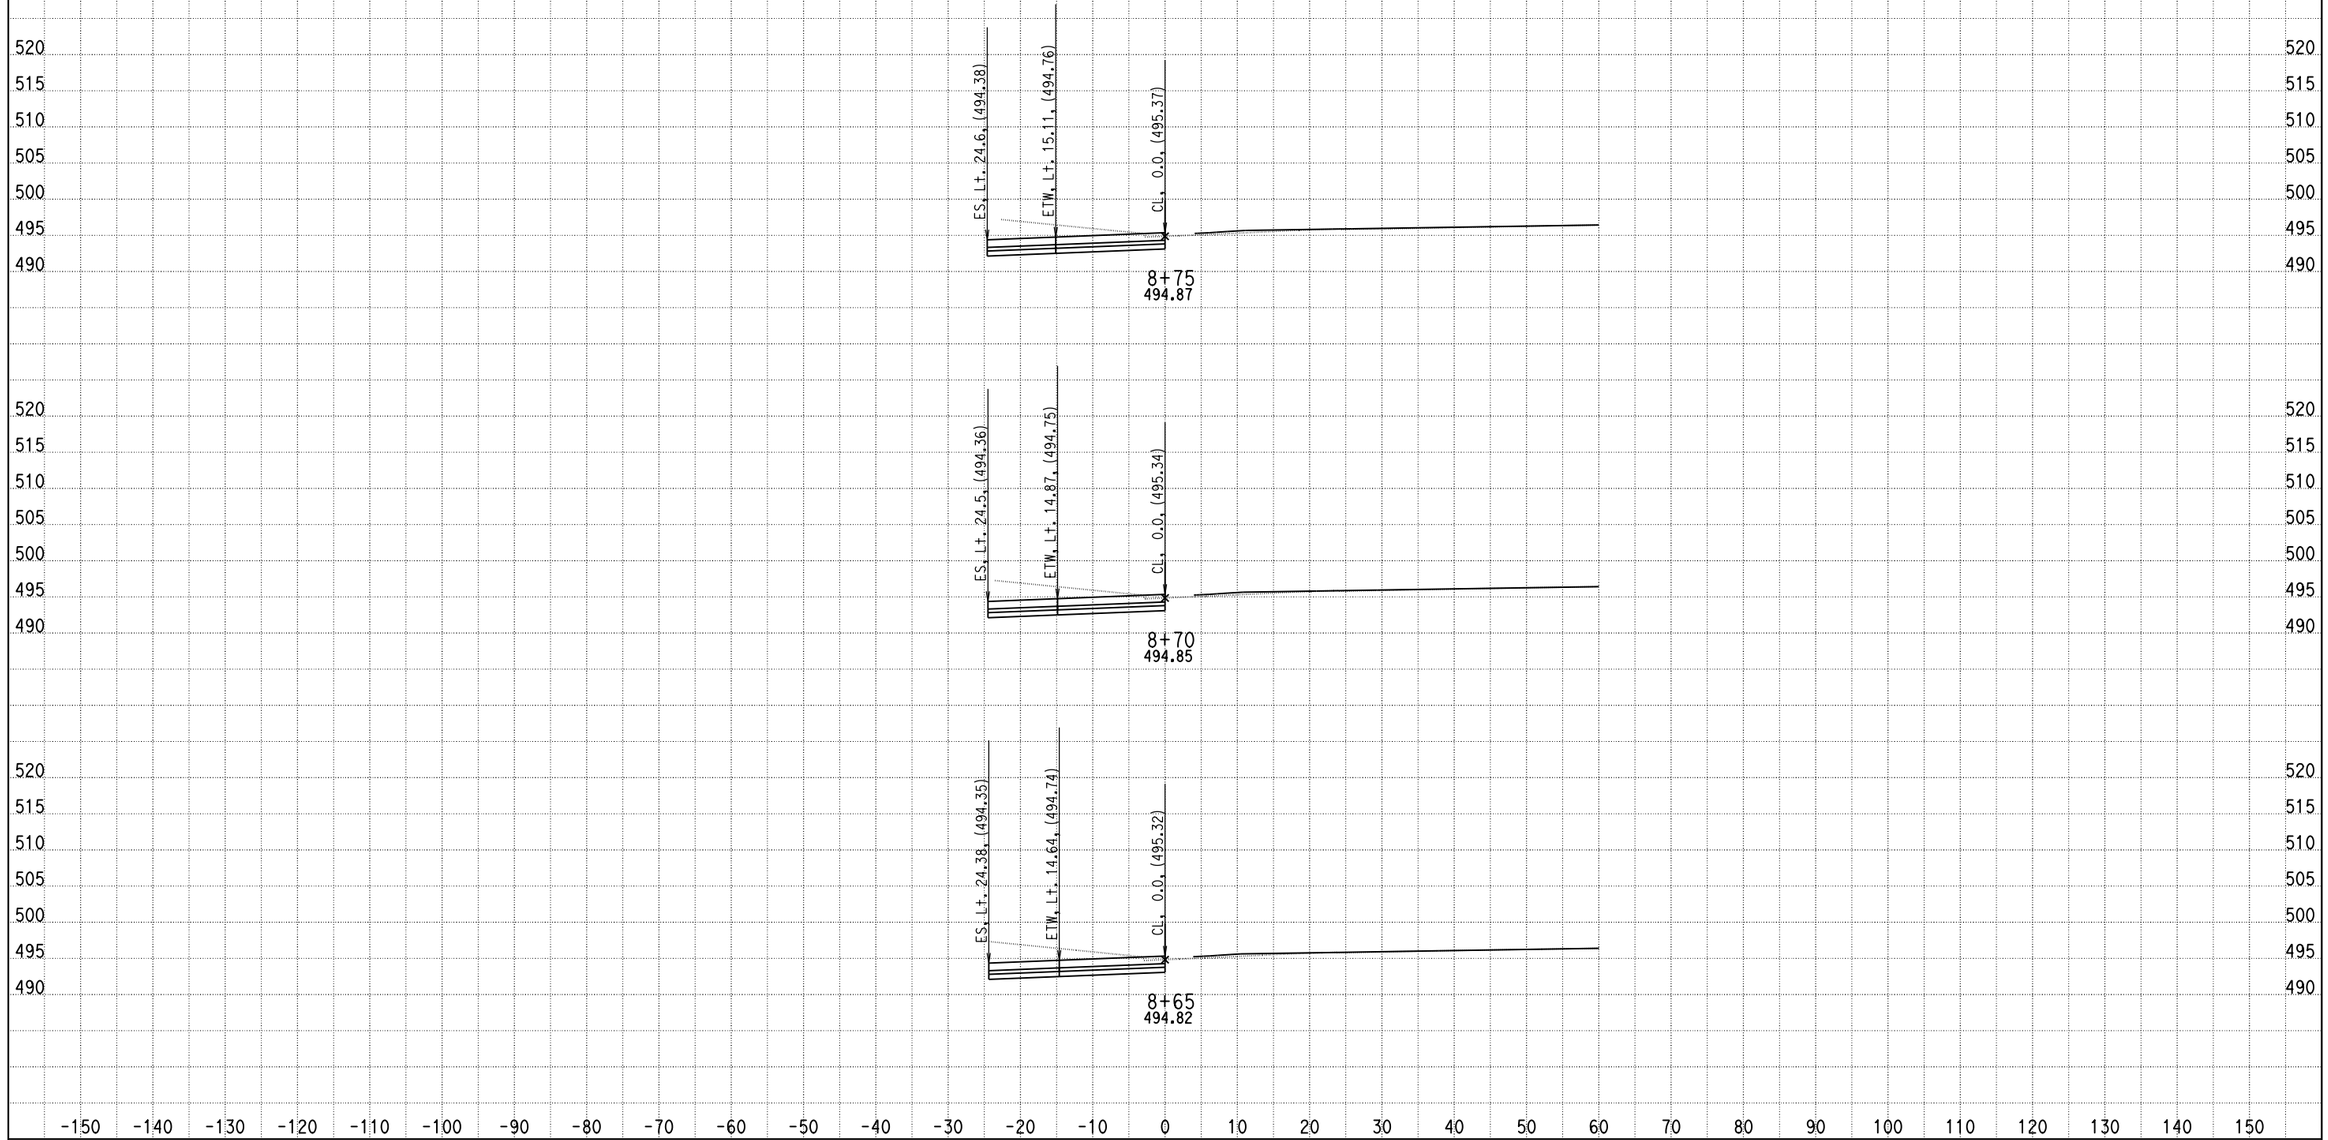

DATE: 4/16/2013

KC Project: 0818E File: C:\project\0818E\UPDATE-RAMP\hrc3-pro.ear

SCALE: 1" = 10' Horiz.
1" = 10' Vert.

All Dimensions are US Survey Feet

RAMPC3
CROSS SECTIONS

DESIGN STUDY ONLY

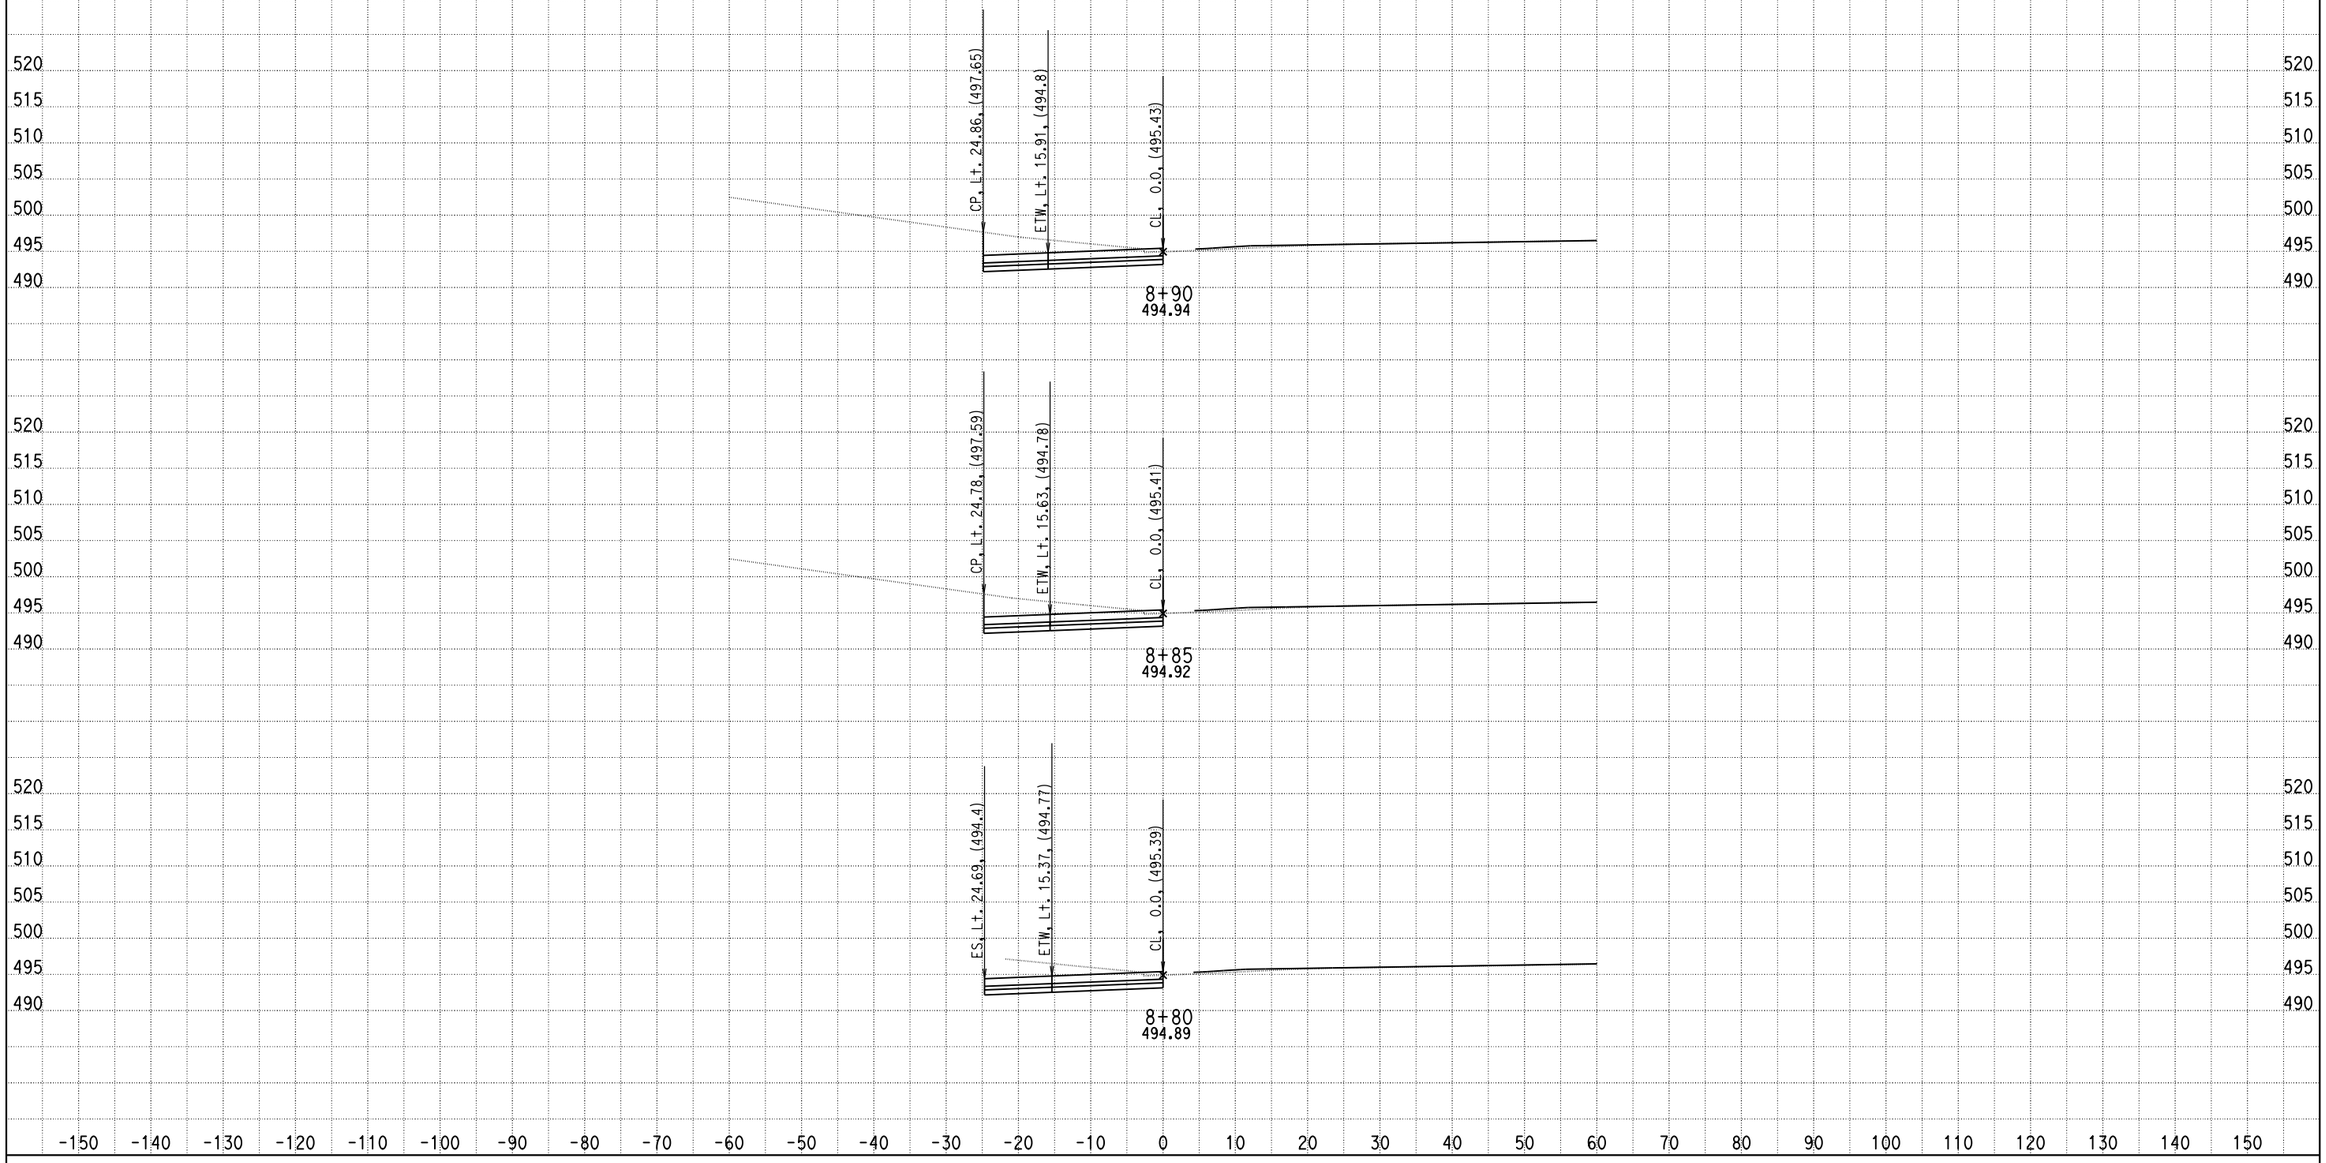

DATE: 4/16/2013

KC Project: 0818E File: C:\project\0818E\UPDATE-RAMP\hrc3-pro.ear

SCALE: 1" = 10' Horiz.
1" = 10' Vert.

All Dimensions are US Survey Feet

RAMPC3
CROSS SECTIONS

DESIGN STUDY ONLY

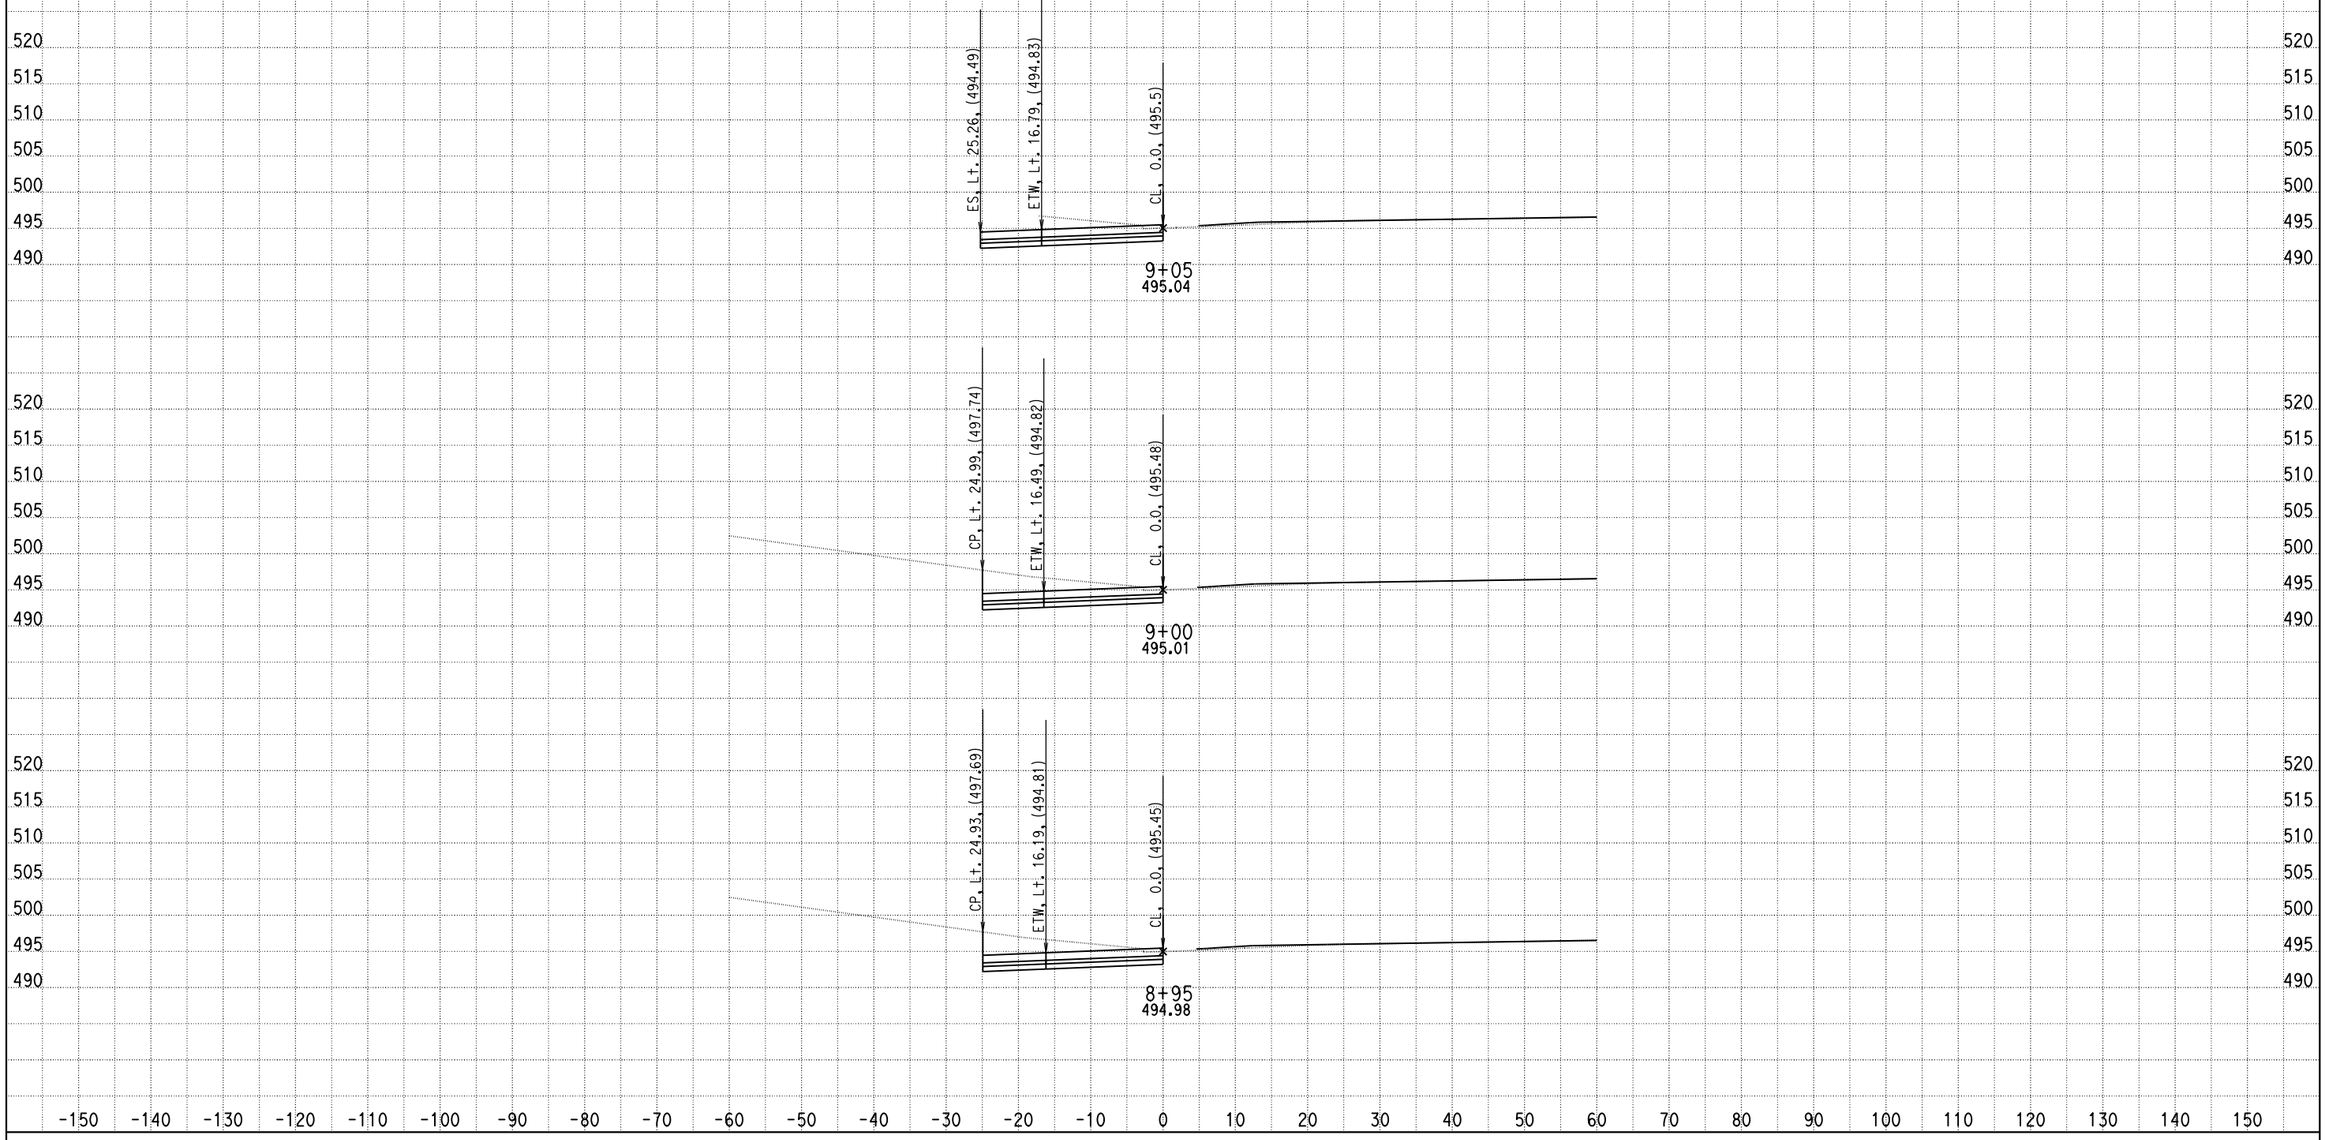

DATE: 4/16/2013

KC Project: 0818E File: C:\project\0818E\UPDATE-RAMP\hrc3-pro.ear

SCALE: 1" = 10' Horiz.
1" = 10' Vert.

All Dimensions are US Survey Feet

RAMPC3
CROSS SECTIONS

DESIGN STUDY ONLY

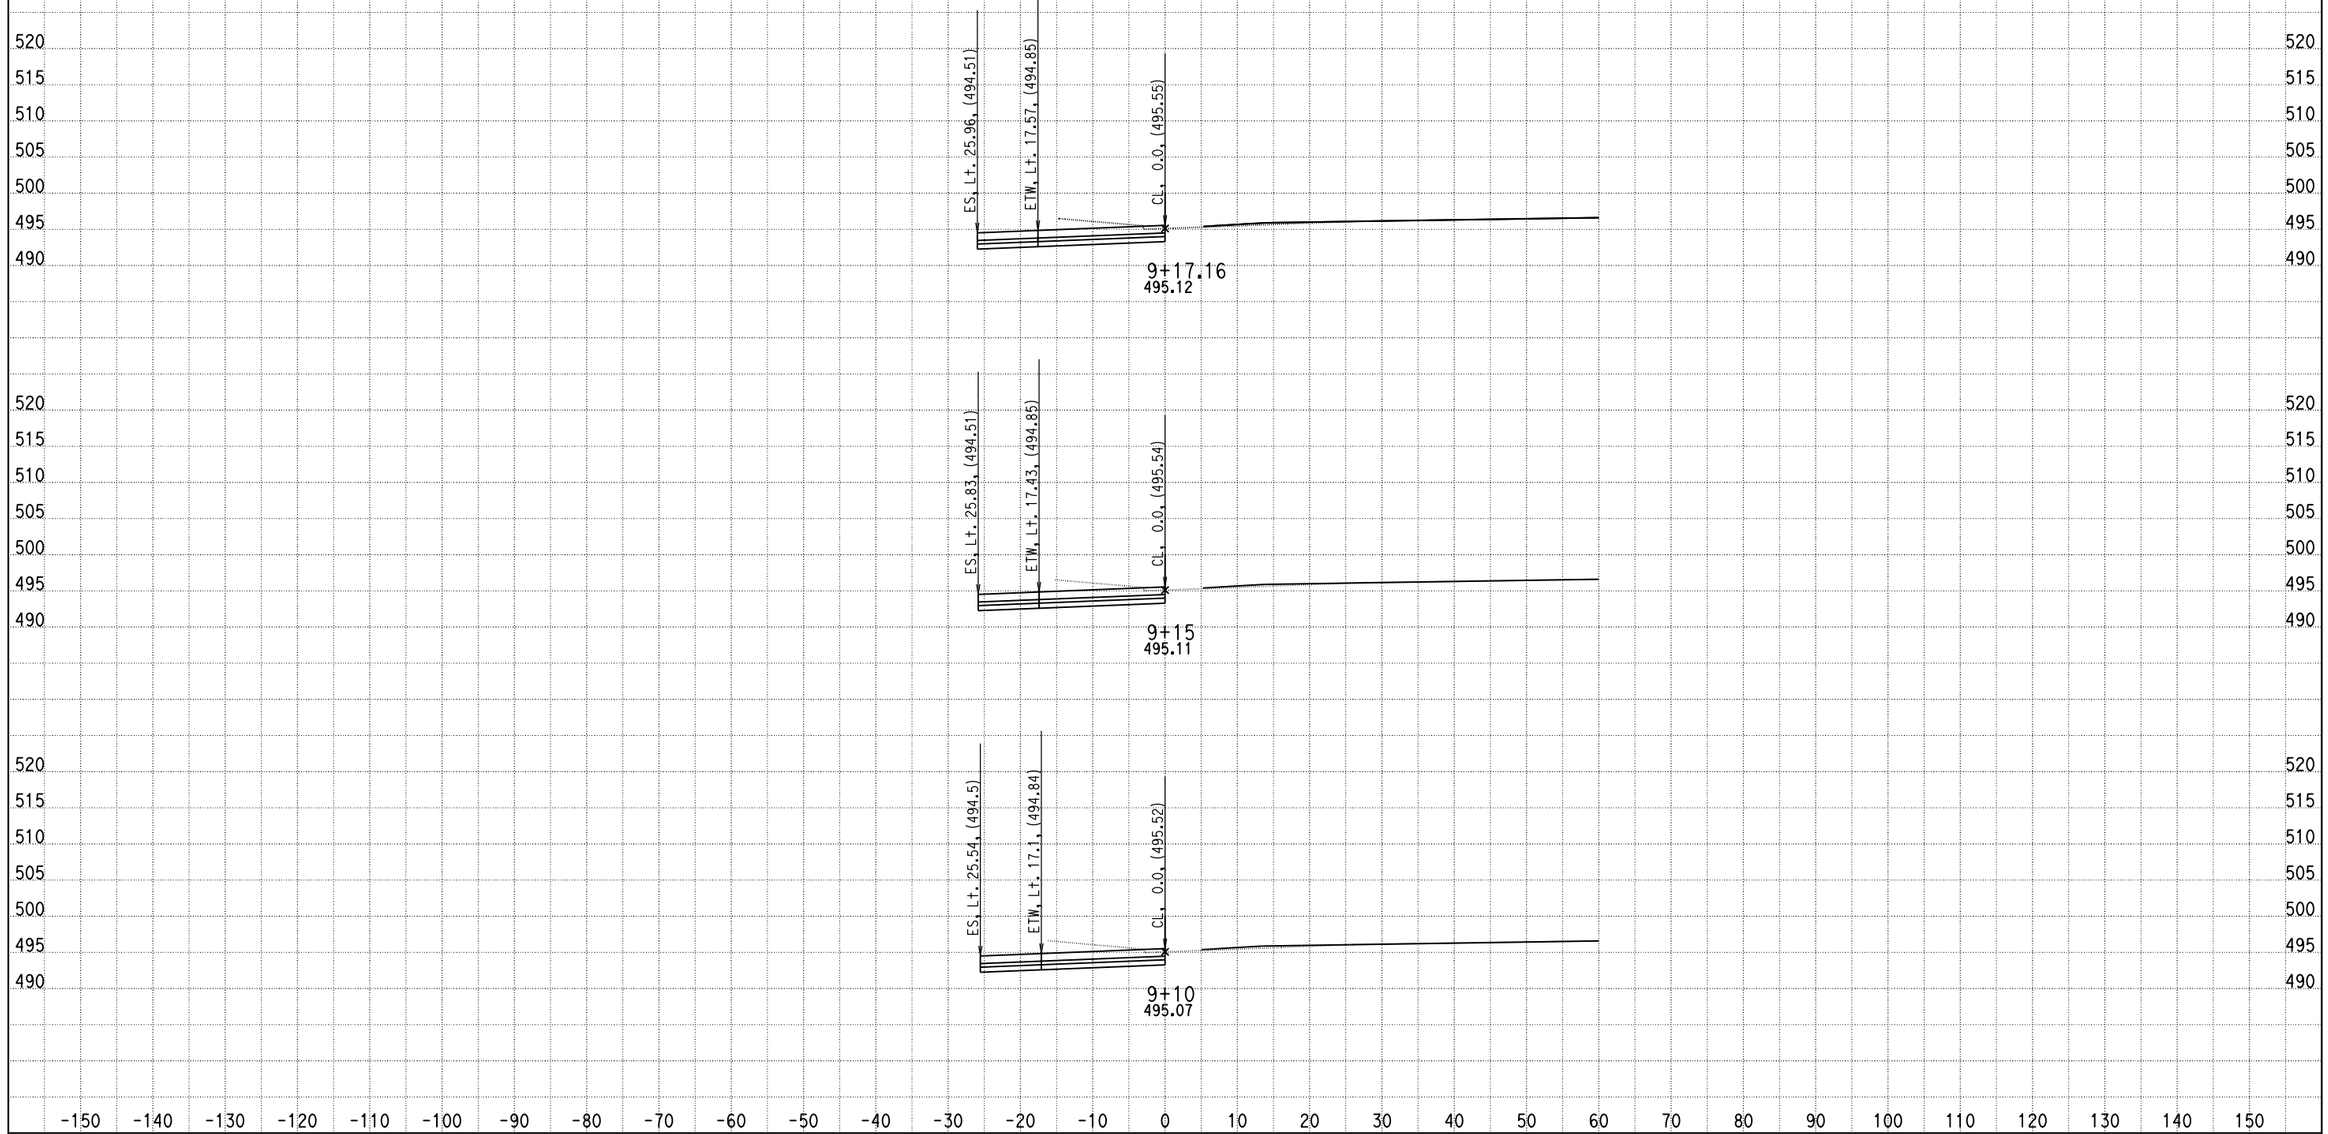

DATE: 4/16/2013

KC Project: 0818E File: C:\project\0818E\UPDATE-RAMP\hrc3-pro.ear

SCALE: 1" = 10' Horiz.
1" = 10' Vert.

All Dimensions are US Survey Feet

RAMPC3
CROSS SECTIONS

DESIGN STUDY ONLY

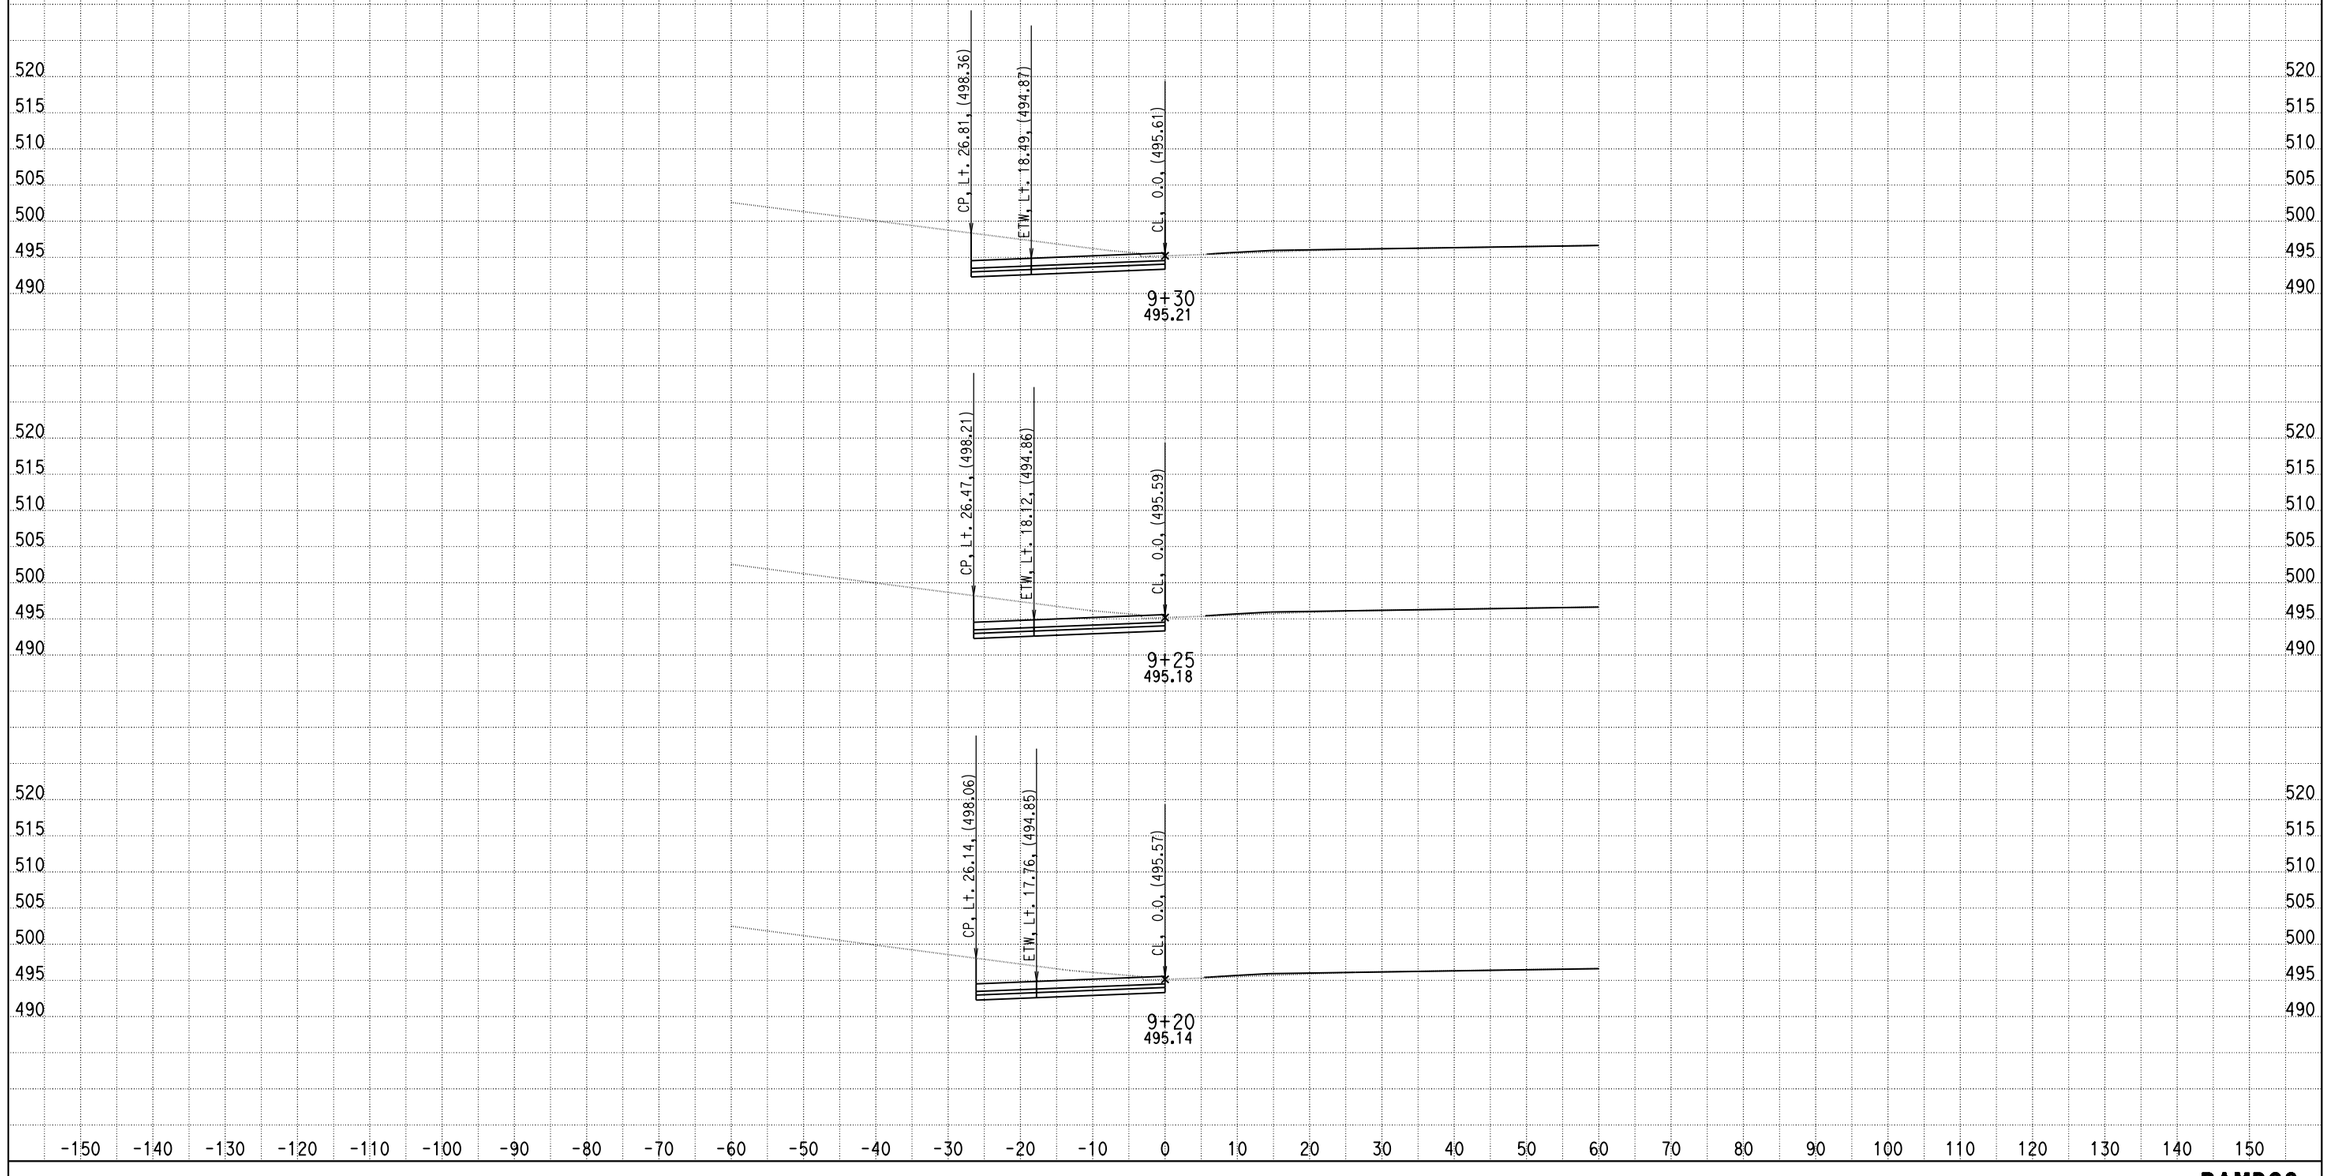

DATE: 4/16/2013

KC Project: 0818E File: C:\project\0818E\UPDATE-RAMP\hrc3-pro.ear

SCALE: 1" = 10' Horiz.
1" = 10' Vert.

All Dimensions are US Survey Feet

RAMPC3
CROSS SECTIONS

SHEET 33 OF XXX

DESIGN STUDY ONLY

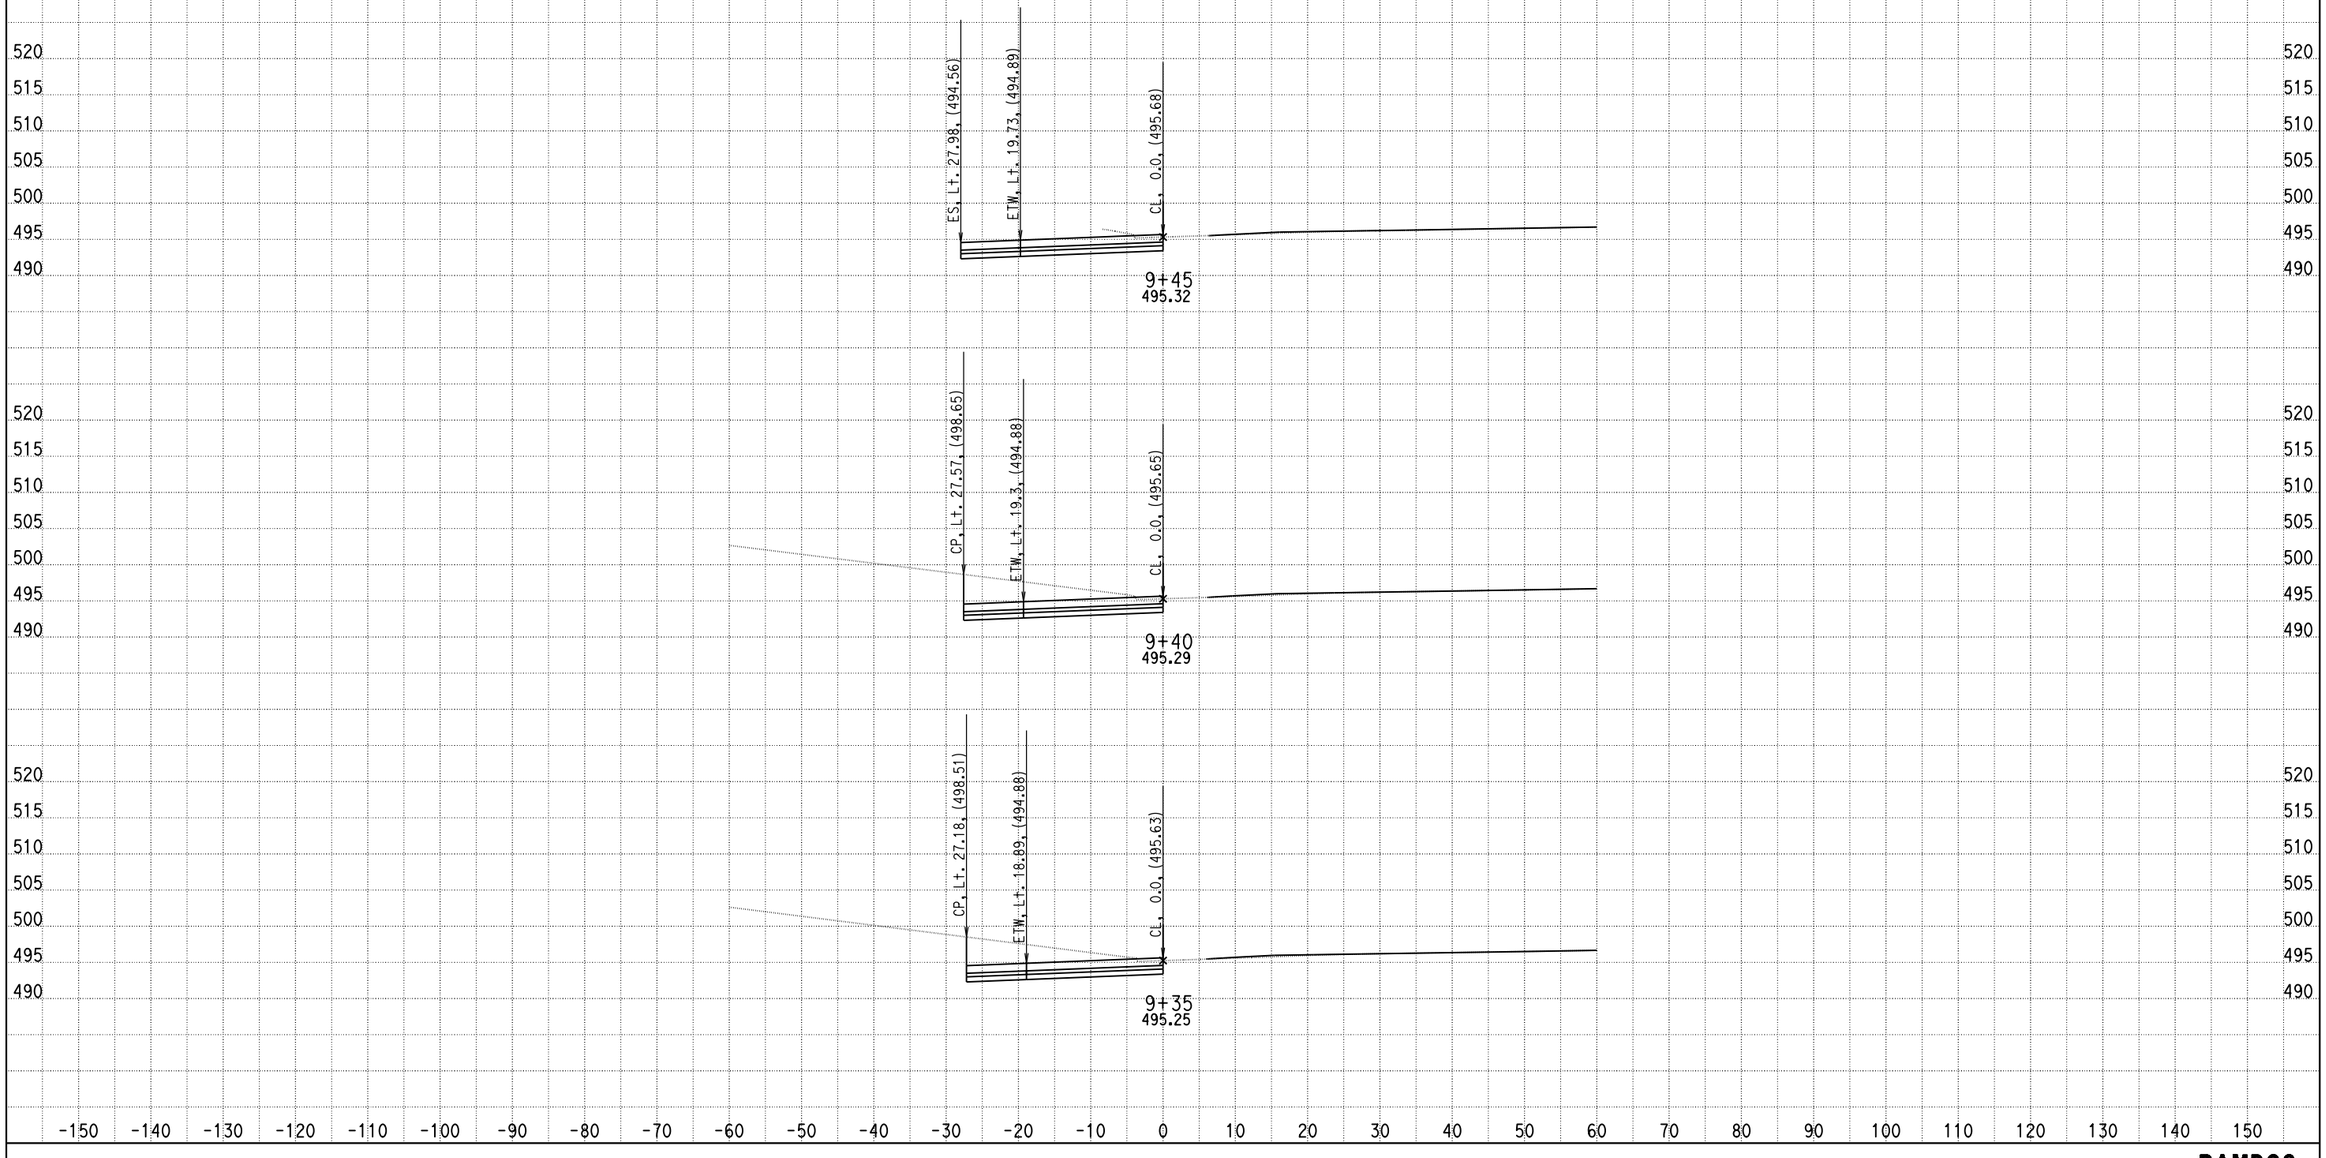

DATE: 4/16/2013

KC Project: 0818E File: C:\project\0818E\UPDATE-RAMP\hrc3-pro.ear

SCALE: 1" = 10' Horiz.
1" = 10' Vert.

All Dimensions are US Survey Feet

RAMPC3
CROSS SECTIONS

SHEET 34 OF XXX

DESIGN STUDY ONLY

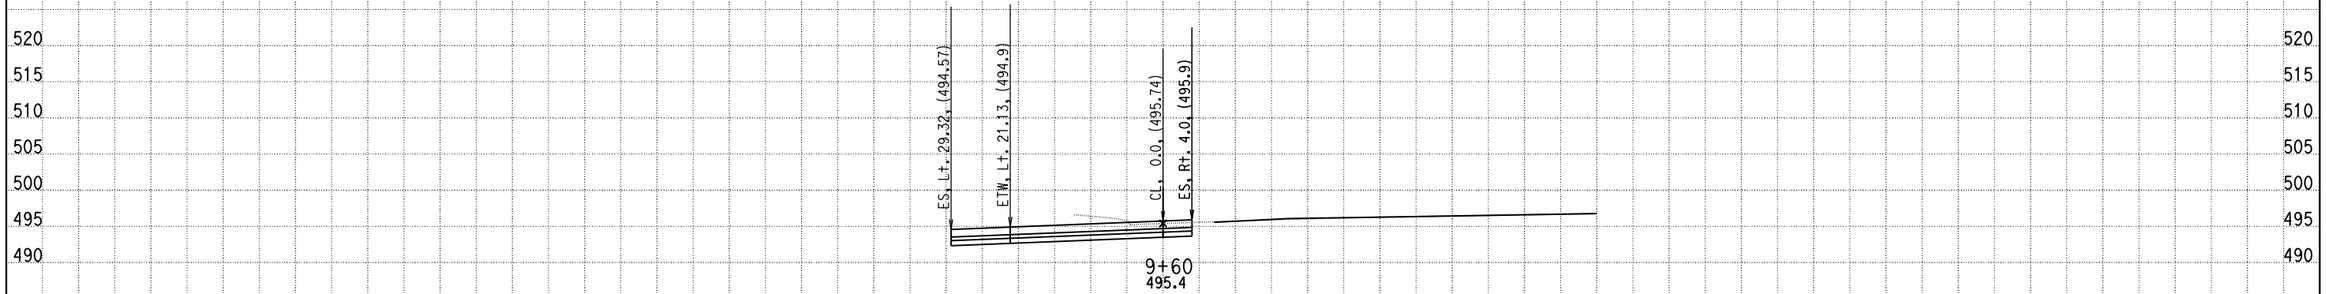

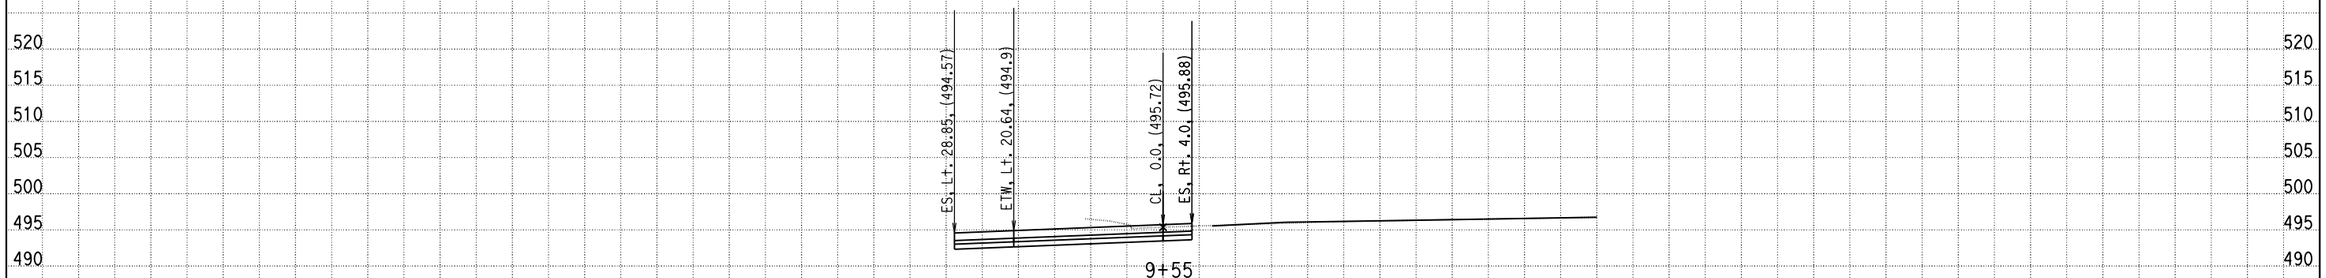

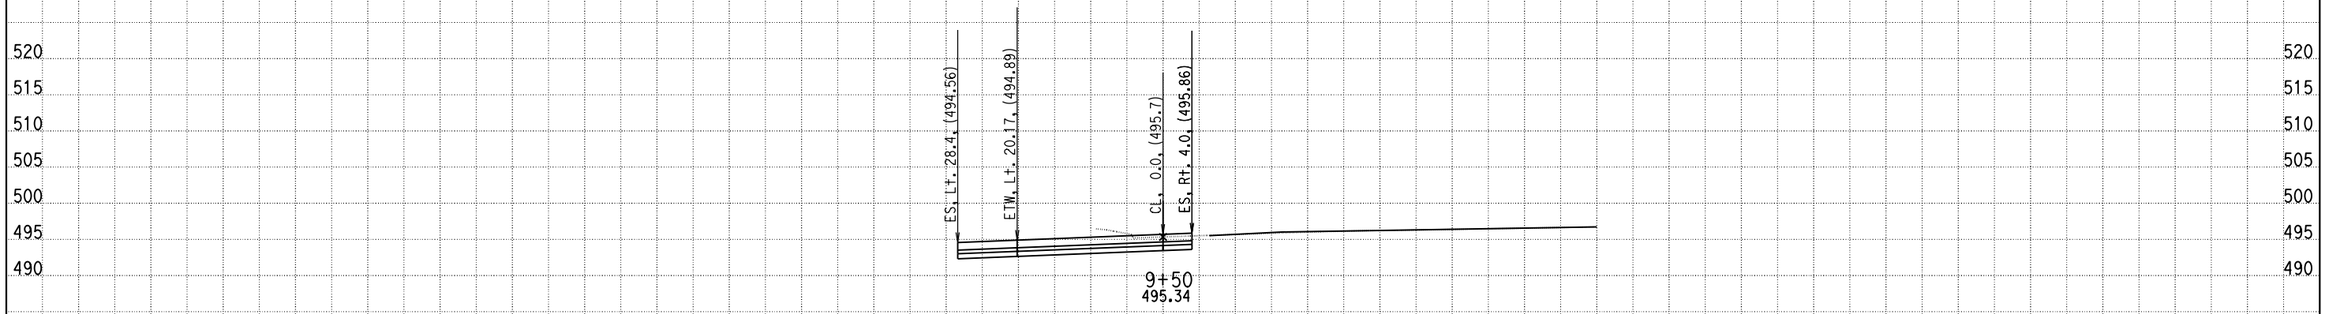

-150 -140 -130 -120 -110 -100 -90 -80 -70 -60 -50 -40 -30 -20 -10 0 10 20 30 40 50 60 70 80 90 100 110 120 130 140 150

DATE: 4/16/2013

KC Project: 0818E File: C:\project\0818E\UPDATE-RAMP\hrc3-pro.ear

SCALE: 1" = 10' Horiz.
1" = 10' Vert.

All Dimensions are US Survey Feet

RAMPC3
CROSS SECTIONS

DESIGN STUDY ONLY

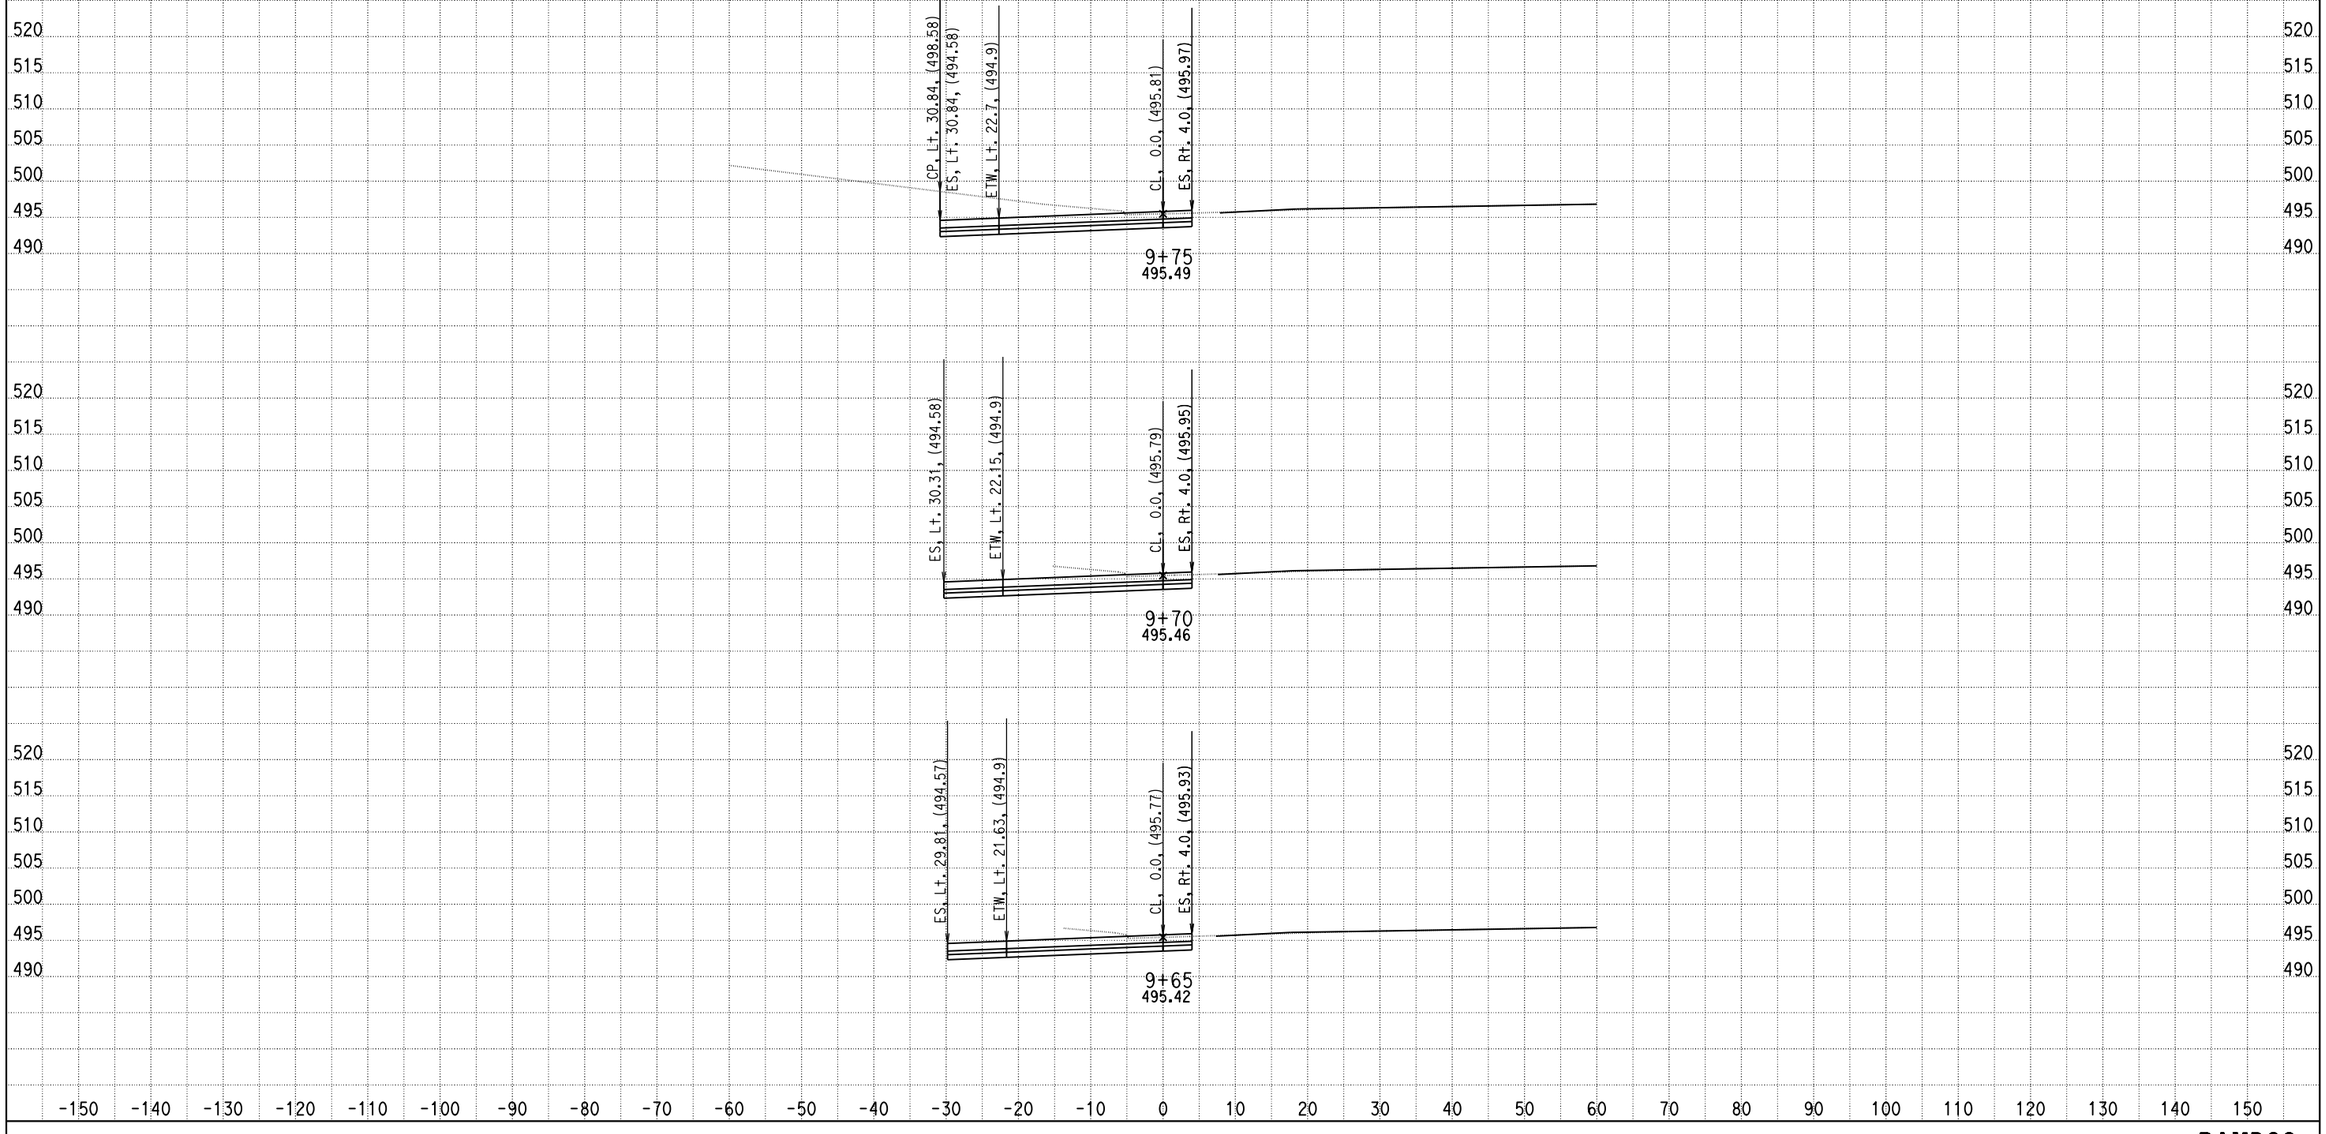

DATE: 4/16/2013

KC Project: 0818E File: C:\project\0818E\UPDATE-RAMP\hrc3-pro.ear

SCALE: 1" = 10' Horiz.
1" = 10' Vert.

All Dimensions are US Survey Feet

RAMPC3
CROSS SECTIONS

DESIGN STUDY ONLY

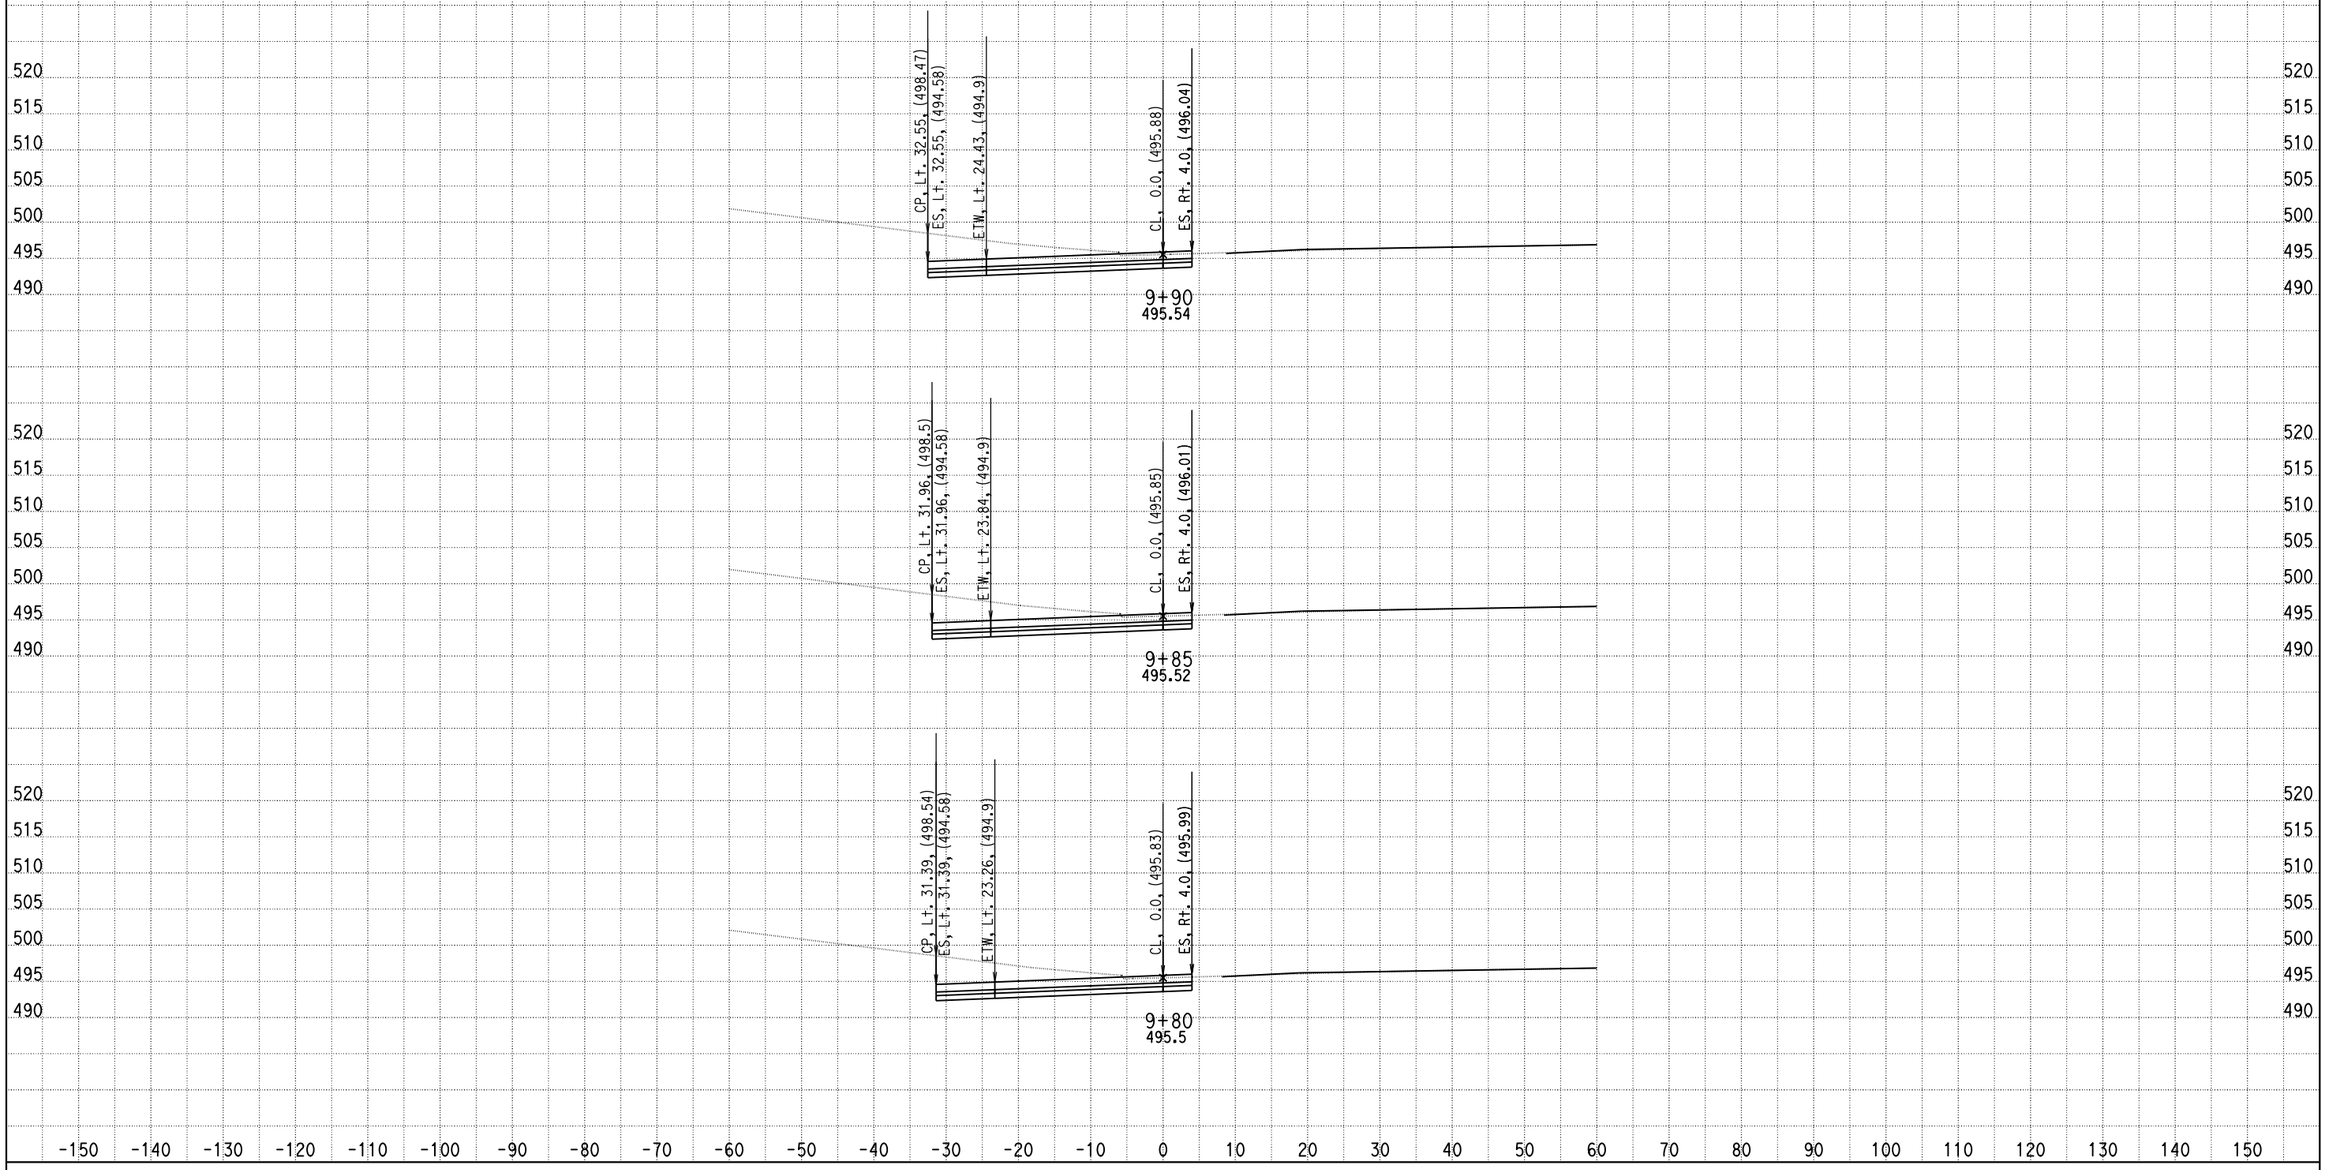

DATE: 4/16/2013

KC Project: 0818E File: C:\project\0818E\UPDATE-RAMP\hrc3-pro.ear

SCALE: 1" = 10' Horiz.
1" = 10' Vert.

All Dimensions are US Survey Feet

RAMPC3
CROSS SECTIONS
SHEET 37 OF XXX

DESIGN STUDY ONLY

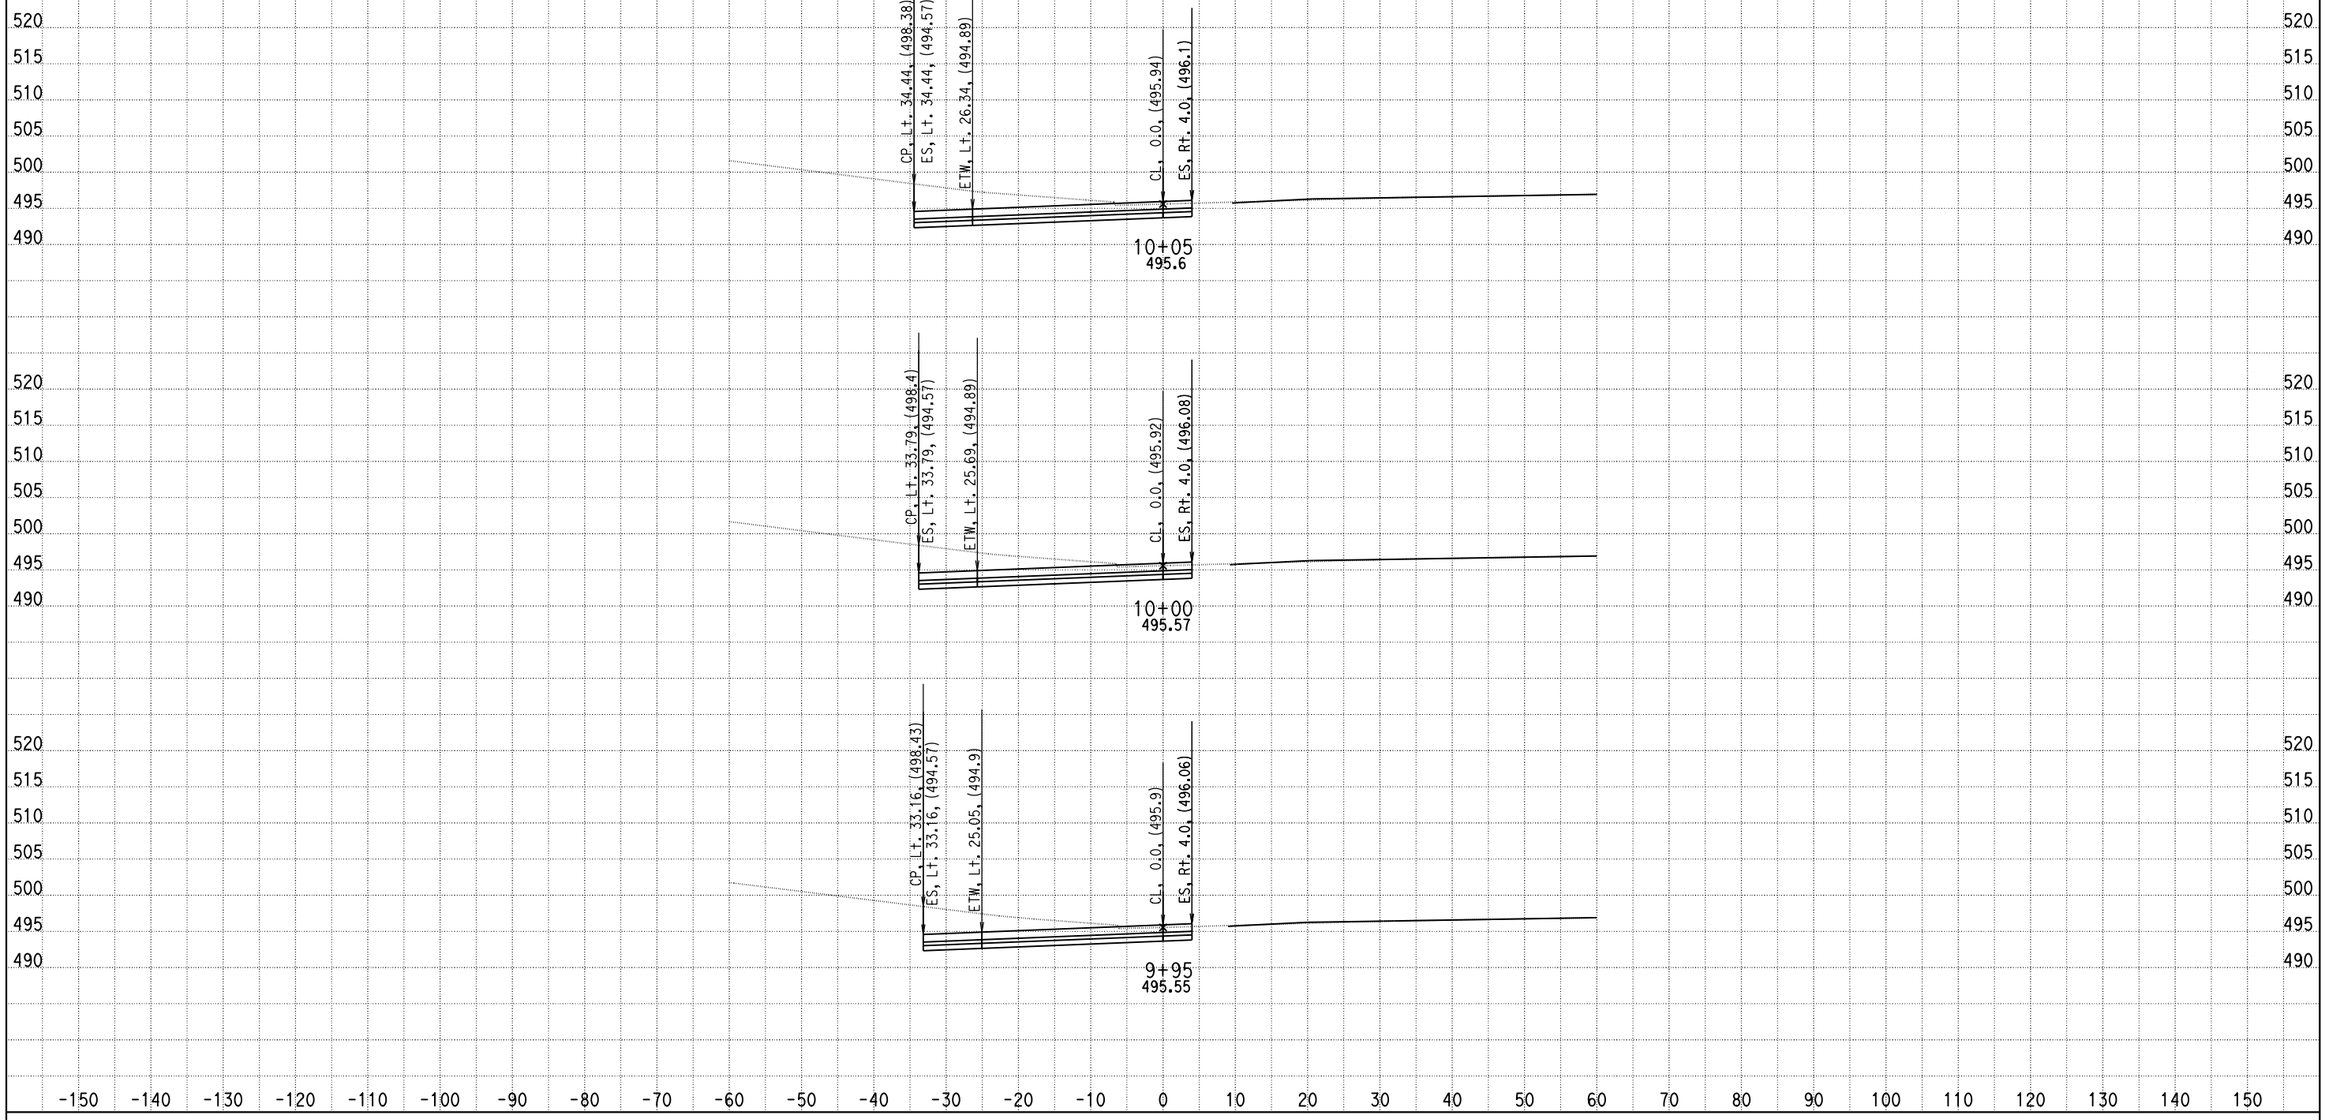

DATE: 4/16/2013

KC Project: 0818E File: C:\project\0818E\UPDATE-RAMP\hrc3-pro.ear

SCALE: 1" = 10' Horiz.
1" = 10' Vert.

All Dimensions are US Survey Feet

RAMPC3
CROSS SECTIONS

DESIGN STUDY ONLY

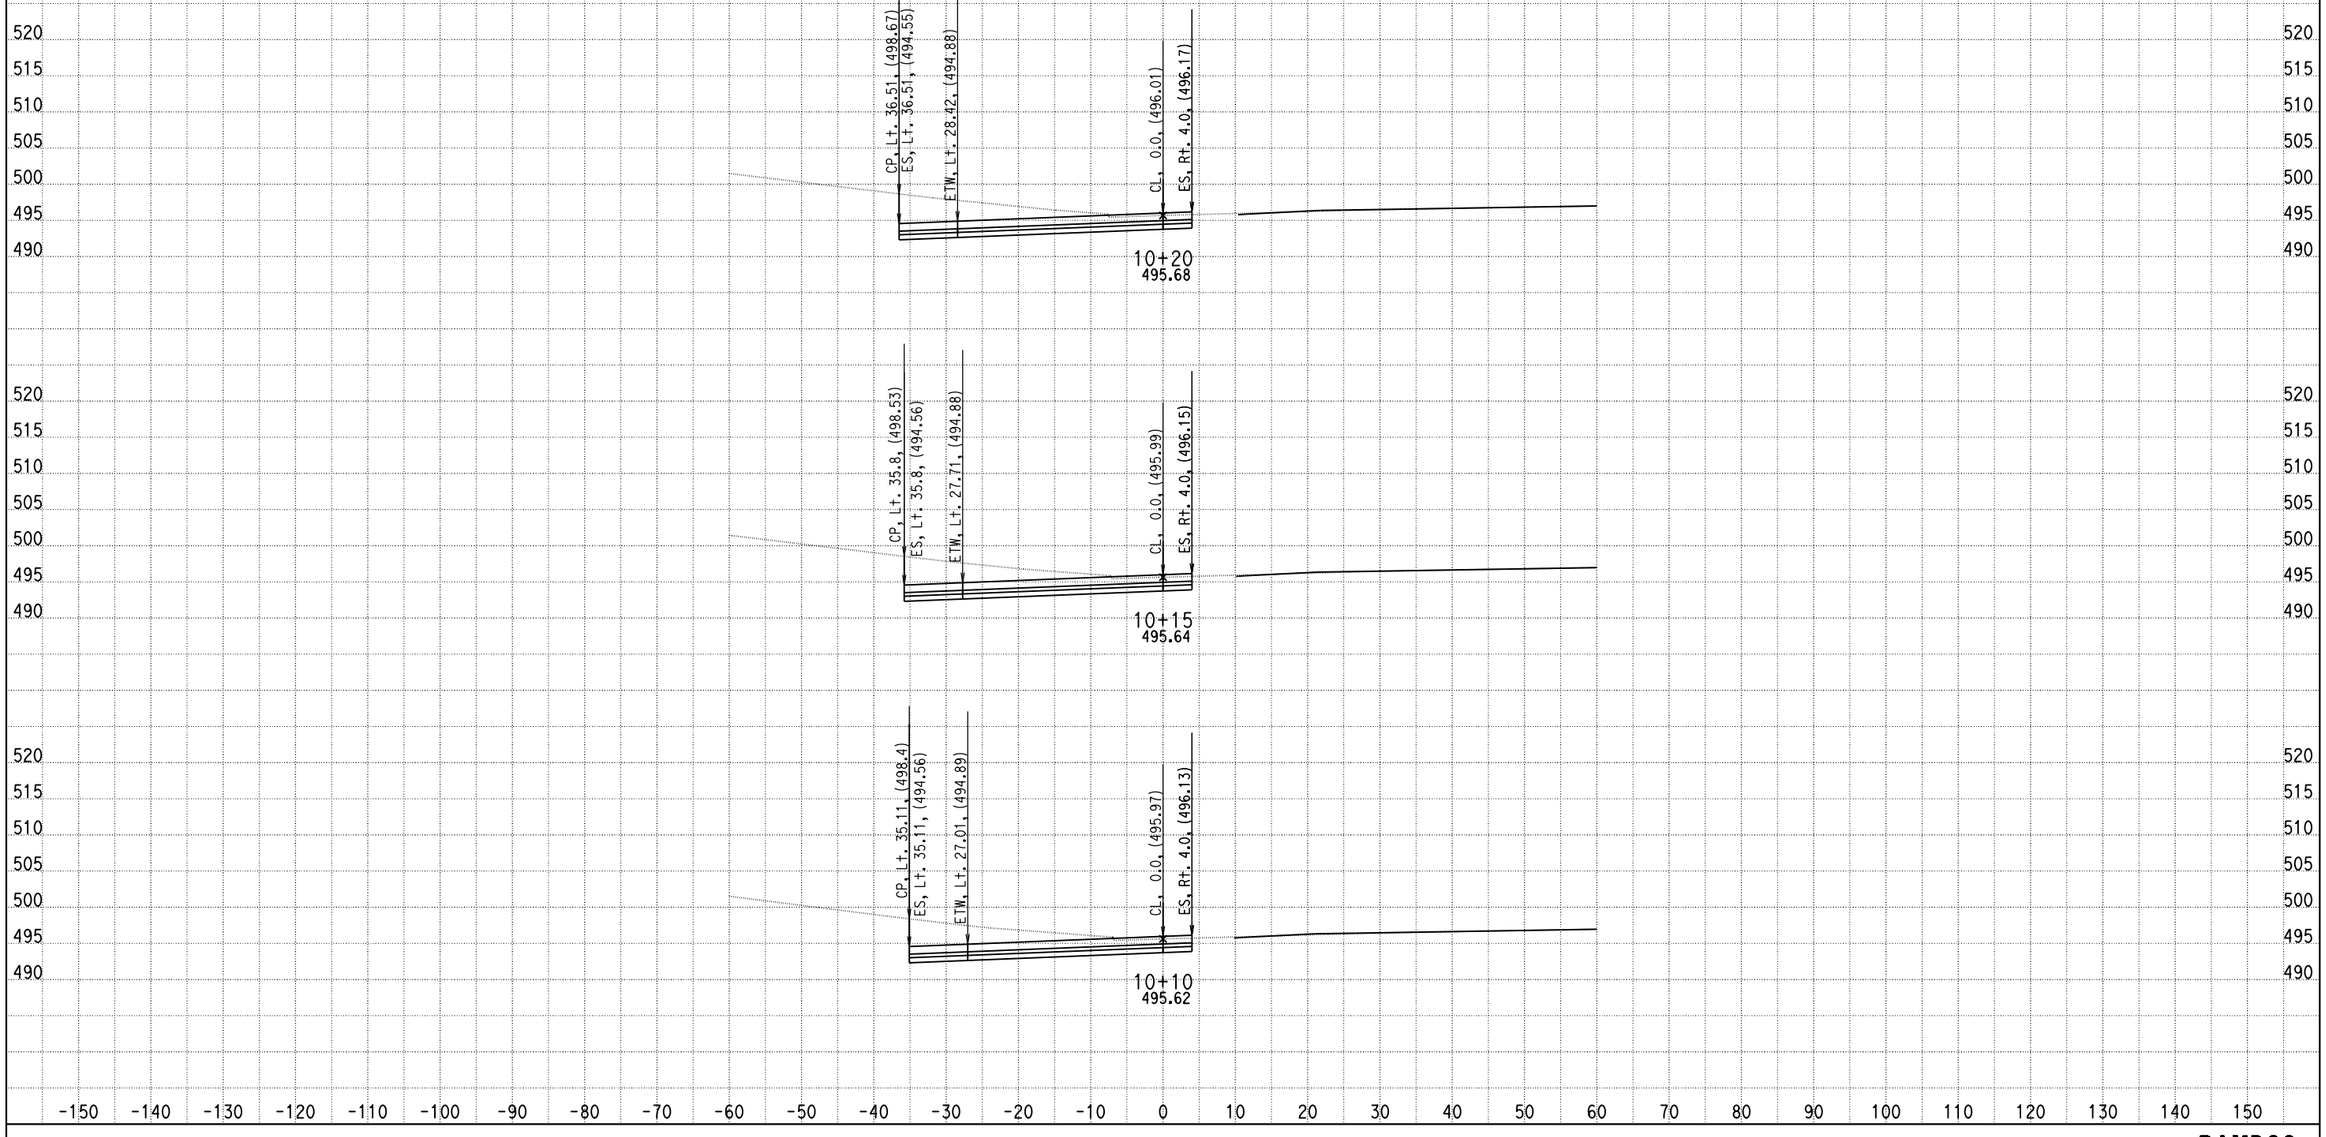

DATE: 4/16/2013

KC Project: 0818E File: C:\project\0818E\UPDATE-RAMP\hrc3-pro.ear

SCALE: 1" = 10' Horiz.
1" = 10' Vert.

All Dimensions are US Survey Feet

RAMPC3
CROSS SECTIONS

DESIGN STUDY ONLY

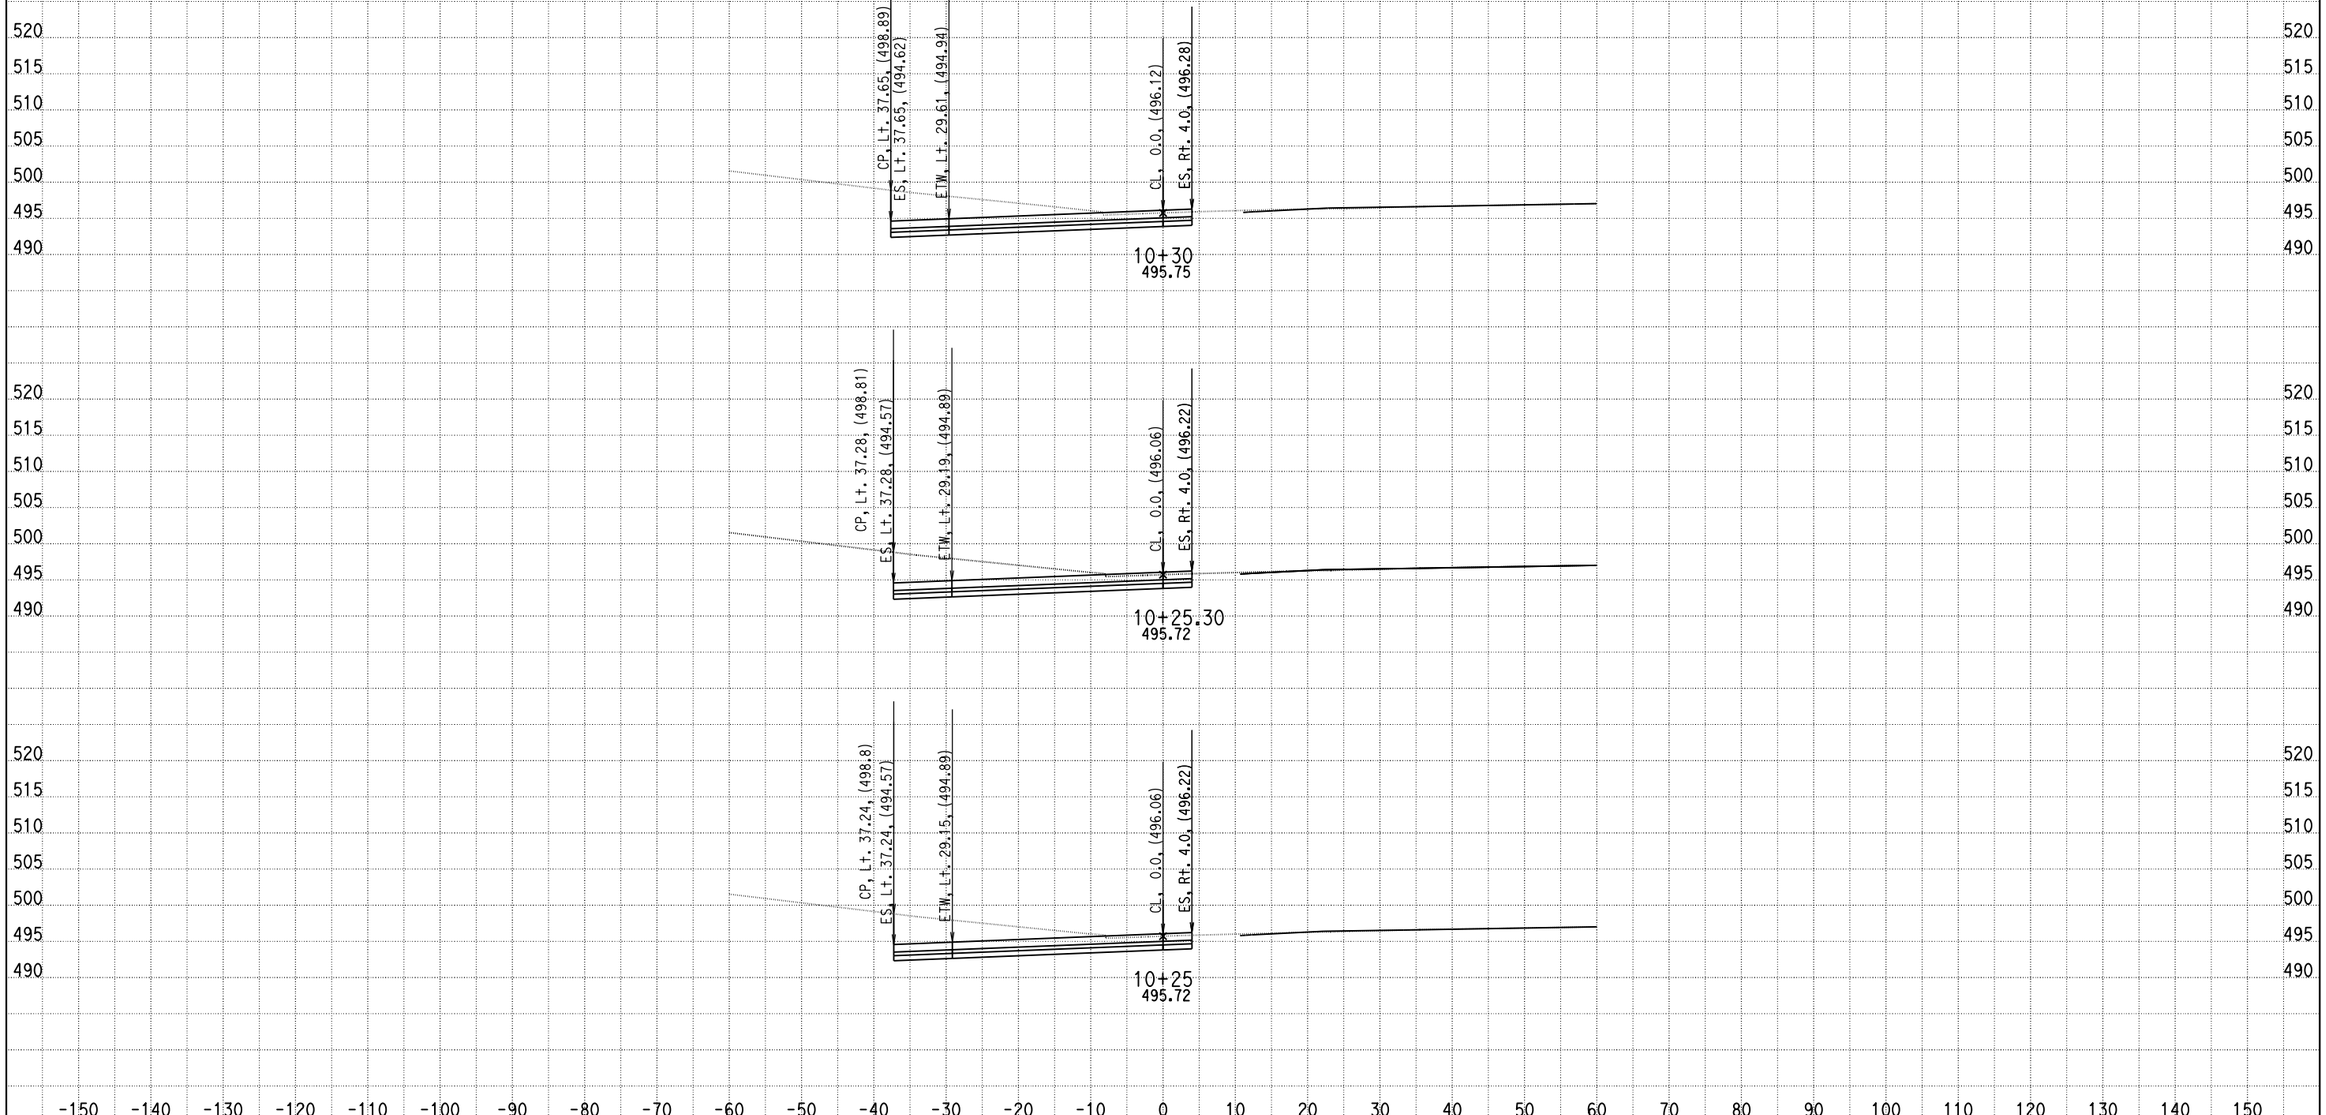

DATE: 4/16/2013

KC Project: 0818E File: C:\project\0818E\UPDATE-RAMP\hrc3-pro.ear

SCALE: 1" = 10' Horiz.
1" = 10' Vert.

All Dimensions are US Survey Feet

RAMPC3
CROSS SECTIONS

DESIGN STUDY ONLY

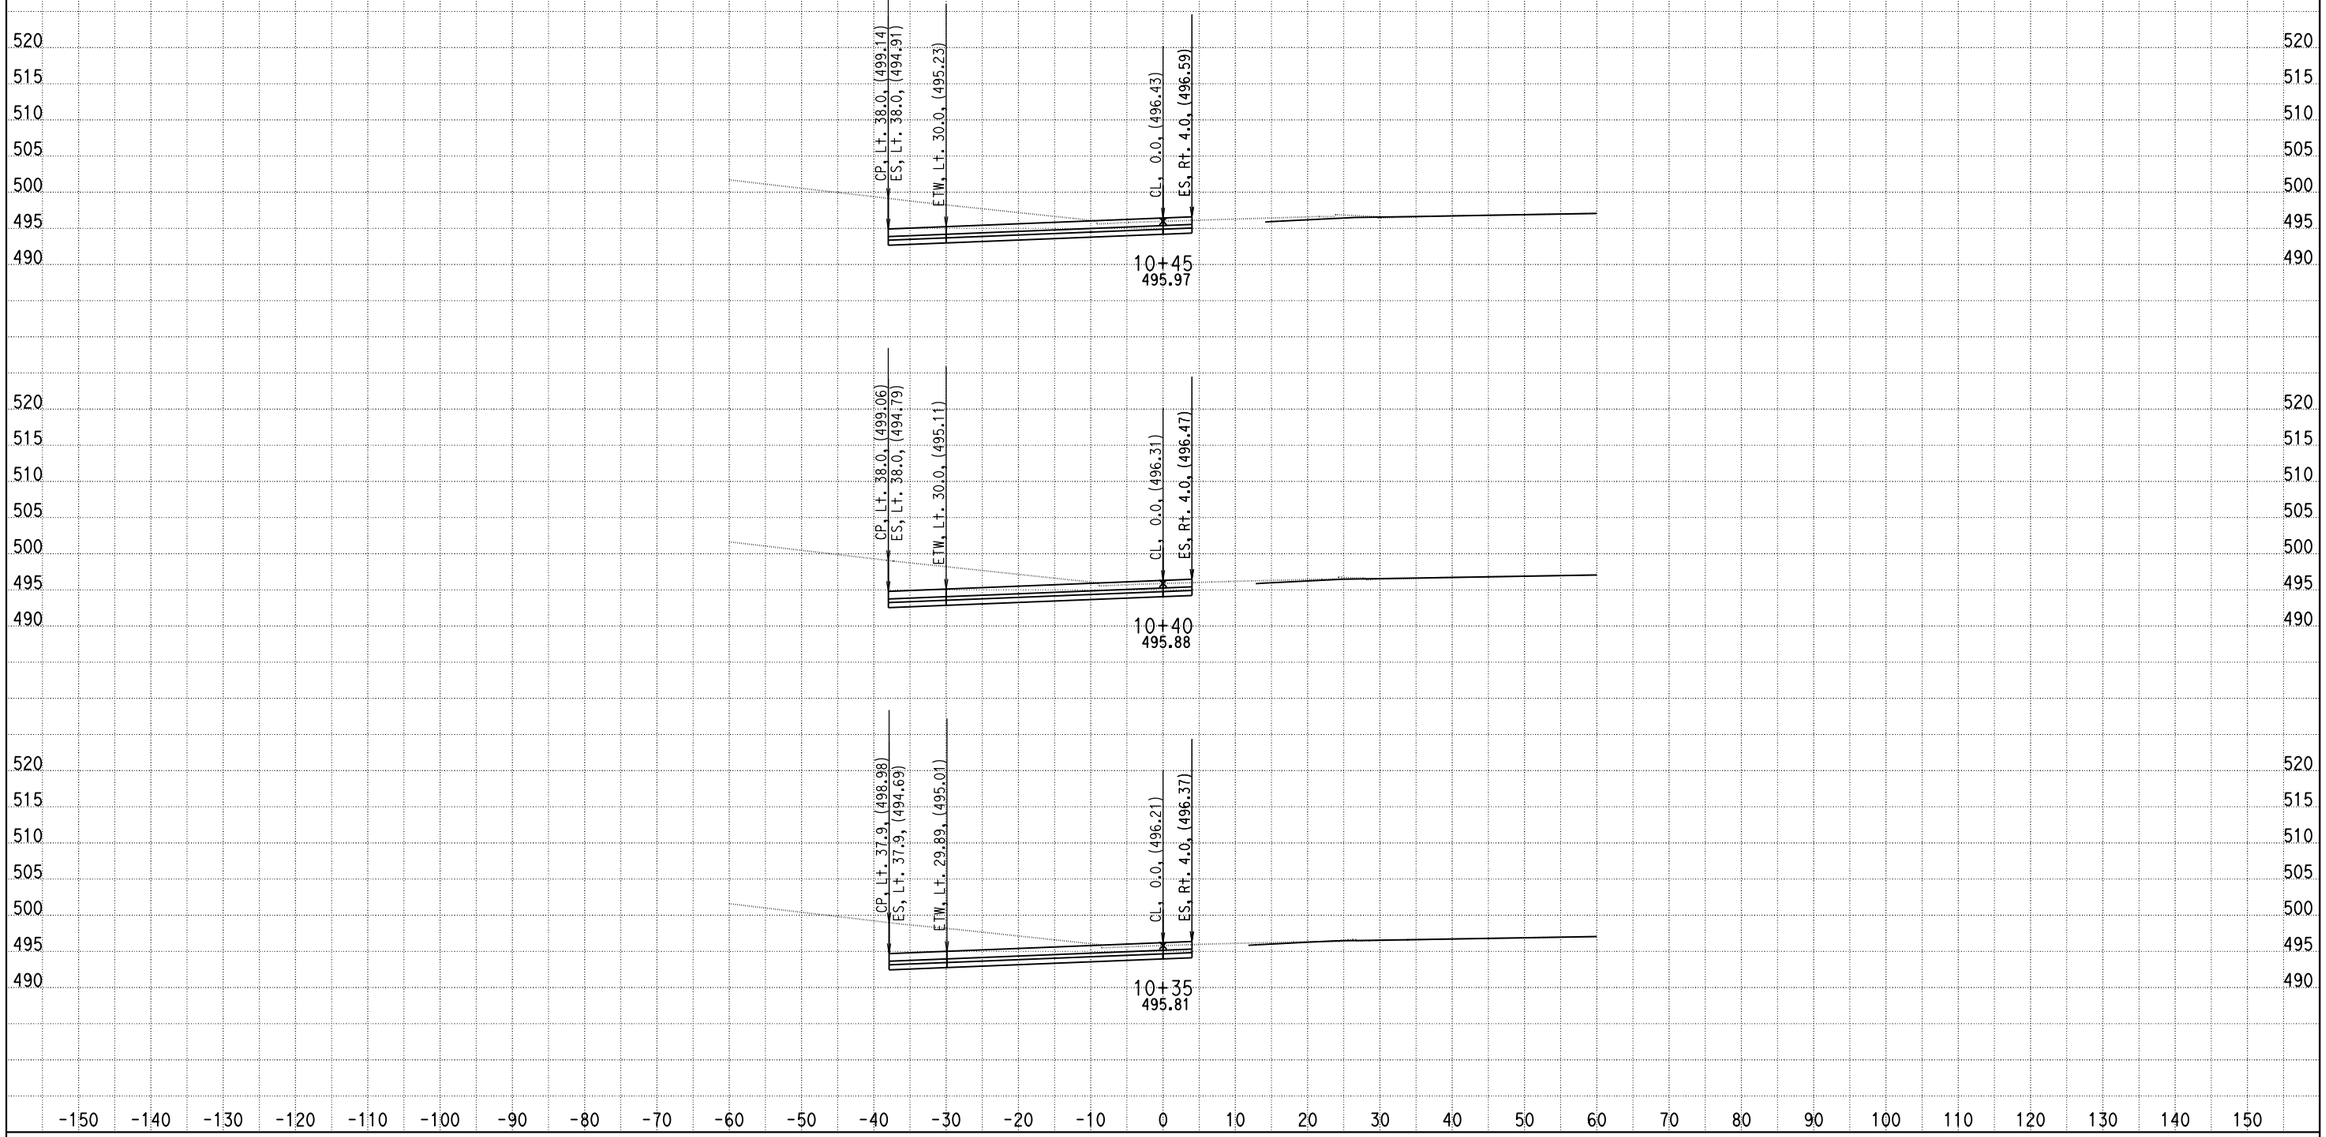

DATE: 4/16/2013

KC Project: 0818E File: C:\project\0818E\UPDATE-RAMP\hrc3-pro.ear

SCALE: 1" = 10' Horiz.
1" = 10' Vert.

All Dimensions are US Survey Feet

RAMPC3
CROSS SECTIONS

DESIGN STUDY ONLY

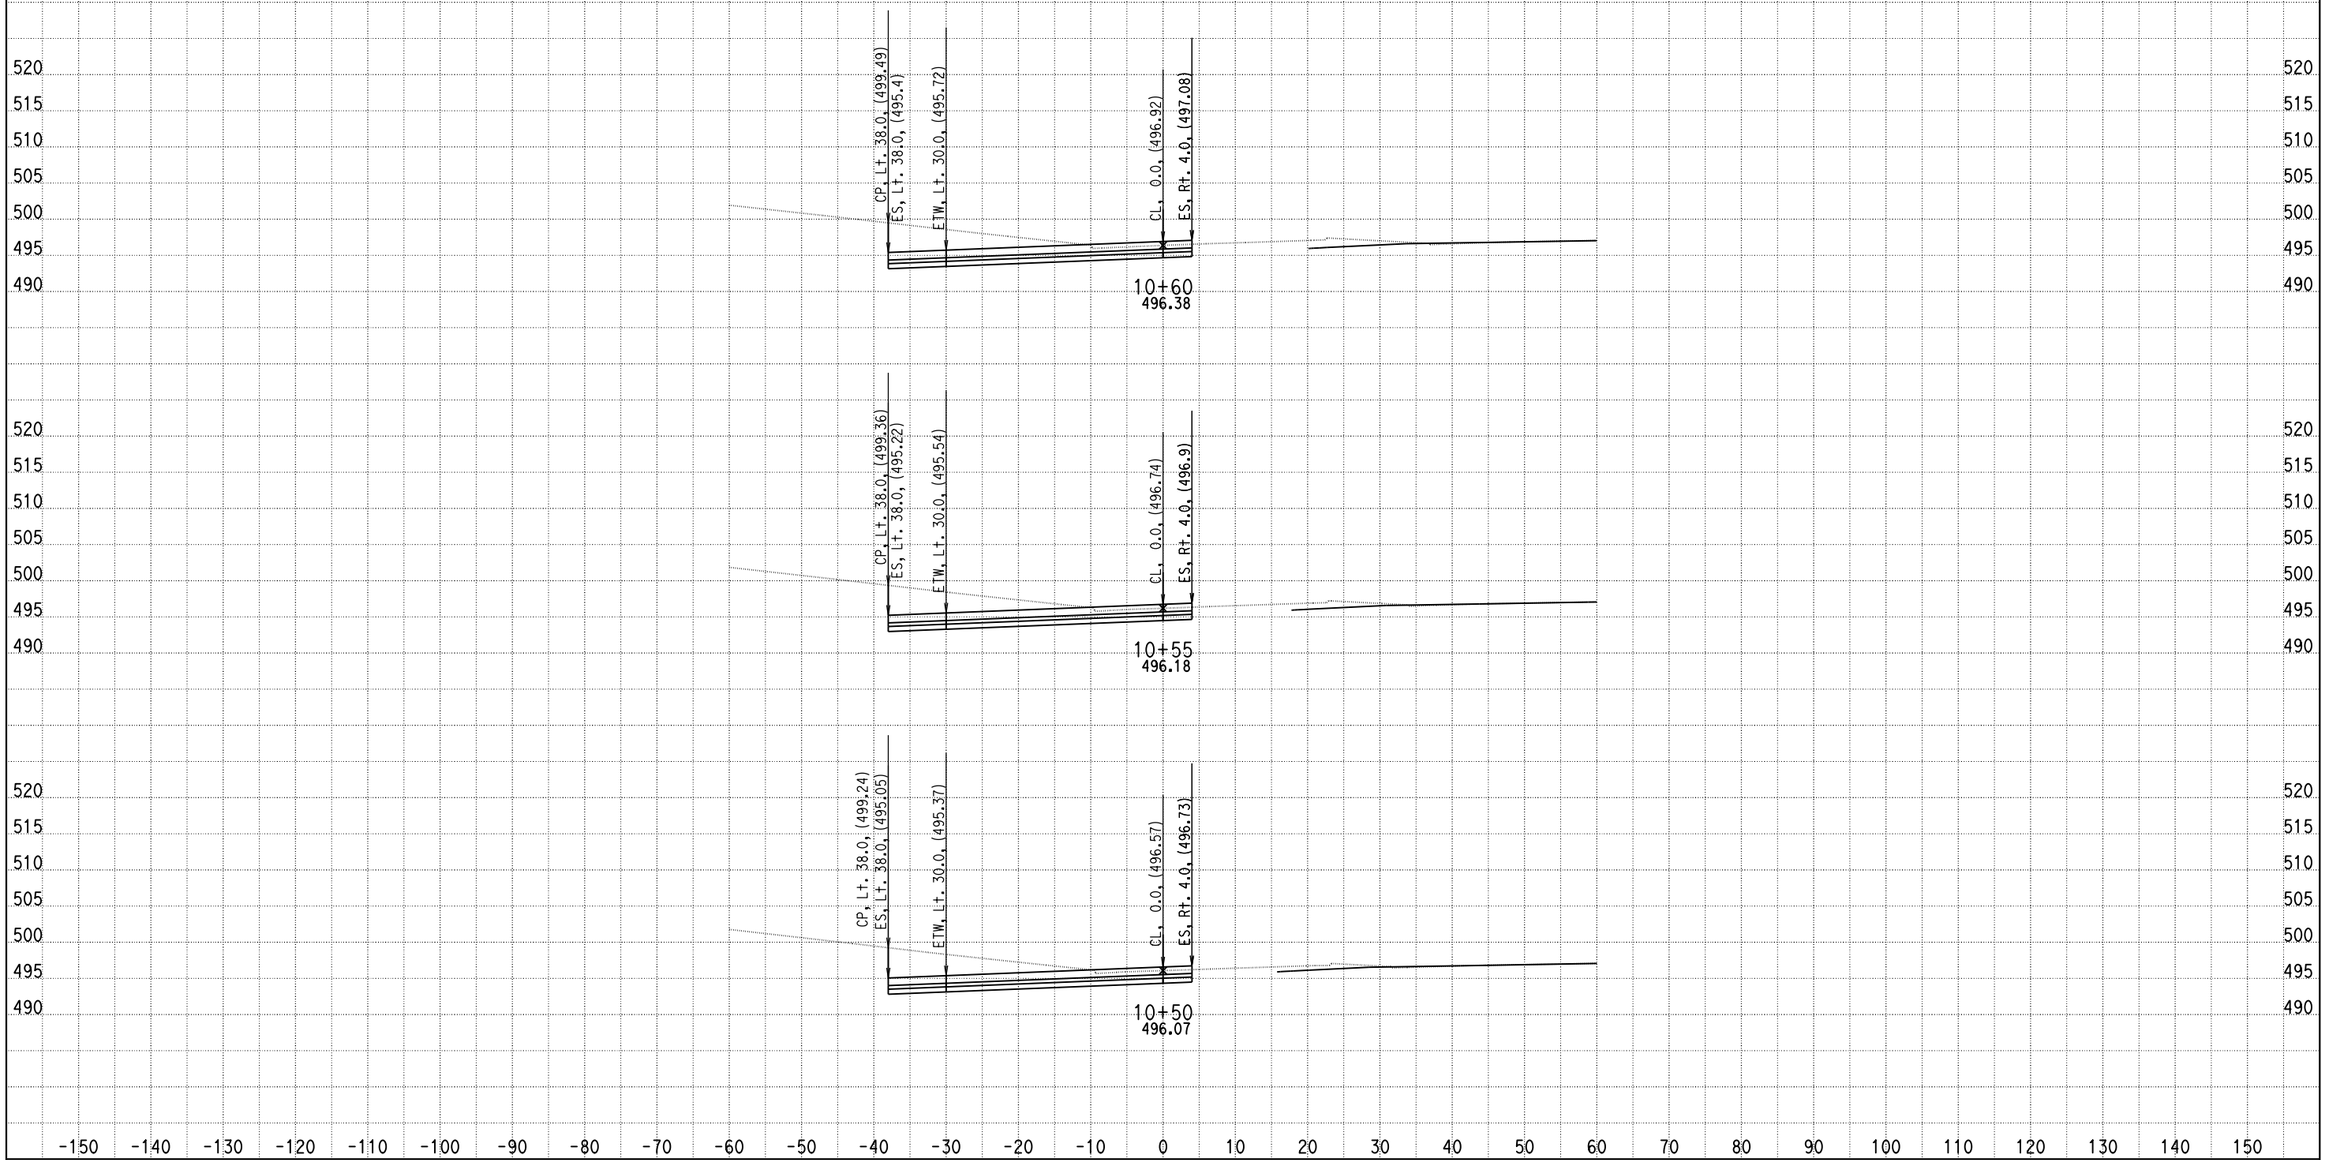

DATE: 4/16/2013

KC Project: 0818E File: C:\project\0818E\UPDATE-RAMP\hrc3-pro.ear

SCALE: 1" = 10' Horiz.
1" = 10' Vert.

All Dimensions are US Survey Feet

RAMPC3
CROSS SECTIONS

SHEET 42 OF XXX

DESIGN STUDY ONLY

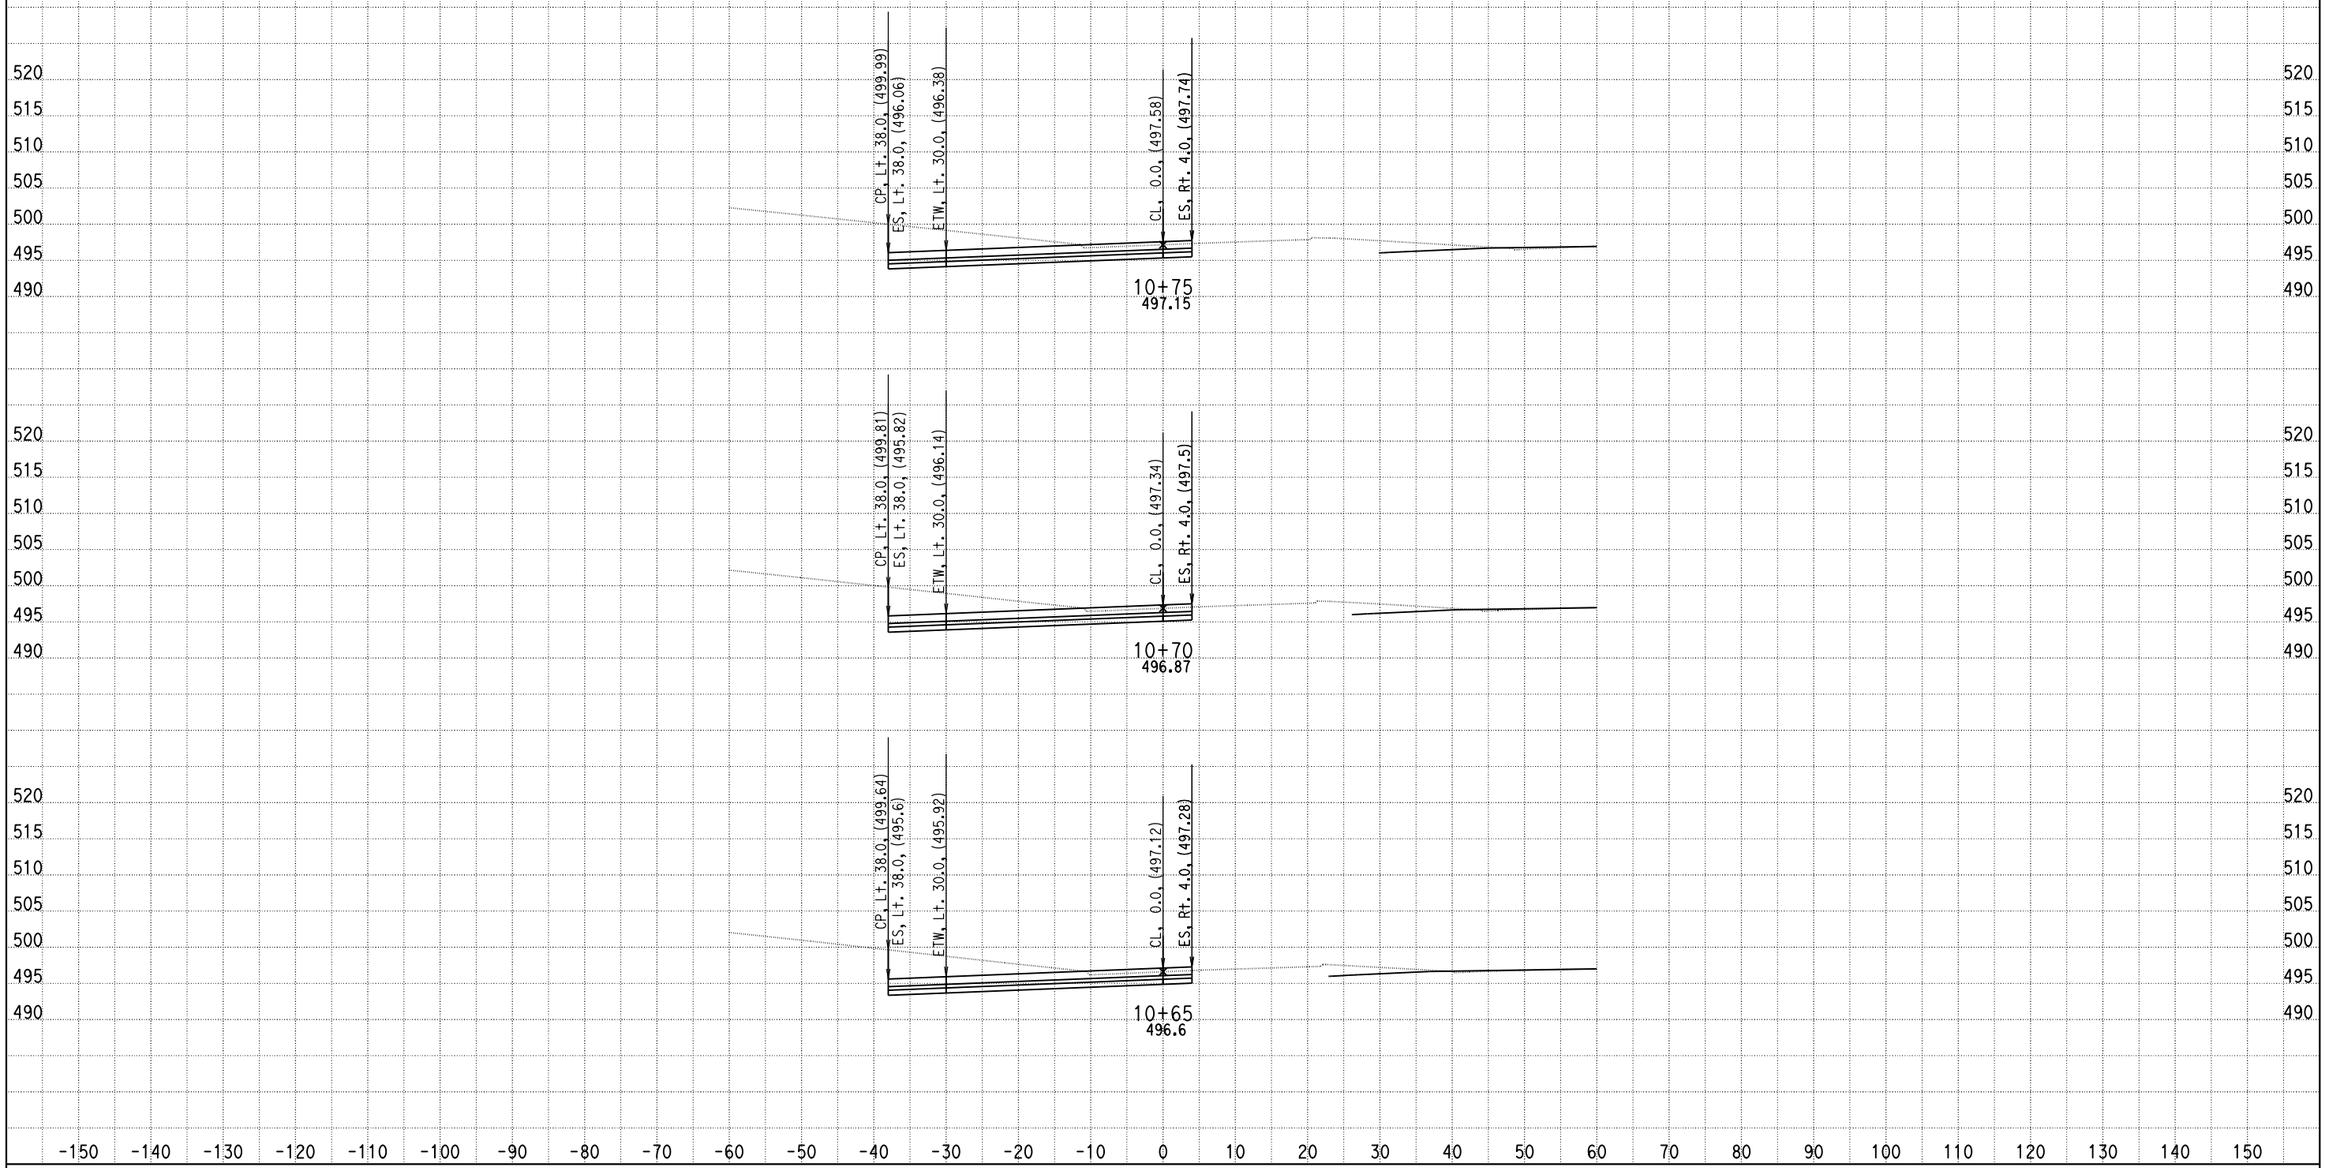

DATE: 4/16/2013

KC Project: 0818E File: C:\project\0818E\UPDATE-RAMP\hrc3-pro.ear

SCALE: 1" = 10' Horiz.
1" = 10' Vert.

All Dimensions are US Survey Feet

RAMPC3
CROSS SECTIONS

SHEET 43 OF XXX

DESIGN STUDY ONLY

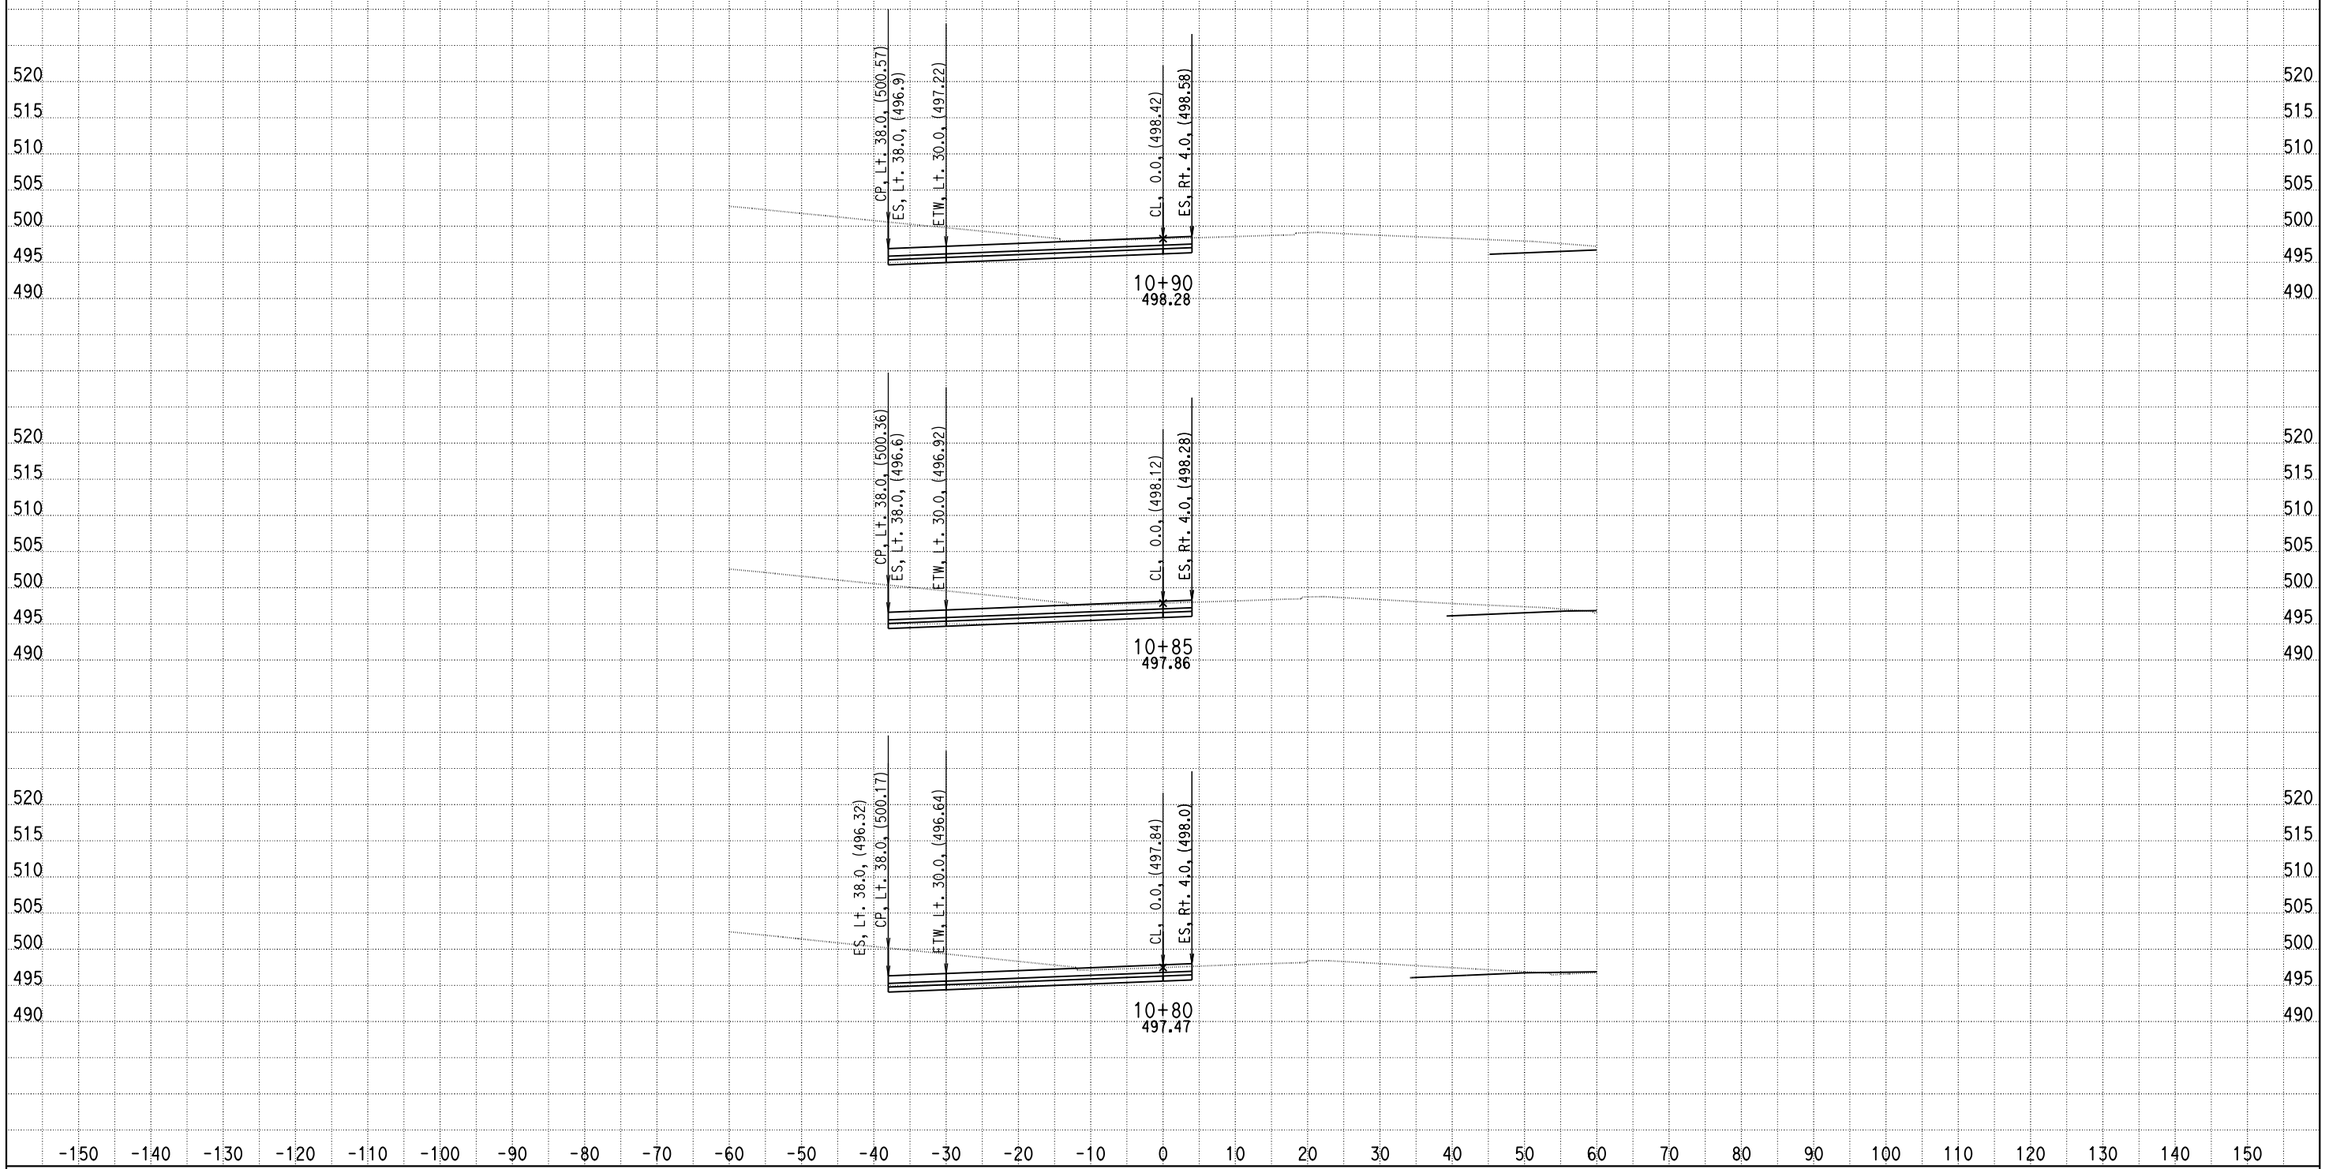

DATE: 4/16/2013

KC Project: 0818E File: C:\project\0818E\UPDATE-RAMP\hrc3-pro.ear

SCALE: 1" = 10' Horiz.
1" = 10' Vert.

All Dimensions are US Survey Feet

RAMPC3
CROSS SECTIONS

SHEET 44 OF XXX

DESIGN STUDY ONLY

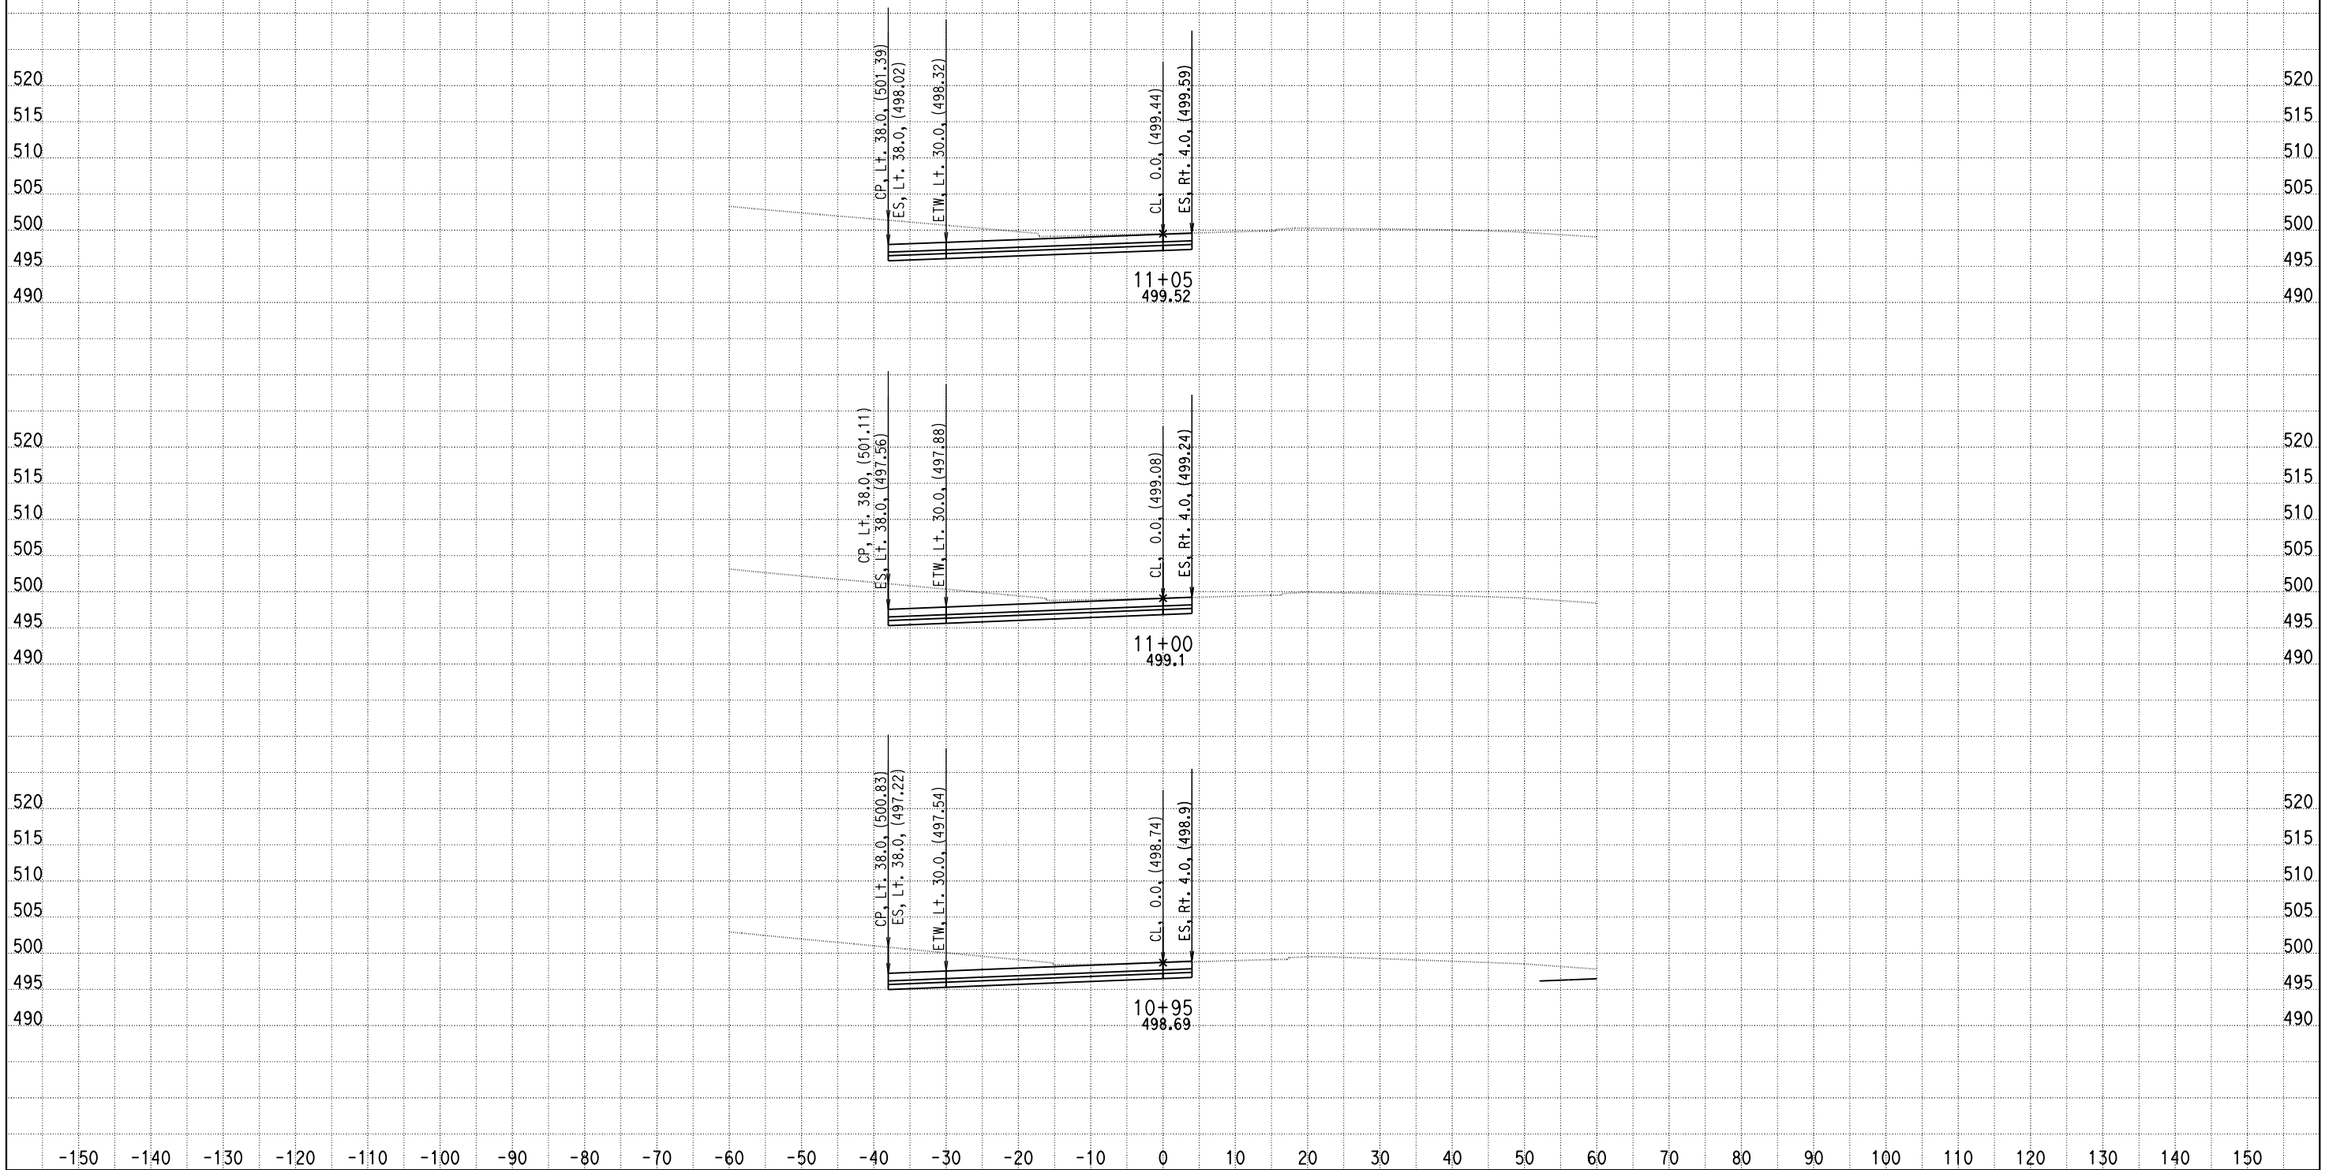

DATE: 4/16/2013

KC Project: 0818E File: C:\project\0818E\UPDATE-RAMP\hrc3-pro.ear

SCALE: 1" = 10' Horiz.
1" = 10' Vert.

All Dimensions are US Survey Feet

RAMPC3
CROSS SECTIONS
SHEET 45 OF XXX

DESIGN STUDY ONLY

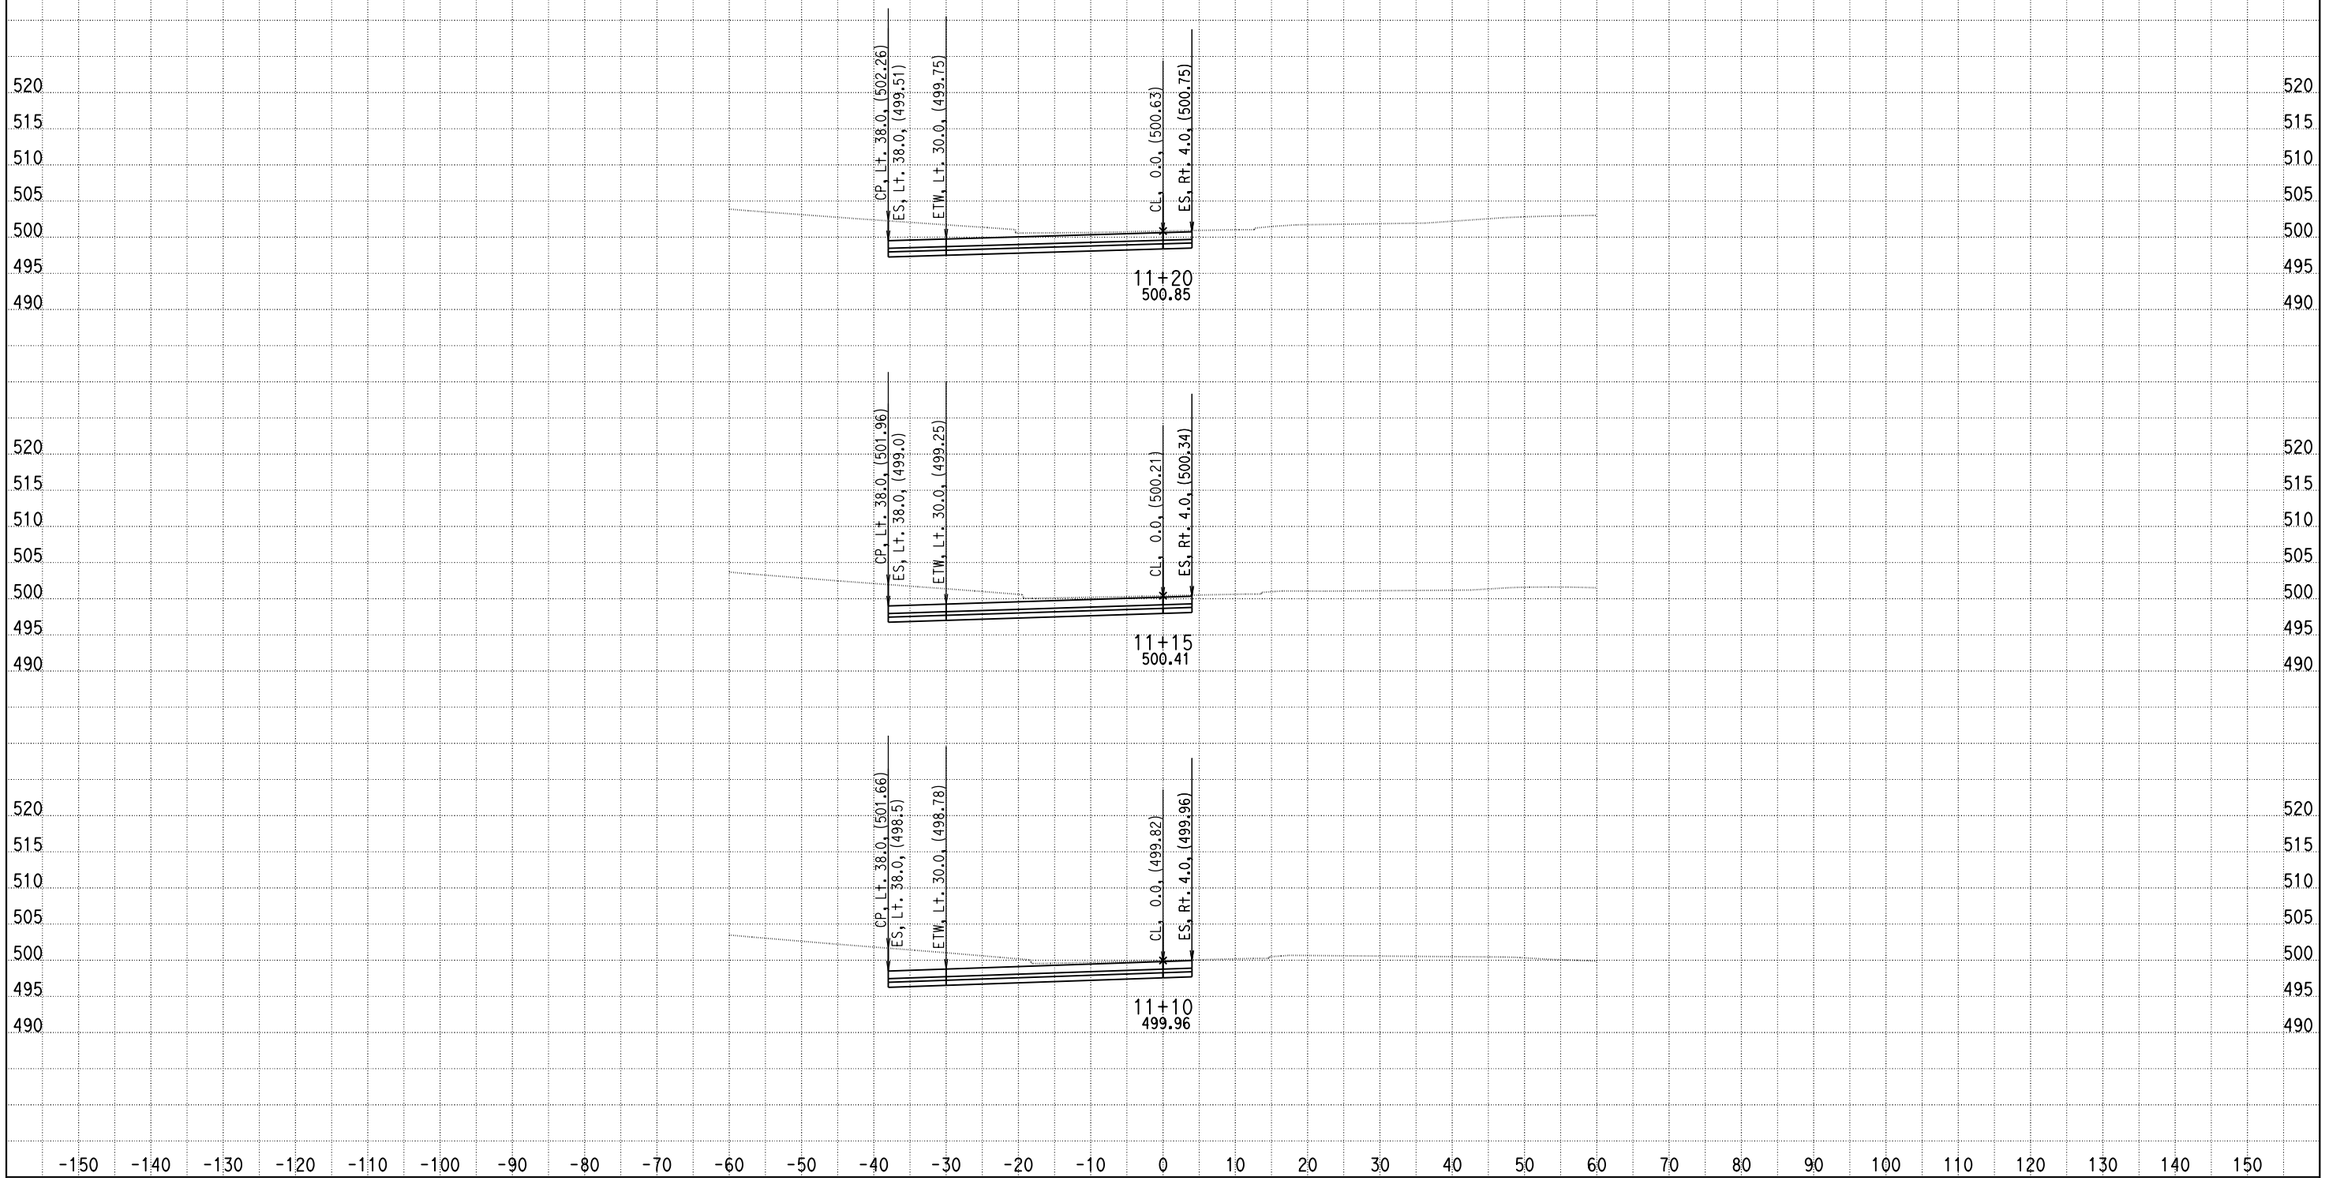

DATE: 4/16/2013

KC Project: 0818E File: C:\project\0818E\UPDATE-RAMP\hrc3-pro.ear

SCALE: 1" = 10' Horiz.
1" = 10' Vert.

All Dimensions are US Survey Feet

RAMPC3
CROSS SECTIONS

DESIGN STUDY ONLY

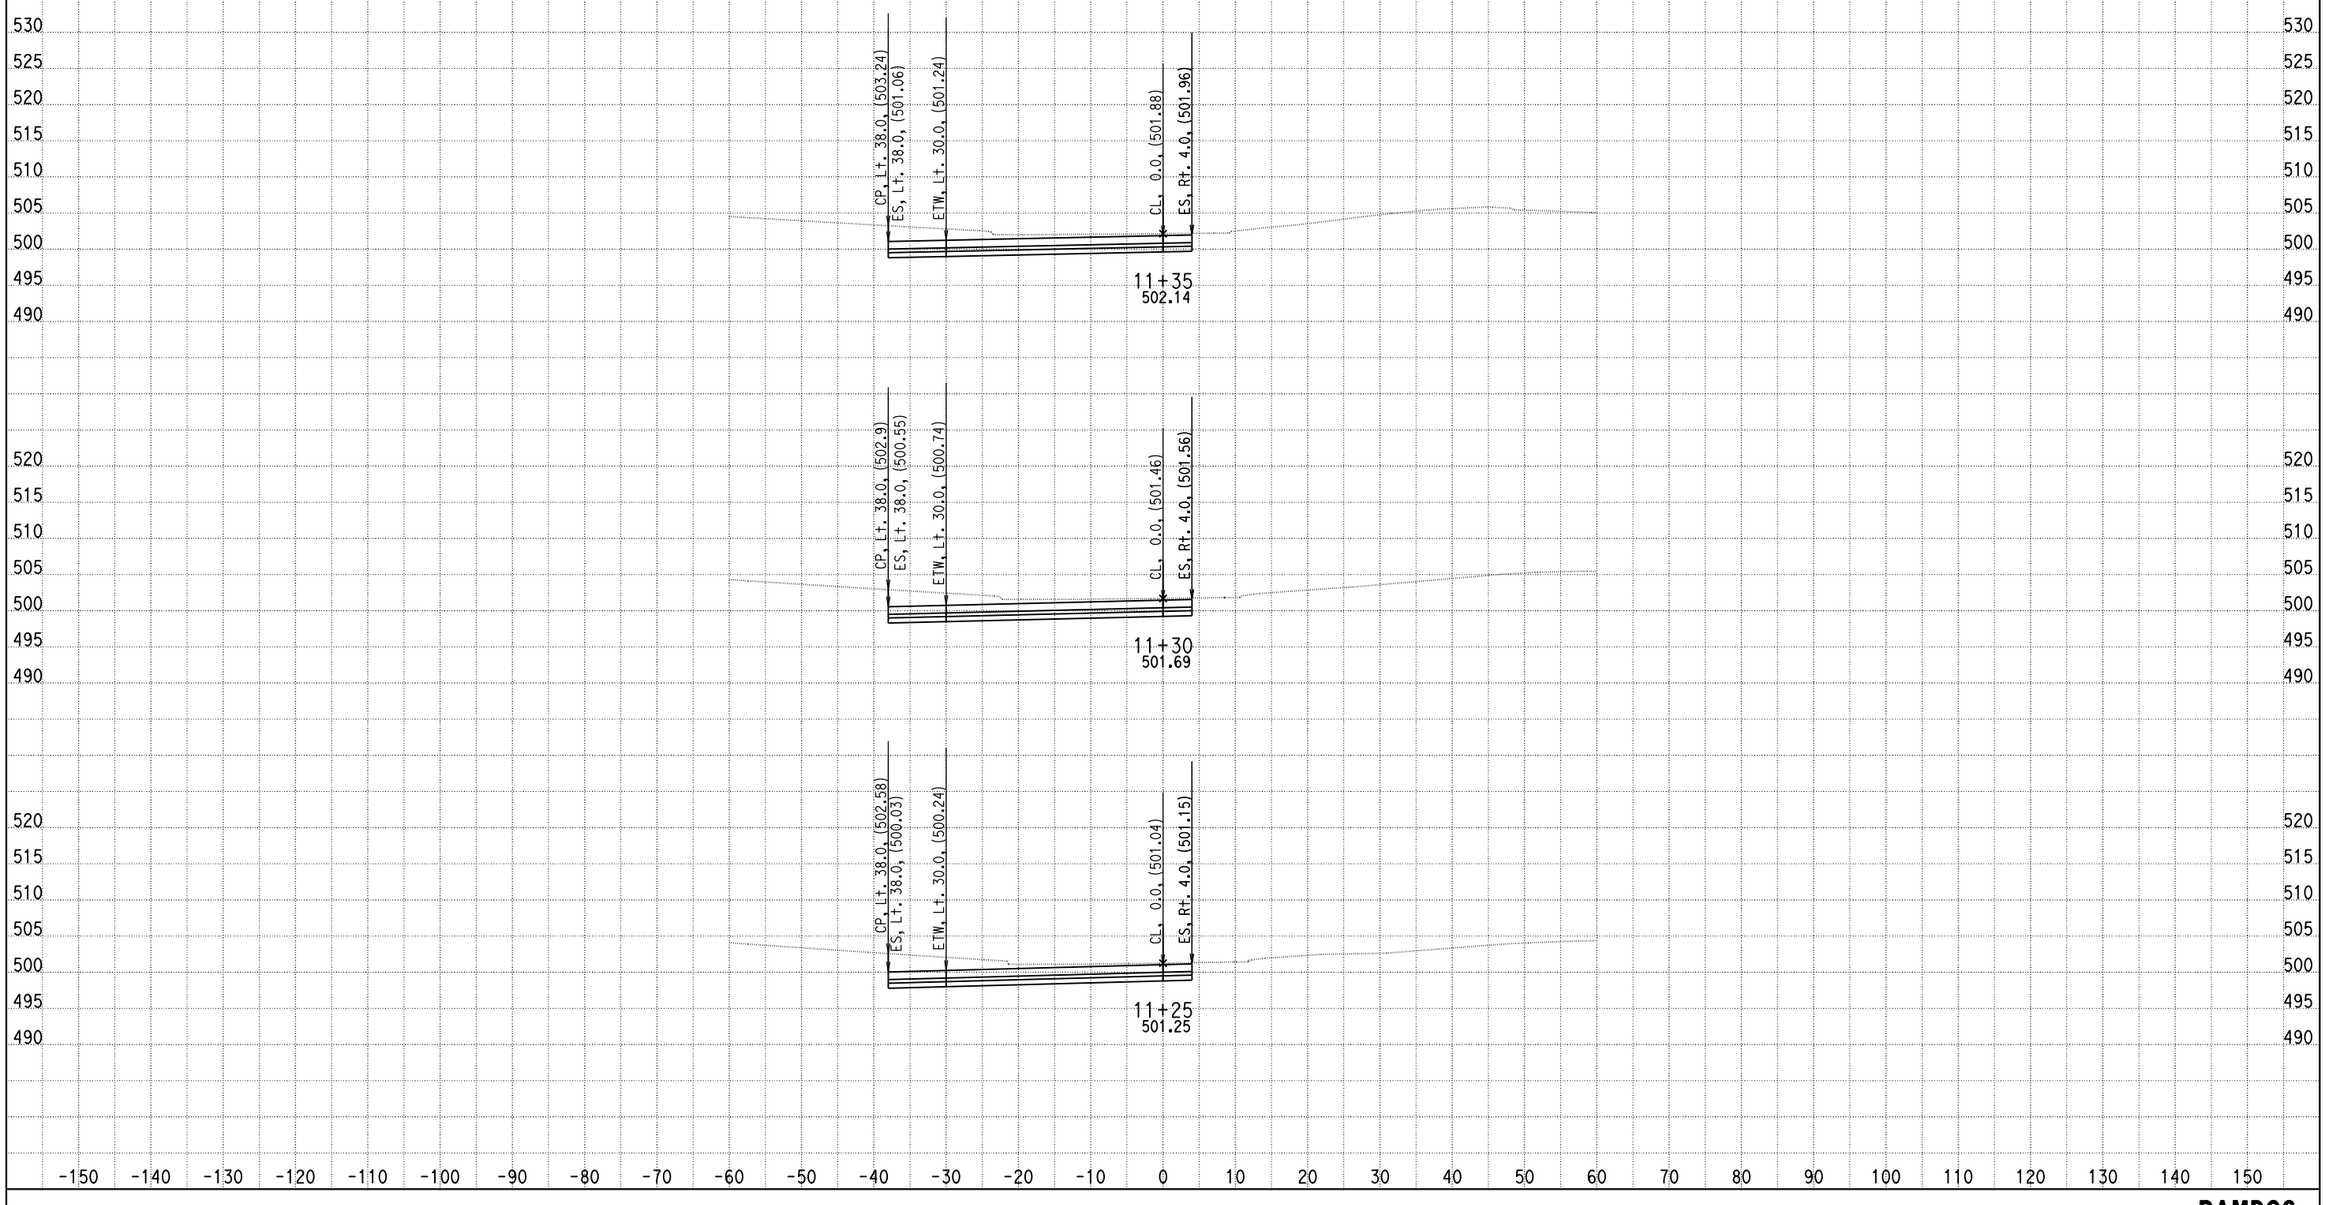

DATE: 4/16/2013

KC Project: 0818E File: C:\project\0818E\UPDATE-RAMP\hrc3-pro.ear

SCALE: 1" = 10' Horiz.
1" = 10' Vert.

All Dimensions are US Survey Feet

RAMPC3
CROSS SECTIONS

SHEET 47 OF XXX

DESIGN STUDY ONLY

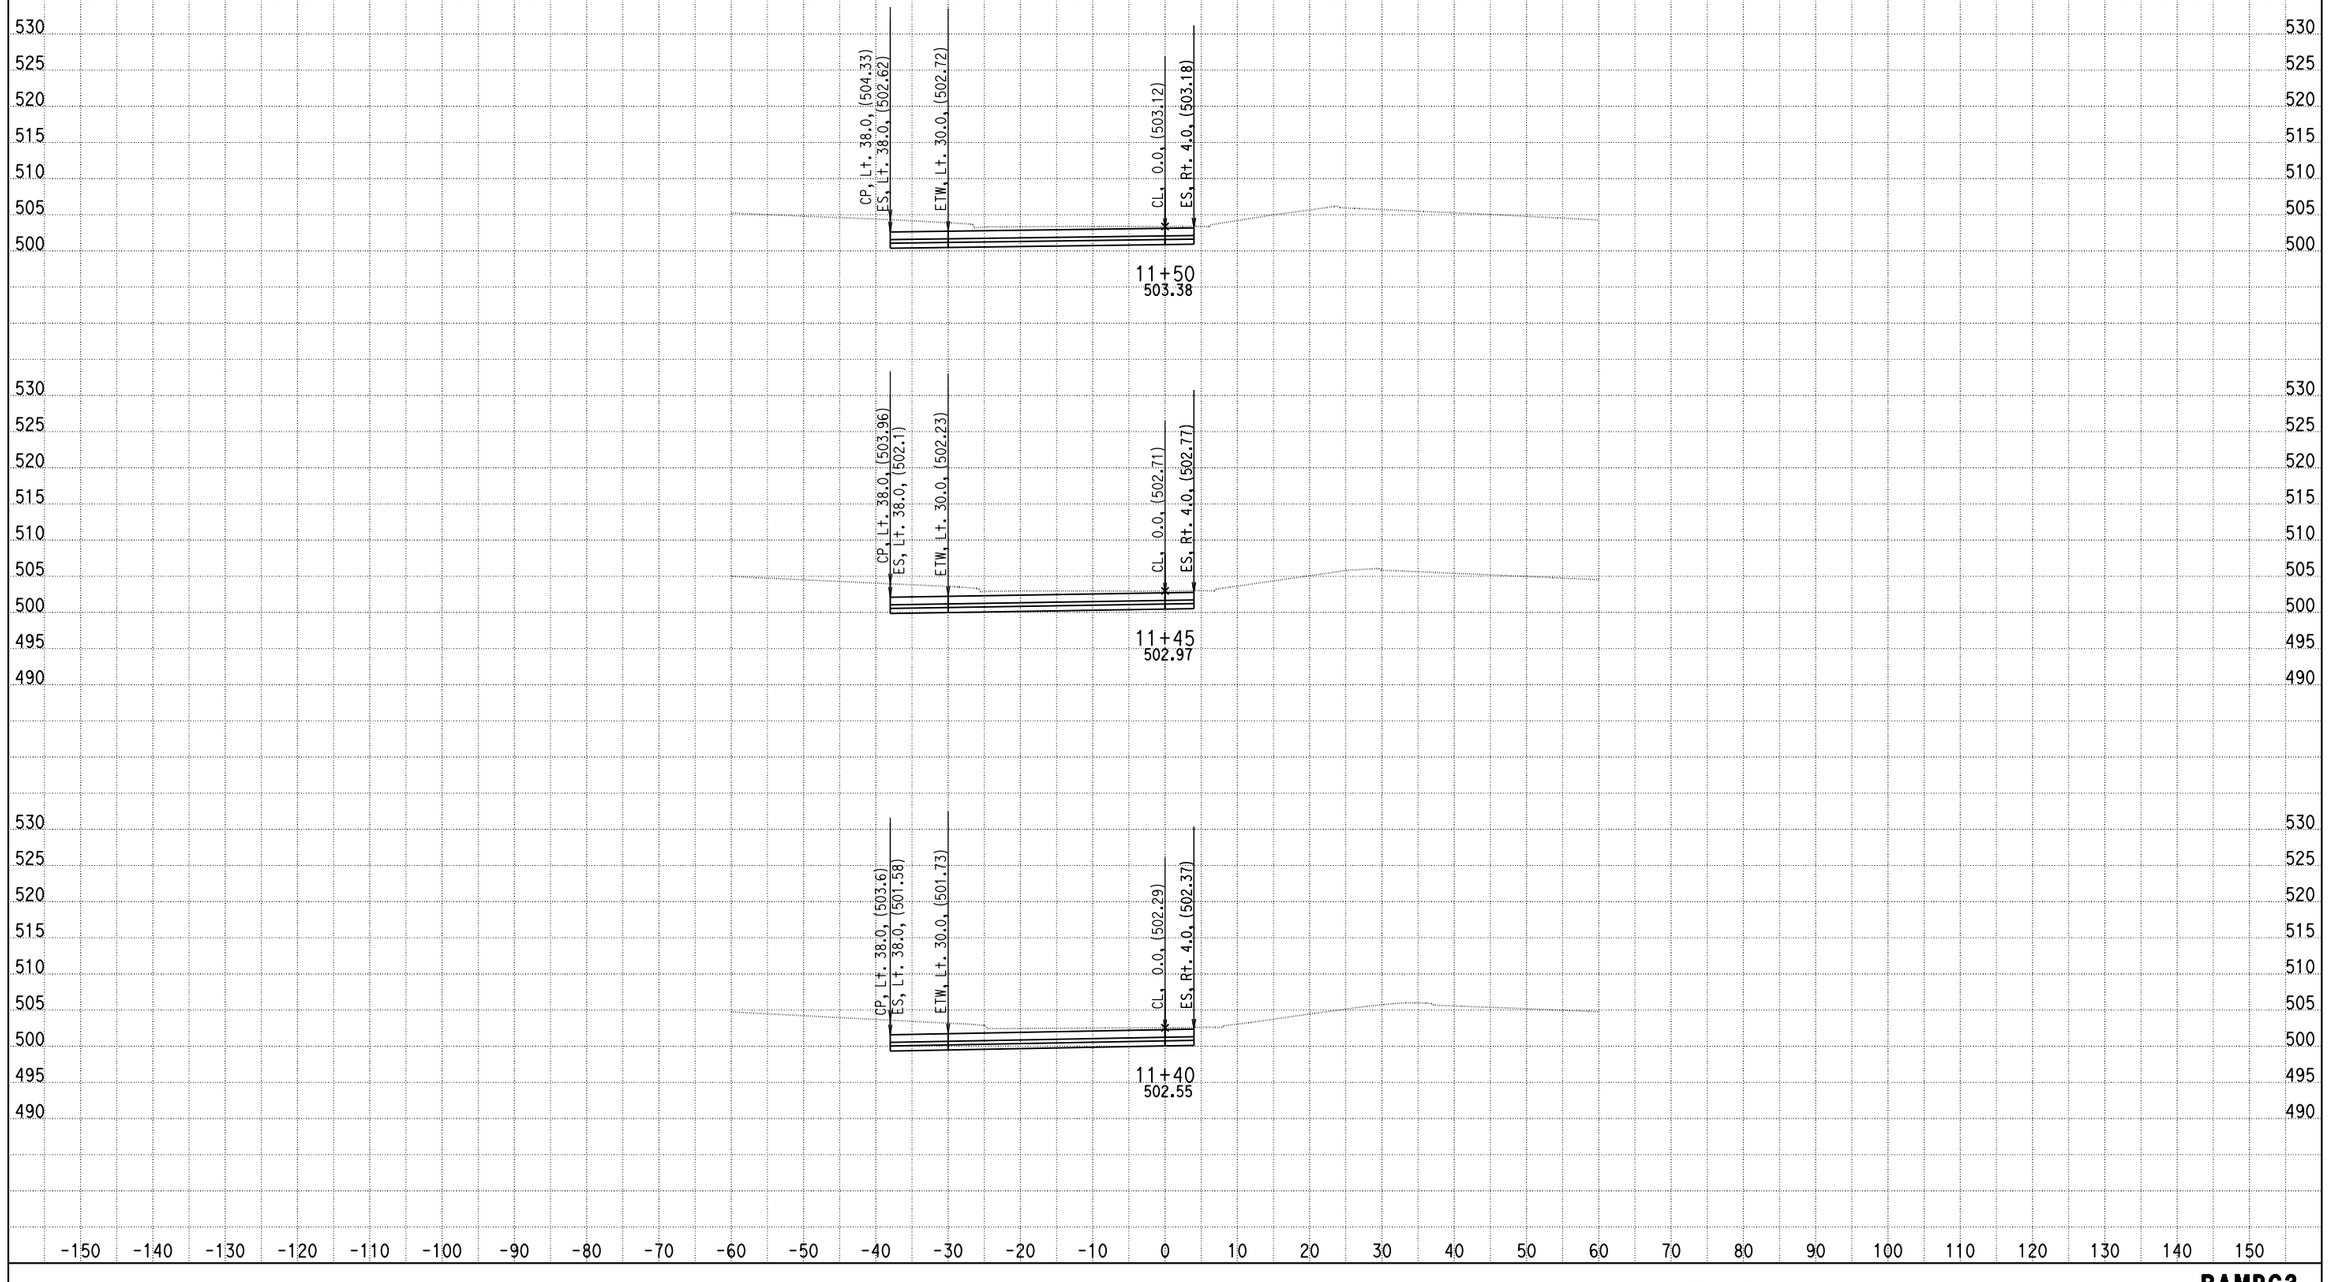

DATE: 4/16/2013

KC Project: 0818E File: C:\project\0818E\UPDATE-RAMP\hrc3-pro.ear

SCALE: 1" = 10' Horiz.
1" = 10' Vert.

All Dimensions are US Survey Feet

RAMPC3
CROSS SECTIONS

SHEET 48 OF XXX

DESIGN STUDY ONLY

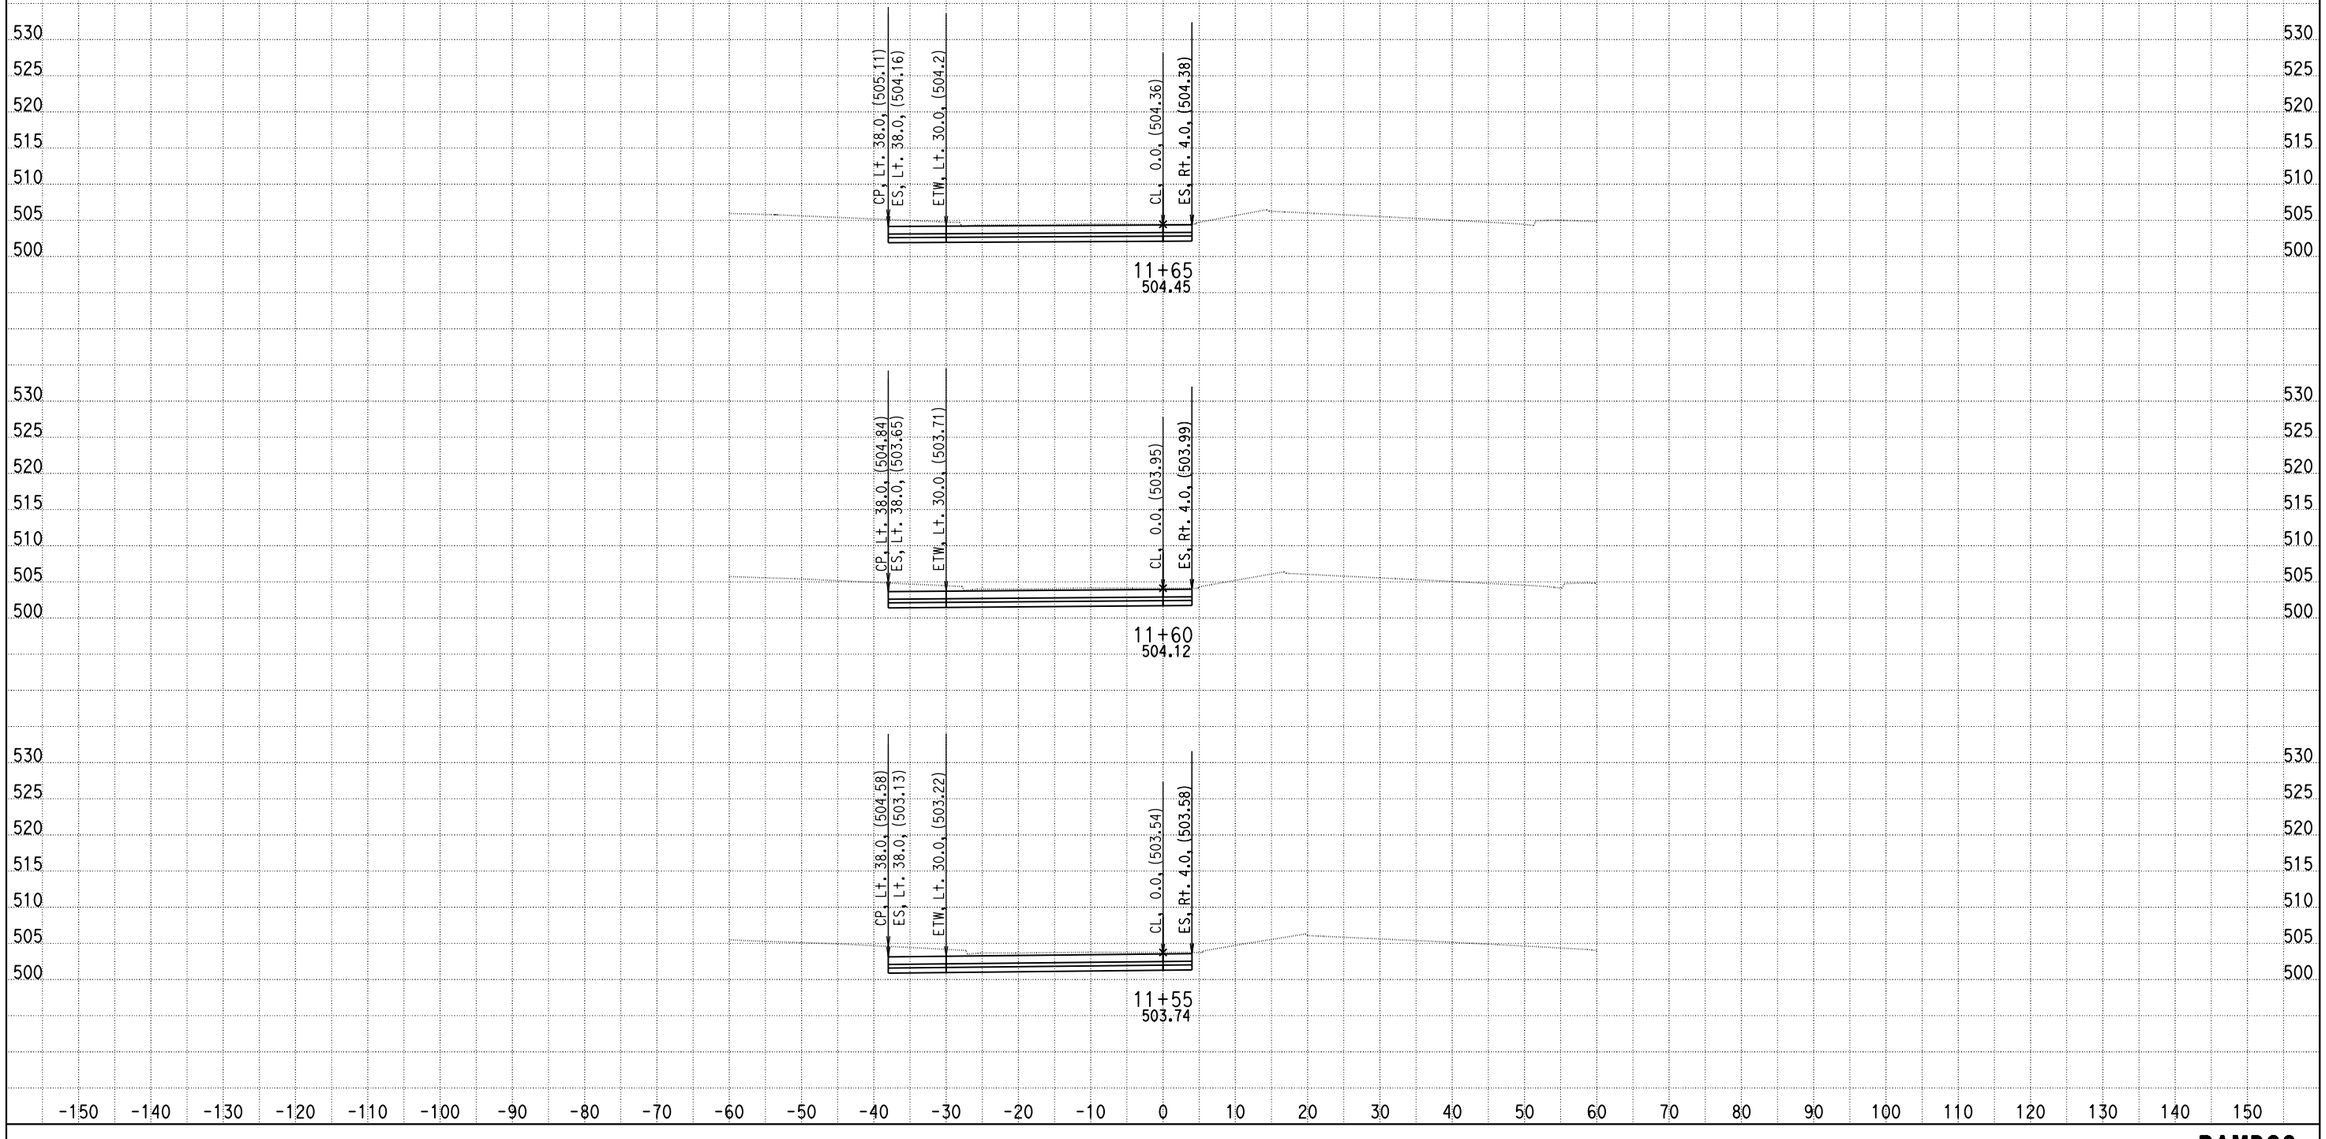

DATE: 4/16/2013

KC Project: 0818E File: C:\project\0818E\UPDATE-RAMP\hrc3-pro.ear

SCALE: 1" = 10' Horiz.
1" = 10' Vert.

All Dimensions are US Survey Feet

RAMPC3
CROSS SECTIONS

DESIGN STUDY ONLY

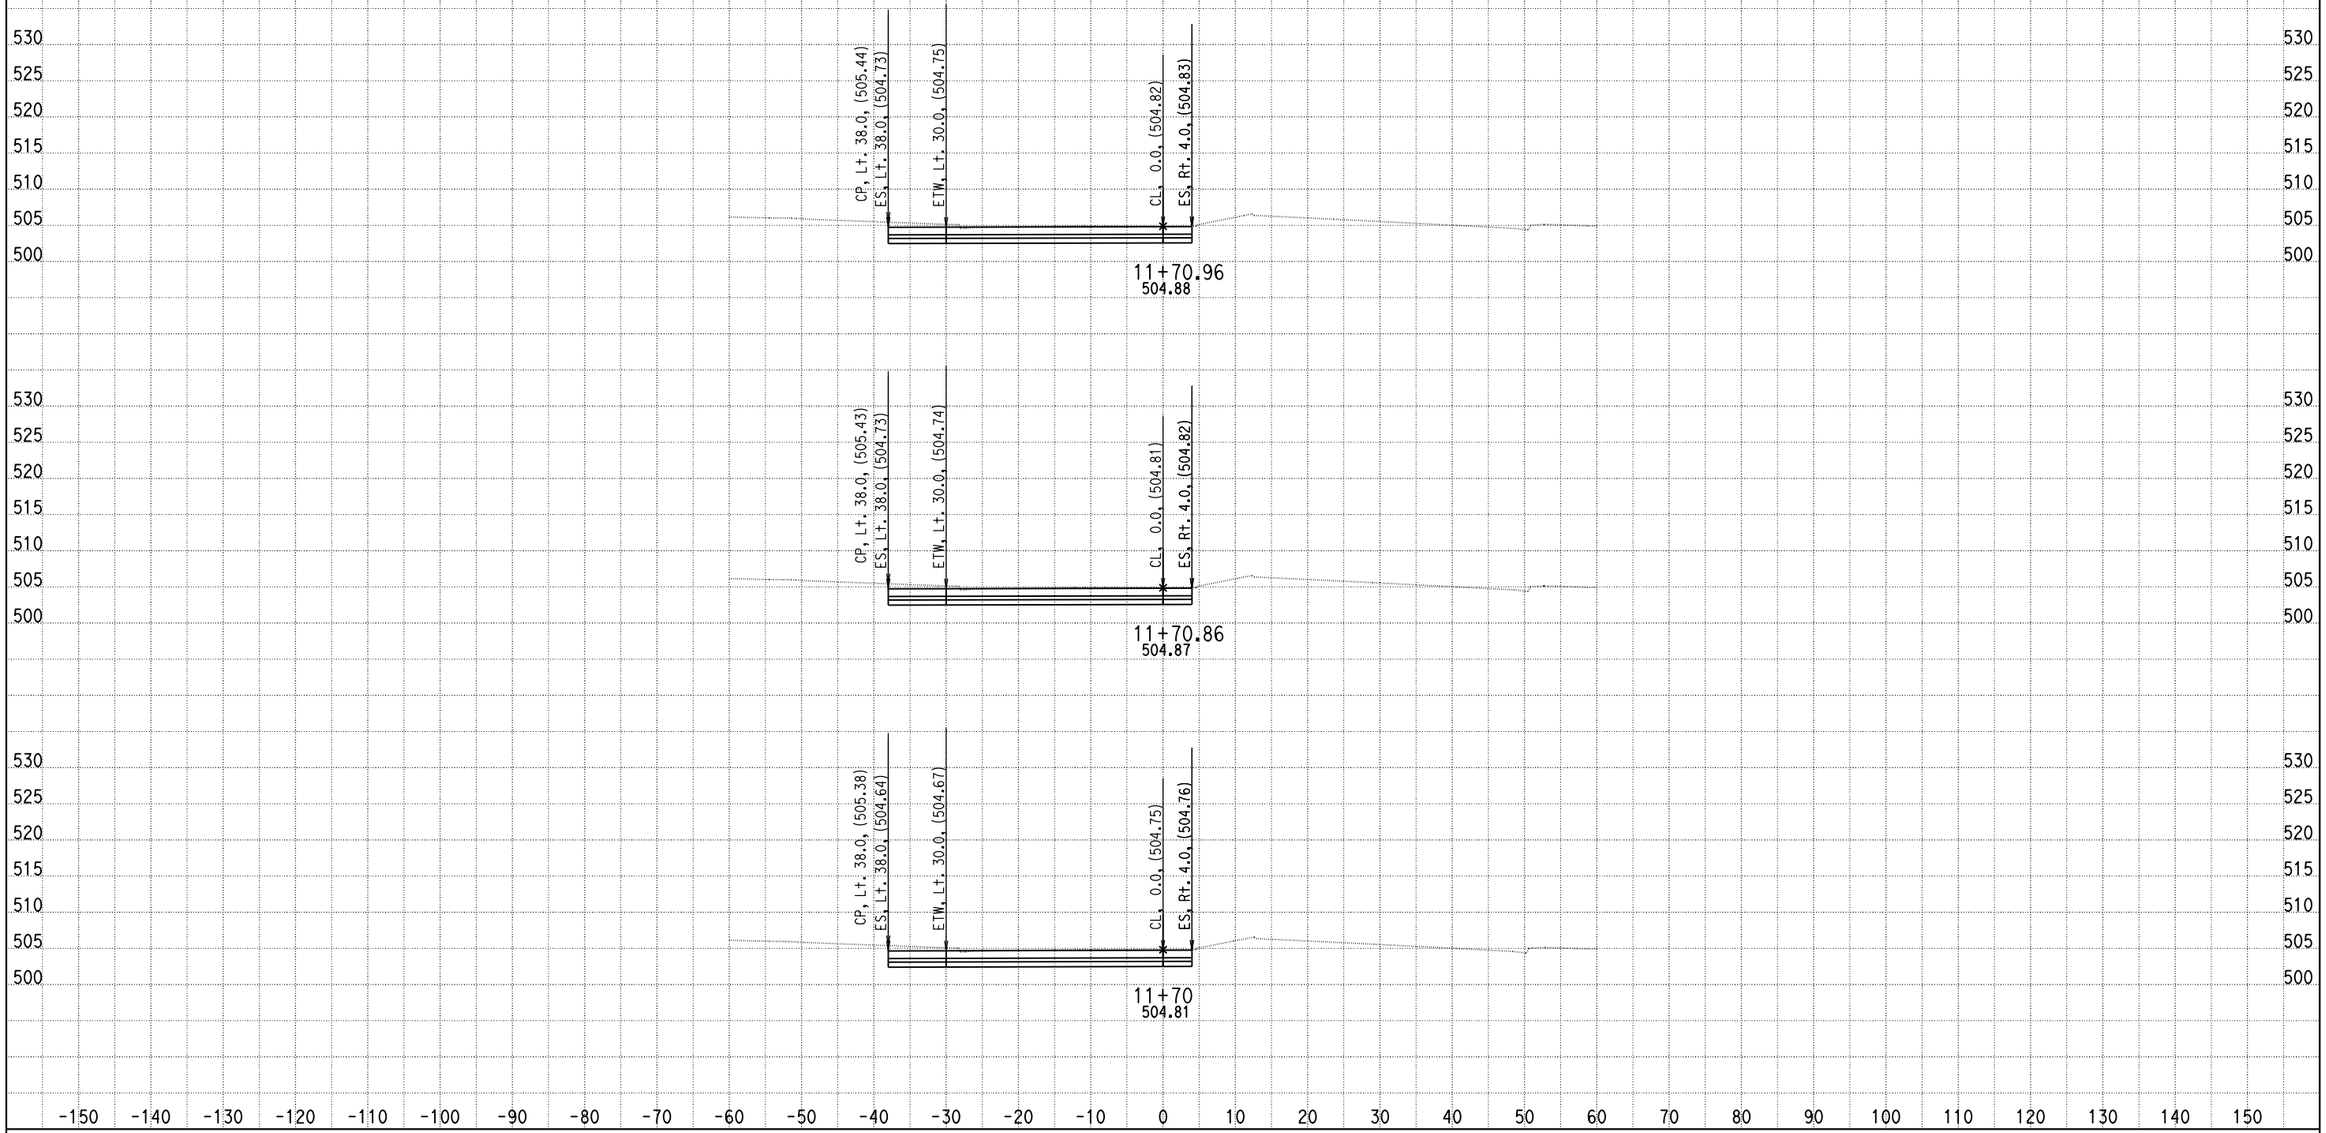

DATE: 4/16/2013

KC Project: 0818E File: C:\project\0818E\UPDATE-RAMP\hrc3-pro.ear

SCALE: 1" = 10' Horiz.
1" = 10' Vert.

All Dimensions are US Survey Feet

RAMPC3
CROSS SECTIONS

SHEET 50 OF XXX

DESIGN STUDY ONLY

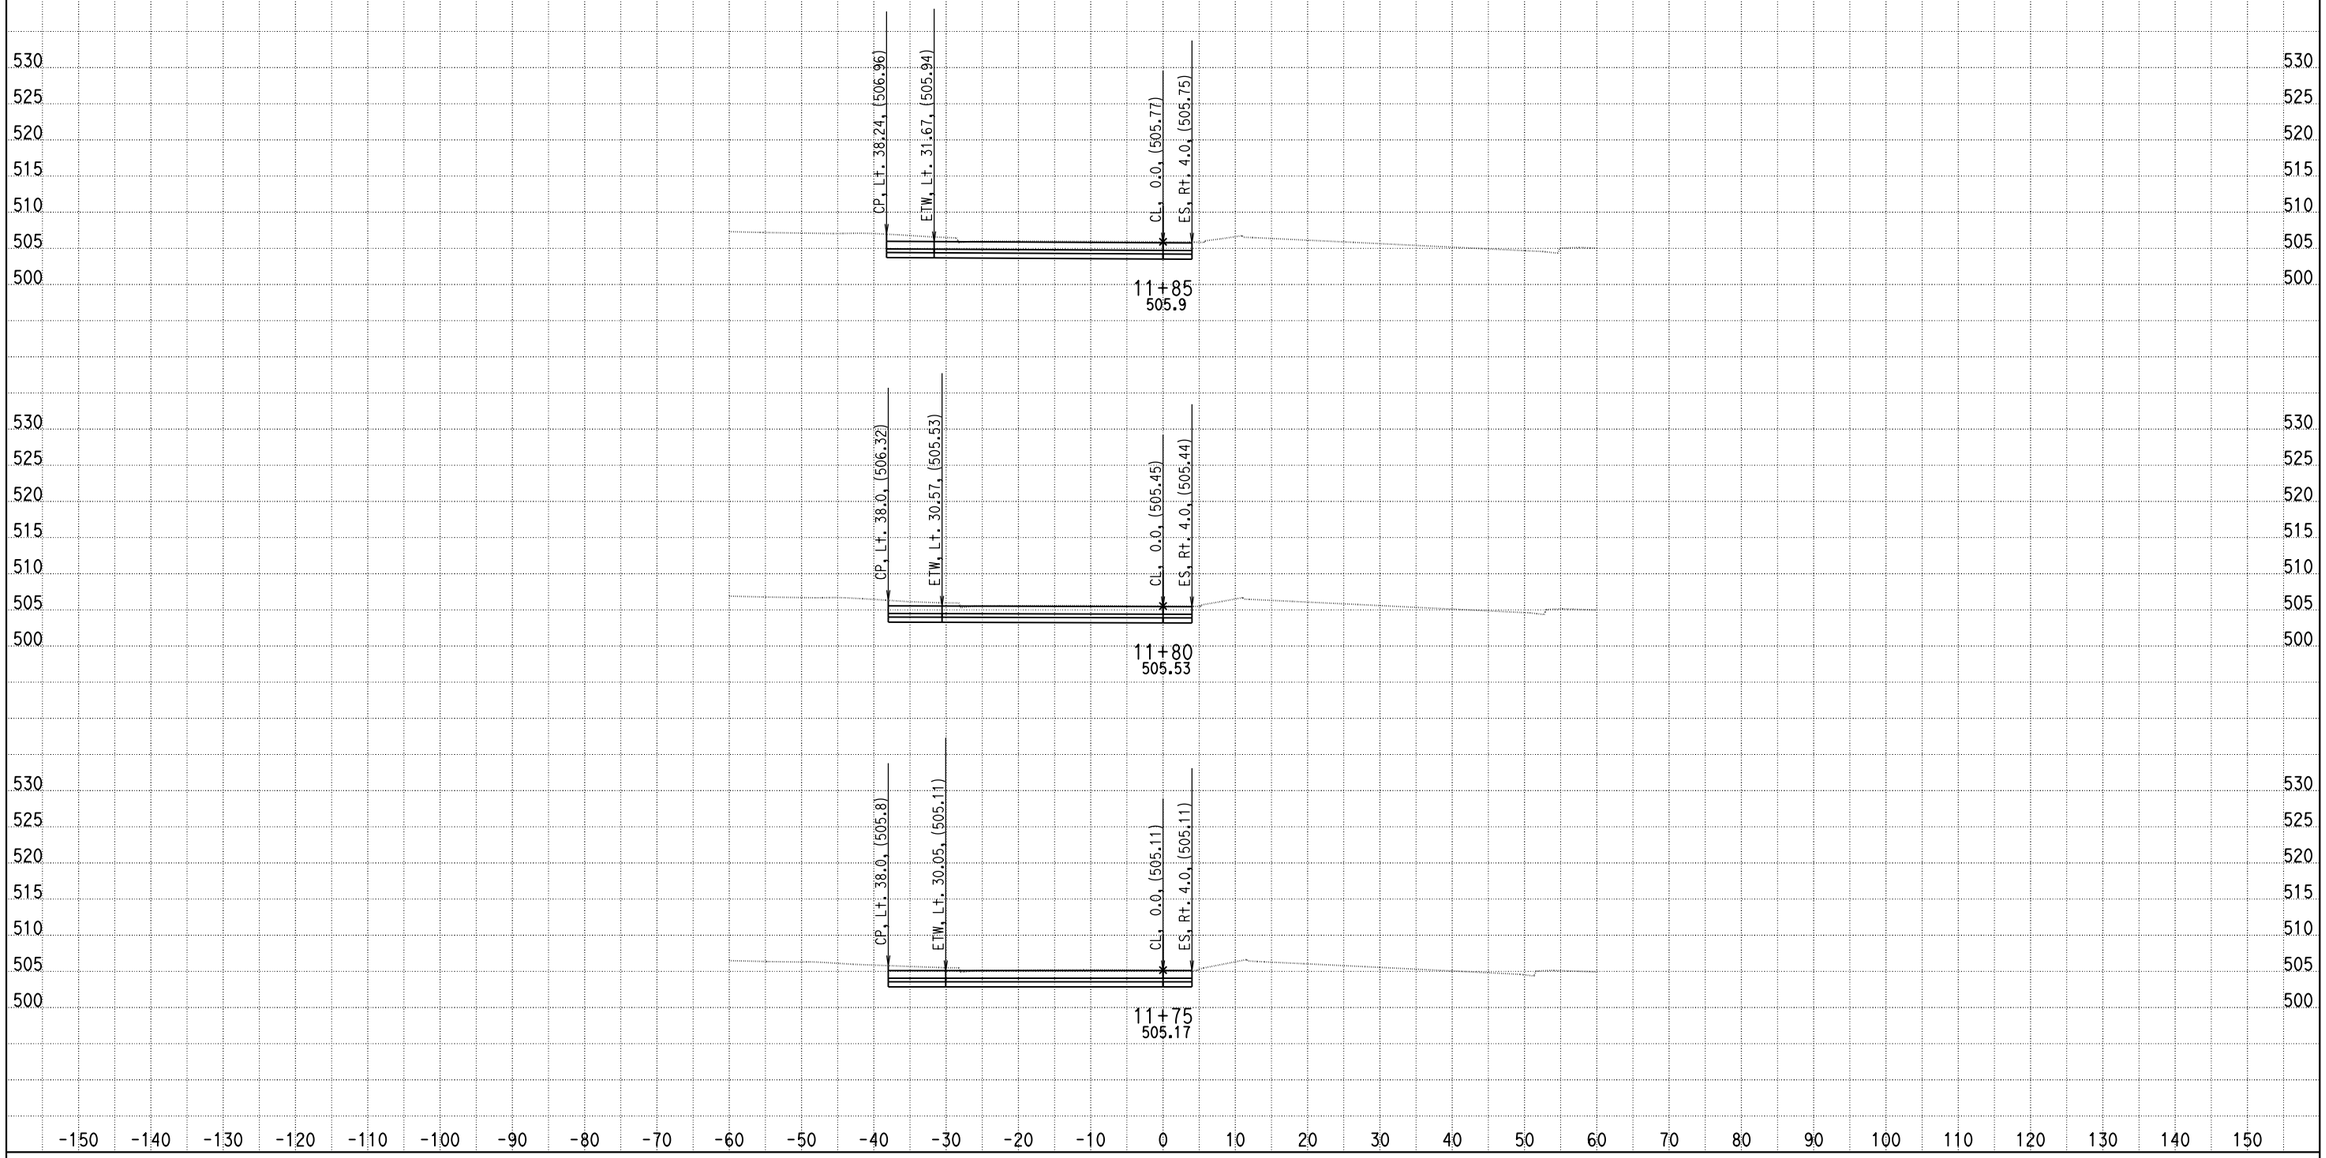

DATE: 4/16/2013

KC Project: 0818E File: C:\project\0818E\UPDATE-RAMP\hrc3-pro.ear

SCALE: 1" = 10' Horiz.
1" = 10' Vert.

All Dimensions are US Survey Feet

RAMPC3
CROSS SECTIONS

SHEET 51 OF XXX

DESIGN STUDY ONLY

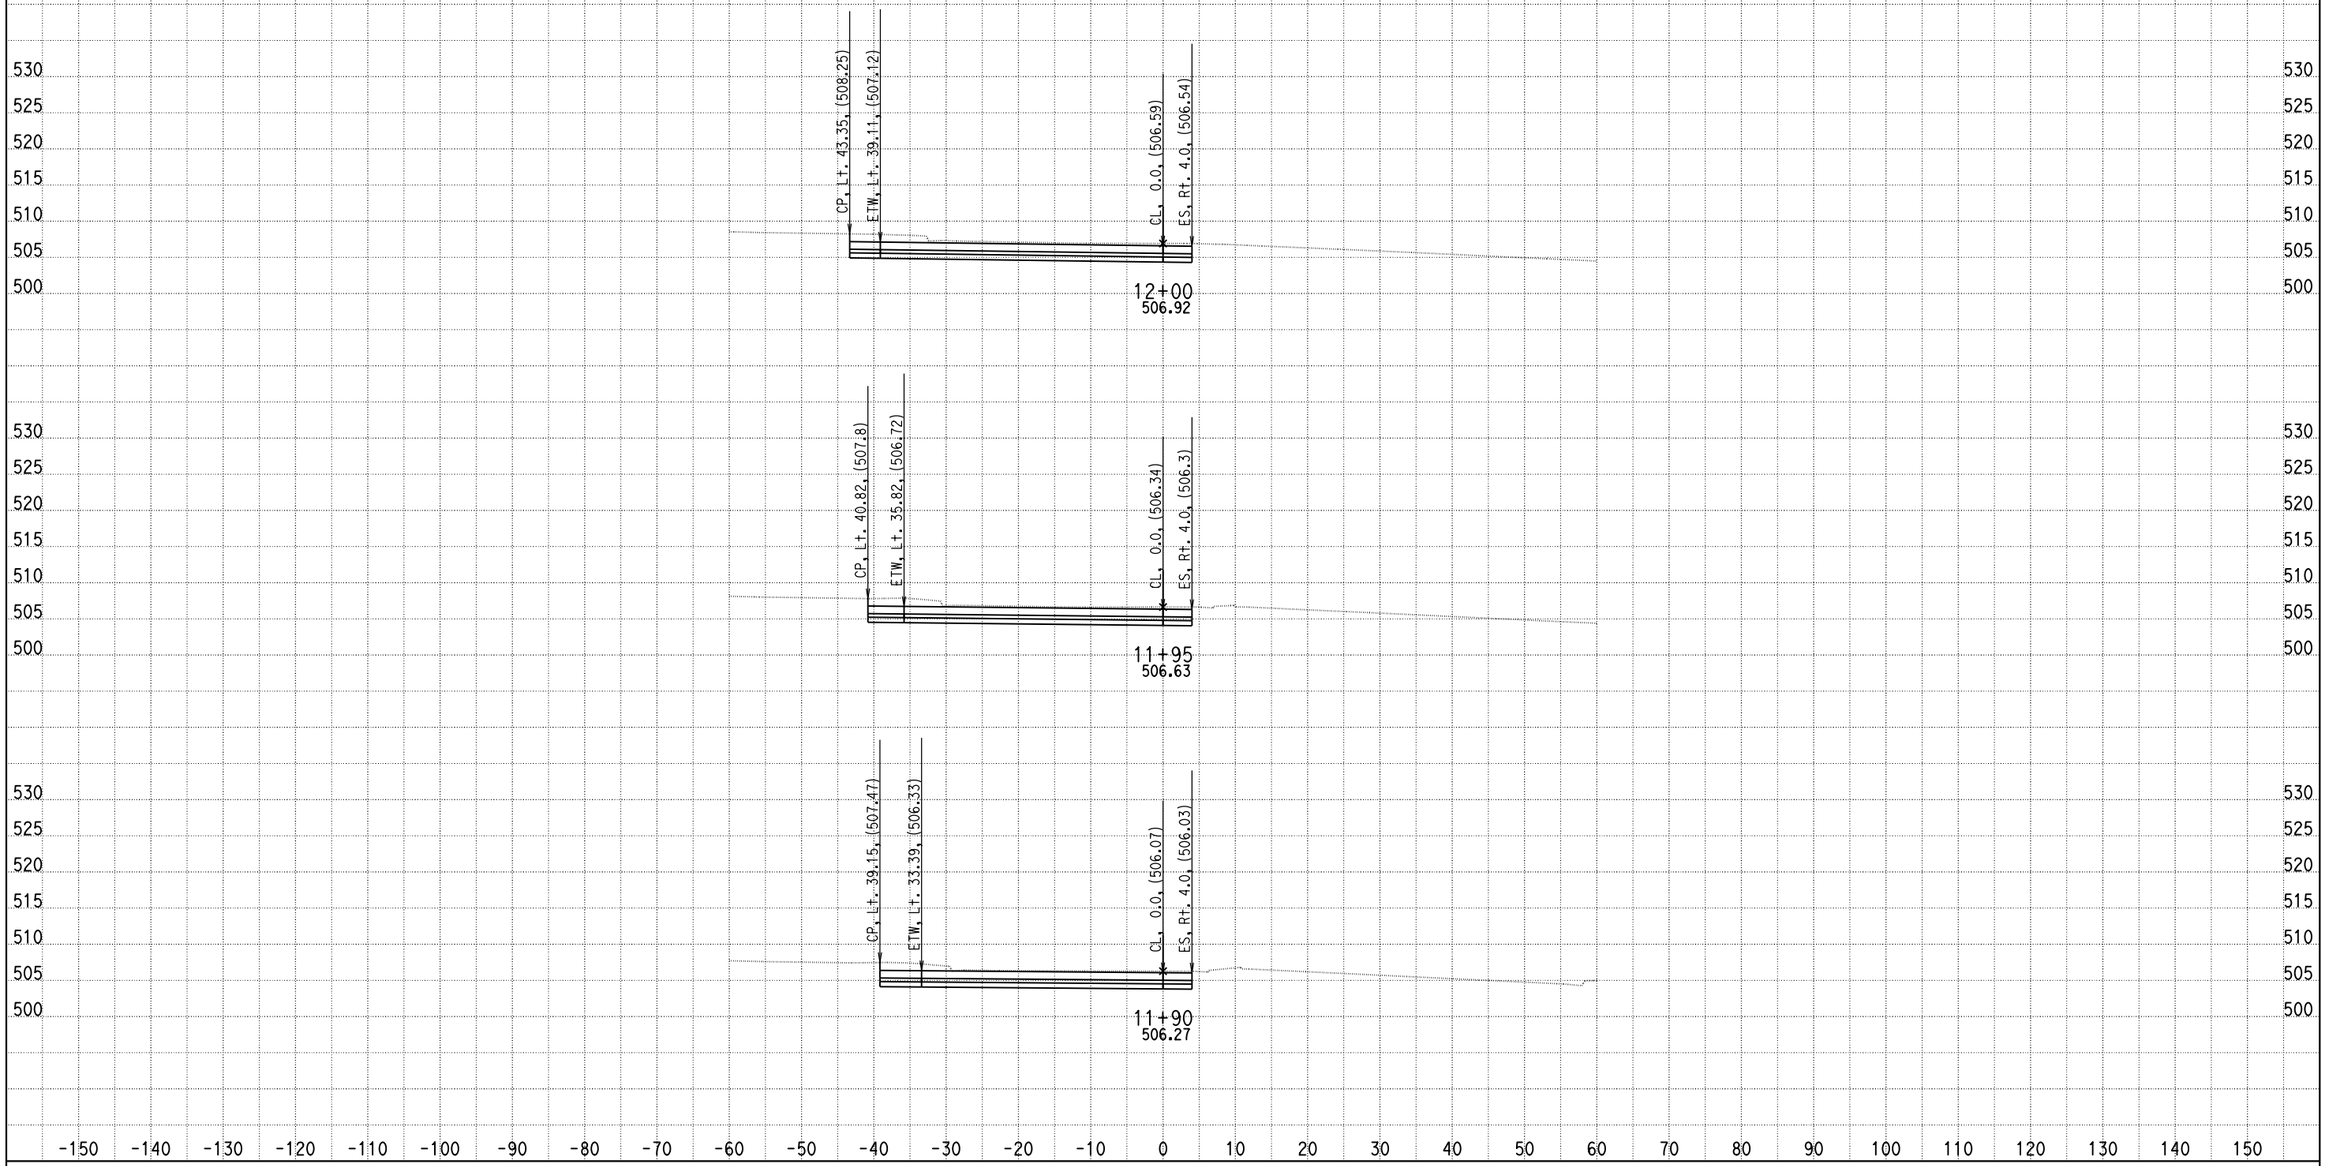

DATE: 4/16/2013

KC Project: 0818E File: C:\project\0818E\UPDATE-RAMP\hrc3-pro.ear

SCALE: 1" = 10' Horiz.
1" = 10' Vert.

All Dimensions are US Survey Feet

RAMPC3
CROSS SECTIONS

DESIGN STUDY ONLY

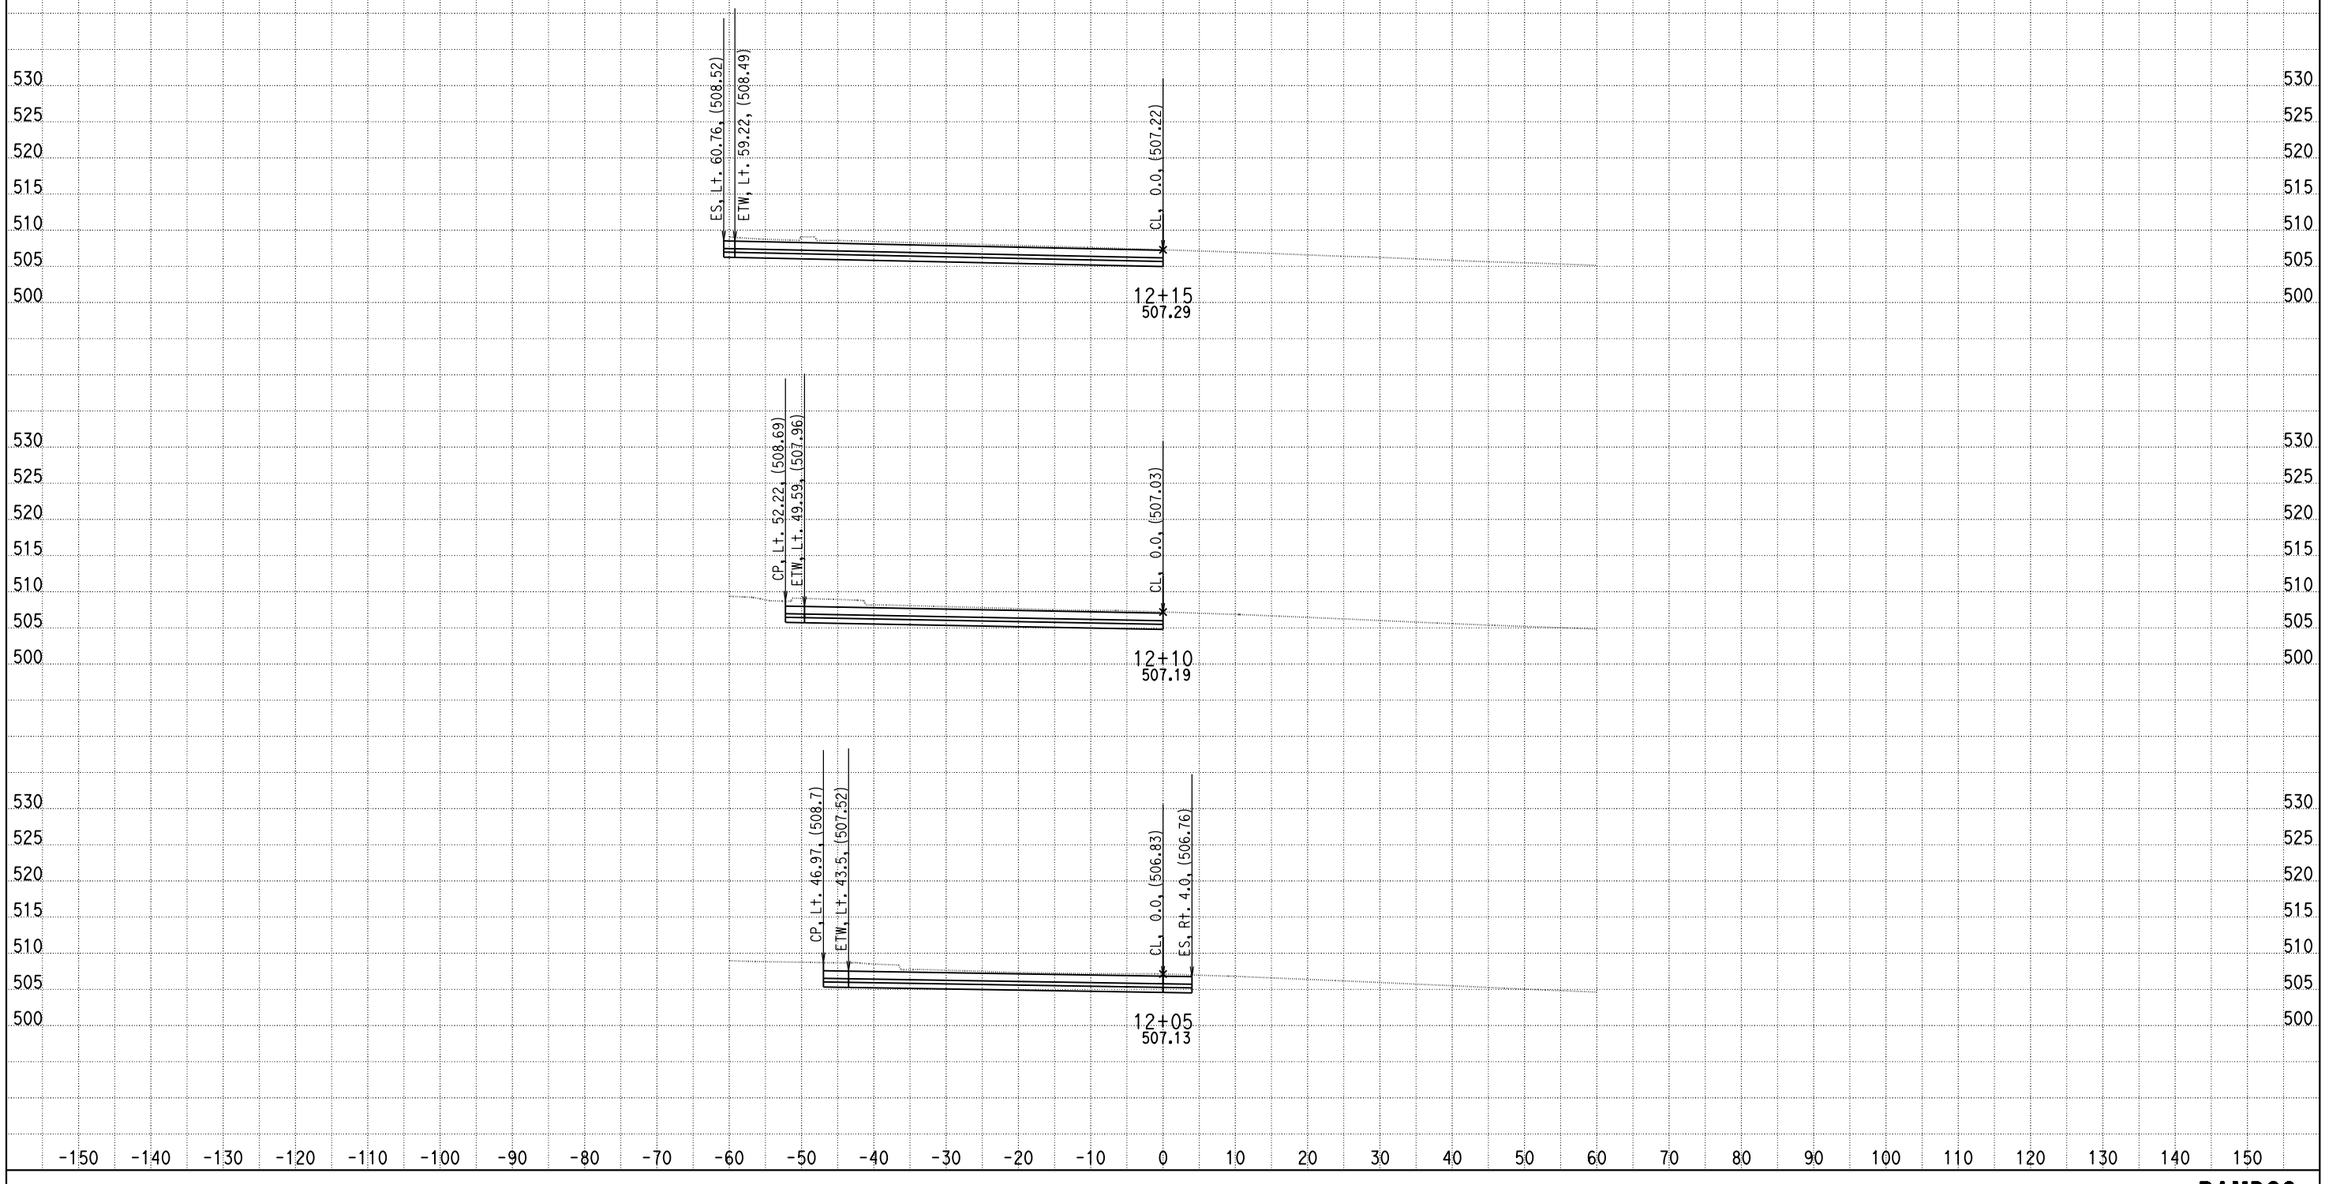

DATE: 4/16/2013

KC Project: 0818E File: C:\project\0818E\UPDATE-RAMP\hrc3-pro.ear

SCALE: 1" = 10' Horiz.
1" = 10' Vert.

All Dimensions are US Survey Feet

RAMPC3
CROSS SECTIONS

DESIGN STUDY ONLY

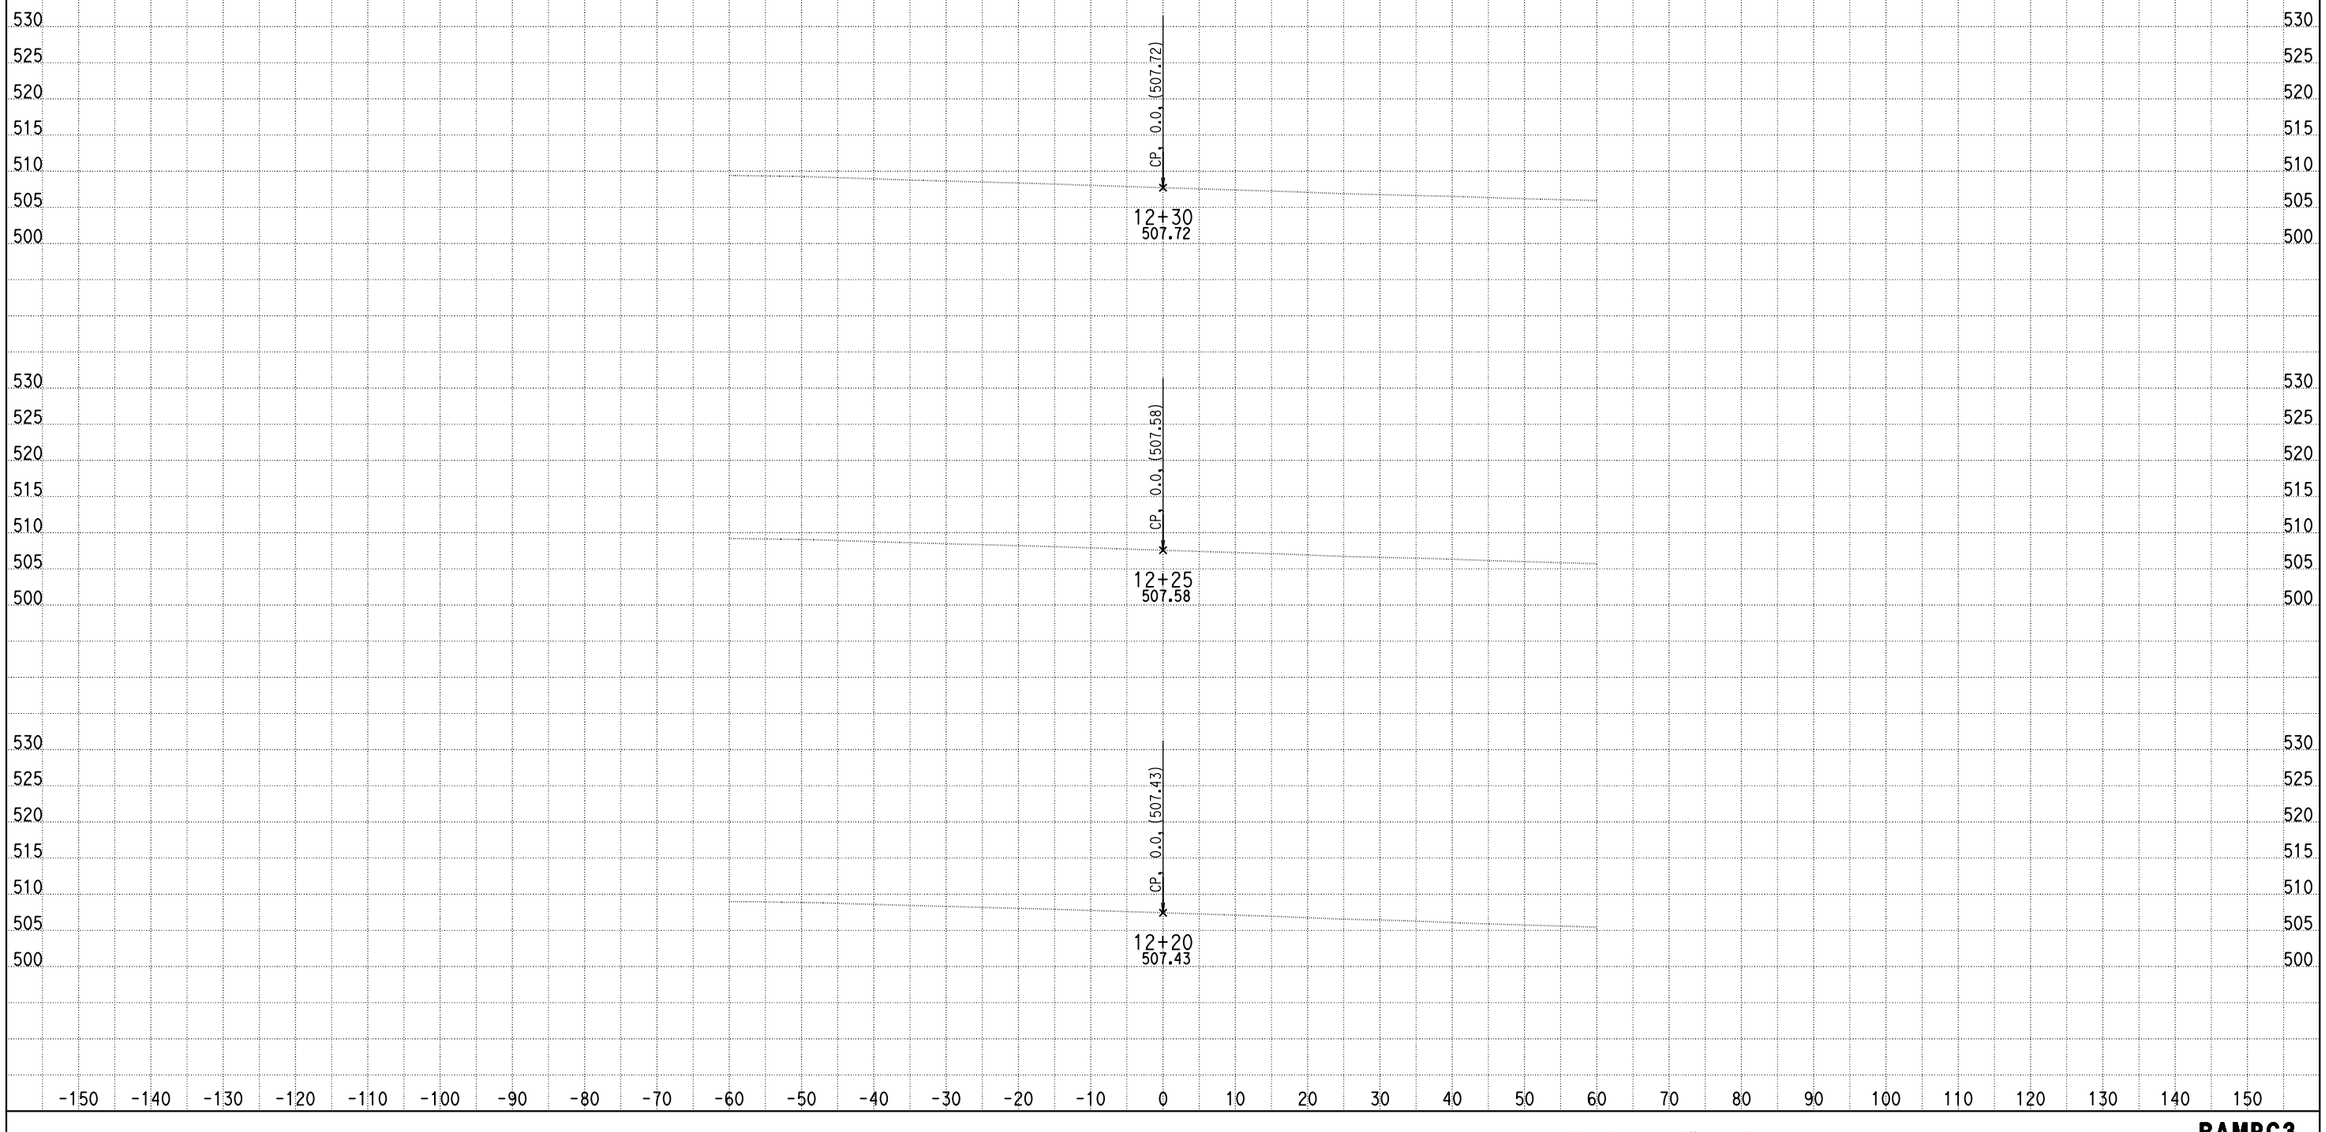

DATE: 4/16/2013

KC Project: 0818E File: C:\project\0818E\UPDATE-RAMP\hrc3-pro.ear

SCALE: 1" = 10' Horiz.
1" = 10' Vert.

All Dimensions are US Survey Feet

RAMPC3
CROSS SECTIONS

DESIGN STUDY ONLY

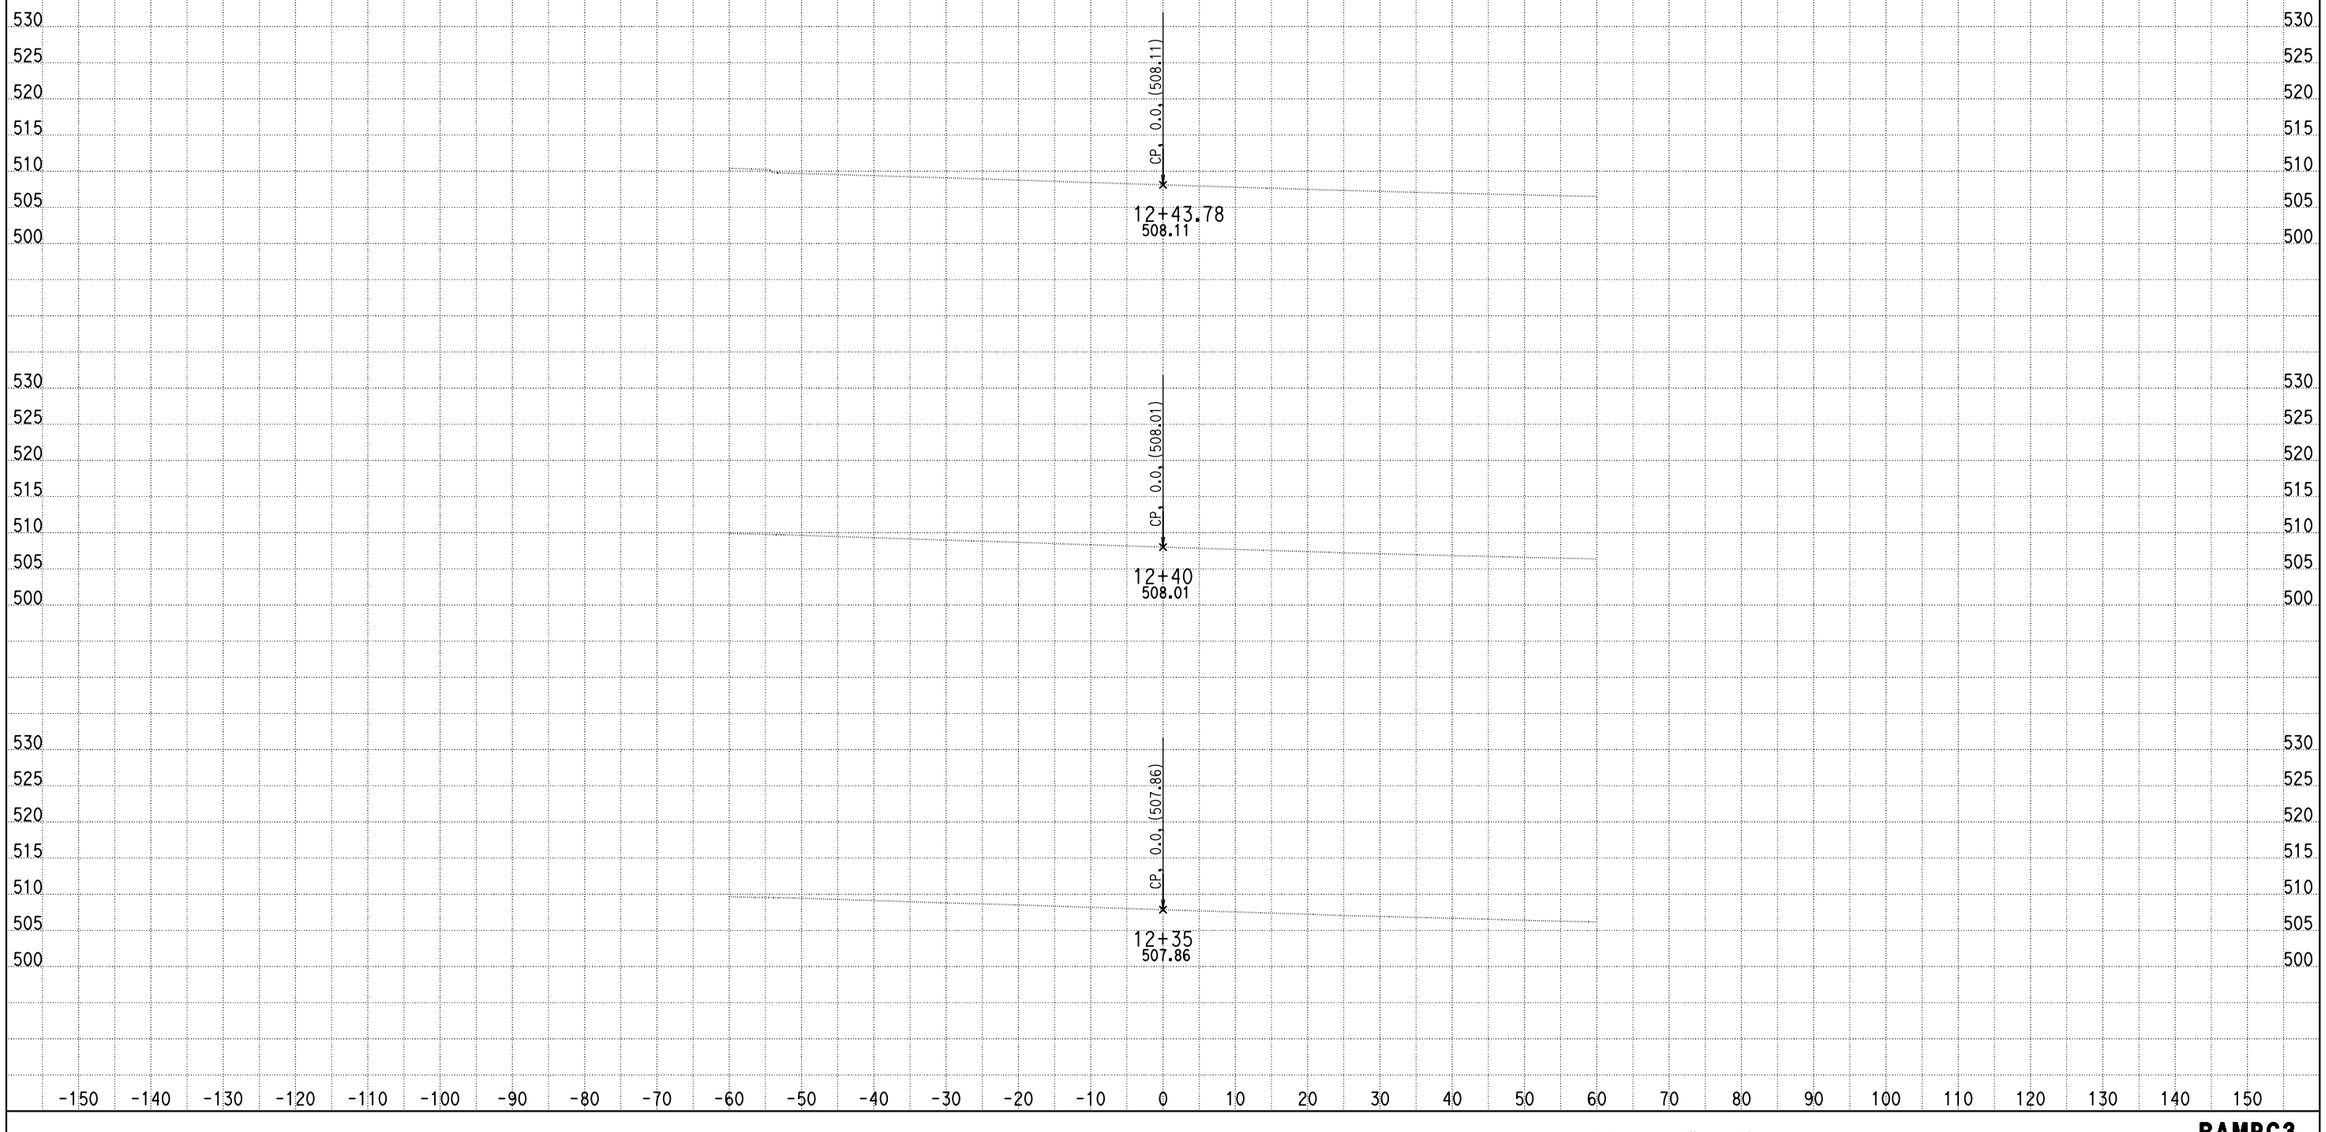

DATE: 4/16/2013

KC Project: 0818E File: C:\project\0818E\UPDATE-RAMP\hrc3-pro.ear

SCALE: 1" = 10' Horiz.
1" = 10' Vert.

All Dimensions are US Survey Feet

RAMPC3
CROSS SECTIONS

RAMP C4

DESIGN STUDY ONLY

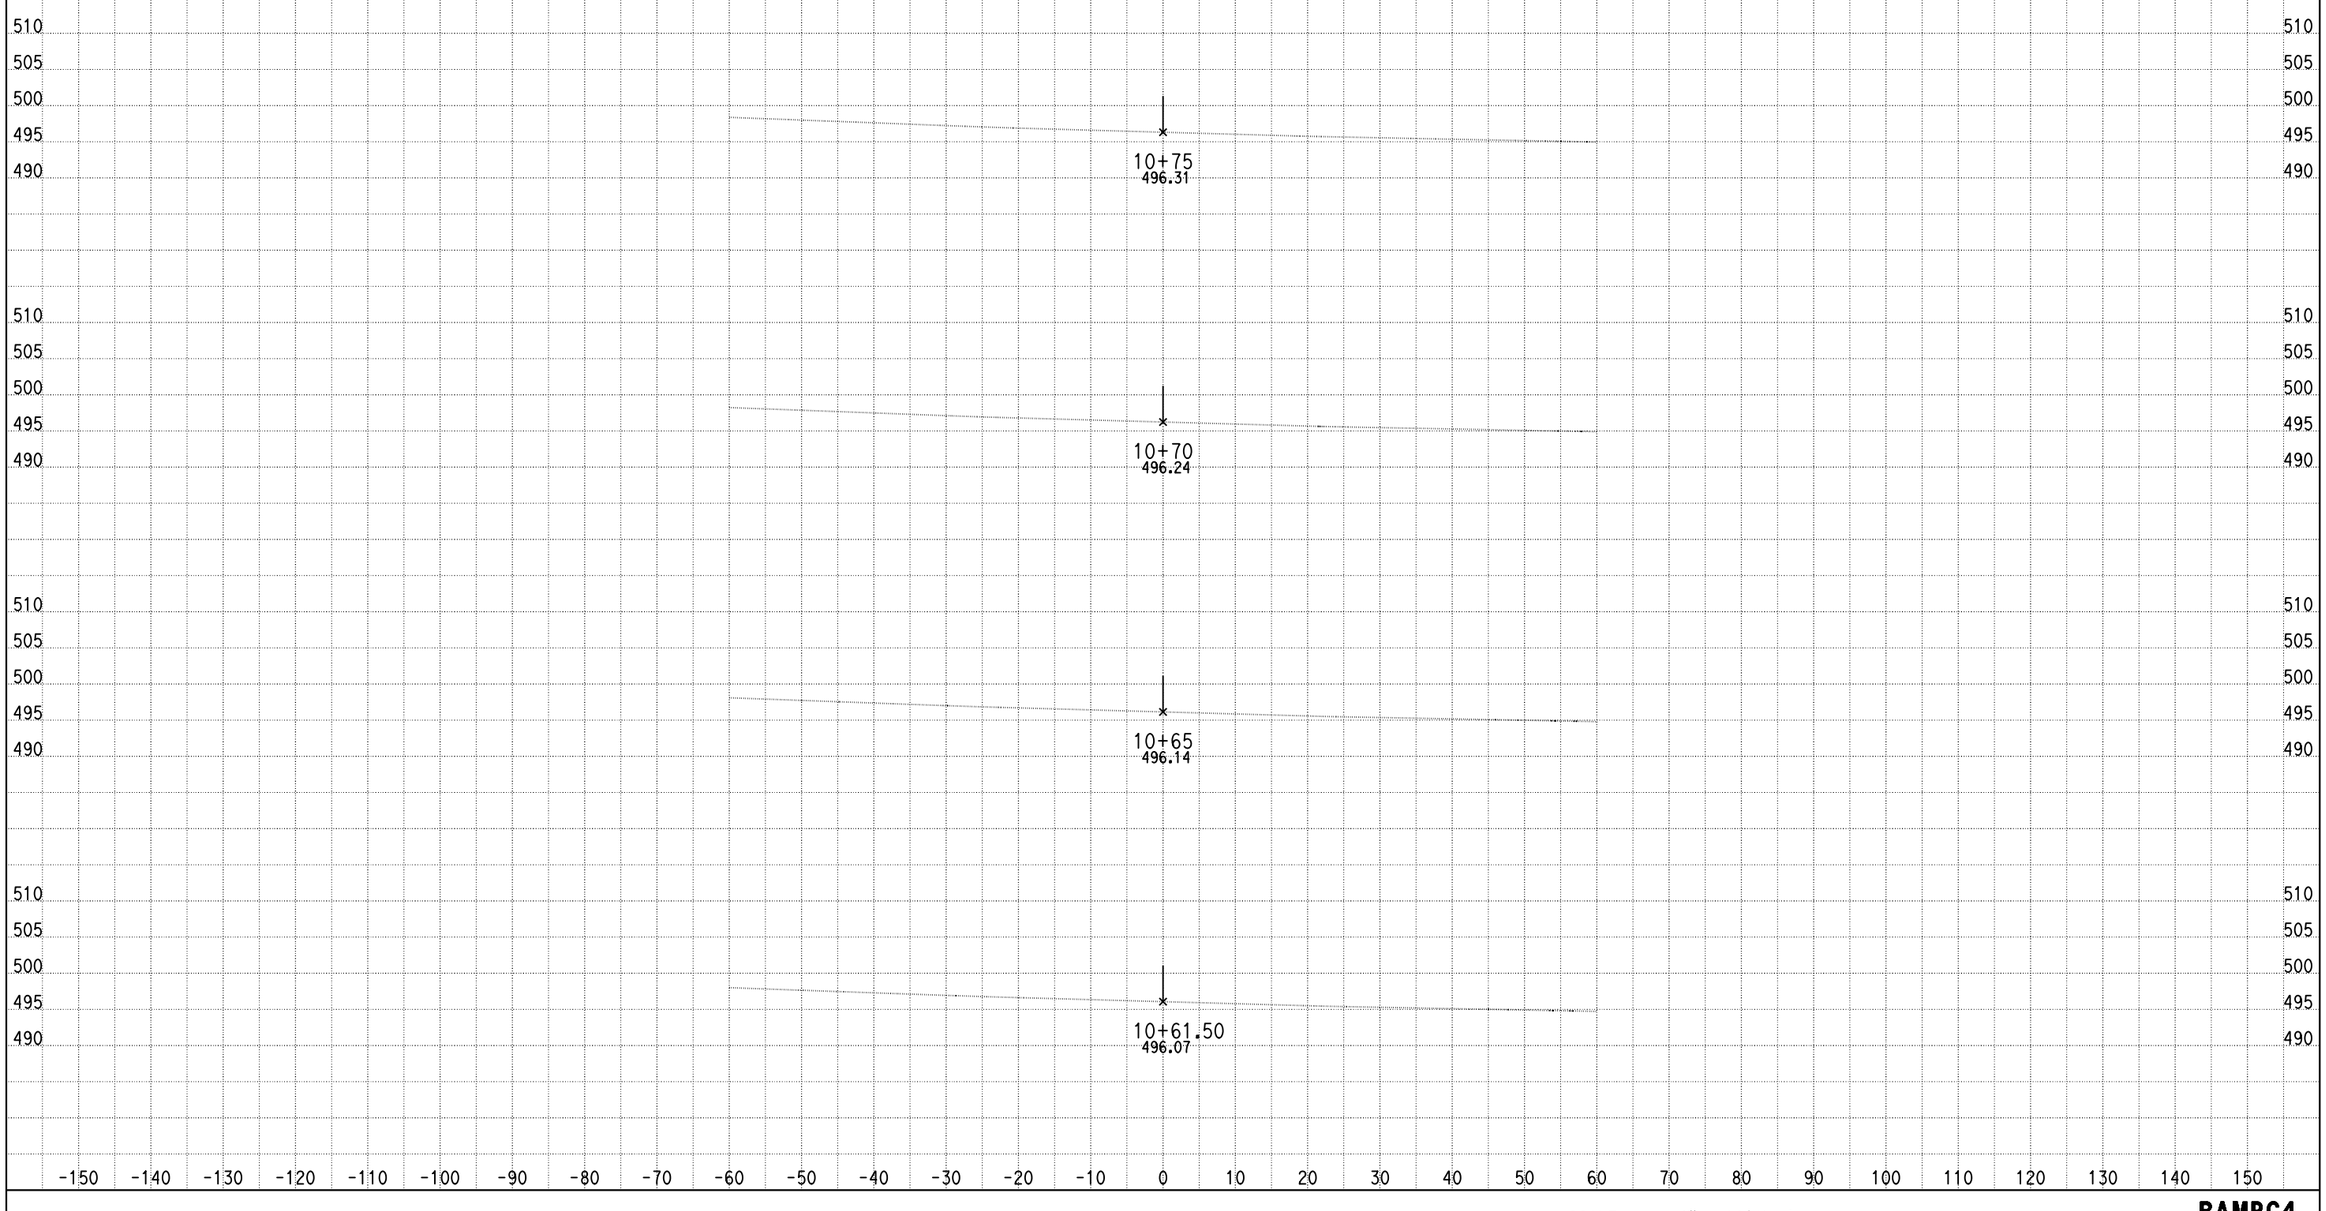

DATE: 4/16/2013

KC Project: 0818E File: C:\project\0818E\UPDATE-RAMP\hrc4-pro.ear

SCALE: 1" = 10' Horiz.
1" = 10' Vert.

All Dimensions are US Survey Feet

RAMPC4
CROSS SECTIONS
SHEET 1 OF XXX

DESIGN STUDY ONLY

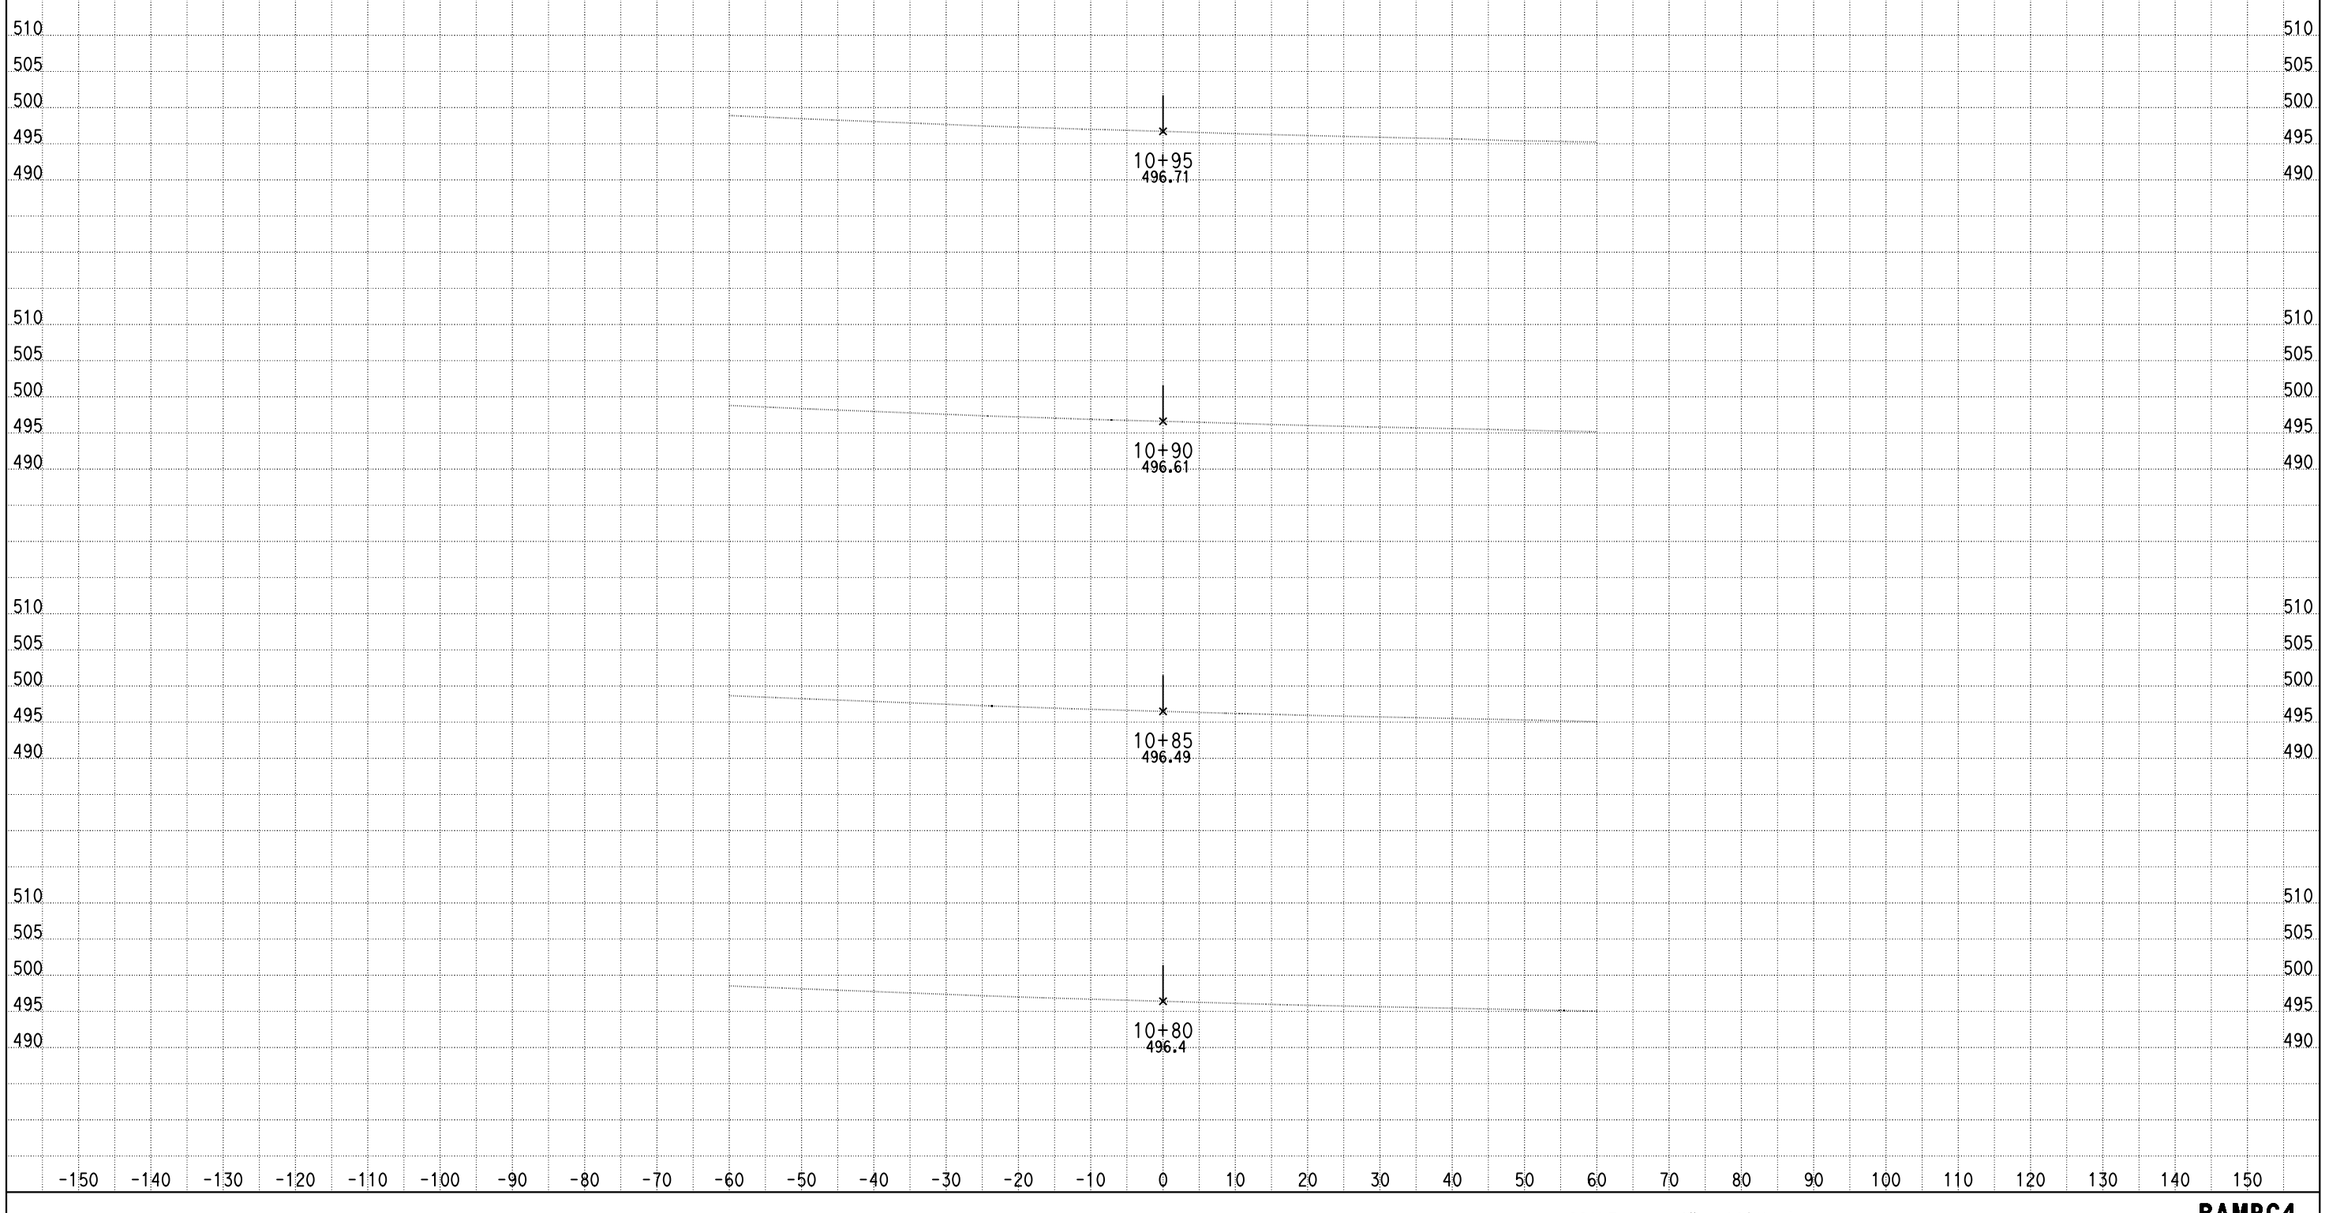

DATE: 4/16/2013

KC Project: 0818E File: C:\project\0818E\UPDATE-RAMP\hrc4-pro.ear

SCALE: 1" = 10' Horiz.
1" = 10' Vert.

All Dimensions are US Survey Feet

RAMPC4
CROSS SECTIONS
SHEET 2 OF XXX

DESIGN STUDY ONLY

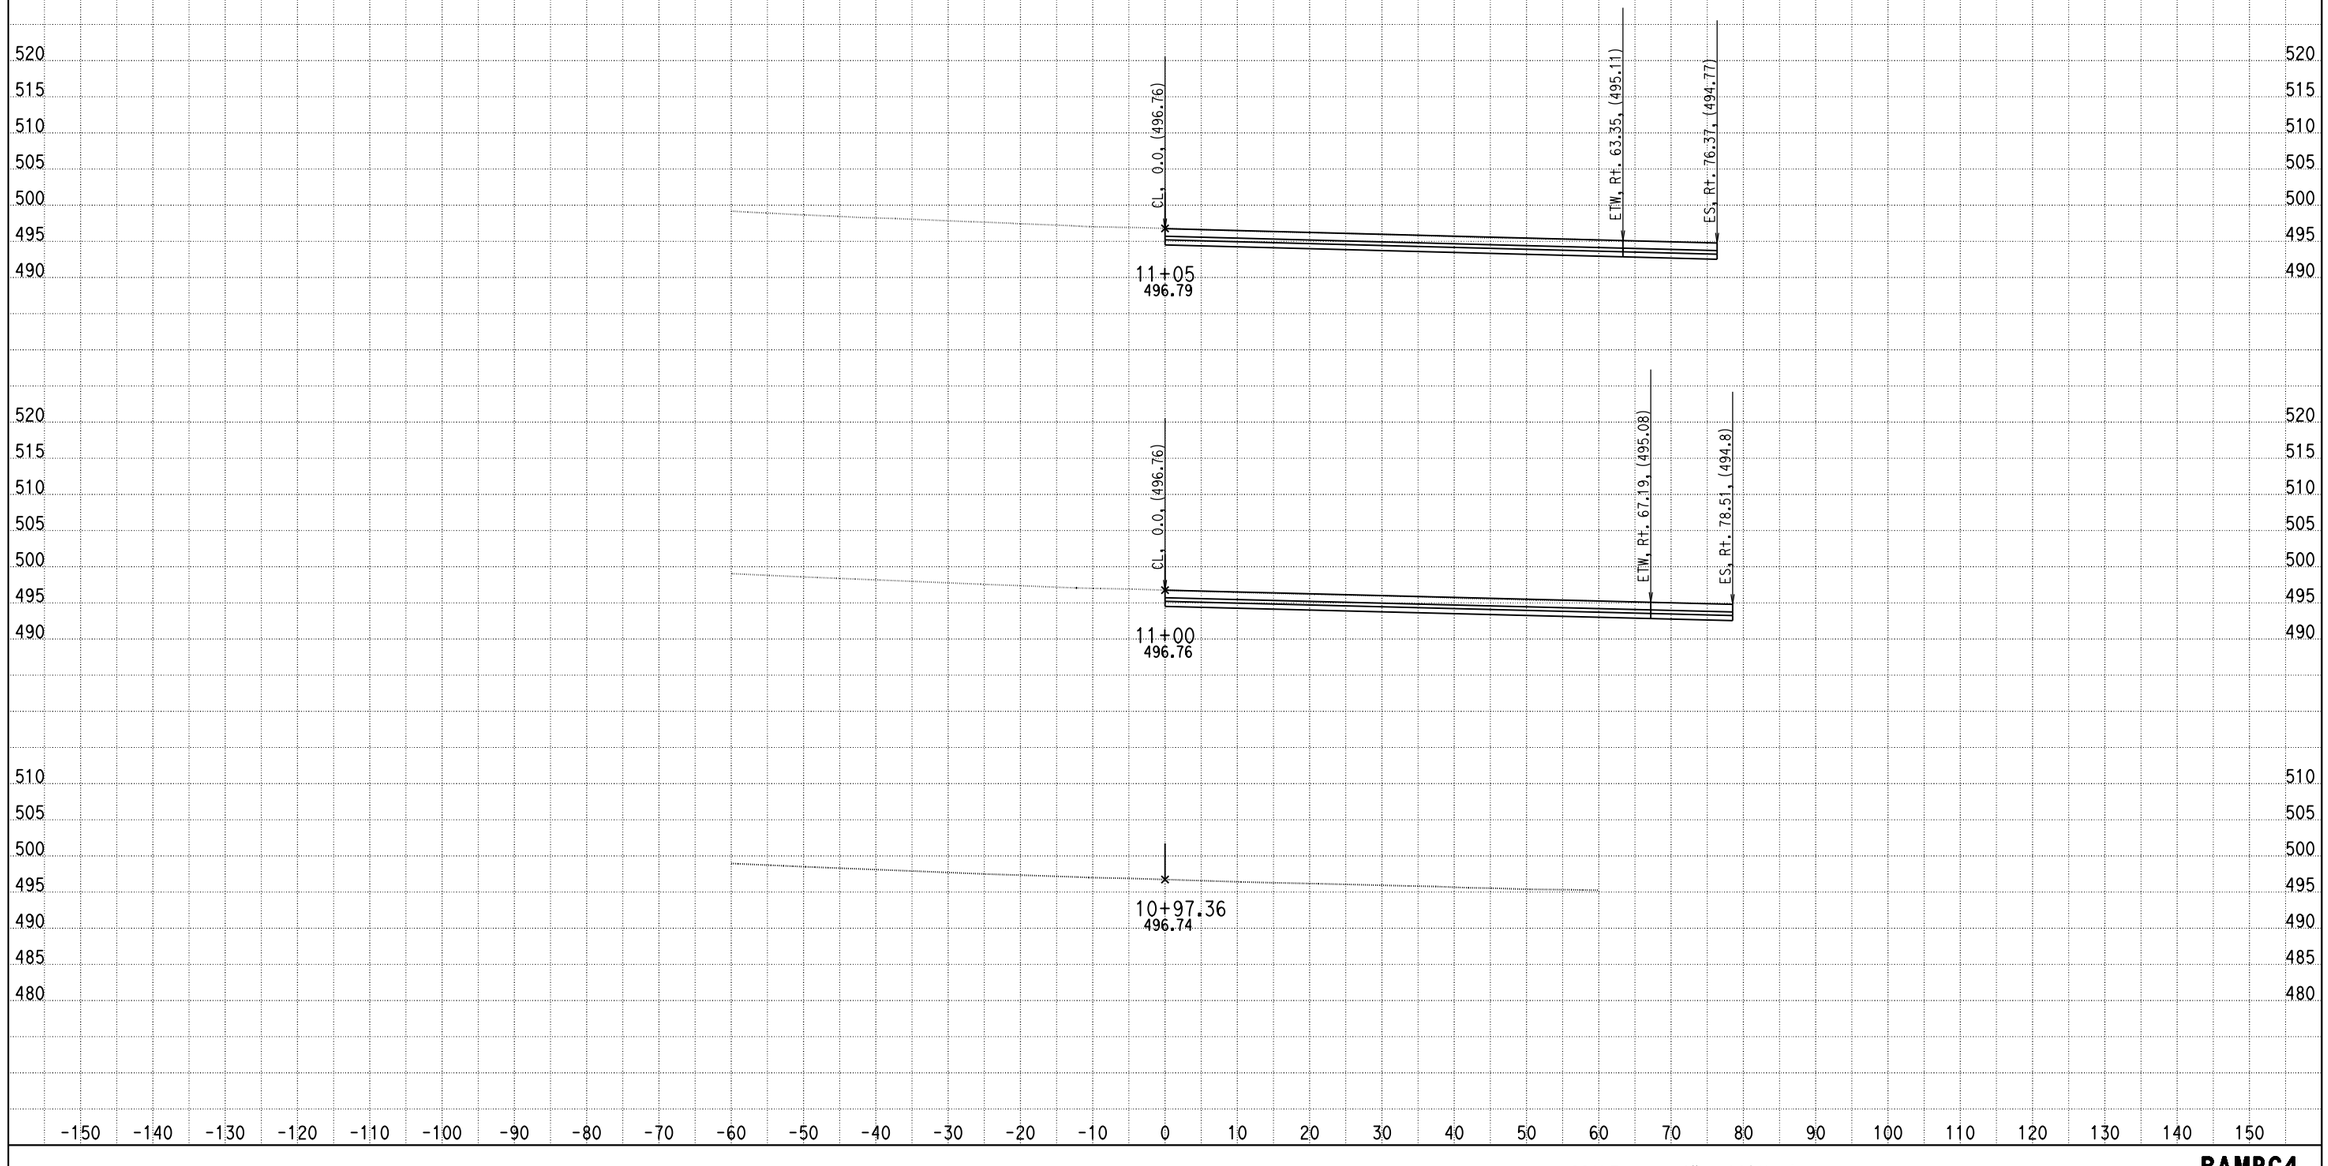

DATE: 4/16/2013

KC Project: 0818E File: C:\project\0818E\UPDATE-RAMP\hrc4-pro.ear

SCALE: 1" = 10' Horiz.
1" = 10' Vert.

All Dimensions are US Survey Feet

RAMPC4
CROSS SECTIONS
SHEET 3 OF XXX

DESIGN STUDY ONLY

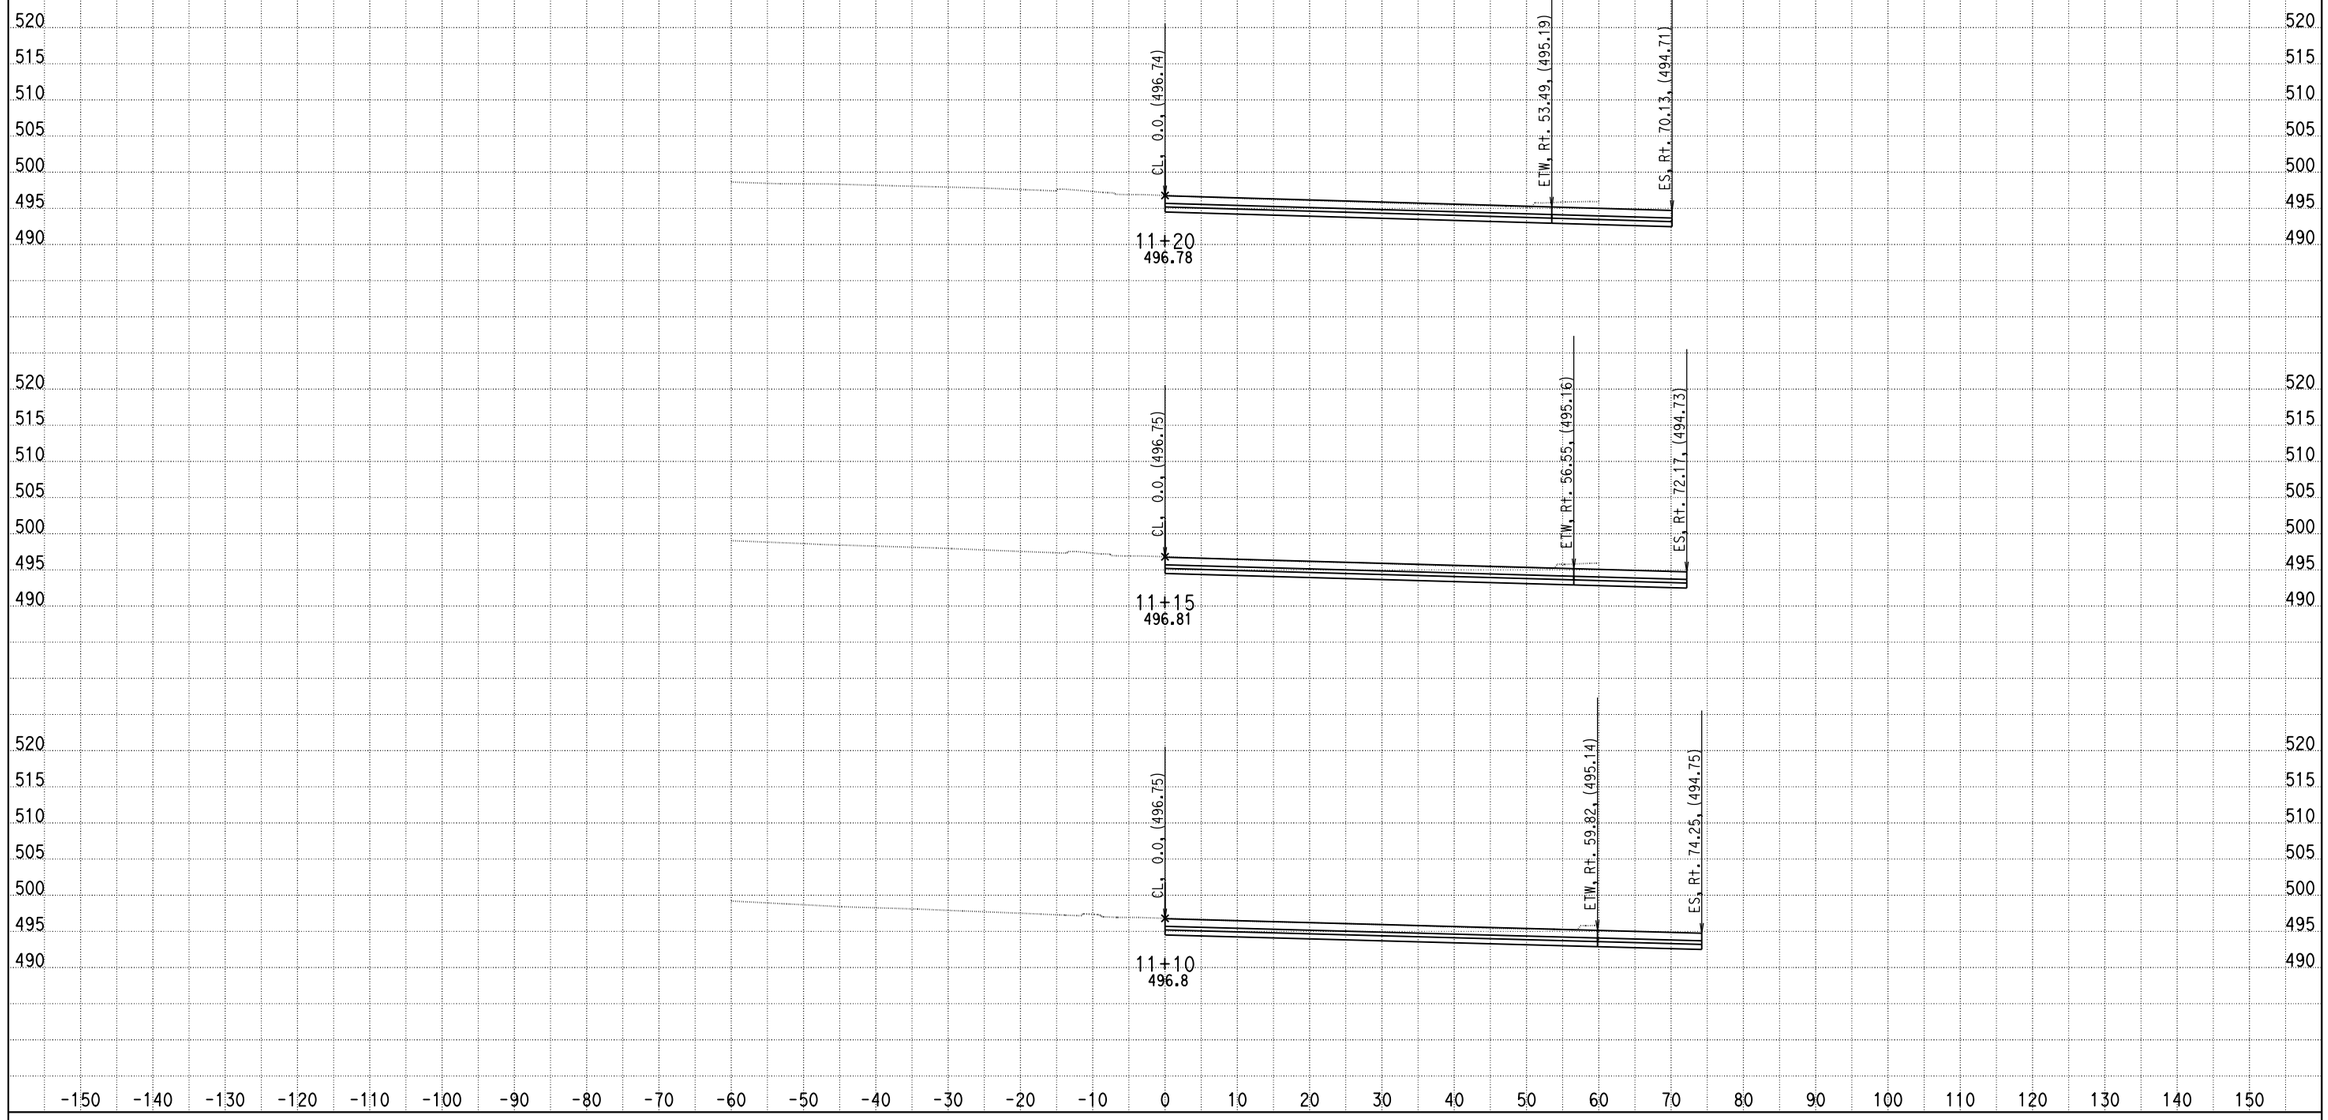

DATE: 4/16/2013

KC Project: 0818E File: C:\project\0818E\UPDATE-RAMP\hrc4-pro.ear

SCALE: 1" = 10' Horiz.
1" = 10' Vert.

All Dimensions are US Survey Feet

RAMPC4
CROSS SECTIONS

DESIGN STUDY ONLY

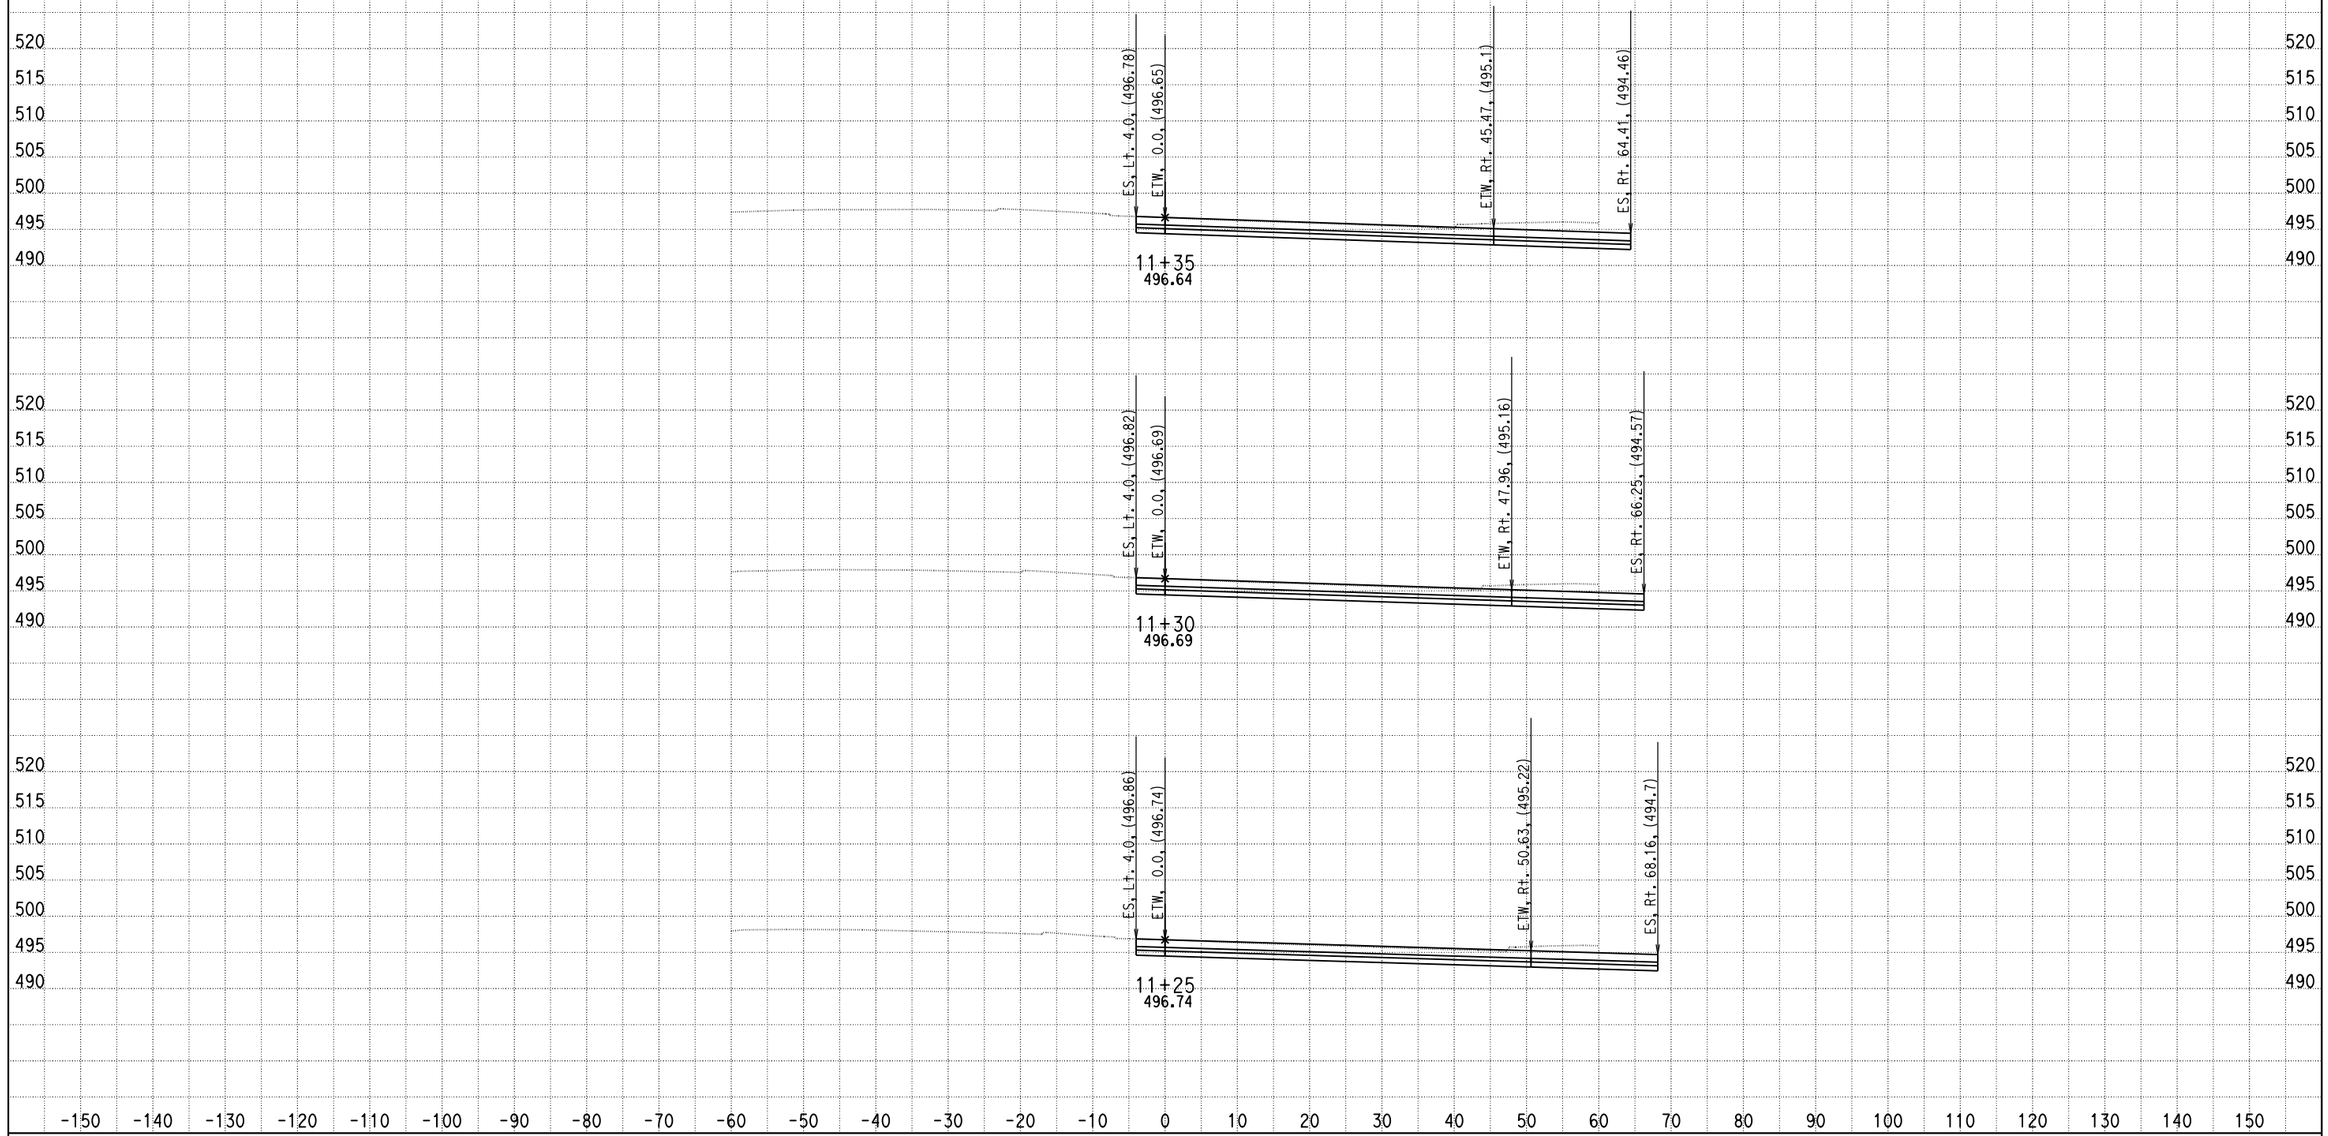

DATE: 4/16/2013

KC Project: 0818E File: C:\project\0818E\UPDATE-RAMP\hrc4-pro.ear

SCALE: 1" = 10' Horiz.
1" = 10' Vert.

All Dimensions are US Survey Feet

RAMPC4
CROSS SECTIONS

SHEET 5 OF XXX

DESIGN STUDY ONLY

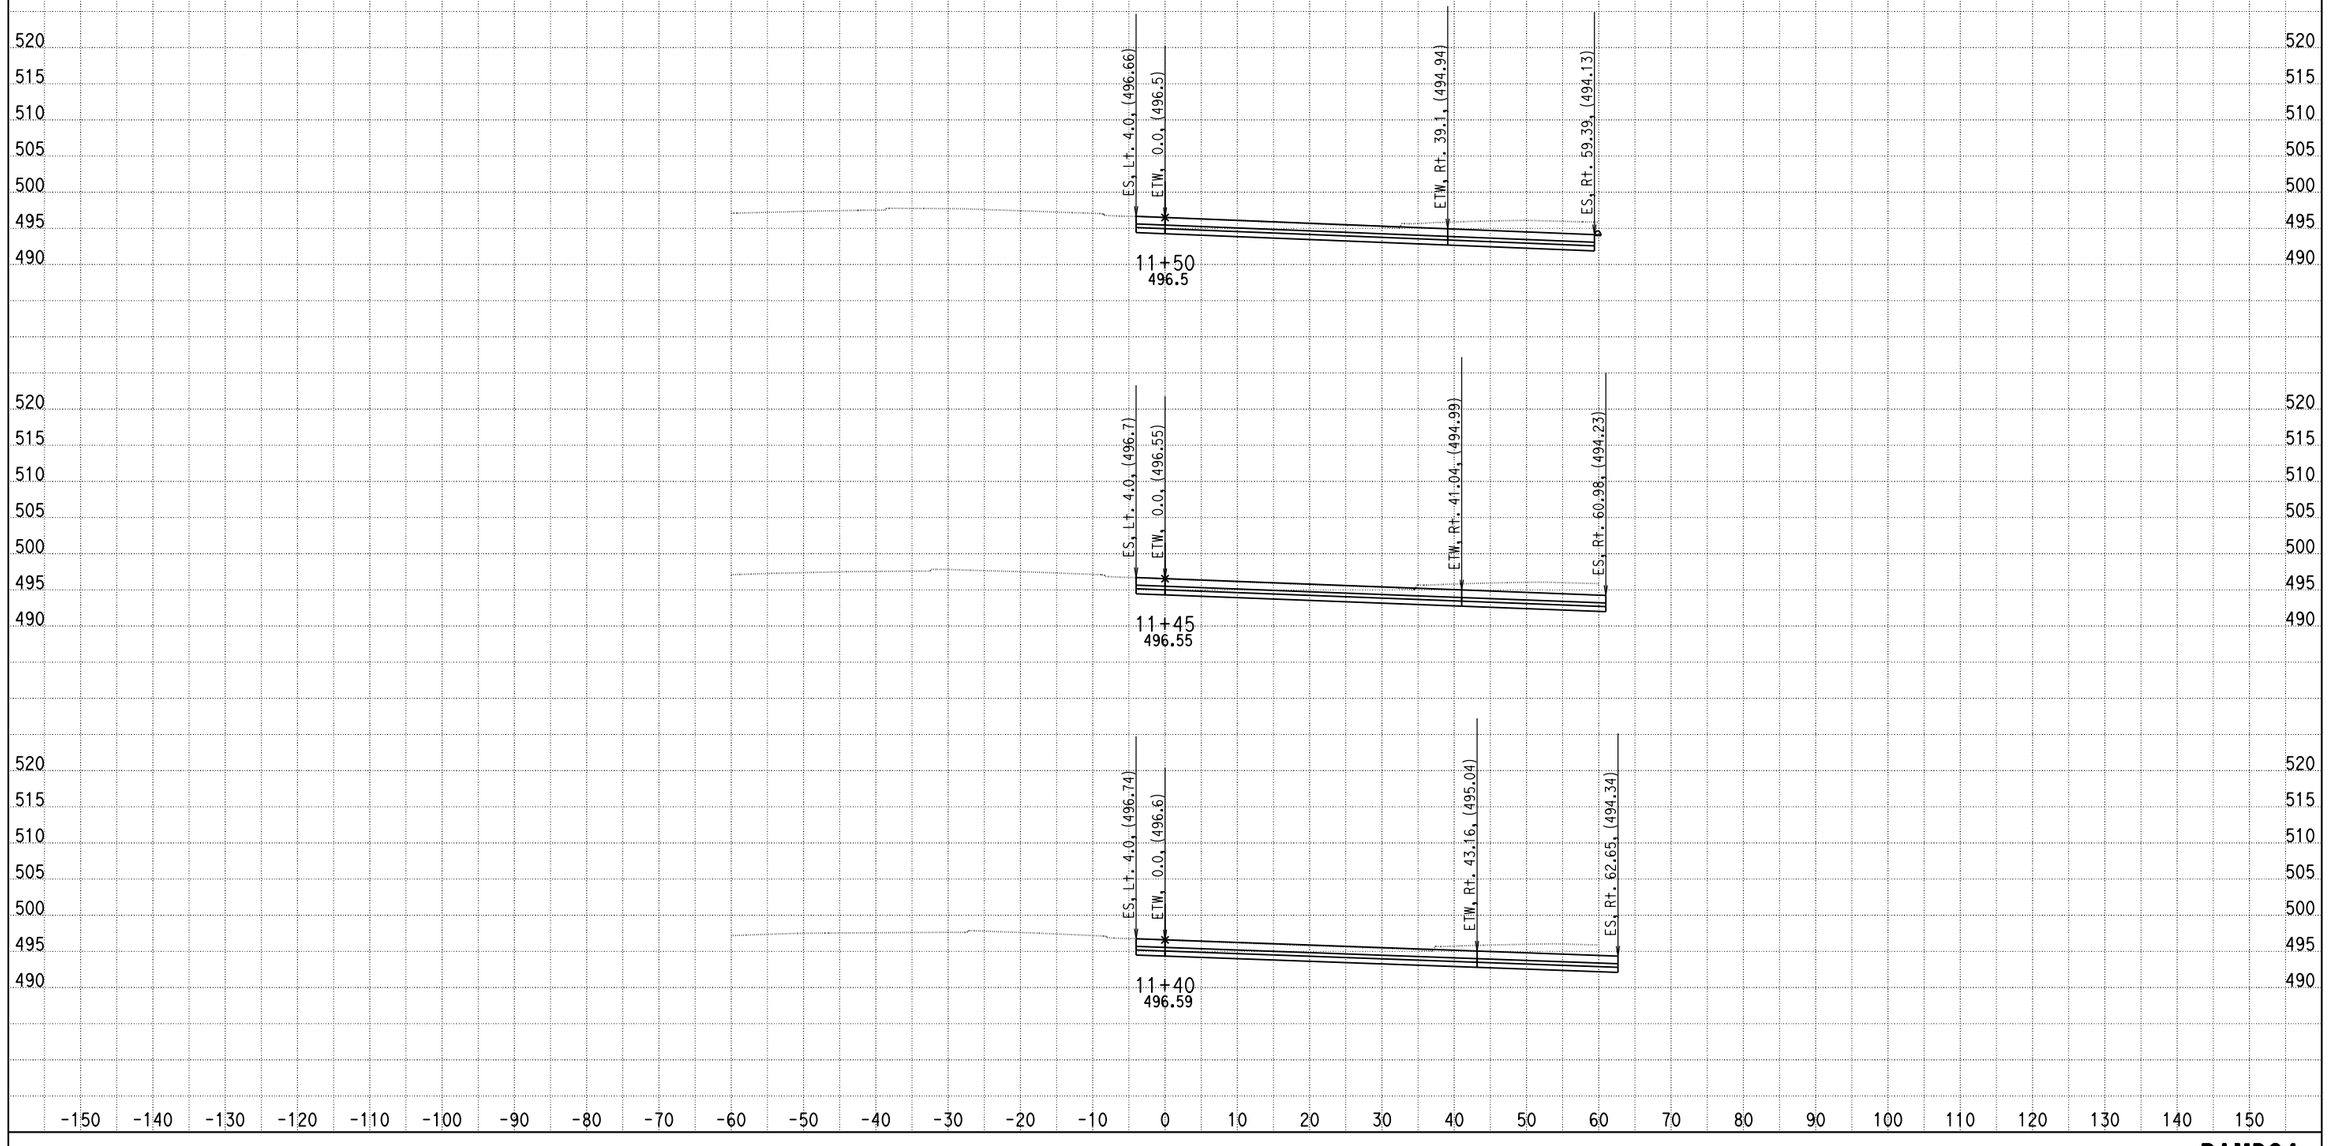

DATE: 4/16/2013

KC Project: 0818E File: C:\project\0818E\UPDATE-RAMP\hrc4-pro.ear

SCALE: 1" = 10' Horiz.
1" = 10' Vert.

All Dimensions are US Survey Feet

RAMPC4
CROSS SECTIONS

DESIGN STUDY ONLY

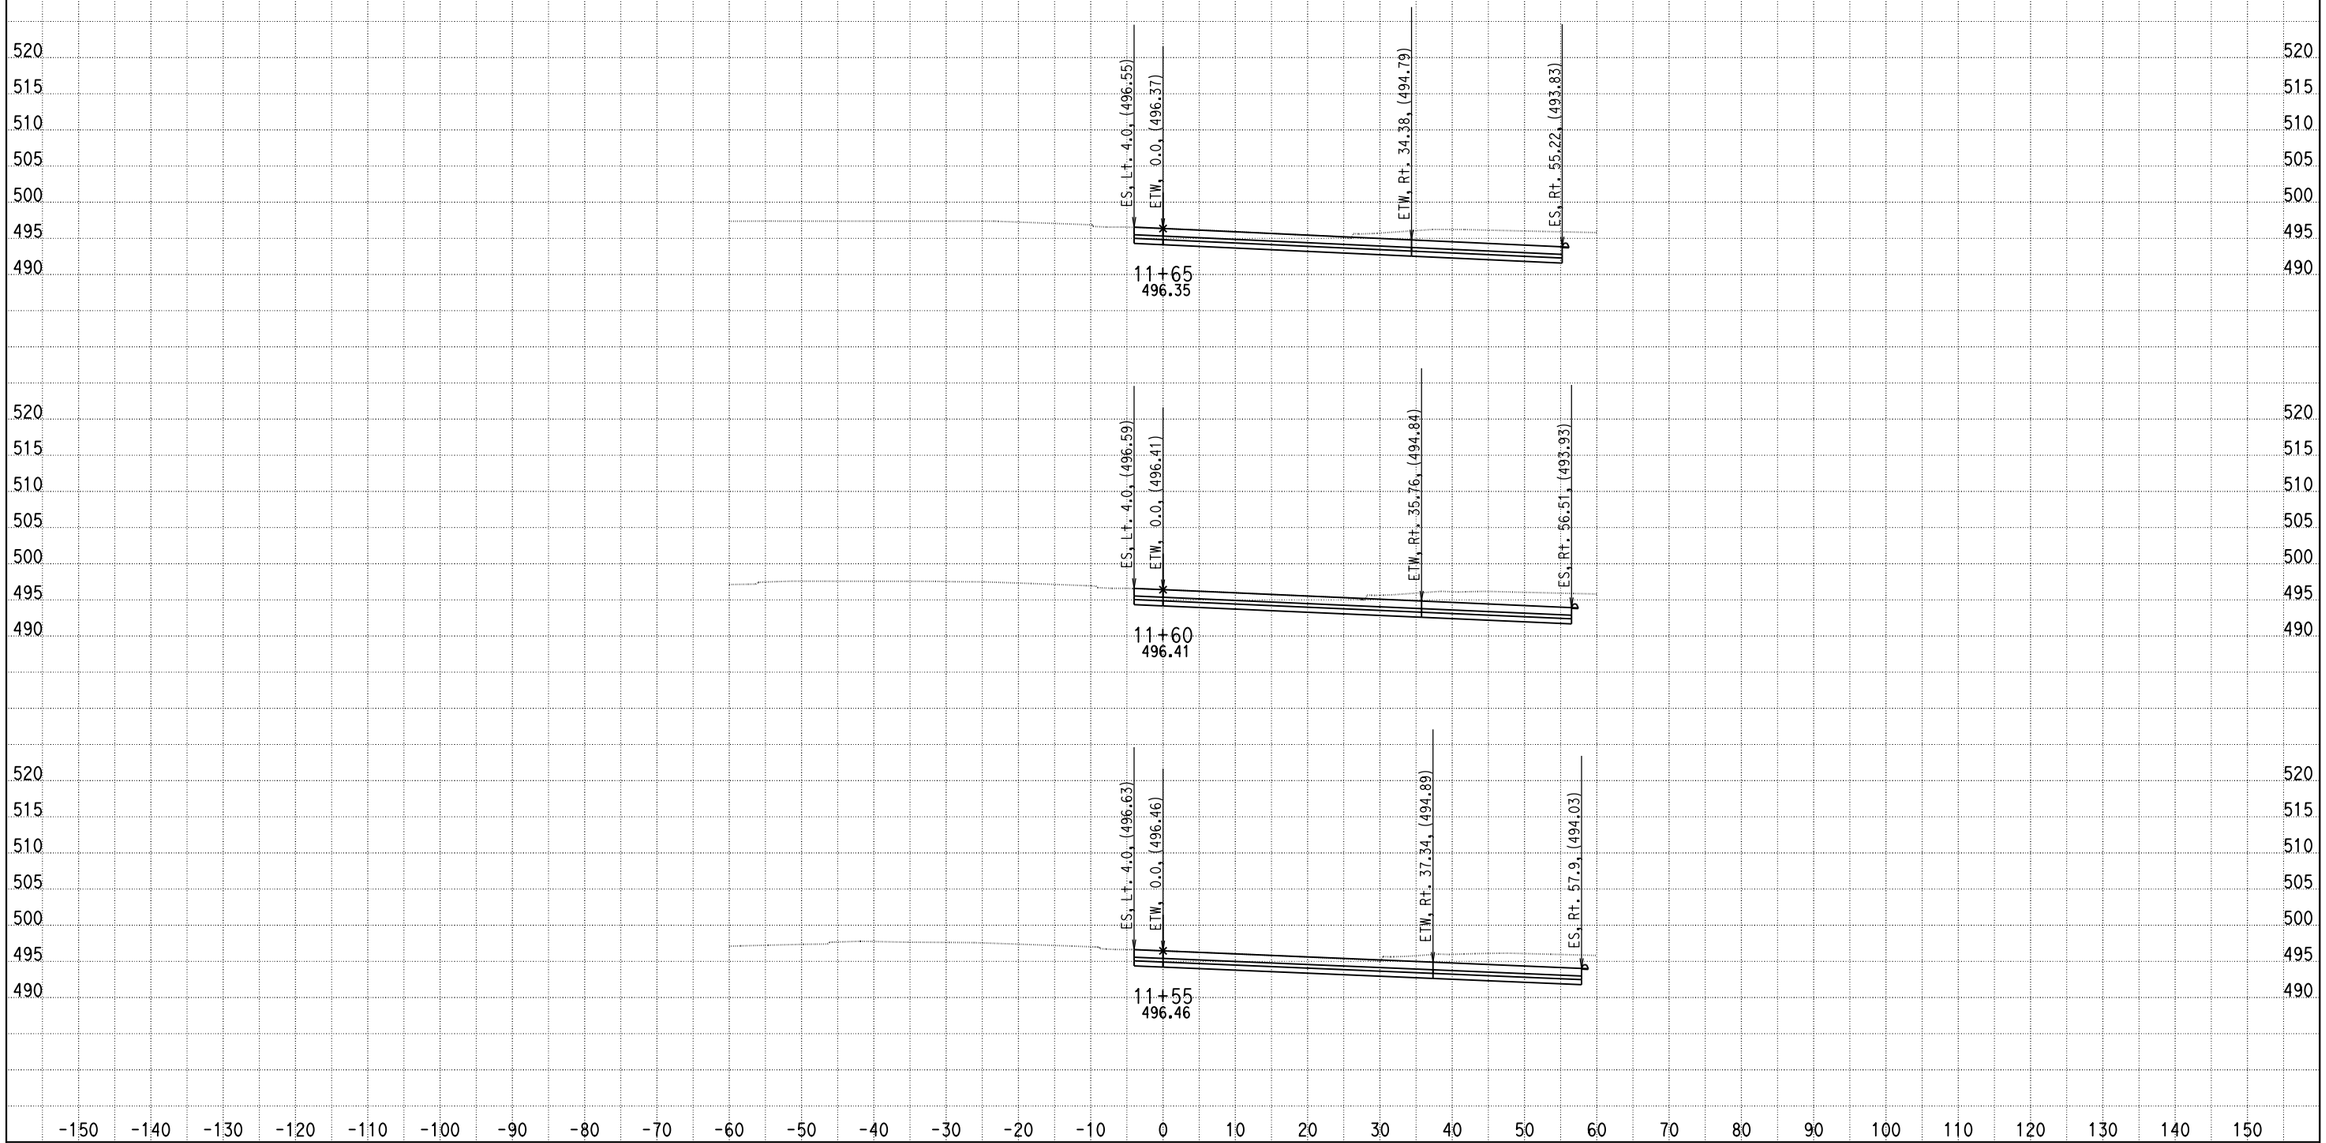

DATE: 4/16/2013

KC Project: 0818E File: C:\project\0818E\UPDATE-RAMP\hrc4-pro.ear

SCALE: 1" = 10' Horiz.
1" = 10' Vert.

All Dimensions are US Survey Feet

RAMPC4
CROSS SECTIONS

SHEET 7 OF XXX

DESIGN STUDY ONLY

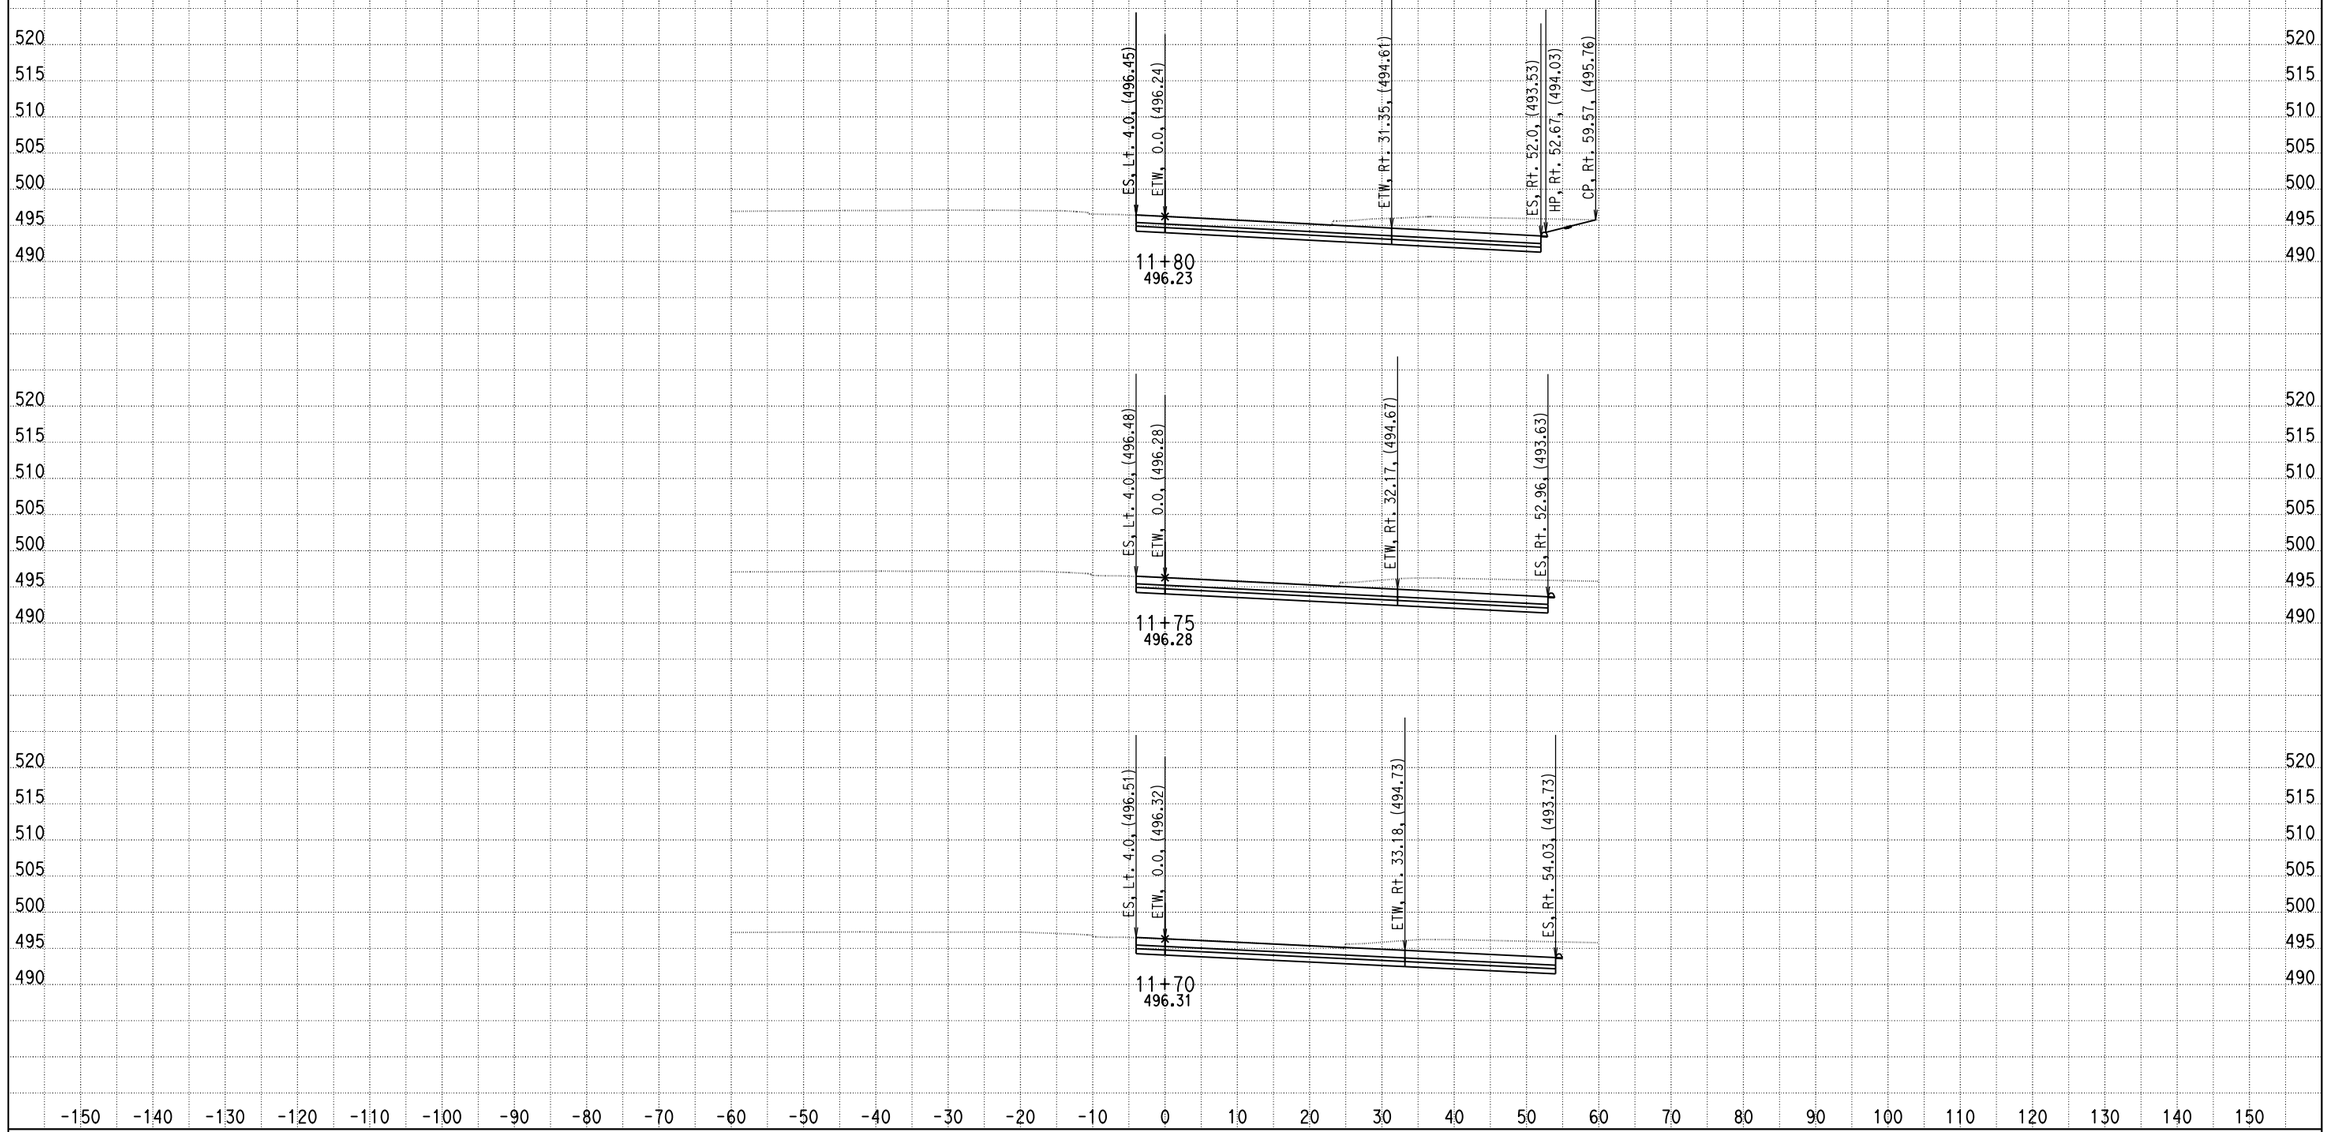

DATE: 4/16/2013

KC Project: 0818E File: C:\project\0818E\UPDATE-RAMP\hrc4-pro.ear

SCALE: 1" = 10' Horiz.
1" = 10' Vert.

All Dimensions are US Survey Feet

RAMPC4
CROSS SECTIONS

DESIGN STUDY ONLY

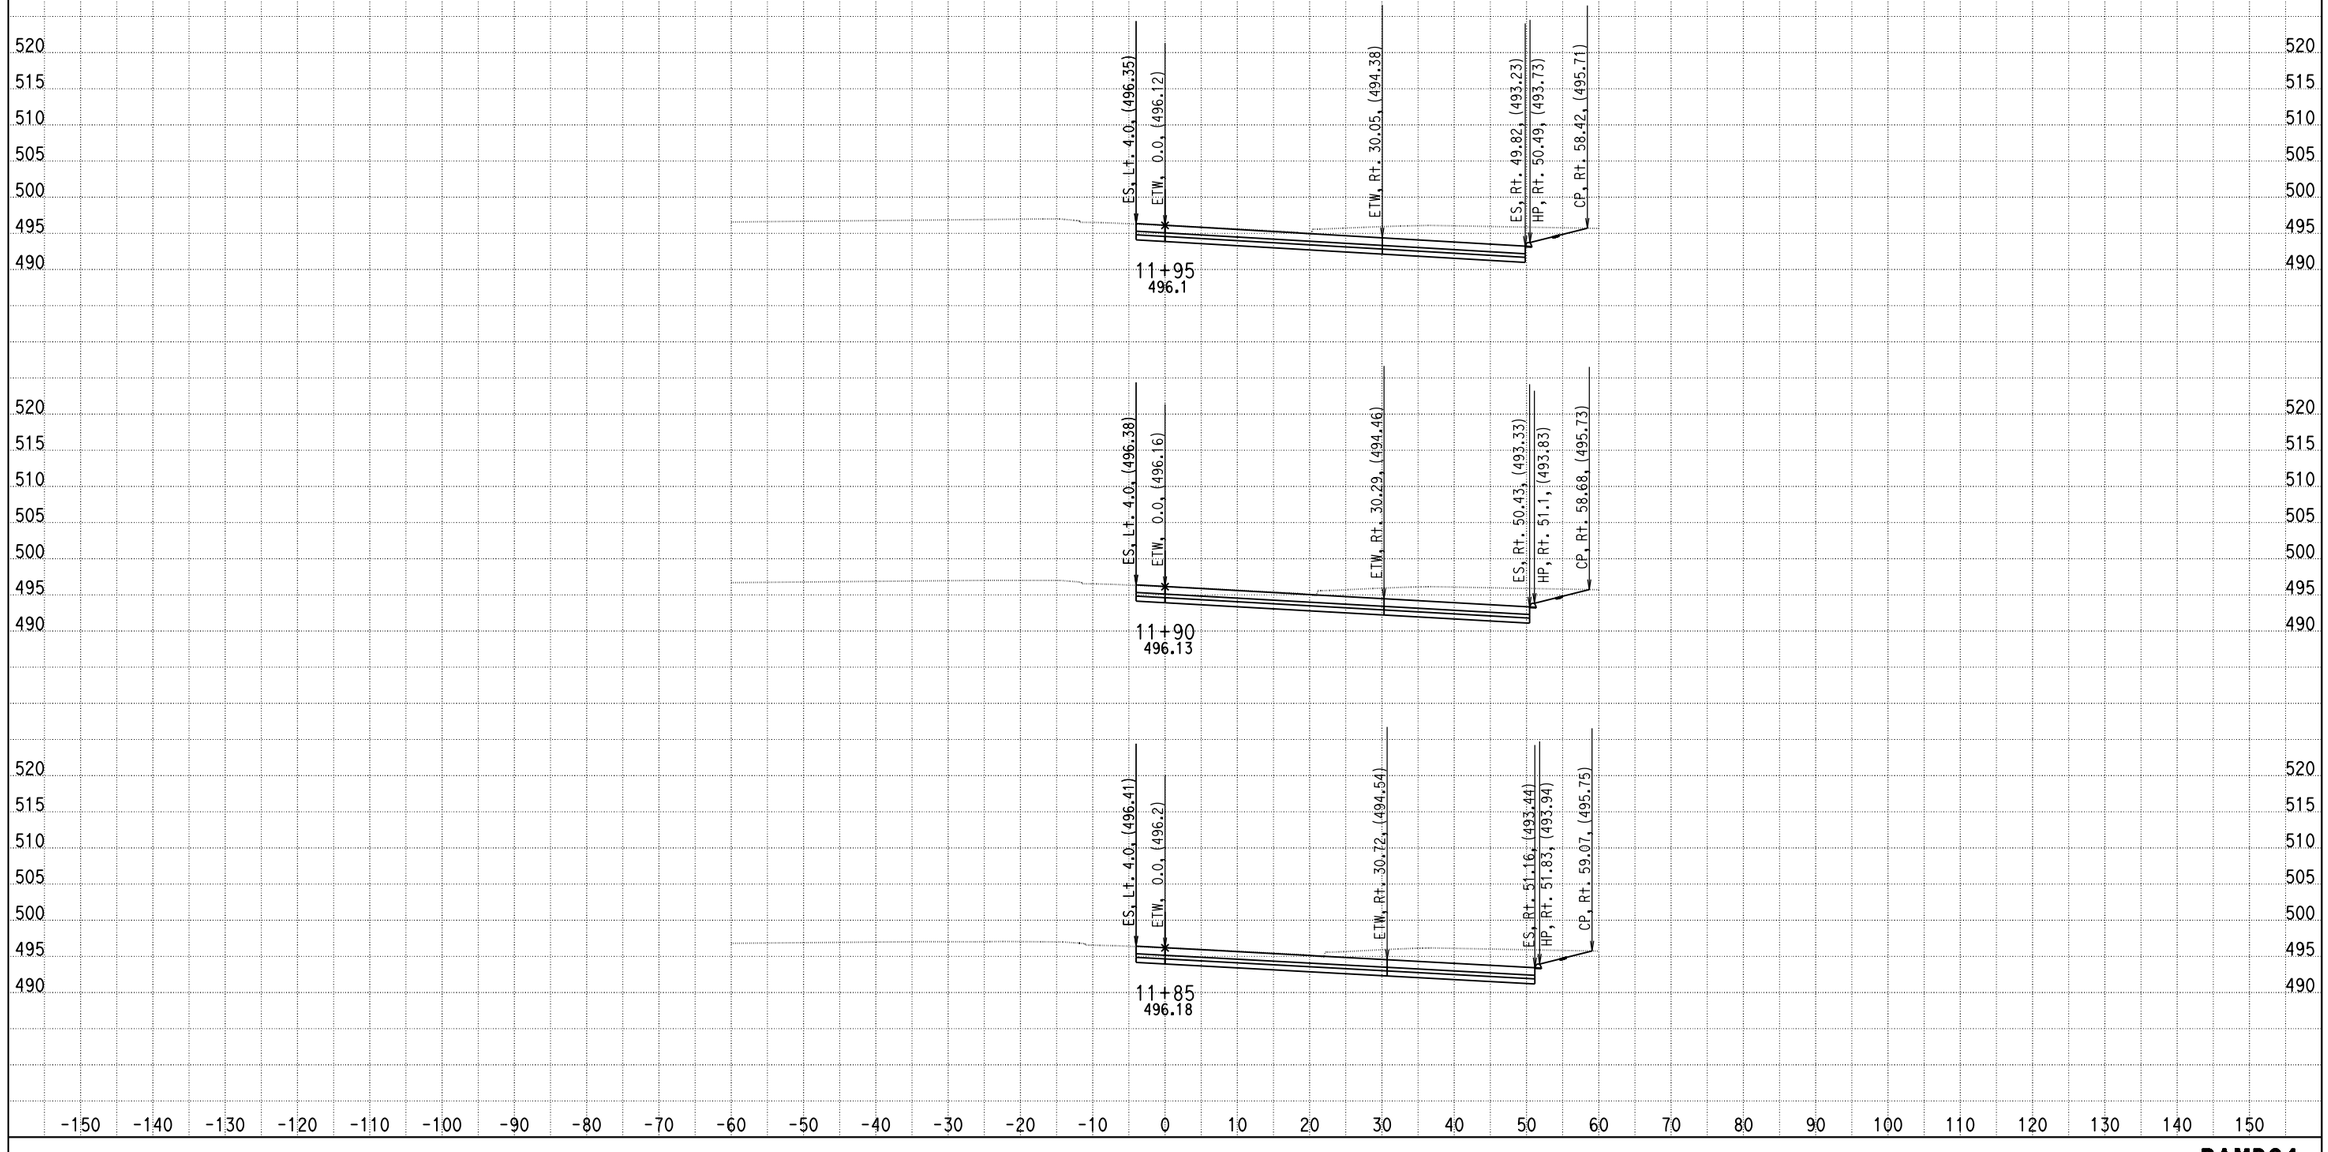

DATE: 4/16/2013

KC Project: 0818E File: C:\project\0818E\UPDATE-RAMP\hrc4-pro.ear

SCALE: 1" = 10' Horiz.
1" = 10' Vert.

All Dimensions are US Survey Feet

RAMPC4
CROSS SECTIONS

SHEET 9 OF XXX

DESIGN STUDY ONLY

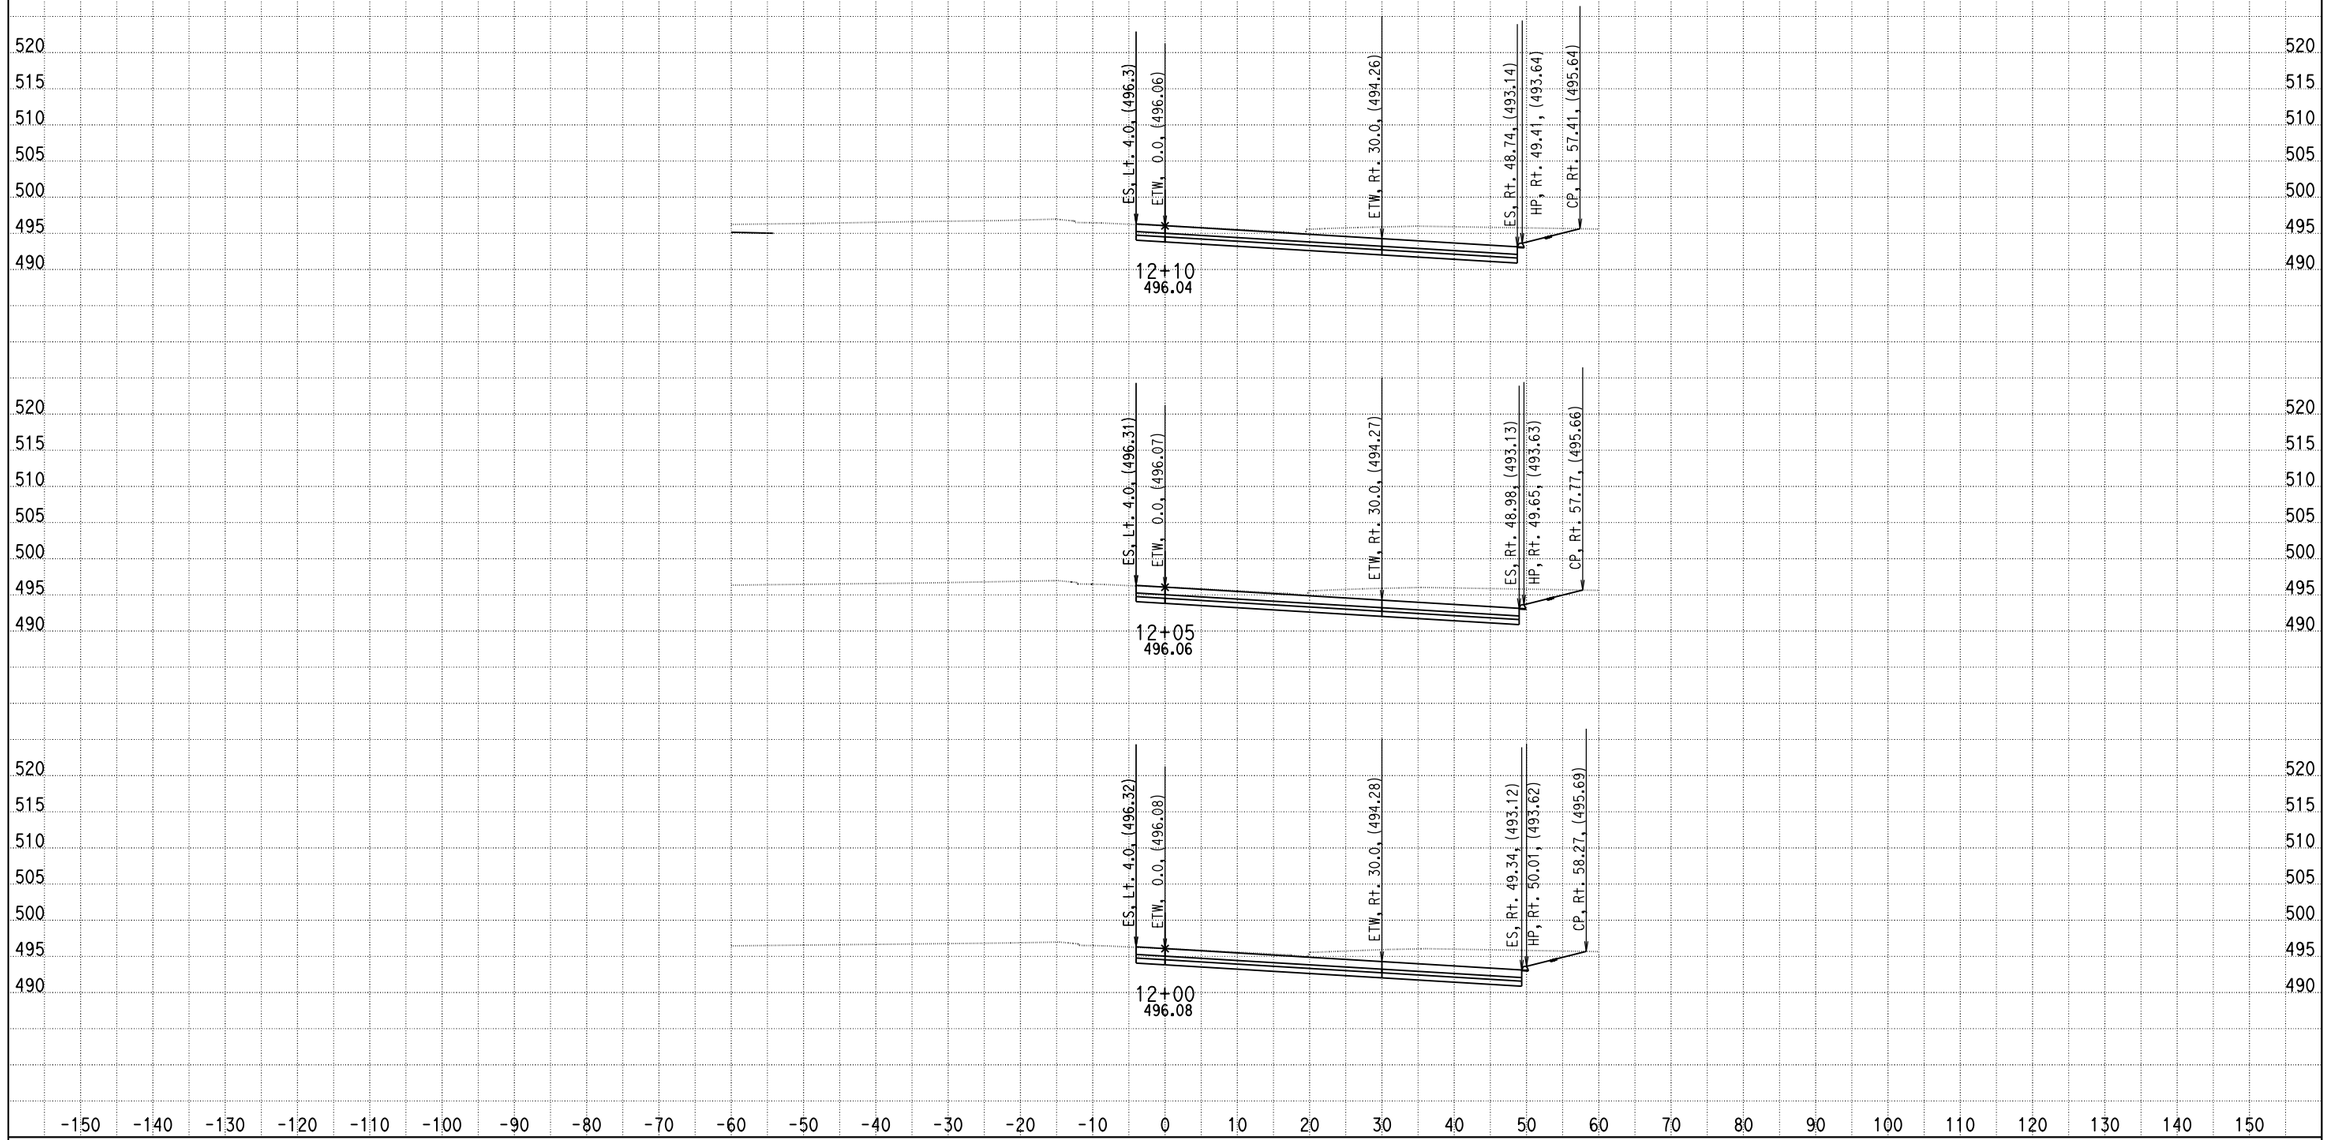

DATE: 4/16/2013

KC Project: 0818E File: C:\project\0818E\UPDATE-RAMP\hrc4-pro.ear

SCALE: 1" = 10' Horiz.
1" = 10' Vert.

All Dimensions are US Survey Feet

RAMPC4
CROSS SECTIONS

SHEET 10 OF XXX

DESIGN STUDY ONLY

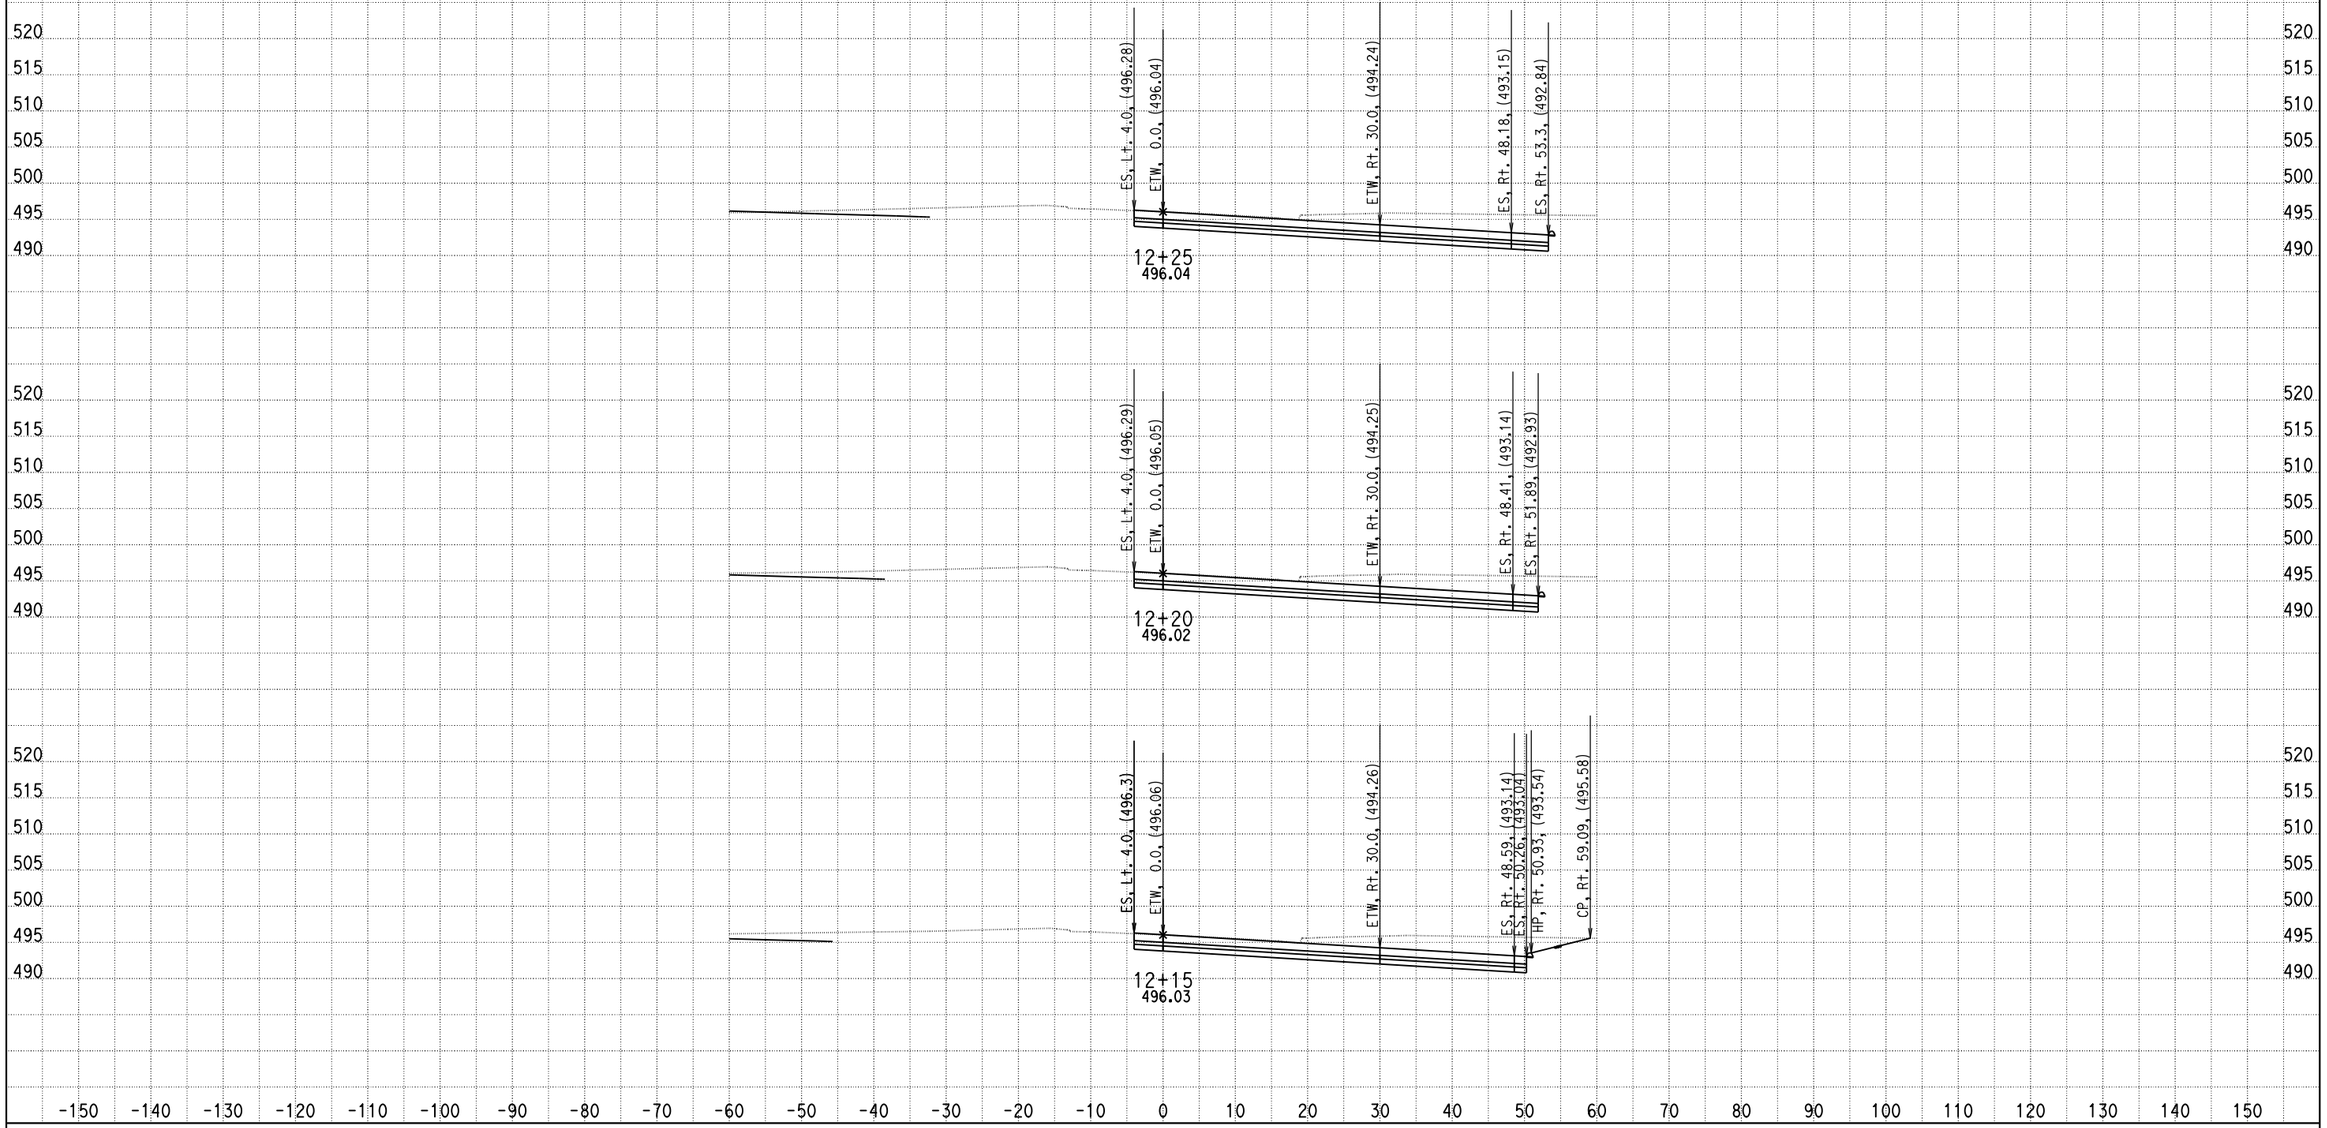

DATE: 4/16/2013

KC Project: 0818E File: C:\project\0818E\UPDATE-RAMP\hrc4-pro.ear

SCALE: 1" = 10' Horiz.
1" = 10' Vert.

All Dimensions are US Survey Feet

RAMPC4
CROSS SECTIONS

SHEET 11 OF XXX

DESIGN STUDY ONLY

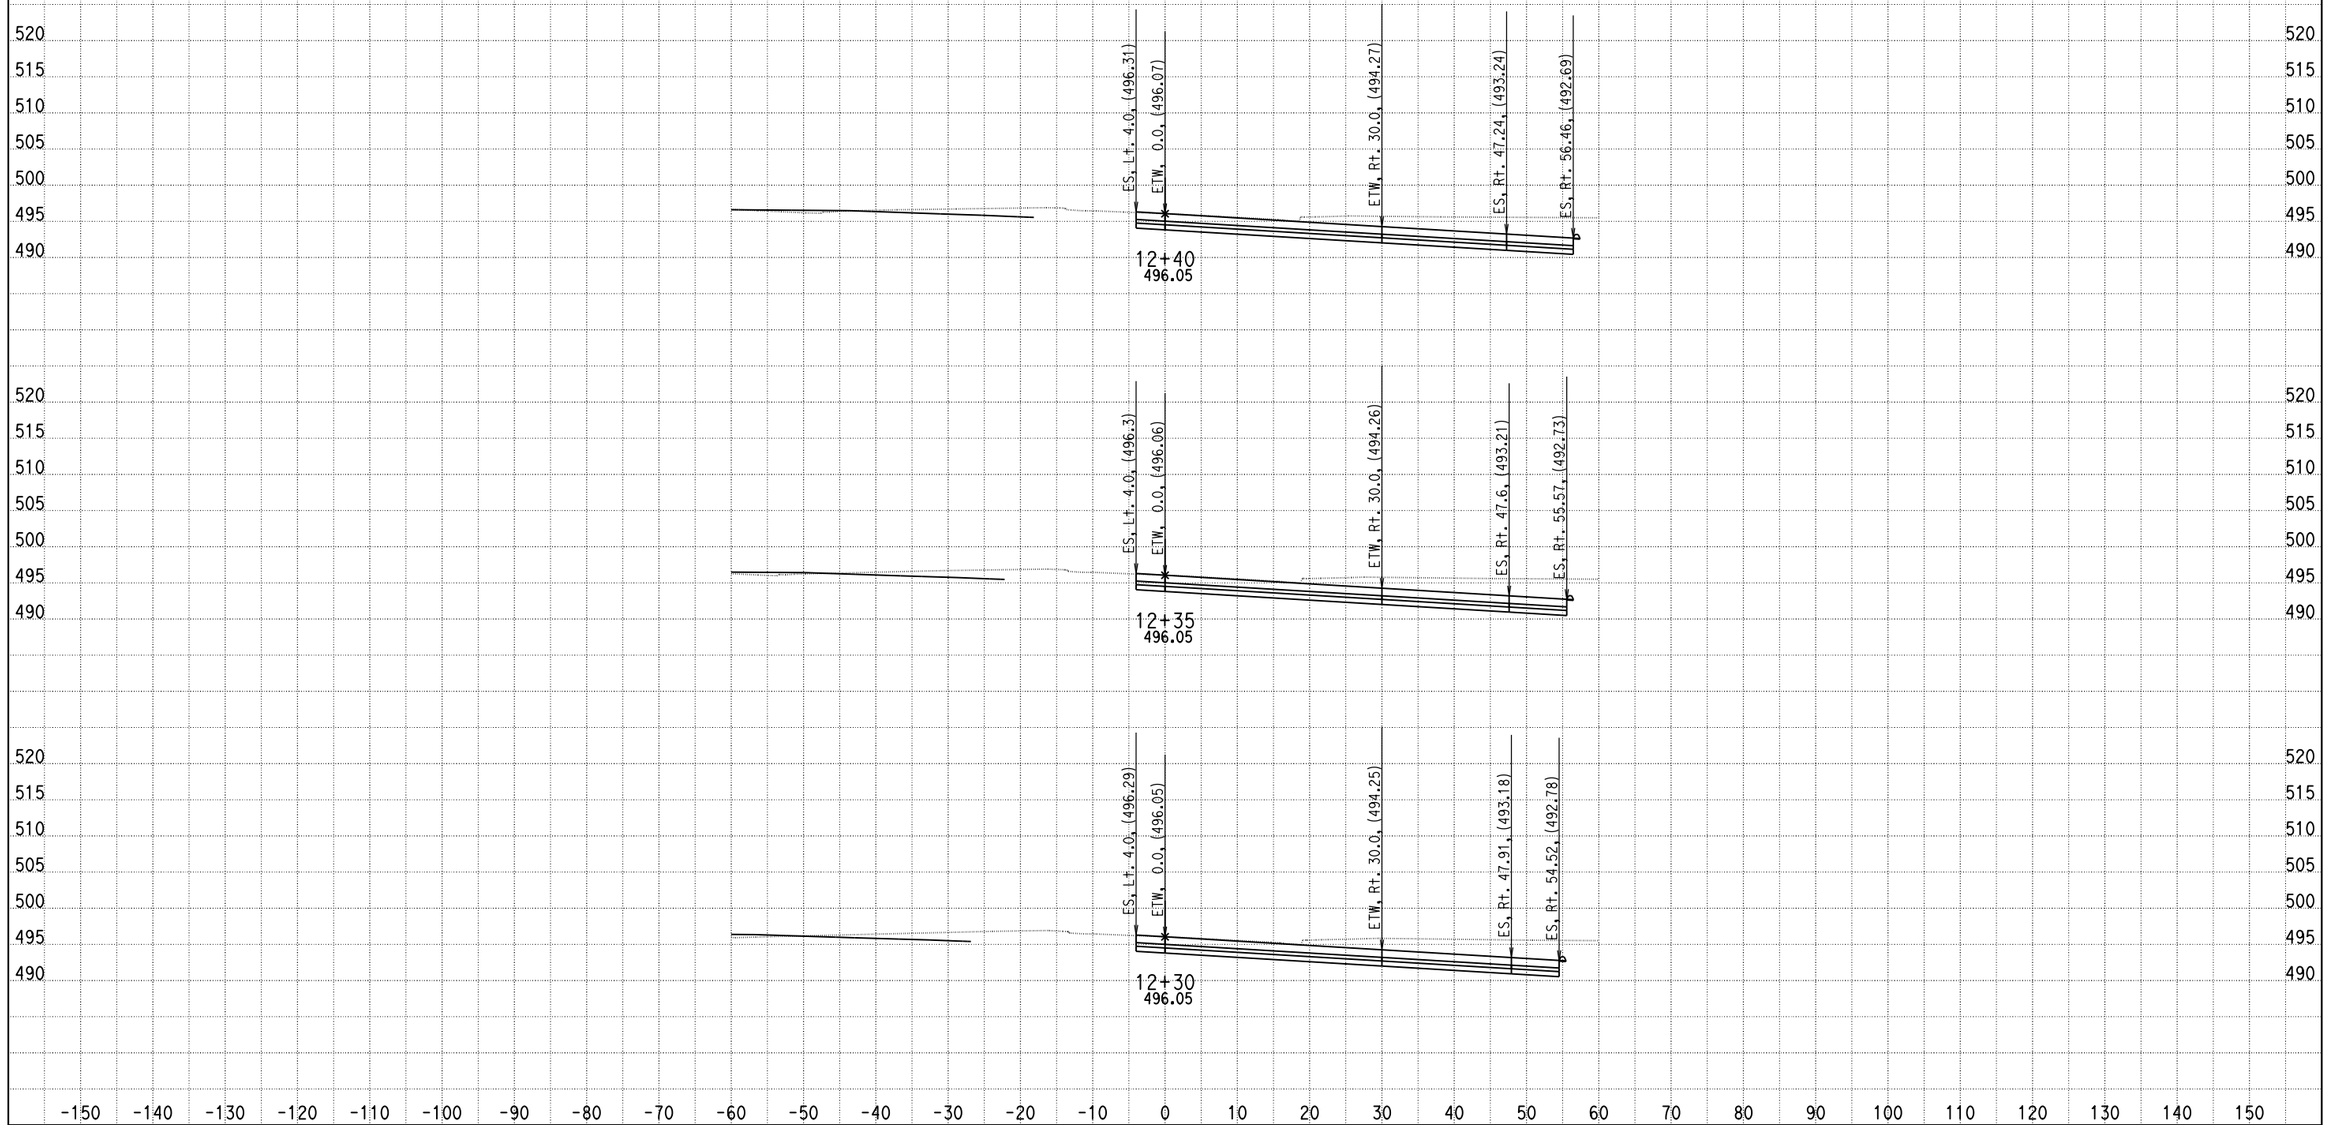

DATE: 4/16/2013

KC Project: 0818E File: C:\project\0818E\UPDATE-RAMP\hrc4-pro.ear

SCALE: 1" = 10' Horiz.
1" = 10' Vert.

All Dimensions are US Survey Feet

RAMPC4
CROSS SECTIONS

SHEET 12 OF XXX

DESIGN STUDY ONLY

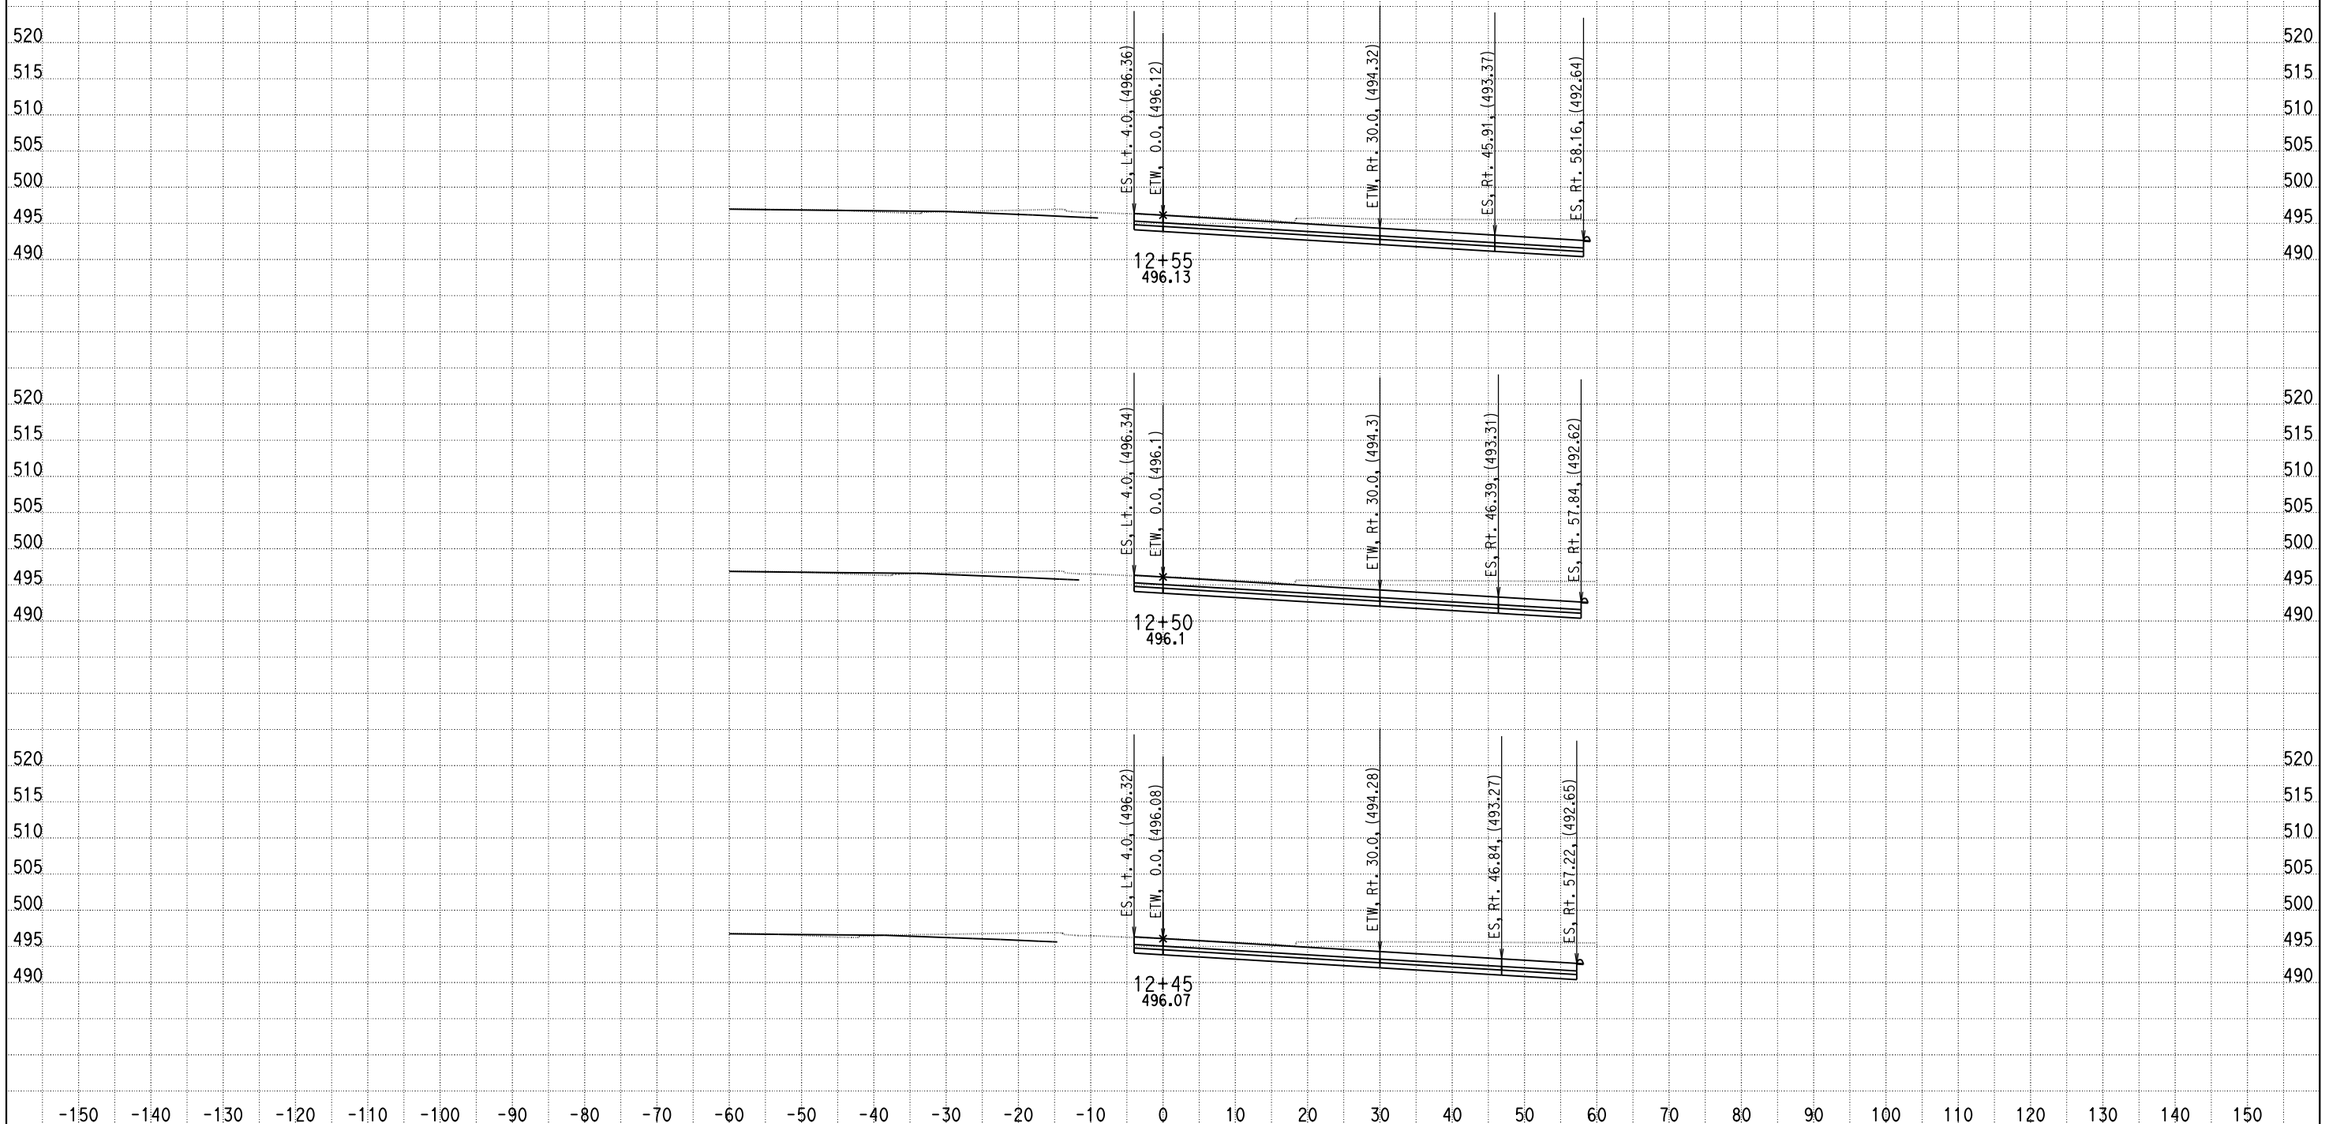

DATE: 4/16/2013

KC Project: 0818E File: C:\project\0818E\UPDATE-RAMP\hrc4-pro.ear

SCALE: 1" = 10' Horiz.
1" = 10' Vert.

All Dimensions are US Survey Feet

RAMPC4
CROSS SECTIONS

SHEET 13 OF XXX

DESIGN STUDY ONLY

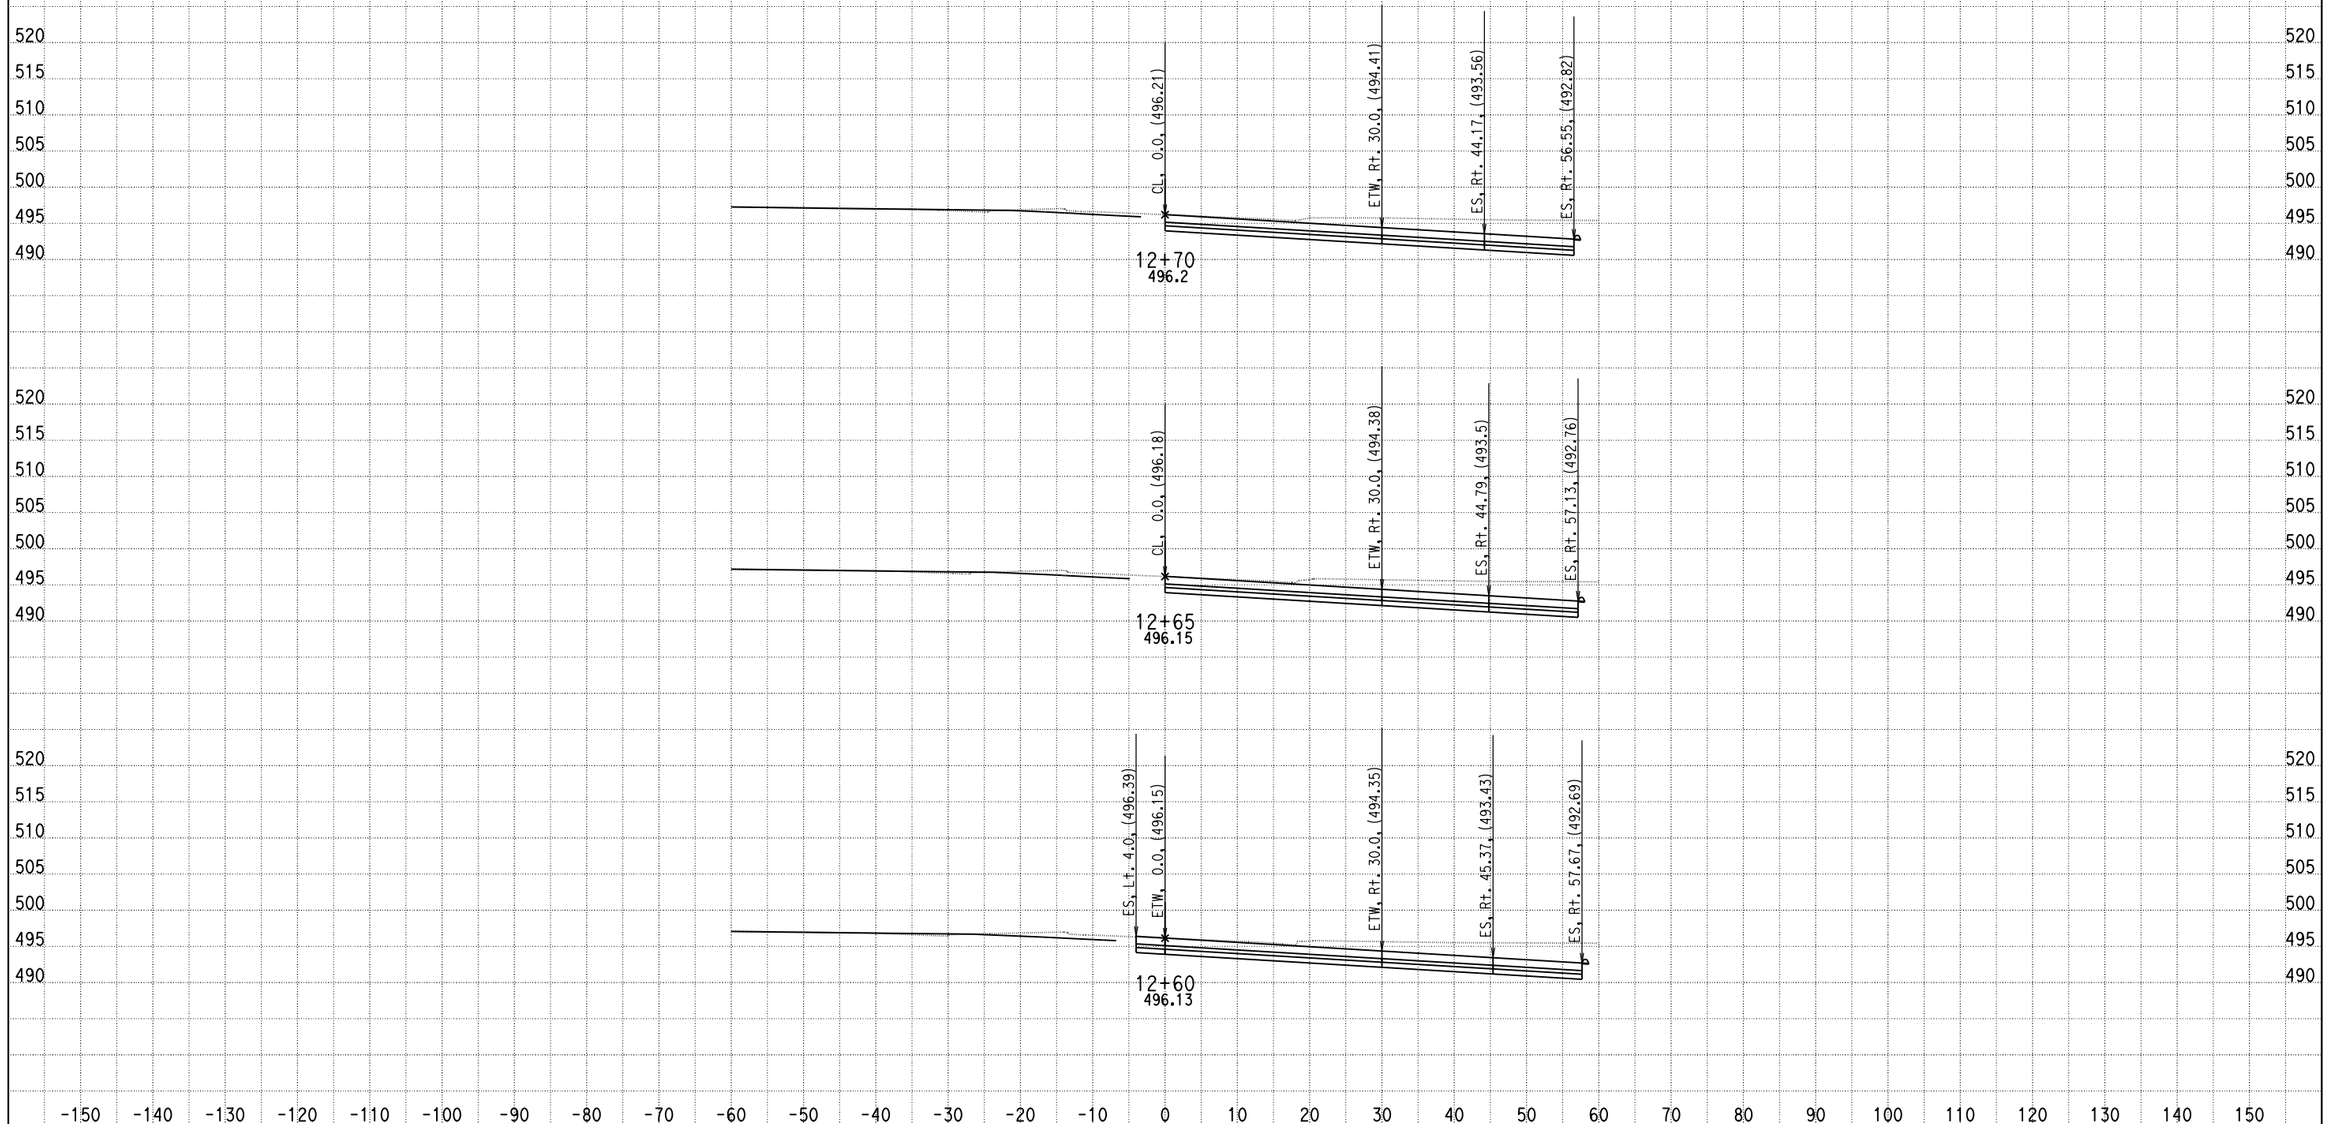

DATE: 4/16/2013

KC Project: 0818E File: C:\project\0818E\UPDATE-RAMP\hrc4-pro.ear

SCALE: 1" = 10' Horiz.
1" = 10' Vert.

All Dimensions are US Survey Feet

RAMPC4
CROSS SECTIONS

DESIGN STUDY ONLY

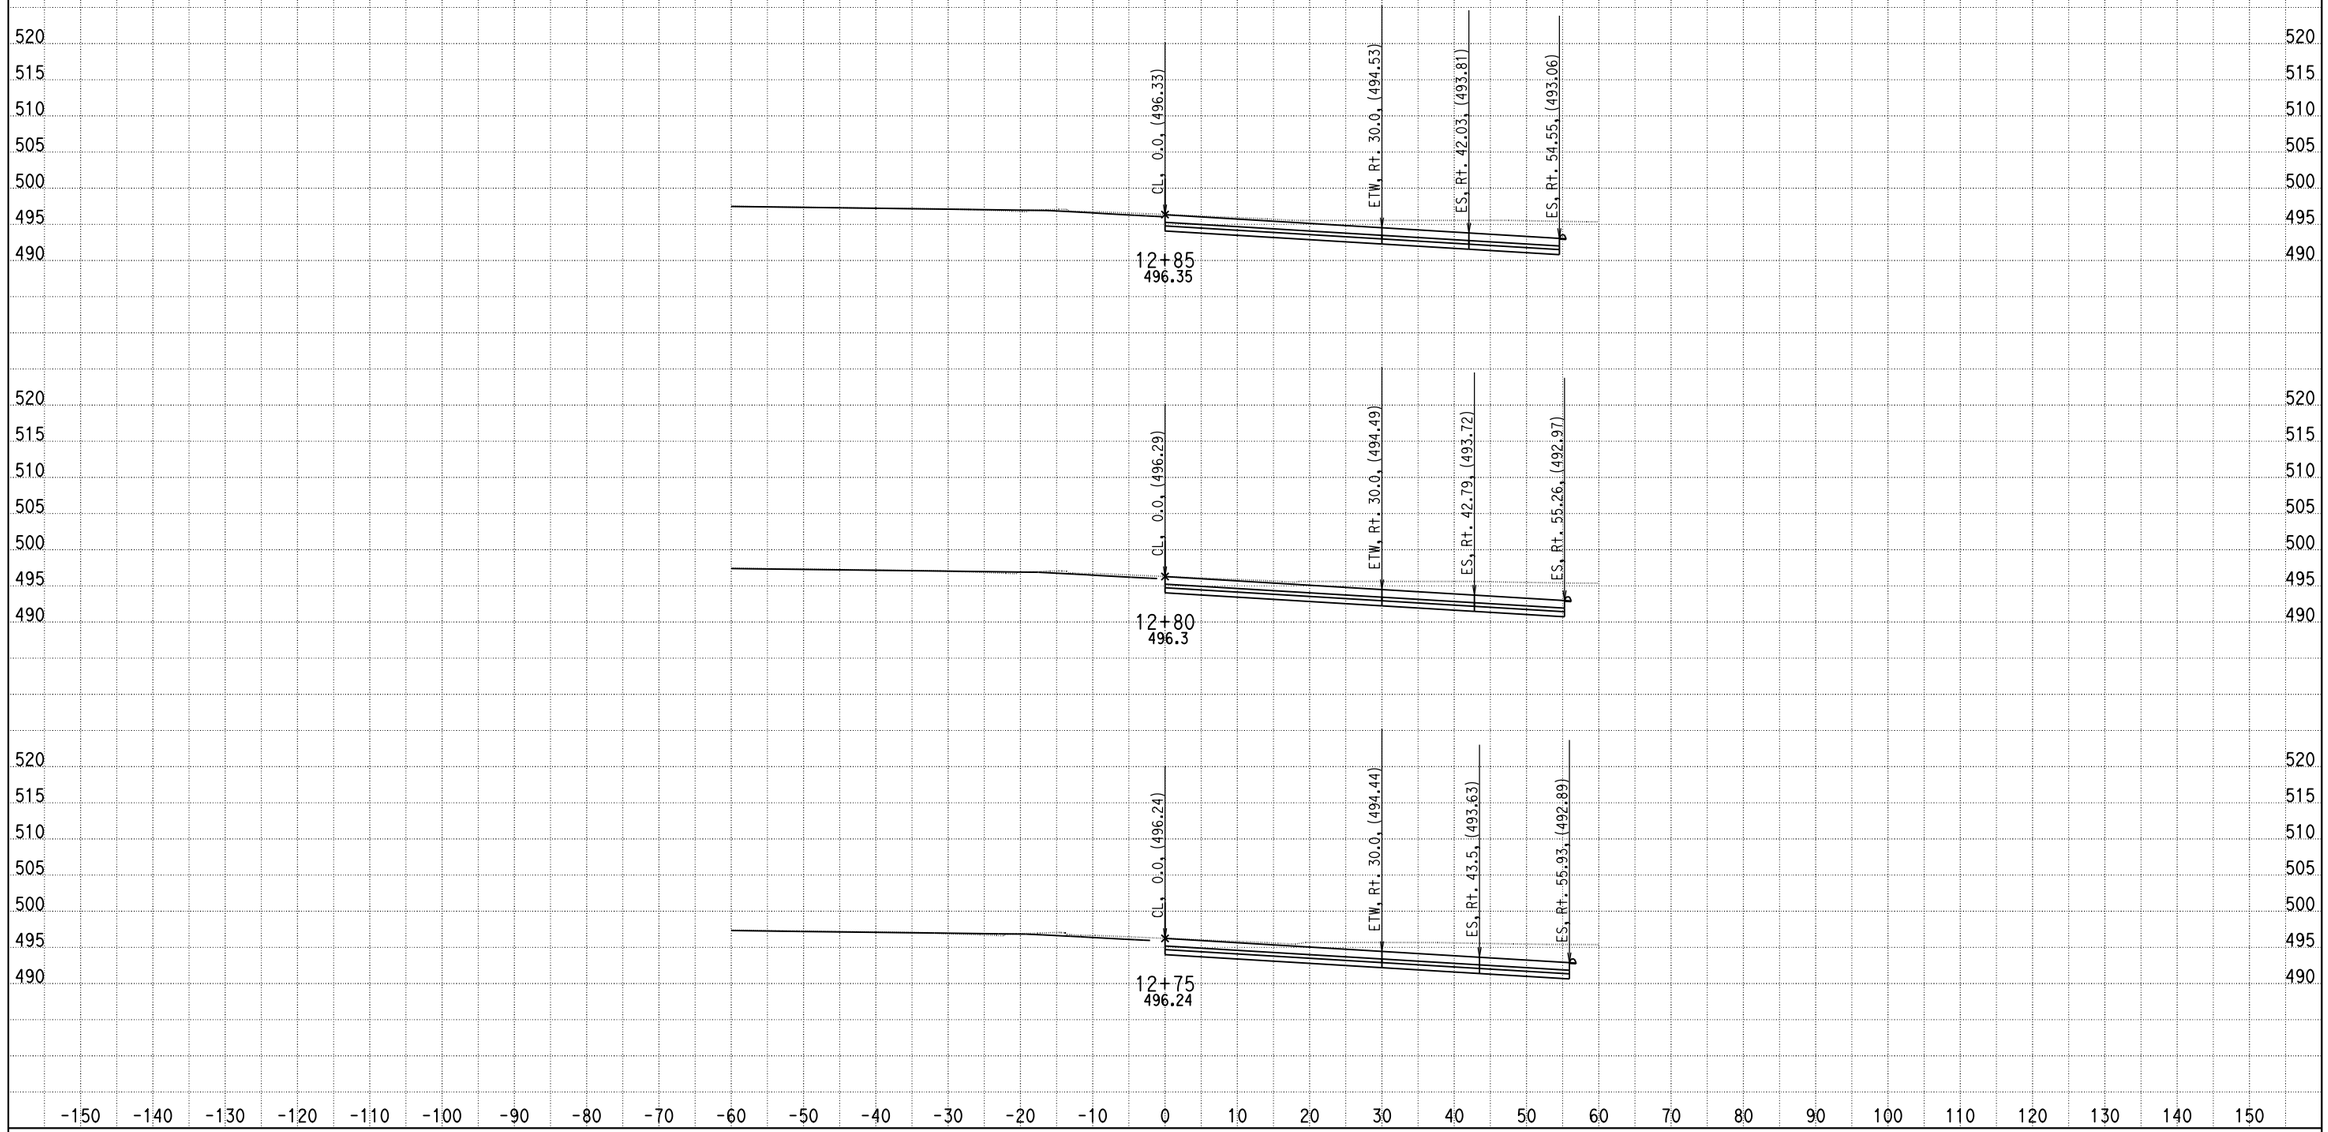

DATE: 4/16/2013

KC Project: 0818E File: C:\project\0818E\UPDATE-RAMP\hrc4-pro.ear

SCALE: 1" = 10' Horiz.
1" = 10' Vert.

All Dimensions are US Survey Feet

RAMPC4
CROSS SECTIONS

SHEET 15 OF XXX

DESIGN STUDY ONLY

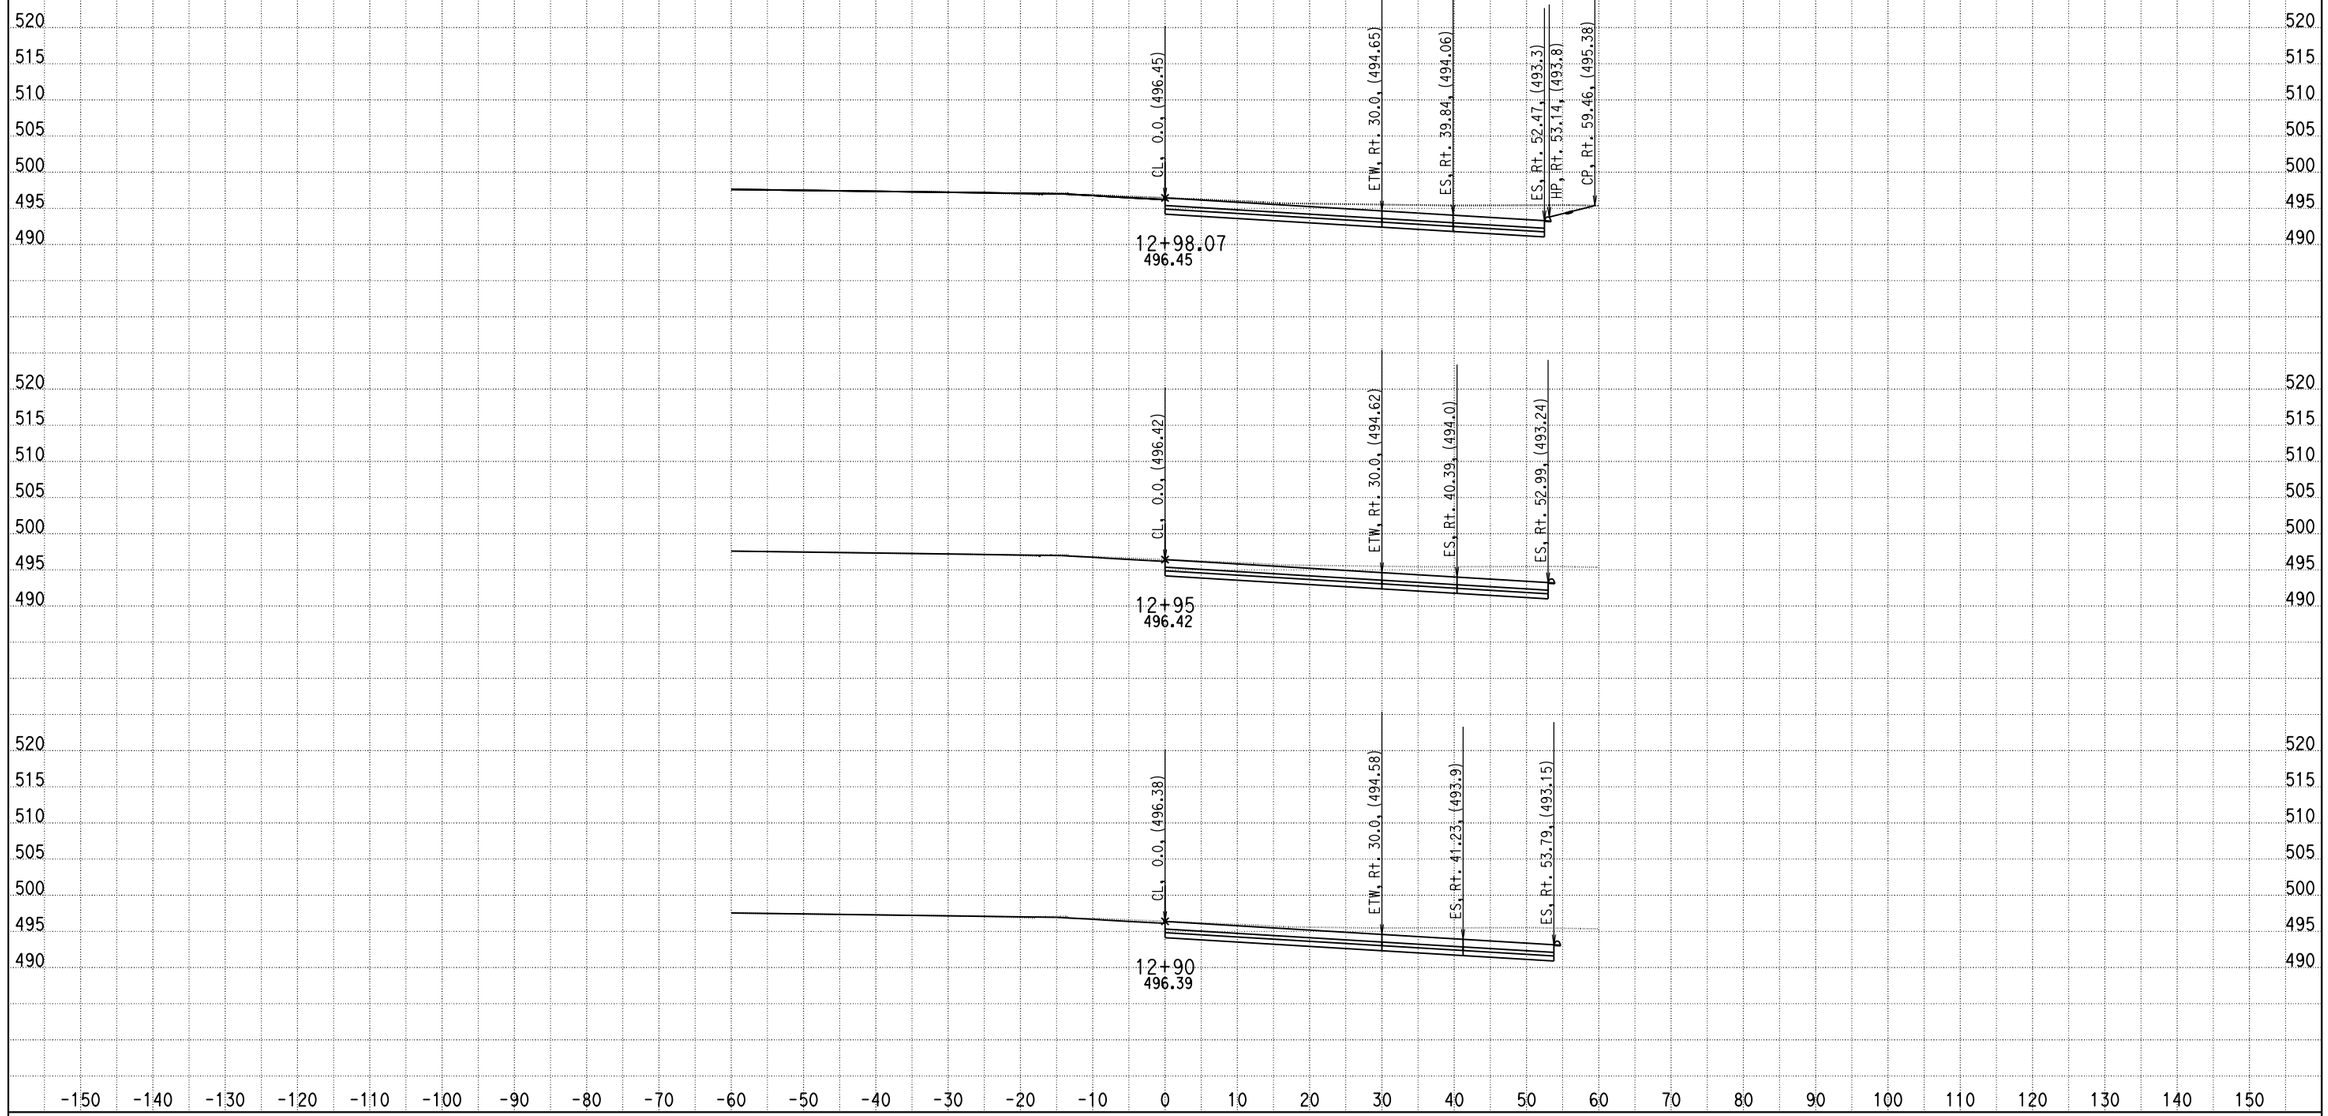

DATE: 4/16/2013

KC Project: 0818E File: C:\project\0818E\UPDATE-RAMP\hrc4-pro.ear

SCALE: 1" = 10' Horiz.
1" = 10' Vert.

All Dimensions are US Survey Feet

RAMPC4
CROSS SECTIONS

SHEET 16 OF XXX

DESIGN STUDY ONLY

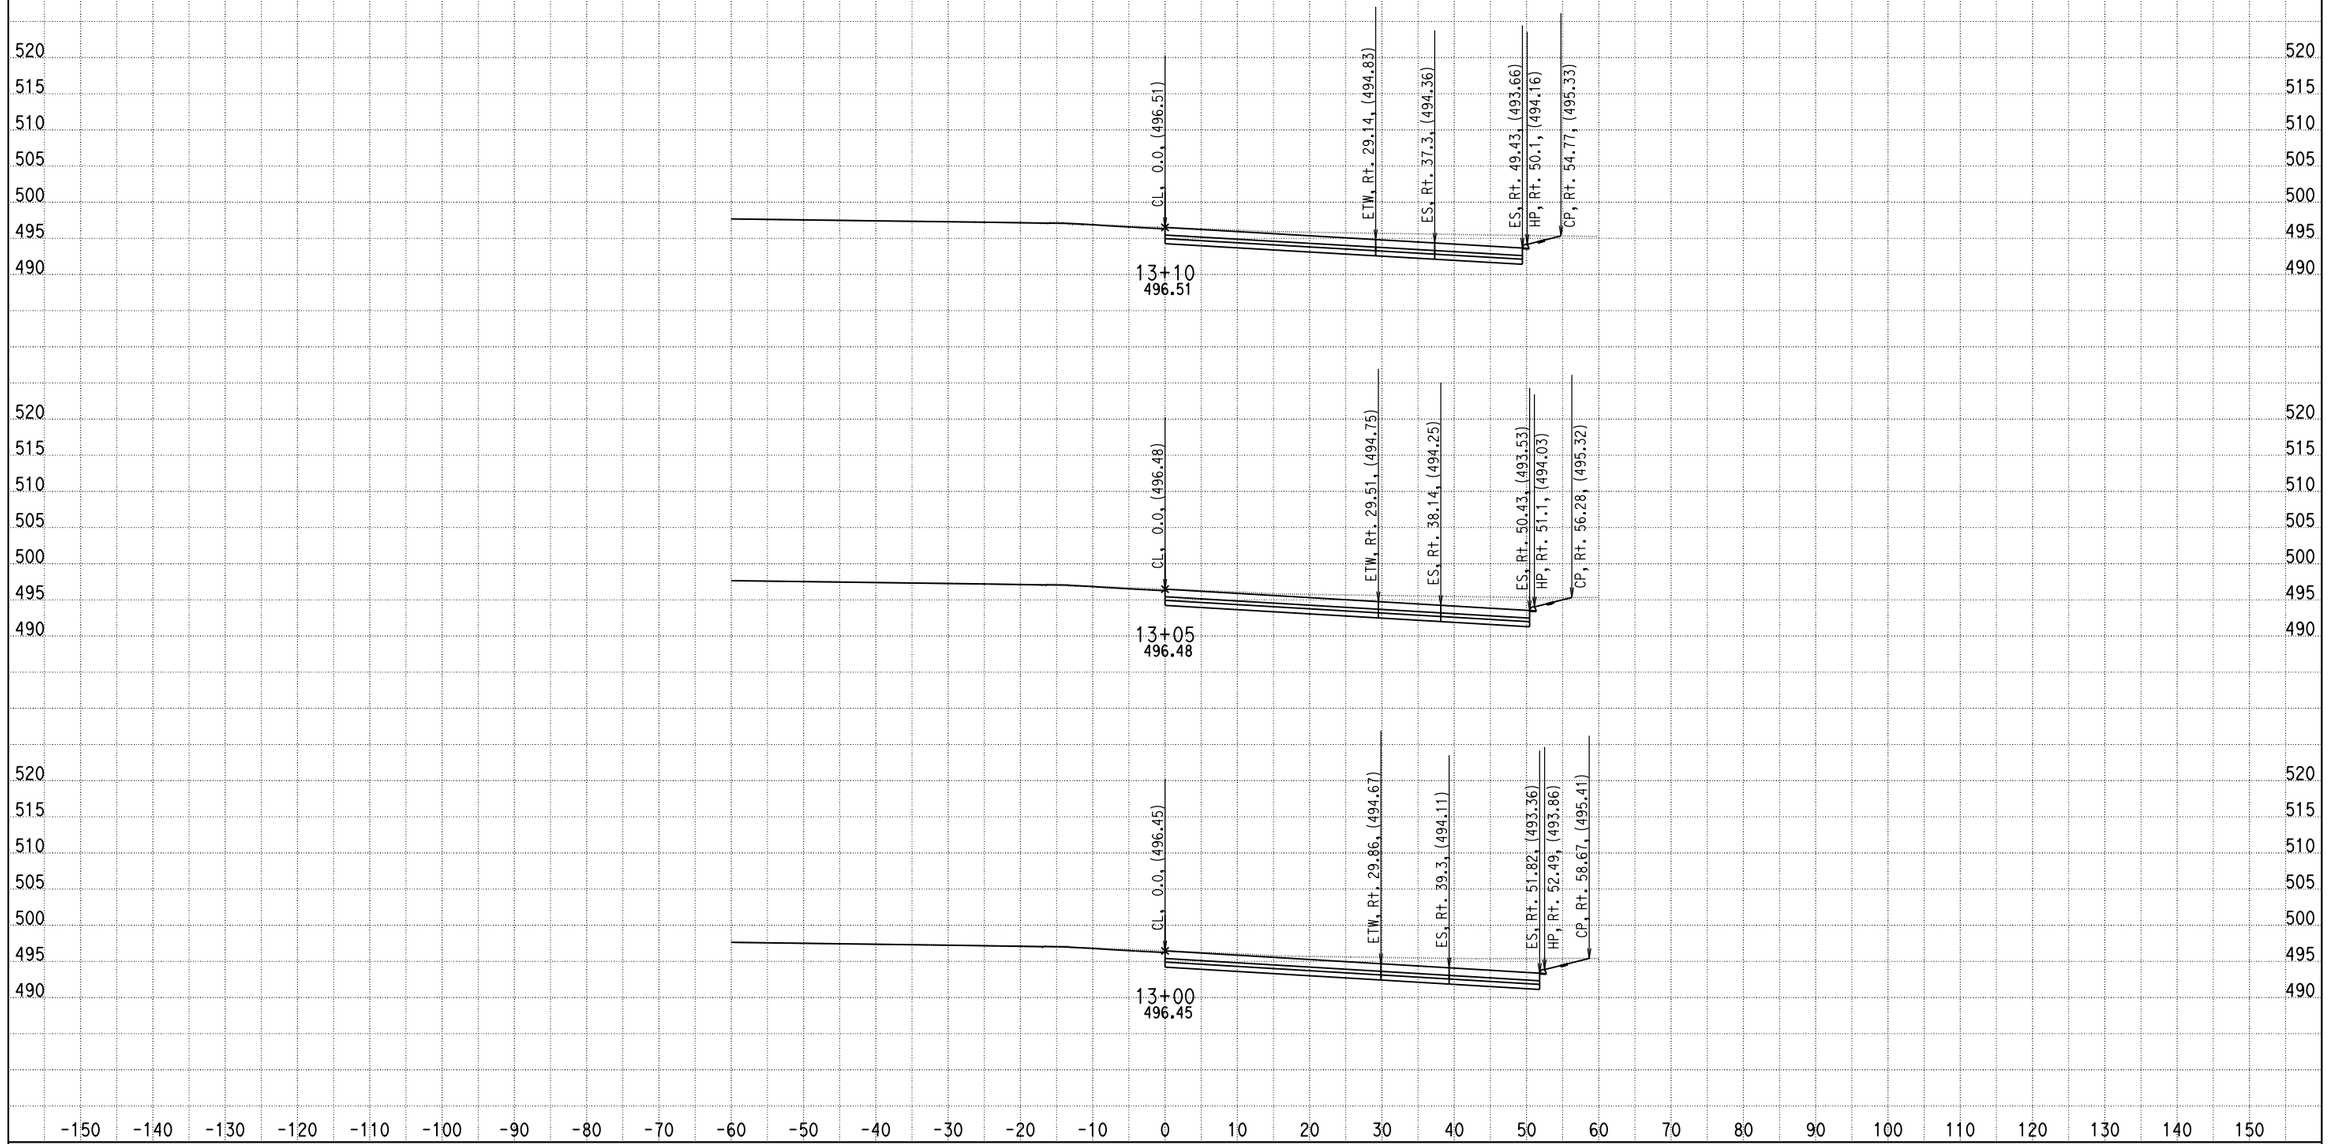

DATE: 4/16/2013

KC Project: 0818E File: C:\project\0818E\UPDATE-RAMP\hrc4-pro.ear

SCALE: 1" = 10' Horiz.
1" = 10' Vert.

All Dimensions are US Survey Feet

RAMPC4
CROSS SECTIONS

SHEET 17 OF XXX

DESIGN STUDY ONLY

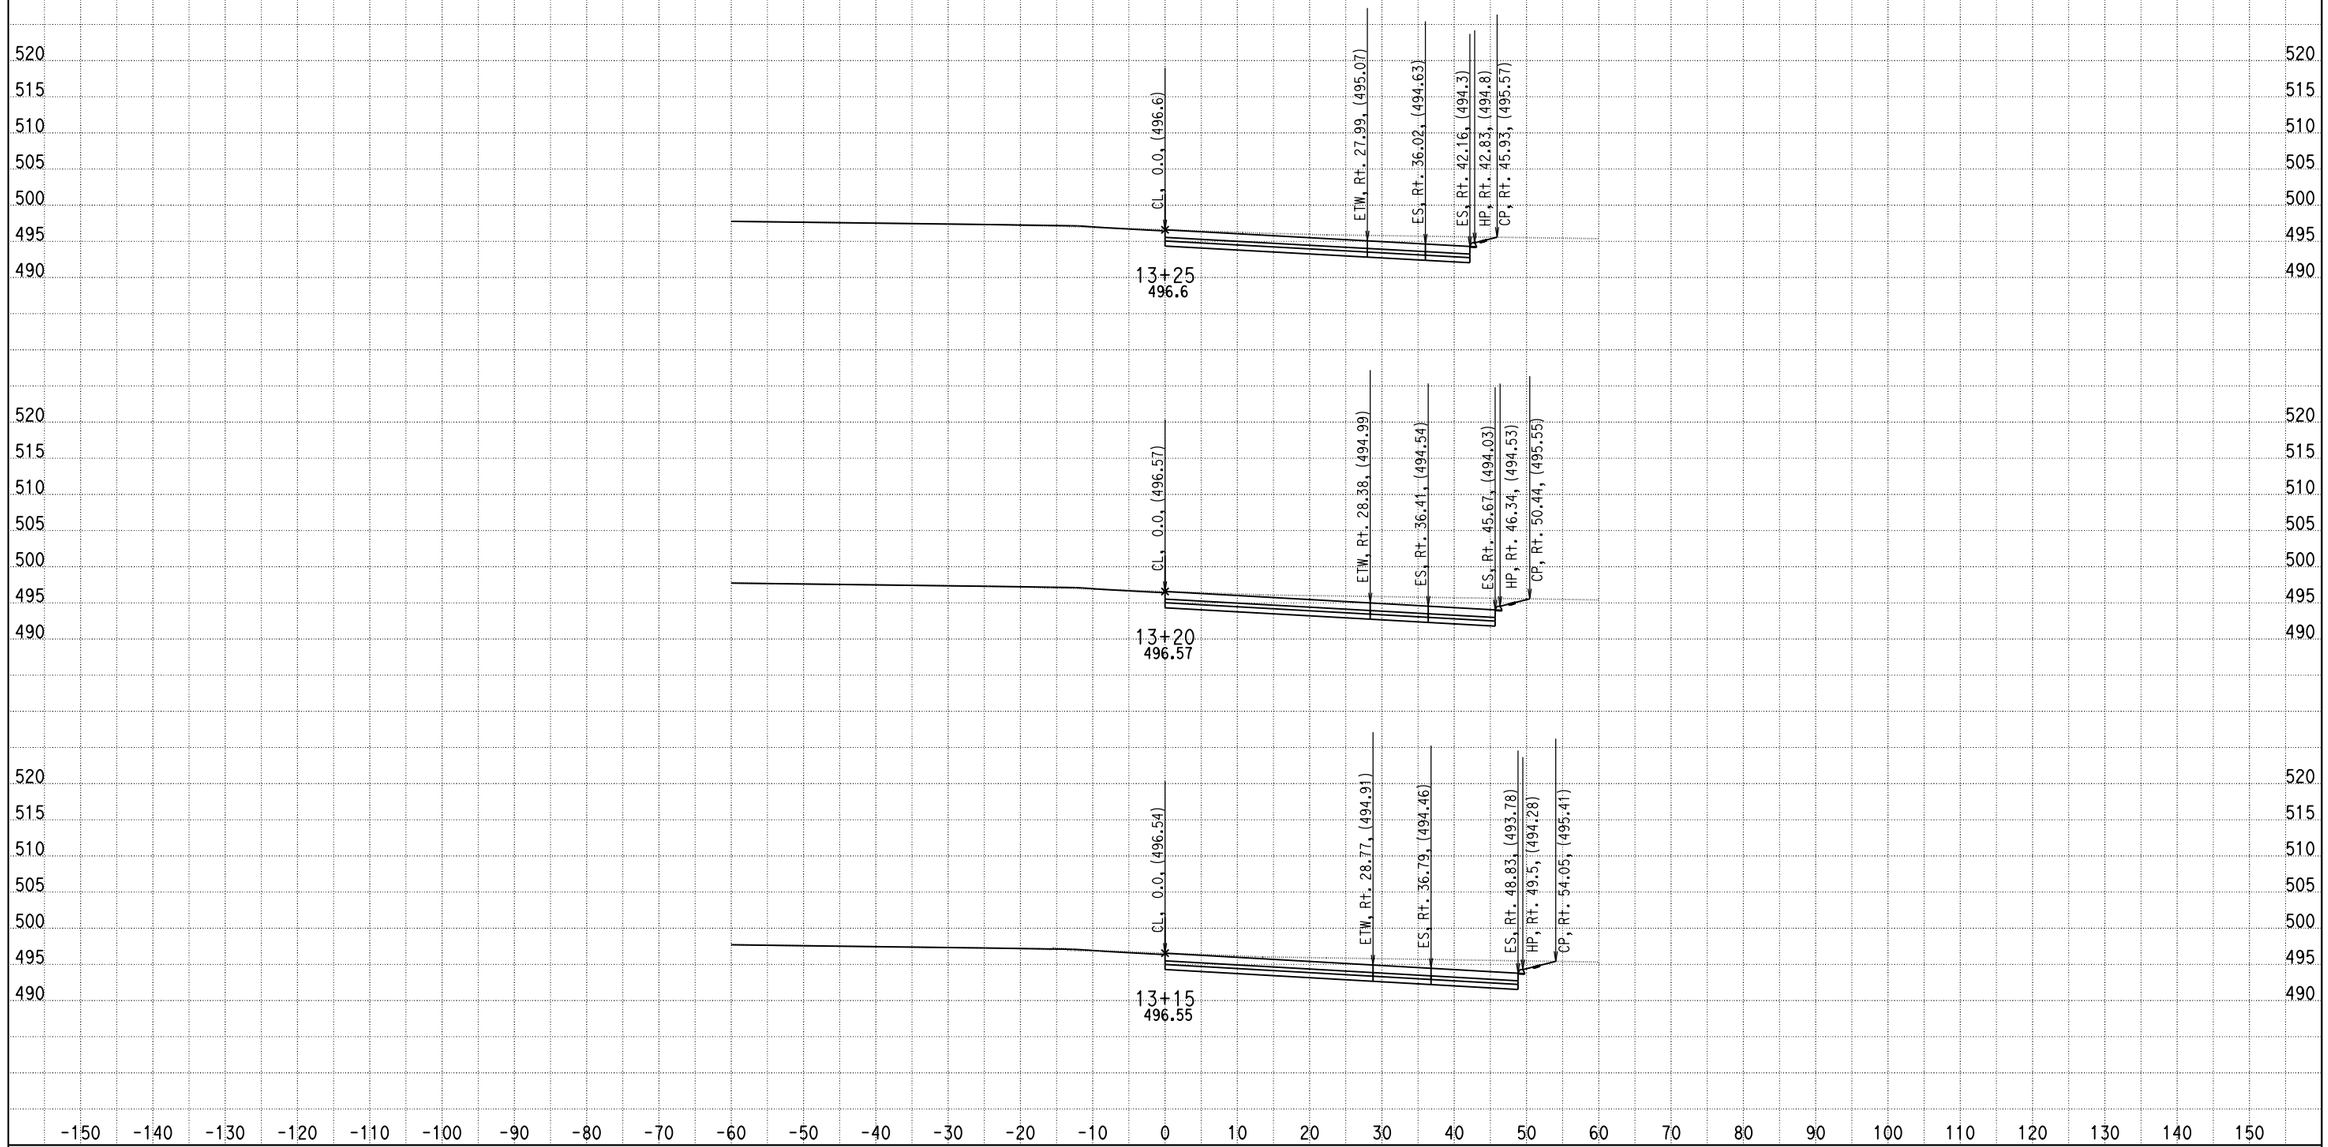

DATE: 4/16/2013

KC Project: 0818E File: C:\project\0818E\UPDATE-RAMP\hrc4-pro.ear

SCALE: 1" = 10' Horiz.
1" = 10' Vert.

All Dimensions are US Survey Feet

RAMPC4
CROSS SECTIONS

SHEET 18 OF XXX

DESIGN STUDY ONLY

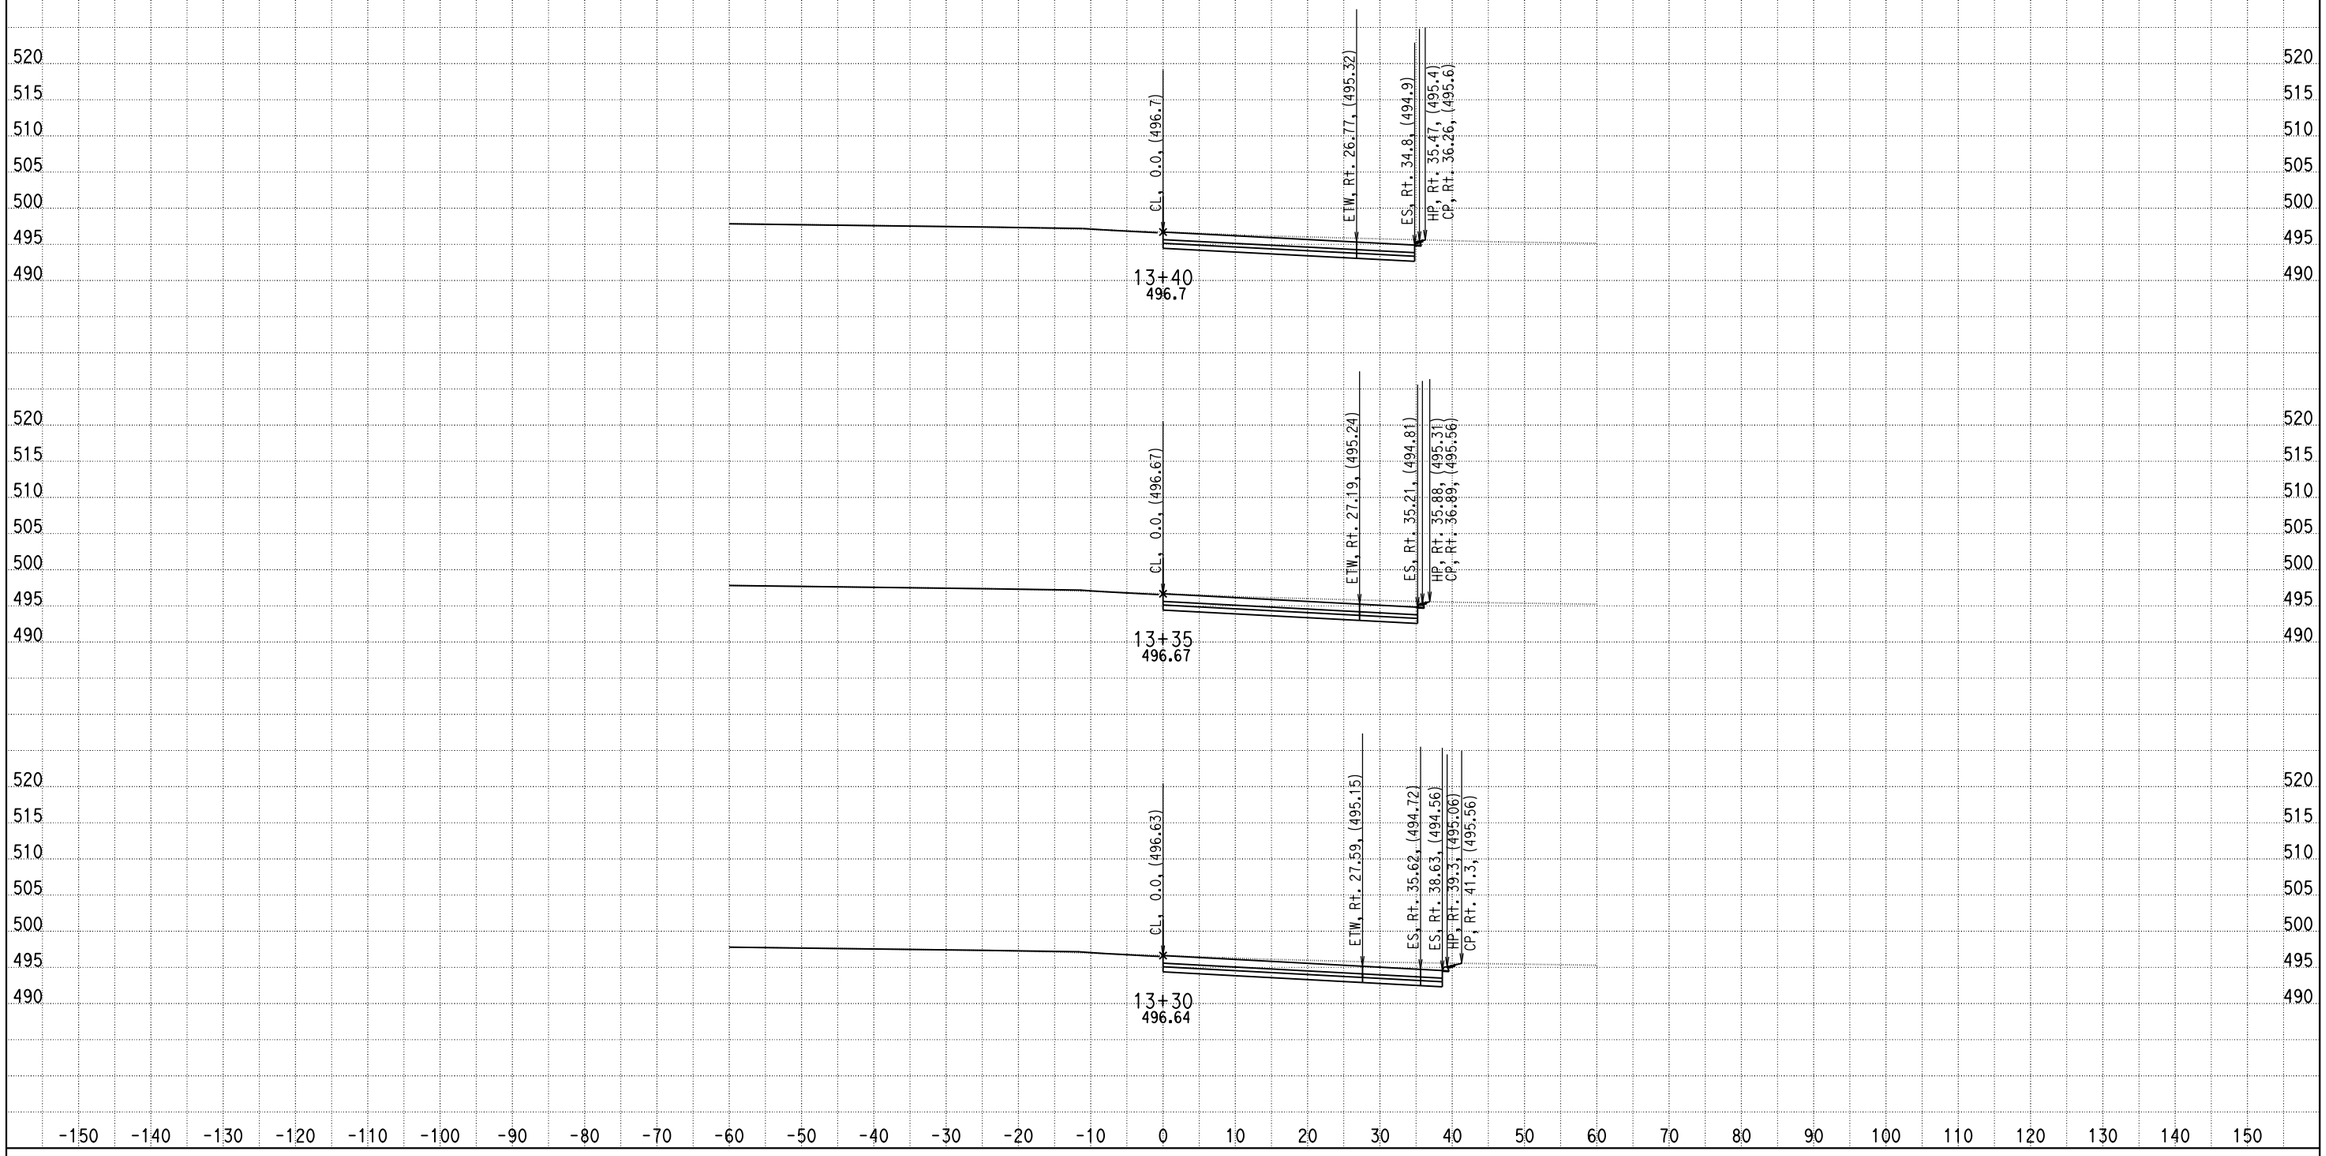

DATE: 4/16/2013

KC Project: 0818E File: C:\project\0818E\UPDATE-RAMP\hrc4-pro.ear

SCALE: 1" = 10' Horiz.
1" = 10' Vert.

All Dimensions are US Survey Feet

RAMPC4
CROSS SECTIONS

SHEET 19 OF XXX

DESIGN STUDY ONLY

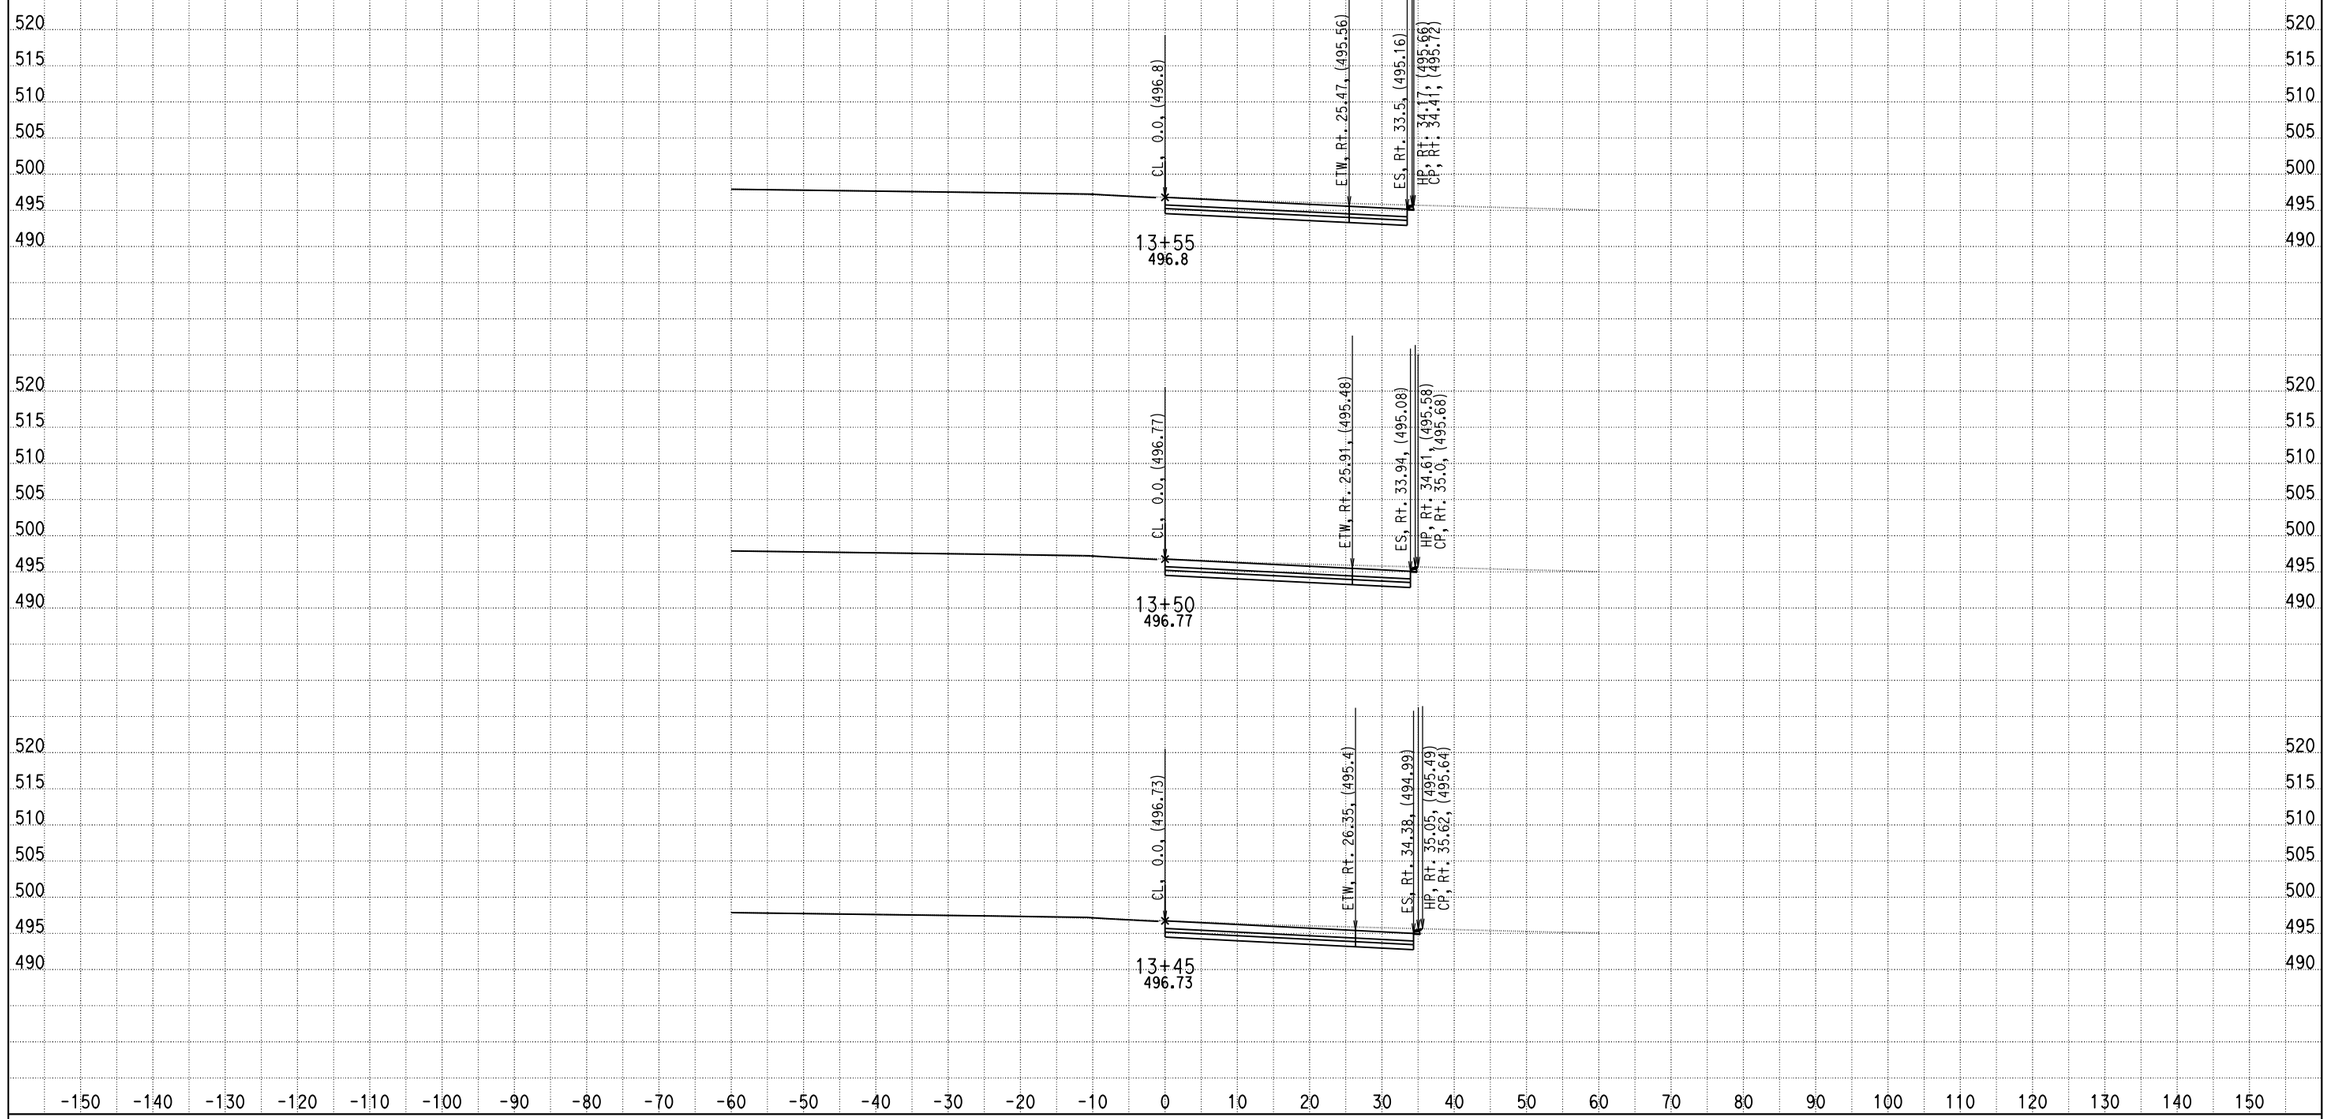

DATE: 4/16/2013

KC Project: 0818E File: C:\project\0818E\UPDATE-RAMP\hrc4-pro.ear

SCALE: 1" = 10' Horiz.
1" = 10' Vert.

All Dimensions are US Survey Feet

RAMPC4
CROSS SECTIONS

SHEET 20 OF XXX

DESIGN STUDY ONLY

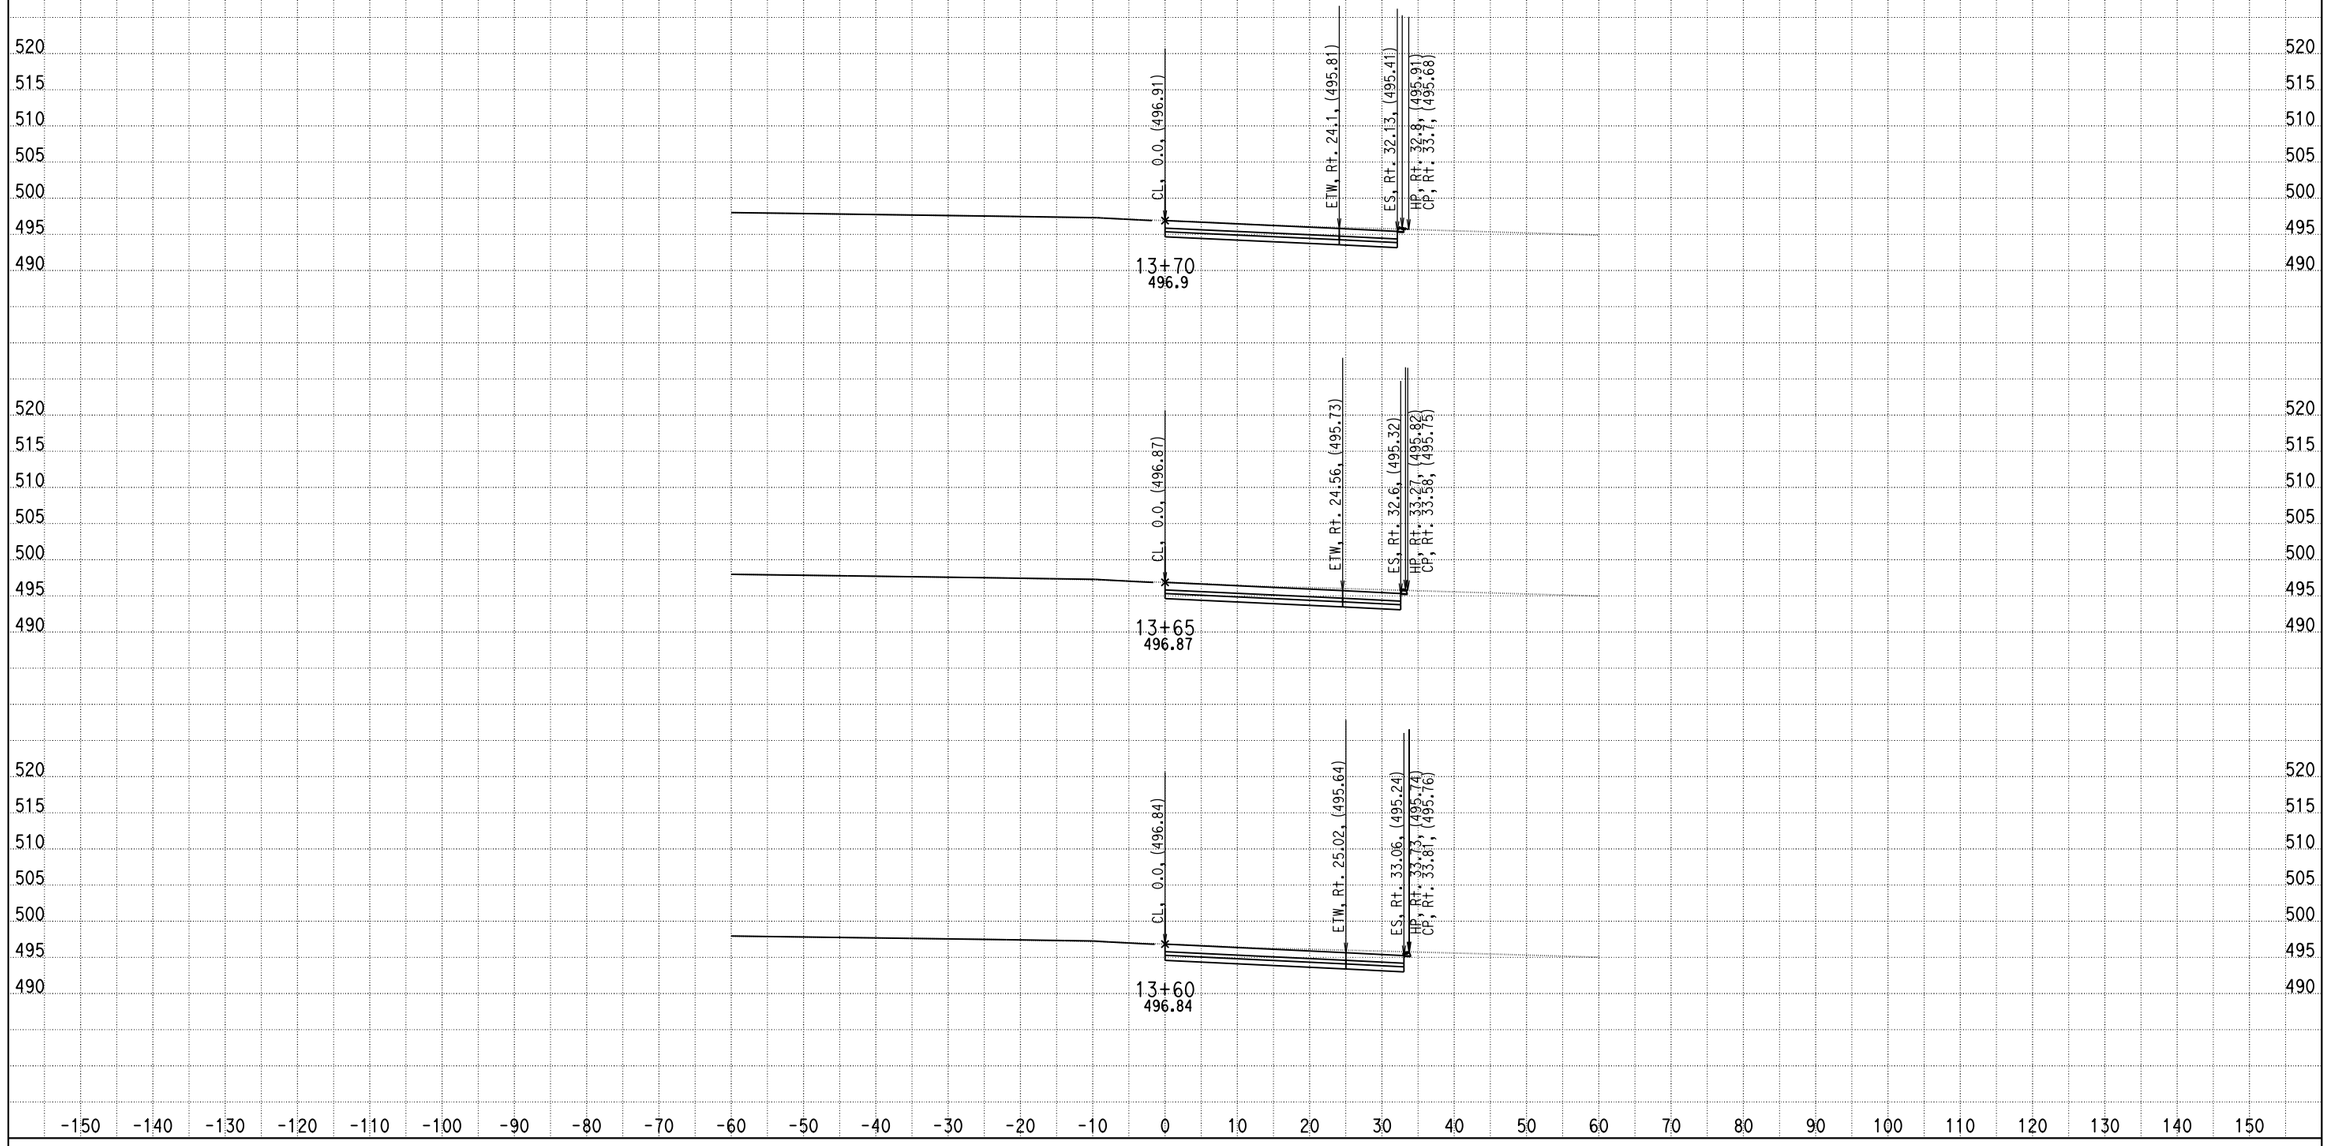

DATE: 4/16/2013

KC Project: 0818E File: C:\project\0818E\UPDATE-RAMP\hrc4-pro.ear

SCALE: 1" = 10' Horiz.
1" = 10' Vert.

All Dimensions are US Survey Feet

RAMPC4
CROSS SECTIONS

SHEET 21 OF XXX

DESIGN STUDY ONLY

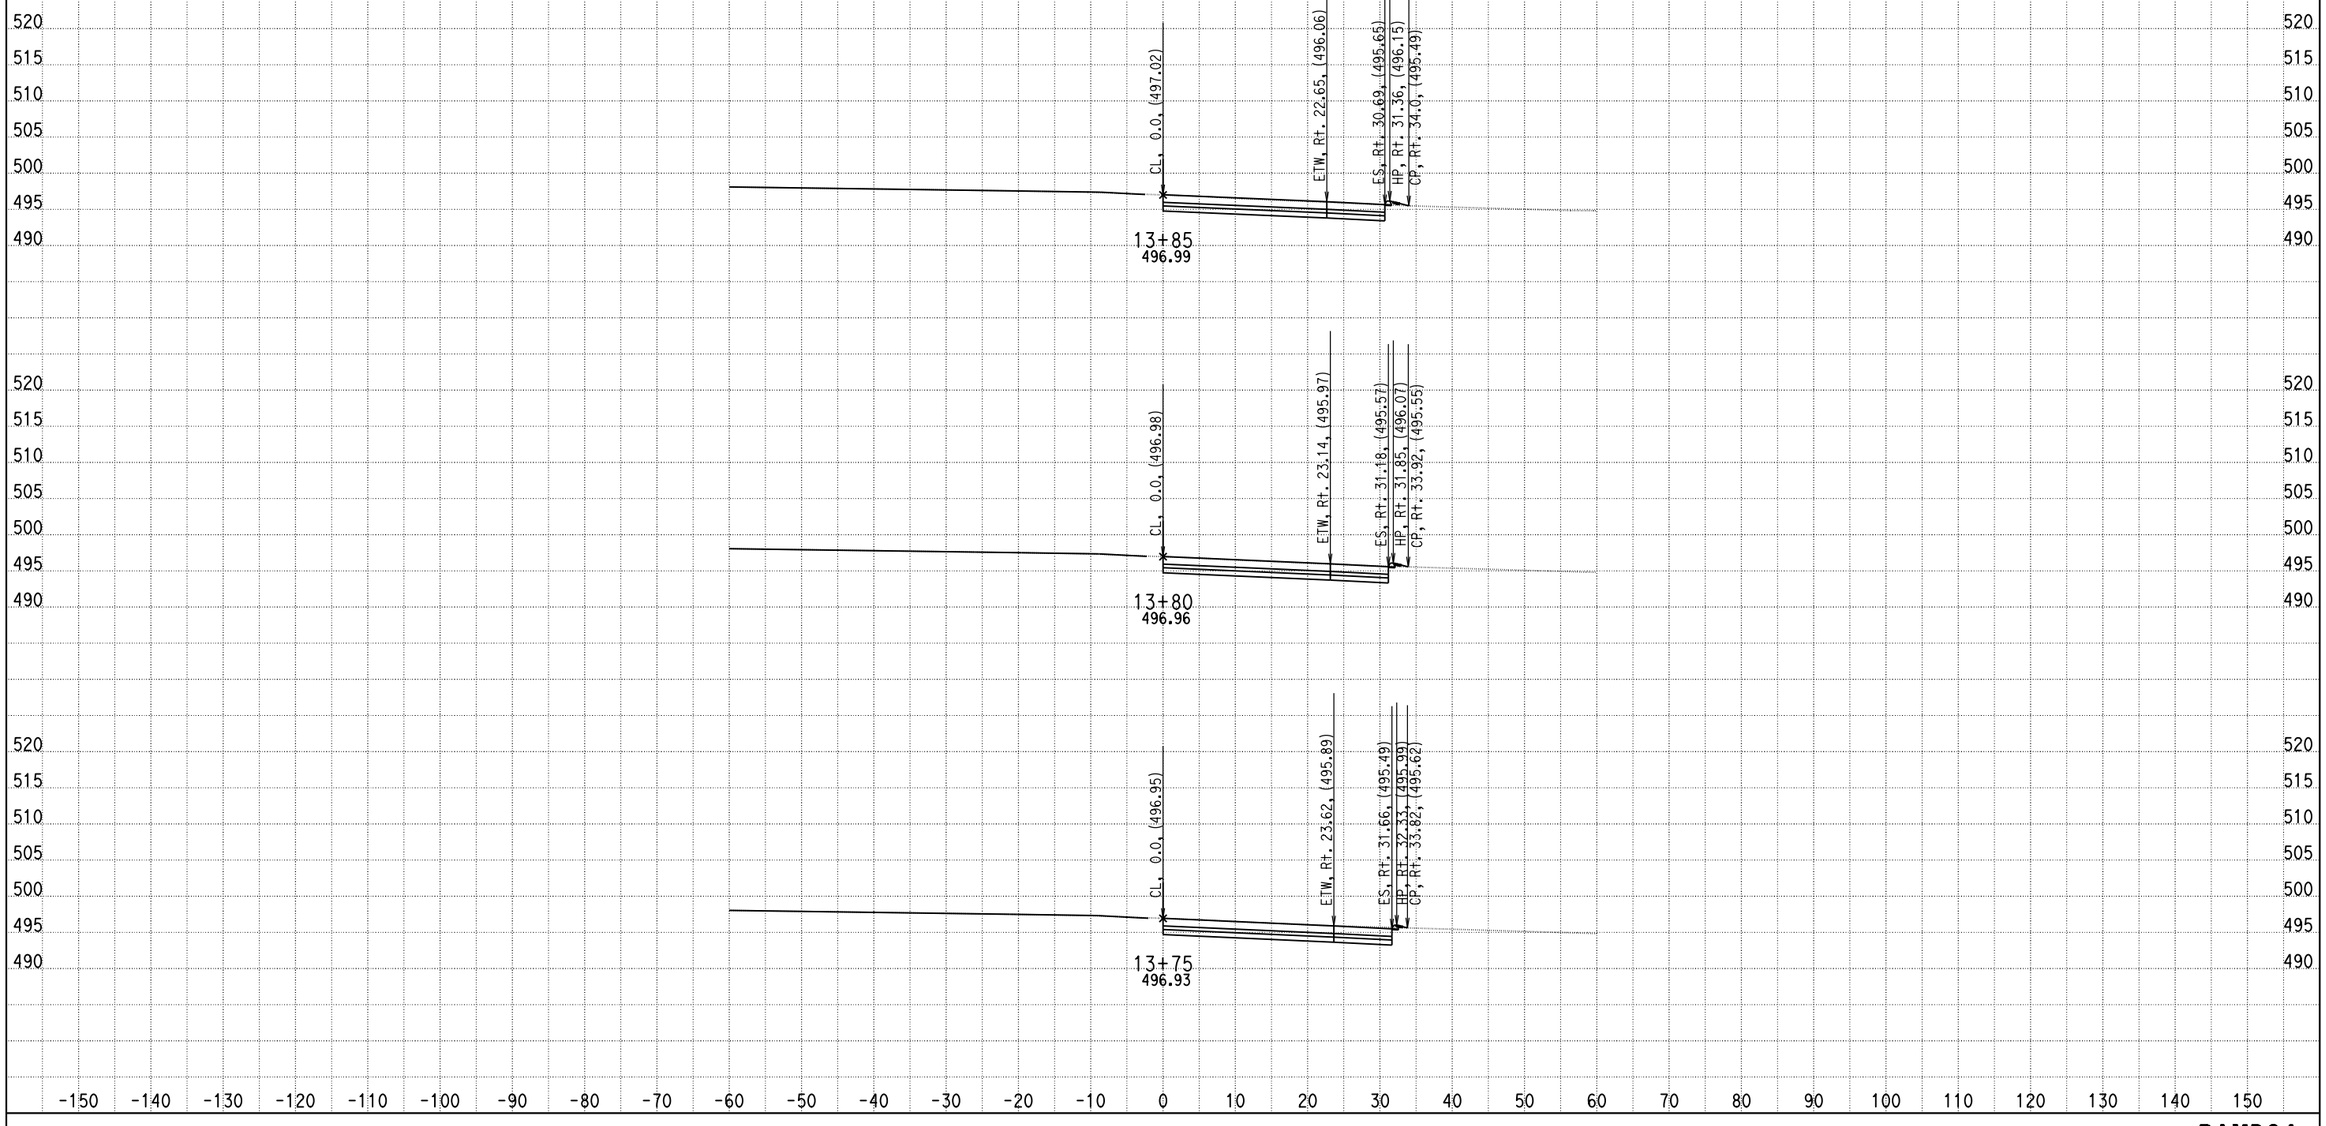

DATE: 4/16/2013

KC Project: 0818E File: C:\project\0818E\UPDATE-RAMP\hrc4-pro.ear

SCALE: 1" = 10' Horiz.
1" = 10' Vert.

All Dimensions are US Survey Feet

RAMPC4
CROSS SECTIONS

DESIGN STUDY ONLY

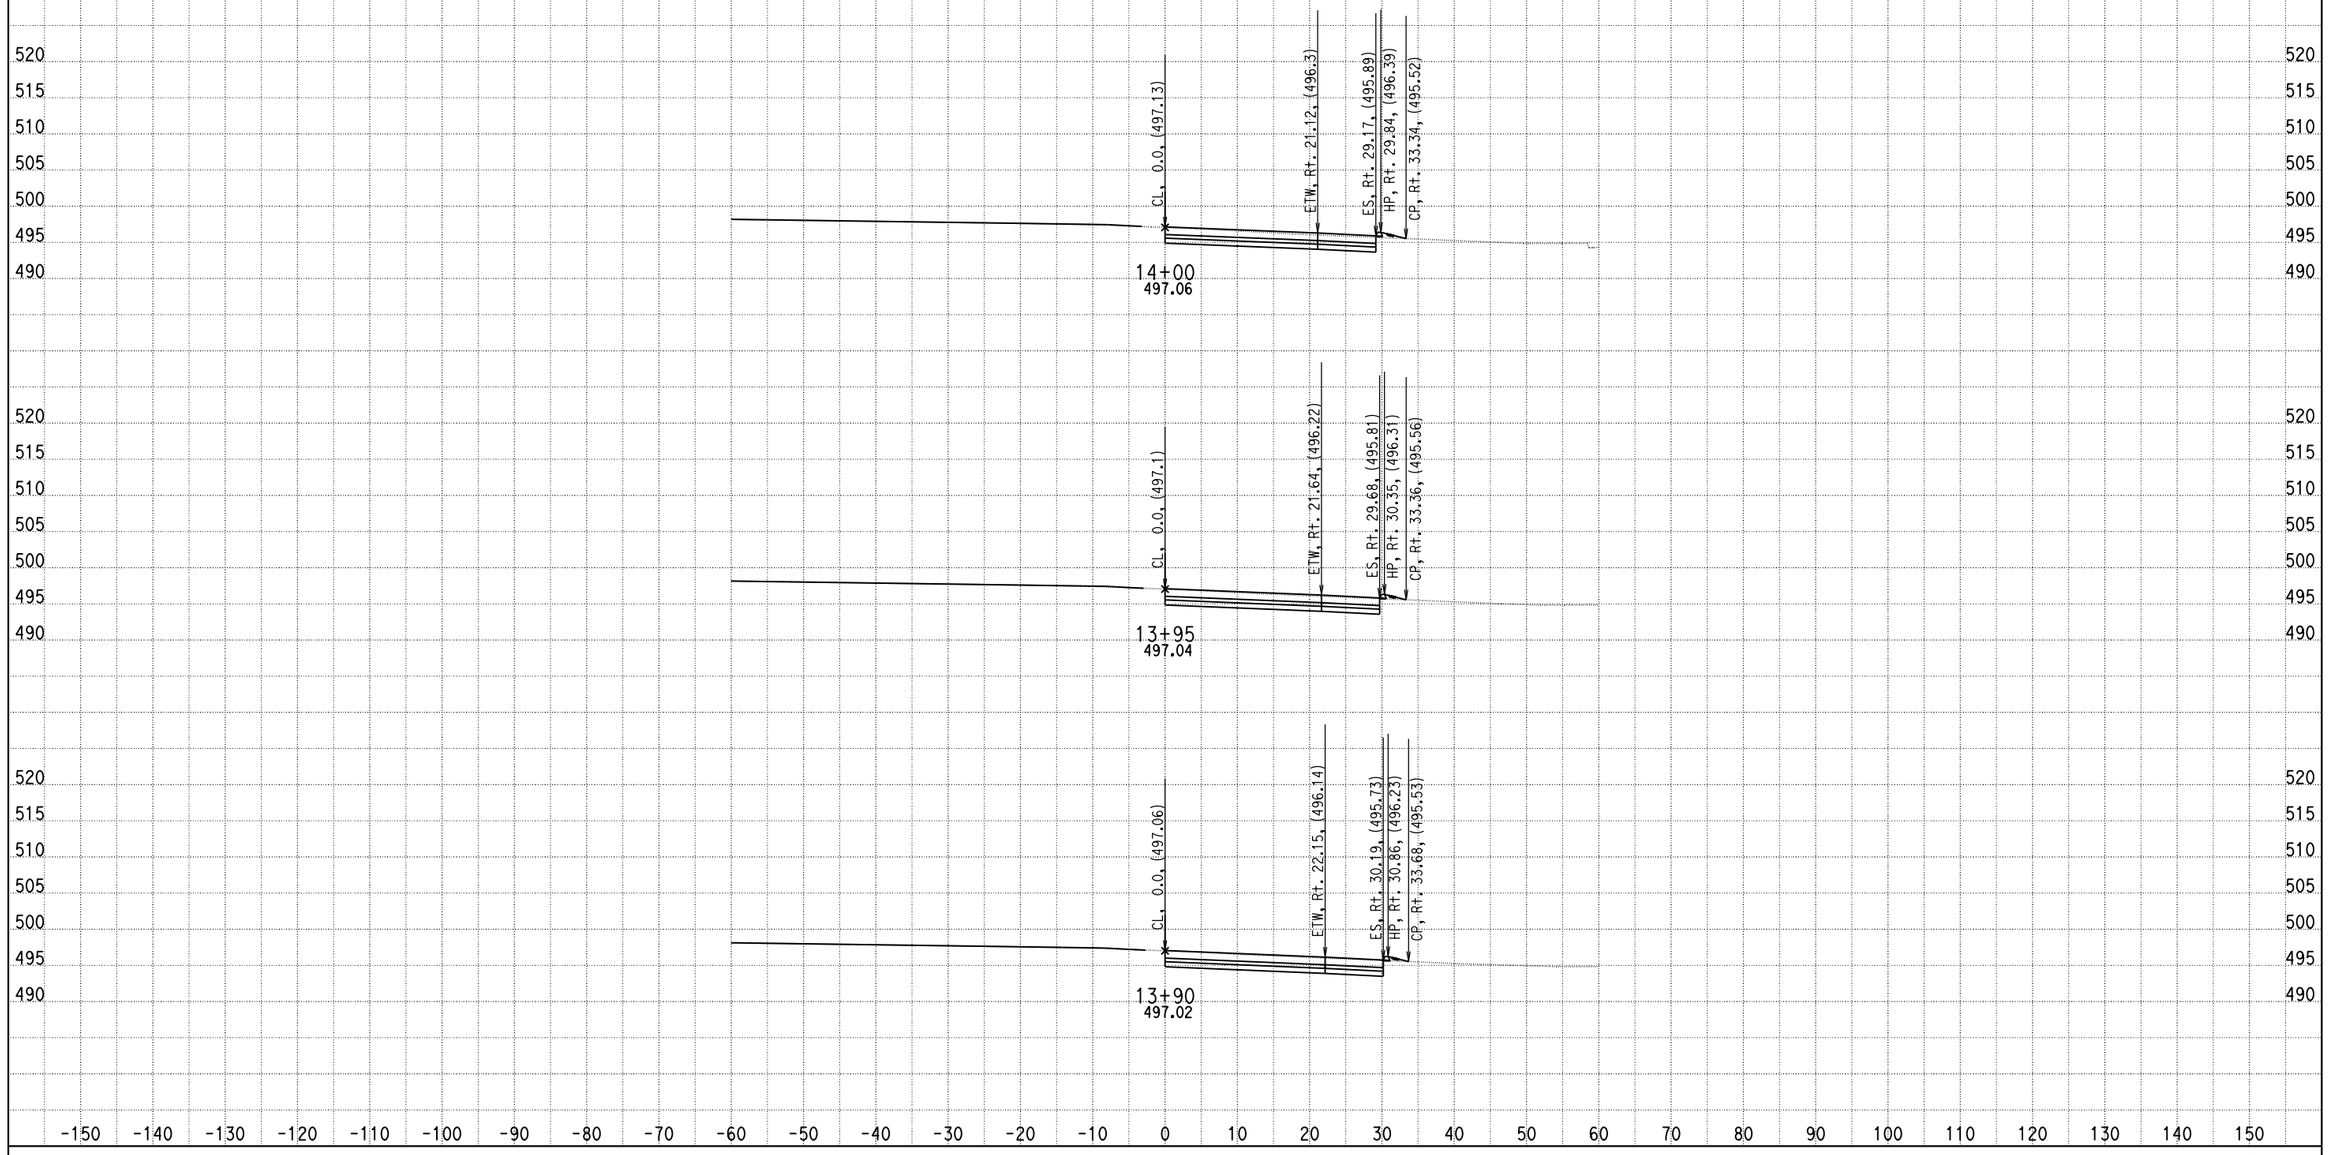

DATE: 4/16/2013

KC Project: 0818E File: C:\project\0818E\UPDATE-RAMP\hrc4-pro.ear

SCALE: 1" = 10' Horiz.
1" = 10' Vert.

All Dimensions are US Survey Feet

RAMPC4
CROSS SECTIONS

SHEET 23 OF XXX

DESIGN STUDY ONLY

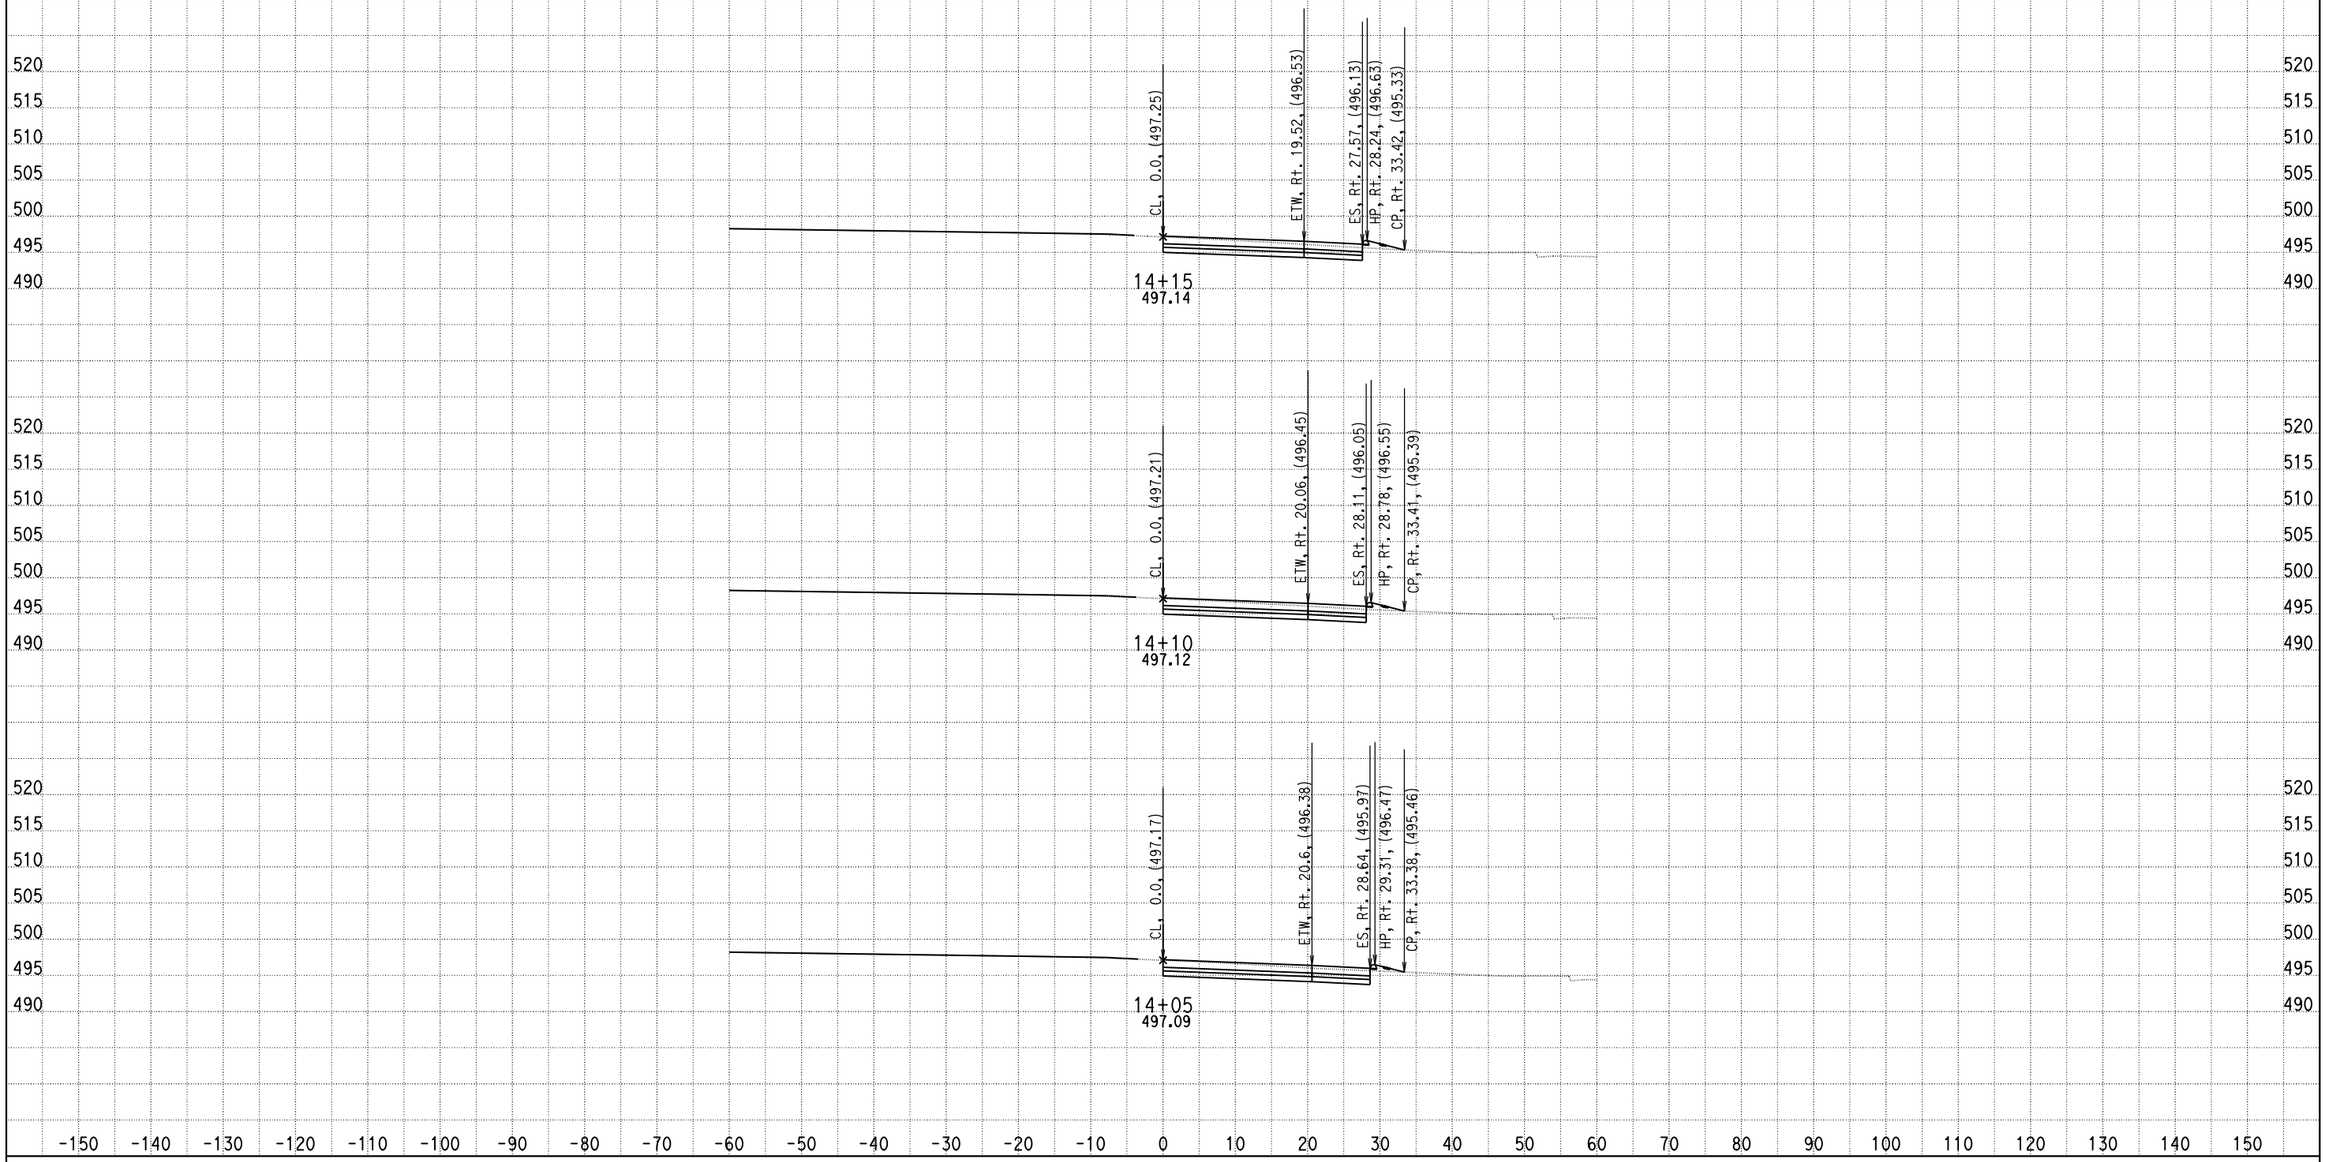

DATE: 4/16/2013

KC Project: 0818E File: C:\project\0818E\UPDATE-RAMP\hrc4-pro.ear

SCALE: 1" = 10' Horiz.
1" = 10' Vert.

All Dimensions are US Survey Feet

RAMPC4
CROSS SECTIONS

DESIGN STUDY ONLY

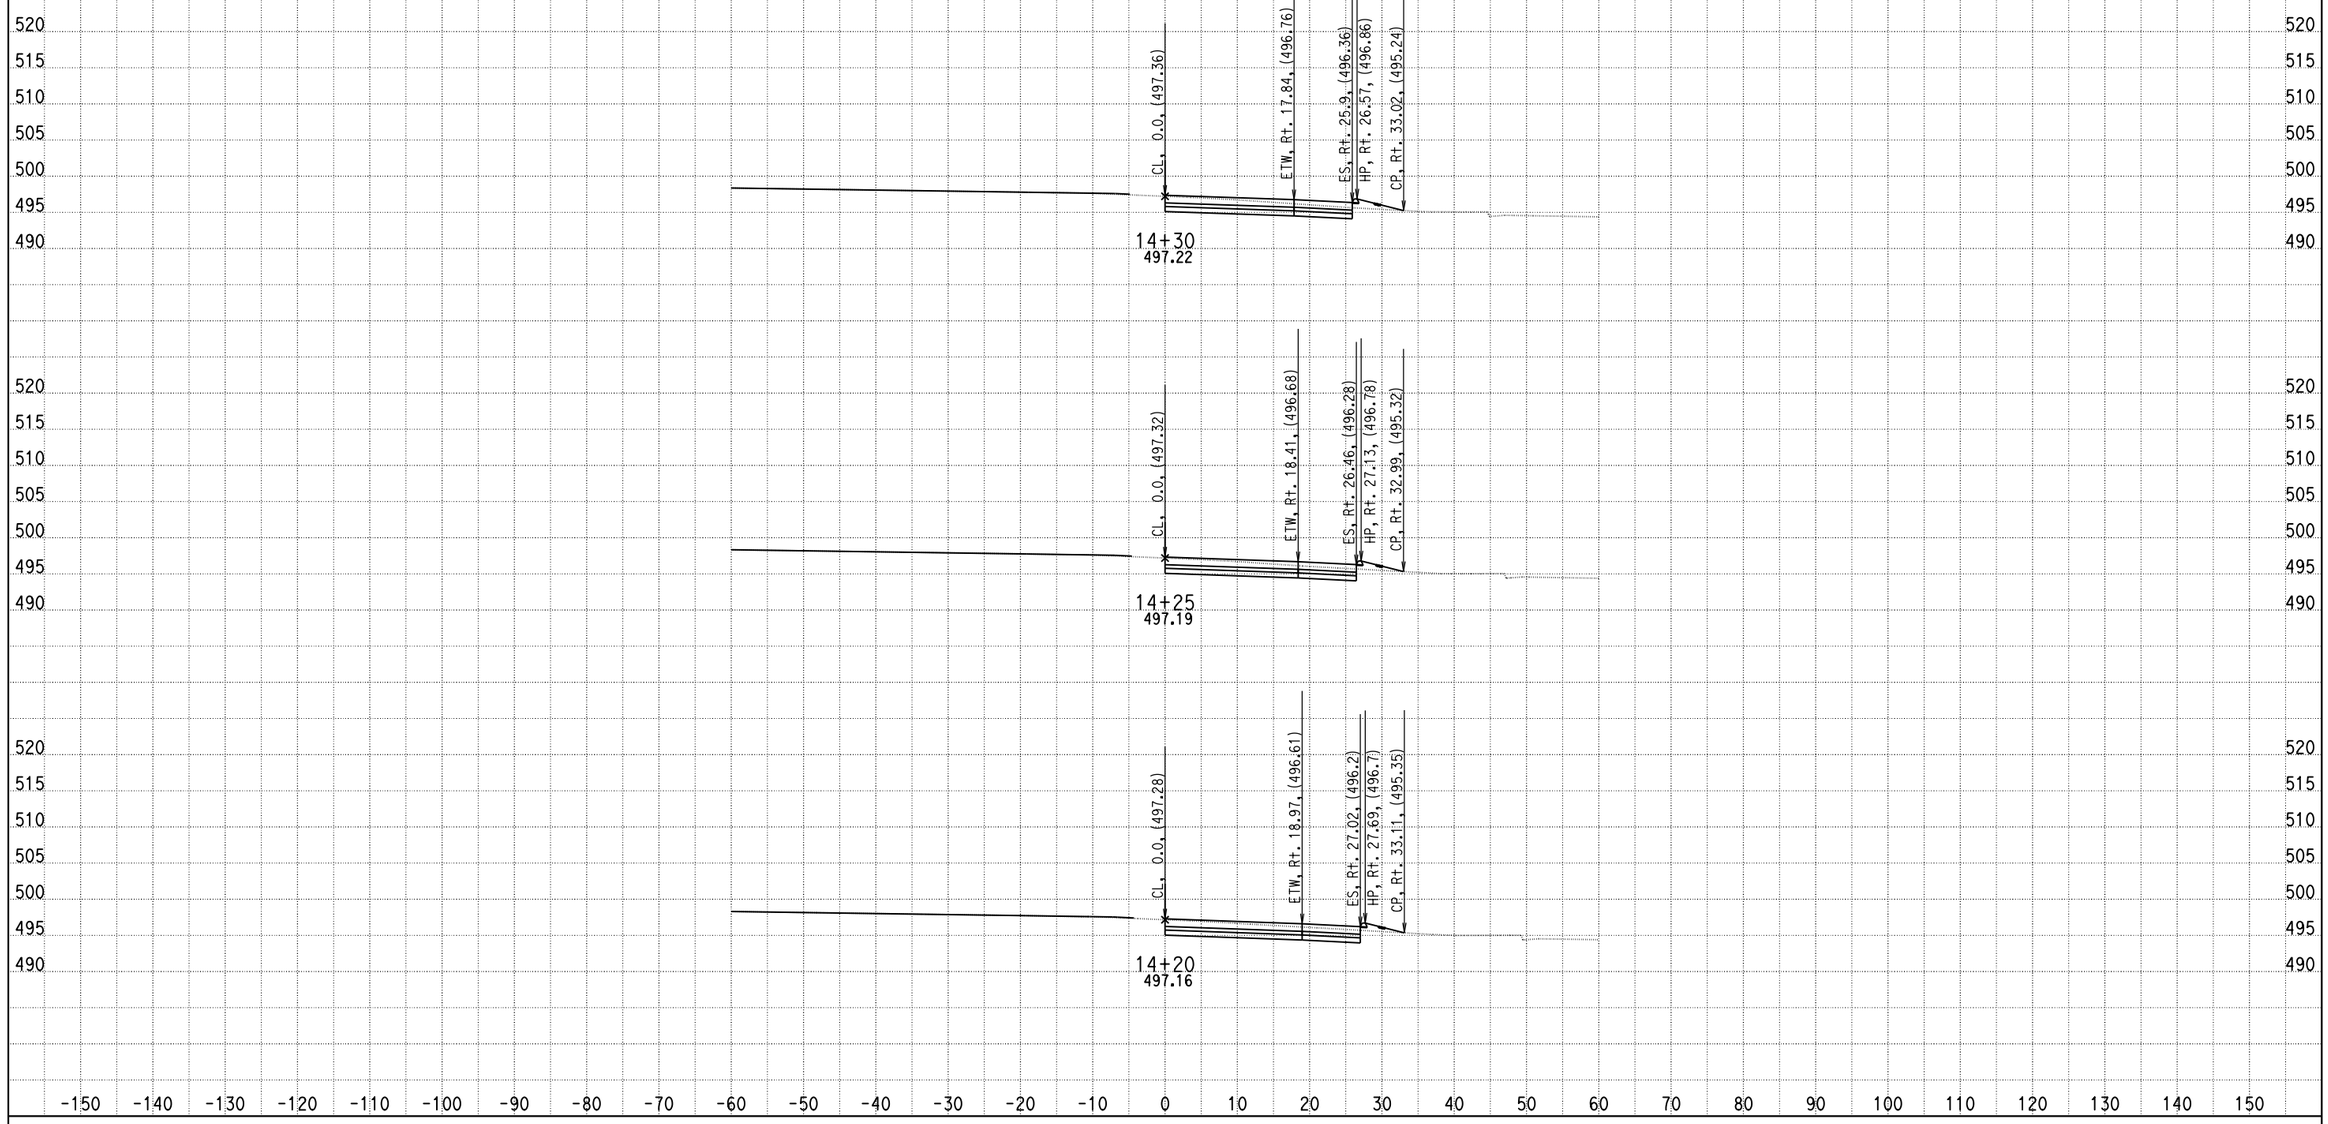

DATE: 4/16/2013

KC Project: 0818E File: C:\project\0818E\UPDATE-RAMP\hrc4-pro.ear

SCALE: 1" = 10' Horiz.
1" = 10' Vert.

All Dimensions are US Survey Feet

RAMPC4
CROSS SECTIONS

SHEET 25 OF XXX

DESIGN STUDY ONLY

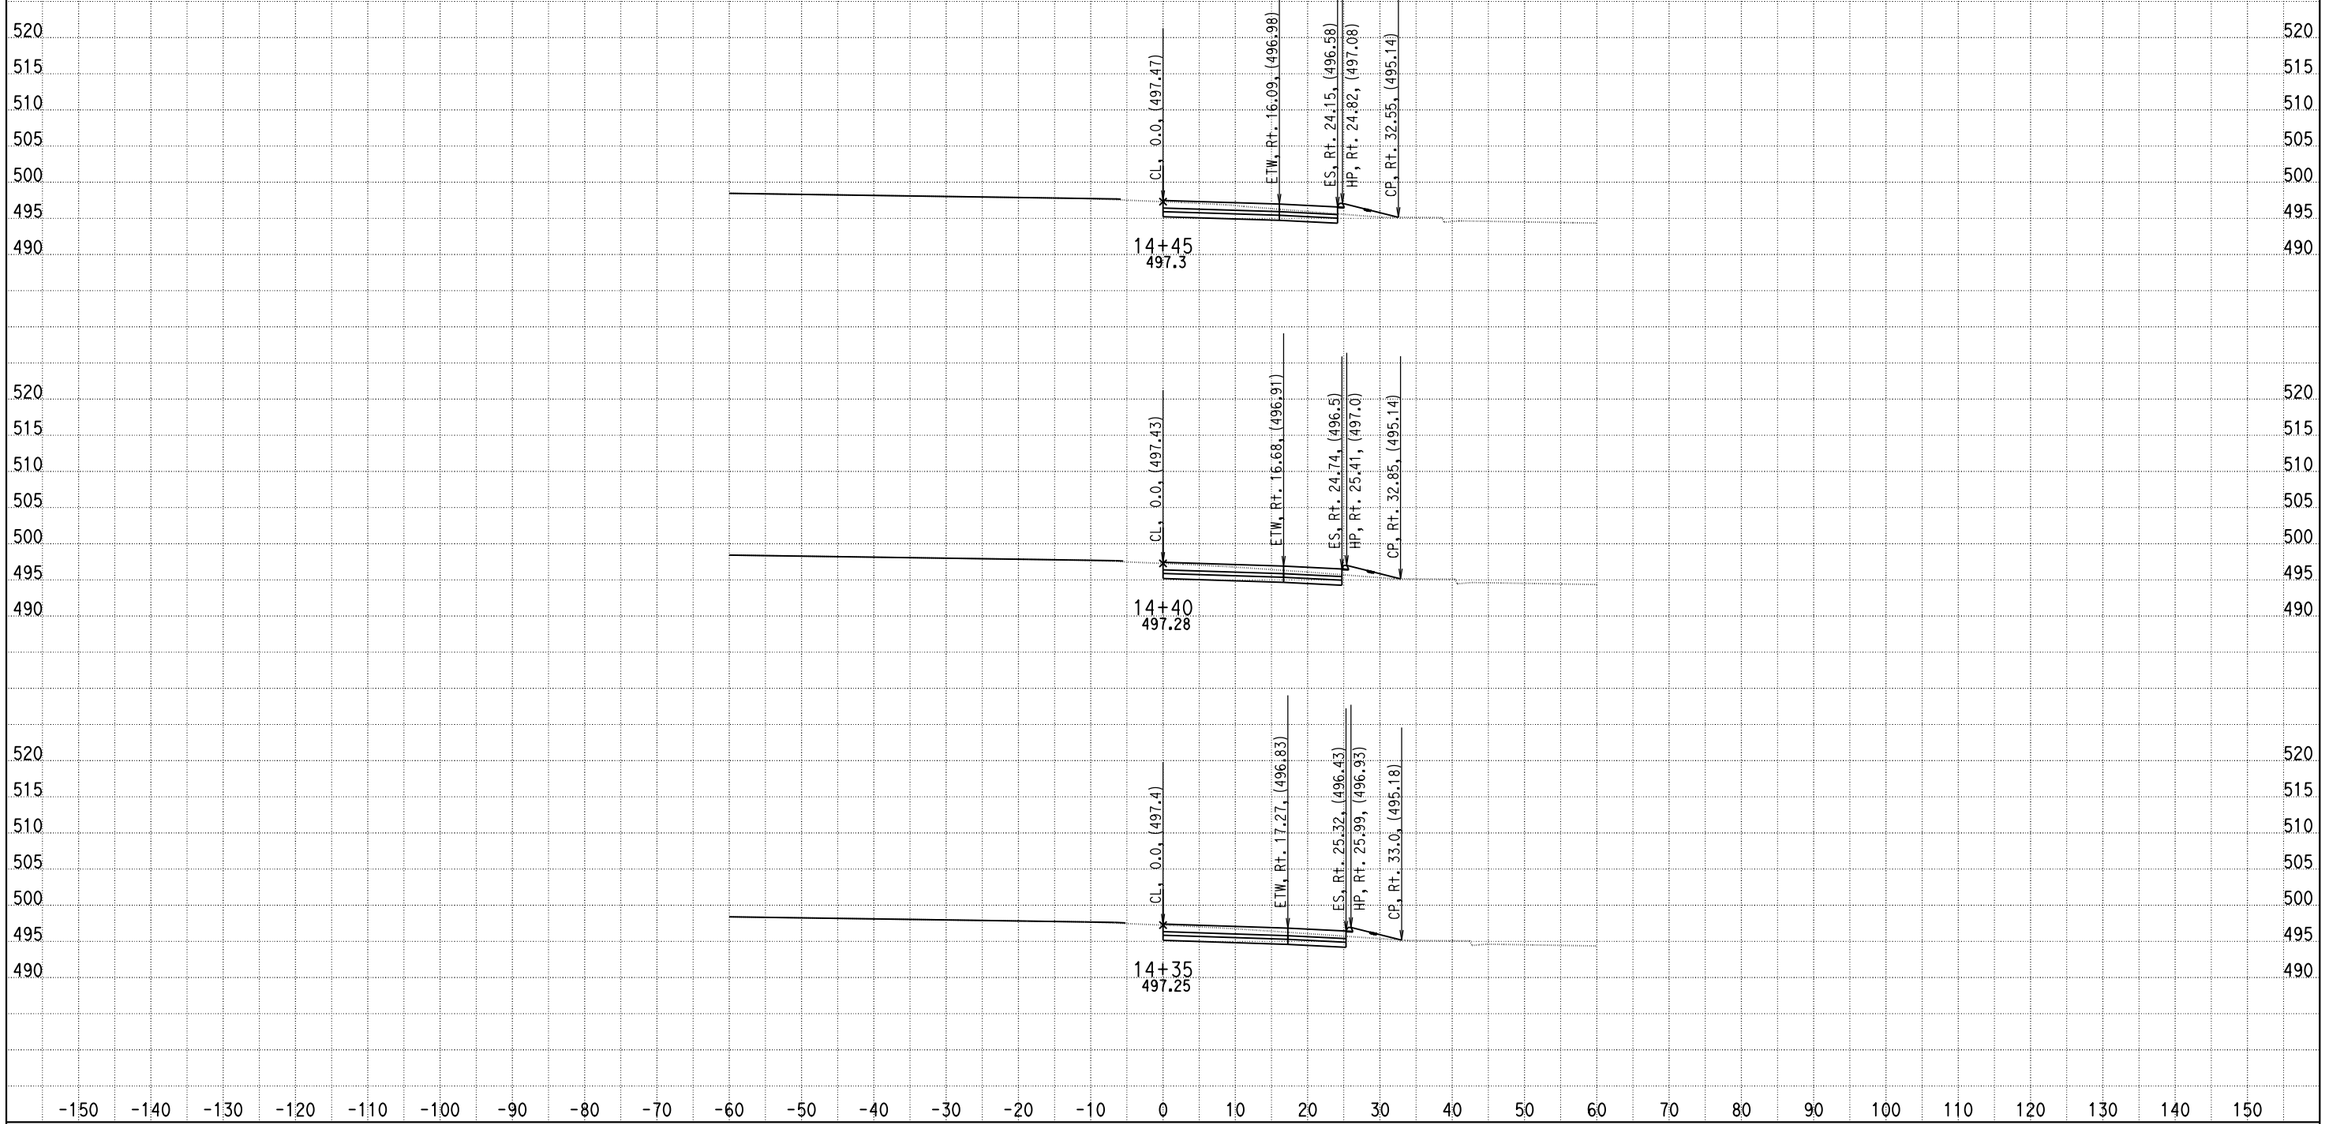

DATE: 4/16/2013

KC Project: 0818E File: C:\project\0818E\UPDATE-RAMP\hrc4-pro.ear

SCALE: 1" = 10' Horiz.
1" = 10' Vert.

All Dimensions are US Survey Feet

RAMPC4
CROSS SECTIONS

SHEET 26 OF XXX

DESIGN STUDY ONLY

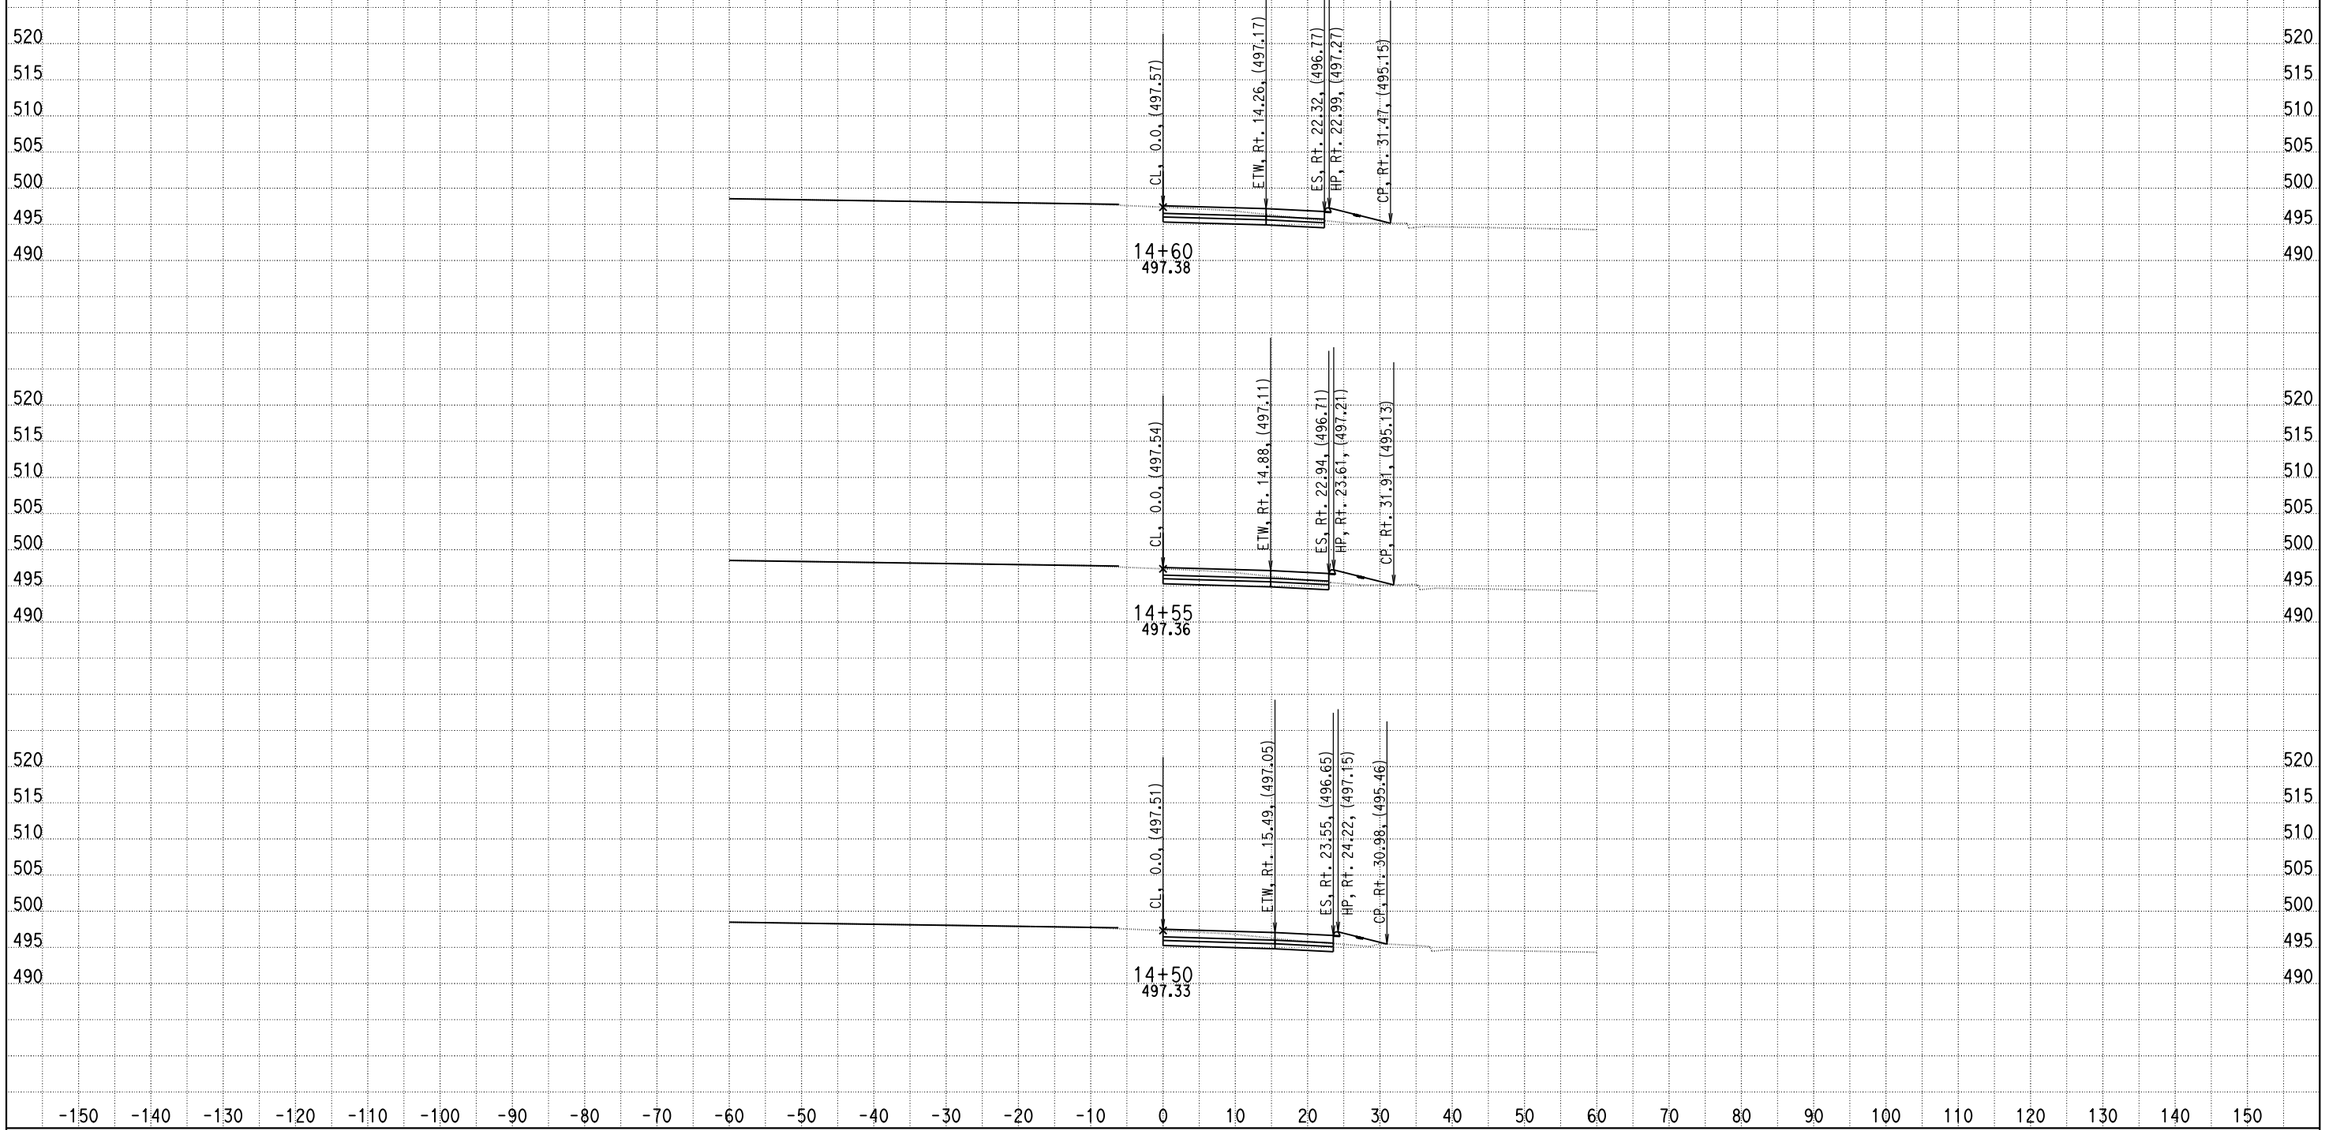

DATE: 4/16/2013

KC Project: 0818E File: C:\project\0818E\UPDATE-RAMP\hrc4-pro.ear

SCALE: 1" = 10' Horiz.
1" = 10' Vert.

All Dimensions are US Survey Feet

RAMPC4
CROSS SECTIONS

SHEET 27 OF XXX

DESIGN STUDY ONLY

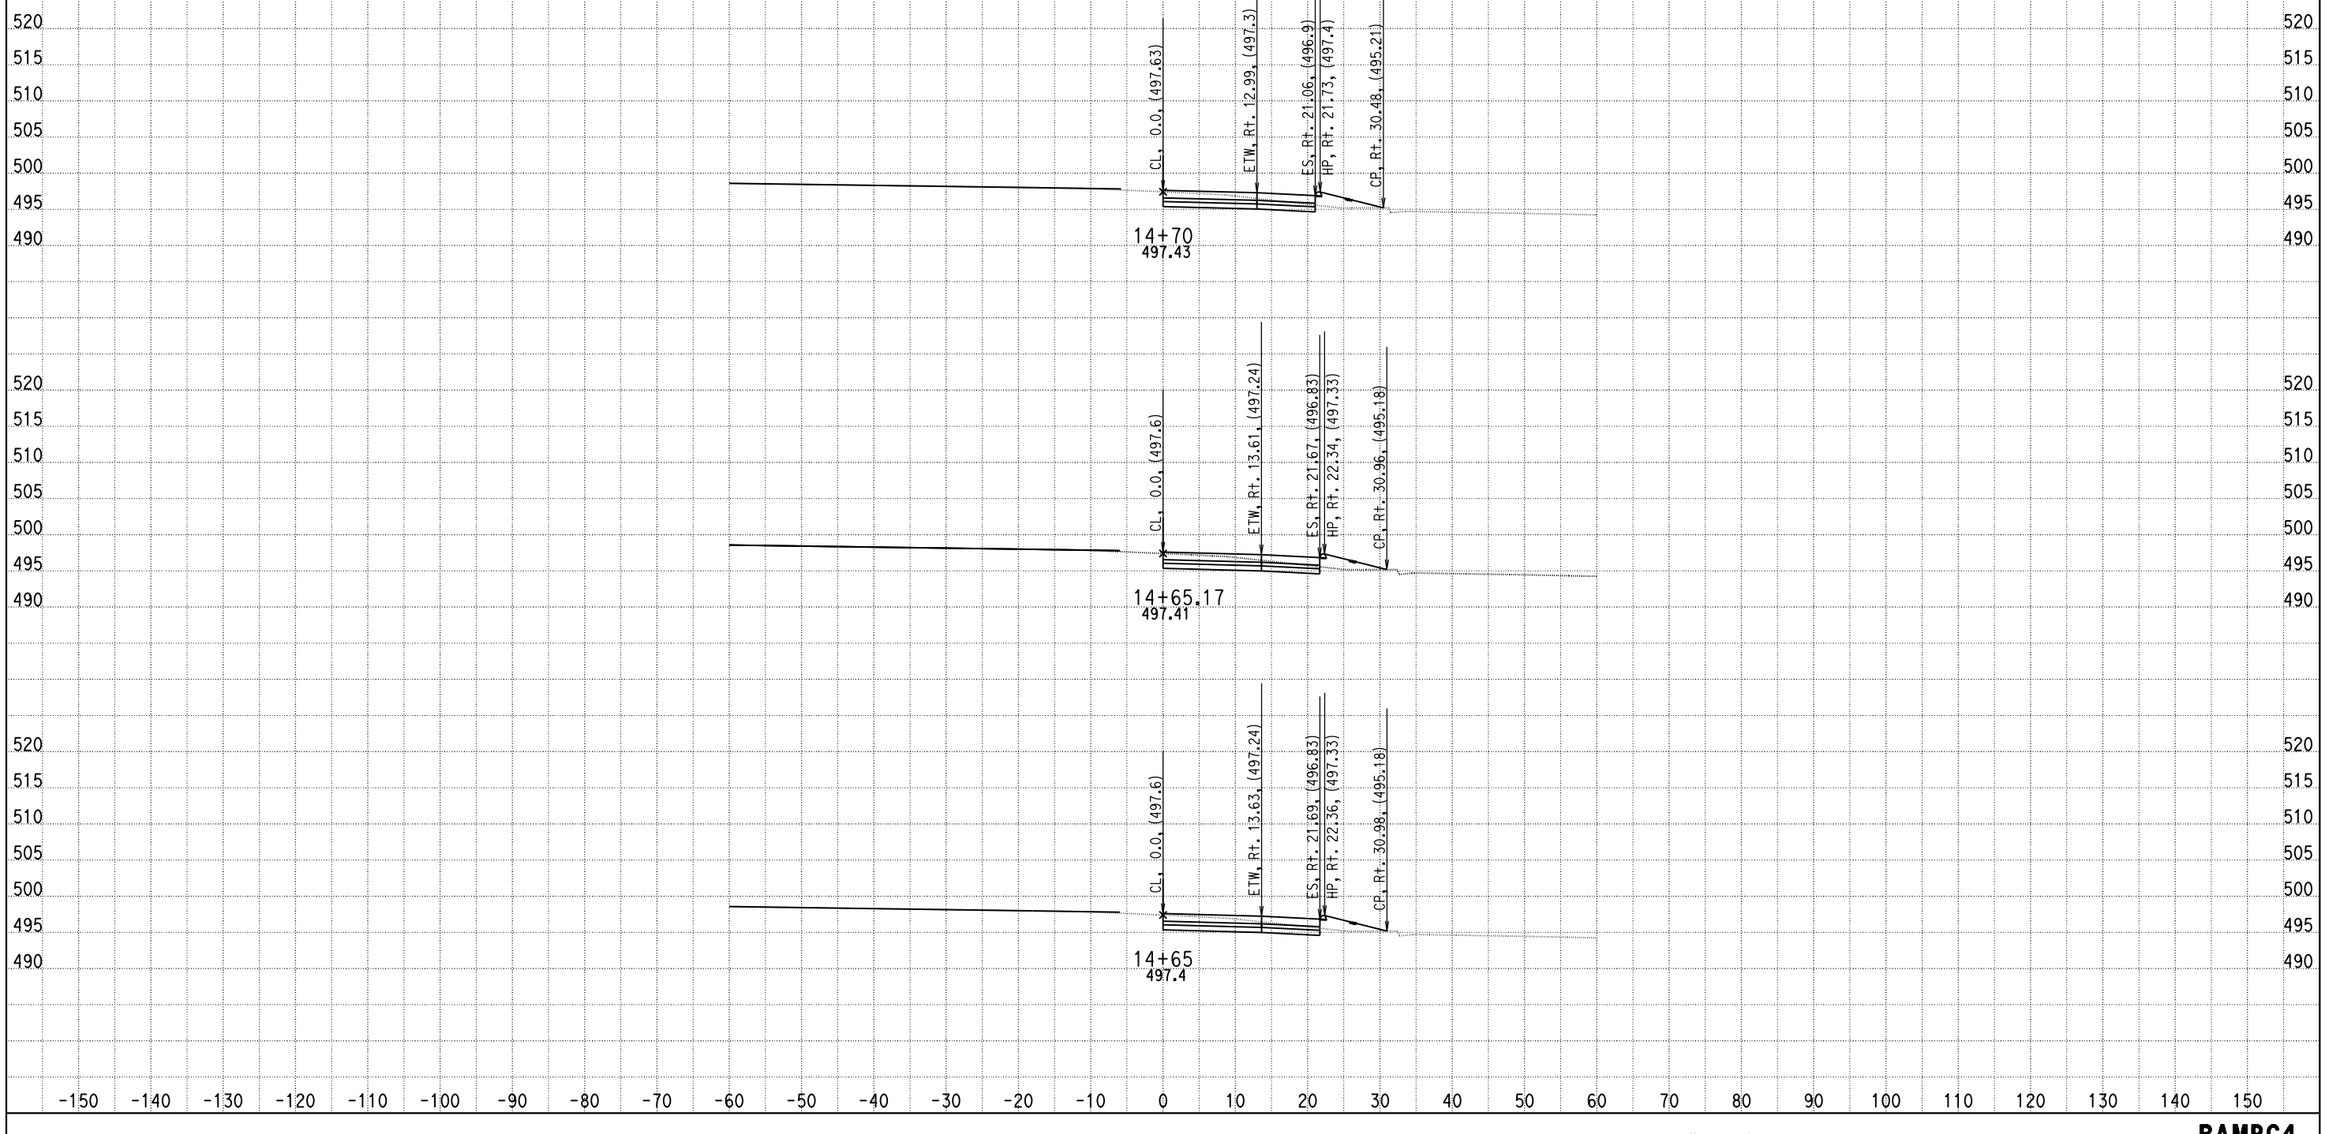

DATE: 4/16/2013

KC Project: 0818E File: C:\project\0818E\UPDATE-RAMP\hrc4-pro.ear

SCALE: 1" = 10' Horiz.
1" = 10' Vert.

All Dimensions are US Survey Feet

RAMPC4
CROSS SECTIONS

DESIGN STUDY ONLY

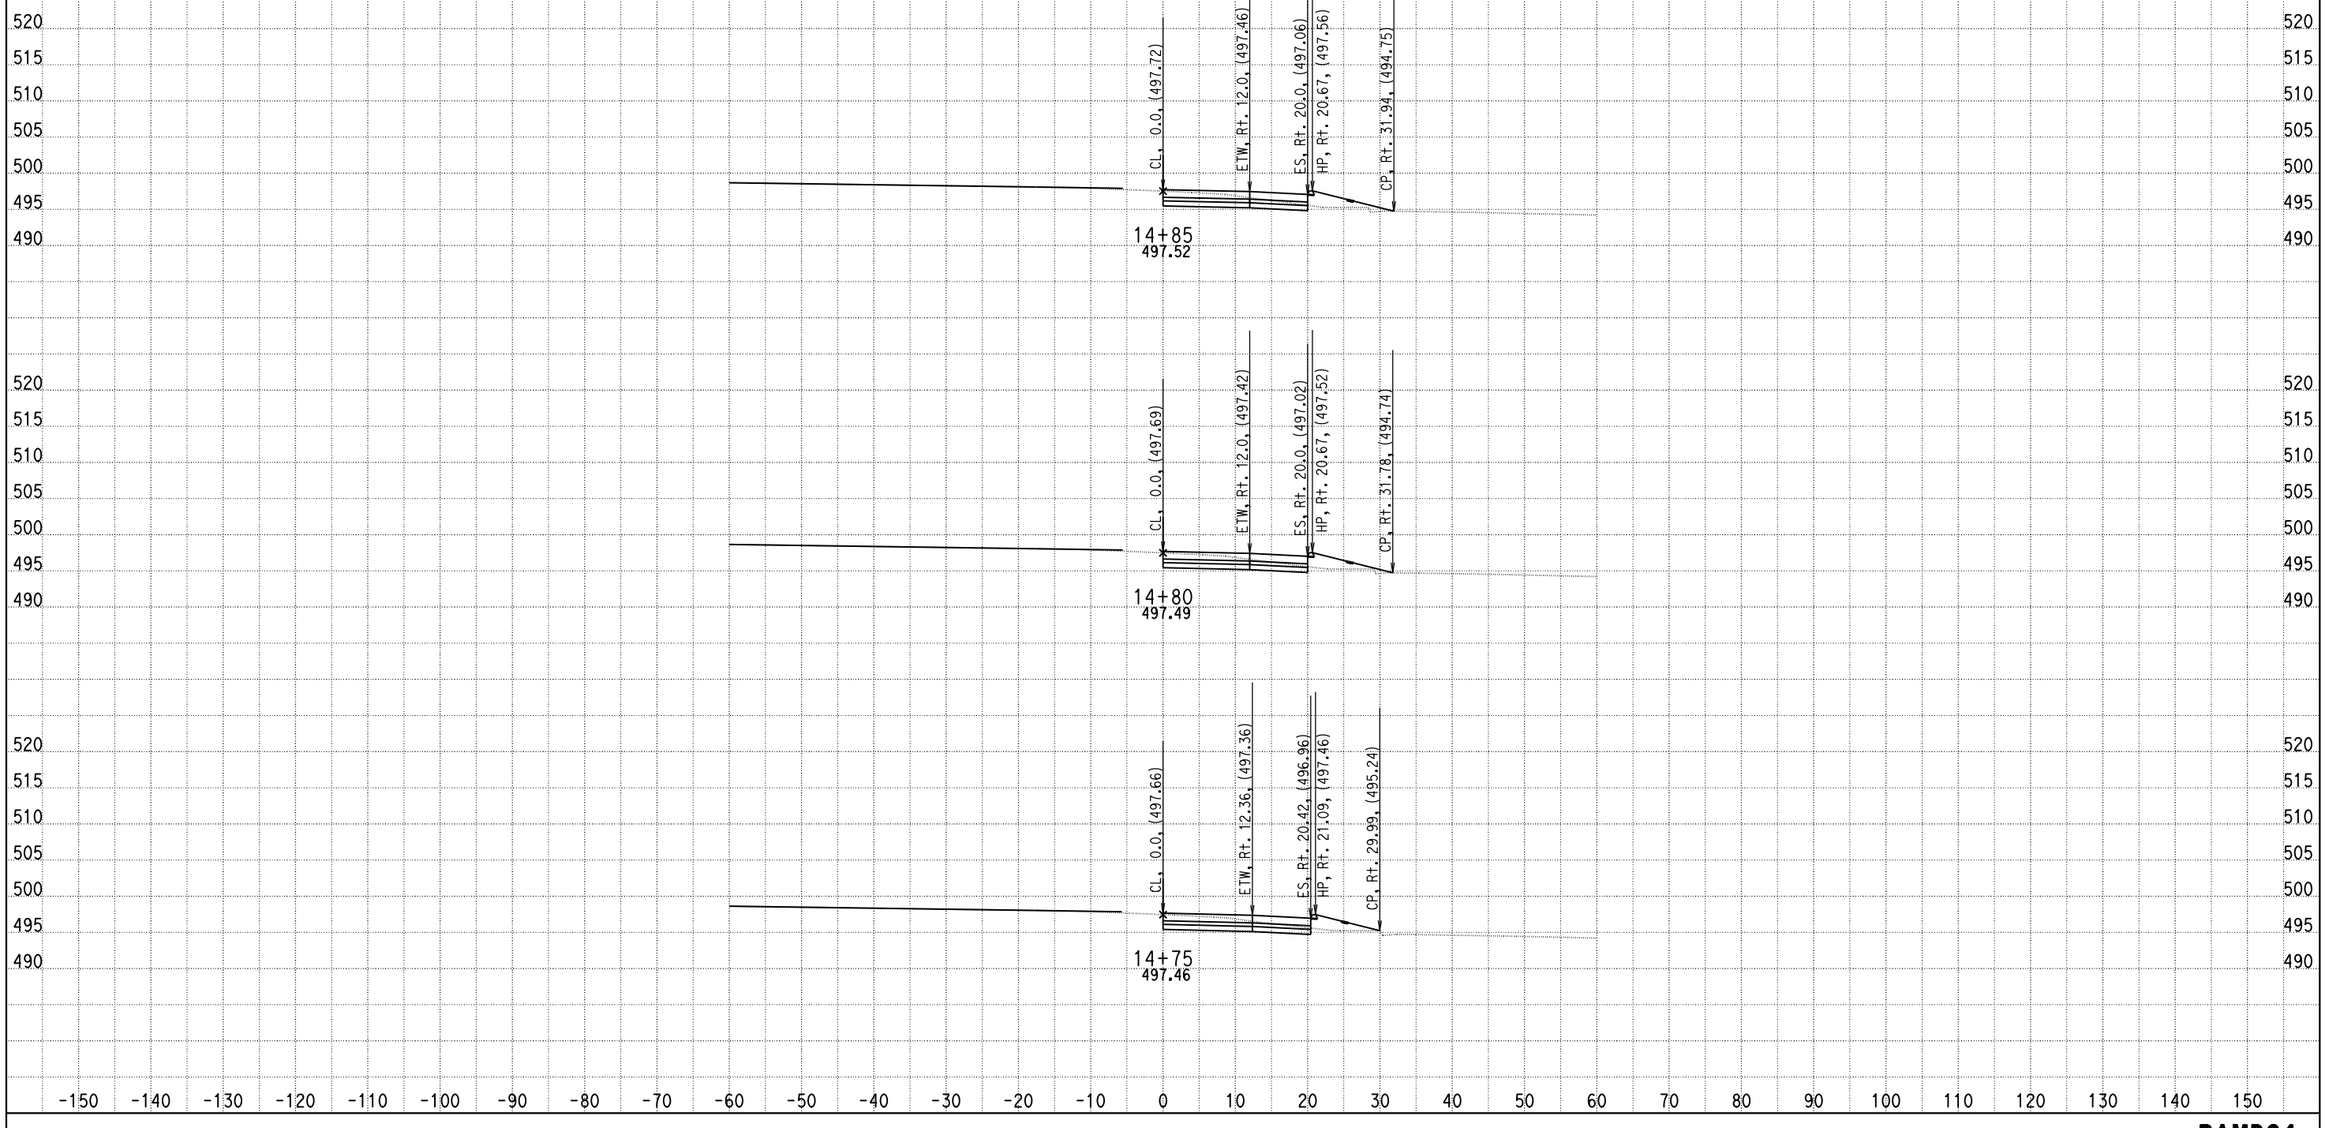

DATE: 4/16/2013

KC Project: 0818E File: C:\project\0818E\UPDATE-RAMP\hrc4-pro.ear

SCALE: 1" = 10' Horiz.
1" = 10' Vert.

All Dimensions are US Survey Feet

RAMPC4
CROSS SECTIONS

SHEET 29 OF XXX

DESIGN STUDY ONLY

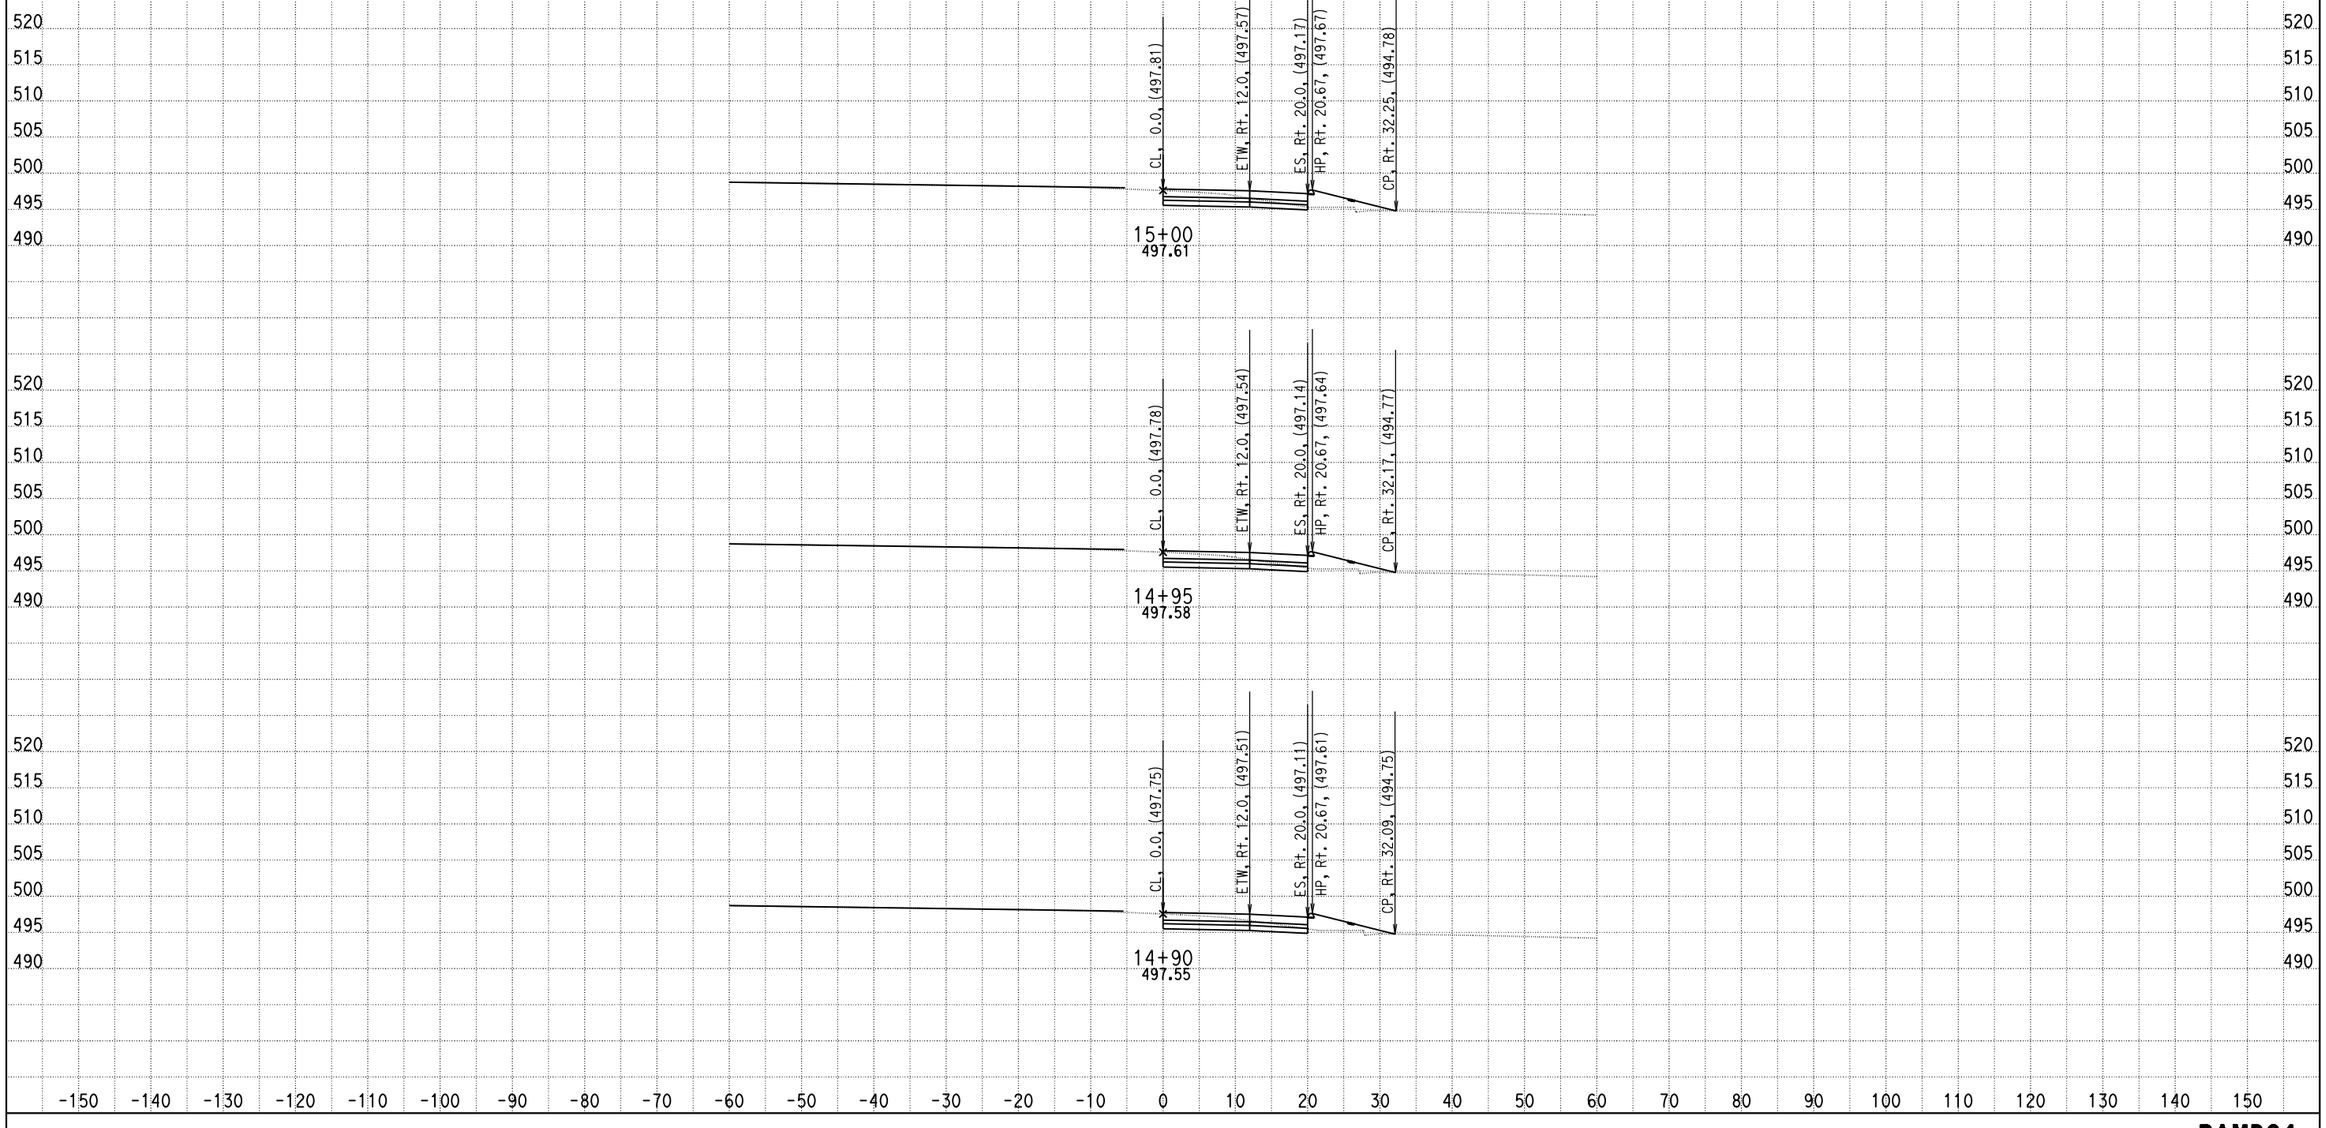

DATE: 4/16/2013

KC Project: 0818E File: C:\project\0818E\UPDATE-RAMP\hrc4-pro.ear

SCALE: 1" = 10' Horiz.
1" = 10' Vert.

All Dimensions are US Survey Feet

RAMPC4
CROSS SECTIONS

SHEET 30 OF XXX

DESIGN STUDY ONLY

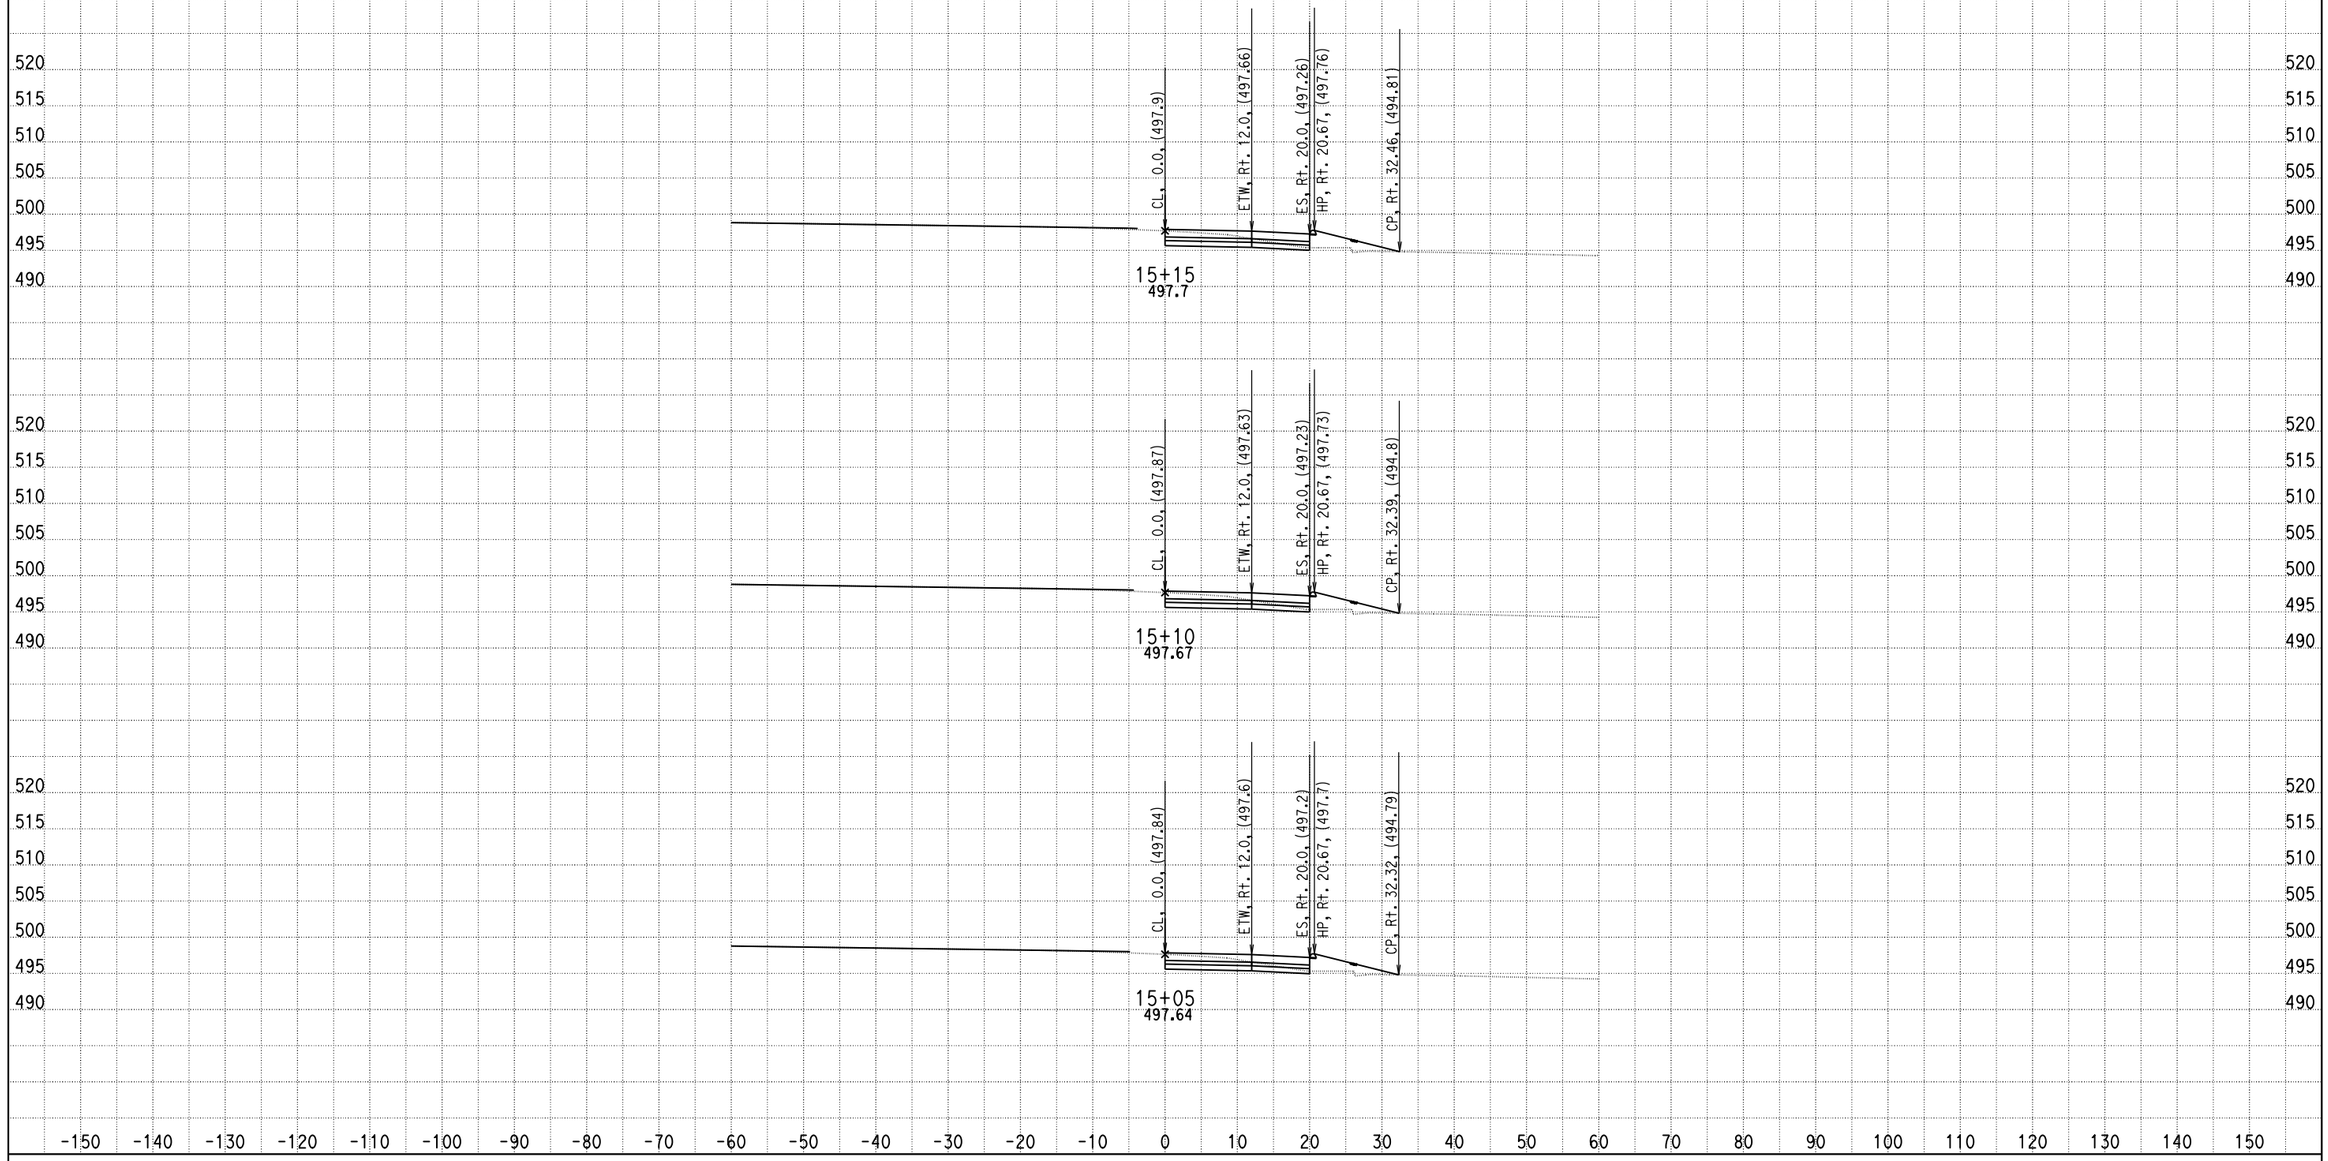

DATE: 4/16/2013

KC Project: 0818E File: C:\project\0818E\UPDATE-RAMP\hrc4-pro.ear

SCALE: 1" = 10' Horiz.
1" = 10' Vert.

All Dimensions are US Survey Feet

RAMPC4
CROSS SECTIONS
SHEET 31 OF XXX

DESIGN STUDY ONLY

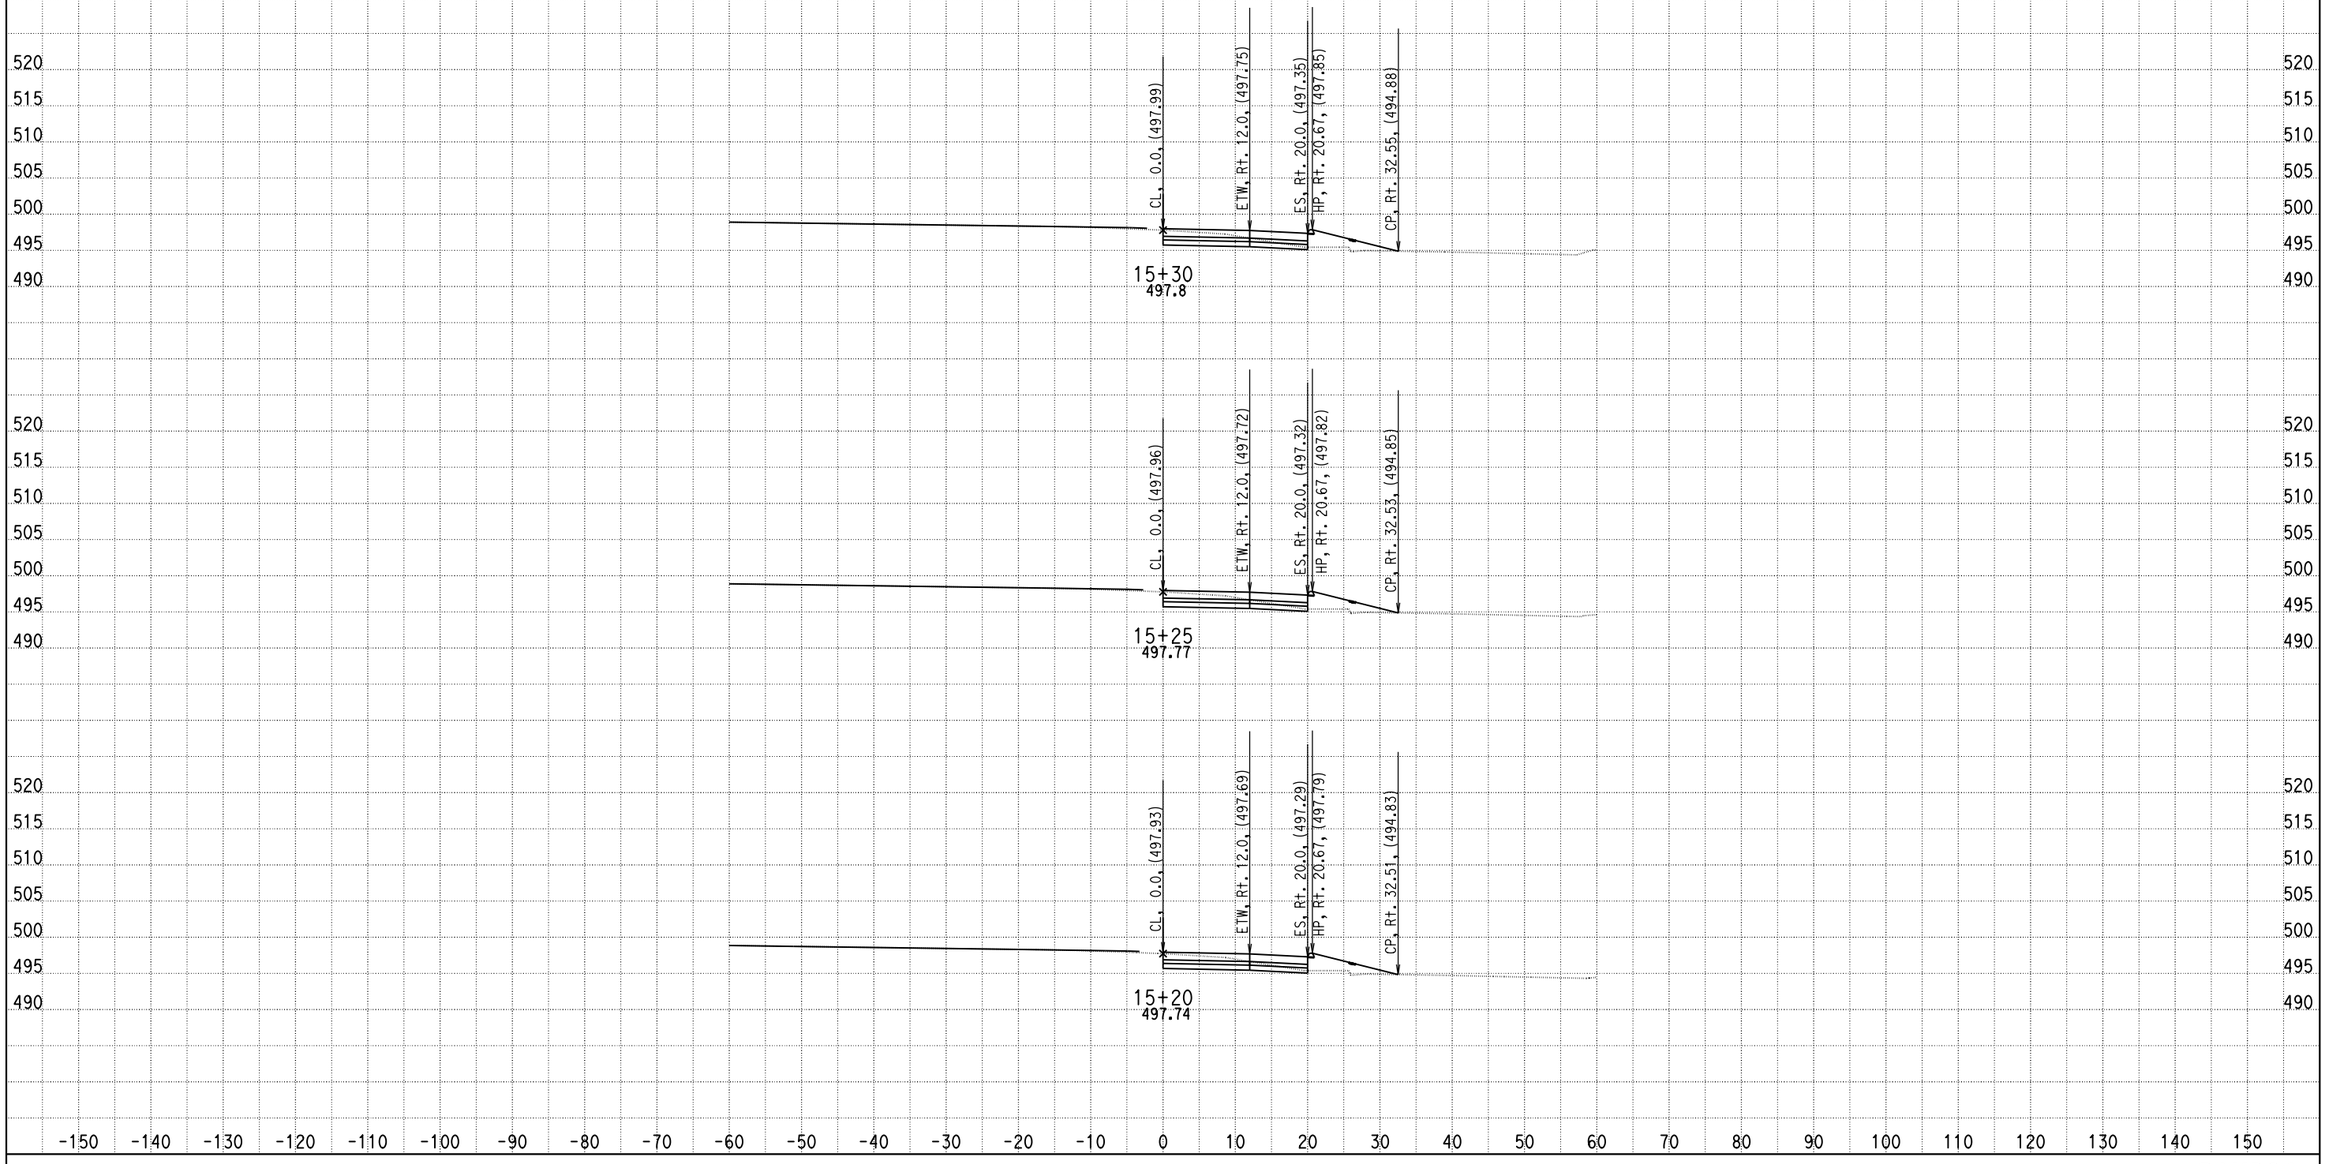

DATE: 4/16/2013

KC Project: 0818E File: C:\project\0818E\UPDATE-RAMP\hrc4-pro.ear

SCALE: 1" = 10' Horiz.
1" = 10' Vert.

All Dimensions are US Survey Feet

RAMPC4
CROSS SECTIONS

SHEET 32 OF XXX

DESIGN STUDY ONLY

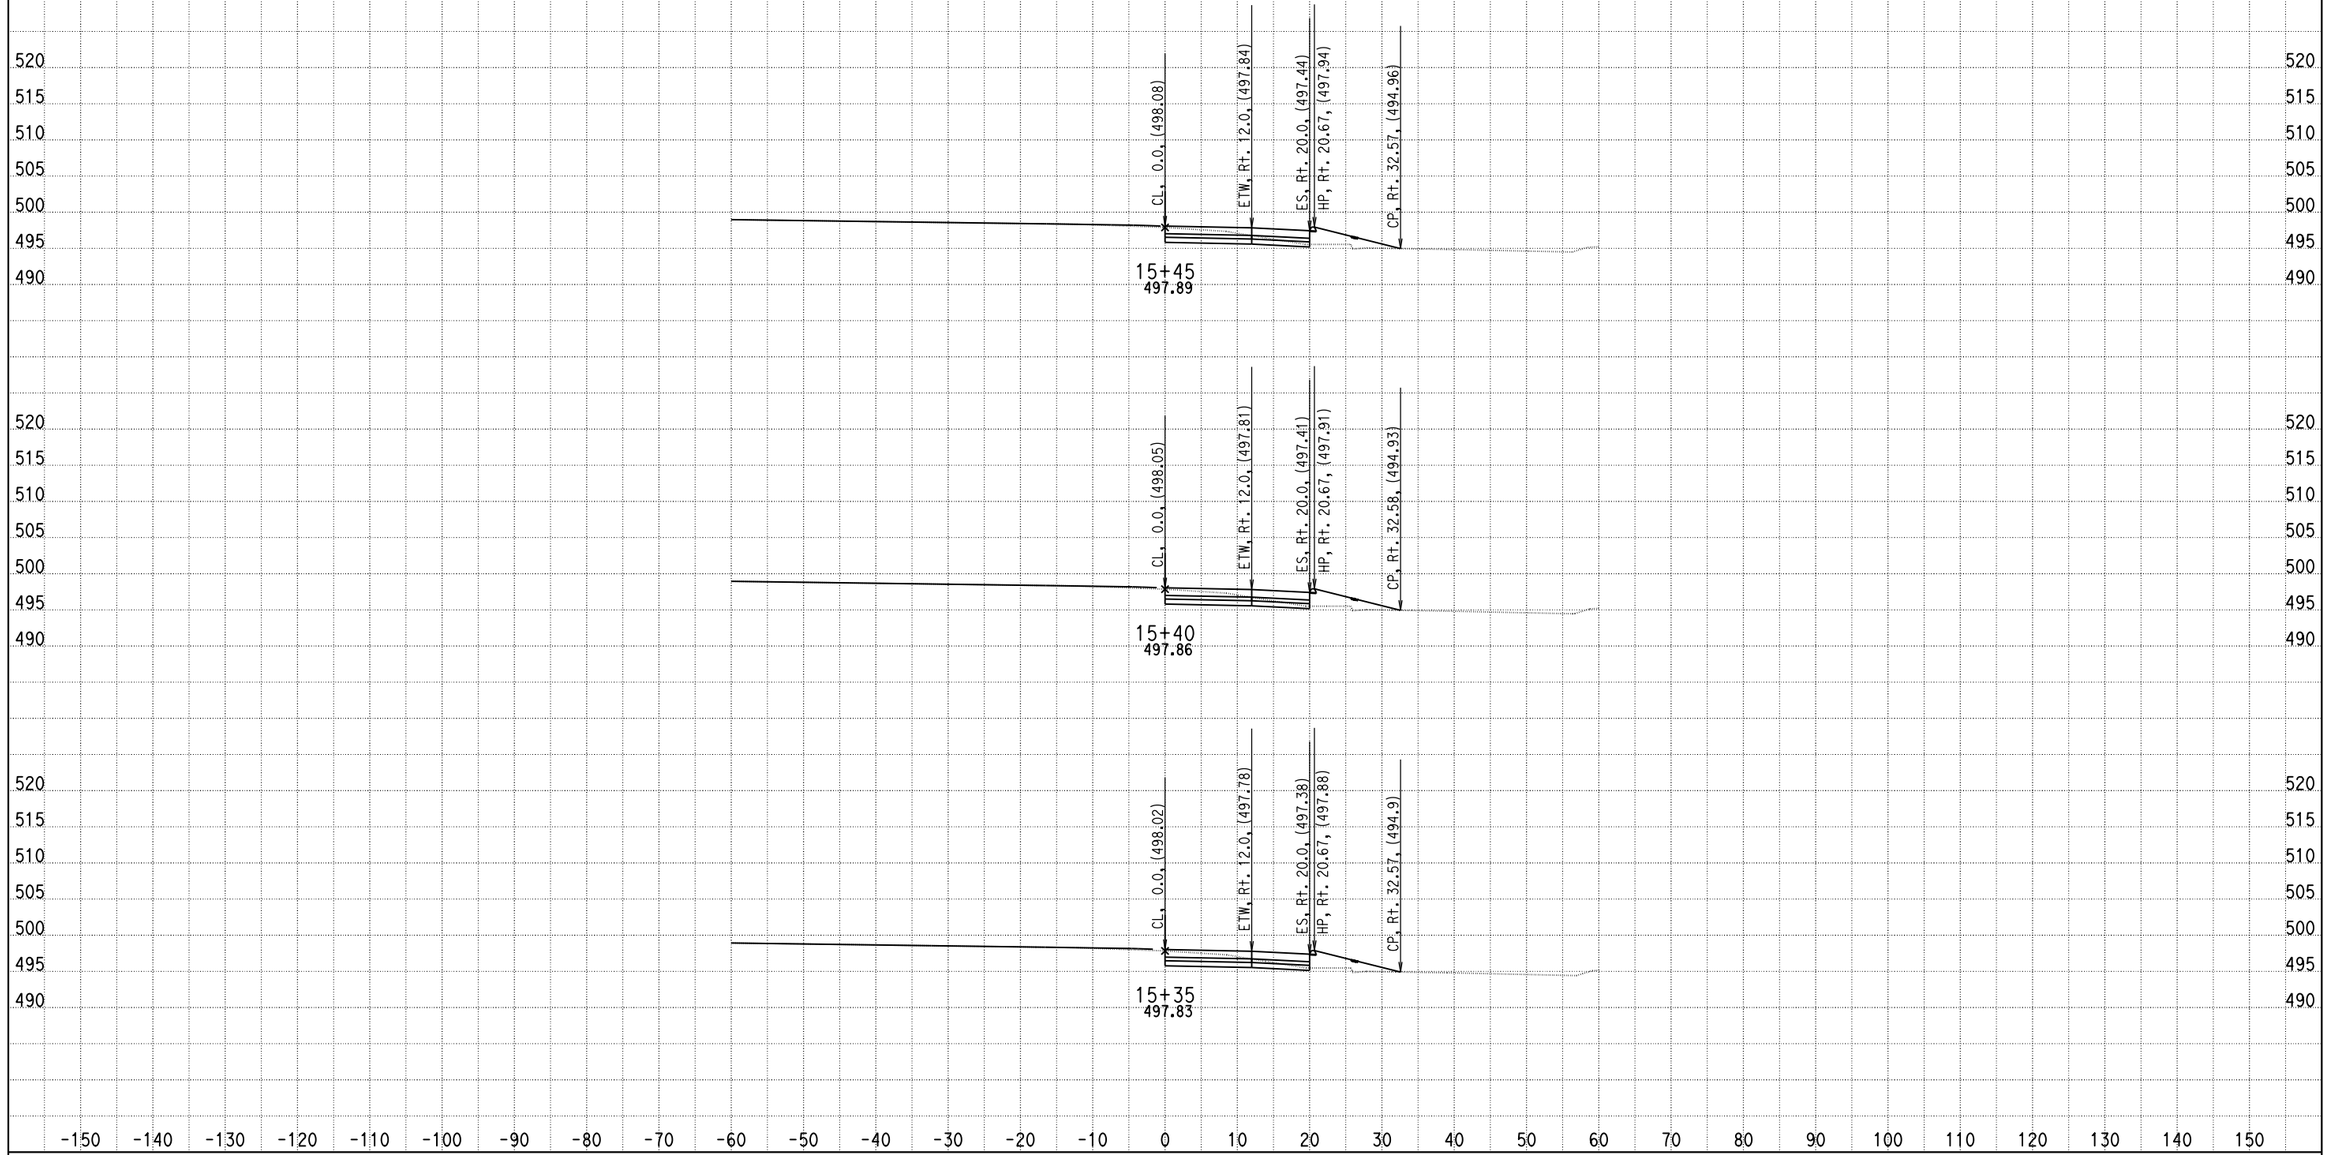

DATE: 4/16/2013

KC Project: 0818E File: C:\project\0818E\UPDATE-RAMP\hrc4-pro.ear

SCALE: 1" = 10' Horiz.
1" = 10' Vert.

All Dimensions are US Survey Feet

RAMPC4
CROSS SECTIONS

SHEET 33 OF XXX

DESIGN STUDY ONLY

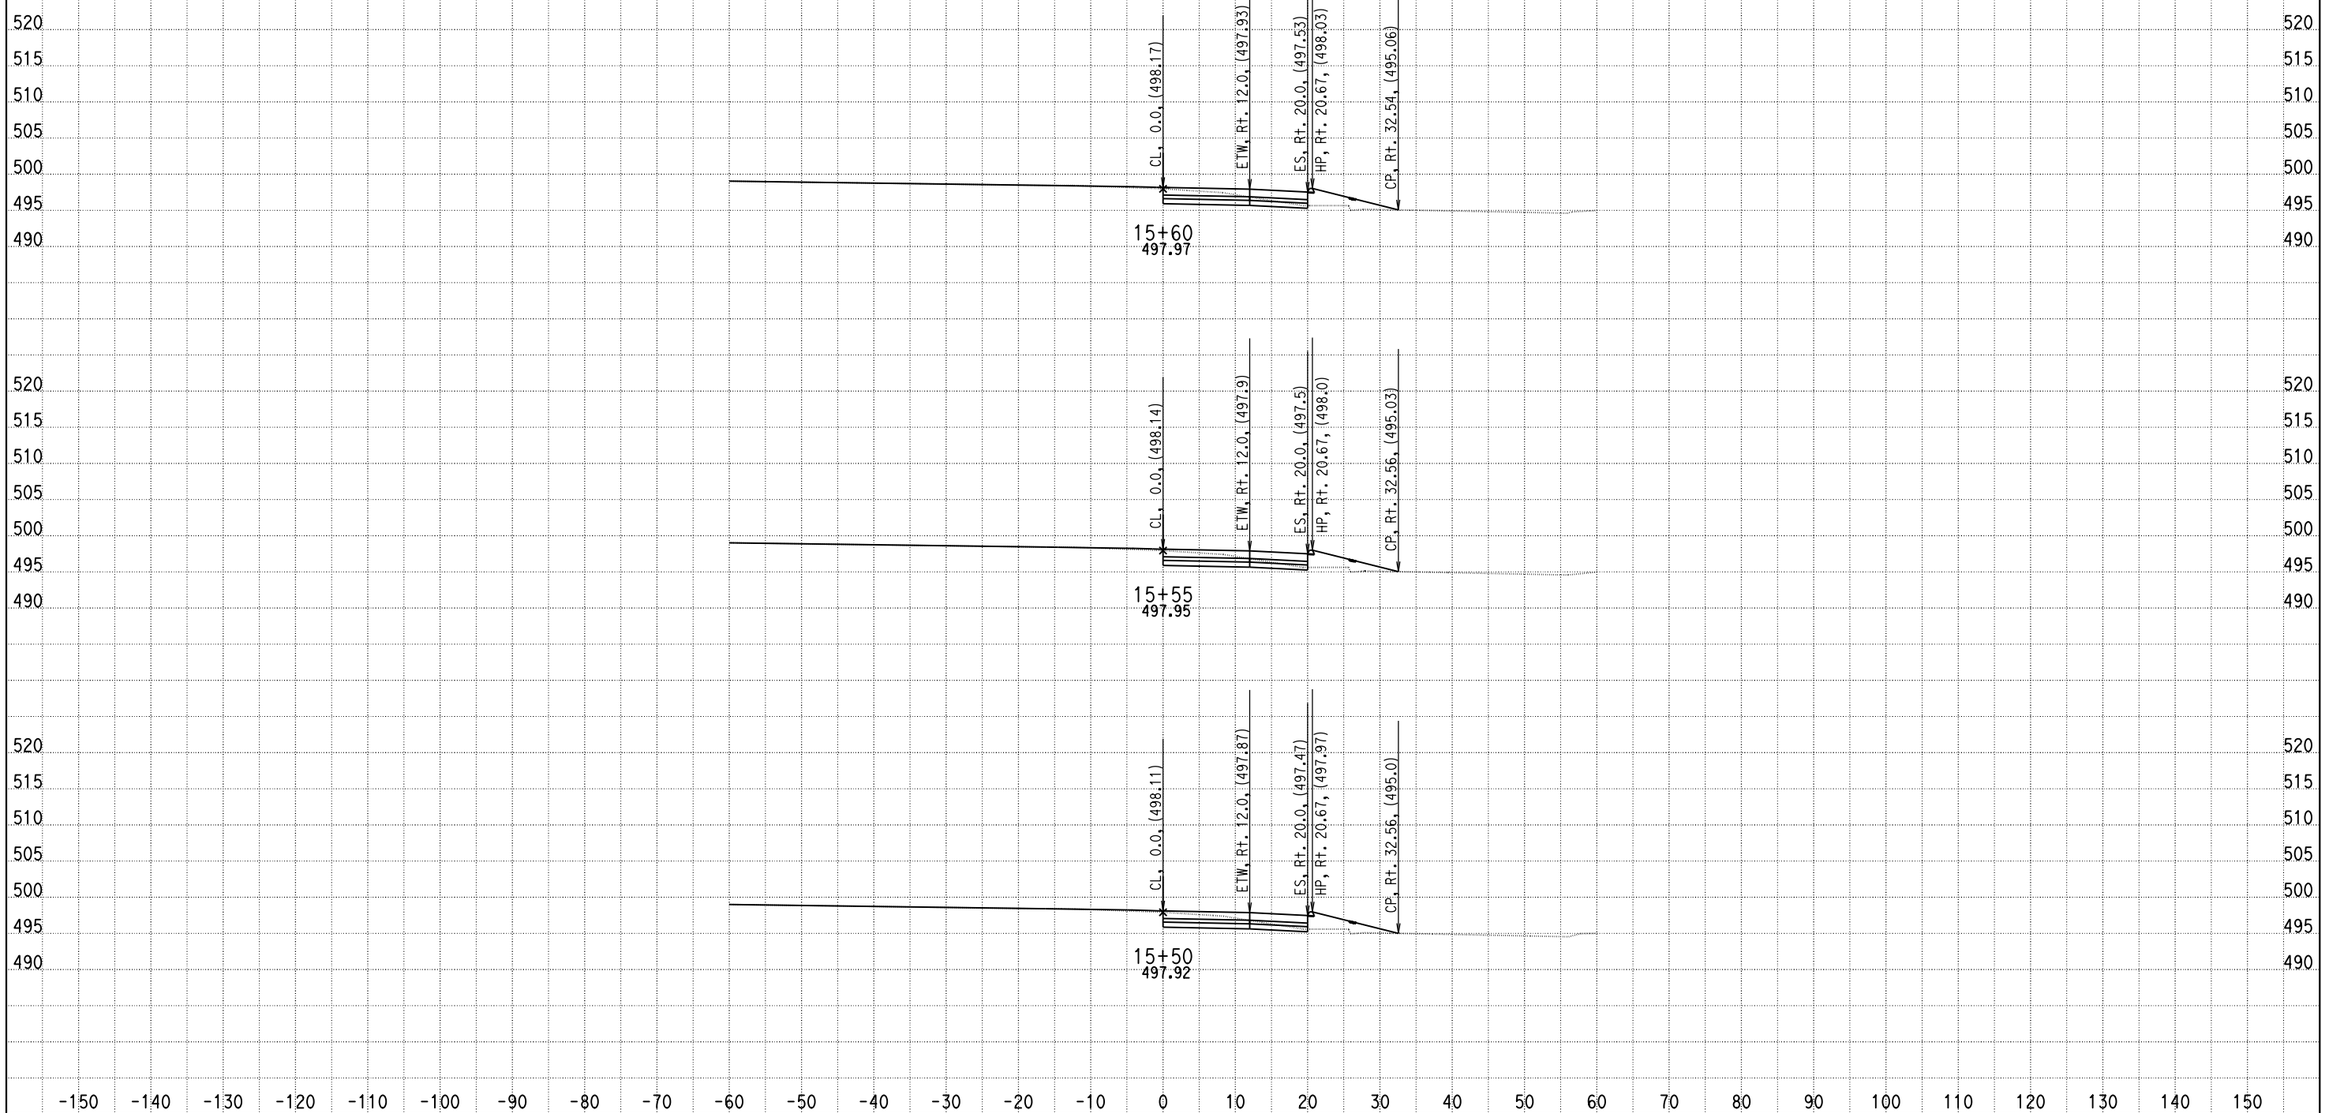

DATE: 4/16/2013

KC Project: 0818E File: C:\project\0818E\UPDATE-RAMP\hrc4-pro.ear

SCALE: 1" = 10' Horiz.
1" = 10' Vert.

All Dimensions are US Survey Feet

RAMPC4
CROSS SECTIONS

DESIGN STUDY ONLY

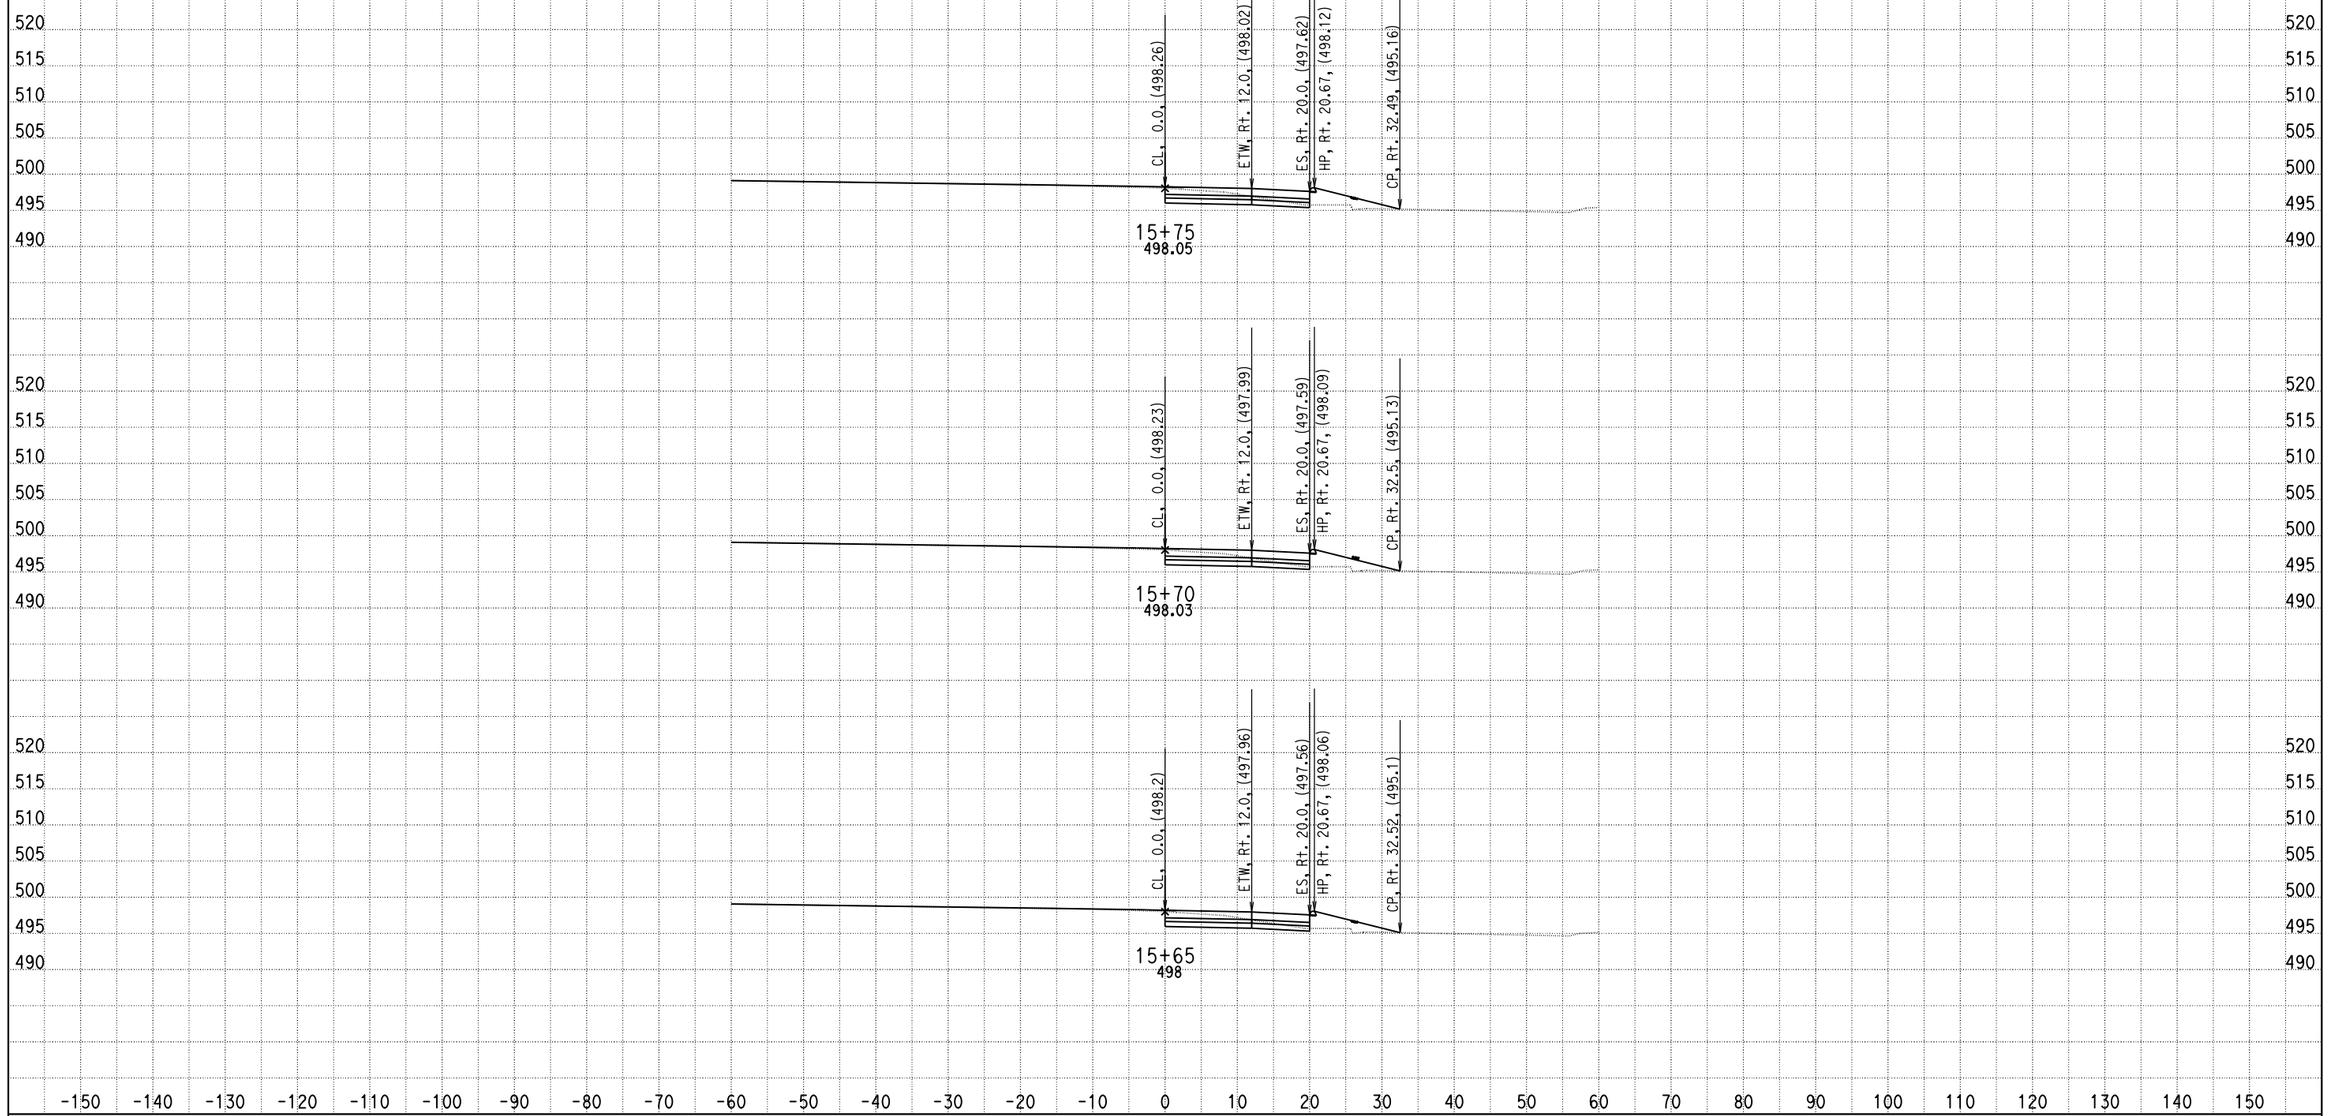

DATE: 4/16/2013

KC Project: 0818E File: C:\project\0818E\UPDATE-RAMP\hrc4-pro.ear

SCALE: 1" = 10' Horiz.
1" = 10' Vert.

All Dimensions are US Survey Feet

RAMPC4
CROSS SECTIONS

SHEET 35 OF XXX

DESIGN STUDY ONLY

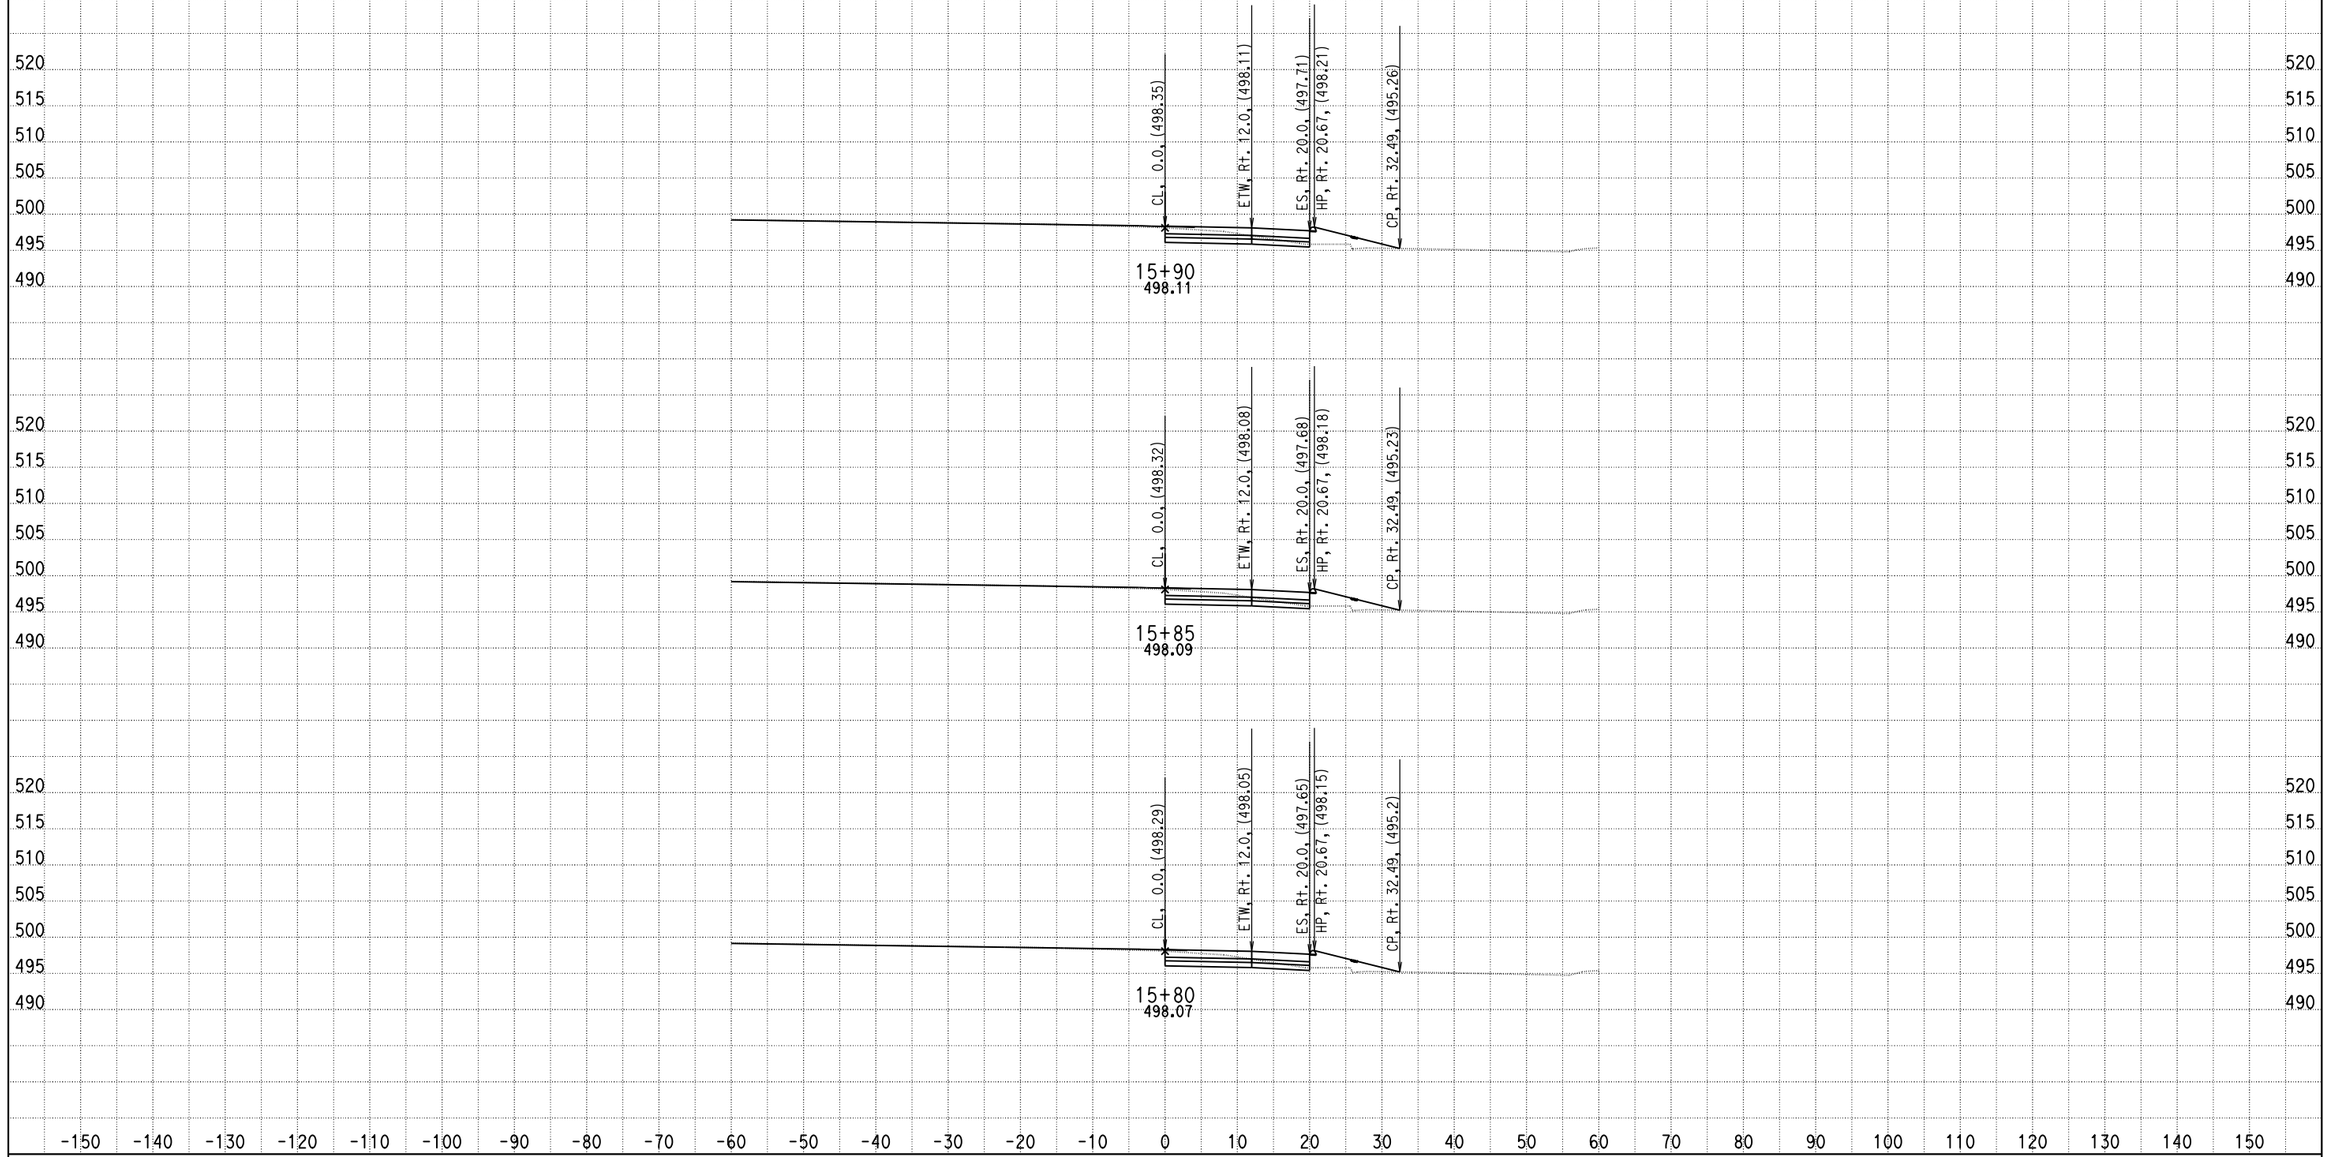

DATE: 4/16/2013

KC Project: 0818E File: C:\project\0818E\UPDATE-RAMP\hrc4-pro.ear

SCALE: 1" = 10' Horiz.
1" = 10' Vert.

All Dimensions are US Survey Feet

RAMPC4
CROSS SECTIONS

DESIGN STUDY ONLY

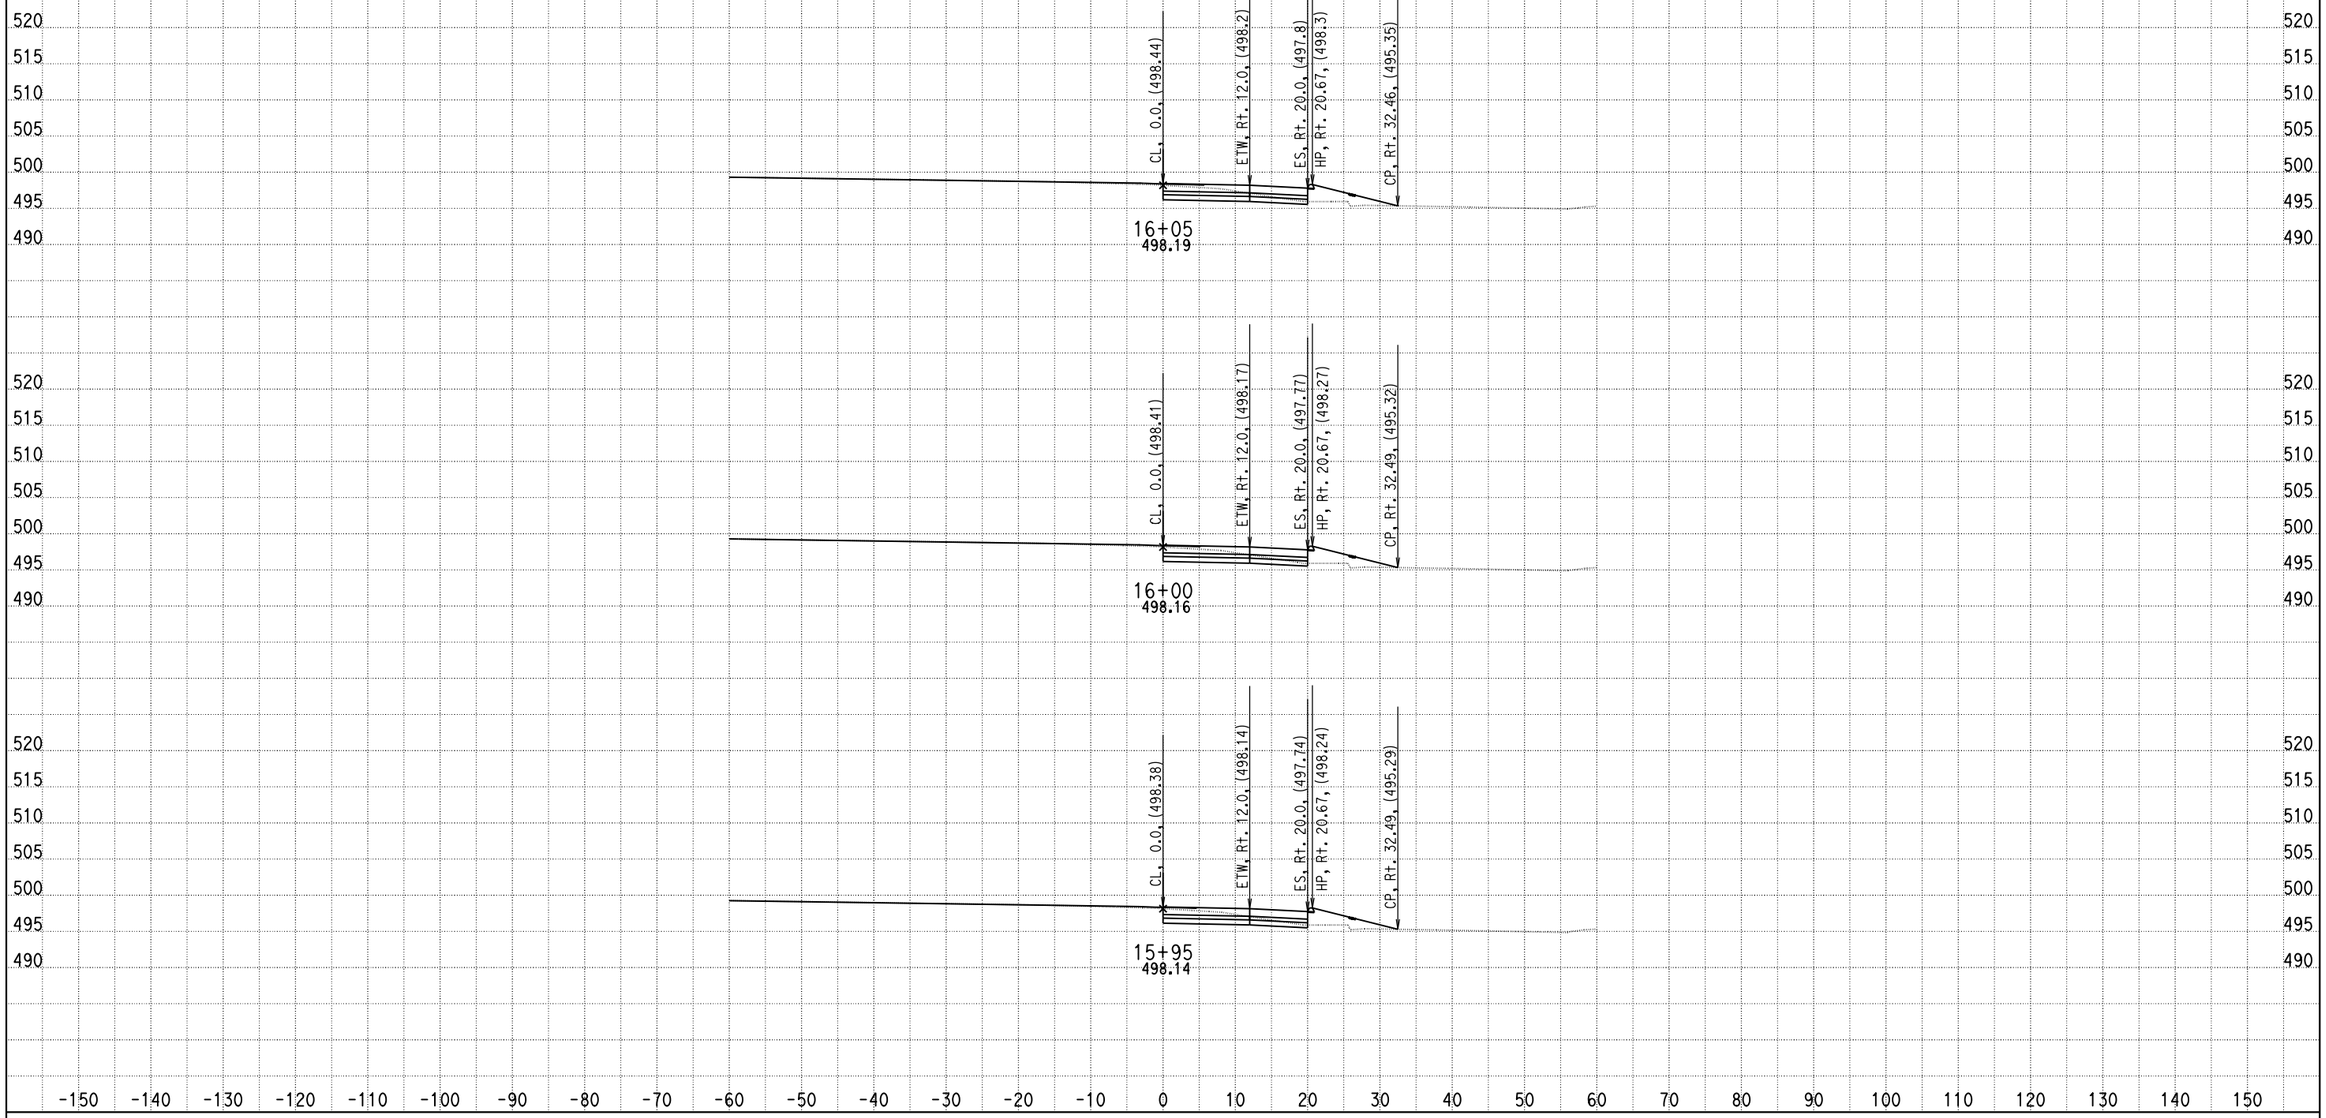

DATE: 4/16/2013

KC Project: 0818E File: C:\project\0818E\UPDATE-RAMP\hrc4-pro.ear

SCALE: 1" = 10' Horiz.
1" = 10' Vert.

All Dimensions are US Survey Feet

RAMPC4
CROSS SECTIONS

SHEET 37 OF XXX

DESIGN STUDY ONLY

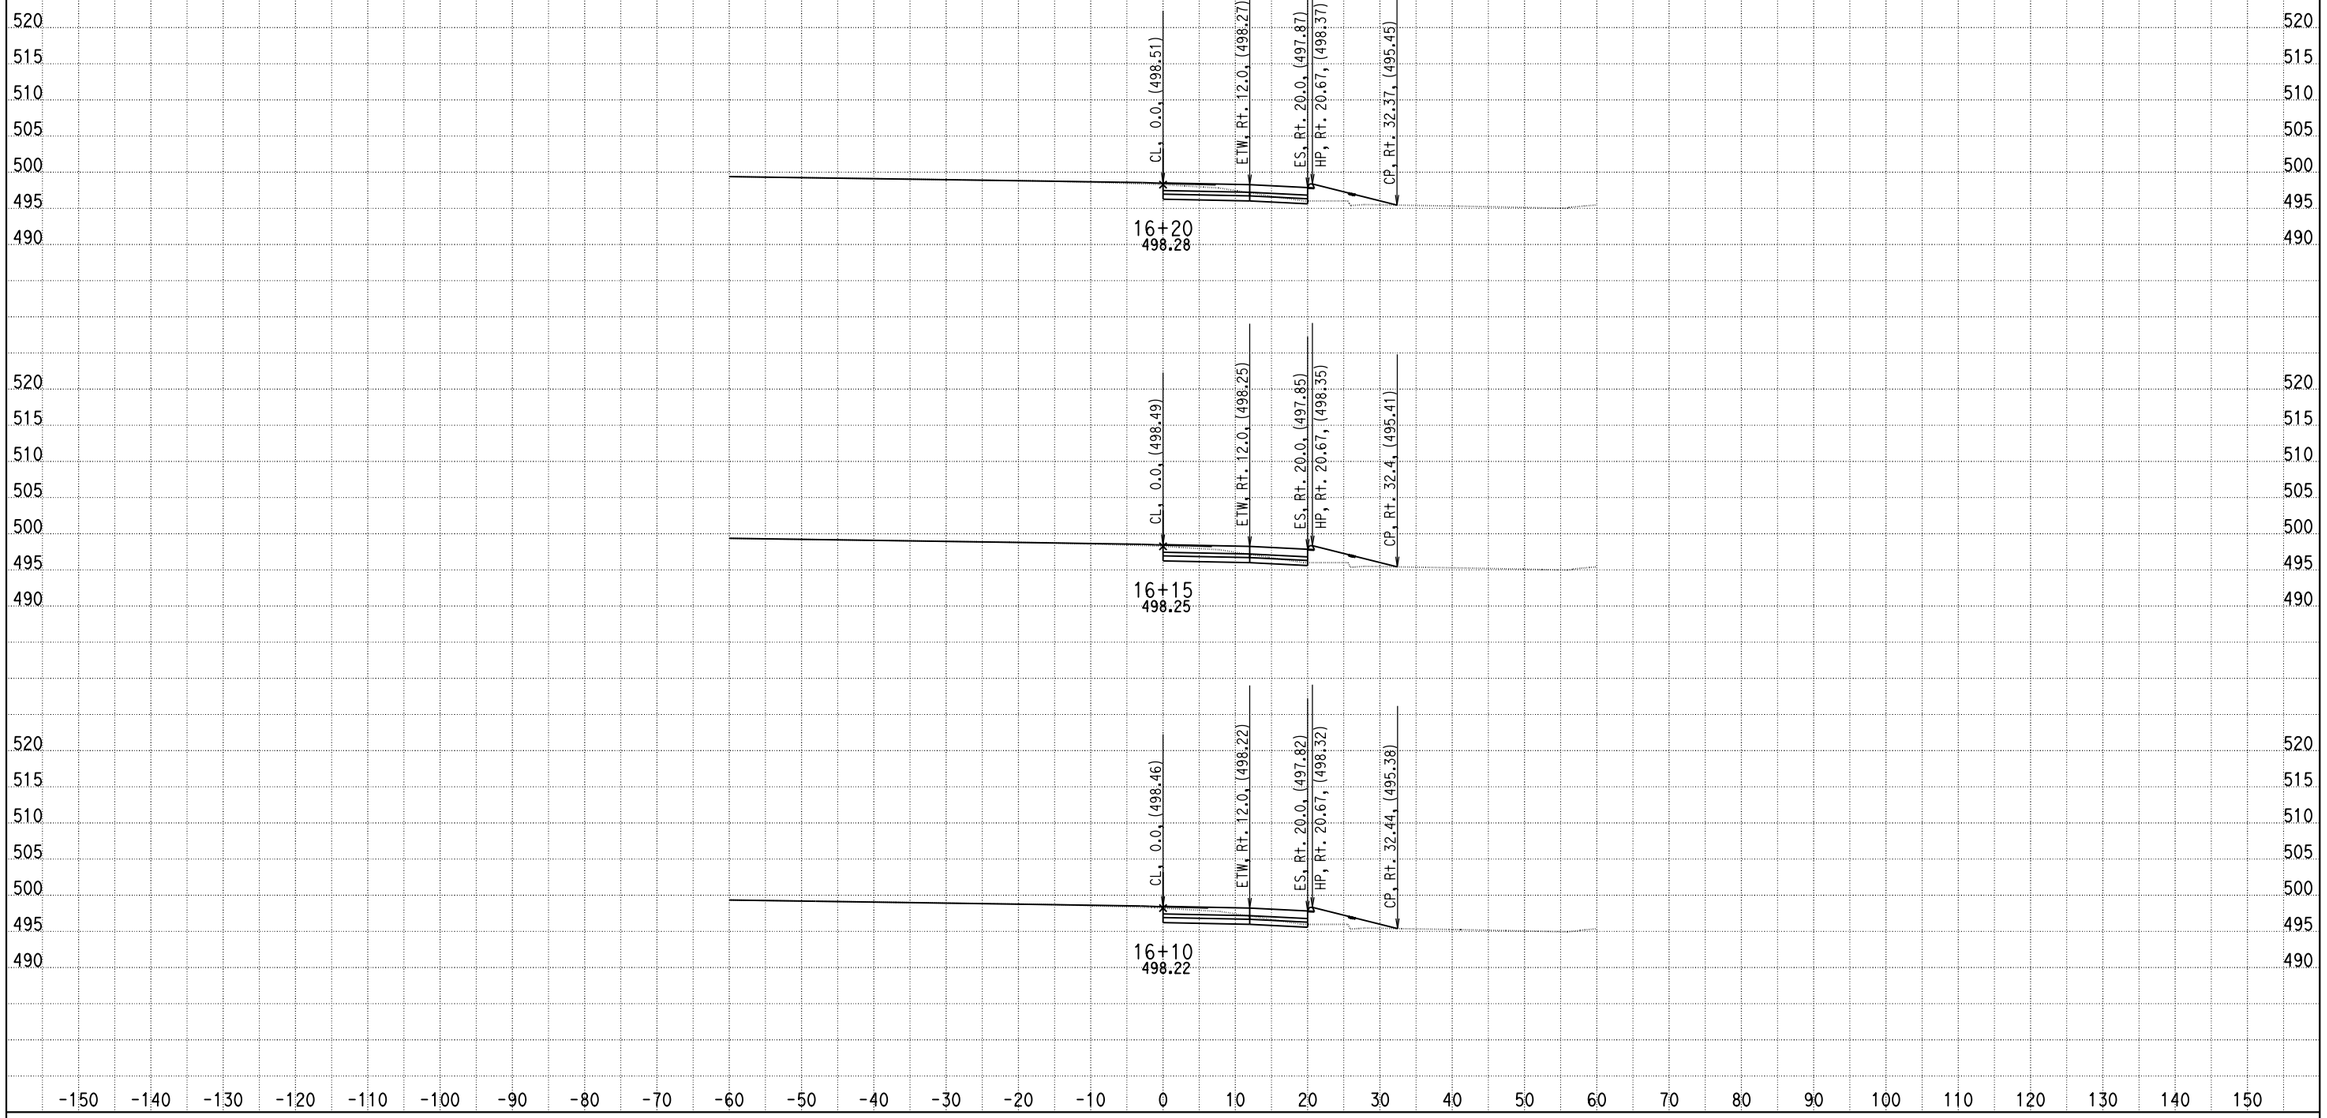

DATE: 4/16/2013

KC Project: 0818E File: C:\project\0818E\UPDATE-RAMP\hrc4-pro.ear

SCALE: 1" = 10' Horiz.
1" = 10' Vert.

All Dimensions are US Survey Feet

RAMPC4
CROSS SECTIONS

SHEET 38 OF XXX

DESIGN STUDY ONLY

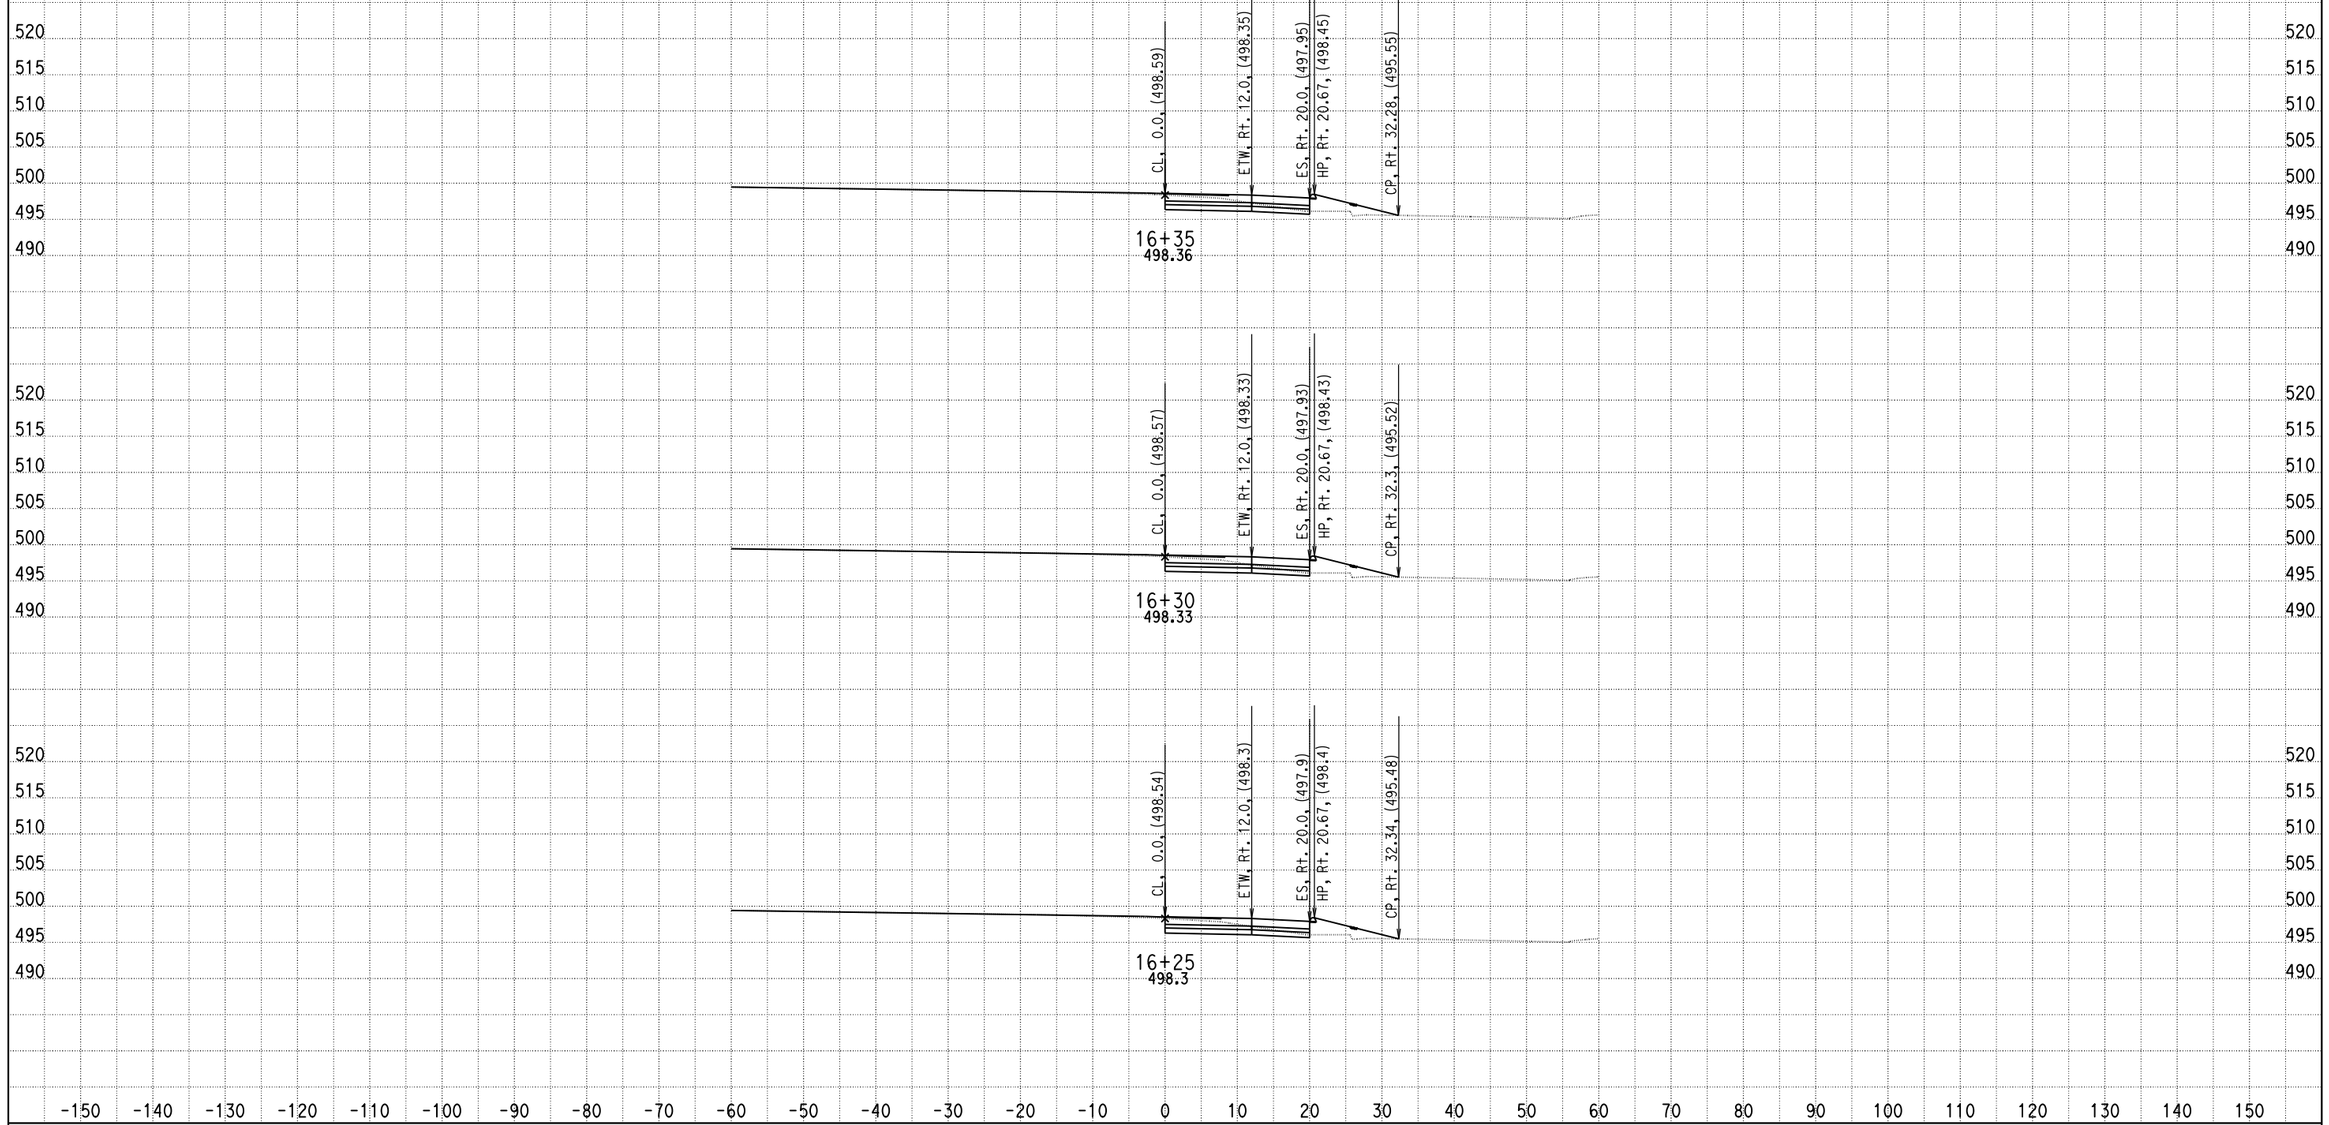

DATE: 4/16/2013

KC Project: 0818E File: C:\project\0818E\UPDATE-RAMP\hrc4-pro.ear

SCALE: 1" = 10' Horiz.
1" = 10' Vert.

All Dimensions are US Survey Feet

RAMPC4
CROSS SECTIONS

SHEET 39 OF XXX

DESIGN STUDY ONLY

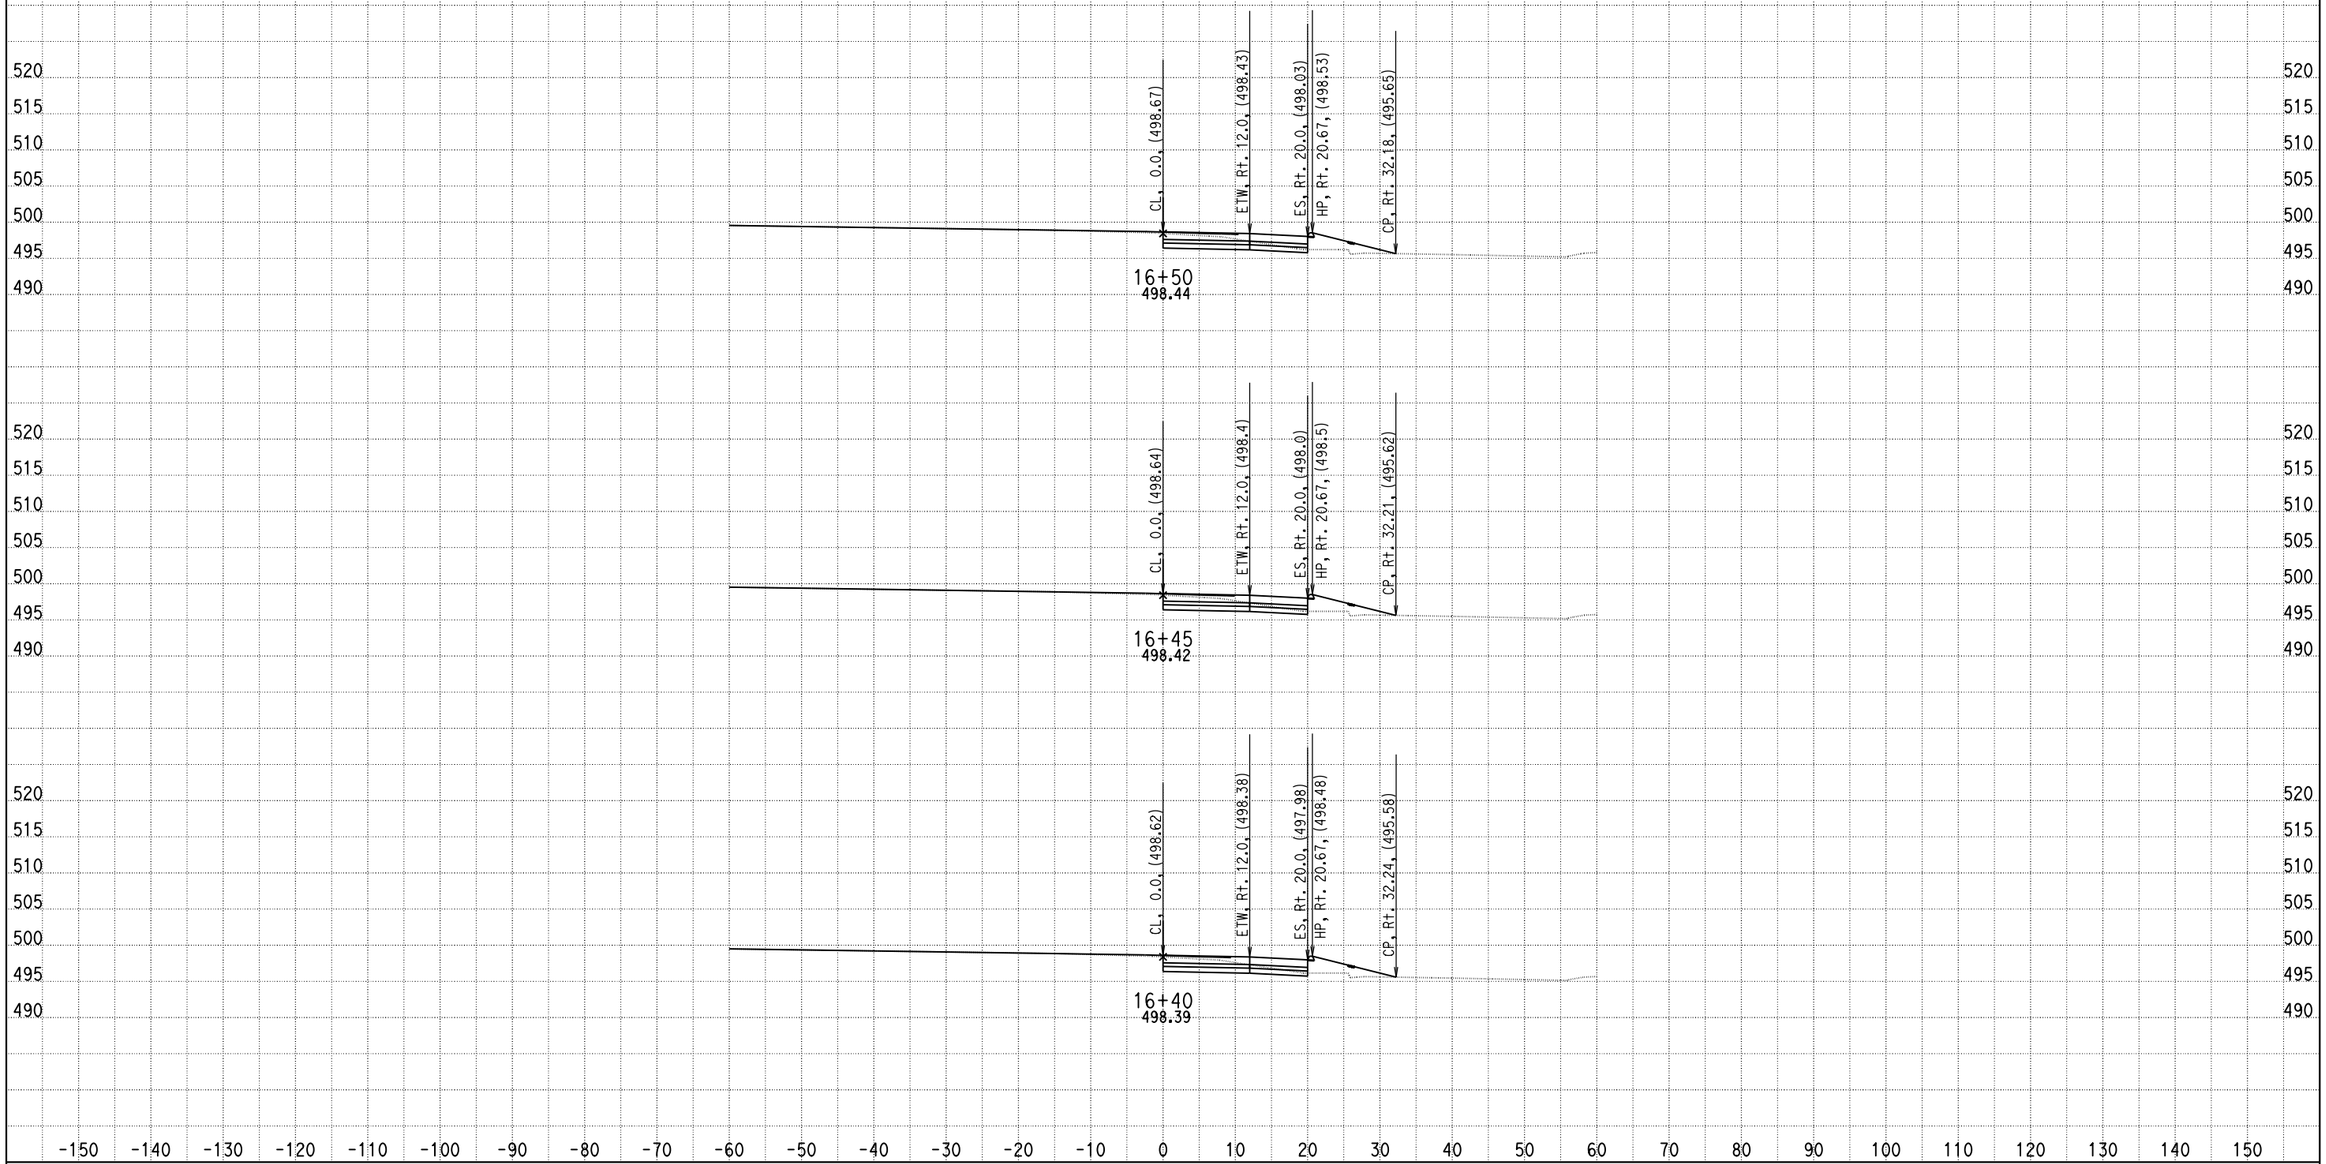

DATE: 4/16/2013

KC Project: 0818E File: C:\project\0818E\UPDATE-RAMP\hrc4-pro.ear

SCALE: 1" = 10' Horiz.
1" = 10' Vert.

All Dimensions are US Survey Feet

RAMPC4
CROSS SECTIONS

SHEET 40 OF XXX

DESIGN STUDY ONLY

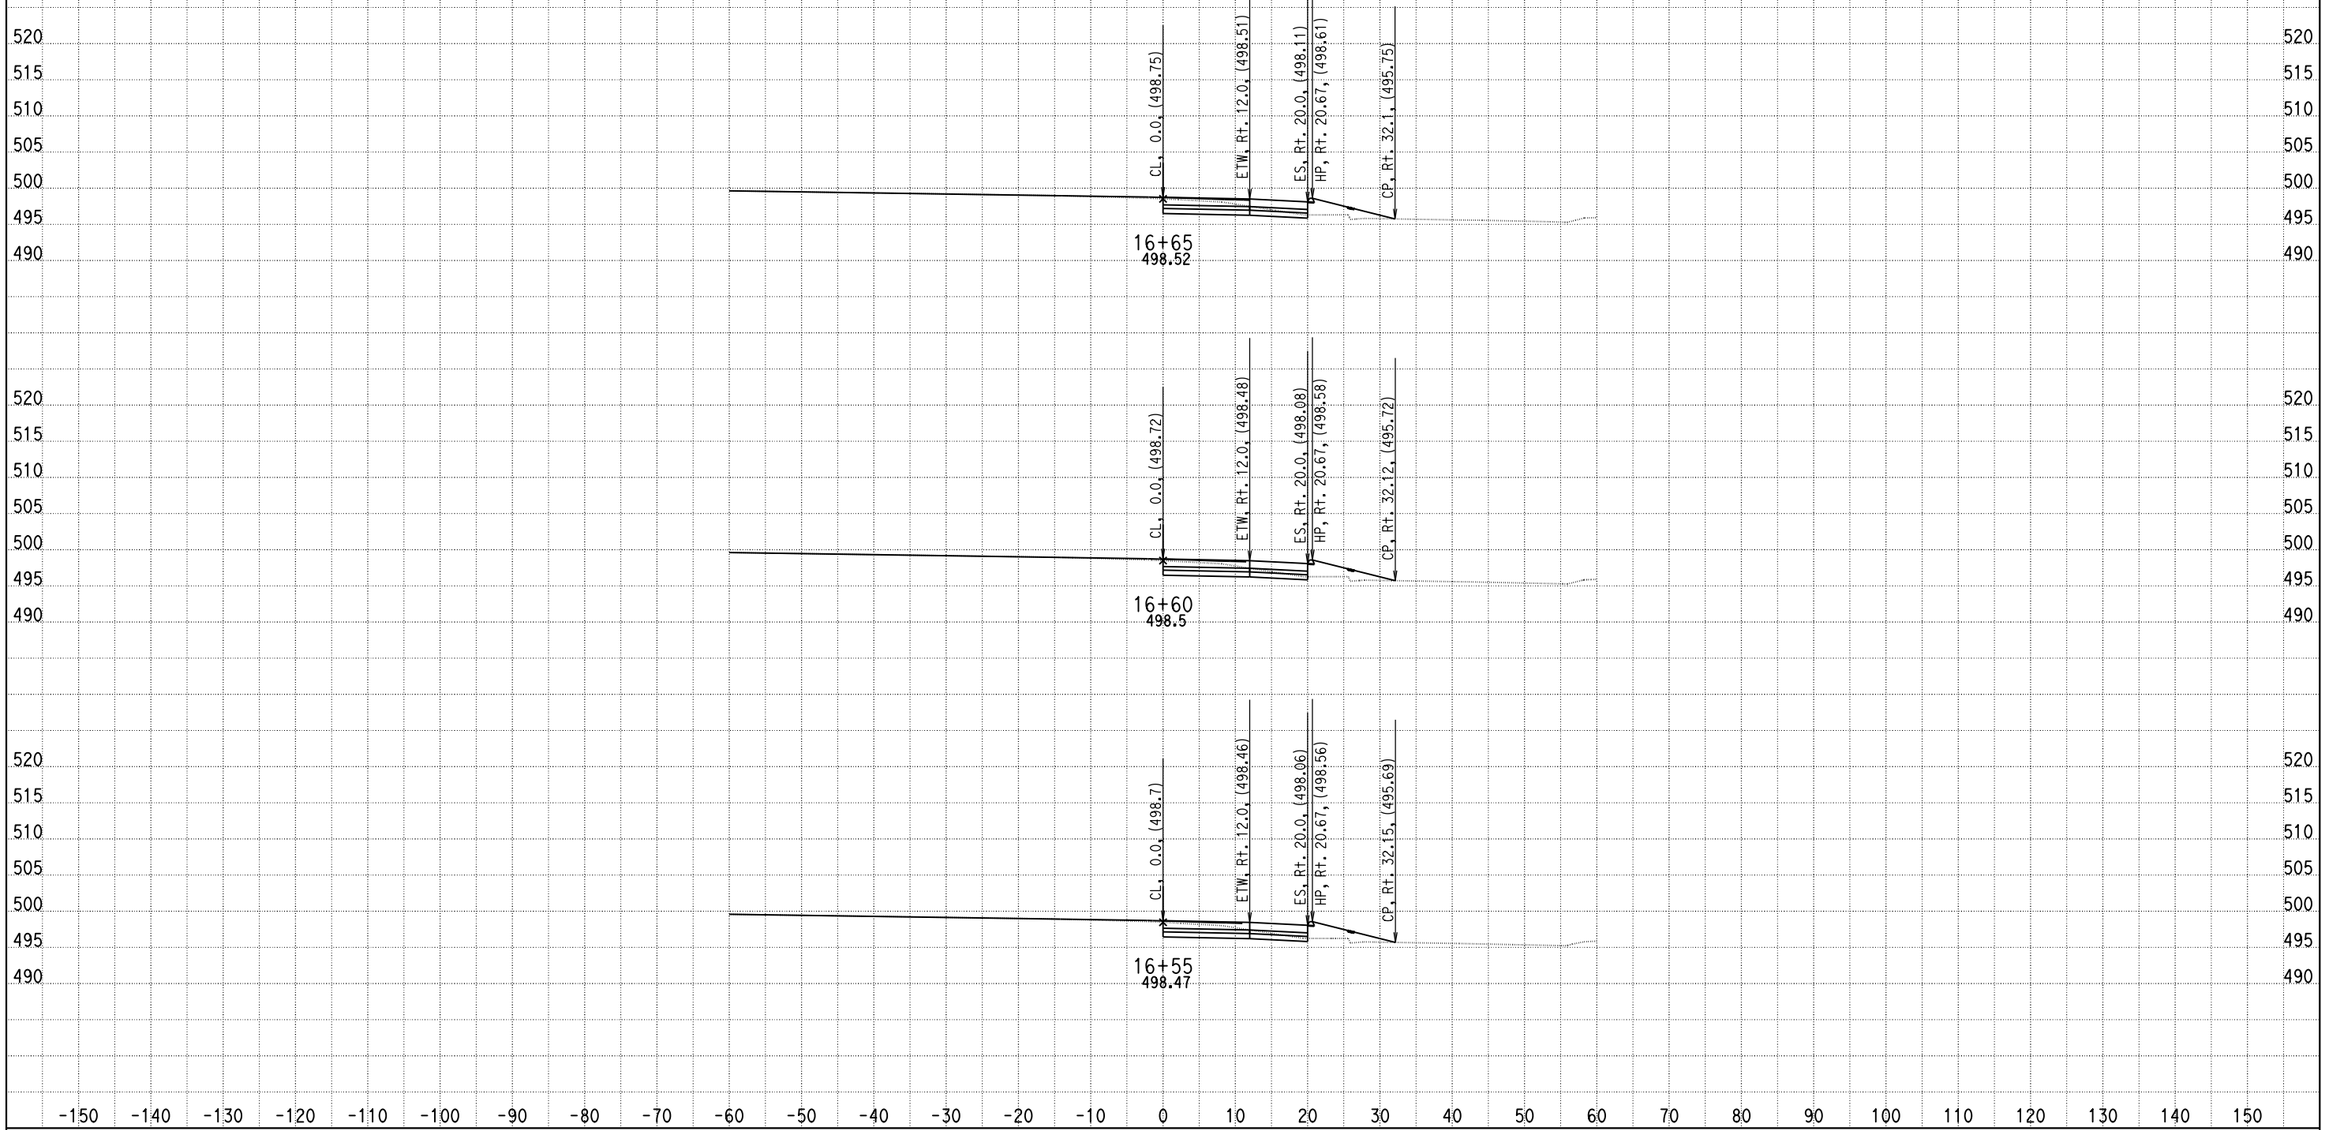

DATE: 4/16/2013

KC Project: 0818E File: C:\project\0818E\UPDATE-RAMP\hrc4-pro.ear

SCALE: 1" = 10' Horiz.
1" = 10' Vert.

All Dimensions are US Survey Feet

RAMPC4
CROSS SECTIONS

SHEET 41 OF XXX

DESIGN STUDY ONLY

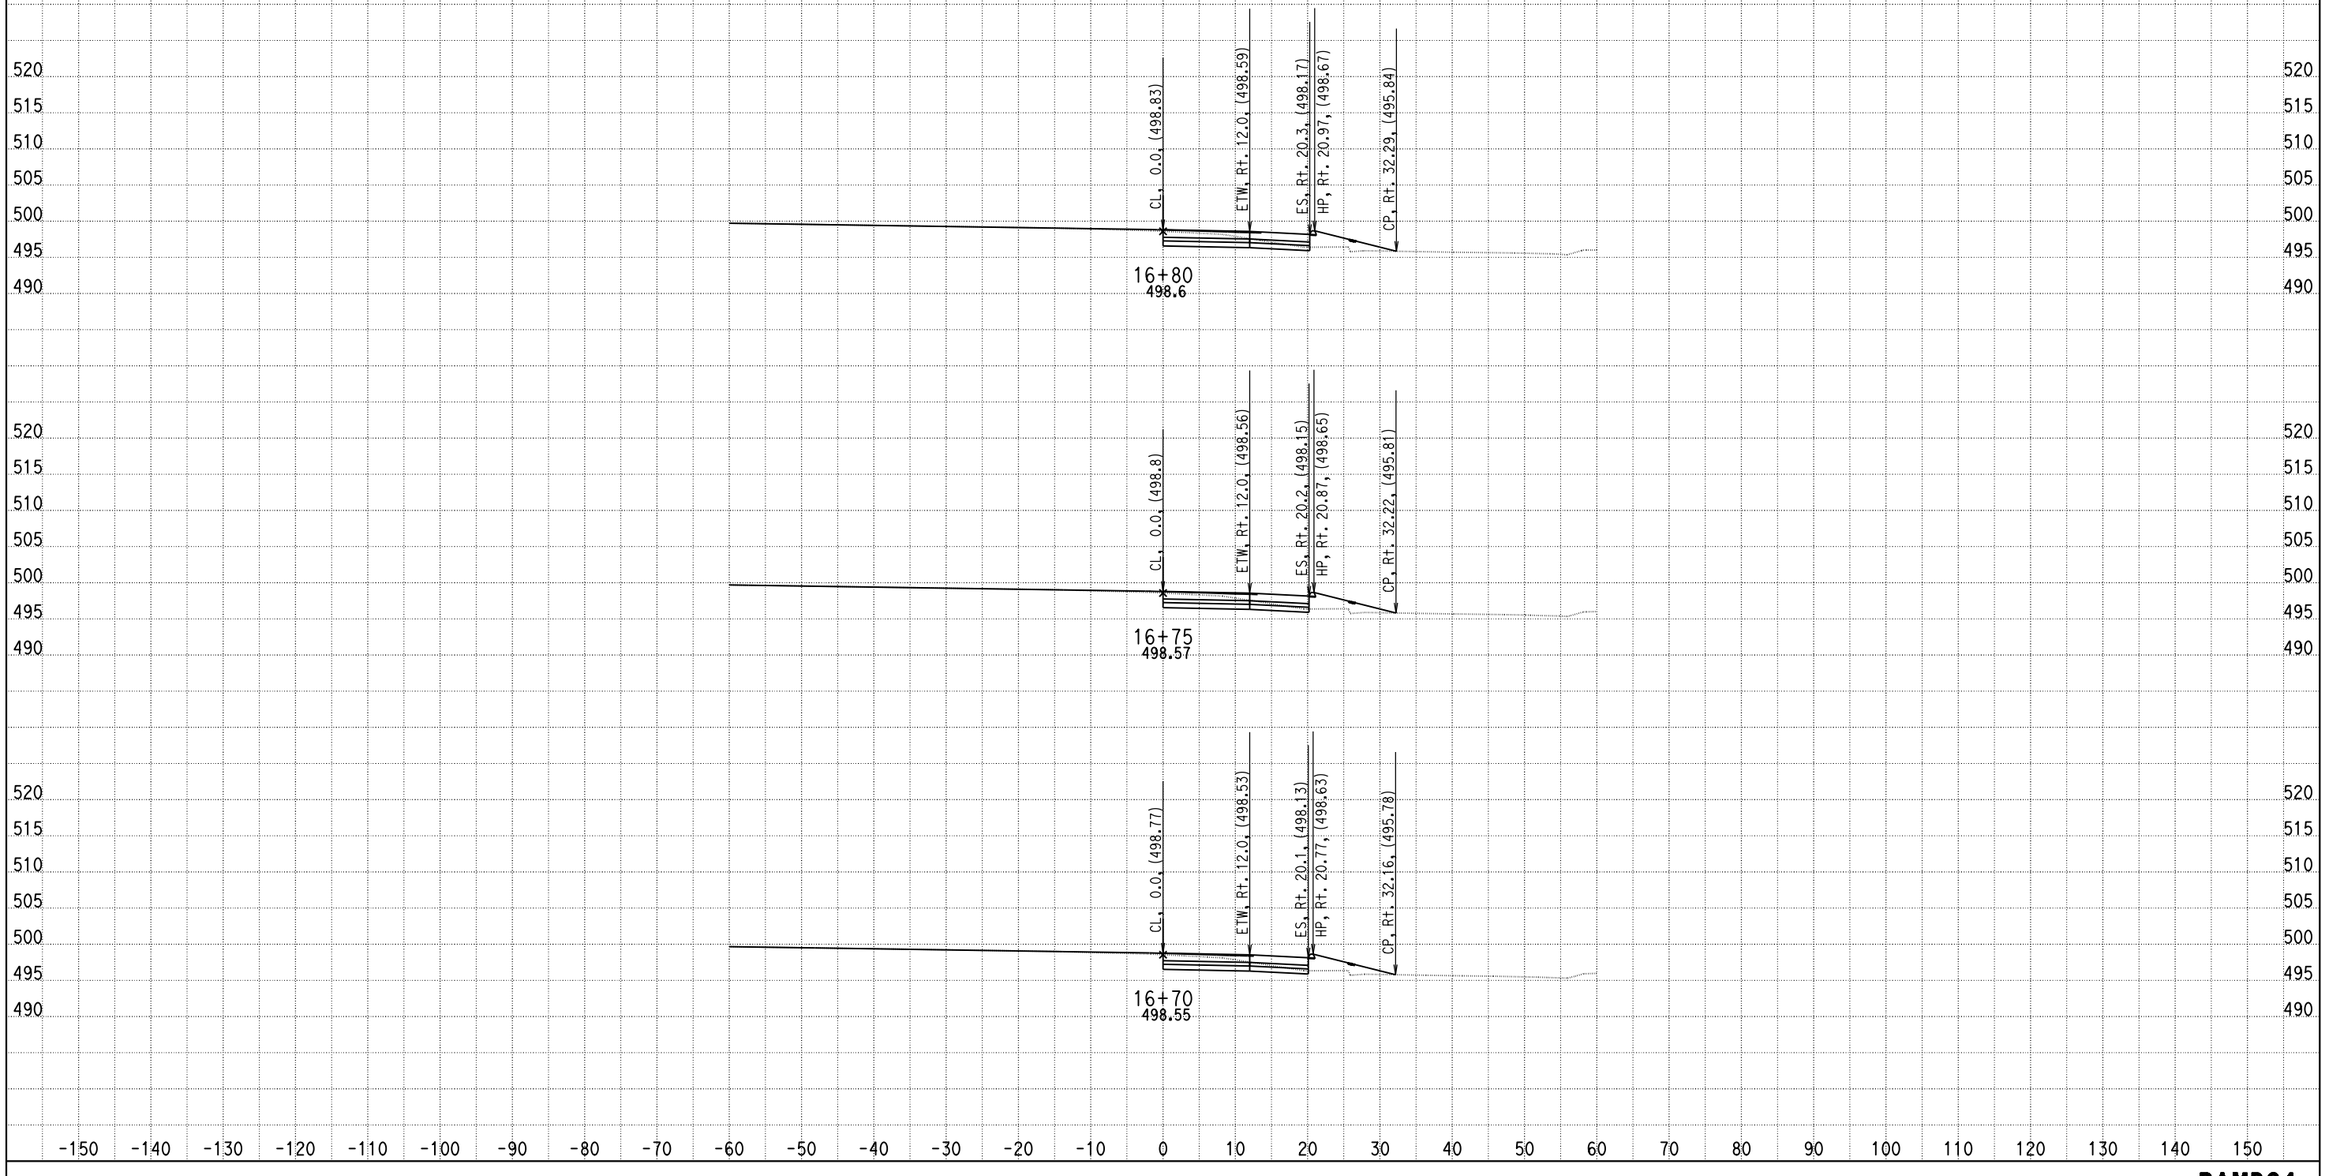

DATE: 4/16/2013

KC Project: 0818E File: C:\project\0818E\UPDATE-RAMP\hrc4-pro.ear

SCALE: 1" = 10' Horiz.
1" = 10' Vert.

All Dimensions are US Survey Feet

RAMPC4
CROSS SECTIONS

SHEET 42 OF XXX

DESIGN STUDY ONLY

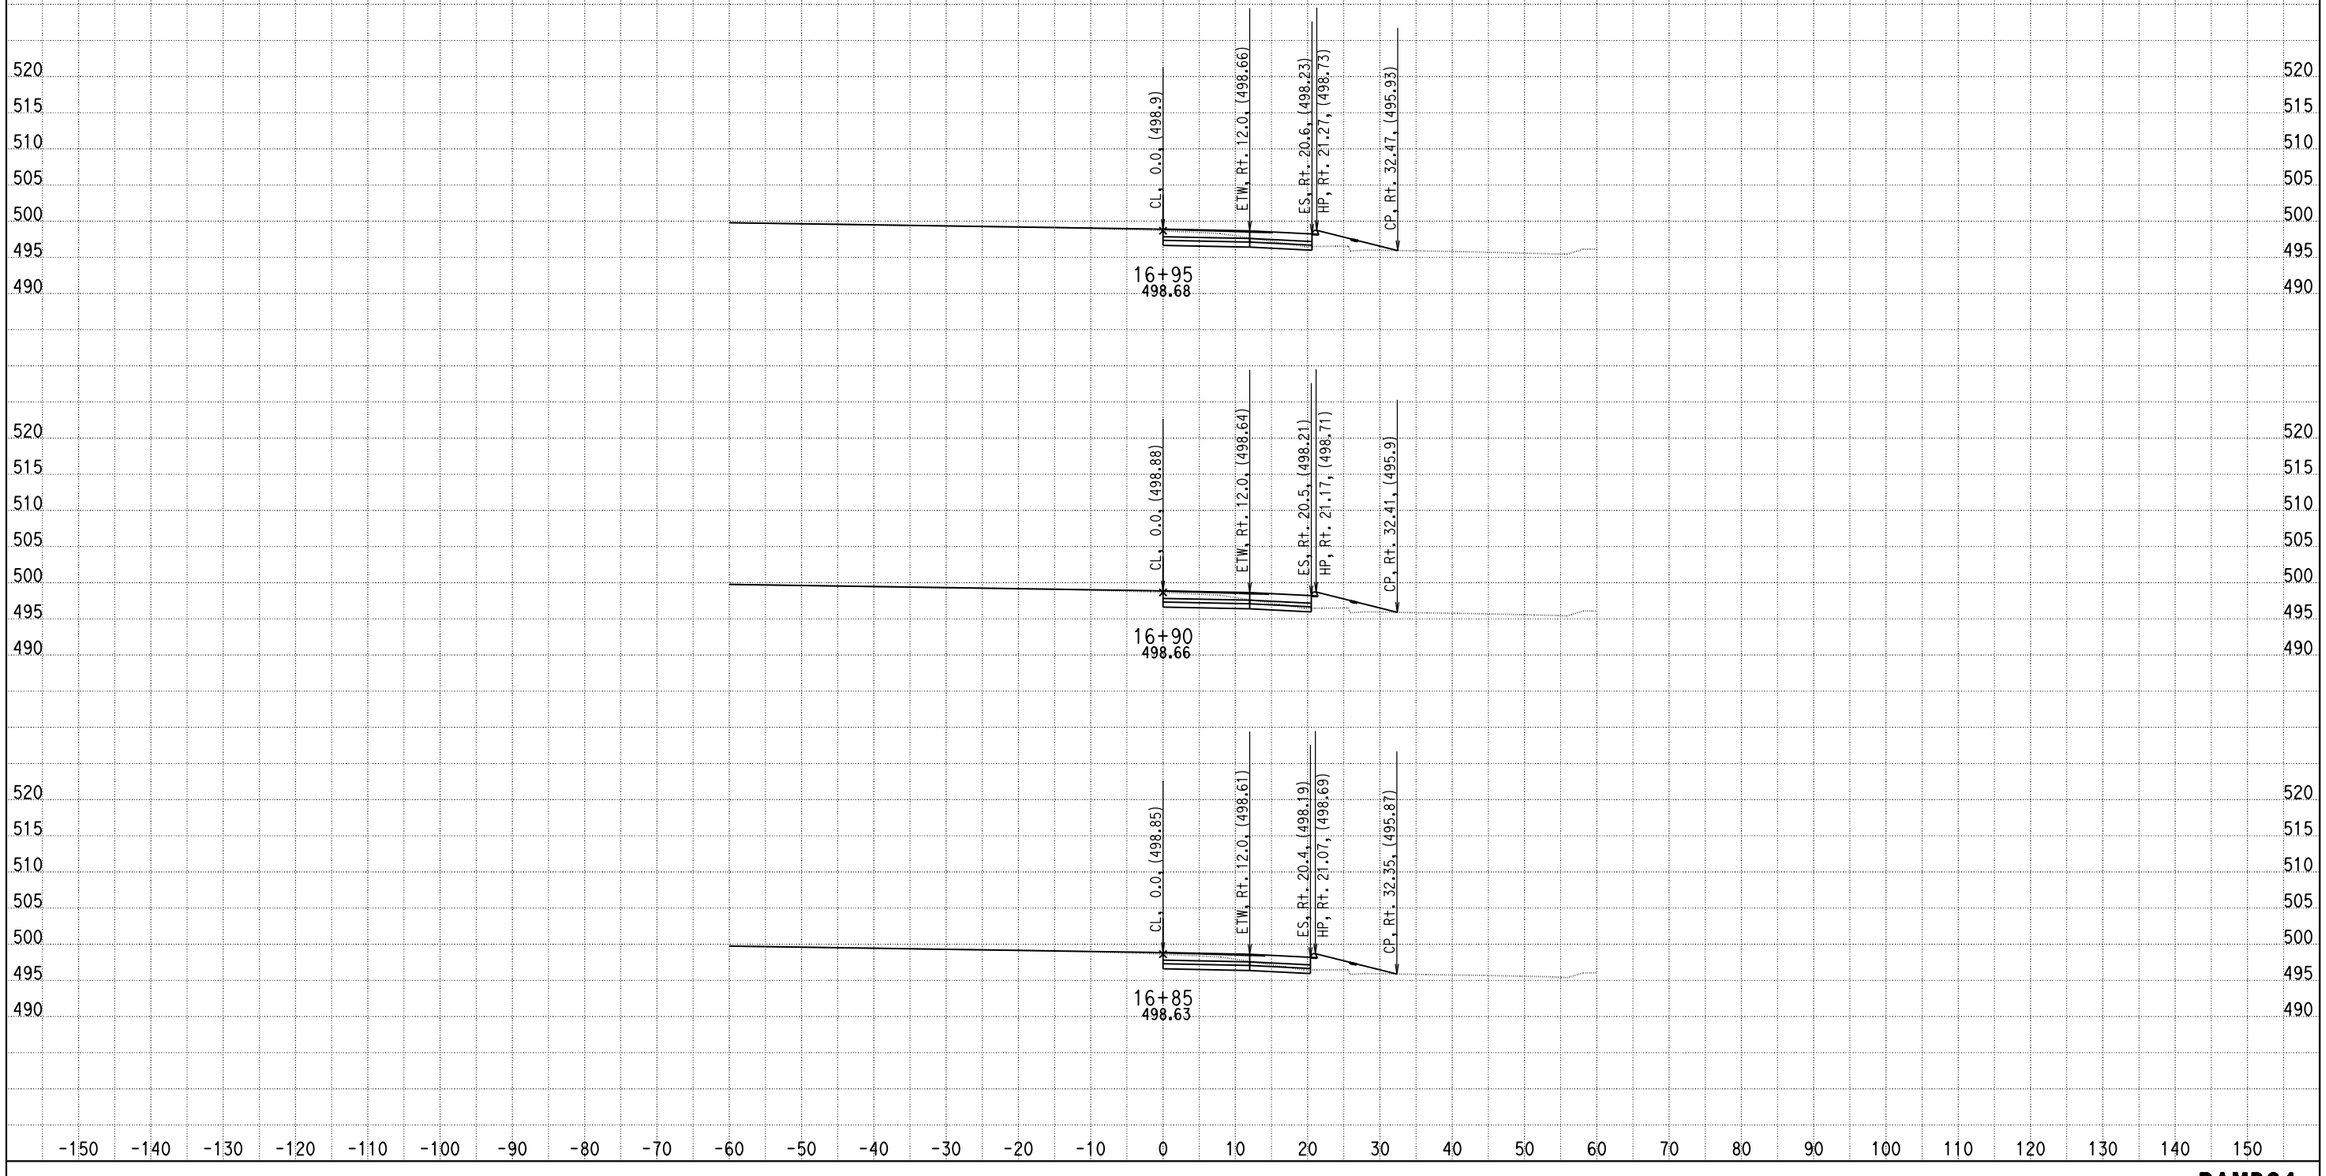

DATE: 4/16/2013

KC Project: 0818E File: C:\project\0818E\UPDATE-RAMP\hrc4-pro.ear

SCALE: 1" = 10' Horiz.
1" = 10' Vert.

All Dimensions are US Survey Feet

RAMPC4
CROSS SECTIONS

SHEET 43 OF XXX

DESIGN STUDY ONLY

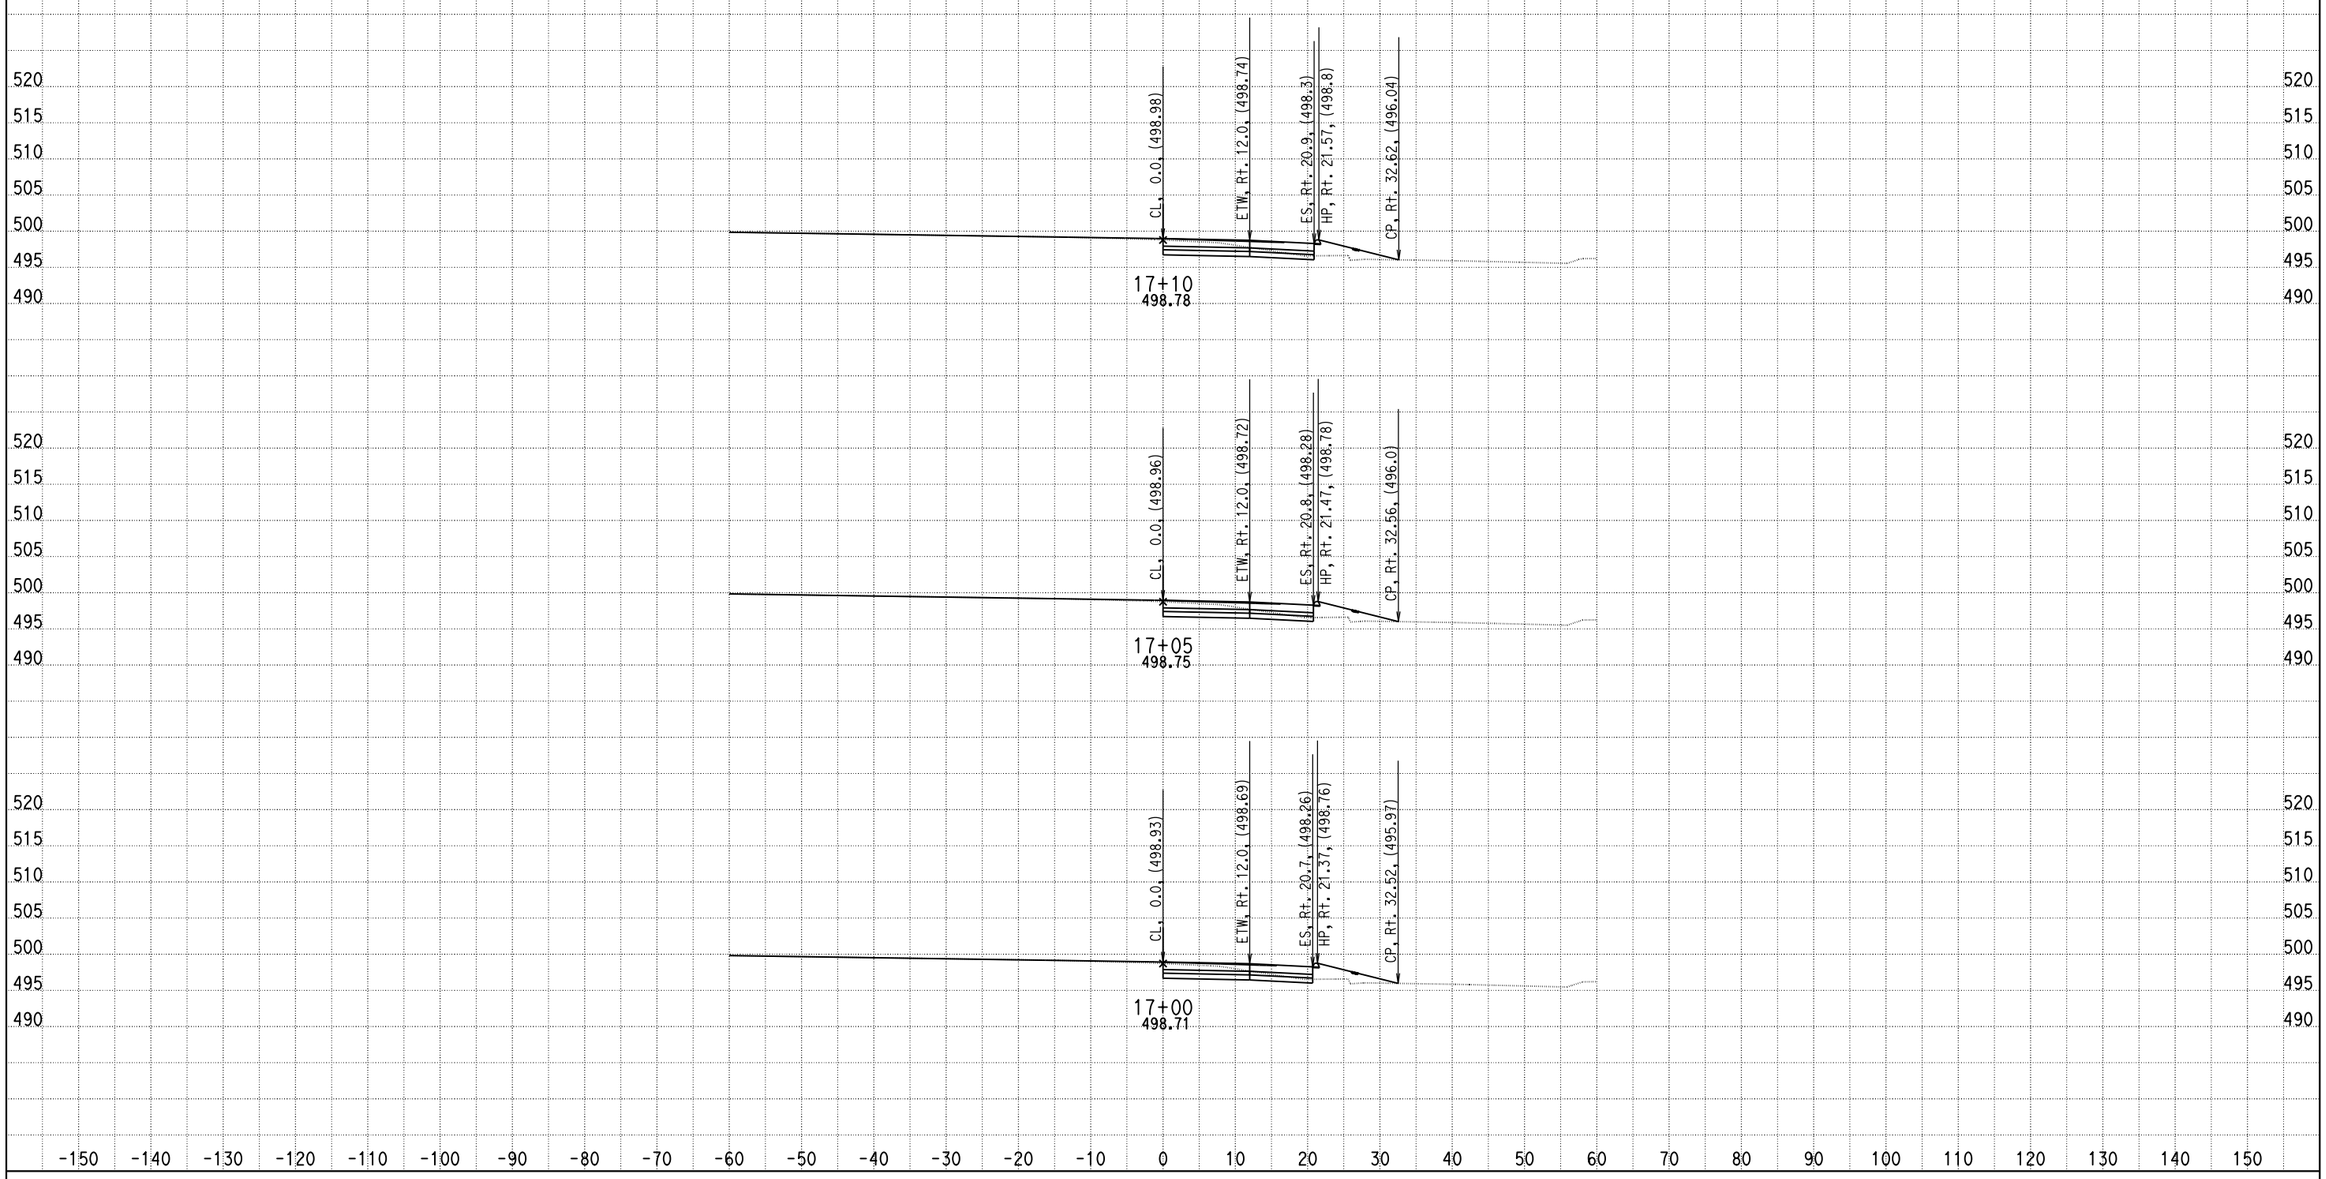

DATE: 4/16/2013

KC Project: 0818E File: C:\project\0818E\UPDATE-RAMP\hrc4-pro.ear

SCALE: 1" = 10' Horiz.
1" = 10' Vert.

All Dimensions are US Survey Feet

RAMPC4
CROSS SECTIONS

SHEET 44 OF XXX

DESIGN STUDY ONLY

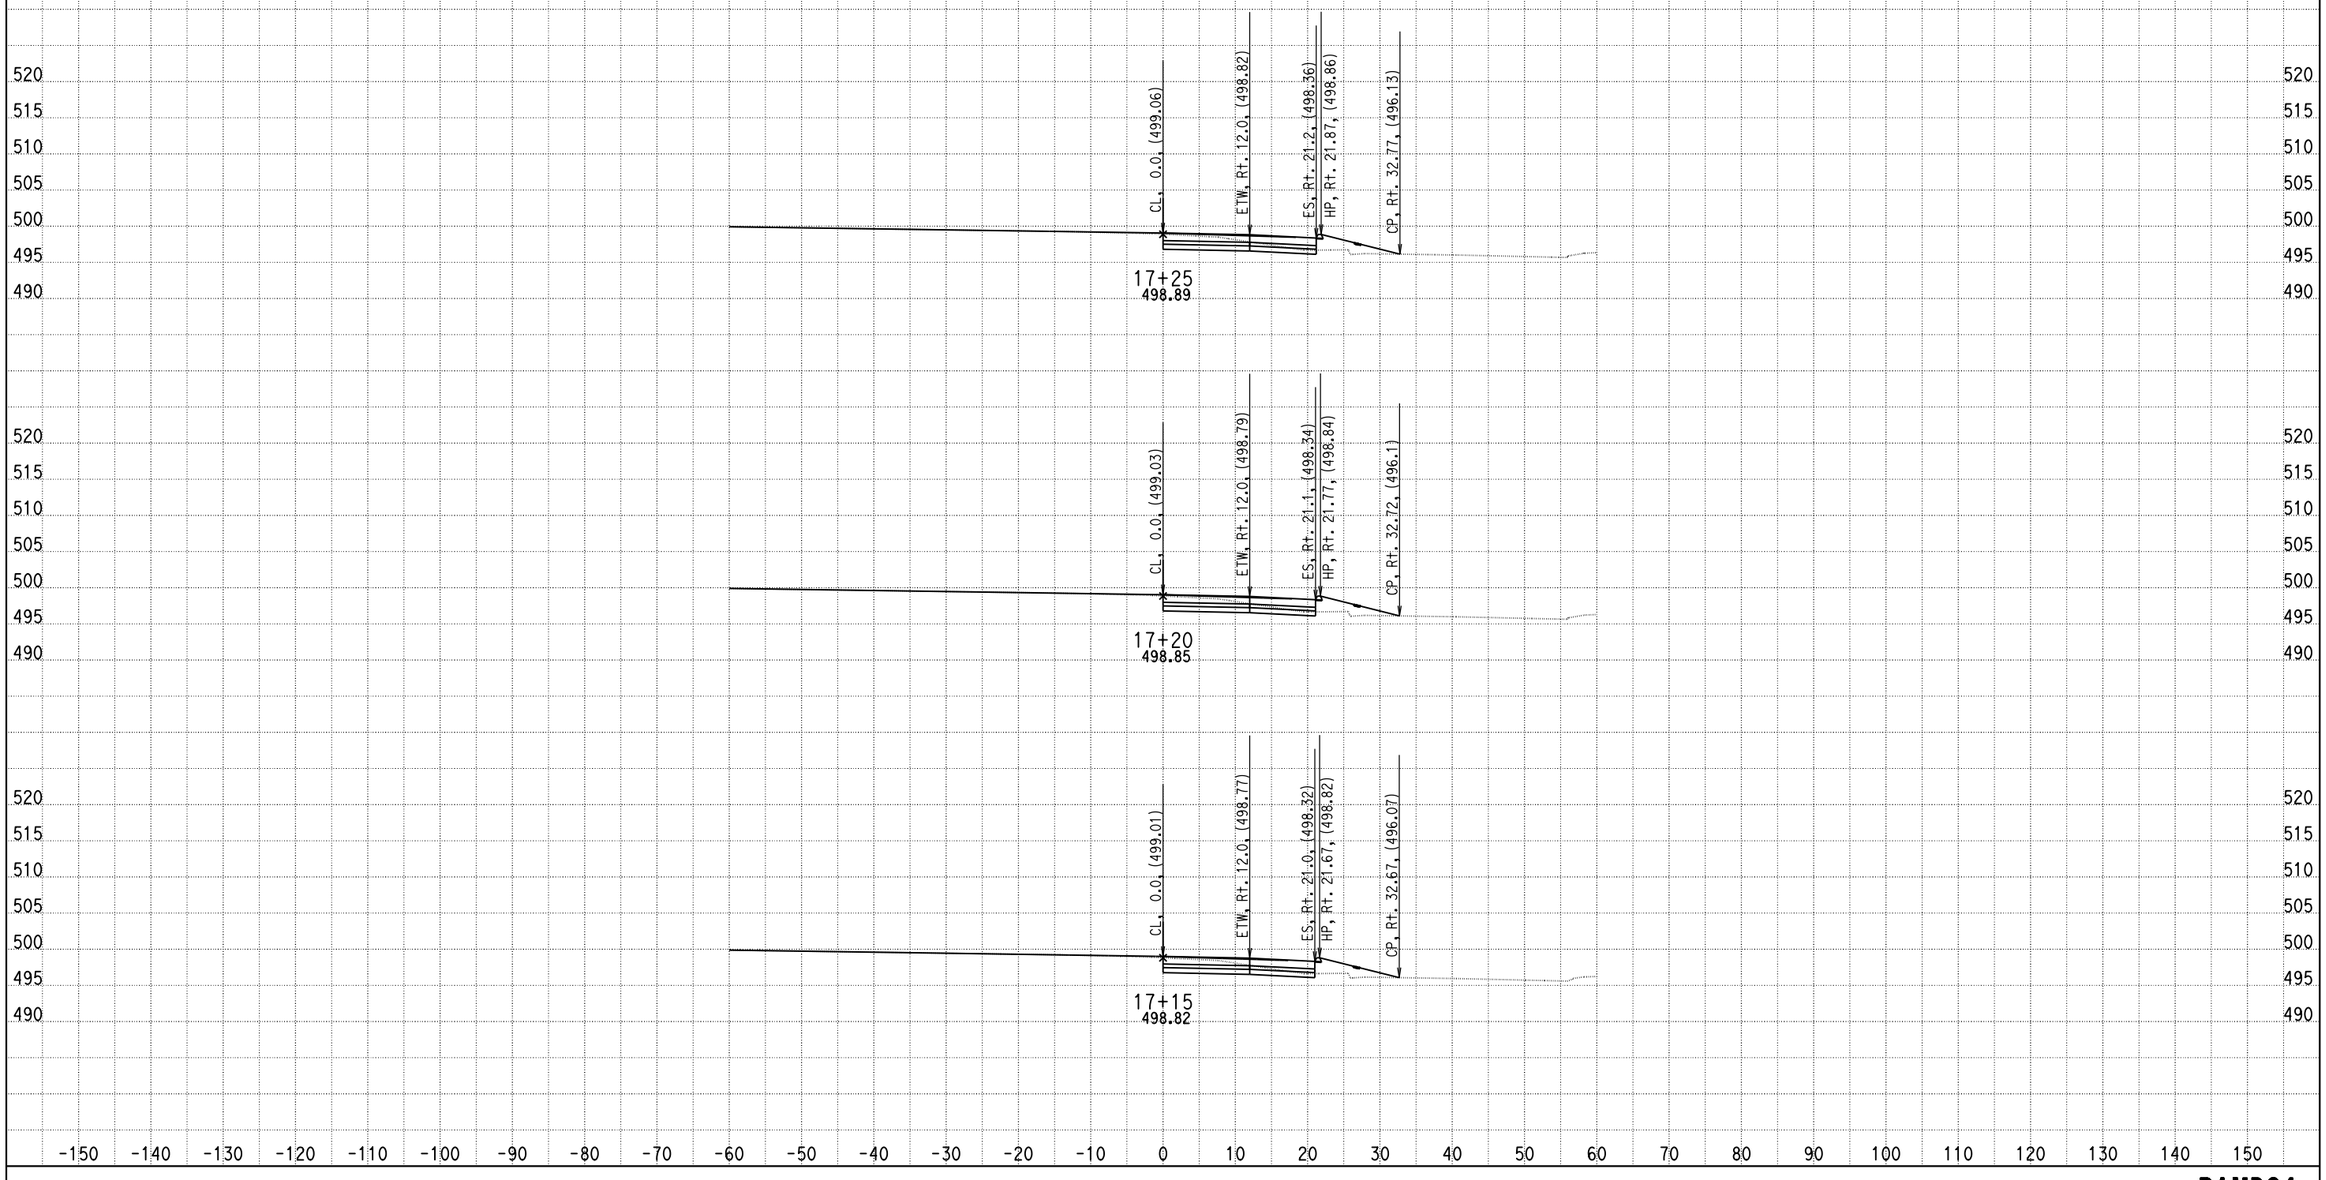

DATE: 4/16/2013

KC Project: 0818E File: C:\project\0818E\UPDATE-RAMP\hrc4-pro.ear

SCALE: 1" = 10' Horiz.
1" = 10' Vert.

All Dimensions are US Survey Feet

RAMPC4
CROSS SECTIONS

SHEET 45 OF XXX

DESIGN STUDY ONLY

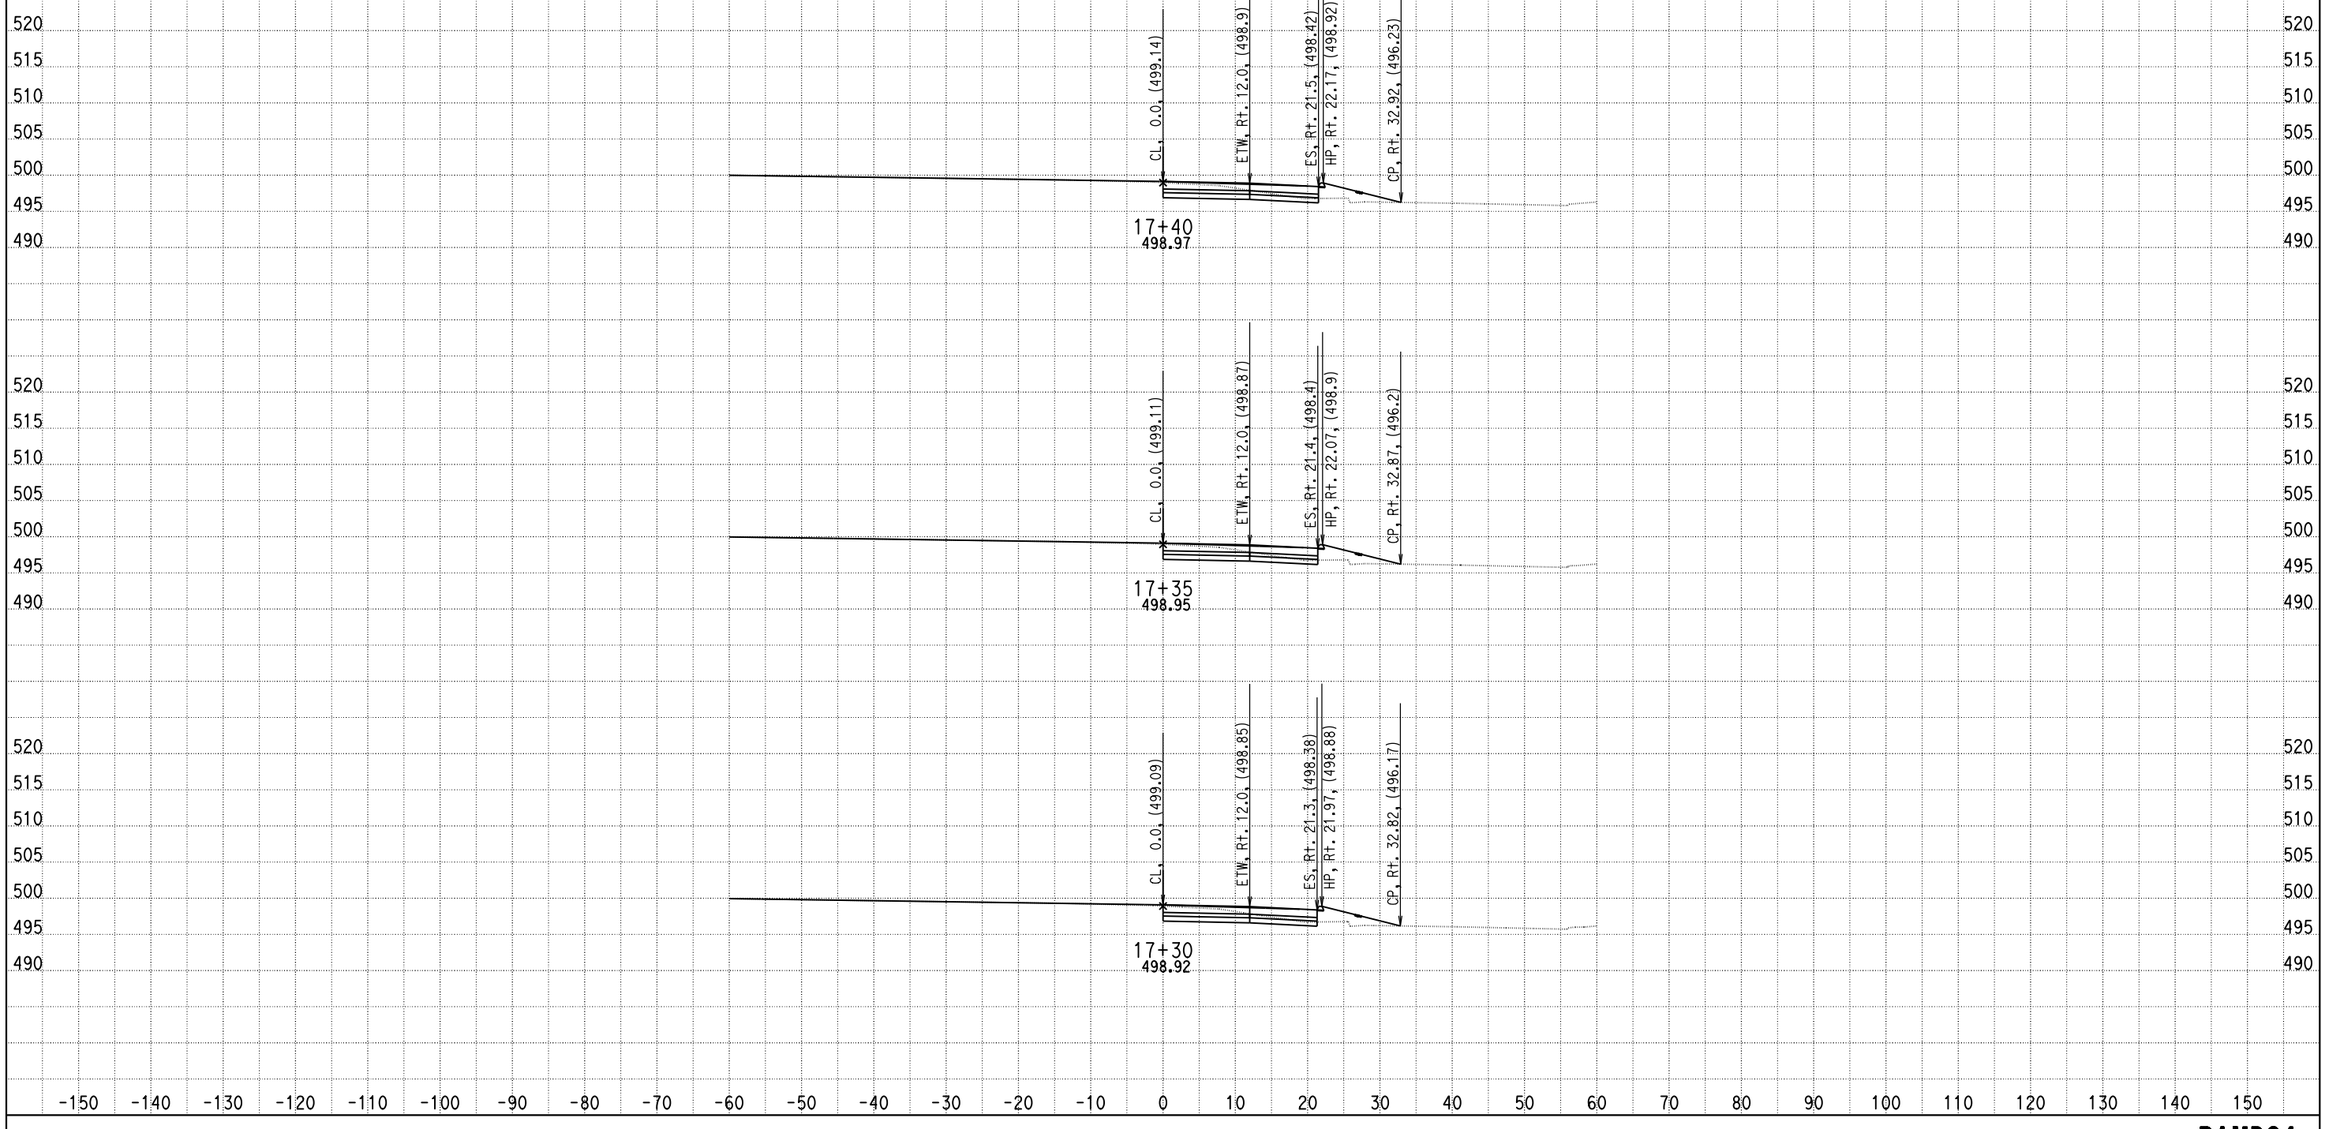

DATE: 4/16/2013

KC Project: 0818E File: C:\project\0818E\UPDATE-RAMP\hrc4-pro.ear

SCALE: 1" = 10' Horiz.
1" = 10' Vert.

All Dimensions are US Survey Feet

RAMPC4
CROSS SECTIONS

SHEET 46 OF XXX

DESIGN STUDY ONLY

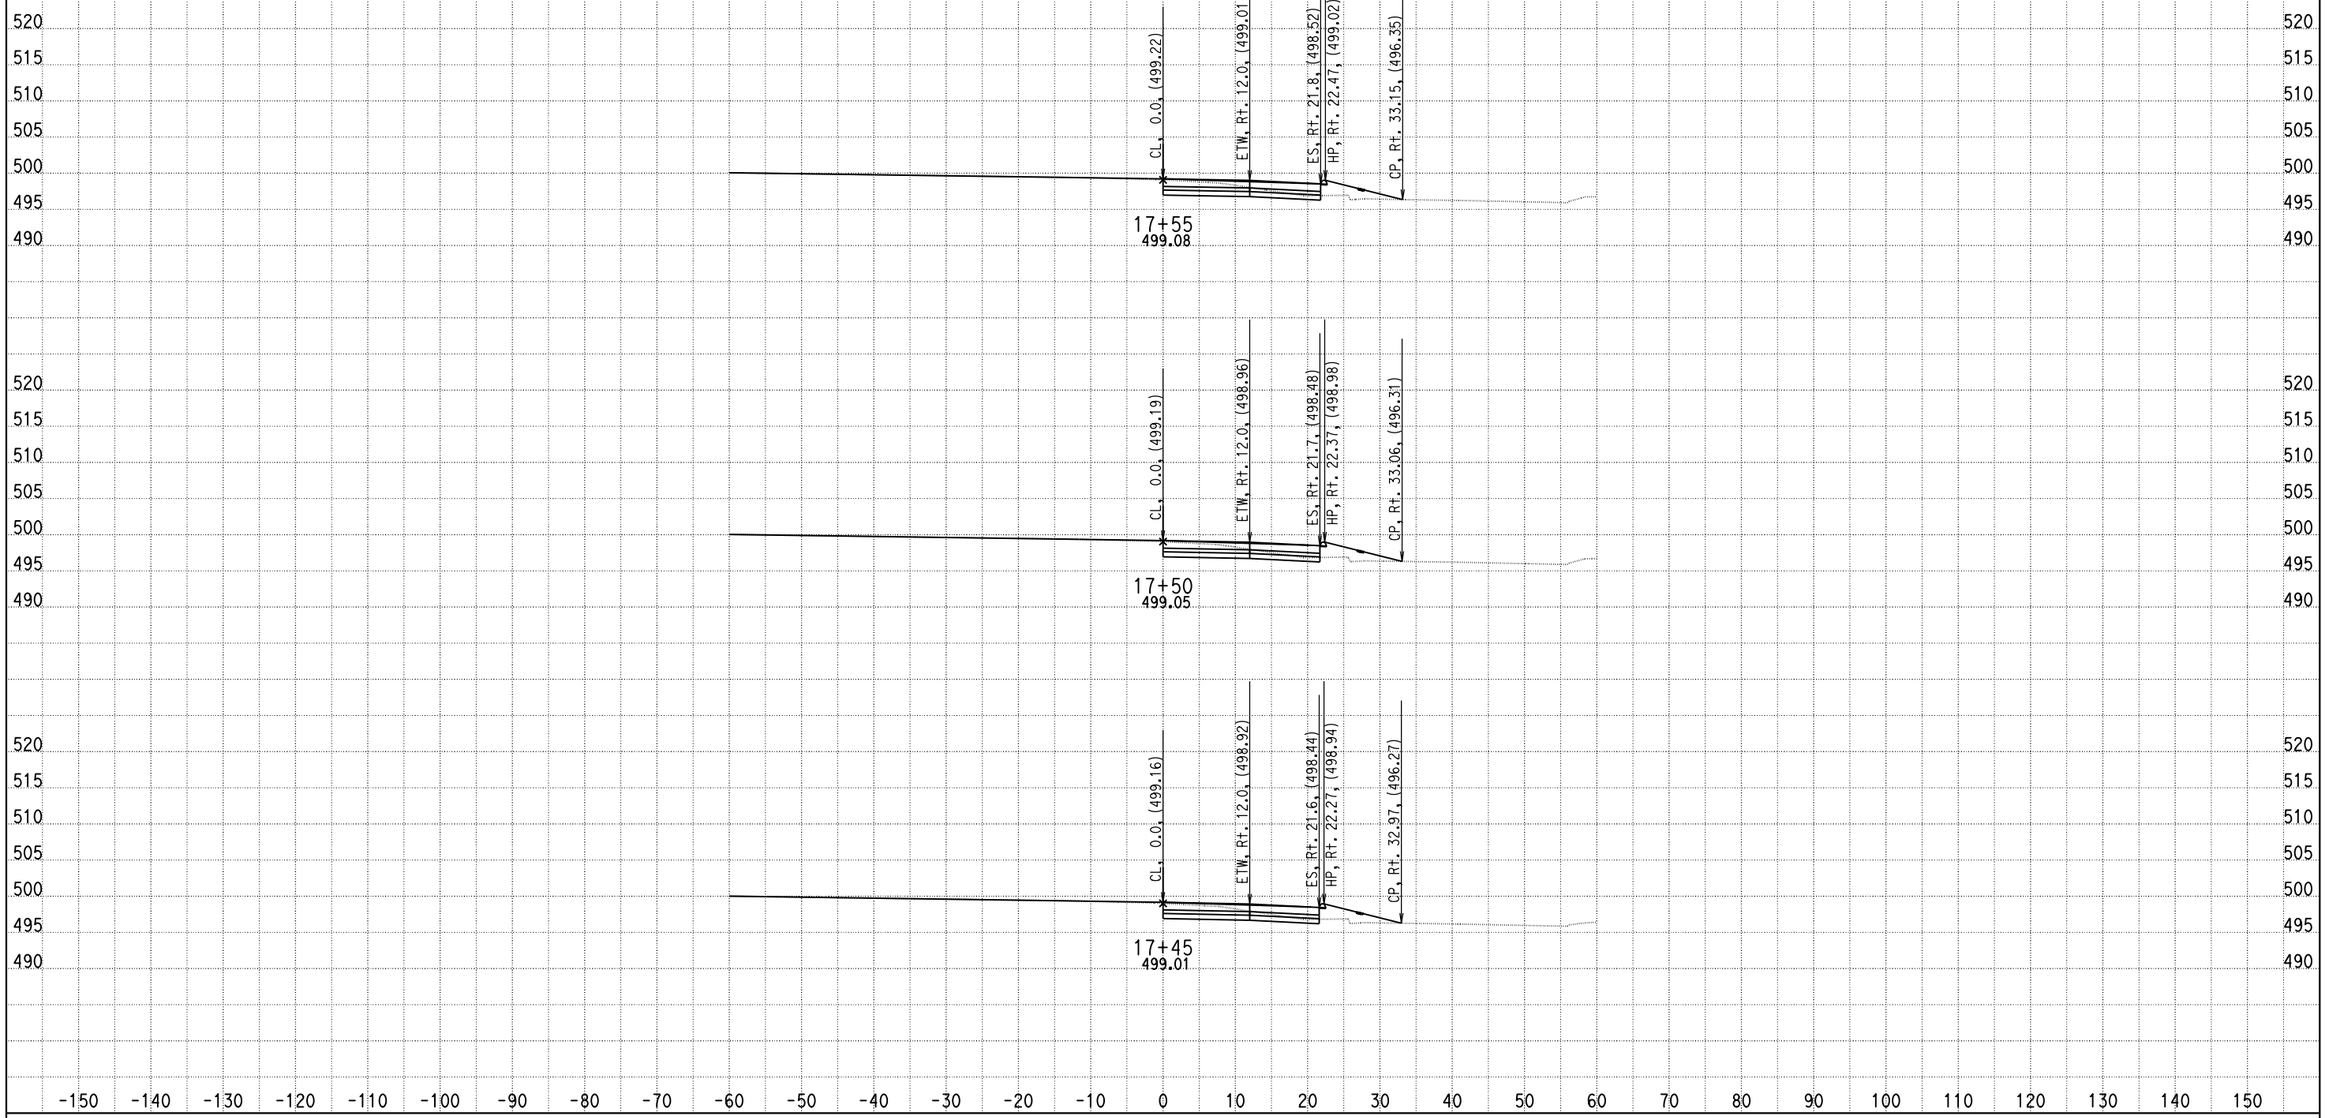

DATE: 4/16/2013

KC Project: 0818E File: C:\project\0818E\UPDATE-RAMP\hrc4-pro.ear

SCALE: 1" = 10' Horiz.
1" = 10' Vert.

All Dimensions are US Survey Feet

RAMPC4
CROSS SECTIONS

DESIGN STUDY ONLY

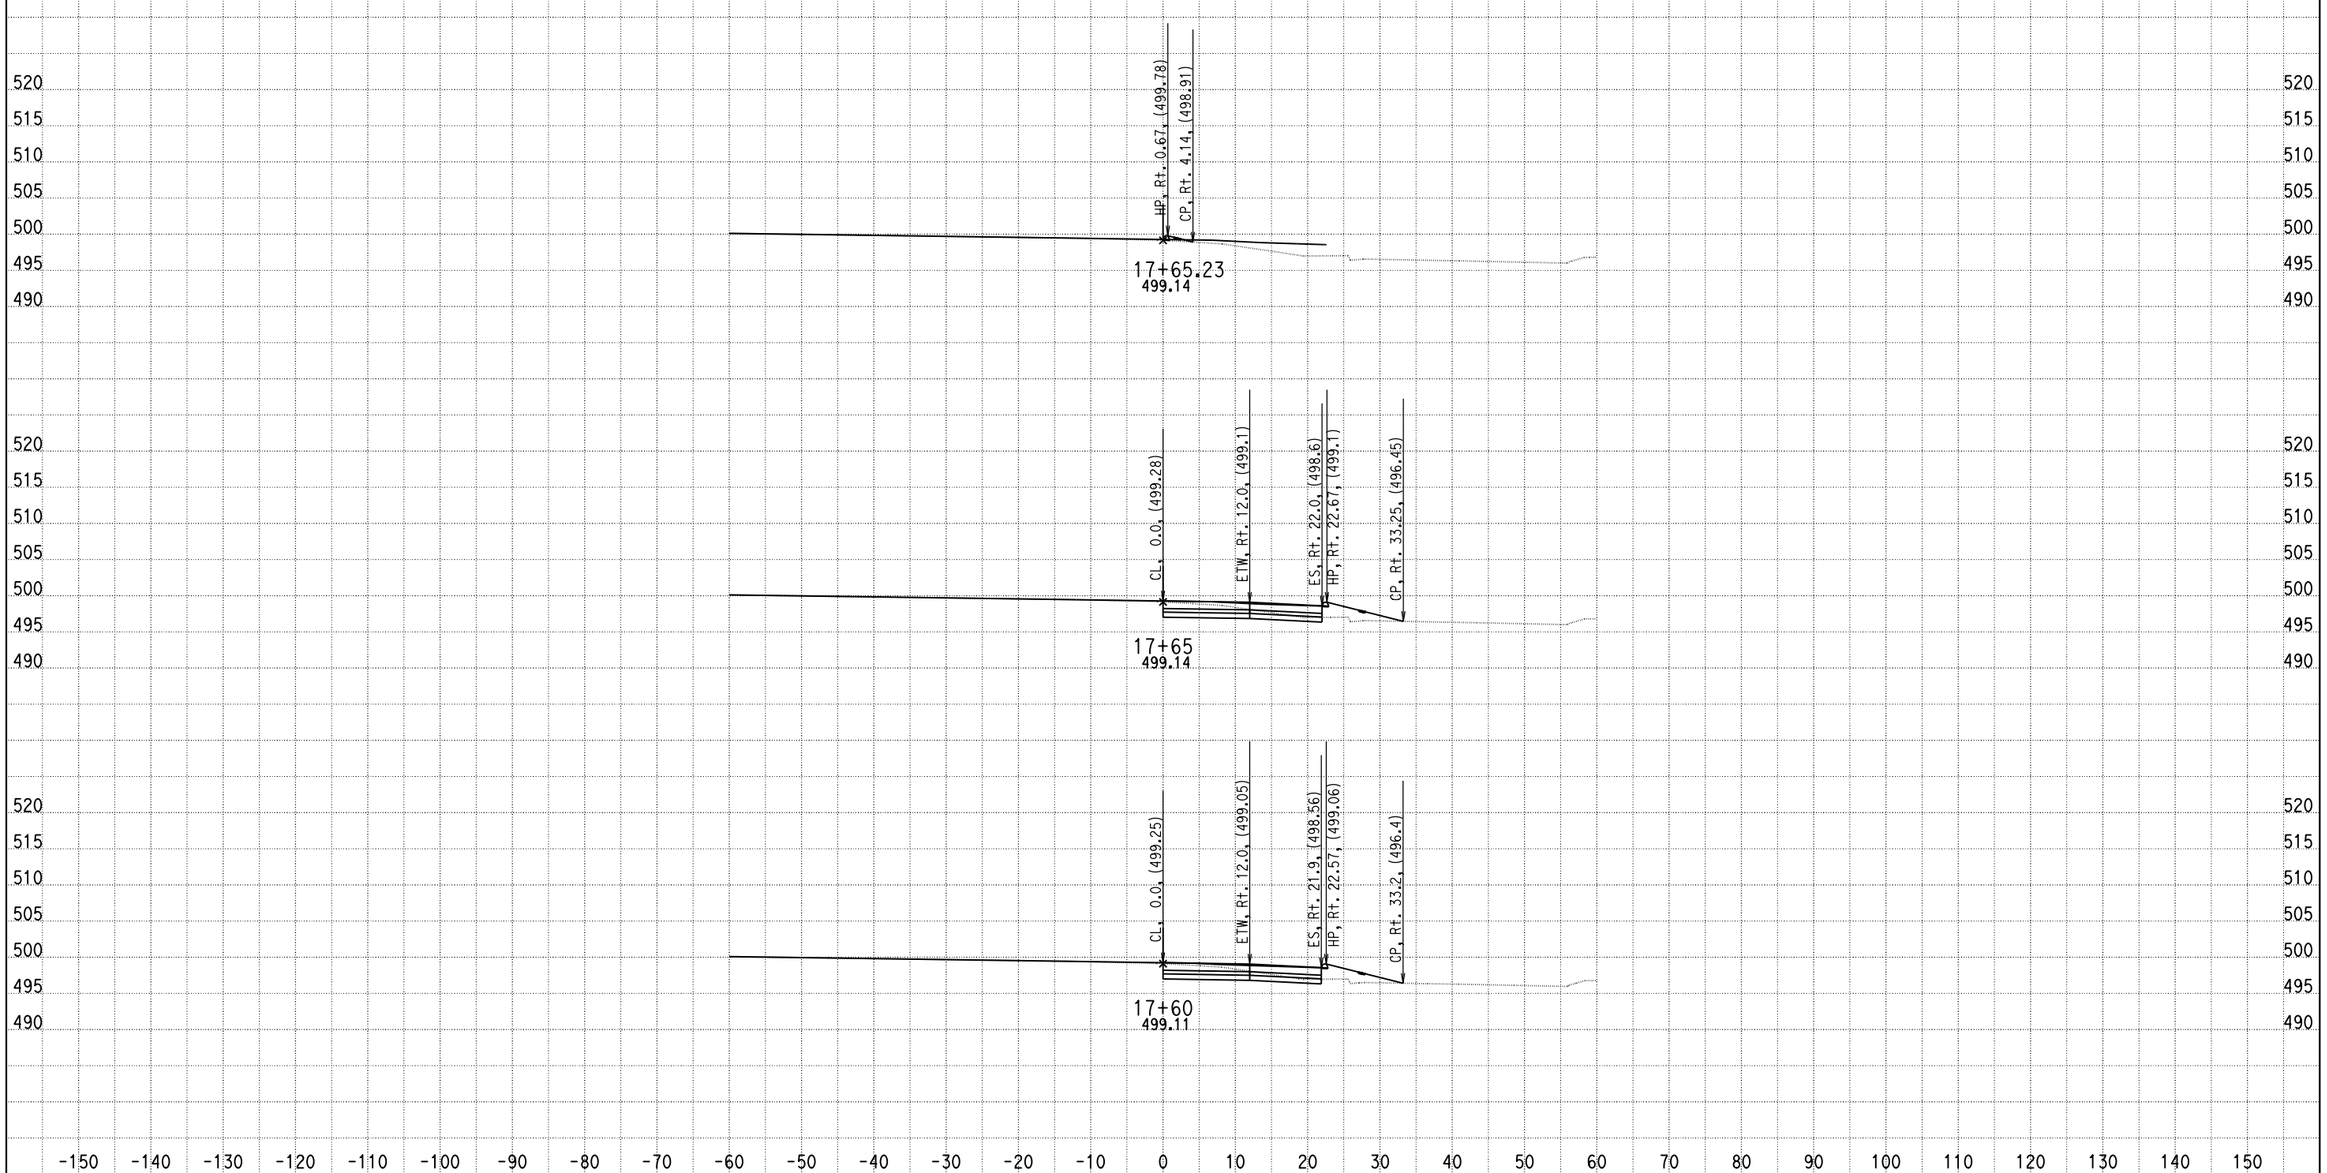

DATE: 4/16/2013

KC Project: 0818E File: C:\project\0818E\UPDATE-RAMP\hrc4-pro.ear

SCALE: 1" = 10' Horiz.
1" = 10' Vert.

All Dimensions are US Survey Feet

RAMPC4
CROSS SECTIONS

RAMP C5

DESIGN STUDY ONLY

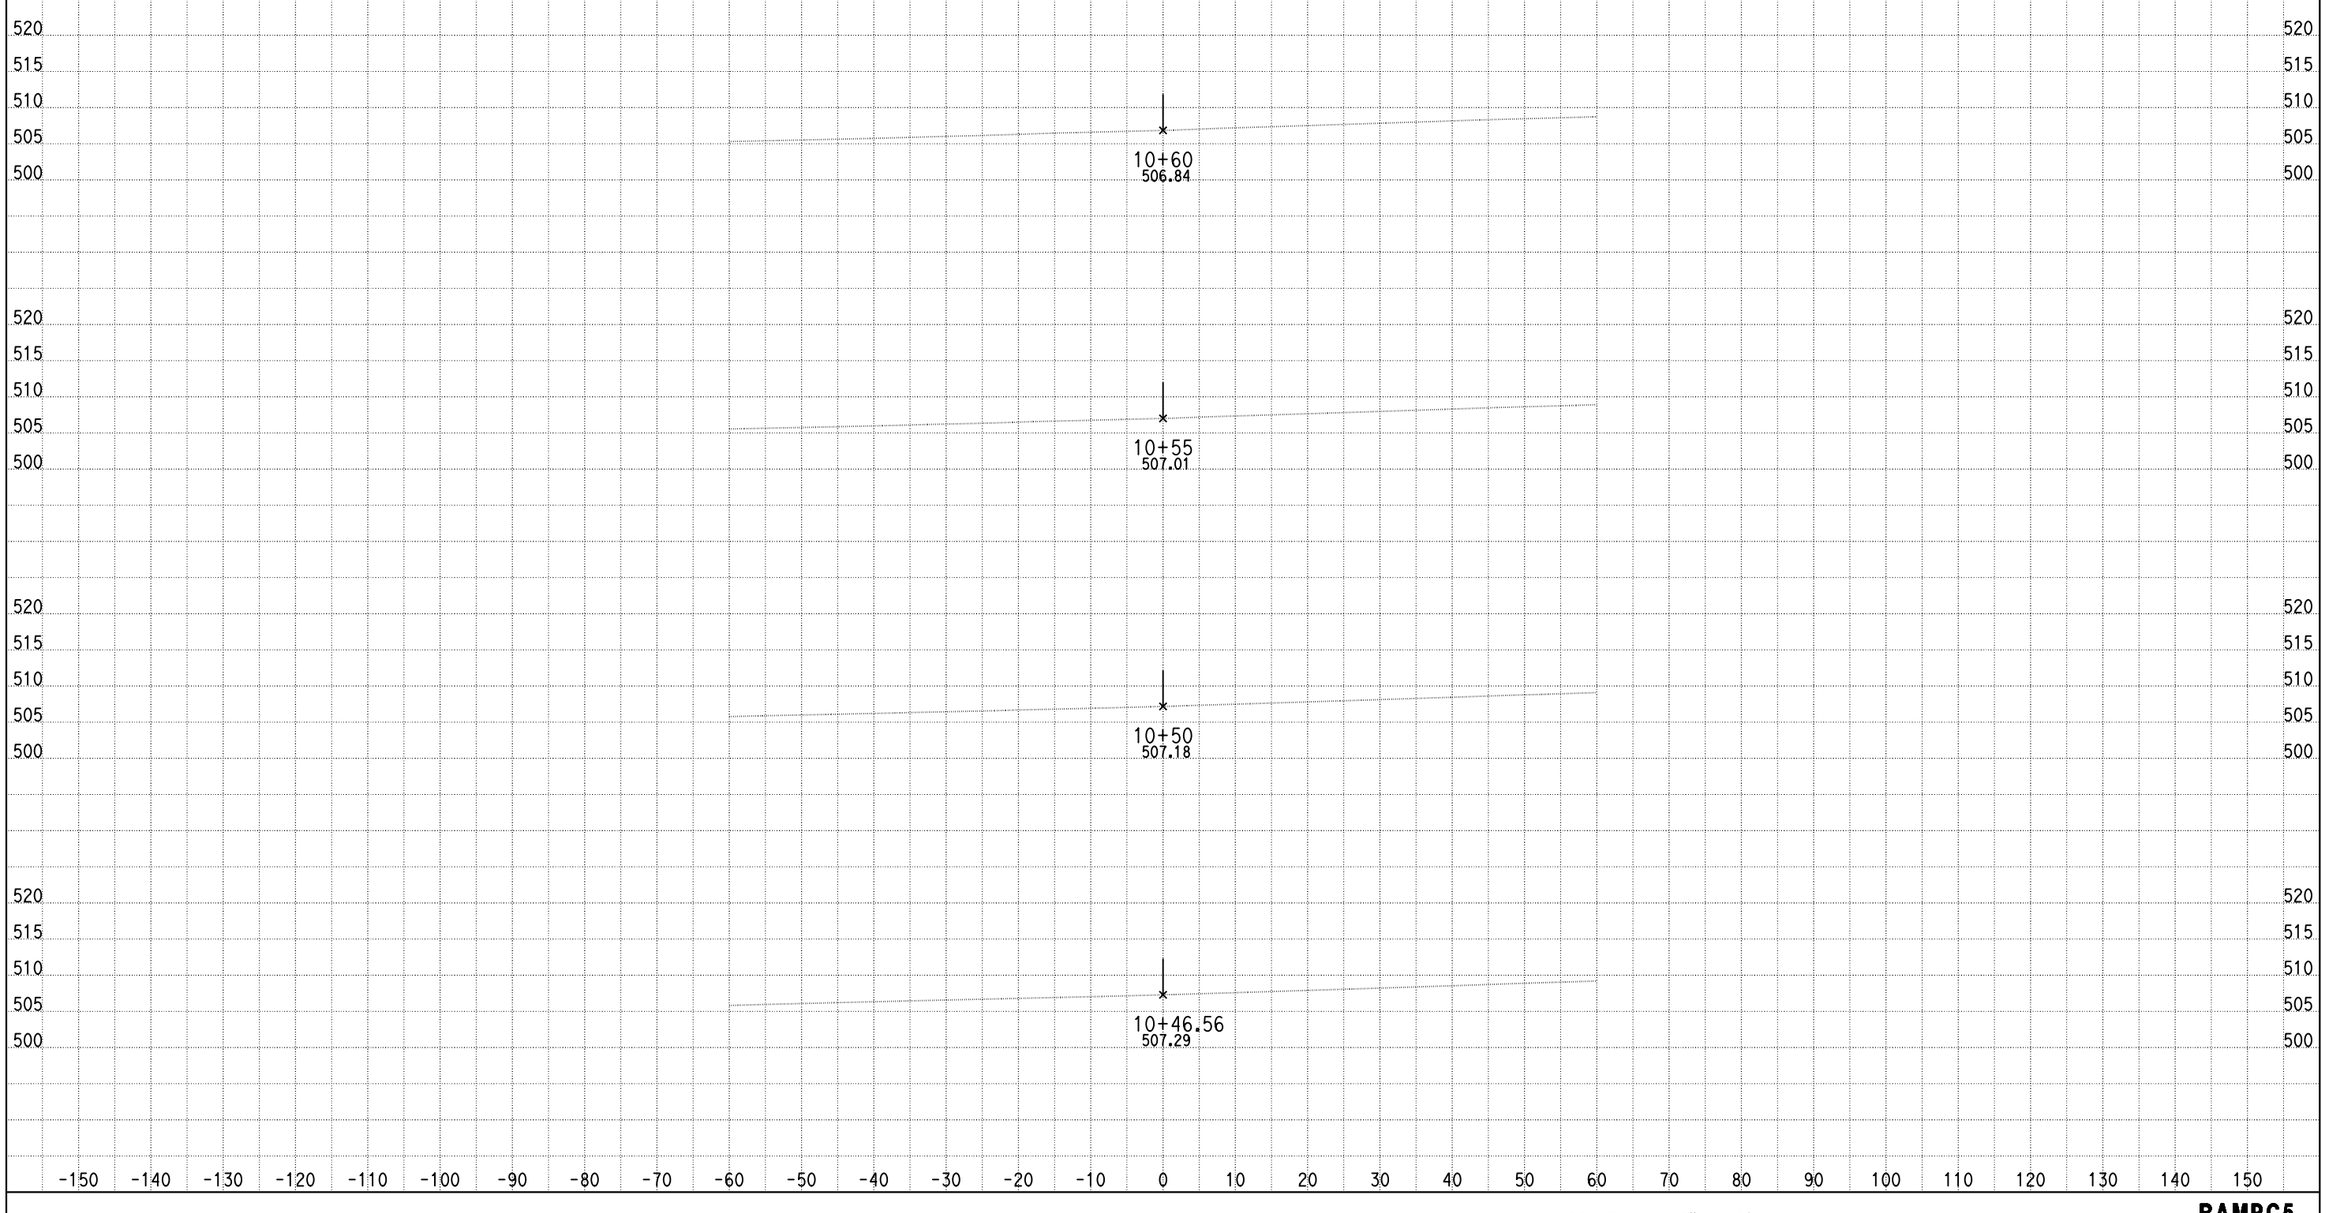

DATE: 4/16/2013

KC Project: 0818E File: C:\project\0818E\UPDATE-RAMP\hrc5-pro.ear

SCALE: 1" = 10' Horiz.
1" = 10' Vert.

All Dimensions are US Survey Feet

RAMPC5
CROSS SECTIONS
SHEET 1 OF XXX

DESIGN STUDY ONLY

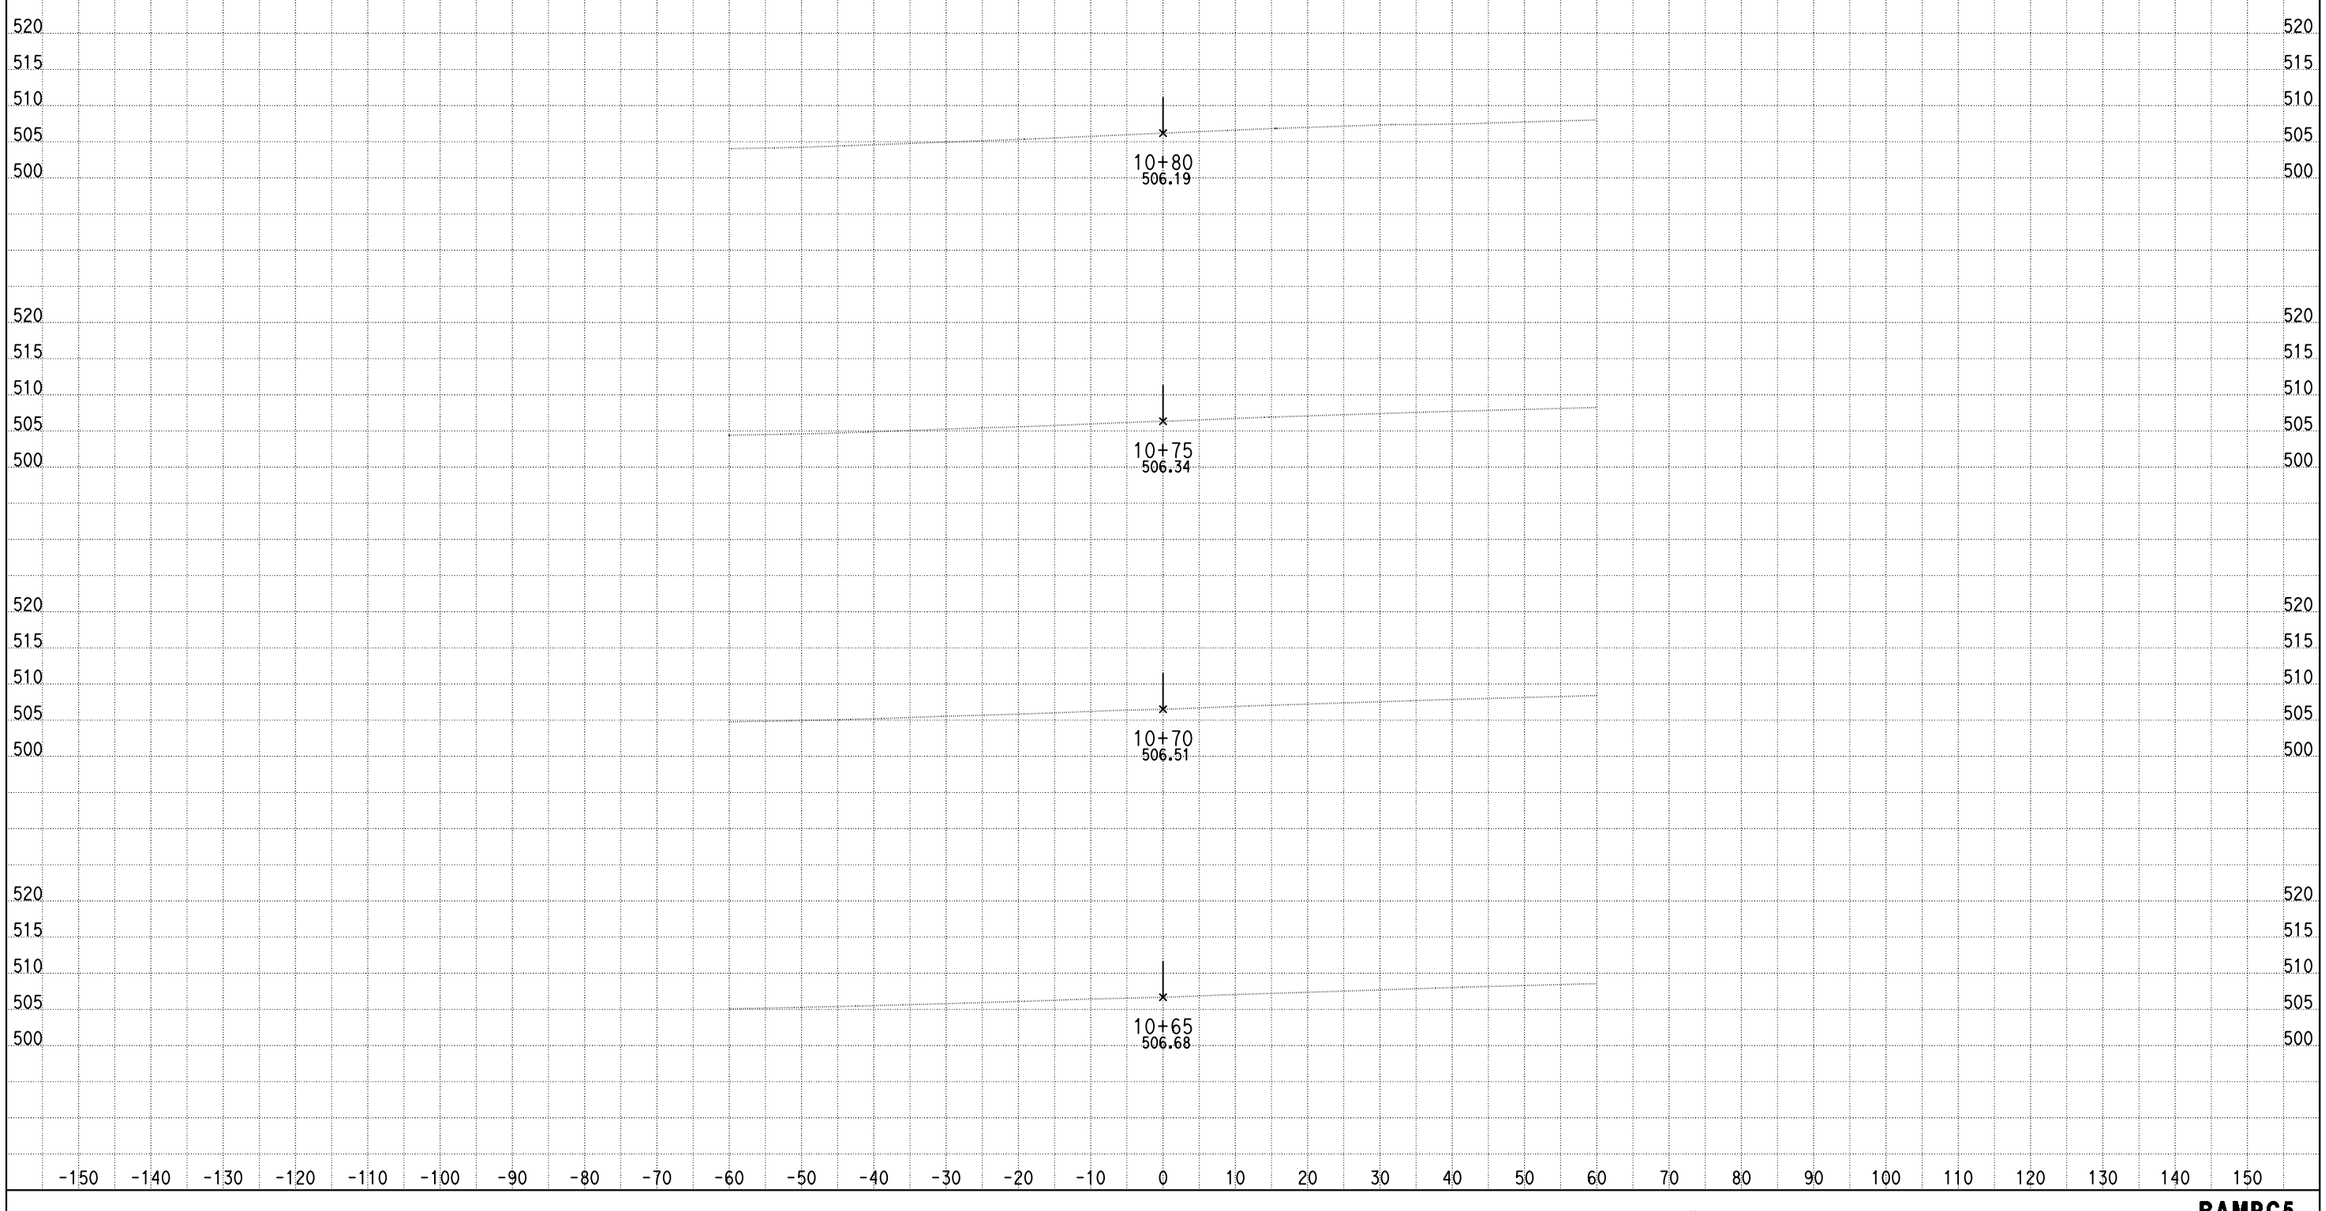

DATE: 4/16/2013

KC Project: 0818E File: C:\project\0818E\UPDATE-RAMP\hrc5-pro.ear

SCALE: 1" = 10' Horiz.
1" = 10' Vert.

All Dimensions are US Survey Feet

RAMPC5
CROSS SECTIONS
SHEET 2 OF XXX

DESIGN STUDY ONLY

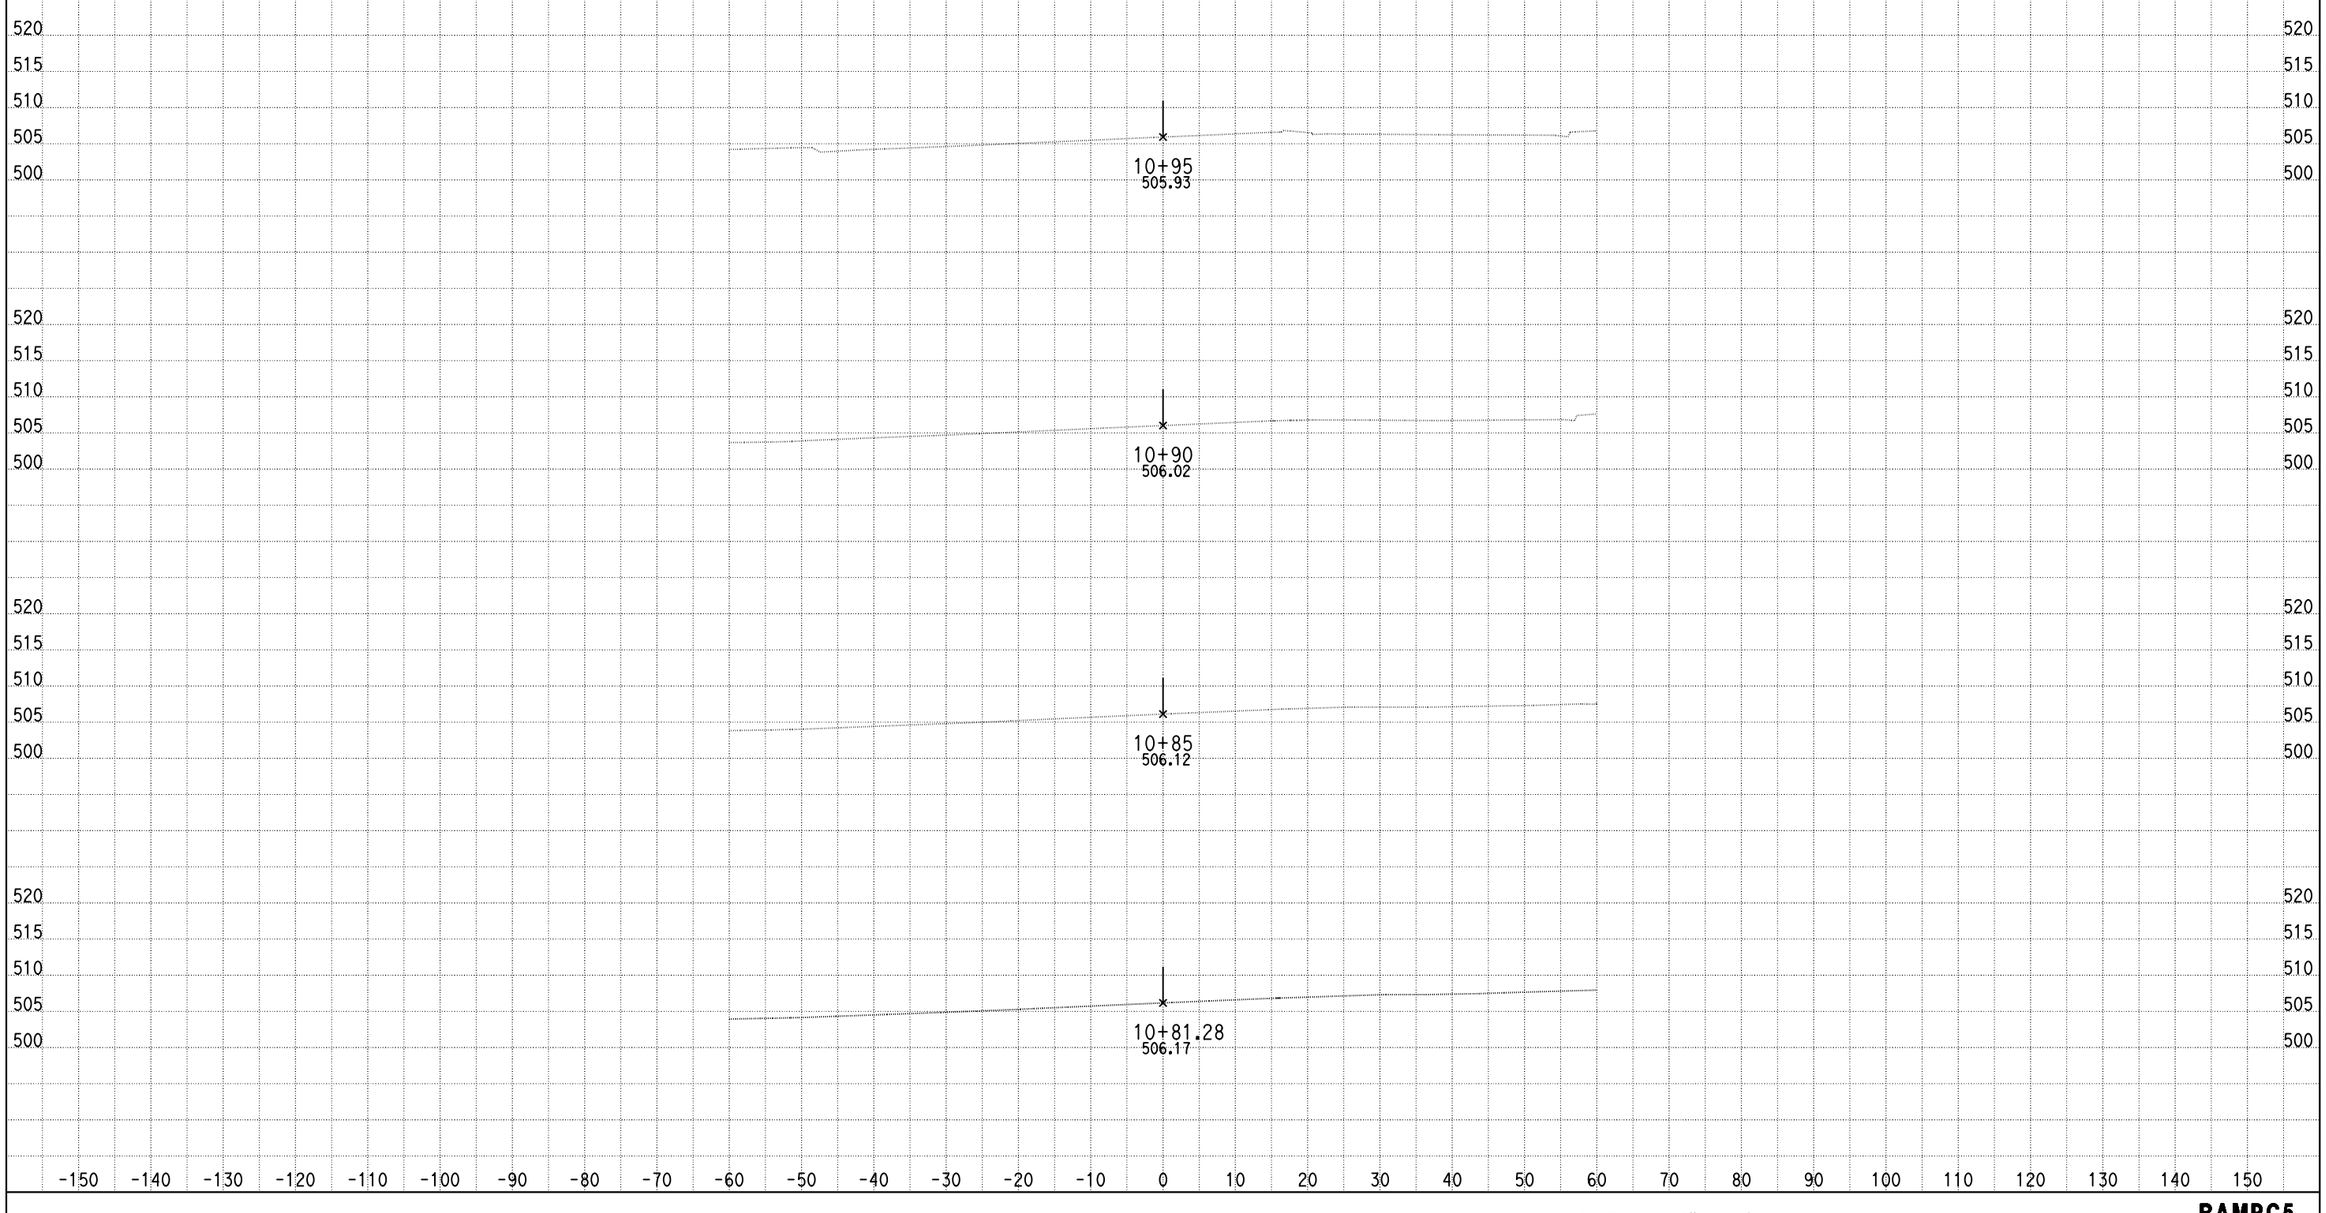

DATE: 4/16/2013

KC Project: 0818E File: C:\project\0818E\UPDATE-RAMP\hrc5-pro.ear

SCALE: 1" = 10' Horiz.
1" = 10' Vert.

All Dimensions are US Survey Feet

RAMPC5
CROSS SECTIONS
SHEET 3 OF XXX

DESIGN STUDY ONLY

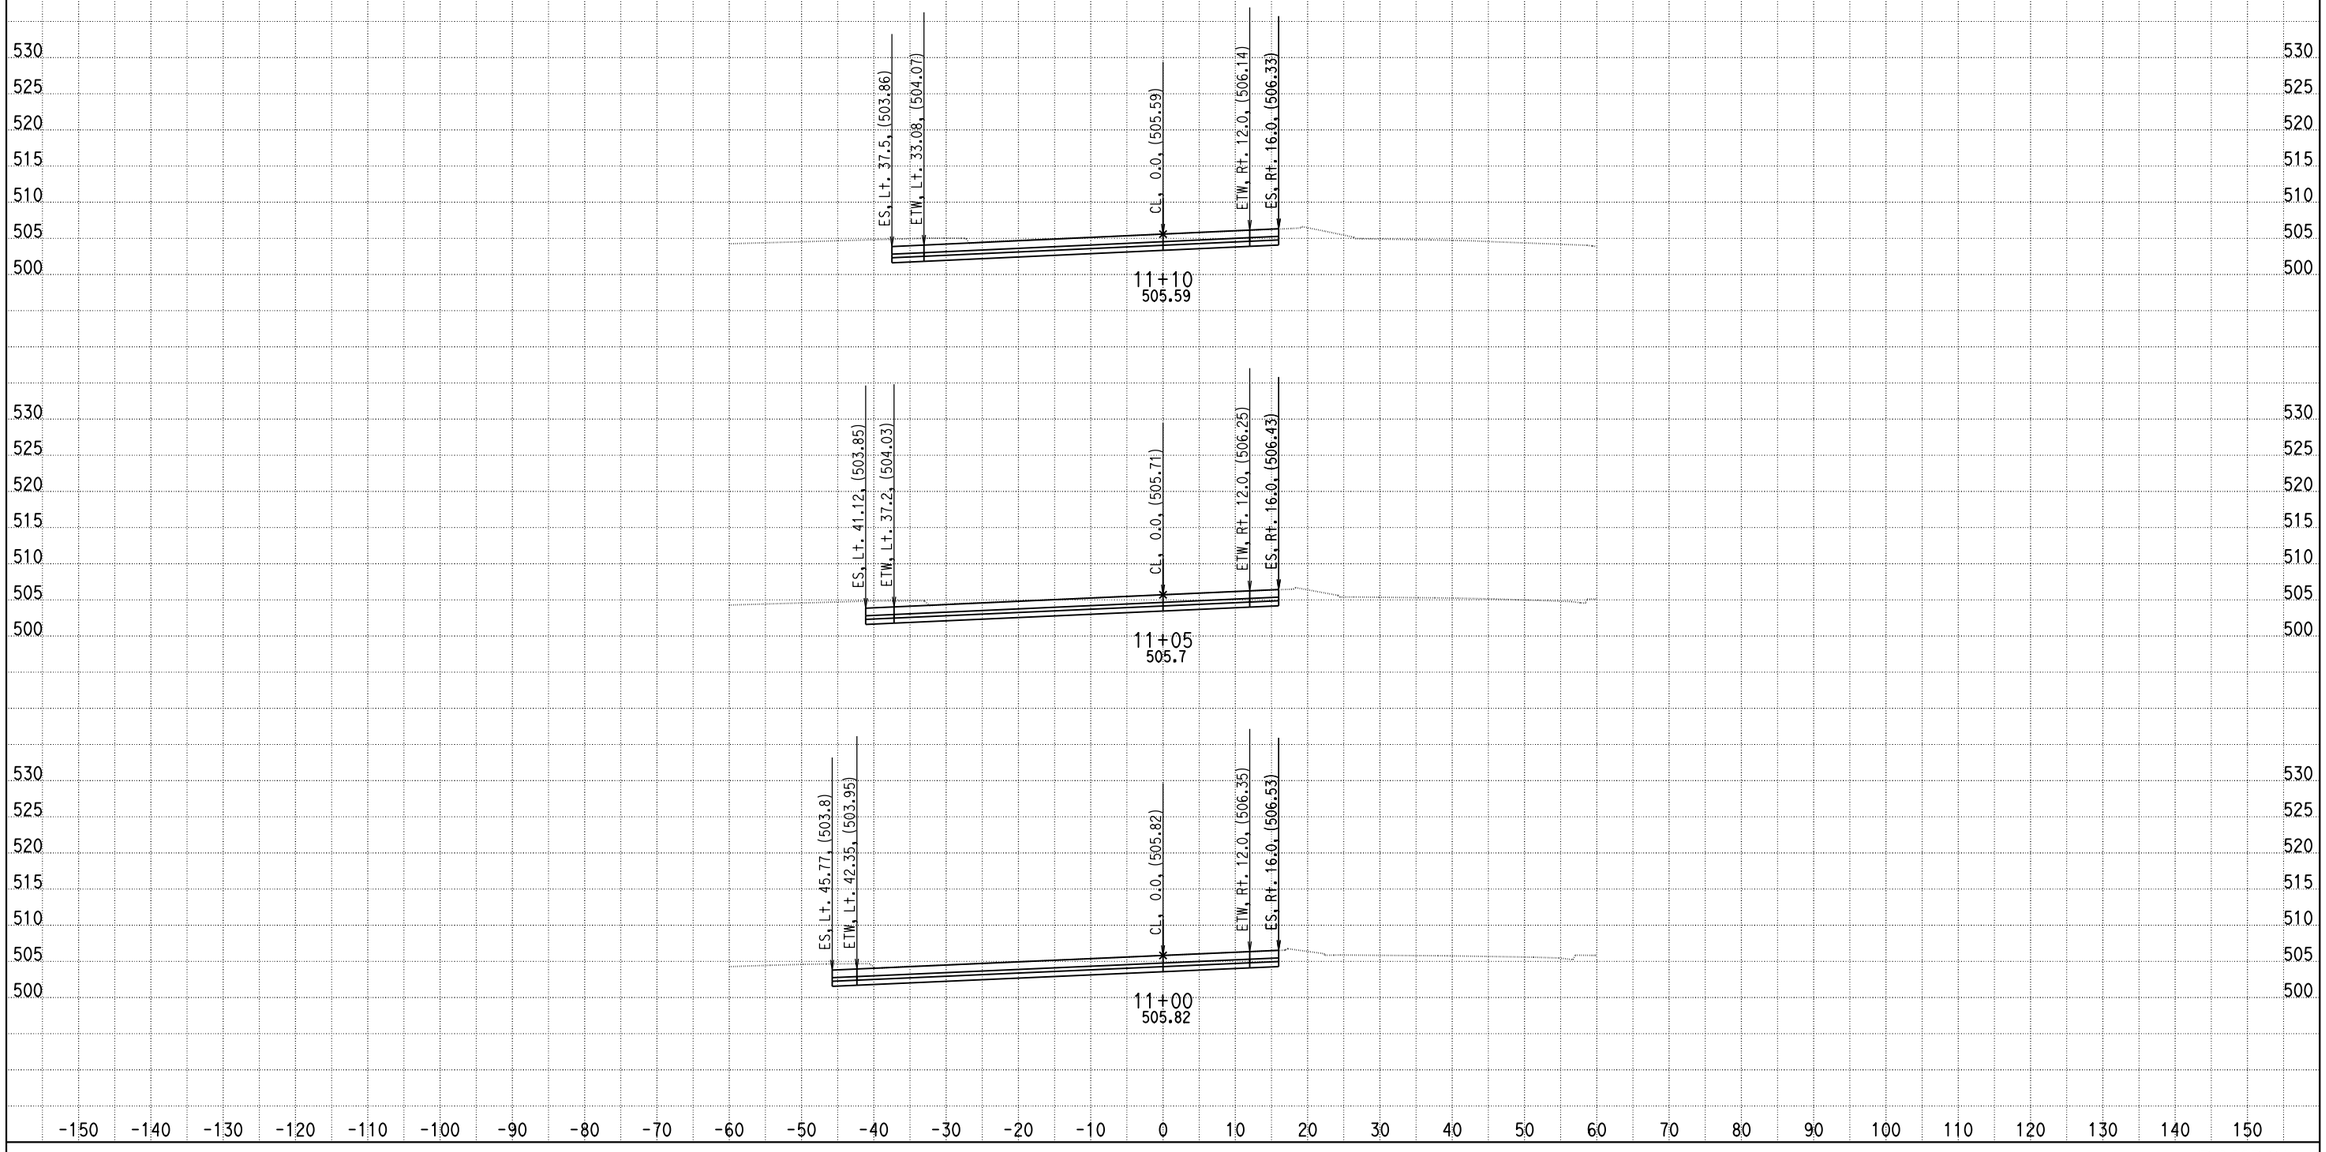

DATE: 4/16/2013

KC Project: 0818E File: C:\project\0818E\UPDATE-RAMP\hrc5-pro.ear

SCALE: 1" = 10' Horiz.
1" = 10' Vert.

All Dimensions are US Survey Feet

RAMPC5
CROSS SECTIONS

SHEET 4 OF XXX

DESIGN STUDY ONLY

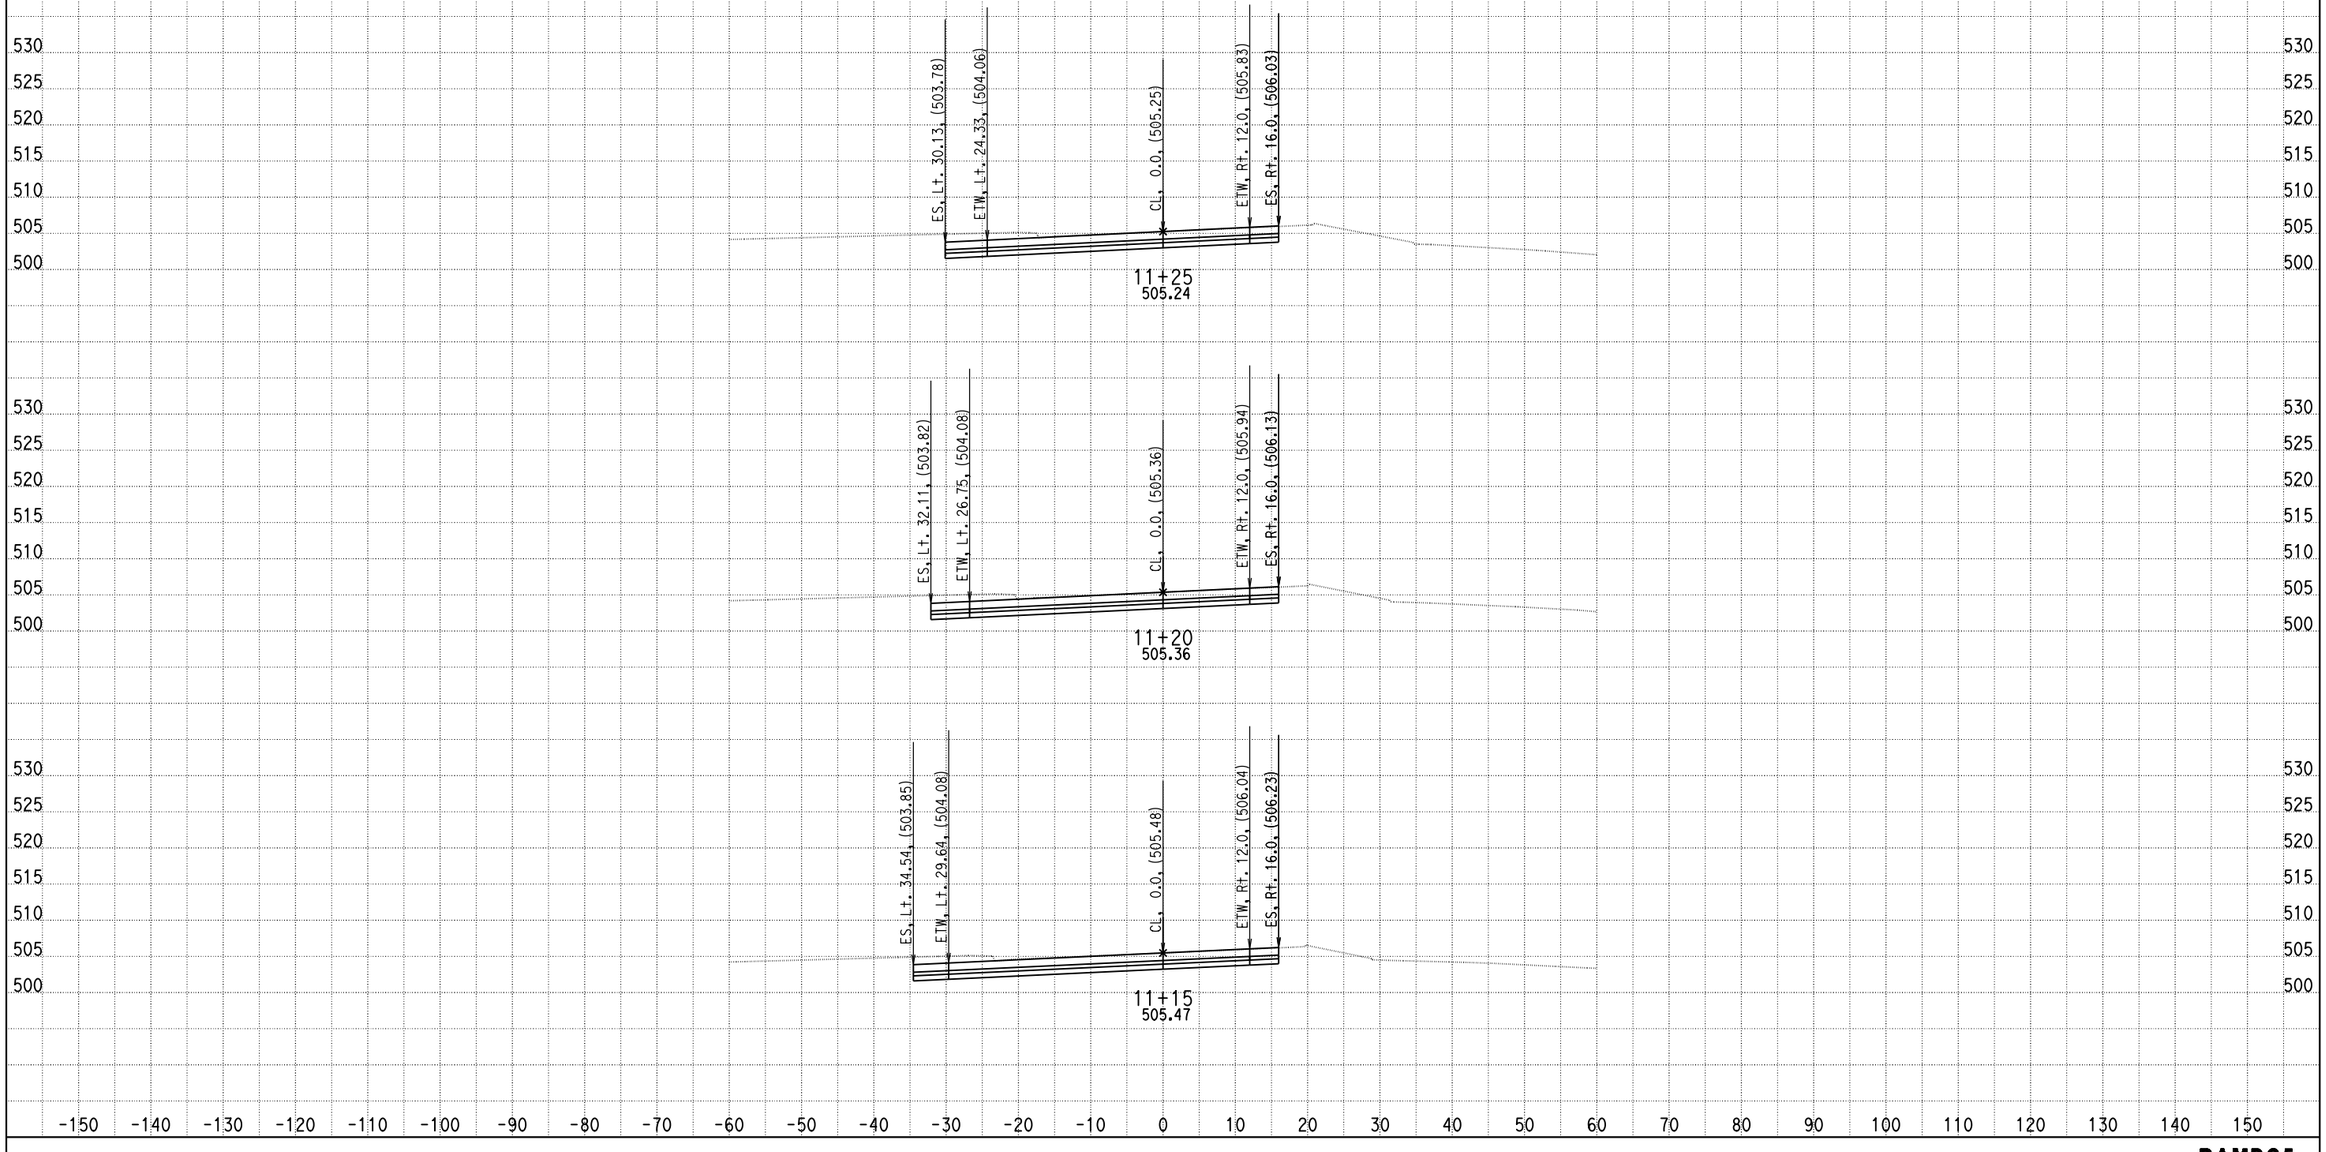

DATE: 4/16/2013

KC Project: 0818E File: C:\project\0818E\UPDATE-RAMP\hrc5-pro.ear

SCALE: 1" = 10' Horiz.
1" = 10' Vert.

All Dimensions are US Survey Feet

RAMPC5
CROSS SECTIONS

SHEET 5 OF XXX

DESIGN STUDY ONLY

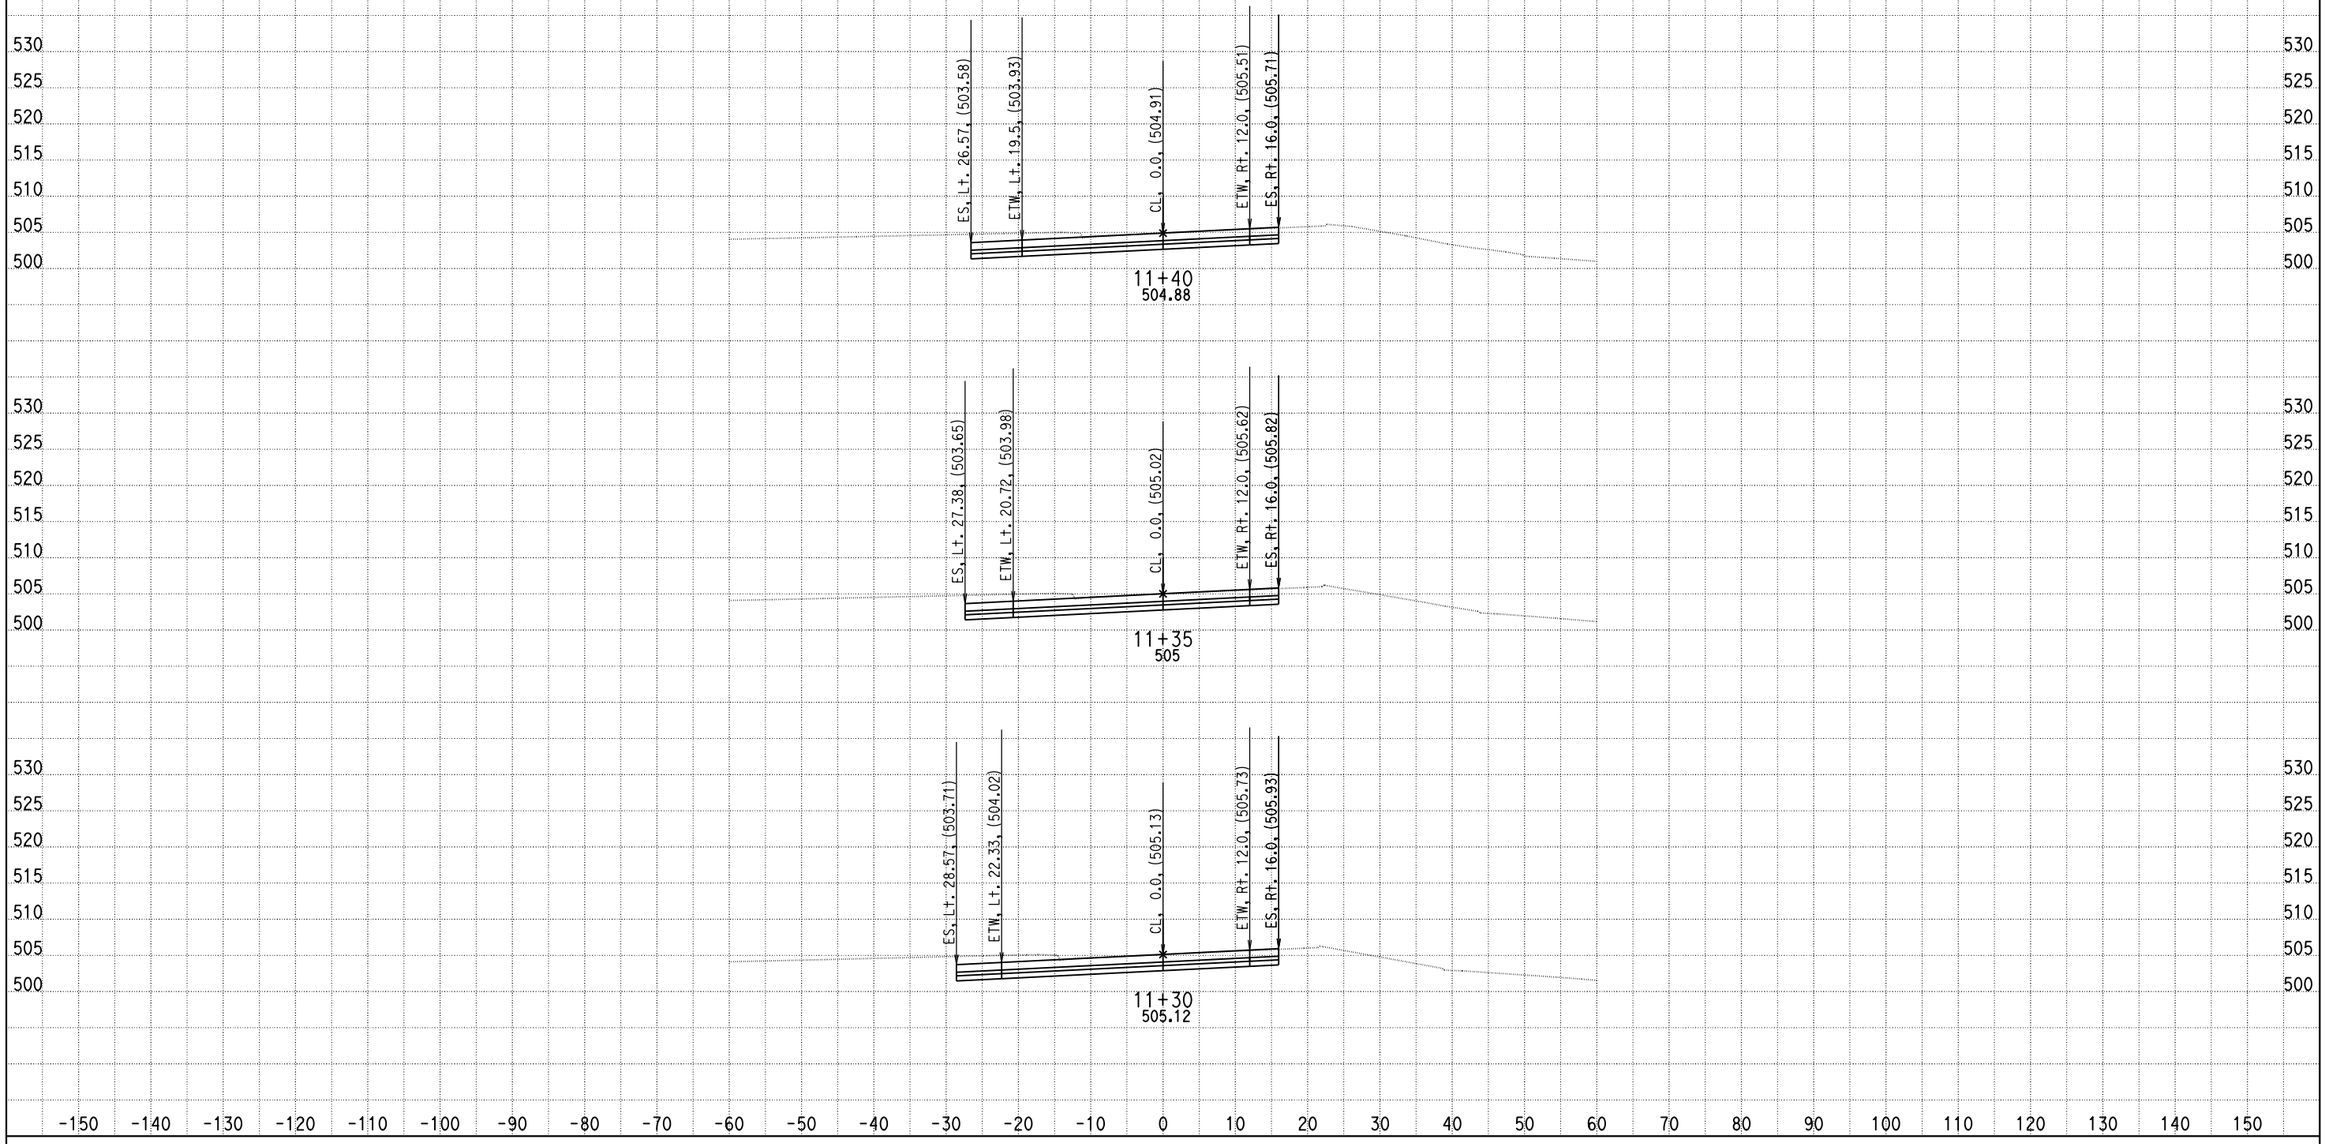

DATE: 4/16/2013

KC Project: 0818E File: C:\project\0818E\UPDATE-RAMP\hrc5-pro.ear

SCALE: 1" = 10' Horiz.
1" = 10' Vert.

All Dimensions are US Survey Feet

RAMPC5
CROSS SECTIONS

DESIGN STUDY ONLY

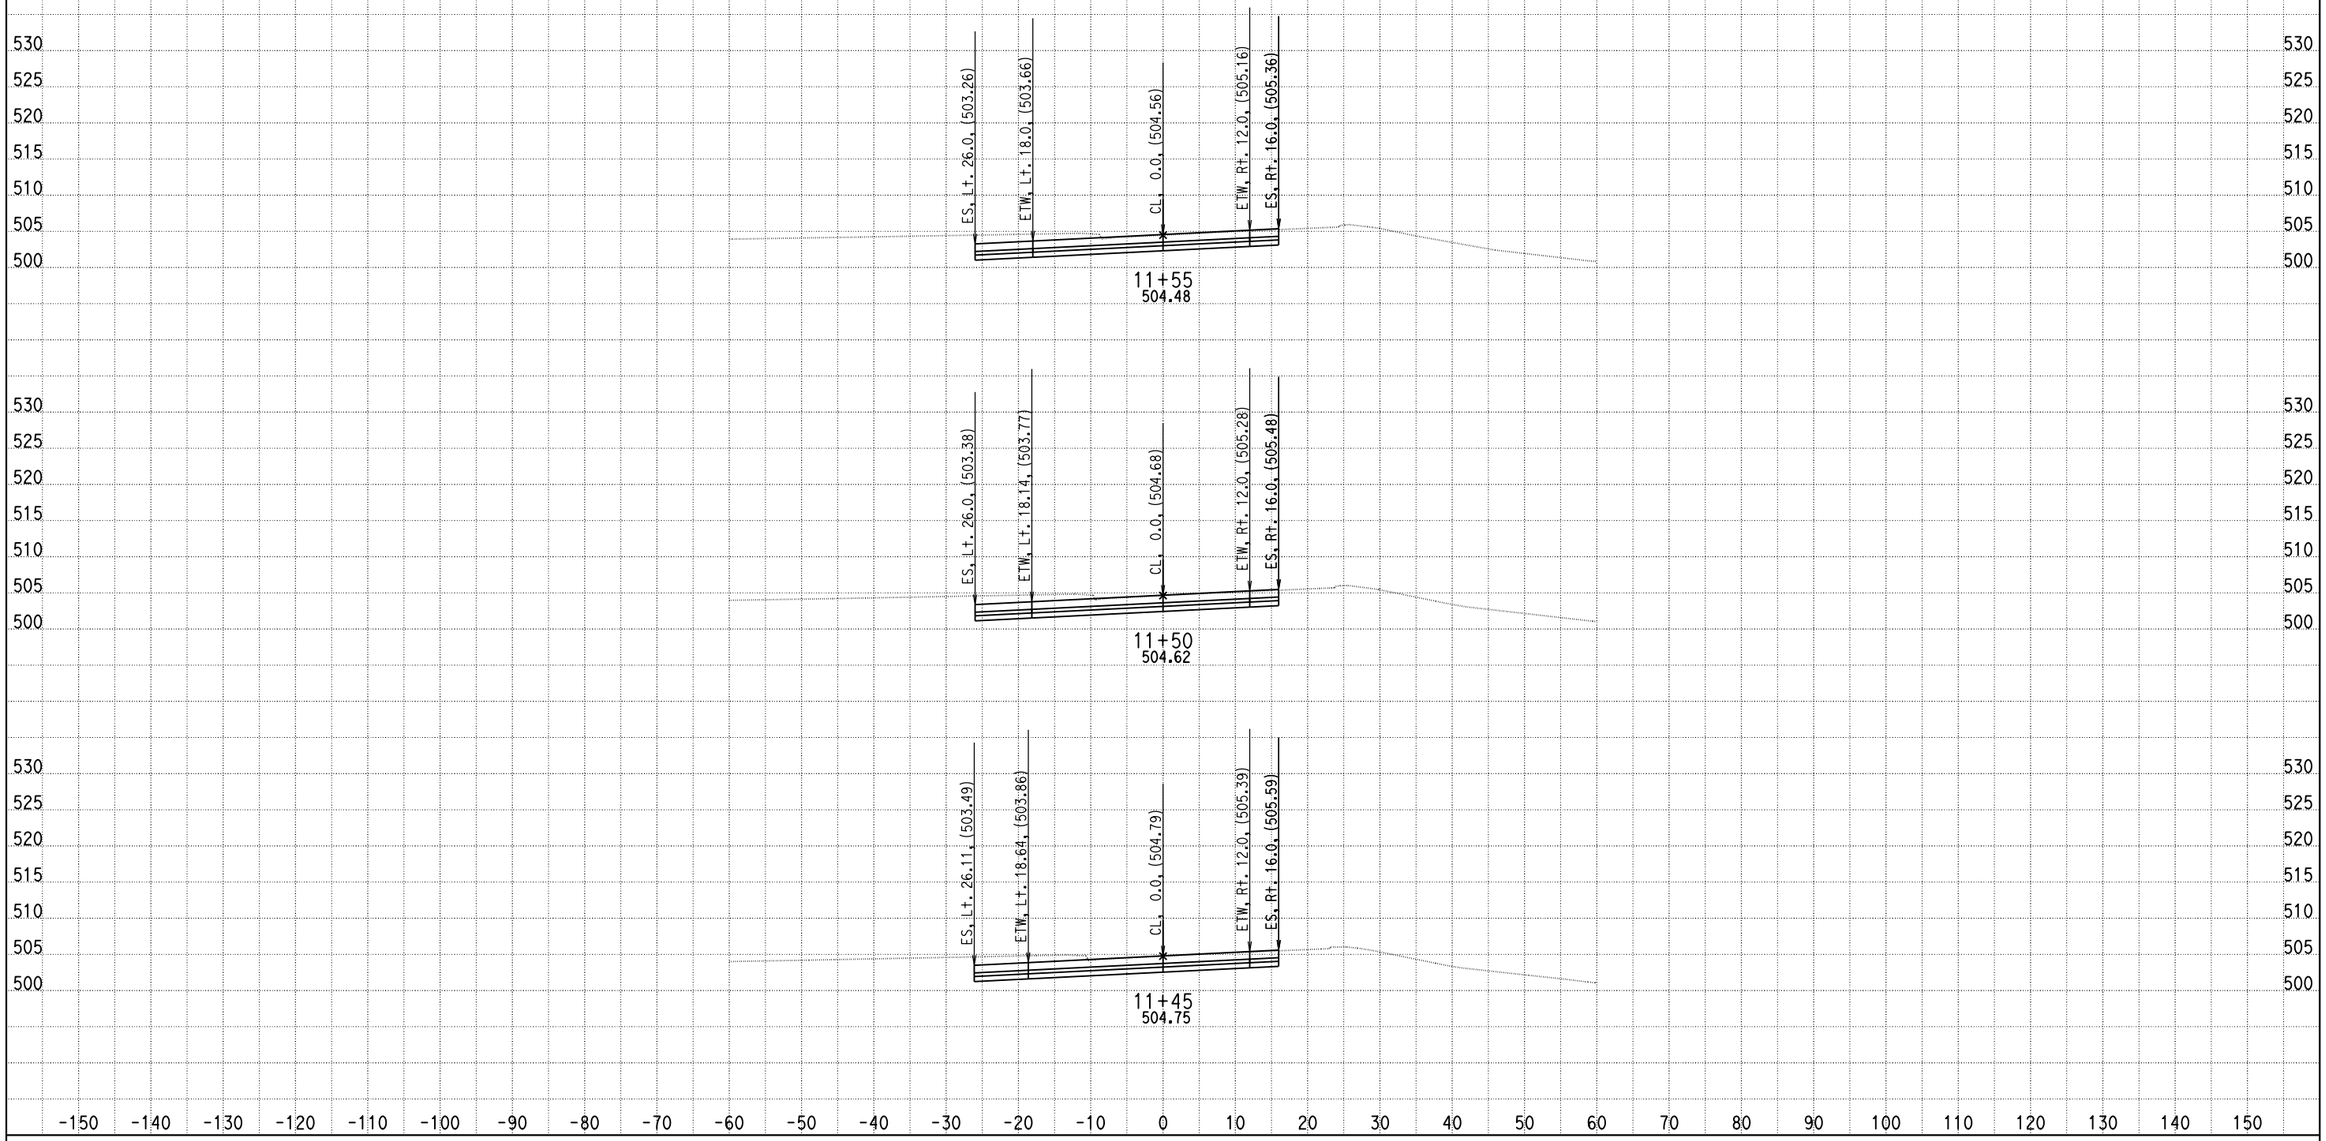

DATE: 4/16/2013

KC Project: 0818E File: C:\project\0818E\UPDATE-RAMP\hrc5-pro.ear

SCALE: 1" = 10' Horiz.
1" = 10' Vert.

All Dimensions are US Survey Feet

RAMPC5
CROSS SECTIONS

SHEET 7 OF XXX

DESIGN STUDY ONLY

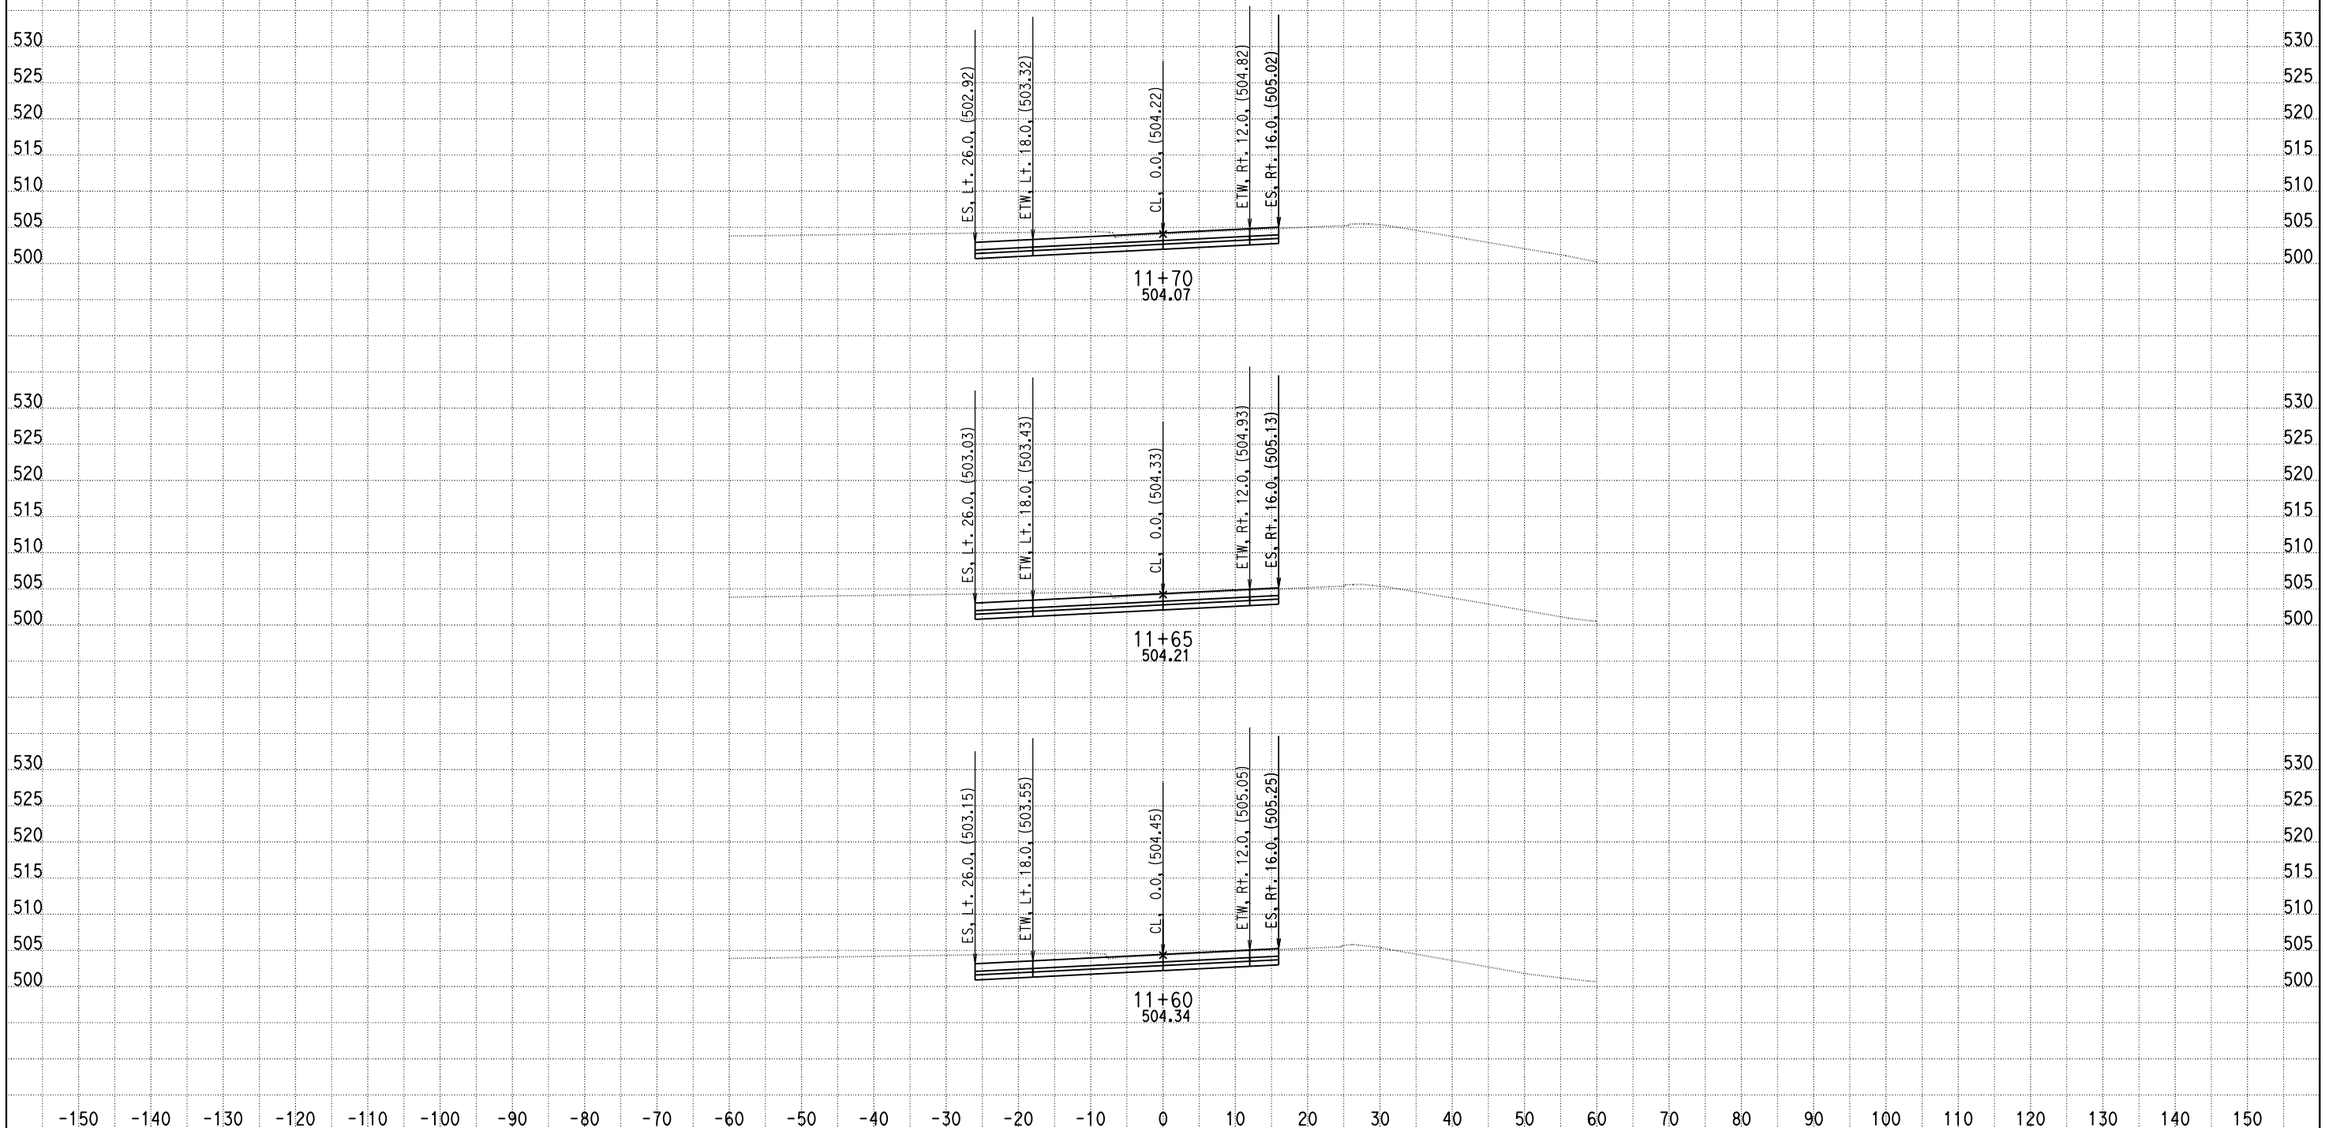

DATE: 4/16/2013

KC Project: 0818E File: C:\project\0818E\UPDATE-RAMP\hrc5-pro.ear

SCALE: 1" = 10' Horiz.
1" = 10' Vert.

All Dimensions are US Survey Feet

RAMPC5
CROSS SECTIONS

DESIGN STUDY ONLY

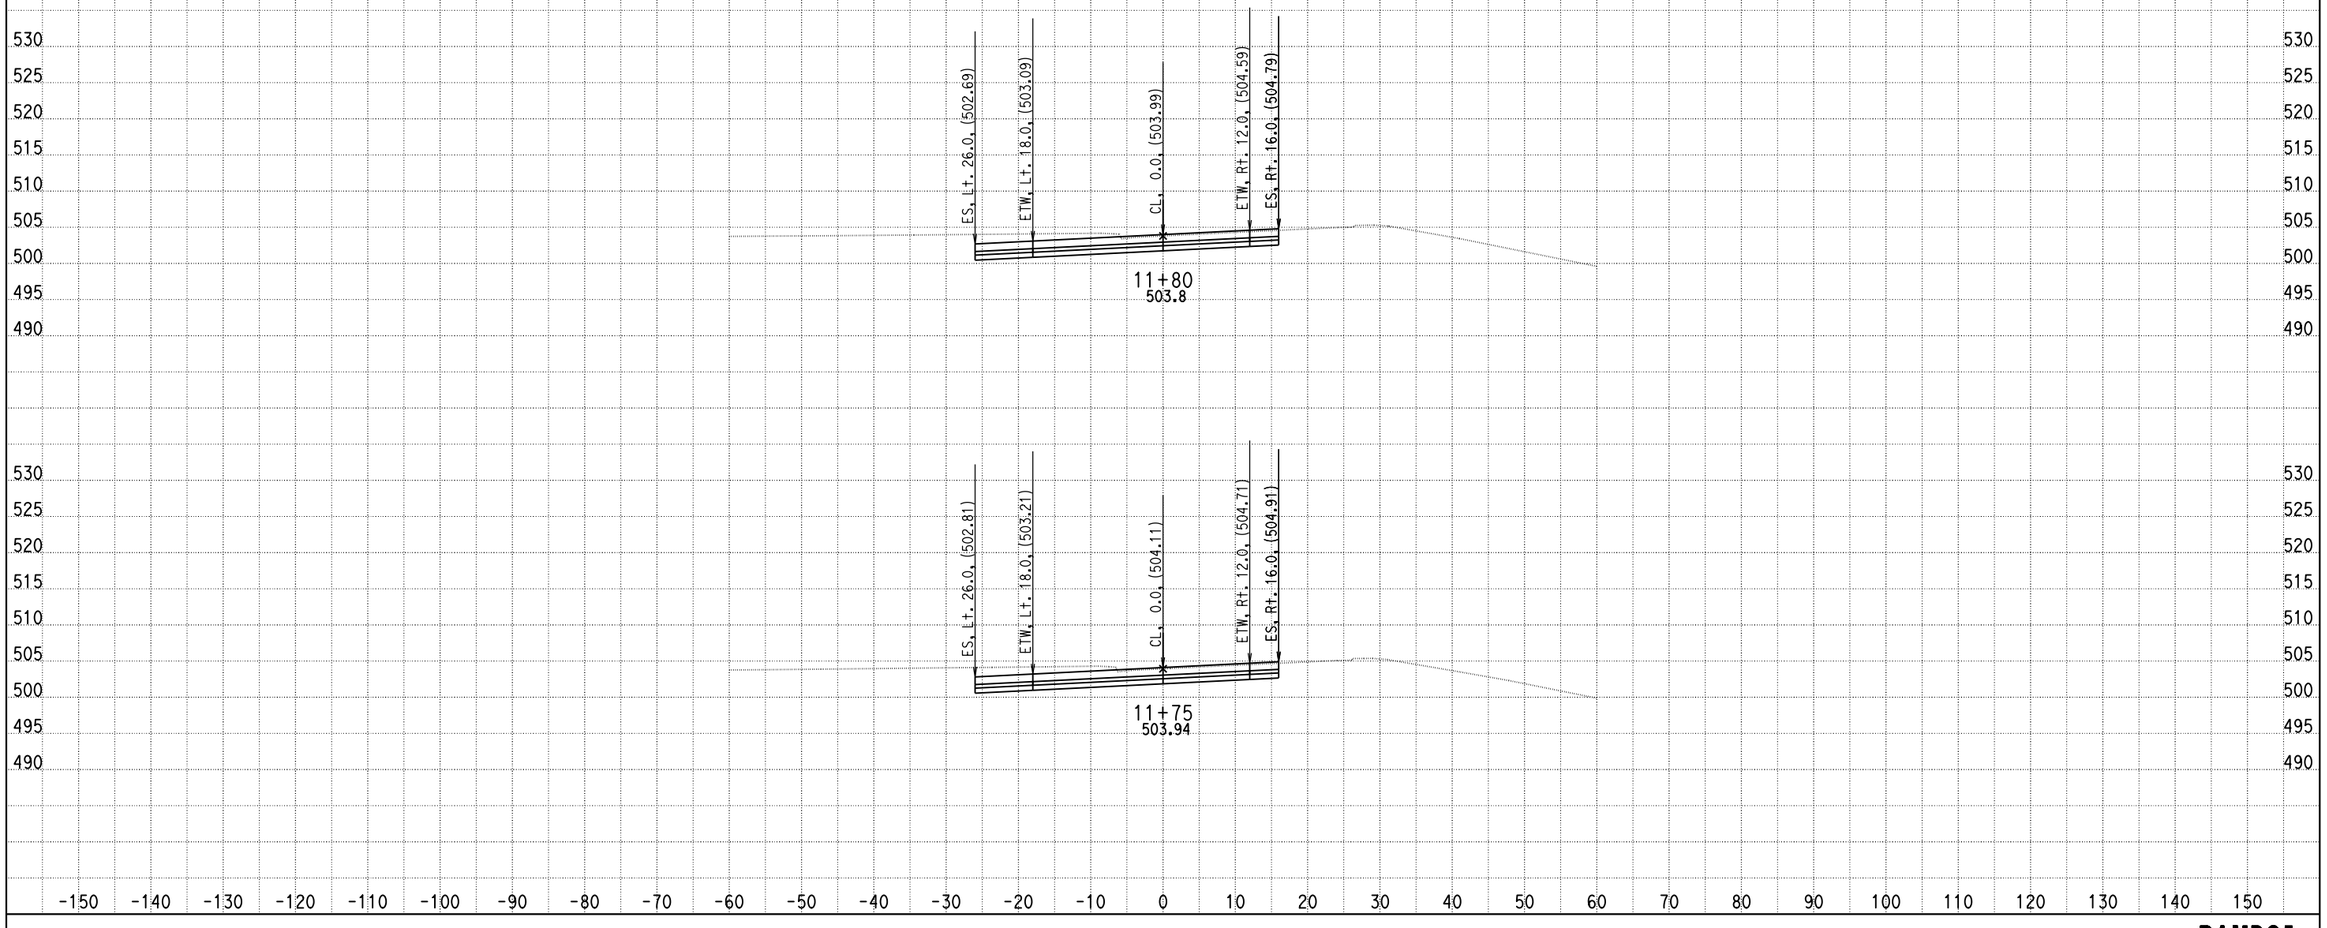

DATE: 4/16/2013

KC Project: 0818E File: C:\project\0818E\UPDATE-RAMP\hrc5-pro.ear

SCALE: 1" = 10' Horiz.
1" = 10' Vert.

All Dimensions are US Survey Feet

RAMPC5
CROSS SECTIONS

SHEET 9 OF XXX

DESIGN STUDY ONLY

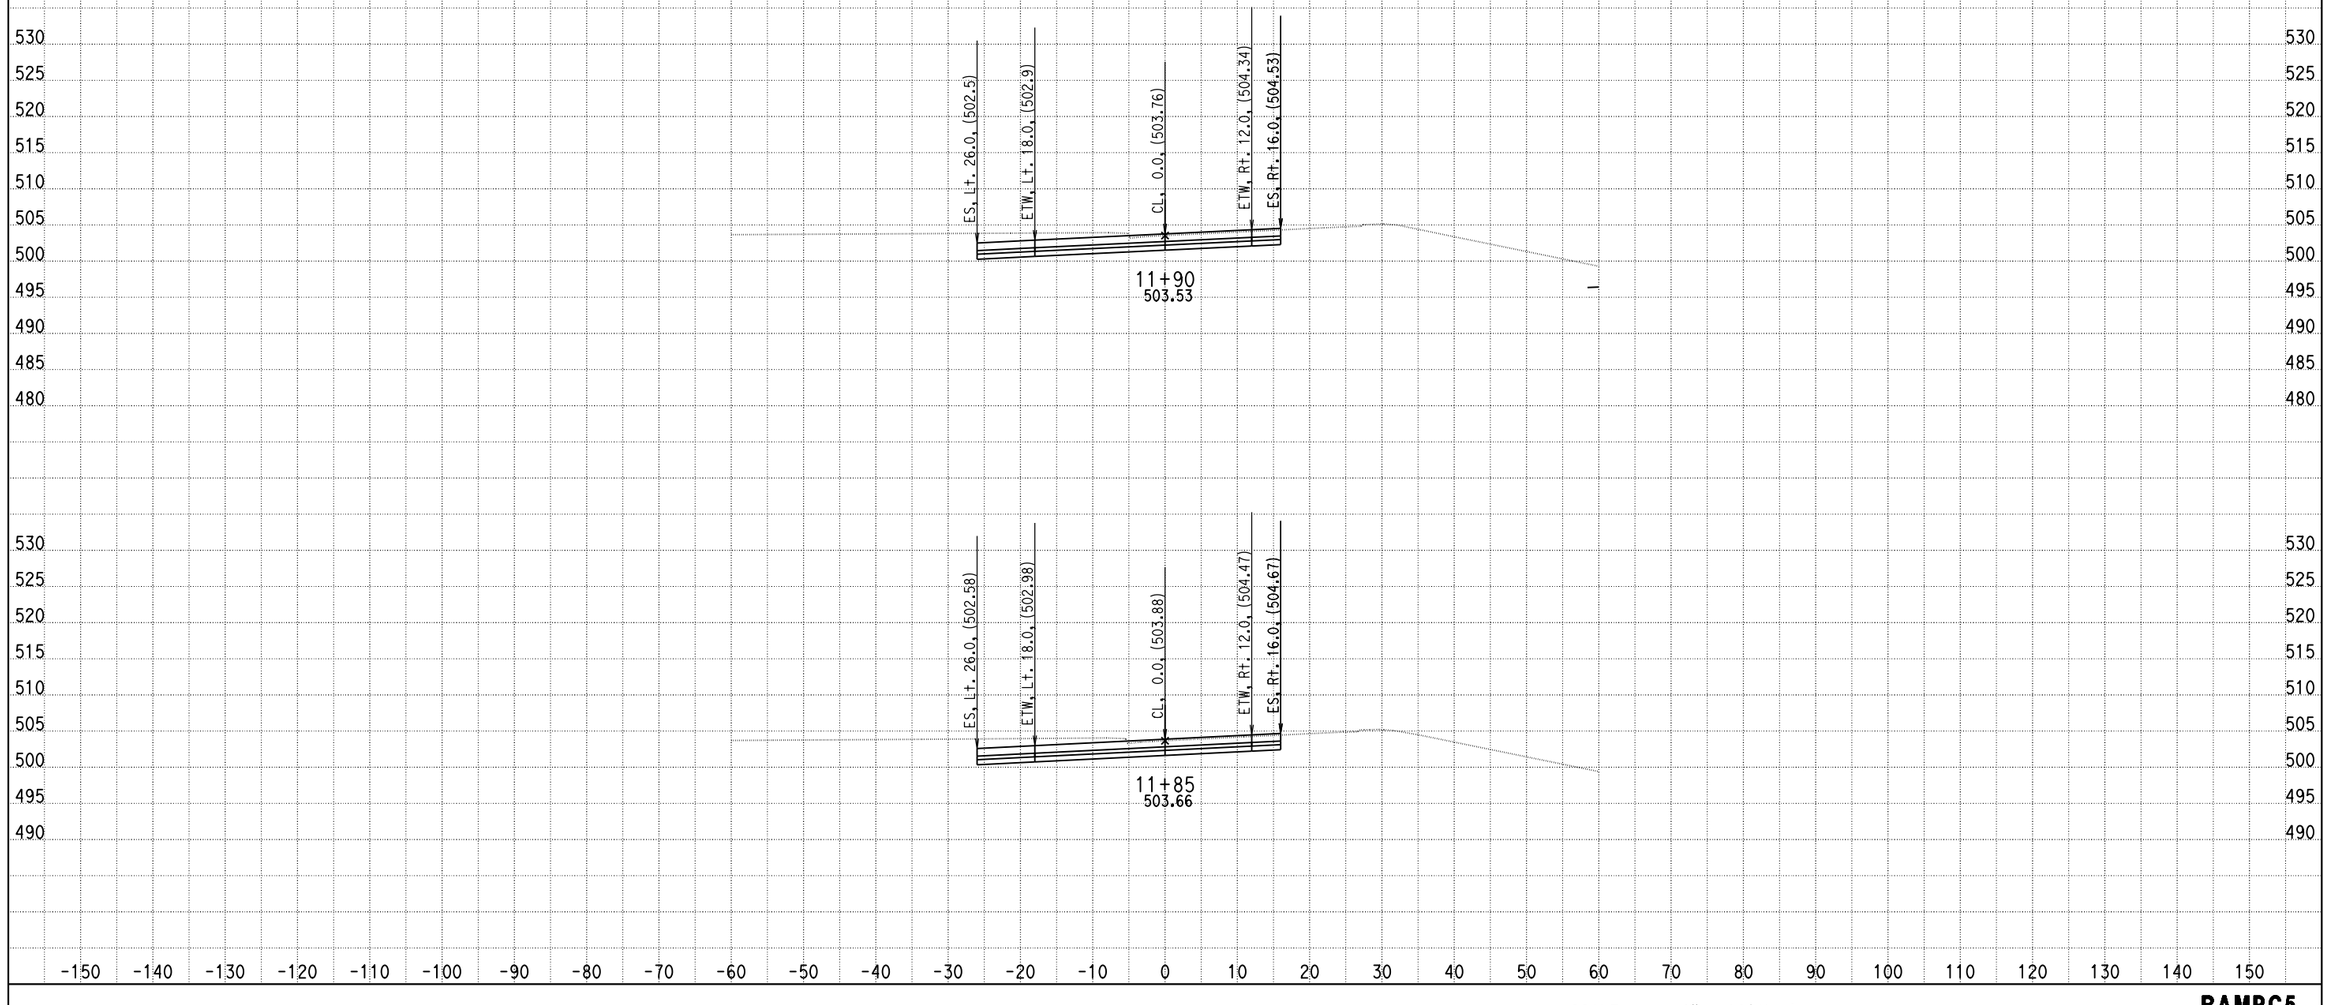

DATE: 4/16/2013

KC Project: 0818E File: C:\project\0818E\UPDATE-RAMP\hrc5-pro.ear

SCALE: 1" = 10' Horiz.
1" = 10' Vert.

All Dimensions are US Survey Feet

RAMPC5
CROSS SECTIONS
SHEET 10 OF XXX

DESIGN STUDY ONLY

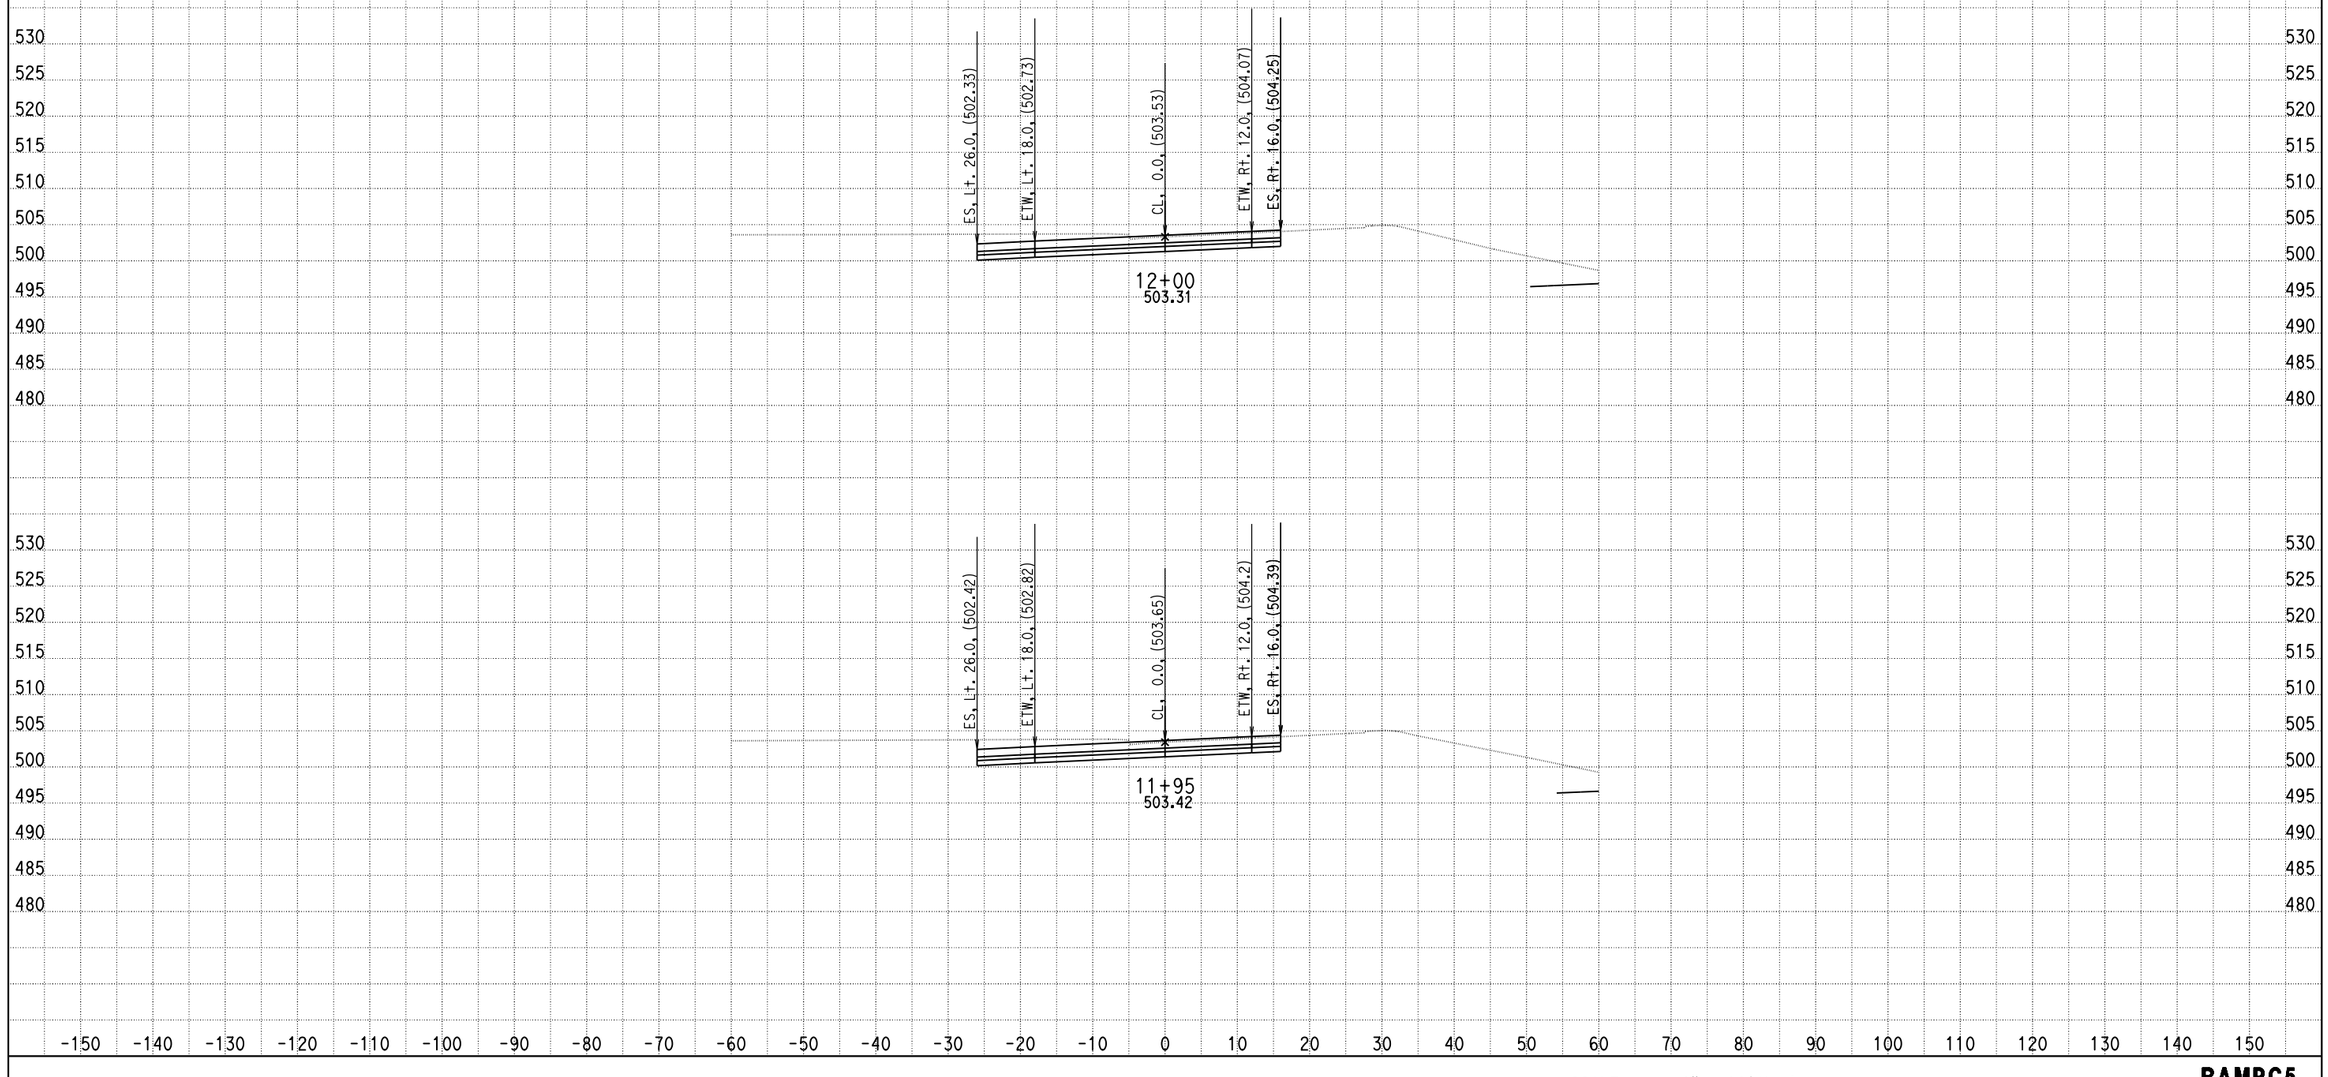

DATE: 4/16/2013

KC Project: 0818E File: C:\project\0818E\UPDATE-RAMP\hrc5-pro.ear

SCALE: 1" = 10' Horiz.
1" = 10' Vert.

All Dimensions are US Survey Feet

RAMPC5
CROSS SECTIONS

DESIGN STUDY ONLY

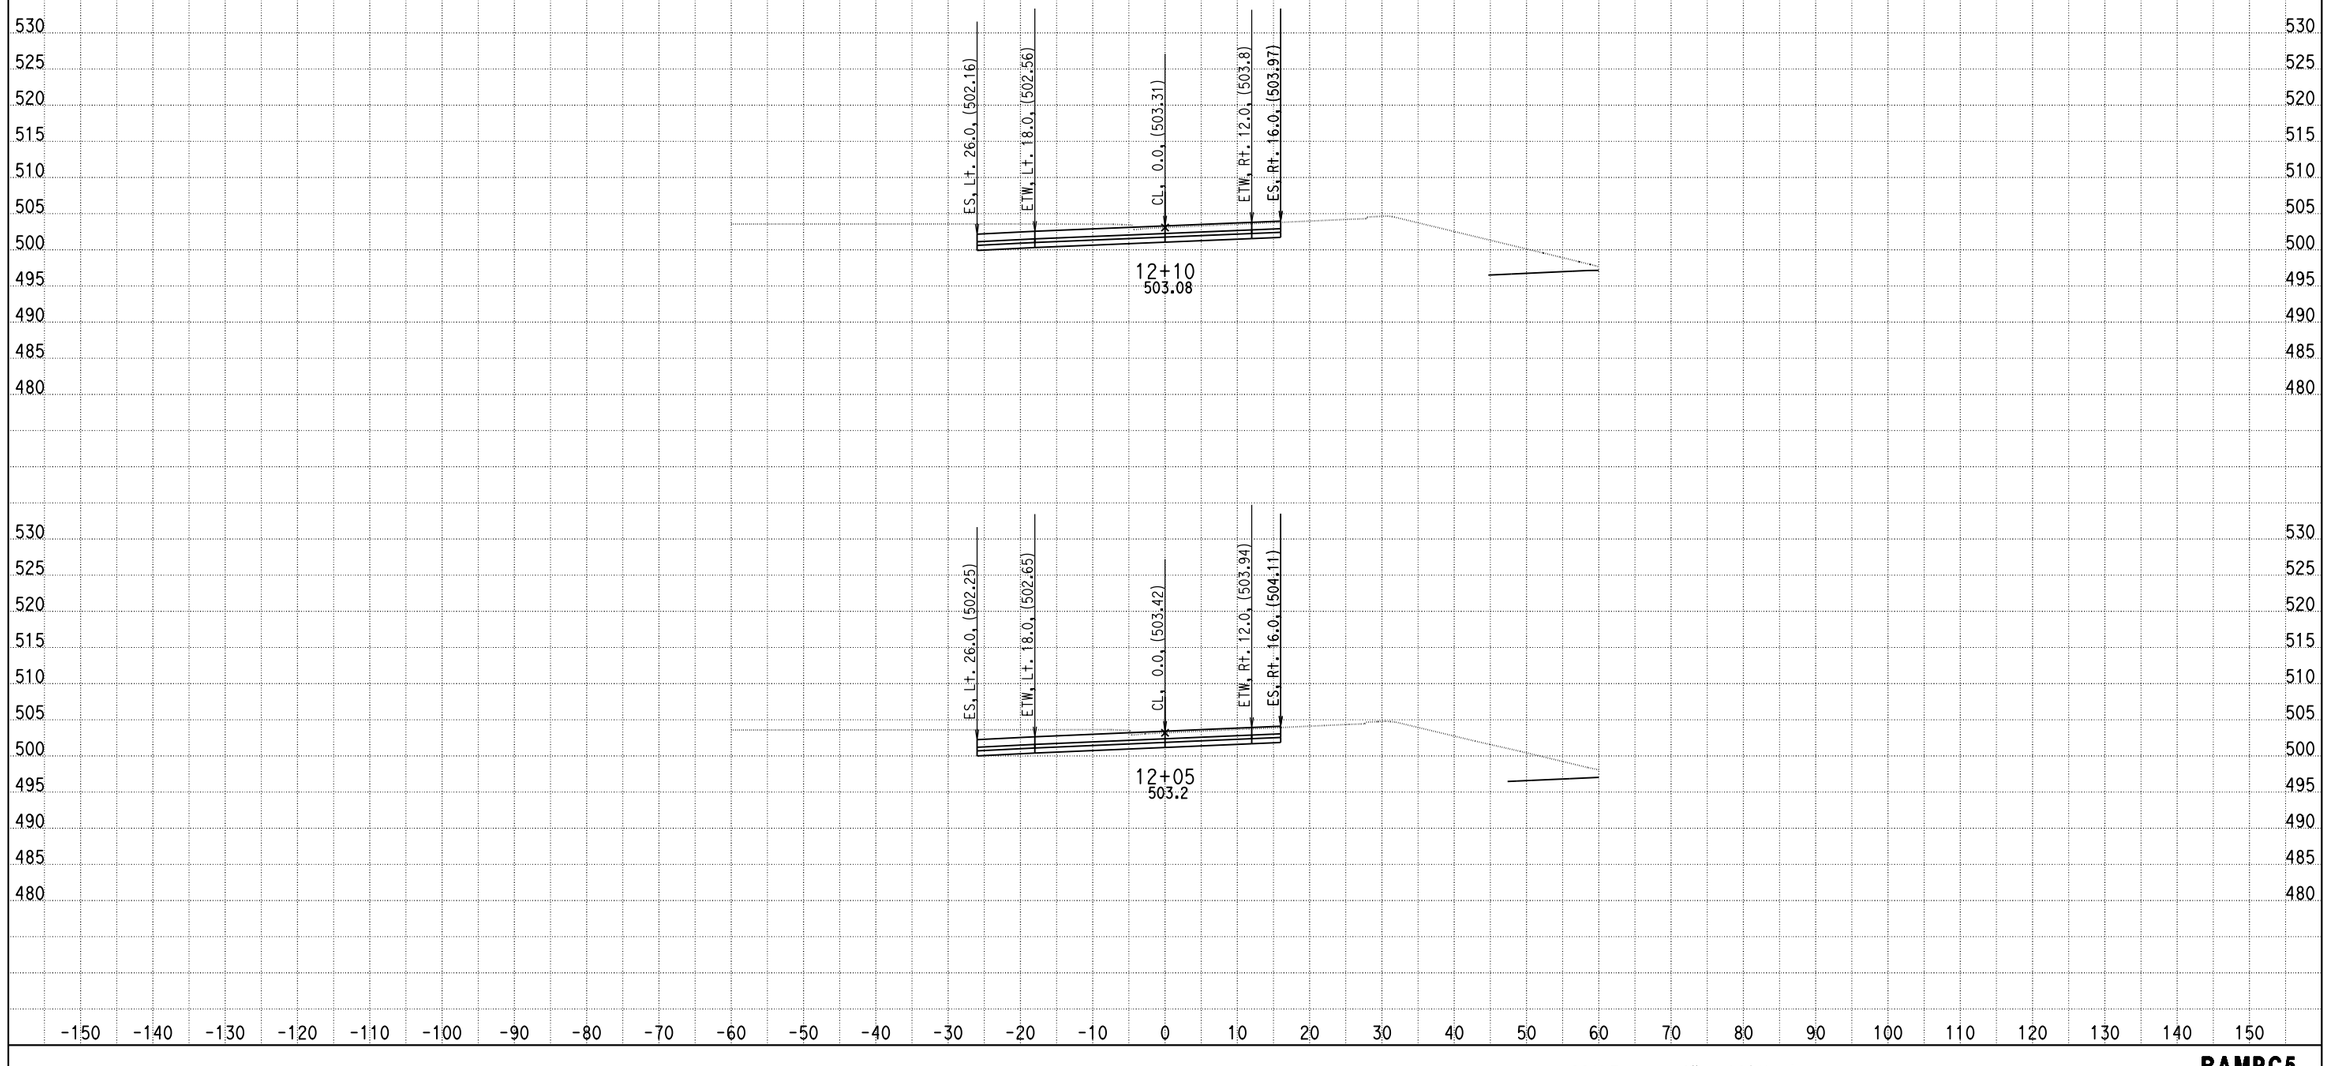

DATE: 4/16/2013

KC Project: 0818E File: C:\project\0818E\UPDATE-RAMP\hrc5-pro.ear

SCALE: 1" = 10' Horiz.
1" = 10' Vert.

All Dimensions are US Survey Feet

RAMPC5
CROSS SECTIONS

SHEET 12 OF XXX

DESIGN STUDY ONLY

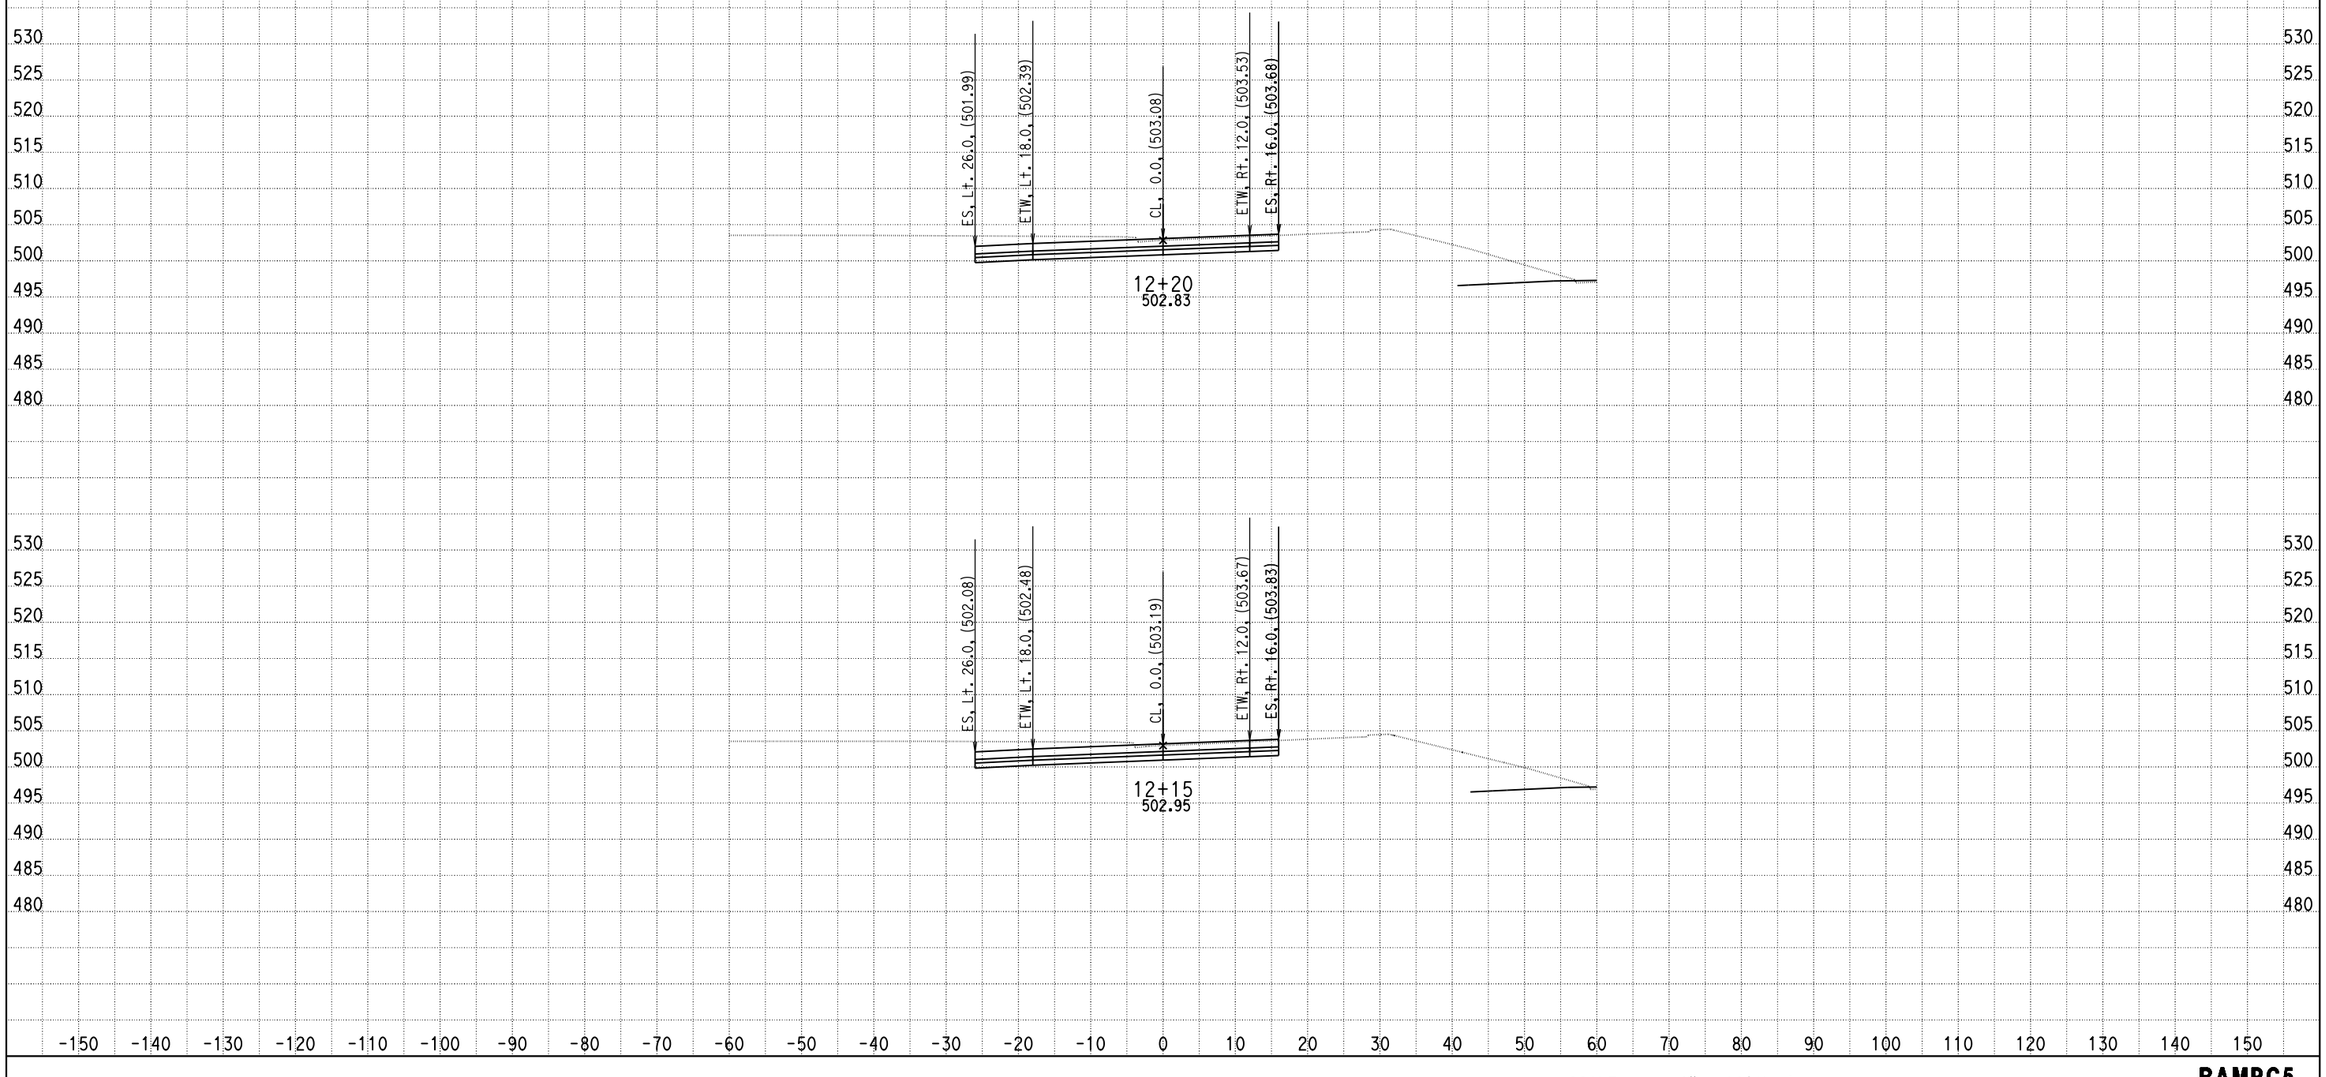

DATE: 4/16/2013

KC Project: 0818E File: C:\project\0818E\UPDATE-RAMP\hrc5-pro.ear

SCALE: 1" = 10' Horiz.
1" = 10' Vert.

All Dimensions are US Survey Feet

RAMPC5
CROSS SECTIONS
SHEET 13 OF XXX

DESIGN STUDY ONLY

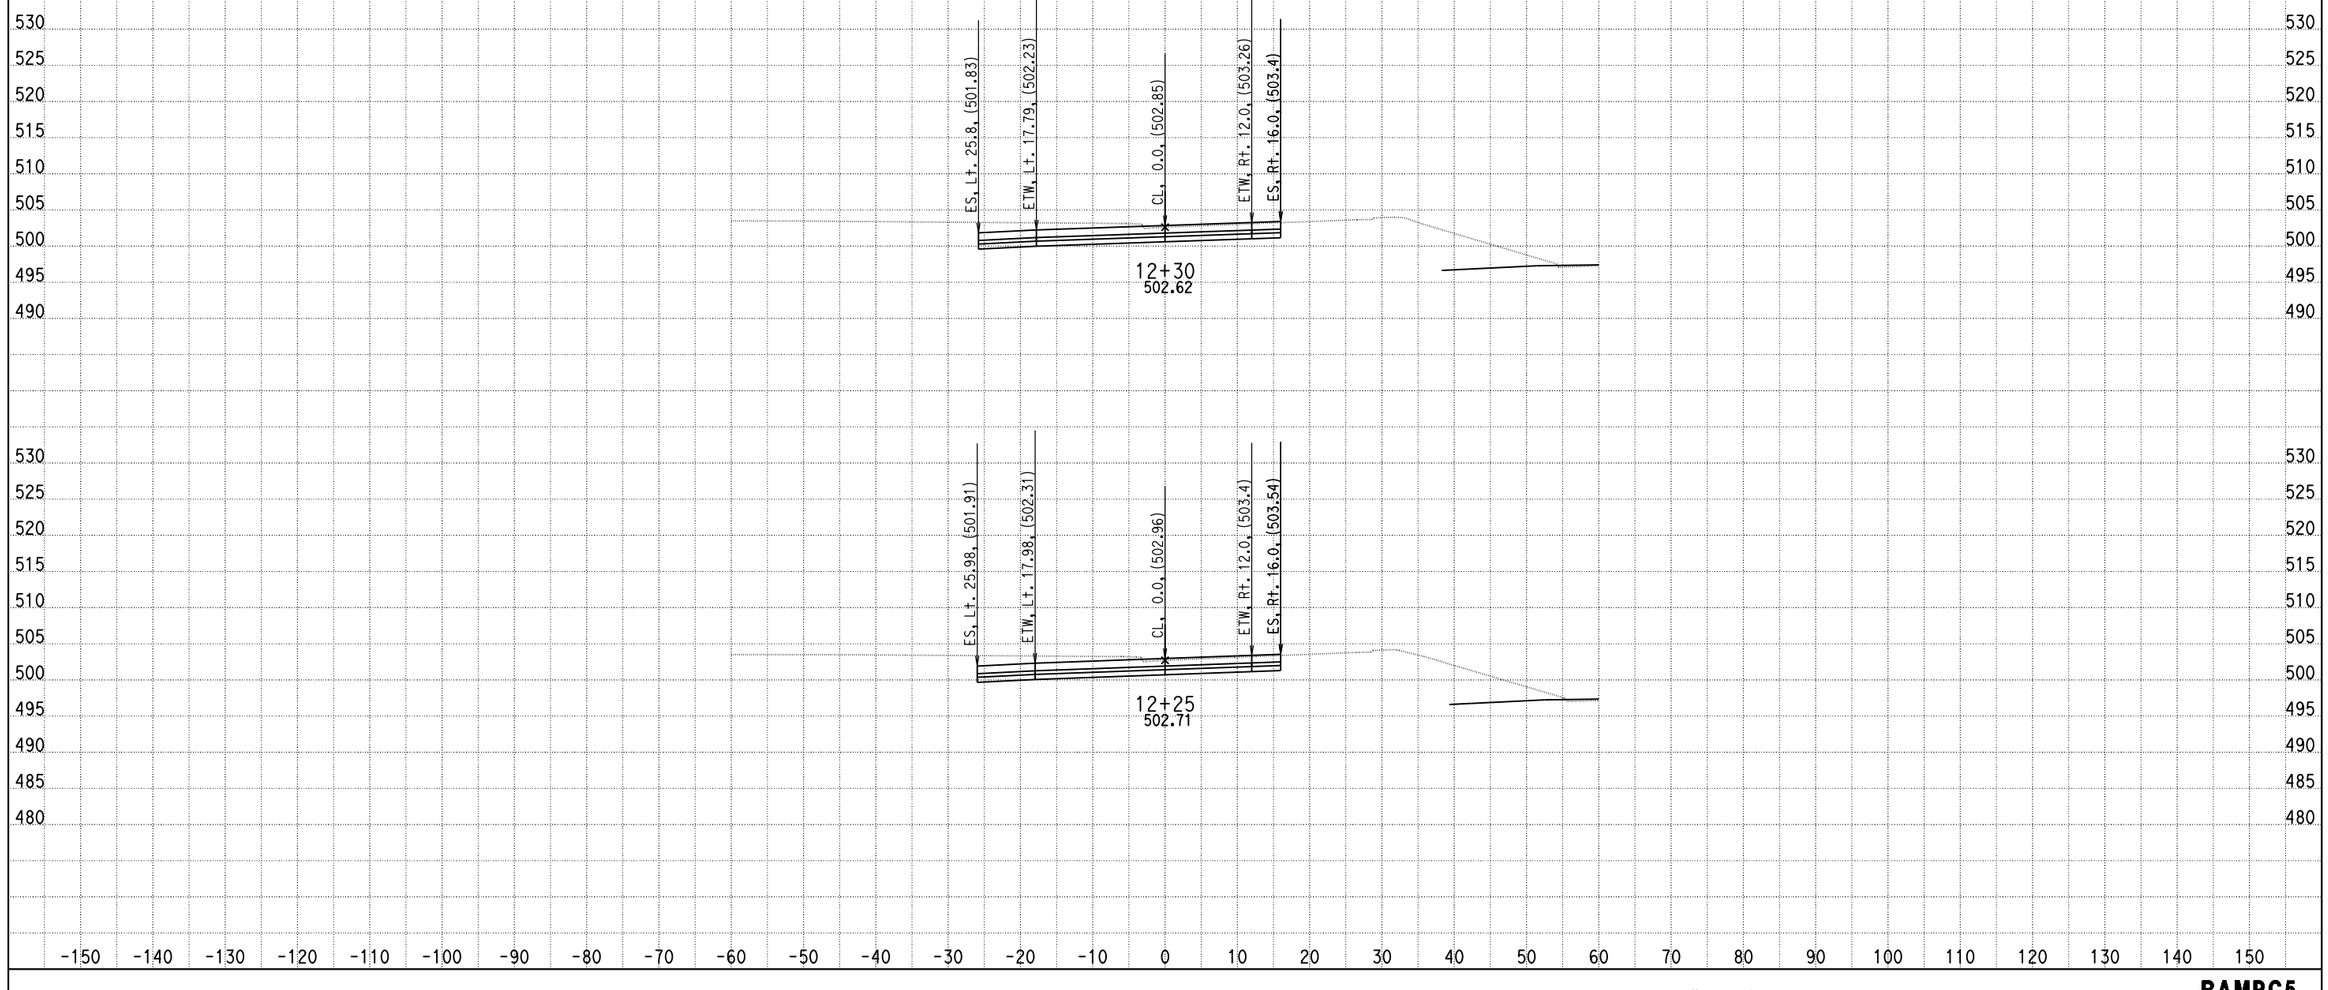

DATE: 4/16/2013

KC Project: 0818E File: C:\project\0818E\UPDATE-RAMP\hrc5-pro.ear

SCALE: 1" = 10' Horiz.
1" = 10' Vert.

All Dimensions are US Survey Feet

RAMPC5
CROSS SECTIONS

SHEET 14 OF XXX

DESIGN STUDY ONLY

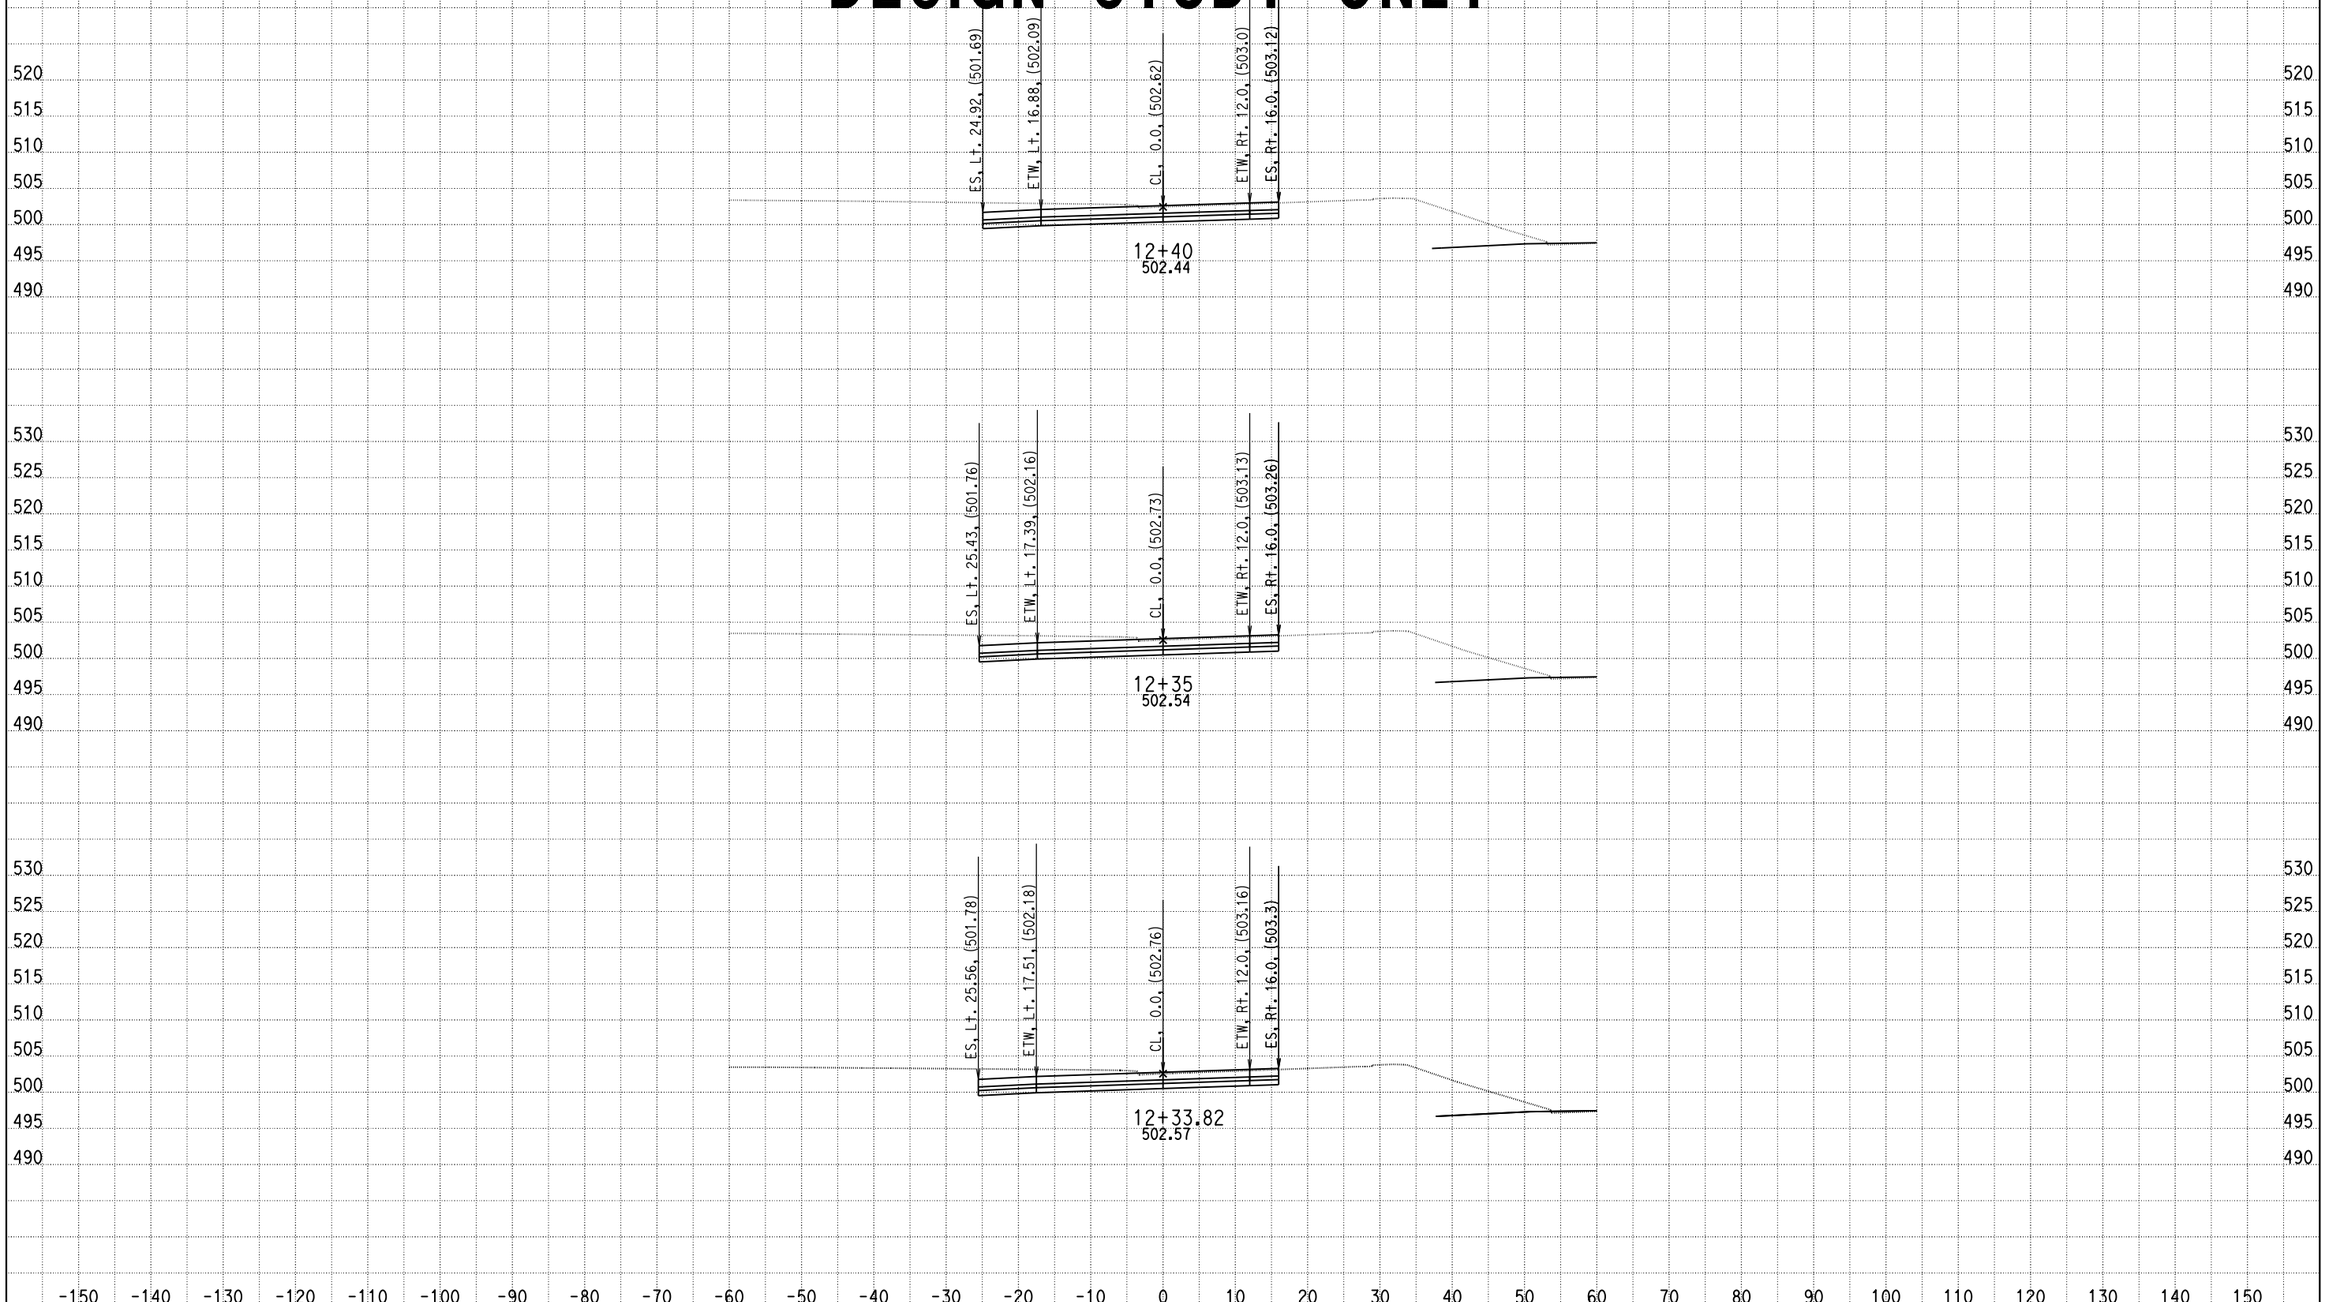

DATE: 4/16/2013

KC Project: 0818E File: C:\project\0818E\UPDATE-RAMP\hrc5-pro.ear

SCALE: 1" = 10' Horiz.
1" = 10' Vert.

All Dimensions are US Survey Feet

RAMPC5
CROSS SECTIONS

SHEET 15 OF XXX

DESIGN STUDY ONLY

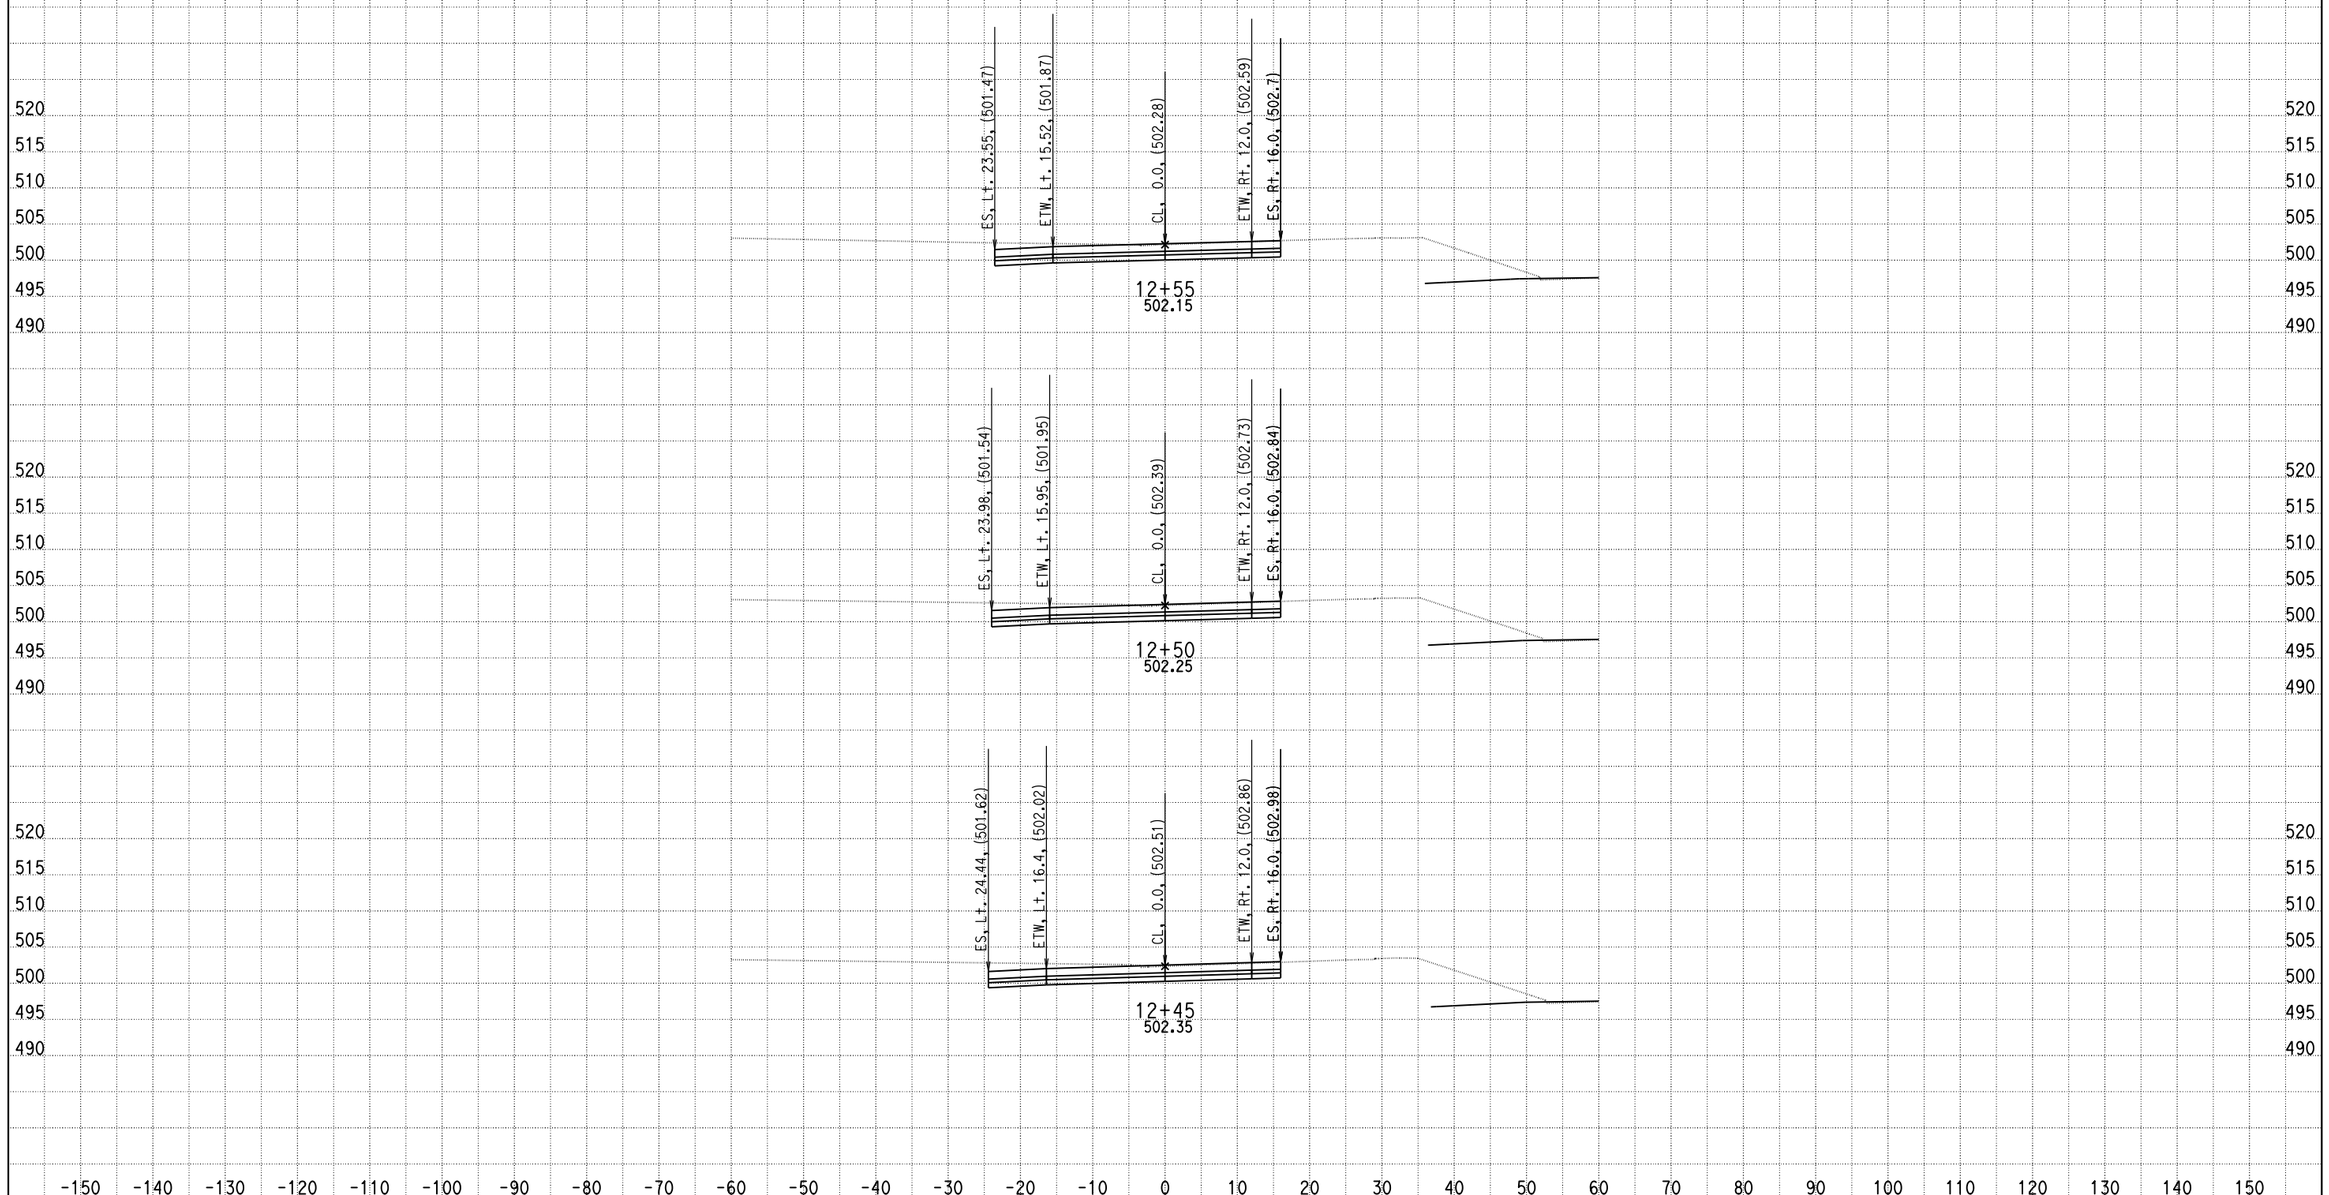

DATE: 4/16/2013

KC Project: 0818E File: C:\project\0818E\UPDATE-RAMP\hrc5-pro.ear

SCALE: 1" = 10' Horiz.
1" = 10' Vert.

All Dimensions are US Survey Feet

RAMPC5
CROSS SECTIONS

DESIGN STUDY ONLY

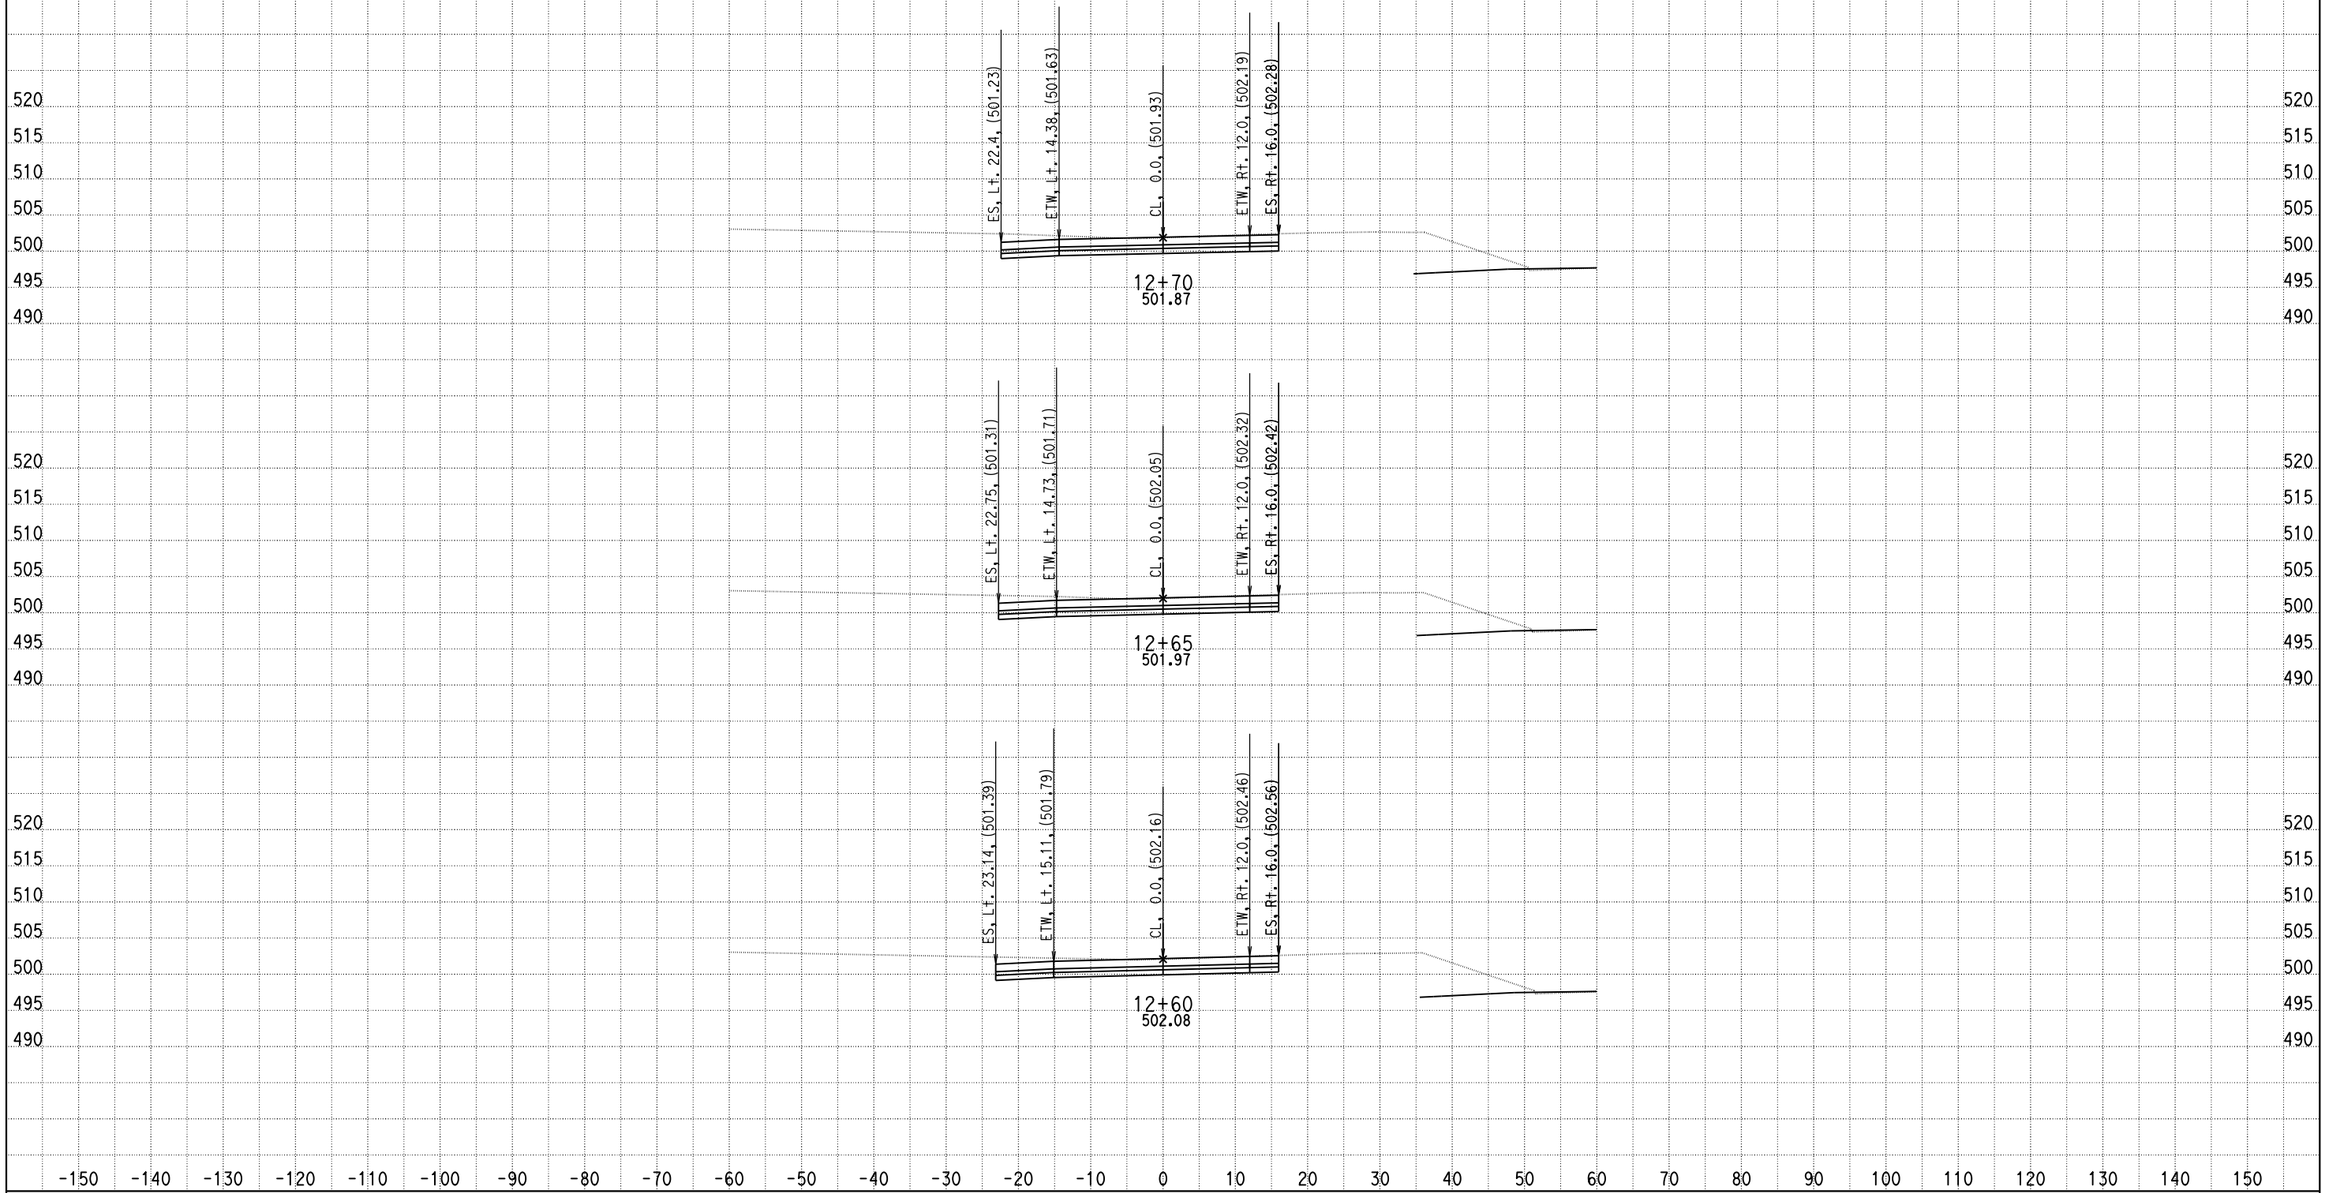

DATE: 4/16/2013

KC Project: 0818E File: C:\project\0818E\UPDATE-RAMP\hrc5-pro.ear

SCALE: 1" = 10' Horiz.
1" = 10' Vert.

All Dimensions are US Survey Feet

RAMPC5
CROSS SECTIONS

SHEET 17 OF XXX

DESIGN STUDY ONLY

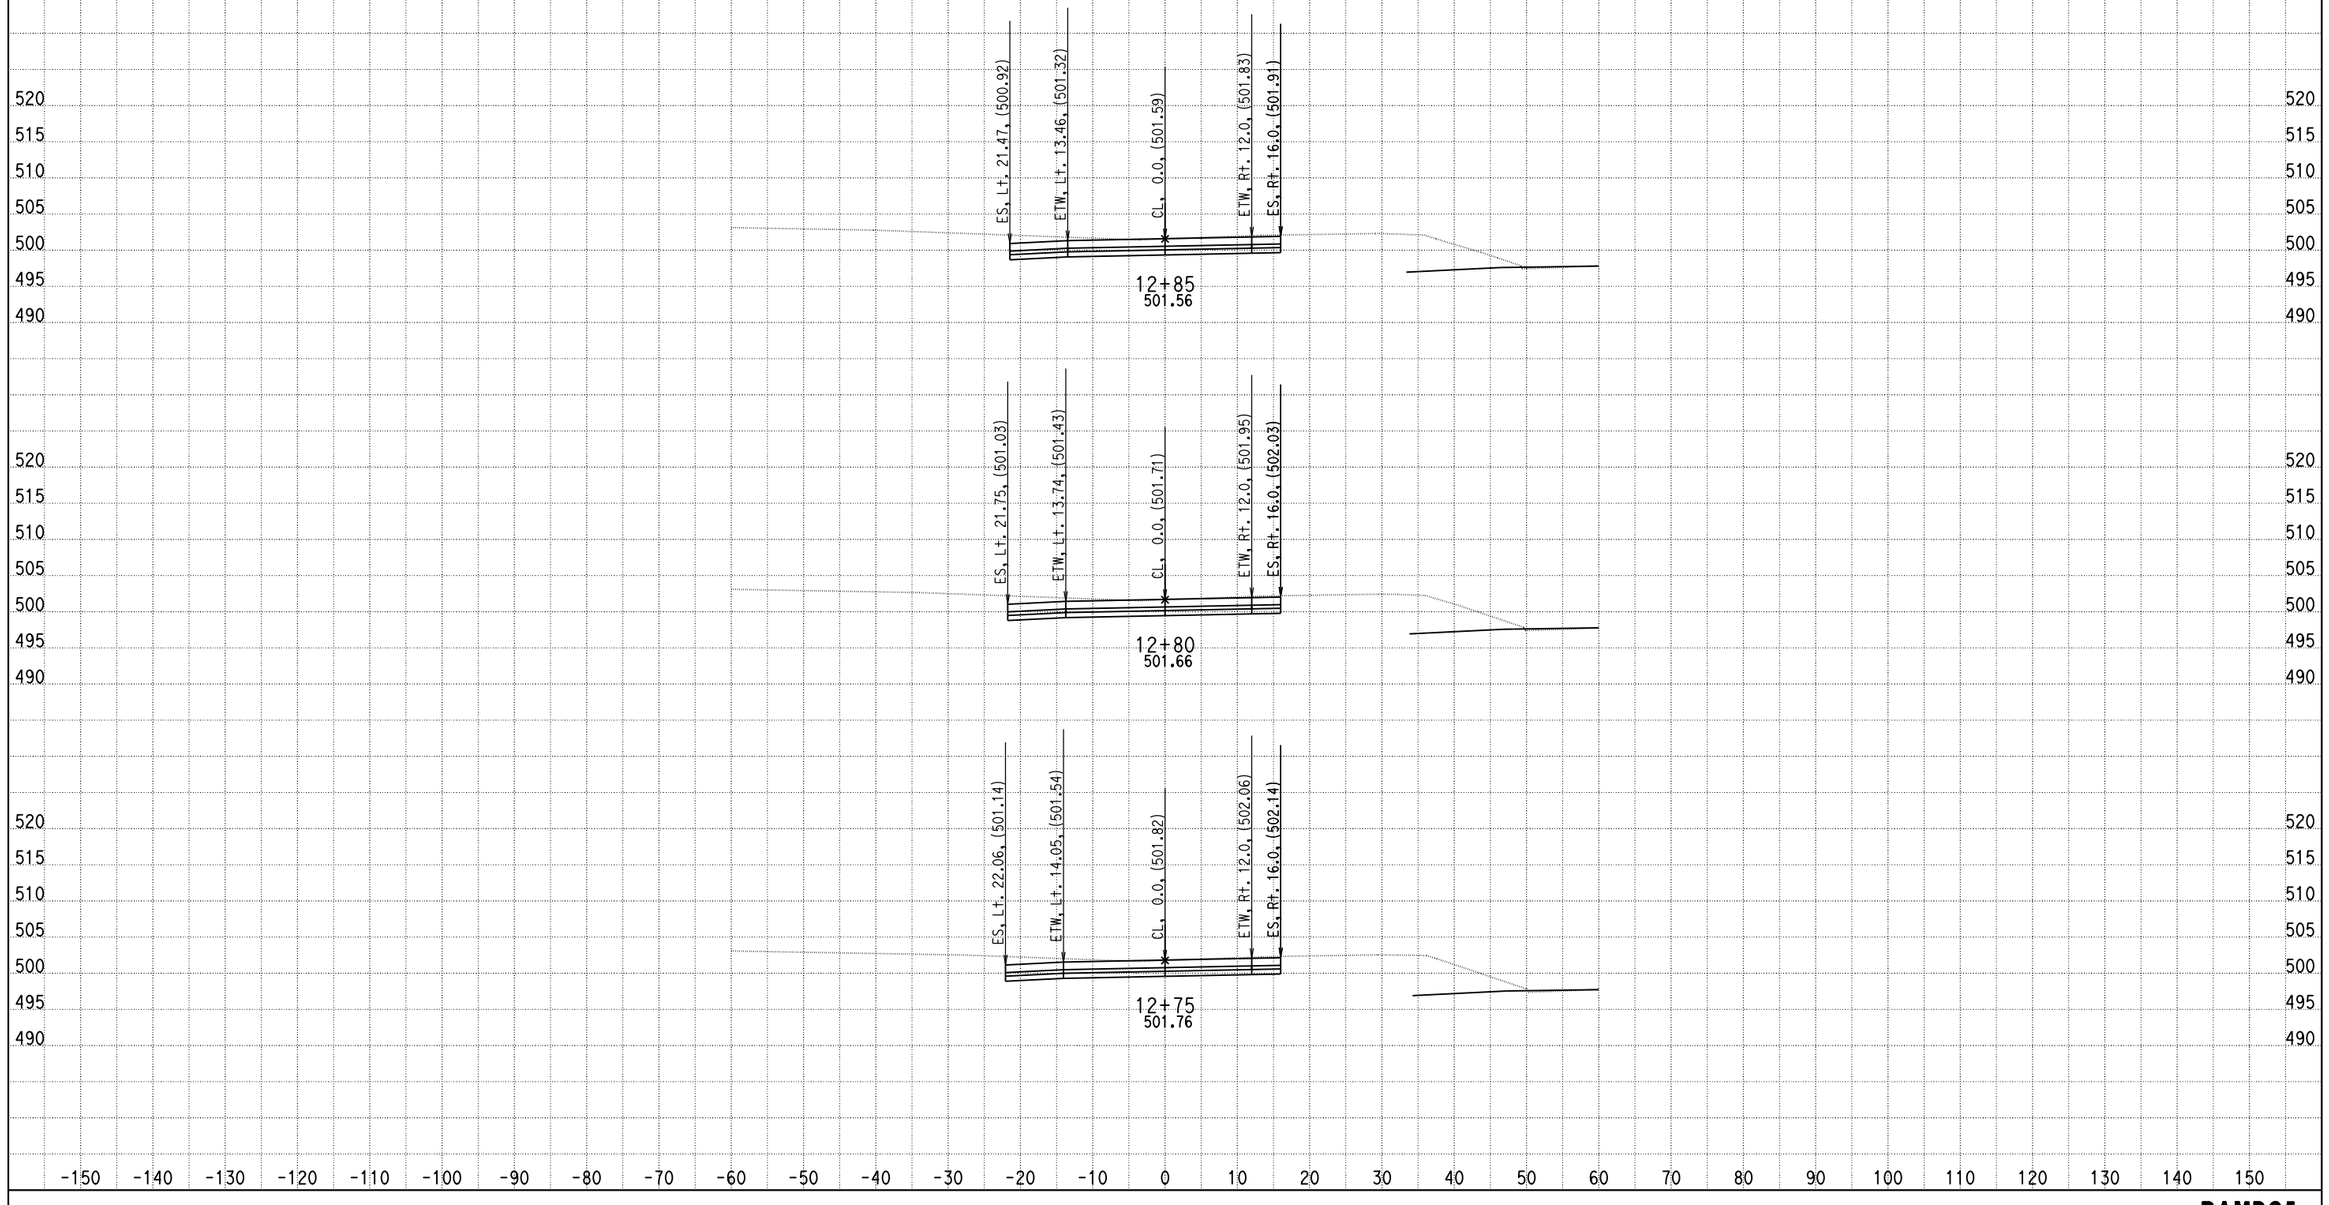

DATE: 4/16/2013

KC Project: 0818E File: C:\project\0818E\UPDATE-RAMP\hrc5-pro.ear

SCALE: 1" = 10' Horiz.
1" = 10' Vert.

All Dimensions are US Survey Feet

RAMPC5
CROSS SECTIONS

DESIGN STUDY ONLY

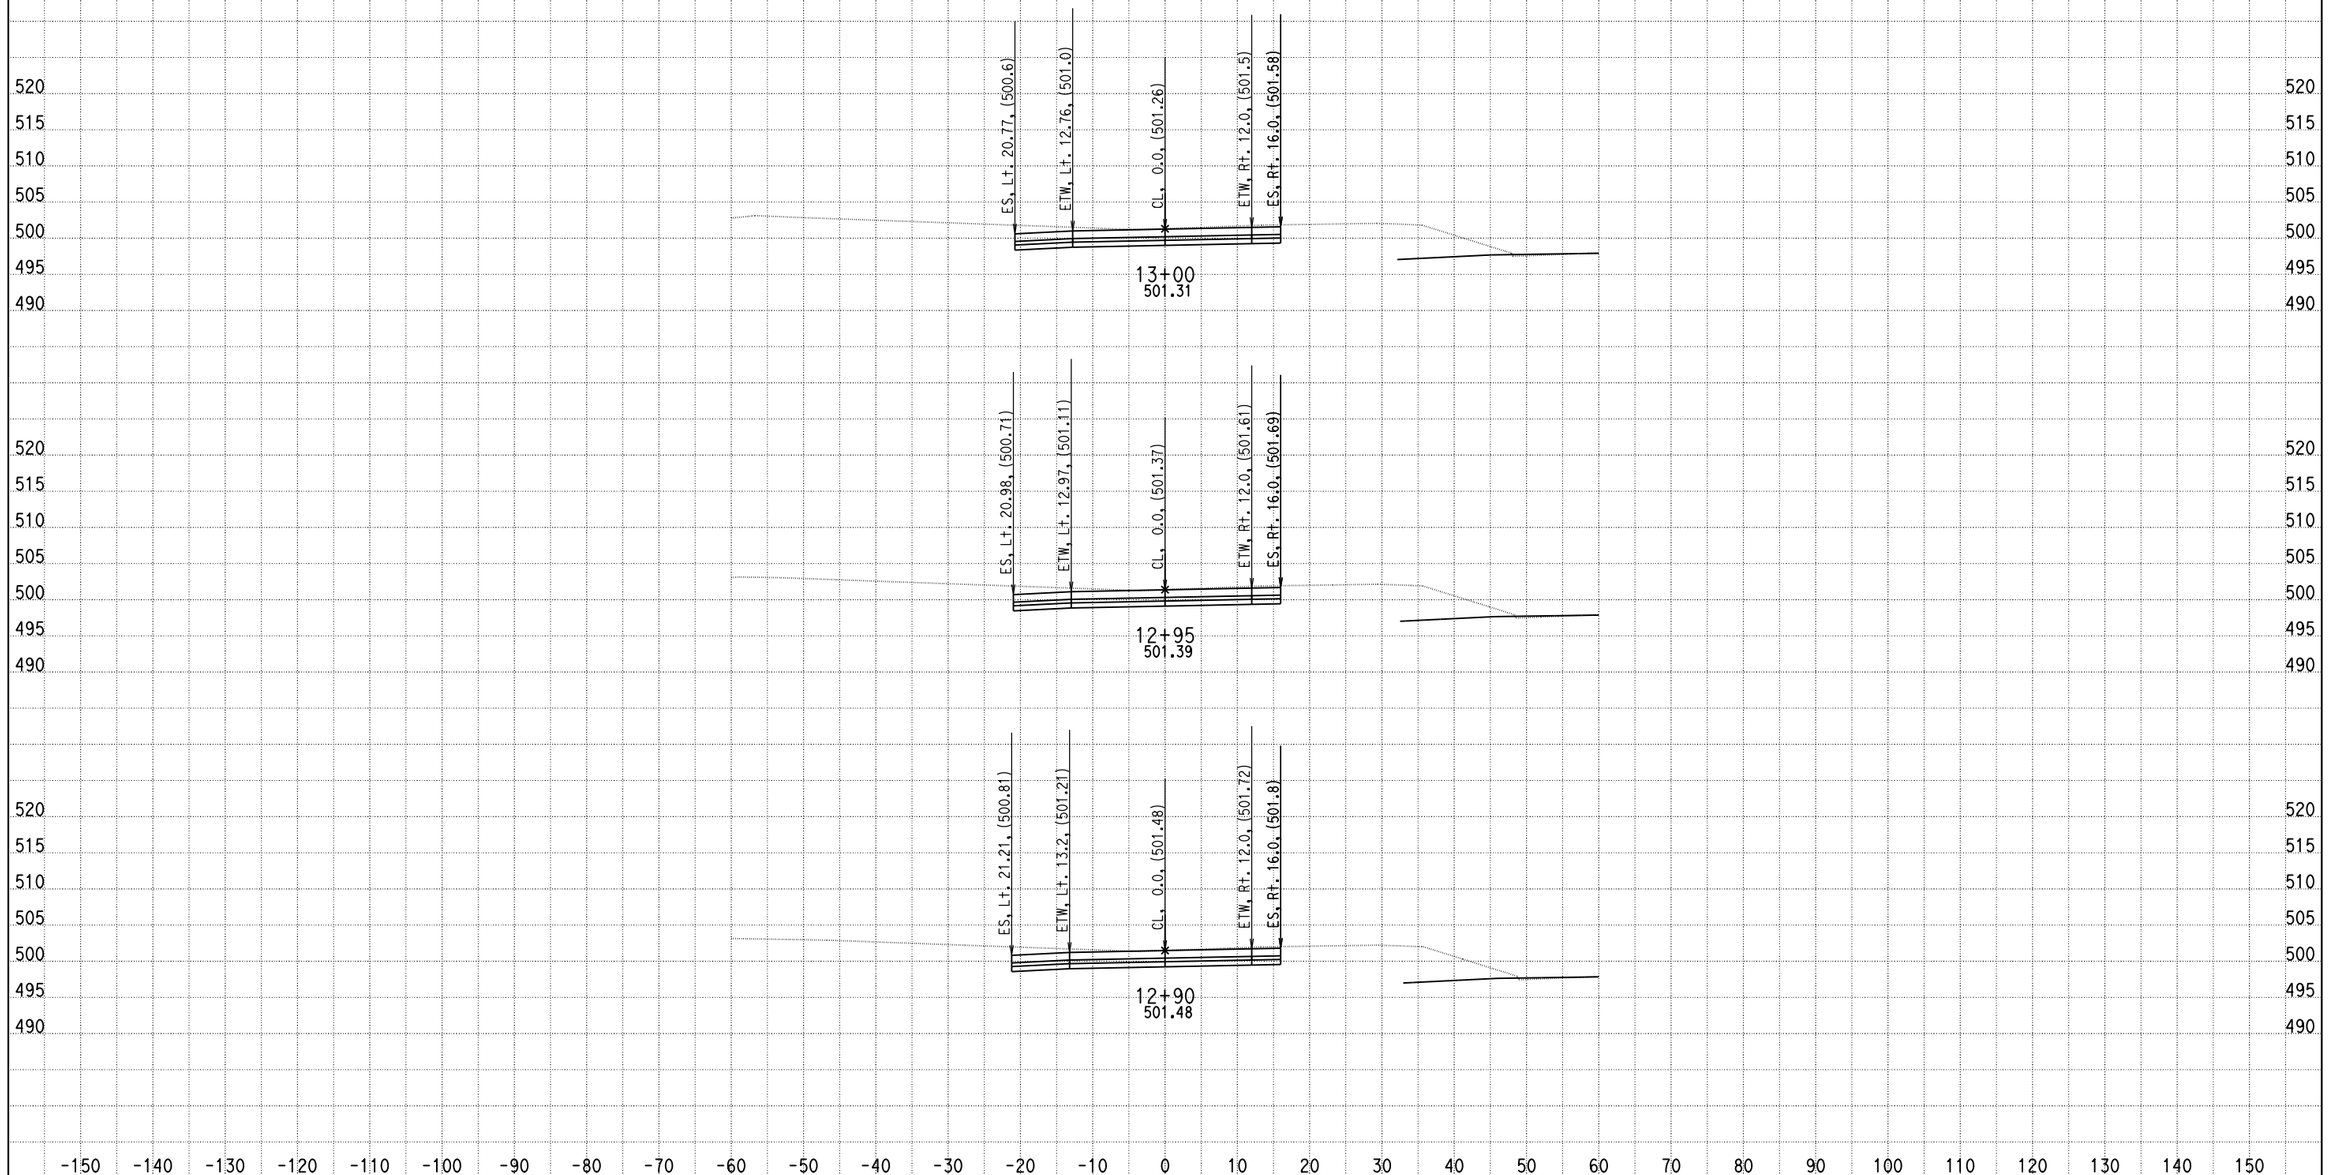

DATE: 4/16/2013

KC Project: 0818E File: C:\project\0818E\UPDATE-RAMP\hrc5-pro.ear

SCALE: 1" = 10' Horiz.
1" = 10' Vert.

All Dimensions are US Survey Feet

RAMPC5
CROSS SECTIONS

DESIGN STUDY ONLY

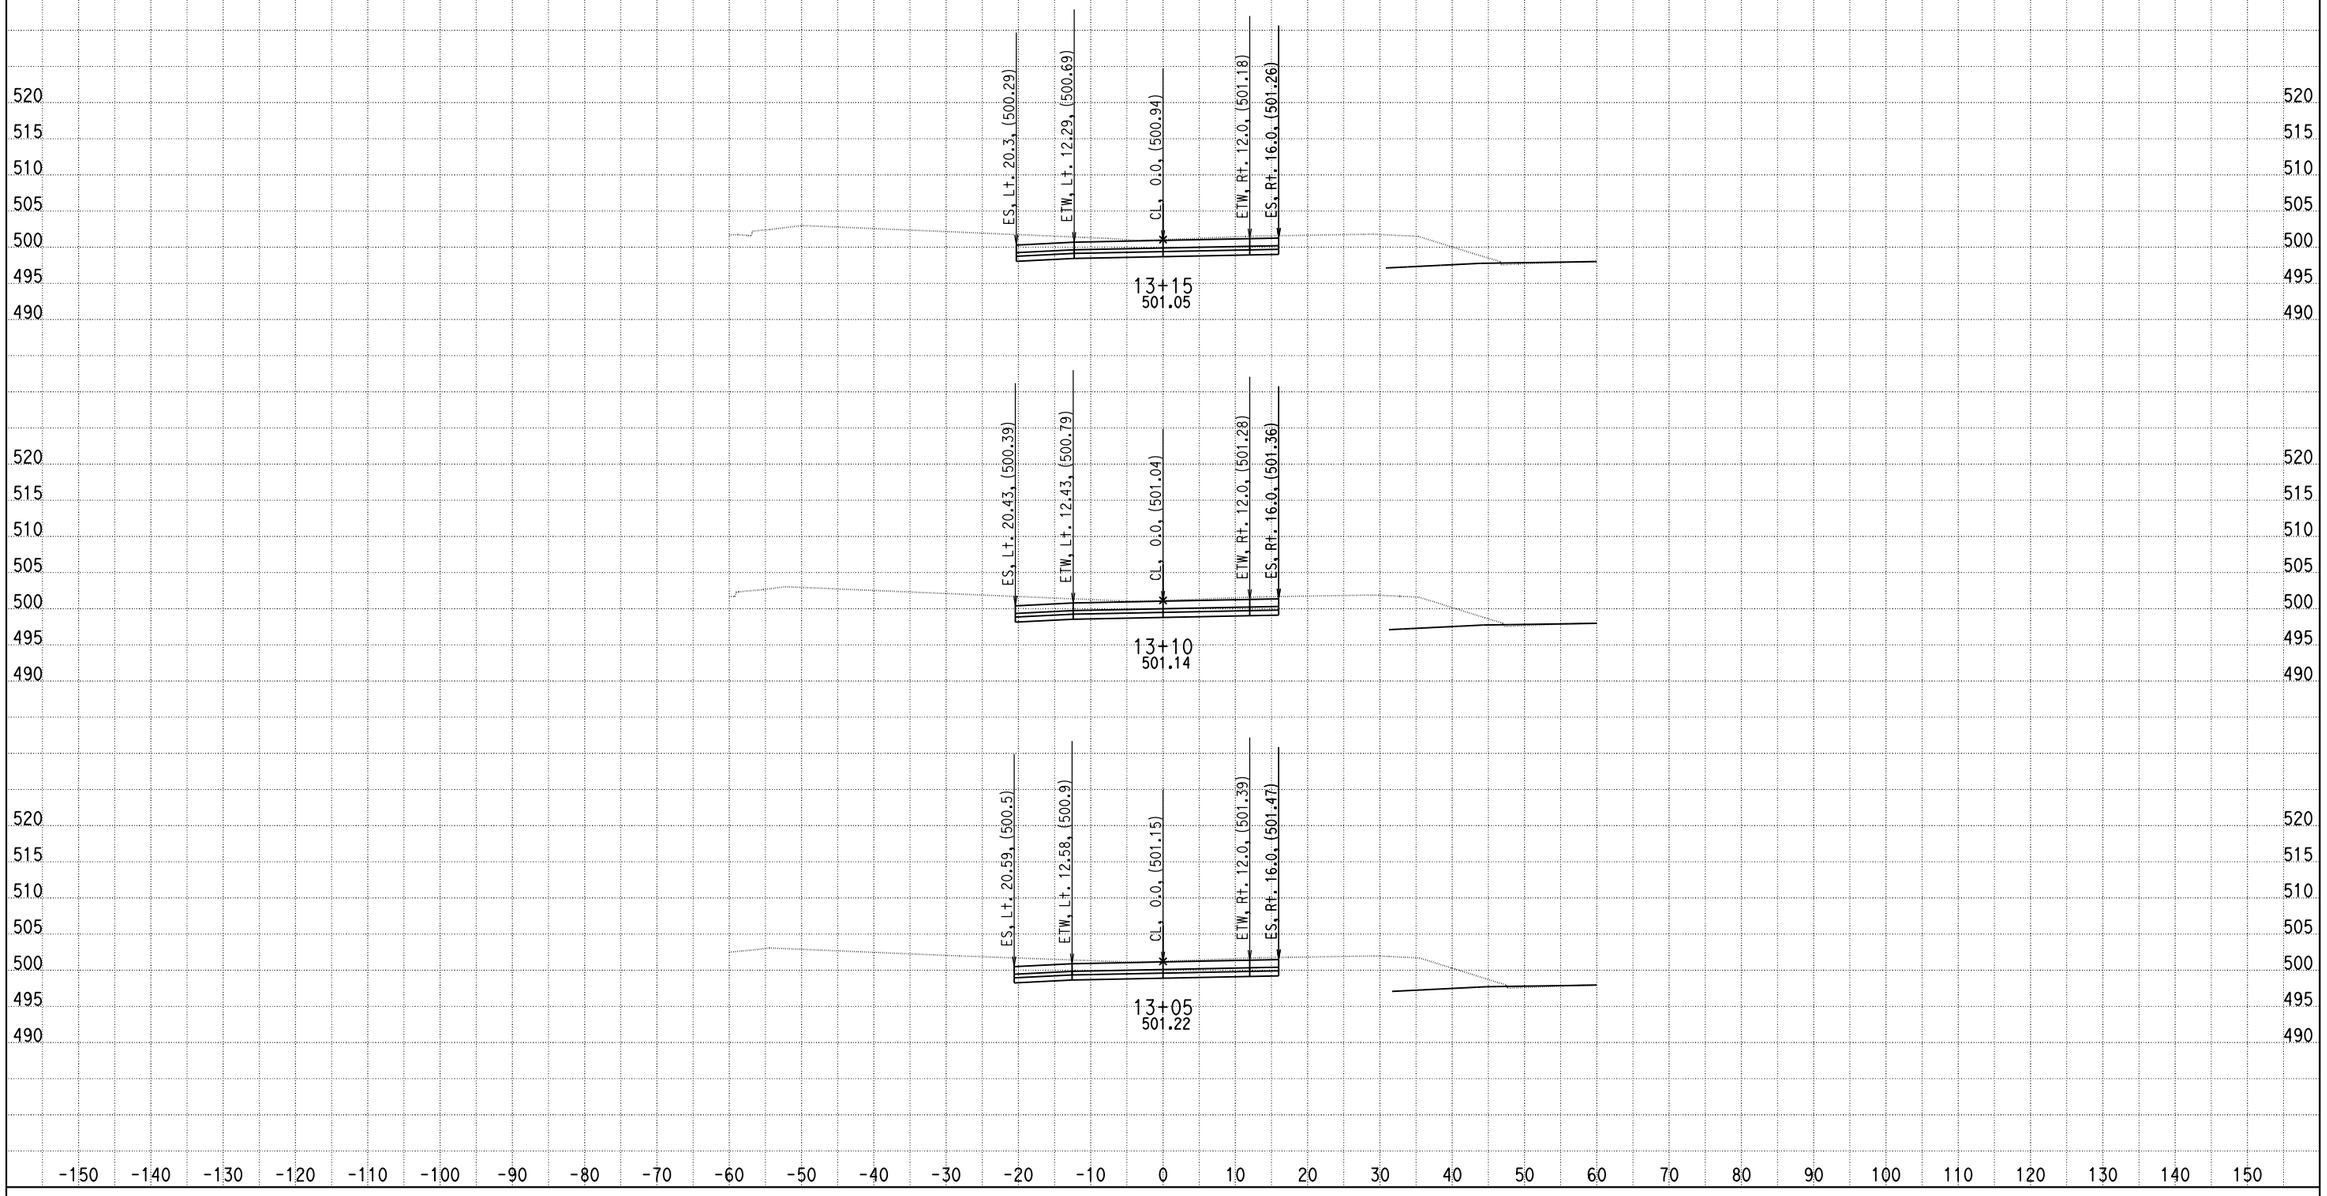

DATE: 4/16/2013

KC Project: 0818E File: C:\project\0818E\UPDATE-RAMP\hrc5-pro.ear

SCALE: 1" = 10' Horiz.
1" = 10' Vert.

All Dimensions are US Survey Feet

RAMPC5
CROSS SECTIONS

SHEET 20 OF XXX

DESIGN STUDY ONLY

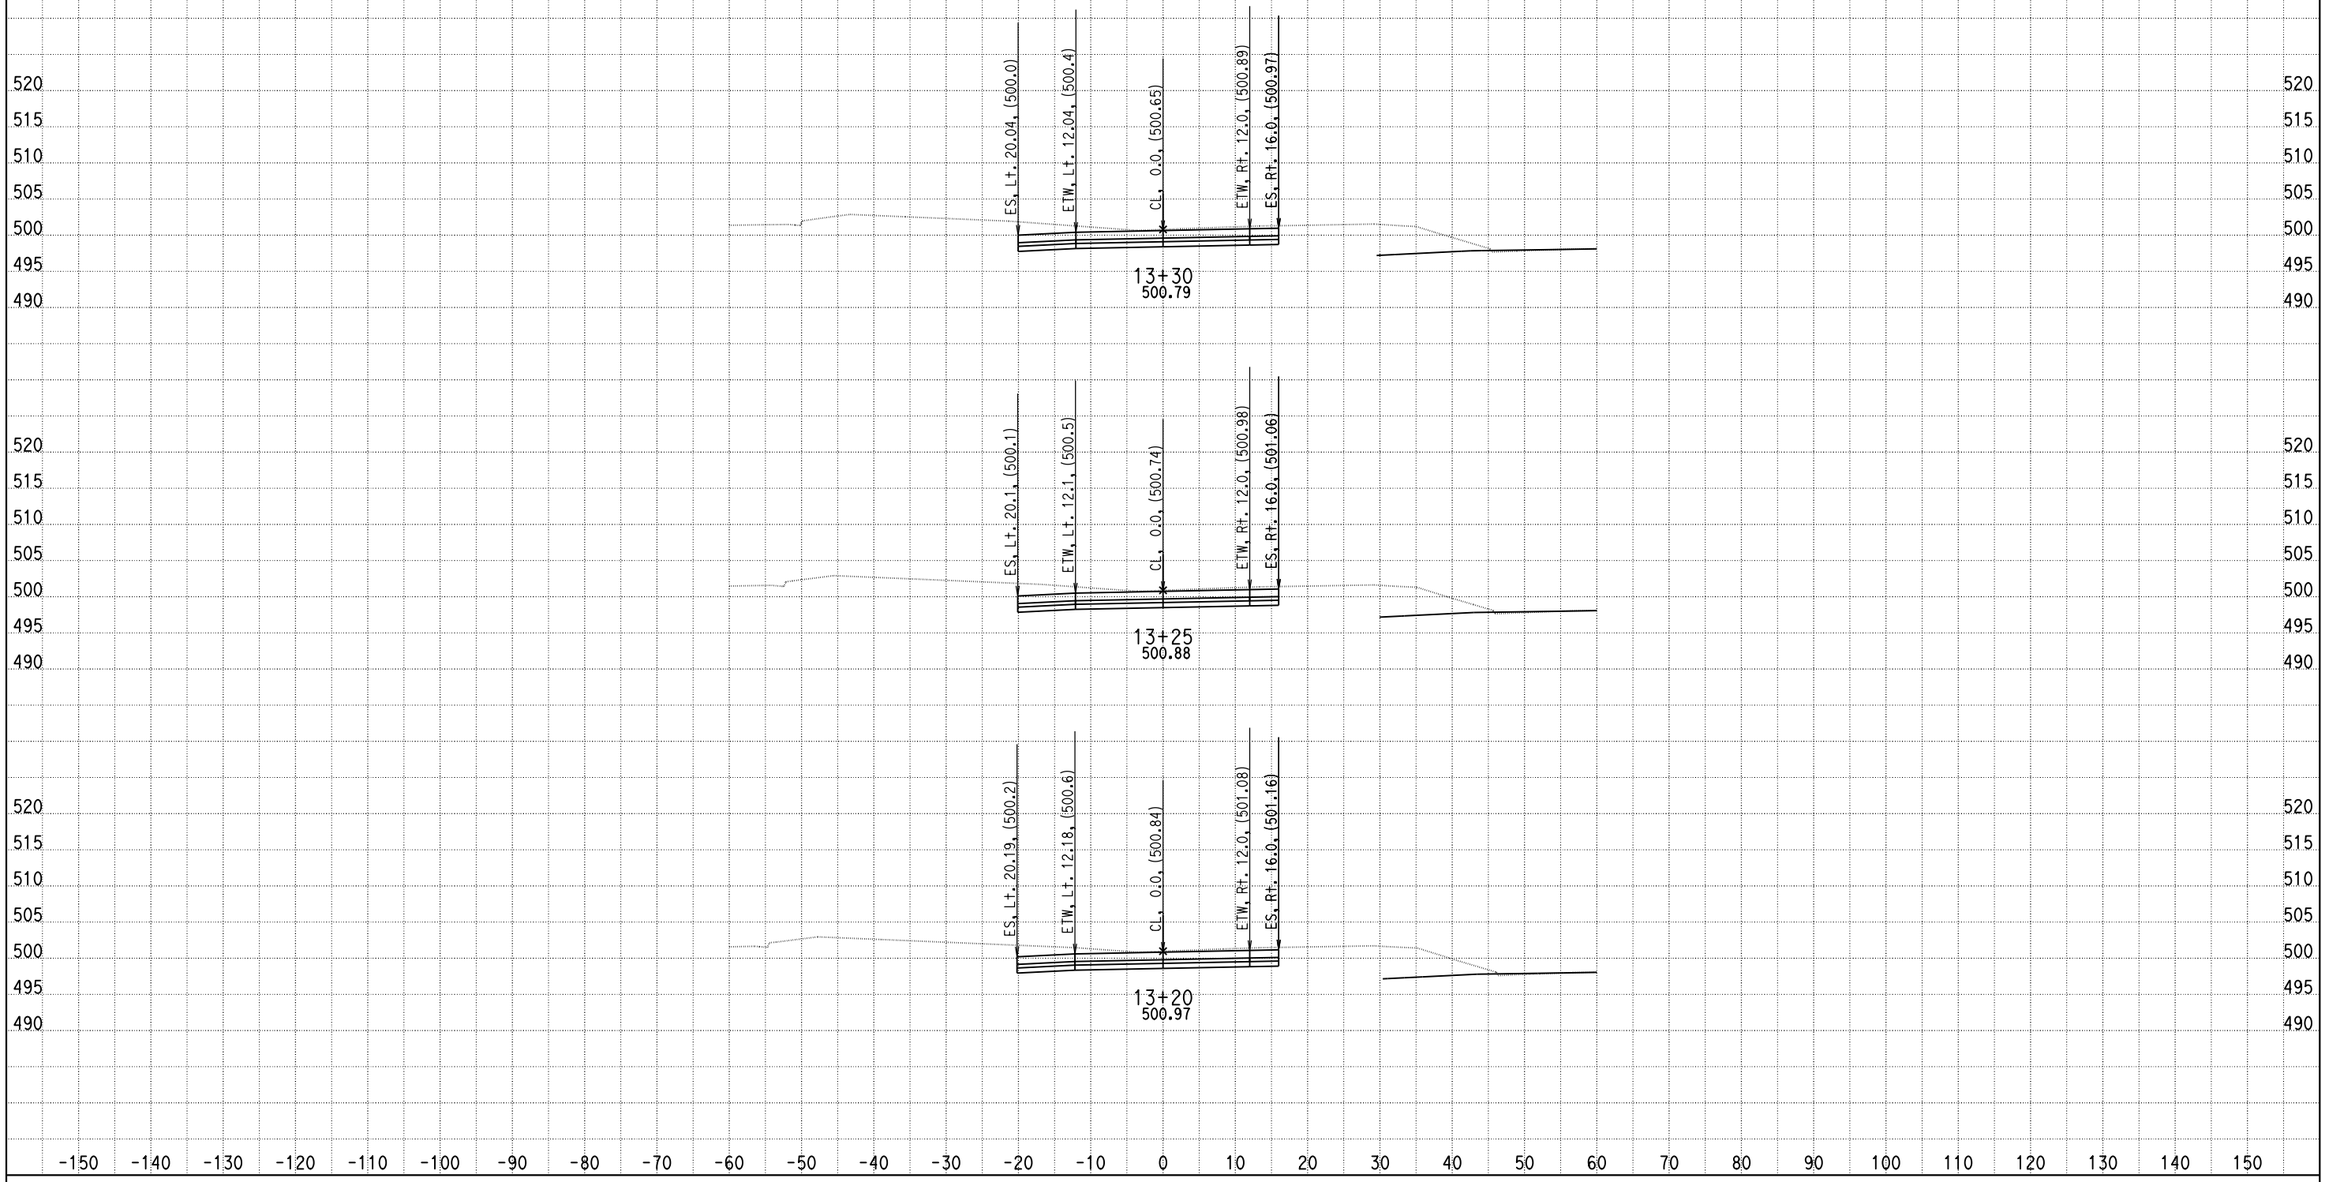

DATE: 4/16/2013

KC Project: 0818E File: C:\project\0818E\UPDATE-RAMP\hrc5-pro.ear

SCALE: 1" = 10' Horiz.
1" = 10' Vert.

All Dimensions are US Survey Feet

RAMPC5
CROSS SECTIONS
SHEET 21 OF XXX

DESIGN STUDY ONLY

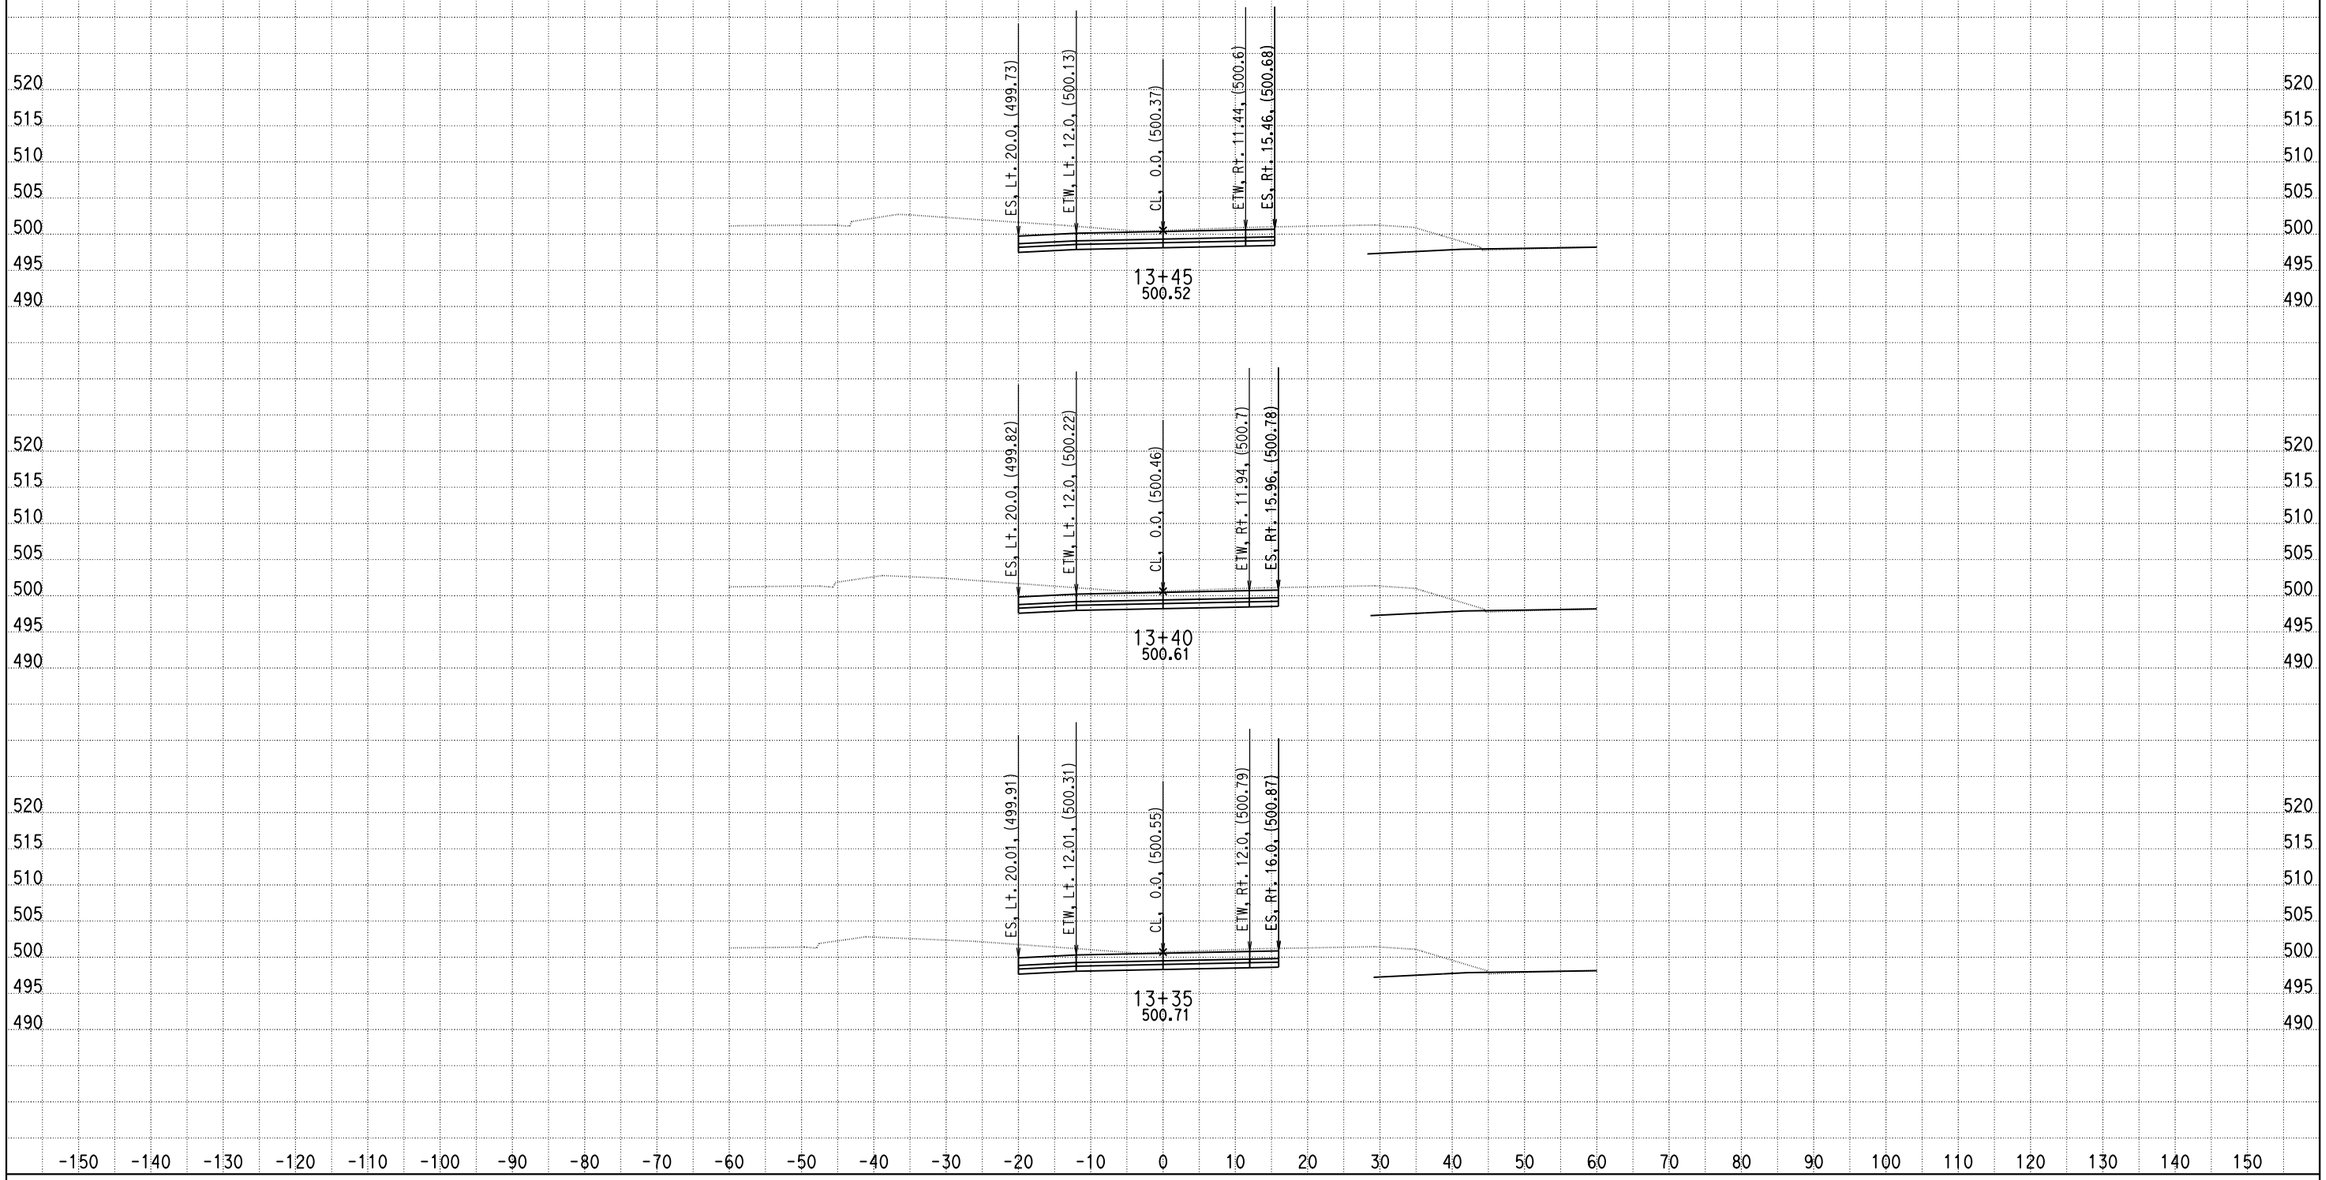

DATE: 4/16/2013

KC Project: 0818E File: C:\project\0818E\UPDATE-RAMP\hrc5-pro.ear

SCALE: 1" = 10' Horiz.
1" = 10' Vert.

All Dimensions are US Survey Feet

RAMPC5
CROSS SECTIONS

DESIGN STUDY ONLY

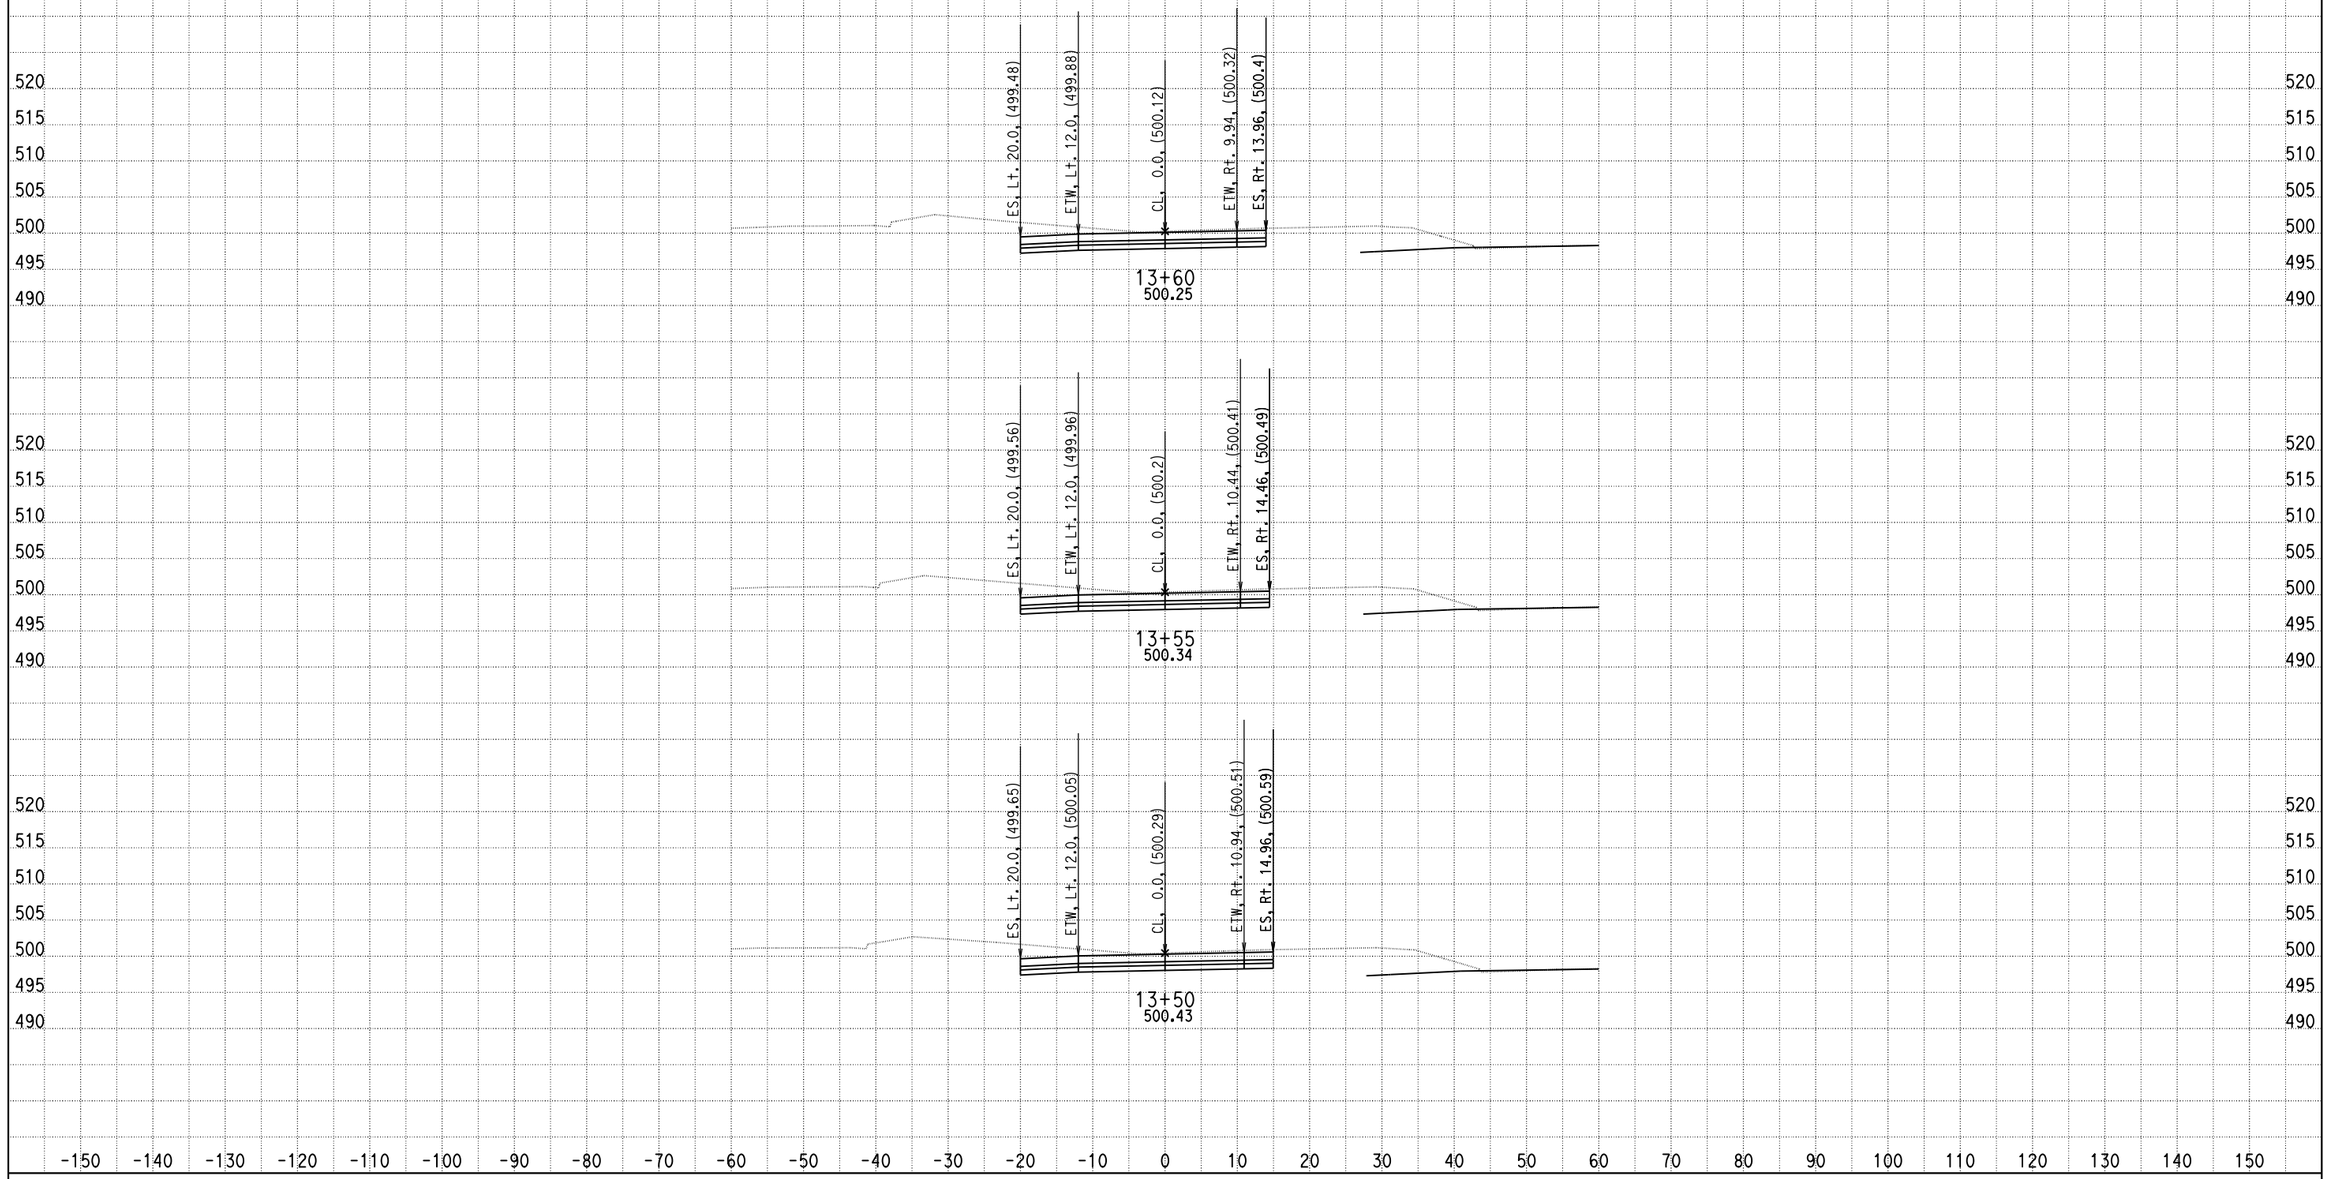

DATE: 4/16/2013

KC Project: 0818E File: C:\project\0818E\UPDATE-RAMP\hrc5-pro.ear

SCALE: 1" = 10' Horiz.
1" = 10' Vert.

All Dimensions are US Survey Feet

RAMPC5
CROSS SECTIONS

SHEET 23 OF XXX

DESIGN STUDY ONLY

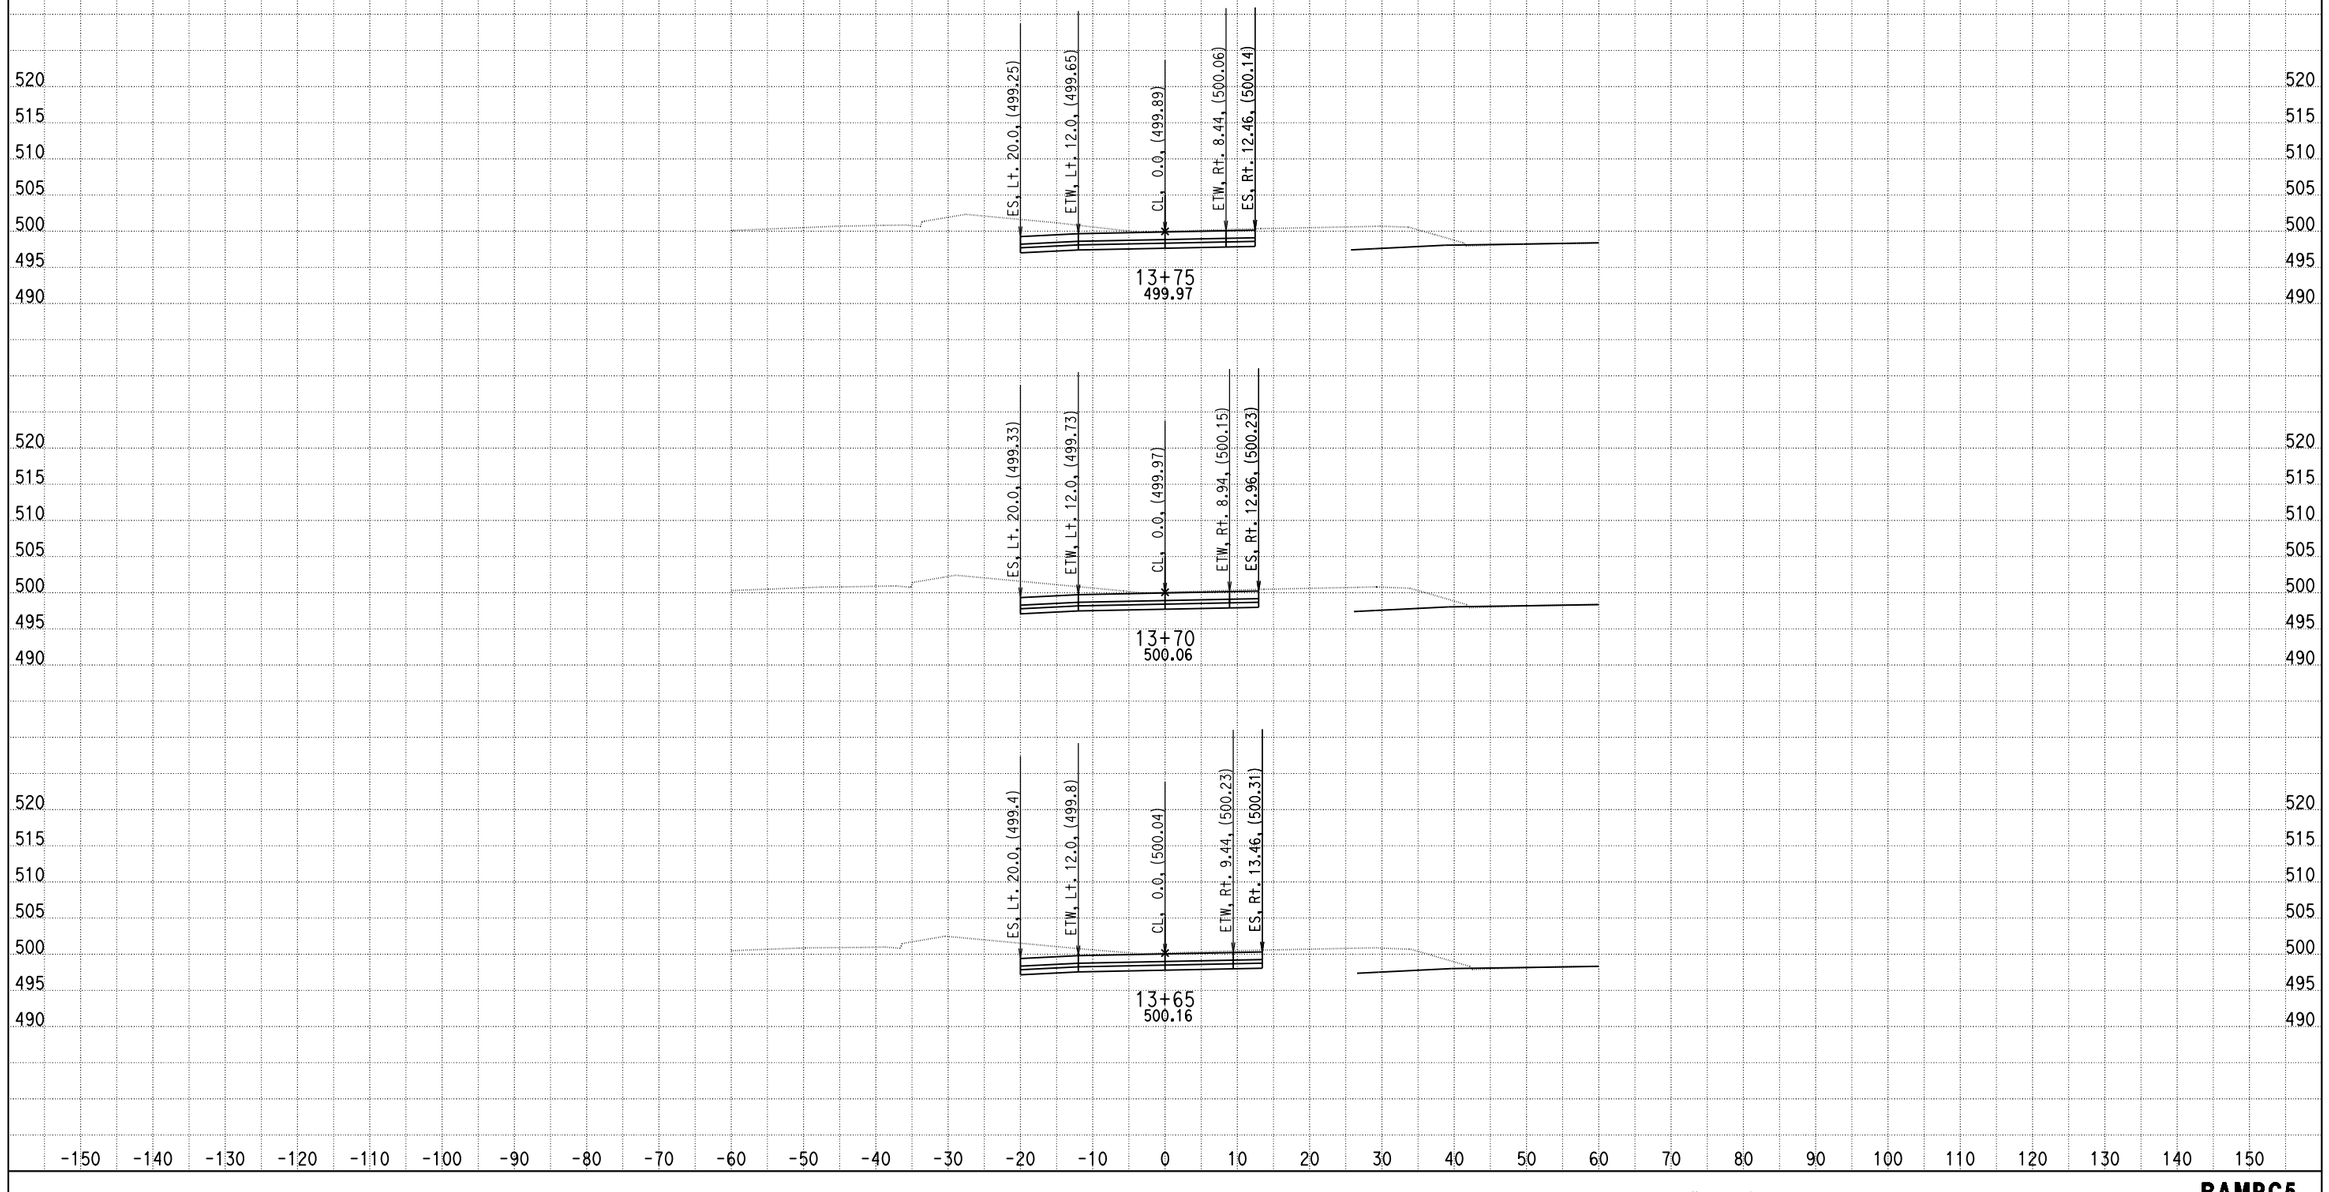

DATE: 4/16/2013

KC Project: 0818E File: C:\project\0818E\UPDATE-RAMP\hrc5-pro.ear

SCALE: 1" = 10' Horiz.
1" = 10' Vert.

All Dimensions are US Survey Feet

RAMPC5
CROSS SECTIONS
SHEET 24 OF XXX

DESIGN STUDY ONLY

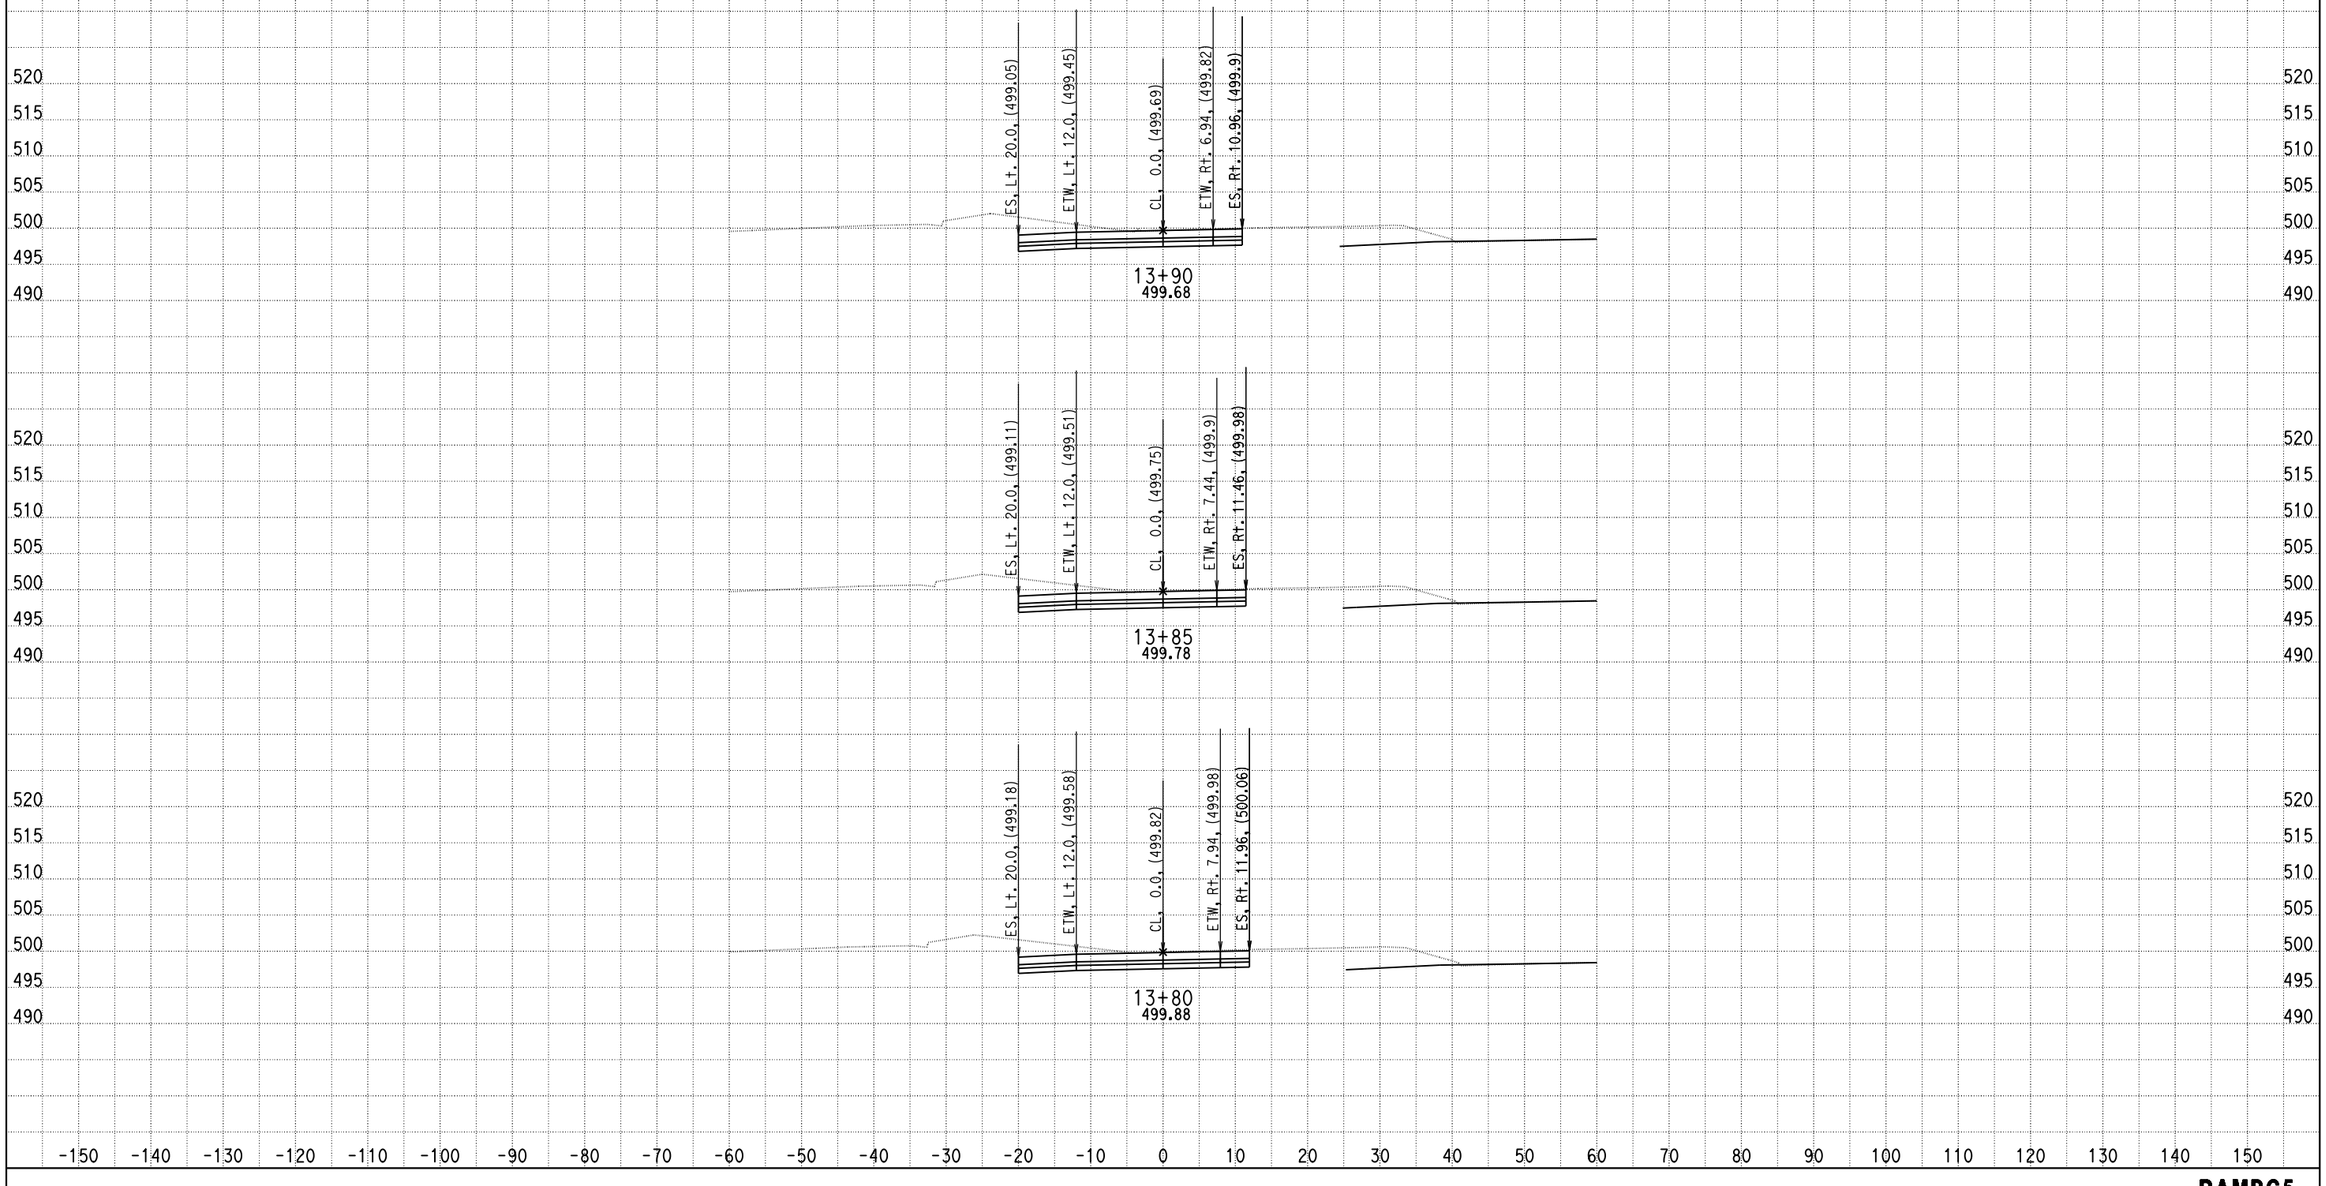

DATE: 4/16/2013

KC Project: 0818E File: C:\project\0818E\UPDATE-RAMP\hrc5-pro.ear

SCALE: 1" = 10' Horiz.
1" = 10' Vert.

All Dimensions are US Survey Feet

RAMPC5
CROSS SECTIONS

DESIGN STUDY ONLY

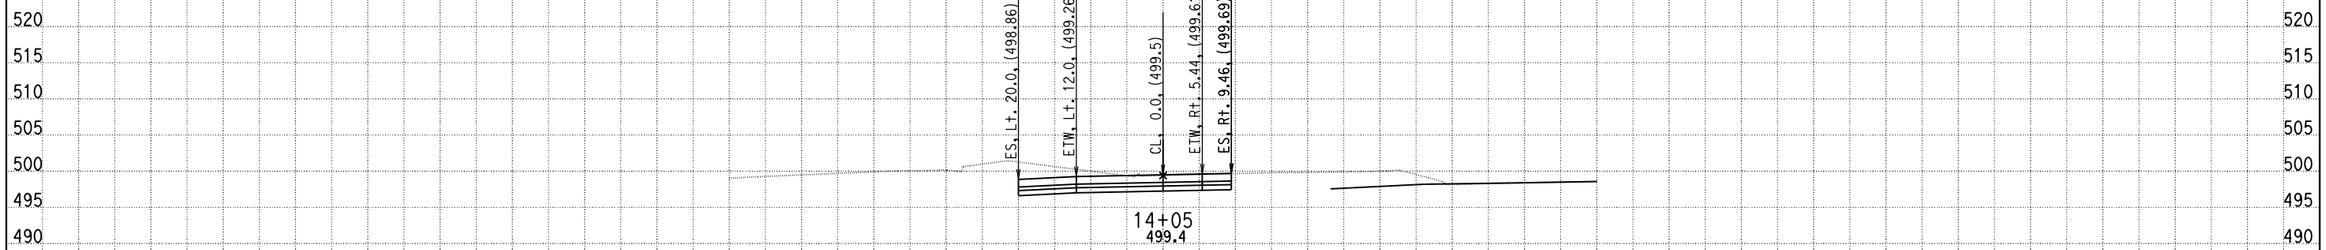

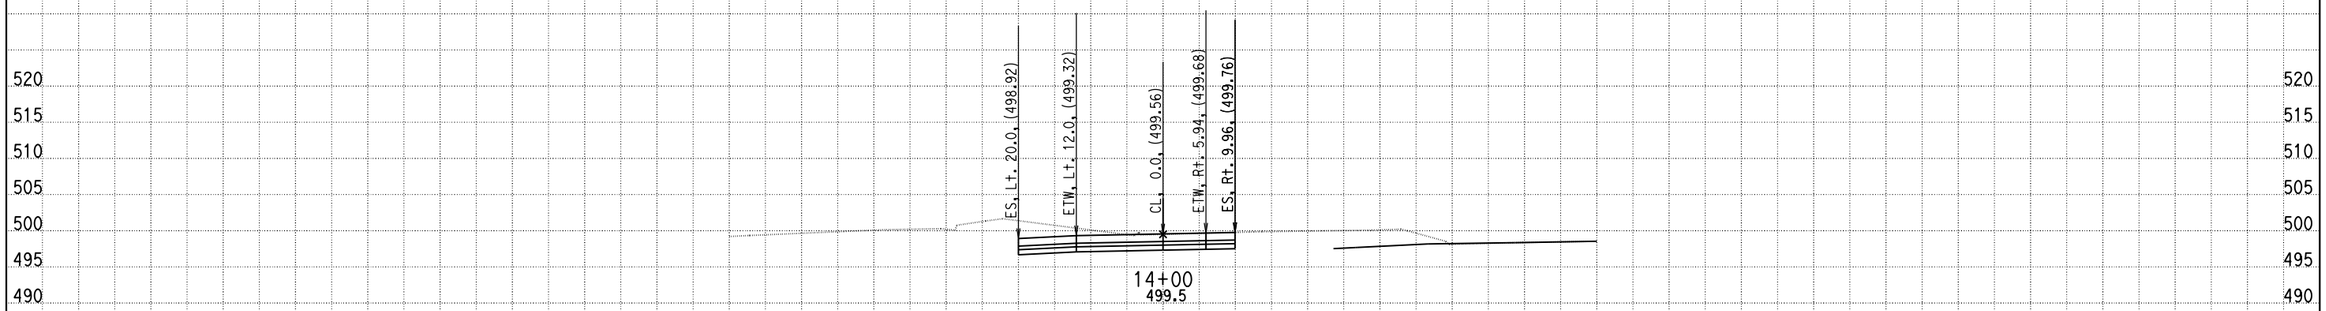

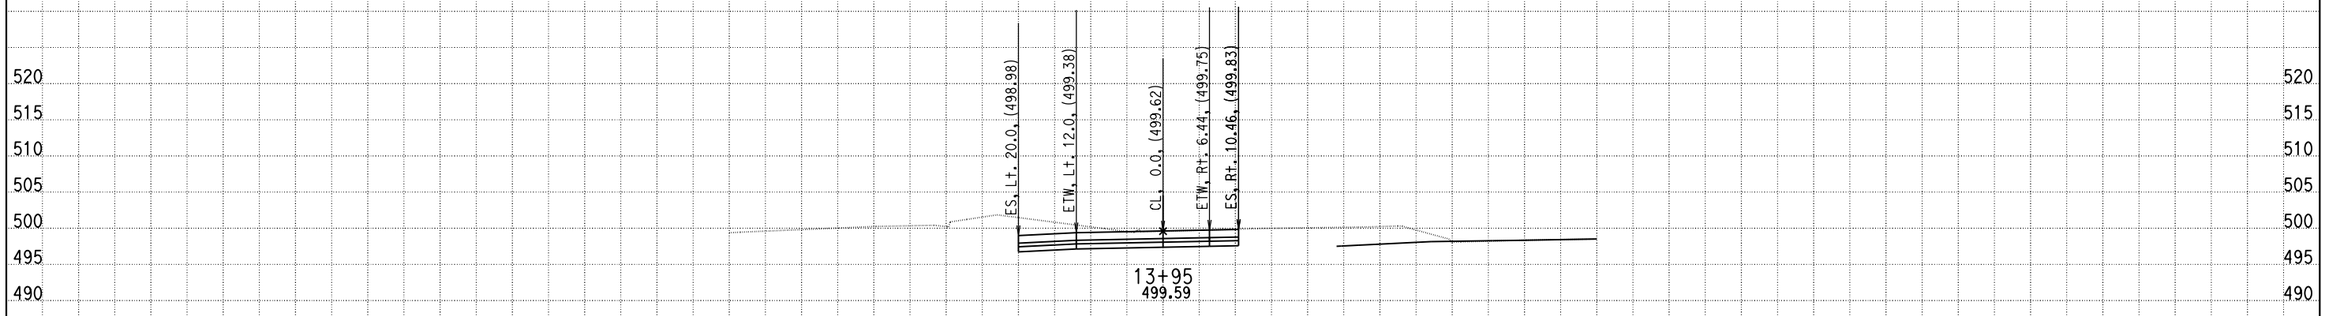

DATE: 4/16/2013

KC Project: 0818E File: C:\project\0818E\UPDATE-RAMP\hrc5-pro.ear

SCALE: 1" = 10' Horiz.
1" = 10' Vert.

All Dimensions are US Survey Feet

RAMPC5
CROSS SECTIONS

SHEET 26 OF XXX

DESIGN STUDY ONLY

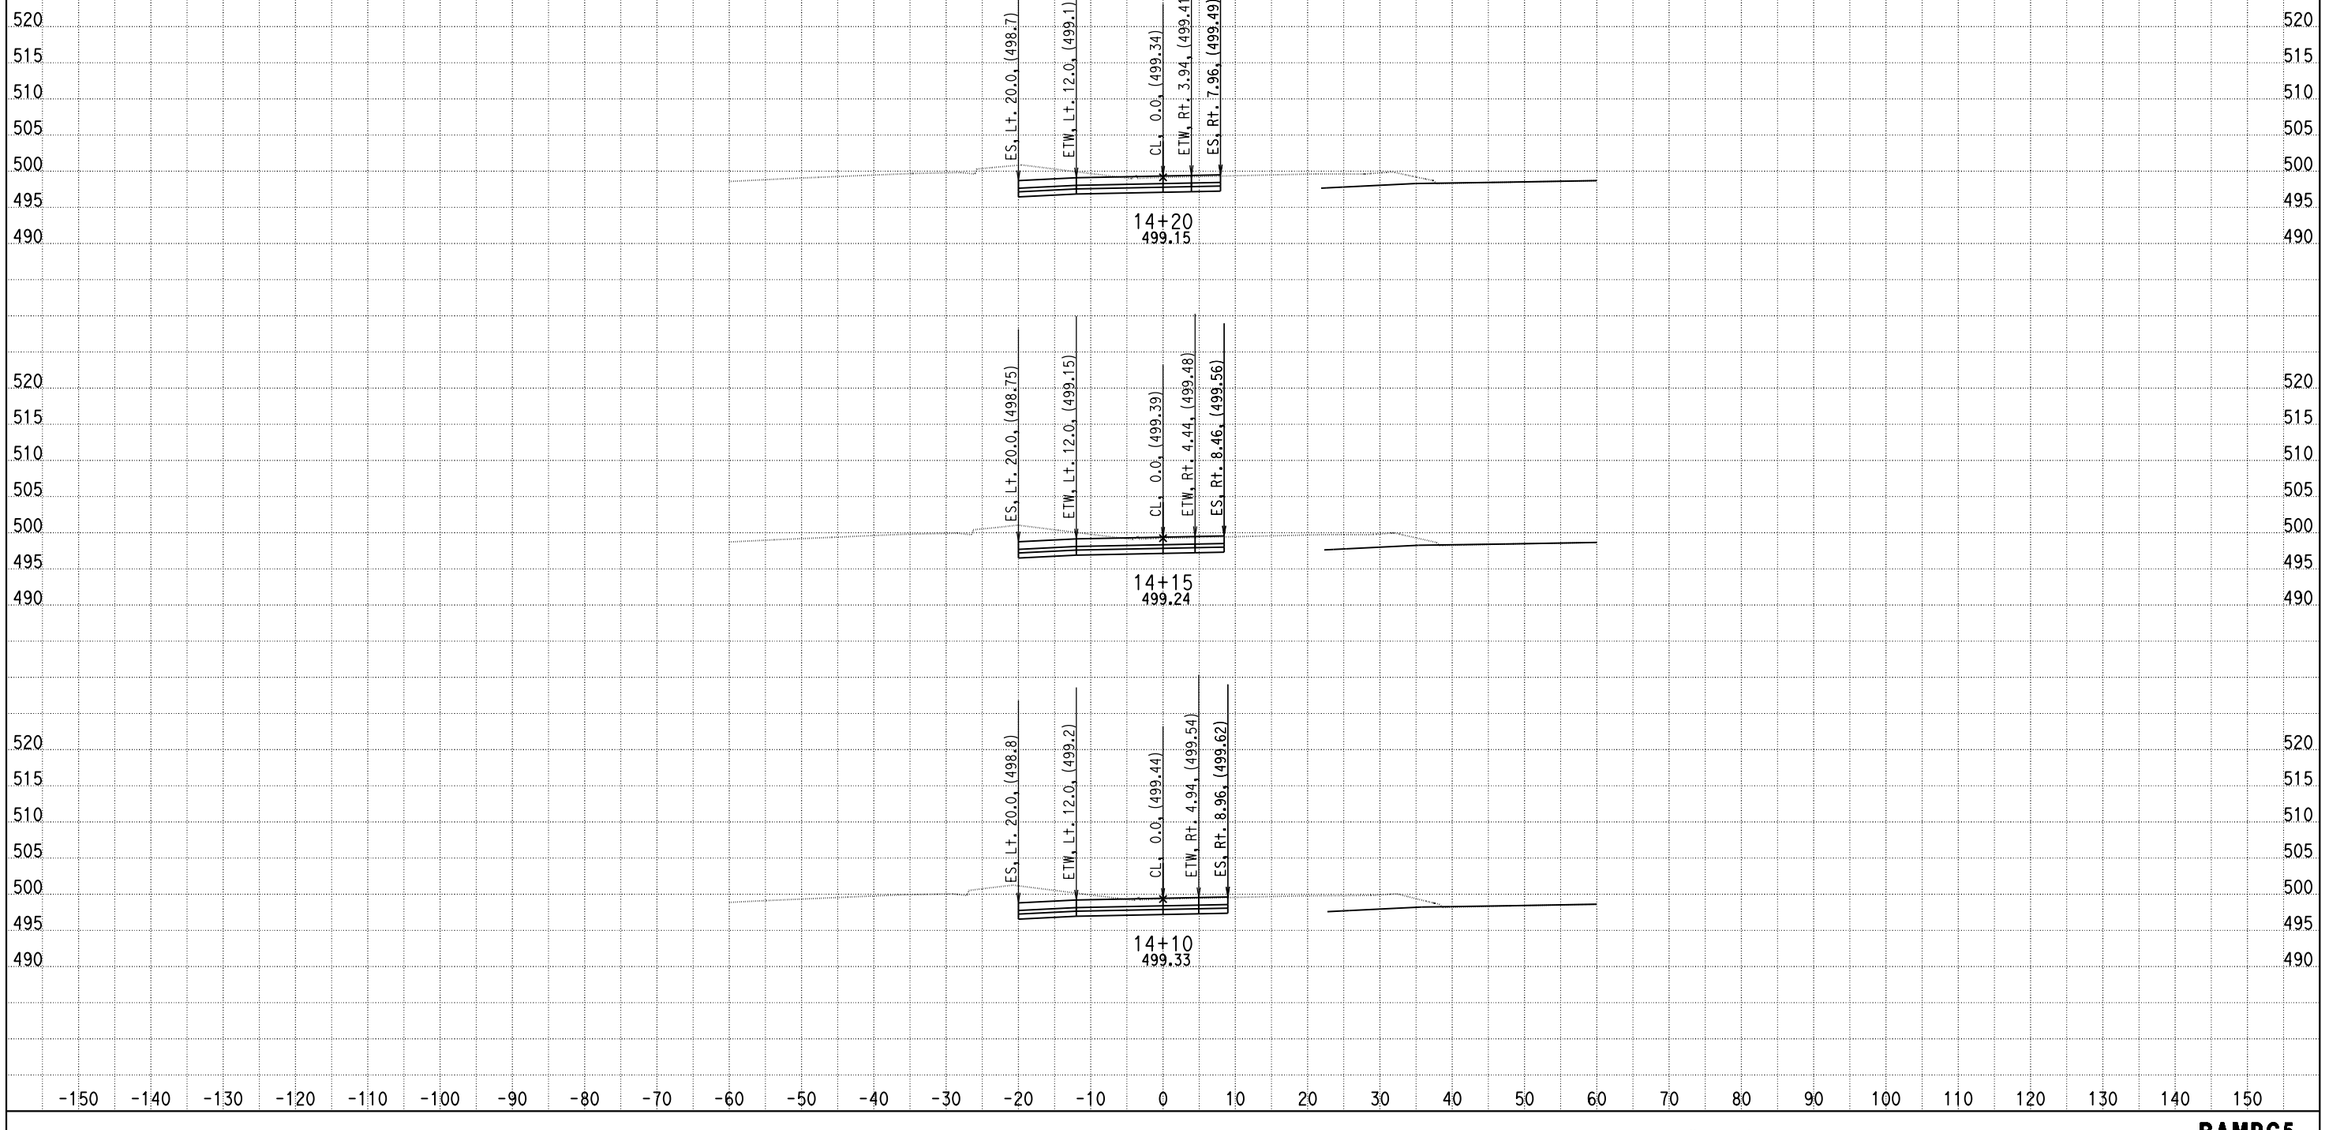

DATE: 4/16/2013

KC Project: 0818E File: C:\project\0818E\UPDATE-RAMP\hrc5-pro.ear

SCALE: 1" = 10' Horiz.
1" = 10' Vert.

All Dimensions are US Survey Feet

RAMPC5
CROSS SECTIONS

SHEET 27 OF XXX

DESIGN STUDY ONLY

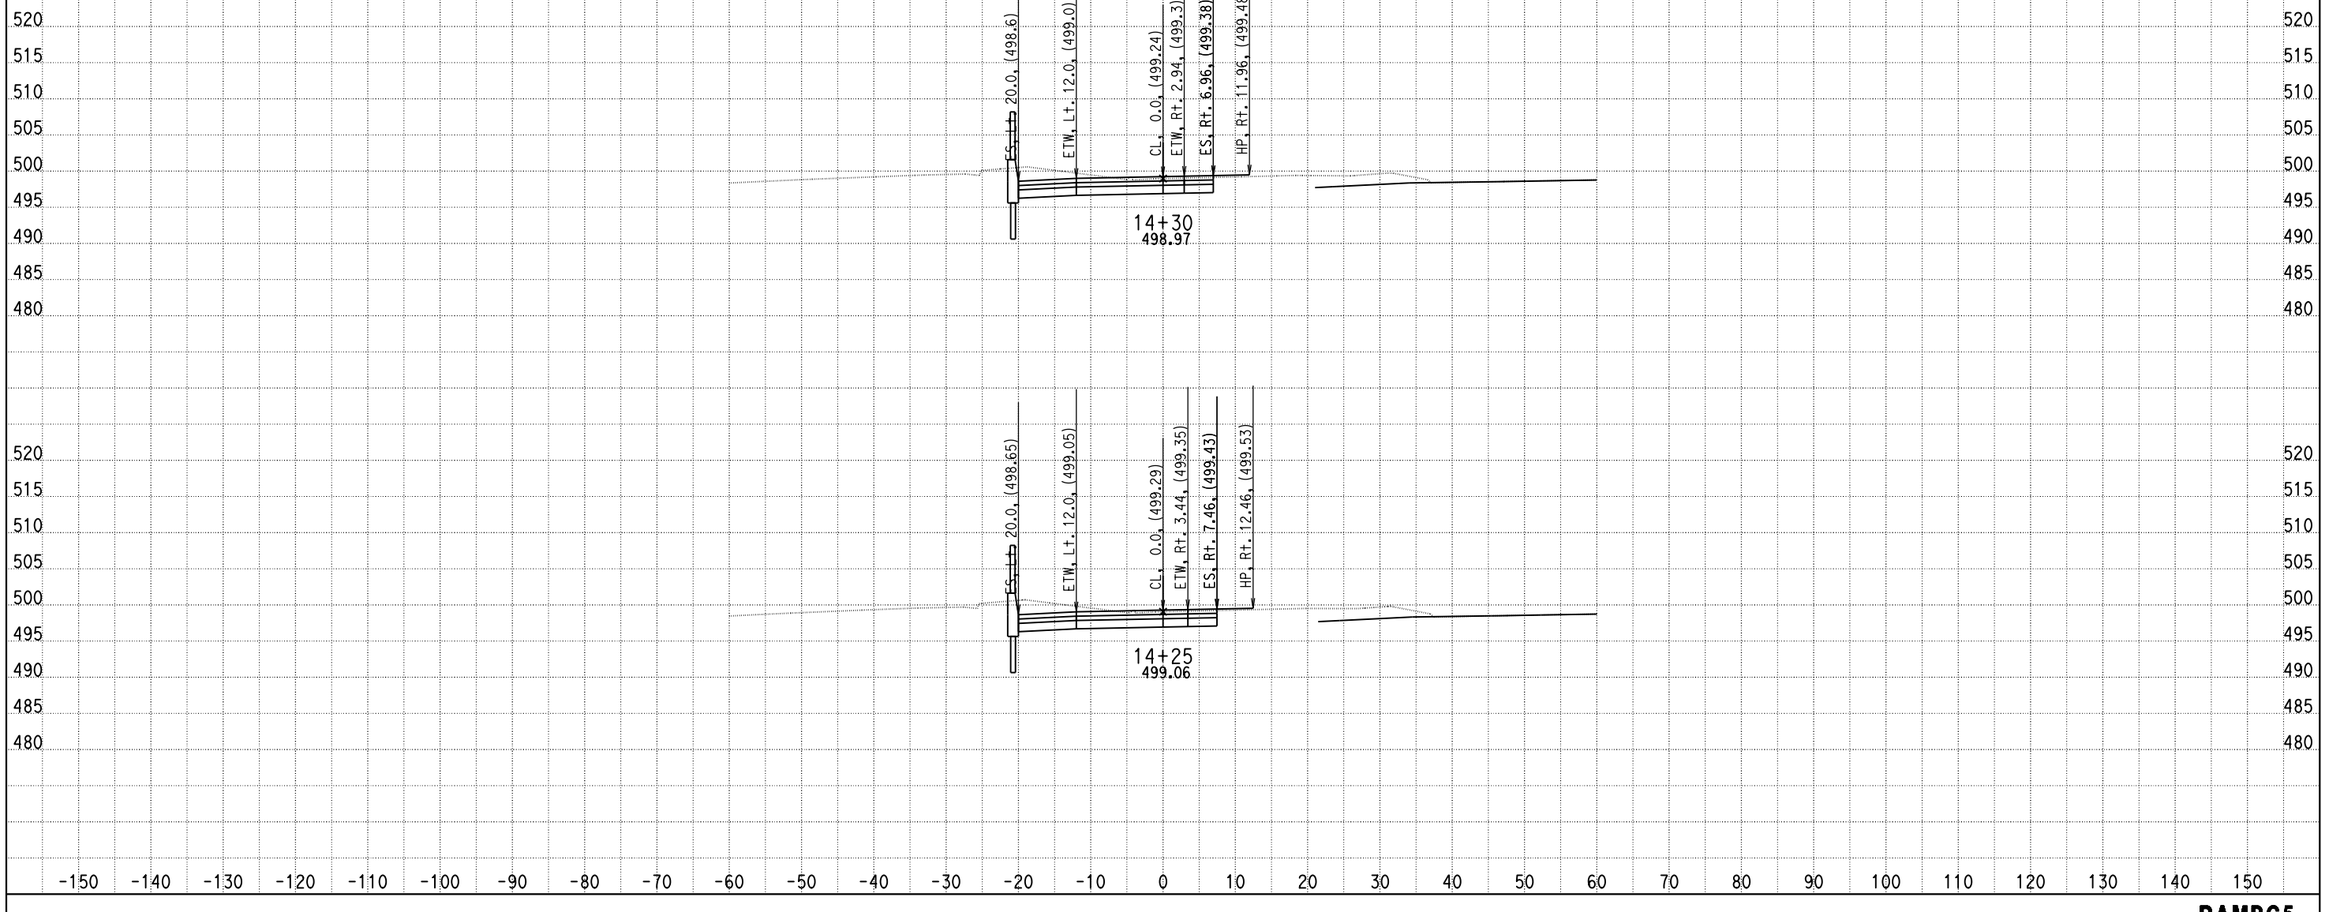

DATE: 4/16/2013

KC Project: 0818E File: C:\project\0818E\UPDATE-RAMP\hrc5-pro.ear

SCALE: 1" = 10' Horiz.
1" = 10' Vert.

All Dimensions are US Survey Feet

RAMPC5
CROSS SECTIONS

SHEET 28 OF XXX

DESIGN STUDY ONLY

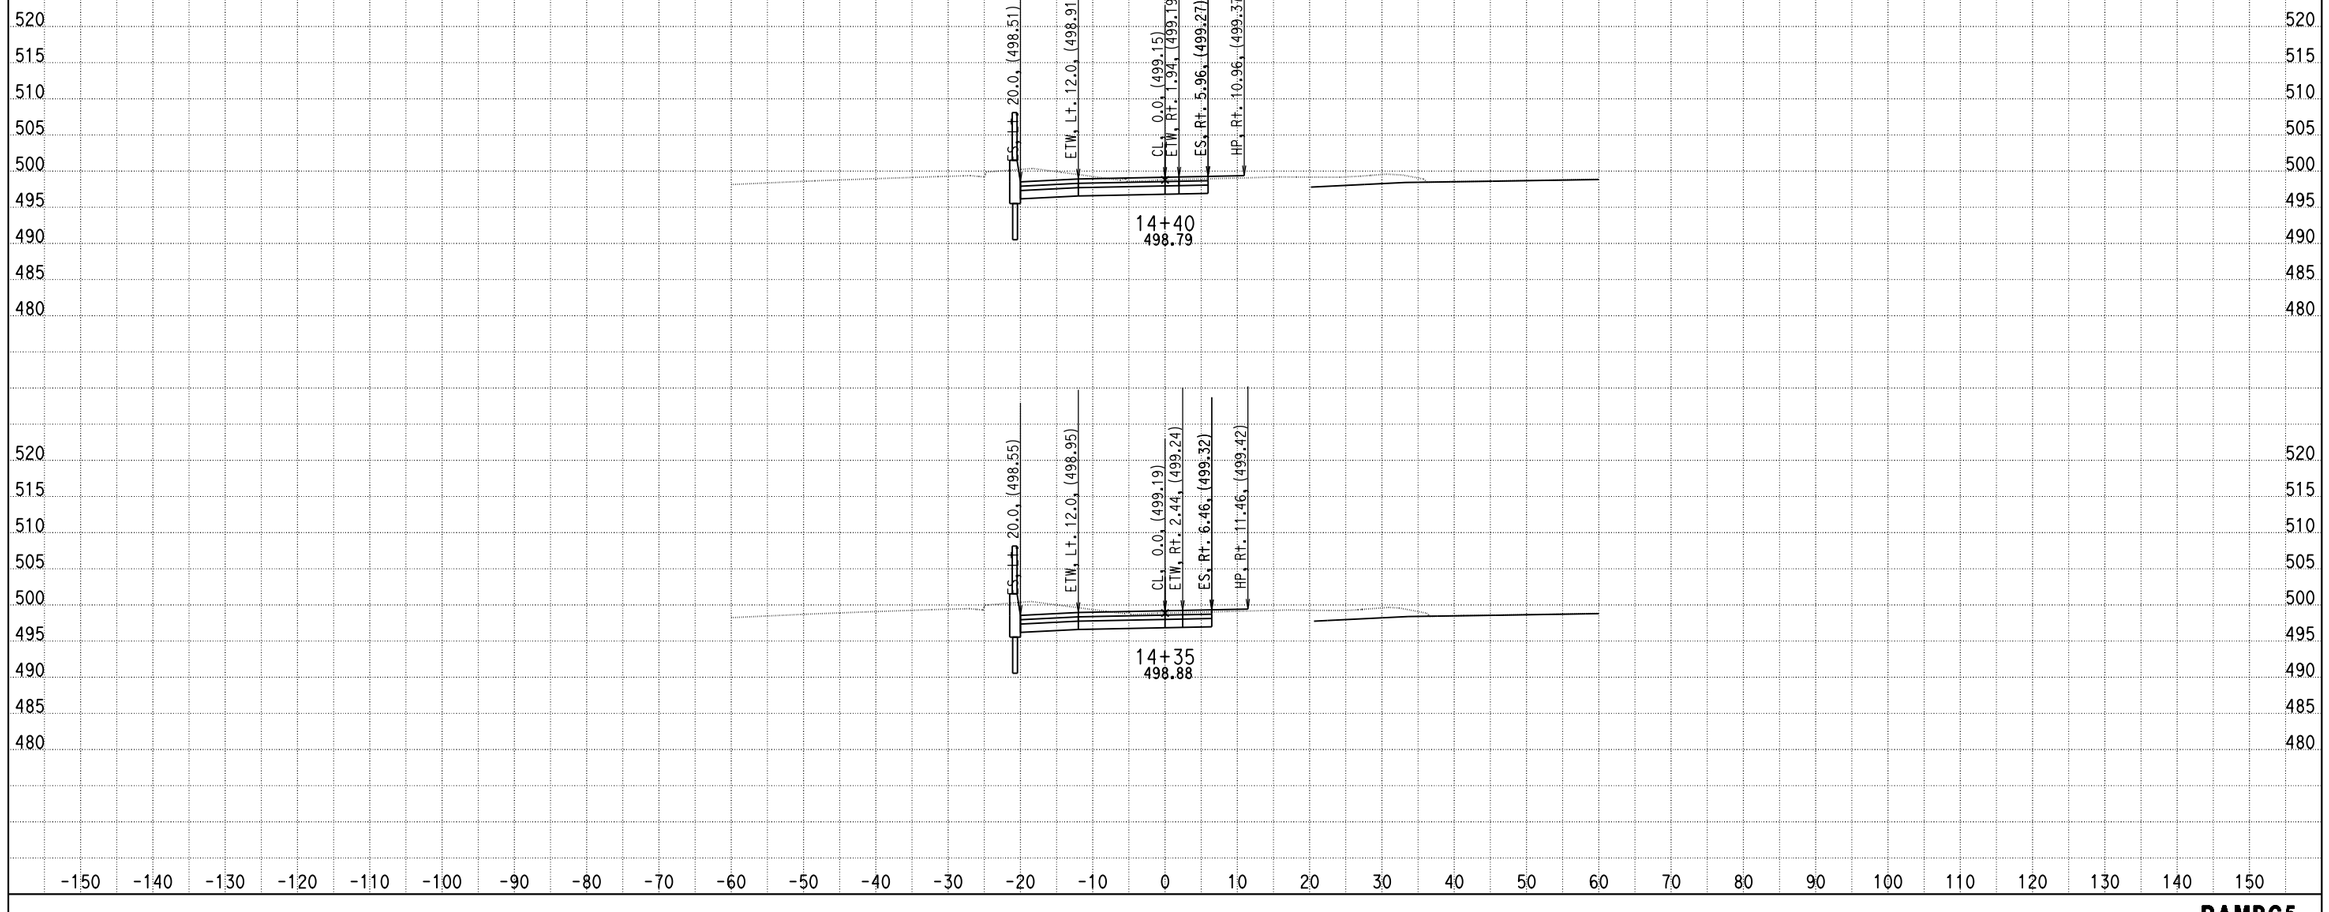

DATE: 4/16/2013

KC Project: 0818E File: C:\project\0818E\UPDATE-RAMP\hrc5-pro.ear

SCALE: 1" = 10' Horiz.
1" = 10' Vert.

All Dimensions are US Survey Feet

RAMPC5
CROSS SECTIONS

SHEET 29 OF XXX

DESIGN STUDY ONLY

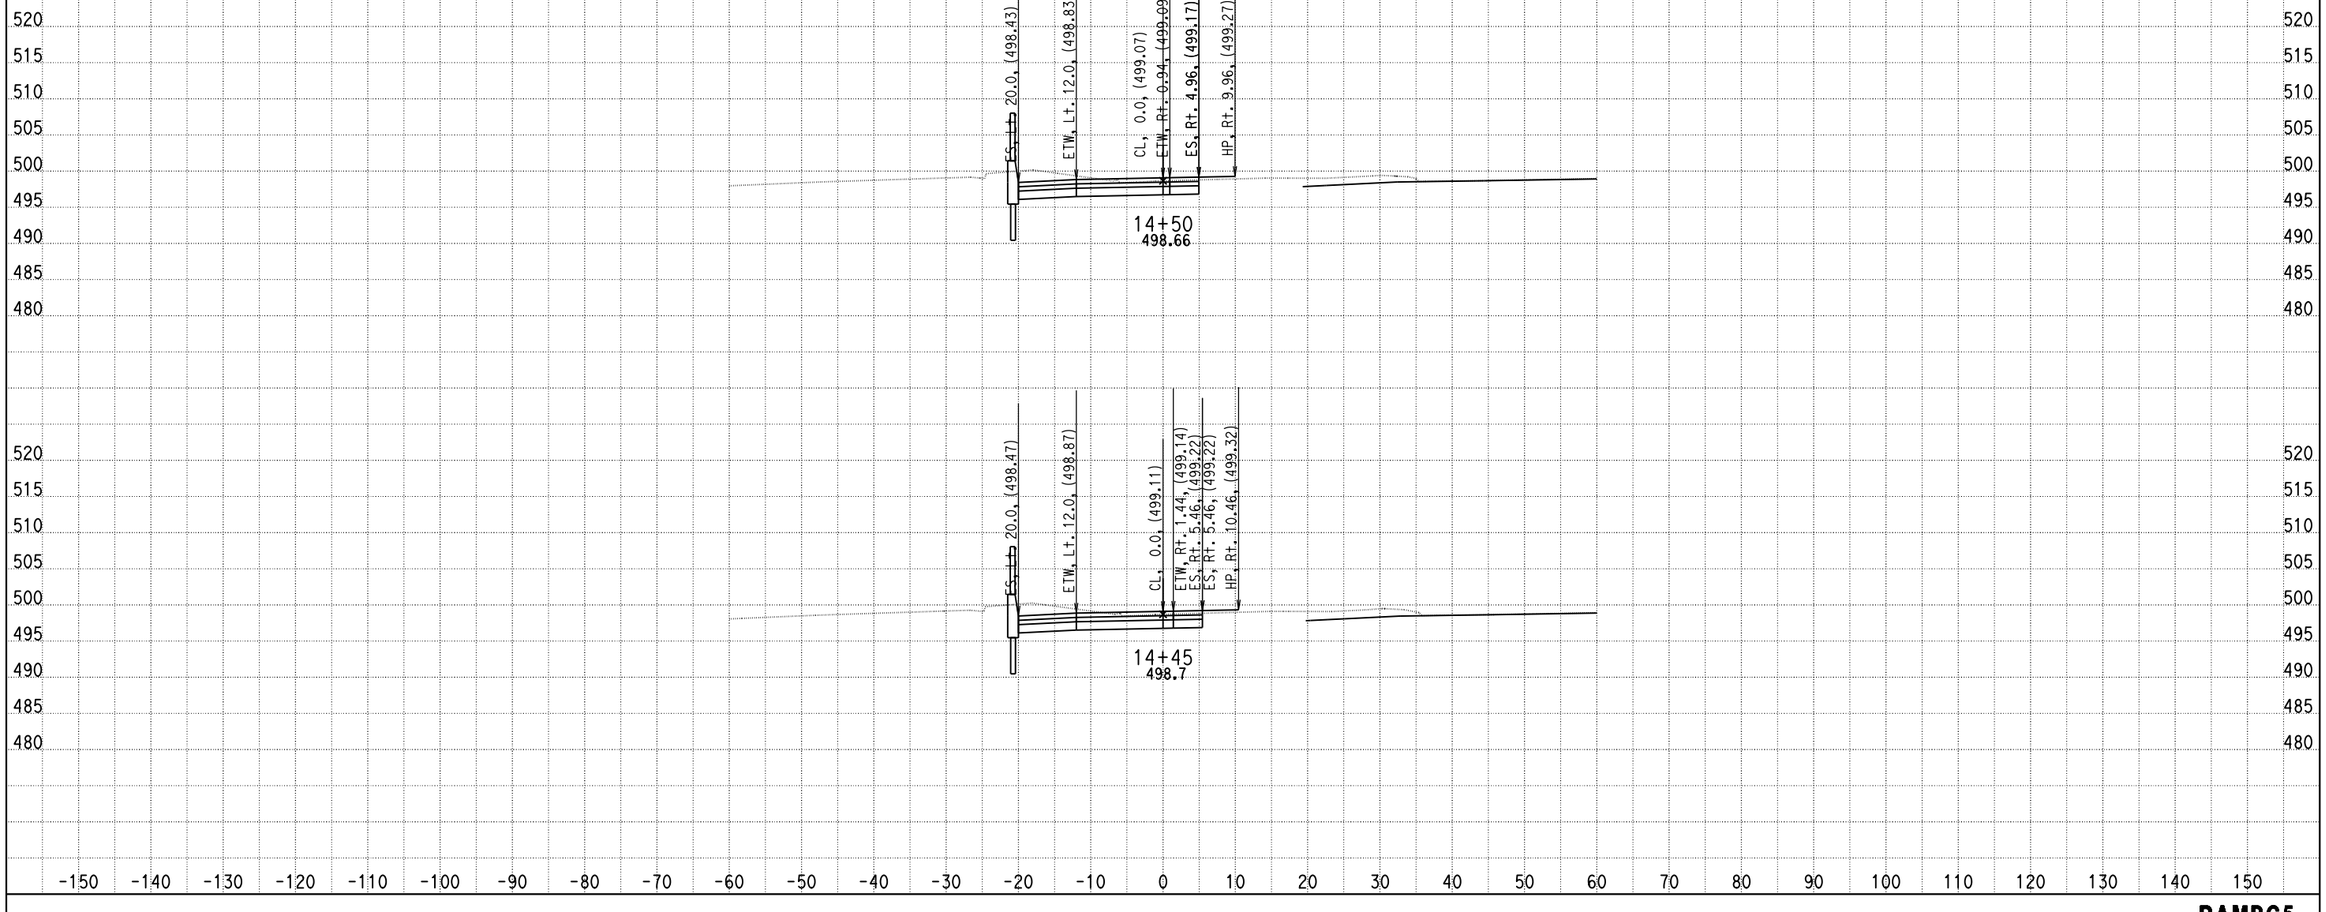

DATE: 4/16/2013

KC Project: 0818E File: C:\project\0818E\UPDATE-RAMP\hrc5-pro.ear

SCALE: 1" = 10' Horiz.
1" = 10' Vert.

All Dimensions are US Survey Feet

RAMPC5
CROSS SECTIONS

SHEET 30 OF XXX

DESIGN STUDY ONLY

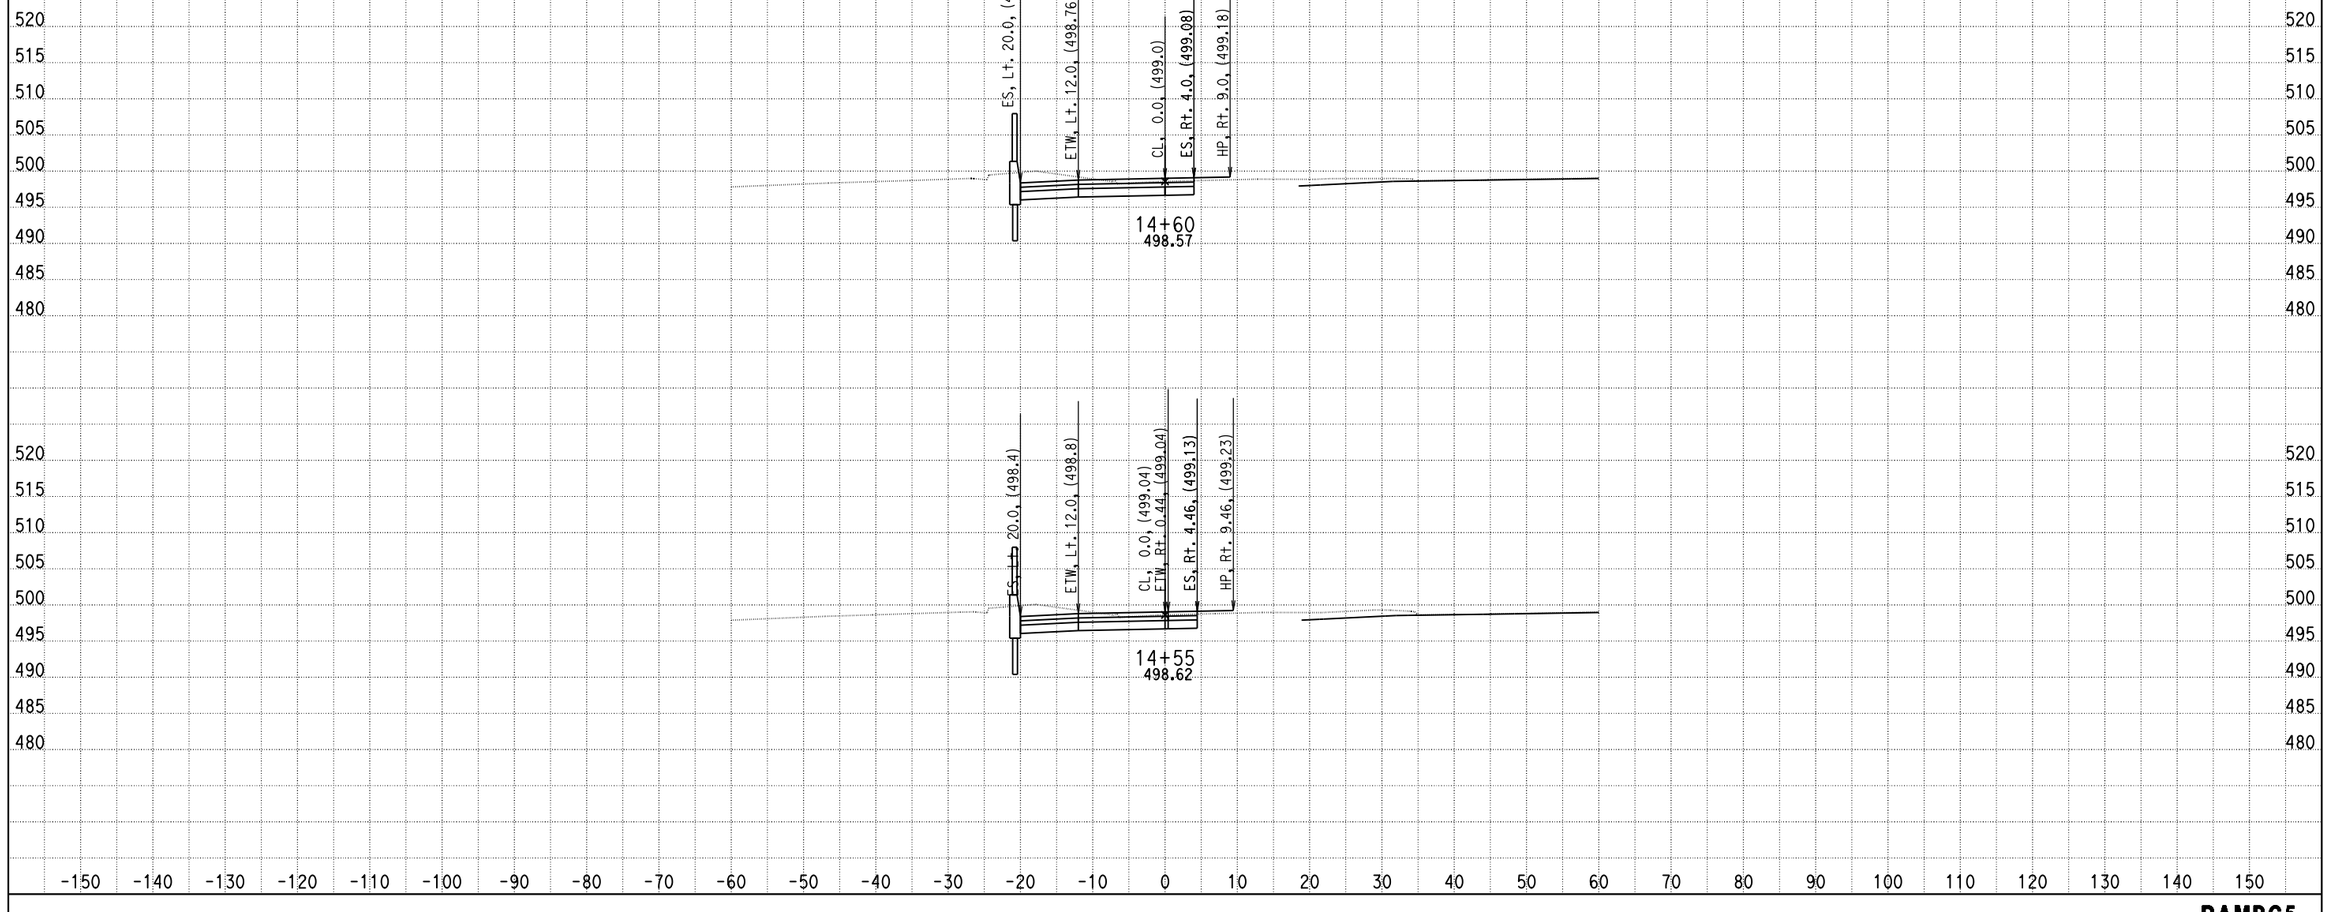

DATE: 4/16/2013

KC Project: 0818E File: C:\project\0818E\UPDATE-RAMP\hrc5-pro.ear

SCALE: 1" = 10' Horiz.
1" = 10' Vert.

All Dimensions are US Survey Feet

RAMPC5
CROSS SECTIONS

SHEET 31 OF XXX

DESIGN STUDY ONLY

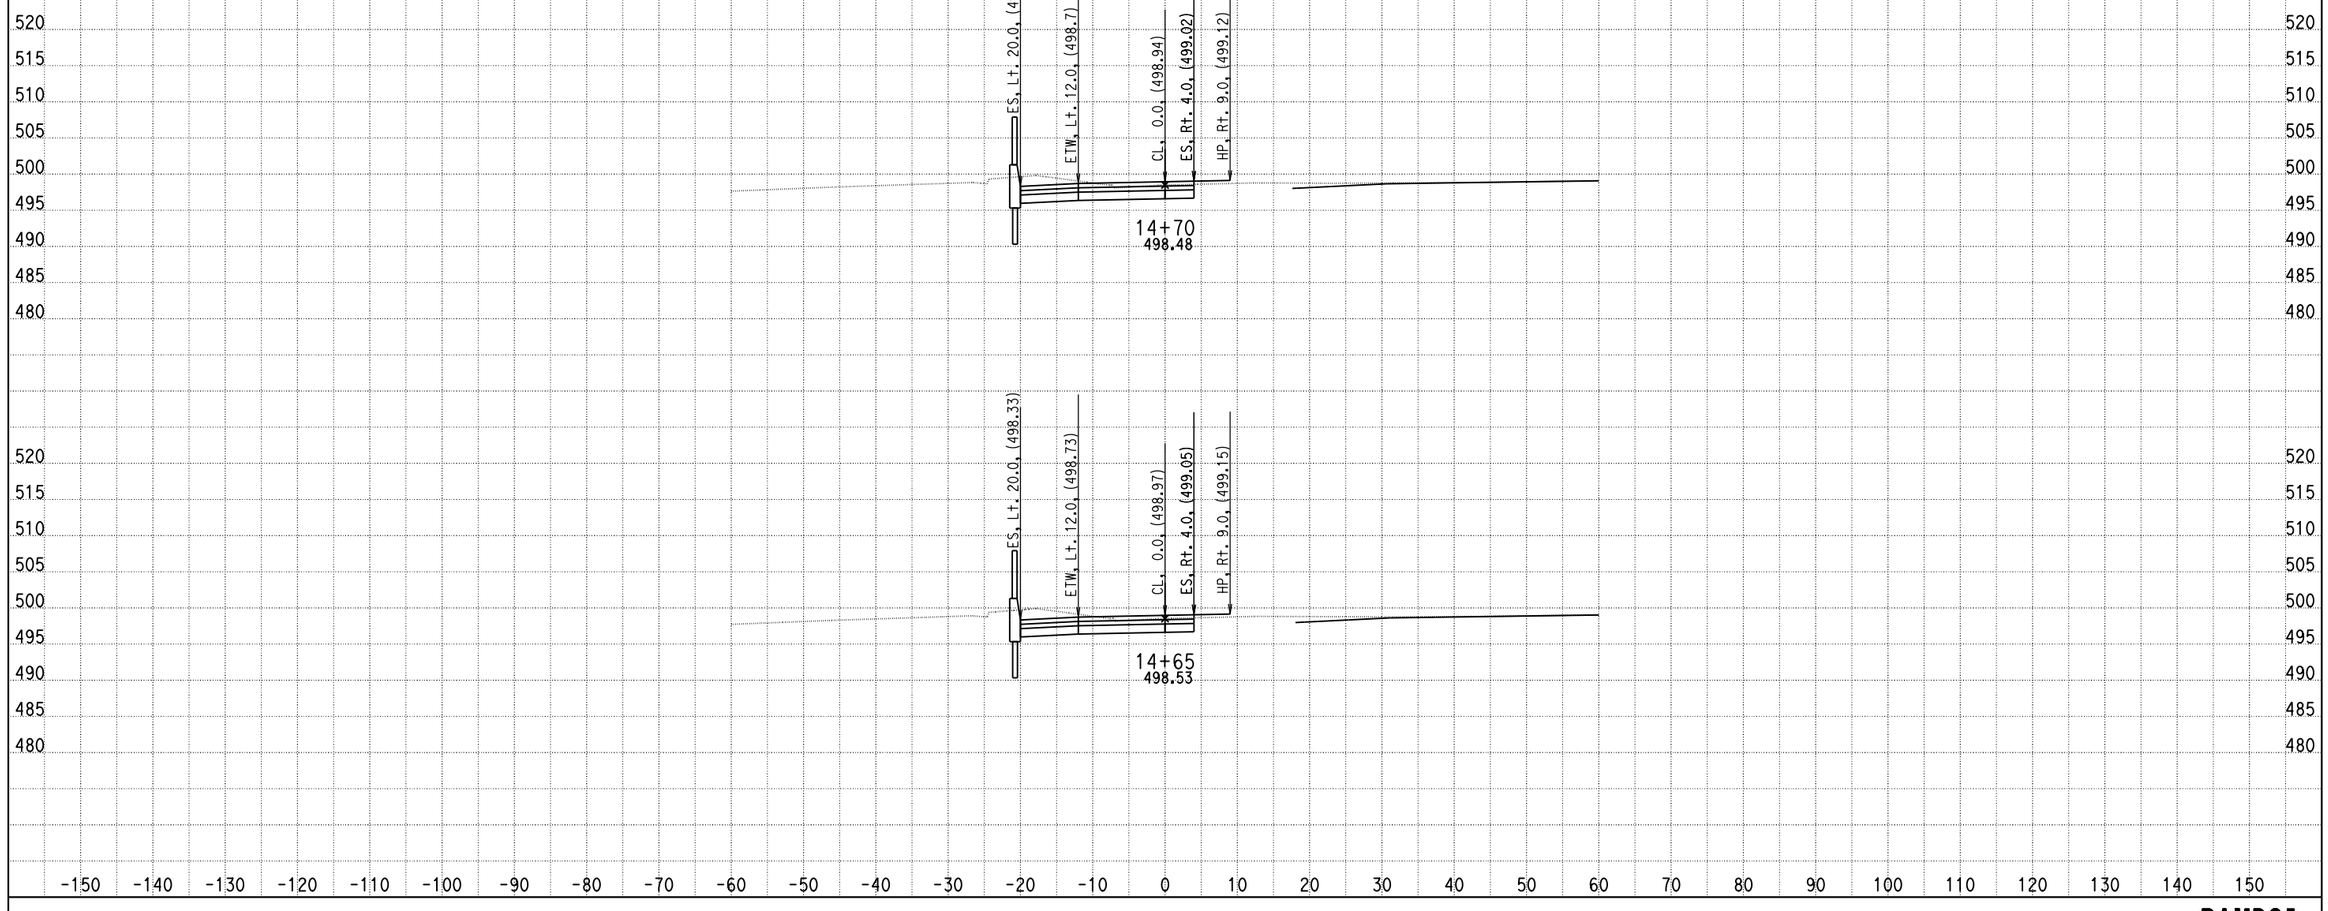

DATE: 4/16/2013

KC Project: 0818E File: C:\project\0818E\UPDATE-RAMP\hrc5-pro.ear

SCALE: 1" = 10' Horiz.
1" = 10' Vert.

All Dimensions are US Survey Feet

RAMPC5
CROSS SECTIONS

DESIGN STUDY ONLY

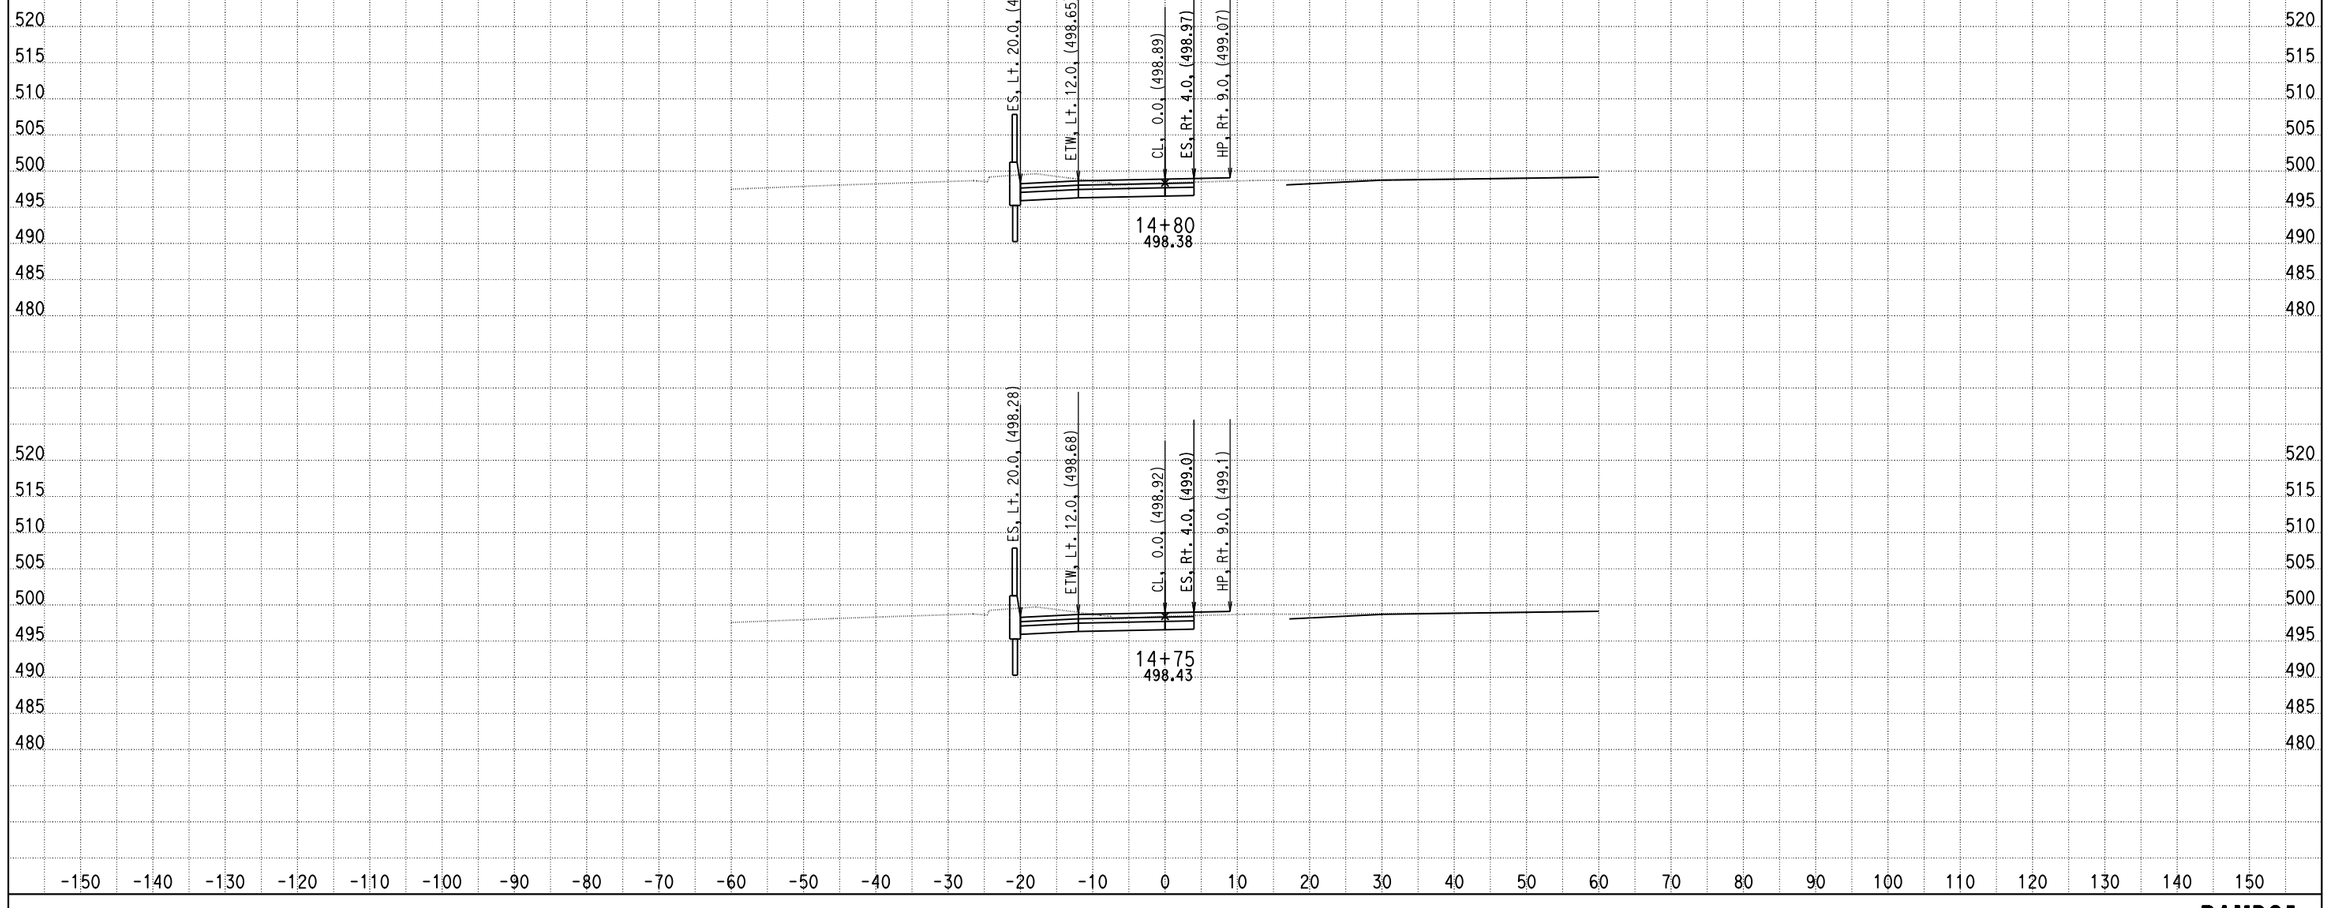

DATE: 4/16/2013

KC Project: 0818E File: C:\project\0818E\UPDATE-RAMP\hrc5-pro.ear

SCALE: 1" = 10' Horiz.
1" = 10' Vert.

All Dimensions are US Survey Feet

RAMPC5
CROSS SECTIONS

SHEET 33 OF XXX

DESIGN STUDY ONLY

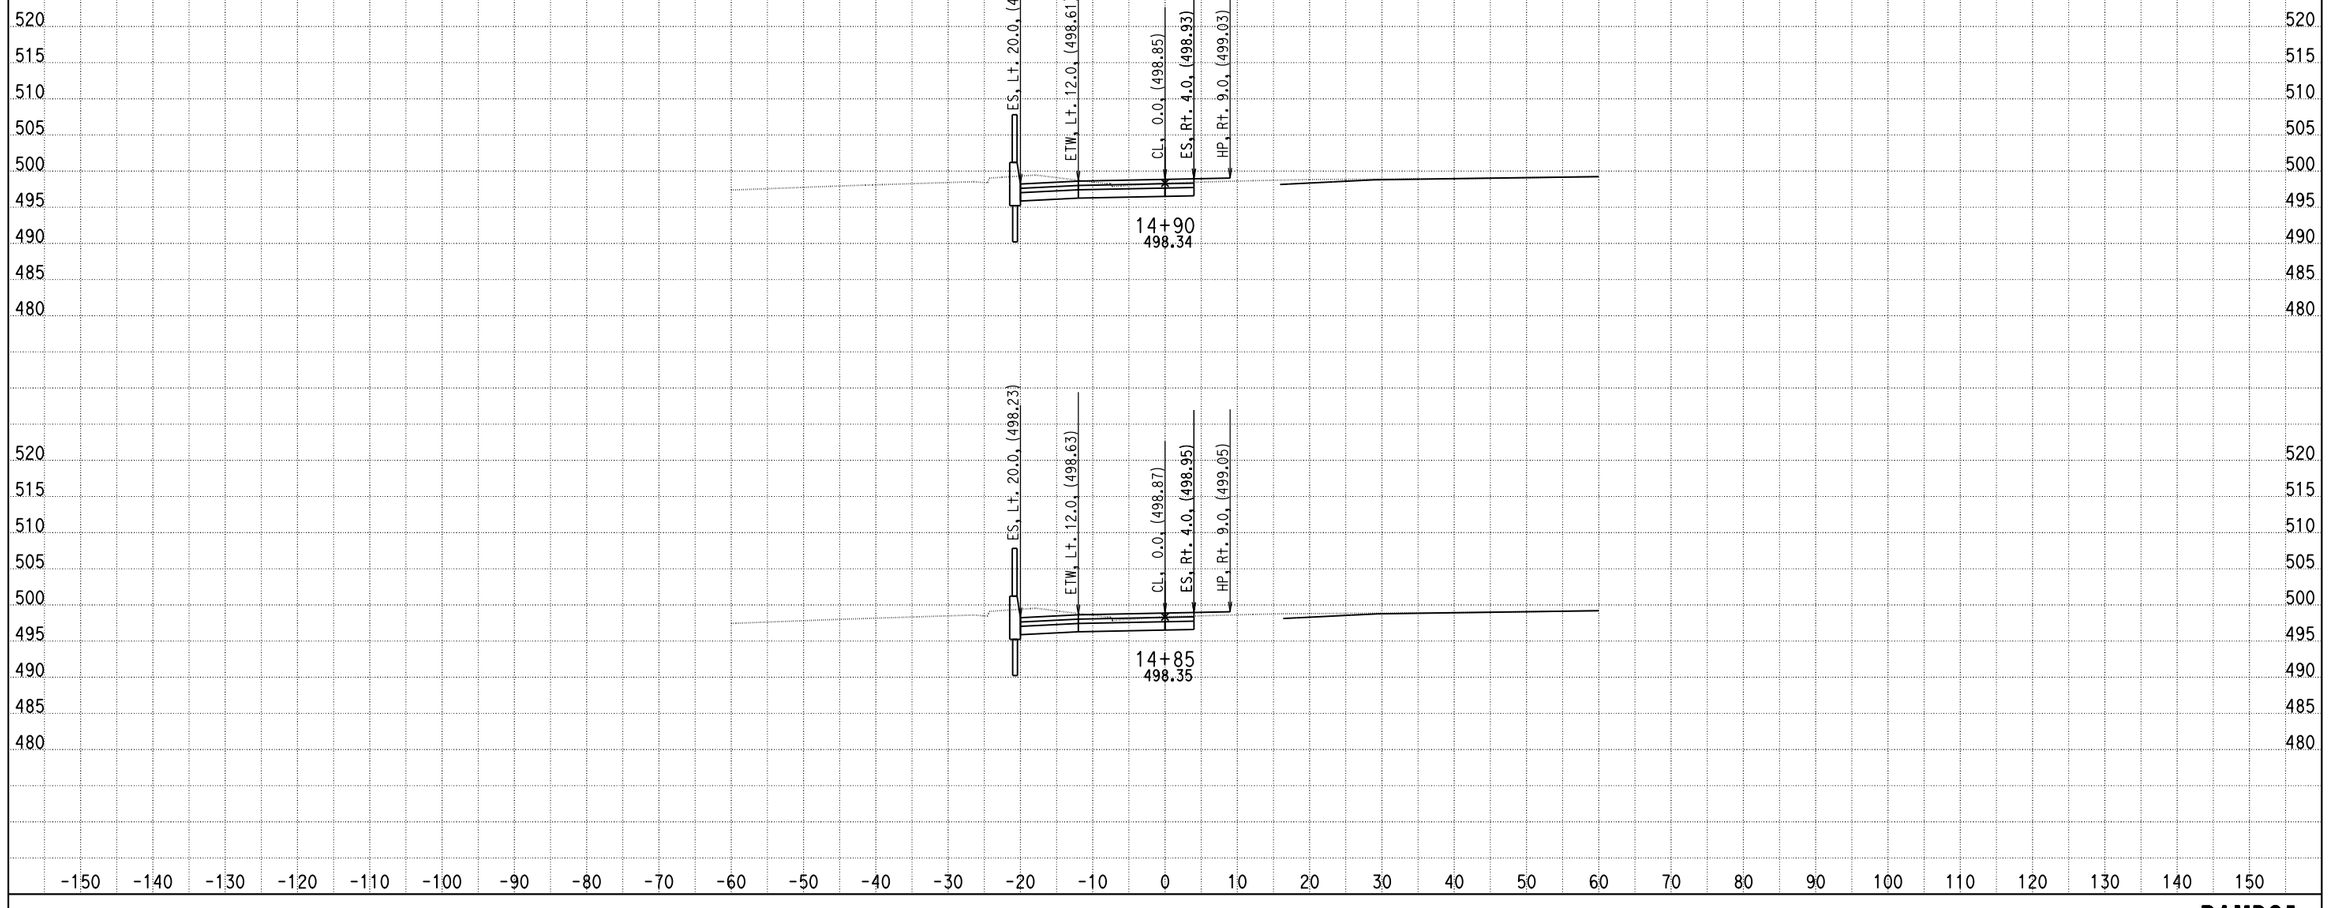

DATE: 4/16/2013

KC Project: 0818E File: C:\project\0818E\UPDATE-RAMP\hrc5-pro.ear

SCALE: 1" = 10' Horiz.
1" = 10' Vert.

All Dimensions are US Survey Feet

RAMPC5
CROSS SECTIONS

DESIGN STUDY ONLY

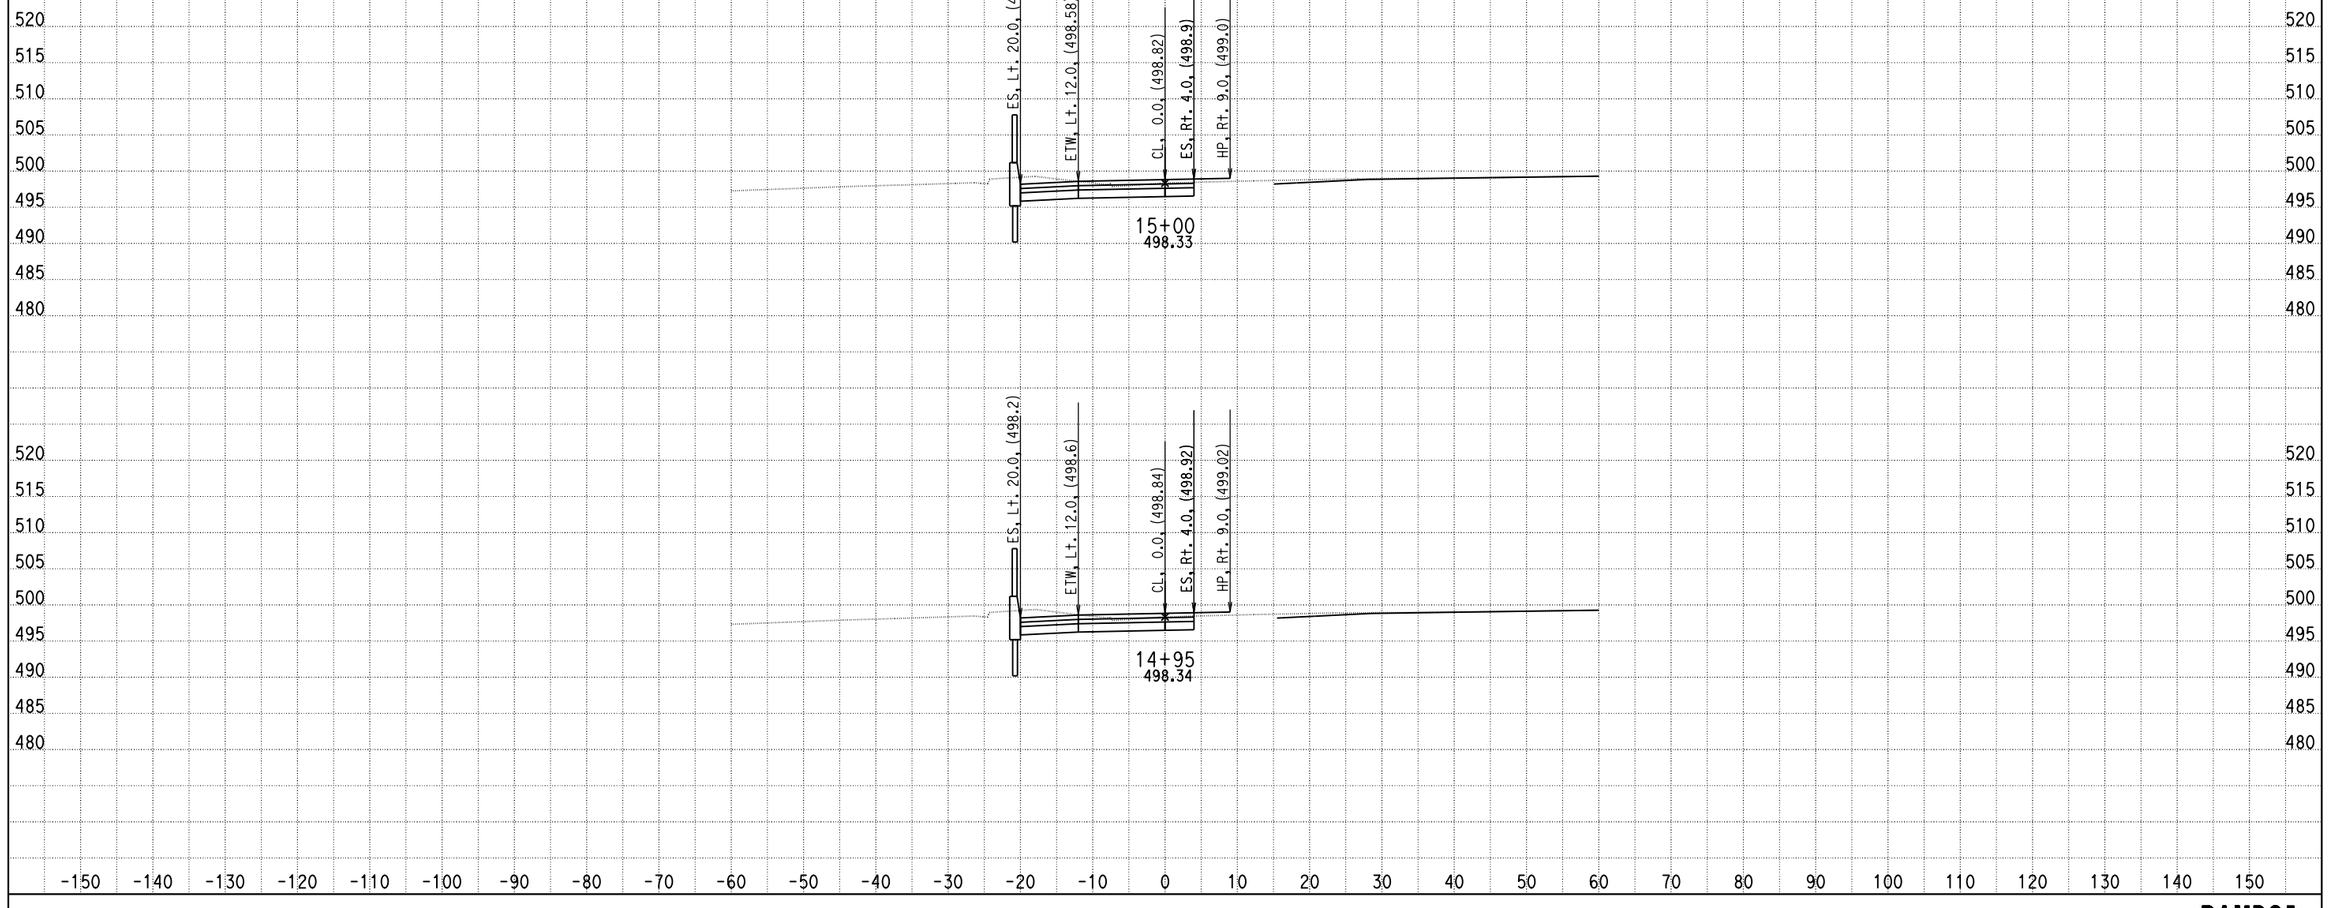

DATE: 4/16/2013

KC Project: 0818E File: C:\project\0818E\UPDATE-RAMP\hrc5-pro.ear

SCALE: 1" = 10' Horiz.
1" = 10' Vert.

All Dimensions are US Survey Feet

RAMPC5
CROSS SECTIONS

SHEET 35 OF XXX

DESIGN STUDY ONLY

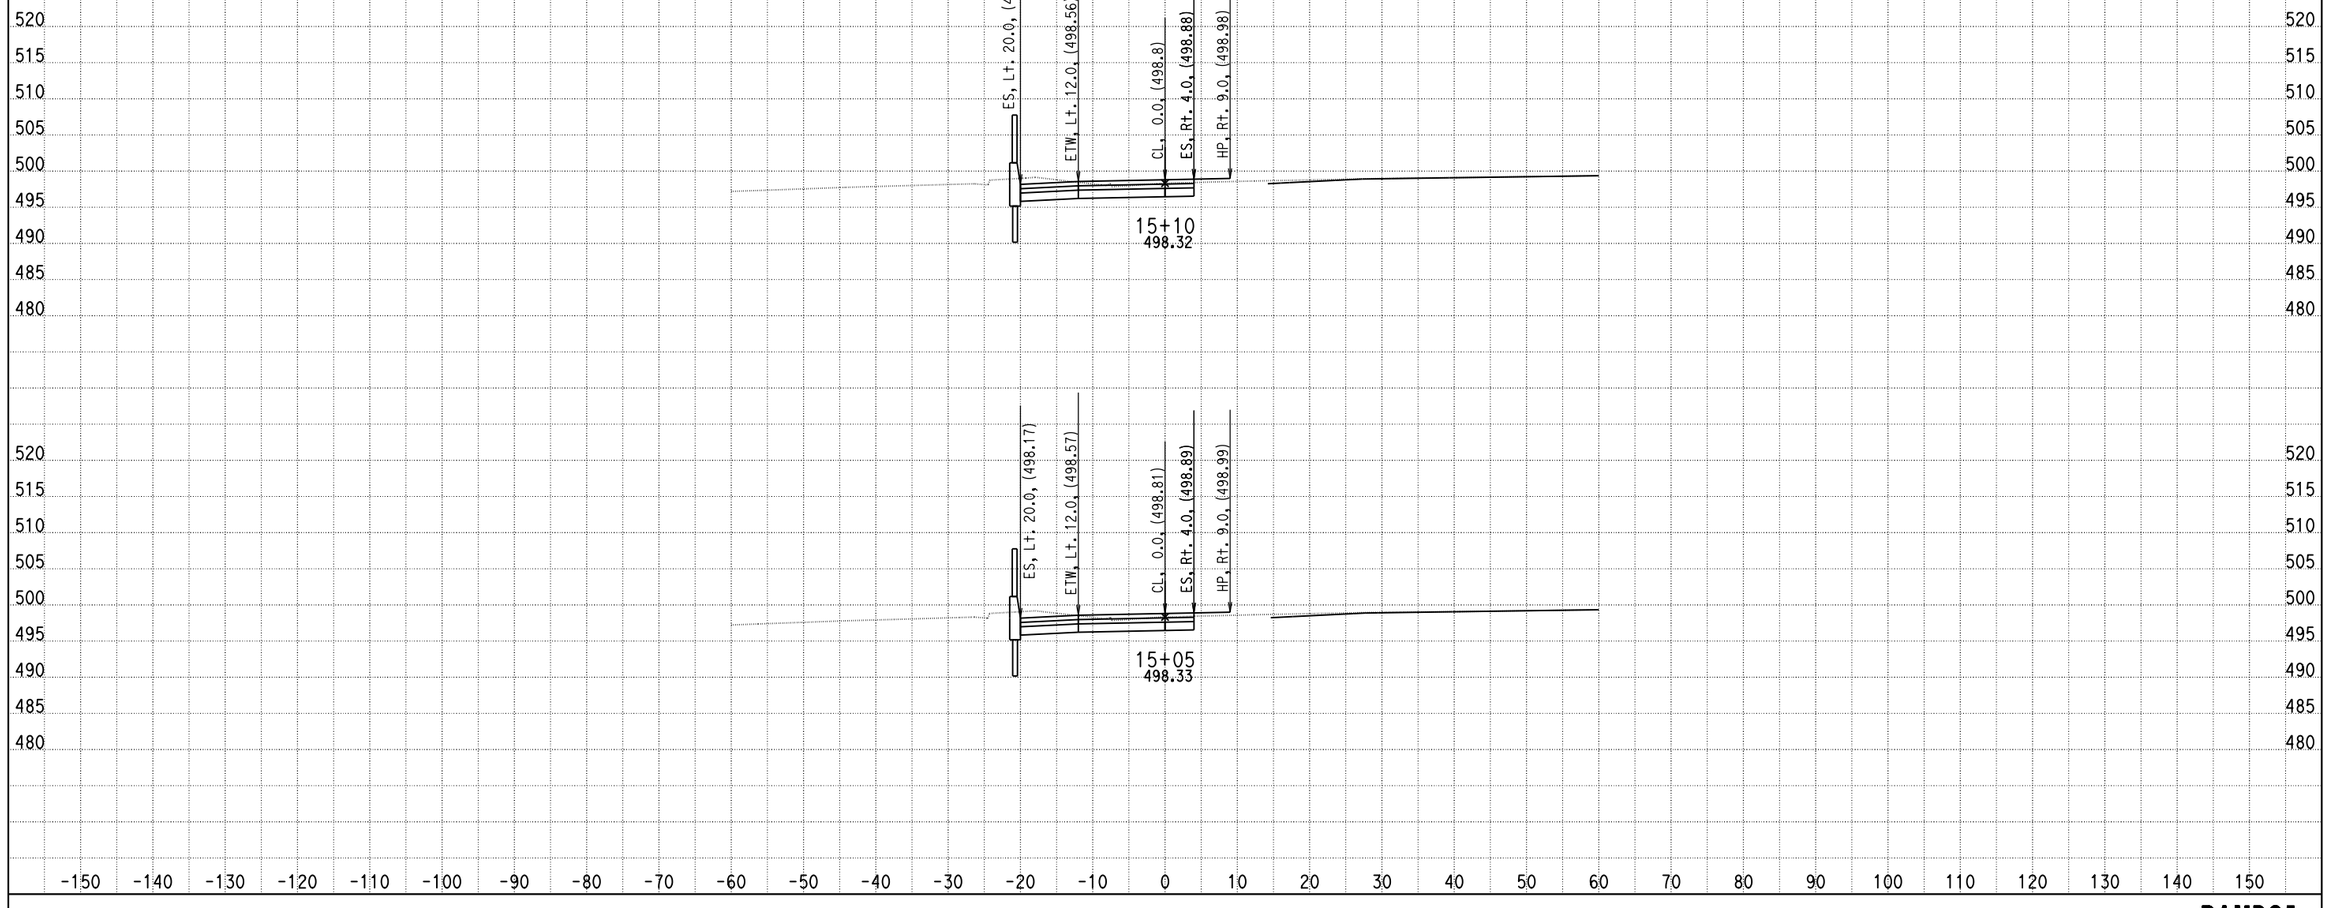

DATE: 4/16/2013

KC Project: 0818E File: C:\project\0818E\UPDATE-RAMP\hrc5-pro.ear

SCALE: 1" = 10' Horiz.
1" = 10' Vert.

All Dimensions are US Survey Feet

RAMPC5
CROSS SECTIONS

DESIGN STUDY ONLY

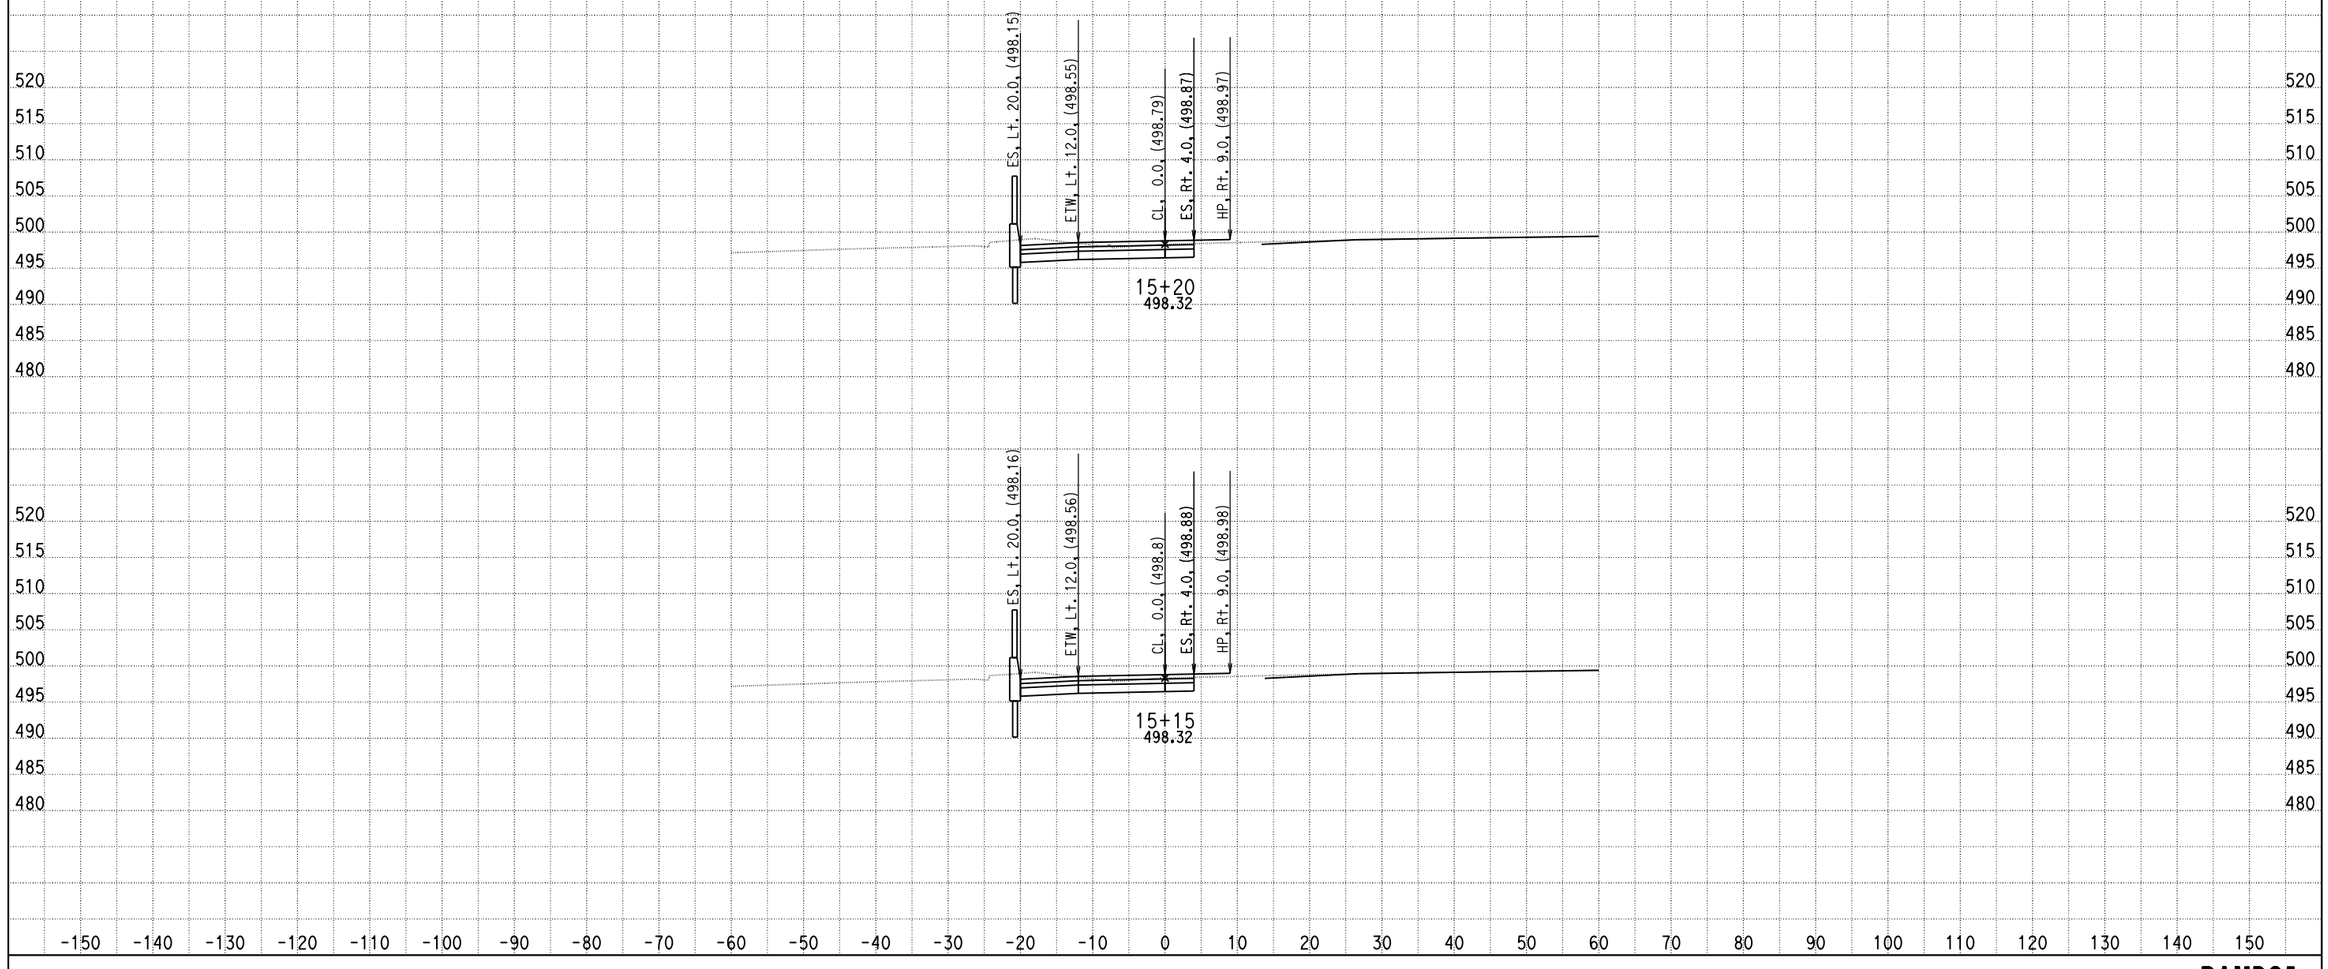

DATE: 4/16/2013

KC Project: 0818E File: C:\project\0818E\UPDATE-RAMP\hrc5-pro.ear

SCALE: 1" = 10' Horiz.
1" = 10' Vert.

All Dimensions are US Survey Feet

RAMPC5
CROSS SECTIONS

SHEET 37 OF XXX

DESIGN STUDY ONLY

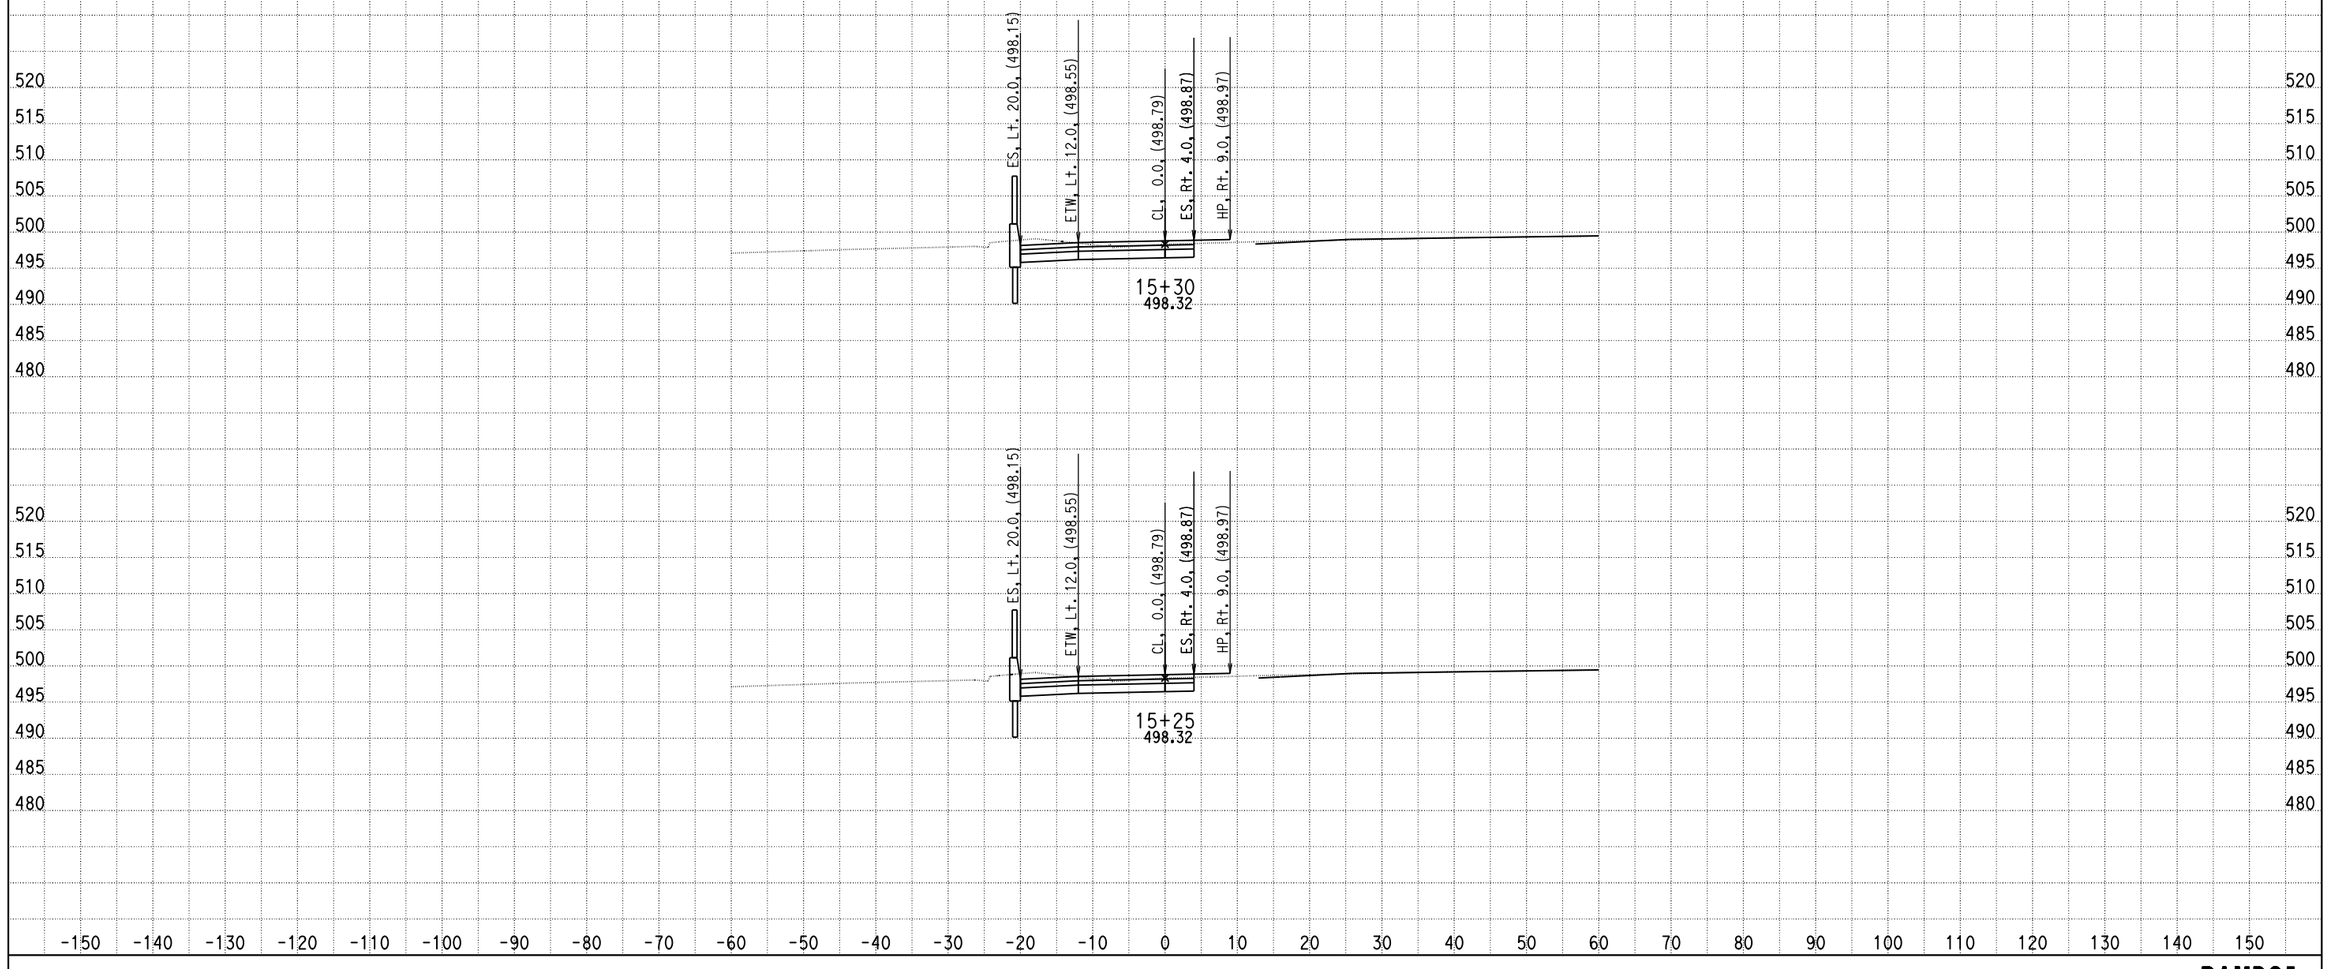

DATE: 4/16/2013

KC Project: 0818E File: C:\project\0818E\UPDATE-RAMP\hrc5-pro.ear

SCALE: 1" = 10' Horiz.
1" = 10' Vert.

All Dimensions are US Survey Feet

RAMPC5
CROSS SECTIONS

SHEET 38 OF XXX

DESIGN STUDY ONLY

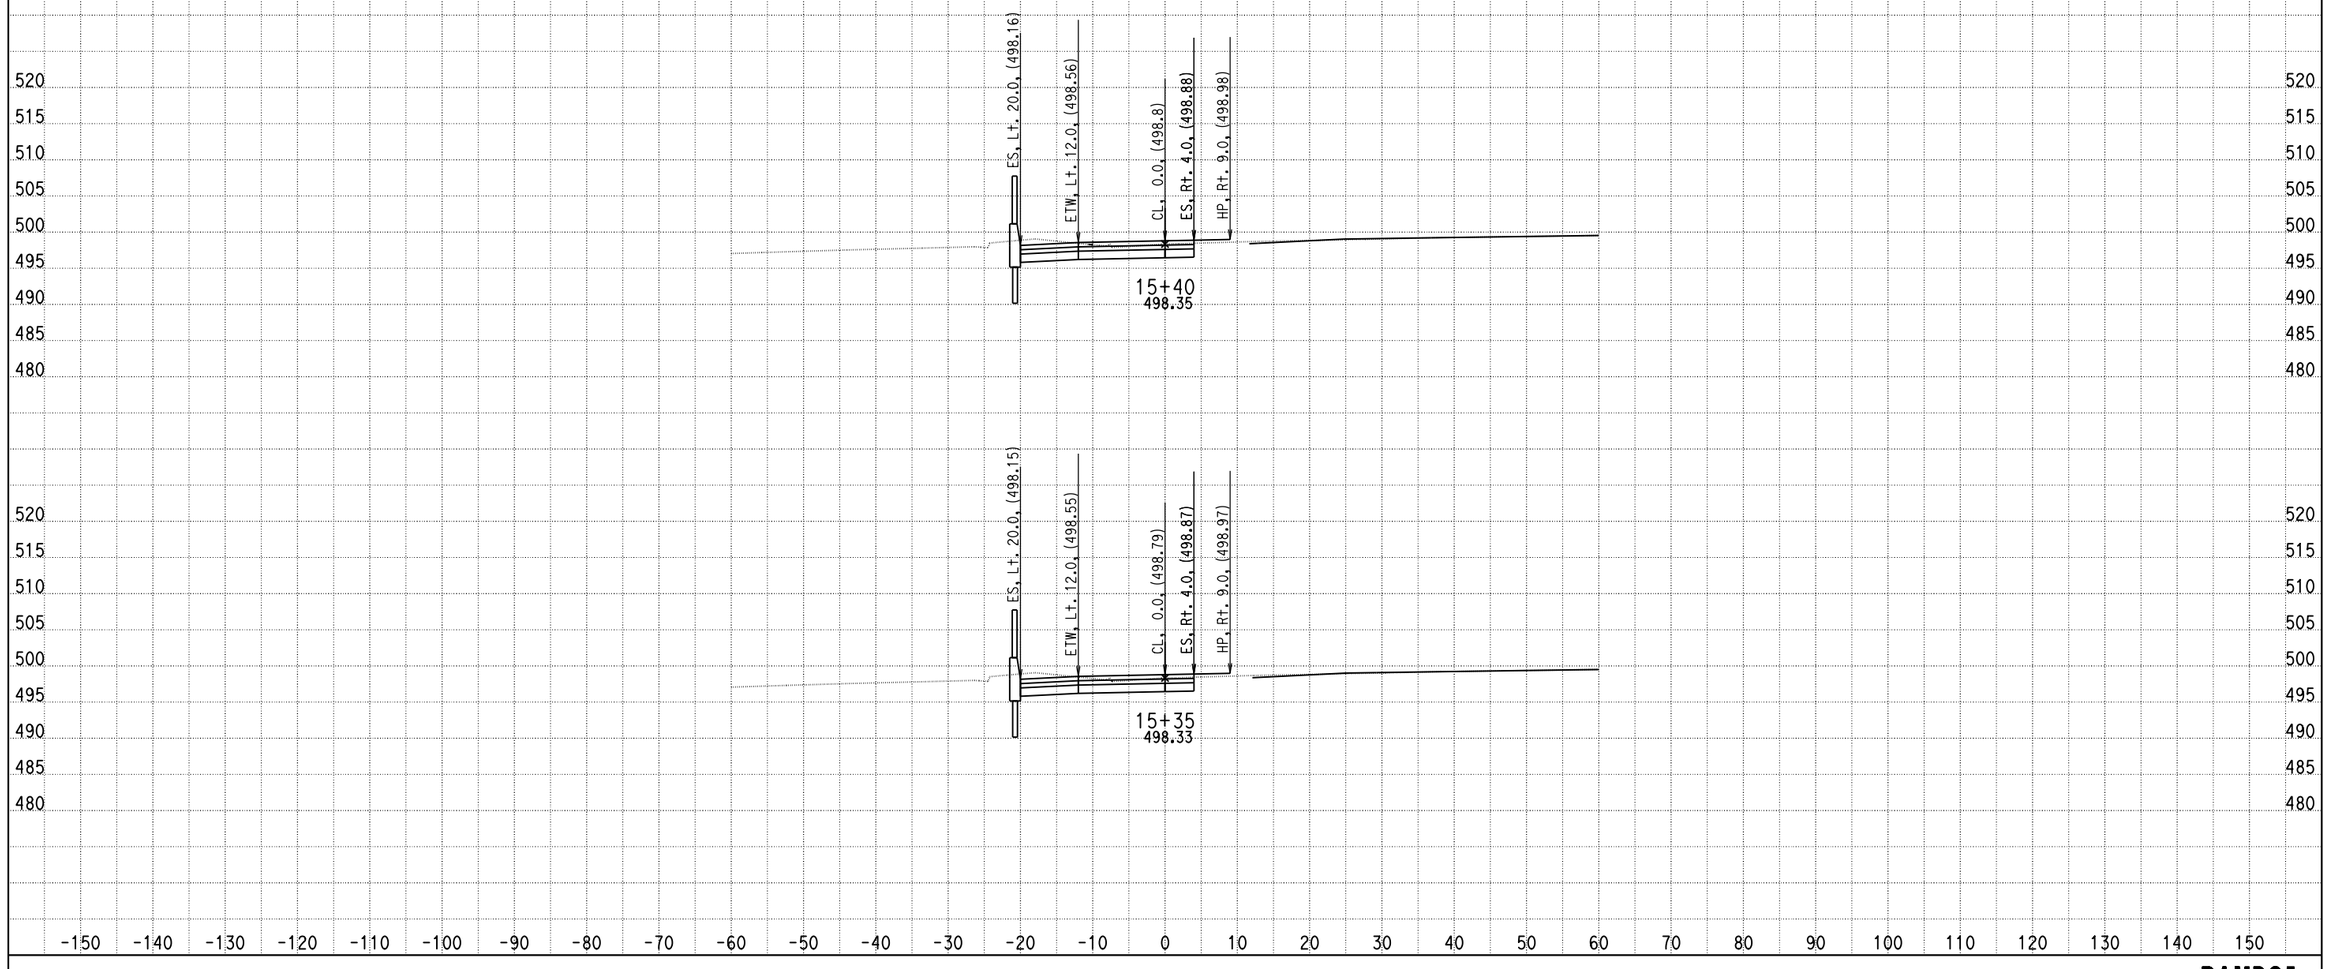

DATE: 4/16/2013

KC Project: 0818E File: C:\project\0818E\UPDATE-RAMP\hrc5-pro.ear

SCALE: 1" = 10' Horiz.
1" = 10' Vert.

All Dimensions are US Survey Feet

RAMPC5
CROSS SECTIONS

DESIGN STUDY ONLY

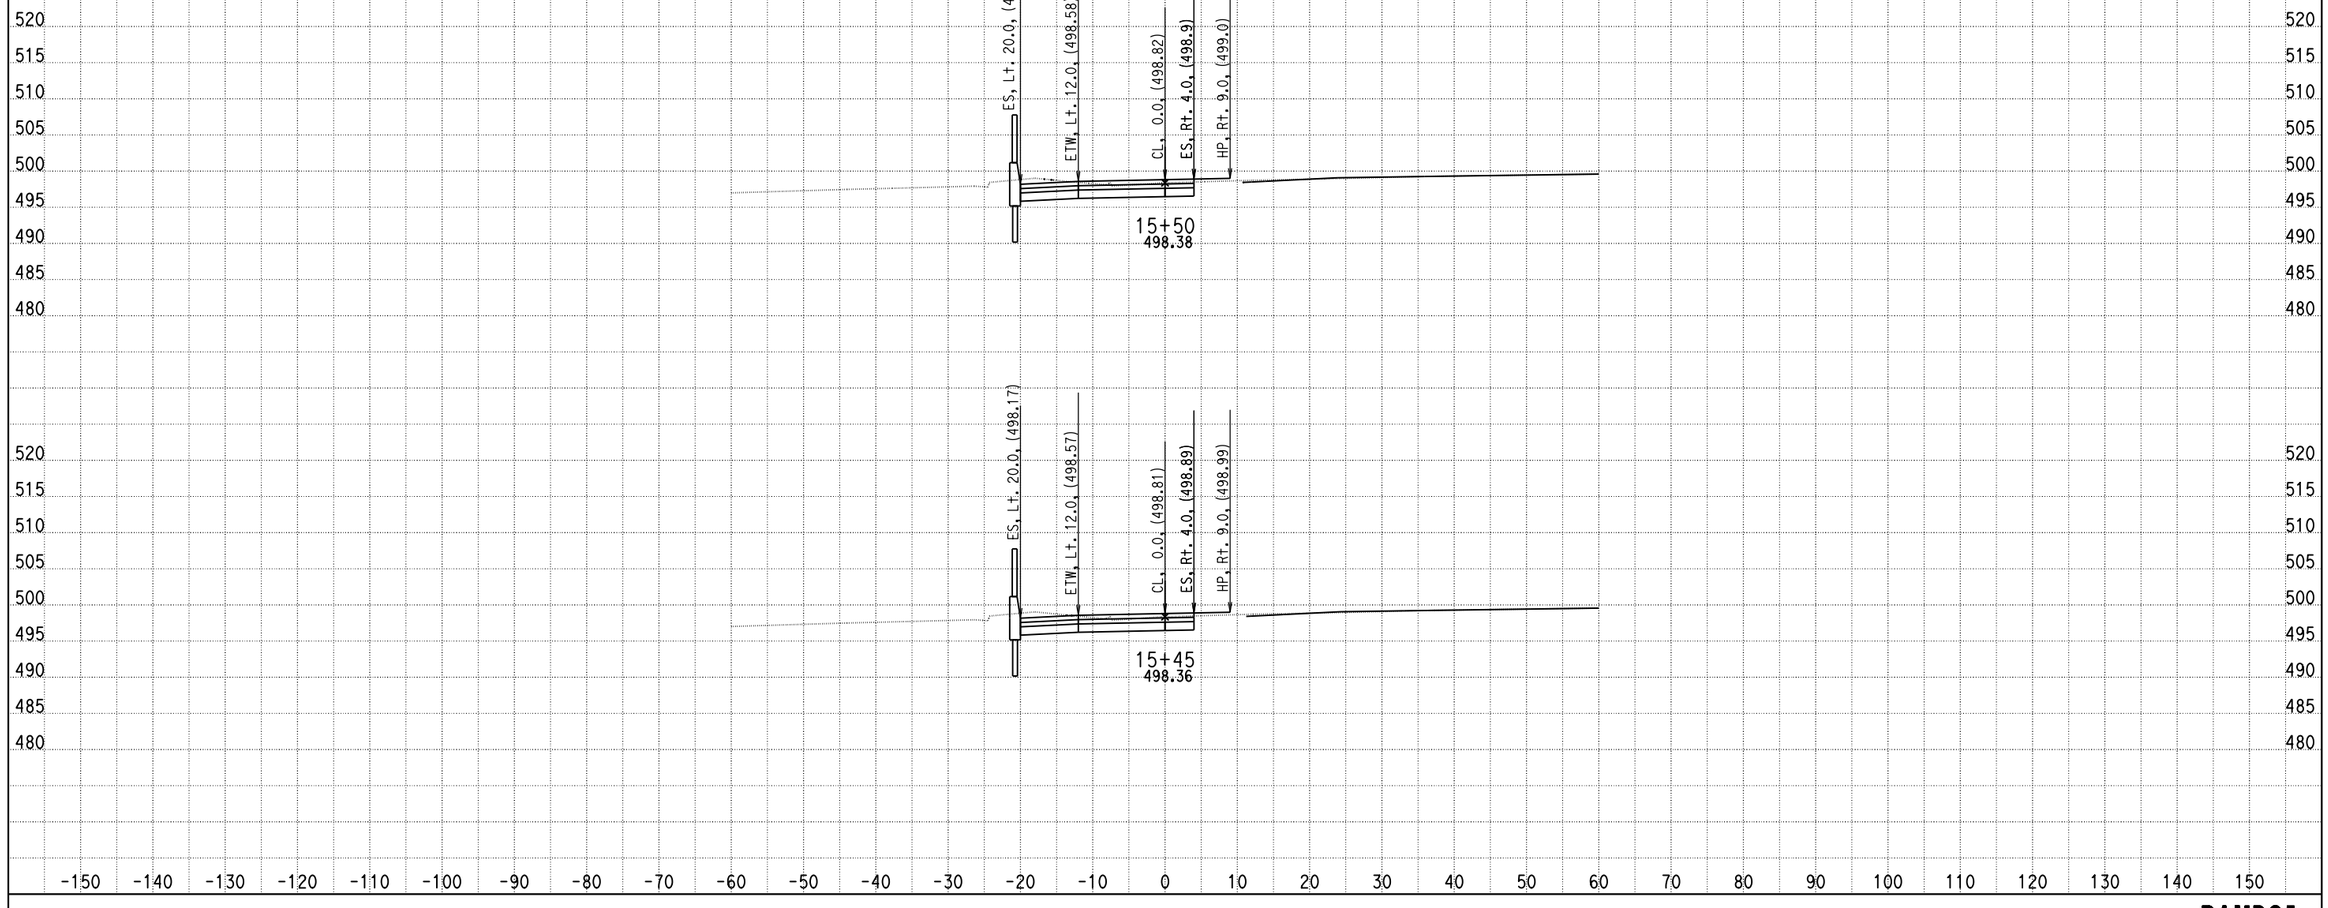

DATE: 4/16/2013

KC Project: 0818E File: C:\project\0818E\UPDATE-RAMP\hrc5-pro.ear

SCALE: 1" = 10' Horiz.
1" = 10' Vert.

All Dimensions are US Survey Feet

RAMPC5
CROSS SECTIONS

DESIGN STUDY ONLY

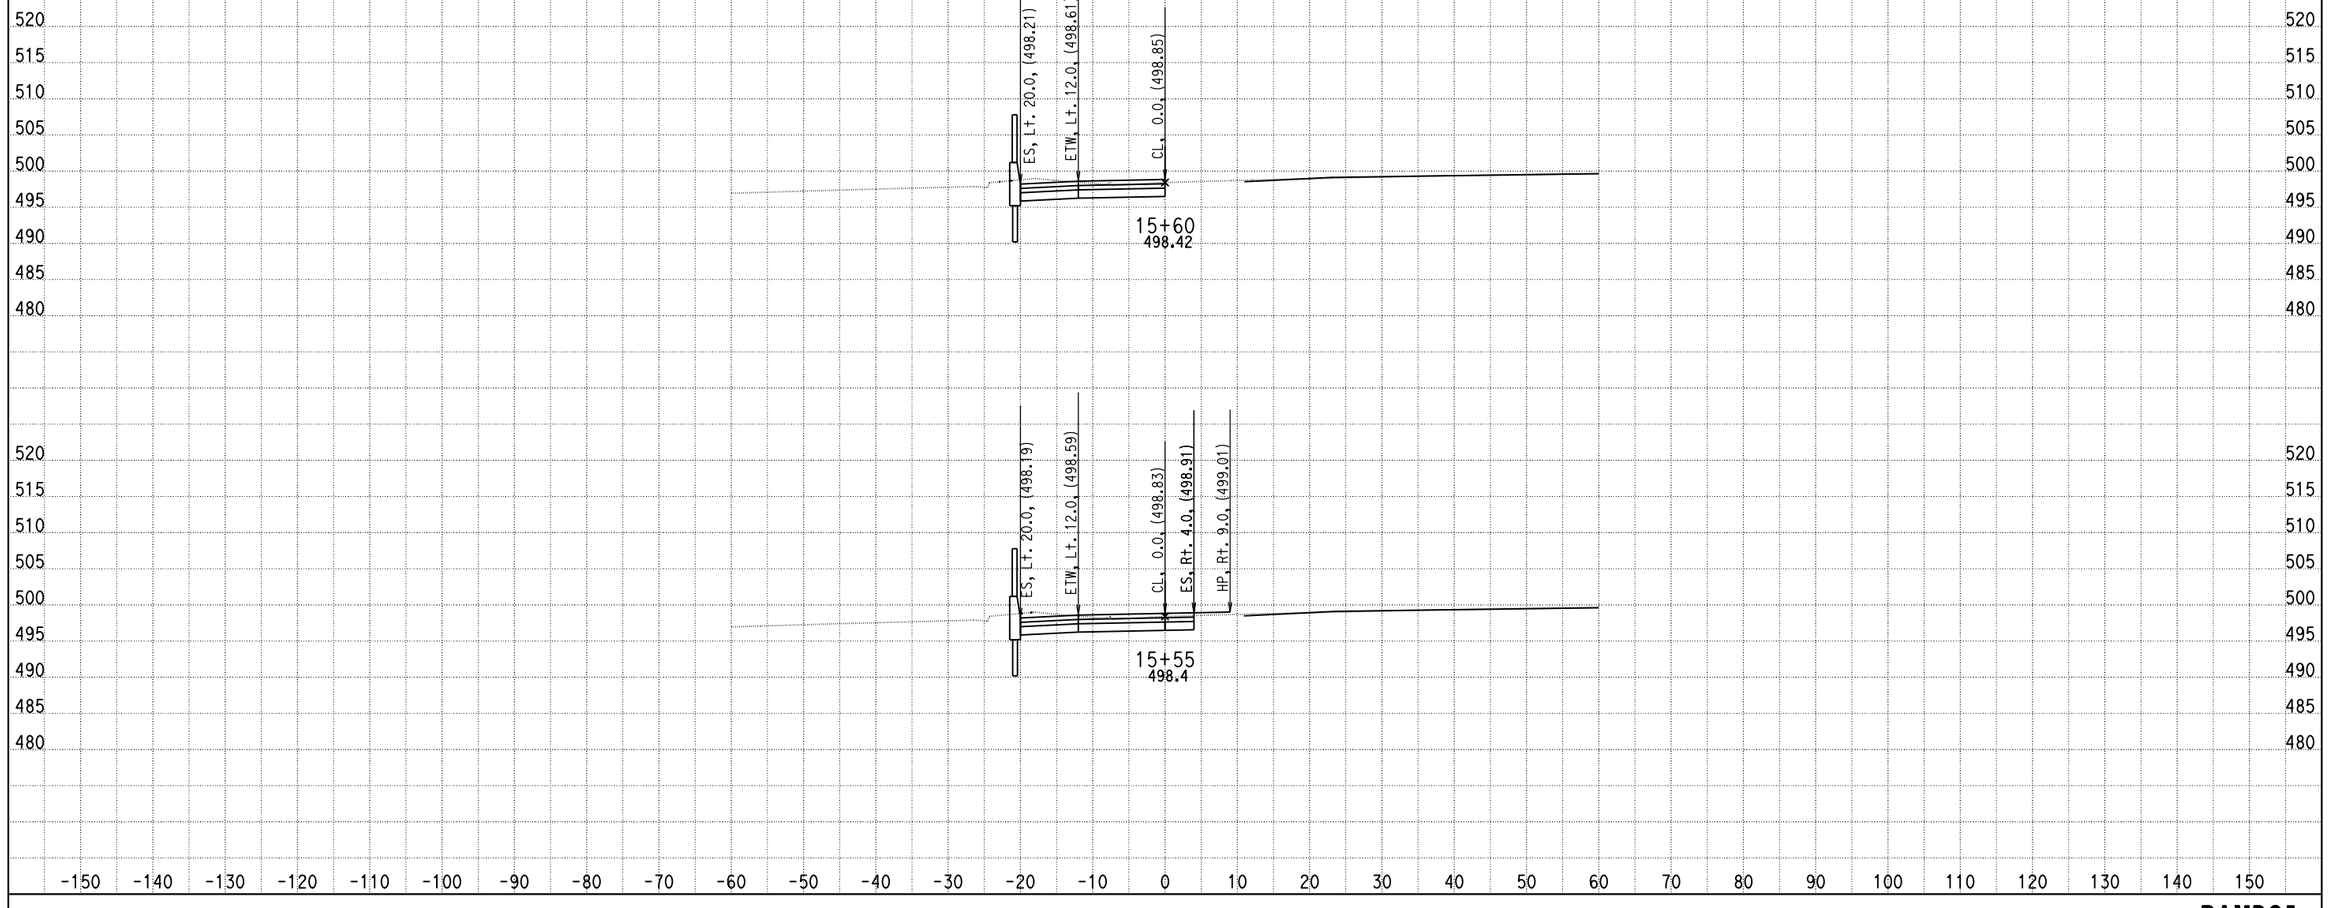

DATE: 4/16/2013

KC Project: 0818E File: C:\project\0818E\UPDATE-RAMP\hrc5-pro.ear

SCALE: 1" = 10' Horiz.
1" = 10' Vert.

All Dimensions are US Survey Feet

RAMPC5
CROSS SECTIONS

SHEET 41 OF XXX

DESIGN STUDY ONLY

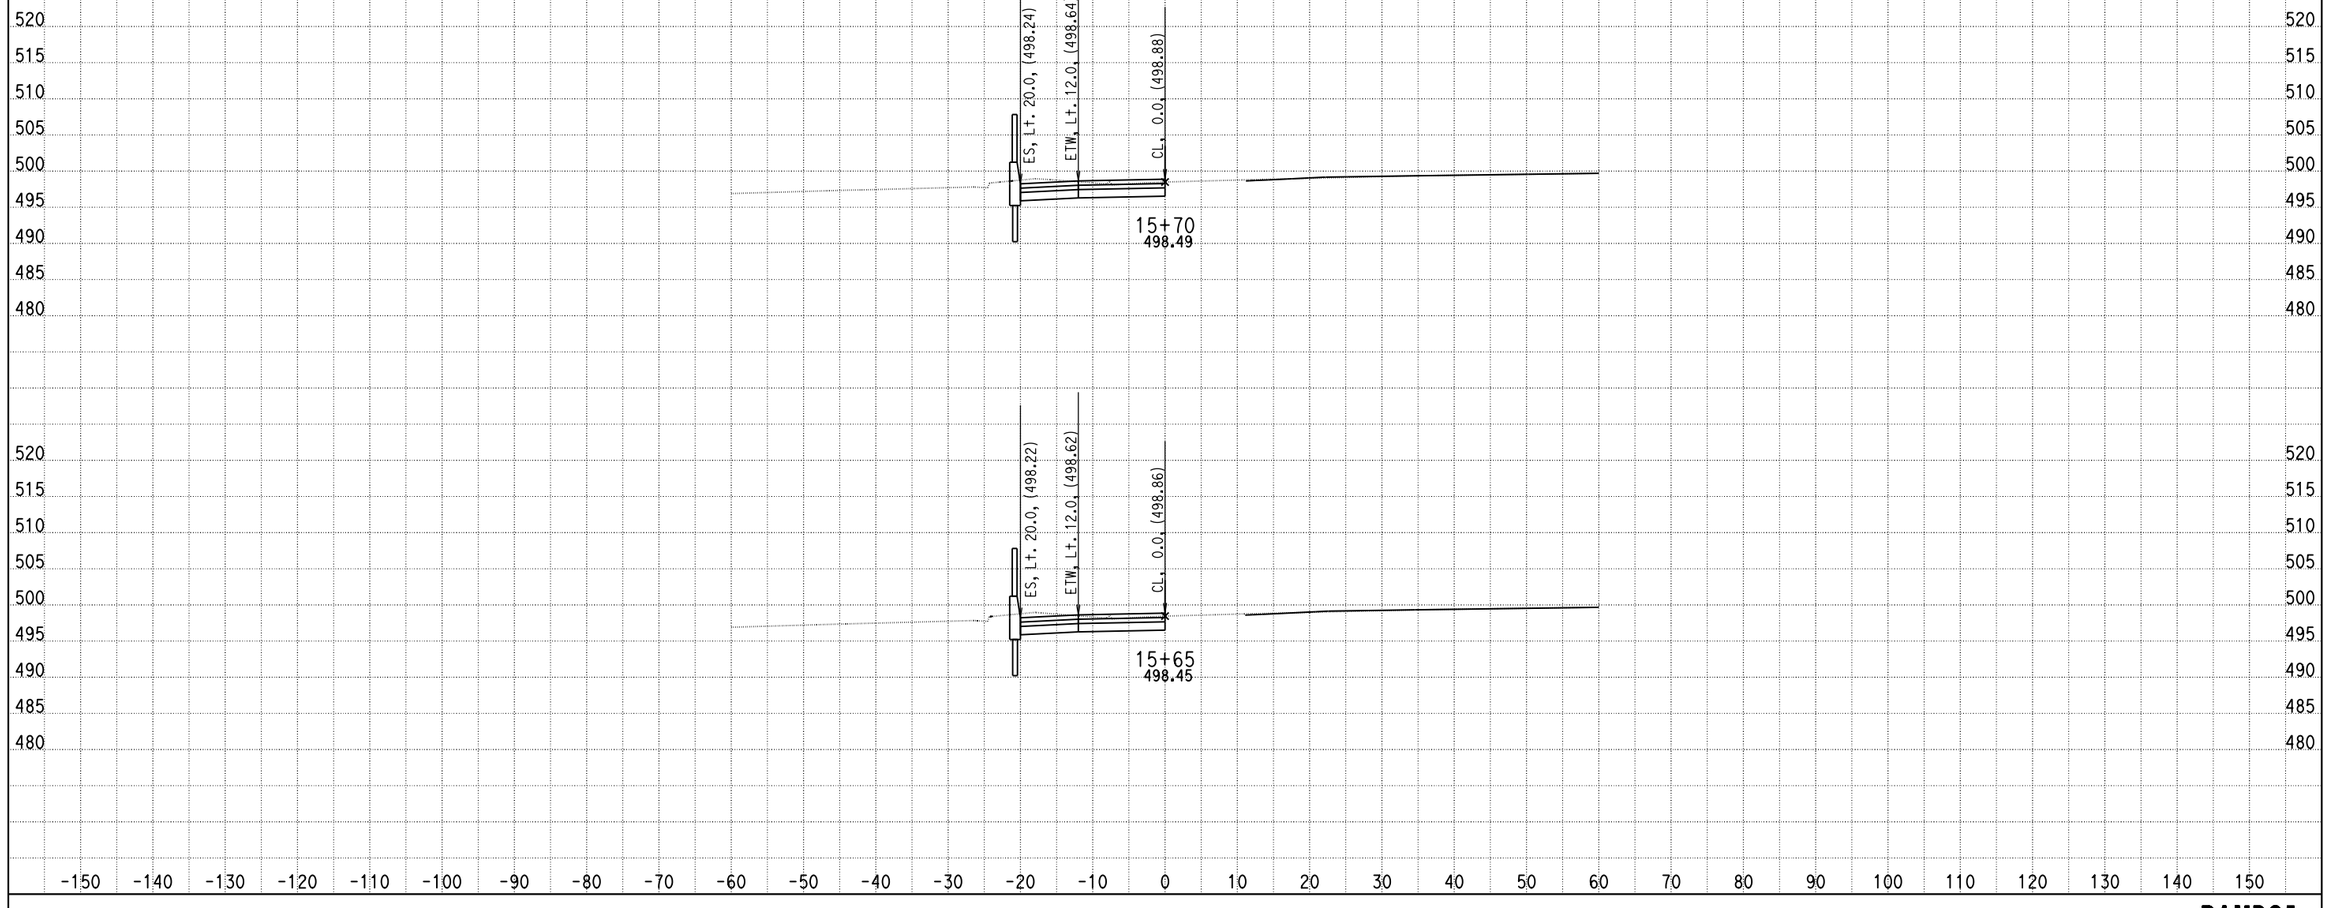

DATE: 4/16/2013

KC Project: 0818E File: C:\project\0818E\UPDATE-RAMP\hrc5-pro.ear

SCALE: 1" = 10' Horiz.
1" = 10' Vert.

All Dimensions are US Survey Feet

RAMPC5
CROSS SECTIONS

SHEET 42 OF XXX

DESIGN STUDY ONLY

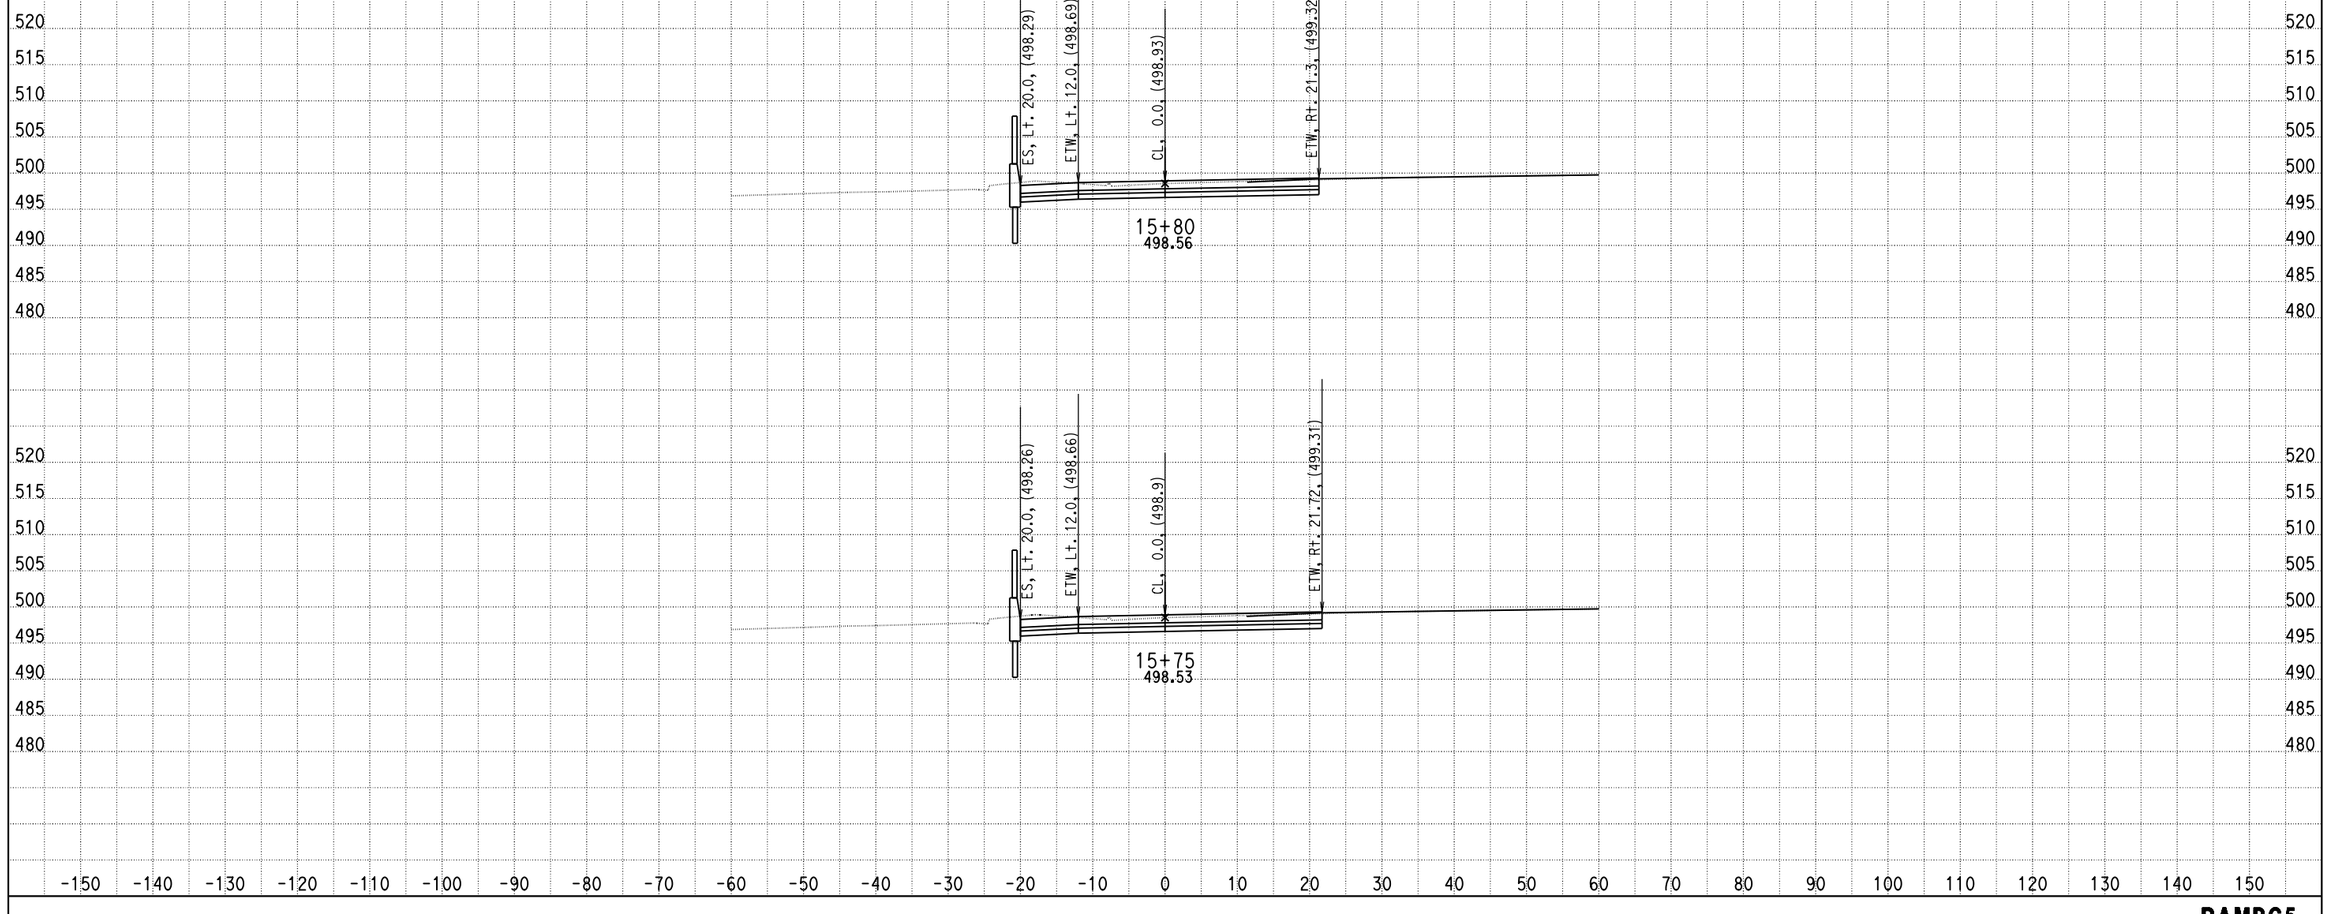

DATE: 4/16/2013

KC Project: 0818E File: C:\project\0818E\UPDATE-RAMP\hrc5-pro.ear

SCALE: 1" = 10' Horiz.
1" = 10' Vert.

All Dimensions are US Survey Feet

RAMPC5
CROSS SECTIONS

SHEET 43 OF XXX

DESIGN STUDY ONLY

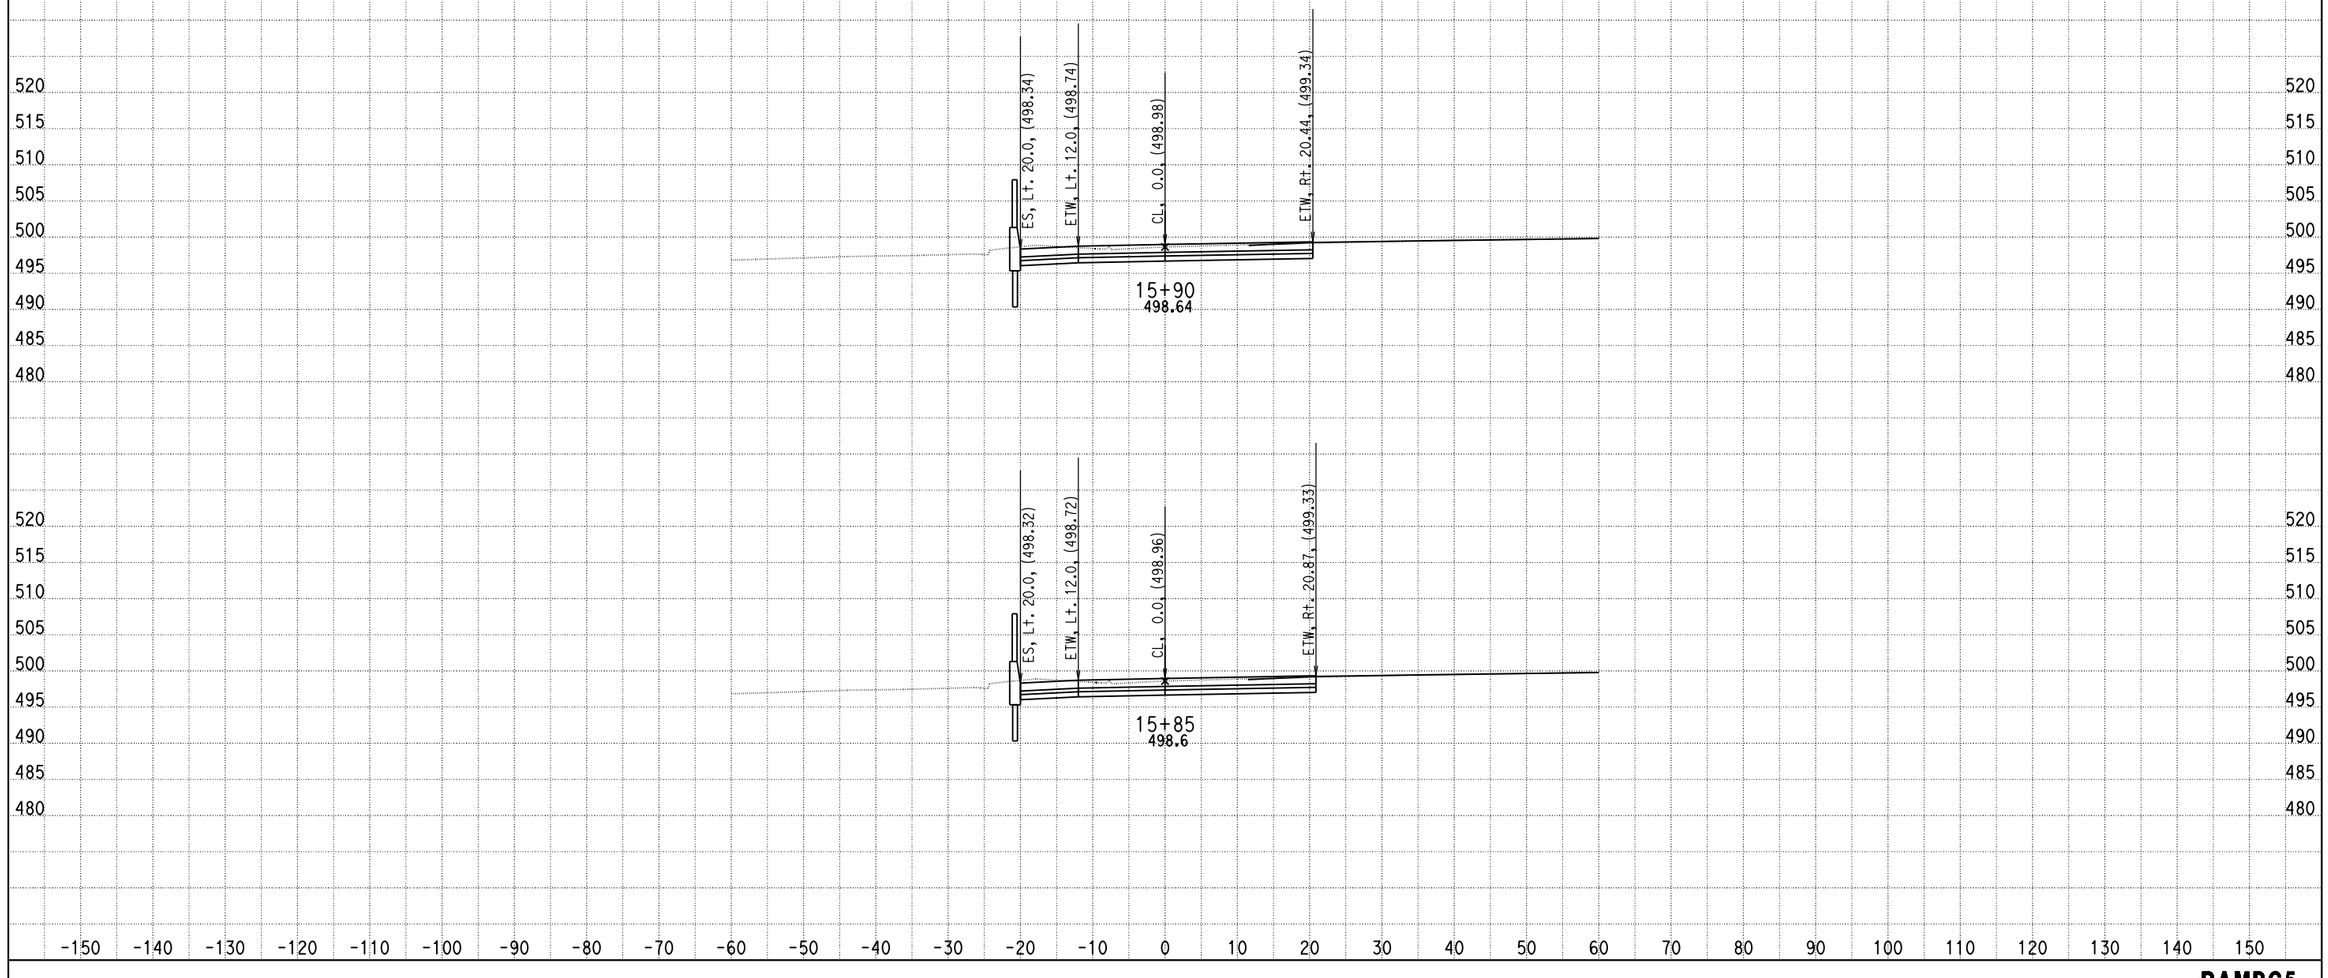

DATE: 4/16/2013

KC Project: 0818E File: C:\project\0818E\UPDATE-RAMP\hrc5-pro.ear

SCALE: 1" = 10' Horiz.
1" = 10' Vert.

All Dimensions are US Survey Feet

RAMPC5
CROSS SECTIONS

DESIGN STUDY ONLY

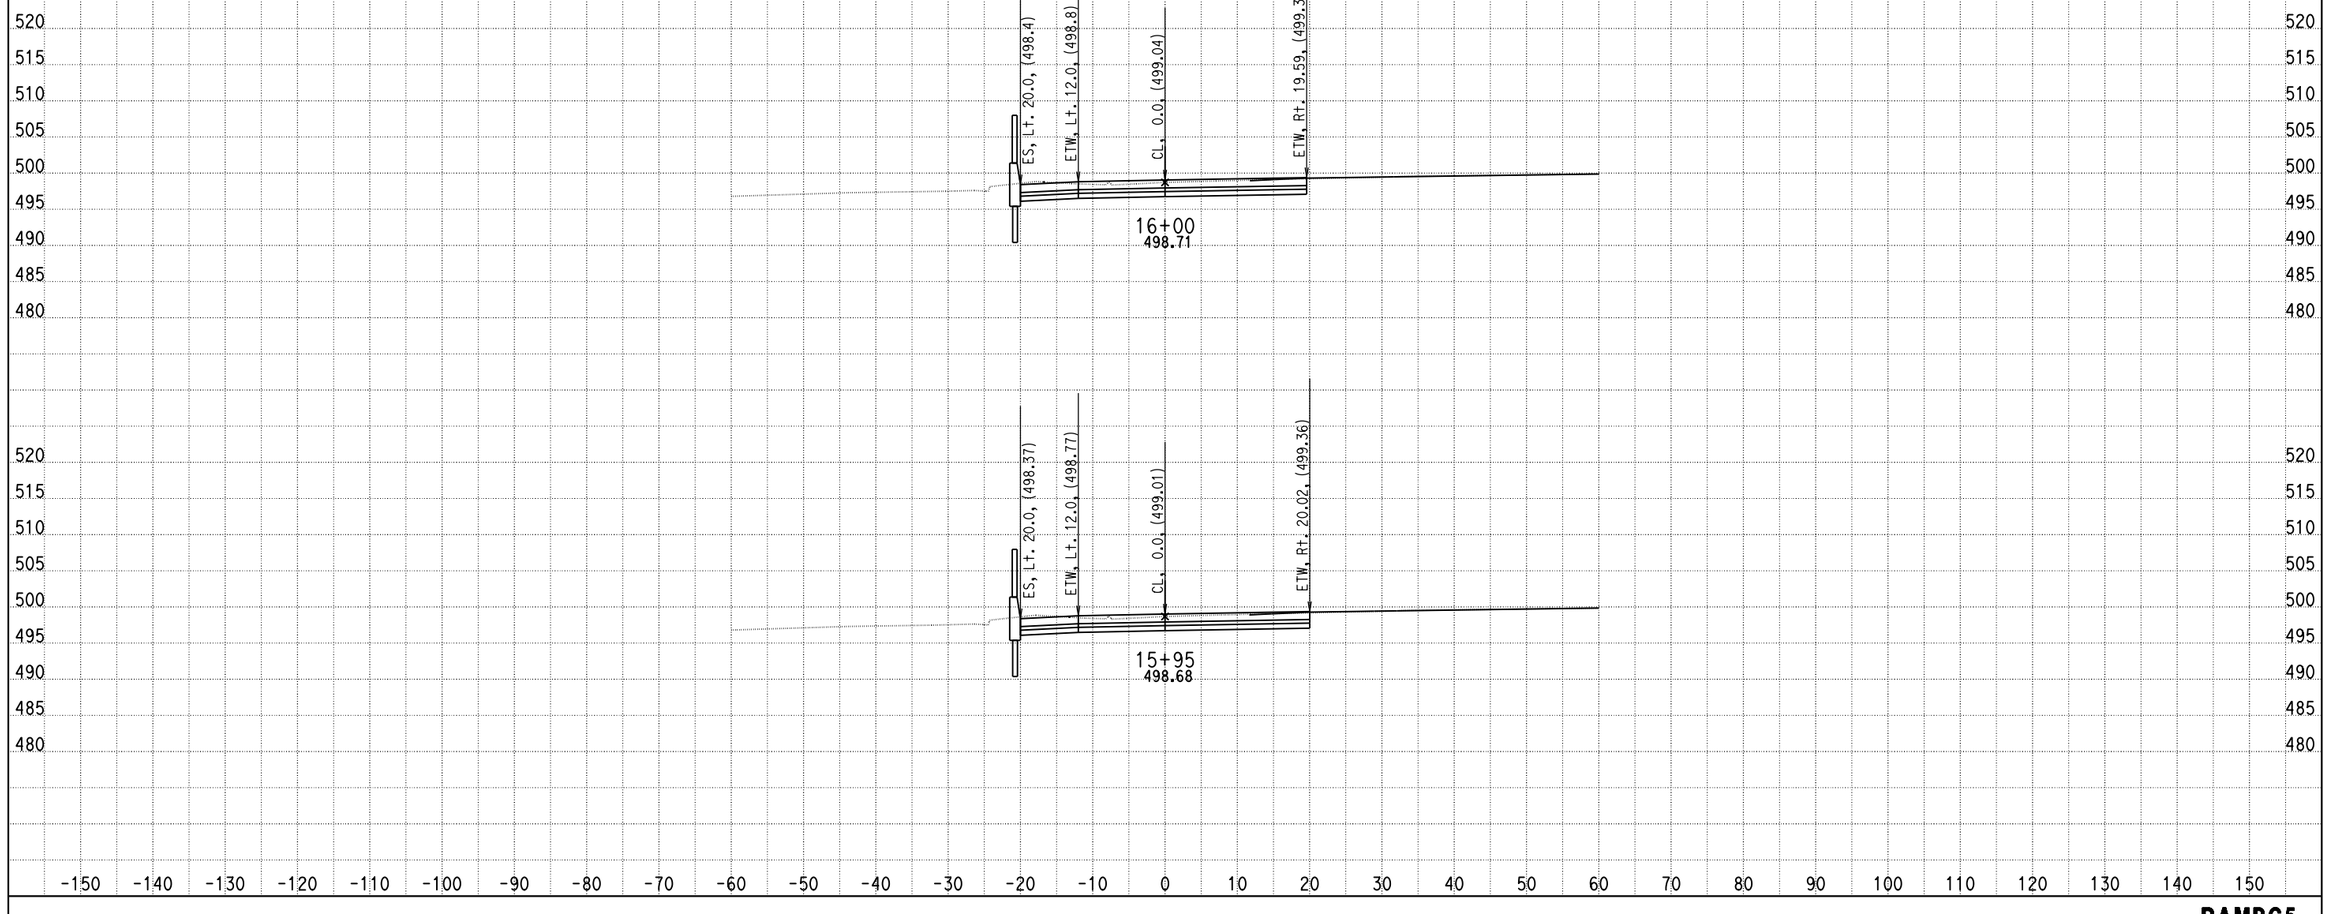

DATE: 4/16/2013

KC Project: 0818E File: C:\project\0818E\UPDATE-RAMP\hrc5-pro.ear

SCALE: 1" = 10' Horiz.
1" = 10' Vert.

All Dimensions are US Survey Feet

RAMPC5
CROSS SECTIONS

SHEET 45 OF XXX

DESIGN STUDY ONLY

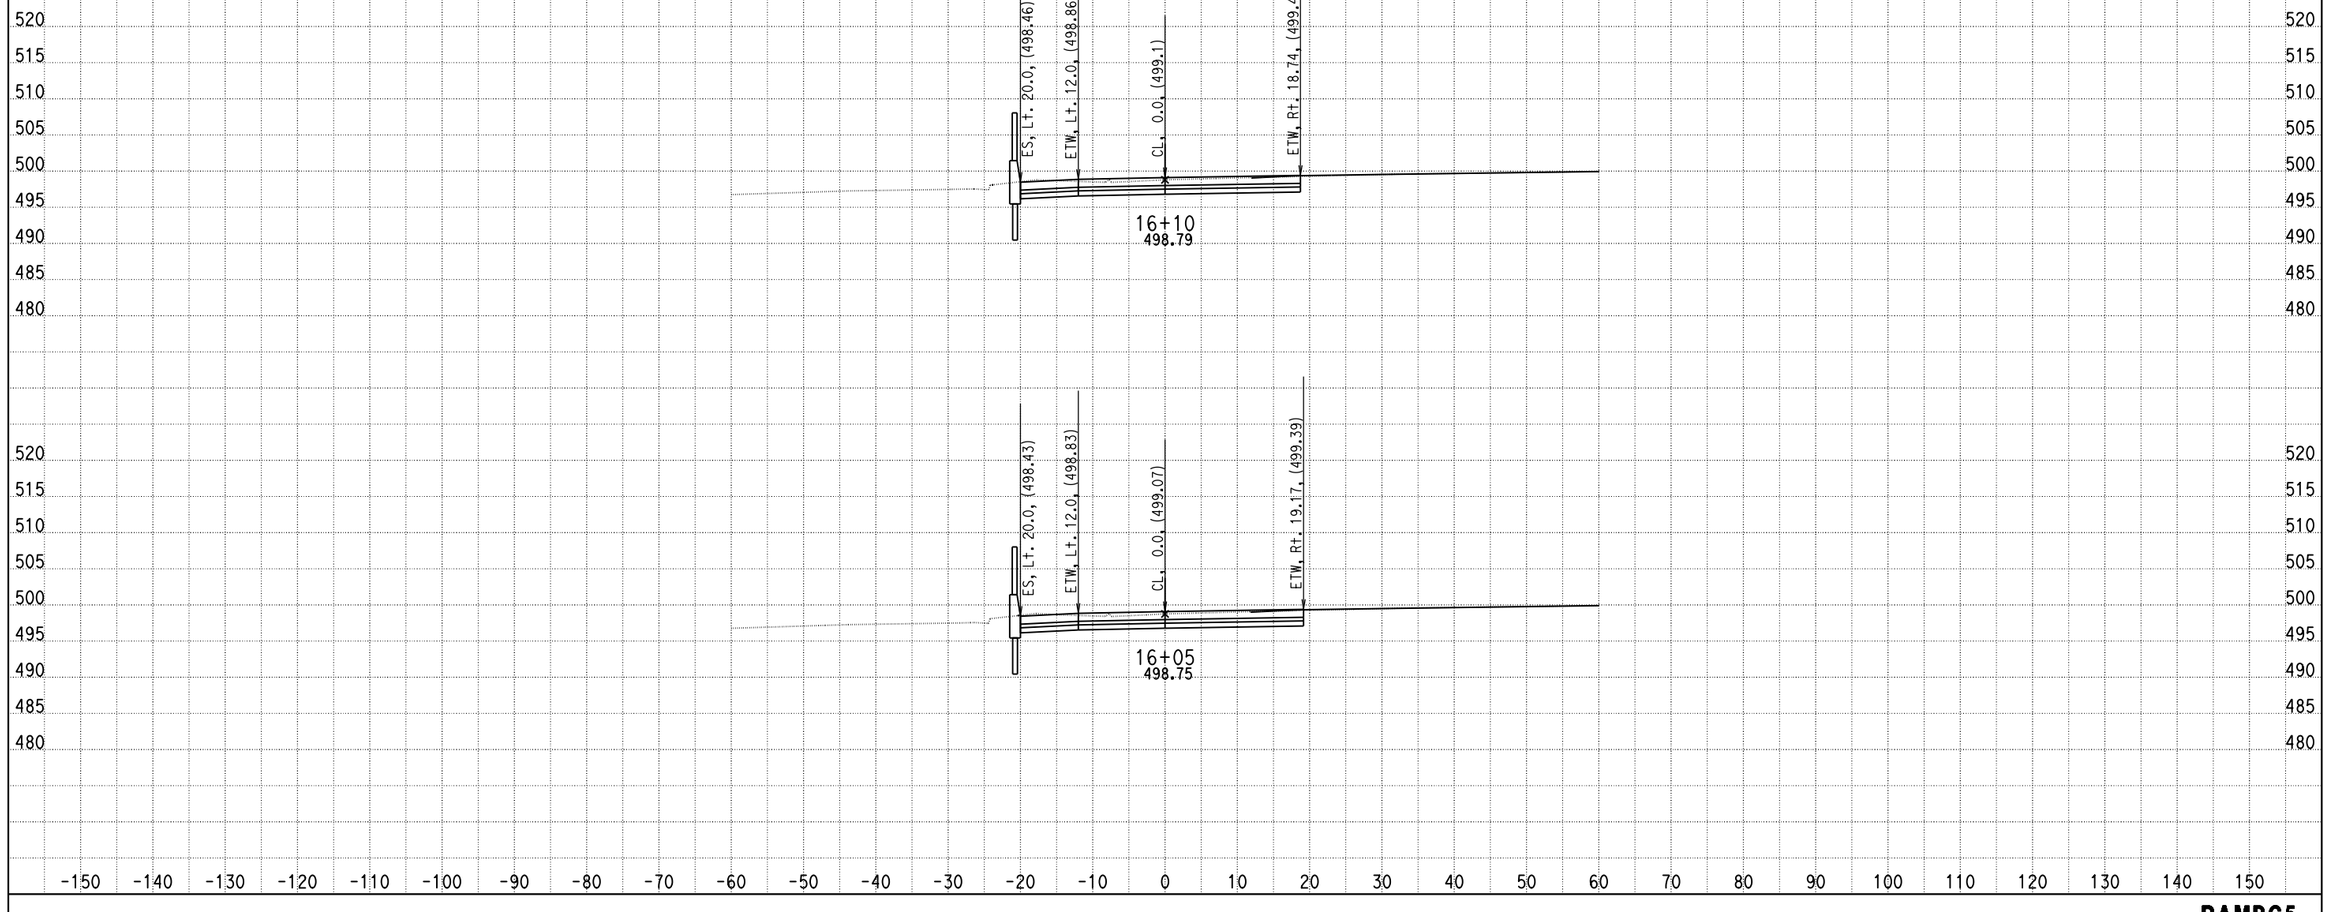

DATE: 4/16/2013

KC Project: 0818E File: C:\project\0818E\UPDATE-RAMP\hrc5-pro.ear

SCALE: 1" = 10' Horiz.
1" = 10' Vert.

All Dimensions are US Survey Feet

RAMPC5
CROSS SECTIONS

DESIGN STUDY ONLY

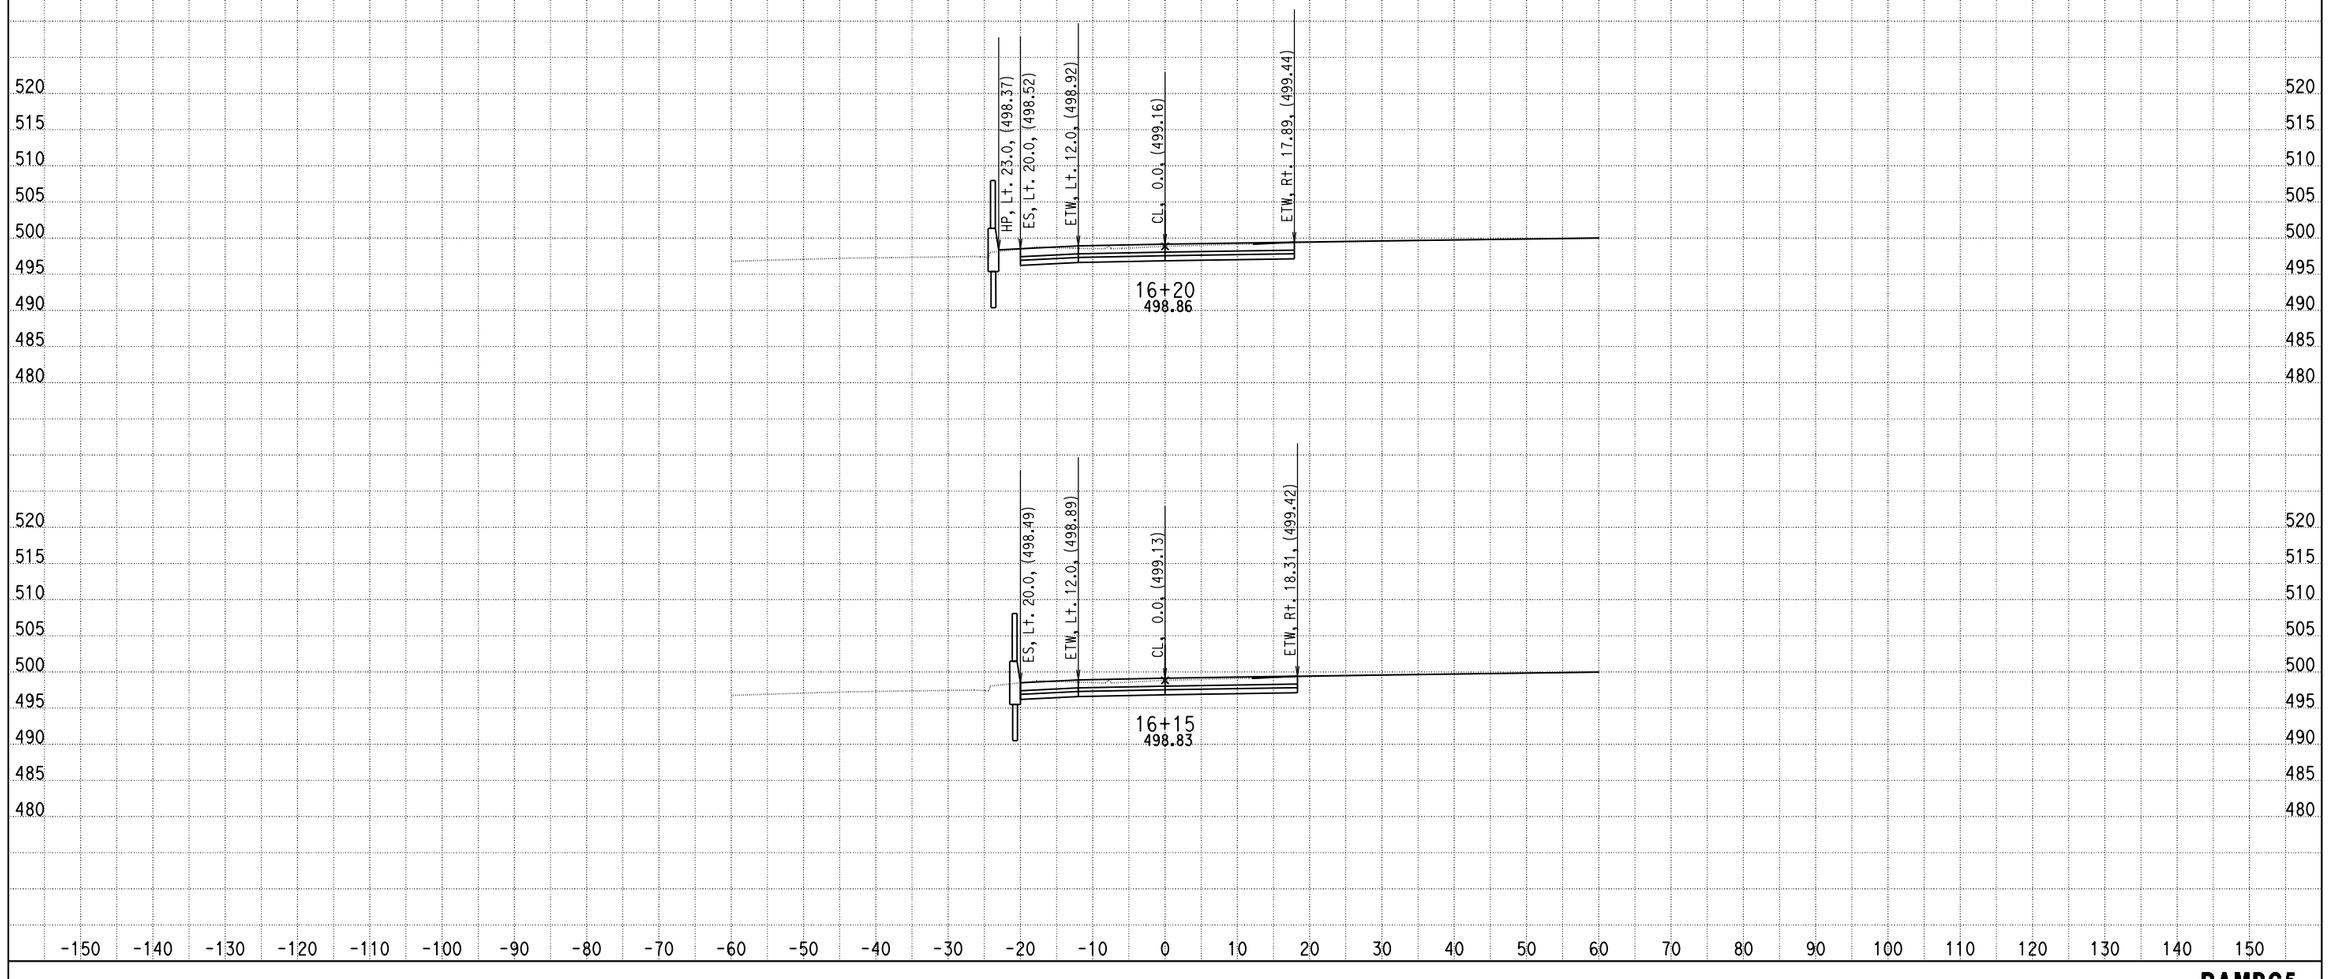

DATE: 4/16/2013

KC Project: 0818E File: C:\project\0818E\UPDATE-RAMP\hrc5-pro.ear

SCALE: 1" = 10' Horiz.
1" = 10' Vert.

All Dimensions are US Survey Feet

RAMPC5
CROSS SECTIONS

DESIGN STUDY ONLY

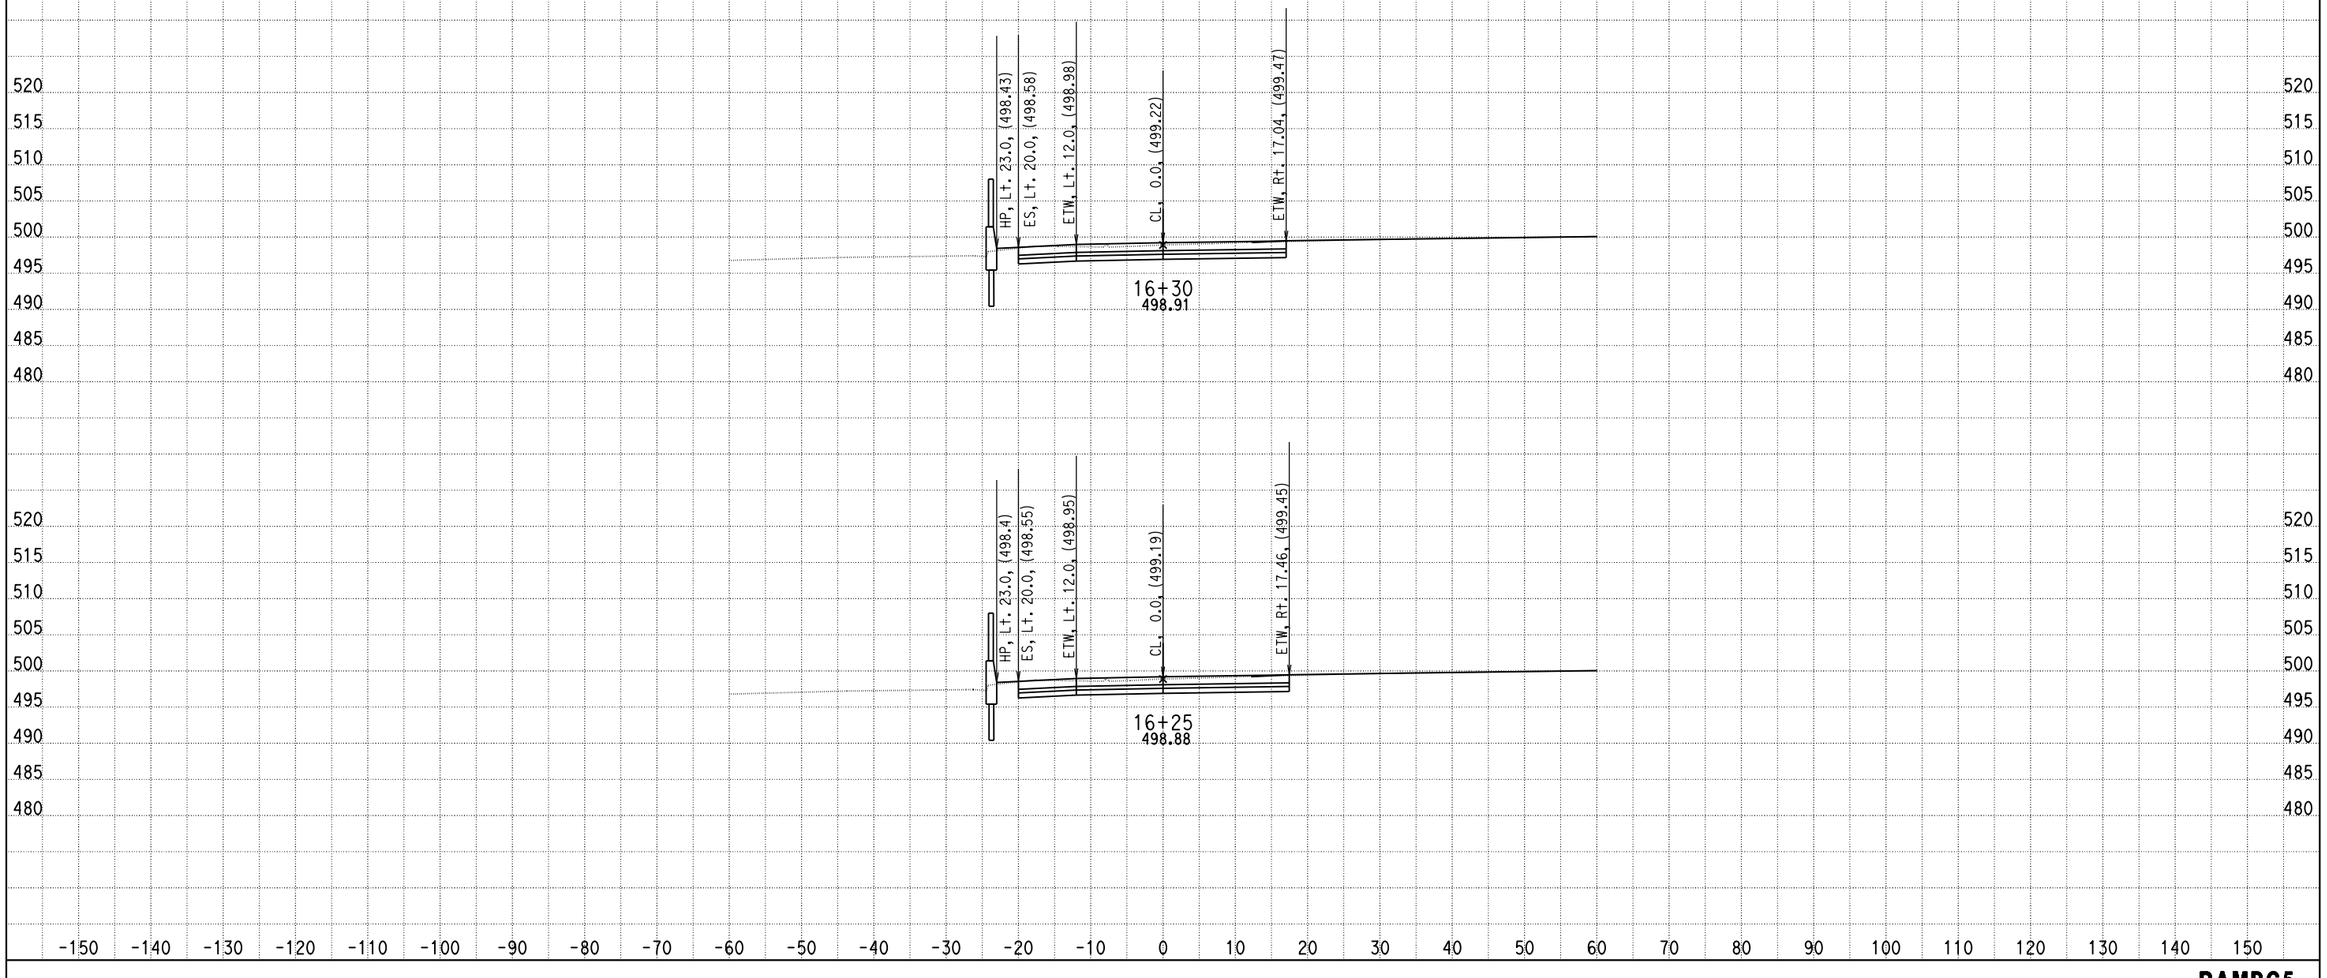

DATE: 4/16/2013

KC Project: 0818E File: C:\project\0818E\UPDATE-RAMP\hrc5-pro.ear

SCALE: 1" = 10' Horiz.
1" = 10' Vert.

All Dimensions are US Survey Feet

RAMPC5
CROSS SECTIONS

DESIGN STUDY ONLY

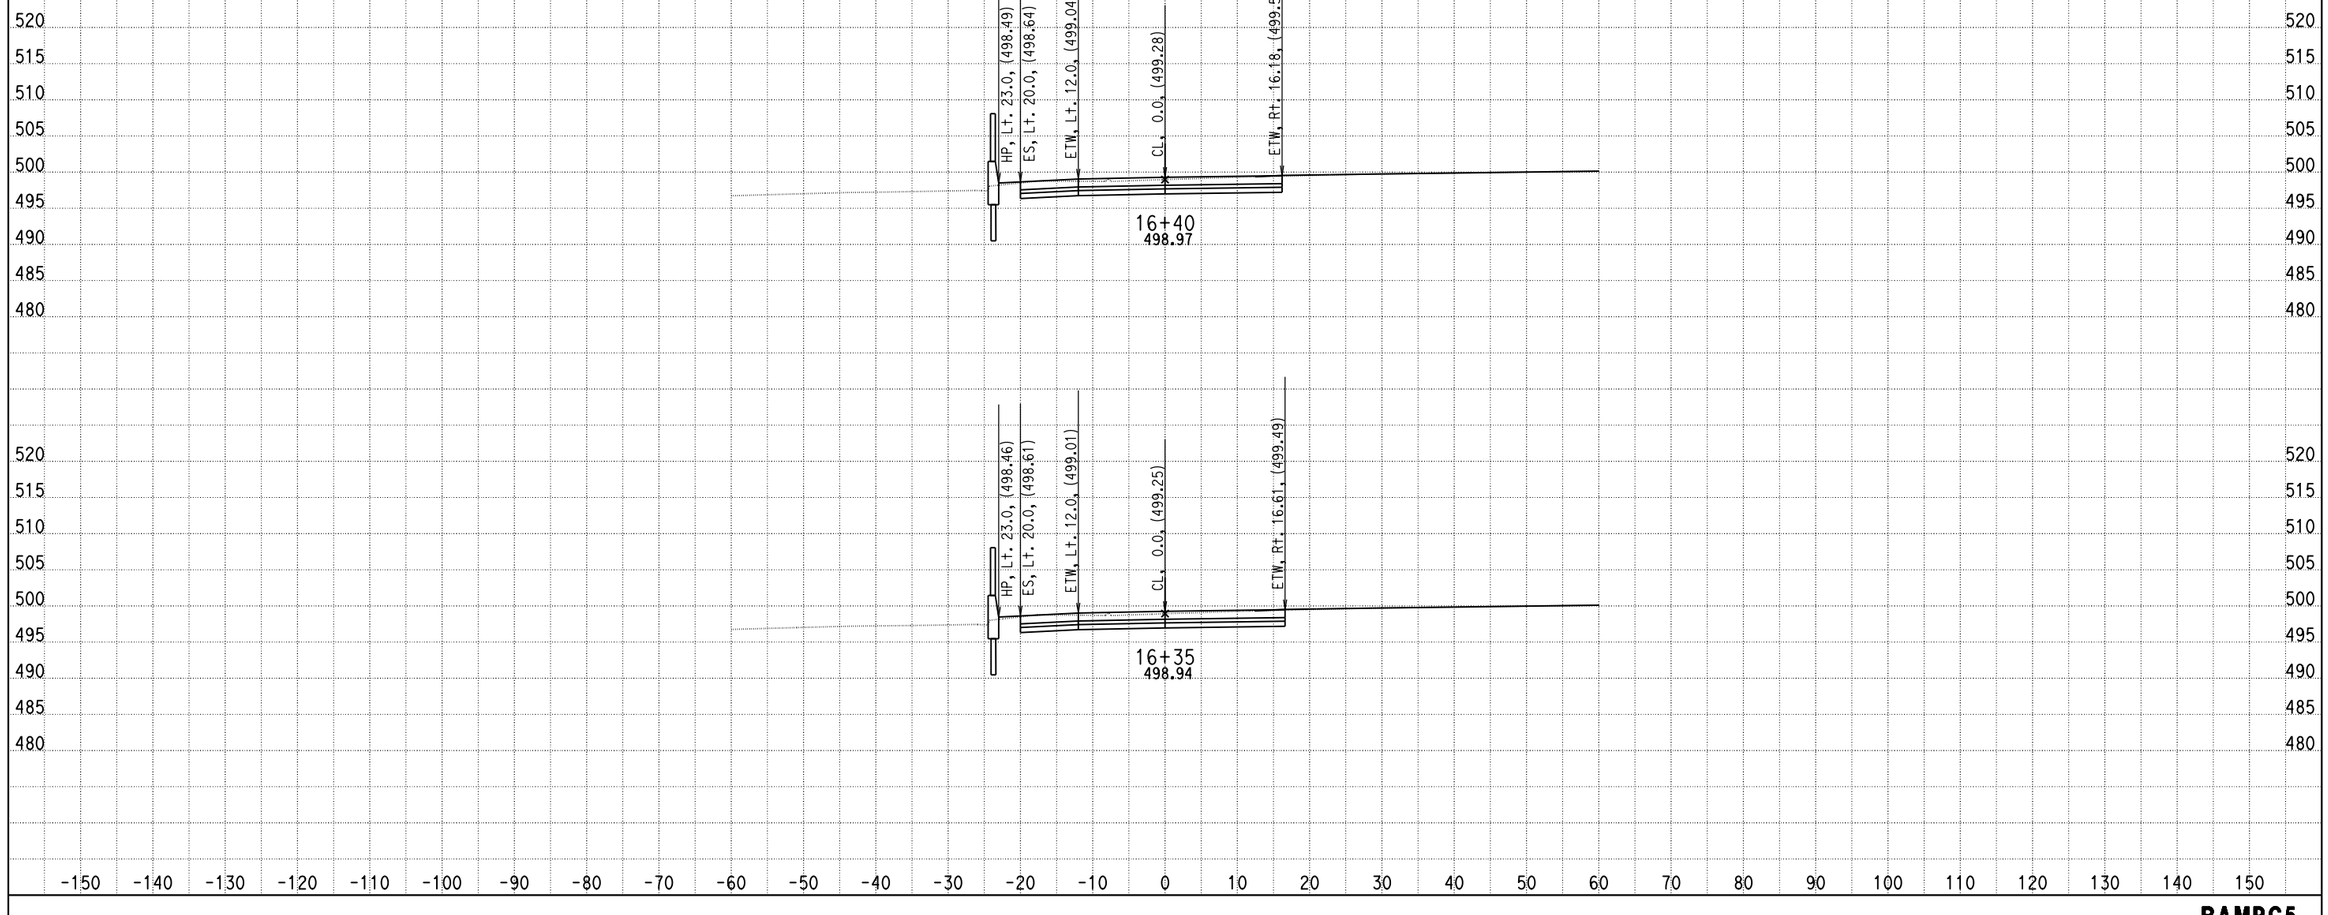

DATE: 4/16/2013

KC Project: 0818E File: C:\project\0818E\UPDATE-RAMP\hrc5-pro.ear

SCALE: 1" = 10' Horiz.
1" = 10' Vert.

All Dimensions are US Survey Feet

RAMPC5
CROSS SECTIONS

DESIGN STUDY ONLY

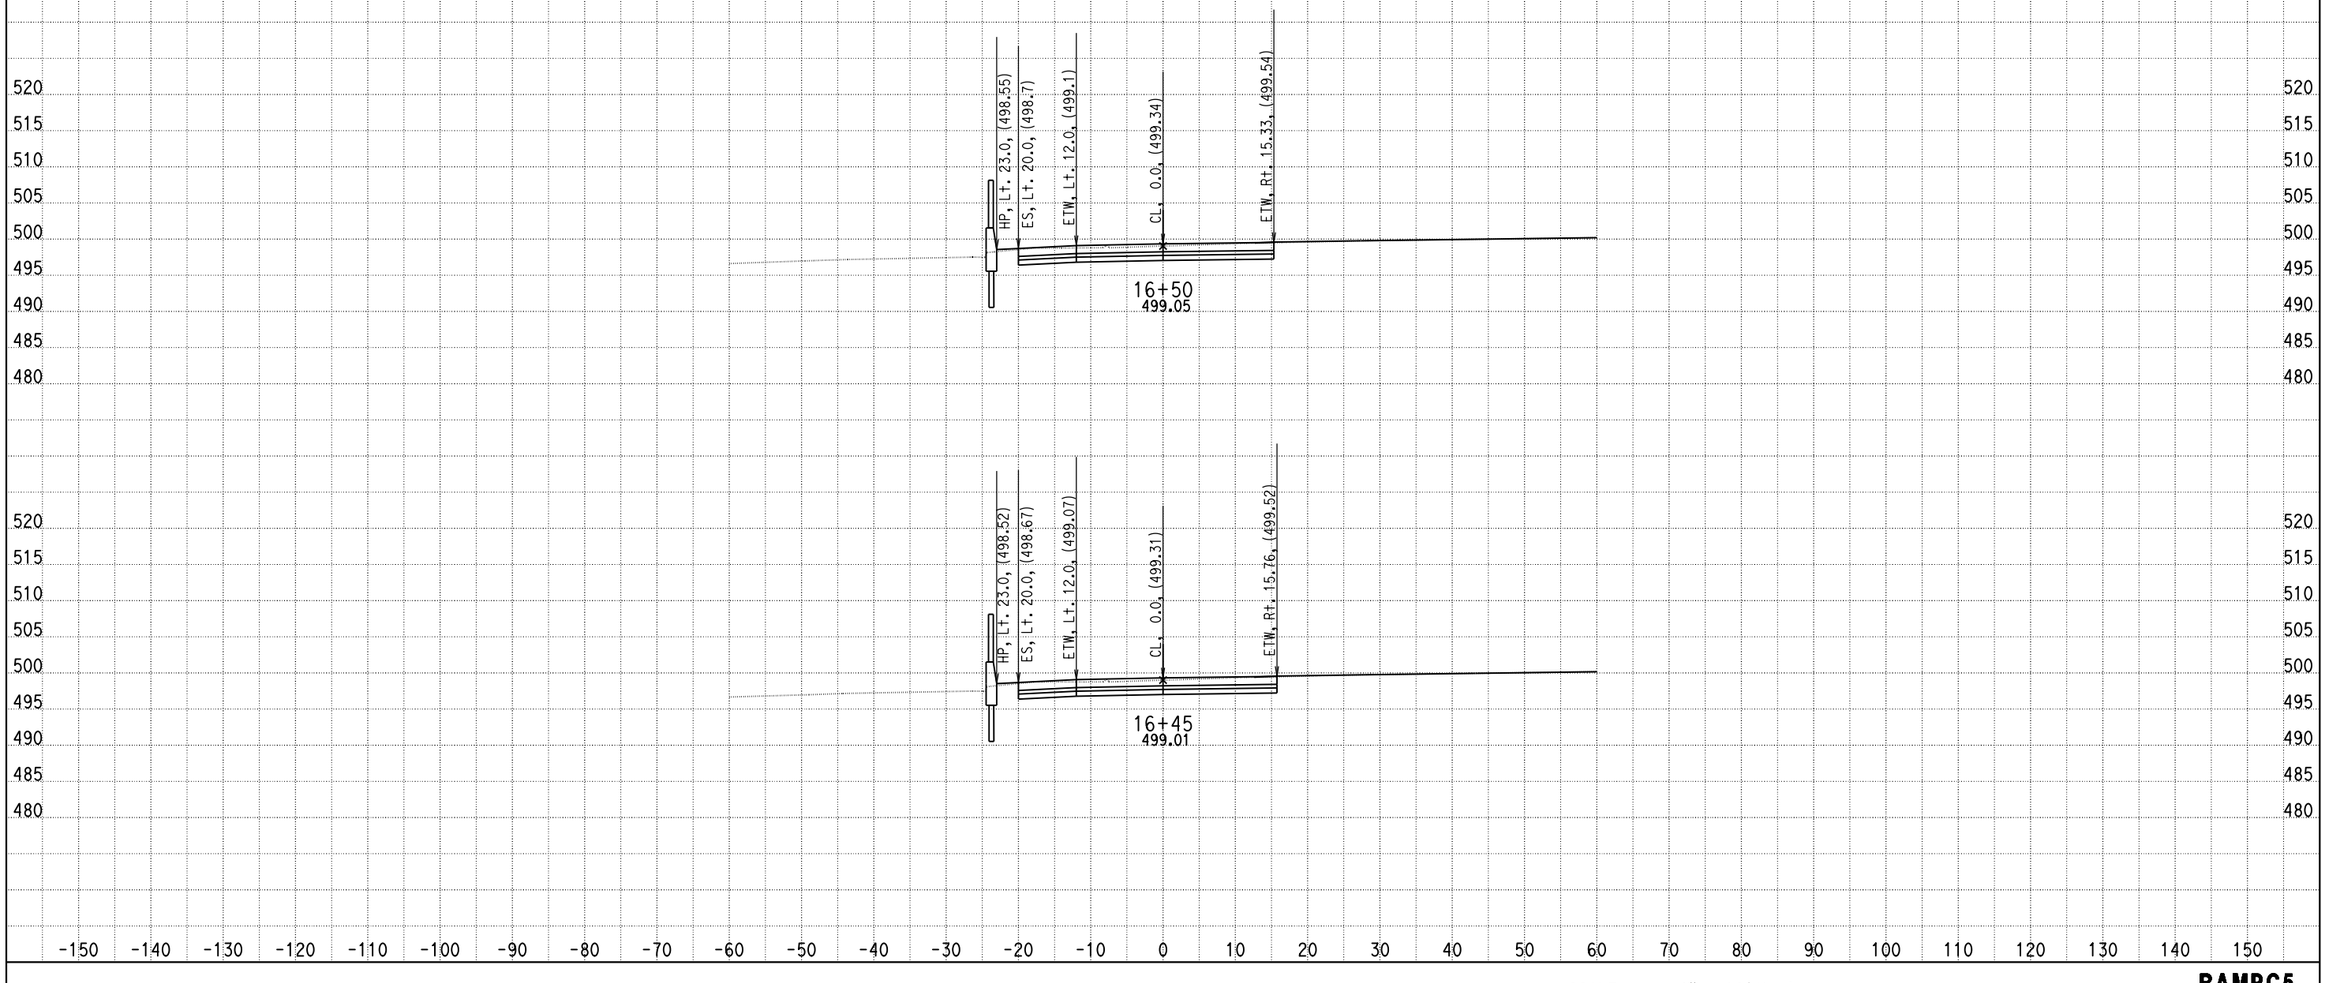

DATE: 4/16/2013

KC Project: 0818E File: C:\project\0818E\UPDATE-RAMP\hrc5-pro.ear

SCALE: 1" = 10' Horiz.
1" = 10' Vert.

All Dimensions are US Survey Feet

RAMPC5
CROSS SECTIONS

DESIGN STUDY ONLY

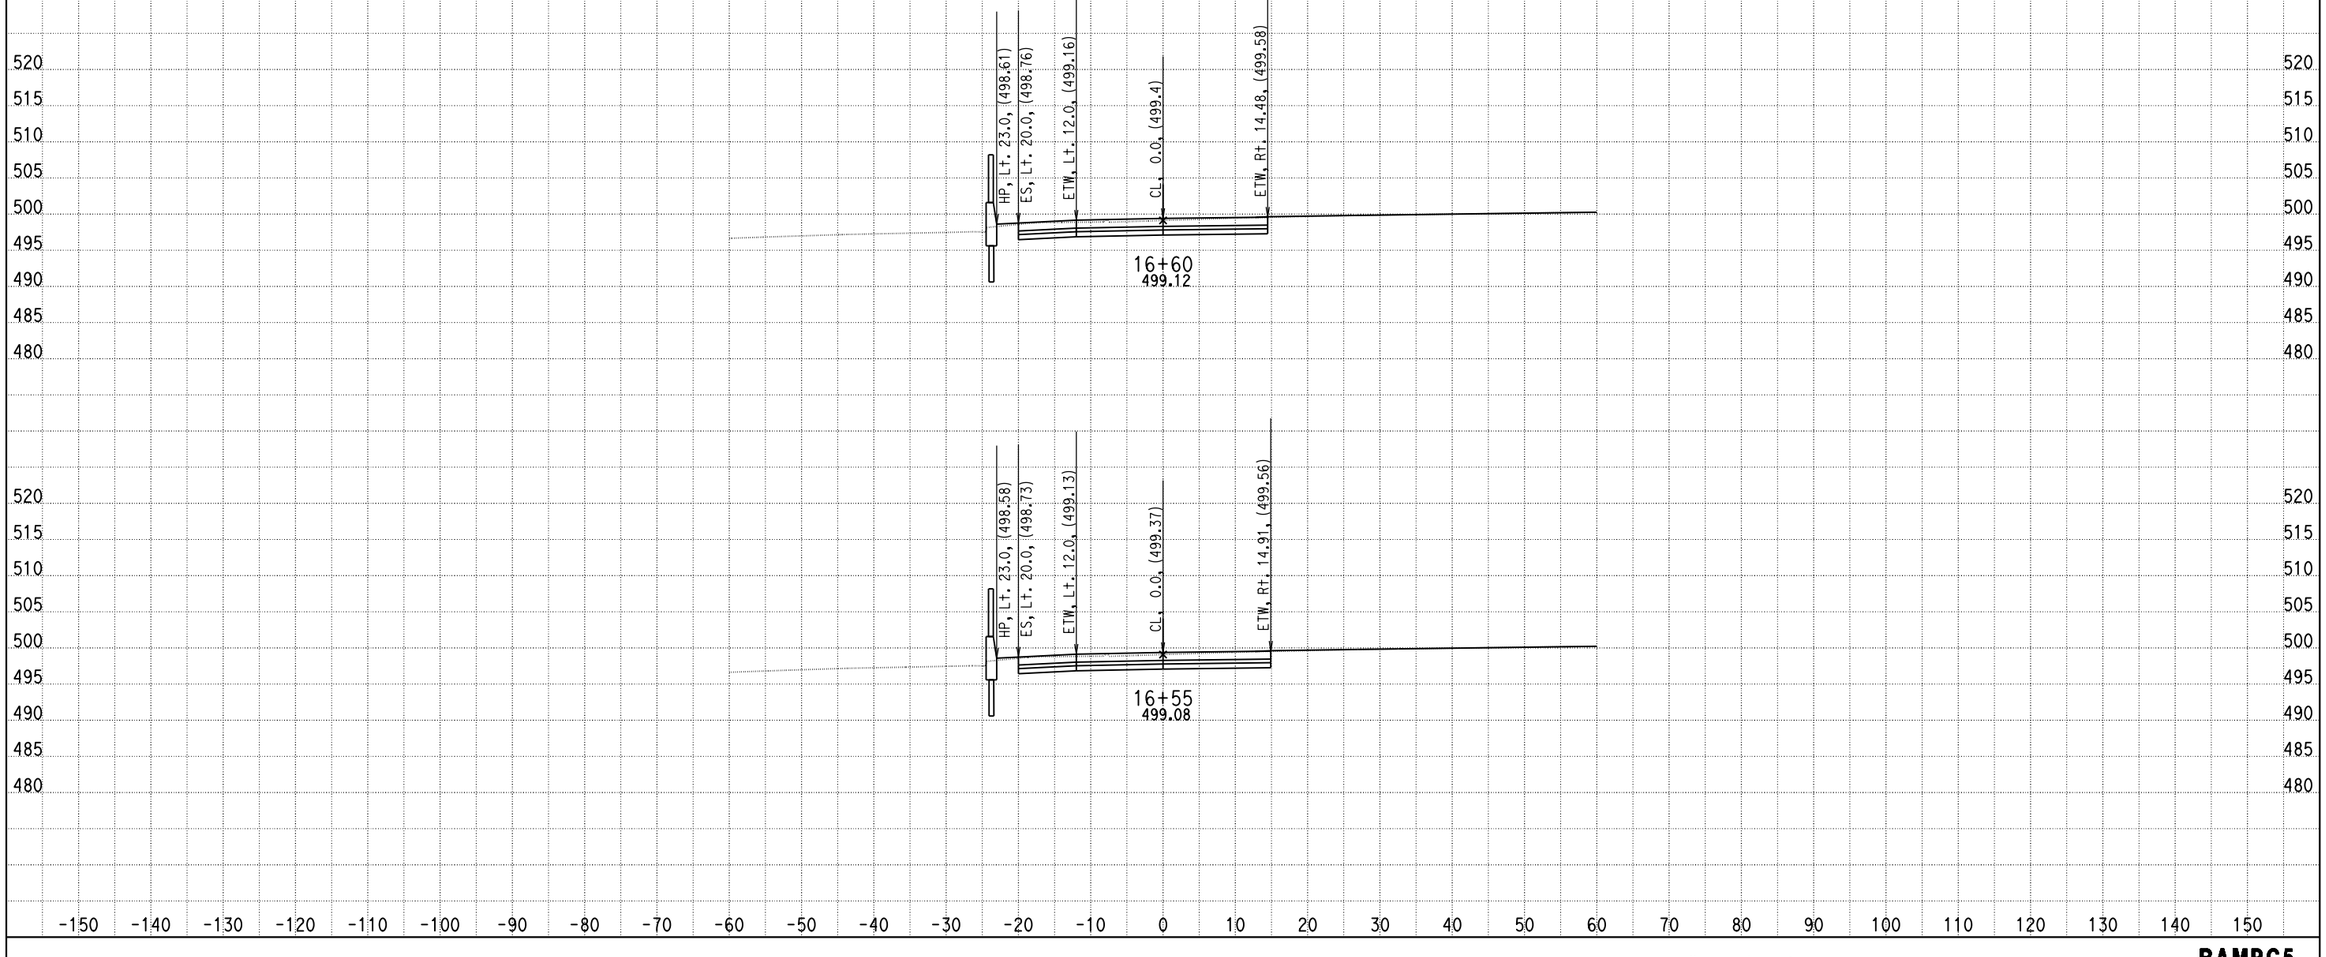

DATE: 4/16/2013

KC Project: 0818E File: C:\project\0818E\UPDATE-RAMP\hrc5-pro.ear

SCALE: 1" = 10' Horiz.
1" = 10' Vert.

All Dimensions are US Survey Feet

RAMPC5
CROSS SECTIONS

DESIGN STUDY ONLY

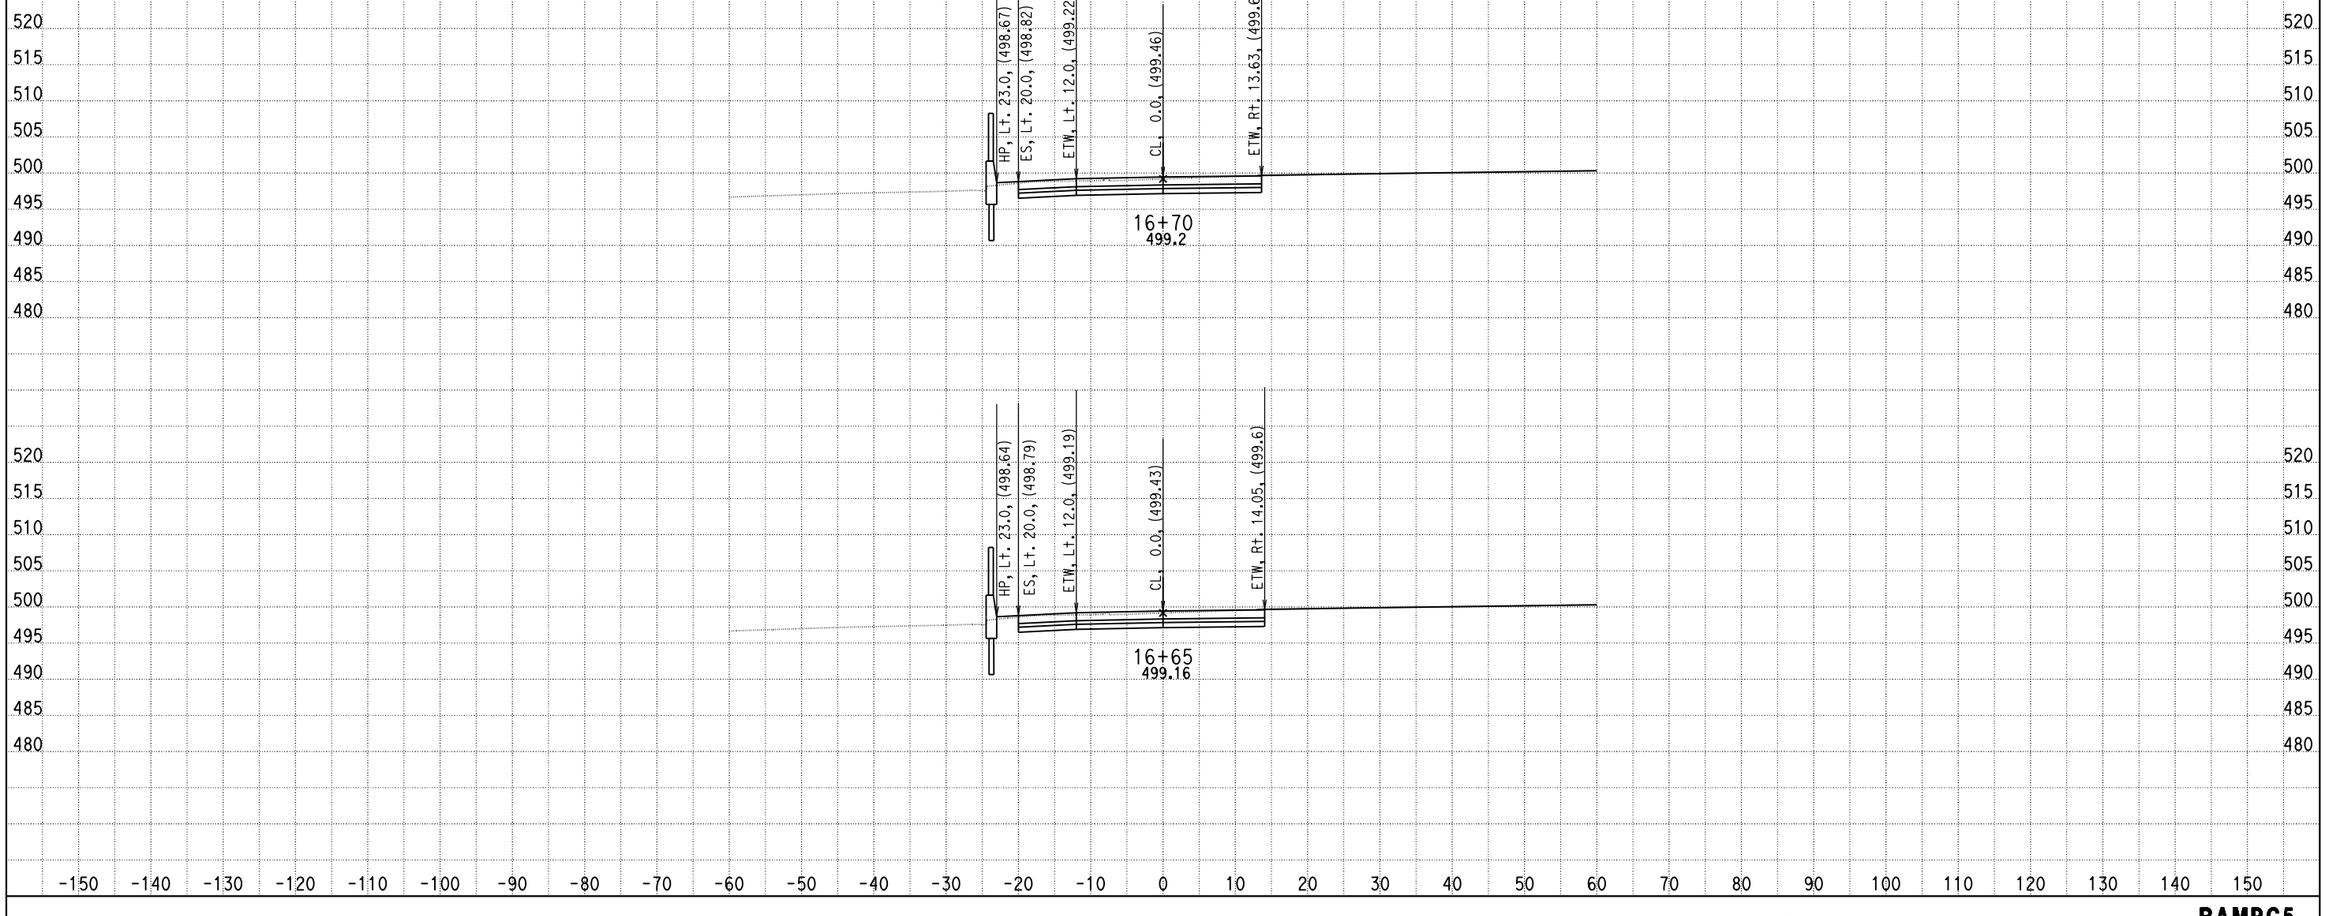

DATE: 4/16/2013

KC Project: 0818E File: C:\project\0818E\UPDATE-RAMP\hrc5-pro.ear

SCALE: 1" = 10' Horiz.
1" = 10' Vert.

All Dimensions are US Survey Feet

RAMPC5
CROSS SECTIONS

DESIGN STUDY ONLY

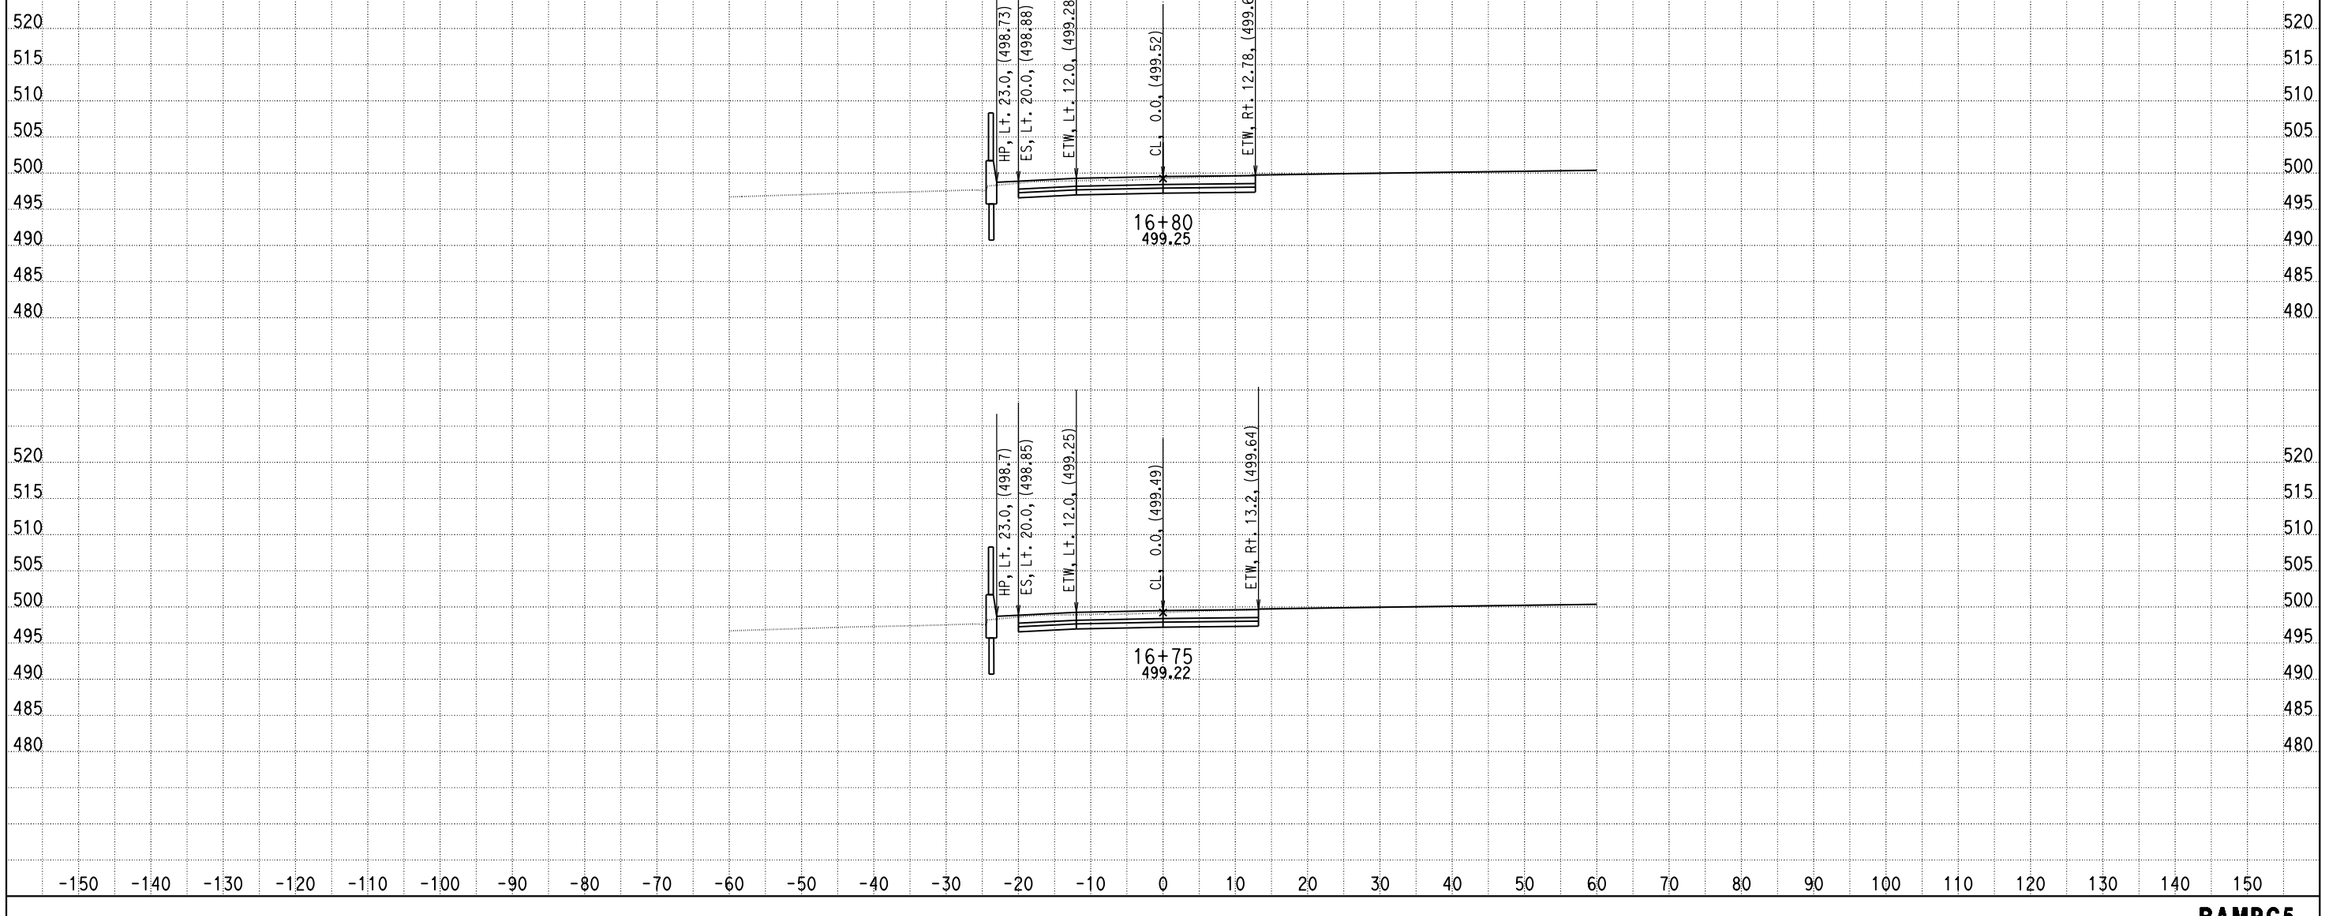

DATE: 4/16/2013

KC Project: 0818E File: C:\project\0818E\UPDATE-RAMP\hrc5-pro.ear

SCALE: 1" = 10' Horiz.
1" = 10' Vert.

All Dimensions are US Survey Feet

RAMPC5
CROSS SECTIONS

DESIGN STUDY ONLY

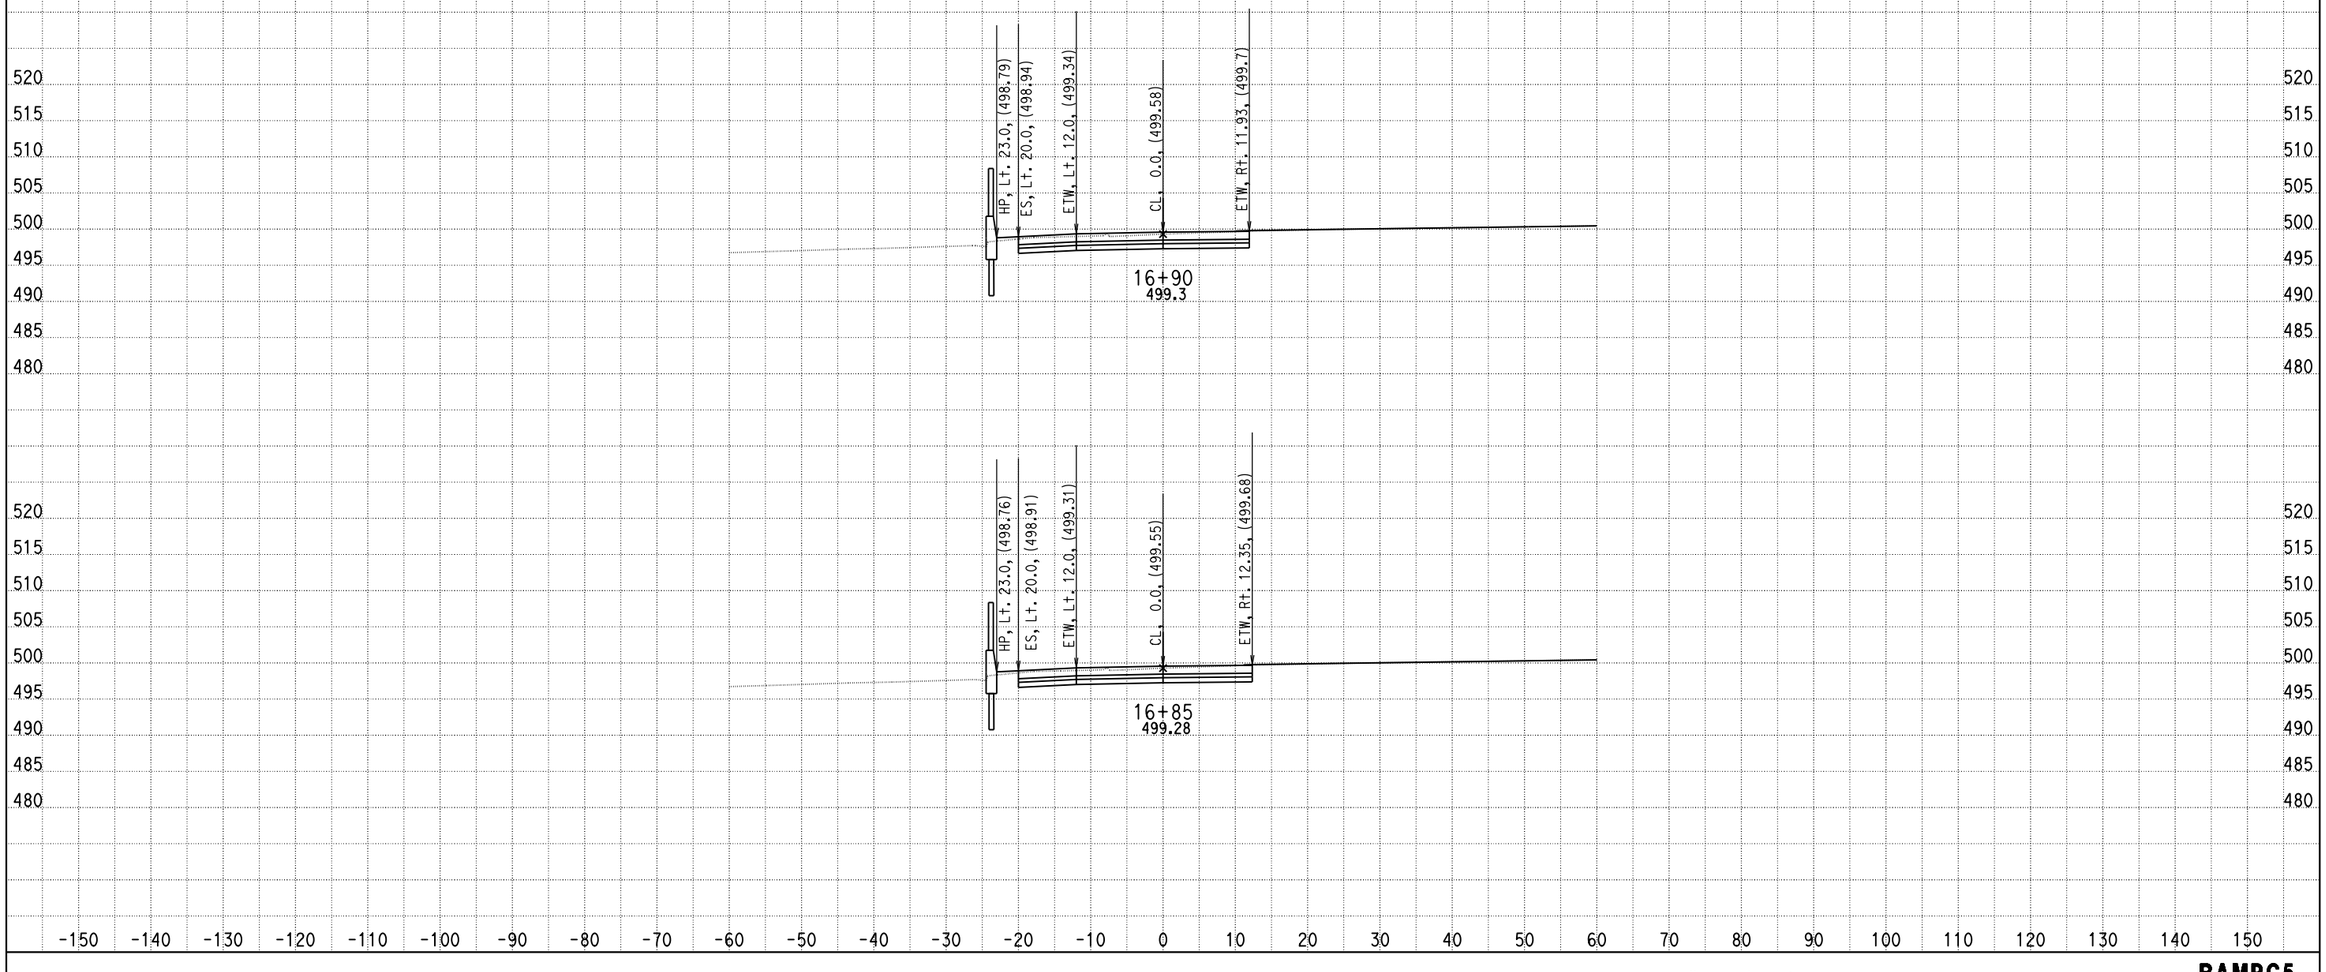

DATE: 4/16/2013

KC Project: 0818E File: C:\project\0818E\UPDATE-RAMP\hrc5-pro.ear

SCALE: 1" = 10' Horiz.
1" = 10' Vert.

All Dimensions are US Survey Feet

RAMPC5
CROSS SECTIONS

DESIGN STUDY ONLY

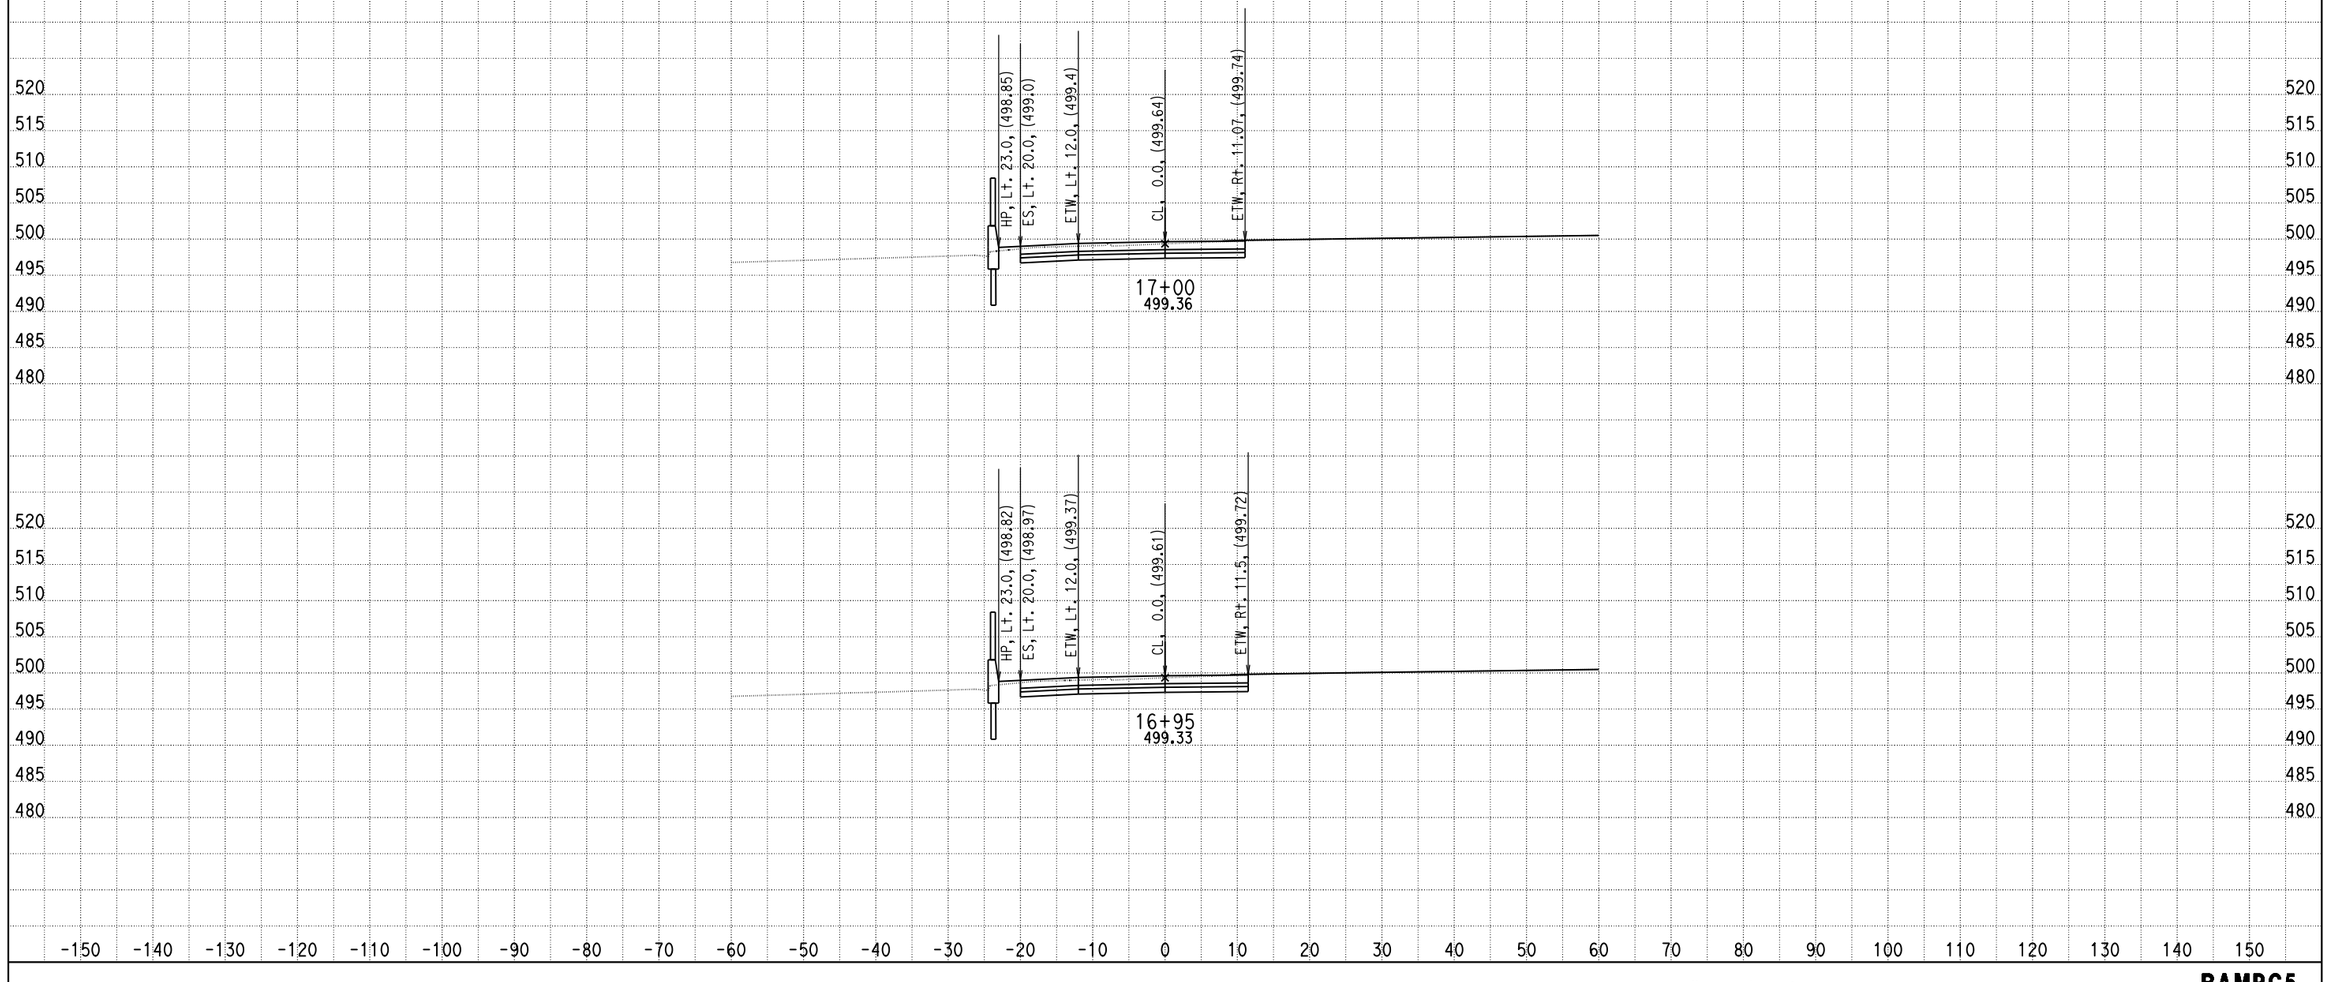

DATE: 4/16/2013

KC Project: 0818E File: C:\project\0818E\UPDATE-RAMP\hrc5-pro.ear

SCALE: 1" = 10' Horiz.
1" = 10' Vert.

All Dimensions are US Survey Feet

RAMPC5
CROSS SECTIONS

SHEET 55 OF XXX

DESIGN STUDY ONLY

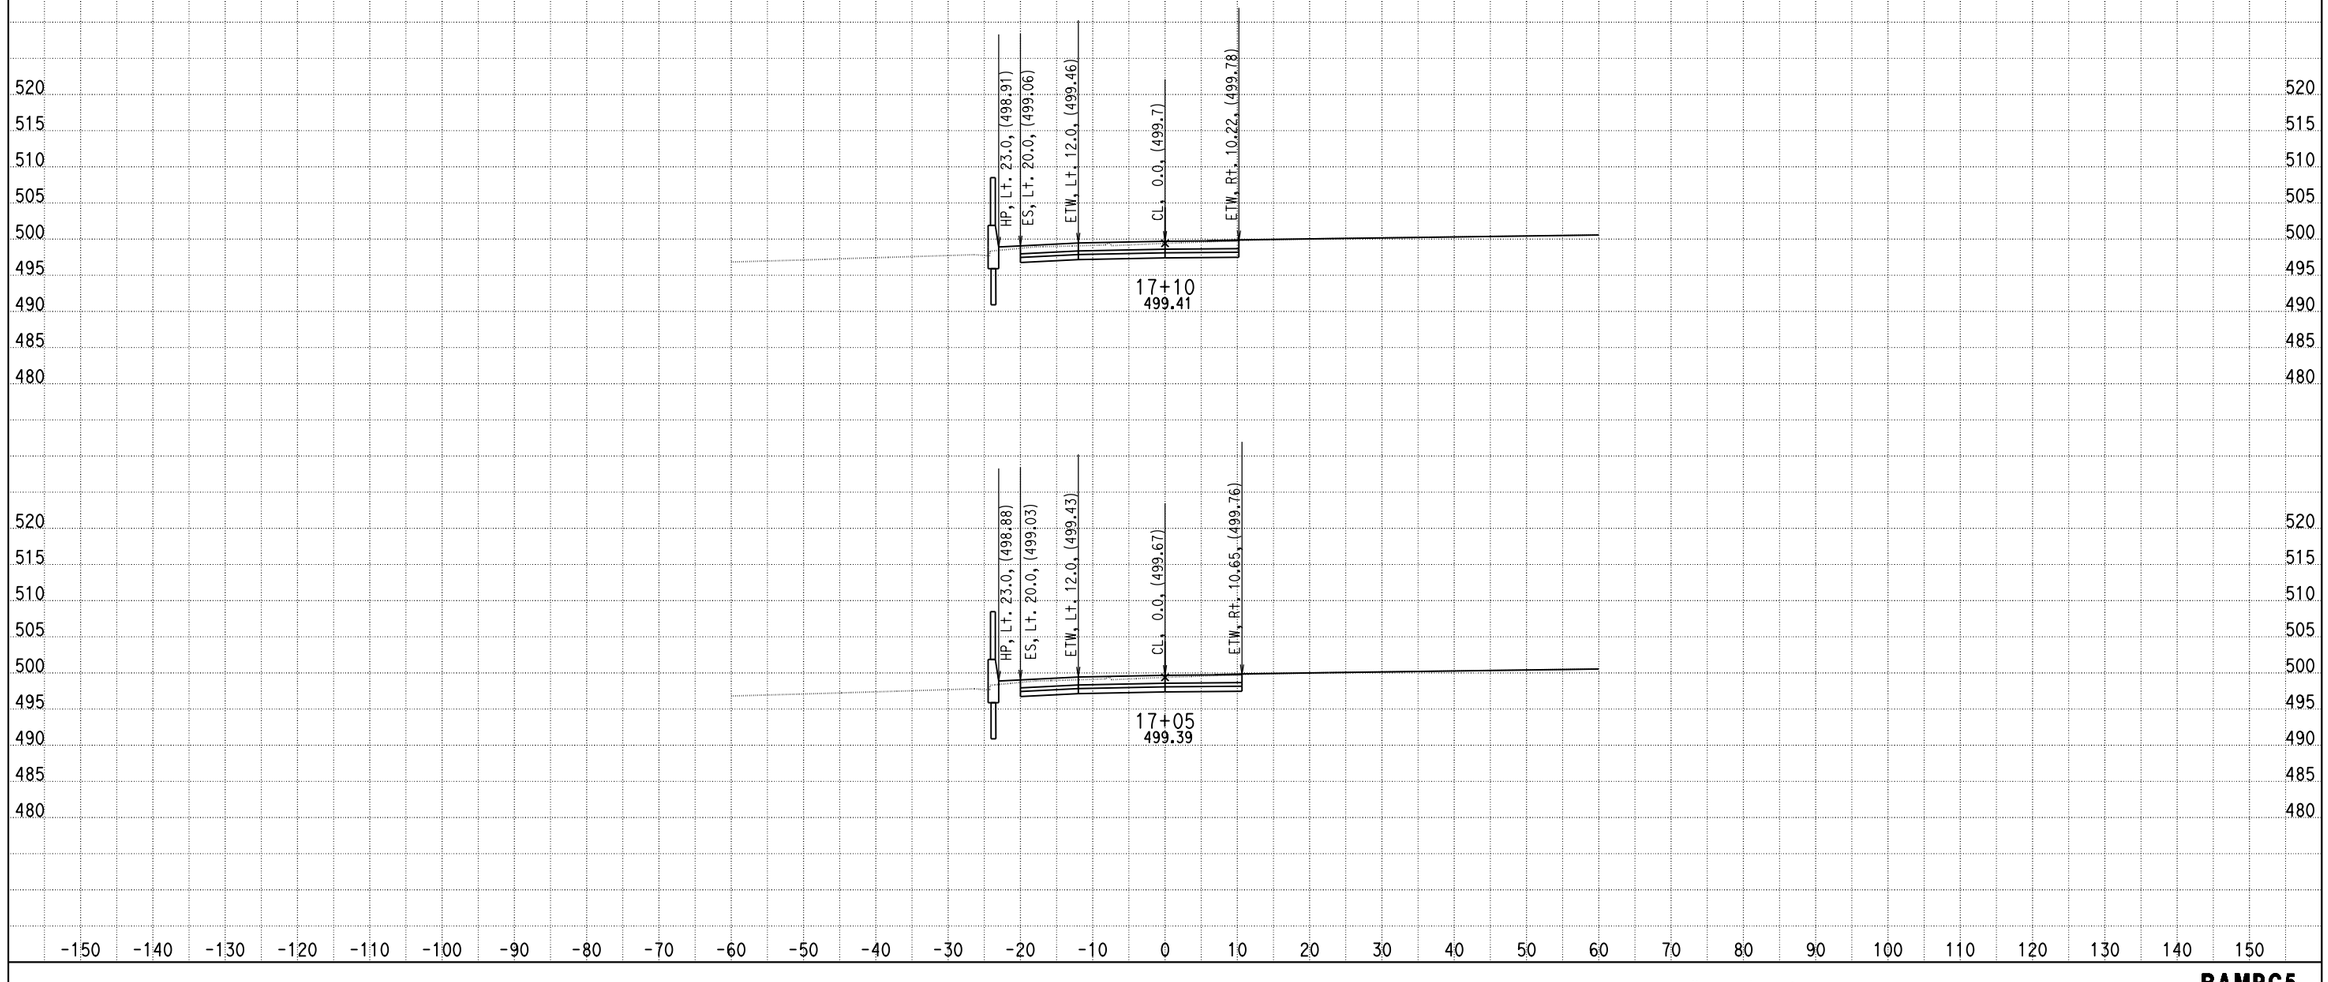

DATE: 4/16/2013

KC Project: 0818E File: C:\project\0818E\UPDATE-RAMP\hrc5-pro.ear

SCALE: 1" = 10' Horiz.
1" = 10' Vert.

All Dimensions are US Survey Feet

RAMPC5
CROSS SECTIONS

DESIGN STUDY ONLY

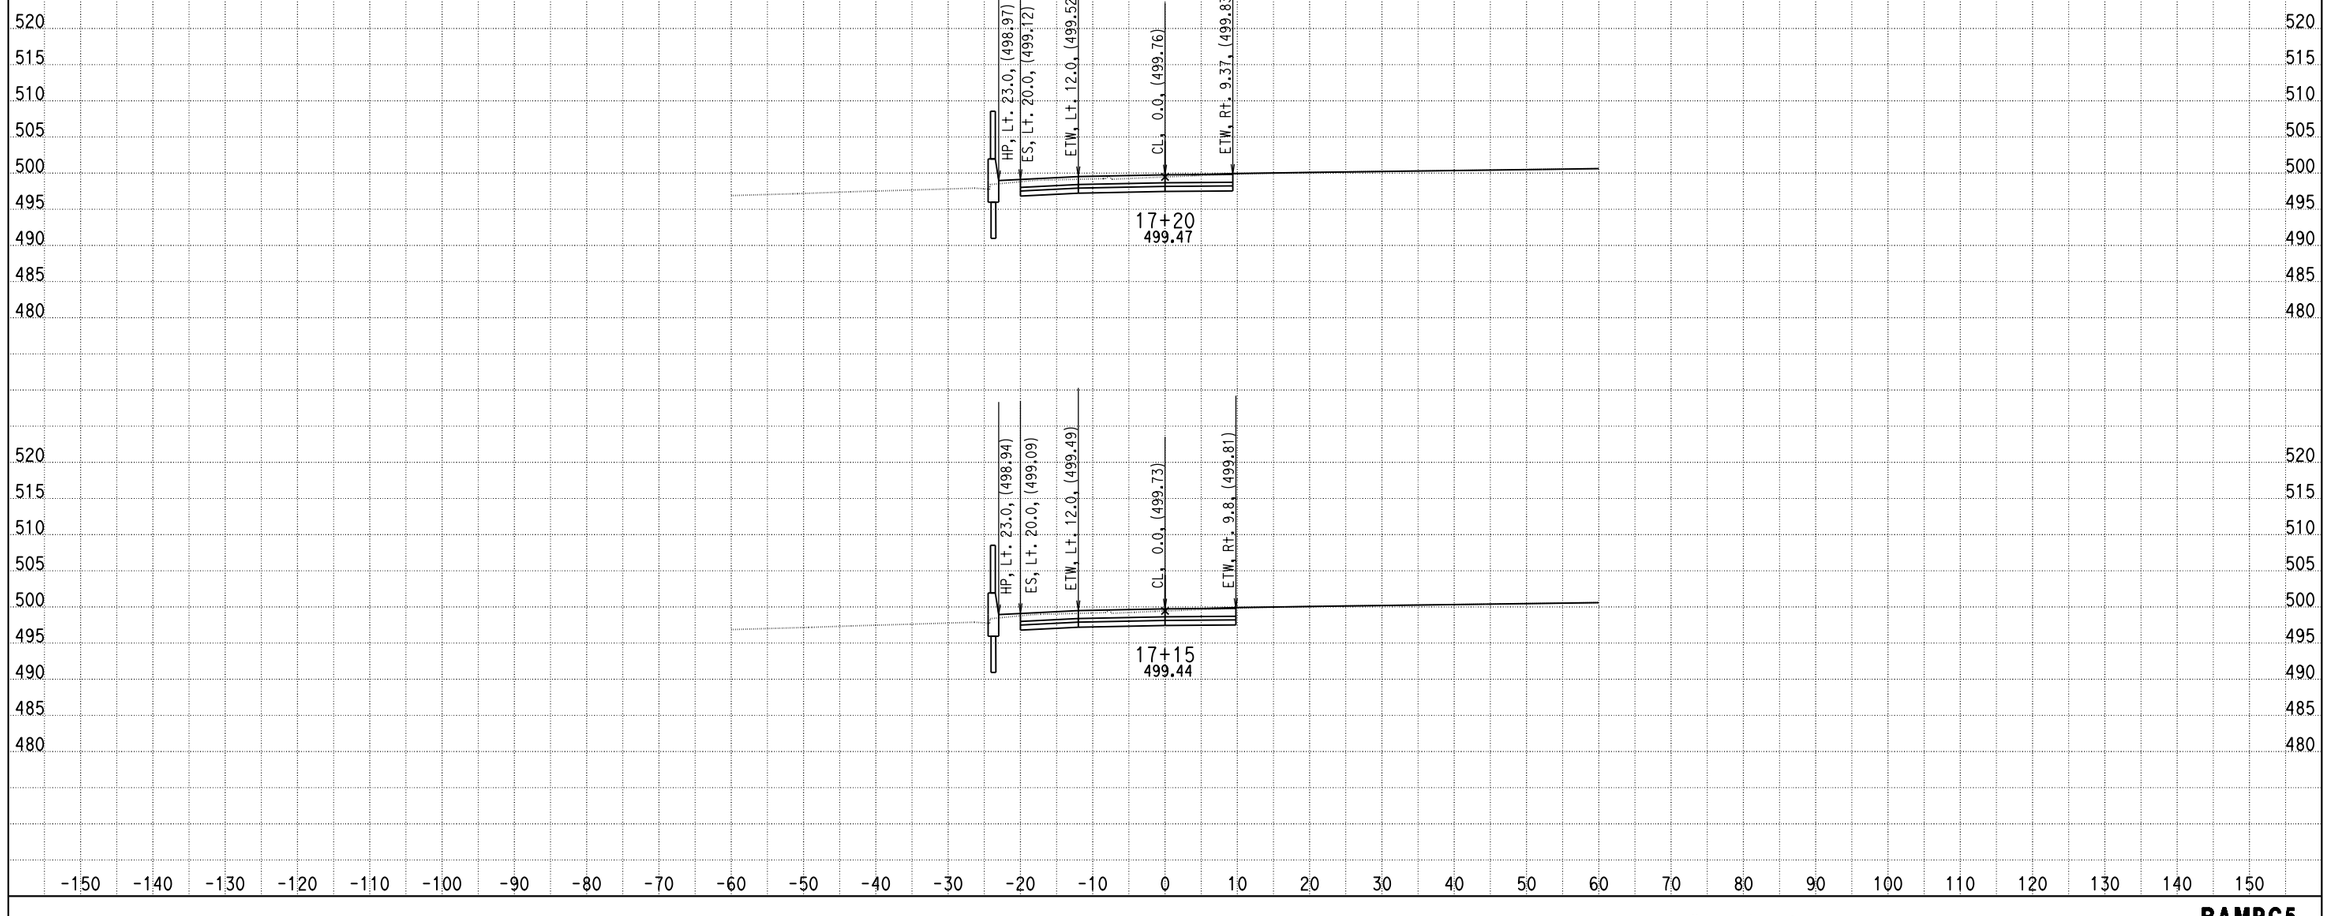

DATE: 4/16/2013

KC Project: 0818E File: C:\project\0818E\UPDATE-RAMP\hrc5-pro.ear

SCALE: 1" = 10' Horiz.
1" = 10' Vert.

All Dimensions are US Survey Feet

RAMPC5
CROSS SECTIONS

SHEET 57 OF XXX

DESIGN STUDY ONLY

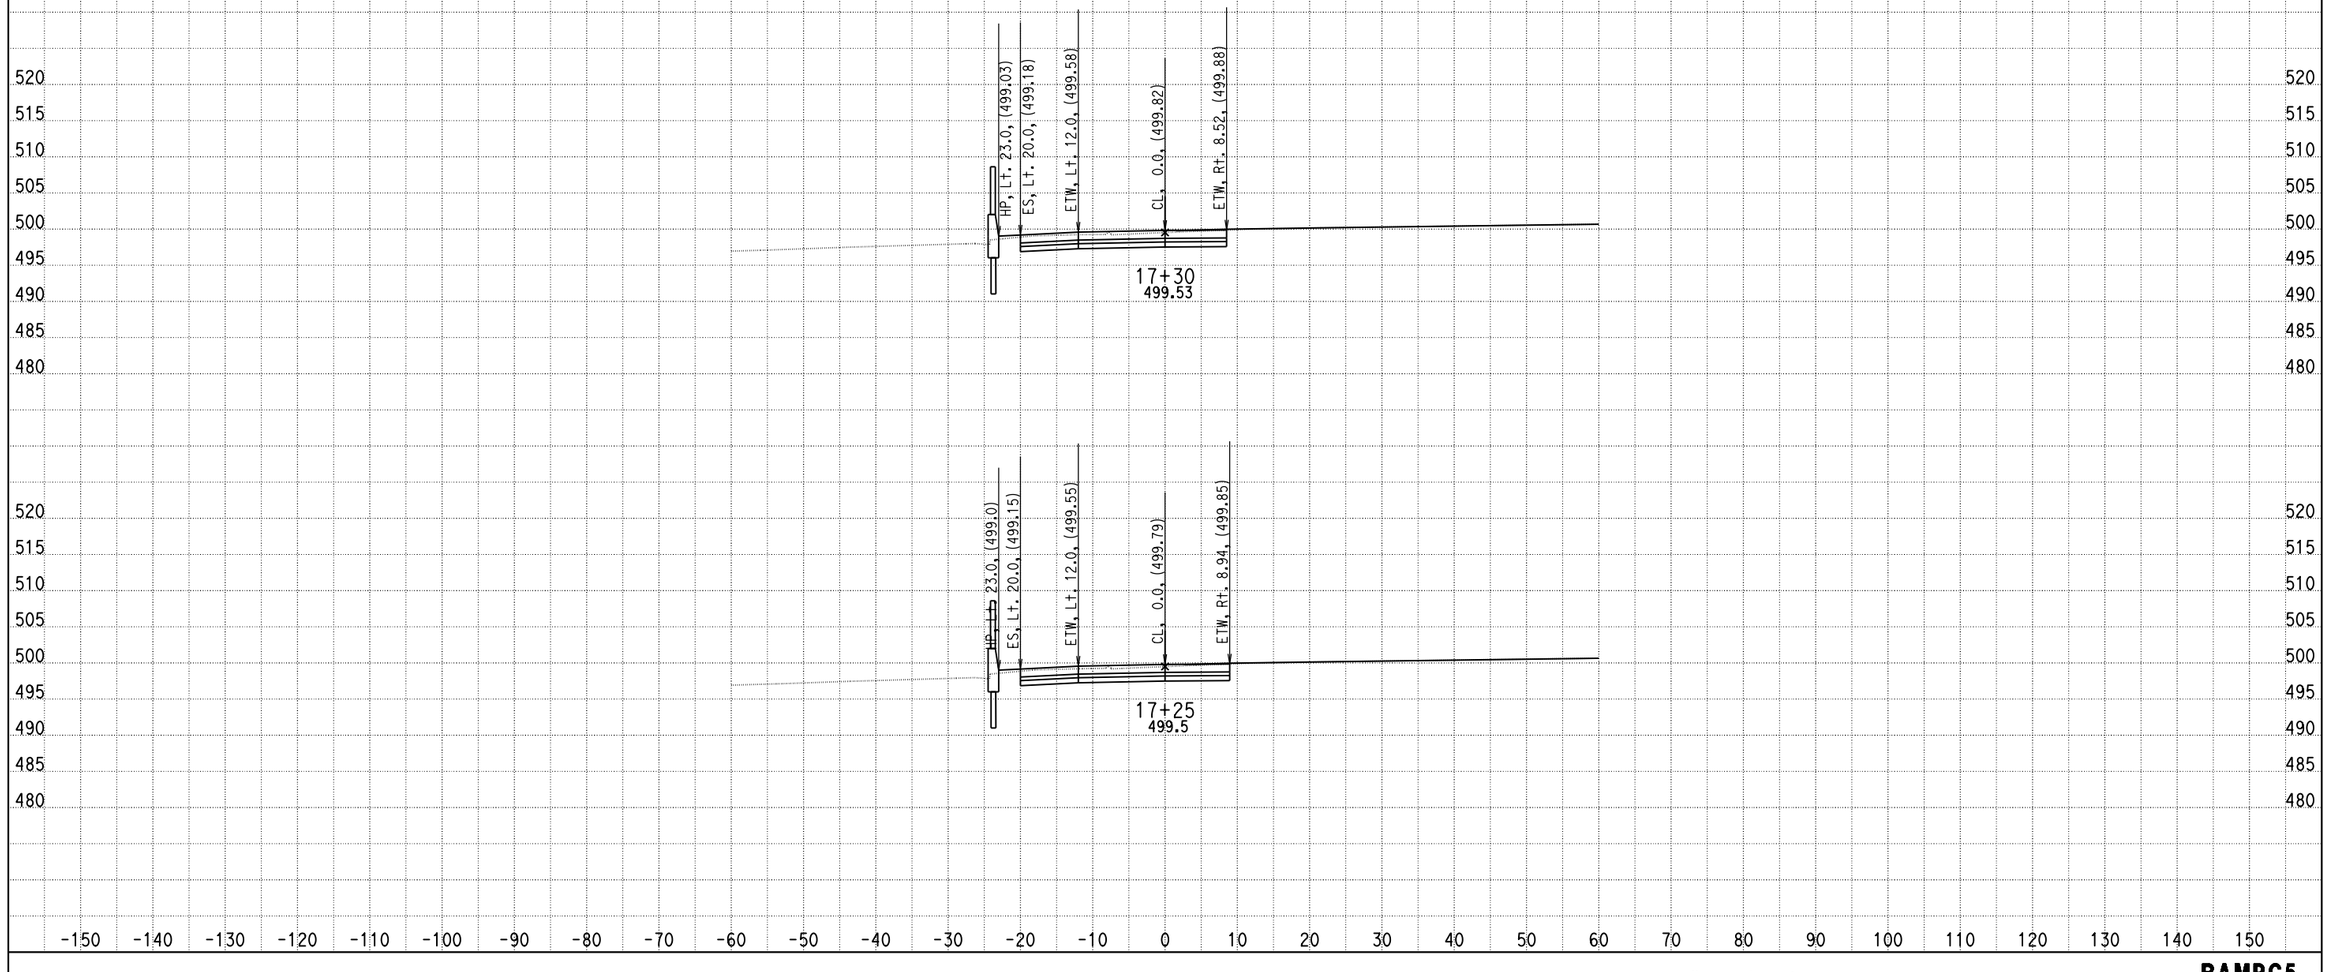

DATE: 4/16/2013

KC Project: 0818E File: C:\project\0818E\UPDATE-RAMP\hrc5-pro.ear

SCALE: 1" = 10' Horiz.
1" = 10' Vert.

All Dimensions are US Survey Feet

RAMPC5
CROSS SECTIONS
SHEET 58 OF XXX

DESIGN STUDY ONLY

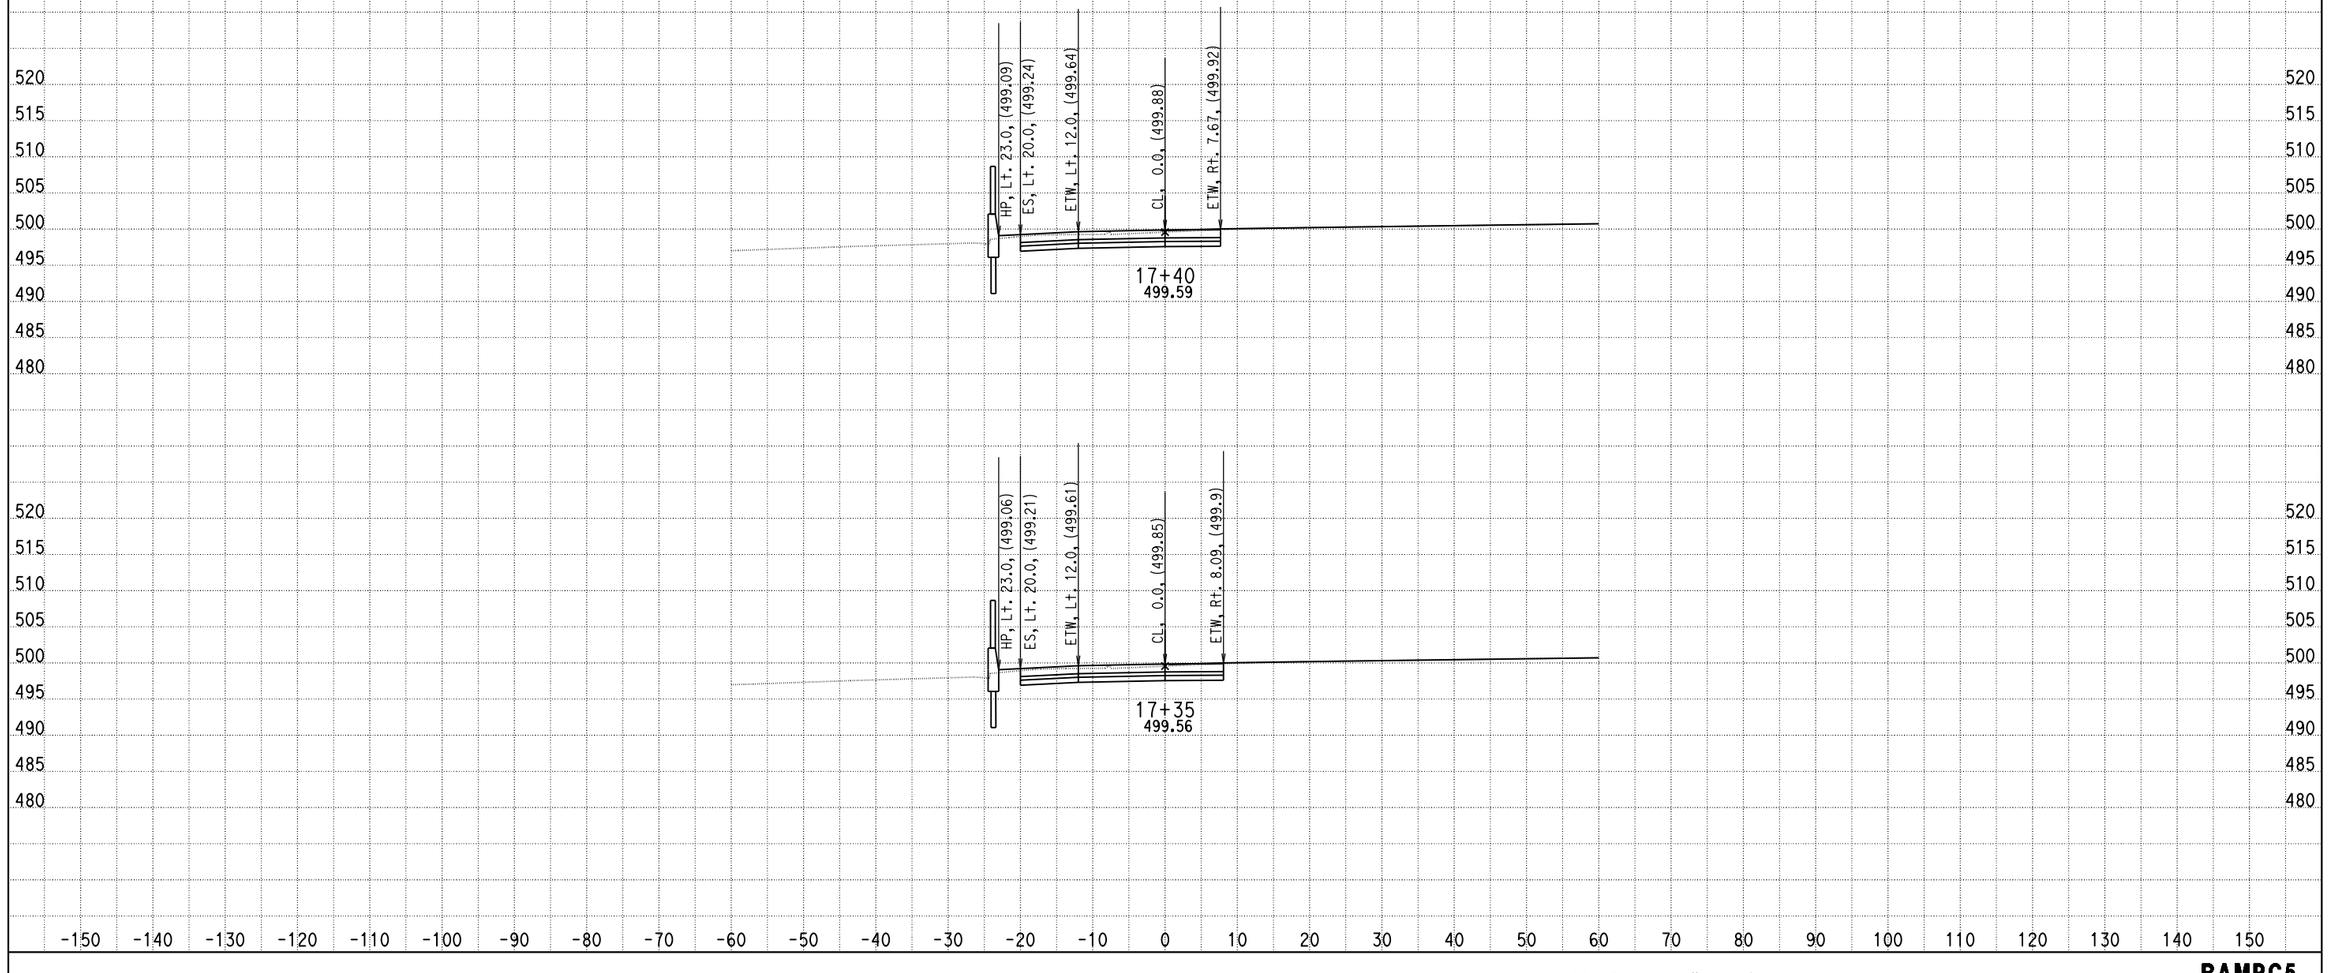

DATE: 4/16/2013

KC Project: 0818E File: C:\project\0818E\UPDATE-RAMP\hrc5-pro.ear

SCALE: 1" = 10' Horiz.
1" = 10' Vert.

All Dimensions are US Survey Feet

RAMPC5
CROSS SECTIONS

DESIGN STUDY ONLY

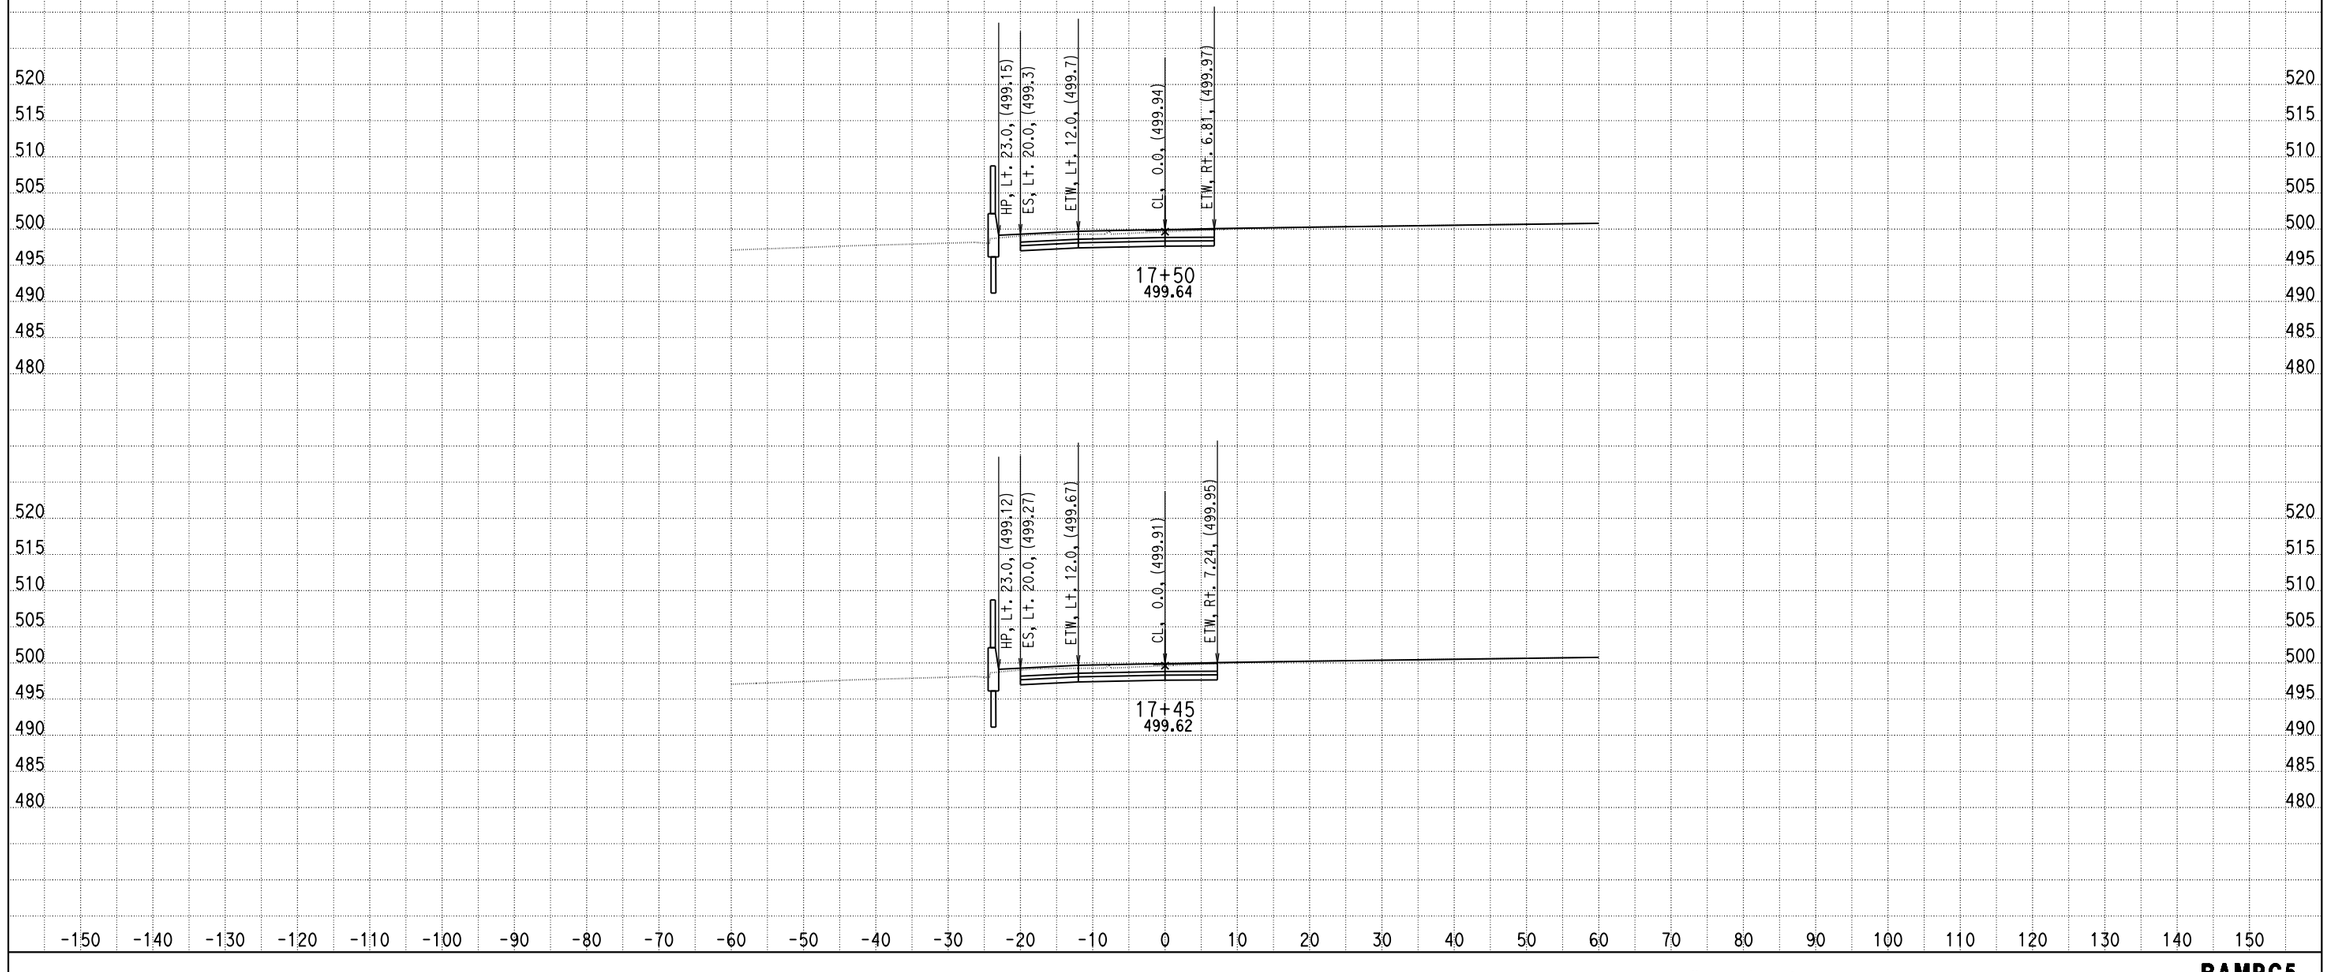

DATE: 4/16/2013

KC Project: 0818E File: C:\project\0818E\UPDATE-RAMP\hrc5-pro.ear

SCALE: 1" = 10' Horiz.
1" = 10' Vert.

All Dimensions are US Survey Feet

RAMPC5
CROSS SECTIONS
SHEET 60 OF XXX

DESIGN STUDY ONLY

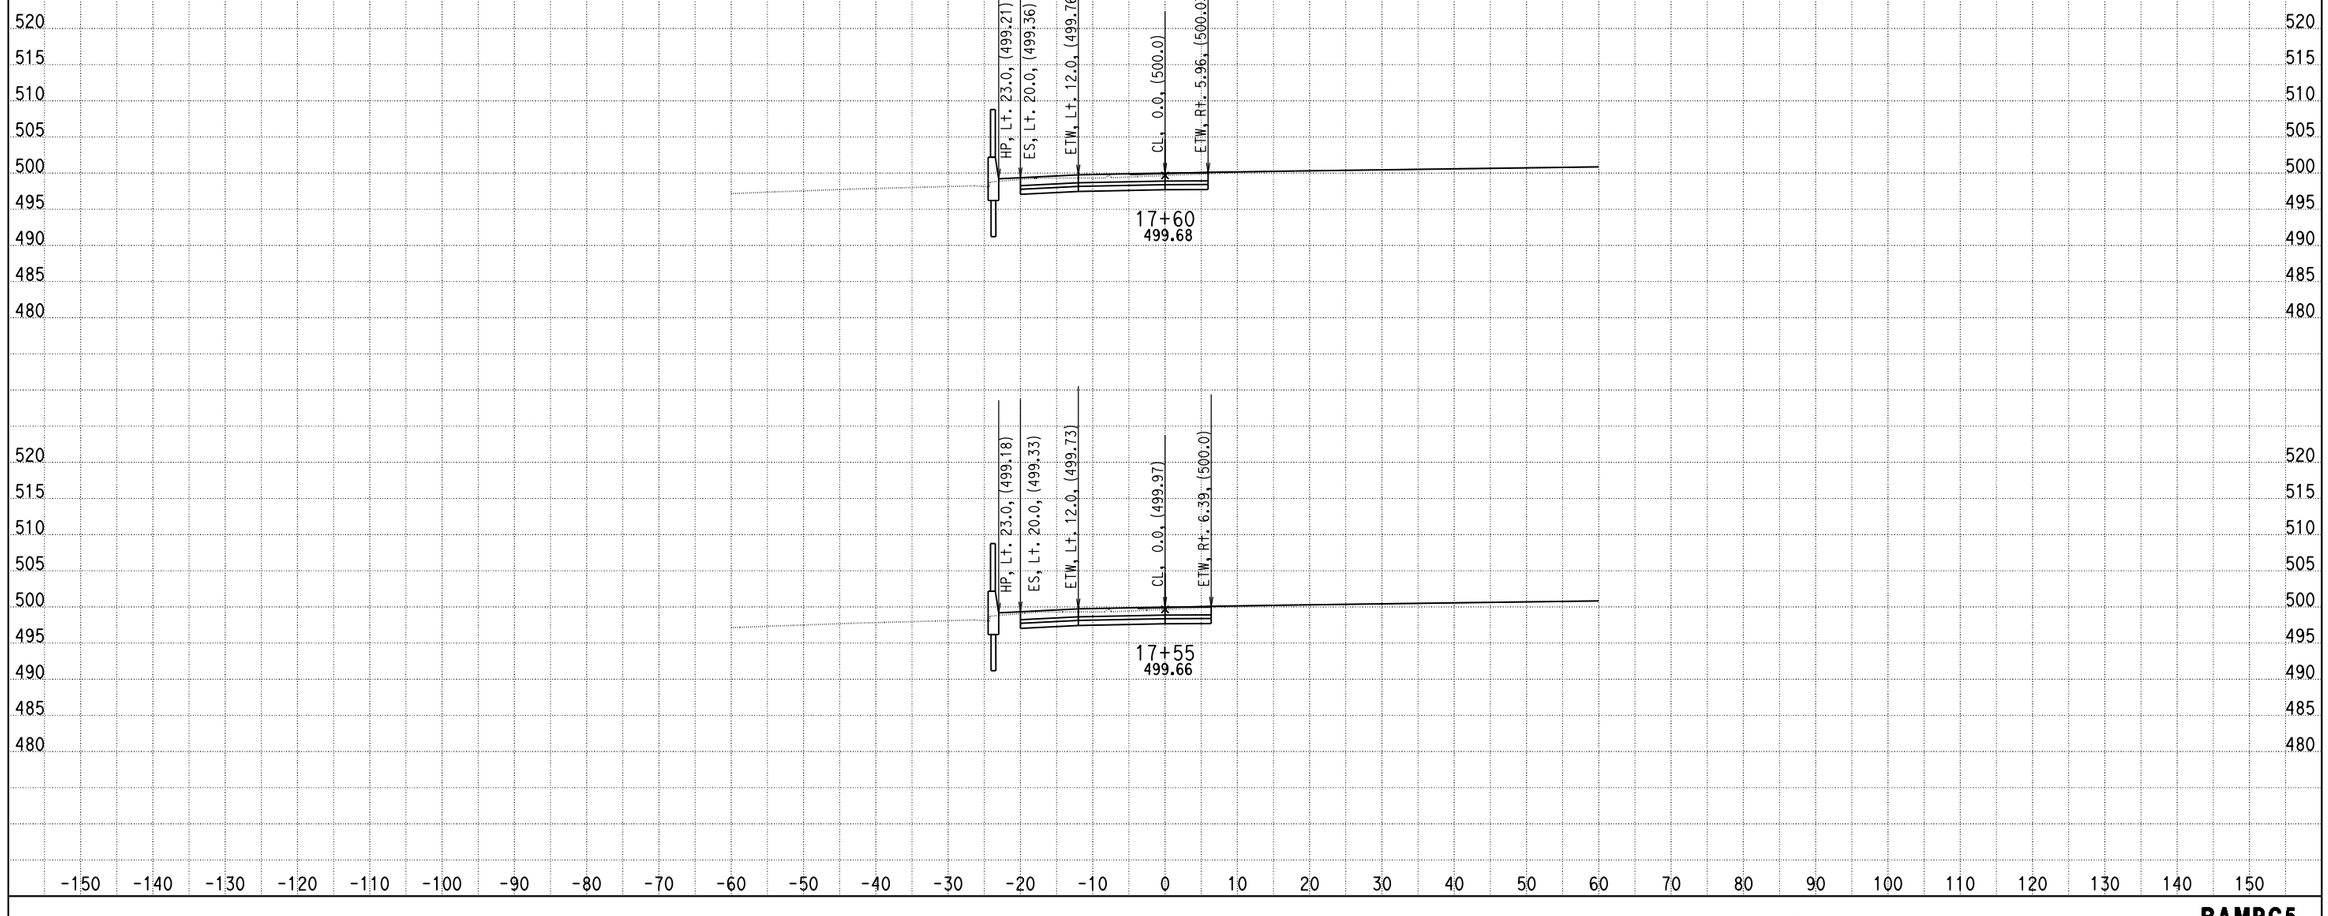

DATE: 4/16/2013

KC Project: 0818E File: C:\project\0818E\UPDATE-RAMP\hrc5-pro.ear

SCALE: 1" = 10' Horiz.
1" = 10' Vert.

All Dimensions are US Survey Feet

RAMPC5
CROSS SECTIONS

DESIGN STUDY ONLY

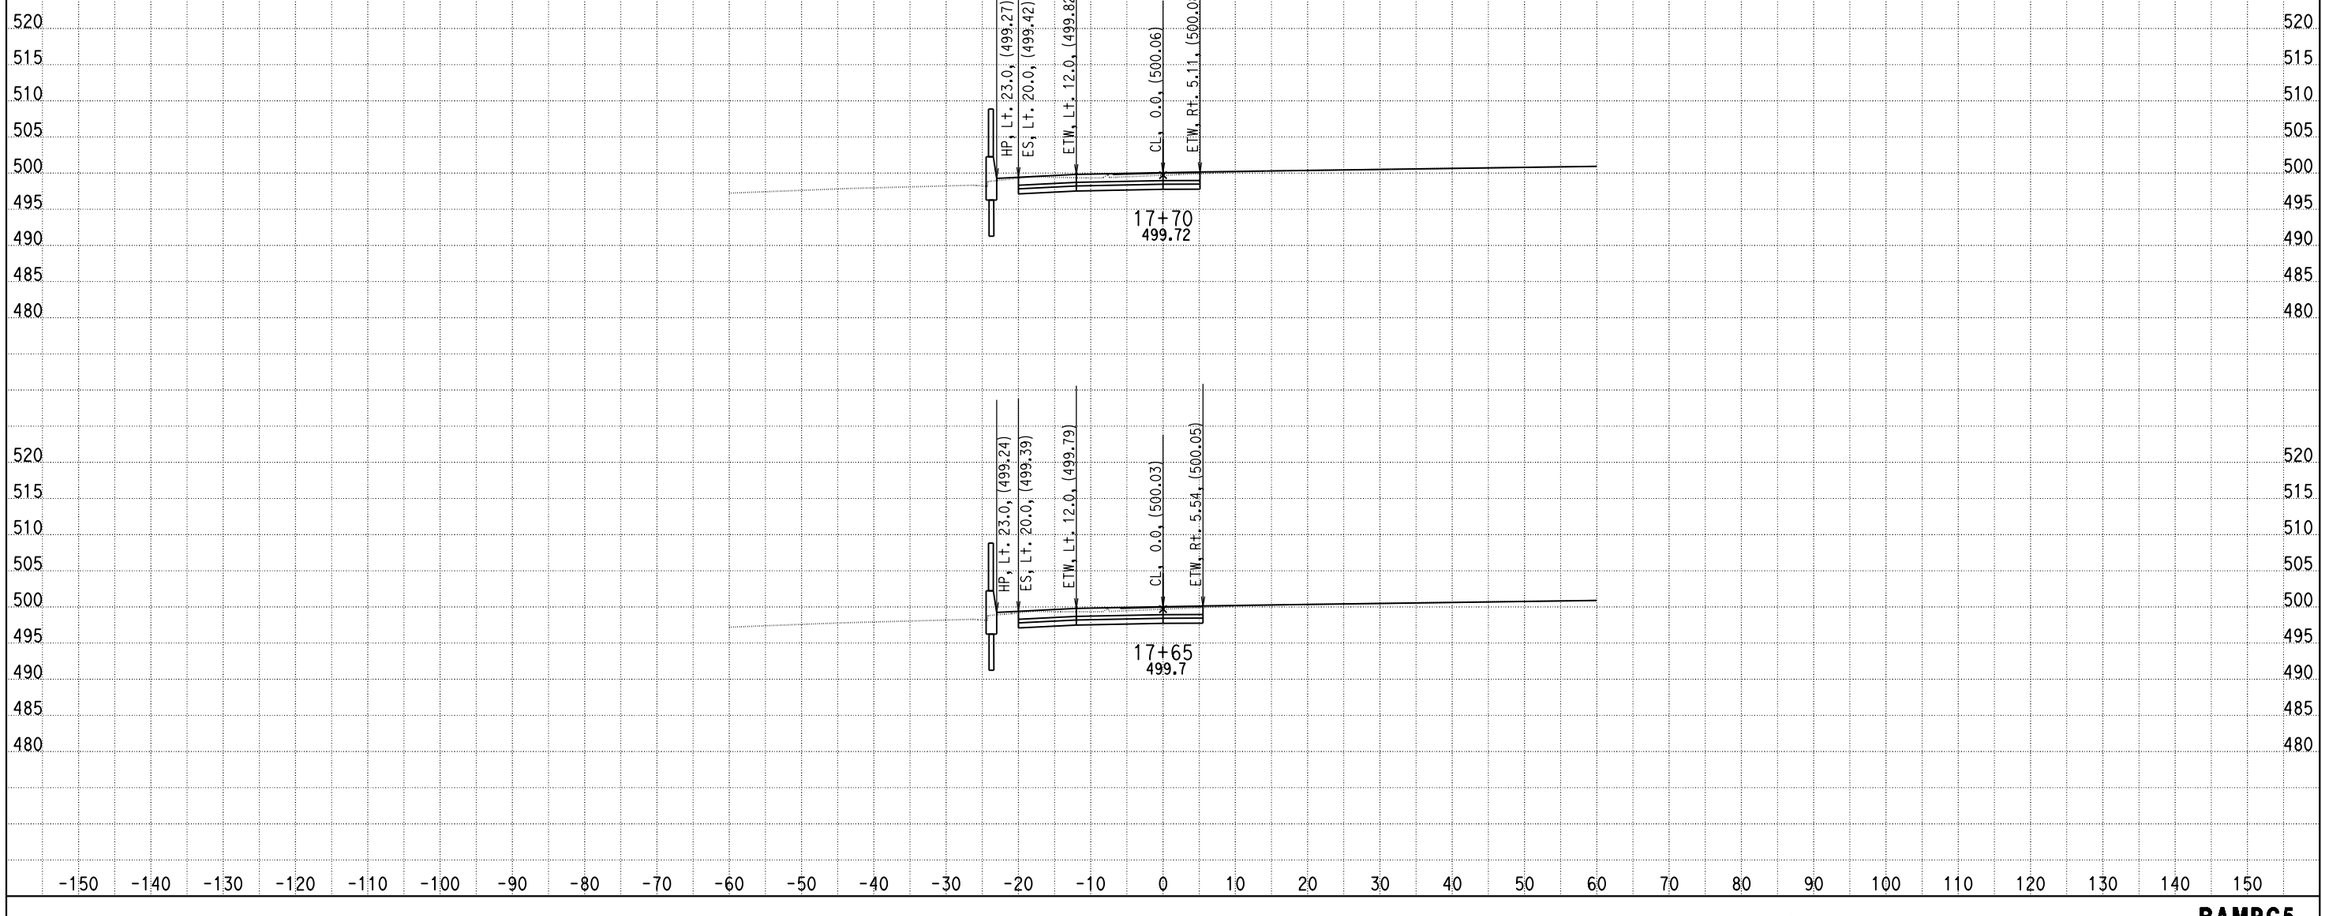

DATE: 4/16/2013

KC Project: 0818E File: C:\project\0818E\UPDATE-RAMP\hrc5-pro.ear

SCALE: 1" = 10' Horiz.
1" = 10' Vert.

All Dimensions are US Survey Feet

RAMPC5
CROSS SECTIONS
SHEET 62 OF XXX

DESIGN STUDY ONLY

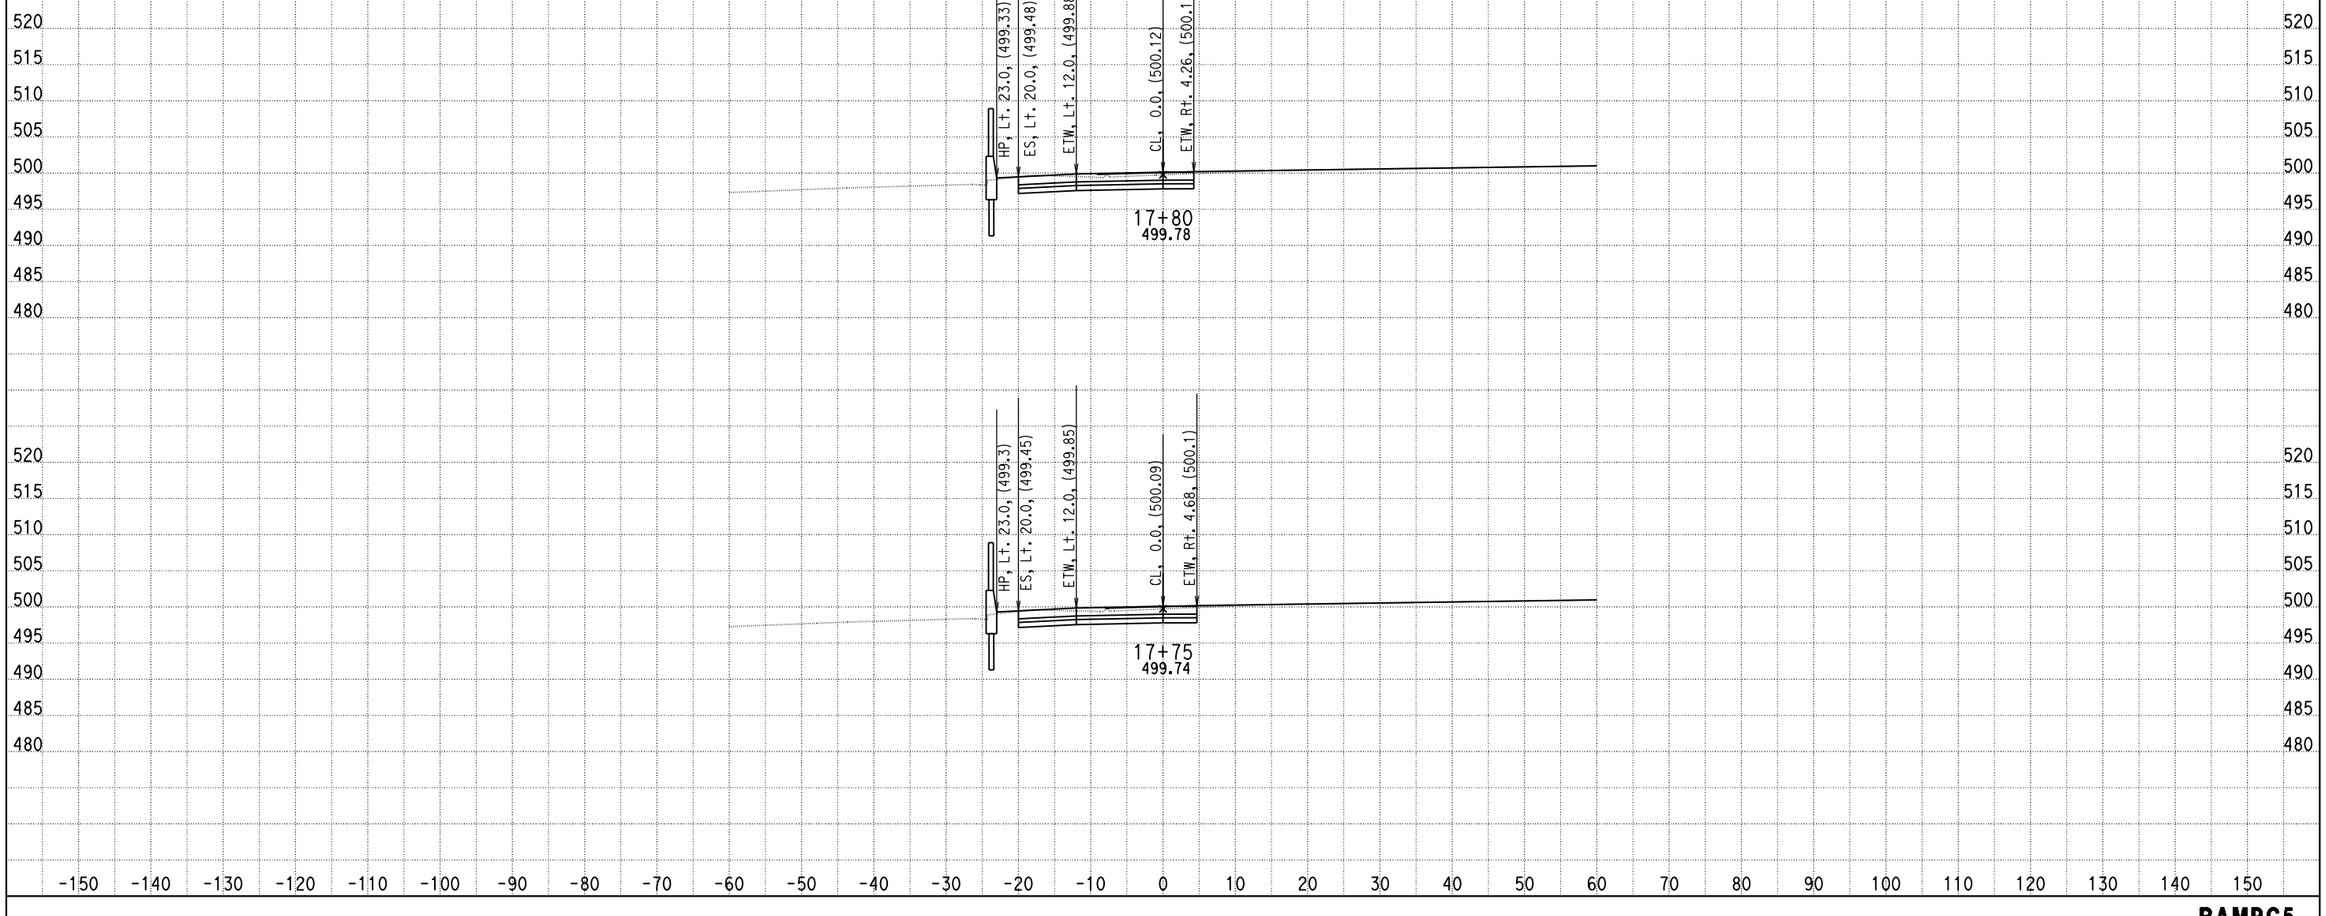

DATE: 4/16/2013

KC Project: 0818E File: C:\project\0818E\UPDATE-RAMP\hrc5-pro.ear

SCALE: 1" = 10' Horiz.
1" = 10' Vert.

All Dimensions are US Survey Feet

RAMPC5
CROSS SECTIONS
SHEET 63 OF XXX

DESIGN STUDY ONLY

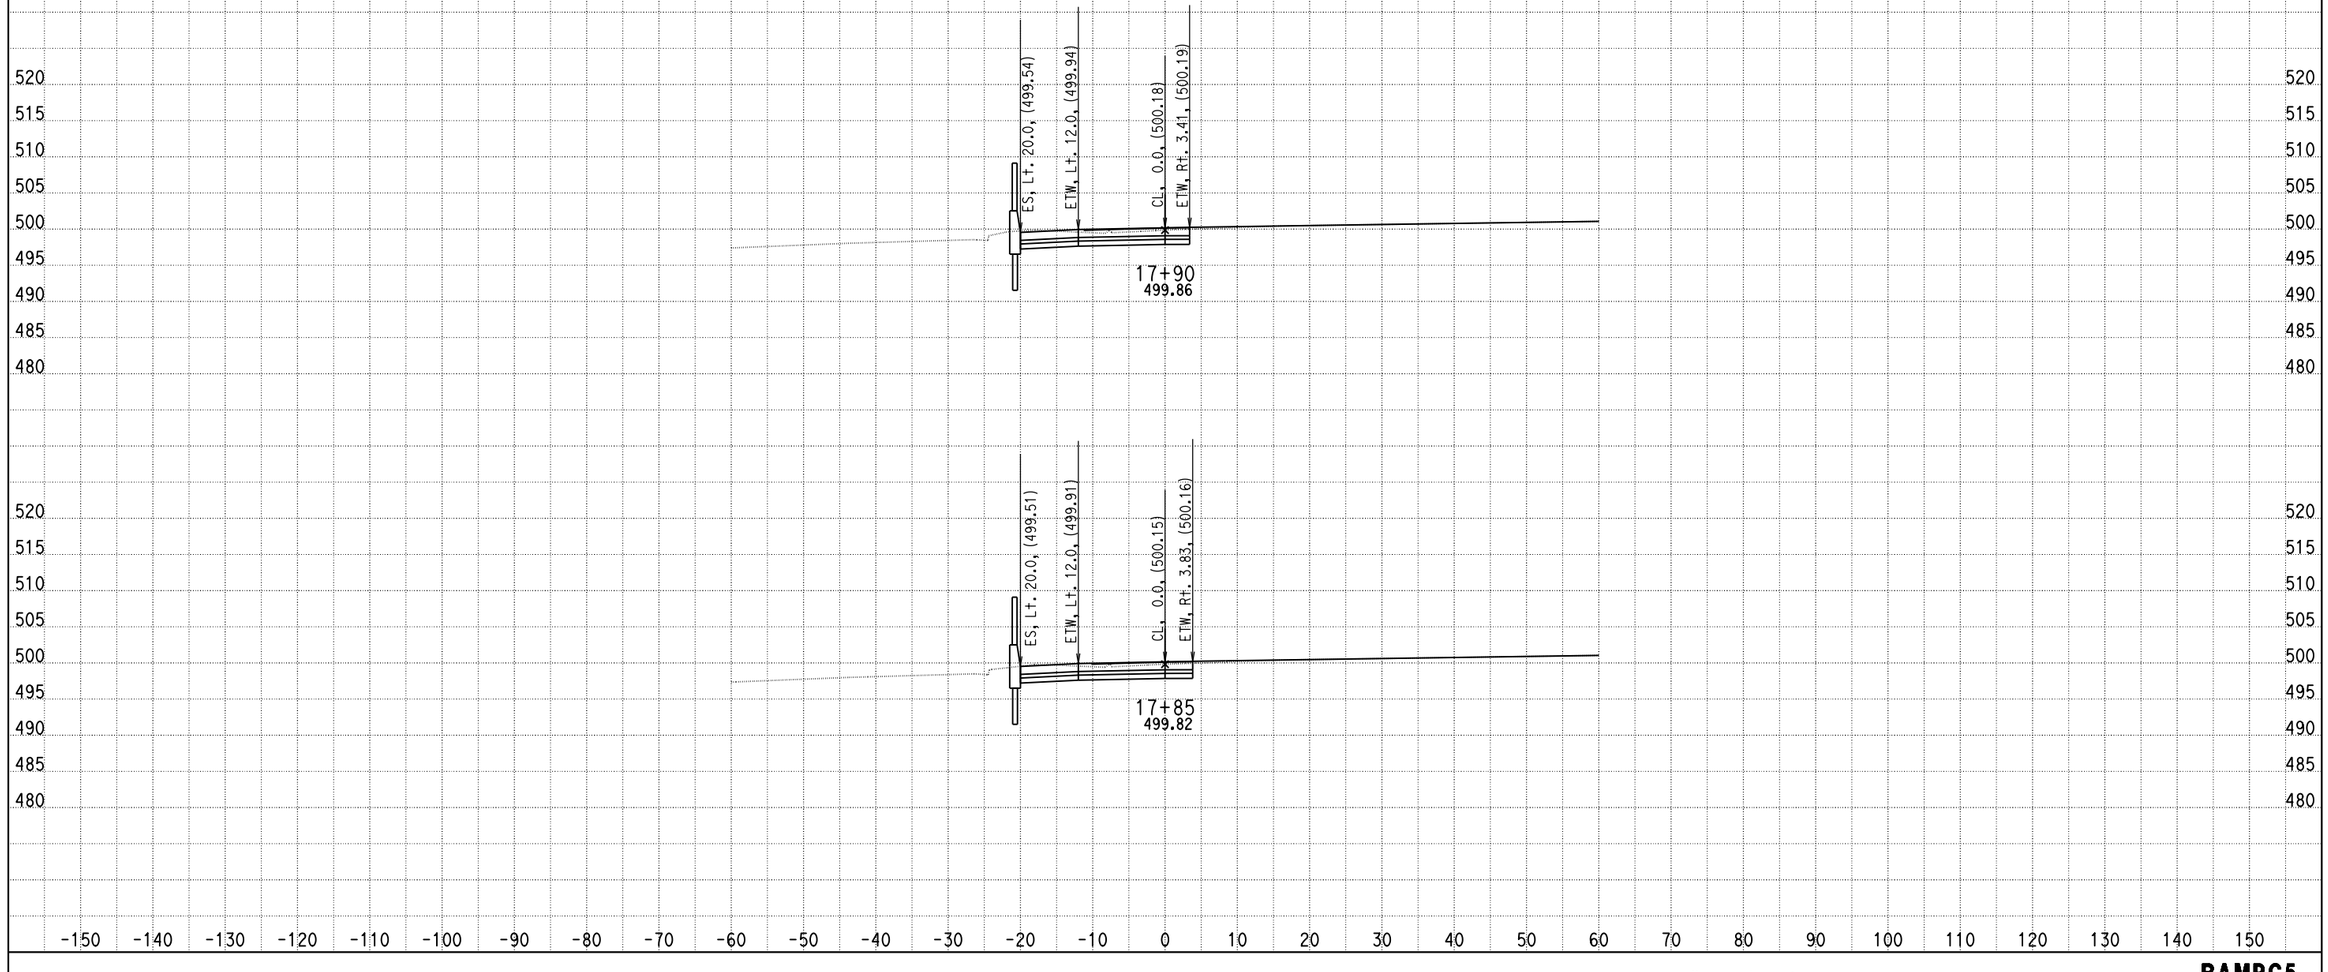

DATE: 4/16/2013

KC Project: 0818E File: C:\project\0818E\UPDATE-RAMP\hrc5-pro.ear

SCALE: 1" = 10' Horiz.
1" = 10' Vert.

All Dimensions are US Survey Feet

RAMPC5
CROSS SECTIONS
SHEET 64 OF XXX

DESIGN STUDY ONLY

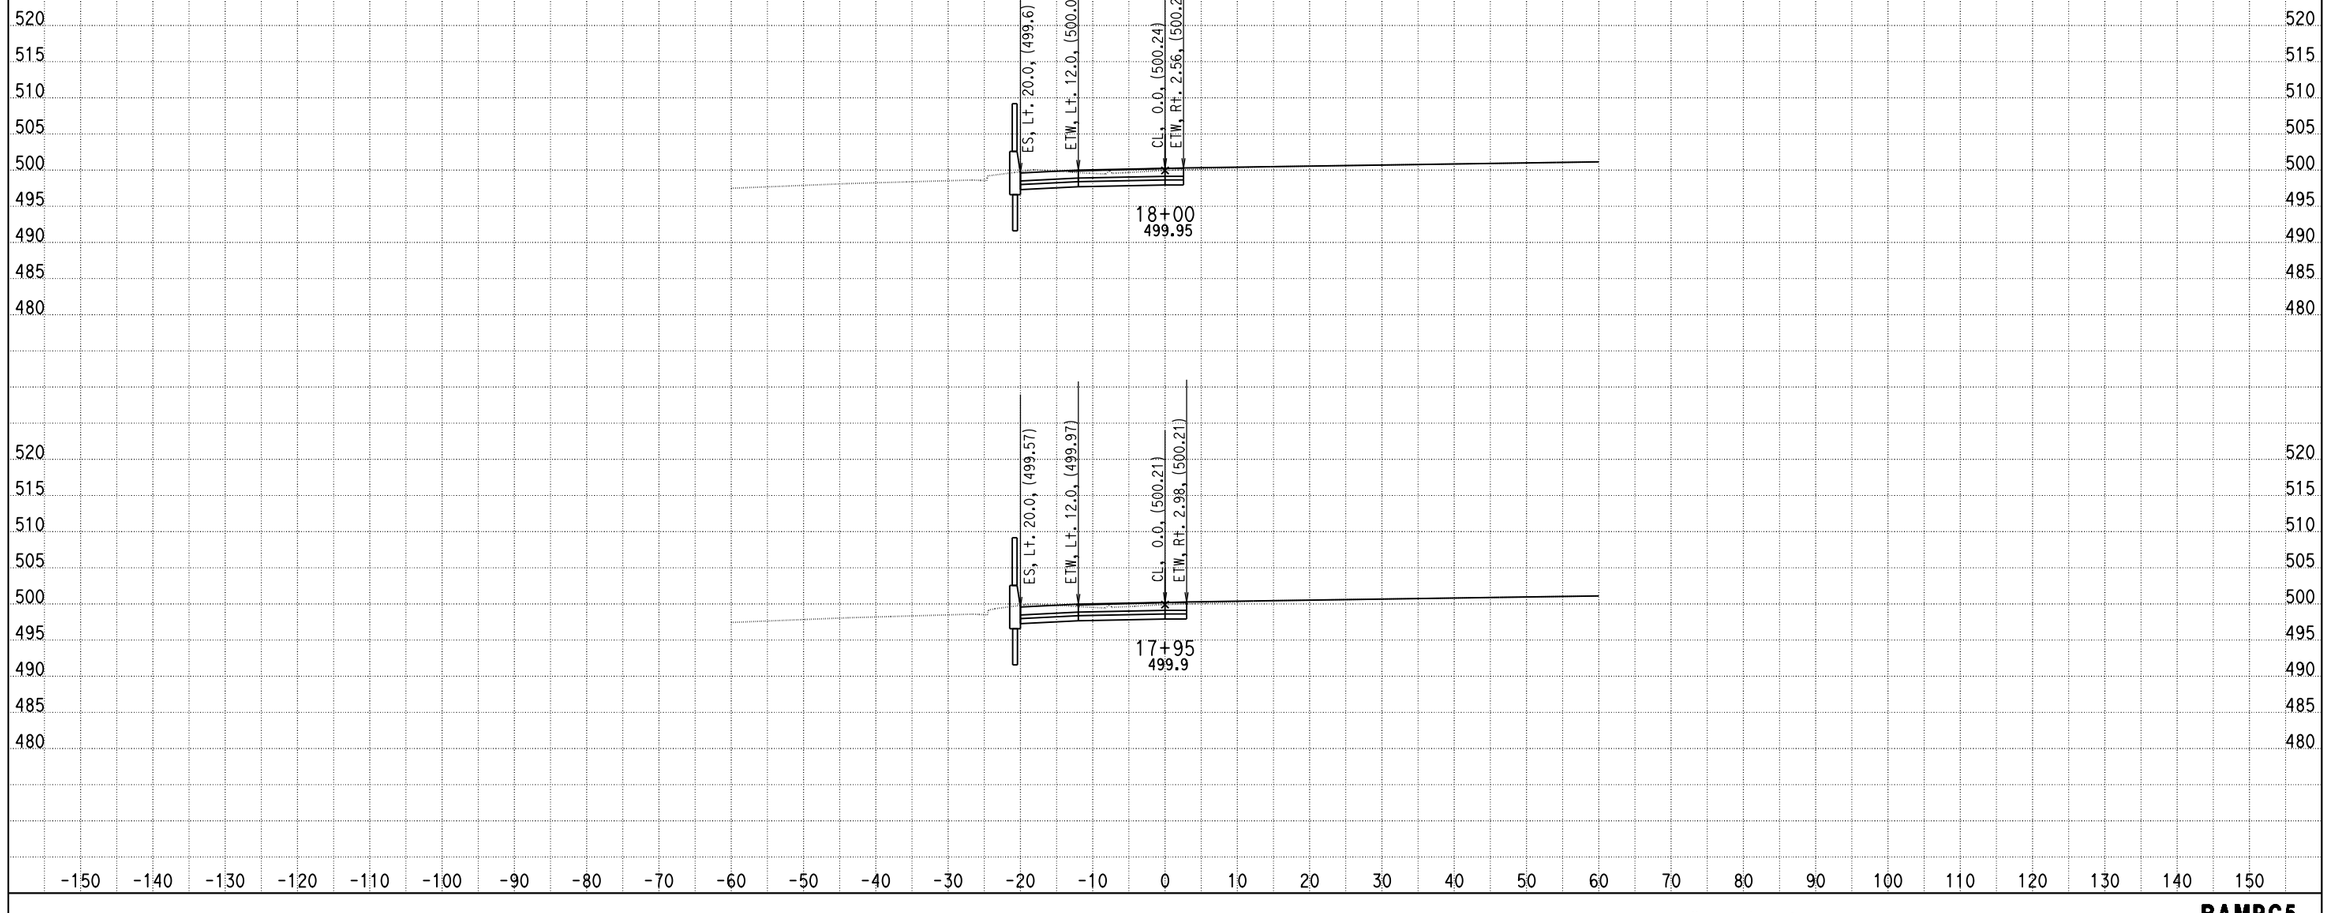

DATE: 4/16/2013

KC Project: 0818E File: C:\project\0818E\UPDATE-RAMP\hrc5-pro.ear

SCALE: 1" = 10' Horiz.
1" = 10' Vert.

All Dimensions are US Survey Feet

RAMPC5
CROSS SECTIONS
SHEET 65 OF XXX

DESIGN STUDY ONLY

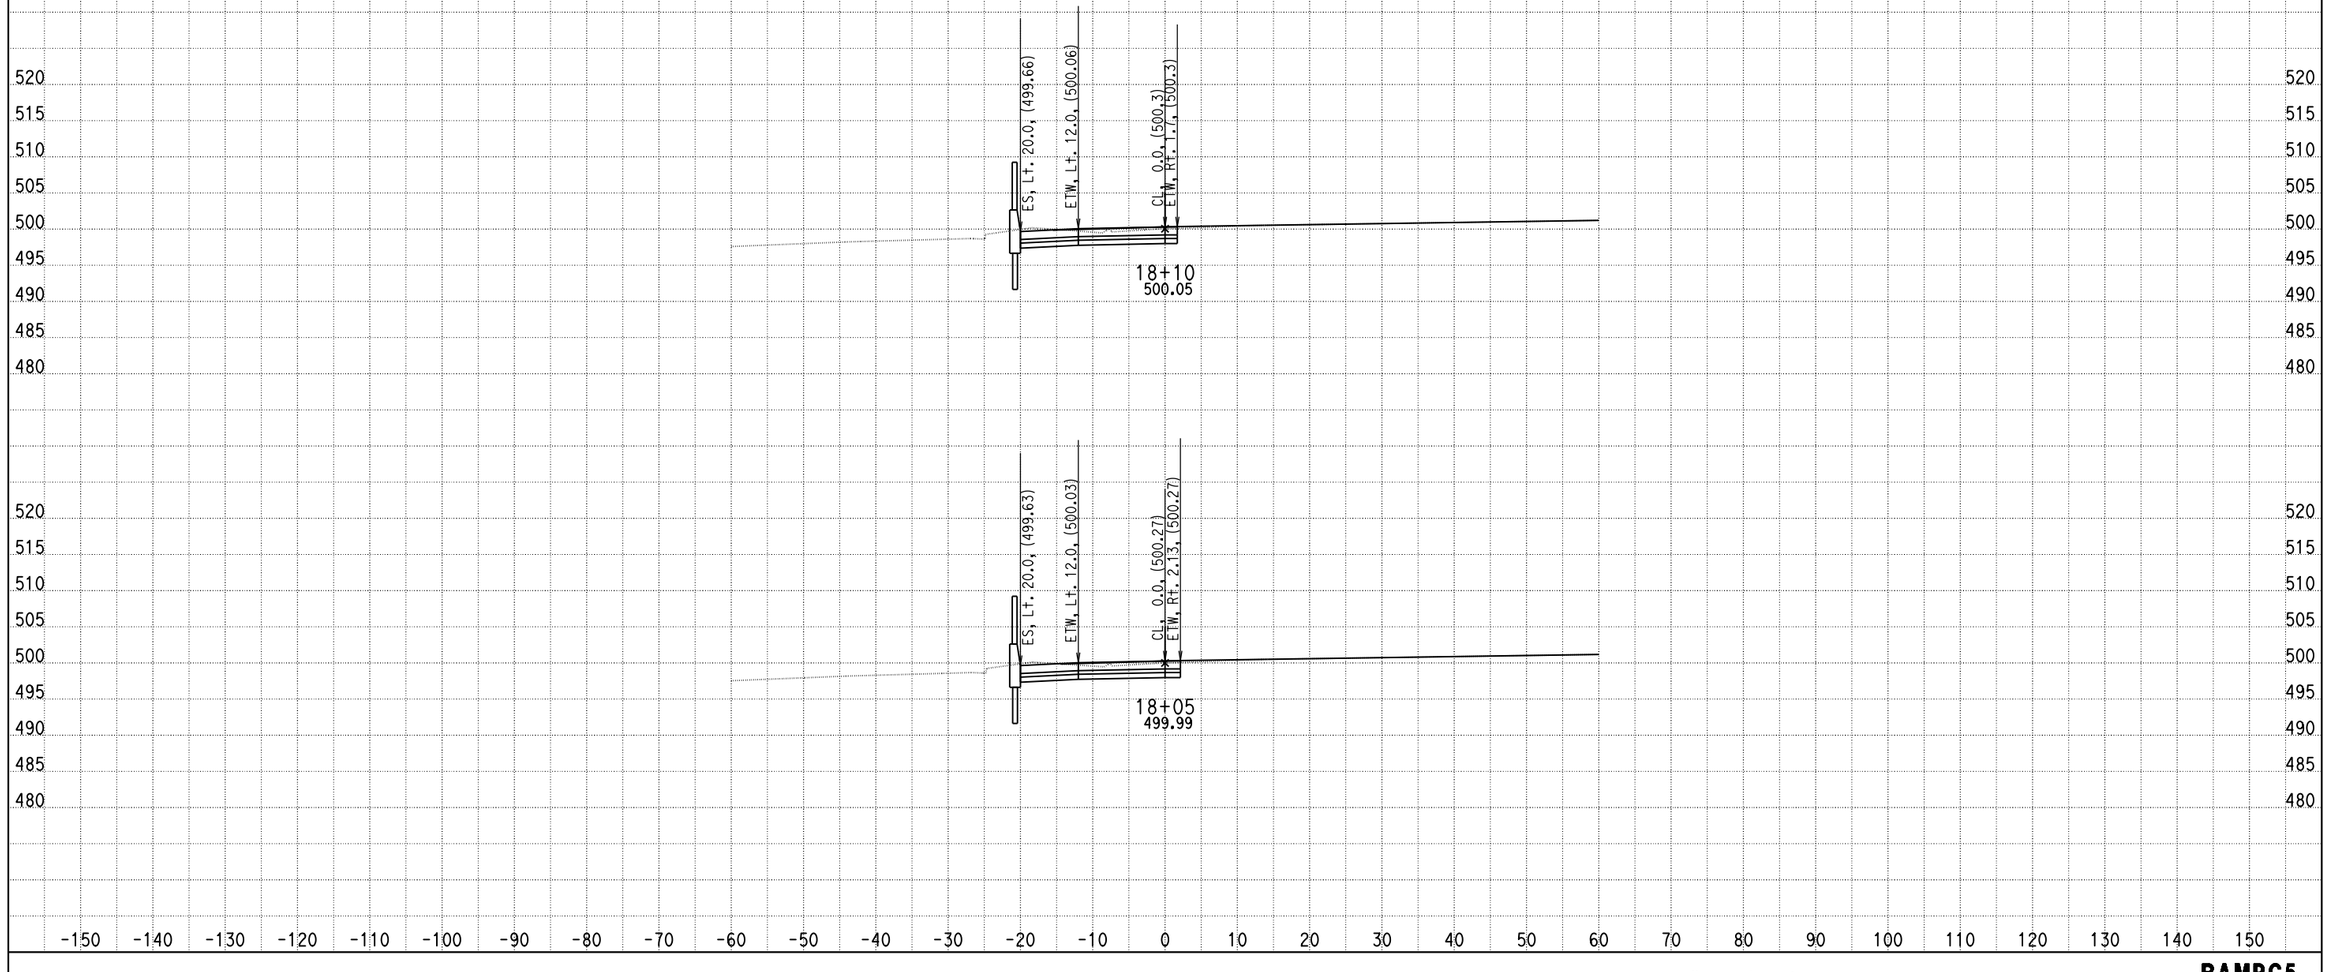

DATE: 4/16/2013

KC Project: 0818E File: C:\project\0818E\UPDATE-RAMP\hrc5-pro.ear

SCALE: 1" = 10' Horiz.
1" = 10' Vert.

All Dimensions are US Survey Feet

RAMPC5
CROSS SECTIONS

DESIGN STUDY ONLY

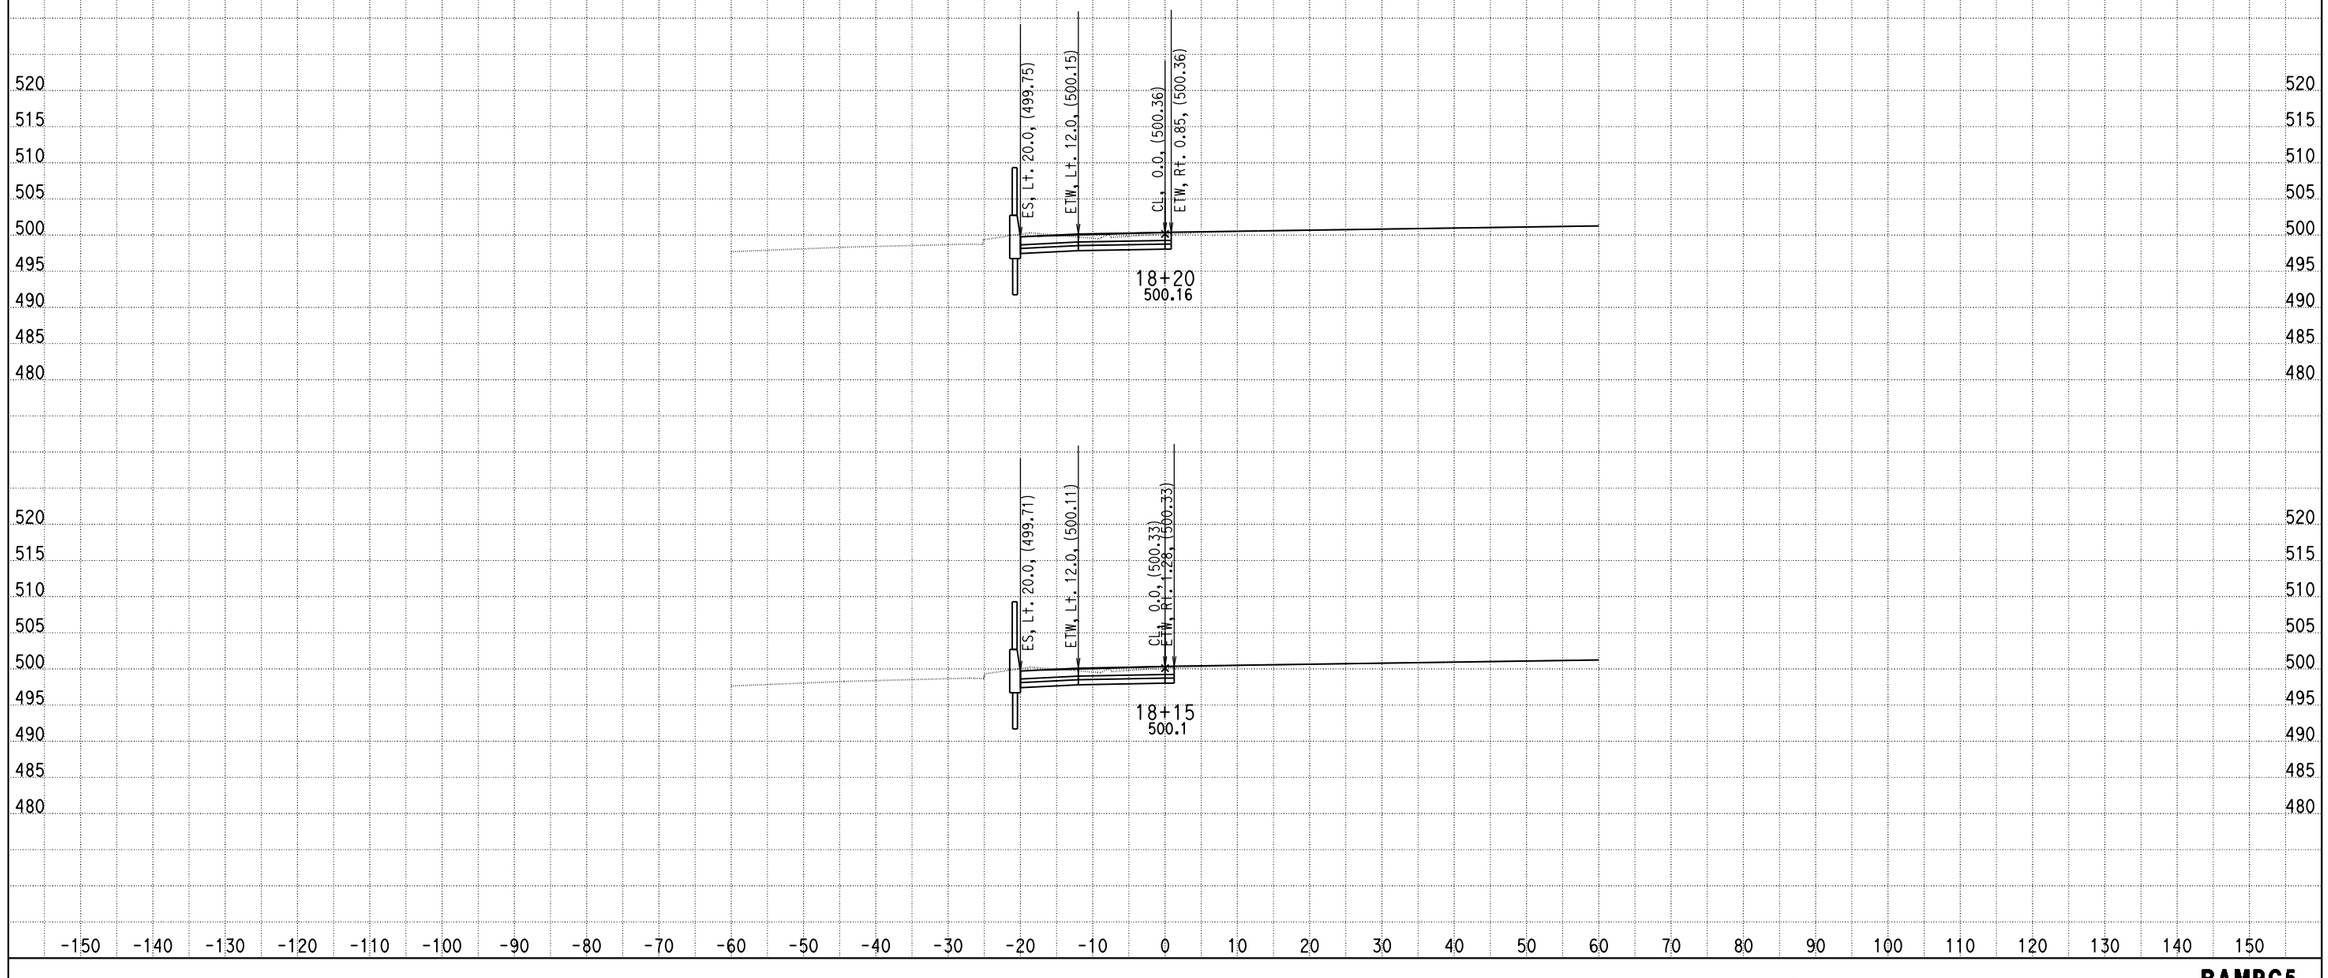

DATE: 4/16/2013

KC Project: 0818E File: C:\project\0818E\UPDATE-RAMP\hrc5-pro.ear

SCALE: 1" = 10' Horiz.
1" = 10' Vert.

All Dimensions are US Survey Feet

RAMPC5
CROSS SECTIONS

DESIGN STUDY ONLY

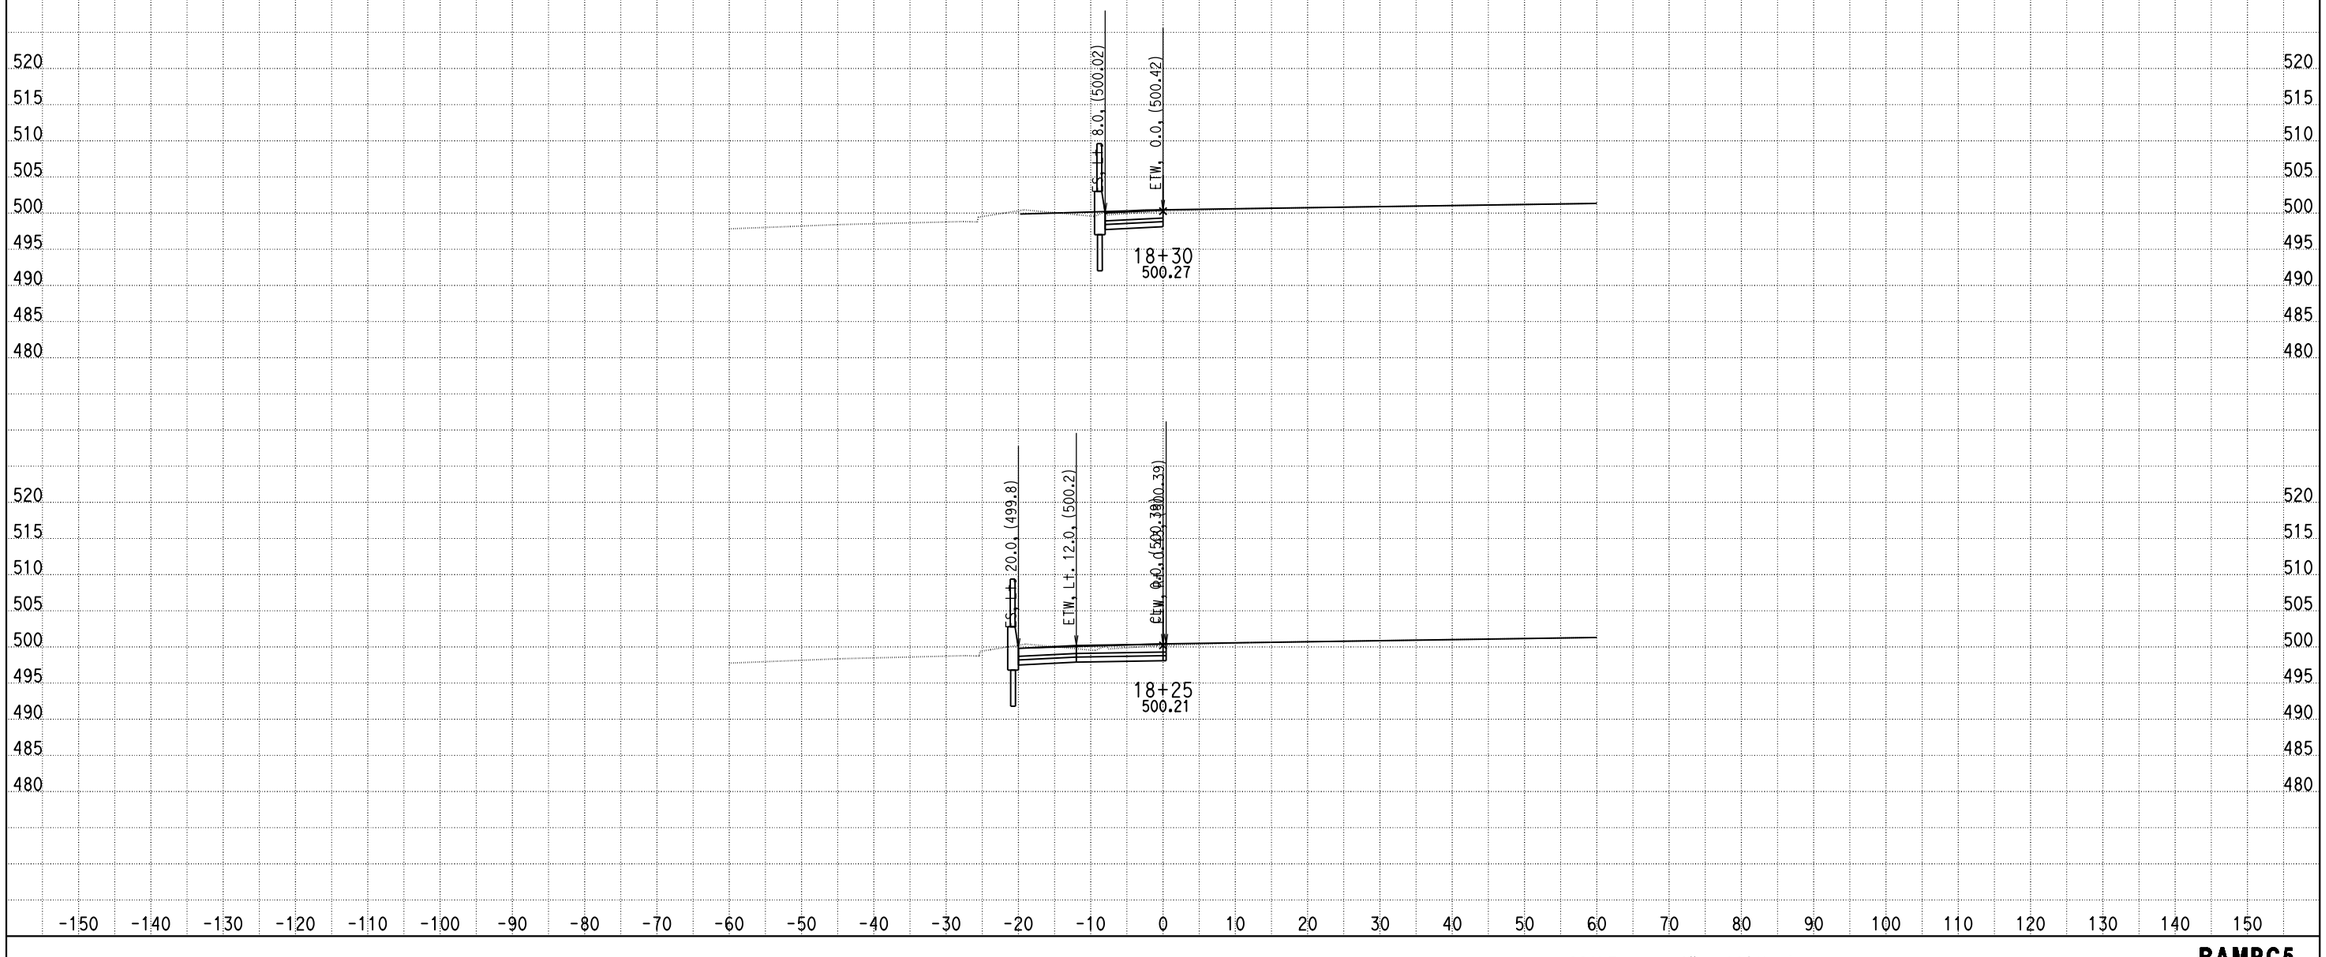

DATE: 4/16/2013

KC Project: 0818E File: C:\project\0818E\UPDATE-RAMP\hrc5-pro.ear

SCALE: 1" = 10' Horiz.
1" = 10' Vert.

All Dimensions are US Survey Feet

RAMPC5
CROSS SECTIONS

RAMP D1

DESIGN STUDY ONLY

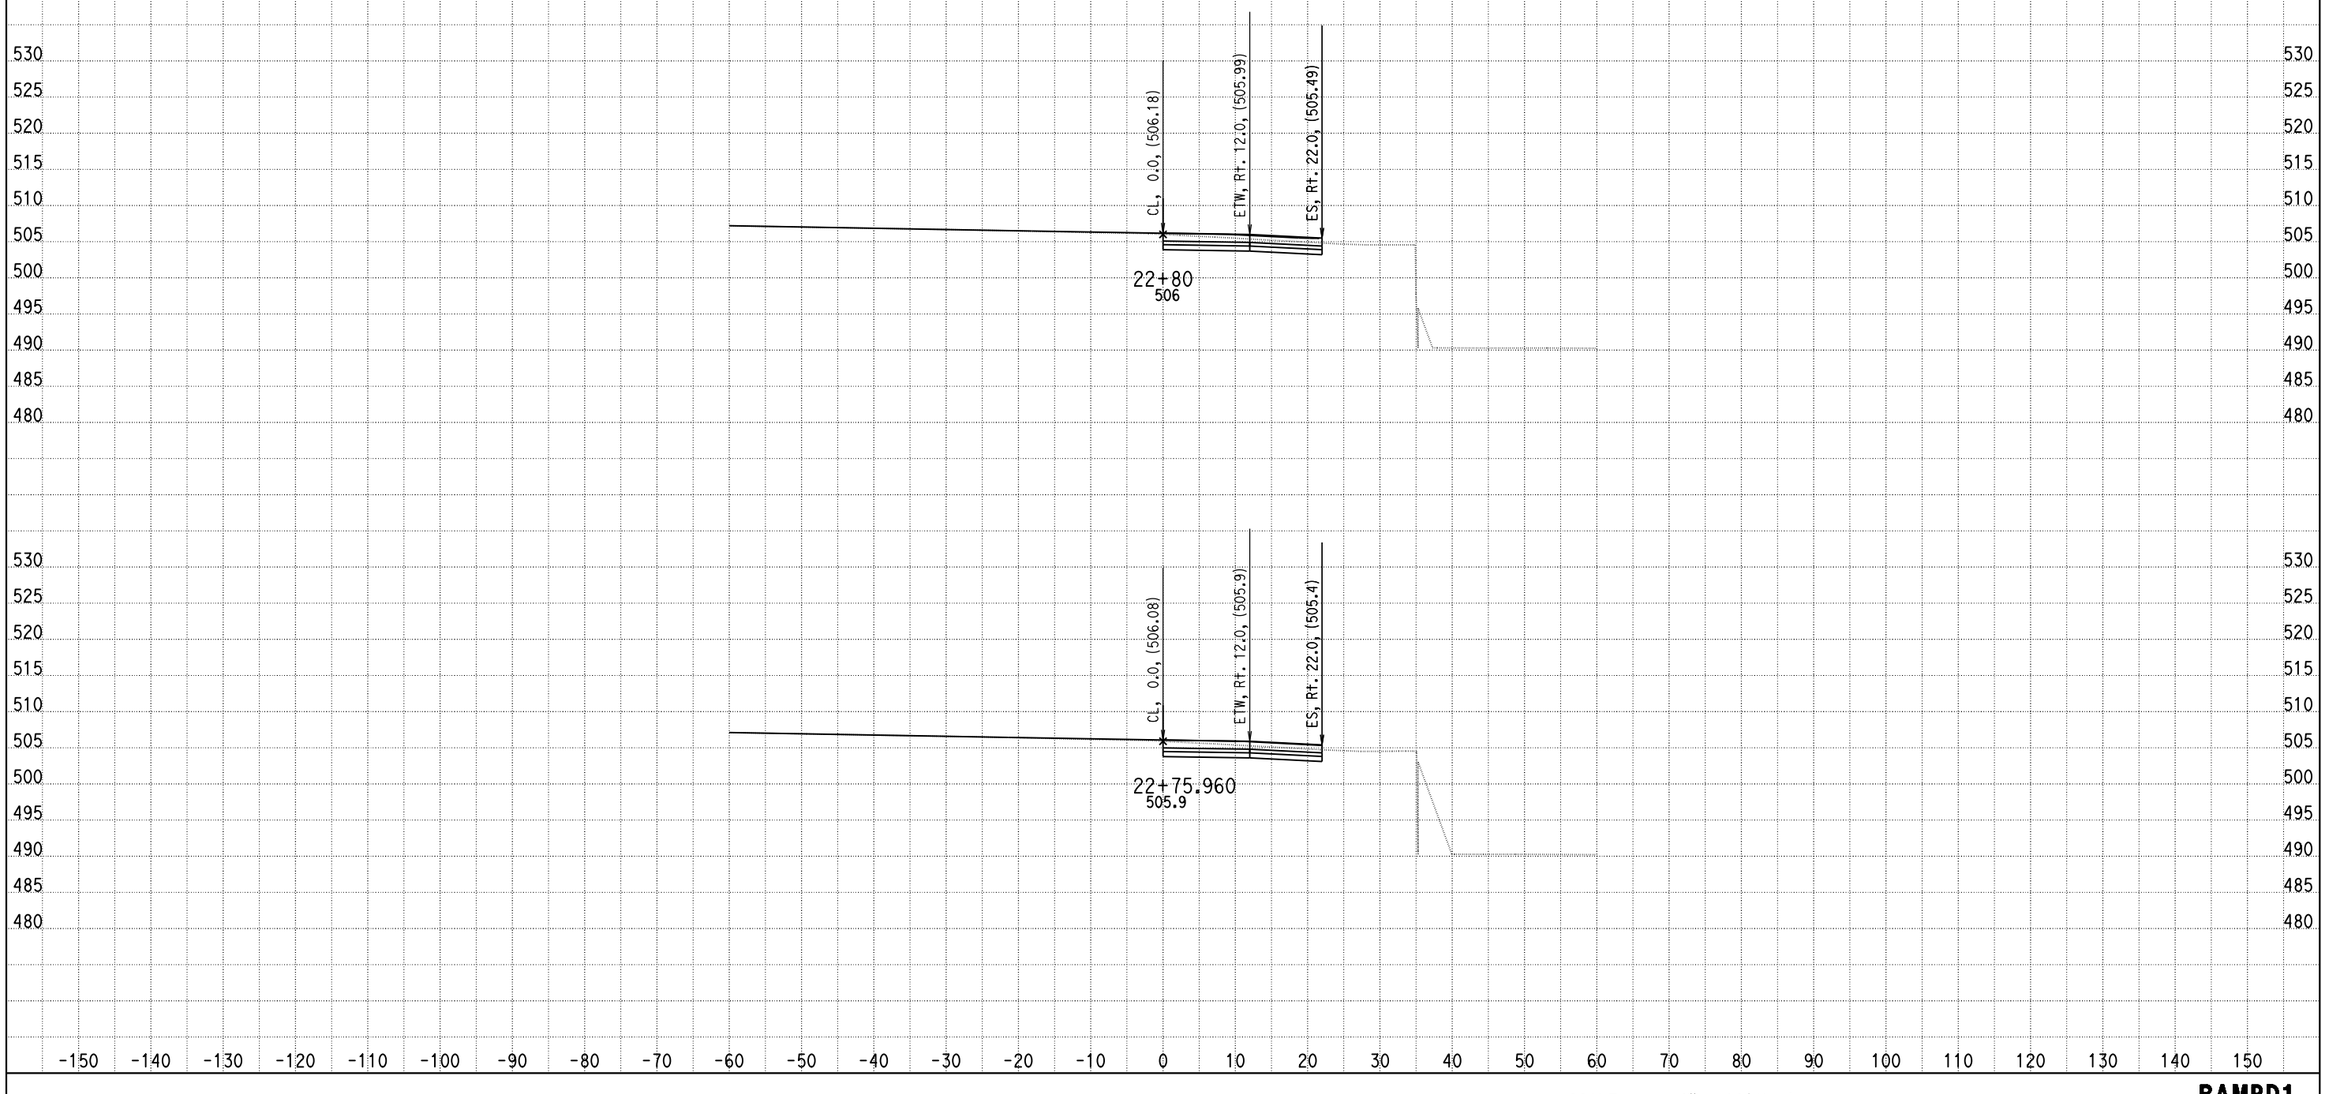

DATE: 11/21/2013

KC Project: 0818E File: D:\PROJECT\0818E\UPDATE-RAMP\hrd1-pro.ear

SCALE: 1" = 10' Horiz.
1" = 10' Vert.

All Dimensions are US Survey Feet

RAMPD1
CROSS SECTIONS
SHEET 1 OF XXX

DESIGN STUDY ONLY

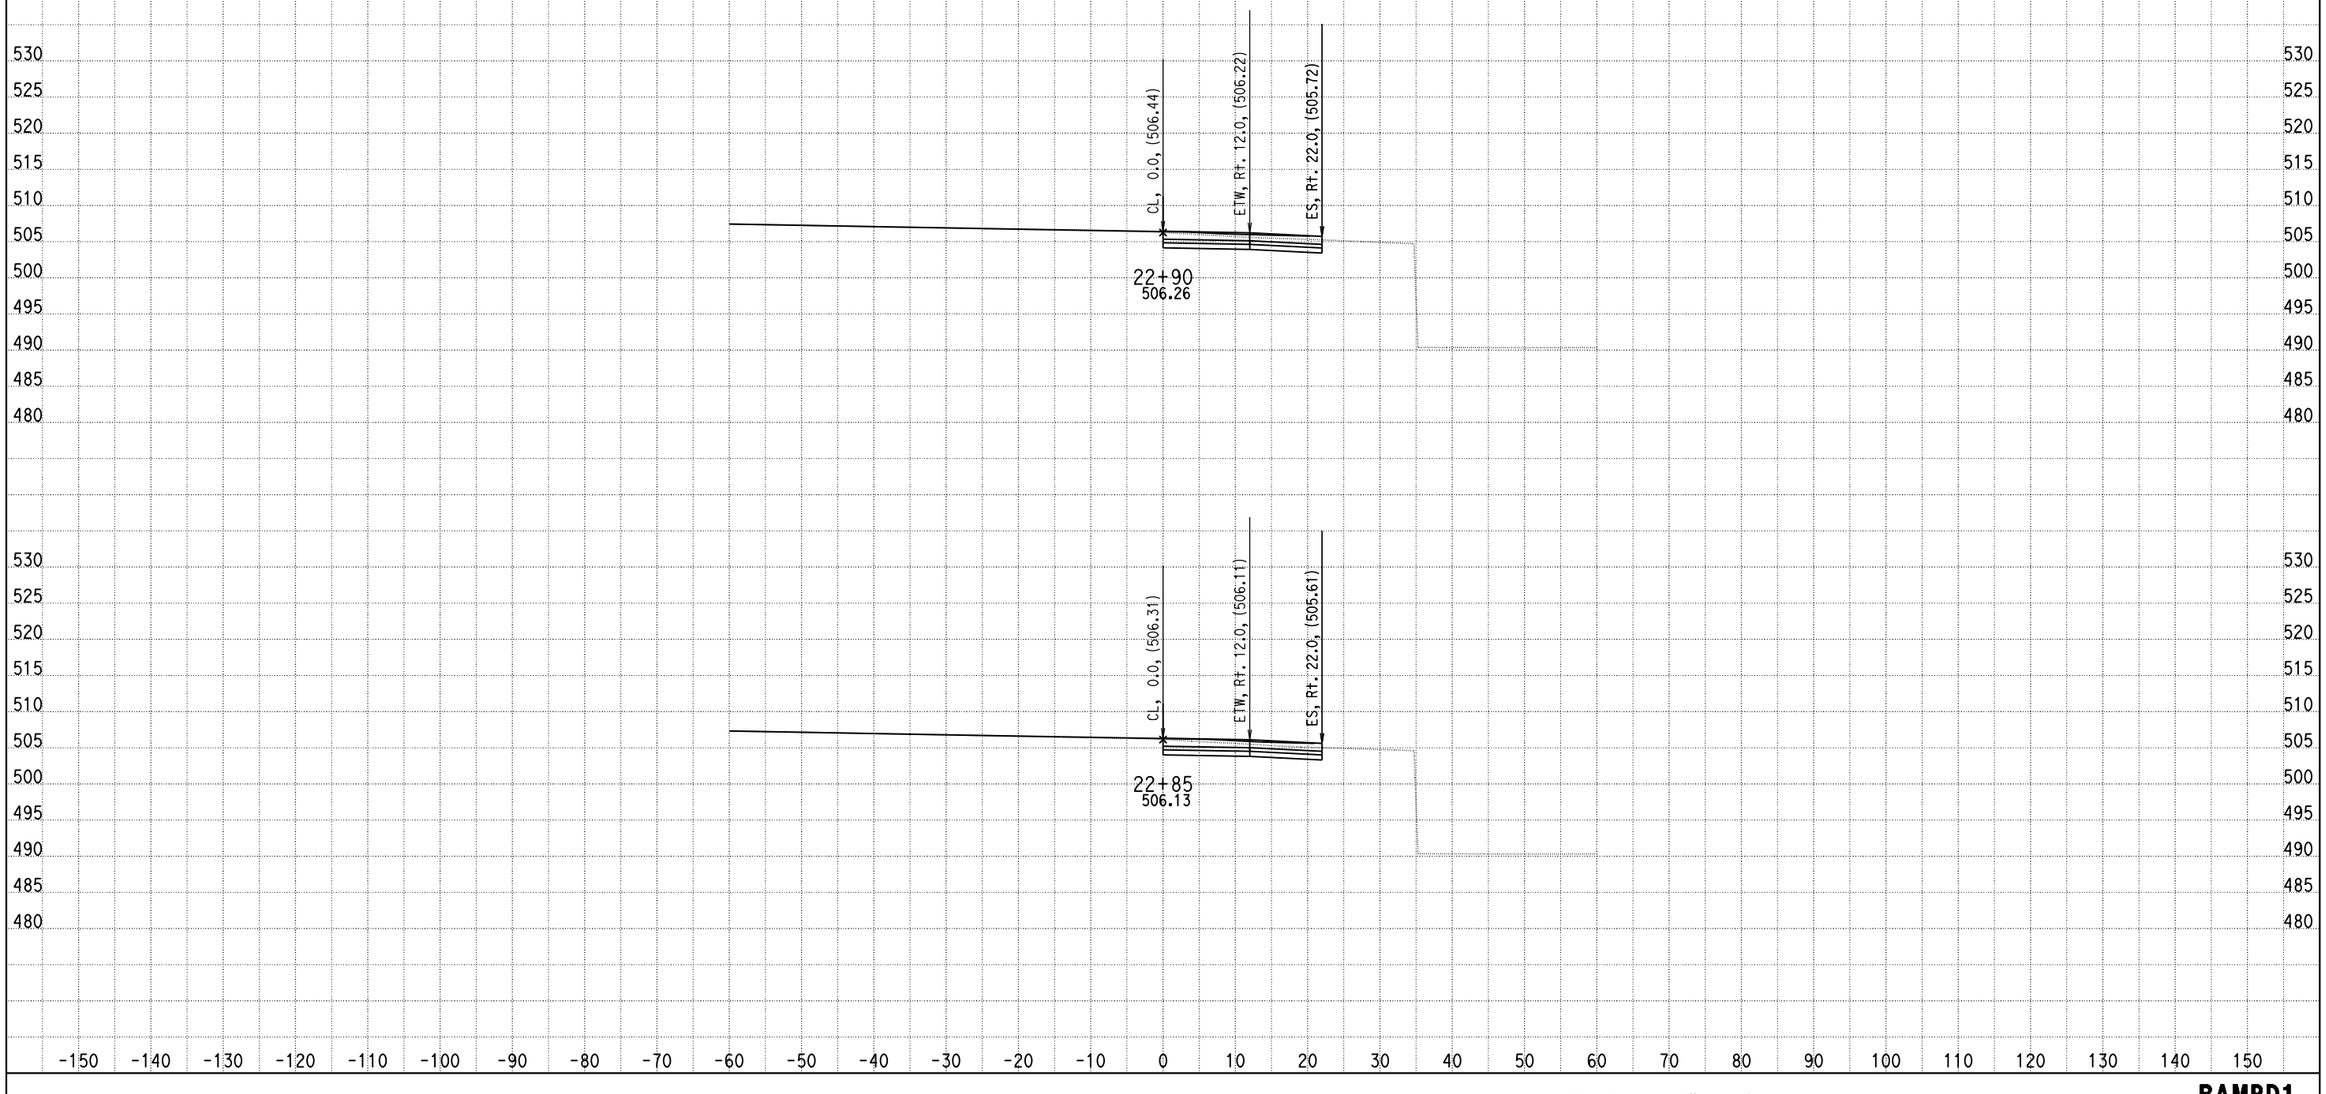

DATE: 11/21/2013

KC Project: 0818E File: D:\PROJECT\0818E\UPDATE-RAMP\hrd1-pro.ear

SCALE: 1" = 10' Horiz.
1" = 10' Vert.

All Dimensions are US Survey Feet

RAMPD1
CROSS SECTIONS
SHEET 2 OF XXX

DESIGN STUDY ONLY

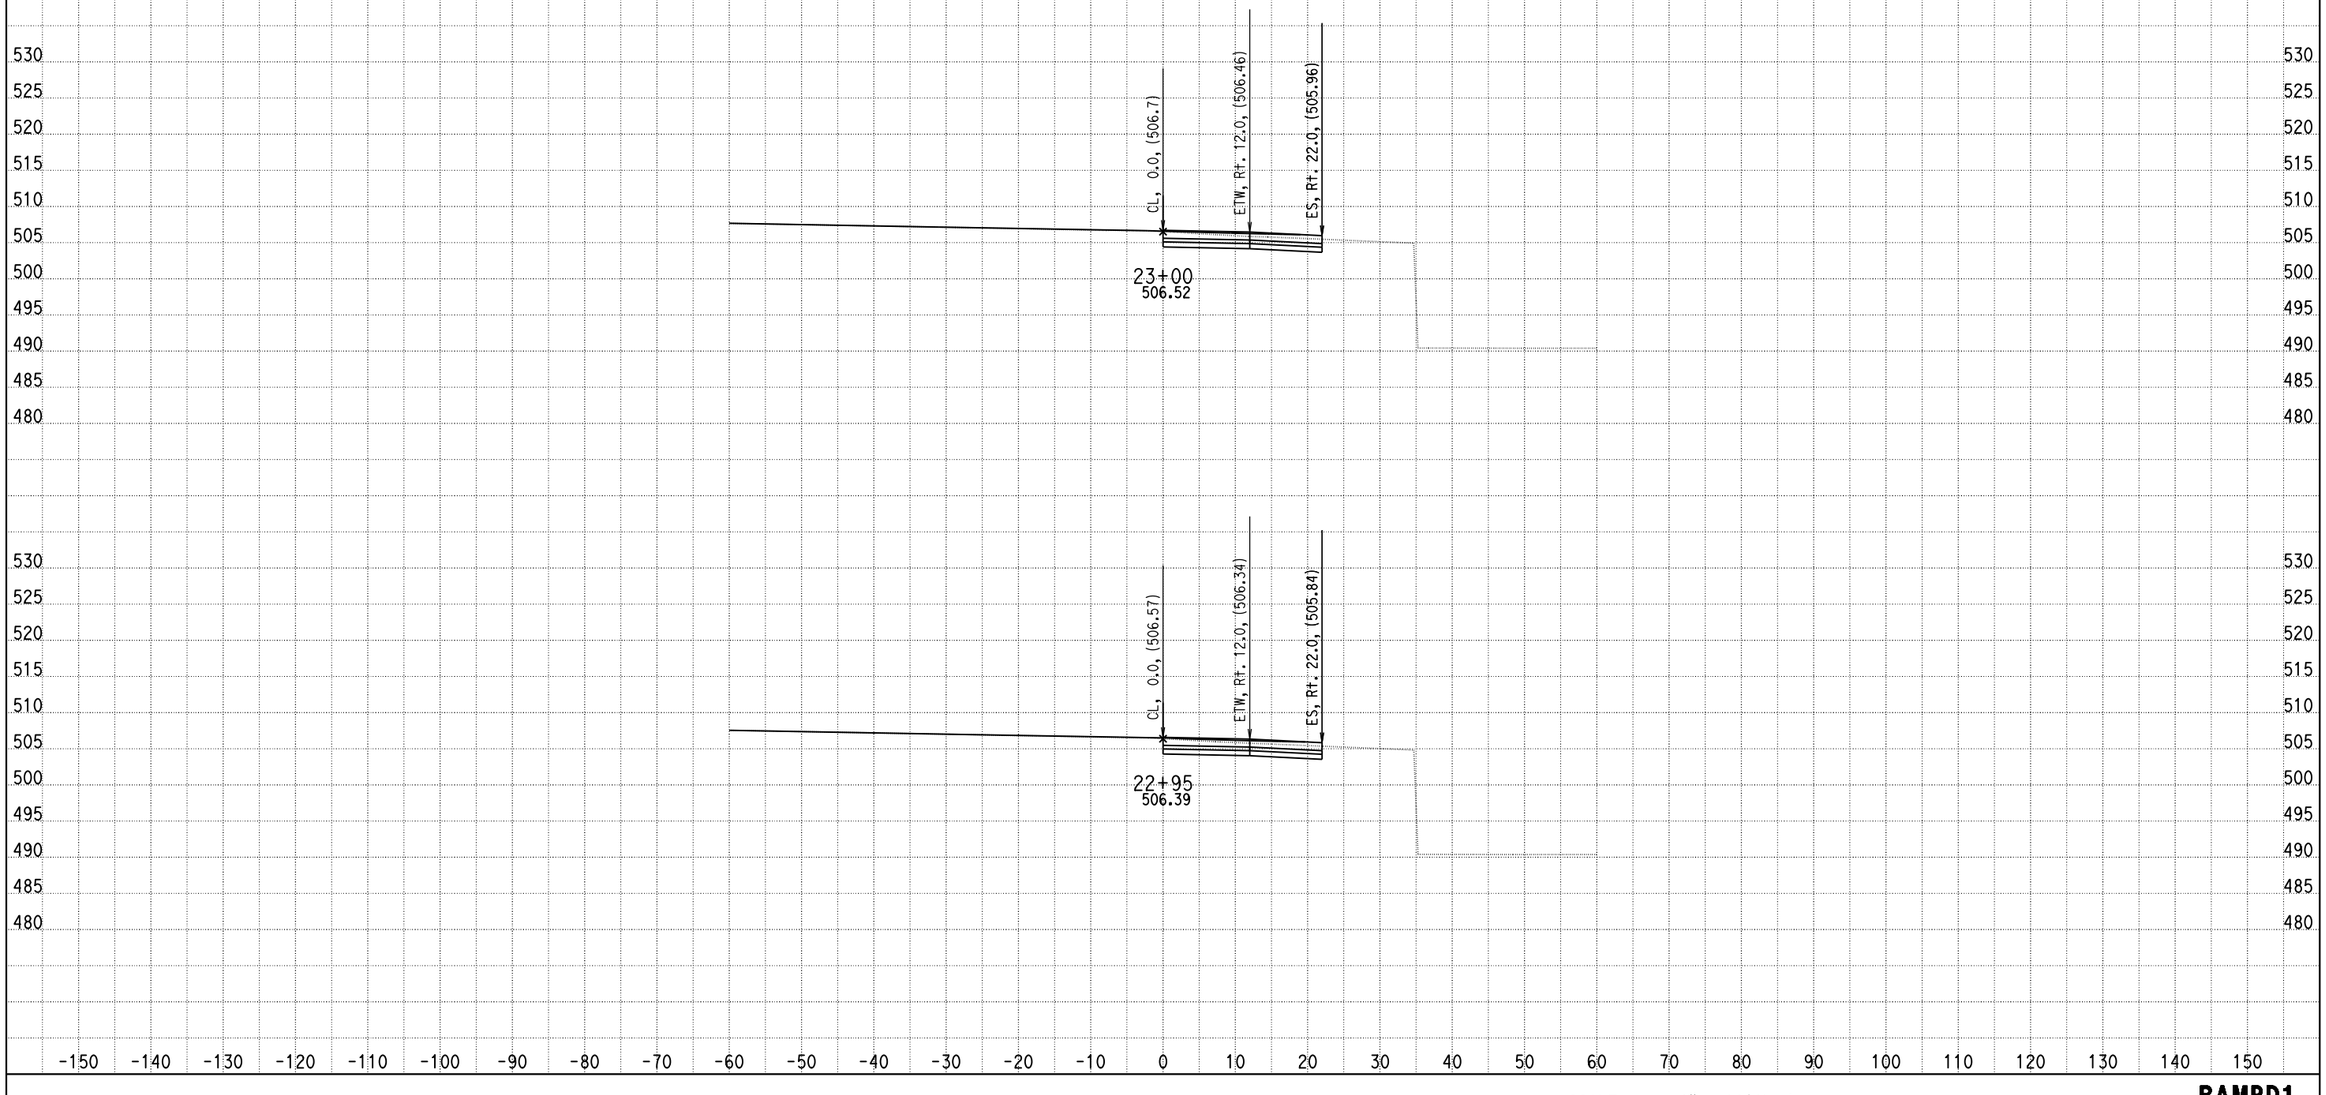

DATE: 11/21/2013

KC Project: 0818E File: D:\PROJECT\0818E\UPDATE-RAMP\hrd1-pro.ear

SCALE: 1" = 10' Horiz.
1" = 10' Vert.

All Dimensions are US Survey Feet

RAMPD1
CROSS SECTIONS

DESIGN STUDY ONLY

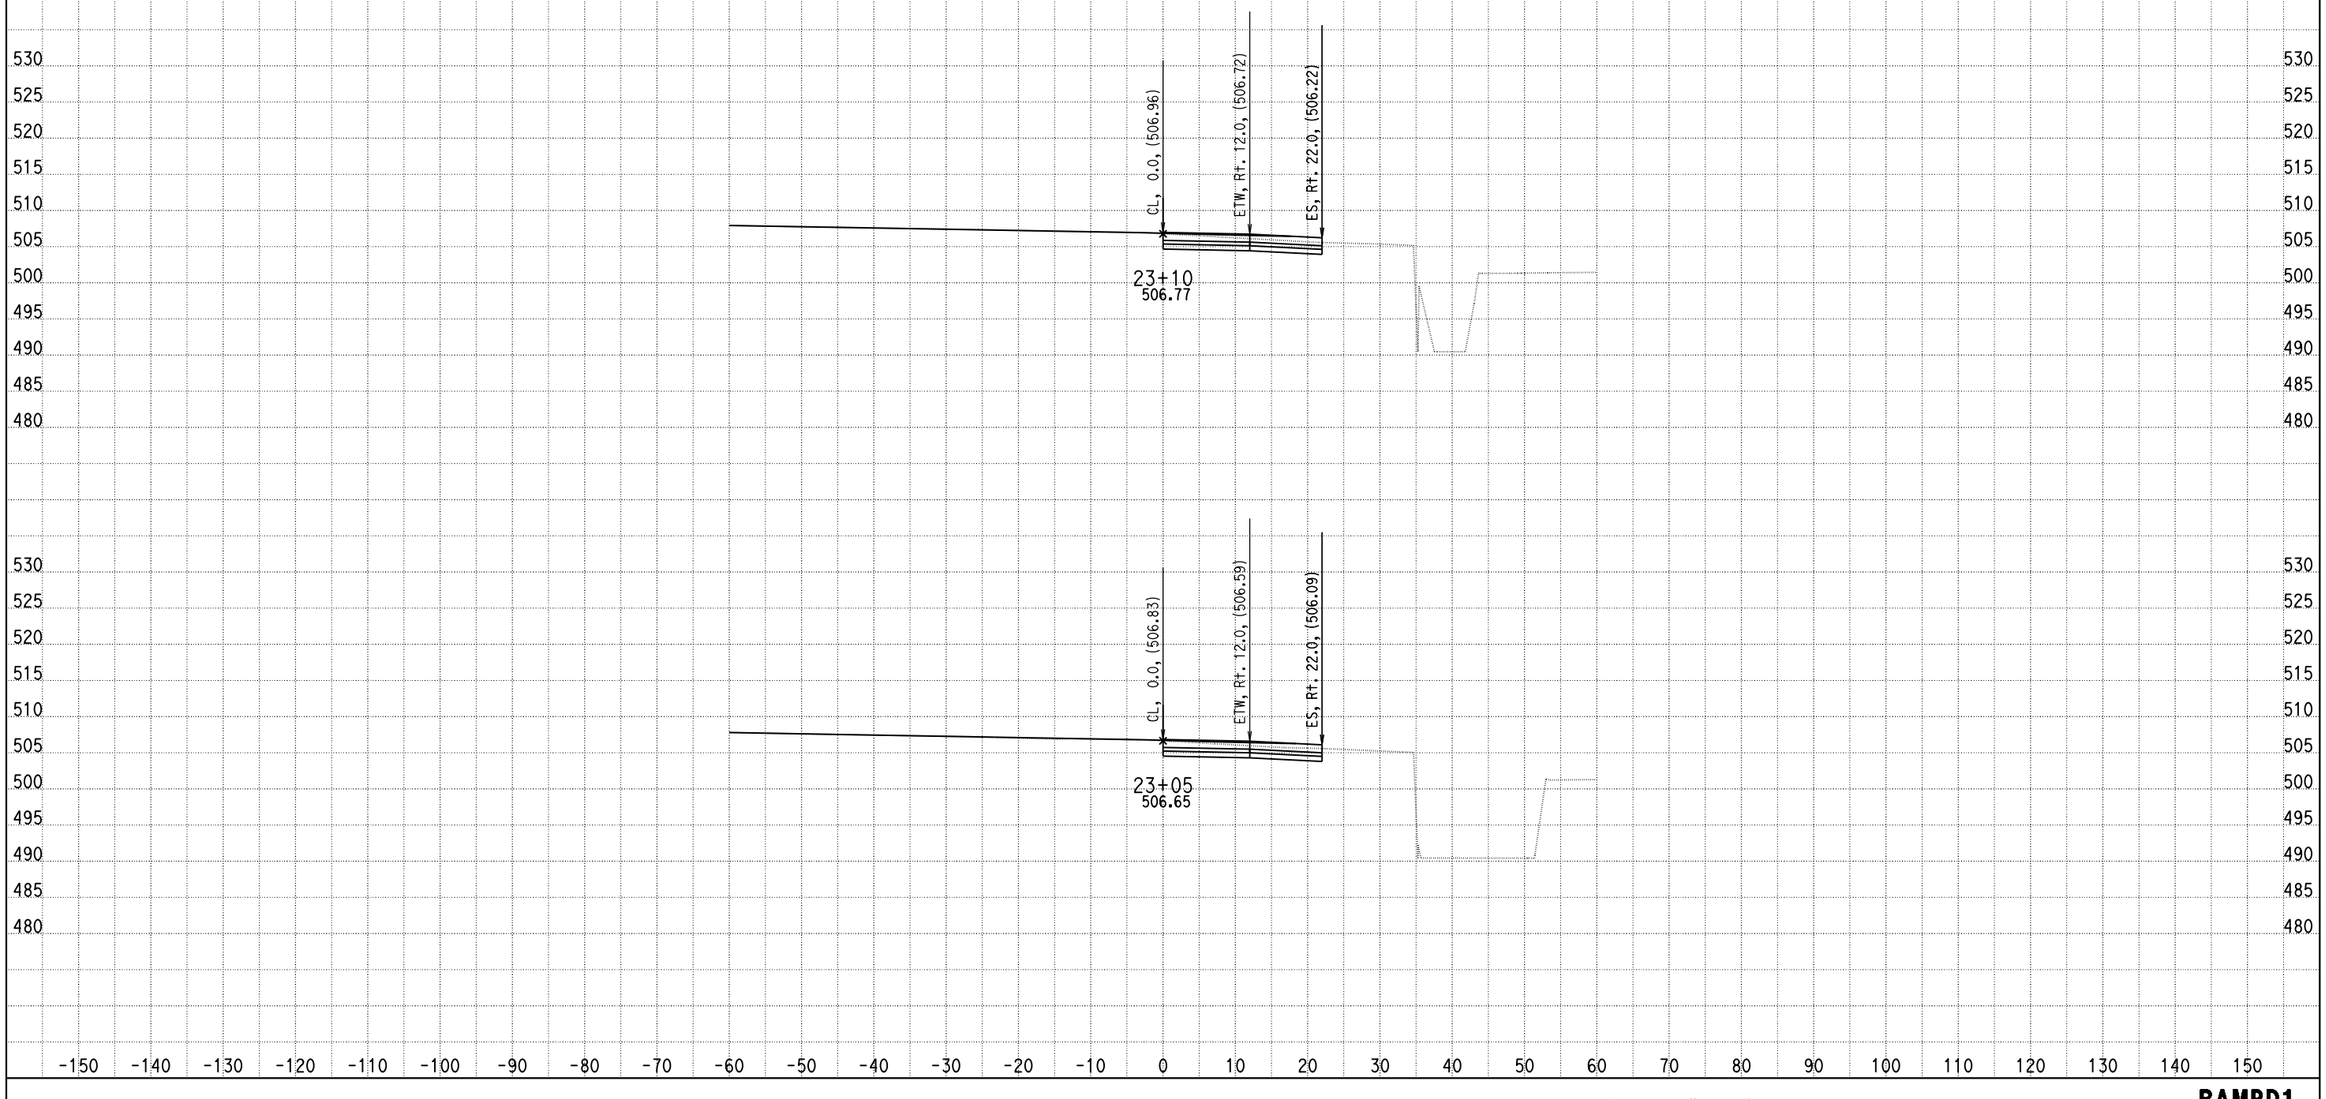

DATE: 11/21/2013

KC Project: 0818E File: D:\PROJECT\0818E\UPDATE-RAMP\hrd1-pro.ear

SCALE: 1" = 10' Horiz.
1" = 10' Vert.

All Dimensions are US Survey Feet

RAMPD1
CROSS SECTIONS

DESIGN STUDY ONLY

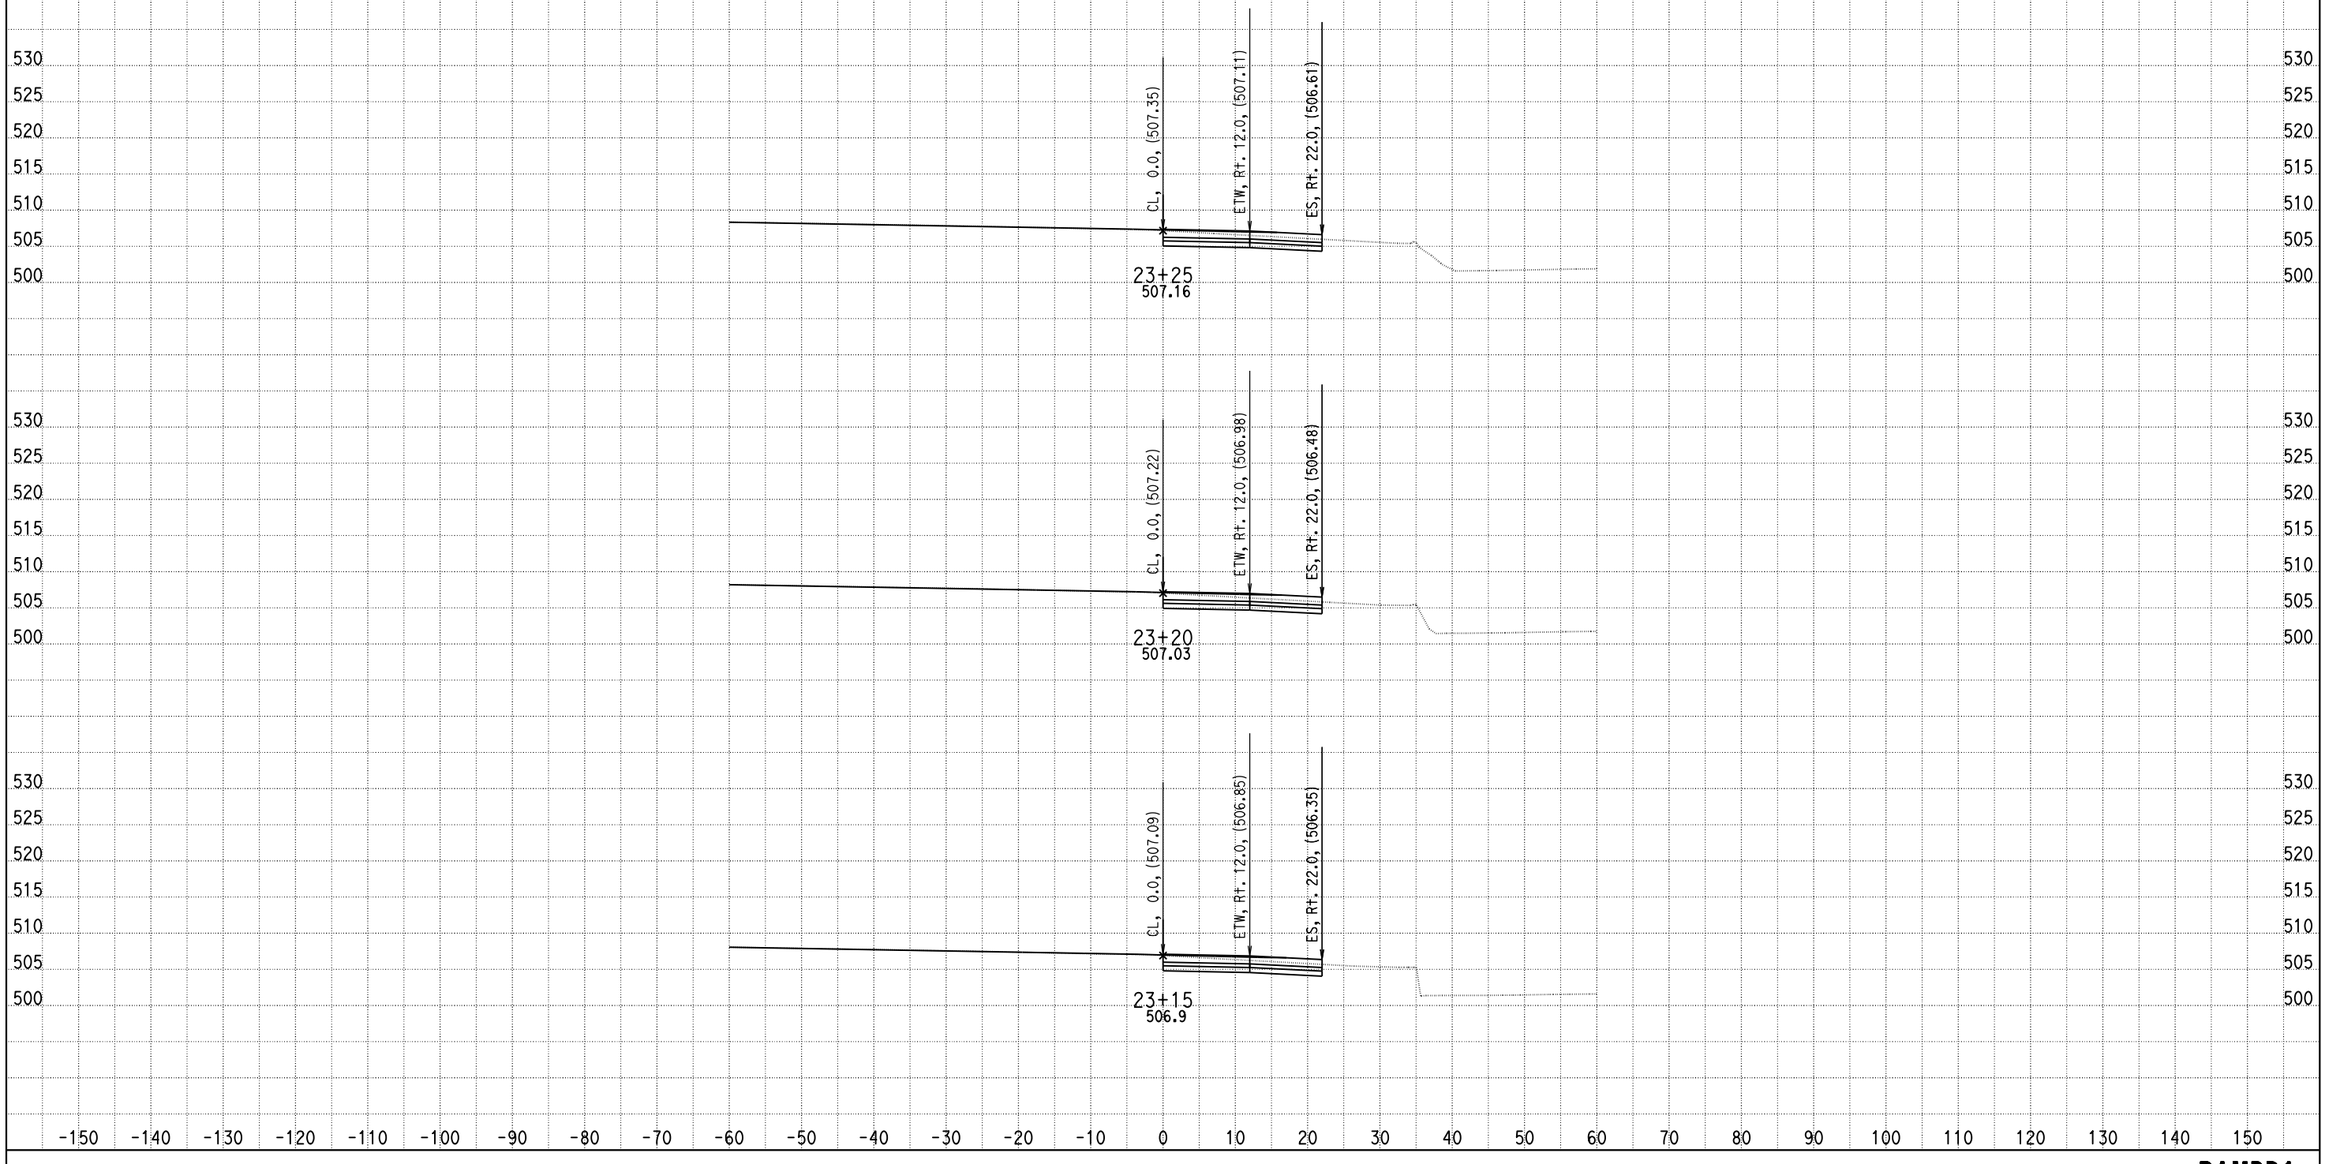

DATE: 11/21/2013

KC Project: 0818E File: D:\PROJECT\0818E\UPDATE-RAMP\hrd1-pro.ear

SCALE: 1" = 10' Horiz.
1" = 10' Vert.

All Dimensions are US Survey Feet

RAMPD1
CROSS SECTIONS

SHEET 5 OF XXX

DESIGN STUDY ONLY

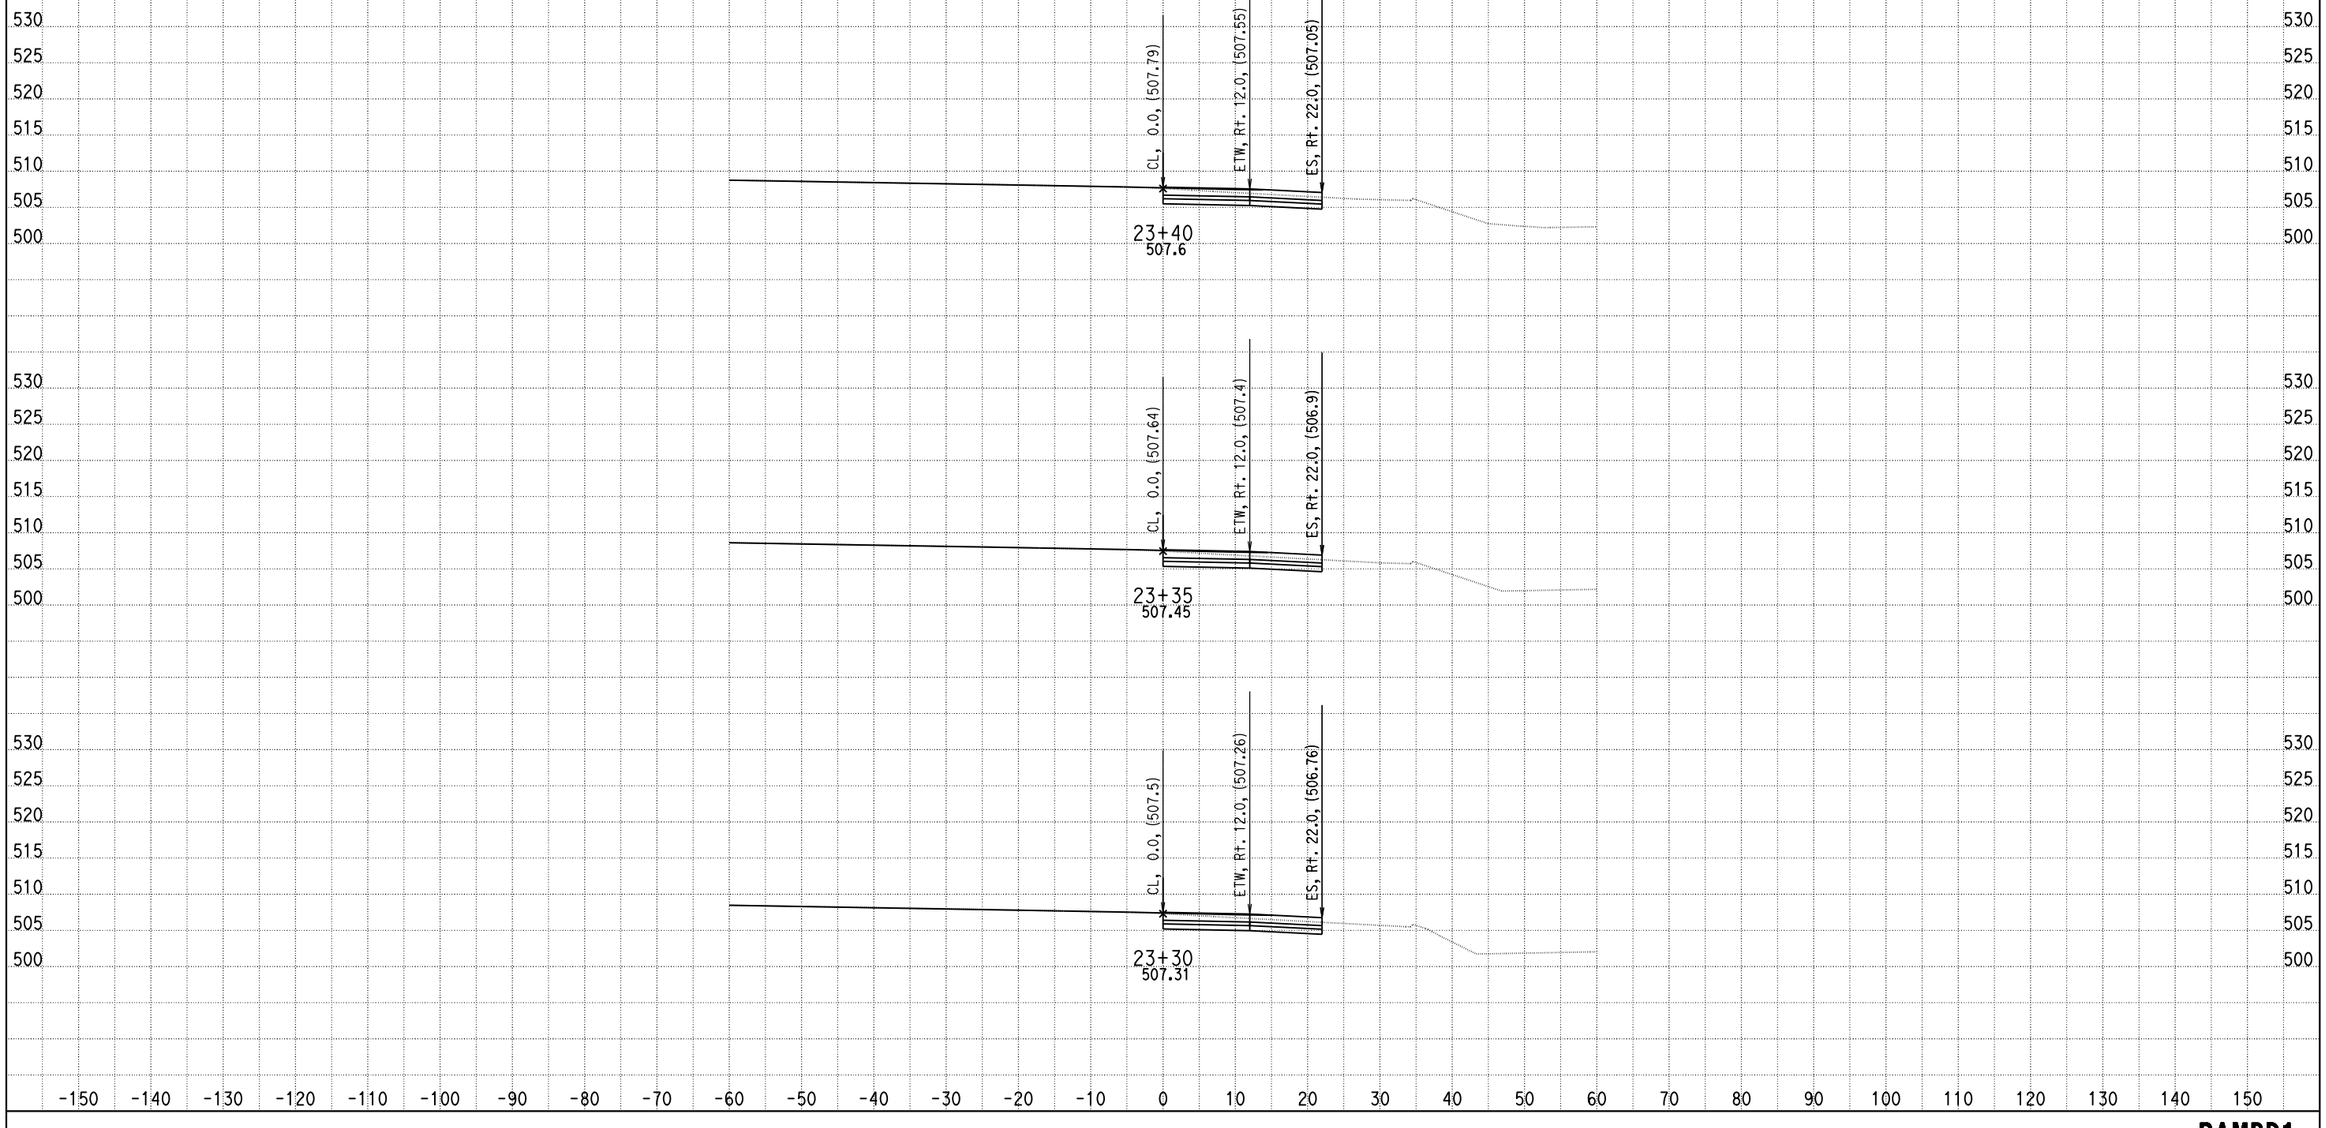

DATE: 11/21/2013

KC Project: 0818E File: D:\PROJECT\0818E\UPDATE-RAMP\hrd1-pro.ear

SCALE: 1" = 10' Horiz.
1" = 10' Vert.

All Dimensions are US Survey Feet

RAMPD1
CROSS SECTIONS

DESIGN STUDY ONLY

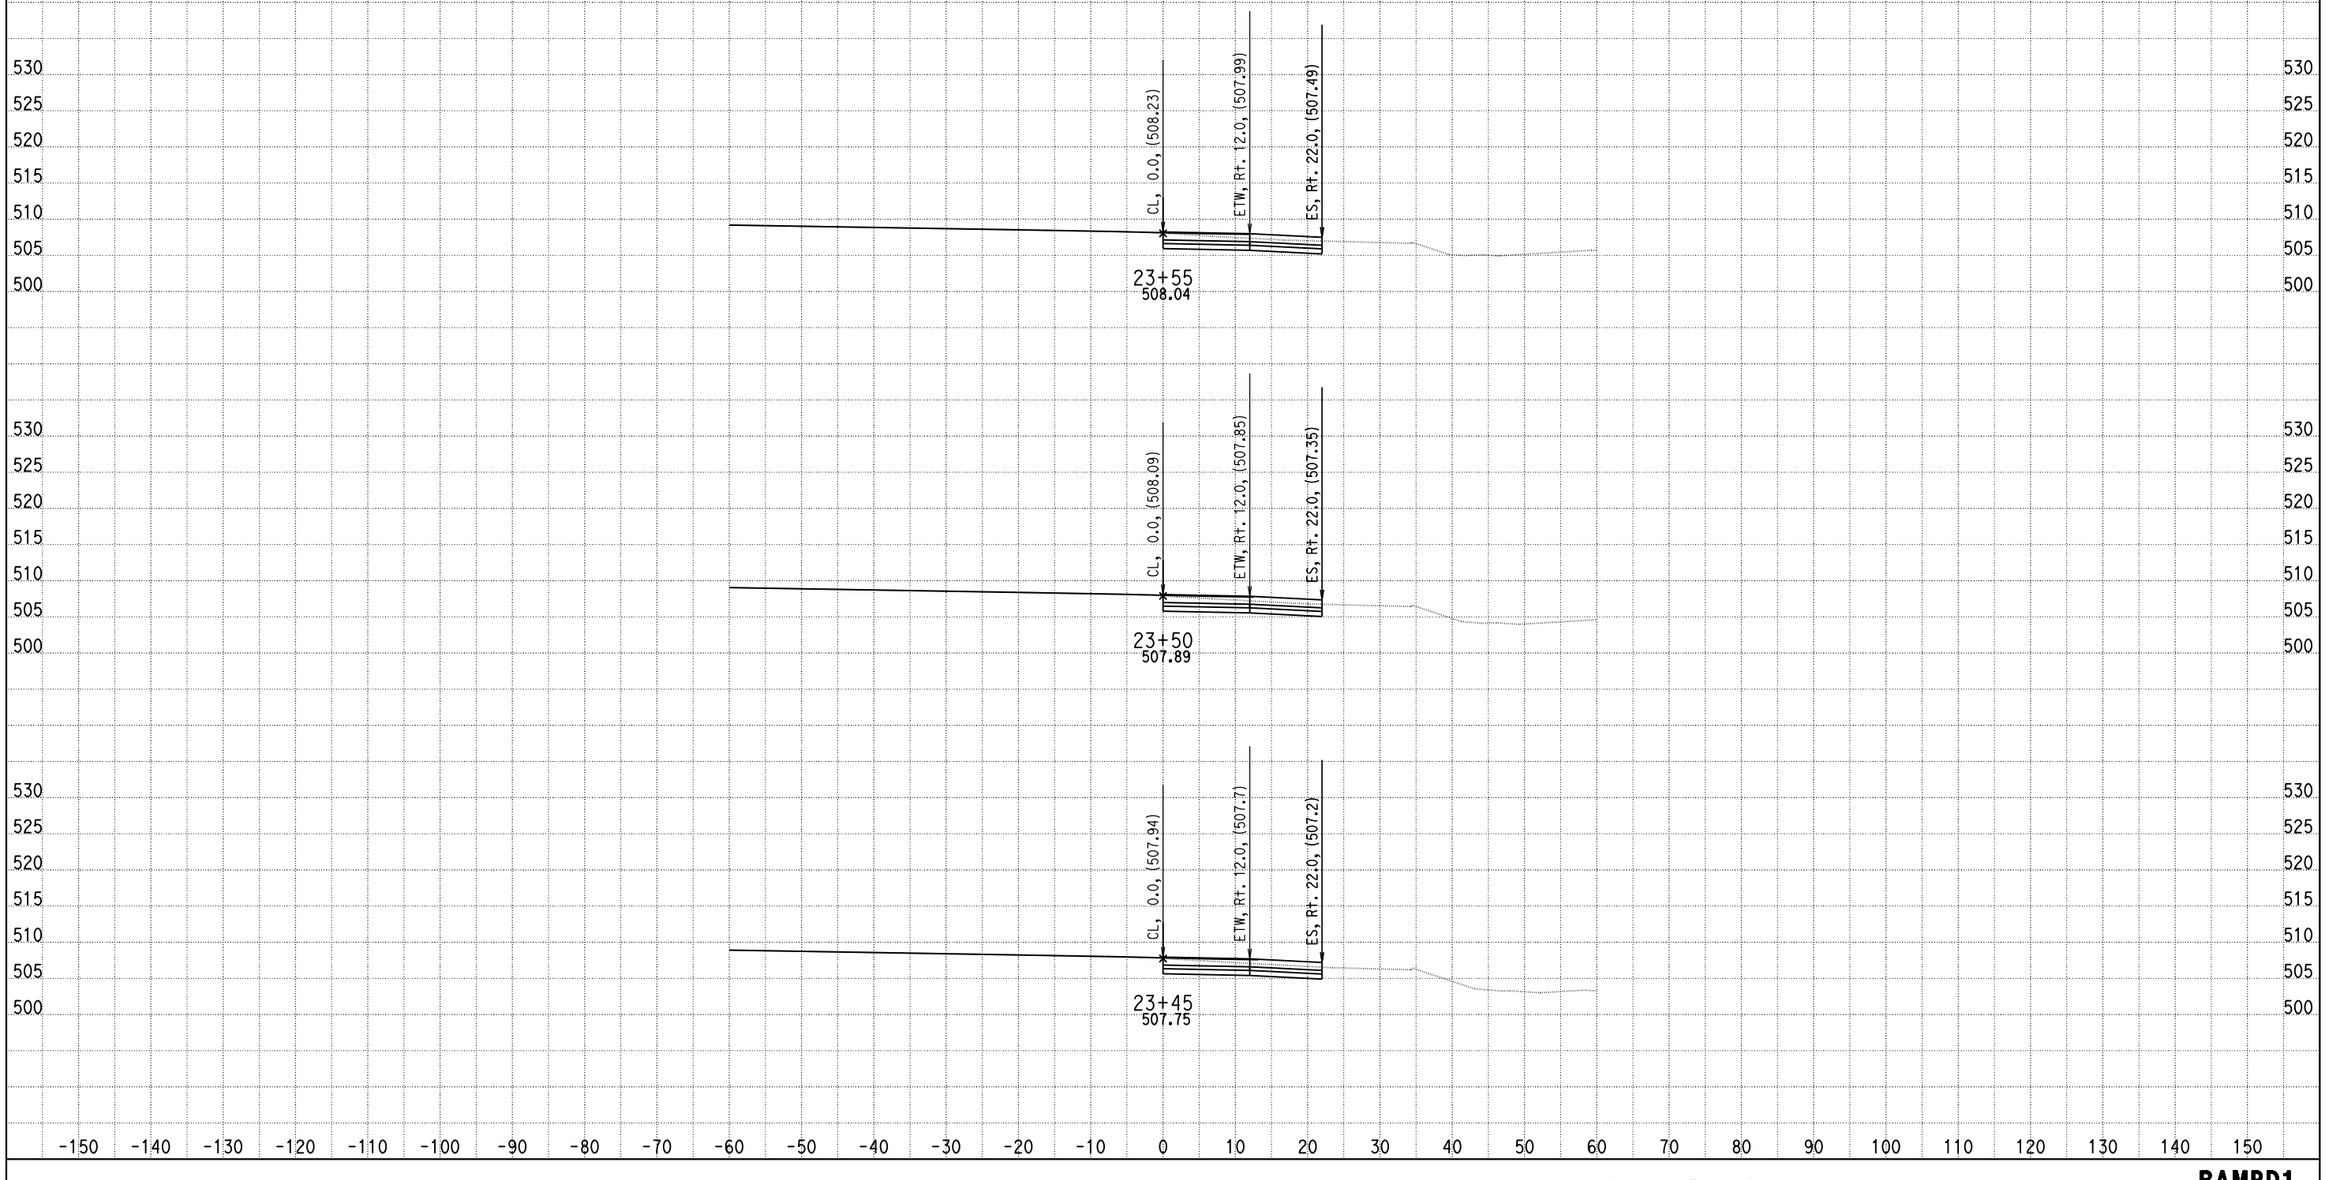

DATE: 11/21/2013

KC Project: 0818E File: D:\PROJECT\0818E\UPDATE-RAMP\hrd1-pro.ear

SCALE: 1" = 10' Horiz.
1" = 10' Vert.

All Dimensions are US Survey Feet

RAMPD1
CROSS SECTIONS

DESIGN STUDY ONLY

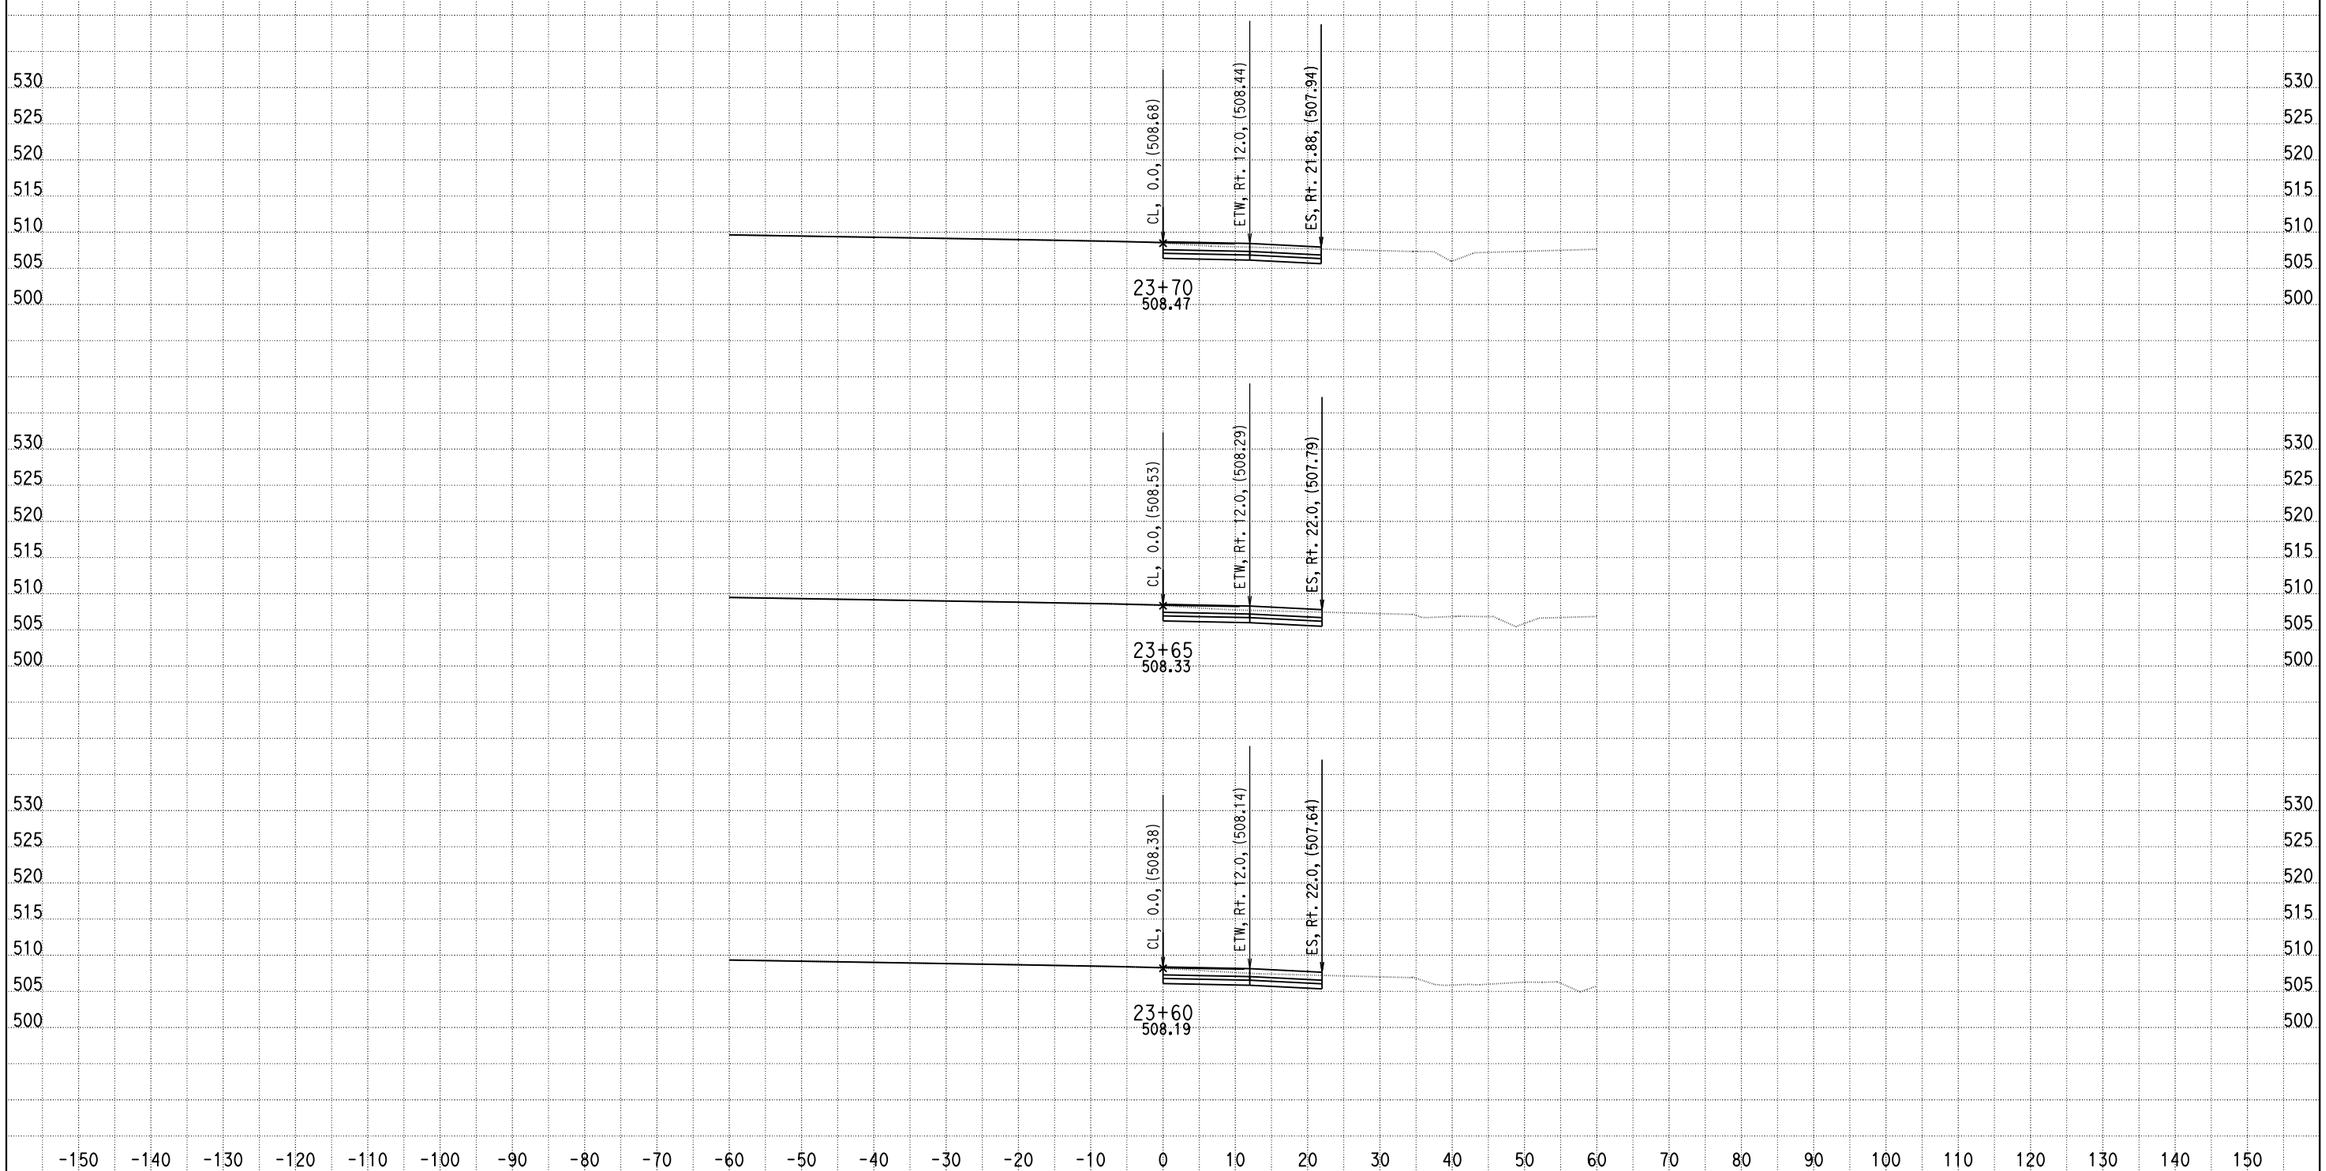

DATE: 11/21/2013

KC Project: 0818E File: D:\PROJECT\0818E\UPDATE-RAMP\hrd1-pro.ear

SCALE: 1" = 10' Horiz.
1" = 10' Vert.

All Dimensions are US Survey Feet

RAMPD1
CROSS SECTIONS

SHEET 8 OF XXX

DESIGN STUDY ONLY

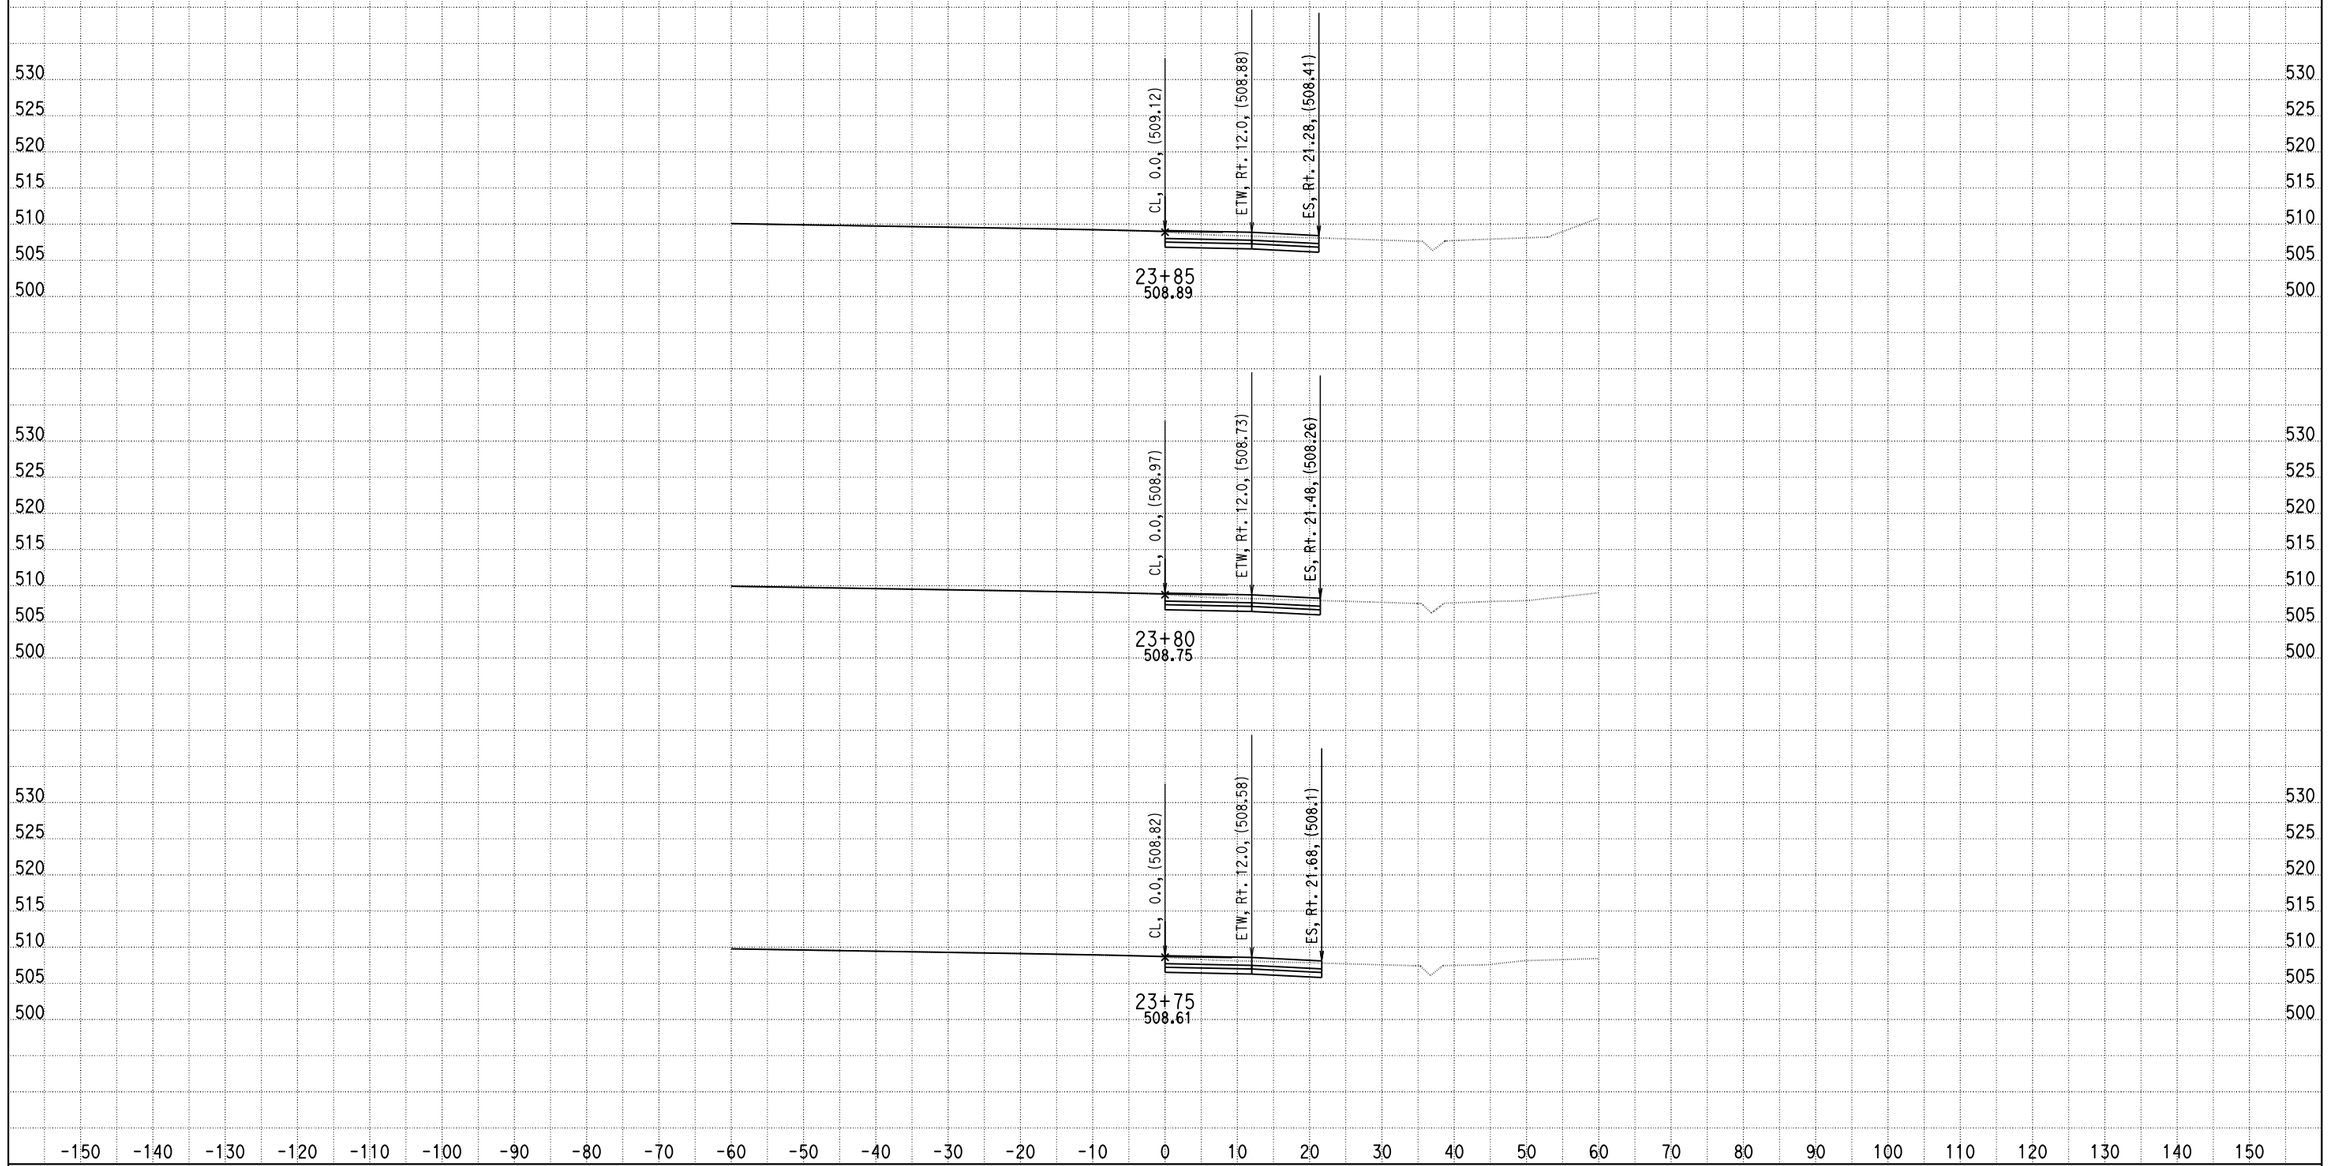

DATE: 11/21/2013

KC Project: 0818E File: D:\PROJECT\0818E\UPDATE-RAMP\hrd1-pro.ear

SCALE: 1" = 10' Horiz.
1" = 10' Vert.

All Dimensions are US Survey Feet

RAMPD1
CROSS SECTIONS

DESIGN STUDY ONLY

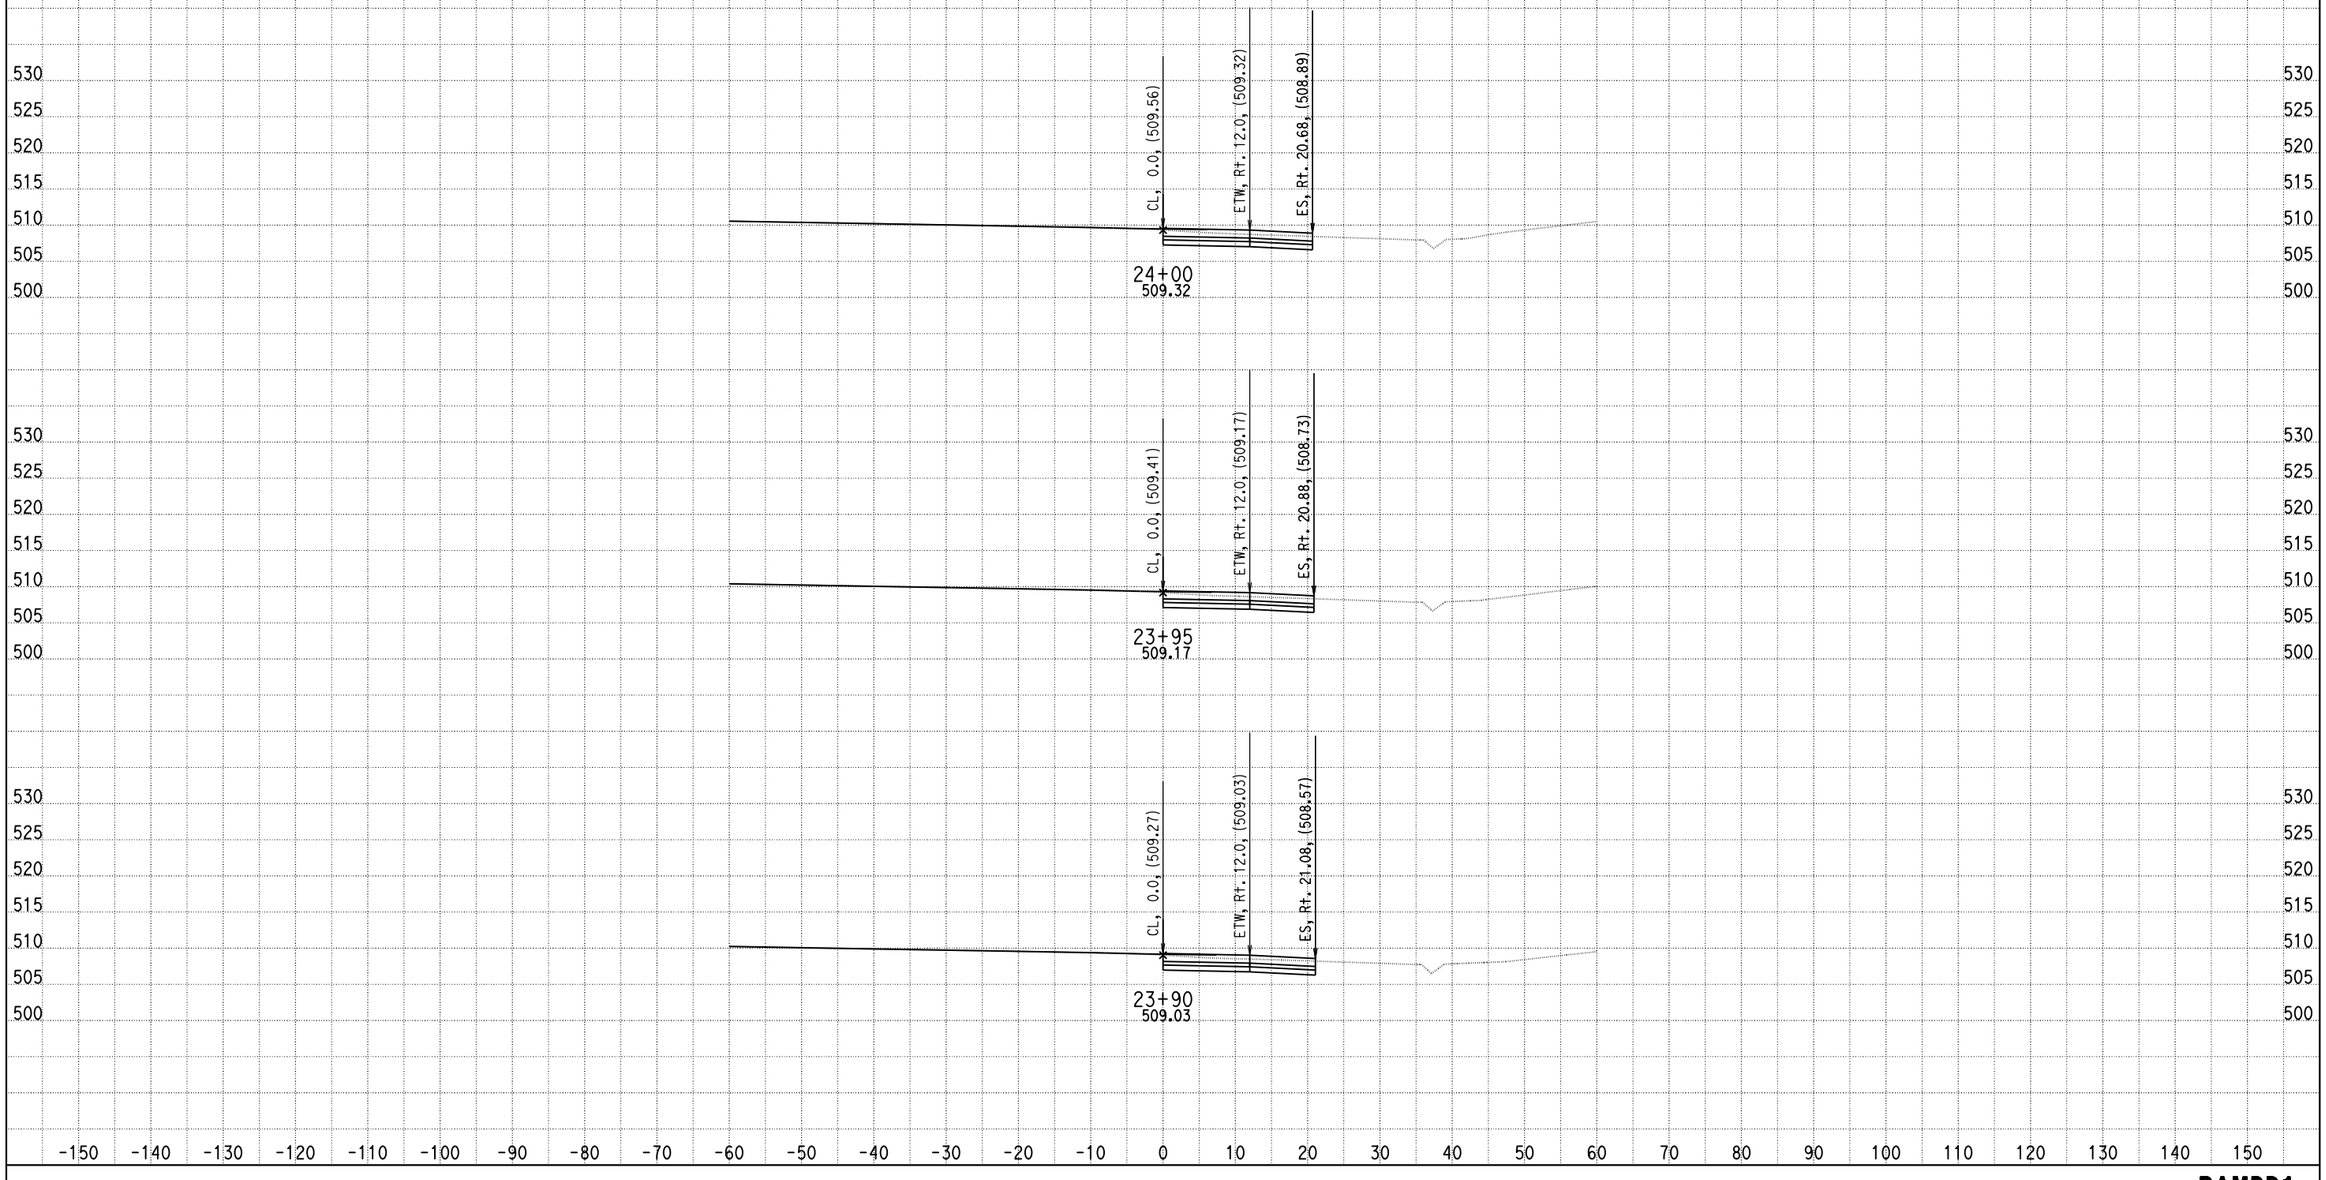

DATE: 11/21/2013

KC Project: 0818E File: D:\PROJECT\0818E\UPDATE-RAMP\hrd1-pro.ear

SCALE: 1" = 10' Horiz.
1" = 10' Vert.

All Dimensions are US Survey Feet

RAMPD1
CROSS SECTIONS

SHEET 10 OF XXX

DESIGN STUDY ONLY

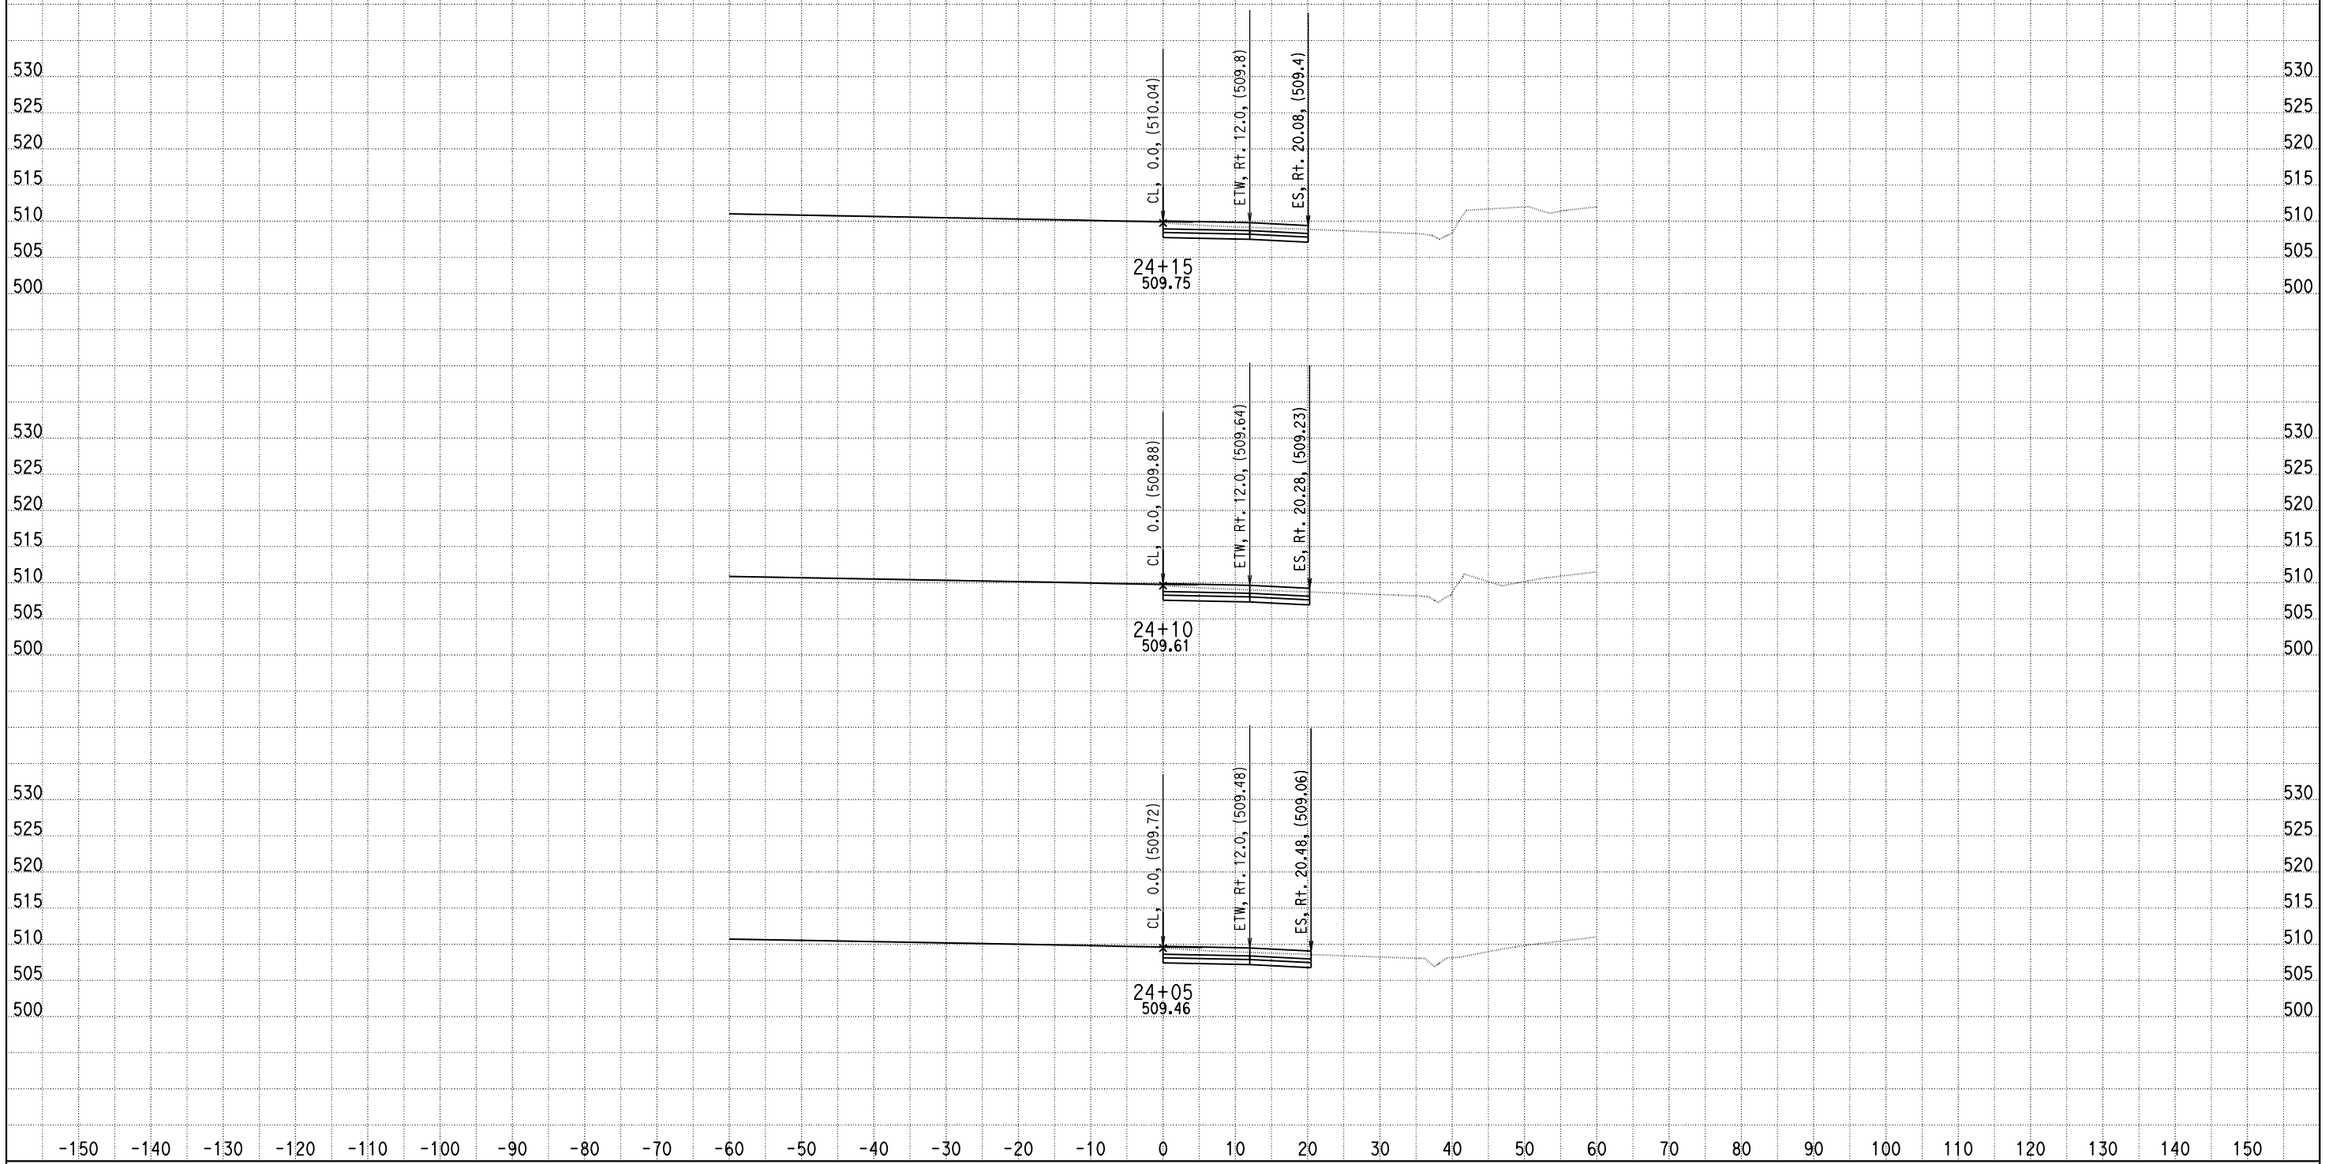

DATE: 11/21/2013

KC Project: 0818E File: D:\PROJECT\0818E\UPDATE-RAMP\hrd1-pro.ear

SCALE: 1" = 10' Horiz.
1" = 10' Vert.

All Dimensions are US Survey Feet

RAMPD1
CROSS SECTIONS

SHEET 11 OF XXX

DESIGN STUDY ONLY

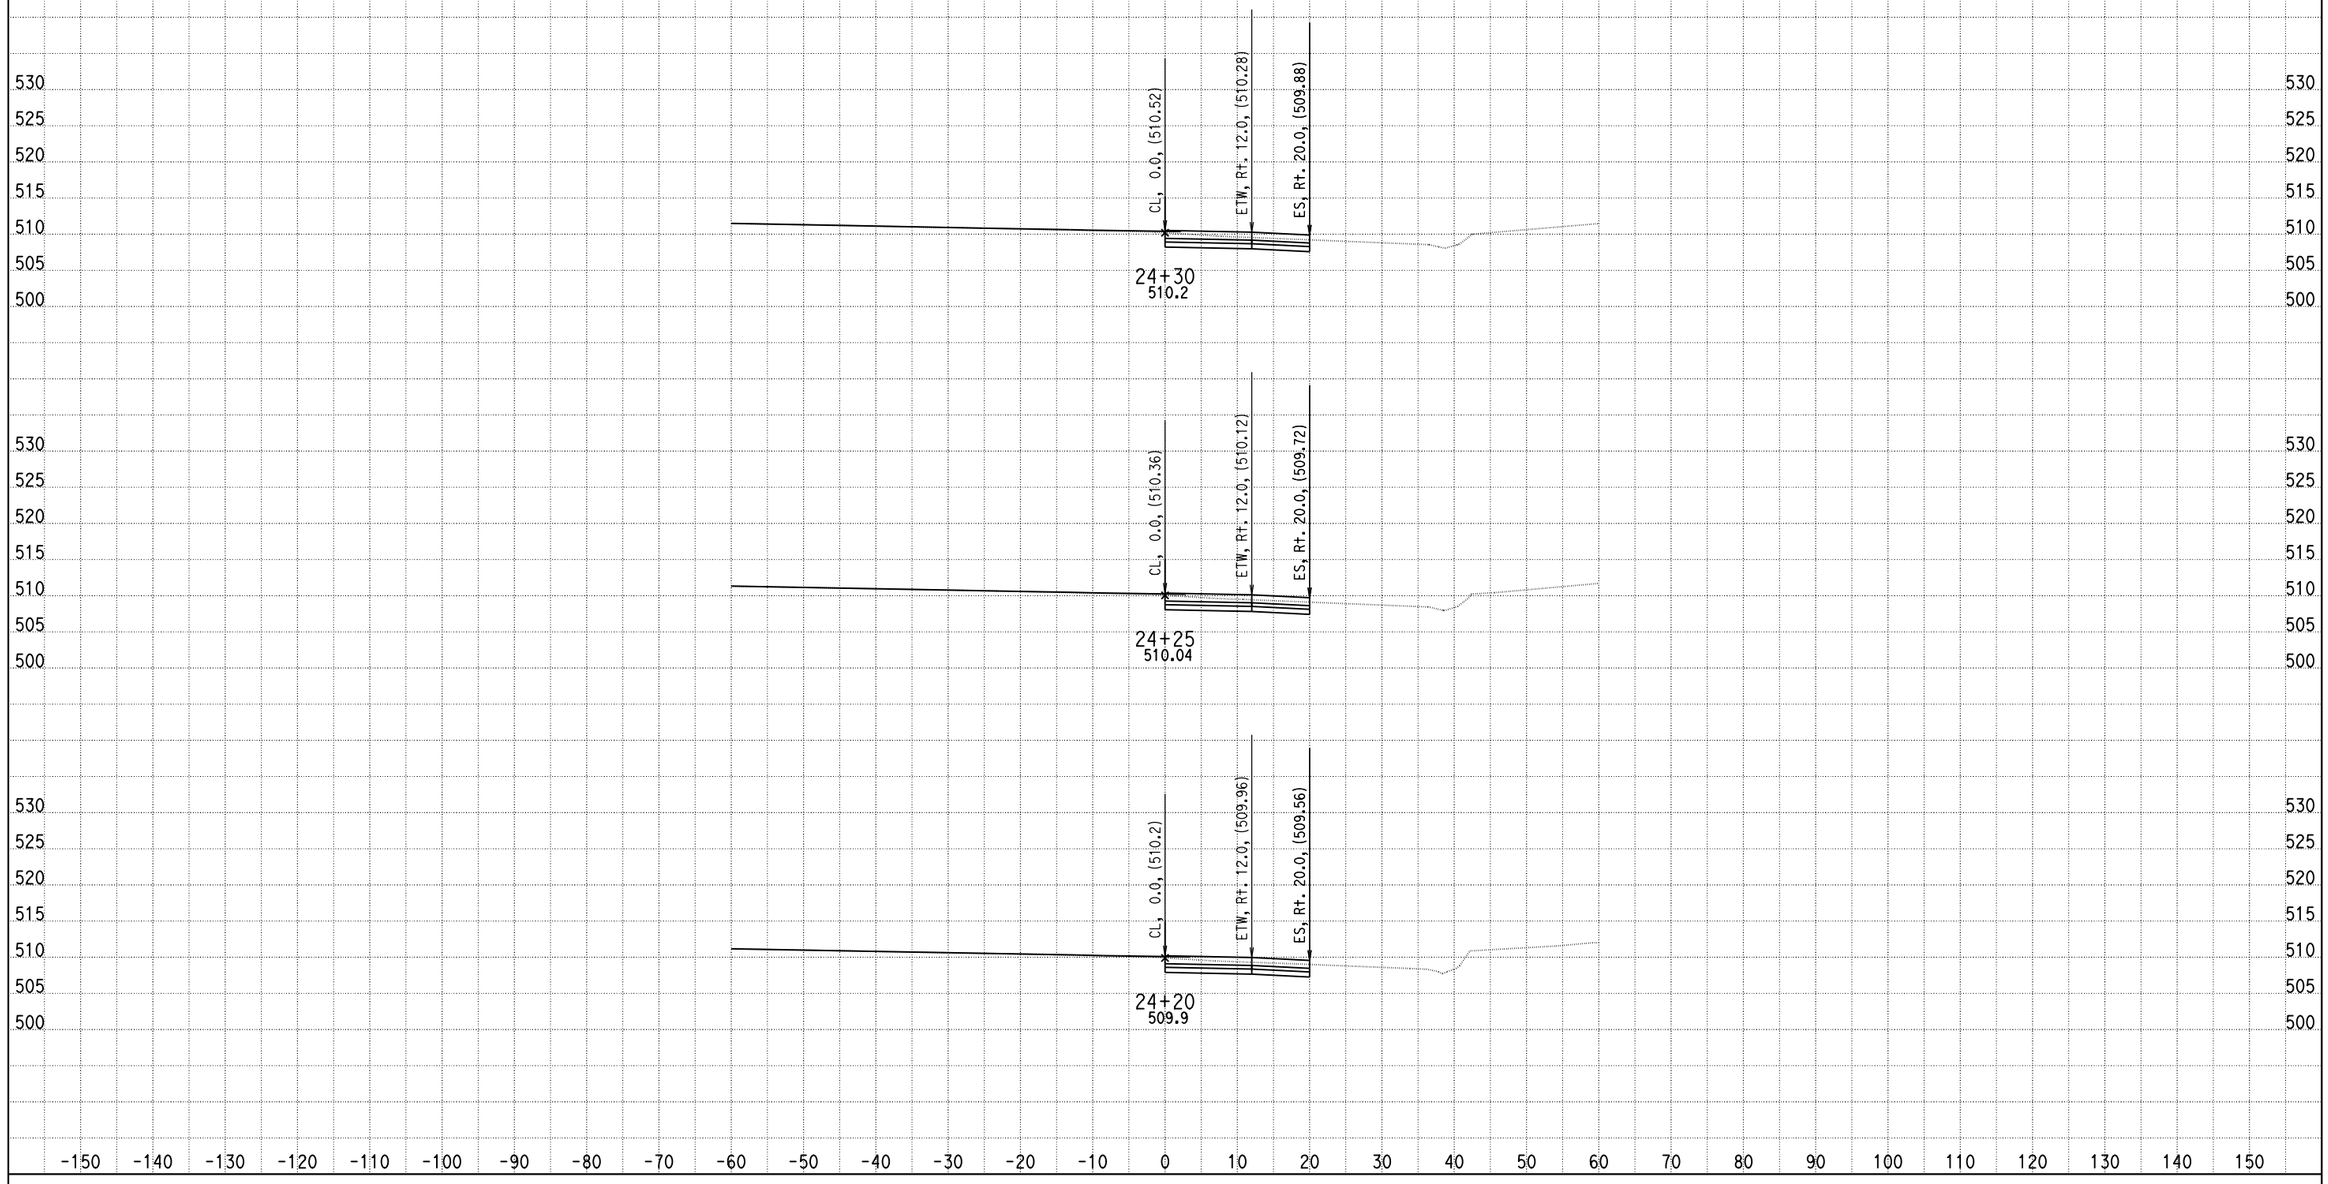

DATE: 11/21/2013

KC Project: 0818E File: D:\PROJECT\0818E\UPDATE-RAMP\hrd1-pro.ear

SCALE: 1" = 10' Horiz.
1" = 10' Vert.

All Dimensions are US Survey Feet

RAMPD1
CROSS SECTIONS

SHEET 12 OF XXX

DESIGN STUDY ONLY

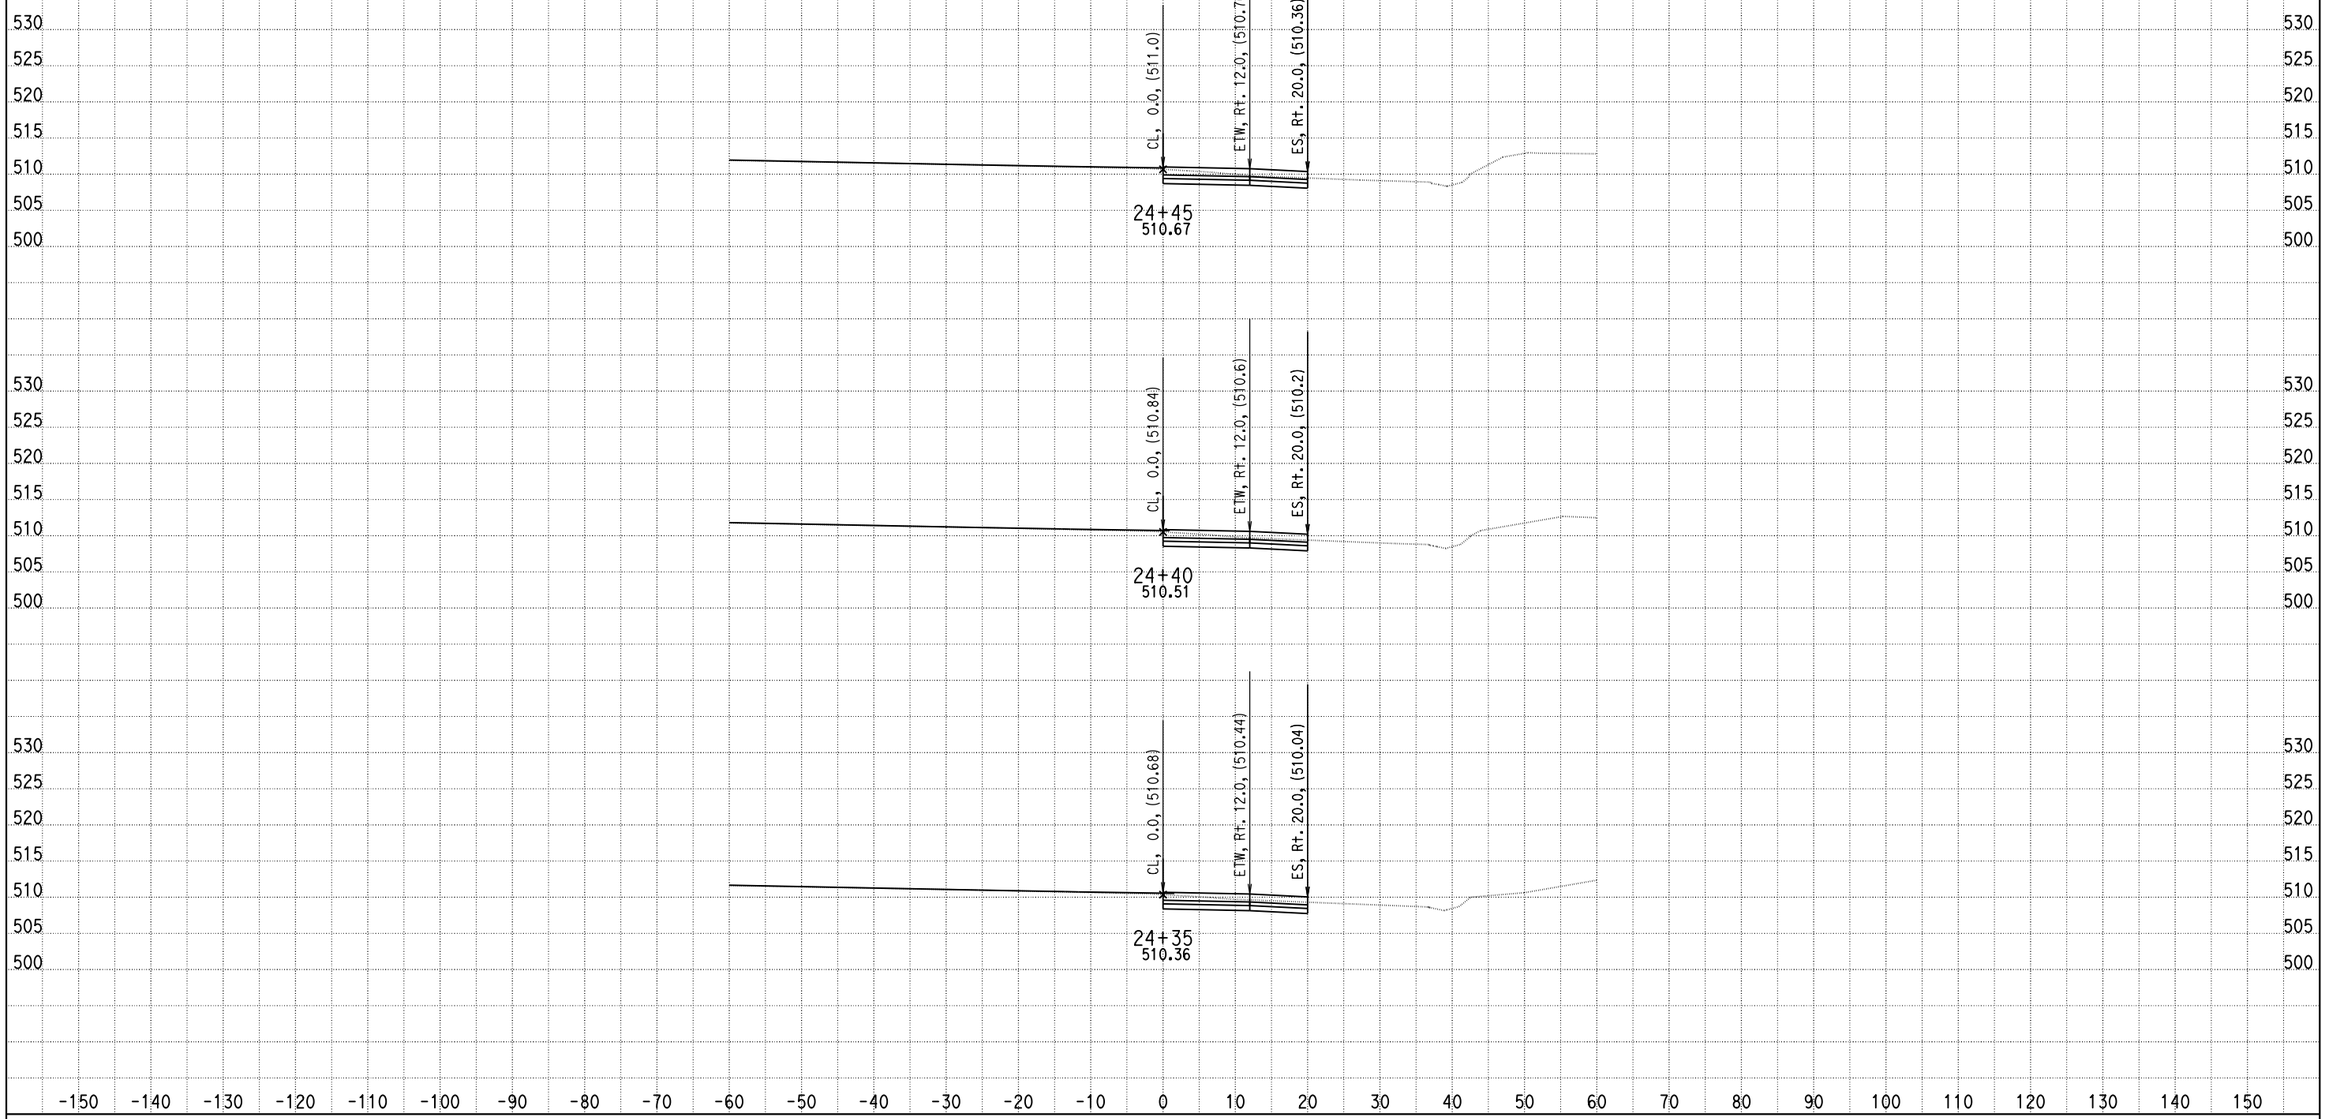

DATE: 11/21/2013

KC Project: 0818E File: D:\PROJECT\0818E\UPDATE-RAMP\hrd1-pro.ear

SCALE: 1" = 10' Horiz.
1" = 10' Vert.

All Dimensions are US Survey Feet

RAMPD1
CROSS SECTIONS

SHEET 13 OF XXX

DESIGN STUDY ONLY

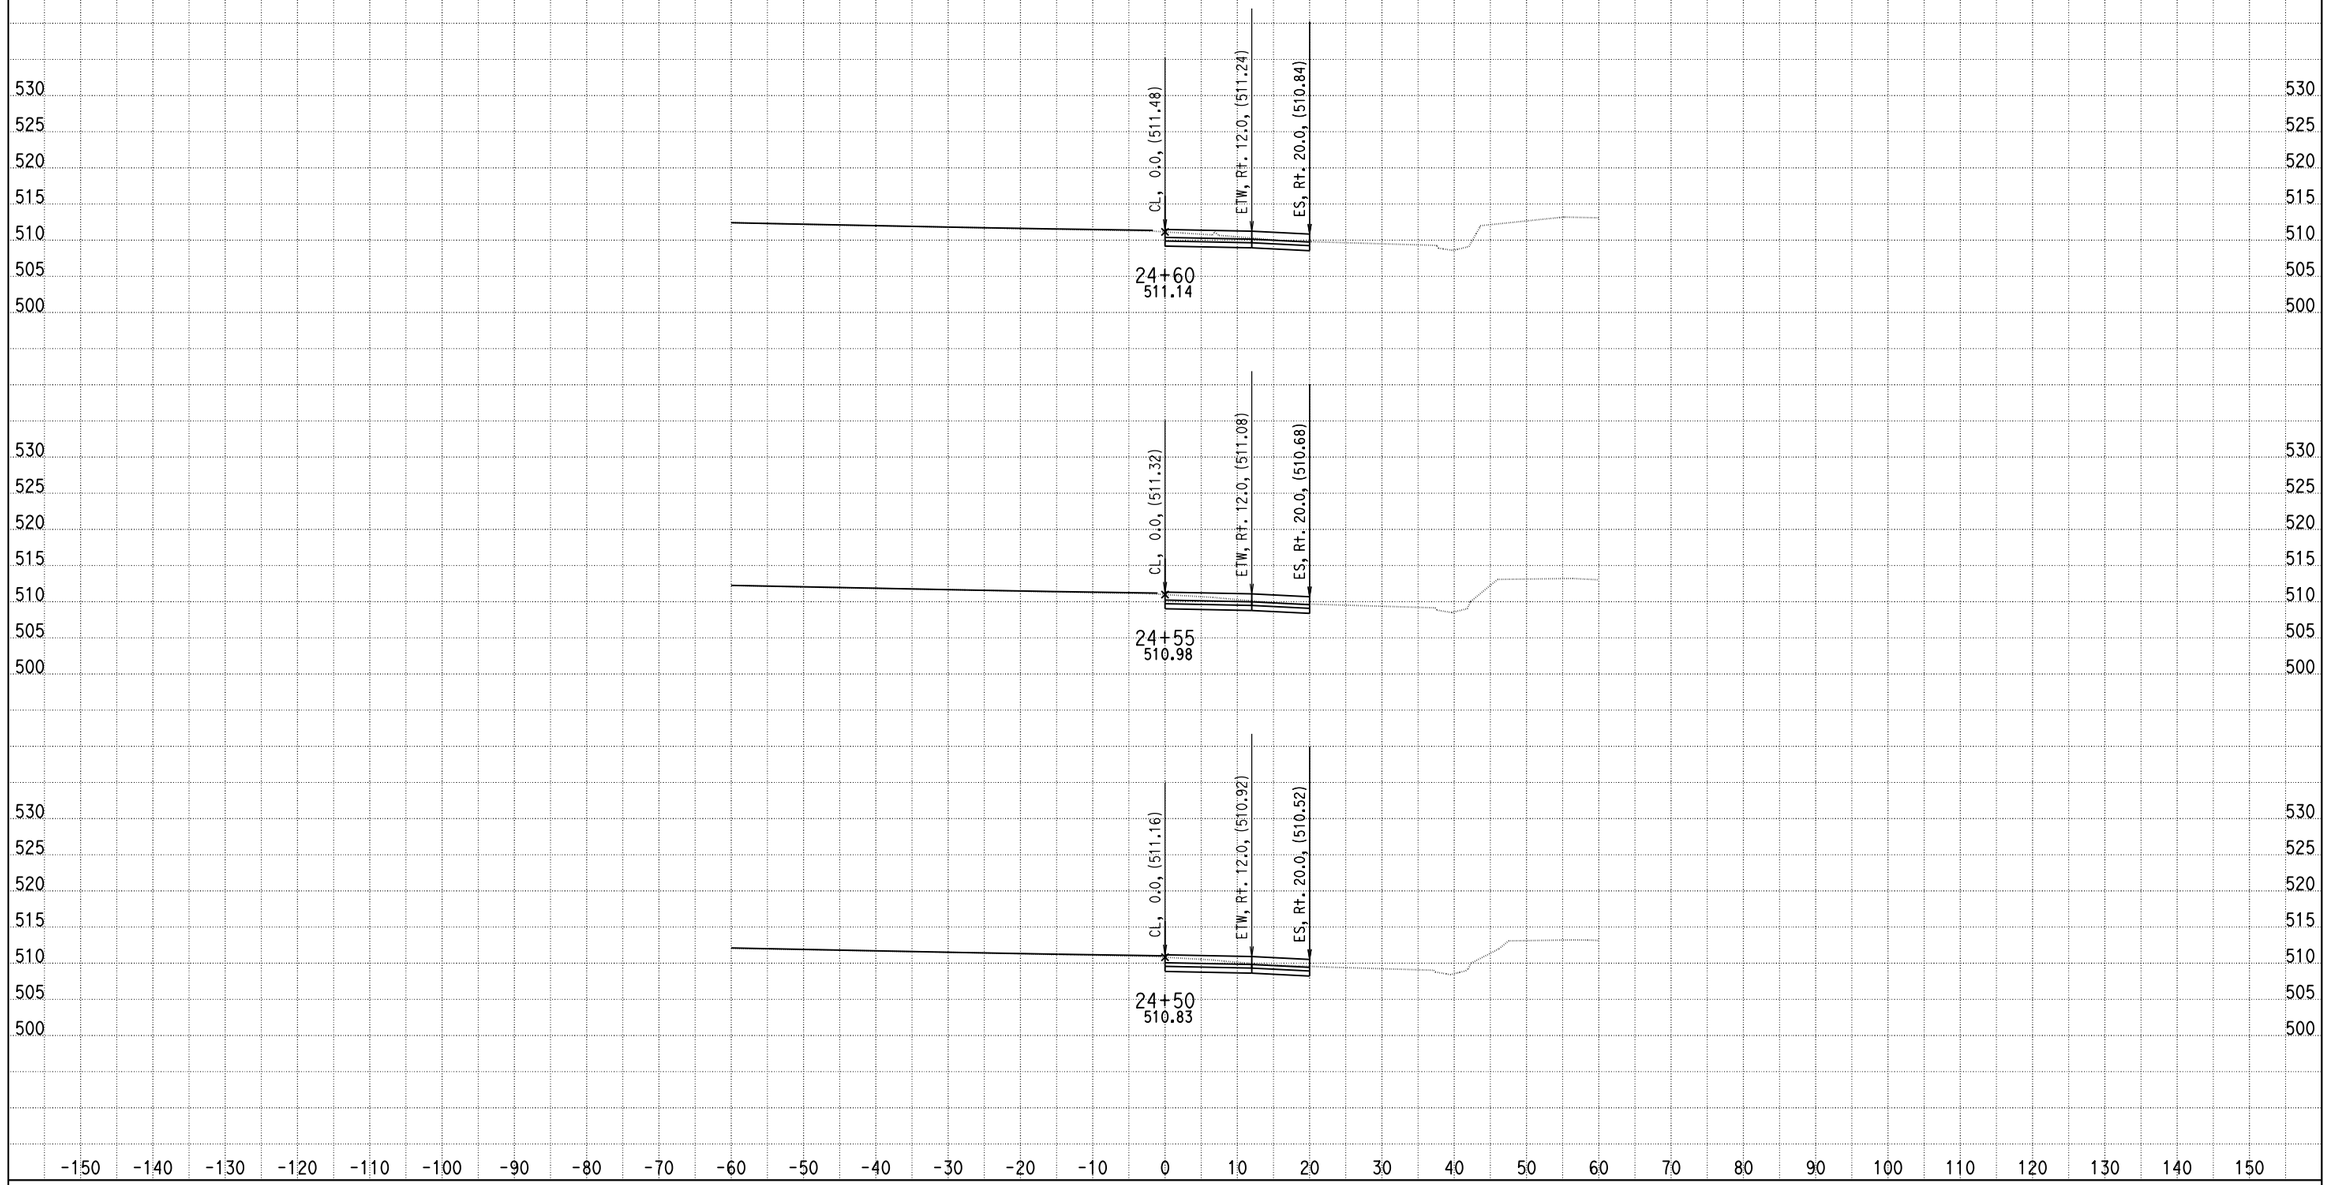

DATE: 11/21/2013

KC Project: 0818E File: D:\PROJECT\0818E\UPDATE-RAMP\hrd1-pro.ear

SCALE: 1" = 10' Horiz.
1" = 10' Vert.

All Dimensions are US Survey Feet

RAMPD1
CROSS SECTIONS

DESIGN STUDY ONLY

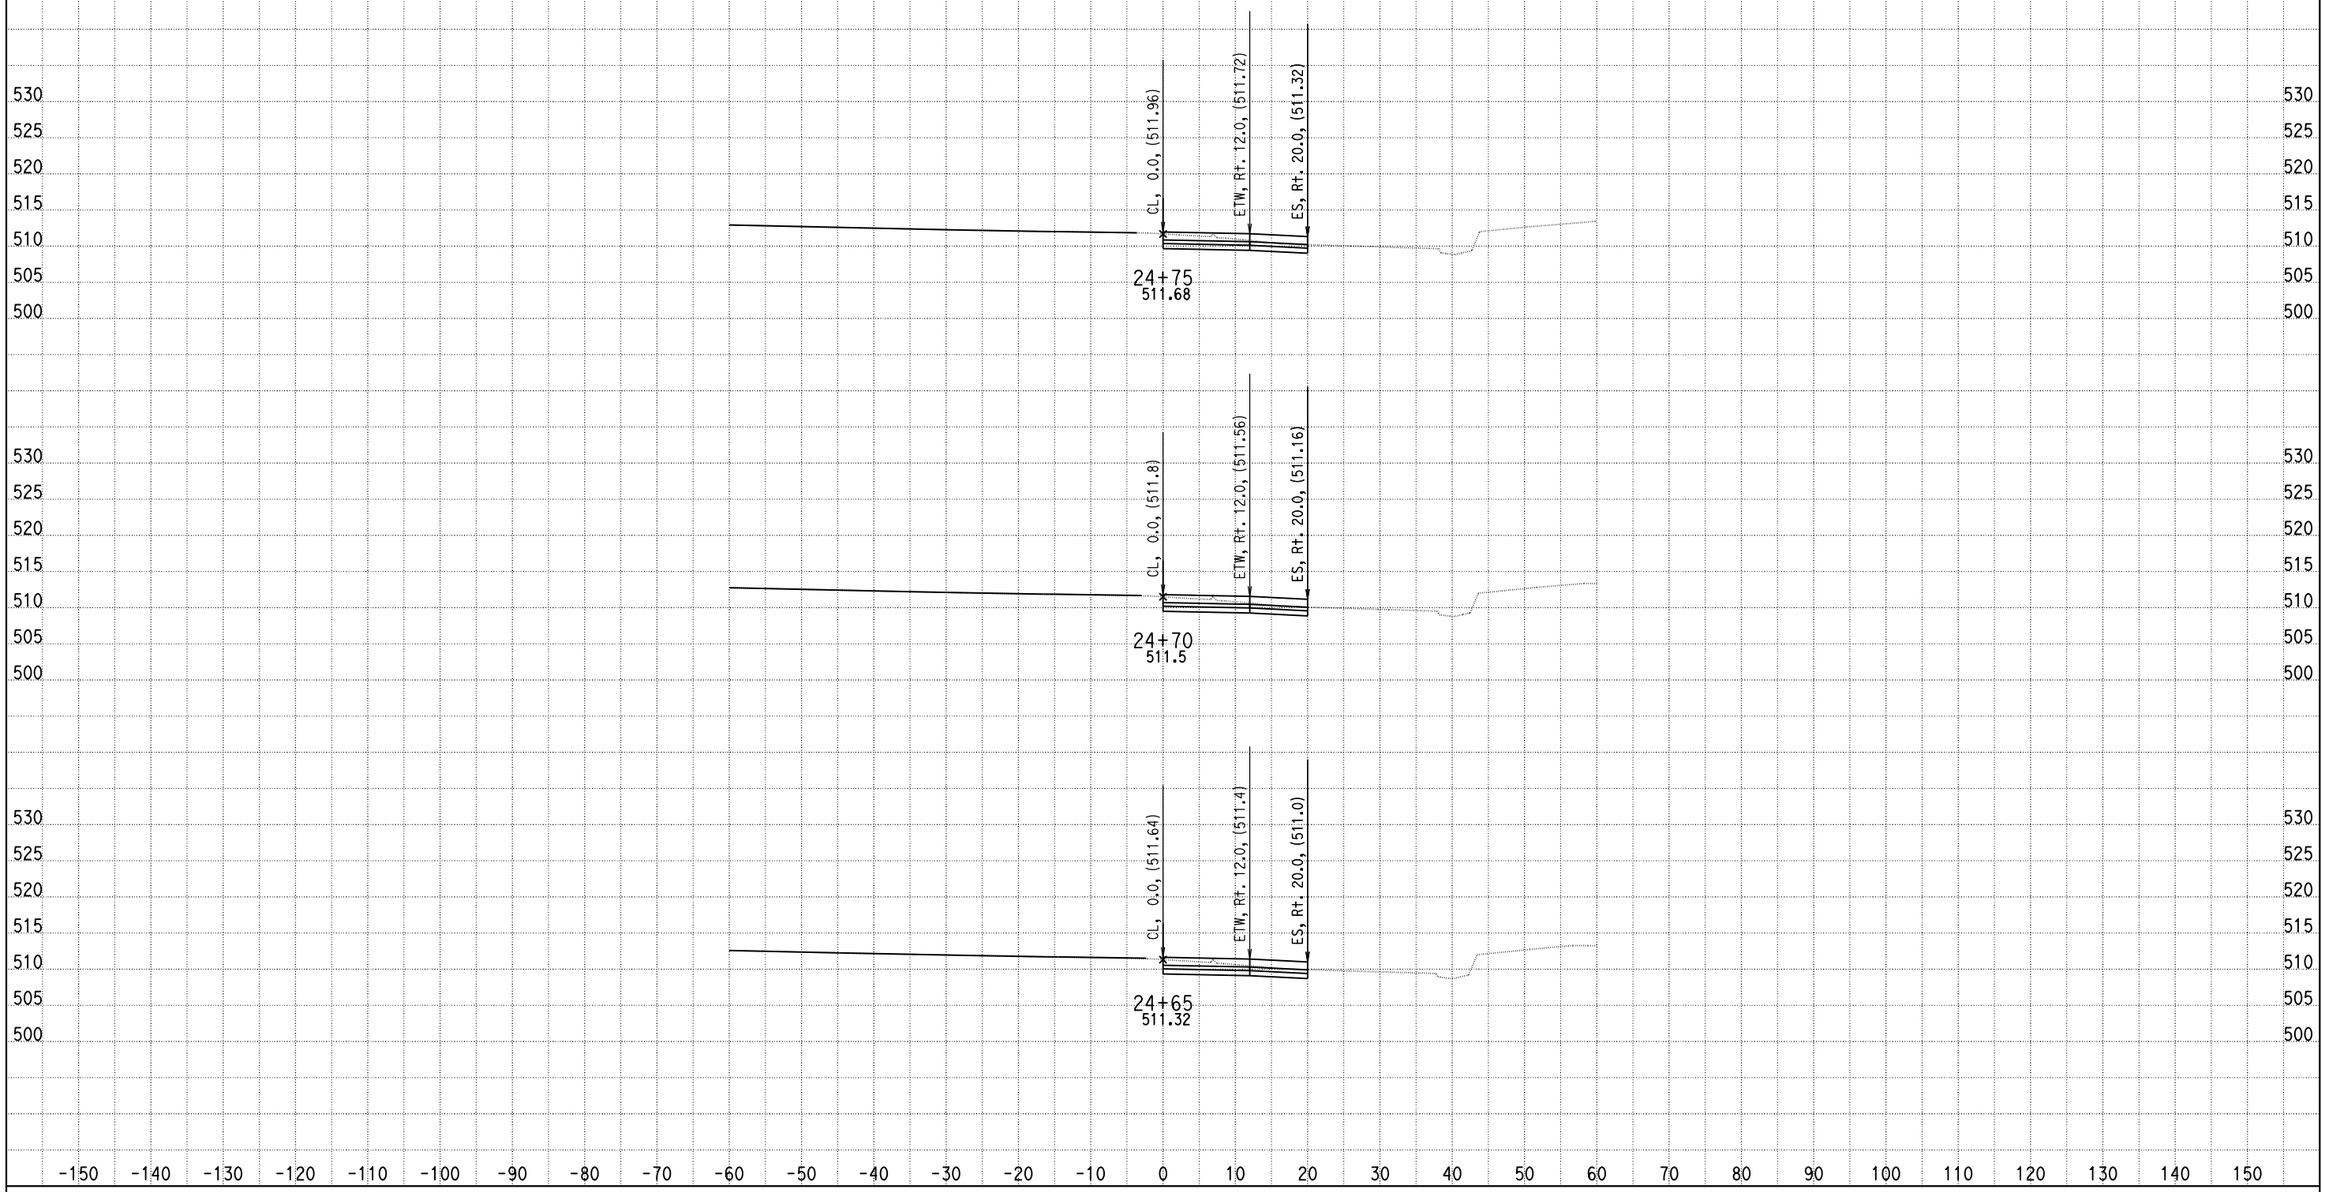

DATE: 11/21/2013

KC Project: 0818E File: D:\PROJECT\0818E\UPDATE-RAMP\hrd1-pro.ear

SCALE: 1" = 10' Horiz.
1" = 10' Vert.

All Dimensions are US Survey Feet

RAMPD1
CROSS SECTIONS

SHEET 15 OF XXX

DESIGN STUDY ONLY

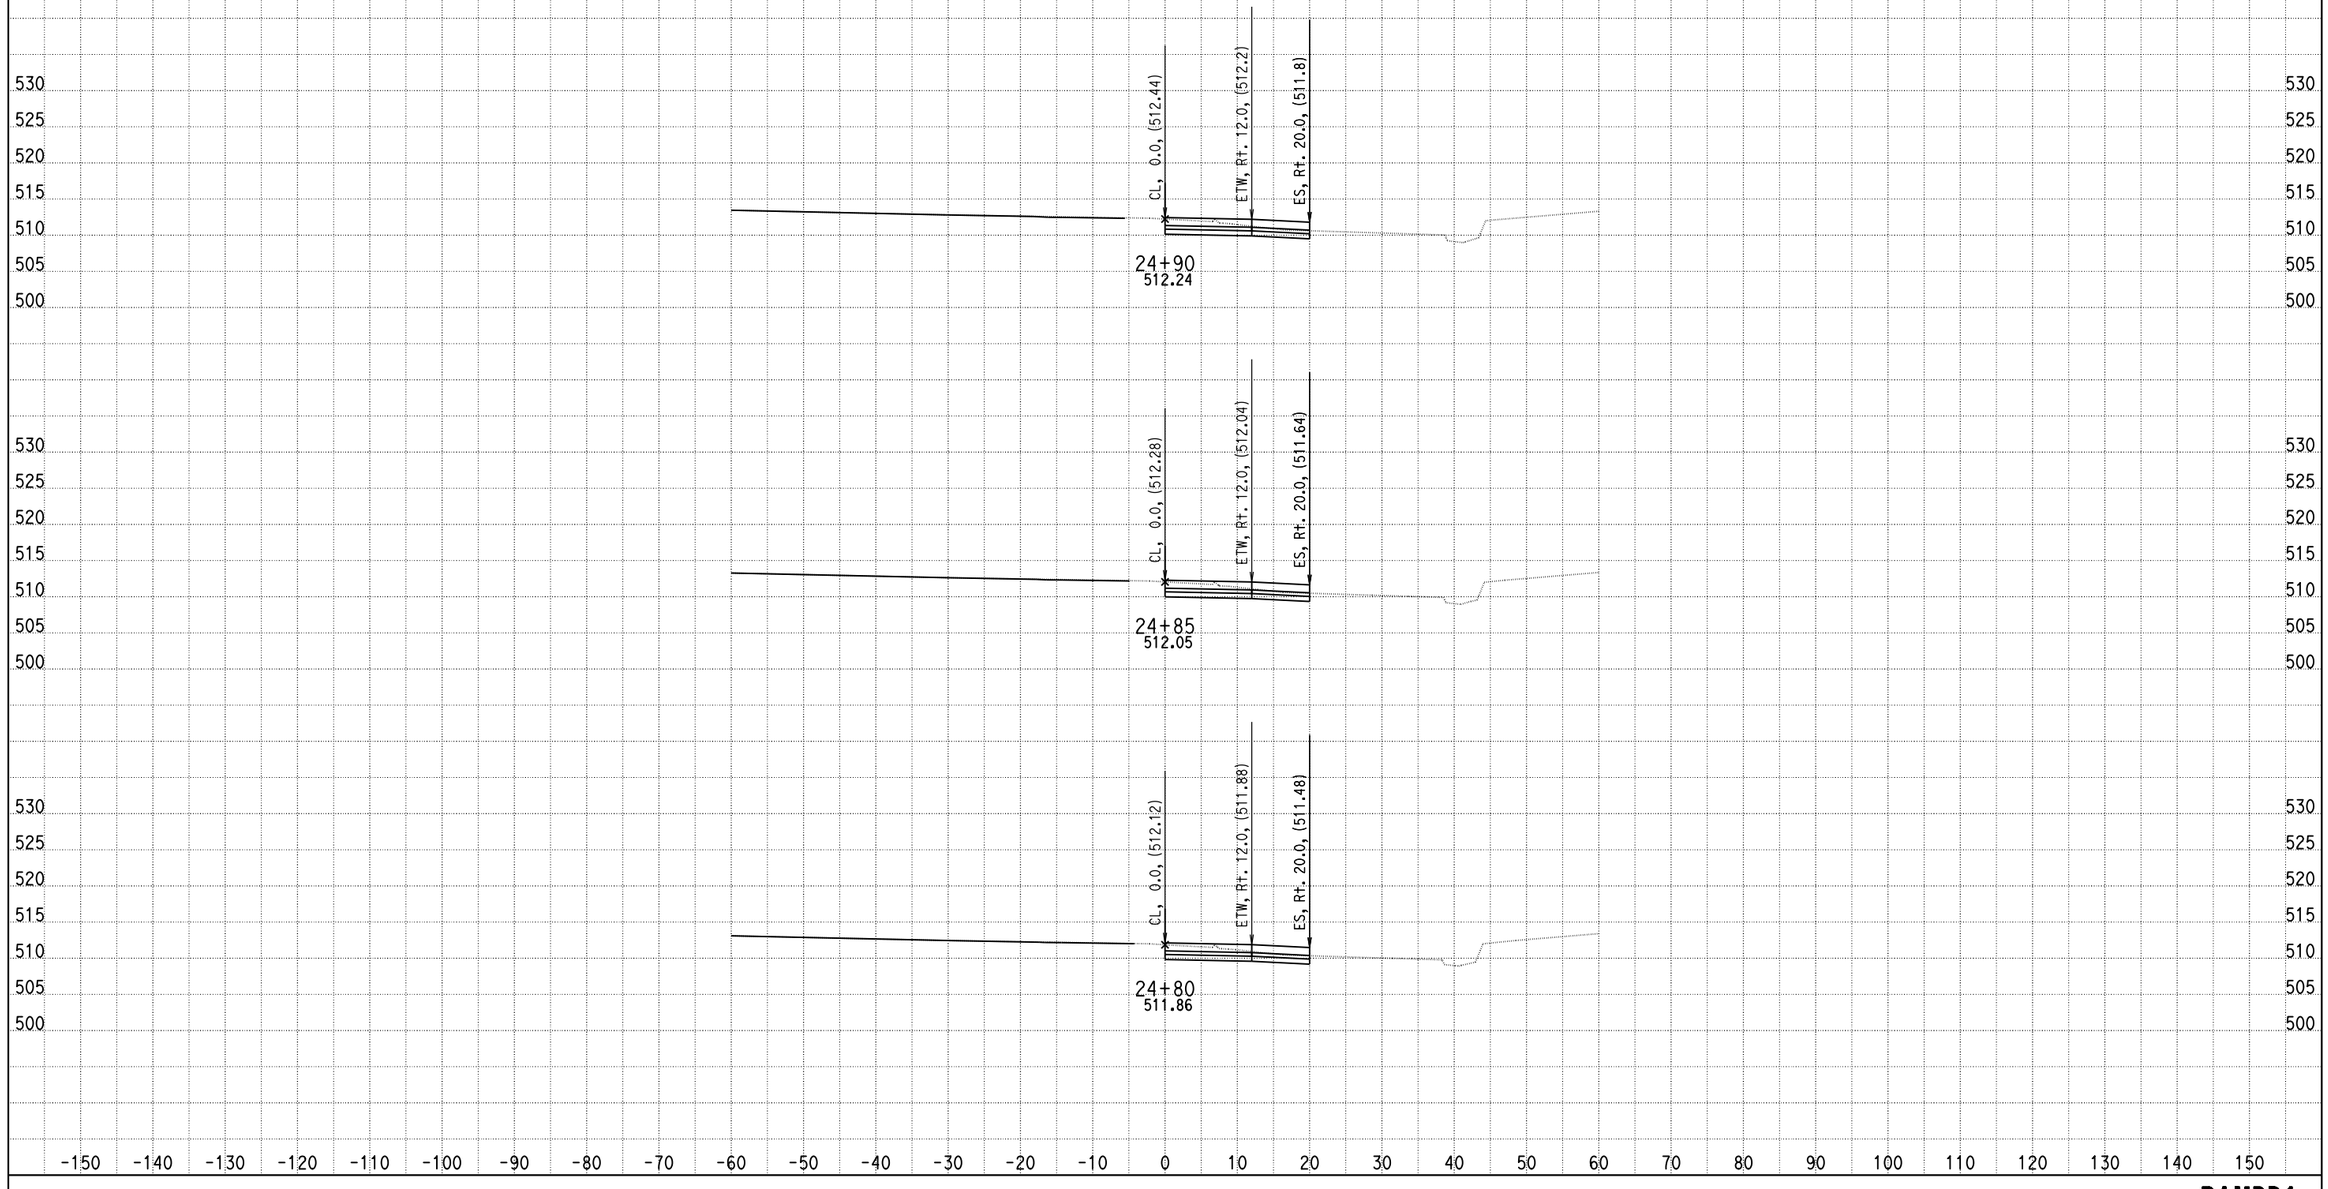

DATE: 11/21/2013

KC Project: 0818E File: D:\PROJECT\0818E\UPDATE-RAMP\hrd1-pro.ear

SCALE: 1" = 10' Horiz.
1" = 10' Vert.

All Dimensions are US Survey Feet

RAMPD1
CROSS SECTIONS

SHEET 16 OF XXX

DESIGN STUDY ONLY

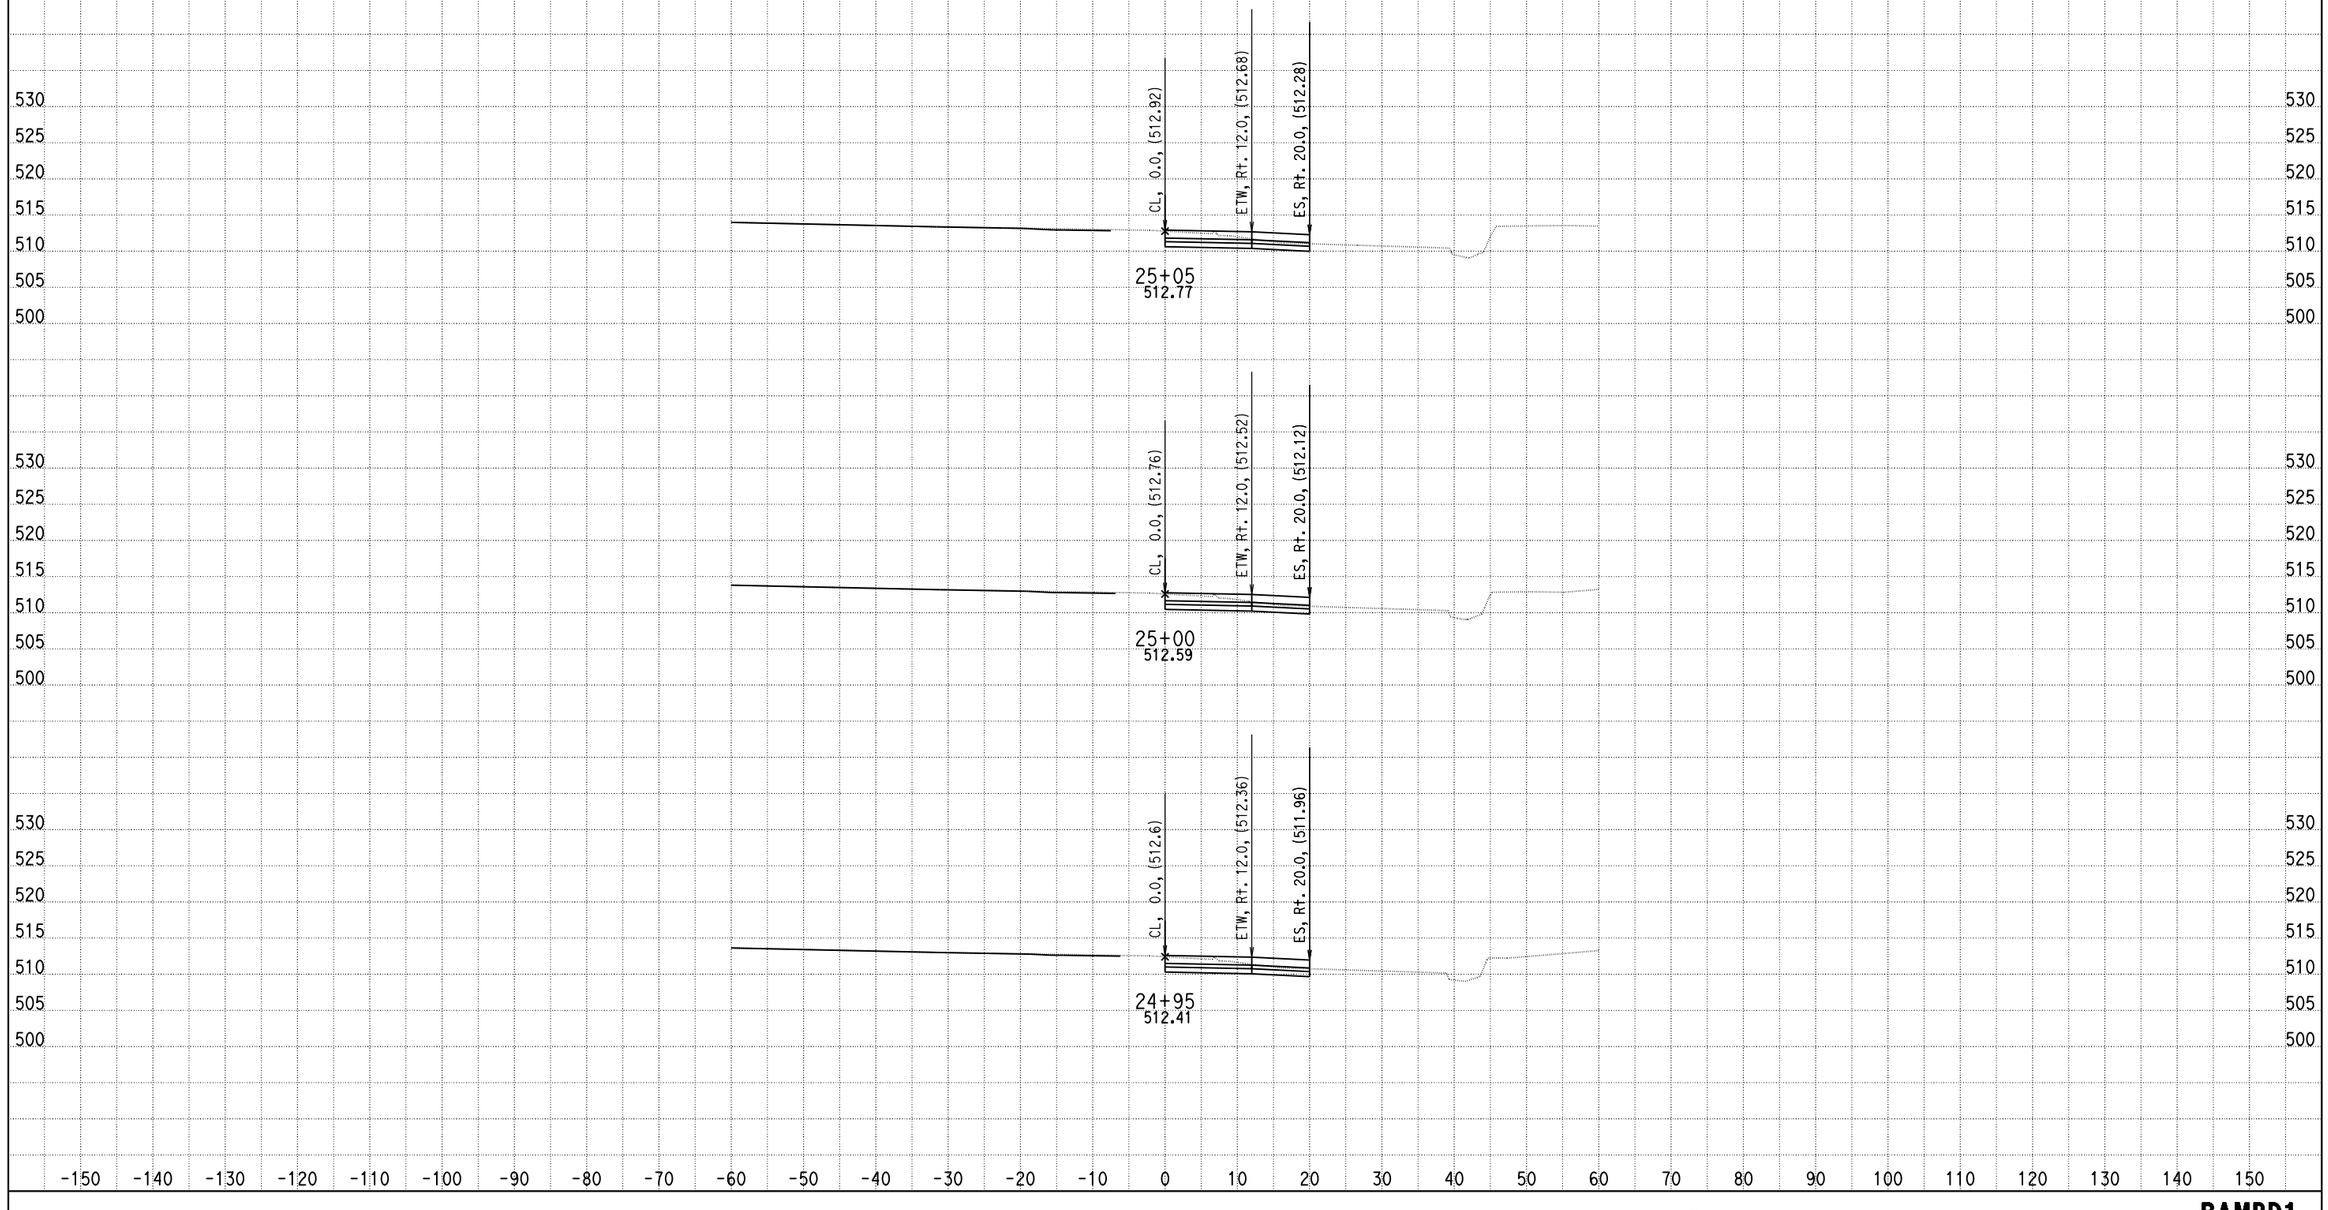

DATE: 11/21/2013

KC Project: 0818E File: D:\PROJECT\0818E\UPDATE-RAMP\hrd1-pro.ear

SCALE: 1" = 10' Horiz.
1" = 10' Vert.

All Dimensions are US Survey Feet

RAMPD1
CROSS SECTIONS

SHEET 17 OF XXX

DESIGN STUDY ONLY

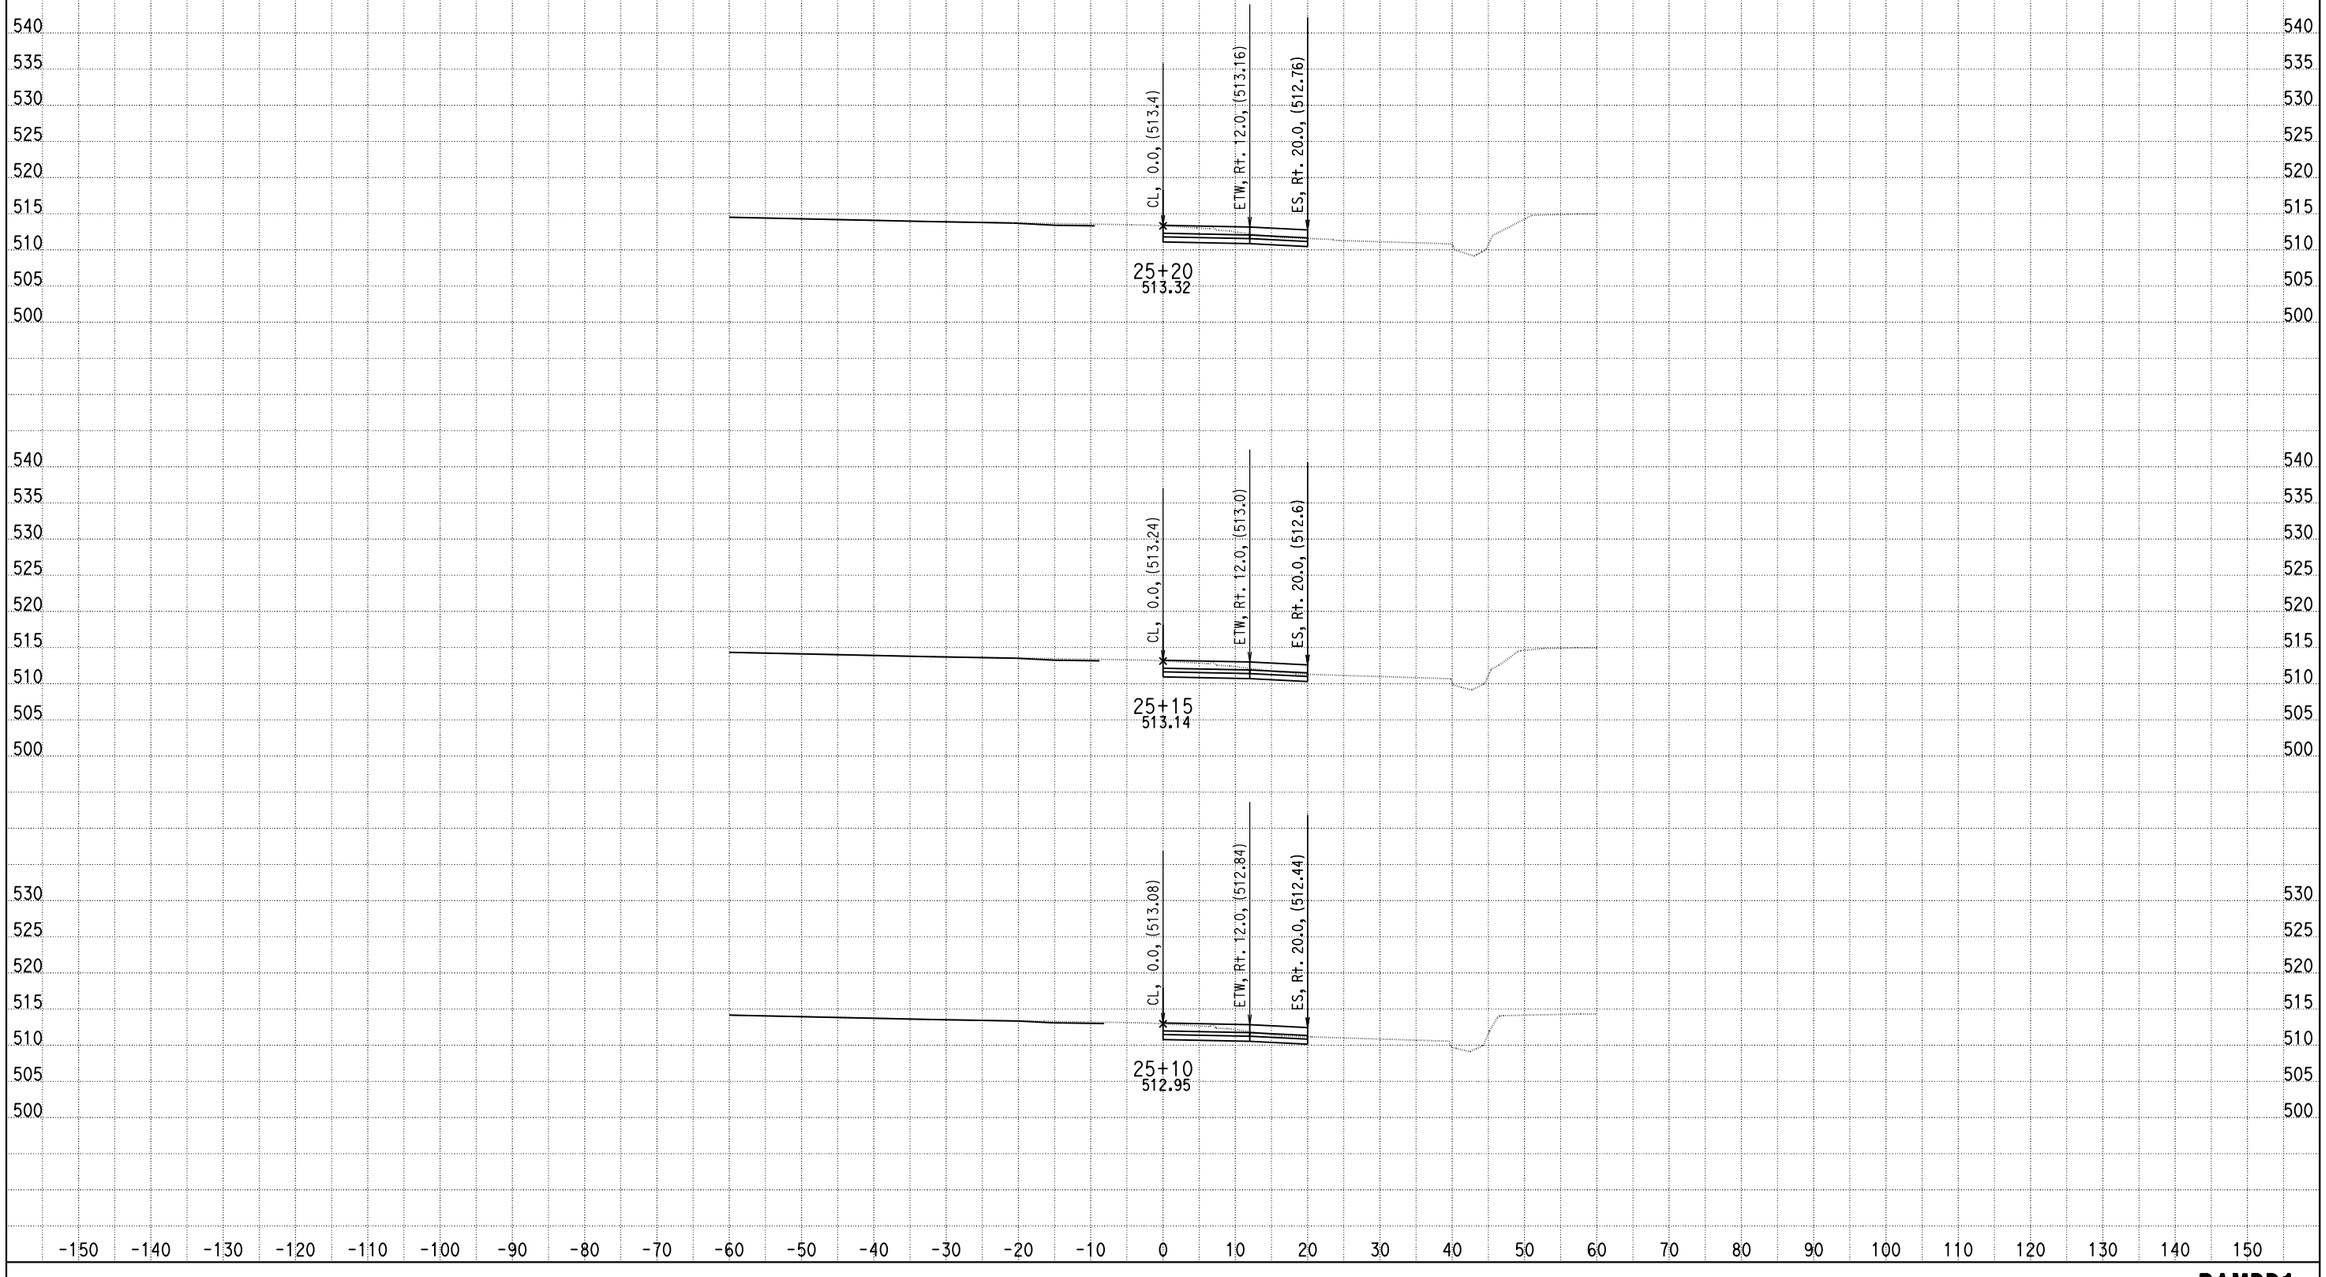

DATE: 11/21/2013

KC Project: 0818E File: D:\PROJECT\0818E\UPDATE-RAMP\hrd1-pro.ear

SCALE: 1" = 10' Horiz.
1" = 10' Vert.

All Dimensions are US Survey Feet

RAMPD1
CROSS SECTIONS

DESIGN STUDY ONLY

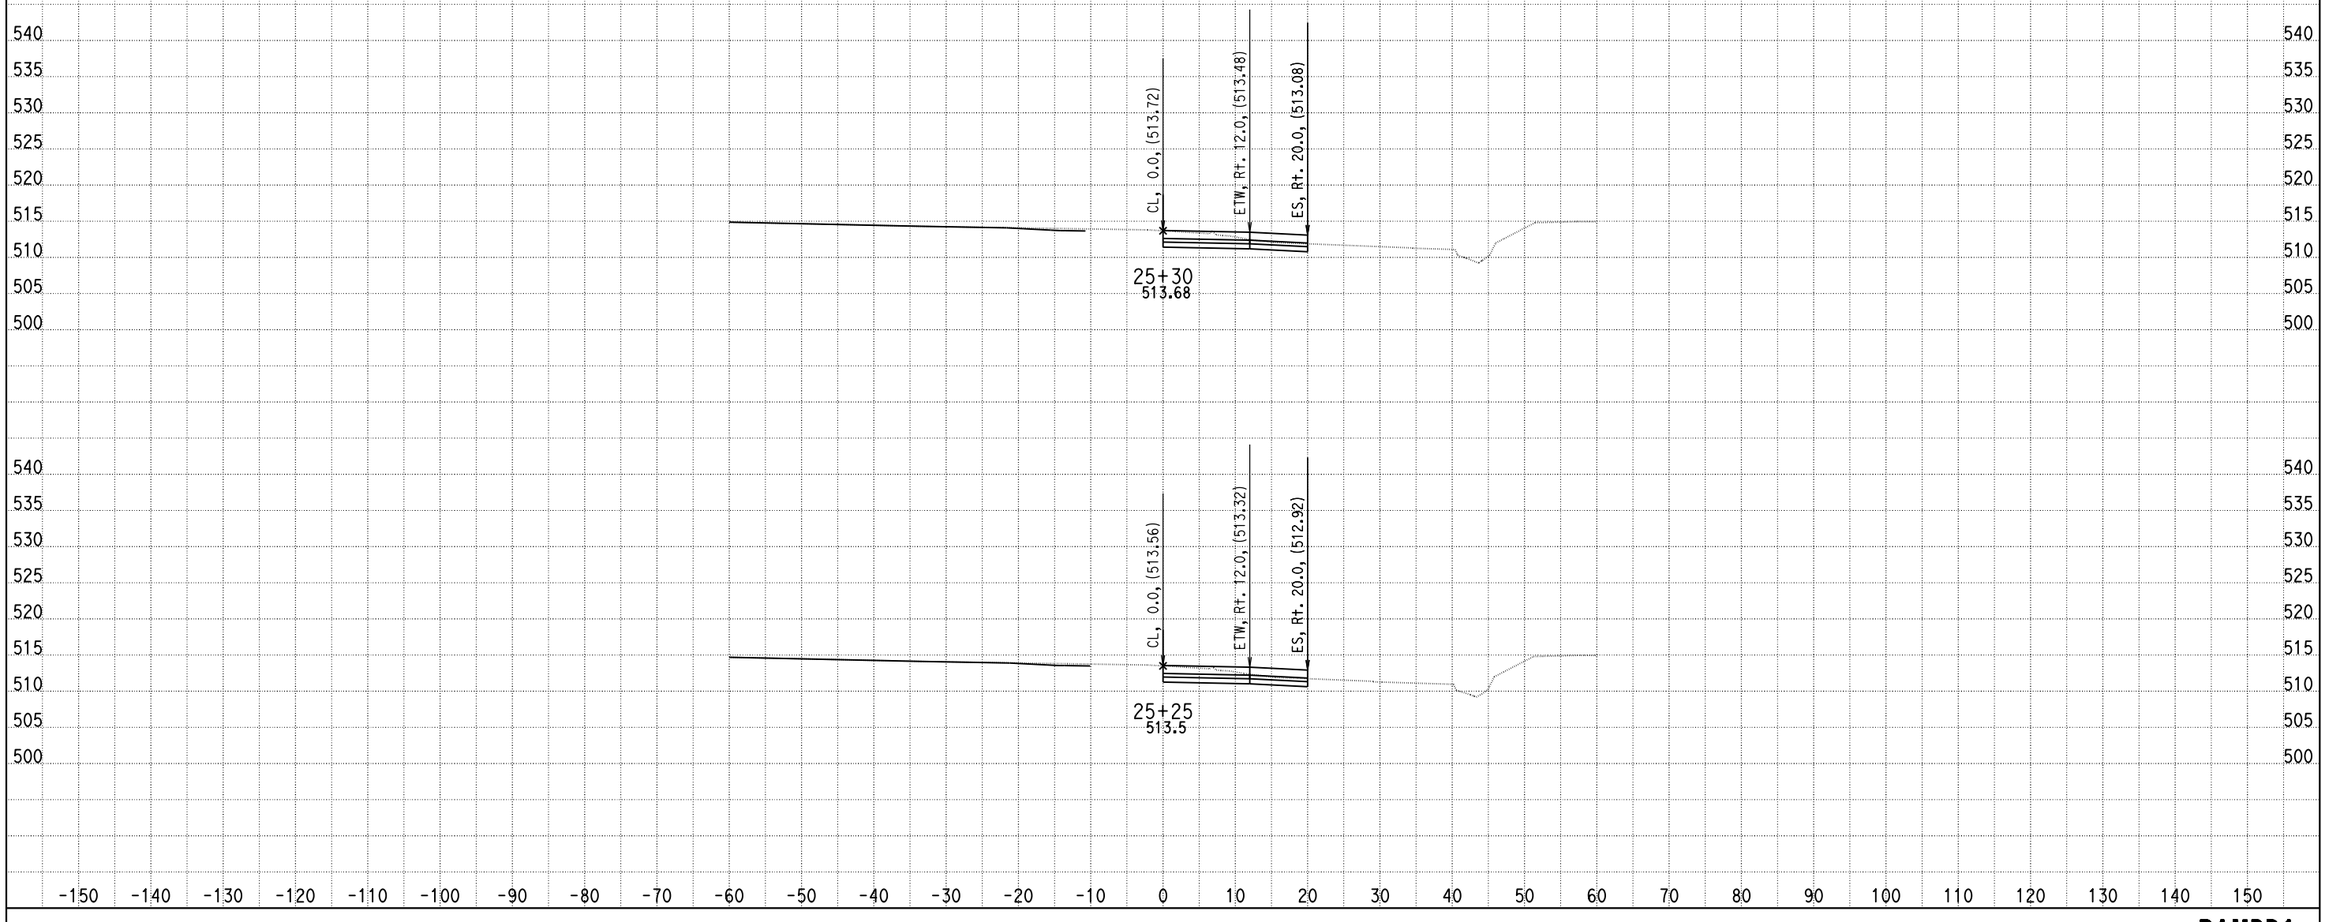

DATE: 11/21/2013

KC Project: 0818E File: D:\PROJECT\0818E\UPDATE-RAMP\hrd1-pro.ear

SCALE: 1" = 10' Horiz.
1" = 10' Vert.

All Dimensions are US Survey Feet

RAMPD1
CROSS SECTIONS

DESIGN STUDY ONLY

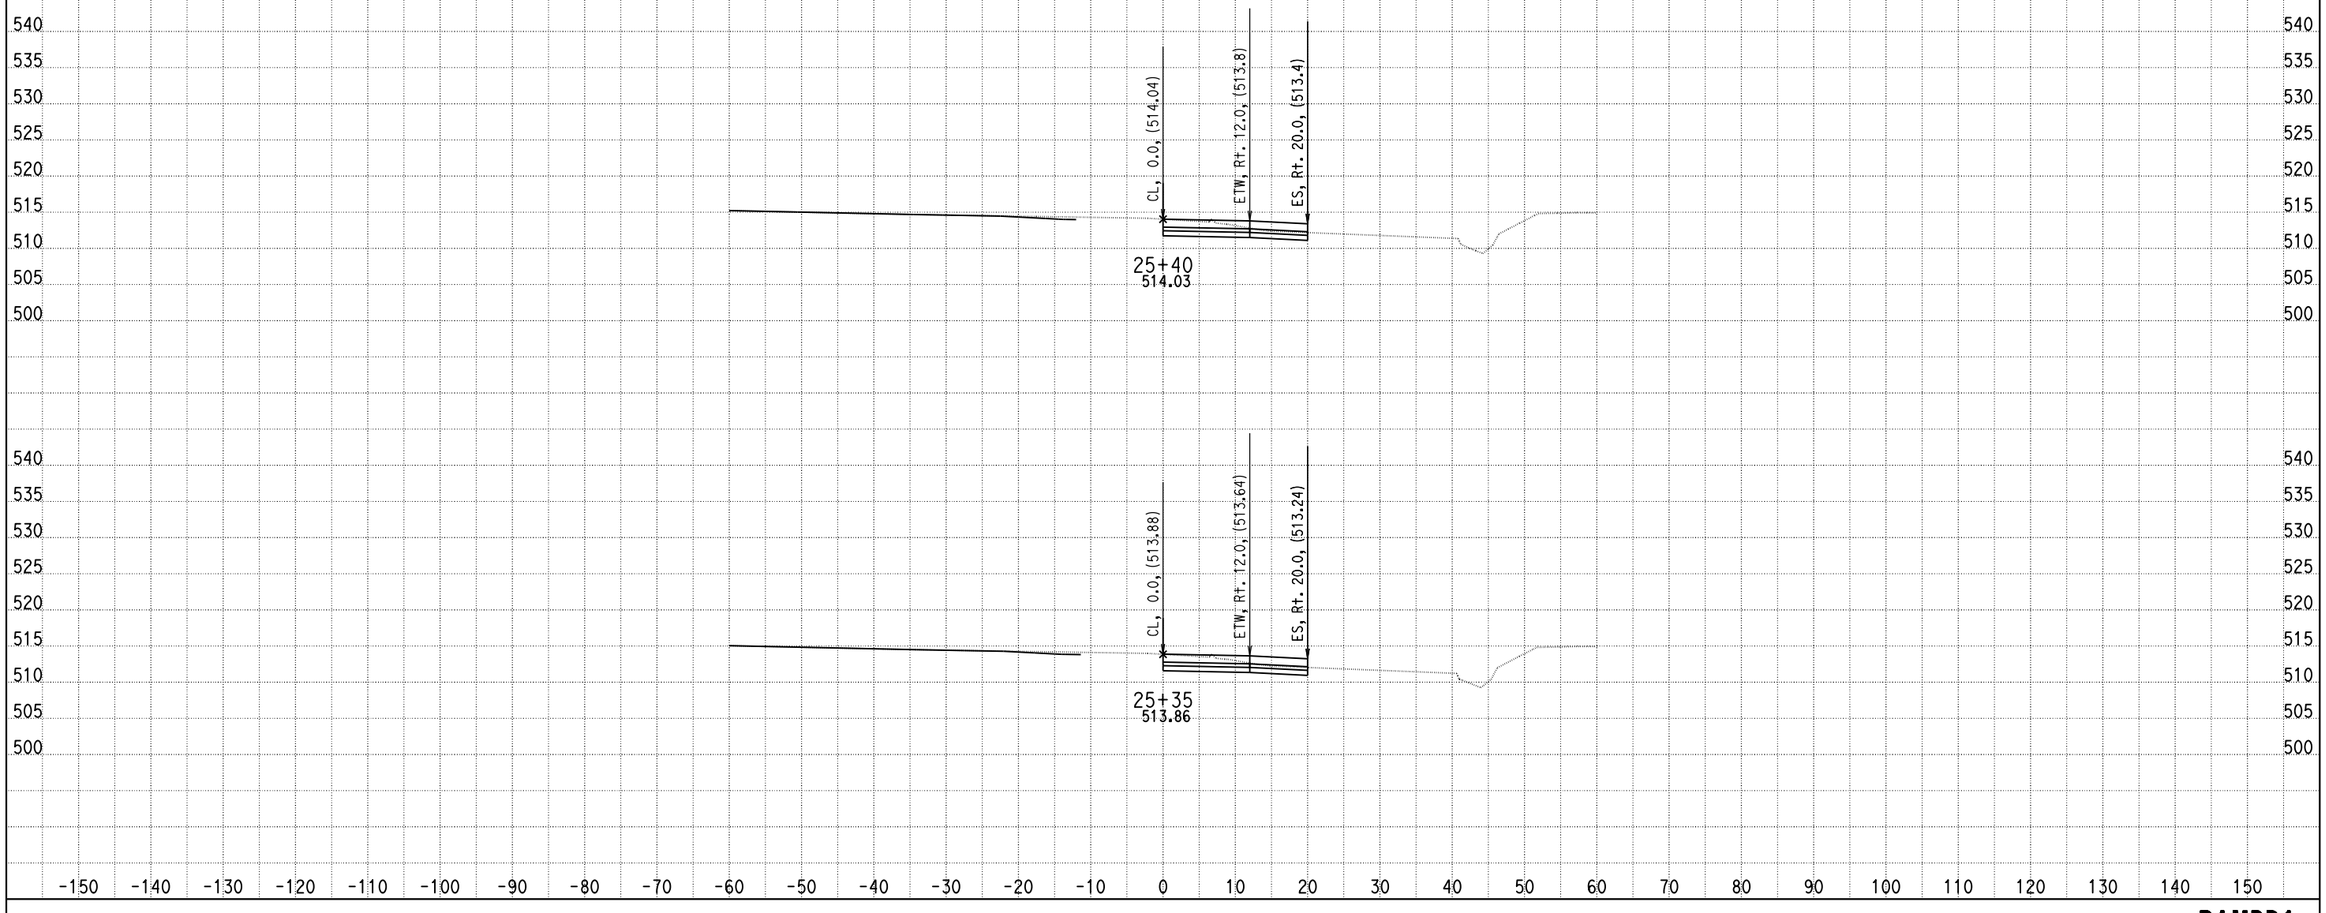

DATE: 11/21/2013

KC Project: 0818E File: D:\PROJECT\0818E\UPDATE-RAMP\hrd1-pro.ear

SCALE: 1" = 10' Horiz.
1" = 10' Vert.

All Dimensions are US Survey Feet

RAMPD1
CROSS SECTIONS

SHEET 20 OF XXX

DESIGN STUDY ONLY

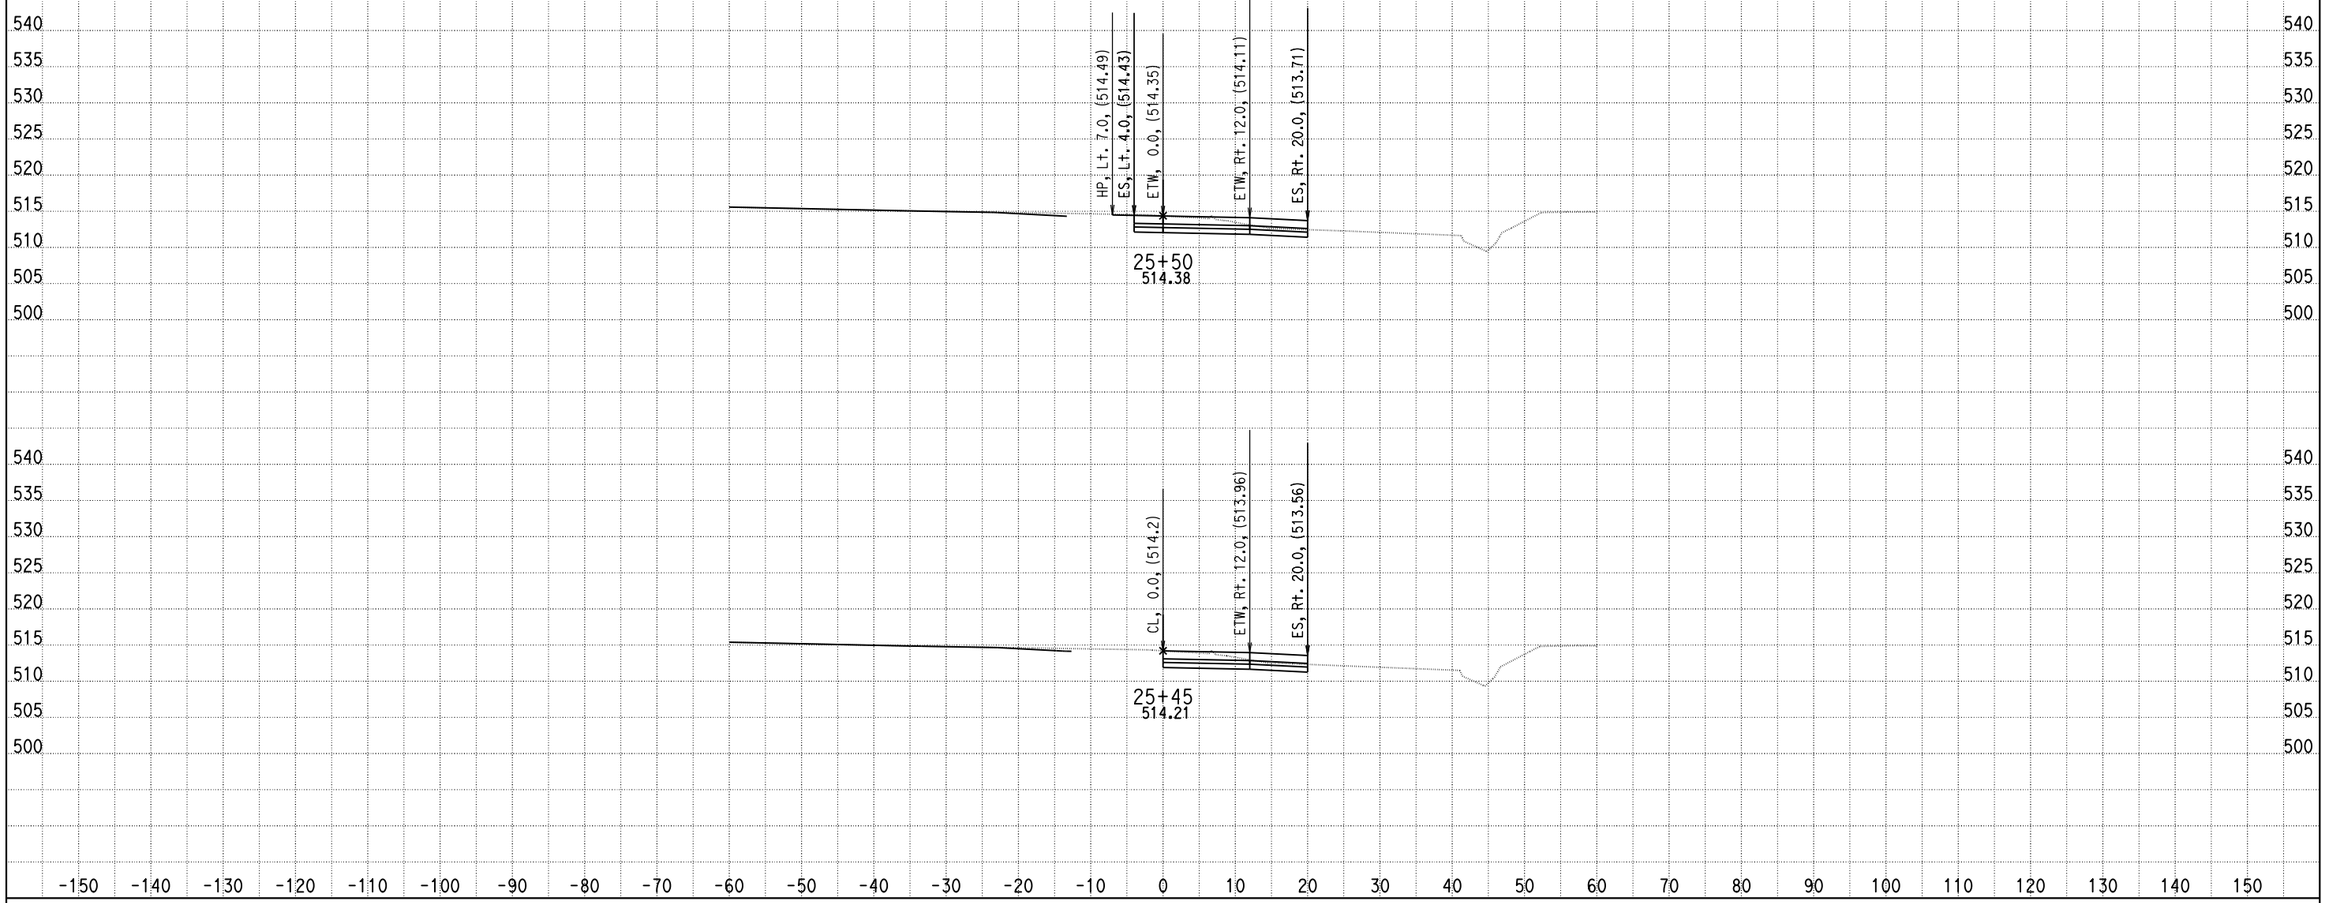

DATE: 11/21/2013

KC Project: 0818E File: D:\PROJECT\0818E\UPDATE-RAMP\hrd1-pro.ear

SCALE: 1" = 10' Horiz.
1" = 10' Vert.

All Dimensions are US Survey Feet

RAMPD1
CROSS SECTIONS

SHEET 21 OF XXX

DESIGN STUDY ONLY

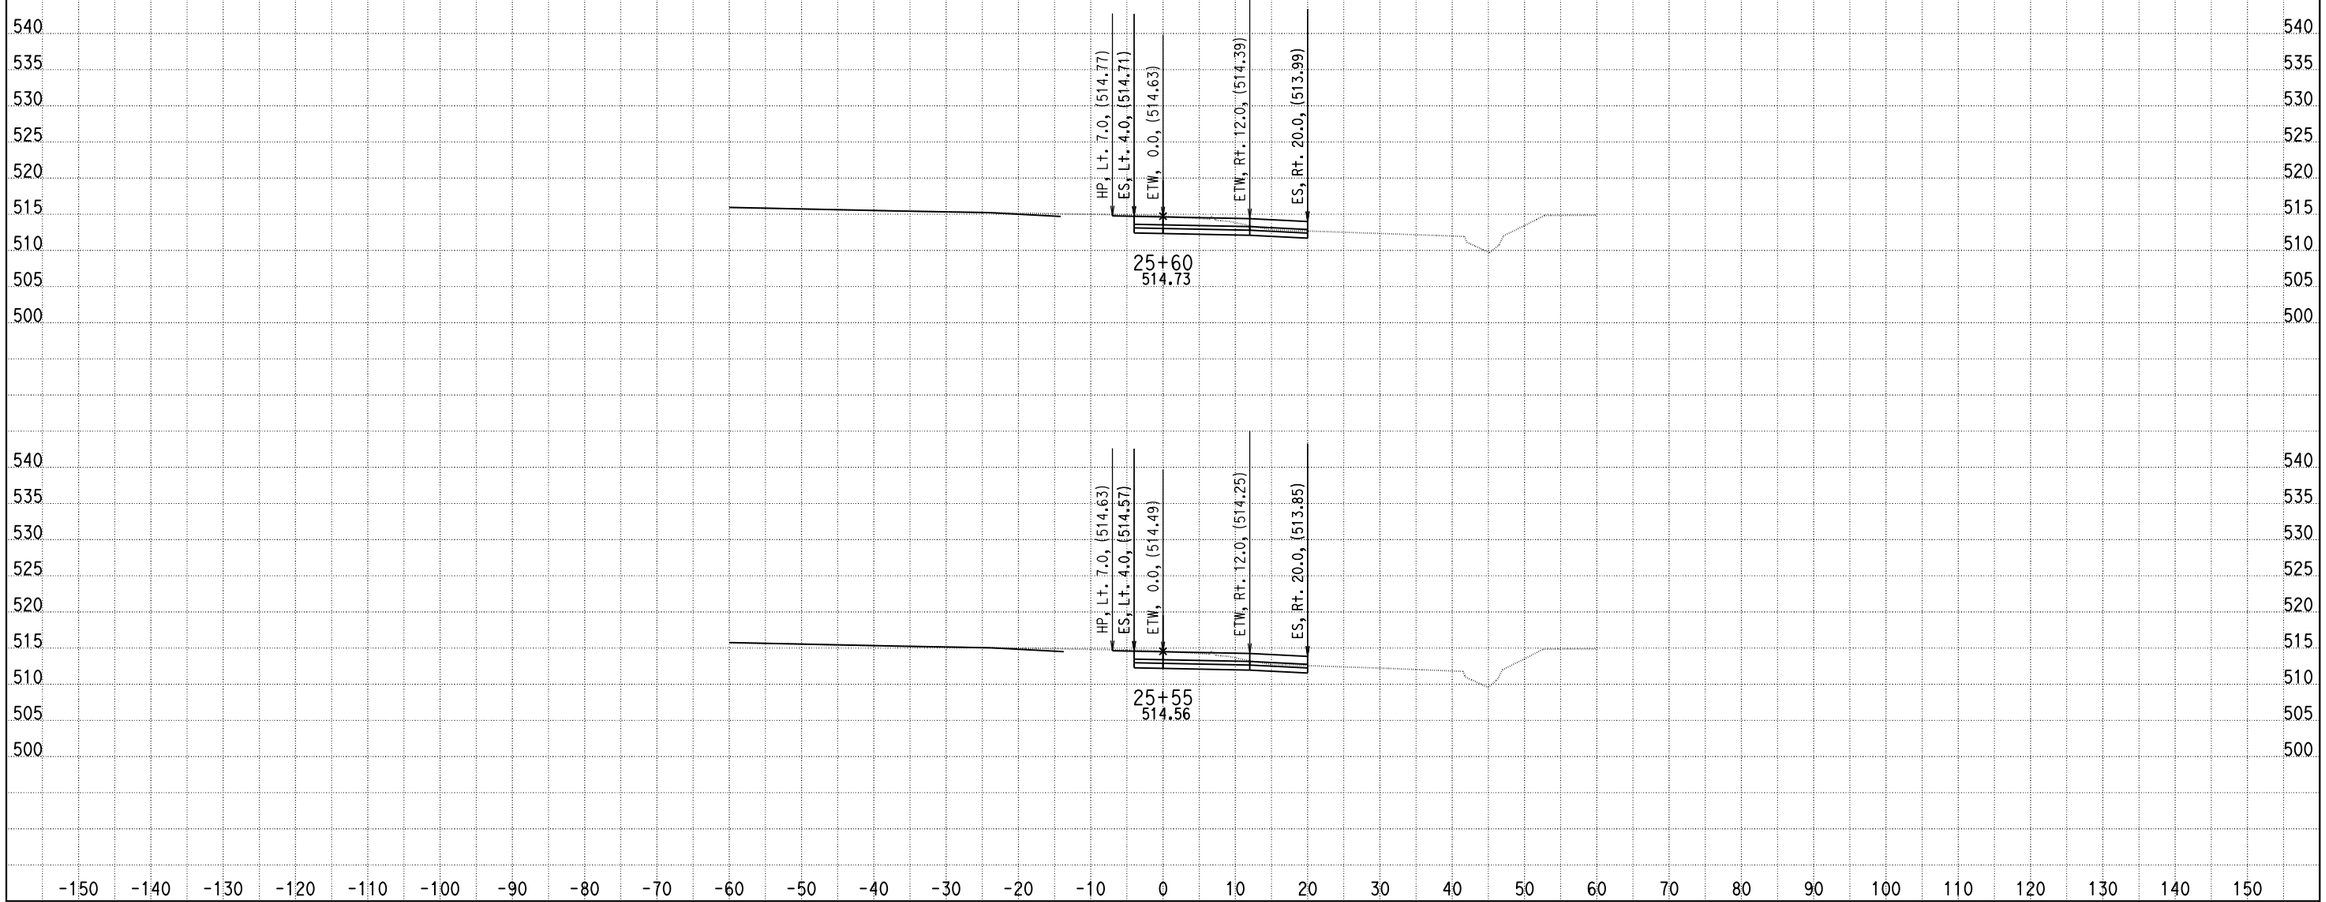

DATE: 11/21/2013

KC Project: 0818E File: D:\PROJECT\0818E\UPDATE-RAMP\hrd1-pro.ear

SCALE: 1" = 10' Horiz.
1" = 10' Vert.

All Dimensions are US Survey Feet

RAMPD1
CROSS SECTIONS

SHEET 22 OF XXX

DESIGN STUDY ONLY

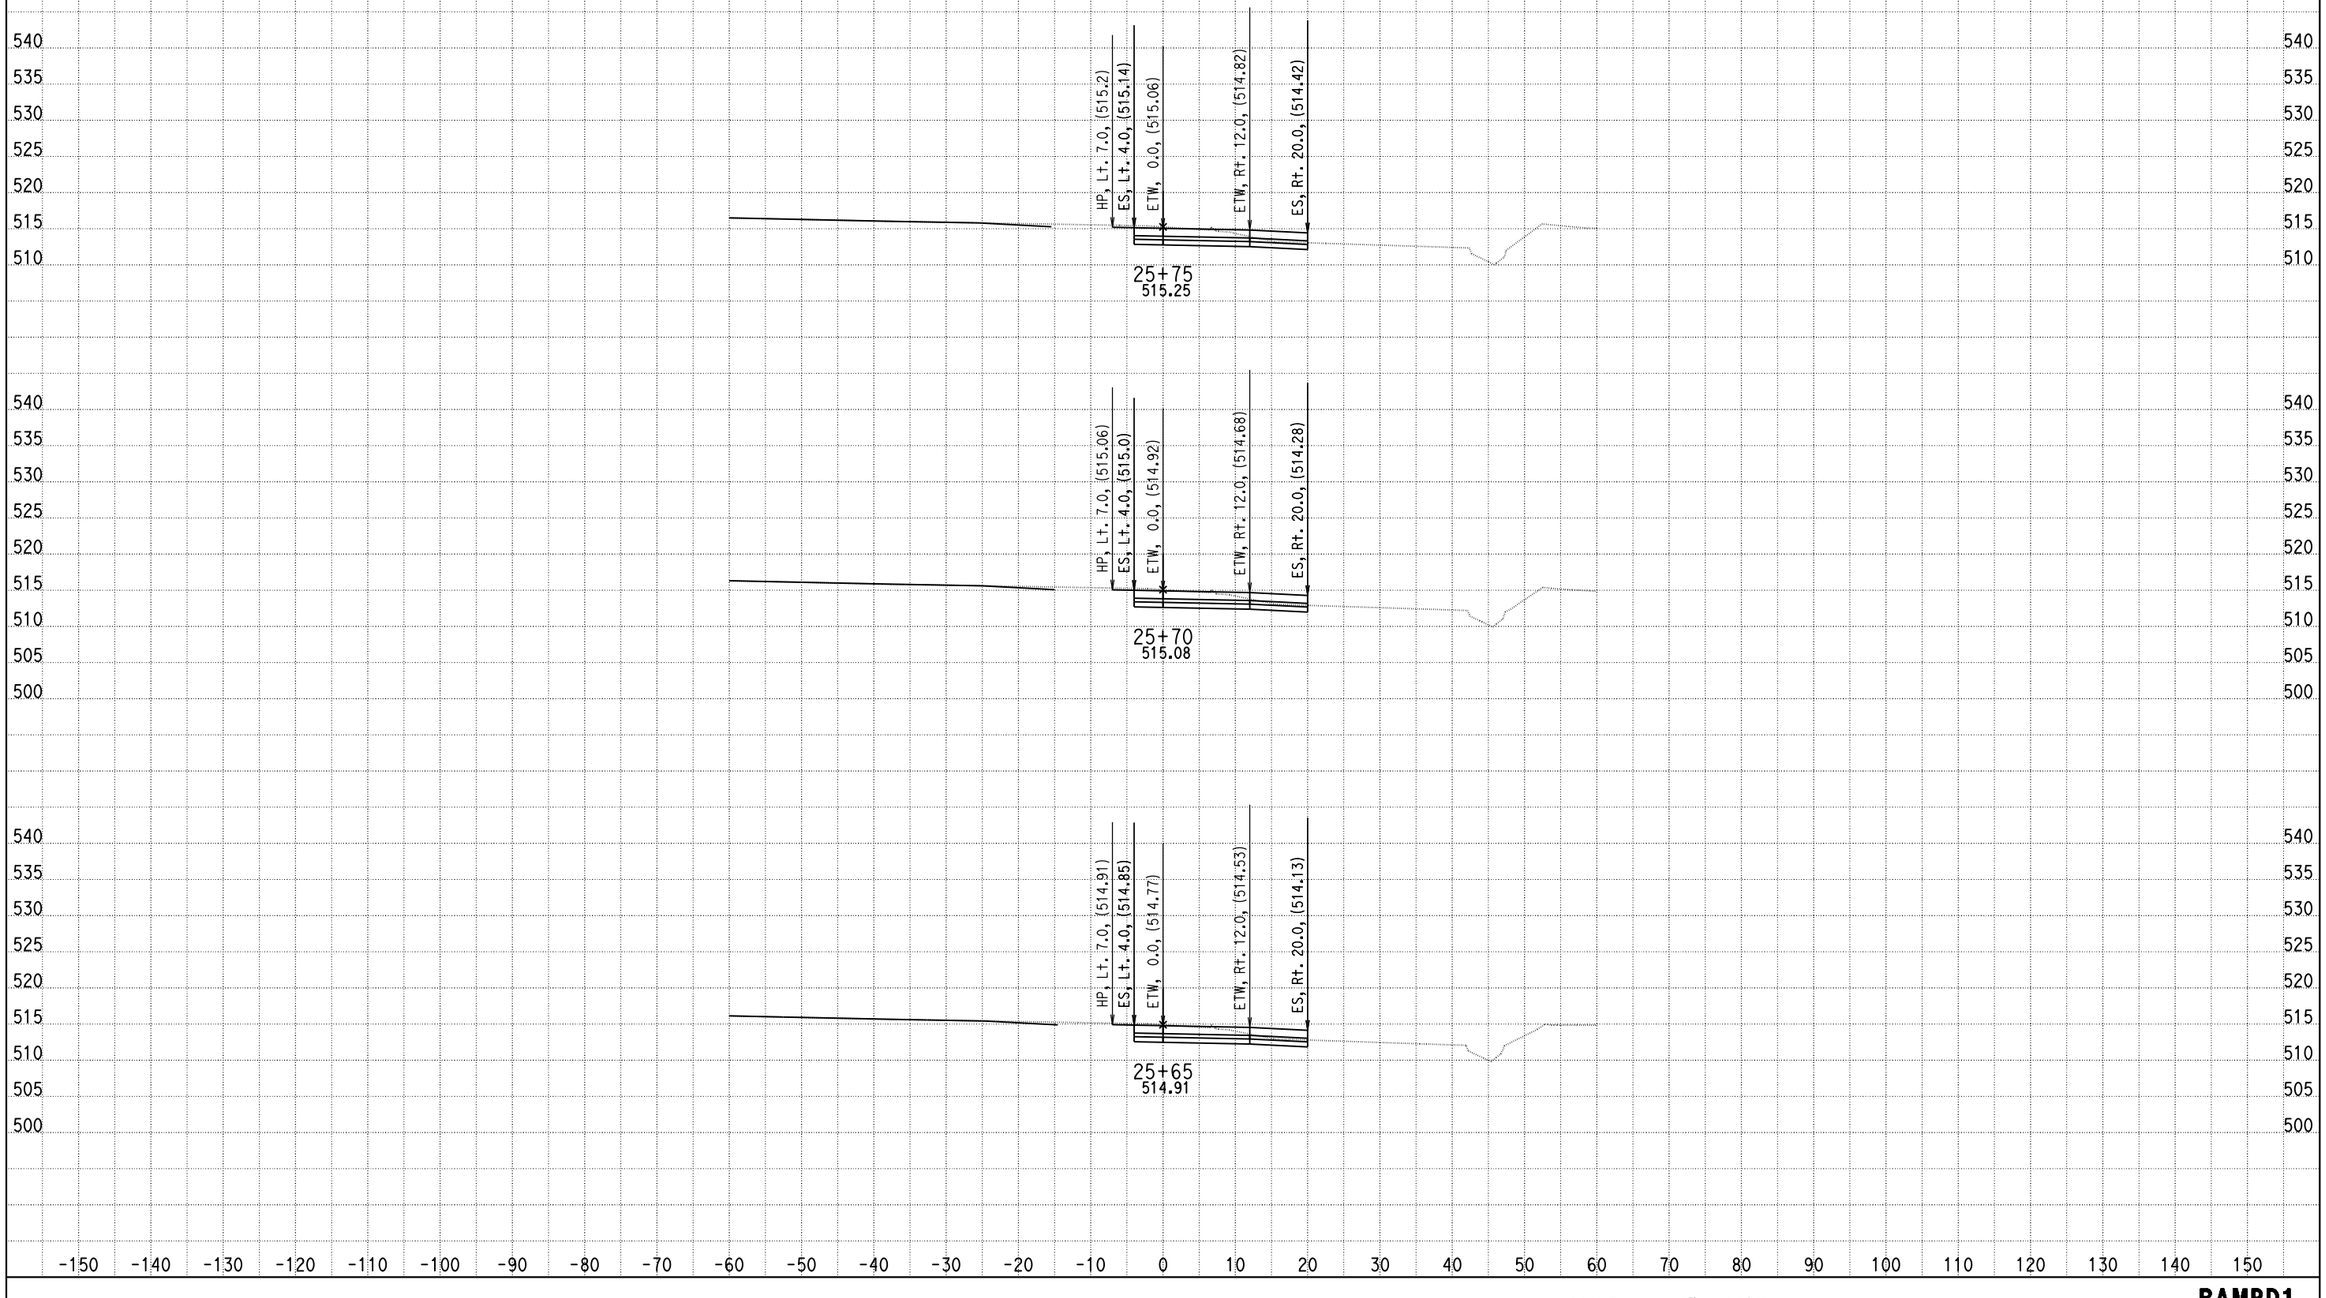

DATE: 11/21/2013

KC Project: 0818E File: D:\PROJECT\0818E\UPDATE-RAMP\hrd1-pro.ear

SCALE: 1" = 10' Horiz.
1" = 10' Vert.

All Dimensions are US Survey Feet

RAMPD1
CROSS SECTIONS

DESIGN STUDY ONLY

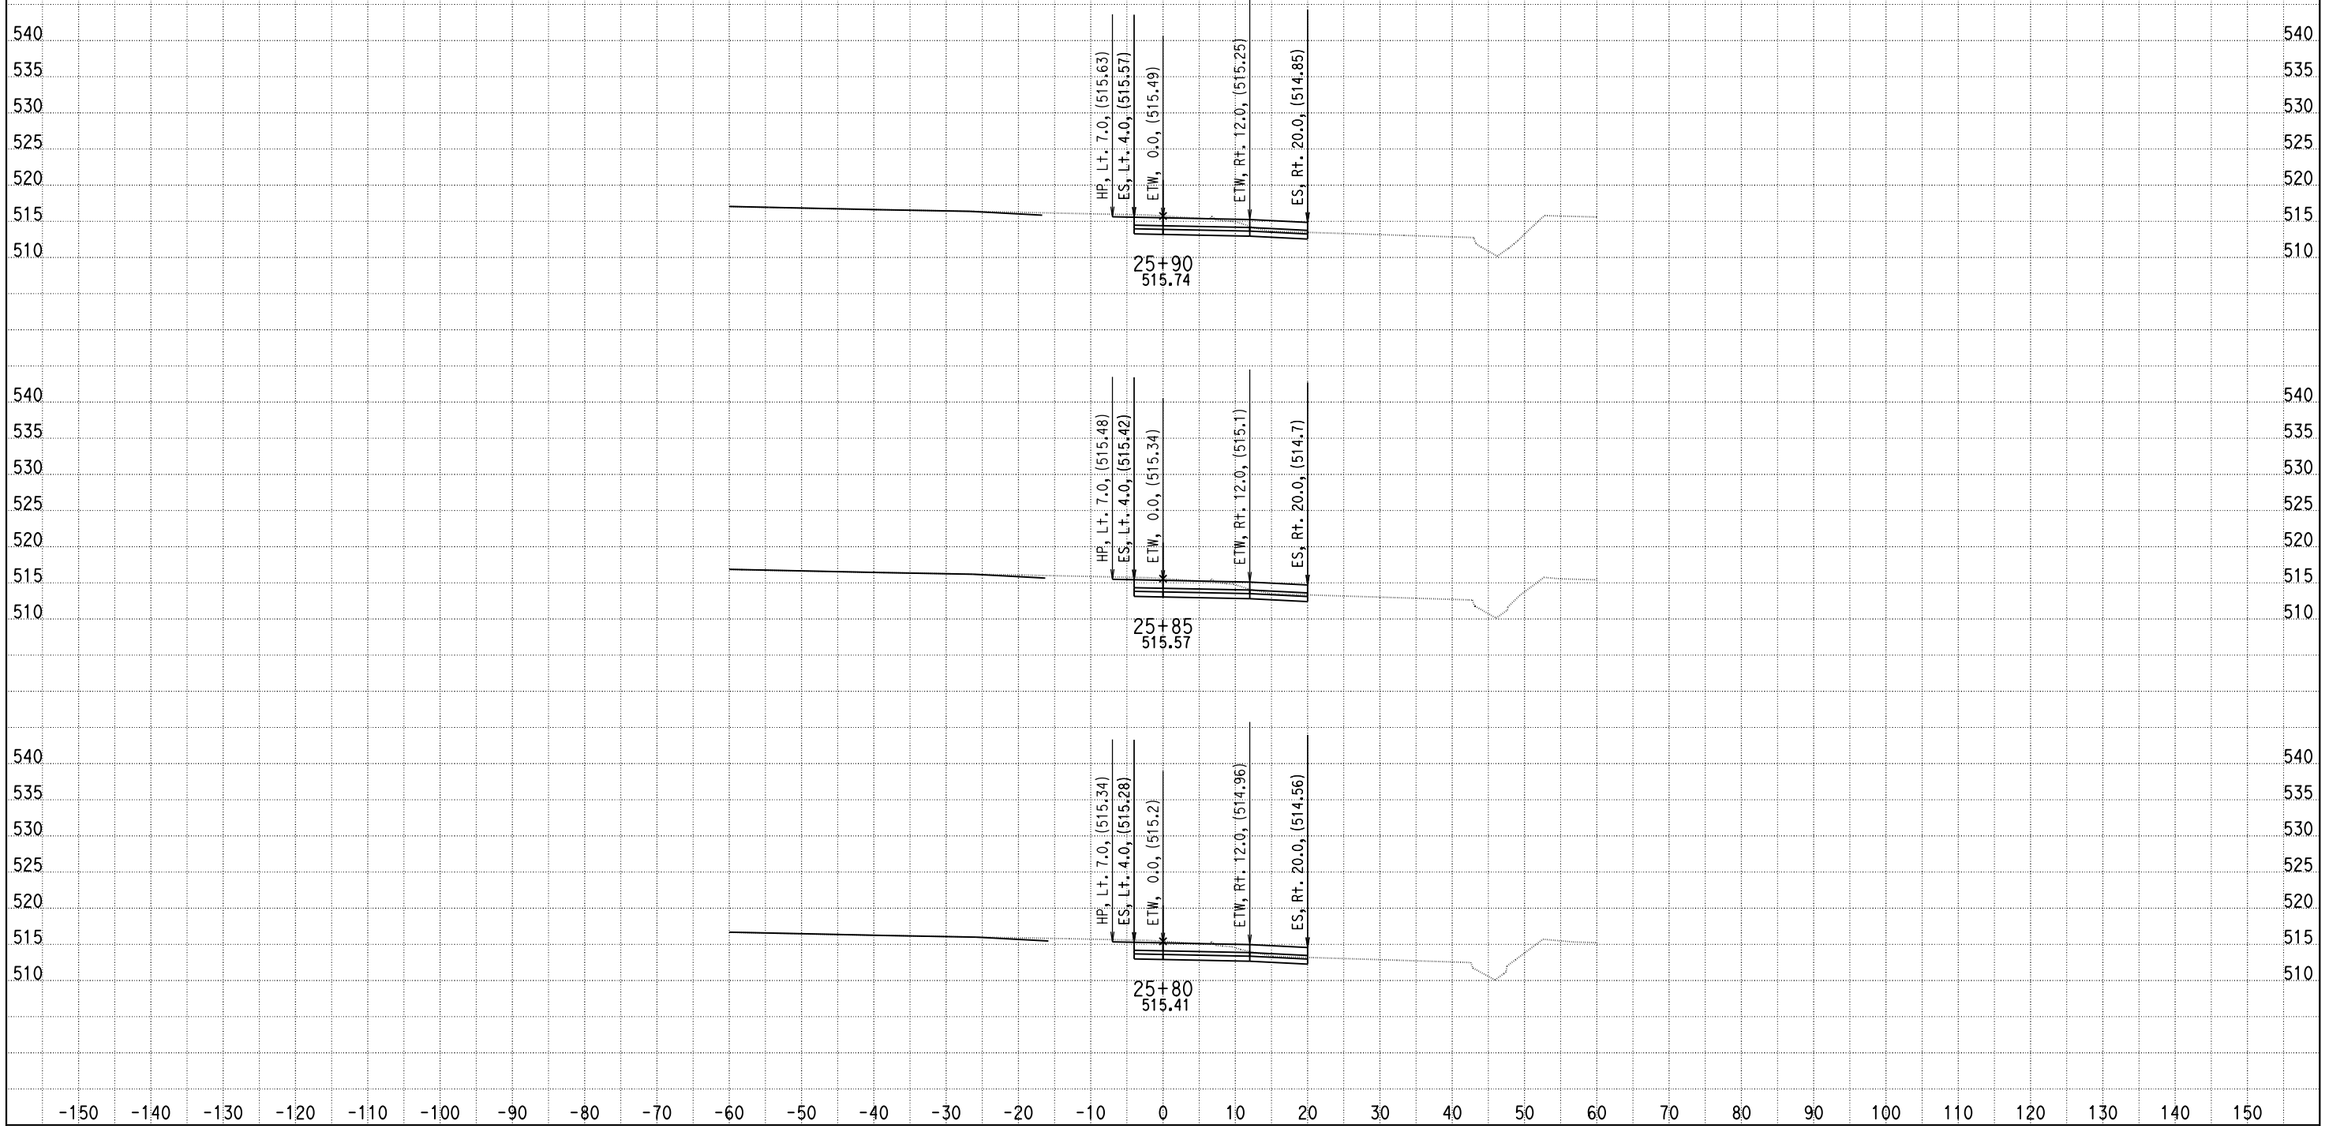

DATE: 11/21/2013

KC Project: 0818E File: D:\PROJECT\0818E\UPDATE-RAMP\hrd1-pro.ear

SCALE: 1" = 10' Horiz.
1" = 10' Vert.

All Dimensions are US Survey Feet

RAMPD1
CROSS SECTIONS

DESIGN STUDY ONLY

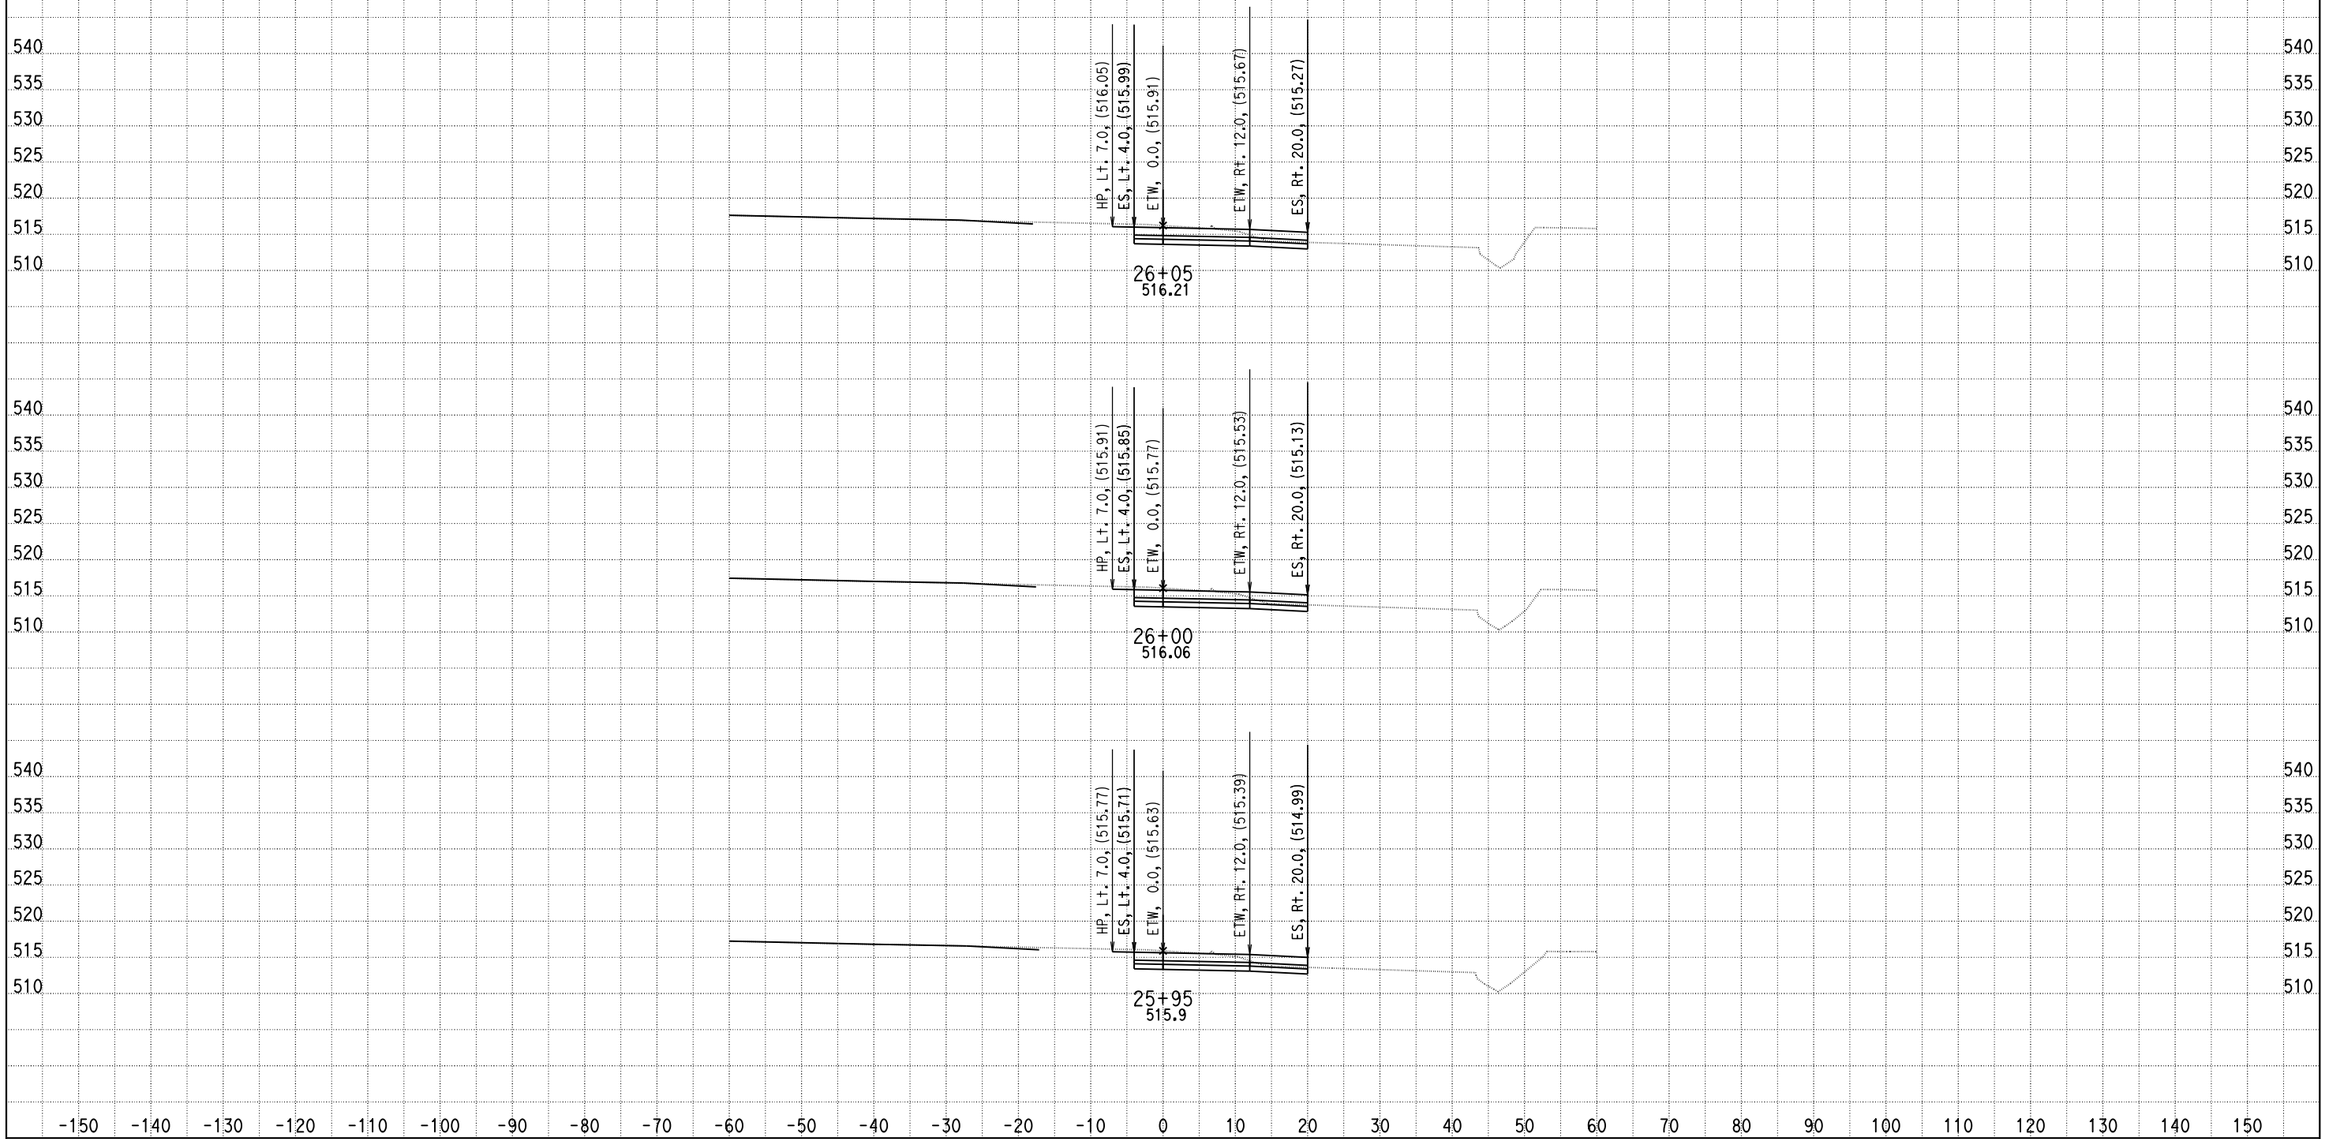

DATE: 11/21/2013

KC Project: 0818E File: D:\PROJECT\0818E\UPDATE-RAMP\hrd1-pro.ear

SCALE: 1" = 10' Horiz.
1" = 10' Vert.

All Dimensions are US Survey Feet

RAMPD1
CROSS SECTIONS

SHEET 25 OF XXX

DESIGN STUDY ONLY

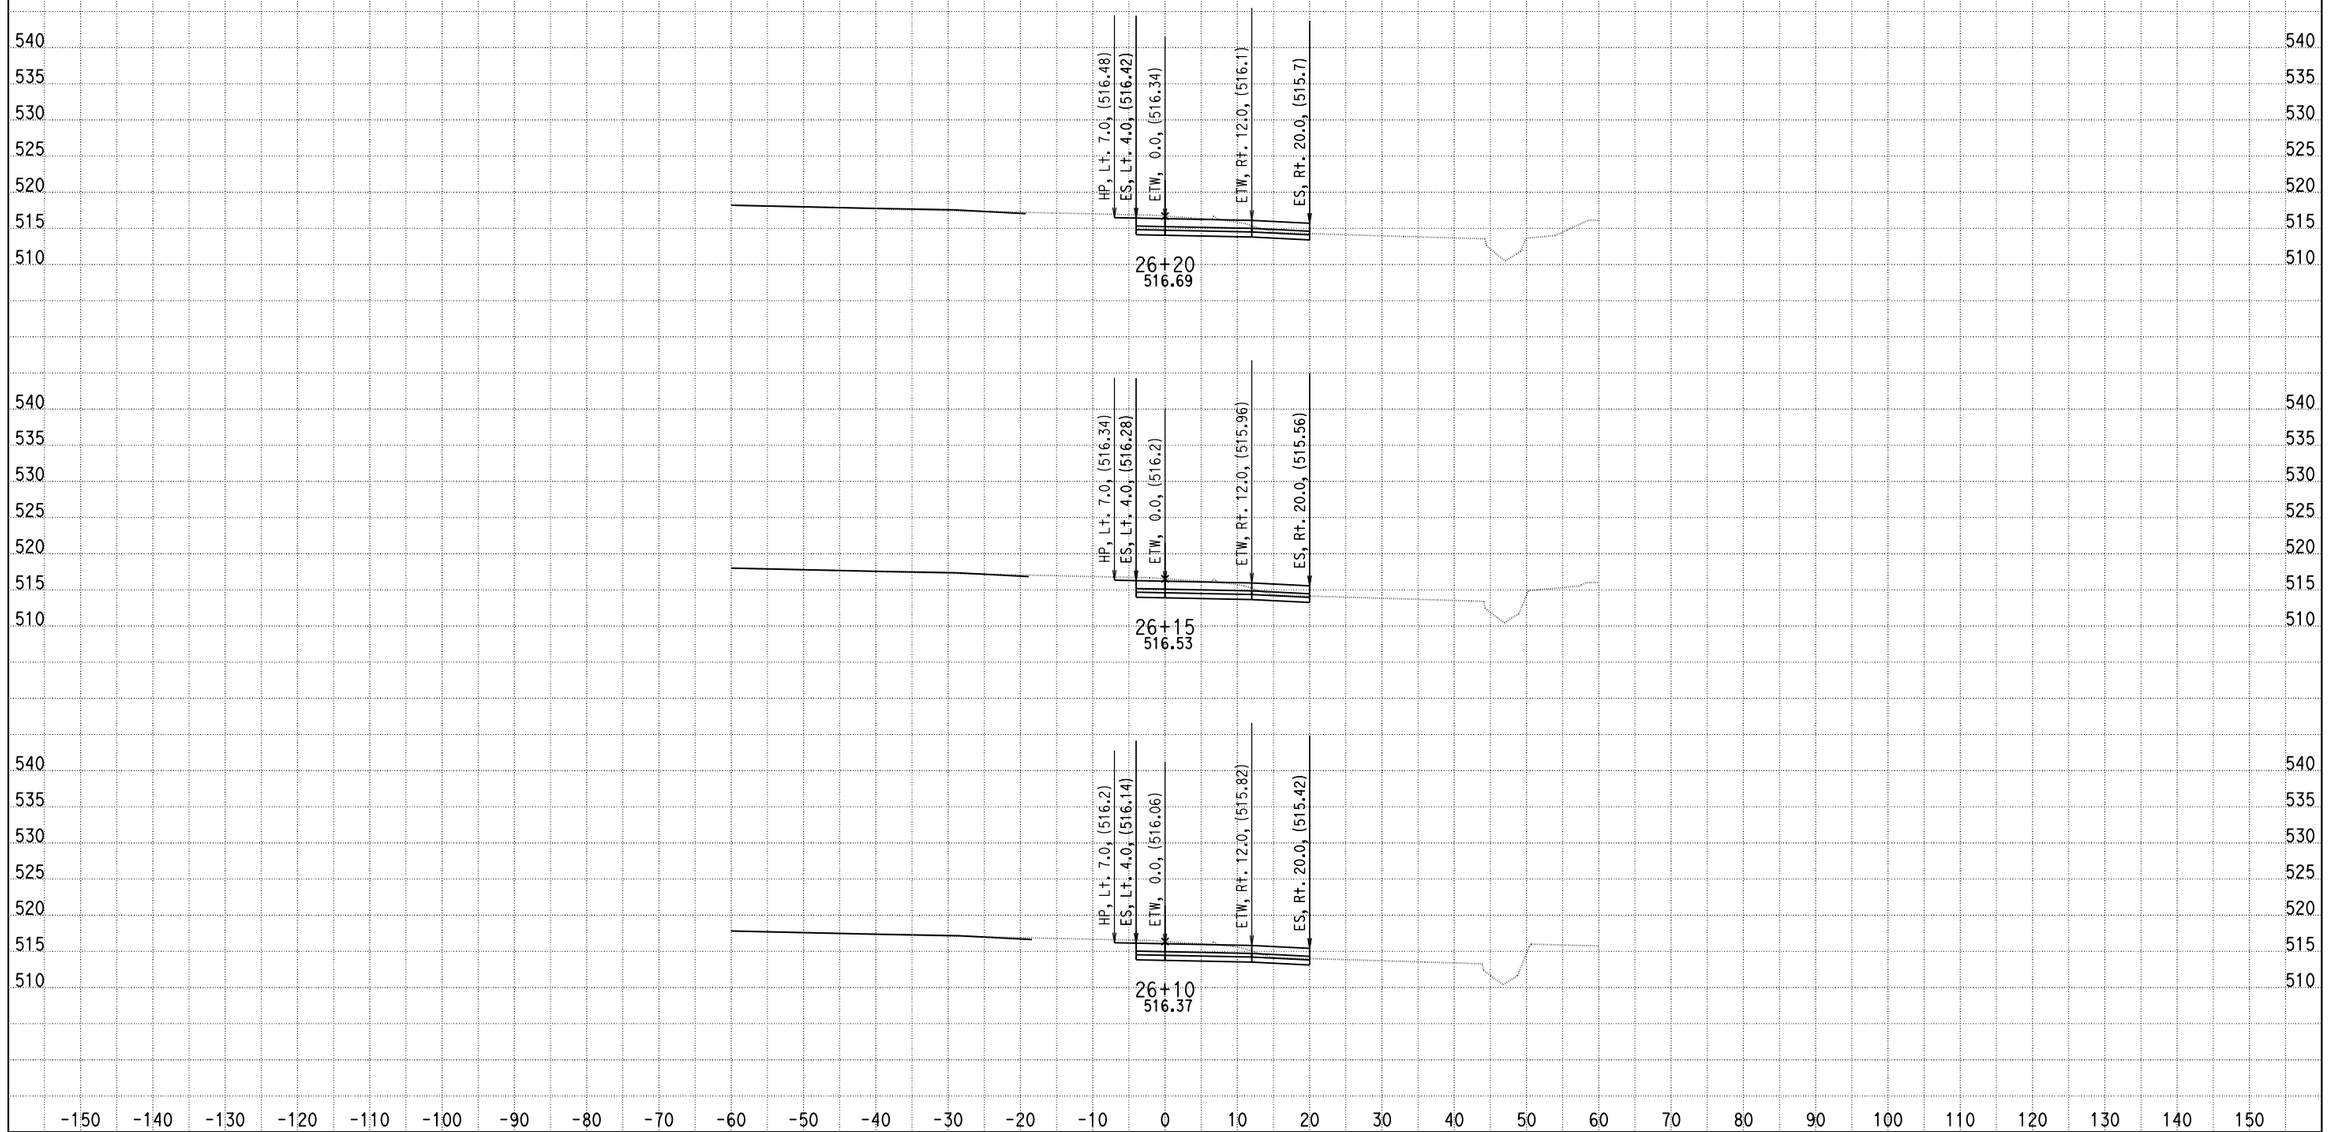

DATE: 11/21/2013

KC Project: 0818E File: D:\PROJECT\0818E\UPDATE-RAMP\hrd1-pro.ear

SCALE: 1" = 10' Horiz.
1" = 10' Vert.

All Dimensions are US Survey Feet

RAMPD1
CROSS SECTIONS

DESIGN STUDY ONLY

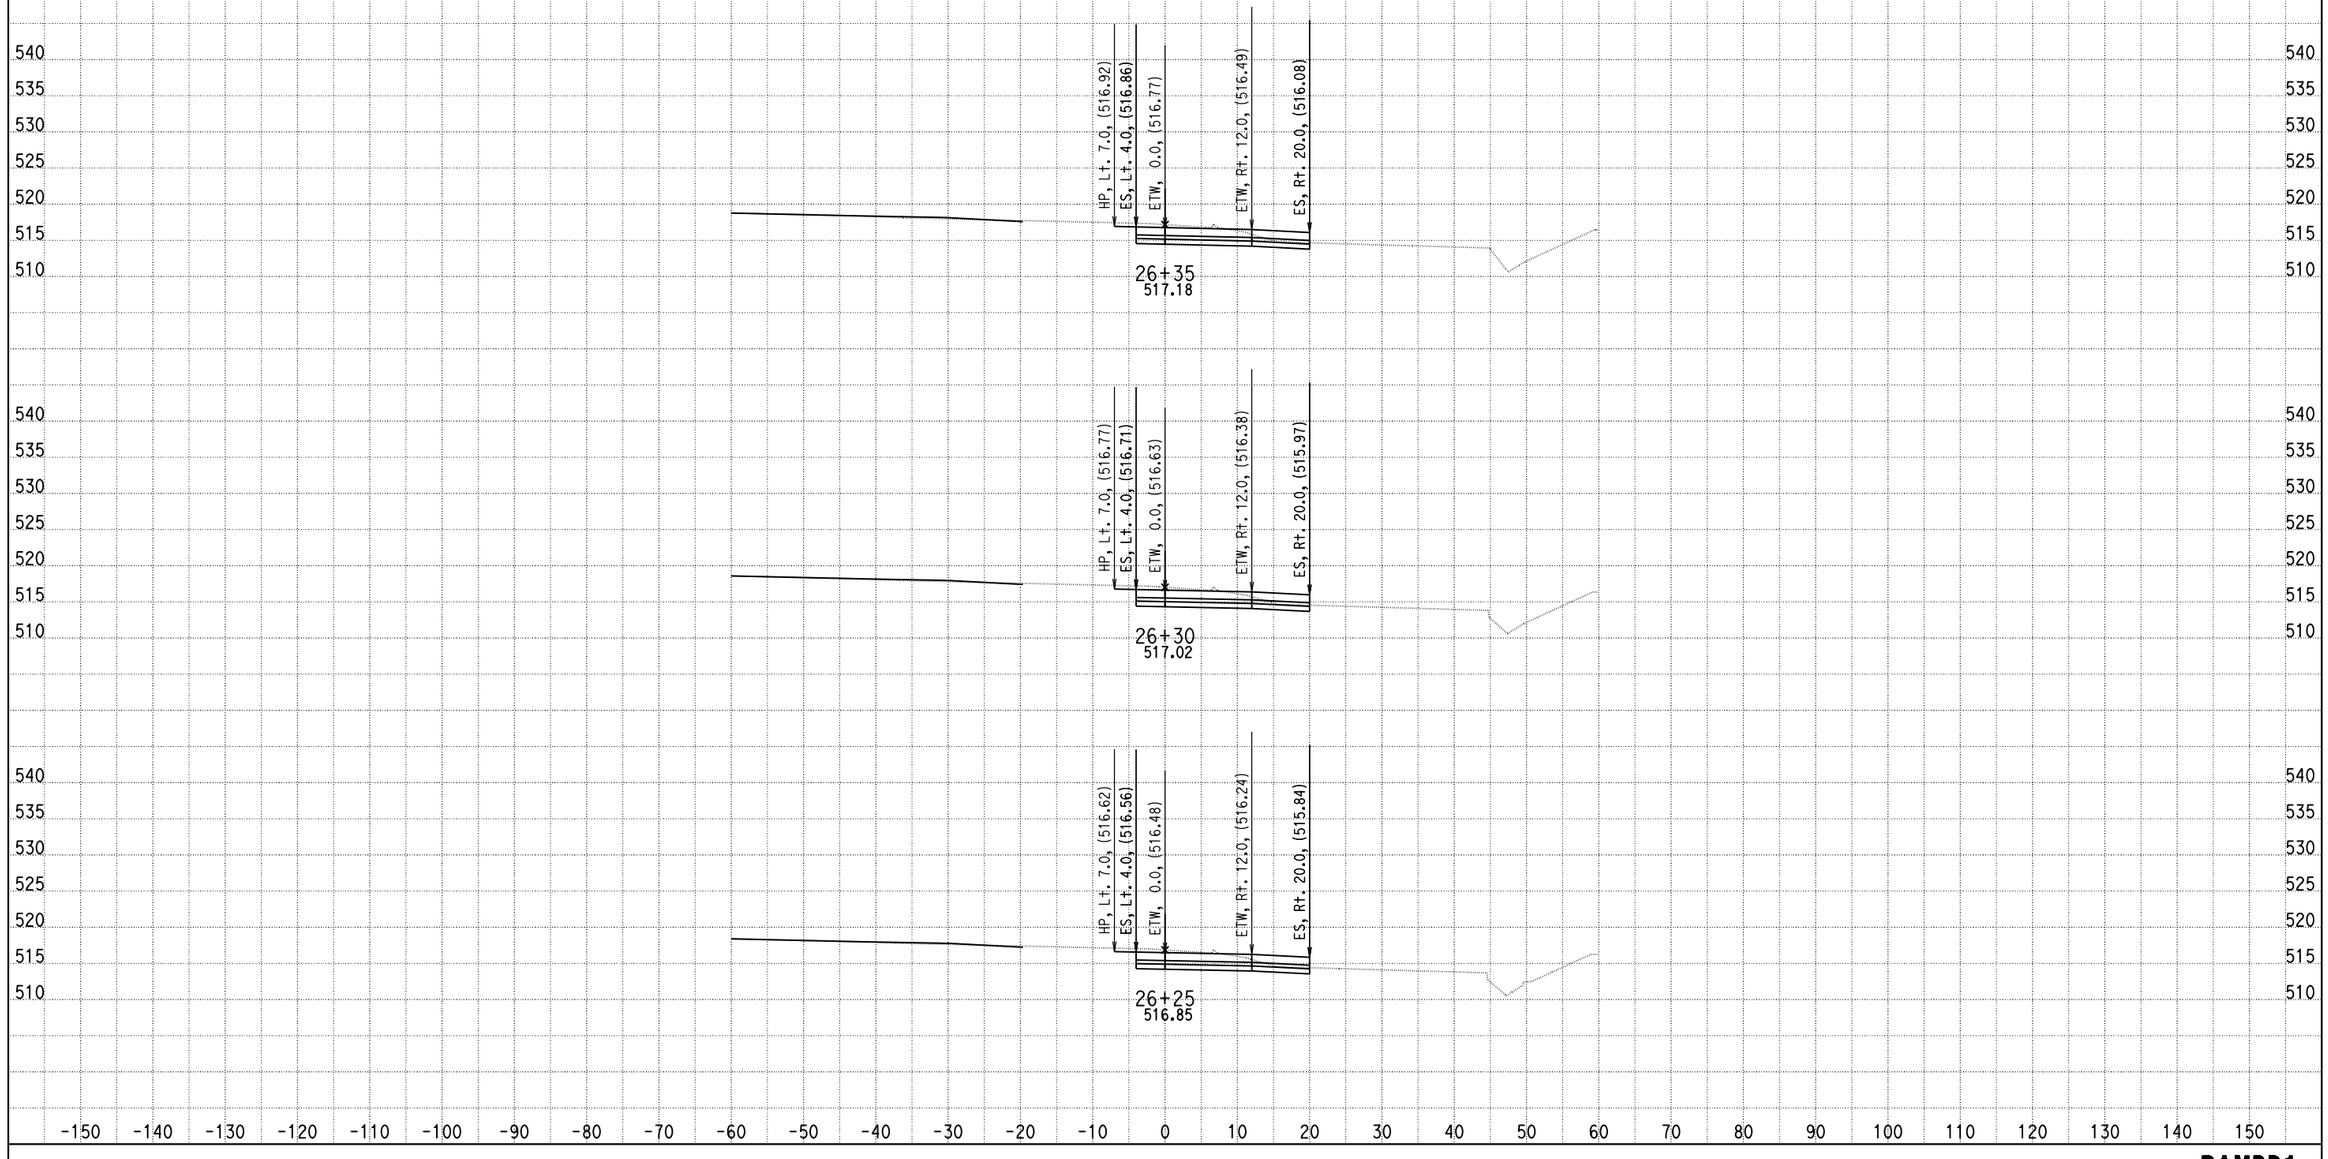

DATE: 11/21/2013

KC Project: 0818E File: D:\PROJECT\0818E\UPDATE-RAMP\hrd1-pro.ear

SCALE: 1" = 10' Horiz.
1" = 10' Vert.

All Dimensions are US Survey Feet

RAMPD1
CROSS SECTIONS

SHEET 27 OF XXX

DESIGN STUDY ONLY

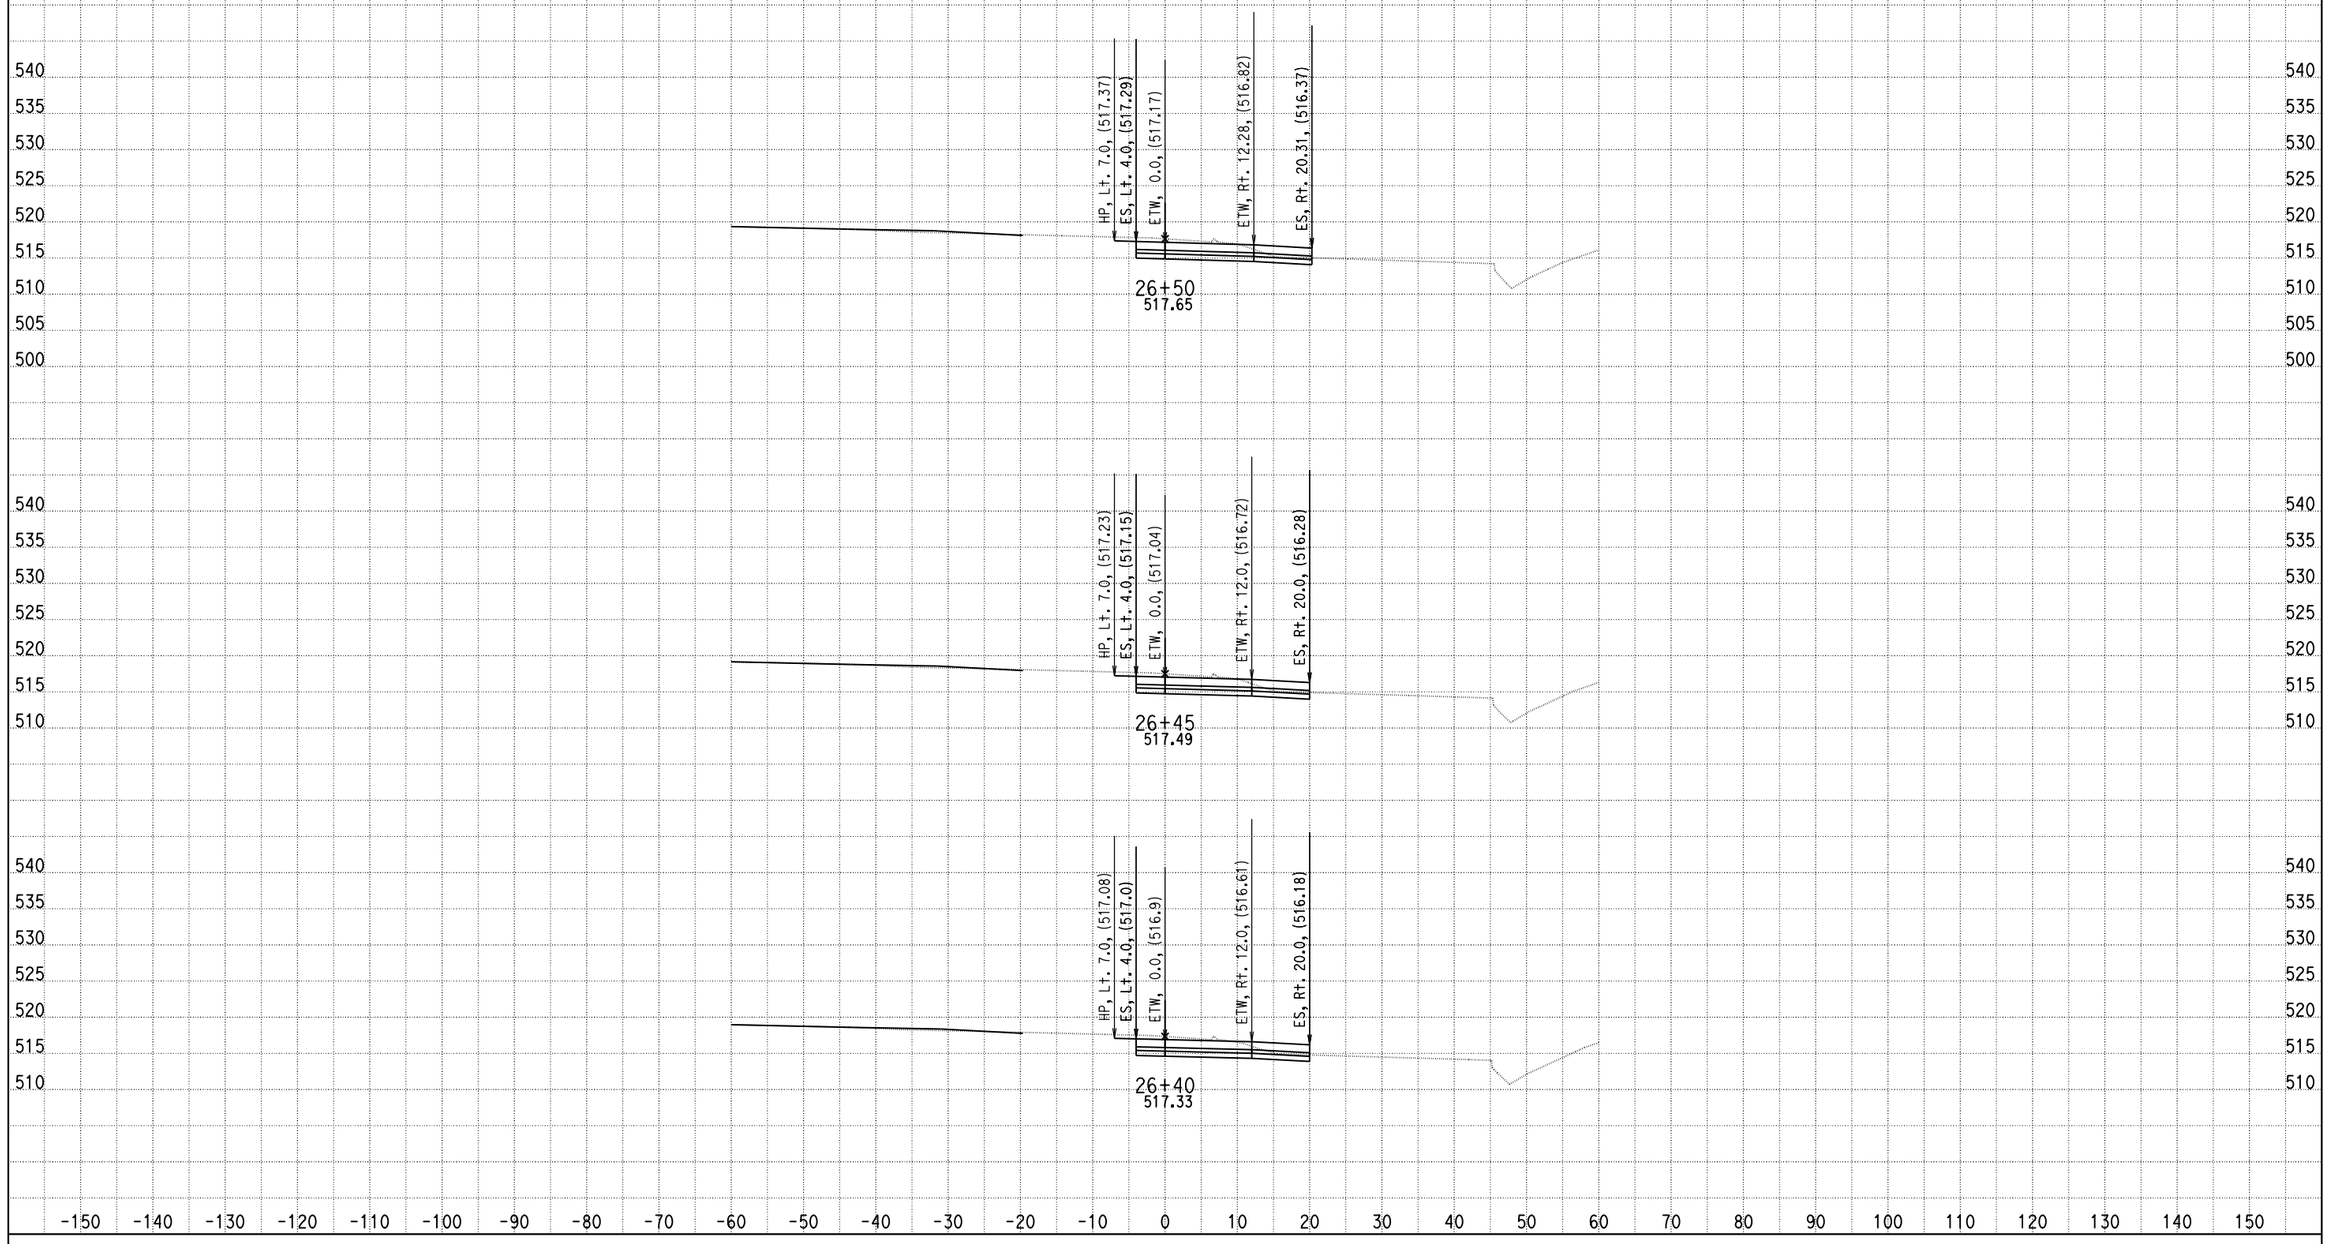

DATE: 11/21/2013

KC Project: 0818E File: D:\PROJECT\0818E\UPDATE-RAMP\hrd1-pro.ear

SCALE: 1" = 10' Horiz.
1" = 10' Vert.

All Dimensions are US Survey Feet

RAMPD1
CROSS SECTIONS

SHEET 28 OF XXX

DESIGN STUDY ONLY

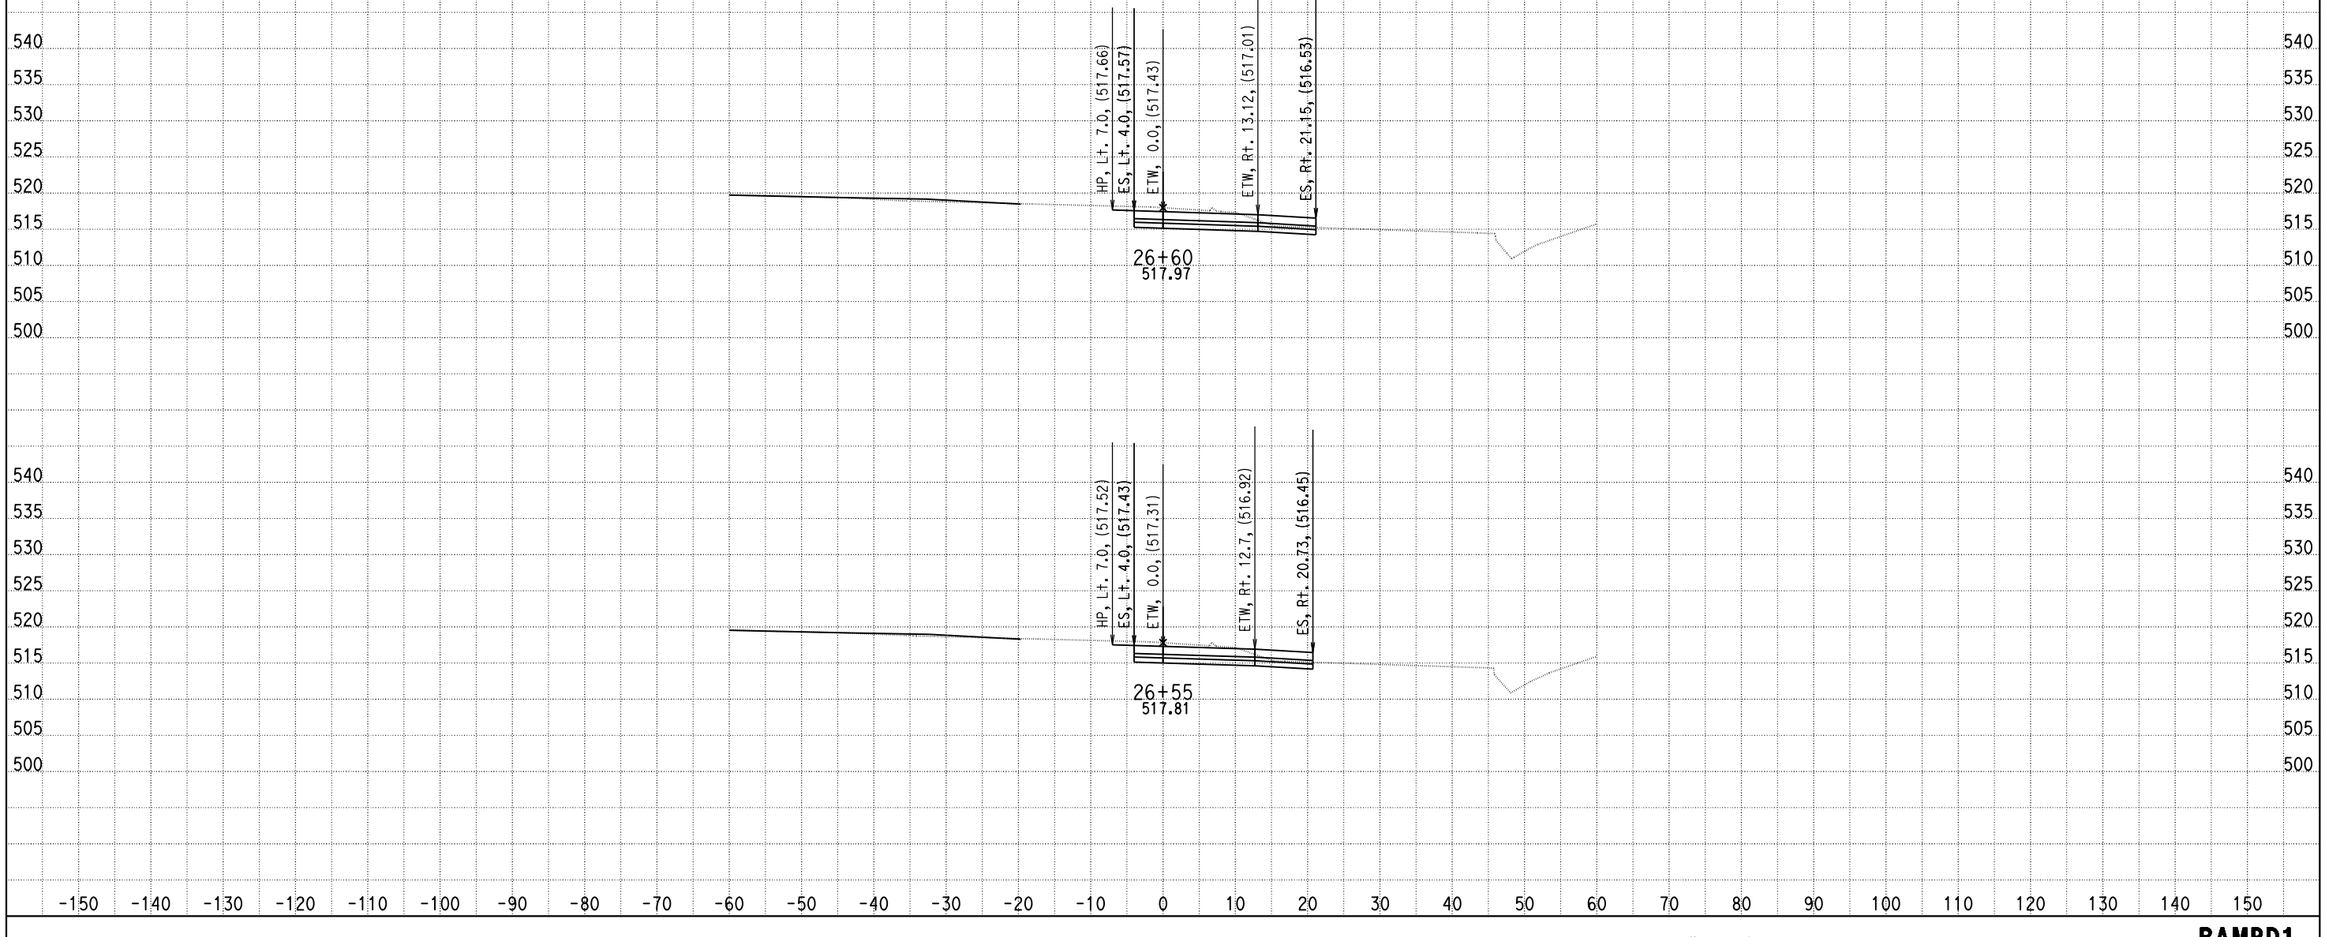

DATE: 11/21/2013

KC Project: 0818E File: D:\PROJECT\0818E\UPDATE-RAMP\hrd1-pro.ear

SCALE: 1" = 10' Horiz.
1" = 10' Vert.

All Dimensions are US Survey Feet

RAMPD1
CROSS SECTIONS

DESIGN STUDY ONLY

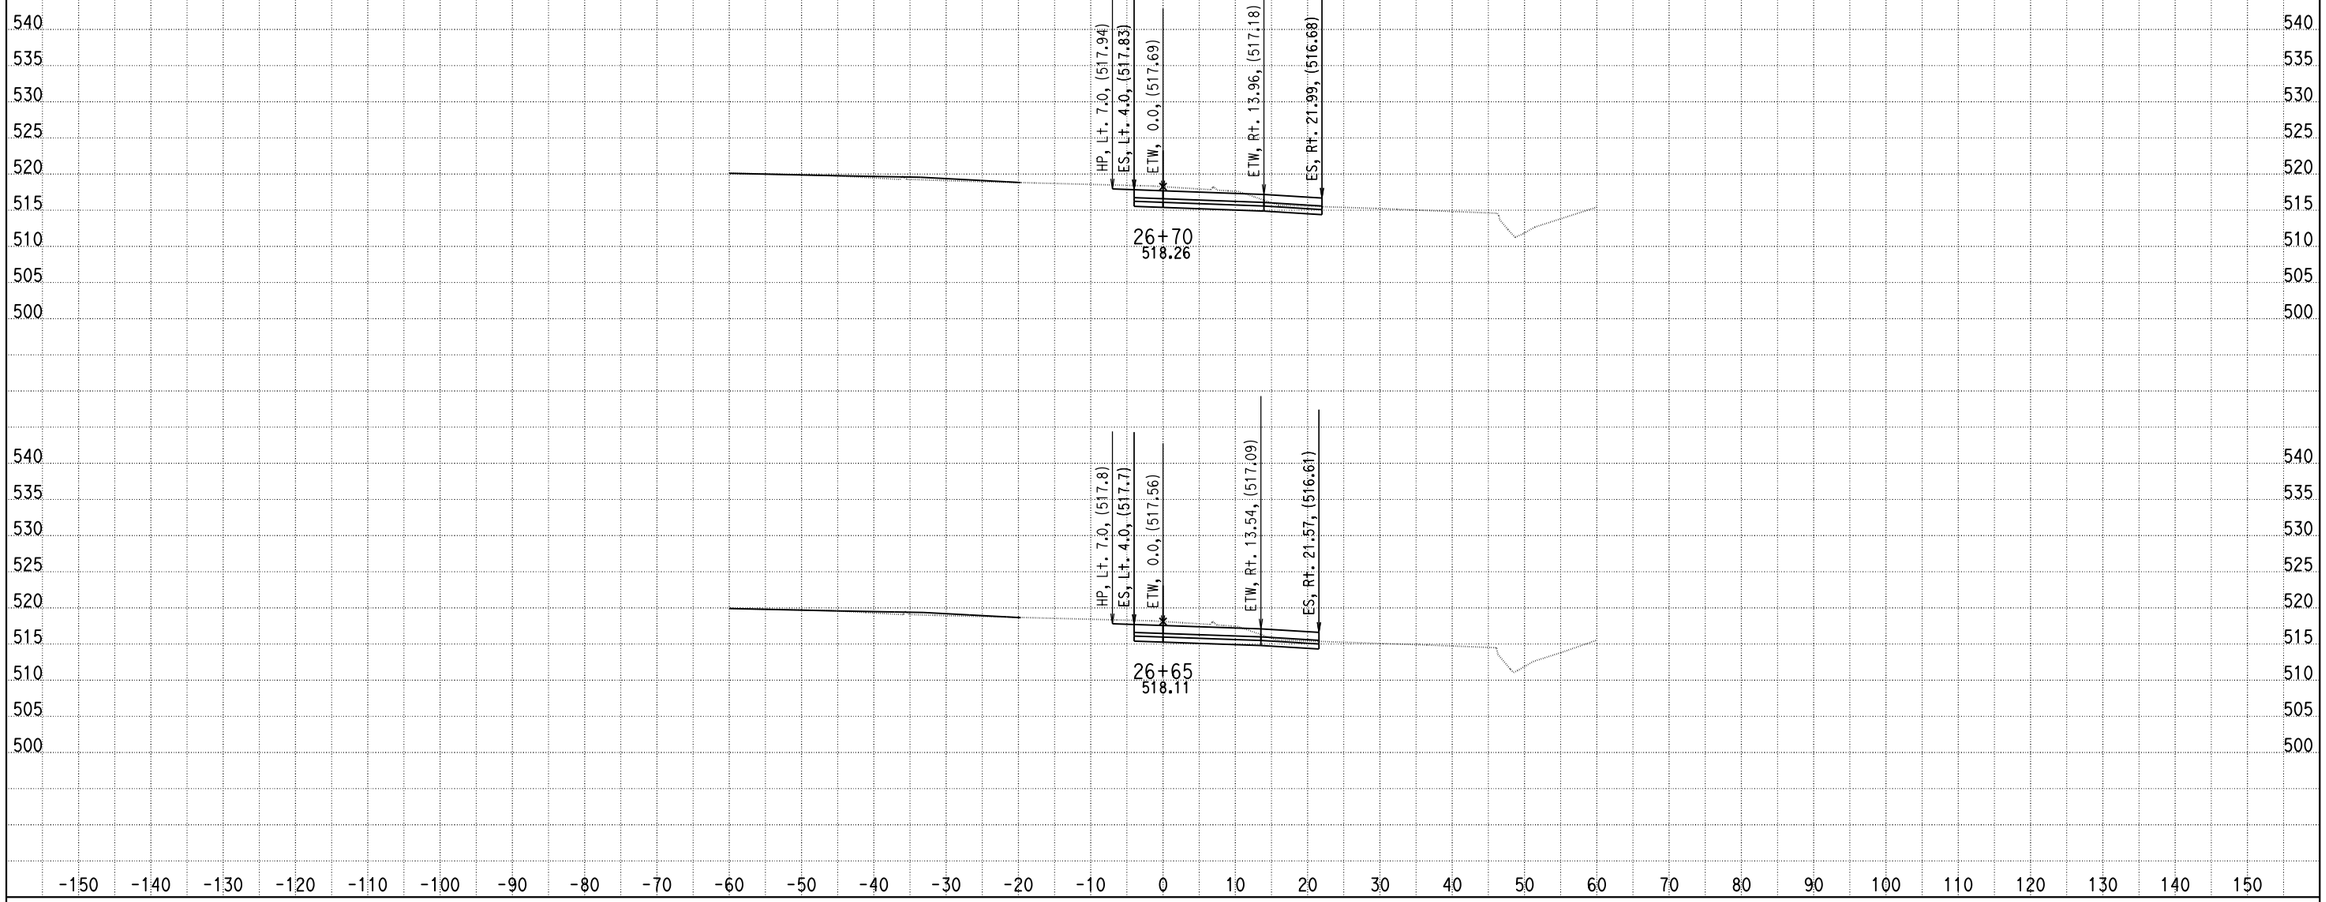

DATE: 11/21/2013

KC Project: 0818E File: D:\PROJECT\0818E\UPDATE-RAMP\hrd1-pro.ear

SCALE: 1" = 10' Horiz.
1" = 10' Vert.

All Dimensions are US Survey Feet

RAMPD1
CROSS SECTIONS

DESIGN STUDY ONLY

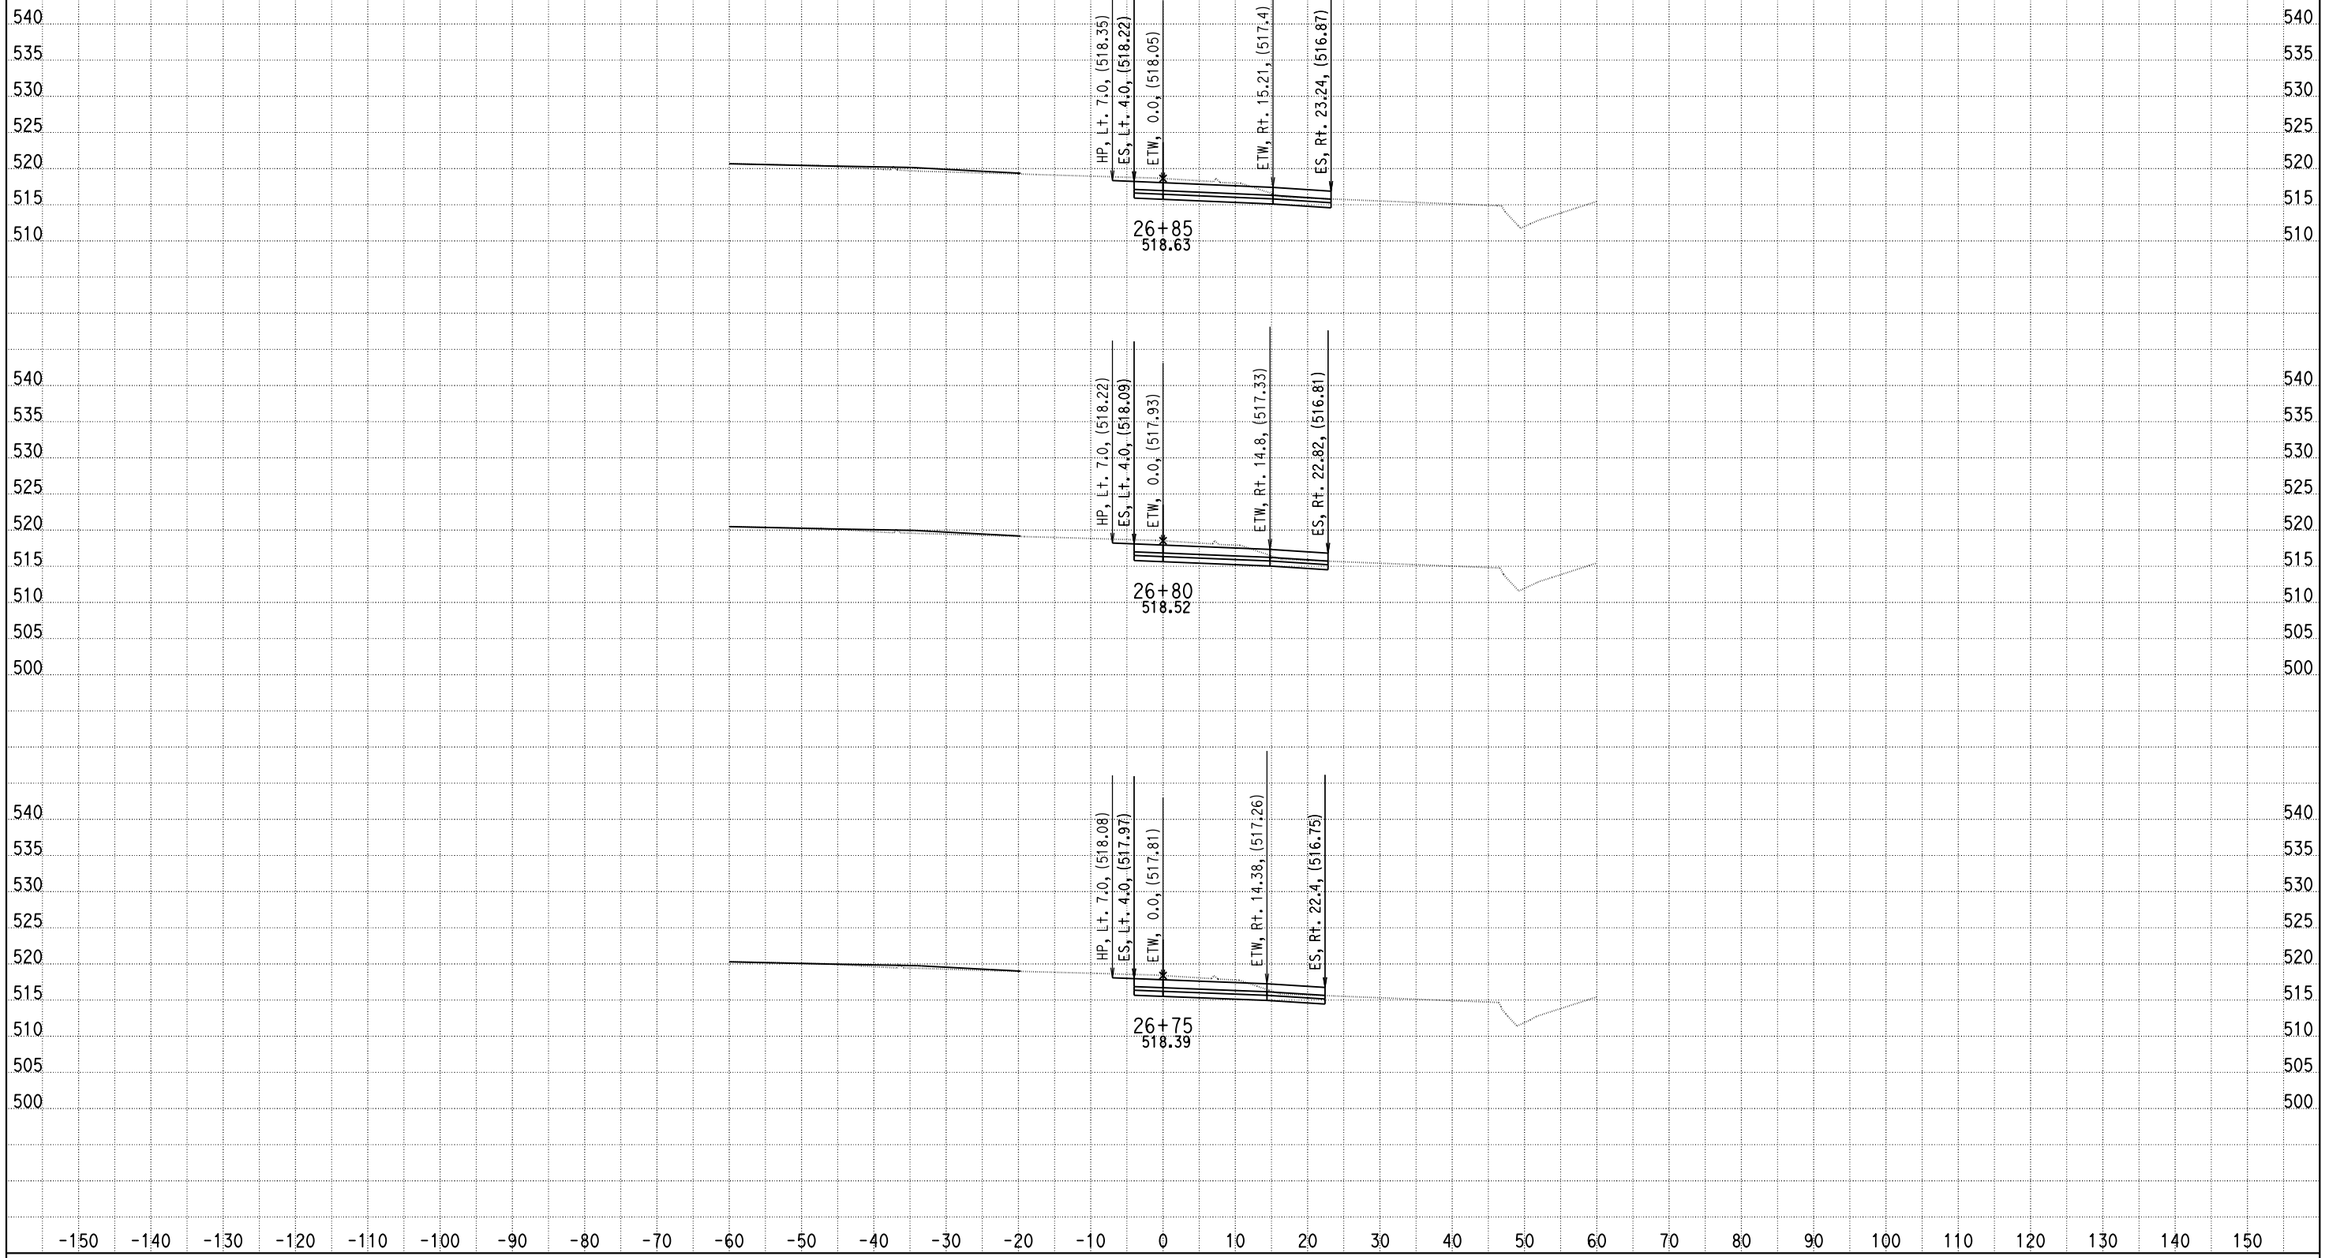

DATE: 11/21/2013

KC Project: 0818E File: D:\PROJECT\0818E\UPDATE-RAMP\hrd1-pro.ear

SCALE: 1" = 10' Horiz.
1" = 10' Vert.

All Dimensions are US Survey Feet

RAMPD1
CROSS SECTIONS

SHEET 31 OF XXX

DESIGN STUDY ONLY

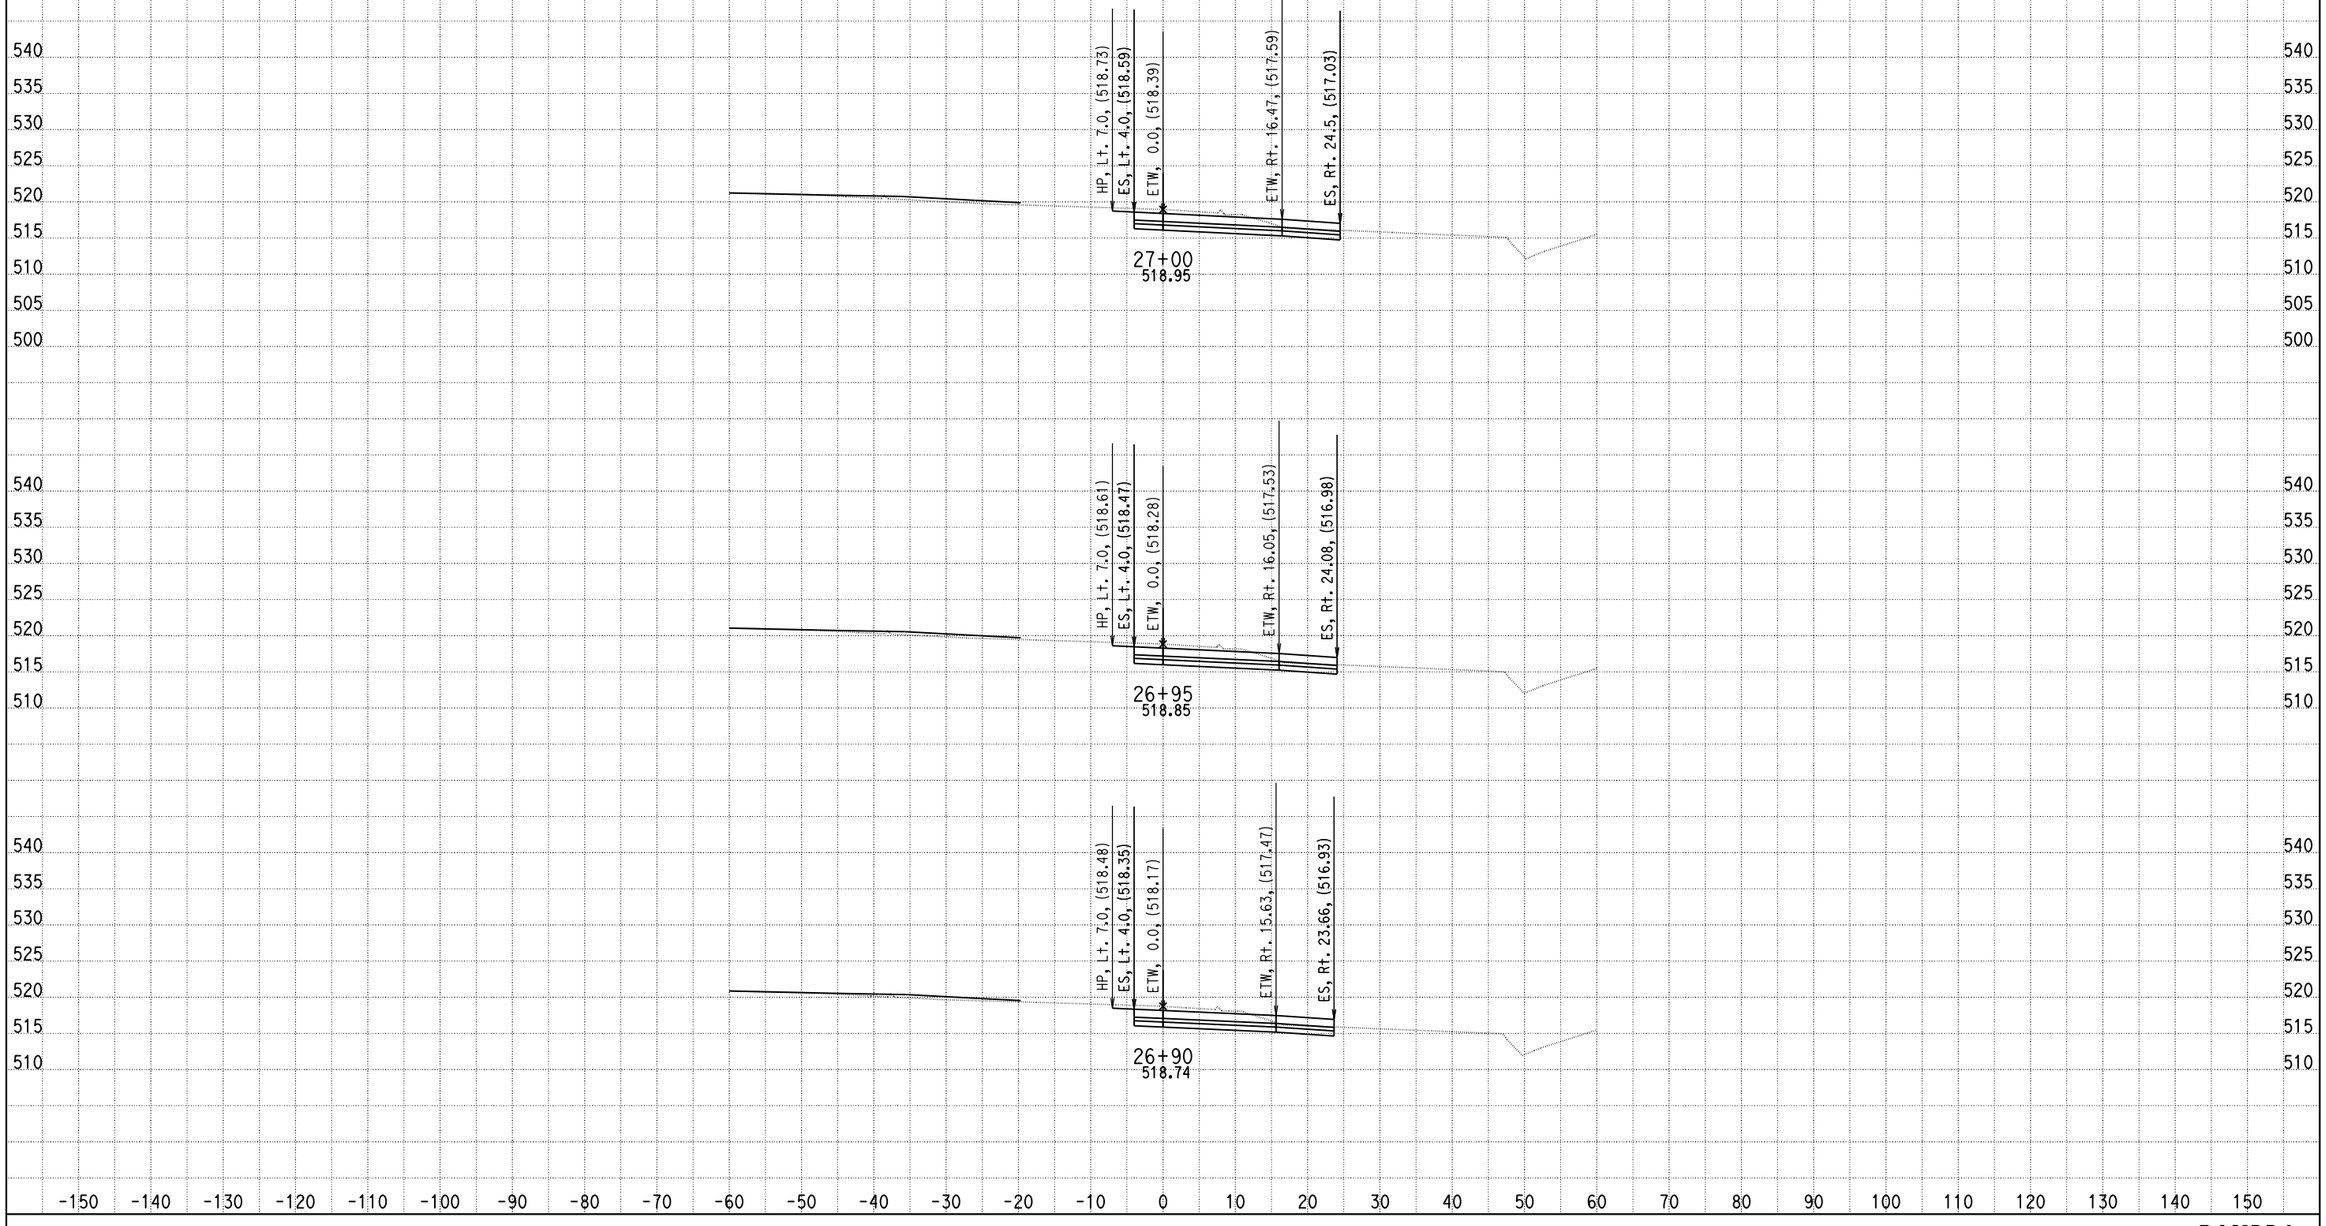

DATE: 11/21/2013

KC Project: 0818E File: D:\PROJECT\0818E\UPDATE-RAMP\hrd1-pro.ear

SCALE: 1" = 10' Horiz.
1" = 10' Vert.

All Dimensions are US Survey Feet

RAMPD1
CROSS SECTIONS

DESIGN STUDY ONLY

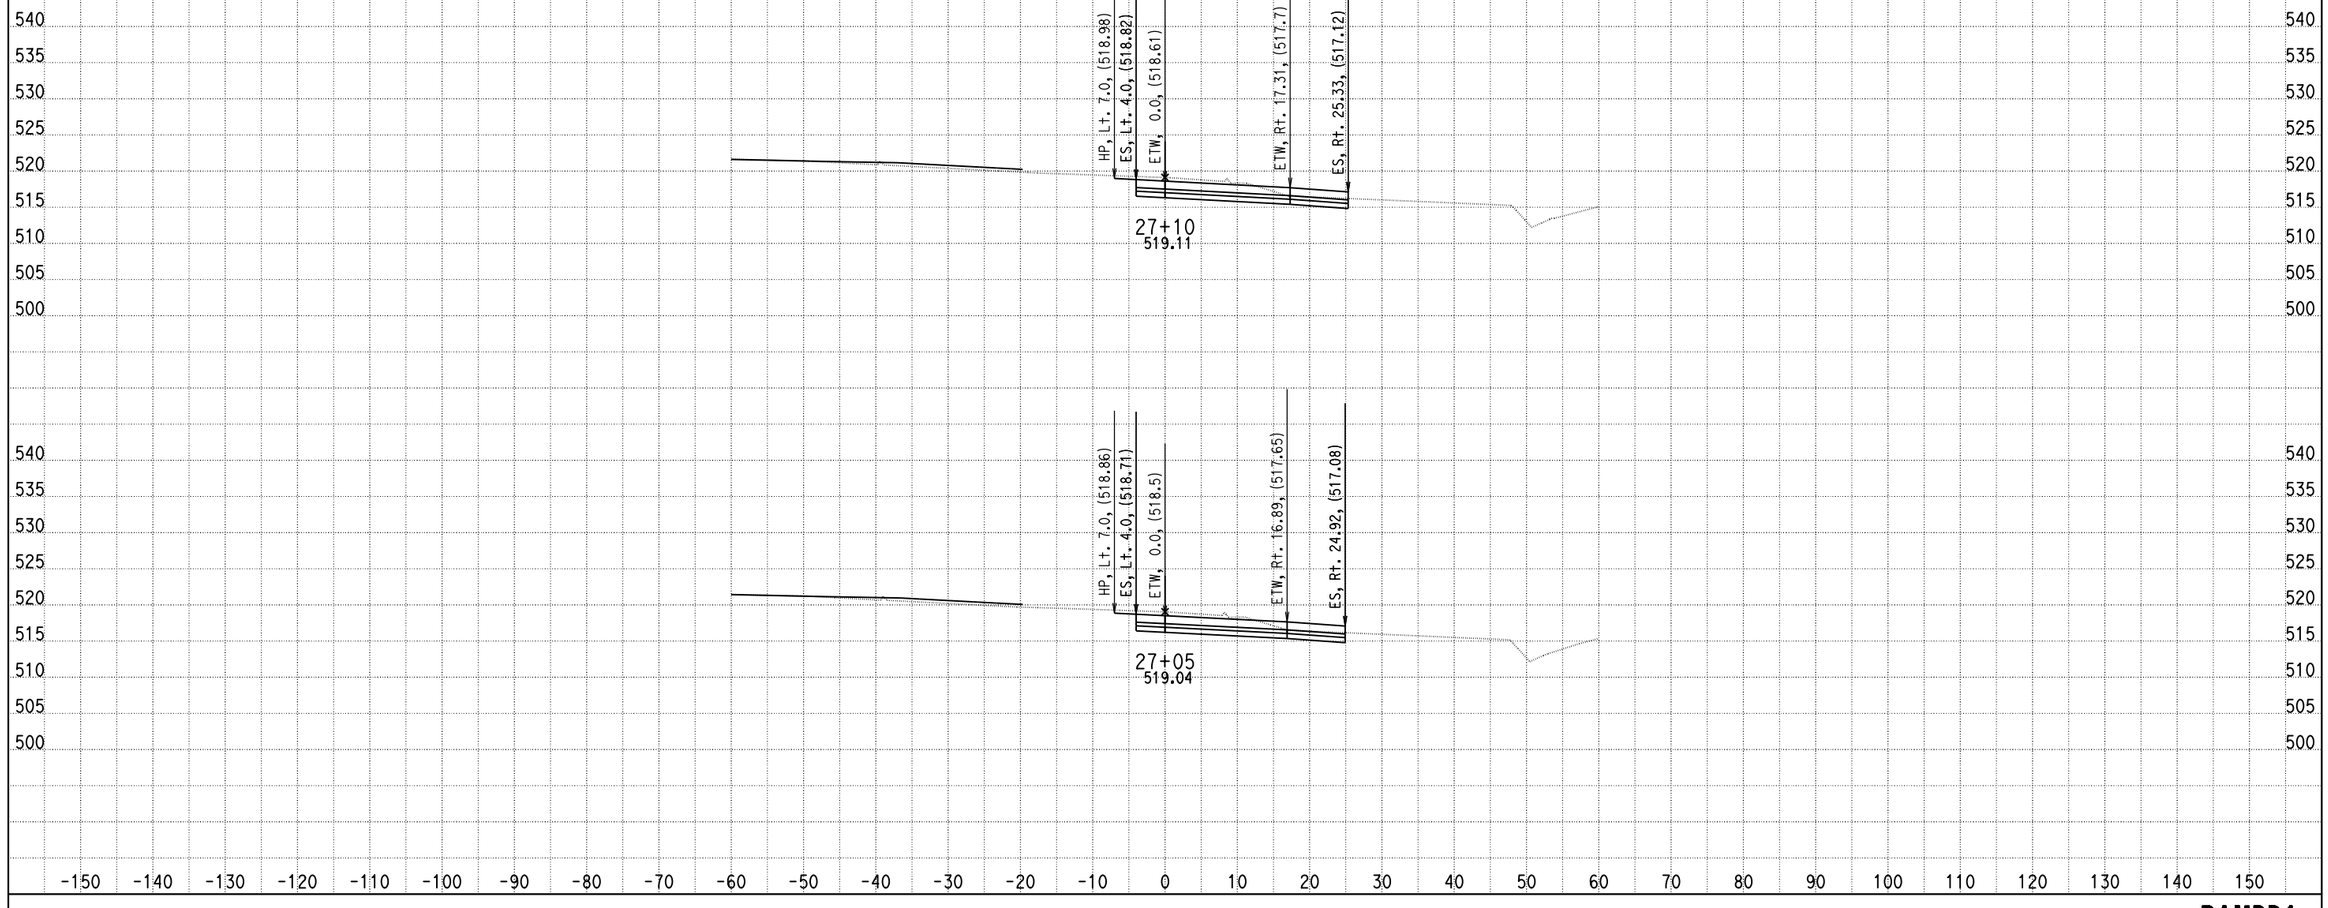

DATE: 11/21/2013

KC Project: 0818E File: D:\PROJECT\0818E\UPDATE-RAMP\hrd1-pro.ear

SCALE: 1" = 10' Horiz.
1" = 10' Vert.

All Dimensions are US Survey Feet

RAMPD1
CROSS SECTIONS

SHEET 33 OF XXX

DESIGN STUDY ONLY

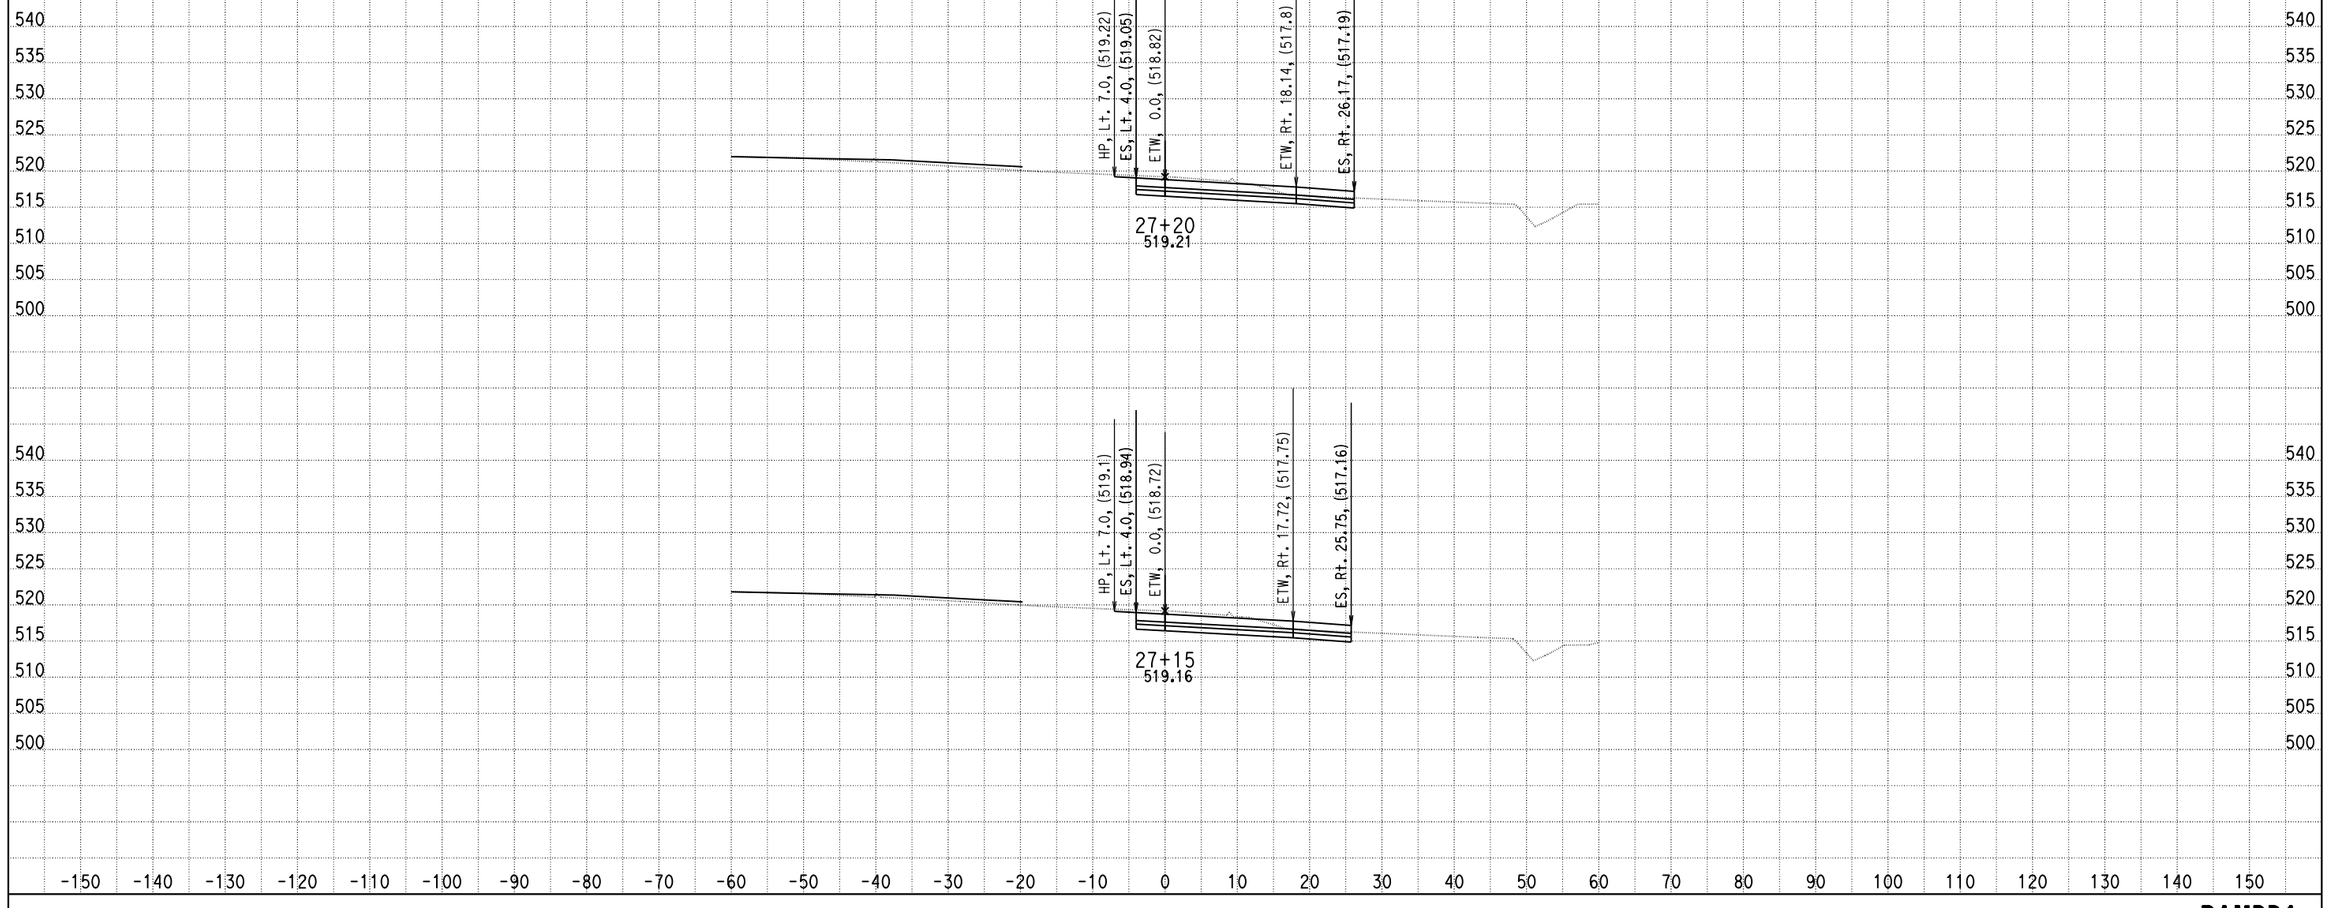

DATE: 11/21/2013

KC Project: 0818E File: D:\PROJECT\0818E\UPDATE-RAMP\hrd1-pro.ear

SCALE: 1" = 10' Horiz.
1" = 10' Vert.

All Dimensions are US Survey Feet

RAMPD1
CROSS SECTIONS

SHEET 34 OF XXX

DESIGN STUDY ONLY

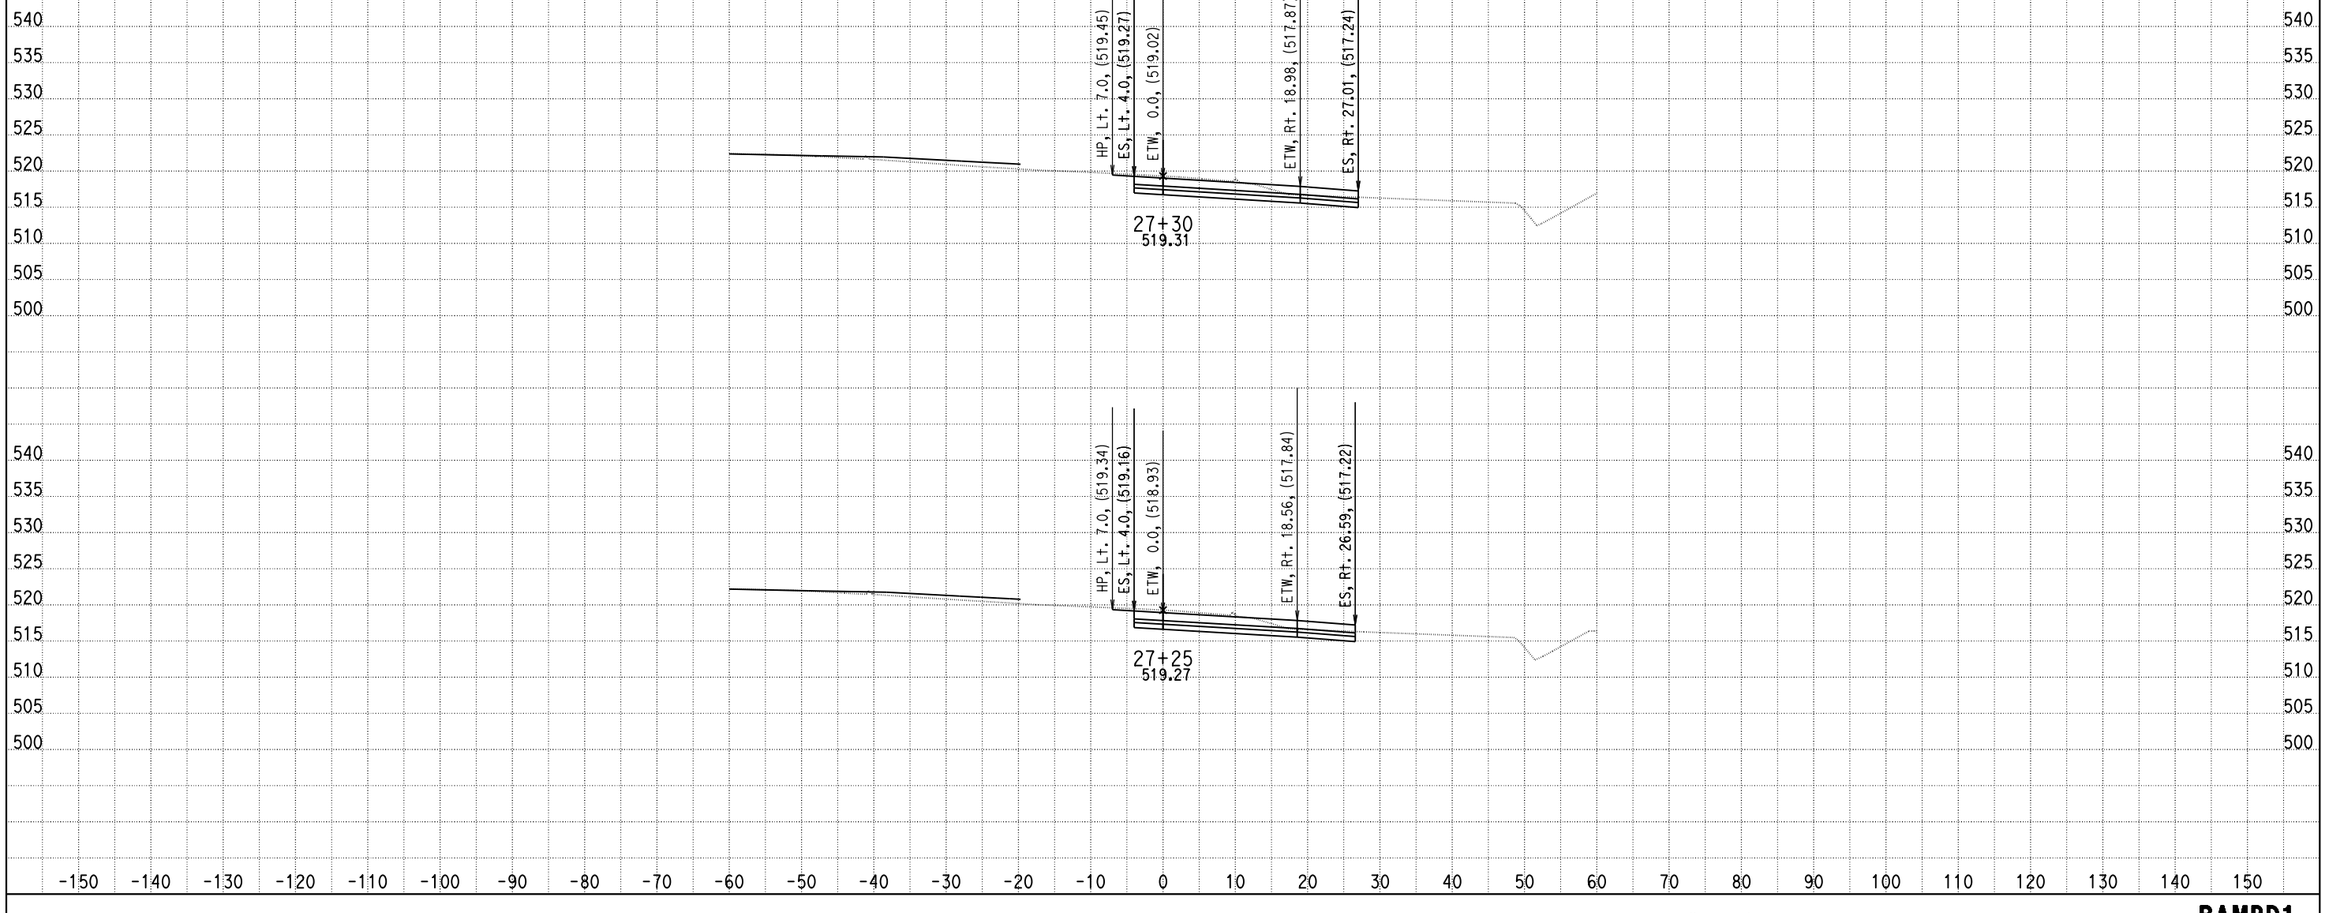

DATE: 11/21/2013

KC Project: 0818E File: D:\PROJECT\0818E\UPDATE-RAMP\hrd1-pro.ear

SCALE: 1" = 10' Horiz.
1" = 10' Vert.

All Dimensions are US Survey Feet

RAMPD1
CROSS SECTIONS

SHEET 35 OF XXX

DESIGN STUDY ONLY

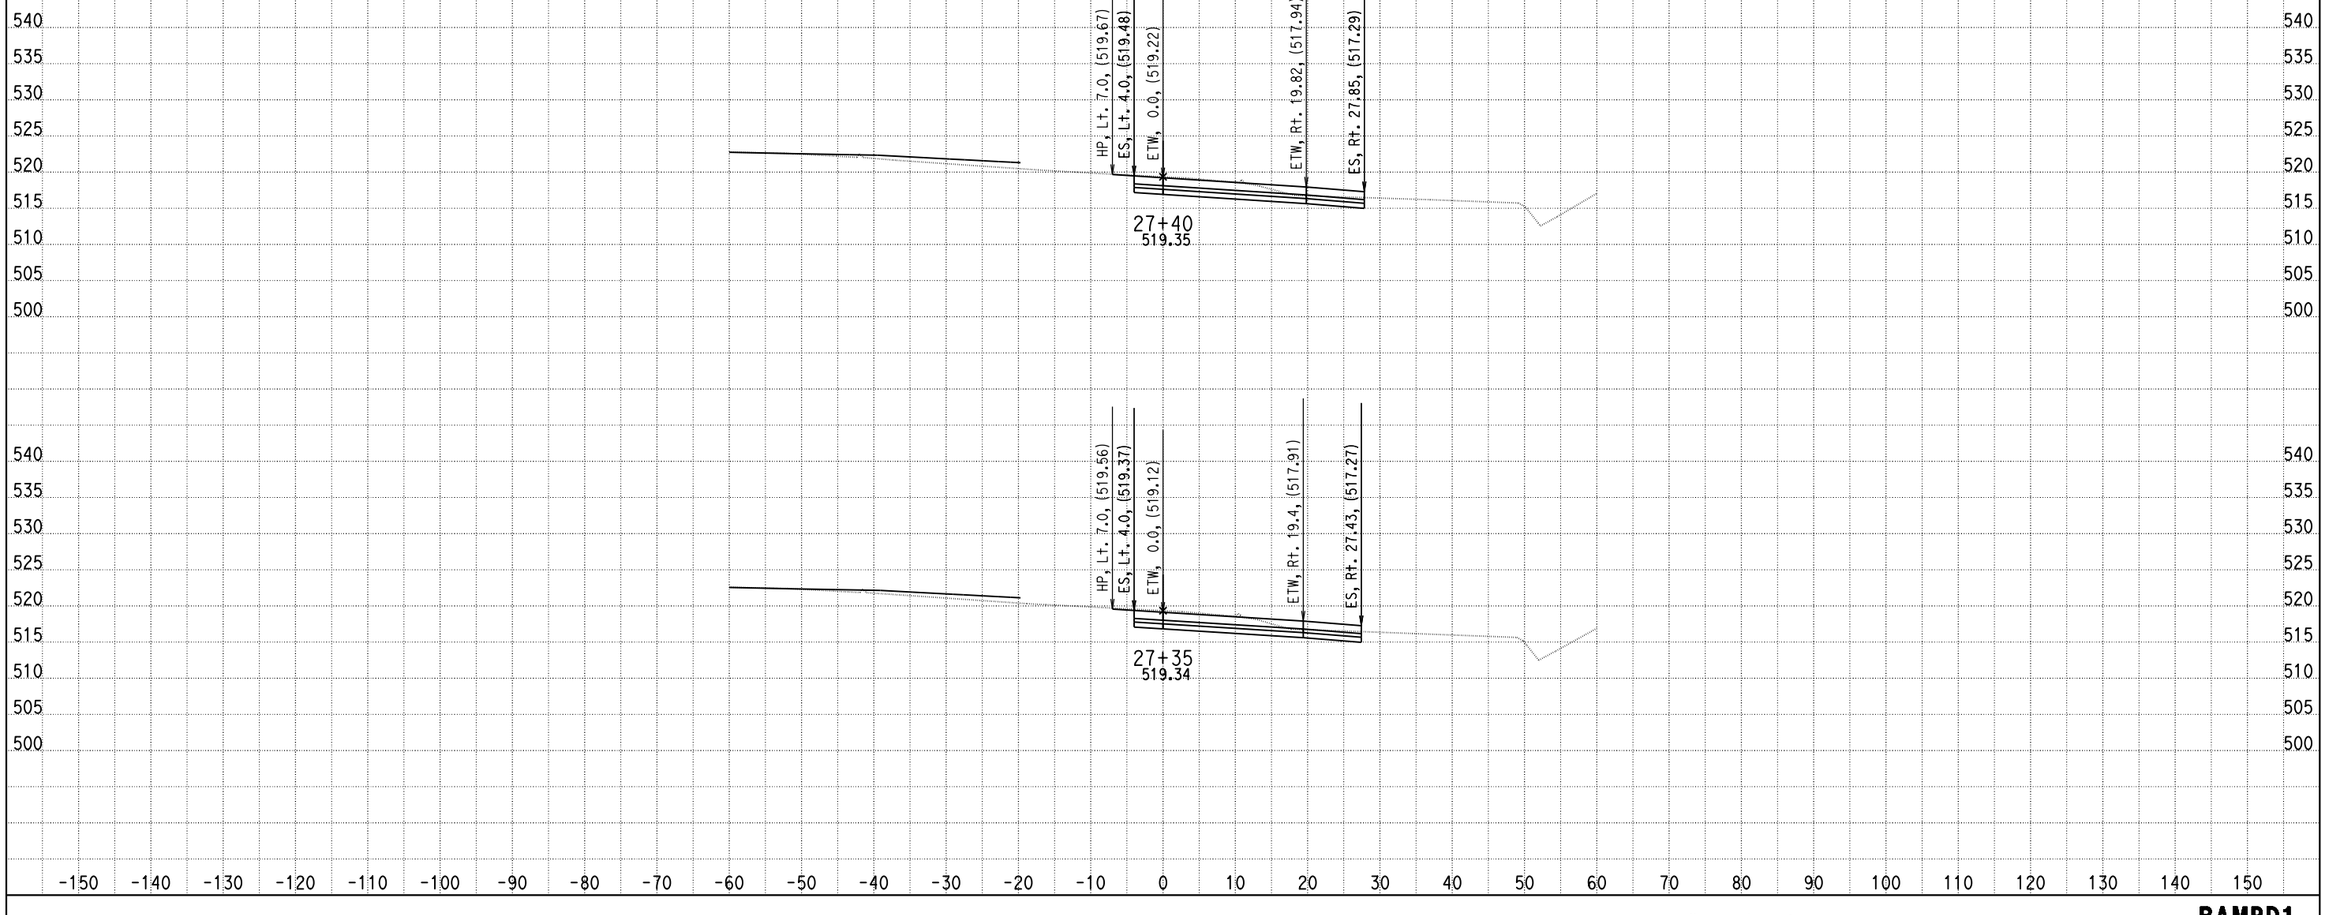

DATE: 11/21/2013

KC Project: 0818E File: D:\PROJECT\0818E\UPDATE-RAMP\hrd1-pro.ear

SCALE: 1" = 10' Horiz.
1" = 10' Vert.

All Dimensions are US Survey Feet

RAMPD1
CROSS SECTIONS

DESIGN STUDY ONLY

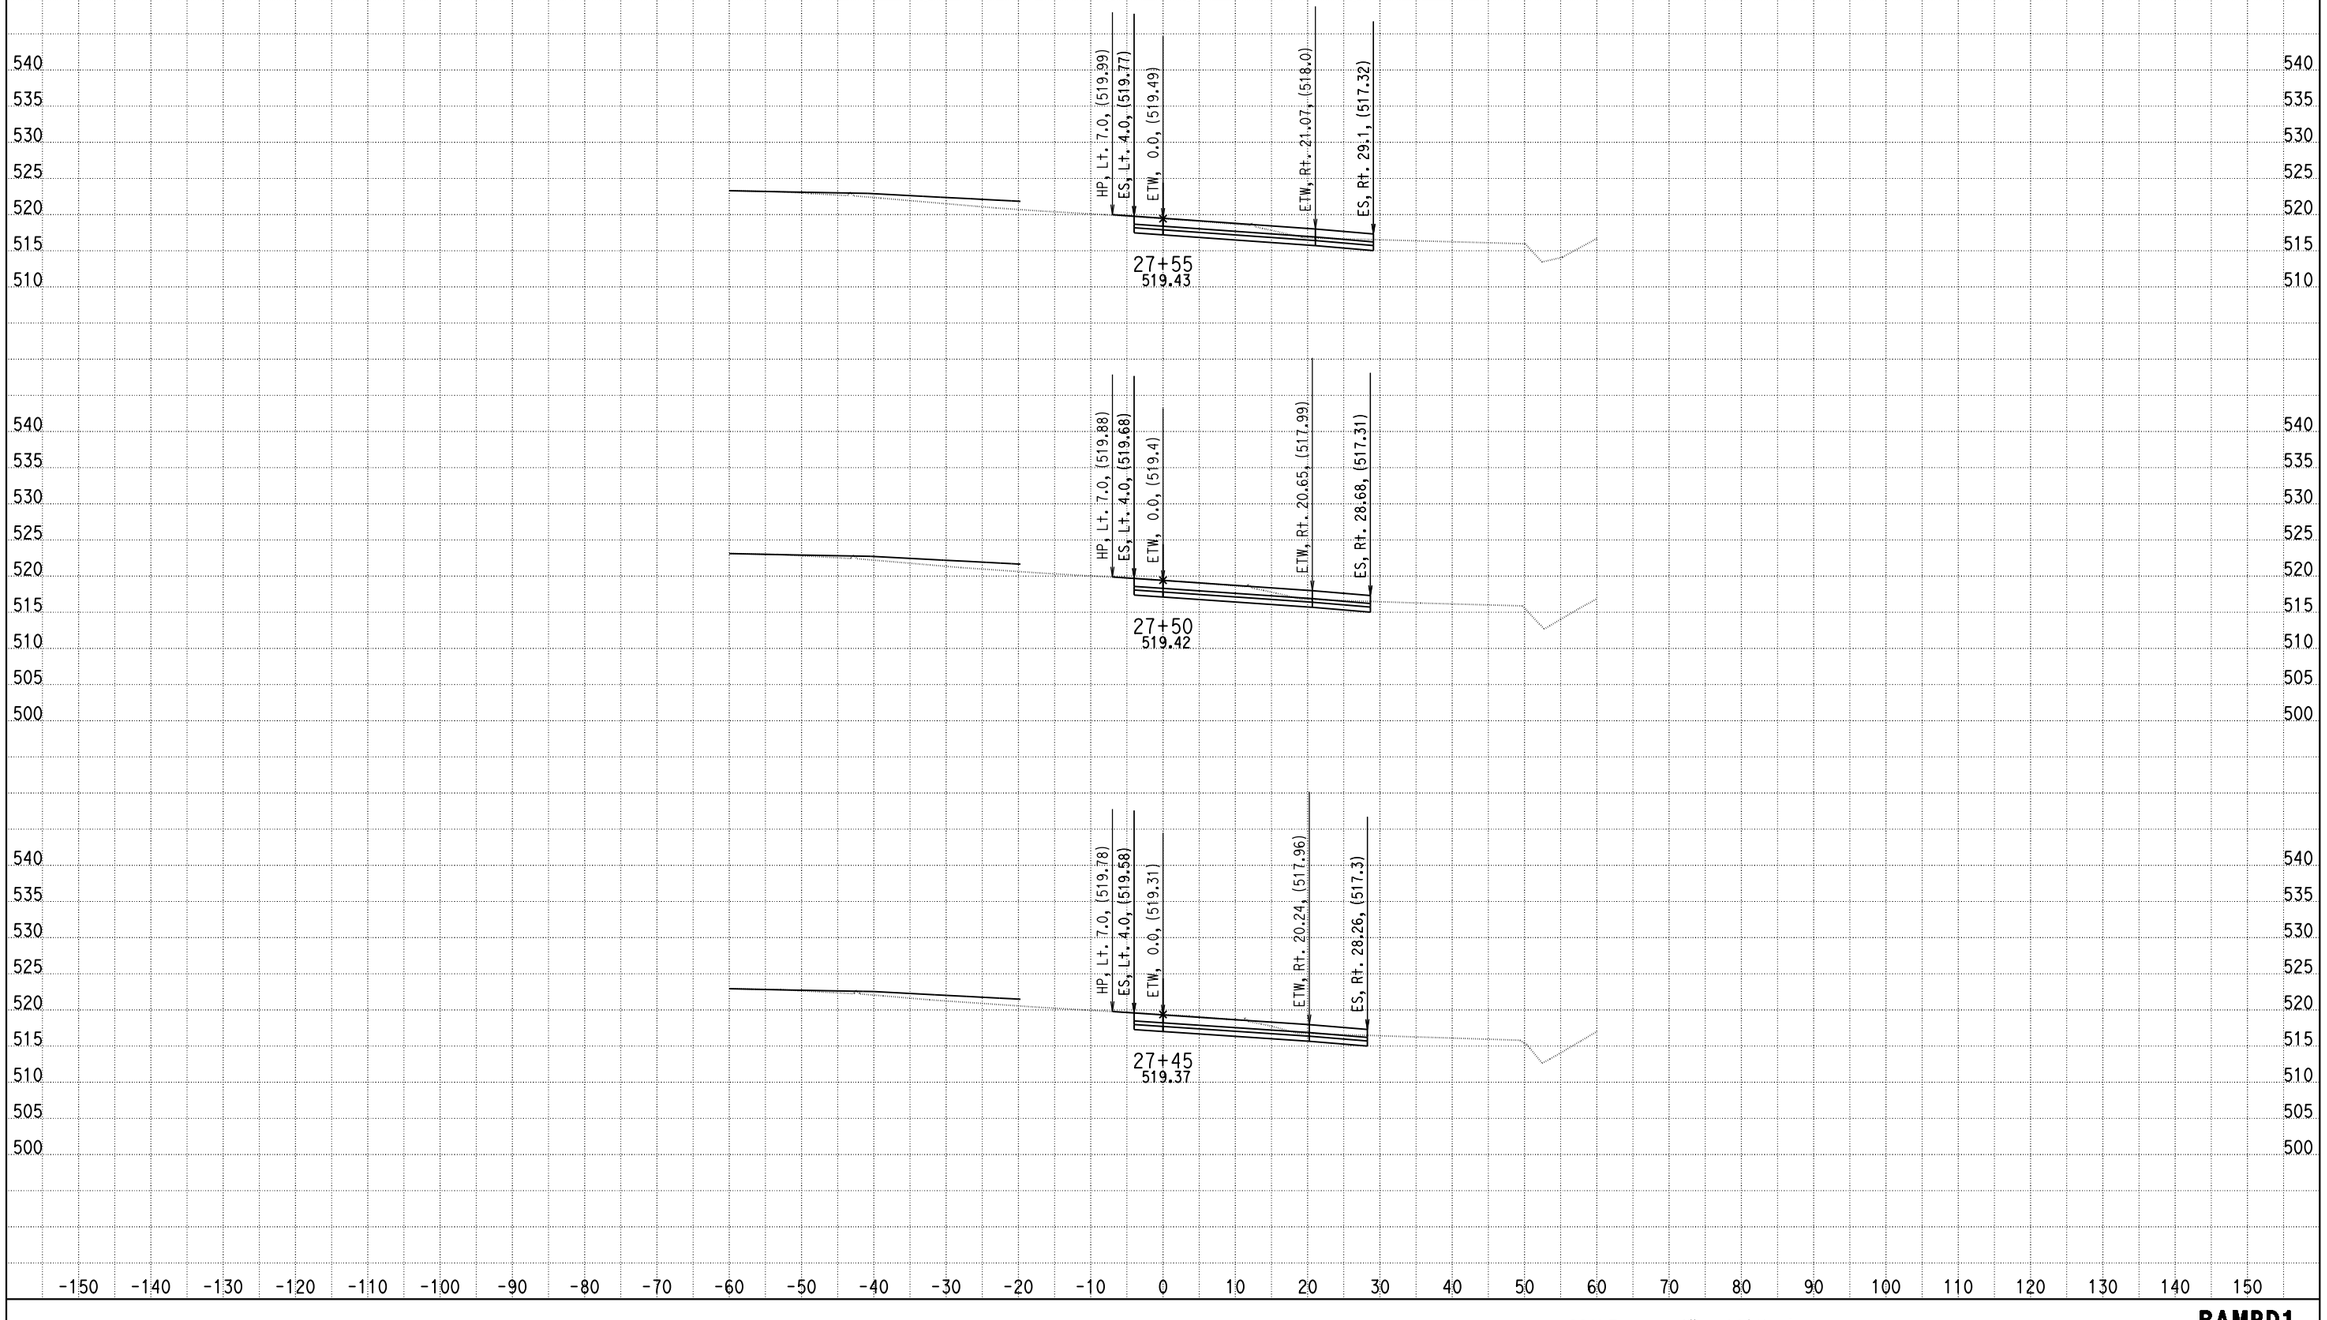

DATE: 11/21/2013

KC Project: 0818E File: D:\PROJECT\0818E\UPDATE-RAMP\hrd1-pro.ear

SCALE: 1" = 10' Horiz.
1" = 10' Vert.

All Dimensions are US Survey Feet

RAMPD1
CROSS SECTIONS

DESIGN STUDY ONLY

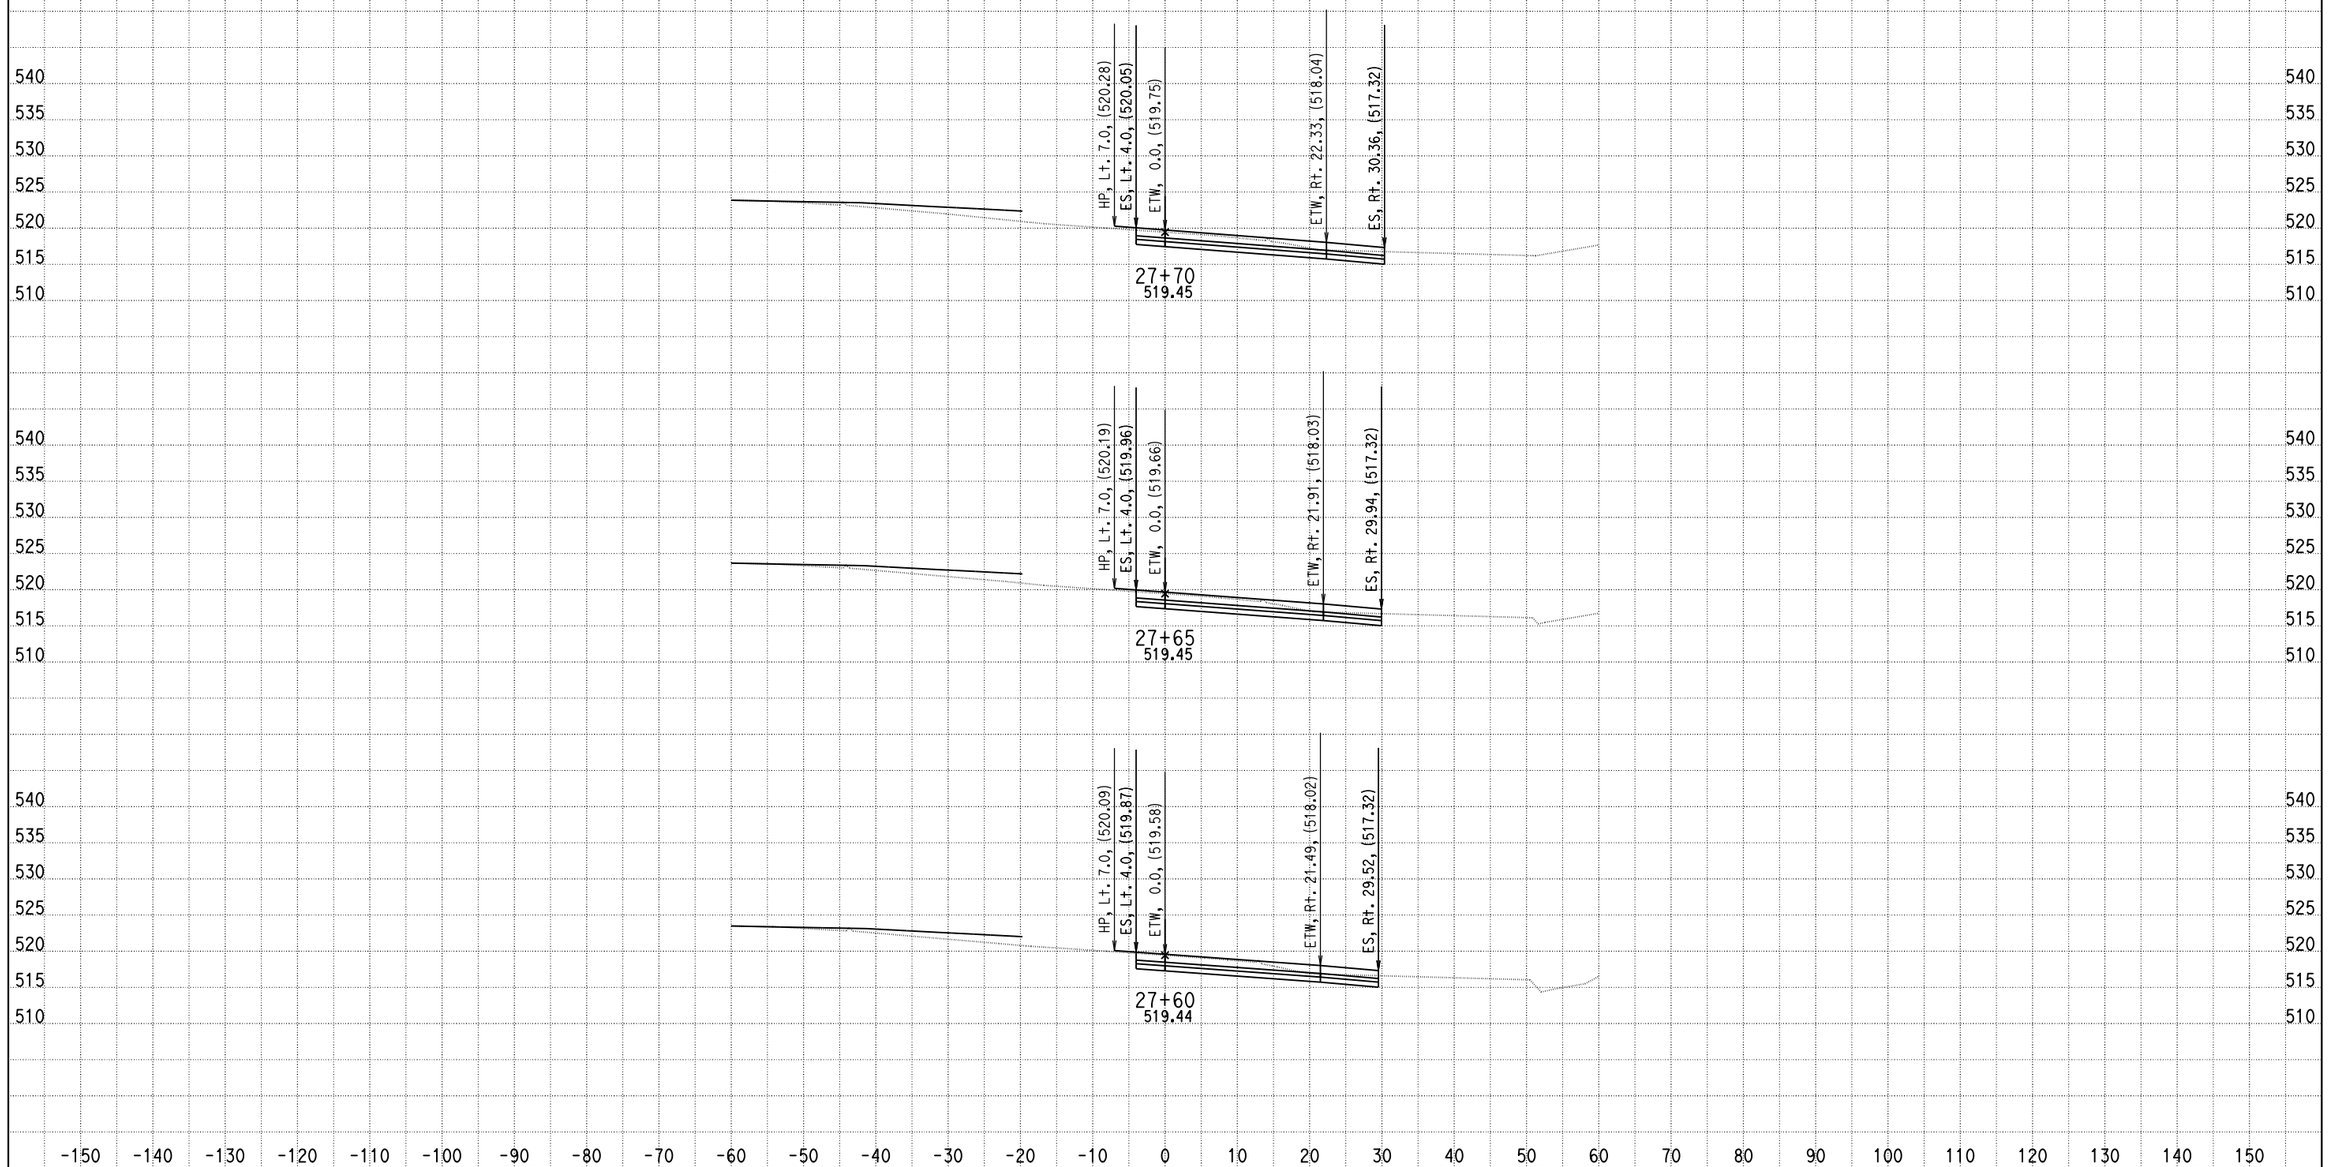

DATE: 11/21/2013

KC Project: 0818E File: D:\PROJECT\0818E\UPDATE-RAMP\hrd1-pro.ear

SCALE: 1" = 10' Horiz.
1" = 10' Vert.

All Dimensions are US Survey Feet

RAMPD1
CROSS SECTIONS

DESIGN STUDY ONLY

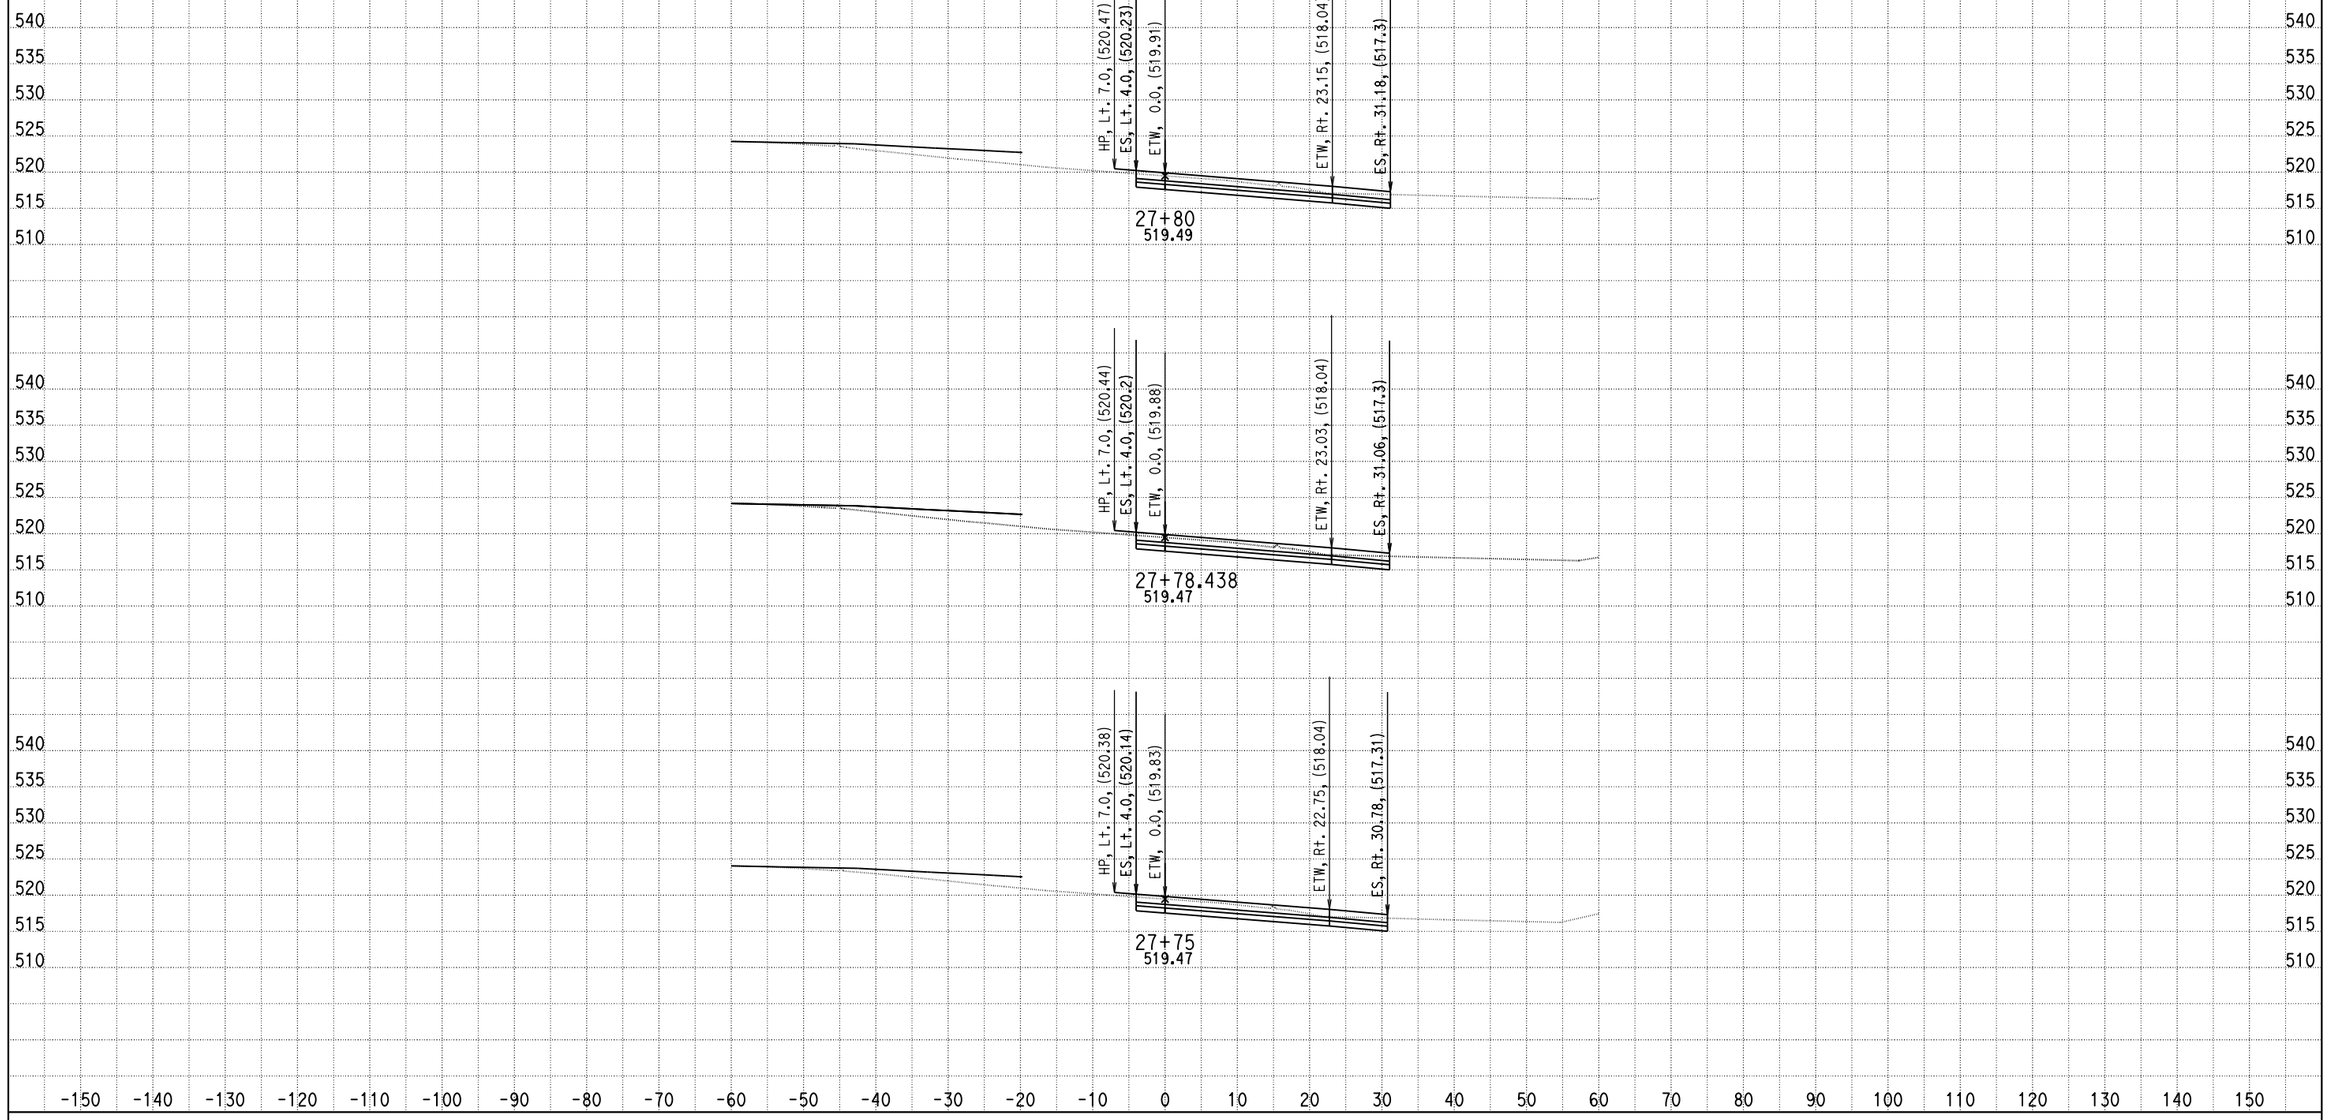

DATE: 11/21/2013

KC Project: 0818E File: D:\PROJECT\0818E\UPDATE-RAMP\hrd1-pro.ear

SCALE: 1" = 10' Horiz.
1" = 10' Vert.

All Dimensions are US Survey Feet

RAMPD1
CROSS SECTIONS

DESIGN STUDY ONLY

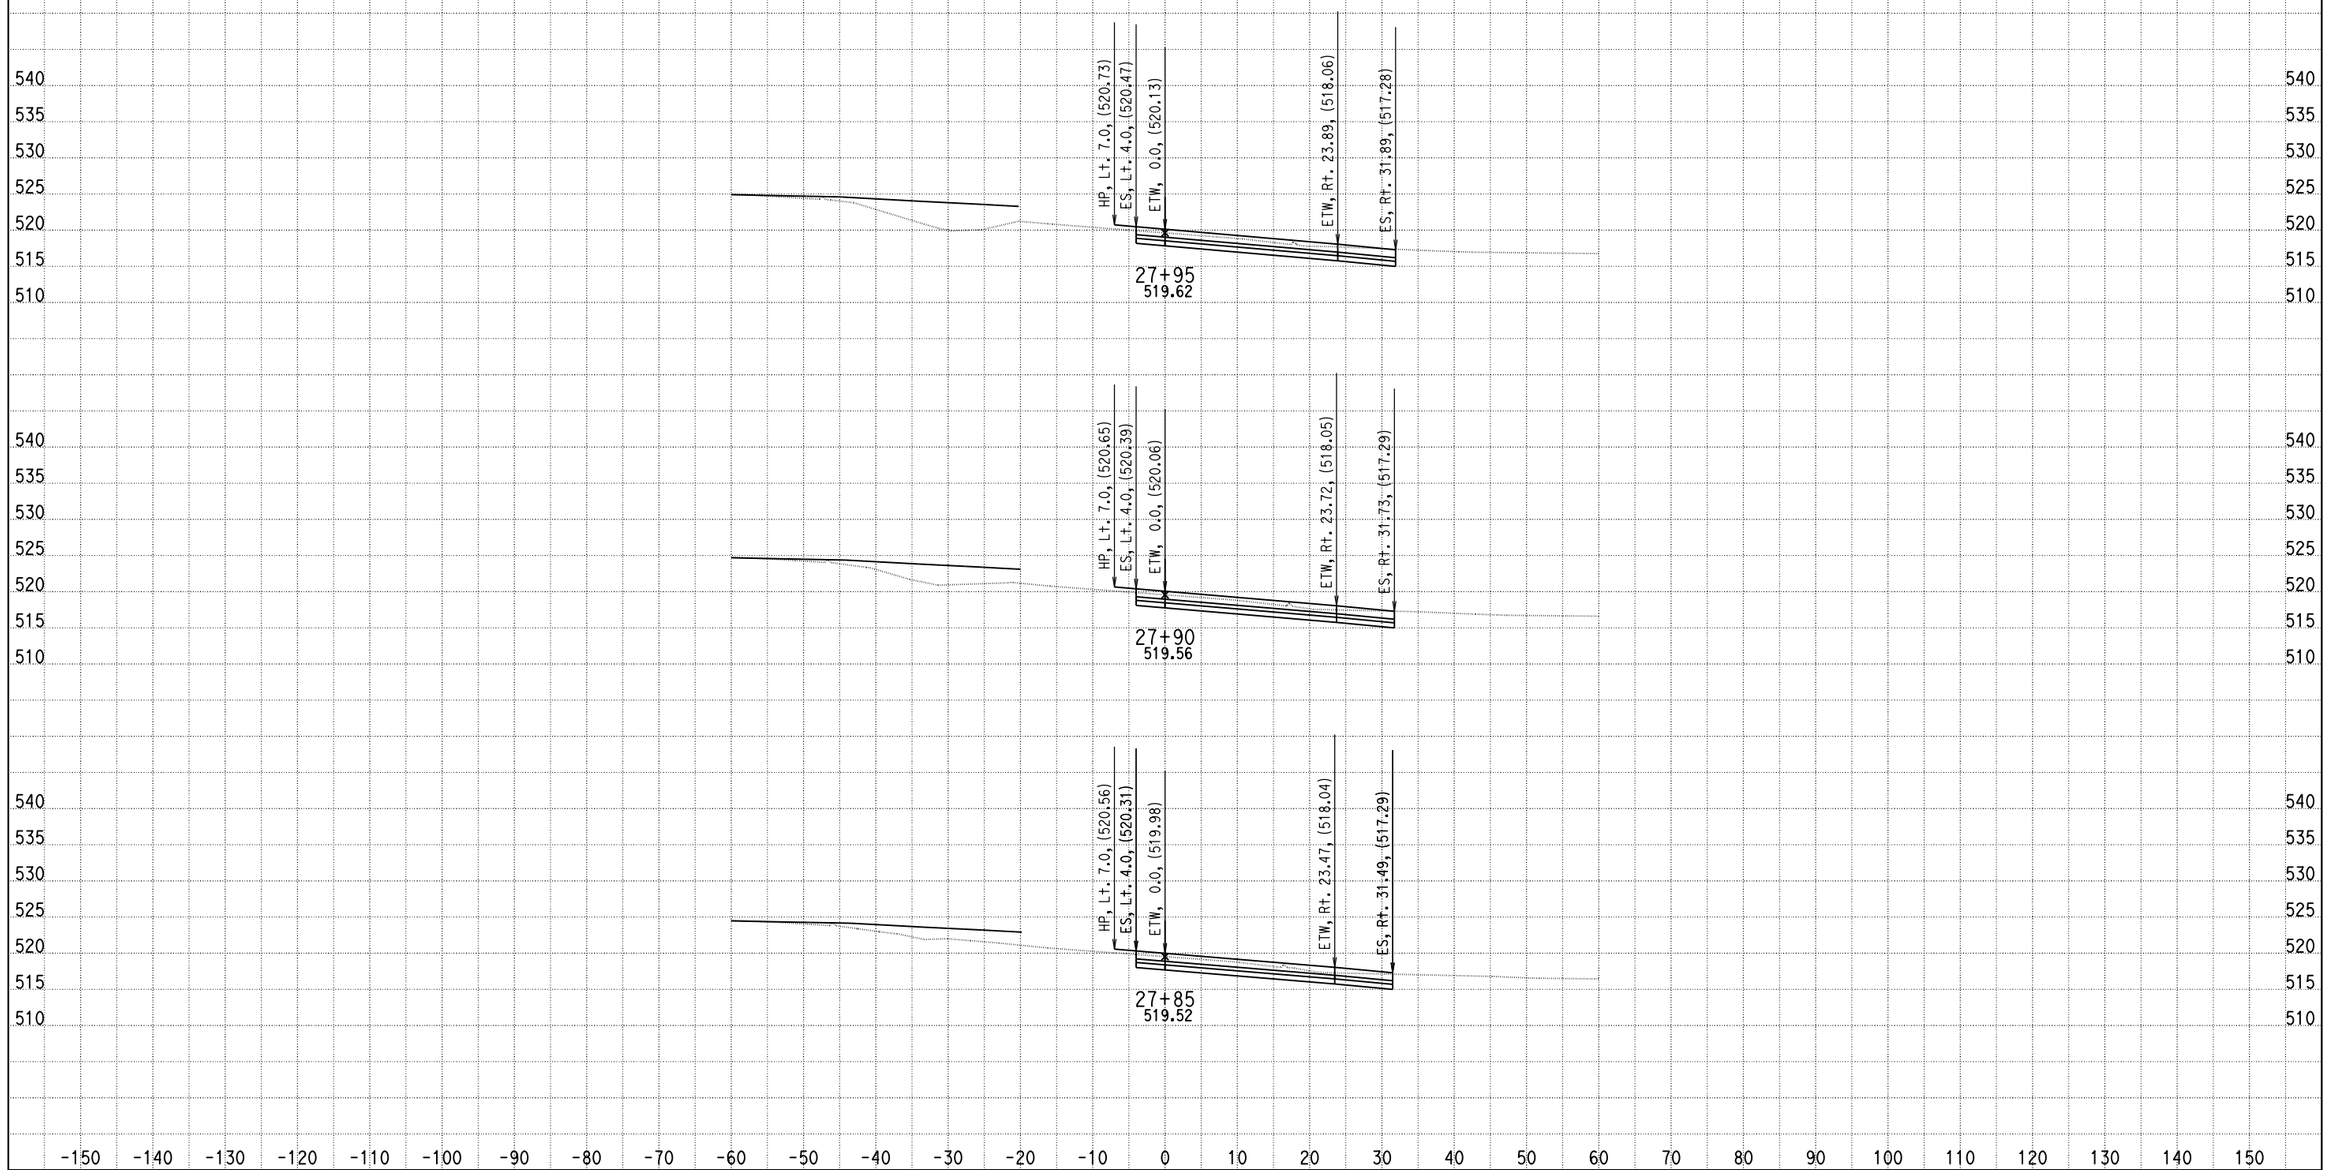

DATE: 11/21/2013

KC Project: 0818E File: D:\PROJECT\0818E\UPDATE-RAMP\hrd1-pro.ear

SCALE: 1" = 10' Horiz.
1" = 10' Vert.

All Dimensions are US Survey Feet

RAMPD1
CROSS SECTIONS

DESIGN STUDY ONLY

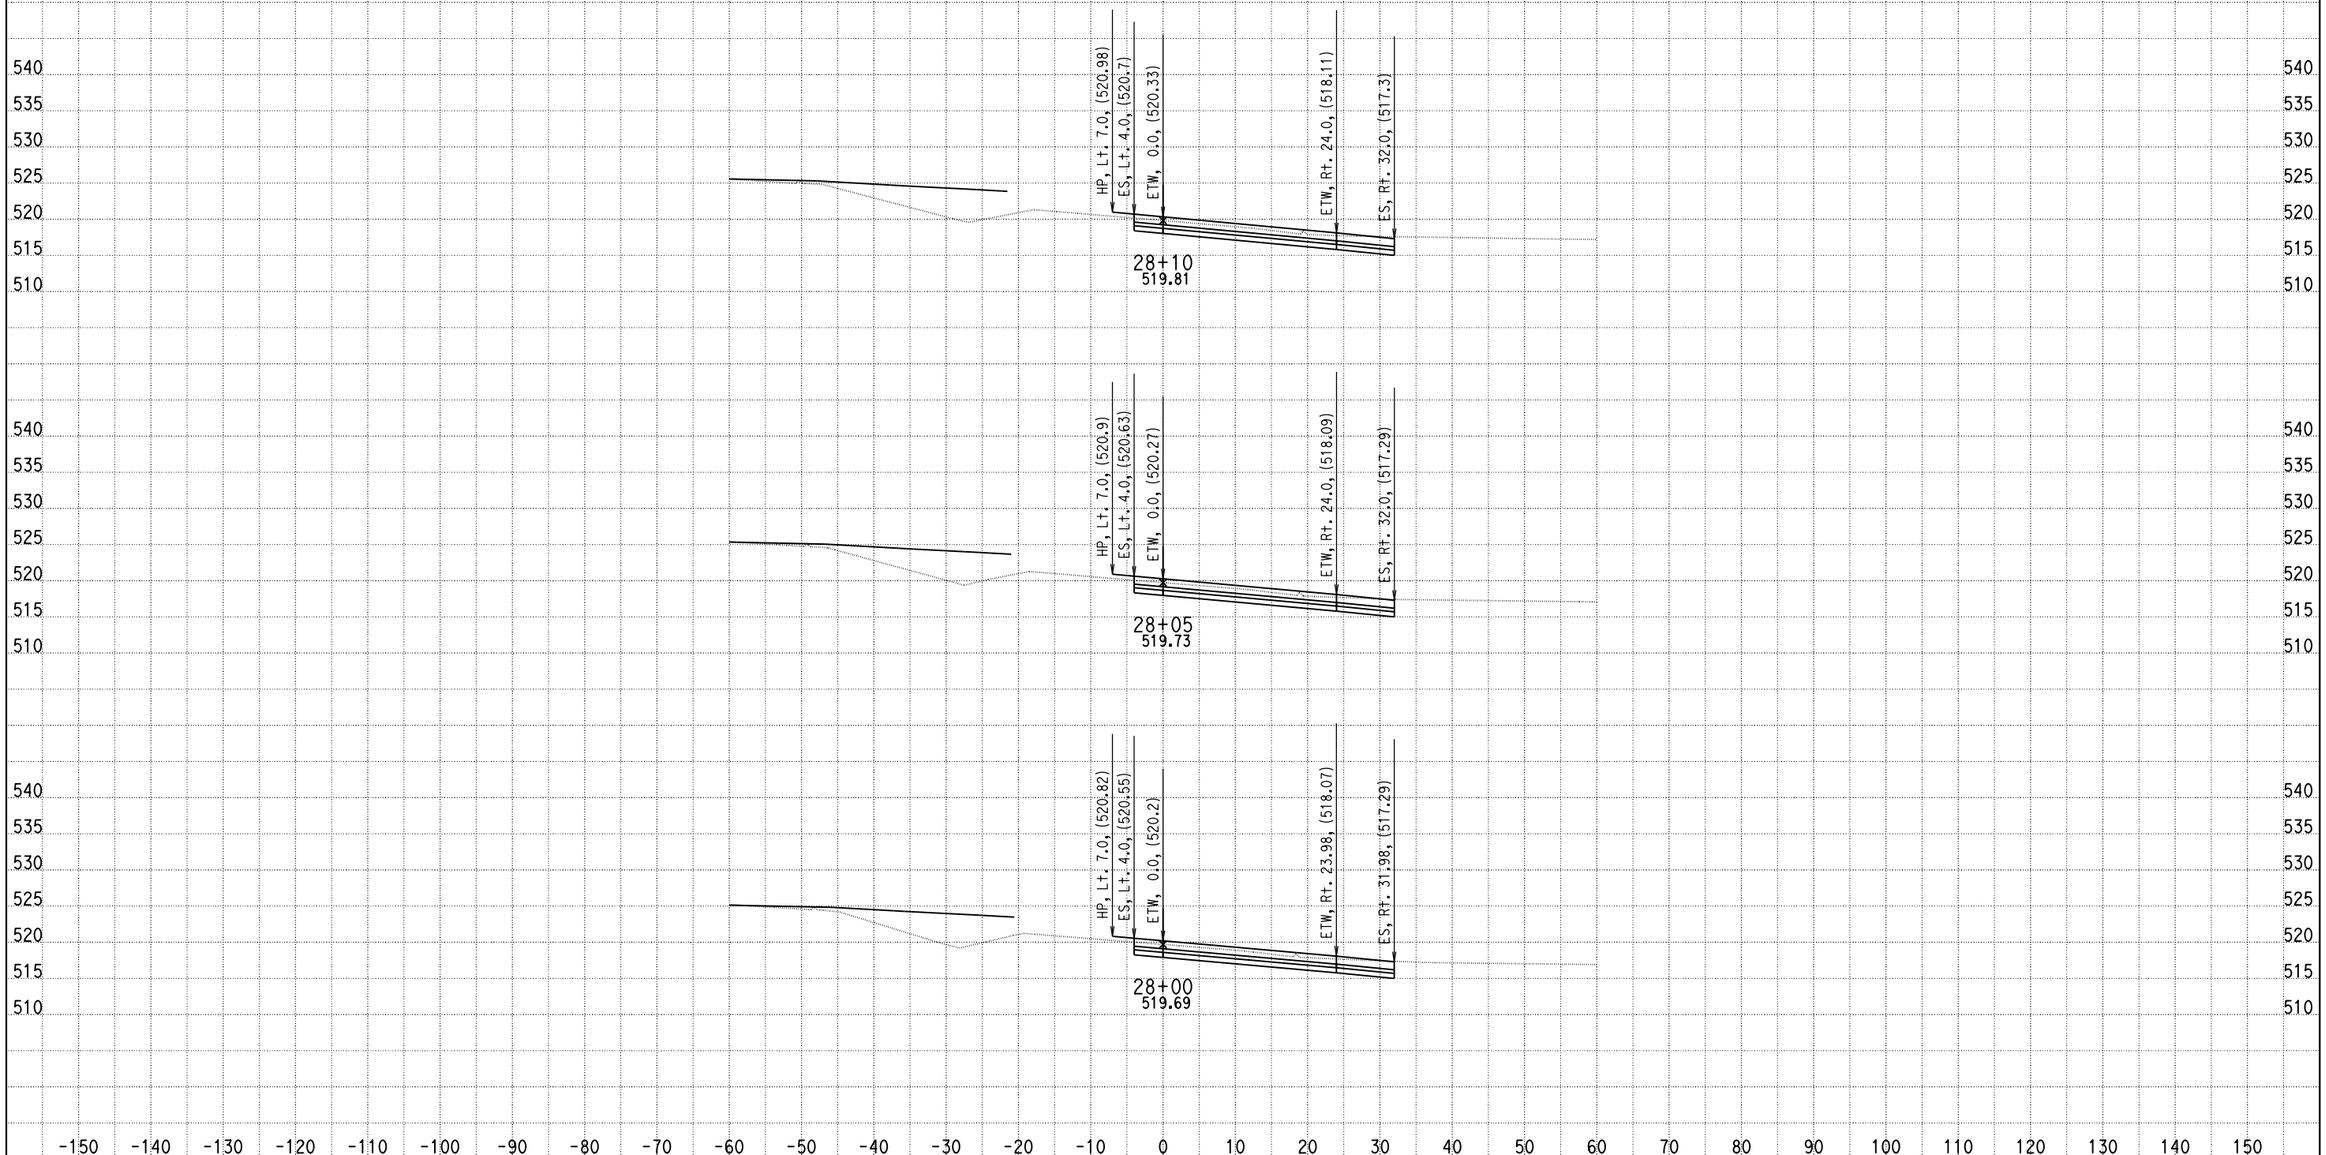

DATE: 11/21/2013

KC Project: 0818E File: D:\PROJECT\0818E\UPDATE-RAMP\hrd1-pro.ear

SCALE: 1" = 10' Horiz.
1" = 10' Vert.

All Dimensions are US Survey Feet

RAMPD1
CROSS SECTIONS

DESIGN STUDY ONLY

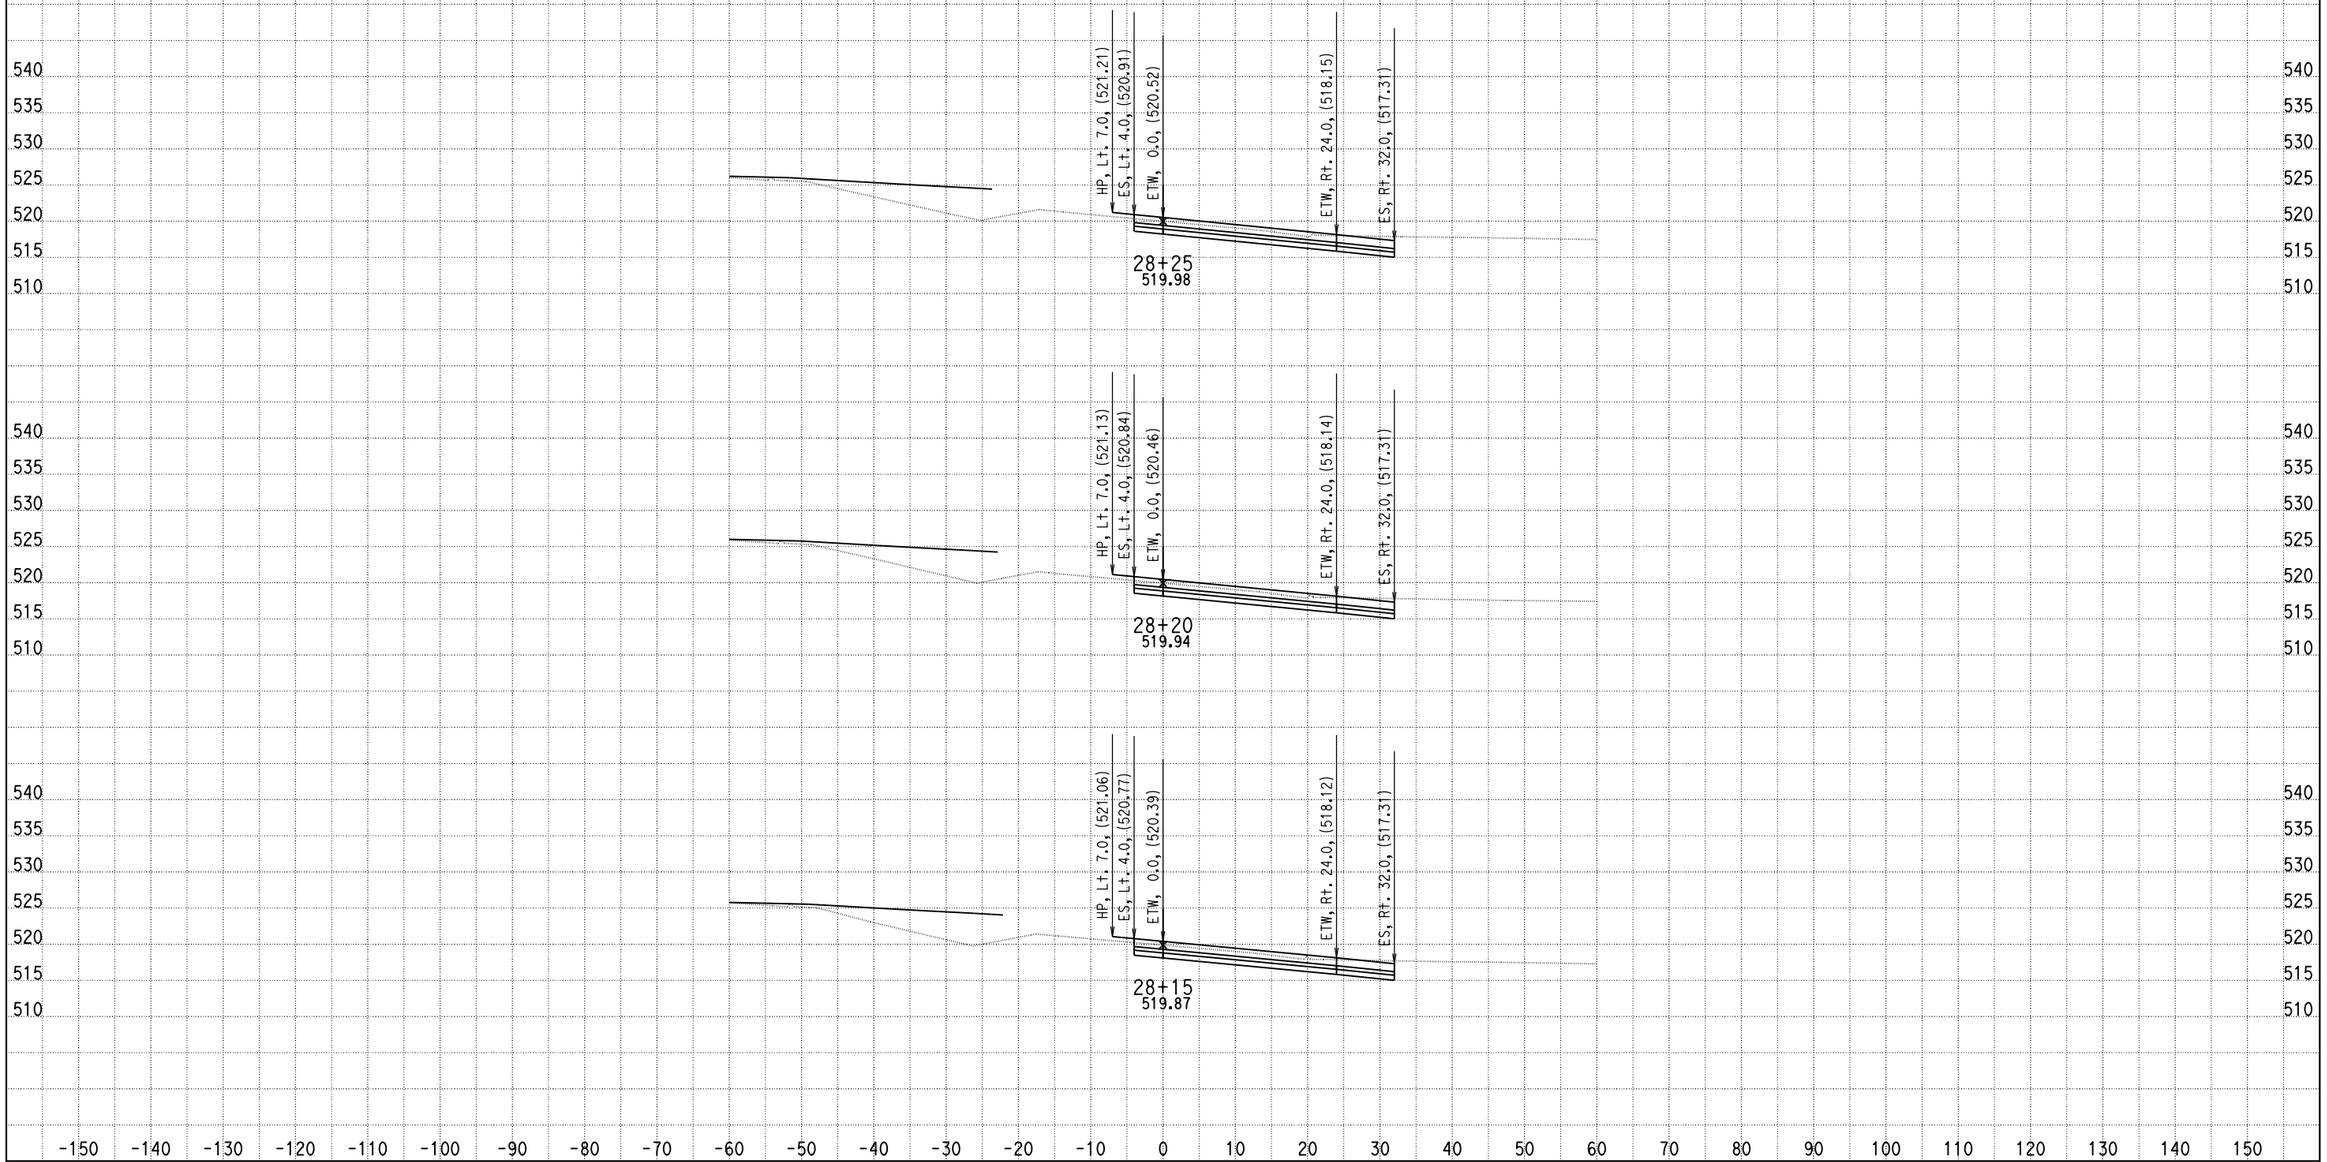

DATE: 11/21/2013

KC Project: 0818E File: D:\PROJECT\0818E\UPDATE-RAMP\hrd1-pro.ear

SCALE: 1" = 10' Horiz.
1" = 10' Vert.

All Dimensions are US Survey Feet

RAMPD1
CROSS SECTIONS

SHEET 42 OF XXX

DESIGN STUDY ONLY

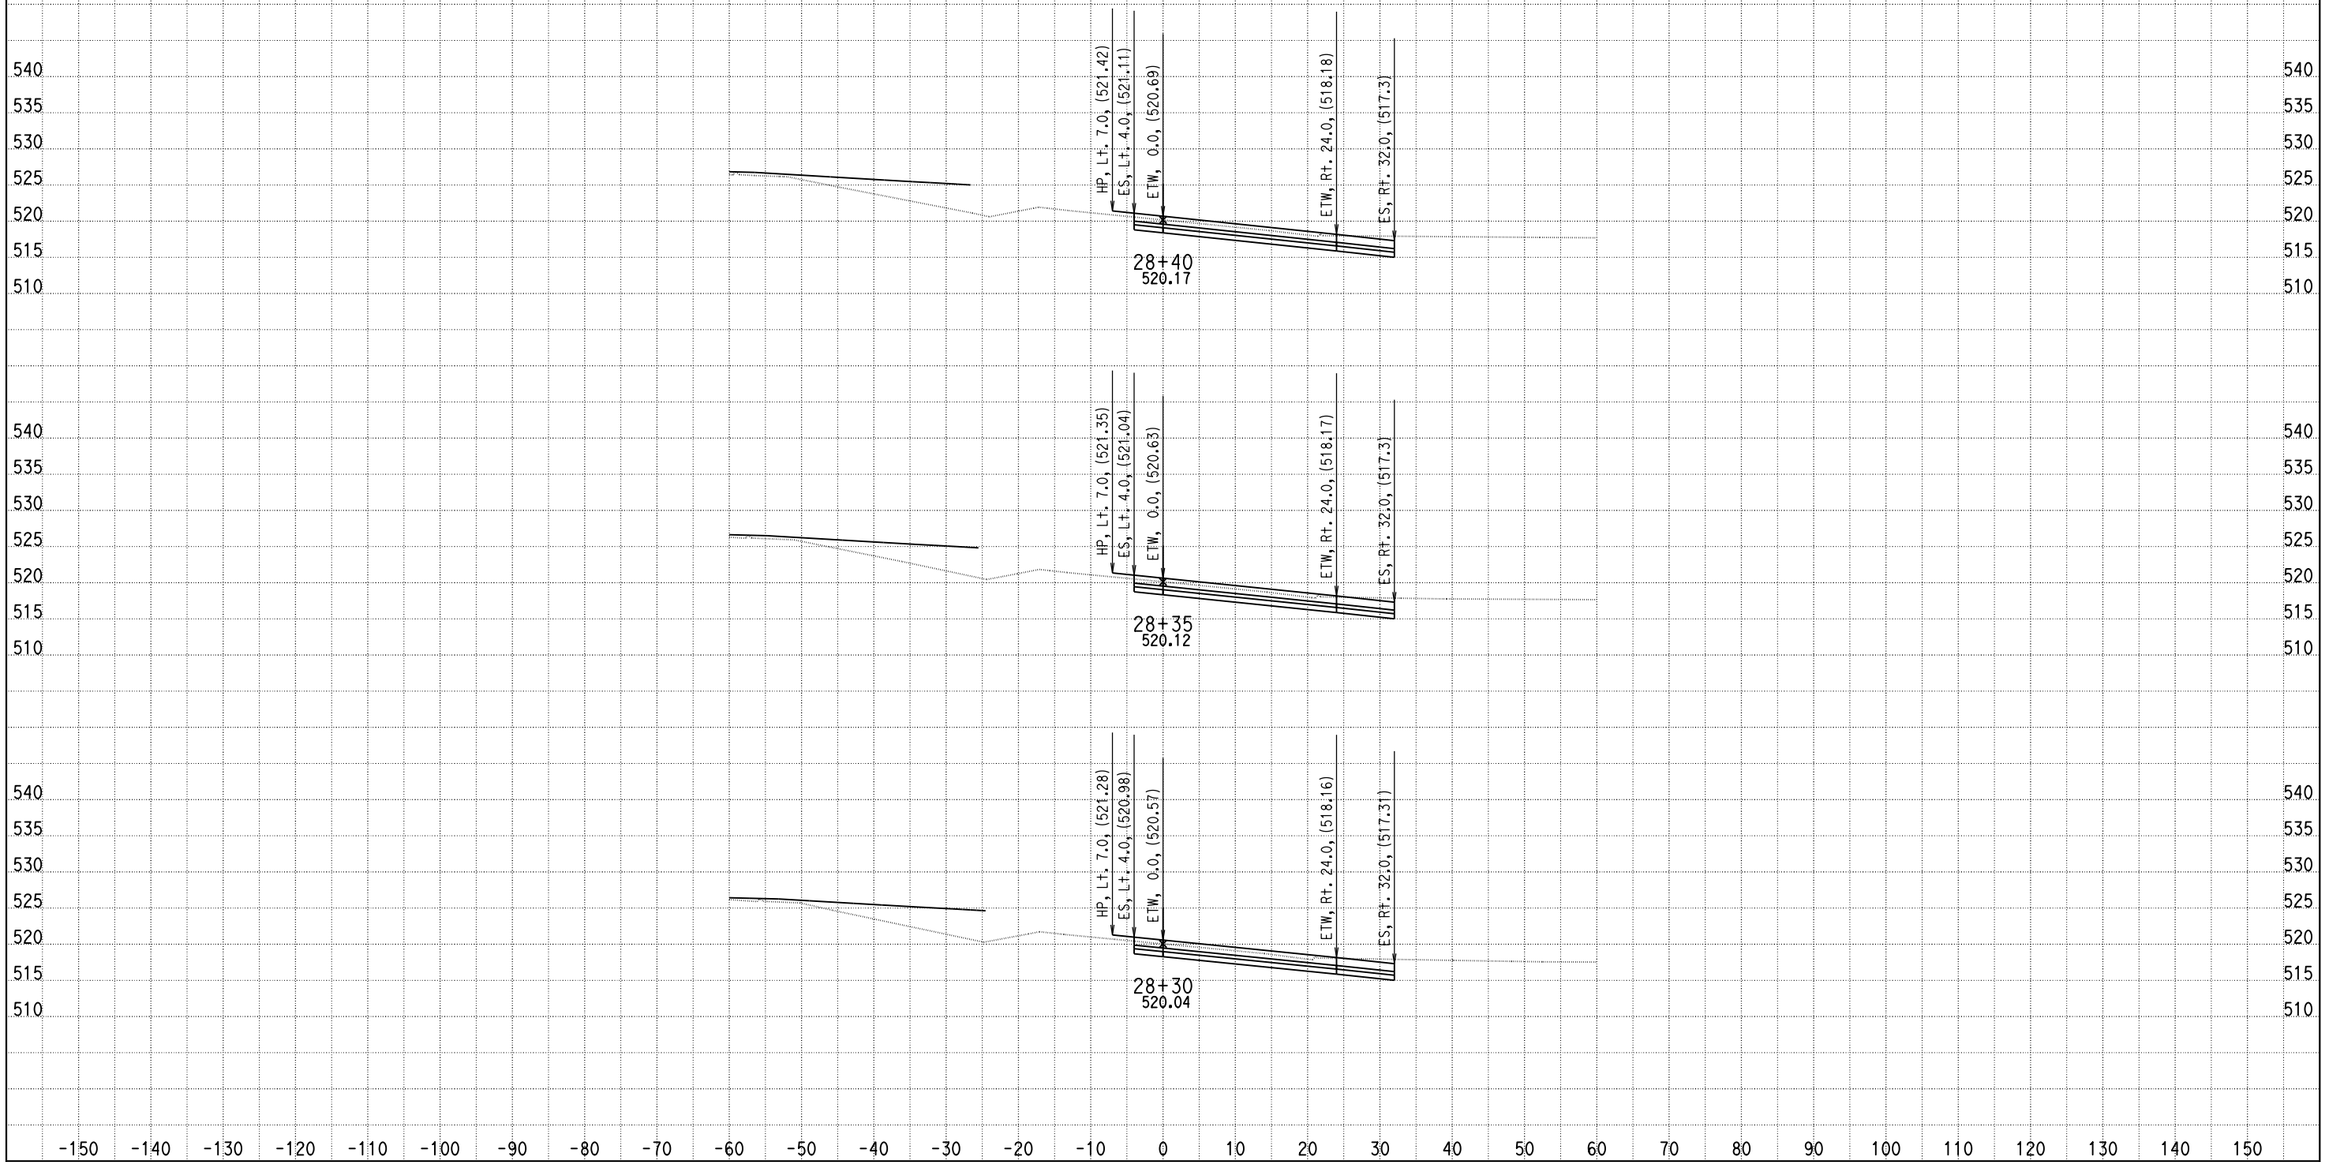

DATE: 11/21/2013

KC Project: 0818E File: D:\PROJECT\0818E\UPDATE-RAMP\hrd1-pro.ear

SCALE: 1" = 10' Horiz.
1" = 10' Vert.

All Dimensions are US Survey Feet

RAMPD1
CROSS SECTIONS

DESIGN STUDY ONLY

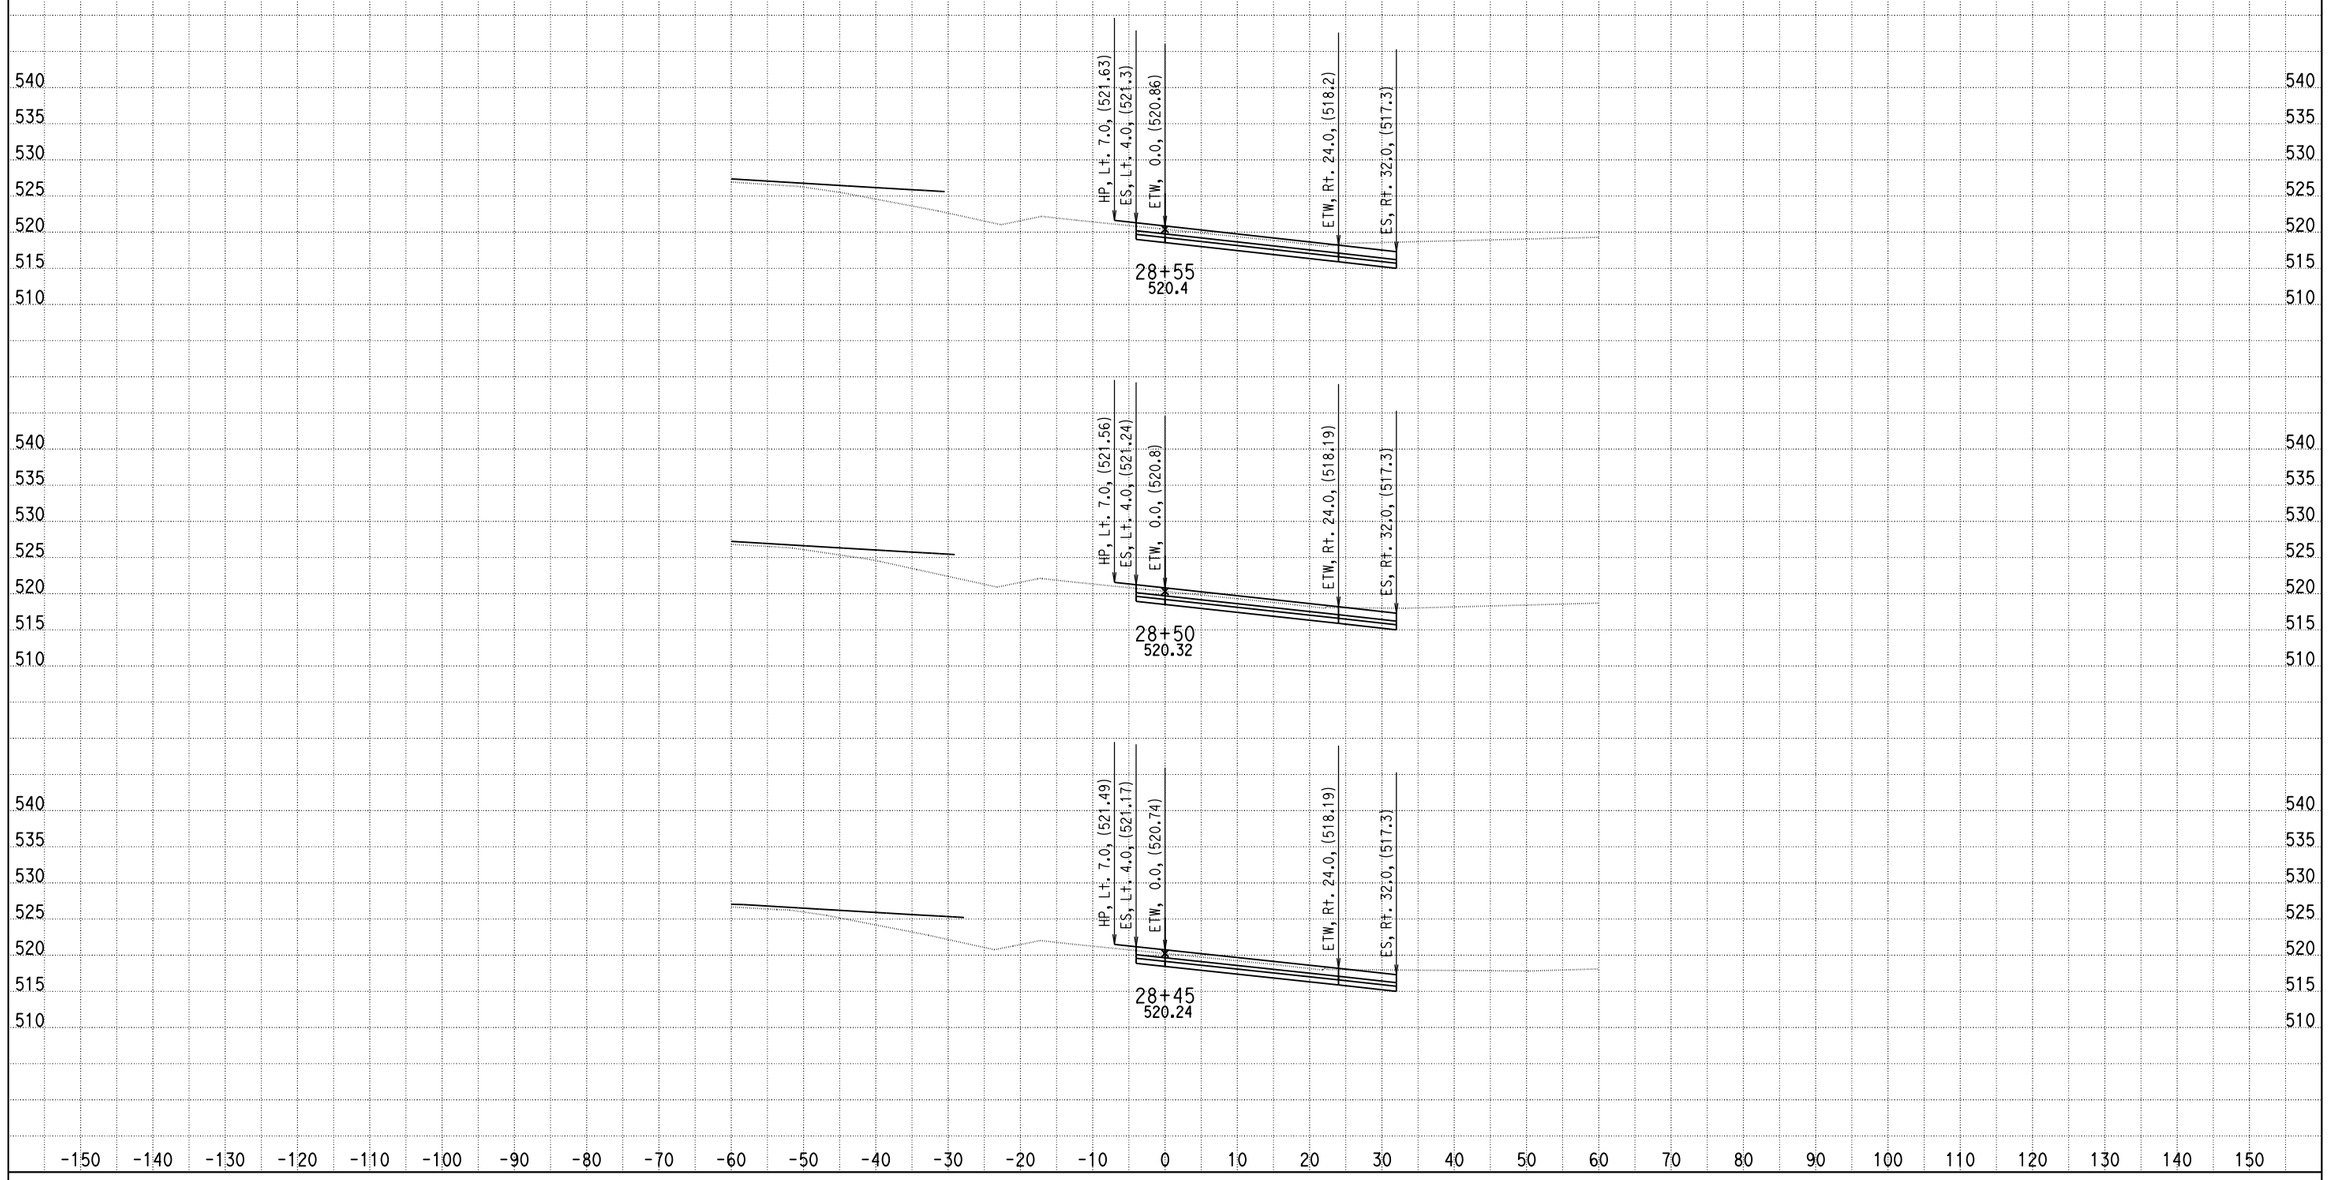

DATE: 11/21/2013

KC Project: 0818E File: D:\PROJECT\0818E\UPDATE-RAMP\hrd1-pro.ear

SCALE: 1" = 10' Horiz.
1" = 10' Vert.

All Dimensions are US Survey Feet

RAMPD1
CROSS SECTIONS

DESIGN STUDY ONLY

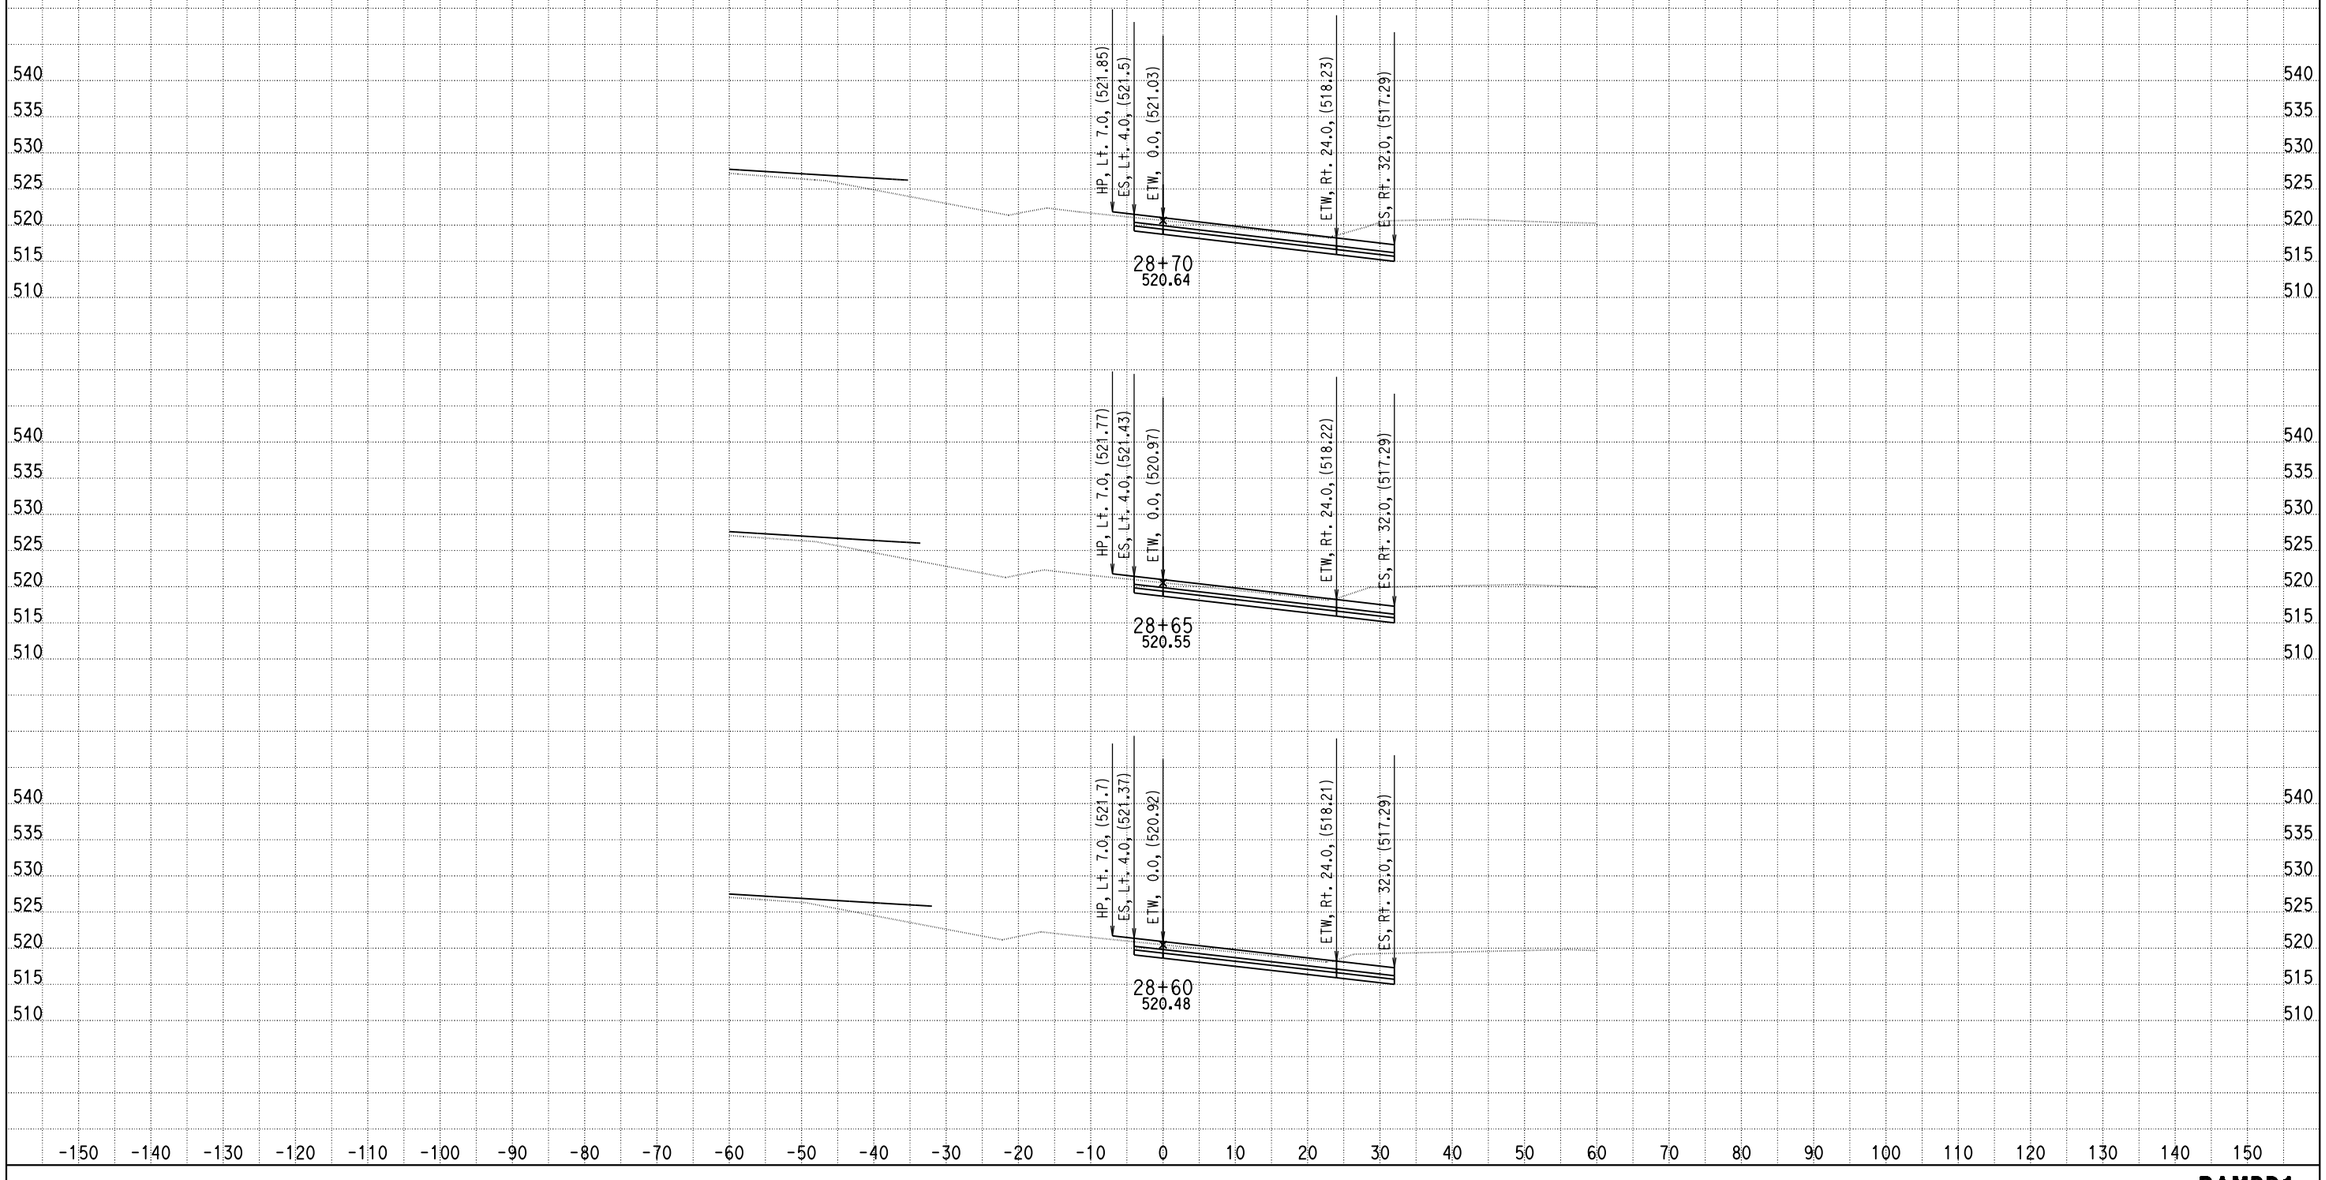

DATE: 11/21/2013

KC Project: 0818E File: D:\PROJECT\0818E\UPDATE-RAMP\hrd1-pro.ear

SCALE: 1" = 10' Horiz.
1" = 10' Vert.

All Dimensions are US Survey Feet

RAMPD1
CROSS SECTIONS

DESIGN STUDY ONLY

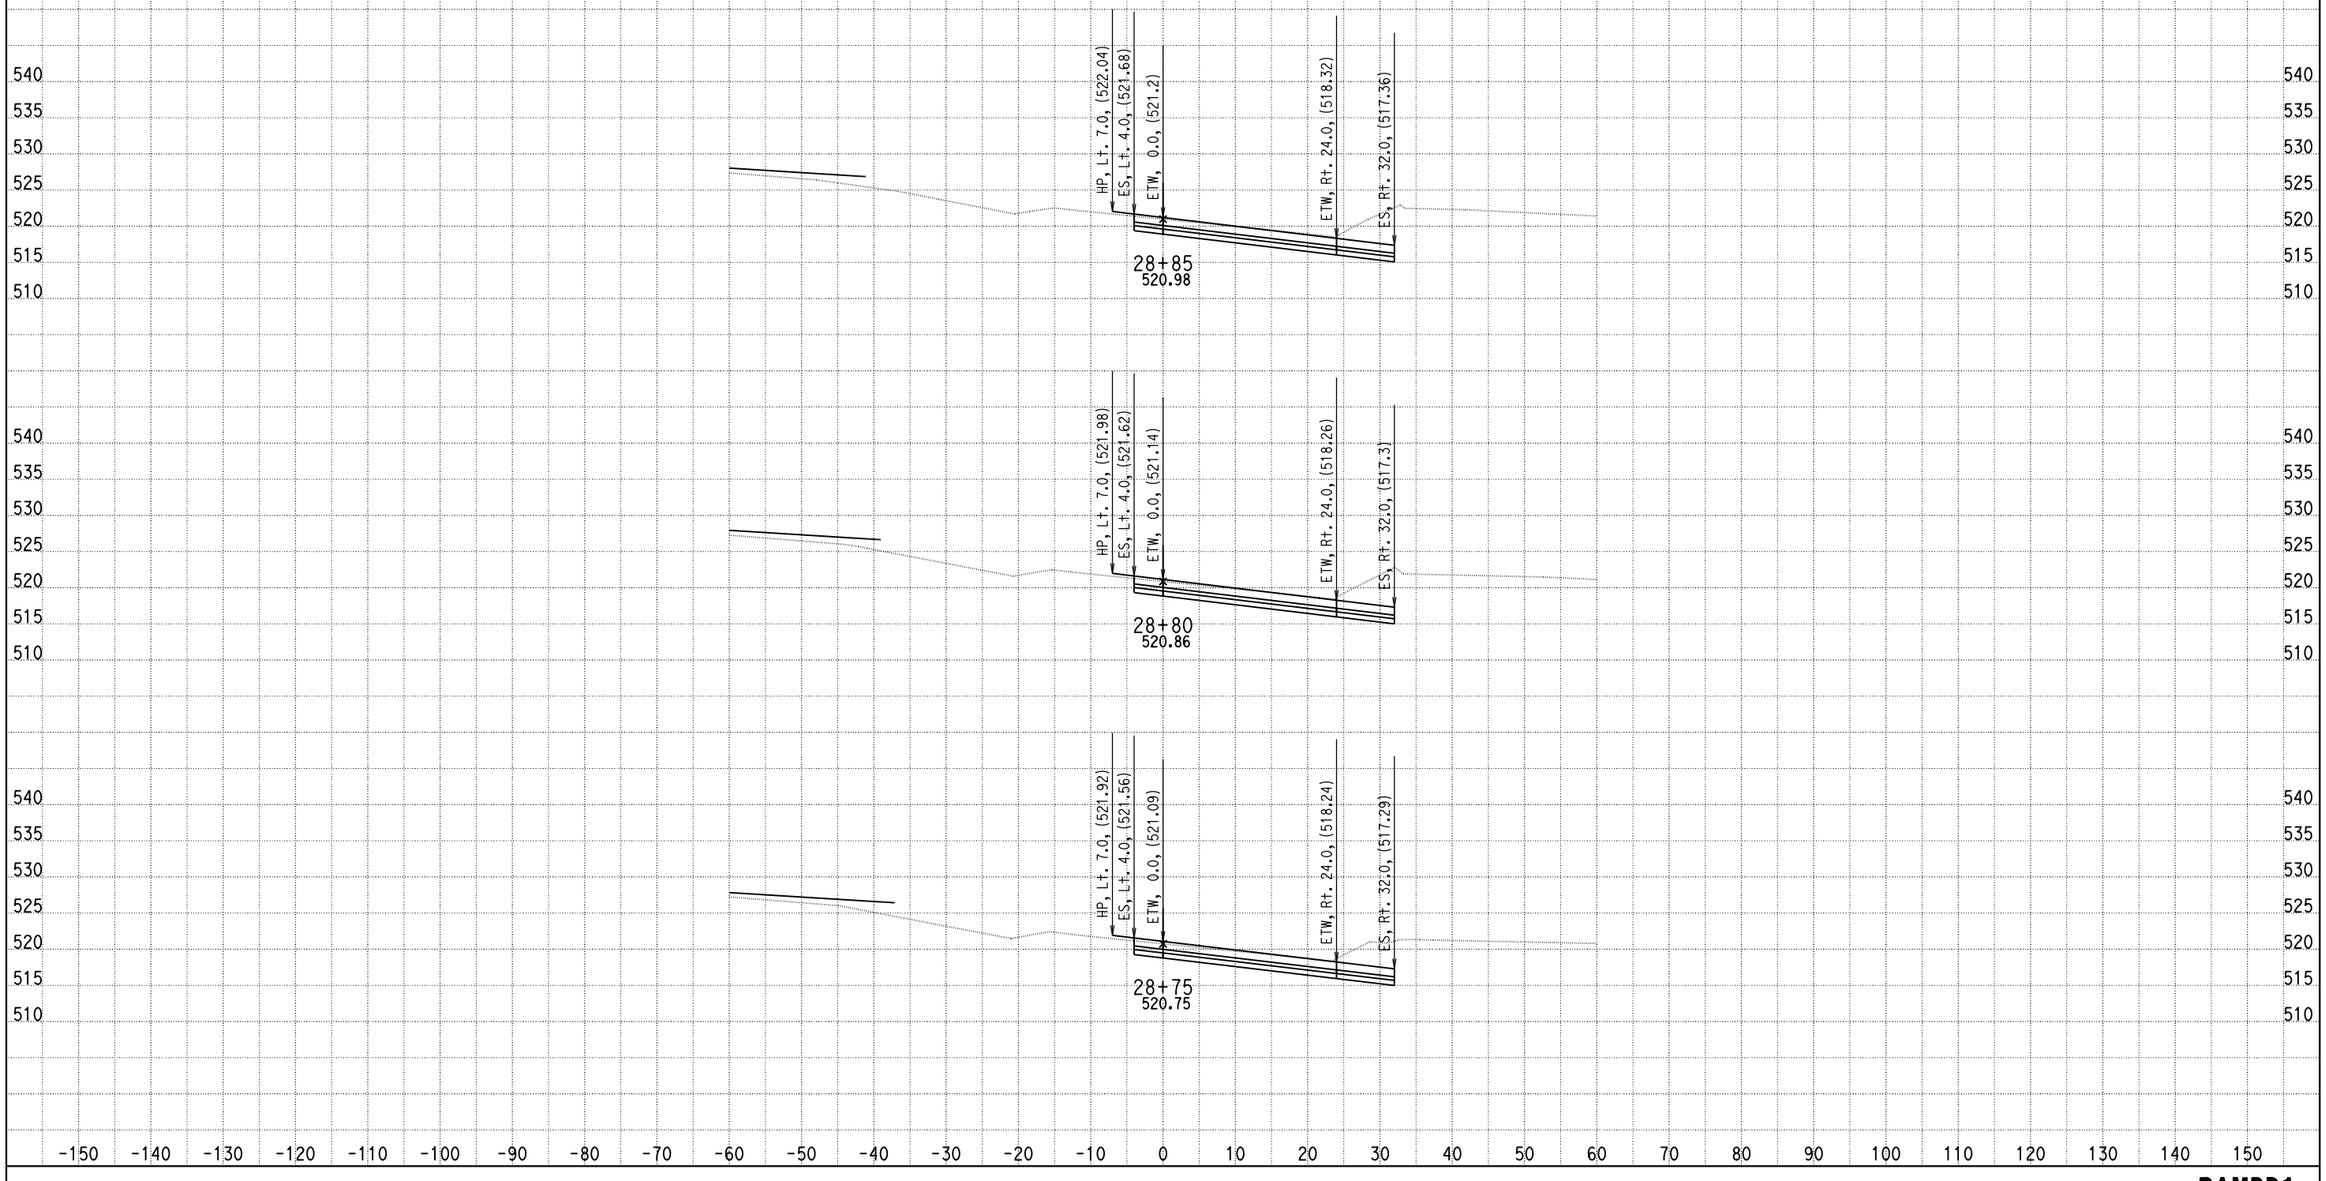

DATE: 11/21/2013

KC Project: 0818E File: D:\PROJECT\0818E\UPDATE-RAMP\hrd1-pro.ear

SCALE: 1" = 10' Horiz.
1" = 10' Vert.

All Dimensions are US Survey Feet

RAMPD1
CROSS SECTIONS

DESIGN STUDY ONLY

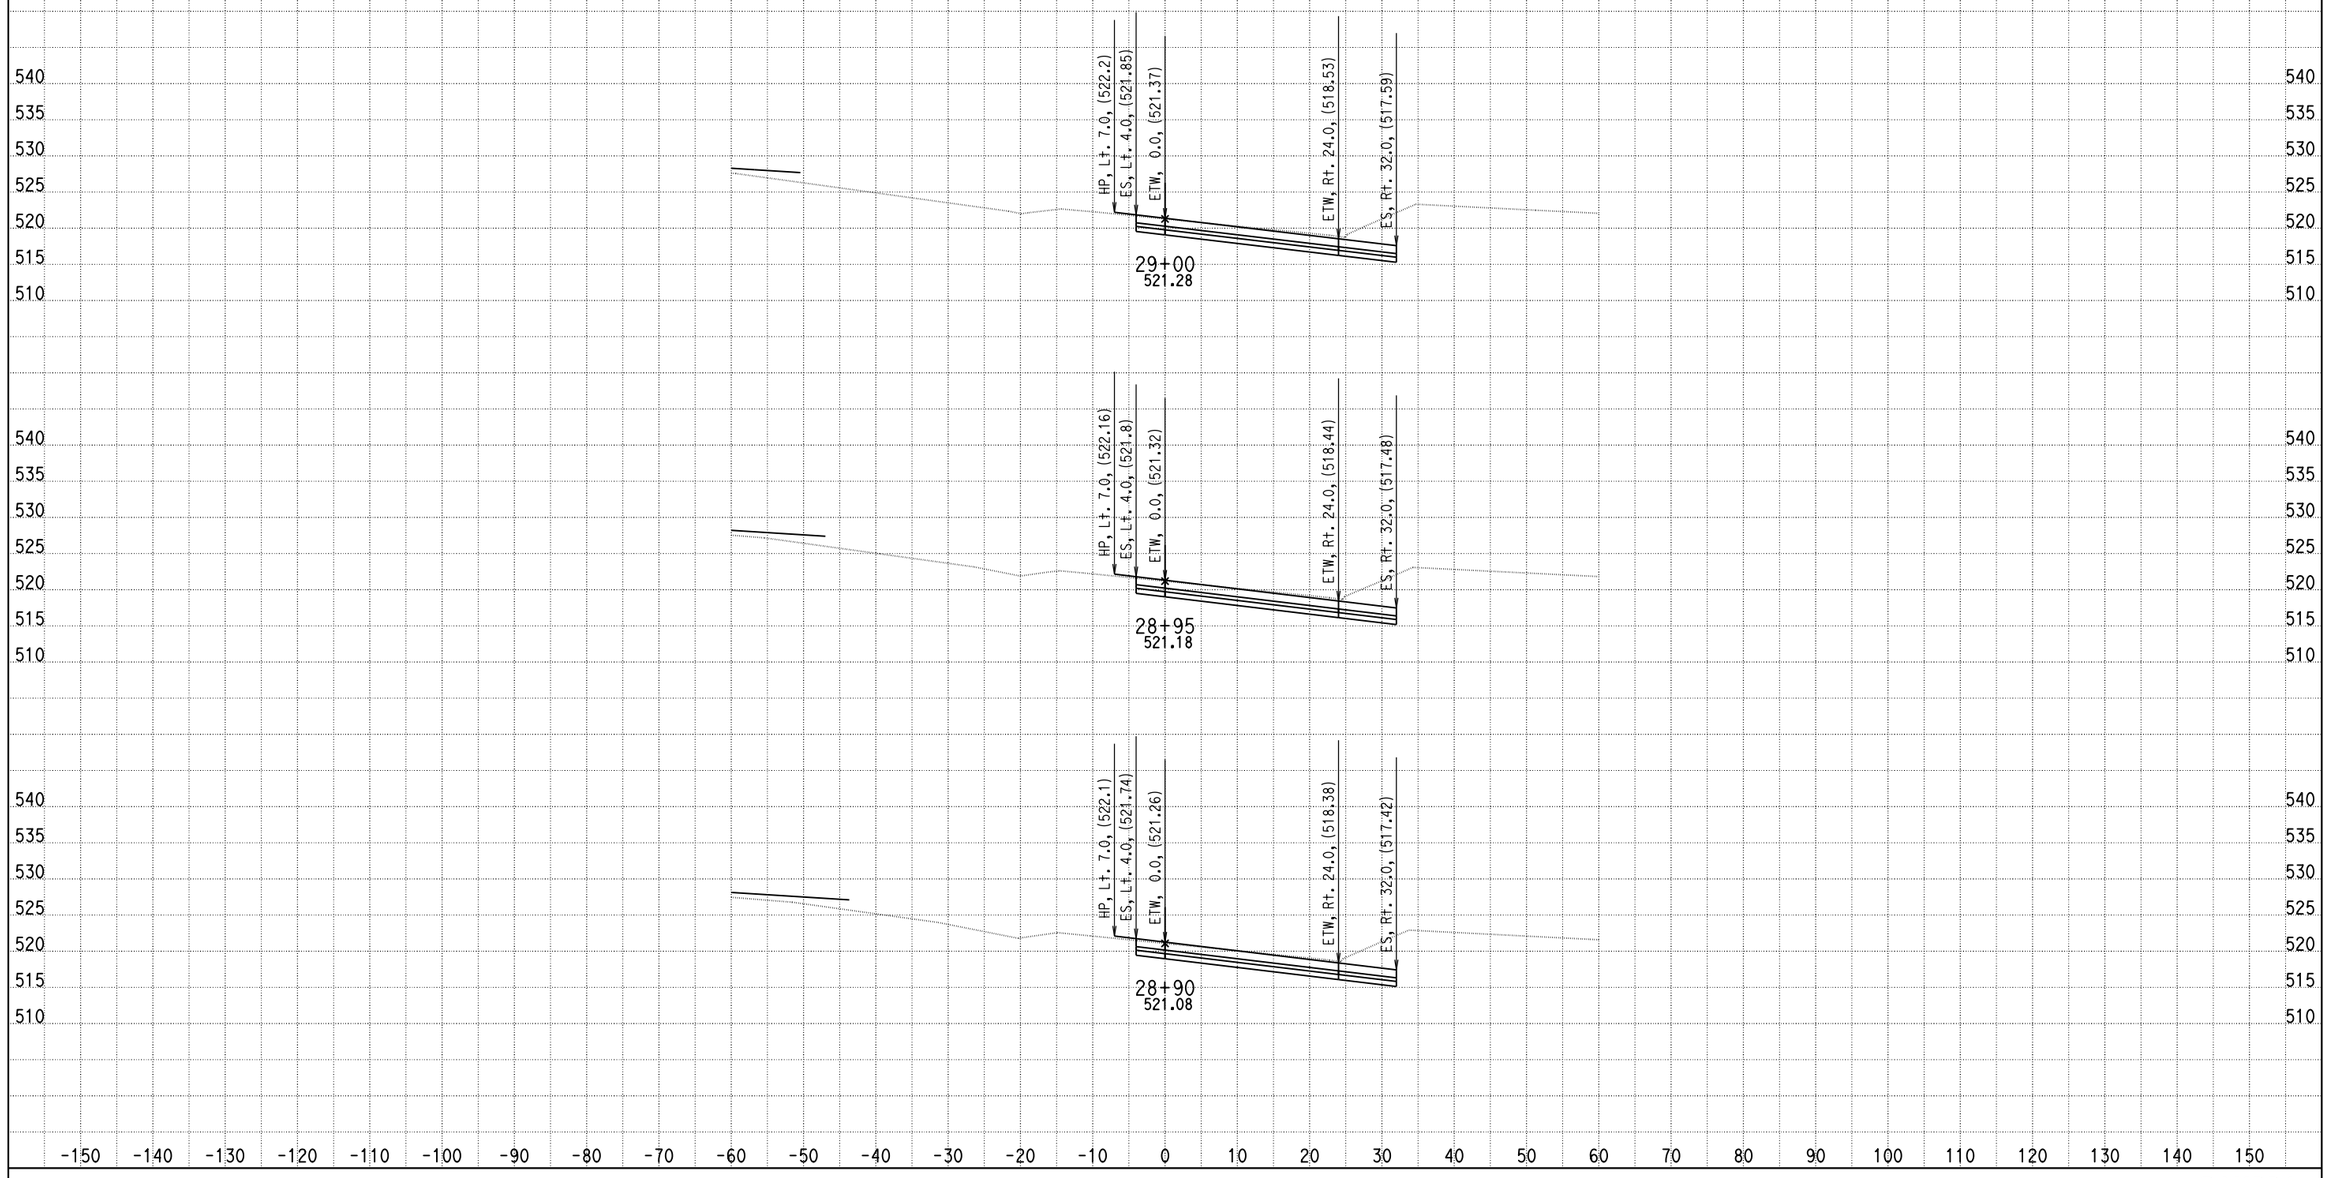

DATE: 11/21/2013

KC Project: 0818E File: D:\PROJECT\0818E\UPDATE-RAMP\hrd1-pro.ear

SCALE: 1" = 10' Horiz.
1" = 10' Vert.

All Dimensions are US Survey Feet

RAMPD1
CROSS SECTIONS

DESIGN STUDY ONLY

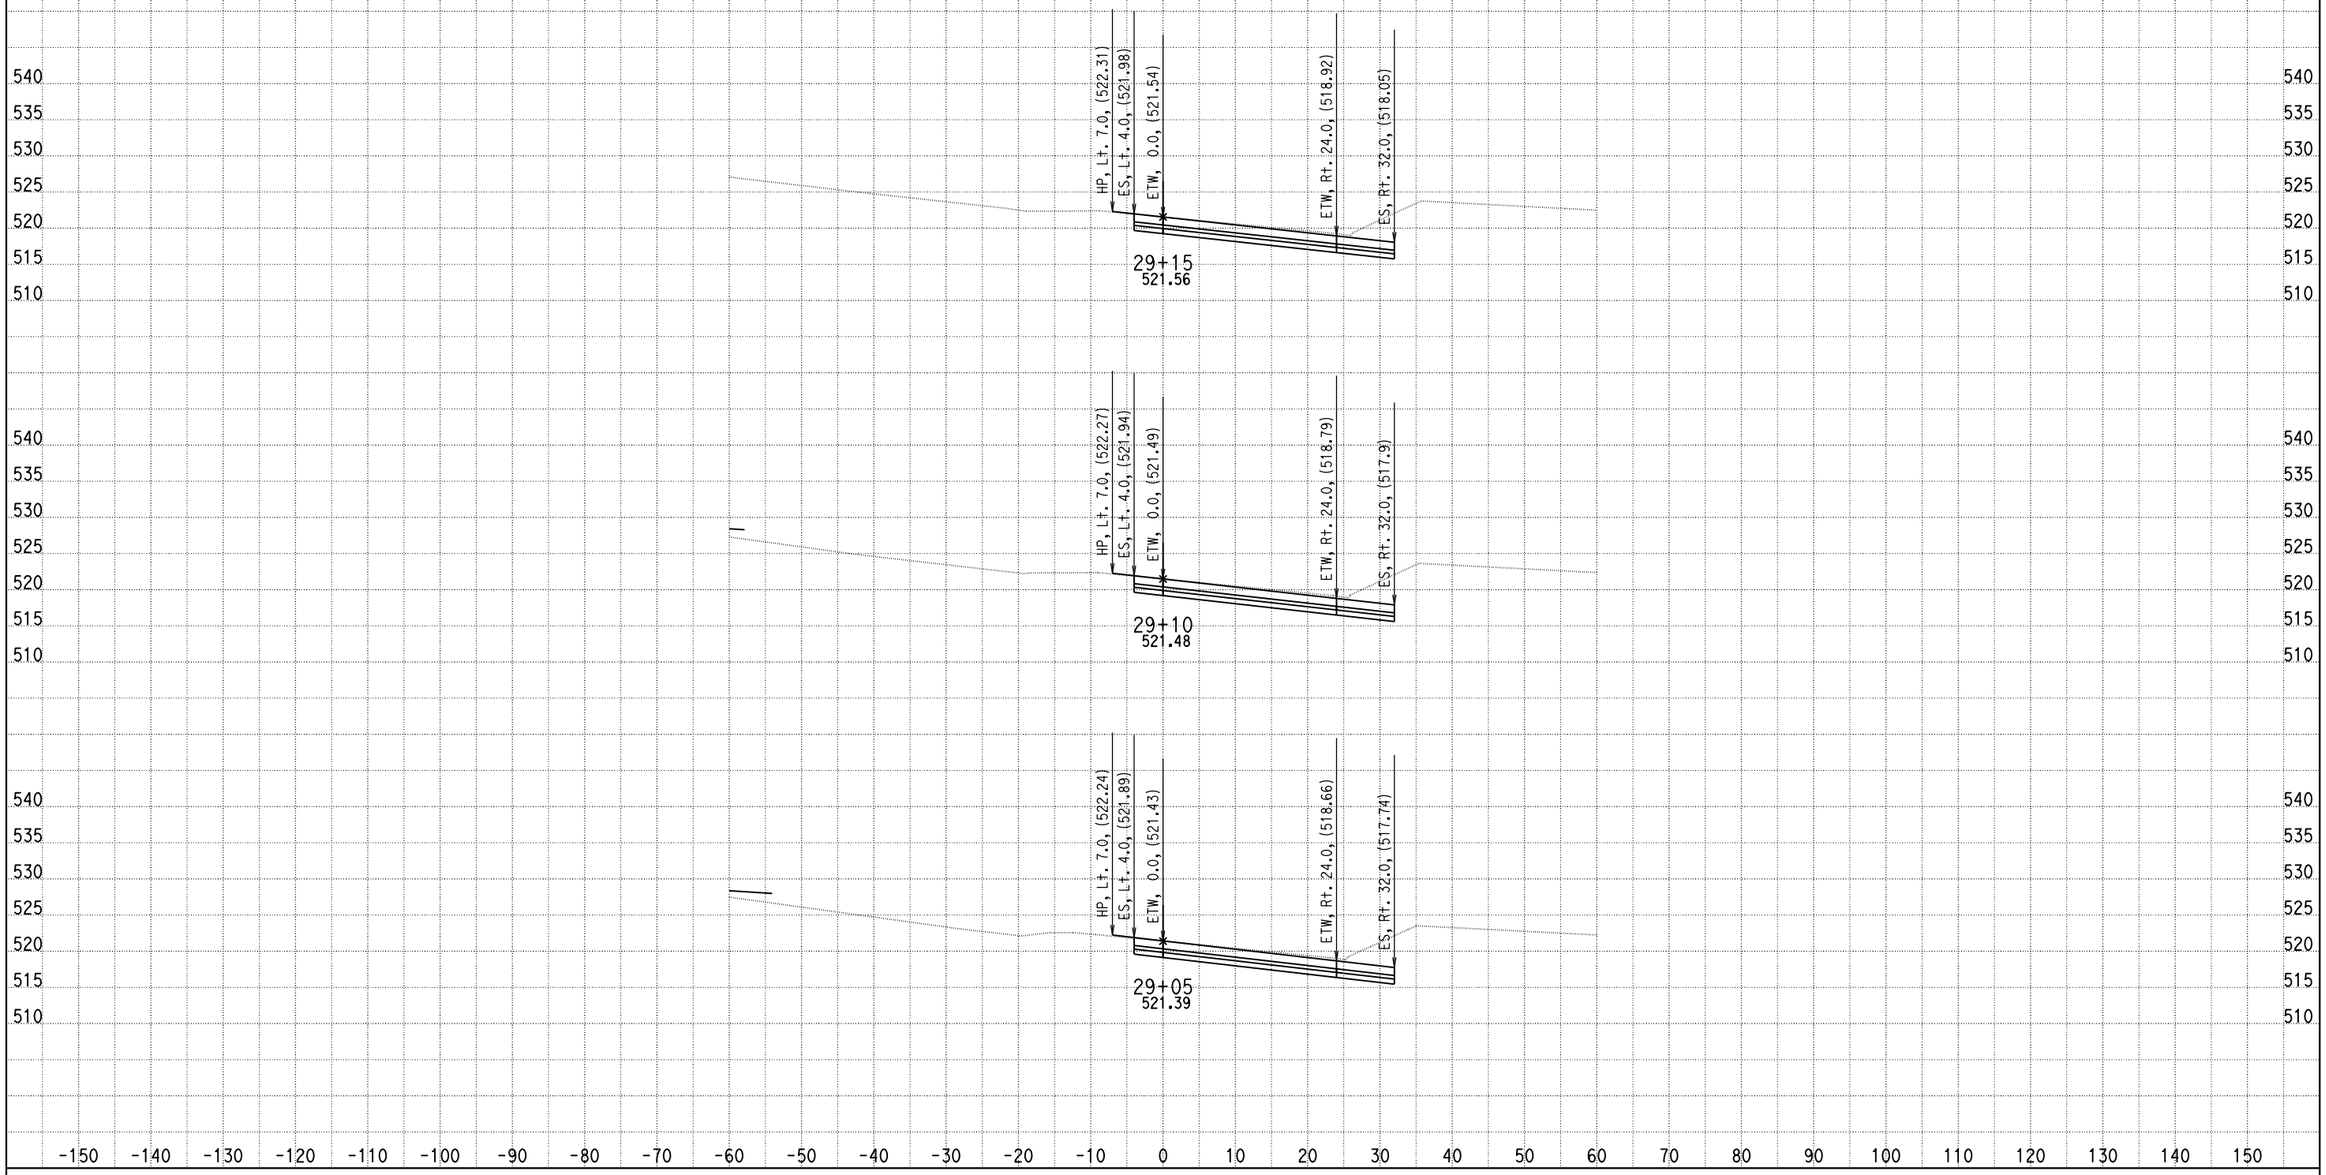

DATE: 11/21/2013

KC Project: 0818E File: D:\PROJECT\0818E\UPDATE-RAMP\hrd1-pro.ear

SCALE: 1" = 10' Horiz.
1" = 10' Vert.

All Dimensions are US Survey Feet

RAMPD1
CROSS SECTIONS

SHEET 48 OF XXX

DESIGN STUDY ONLY

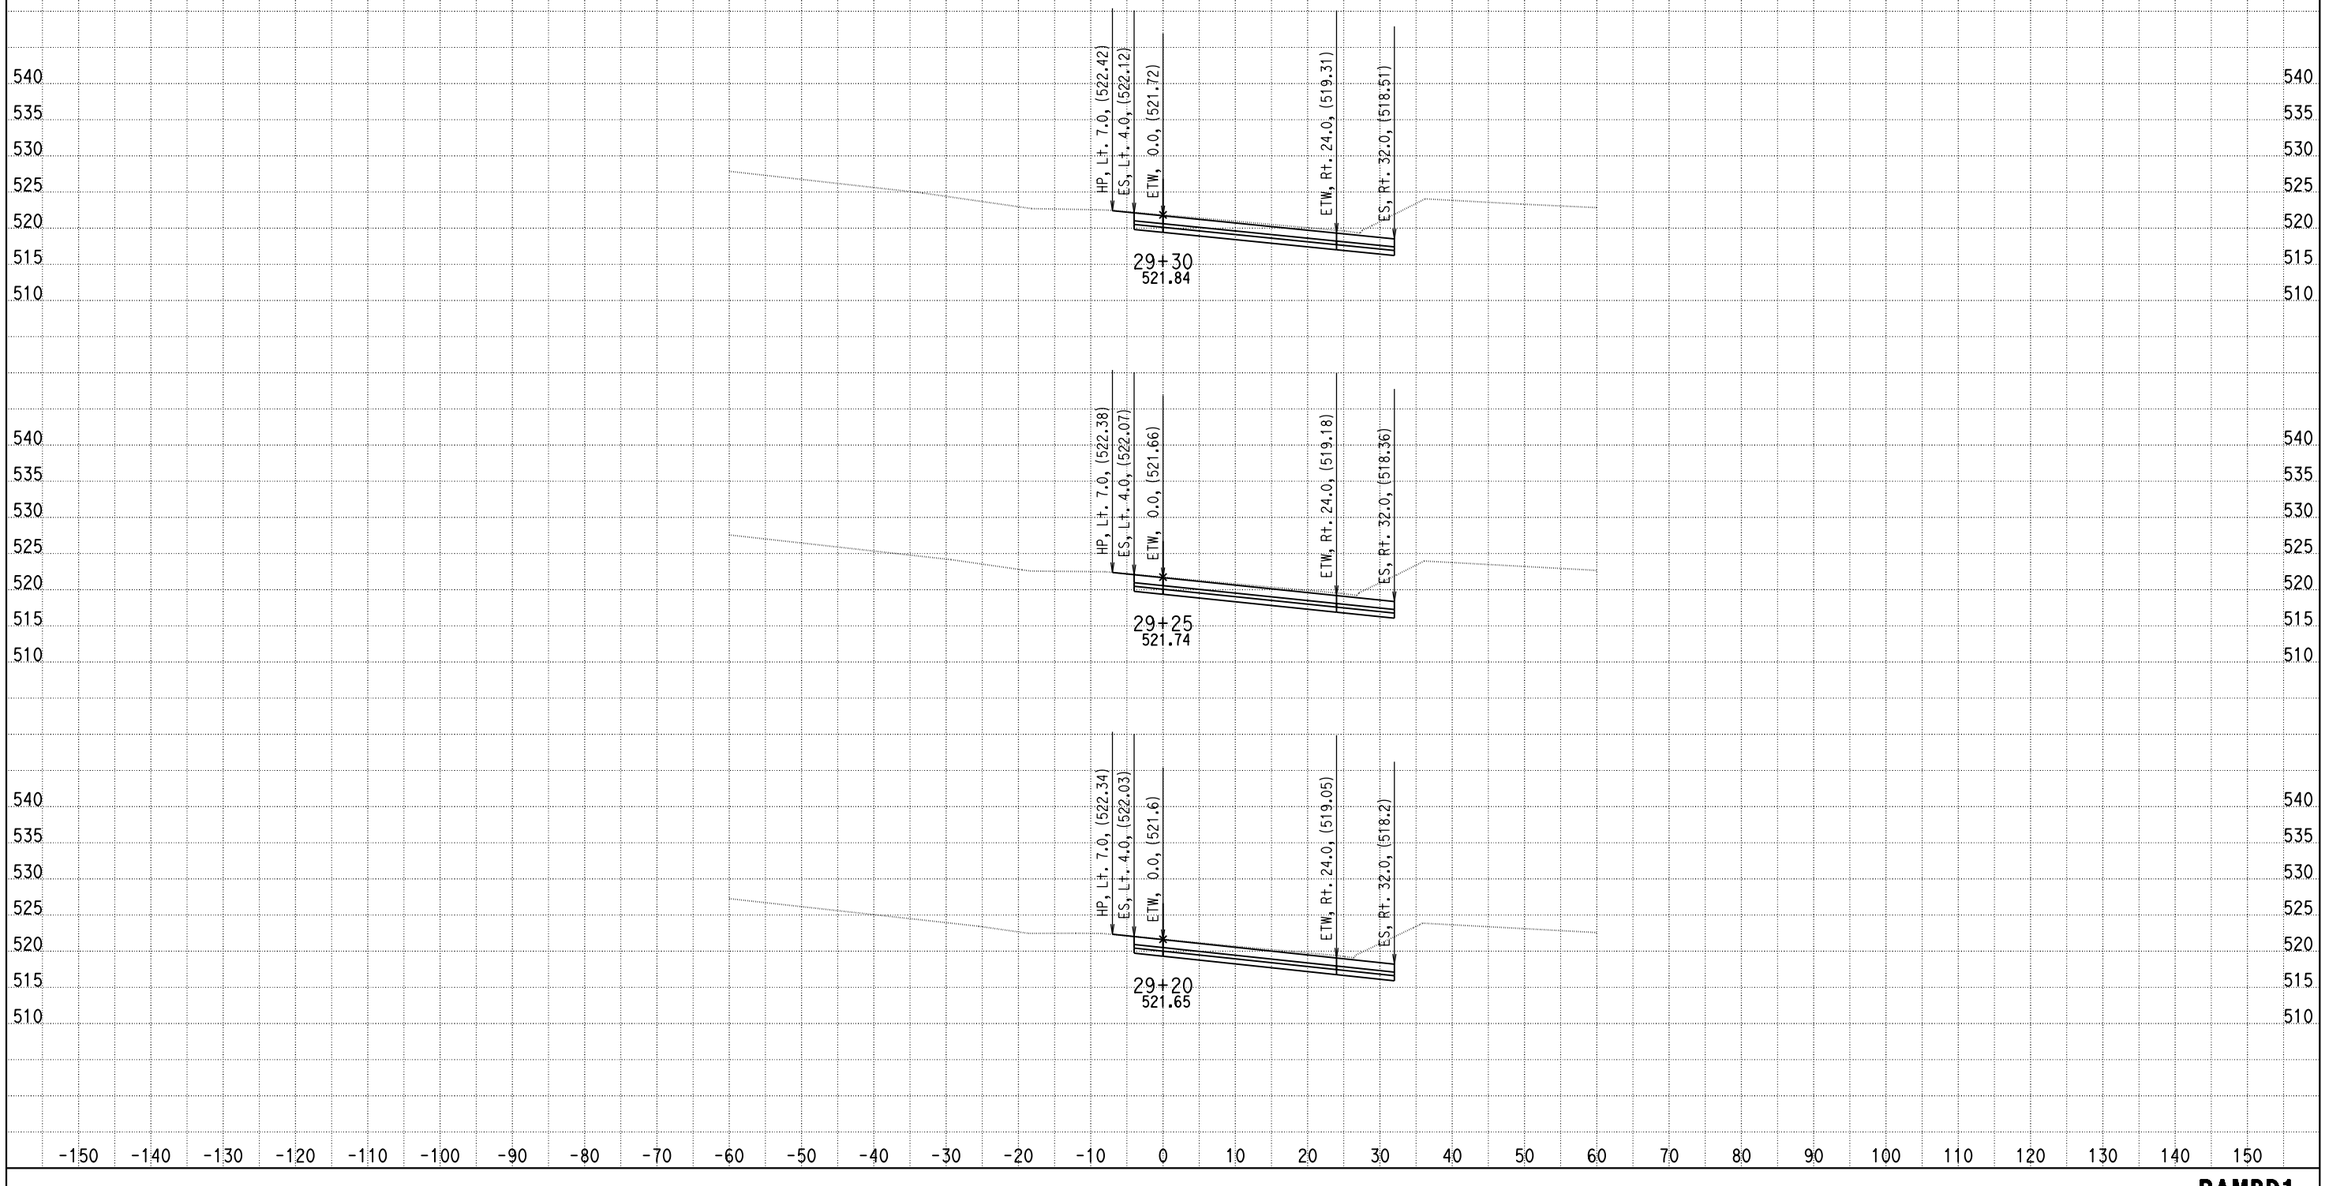

DATE: 11/21/2013

KC Project: 0818E File: D:\PROJECT\0818E\UPDATE-RAMP\hrd1-pro.ear

SCALE: 1" = 10' Horiz.
1" = 10' Vert.

All Dimensions are US Survey Feet

RAMPD1
CROSS SECTIONS

DESIGN STUDY ONLY

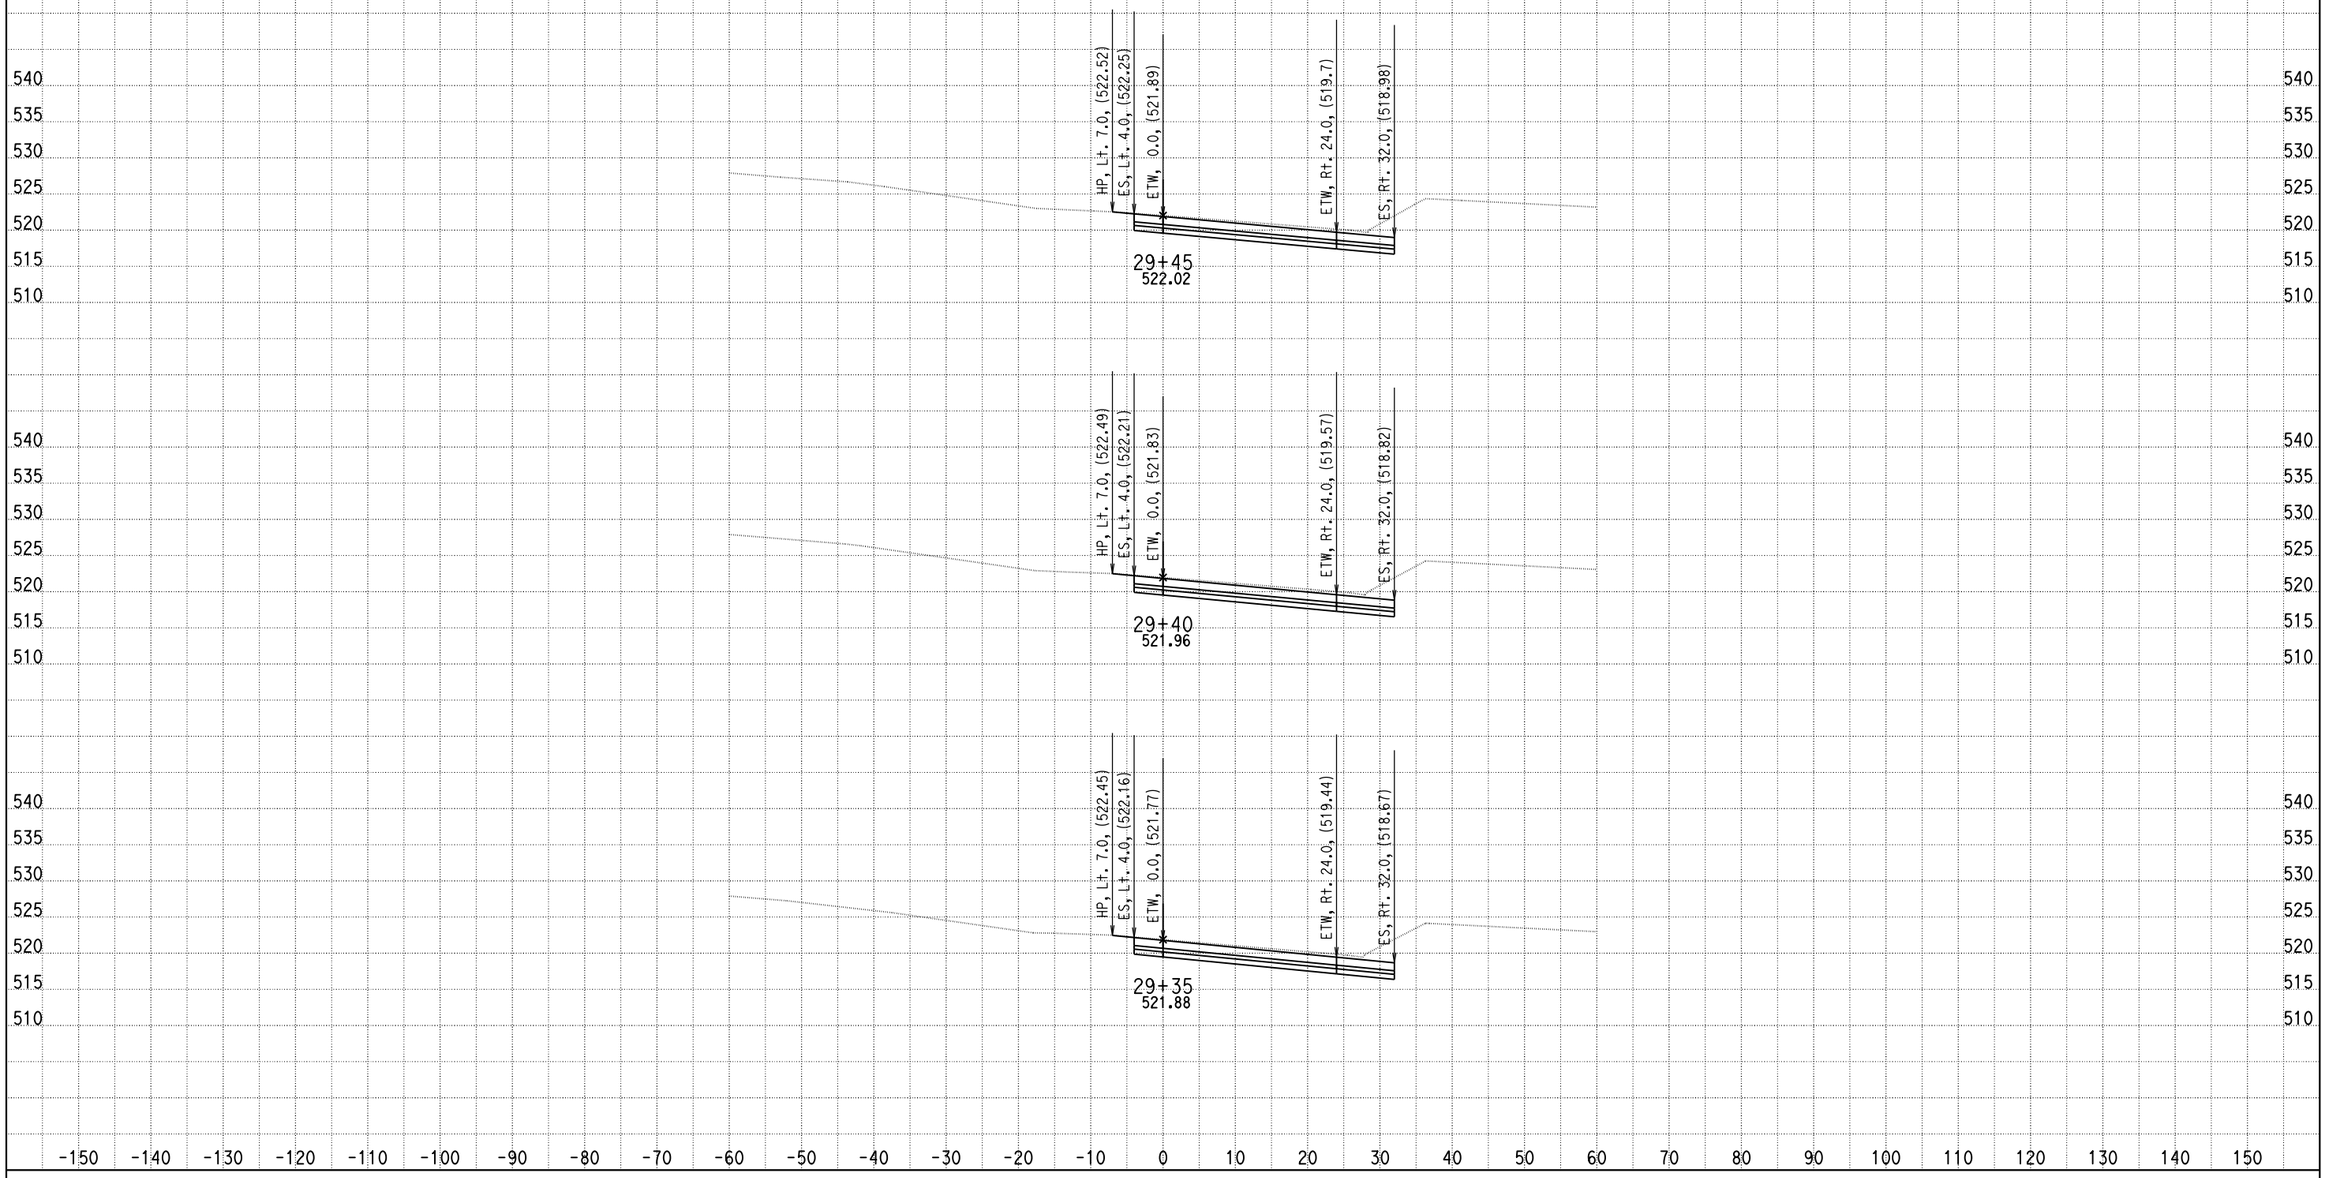

DATE: 11/21/2013

KC Project: 0818E File: D:\PROJECT\0818E\UPDATE-RAMP\hrd1-pro.ear

SCALE: 1" = 10' Horiz.
1" = 10' Vert.

All Dimensions are US Survey Feet

RAMPD1
CROSS SECTIONS

SHEET 50 OF XXX

DESIGN STUDY ONLY

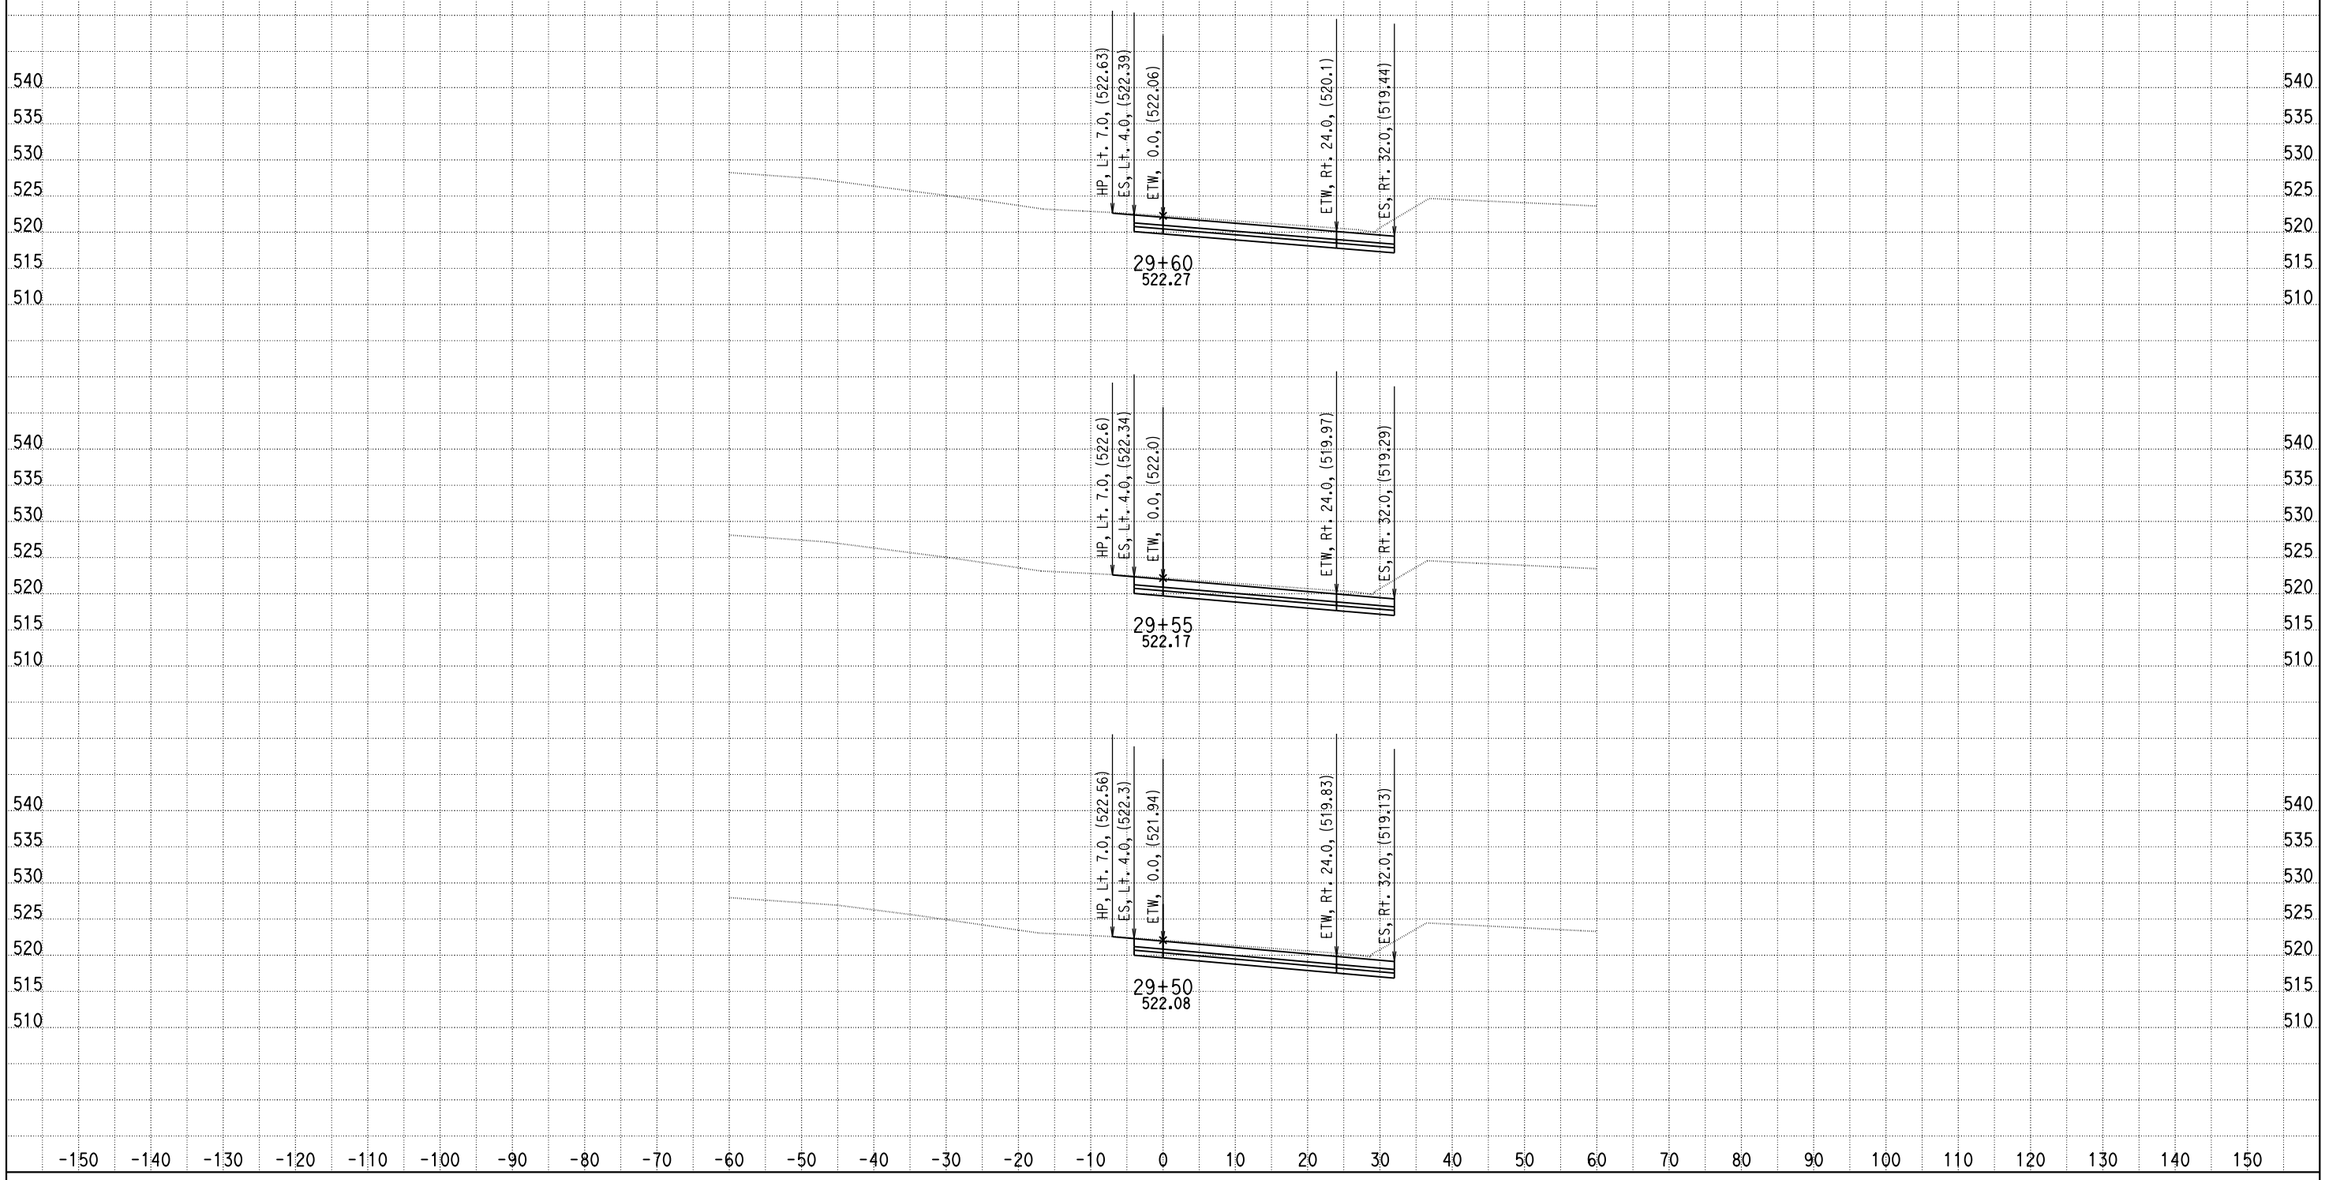

DATE: 11/21/2013

KC Project: 0818E File: D:\PROJECT\0818E\UPDATE-RAMP\hrd1-pro.ear

SCALE: 1" = 10' Horiz.
1" = 10' Vert.

All Dimensions are US Survey Feet

RAMPD1
CROSS SECTIONS

SHEET 51 OF XXX

DESIGN STUDY ONLY

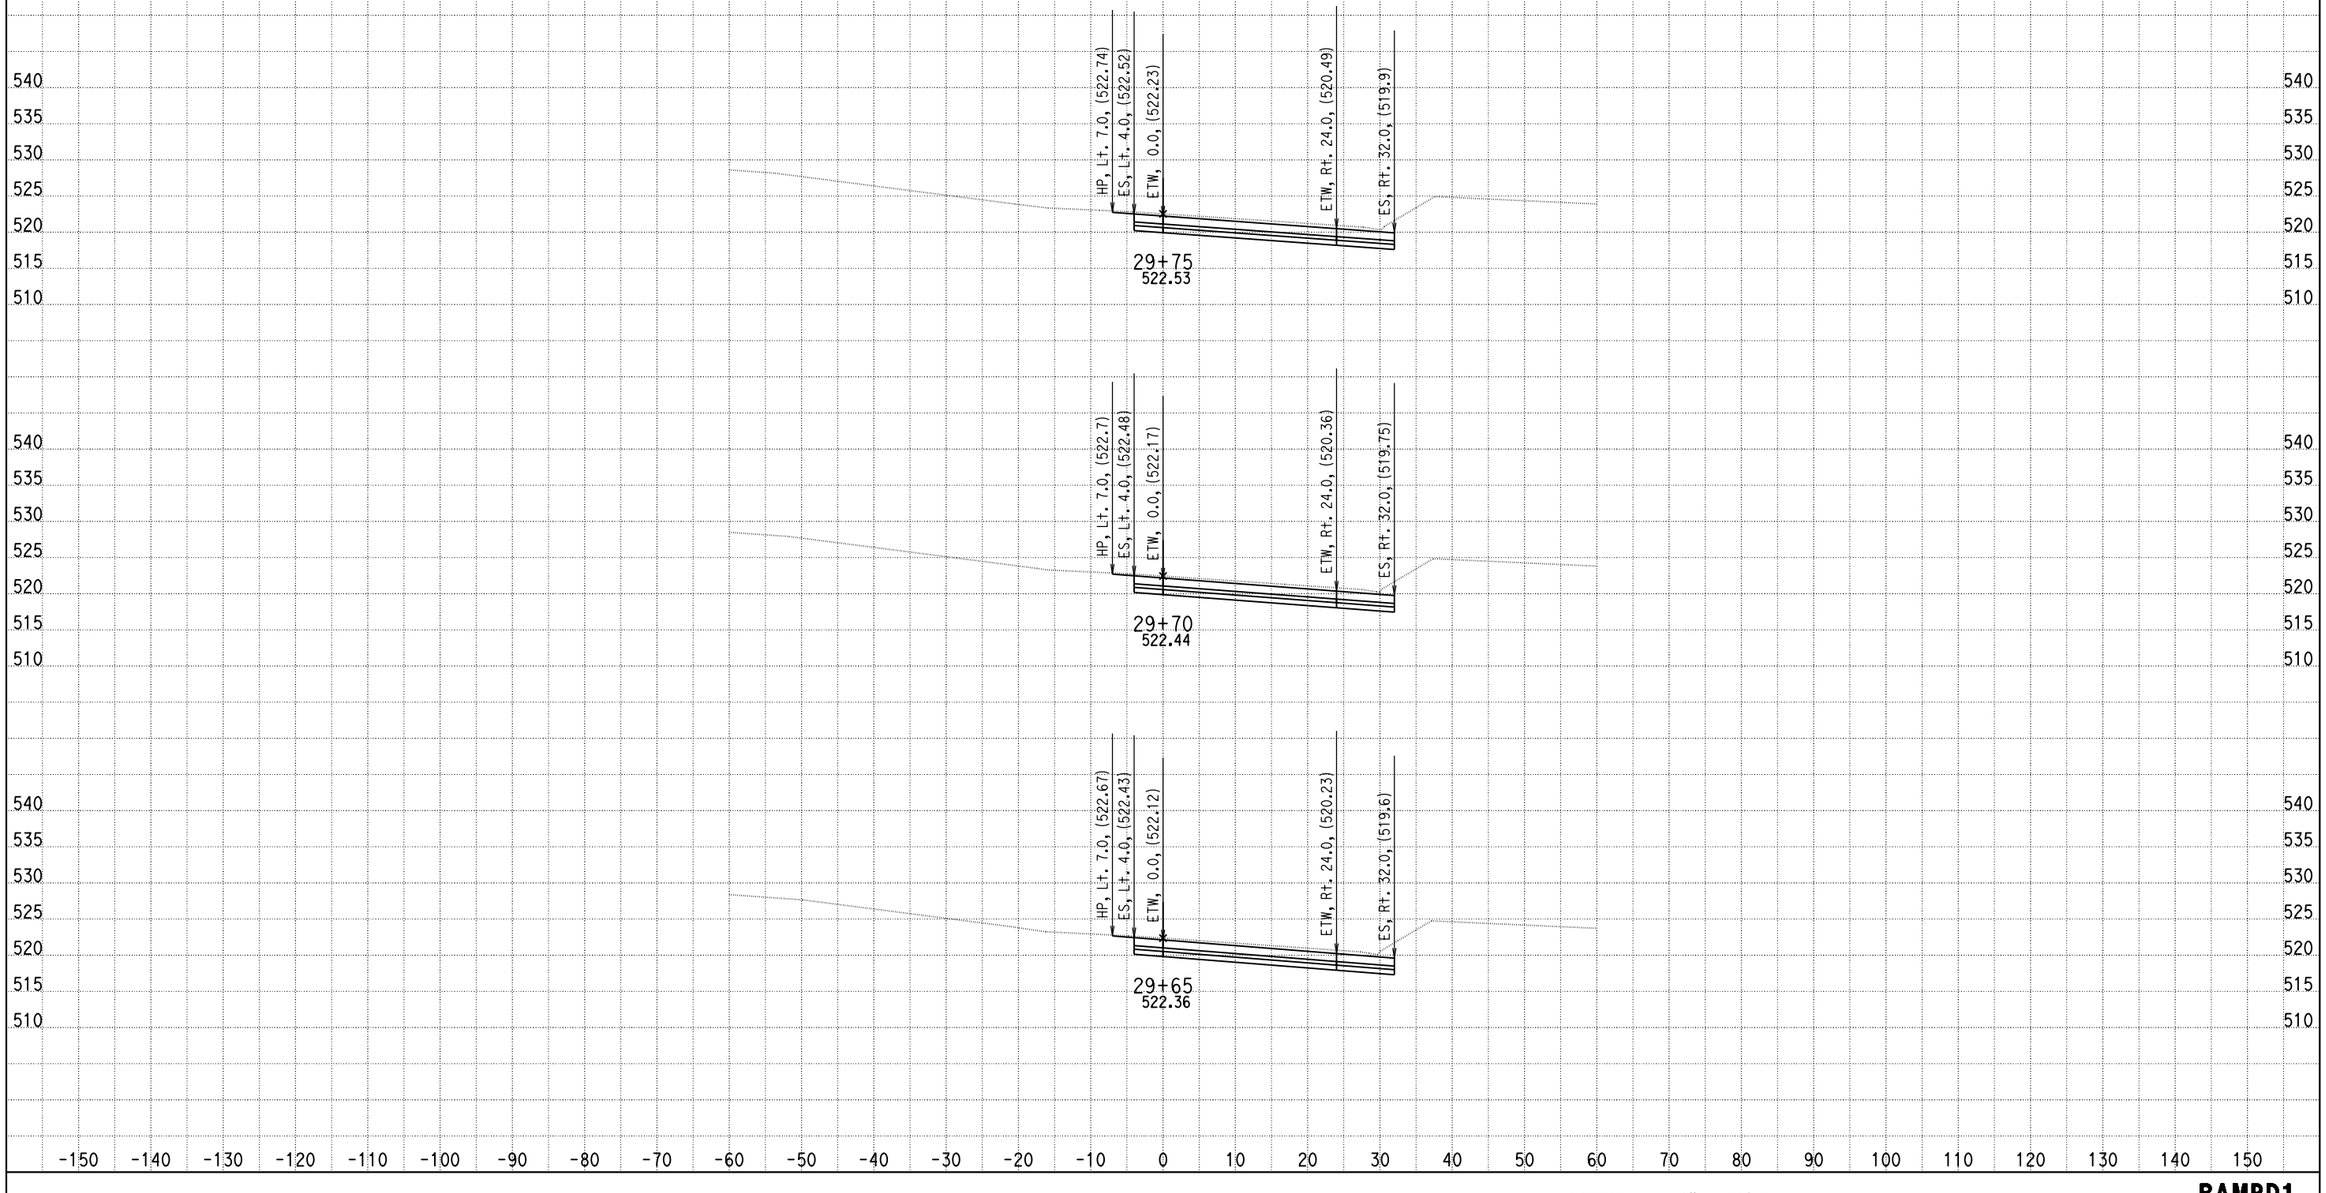

DATE: 11/21/2013

KC Project: 0818E File: D:\PROJECT\0818E\UPDATE-RAMP\hrd1-pro.ear

SCALE: 1" = 10' Horiz.
1" = 10' Vert.

All Dimensions are US Survey Feet

RAMPD1
CROSS SECTIONS

DESIGN STUDY ONLY

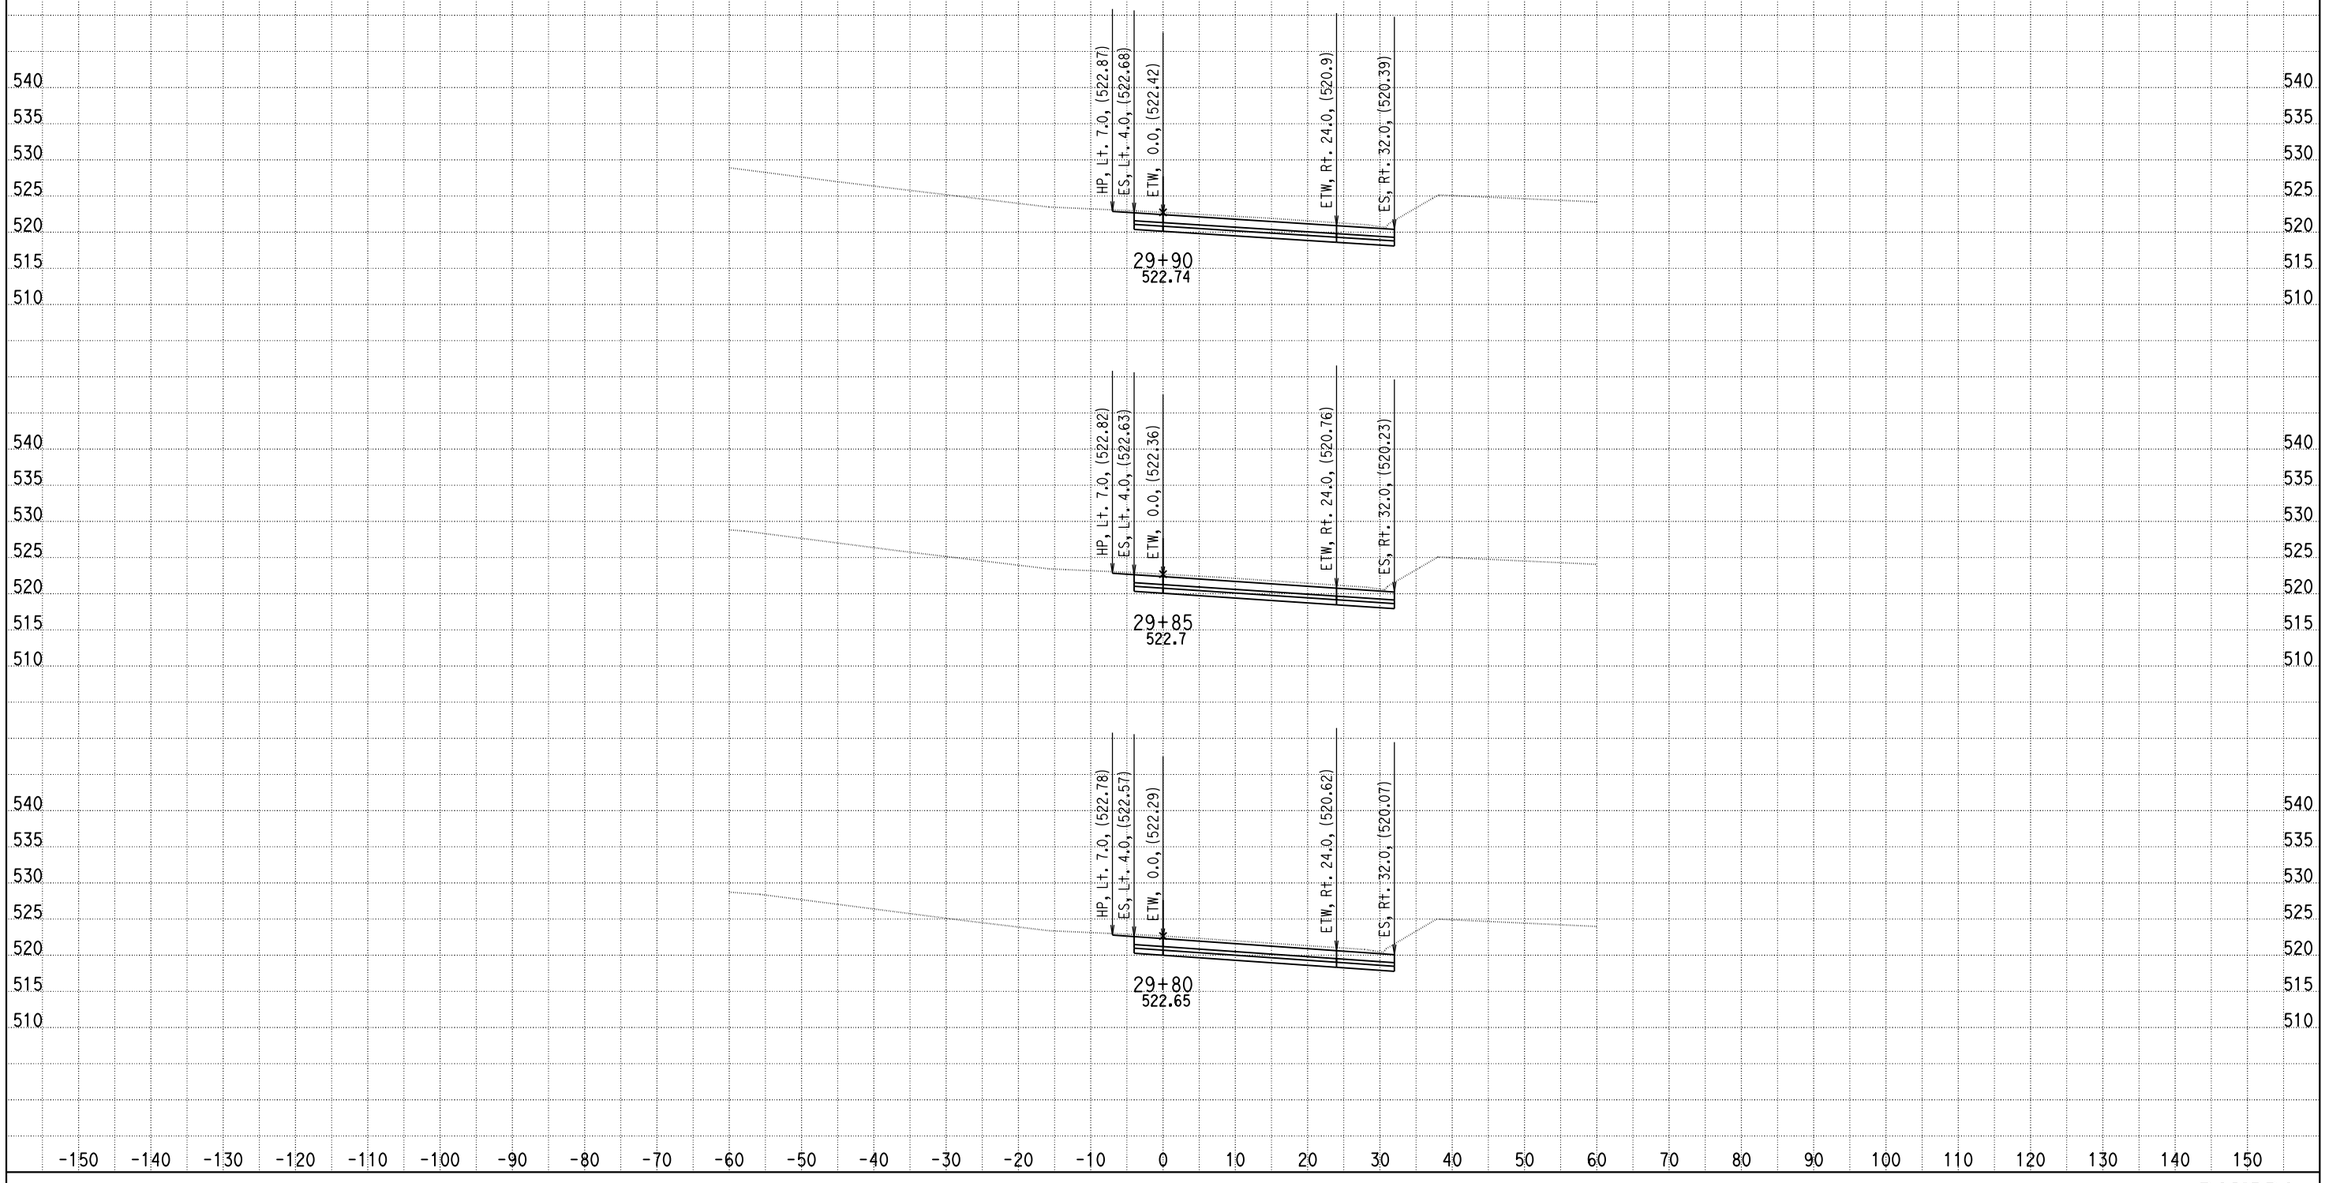

DATE: 11/21/2013

KC Project: 0818E File: D:\PROJECT\0818E\UPDATE-RAMP\hrd1-pro.ear

SCALE: 1" = 10' Horiz.
1" = 10' Vert.

All Dimensions are US Survey Feet

RAMPD1
CROSS SECTIONS

SHEET 53 OF XXX

DESIGN STUDY ONLY

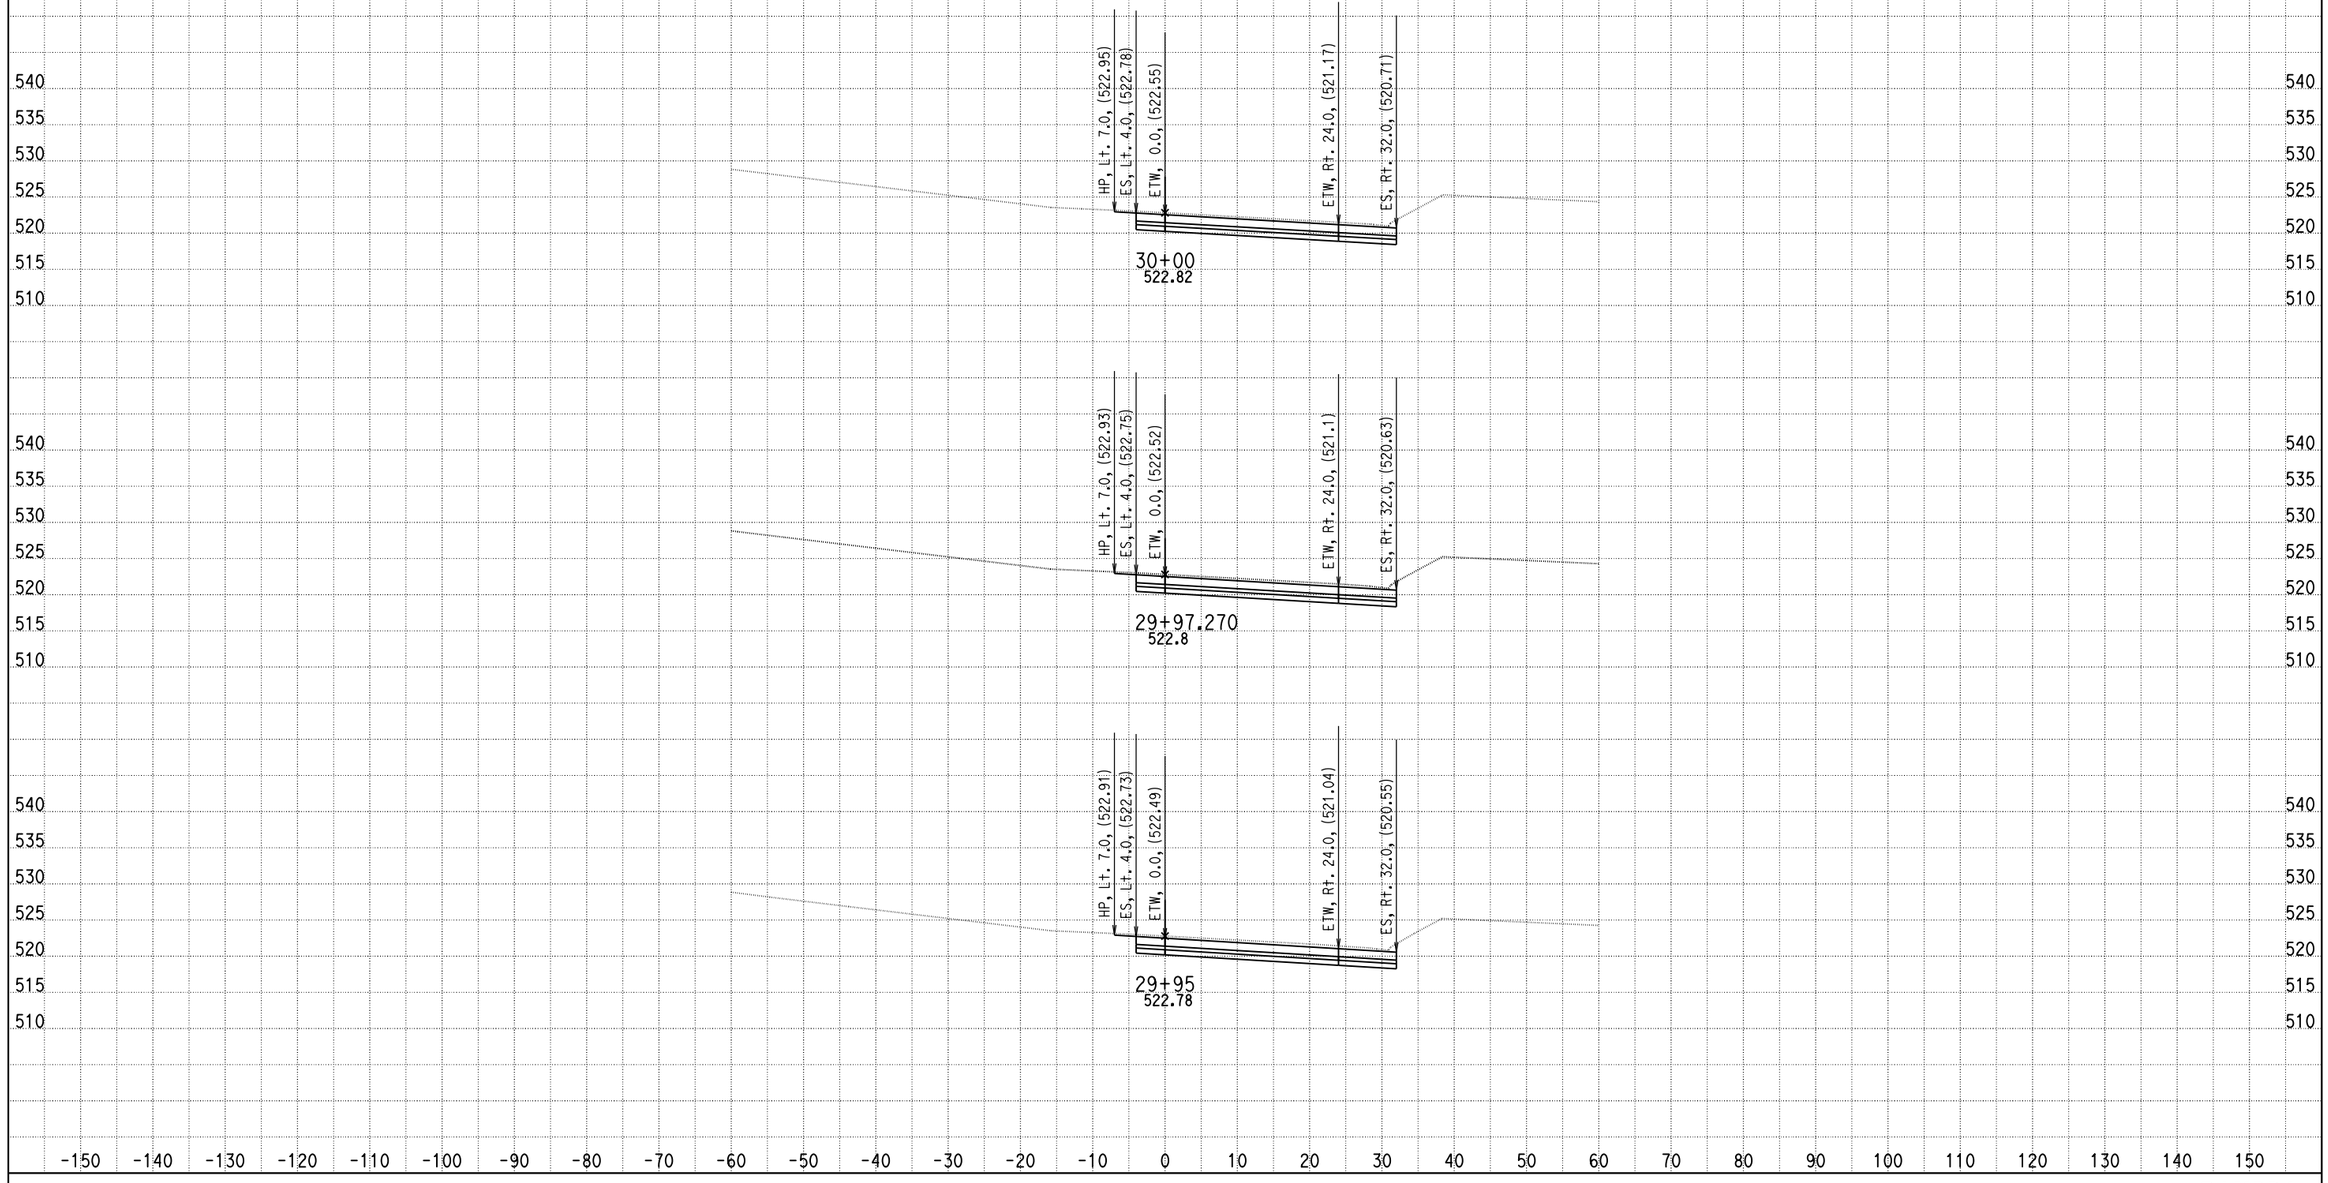

DATE: 11/21/2013

KC Project: 0818E File: D:\PROJECT\0818E\UPDATE-RAMP\hrd1-pro.ear

SCALE: 1" = 10' Horiz.
1" = 10' Vert.

All Dimensions are US Survey Feet

RAMPD1
CROSS SECTIONS

DESIGN STUDY ONLY

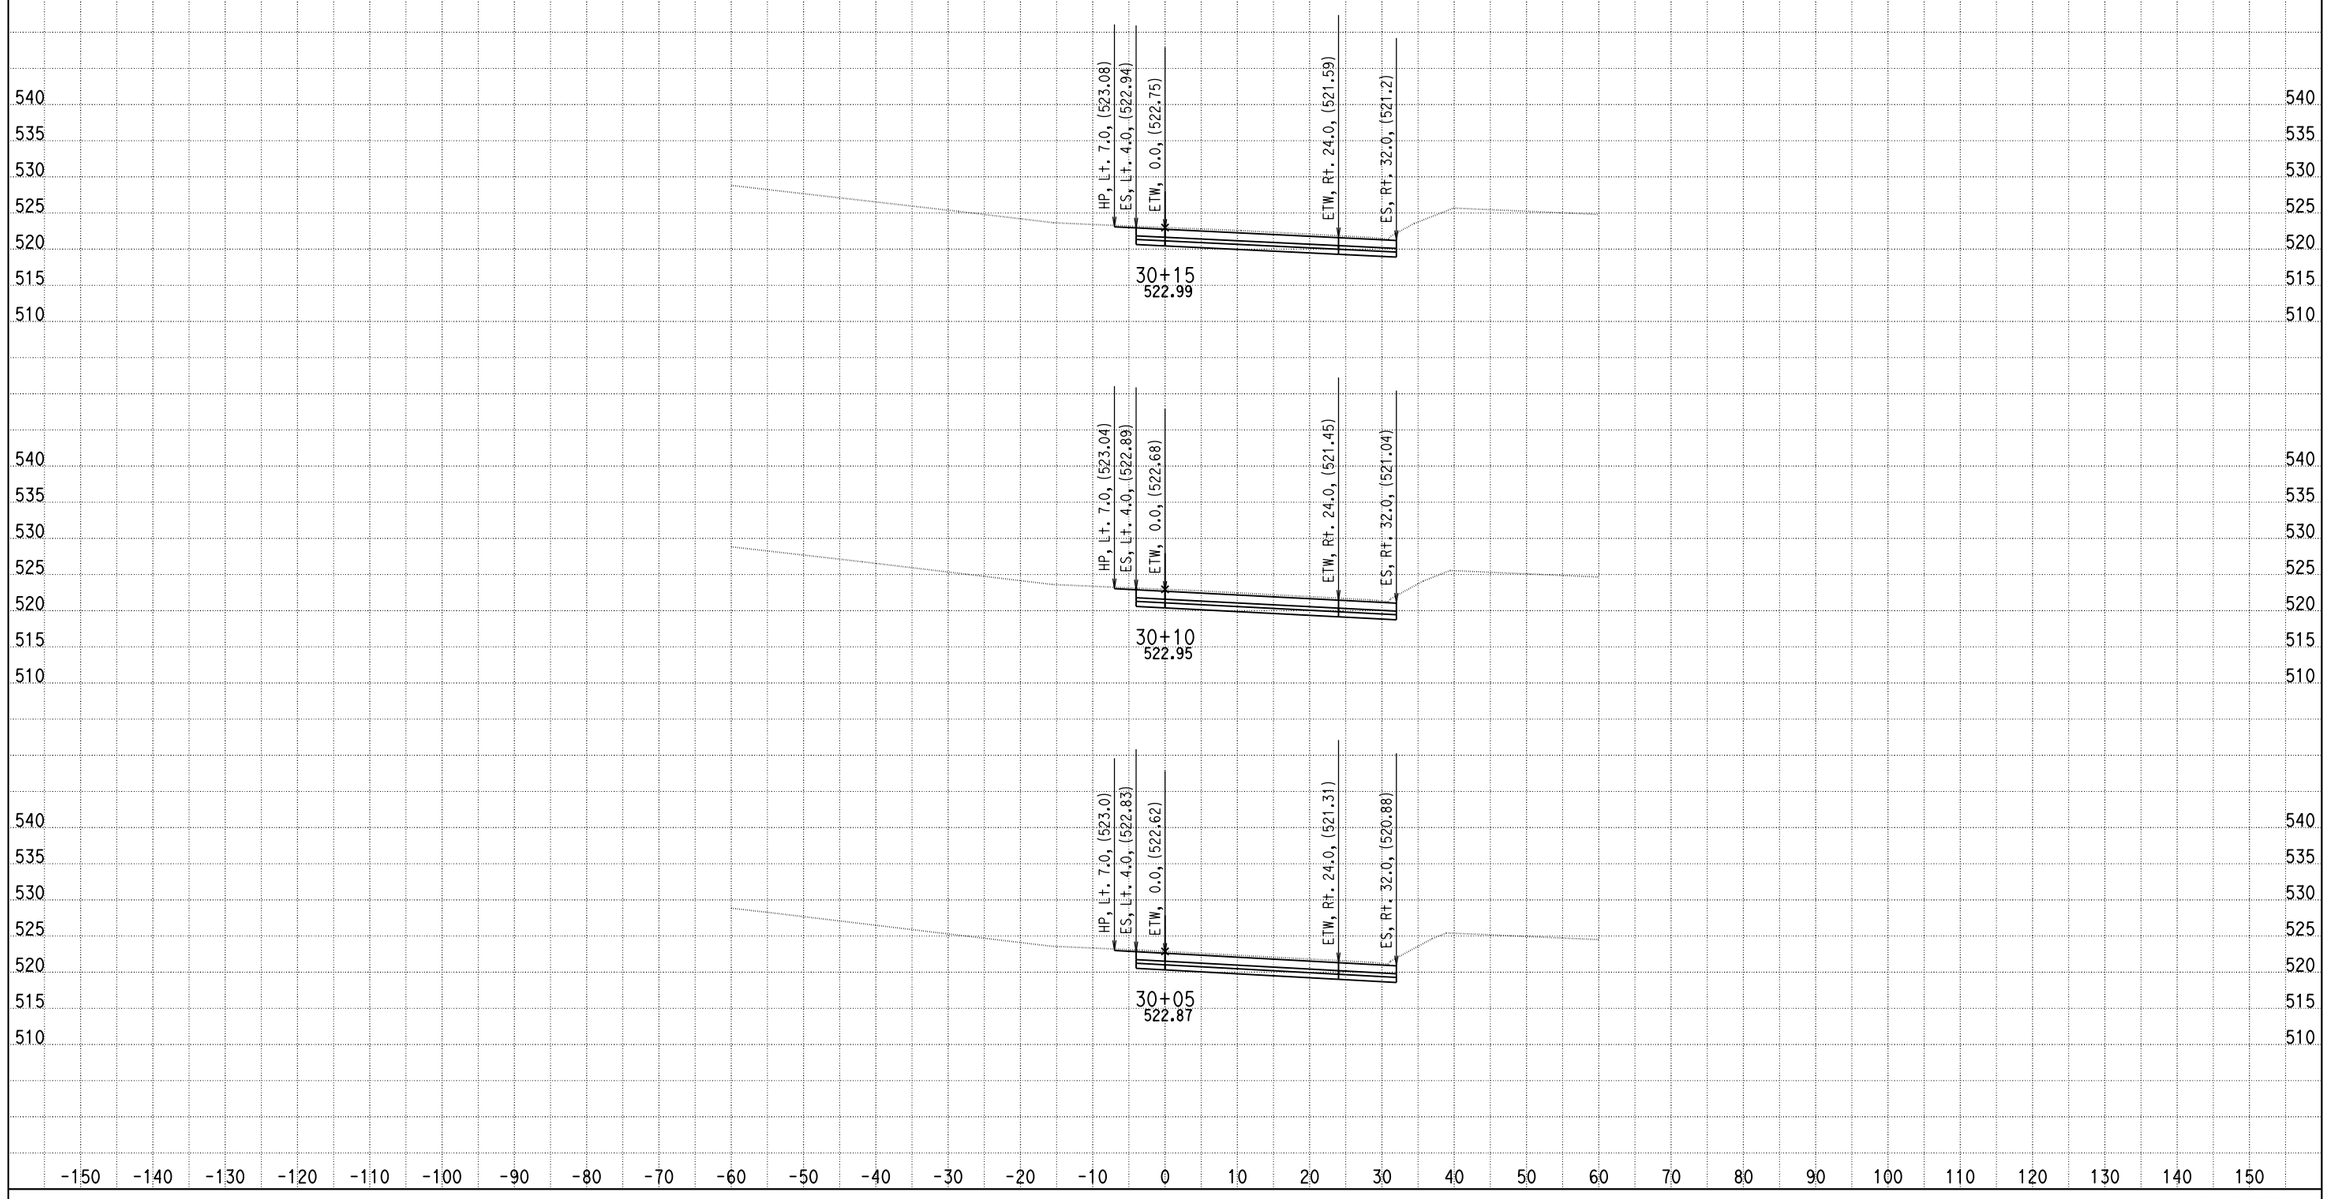

DATE: 11/21/2013

KC Project: 0818E File: D:\PROJECT\0818E\UPDATE-RAMP\hrd1-pro.ear

SCALE: 1" = 10' Horiz.
1" = 10' Vert.

All Dimensions are US Survey Feet

RAMPD1
CROSS SECTIONS

DESIGN STUDY ONLY

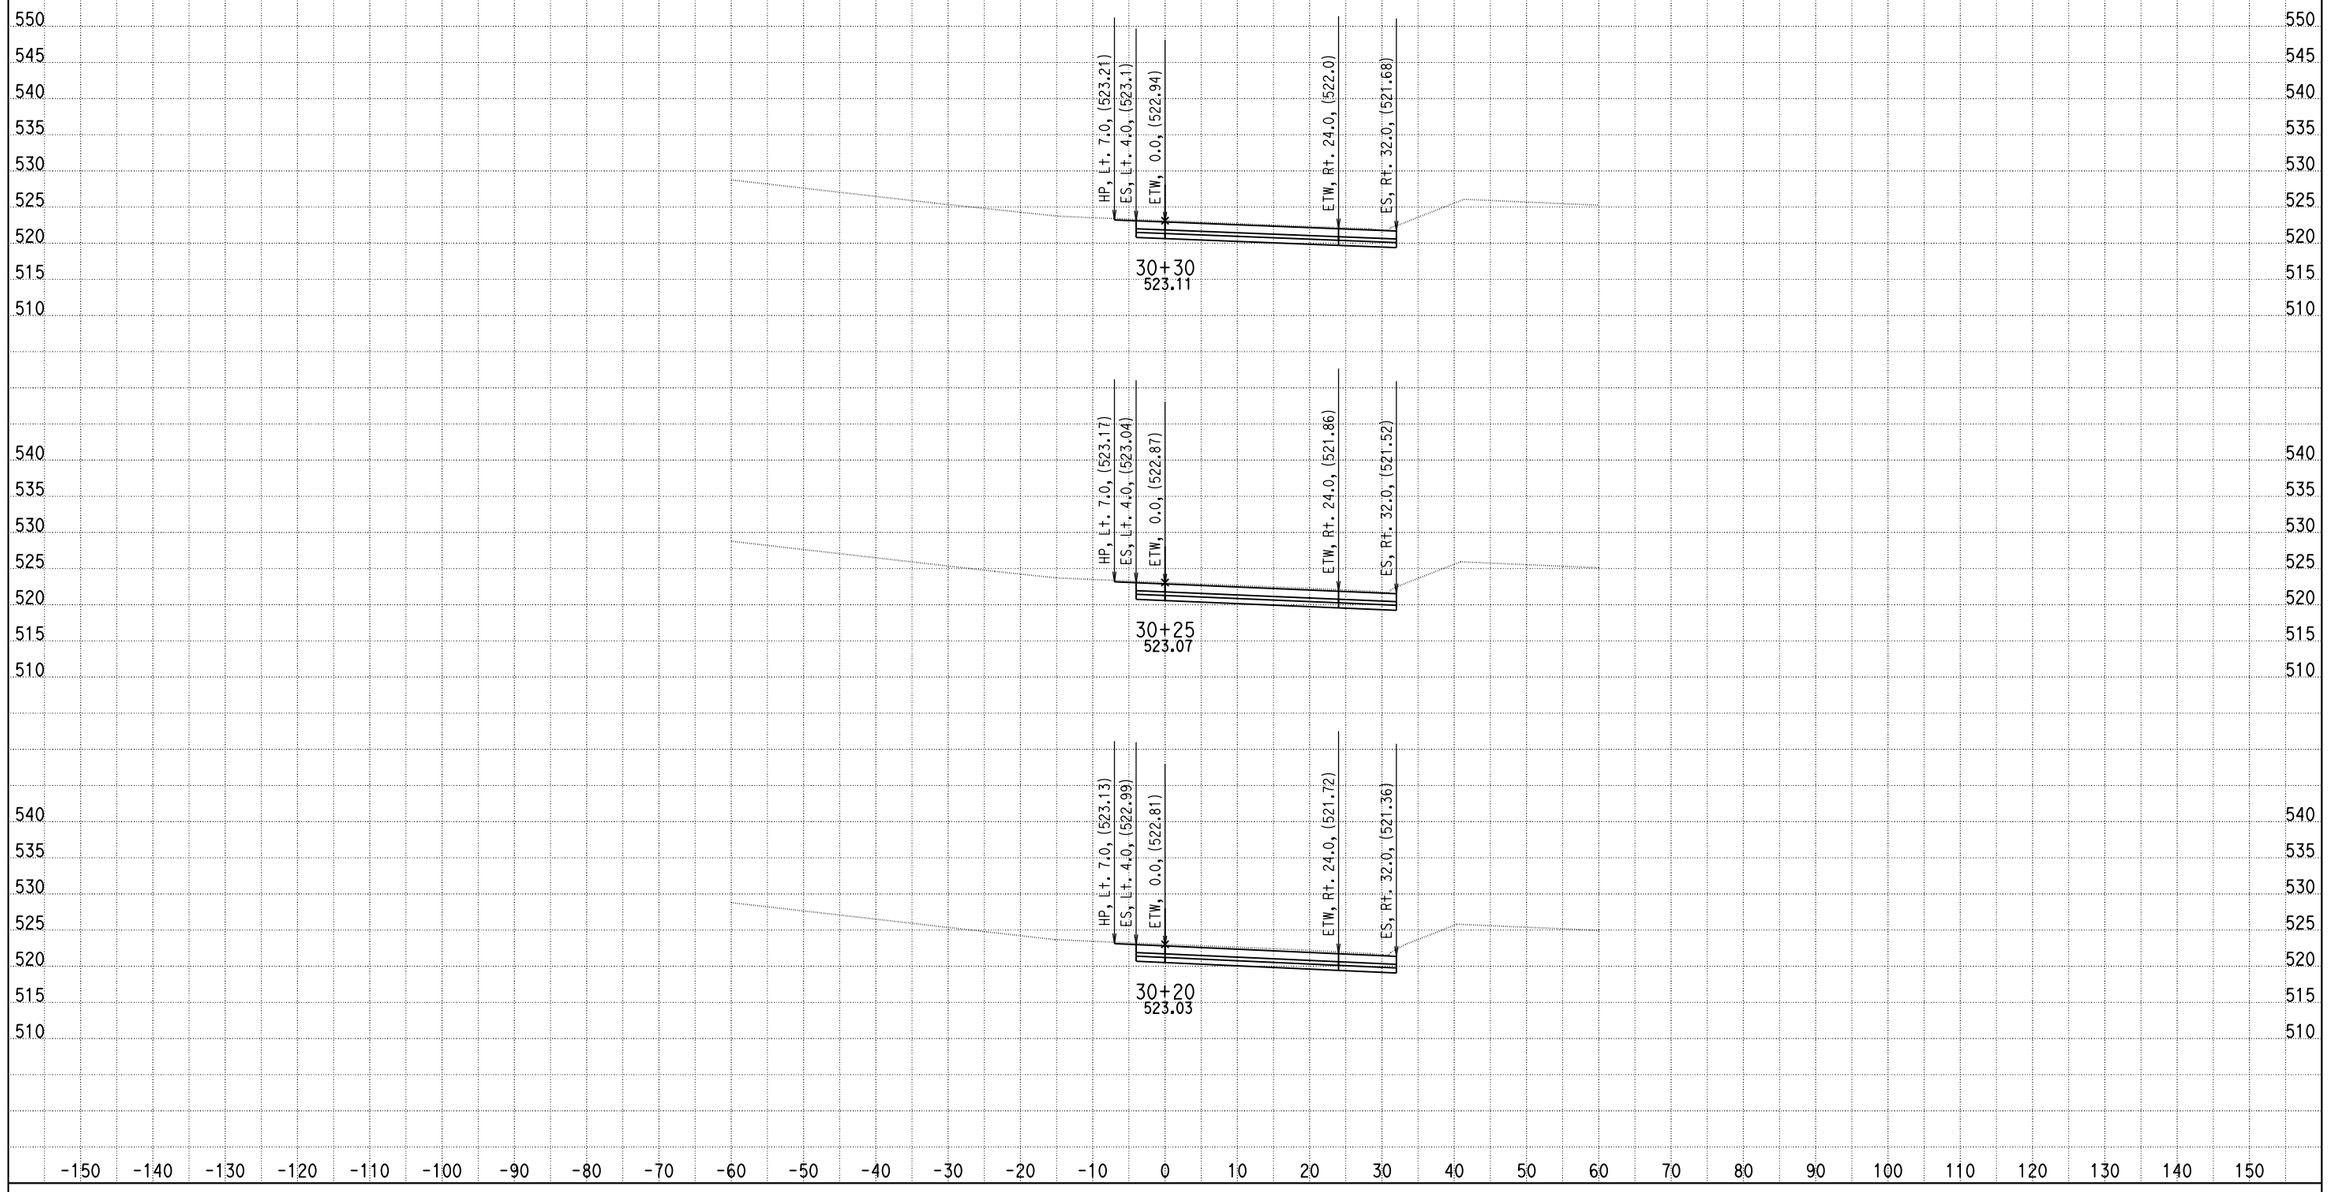

DATE: 11/21/2013

KC Project: 0818E File: D:\PROJECT\0818E\UPDATE-RAMP\hrd1-pro.ear

SCALE: 1" = 10' Horiz.
1" = 10' Vert.

All Dimensions are US Survey Feet

RAMPD1
CROSS SECTIONS

SHEET 56 OF XXX

DESIGN STUDY ONLY

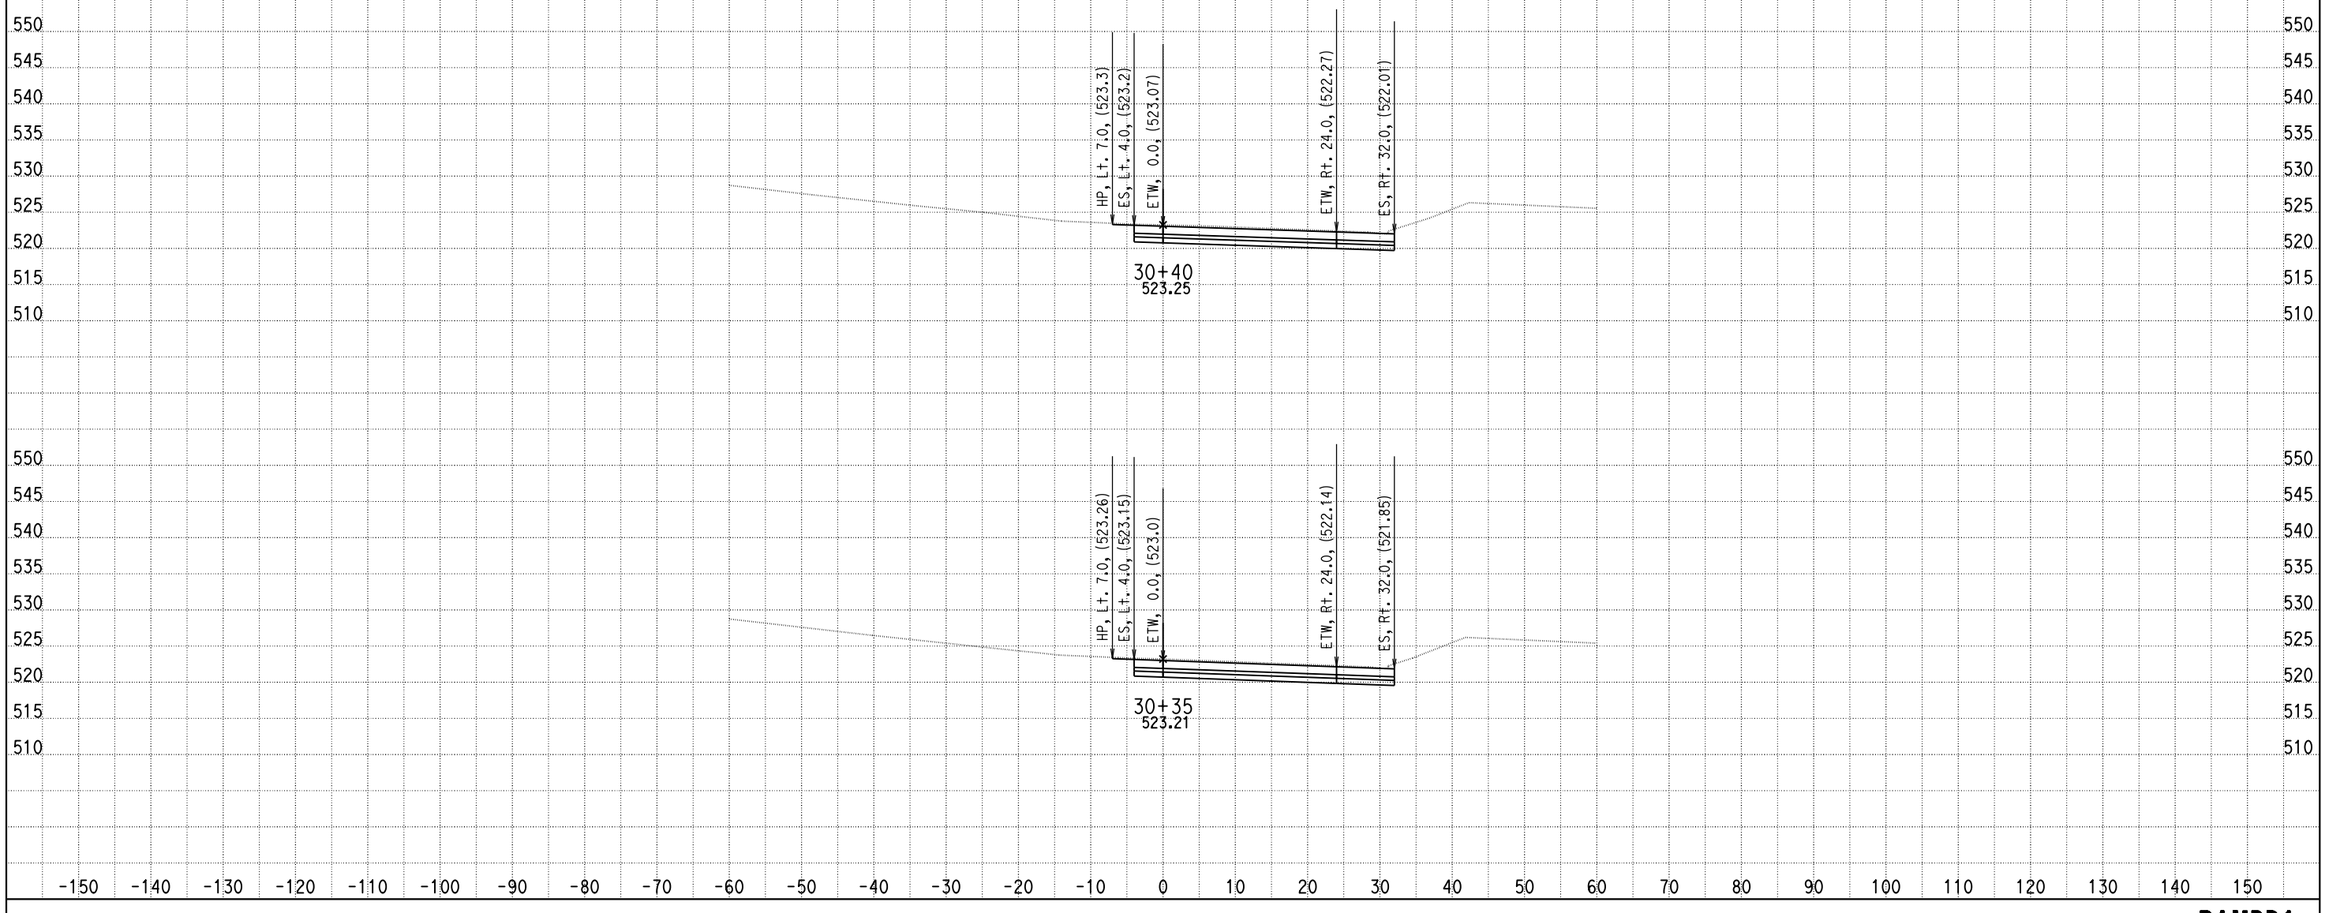

DATE: 11/21/2013

KC Project: 0818E File: D:\PROJECT\0818E\UPDATE-RAMP\hrd1-pro.ear

SCALE: 1" = 10' Horiz.
1" = 10' Vert.

All Dimensions are US Survey Feet

RAMPD1
CROSS SECTIONS

SHEET 57 OF XXX

DESIGN STUDY ONLY

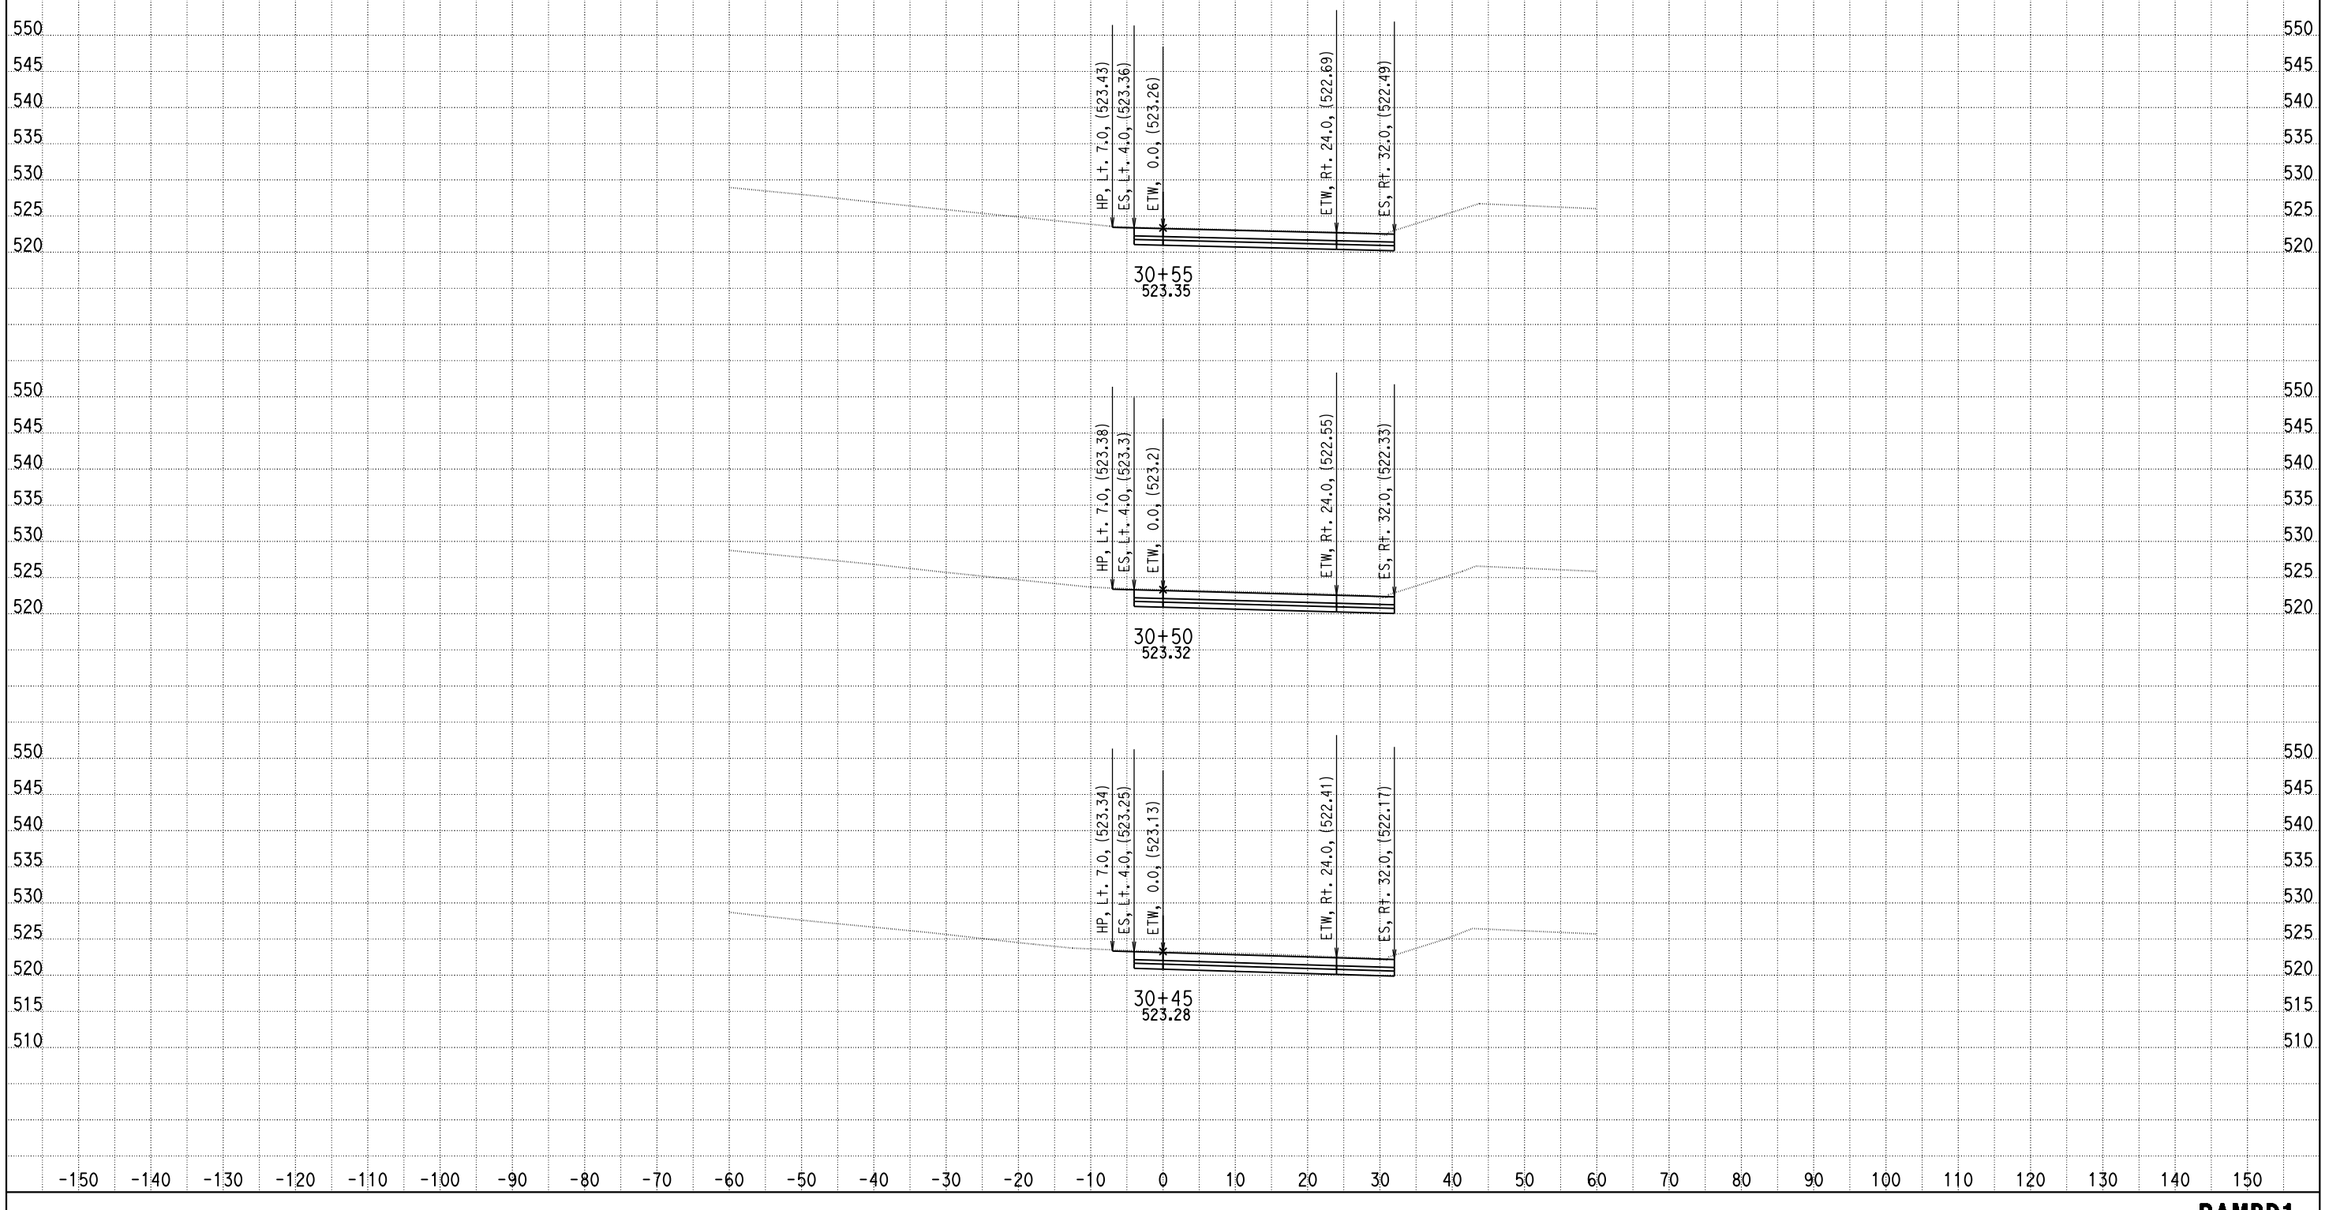

DATE: 11/21/2013

KC Project: 0818E File: D:\PROJECT\0818E\UPDATE-RAMP\hrd1-pro.ear

SCALE: 1" = 10' Horiz.
1" = 10' Vert.

All Dimensions are US Survey Feet

RAMPD1
CROSS SECTIONS

DESIGN STUDY ONLY

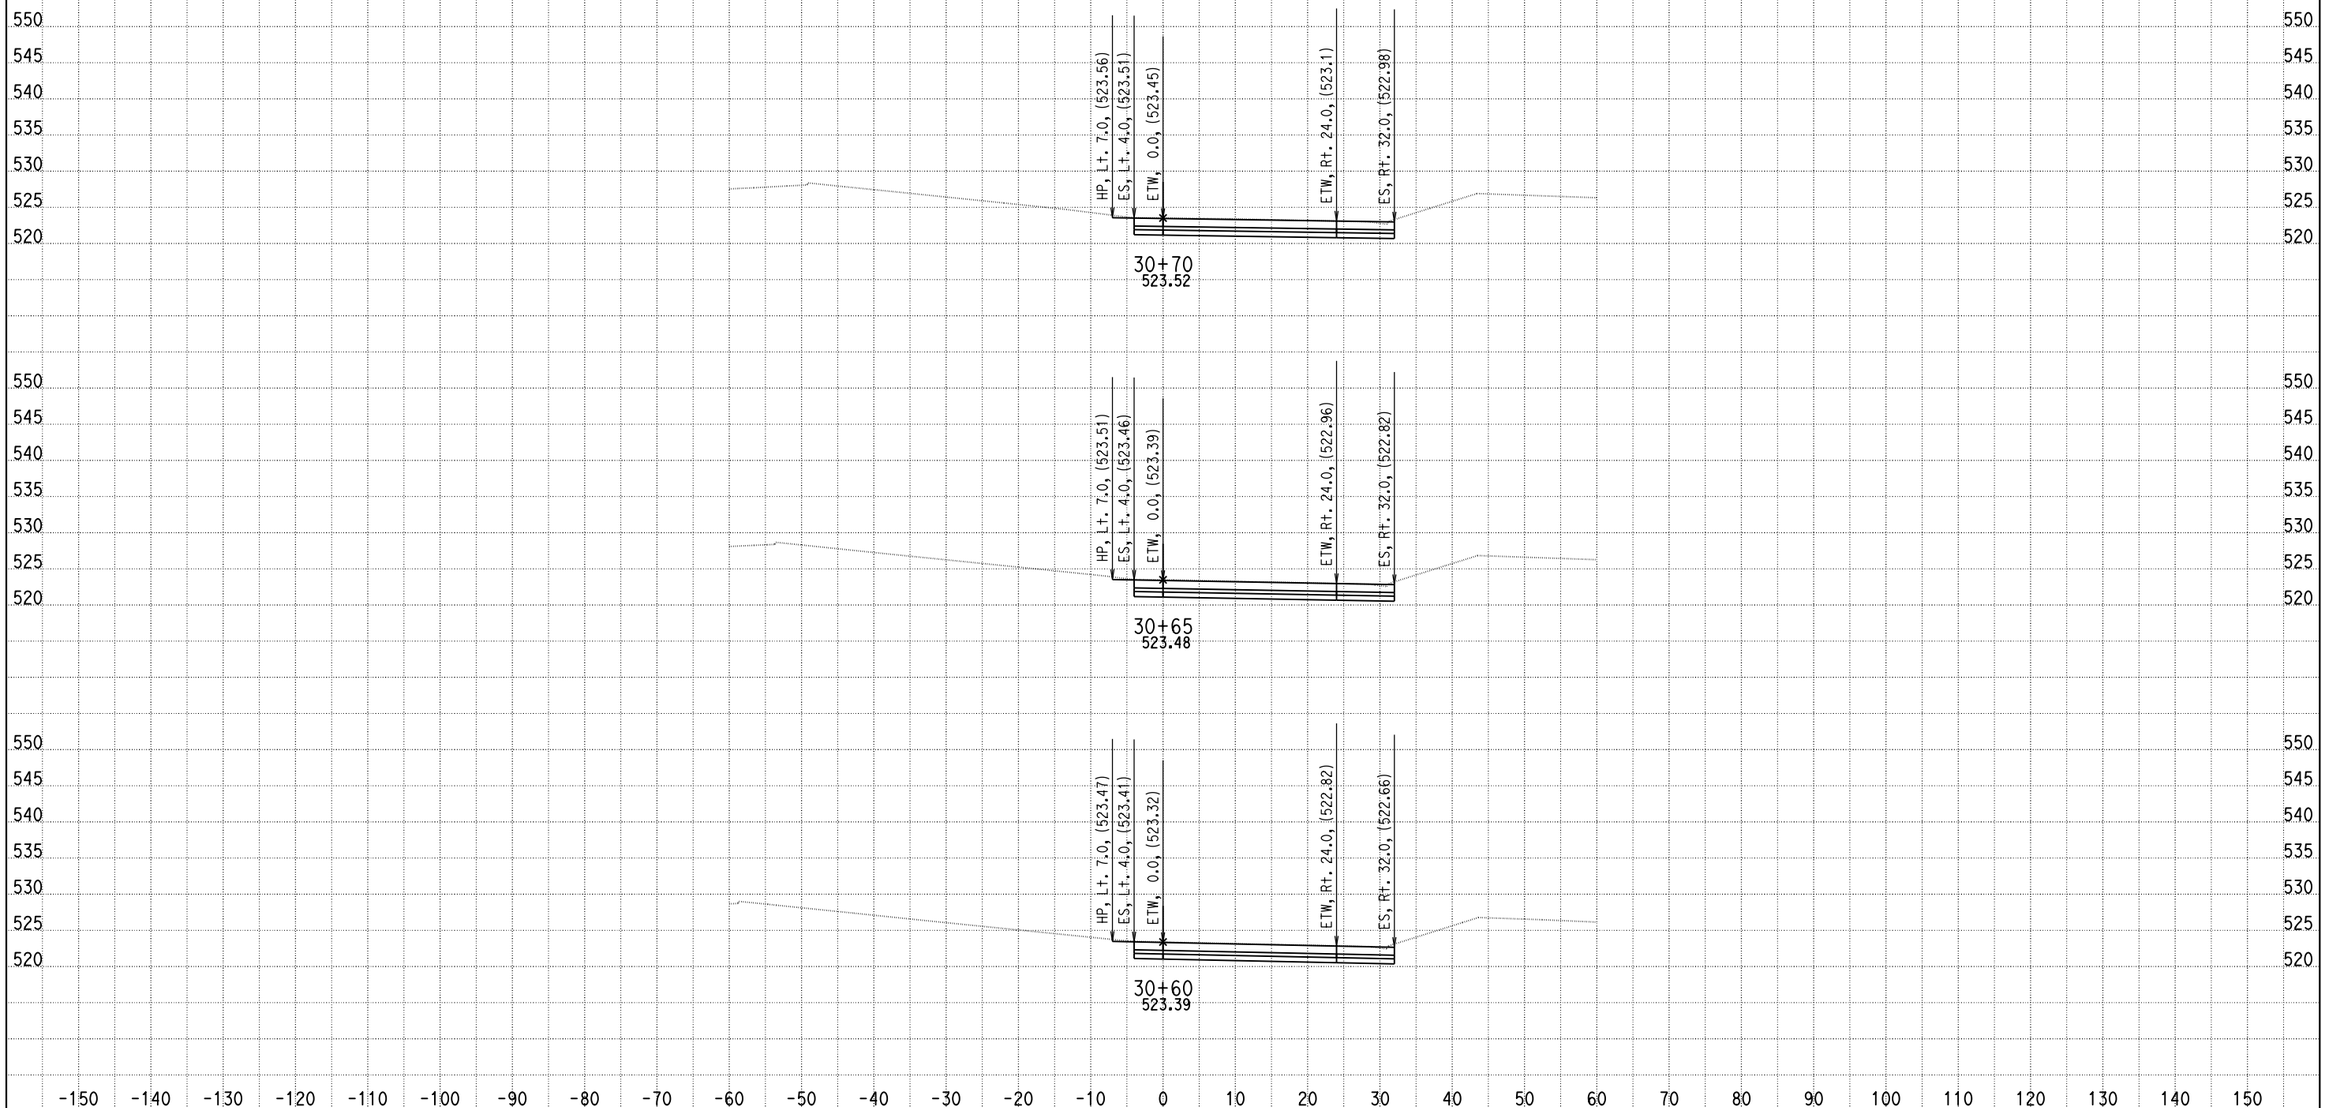

DATE: 11/21/2013

KC Project: 0818E File: D:\PROJECT\0818E\UPDATE-RAMP\hrd1-pro.ear

SCALE: 1" = 10' Horiz.
1" = 10' Vert.

All Dimensions are US Survey Feet

RAMPD1
CROSS SECTIONS

SHEET 59 OF XXX

DESIGN STUDY ONLY

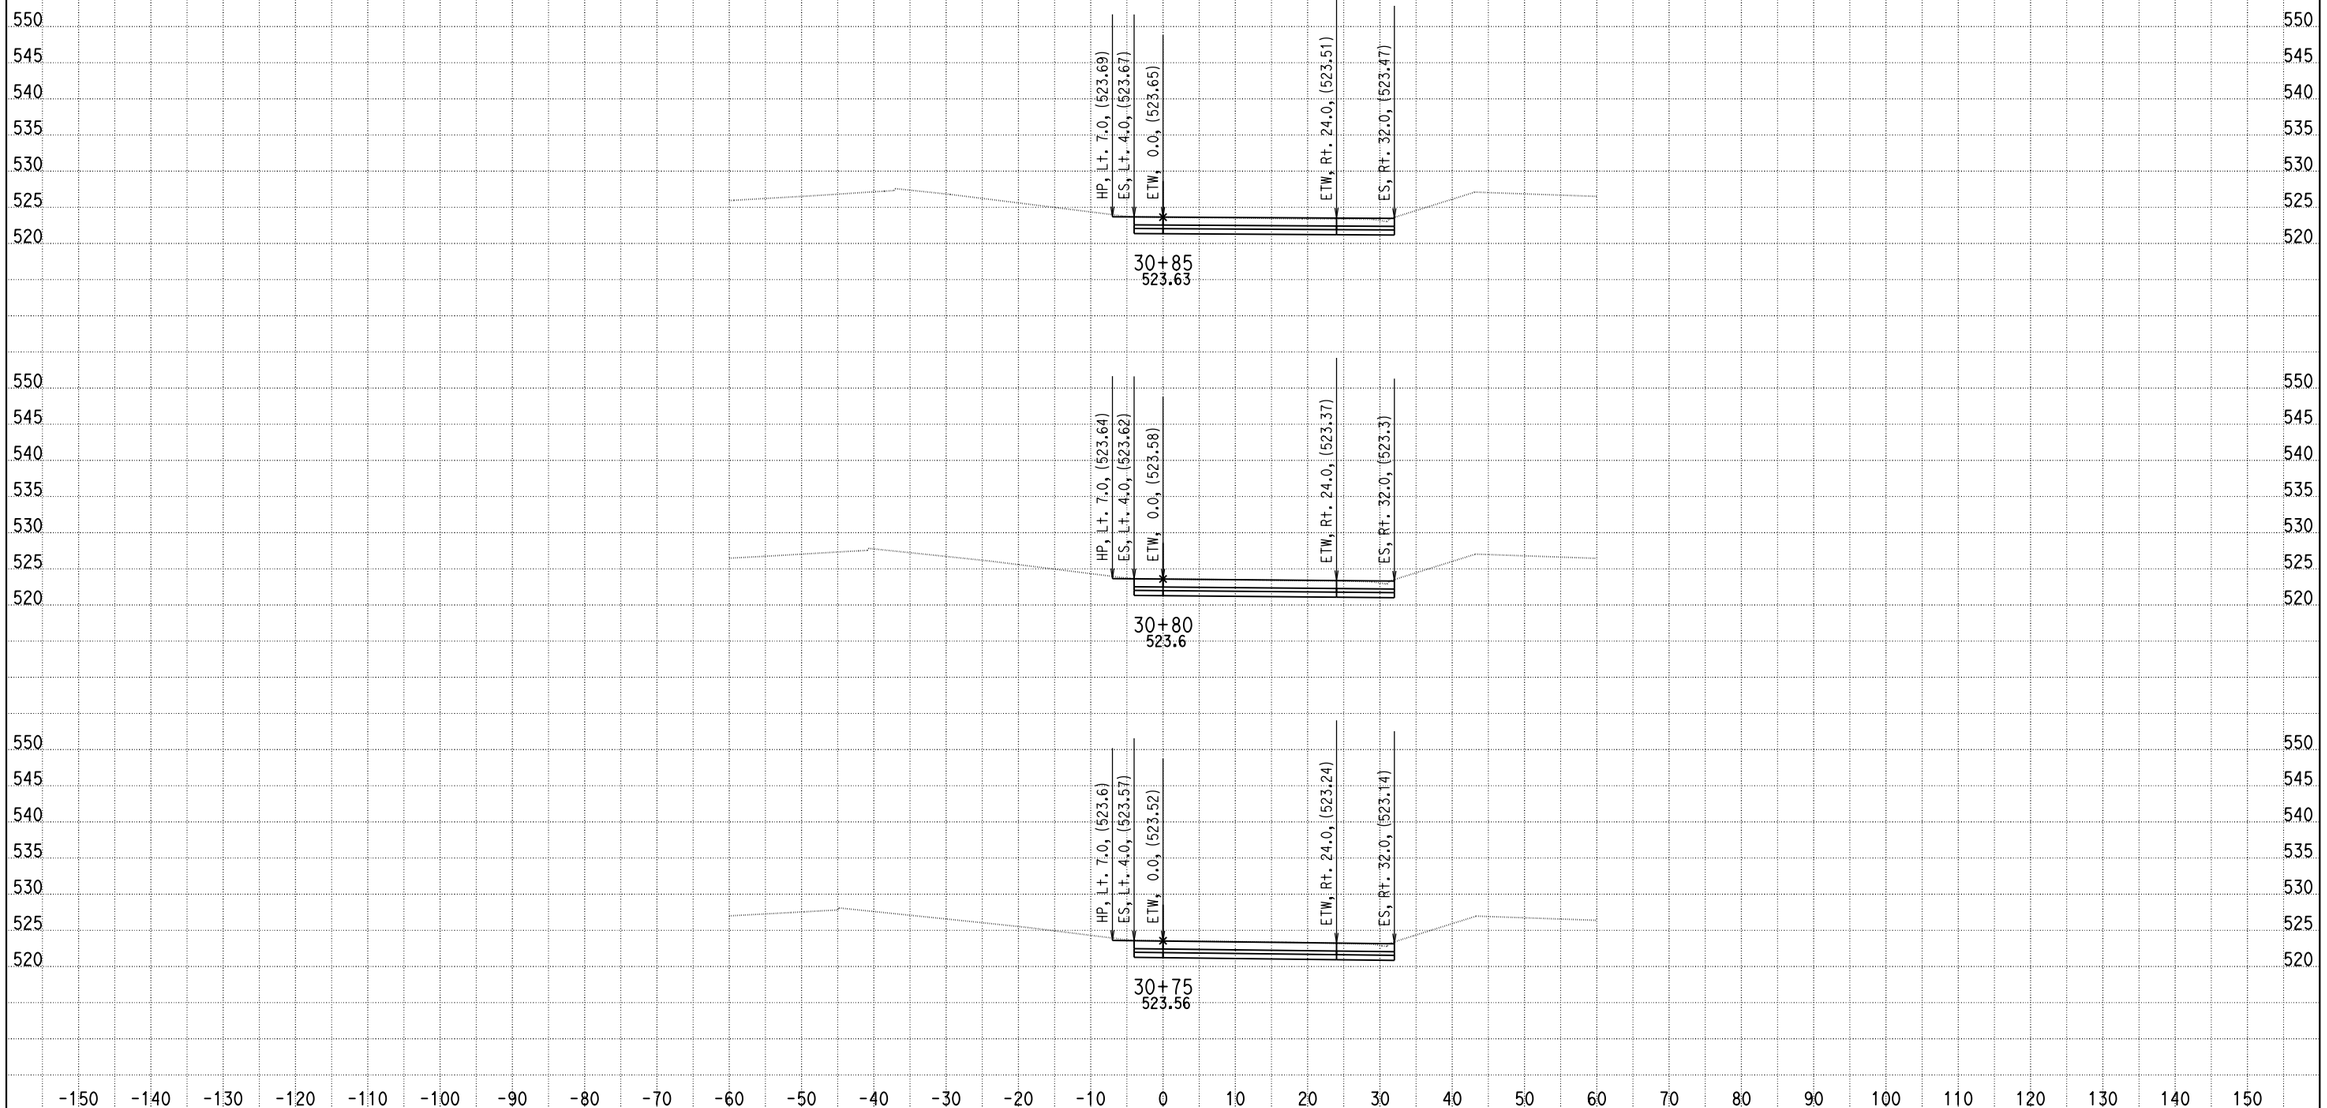

DATE: 11/21/2013

KC Project: 0818E File: D:\PROJECT\0818E\UPDATE-RAMP\hrd1-pro.ear

SCALE: 1" = 10' Horiz.
1" = 10' Vert.

All Dimensions are US Survey Feet

RAMPD1
CROSS SECTIONS

DESIGN STUDY ONLY

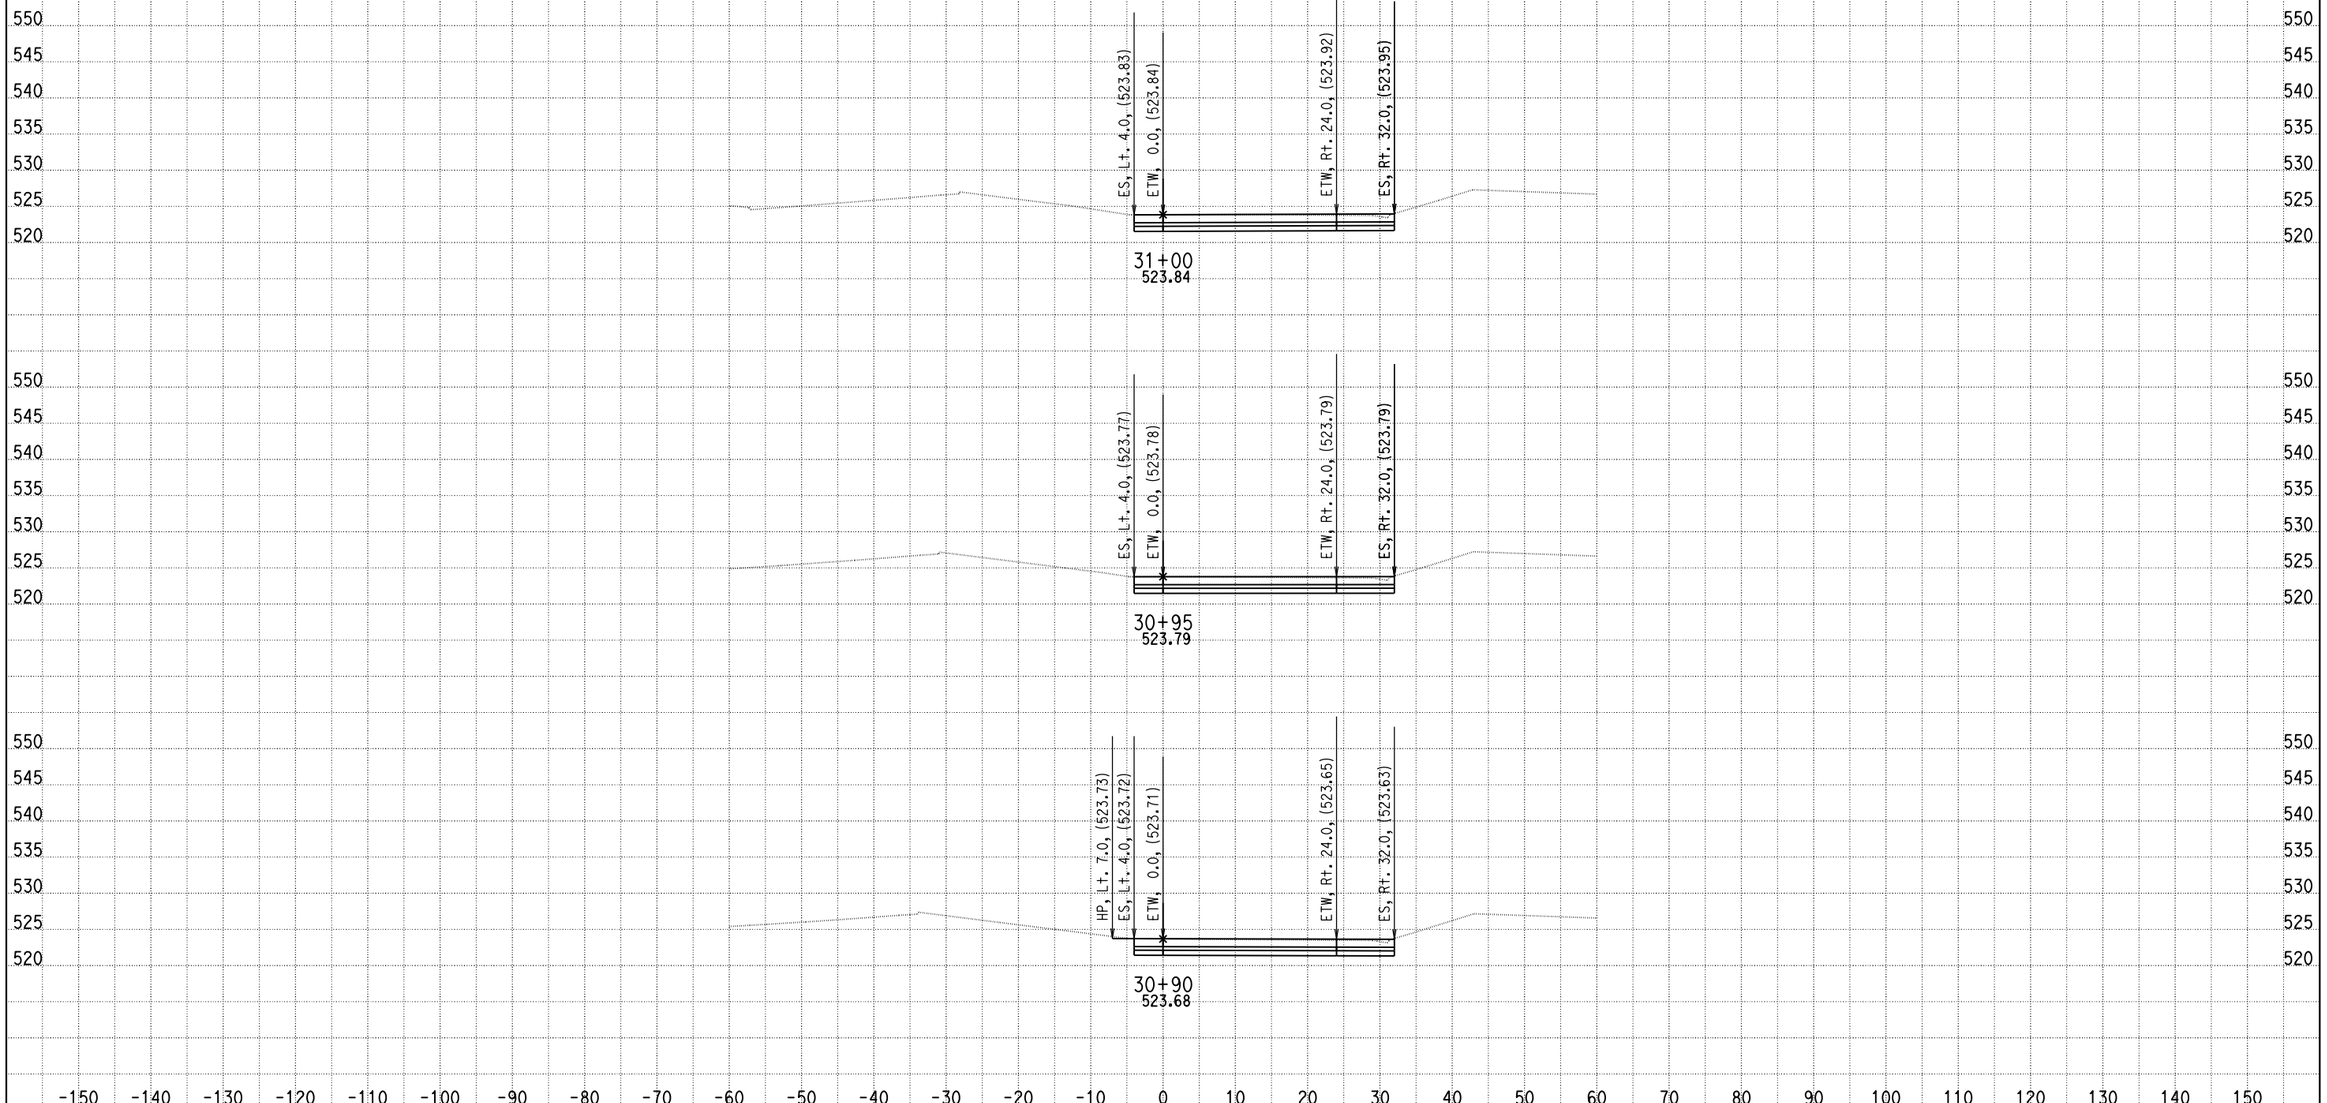

DATE: 11/21/2013

KC Project: 0818E File: D:\PROJECT\0818E\UPDATE-RAMP\hrd1-pro.ear

SCALE: 1" = 10' Horiz.
1" = 10' Vert.

All Dimensions are US Survey Feet

RAMPD1
CROSS SECTIONS

SHEET 61 OF XXX

DESIGN STUDY ONLY

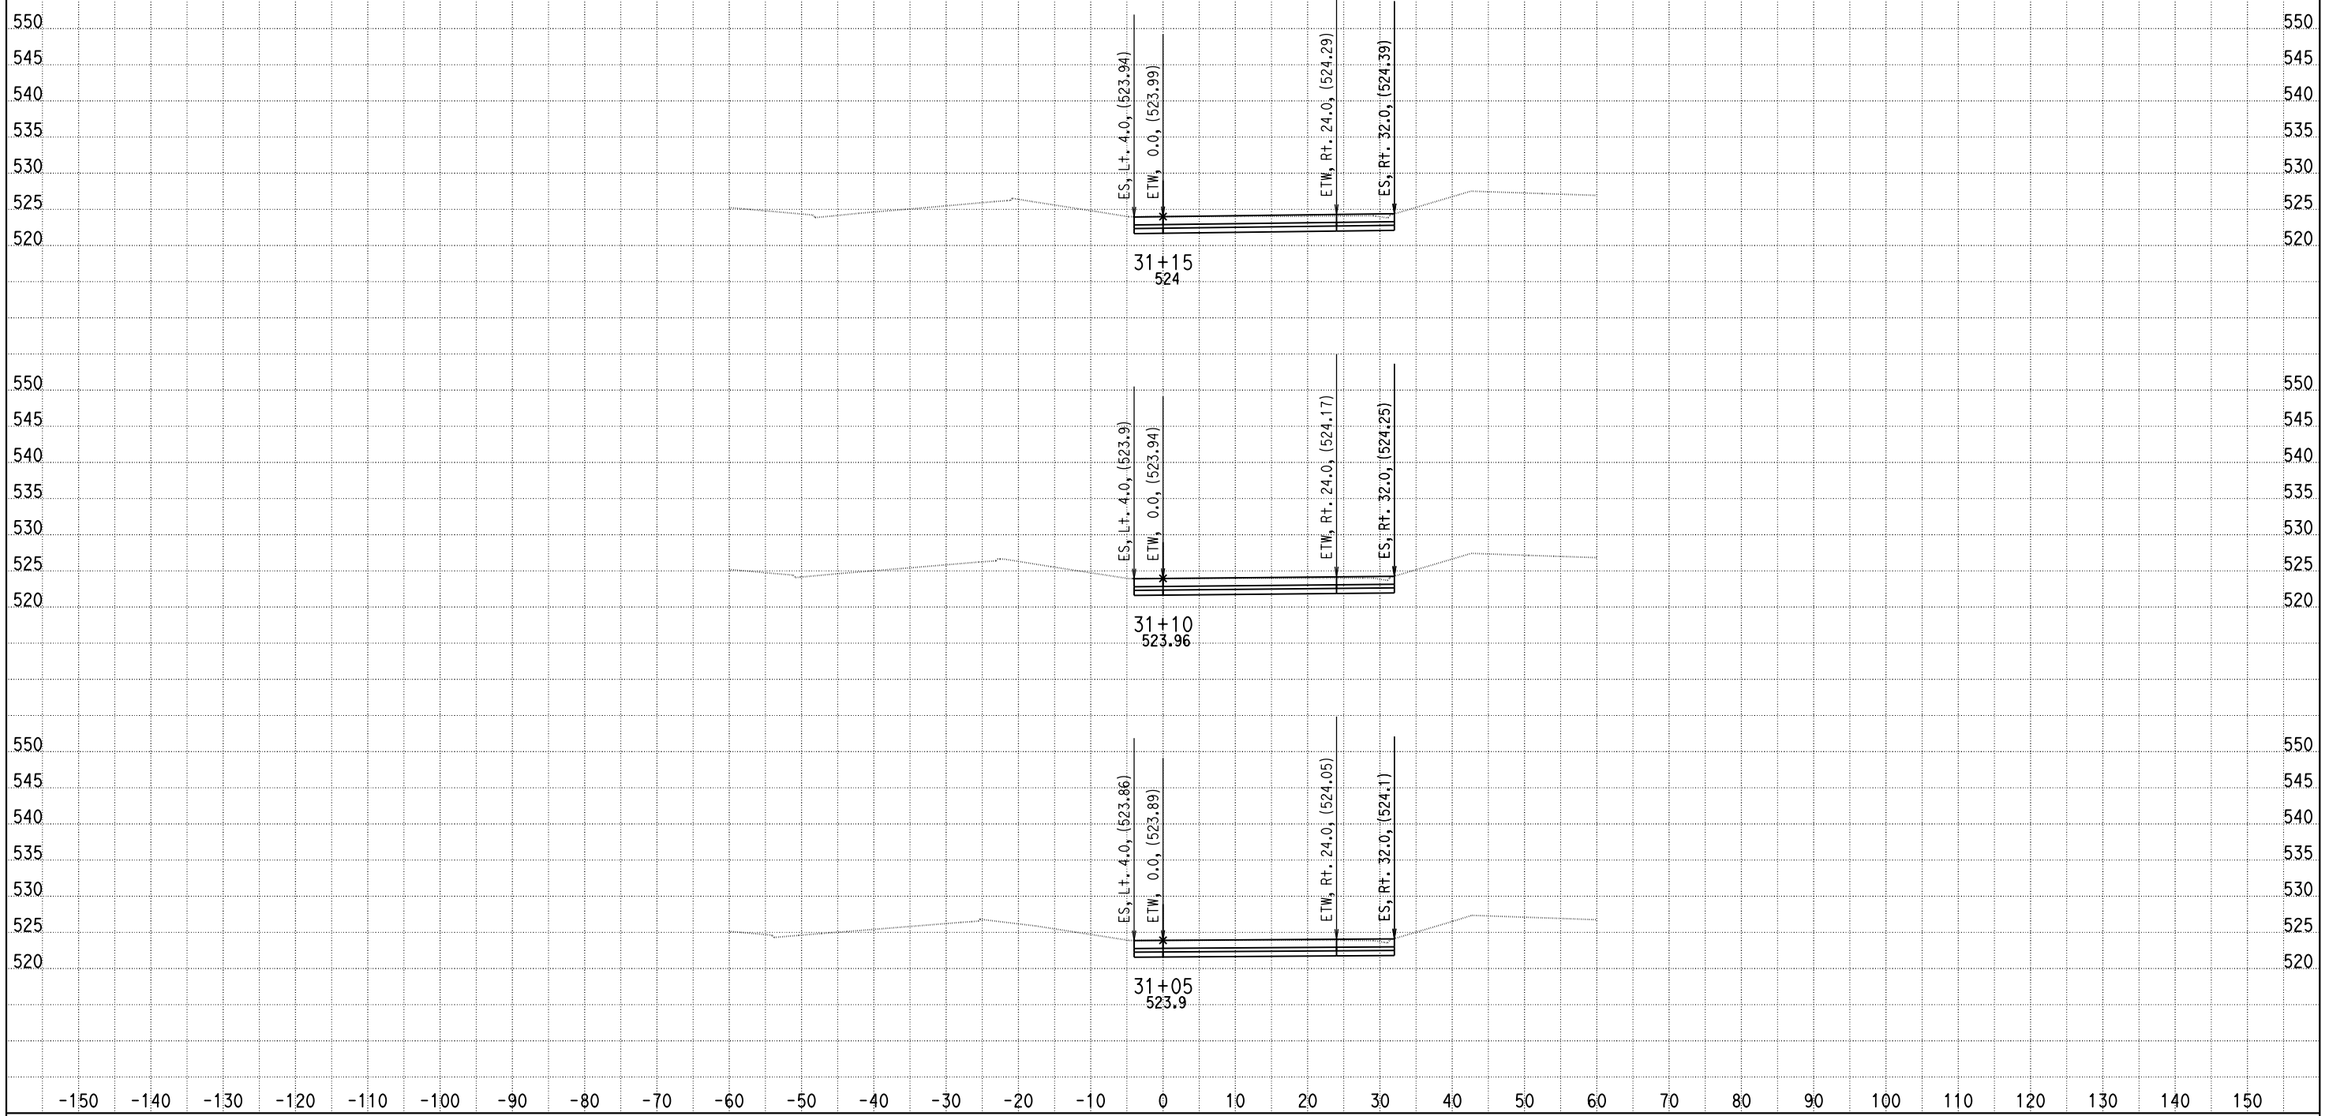

DATE: 11/21/2013

KC Project: 0818E File: D:\PROJECT\0818E\UPDATE-RAMP\hrd1-pro.ear

SCALE: 1" = 10' Horiz.
1" = 10' Vert.

All Dimensions are US Survey Feet

RAMPD1
CROSS SECTIONS

SHEET 62 OF XXX

DESIGN STUDY ONLY

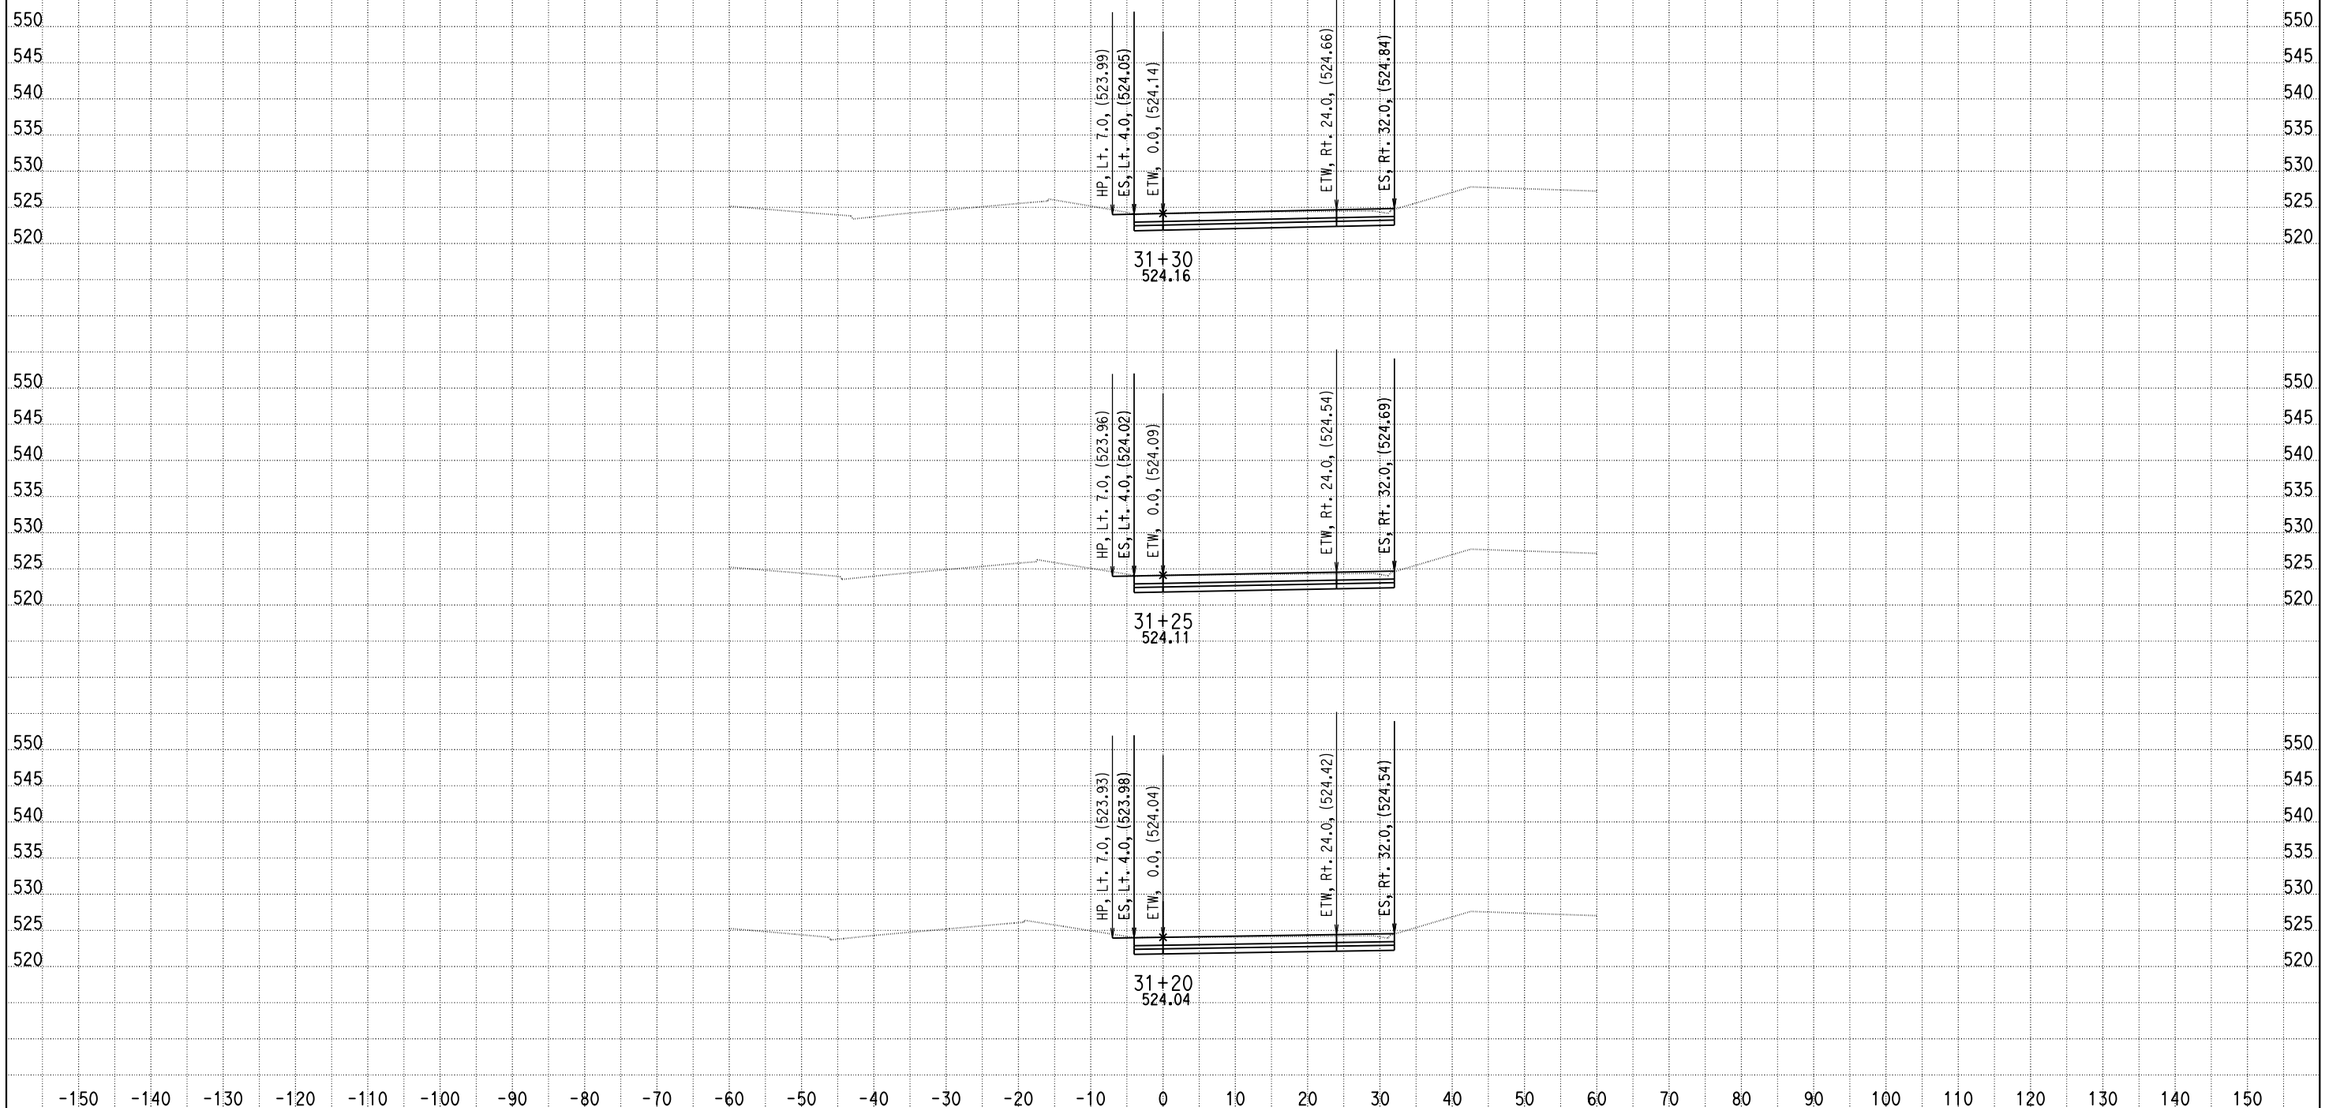

DATE: 11/21/2013

KC Project: 0818E File: D:\PROJECT\0818E\UPDATE-RAMP\hrd1-pro.ear

SCALE: 1" = 10' Horiz.
1" = 10' Vert.

All Dimensions are US Survey Feet

RAMPD1
CROSS SECTIONS

SHEET 63 OF XXX

DESIGN STUDY ONLY

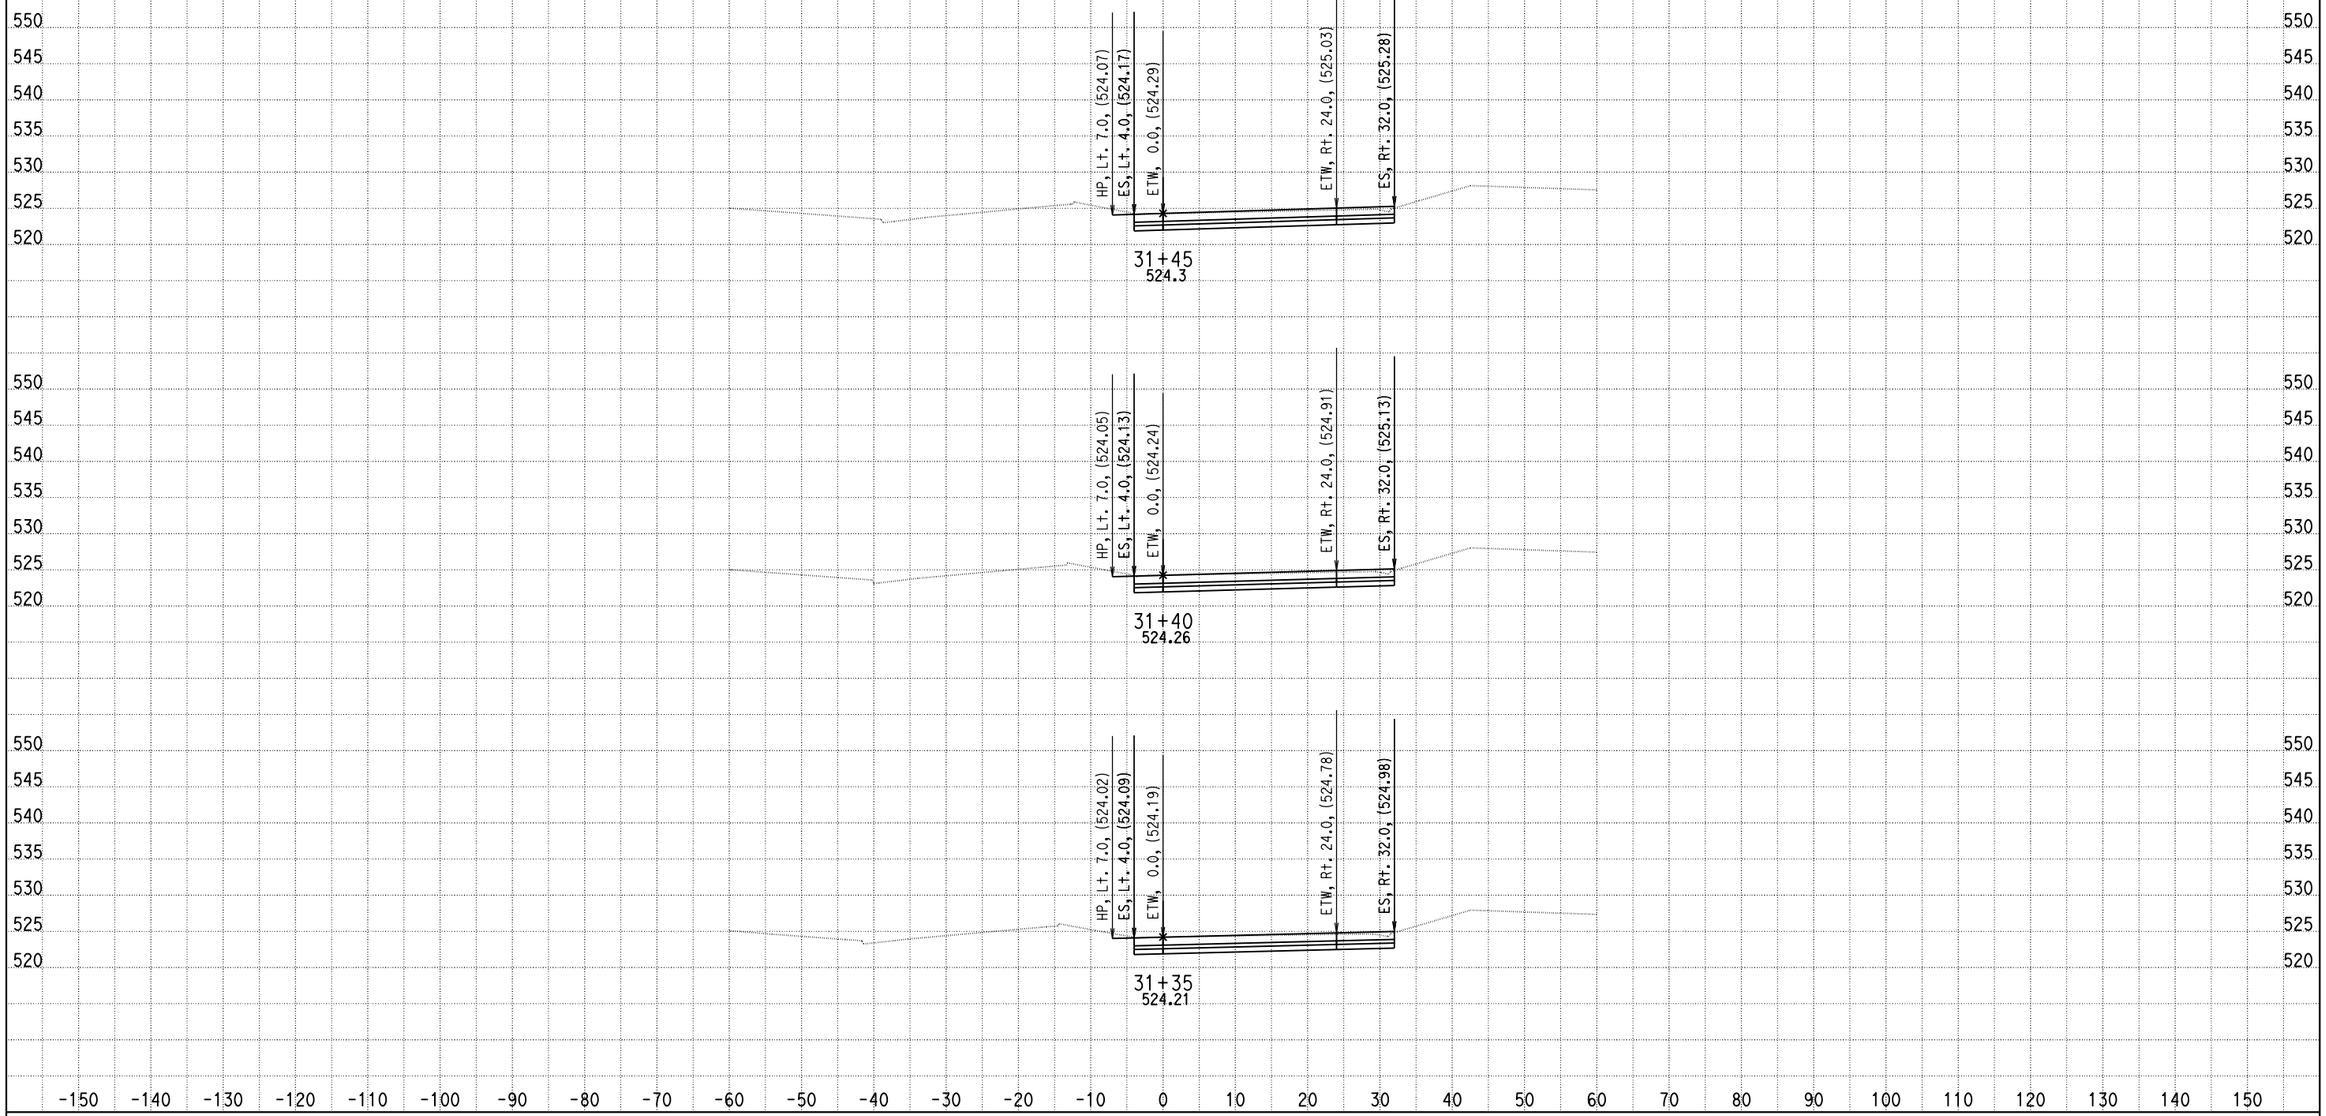

DATE: 11/21/2013

KC Project: 0818E File: D:\PROJECT\0818E\UPDATE-RAMP\hrd1-pro.ear

SCALE: 1" = 10' Horiz.
1" = 10' Vert.

All Dimensions are US Survey Feet

RAMPD1
CROSS SECTIONS

DESIGN STUDY ONLY

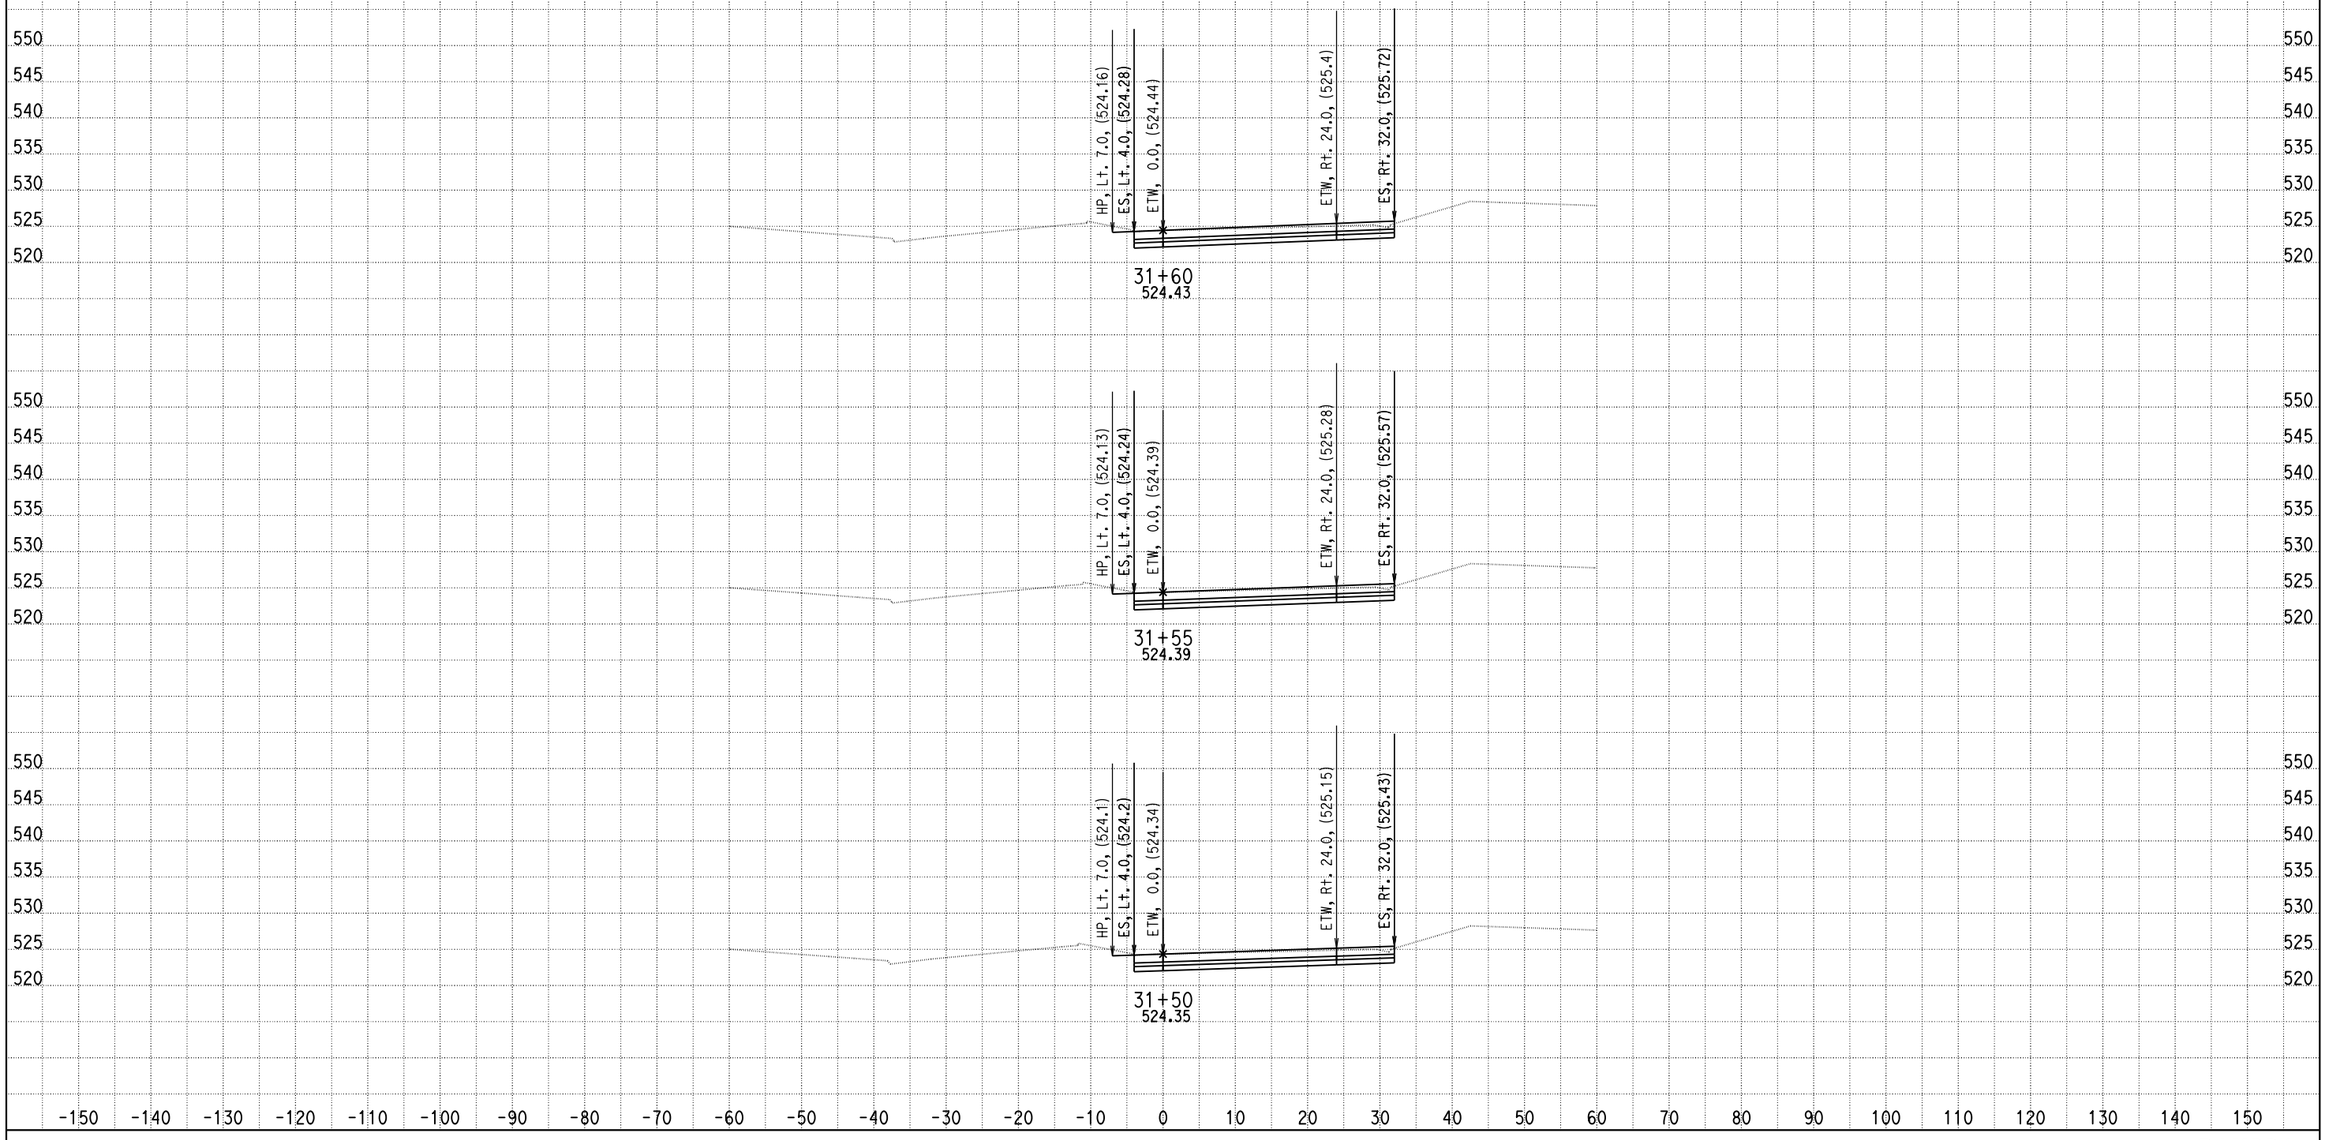

DATE: 11/21/2013

KC Project: 0818E File: D:\PROJECT\0818E\UPDATE-RAMP\hrd1-pro.ear

SCALE: 1" = 10' Horiz.
1" = 10' Vert.

All Dimensions are US Survey Feet

RAMPD1
CROSS SECTIONS

SHEET 65 OF XXX

DESIGN STUDY ONLY

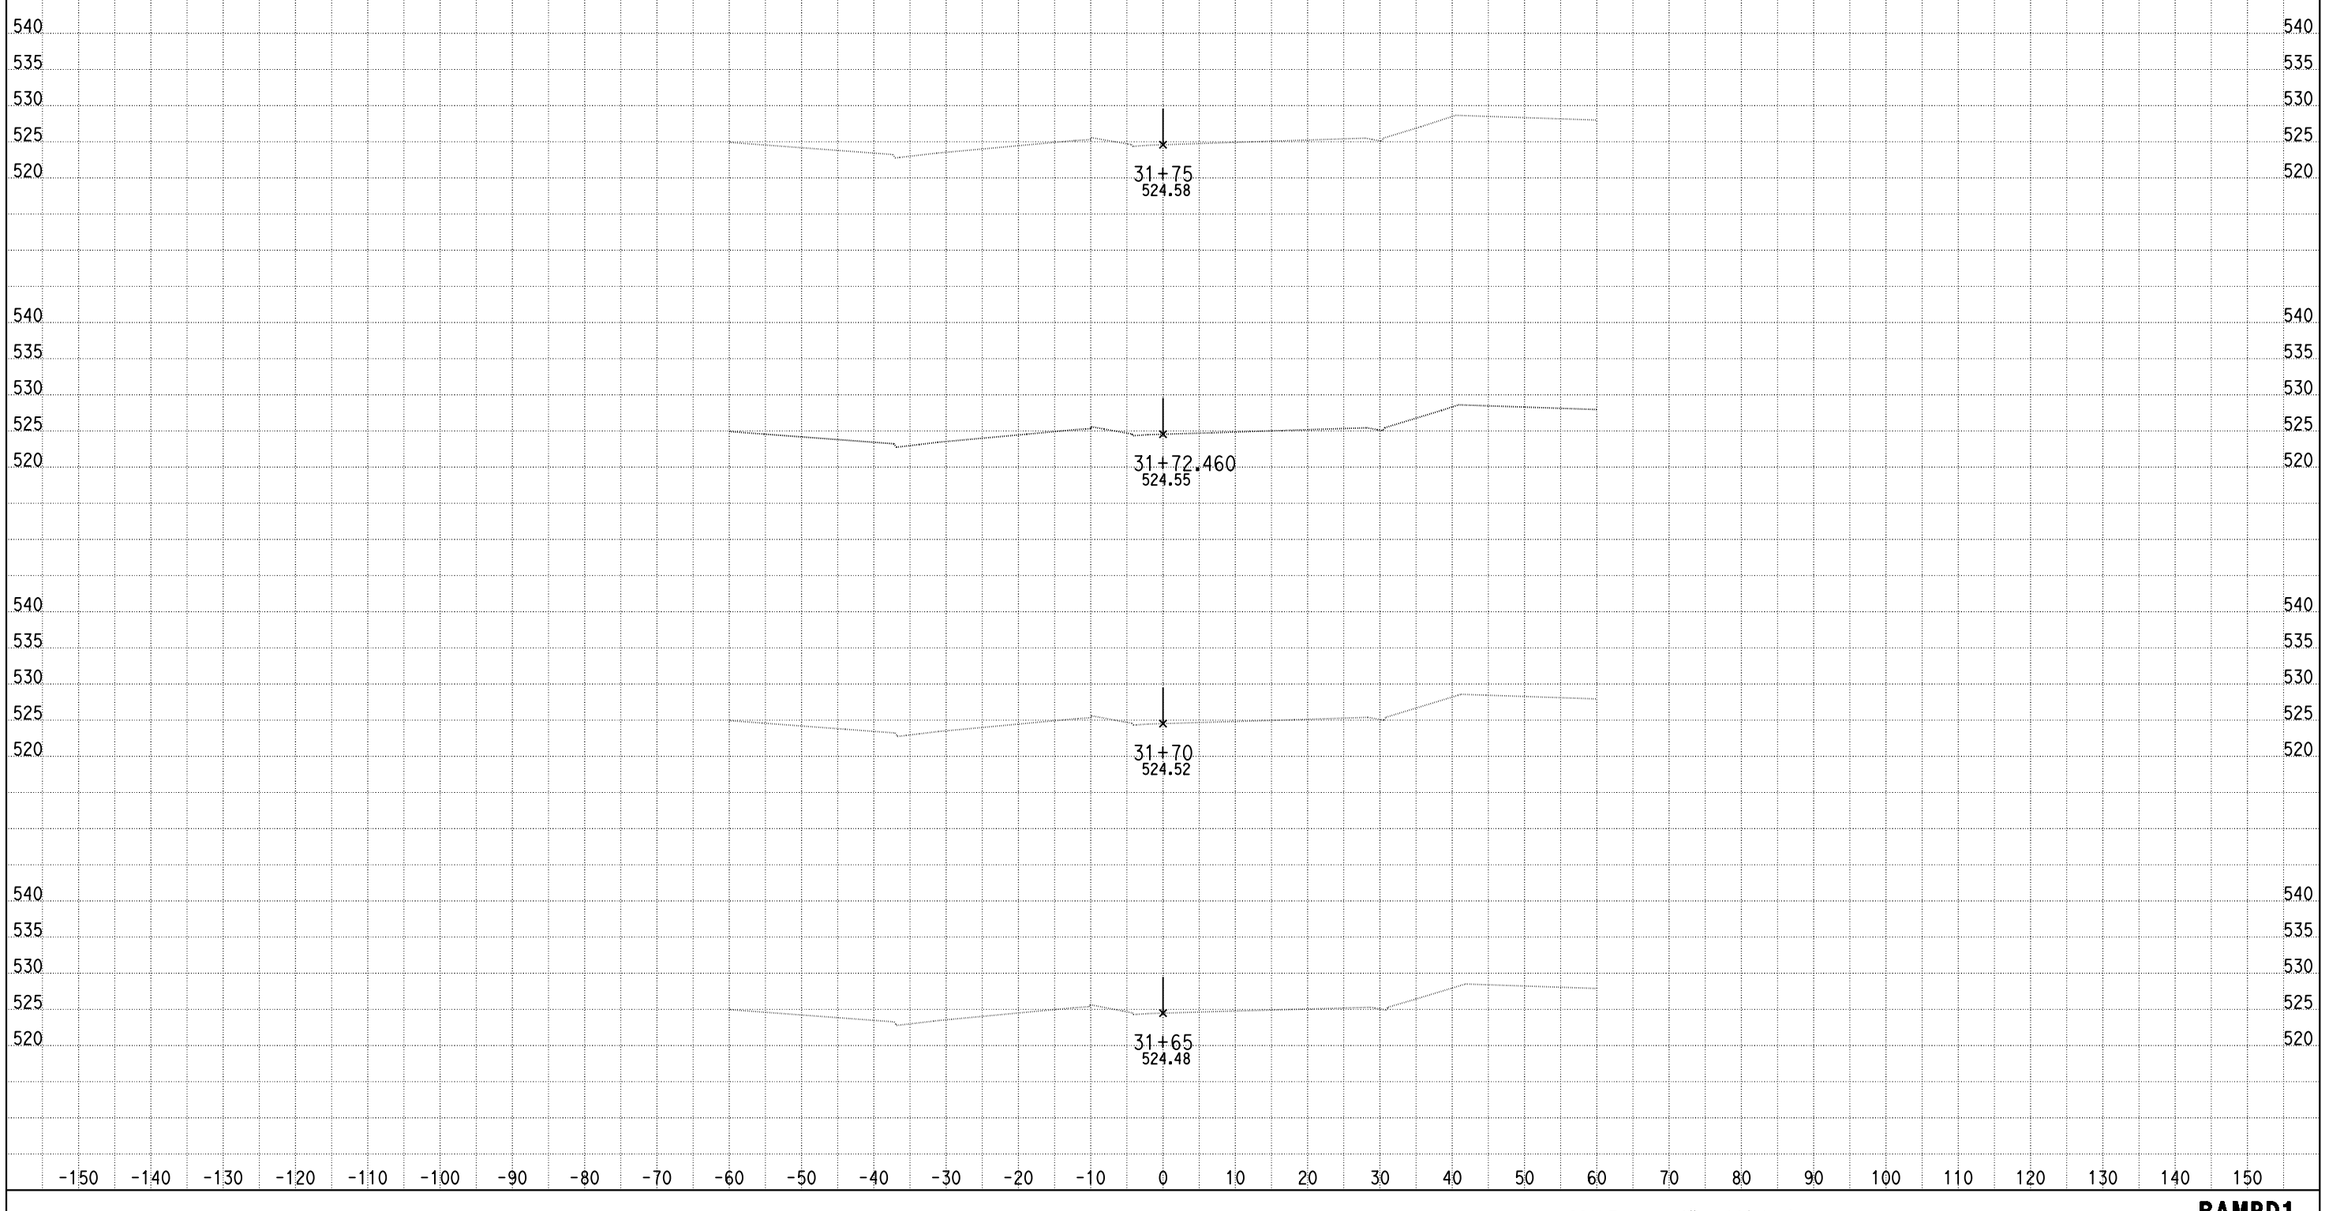

DATE: 11/21/2013

KC Project: 0818E File: D:\PROJECT\0818E\UPDATE-RAMP\hrd1-pro.ear

SCALE: 1" = 10' Horiz.
1" = 10' Vert.

All Dimensions are US Survey Feet

RAMPD1
CROSS SECTIONS

DESIGN STUDY ONLY

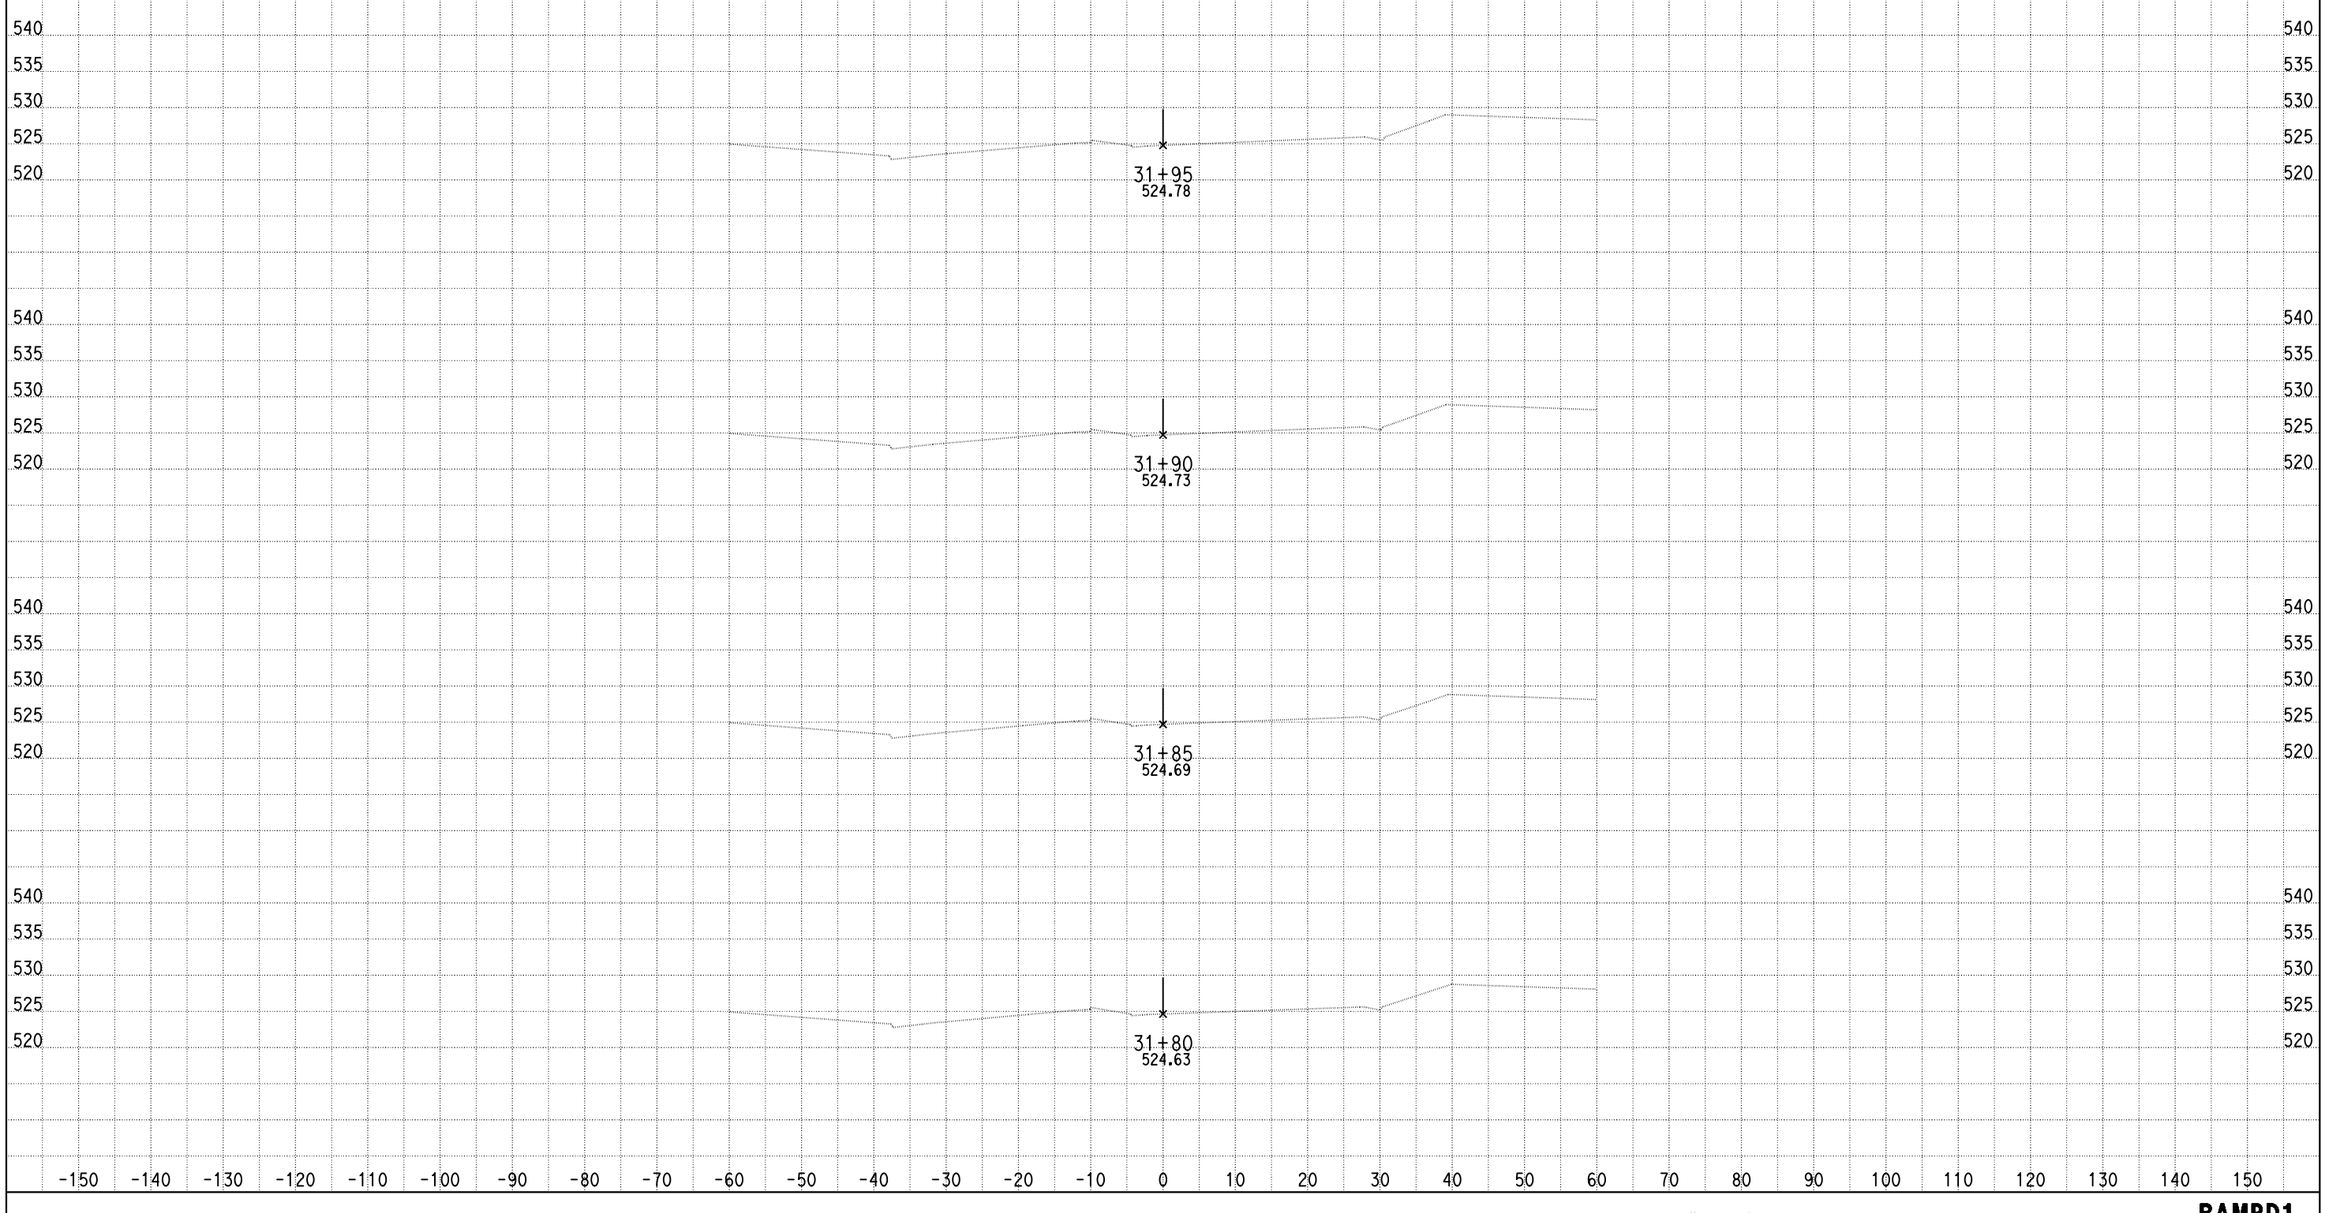

DATE: 11/21/2013

KC Project: 0818E File: D:\PROJECT\0818E\UPDATE-RAMP\hrd1-pro.ear

SCALE: 1" = 10' Horiz.
1" = 10' Vert.

All Dimensions are US Survey Feet

RAMPD1
CROSS SECTIONS

DESIGN STUDY ONLY

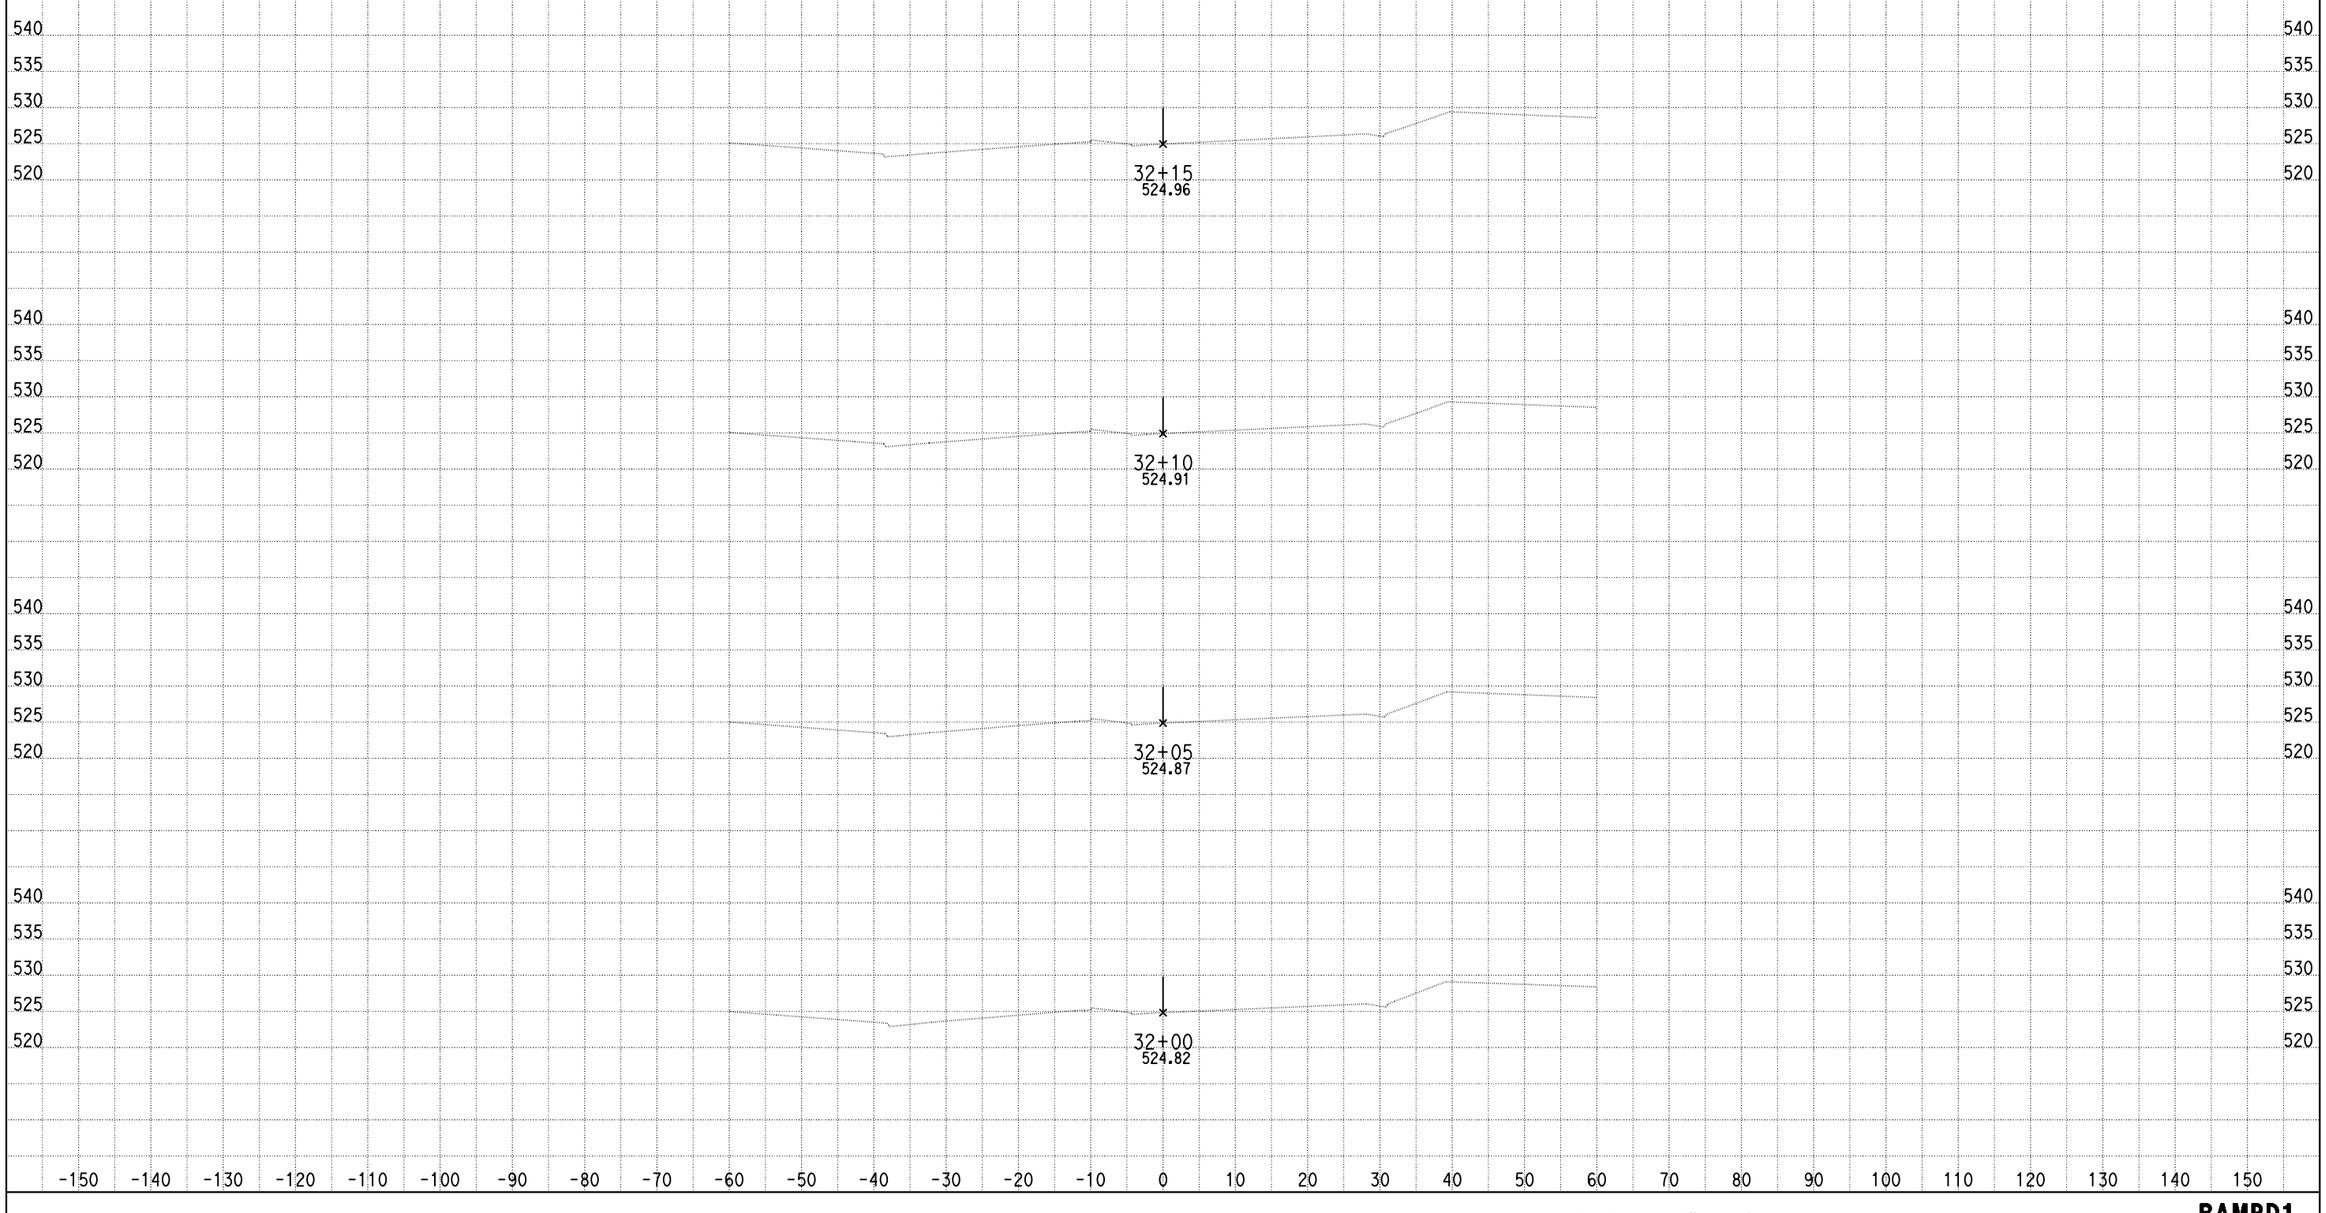

DATE: 11/21/2013

KC Project: 0818E File: D:\PROJECT\0818E\UPDATE-RAMP\hrd1-pro.ear

SCALE: 1" = 10' Horiz.
1" = 10' Vert.

All Dimensions are US Survey Feet

RAMPD1
CROSS SECTIONS

DESIGN STUDY ONLY

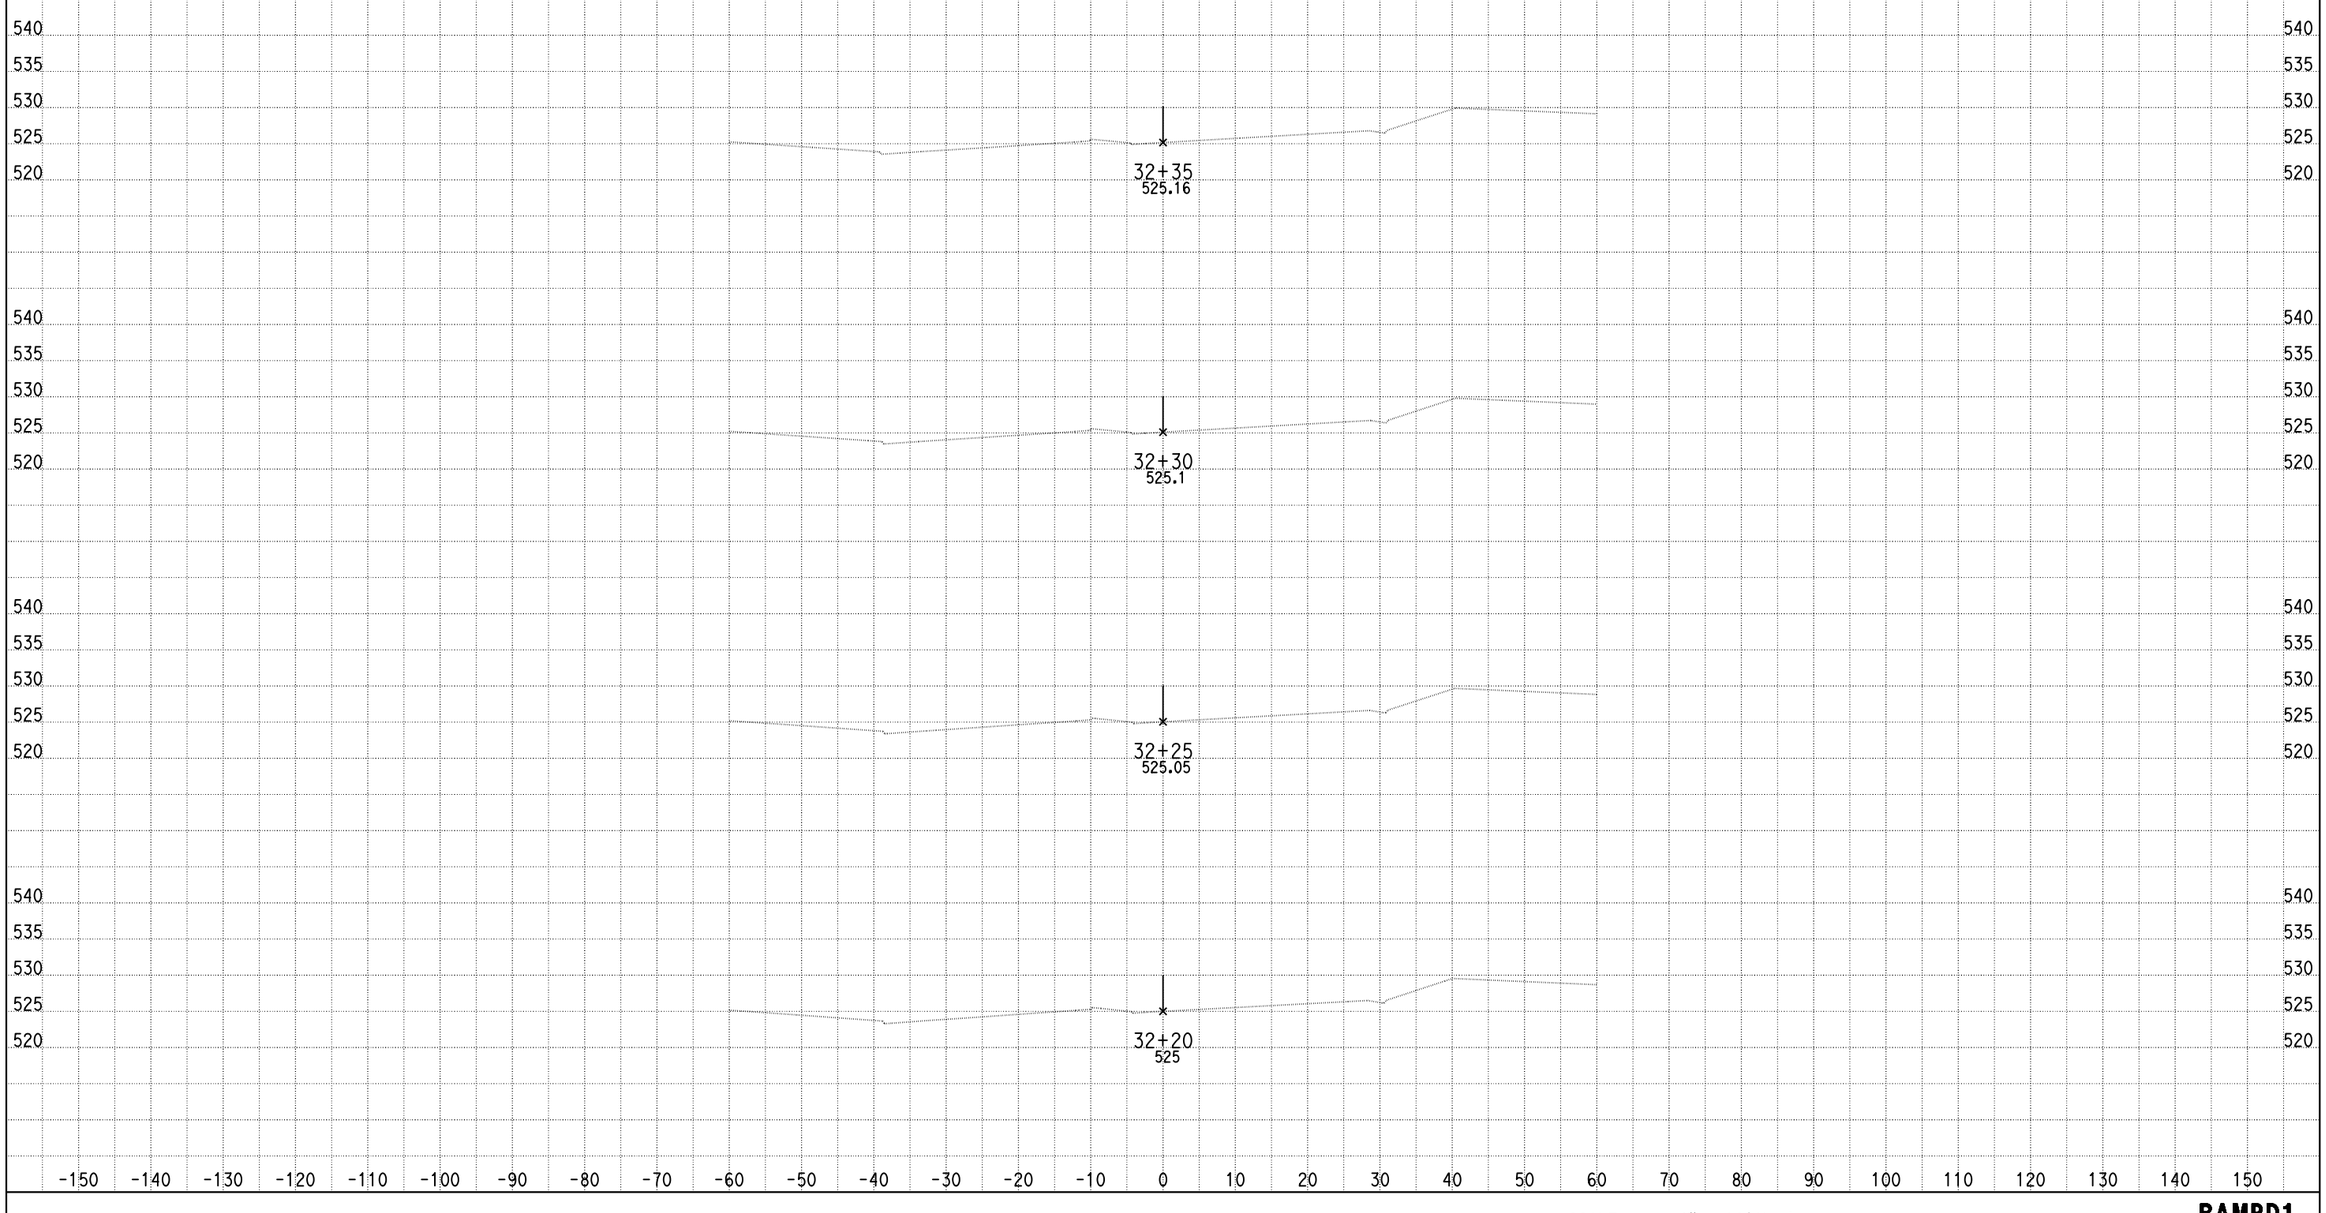

DATE: 11/21/2013

KC Project: 0818E File: D:\PROJECT\0818E\UPDATE-RAMP\hrd1-pro.ear

SCALE: 1" = 10' Horiz.
1" = 10' Vert.

All Dimensions are US Survey Feet

RAMPD1
CROSS SECTIONS

DESIGN STUDY ONLY

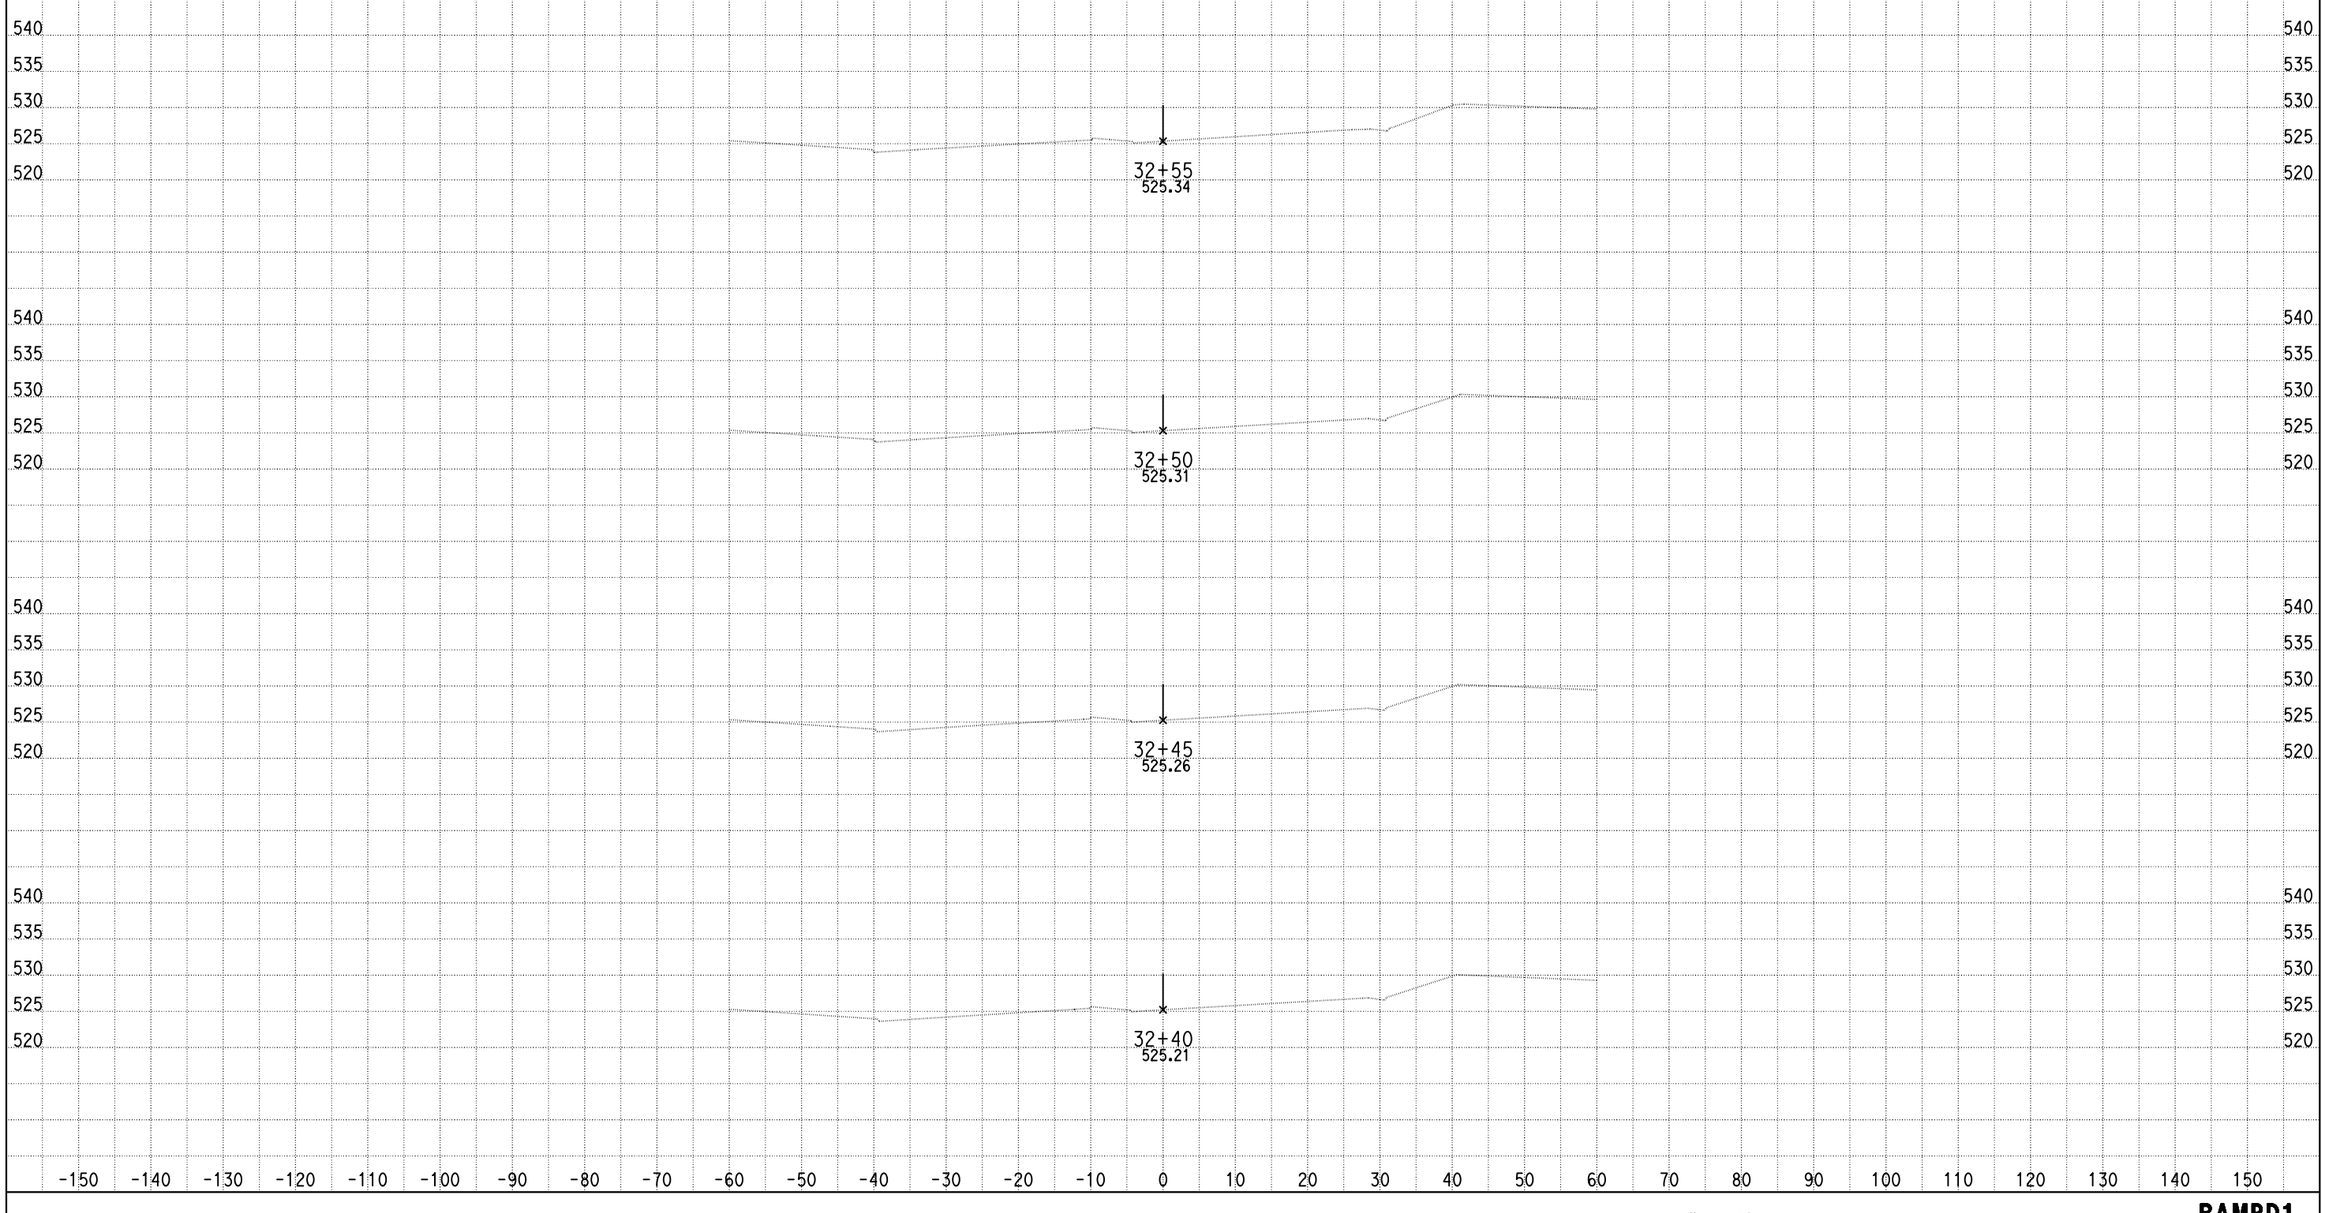

DATE: 11/21/2013

KC Project: 0818E File: D:\PROJECT\0818E\UPDATE-RAMP\hrd1-pro.ear

SCALE: 1" = 10' Horiz.
1" = 10' Vert.

All Dimensions are US Survey Feet

RAMPD1
CROSS SECTIONS

DESIGN STUDY ONLY

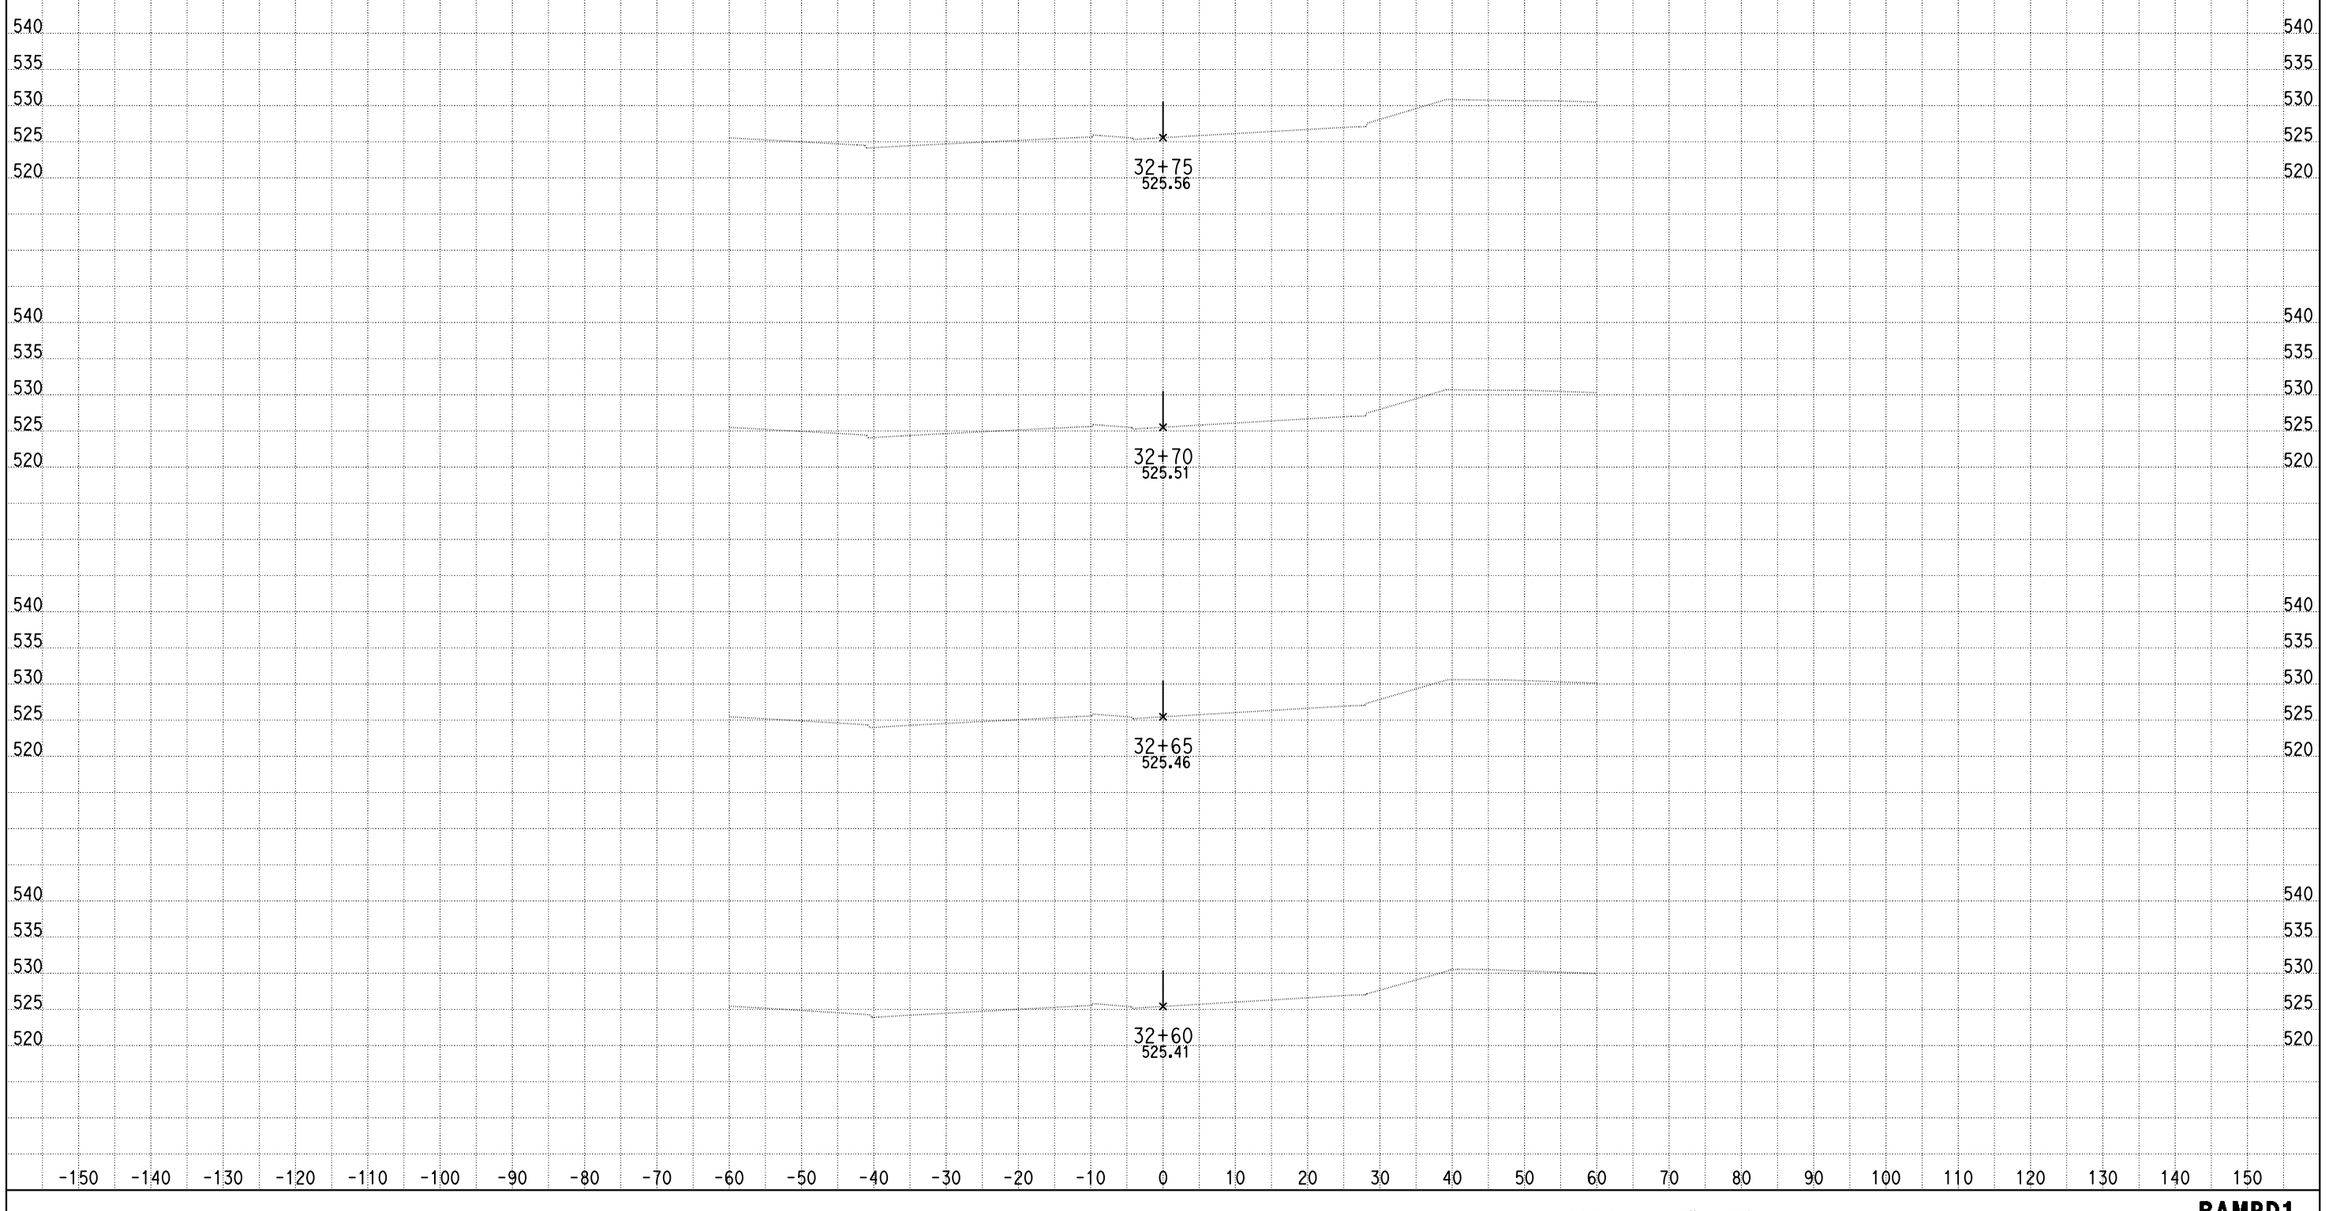

DATE: 11/21/2013

KC Project: 0818E File: D:\PROJECT\0818E\UPDATE-RAMP\hrd1-pro.ear

SCALE: 1" = 10' Horiz.
1" = 10' Vert.

All Dimensions are US Survey Feet

RAMPD1
CROSS SECTIONS

DESIGN STUDY ONLY

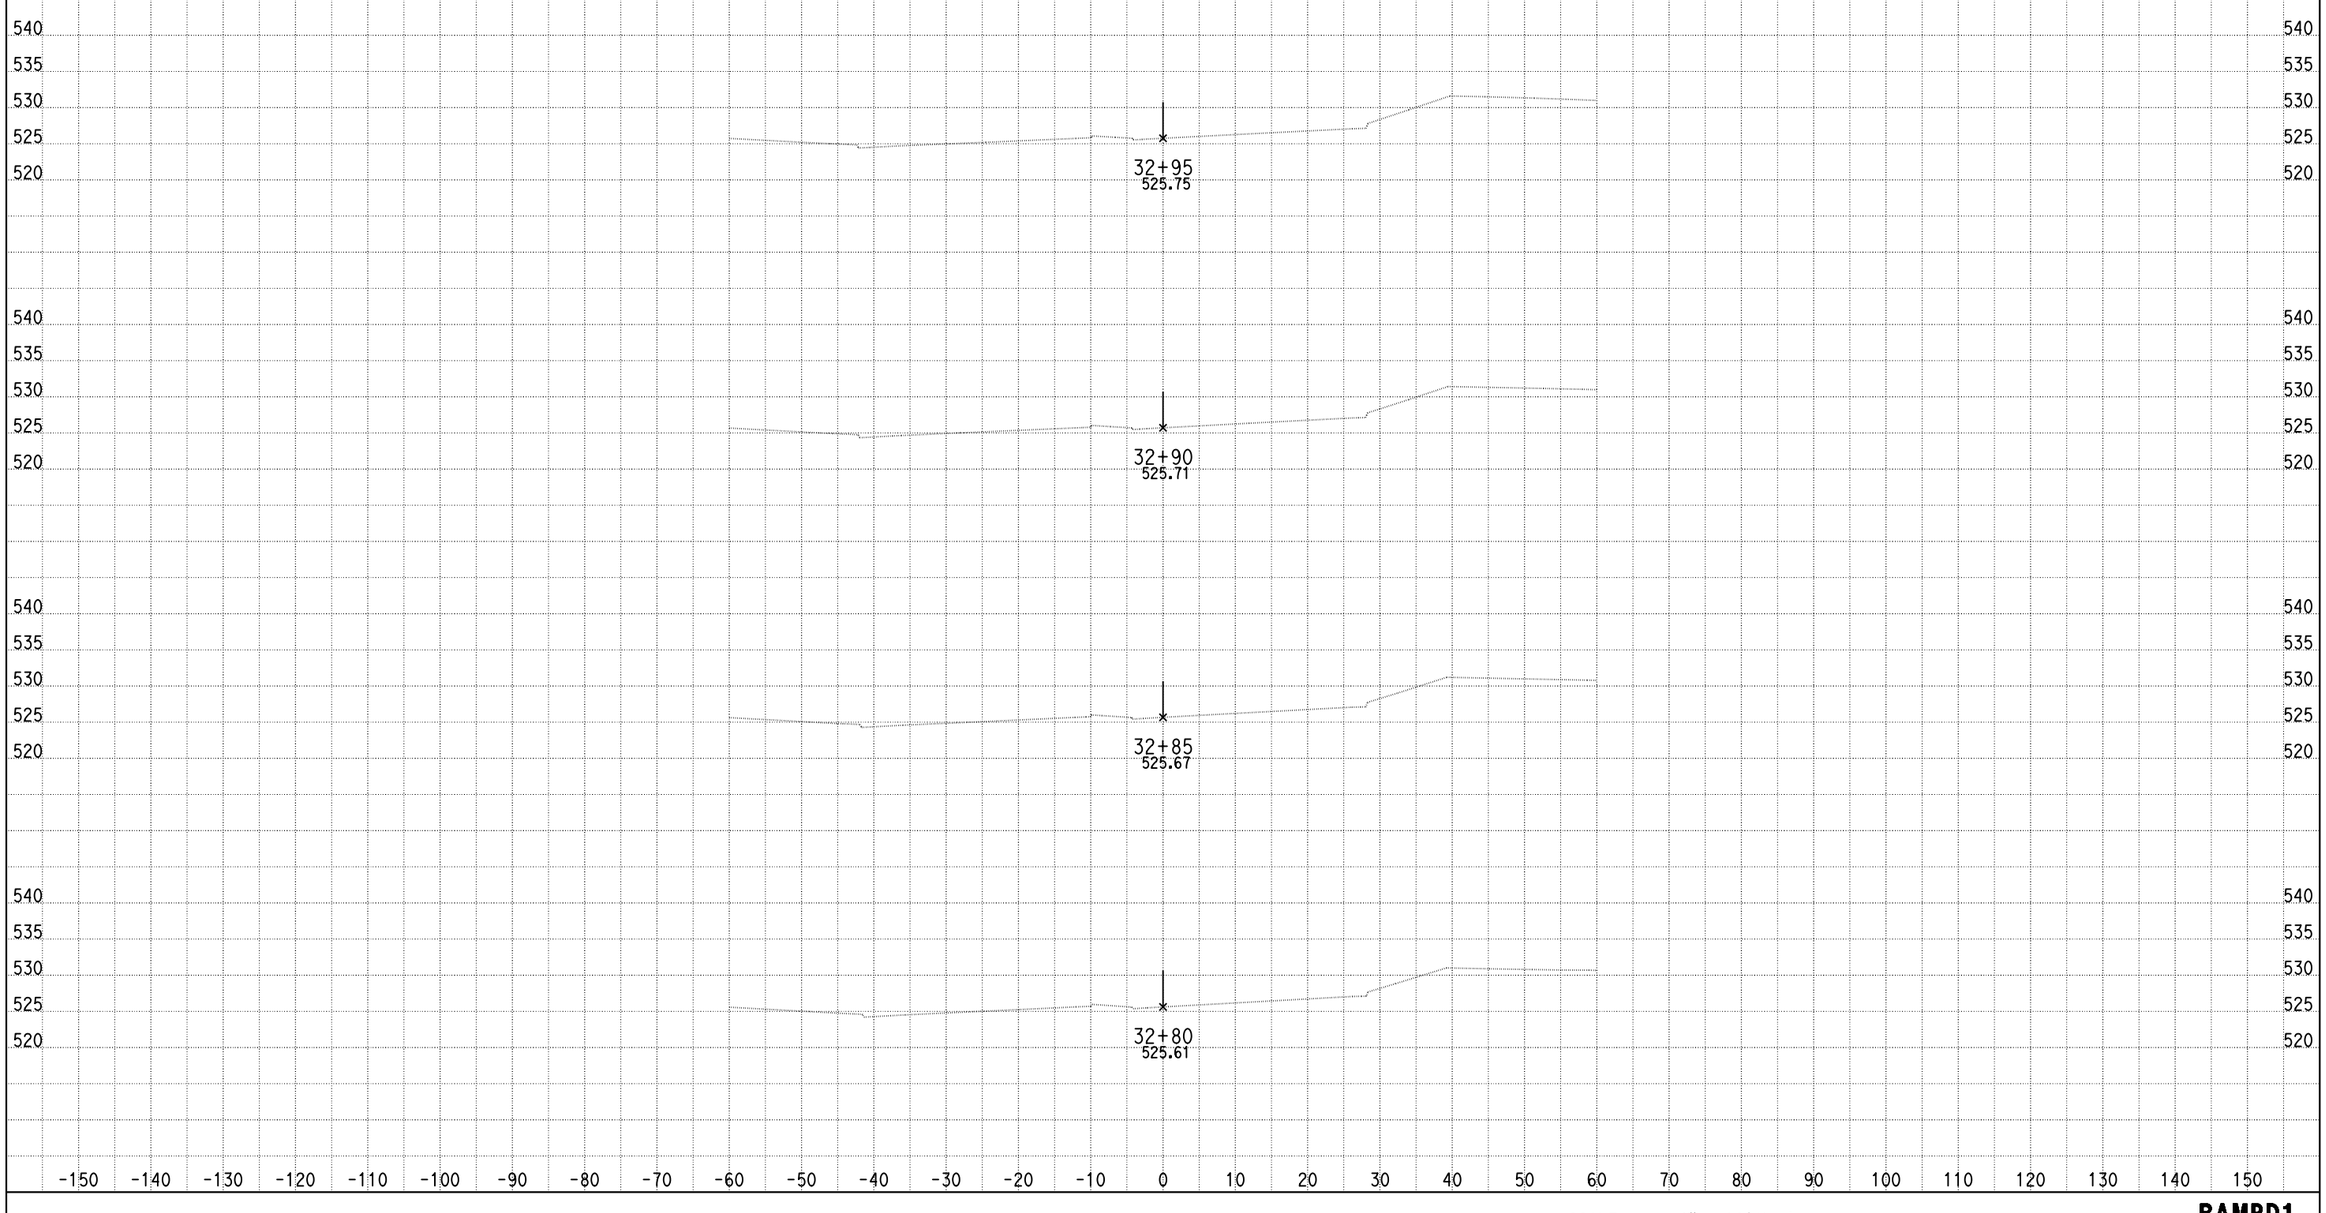

DATE: 11/21/2013

KC Project: 0818E File: D:\PROJECT\0818E\UPDATE-RAMP\hrd1-pro.ear

SCALE: 1" = 10' Horiz.
1" = 10' Vert.

All Dimensions are US Survey Feet

RAMPD1
CROSS SECTIONS

DESIGN STUDY ONLY

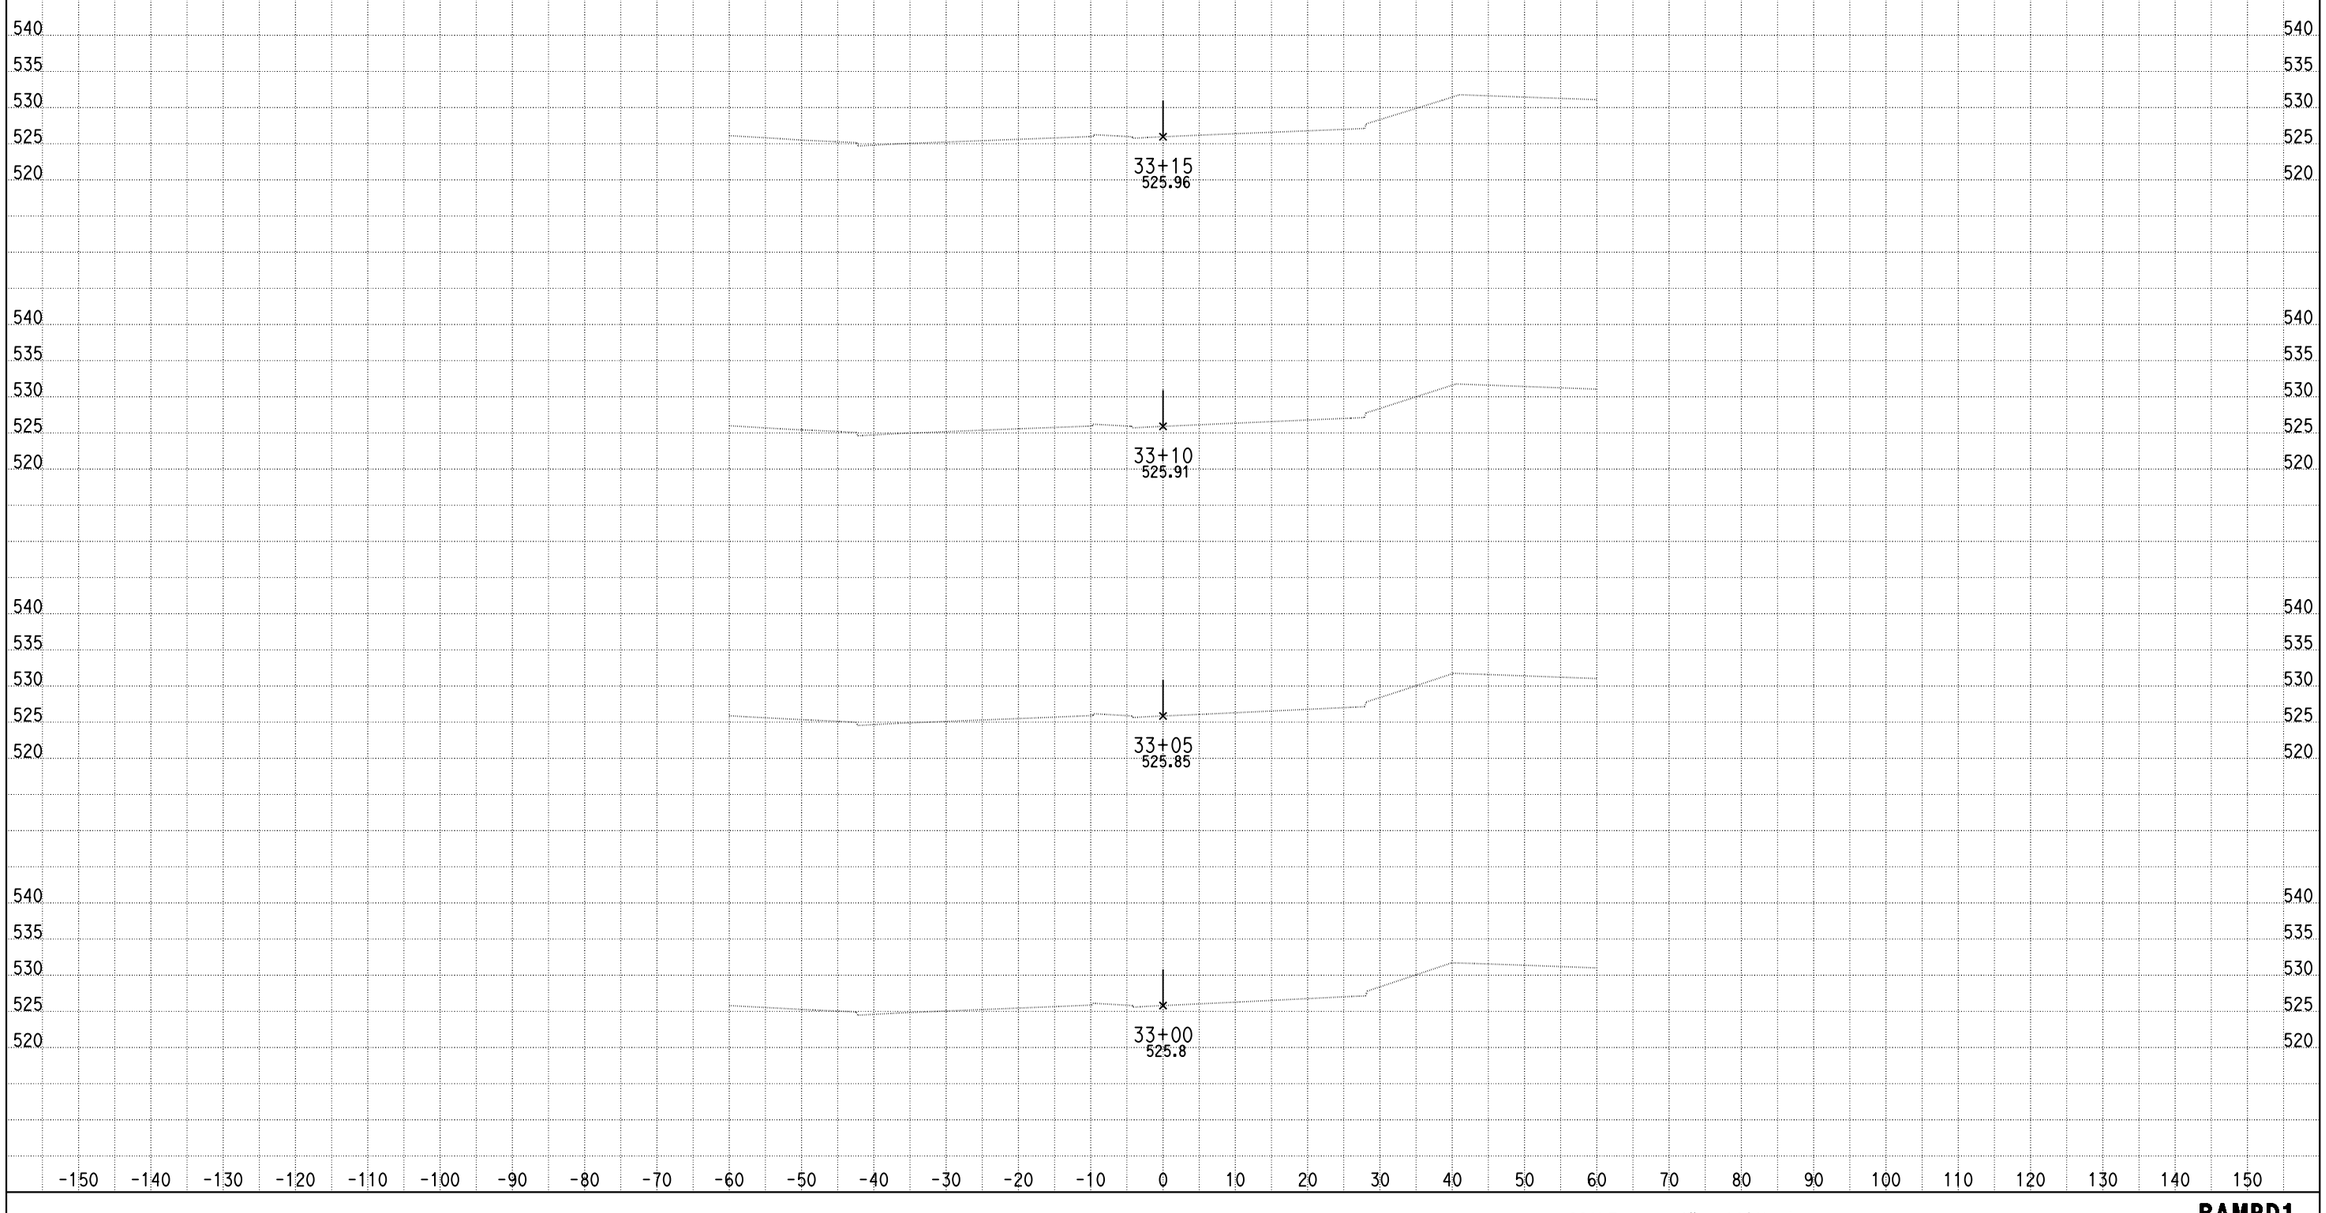

DATE: 11/21/2013

KC Project: 0818E File: D:\PROJECT\0818E\UPDATE-RAMP\hrd1-pro.ear

SCALE: 1" = 10' Horiz.
1" = 10' Vert.

All Dimensions are US Survey Feet

RAMPD1
CROSS SECTIONS

DESIGN STUDY ONLY

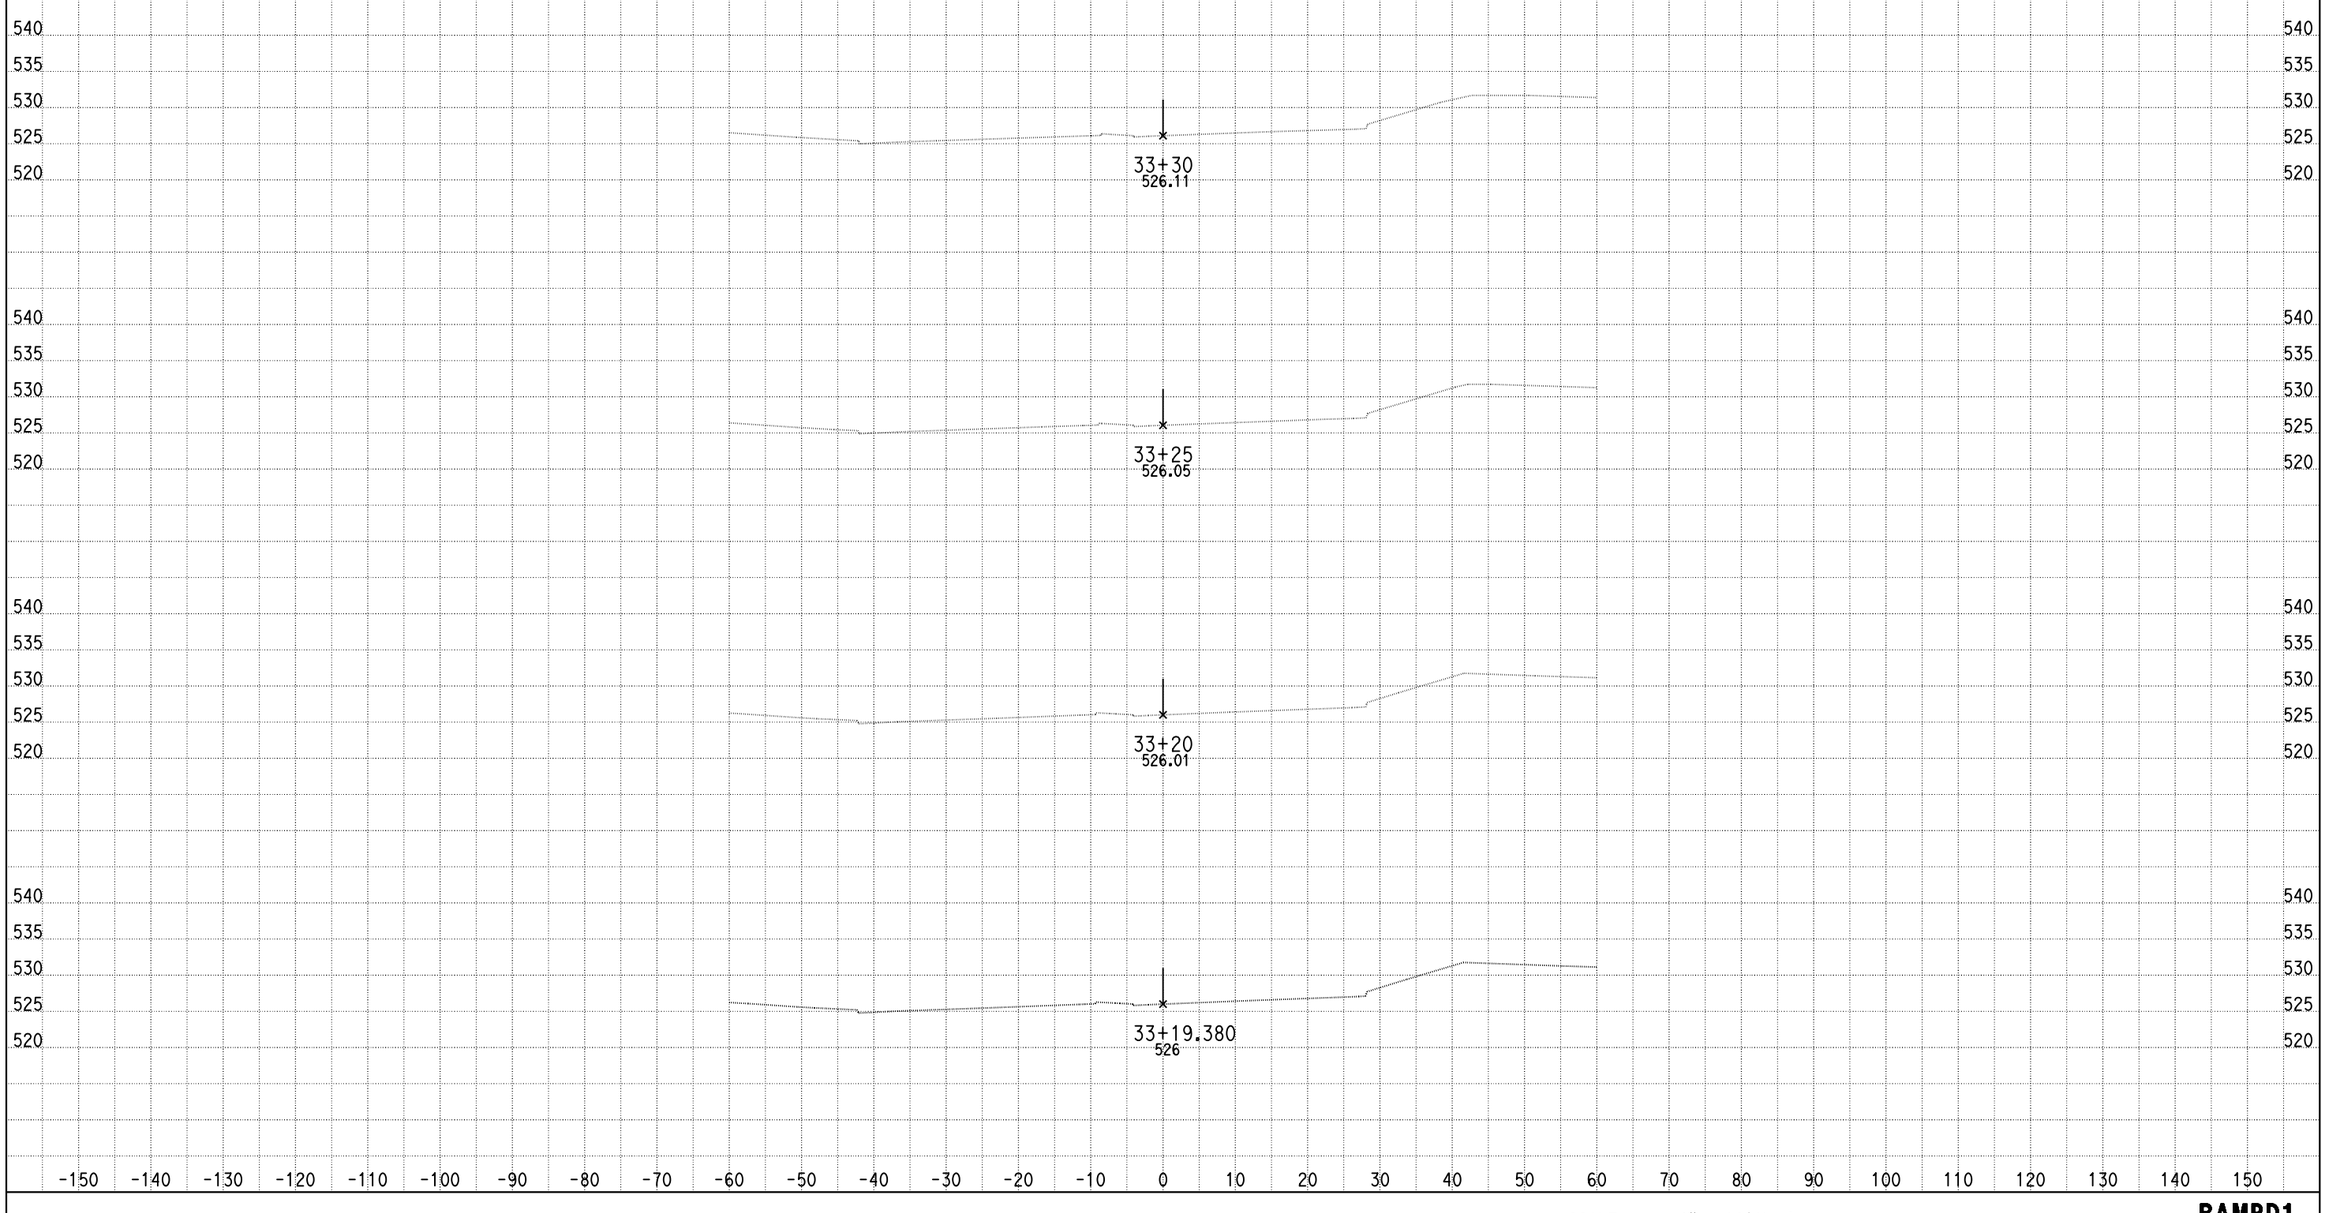

DATE: 11/21/2013

KC Project: 0818E File: D:\PROJECT\0818E\UPDATE-RAMP\hrd1-pro.ear

SCALE: 1" = 10' Horiz.
1" = 10' Vert.

All Dimensions are US Survey Feet

RAMPD1
CROSS SECTIONS

DESIGN STUDY ONLY

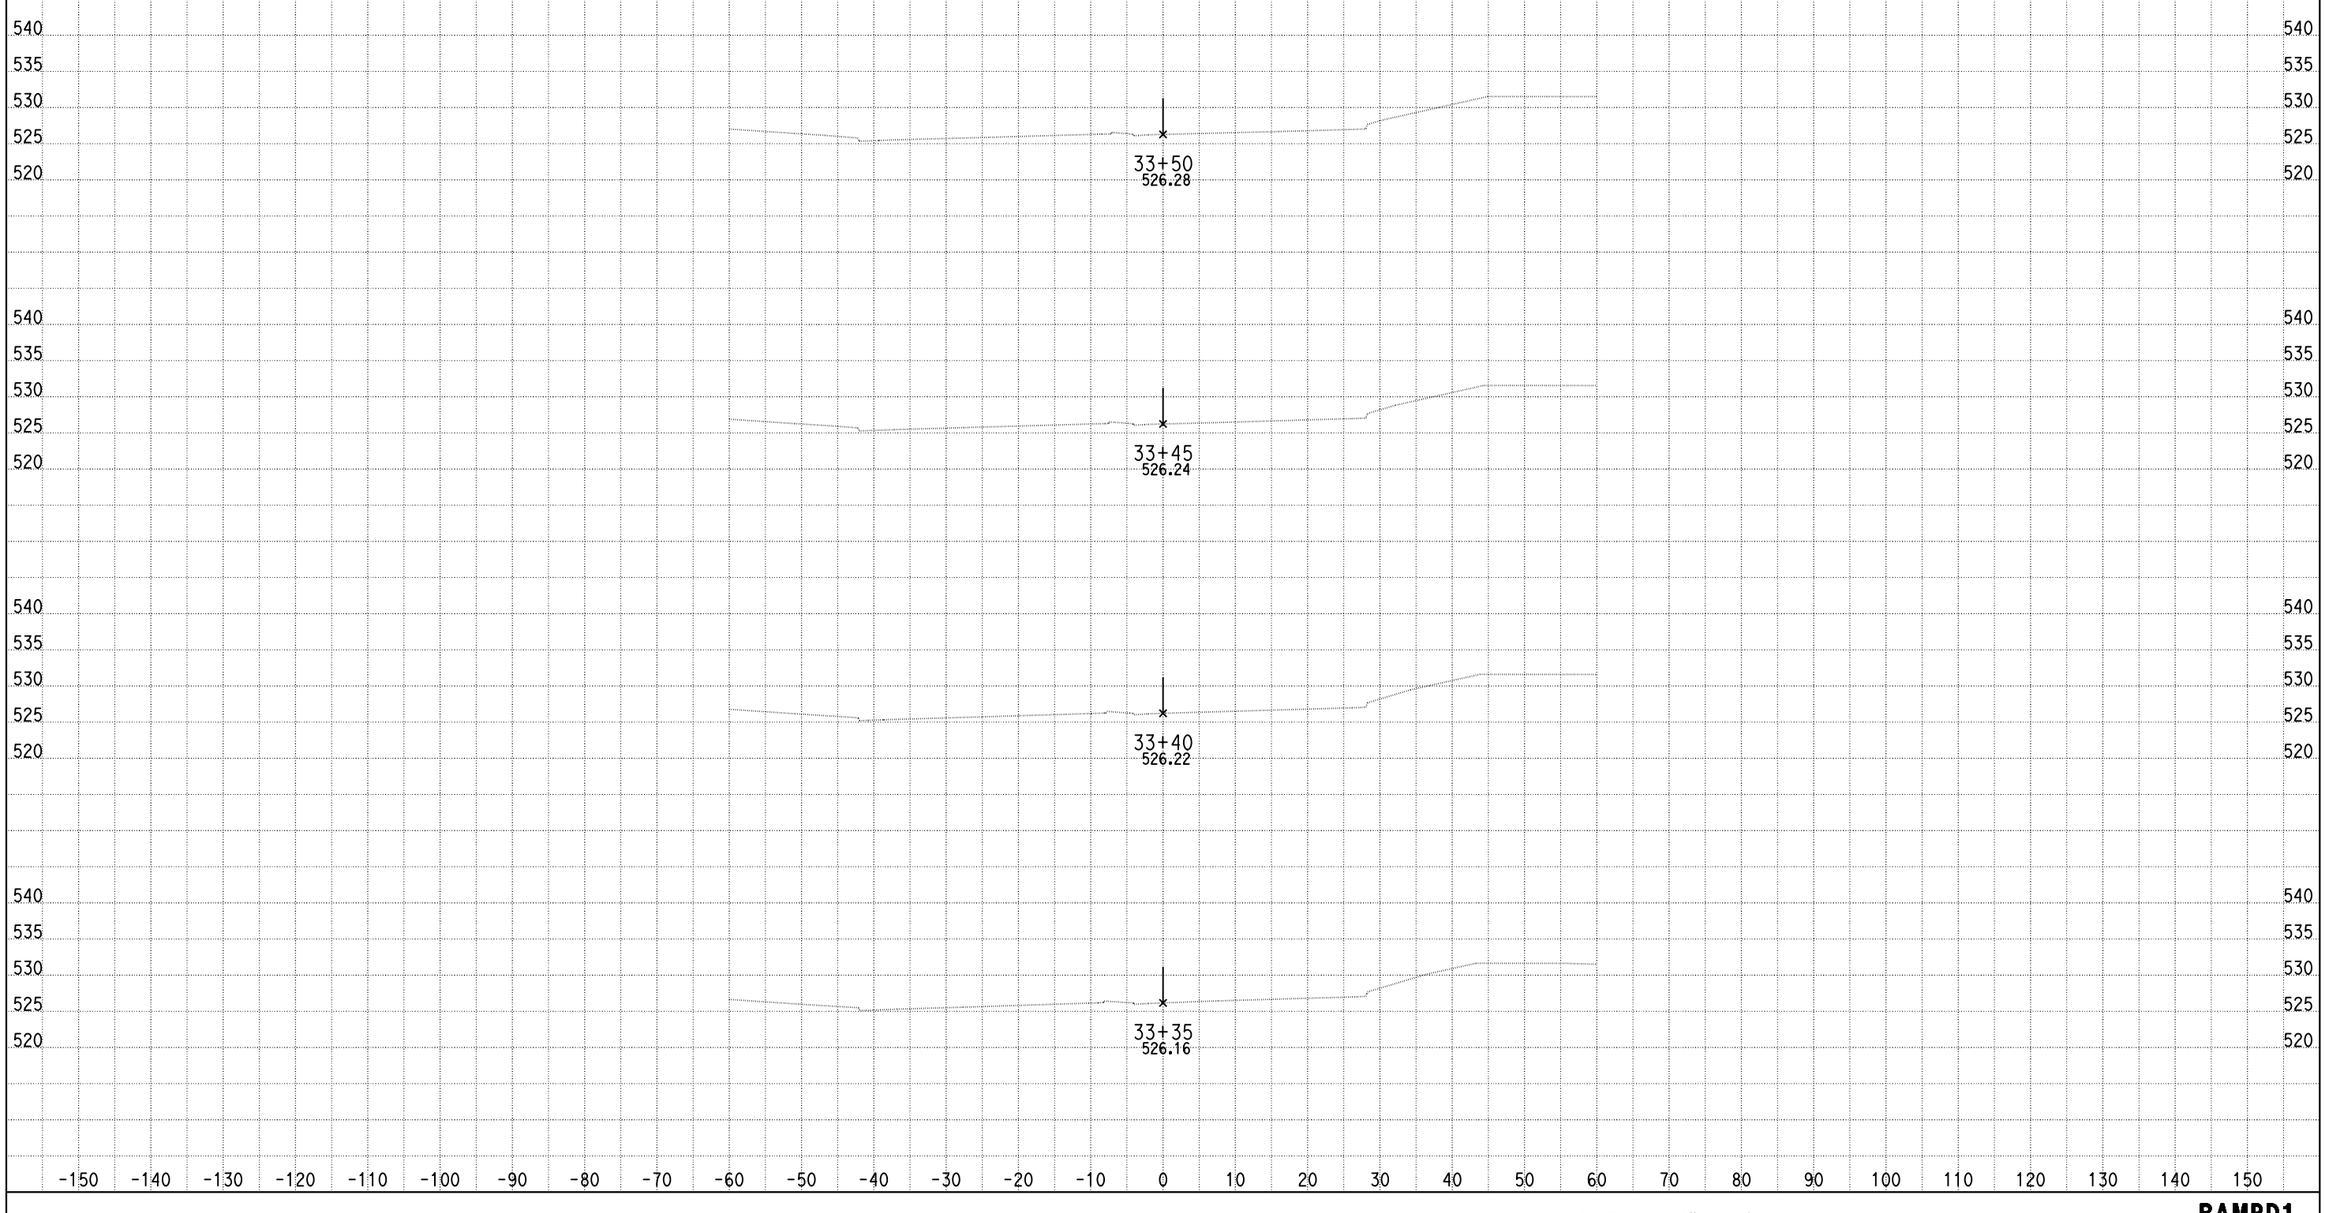

DATE: 11/21/2013

KC Project: 0818E File: D:\PROJECT\0818E\UPDATE-RAMP\hrd1-pro.ear

SCALE: 1" = 10' Horiz.
1" = 10' Vert.

All Dimensions are US Survey Feet

RAMPD1
CROSS SECTIONS

DESIGN STUDY ONLY

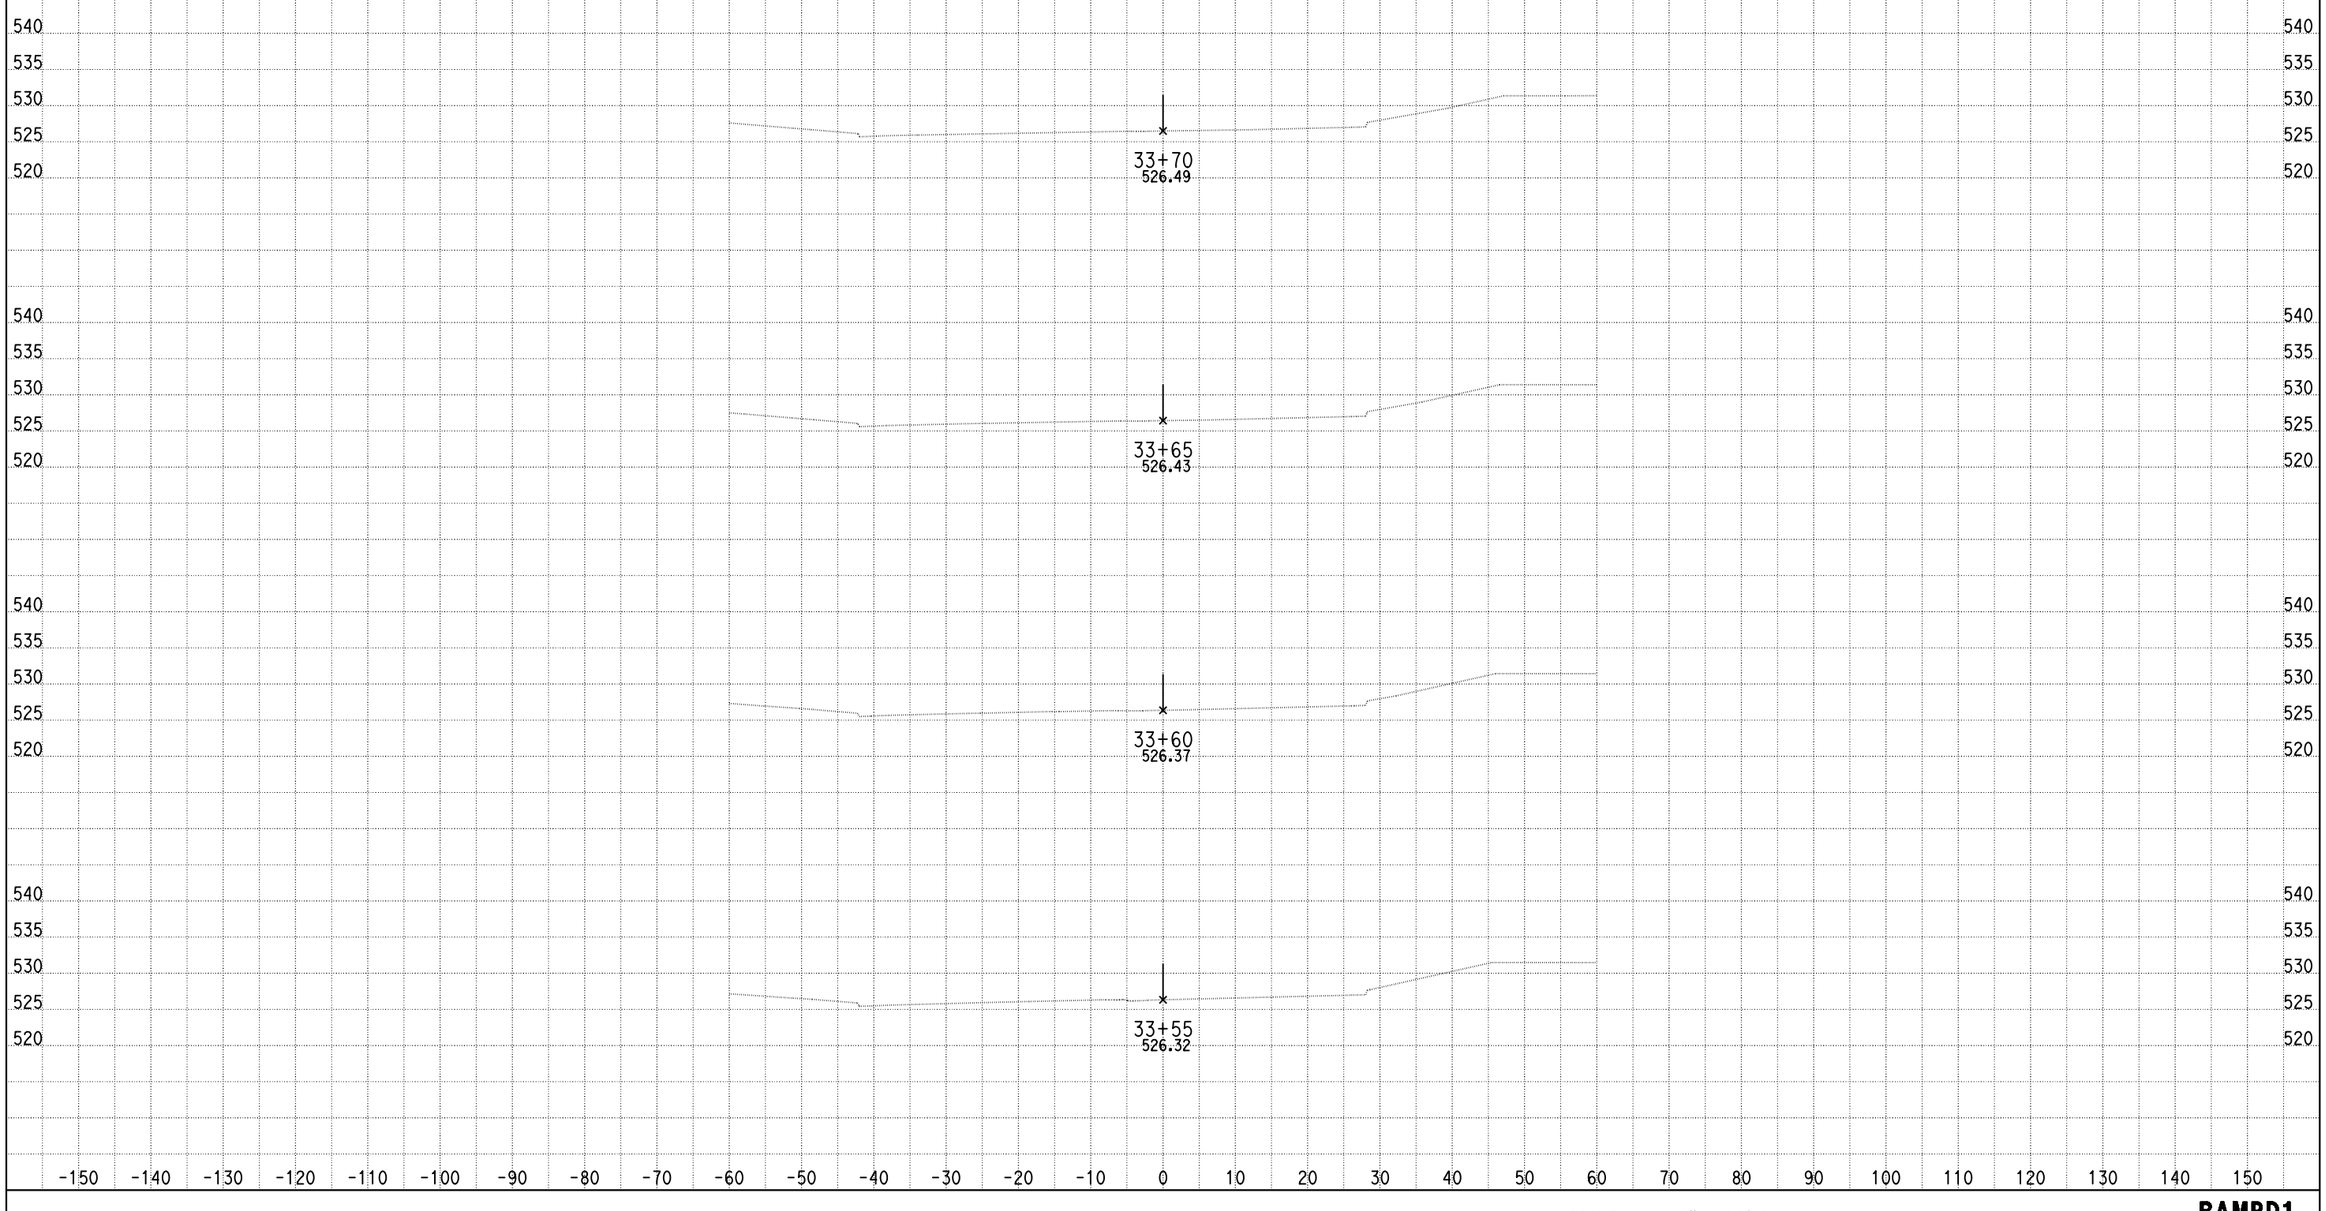

DATE: 11/21/2013

KC Project: 0818E File: D:\PROJECT\0818E\UPDATE-RAMP\hrd1-pro.ear

SCALE: 1" = 10' Horiz.
1" = 10' Vert.

All Dimensions are US Survey Feet

RAMPD1
CROSS SECTIONS

DESIGN STUDY ONLY

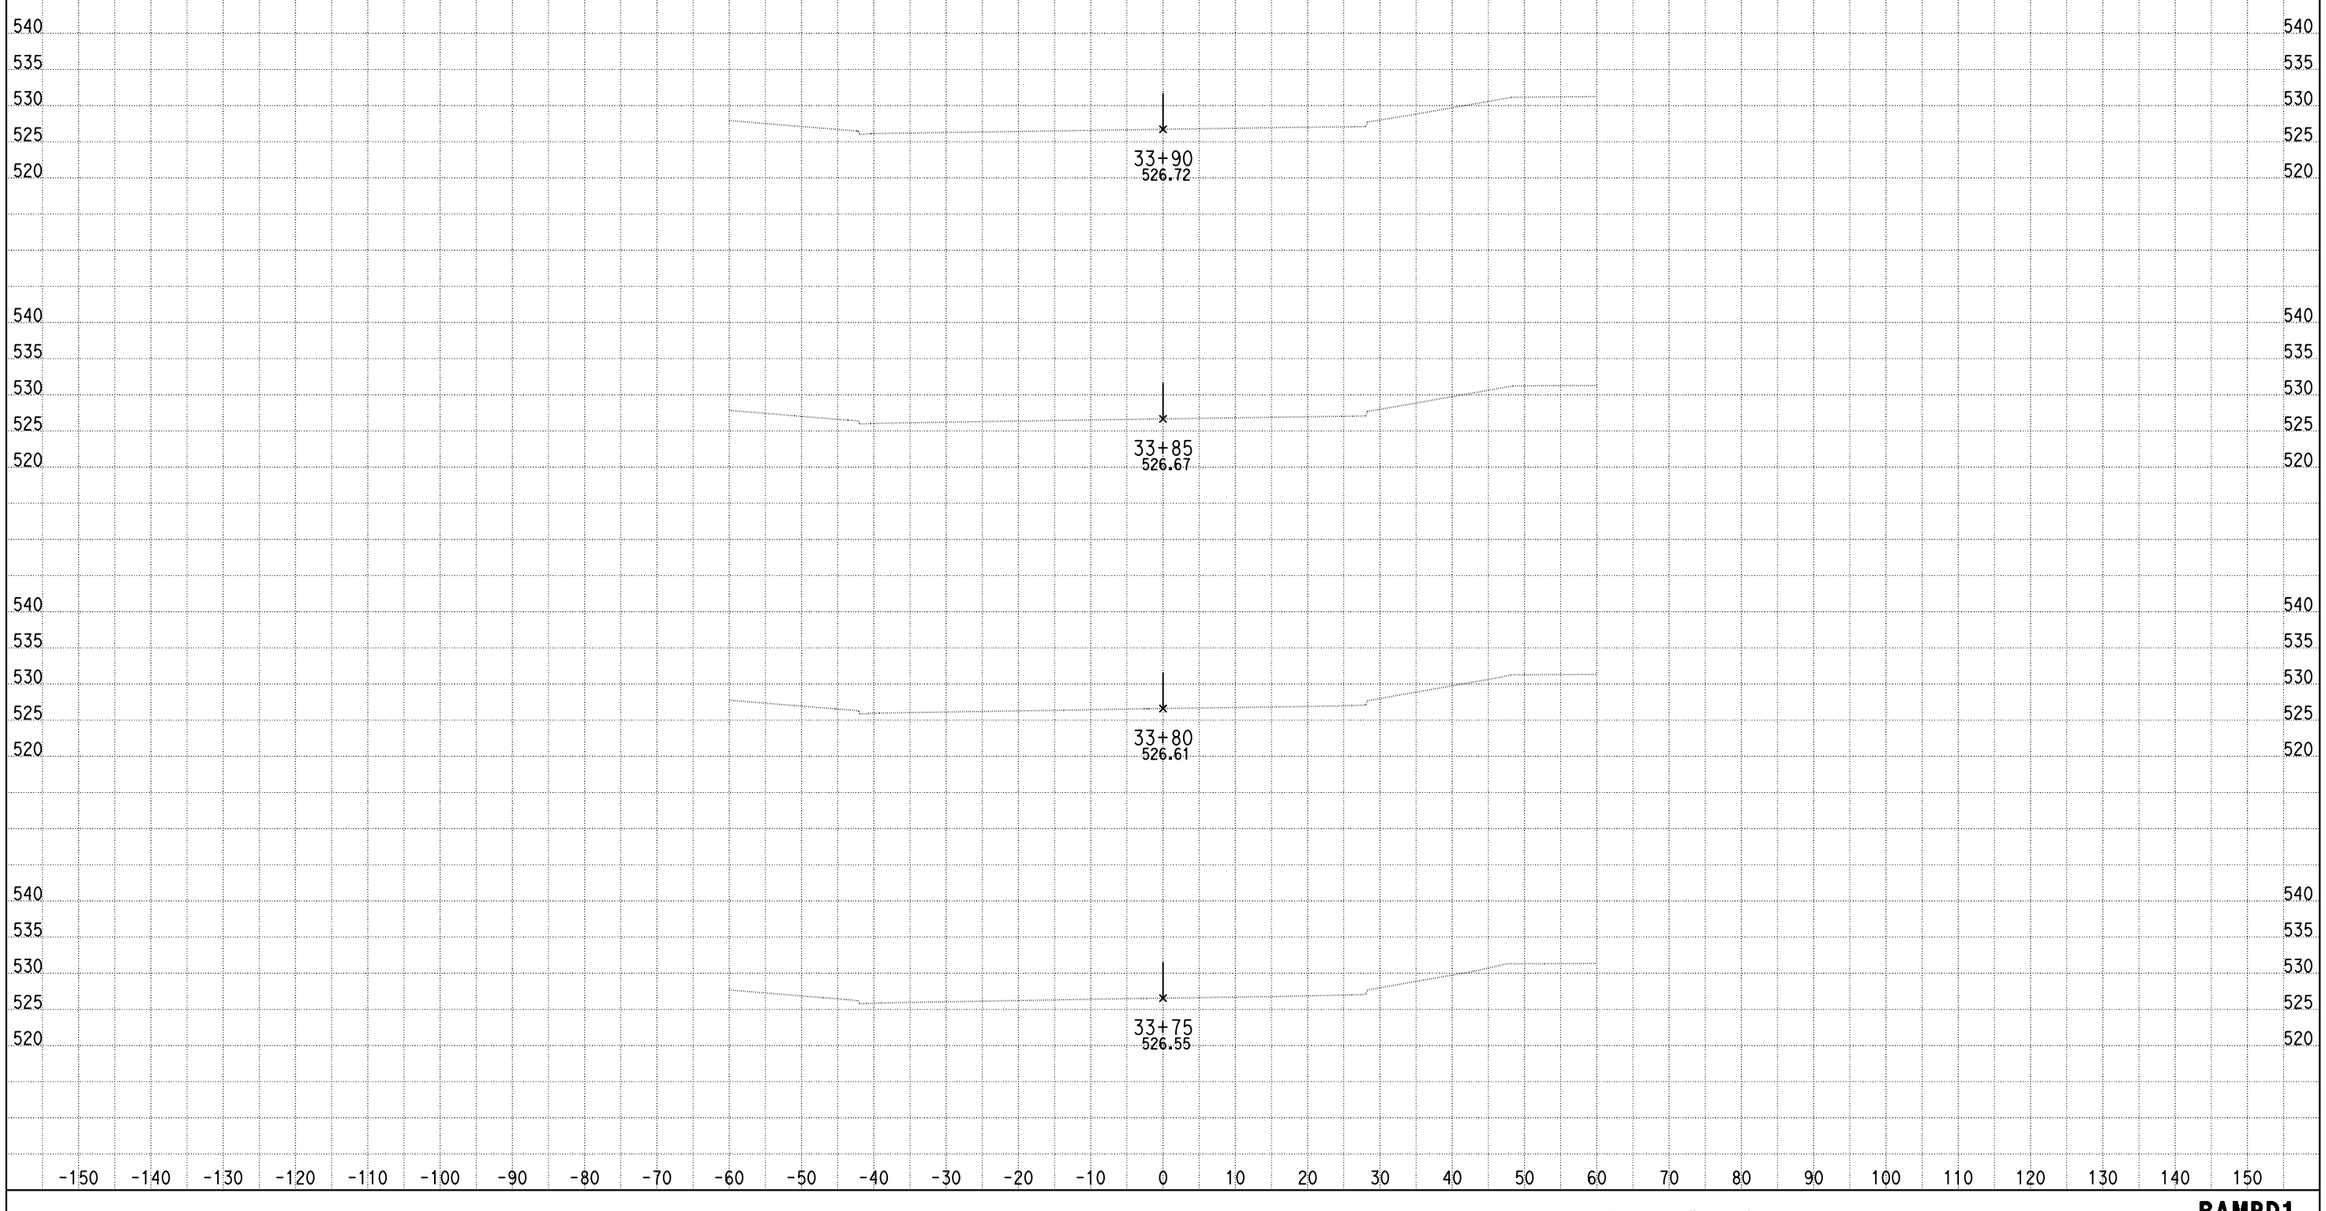

DATE: 11/21/2013

KC Project: 0818E File: D:\PROJECT\0818E\UPDATE-RAMP\hrd1-pro.ear

SCALE: 1" = 10' Horiz.
1" = 10' Vert.

All Dimensions are US Survey Feet

RAMPD1
CROSS SECTIONS

DESIGN STUDY ONLY

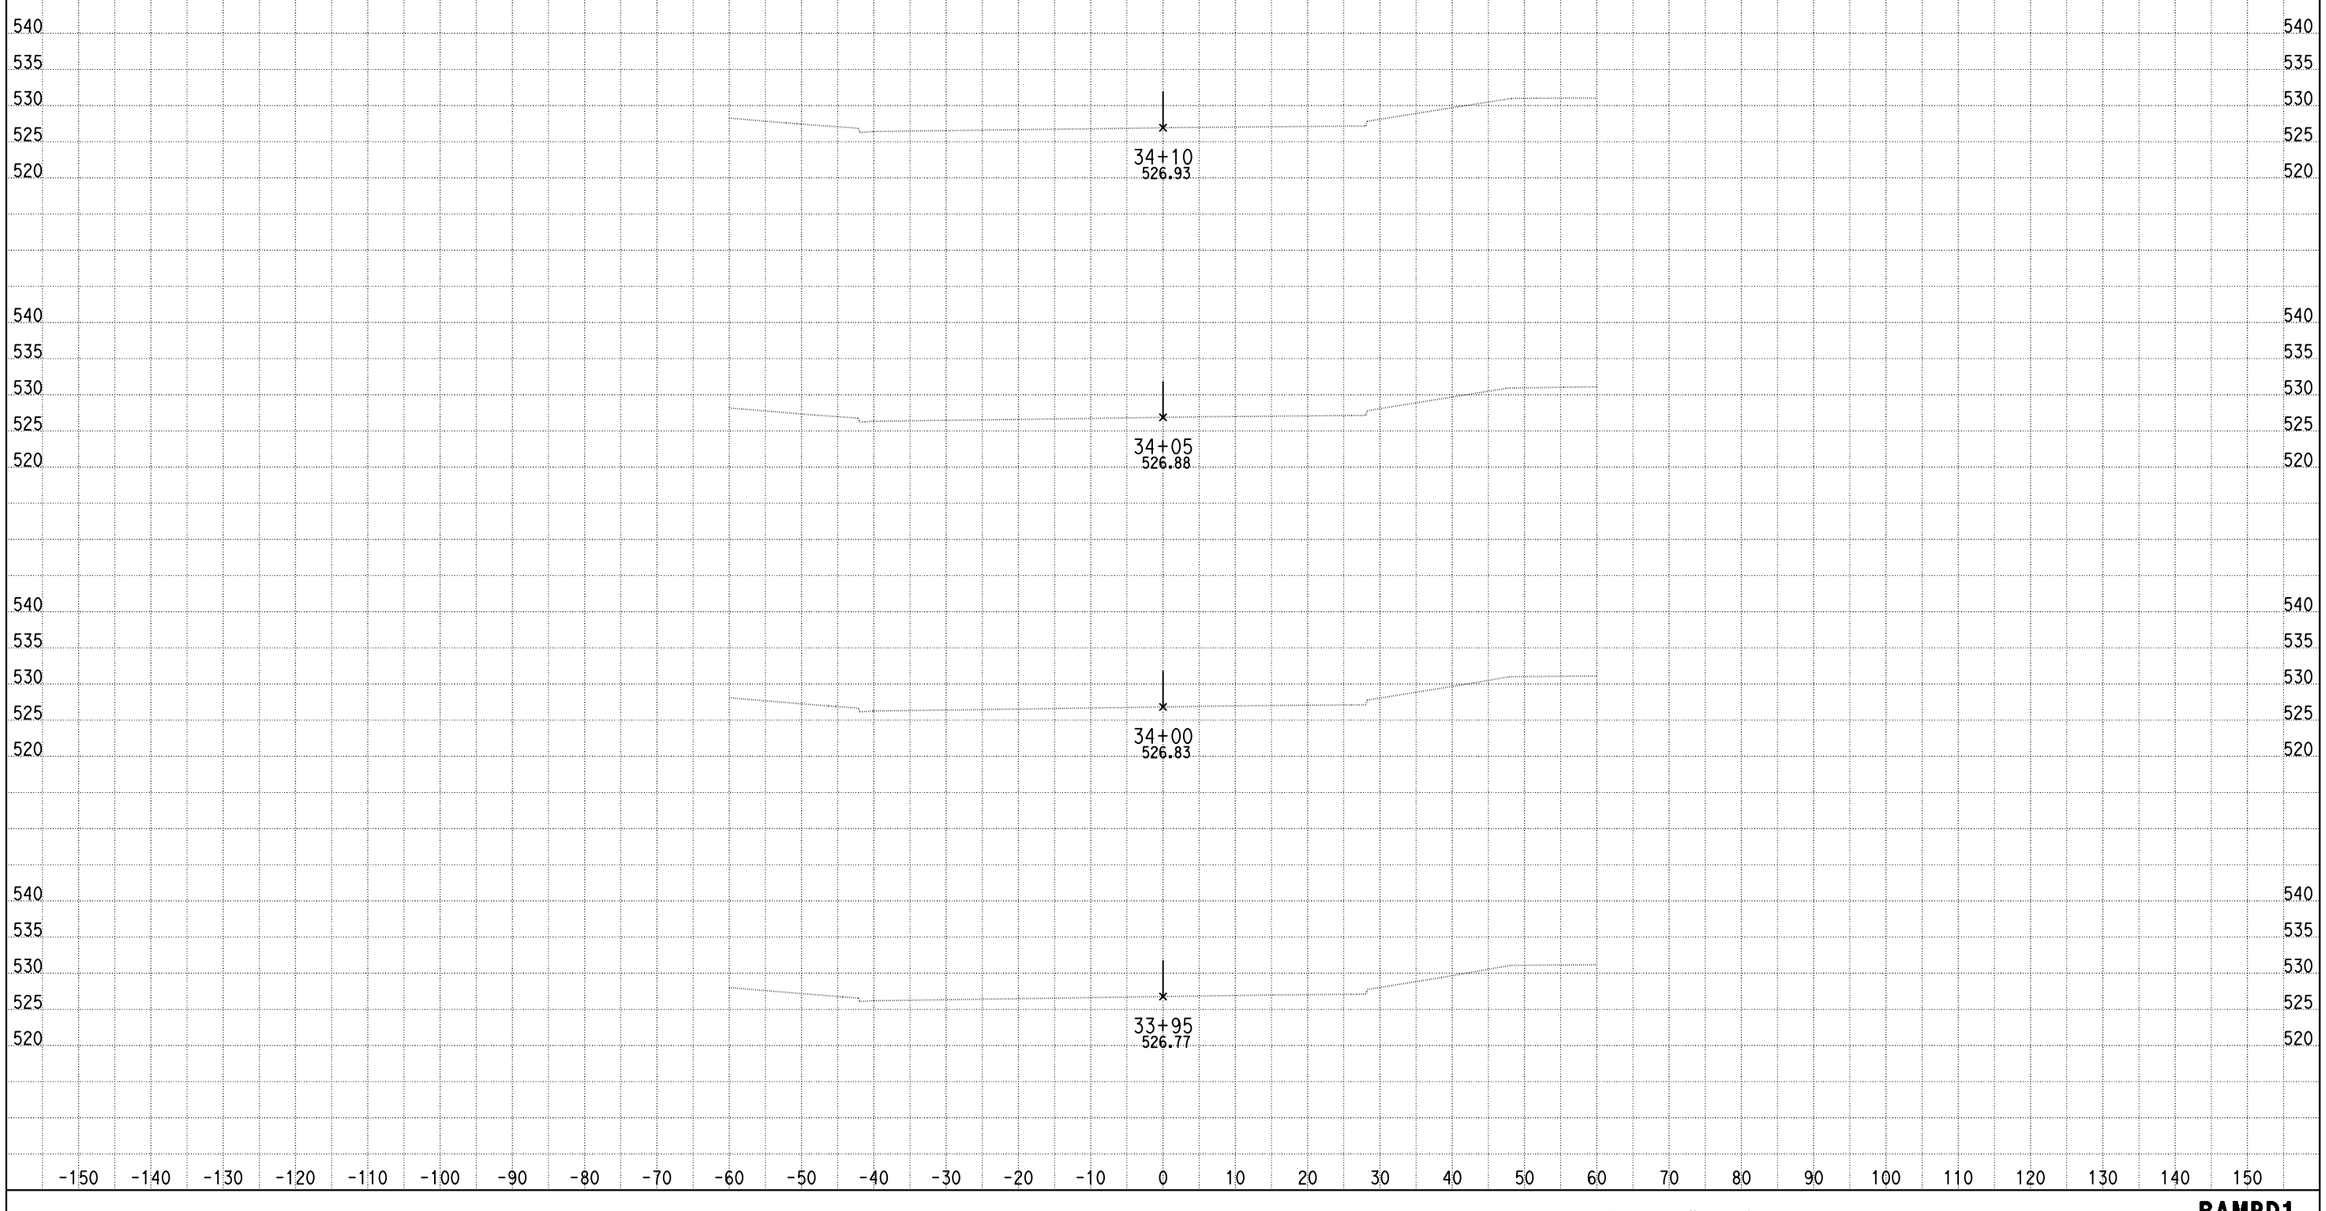

DATE: 11/21/2013

KC Project: 0818E File: D:\PROJECT\0818E\UPDATE-RAMP\hrd1-pro.ear

SCALE: 1" = 10' Horiz.
1" = 10' Vert.

All Dimensions are US Survey Feet

RAMPD1
CROSS SECTIONS

DESIGN STUDY ONLY

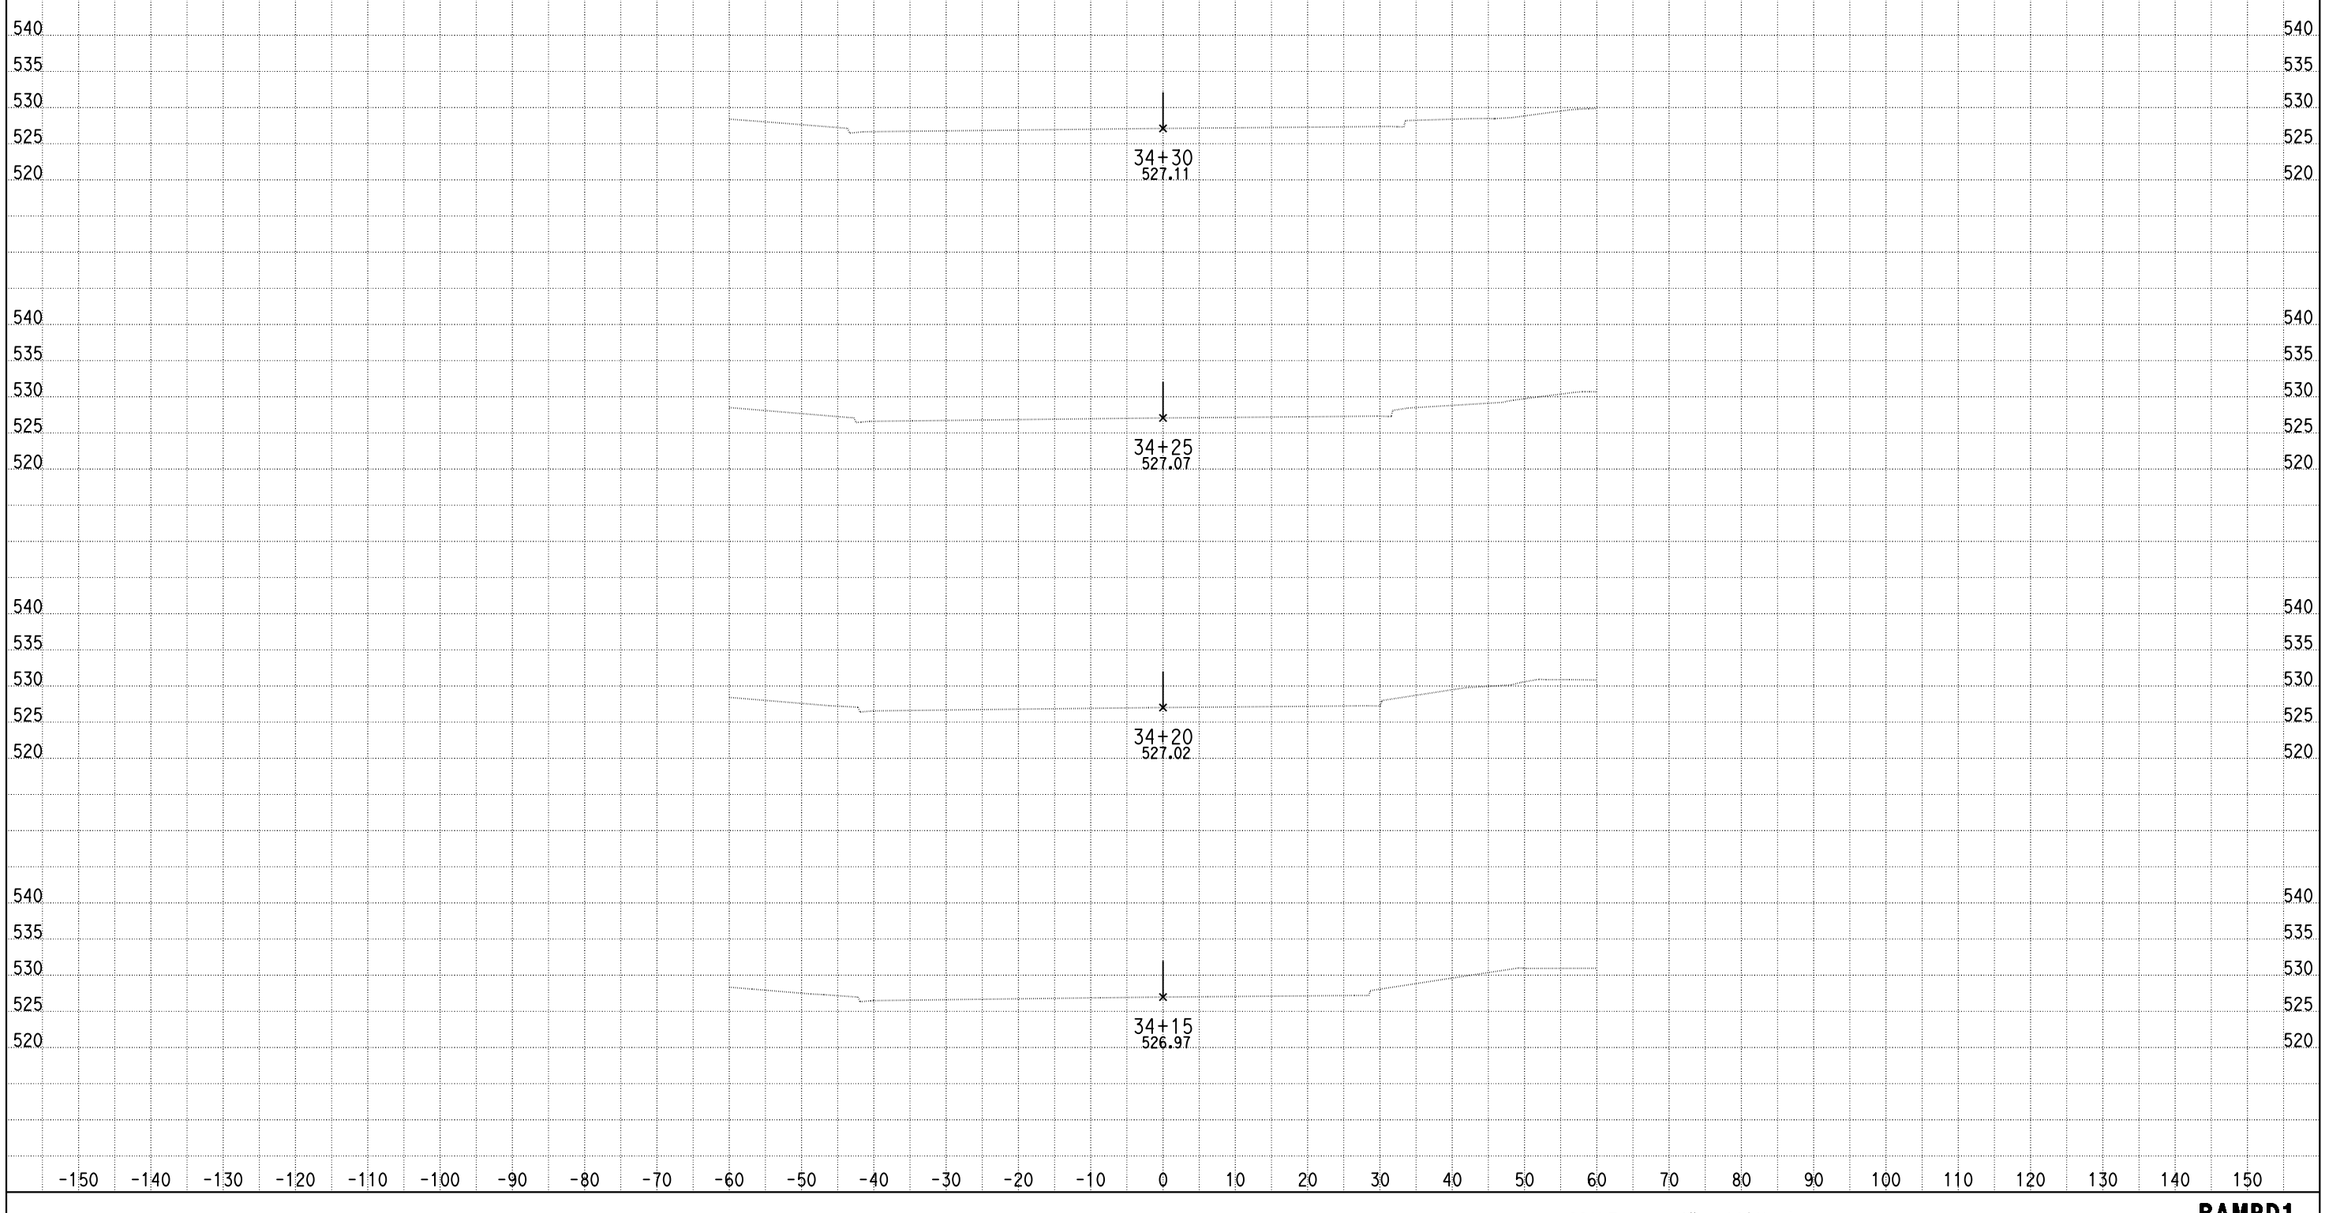

DATE: 11/21/2013

KC Project: 0818E File: D:\PROJECT\0818E\UPDATE-RAMP\hrd1-pro.ear

SCALE: 1" = 10' Horiz.
1" = 10' Vert.

All Dimensions are US Survey Feet

RAMPD1
CROSS SECTIONS

DESIGN STUDY ONLY

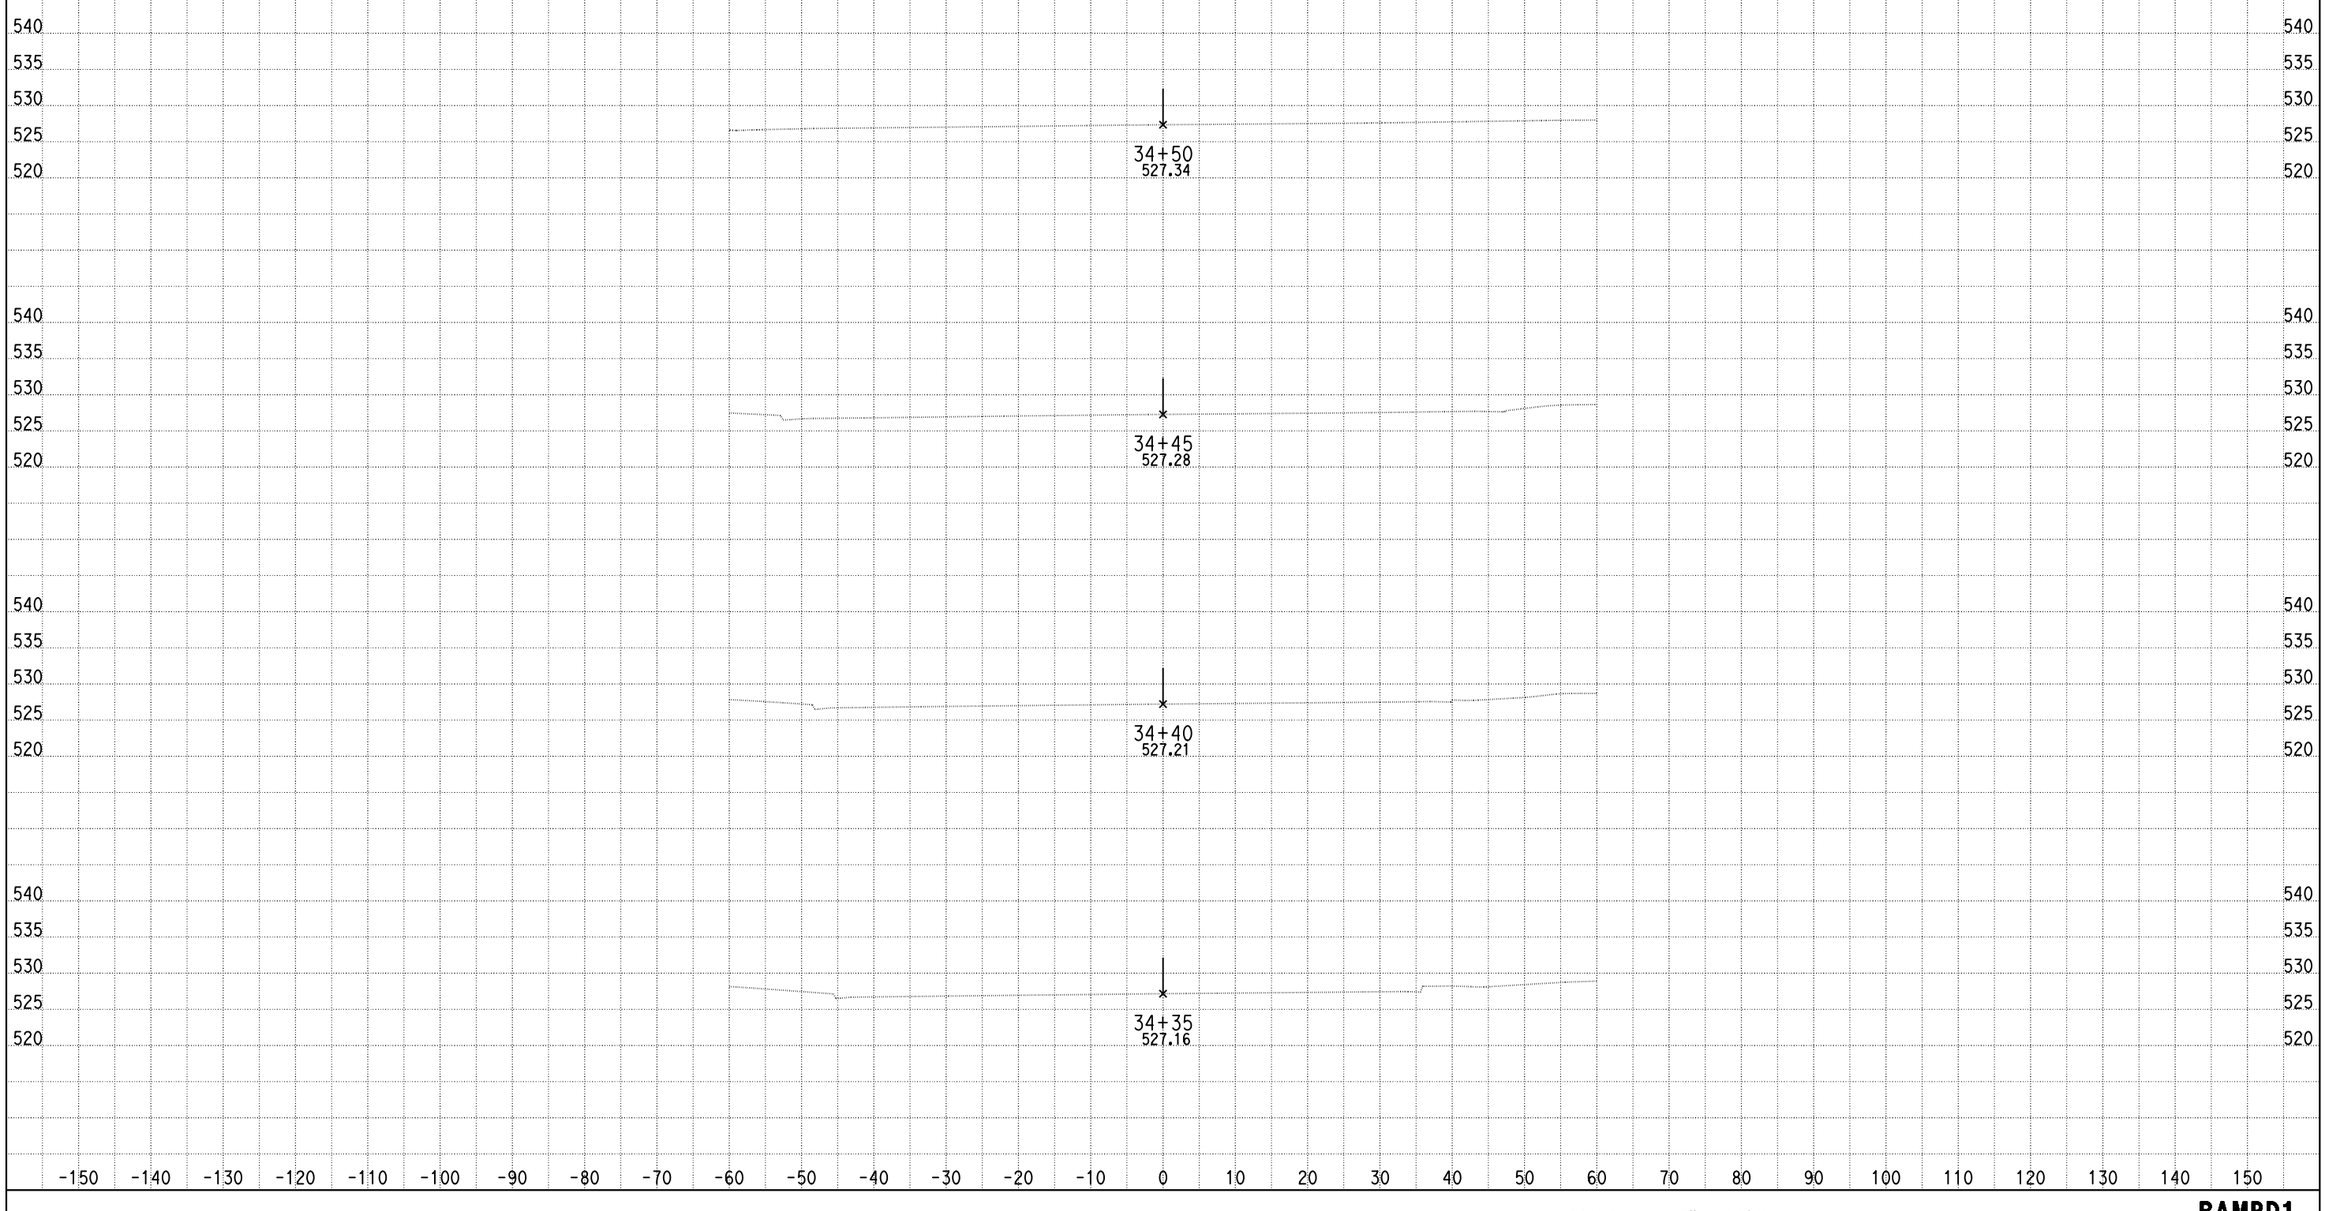

DATE: 11/21/2013

KC Project: 0818E File: D:\PROJECT\0818E\UPDATE-RAMP\hrd1-pro.ear

SCALE: 1" = 10' Horiz.
1" = 10' Vert.

All Dimensions are US Survey Feet

RAMPD1
CROSS SECTIONS

DESIGN STUDY ONLY

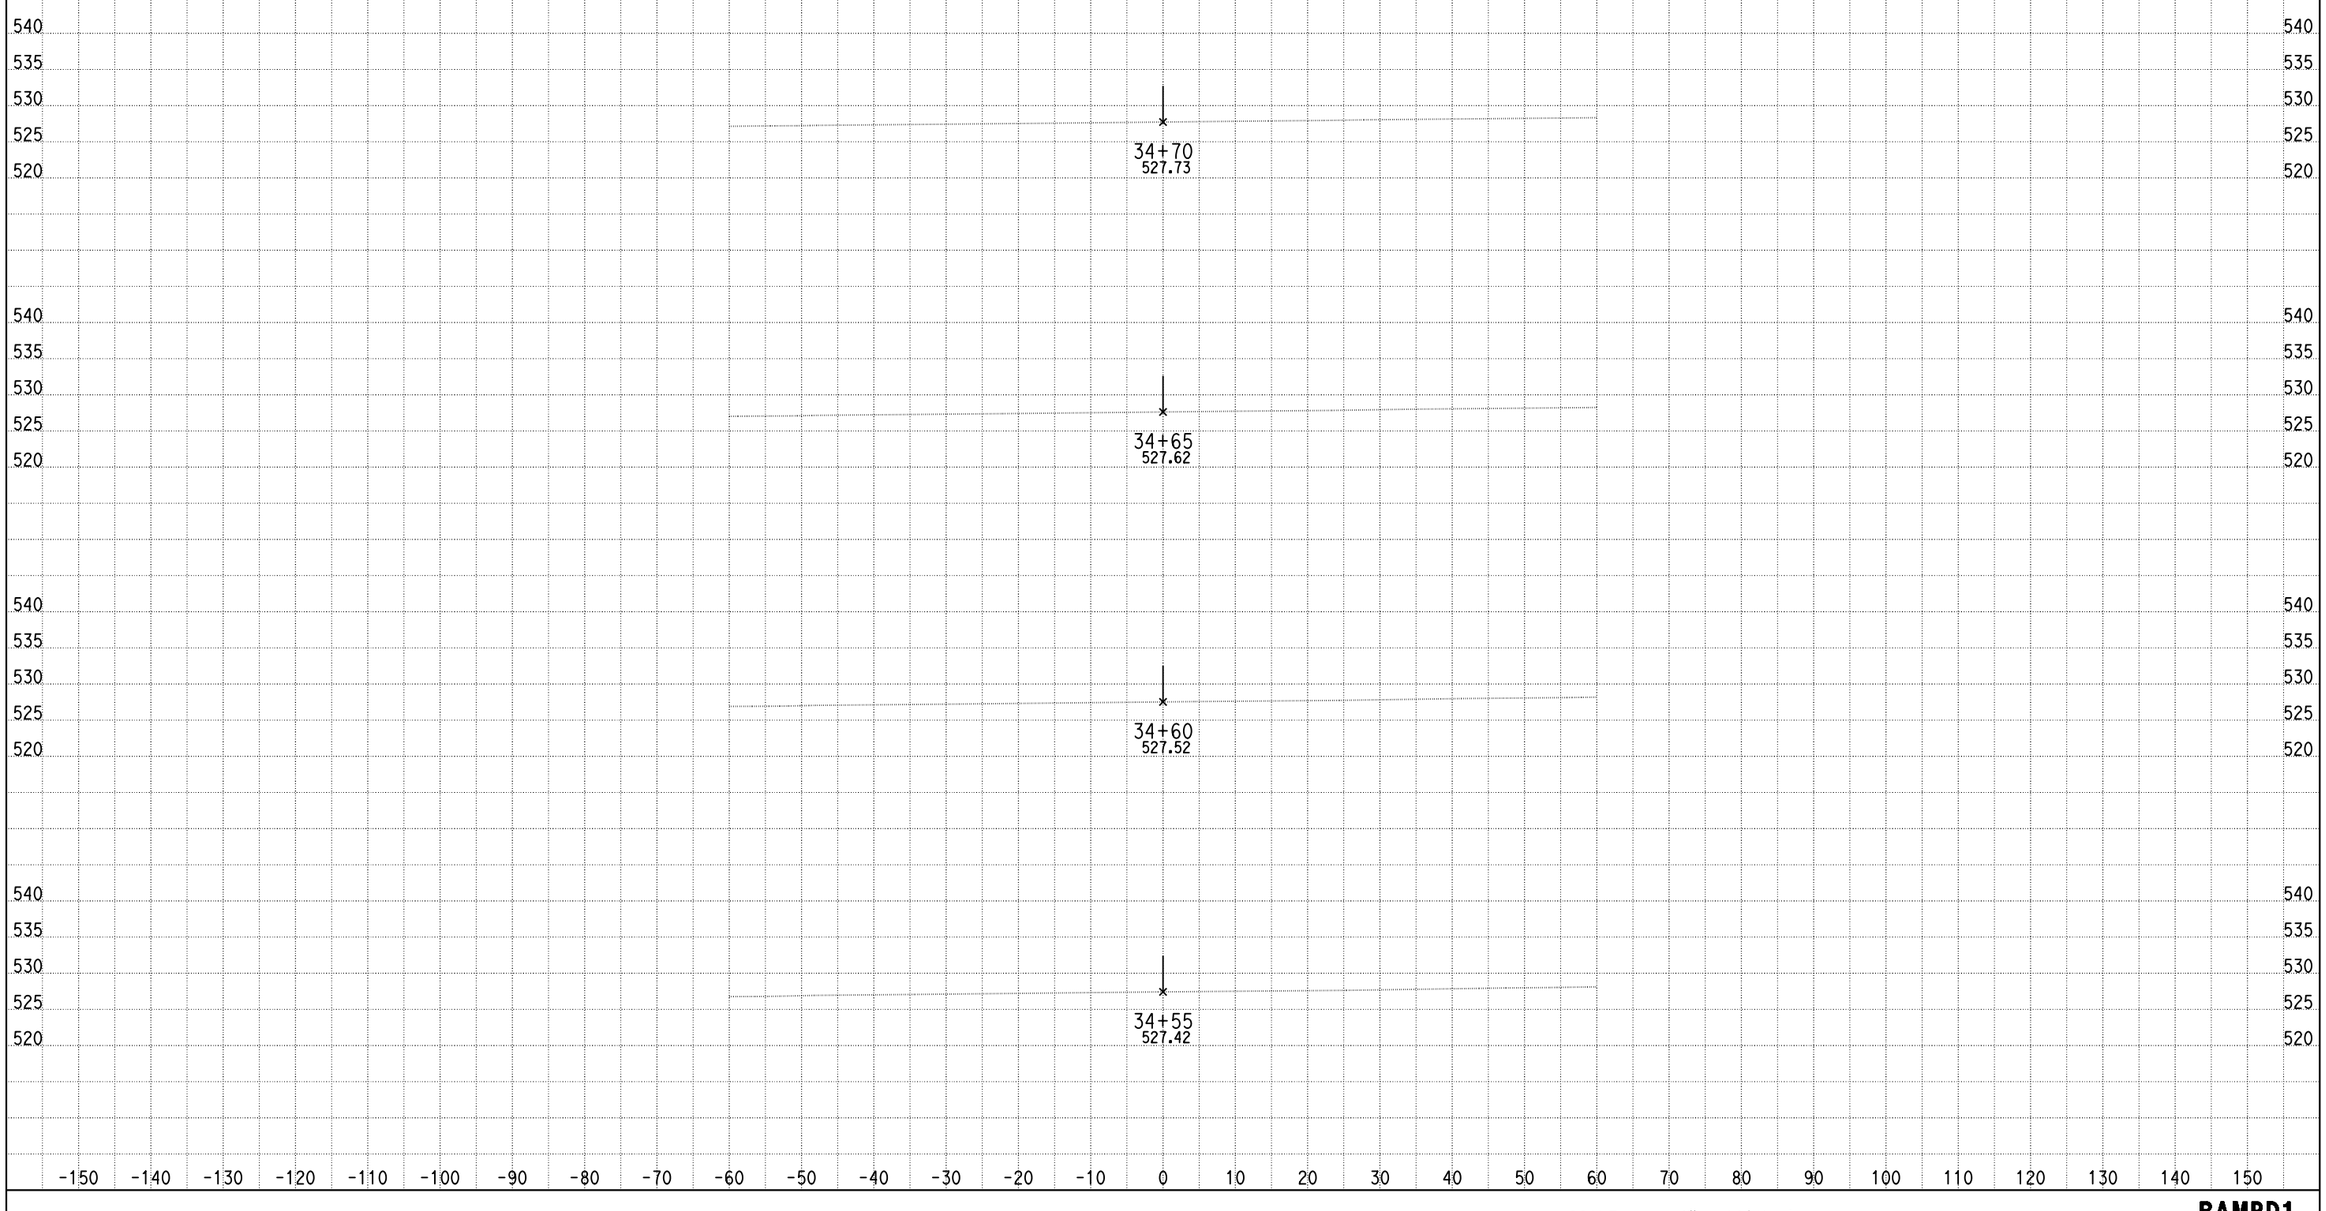

DATE: 11/21/2013

KC Project: 0818E File: D:\PROJECT\0818E\UPDATE-RAMP\hrd1-pro.ear

SCALE: 1" = 10' Horiz.
1" = 10' Vert.

All Dimensions are US Survey Feet

RAMPD1
CROSS SECTIONS

DESIGN STUDY ONLY

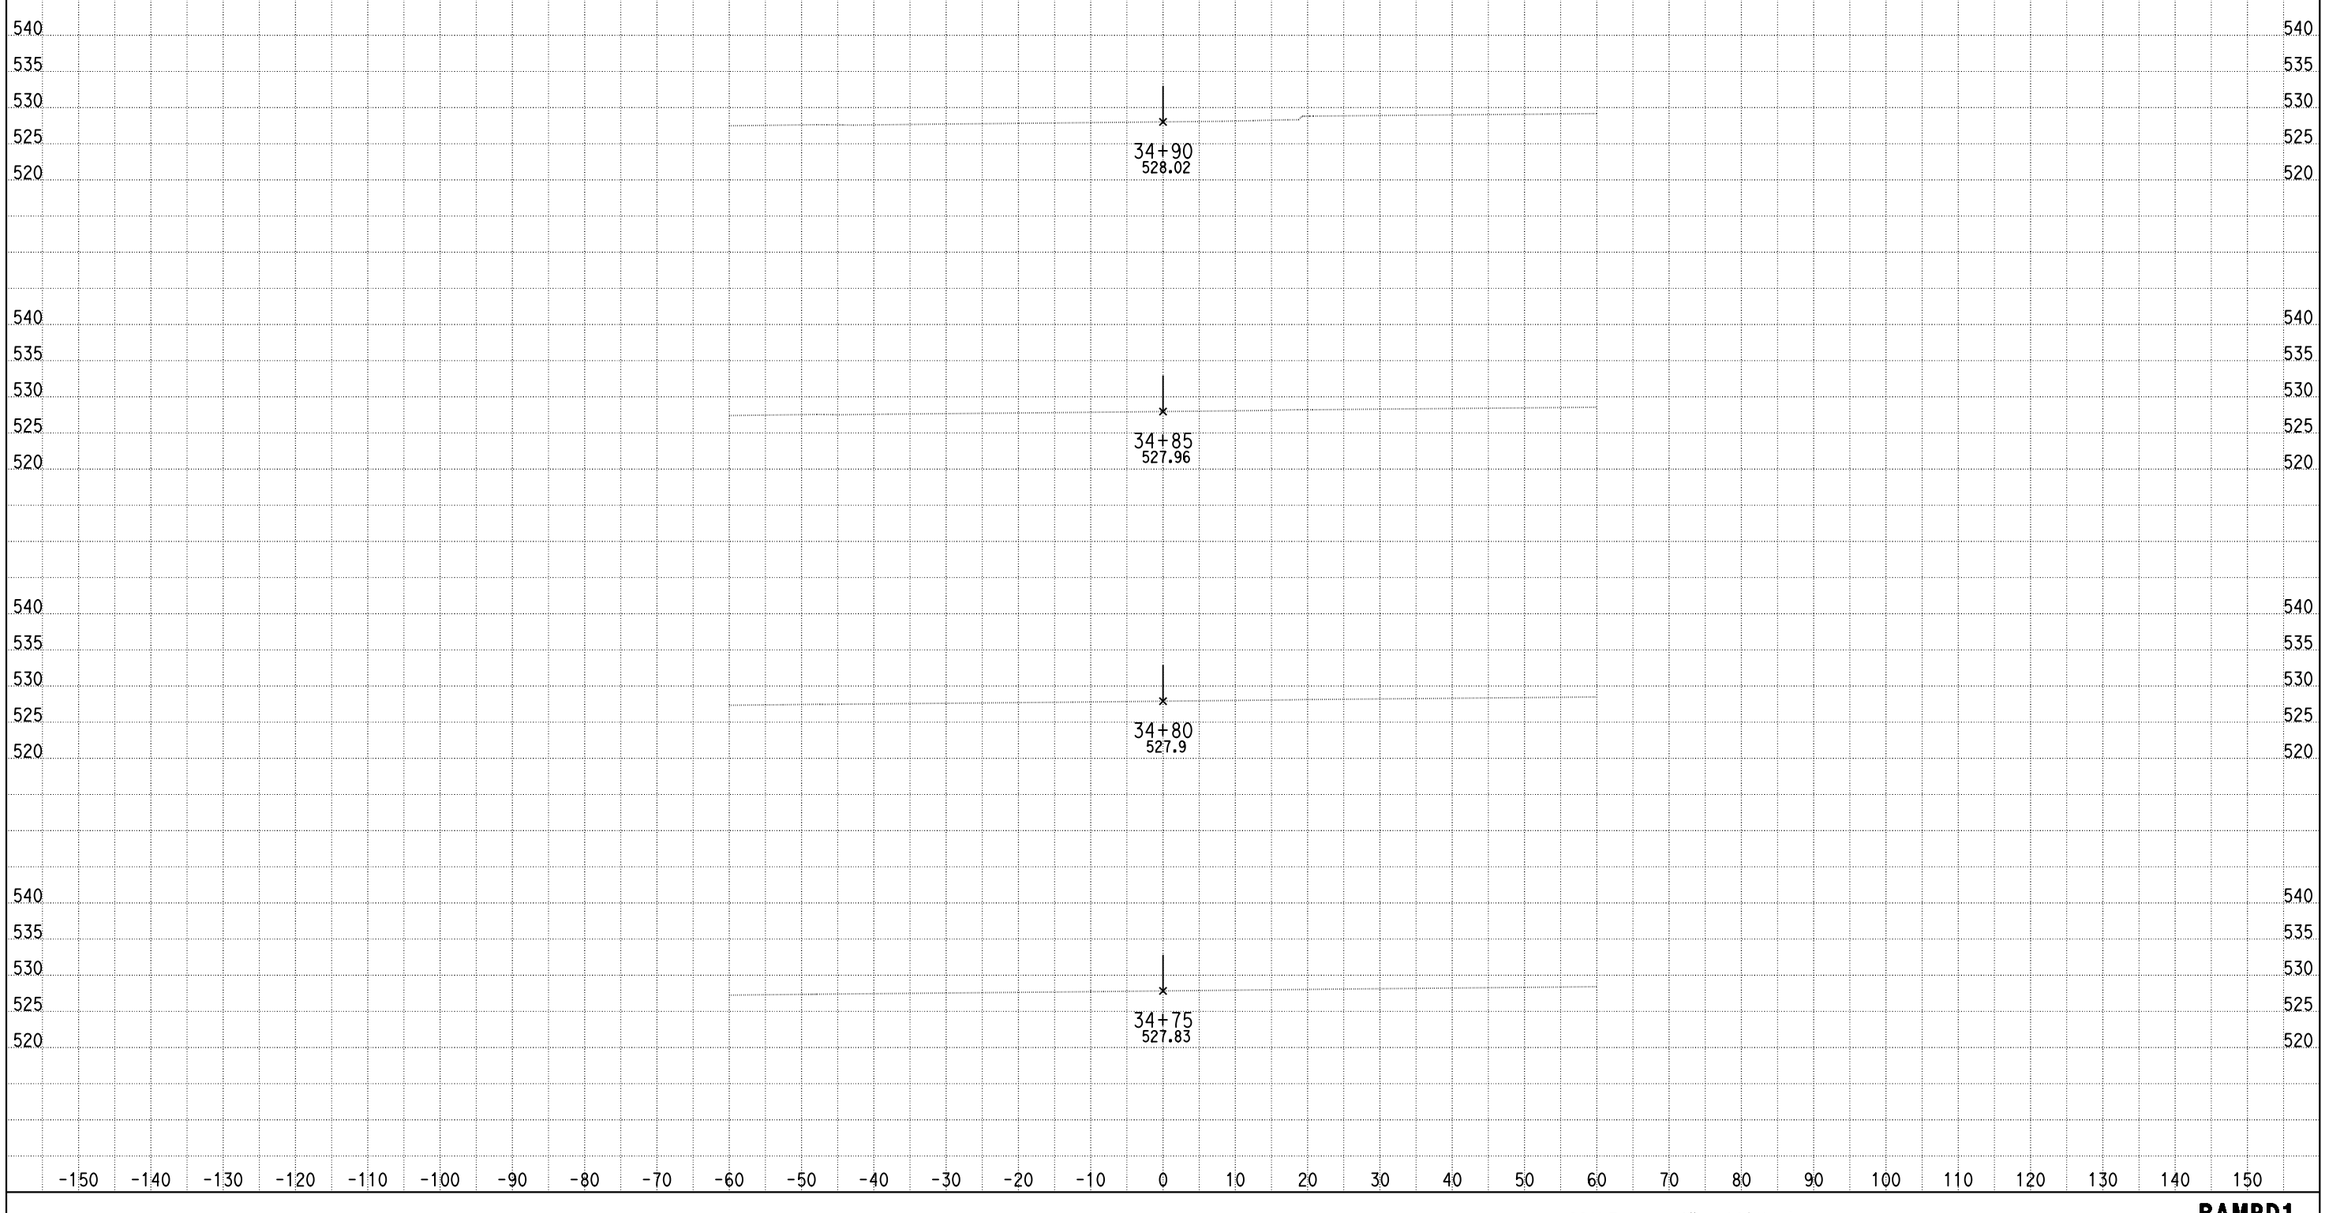

DATE: 11/21/2013

KC Project: 0818E File: D:\PROJECT\0818E\UPDATE-RAMP\hrd1-pro.ear

SCALE: 1" = 10' Horiz.
1" = 10' Vert.

All Dimensions are US Survey Feet

RAMPD1
CROSS SECTIONS

DESIGN STUDY ONLY

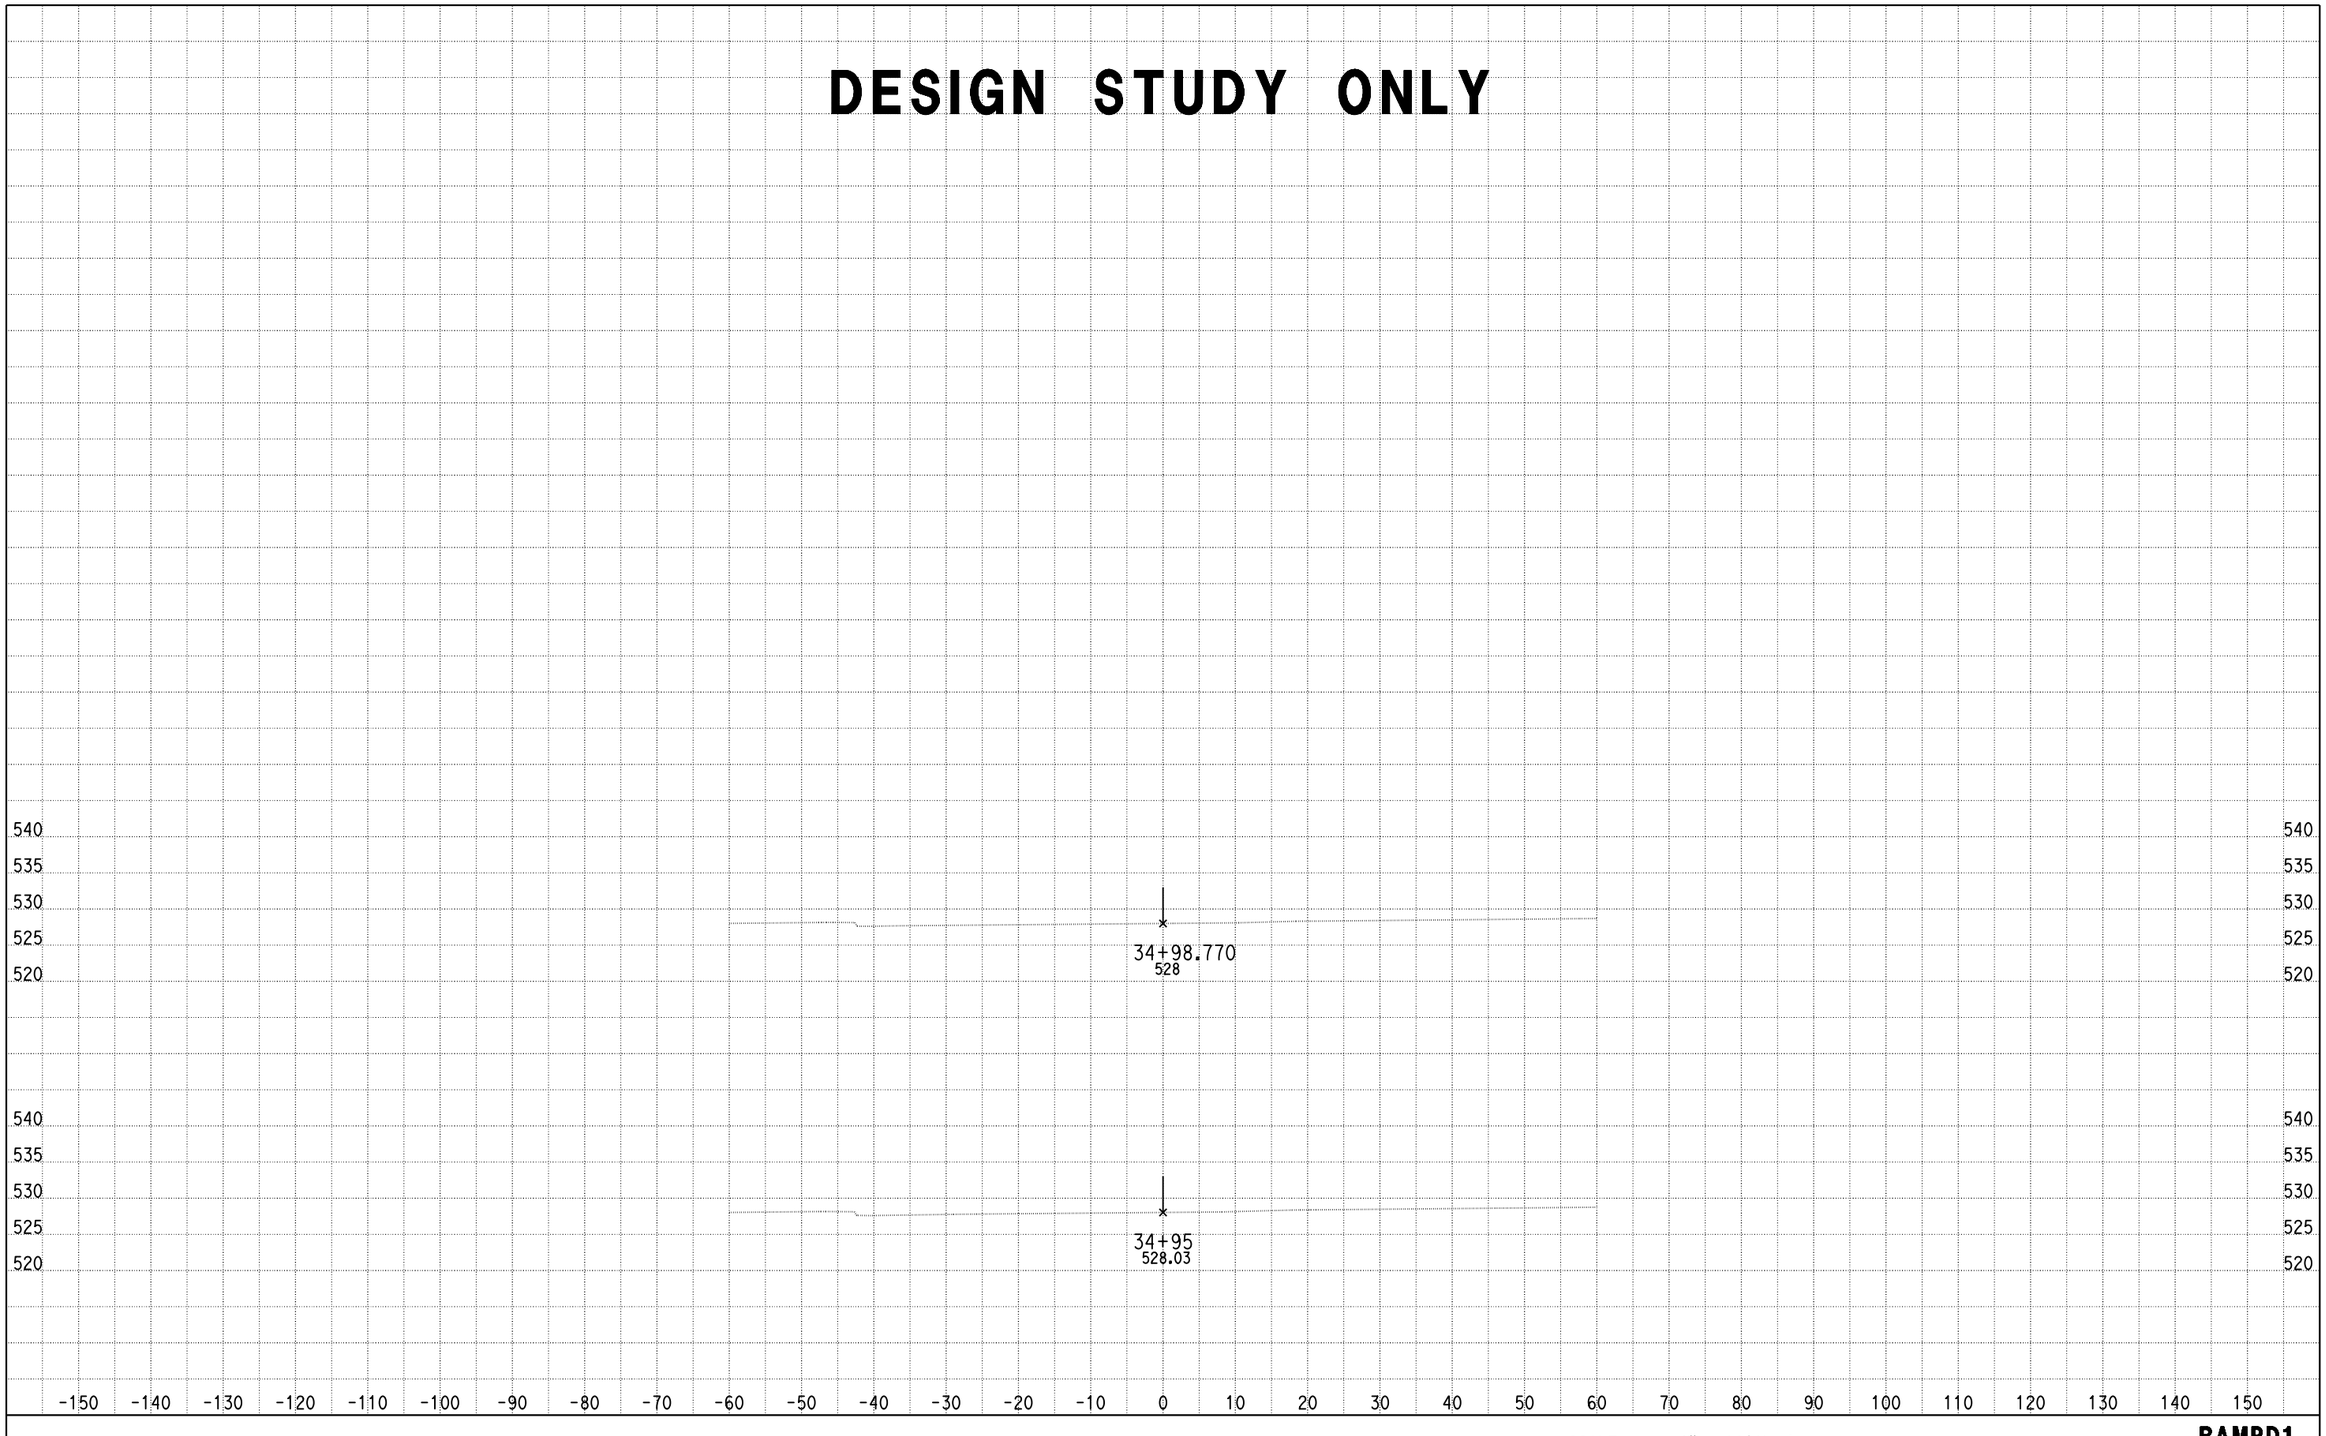

DATE: 11/21/2013

KC Project: 0818E File: D:\PROJECT\0818E\UPDATE-RAMP\hrd1-pro.ear

SCALE: 1" = 10' Horiz.
1" = 10' Vert.

All Dimensions are US Survey Feet

RAMPD1
CROSS SECTIONS

RAMP D2

DESIGN STUDY ONLY

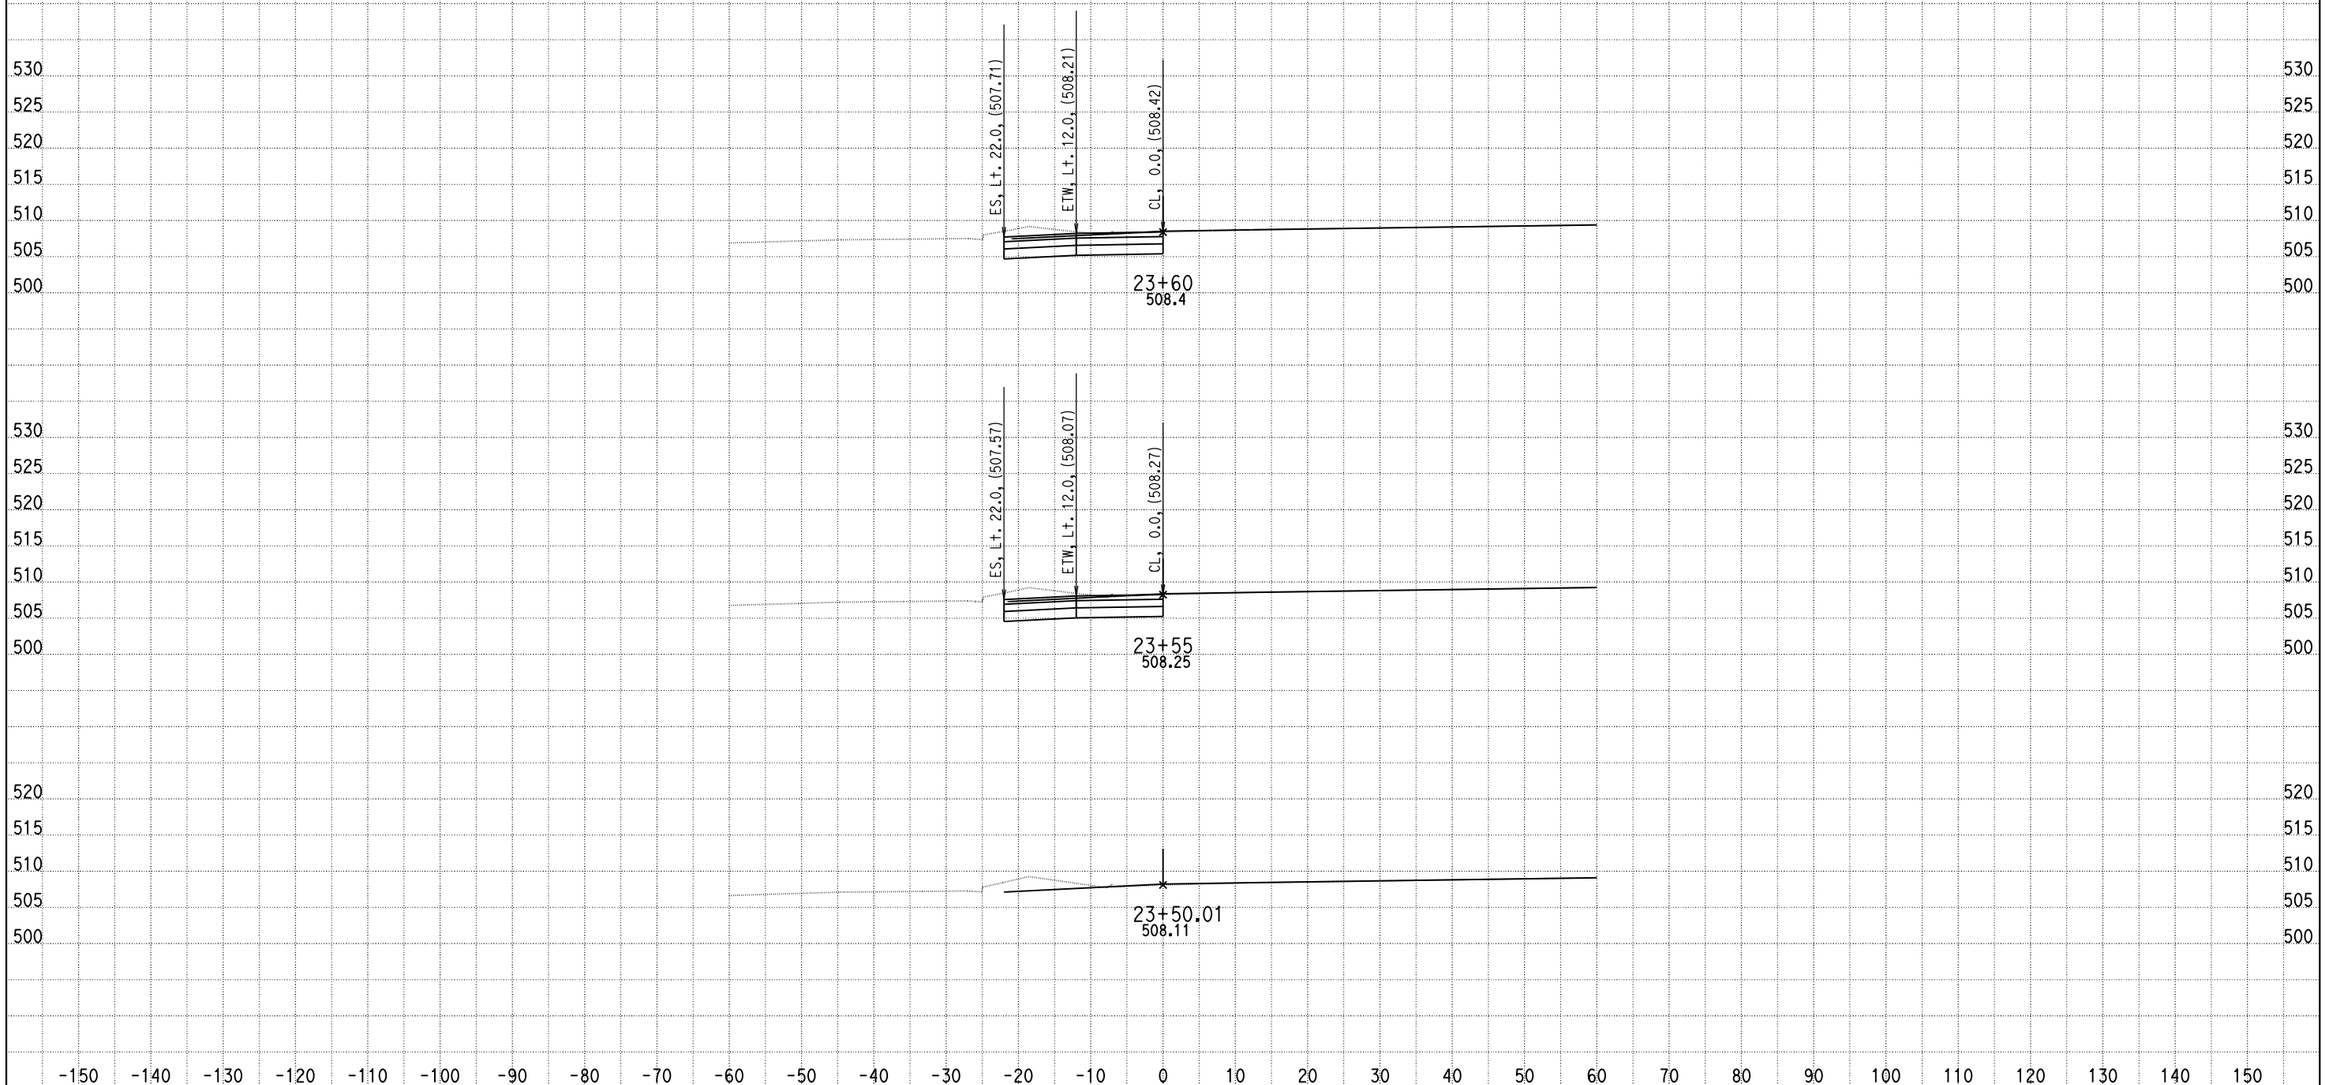

DATE: 6/18/2013

KC Project: 0818E File: C:\project\0818E\UPDATE-RAMP\hrd2-pro.ear

SCALE: 1" = 10' Horiz.
1" = 10' Vert.

All Dimensions are US Survey Feet

RAMPD2
CROSS SECTIONS

SHEET 1 OF XXX

DESIGN STUDY ONLY

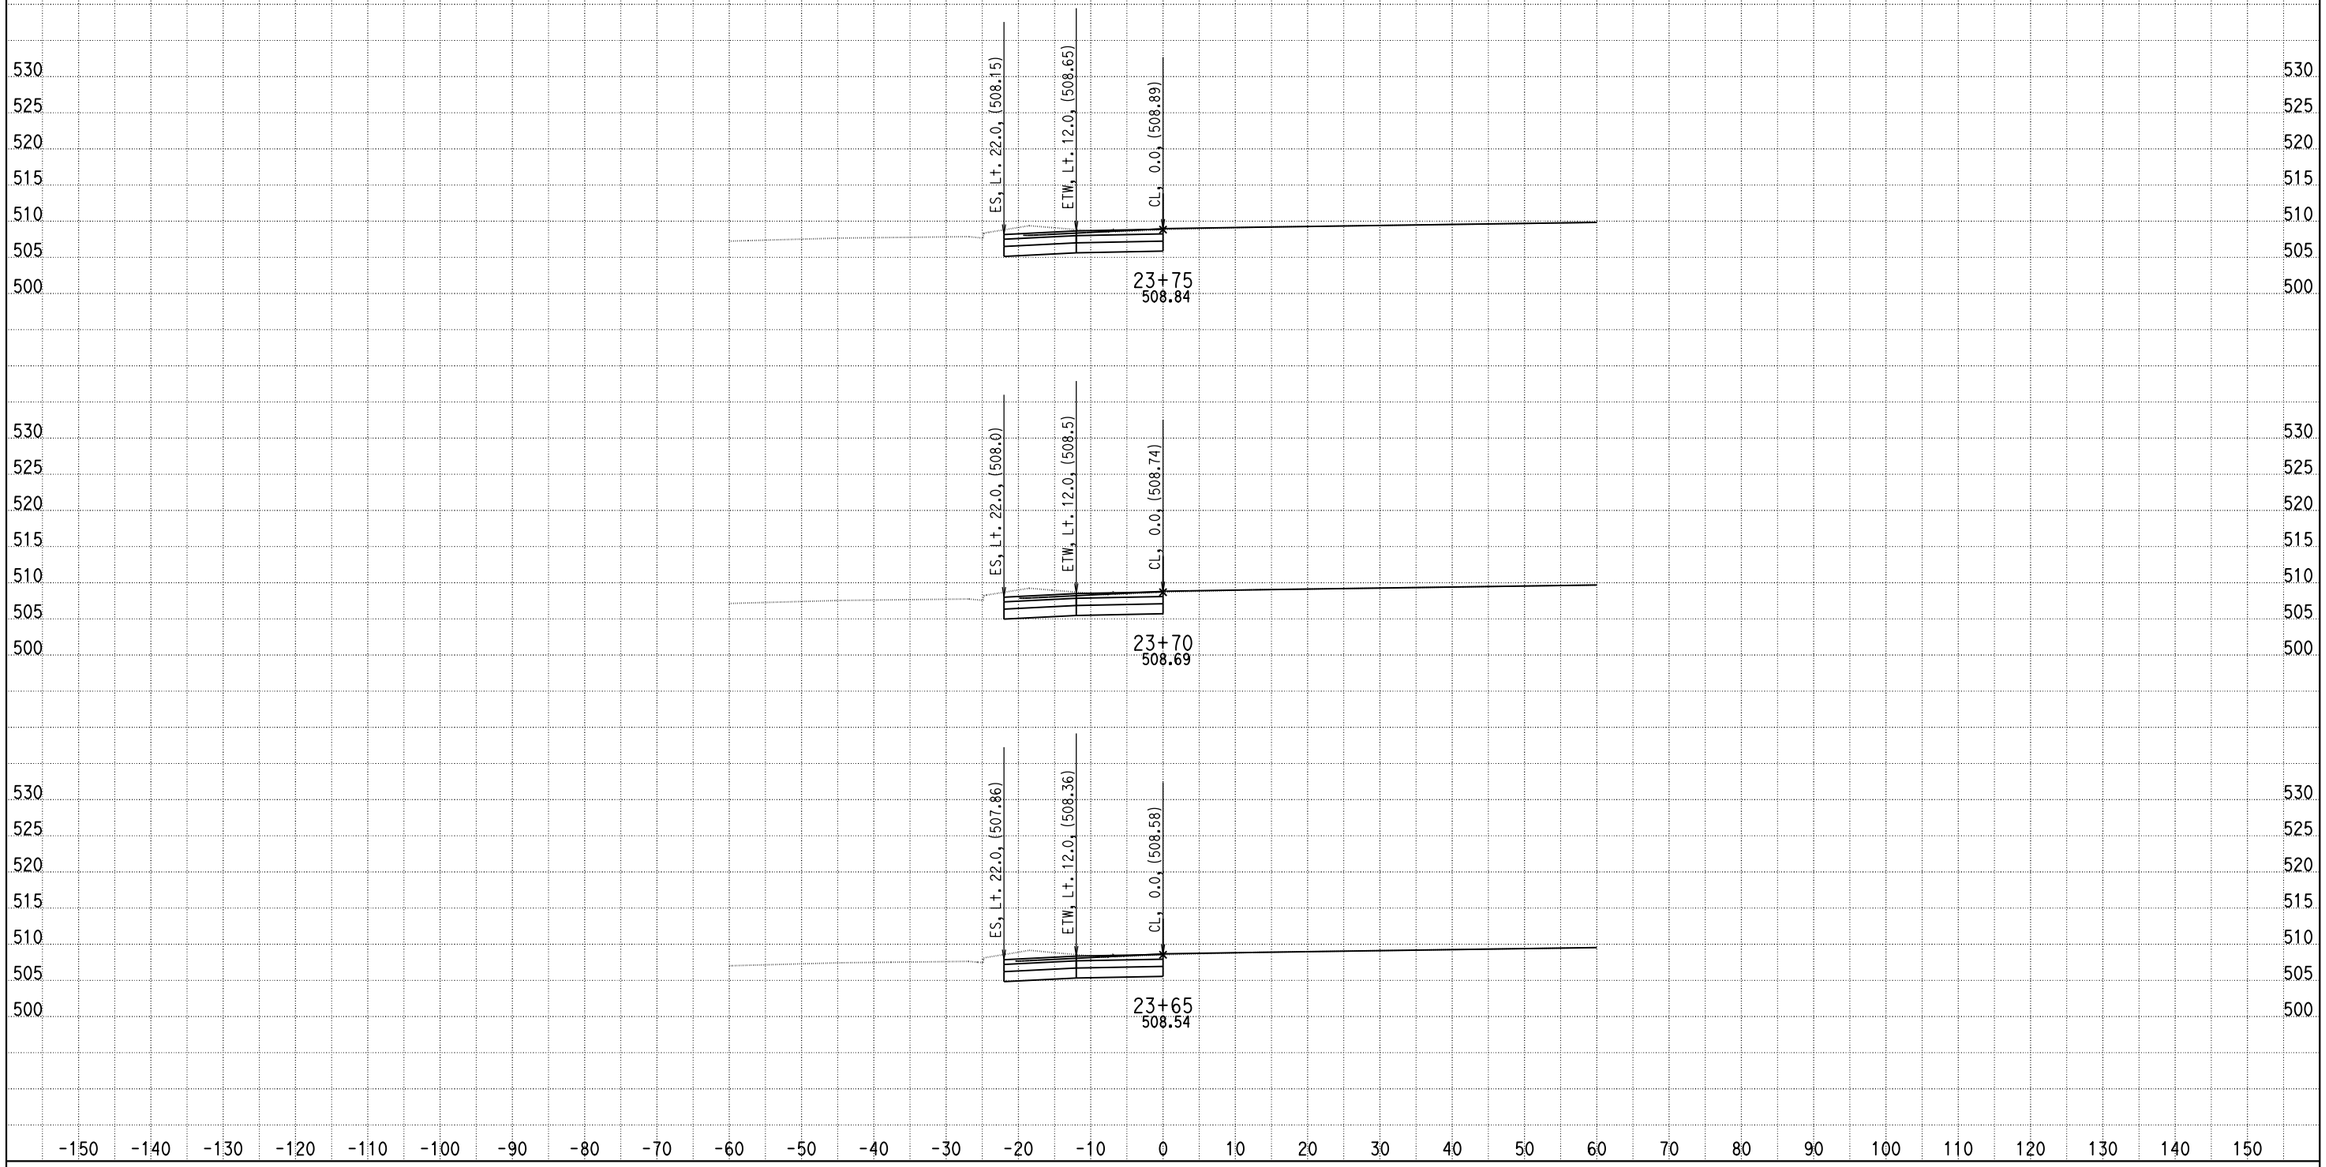

DATE: 6/18/2013

KC Project: 0818E File: C:\project\0818E\UPDATE-RAMP\hrd2-pro.ear

SCALE: 1" = 10' Horiz.
1" = 10' Vert.

All Dimensions are US Survey Feet

RAMPD2
CROSS SECTIONS

DESIGN STUDY ONLY

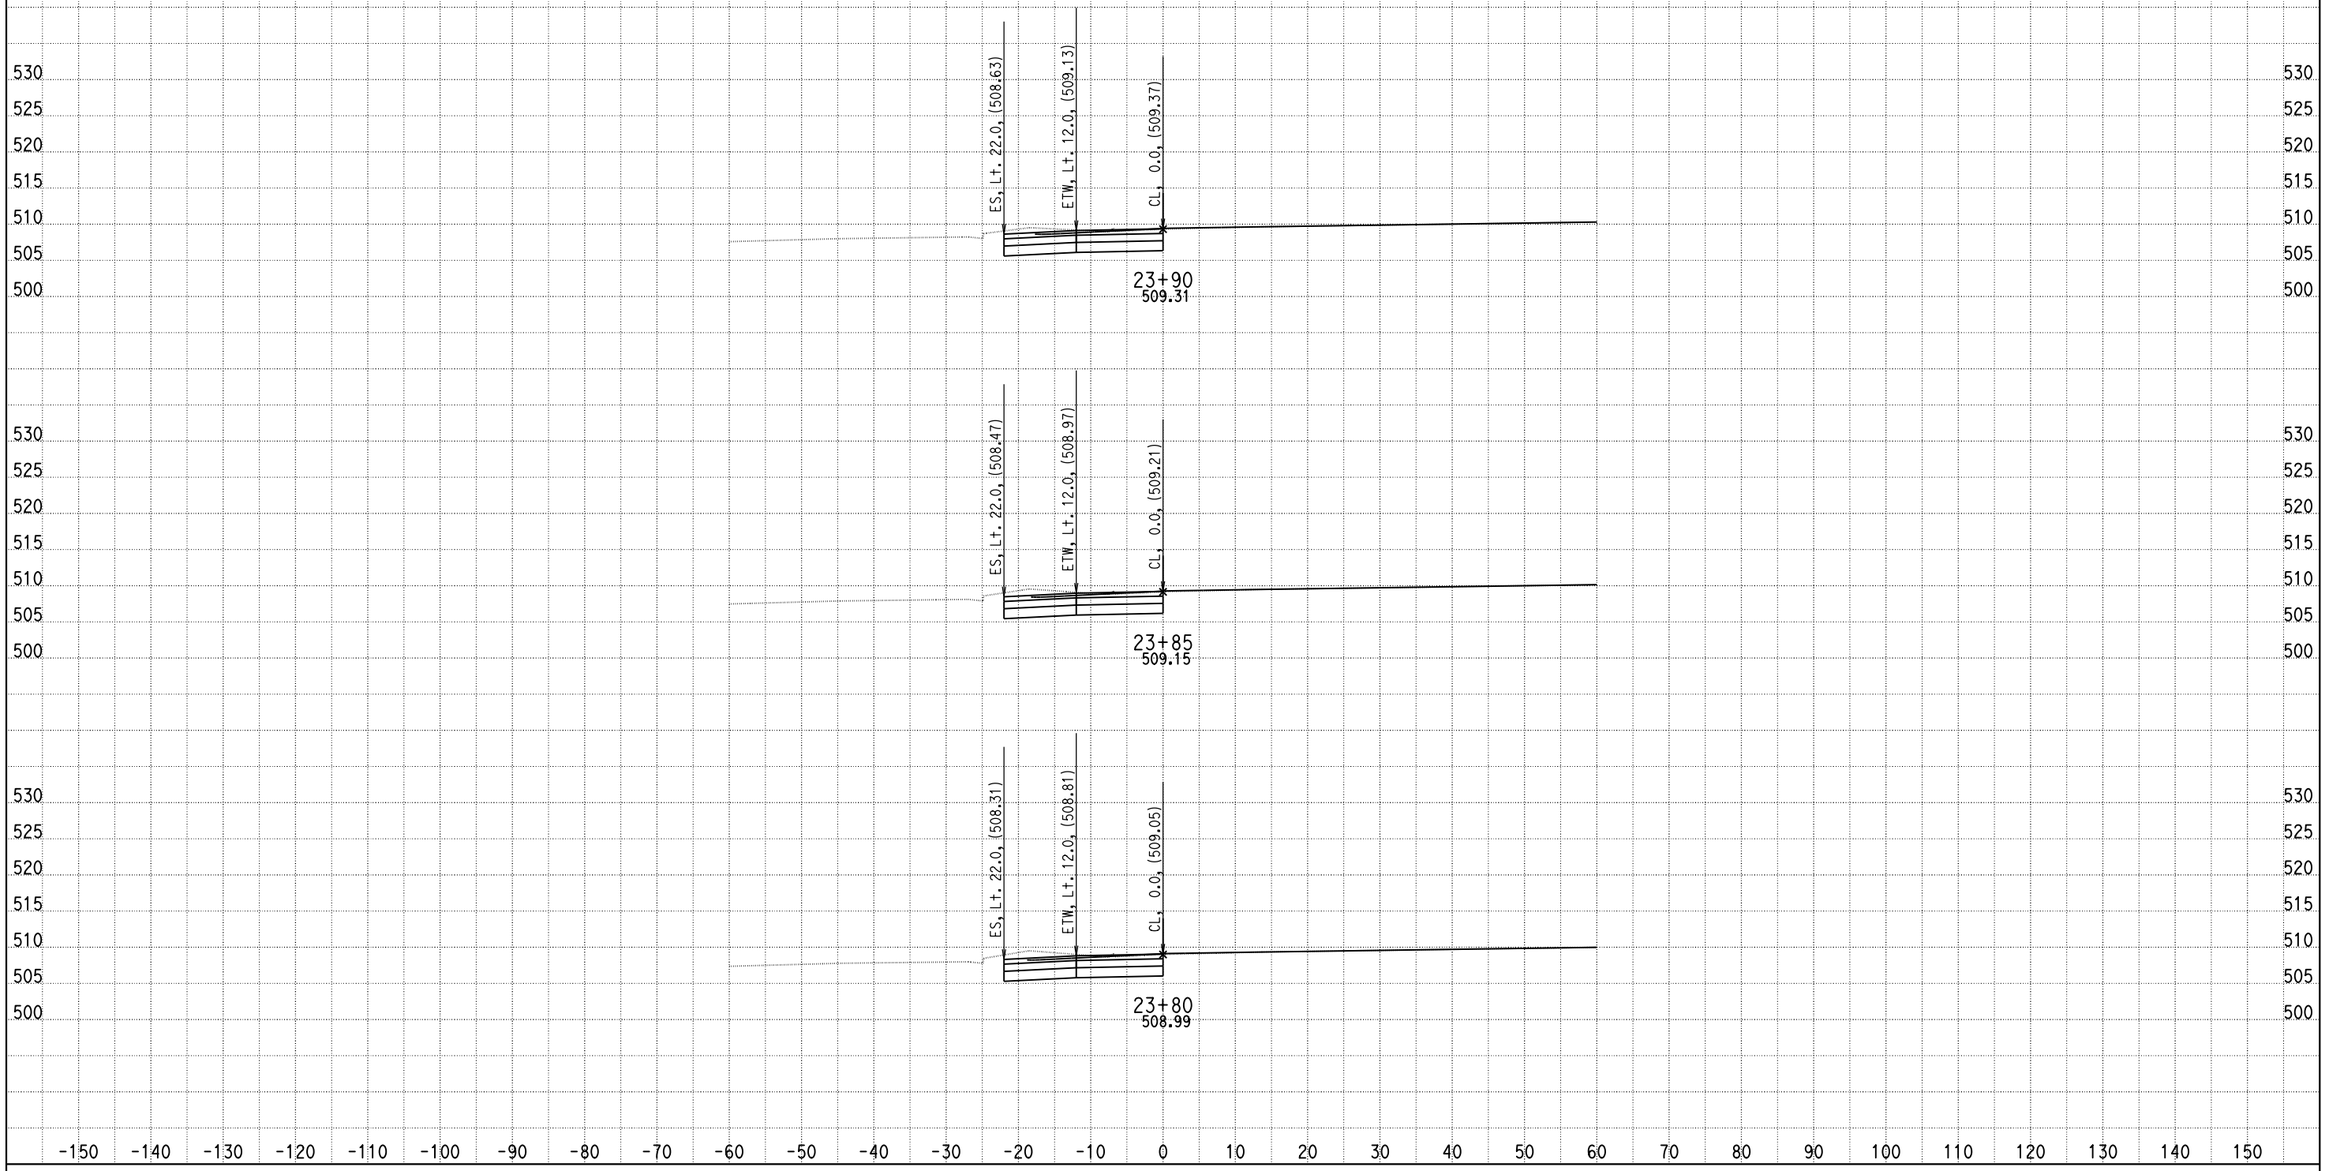

DATE: 6/18/2013

KC Project: 0818E File: C:\project\0818E\UPDATE-RAMP\hrd2-pro.ear

SCALE: 1" = 10' Horiz.
1" = 10' Vert.

All Dimensions are US Survey Feet

RAMPD2
CROSS SECTIONS

DESIGN STUDY ONLY

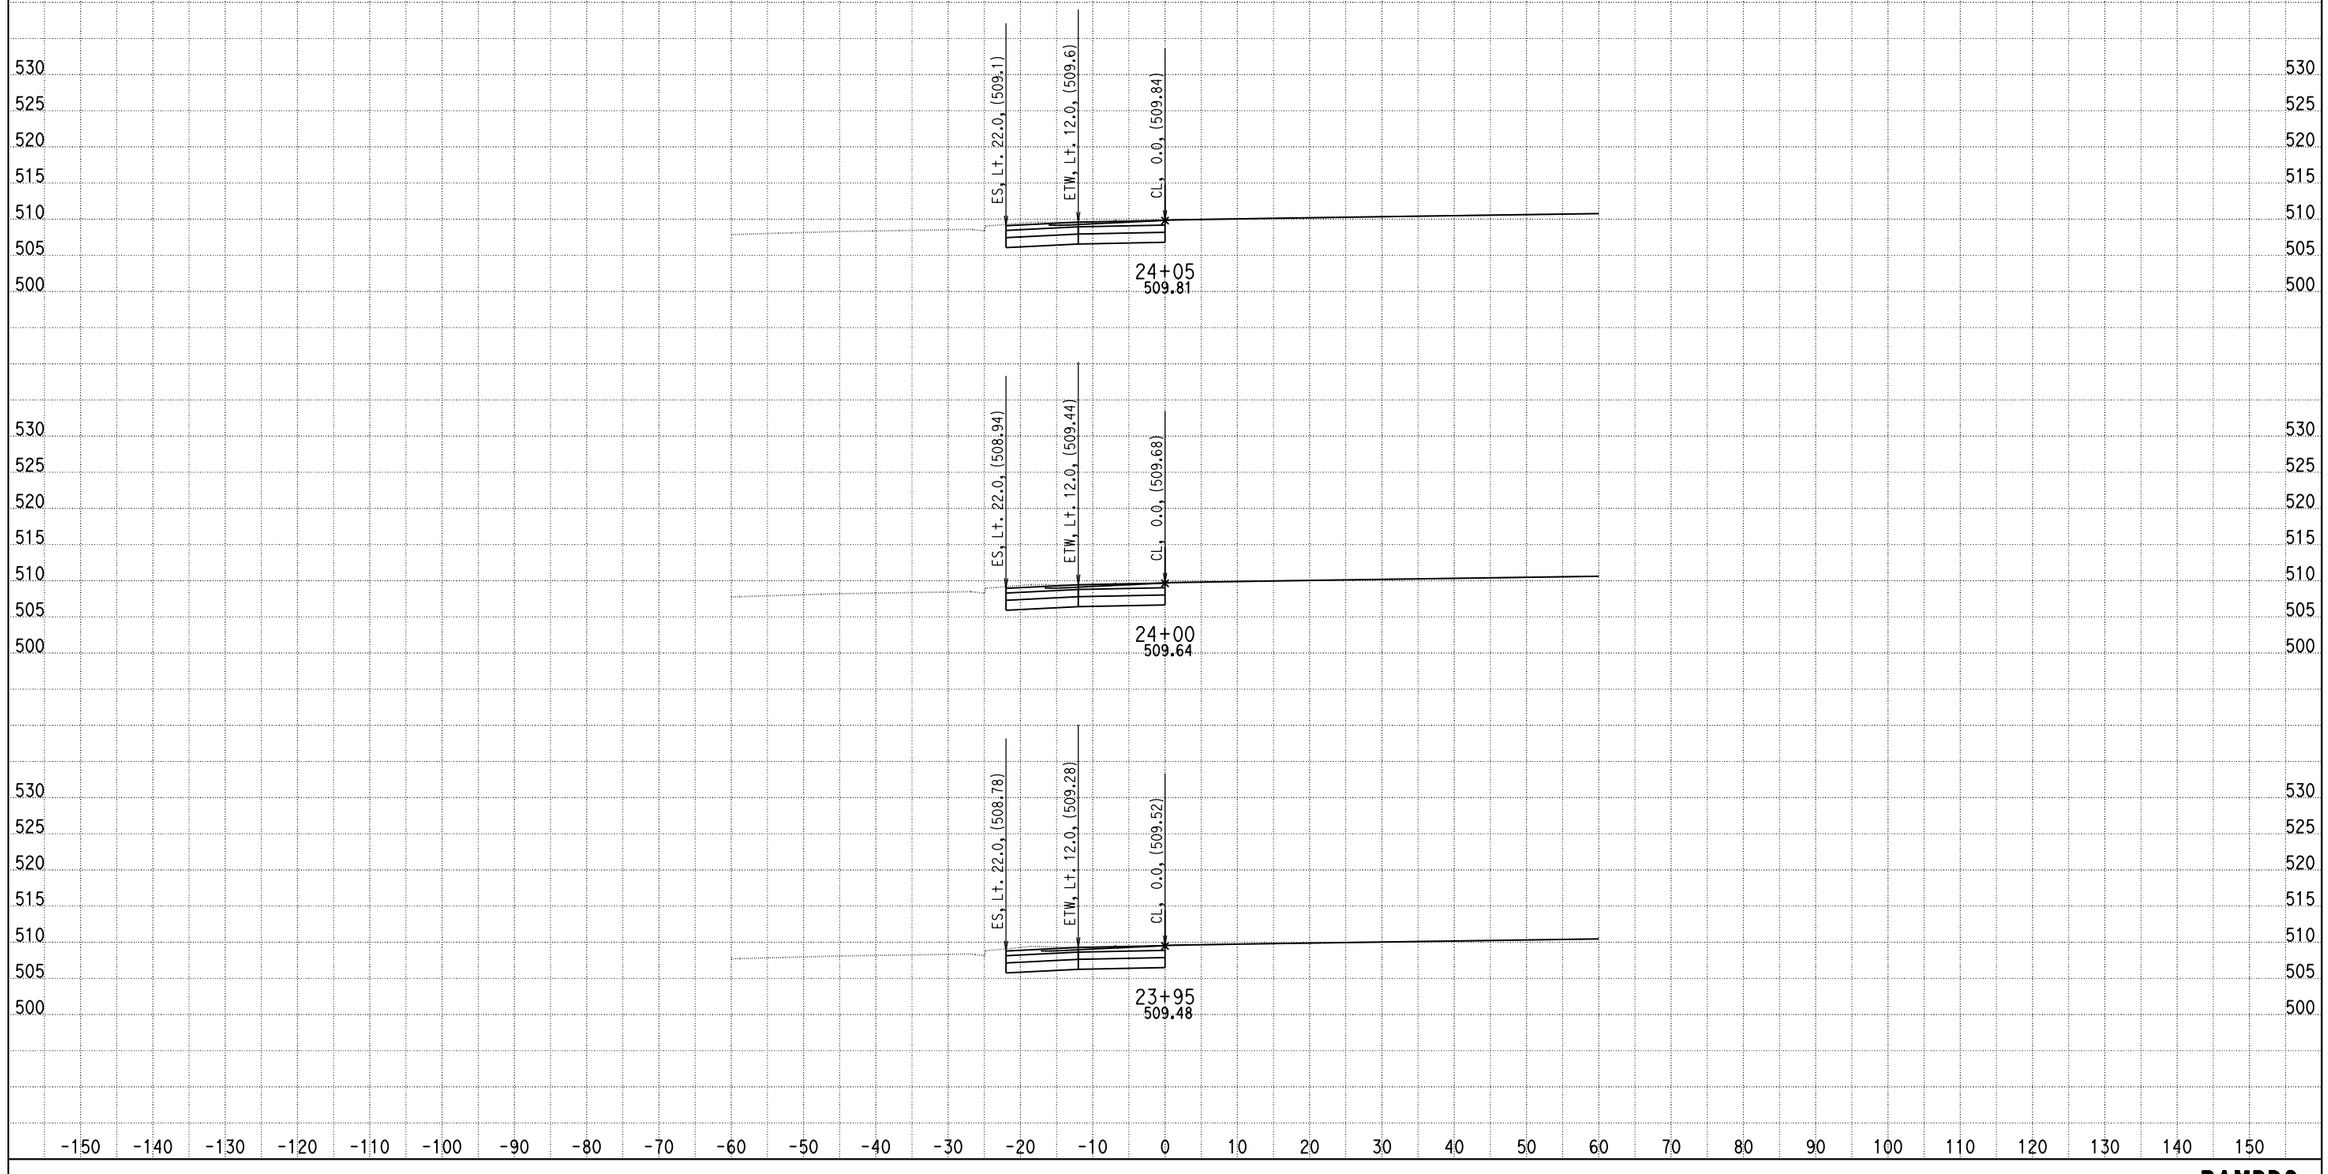

DATE: 6/18/2013

KC Project: 0818E File: C:\project\0818E\UPDATE-RAMP\hrd2-pro.ear

SCALE: 1" = 10' Horiz.
1" = 10' Vert.

All Dimensions are US Survey Feet

RAMPD2
CROSS SECTIONS

SHEET 4 OF XXX

DESIGN STUDY ONLY

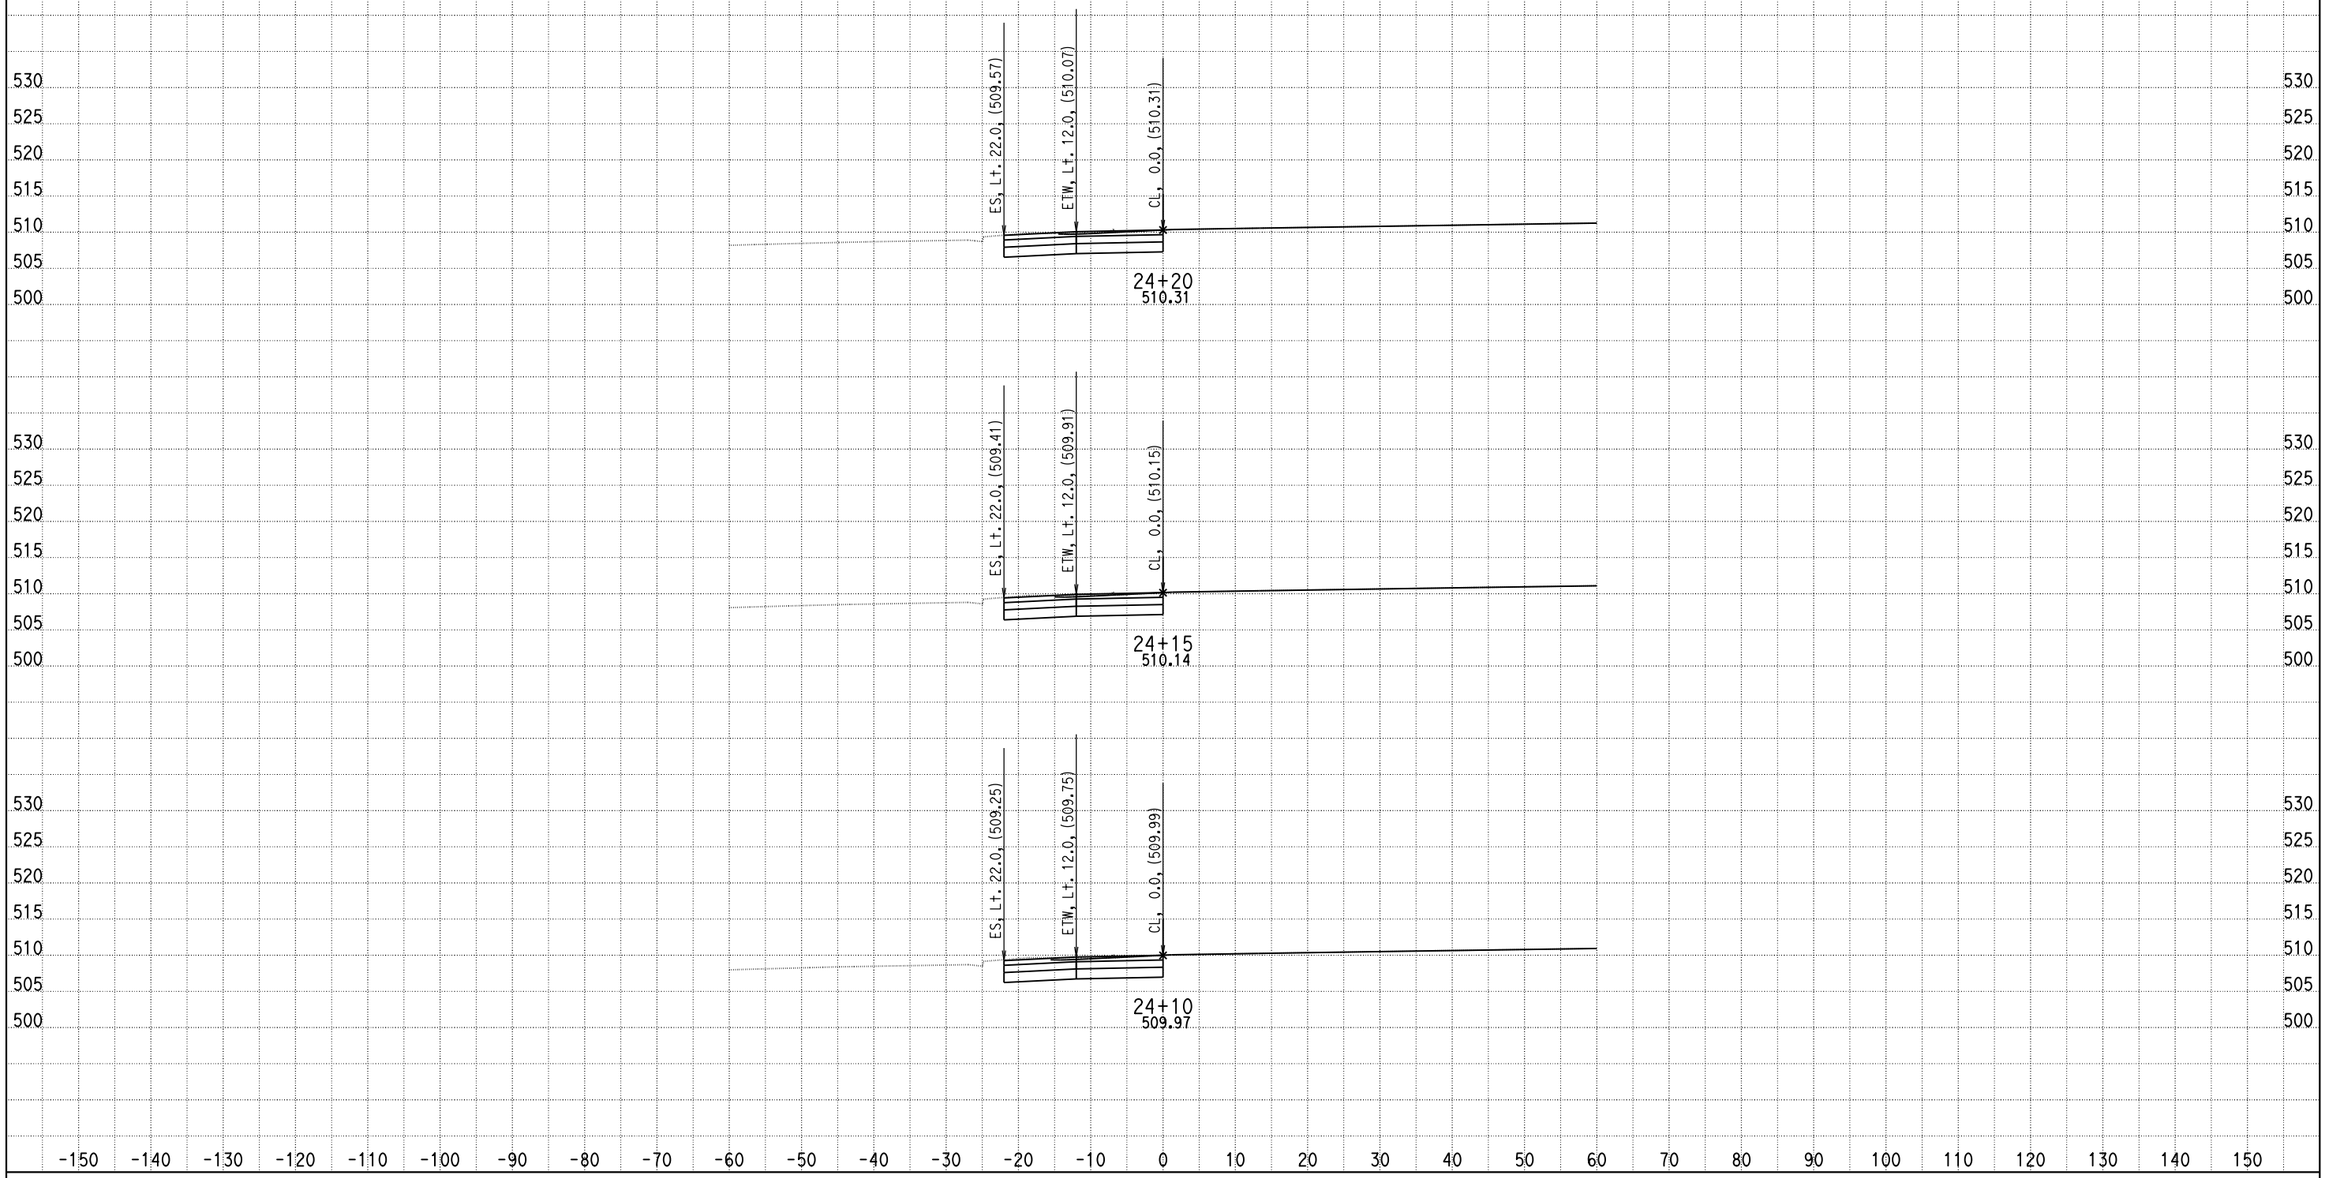

DATE: 6/18/2013

KC Project: 0818E File: C:\project\0818E\UPDATE-RAMP\hrd2-pro.ear

SCALE: 1" = 10' Horiz.
1" = 10' Vert.

All Dimensions are US Survey Feet

RAMPD2
CROSS SECTIONS

SHEET 5 OF XXX

DESIGN STUDY ONLY

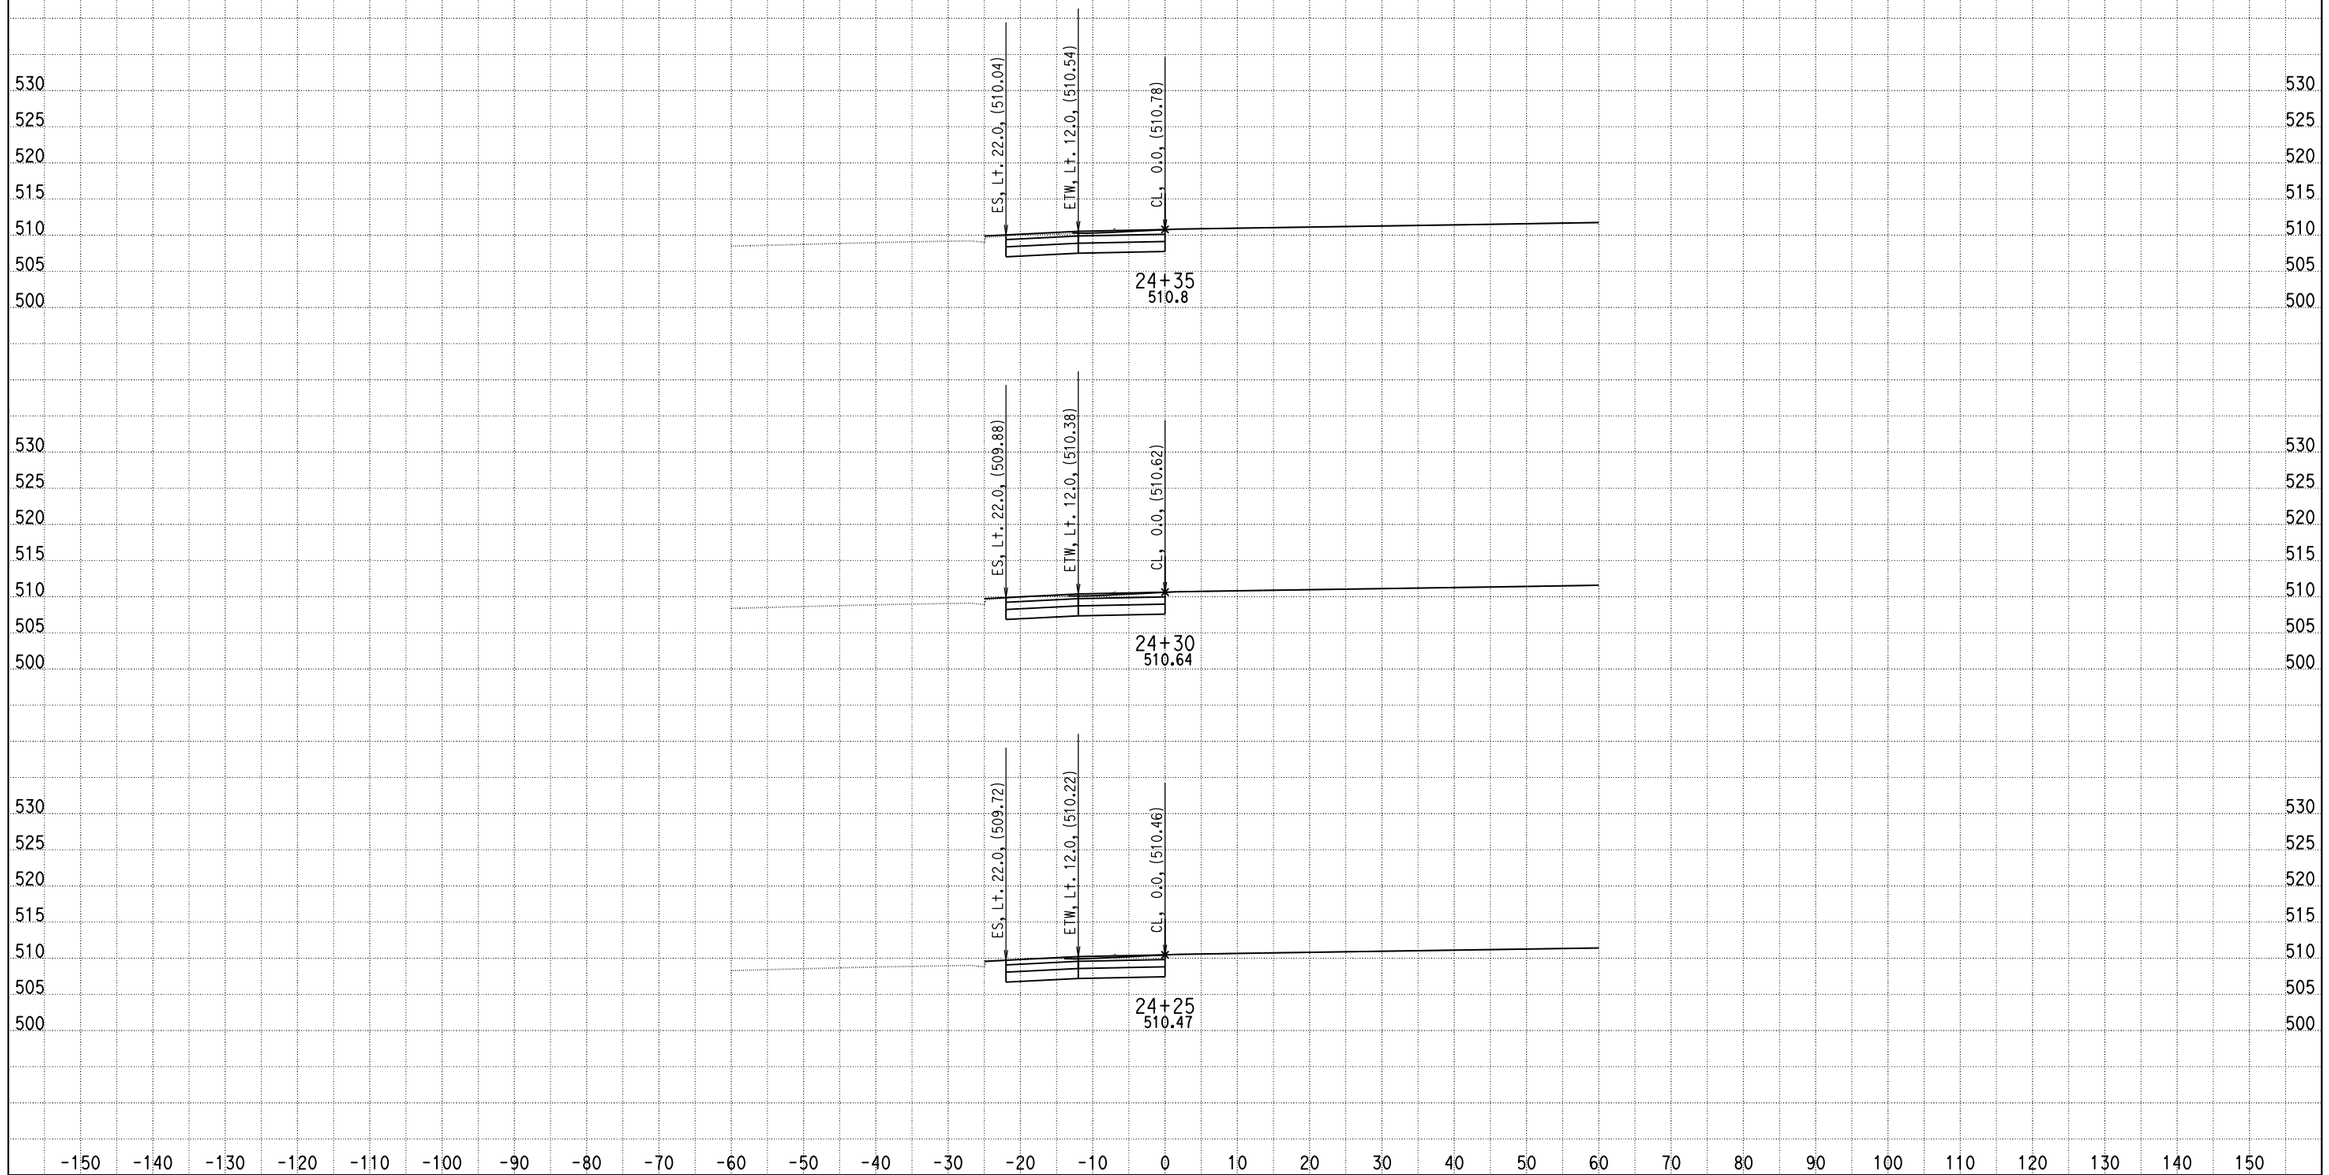

DATE: 6/18/2013

KC Project: 0818E File: C:\project\0818E\UPDATE-RAMP\hrd2-pro.ear

SCALE: 1" = 10' Horiz.
1" = 10' Vert.

All Dimensions are US Survey Feet

RAMPD2
CROSS SECTIONS

SHEET 6 OF XXX

DESIGN STUDY ONLY

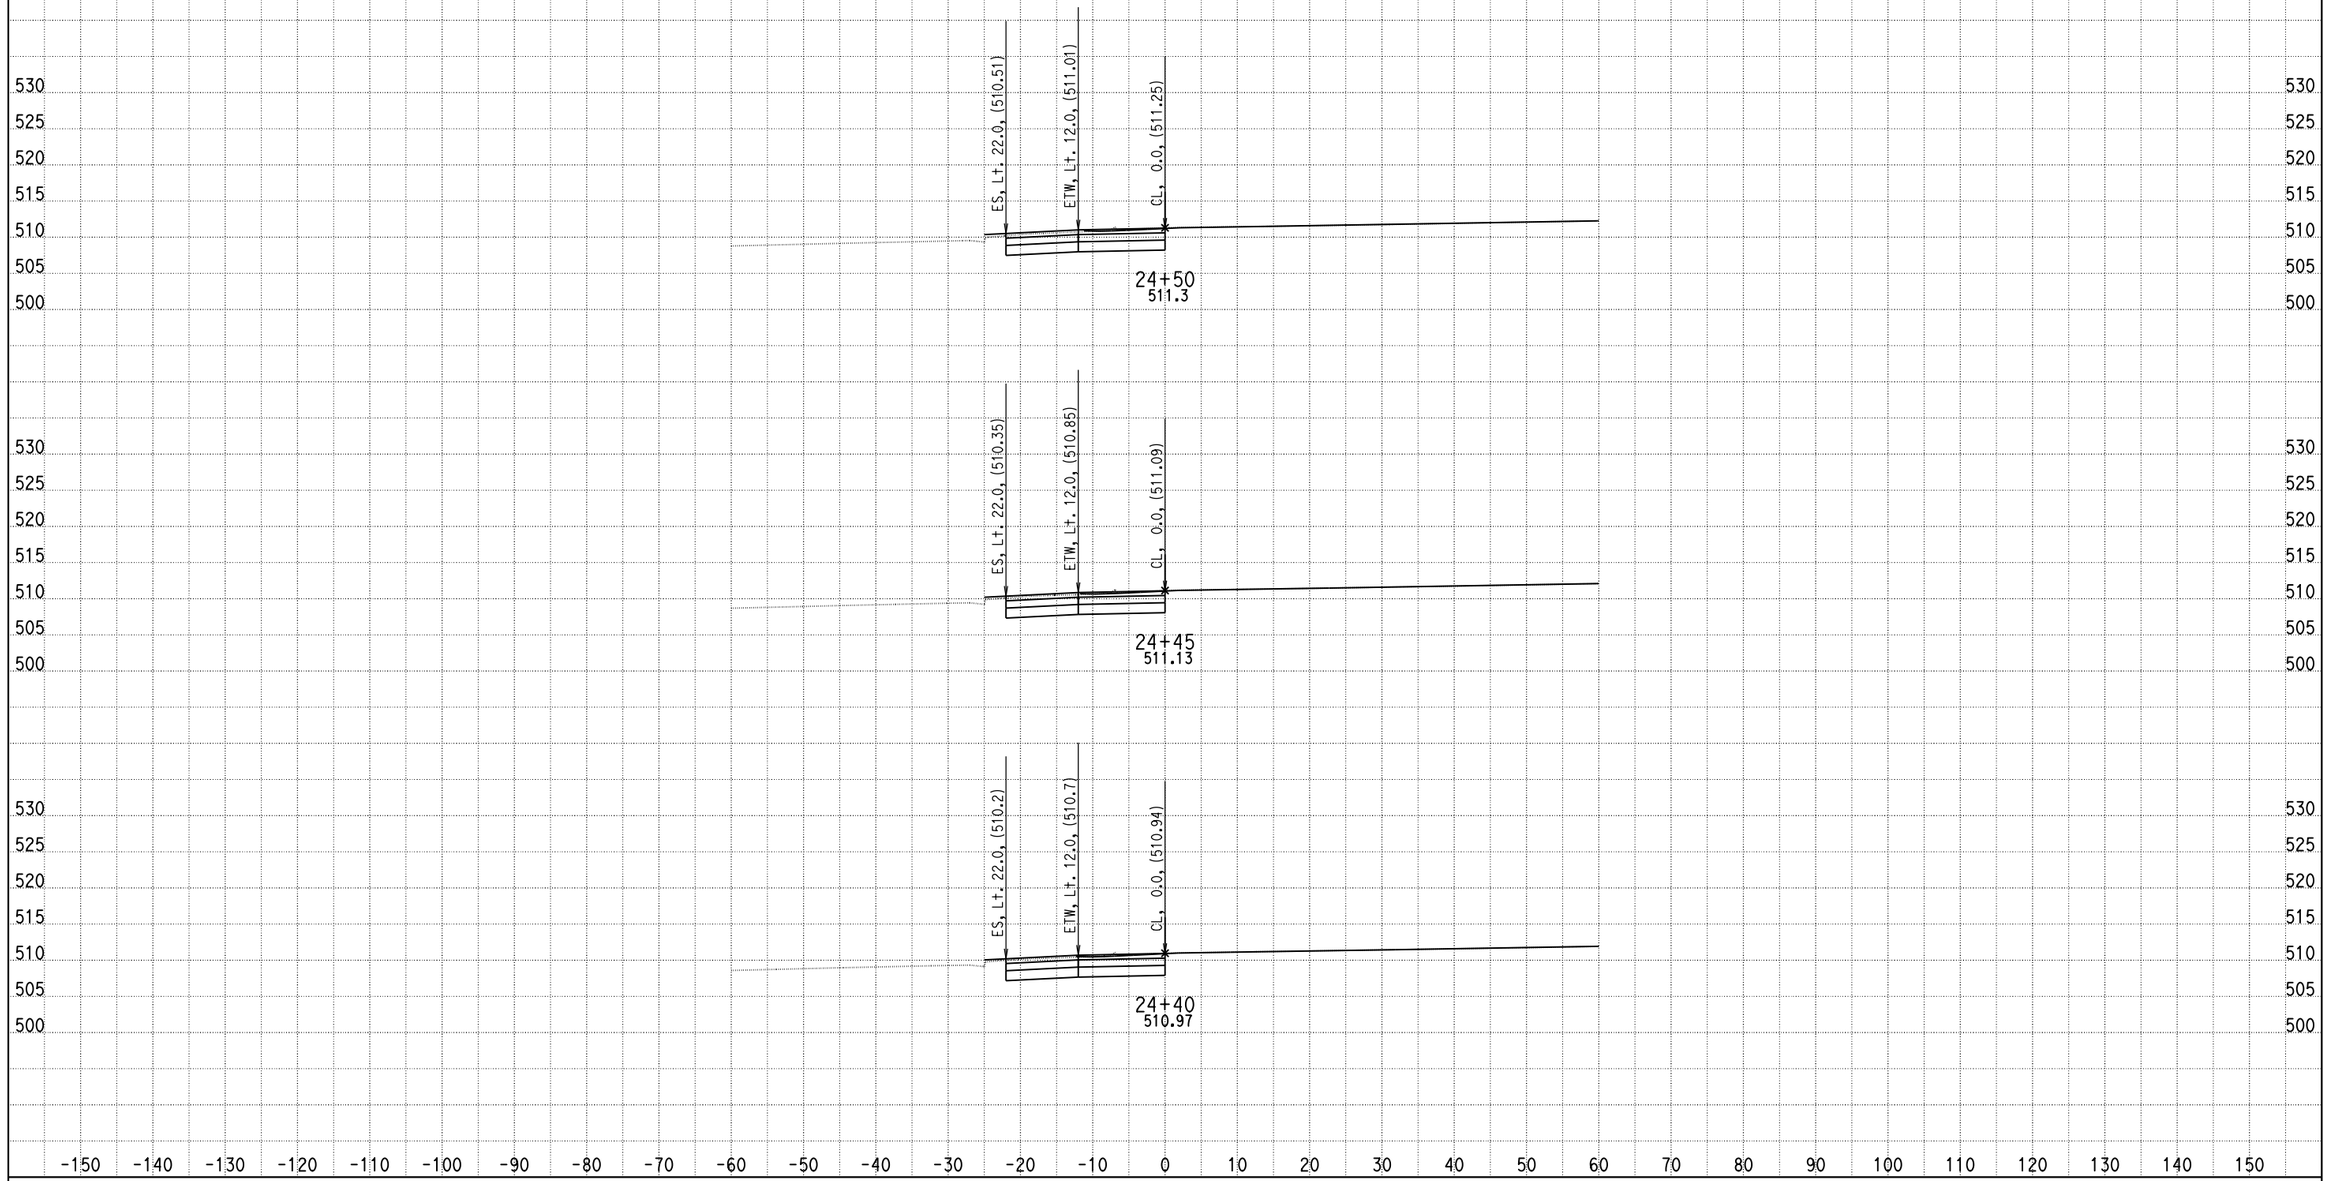

DATE: 6/18/2013

KC Project: 0818E File: C:\project\0818E\UPDATE-RAMP\hrd2-pro.ear

SCALE: 1" = 10' Horiz.
1" = 10' Vert.

All Dimensions are US Survey Feet

RAMPD2
CROSS SECTIONS

SHEET 7 OF XXX

DESIGN STUDY ONLY

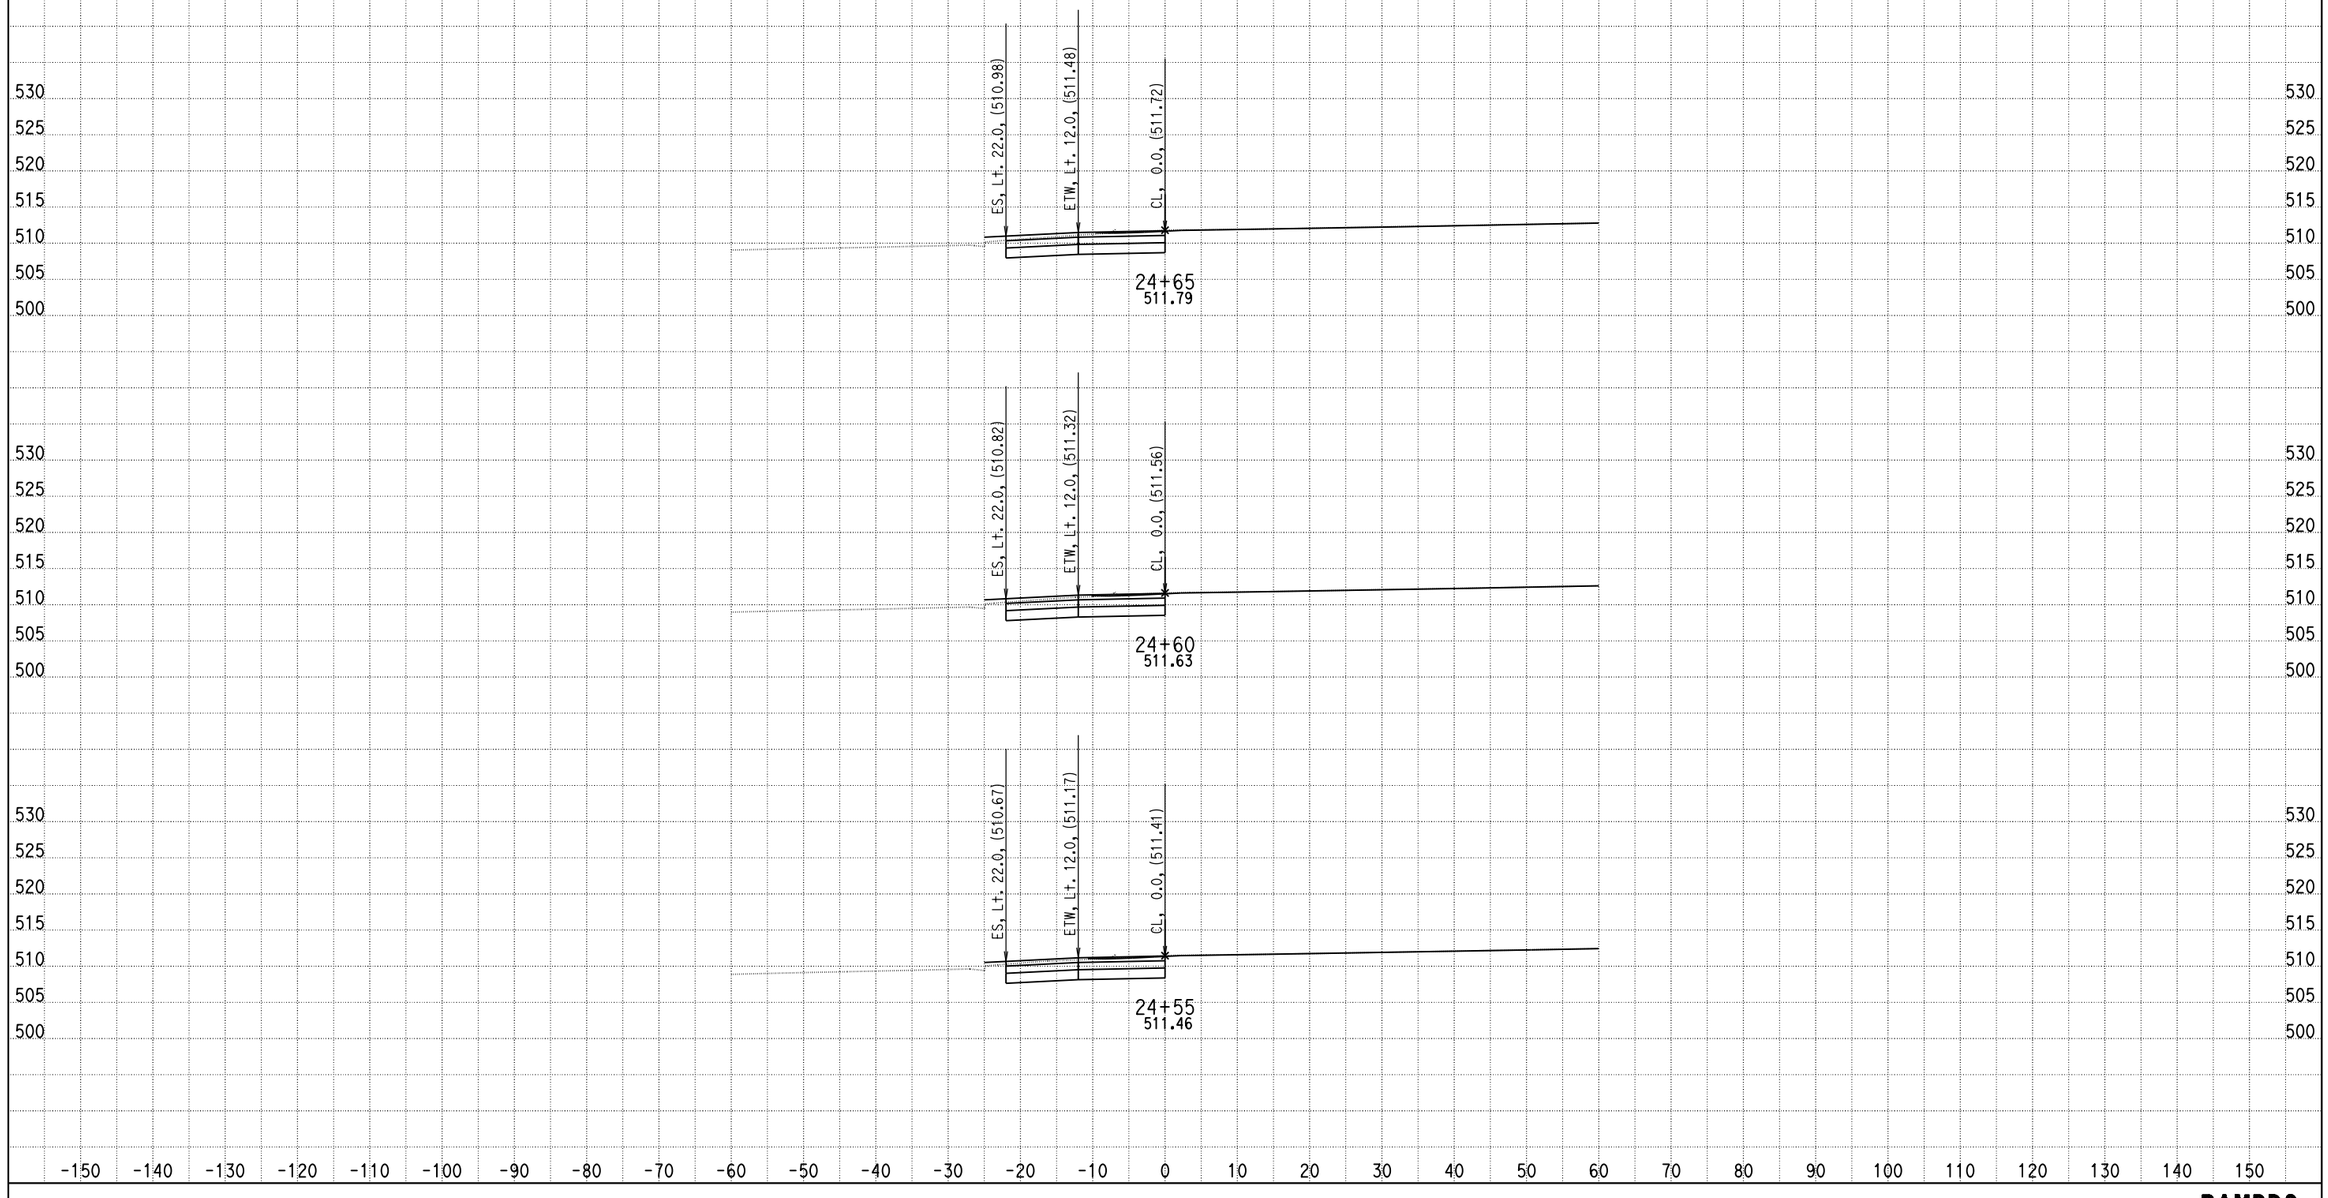

DATE: 6/18/2013

KC Project: 0818E File: C:\project\0818E\UPDATE-RAMP\hrd2-pro.ear

SCALE: 1" = 10' Horiz.
1" = 10' Vert.

All Dimensions are US Survey Feet

RAMPD2
CROSS SECTIONS

SHEET 8 OF XXX

DESIGN STUDY ONLY

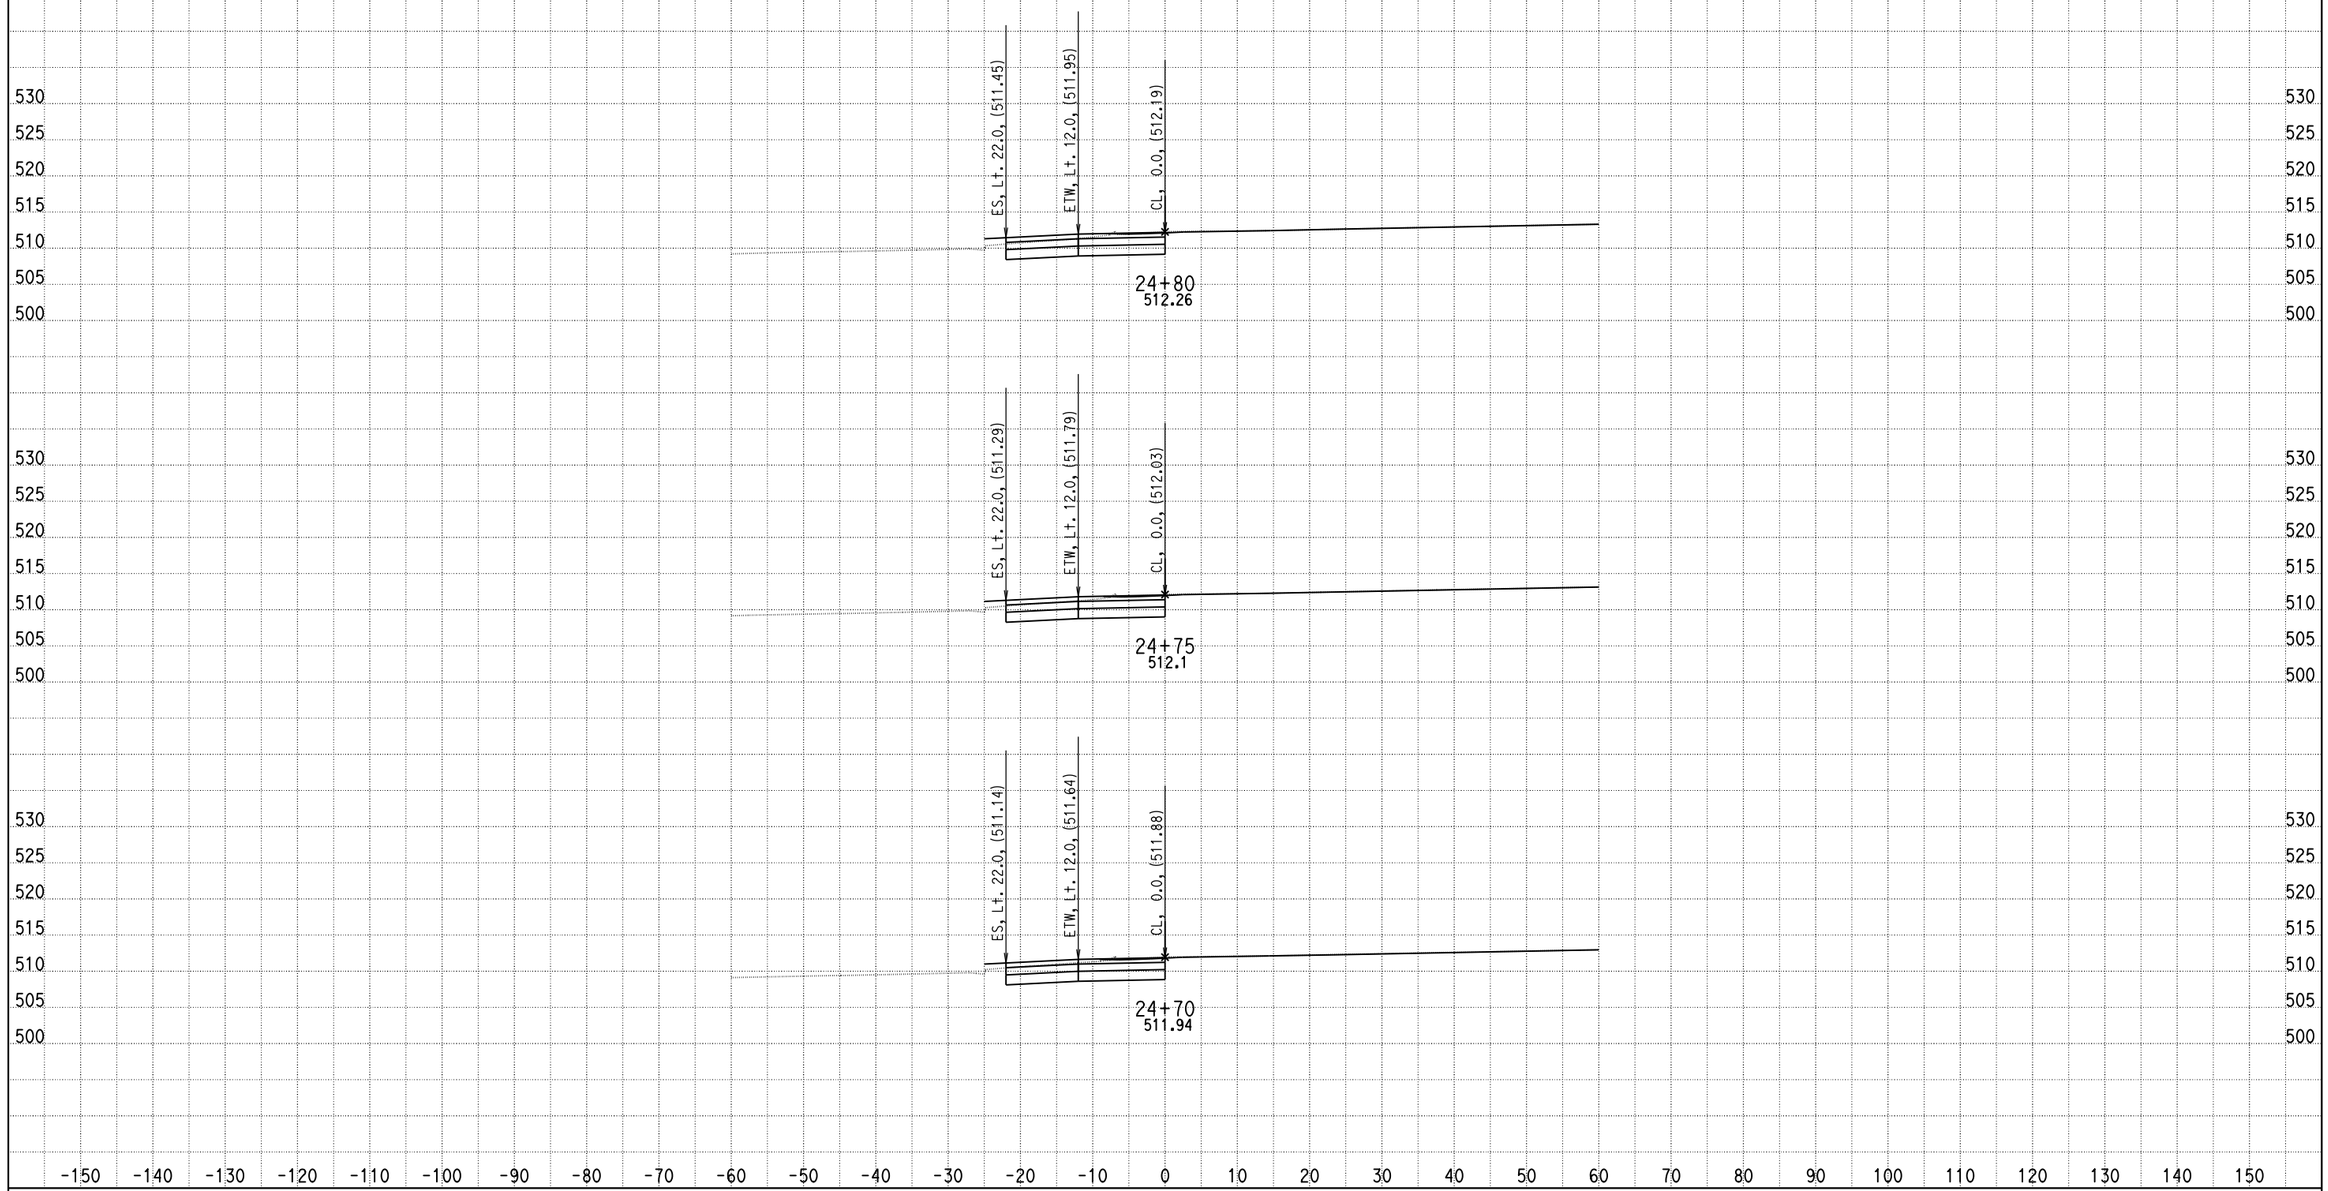

DATE: 6/18/2013

KC Project: 0818E File: C:\project\0818E\UPDATE-RAMP\hrd2-pro.ear

SCALE: 1" = 10' Horiz.
1" = 10' Vert.

All Dimensions are US Survey Feet

RAMPD2
CROSS SECTIONS

DESIGN STUDY ONLY

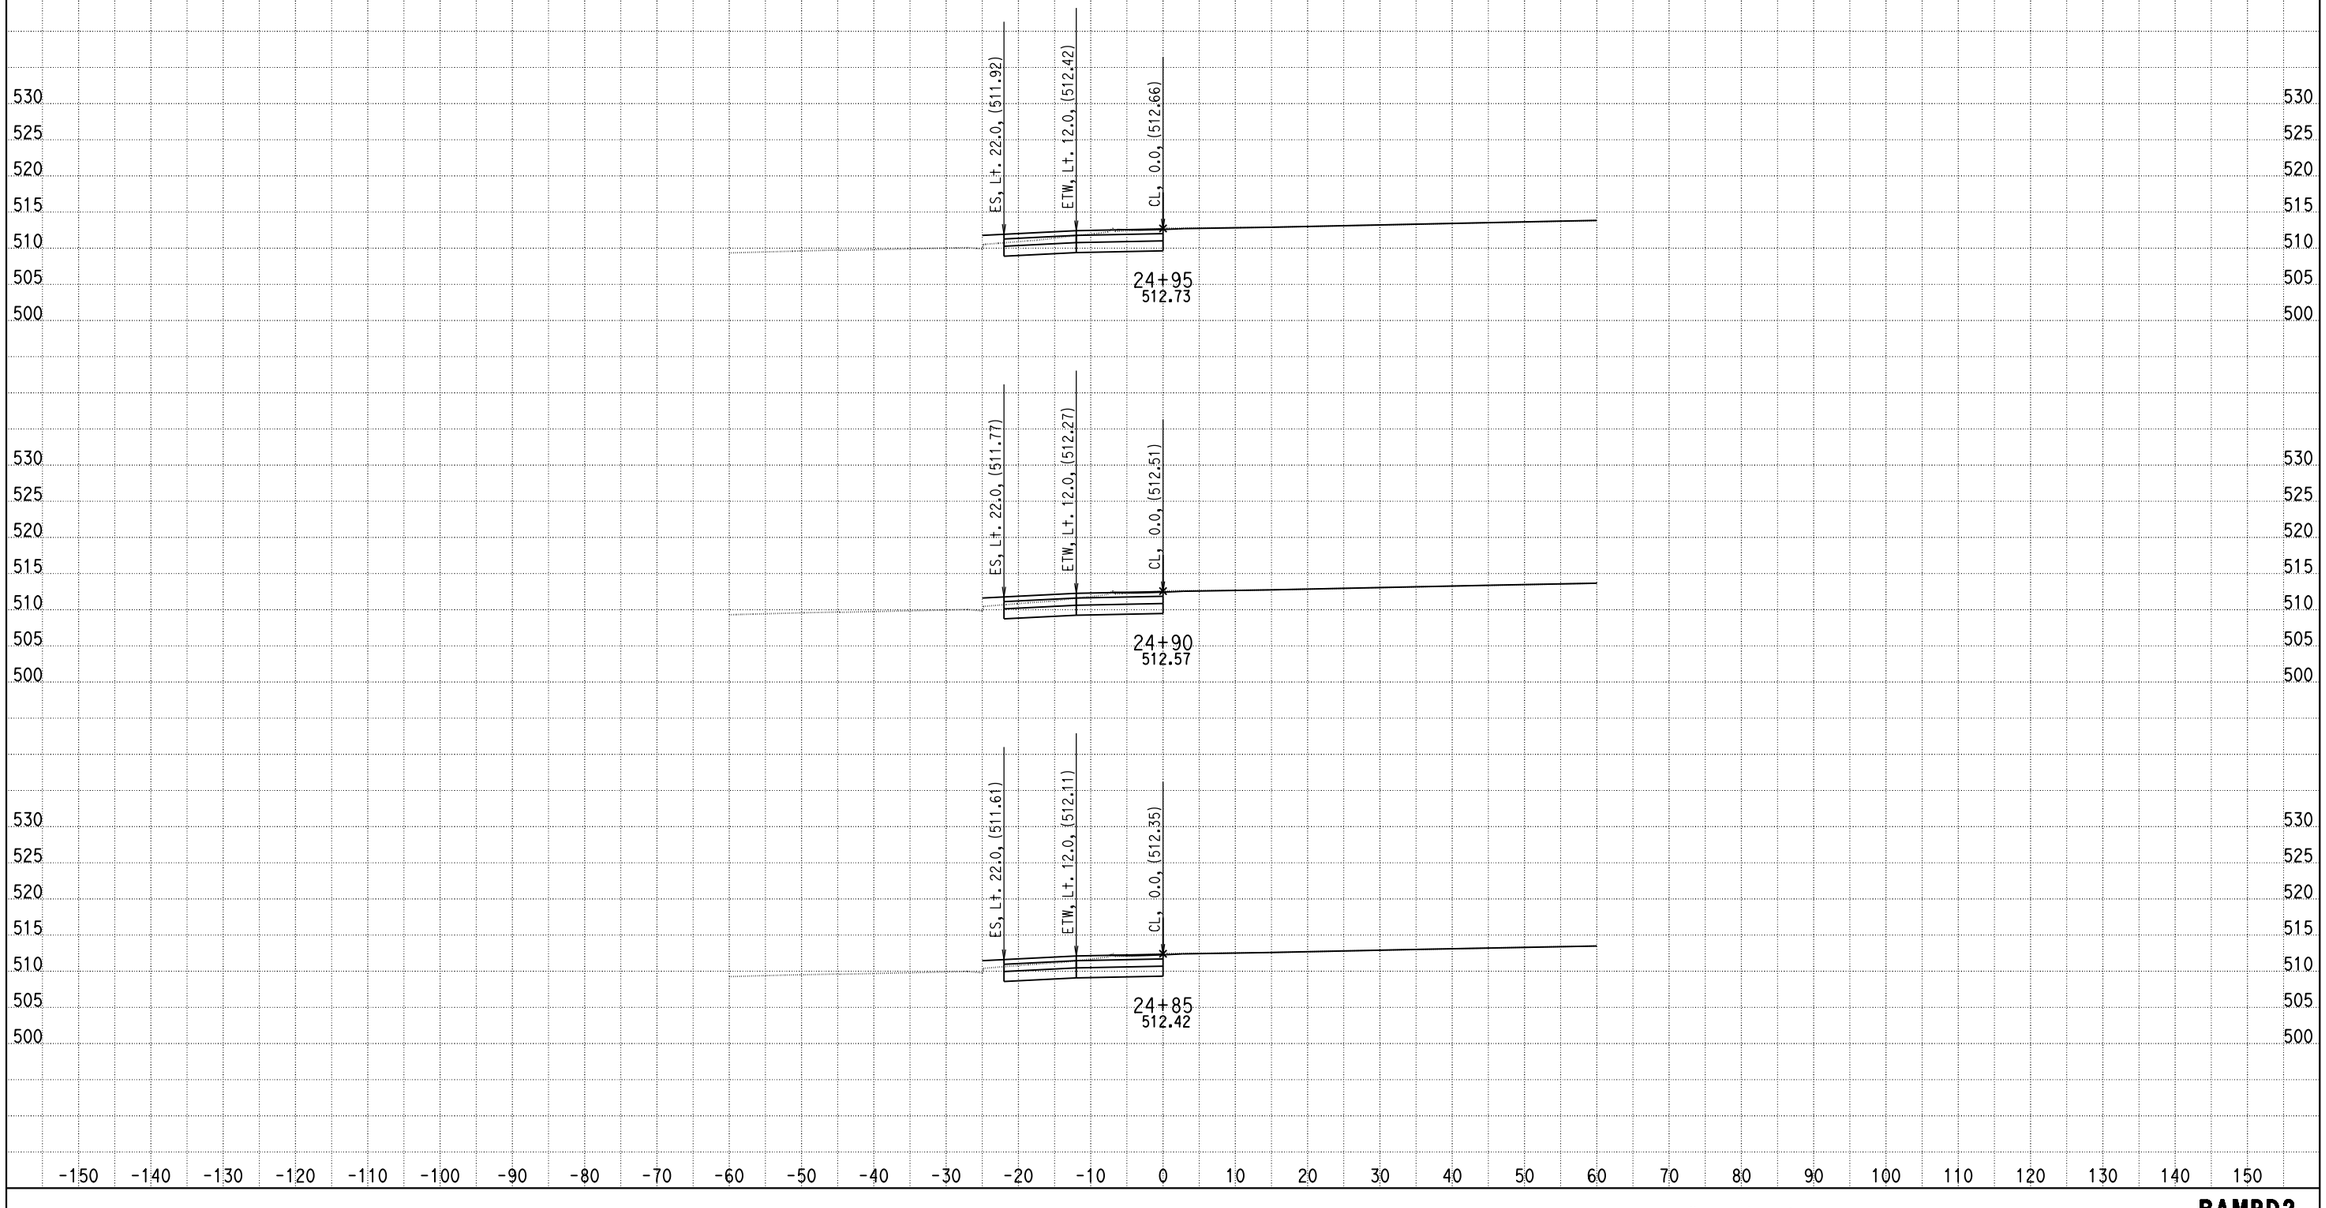

DATE: 6/18/2013

KC Project: 0818E File: C:\project\0818E\UPDATE-RAMP\hrd2-pro.ear

SCALE: 1" = 10' Horiz.
1" = 10' Vert.

All Dimensions are US Survey Feet

RAMPD2
CROSS SECTIONS

SHEET 10 OF XXX

DESIGN STUDY ONLY

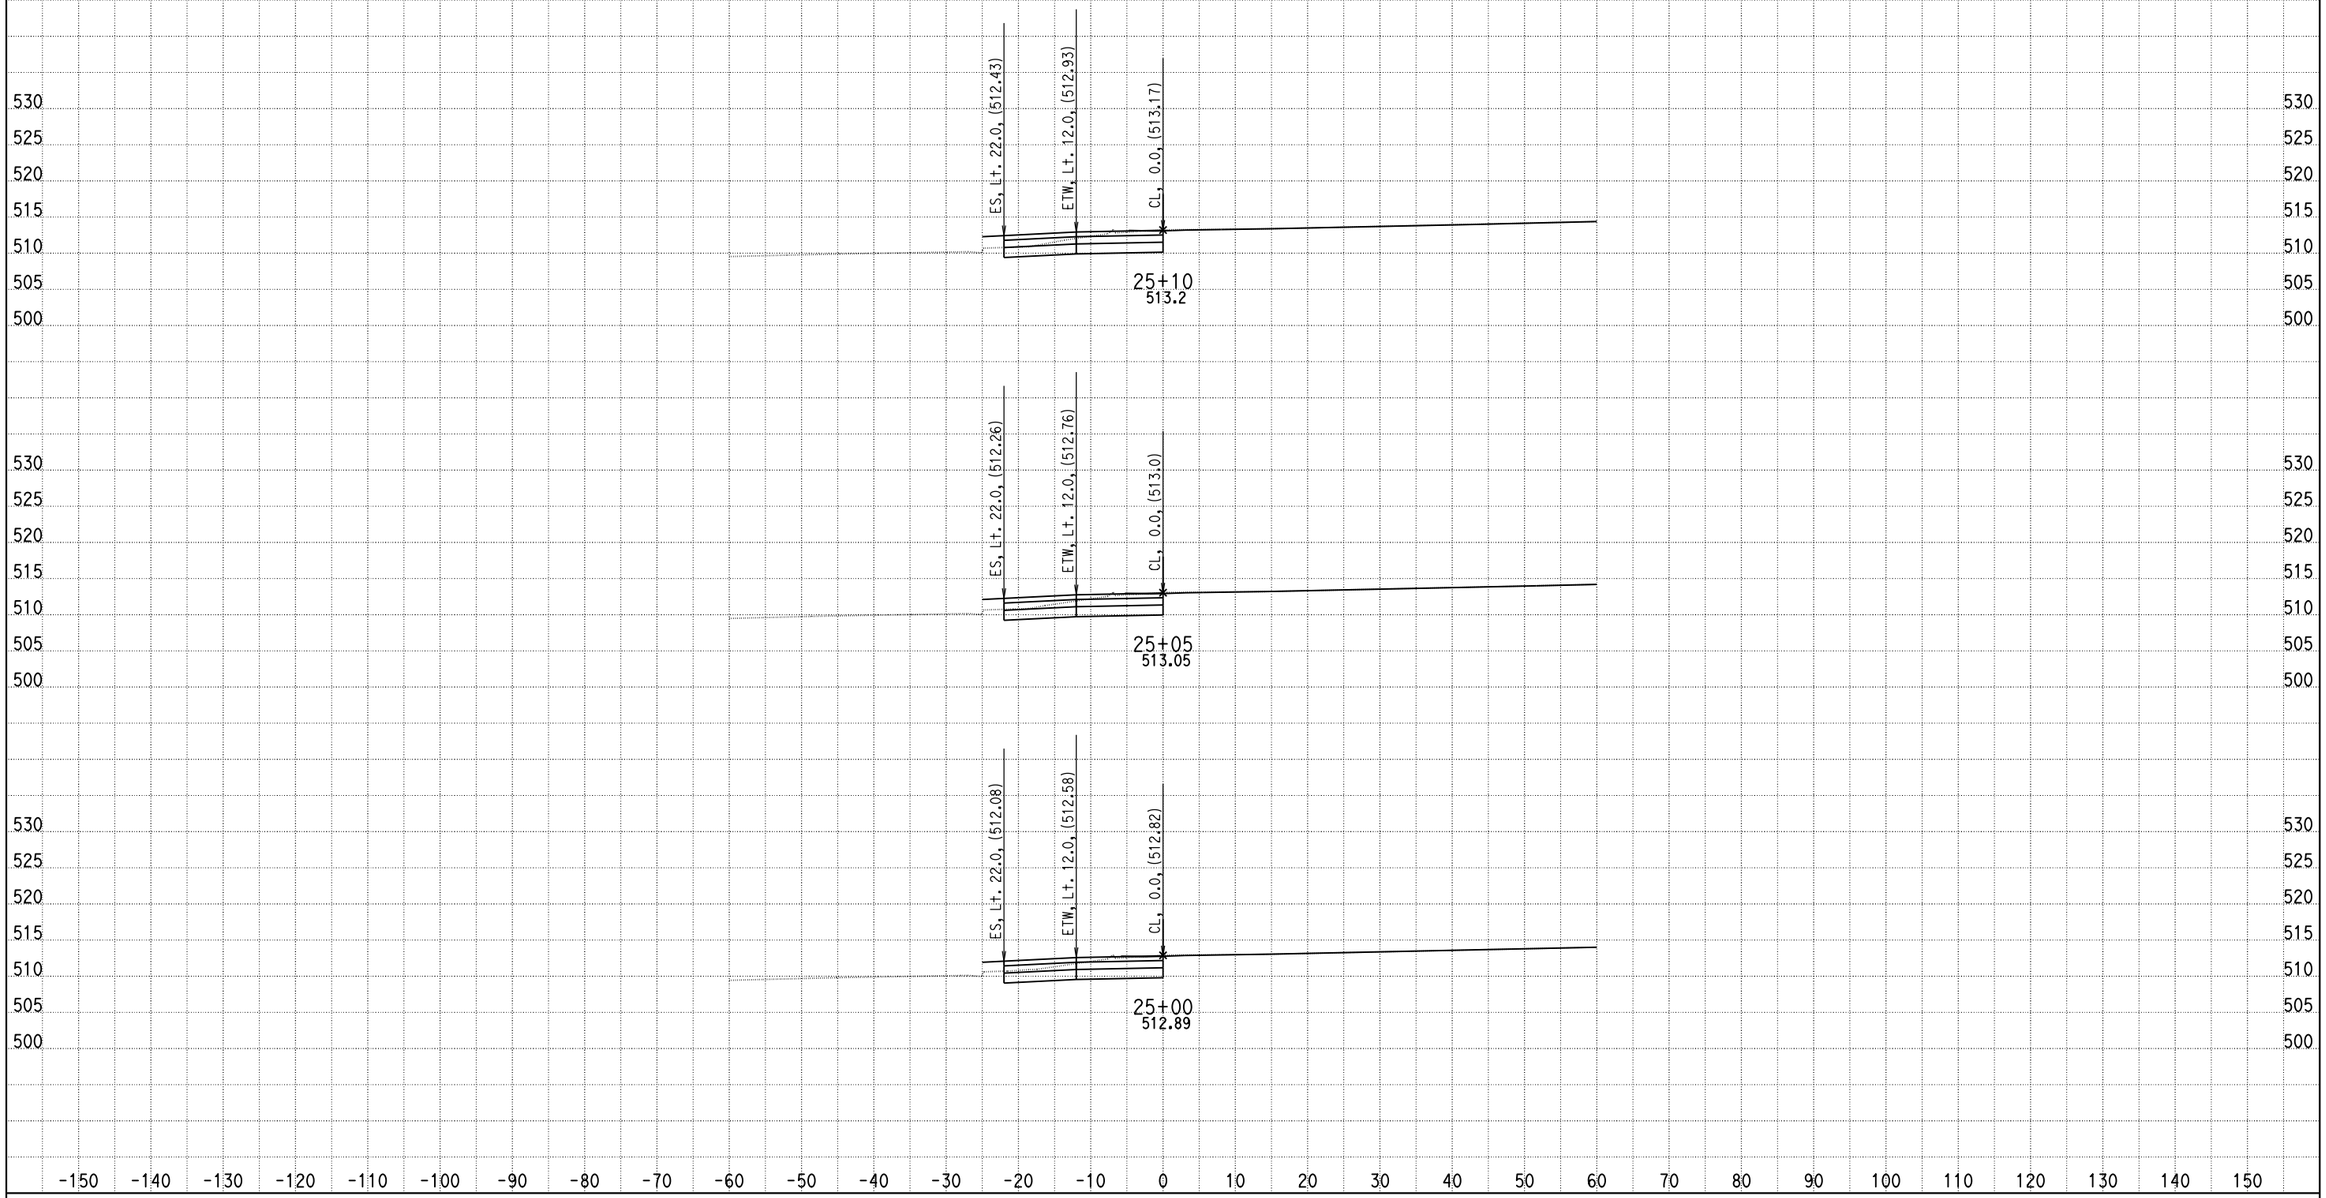

DATE: 6/18/2013

KC Project: 0818E File: C:\project\0818E\UPDATE-RAMP\hrd2-pro.ear

SCALE: 1" = 10' Horiz.
1" = 10' Vert.

All Dimensions are US Survey Feet

RAMPD2
CROSS SECTIONS

DESIGN STUDY ONLY

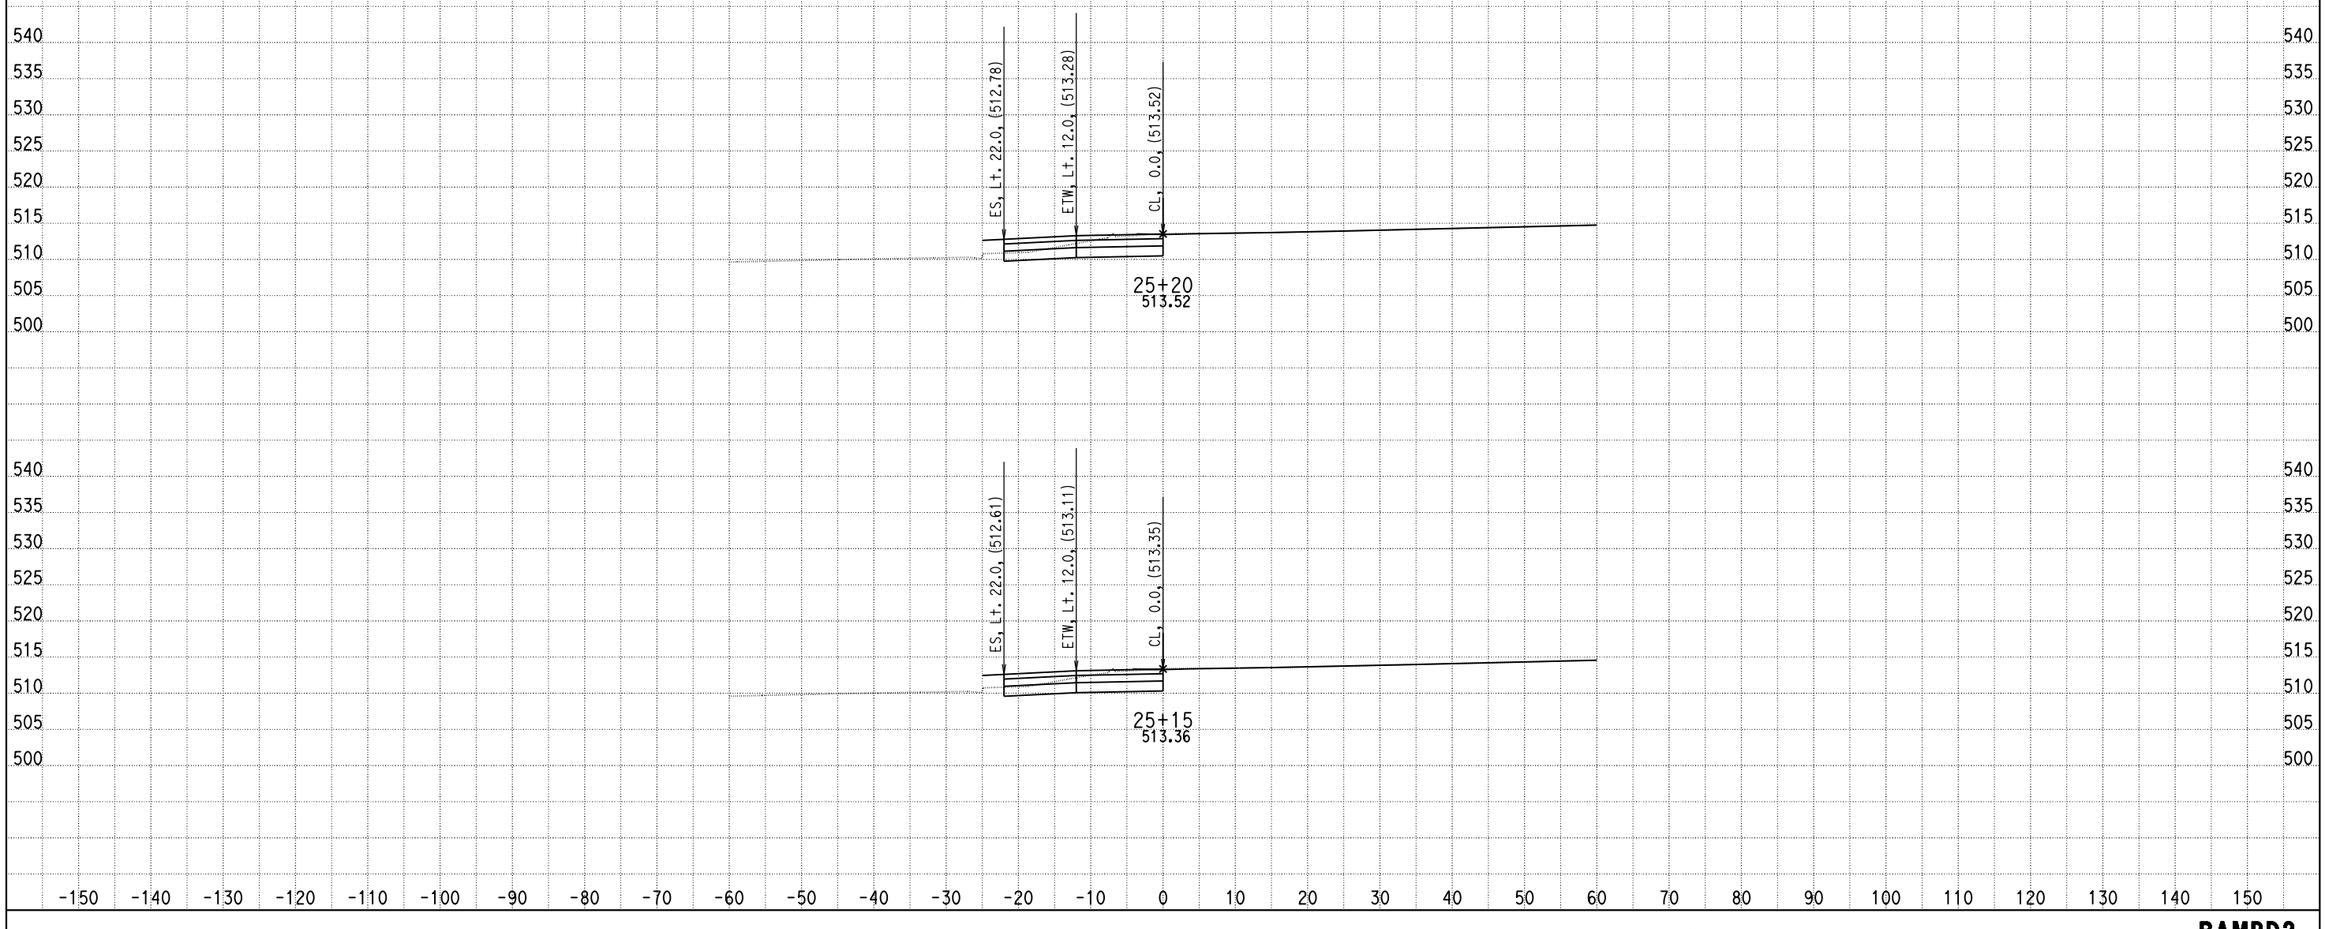

DATE: 6/18/2013

KC Project: 0818E File: C:\project\0818E\UPDATE-RAMP\hrd2-pro.ear

SCALE: 1" = 10' Horiz.
1" = 10' Vert.

All Dimensions are US Survey Feet

RAMPD2
CROSS SECTIONS

SHEET 12 OF XXX

DESIGN STUDY ONLY

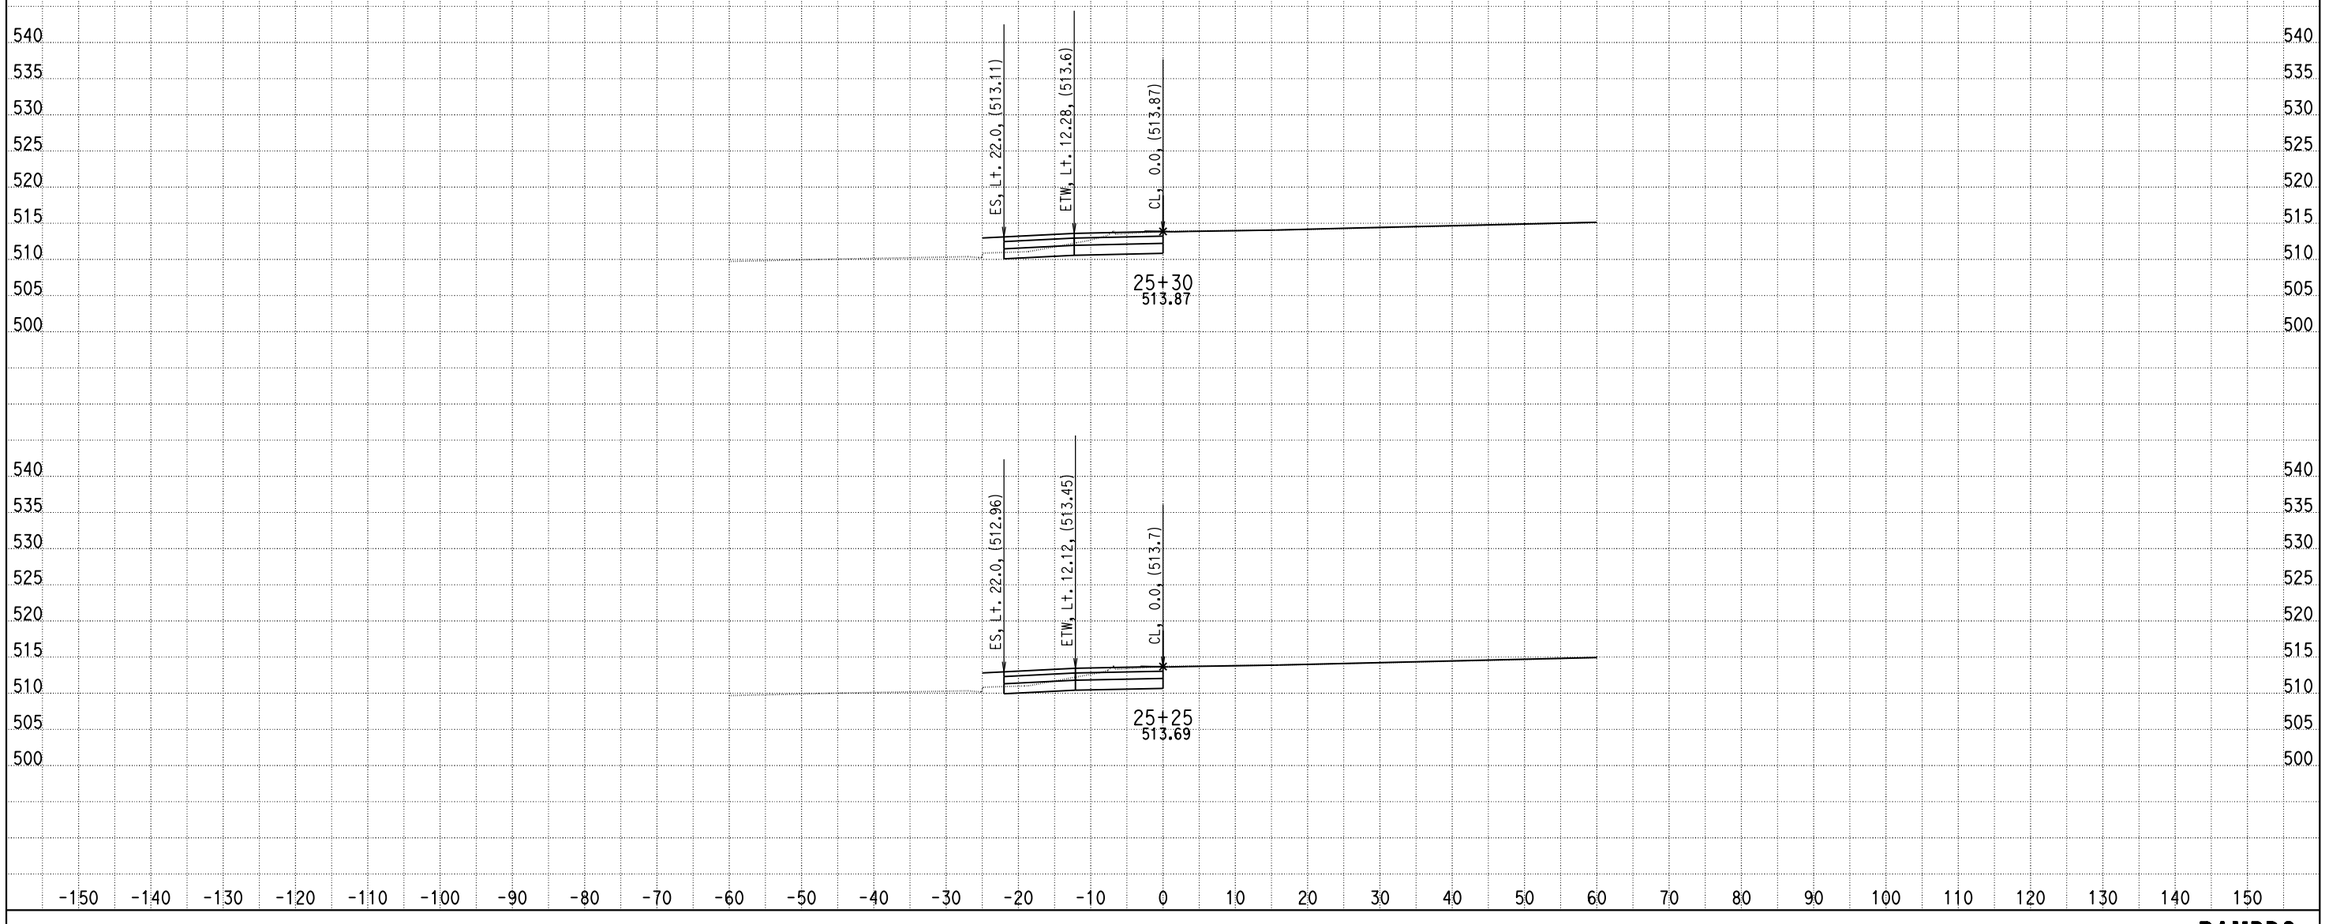

DATE: 6/18/2013

KC Project: 0818E File: C:\project\0818E\UPDATE-RAMP\hrd2-pro.ear

SCALE: 1" = 10' Horiz.
1" = 10' Vert.

All Dimensions are US Survey Feet

RAMPD2
CROSS SECTIONS

SHEET 13 OF XXX

DESIGN STUDY ONLY

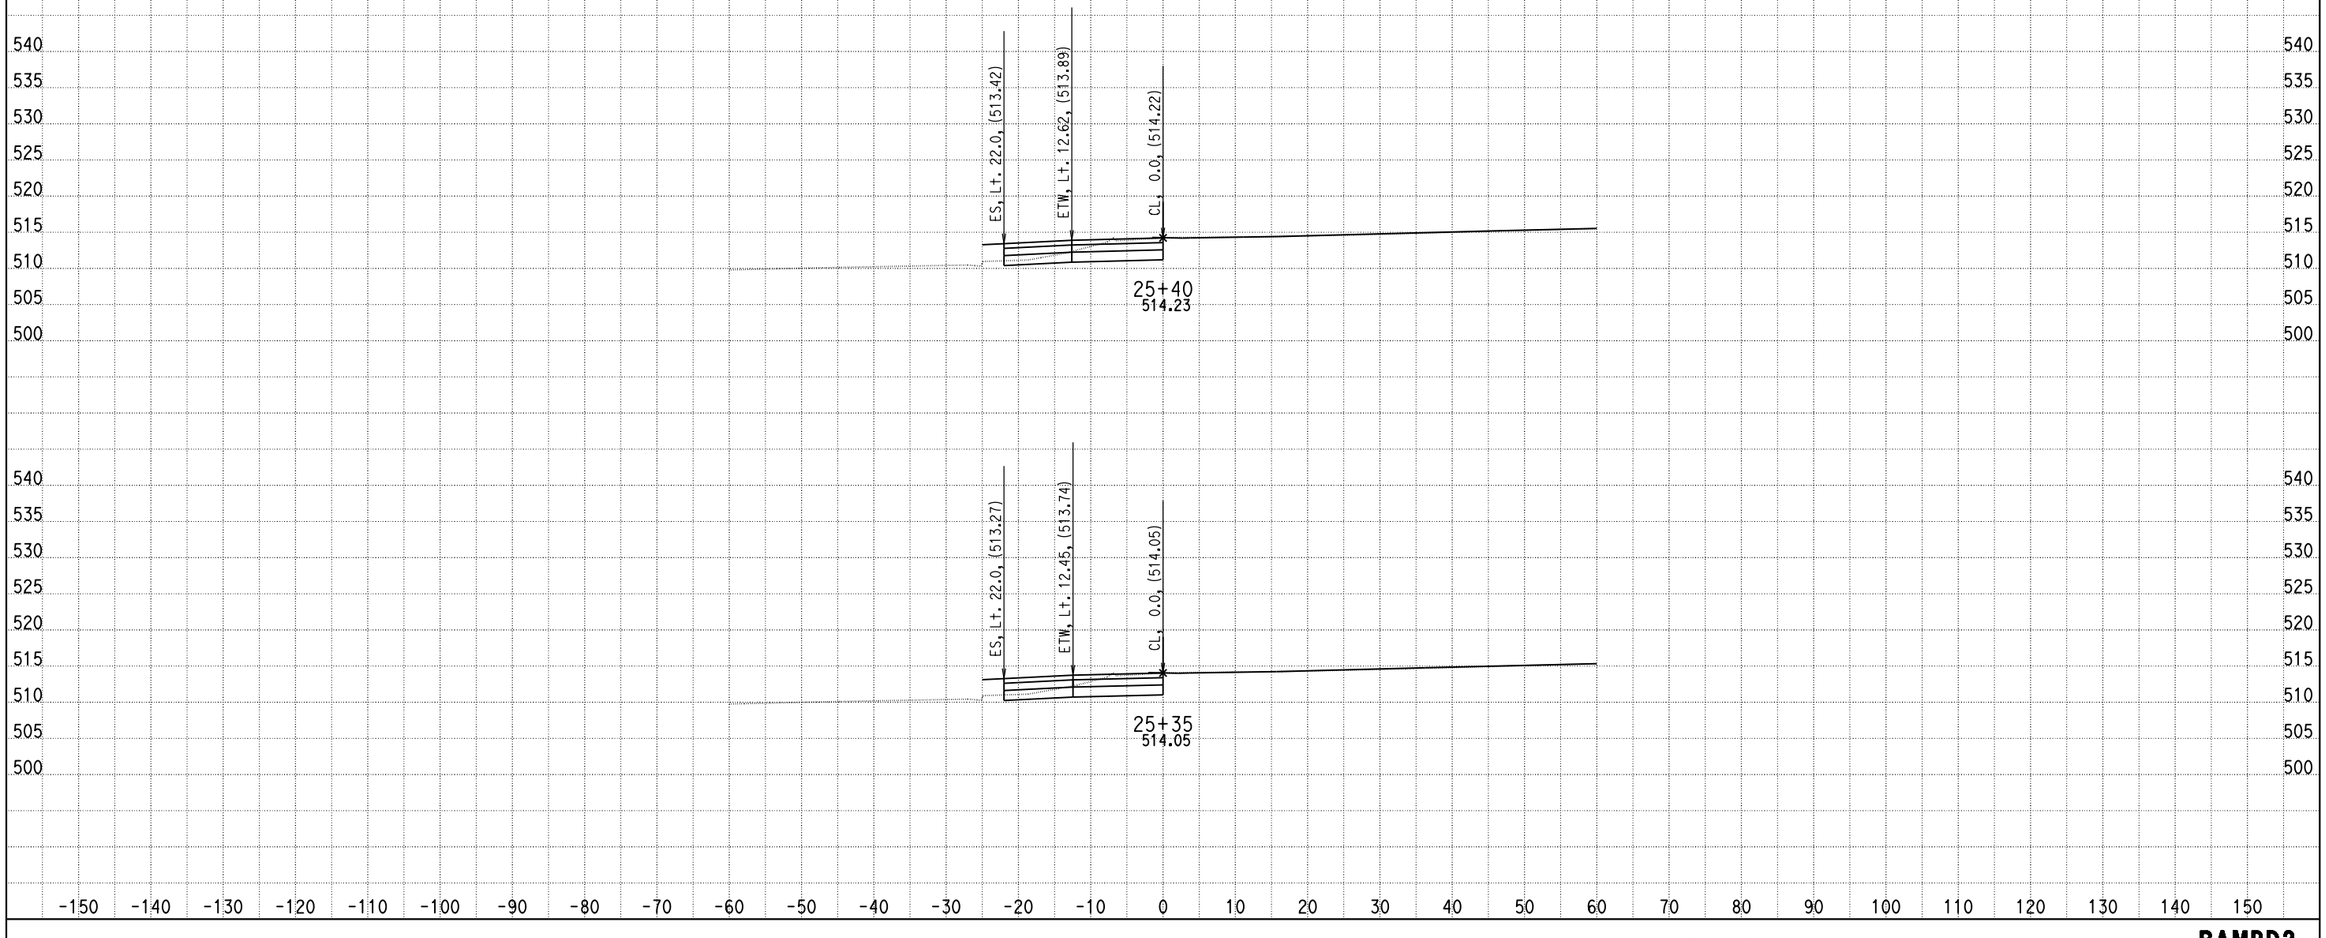

DATE: 6/18/2013

KC Project: 0818E File: C:\project\0818E\UPDATE-RAMP\hrd2-pro.ear

SCALE: 1" = 10' Horiz.
1" = 10' Vert.

All Dimensions are US Survey Feet

RAMPD2
CROSS SECTIONS

SHEET 14 OF XXX

DESIGN STUDY ONLY

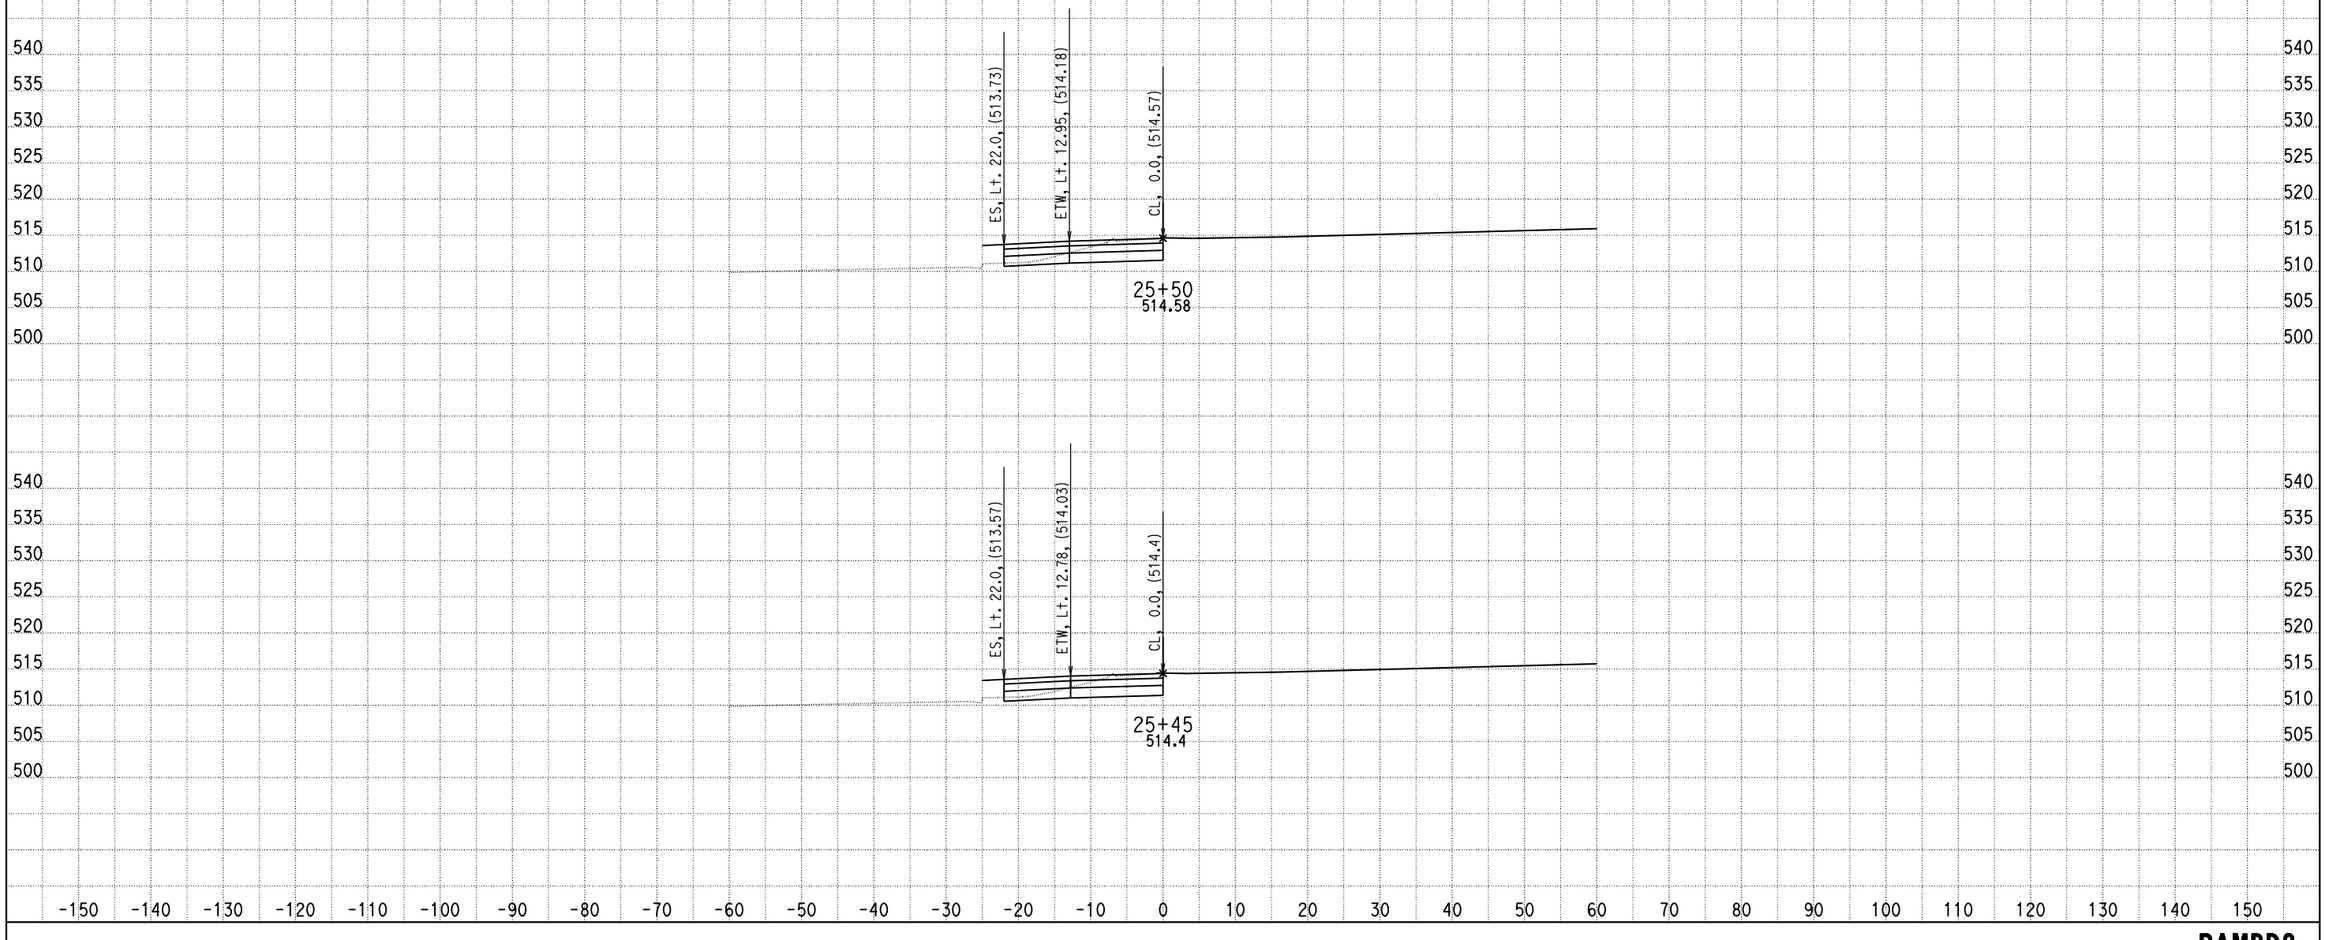

DATE: 6/18/2013

KC Project: 0818E File: C:\project\0818E\UPDATE-RAMP\hrd2-pro.ear

SCALE: 1" = 10' Horiz.
1" = 10' Vert.

All Dimensions are US Survey Feet

RAMPD2
CROSS SECTIONS

DESIGN STUDY ONLY

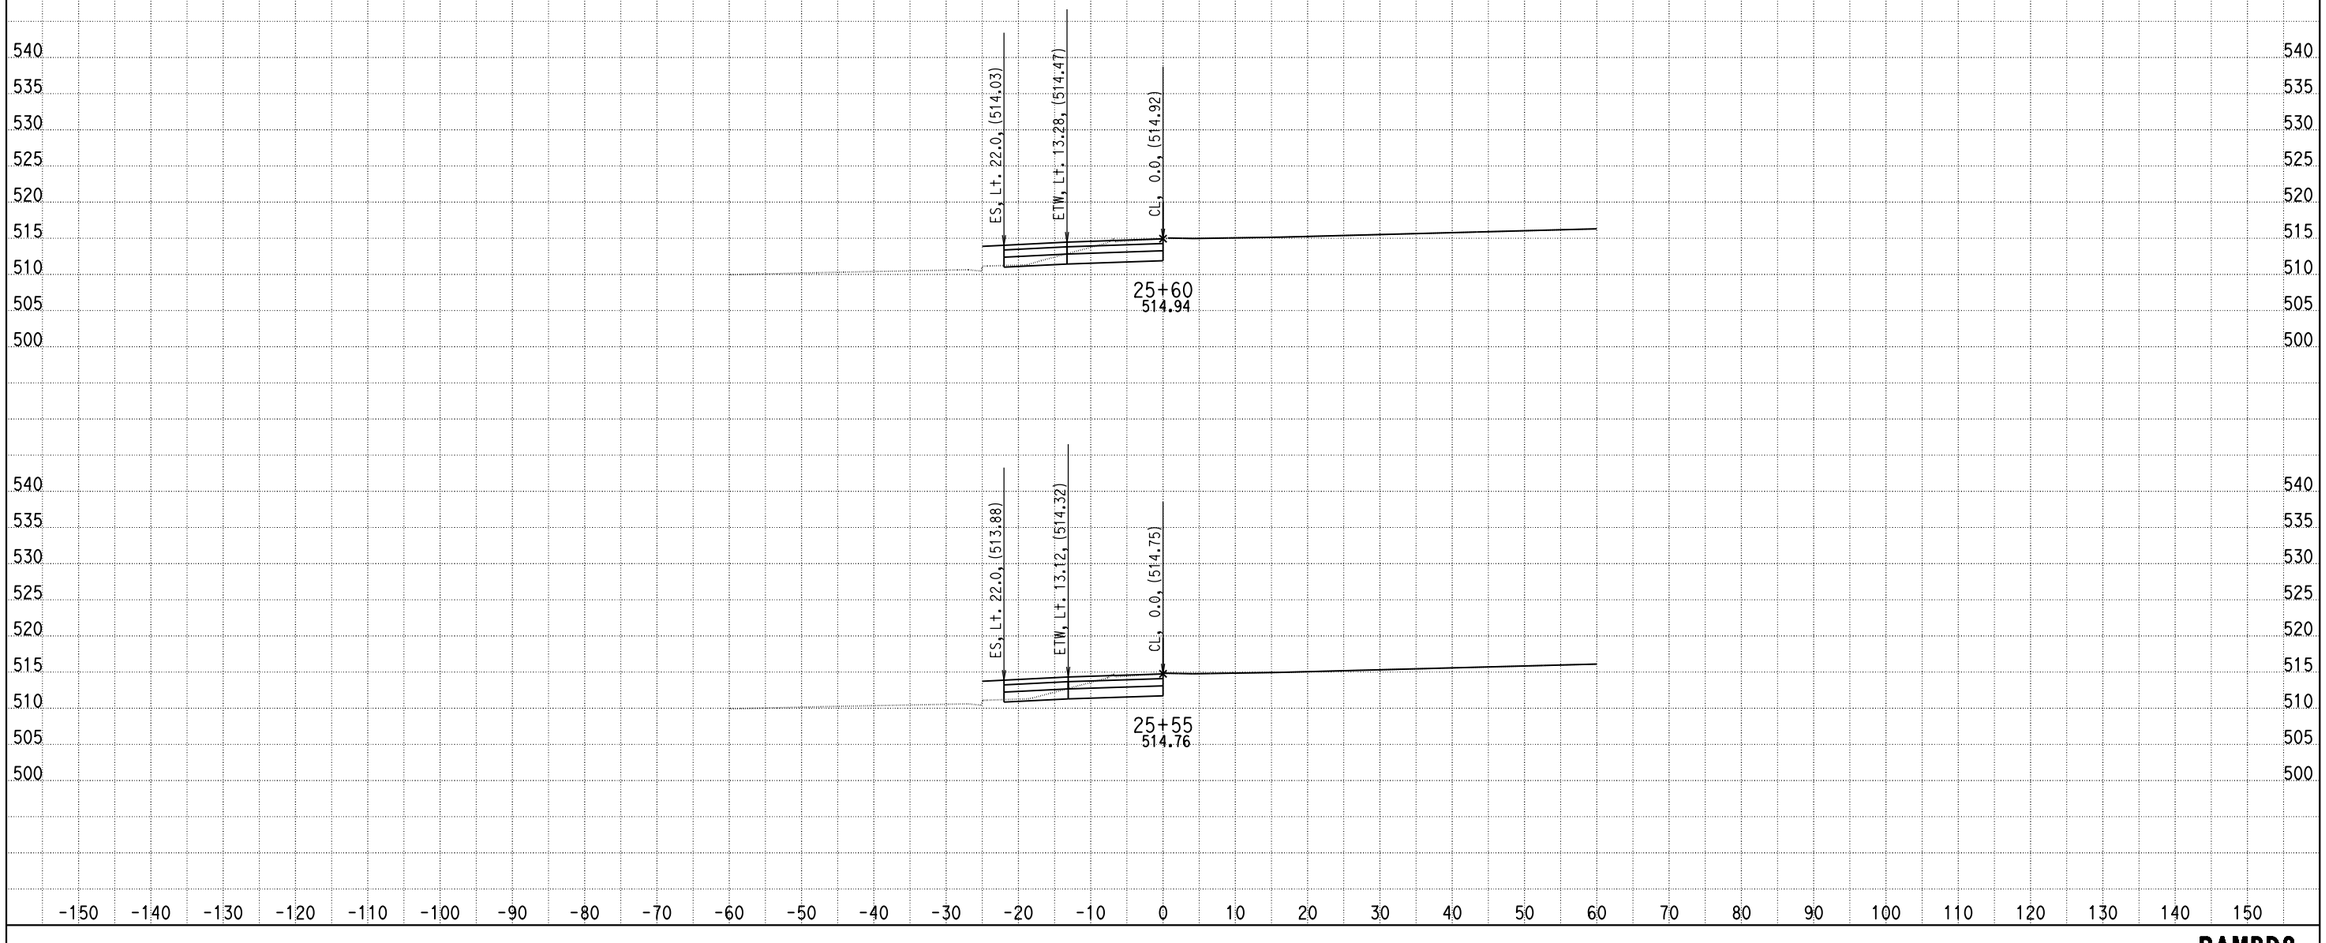

DATE: 6/18/2013

KC Project: 0818E File: C:\project\0818E\UPDATE-RAMP\hrd2-pro.ear

SCALE: 1" = 10' Horiz.
1" = 10' Vert.

All Dimensions are US Survey Feet

RAMPD2
CROSS SECTIONS

DESIGN STUDY ONLY

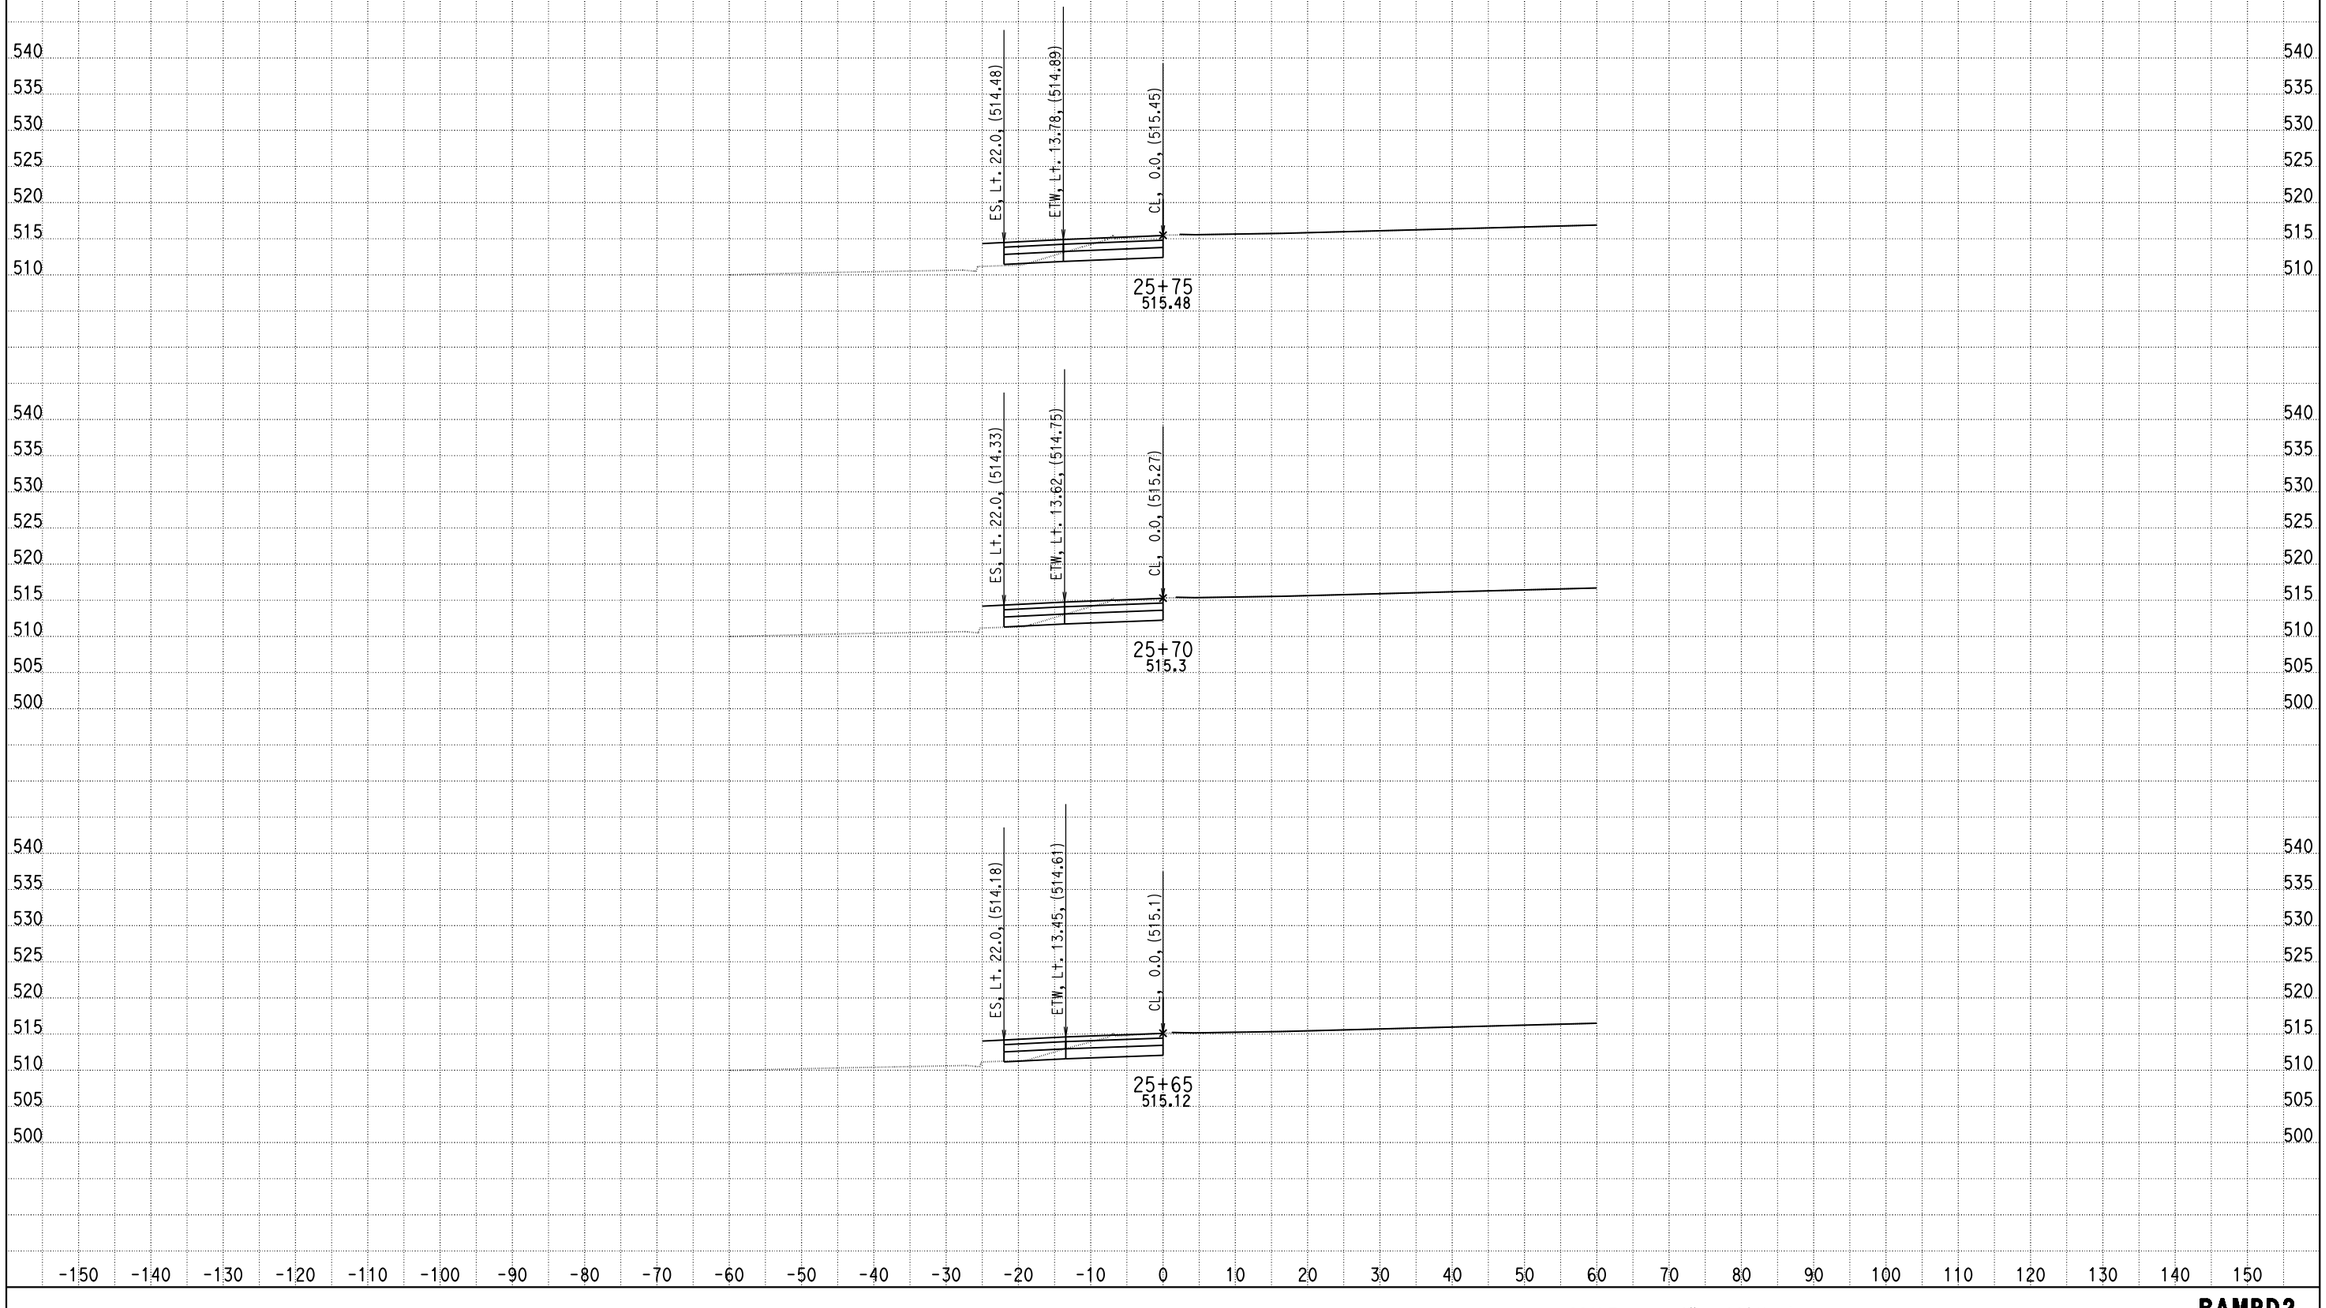

DATE: 6/18/2013

KC Project: 0818E File: C:\project\0818E\UPDATE-RAMP\hrd2-pro.ear

SCALE: 1" = 10' Horiz.
1" = 10' Vert.

All Dimensions are US Survey Feet

RAMPD2
CROSS SECTIONS

DESIGN STUDY ONLY

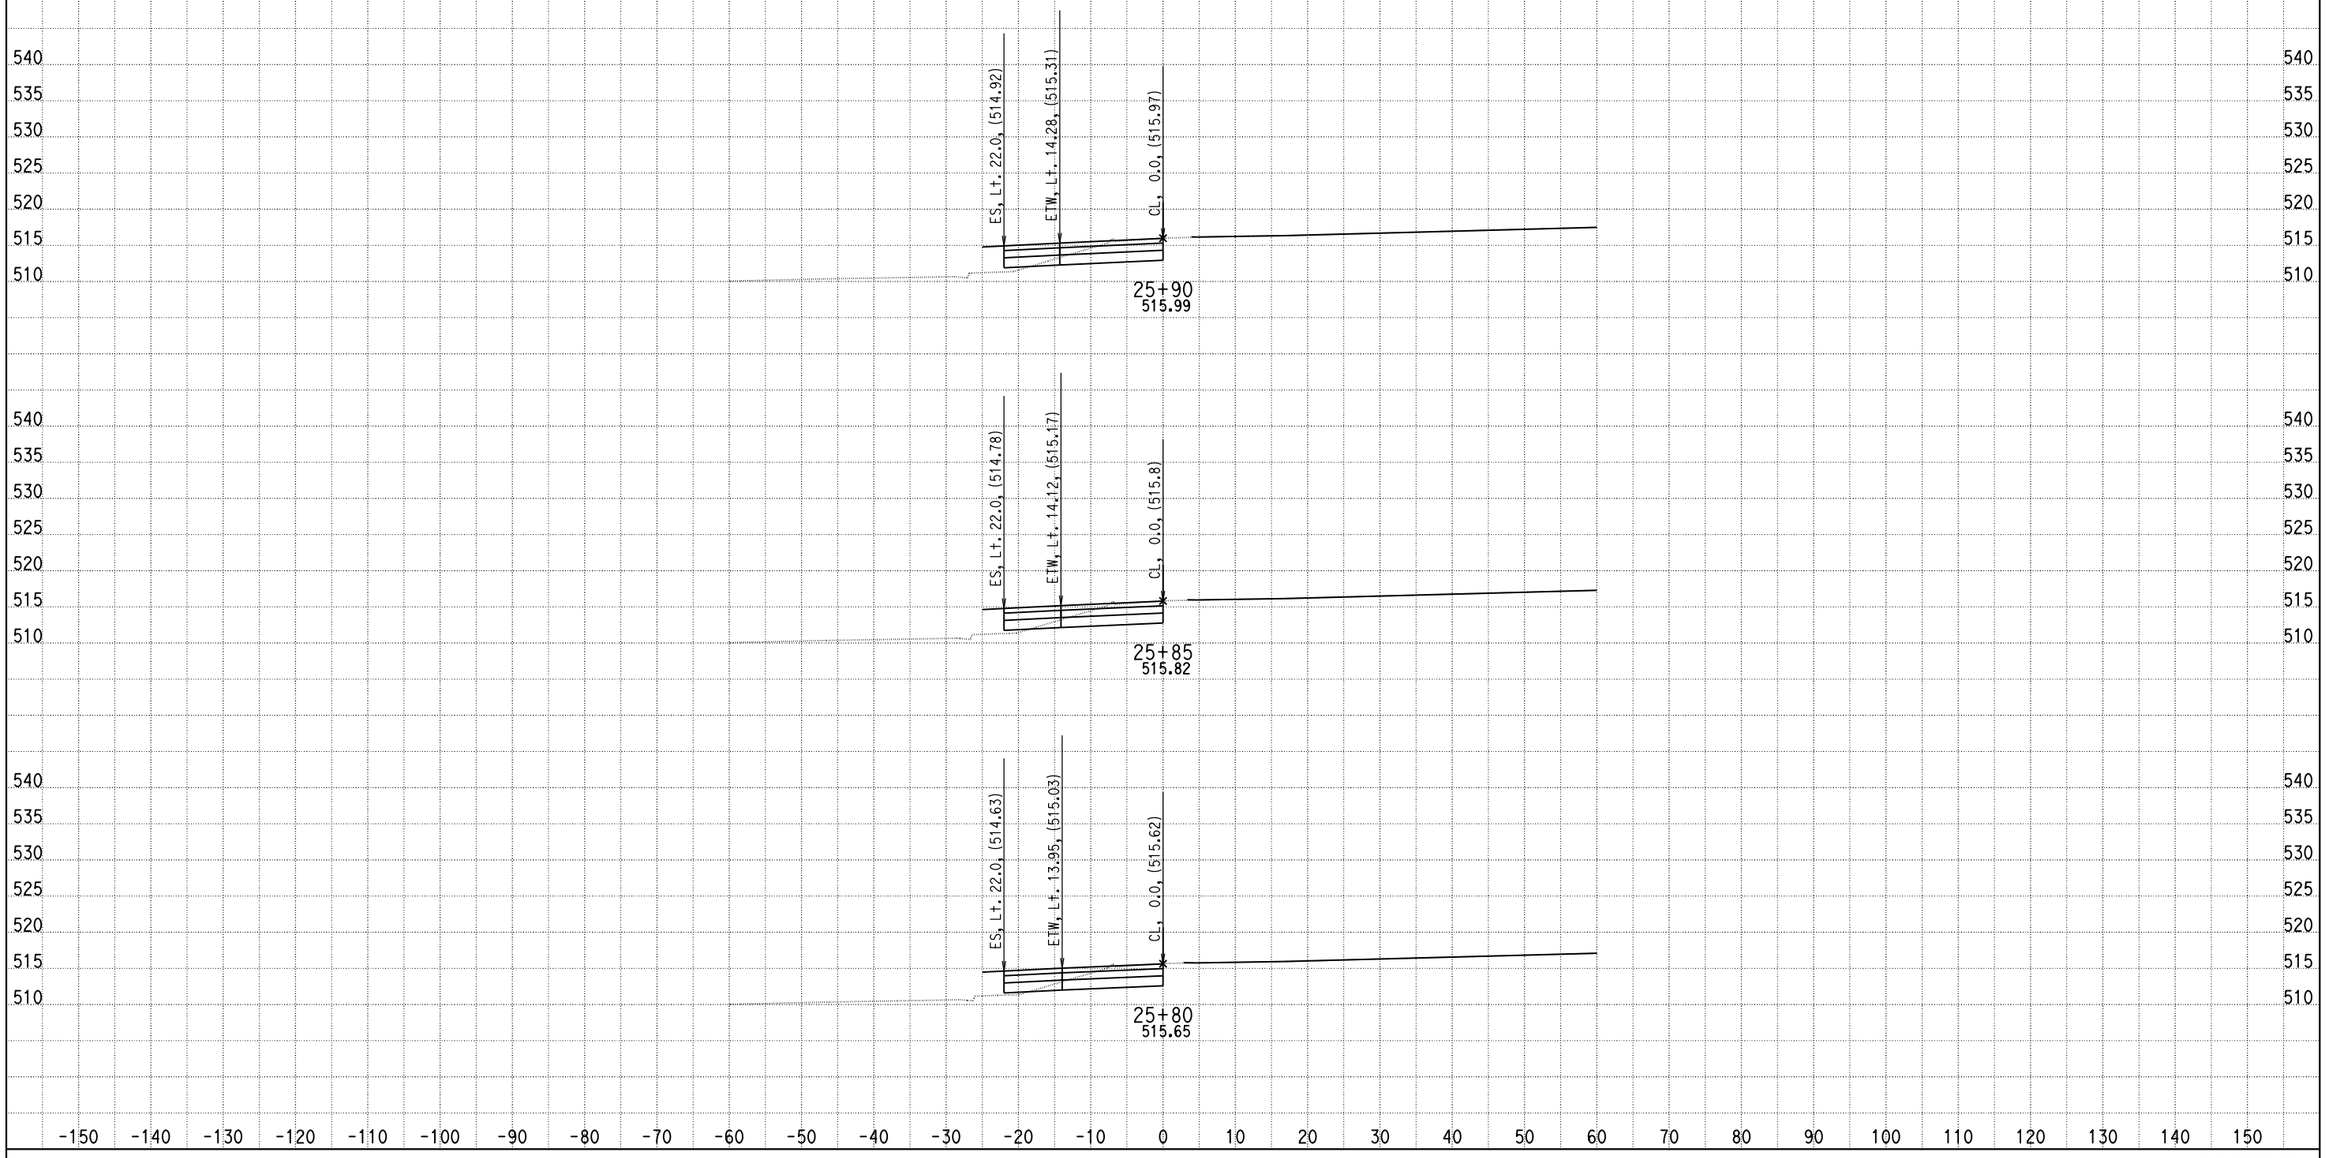

DATE: 6/18/2013

KC Project: 0818E File: C:\project\0818E\UPDATE-RAMP\hrd2-pro.ear

SCALE: 1" = 10' Horiz.
1" = 10' Vert.

All Dimensions are US Survey Feet

RAMPD2
CROSS SECTIONS

DESIGN STUDY ONLY

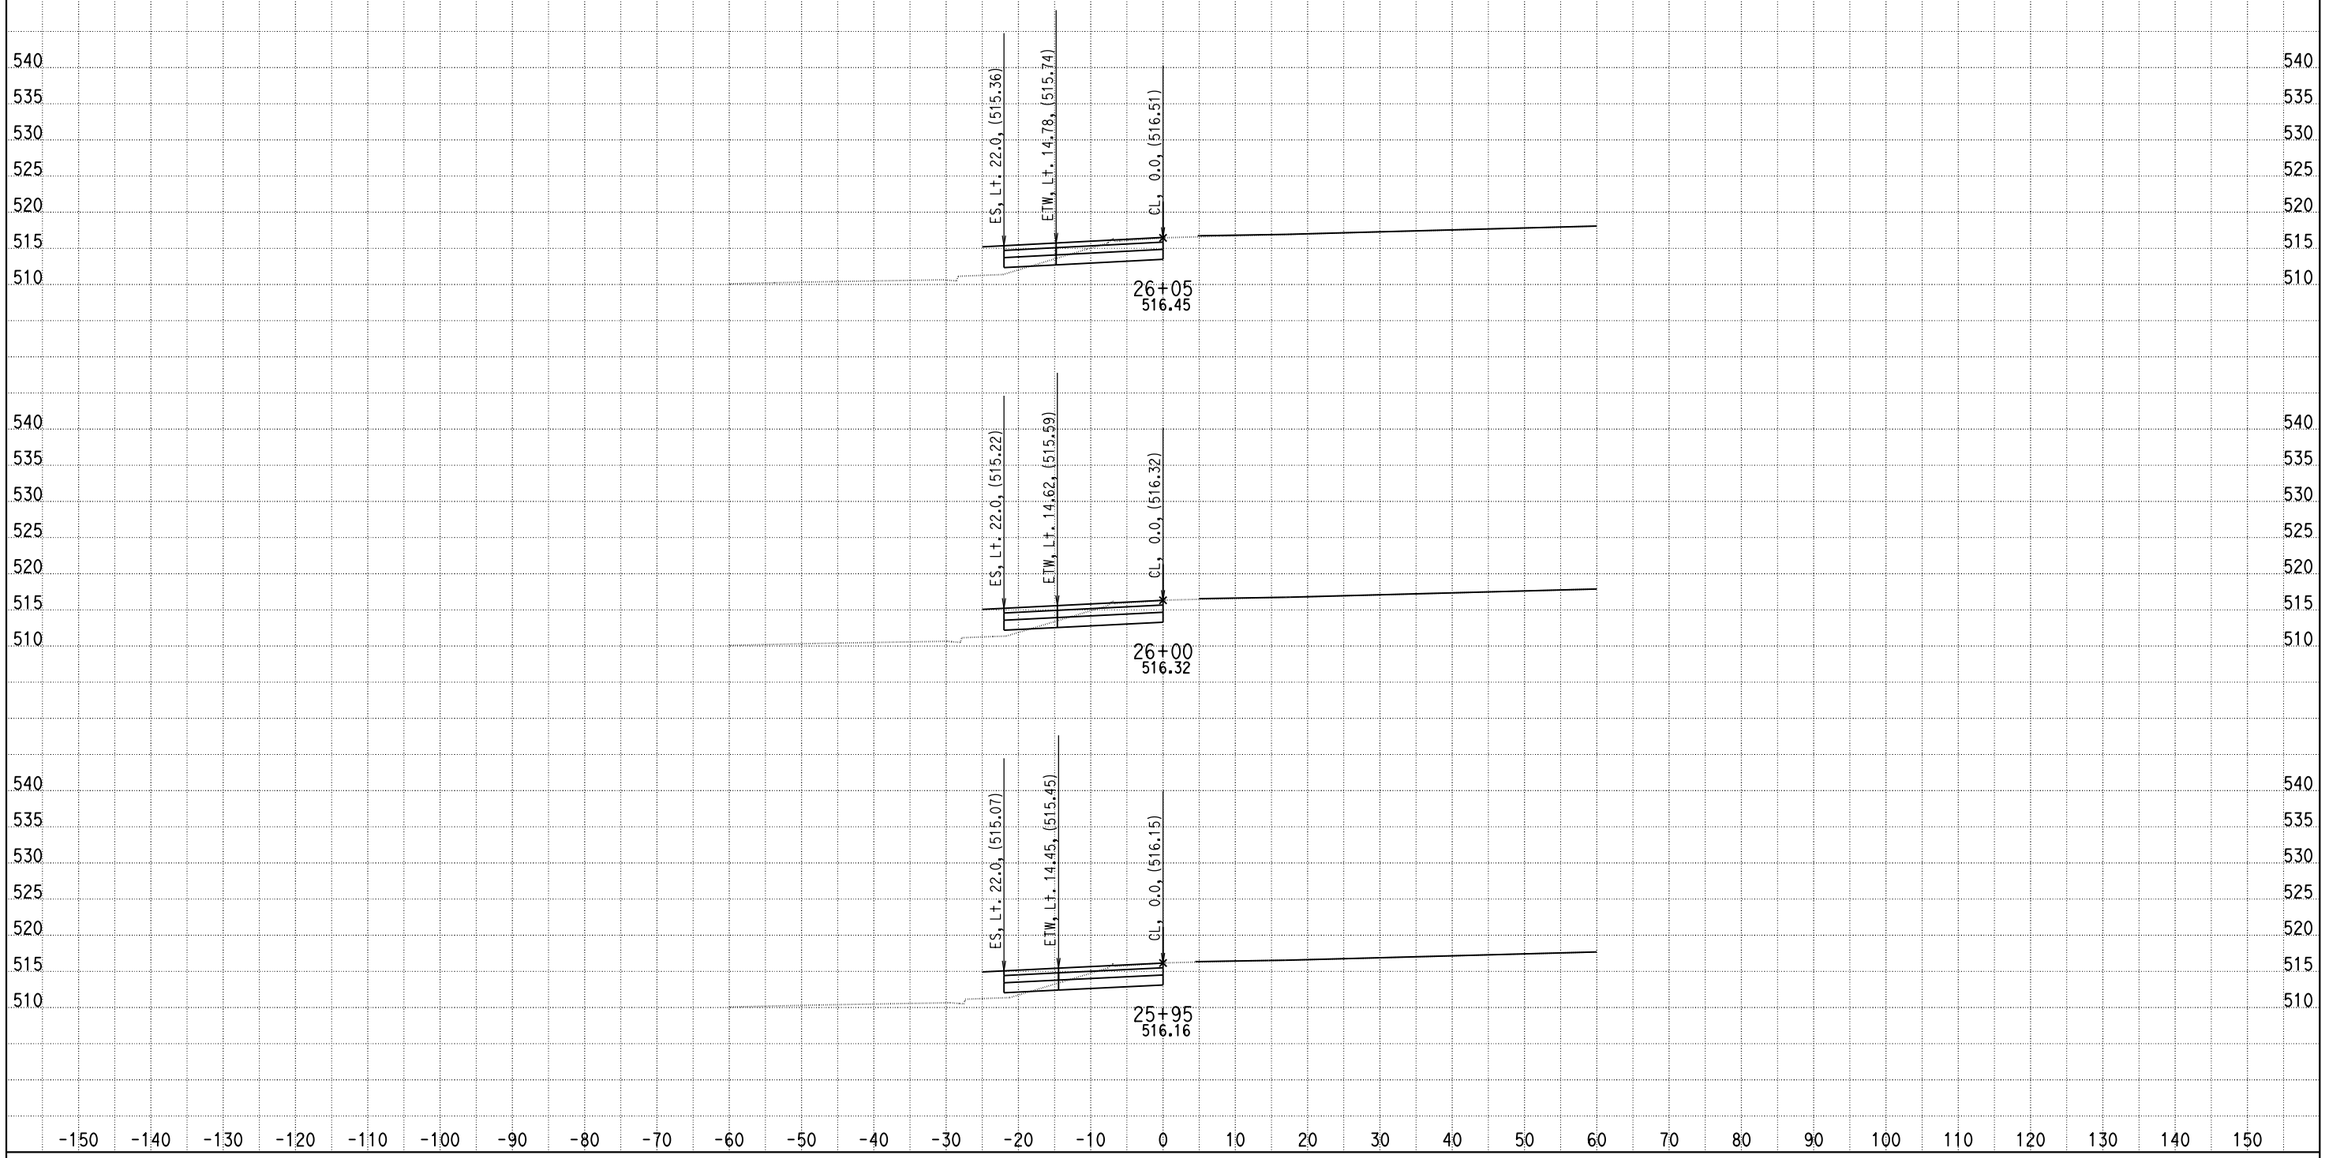

DATE: 6/18/2013

KC Project: 0818E File: C:\project\0818E\UPDATE-RAMP\hrd2-pro.ear

SCALE: 1" = 10' Horiz.
1" = 10' Vert.

All Dimensions are US Survey Feet

RAMPD2
CROSS SECTIONS

SHEET 19 OF XXX

DESIGN STUDY ONLY

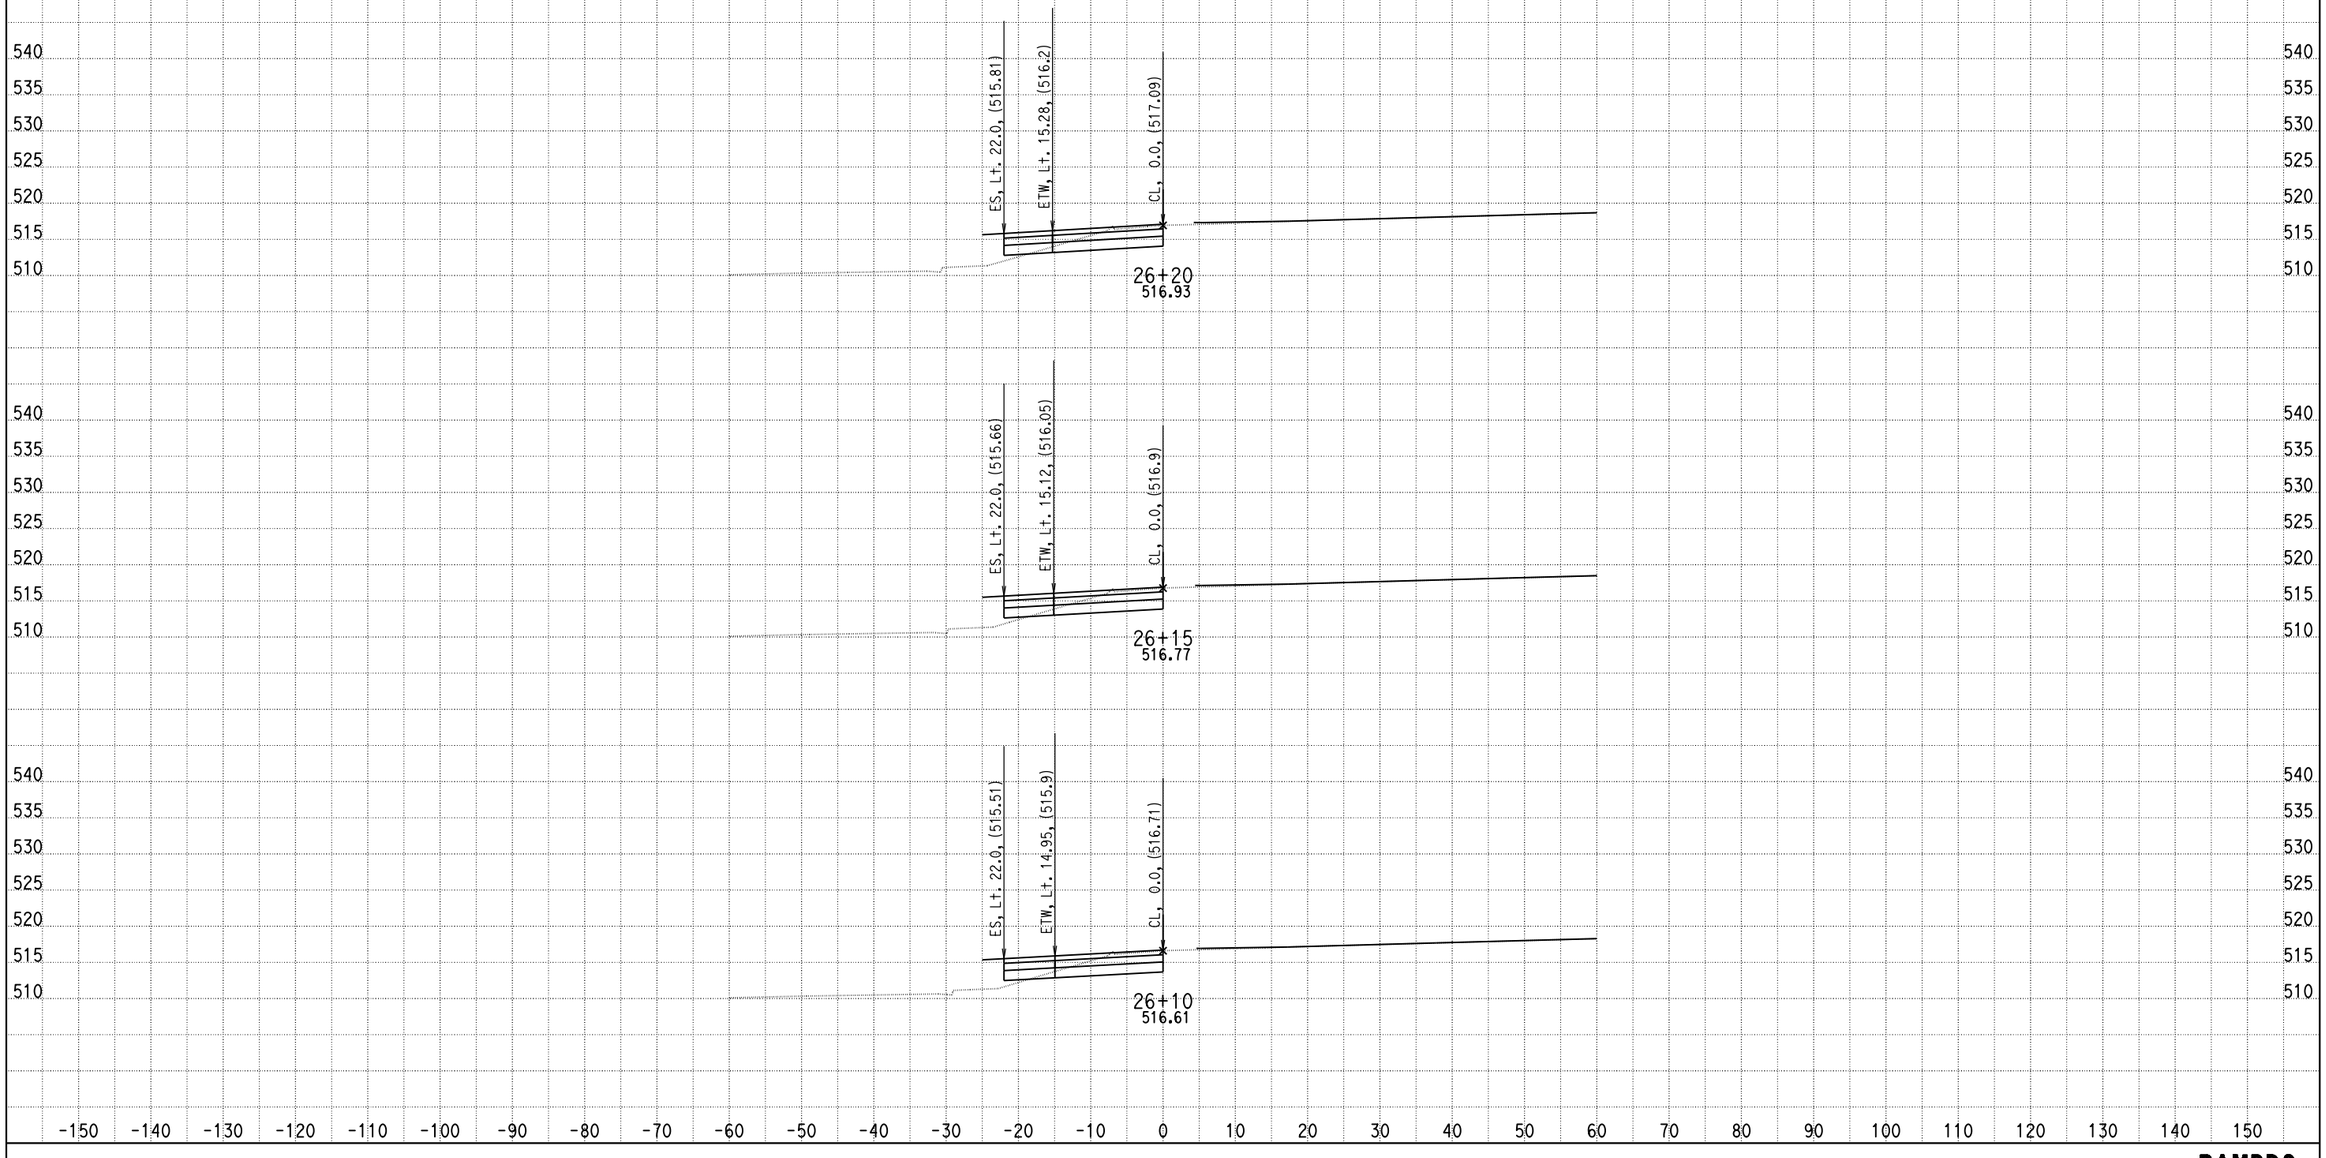

DATE: 6/18/2013

KC Project: 0818E File: C:\project\0818E\UPDATE-RAMP\hrd2-pro.ear

SCALE: 1" = 10' Horiz.
1" = 10' Vert.

All Dimensions are US Survey Feet

RAMPD2
CROSS SECTIONS

DESIGN STUDY ONLY

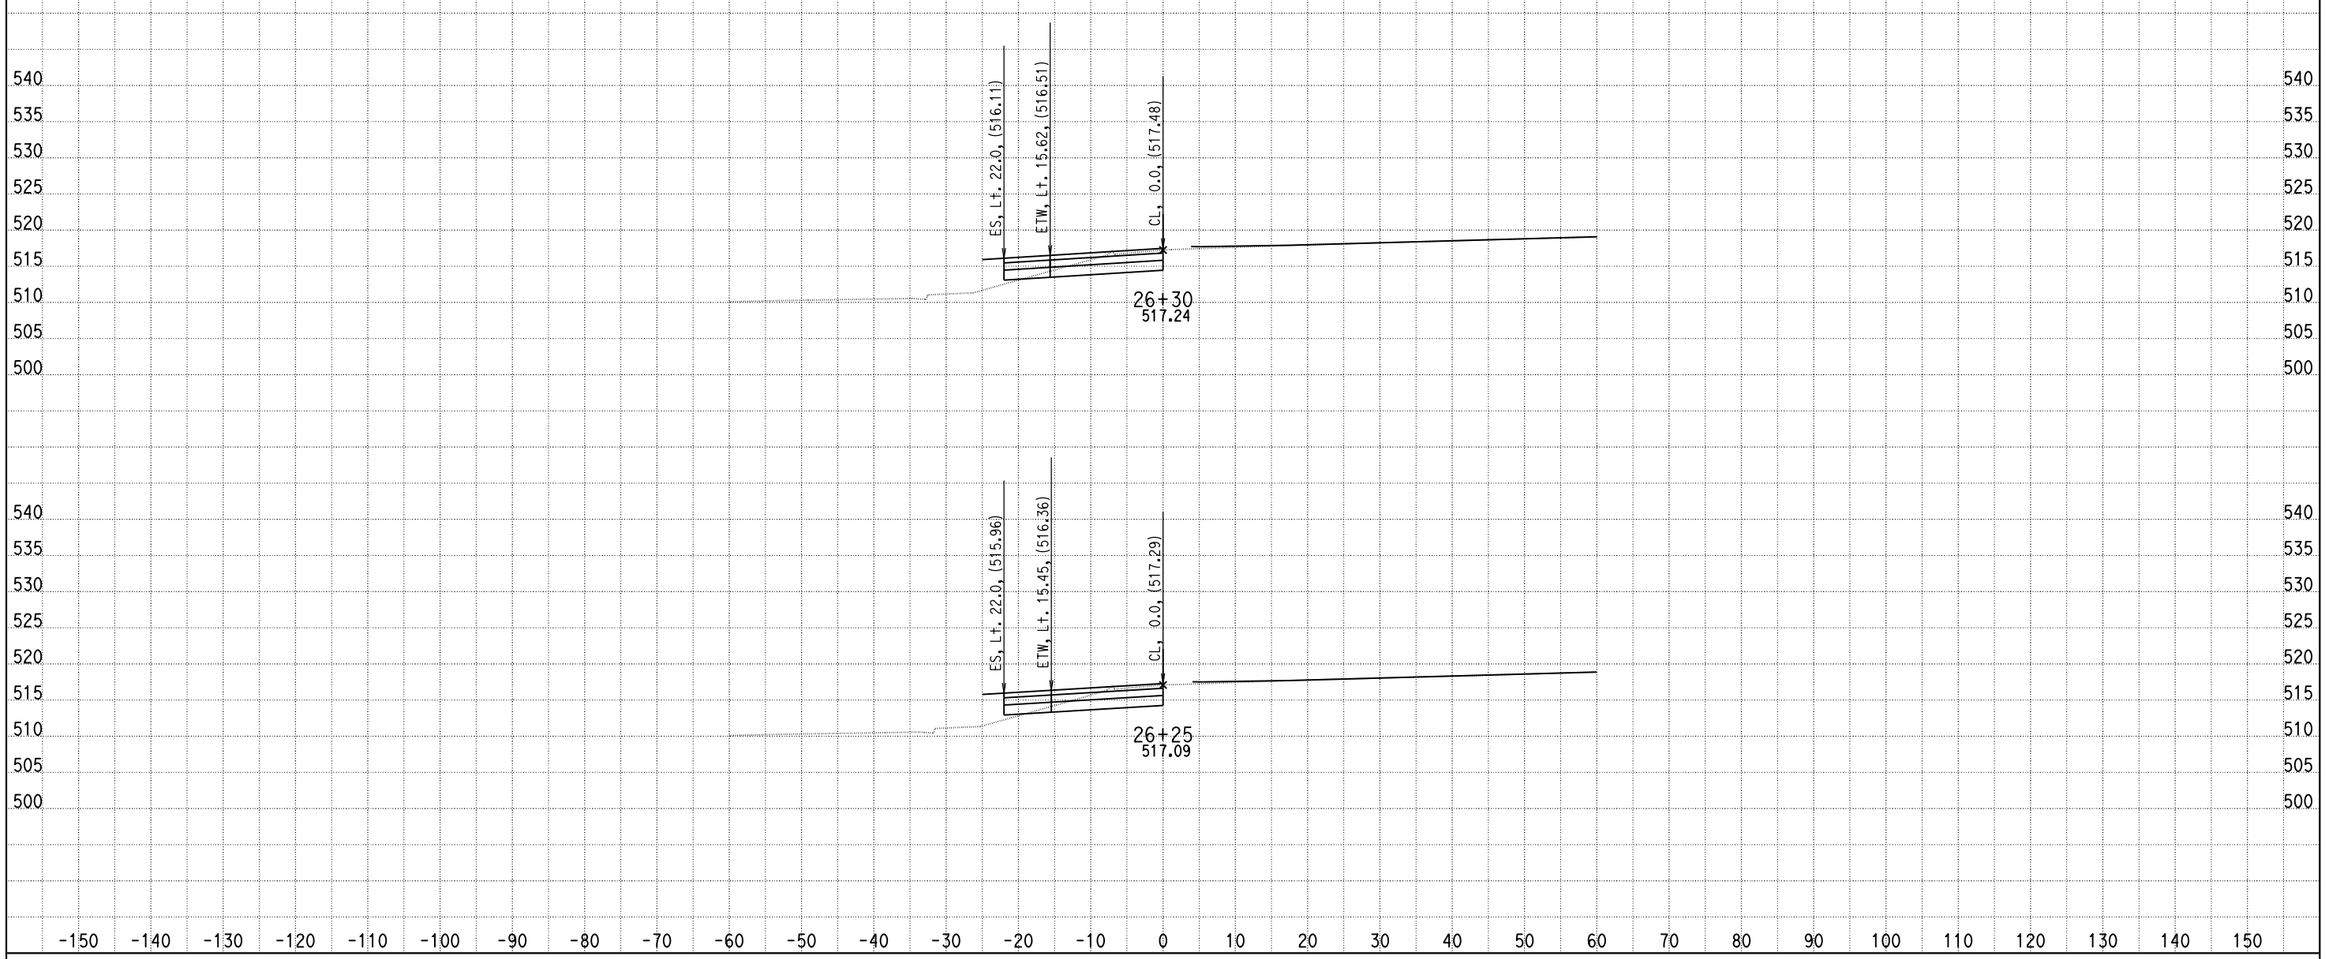

DATE: 6/18/2013

KC Project: 0818E File: C:\project\0818E\UPDATE-RAMP\hrd2-pro.ear

SCALE: 1" = 10' Horiz.
1" = 10' Vert.

All Dimensions are US Survey Feet

RAMPD2
CROSS SECTIONS

SHEET 21 OF XXX

DESIGN STUDY ONLY

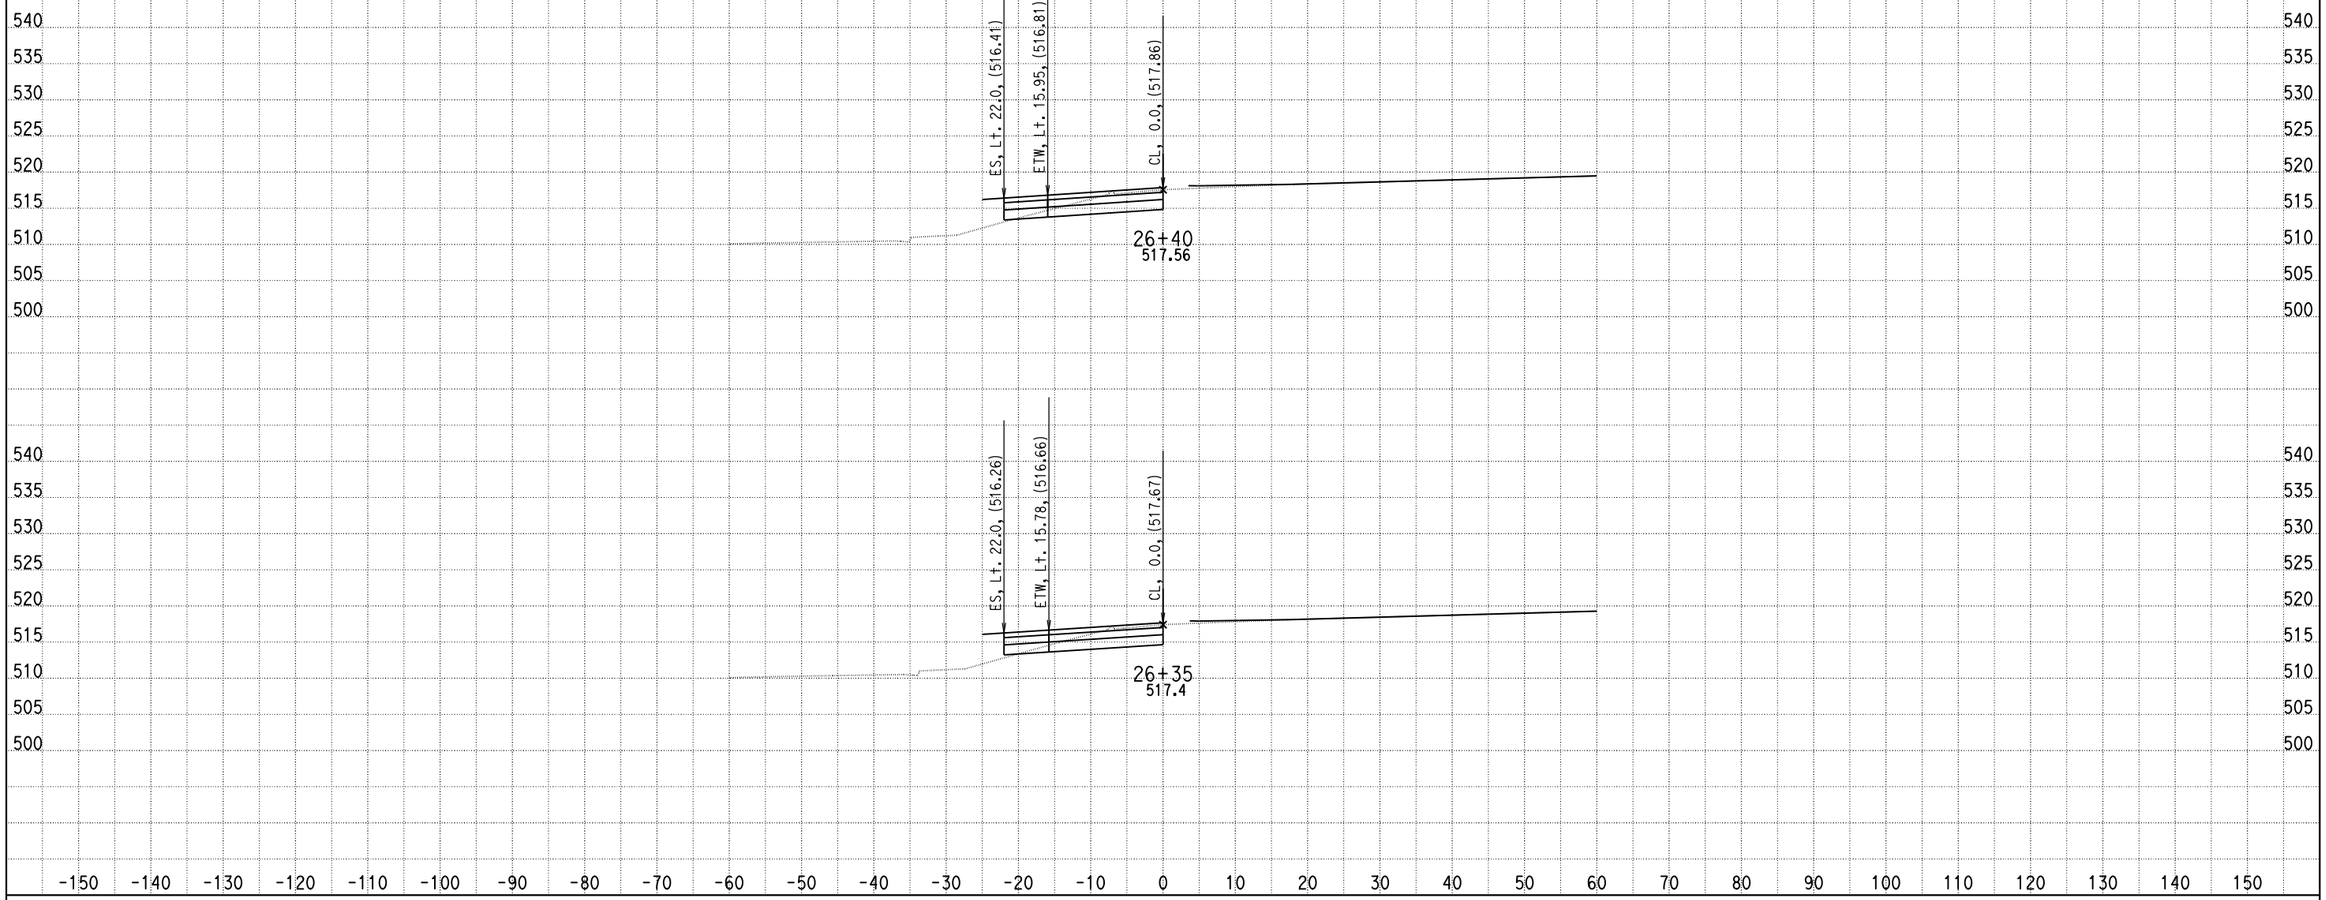

DATE: 6/18/2013

KC Project: 0818E File: C:\project\0818E\UPDATE-RAMP\hrd2-pro.ear

SCALE: 1" = 10' Horiz.
1" = 10' Vert.

All Dimensions are US Survey Feet

RAMPD2
CROSS SECTIONS

SHEET 22 OF XXX

DESIGN STUDY ONLY

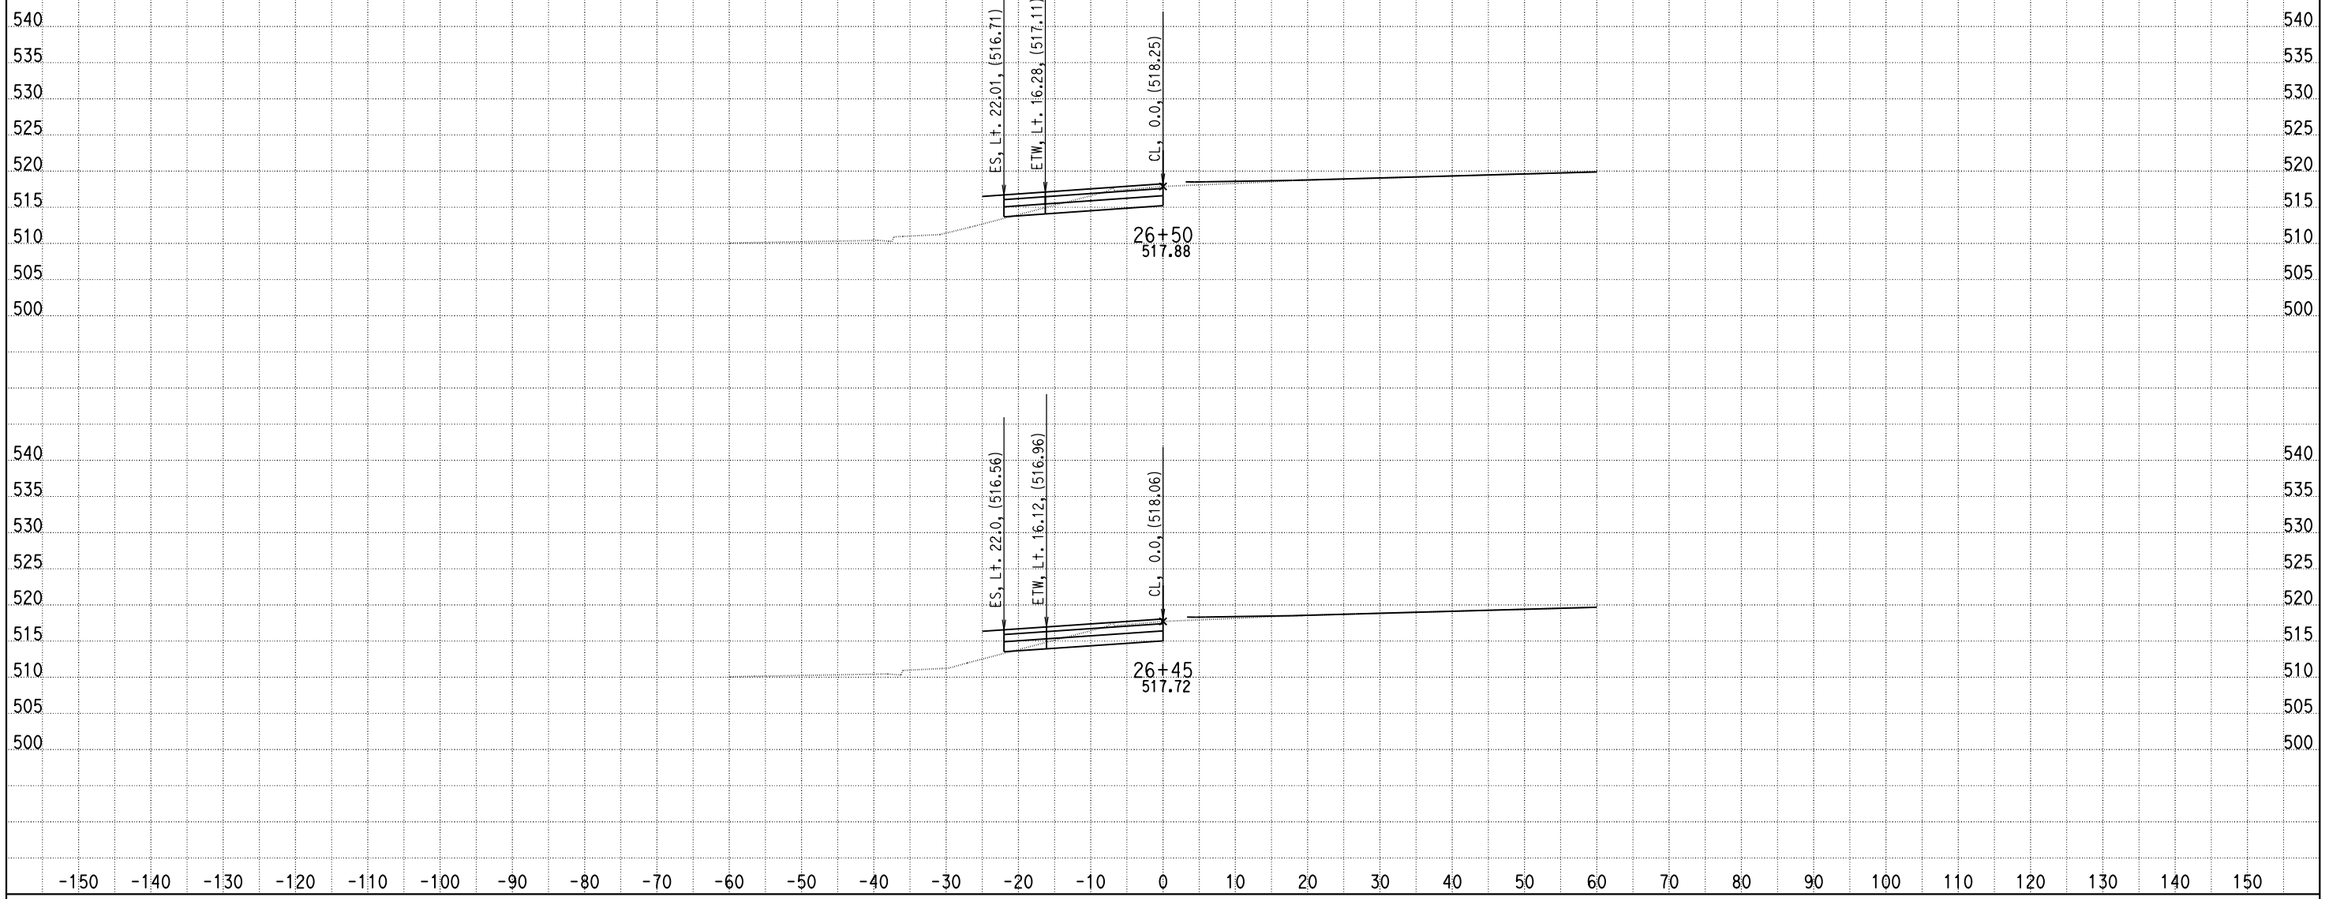

DATE: 6/18/2013

KC Project: 0818E File: C:\project\0818E\UPDATE-RAMP\hrd2-pro.ear

SCALE: 1" = 10' Horiz.
1" = 10' Vert.

All Dimensions are US Survey Feet

RAMPD2
CROSS SECTIONS

DESIGN STUDY ONLY

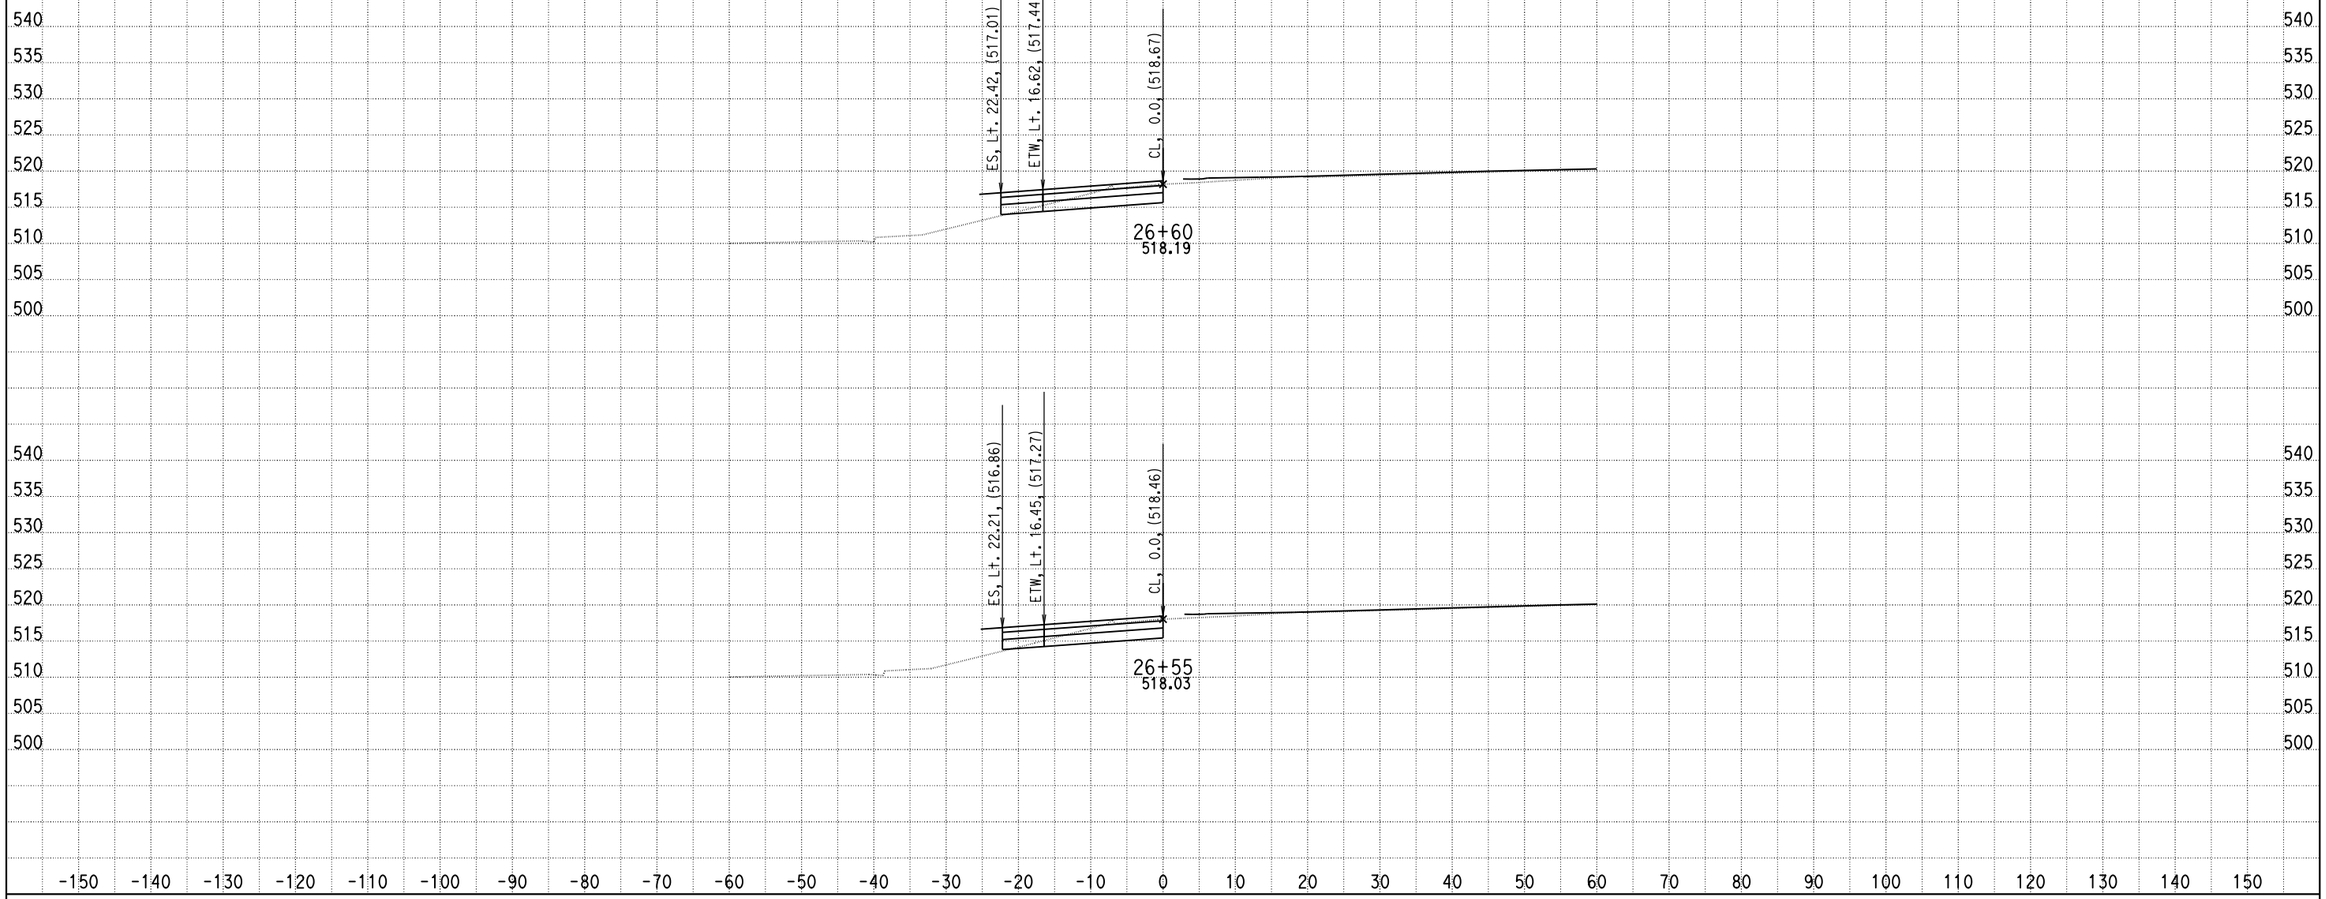

DATE: 6/18/2013

KC Project: 0818E File: C:\project\0818E\UPDATE-RAMP\hrd2-pro.ear

SCALE: 1" = 10' Horiz.
1" = 10' Vert.

All Dimensions are US Survey Feet

RAMPD2
CROSS SECTIONS

DESIGN STUDY ONLY

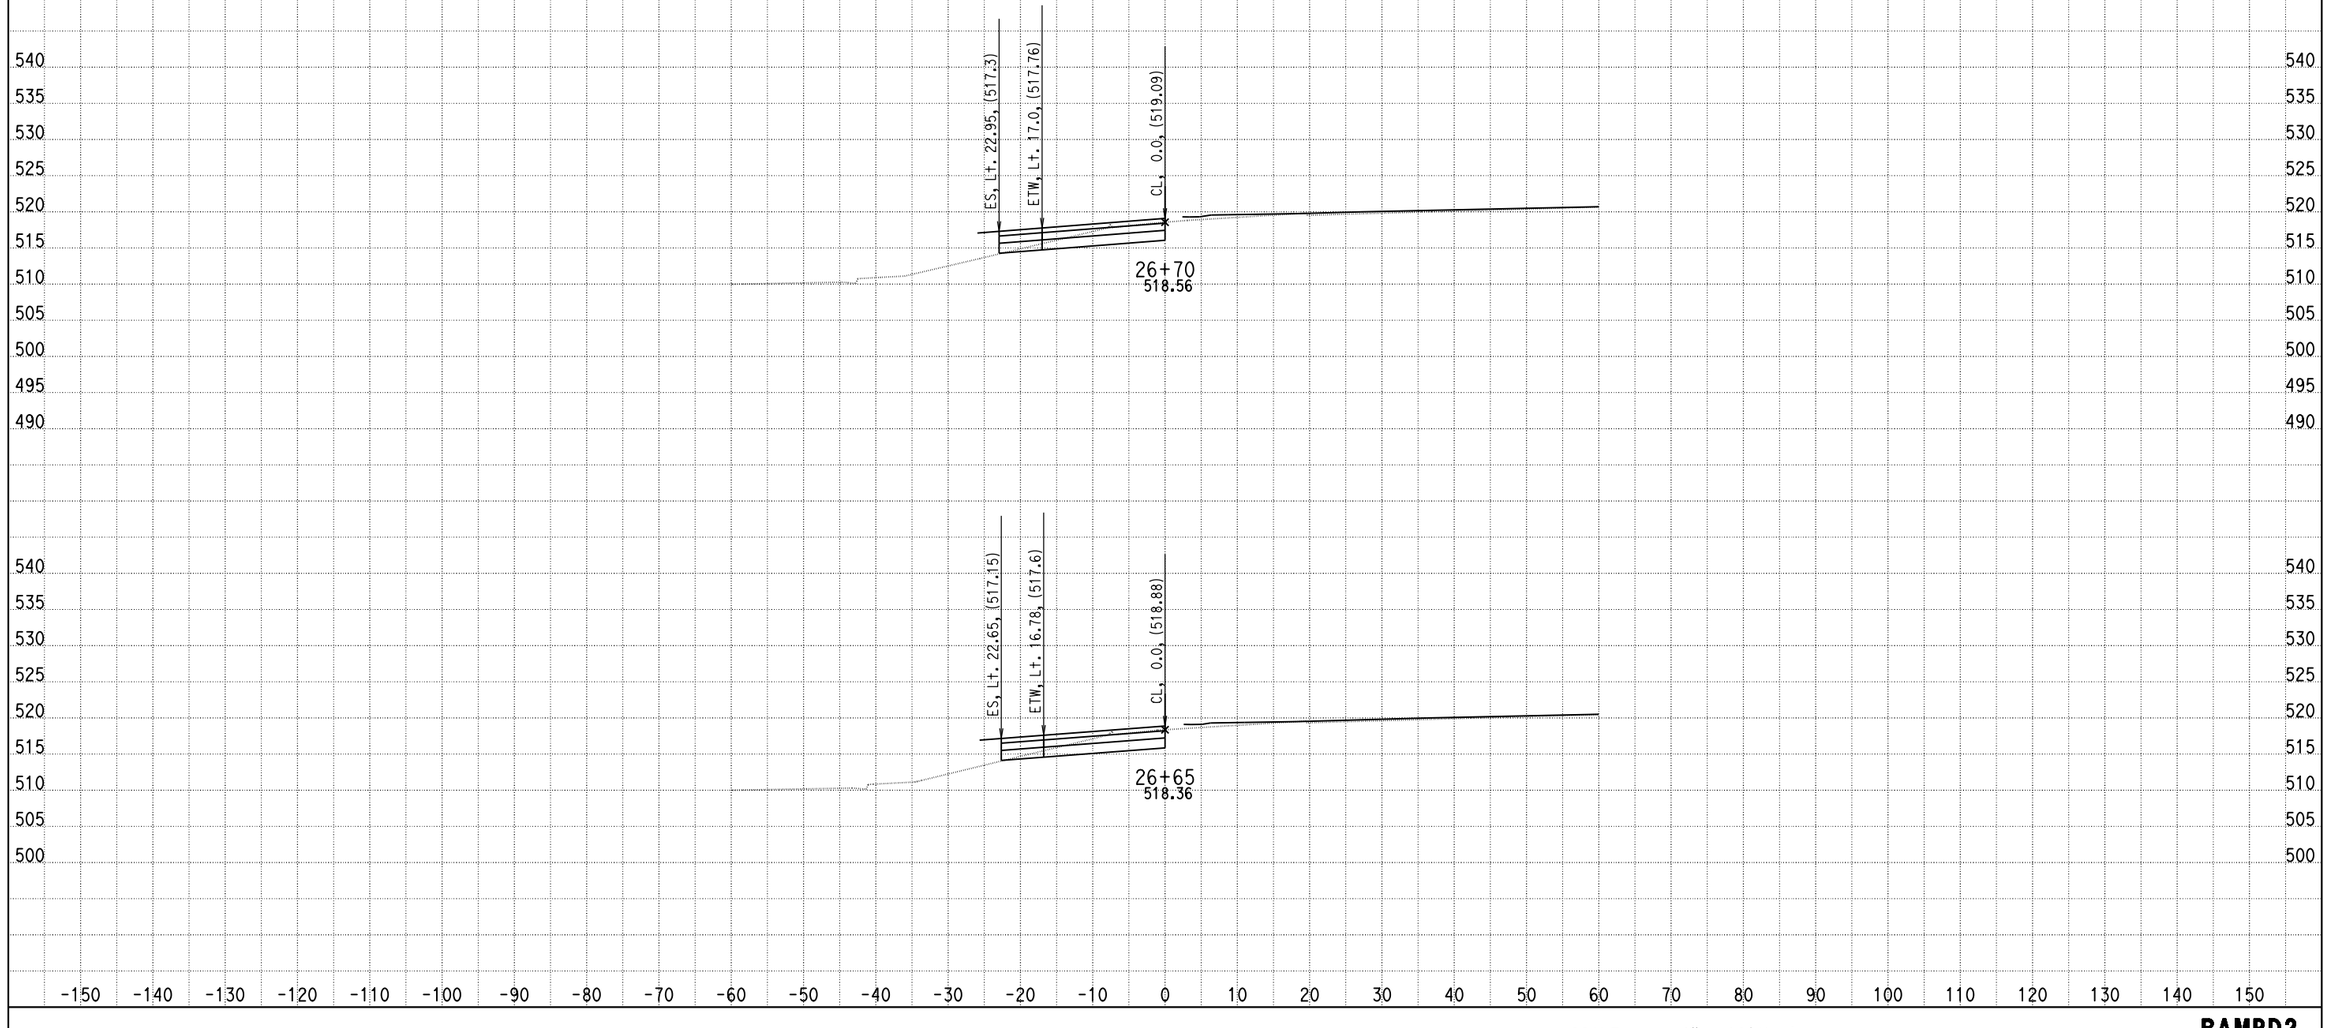

DATE: 6/18/2013

KC Project: 0818E File: C:\project\0818E\UPDATE-RAMP\hrd2-pro.ear

SCALE: 1" = 10' Horiz.
1" = 10' Vert.

All Dimensions are US Survey Feet

RAMPD2
CROSS SECTIONS

SHEET 25 OF XXX

DESIGN STUDY ONLY

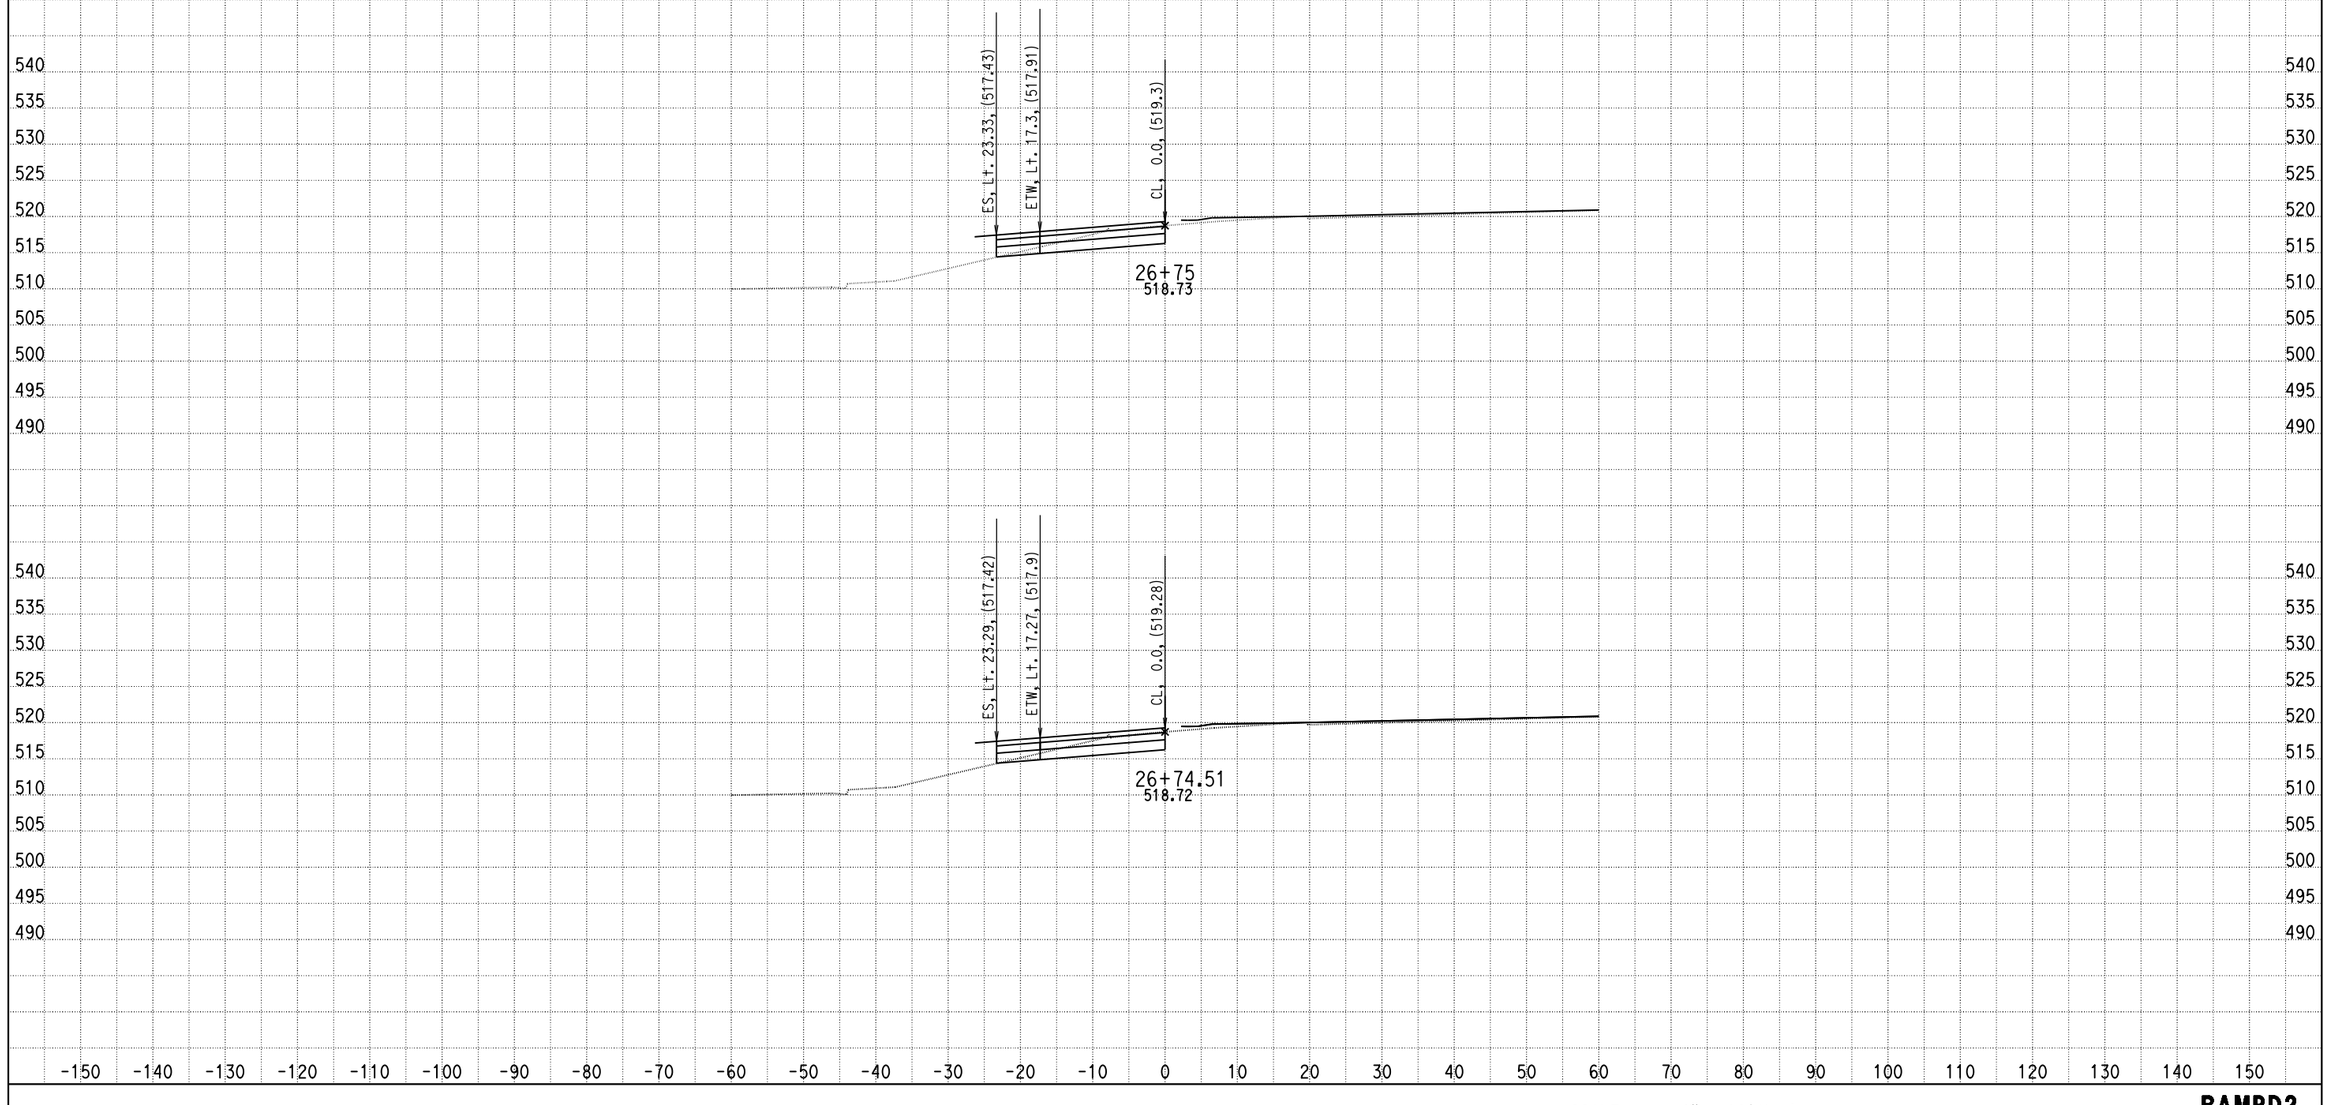

DATE: 6/18/2013

KC Project: 0818E File: C:\project\0818E\UPDATE-RAMP\hrd2-pro.ear

SCALE: 1" = 10' Horiz.
1" = 10' Vert.

All Dimensions are US Survey Feet

RAMPD2
CROSS SECTIONS

DESIGN STUDY ONLY

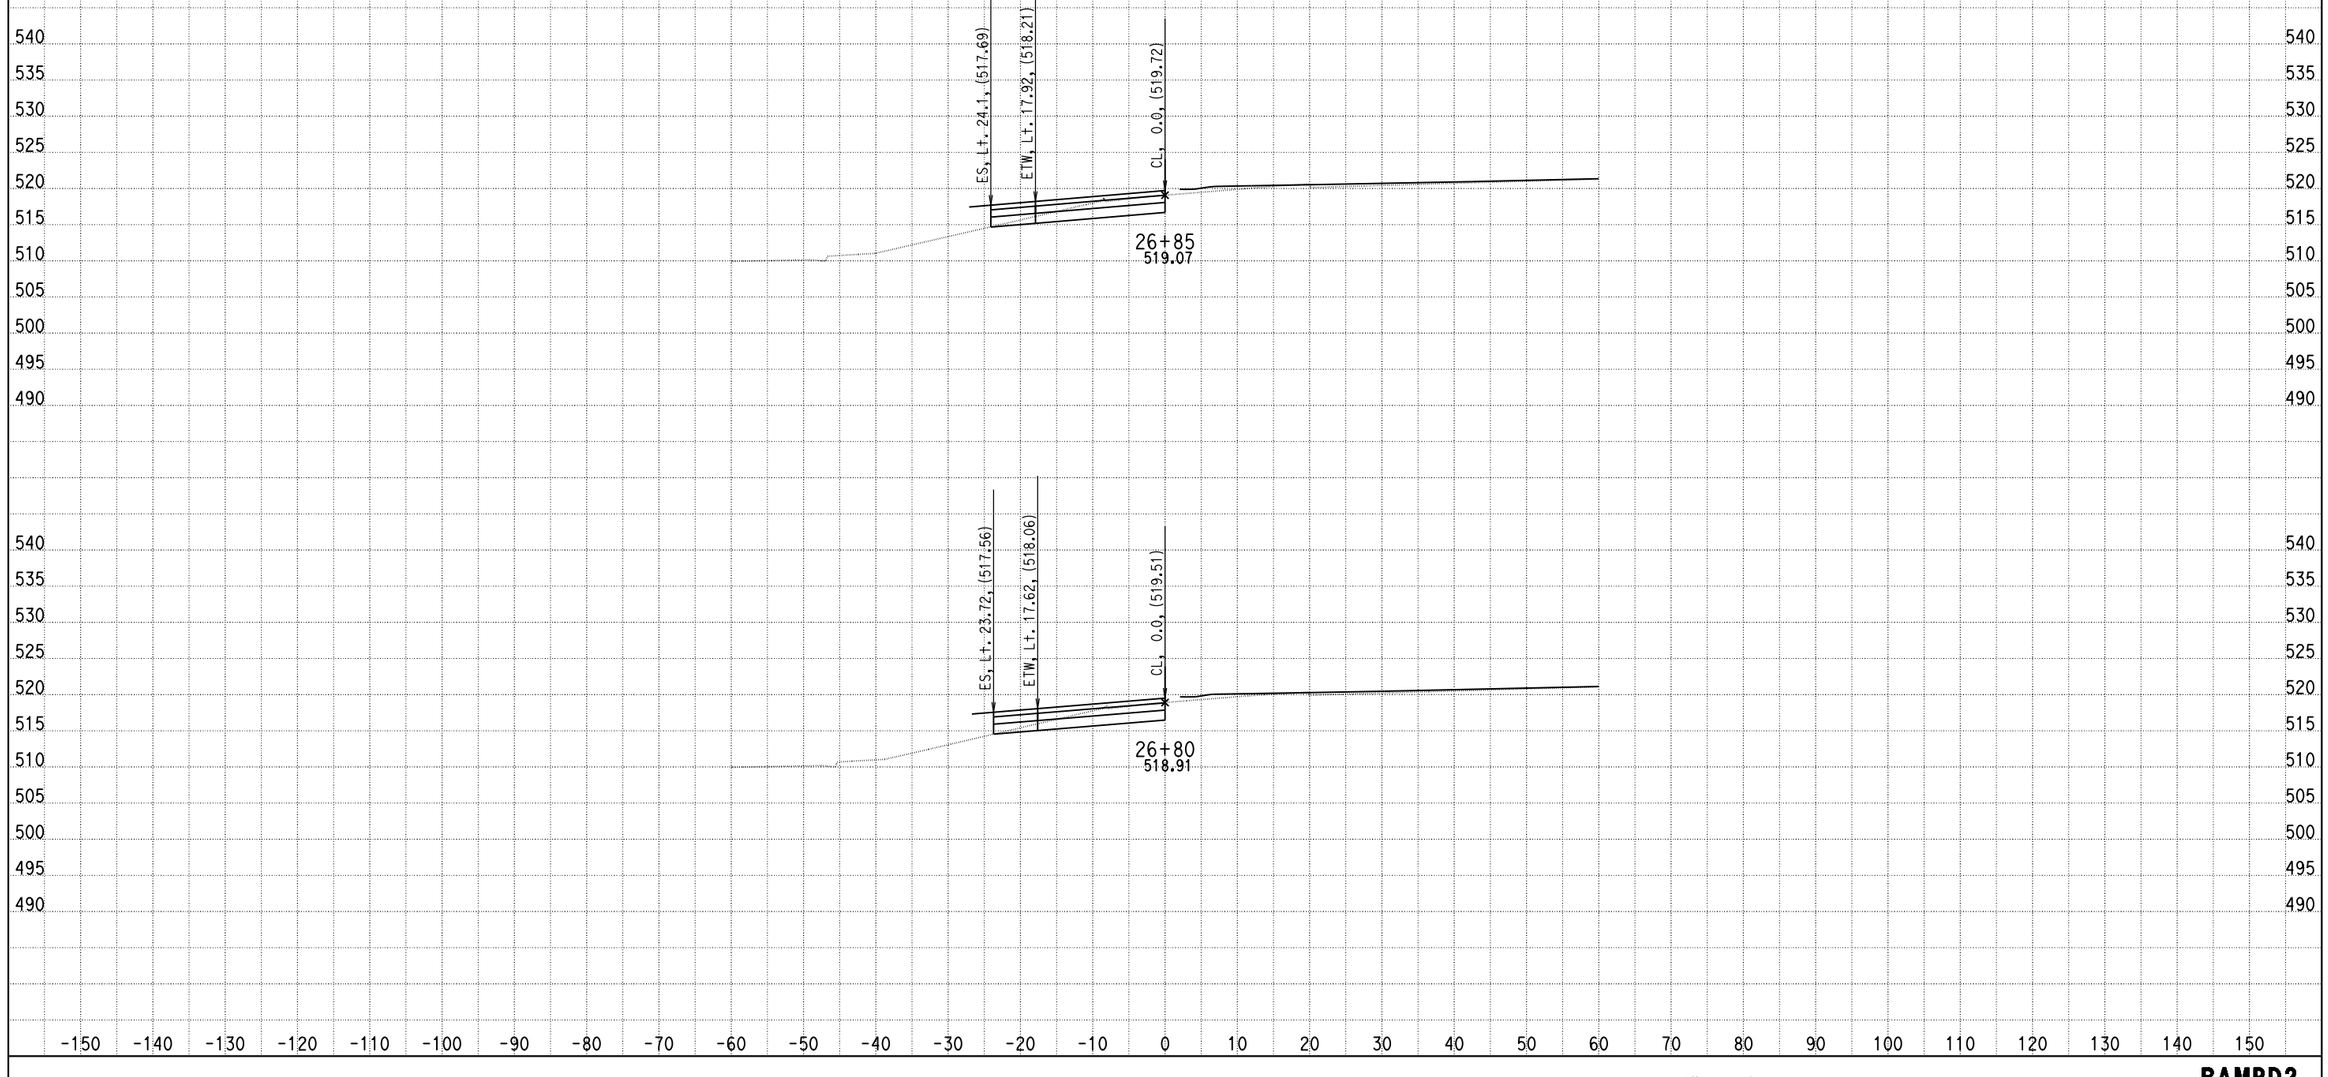

DATE: 6/18/2013

KC Project: 0818E File: C:\project\0818E\UPDATE-RAMP\hrd2-pro.ear

SCALE: 1" = 10' Horiz.
1" = 10' Vert.

All Dimensions are US Survey Feet

RAMPD2
CROSS SECTIONS

DESIGN STUDY ONLY

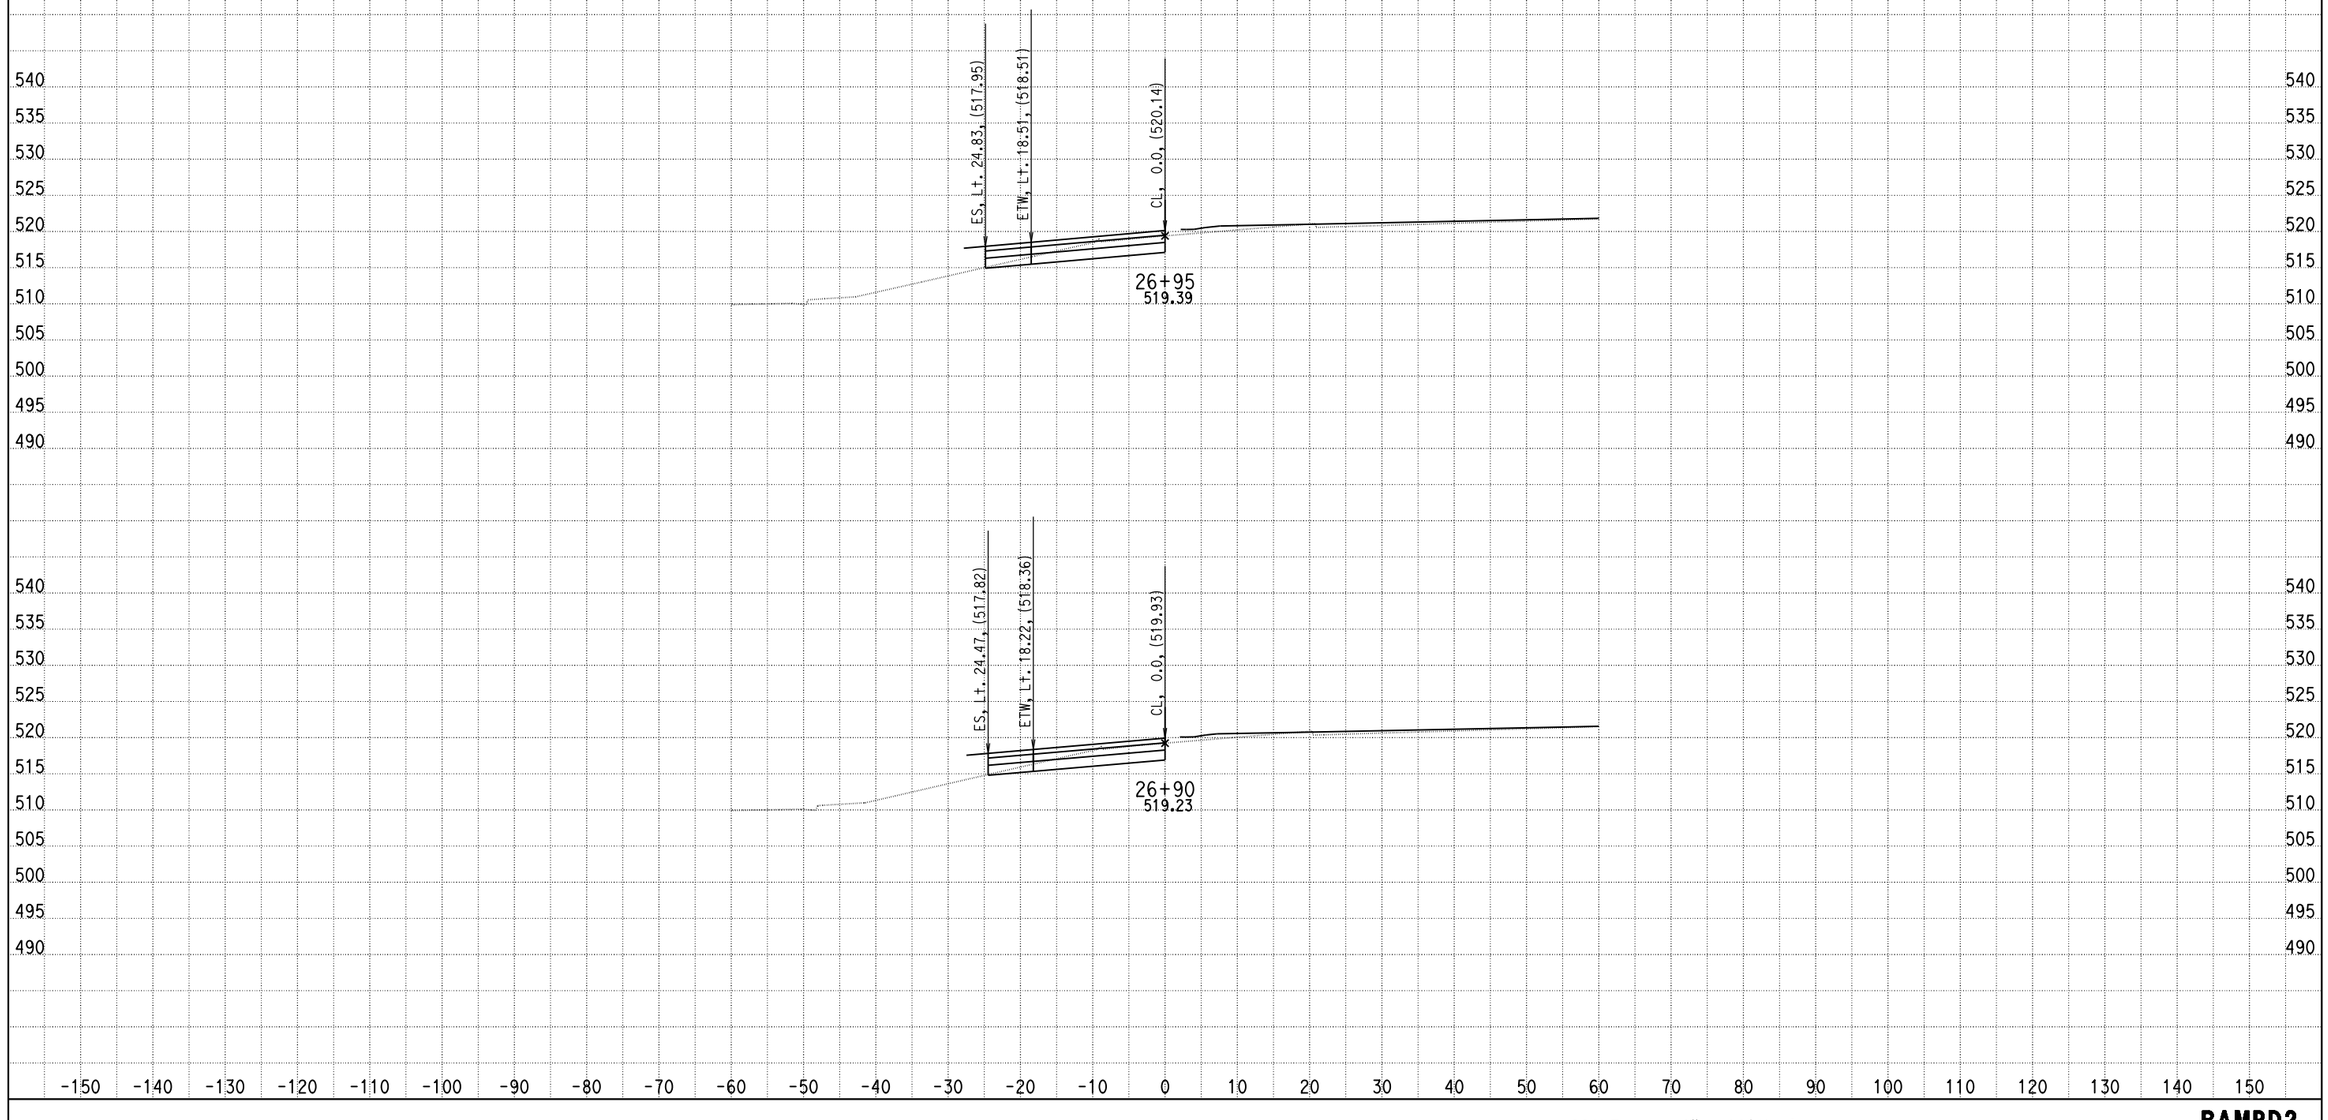

DATE: 6/18/2013

KC Project: 0818E File: C:\project\0818E\UPDATE-RAMP\hrd2-pro.ear

SCALE: 1" = 10' Horiz.
1" = 10' Vert.

All Dimensions are US Survey Feet

RAMPD2
CROSS SECTIONS

DESIGN STUDY ONLY

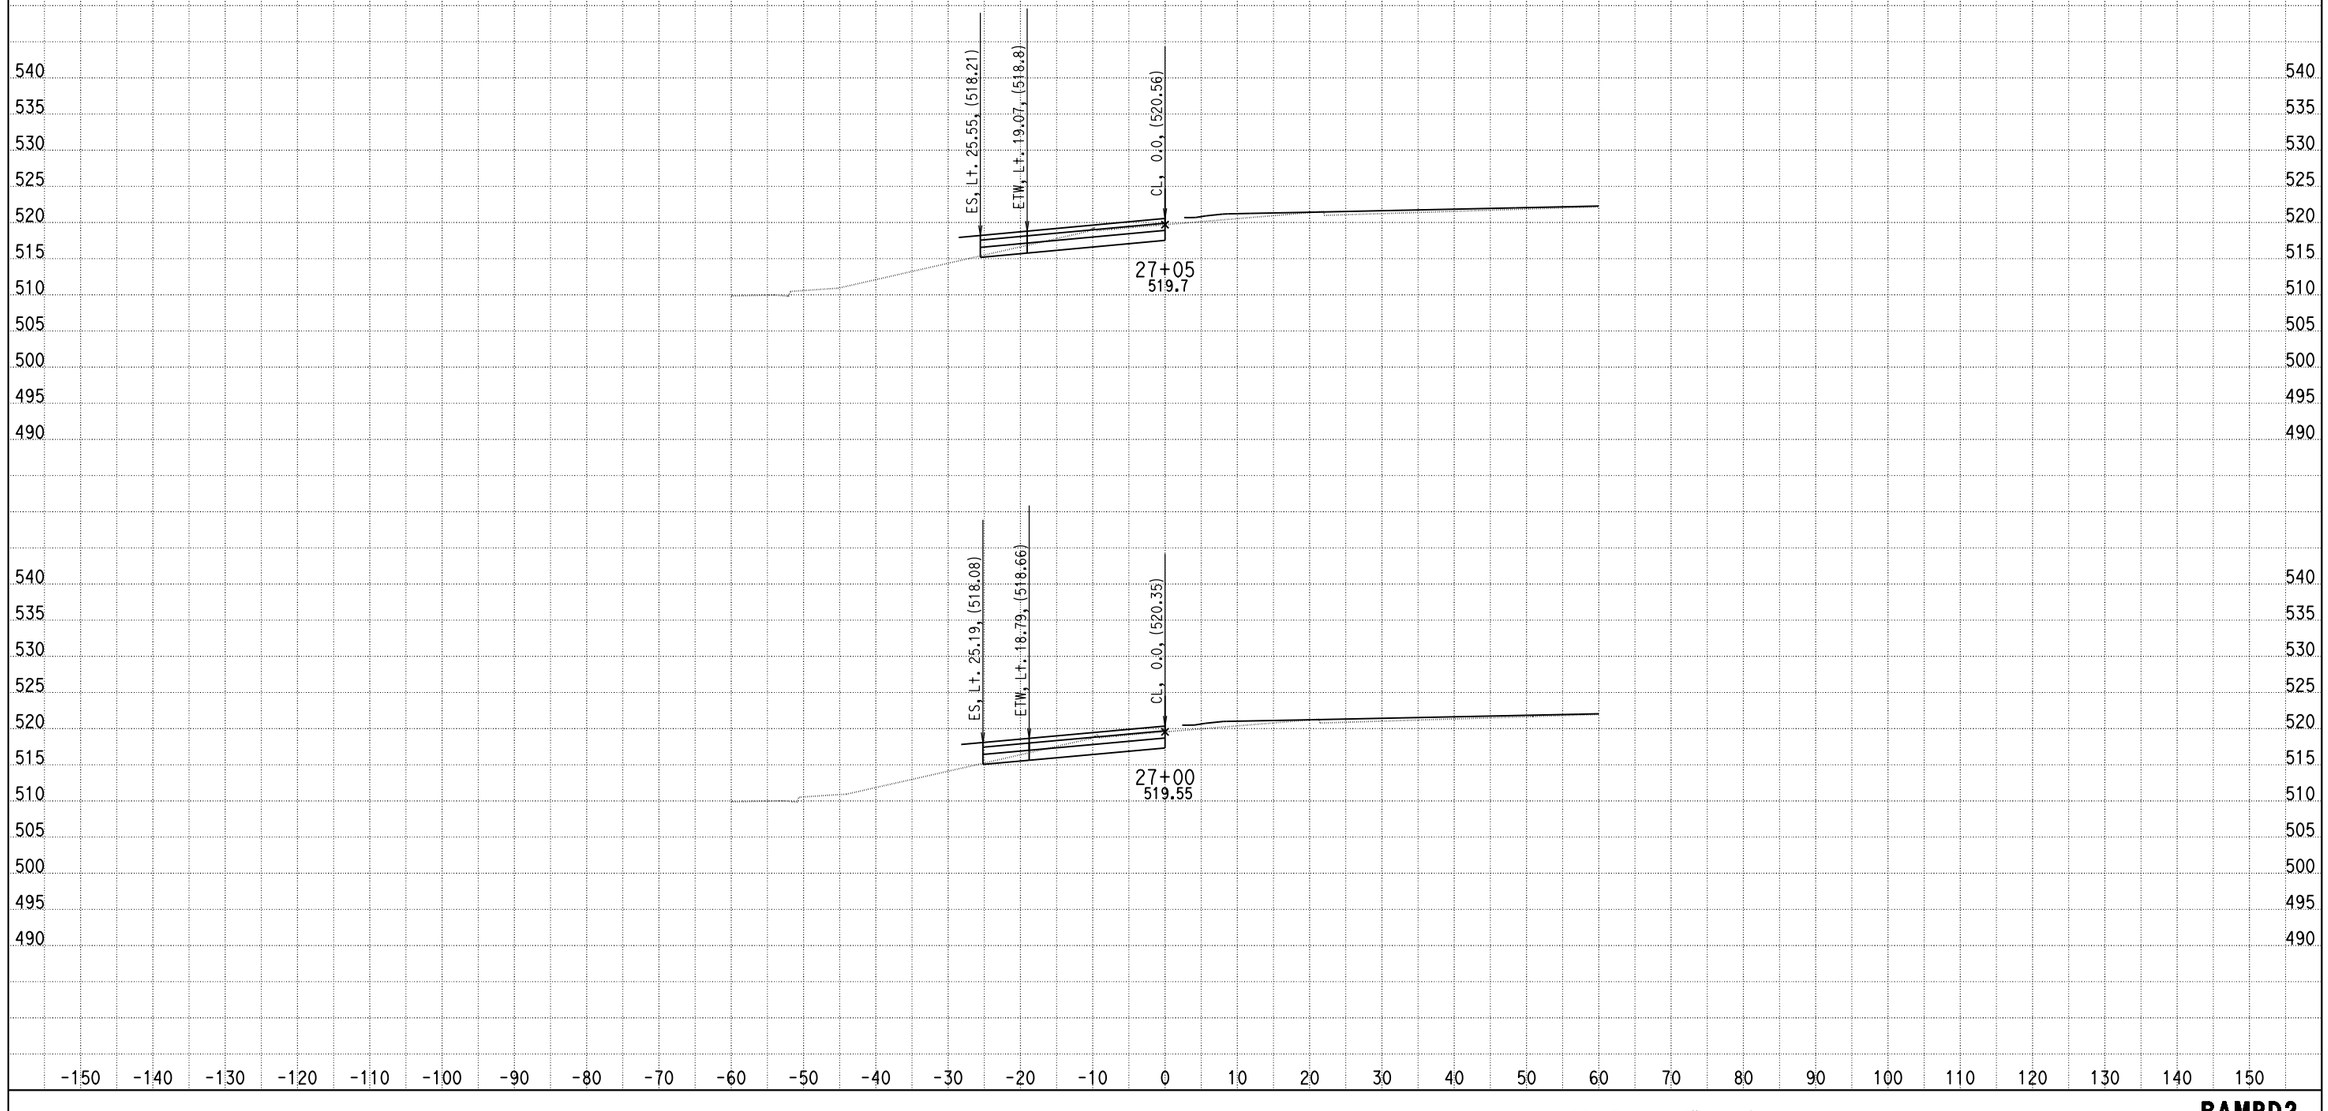

DATE: 6/18/2013
KC Project: 0818E File: C:\project\0818E\UPDATE-RAMP\hrd2-pro.ear

SCALE: 1" = 10' Horiz.
1" = 10' Vert.

All Dimensions are US Survey Feet

RAMPD2
CROSS SECTIONS
SHEET 29 OF XXX

DESIGN STUDY ONLY

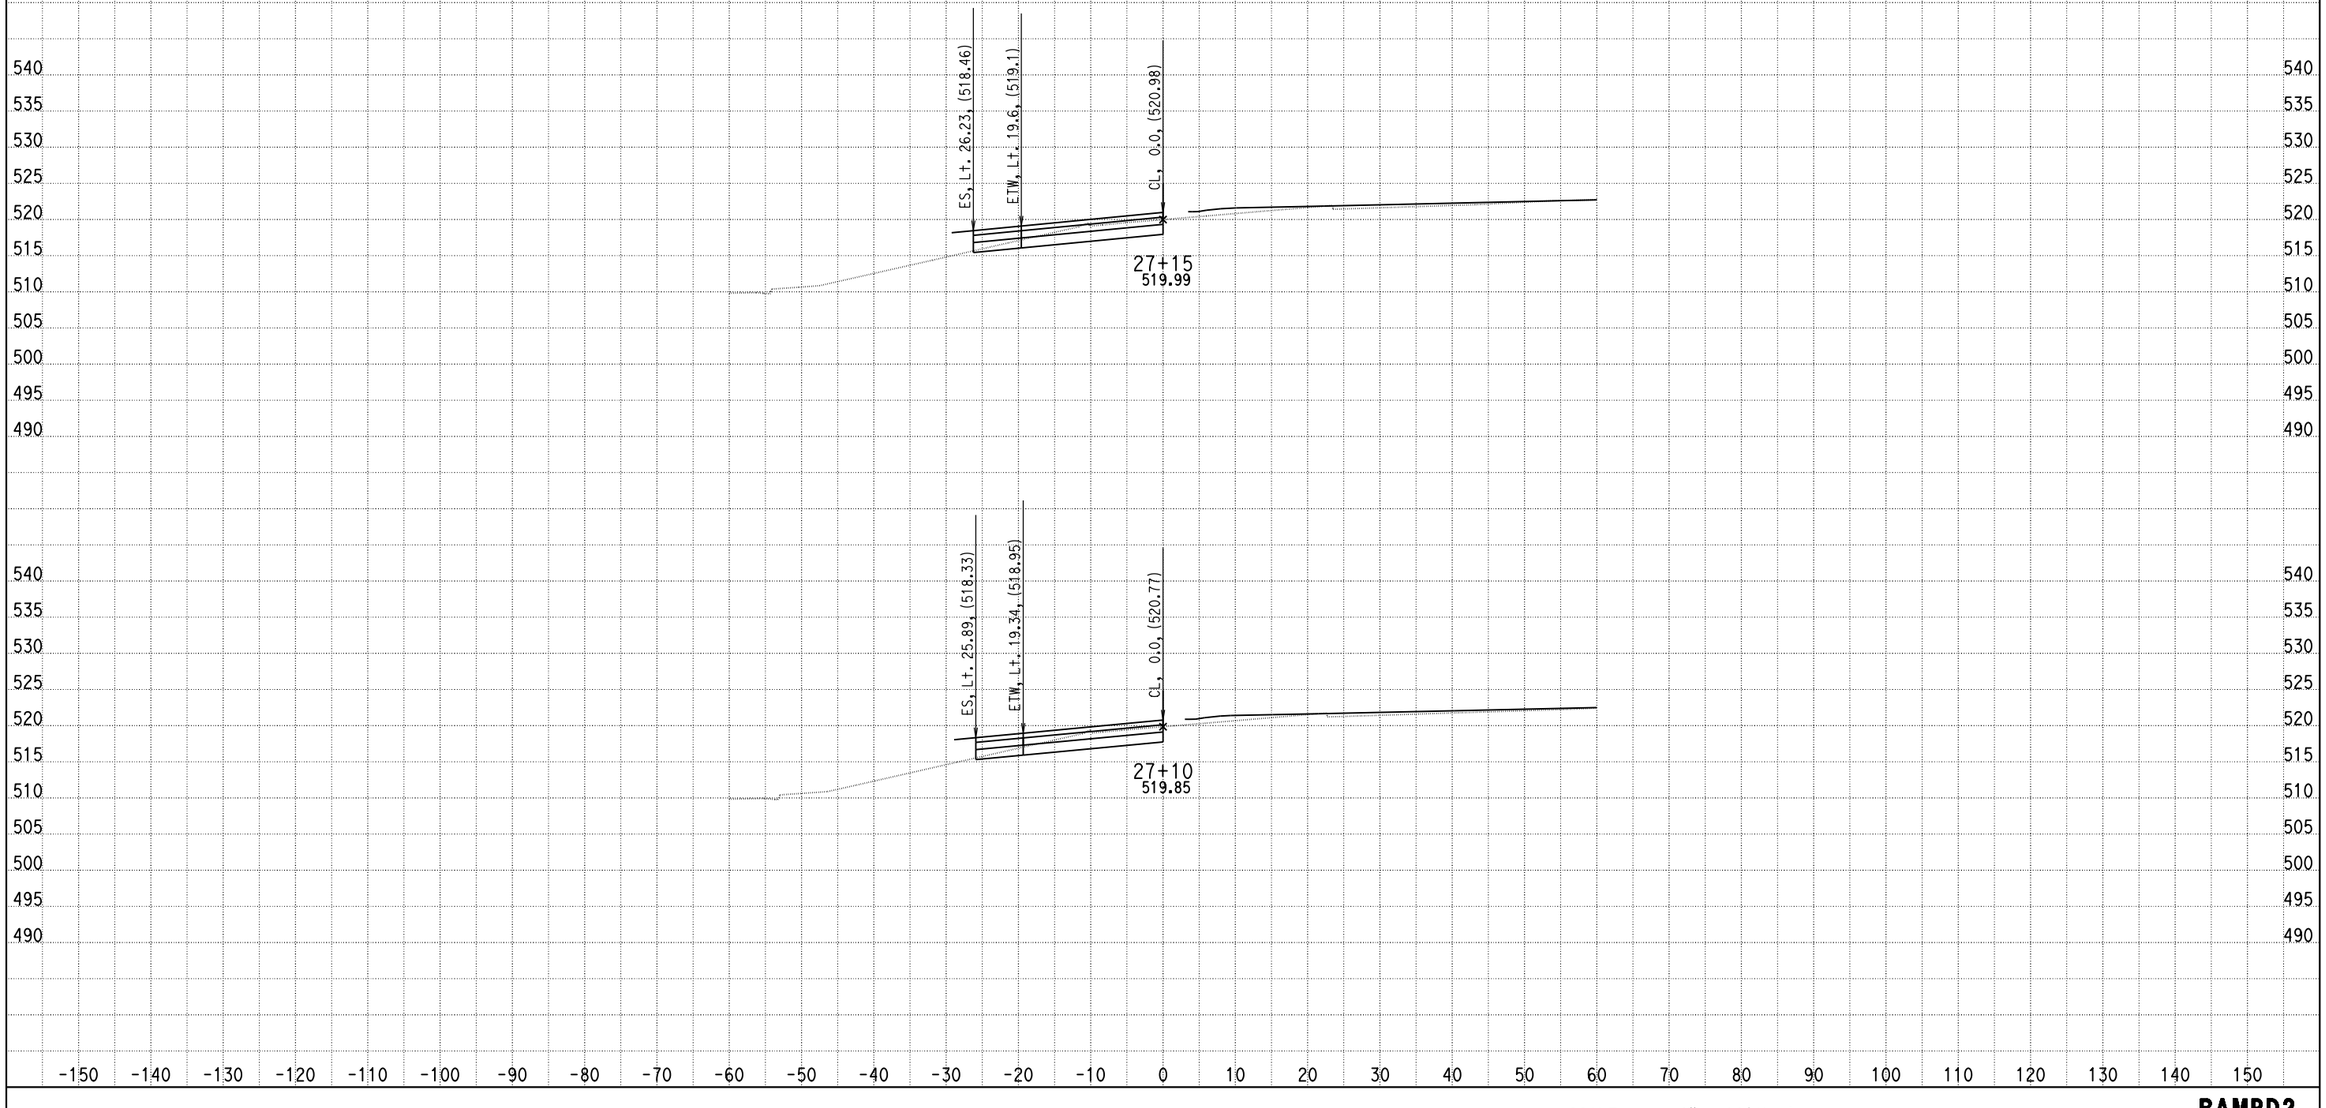

DATE: 6/18/2013

KC Project: 0818E File: C:\project\0818E\UPDATE-RAMP\hrd2-pro.ear

SCALE: 1" = 10' Horiz.
1" = 10' Vert.

All Dimensions are US Survey Feet

RAMPD2
CROSS SECTIONS

DESIGN STUDY ONLY

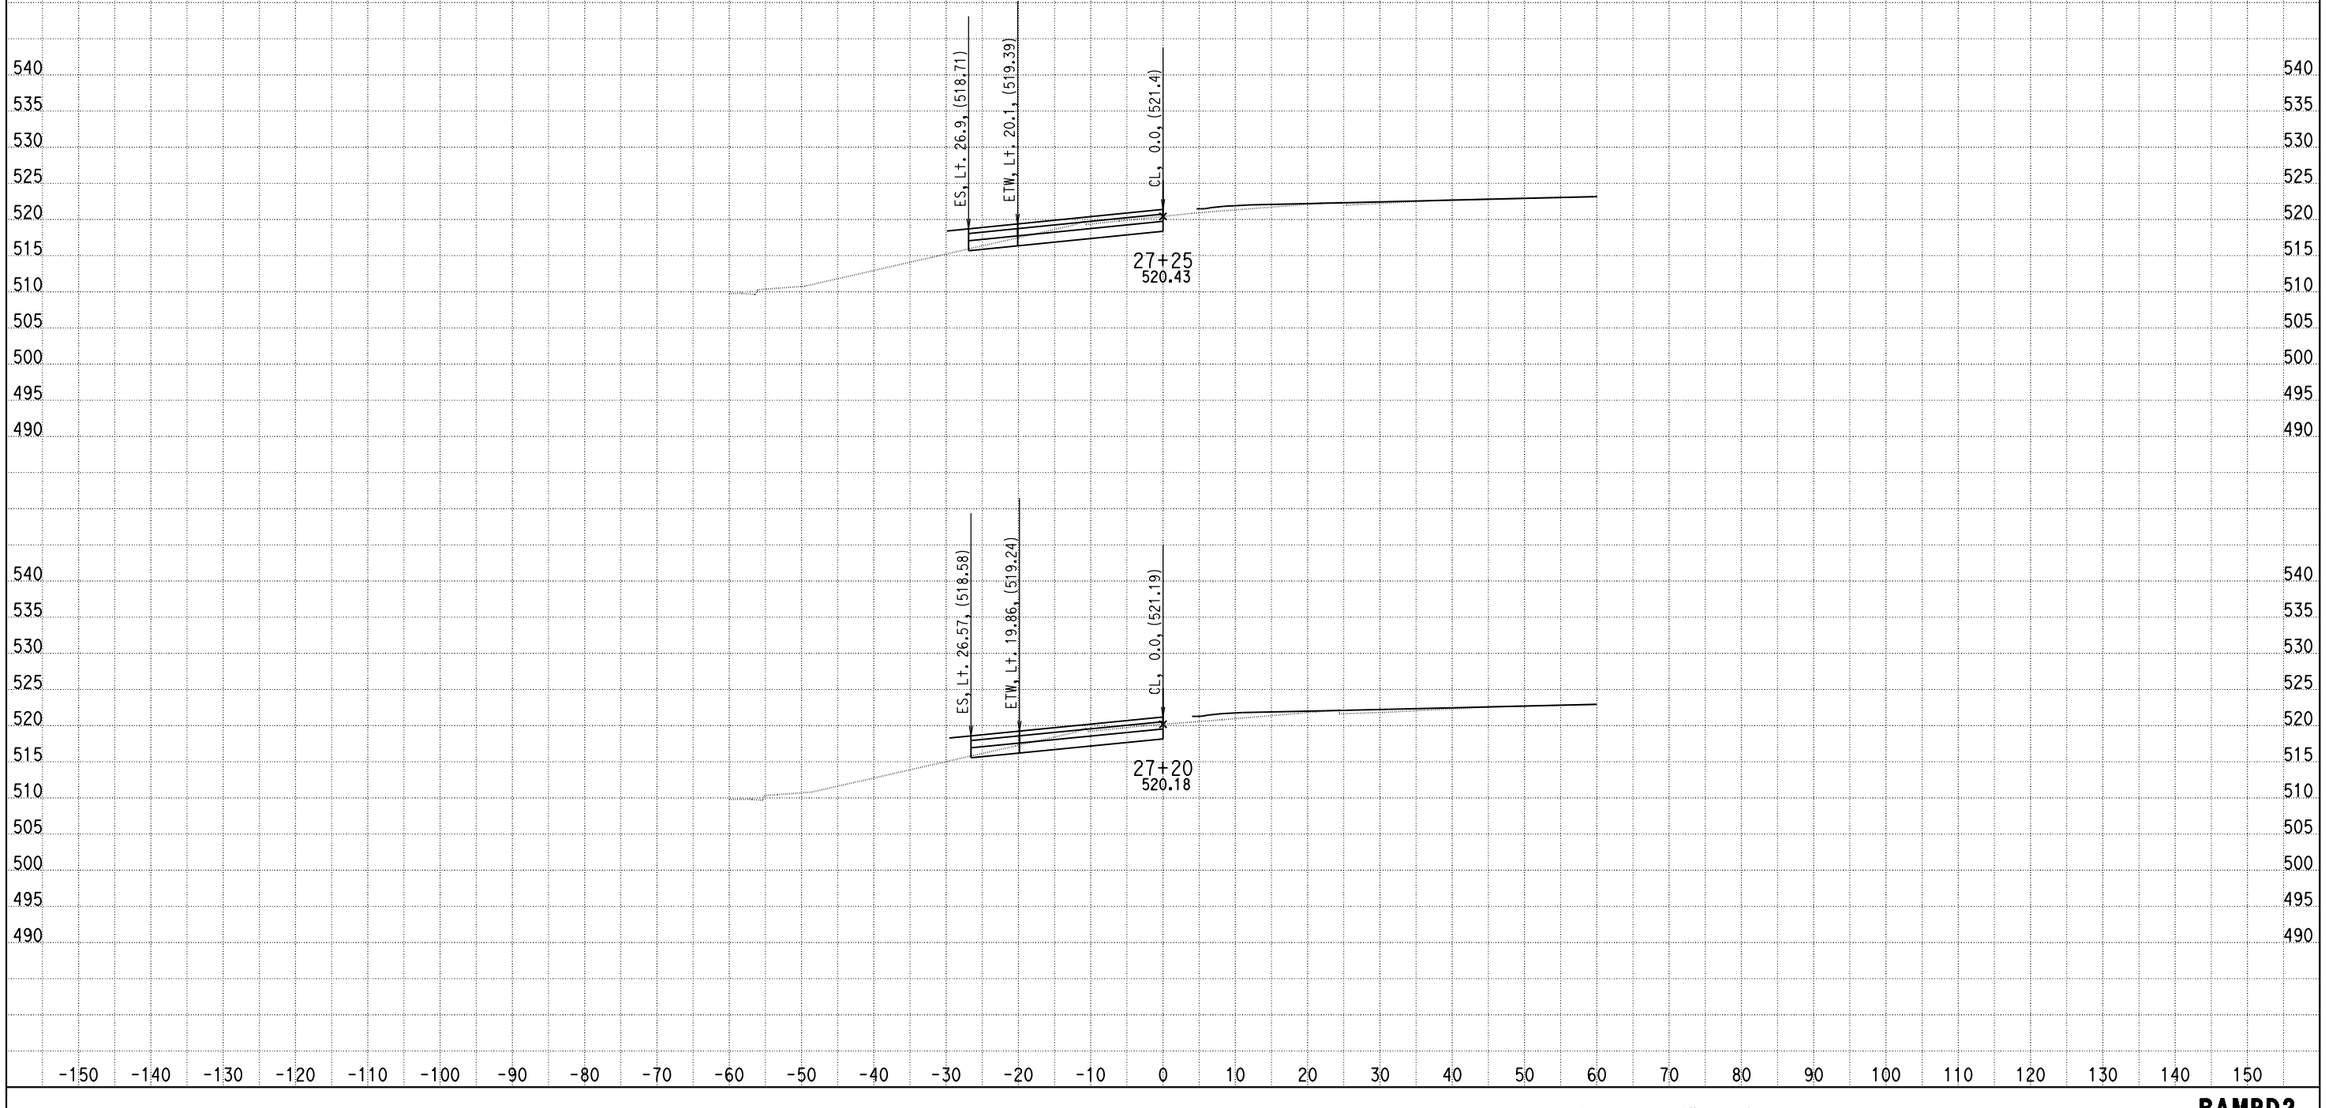

DATE: 6/18/2013

KC Project: 0818E File: C:\project\0818E\UPDATE-RAMP\hrd2-pro.ear

SCALE: 1" = 10' Horiz.
1" = 10' Vert.

All Dimensions are US Survey Feet

RAMPD2
CROSS SECTIONS

DESIGN STUDY ONLY

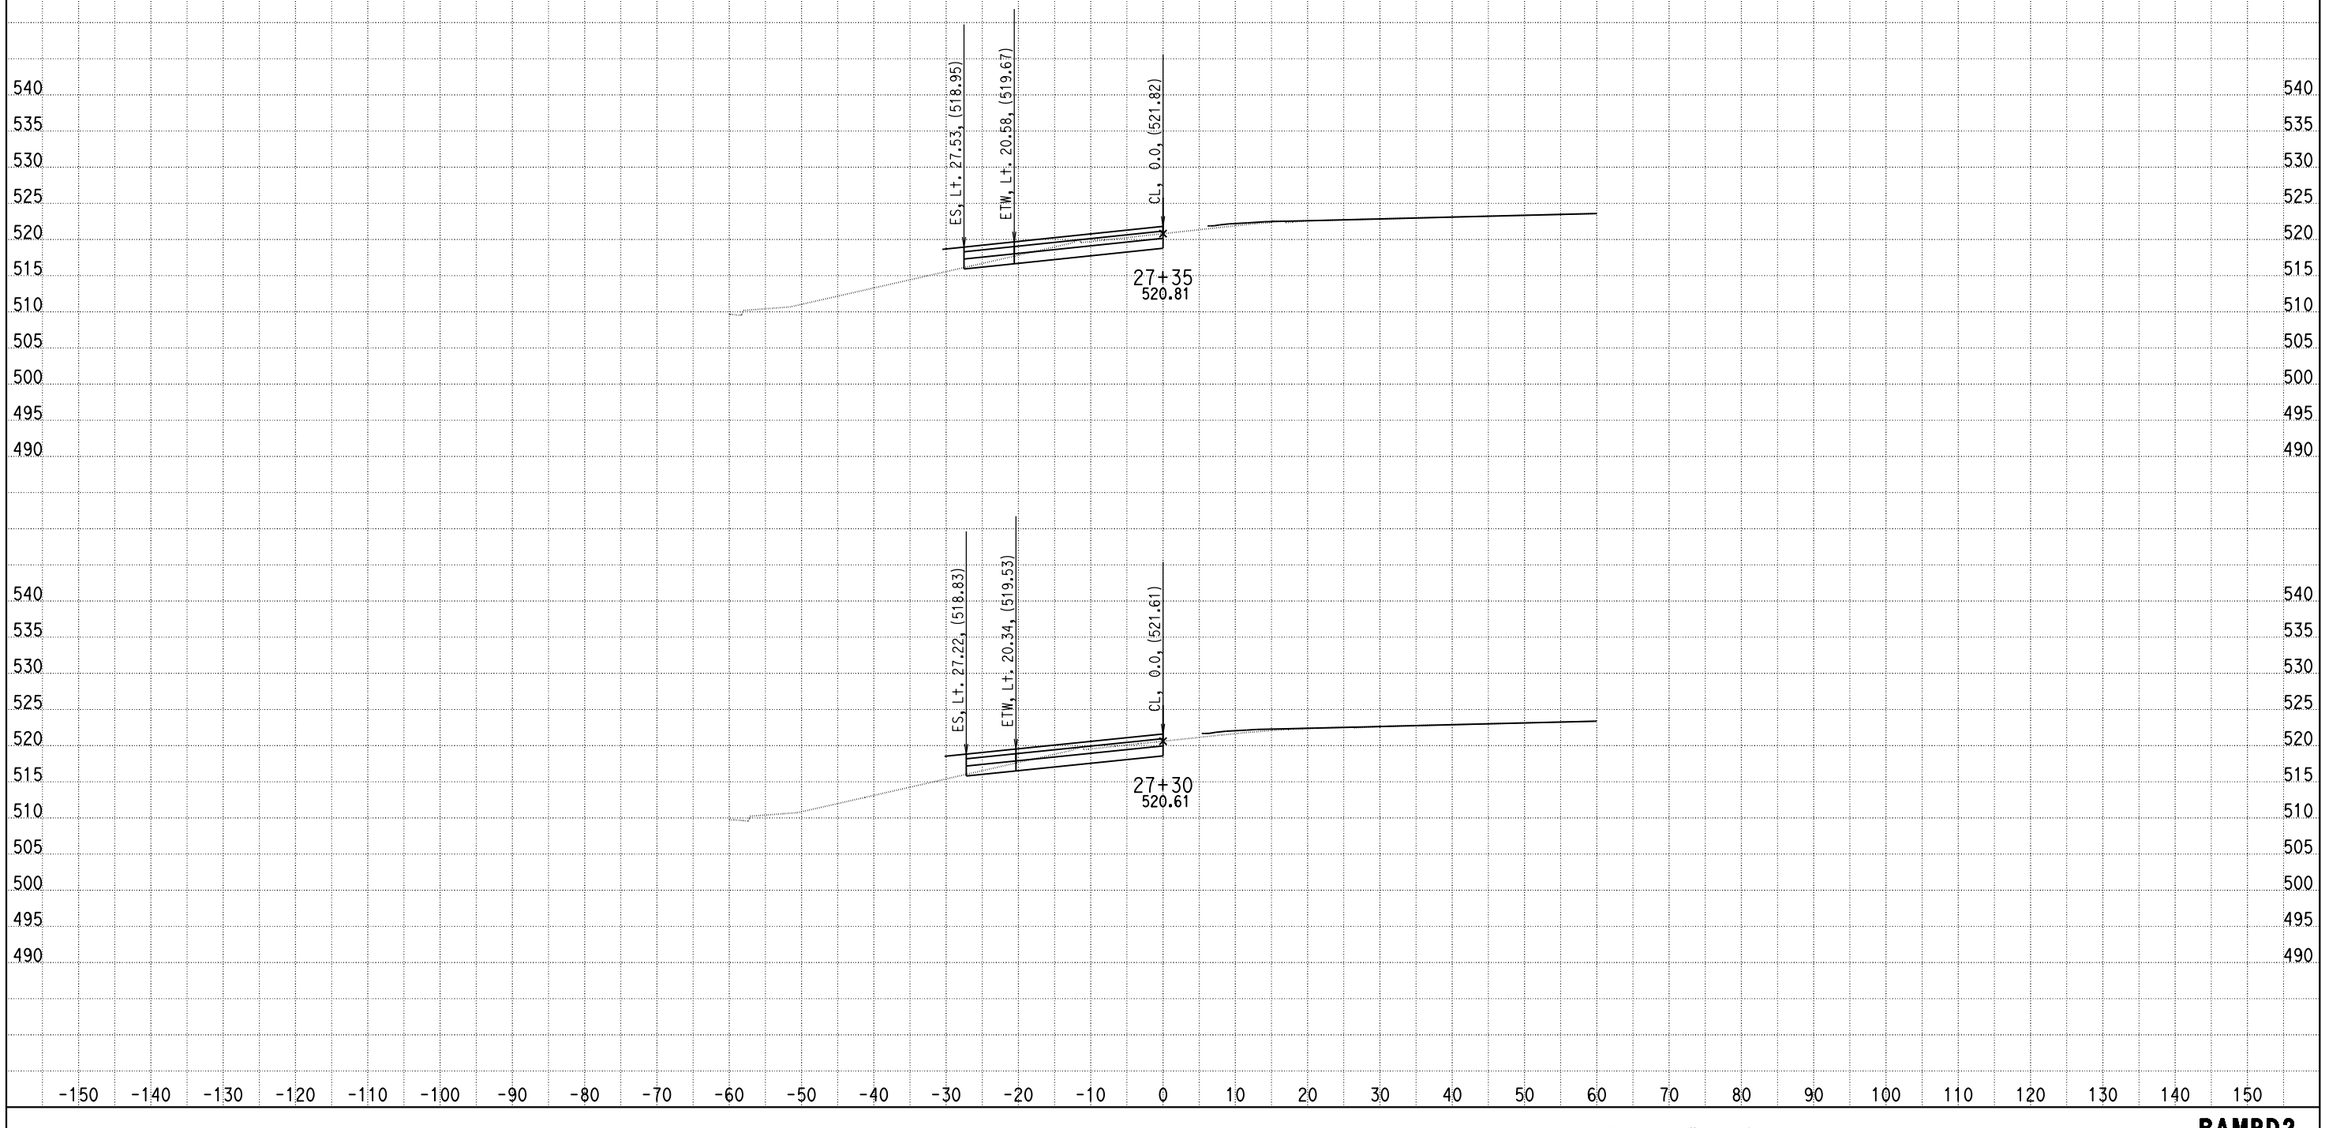

DATE: 6/18/2013

KC Project: 0818E File: C:\project\0818E\UPDATE-RAMP\hrd2-pro.ear

SCALE: 1" = 10' Horiz.
1" = 10' Vert.

All Dimensions are US Survey Feet

RAMPD2
CROSS SECTIONS

DESIGN STUDY ONLY

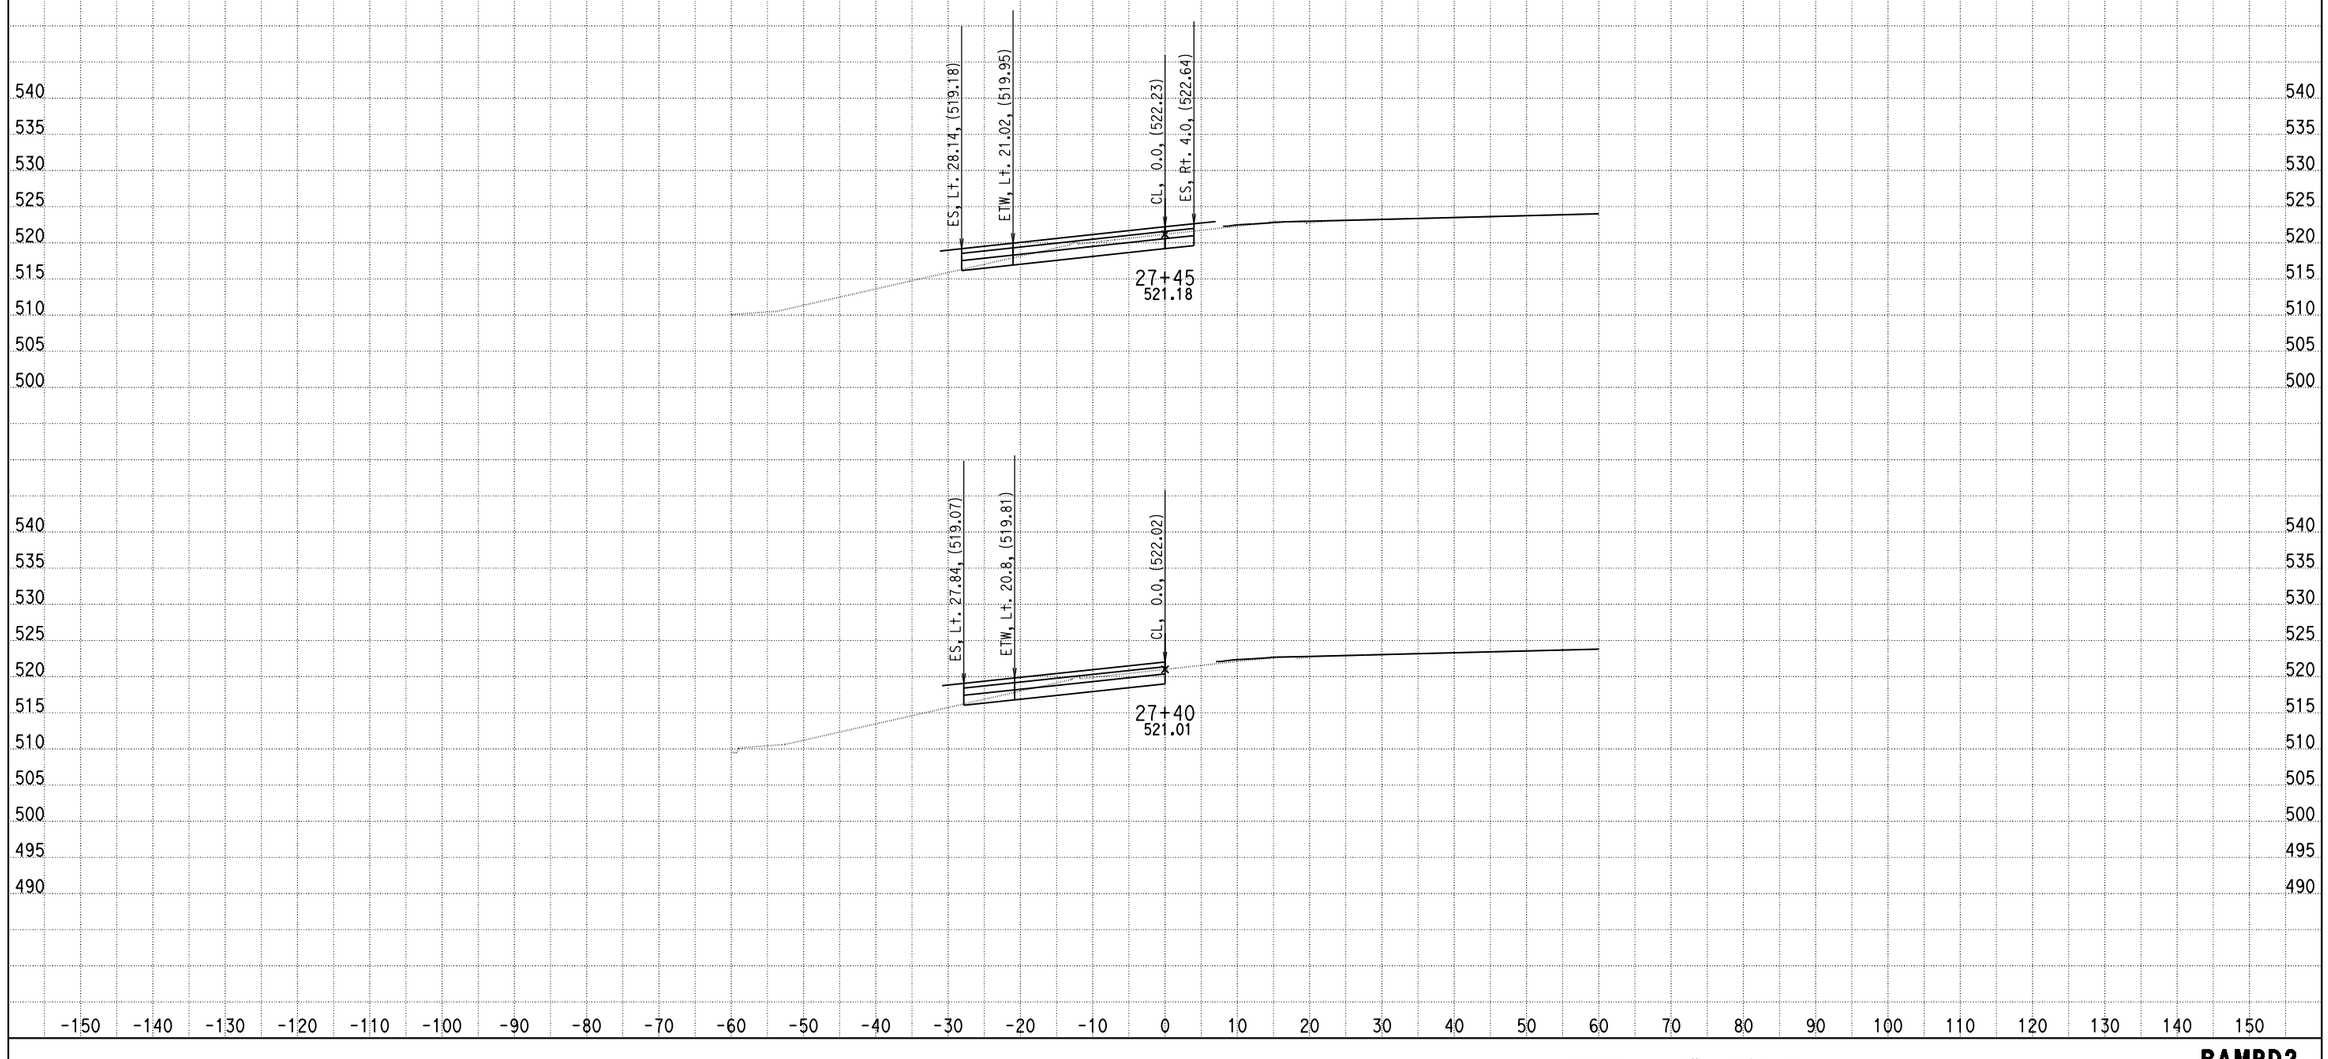

DATE: 6/18/2013

KC Project: 0818E File: C:\project\0818E\UPDATE-RAMP\hrd2-pro.ear

SCALE: 1" = 10' Horiz.
1" = 10' Vert.

All Dimensions are US Survey Feet

RAMPD2
CROSS SECTIONS

DESIGN STUDY ONLY

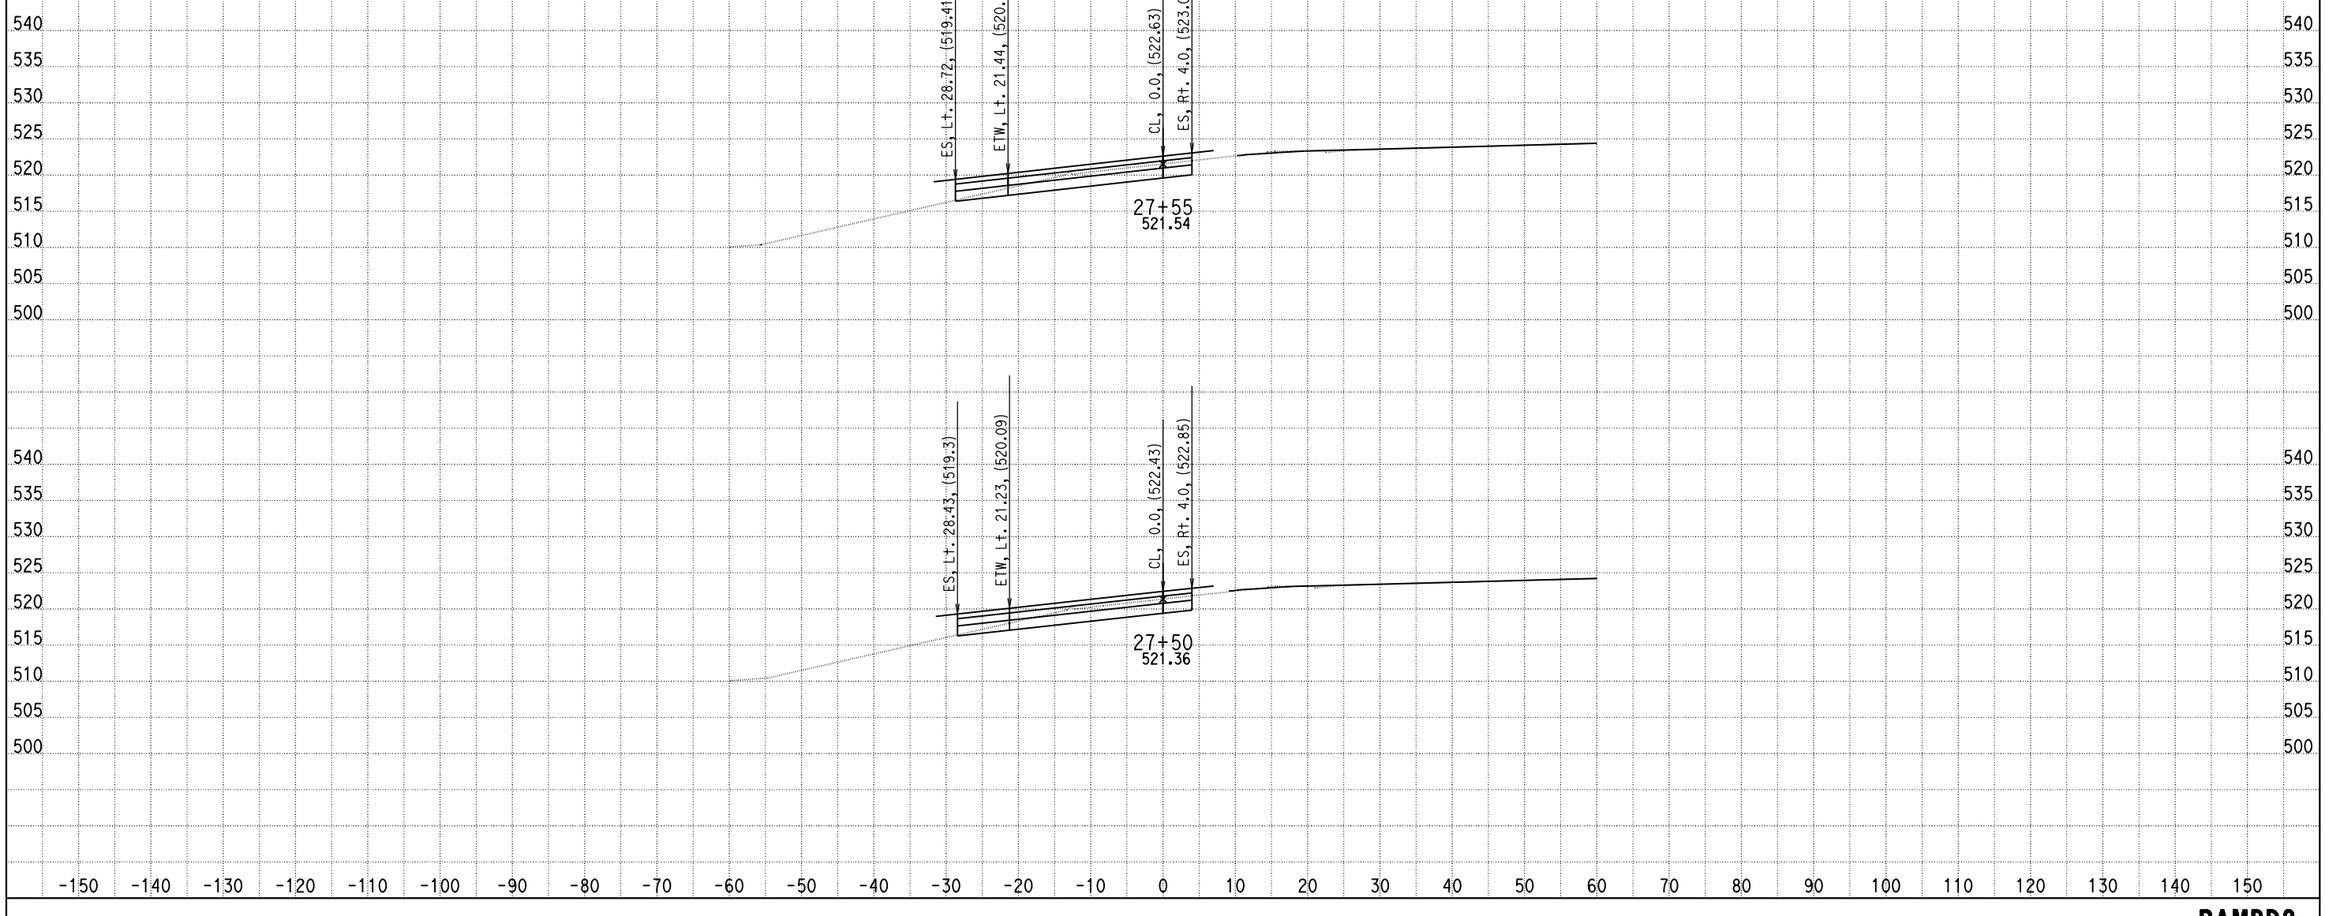

DATE: 6/18/2013

KC Project: 0818E File: C:\project\0818E\UPDATE-RAMP\hrd2-pro.ear

SCALE: 1" = 10' Horiz.
1" = 10' Vert.

All Dimensions are US Survey Feet

RAMPD2
CROSS SECTIONS

DESIGN STUDY ONLY

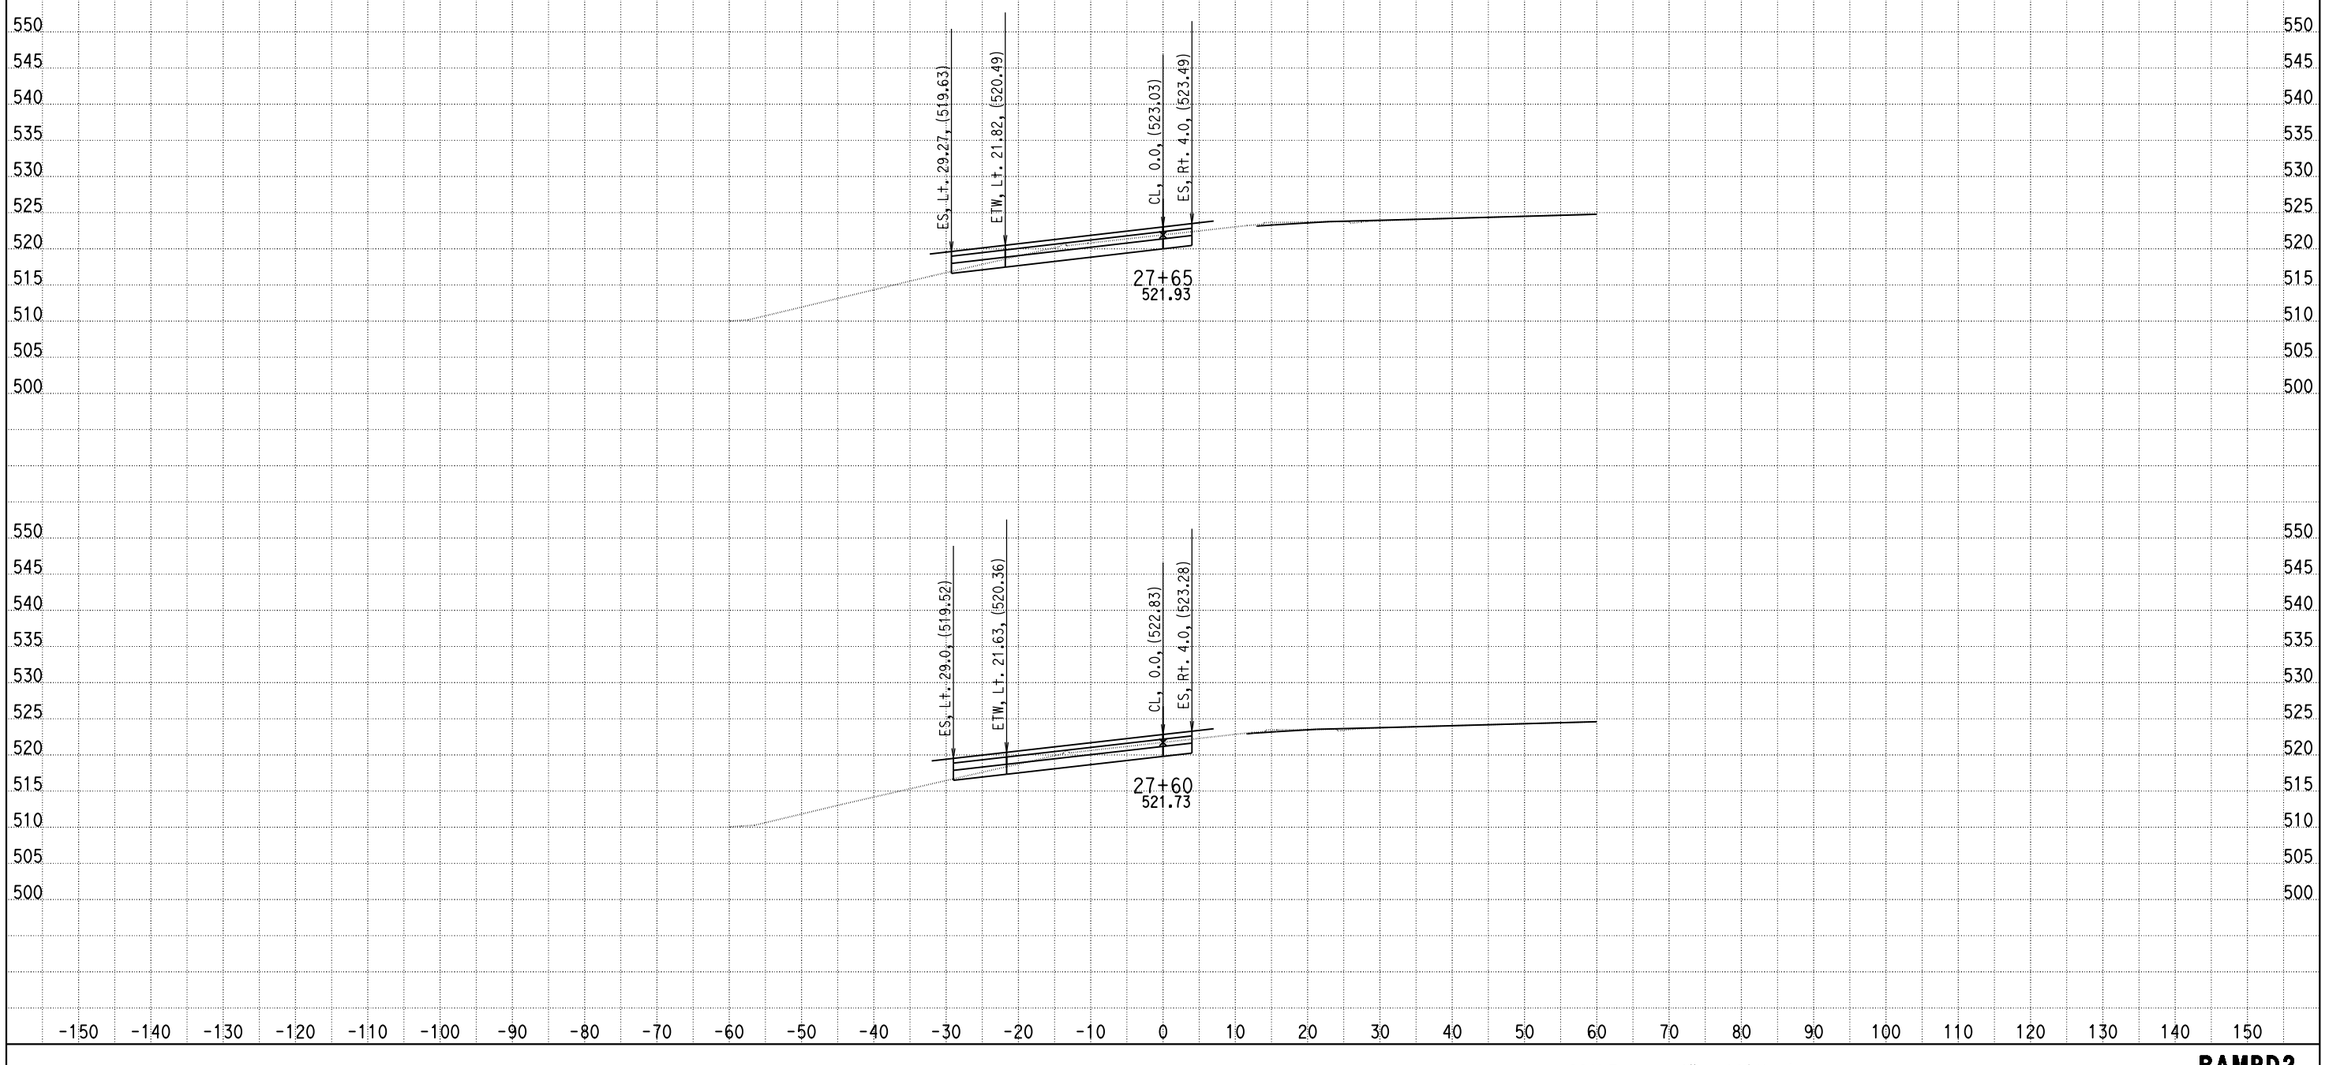

DATE: 6/18/2013

KC Project: 0818E File: C:\project\0818E\UPDATE-RAMP\hrd2-pro.ear

SCALE: 1" = 10' Horiz.
1" = 10' Vert.

All Dimensions are US Survey Feet

RAMPD2
CROSS SECTIONS

DESIGN STUDY ONLY

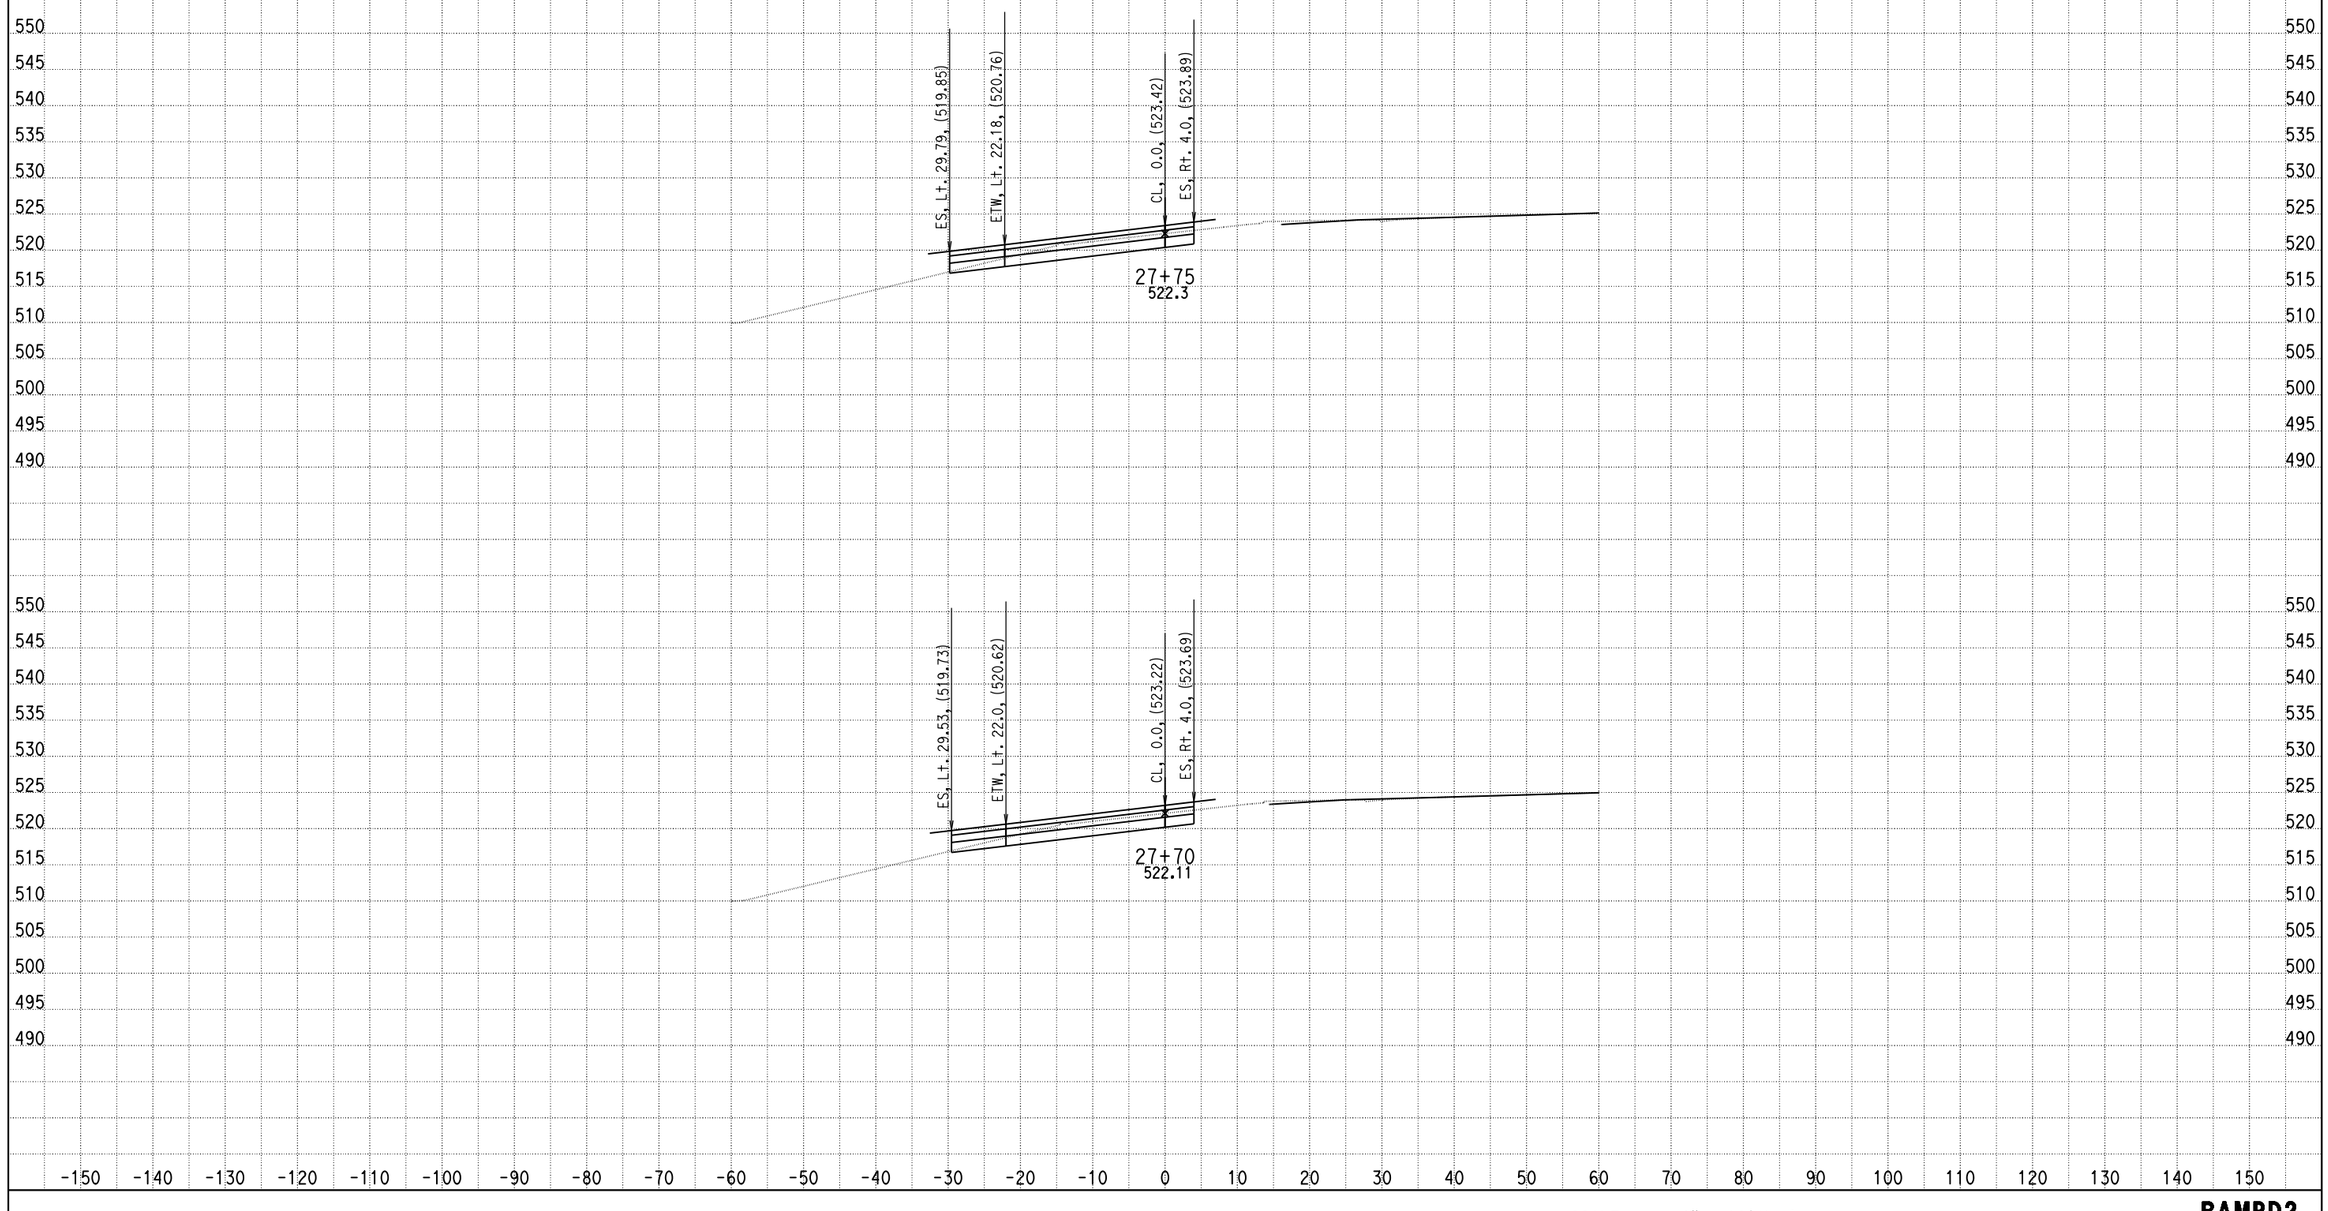

DATE: 6/18/2013

KC Project: 0818E File: C:\project\0818E\UPDATE-RAMP\hrd2-pro.ear

SCALE: 1" = 10' Horiz.
1" = 10' Vert.

All Dimensions are US Survey Feet

RAMPD2
CROSS SECTIONS

DESIGN STUDY ONLY

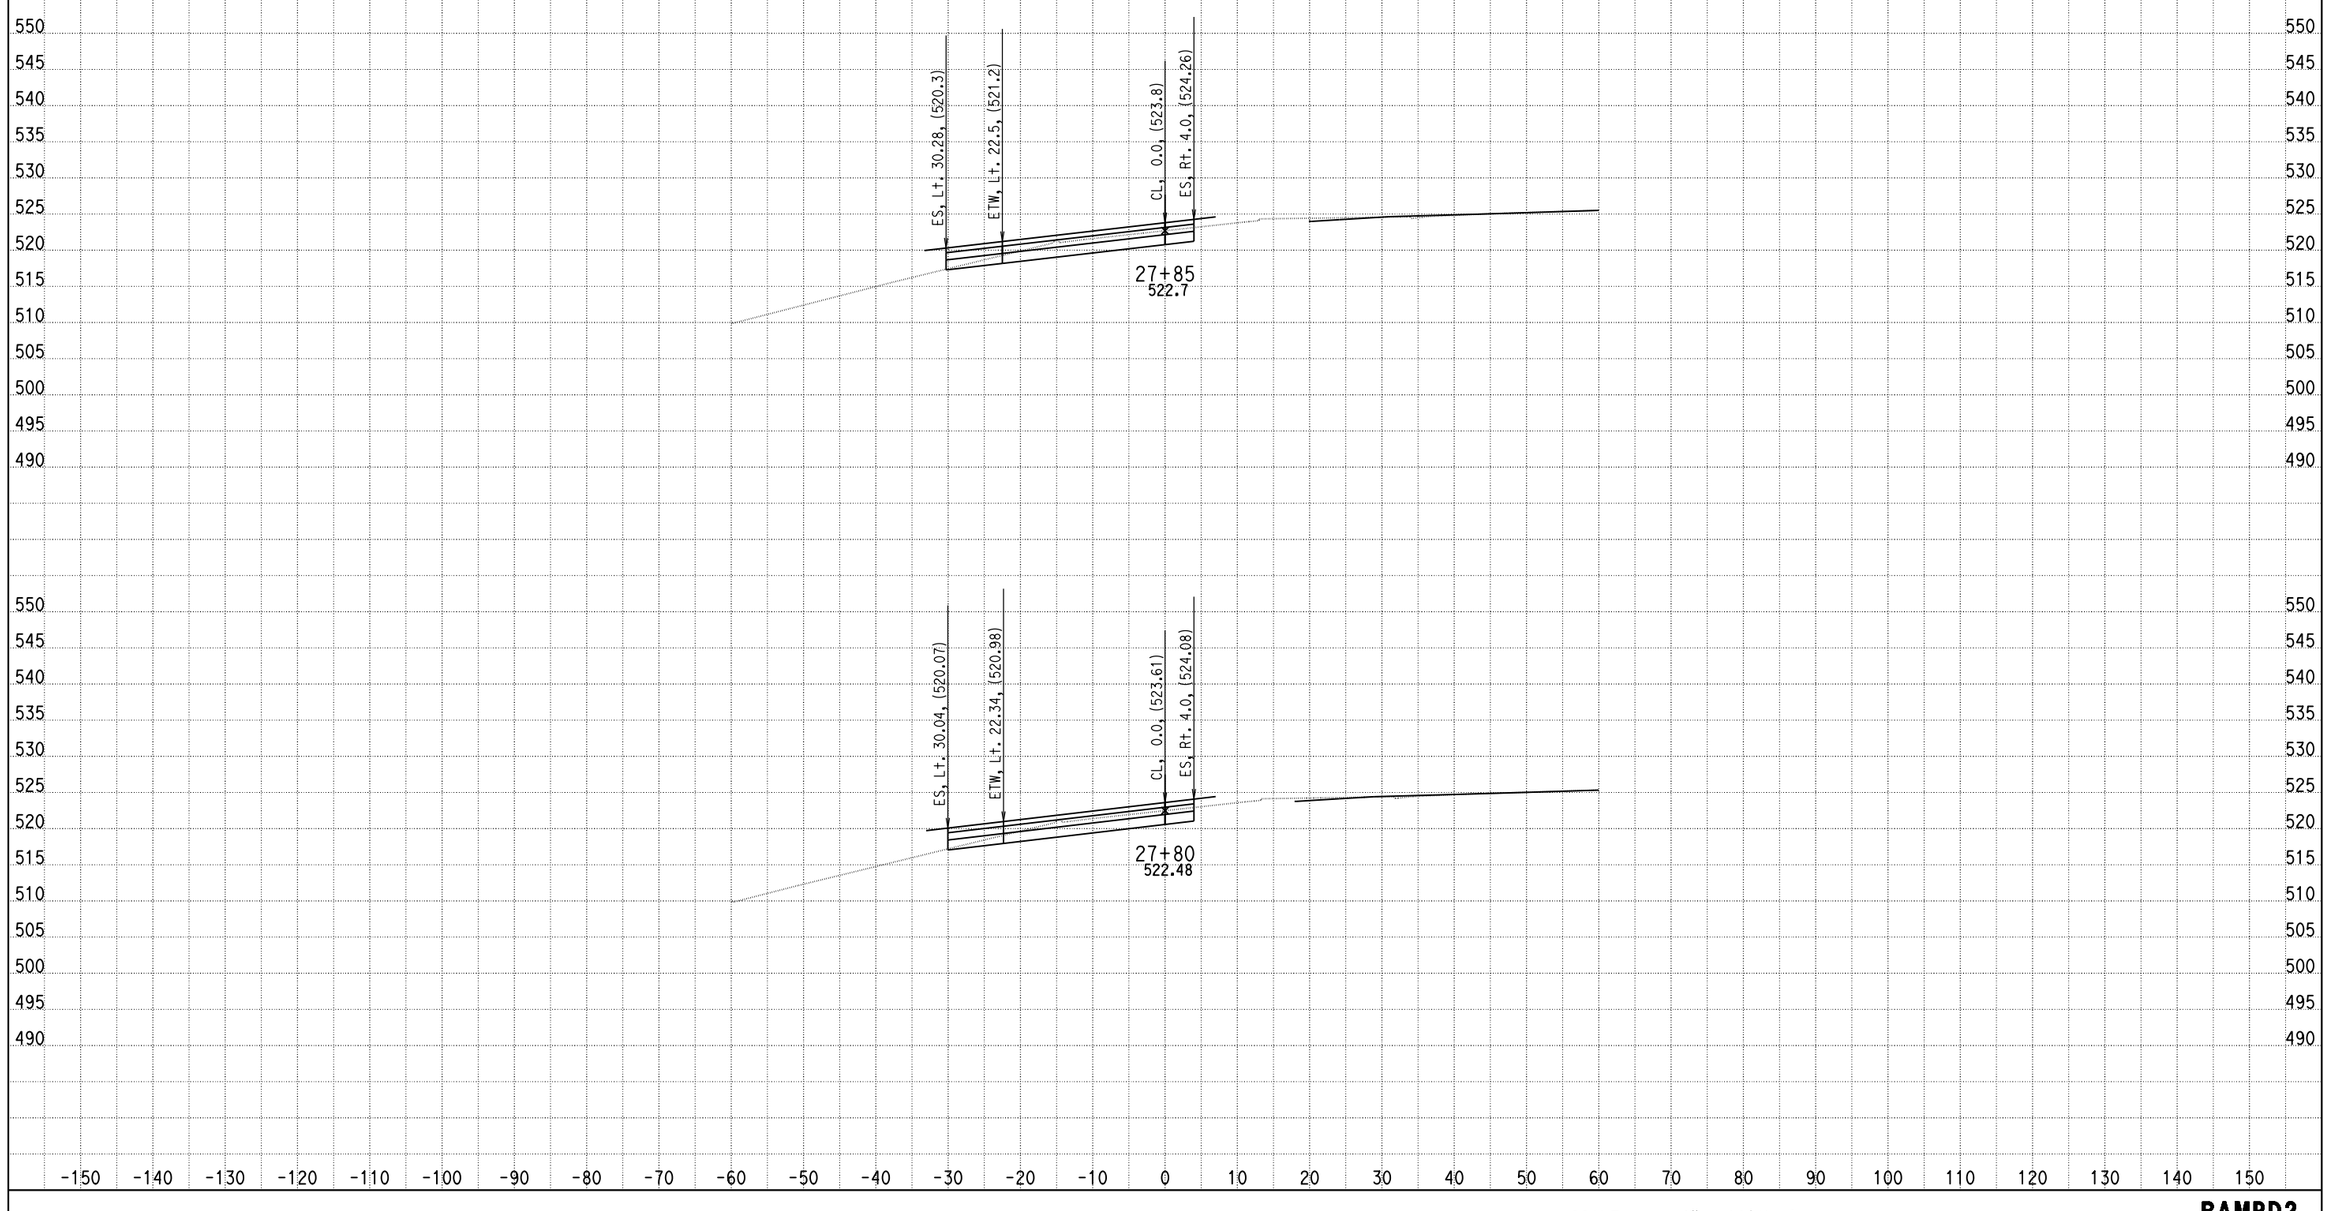

DATE: 6/18/2013

KC Project: 0818E File: C:\project\0818E\UPDATE-RAMP\hrd2-pro.ear

SCALE: 1" = 10' Horiz.
1" = 10' Vert.

All Dimensions are US Survey Feet

RAMPD2
CROSS SECTIONS

DESIGN STUDY ONLY

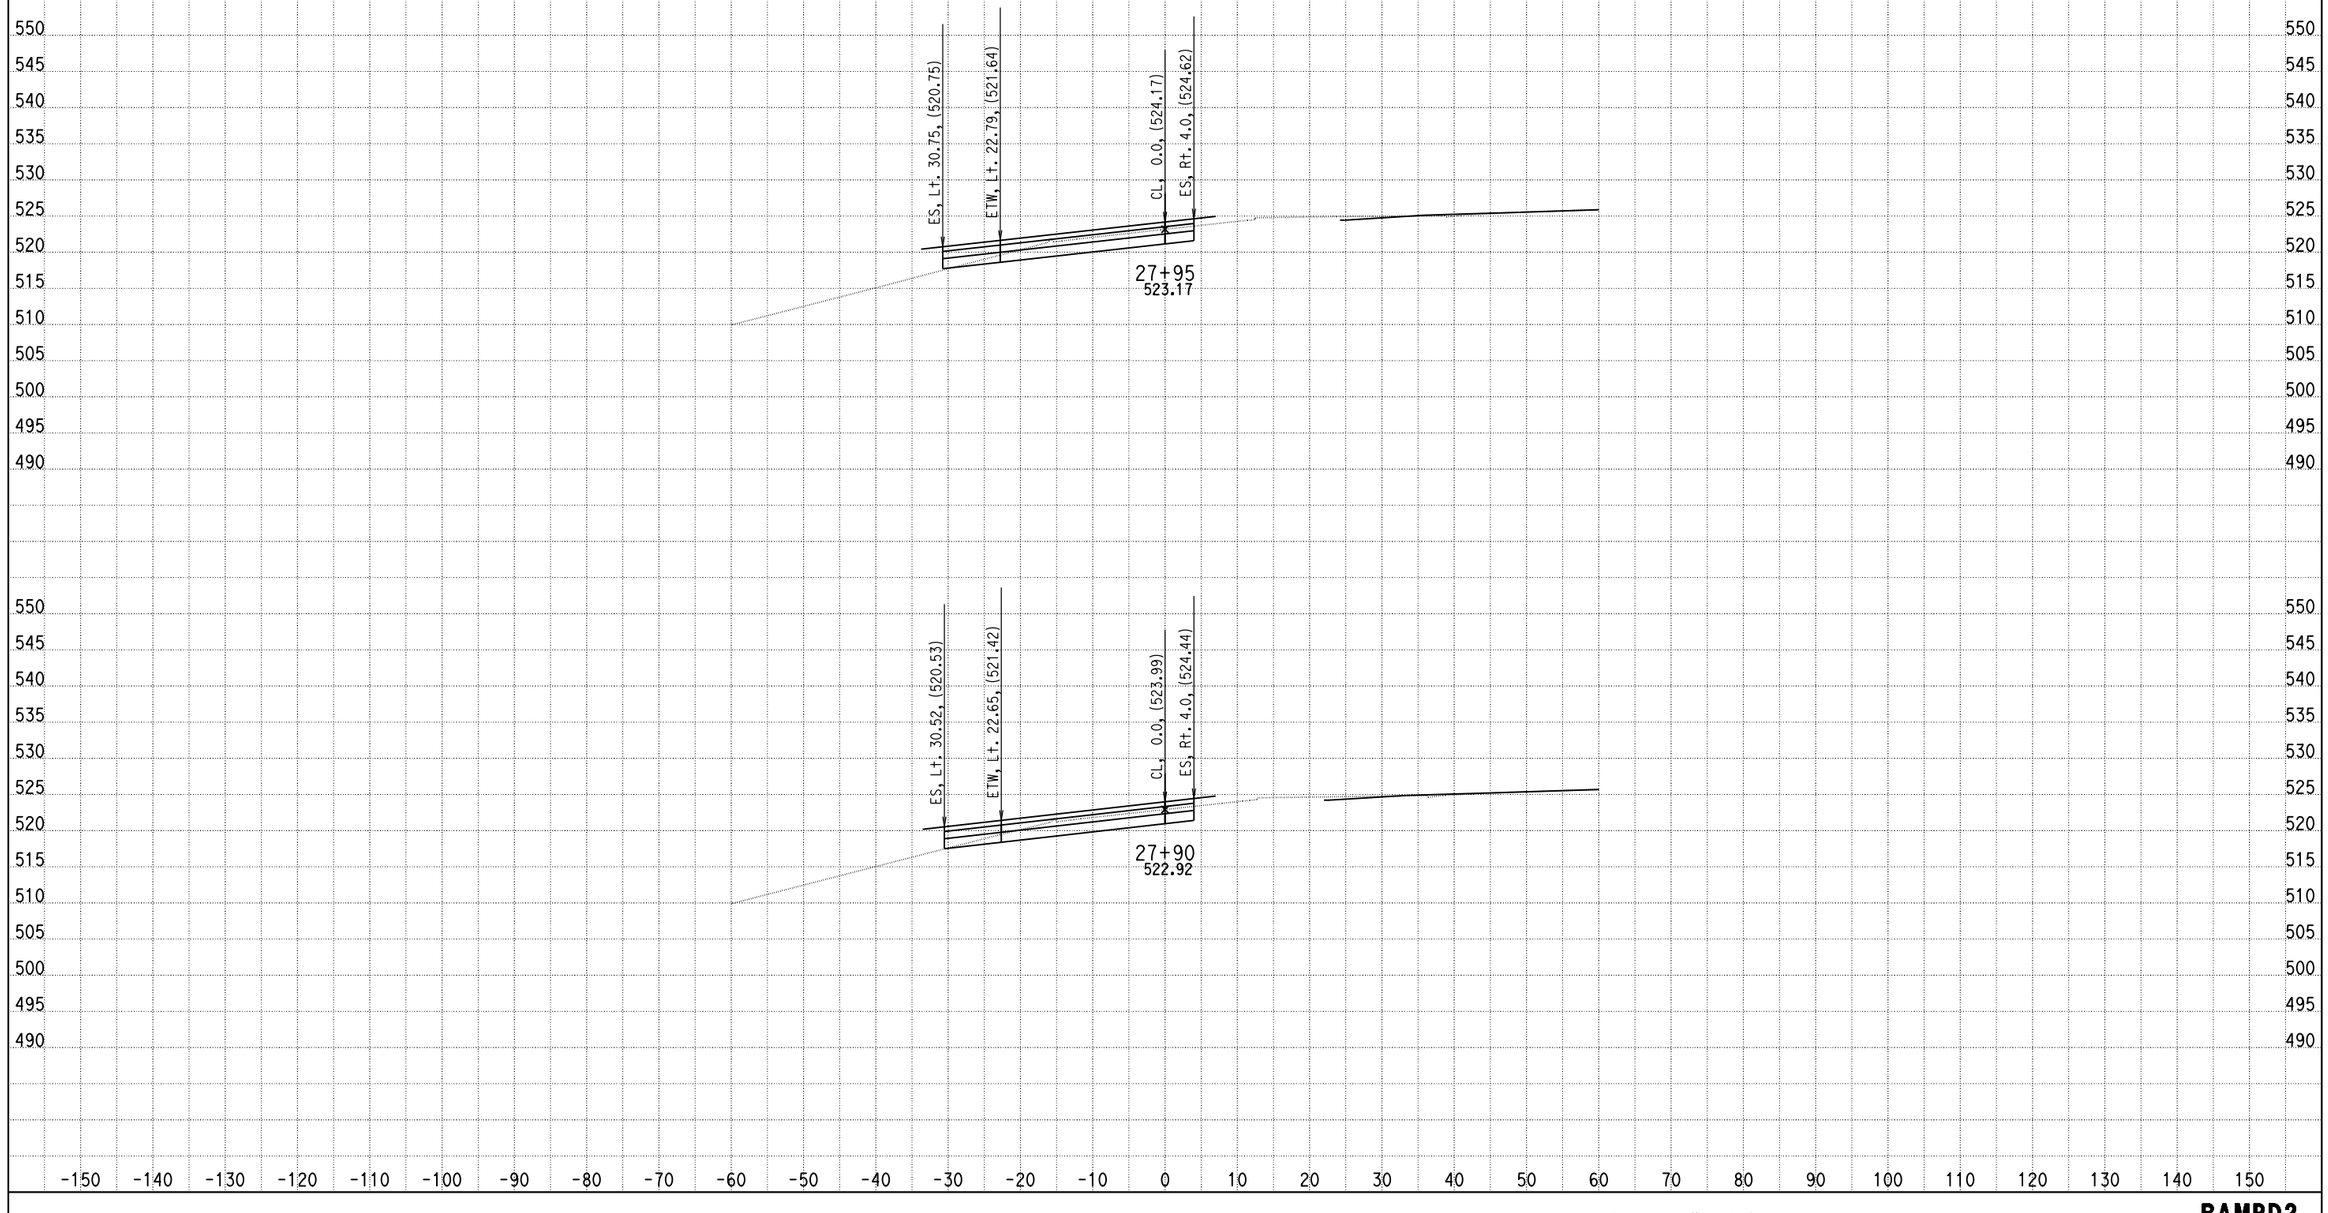

DATE: 6/18/2013

KC Project: 0818E File: C:\project\0818E\UPDATE-RAMP\hrd2-pro.ear

SCALE: 1" = 10' Horiz.
1" = 10' Vert.

All Dimensions are US Survey Feet

RAMPD2
CROSS SECTIONS

DESIGN STUDY ONLY

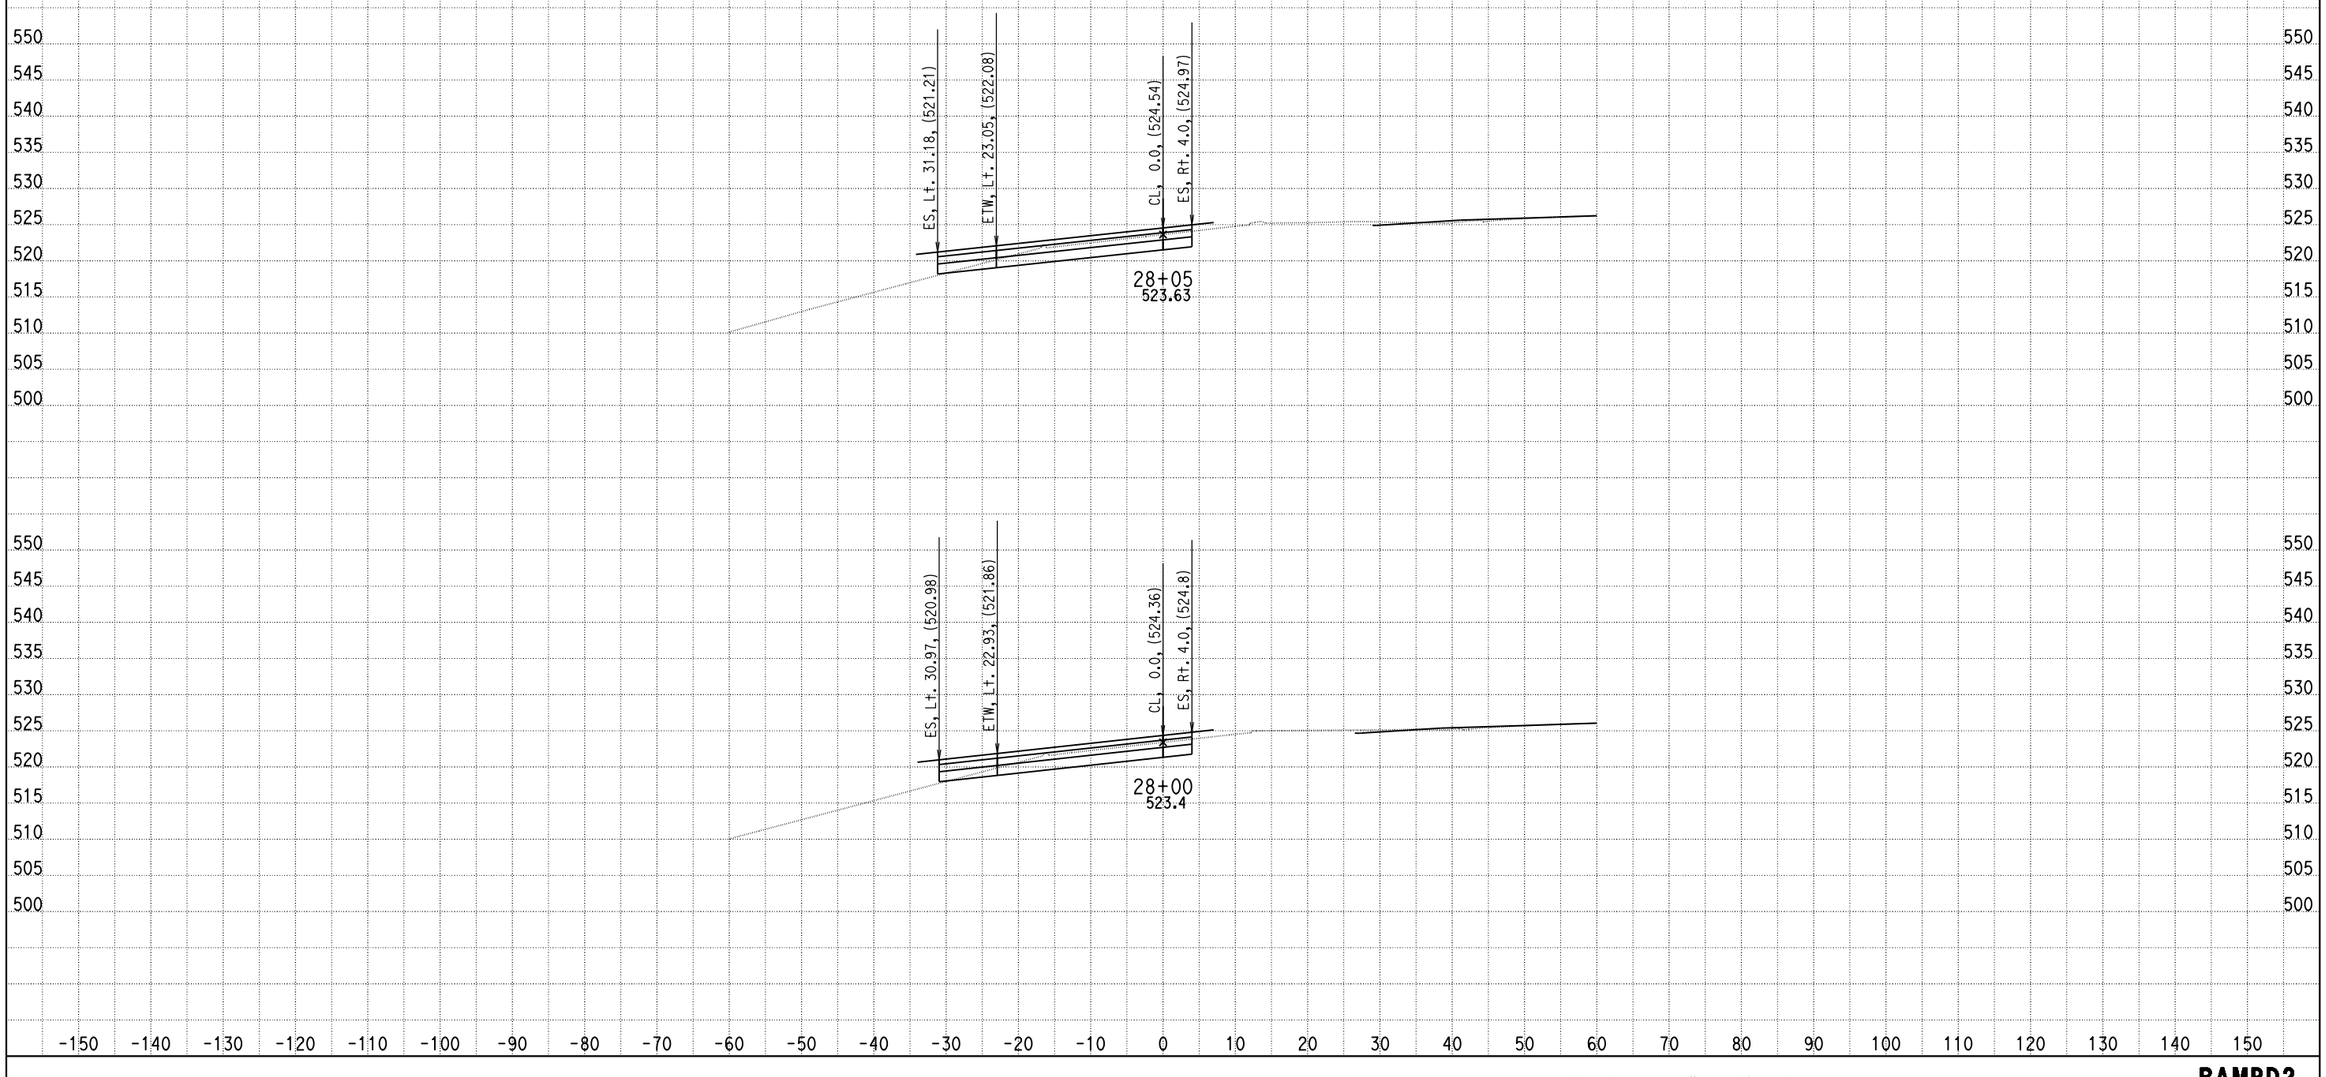

DATE: 6/18/2013

KC Project: 0818E File: C:\project\0818E\UPDATE-RAMP\hrd2-pro.ear

SCALE: 1" = 10' Horiz.
1" = 10' Vert.

All Dimensions are US Survey Feet

RAMPD2
CROSS SECTIONS

DESIGN STUDY ONLY

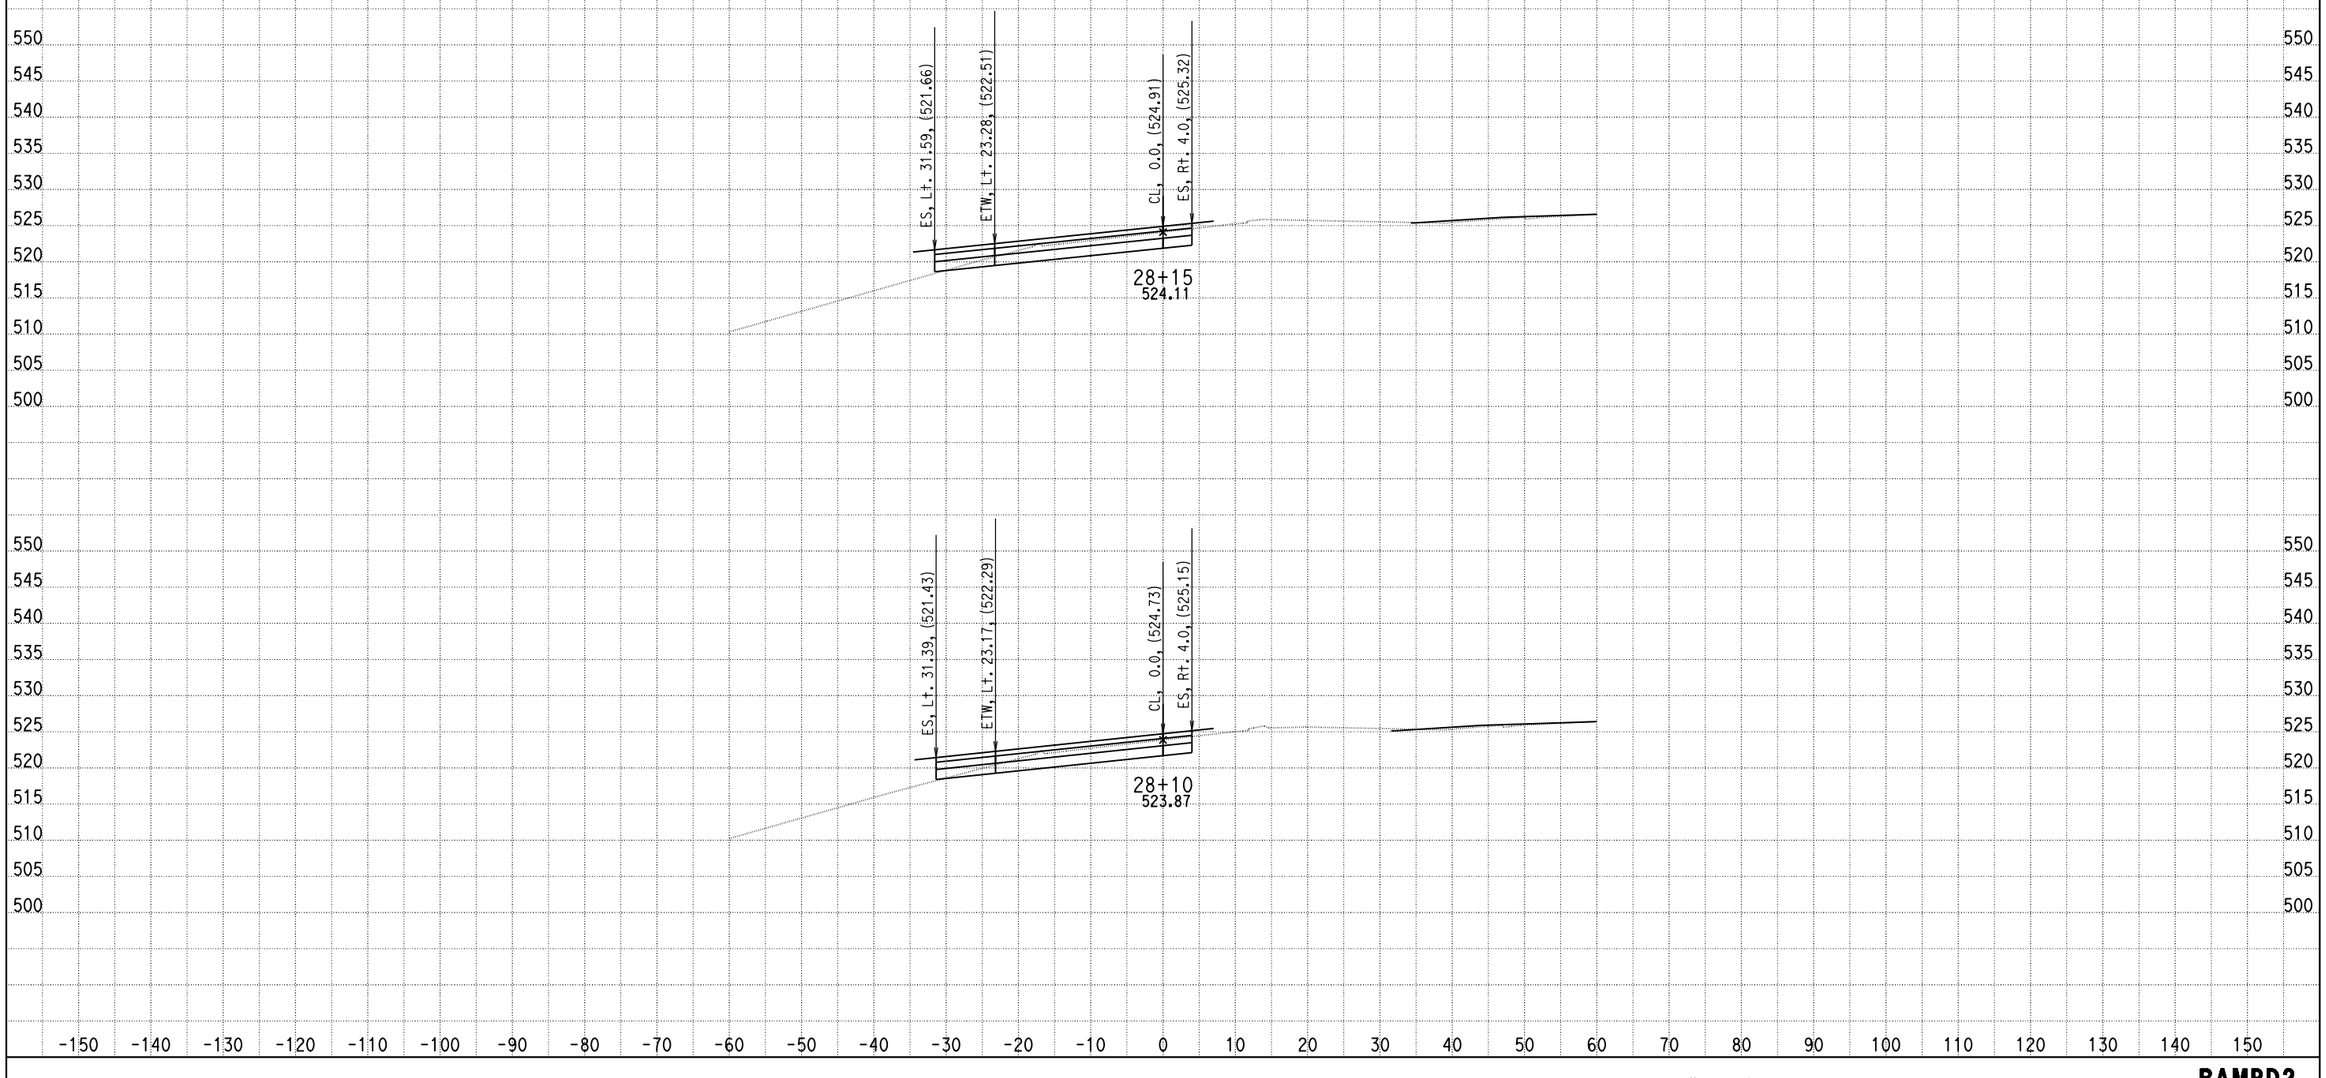

DATE: 6/18/2013

KC Project: 0818E File: C:\project\0818E\UPDATE-RAMP\hrd2-pro.ear

SCALE: 1" = 10' Horiz.
1" = 10' Vert.

All Dimensions are US Survey Feet

RAMPD2
CROSS SECTIONS

DESIGN STUDY ONLY

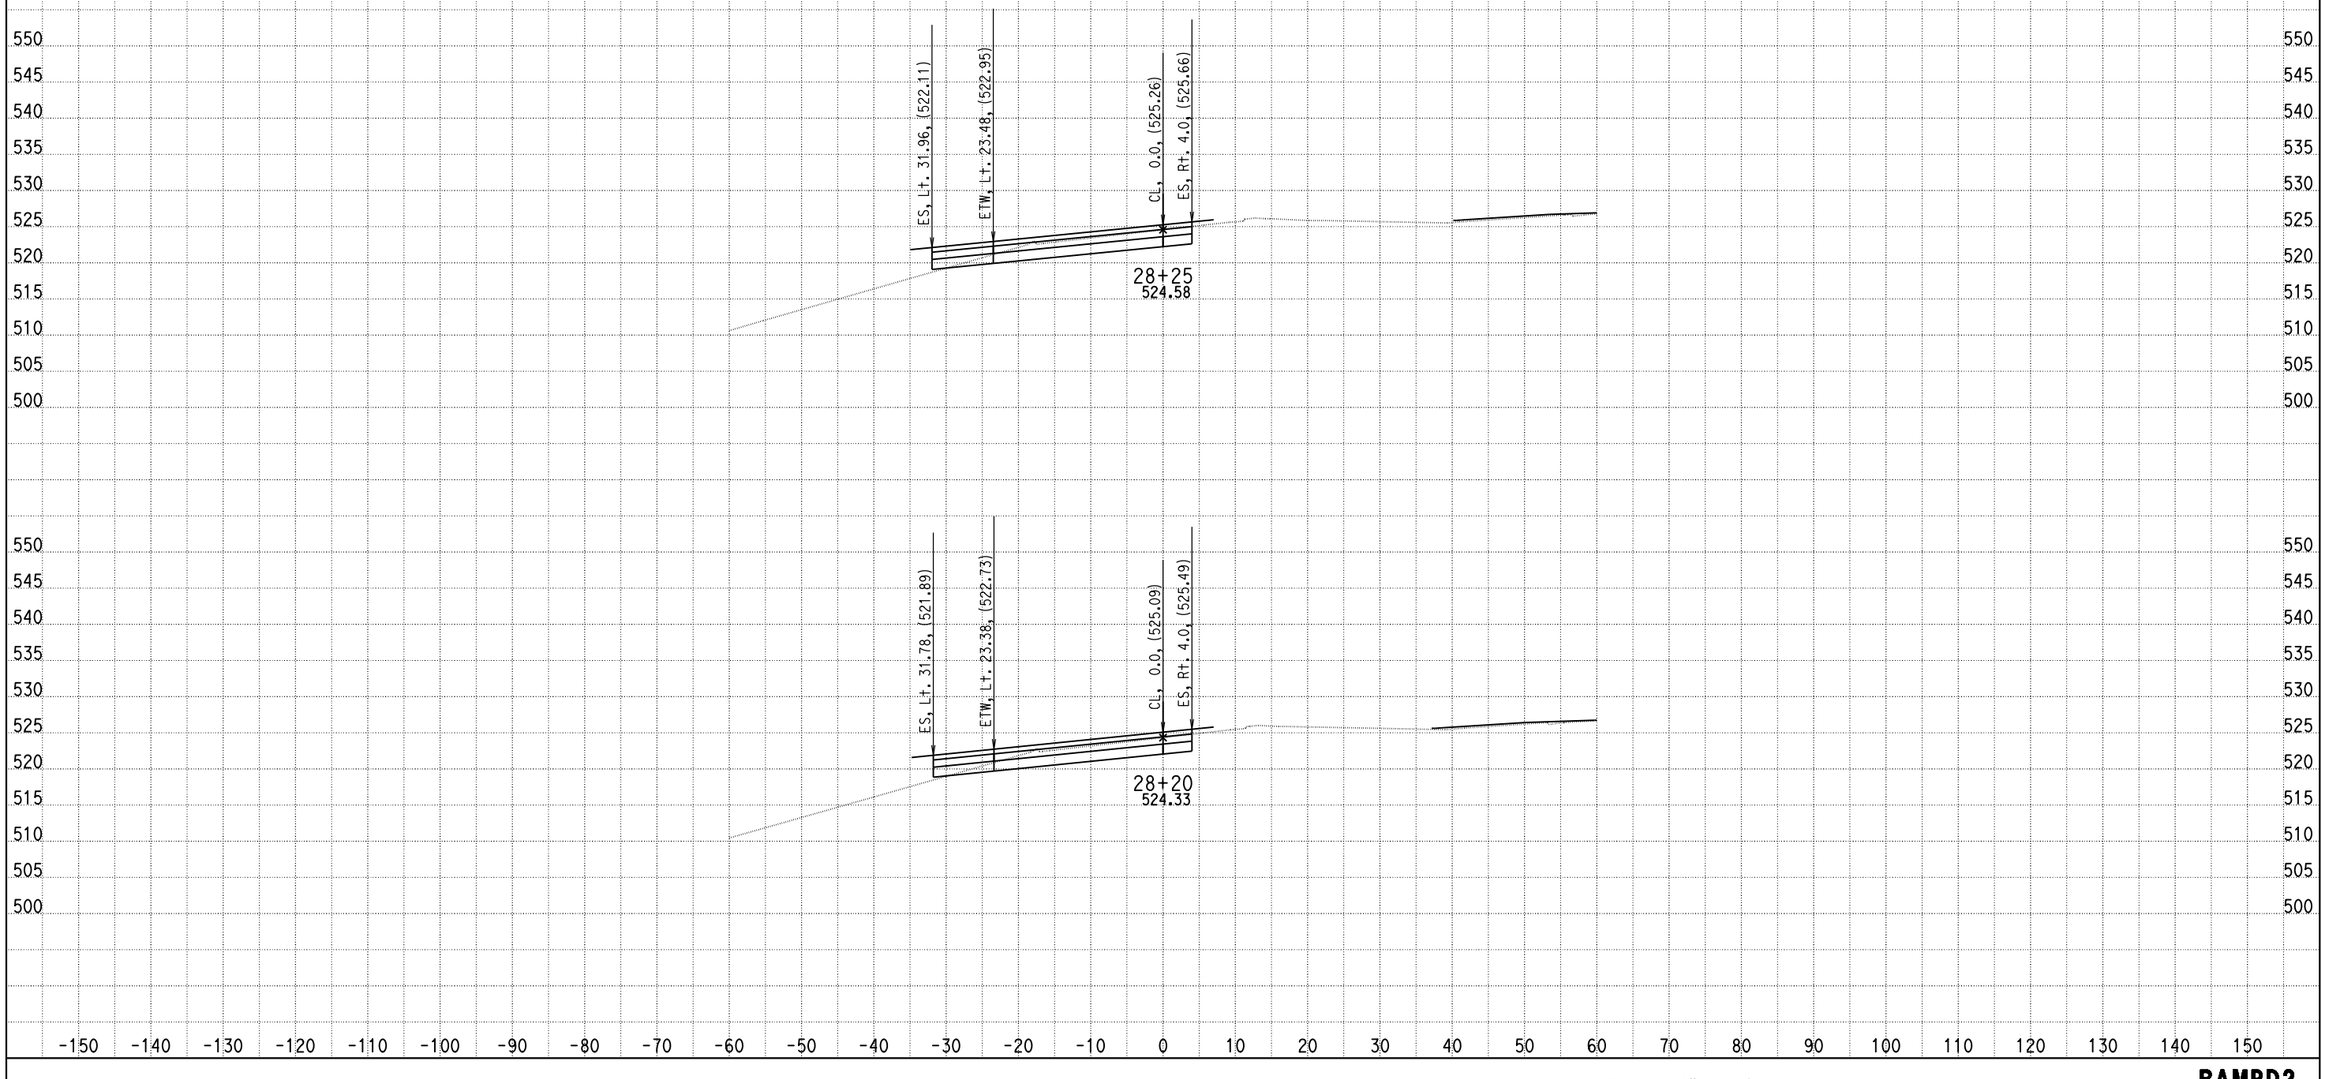

DATE: 6/18/2013

KC Project: 0818E File: C:\project\0818E\UPDATE-RAMP\hrd2-pro.ear

SCALE: 1" = 10' Horiz.
1" = 10' Vert.

All Dimensions are US Survey Feet

RAMPD2
CROSS SECTIONS

DESIGN STUDY ONLY

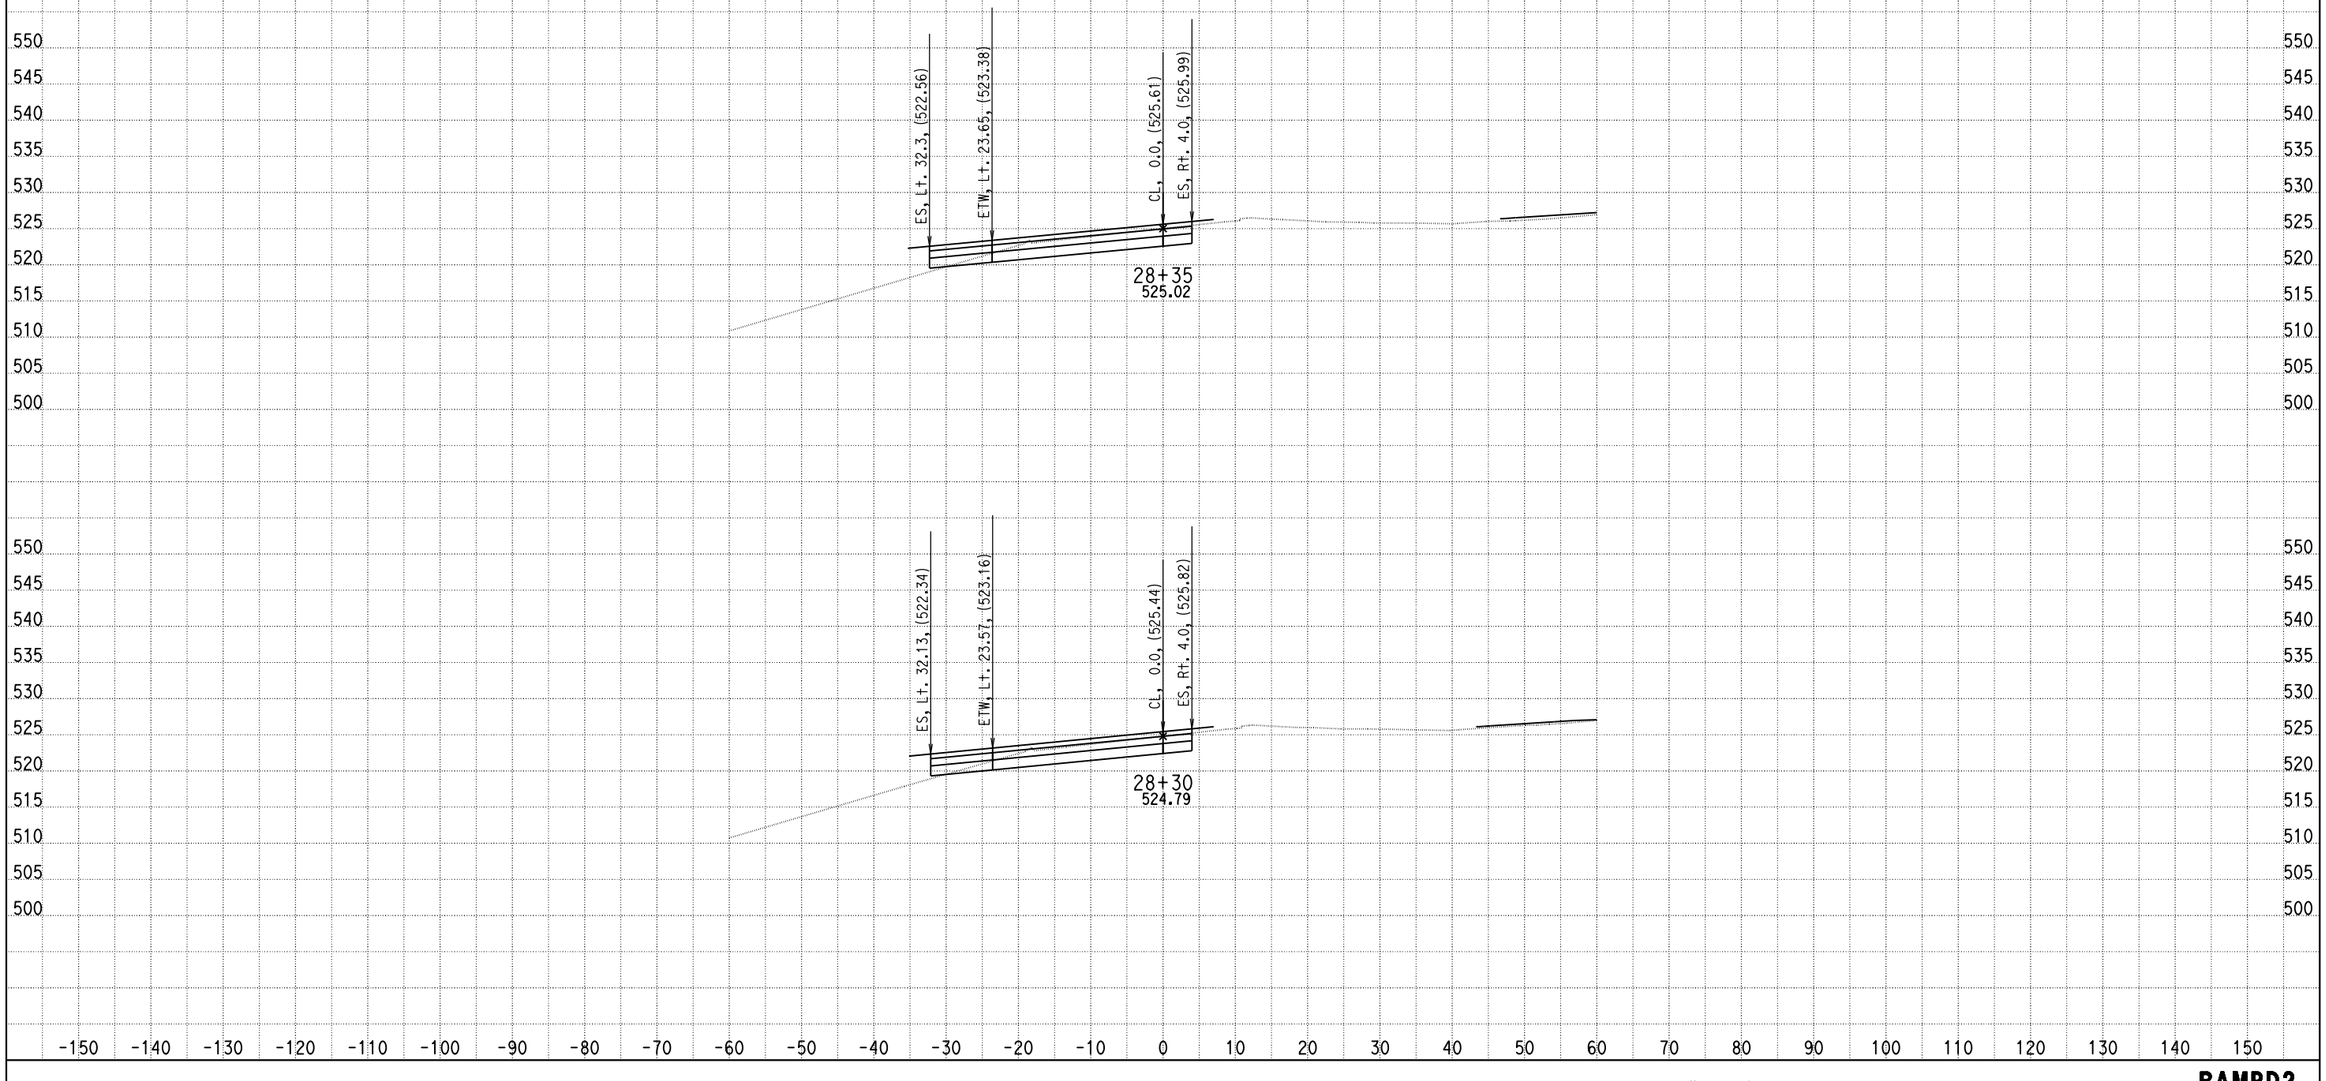

DATE: 6/18/2013

KC Project: 0818E File: C:\project\0818E\UPDATE-RAMP\hrd2-pro.ear

SCALE: 1" = 10' Horiz.
1" = 10' Vert.

All Dimensions are US Survey Feet

RAMPD2
CROSS SECTIONS

DESIGN STUDY ONLY

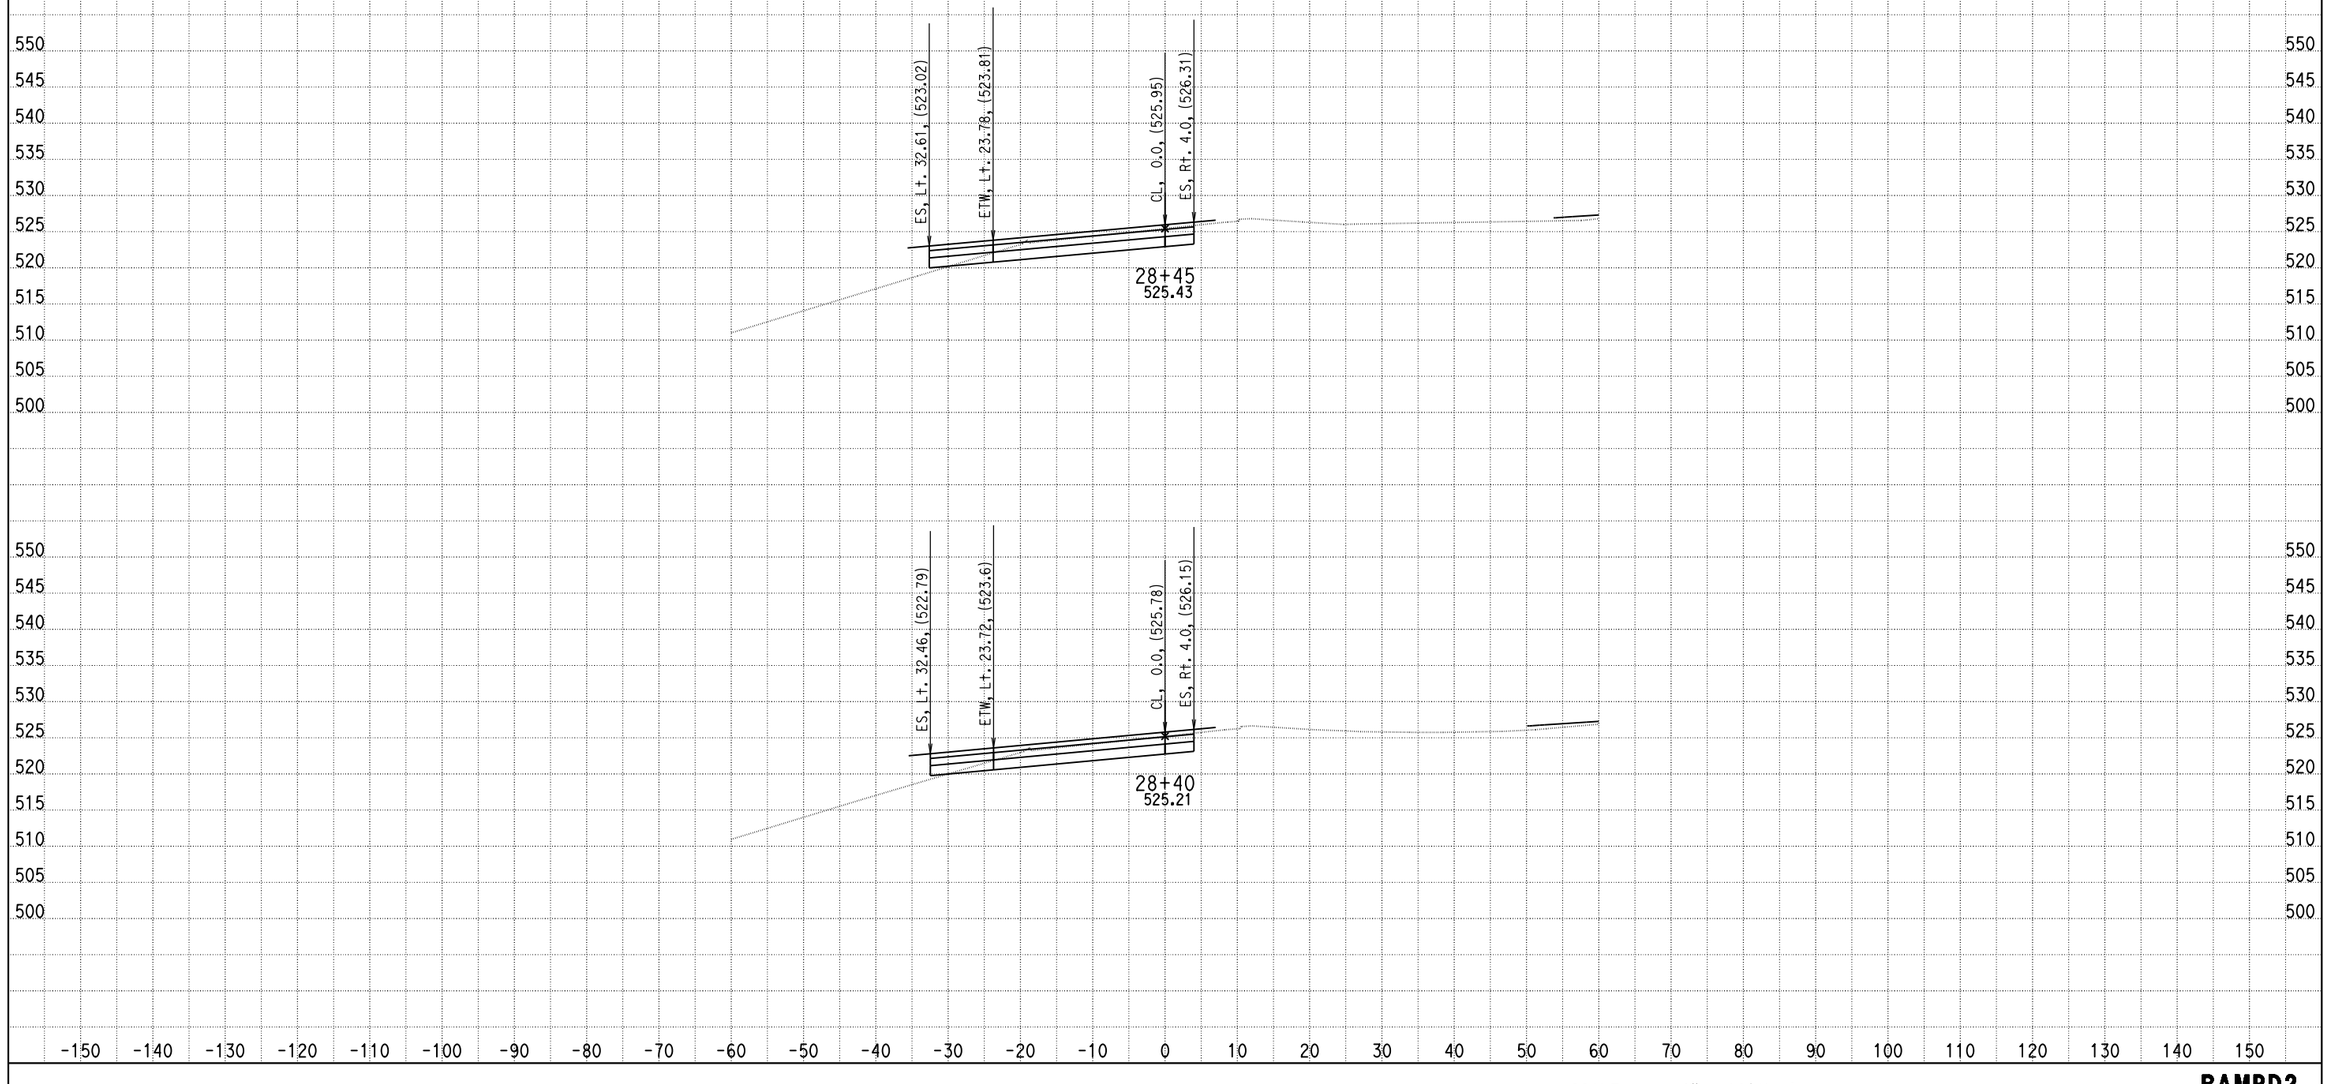

DATE: 6/18/2013

KC Project: 0818E File: C:\project\0818E\UPDATE-RAMP\hrd2-pro.ear

SCALE: 1" = 10' Horiz.
1" = 10' Vert.

All Dimensions are US Survey Feet

RAMPD2
CROSS SECTIONS
SHEET 43 OF XXX

DESIGN STUDY ONLY

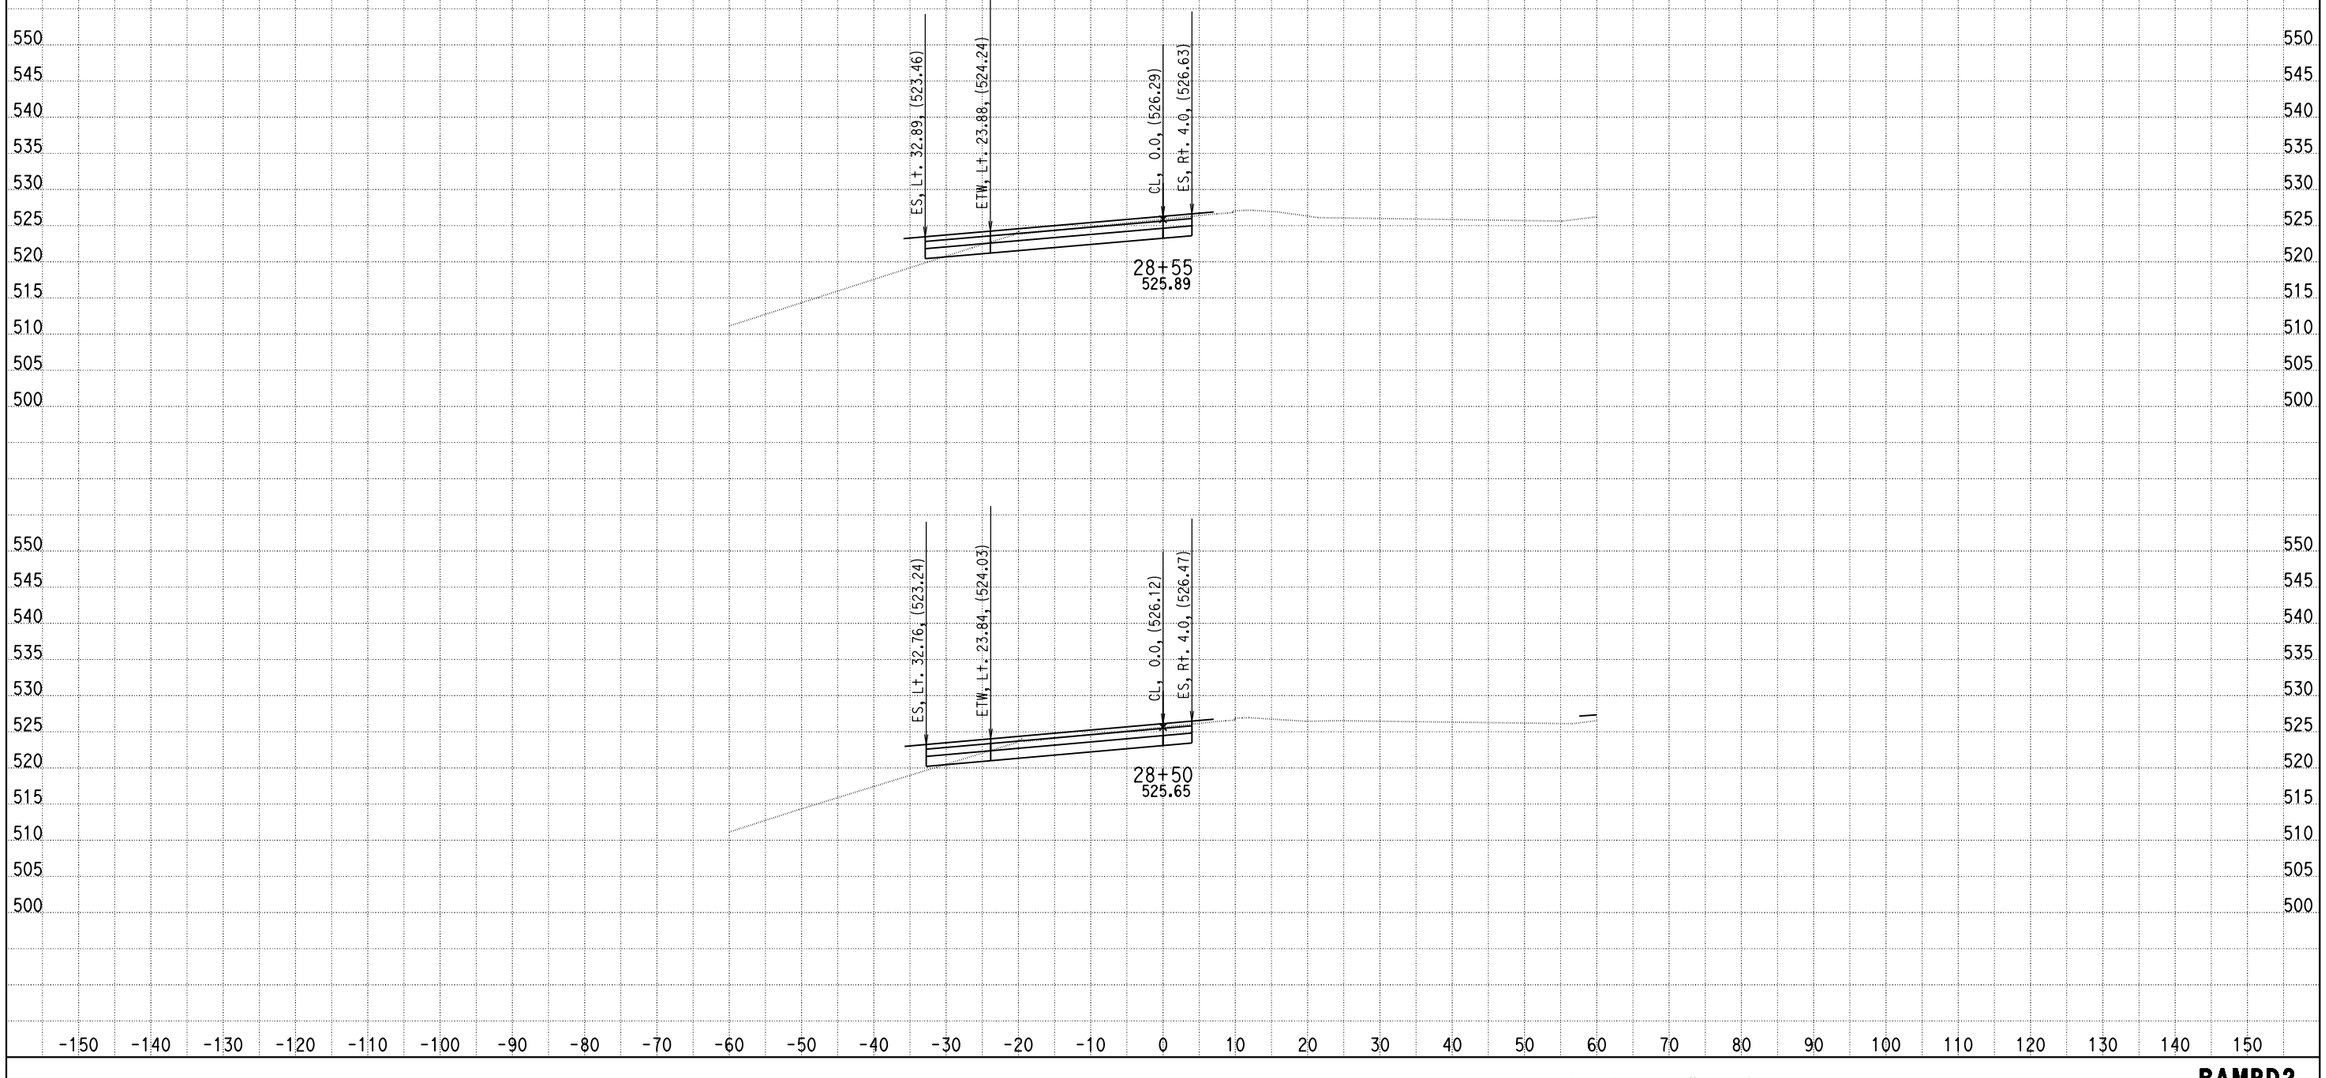

DATE: 6/18/2013

KC Project: 0818E File: C:\project\0818E\UPDATE-RAMP\hrd2-pro.ear

SCALE: 1" = 10' Horiz.
1" = 10' Vert.

All Dimensions are US Survey Feet

RAMPD2
CROSS SECTIONS

DESIGN STUDY ONLY

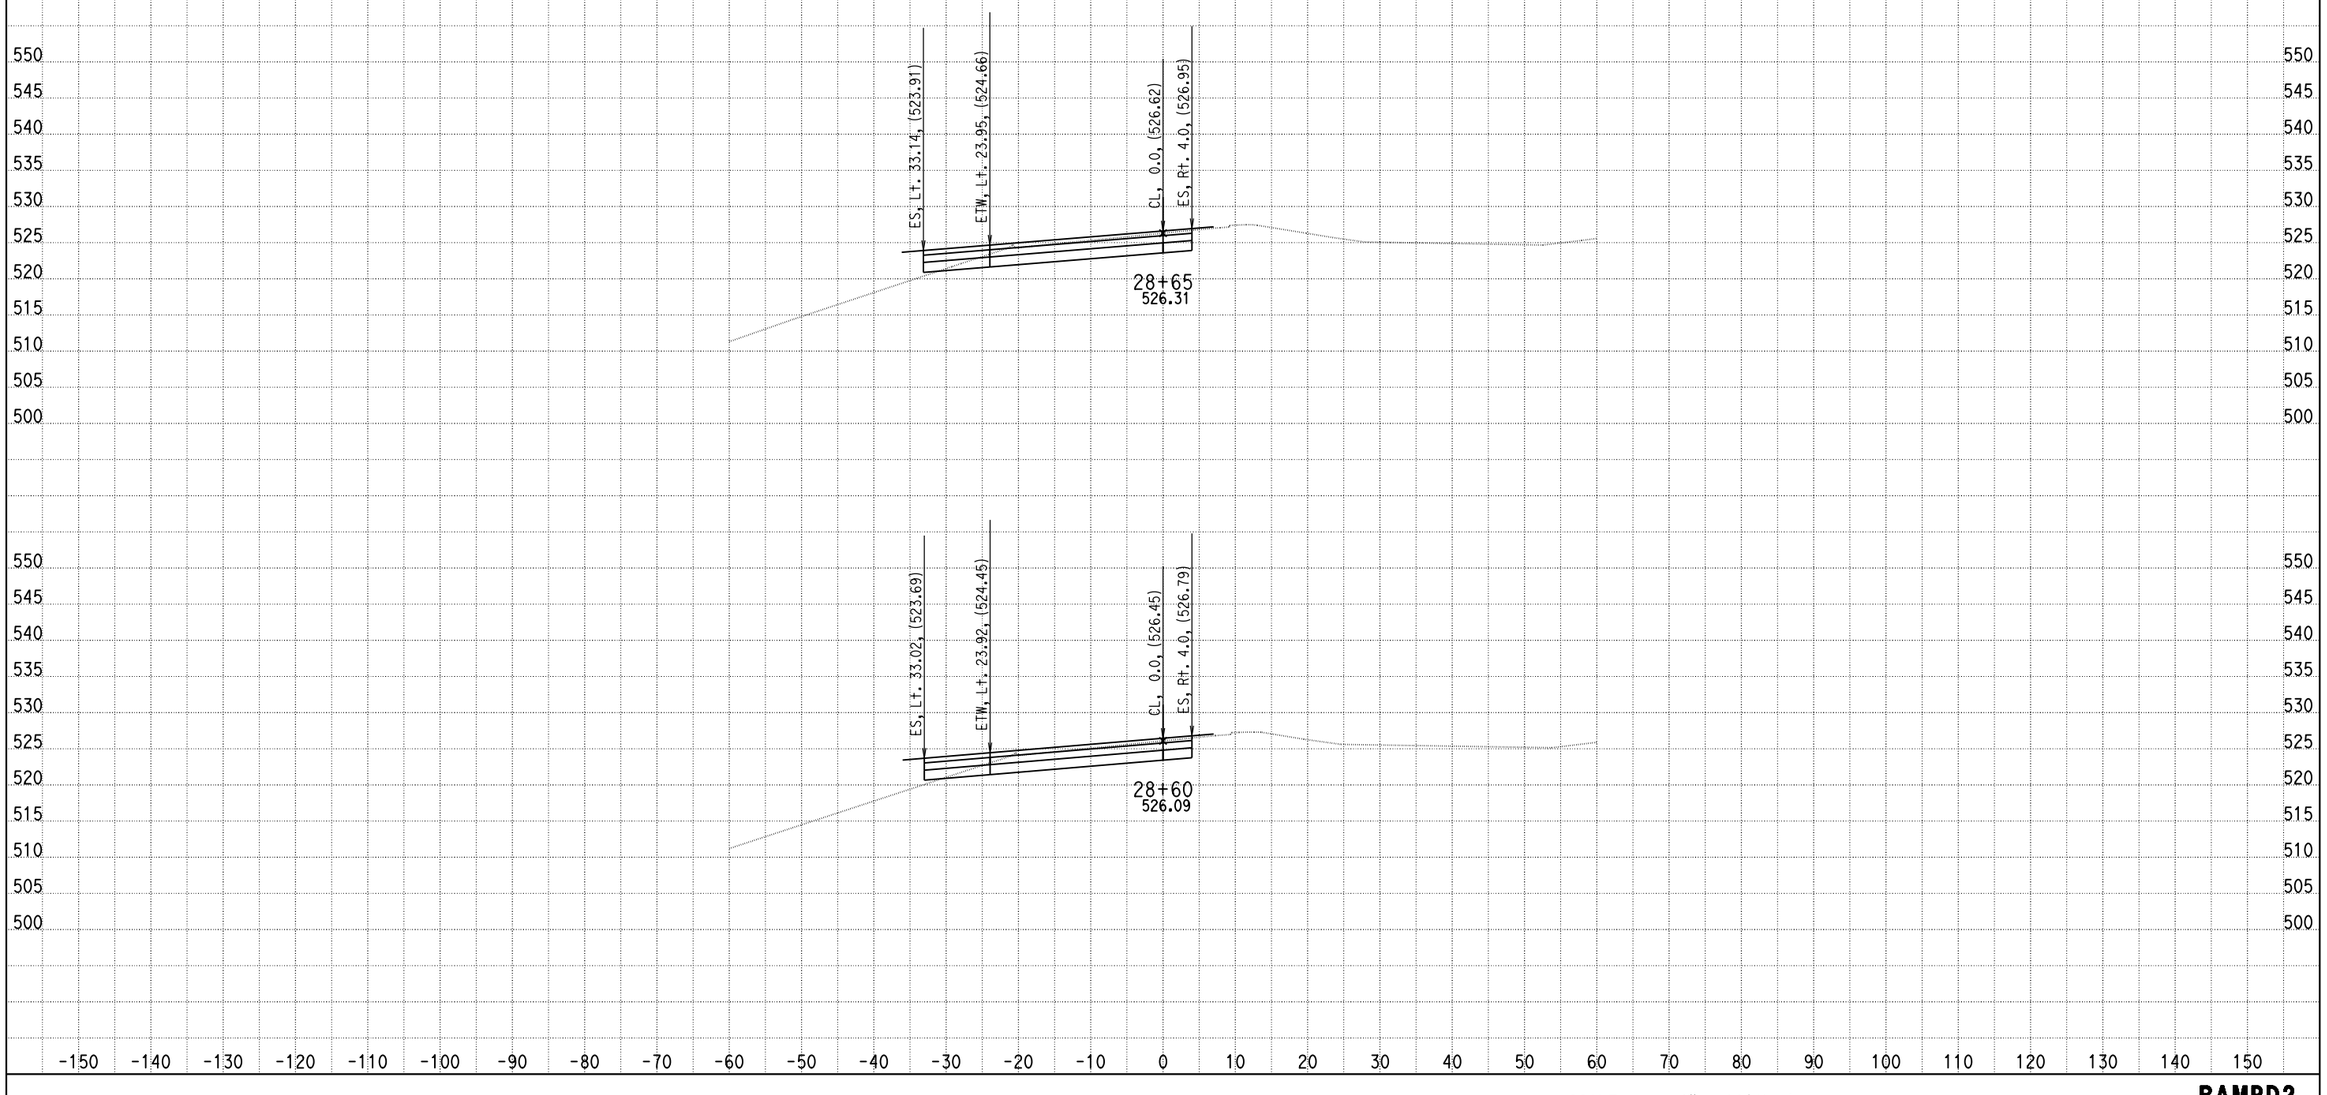

DATE: 6/18/2013

KC Project: 0818E File: C:\project\0818E\UPDATE-RAMP\hrd2-pro.ear

SCALE: 1" = 10' Horiz.
1" = 10' Vert.

All Dimensions are US Survey Feet

RAMPD2
CROSS SECTIONS

DESIGN STUDY ONLY

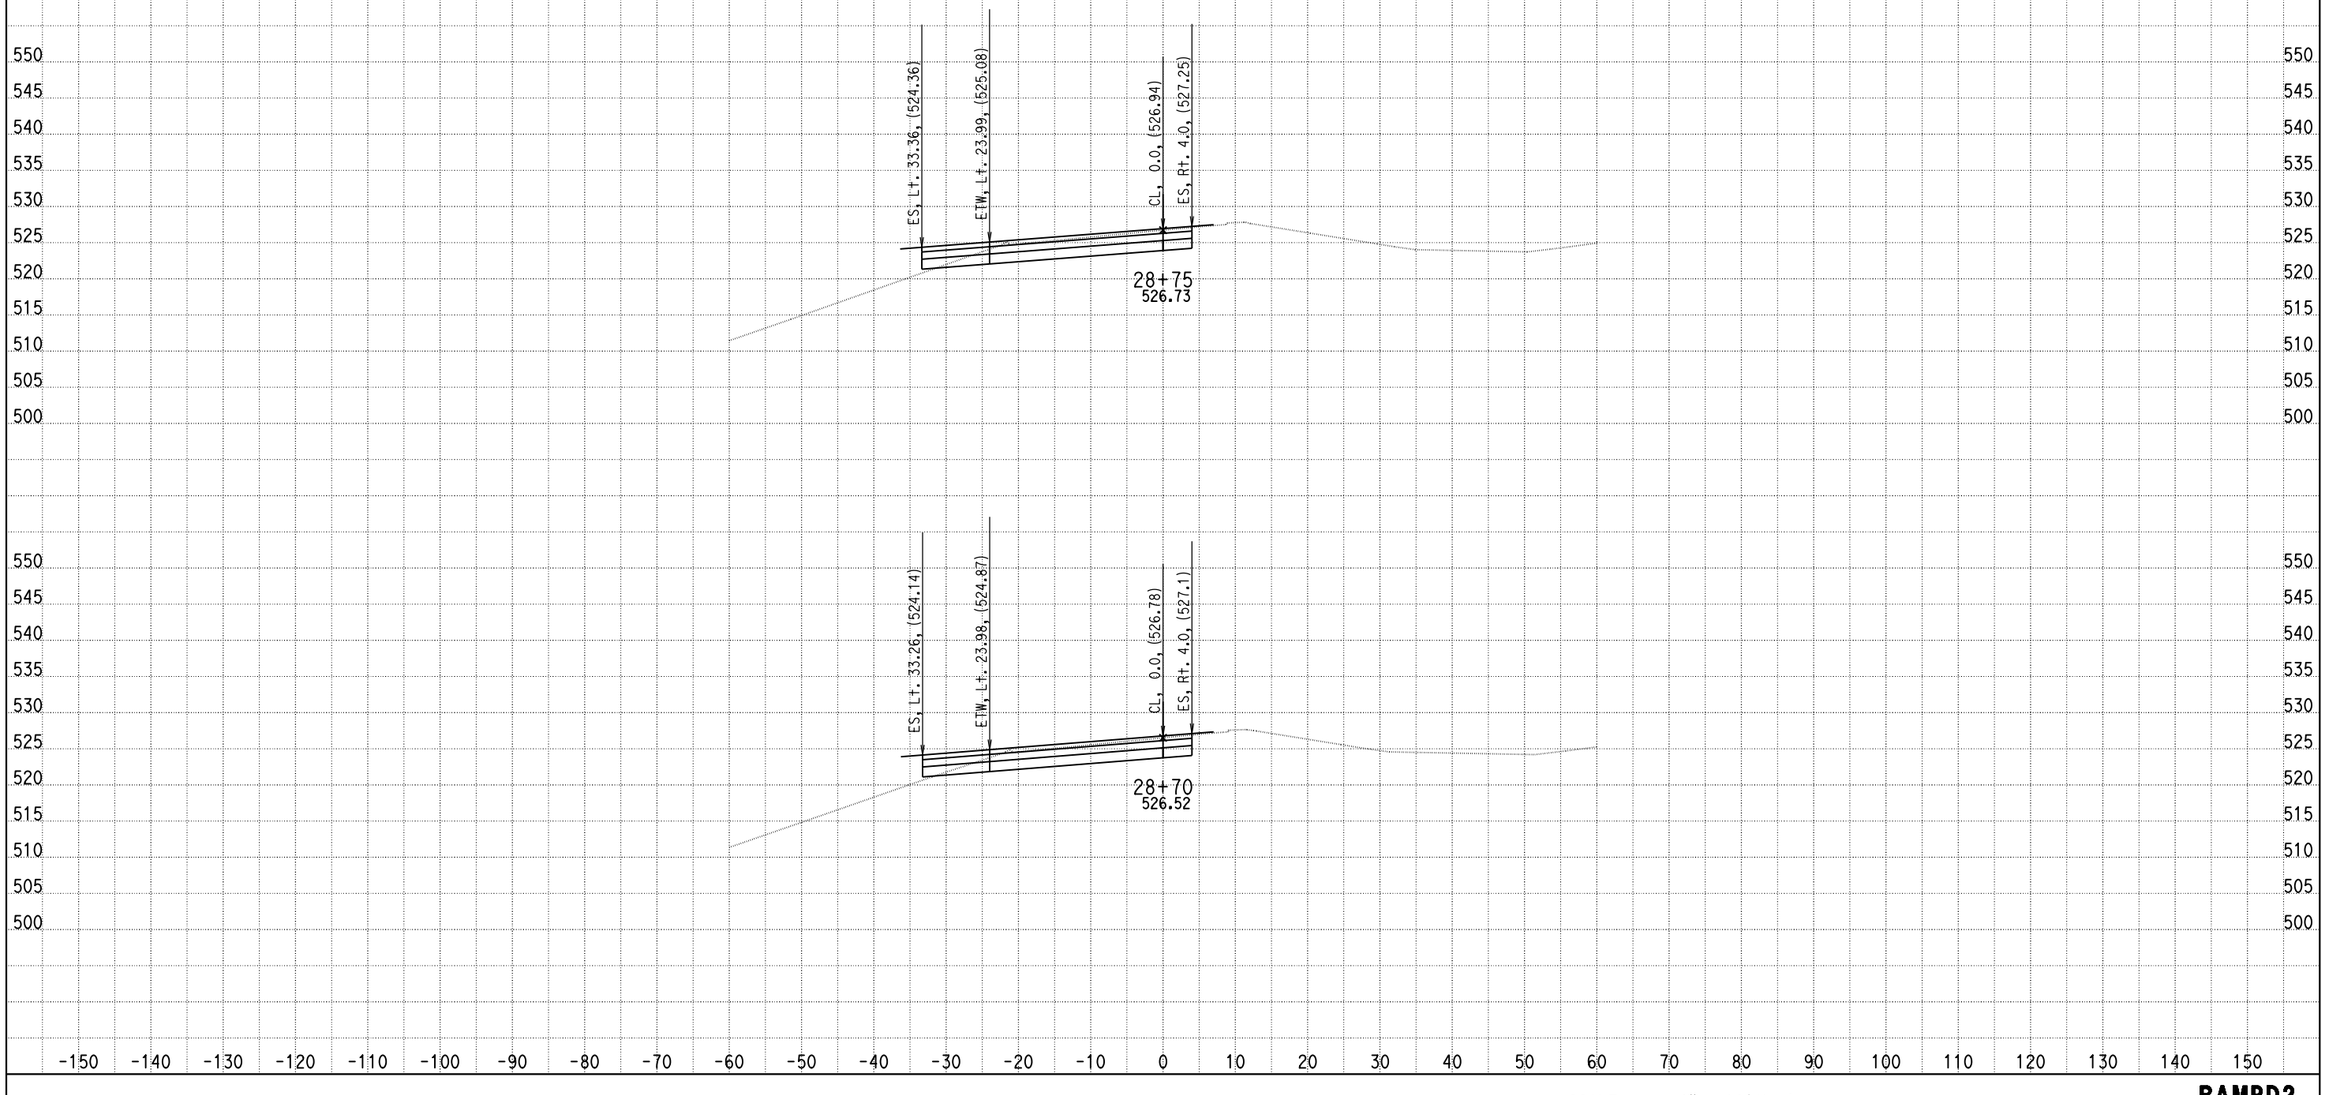

DATE: 6/18/2013

KC Project: 0818E File: C:\project\0818E\UPDATE-RAMP\hrd2-pro.ear

SCALE: 1" = 10' Horiz.
1" = 10' Vert.

All Dimensions are US Survey Feet

RAMPD2
CROSS SECTIONS

DESIGN STUDY ONLY

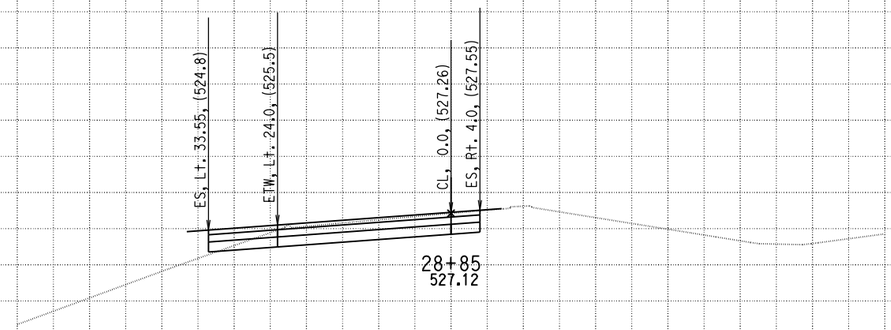

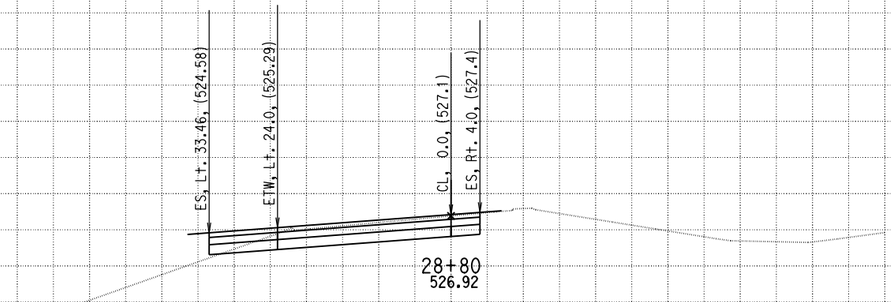

DATE: 6/18/2013

KC Project: 0818E File: C:\project\0818E\UPDATE-RAMP\hrd2-pro.ear

SCALE: 1" = 10' Horiz.
1" = 10' Vert.

All Dimensions are US Survey Feet

RAMPD2
CROSS SECTIONS
SHEET 47 OF XXX

DESIGN STUDY ONLY

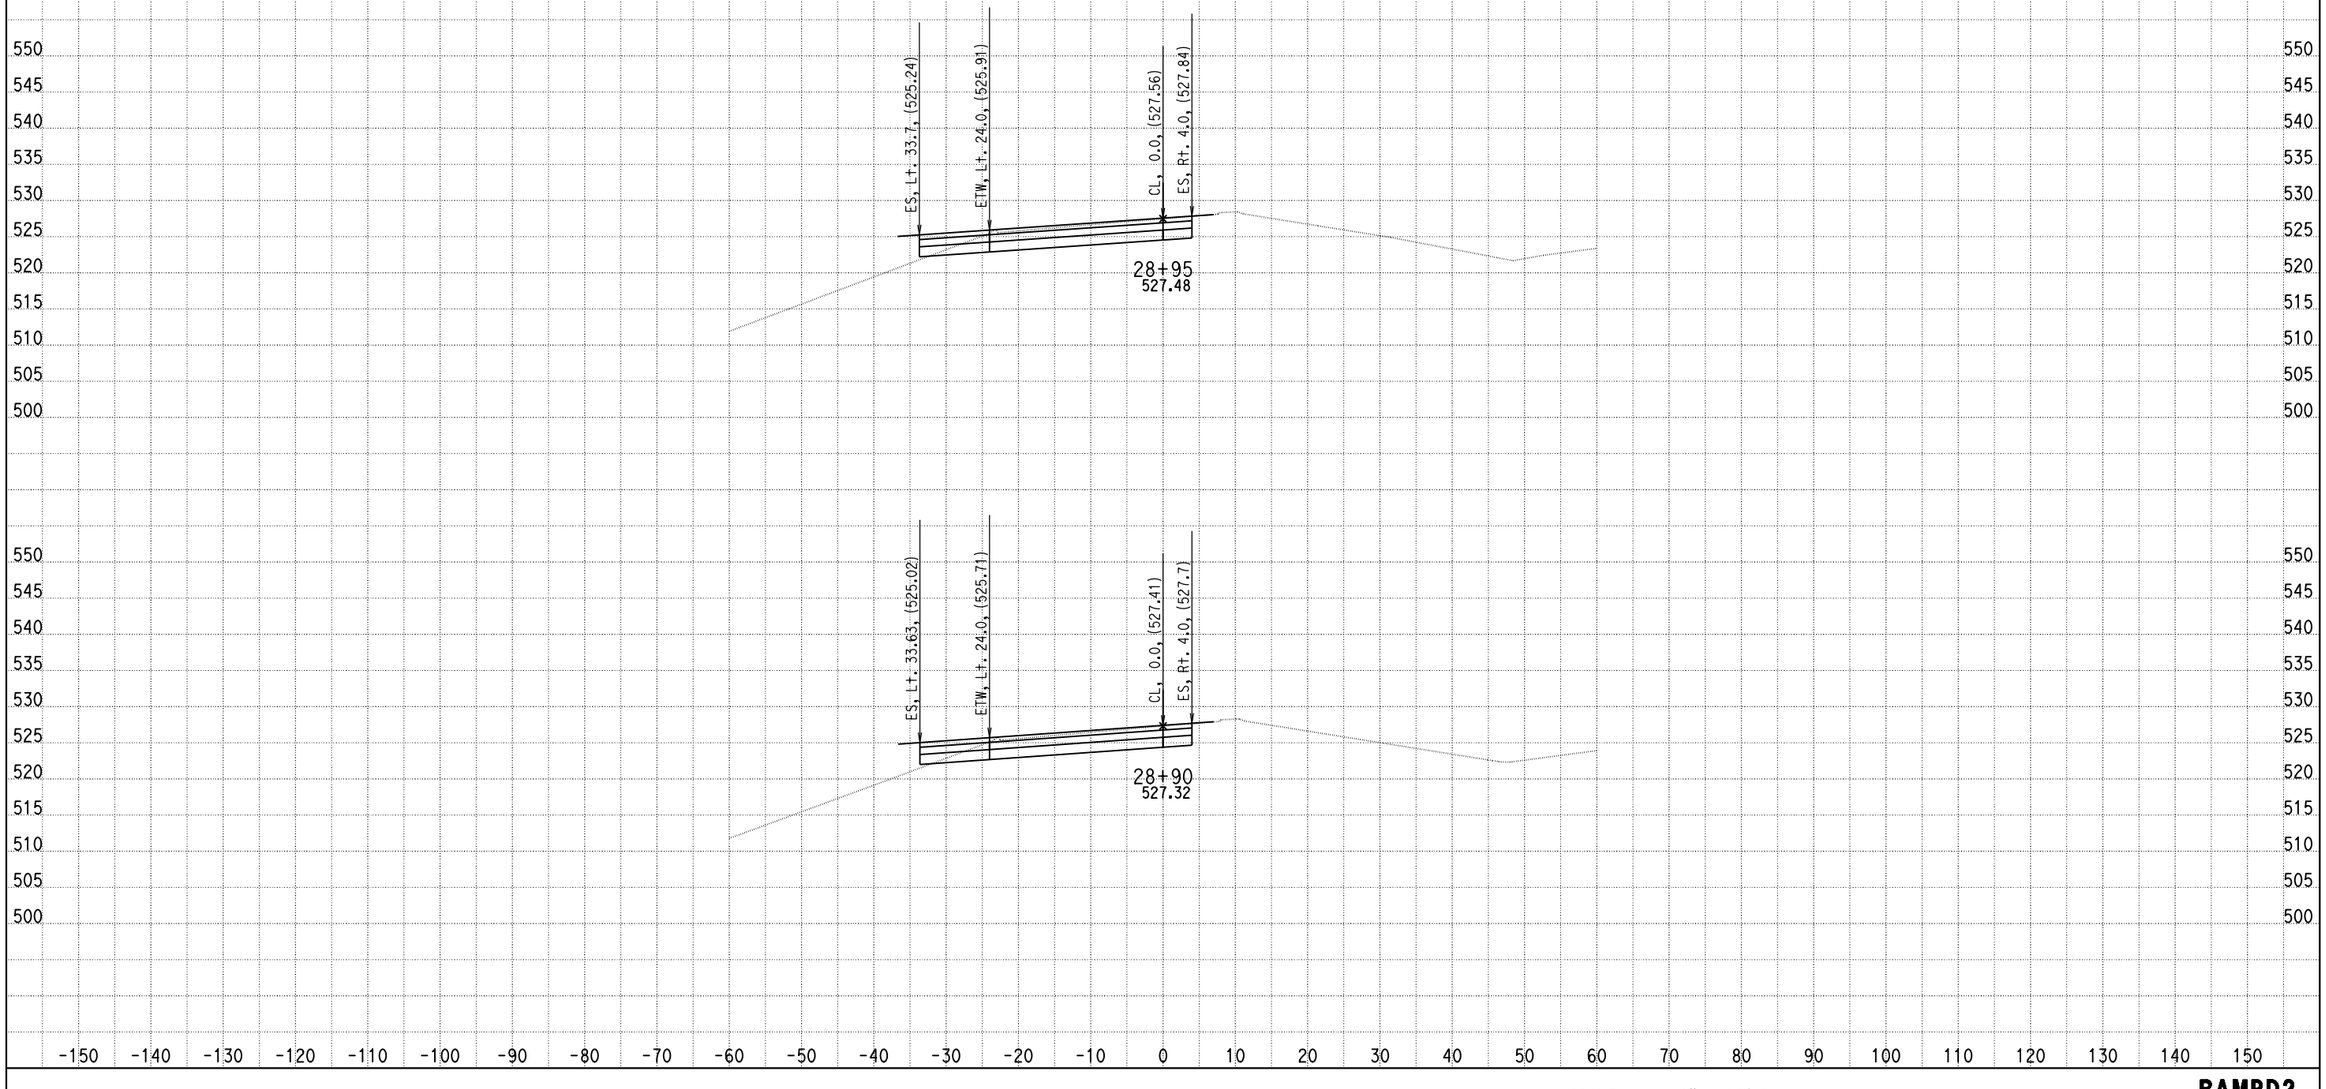

DATE: 6/18/2013

KC Project: 0818E File: C:\project\0818E\UPDATE-RAMP\hrd2-pro.ear

SCALE: 1" = 10' Horiz.
1" = 10' Vert.

All Dimensions are US Survey Feet

RAMPD2
CROSS SECTIONS

DESIGN STUDY ONLY

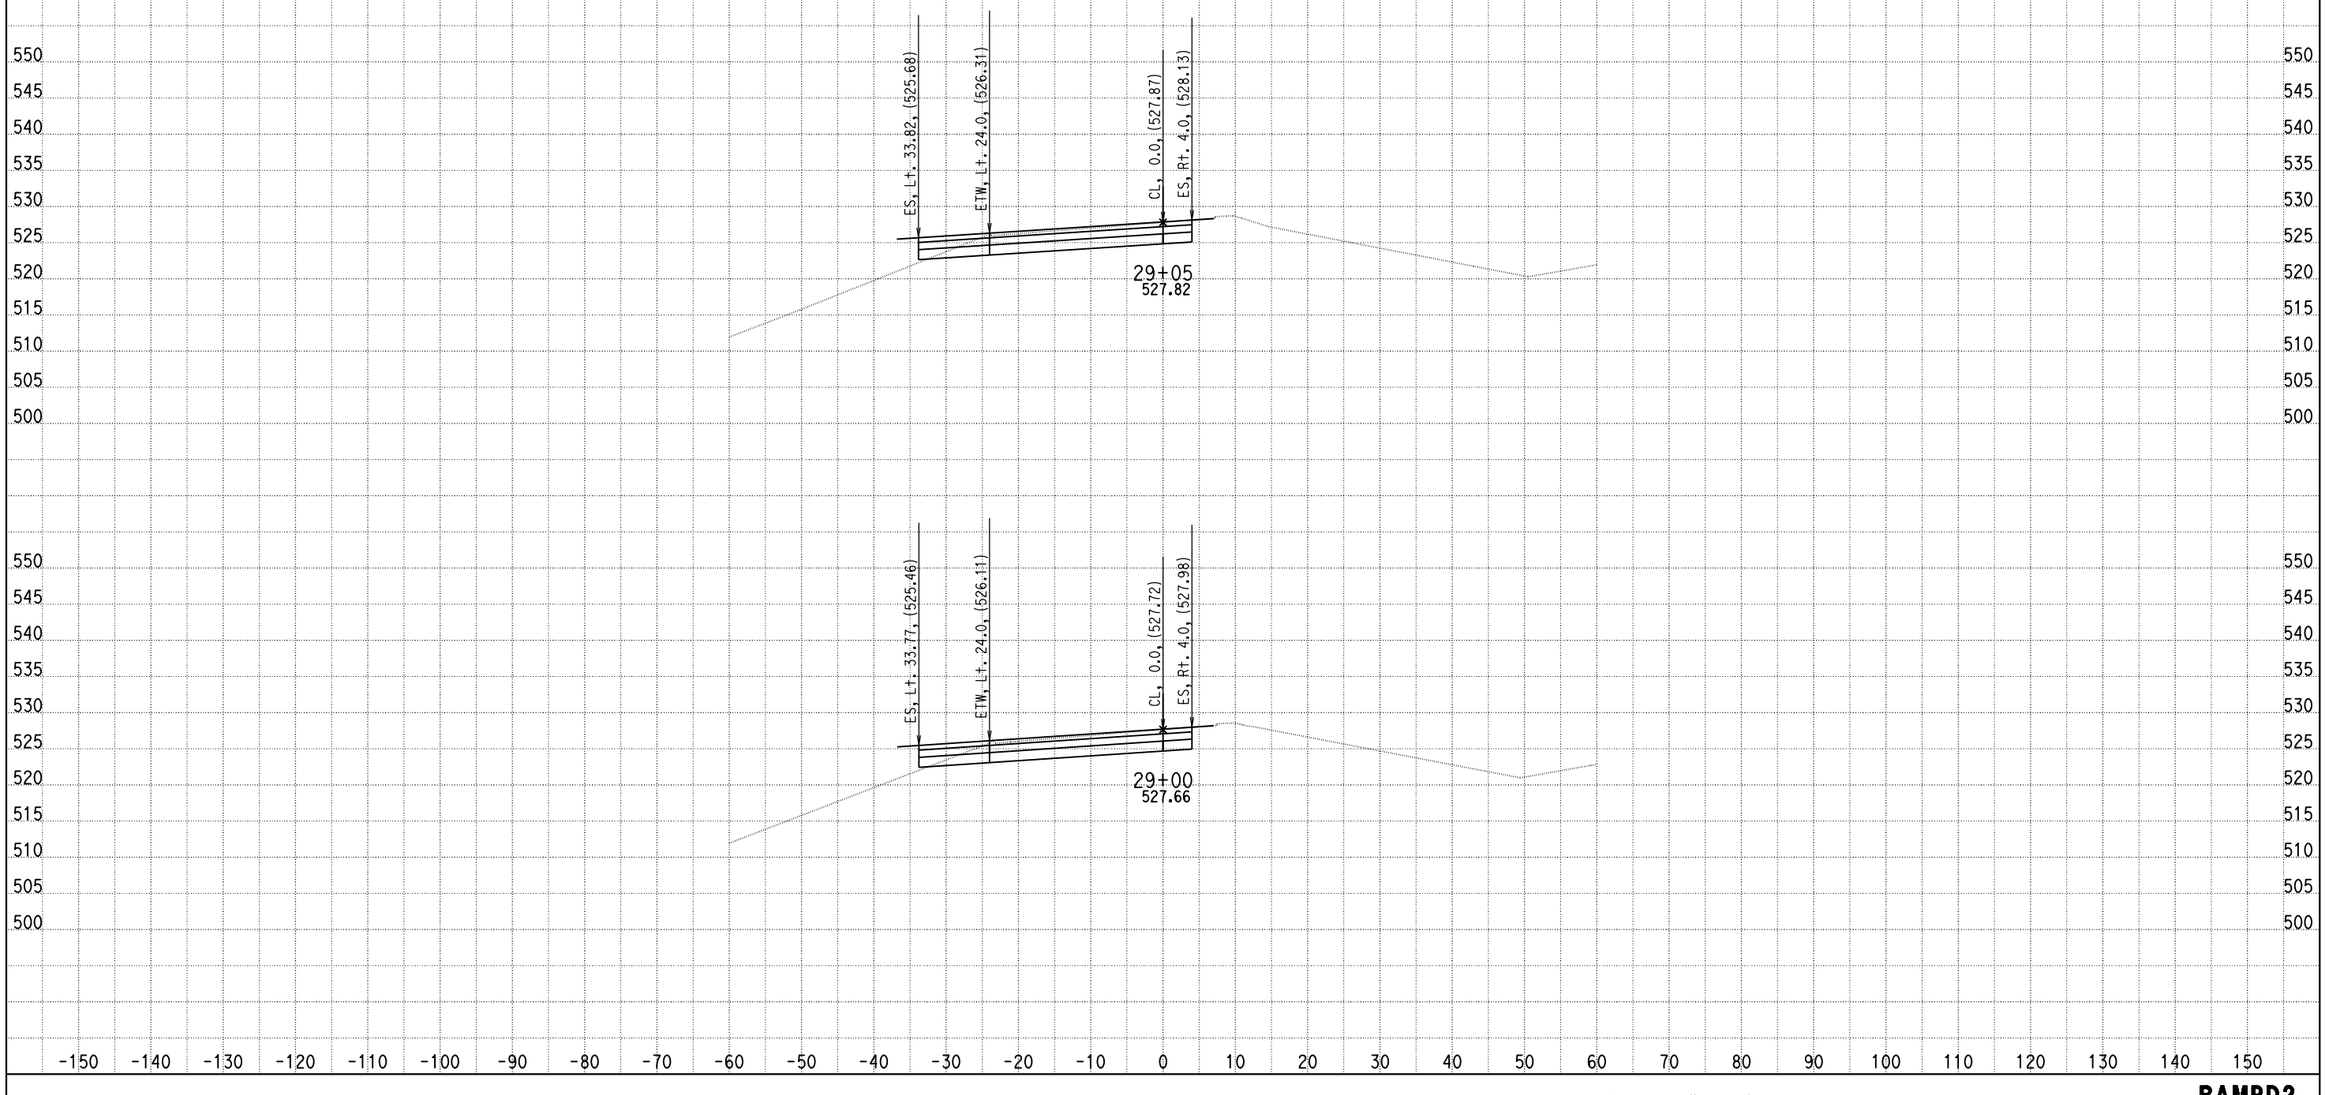

DATE: 6/18/2013

KC Project: 0818E File: C:\project\0818E\UPDATE-RAMP\hrd2-pro.ear

SCALE: 1" = 10' Horiz.
1" = 10' Vert.

All Dimensions are US Survey Feet

RAMPD2
CROSS SECTIONS

DESIGN STUDY ONLY

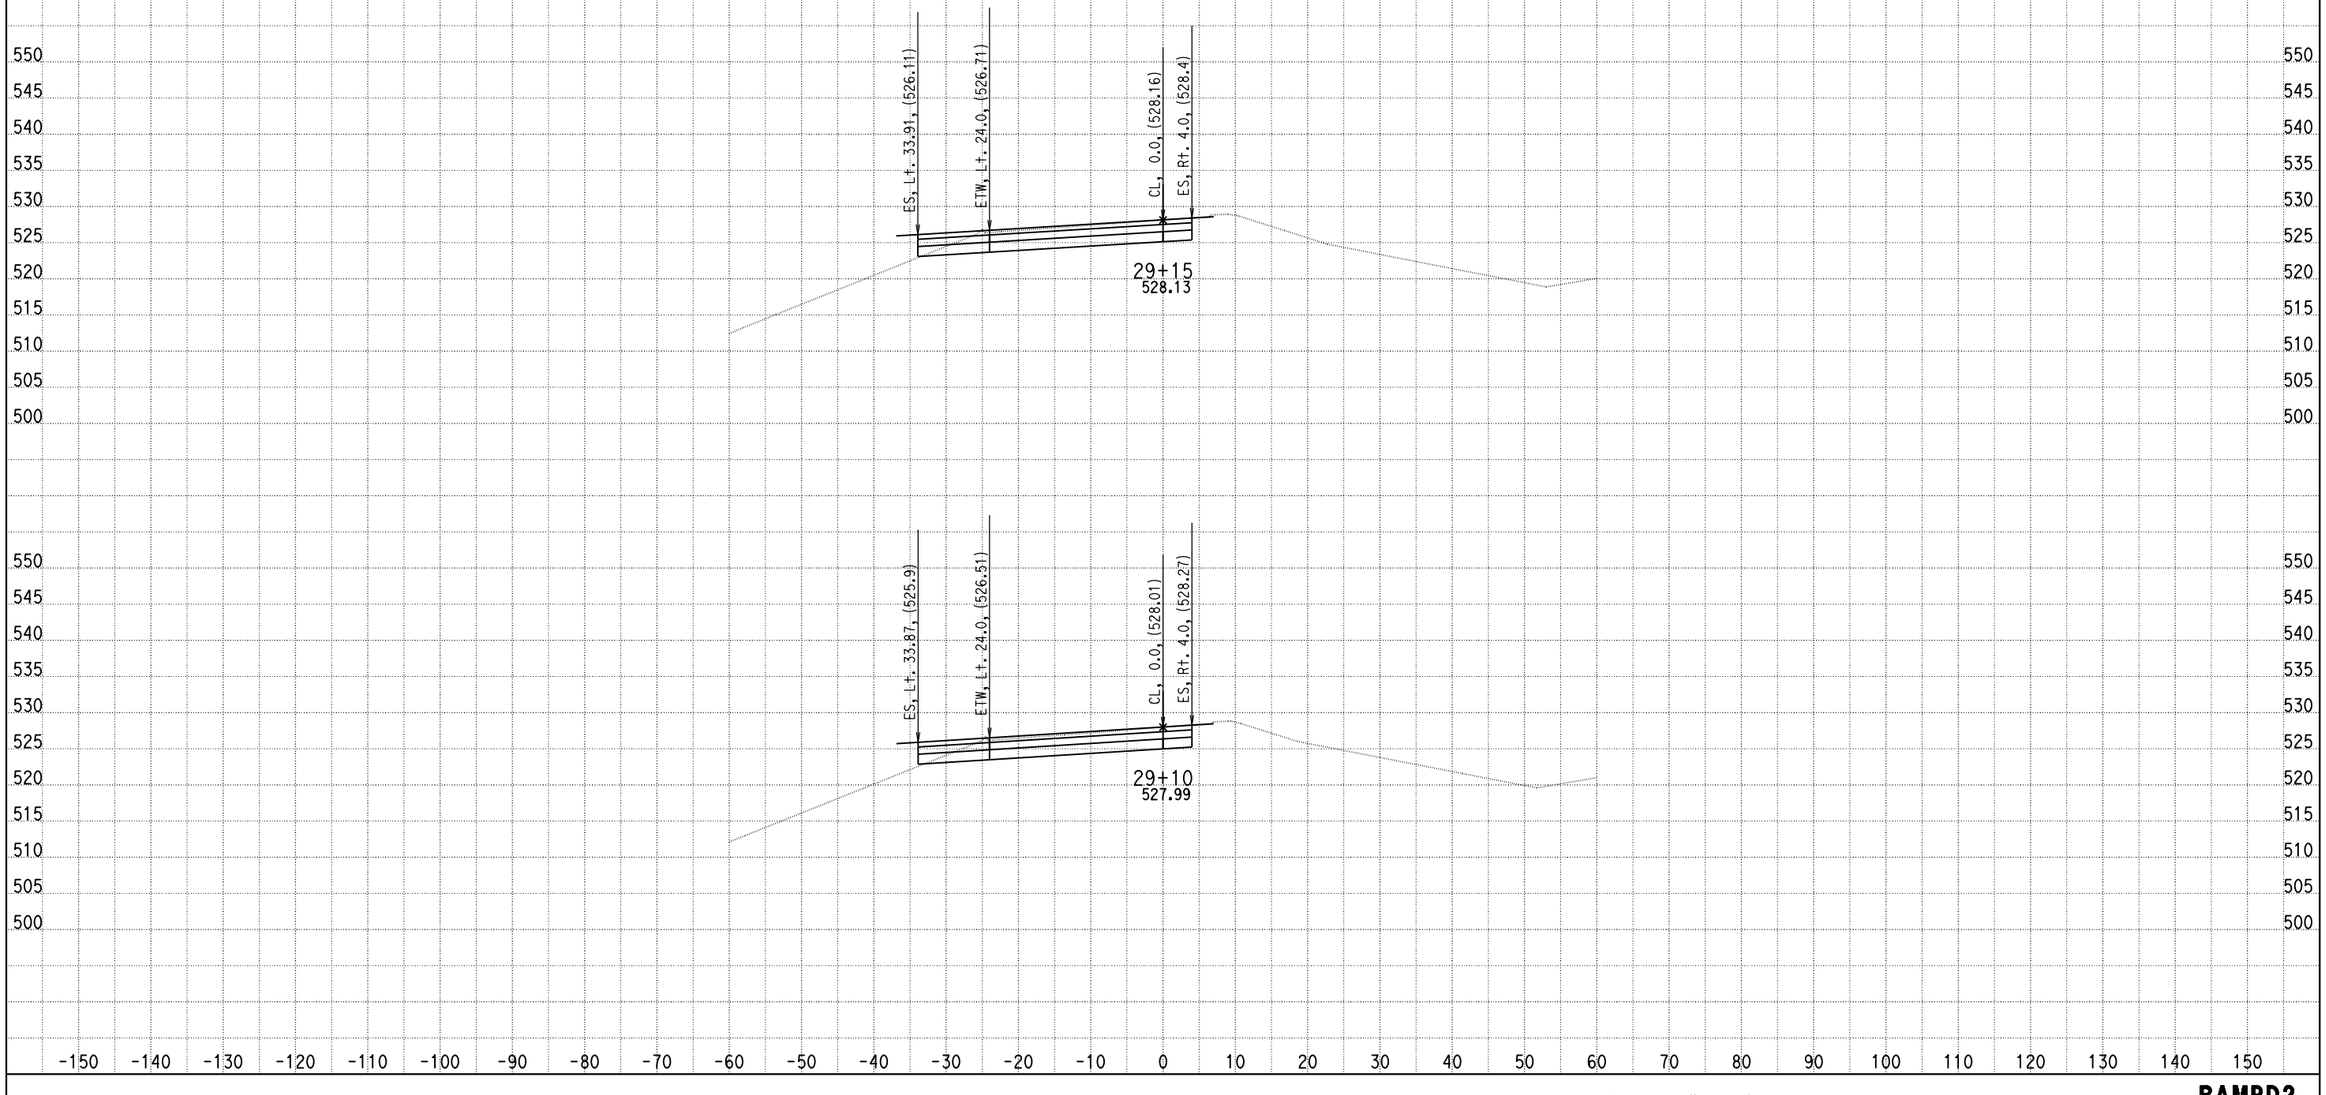

DATE: 6/18/2013

KC Project: 0818E File: C:\project\0818E\UPDATE-RAMP\hrd2-pro.ear

SCALE: 1" = 10' Horiz.
1" = 10' Vert.

All Dimensions are US Survey Feet

RAMPD2
CROSS SECTIONS

DESIGN STUDY ONLY

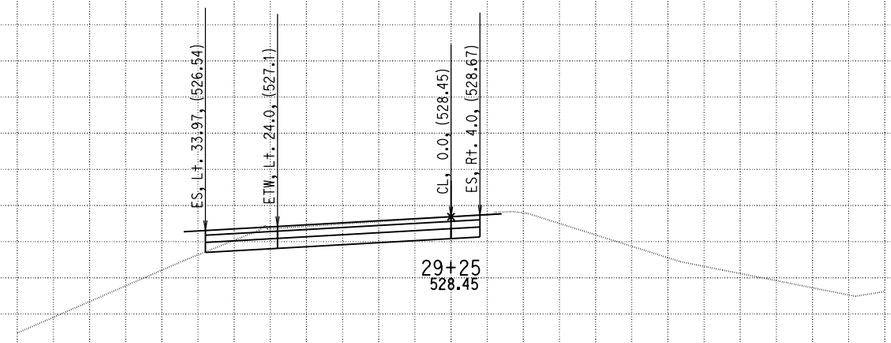

DATE: 6/18/2013

KC Project: 0818E File: C:\project\0818E\UPDATE-RAMP\hrd2-pro.ear

SCALE: 1" = 10' Horiz.
1" = 10' Vert.

All Dimensions are US Survey Feet

RAMPD2
CROSS SECTIONS
SHEET 51 OF XXX

DESIGN STUDY ONLY

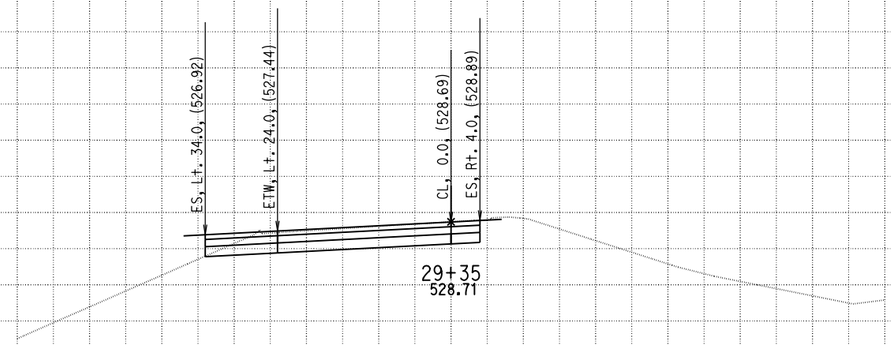

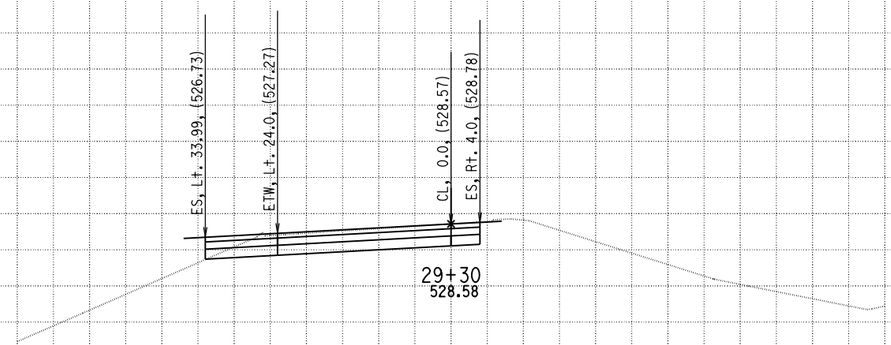

DATE: 6/18/2013
KC Project: 0818E File: C:\project\0818E\UPDATE-RAMP\hrd2-pro.ear

SCALE: 1" = 10' Horiz.
1" = 10' Vert.

All Dimensions are US Survey Feet

RAMPD2
CROSS SECTIONS
SHEET 52 OF XXX

DESIGN STUDY ONLY

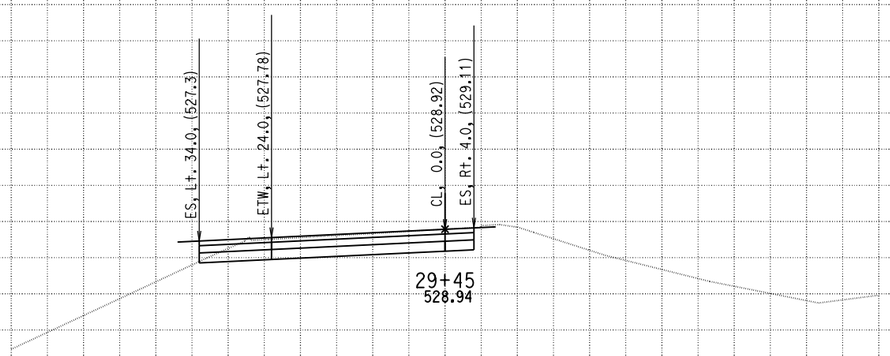

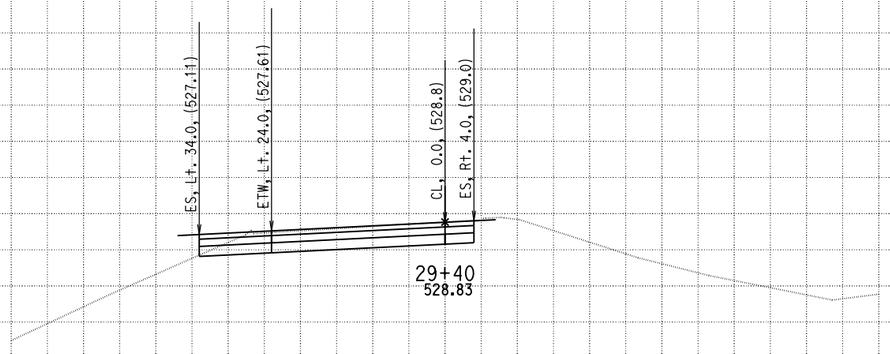

DATE: 6/18/2013
KC Project: 0818E File: C:\project\0818E\UPDATE-RAMP\hrd2-pro.ear

SCALE: 1" = 10' Horiz.
1" = 10' Vert.

All Dimensions are US Survey Feet

RAMPD2
CROSS SECTIONS
SHEET 53 OF XXX

DESIGN STUDY ONLY

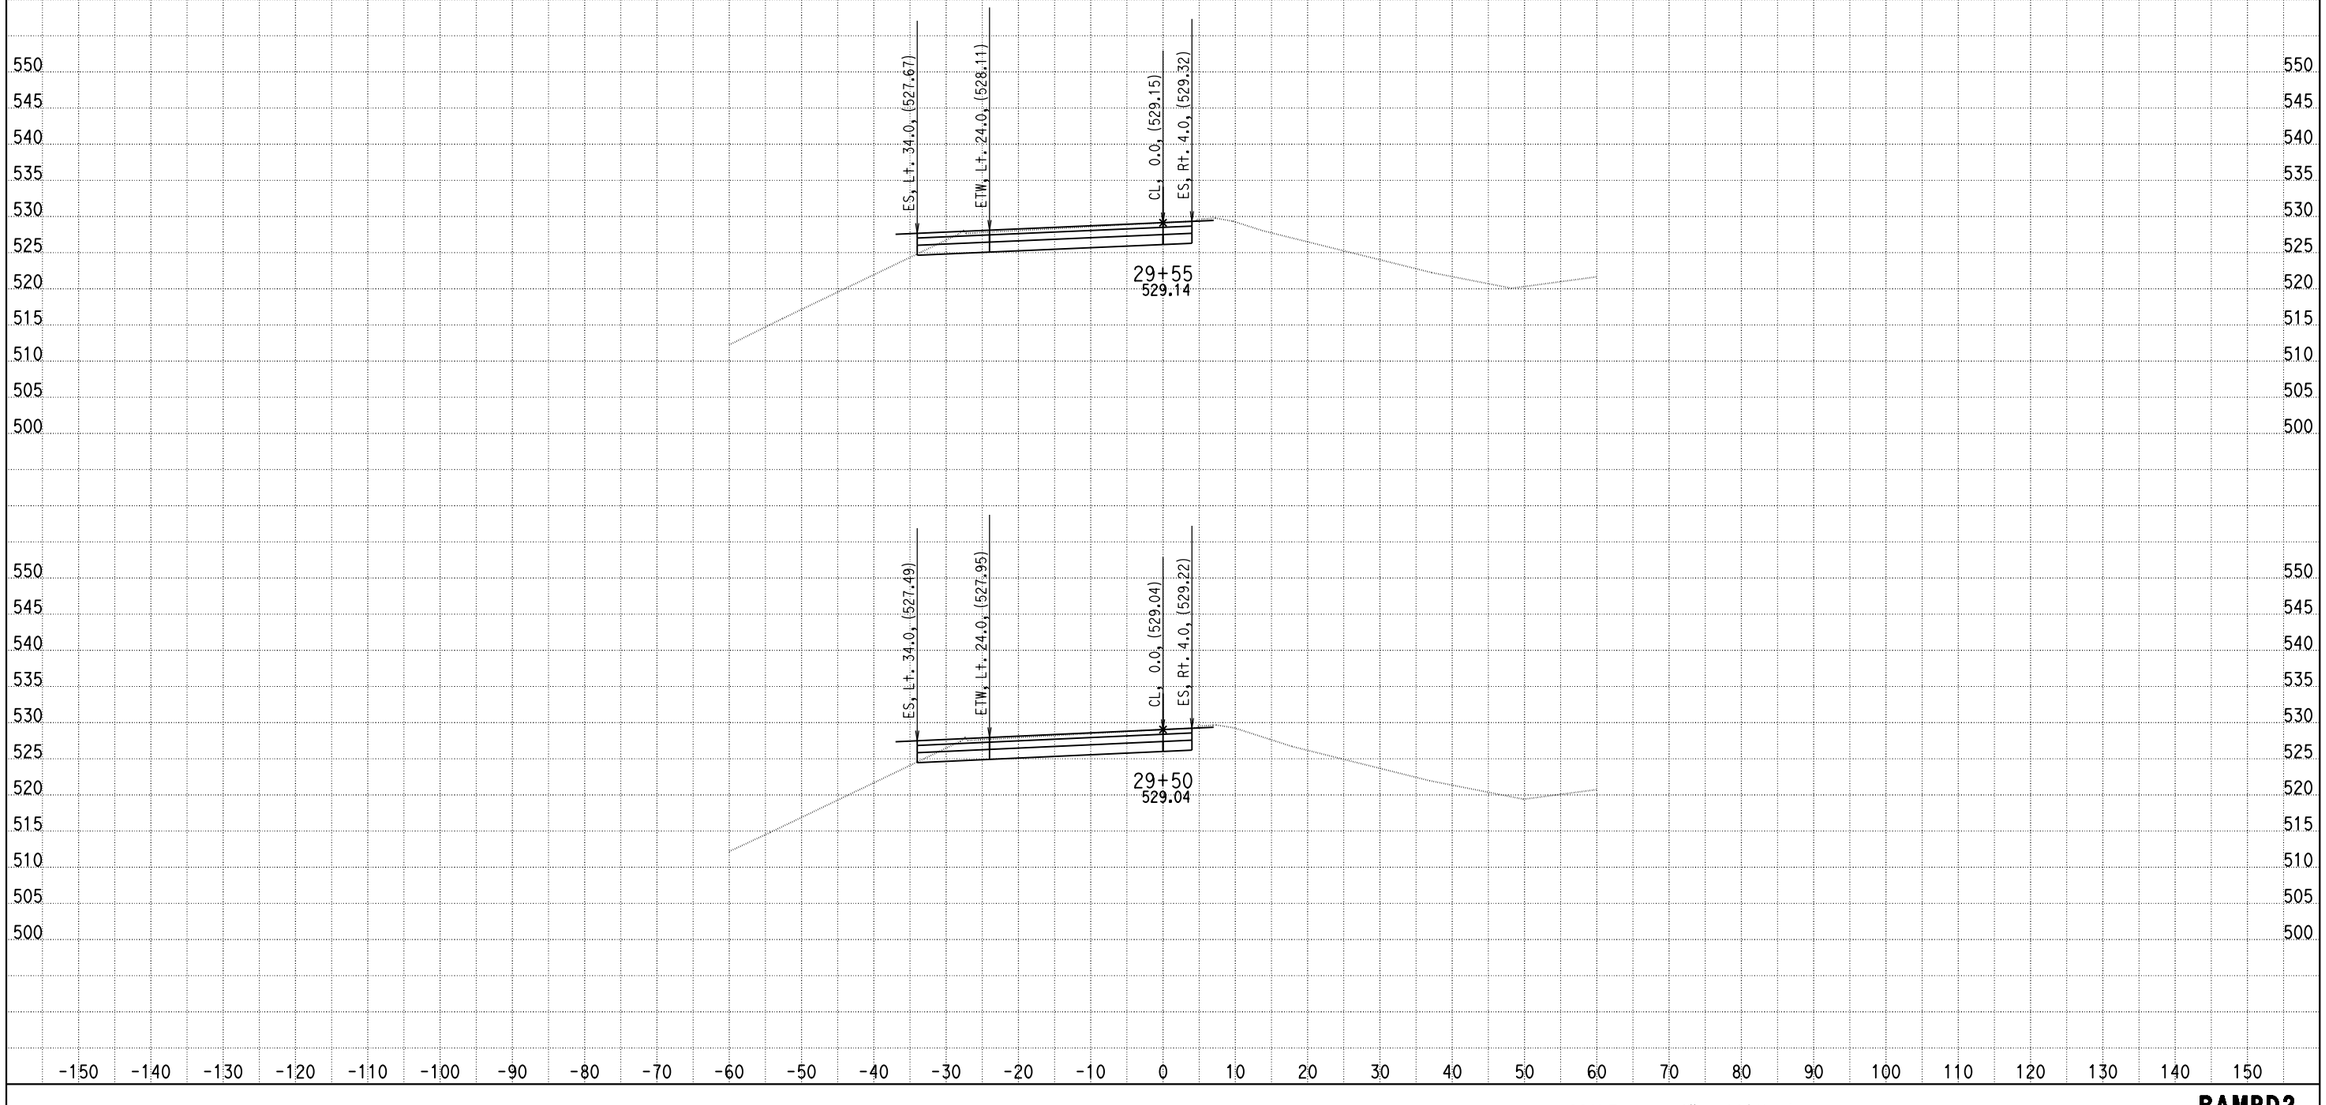

DATE: 6/18/2013

KC Project: 0818E File: C:\project\0818E\UPDATE-RAMP\hrd2-pro.ear

SCALE: 1" = 10' Horiz.
1" = 10' Vert.

All Dimensions are US Survey Feet

RAMPD2
CROSS SECTIONS

DESIGN STUDY ONLY

DATE: 6/18/2013
KC Project: 0818E File: C:\project\0818E\UPDATE-RAMP\hrd2-pro.ear

SCALE: 1" = 10' Horiz.
1" = 10' Vert.

All Dimensions are US Survey Feet

RAMPD2
CROSS SECTIONS
SHEET 55 OF XXX

DESIGN STUDY ONLY

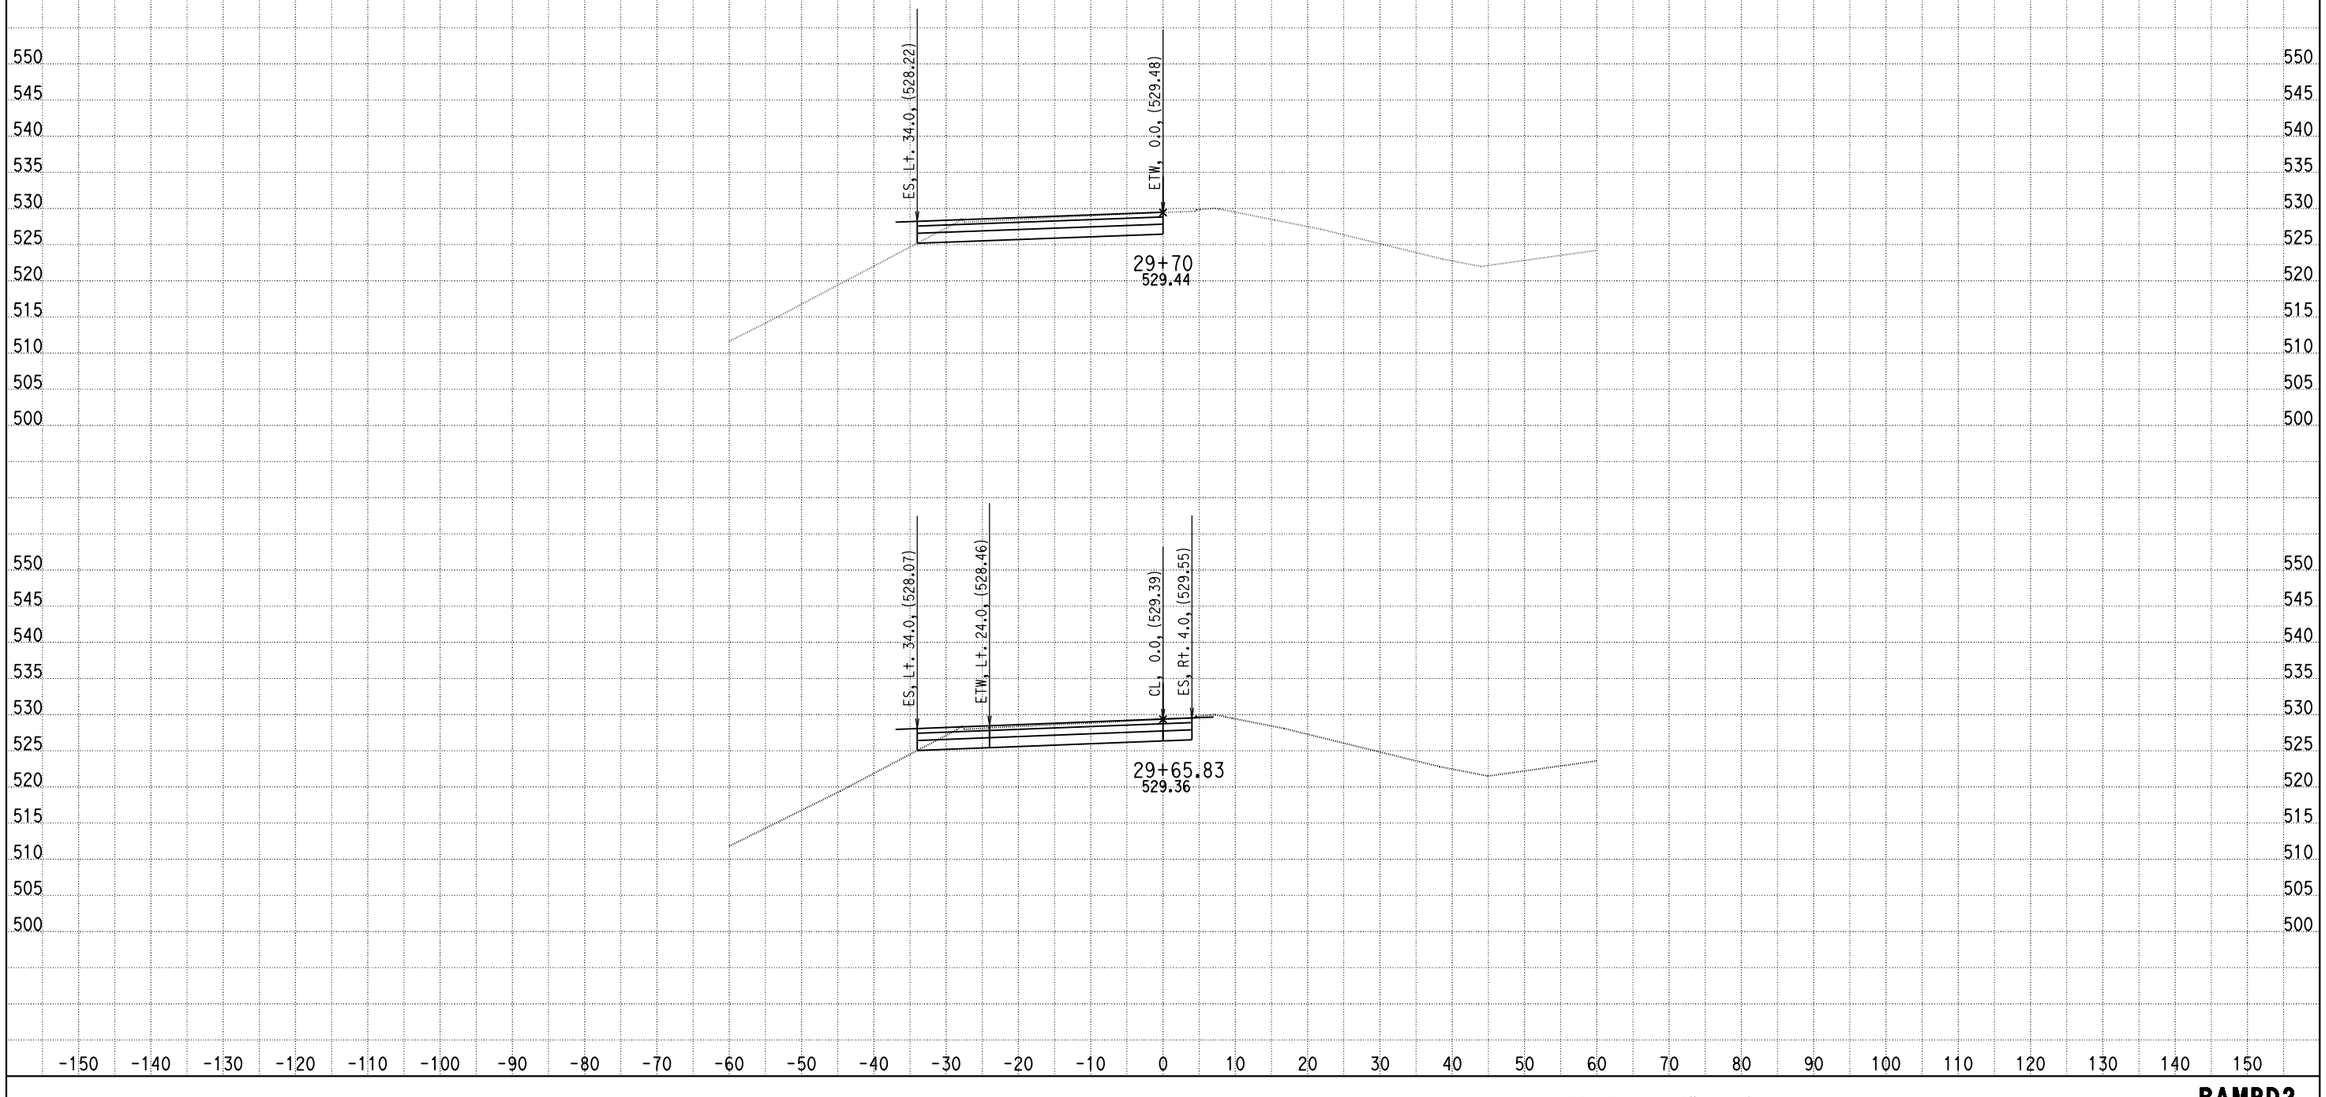

DATE: 6/18/2013

KC Project: 0818E File: C:\project\0818E\UPDATE-RAMP\hrd2-pro.ear

SCALE: 1" = 10' Horiz.
1" = 10' Vert.

All Dimensions are US Survey Feet

RAMPD2
CROSS SECTIONS

DESIGN STUDY ONLY

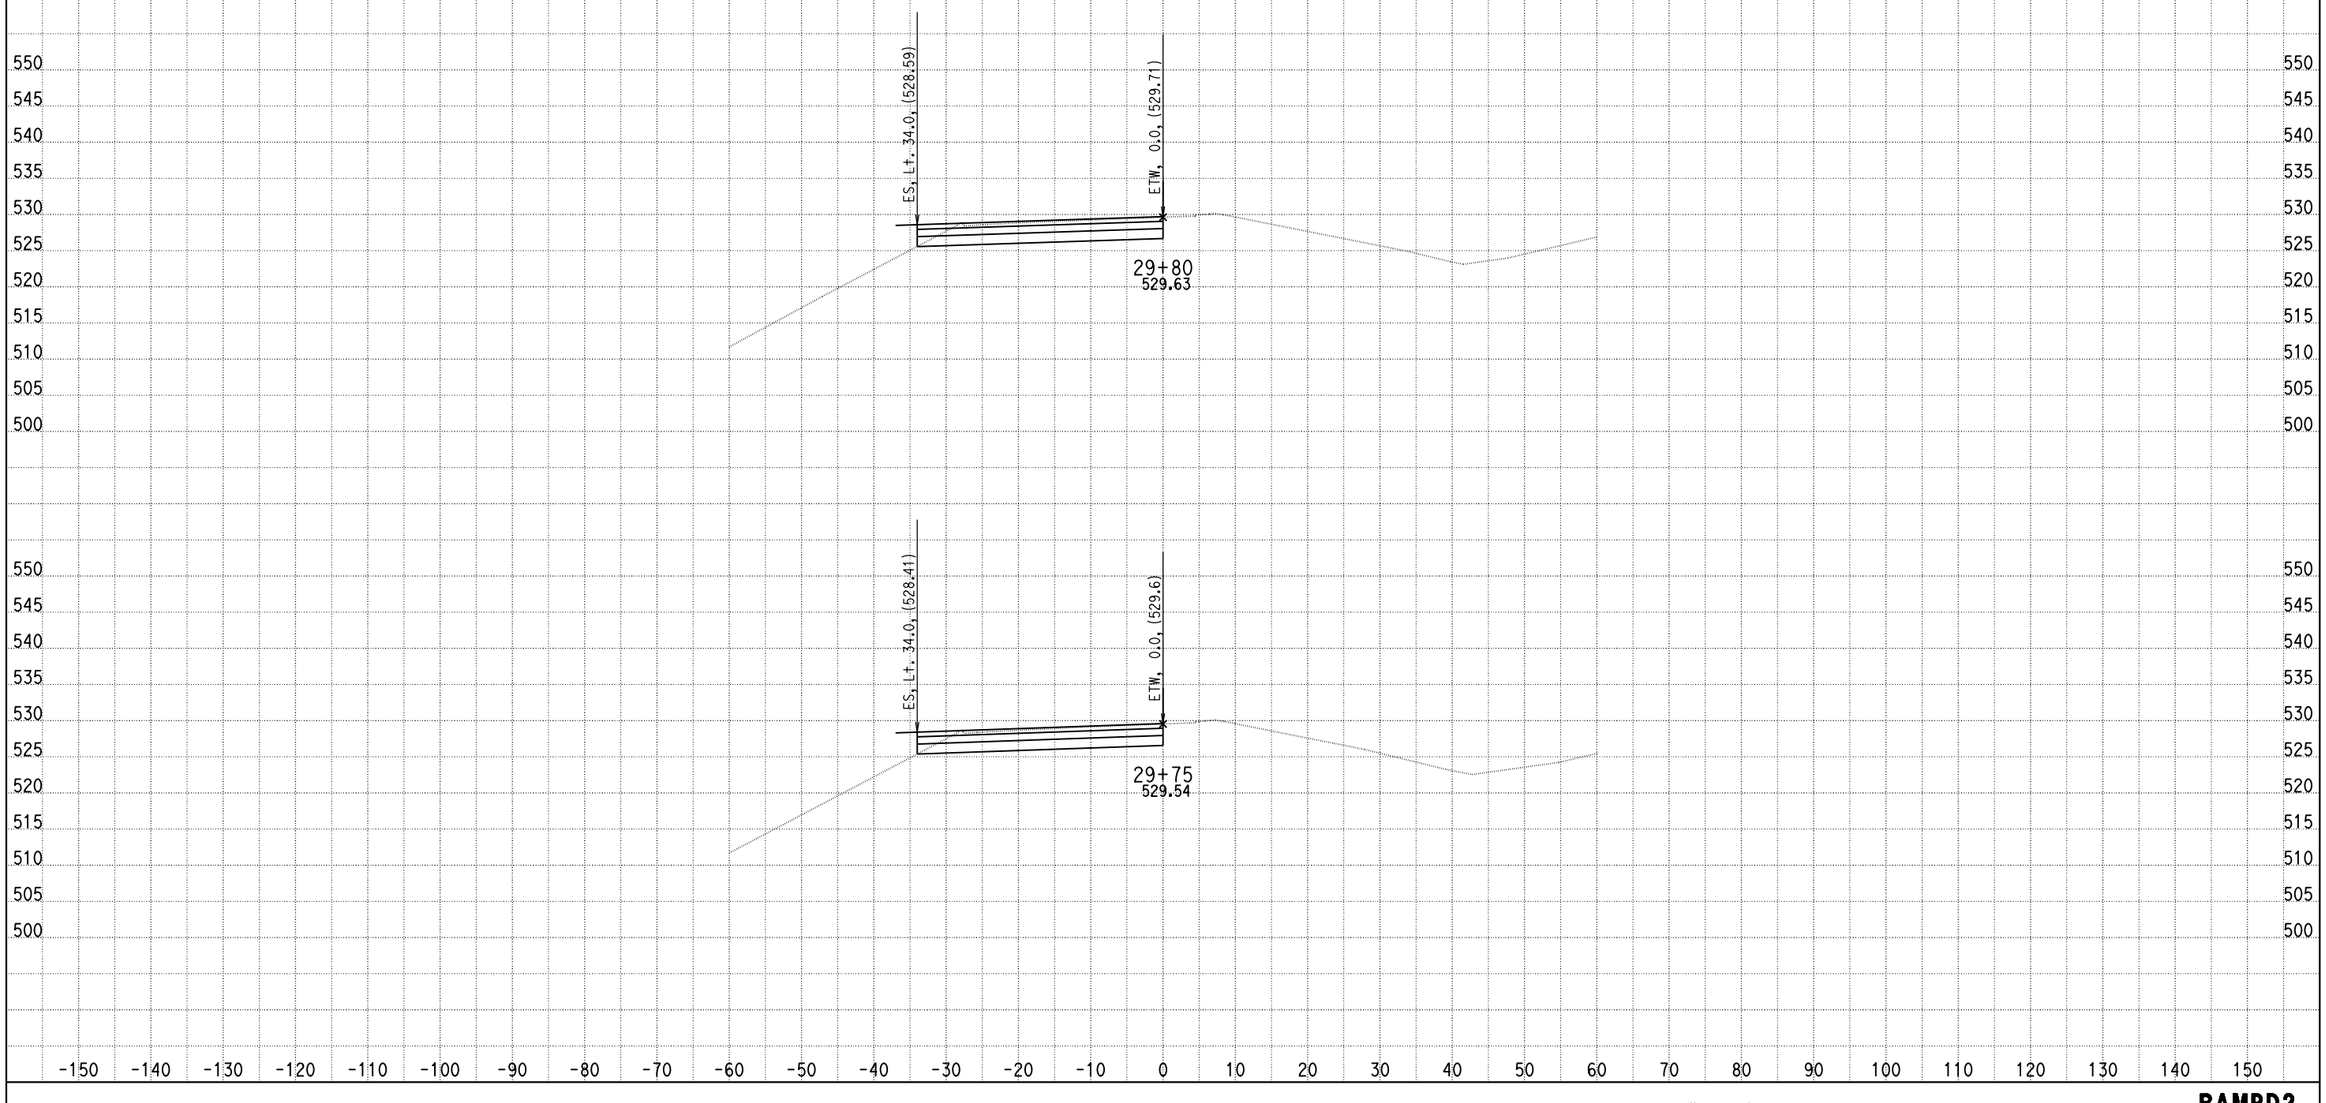

DATE: 6/18/2013

KC Project: 0818E File: C:\project\0818E\UPDATE-RAMP\hrd2-pro.ear

SCALE: 1" = 10' Horiz.
1" = 10' Vert.

All Dimensions are US Survey Feet

RAMPD2
CROSS SECTIONS

DESIGN STUDY ONLY

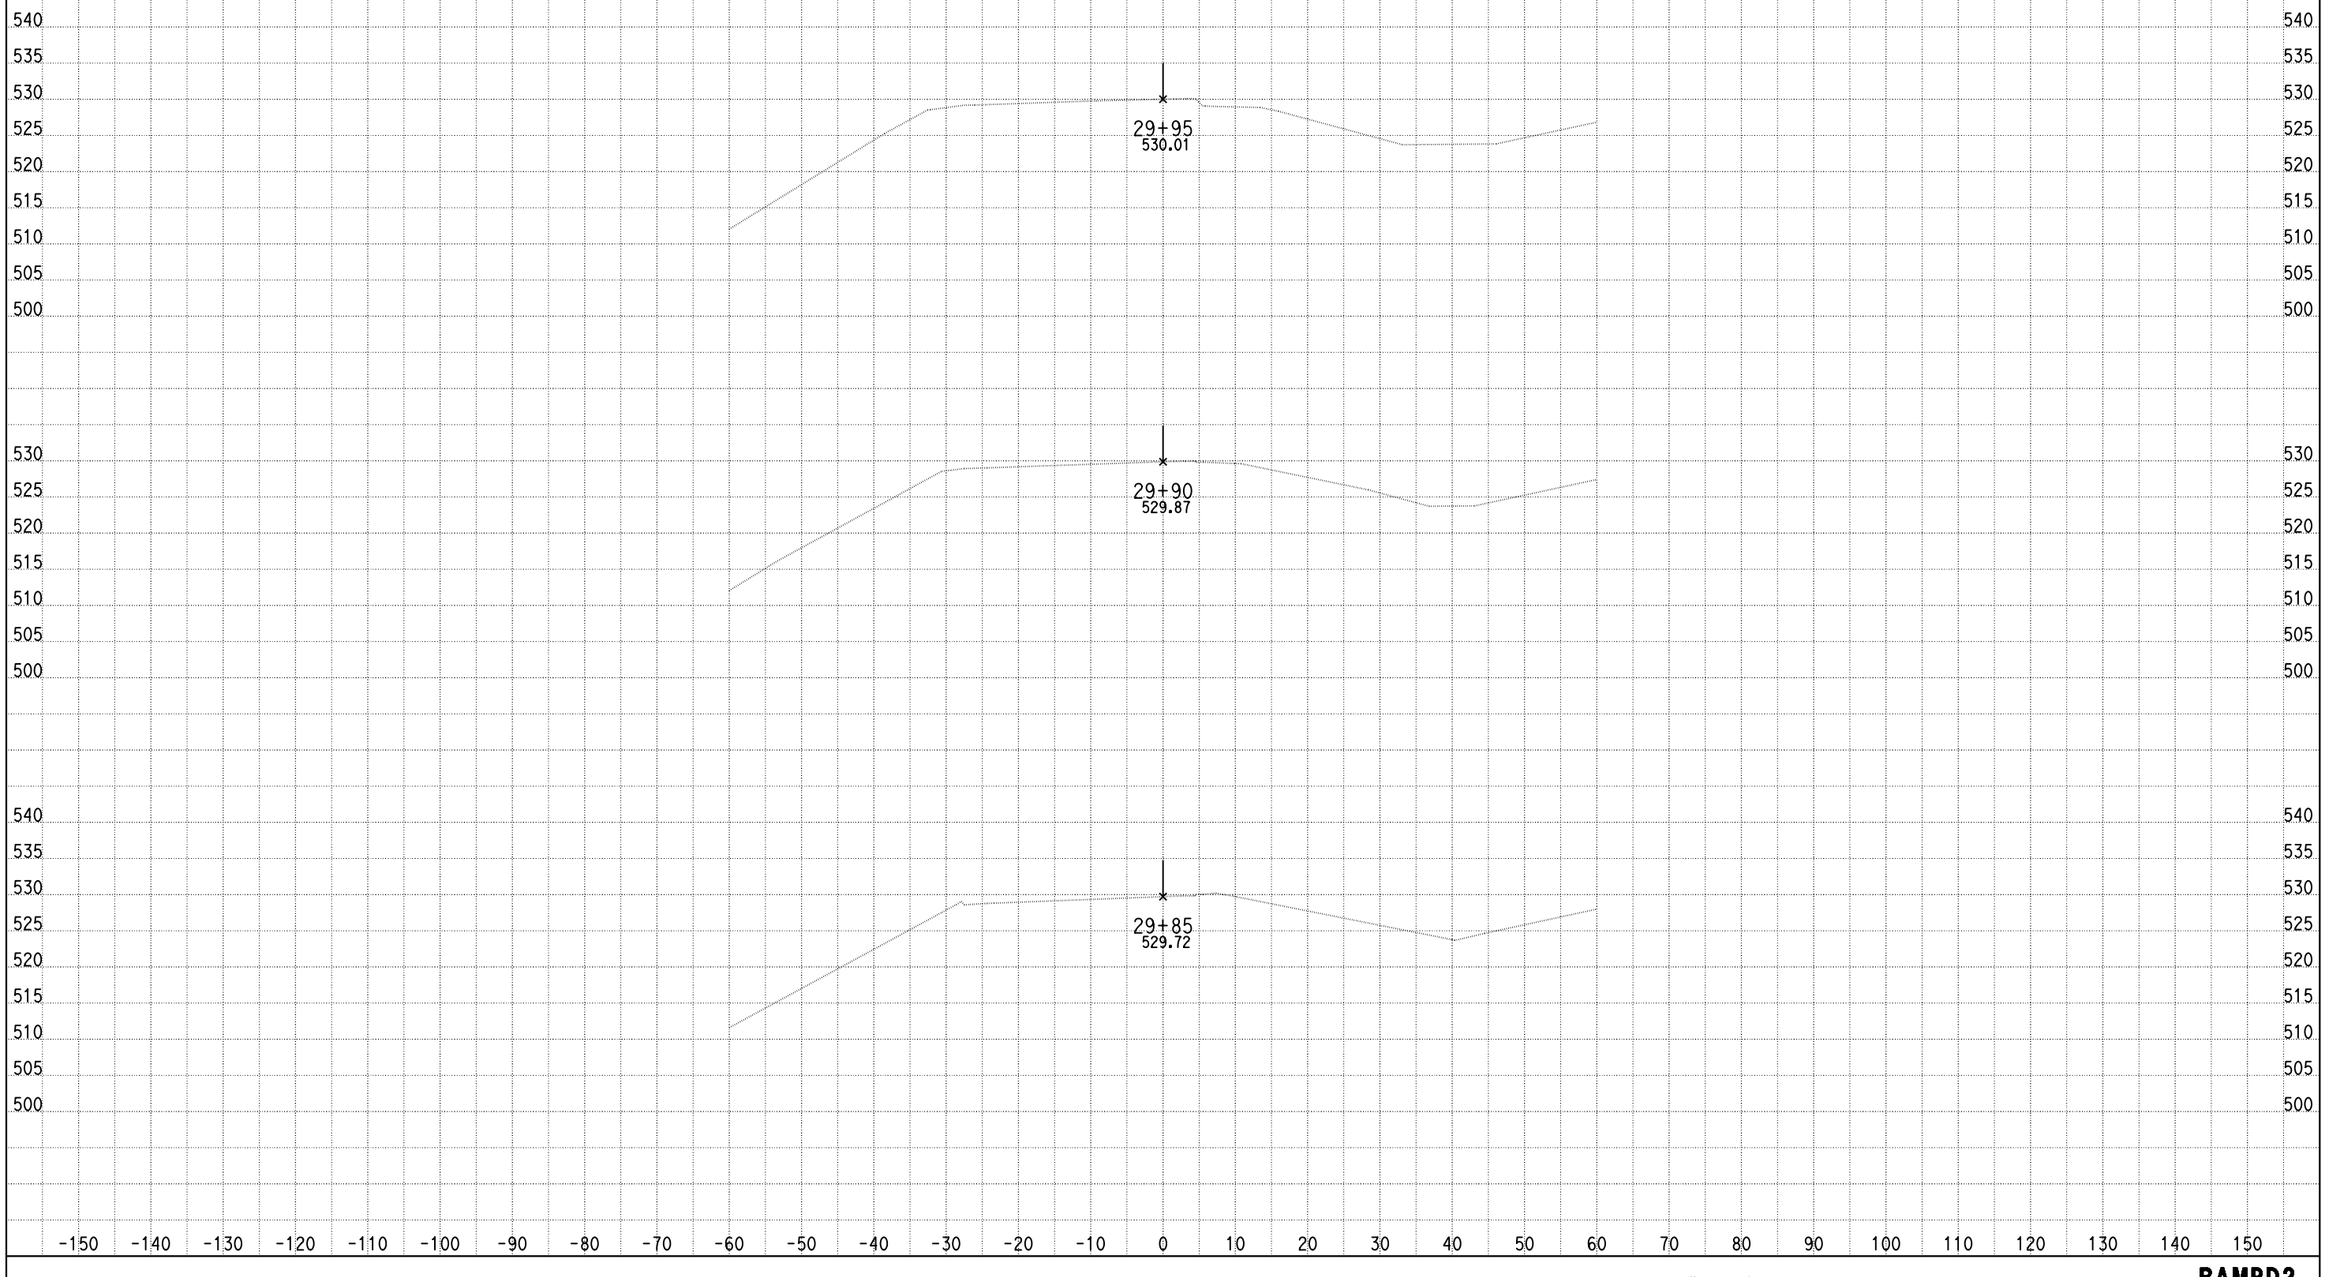

DATE: 6/18/2013

KC Project: 0818E File: C:\project\0818E\UPDATE-RAMP\hrd2-pro.ear

SCALE: 1" = 10' Horiz.
1" = 10' Vert.

All Dimensions are US Survey Feet

RAMPD2
CROSS SECTIONS

DESIGN STUDY ONLY

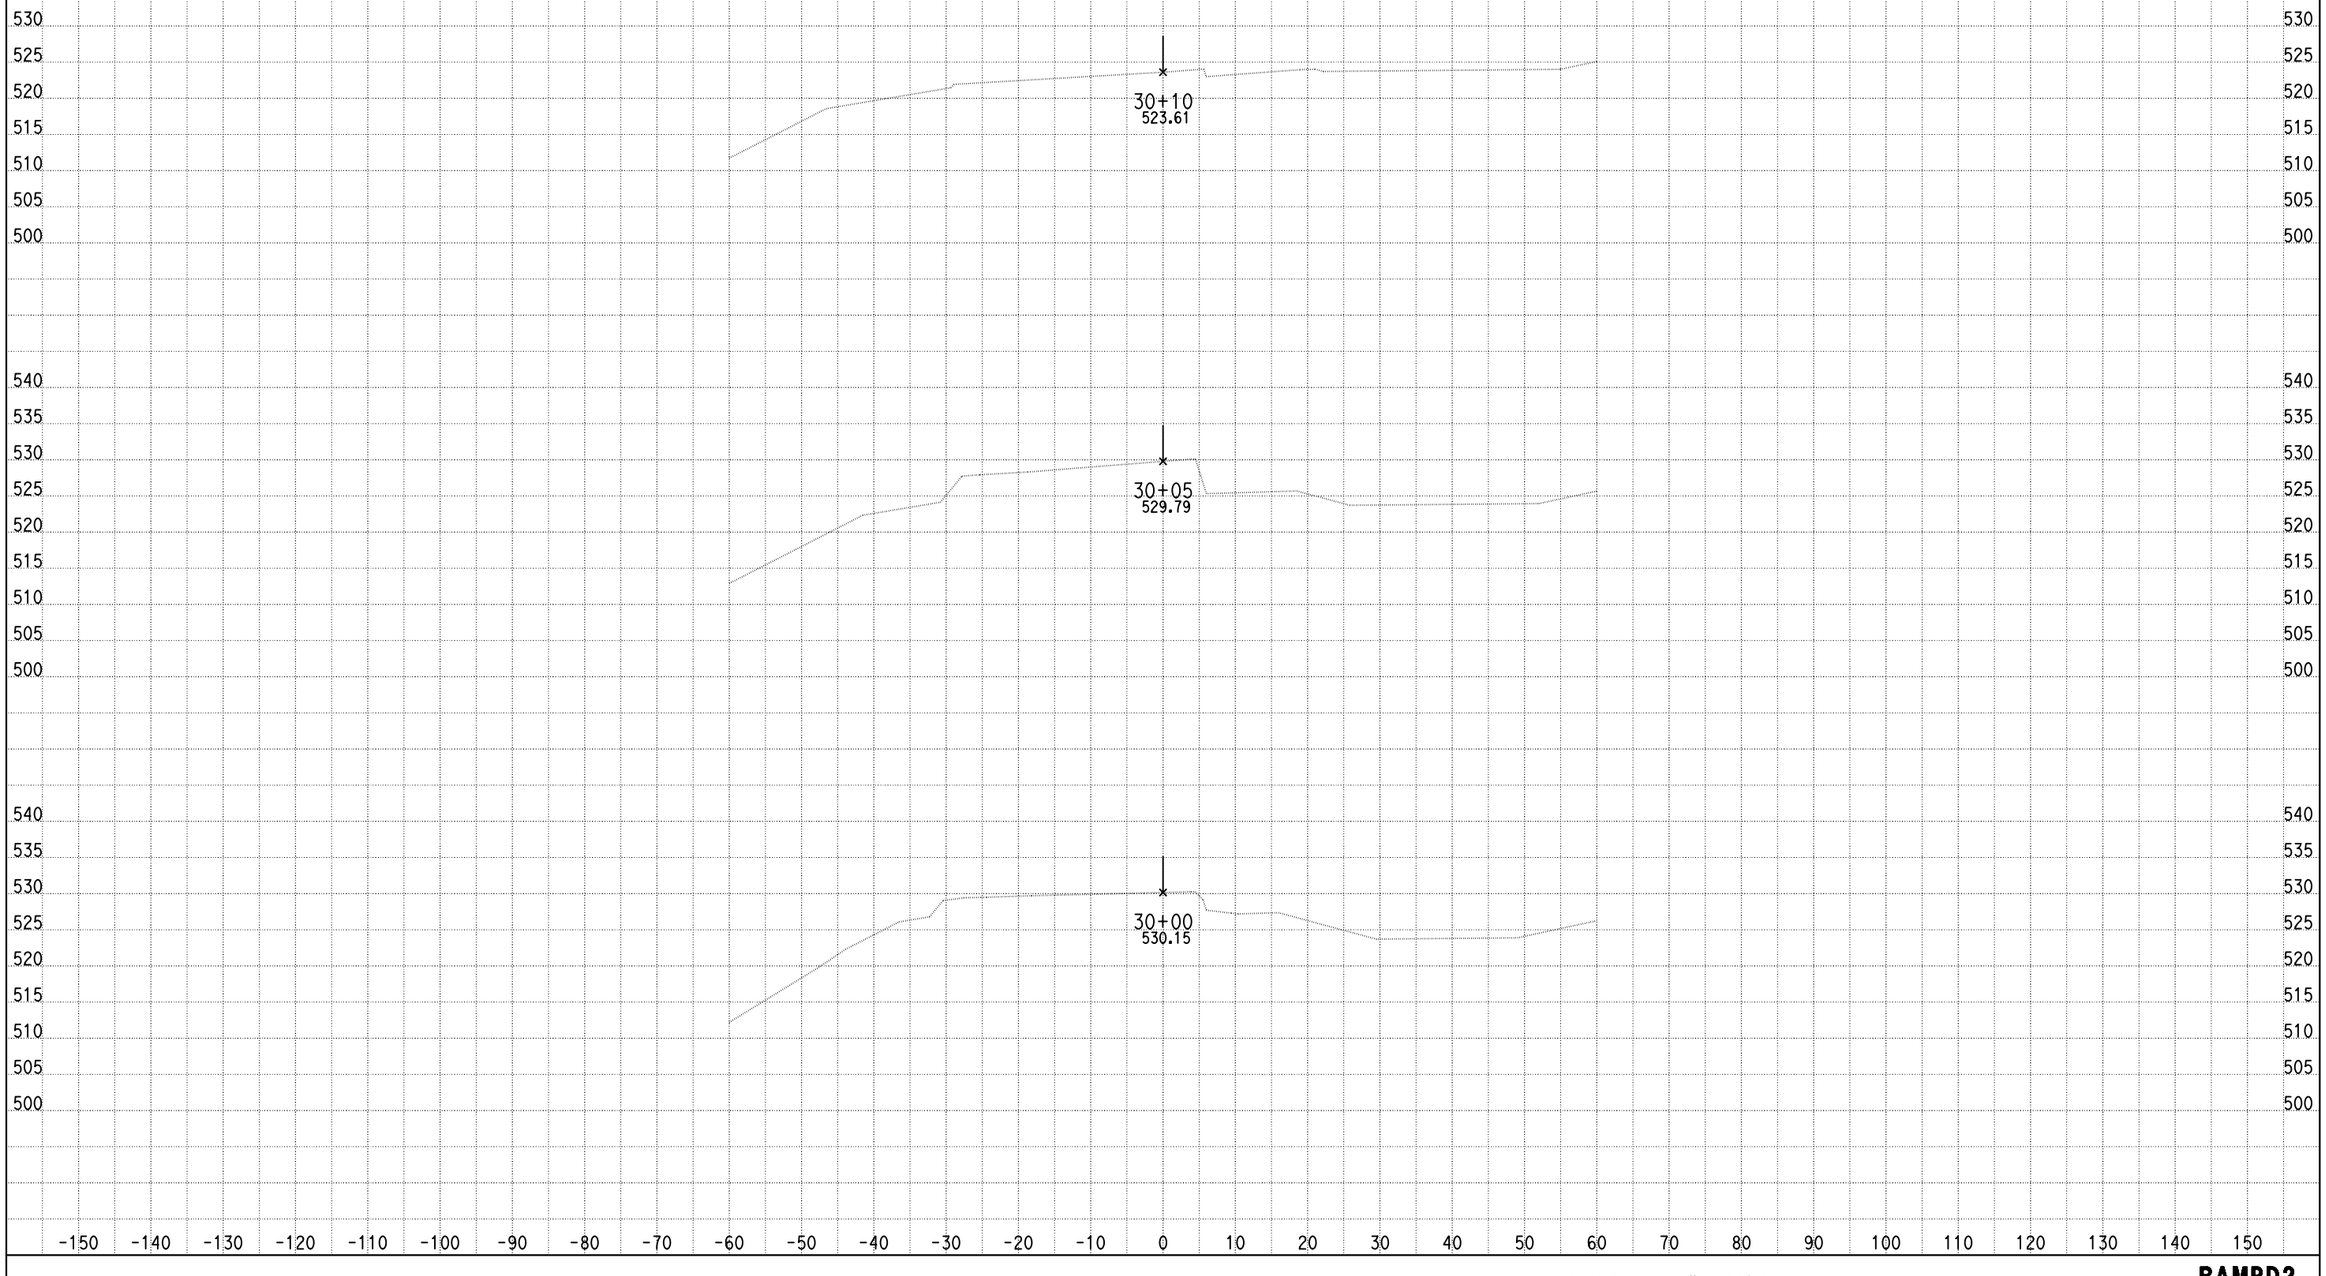

DATE: 6/18/2013

KC Project: 0818E File: C:\project\0818E\UPDATE-RAMP\hrd2-pro.ear

SCALE: 1" = 10' Horiz.
1" = 10' Vert.

All Dimensions are US Survey Feet

RAMPD2
CROSS SECTIONS

DESIGN STUDY ONLY

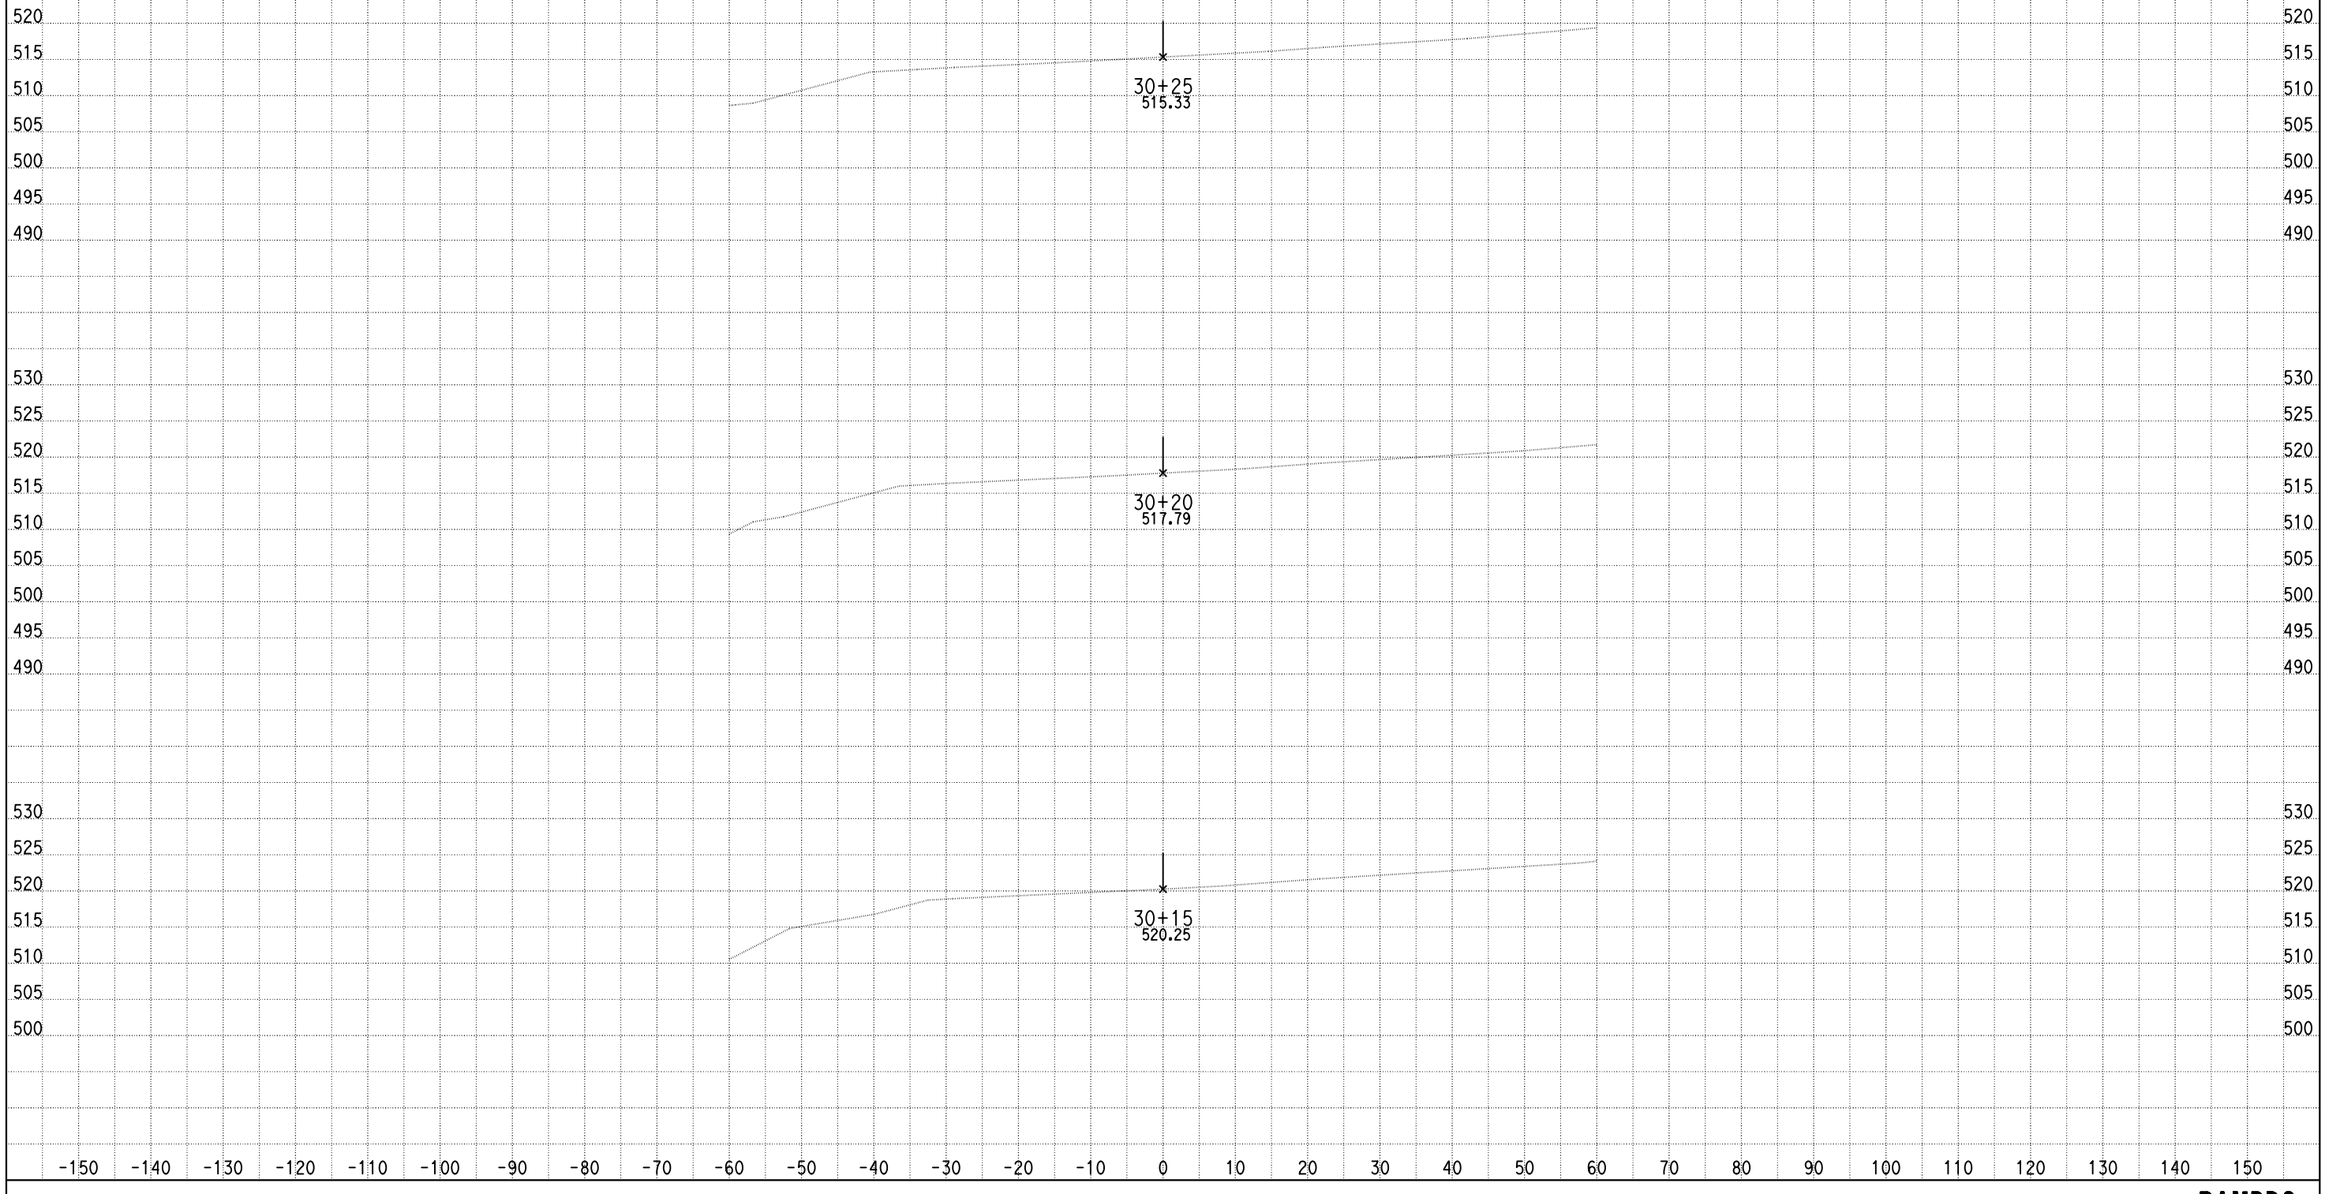

DATE: 6/18/2013

KC Project: 0818E File: C:\project\0818E\UPDATE-RAMP\hrd2-pro.ear

SCALE: 1" = 10' Horiz.
1" = 10' Vert.

All Dimensions are US Survey Feet

RAMPD2
CROSS SECTIONS

DESIGN STUDY ONLY

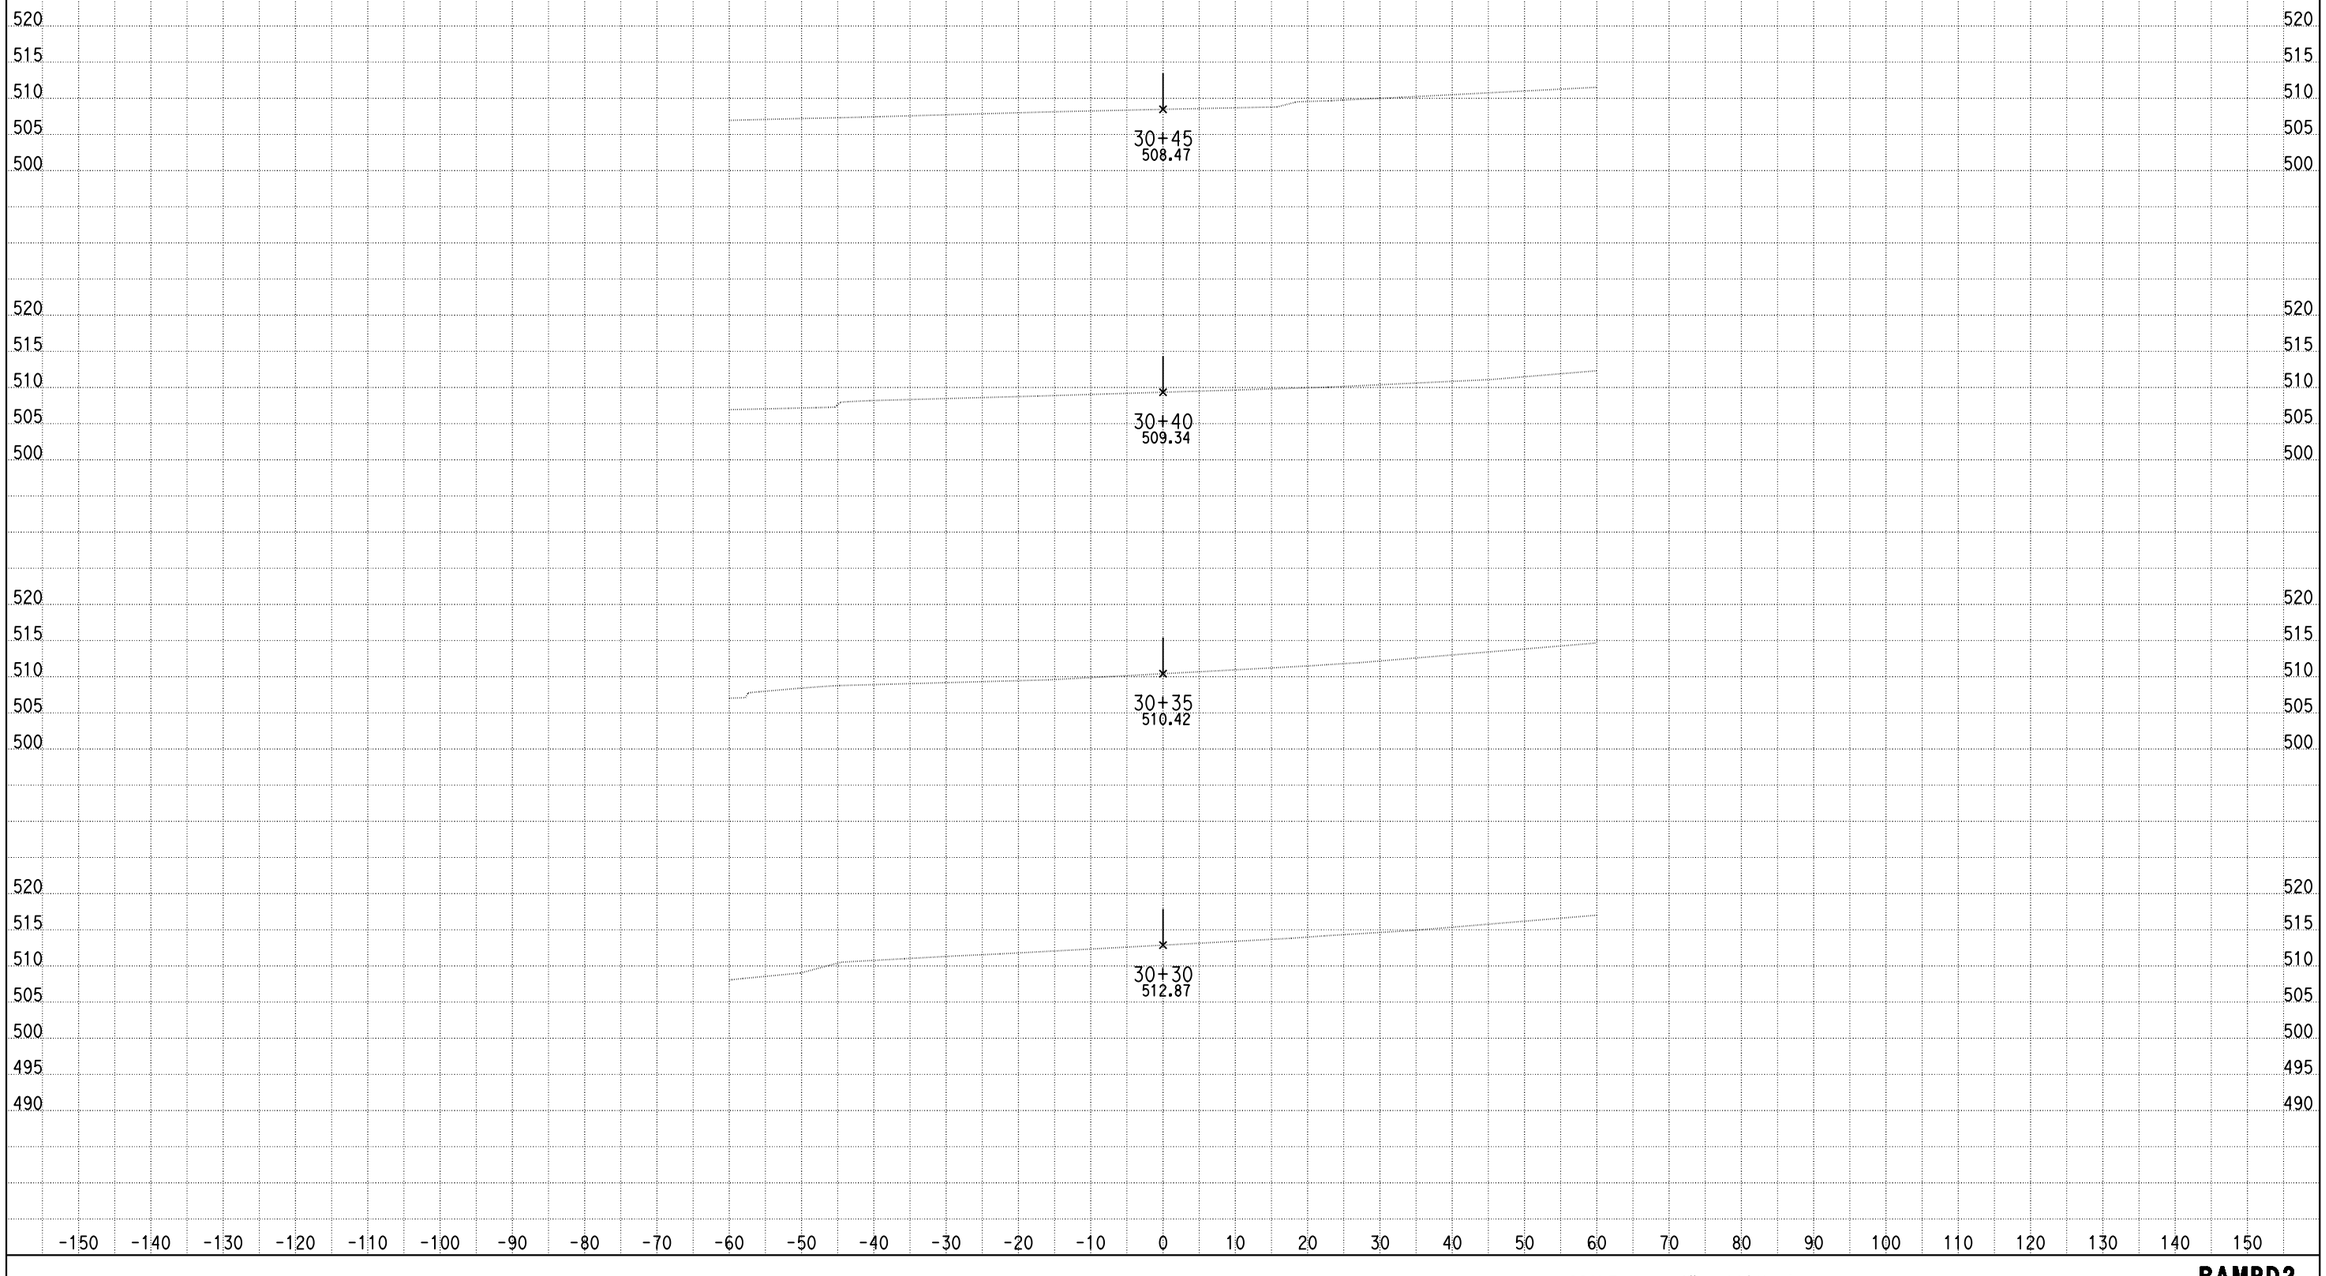

DATE: 6/18/2013

KC Project: 0818E File: C:\project\0818E\UPDATE-RAMP\hrd2-pro.ear

SCALE: 1" = 10' Horiz.
1" = 10' Vert.

All Dimensions are US Survey Feet

RAMPD2
CROSS SECTIONS

DESIGN STUDY ONLY

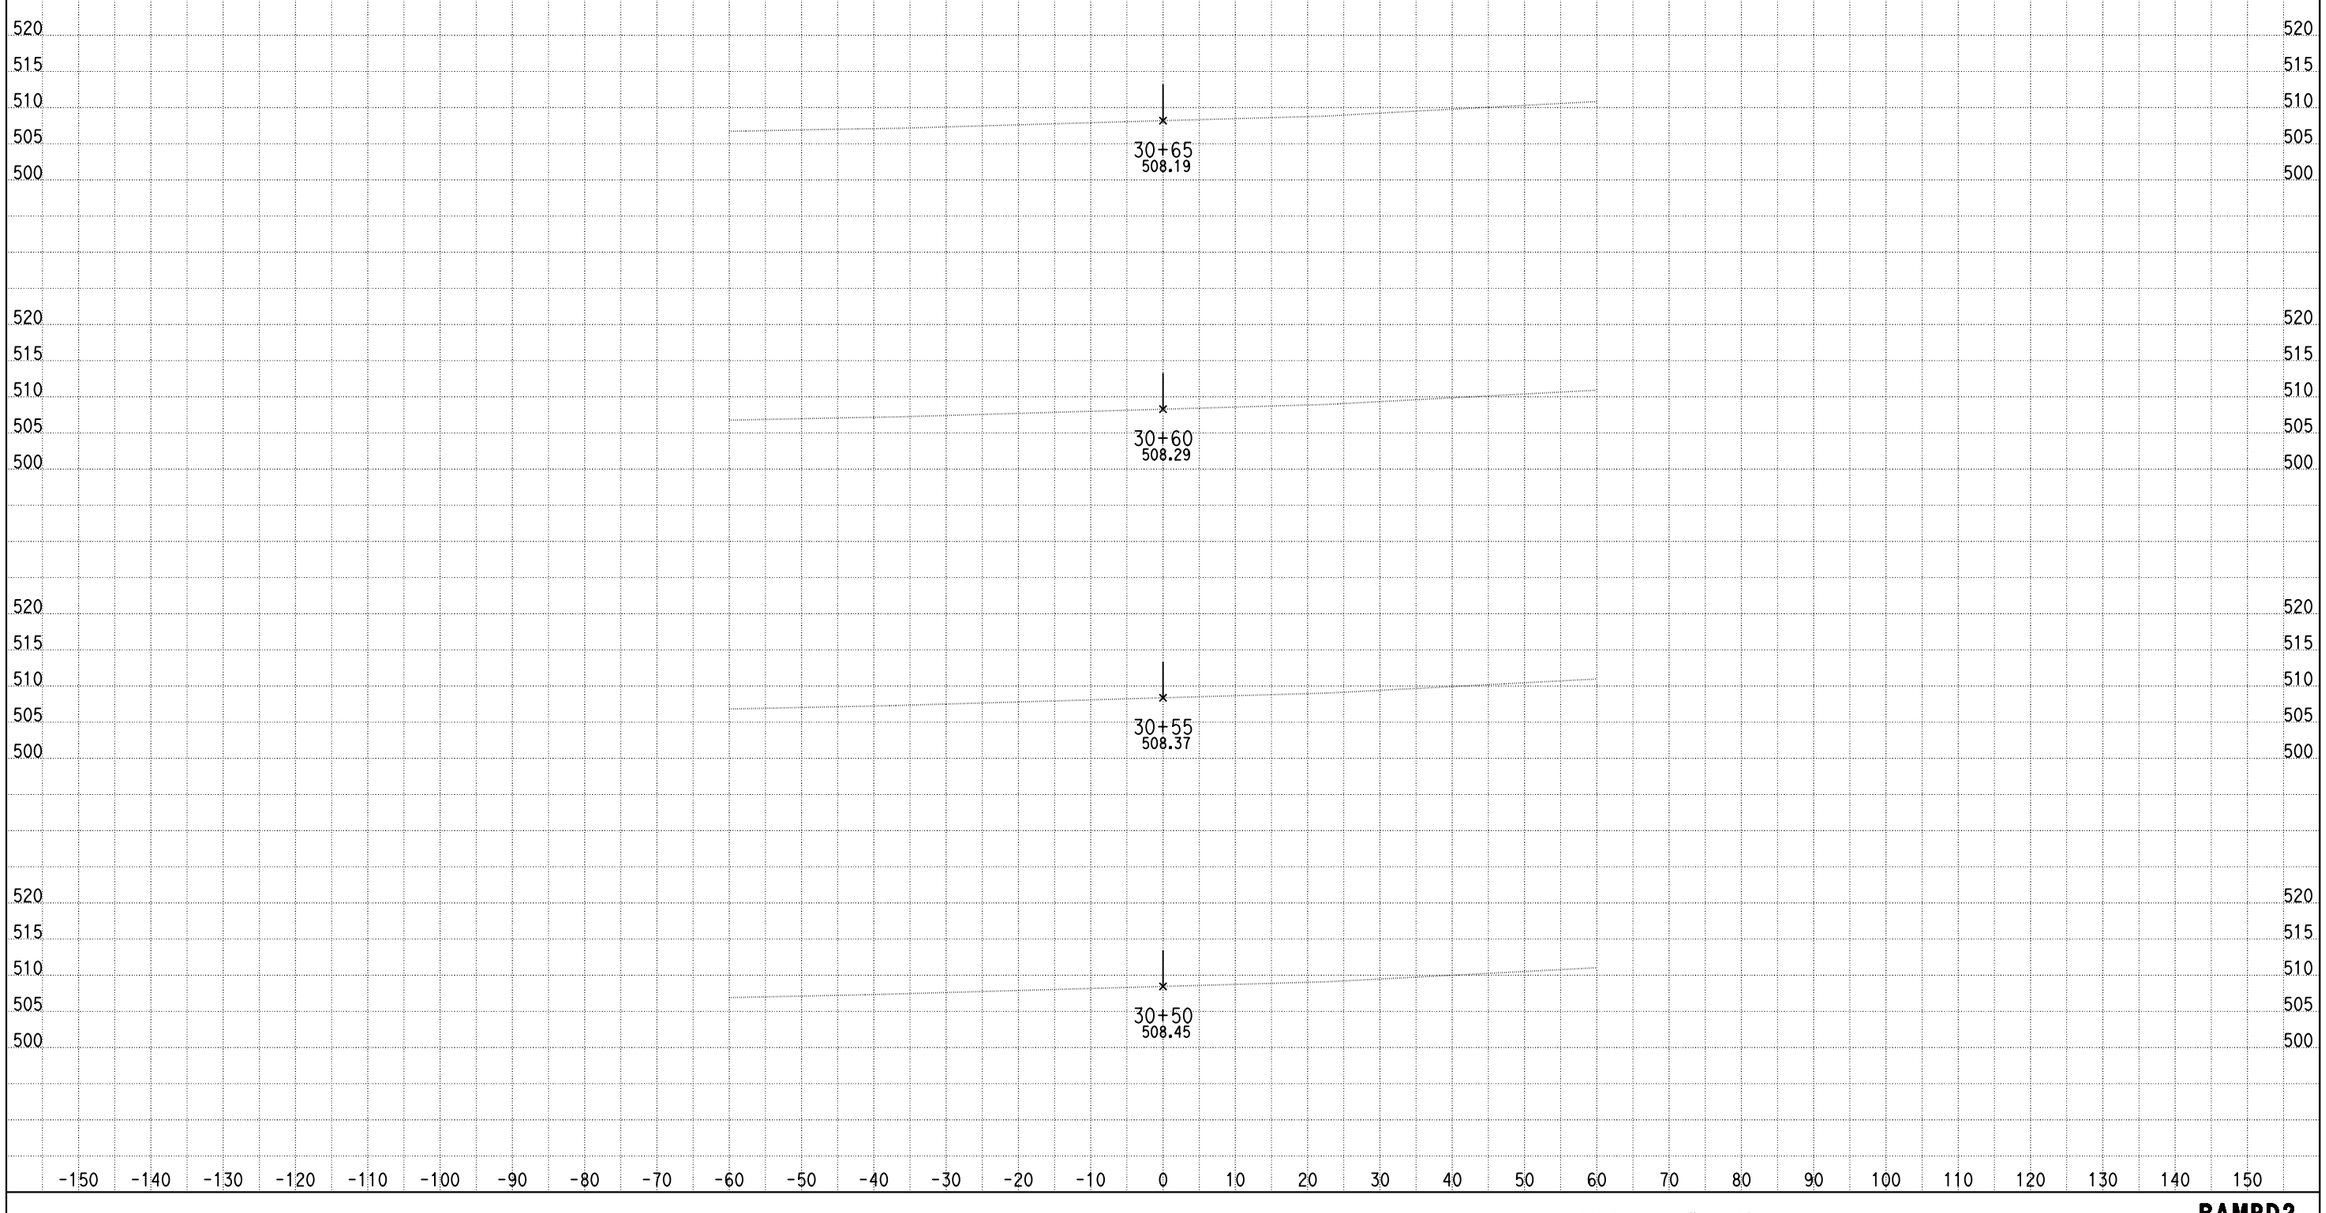

DATE: 6/18/2013

KC Project: 0818E File: C:\project\0818E\UPDATE-RAMP\hrd2-pro.ear

SCALE: 1" = 10' Horiz.
1" = 10' Vert.

All Dimensions are US Survey Feet

RAMPD2
CROSS SECTIONS

SHEET 62 OF XXX

DESIGN STUDY ONLY

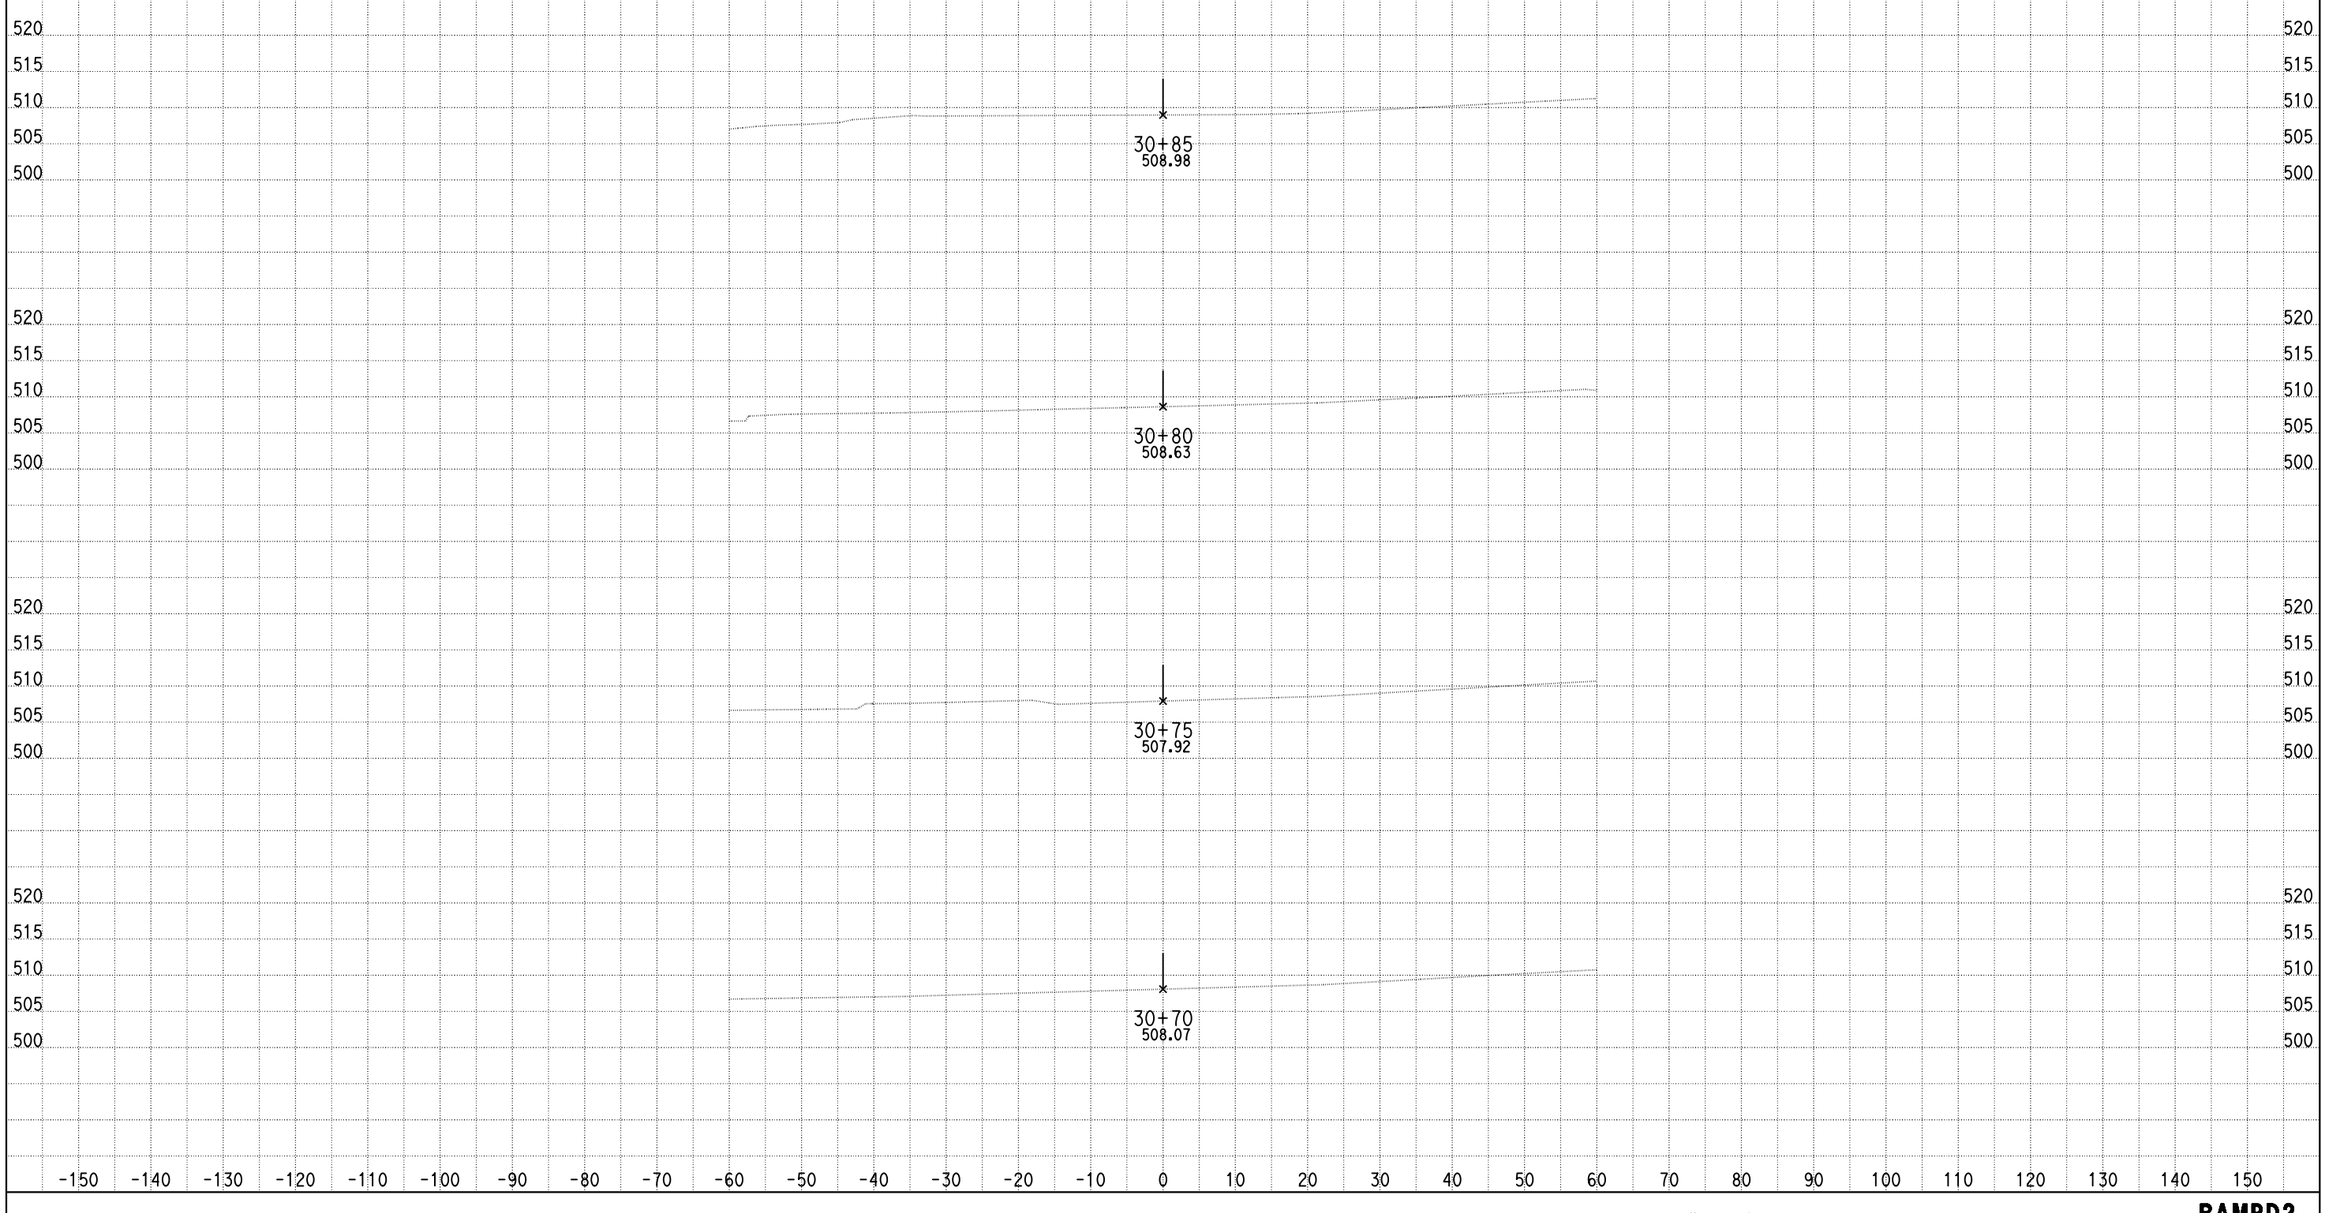

DATE: 6/18/2013

KC Project: 0818E File: C:\project\0818E\UPDATE-RAMP\hrd2-pro.ear

SCALE: 1" = 10' Horiz.
1" = 10' Vert.

All Dimensions are US Survey Feet

RAMPD2
CROSS SECTIONS

SHEET 63 OF XXX

DESIGN STUDY ONLY

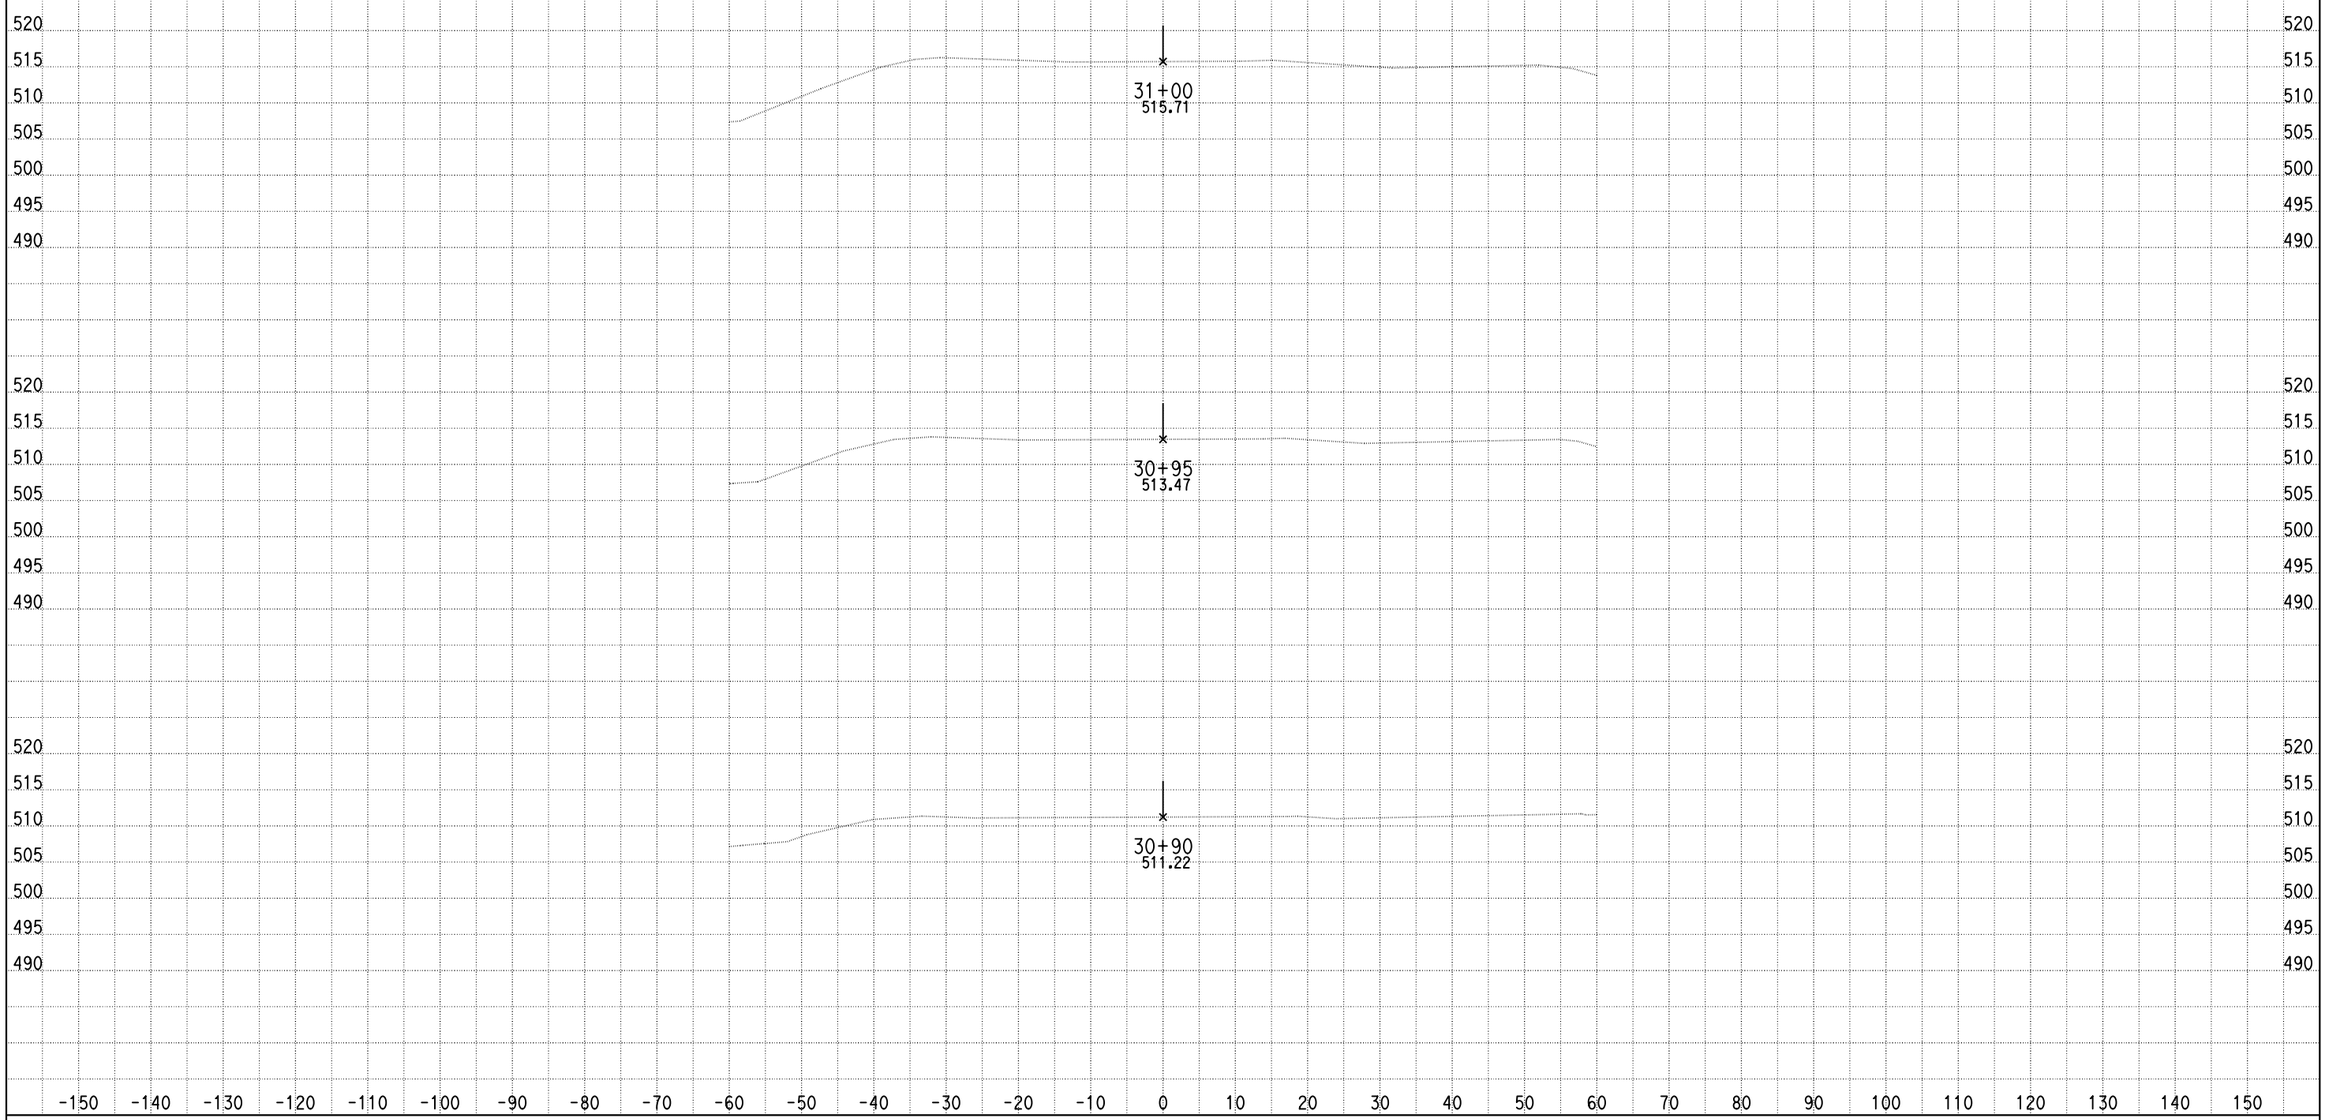

DATE: 6/18/2013

KC Project: 0818E File: C:\project\0818E\UPDATE-RAMP\hrd2-pro.ear

SCALE: 1" = 10' Horiz.
1" = 10' Vert.

All Dimensions are US Survey Feet

RAMPD2
CROSS SECTIONS

DESIGN STUDY ONLY

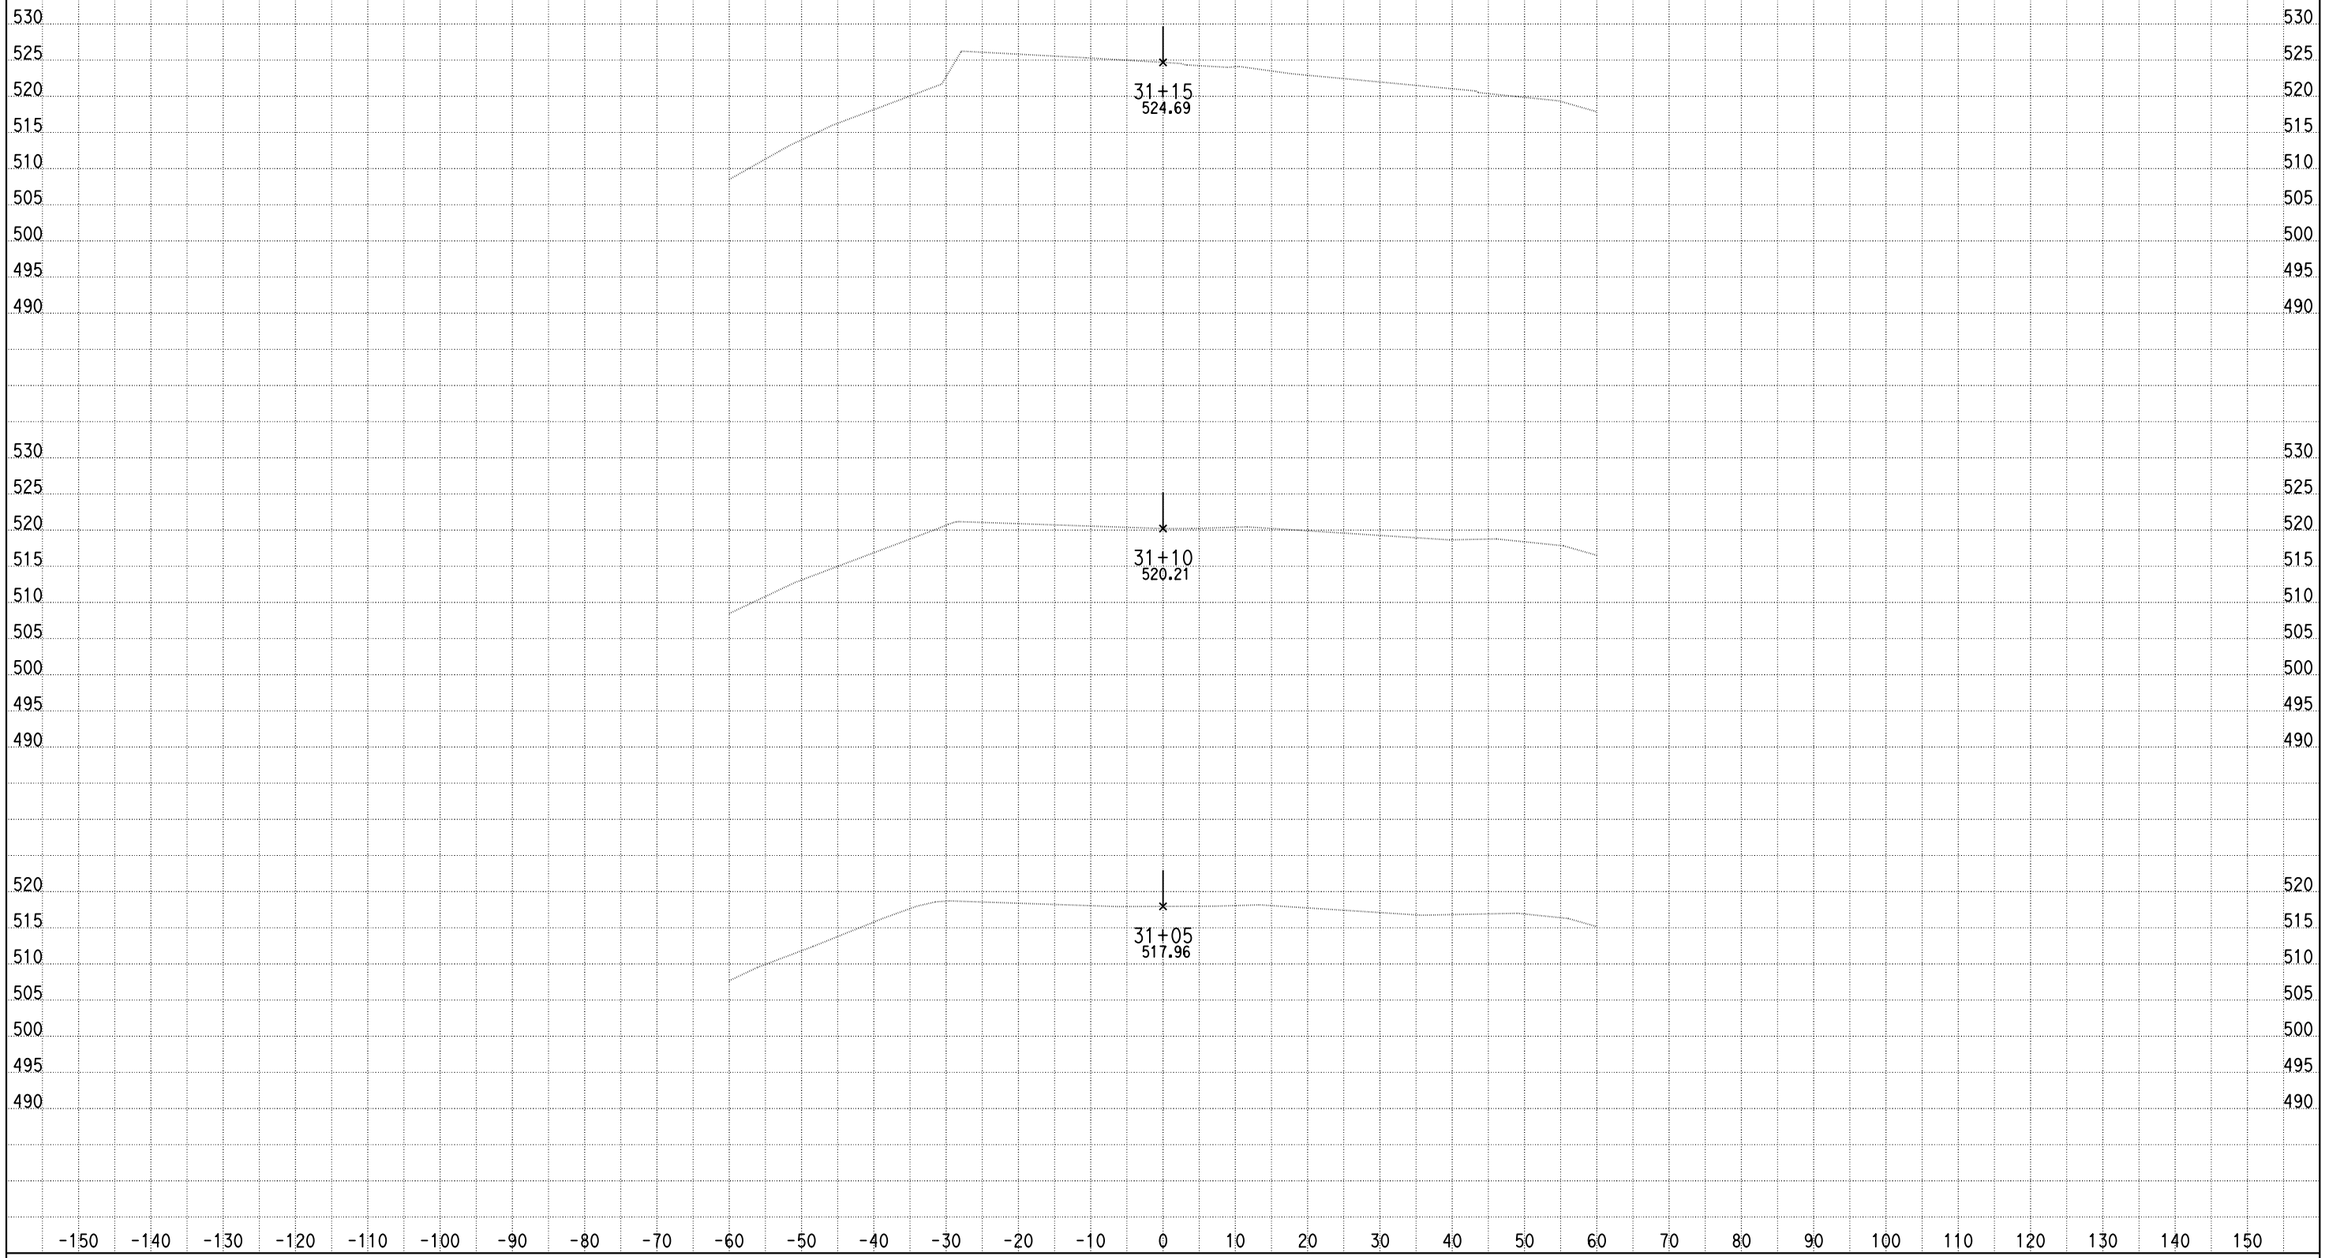

DATE: 6/18/2013

KC Project: 0818E File: C:\project\0818E\UPDATE-RAMP\hrd2-pro.ear

SCALE: 1" = 10' Horiz.
1" = 10' Vert.

All Dimensions are US Survey Feet

RAMPD2
CROSS SECTIONS

SHEET 65 OF XXX

DESIGN STUDY ONLY

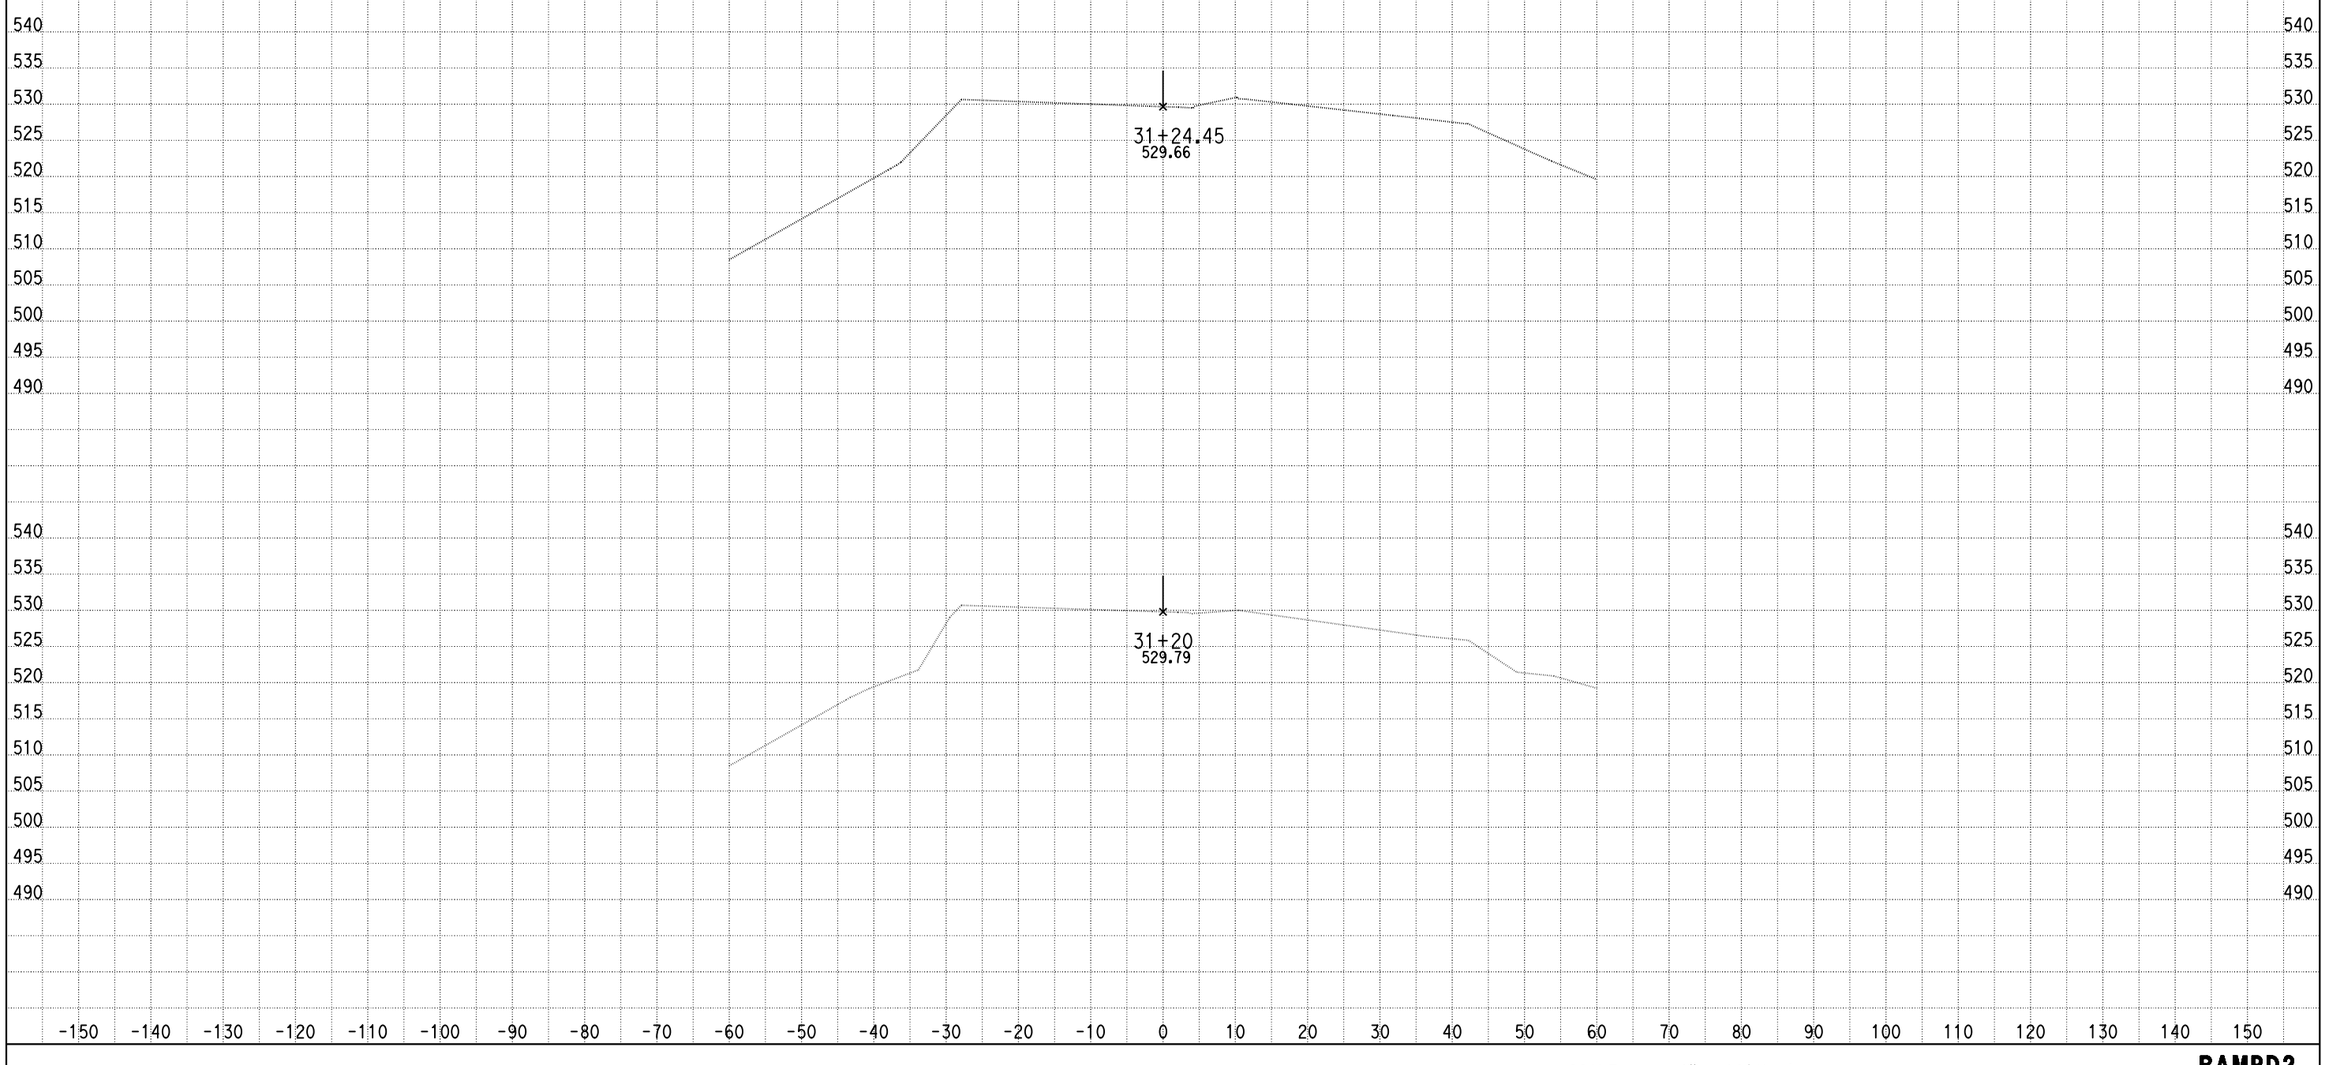

DATE: 6/18/2013

KC Project: 0818E File: C:\project\0818E\UPDATE-RAMP\hrd2-pro.ear

SCALE: 1" = 10' Horiz.
1" = 10' Vert.

All Dimensions are US Survey Feet

RAMPD2
CROSS SECTIONS

DESIGN STUDY ONLY

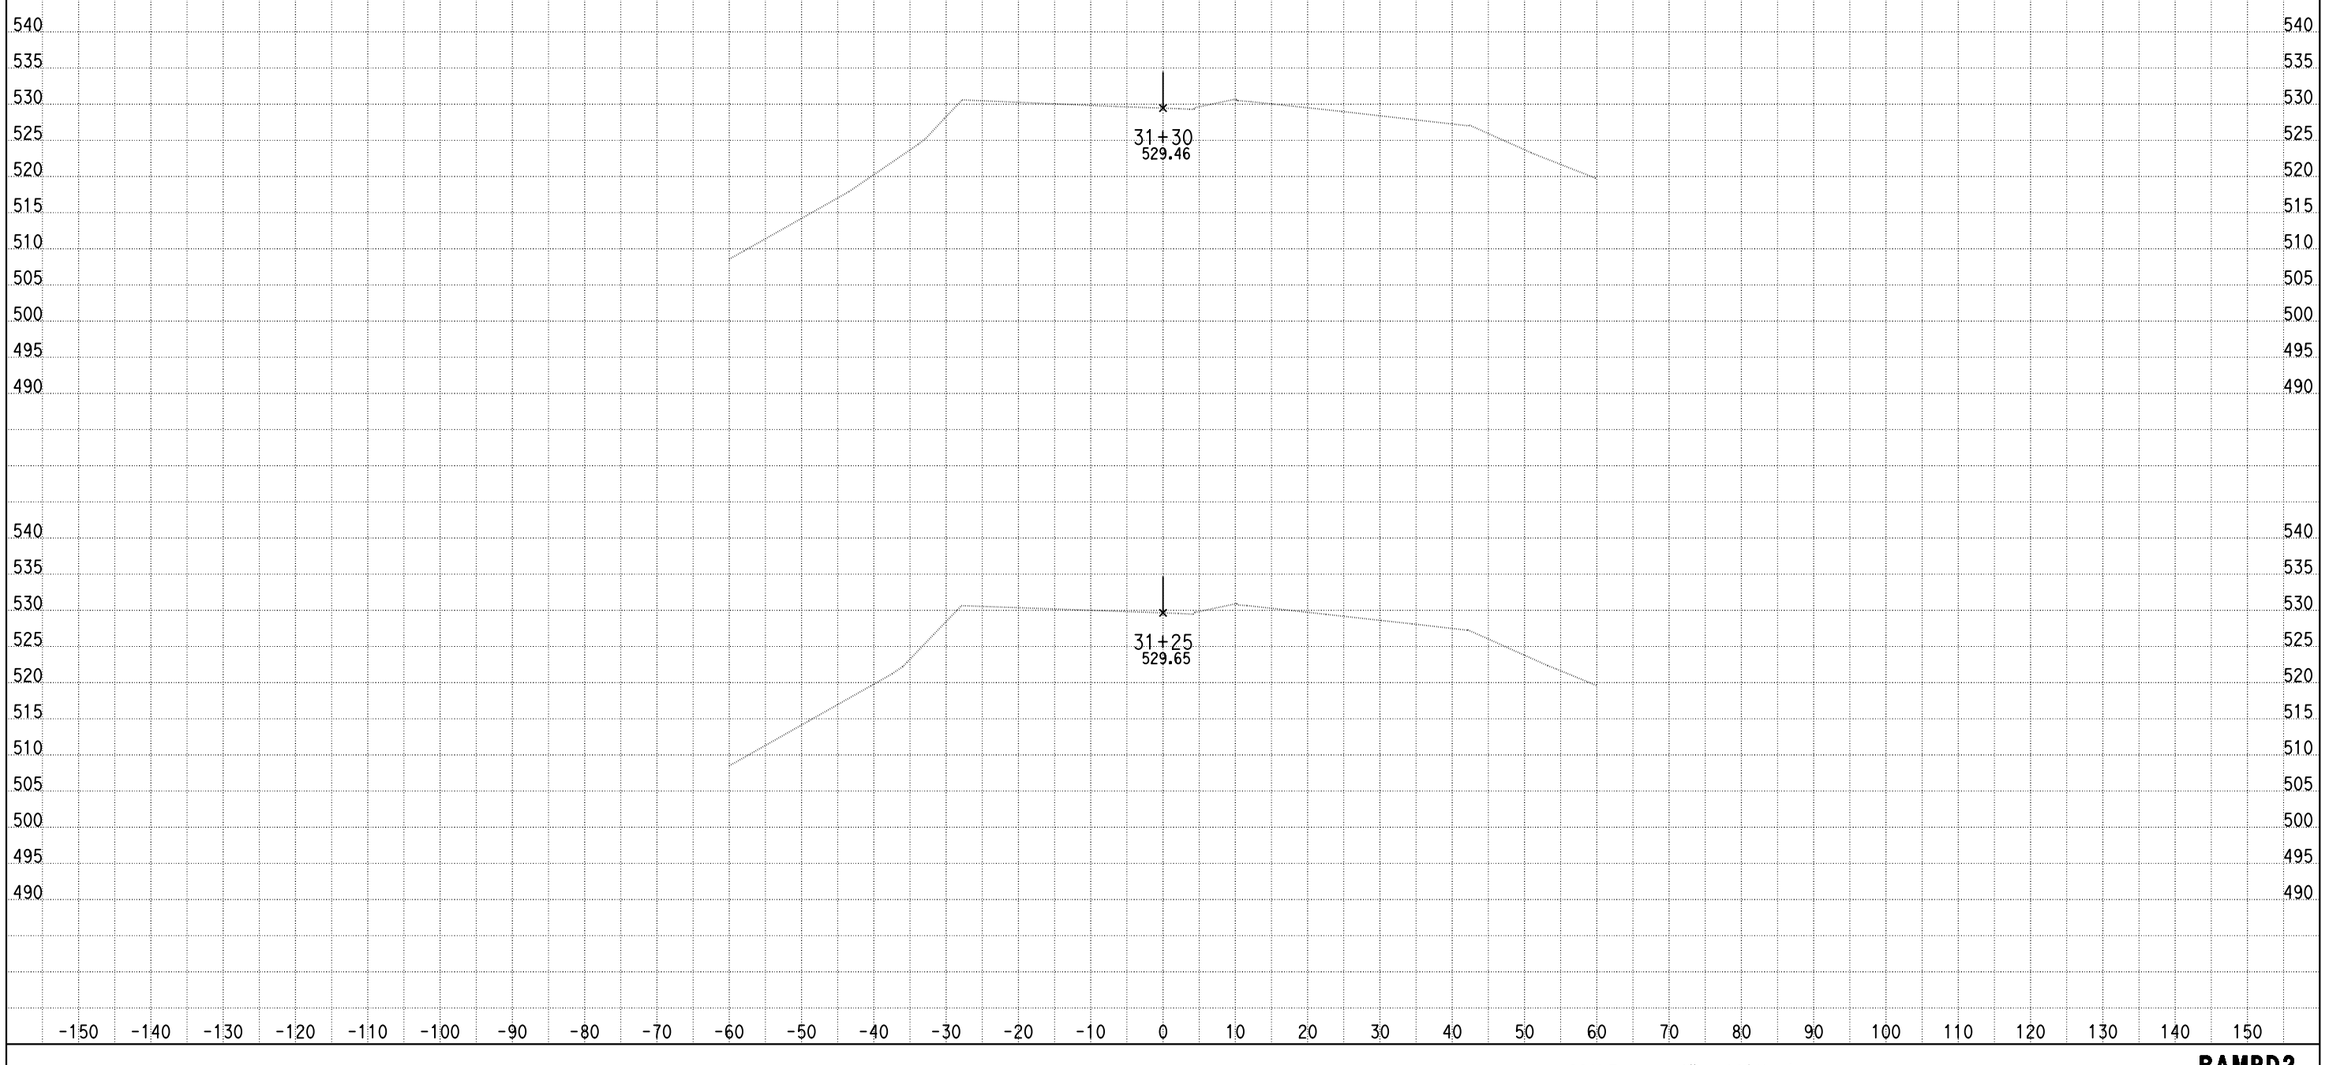

DATE: 6/18/2013

KC Project: 0818E File: C:\project\0818E\UPDATE-RAMP\hrd2-pro.ear

SCALE: 1" = 10' Horiz.
1" = 10' Vert.

All Dimensions are US Survey Feet

RAMPD2
CROSS SECTIONS

DESIGN STUDY ONLY

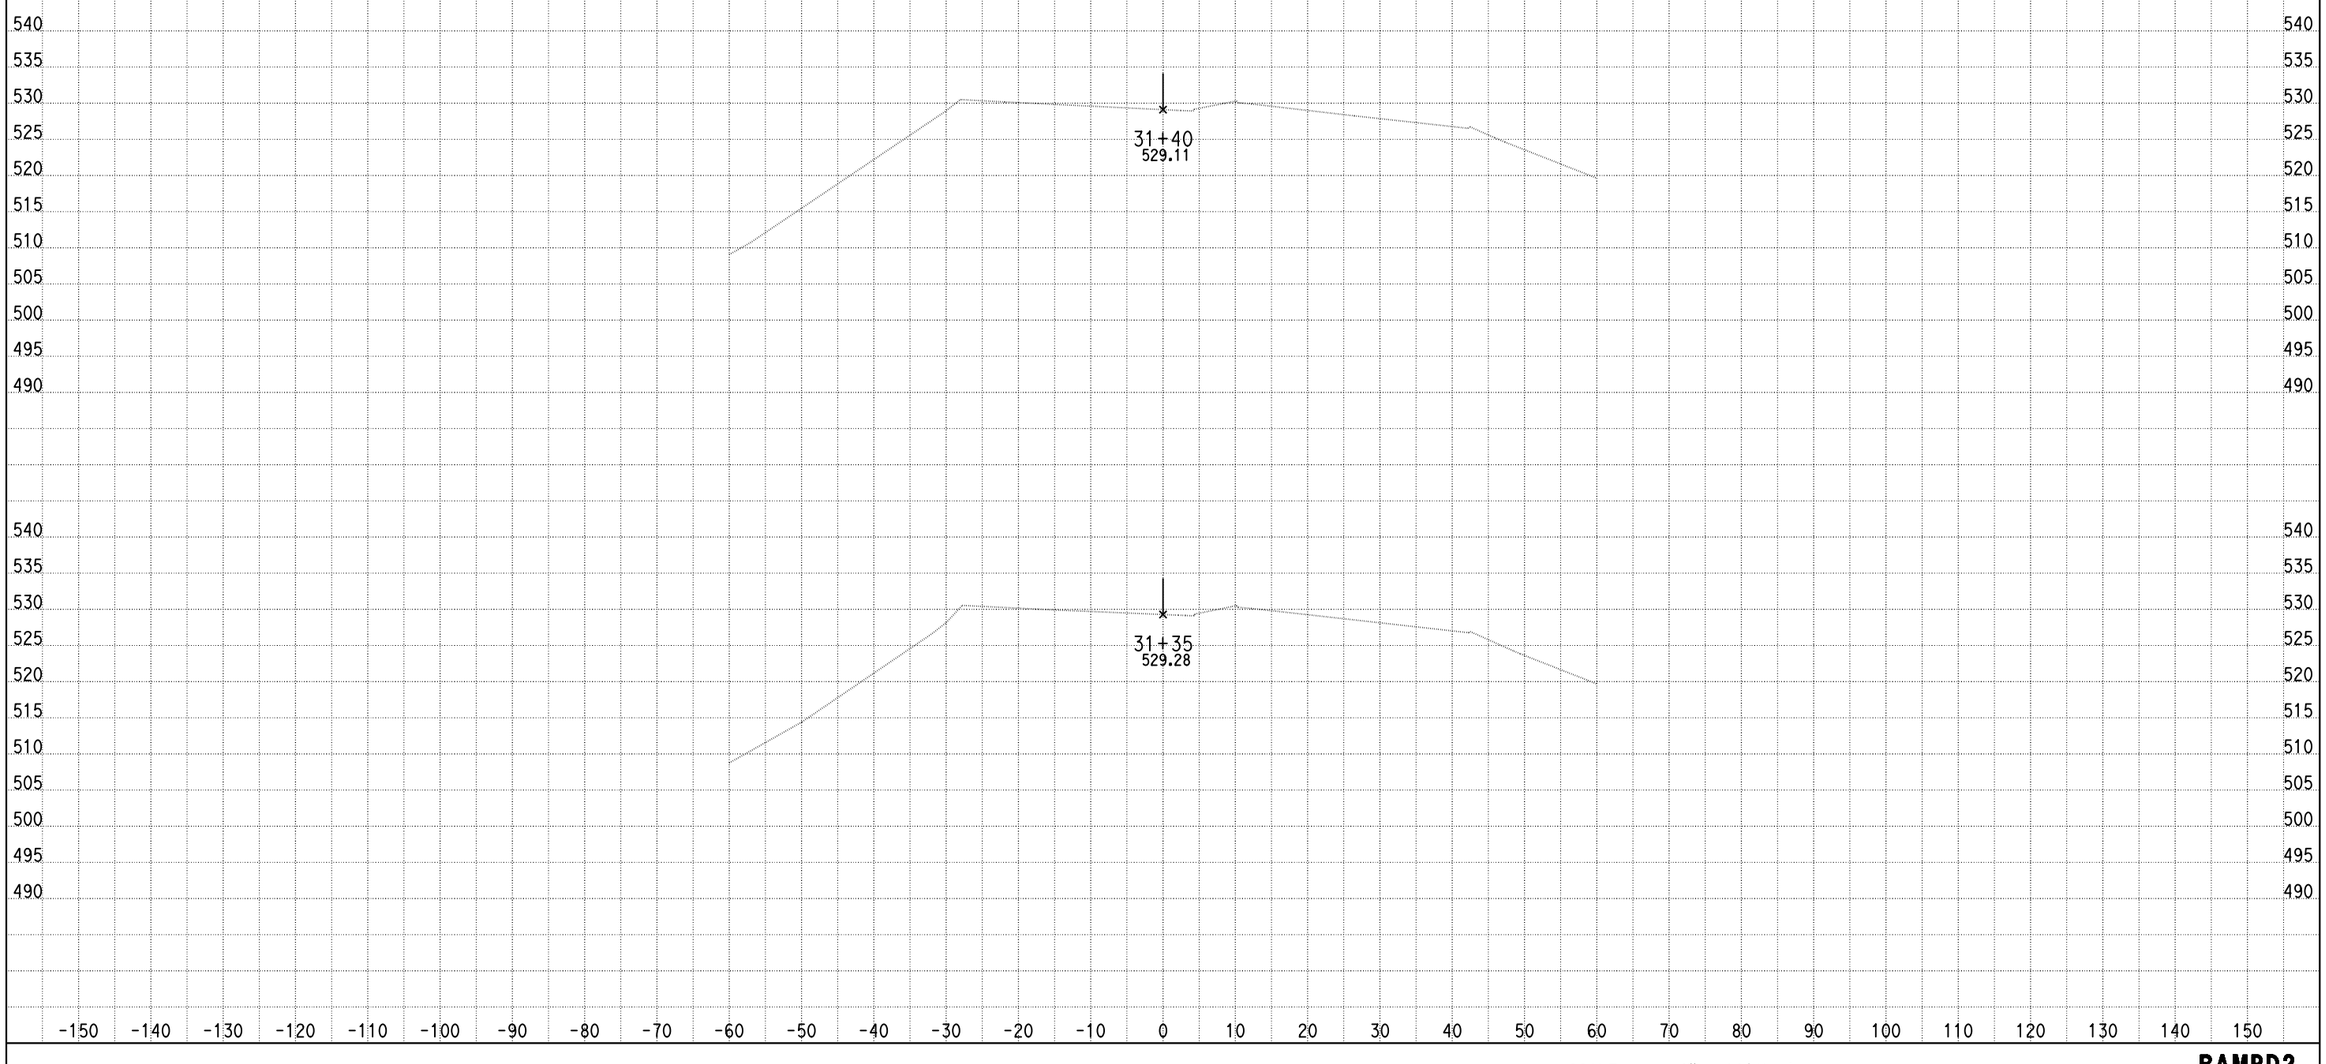

DATE: 6/18/2013

KC Project: 0818E File: C:\project\0818E\UPDATE-RAMP\hrd2-pro.ear

SCALE: 1" = 10' Horiz.
1" = 10' Vert.

All Dimensions are US Survey Feet

RAMPD2
CROSS SECTIONS

DESIGN STUDY ONLY

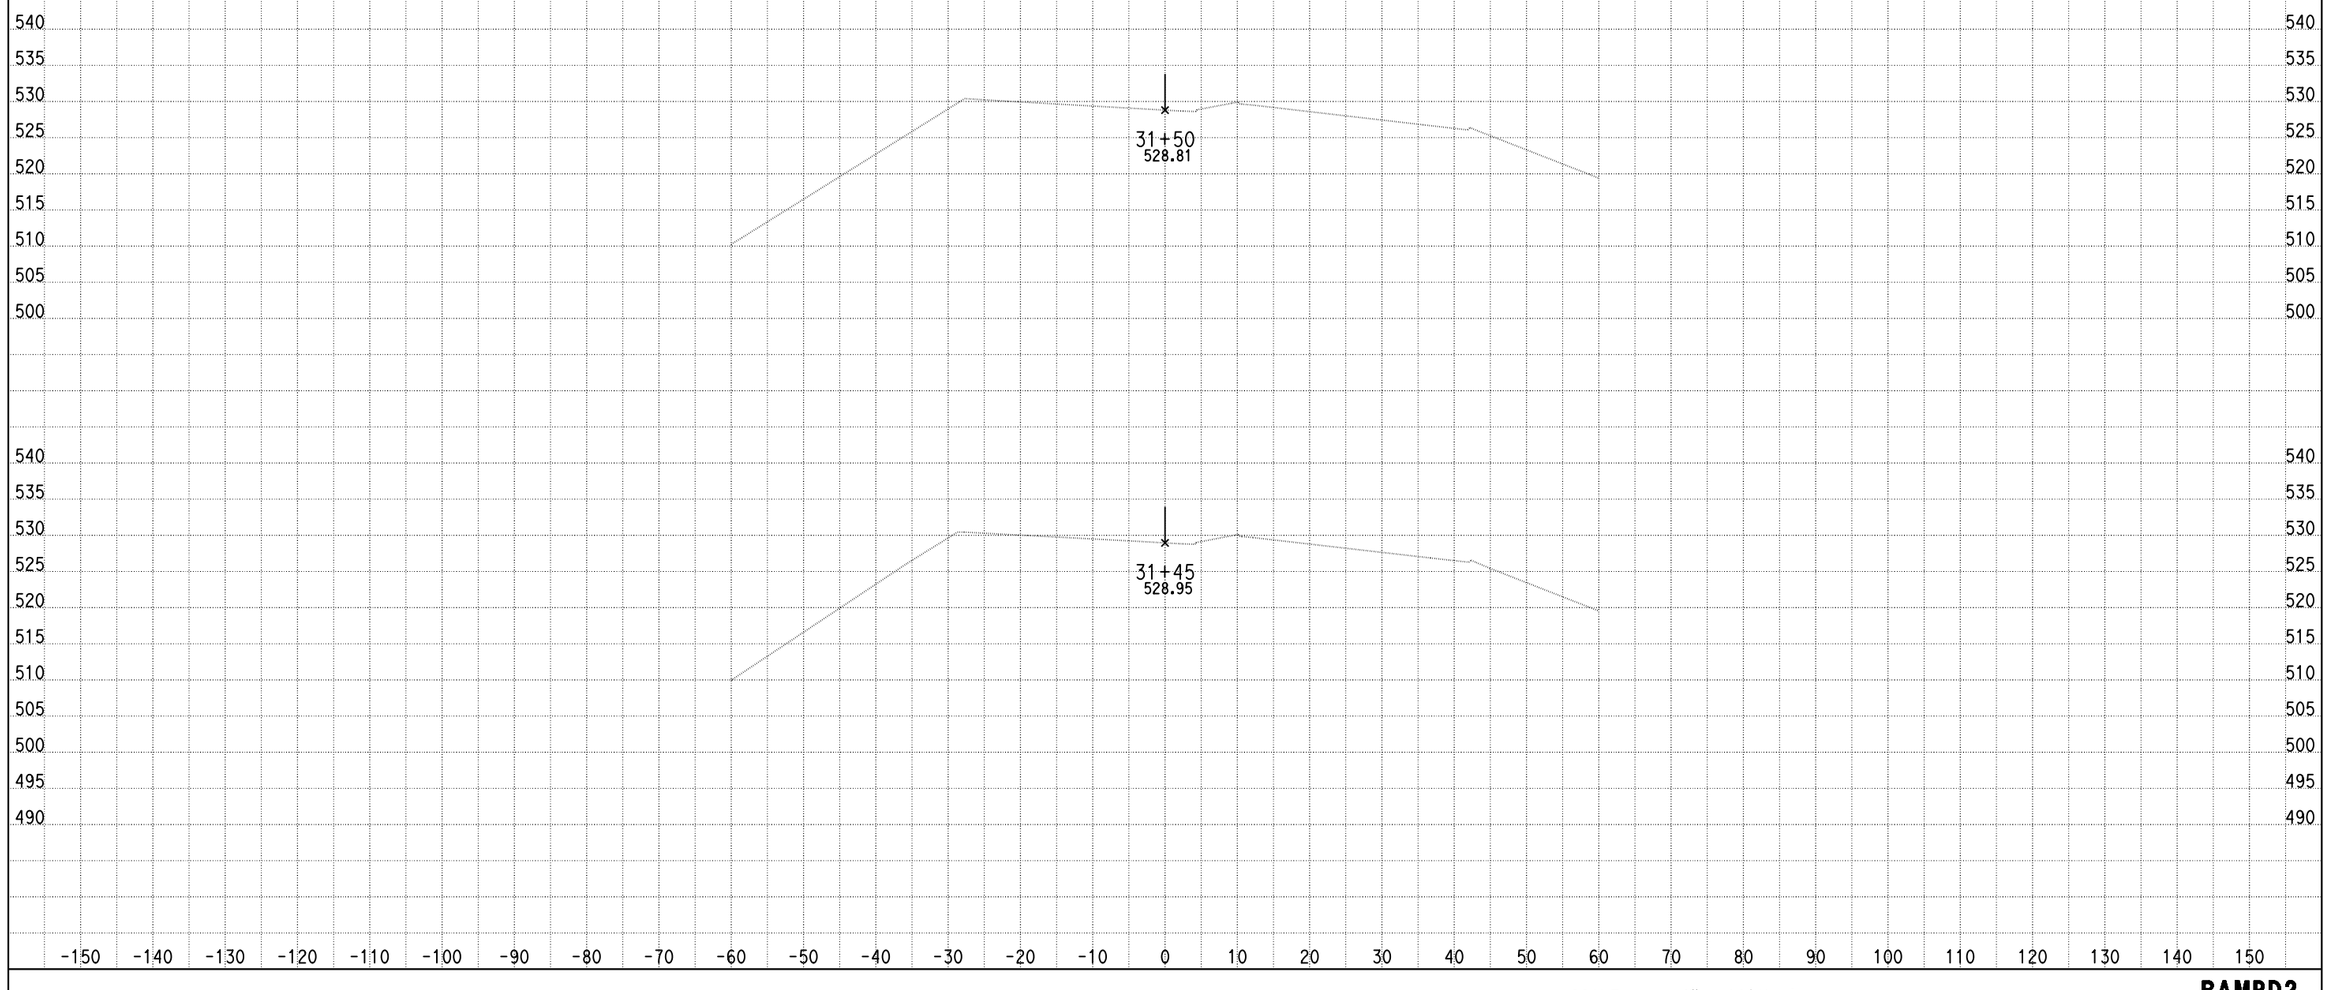

DATE: 6/18/2013

KC Project: 0818E File: C:\project\0818E\UPDATE-RAMP\hrd2-pro.ear

SCALE: 1" = 10' Horiz.
1" = 10' Vert.

All Dimensions are US Survey Feet

RAMPD2
CROSS SECTIONS

DESIGN STUDY ONLY

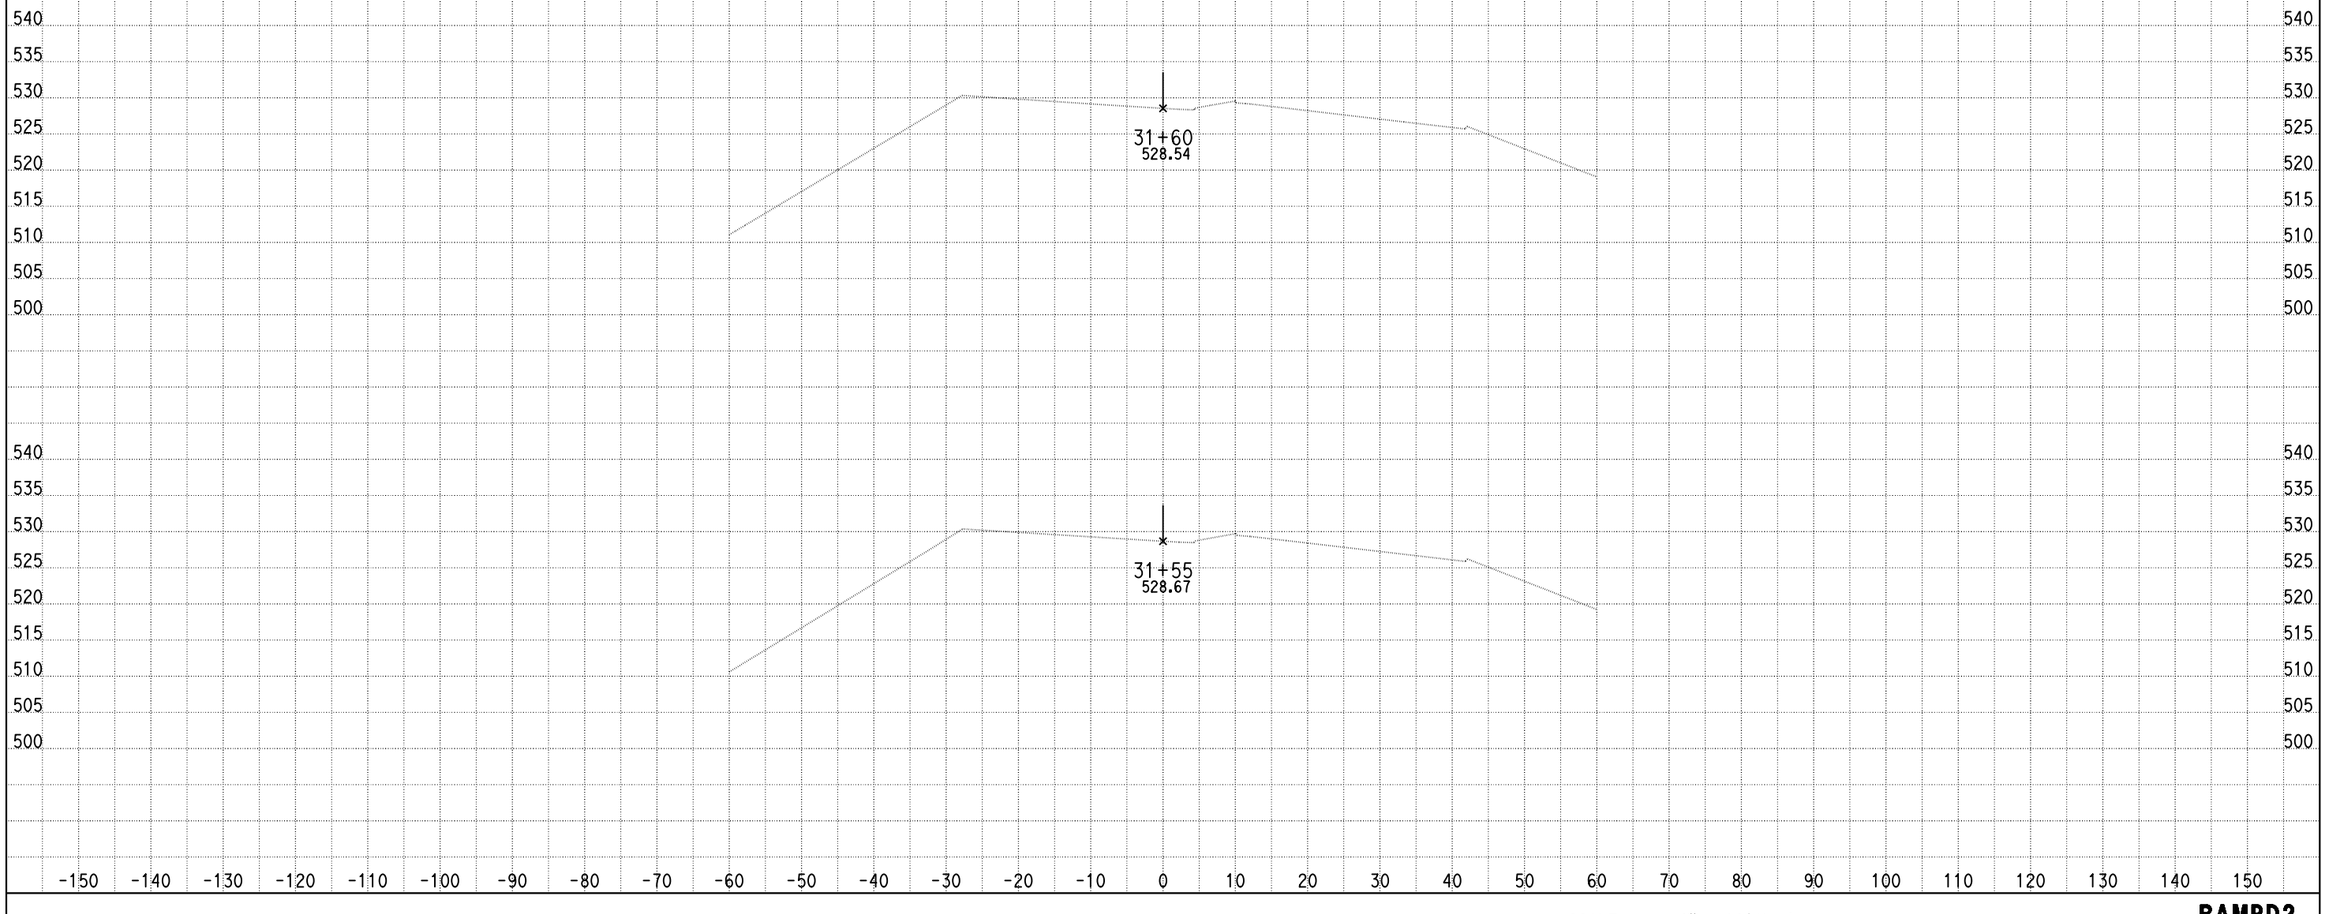

DATE: 6/18/2013

KC Project: 0818E File: C:\project\0818E\UPDATE-RAMP\hrd2-pro.ear

SCALE: 1" = 10' Horiz.
1" = 10' Vert.

All Dimensions are US Survey Feet

RAMPD2
CROSS SECTIONS

DESIGN STUDY ONLY

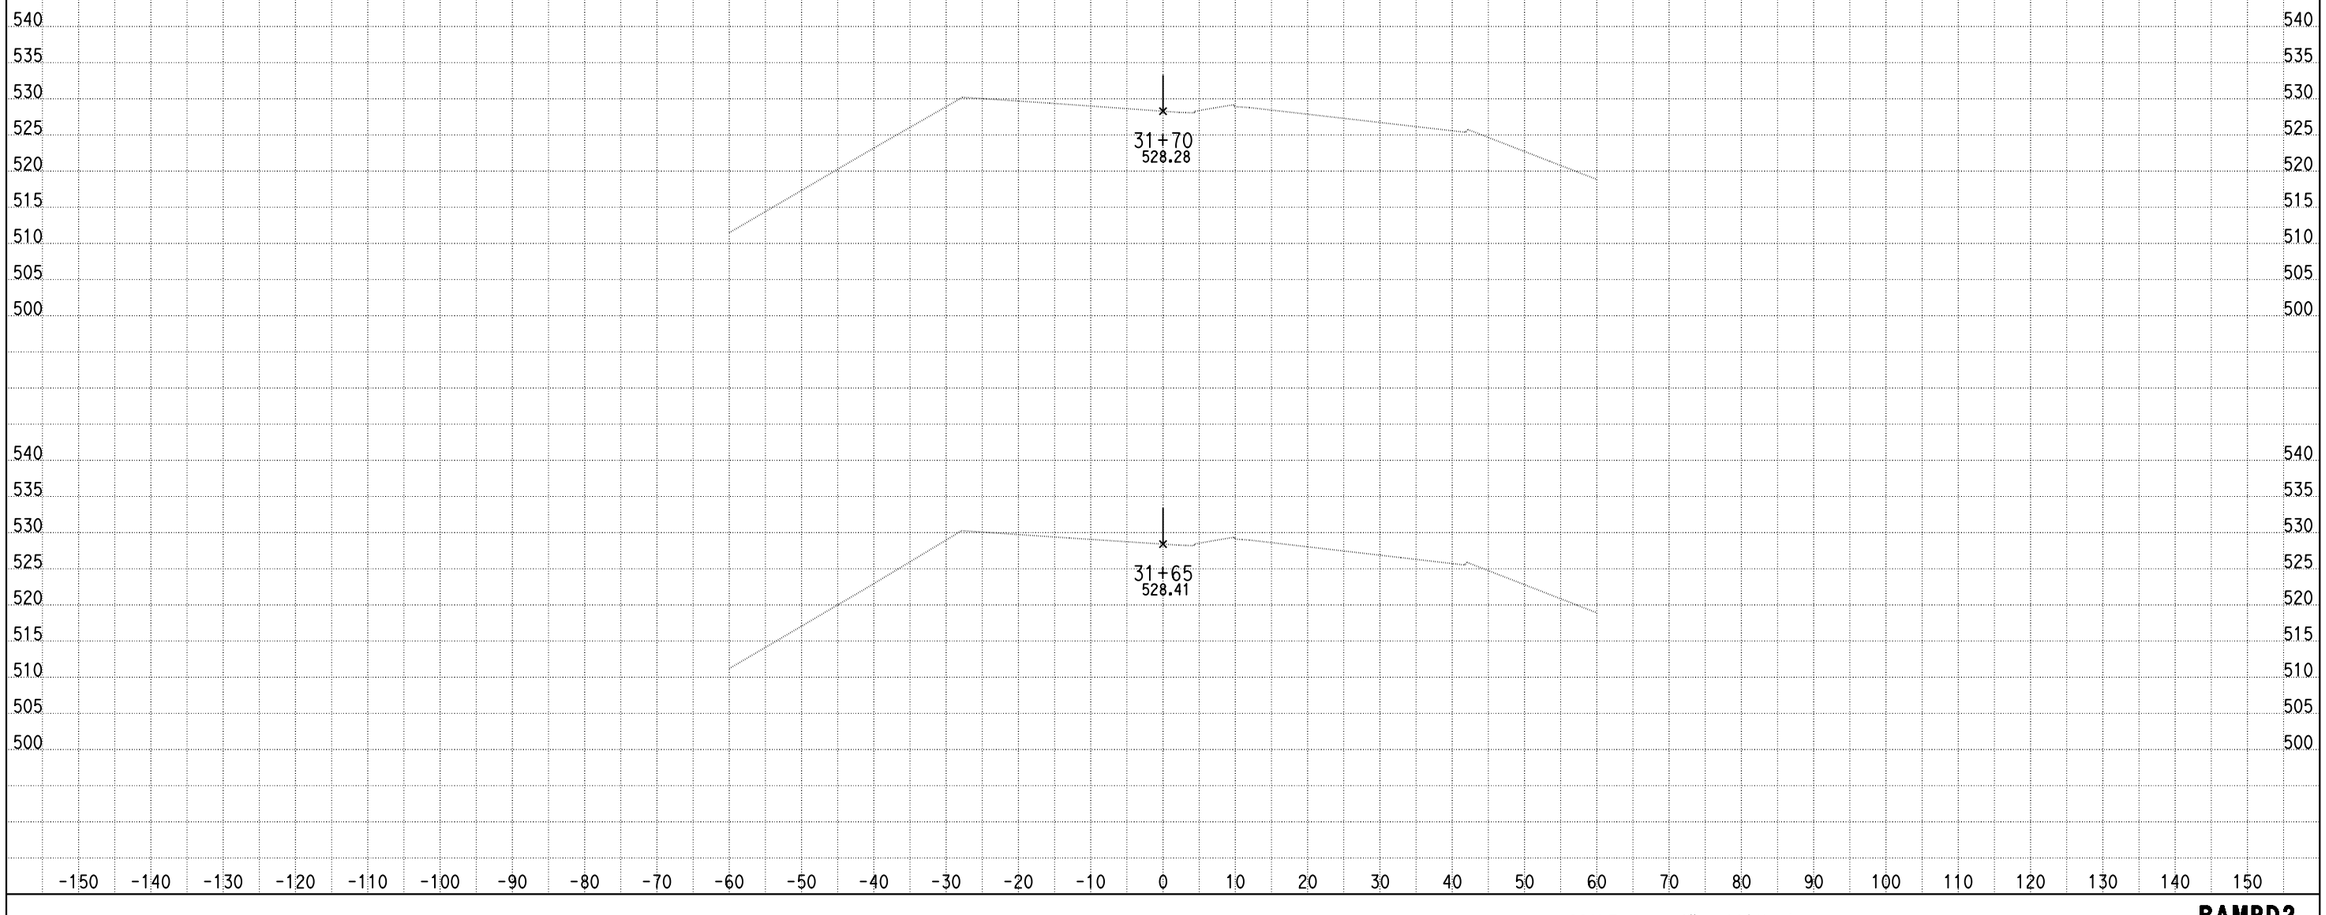

DATE: 6/18/2013

KC Project: 0818E File: C:\project\0818E\UPDATE-RAMP\hrd2-pro.ear

SCALE: 1" = 10' Horiz.
1" = 10' Vert.

All Dimensions are US Survey Feet

RAMPD2
CROSS SECTIONS

DESIGN STUDY ONLY

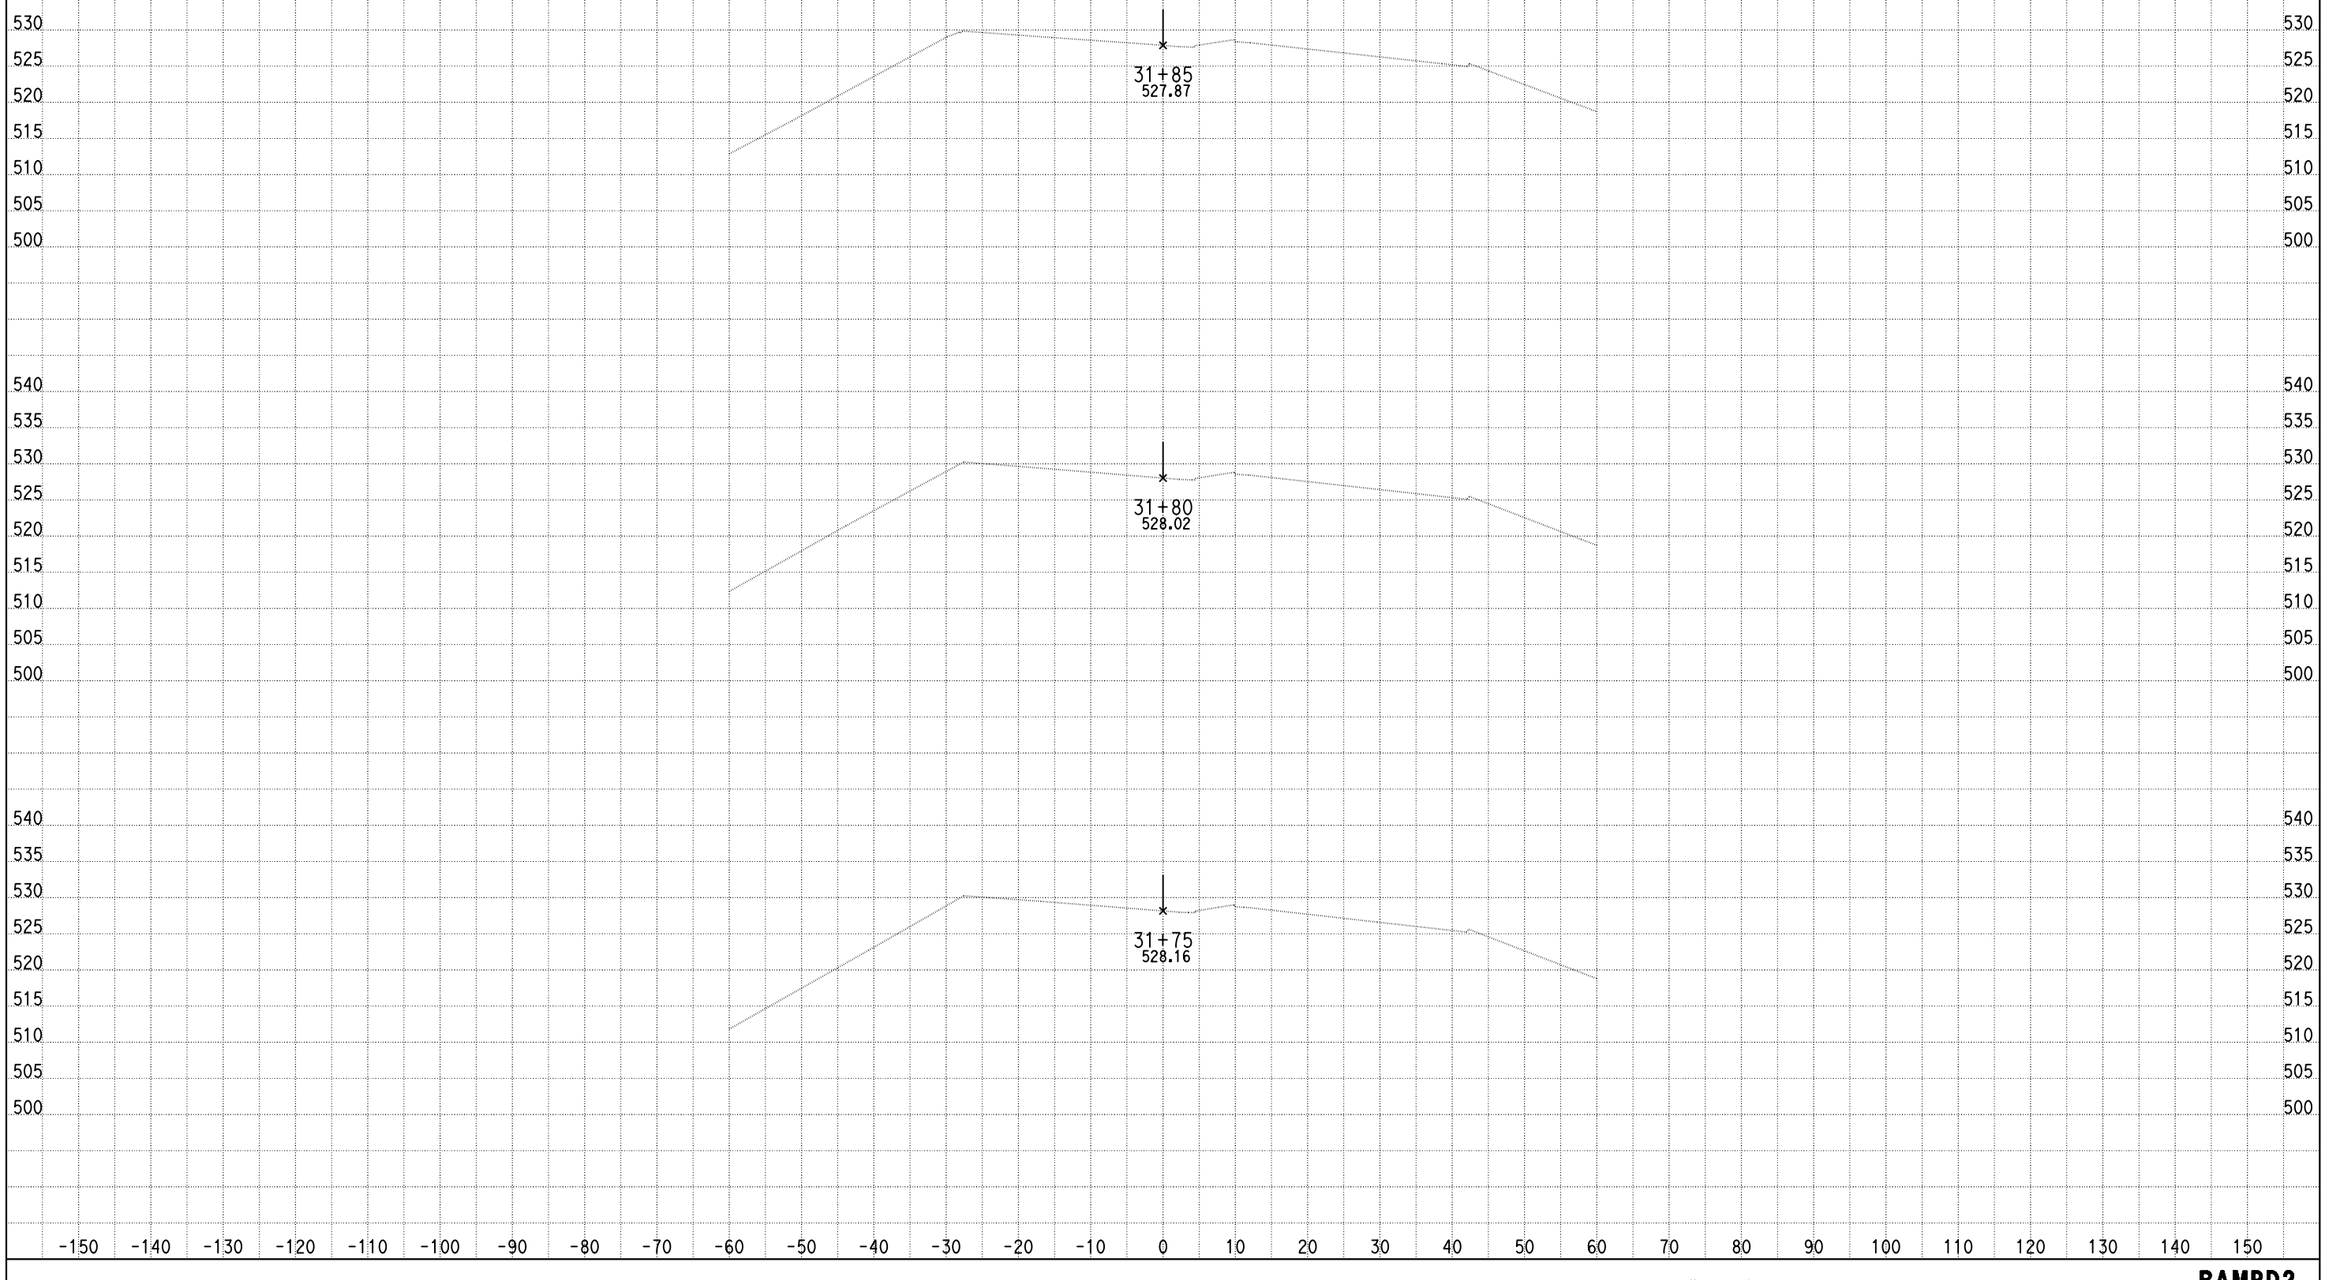

DATE: 6/18/2013

KC Project: 0818E File: C:\project\0818E\UPDATE-RAMP\hrd2-pro.ear

SCALE: 1" = 10' Horiz.
1" = 10' Vert.

All Dimensions are US Survey Feet

RAMPD2
CROSS SECTIONS

DESIGN STUDY ONLY

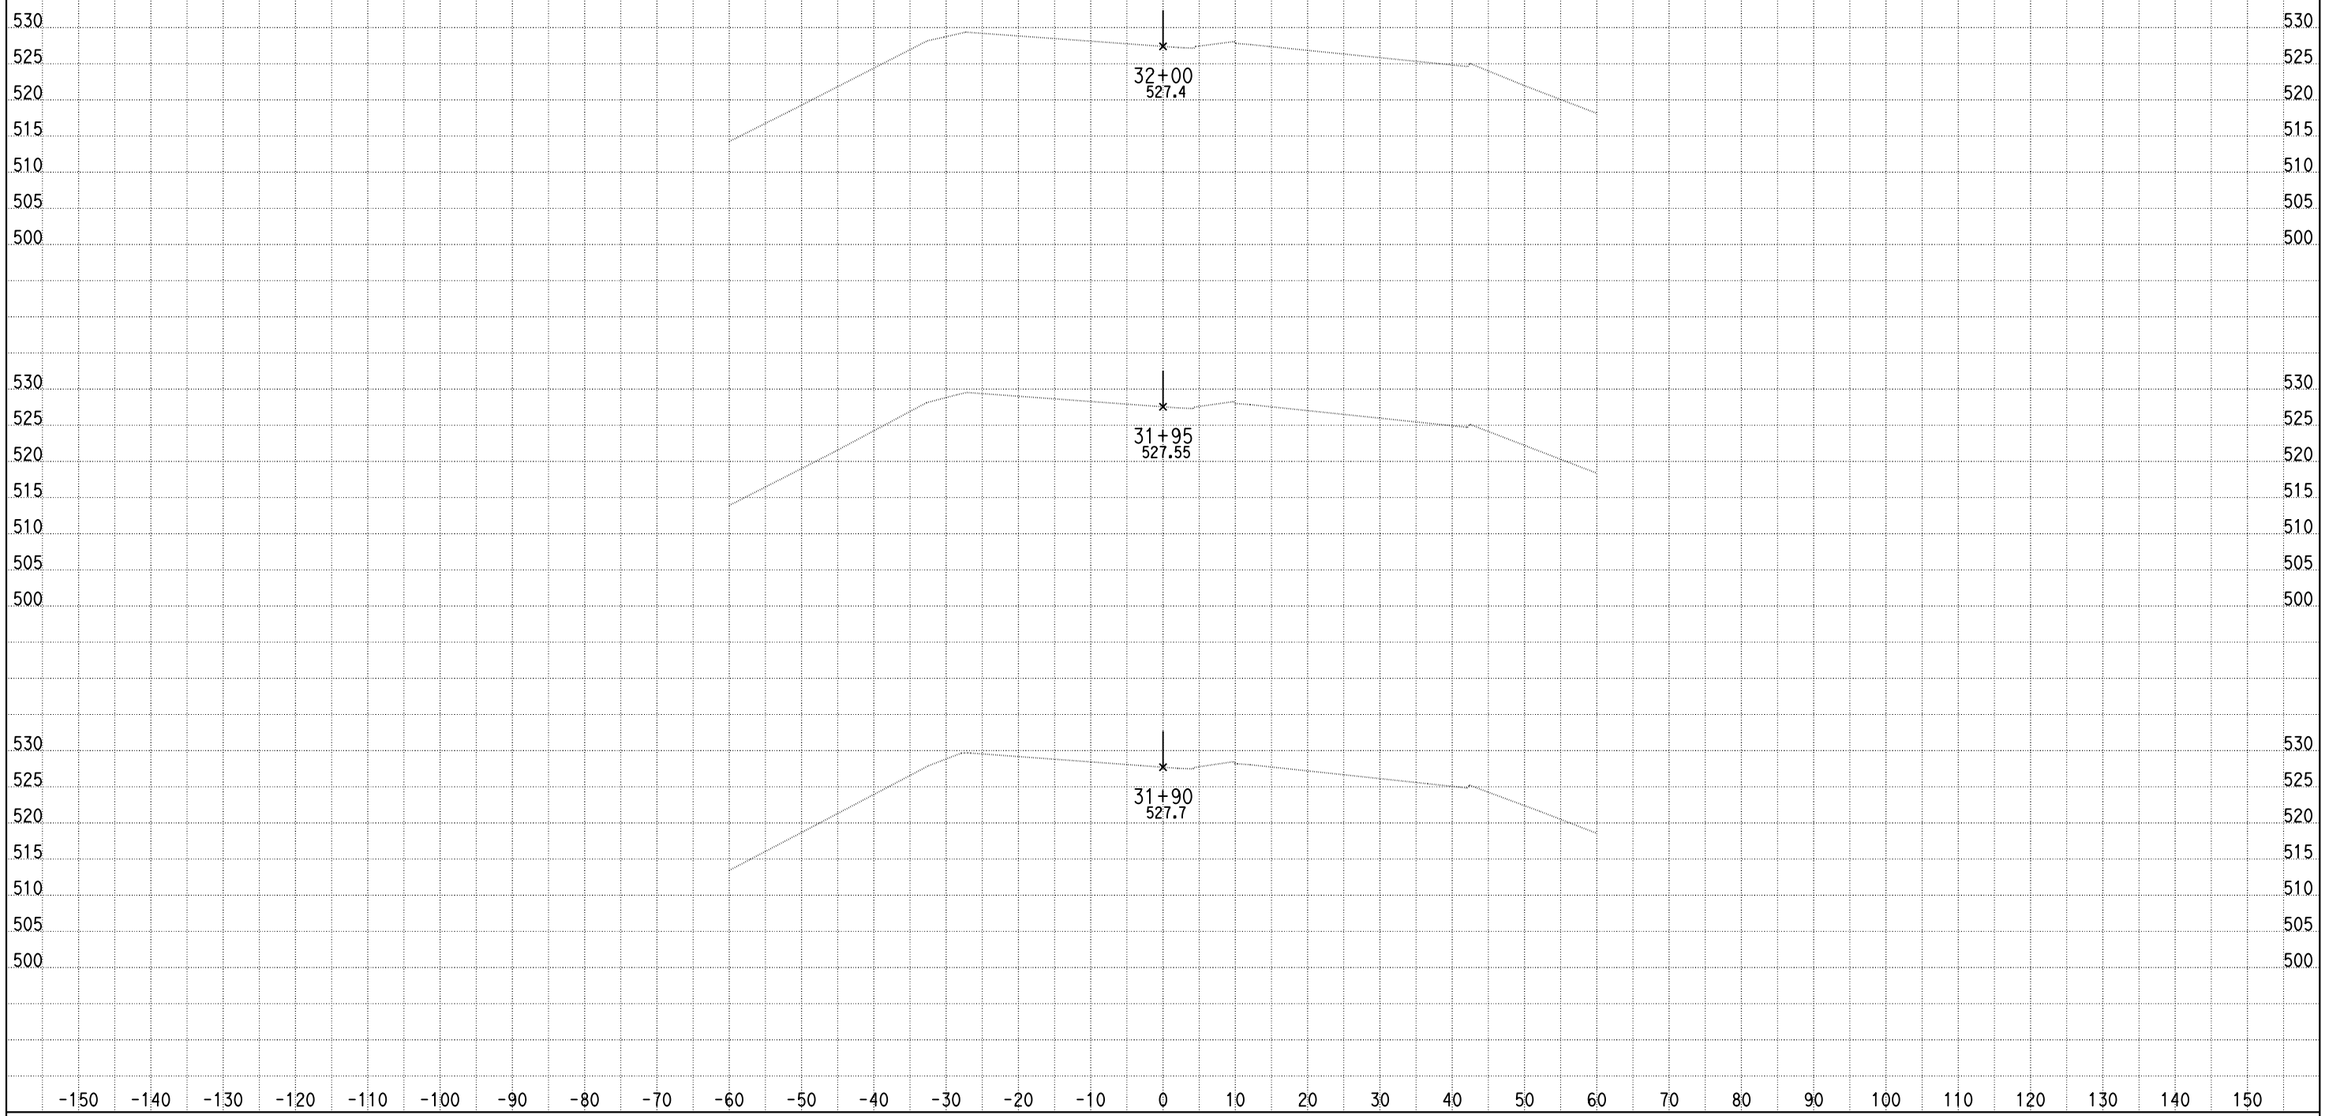

DATE: 6/18/2013

KC Project: 0818E File: C:\project\0818E\UPDATE-RAMP\hrd2-pro.ear

SCALE: 1" = 10' Horiz.
1" = 10' Vert.

All Dimensions are US Survey Feet

RAMPD2
CROSS SECTIONS

SHEET 73 OF XXX

DESIGN STUDY ONLY

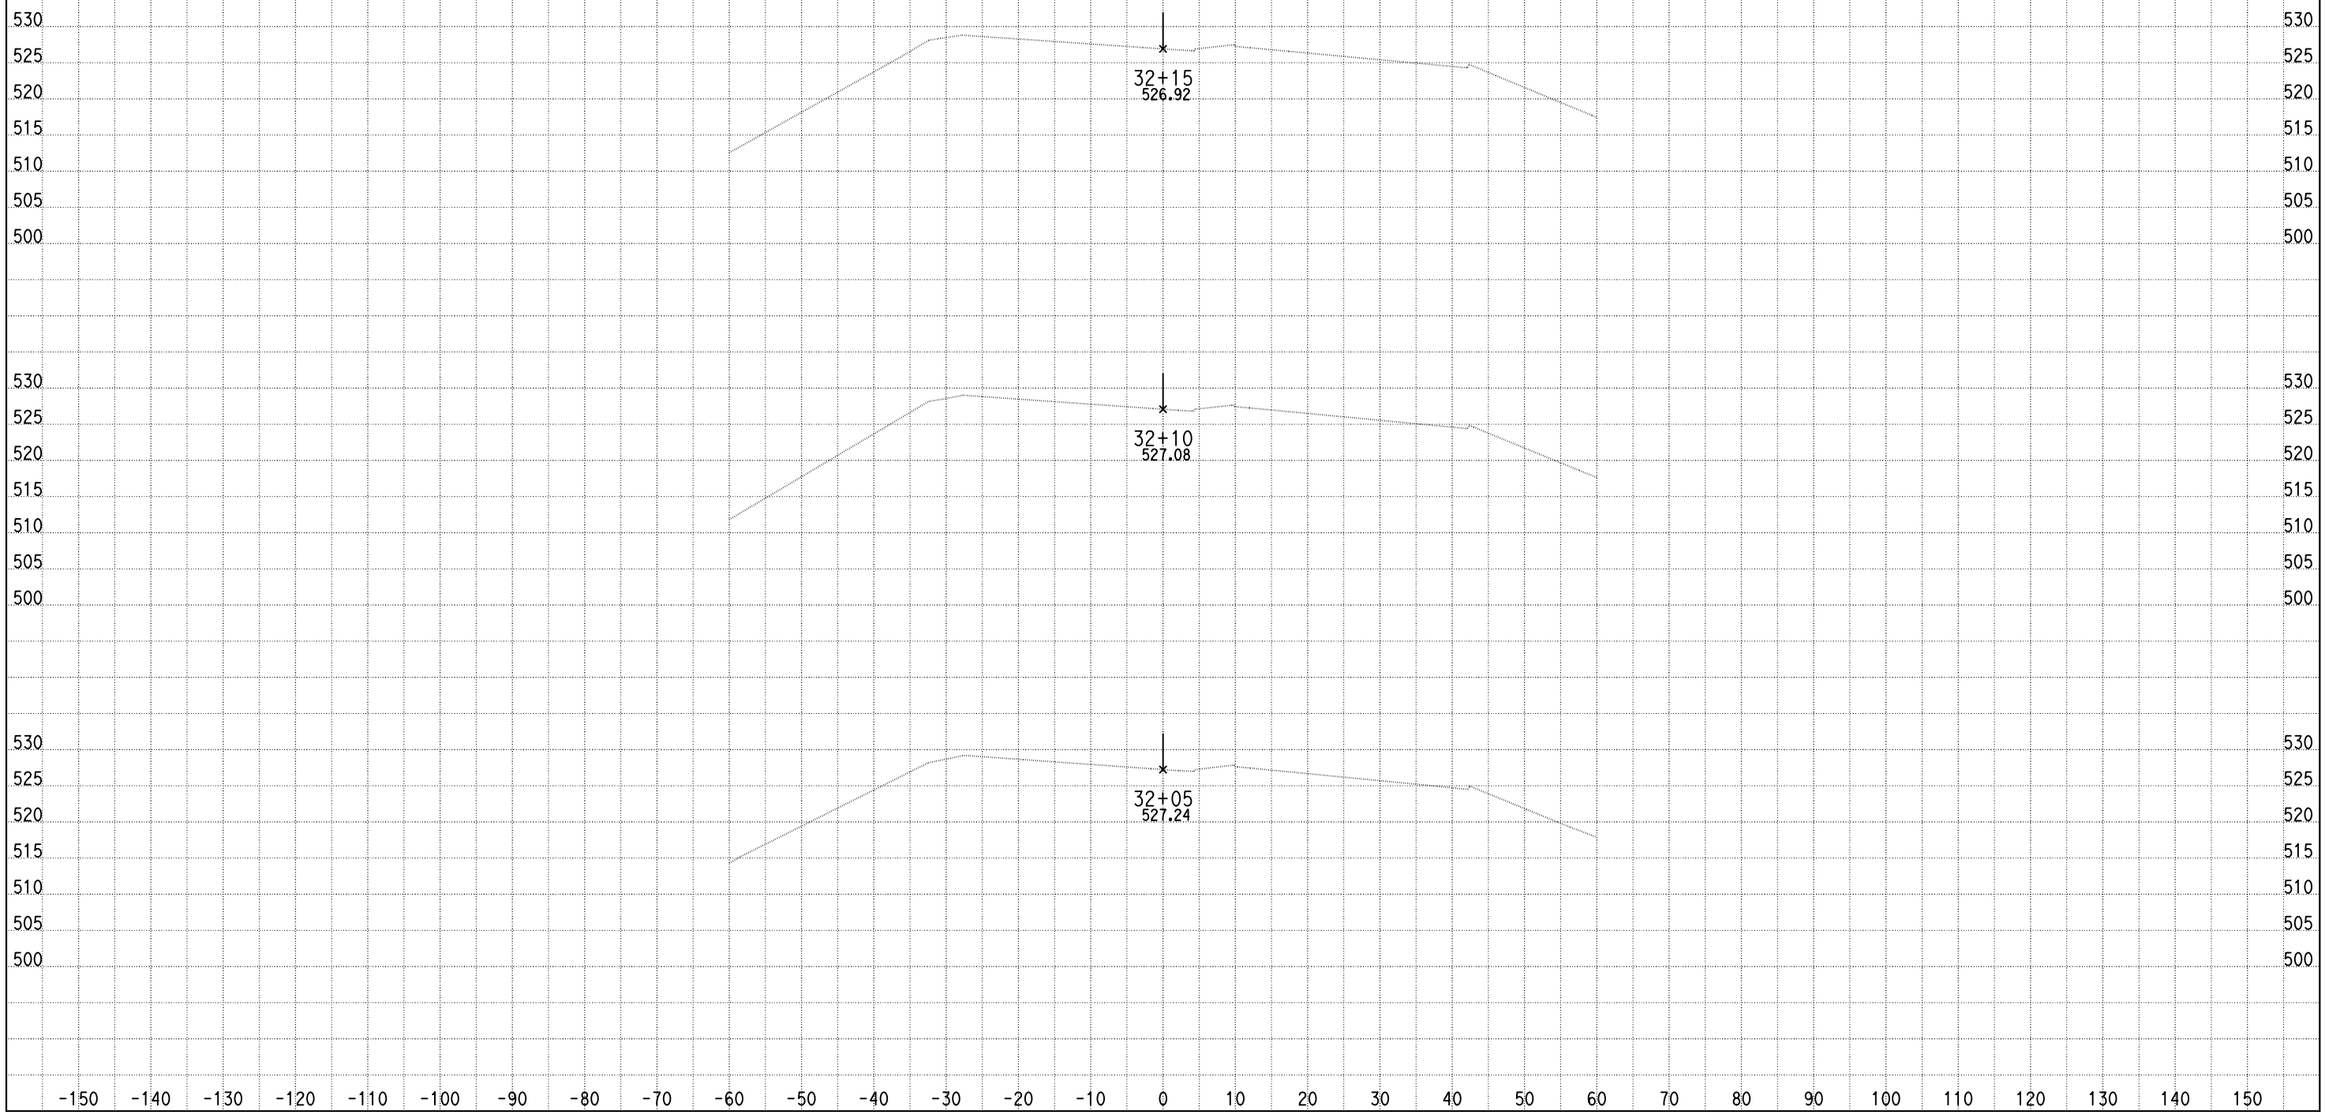

DATE: 6/18/2013

KC Project: 0818E File: C:\project\0818E\UPDATE-RAMP\hrd2-pro.ear

SCALE: 1" = 10' Horiz.
1" = 10' Vert.

All Dimensions are US Survey Feet

RAMPD2
CROSS SECTIONS

DESIGN STUDY ONLY

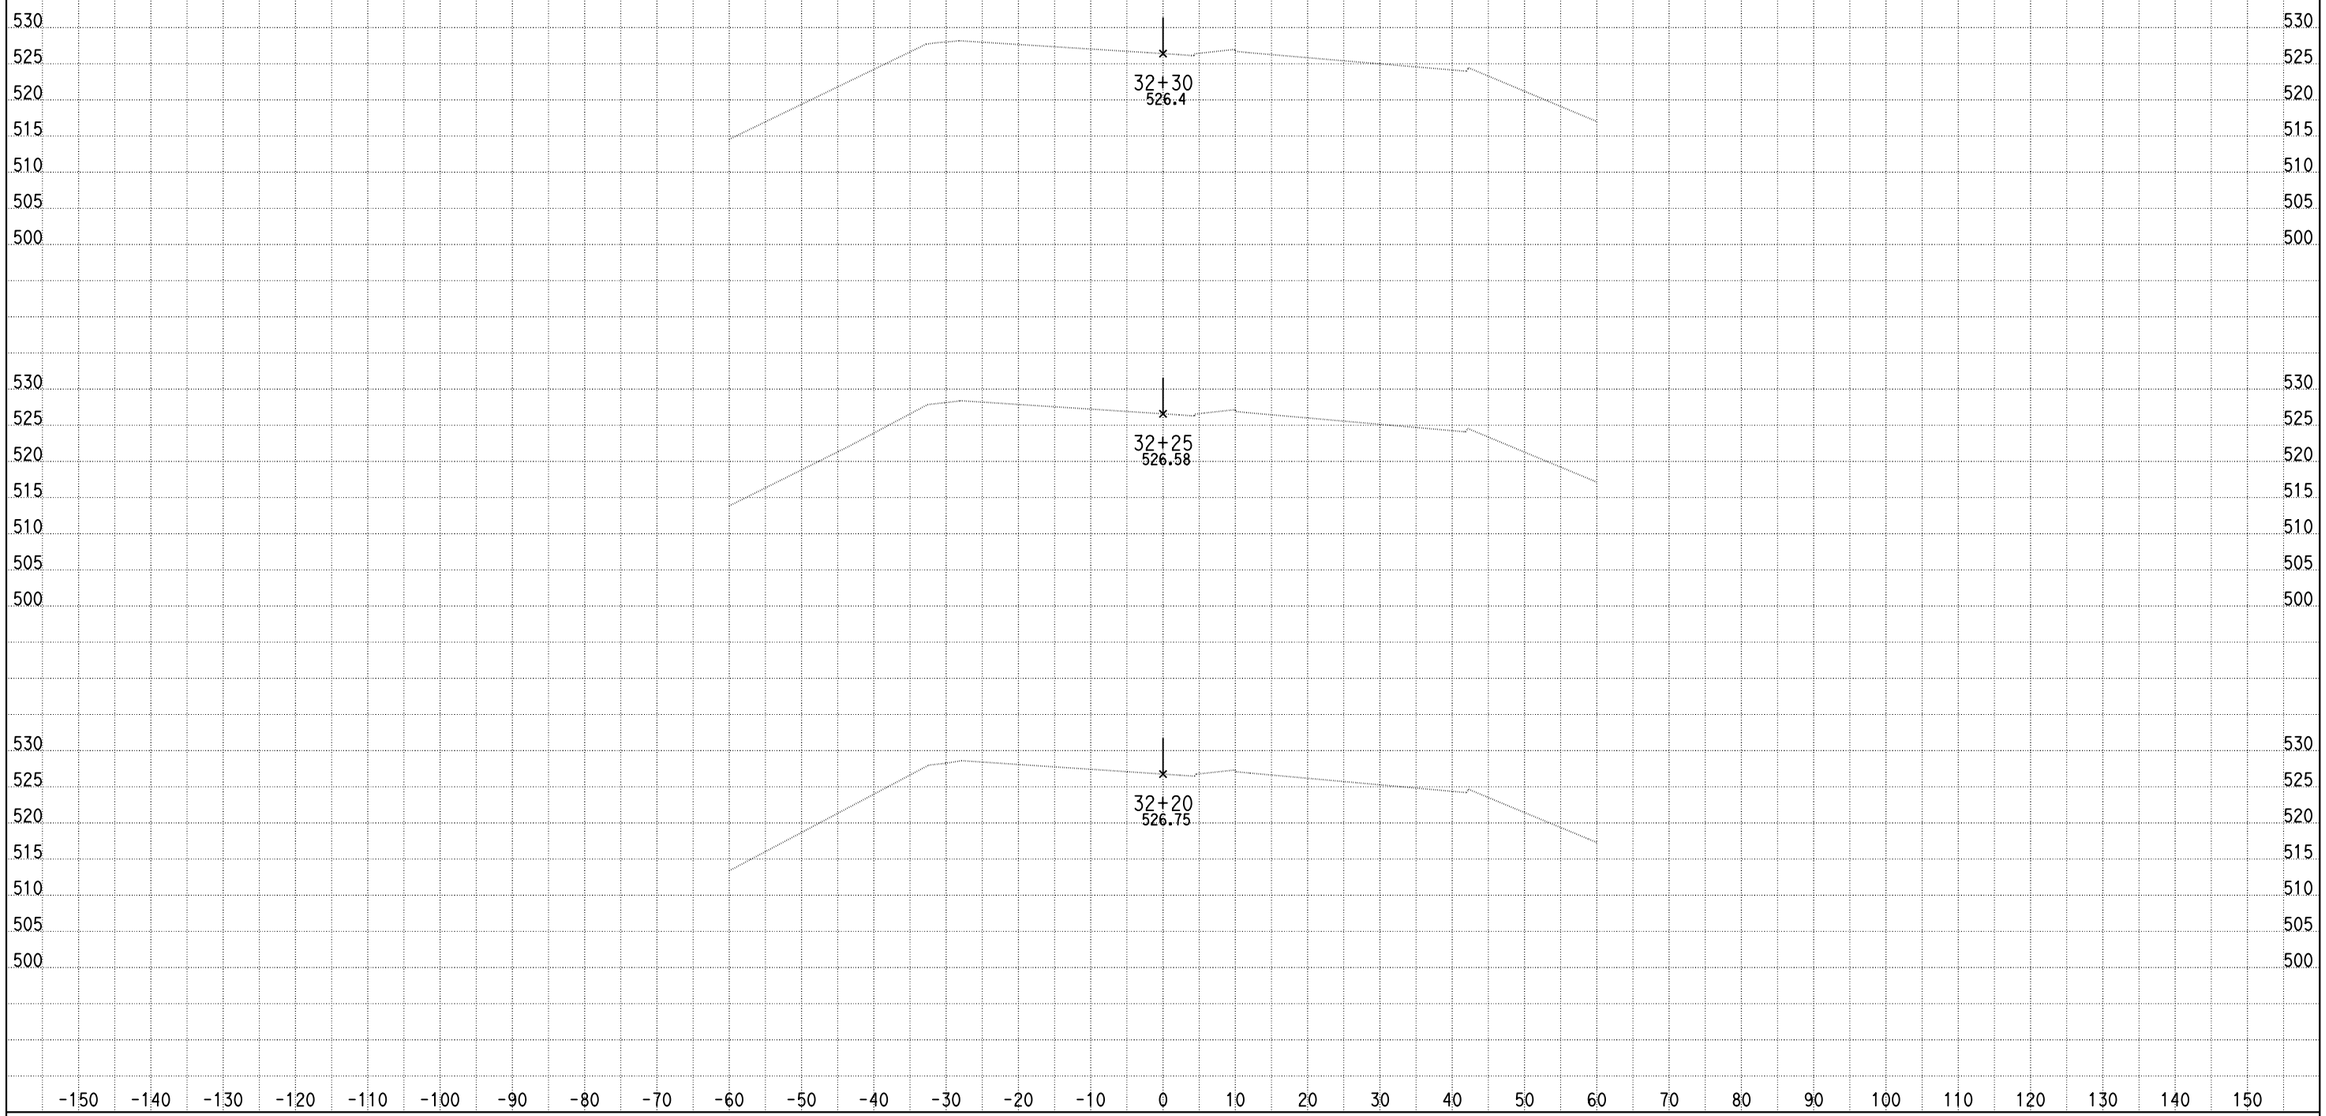

DATE: 6/18/2013

KC Project: 0818E File: C:\project\0818E\UPDATE-RAMP\hrd2-pro.ear

SCALE: 1" = 10' Horiz.
1" = 10' Vert.

All Dimensions are US Survey Feet

RAMPD2
CROSS SECTIONS

SHEET 75 OF XXX

DESIGN STUDY ONLY

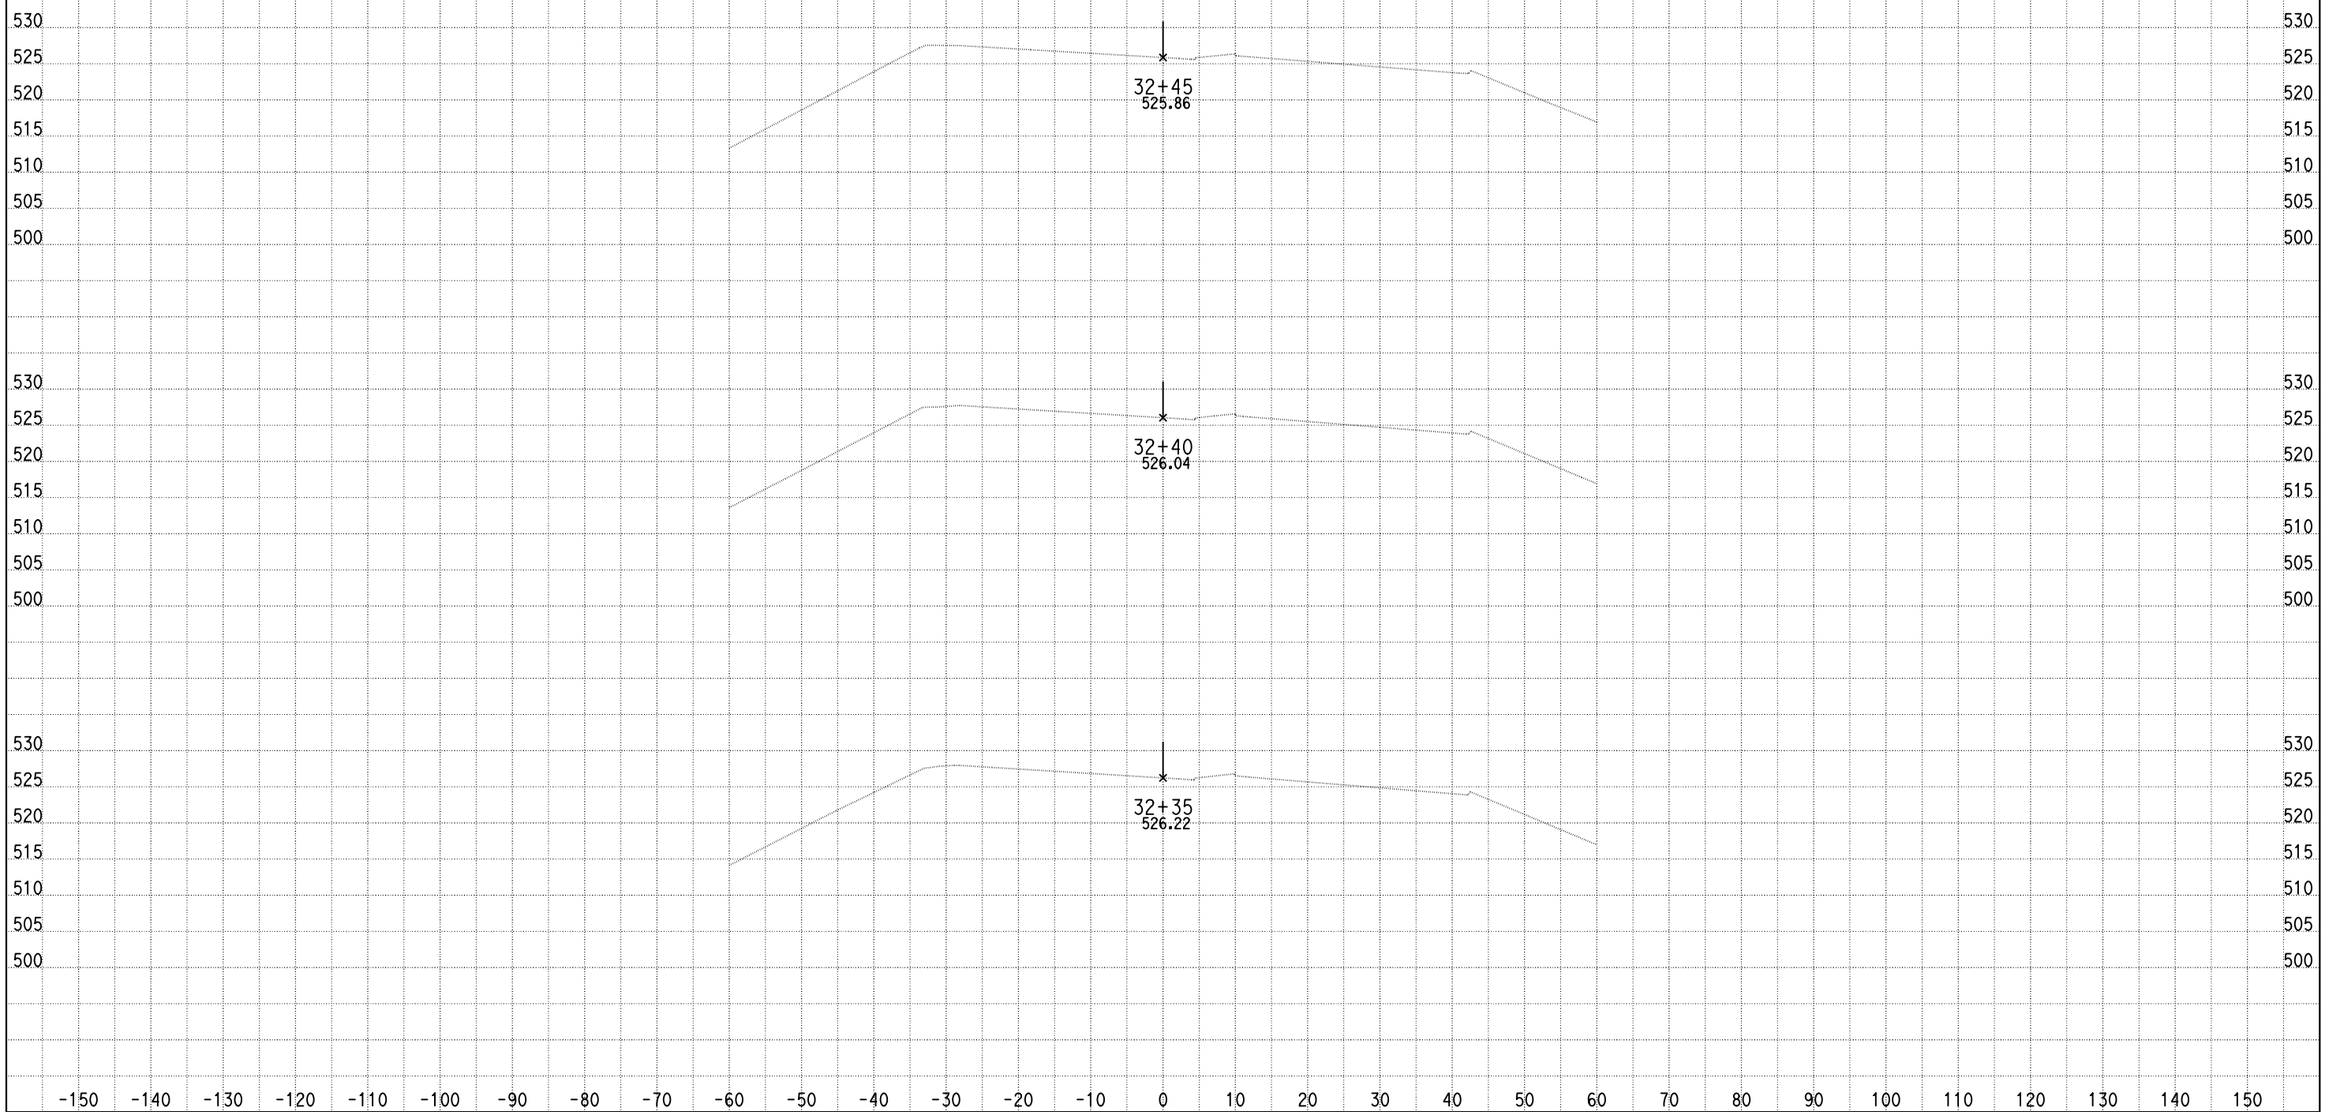

DATE: 6/18/2013

KC Project: 0818E File: C:\project\0818E\UPDATE-RAMP\hrd2-pro.ear

SCALE: 1" = 10' Horiz.
1" = 10' Vert.

All Dimensions are US Survey Feet

RAMPD2
CROSS SECTIONS

SHEET 76 OF XXX

DESIGN STUDY ONLY

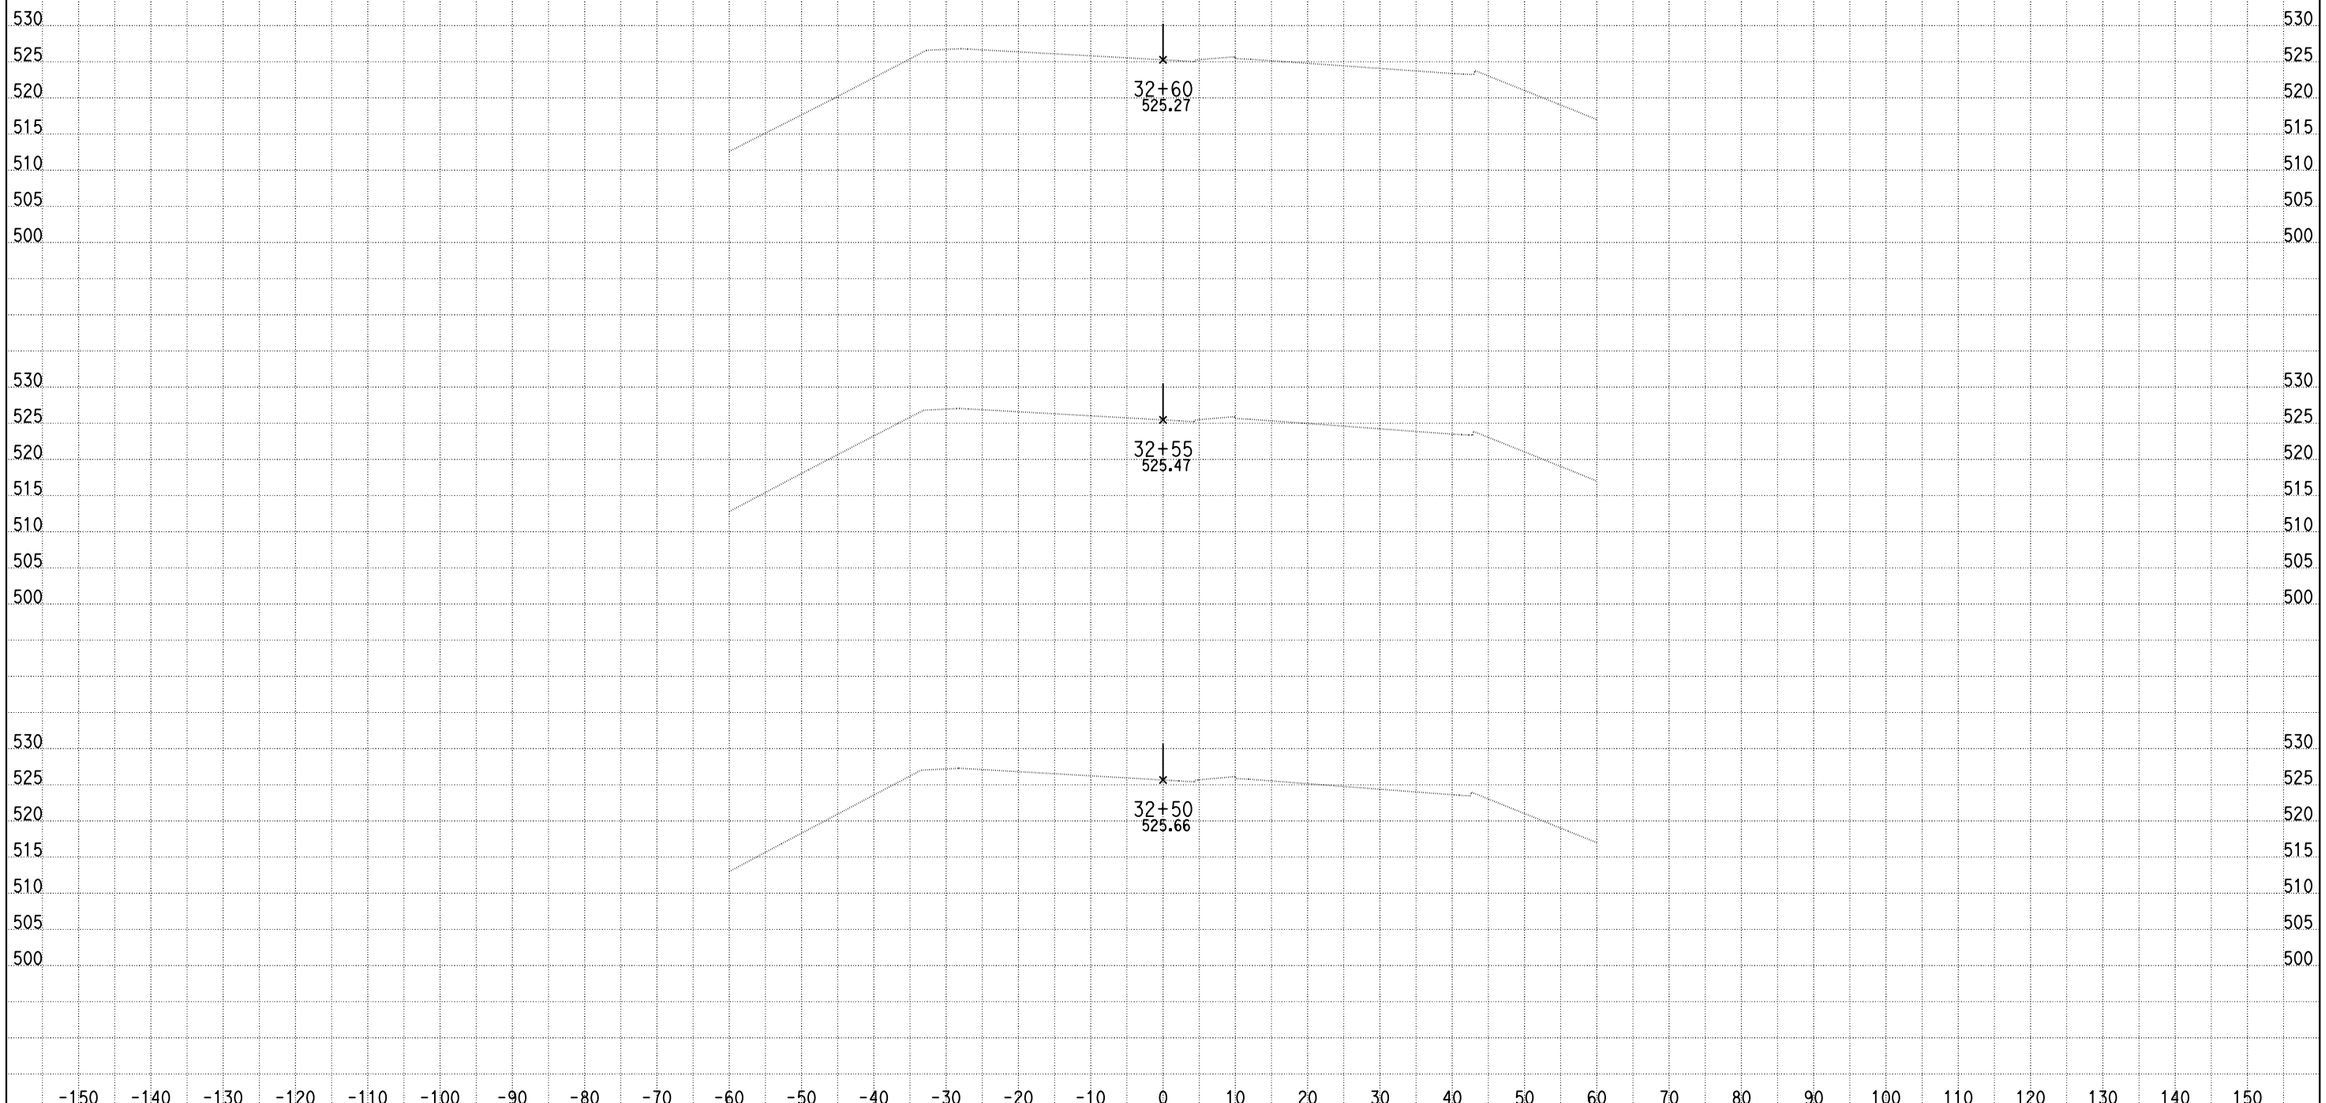

DATE: 6/18/2013

KC Project: 0818E File: C:\project\0818E\UPDATE-RAMP\hrd2-pro.ear

SCALE: 1" = 10' Horiz.
1" = 10' Vert.

All Dimensions are US Survey Feet

RAMPD2
CROSS SECTIONS

SHEET 77 OF XXX

DESIGN STUDY ONLY

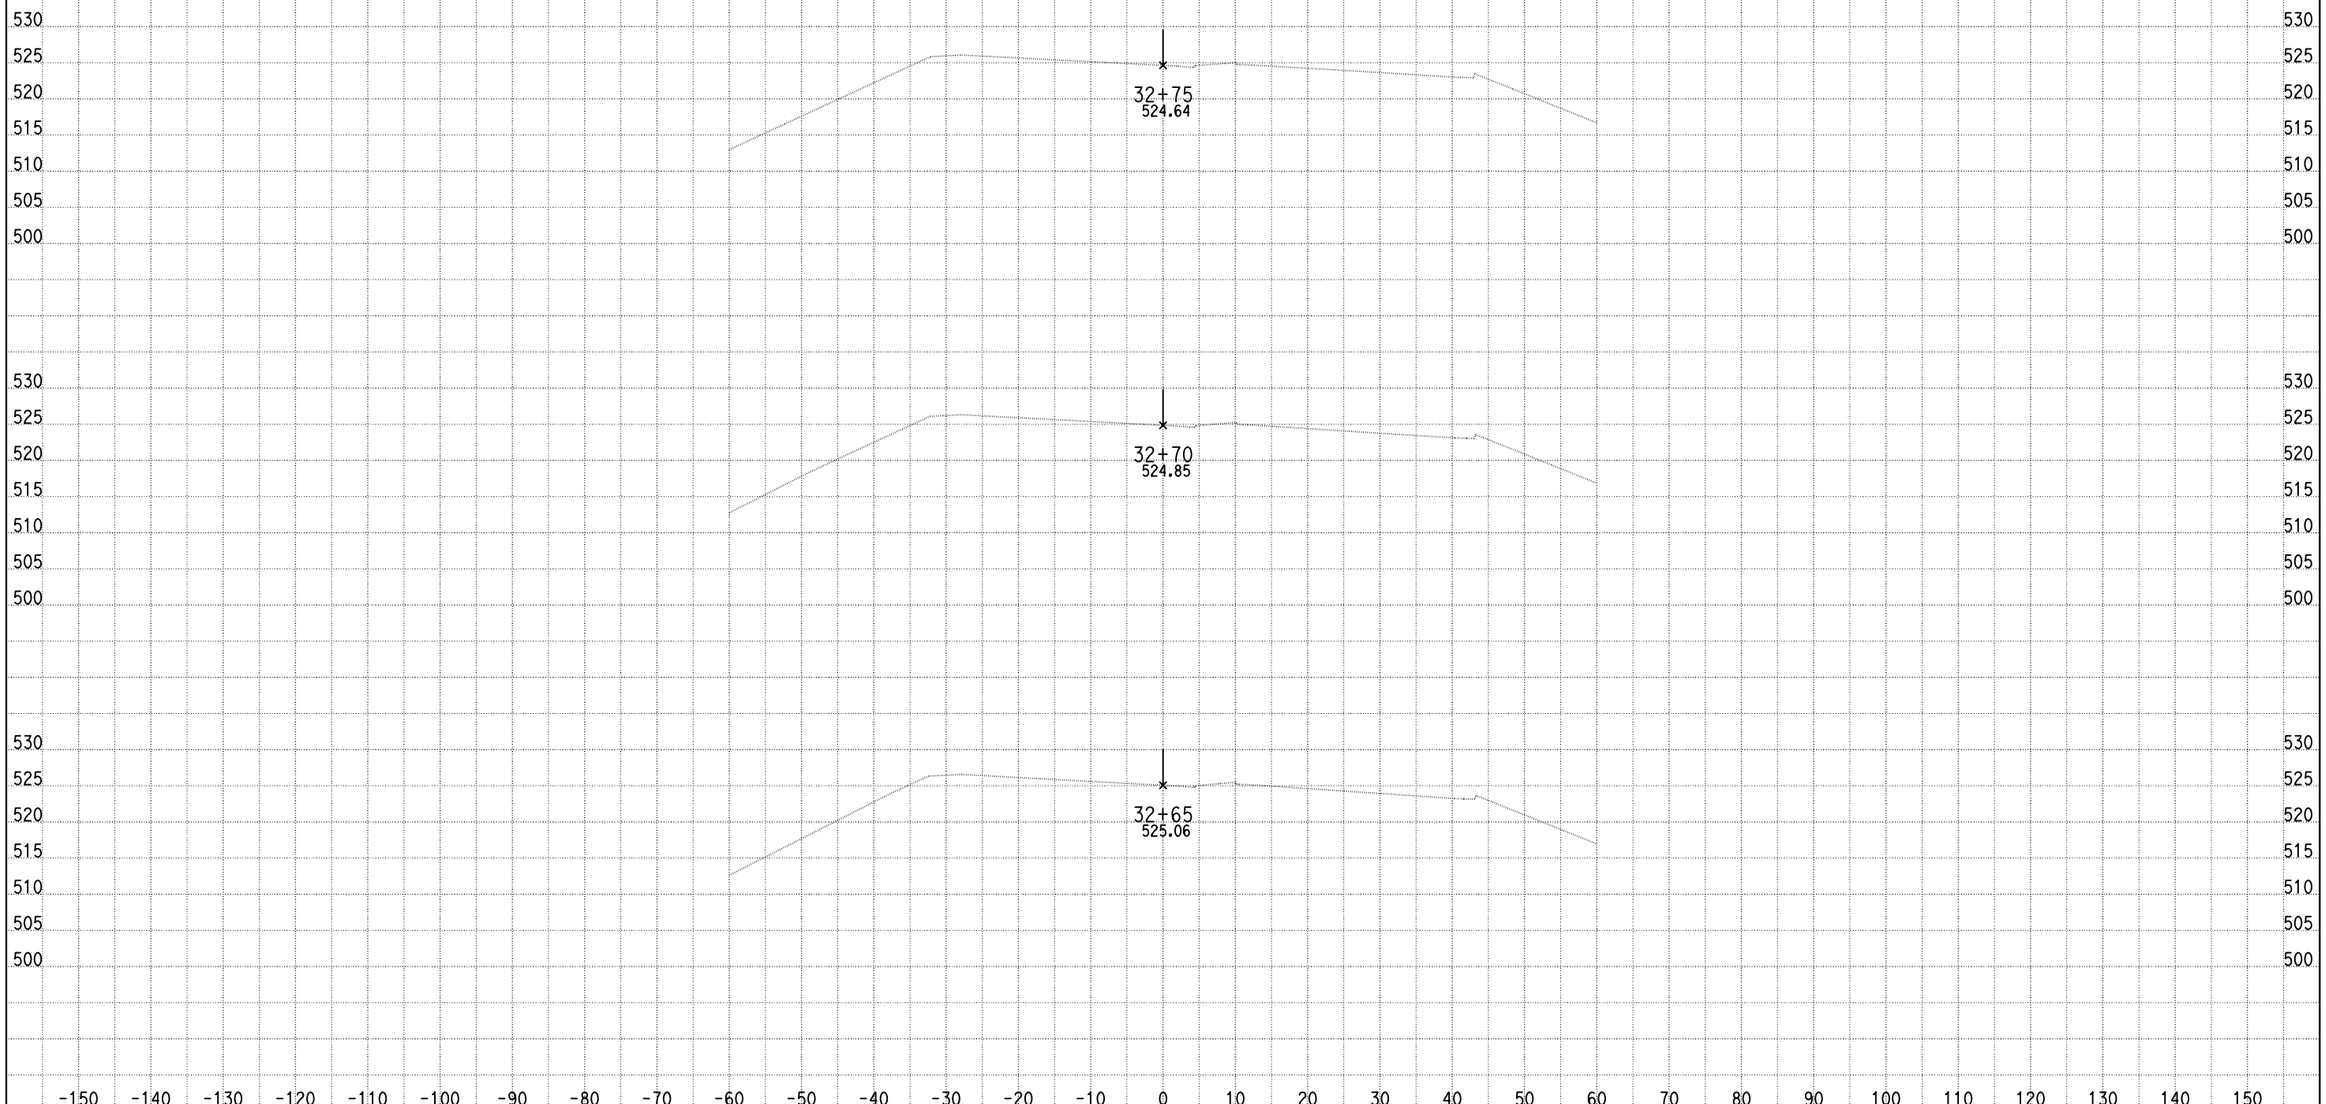

DATE: 6/18/2013

KC Project: 0818E File: C:\project\0818E\UPDATE-RAMP\hrd2-pro.ear

SCALE: 1" = 10' Horiz.
1" = 10' Vert.

All Dimensions are US Survey Feet

RAMPD2
CROSS SECTIONS

DESIGN STUDY ONLY

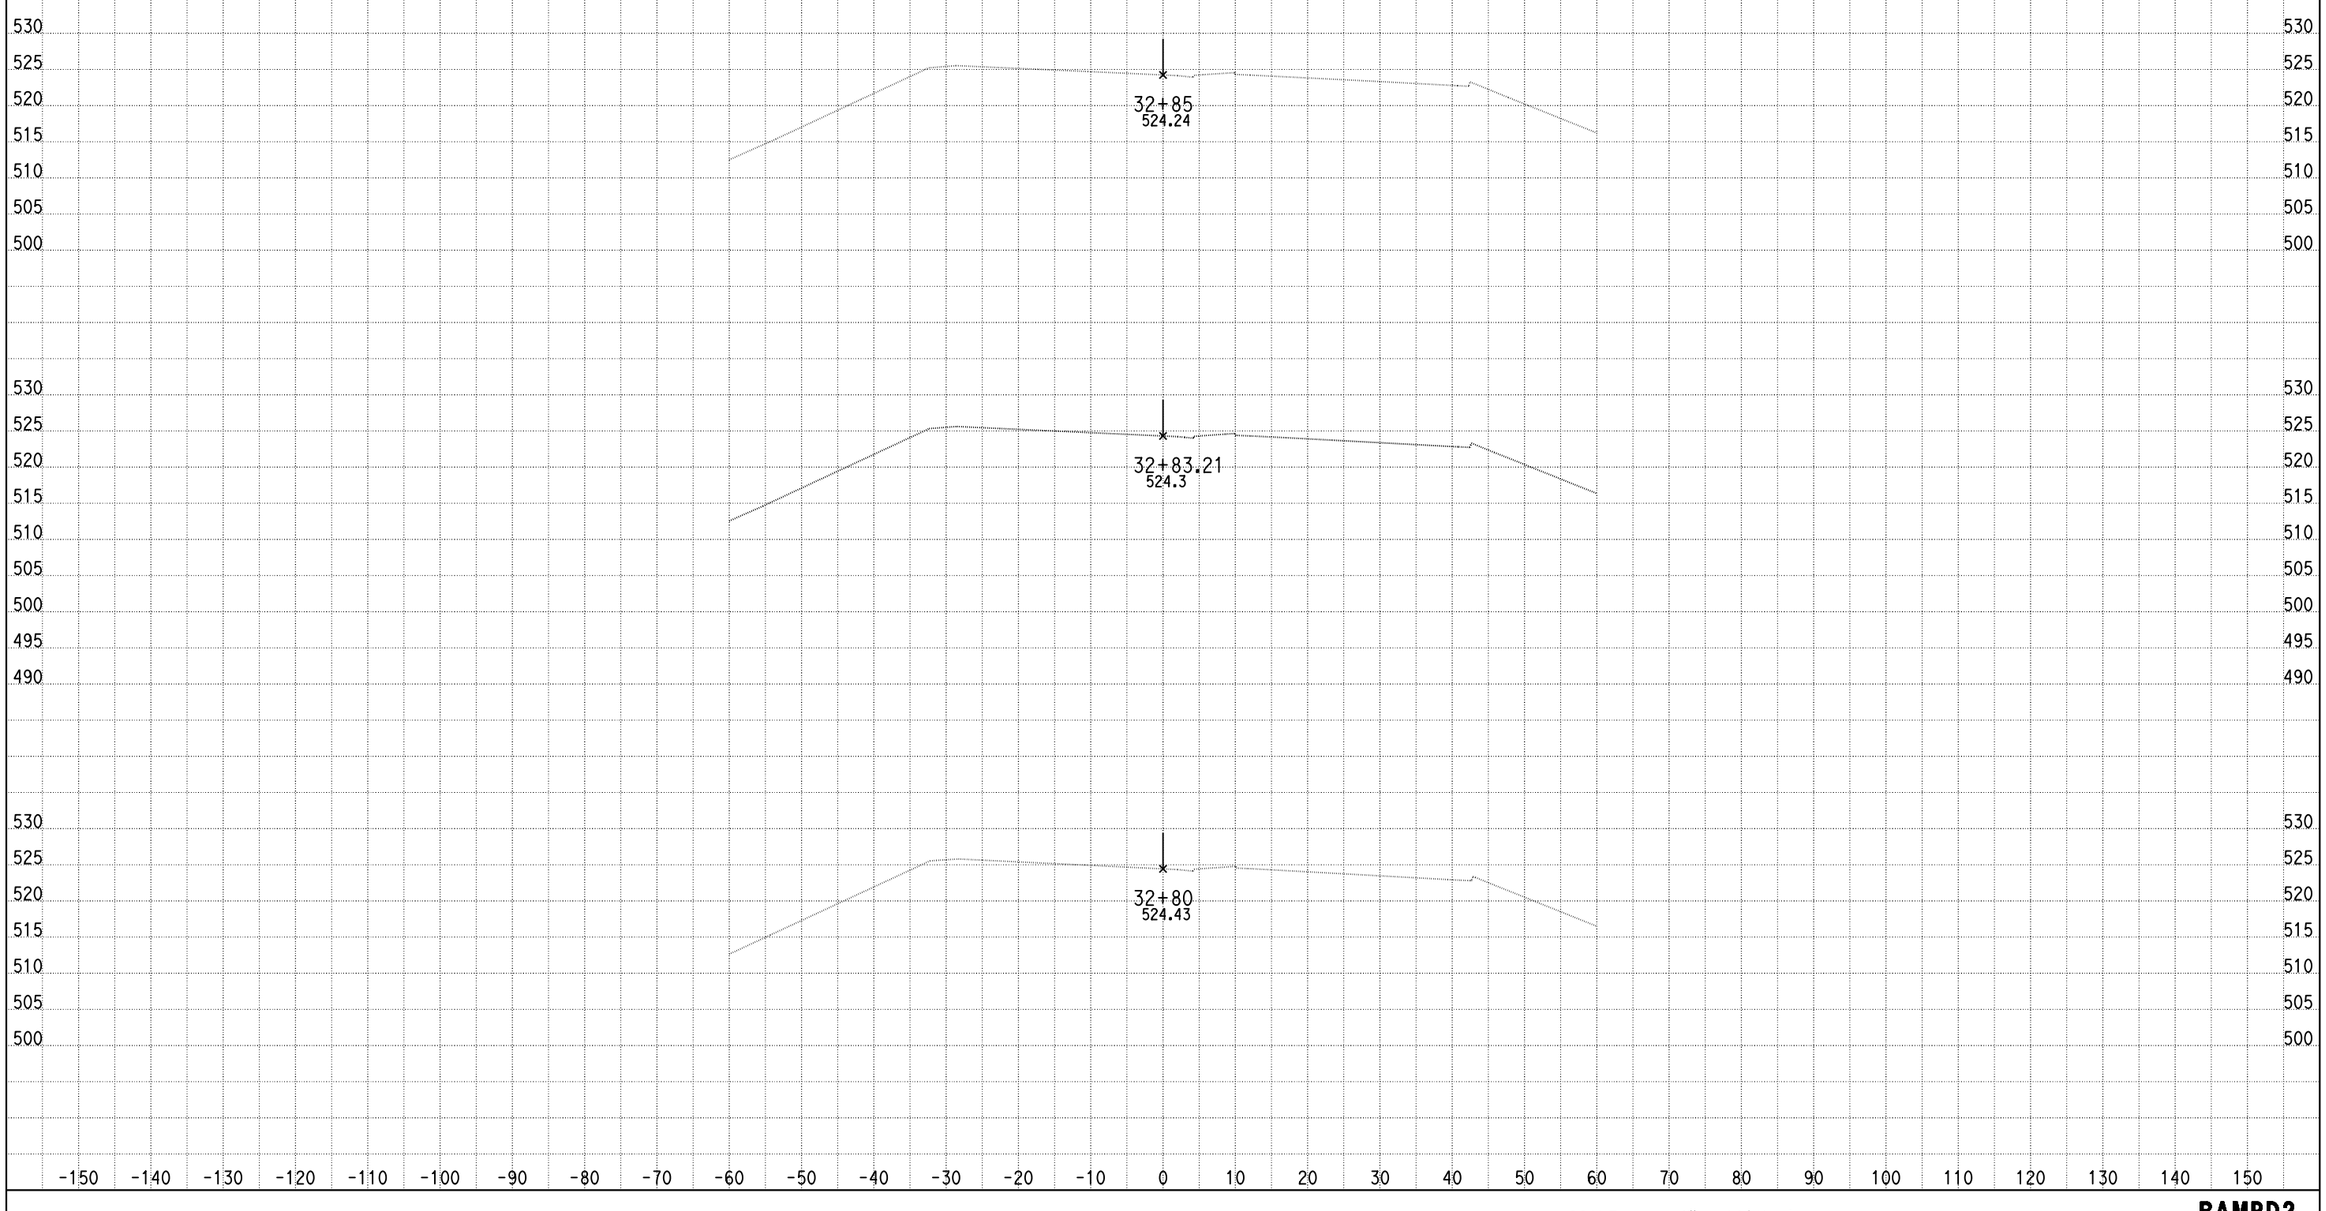

DATE: 6/18/2013

KC Project: 0818E File: C:\project\0818E\UPDATE-RAMP\hrd2-pro.ear

SCALE: 1" = 10' Horiz.
1" = 10' Vert.

All Dimensions are US Survey Feet

RAMPD2
CROSS SECTIONS

DESIGN STUDY ONLY

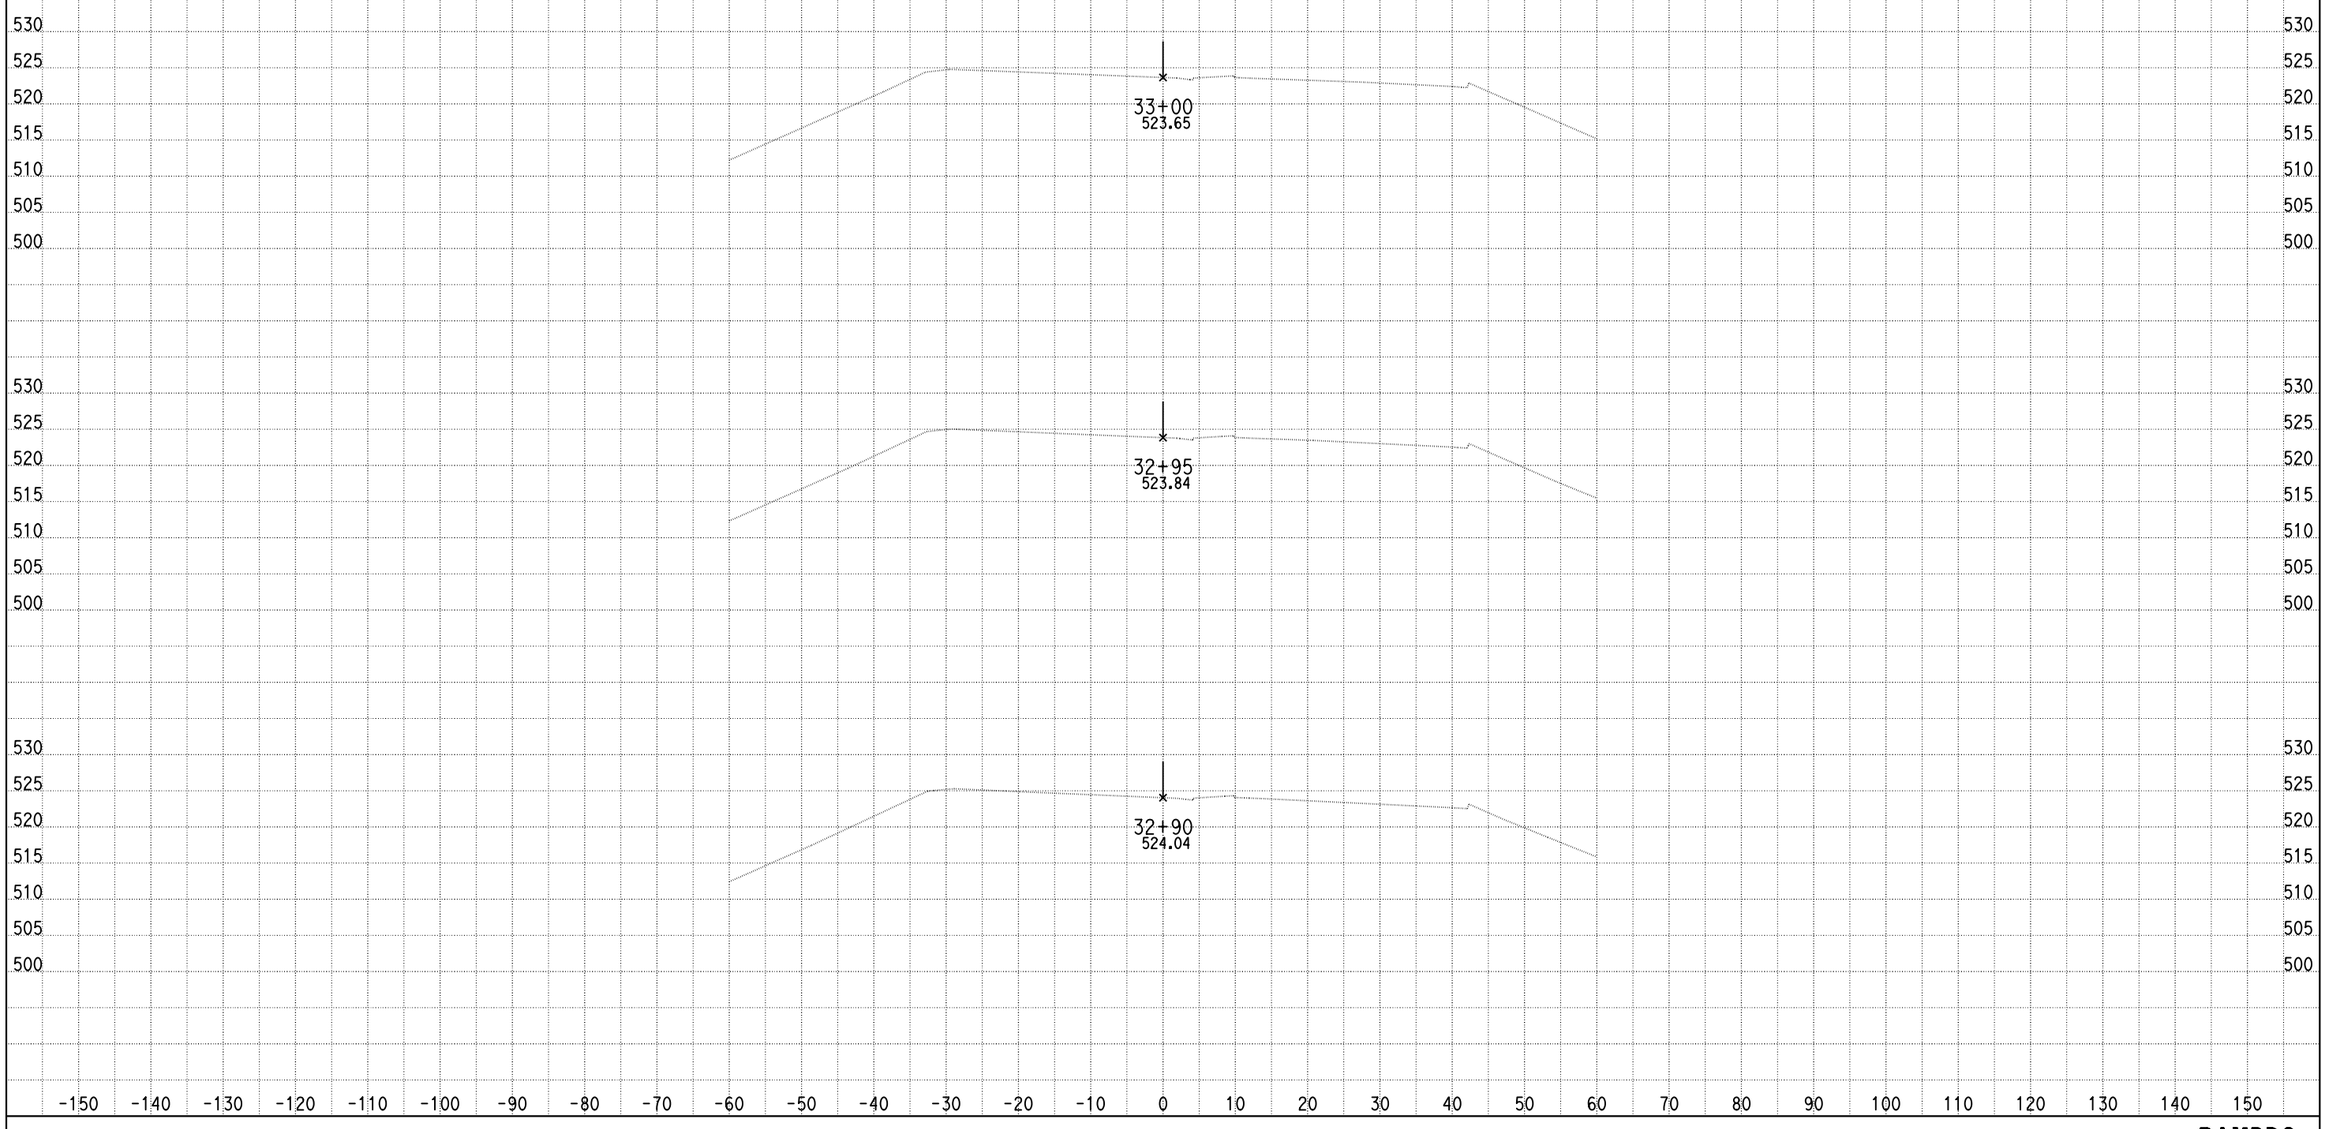

DATE: 6/18/2013

KC Project: 0818E File: C:\project\0818E\UPDATE-RAMP\hrd2-pro.ear

SCALE: 1" = 10' Horiz.
1" = 10' Vert.

All Dimensions are US Survey Feet

RAMPD2
CROSS SECTIONS

DESIGN STUDY ONLY

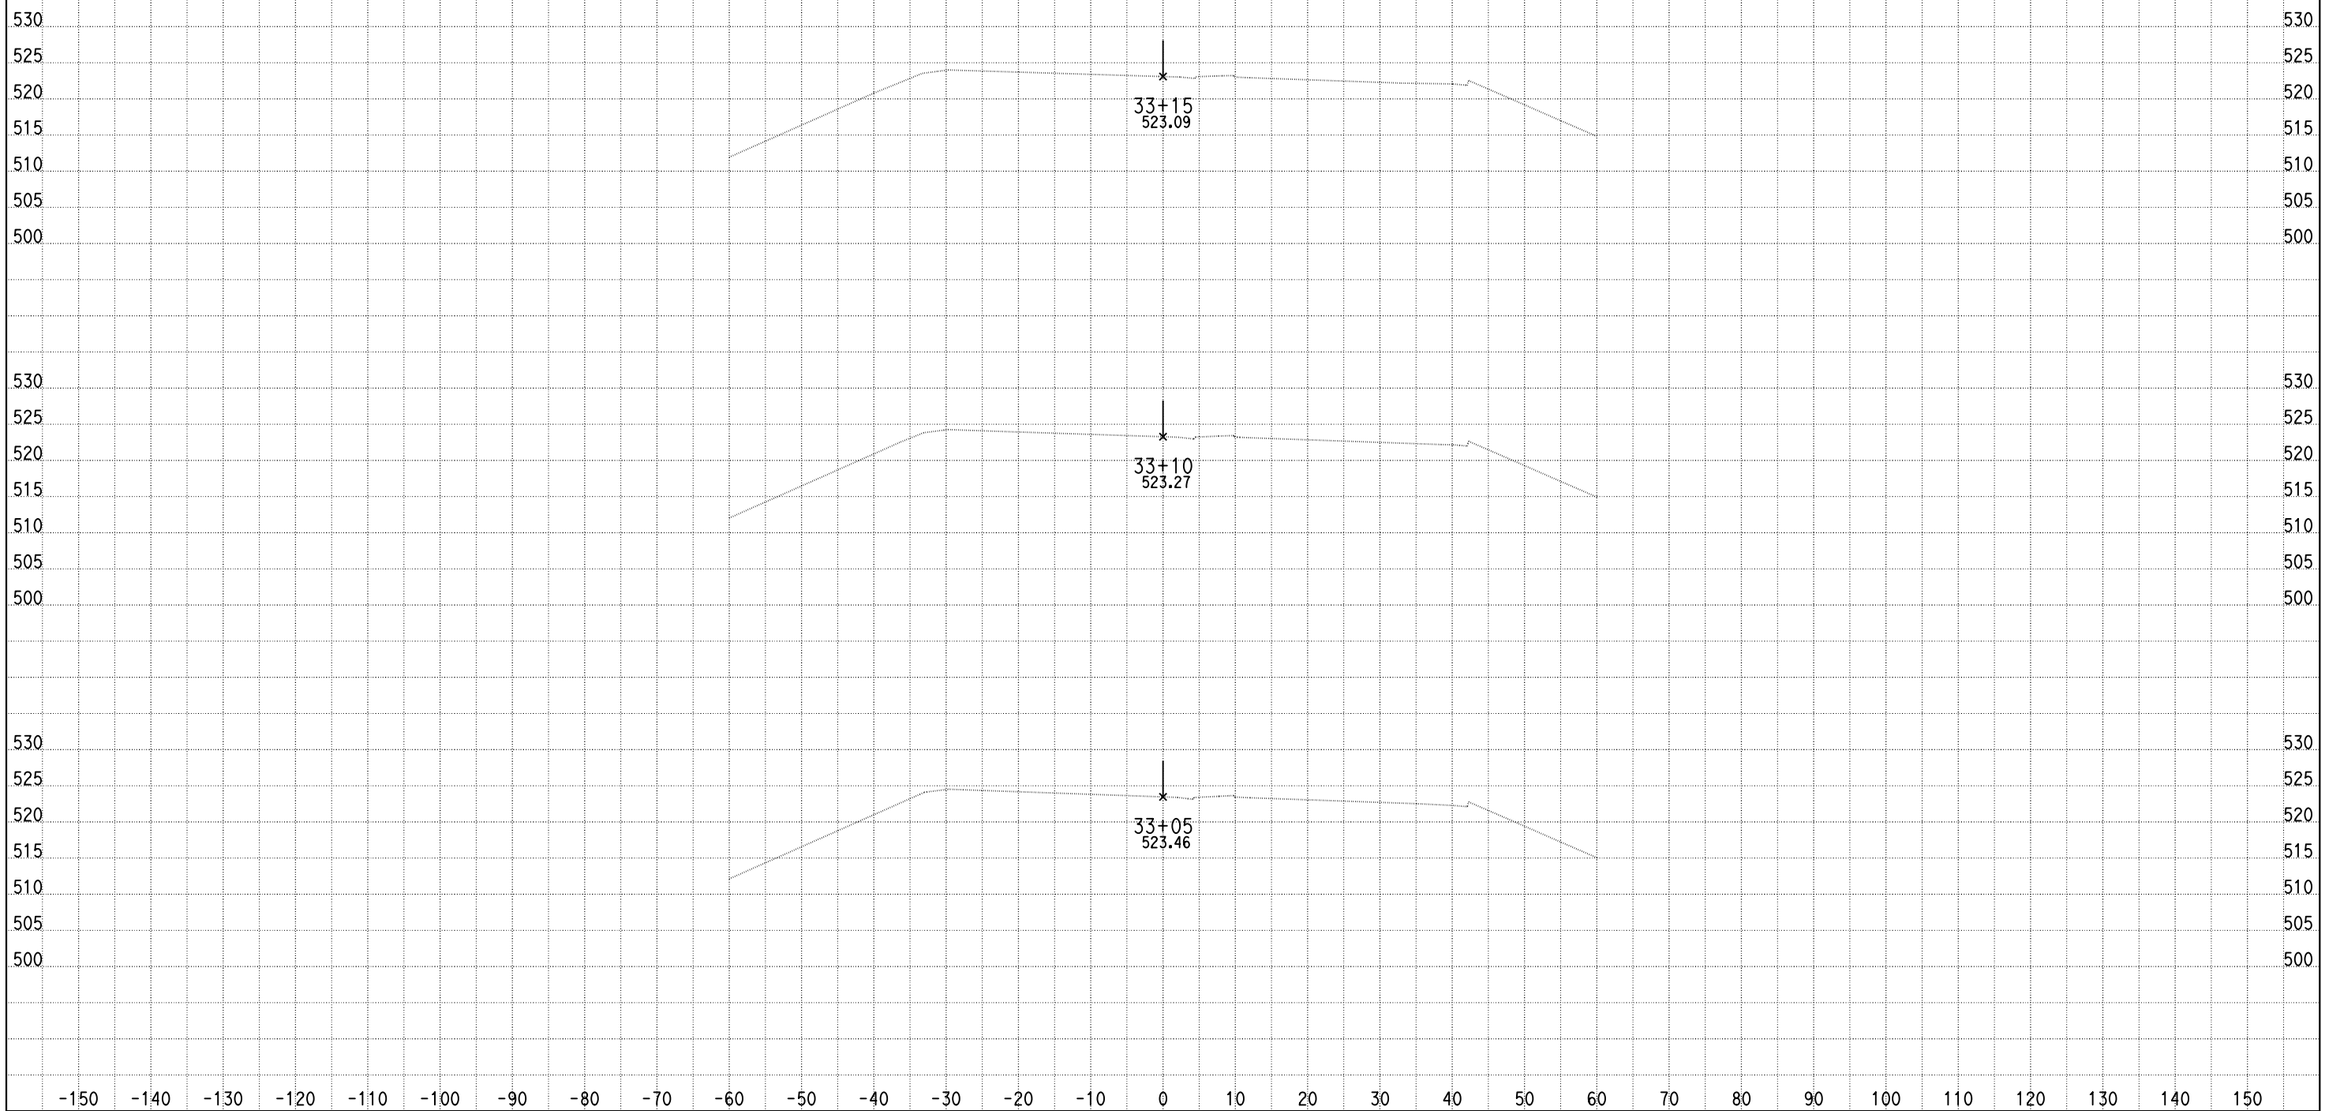

DATE: 6/18/2013

KC Project: 0818E File: C:\project\0818E\UPDATE-RAMP\hrd2-pro.ear

SCALE: 1" = 10' Horiz.
1" = 10' Vert.

All Dimensions are US Survey Feet

RAMPD2
CROSS SECTIONS

DESIGN STUDY ONLY

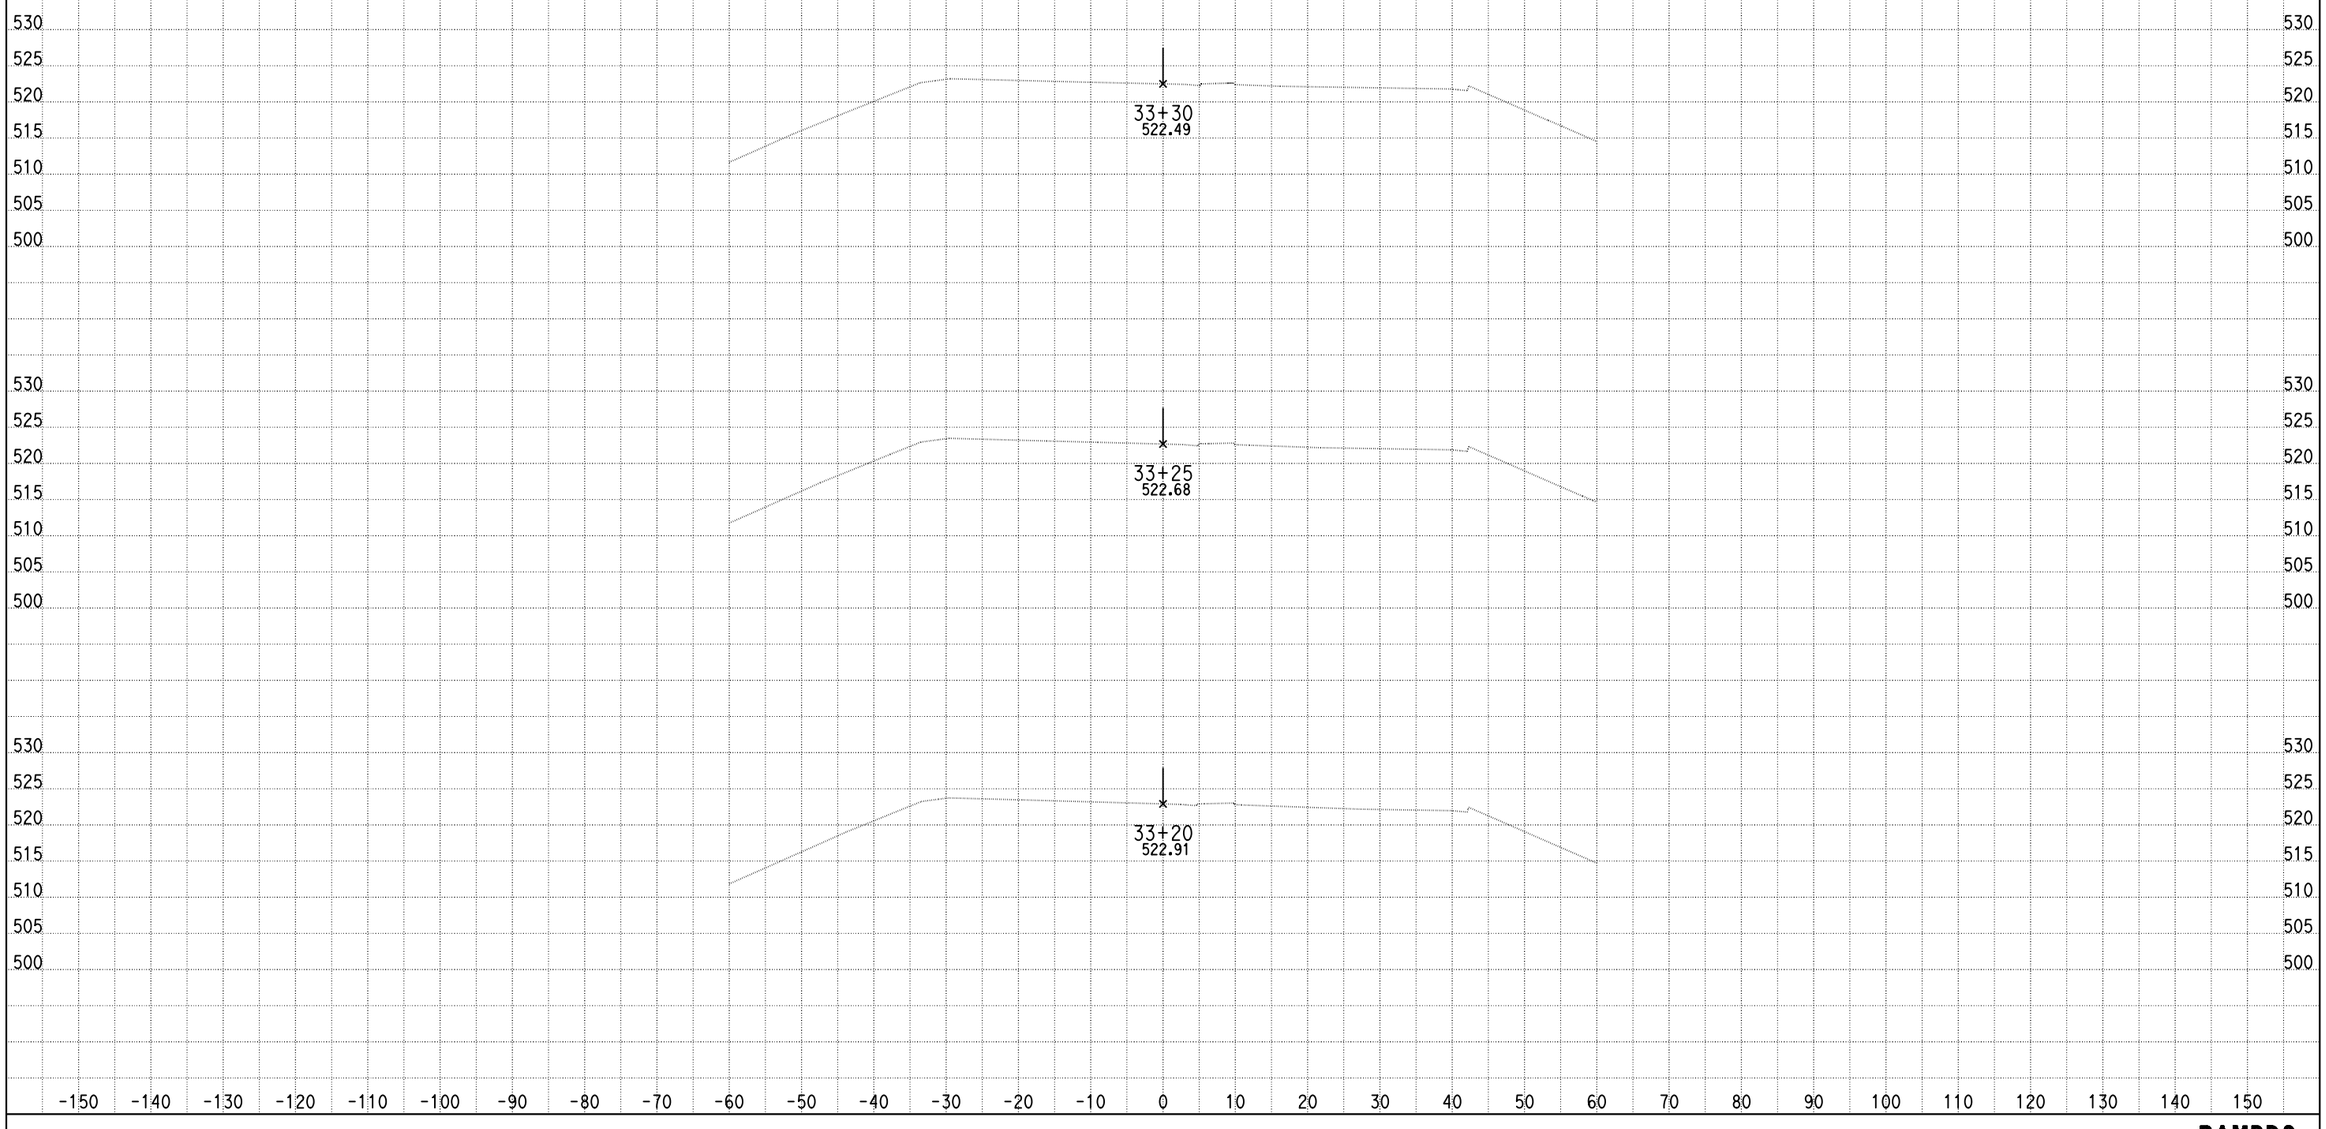

DATE: 6/18/2013

KC Project: 0818E File: C:\project\0818E\UPDATE-RAMP\hrd2-pro.ear

SCALE: 1" = 10' Horiz.
1" = 10' Vert.

All Dimensions are US Survey Feet

RAMPD2
CROSS SECTIONS

DESIGN STUDY ONLY

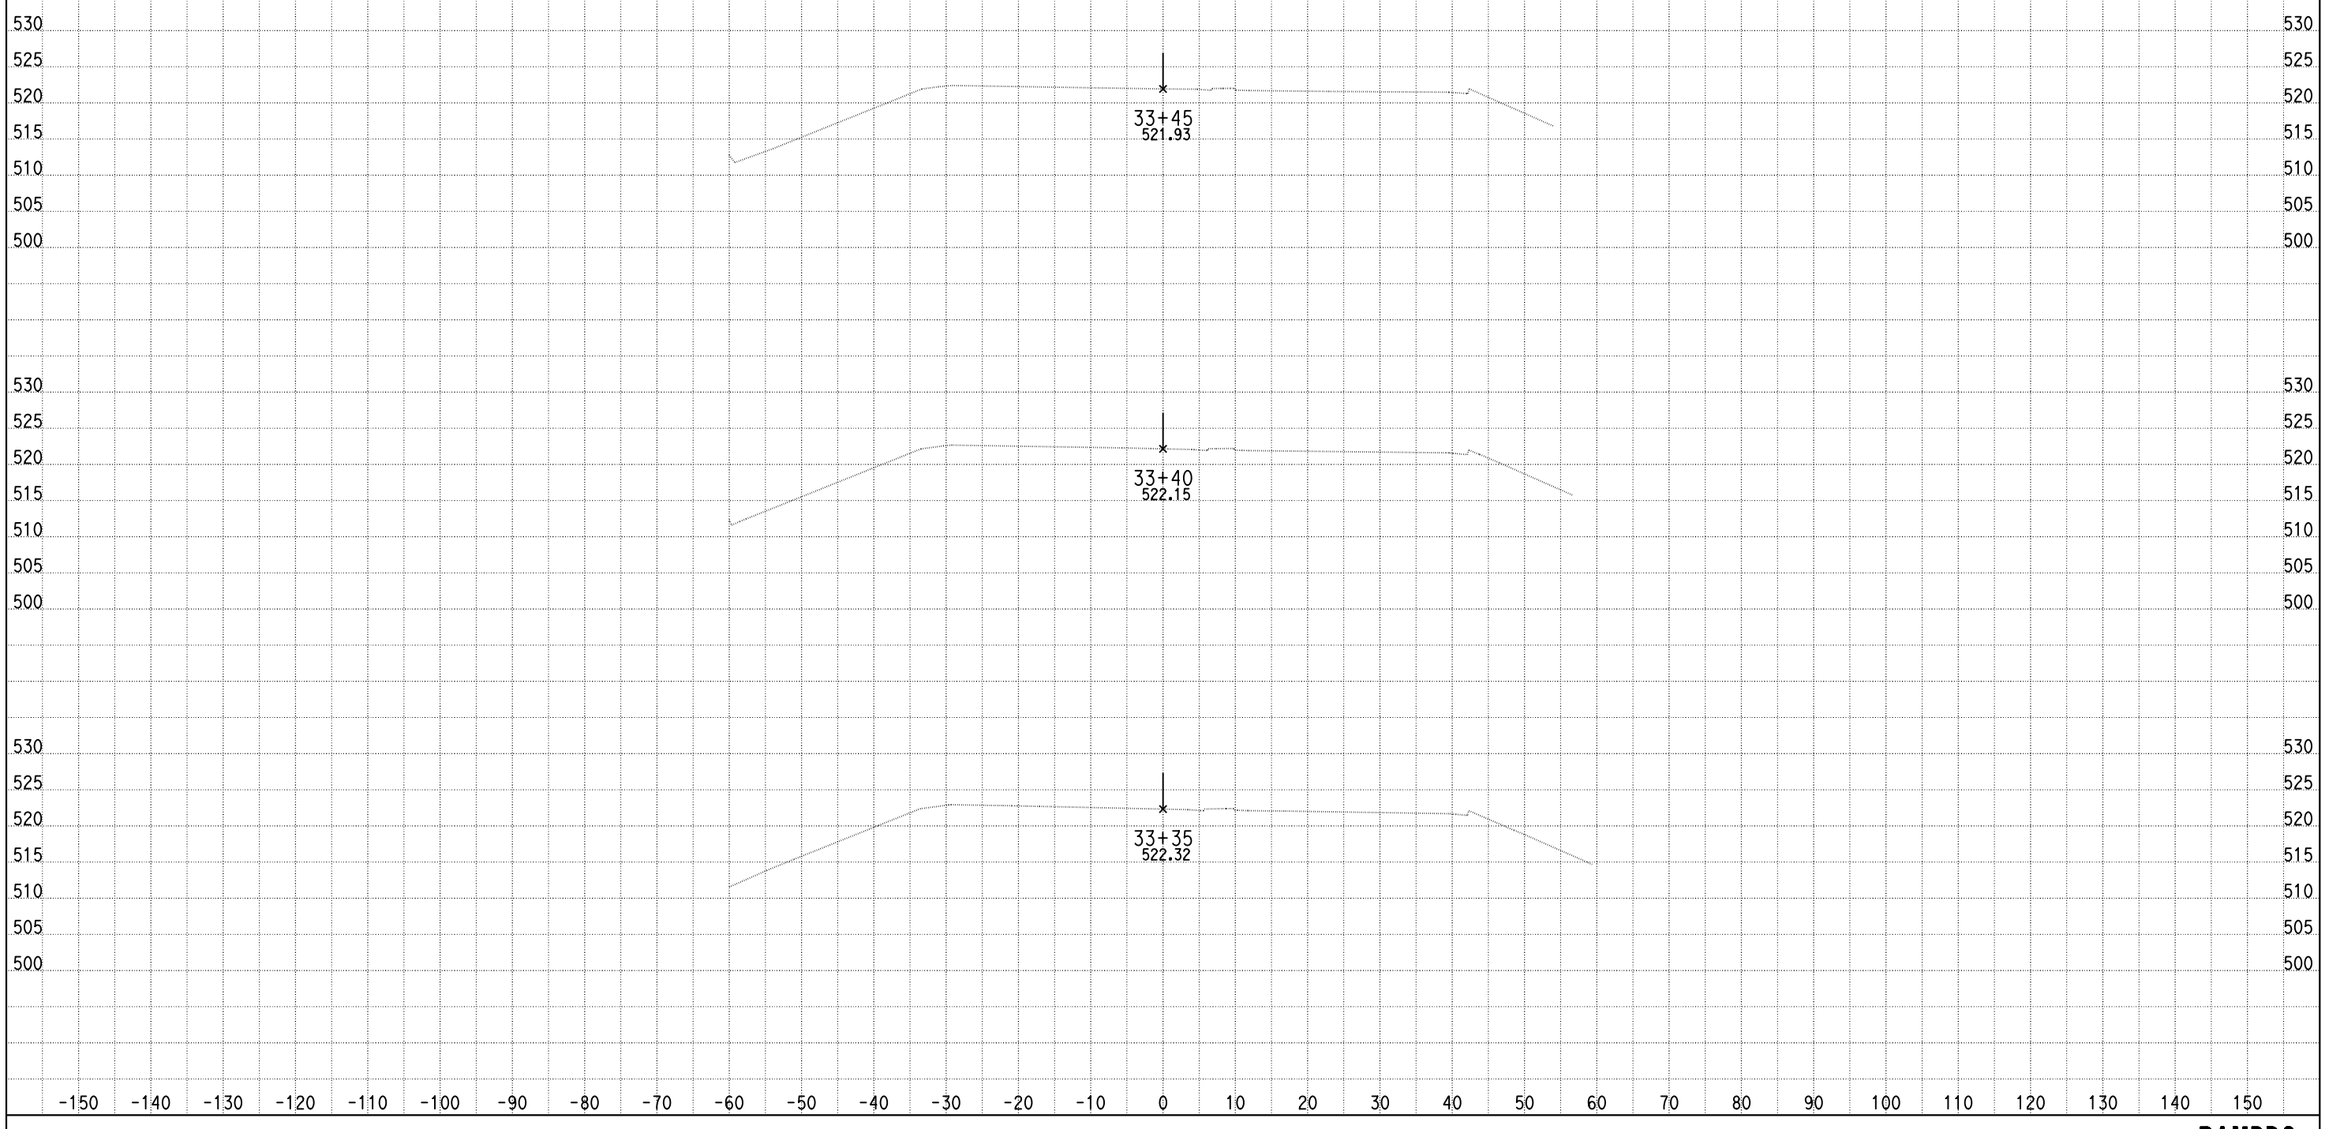

DATE: 6/18/2013

KC Project: 0818E File: C:\project\0818E\UPDATE-RAMP\hrd2-pro.ear

SCALE: 1" = 10' Horiz.
1" = 10' Vert.

All Dimensions are US Survey Feet

RAMPD2
CROSS SECTIONS

SHEET 83 OF XXX

DESIGN STUDY ONLY

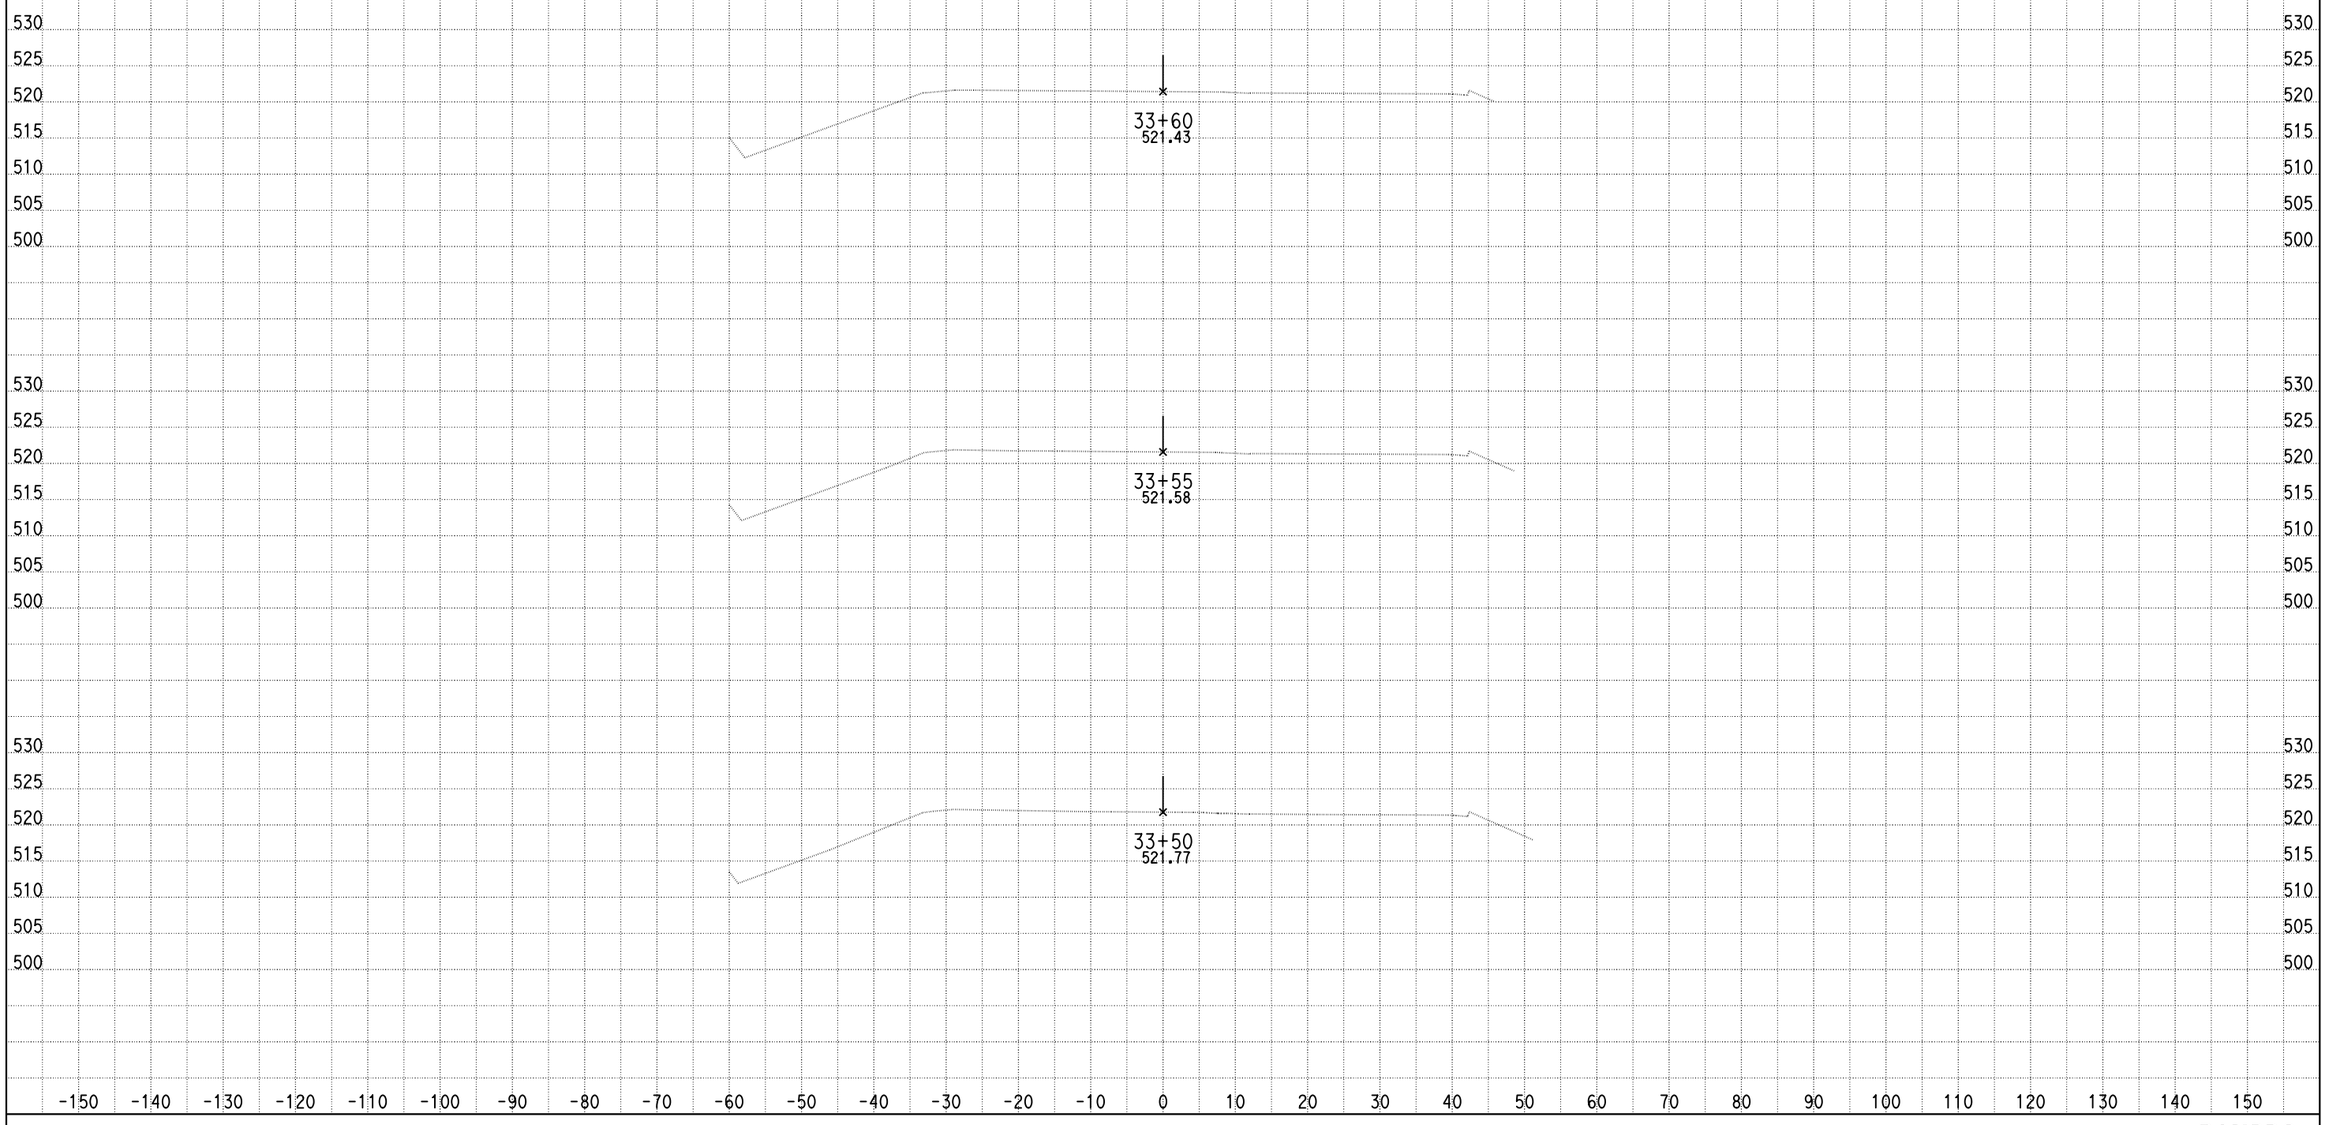

DATE: 6/18/2013

KC Project: 0818E File: C:\project\0818E\UPDATE-RAMP\hrd2-pro.ear

SCALE: 1" = 10' Horiz.
1" = 10' Vert.

All Dimensions are US Survey Feet

RAMPD2
CROSS SECTIONS

SHEET 84 OF XXX

DESIGN STUDY ONLY

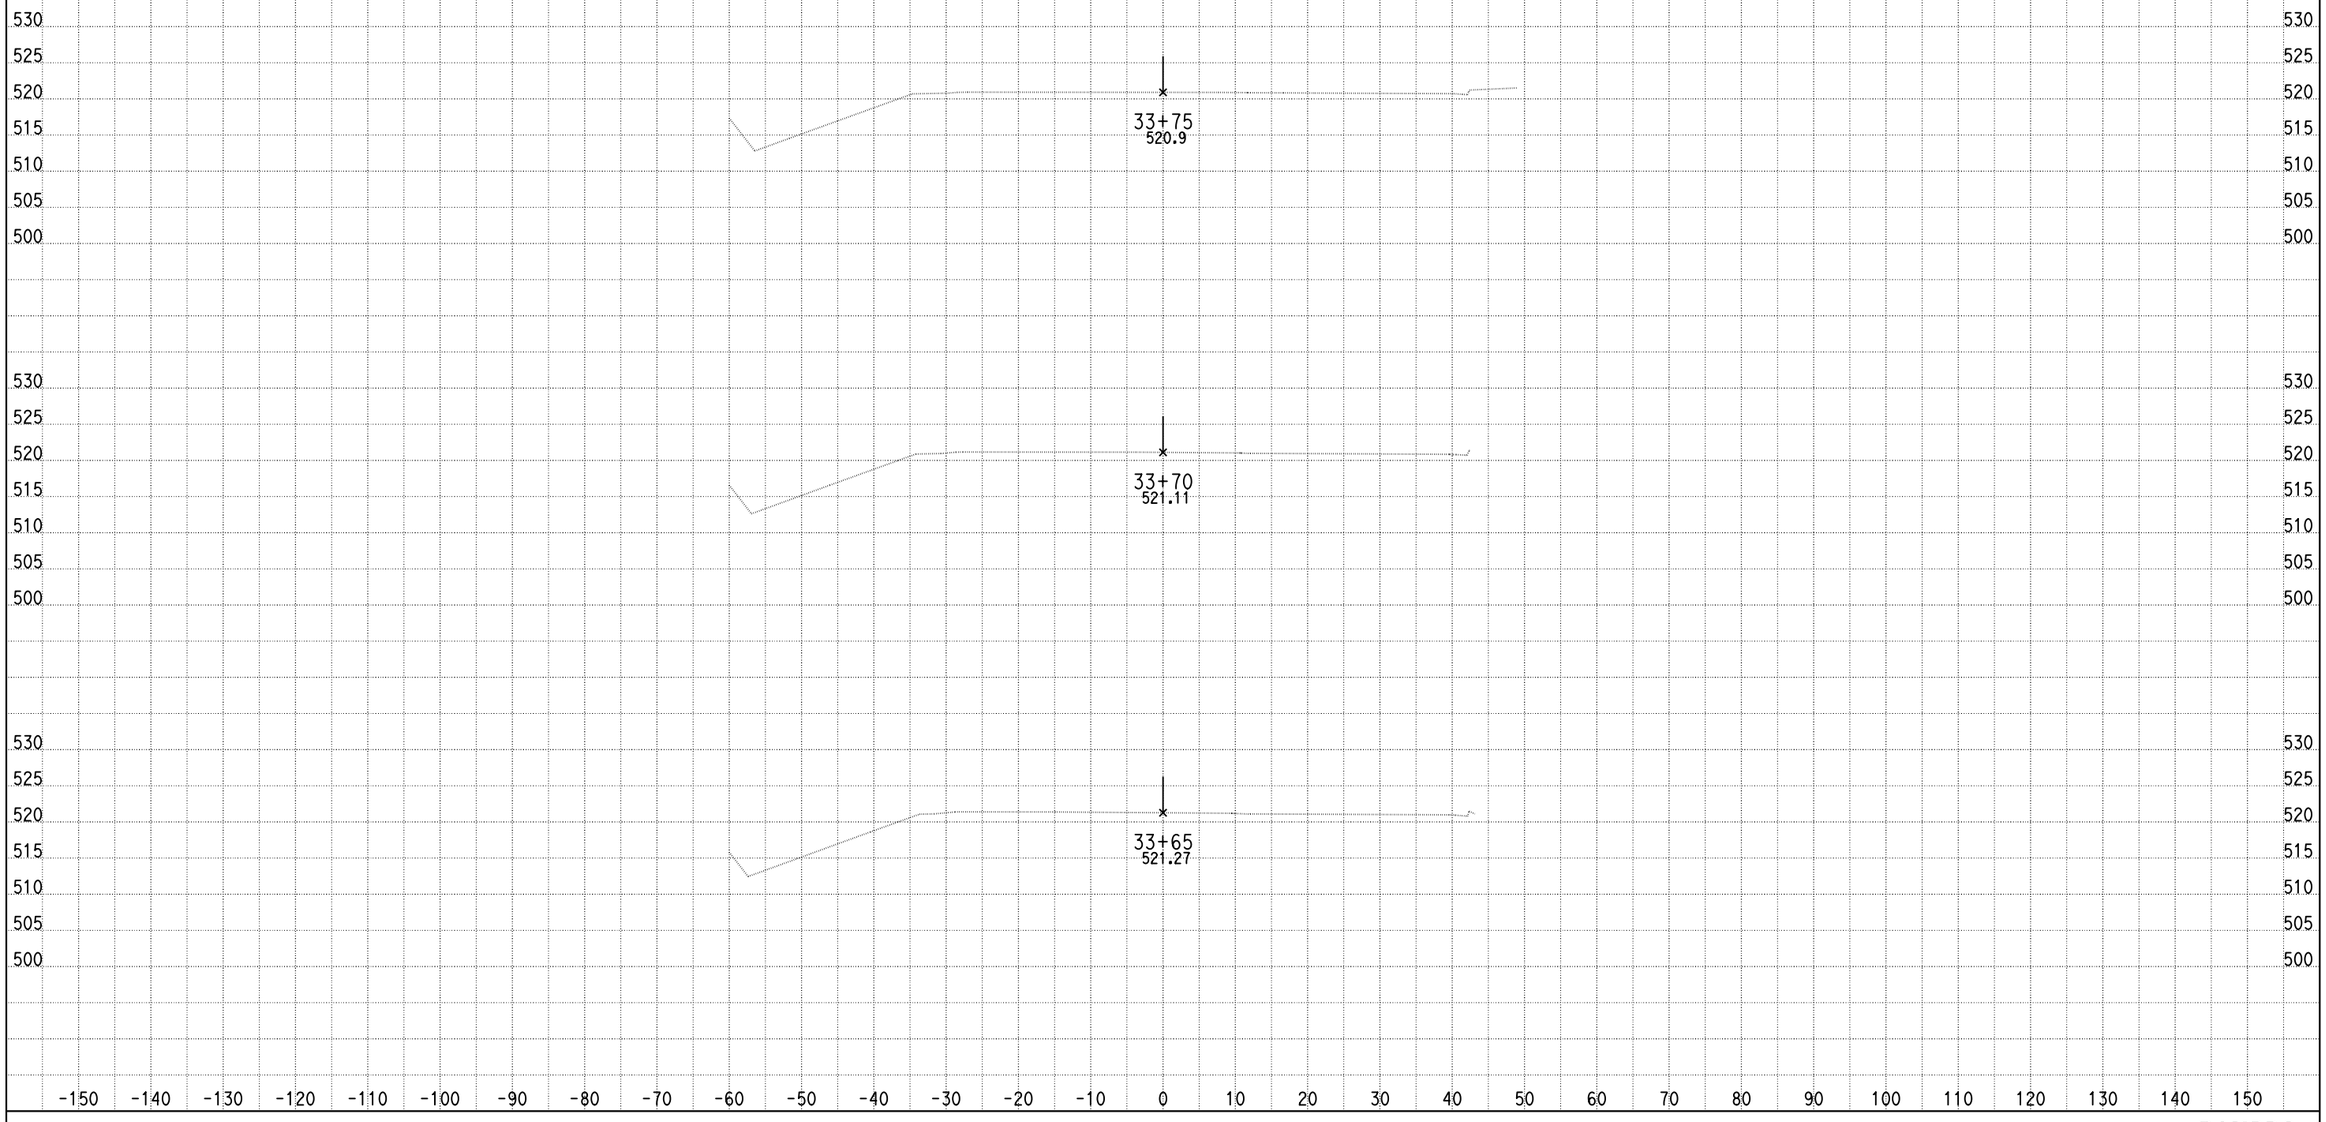

DATE: 6/18/2013

KC Project: 0818E File: C:\project\0818E\UPDATE-RAMP\hrd2-pro.ear

SCALE: 1" = 10' Horiz.
1" = 10' Vert.

All Dimensions are US Survey Feet

RAMPD2
CROSS SECTIONS

SHEET 85 OF XXX

DESIGN STUDY ONLY

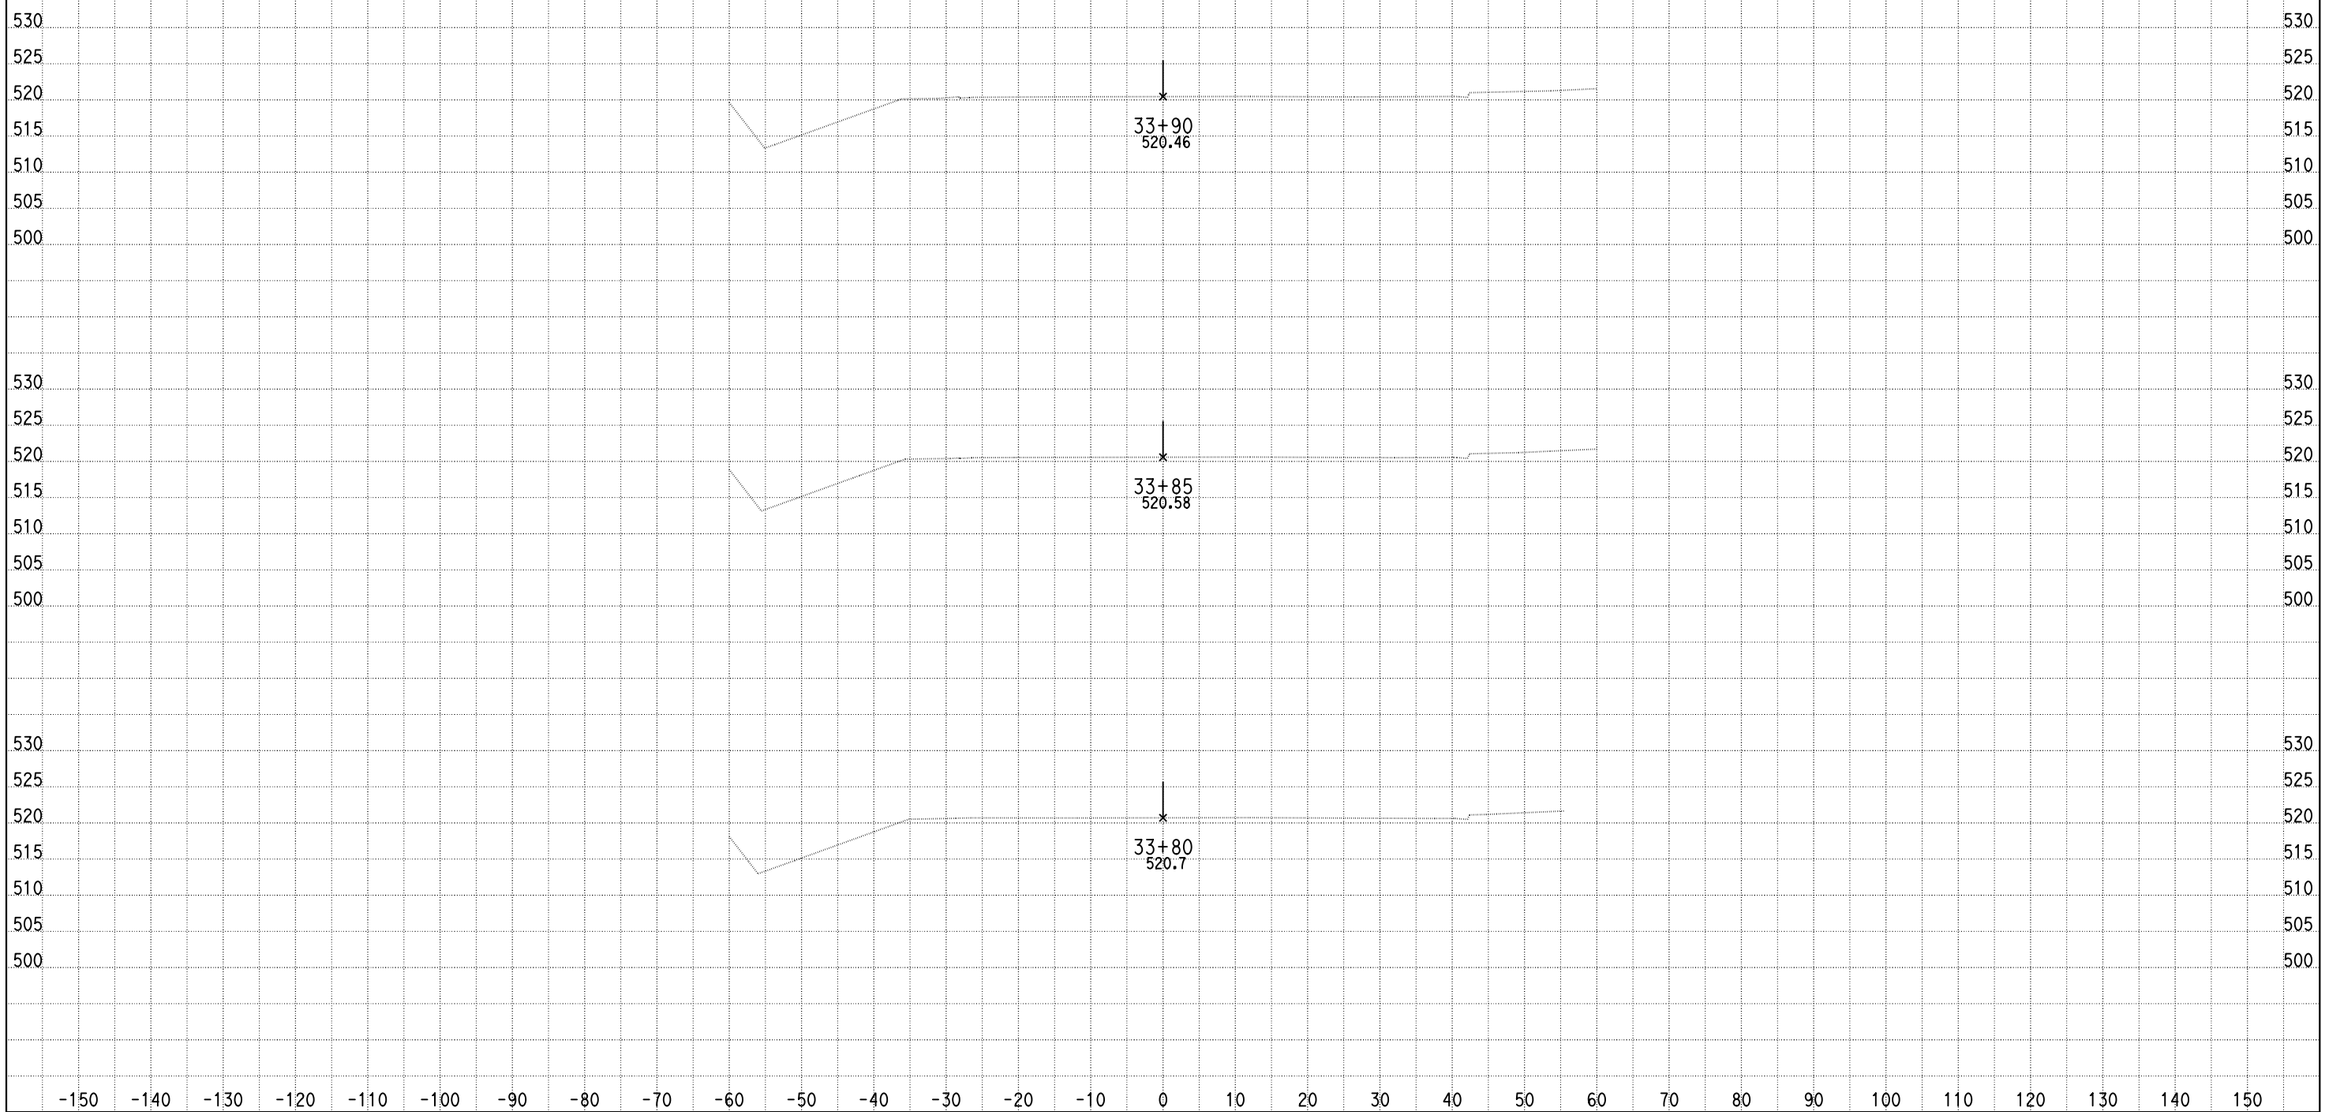

DATE: 6/18/2013

KC Project: 0818E File: C:\project\0818E\UPDATE-RAMP\hrd2-pro.ear

SCALE: 1" = 10' Horiz.
1" = 10' Vert.

All Dimensions are US Survey Feet

RAMPD2
CROSS SECTIONS

DESIGN STUDY ONLY

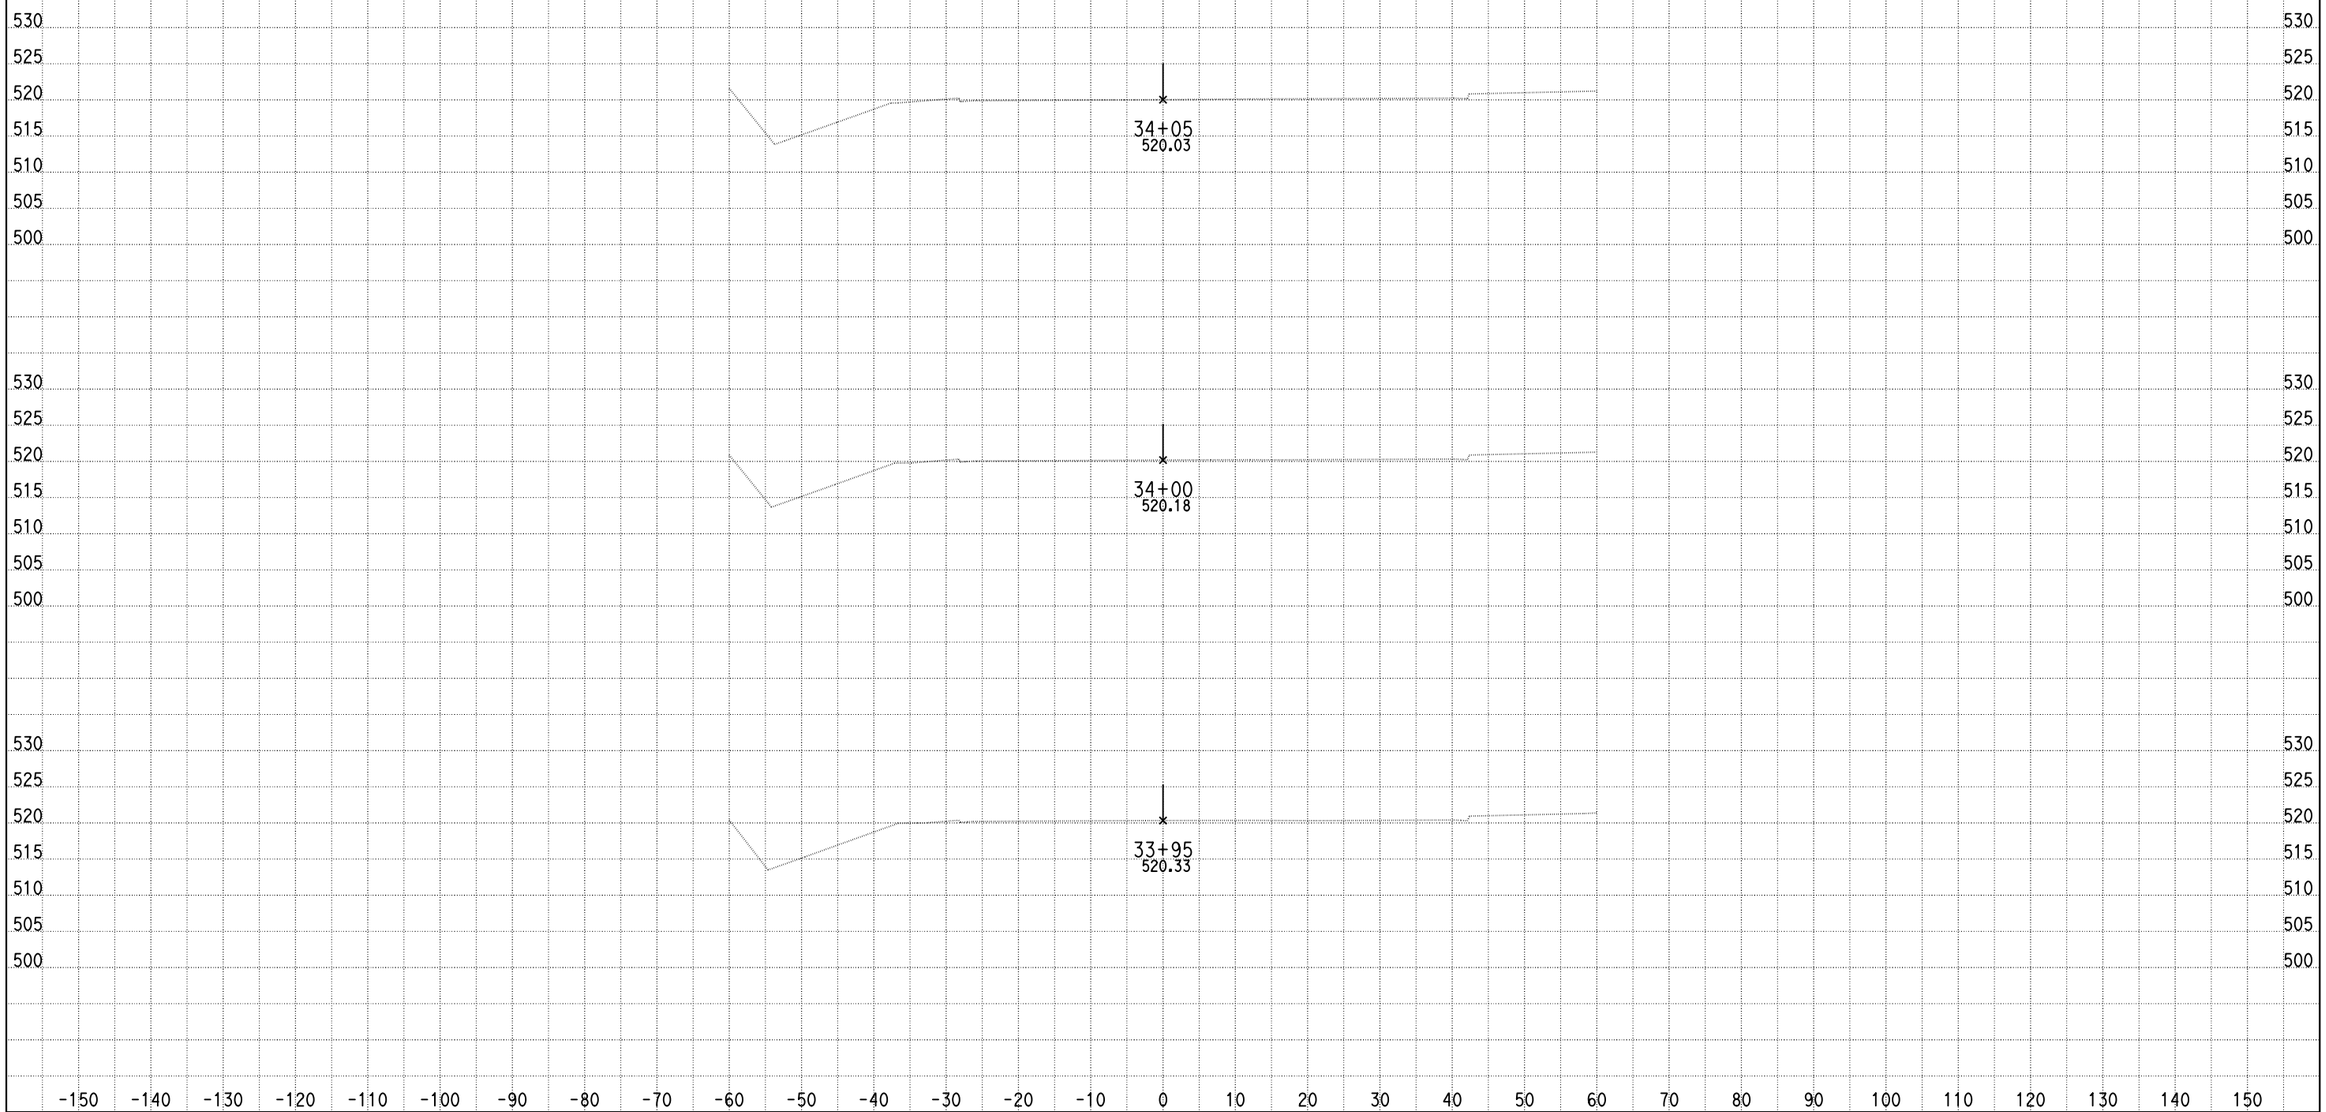

DATE: 6/18/2013

KC Project: 0818E File: C:\project\0818E\UPDATE-RAMP\hrd2-pro.ear

SCALE: 1" = 10' Horiz.
1" = 10' Vert.

All Dimensions are US Survey Feet

RAMPD2
CROSS SECTIONS

DESIGN STUDY ONLY

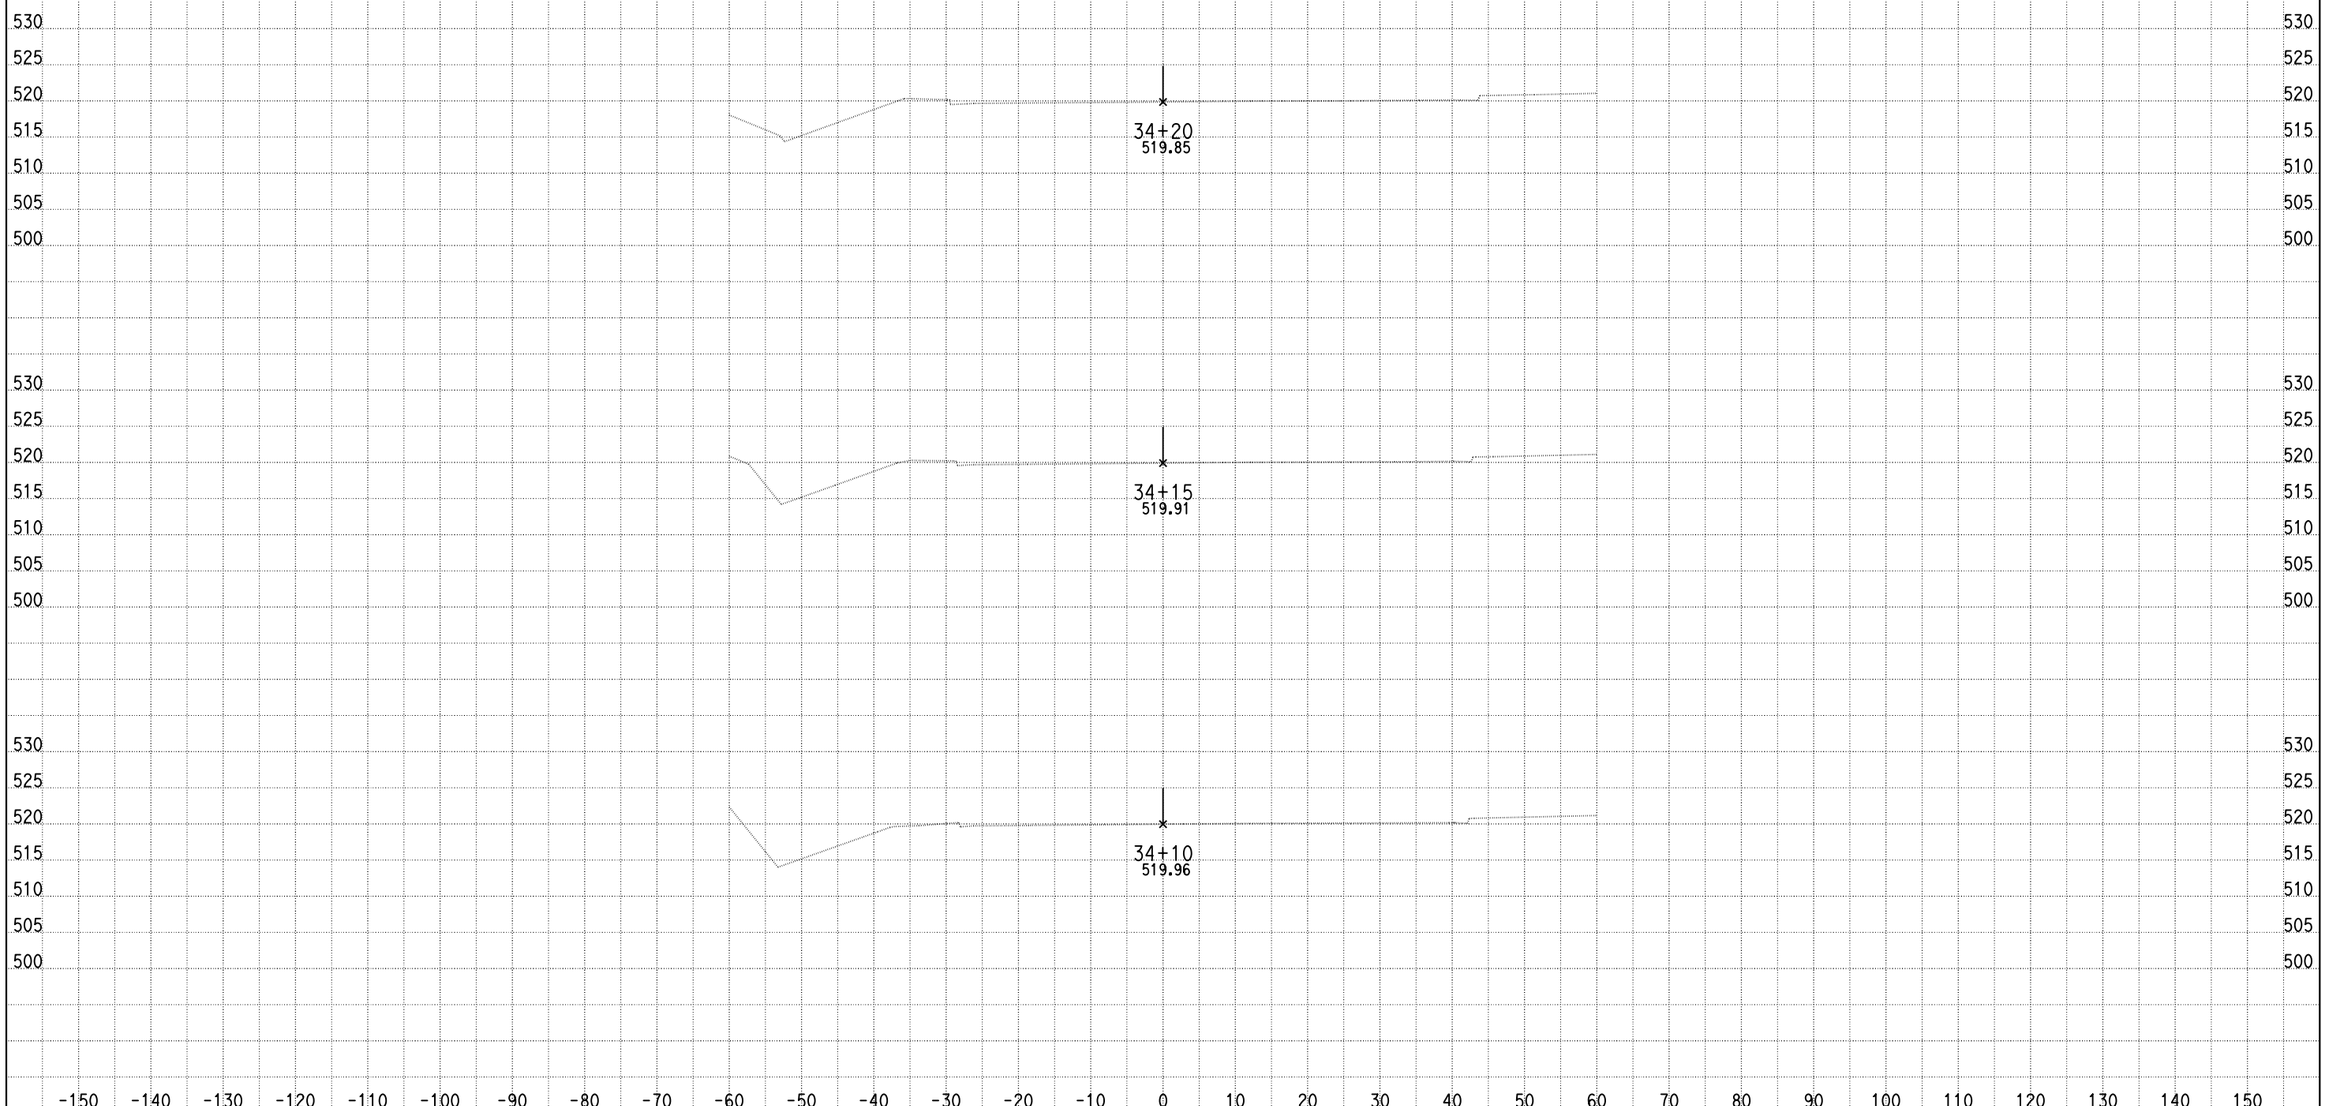

DATE: 6/18/2013

KC Project: 0818E File: C:\project\0818E\UPDATE-RAMP\hrd2-pro.ear

SCALE: 1" = 10' Horiz.
1" = 10' Vert.

All Dimensions are US Survey Feet

RAMPD2
CROSS SECTIONS

SHEET 88 OF XXX

DESIGN STUDY ONLY

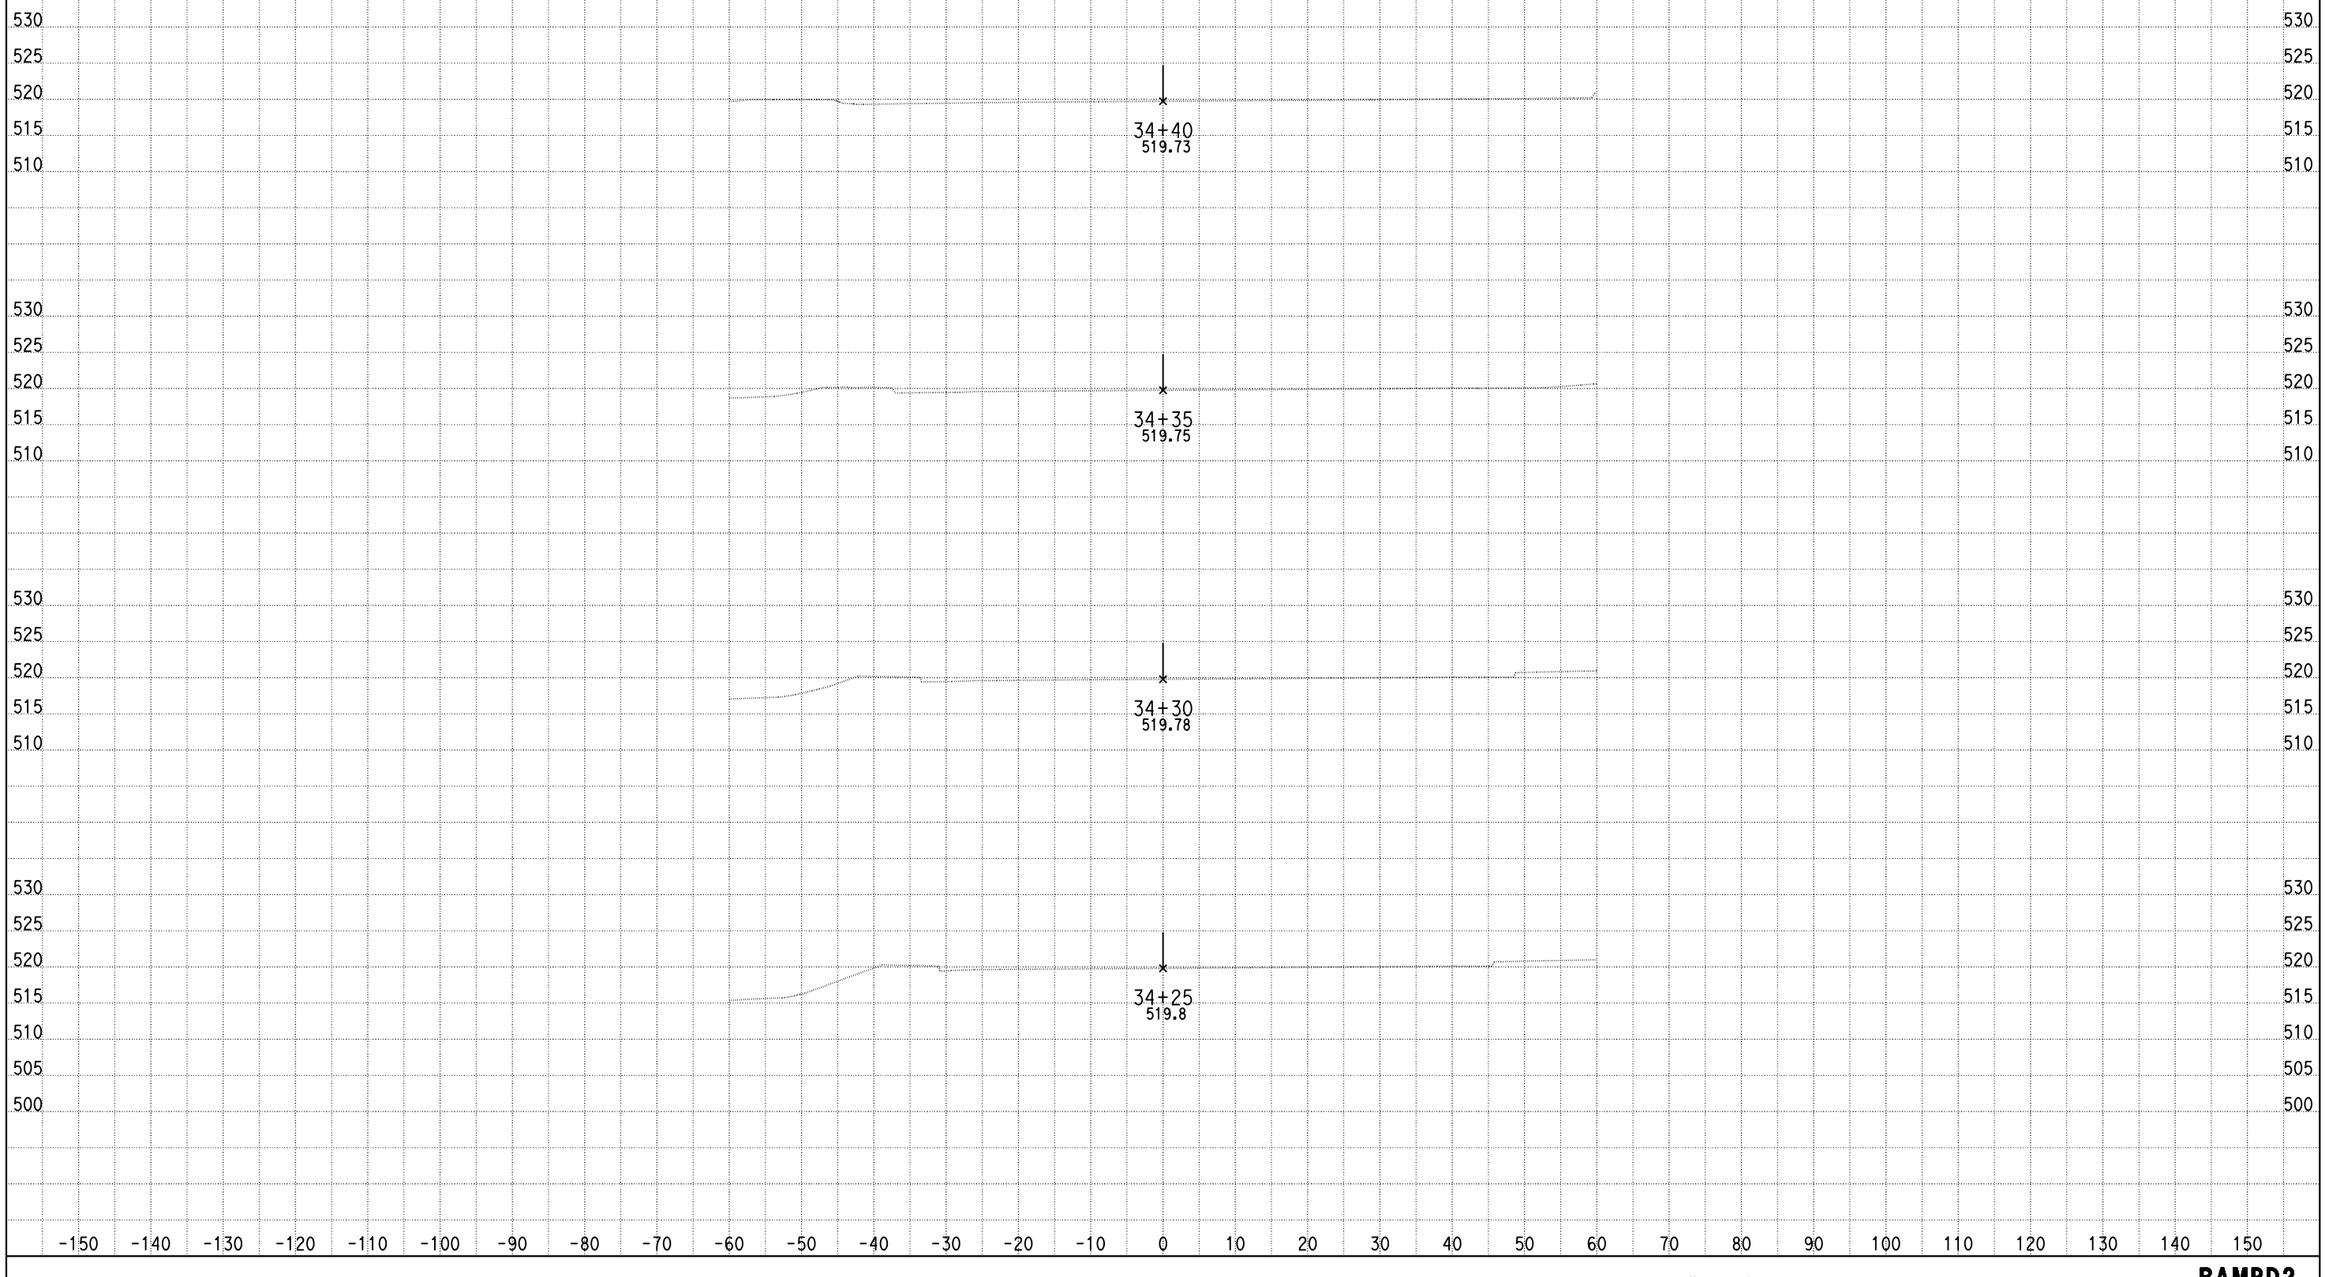

DATE: 6/18/2013

KC Project: 0818E File: C:\project\0818E\UPDATE-RAMP\hrd2-pro.ear

SCALE: 1" = 10' Horiz.
1" = 10' Vert.

All Dimensions are US Survey Feet

RAMPD2
CROSS SECTIONS

DESIGN STUDY ONLY

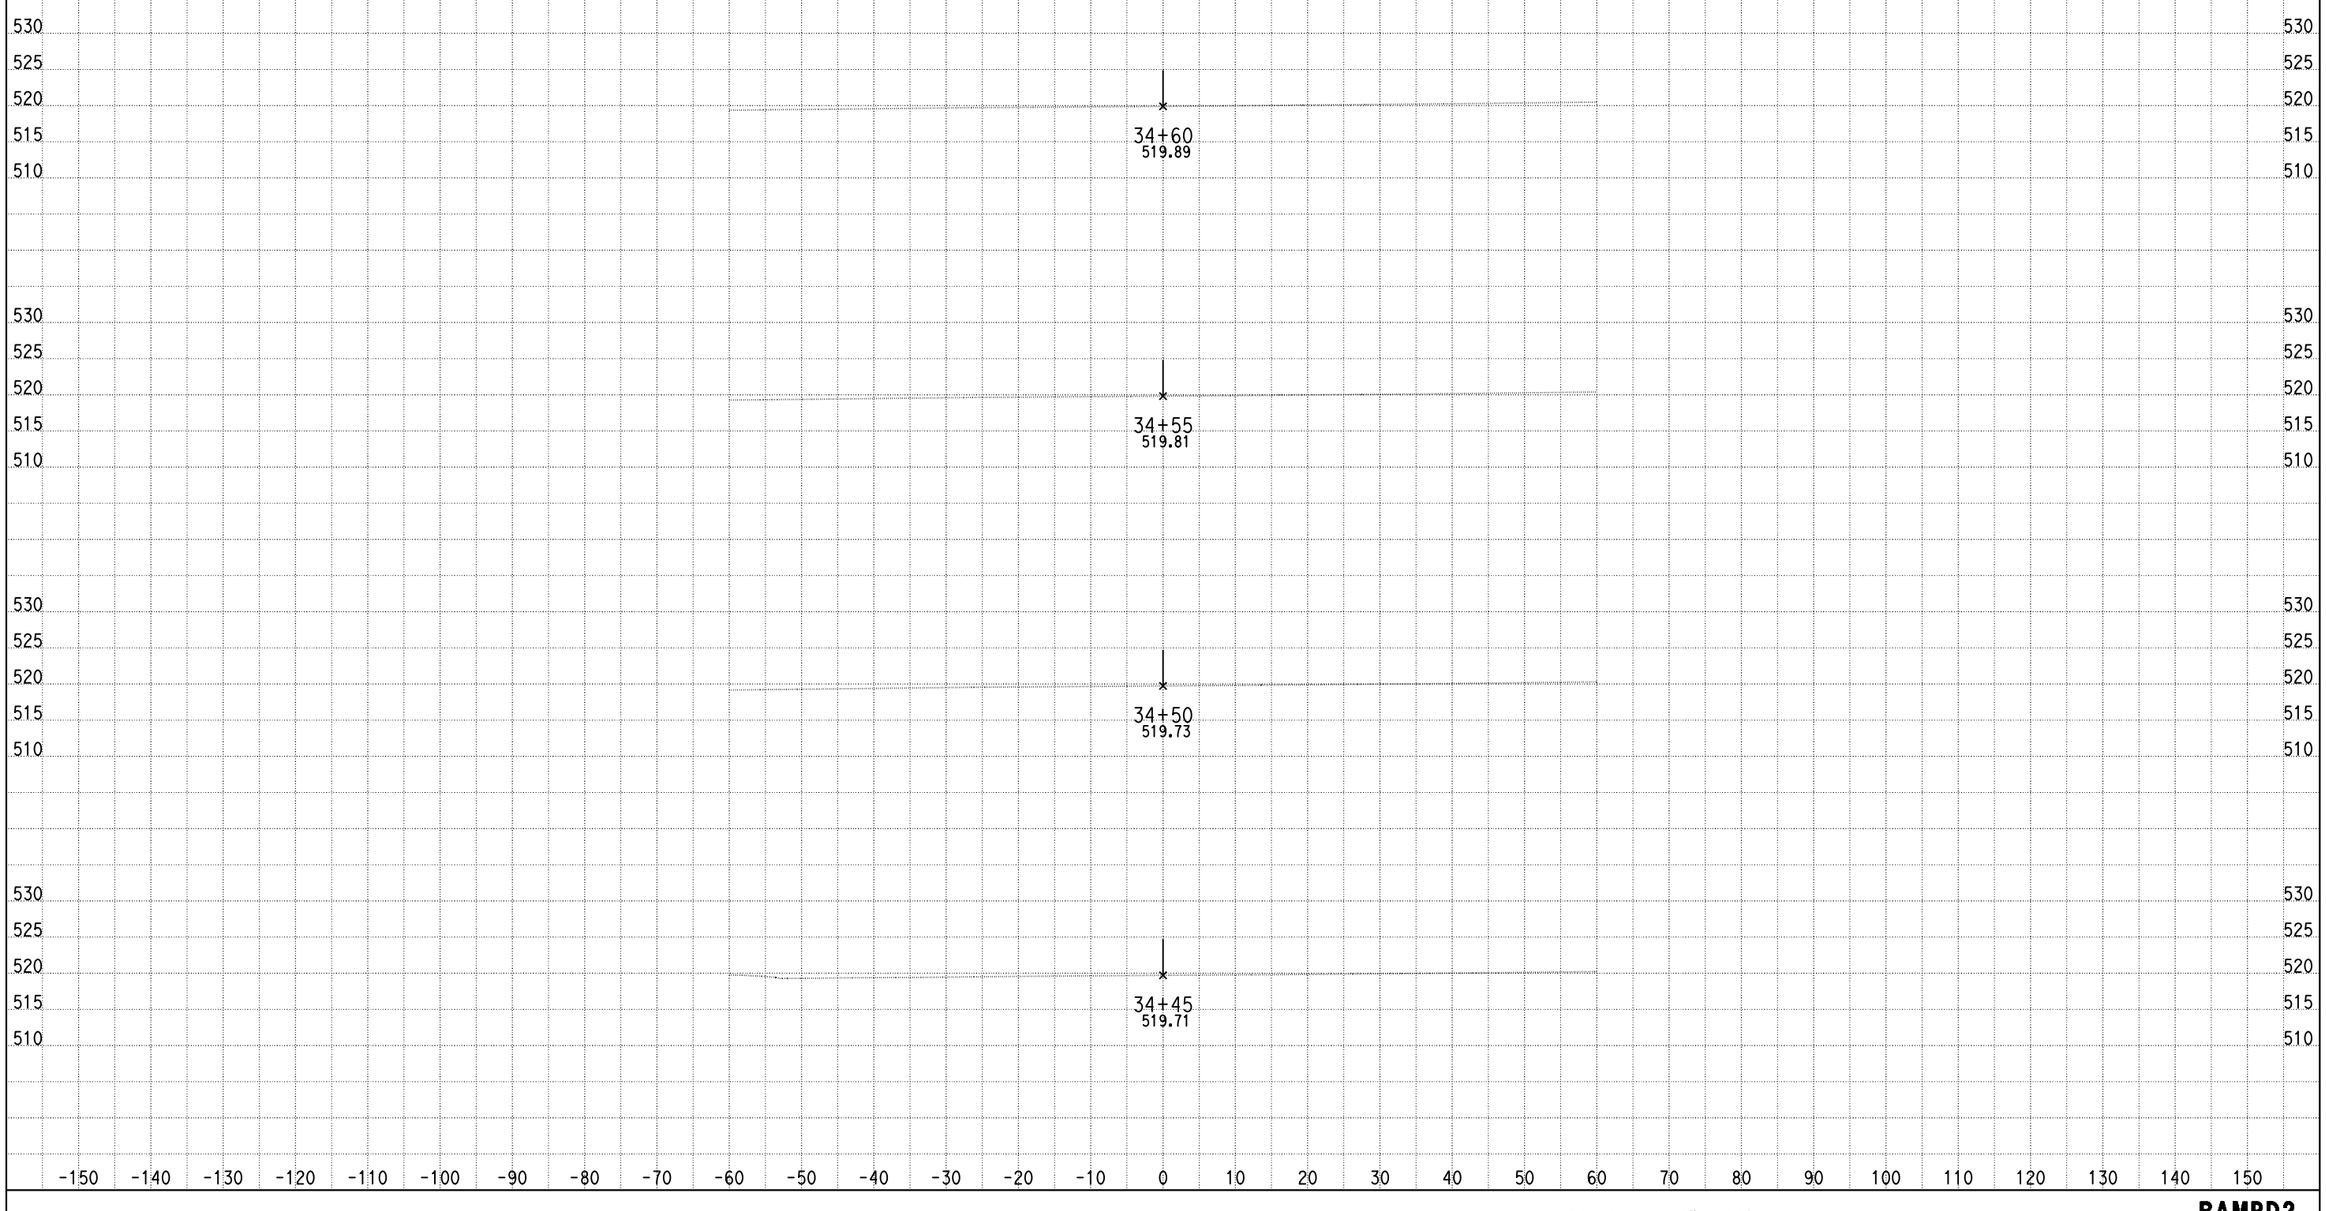

DATE: 6/18/2013

KC Project: 0818E File: C:\project\0818E\UPDATE-RAMP\hrd2-pro.ear

SCALE: 1" = 10' Horiz.
1" = 10' Vert.

All Dimensions are US Survey Feet

RAMPD2
CROSS SECTIONS

SHEET 90 OF XXX

DESIGN STUDY ONLY

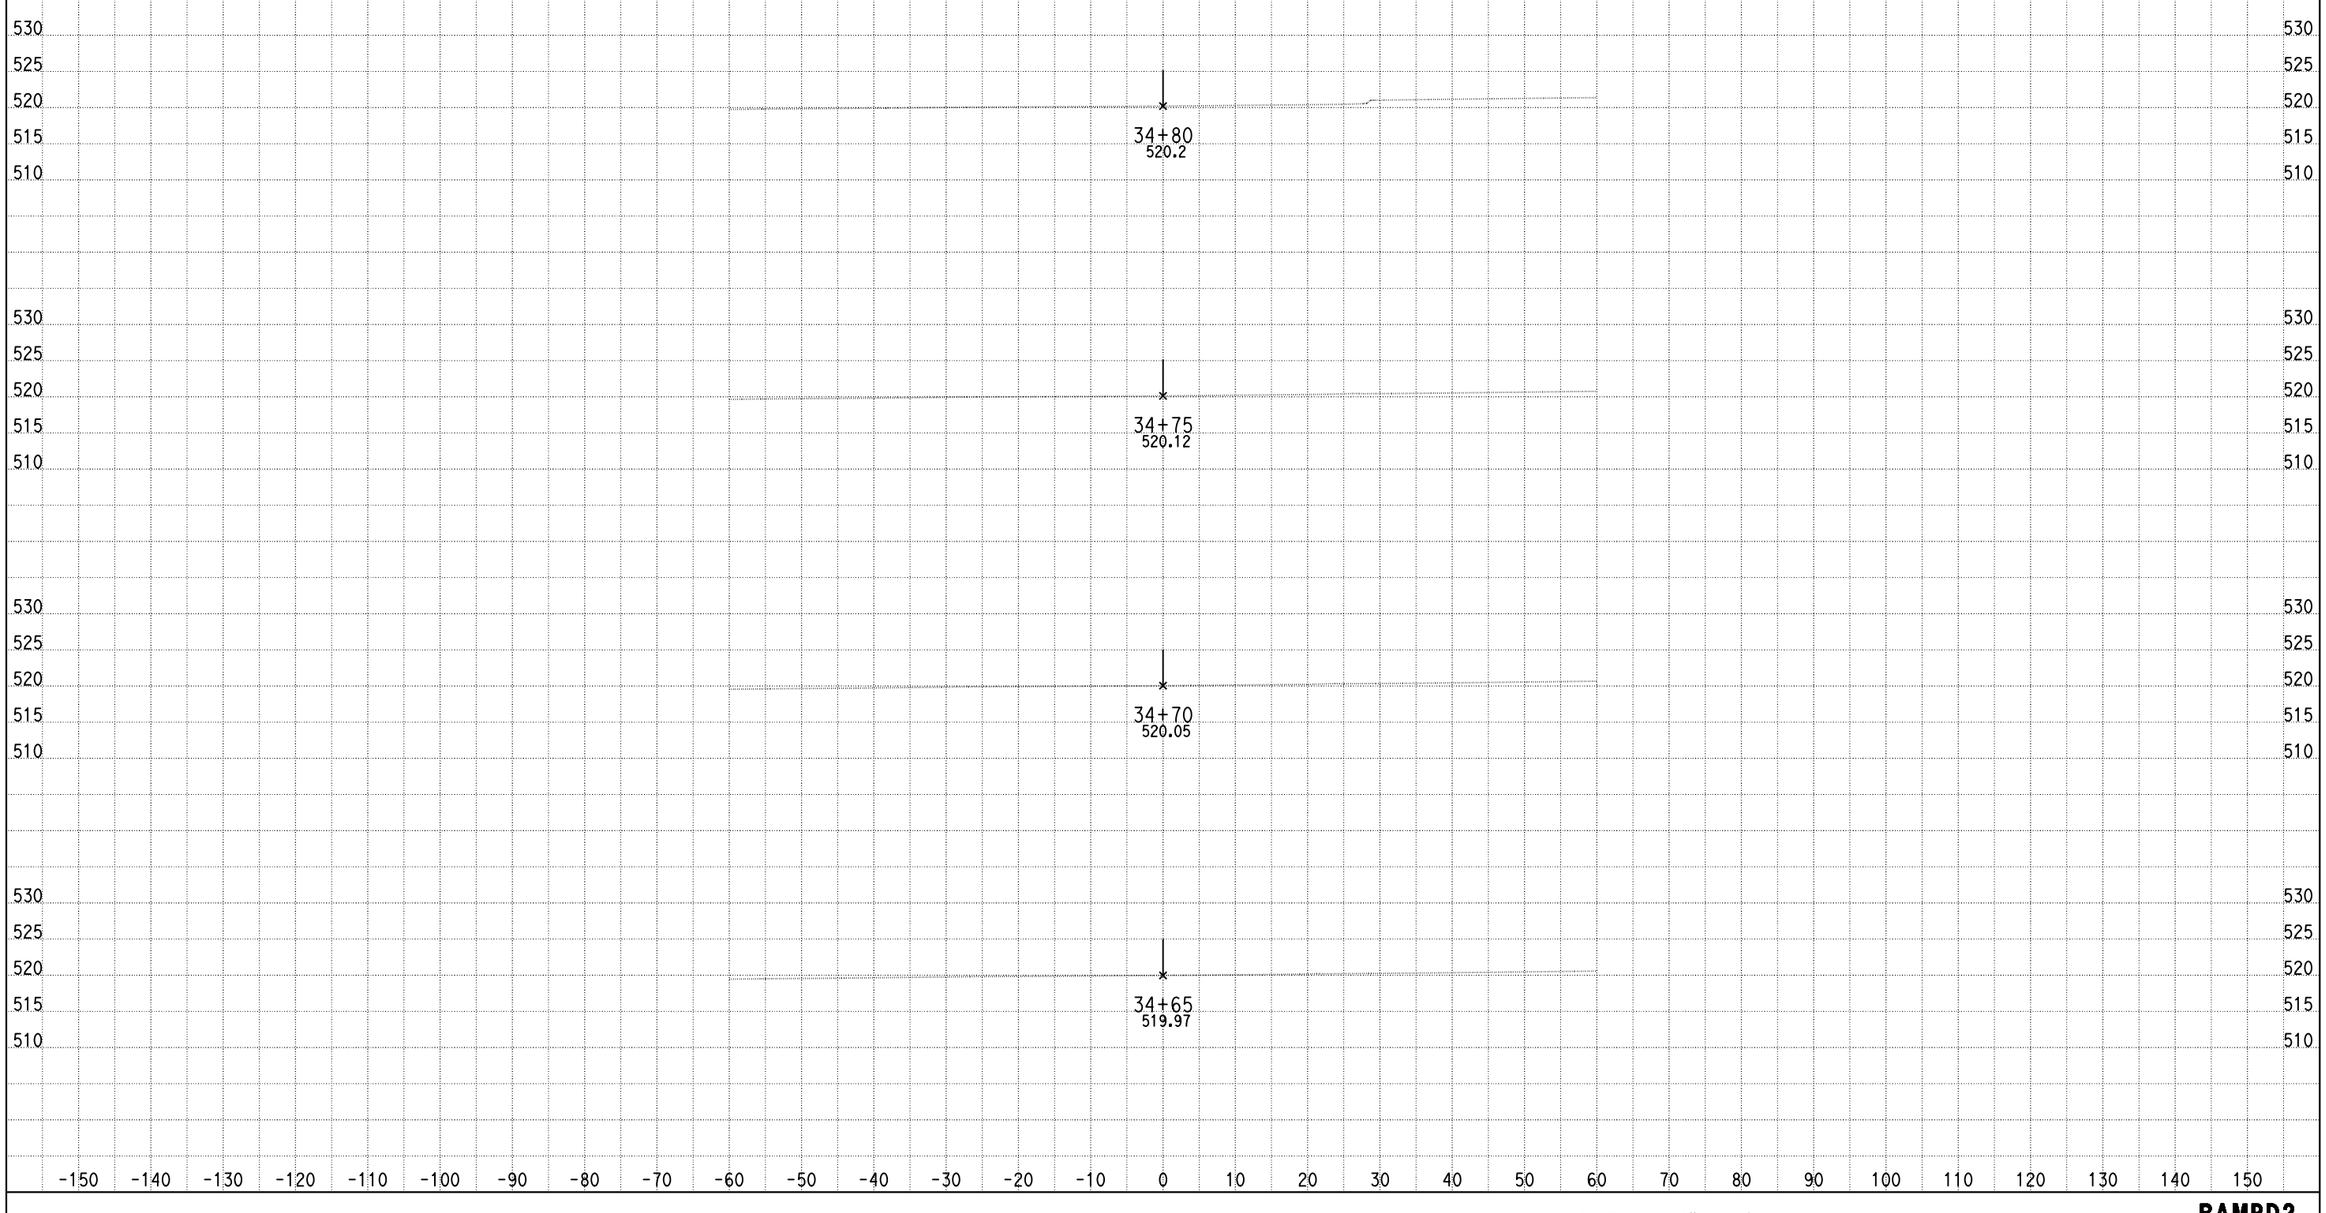

DATE: 6/18/2013

KC Project: 0818E File: C:\project\0818E\UPDATE-RAMP\hrd2-pro.ear

SCALE: 1" = 10' Horiz.
1" = 10' Vert.

All Dimensions are US Survey Feet

RAMPD2
CROSS SECTIONS

DESIGN STUDY ONLY

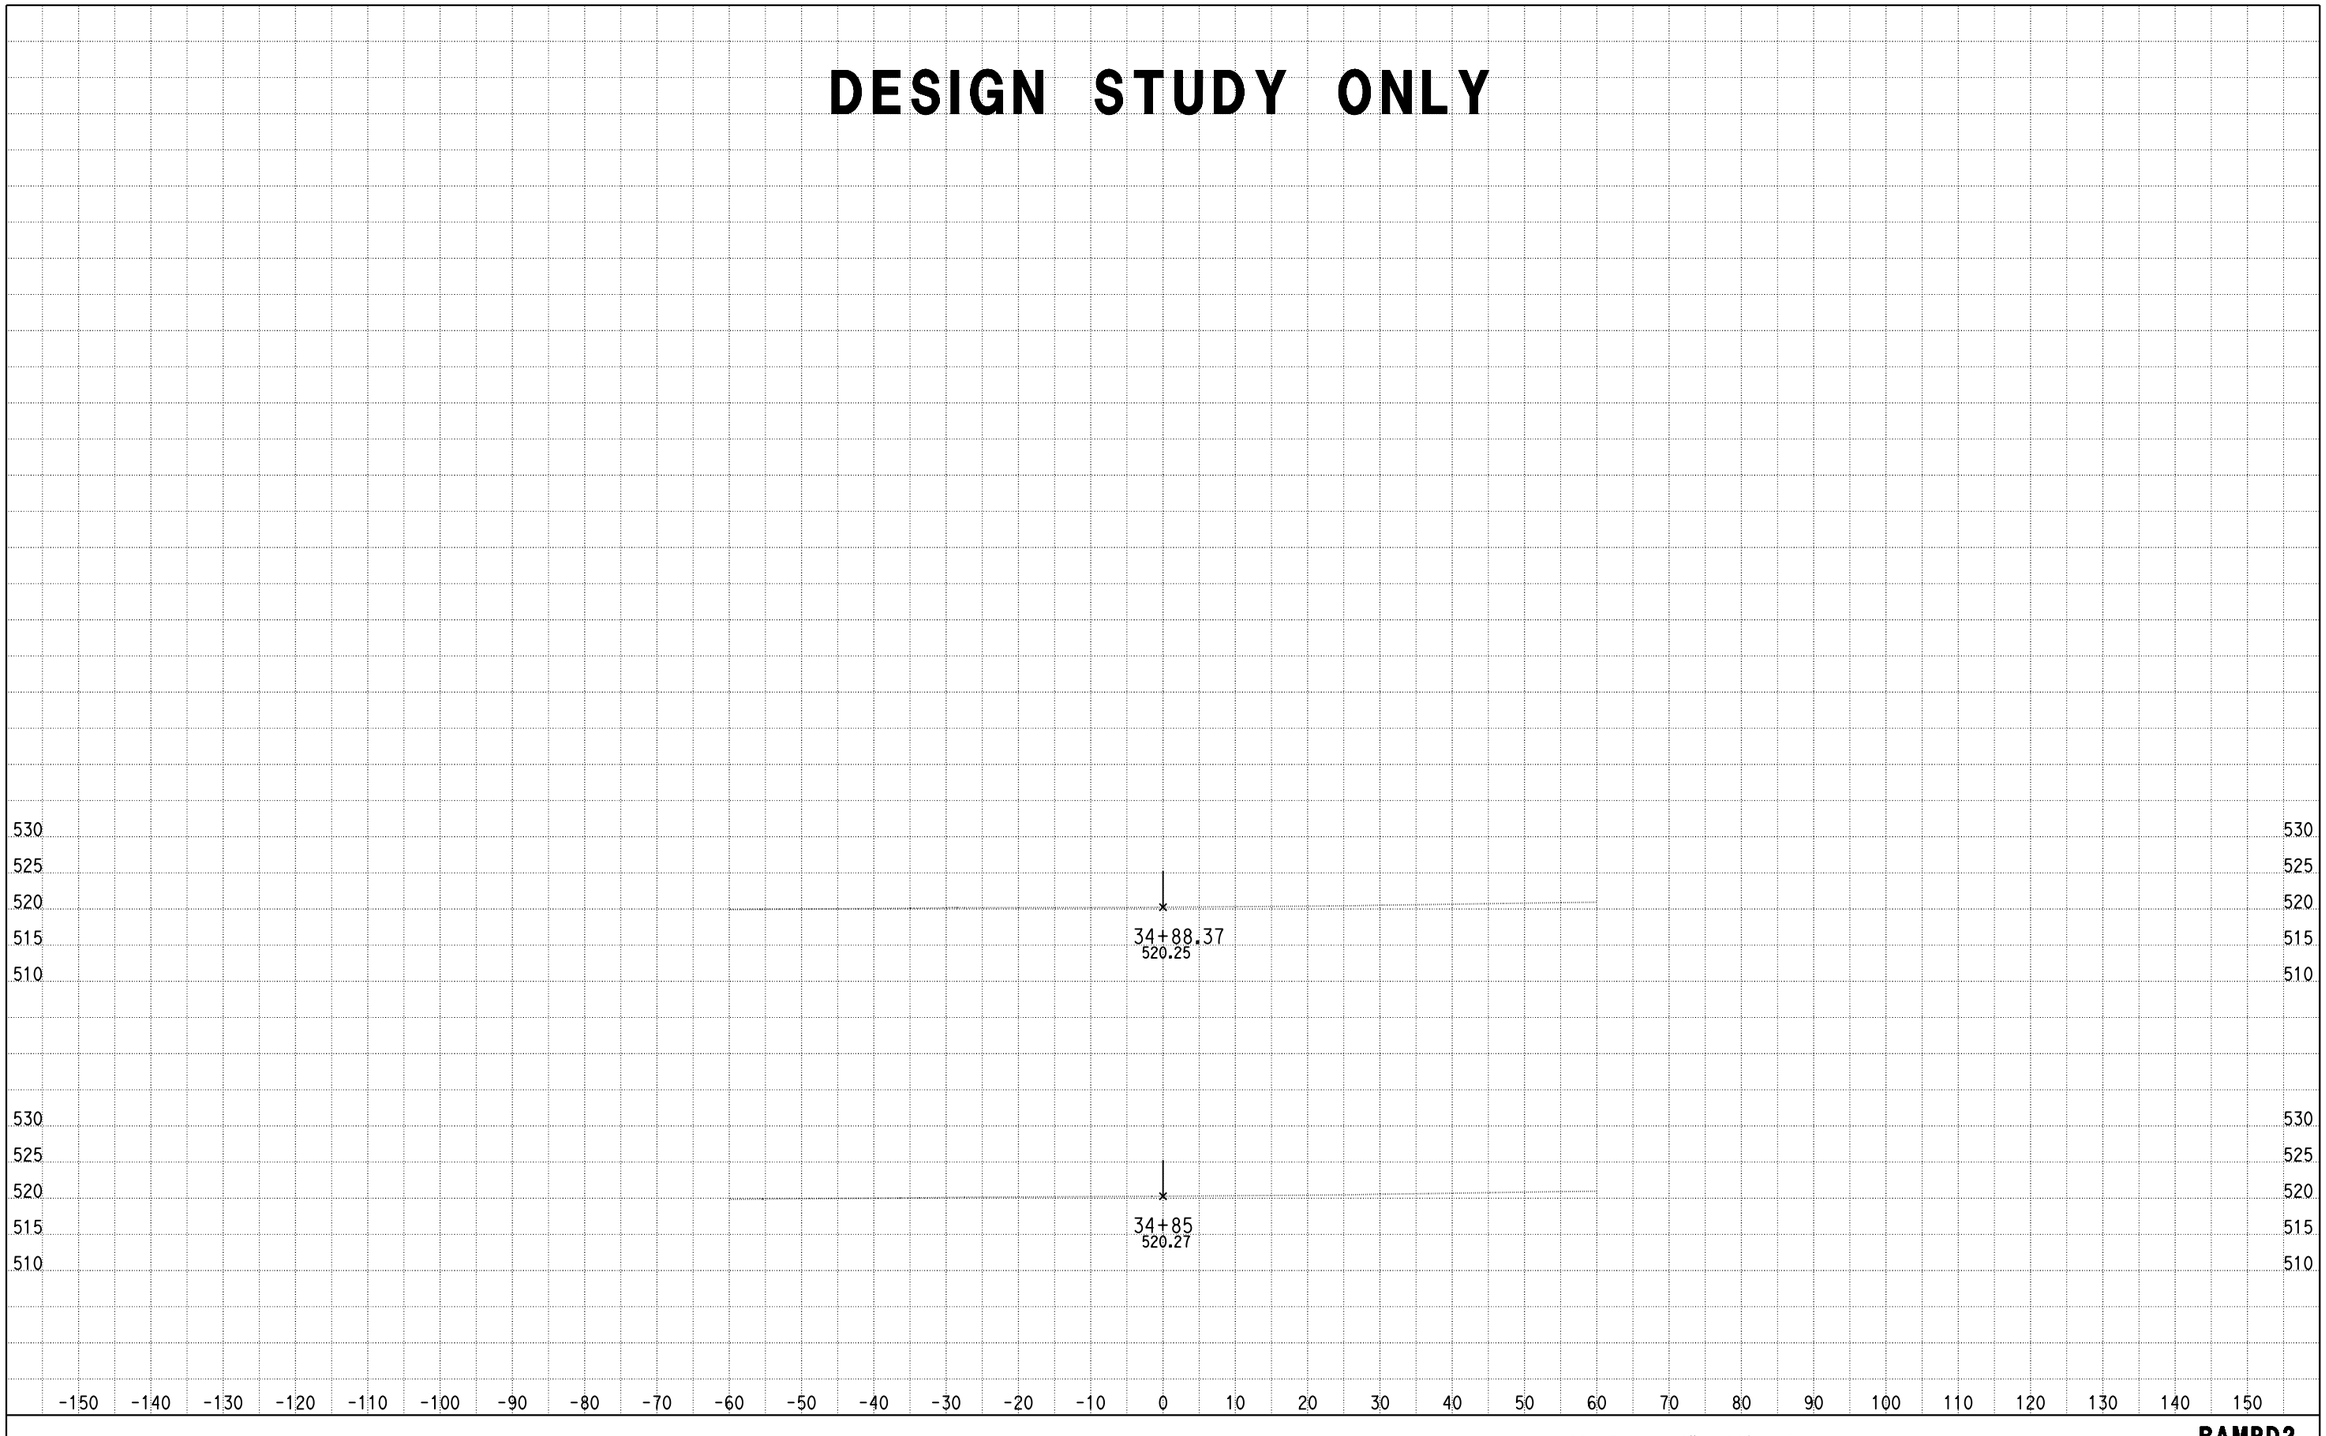

DATE: 6/18/2013

KC Project: 0818E File: C:\project\0818E\UPDATE-RAMP\hrd2-pro.ear

SCALE: 1" = 10' Horiz.
1" = 10' Vert.

All Dimensions are US Survey Feet

RAMPD2
CROSS SECTIONS

RAMP D3

DESIGN STUDY ONLY

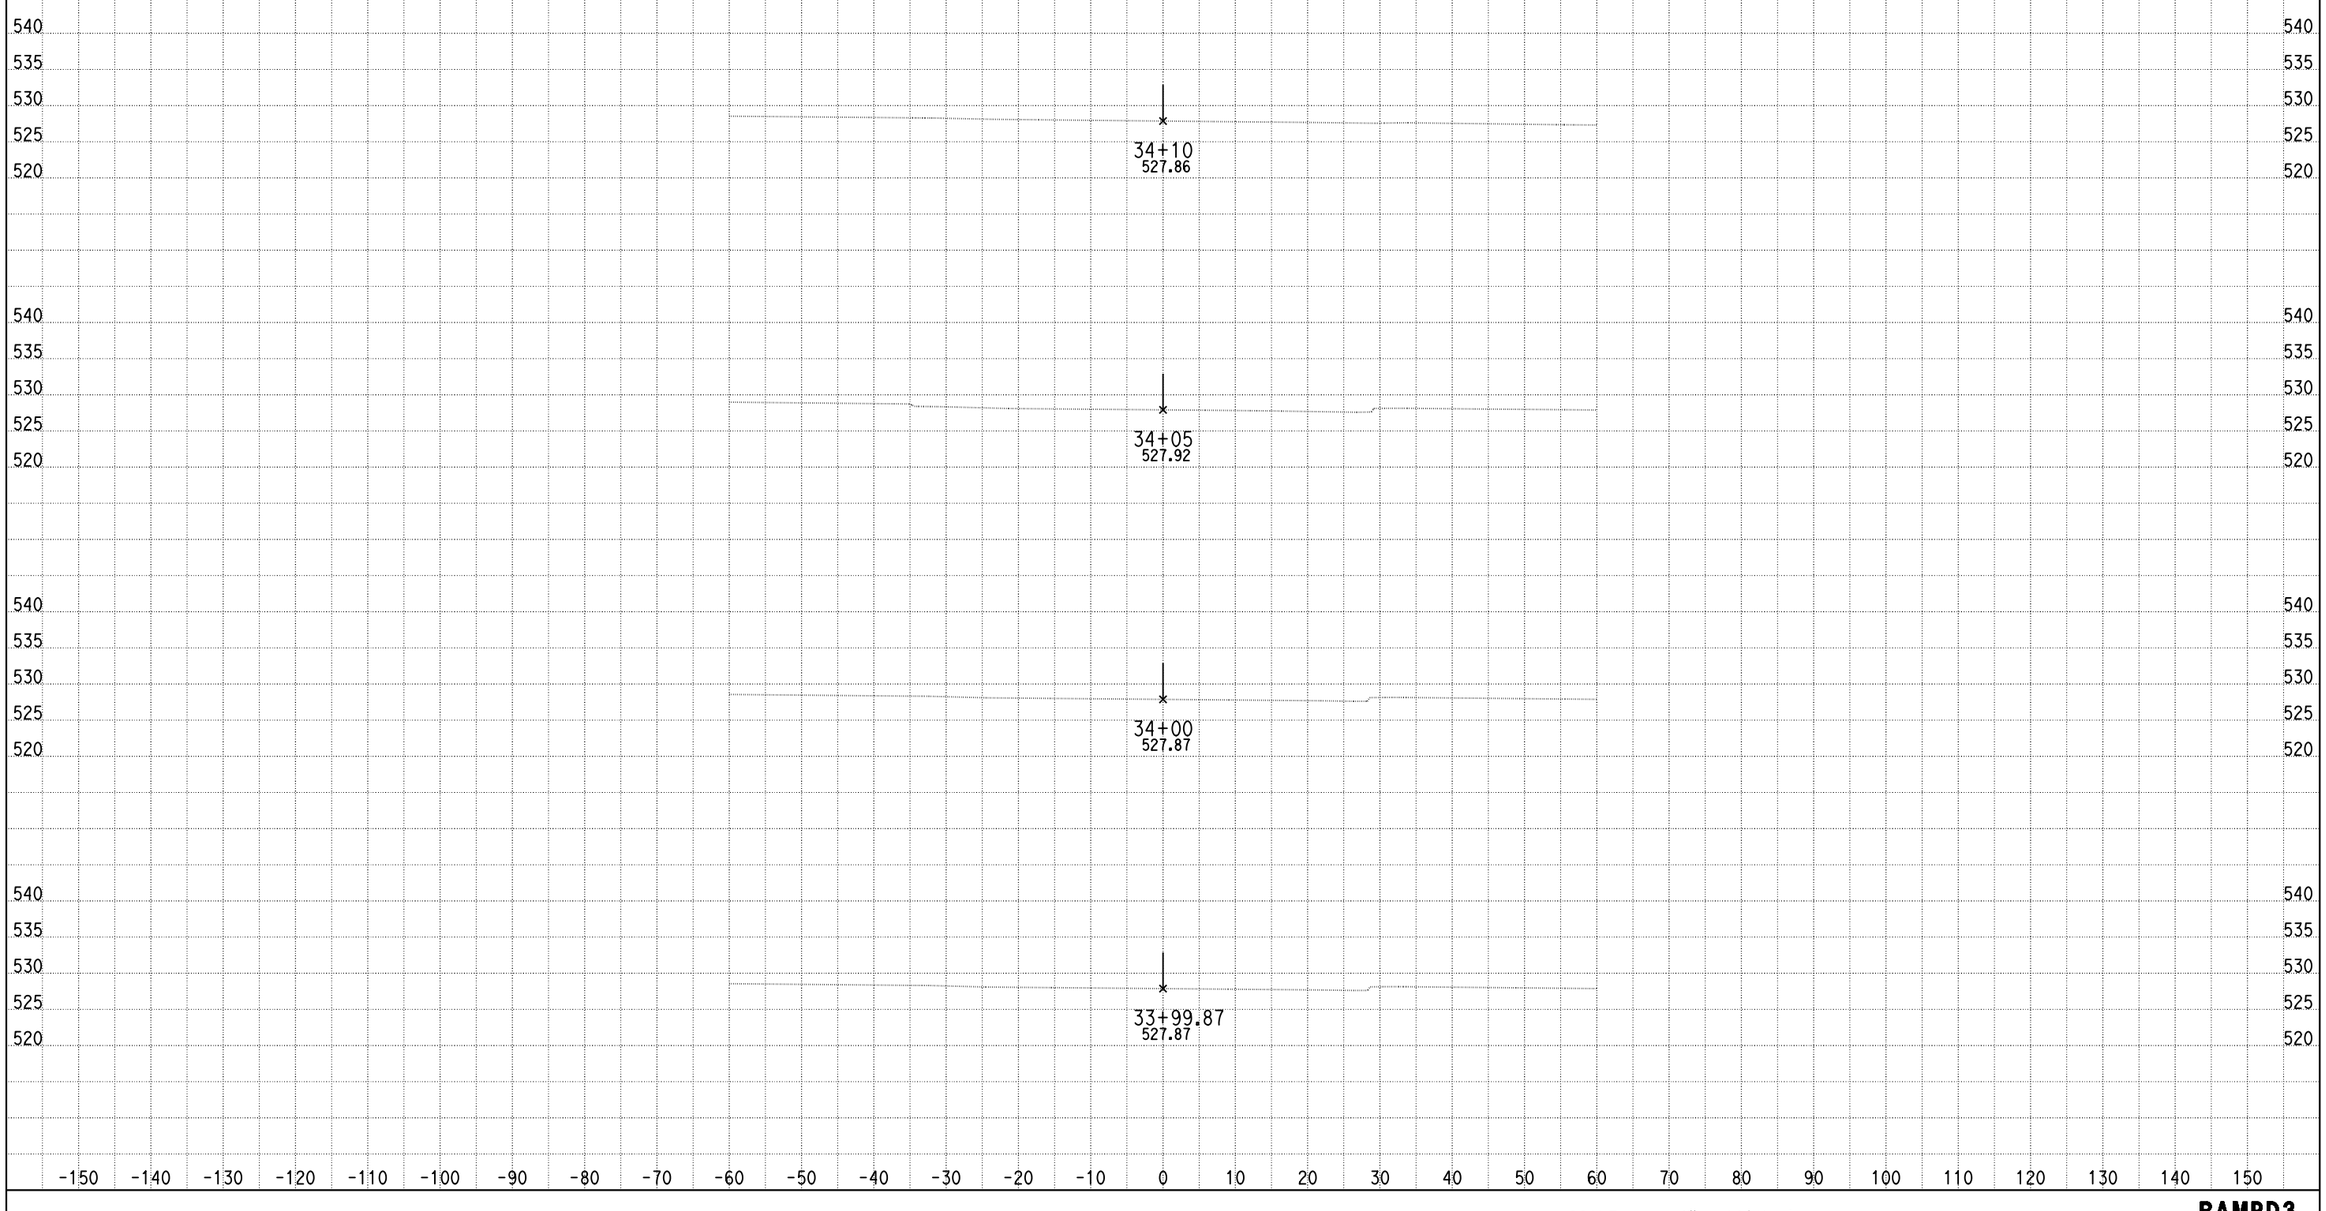

DATE: 9/10/2013

KC Project: 0818E File: D:\PROJECT\0818E\UPDATE-RAMP\hrd3-pro.ear

SCALE: 1" = 10' Horiz.
1" = 10' Vert.

All Dimensions are US Survey Feet

RAMPD3
CROSS SECTIONS

DESIGN STUDY ONLY

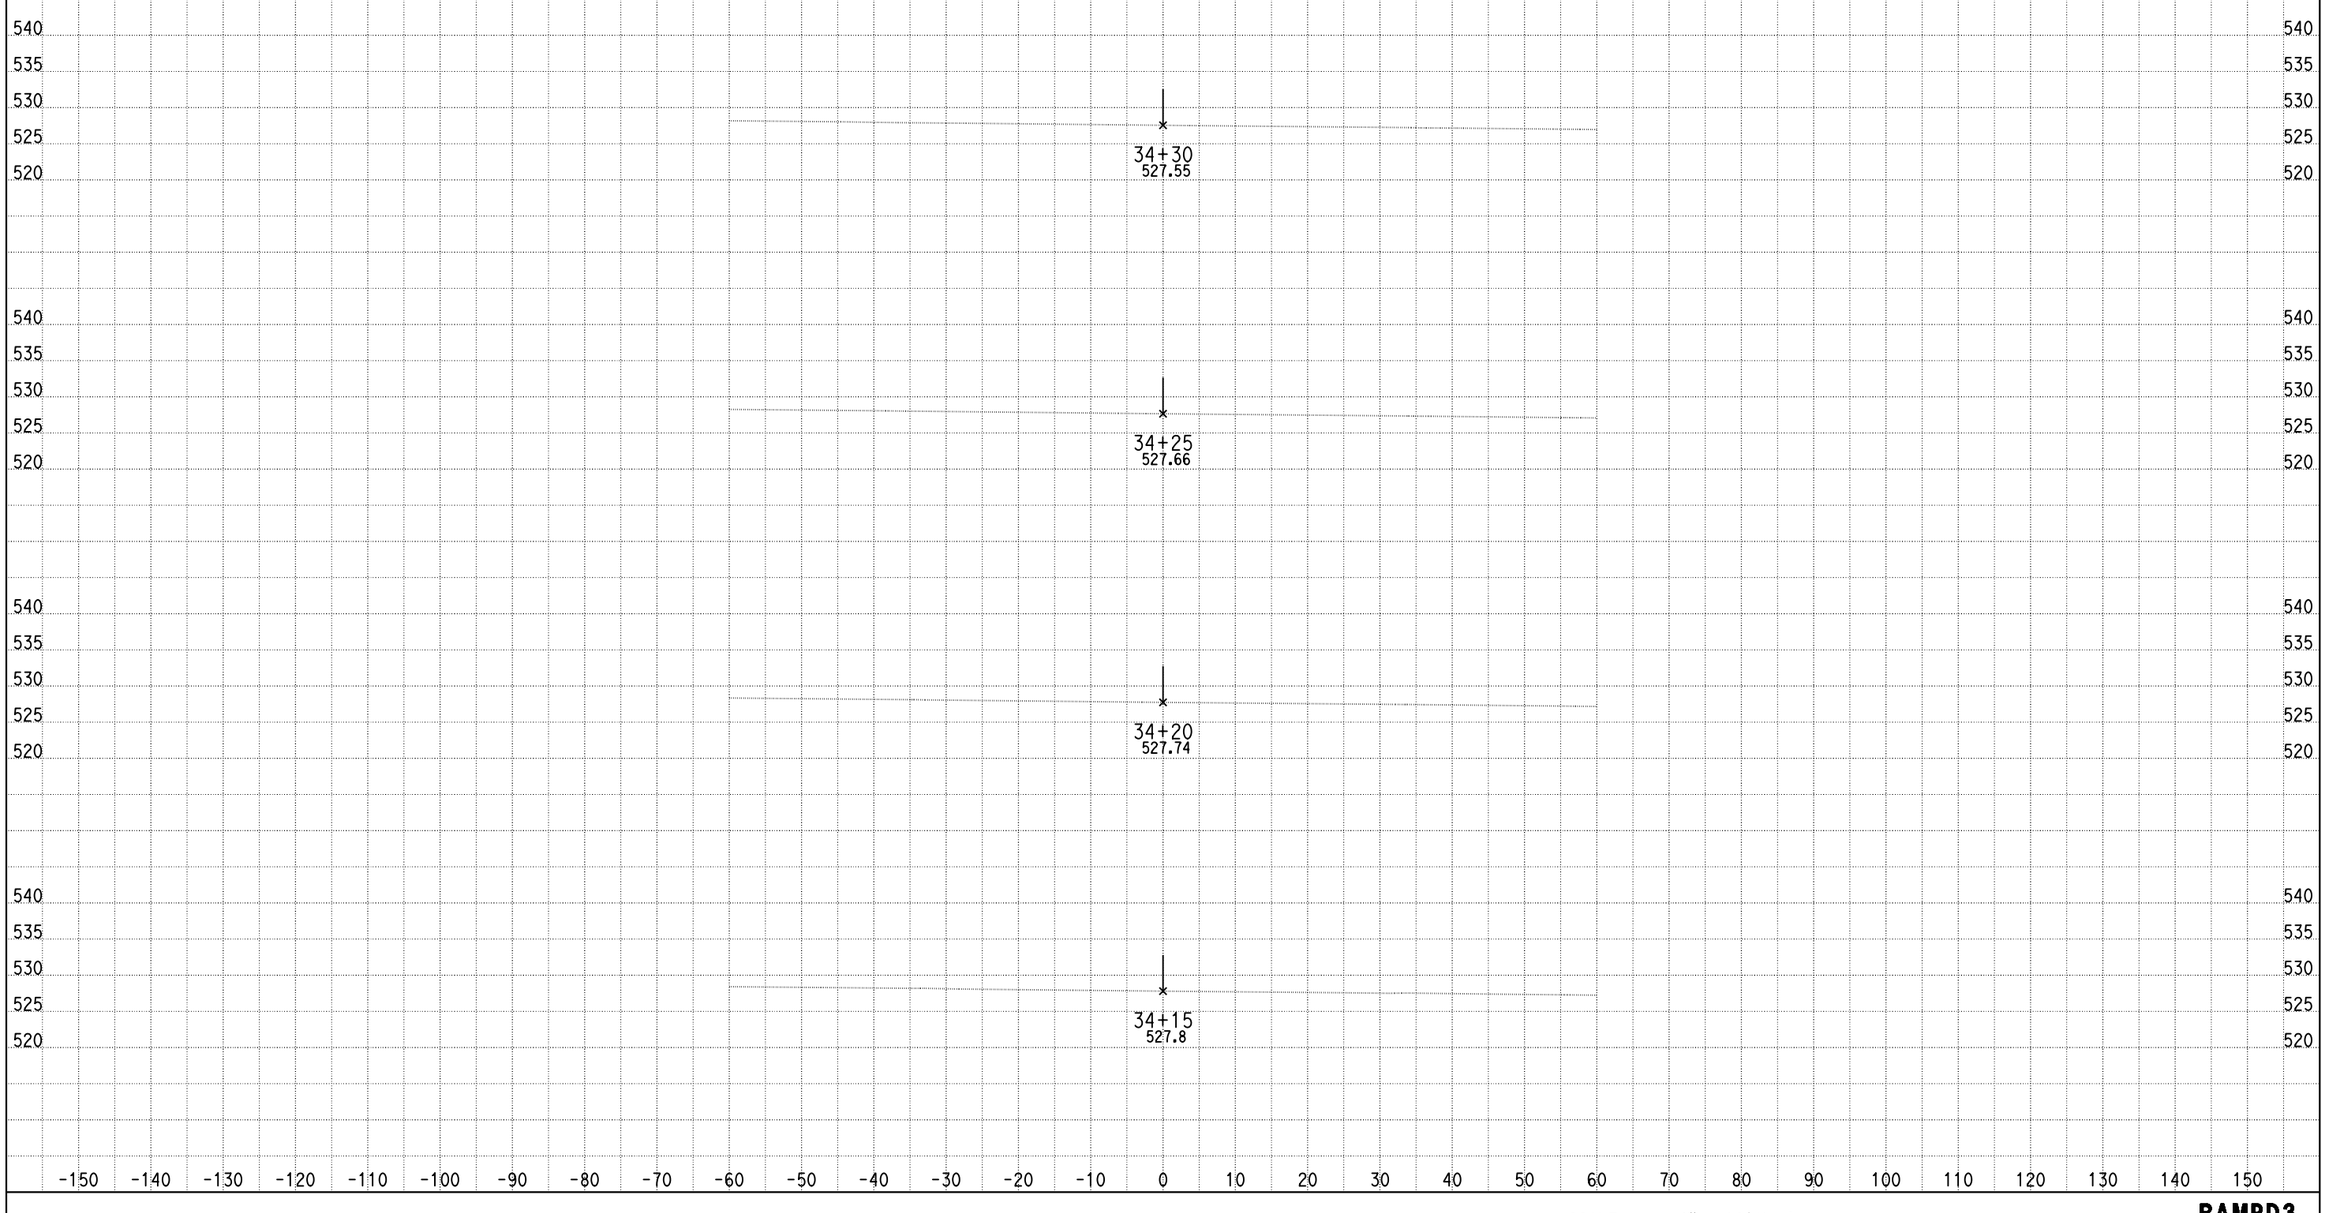

DATE: 9/10/2013

KC Project: 0818E File: D:\PROJECT\0818E\UPDATE-RAMP\hrd3-pro.ear

SCALE: 1" = 10' Horiz.
1" = 10' Vert.

All Dimensions are US Survey Feet

RAMPD3
CROSS SECTIONS

DESIGN STUDY ONLY

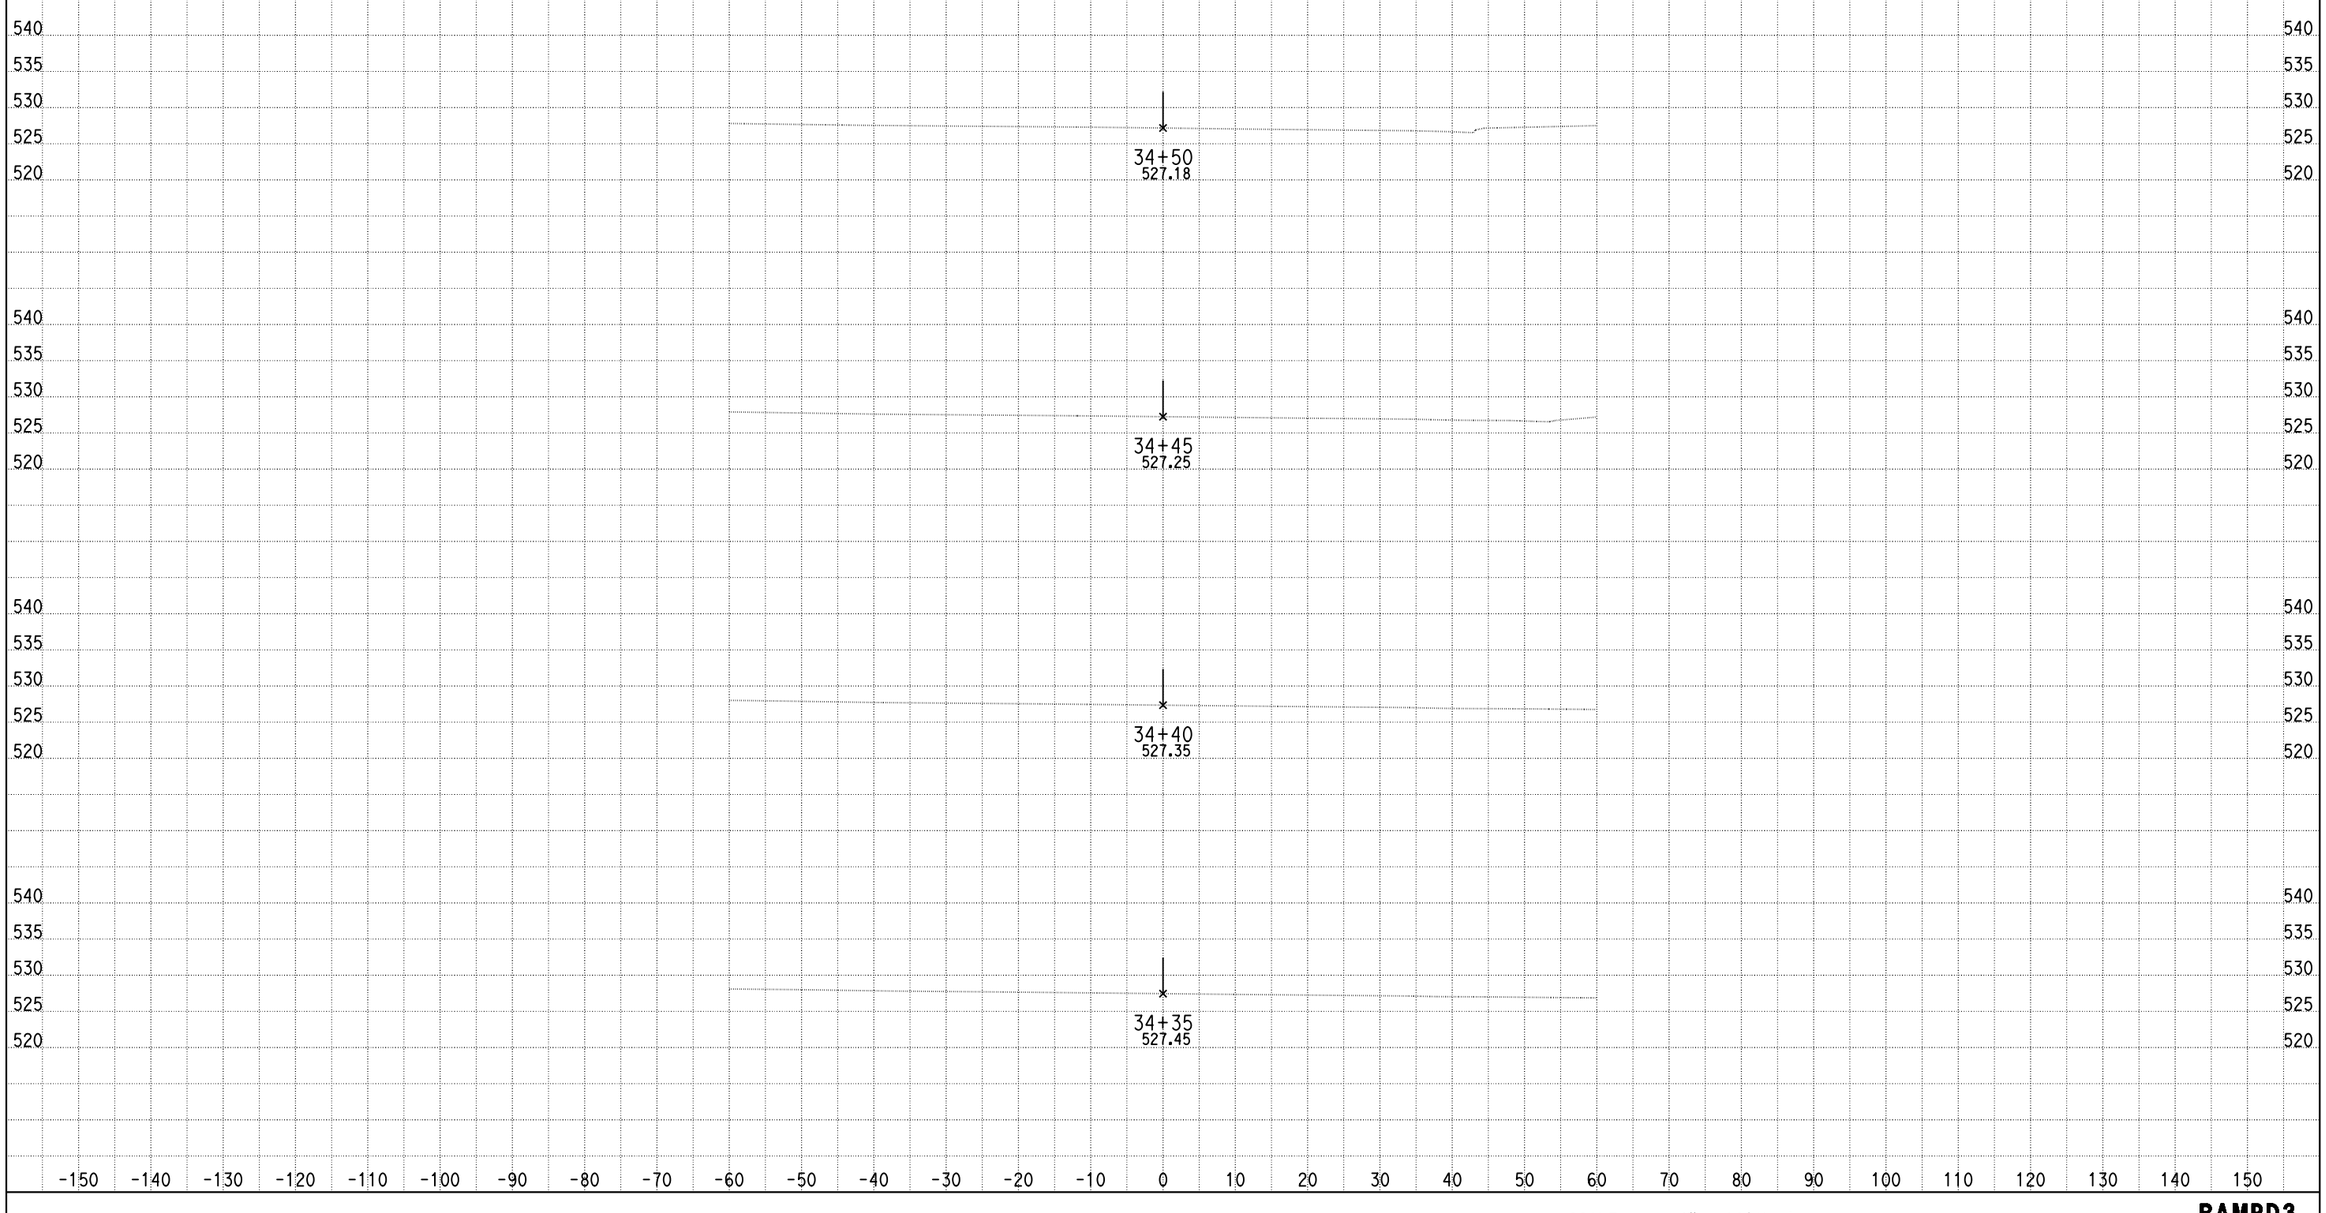

DATE: 9/10/2013

KC Project: 0818E File: D:\PROJECT\0818E\UPDATE-RAMP\hrd3-pro.ear

SCALE: 1" = 10' Horiz.
1" = 10' Vert.

All Dimensions are US Survey Feet

RAMPD3
CROSS SECTIONS

DESIGN STUDY ONLY

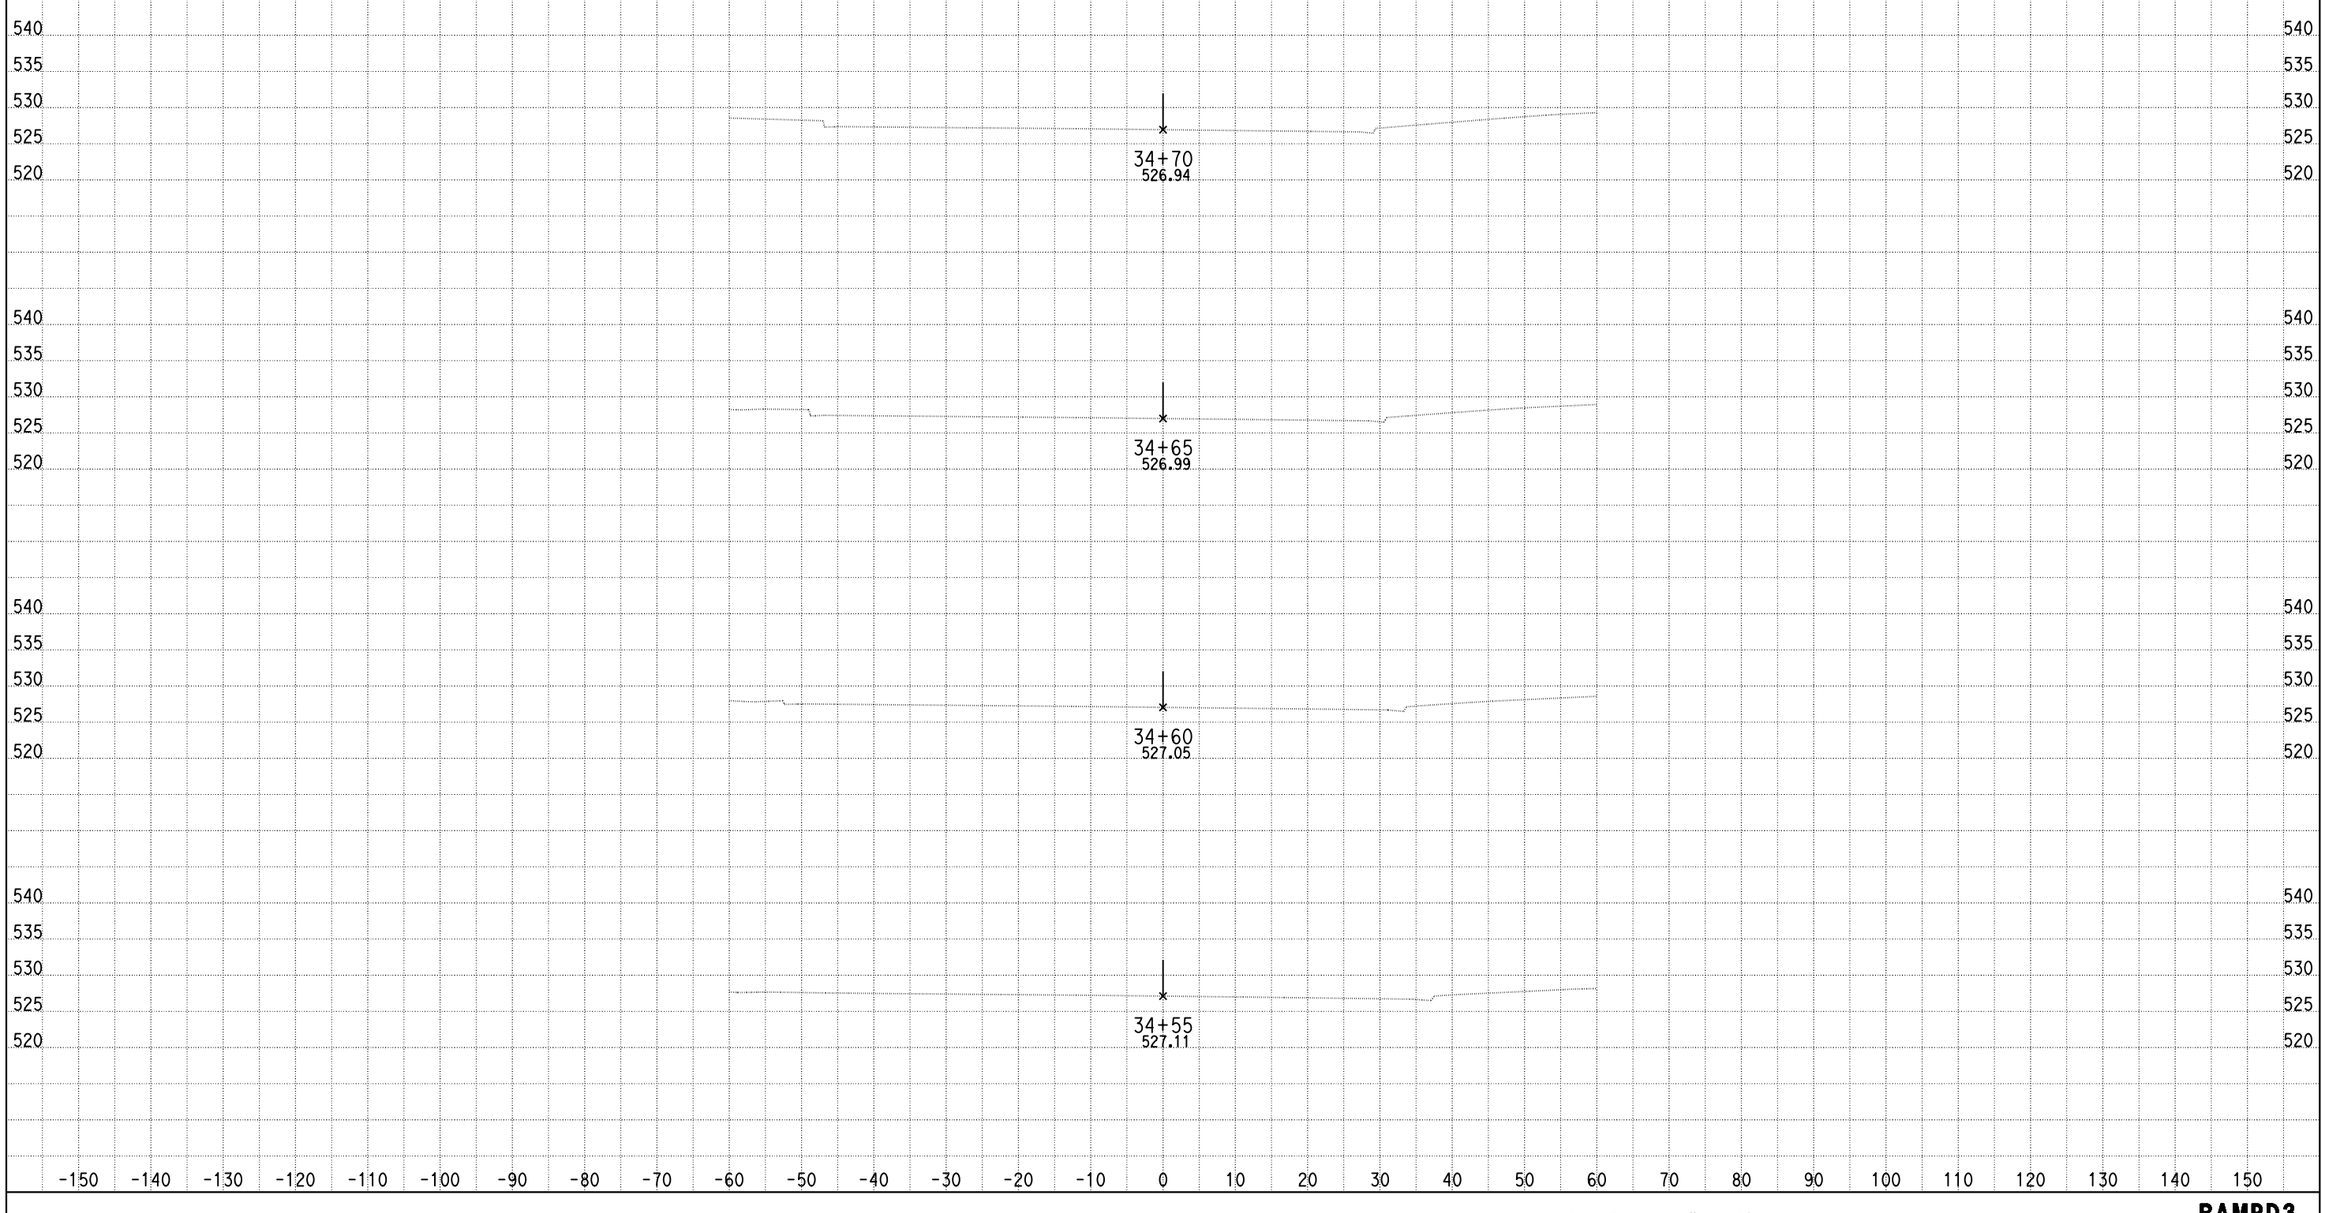

DATE: 9/10/2013

KC Project: 0818E File: D:\PROJECT\0818E\UPDATE-RAMP\hrd3-pro.ear

SCALE: 1" = 10' Horiz.
1" = 10' Vert.

All Dimensions are US Survey Feet

RAMPD3
CROSS SECTIONS

DESIGN STUDY ONLY

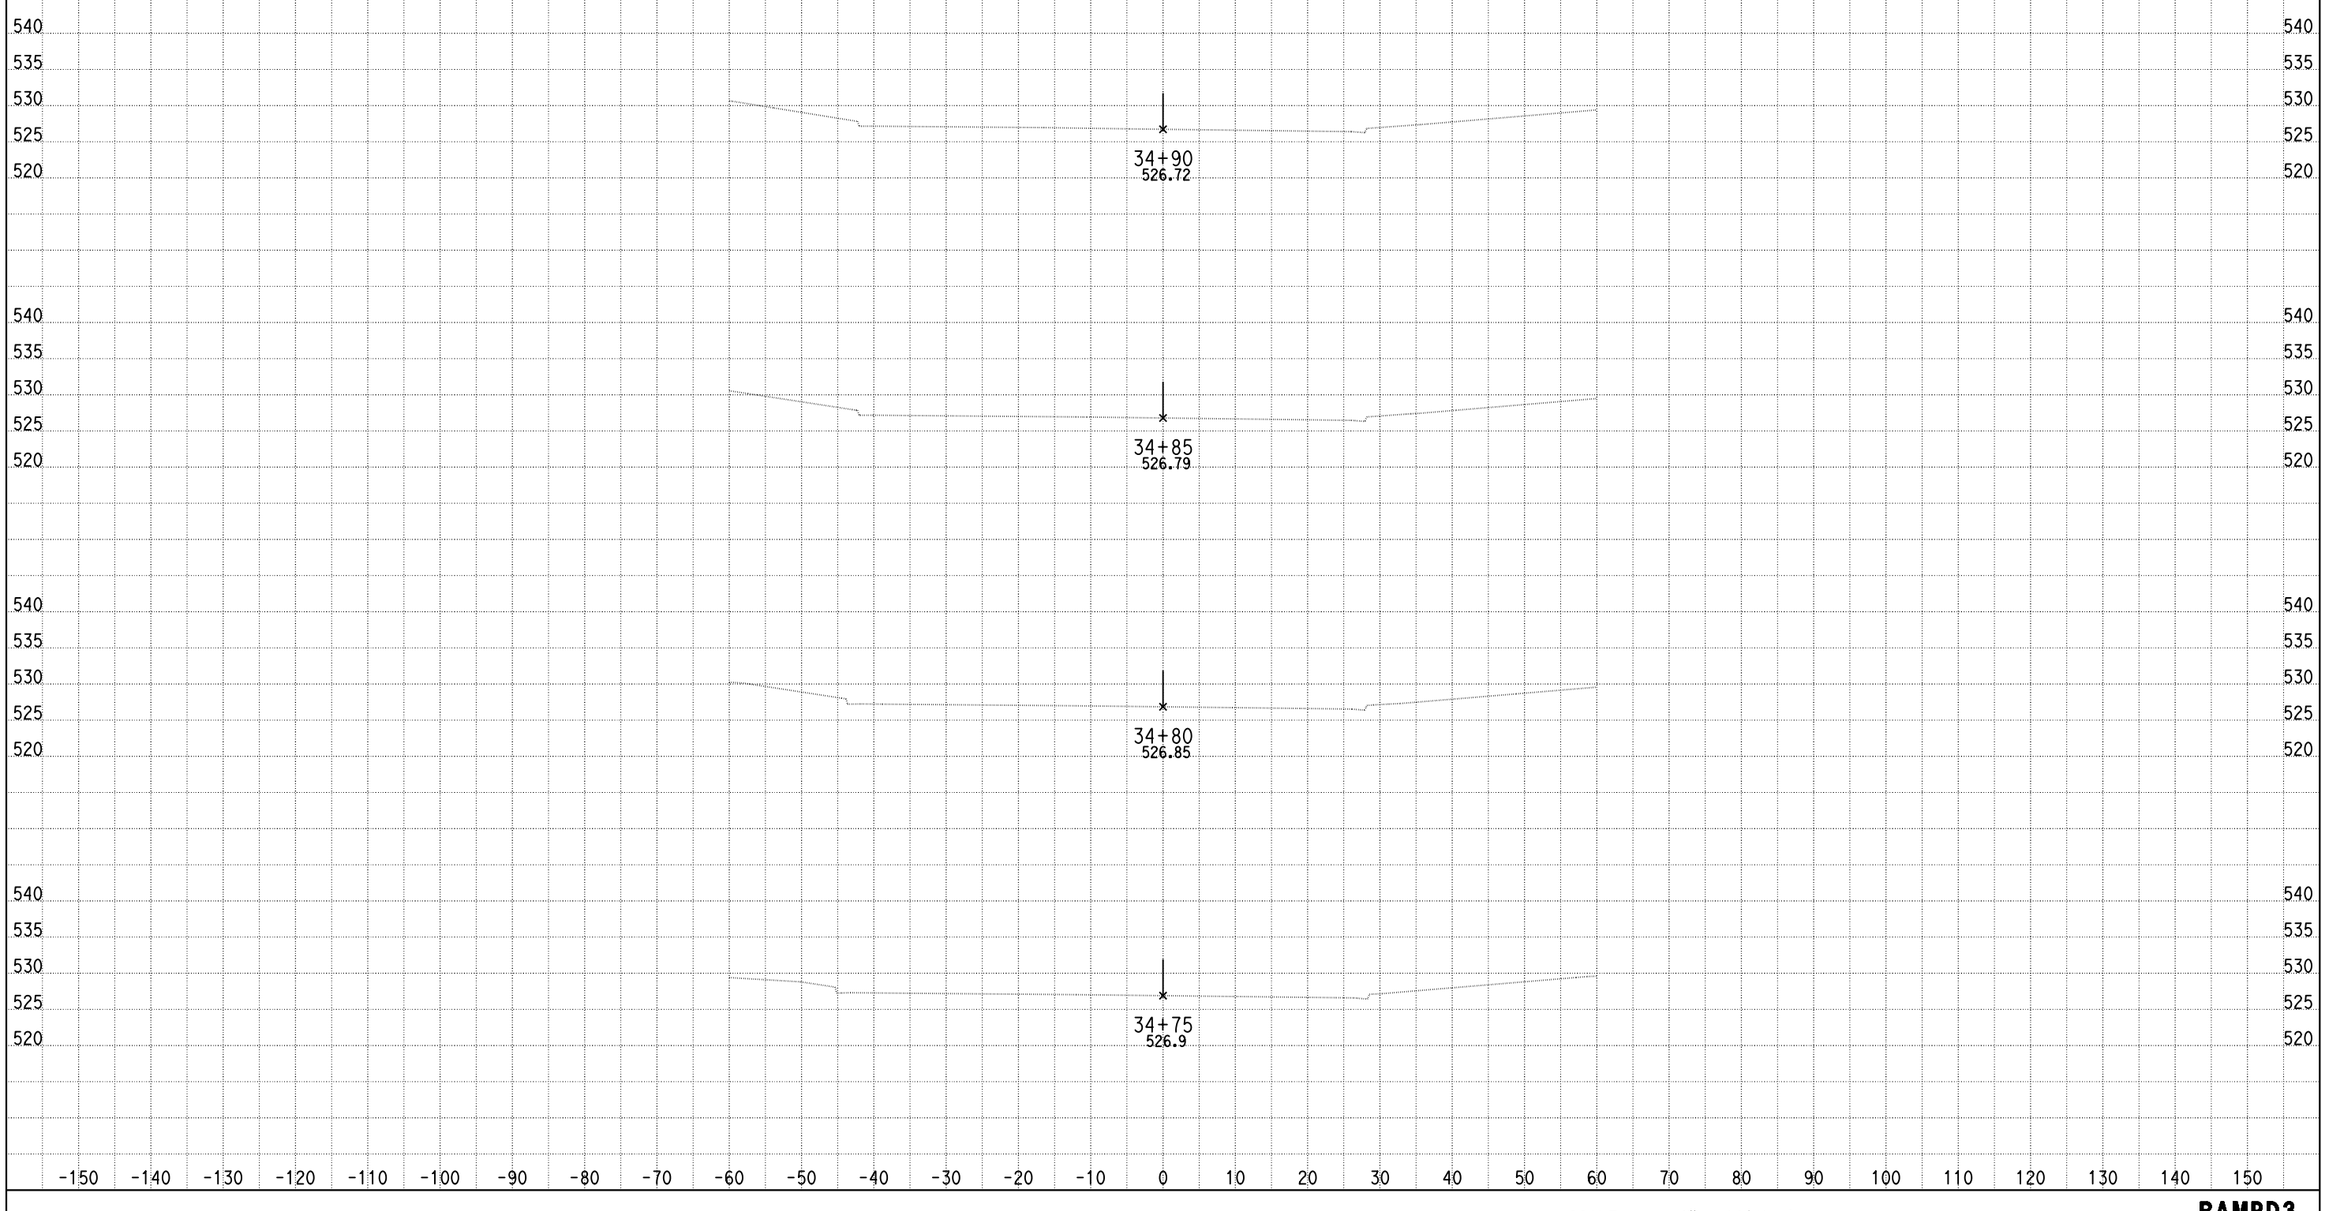

DATE: 9/10/2013

KC Project: 0818E File: D:\PROJECT\0818E\UPDATE-RAMP\hrd3-pro.ear

SCALE: 1" = 10' Horiz.
1" = 10' Vert.

All Dimensions are US Survey Feet

RAMPD3
CROSS SECTIONS

DESIGN STUDY ONLY

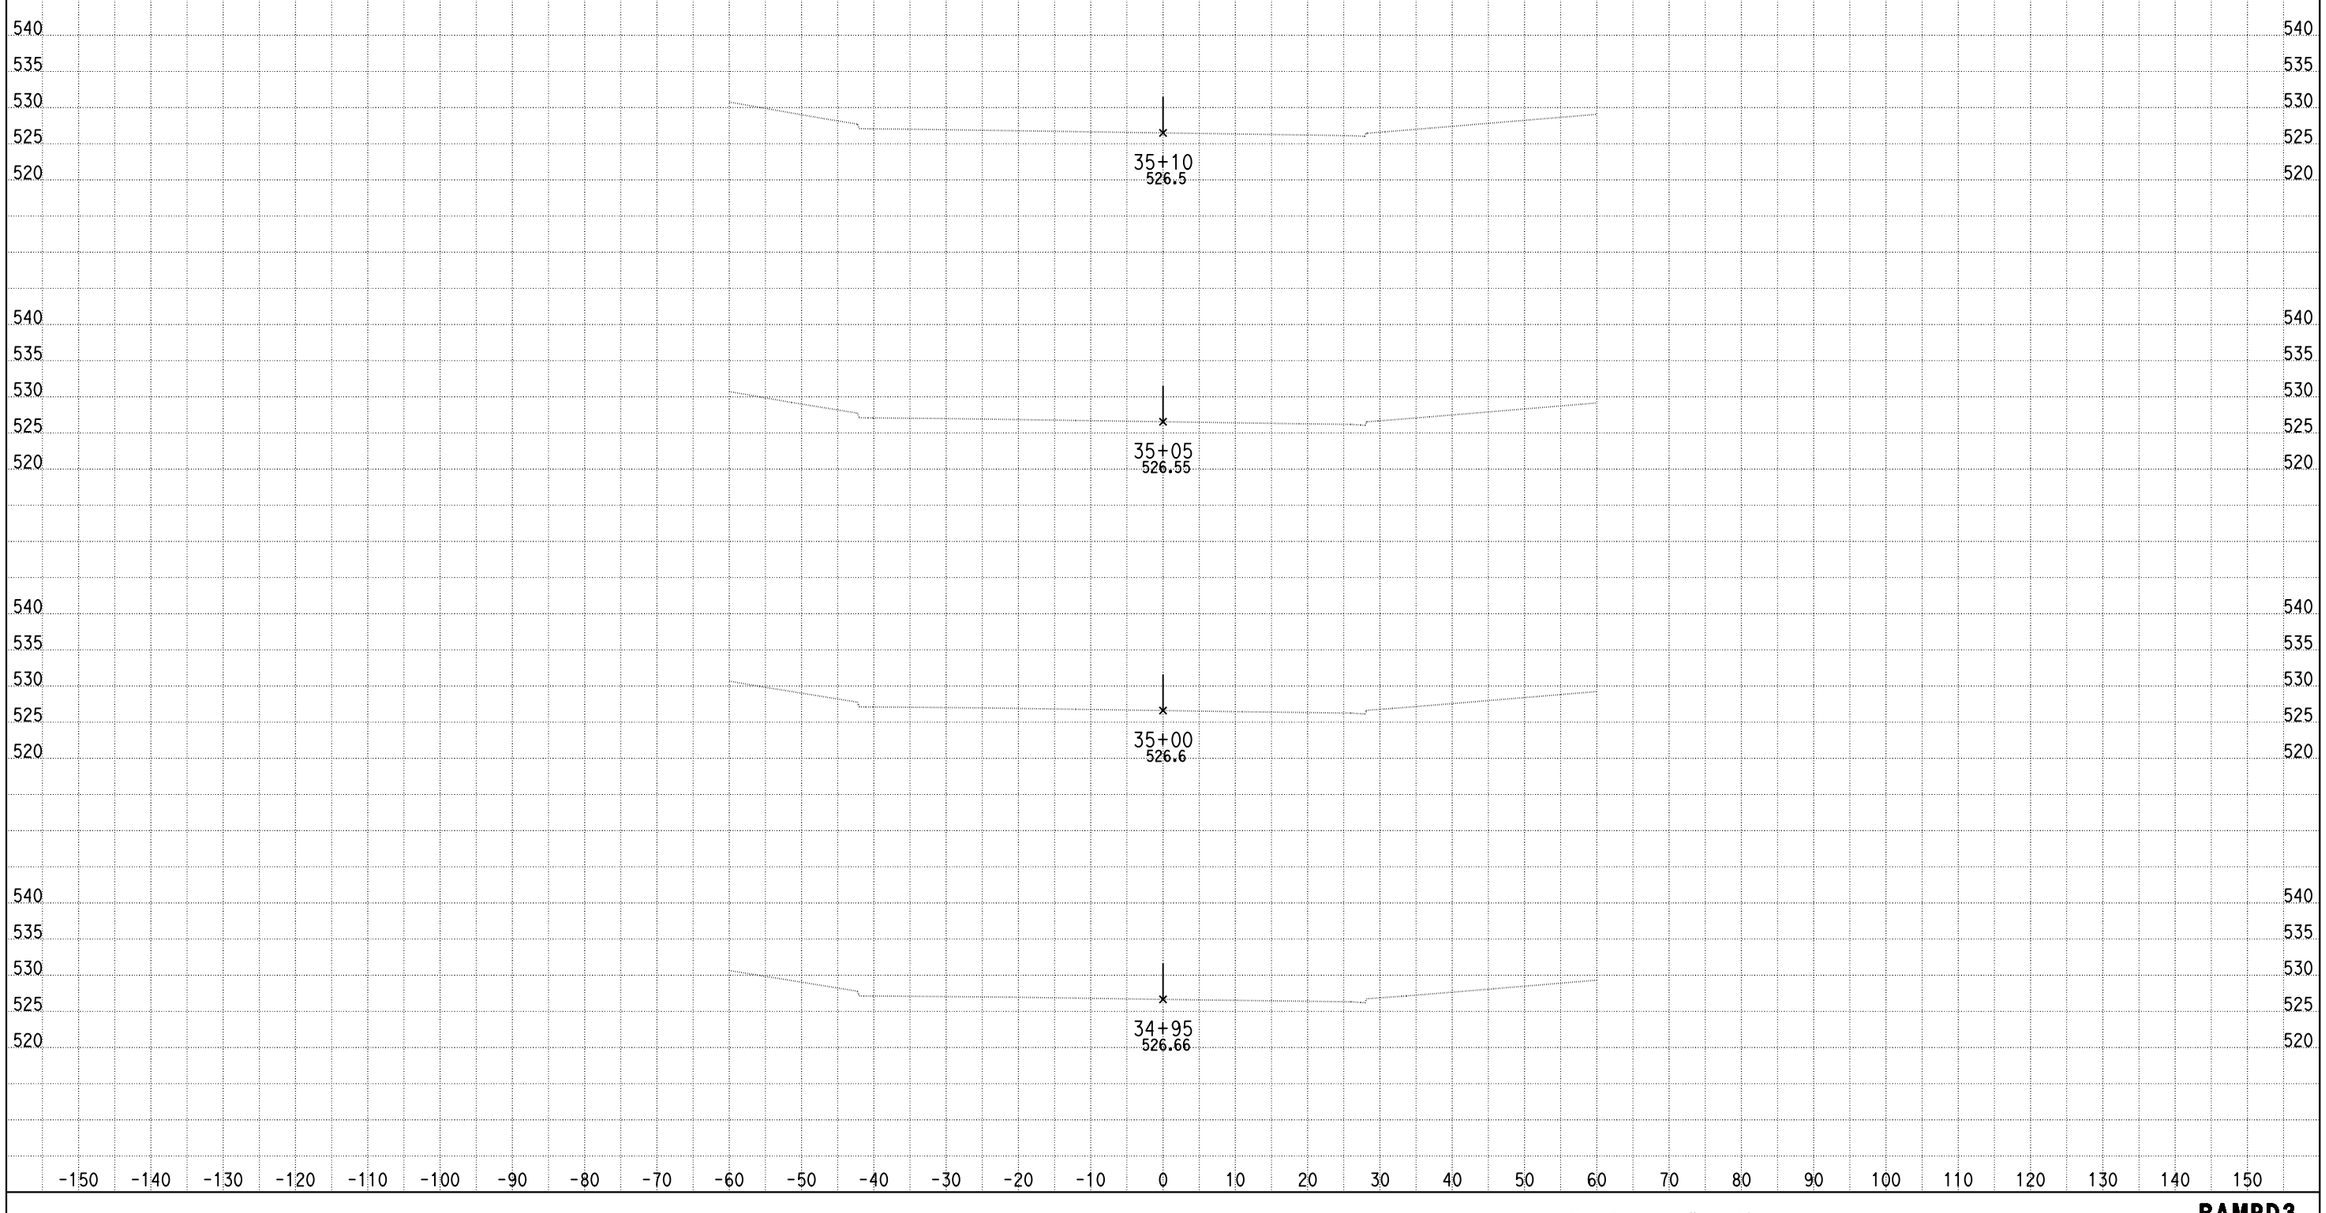

DATE: 9/10/2013

KC Project: 0818E File: D:\PROJECT\0818E\UPDATE-RAMP\hrd3-pro.ear

SCALE: 1" = 10' Horiz.
1" = 10' Vert.

All Dimensions are US Survey Feet

RAMPD3
CROSS SECTIONS

DESIGN STUDY ONLY

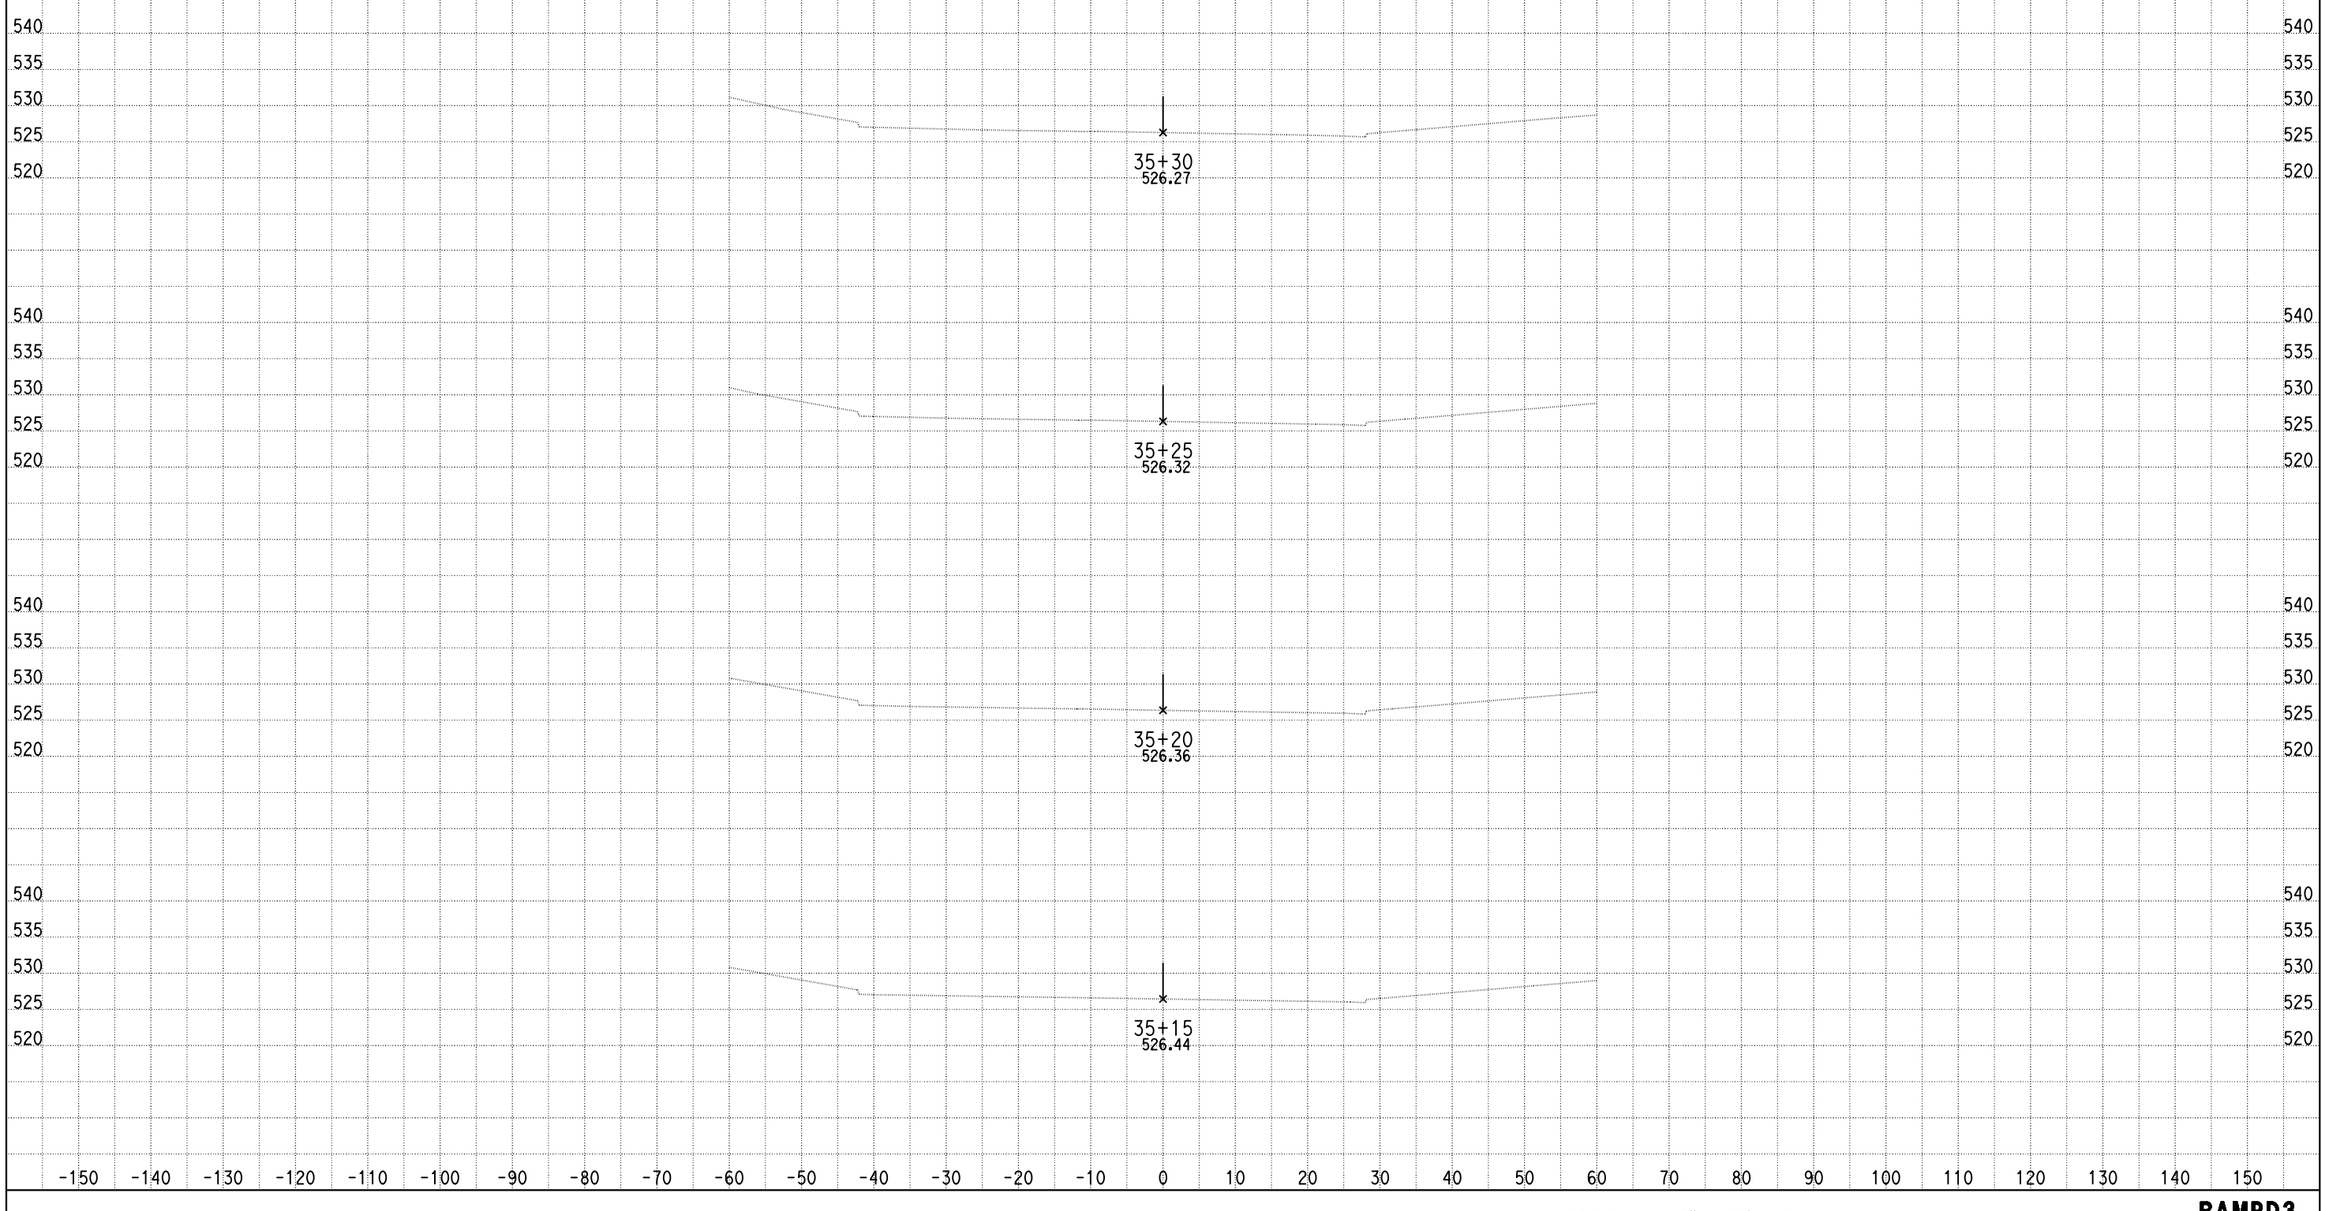

DATE: 9/10/2013

KC Project: 0818E File: D:\PROJECT\0818E\UPDATE-RAMP\hrd3-pro.ear

SCALE: 1" = 10' Horiz.
1" = 10' Vert.

All Dimensions are US Survey Feet

RAMPD3
CROSS SECTIONS
SHEET 7 OF XXX

DESIGN STUDY ONLY

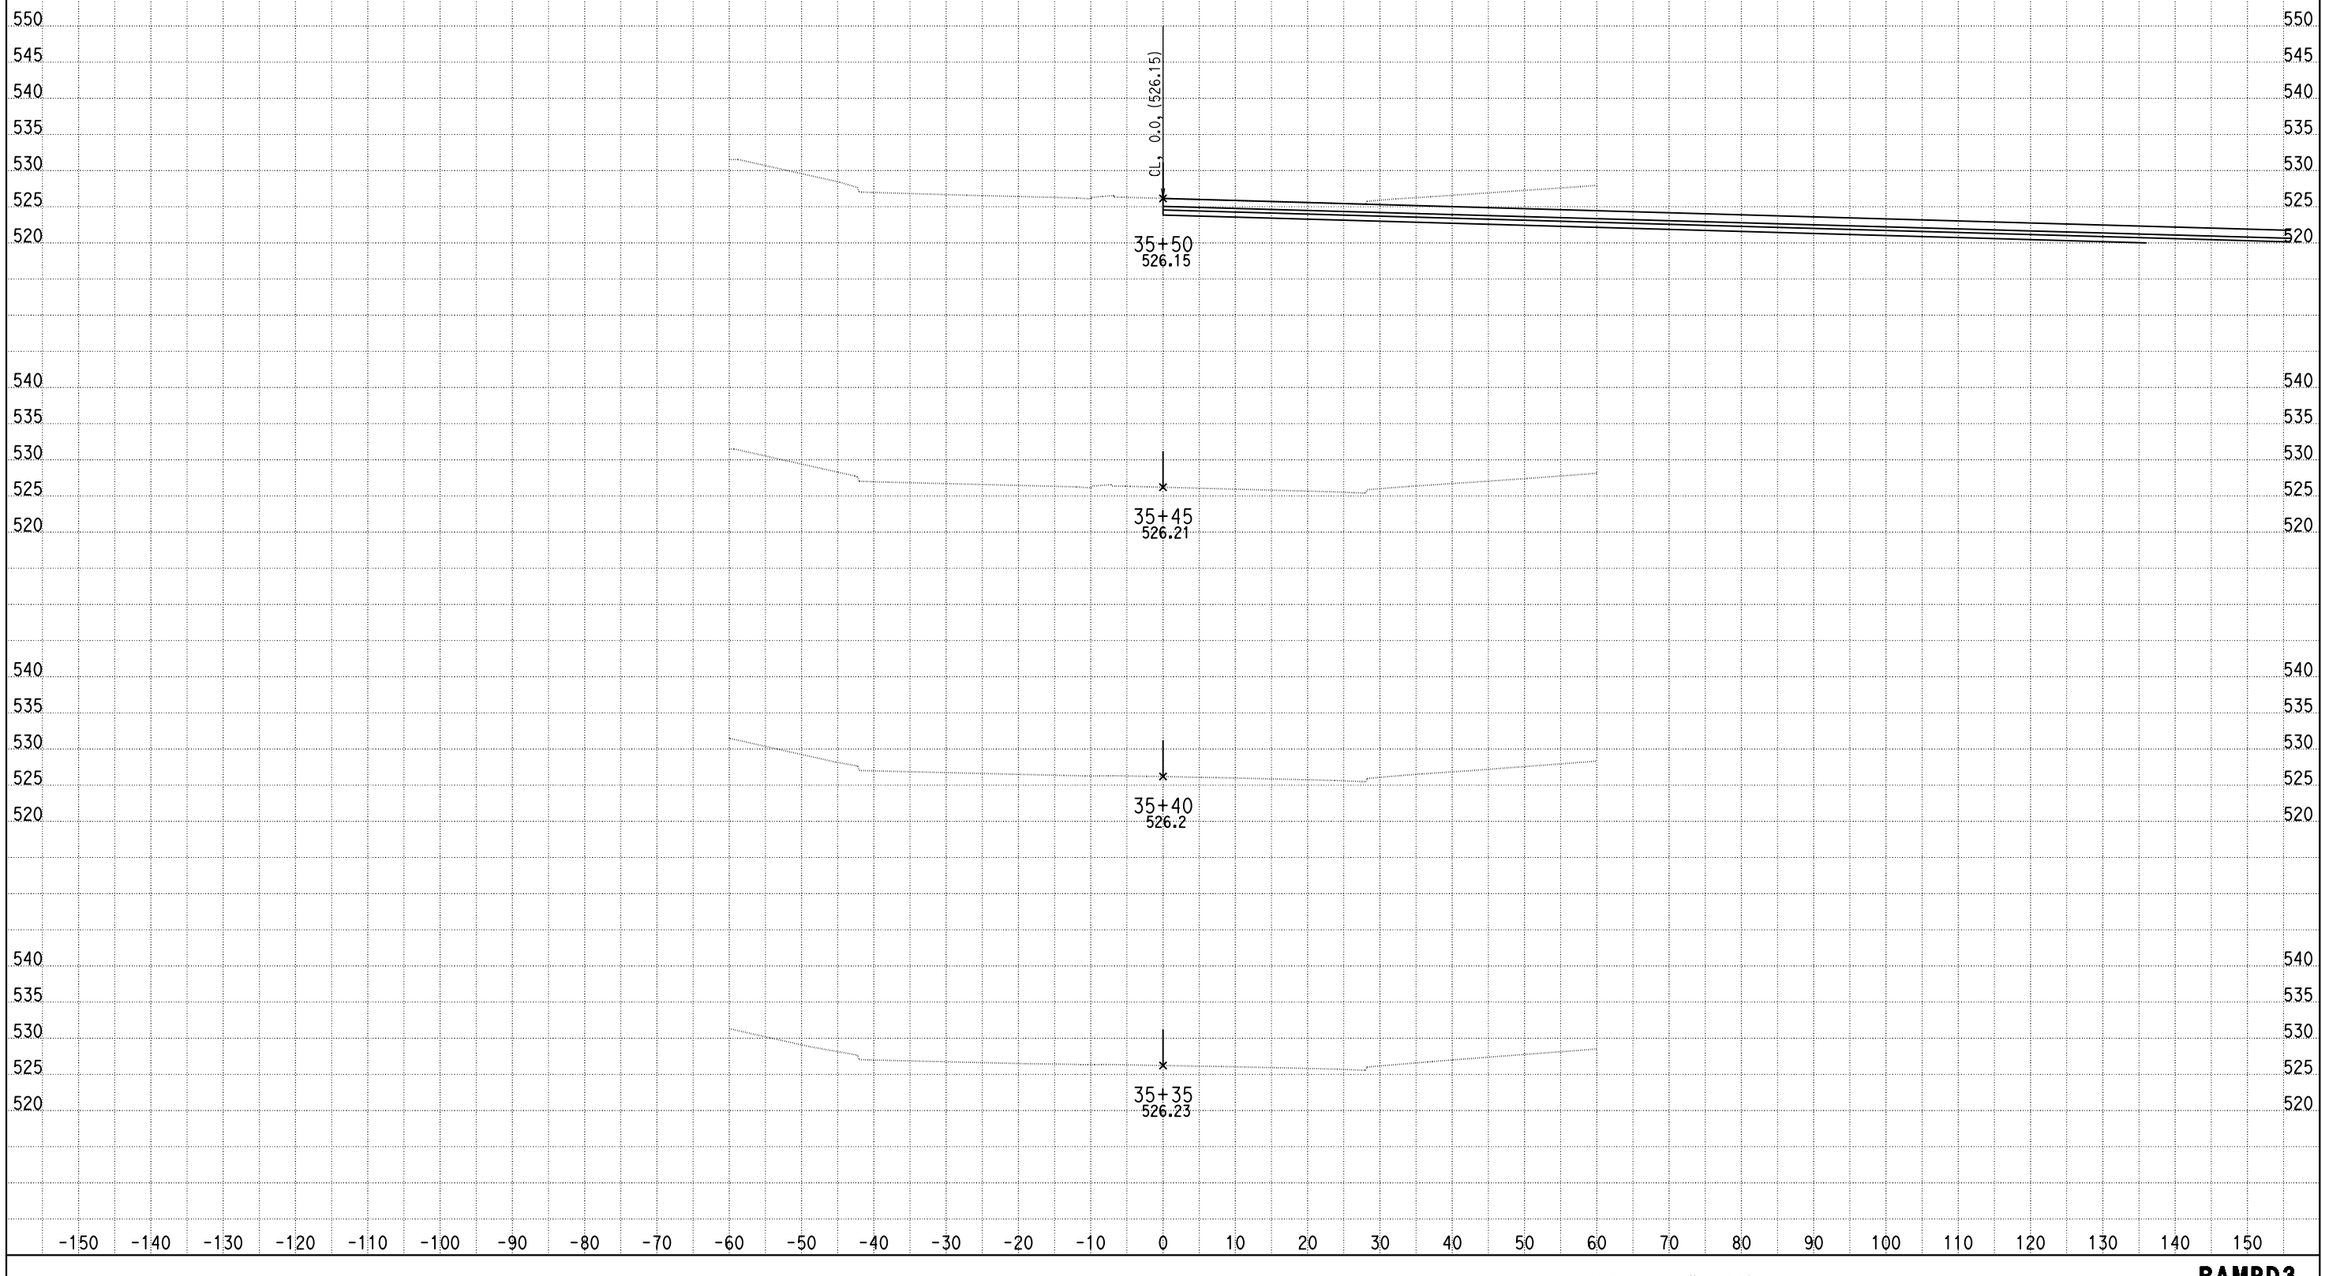

DATE: 9/10/2013

KC Project: 0818E File: D:\PROJECT\0818E\UPDATE-RAMP\hrd3-pro.ear

SCALE: 1" = 10' Horiz.
1" = 10' Vert.

All Dimensions are US Survey Feet

RAMPD3
CROSS SECTIONS

DESIGN STUDY ONLY

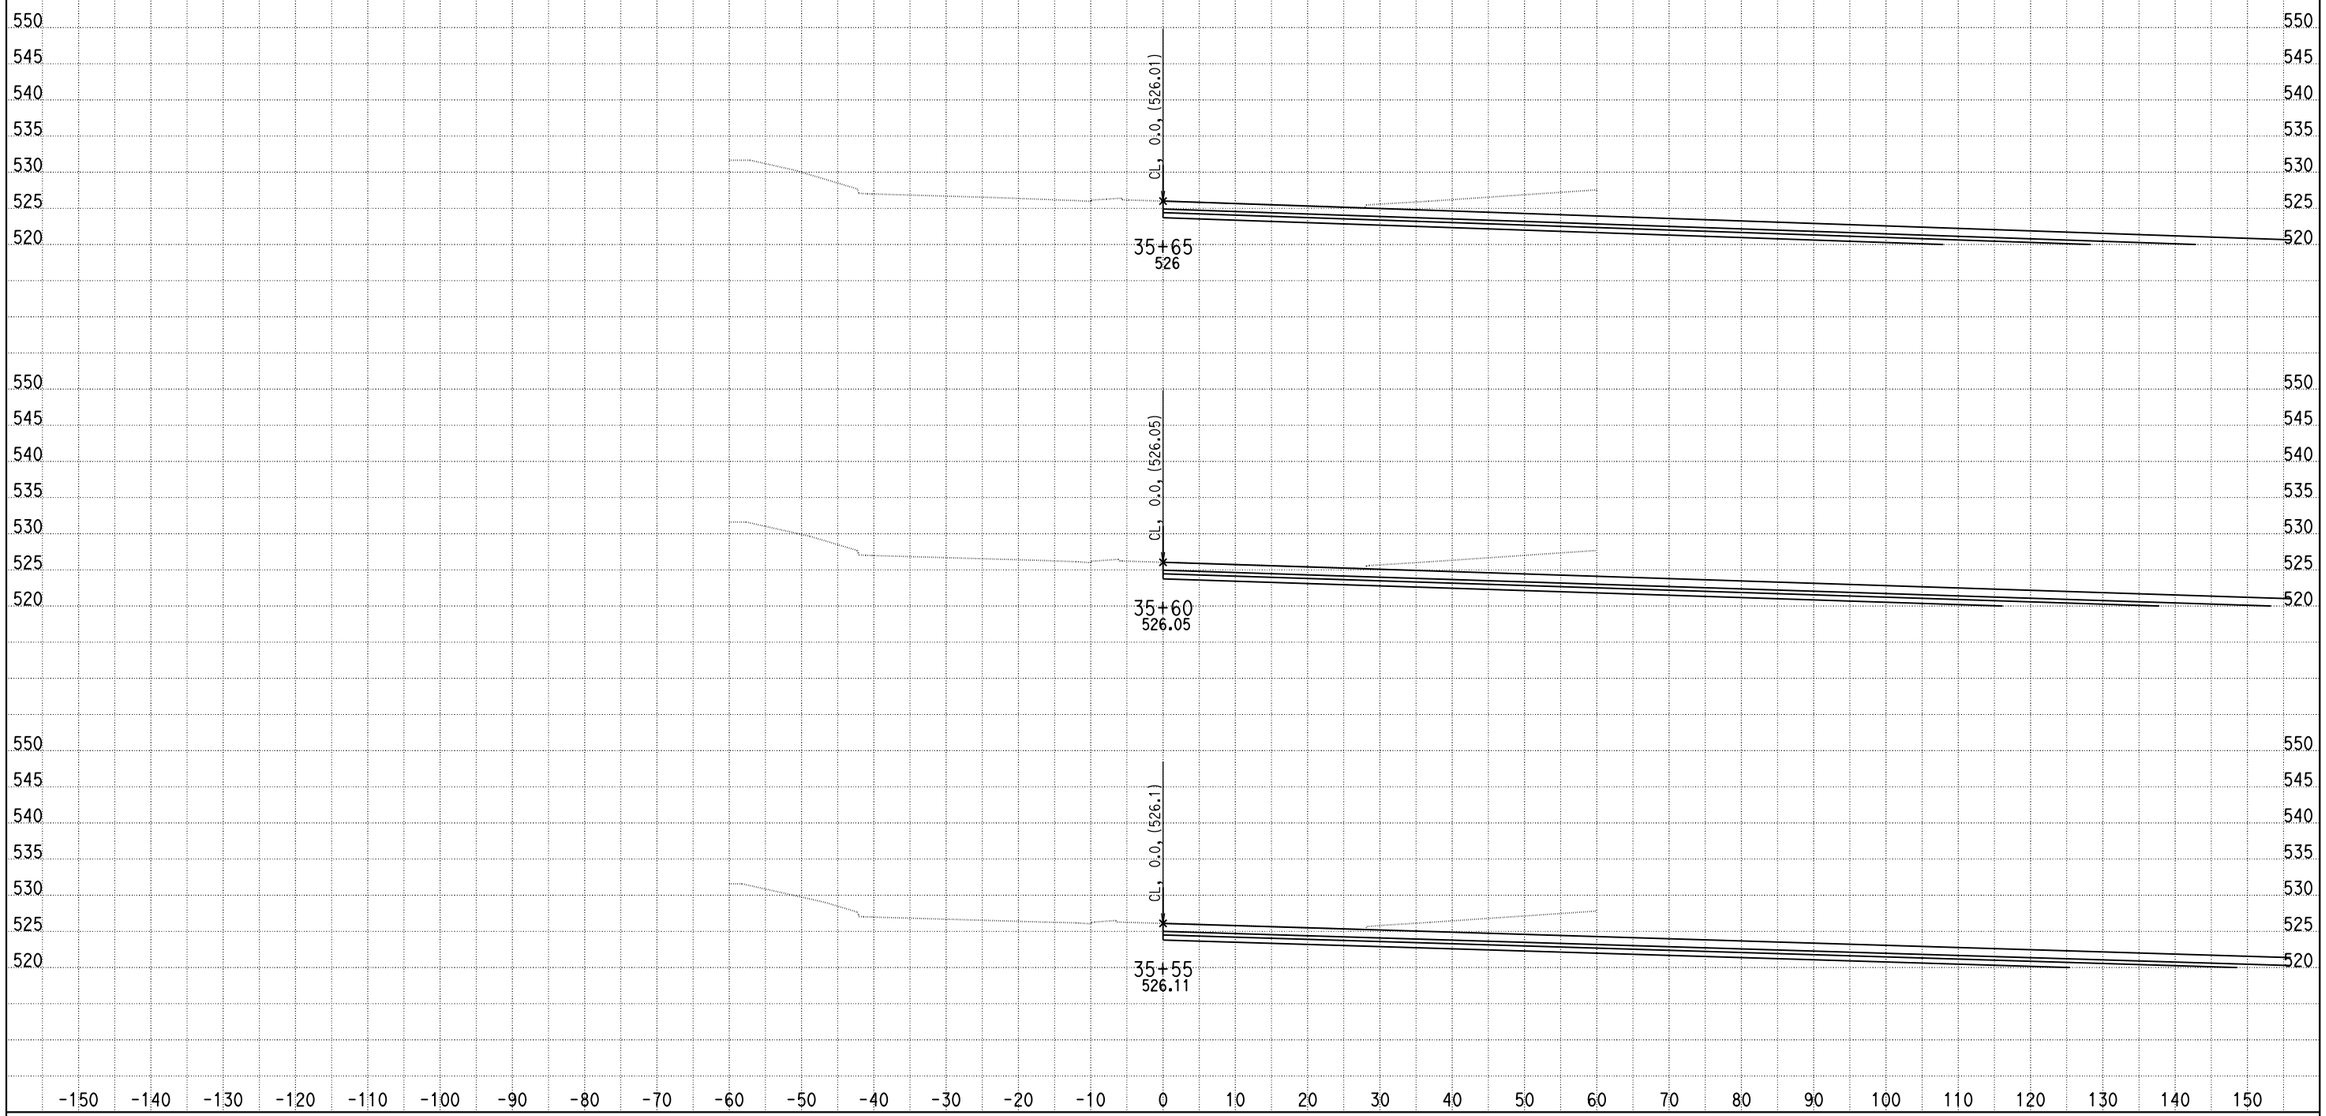

DATE: 9/10/2013

KC Project: 0818E File: D:\PROJECT\0818E\UPDATE-RAMP\hrd3-pro.ear

SCALE: 1" = 10' Horiz.
1" = 10' Vert.

All Dimensions are US Survey Feet

RAMPD3
CROSS SECTIONS

SHEET 9 OF XXX

DESIGN STUDY ONLY

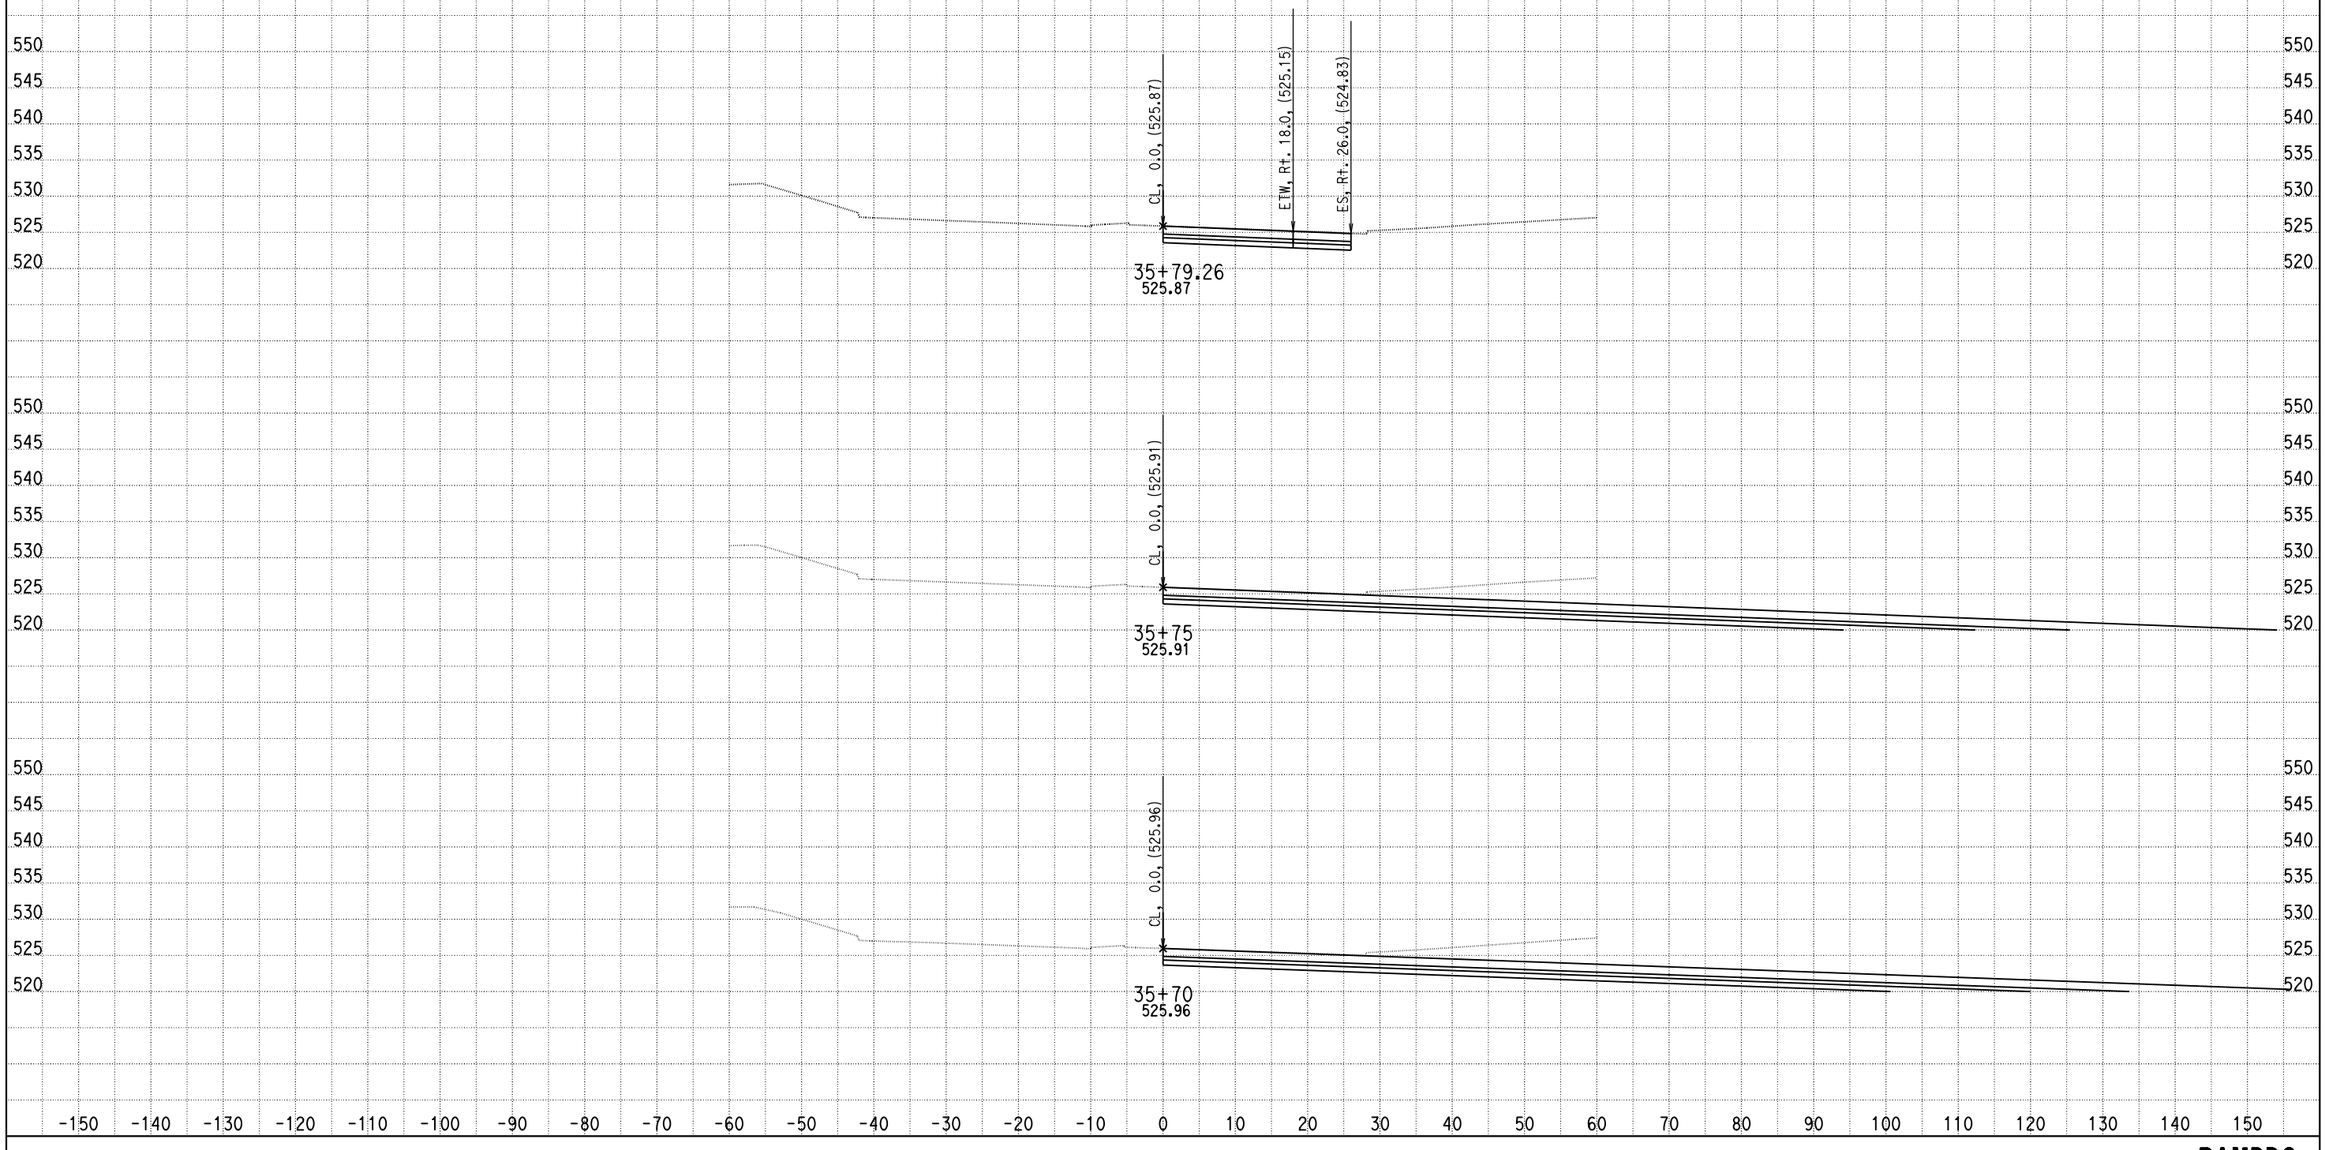

DATE: 9/10/2013

KC Project: 0818E File: D:\PROJECT\0818E\UPDATE-RAMP\hrd3-pro.ear

SCALE: 1" = 10' Horiz.
1" = 10' Vert.

All Dimensions are US Survey Feet

RAMPD3
CROSS SECTIONS

SHEET 10 OF XXX

DESIGN STUDY ONLY

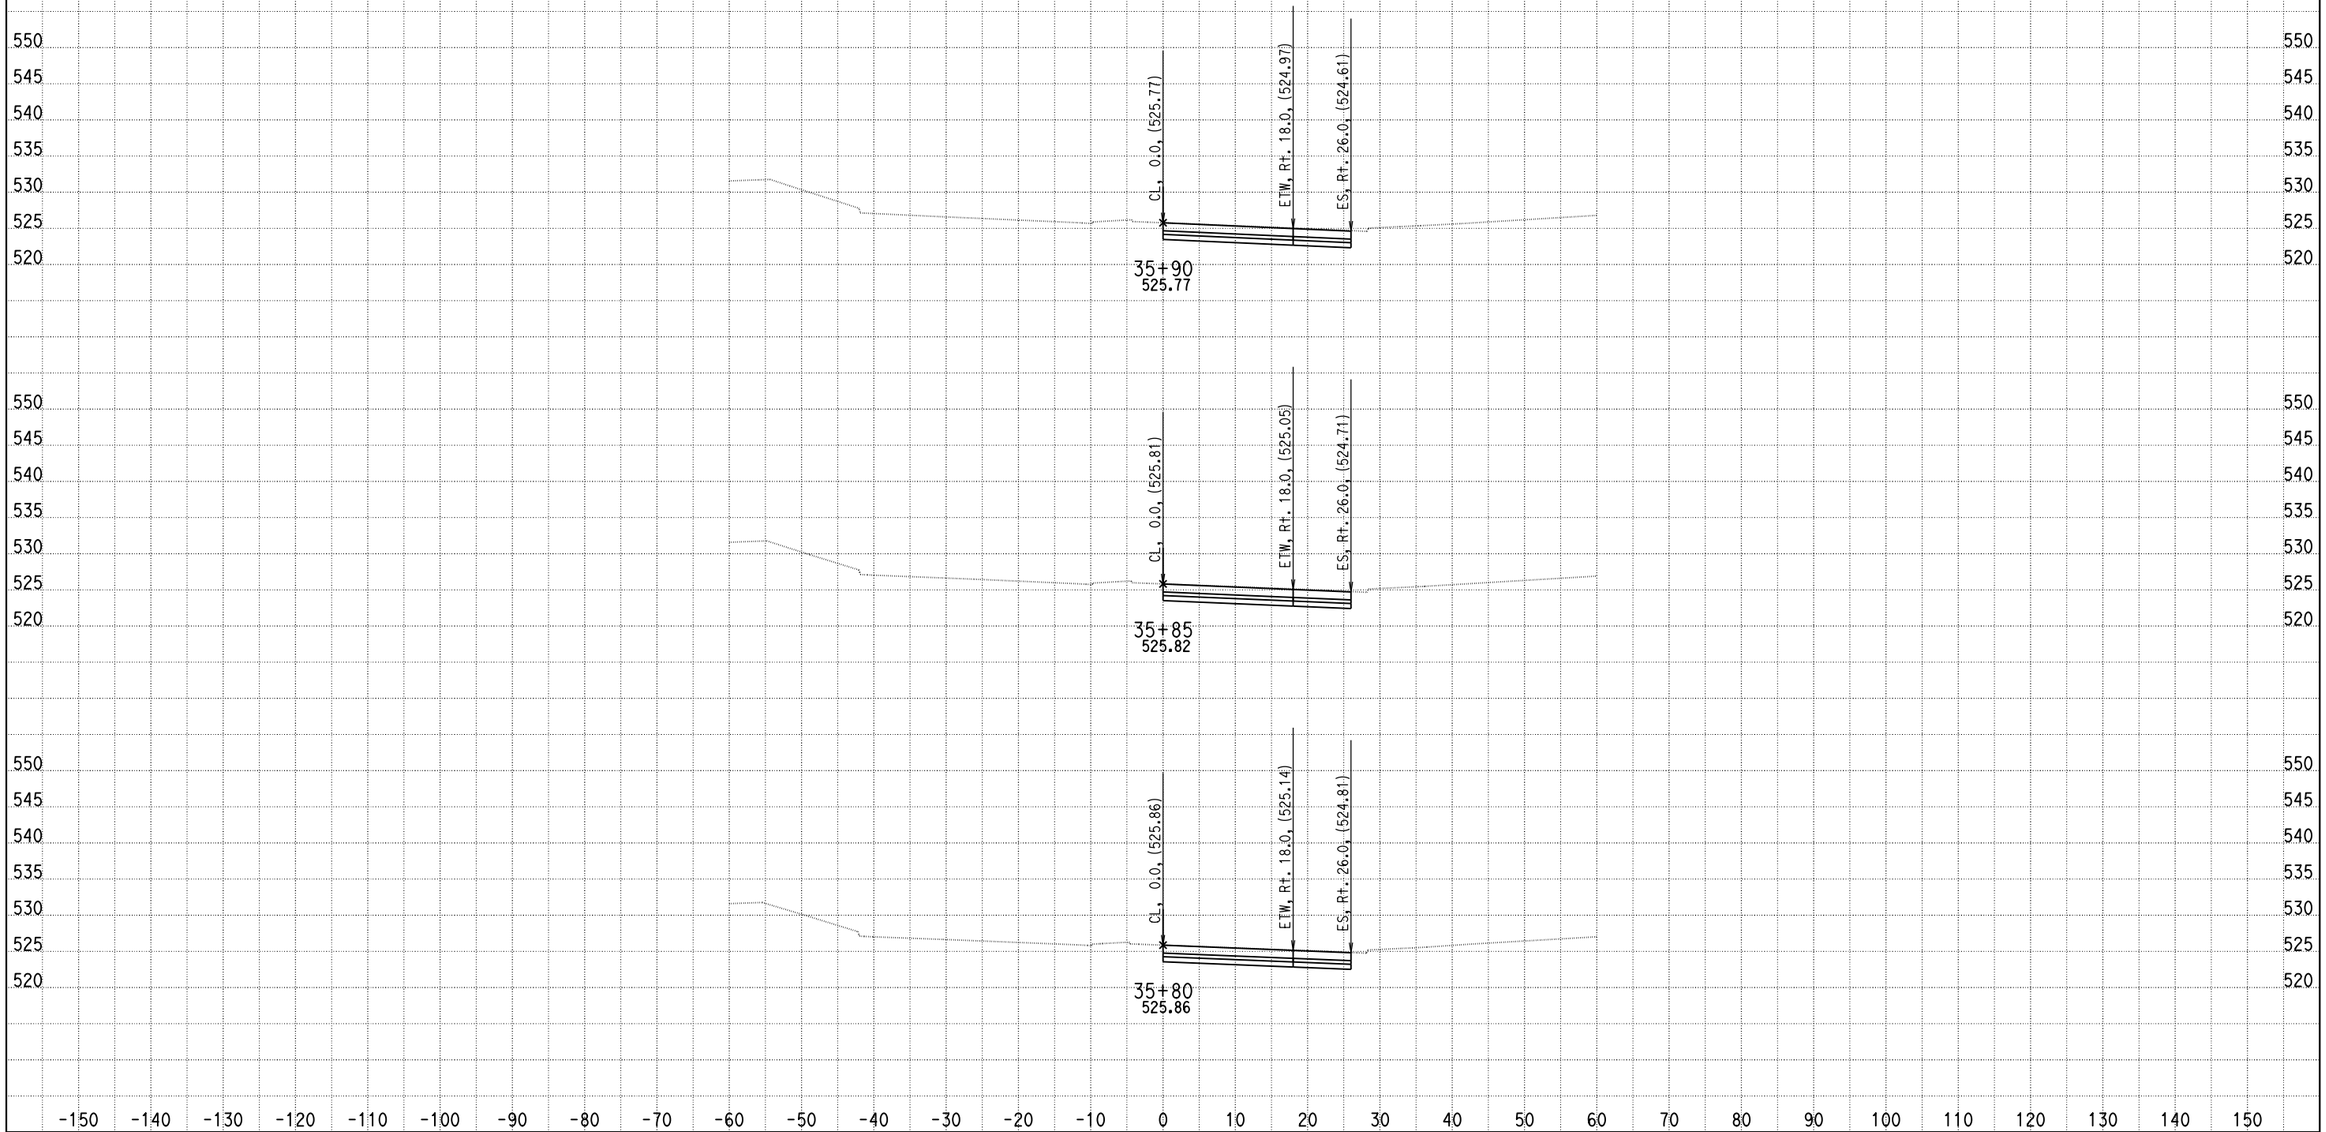

DATE: 9/10/2013

KC Project: 0818E File: D:\PROJECT\0818E\UPDATE-RAMP\hrd3-pro.ear

SCALE: 1" = 10' Horiz.
1" = 10' Vert.

All Dimensions are US Survey Feet

RAMPD3
CROSS SECTIONS

SHEET 11 OF XXX

DESIGN STUDY ONLY

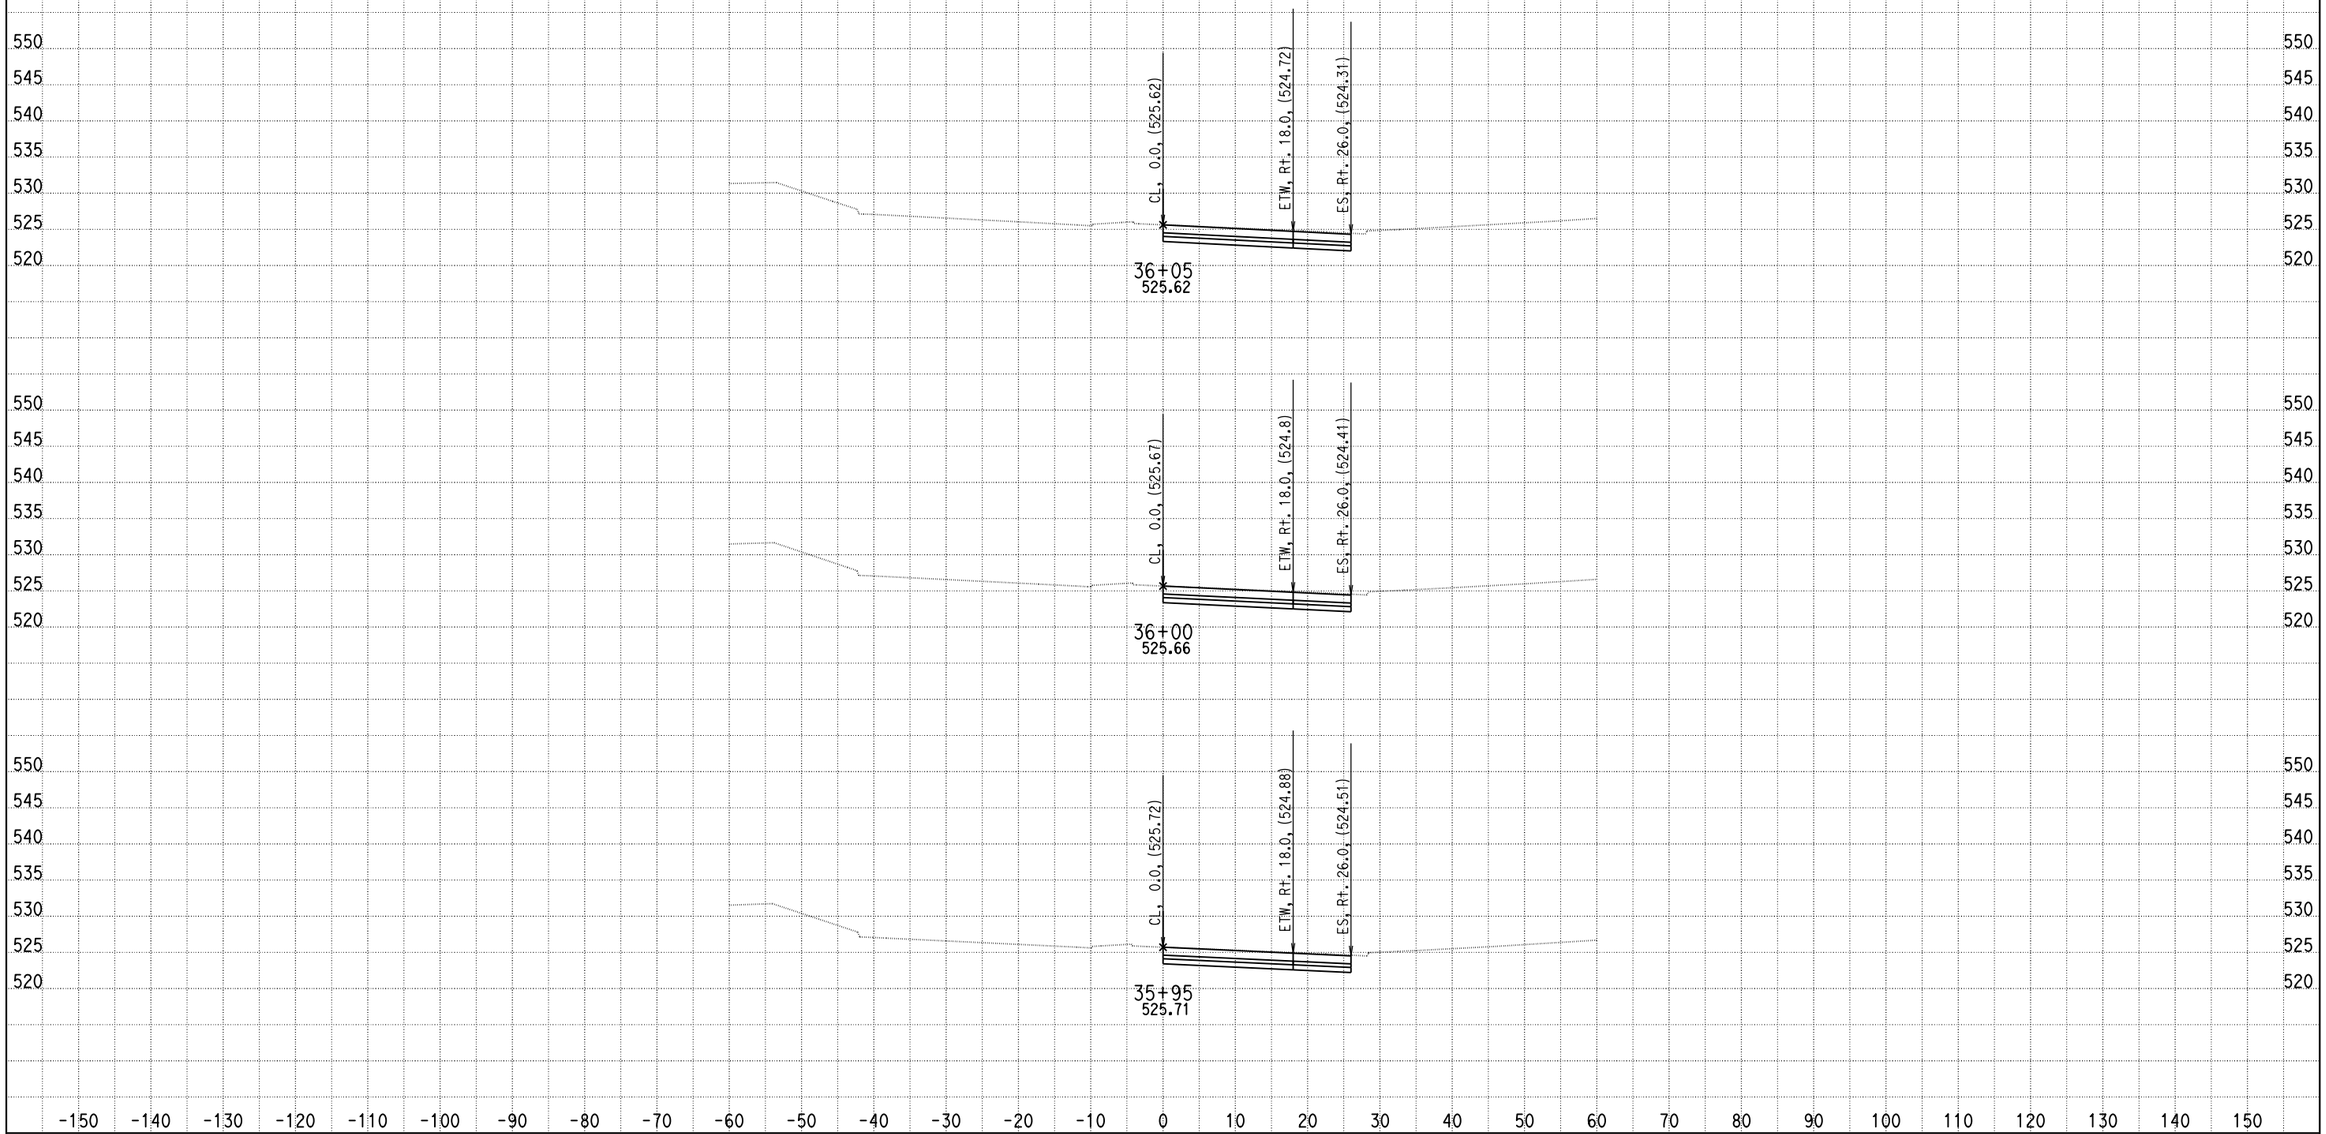

DATE: 9/10/2013

KC Project: 0818E File: D:\PROJECT\0818E\UPDATE-RAMP\hrd3-pro.ear

SCALE: 1" = 10' Horiz.
1" = 10' Vert.

All Dimensions are US Survey Feet

RAMPD3
CROSS SECTIONS

DESIGN STUDY ONLY

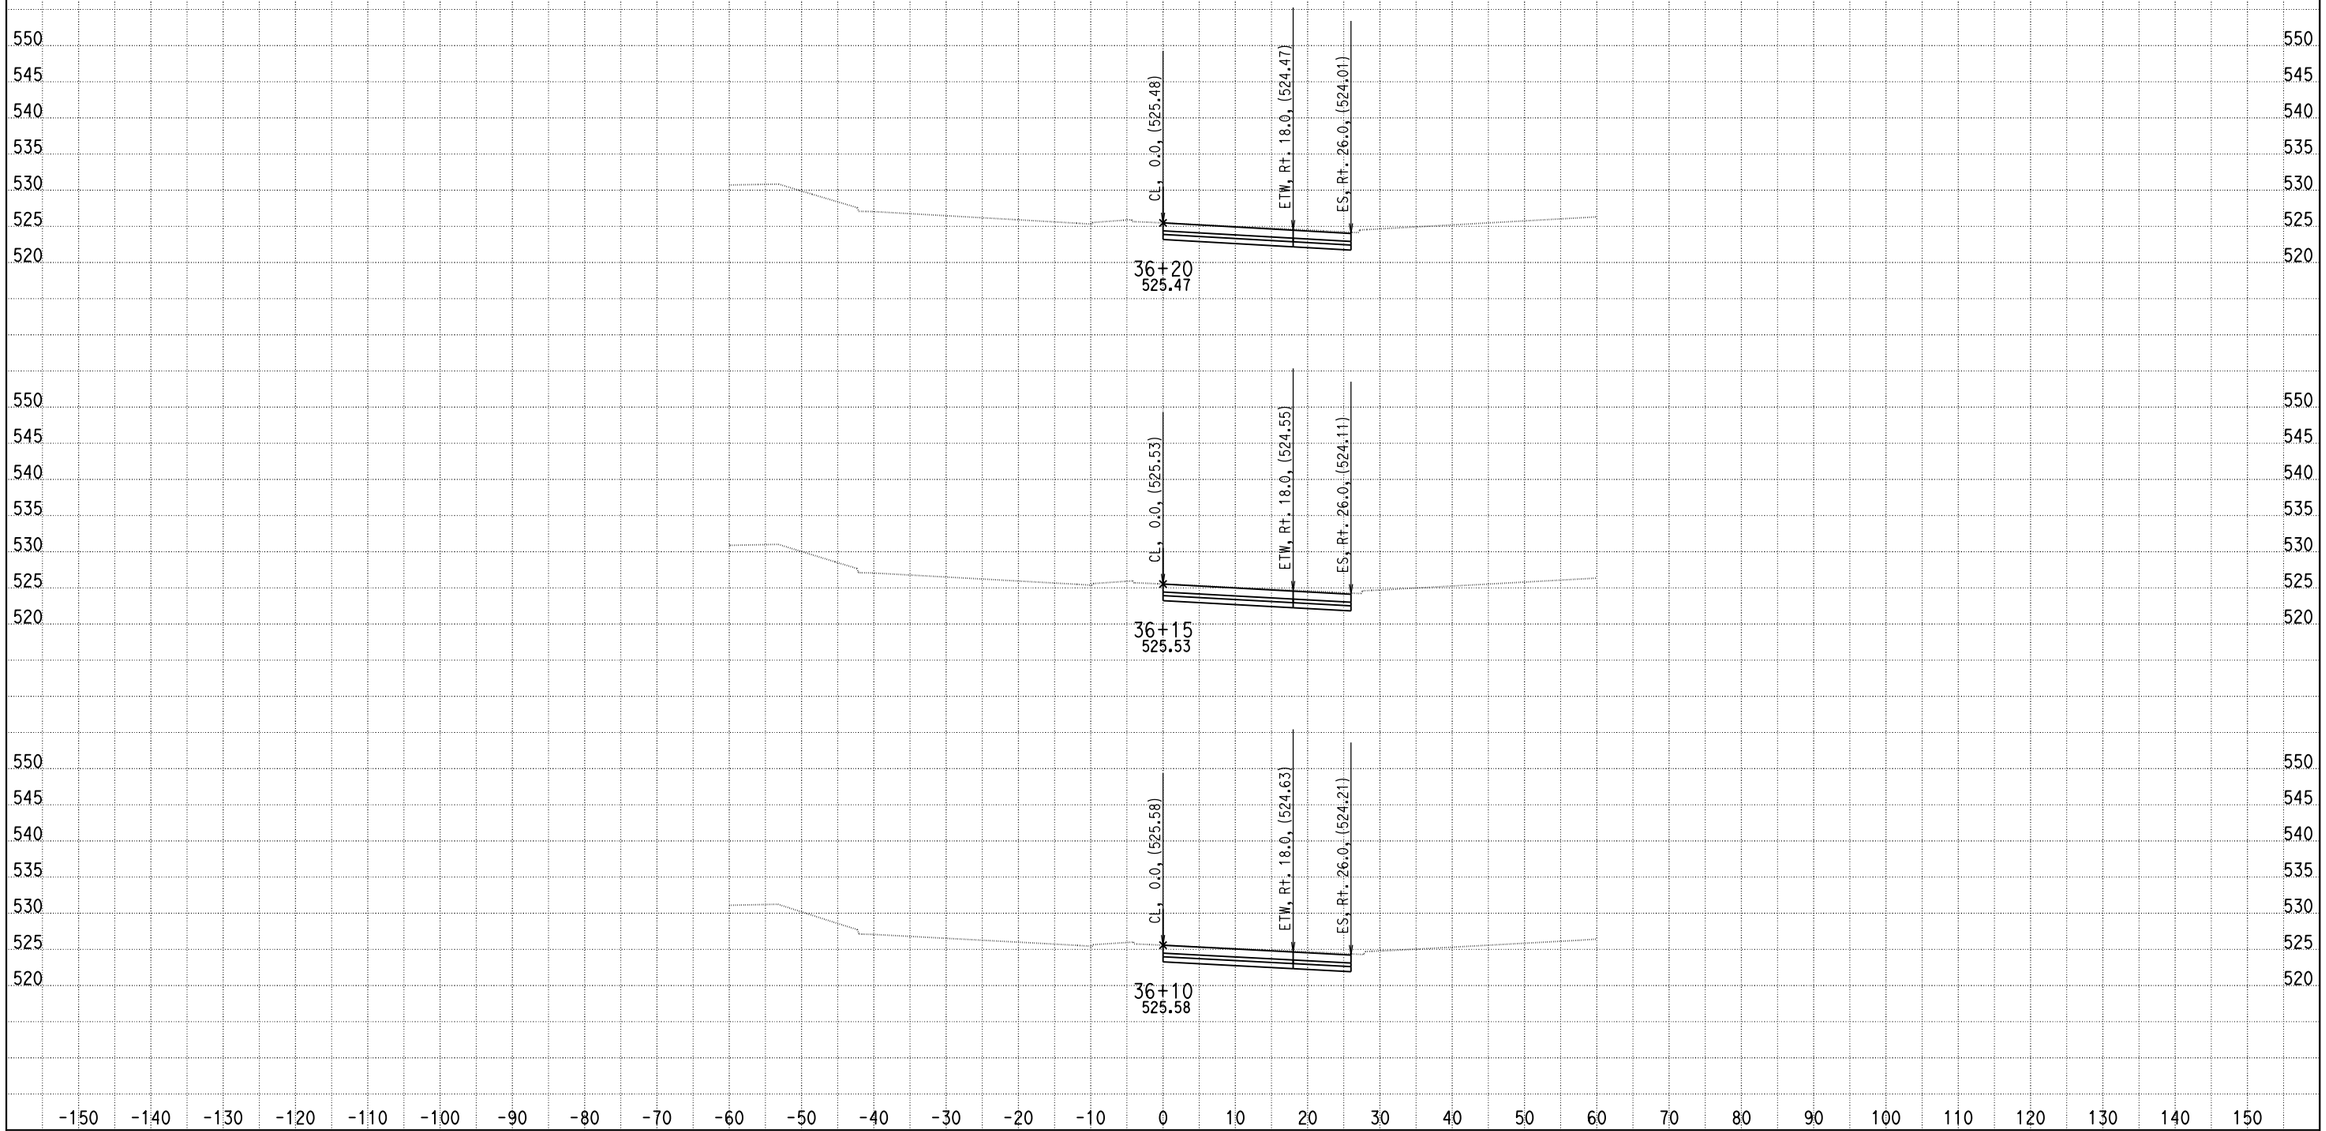

DATE: 9/10/2013

KC Project: 0818E File: D:\PROJECT\0818E\UPDATE-RAMP\hrd3-pro.ear

SCALE: 1" = 10' Horiz.
1" = 10' Vert.

All Dimensions are US Survey Feet

RAMPD3
CROSS SECTIONS

SHEET 13 OF XXX

DESIGN STUDY ONLY

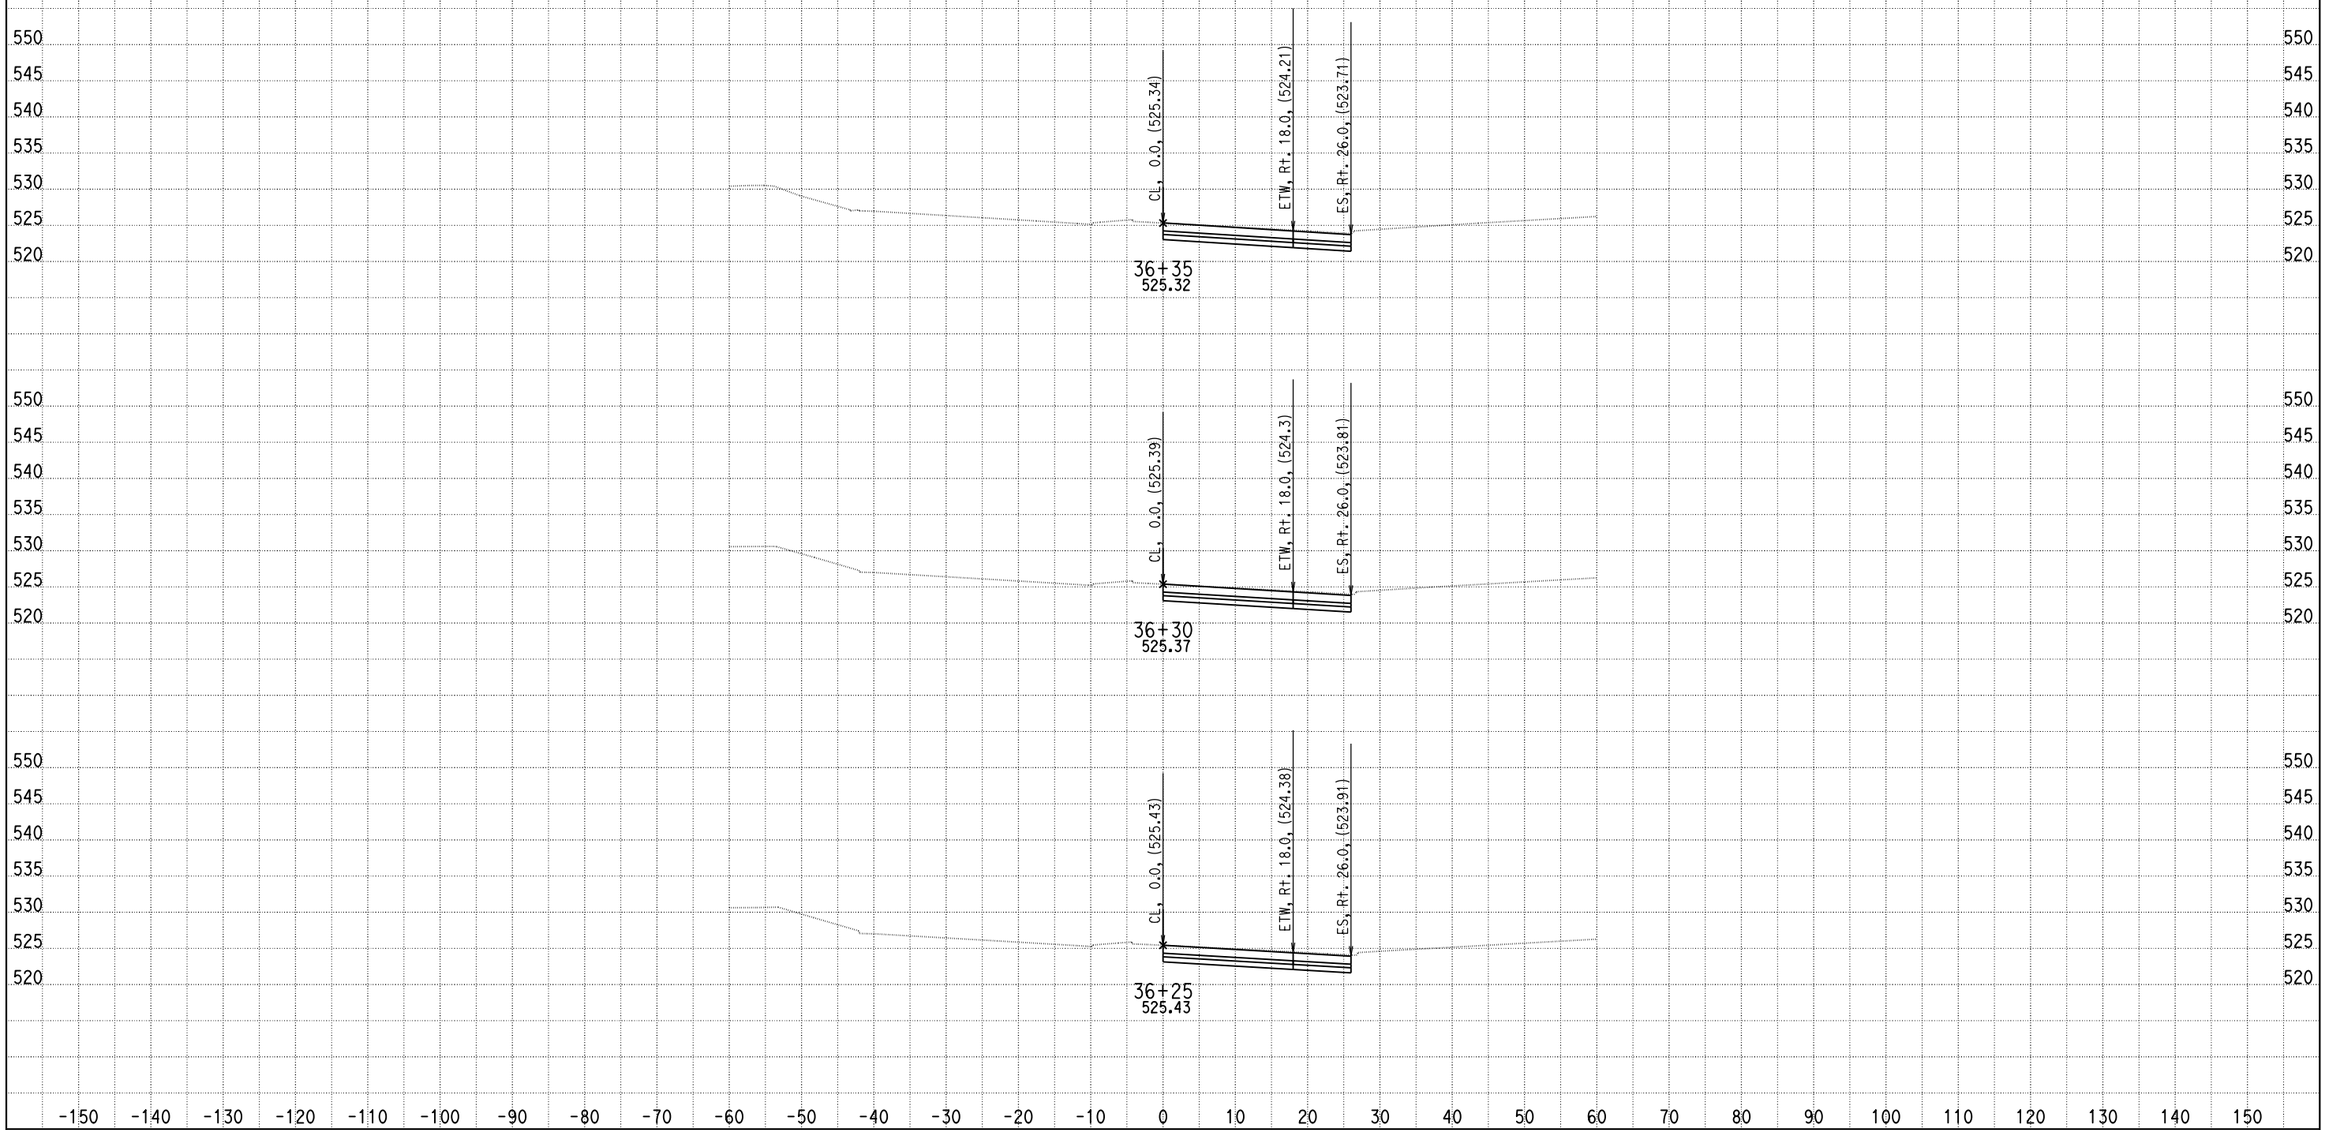

DATE: 9/10/2013

KC Project: 0818E File: D:\PROJECT\0818E\UPDATE-RAMP\hrd3-pro.ear

SCALE: 1" = 10' Horiz.
1" = 10' Vert.

All Dimensions are US Survey Feet

RAMPD3
CROSS SECTIONS

SHEET 14 OF XXX

DESIGN STUDY ONLY

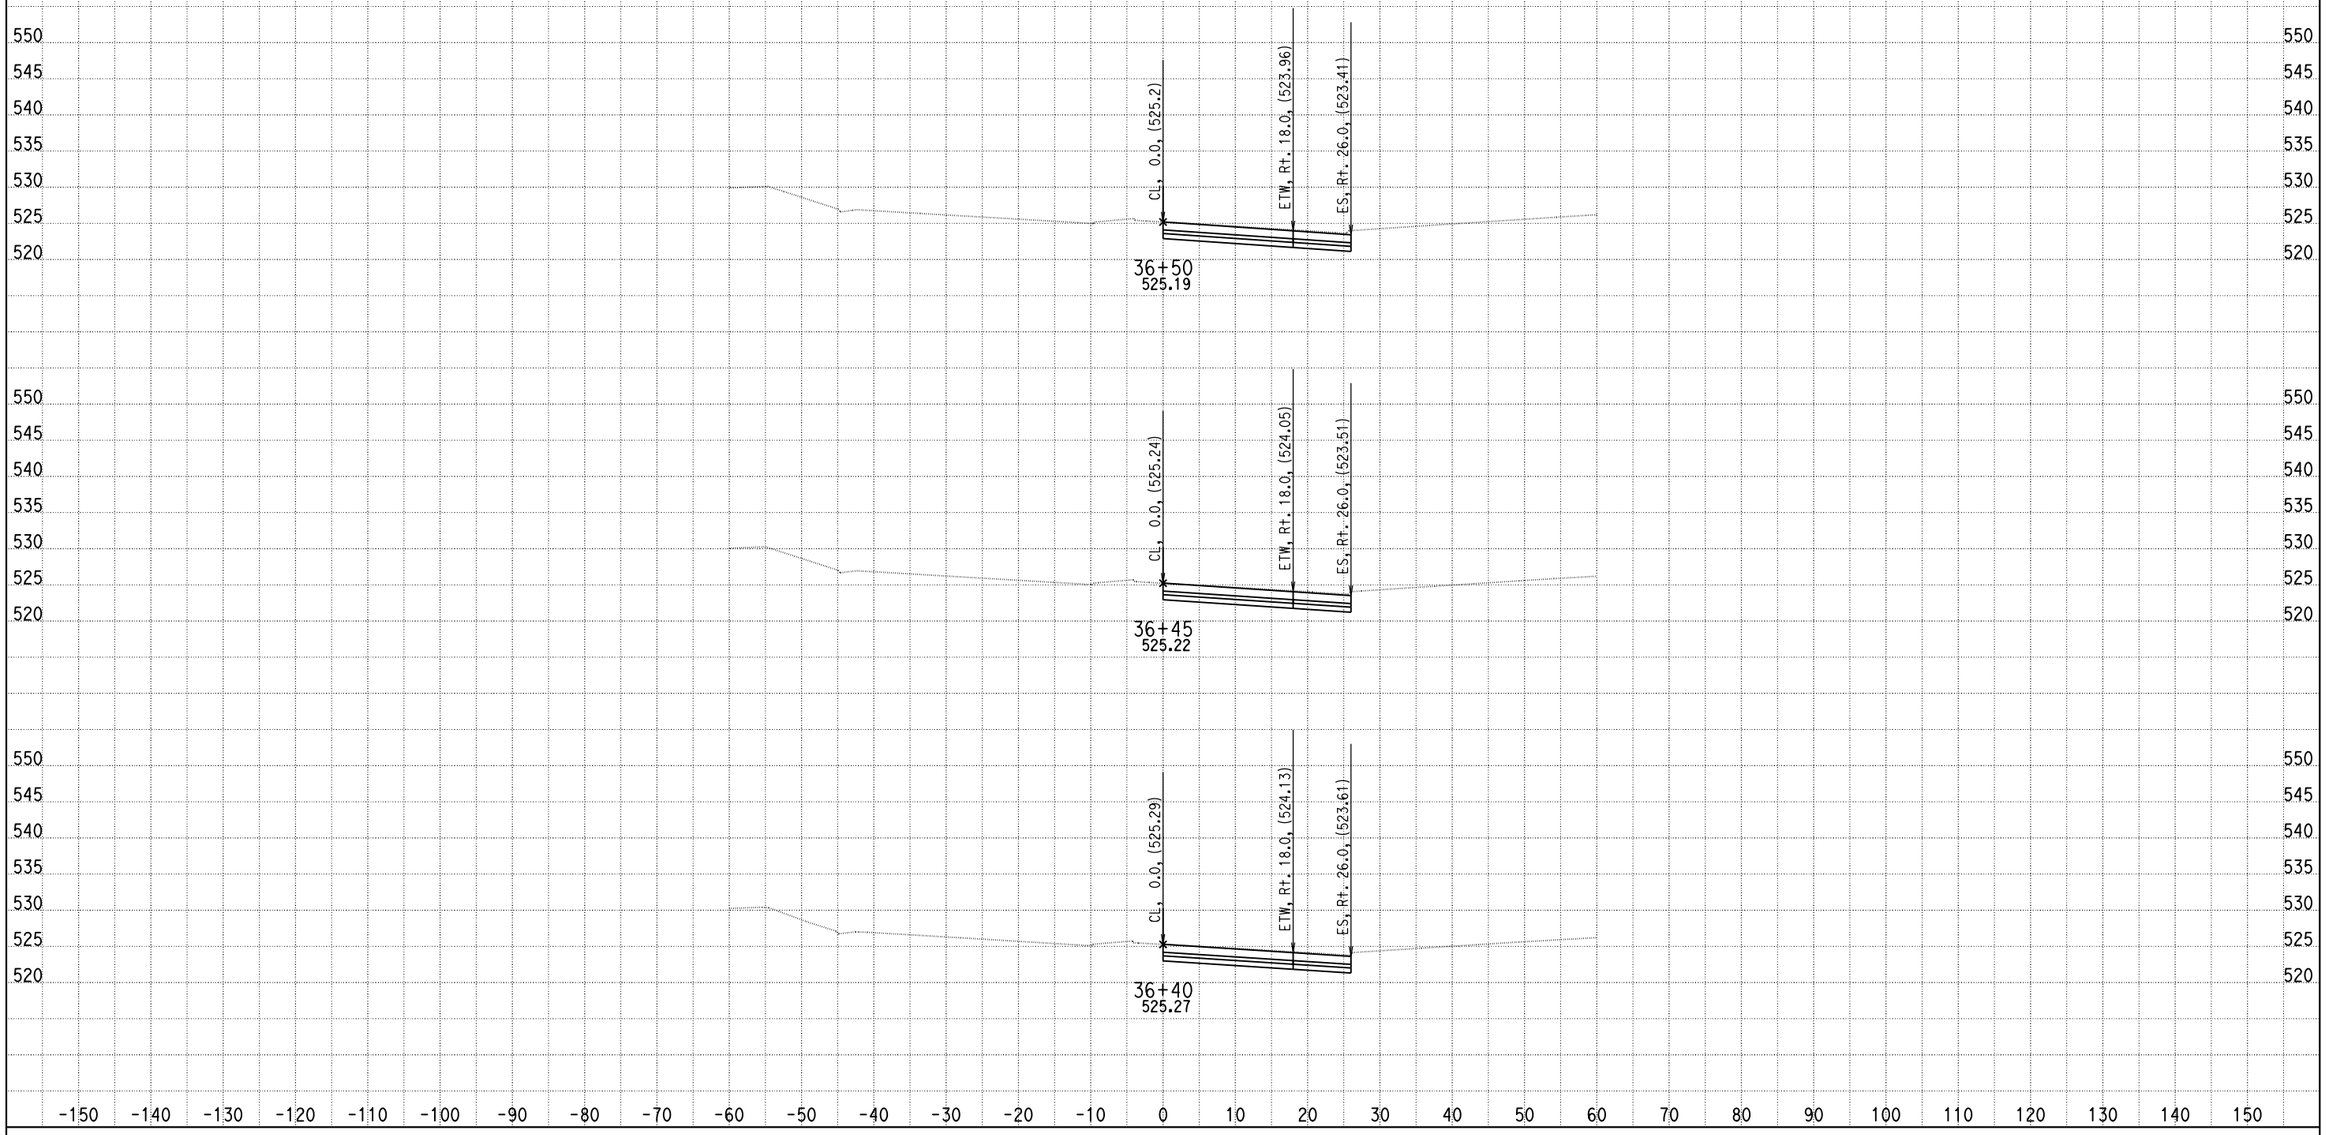

DATE: 9/10/2013

KC Project: 0818E File: D:\PROJECT\0818E\UPDATE-RAMP\hrd3-pro.ear

SCALE: 1" = 10' Horiz.
1" = 10' Vert.

All Dimensions are US Survey Feet

RAMPD3
CROSS SECTIONS

DESIGN STUDY ONLY

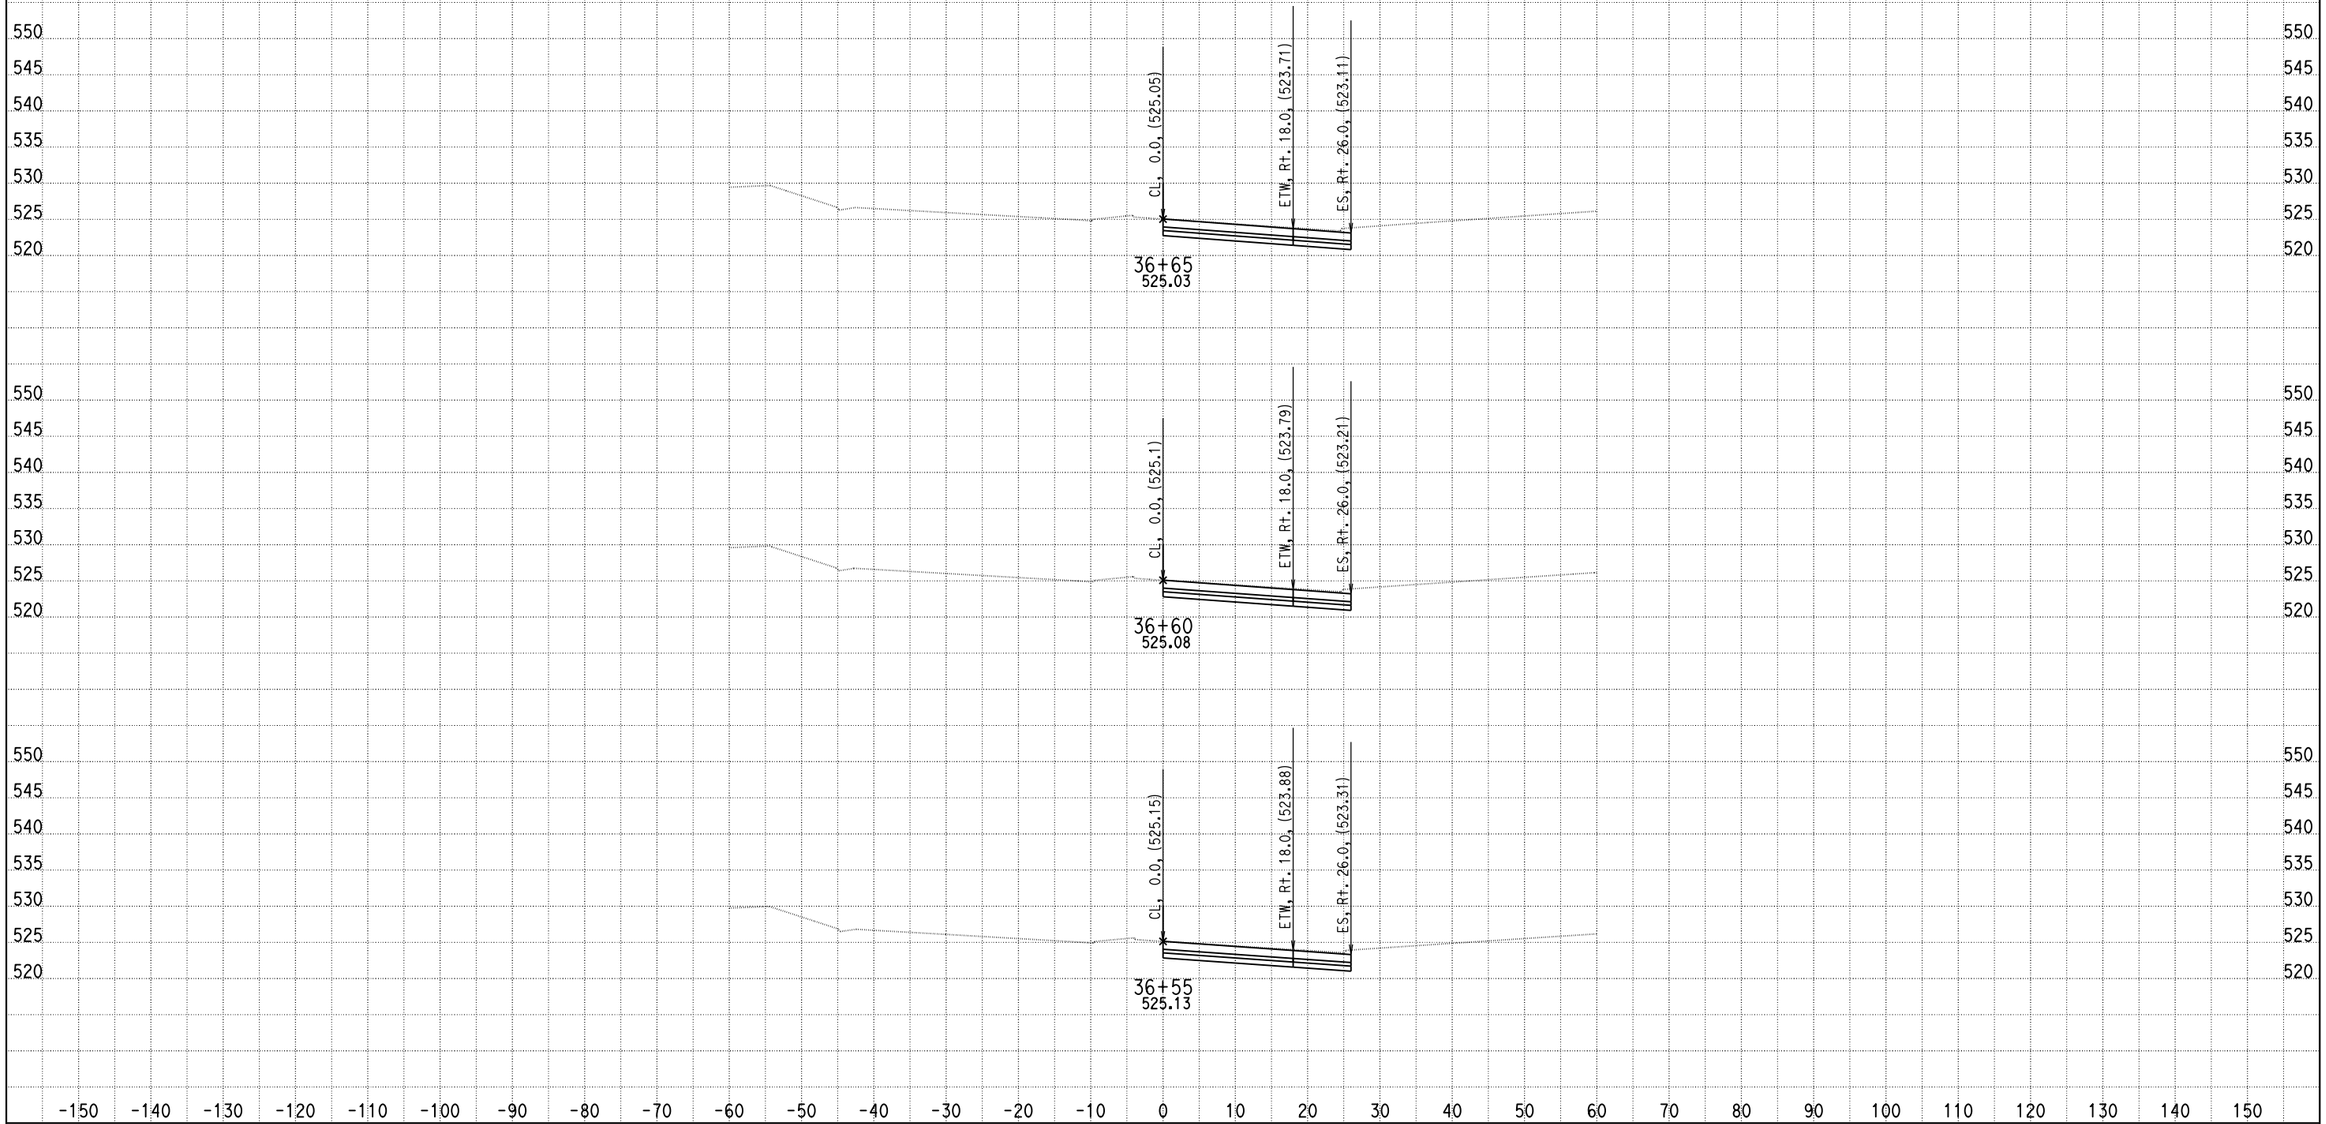

DATE: 9/10/2013

KC Project: 0818E File: D:\PROJECT\0818E\UPDATE-RAMP\hrd3-pro.ear

SCALE: 1" = 10' Horiz.
1" = 10' Vert.

All Dimensions are US Survey Feet

RAMPD3
CROSS SECTIONS

SHEET 16 OF XXX

DESIGN STUDY ONLY

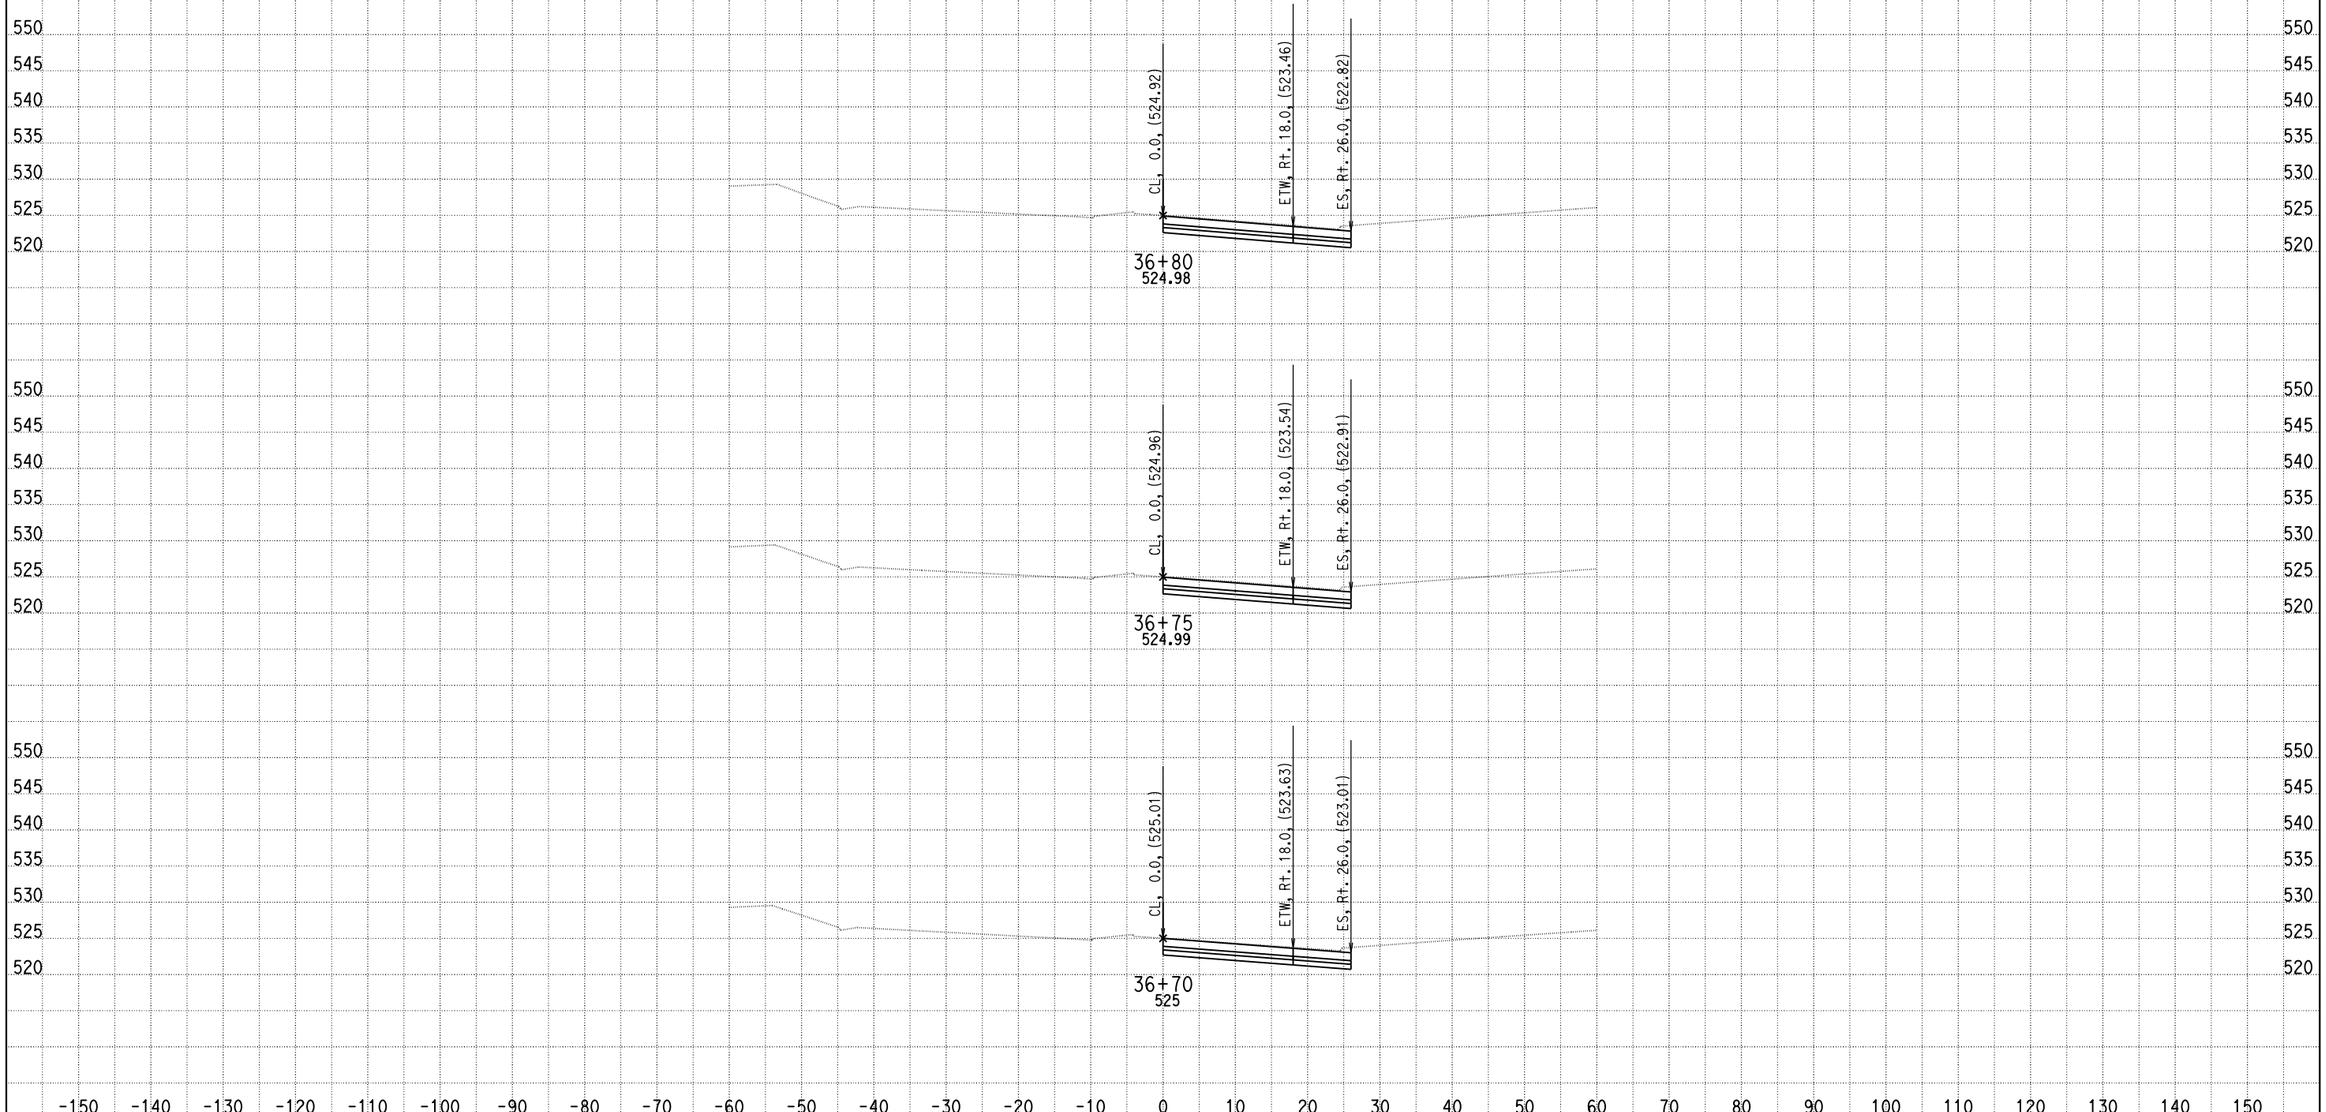

DATE: 9/10/2013

KC Project: 0818E File: D:\PROJECT\0818E\UPDATE-RAMP\hrd3-pro.ear

SCALE: 1" = 10' Horiz.
1" = 10' Vert.

All Dimensions are US Survey Feet

RAMPD3
CROSS SECTIONS

SHEET 17 OF XXX

DESIGN STUDY ONLY

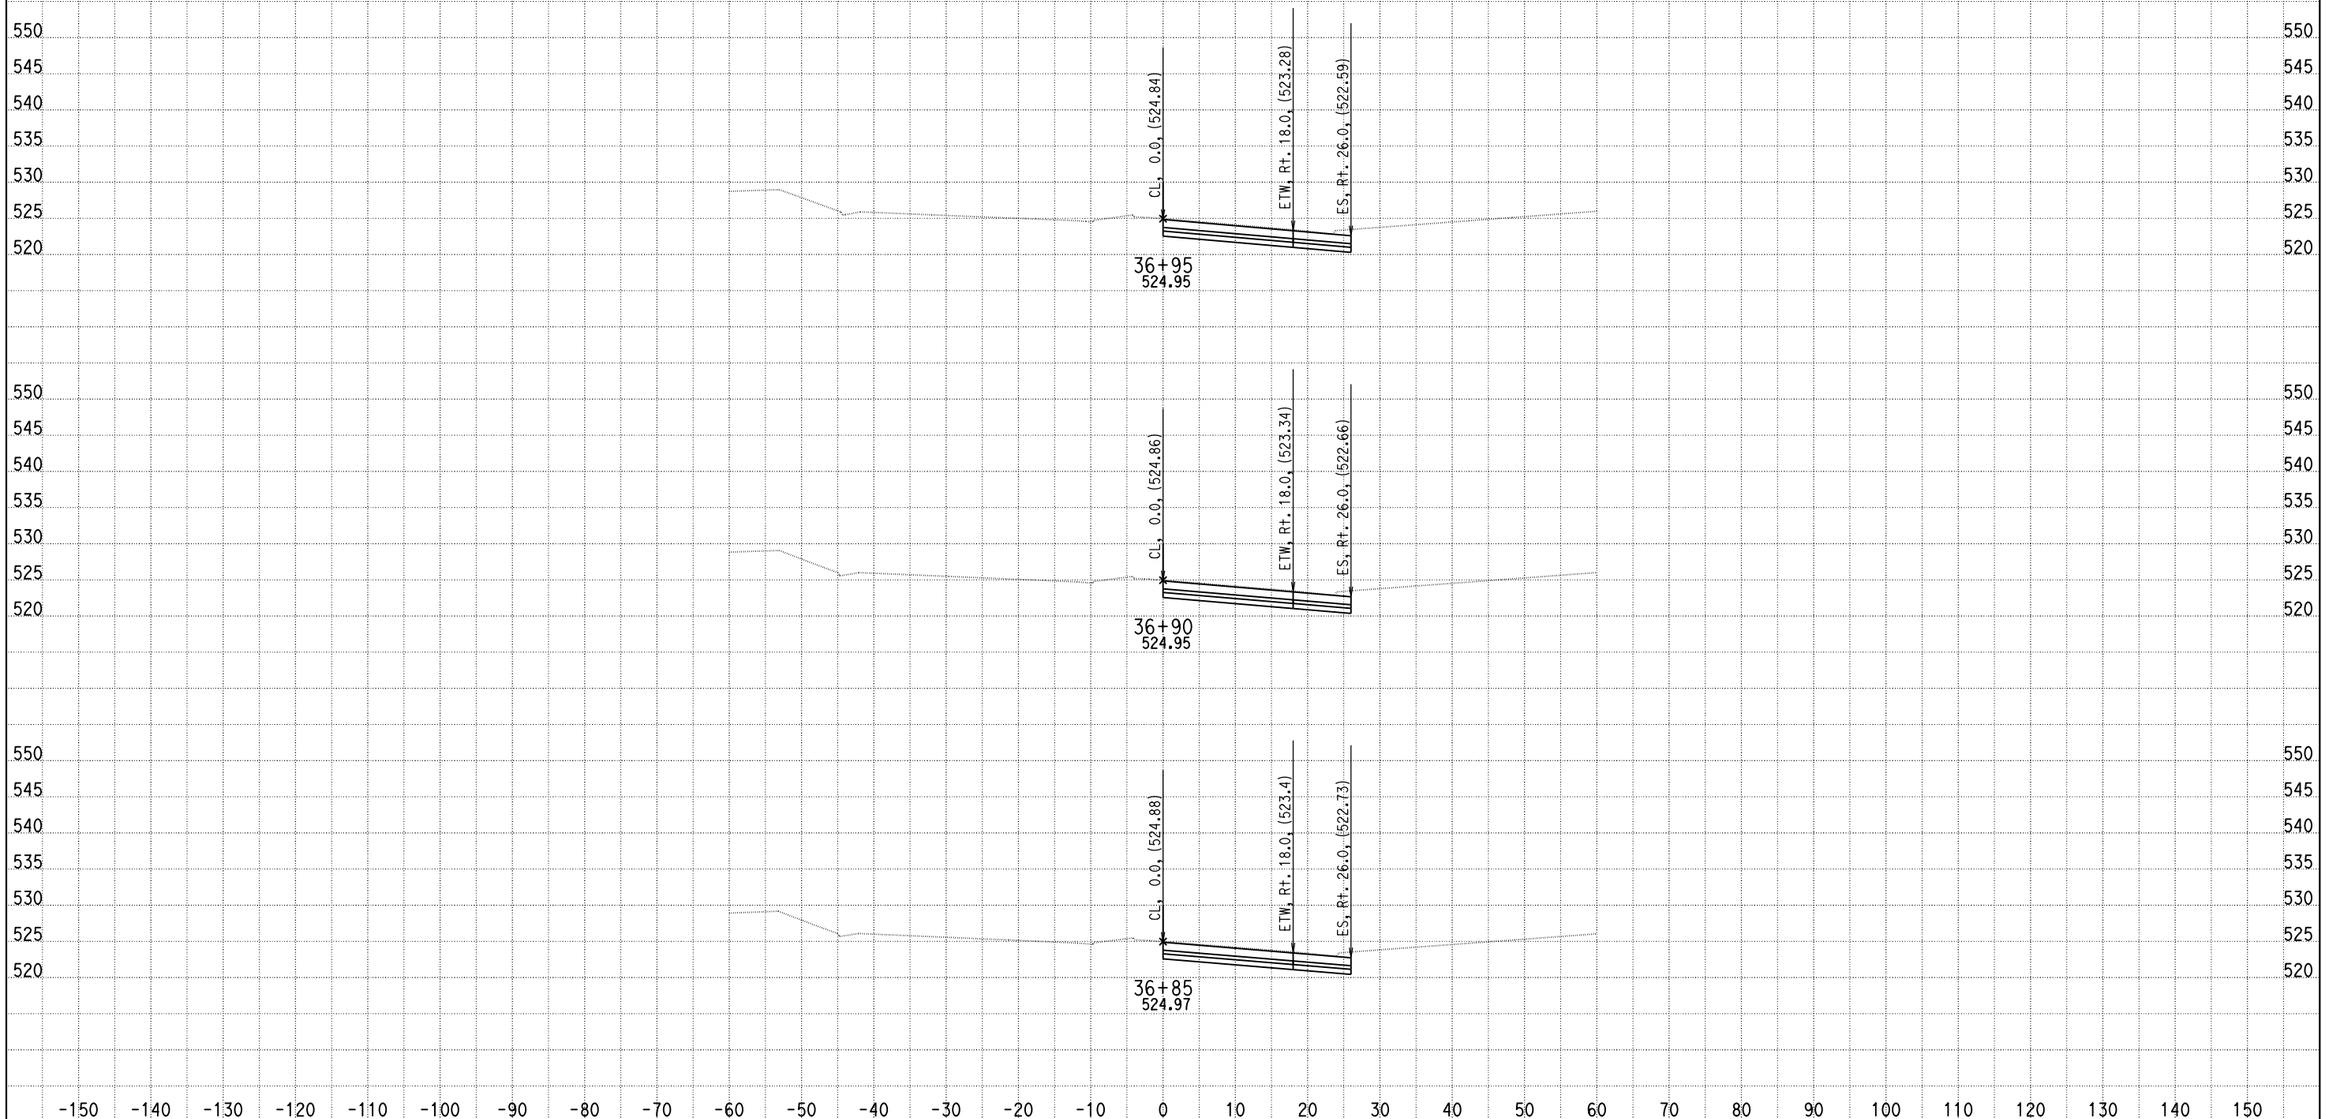

DATE: 9/10/2013

KC Project: 0818E File: D:\PROJECT\0818E\UPDATE-RAMP\hrd3-pro.ear

SCALE: 1" = 10' Horiz.
1" = 10' Vert.

All Dimensions are US Survey Feet

RAMPD3
CROSS SECTIONS

SHEET 18 OF XXX

DESIGN STUDY ONLY

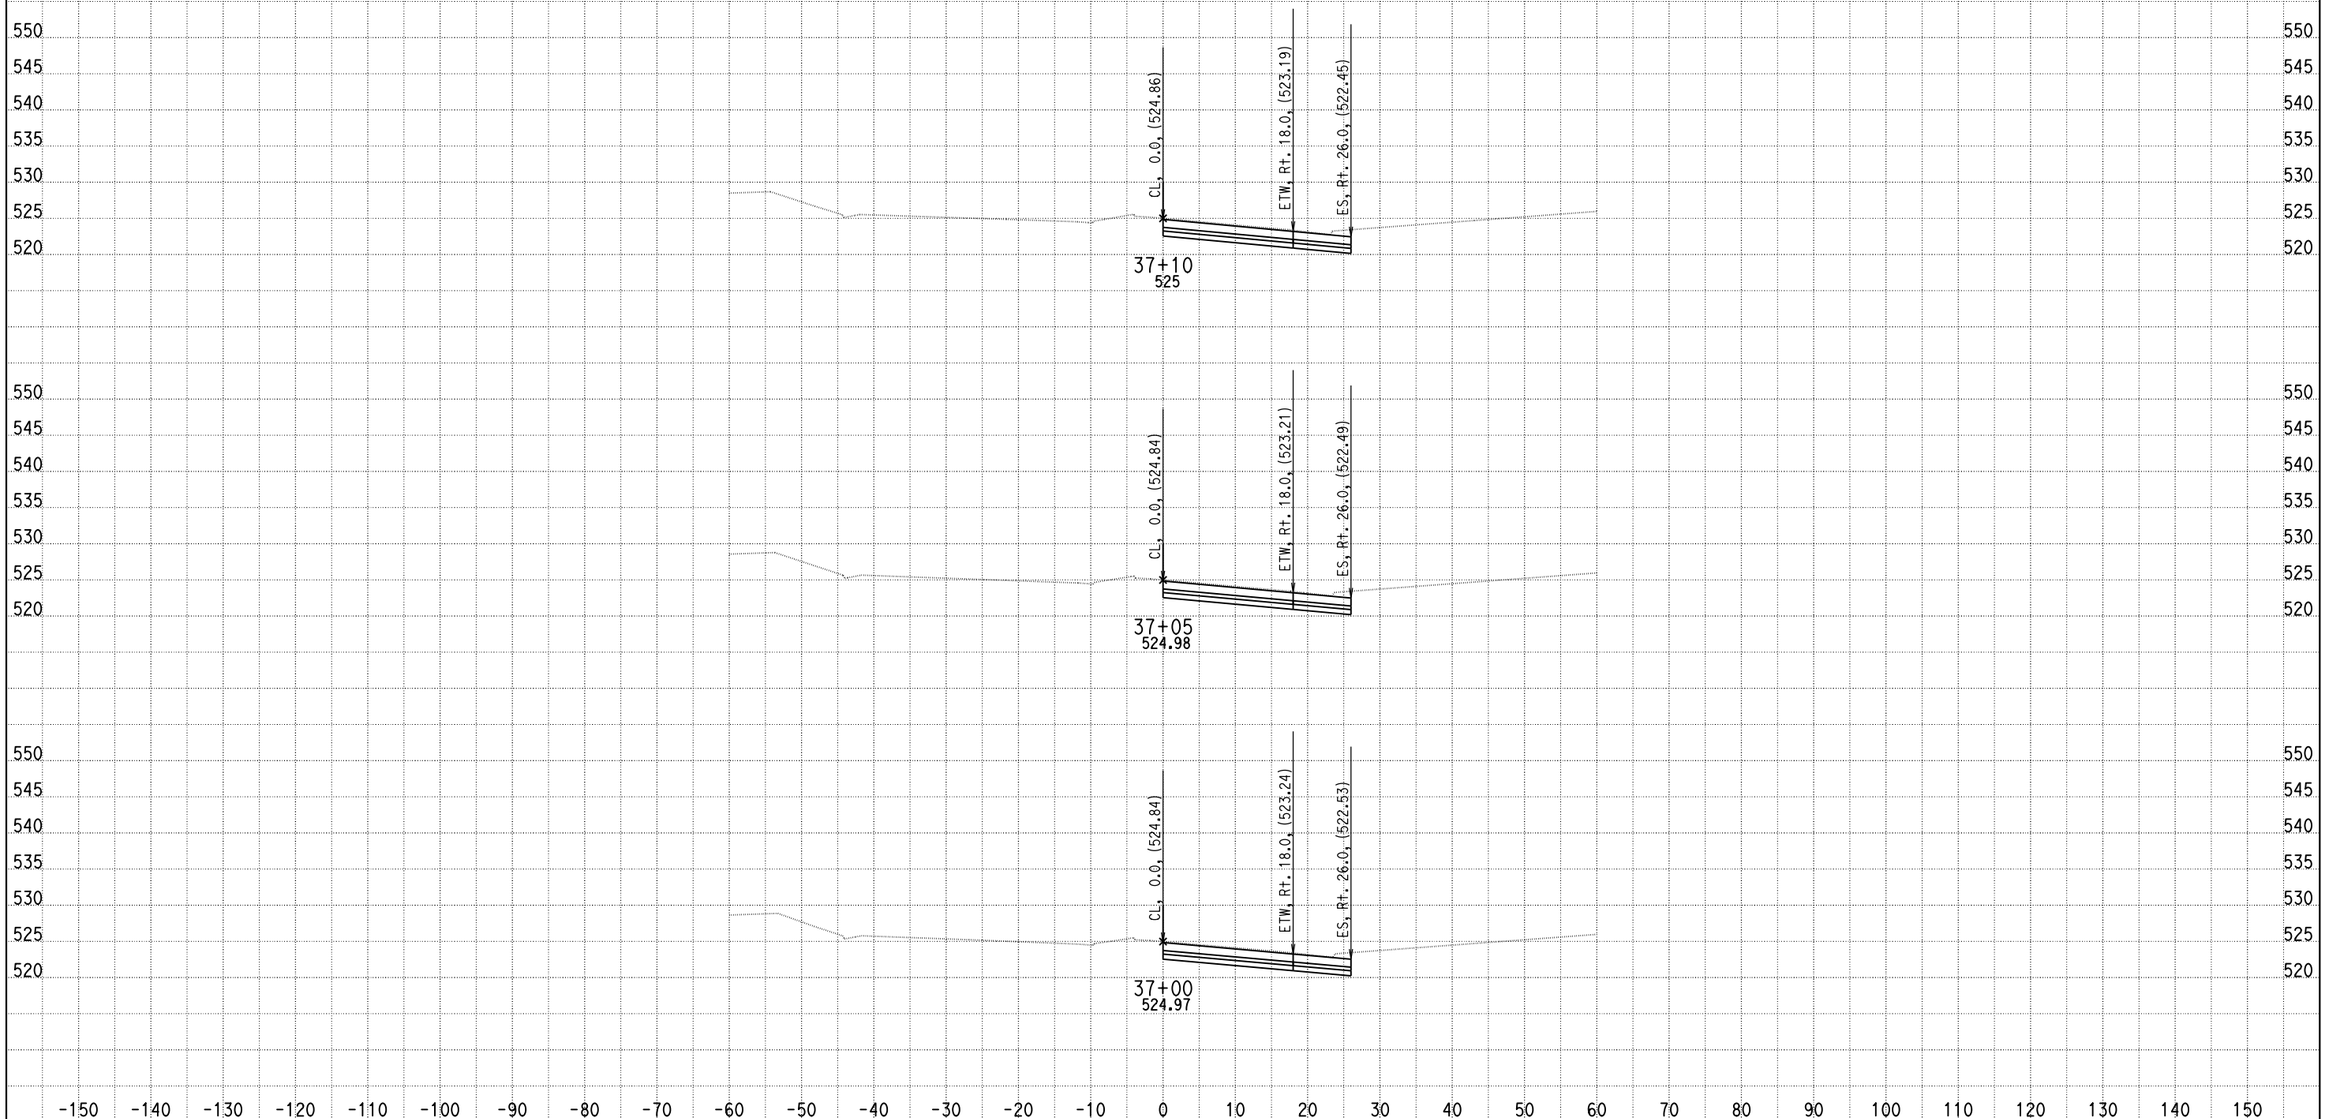

DATE: 9/10/2013

KC Project: 0818E File: D:\PROJECT\0818E\UPDATE-RAMP\hrd3-pro.ear

SCALE: 1" = 10' Horiz.
1" = 10' Vert.

All Dimensions are US Survey Feet

RAMPD3
CROSS SECTIONS

SHEET 19 OF XXX

DESIGN STUDY ONLY

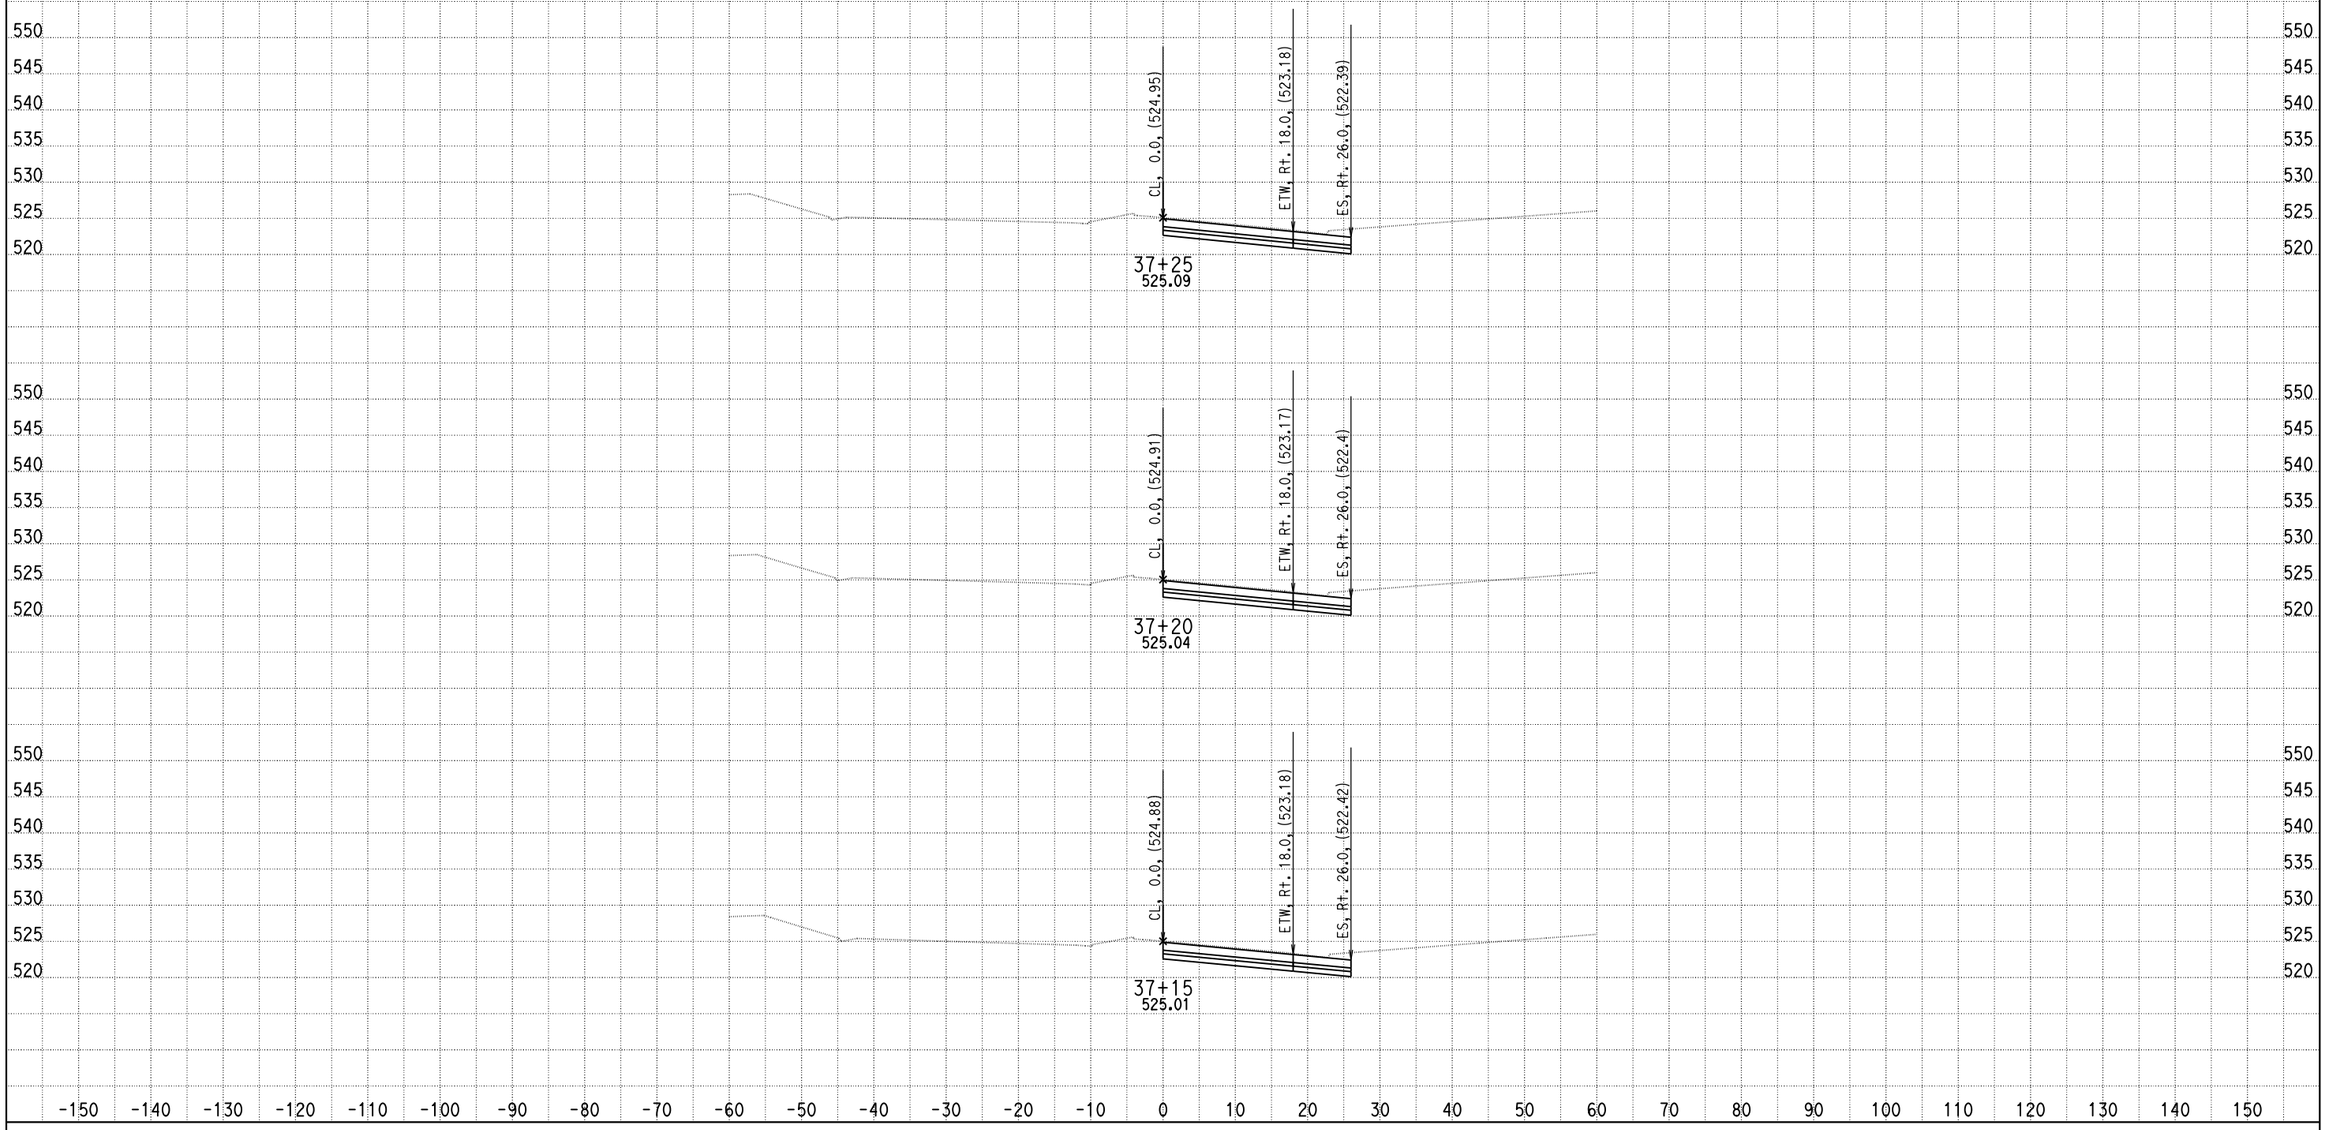

DATE: 9/10/2013

KC Project: 0818E File: D:\PROJECT\0818E\UPDATE-RAMP\hrd3-pro.ear

SCALE: 1" = 10' Horiz.
1" = 10' Vert.

All Dimensions are US Survey Feet

RAMPD3
CROSS SECTIONS

SHEET 20 OF XXX

DESIGN STUDY ONLY

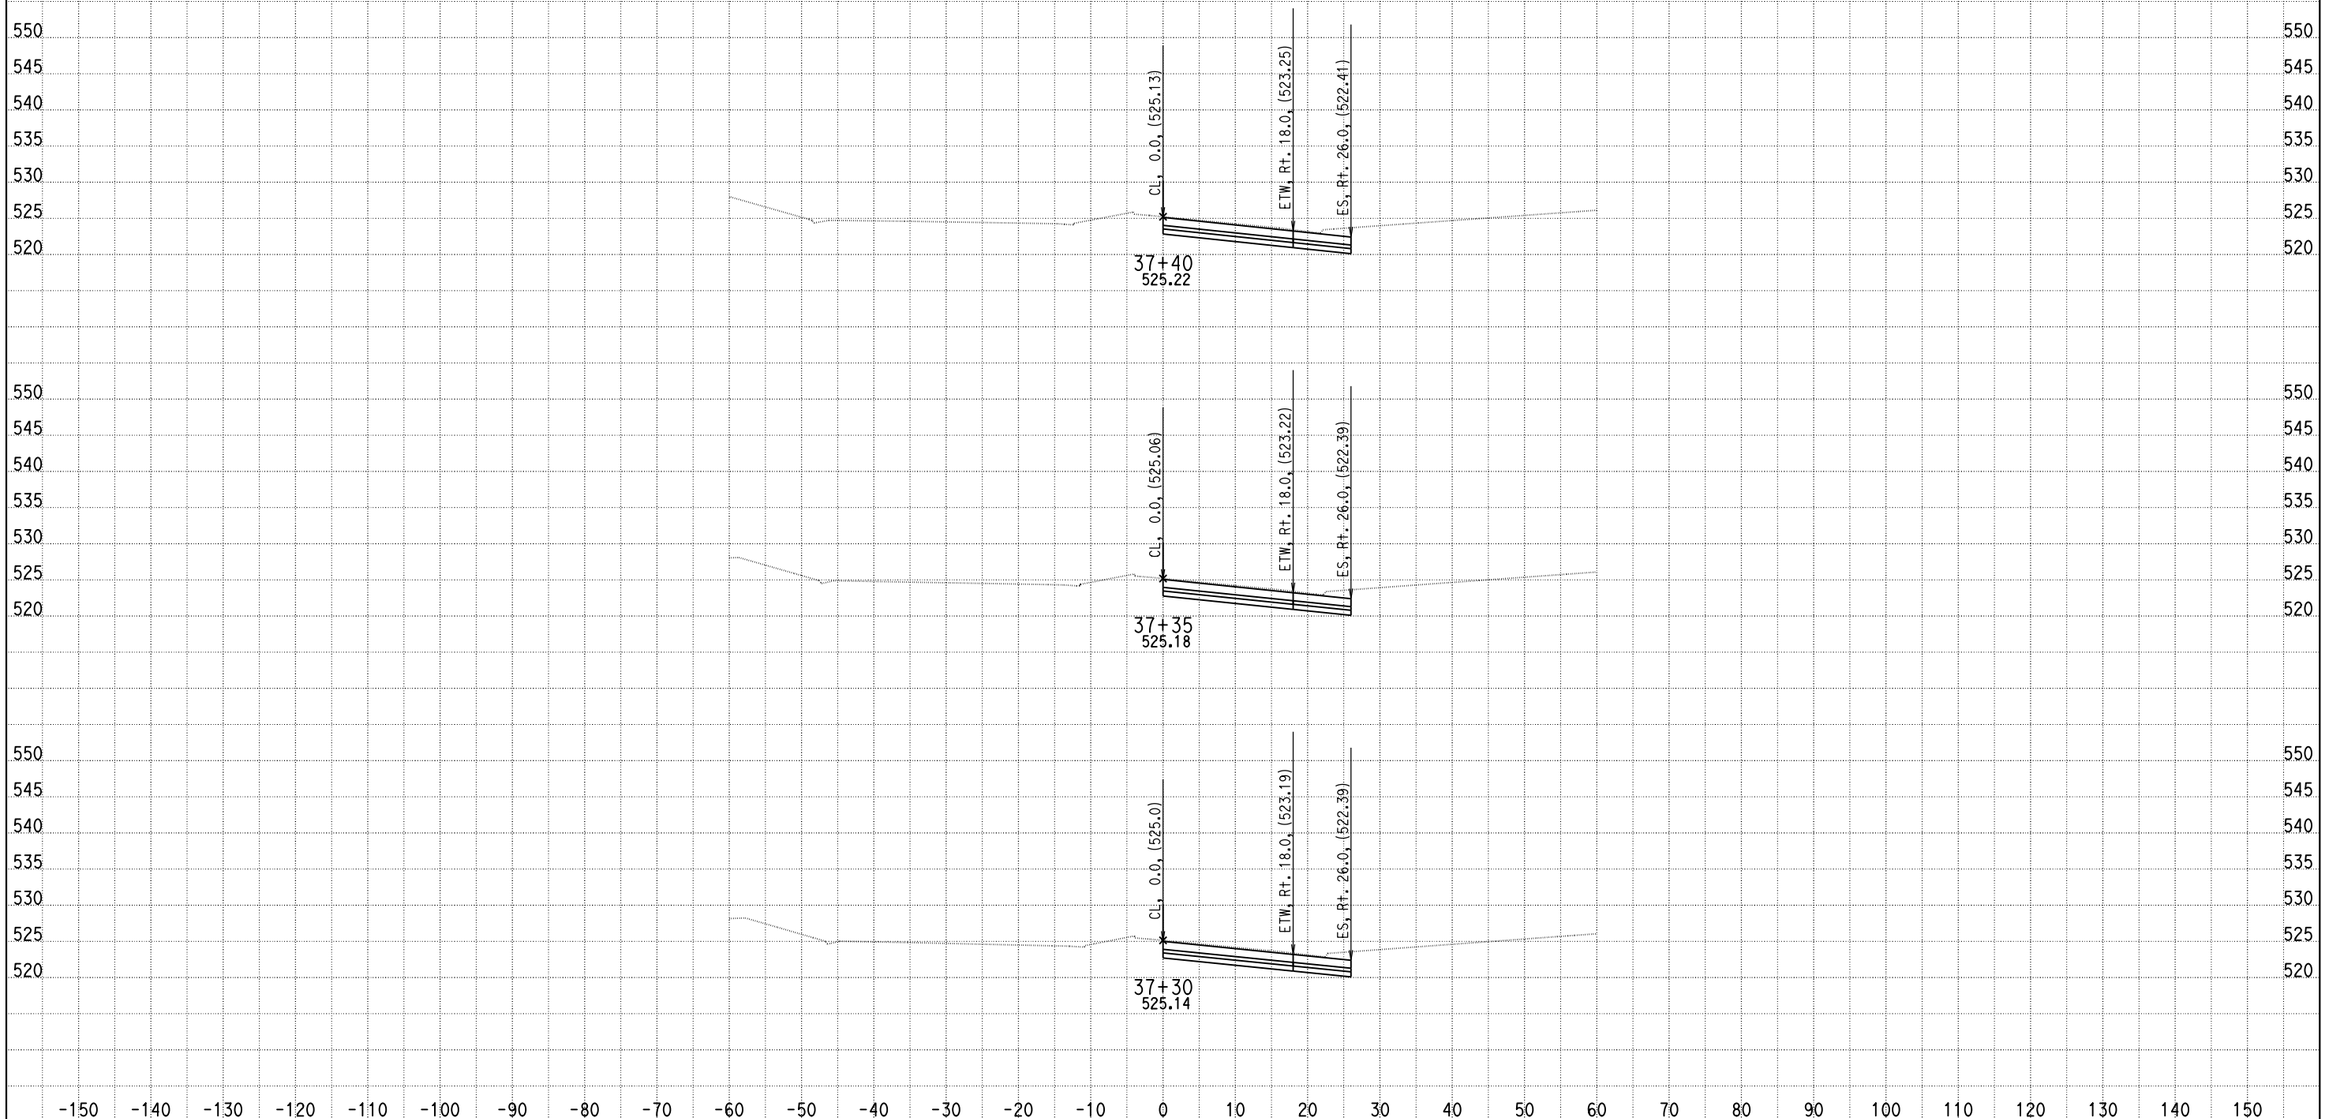

DATE: 9/10/2013

KC Project: 0818E File: D:\PROJECT\0818E\UPDATE-RAMP\hrd3-pro.ear

SCALE: 1" = 10' Horiz.
1" = 10' Vert.

All Dimensions are US Survey Feet

RAMPD3
CROSS SECTIONS

SHEET 21 OF XXX

DESIGN STUDY ONLY

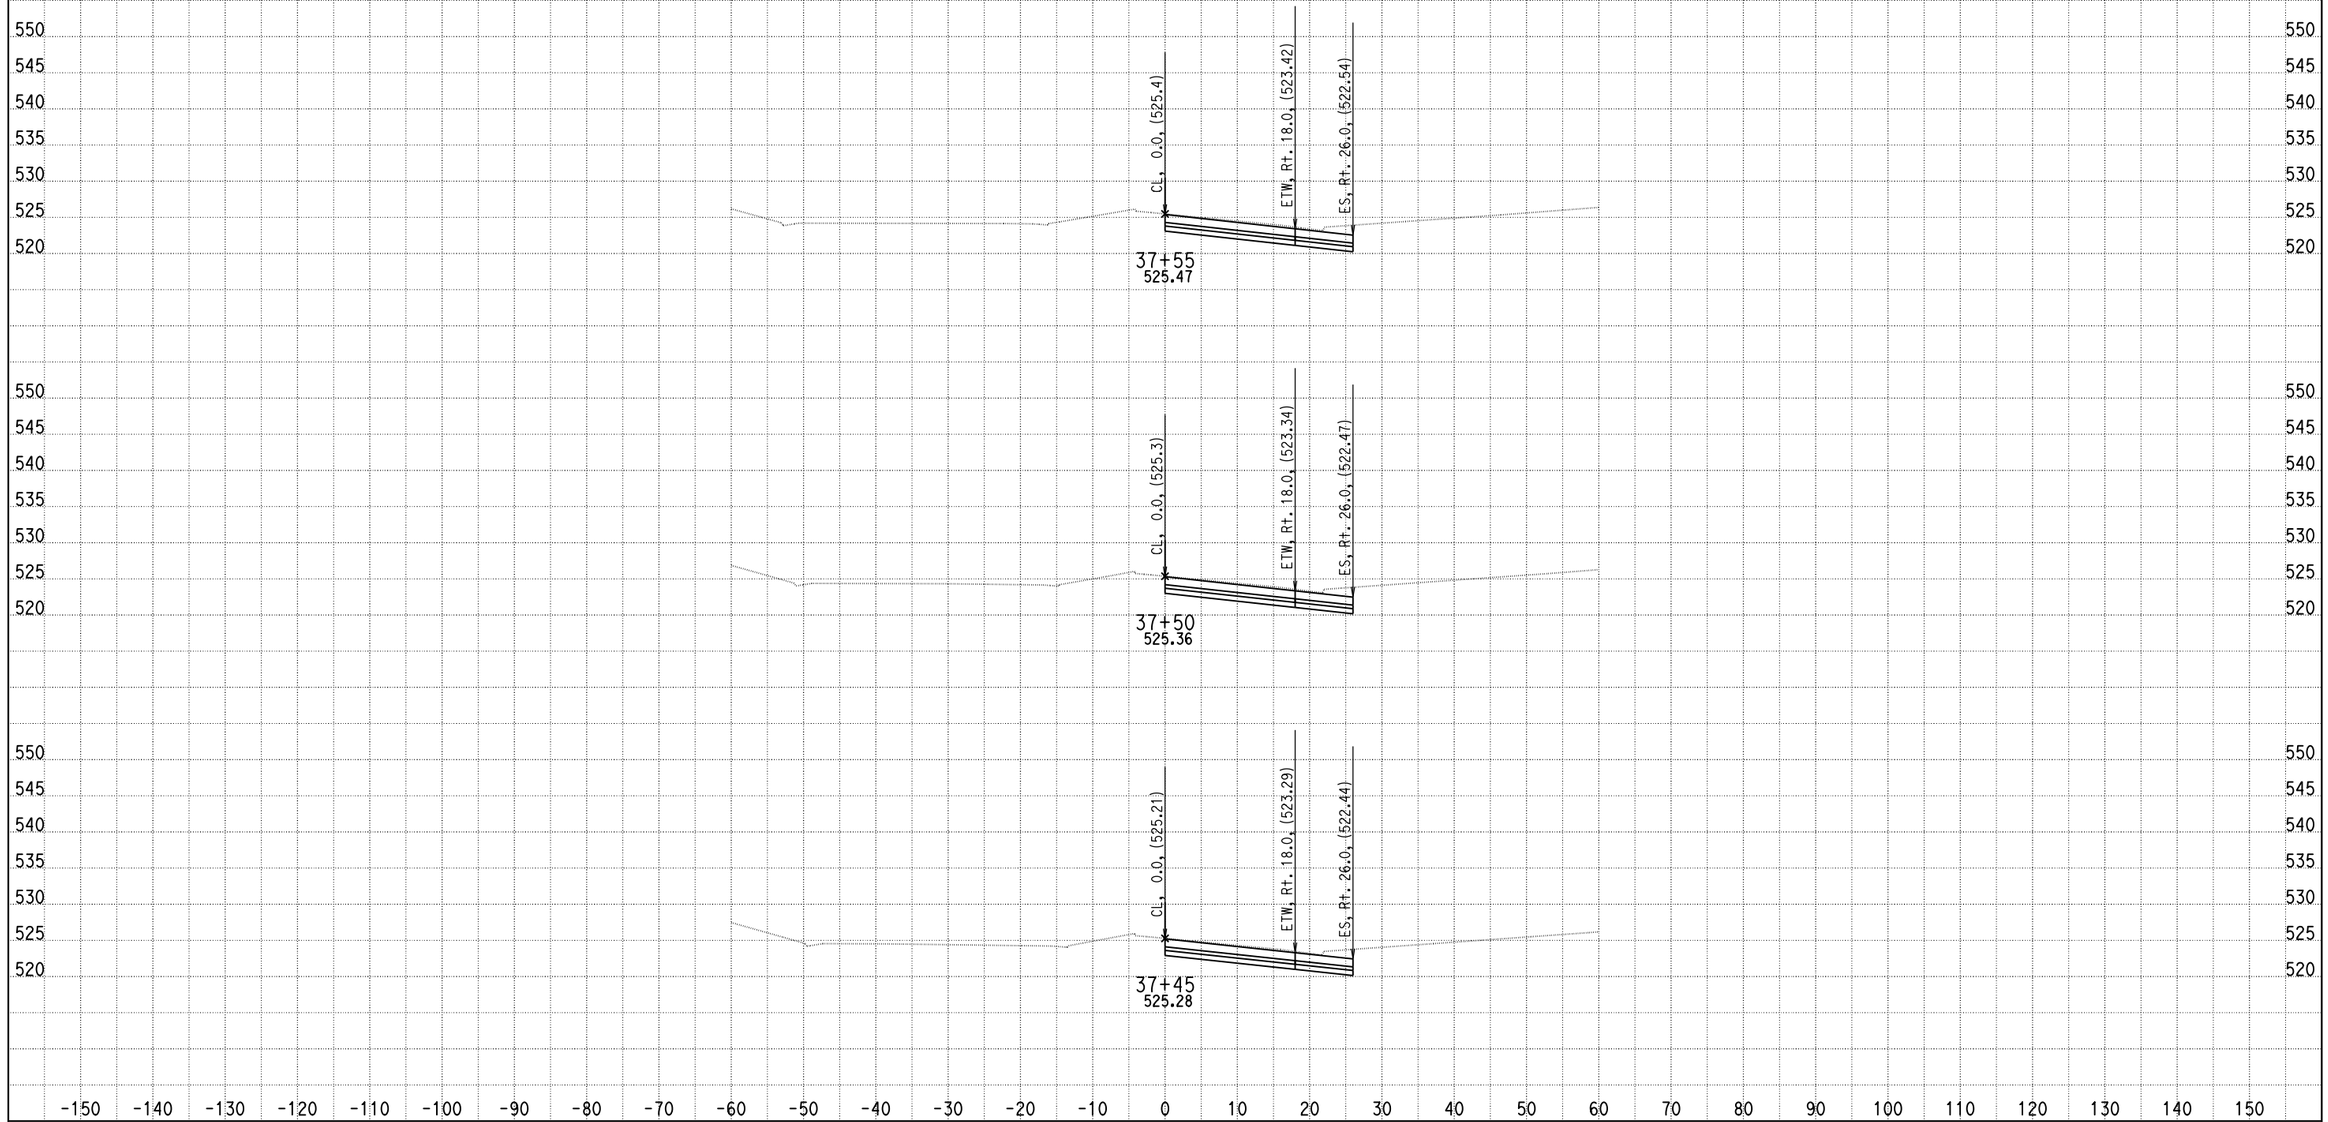

DATE: 9/10/2013

KC Project: 0818E File: D:\PROJECT\0818E\UPDATE-RAMP\hrd3-pro.ear

SCALE: 1" = 10' Horiz.
1" = 10' Vert.

All Dimensions are US Survey Feet

RAMPD3
CROSS SECTIONS

SHEET 22 OF XXX

DESIGN STUDY ONLY

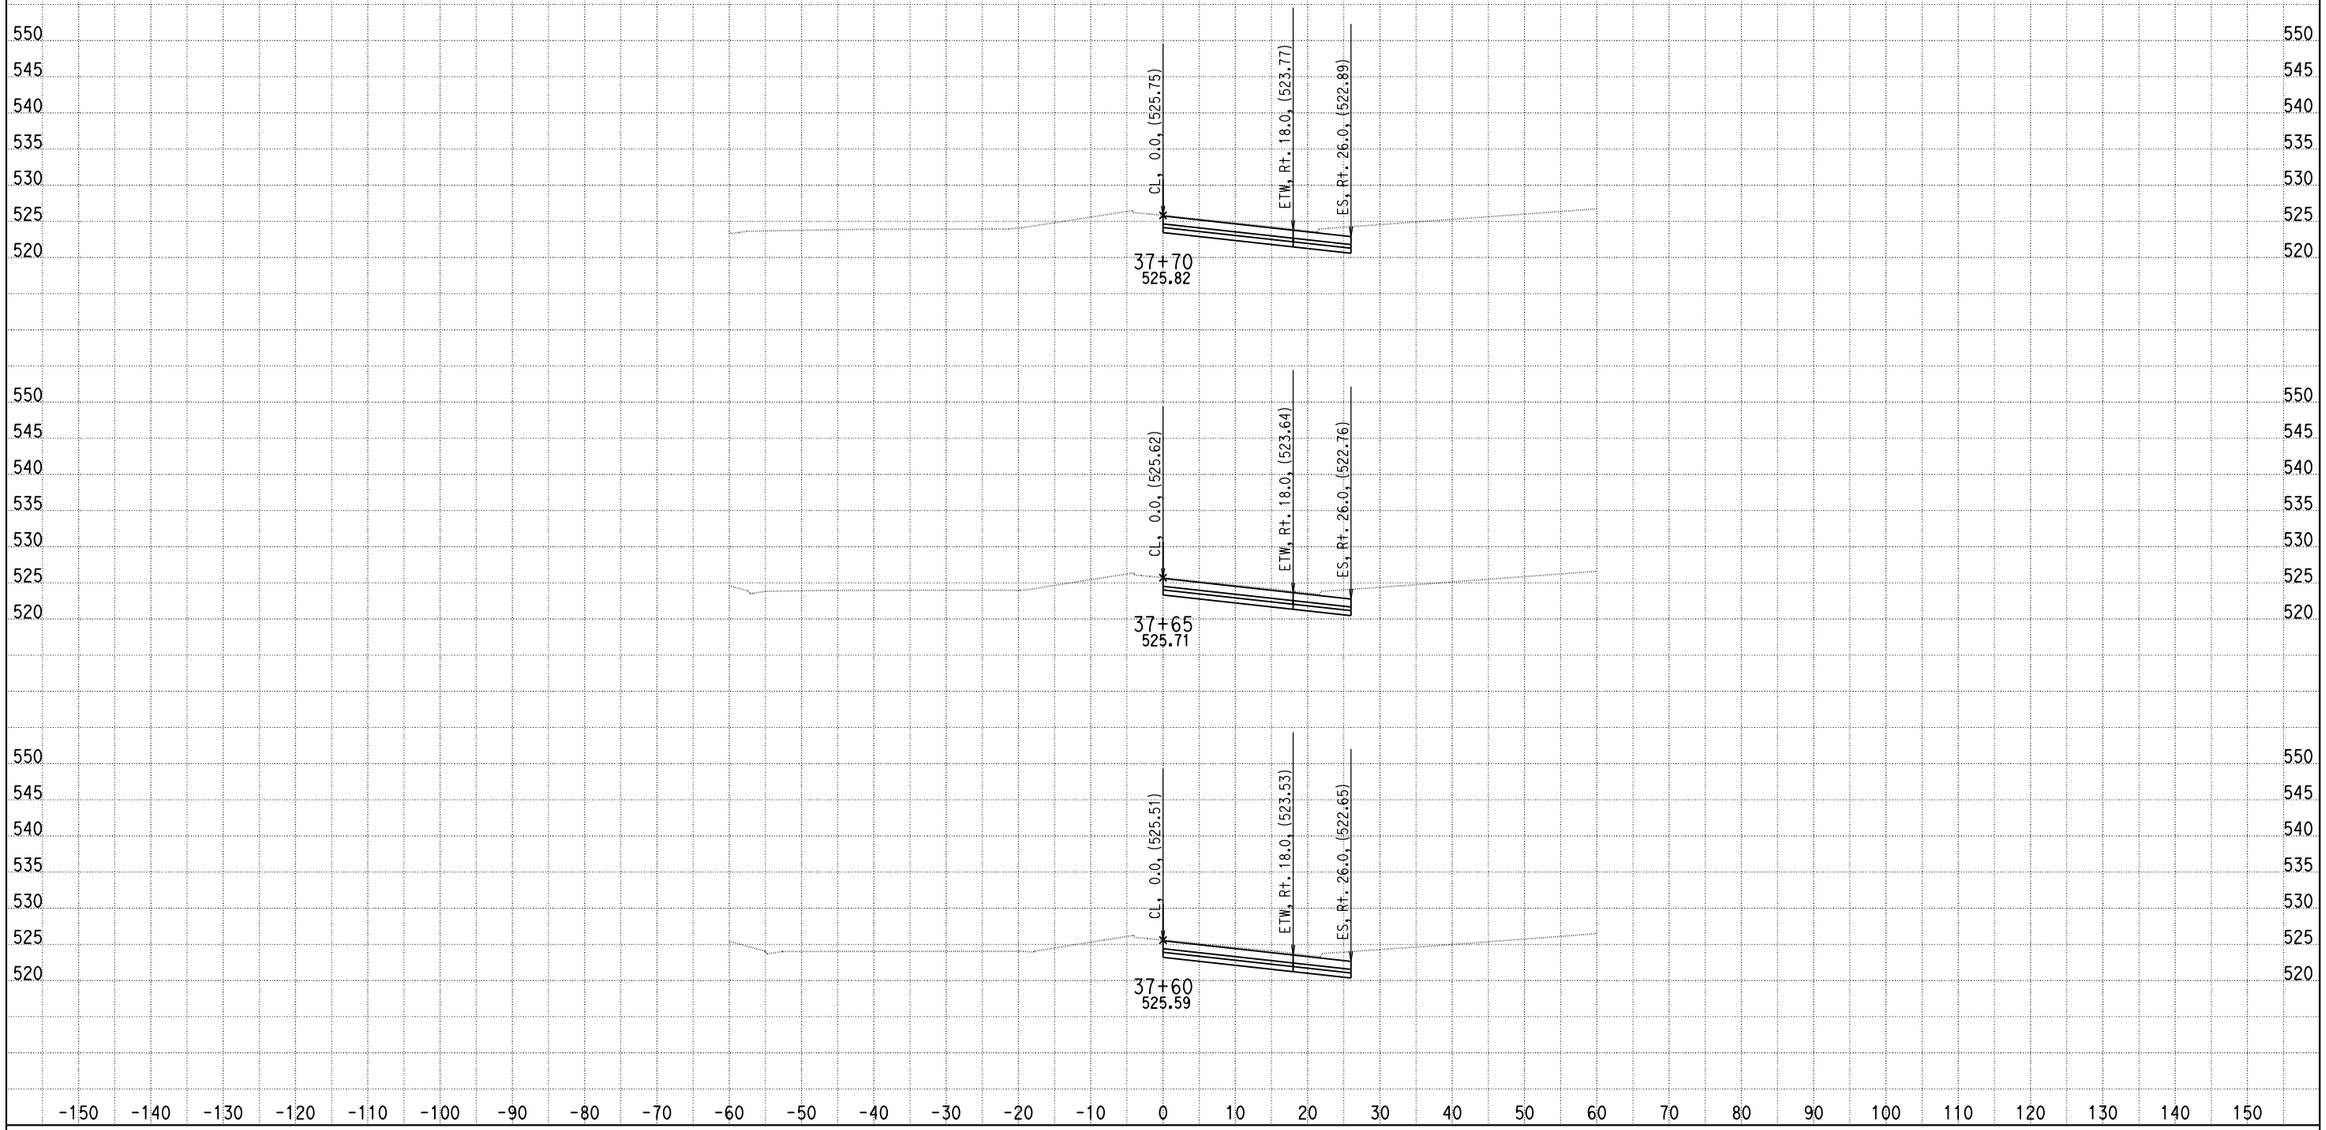

DATE: 9/10/2013

KC Project: 0818E File: D:\PROJECT\0818E\UPDATE-RAMP\hrd3-pro.ear

SCALE: 1" = 10' Horiz.
1" = 10' Vert.

All Dimensions are US Survey Feet

RAMPD3
CROSS SECTIONS

SHEET 23 OF XXX

DESIGN STUDY ONLY

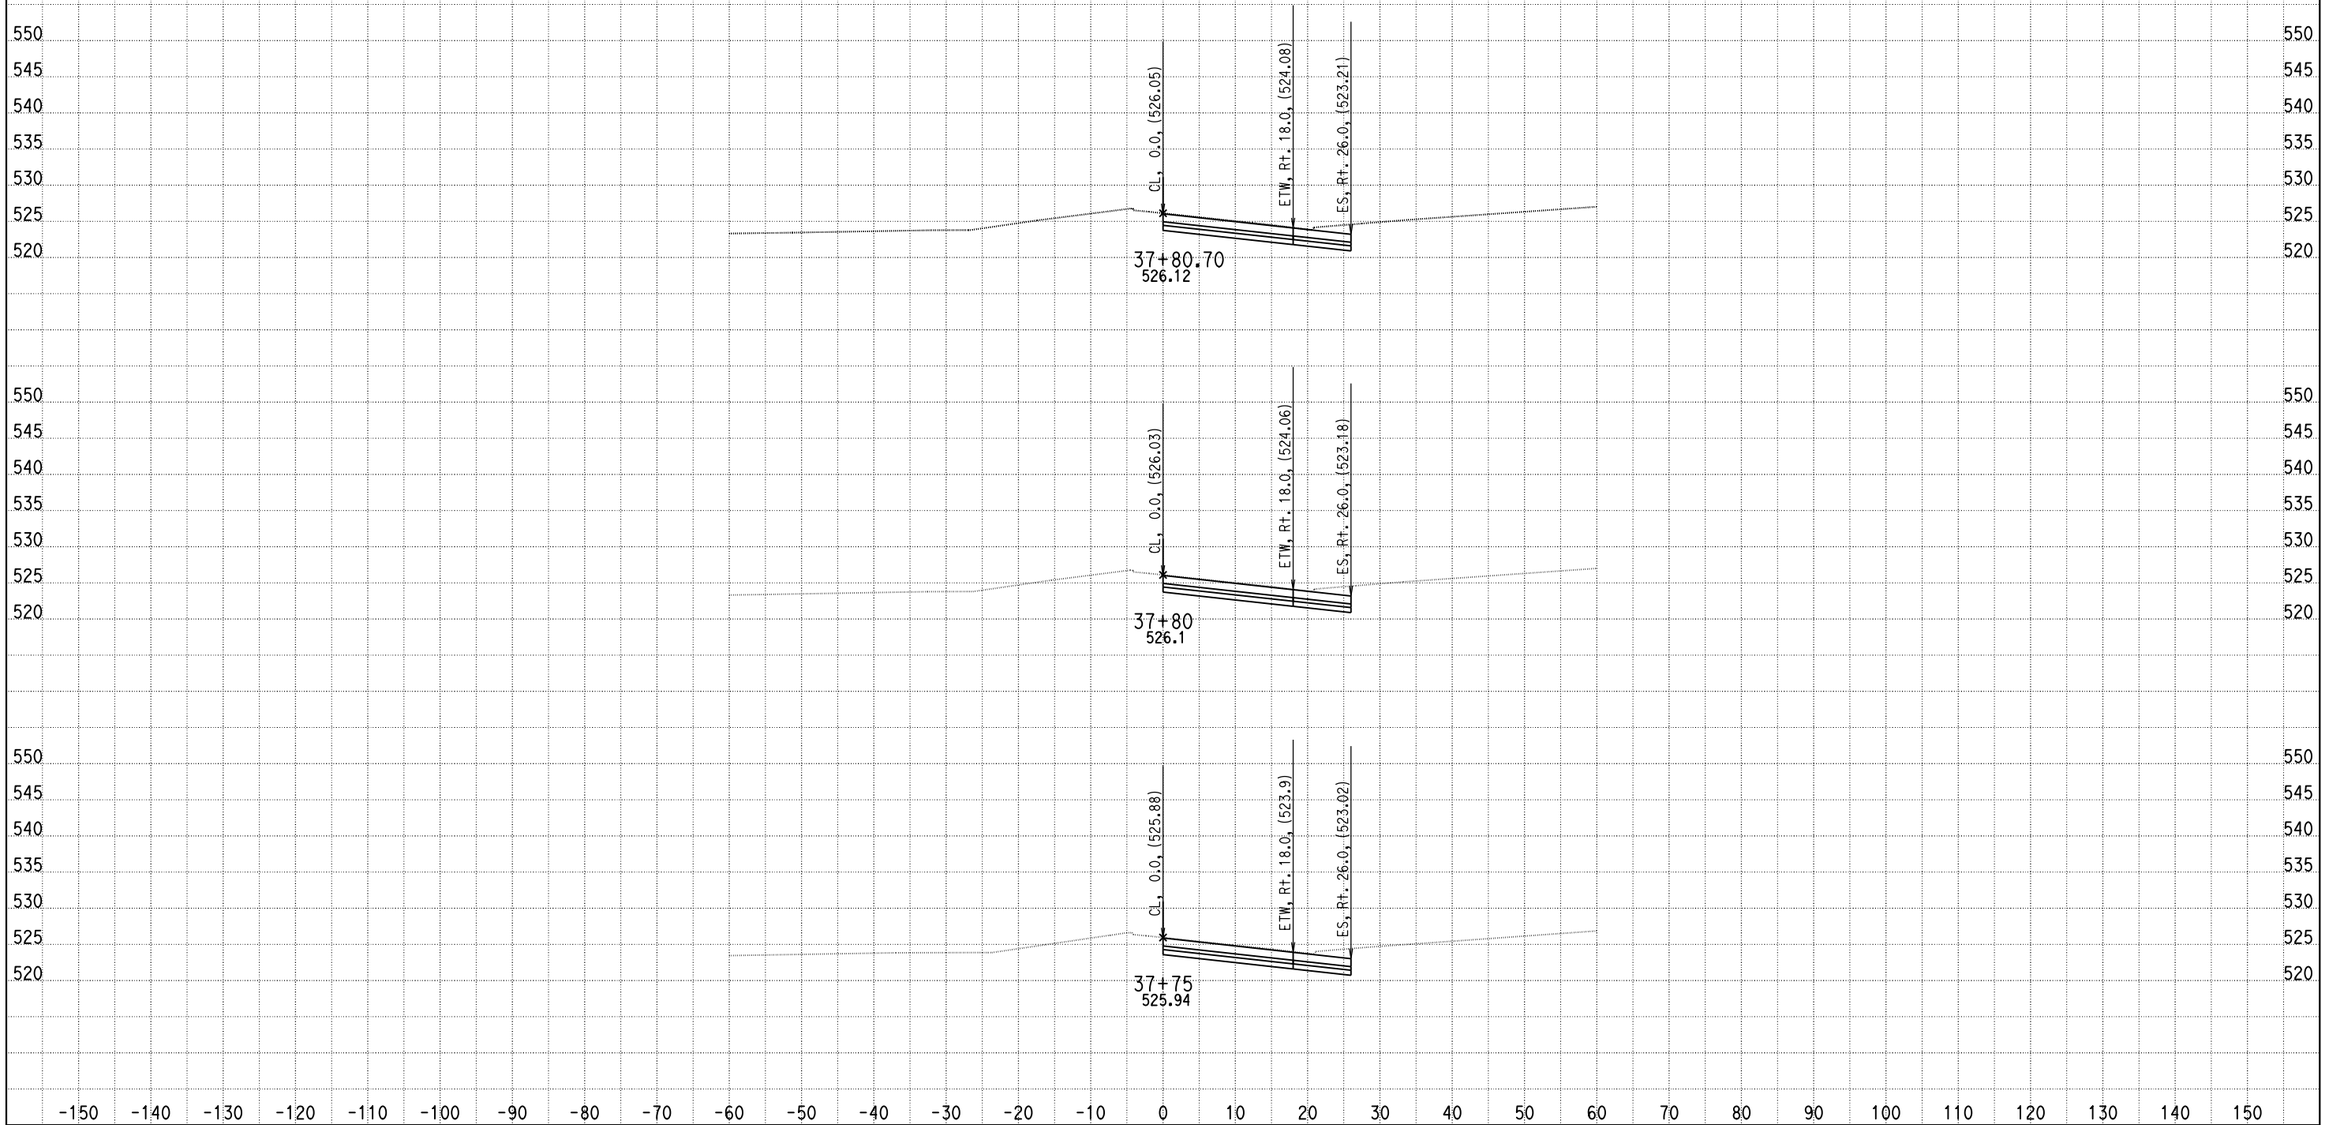

DATE: 9/10/2013

KC Project: 0818E File: D:\PROJECT\0818E\UPDATE-RAMP\hrd3-pro.ear

SCALE: 1" = 10' Horiz.
1" = 10' Vert.

All Dimensions are US Survey Feet

RAMPD3
CROSS SECTIONS

SHEET 24 OF XXX

DESIGN STUDY ONLY

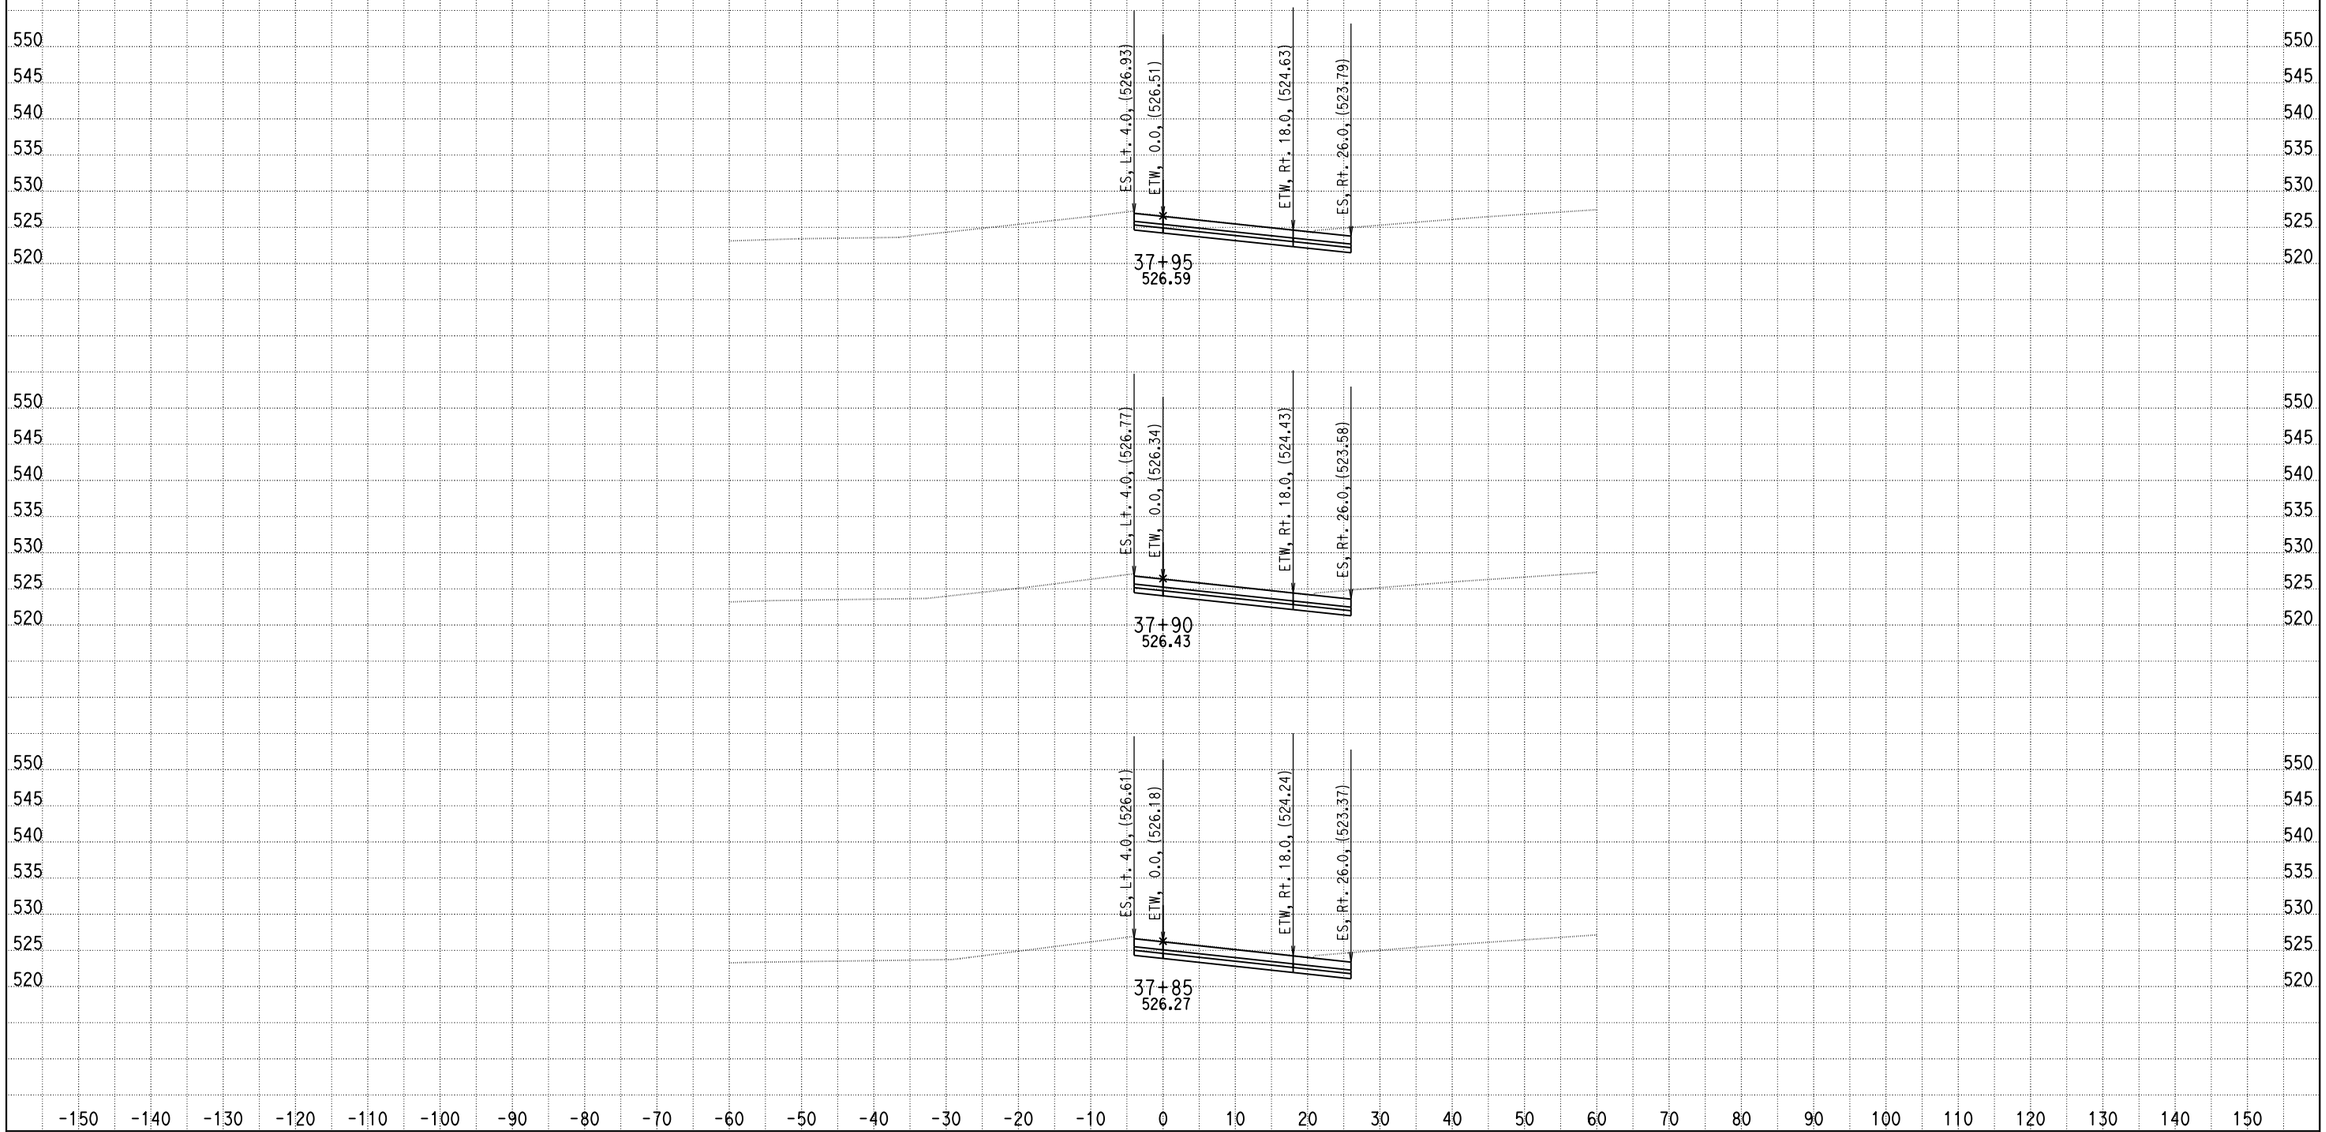

DATE: 9/10/2013

KC Project: 0818E File: D:\PROJECT\0818E\UPDATE-RAMP\hrd3-pro.ear

SCALE: 1" = 10' Horiz.
1" = 10' Vert.

All Dimensions are US Survey Feet

RAMPD3
CROSS SECTIONS

SHEET 25 OF XXX

DESIGN STUDY ONLY

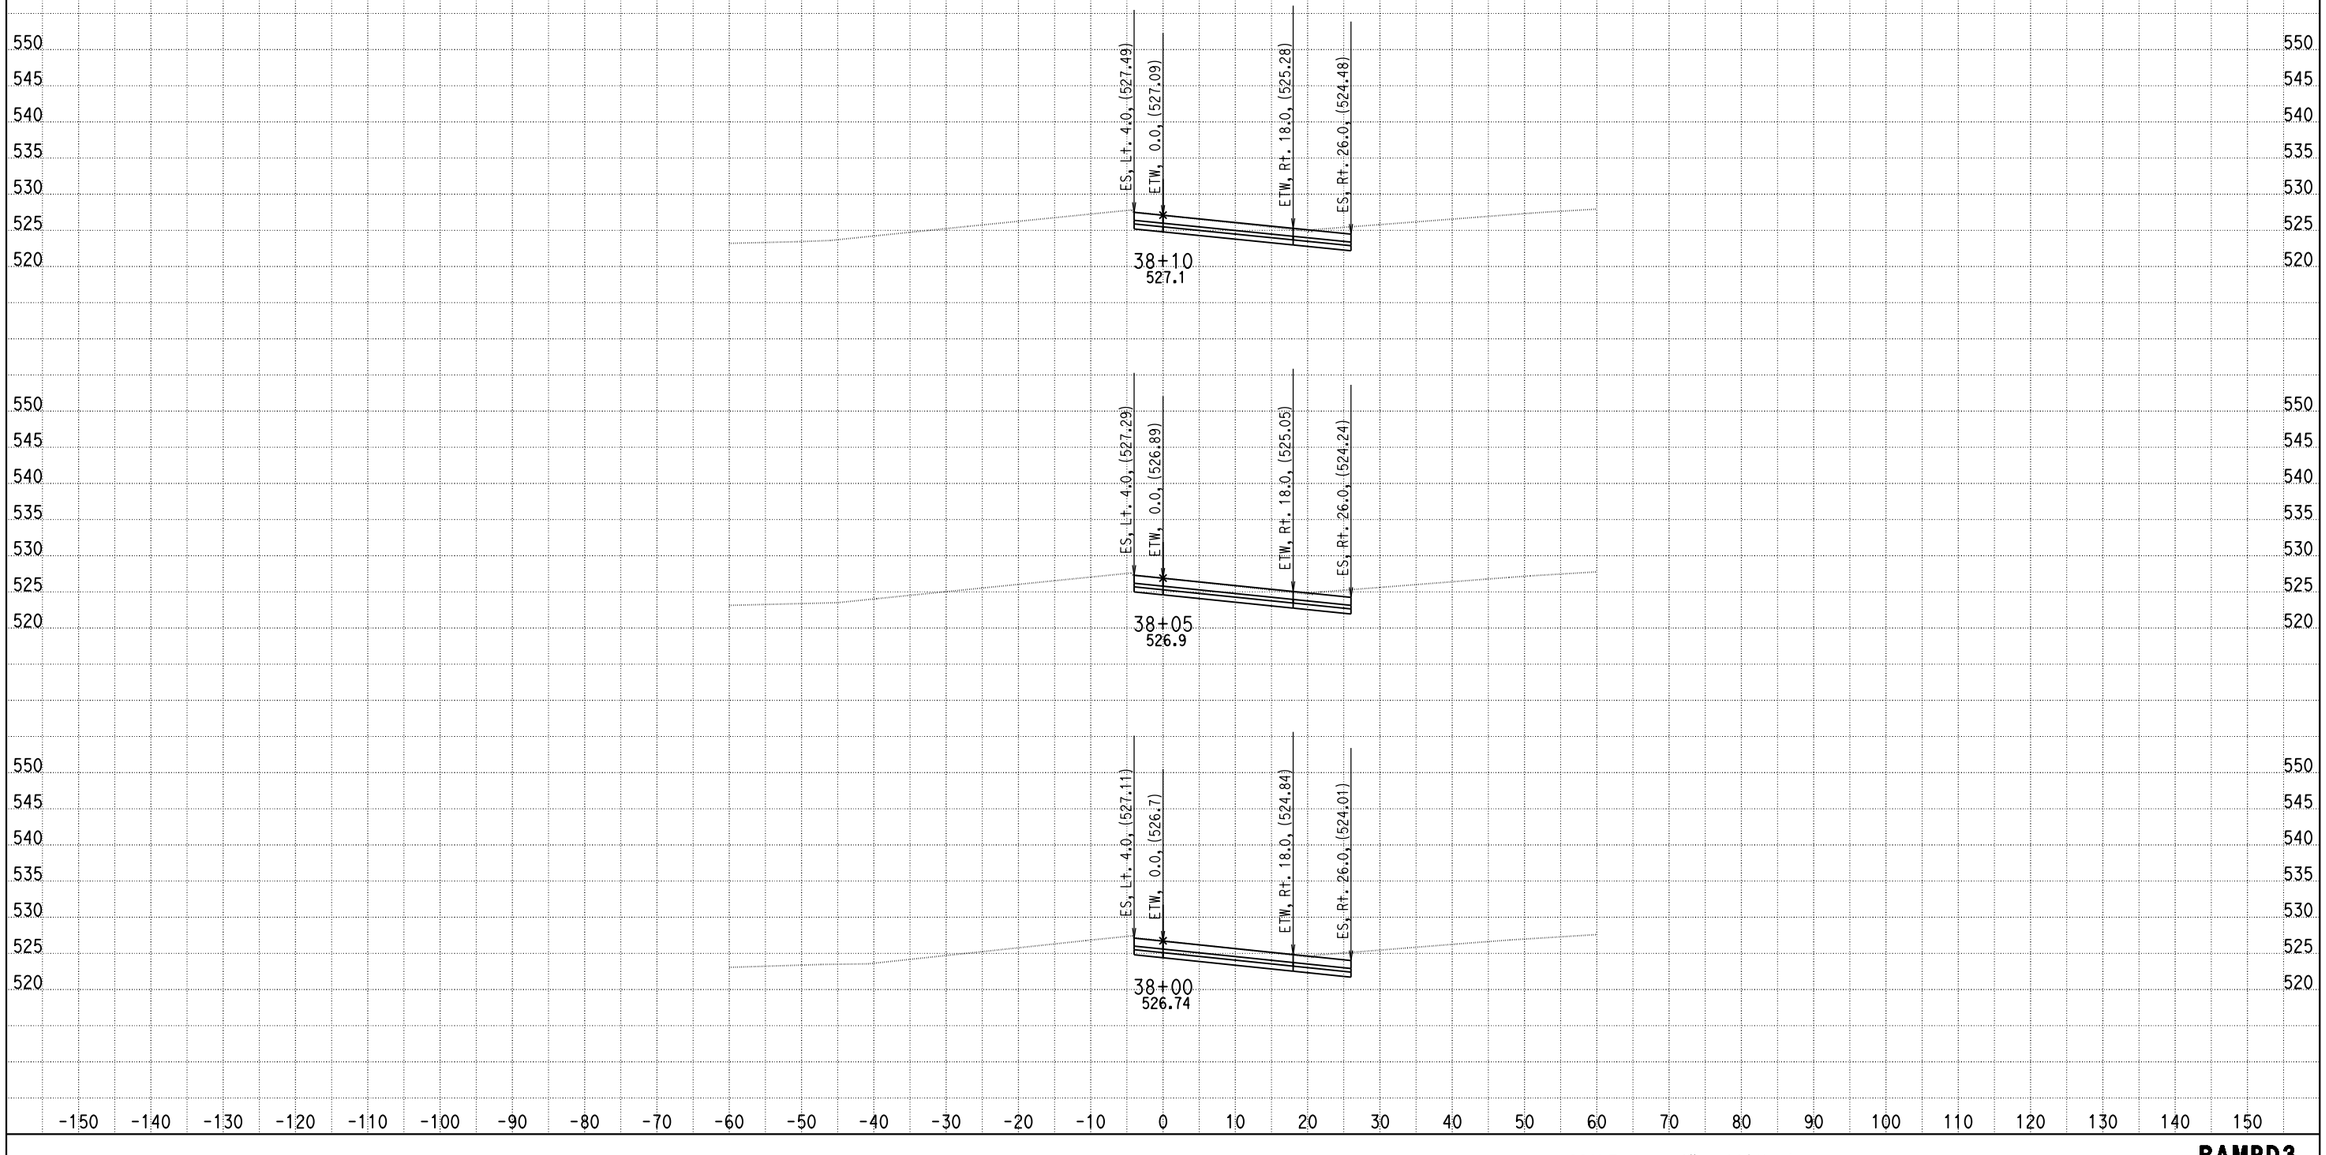

DATE: 9/10/2013

KC Project: 0818E File: D:\PROJECT\0818E\UPDATE-RAMP\hrd3-pro.ear

SCALE: 1" = 10' Horiz.
1" = 10' Vert.

All Dimensions are US Survey Feet

RAMPD3
CROSS SECTIONS

DESIGN STUDY ONLY

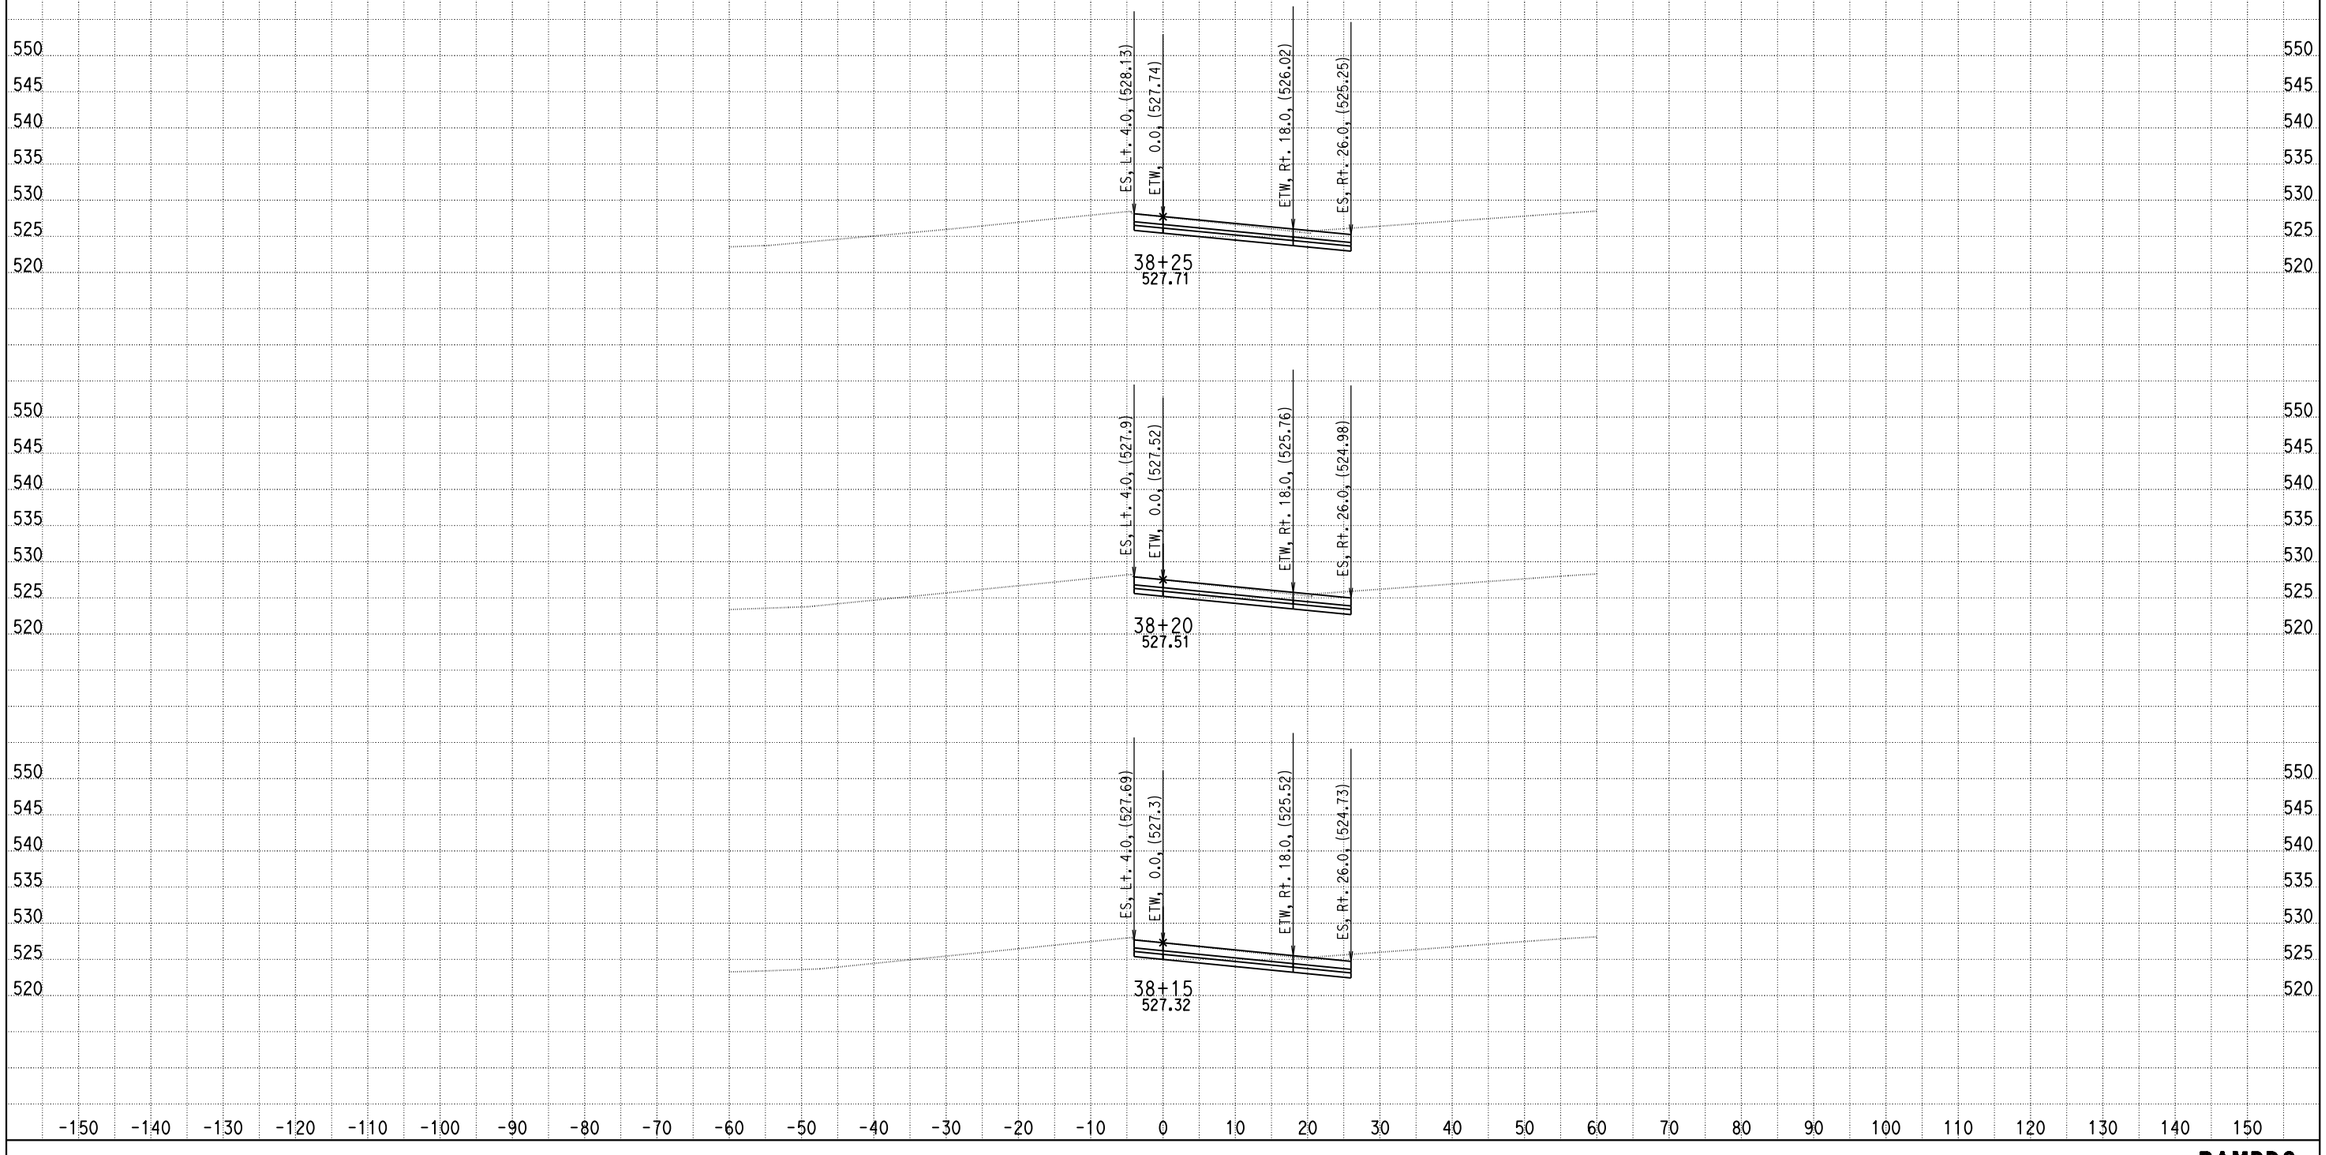

DATE: 9/10/2013

KC Project: 0818E File: D:\PROJECT\0818E\UPDATE-RAMP\hrd3-pro.ear

SCALE: 1" = 10' Horiz.
1" = 10' Vert.

All Dimensions are US Survey Feet

RAMPD3
CROSS SECTIONS

SHEET 27 OF XXX

DESIGN STUDY ONLY

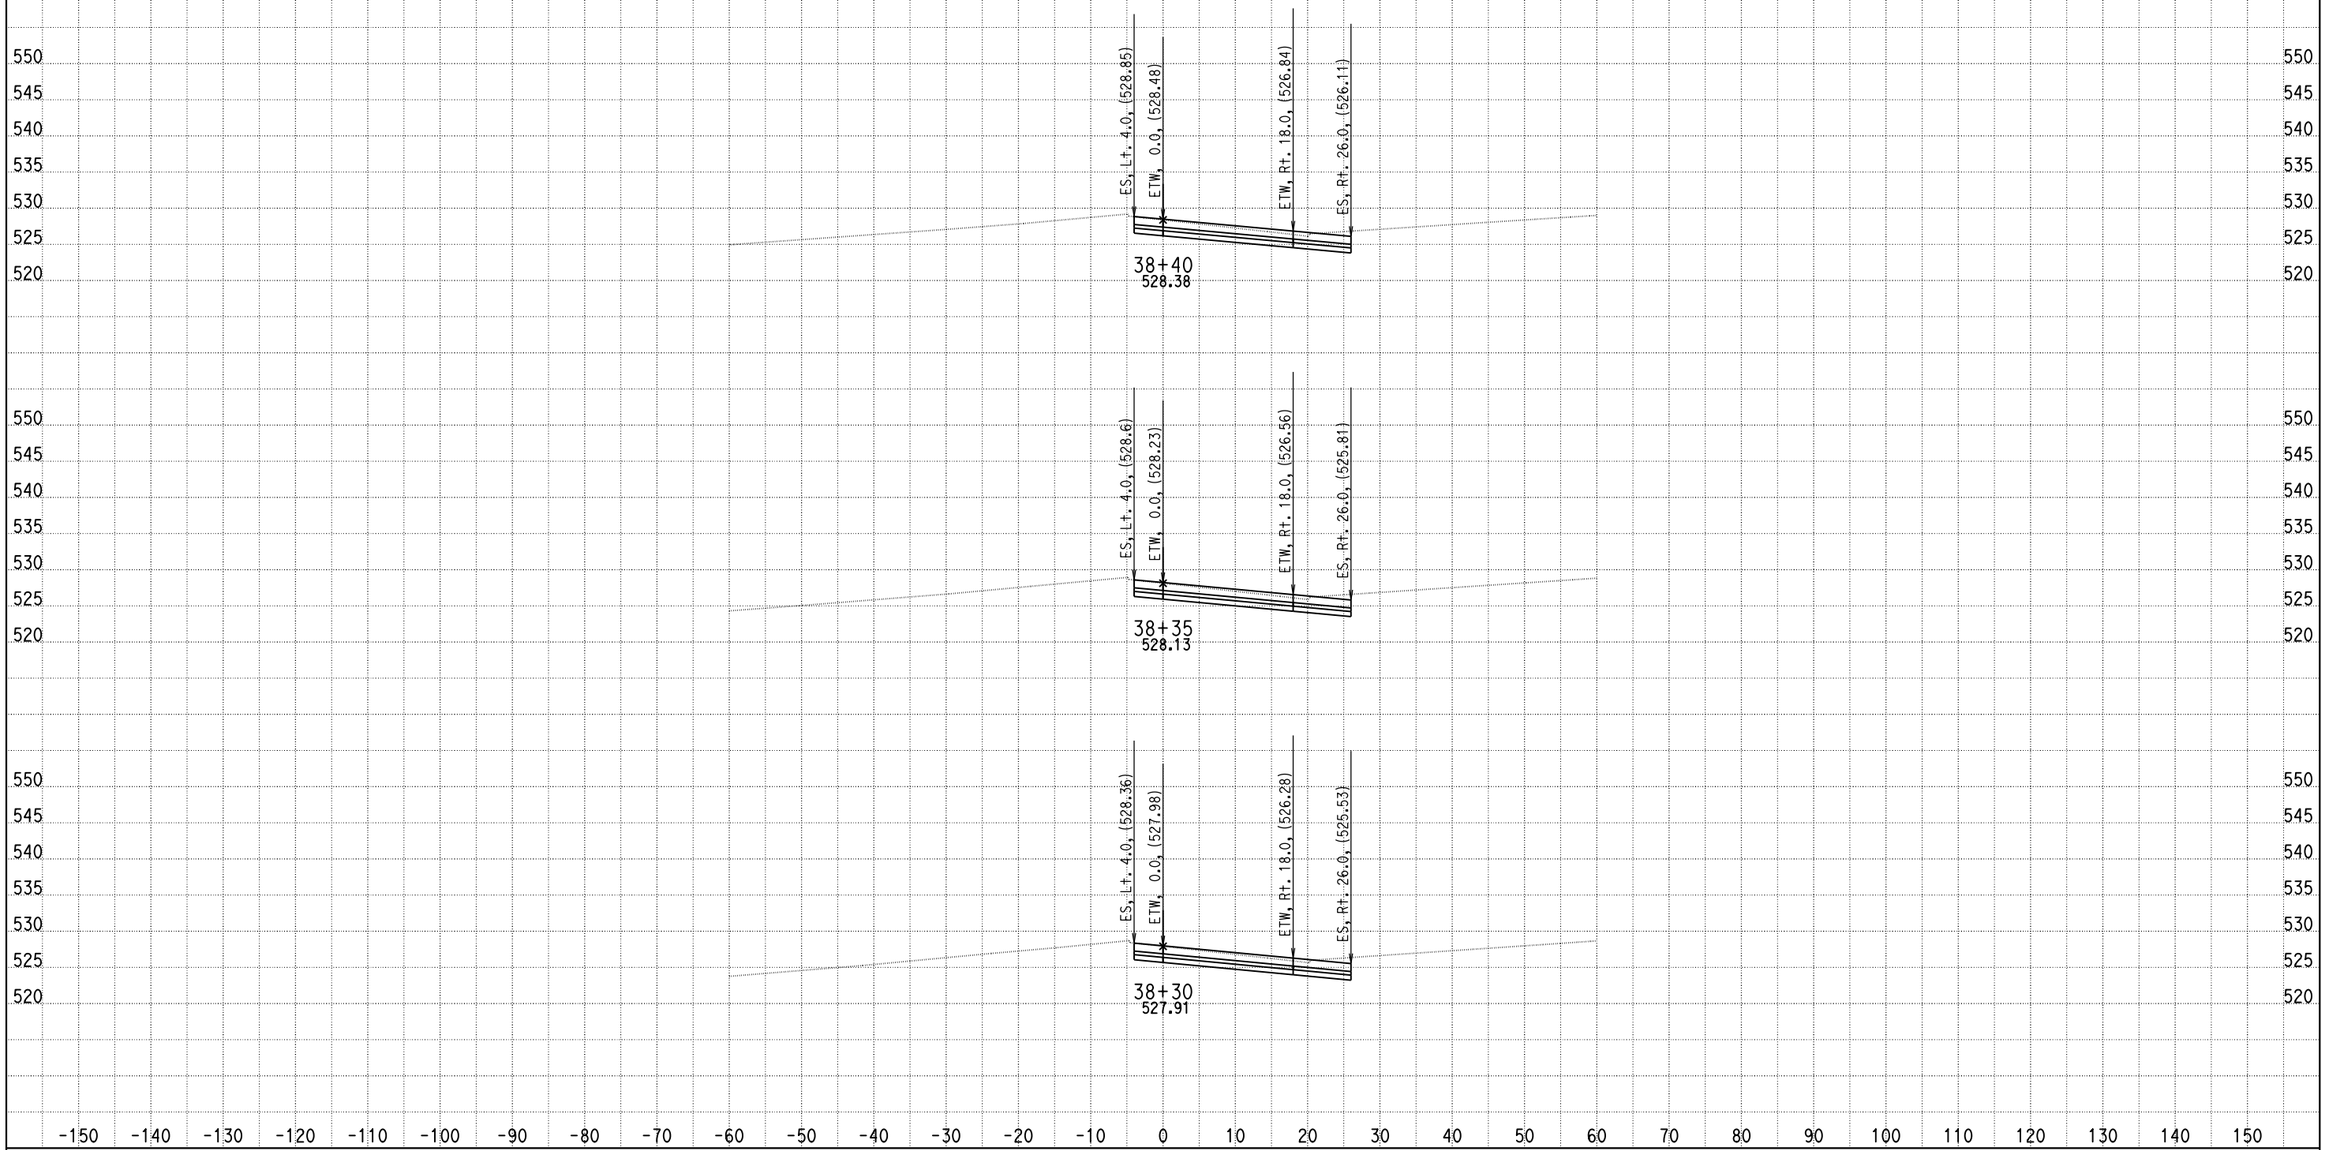

DATE: 9/10/2013

KC Project: 0818E File: D:\PROJECT\0818E\UPDATE-RAMP\hrd3-pro.ear

SCALE: 1" = 10' Horiz.
1" = 10' Vert.

All Dimensions are US Survey Feet

RAMPD3
CROSS SECTIONS

SHEET 28 OF XXX

DESIGN STUDY ONLY

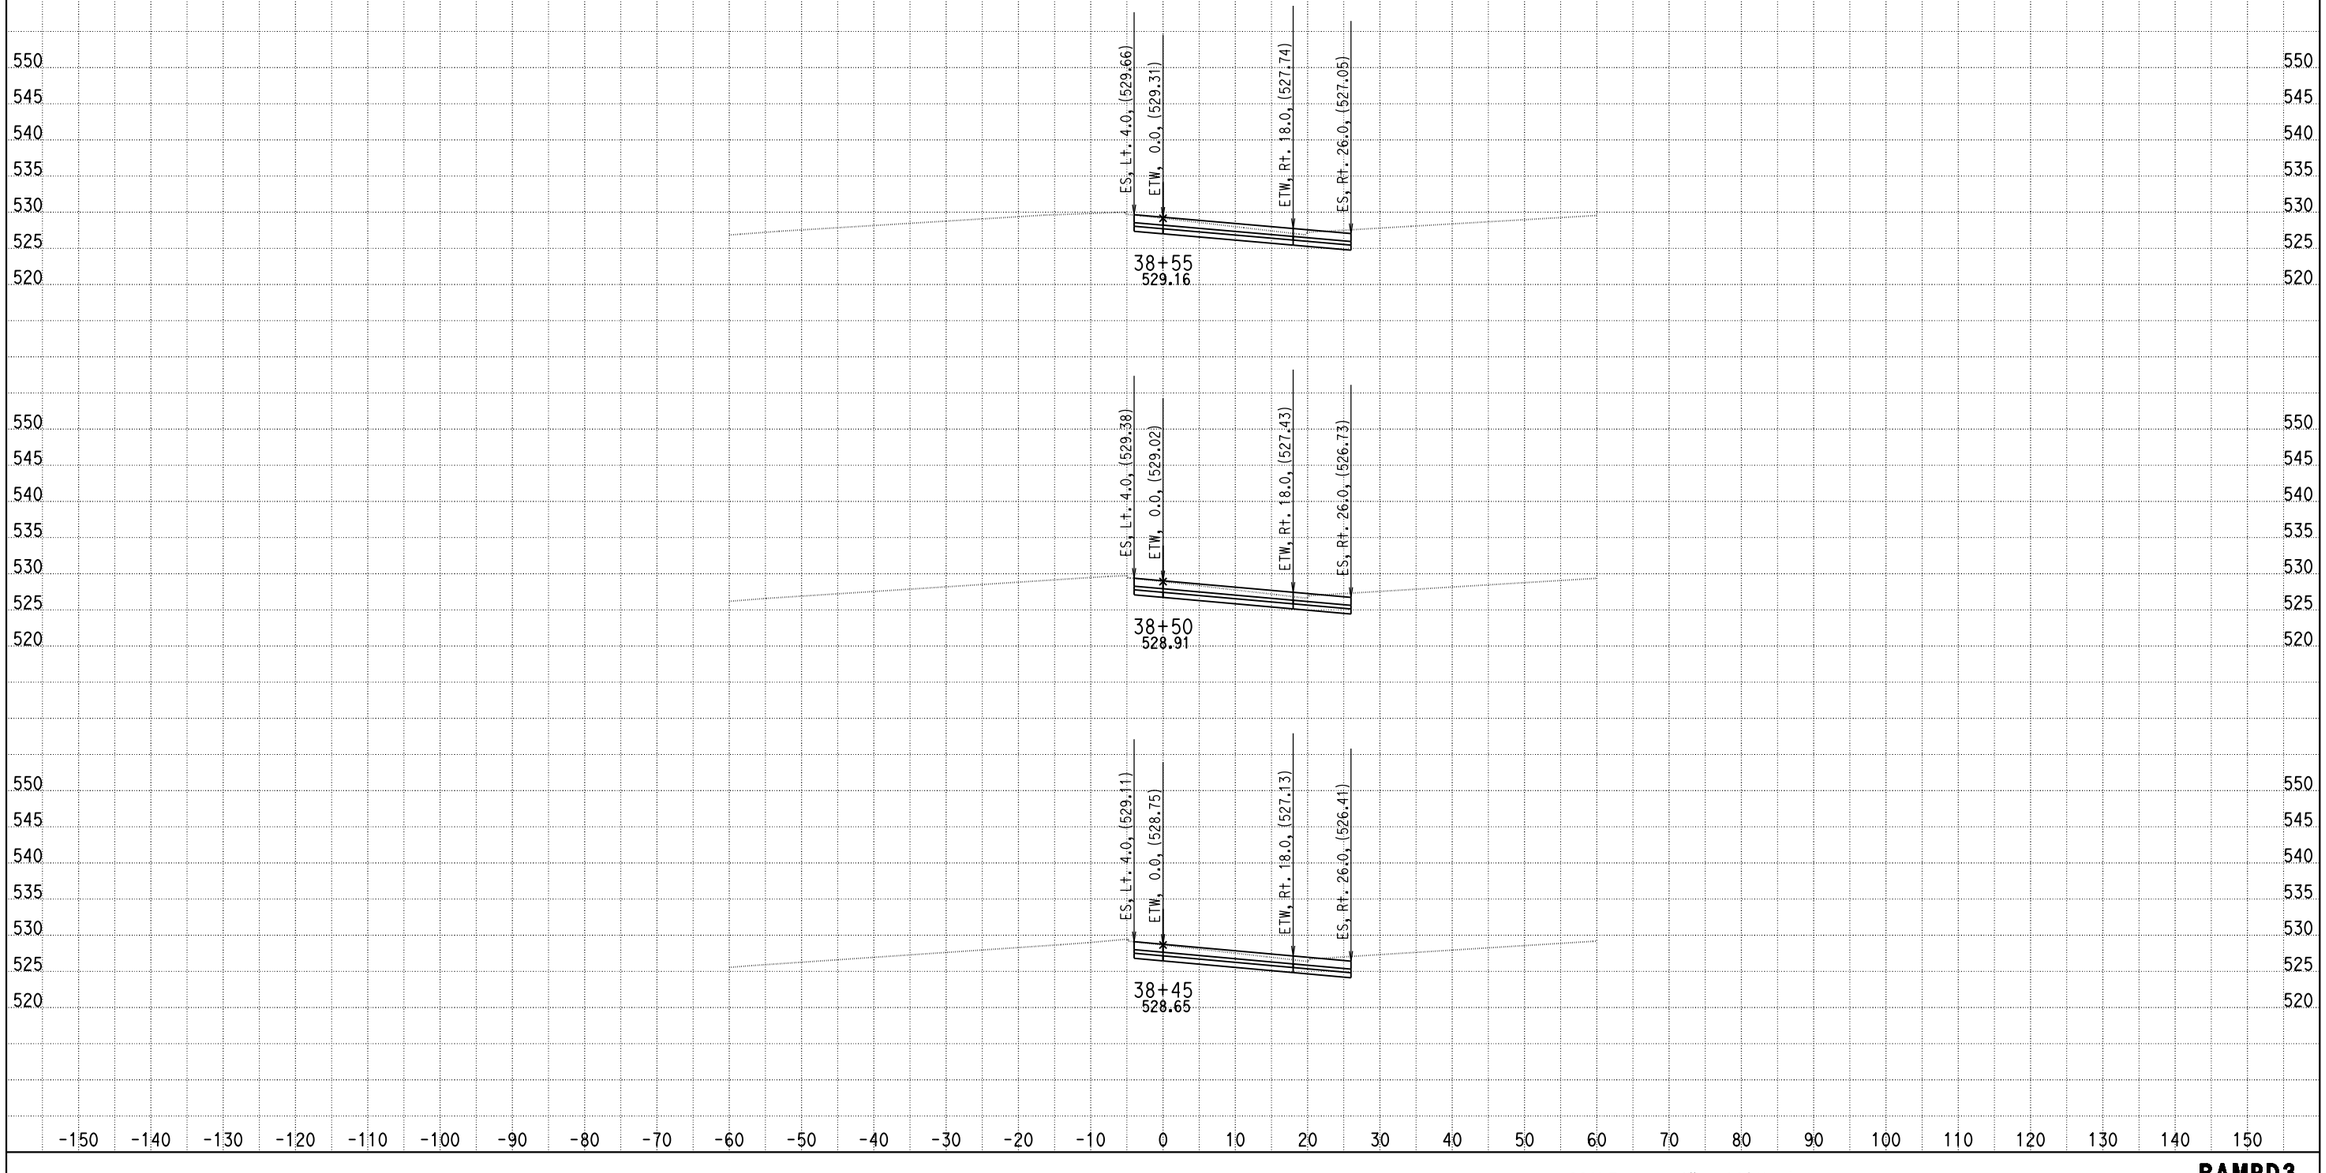

DATE: 9/10/2013

KC Project: 0818E File: D:\PROJECT\0818E\UPDATE-RAMP\hrd3-pro.ear

SCALE: 1" = 10' Horiz.
1" = 10' Vert.

All Dimensions are US Survey Feet

RAMPD3
CROSS SECTIONS

DESIGN STUDY ONLY

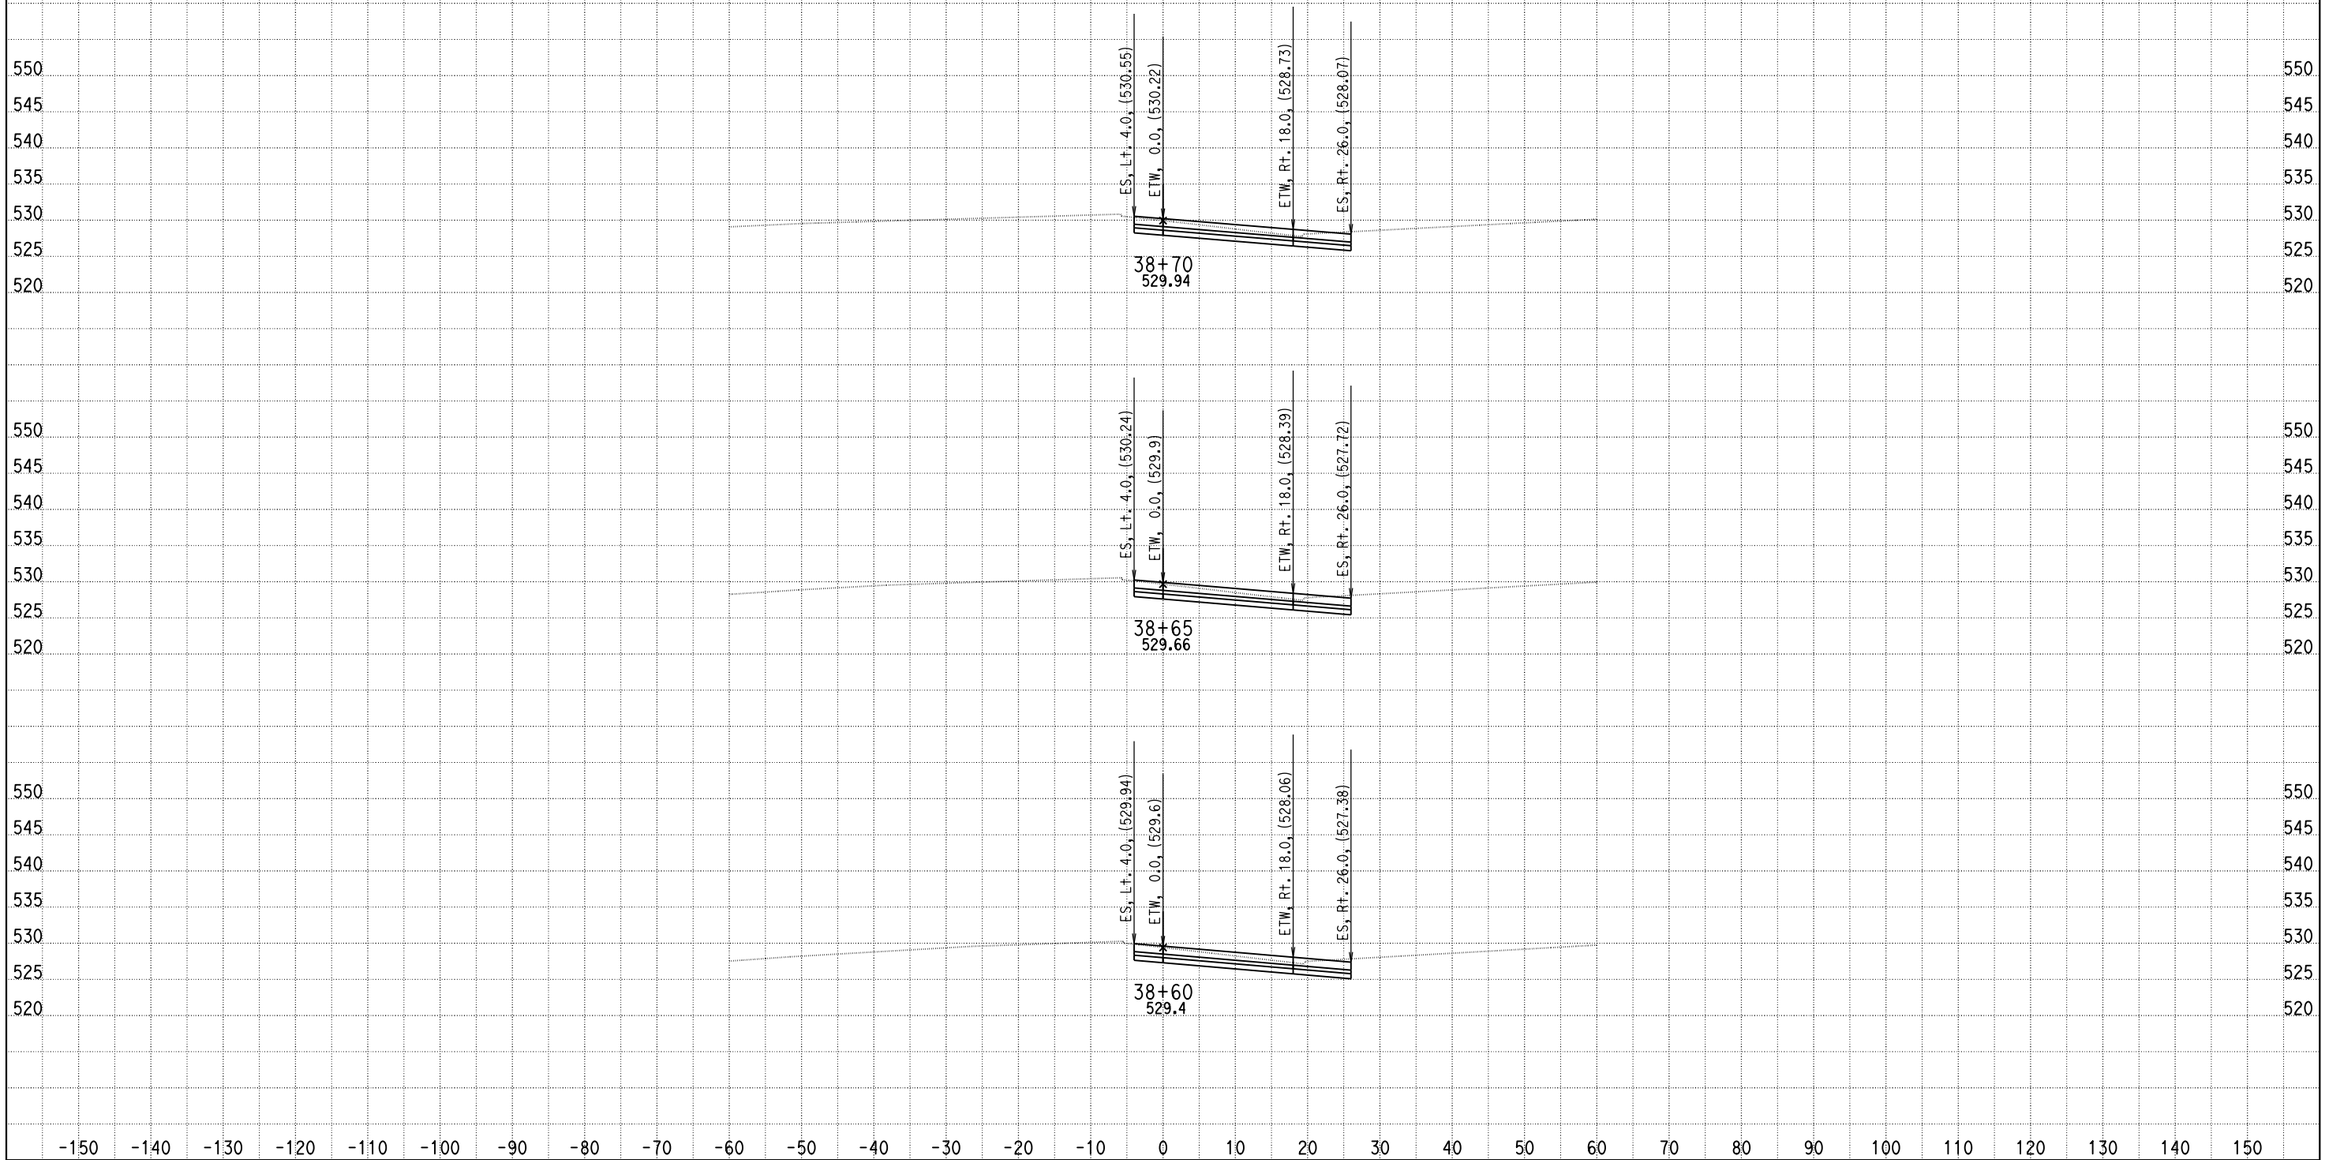

DATE: 9/10/2013

KC Project: 0818E File: D:\PROJECT\0818E\UPDATE-RAMP\hrd3-pro.ear

SCALE: 1" = 10' Horiz.
1" = 10' Vert.

All Dimensions are US Survey Feet

RAMPD3
CROSS SECTIONS

SHEET 30 OF XXX

DESIGN STUDY ONLY

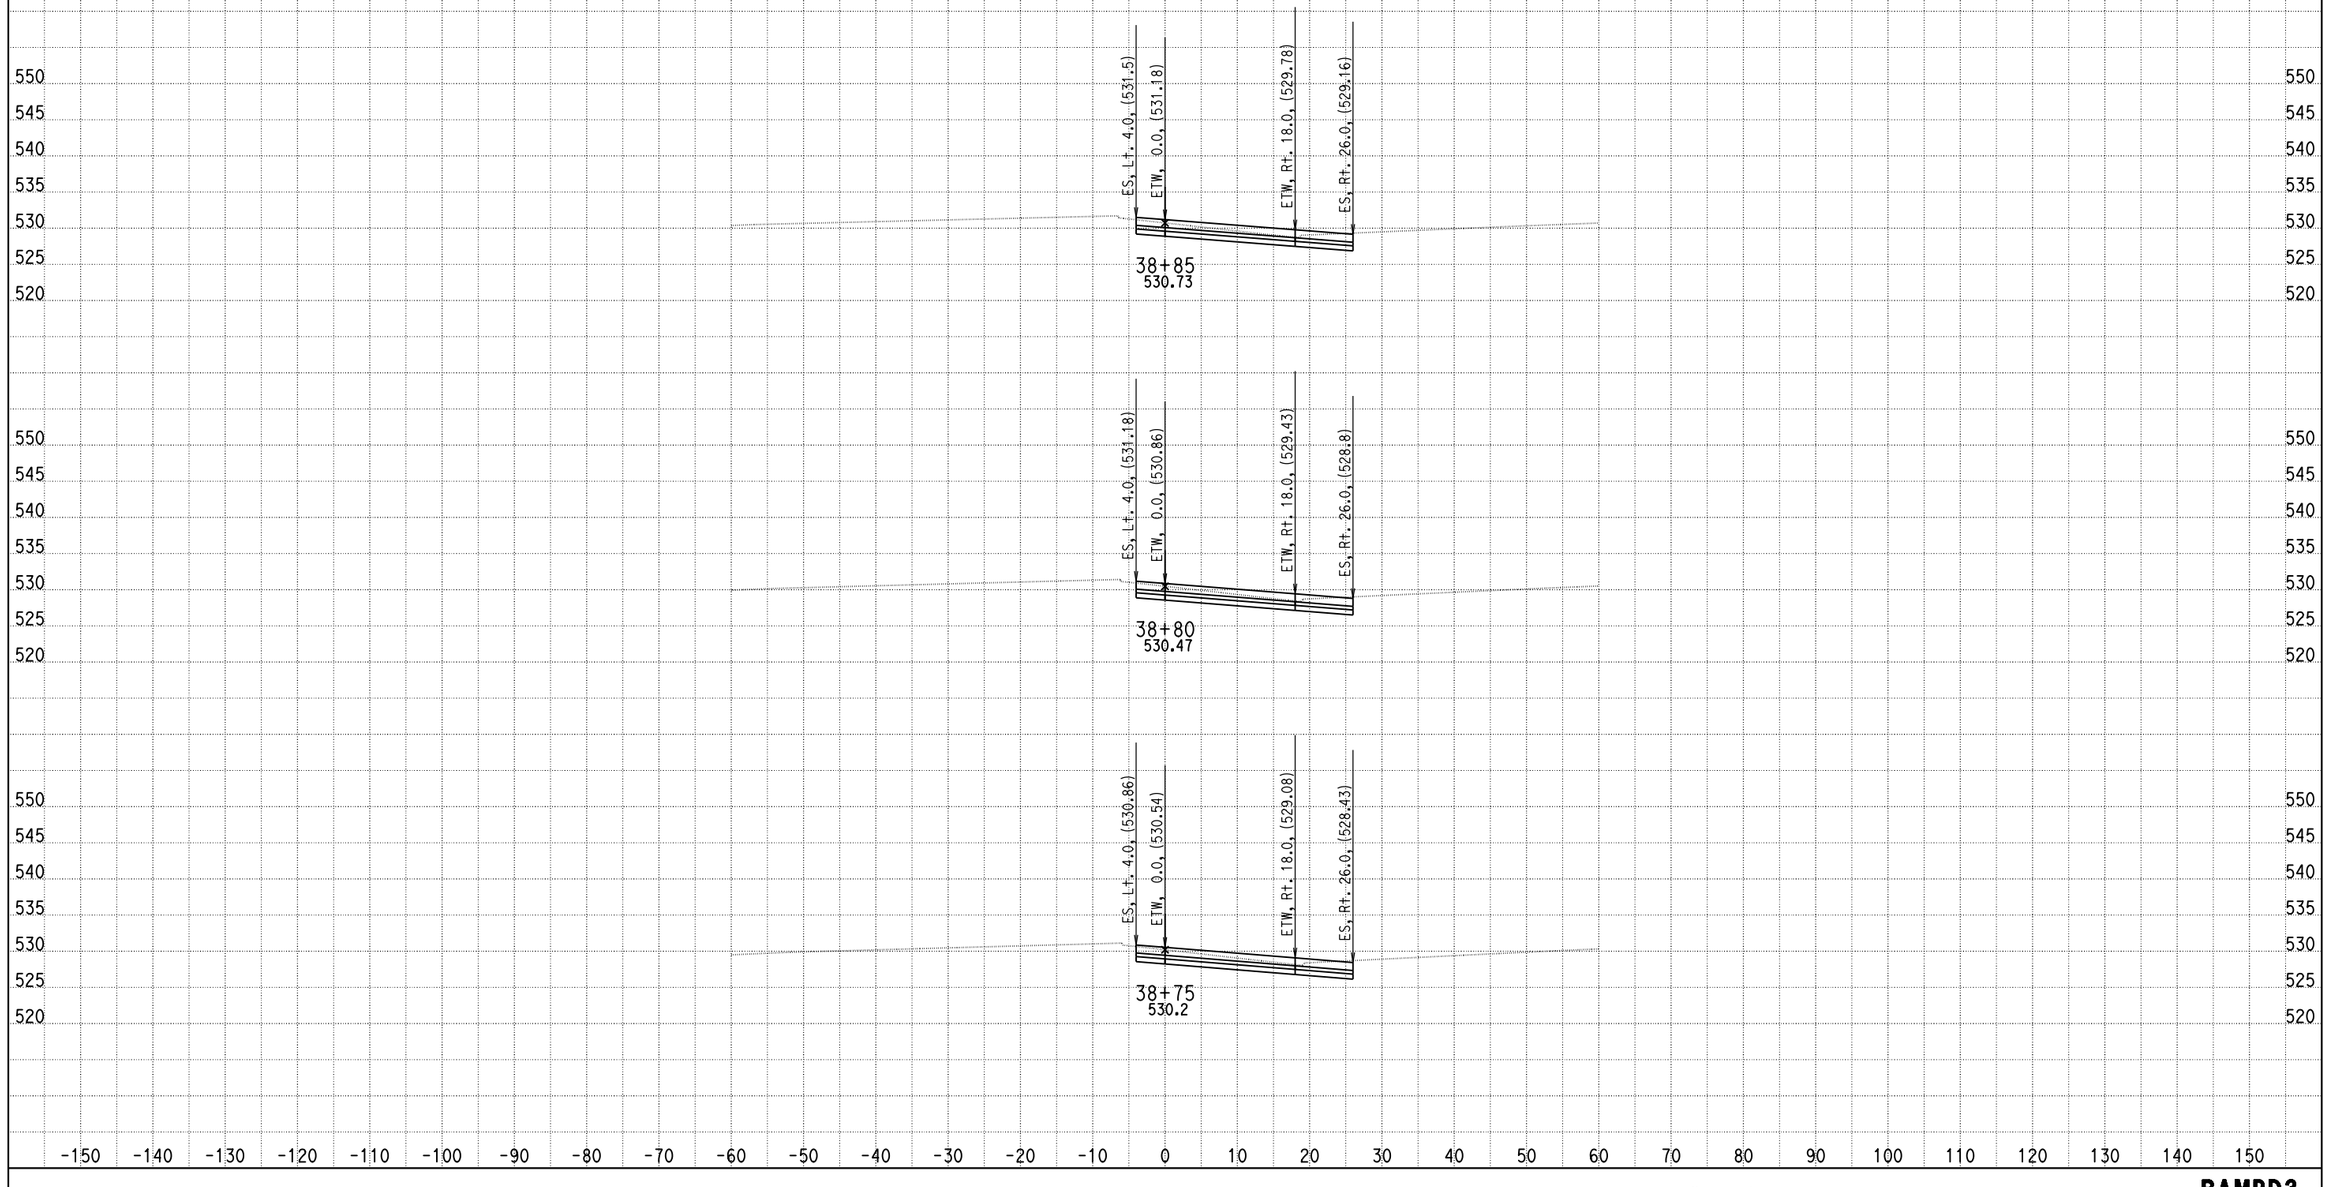

DATE: 9/10/2013

KC Project: 0818E File: D:\PROJECT\0818E\UPDATE-RAMP\hrd3-pro.ear

SCALE: 1" = 10' Horiz.
1" = 10' Vert.

All Dimensions are US Survey Feet

RAMPD3
CROSS SECTIONS

SHEET 31 OF XXX

DESIGN STUDY ONLY

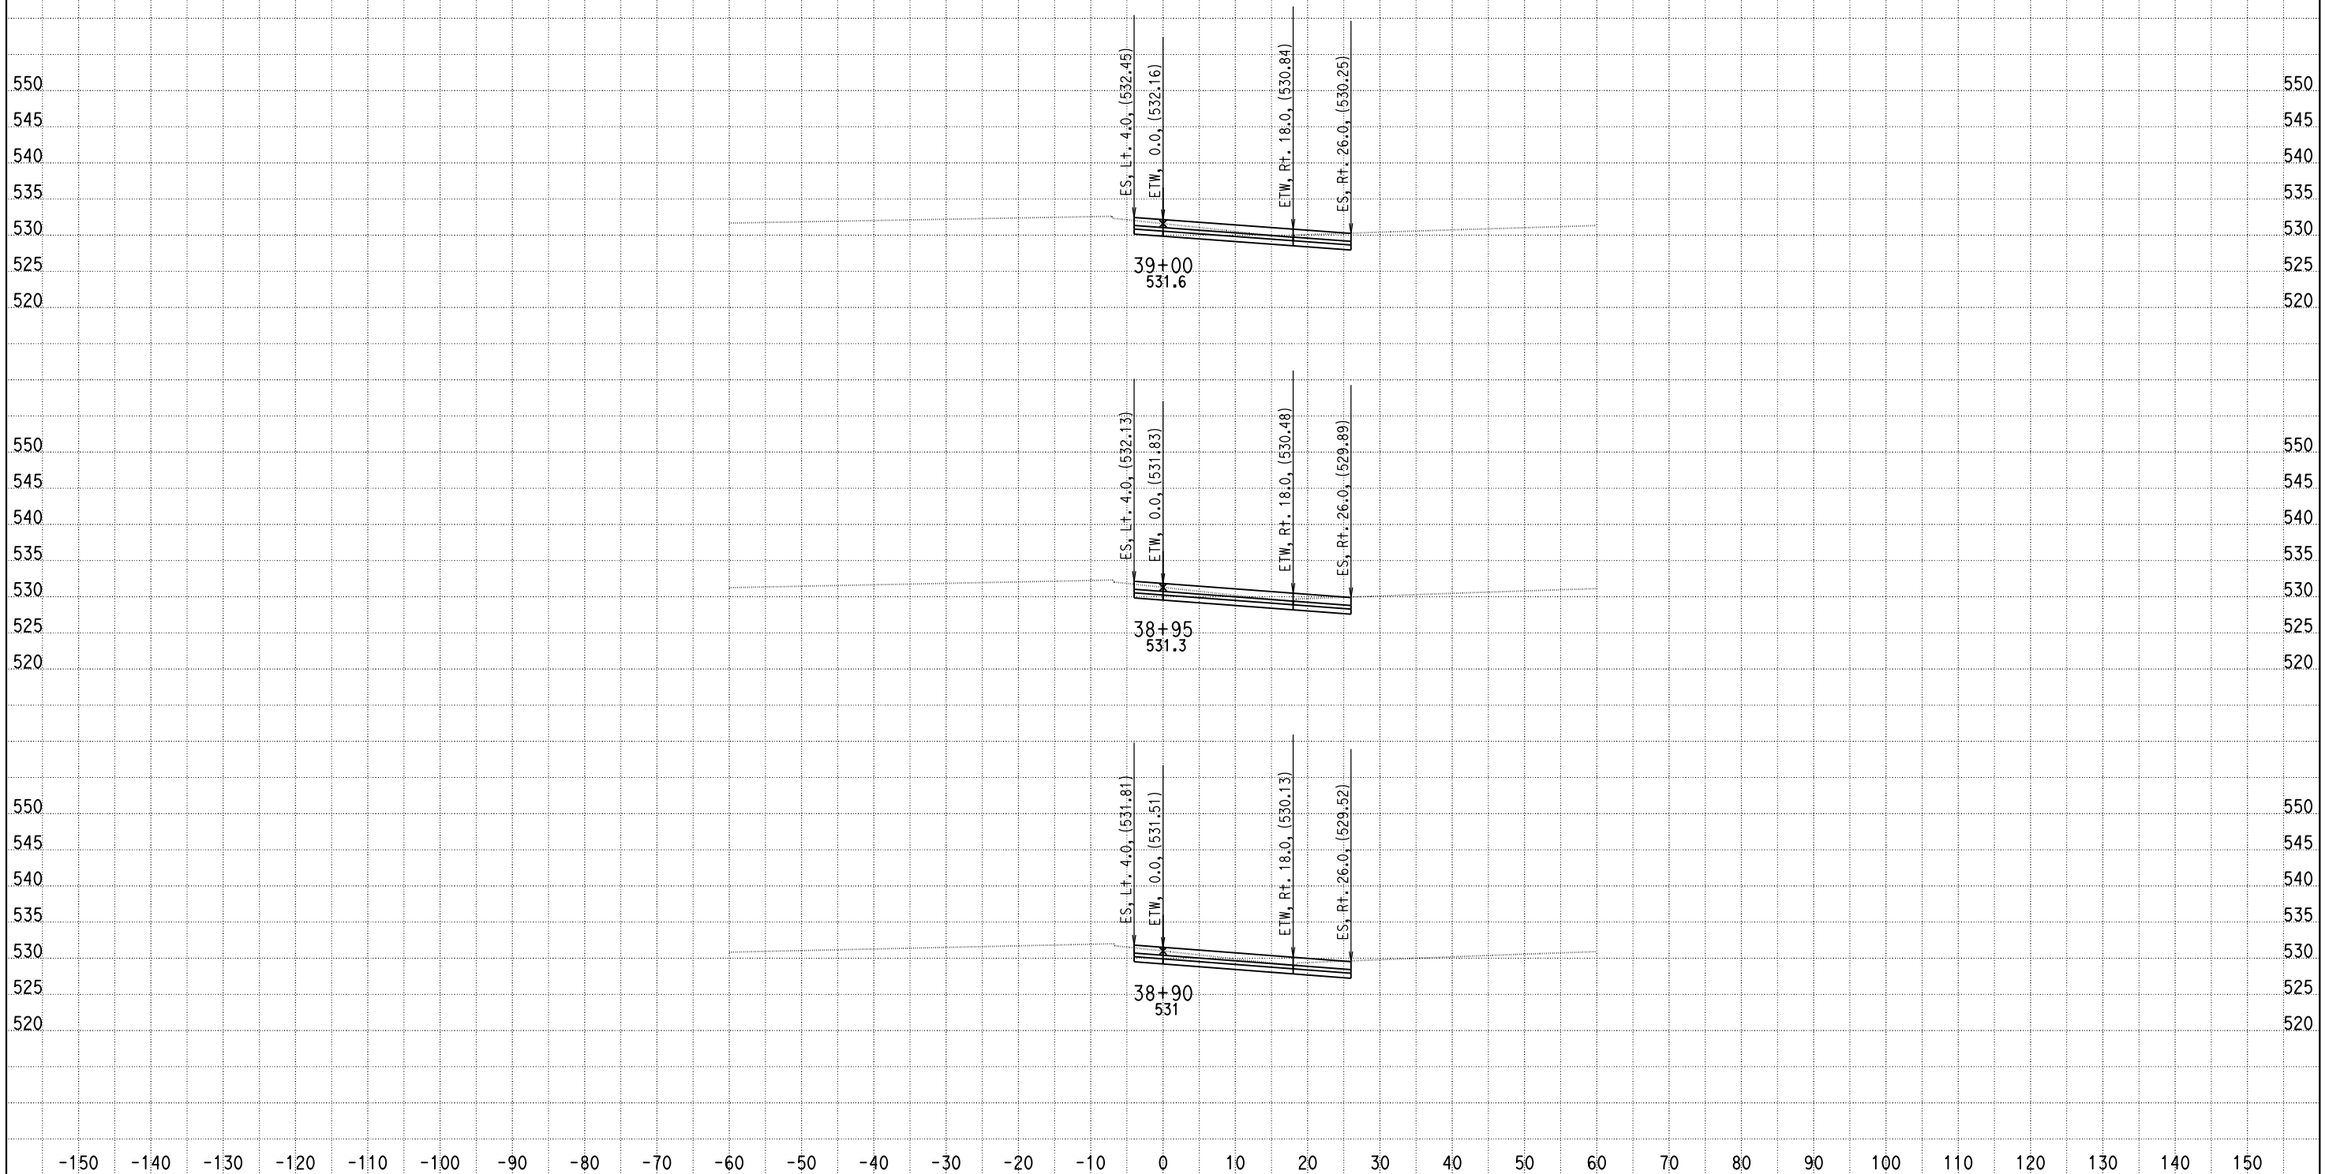

DATE: 9/10/2013

KC Project: 0818E File: D:\PROJECT\0818E\UPDATE-RAMP\hrd3-pro.ear

SCALE: 1" = 10' Horiz.
1" = 10' Vert.

All Dimensions are US Survey Feet

RAMPD3
CROSS SECTIONS

SHEET 32 OF XXX

DESIGN STUDY ONLY

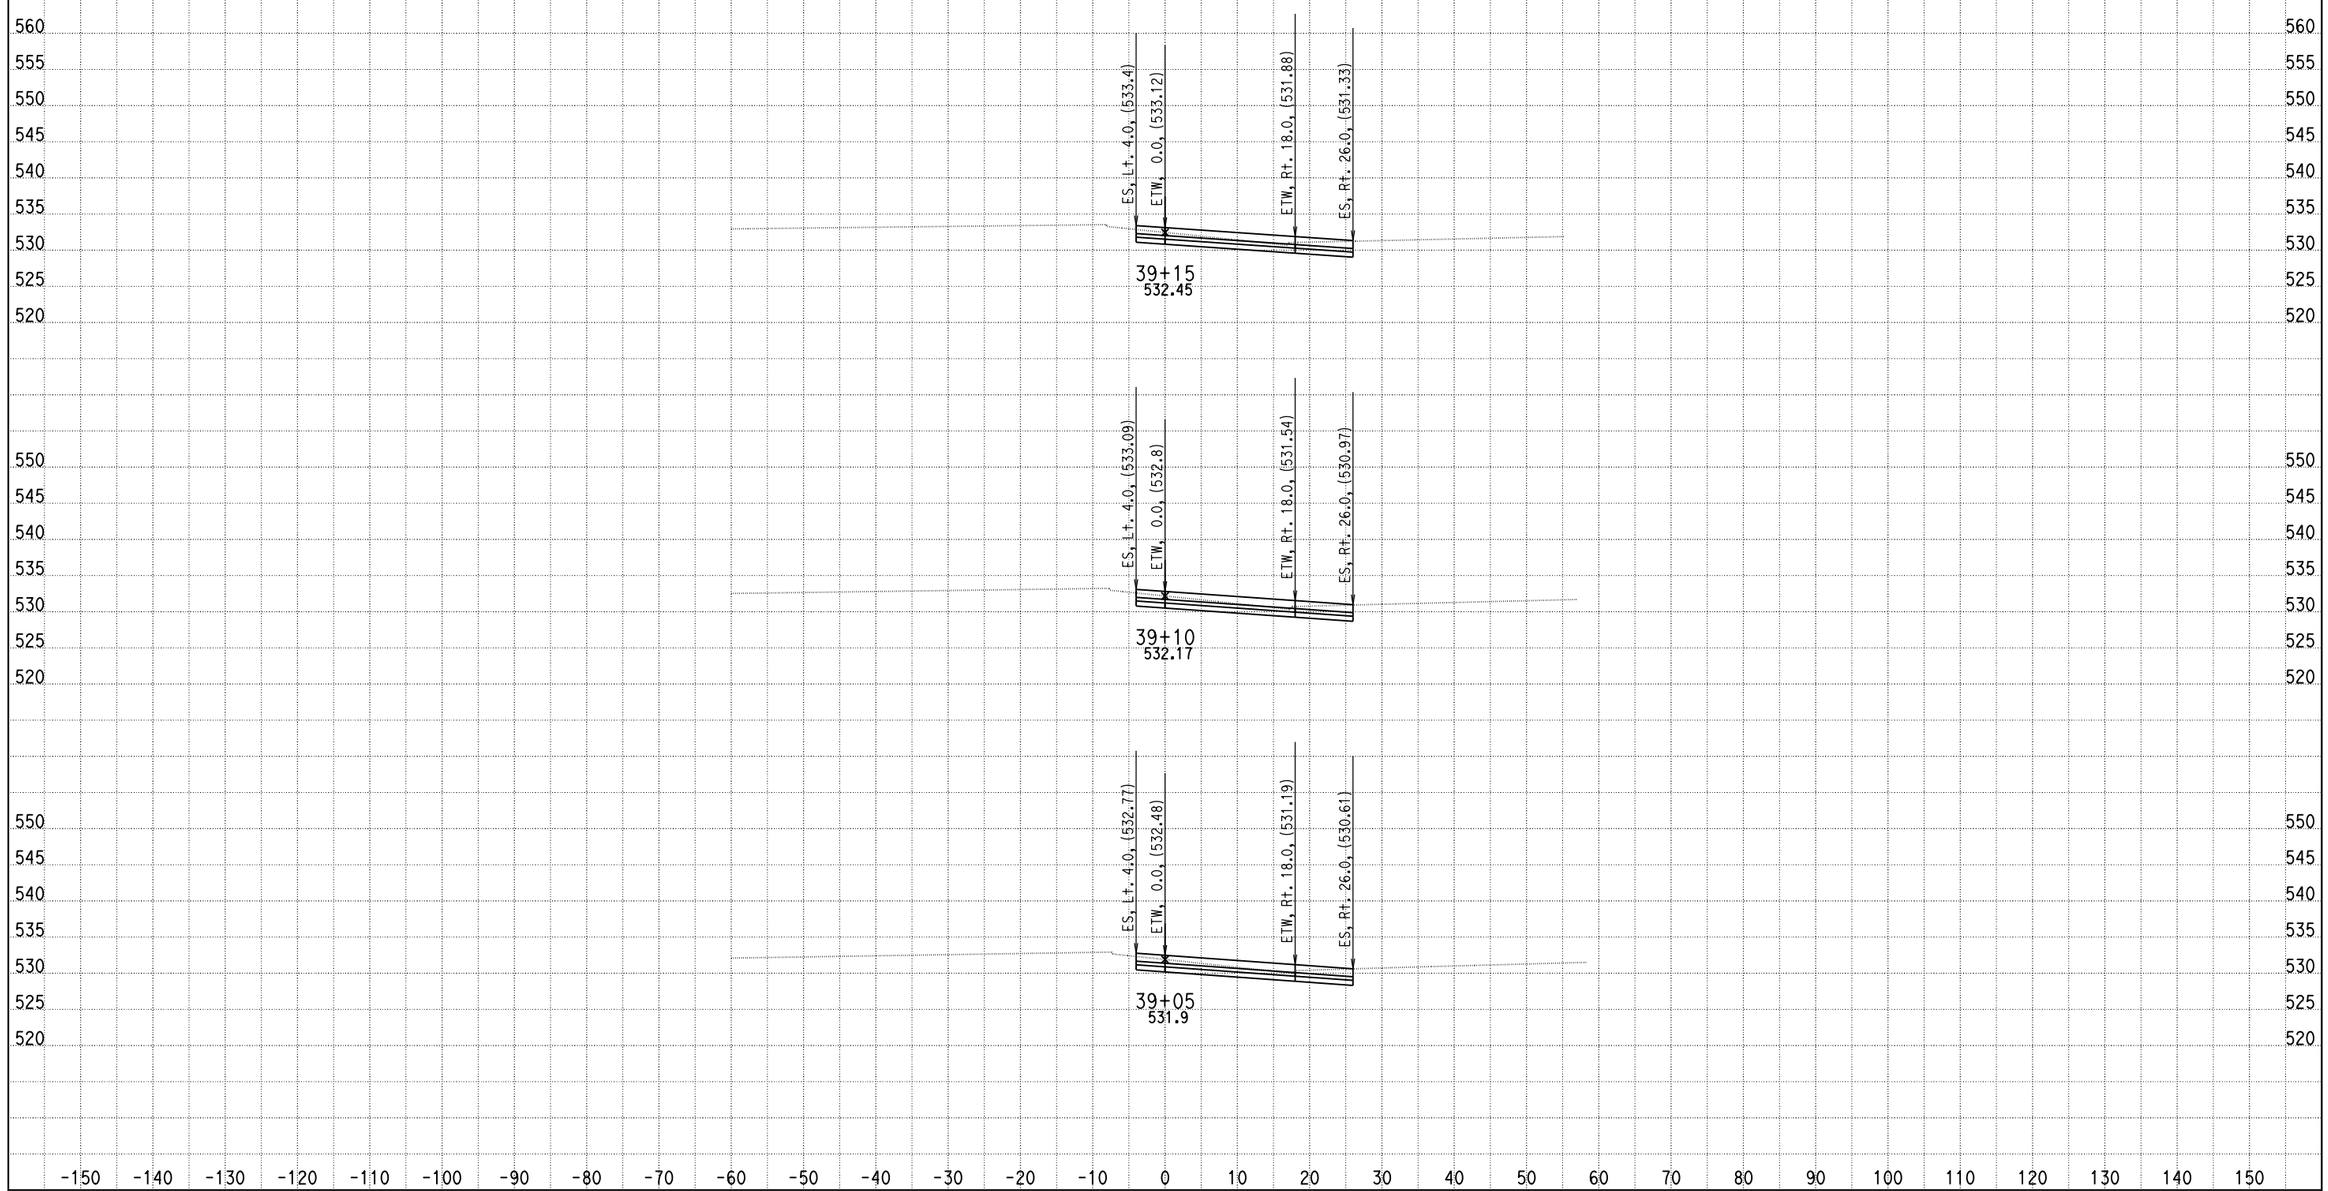

DATE: 9/10/2013

KC Project: 0818E File: D:\PROJECT\0818E\UPDATE-RAMP\hrd3-pro.ear

SCALE: 1" = 10' Horiz.
1" = 10' Vert.

All Dimensions are US Survey Feet

RAMPD3
CROSS SECTIONS

SHEET 33 OF XXX

DESIGN STUDY ONLY

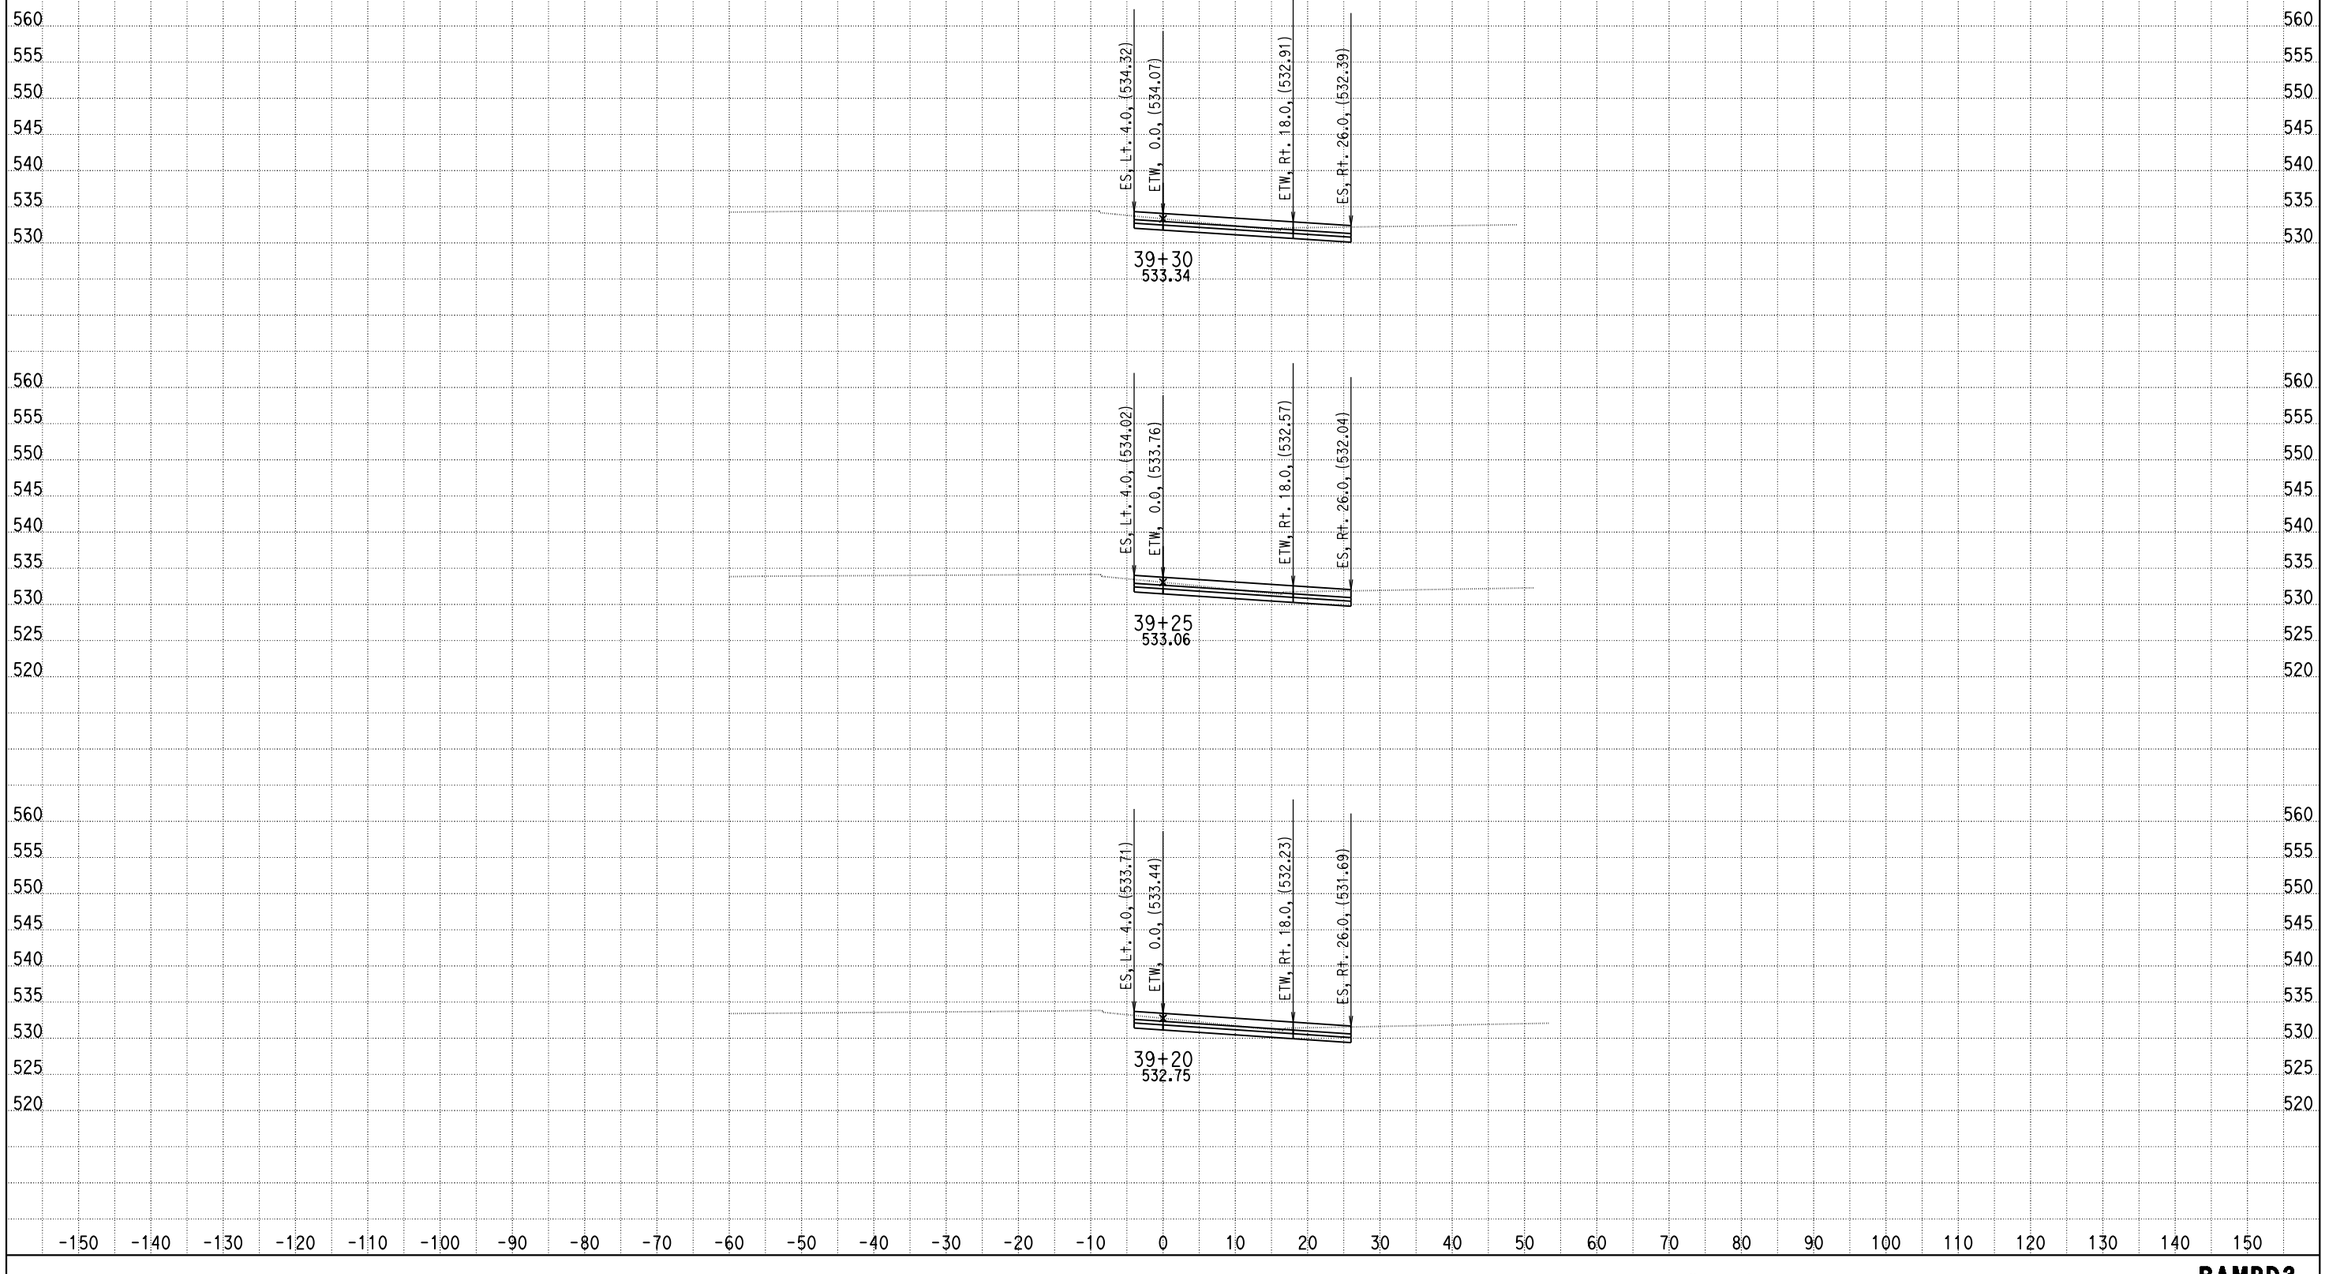

DATE: 9/10/2013

KC Project: 0818E File: D:\PROJECT\0818E\UPDATE-RAMP\hrd3-pro.ear

SCALE: 1" = 10' Horiz.
1" = 10' Vert.

All Dimensions are US Survey Feet

RAMPD3
CROSS SECTIONS

DESIGN STUDY ONLY

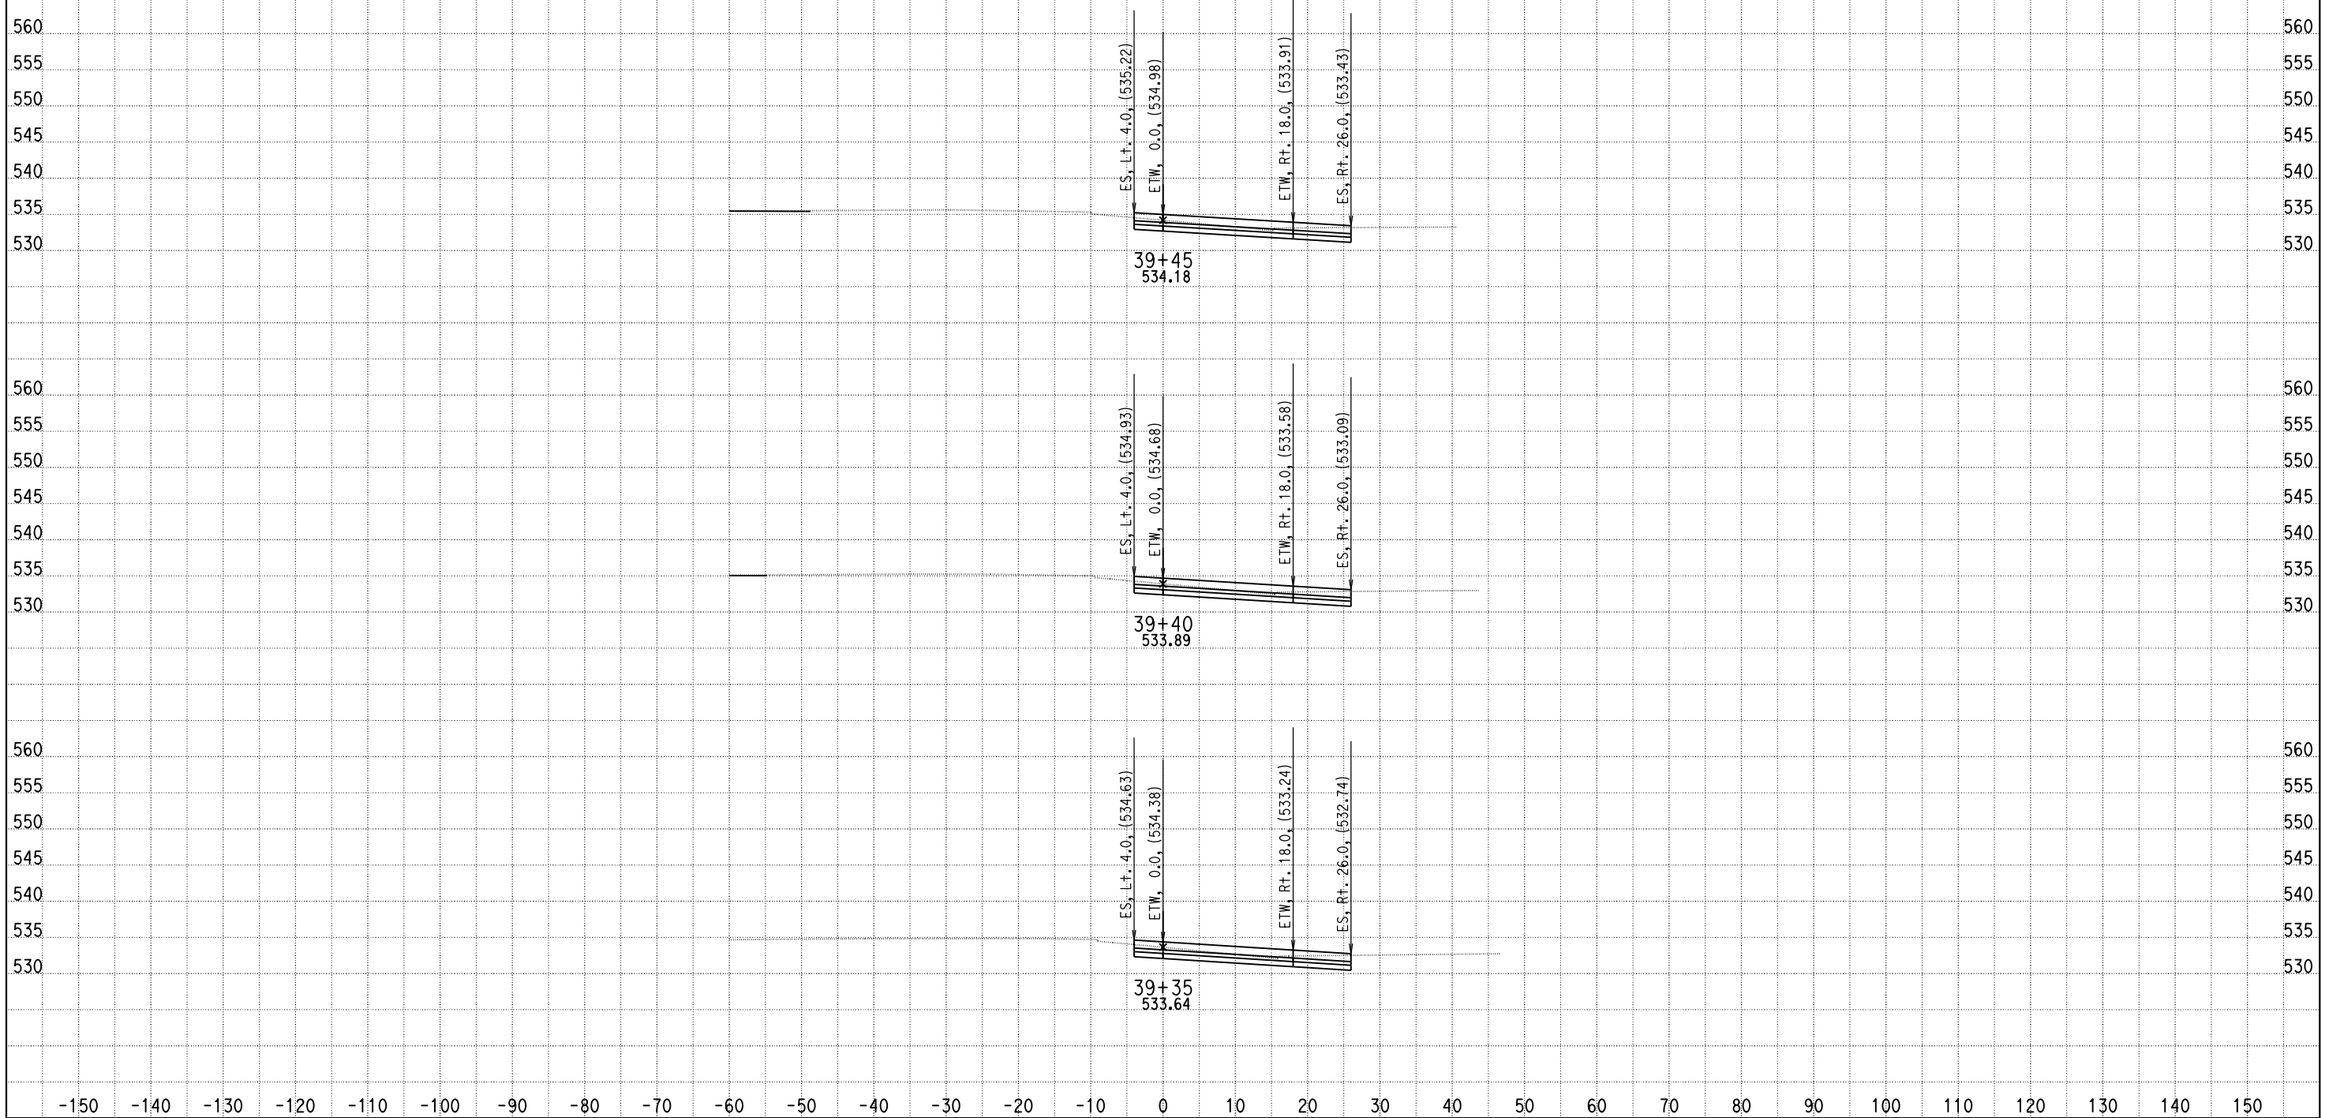

DATE: 9/10/2013

KC Project: 0818E File: D:\PROJECT\0818E\UPDATE-RAMP\hrd3-pro.ear

SCALE: 1" = 10' Horiz.
1" = 10' Vert.

All Dimensions are US Survey Feet

RAMPD3
CROSS SECTIONS

SHEET 35 OF XXX

DESIGN STUDY ONLY

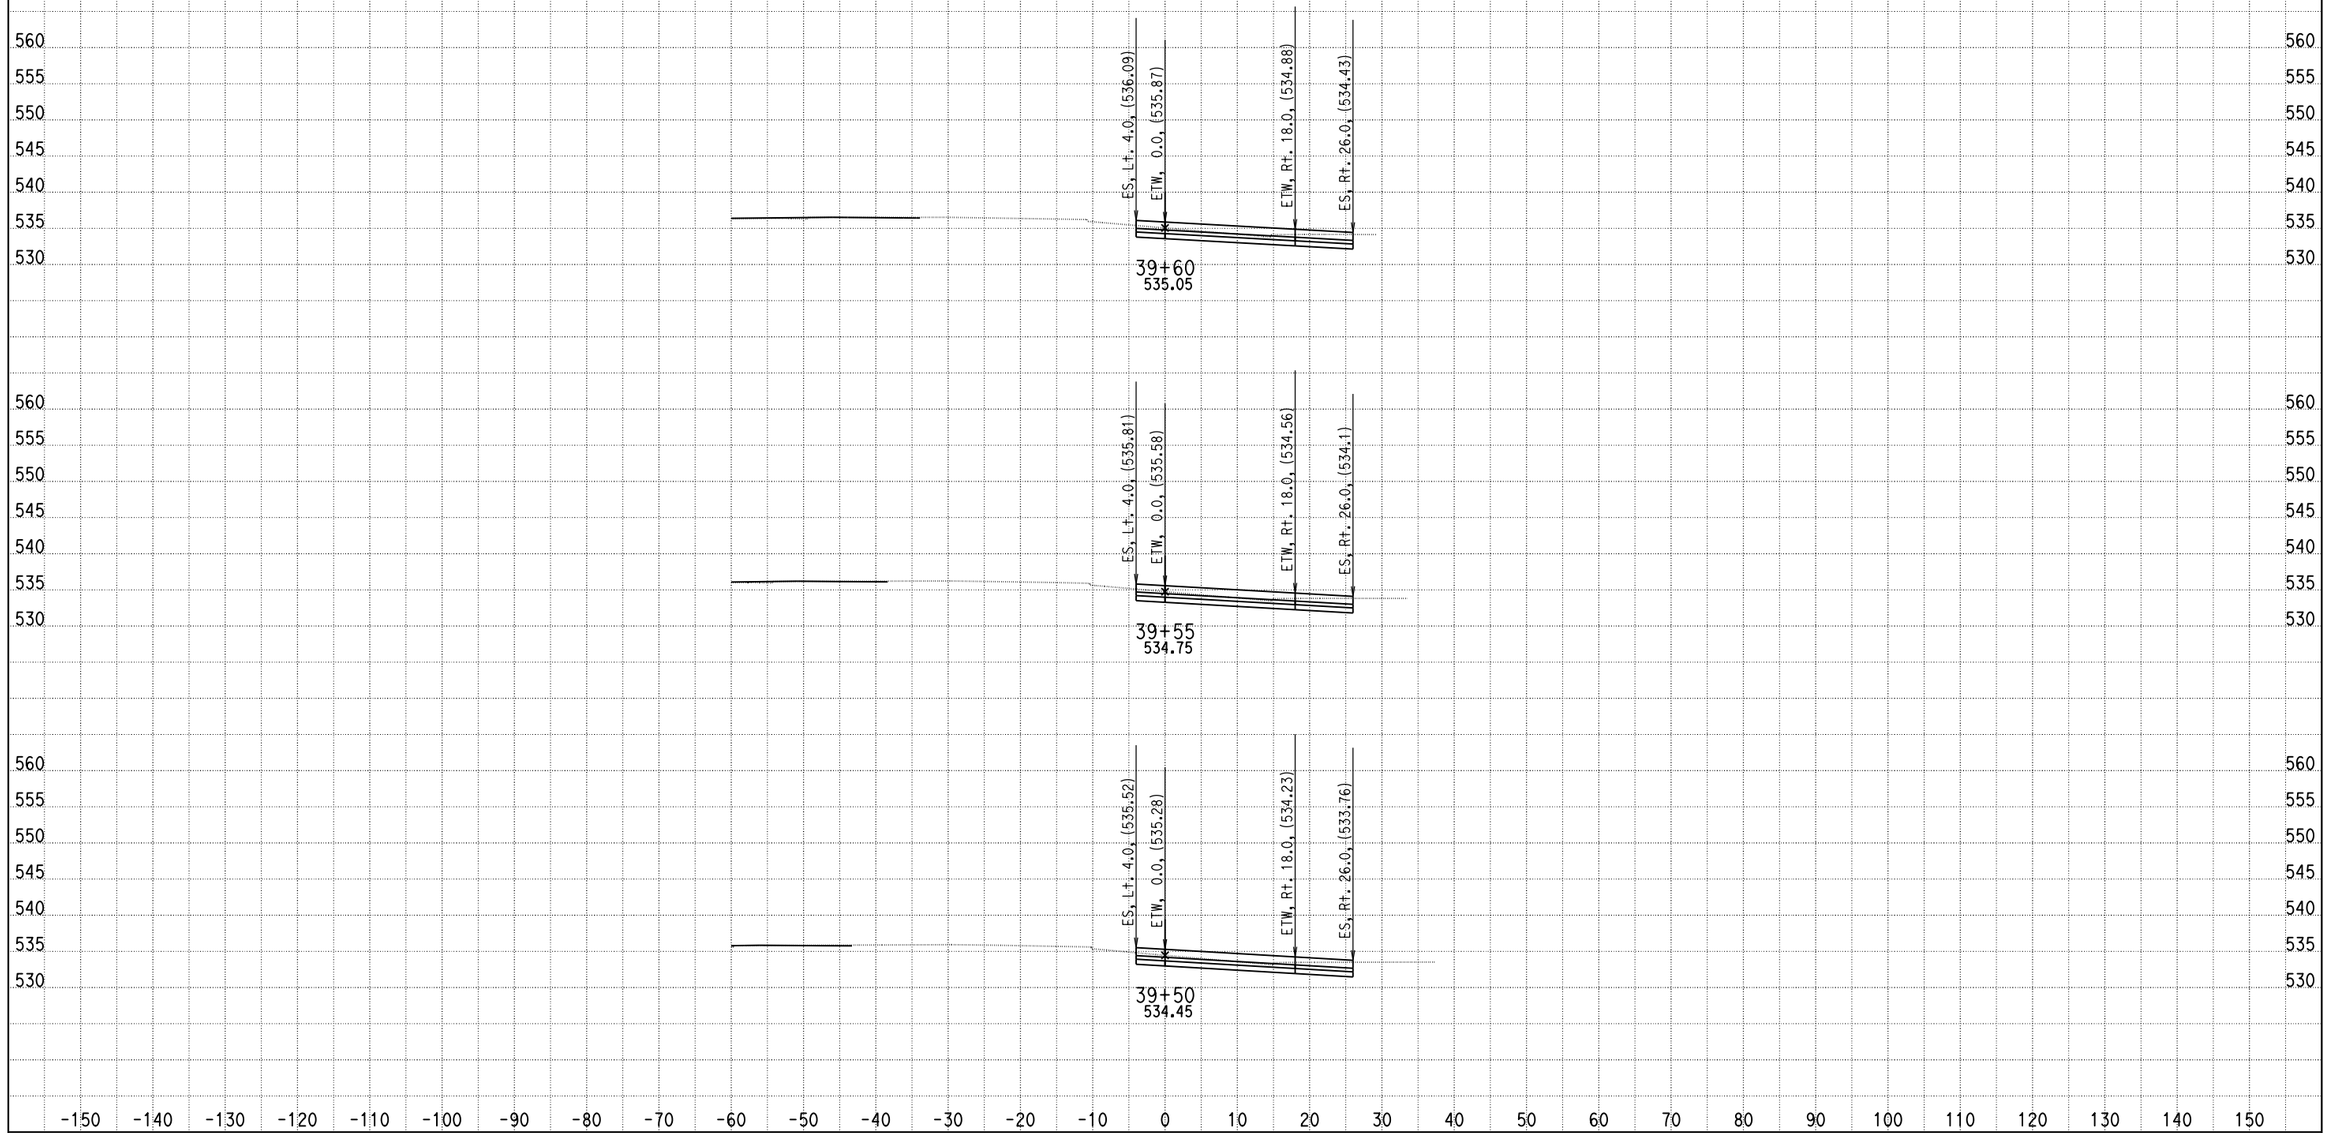

DATE: 9/10/2013

KC Project: 0818E File: D:\PROJECT\0818E\UPDATE-RAMP\hrd3-pro.ear

SCALE: 1" = 10' Horiz.
1" = 10' Vert.

All Dimensions are US Survey Feet

RAMPD3
CROSS SECTIONS

DESIGN STUDY ONLY

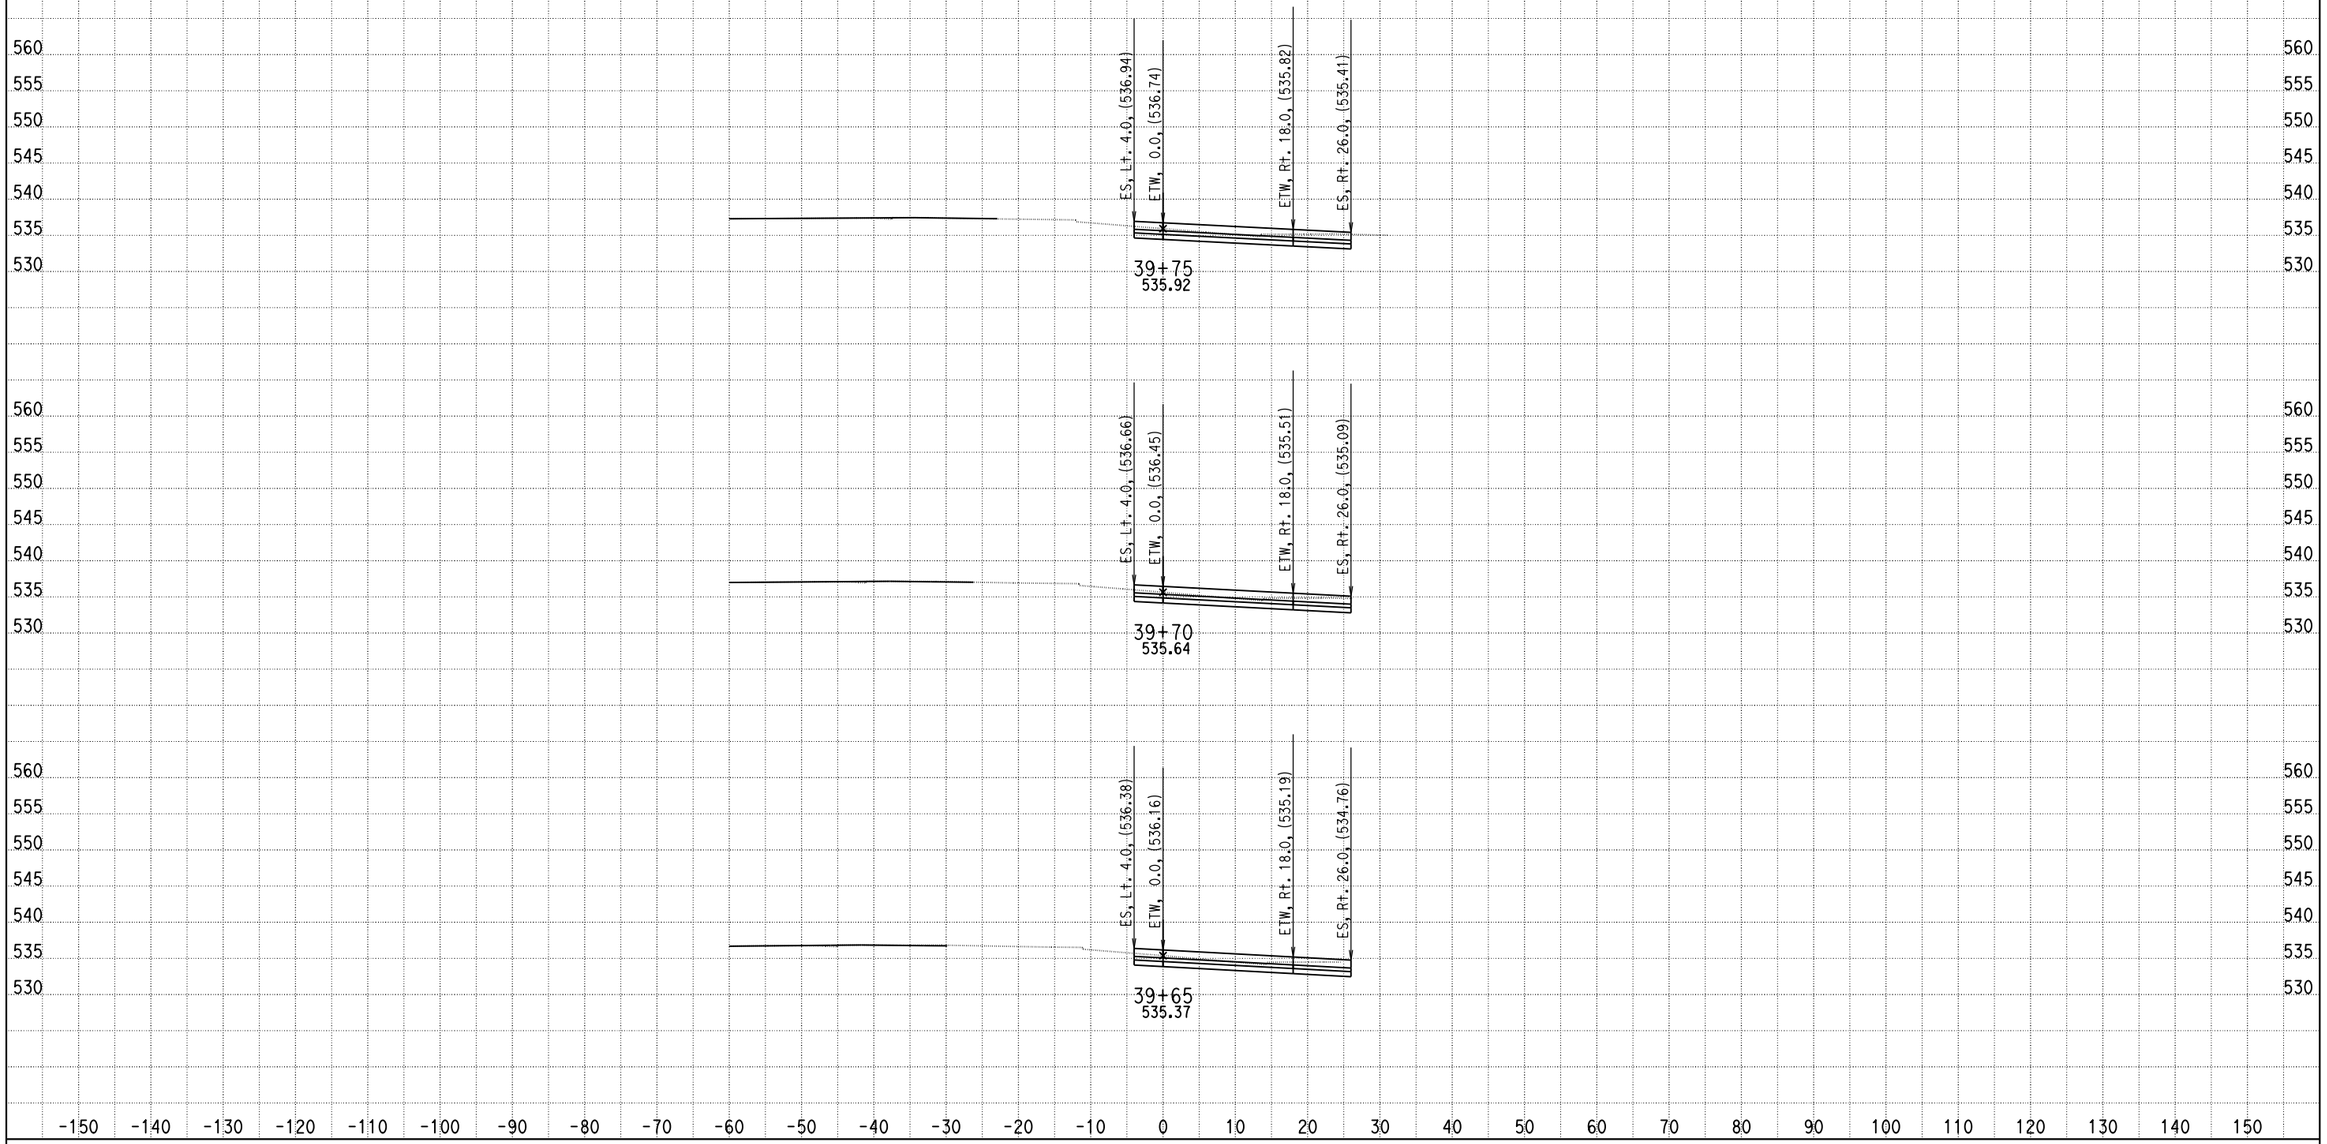

DATE: 9/10/2013

KC Project: 0818E File: D:\PROJECT\0818E\UPDATE-RAMP\hrd3-pro.ear

SCALE: 1" = 10' Horiz.
1" = 10' Vert.

All Dimensions are US Survey Feet

RAMPD3
CROSS SECTIONS

SHEET 37 OF XXX

DESIGN STUDY ONLY

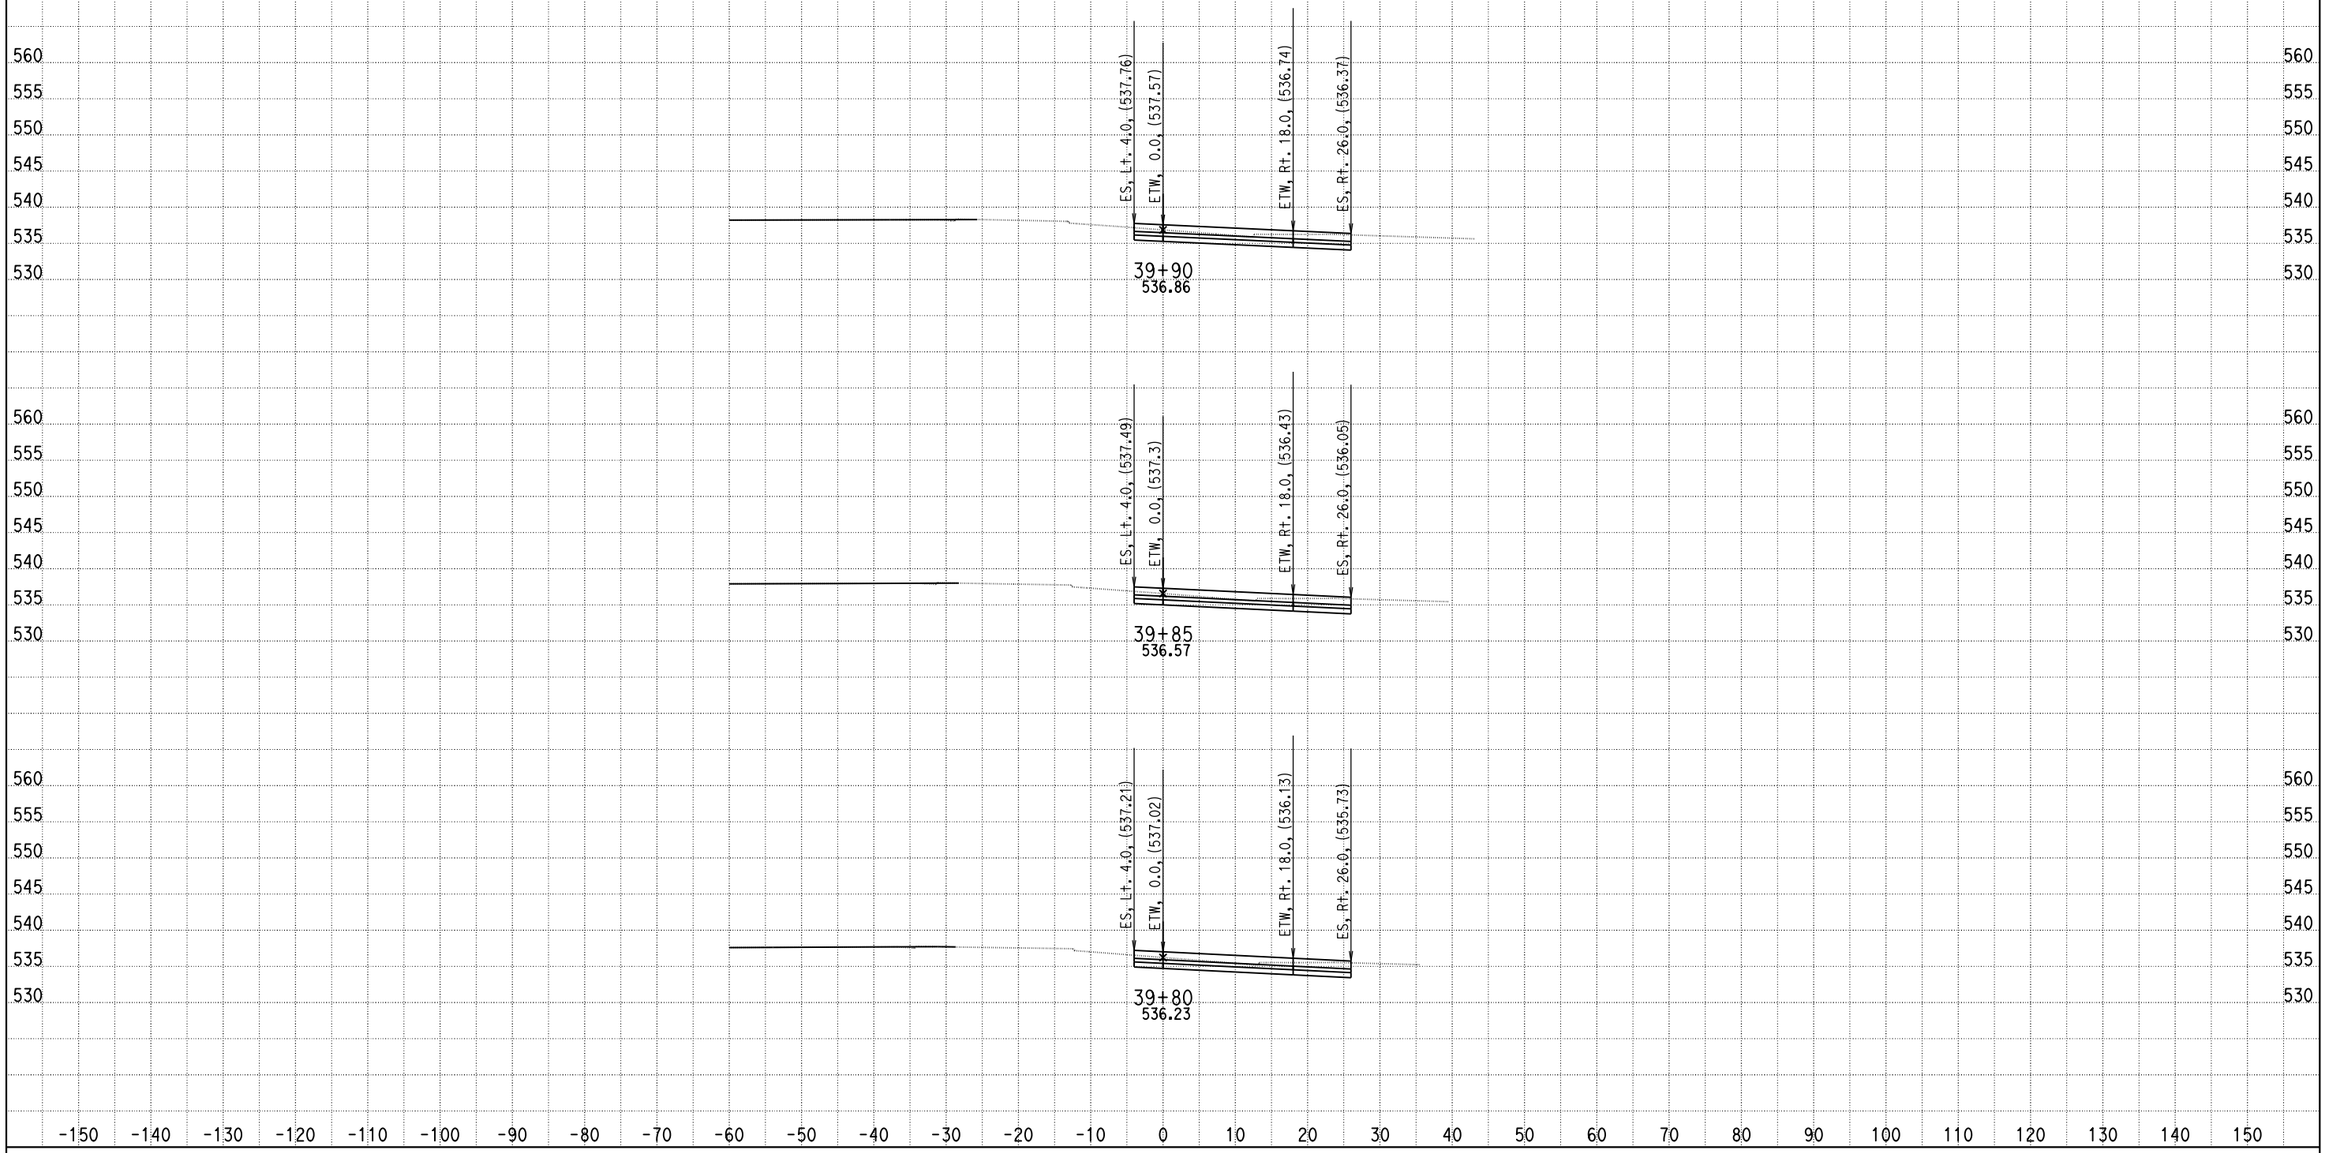

DATE: 9/10/2013

KC Project: 0818E File: D:\PROJECT\0818E\UPDATE-RAMP\hrd3-pro.ear

SCALE: 1" = 10' Horiz.
1" = 10' Vert.

All Dimensions are US Survey Feet

RAMPD3
CROSS SECTIONS

SHEET 38 OF XXX

DESIGN STUDY ONLY

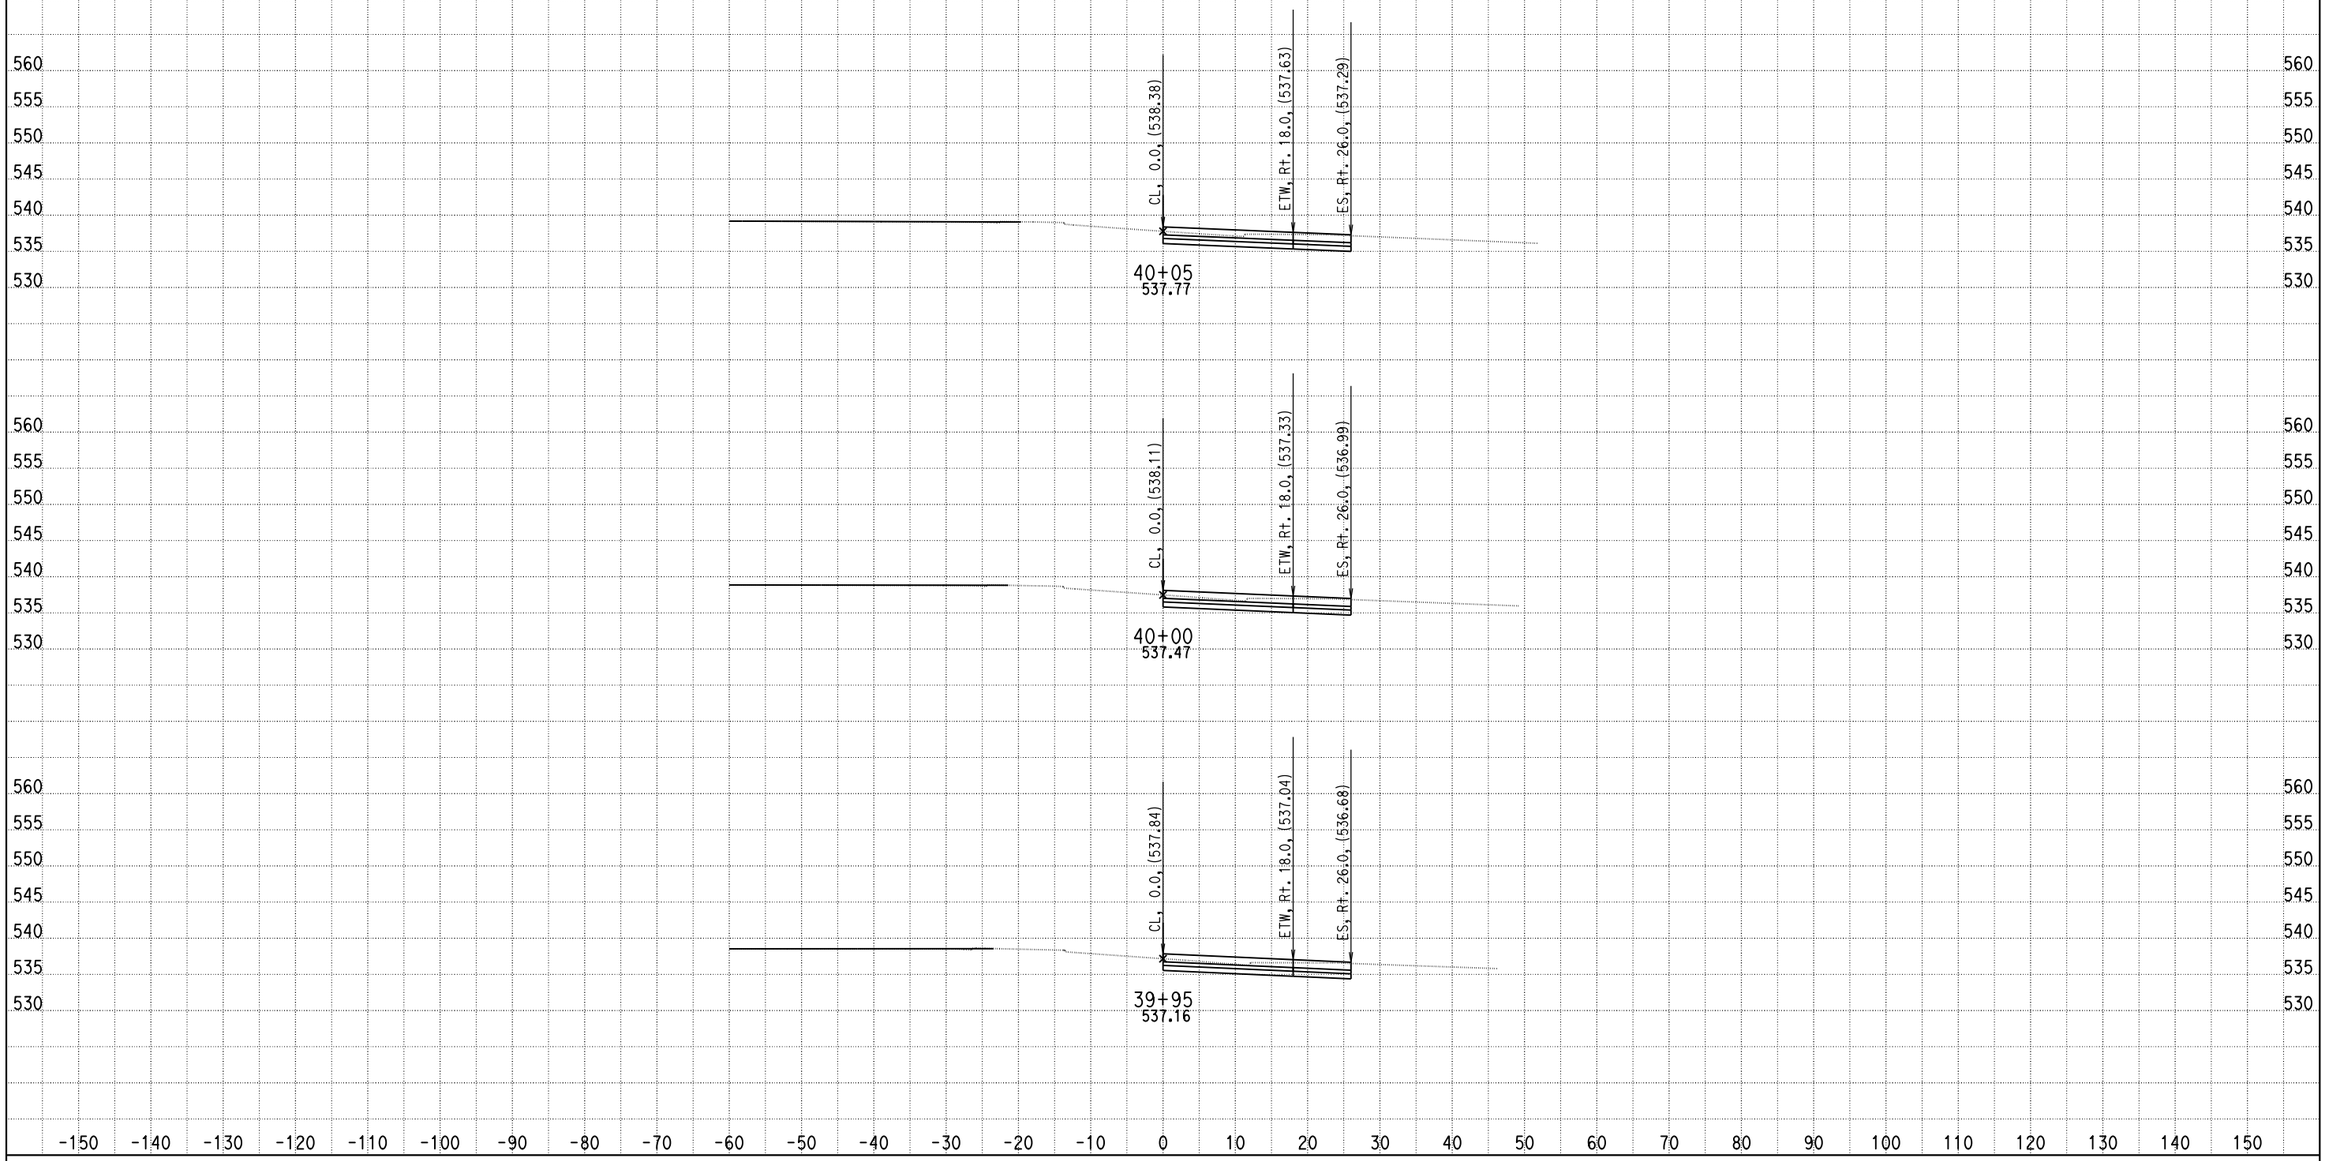

DATE: 9/10/2013

KC Project: 0818E File: D:\PROJECT\0818E\UPDATE-RAMP\hrd3-pro.ear

SCALE: 1" = 10' Horiz.
1" = 10' Vert.

All Dimensions are US Survey Feet

RAMPD3
CROSS SECTIONS

DESIGN STUDY ONLY

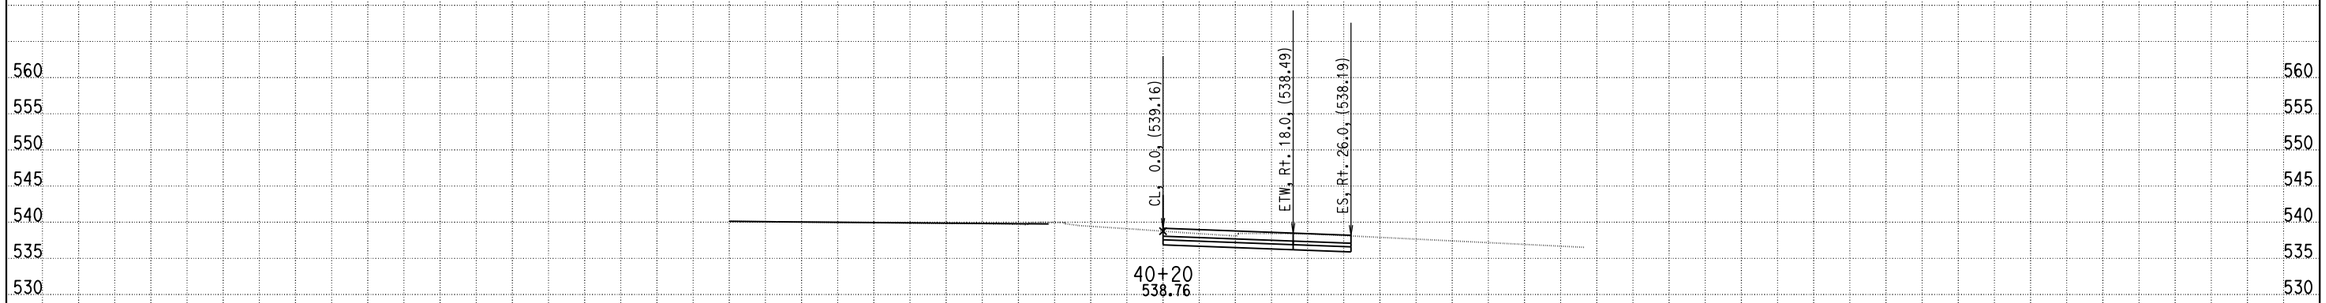

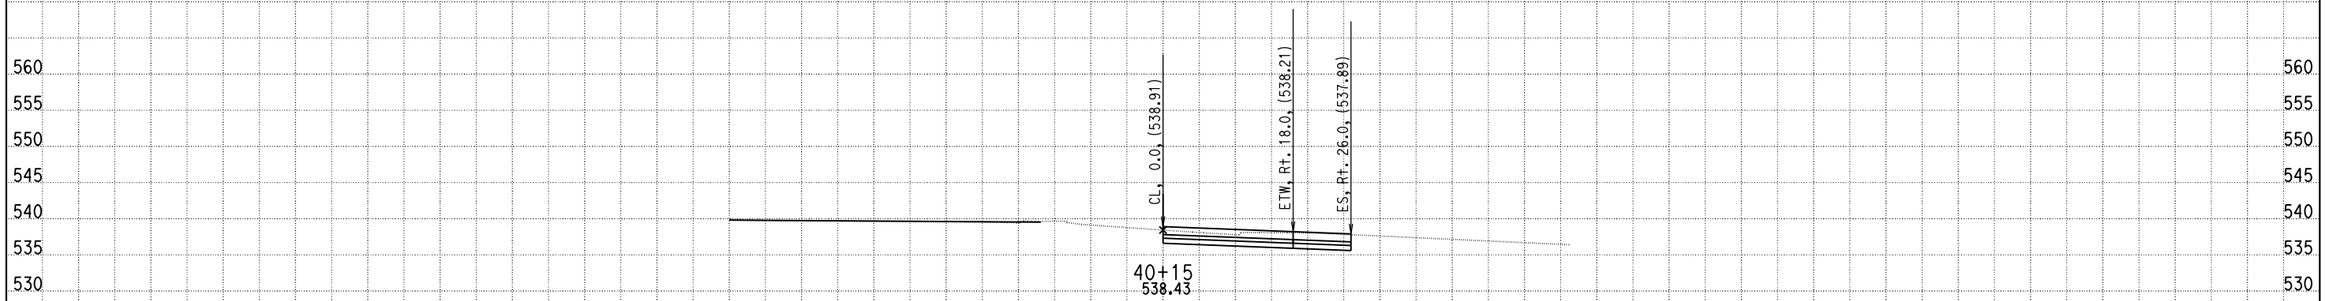

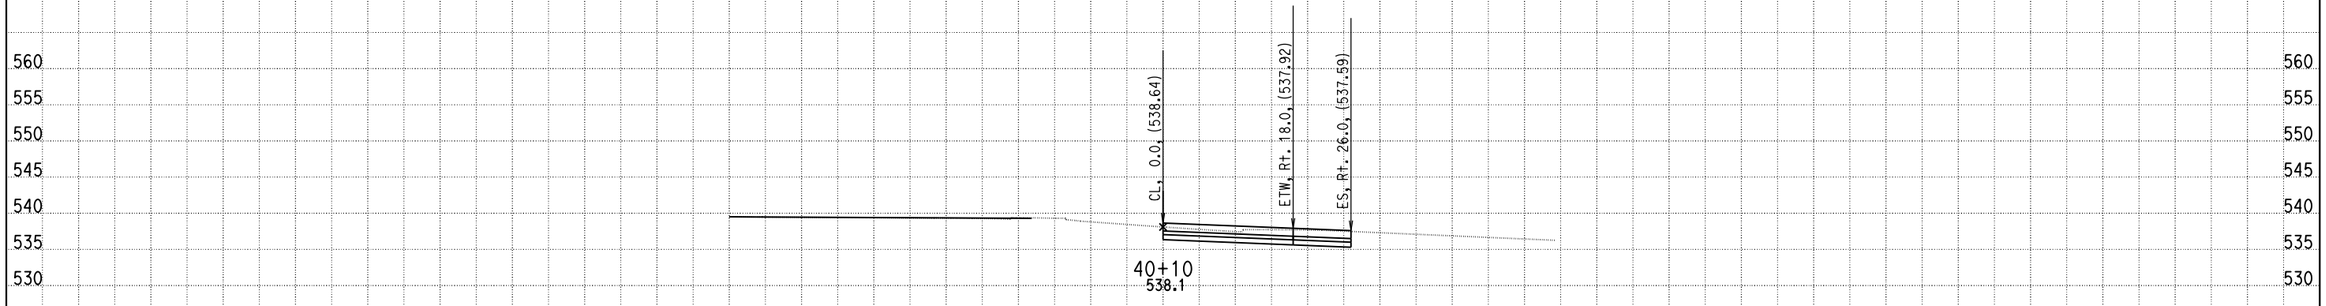

DATE: 9/10/2013
KC Project: 0818E File: D:\PROJECT\0818E\UPDATE-RAMP\hrd3-pro.ear

SCALE: 1" = 10' Horiz.
1" = 10' Vert.

All Dimensions are US Survey Feet

RAMPD3
CROSS SECTIONS
SHEET 40 OF XXX

DESIGN STUDY ONLY

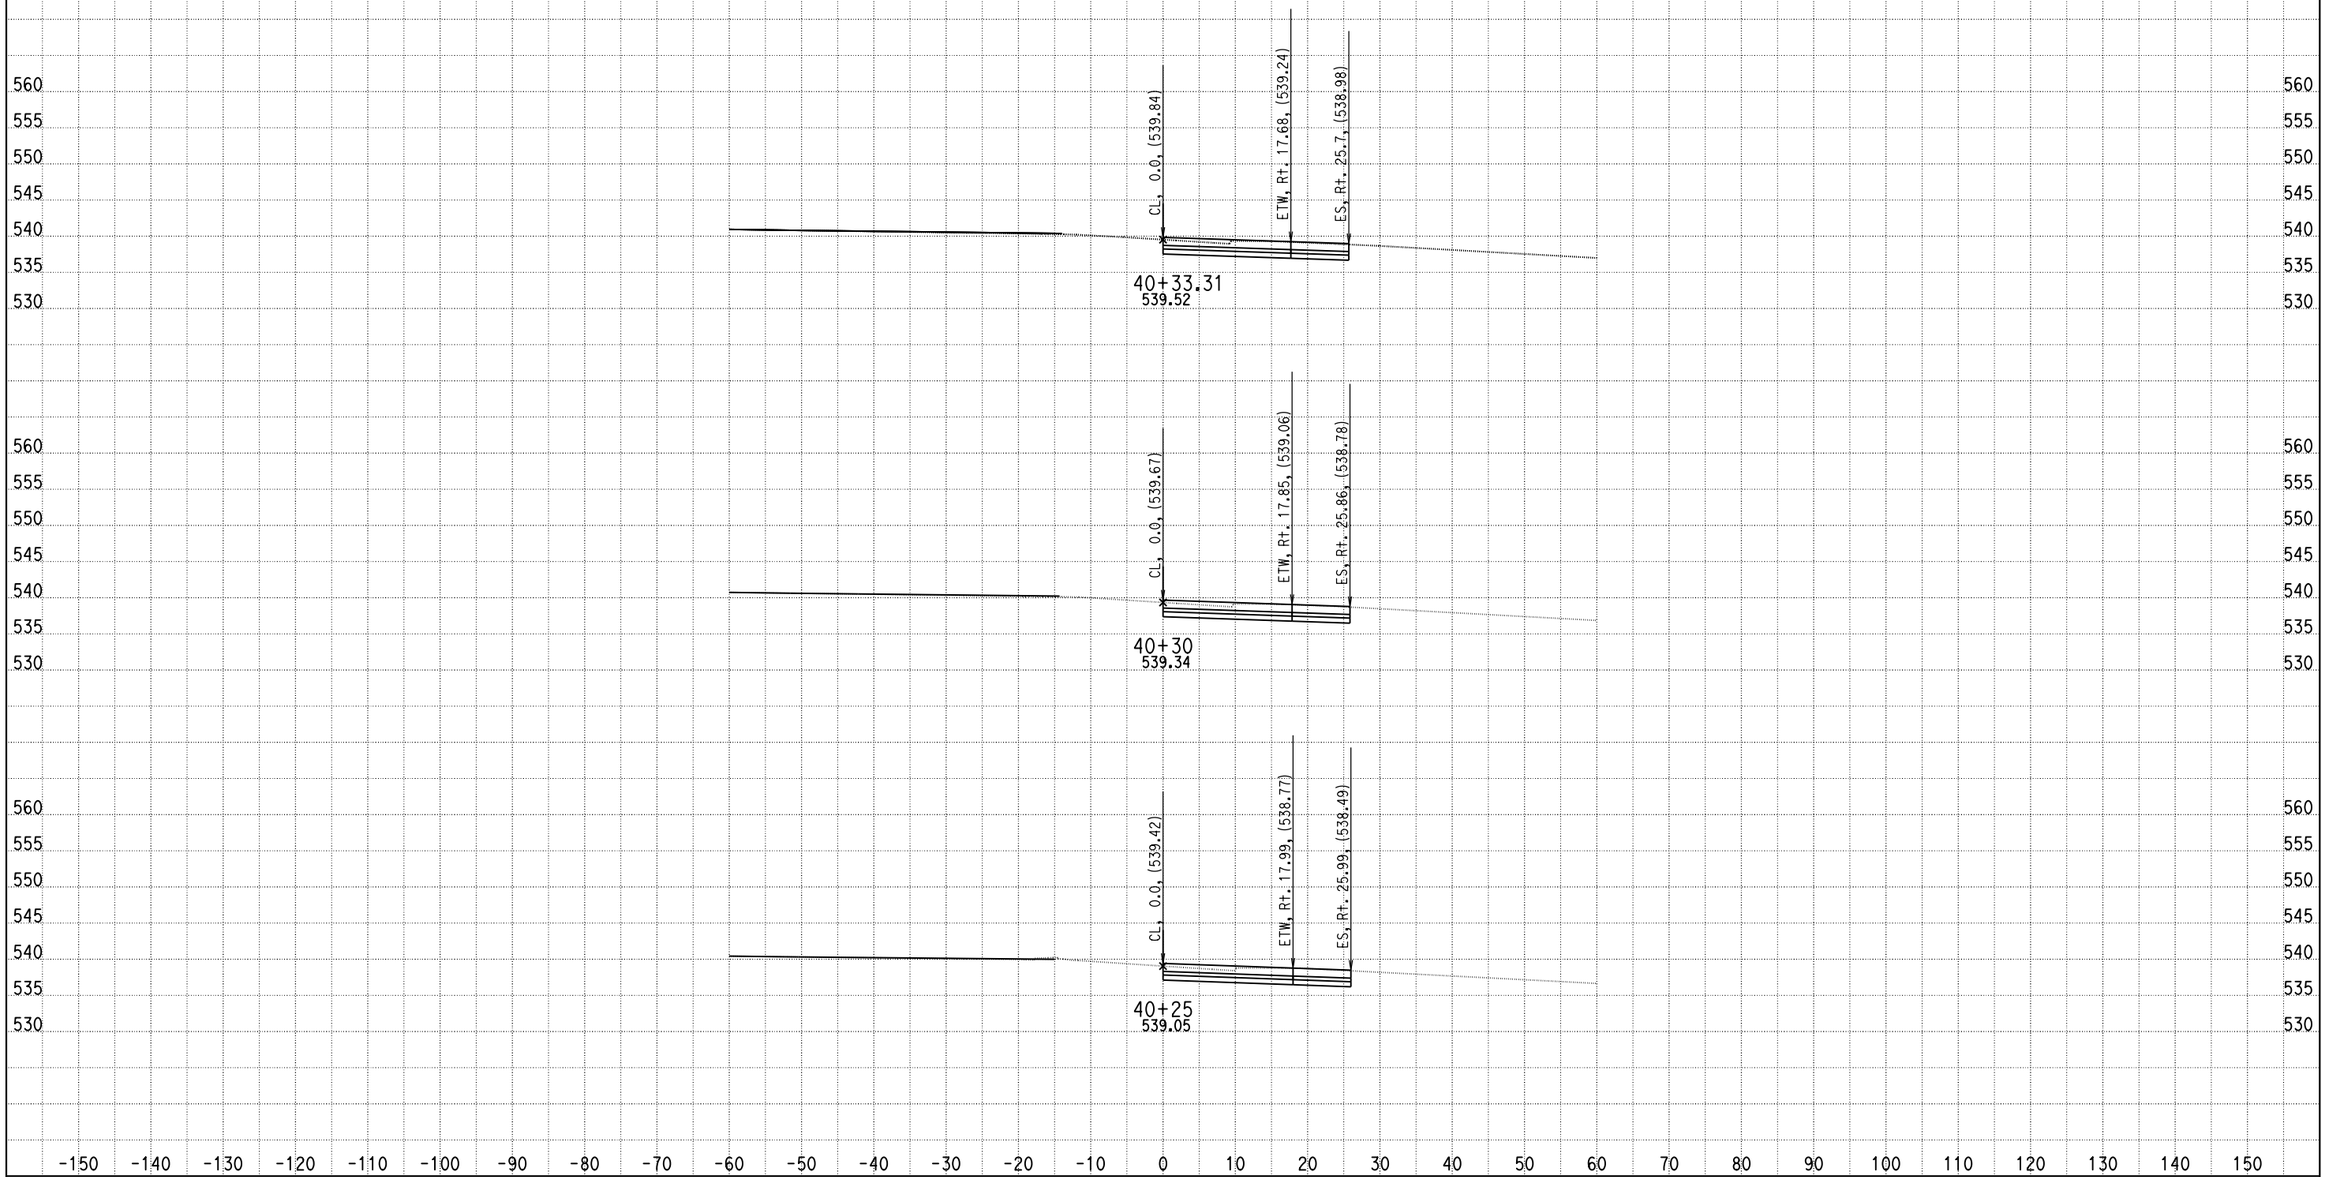

DATE: 9/10/2013

KC Project: 0818E File: D:\PROJECT\0818E\UPDATE-RAMP\hrd3-pro.ear

SCALE: 1" = 10' Horiz.
1" = 10' Vert.

All Dimensions are US Survey Feet

RAMPD3
CROSS SECTIONS

DESIGN STUDY ONLY

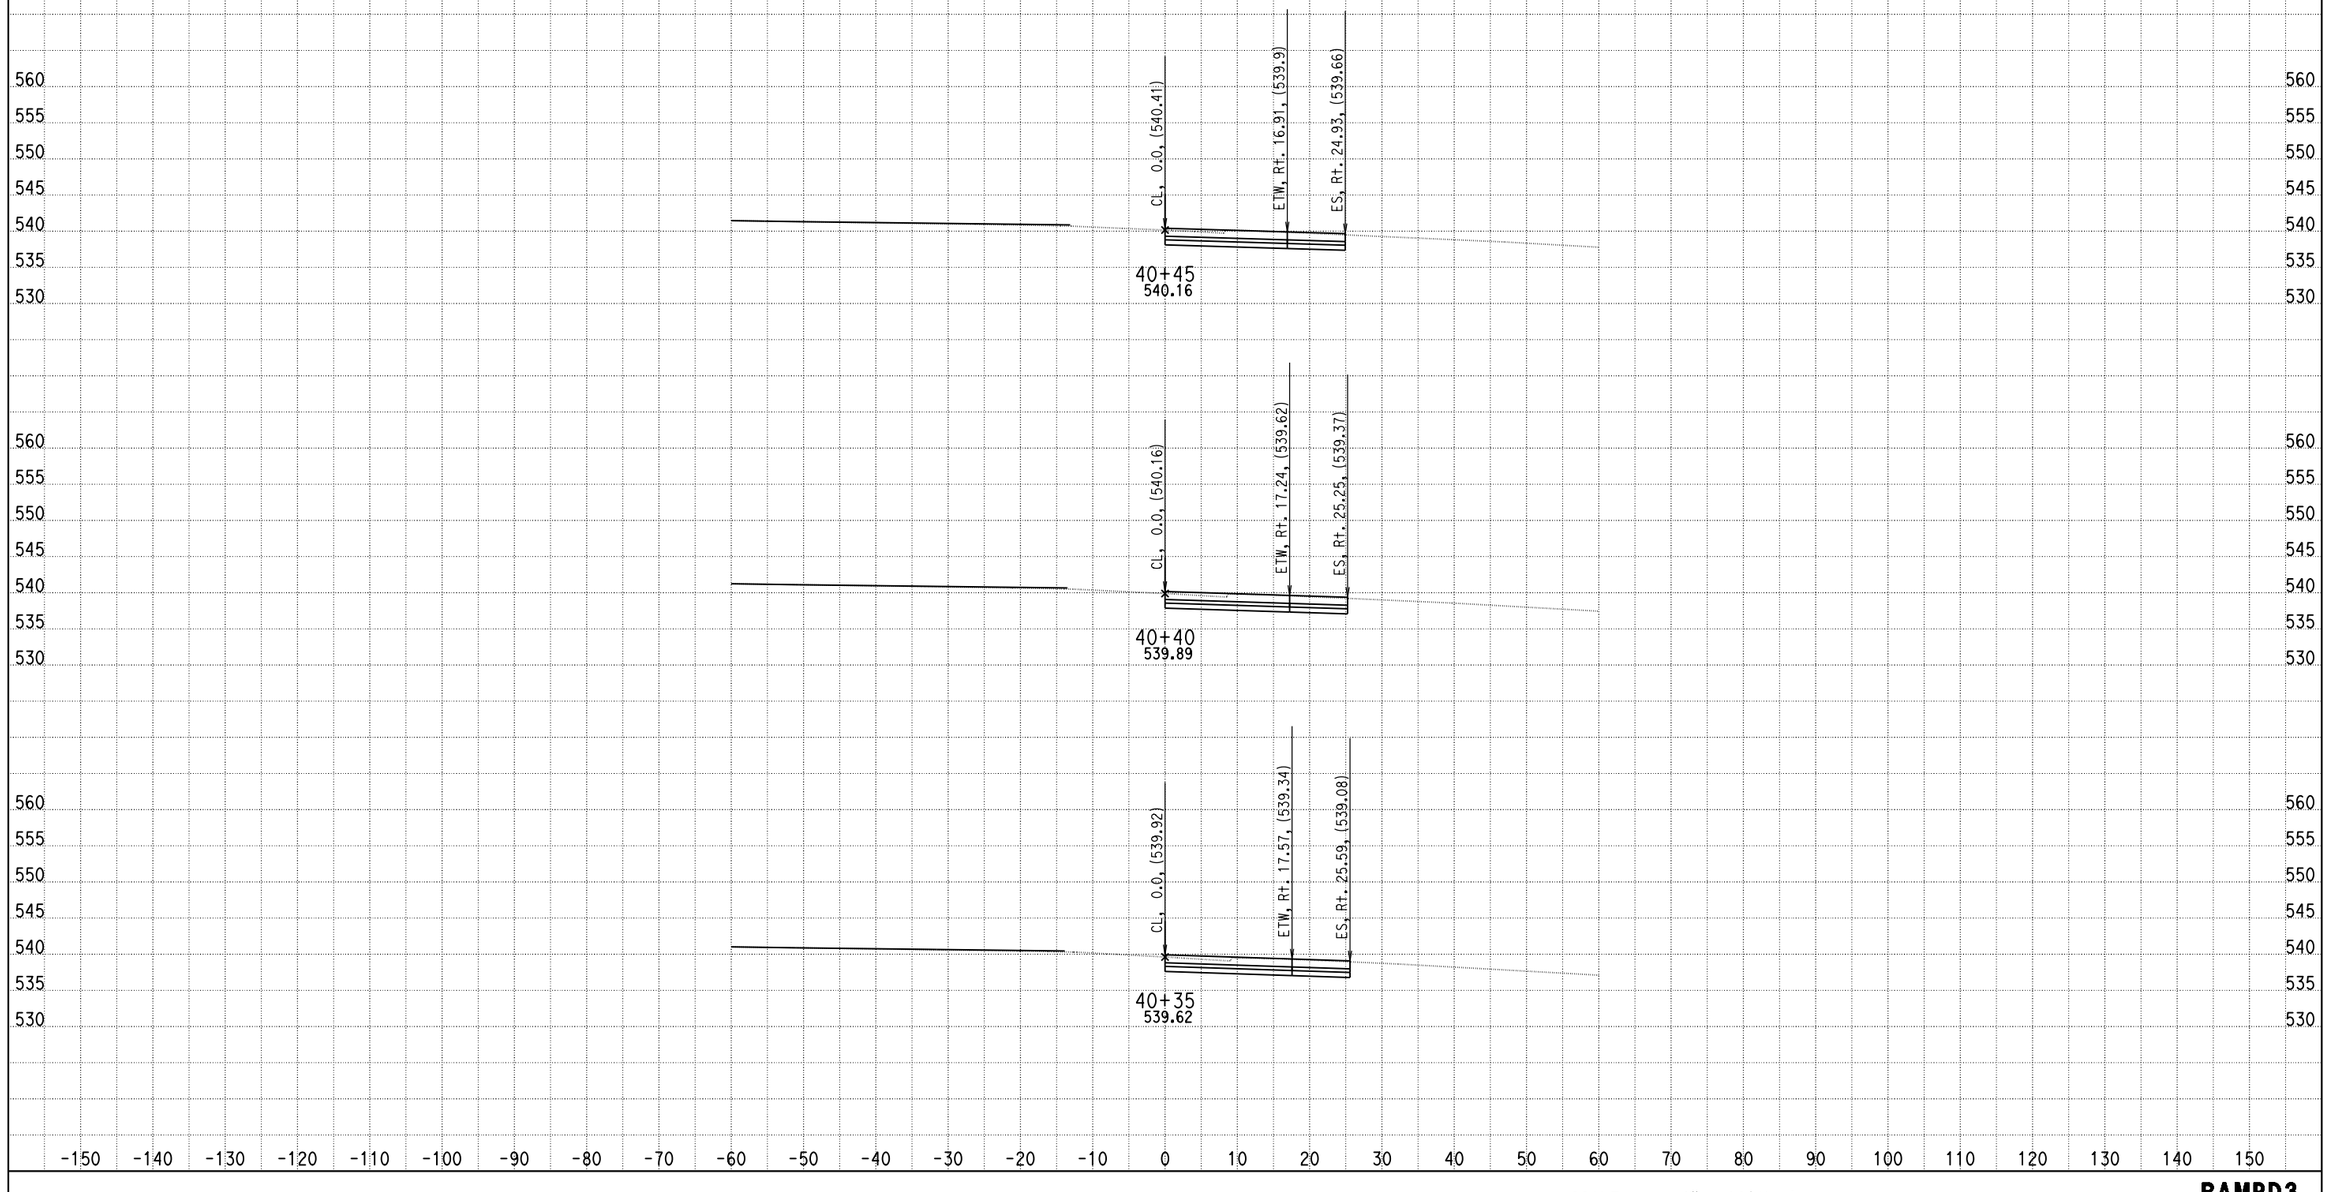

DATE: 9/10/2013

KC Project: 0818E File: D:\PROJECT\0818E\UPDATE-RAMP\hrd3-pro.ear

SCALE: 1" = 10' Horiz.
1" = 10' Vert.

All Dimensions are US Survey Feet

RAMPD3
CROSS SECTIONS

SHEET 42 OF XXX

DESIGN STUDY ONLY

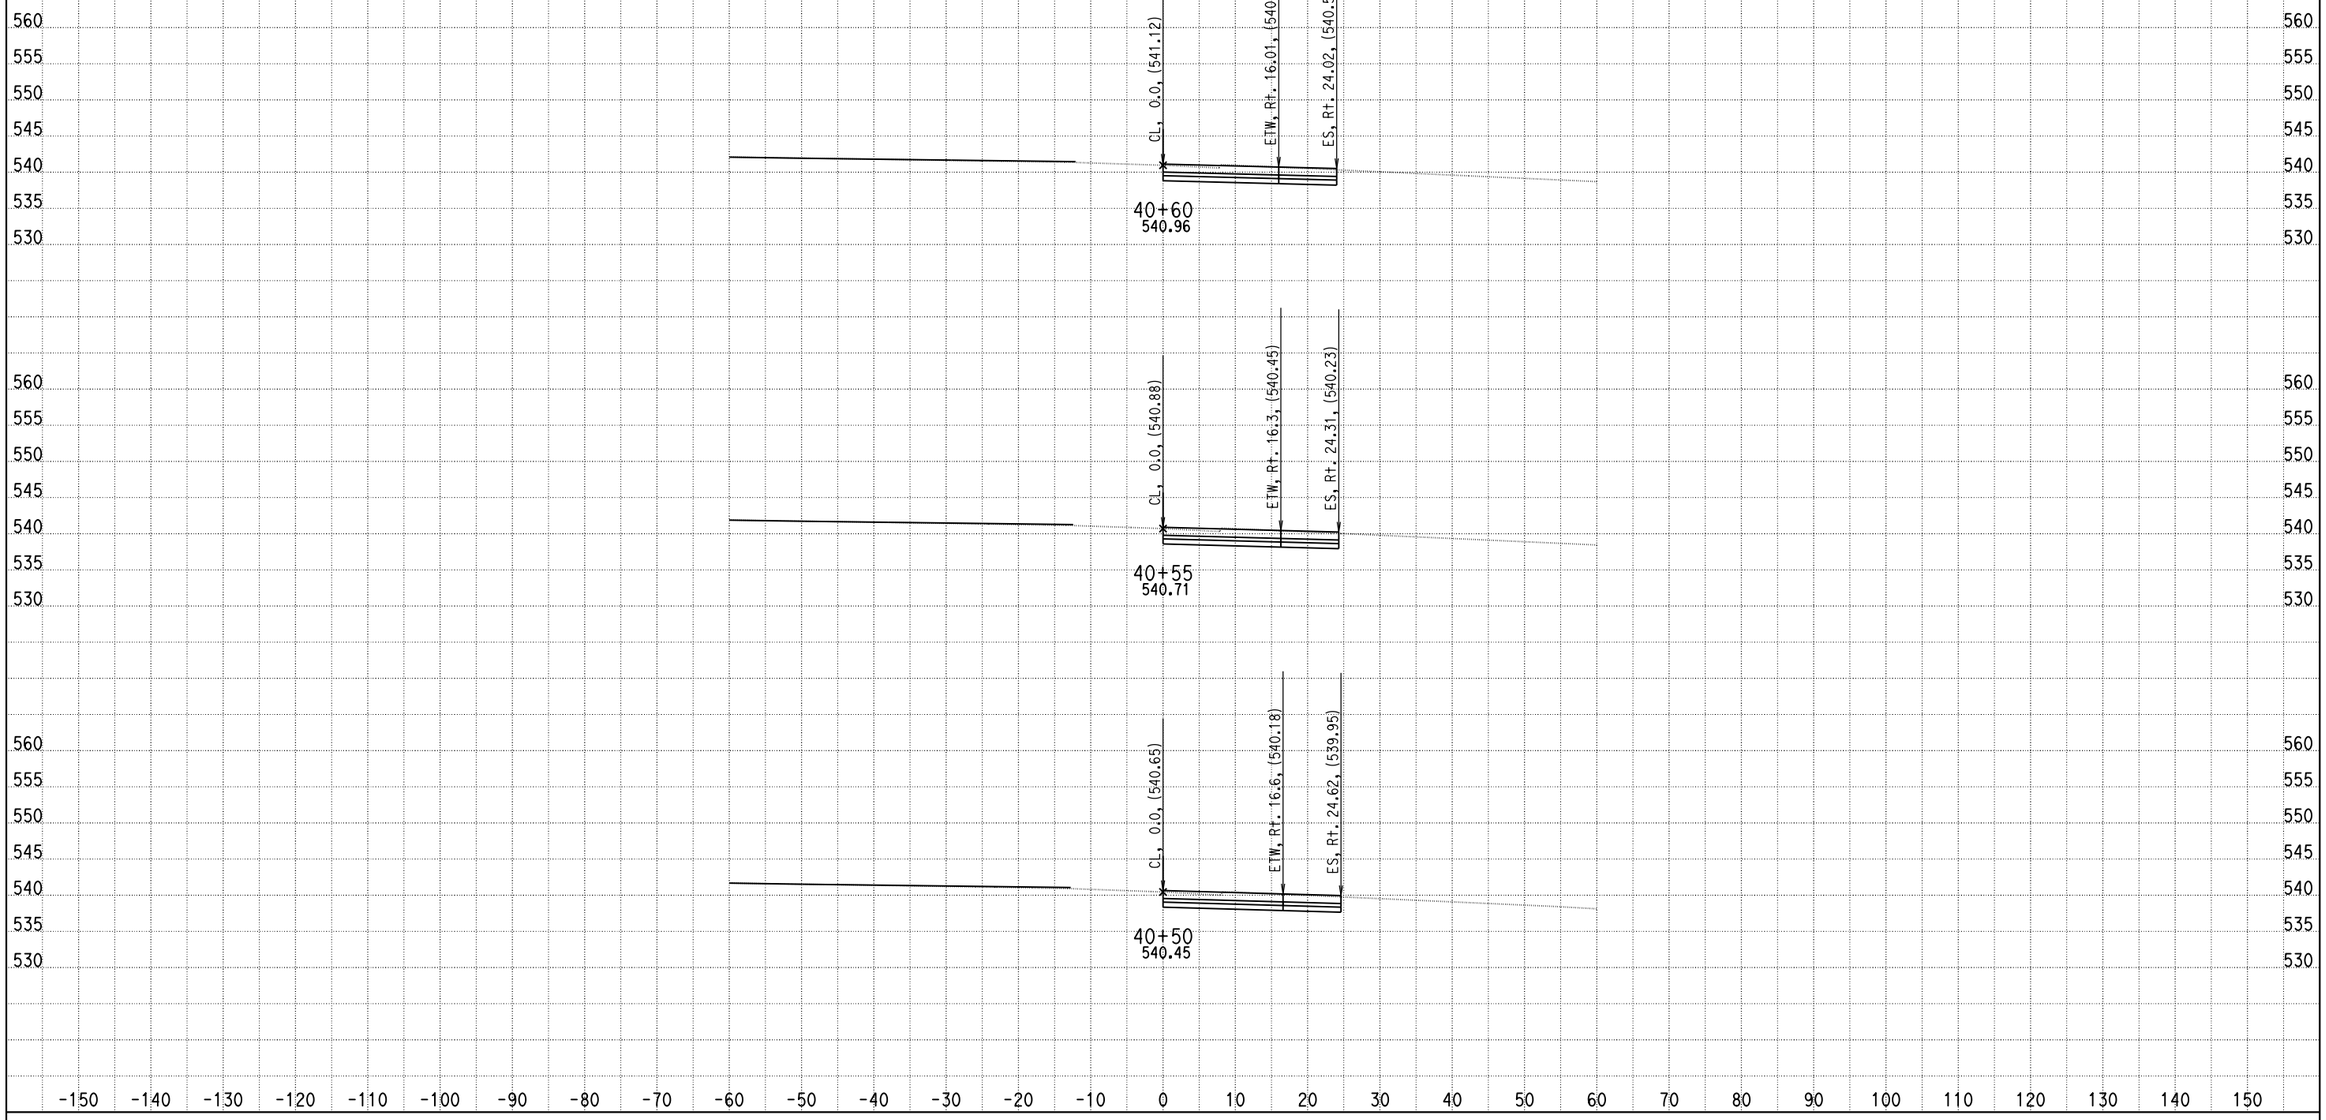

DATE: 9/10/2013

KC Project: 0818E File: D:\PROJECT\0818E\UPDATE-RAMP\hrd3-pro.ear

SCALE: 1" = 10' Horiz.
1" = 10' Vert.

All Dimensions are US Survey Feet

RAMPD3
CROSS SECTIONS

SHEET 43 OF XXX

DESIGN STUDY ONLY

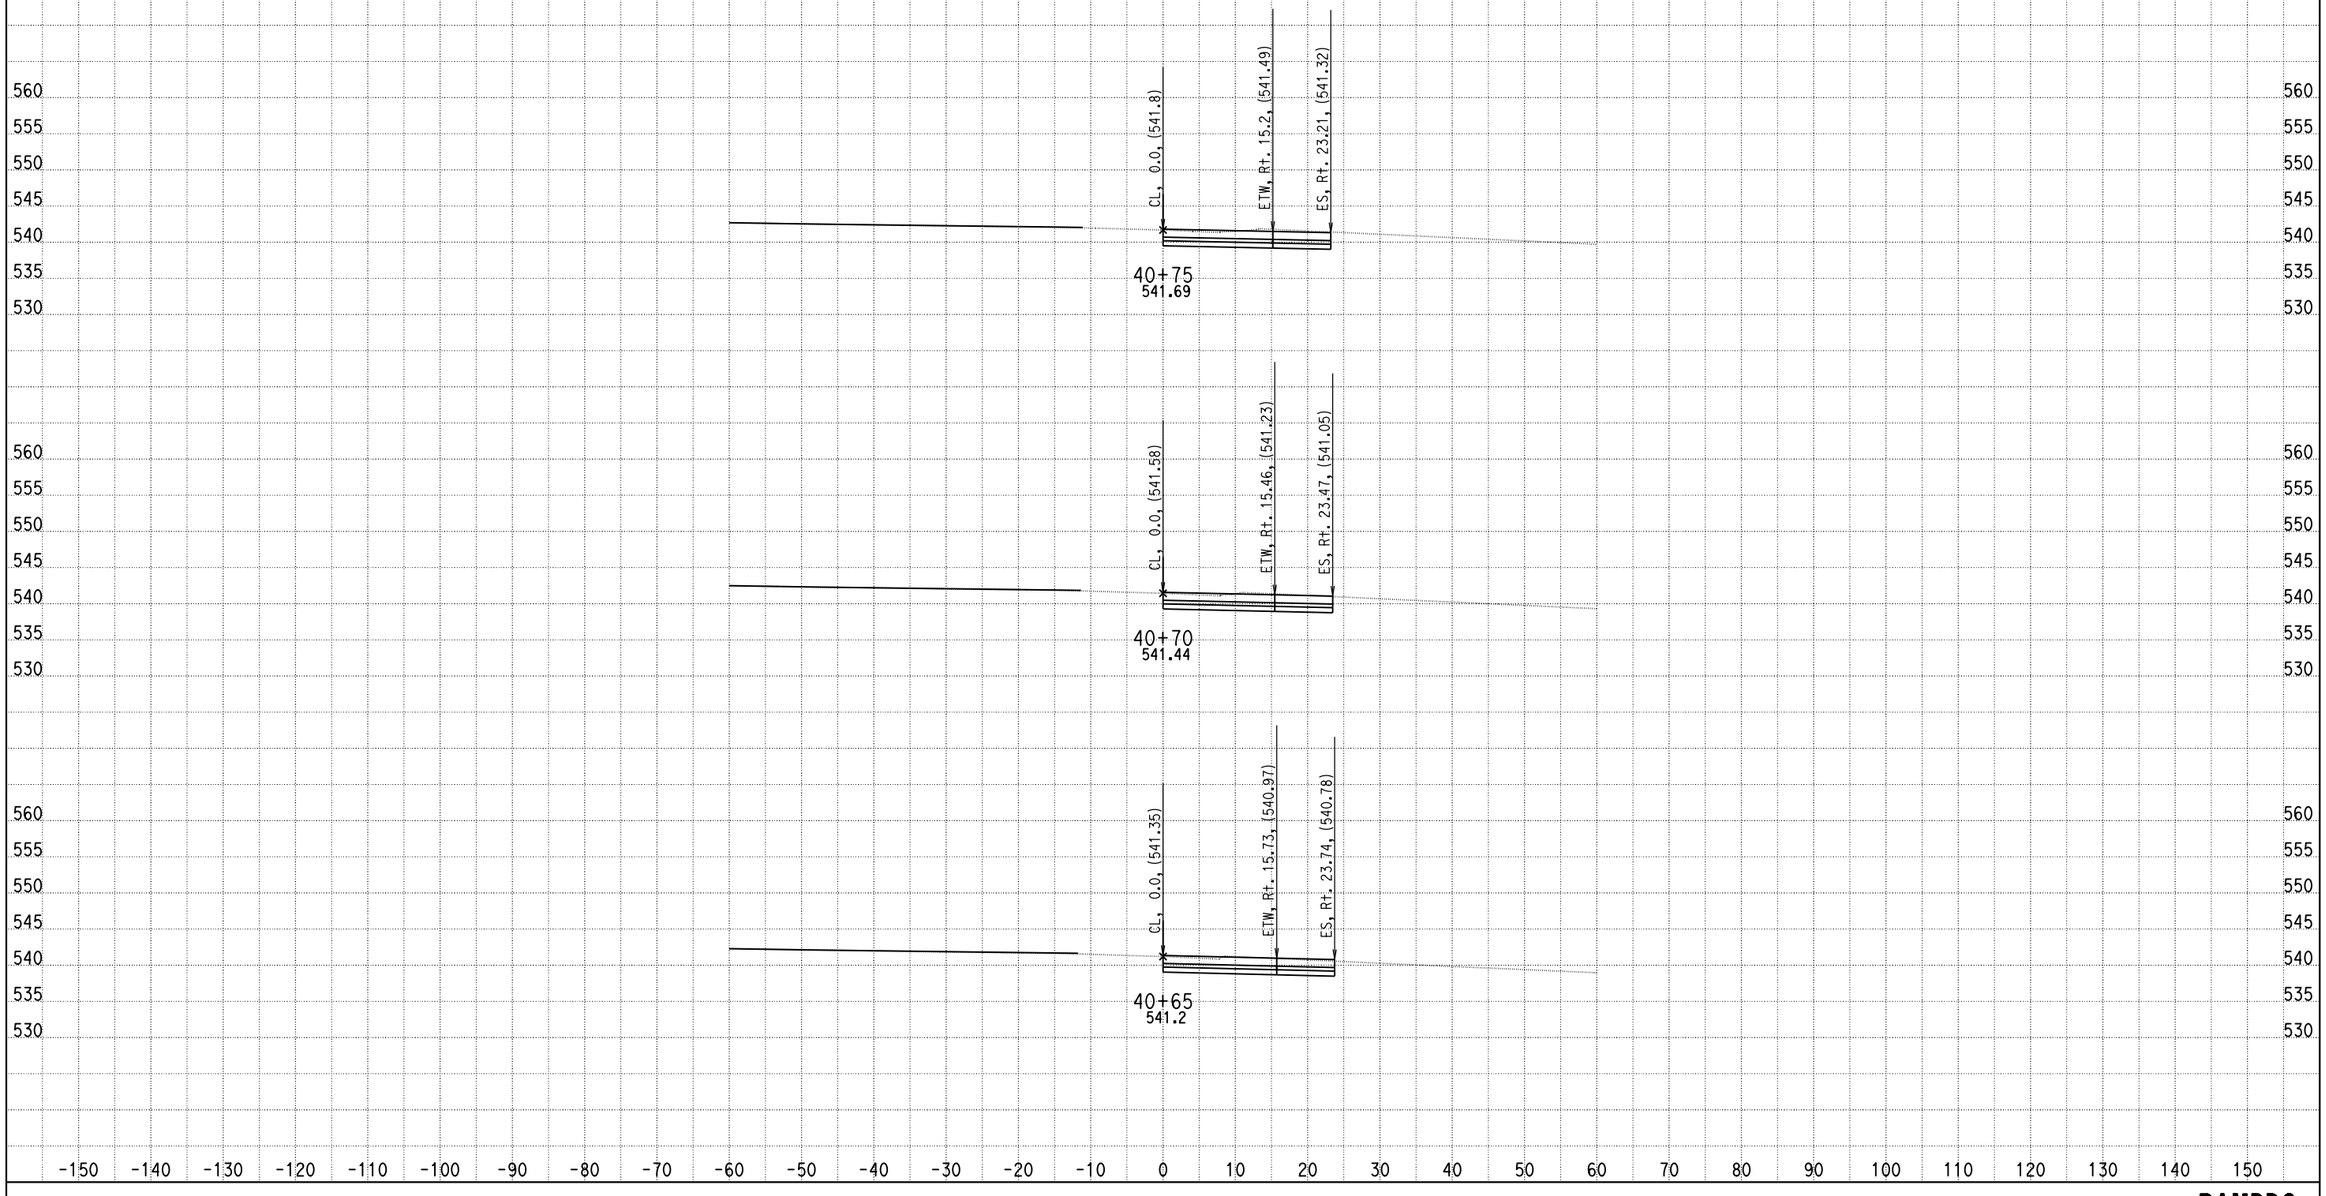

DATE: 9/10/2013

KC Project: 0818E File: D:\PROJECT\0818E\UPDATE-RAMP\hrd3-pro.ear

SCALE: 1" = 10' Horiz.
1" = 10' Vert.

All Dimensions are US Survey Feet

RAMPD3
CROSS SECTIONS

SHEET 44 OF XXX

DESIGN STUDY ONLY

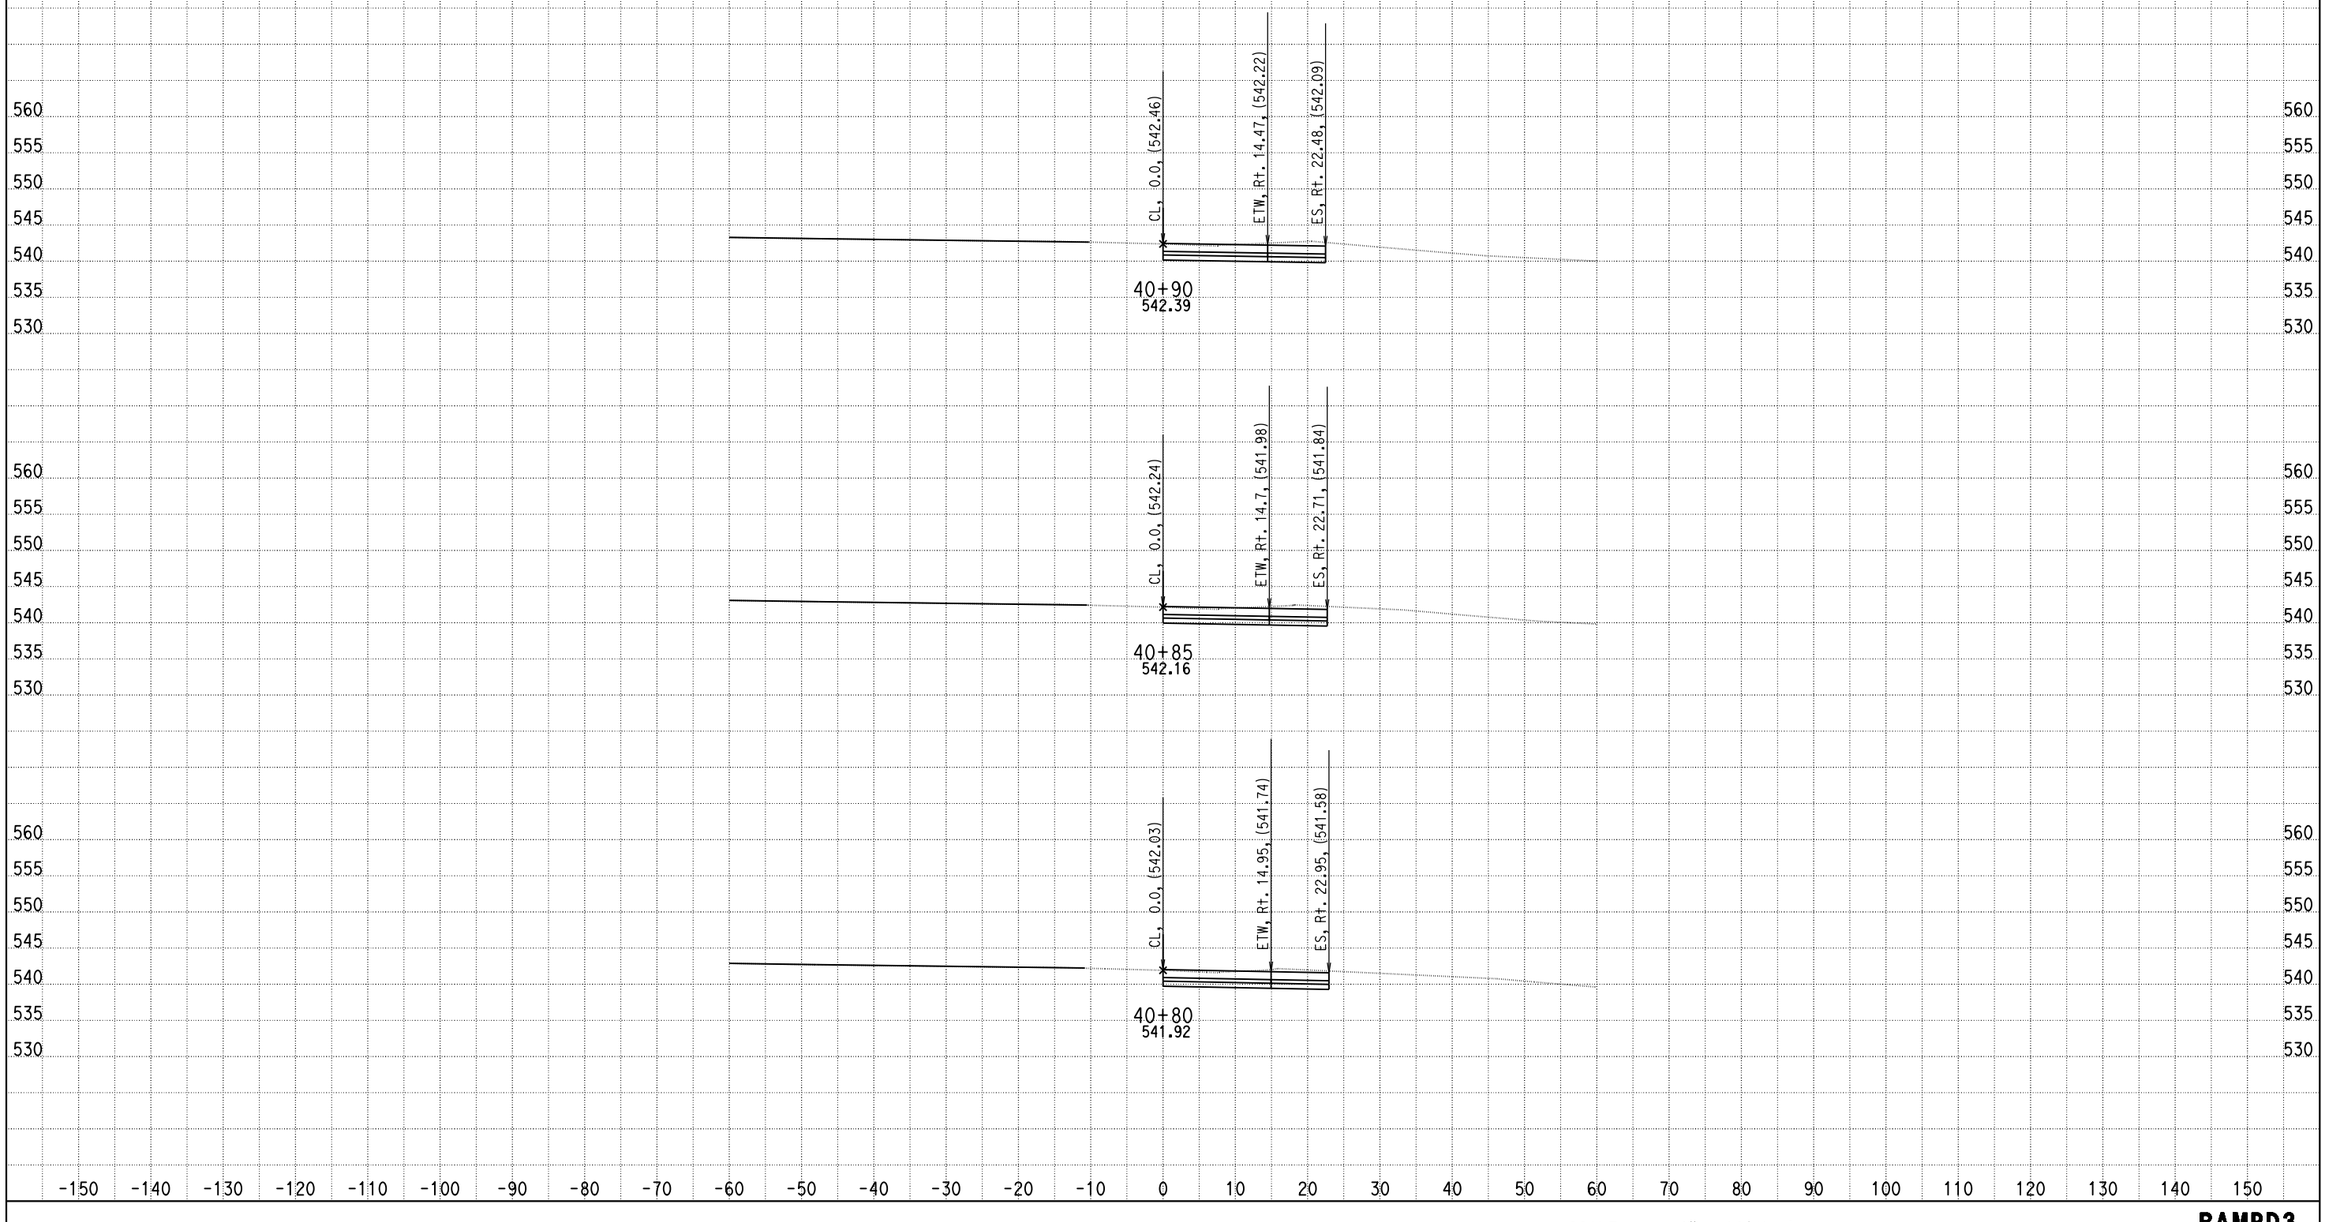

DATE: 9/10/2013

KC Project: 0818E File: D:\PROJECT\0818E\UPDATE-RAMP\hrd3-pro.ear

SCALE: 1" = 10' Horiz.
1" = 10' Vert.

All Dimensions are US Survey Feet

RAMPD3
CROSS SECTIONS

DESIGN STUDY ONLY

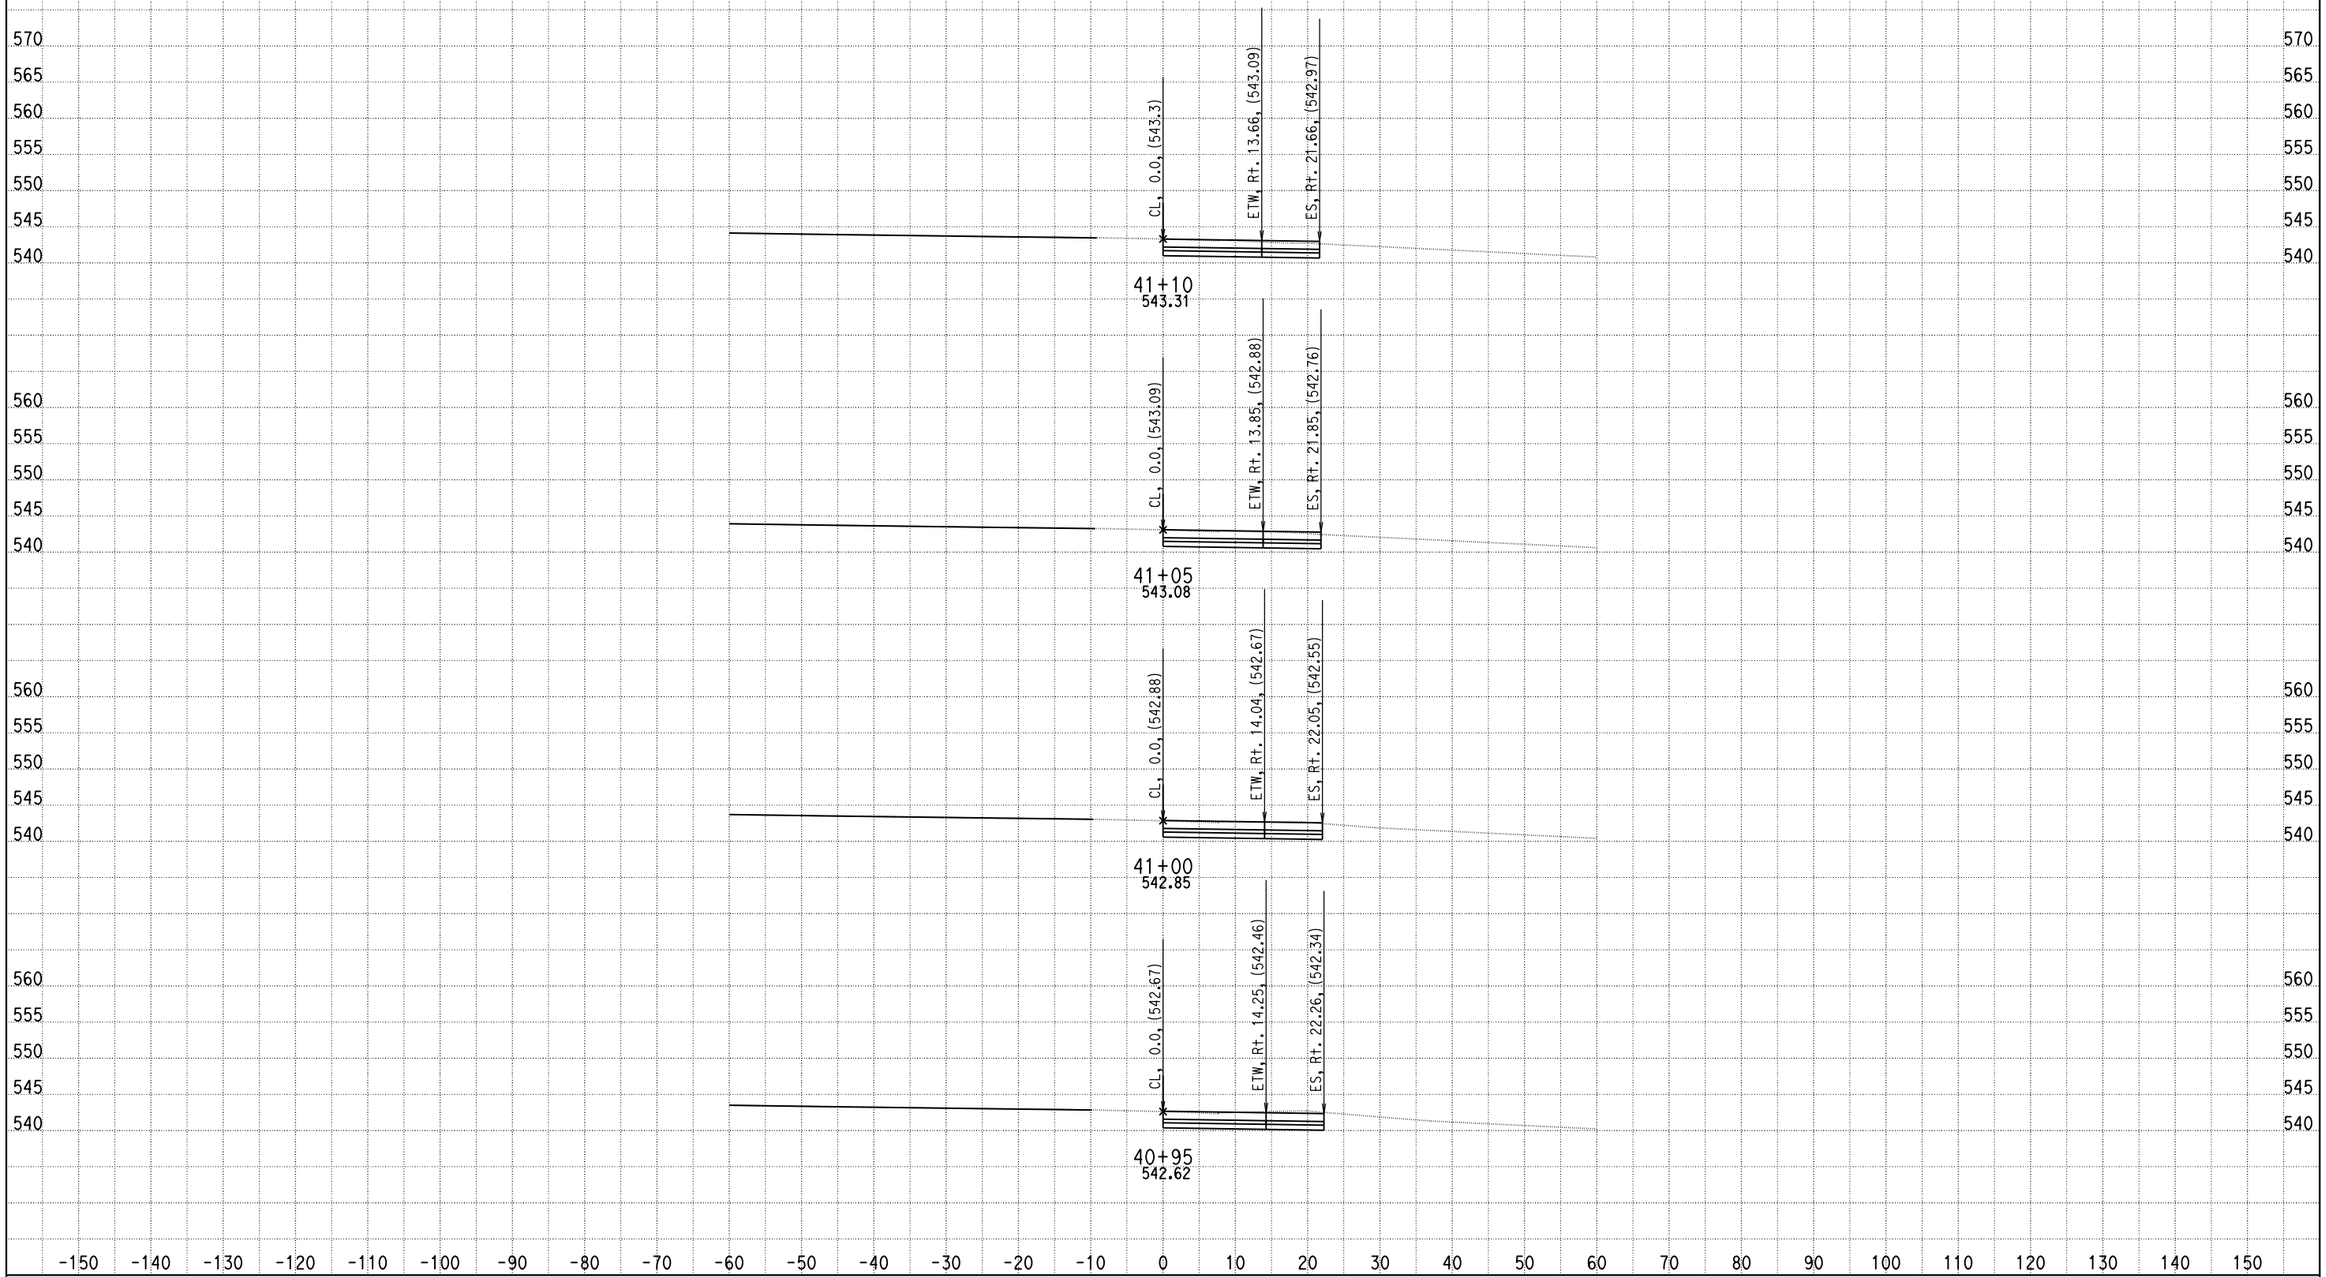

DATE: 9/10/2013

KC Project: 0818E File: D:\PROJECT\0818E\UPDATE-RAMP\hrd3-pro.ear

SCALE: 1" = 10' Horiz.
1" = 10' Vert.

All Dimensions are US Survey Feet

RAMPD3
CROSS SECTIONS

DESIGN STUDY ONLY

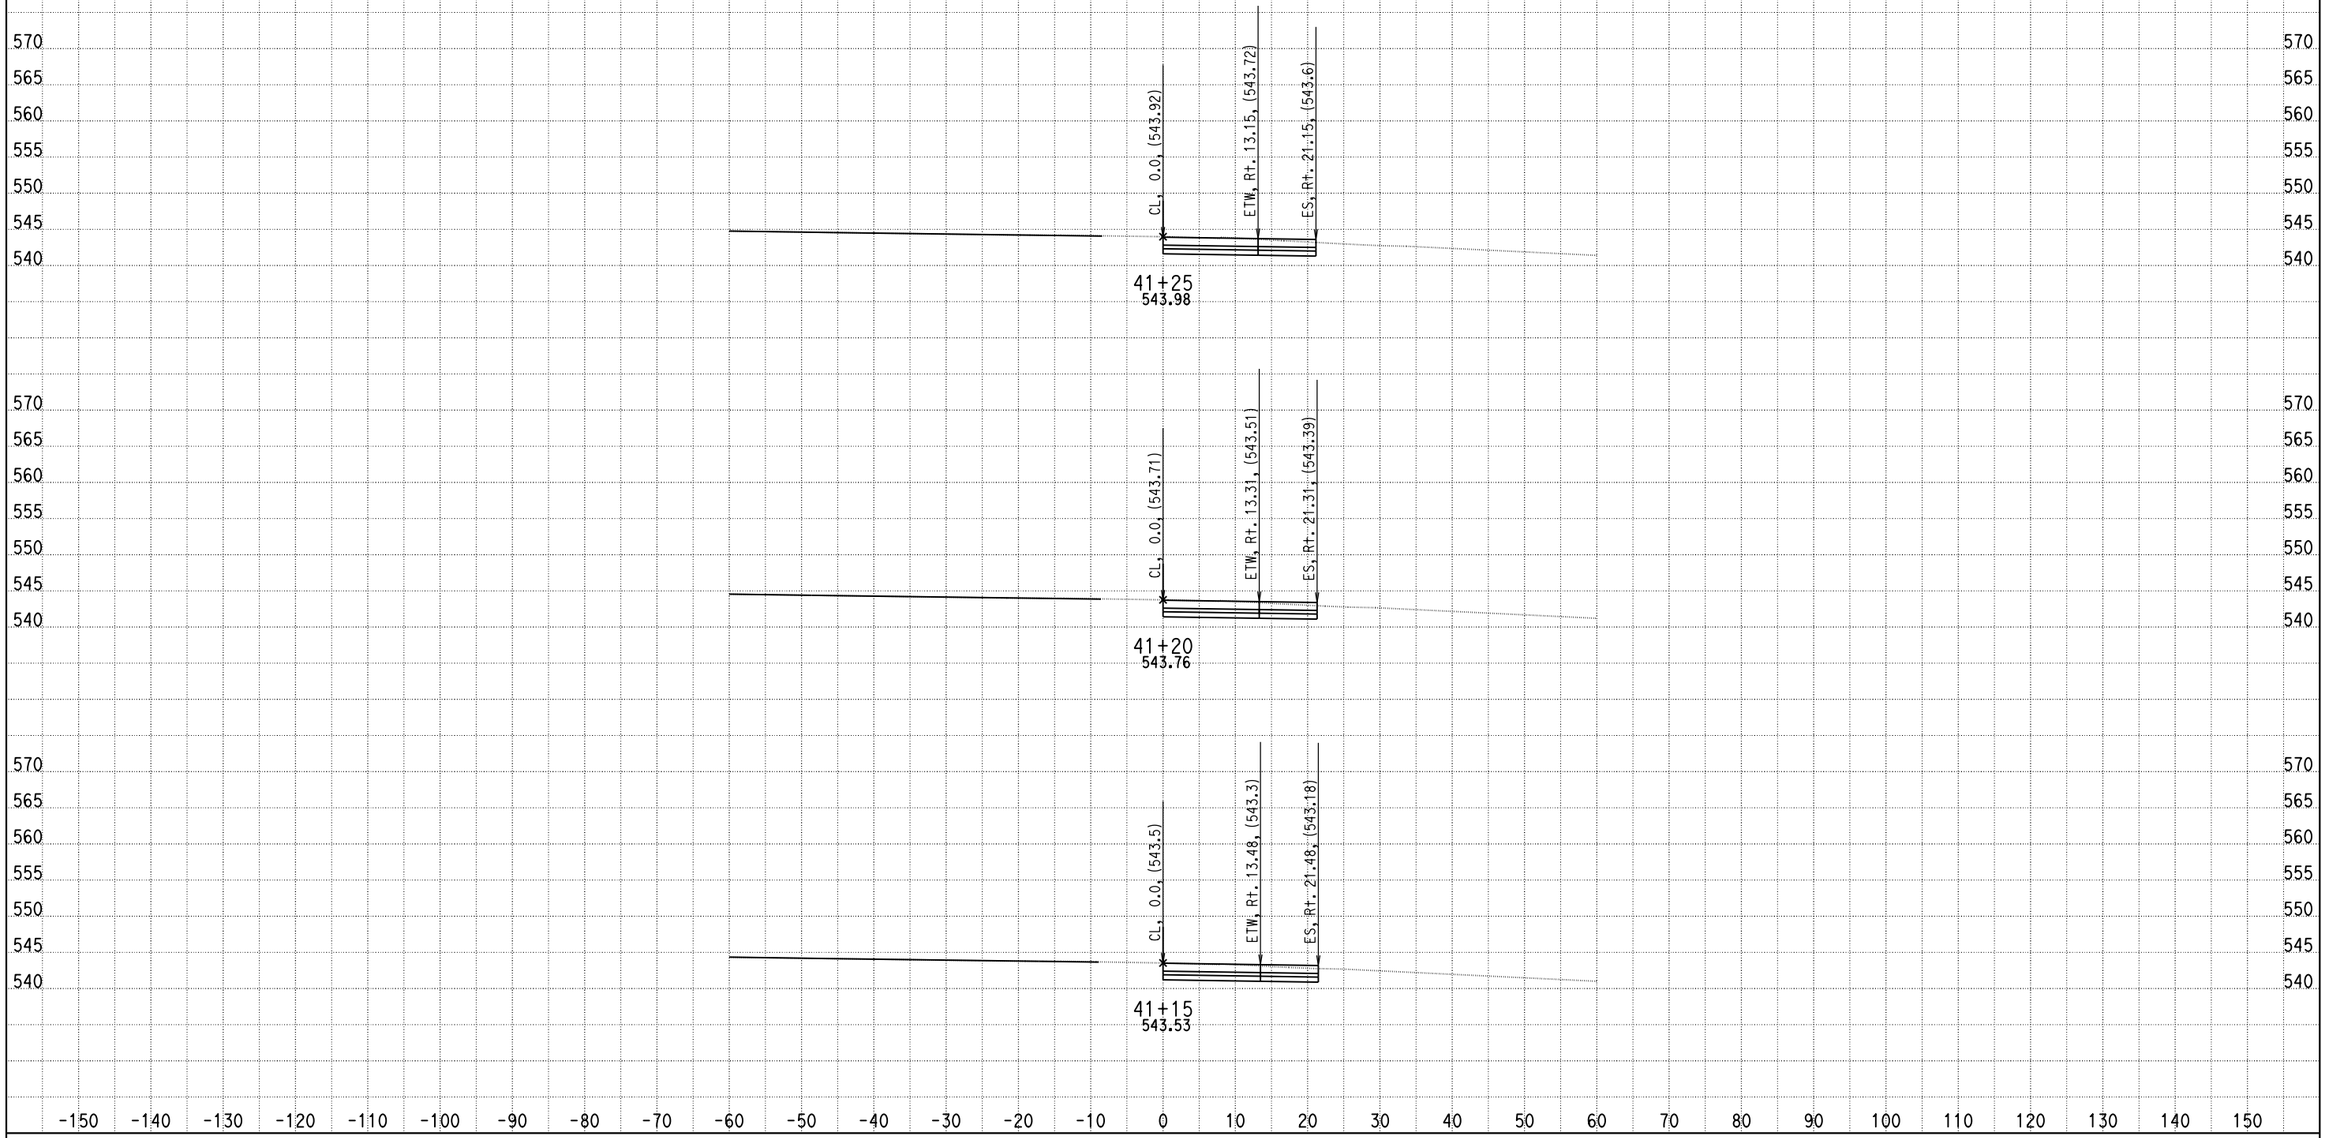

DATE: 9/10/2013

KC Project: 0818E File: D:\PROJECT\0818E\UPDATE-RAMP\hrd3-pro.ear

SCALE: 1" = 10' Horiz.
1" = 10' Vert.

All Dimensions are US Survey Feet

RAMPD3
CROSS SECTIONS

SHEET 47 OF XXX

DESIGN STUDY ONLY

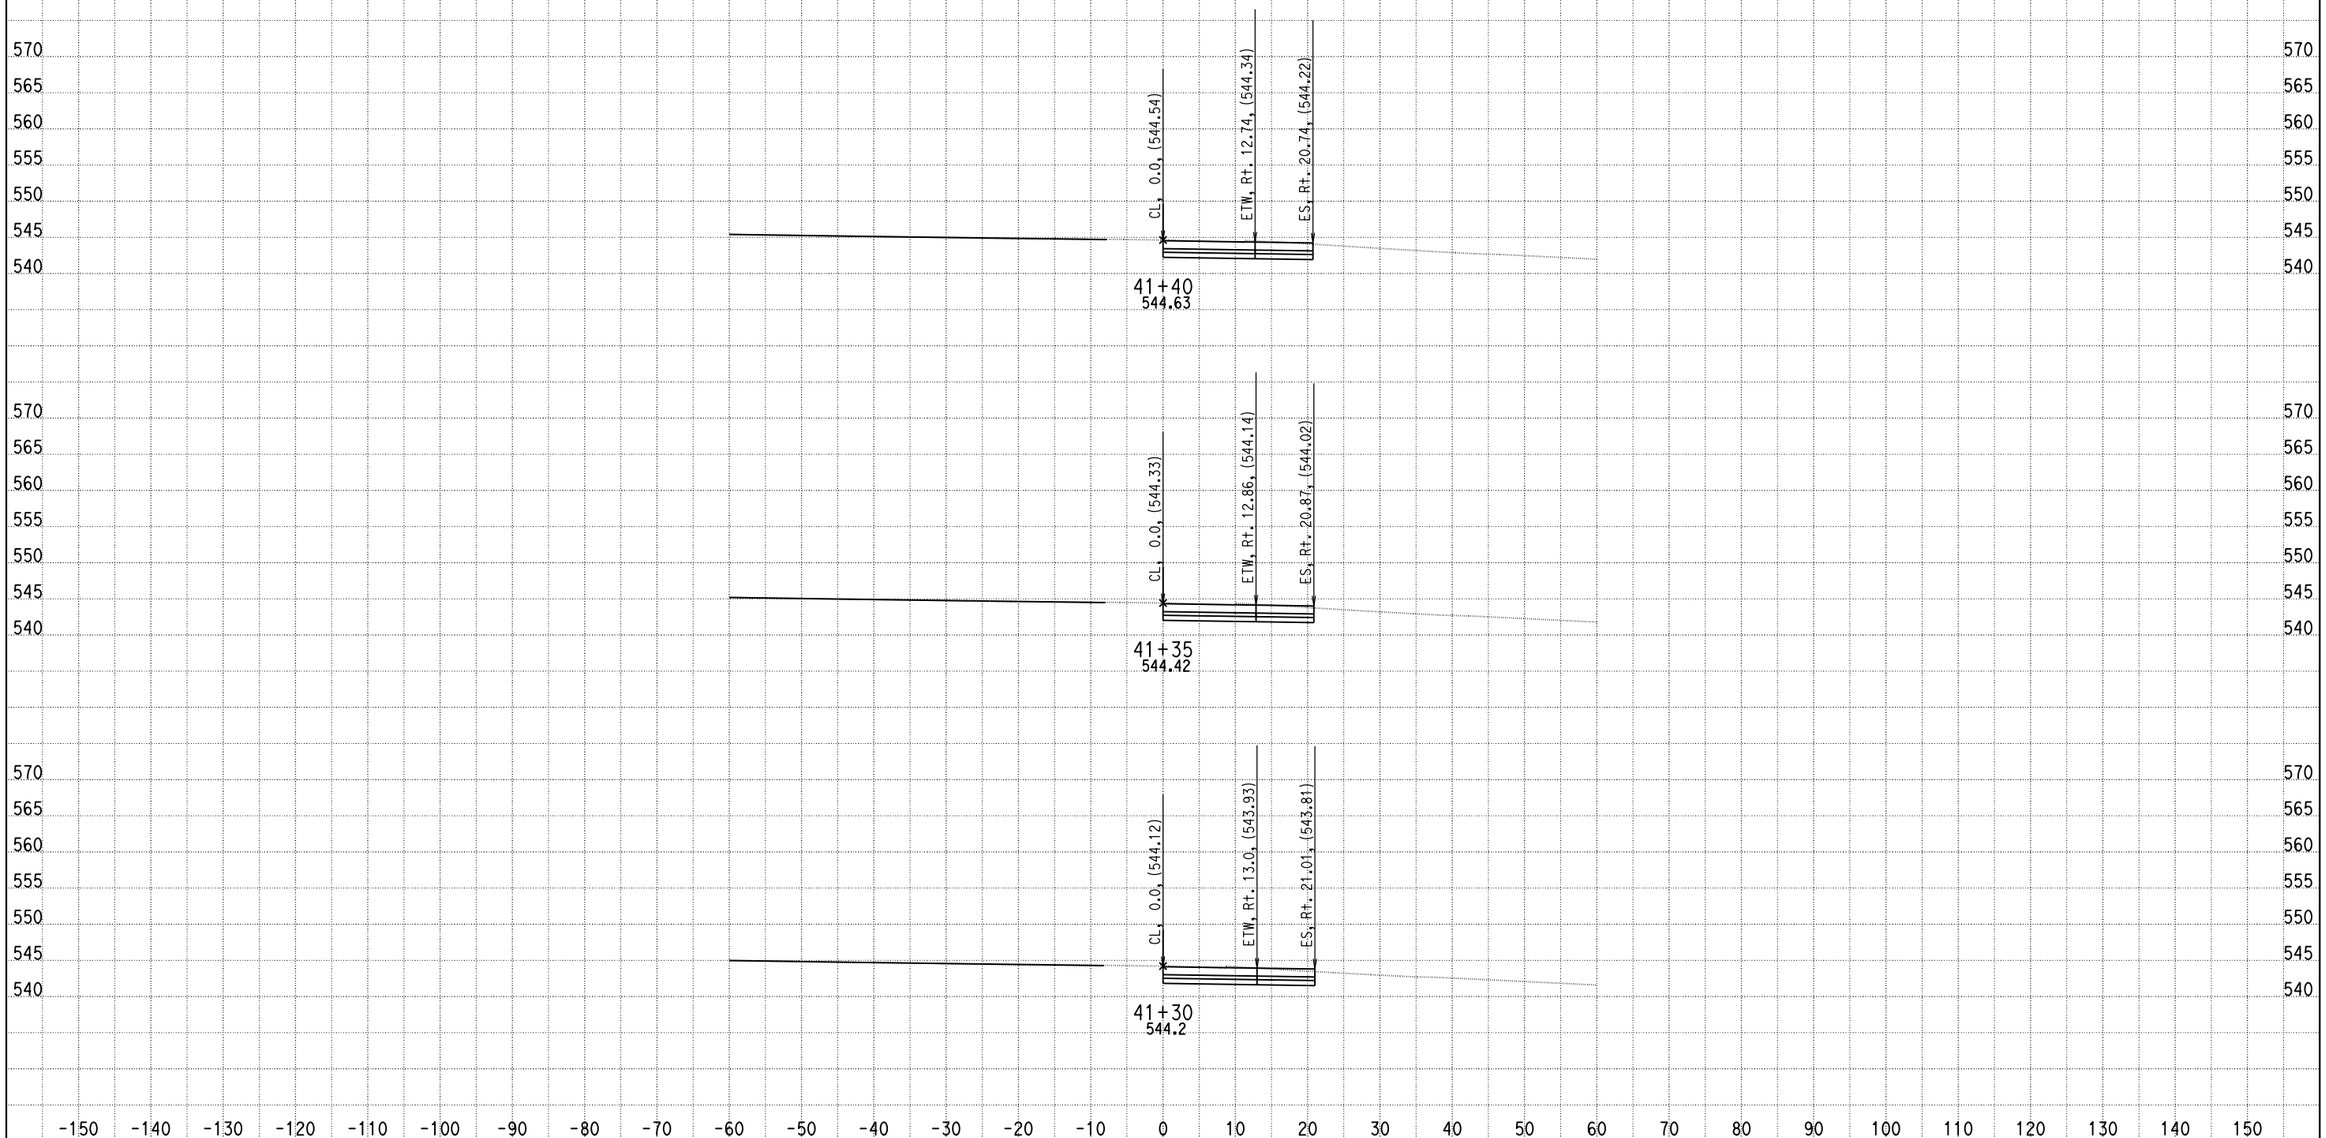

DATE: 9/10/2013

KC Project: 0818E File: D:\PROJECT\0818E\UPDATE-RAMP\hrd3-pro.ear

SCALE: 1" = 10' Horiz.
1" = 10' Vert.

All Dimensions are US Survey Feet

RAMPD3
CROSS SECTIONS

DESIGN STUDY ONLY

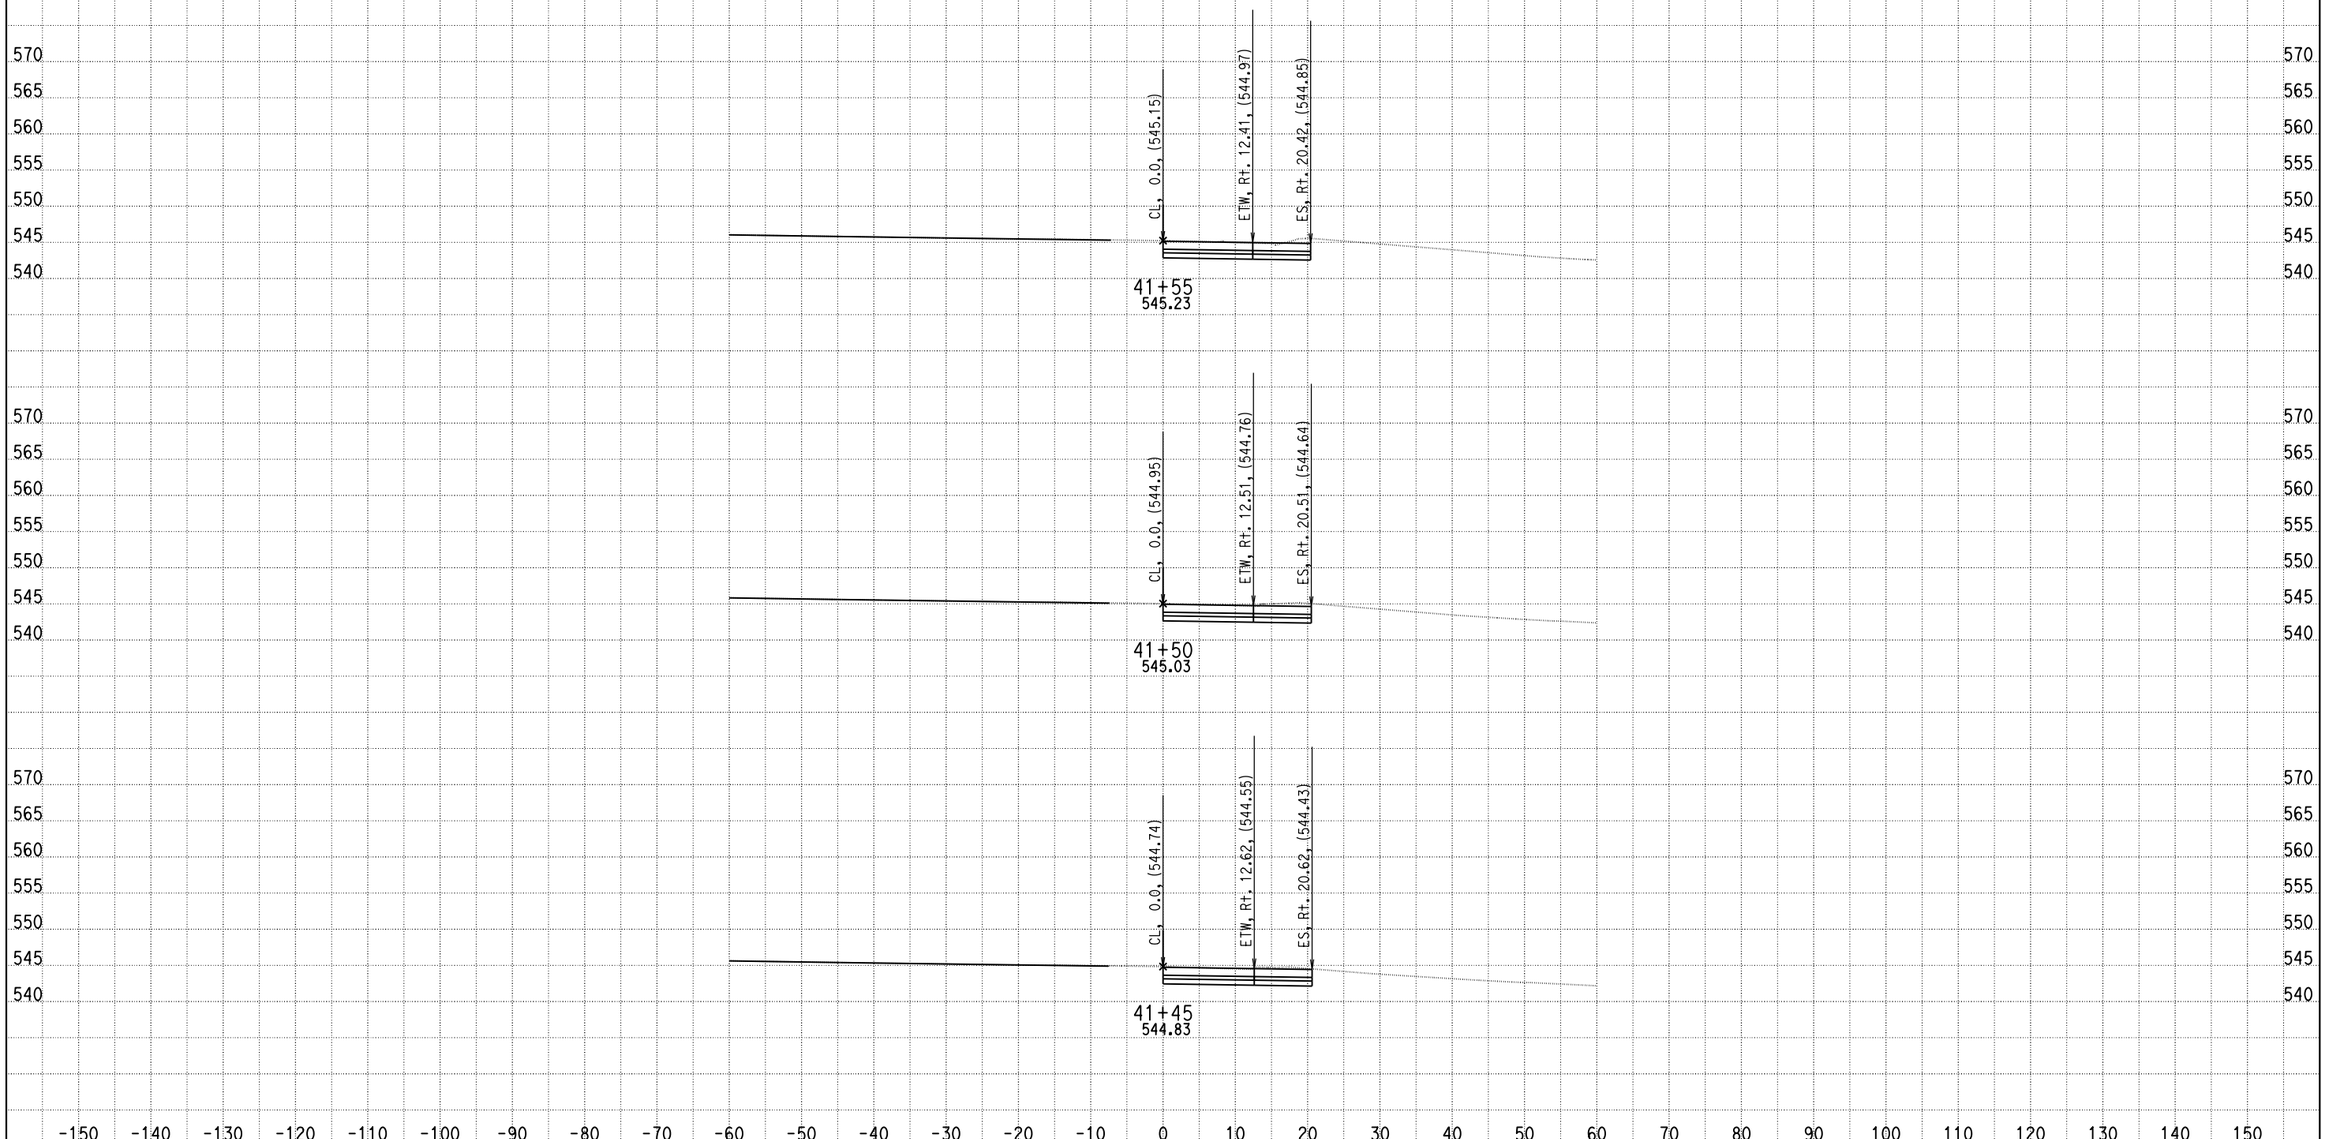

DATE: 9/10/2013

KC Project: 0818E File: D:\PROJECT\0818E\UPDATE-RAMP\hrd3-pro.ear

SCALE: 1" = 10' Horiz.
1" = 10' Vert.

All Dimensions are US Survey Feet

RAMPD3
CROSS SECTIONS

SHEET 49 OF XXX

DESIGN STUDY ONLY

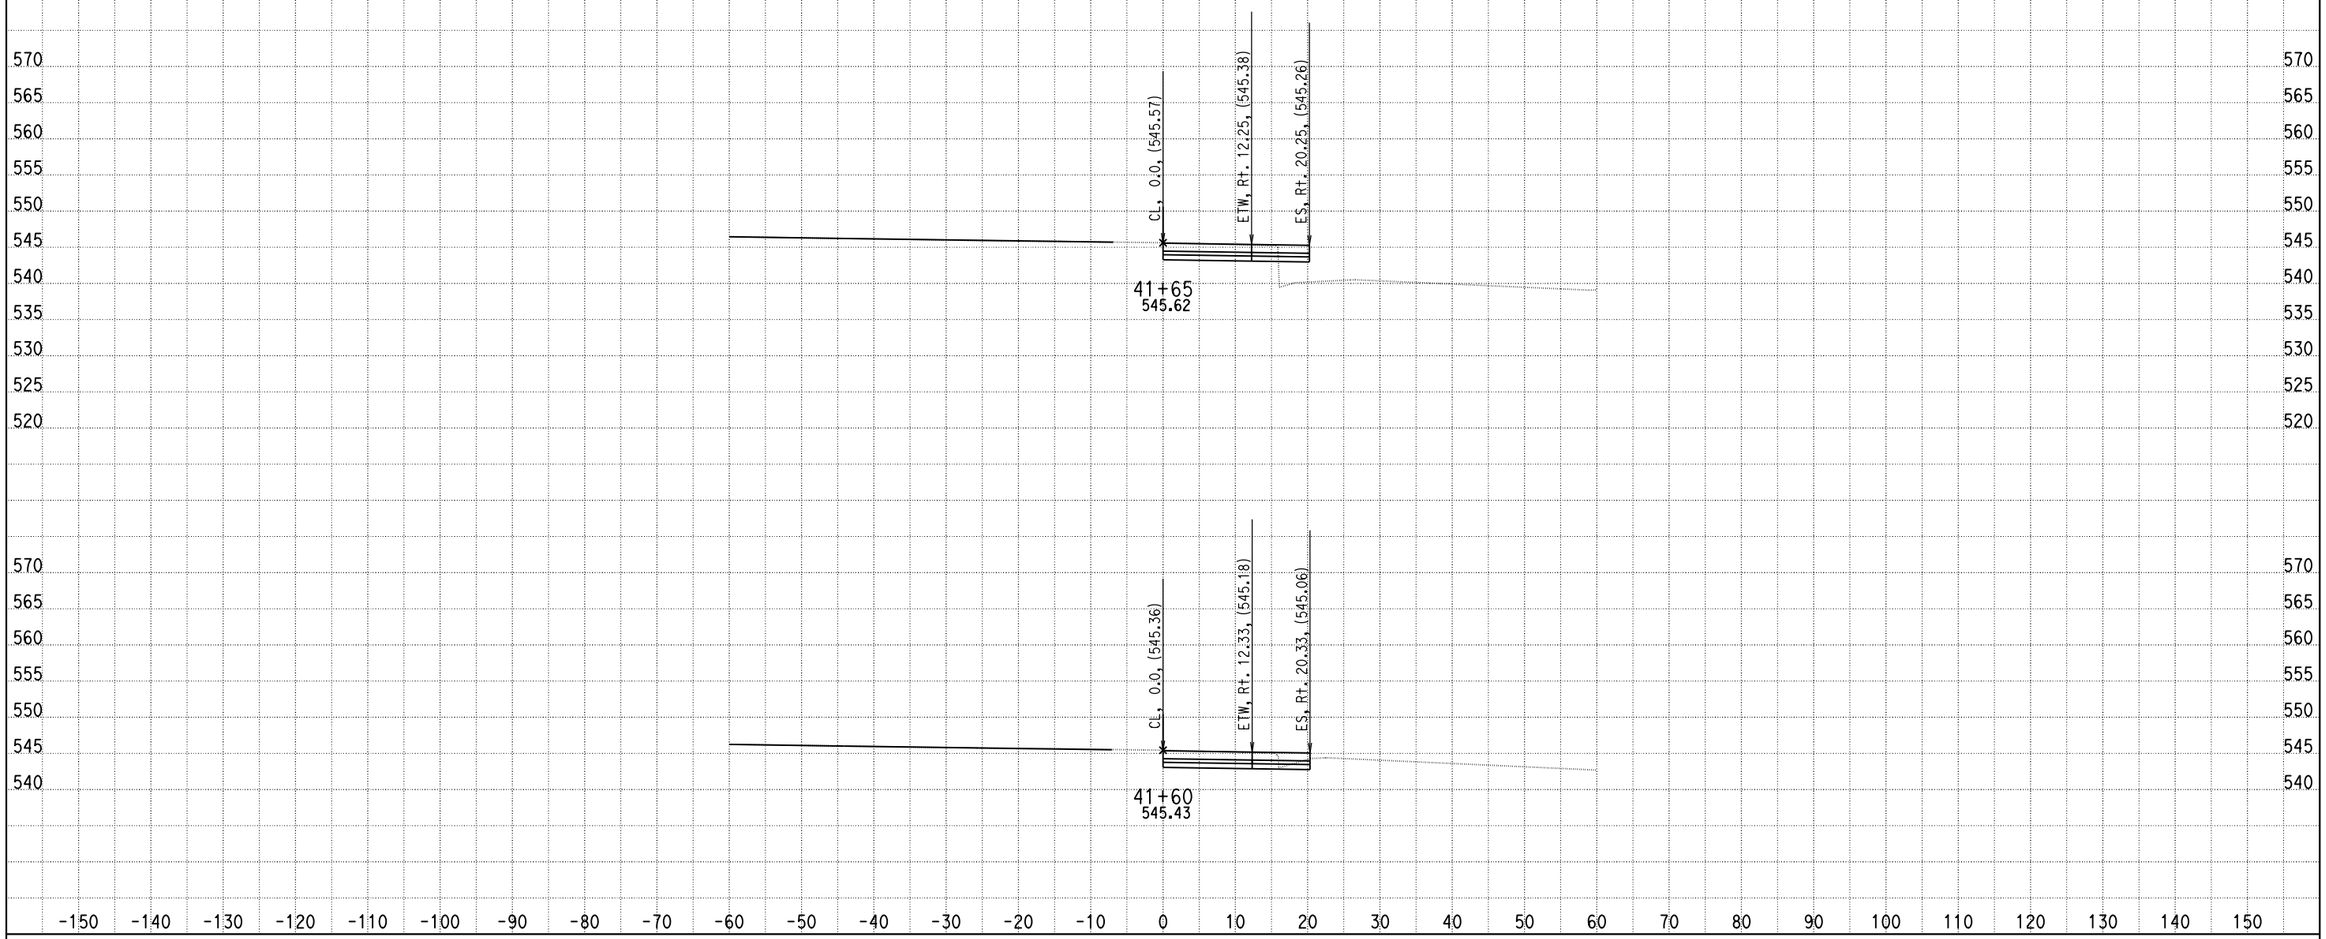

DATE: 9/10/2013

KC Project: 0818E File: D:\PROJECT\0818E\UPDATE-RAMP\hrd3-pro.ear

SCALE: 1" = 10' Horiz.
1" = 10' Vert.

All Dimensions are US Survey Feet

RAMPD3
CROSS SECTIONS

SHEET 50 OF XXX

DESIGN STUDY ONLY

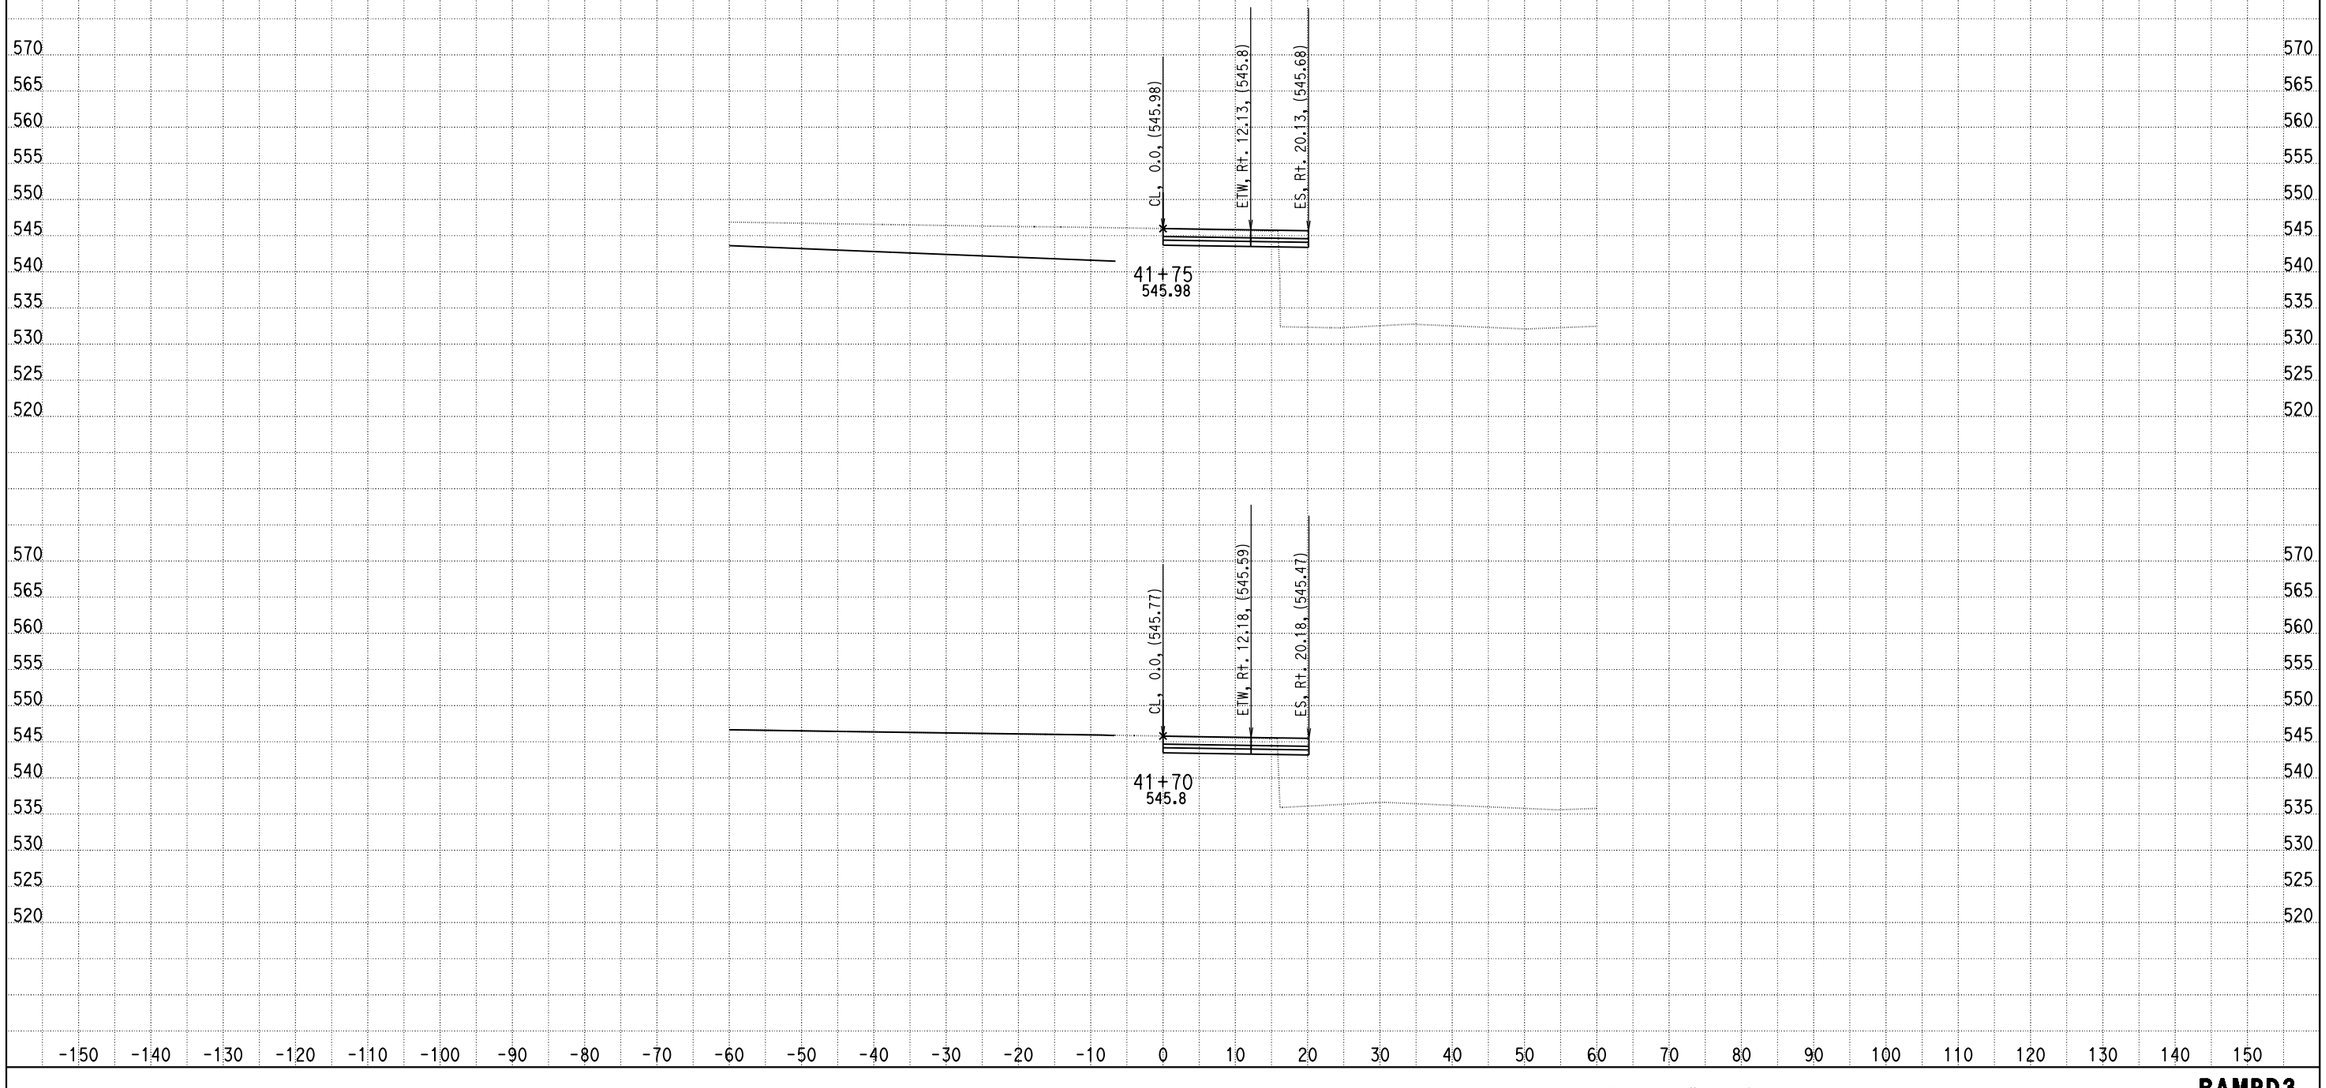

DATE: 9/10/2013

KC Project: 0818E File: D:\PROJECT\0818E\UPDATE-RAMP\hrd3-pro.ear

SCALE: 1" = 10' Horiz.
1" = 10' Vert.

All Dimensions are US Survey Feet

RAMPD3
CROSS SECTIONS

SHEET 51 OF XXX

DESIGN STUDY ONLY

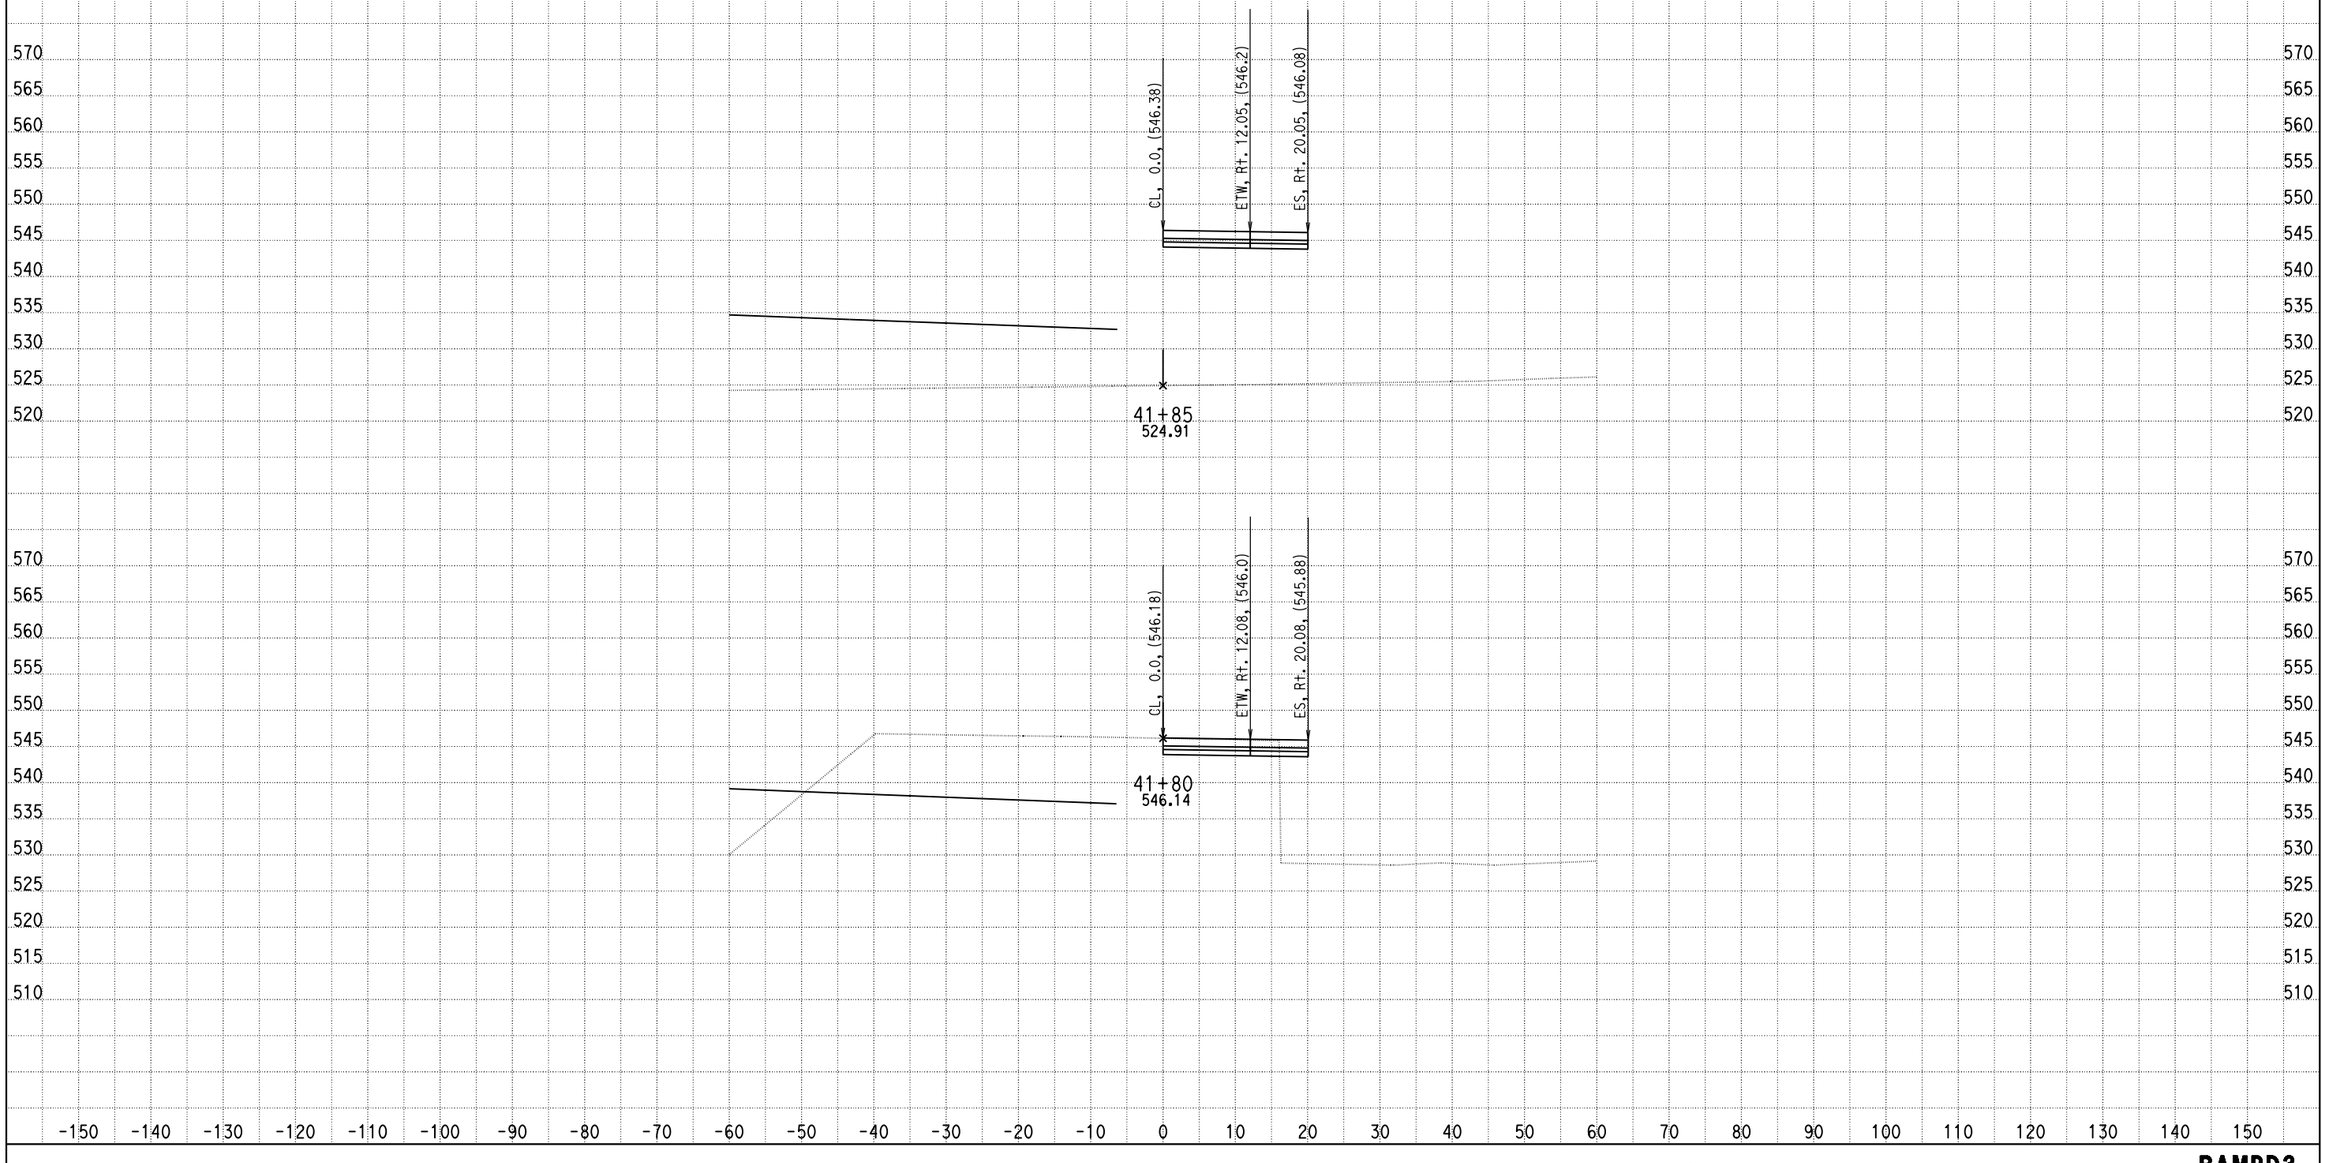

DATE: 9/10/2013

KC Project: 0818E File: D:\PROJECT\0818E\UPDATE-RAMP\hrd3-pro.ear

SCALE: 1" = 10' Horiz.
1" = 10' Vert.

All Dimensions are US Survey Feet

RAMPD3
CROSS SECTIONS

DESIGN STUDY ONLY

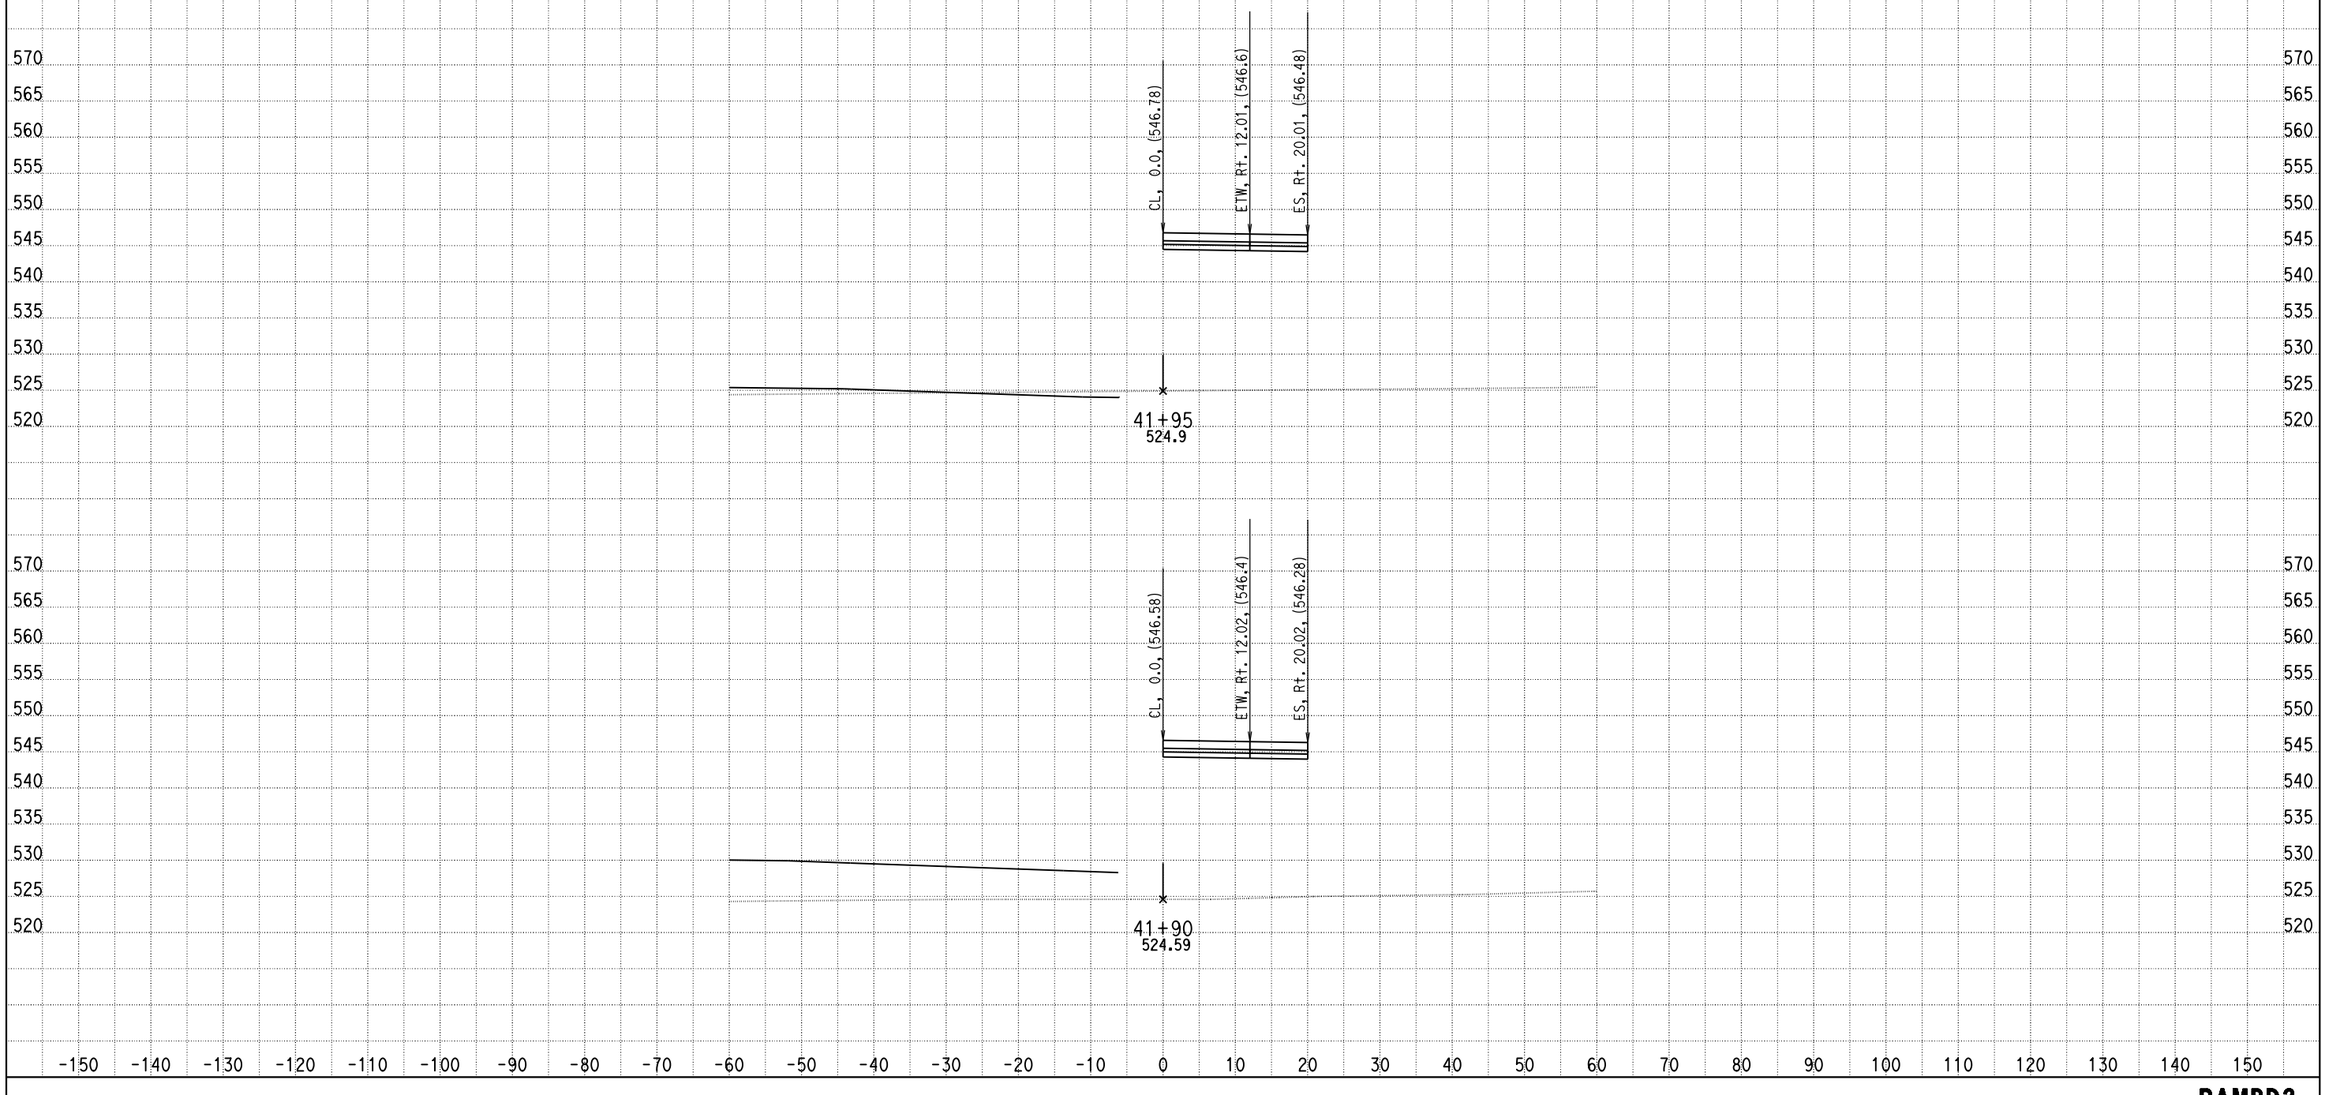

DATE: 9/10/2013

KC Project: 0818E File: D:\PROJECT\0818E\UPDATE-RAMP\hrd3-pro.ear

SCALE: 1" = 10' Horiz.
1" = 10' Vert.

All Dimensions are US Survey Feet

RAMPD3
CROSS SECTIONS

DESIGN STUDY ONLY

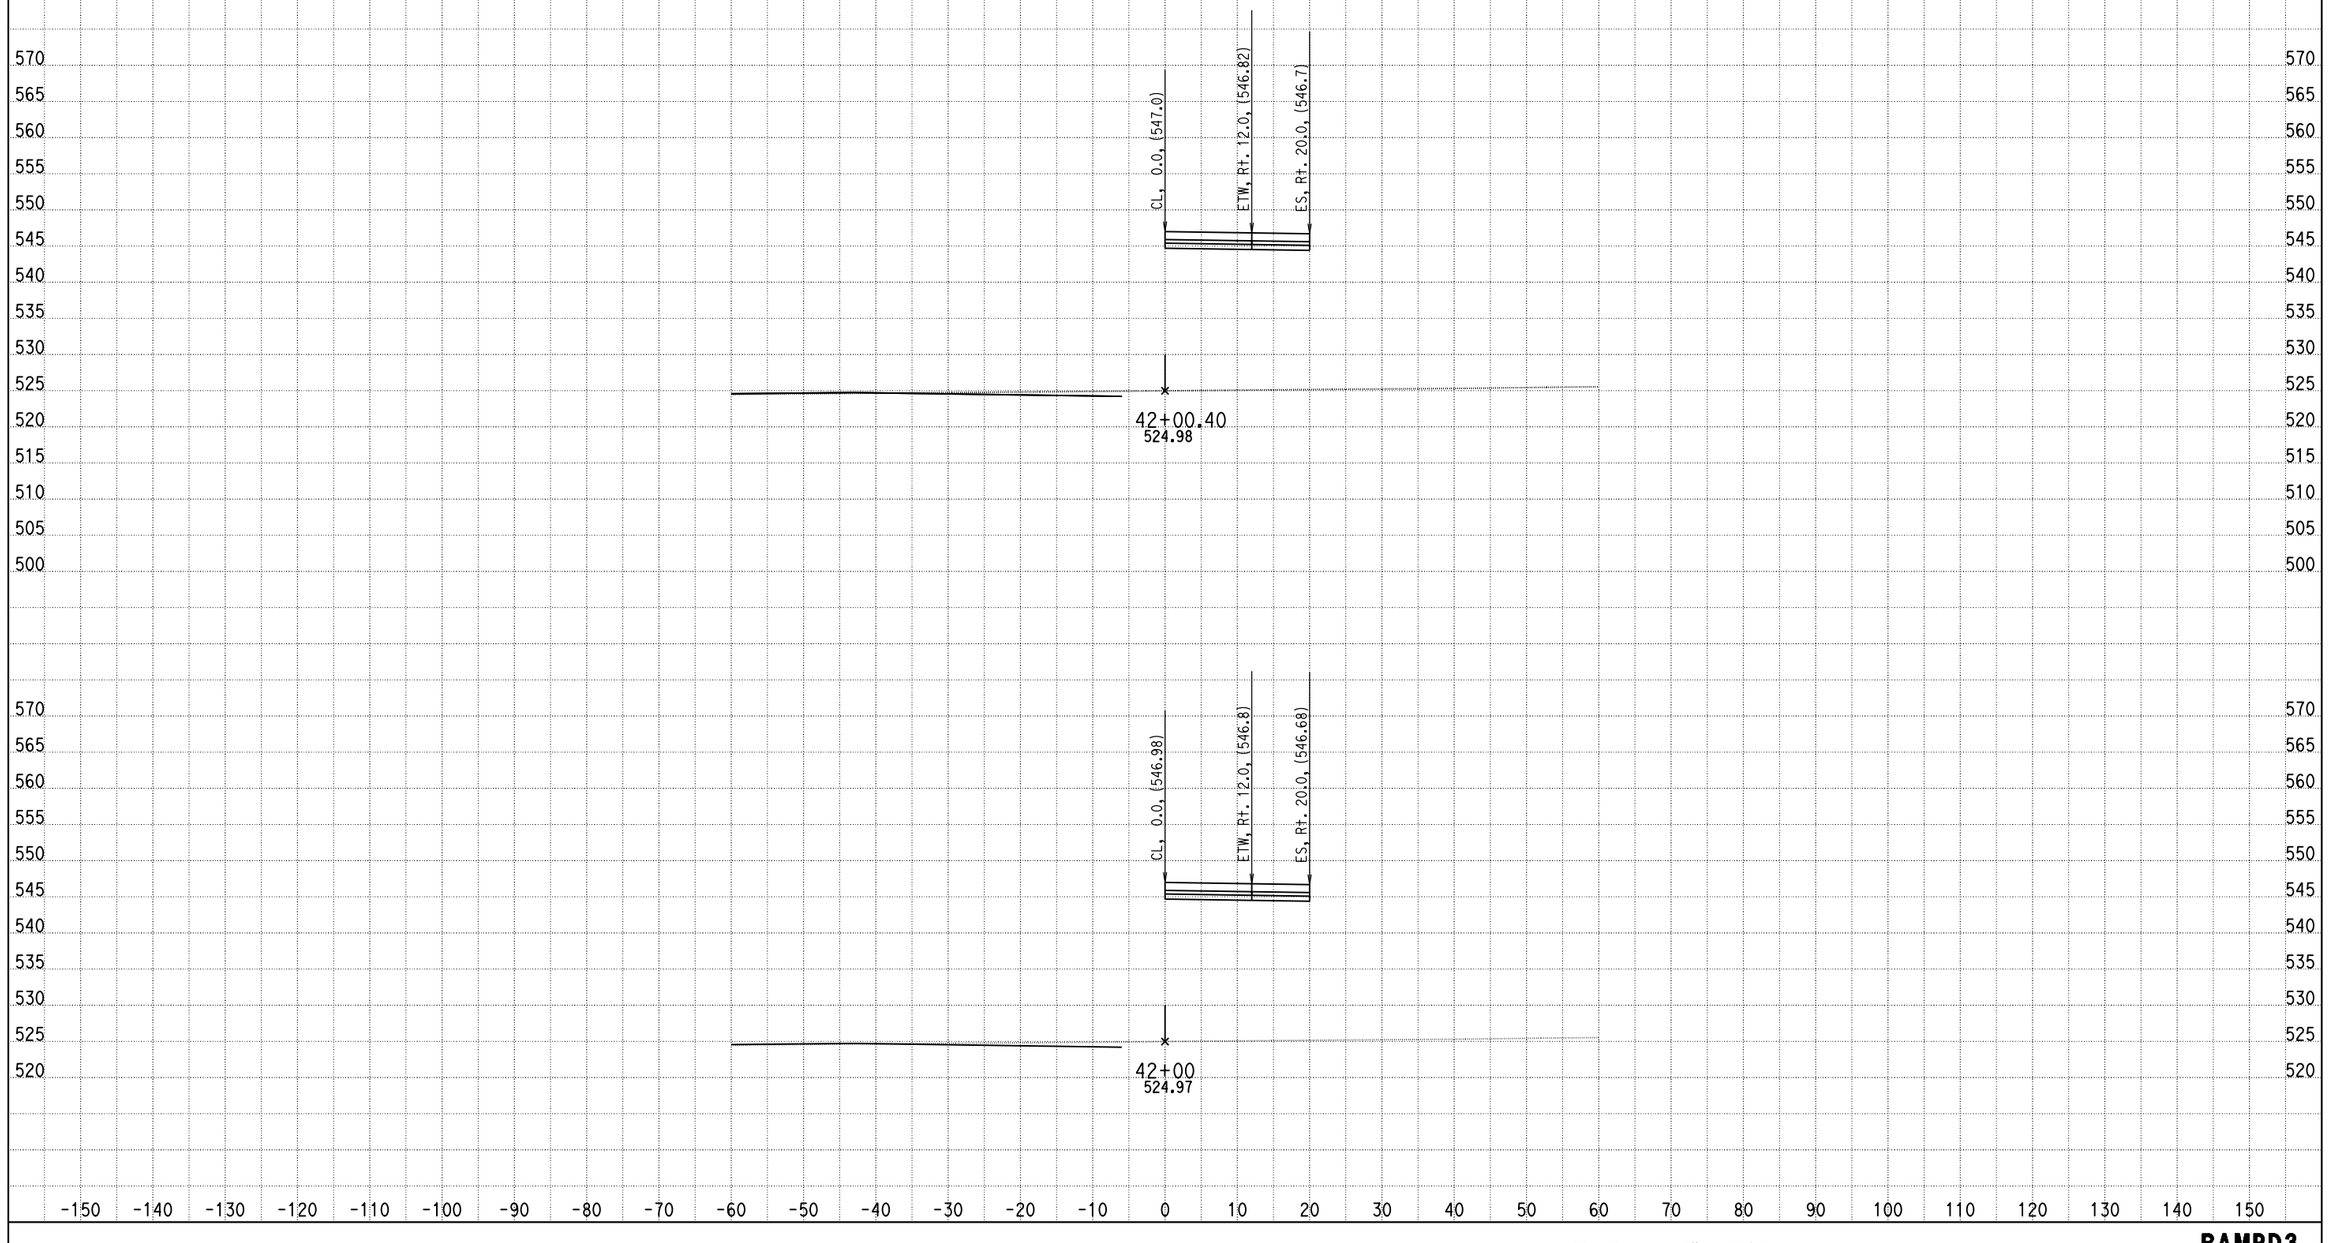

DATE: 9/10/2013

KC Project: 0818E File: D:\PROJECT\0818E\UPDATE-RAMP\hrd3-pro.ear

SCALE: 1" = 10' Horiz.
1" = 10' Vert.

All Dimensions are US Survey Feet

RAMPD3
CROSS SECTIONS

DESIGN STUDY ONLY

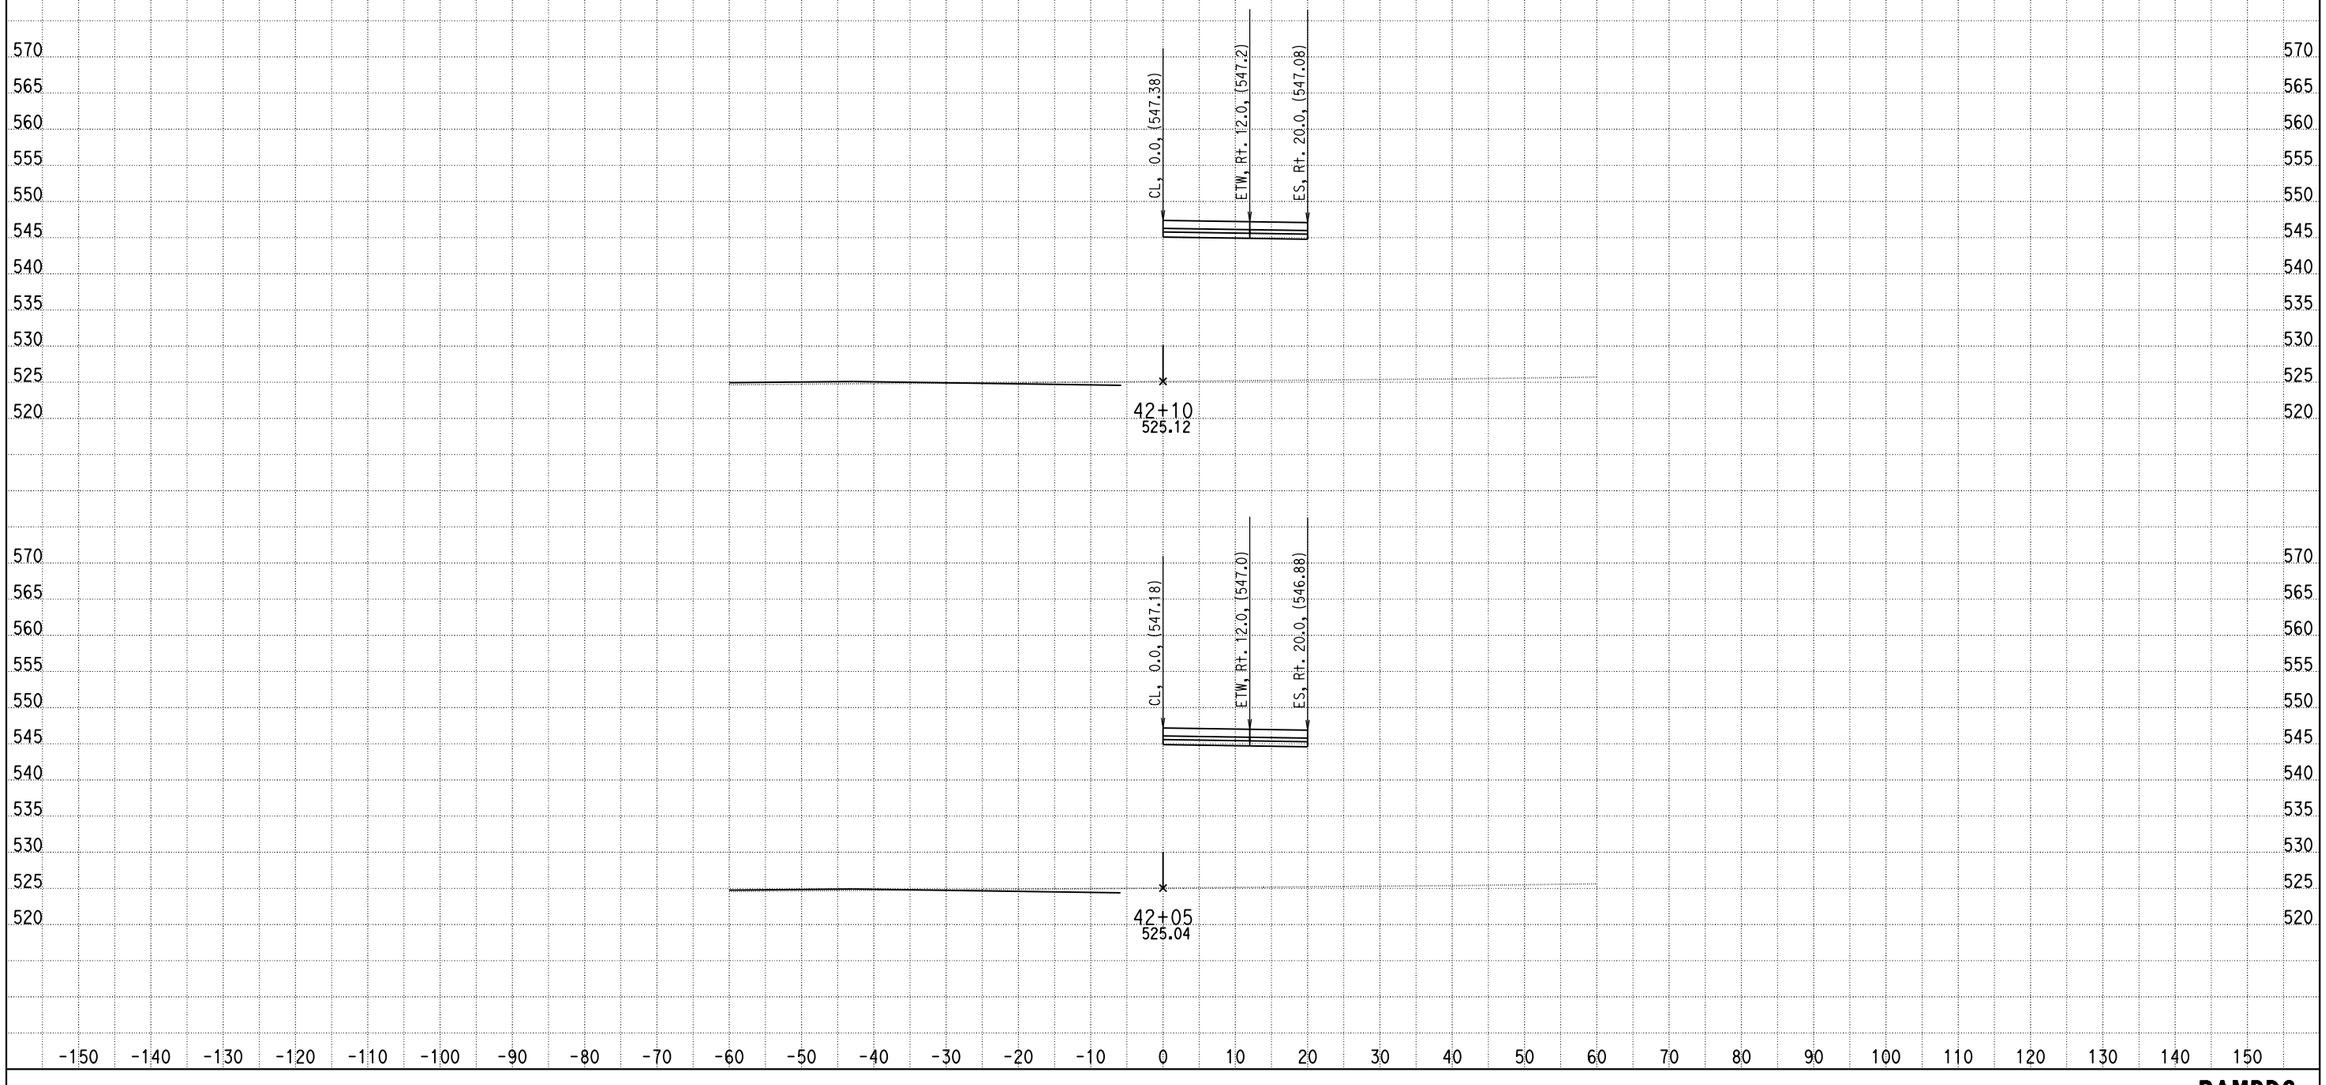

DATE: 9/10/2013

KC Project: 0818E File: D:\PROJECT\0818E\UPDATE-RAMP\hrd3-pro.ear

SCALE: 1" = 10' Horiz.
1" = 10' Vert.

All Dimensions are US Survey Feet

RAMPD3
CROSS SECTIONS

DESIGN STUDY ONLY

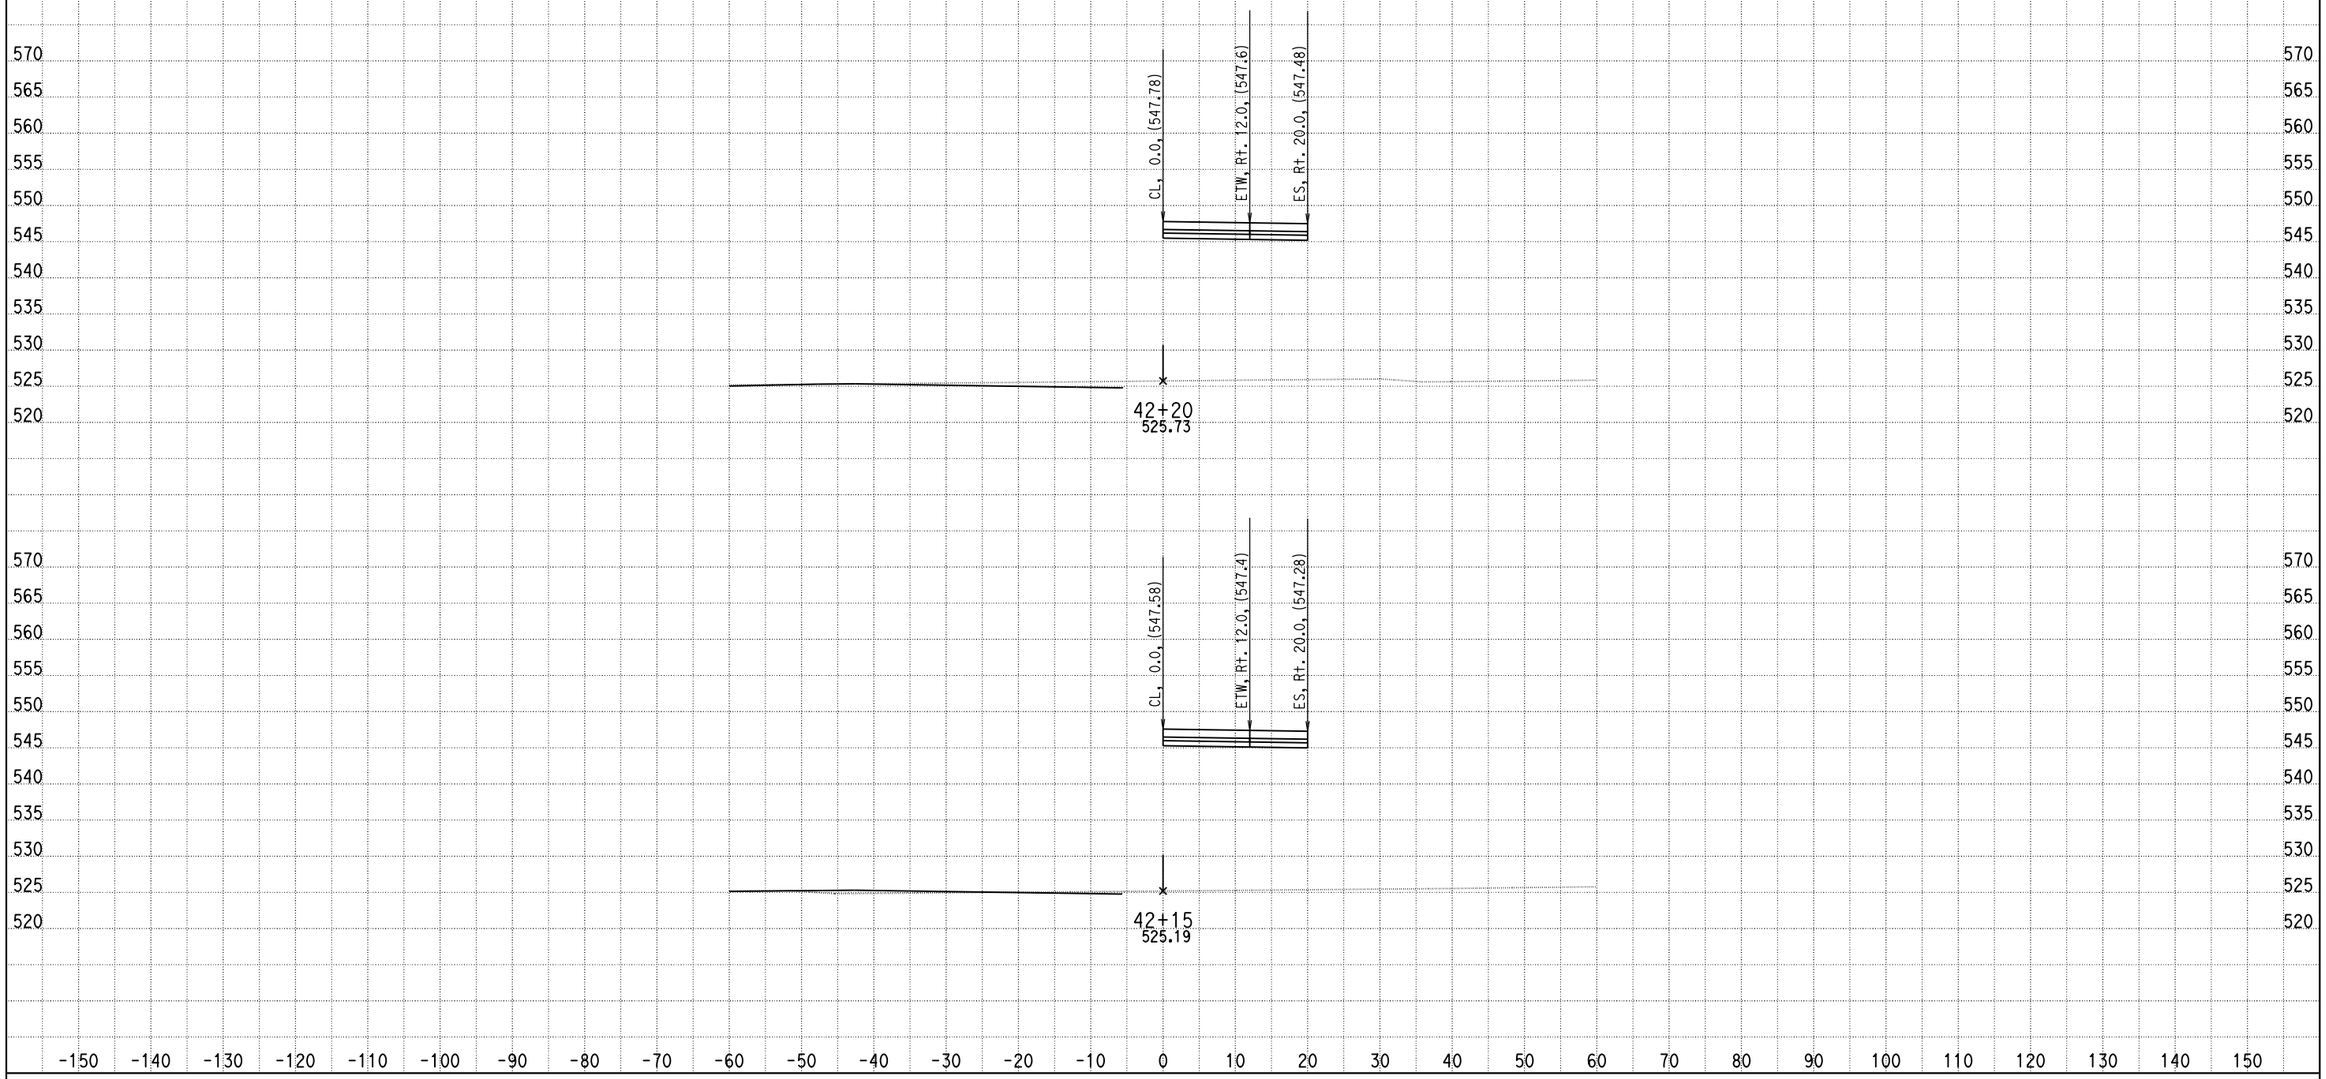

DATE: 9/10/2013

KC Project: 0818E File: D:\PROJECT\0818E\UPDATE-RAMP\hrd3-pro.ear

SCALE: 1" = 10' Horiz.
1" = 10' Vert.

All Dimensions are US Survey Feet

RAMPD3
CROSS SECTIONS

DESIGN STUDY ONLY

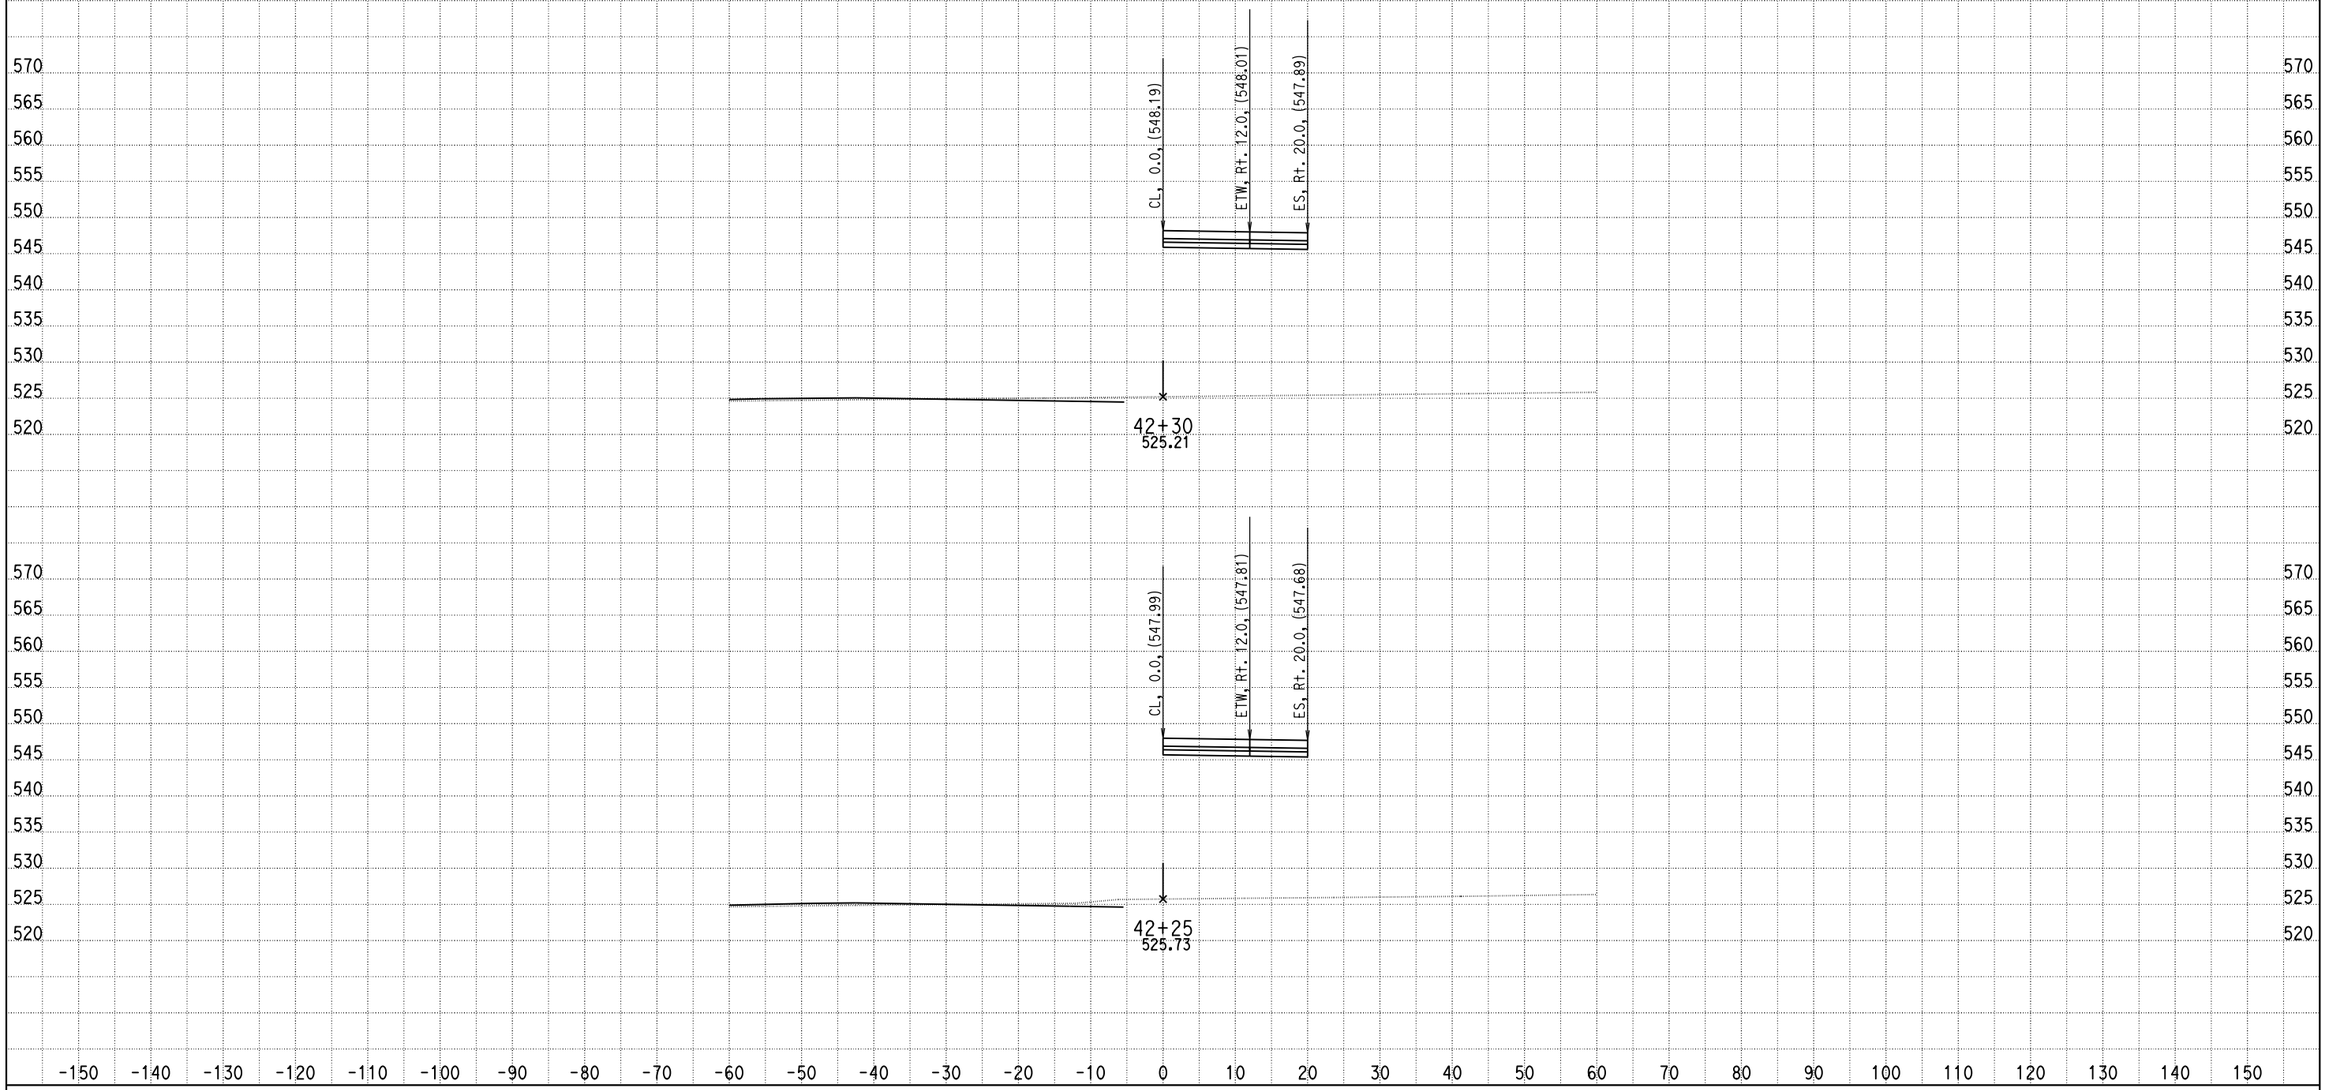

DATE: 9/10/2013

KC Project: 0818E File: D:\PROJECT\0818E\UPDATE-RAMP\hrd3-pro.ear

SCALE: 1" = 10' Horiz.
1" = 10' Vert.

All Dimensions are US Survey Feet

RAMPD3
CROSS SECTIONS
SHEET 57 OF XXX

DESIGN STUDY ONLY

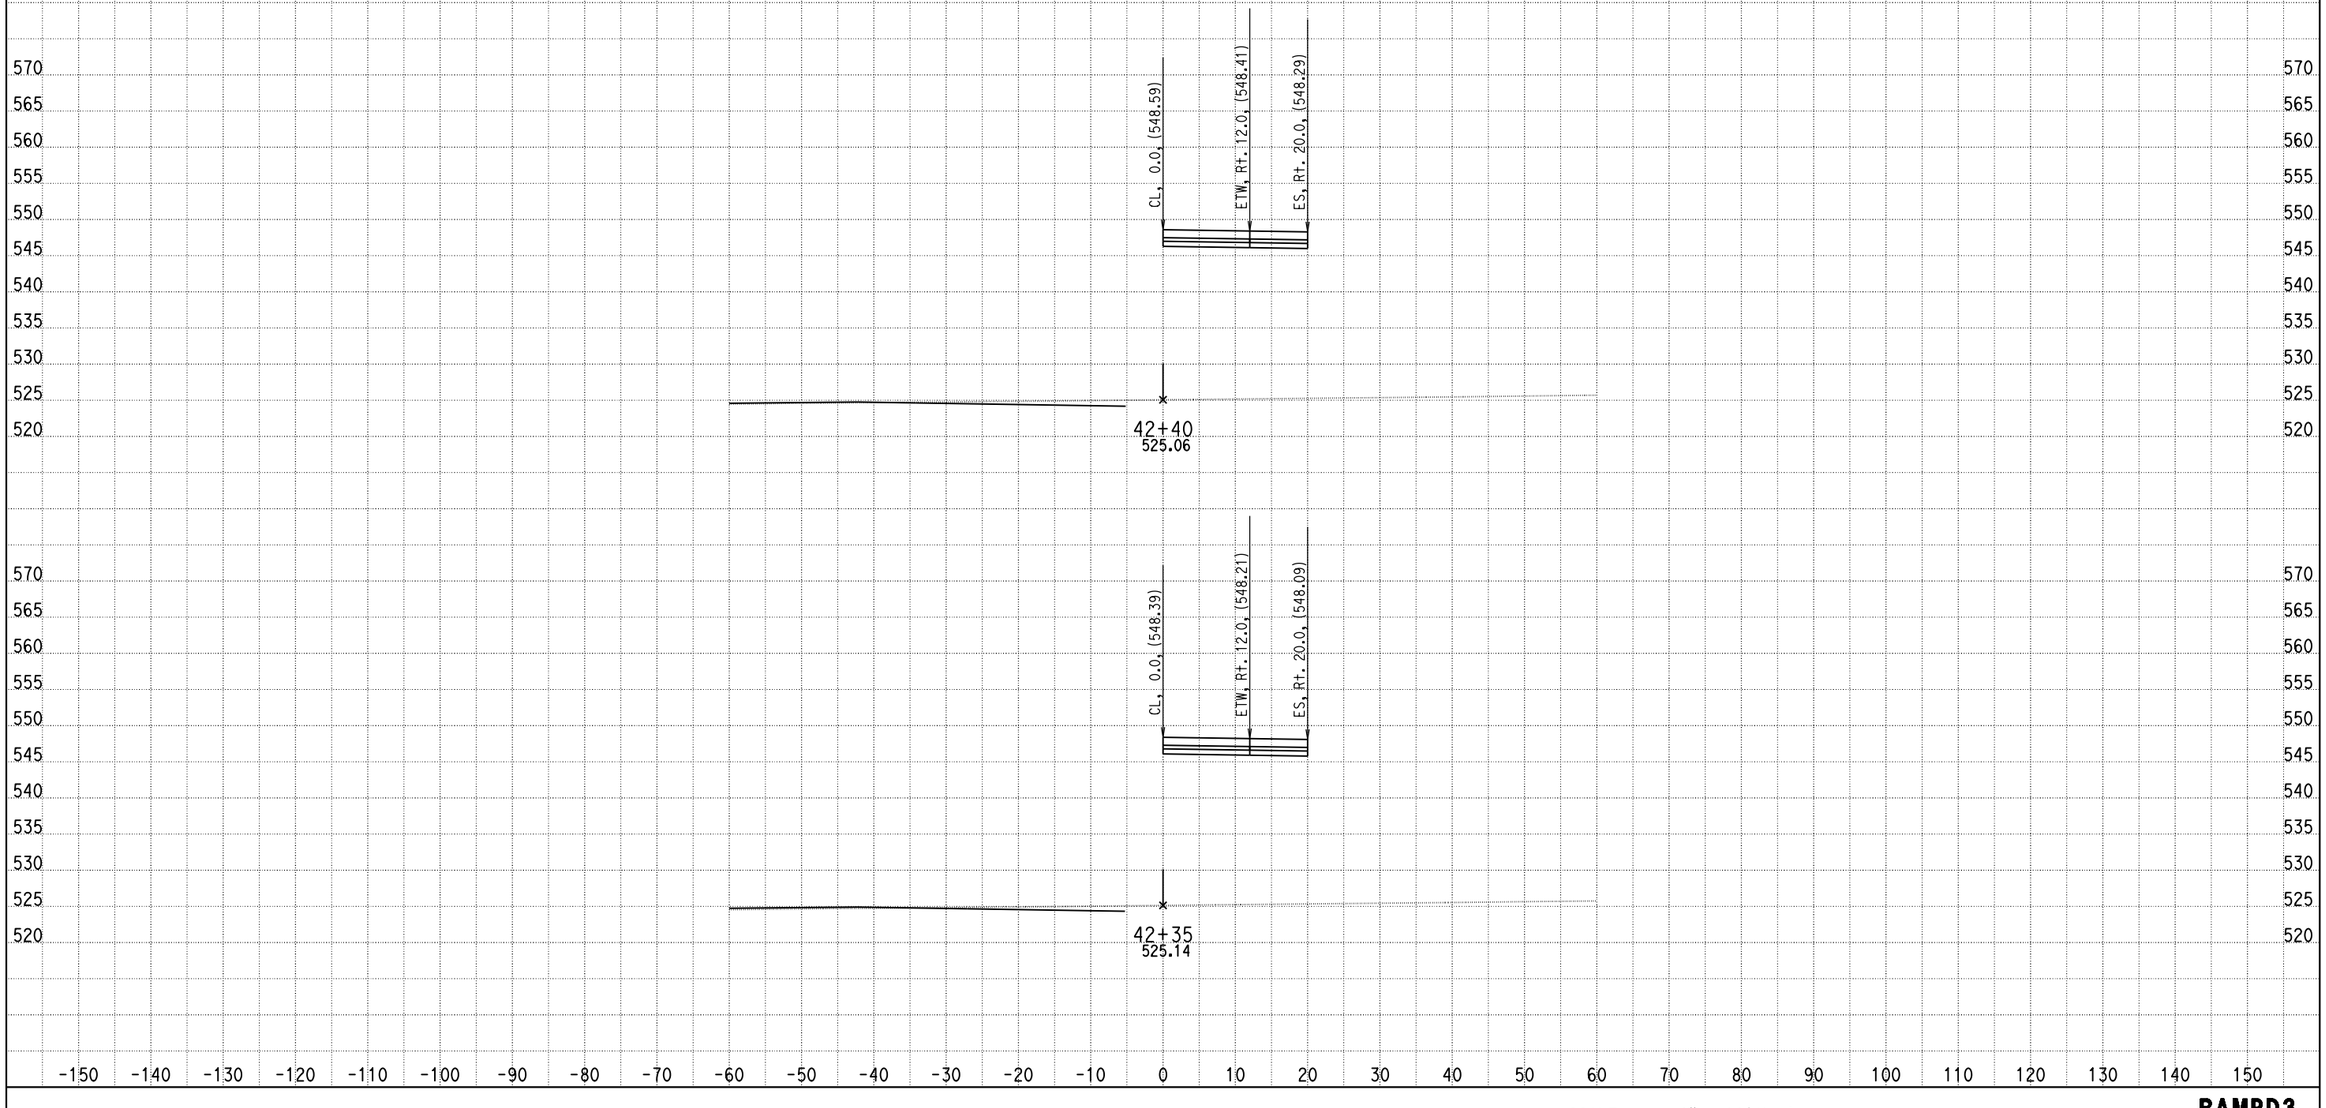

DATE: 9/10/2013

KC Project: 0818E File: D:\PROJECT\0818E\UPDATE-RAMP\hrd3-pro.ear

SCALE: 1" = 10' Horiz.
1" = 10' Vert.

All Dimensions are US Survey Feet

RAMPD3
CROSS SECTIONS

DESIGN STUDY ONLY

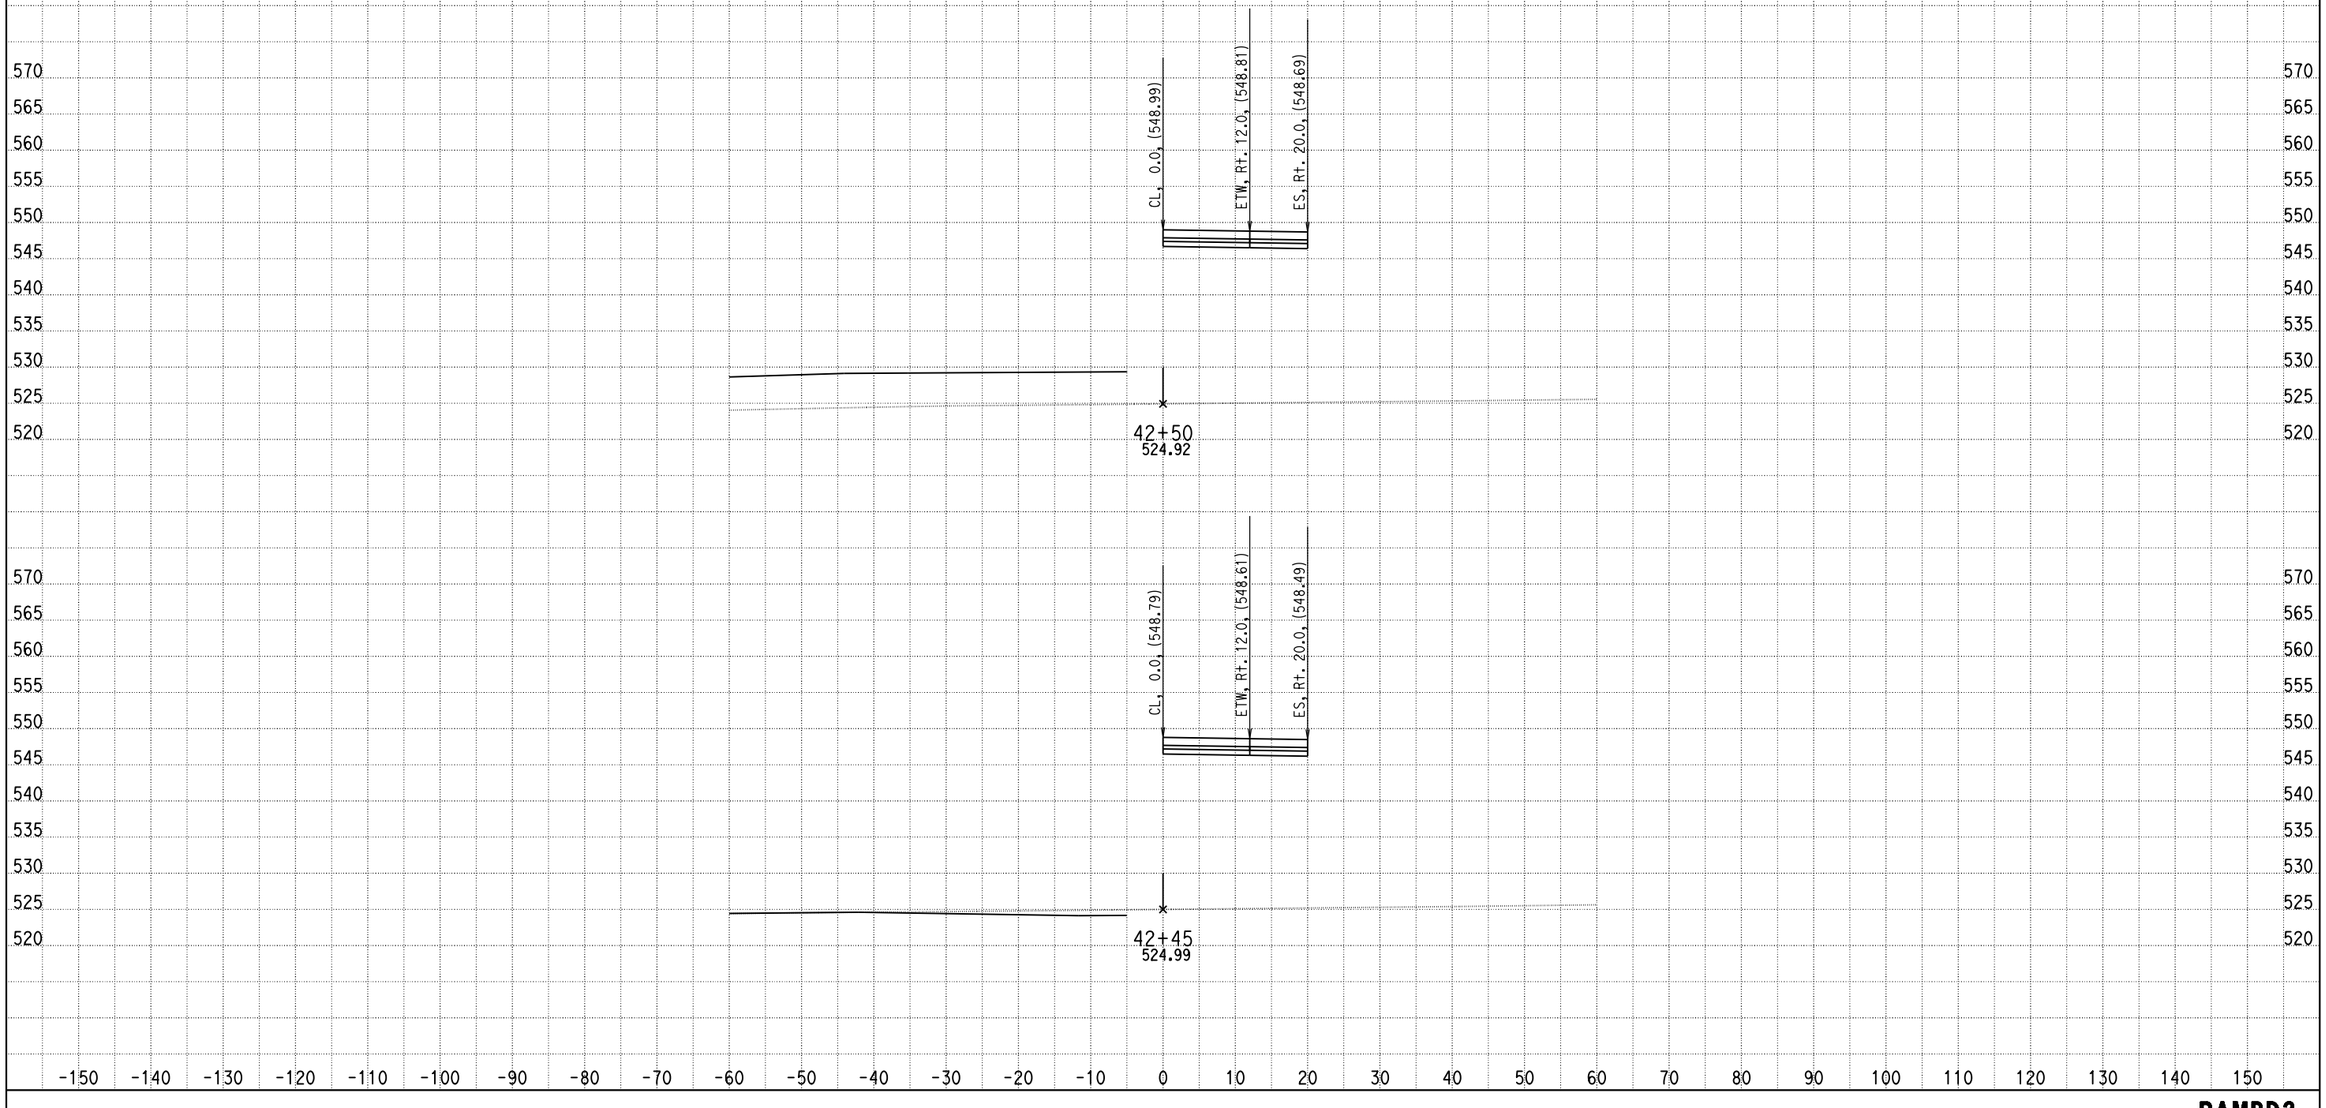

DATE: 9/10/2013

KC Project: 0818E File: D:\PROJECT\0818E\UPDATE-RAMP\hrd3-pro.ear

SCALE: 1" = 10' Horiz.
1" = 10' Vert.

All Dimensions are US Survey Feet

RAMPD3
CROSS SECTIONS

SHEET 59 OF XXX

DESIGN STUDY ONLY

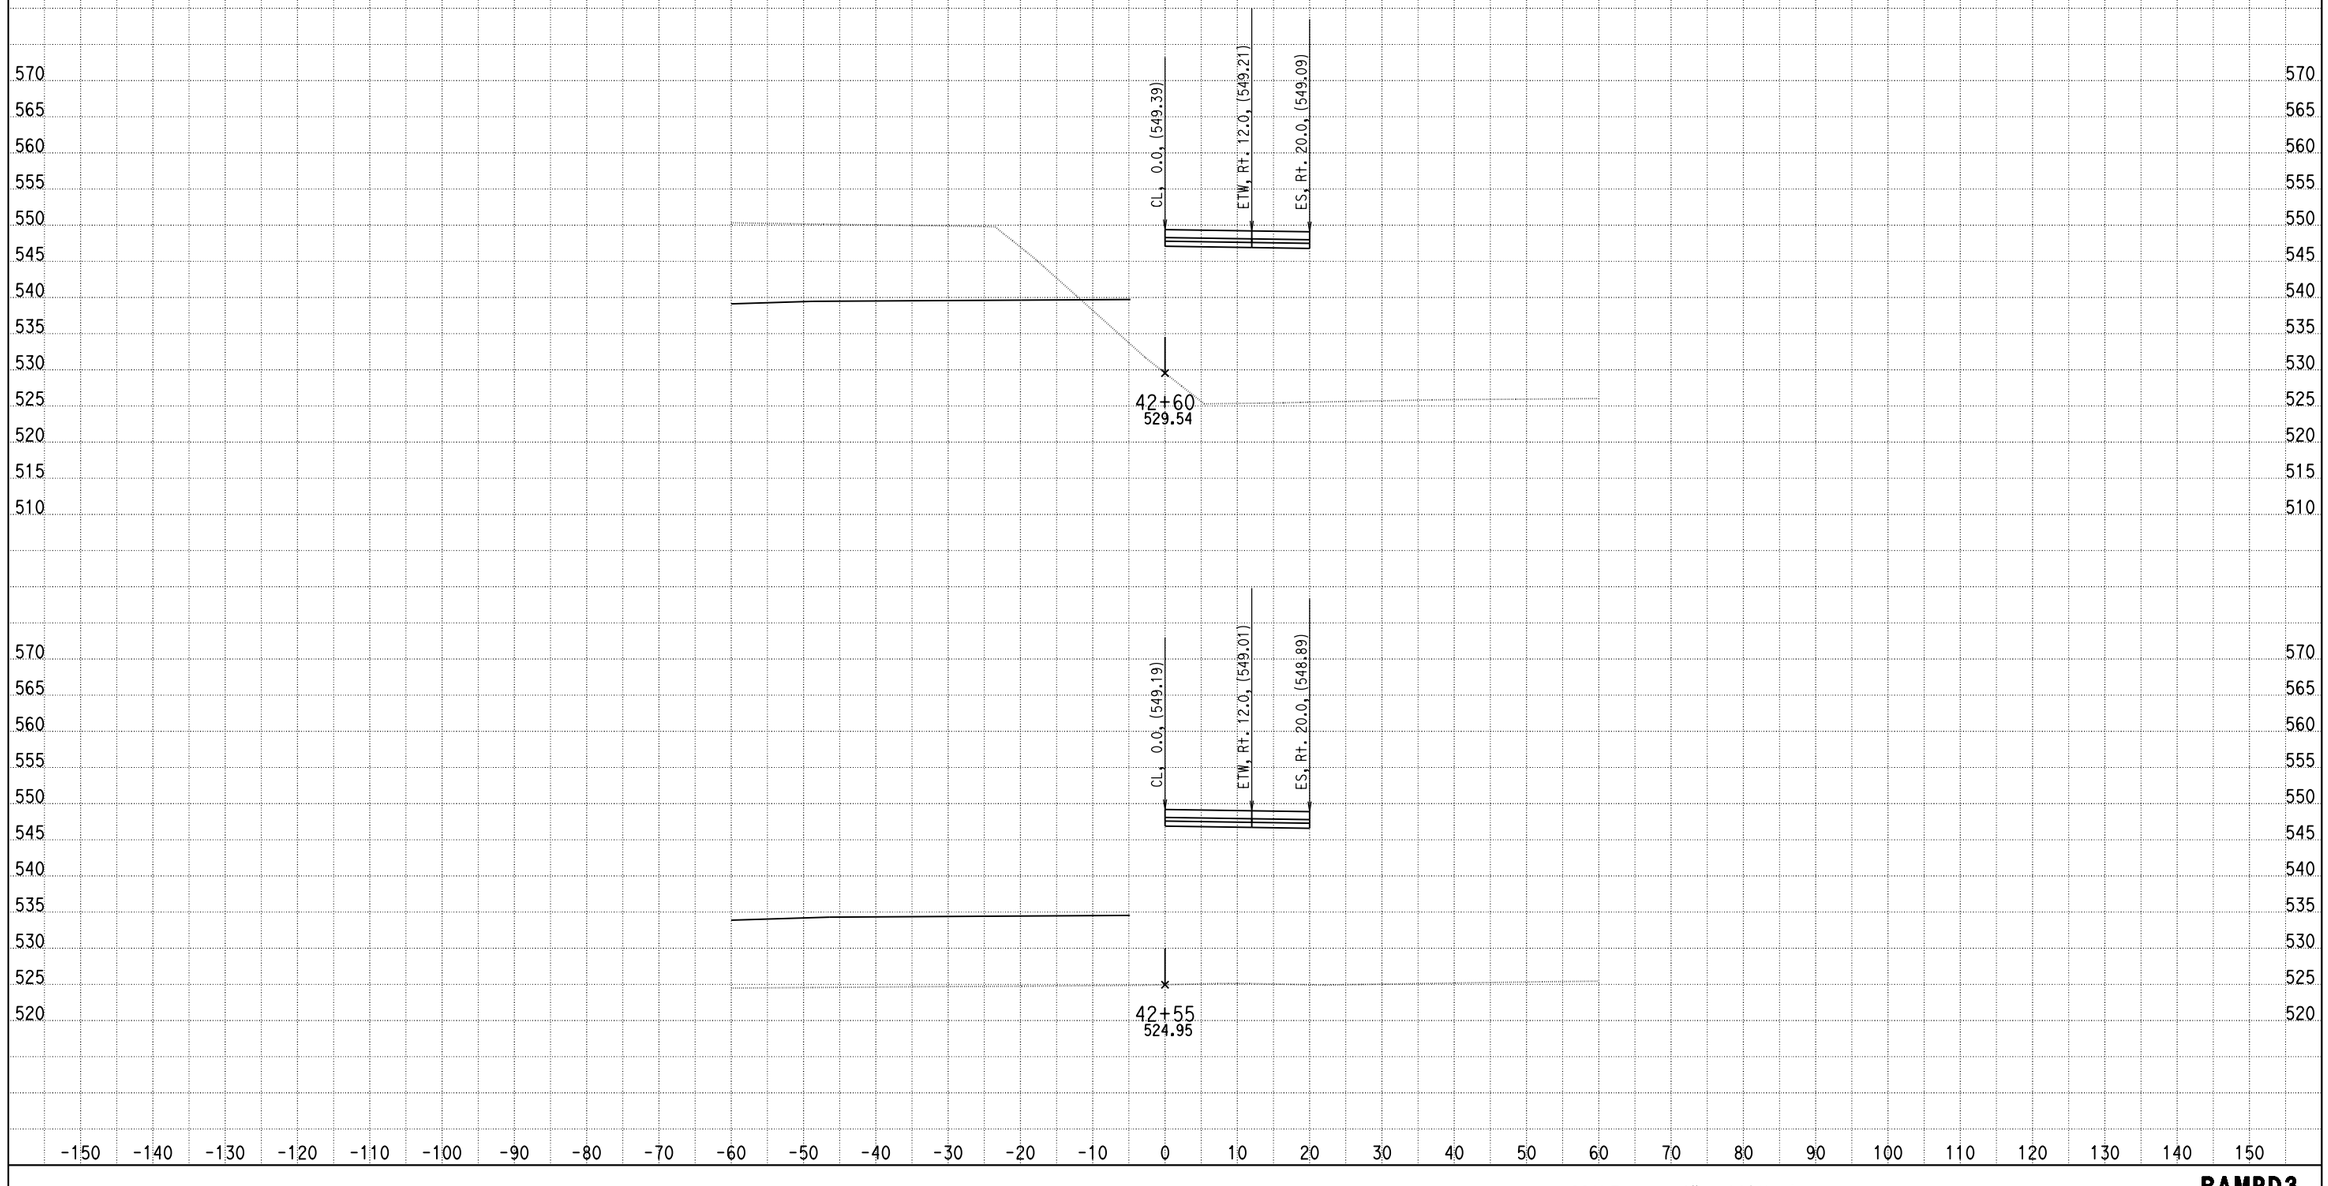

DATE: 9/10/2013

KC Project: 0818E File: D:\PROJECT\0818E\UPDATE-RAMP\hrd3-pro.ear

SCALE: 1" = 10' Horiz.
1" = 10' Vert.

All Dimensions are US Survey Feet

RAMPD3
CROSS SECTIONS

DESIGN STUDY ONLY

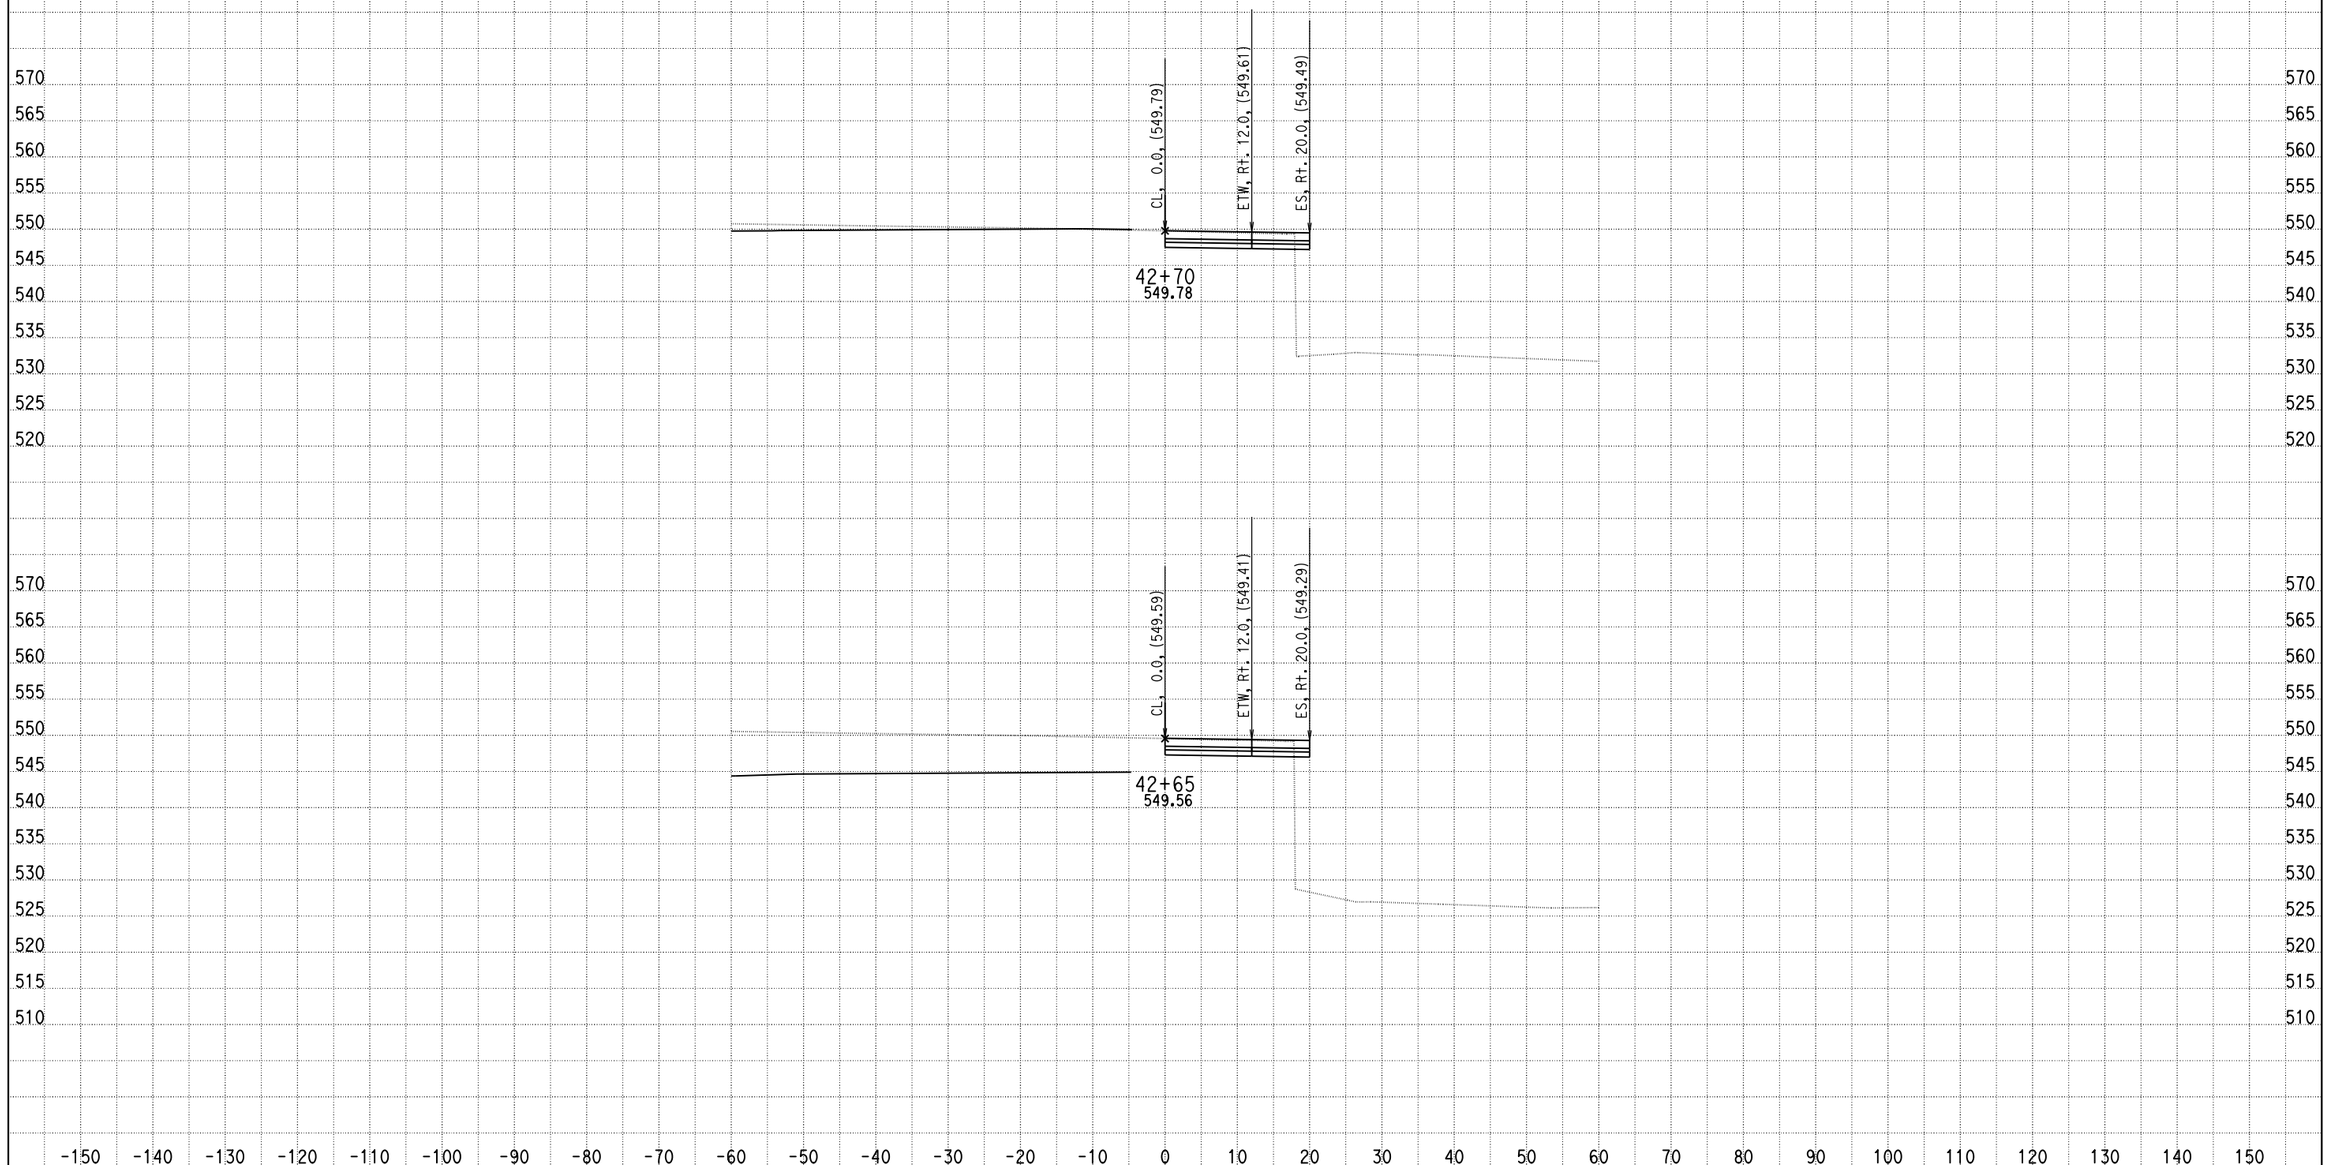

DATE: 9/10/2013

KC Project: 0818E File: D:\PROJECT\0818E\UPDATE-RAMP\hrd3-pro.ear

SCALE: 1" = 10' Horiz.
1" = 10' Vert.

All Dimensions are US Survey Feet

RAMPD3
CROSS SECTIONS

SHEET 61 OF XXX

DESIGN STUDY ONLY

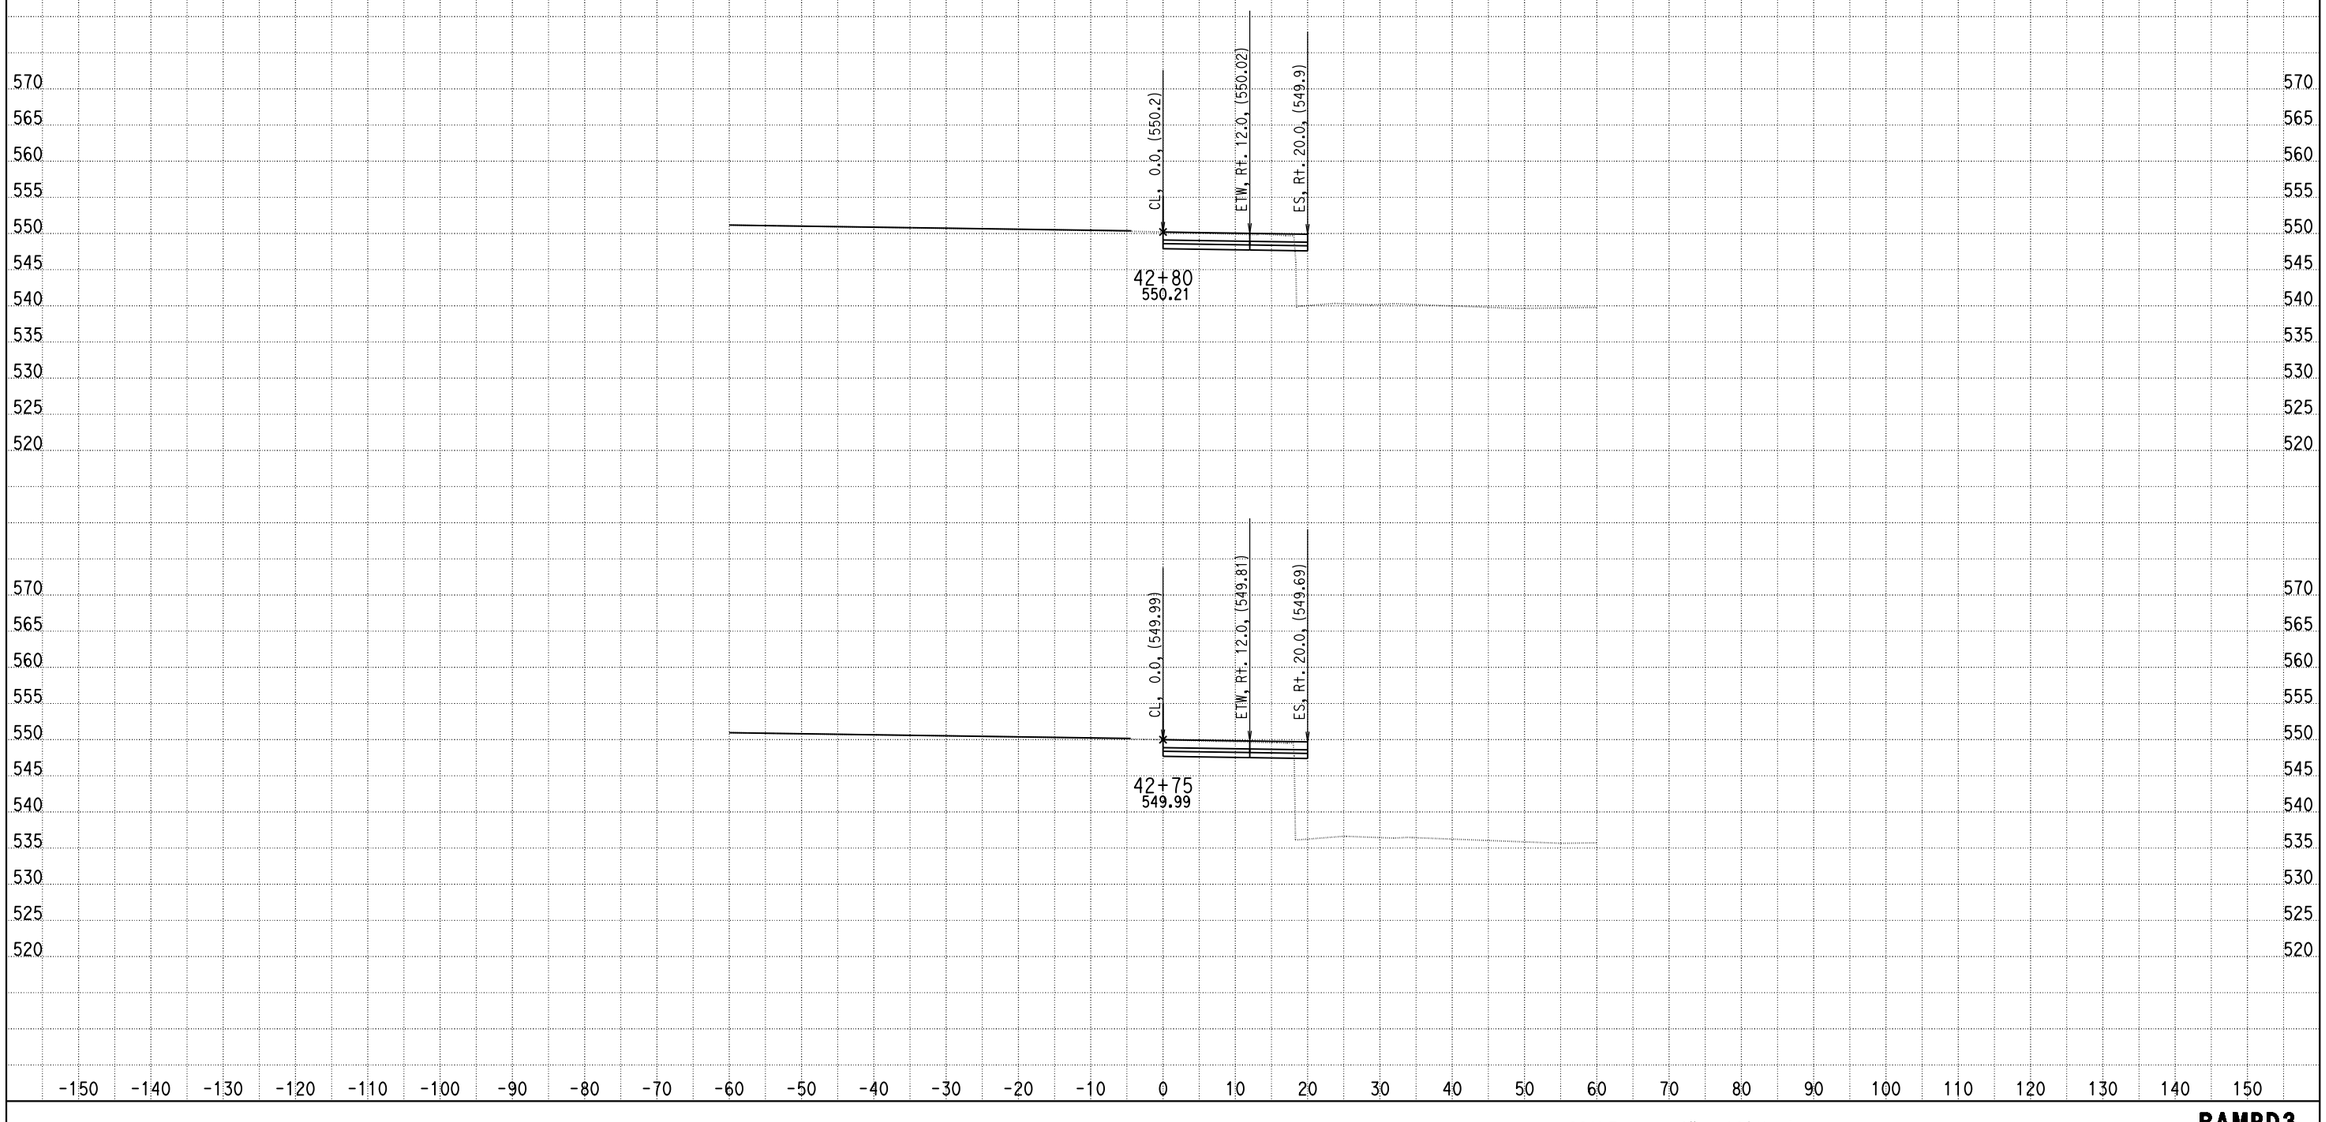

DATE: 9/10/2013

KC Project: 0818E File: D:\PROJECT\0818E\UPDATE-RAMP\hrd3-pro.ear

SCALE: 1" = 10' Horiz.
1" = 10' Vert.

All Dimensions are US Survey Feet

RAMPD3
CROSS SECTIONS

DESIGN STUDY ONLY

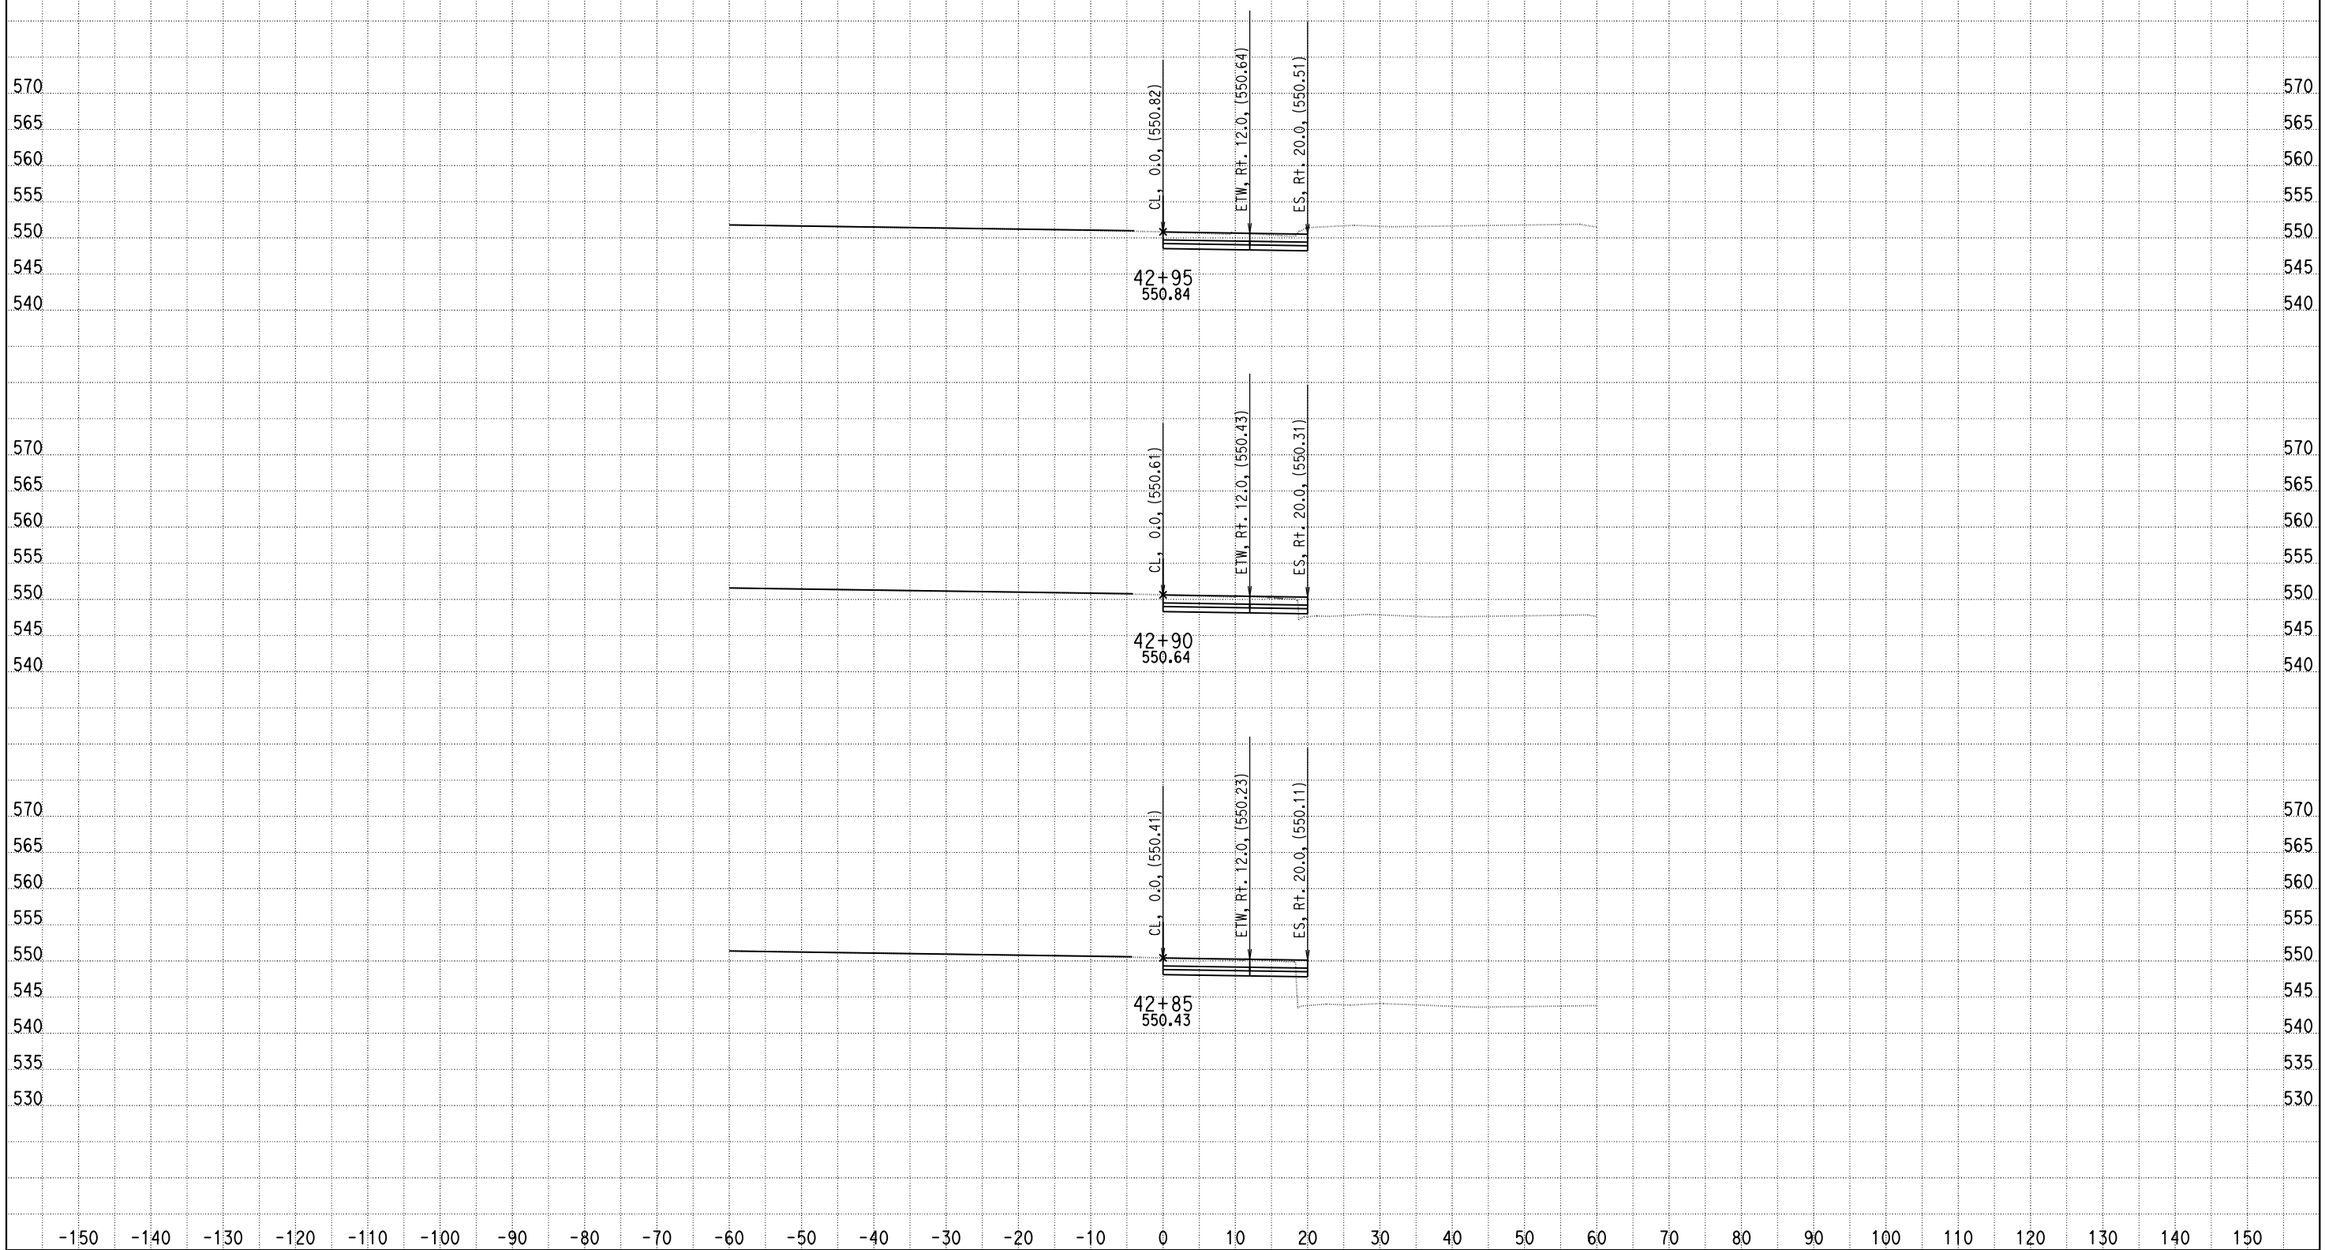

DATE: 9/10/2013

KC Project: 0818E File: D:\PROJECT\0818E\UPDATE-RAMP\hrd3-pro.ear

SCALE: 1" = 10' Horiz.
1" = 10' Vert.

All Dimensions are US Survey Feet

RAMPD3
CROSS SECTIONS

SHEET 63 OF XXX

DESIGN STUDY ONLY

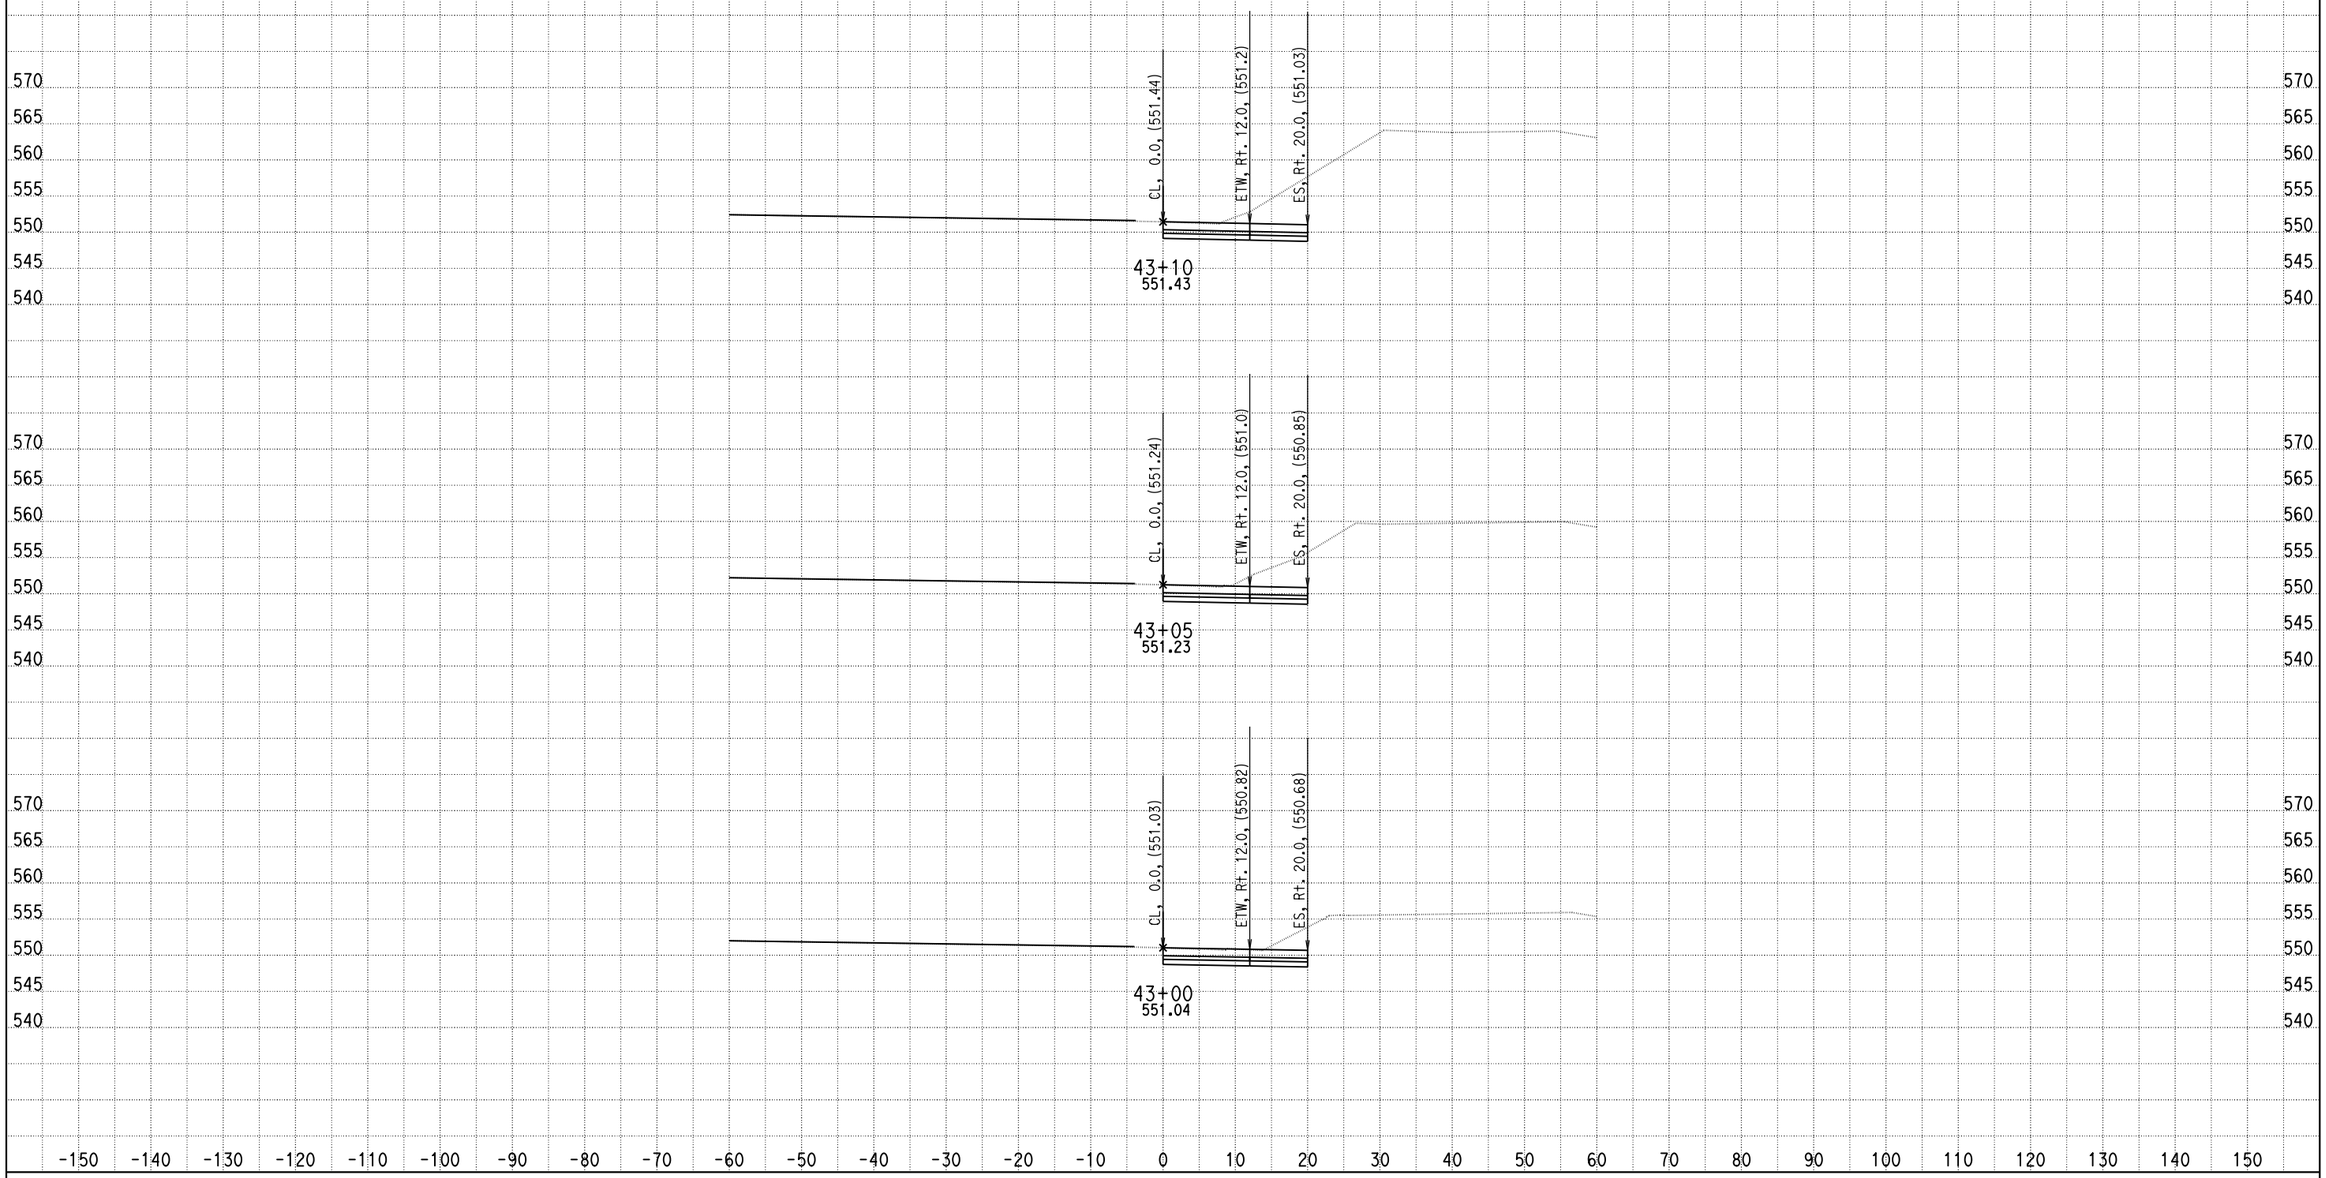

DATE: 9/10/2013

KC Project: 0818E File: D:\PROJECT\0818E\UPDATE-RAMP\hrd3-pro.ear

SCALE: 1" = 10' Horiz.
1" = 10' Vert.

All Dimensions are US Survey Feet

RAMPD3
CROSS SECTIONS

DESIGN STUDY ONLY

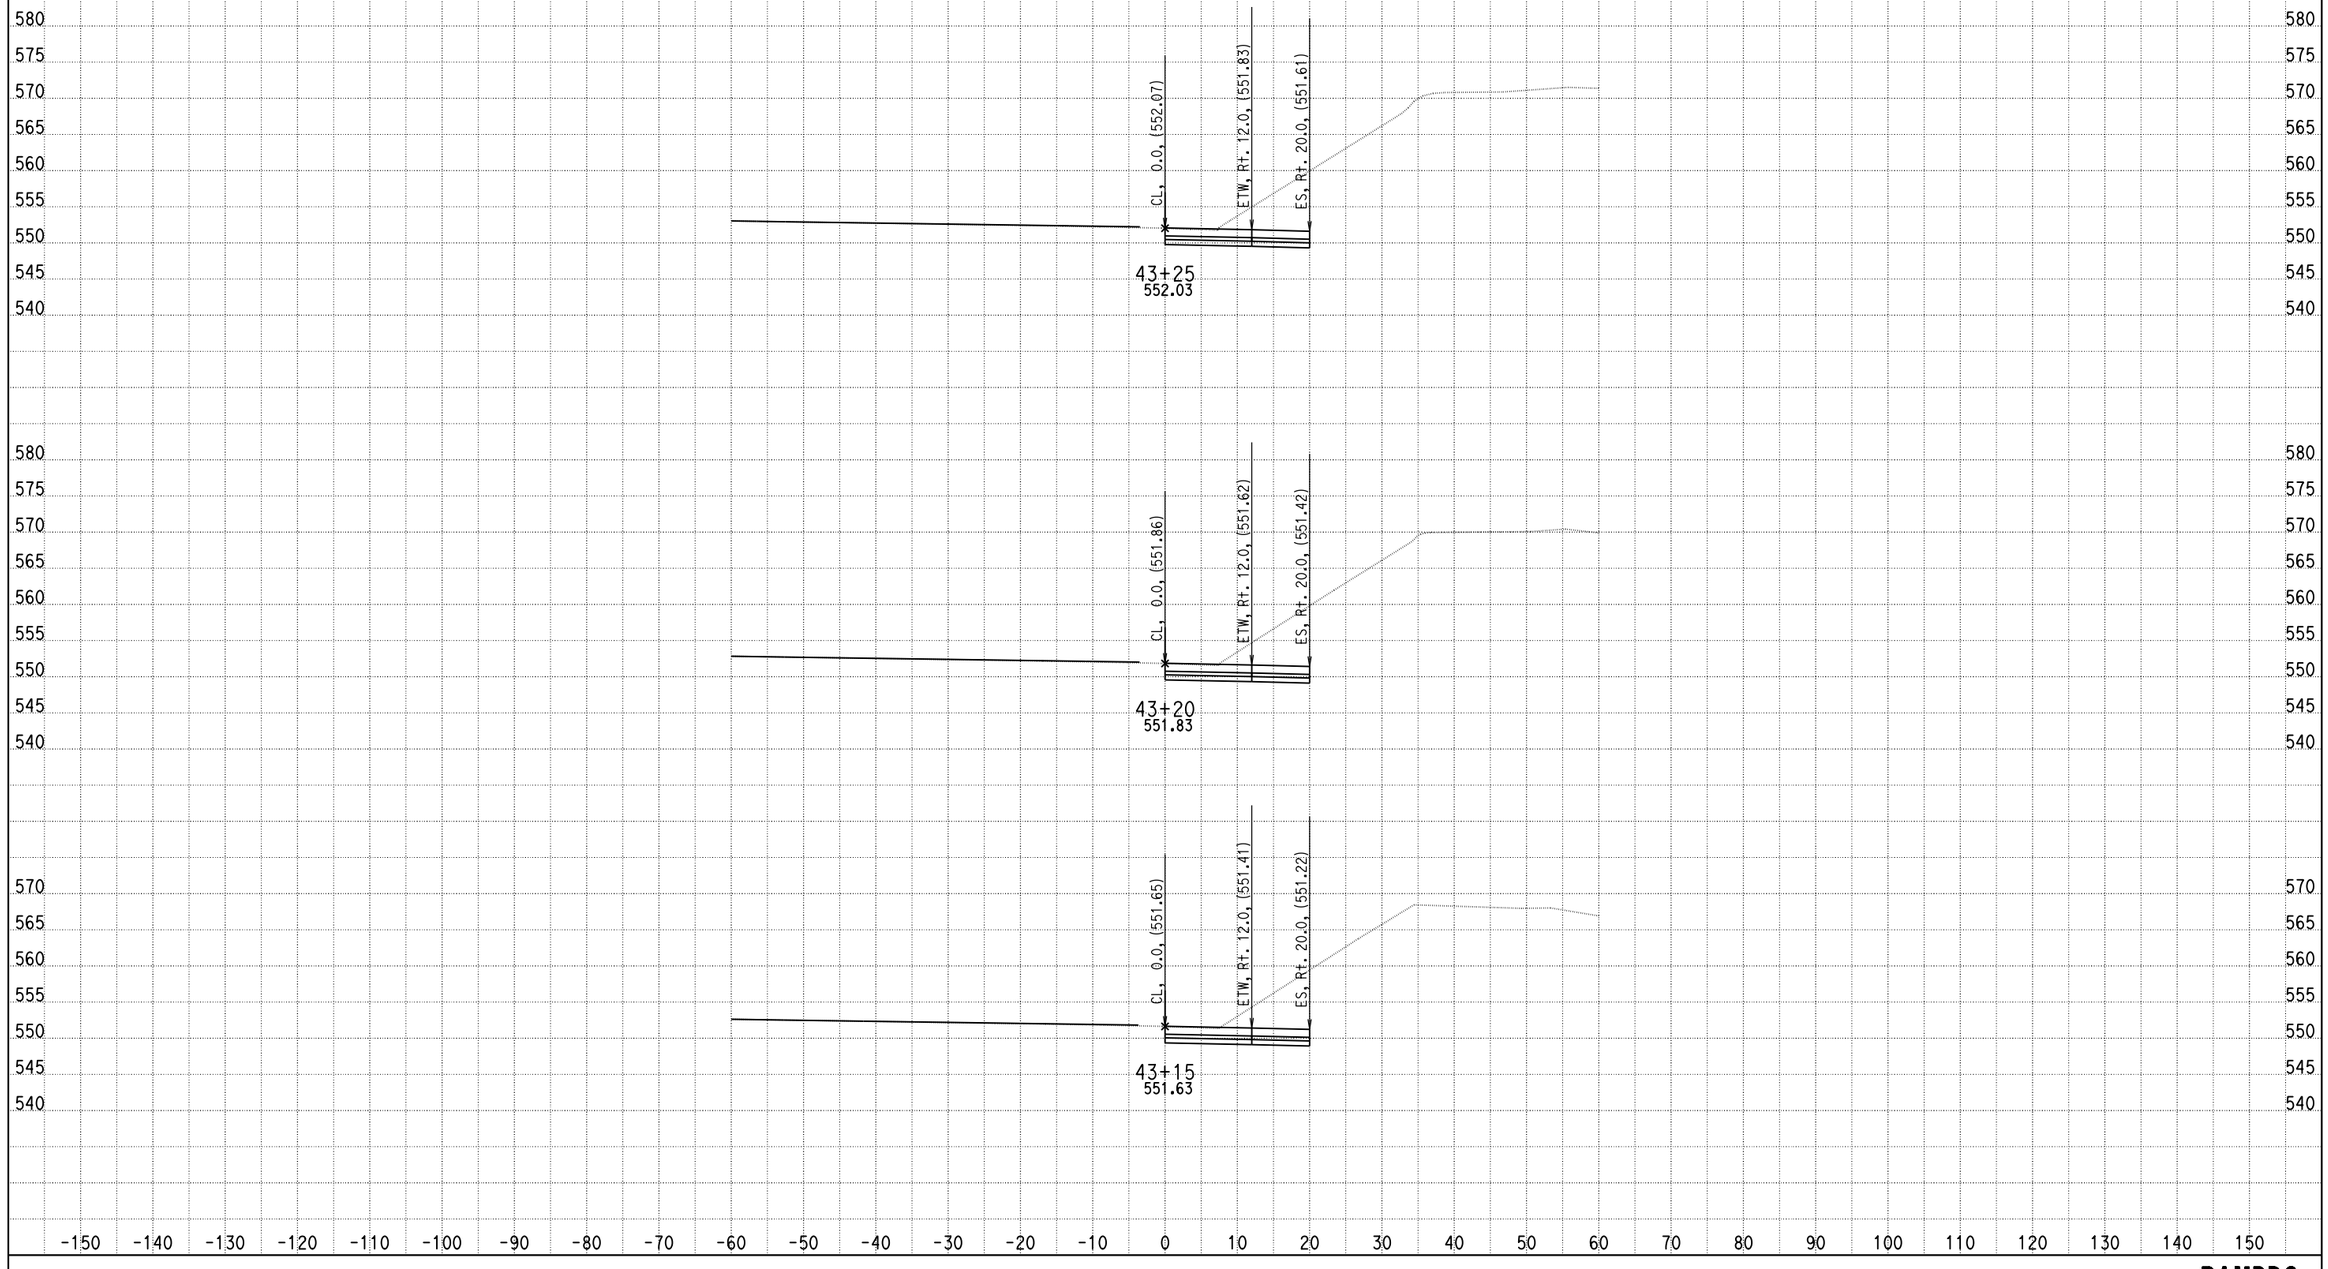

DATE: 9/10/2013

KC Project: 0818E File: D:\PROJECT\0818E\UPDATE-RAMP\hrd3-pro.ear

SCALE: 1" = 10' Horiz.
1" = 10' Vert.

All Dimensions are US Survey Feet

RAMPD3
CROSS SECTIONS

SHEET 65 OF XXX

DESIGN STUDY ONLY

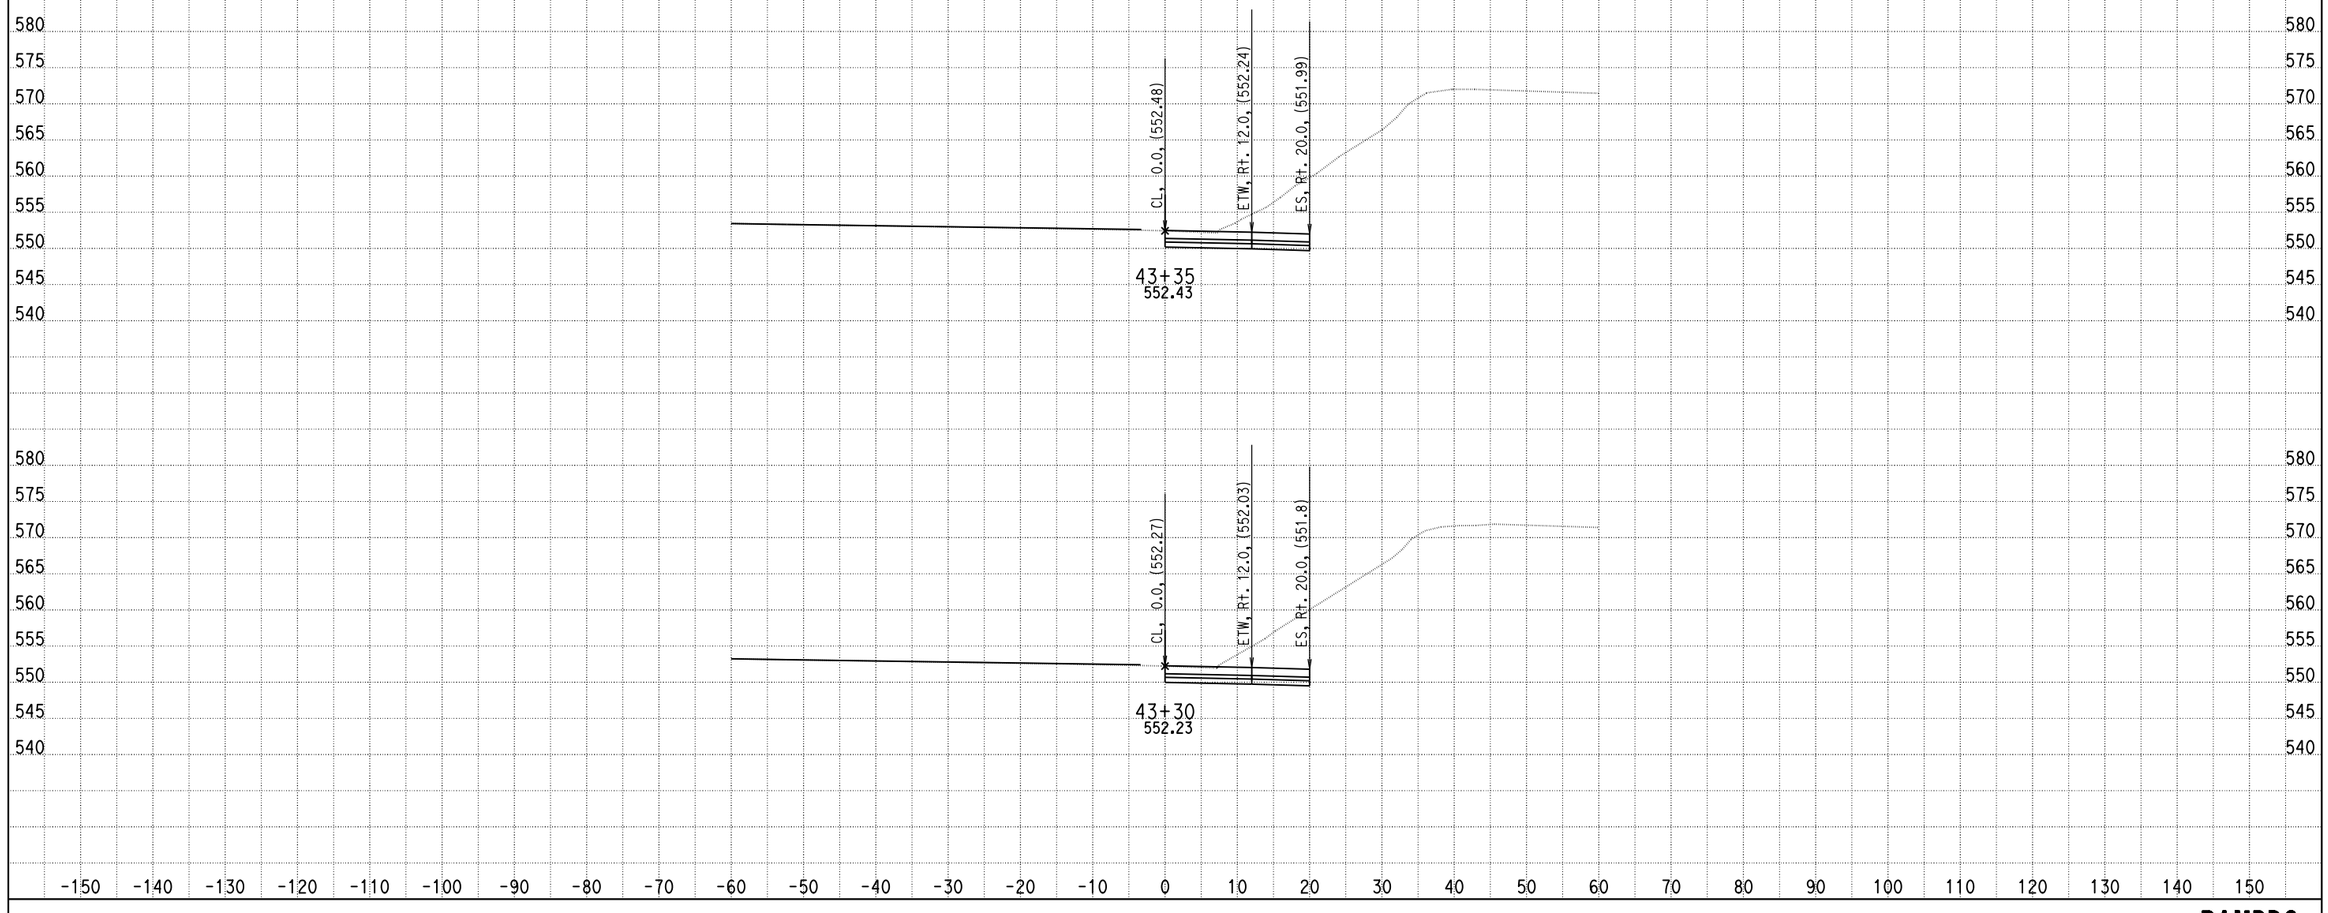

DATE: 9/10/2013

KC Project: 0818E File: D:\PROJECT\0818E\UPDATE-RAMP\hrd3-pro.ear

SCALE: 1" = 10' Horiz.
1" = 10' Vert.

All Dimensions are US Survey Feet

RAMPD3
CROSS SECTIONS

SHEET 66 OF XXX

DESIGN STUDY ONLY

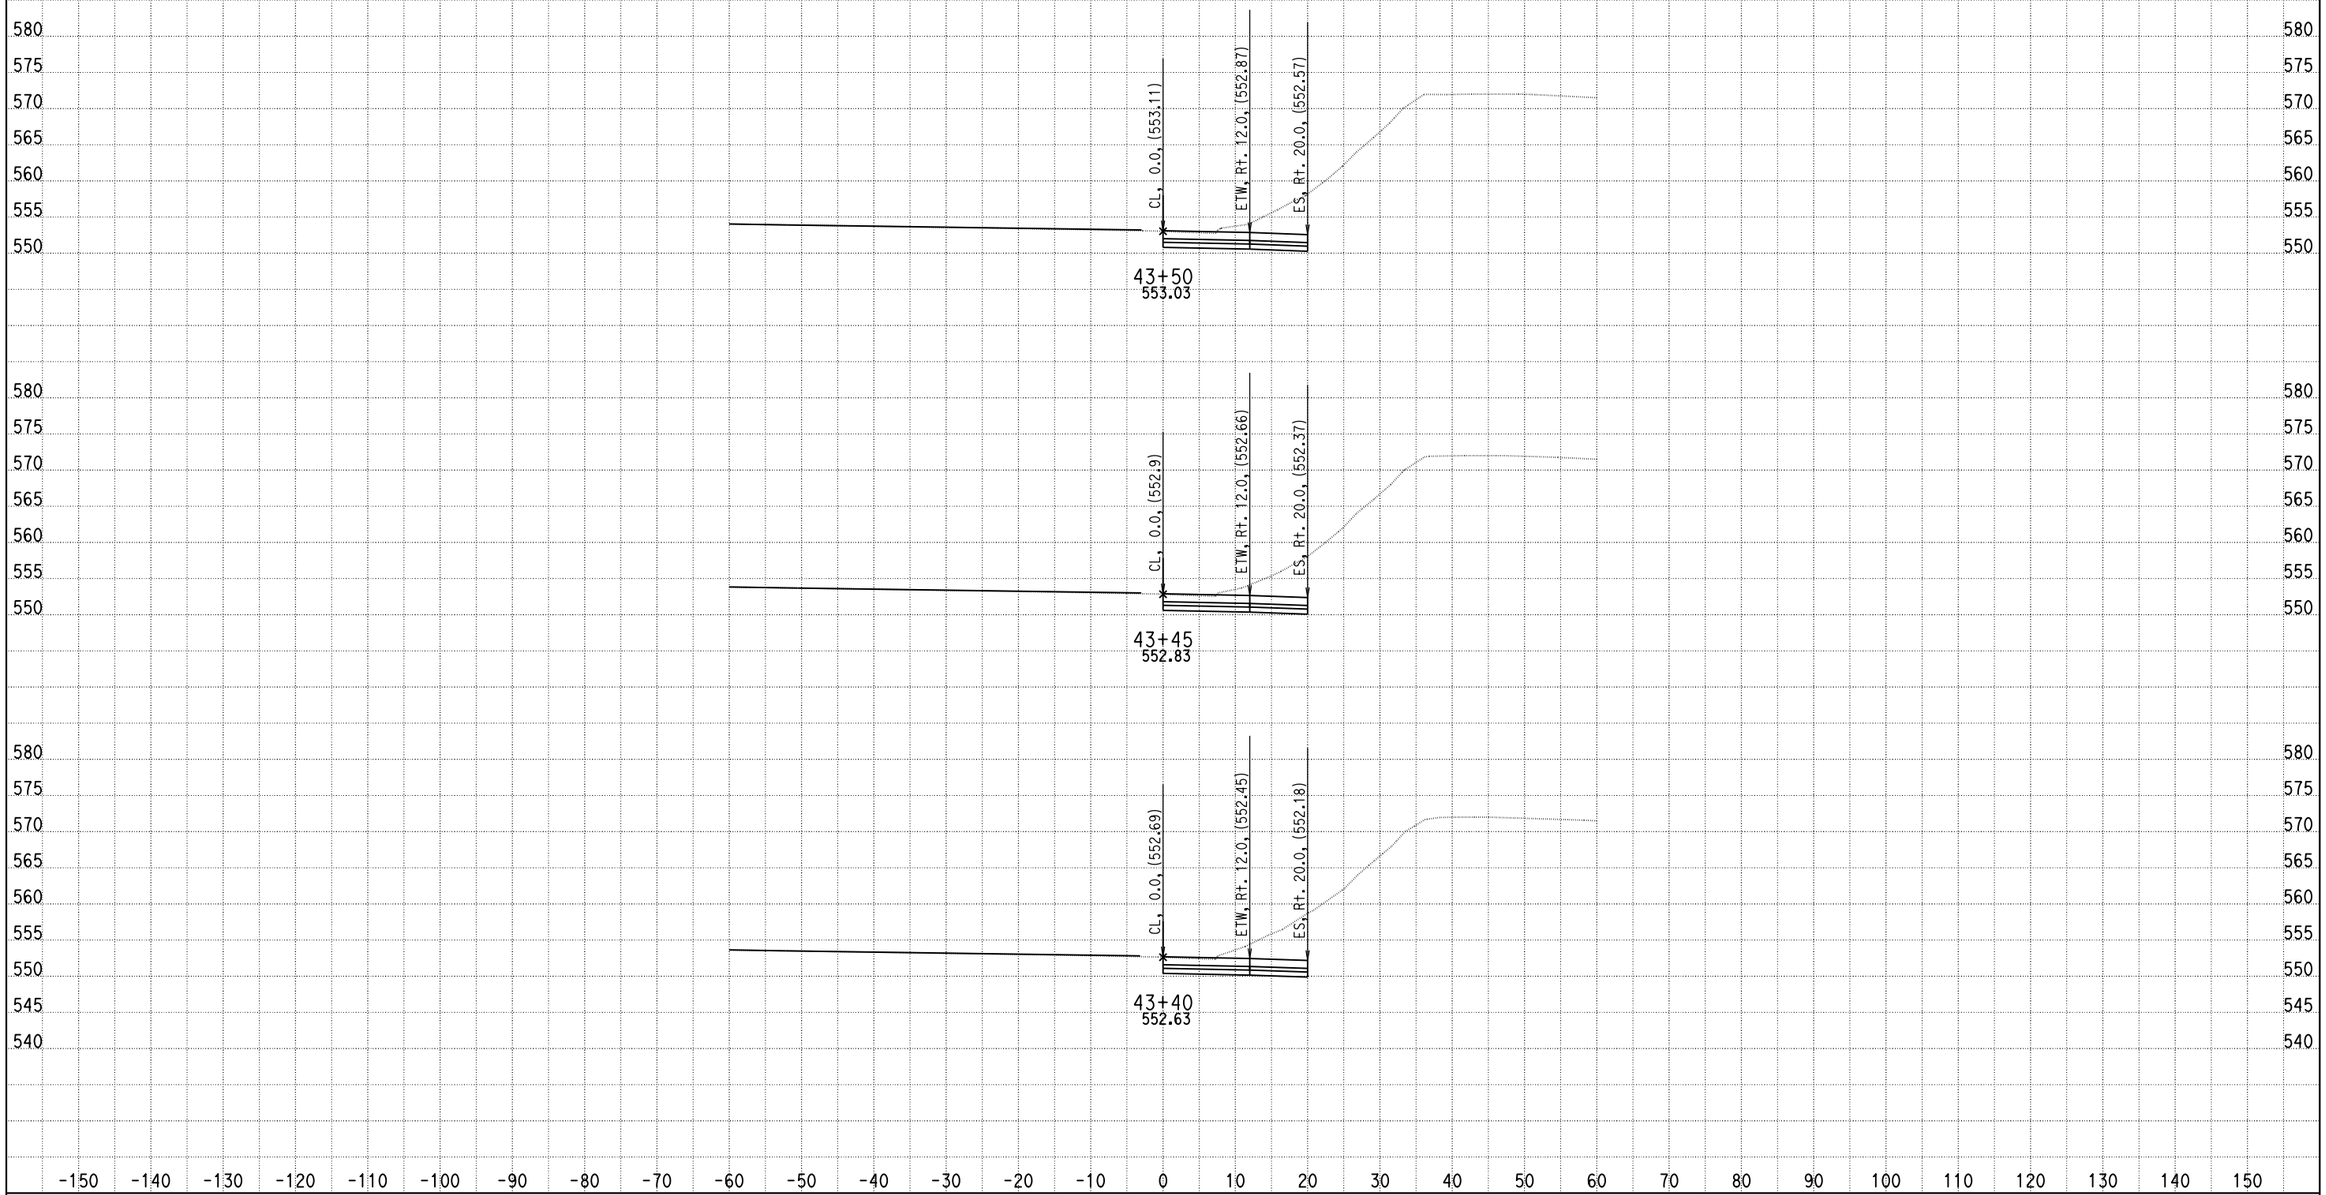

DATE: 9/10/2013

KC Project: 0818E File: D:\PROJECT\0818E\UPDATE-RAMP\hrd3-pro.ear

SCALE: 1" = 10' Horiz.
1" = 10' Vert.

All Dimensions are US Survey Feet

RAMPD3
CROSS SECTIONS

SHEET 67 OF XXX

DESIGN STUDY ONLY

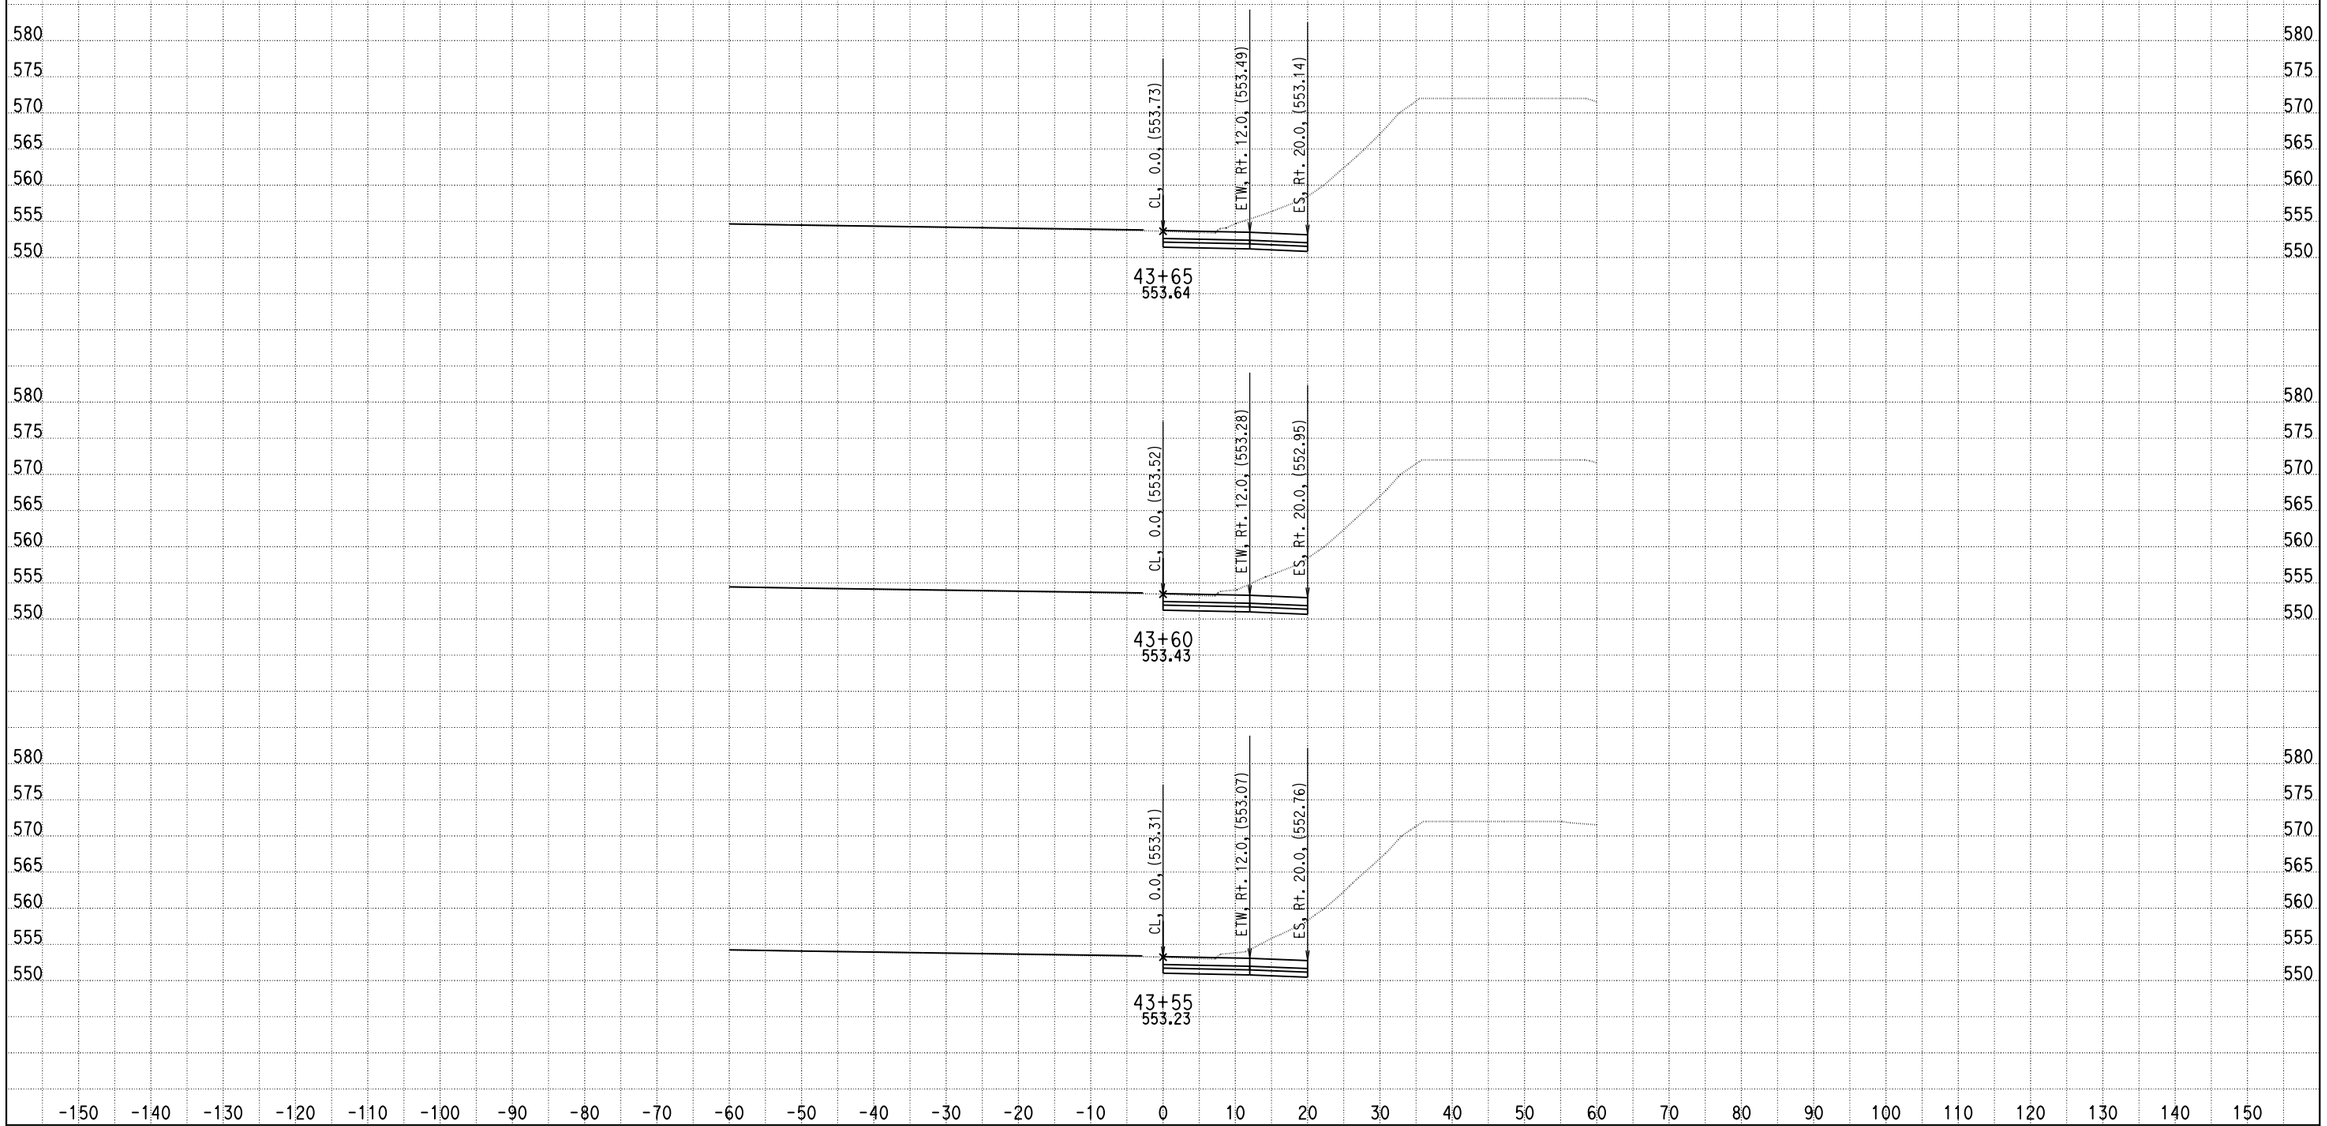

DATE: 9/10/2013

KC Project: 0818E File: D:\PROJECT\0818E\UPDATE-RAMP\hrd3-pro.ear

SCALE: 1" = 10' Horiz.
1" = 10' Vert.

All Dimensions are US Survey Feet

RAMPD3
CROSS SECTIONS

SHEET 68 OF XXX

DESIGN STUDY ONLY

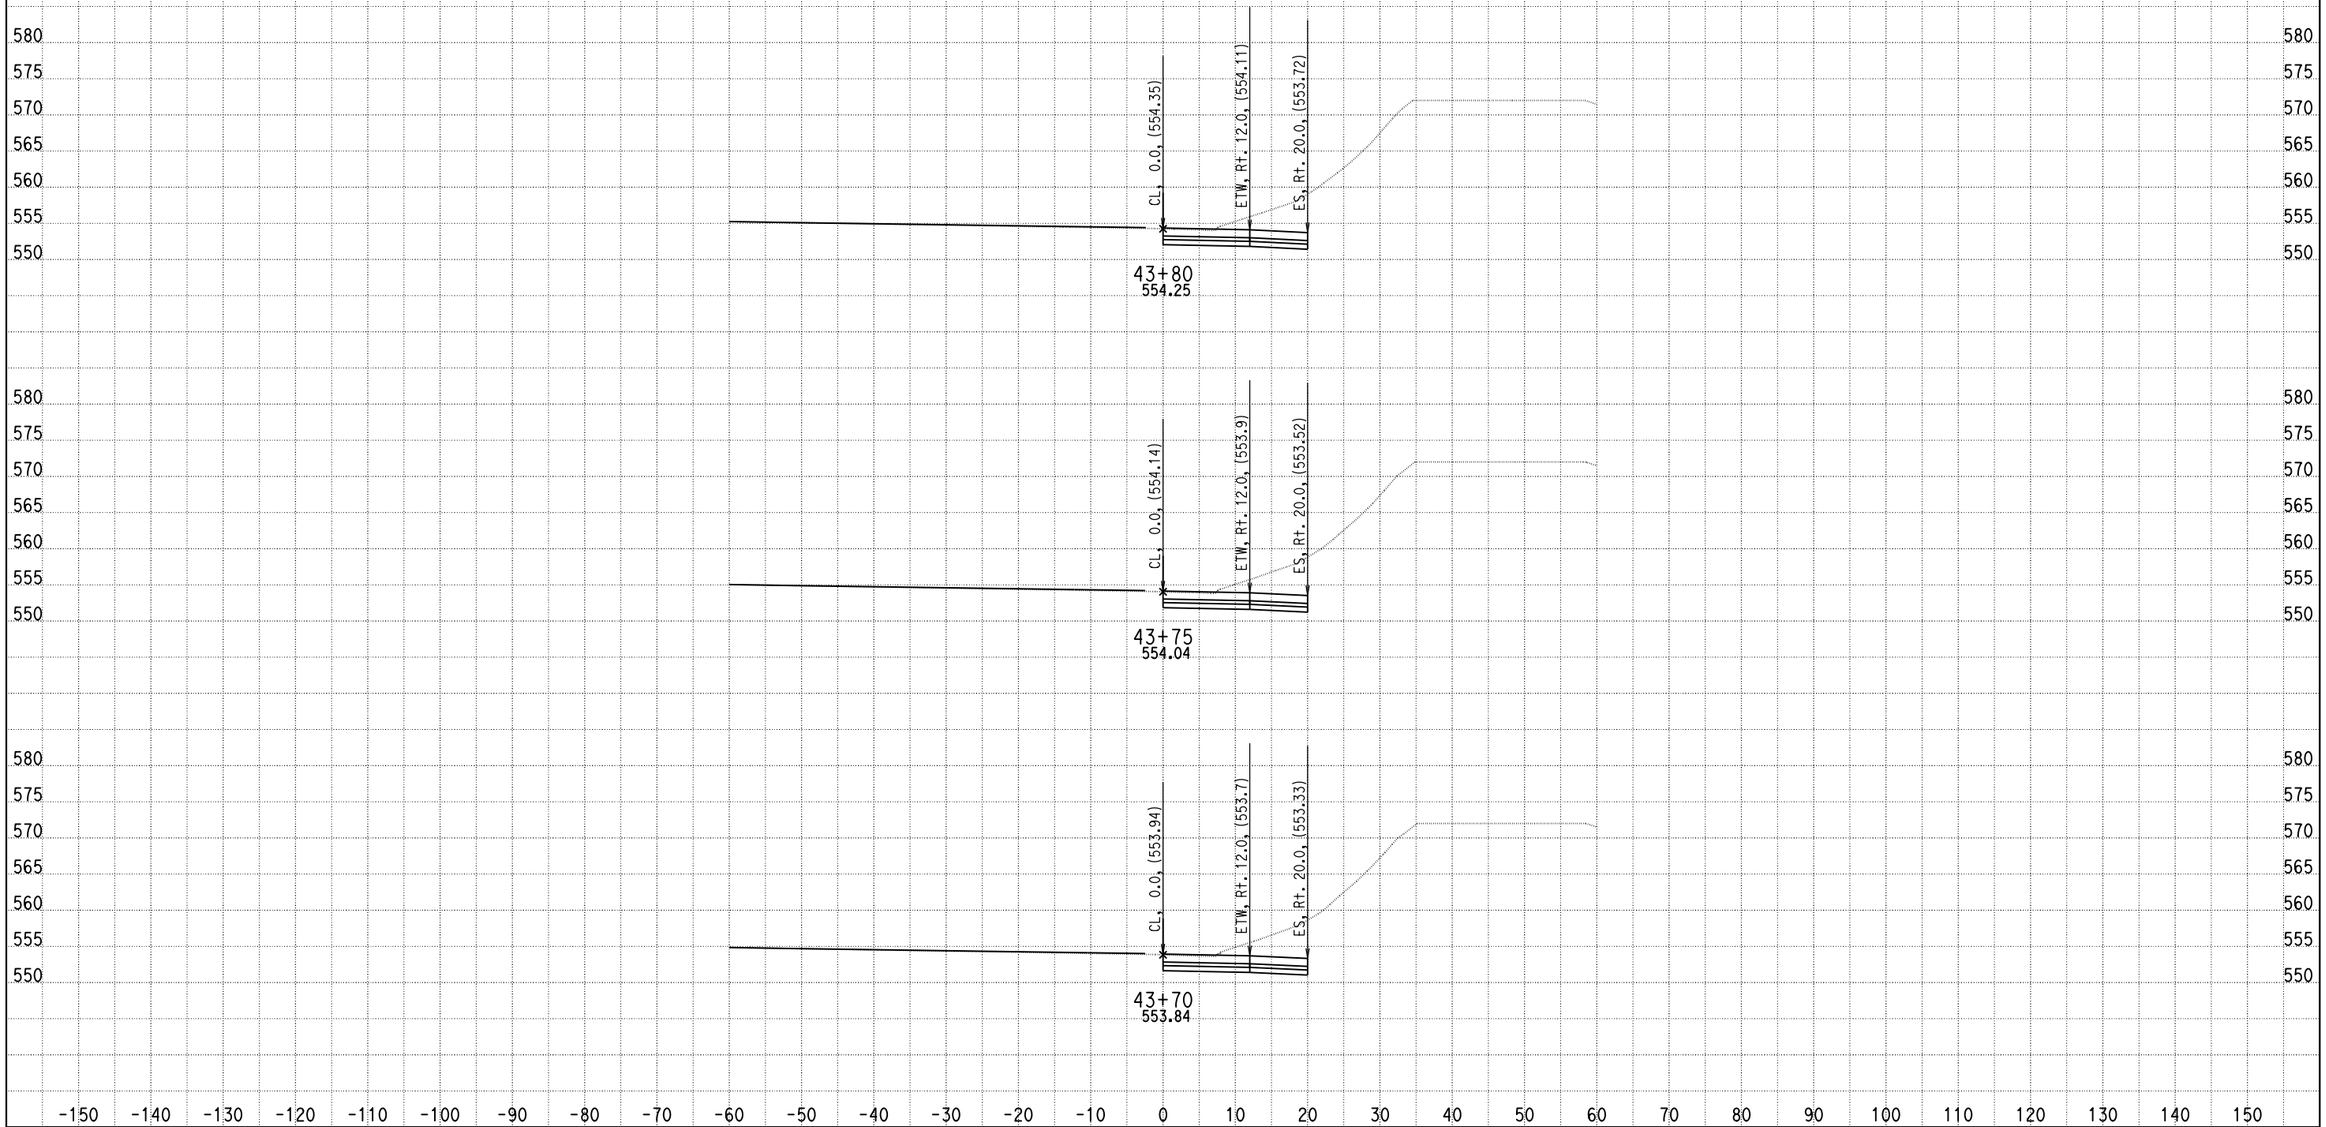

DATE: 9/10/2013

KC Project: 0818E File: D:\PROJECT\0818E\UPDATE-RAMP\hrd3-pro.ear

SCALE: 1" = 10' Horiz.
1" = 10' Vert.

All Dimensions are US Survey Feet

RAMPD3
CROSS SECTIONS

SHEET 69 OF XXX

DESIGN STUDY ONLY

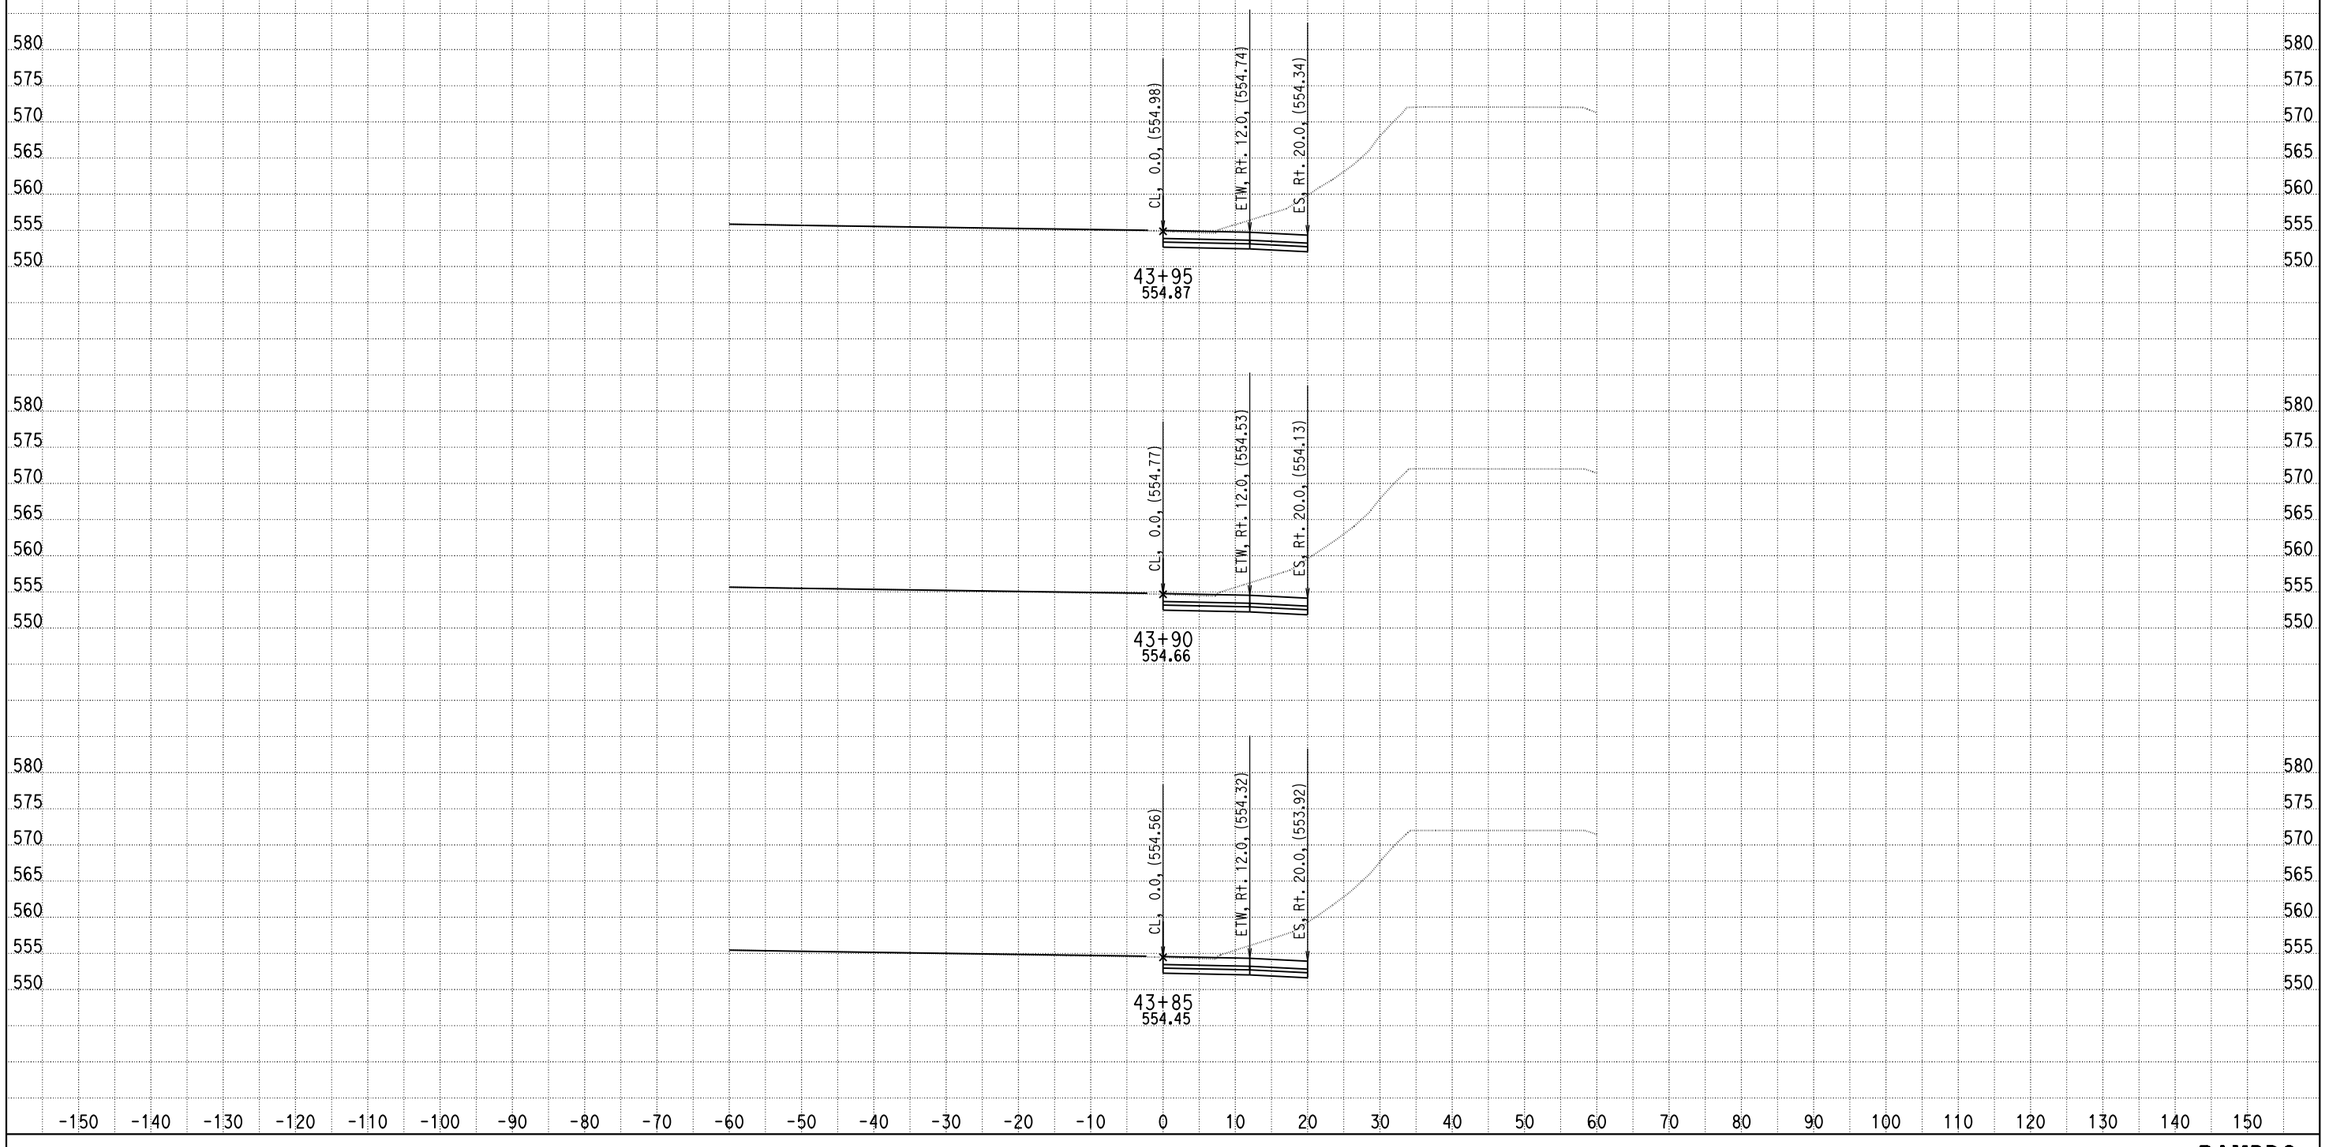

DATE: 9/10/2013

KC Project: 0818E File: D:\PROJECT\0818E\UPDATE-RAMP\hrd3-pro.ear

SCALE: 1" = 10' Horiz.
1" = 10' Vert.

All Dimensions are US Survey Feet

RAMPD3
CROSS SECTIONS

DESIGN STUDY ONLY

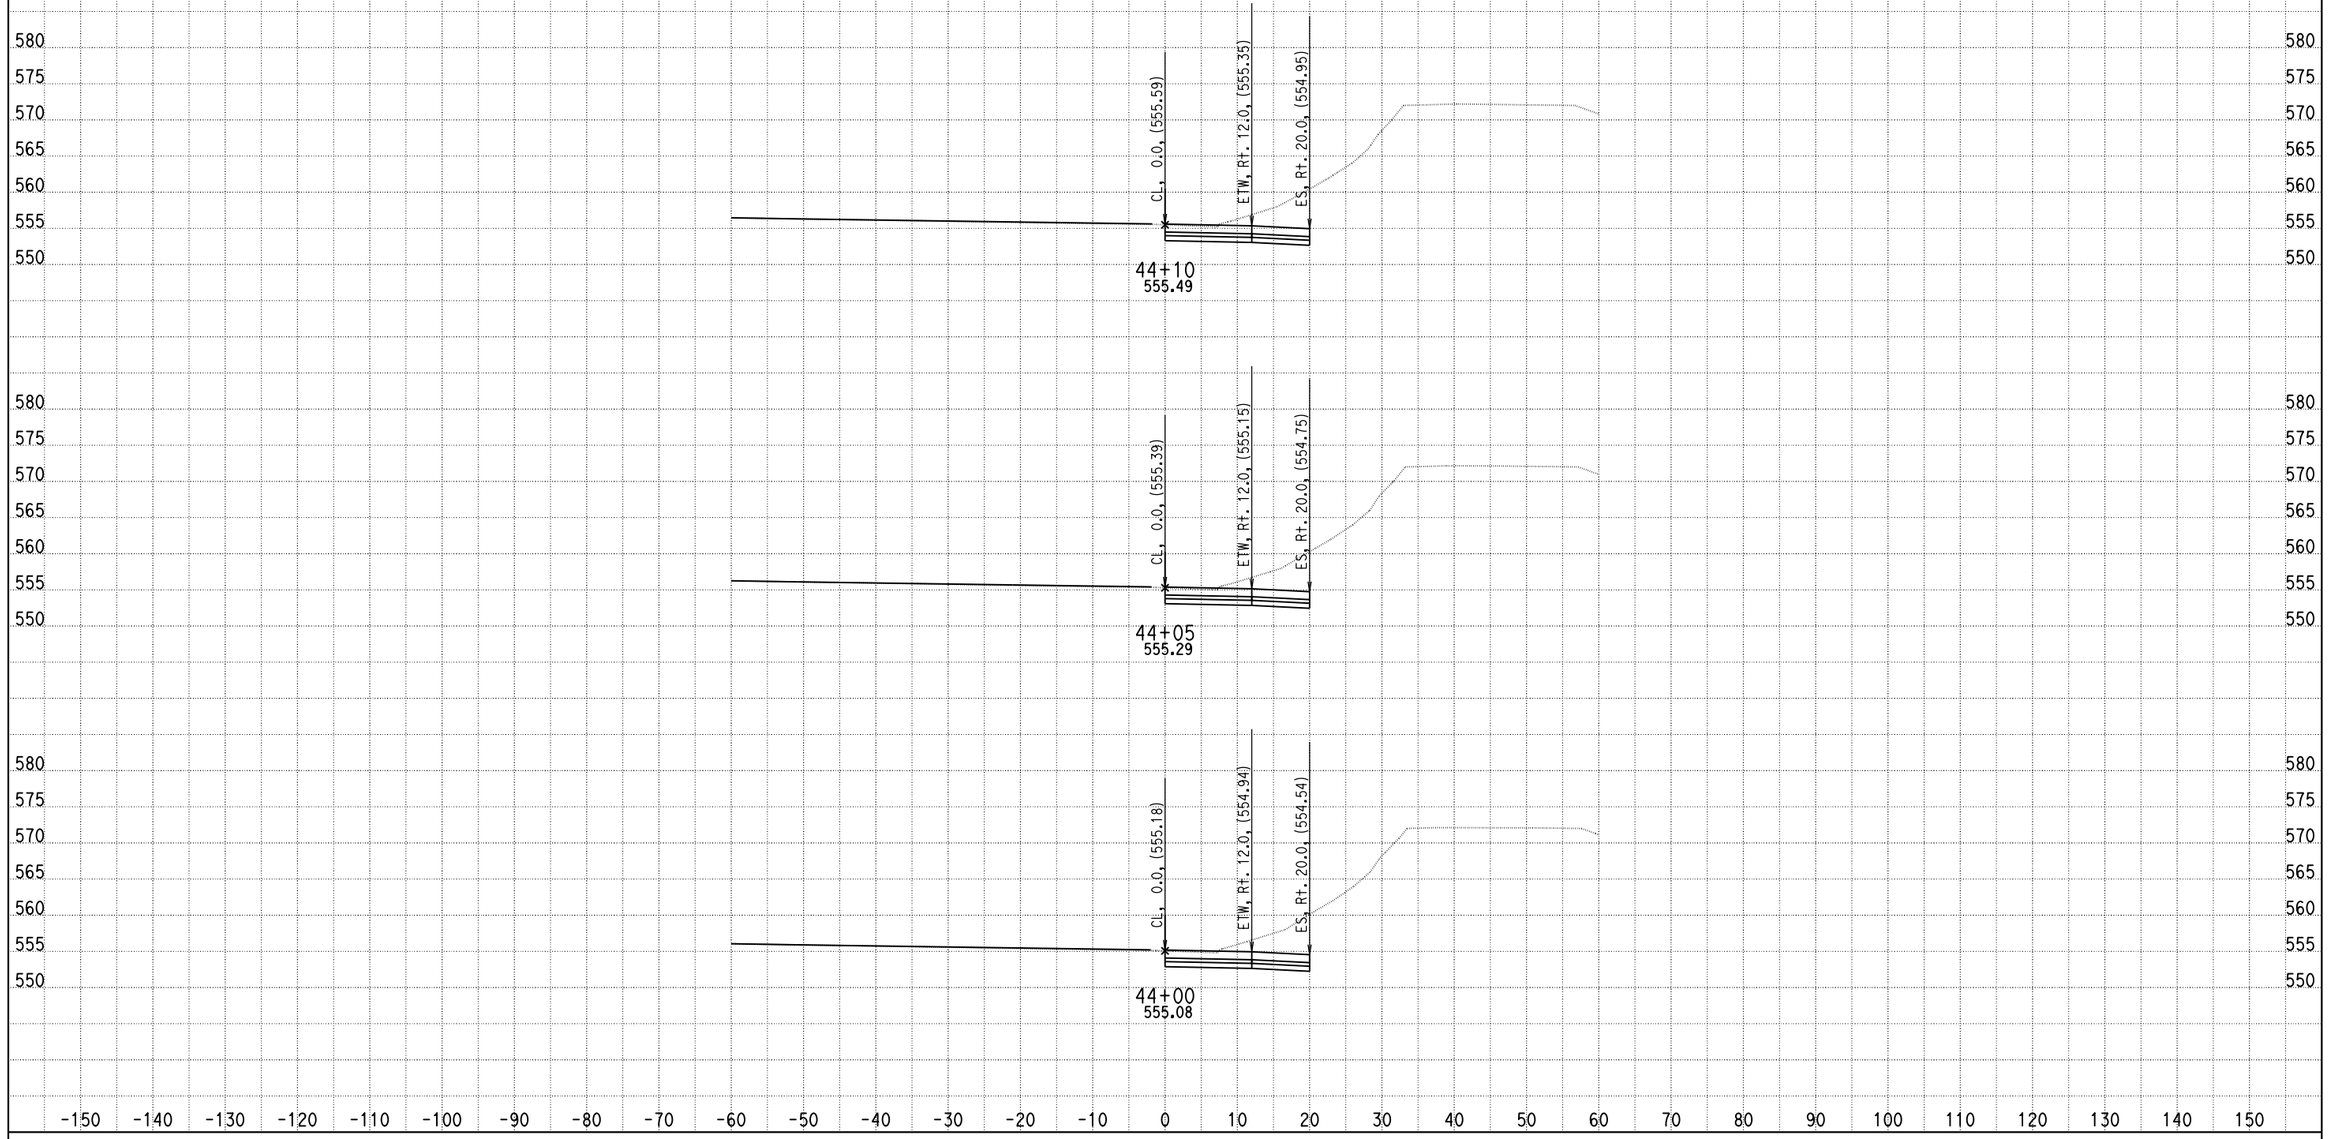

DATE: 9/10/2013

KC Project: 0818E File: D:\PROJECT\0818E\UPDATE-RAMP\hrd3-pro.ear

SCALE: 1" = 10' Horiz.
1" = 10' Vert.

All Dimensions are US Survey Feet

RAMPD3
CROSS SECTIONS

SHEET 71 OF XXX

DESIGN STUDY ONLY

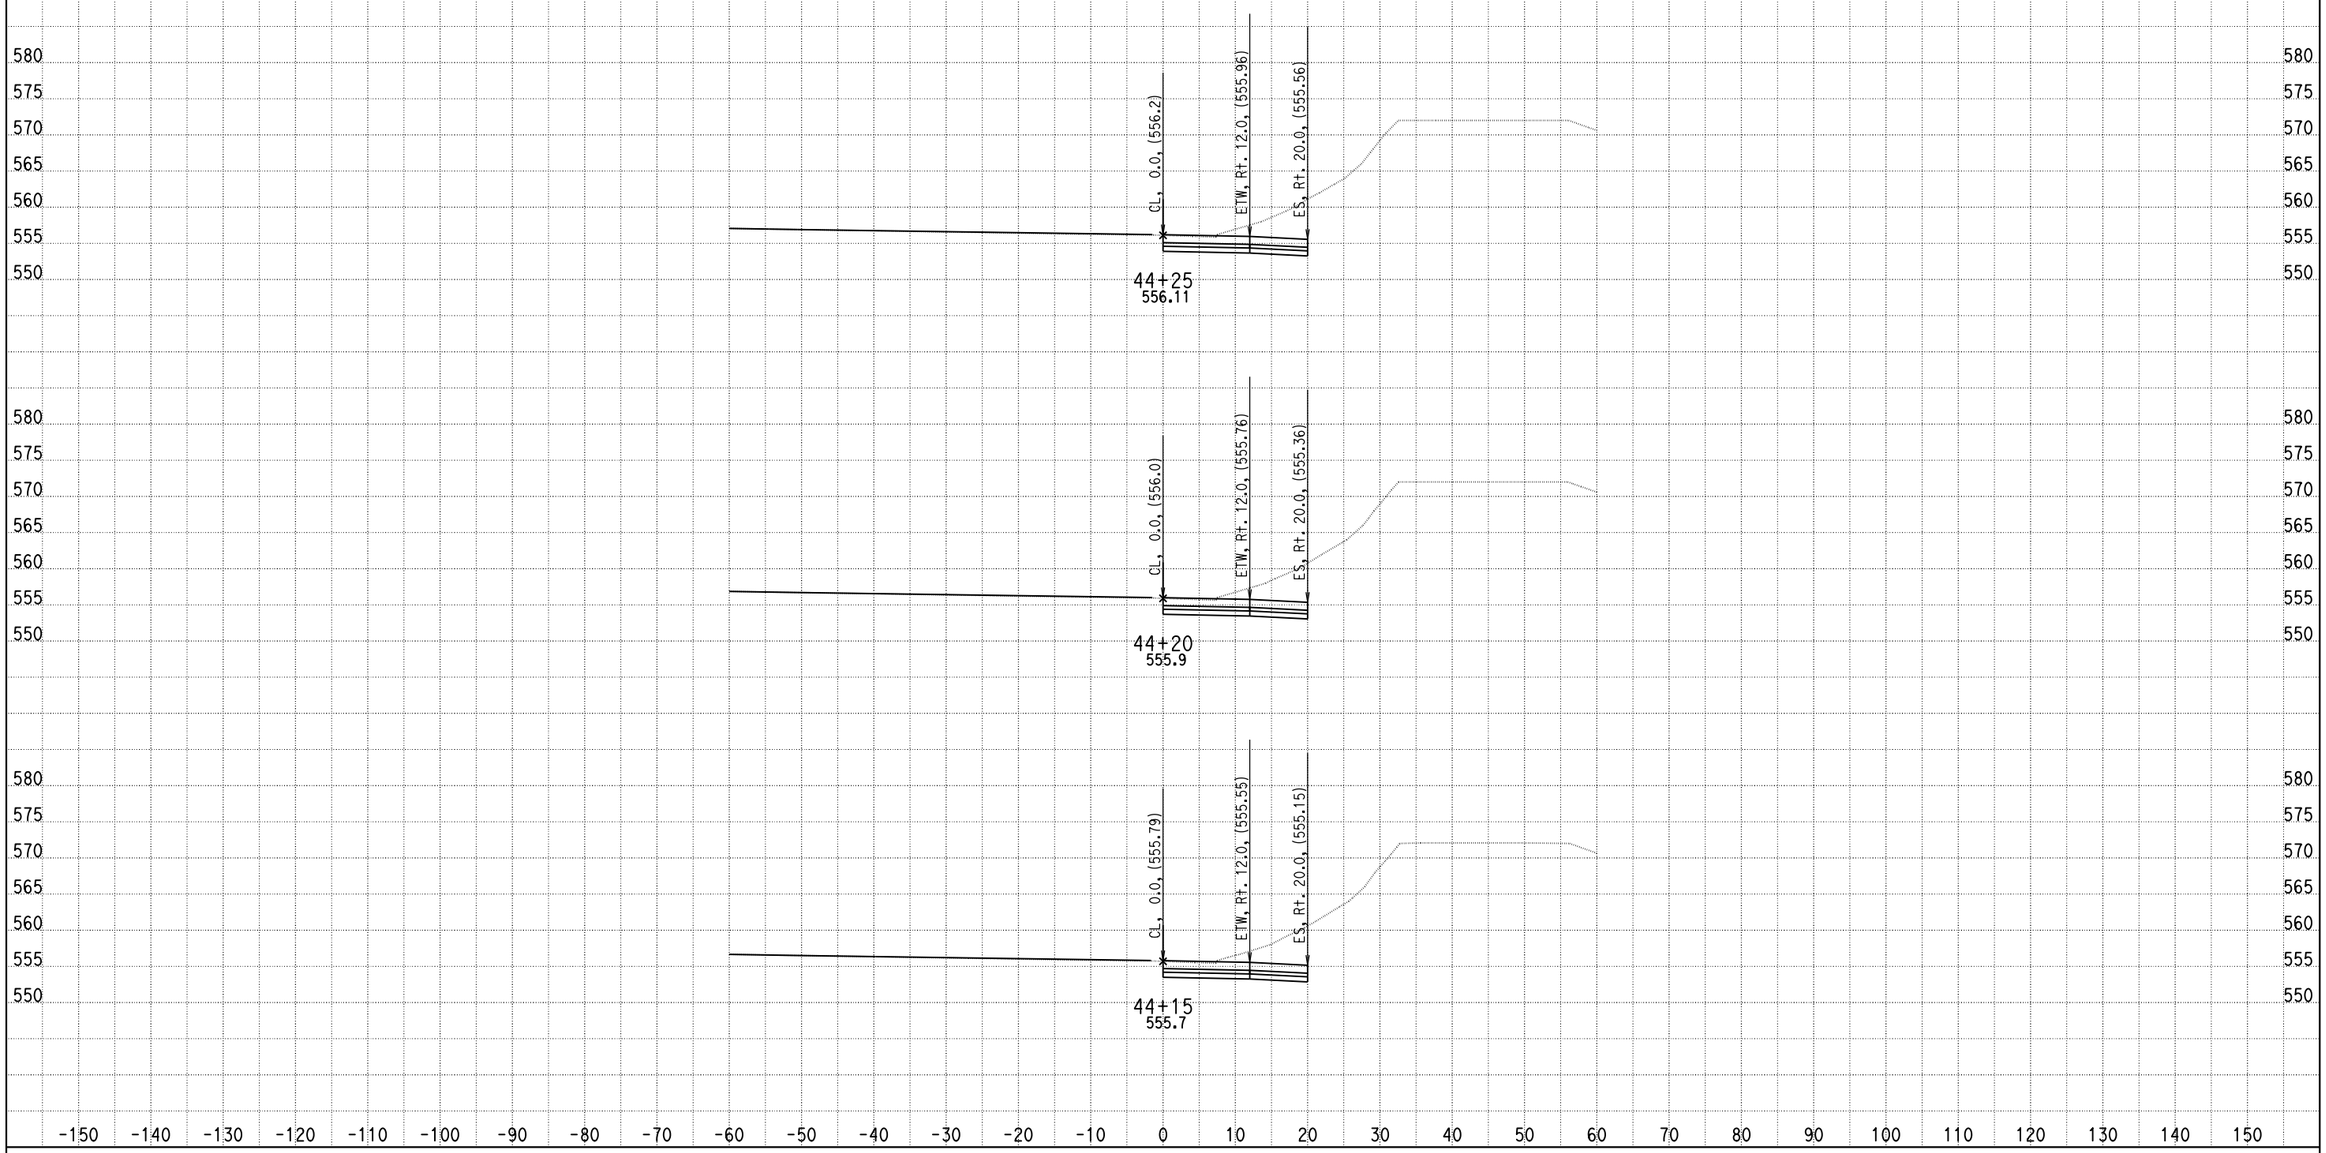

DATE: 9/10/2013

KC Project: 0818E File: D:\PROJECT\0818E\UPDATE-RAMP\hrd3-pro.ear

SCALE: 1" = 10' Horiz.
1" = 10' Vert.

All Dimensions are US Survey Feet

RAMPD3
CROSS SECTIONS

SHEET 72 OF XXX

DESIGN STUDY ONLY

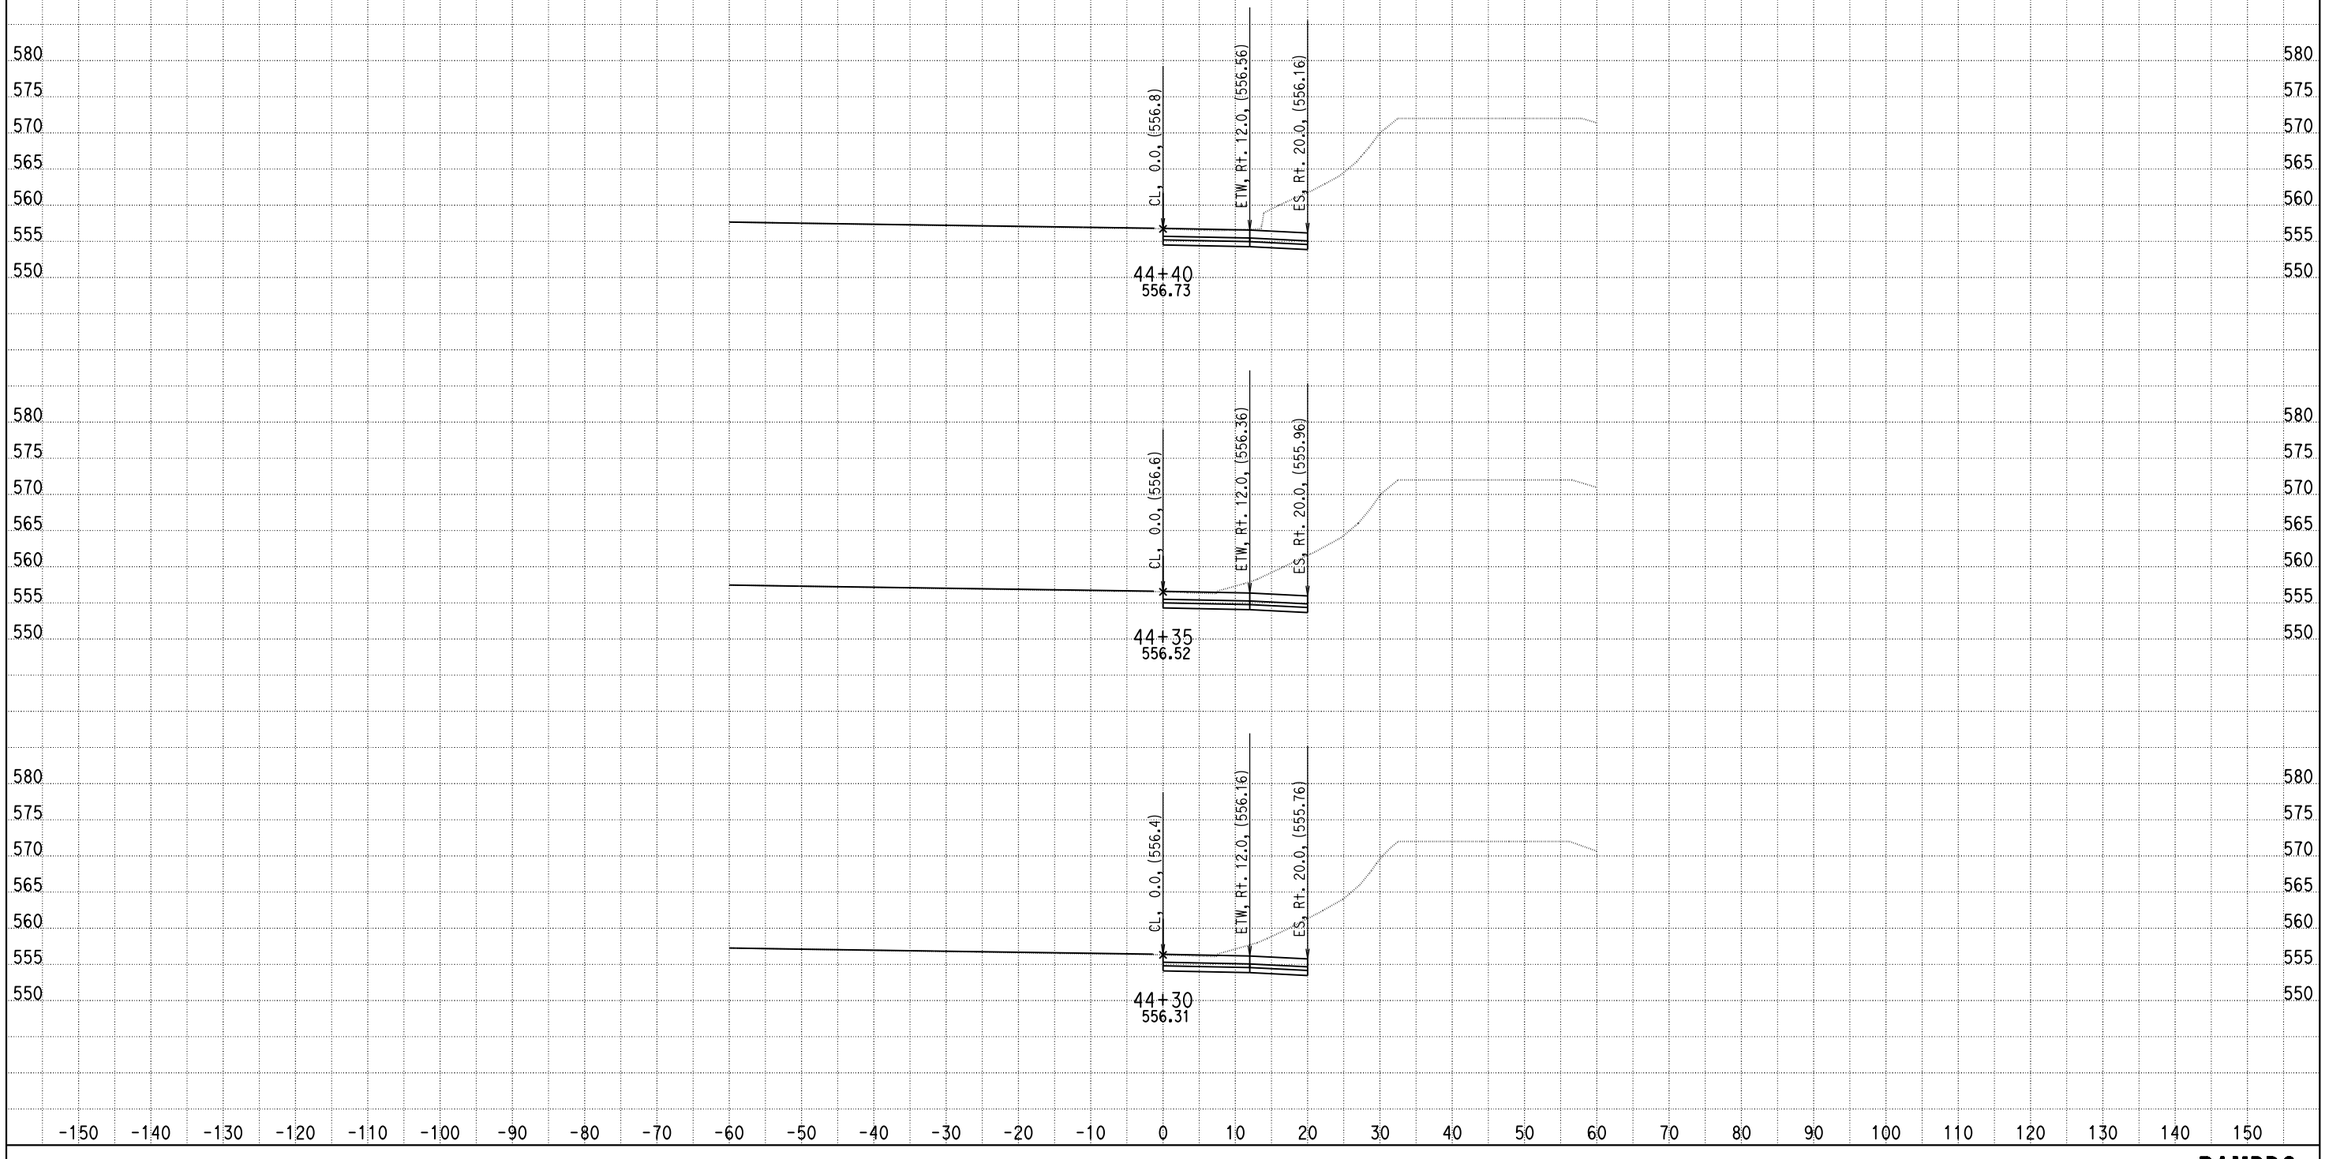

DATE: 9/10/2013

KC Project: 0818E File: D:\PROJECT\0818E\UPDATE-RAMP\hrd3-pro.ear

SCALE: 1" = 10' Horiz.
1" = 10' Vert.

All Dimensions are US Survey Feet

RAMPD3
CROSS SECTIONS

SHEET 73 OF XXX

DESIGN STUDY ONLY

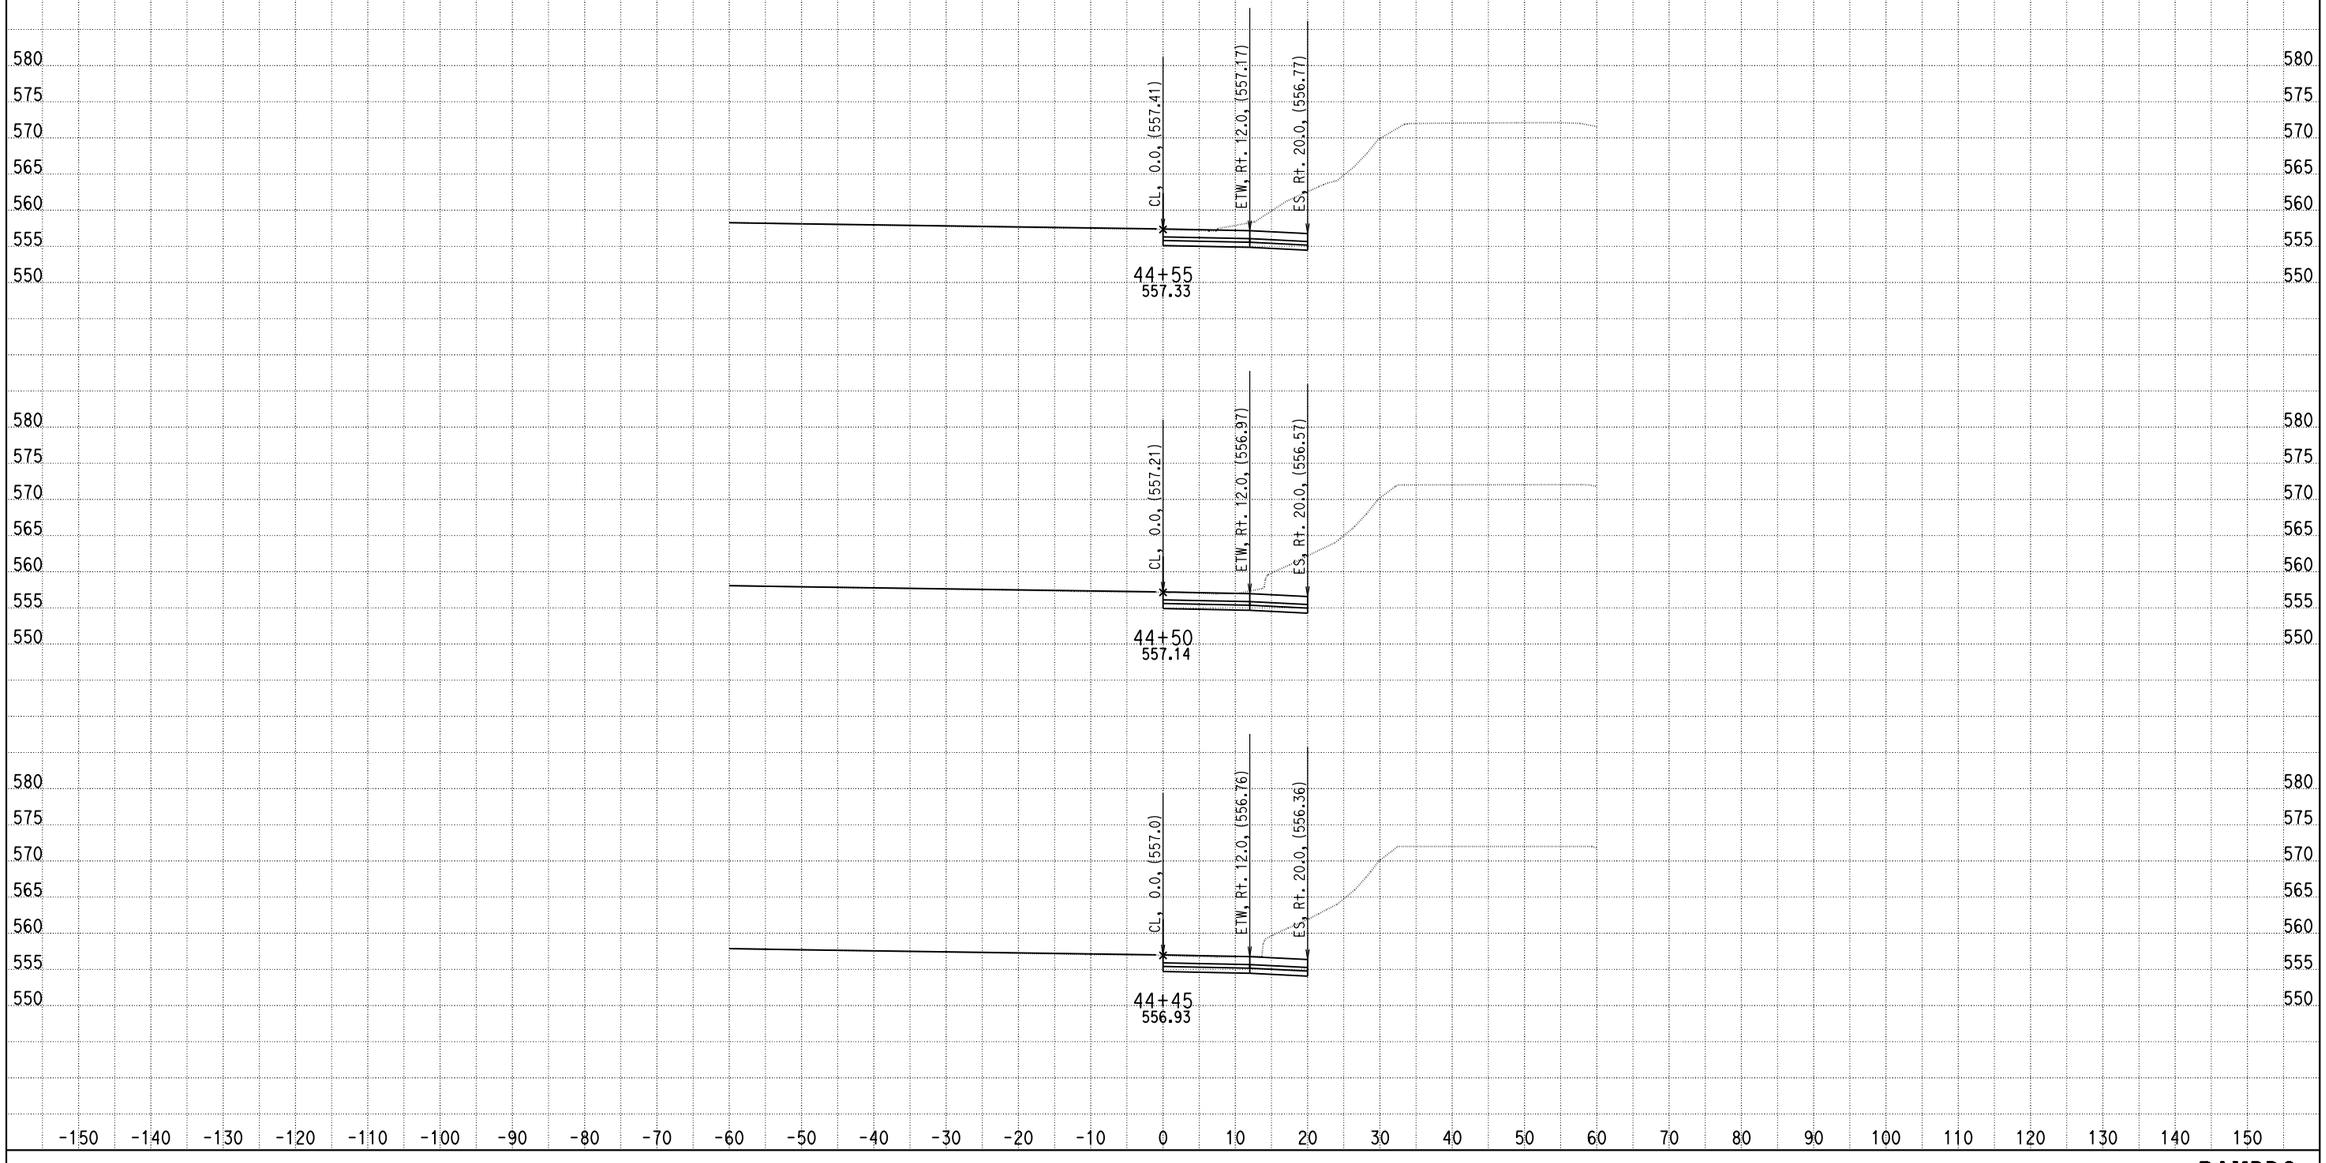

DATE: 9/10/2013

KC Project: 0818E File: D:\PROJECT\0818E\UPDATE-RAMP\hrd3-pro.ear

SCALE: 1" = 10' Horiz.
1" = 10' Vert.

All Dimensions are US Survey Feet

RAMPD3
CROSS SECTIONS

DESIGN STUDY ONLY

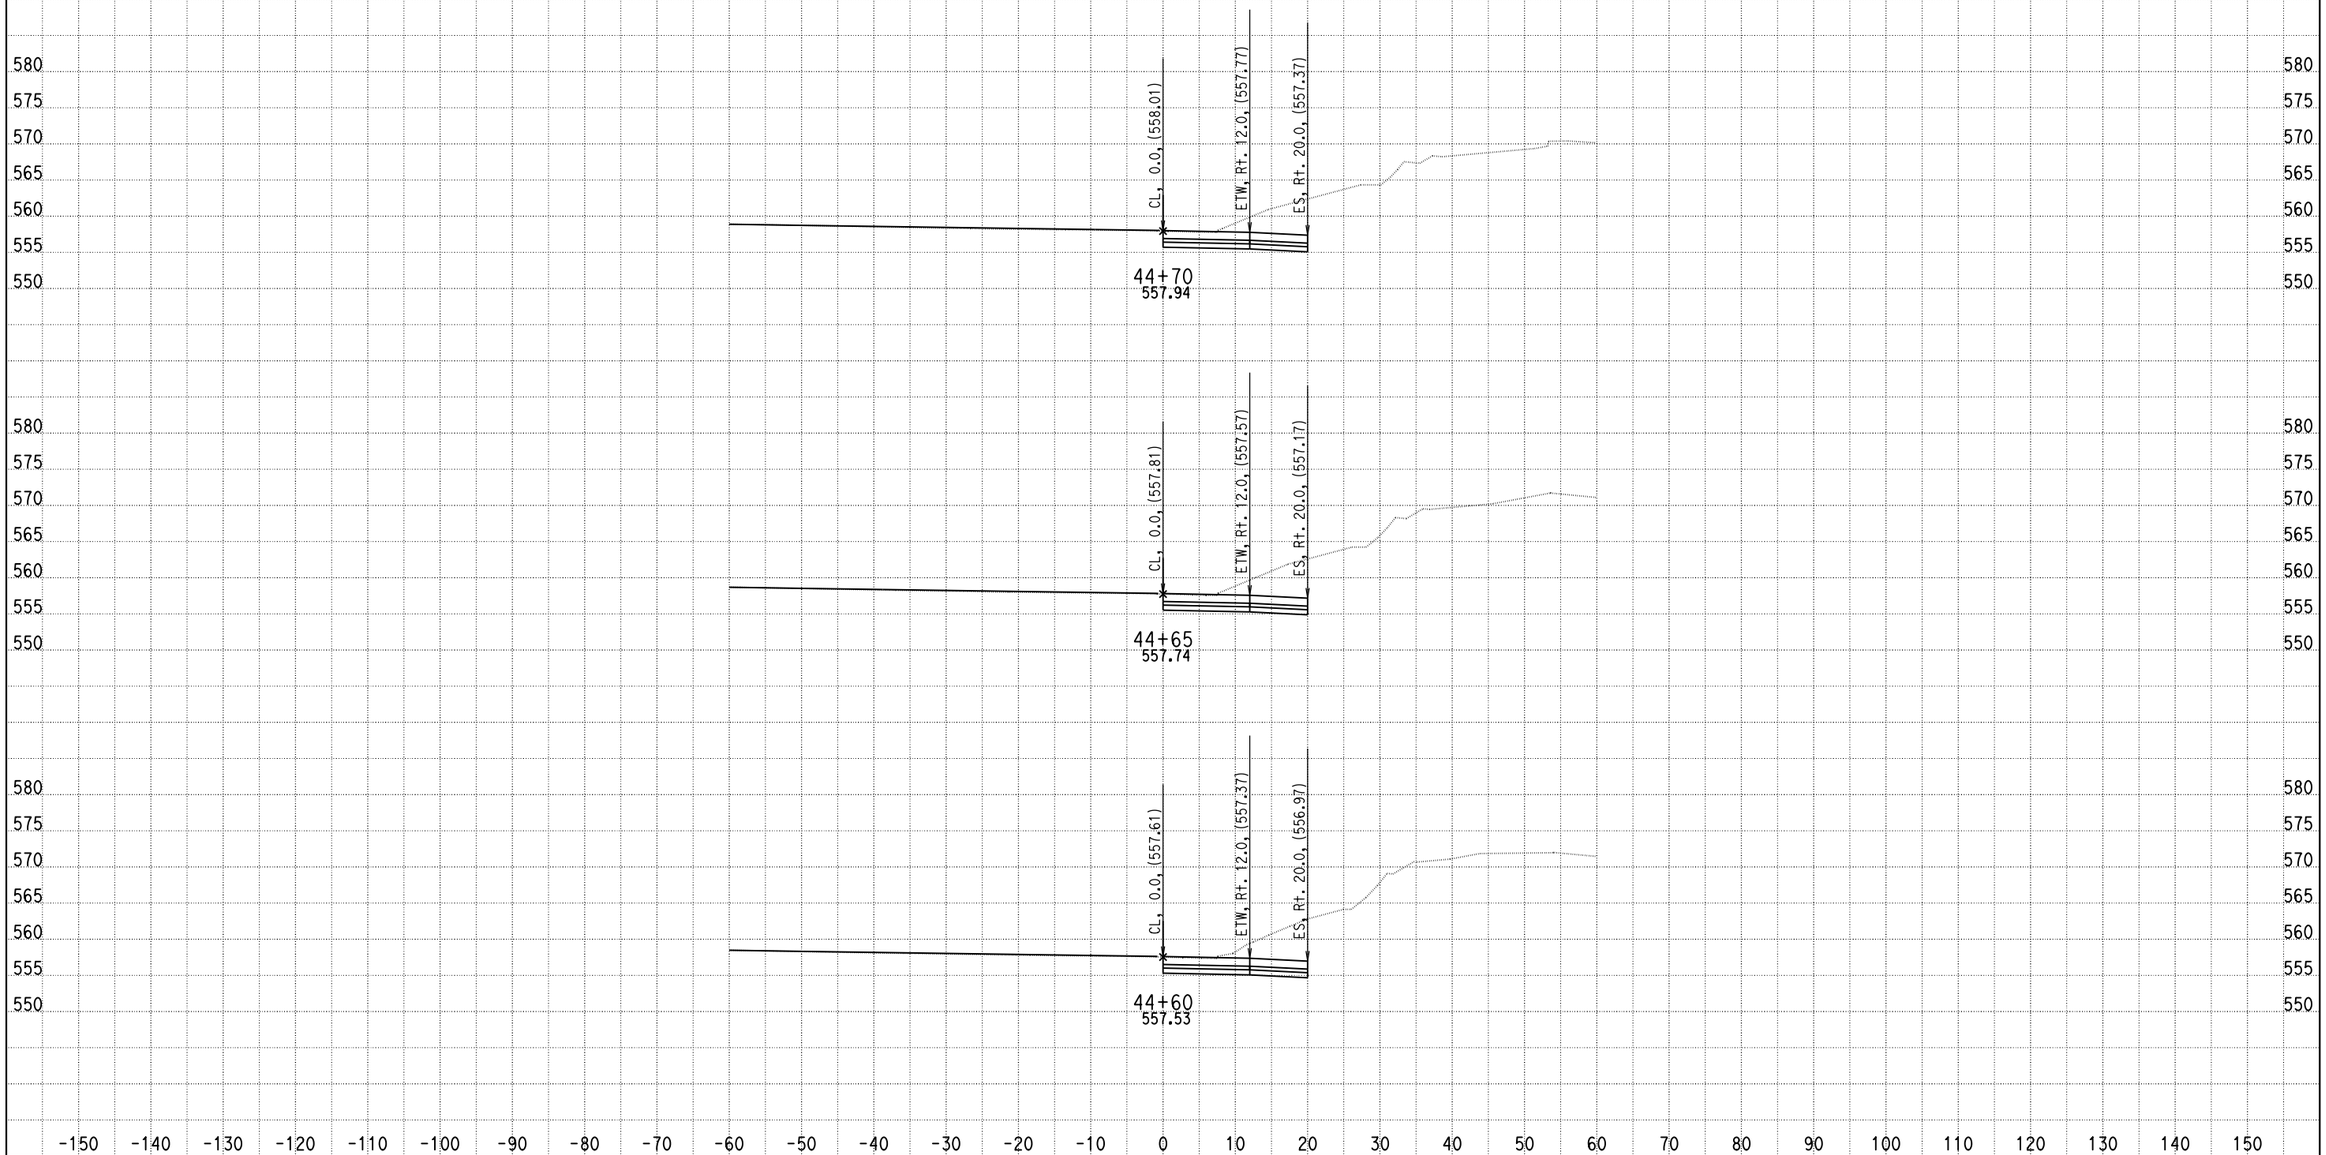

DATE: 9/10/2013

KC Project: 0818E File: D:\PROJECT\0818E\UPDATE-RAMP\hrd3-pro.ear

SCALE: 1" = 10' Horiz.
1" = 10' Vert.

All Dimensions are US Survey Feet

RAMPD3
CROSS SECTIONS

SHEET 75 OF XXX

DESIGN STUDY ONLY

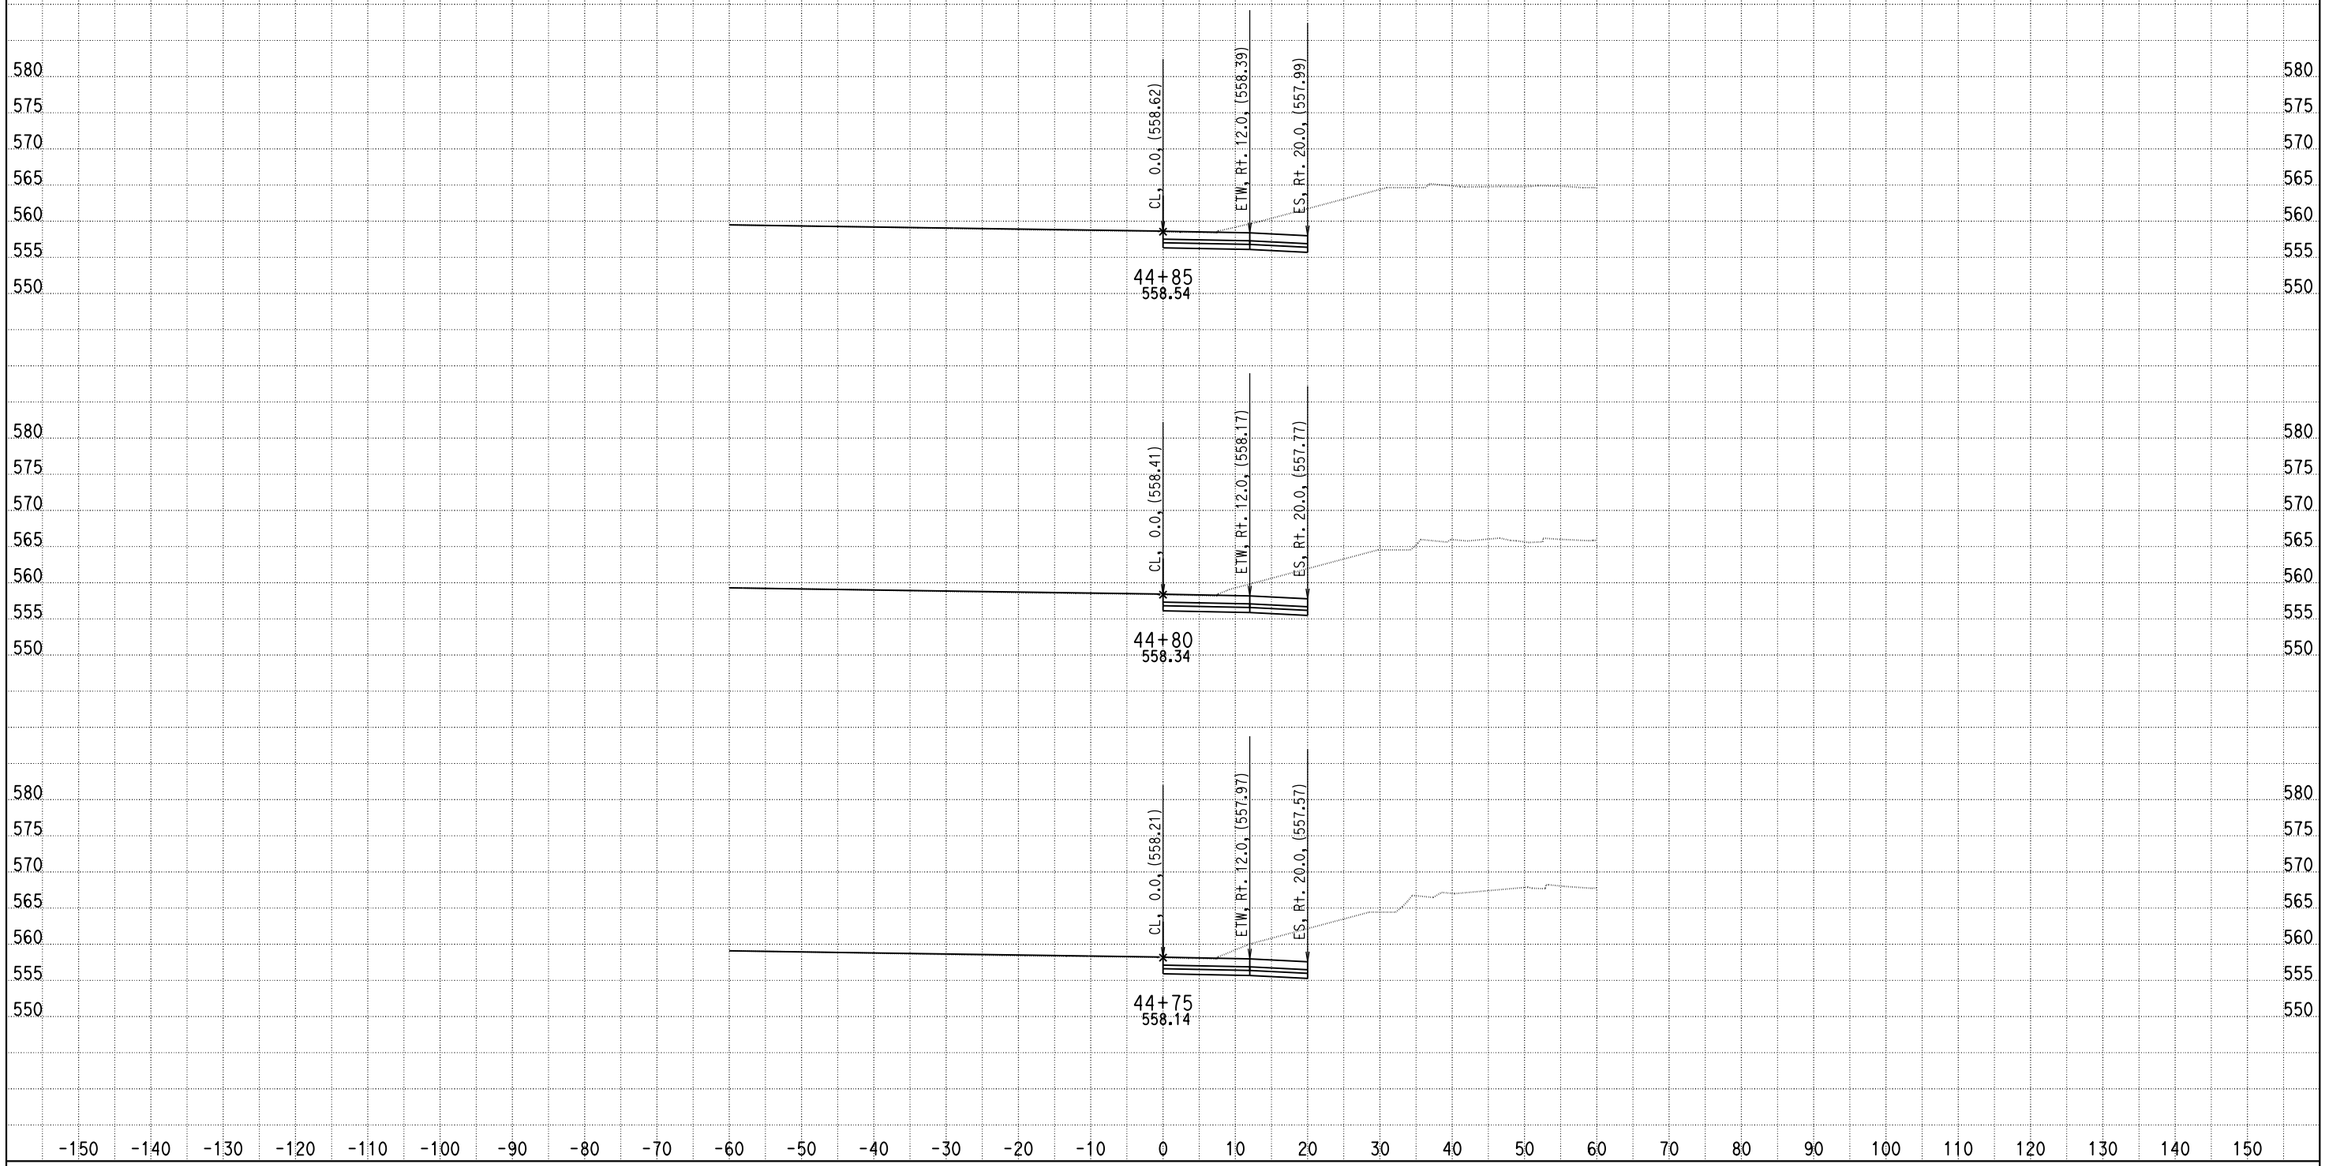

DATE: 9/10/2013

KC Project: 0818E File: D:\PROJECT\0818E\UPDATE-RAMP\hrd3-pro.ear

SCALE: 1" = 10' Horiz.
1" = 10' Vert.

All Dimensions are US Survey Feet

RAMPD3
CROSS SECTIONS

DESIGN STUDY ONLY

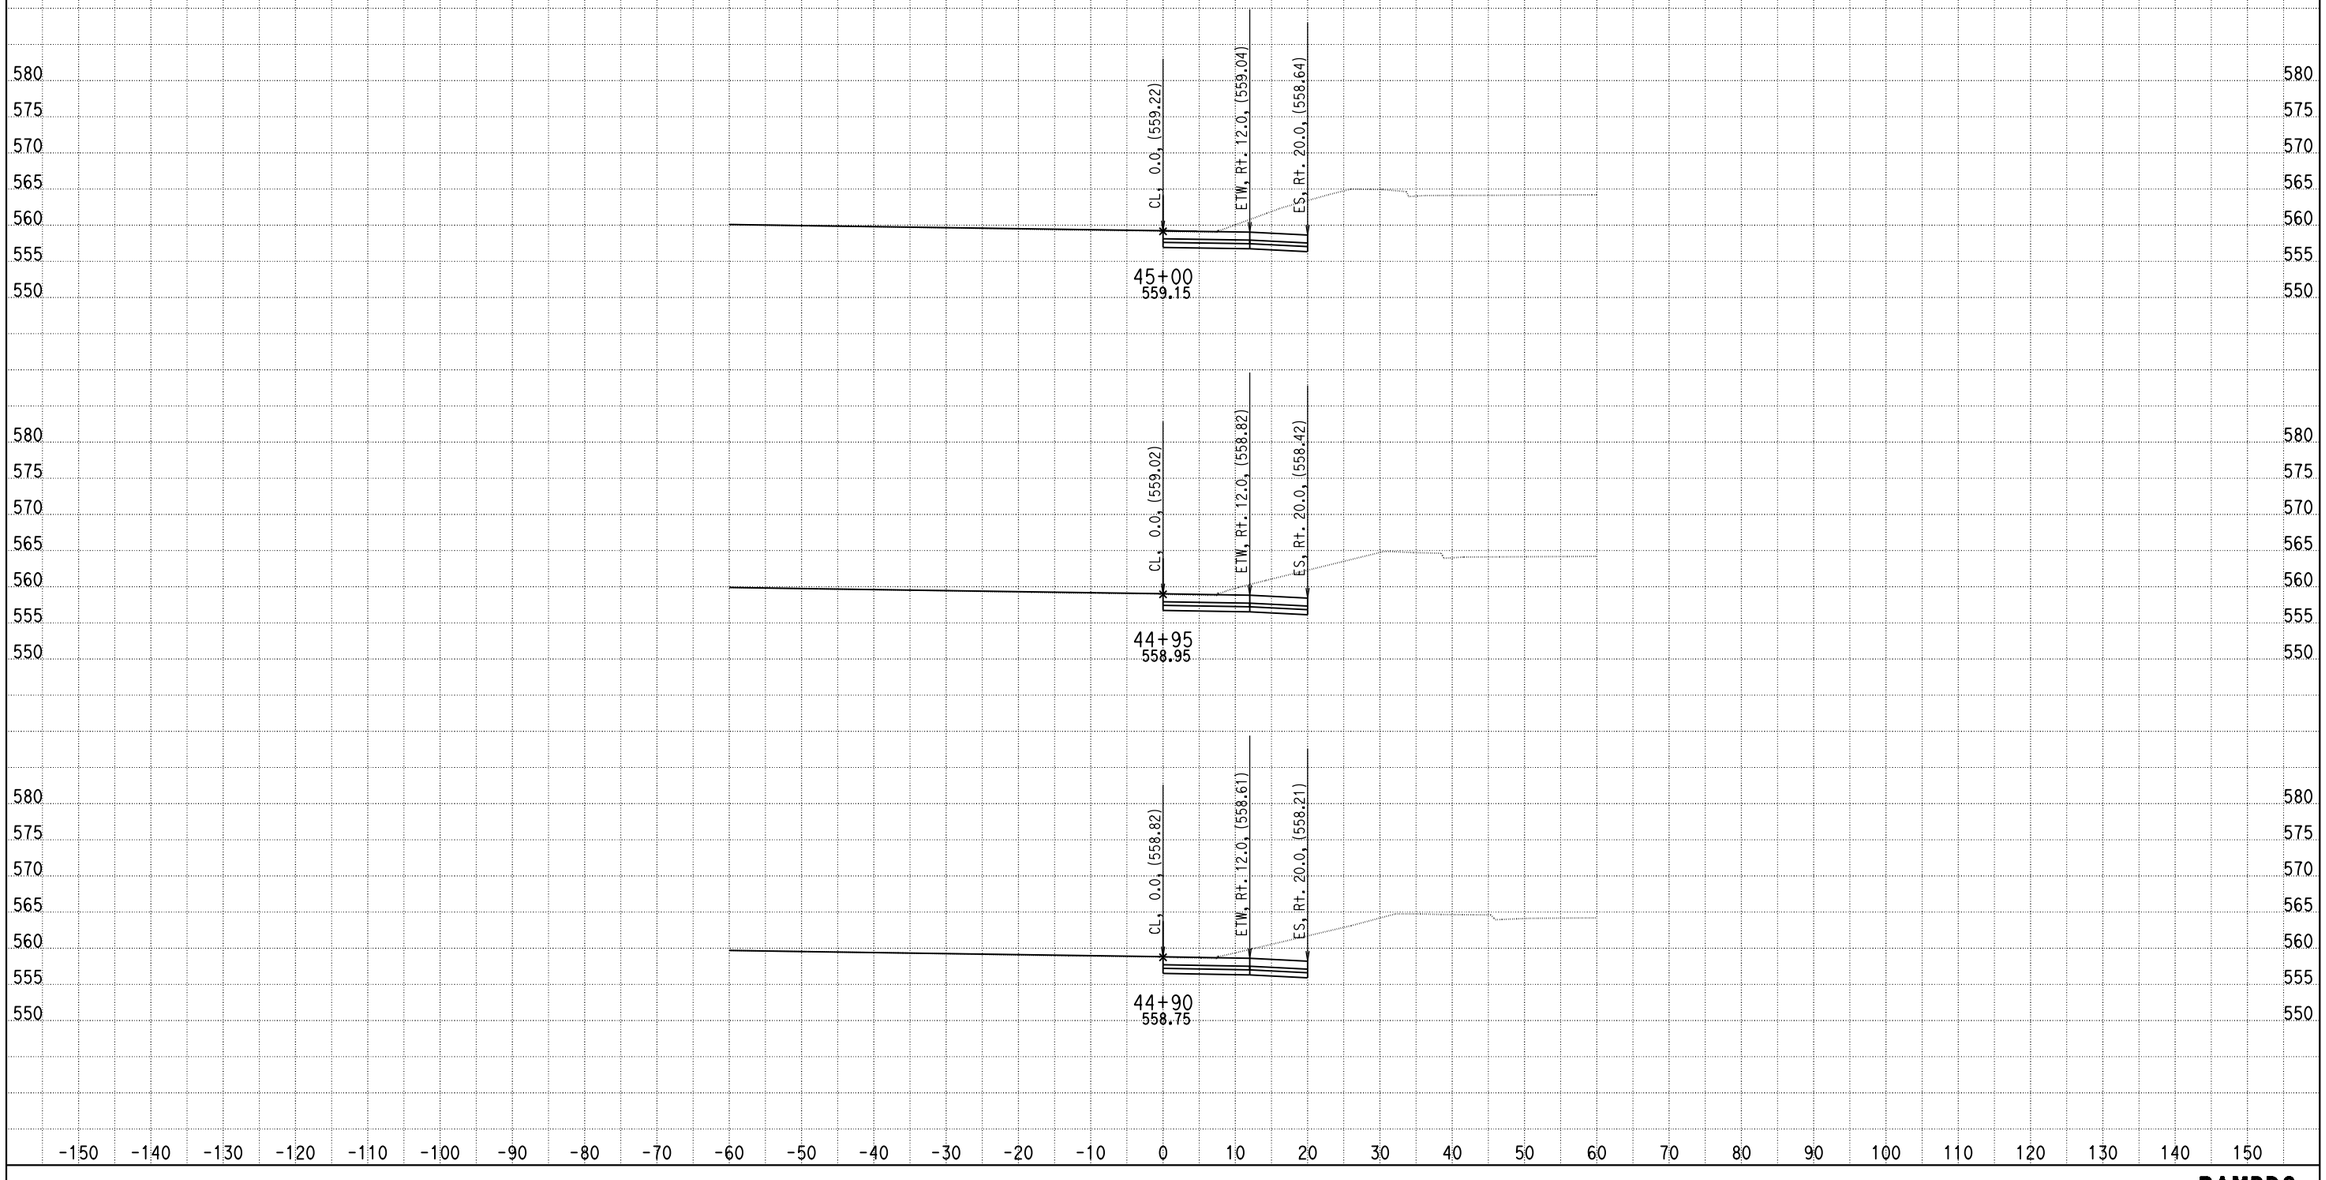

DATE: 9/10/2013

KC Project: 0818E File: D:\PROJECT\0818E\UPDATE-RAMP\hrd3-pro.ear

SCALE: 1" = 10' Horiz.
1" = 10' Vert.

All Dimensions are US Survey Feet

RAMPD3
CROSS SECTIONS

DESIGN STUDY ONLY

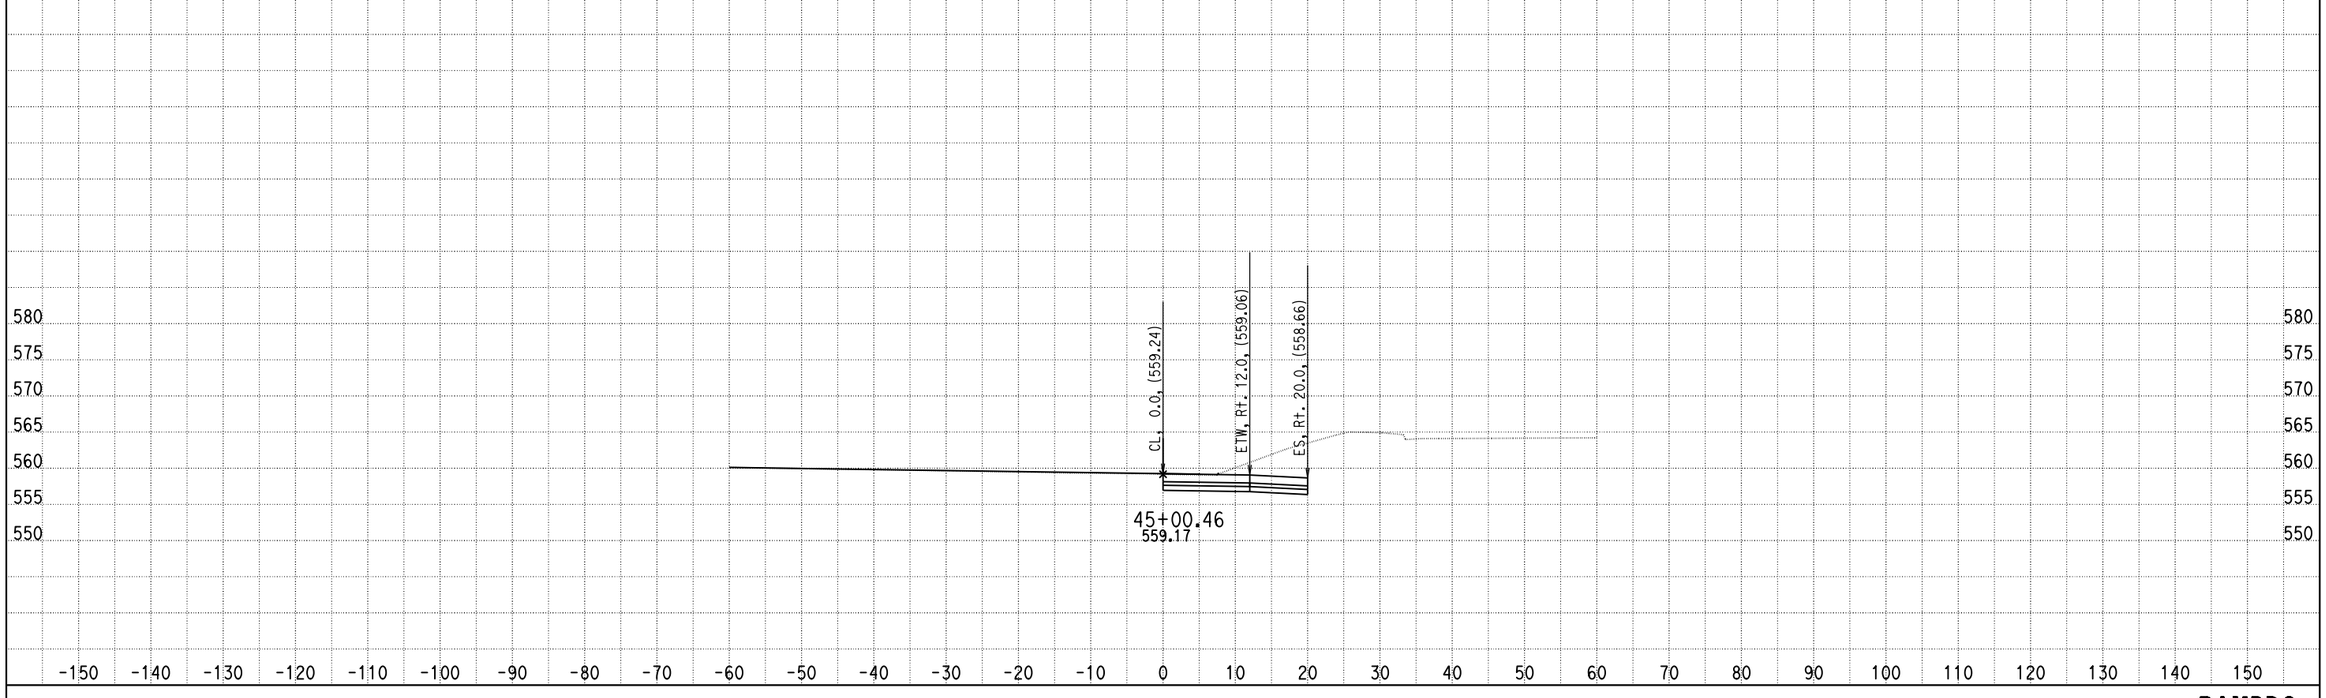

DATE: 9/10/2013

KC Project: 0818E File: D:\PROJECT\0818E\UPDATE-RAMP\hrd3-pro.ear

SCALE: 1" = 10' Horiz.
1" = 10' Vert.

All Dimensions are US Survey Feet

RAMPD3
CROSS SECTIONS

SHEET 78 OF XXX

RAMP D4

DESIGN STUDY ONLY

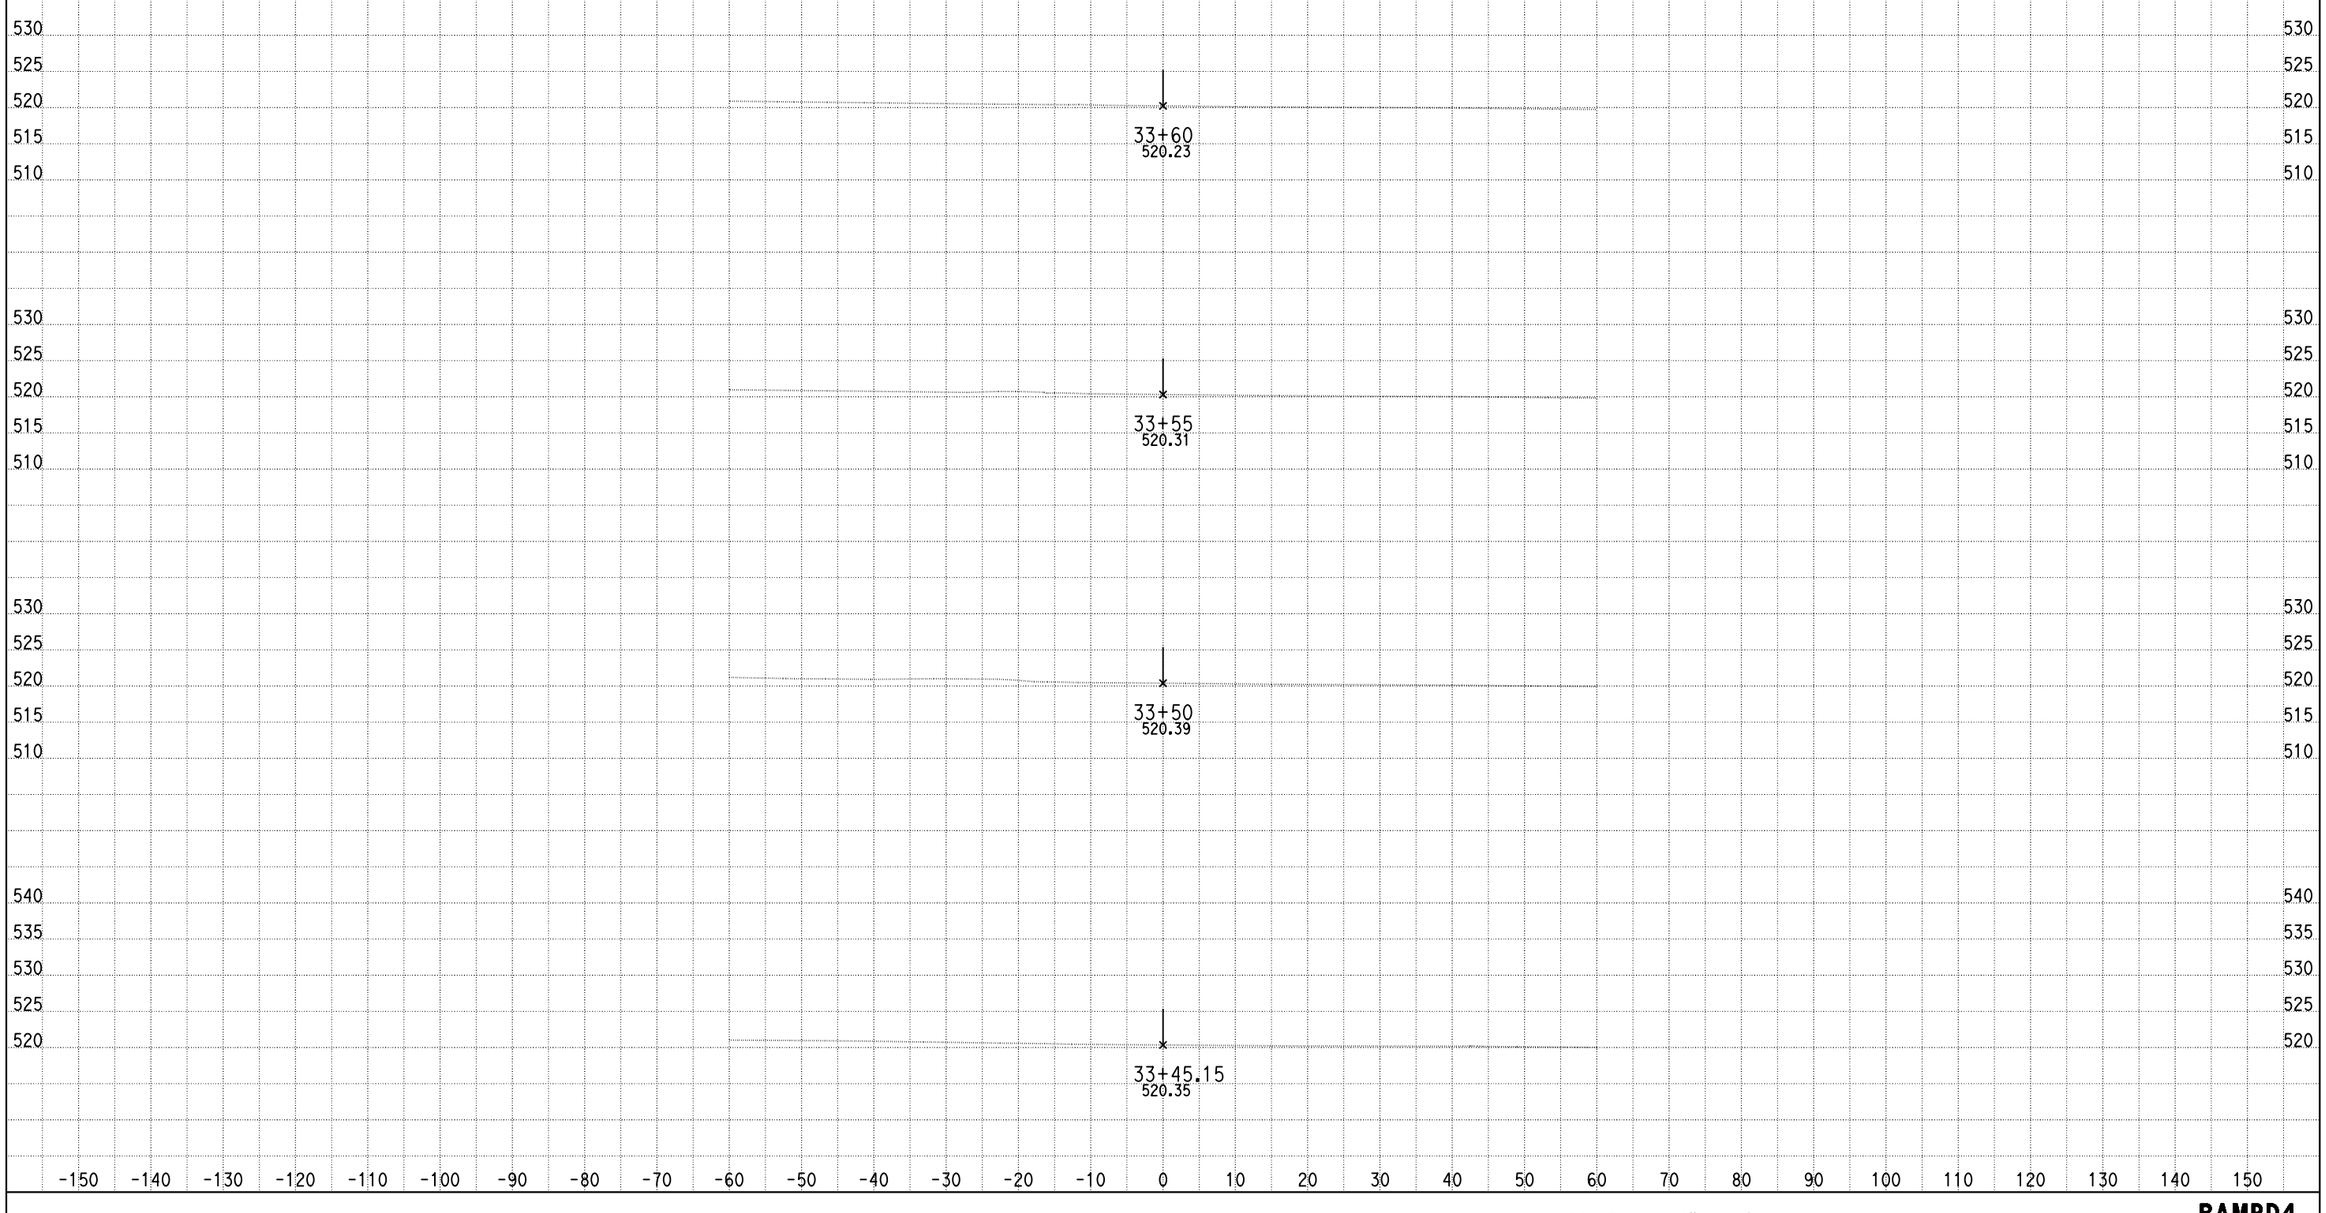

DATE: 9/10/2013

KC Project: 0818E File: D:\PROJECT\0818E\UPDATE-RAMP\hrd4-pro.ear

SCALE: 1" = 10' Horiz.
1" = 10' Vert.

All Dimensions are US Survey Feet

RAMPD4
CROSS SECTIONS

SHEET 1 OF XXX

DESIGN STUDY ONLY

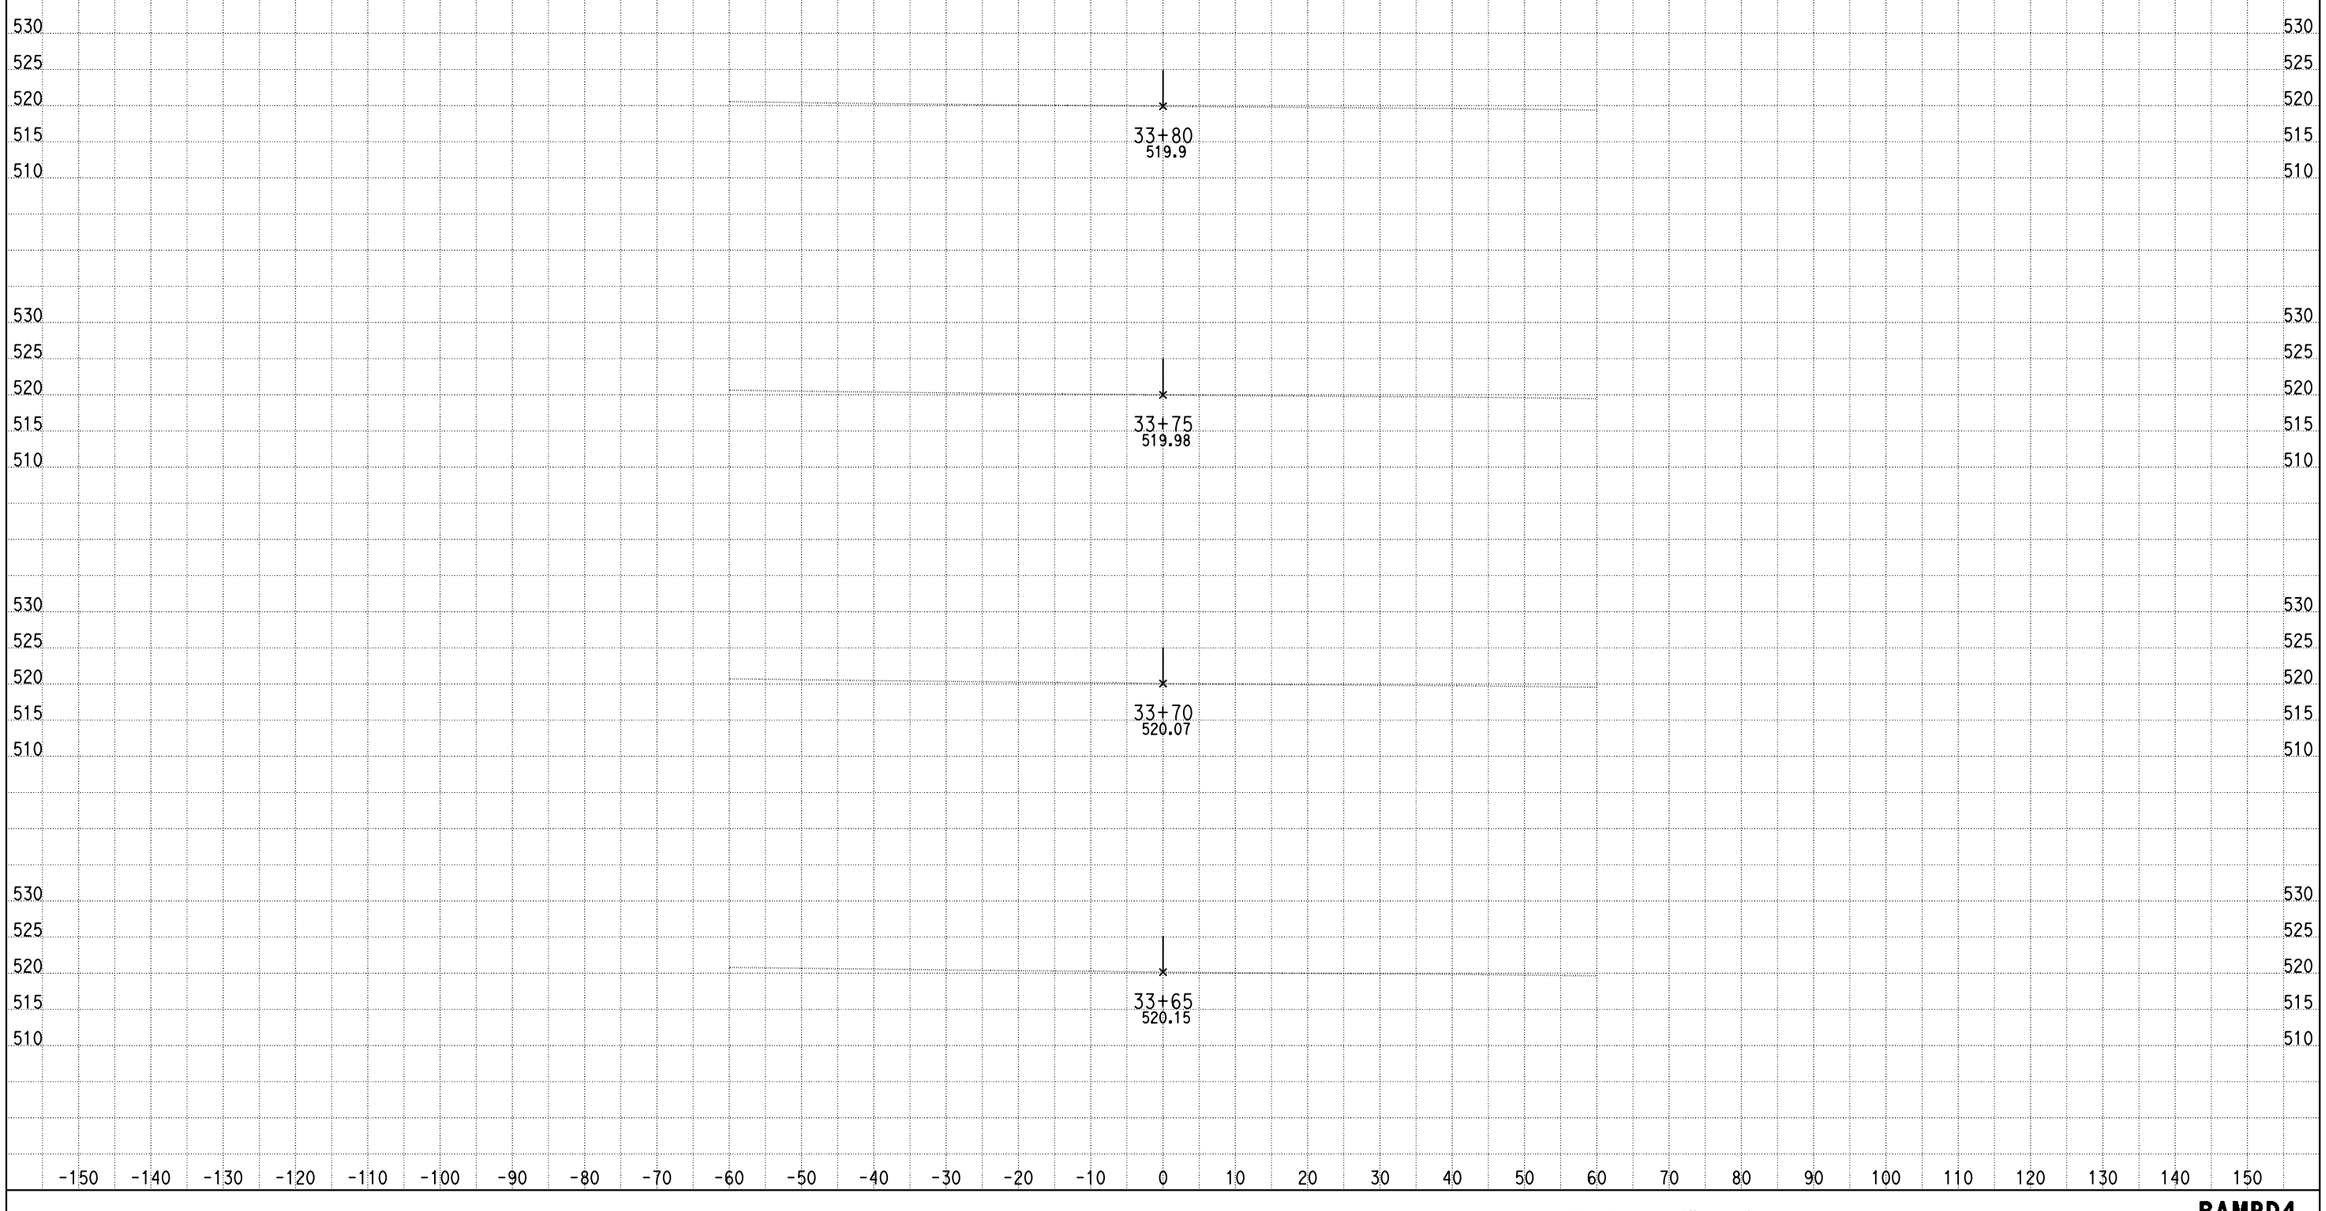

DATE: 9/10/2013

KC Project: 0818E File: D:\PROJECT\0818E\UPDATE-RAMP\hrd4-pro.ear

SCALE: 1" = 10' Horiz.
1" = 10' Vert.

All Dimensions are US Survey Feet

RAMPD4
CROSS SECTIONS

DESIGN STUDY ONLY

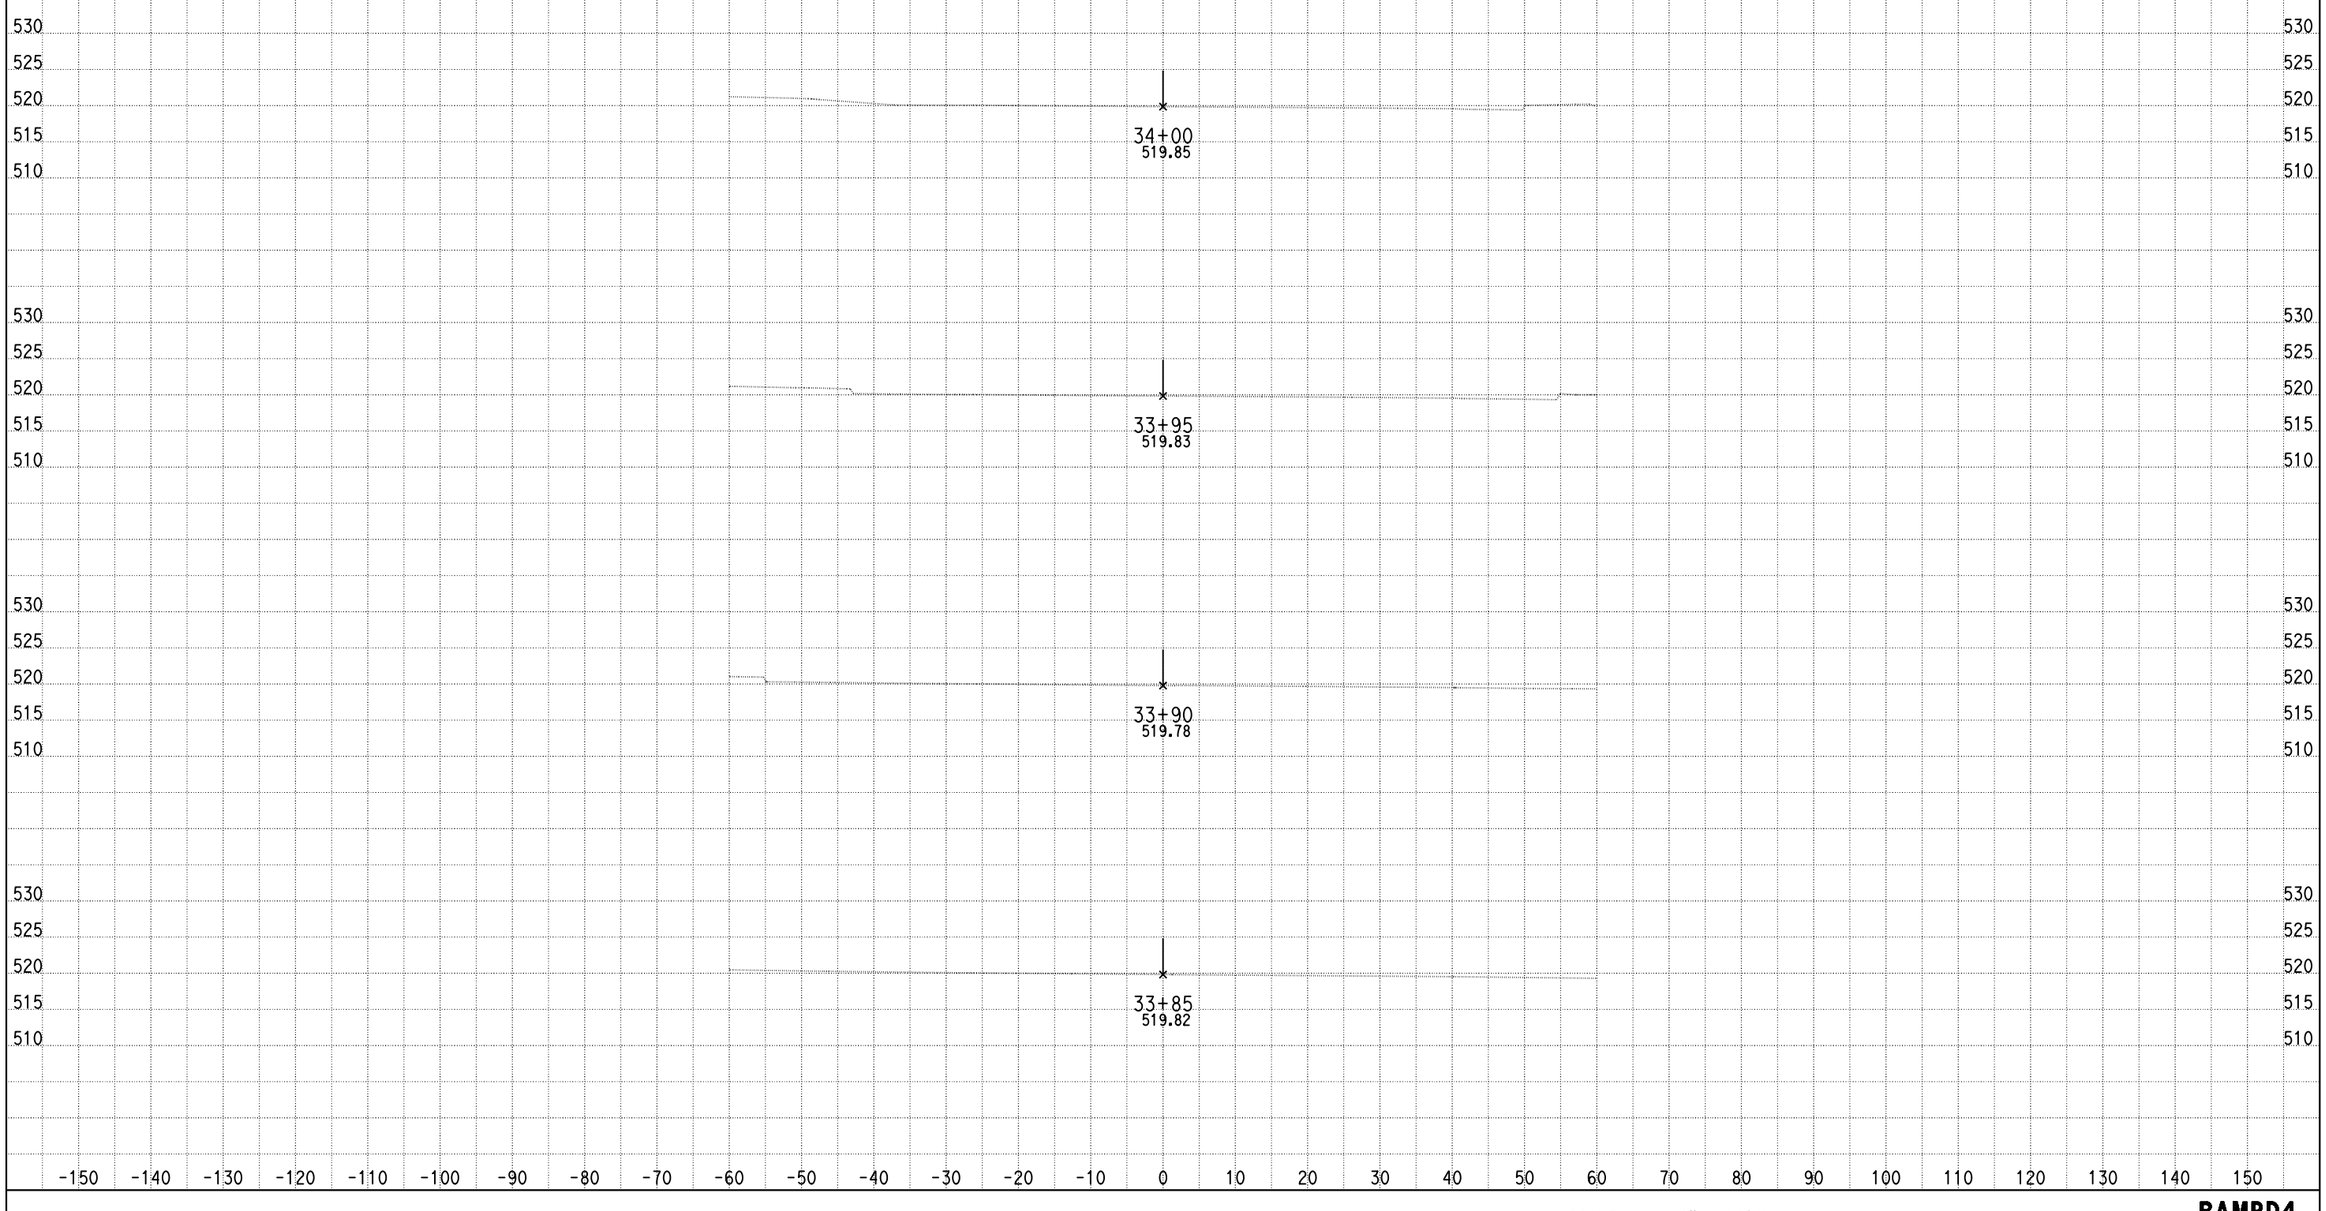

DATE: 9/10/2013

KC Project: 0818E File: D:\PROJECT\0818E\UPDATE-RAMP\hrd4-pro.ear

SCALE: 1" = 10' Horiz.
1" = 10' Vert.

All Dimensions are US Survey Feet

RAMPD4
CROSS SECTIONS

DESIGN STUDY ONLY

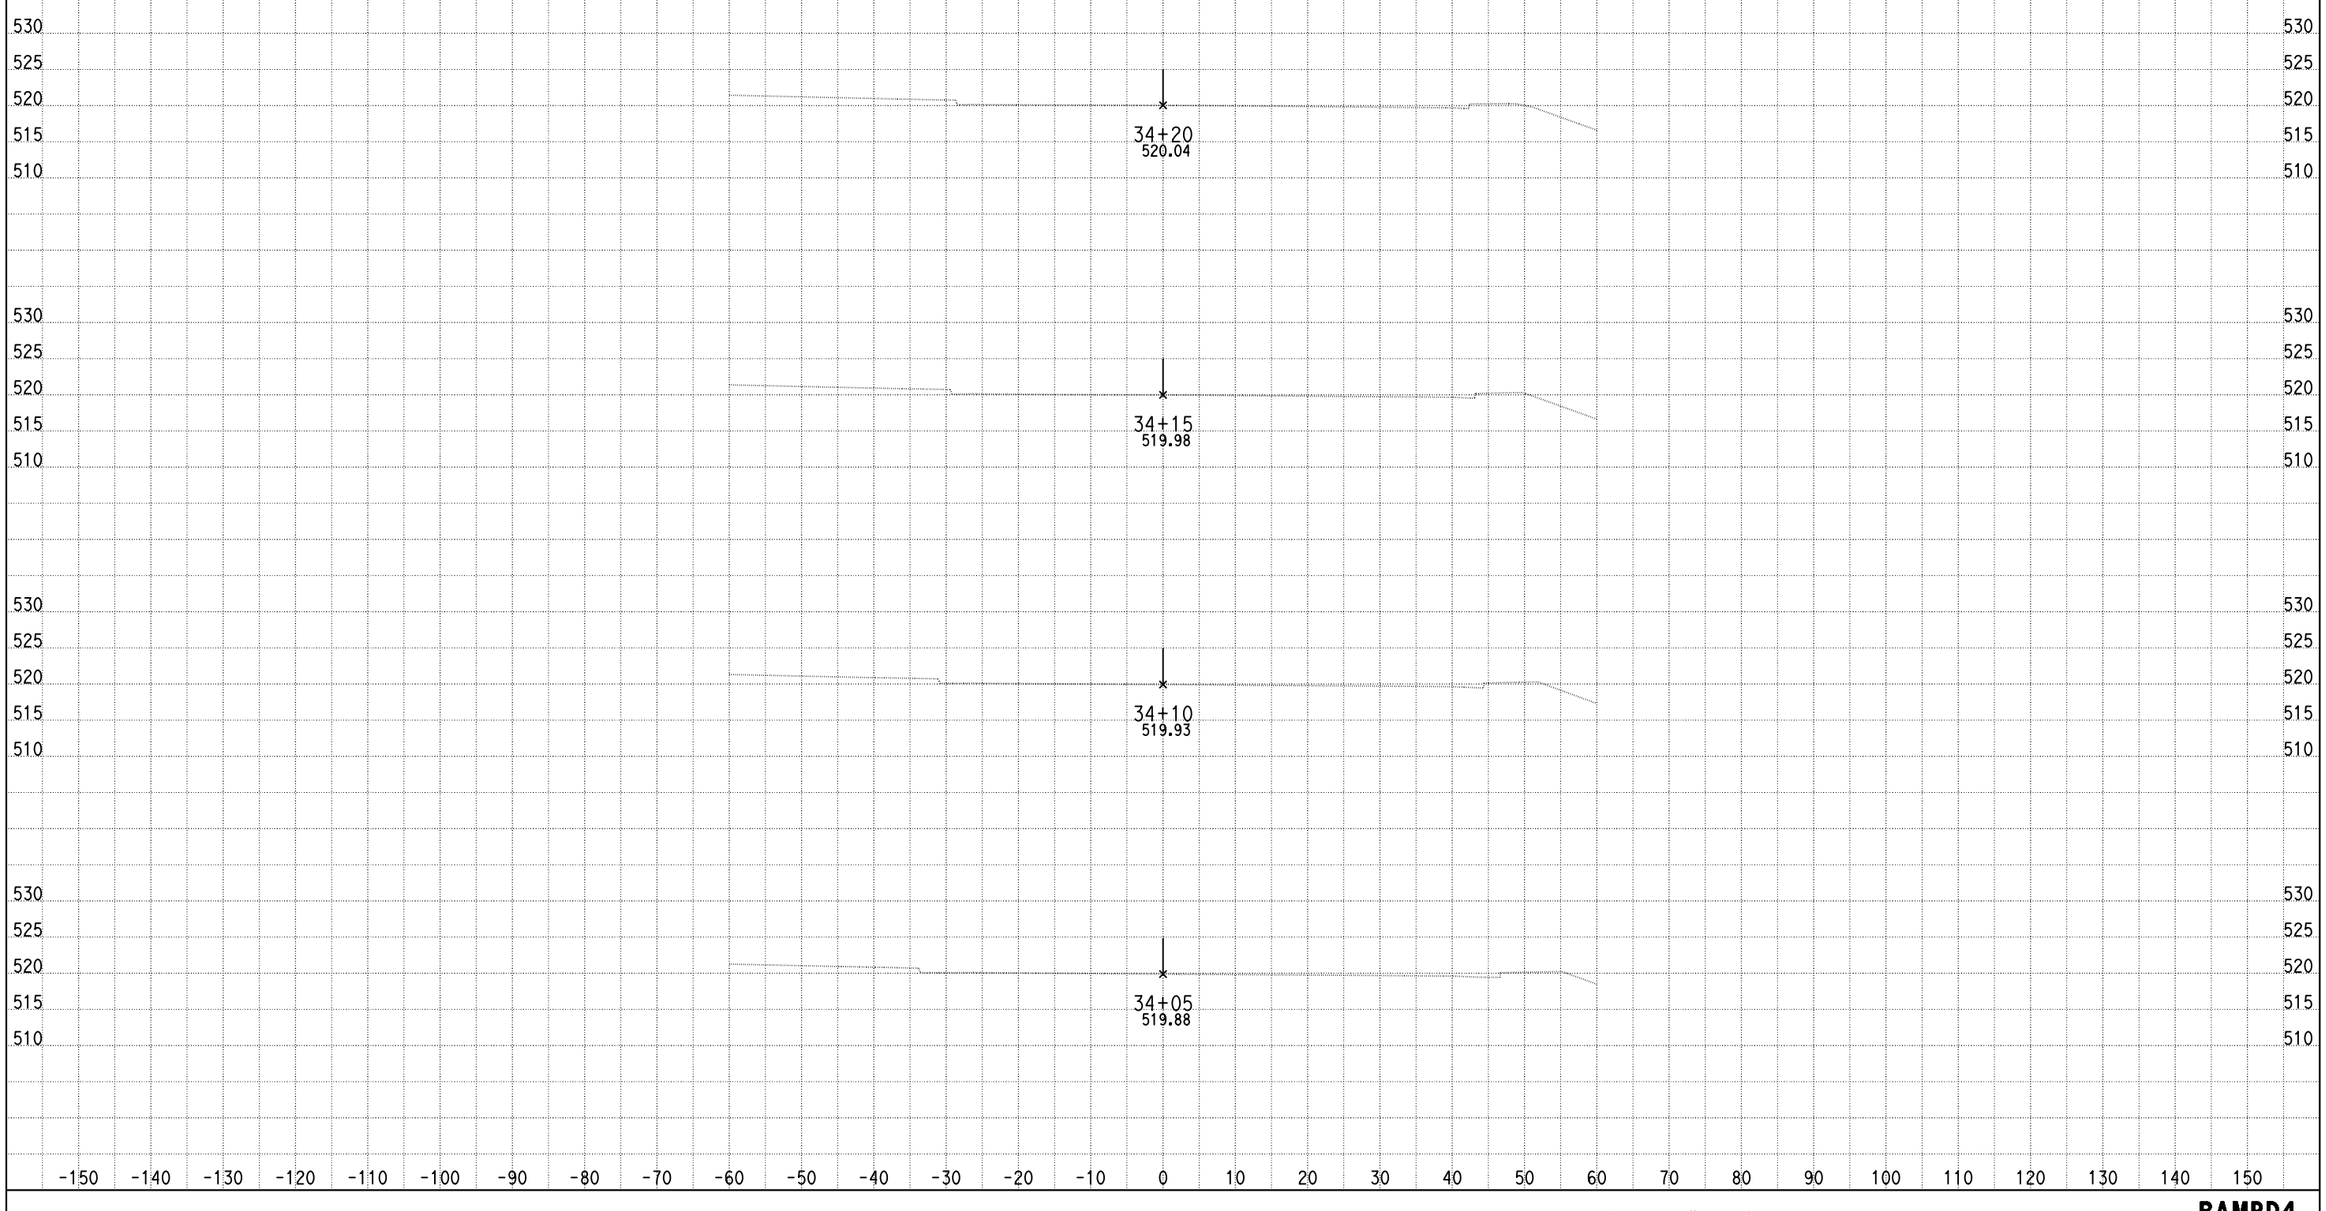

DATE: 9/10/2013

KC Project: 0818E File: D:\PROJECT\0818E\UPDATE-RAMP\hrd4-pro.ear

SCALE: 1" = 10' Horiz.
1" = 10' Vert.

All Dimensions are US Survey Feet

RAMPD4
CROSS SECTIONS

SHEET 4 OF XXX

DESIGN STUDY ONLY

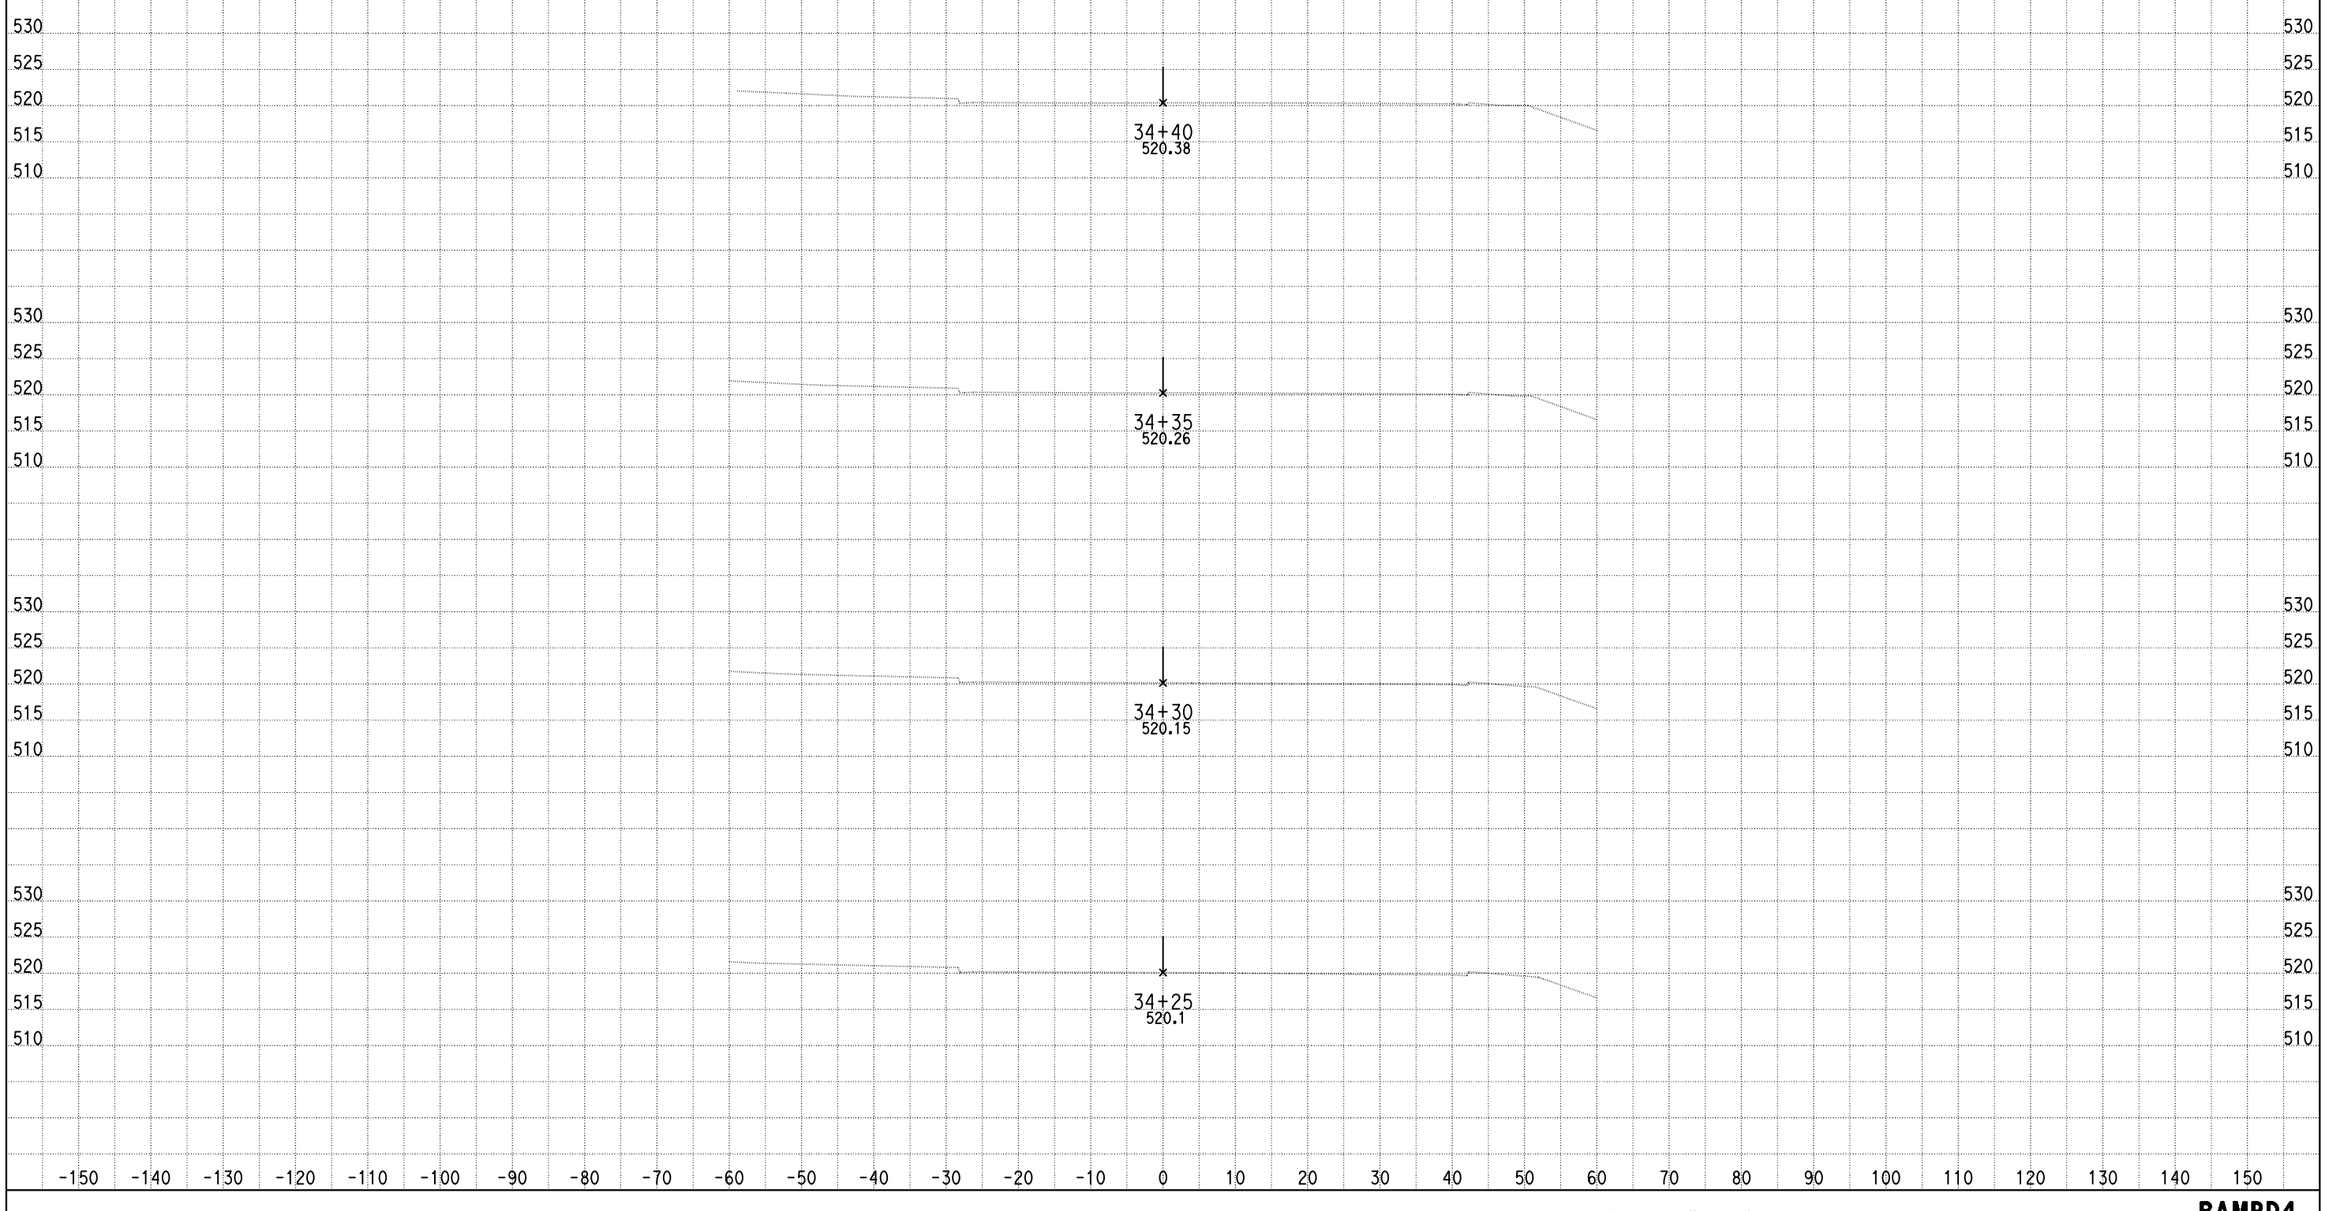

DATE: 9/10/2013

KC Project: 0818E File: D:\PROJECT\0818E\UPDATE-RAMP\hrd4-pro.ear

SCALE: 1" = 10' Horiz.
1" = 10' Vert.

All Dimensions are US Survey Feet

RAMPD4
CROSS SECTIONS

DESIGN STUDY ONLY

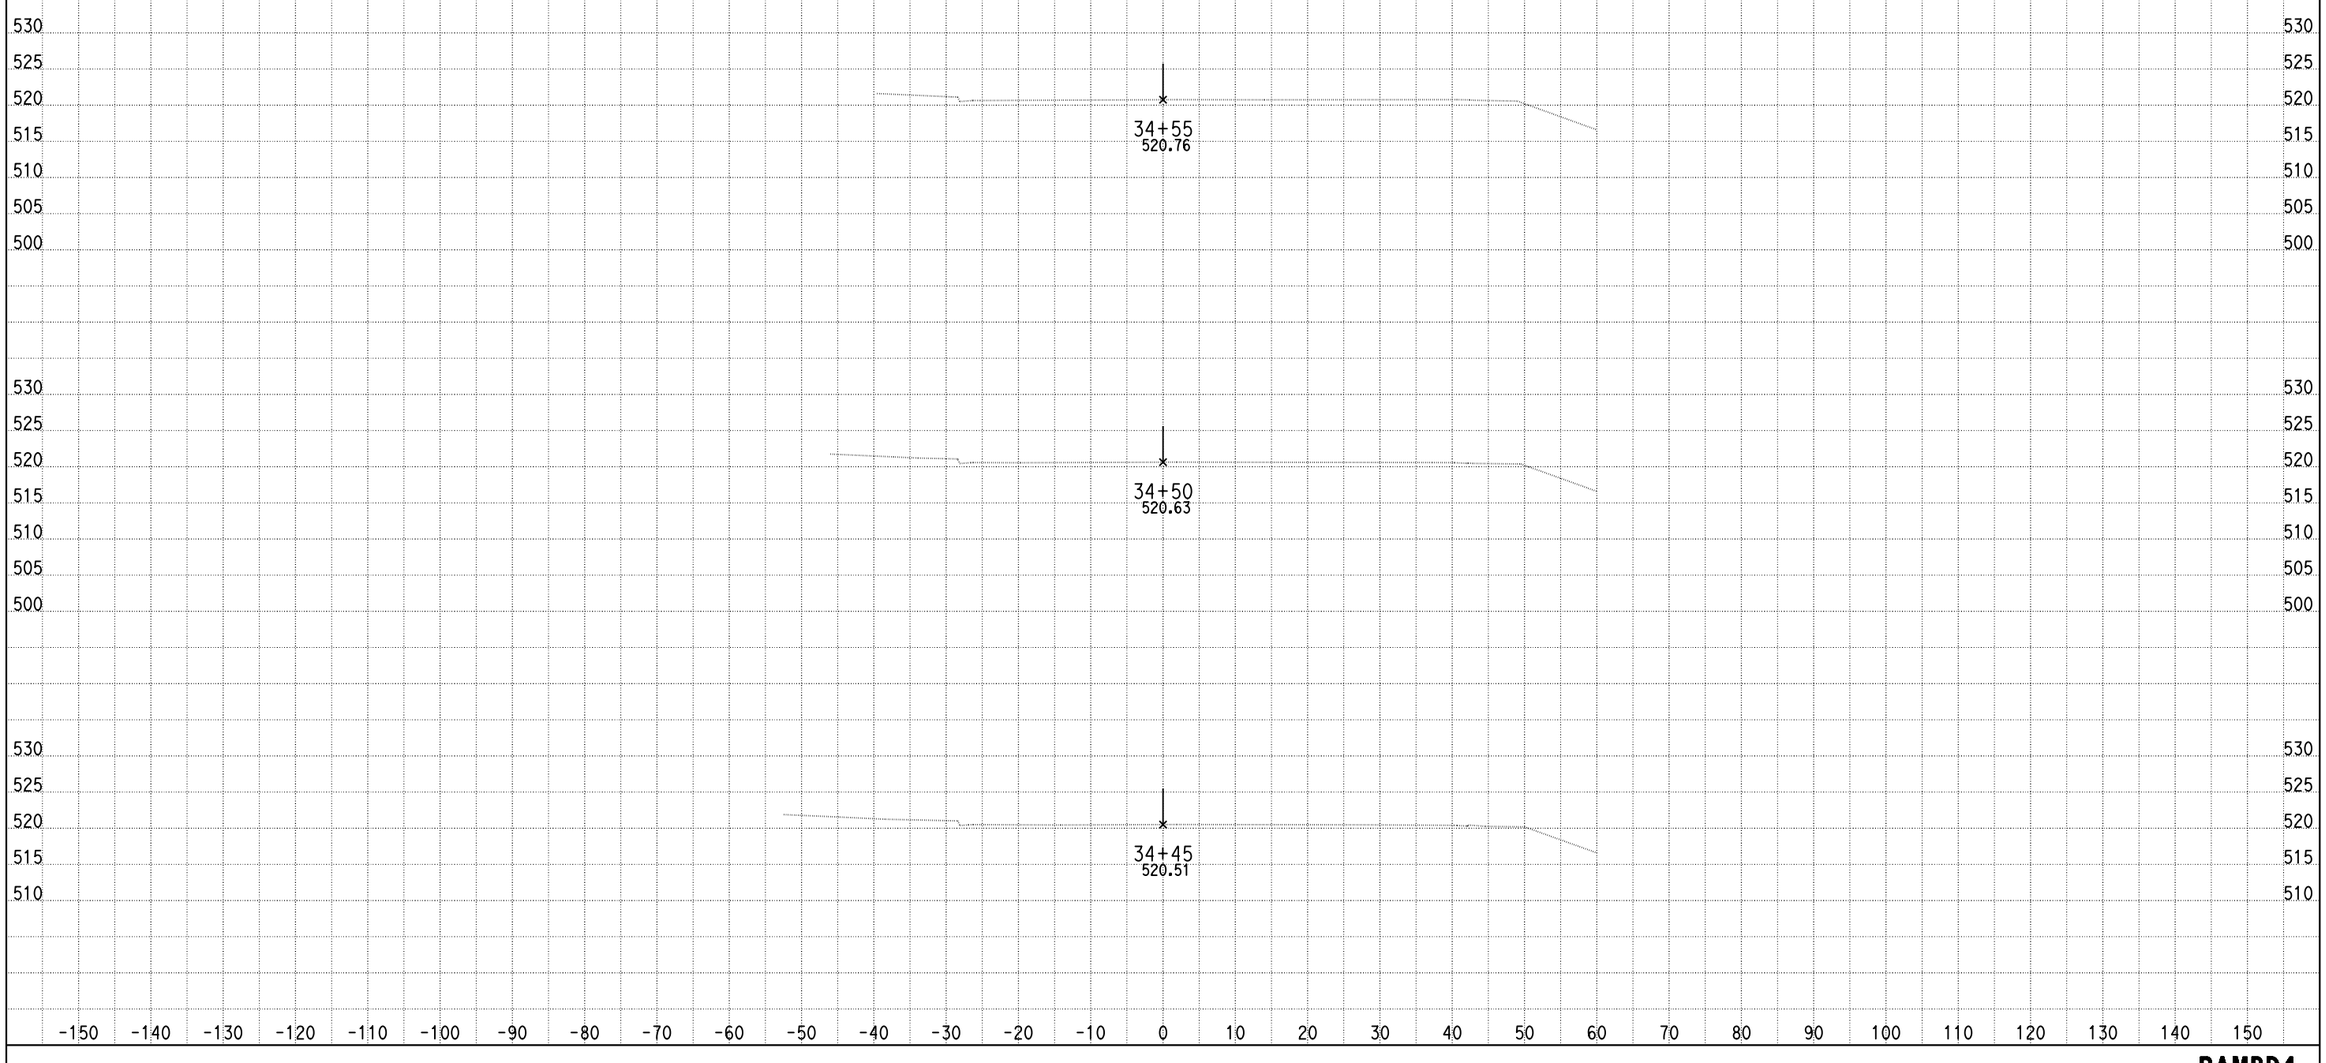

DATE: 9/10/2013

KC Project: 0818E File: D:\PROJECT\0818E\UPDATE-RAMP\hrd4-pro.ear

SCALE: 1" = 10' Horiz.
1" = 10' Vert.

All Dimensions are US Survey Feet

RAMPD4
CROSS SECTIONS

DESIGN STUDY ONLY

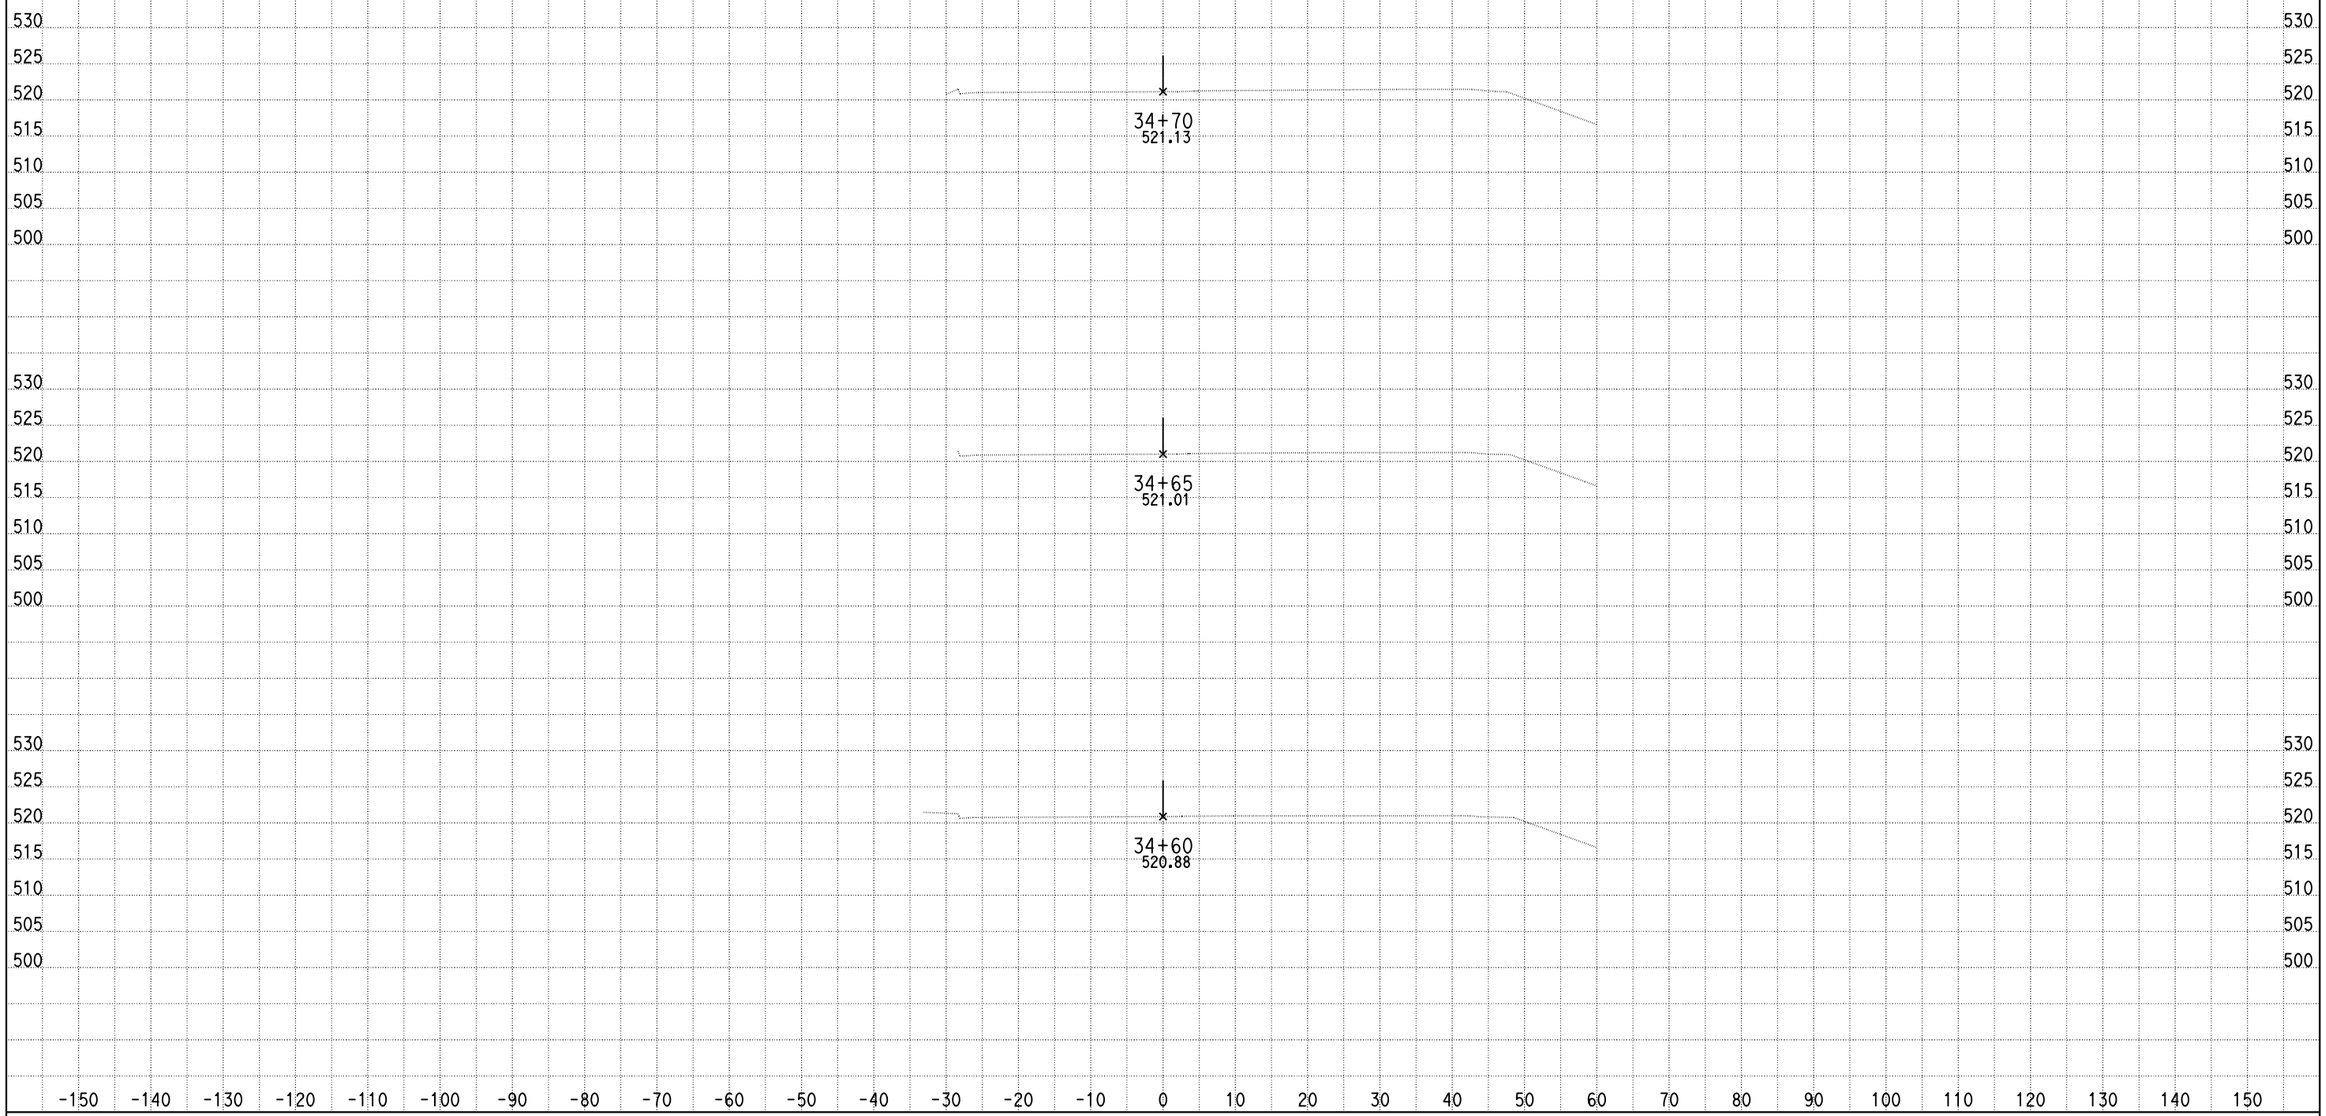

DATE: 9/10/2013

KC Project: 0818E File: D:\PROJECT\0818E\UPDATE-RAMP\hrd4-pro.ear

SCALE: 1" = 10' Horiz.
1" = 10' Vert.

All Dimensions are US Survey Feet

RAMPD4
CROSS SECTIONS

SHEET 7 OF XXX

DESIGN STUDY ONLY

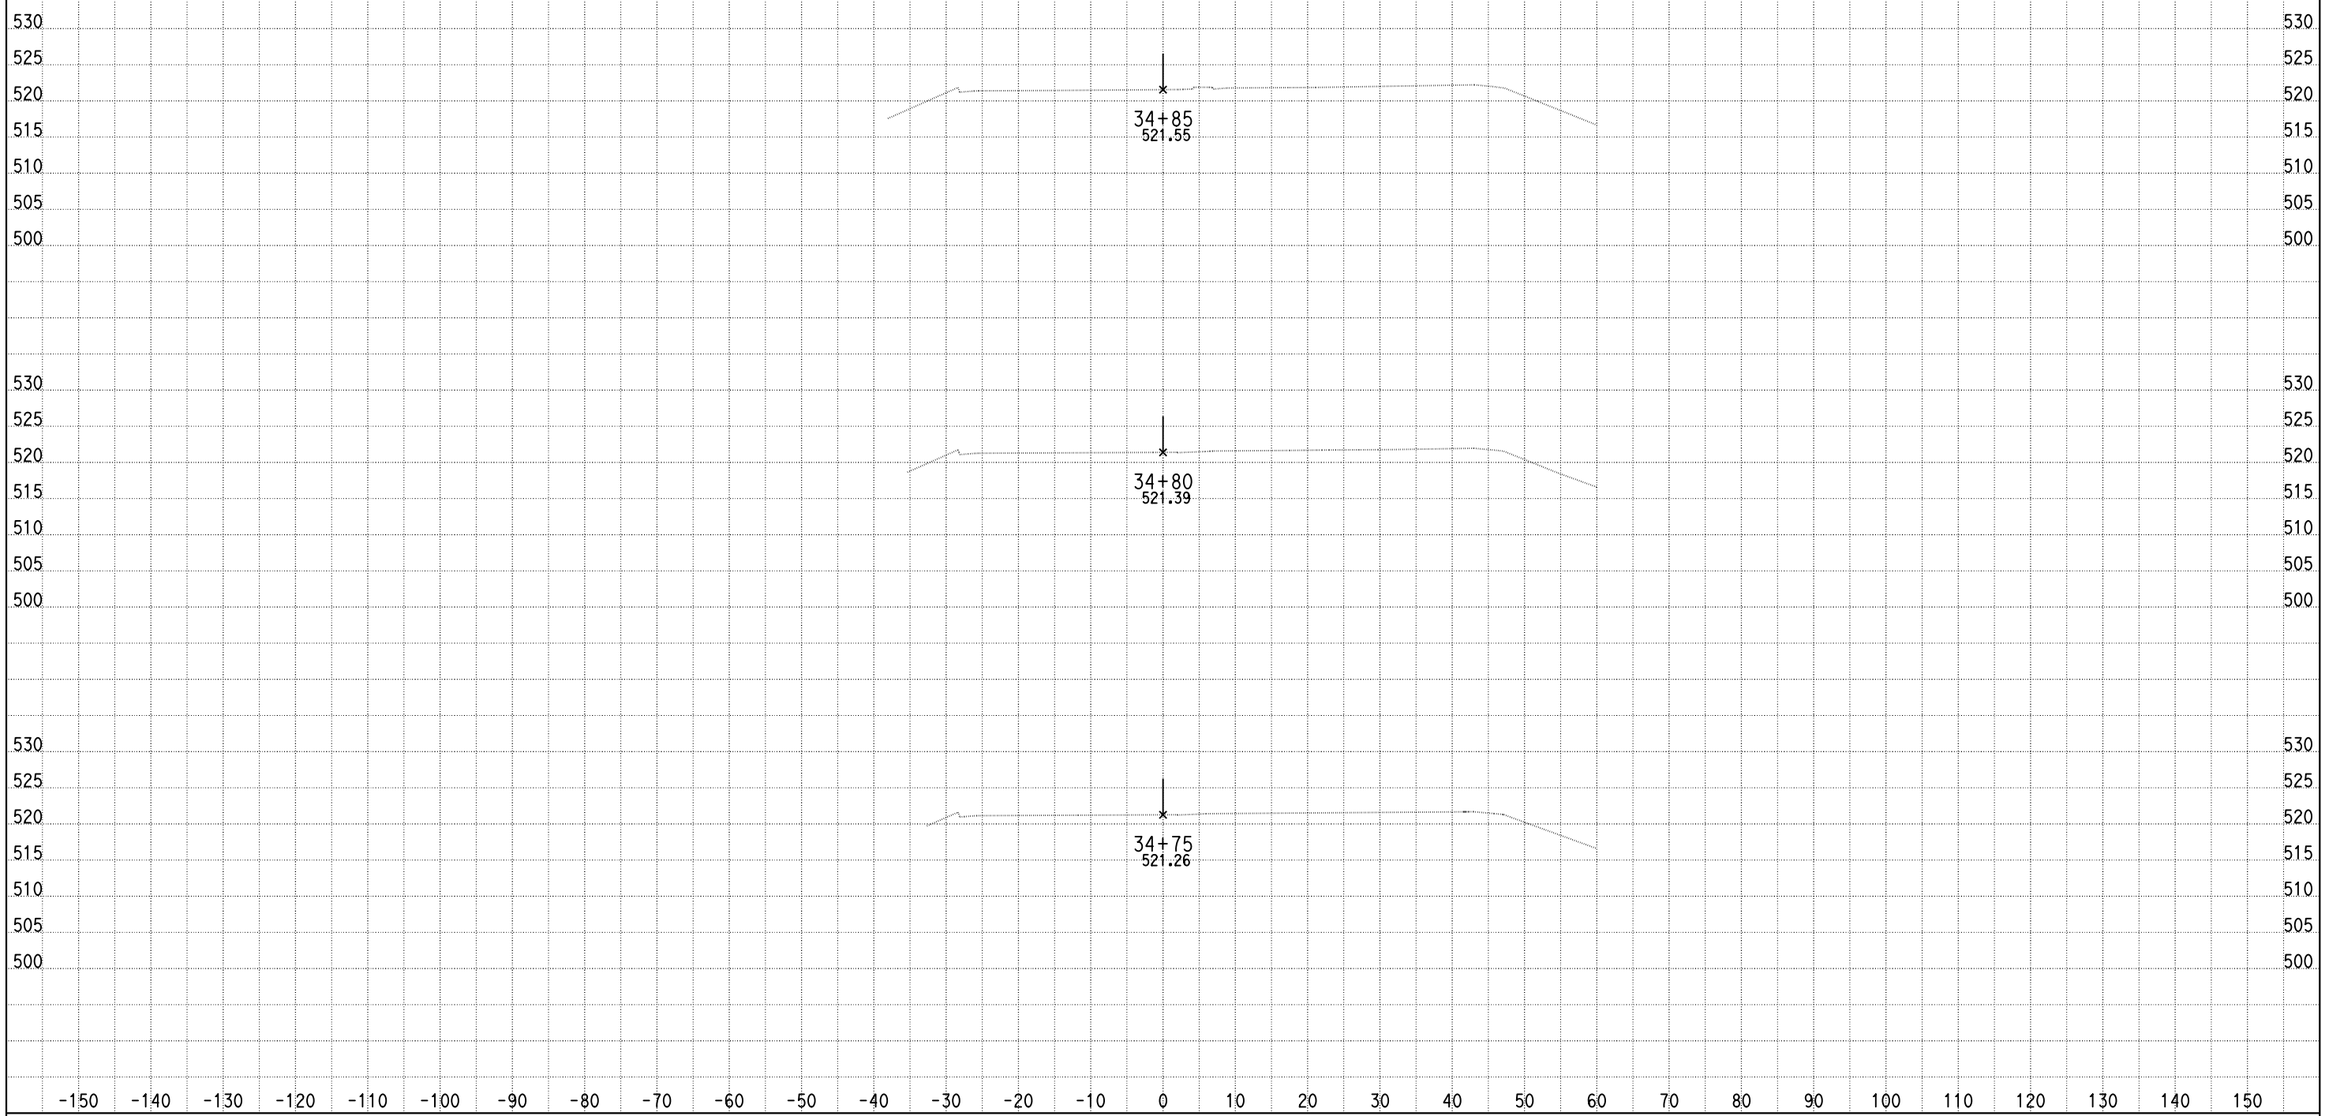

DATE: 9/10/2013

KC Project: 0818E File: D:\PROJECT\0818E\UPDATE-RAMP\hrd4-pro.ear

SCALE: 1" = 10' Horiz.
1" = 10' Vert.

All Dimensions are US Survey Feet

RAMPD4
CROSS SECTIONS

SHEET 8 OF XXX

DESIGN STUDY ONLY

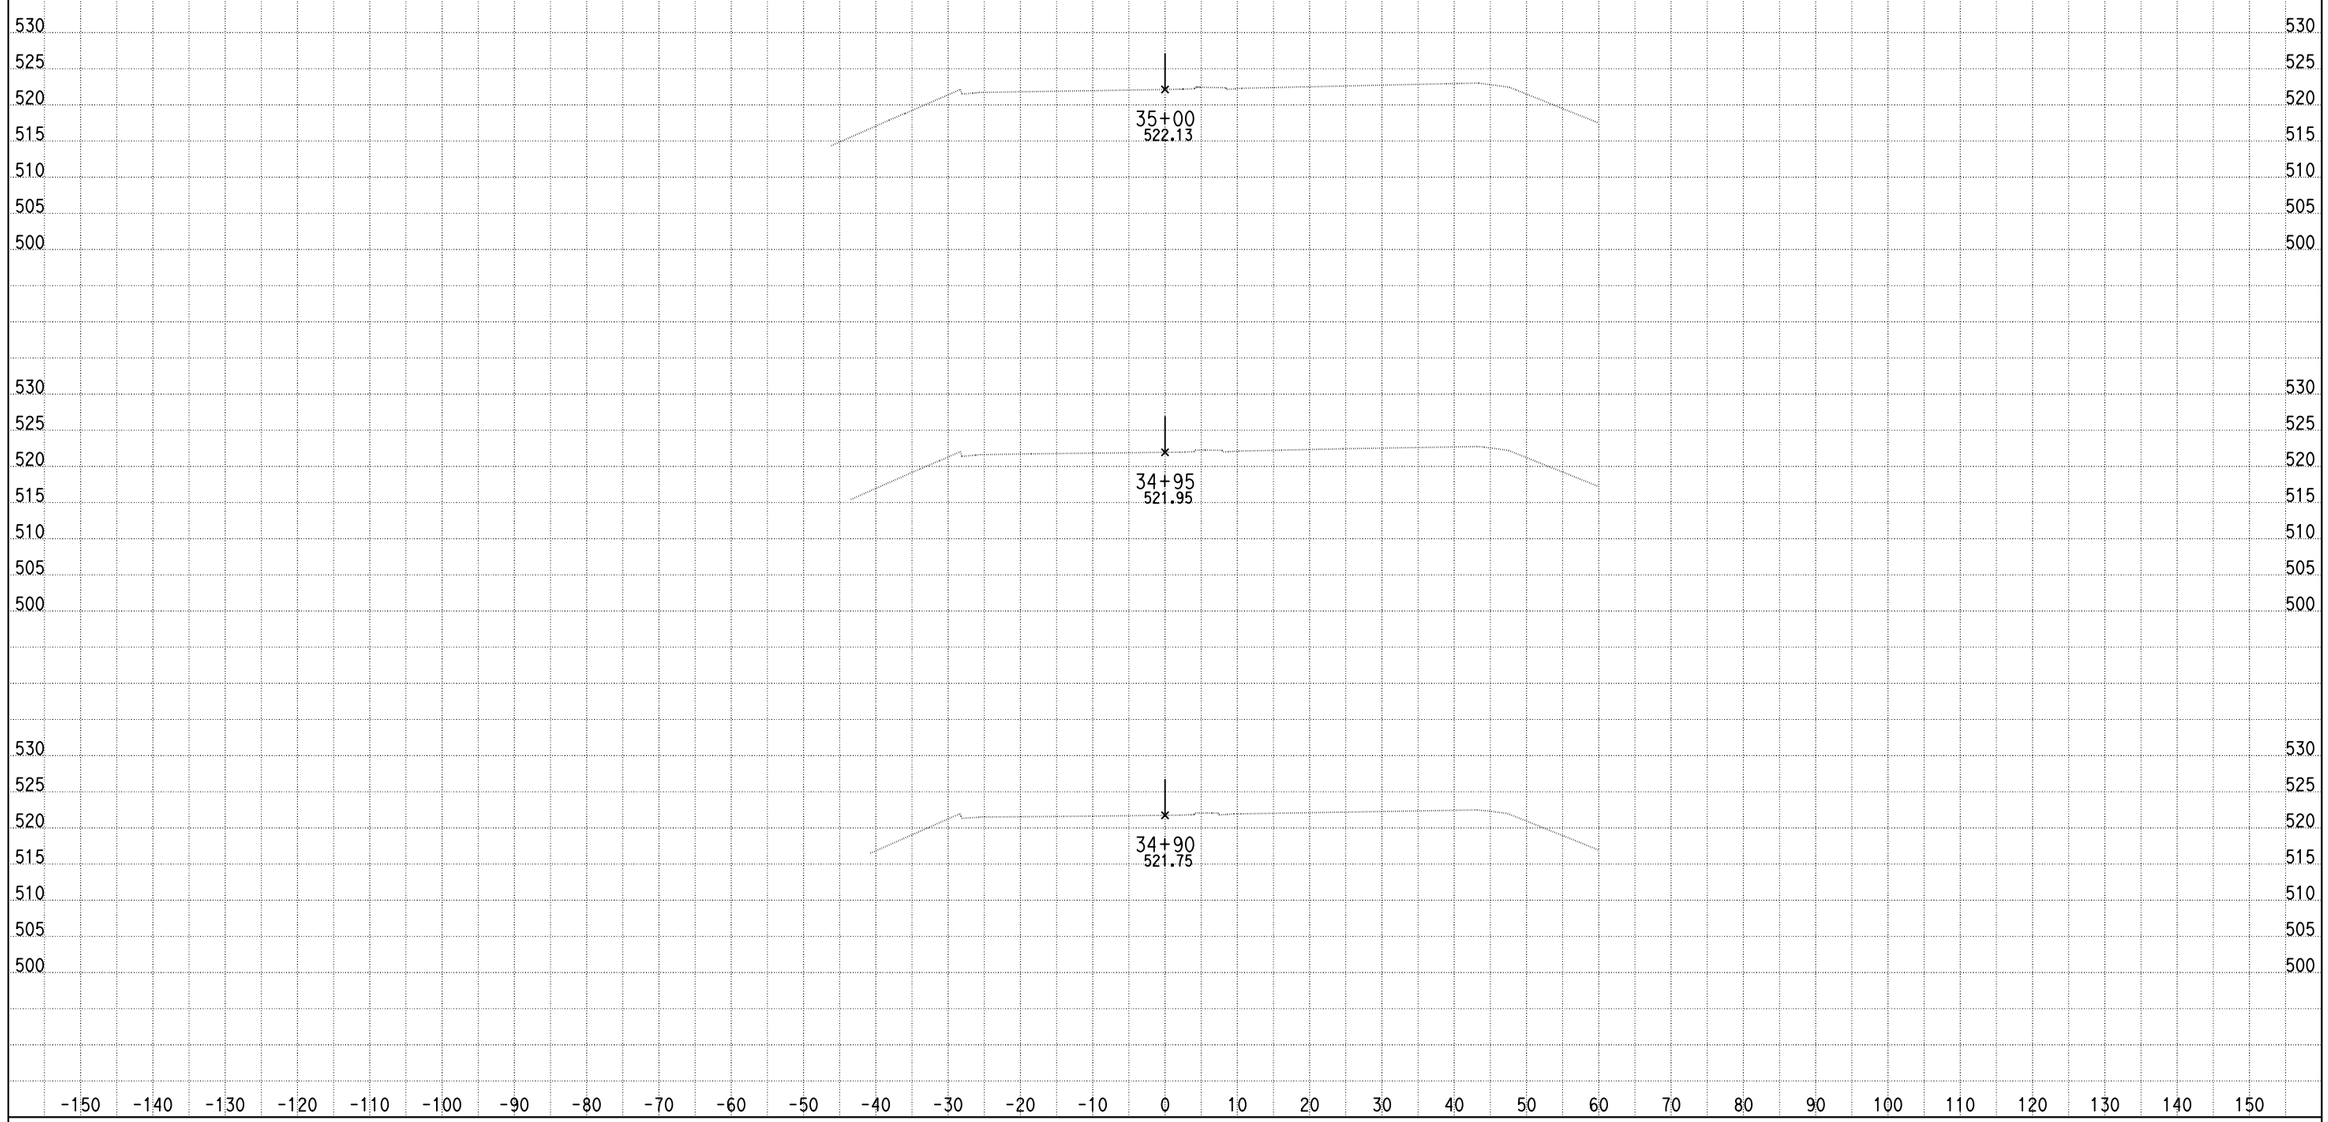

DATE: 9/10/2013

KC Project: 0818E File: D:\PROJECT\0818E\UPDATE-RAMP\hrd4-pro.ear

SCALE: 1" = 10' Horiz.
1" = 10' Vert.

All Dimensions are US Survey Feet

RAMPD4
CROSS SECTIONS

SHEET 9 OF XXX

DESIGN STUDY ONLY

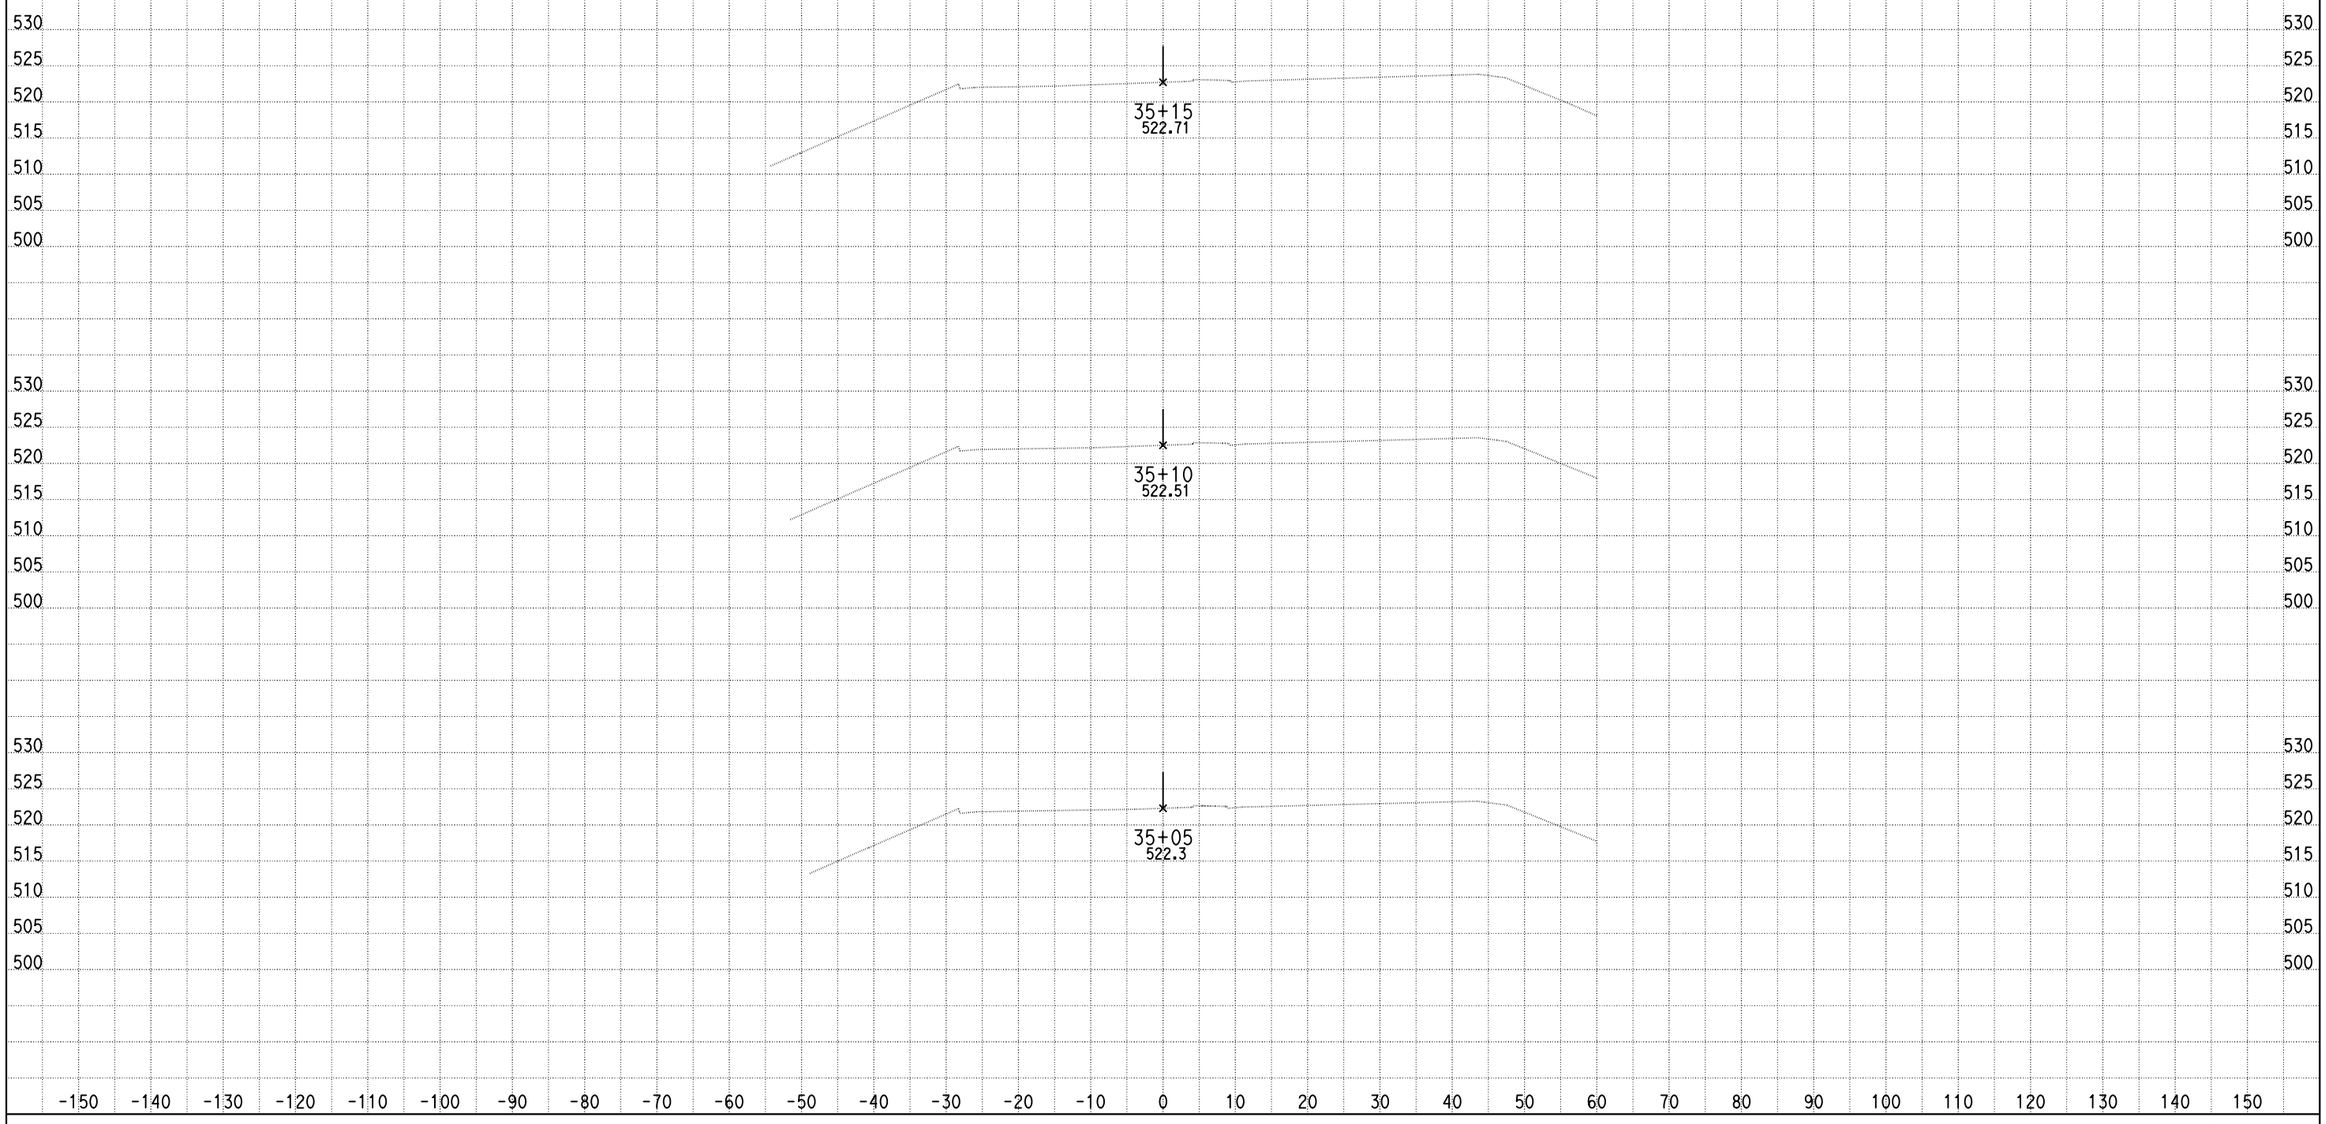

DATE: 9/10/2013

KC Project: 0818E File: D:\PROJECT\0818E\UPDATE-RAMP\hrd4-pro.ear

SCALE: 1" = 10' Horiz.
1" = 10' Vert.

All Dimensions are US Survey Feet

RAMPD4
CROSS SECTIONS

SHEET 10 OF XXX

DESIGN STUDY ONLY

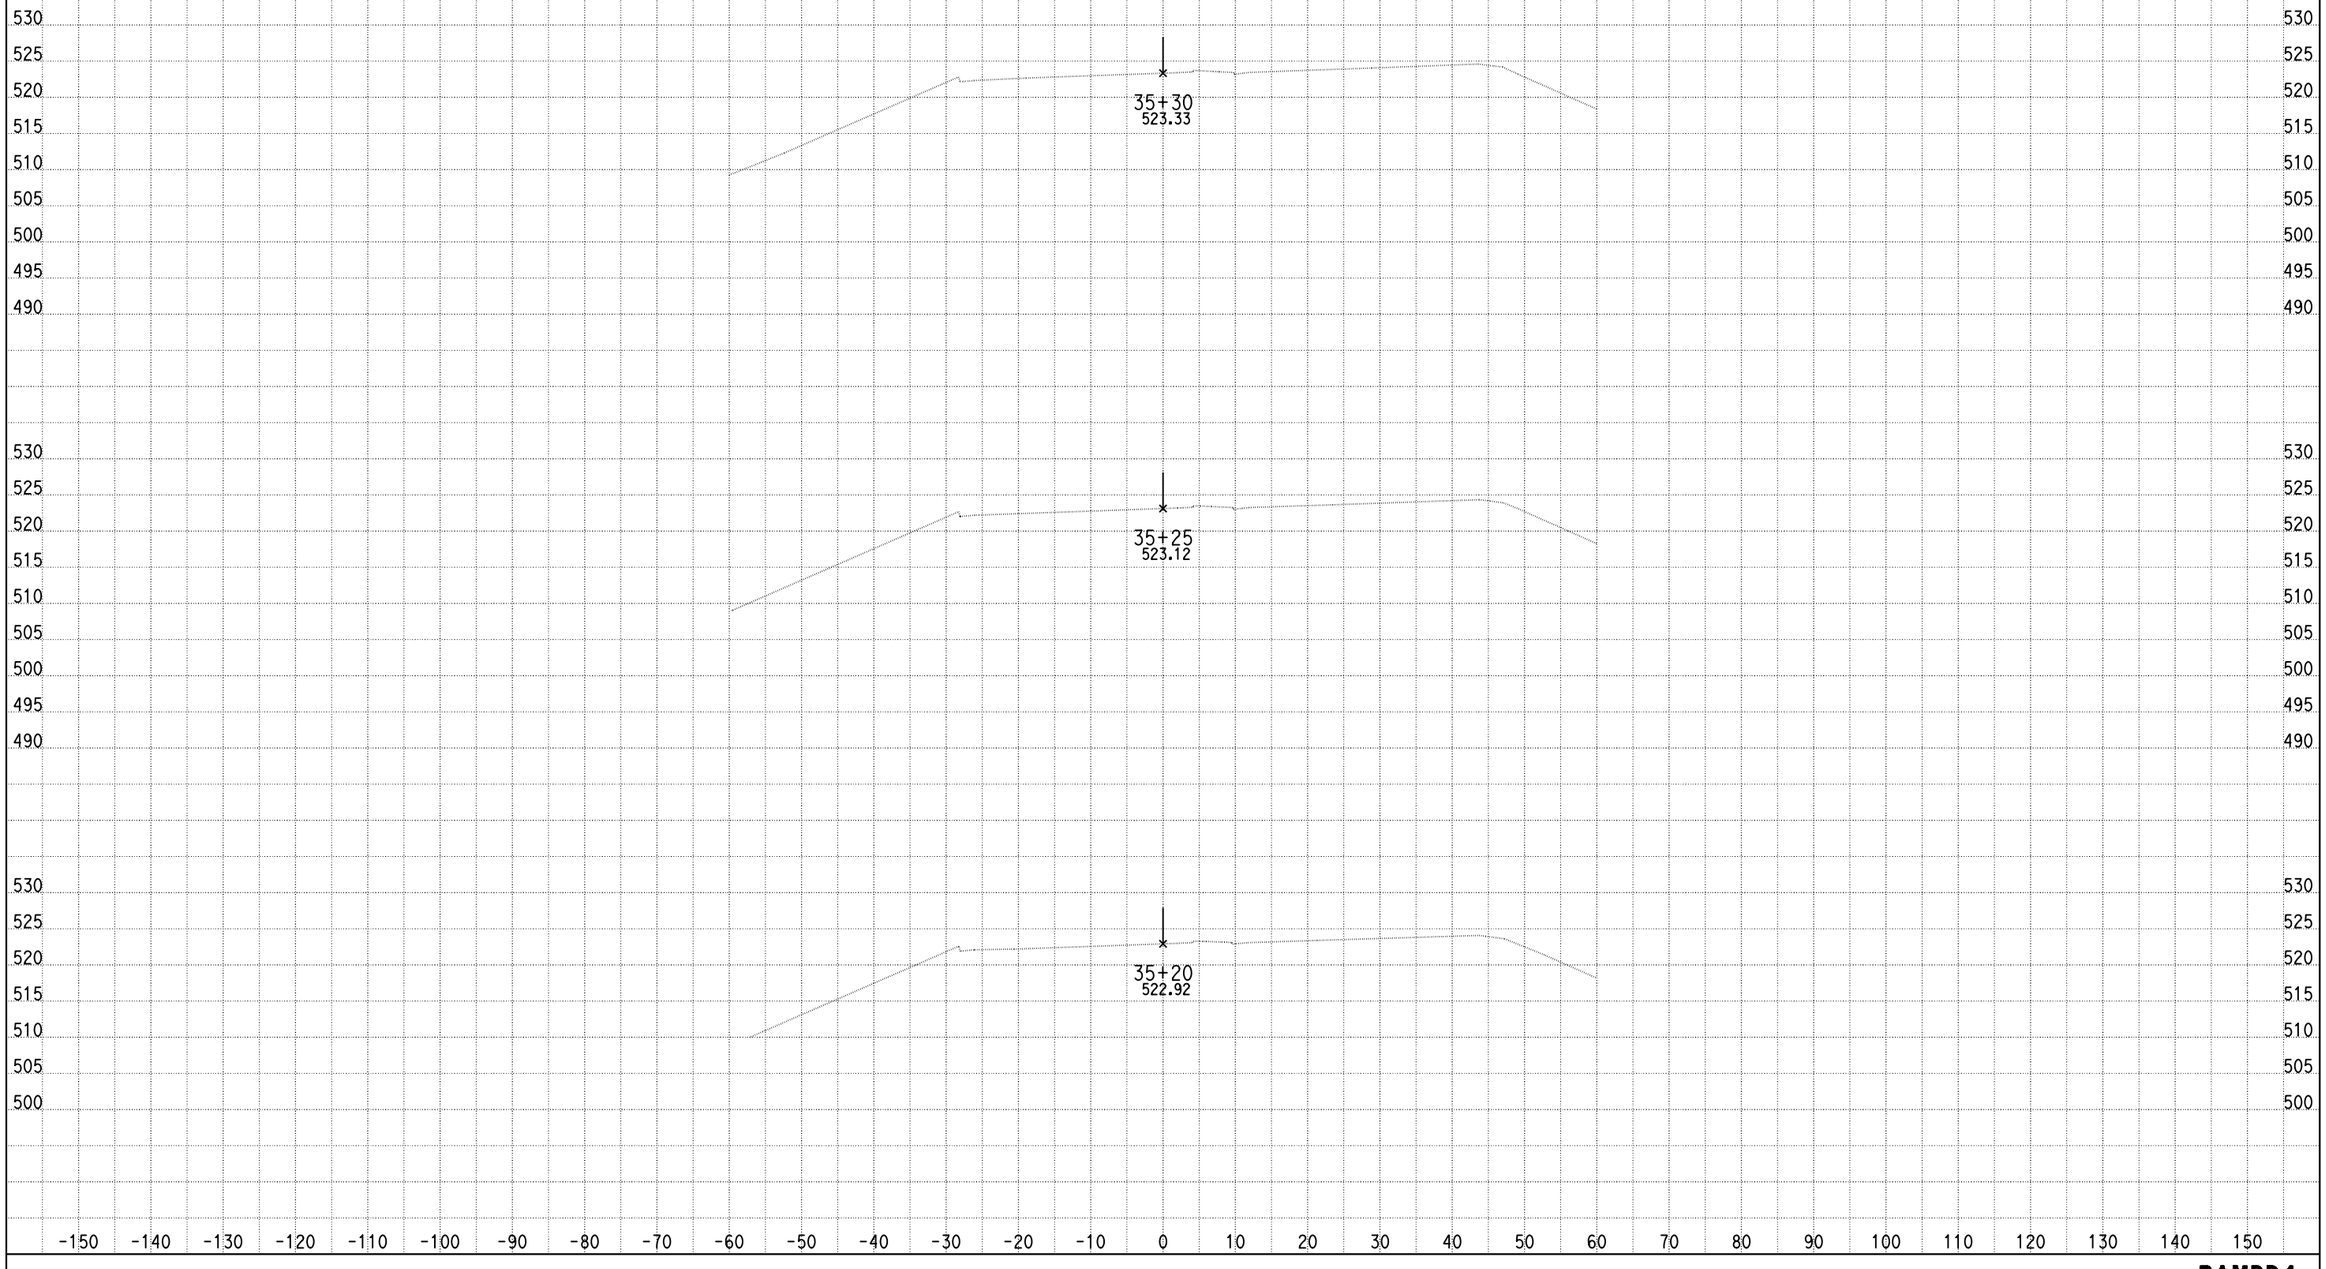

DATE: 9/10/2013

KC Project: 0818E File: D:\PROJECT\0818E\UPDATE-RAMP\hrd4-pro.ear

SCALE: 1" = 10' Horiz.
1" = 10' Vert.

All Dimensions are US Survey Feet

RAMPD4
CROSS SECTIONS

SHEET 11 OF XXX

DESIGN STUDY ONLY

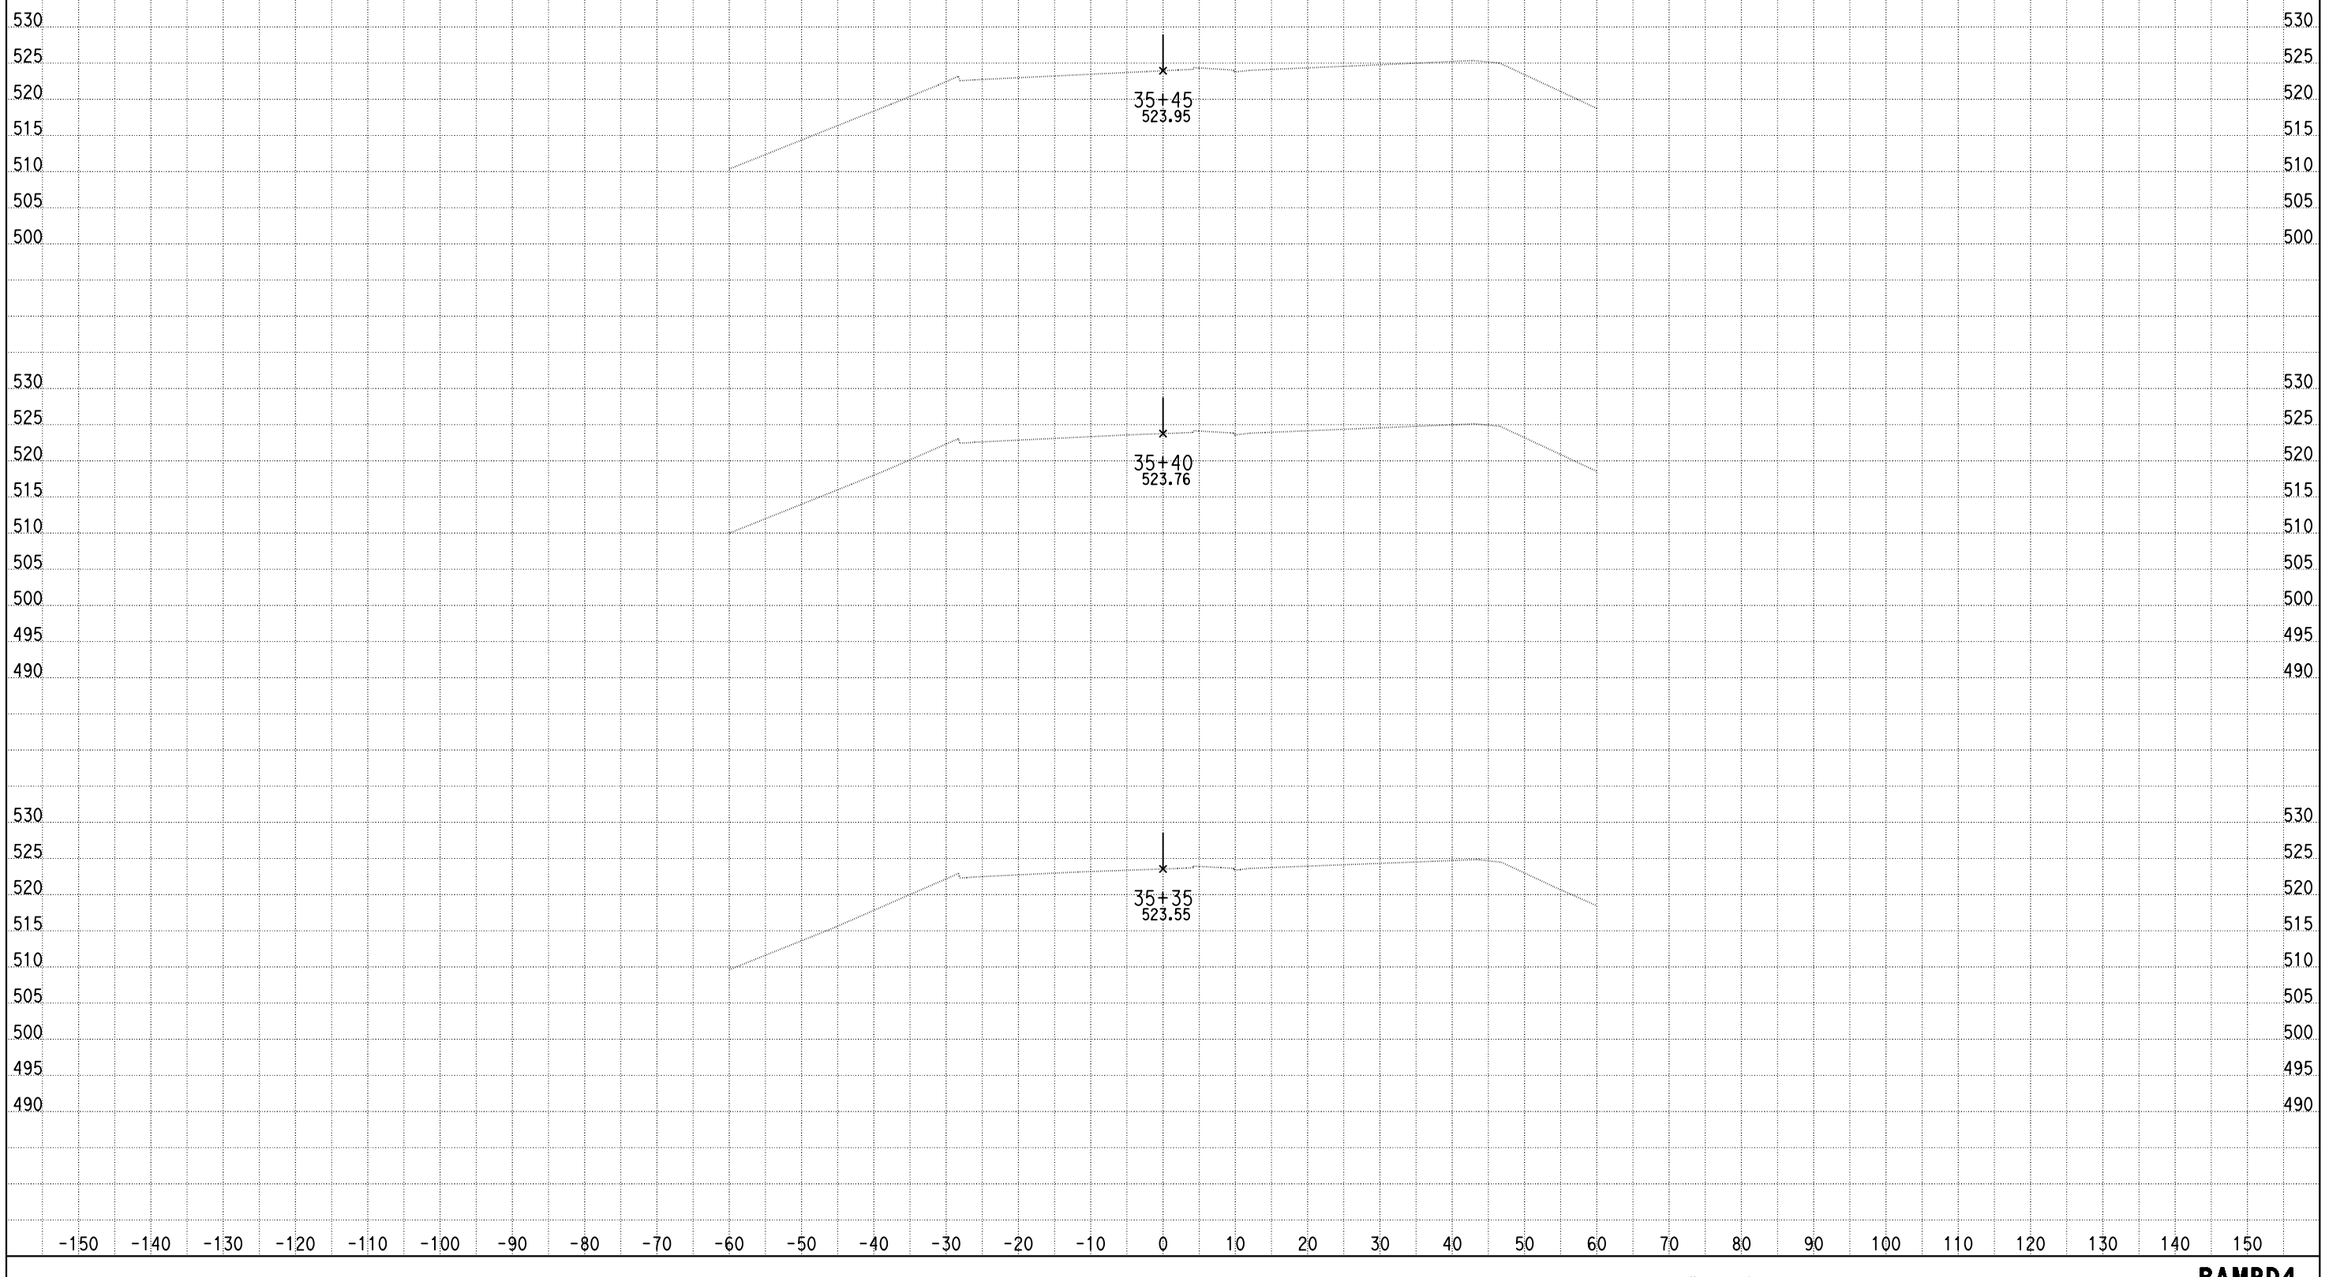

DATE: 9/10/2013

KC Project: 0818E File: D:\PROJECT\0818E\UPDATE-RAMP\hrd4-pro.ear

SCALE: 1" = 10' Horiz.
1" = 10' Vert.

All Dimensions are US Survey Feet

RAMPD4
CROSS SECTIONS

SHEET 12 OF XXX

DESIGN STUDY ONLY

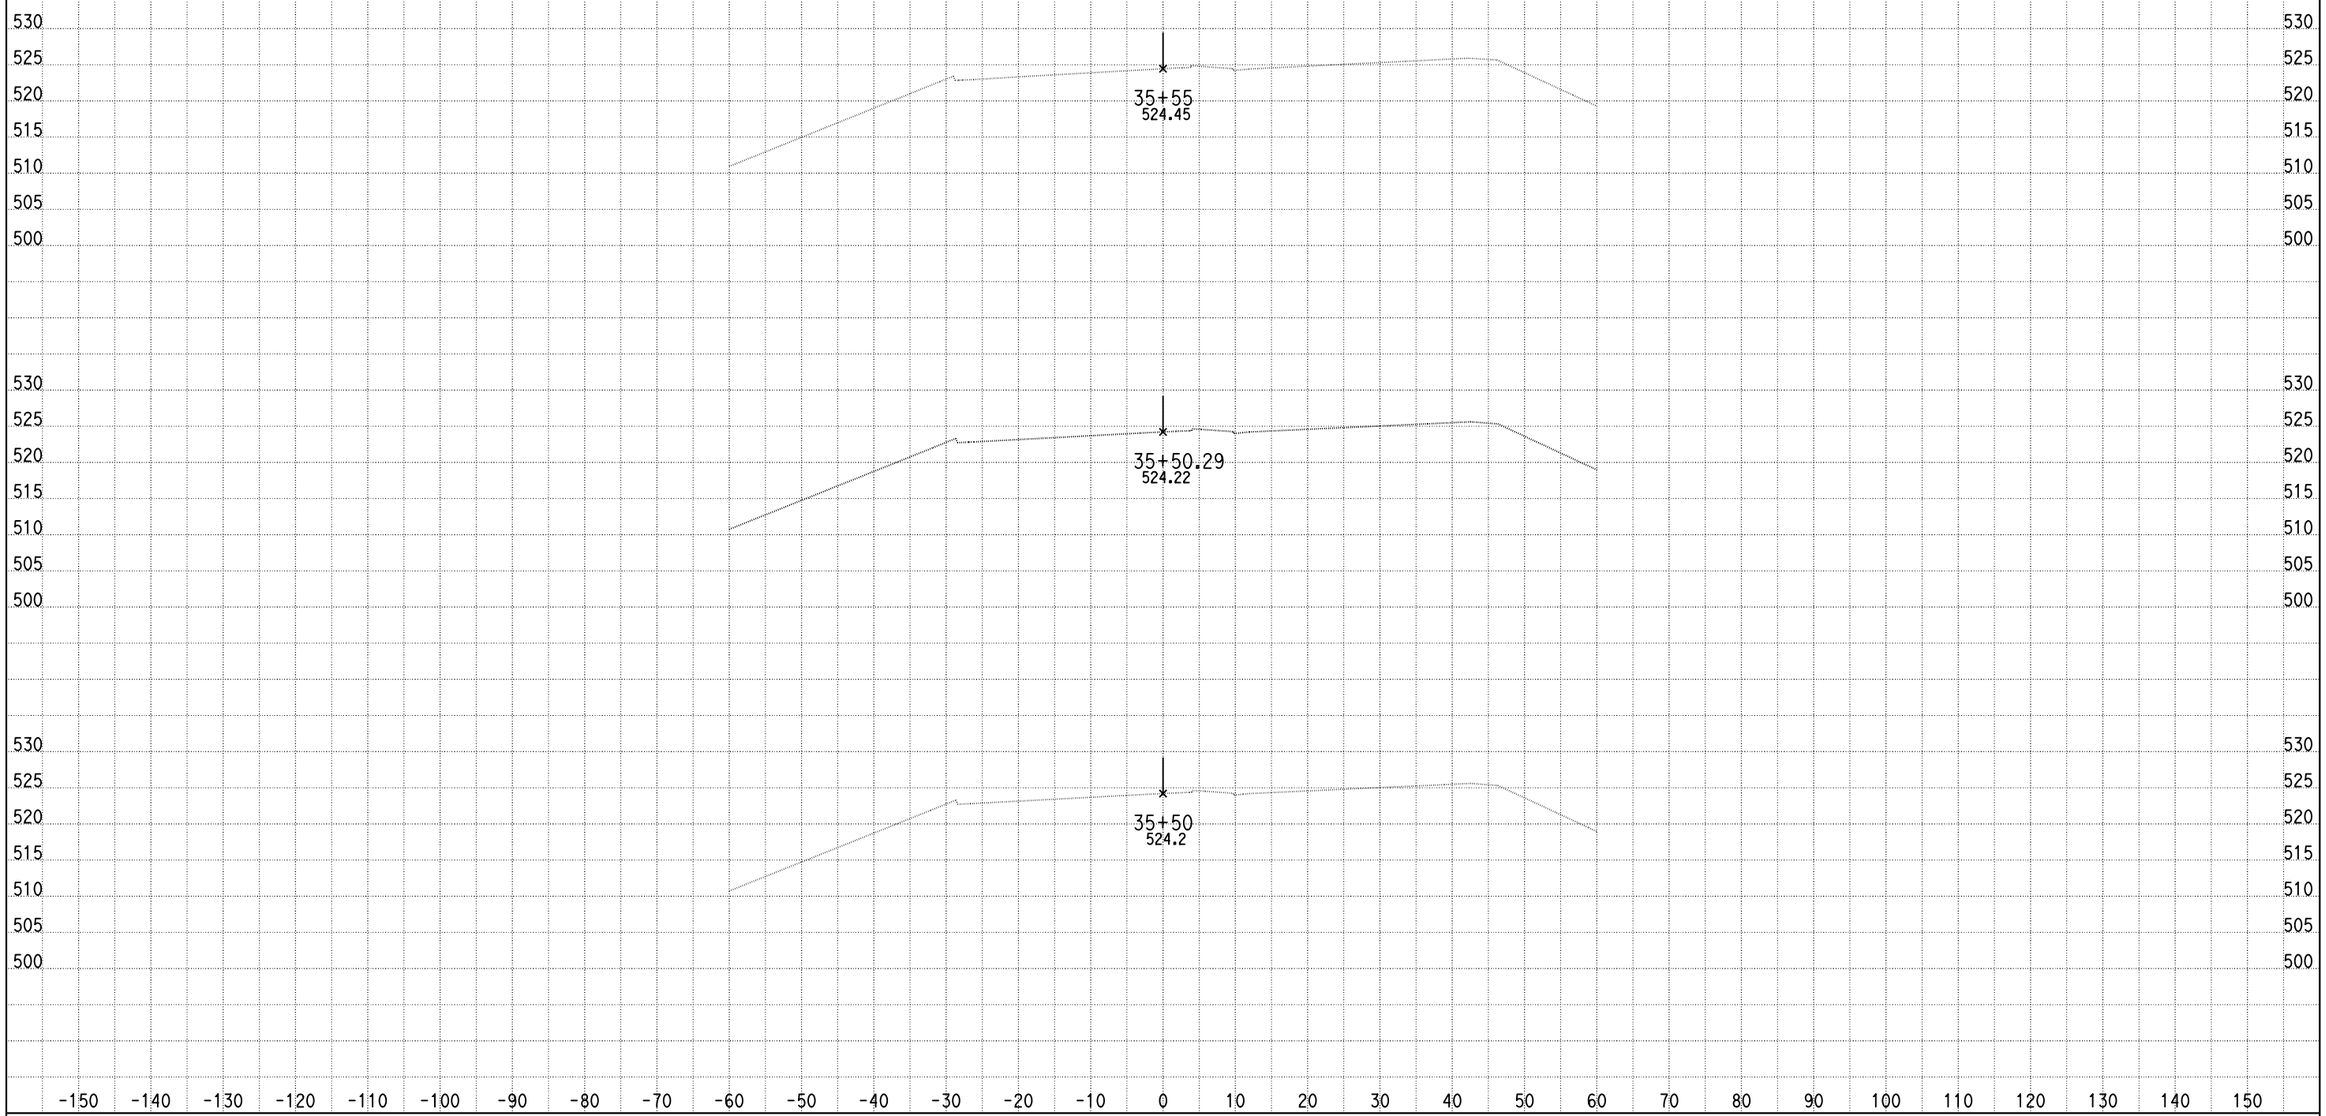

DATE: 9/10/2013

KC Project: 0818E File: D:\PROJECT\0818E\UPDATE-RAMP\hrd4-pro.ear

SCALE: 1" = 10' Horiz.
1" = 10' Vert.

All Dimensions are US Survey Feet

RAMPD4
CROSS SECTIONS

SHEET 13 OF XXX

DESIGN STUDY ONLY

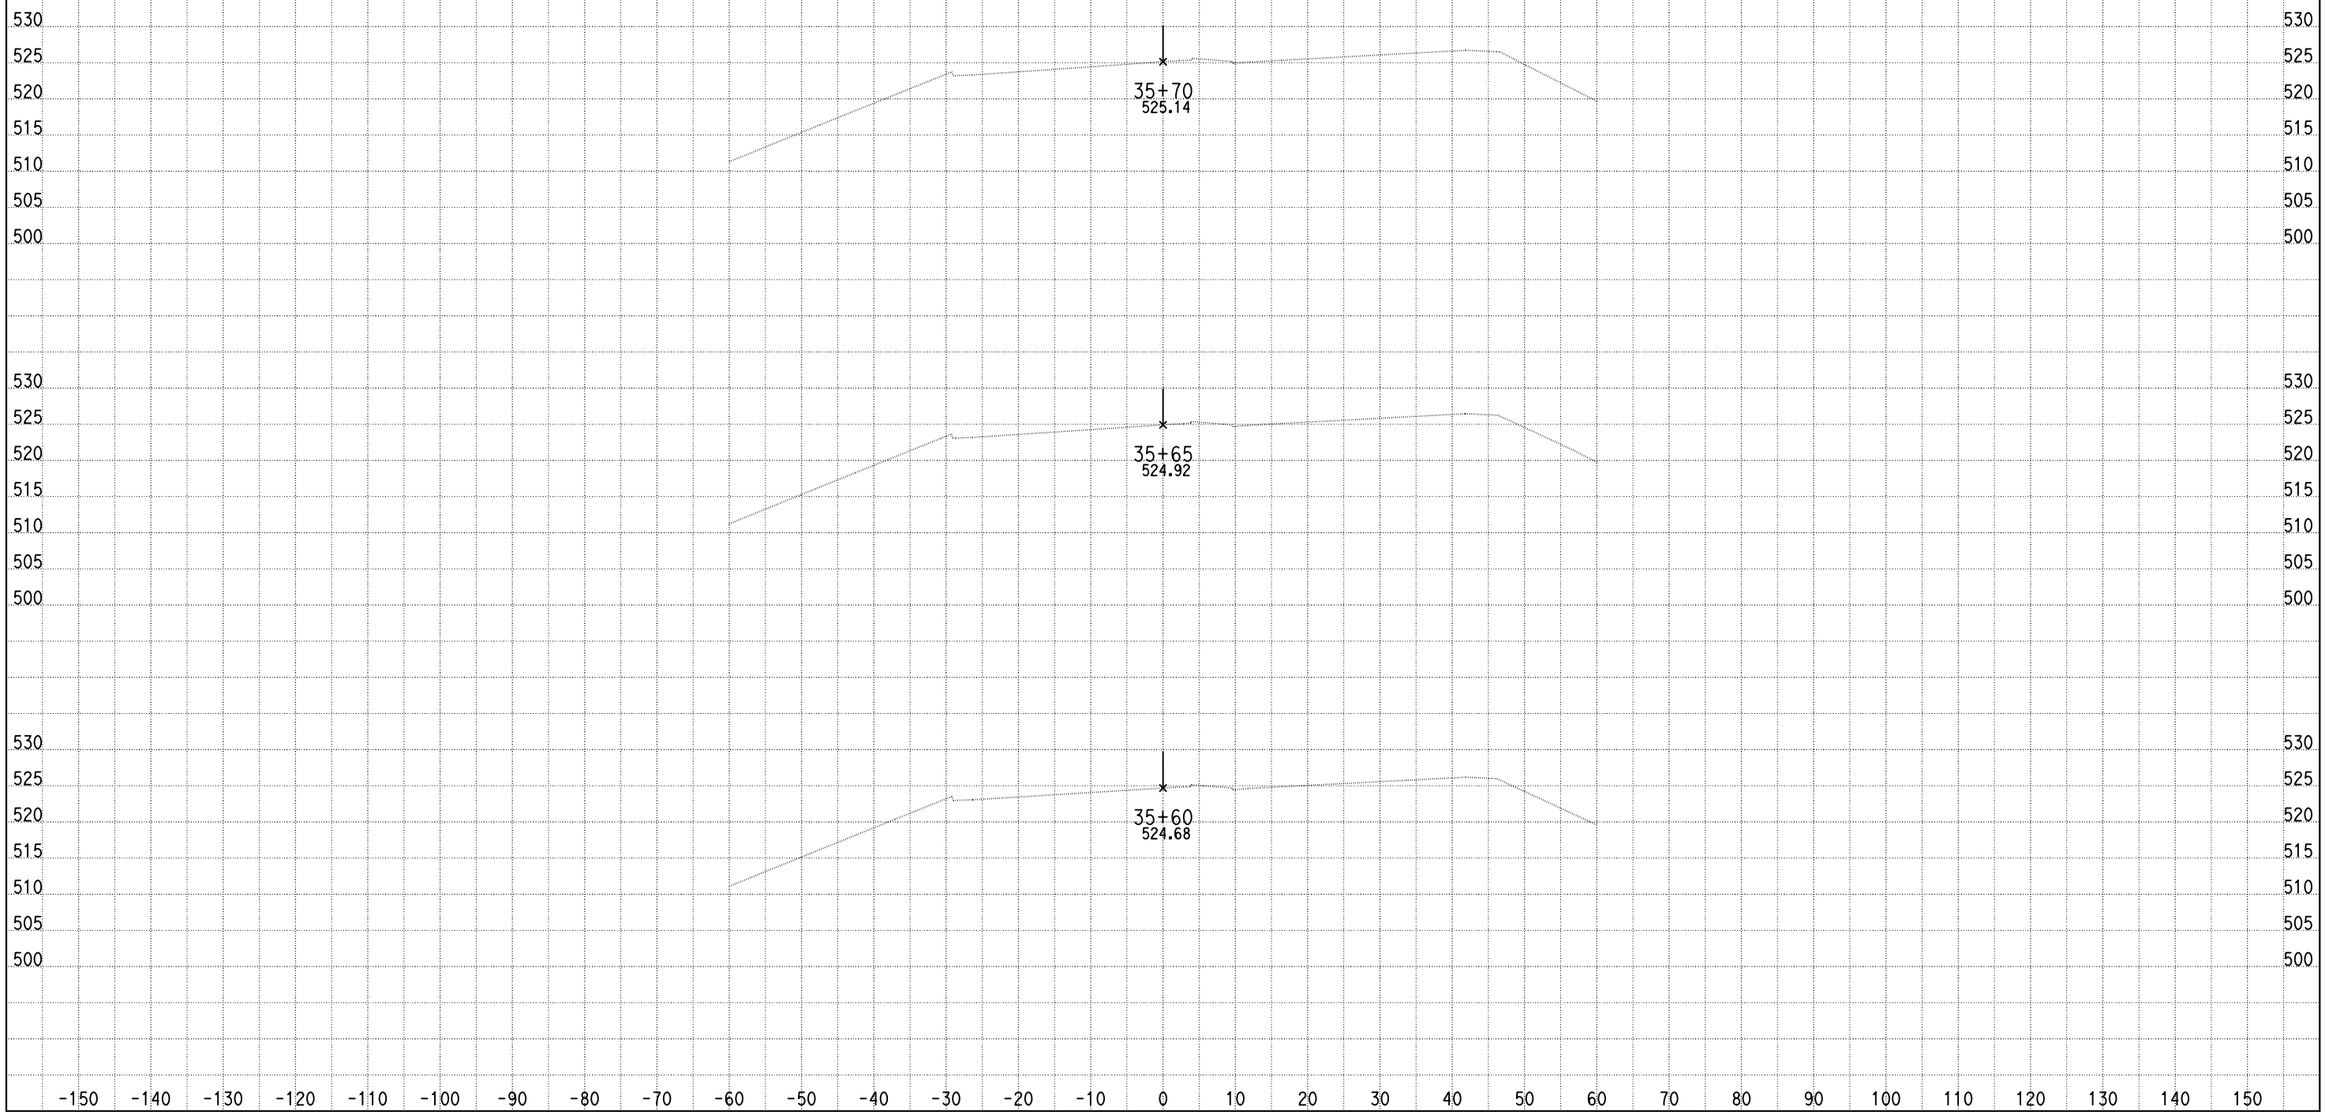

DATE: 9/10/2013

KC Project: 0818E File: D:\PROJECT\0818E\UPDATE-RAMP\hrd4-pro.ear

SCALE: 1" = 10' Horiz.
1" = 10' Vert.

All Dimensions are US Survey Feet

RAMPD4
CROSS SECTIONS

SHEET 14 OF XXX

DESIGN STUDY ONLY

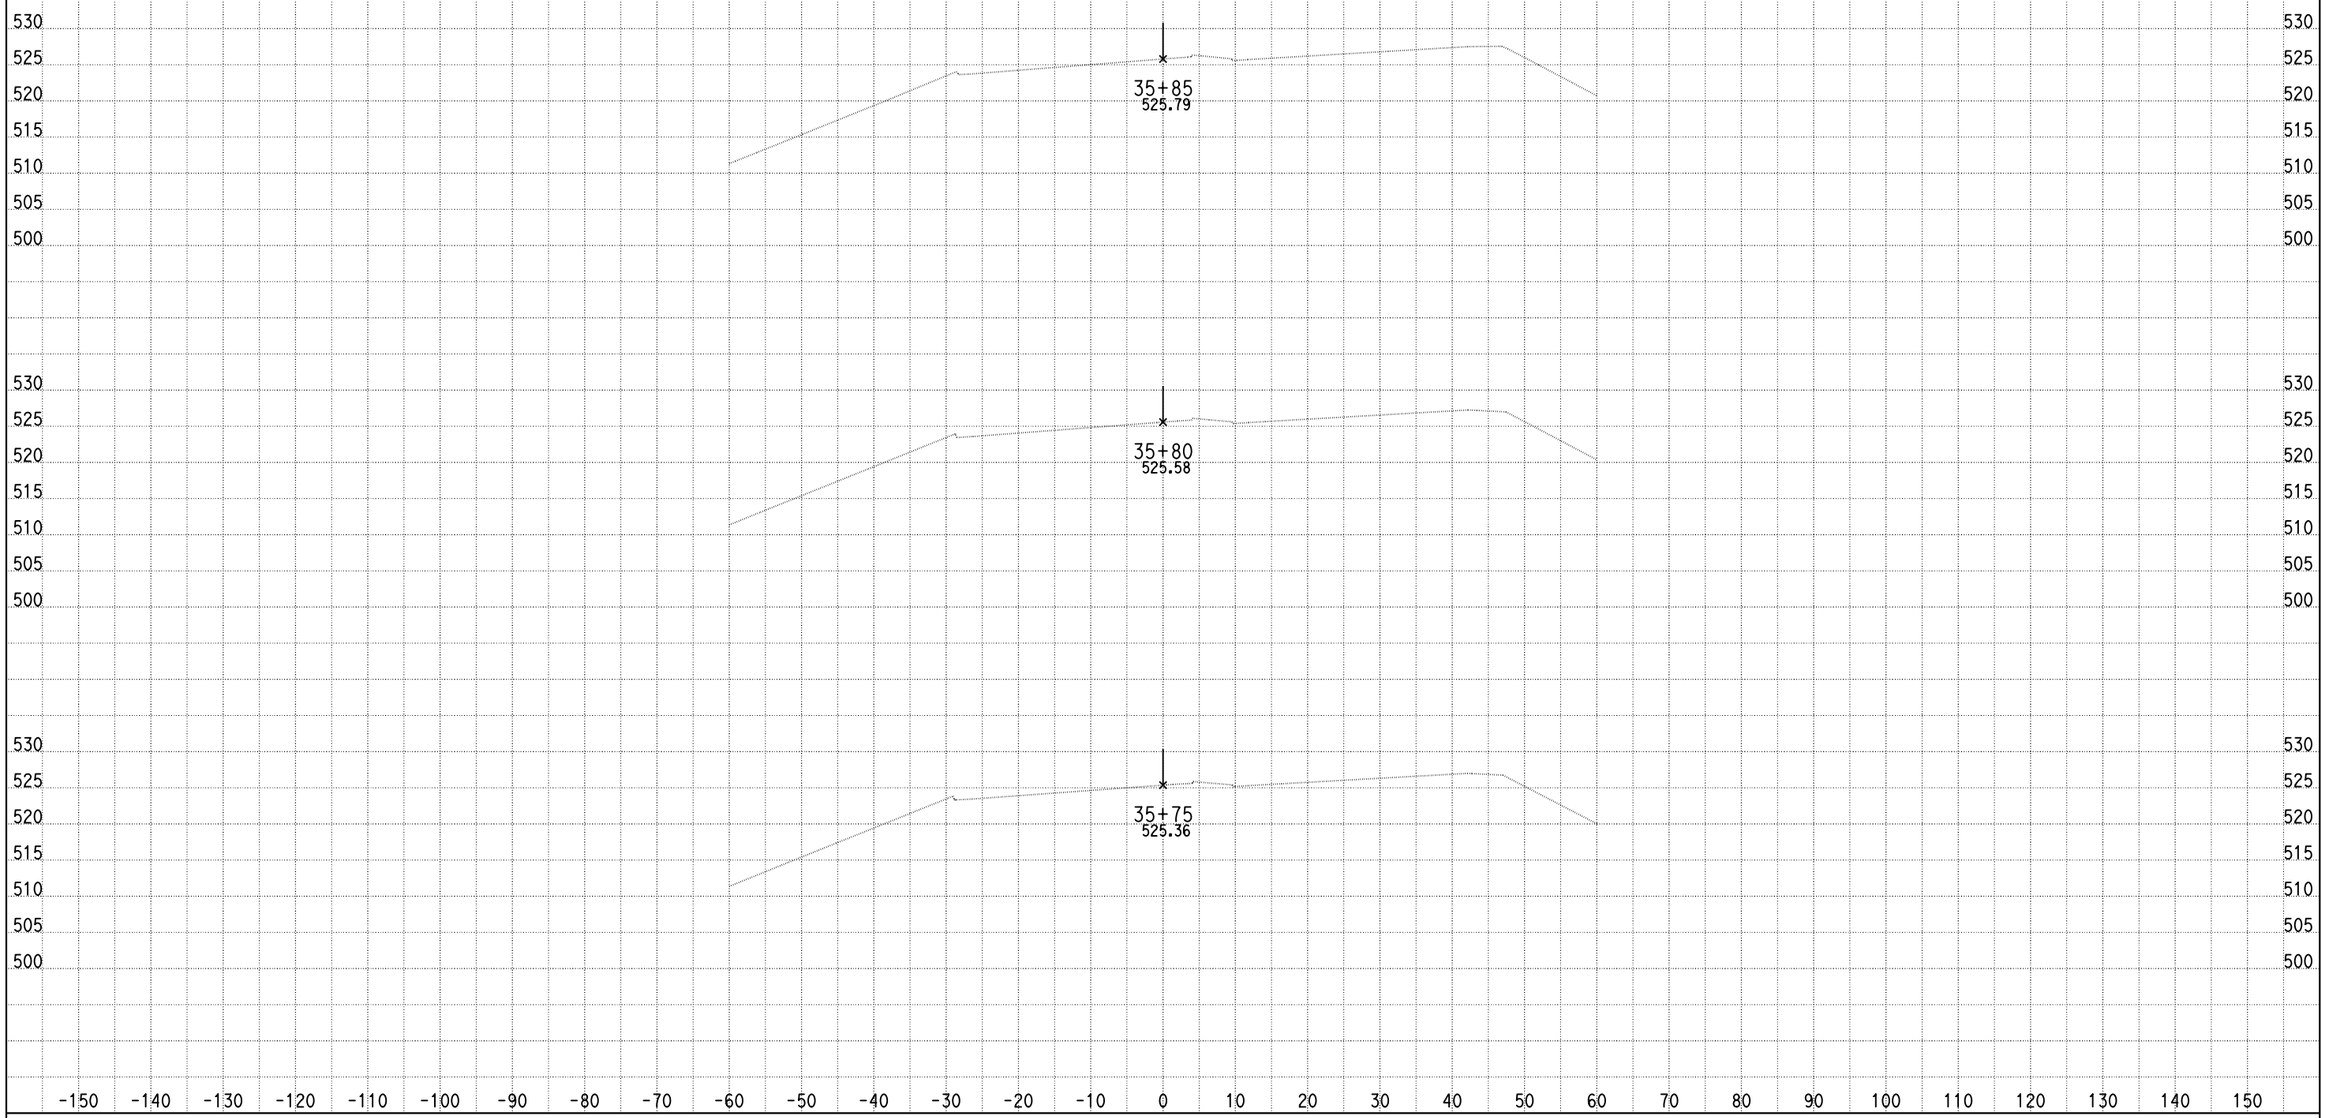

DATE: 9/10/2013

KC Project: 0818E File: D:\PROJECT\0818E\UPDATE-RAMP\hrd4-pro.ear

SCALE: 1" = 10' Horiz.
1" = 10' Vert.

All Dimensions are US Survey Feet

RAMPD4
CROSS SECTIONS

SHEET 15 OF XXX

DESIGN STUDY ONLY

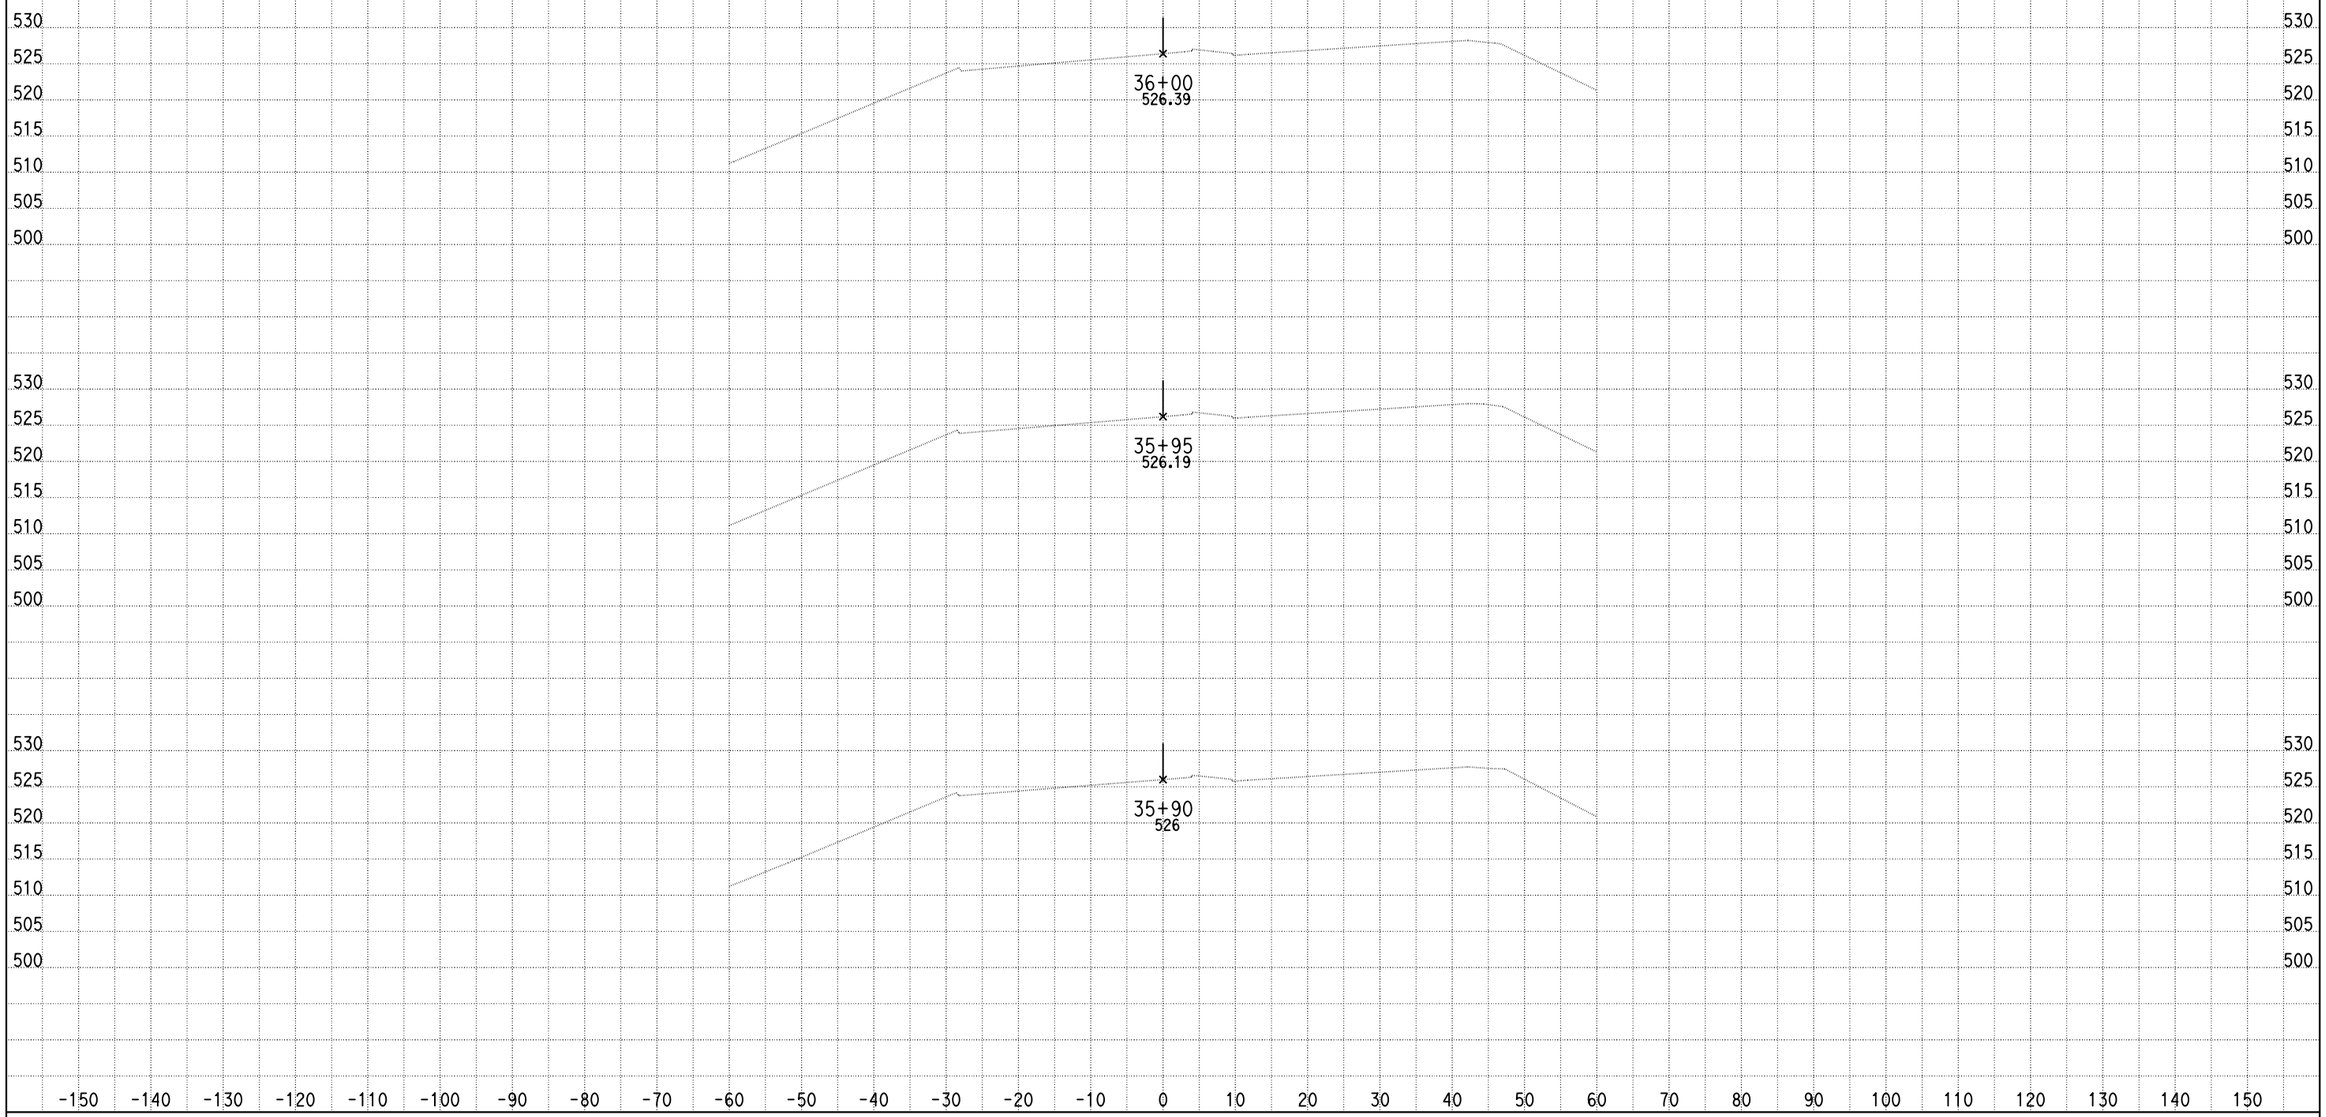

DATE: 9/10/2013

KC Project: 0818E File: D:\PROJECT\0818E\UPDATE-RAMP\hrd4-pro.ear

SCALE: 1" = 10' Horiz.
1" = 10' Vert.

All Dimensions are US Survey Feet

RAMPD4
CROSS SECTIONS

SHEET 16 OF XXX

DESIGN STUDY ONLY

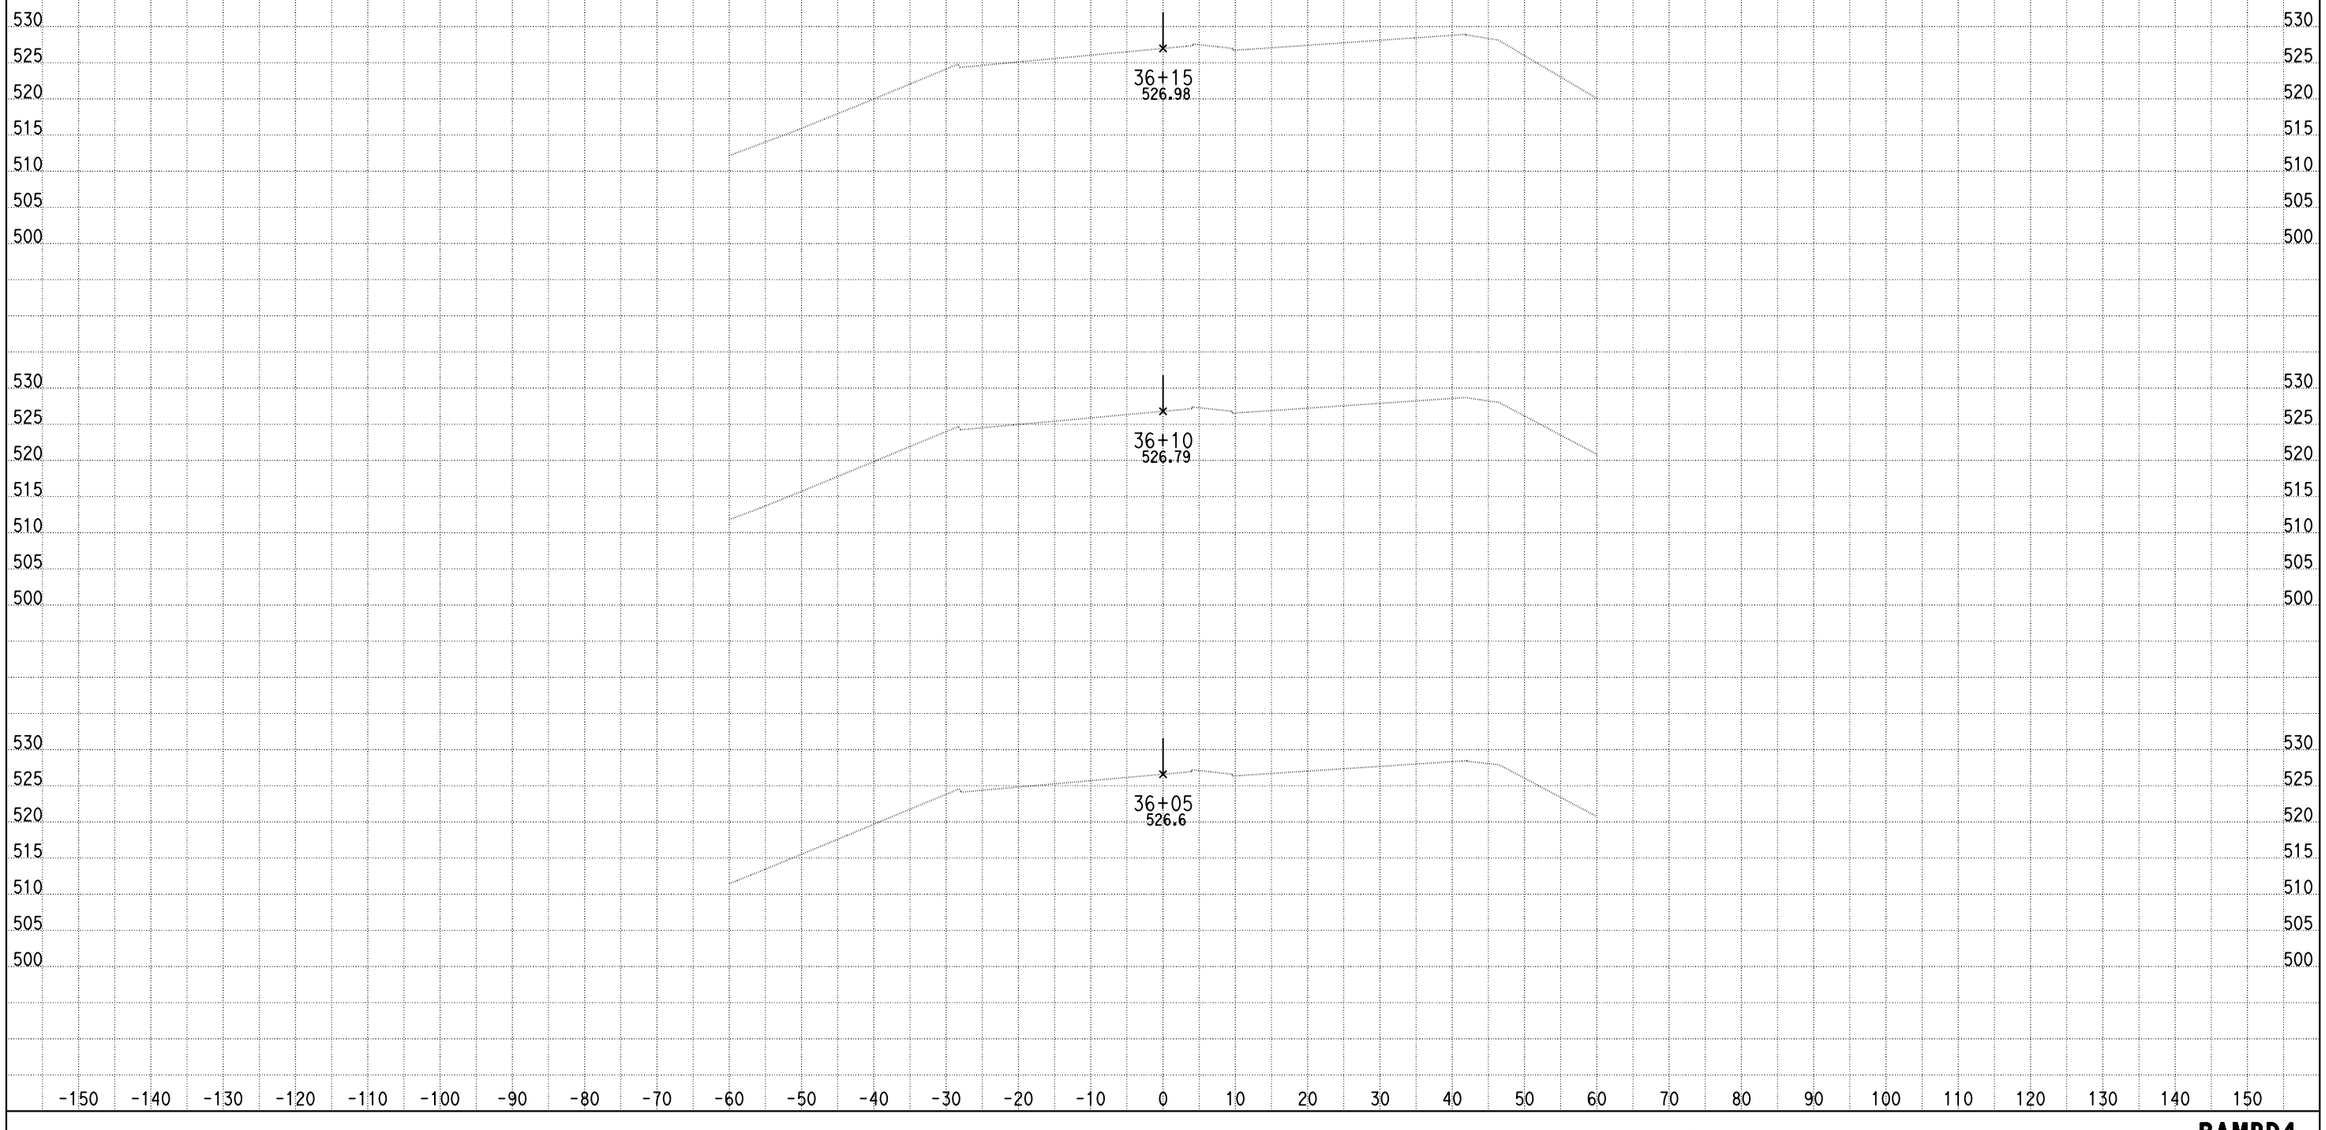

DATE: 9/10/2013

KC Project: 0818E File: D:\PROJECT\0818E\UPDATE-RAMP\hrd4-pro.ear

SCALE: 1" = 10' Horiz.
1" = 10' Vert.

All Dimensions are US Survey Feet

RAMPD4
CROSS SECTIONS

SHEET 17 OF XXX

DESIGN STUDY ONLY

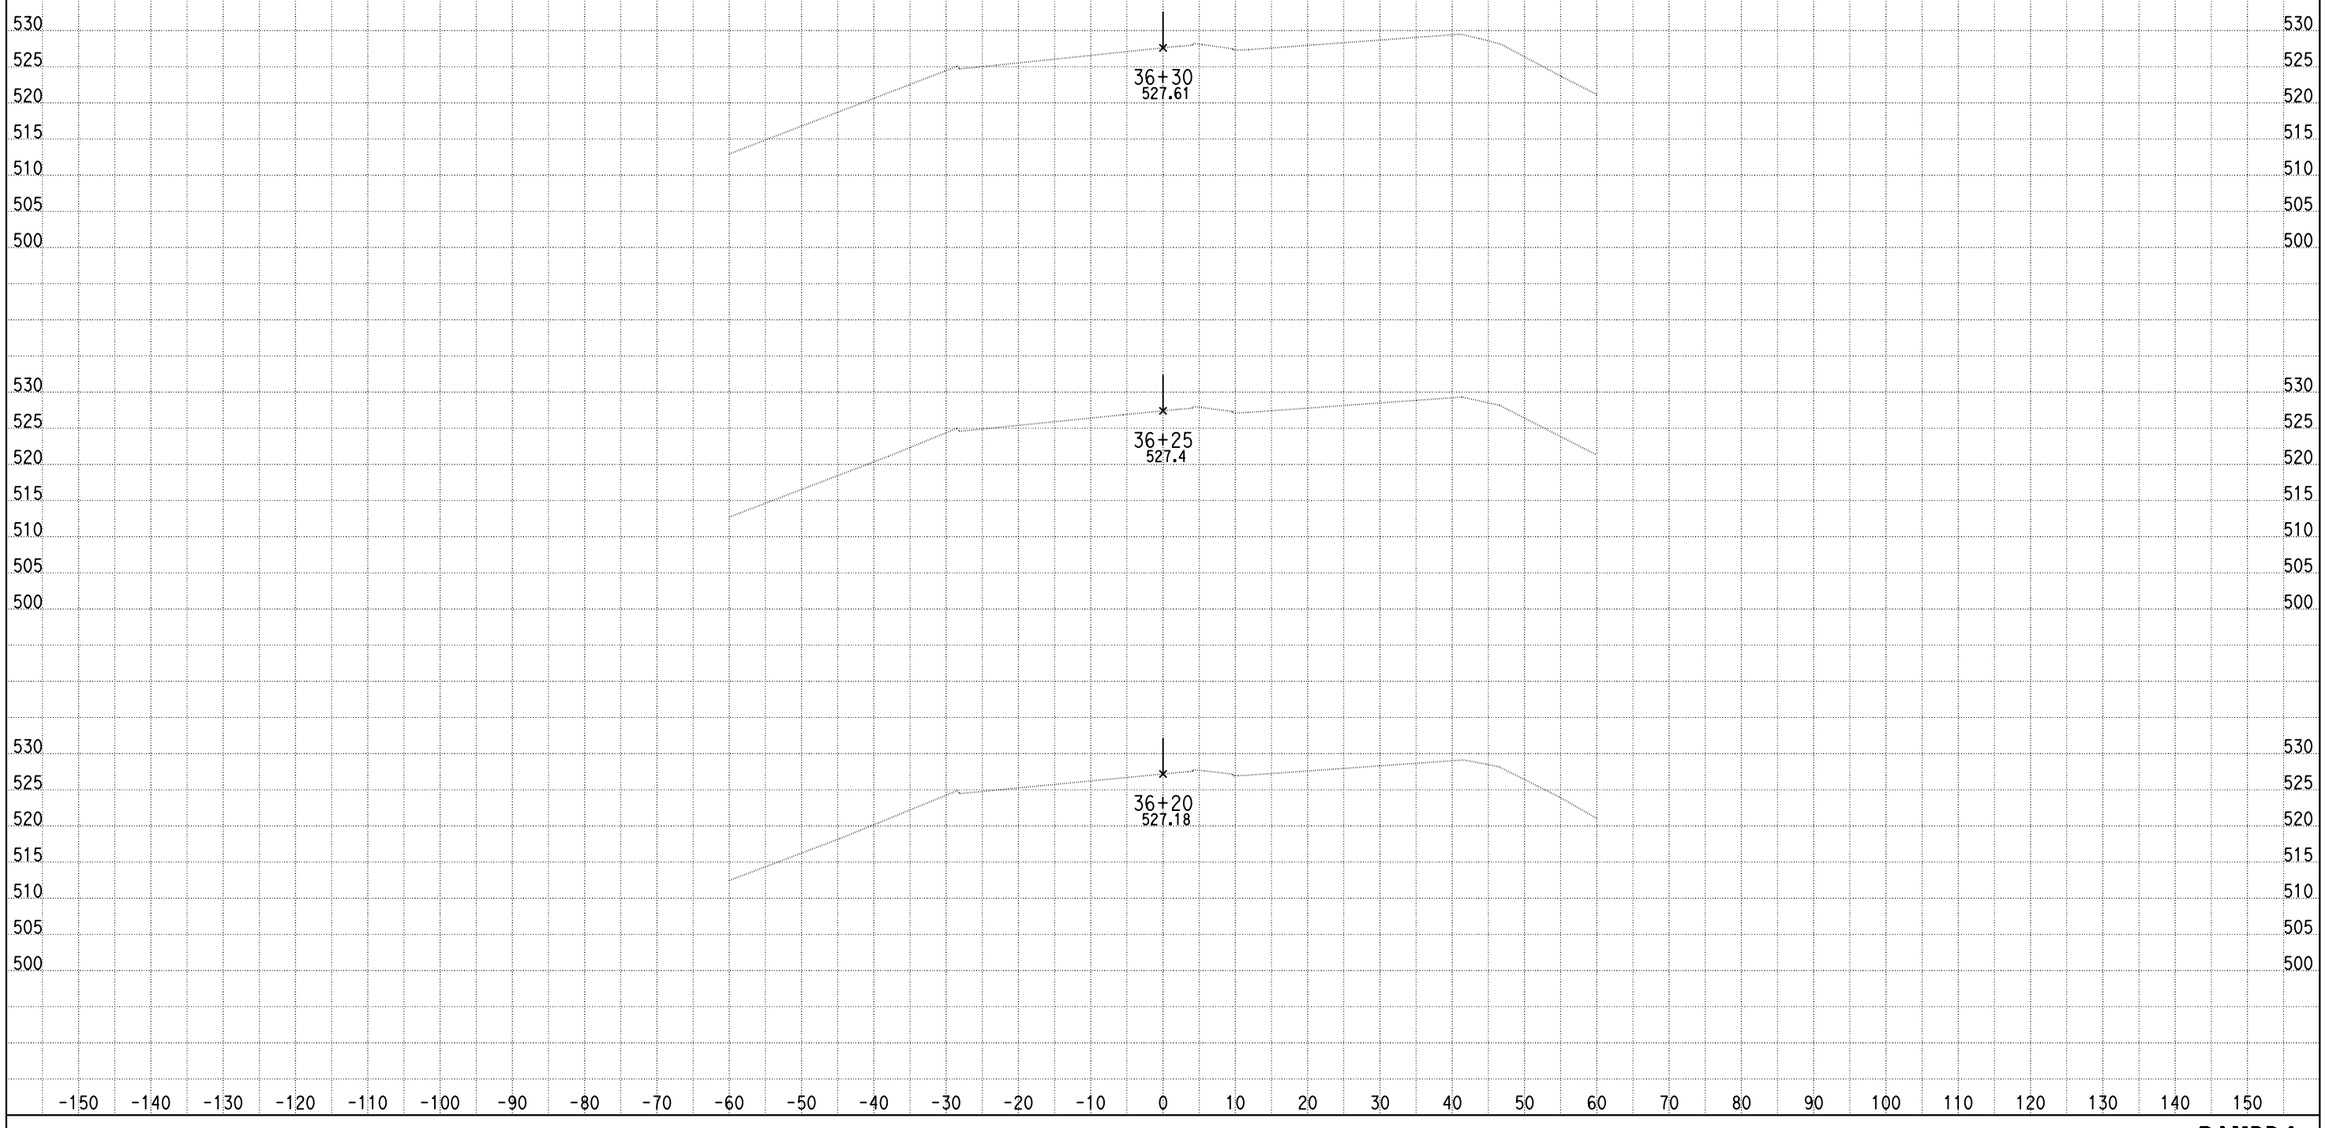

DATE: 9/10/2013

KC Project: 0818E File: D:\PROJECT\0818E\UPDATE-RAMP\hrd4-pro.ear

SCALE: 1" = 10' Horiz.
1" = 10' Vert.

All Dimensions are US Survey Feet

RAMPD4
CROSS SECTIONS

DESIGN STUDY ONLY

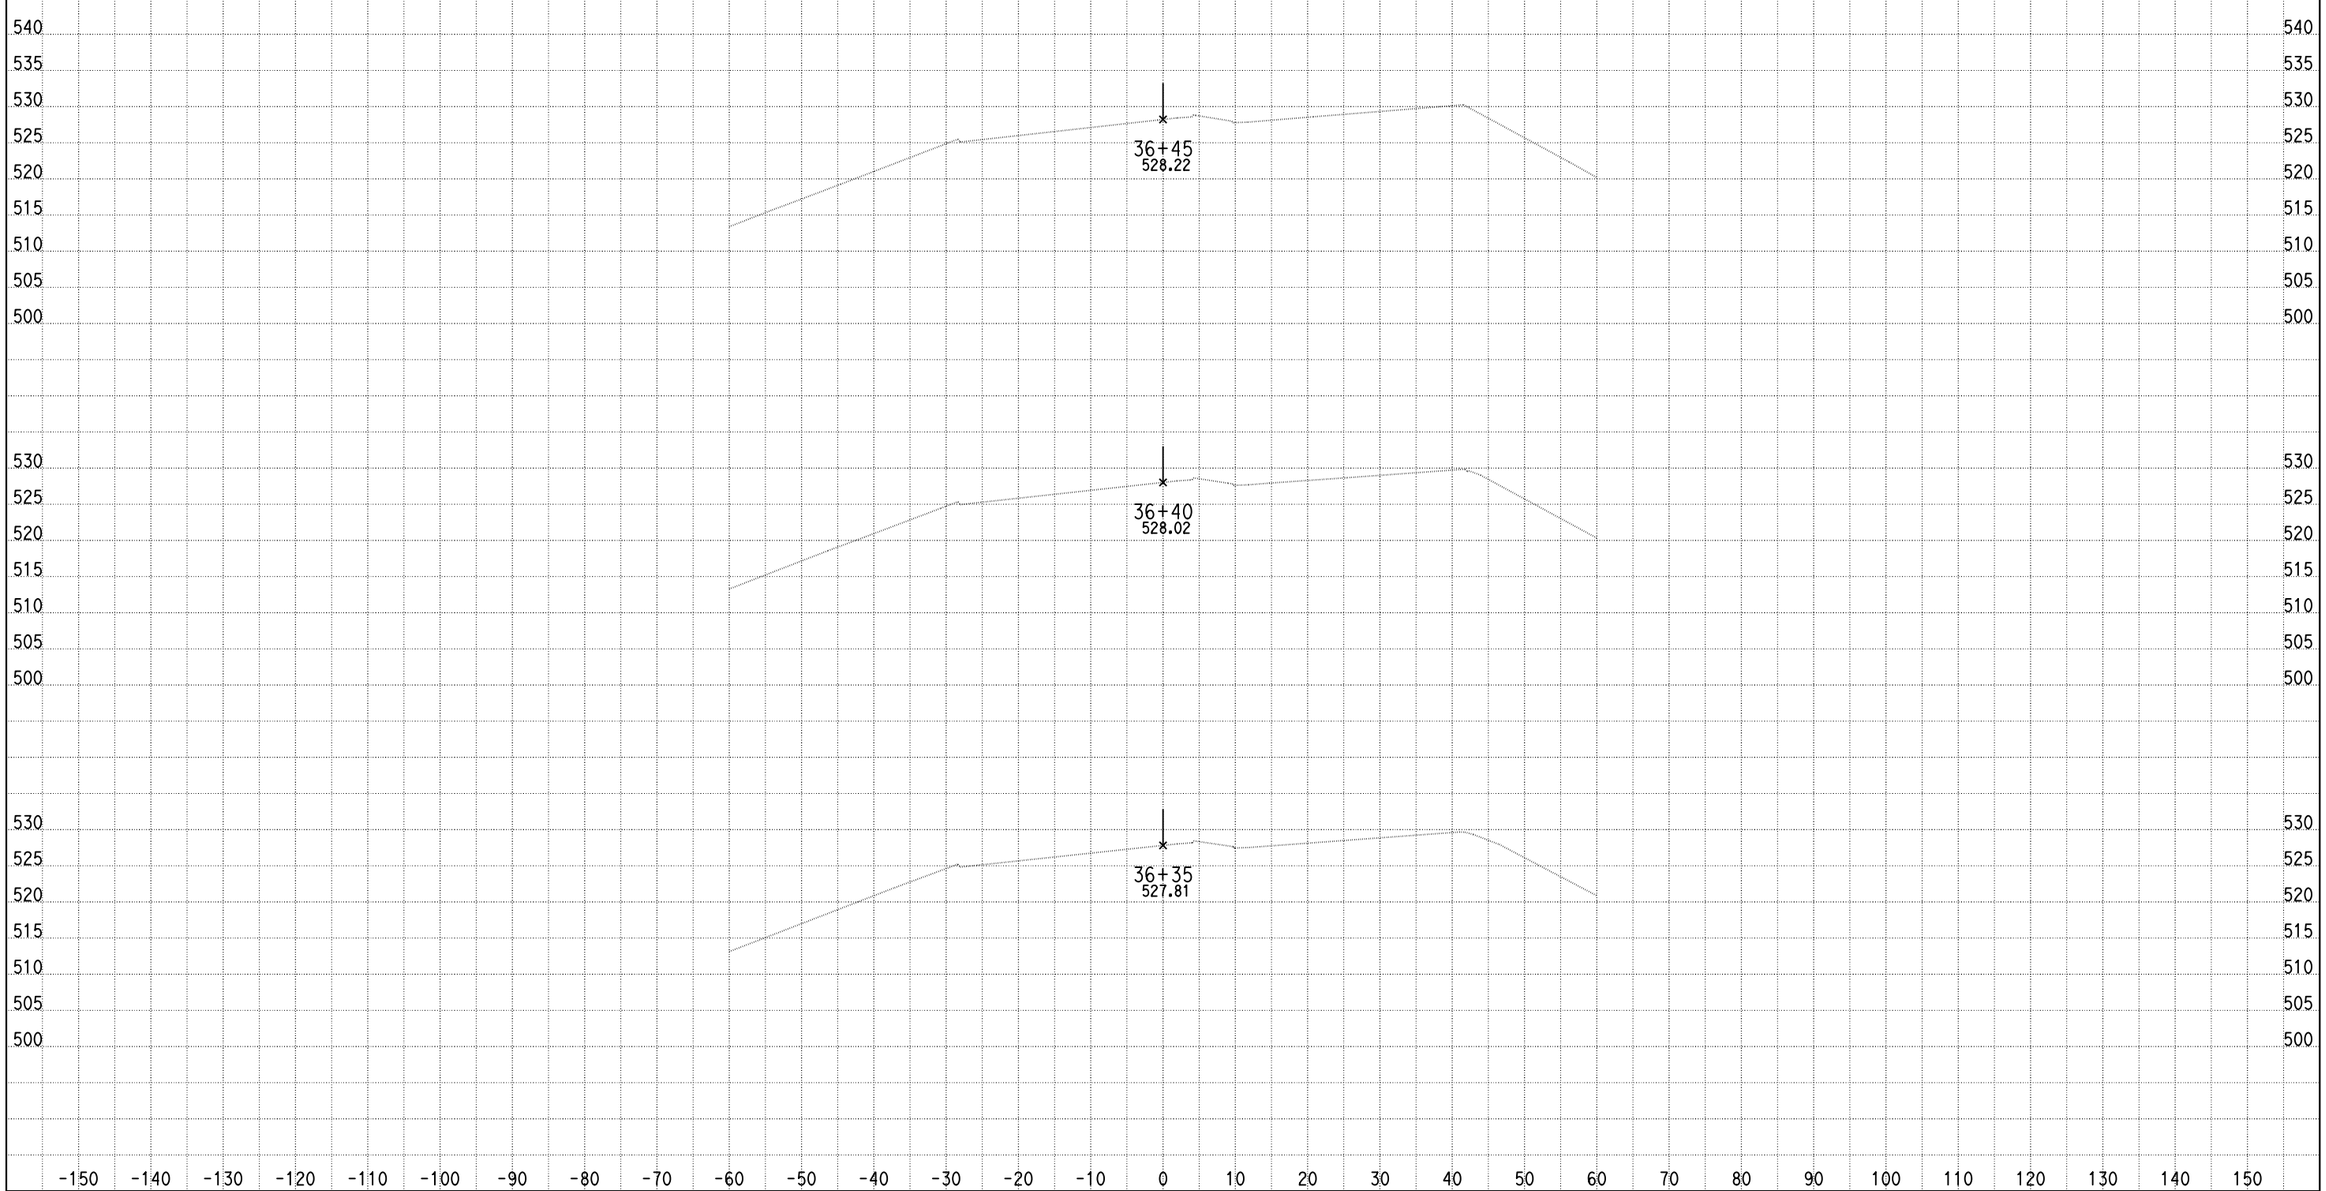

DATE: 9/10/2013

KC Project: 0818E File: D:\PROJECT\0818E\UPDATE-RAMP\hrd4-pro.ear

SCALE: 1" = 10' Horiz.
1" = 10' Vert.

All Dimensions are US Survey Feet

RAMPD4
CROSS SECTIONS

SHEET 19 OF XXX

DESIGN STUDY ONLY

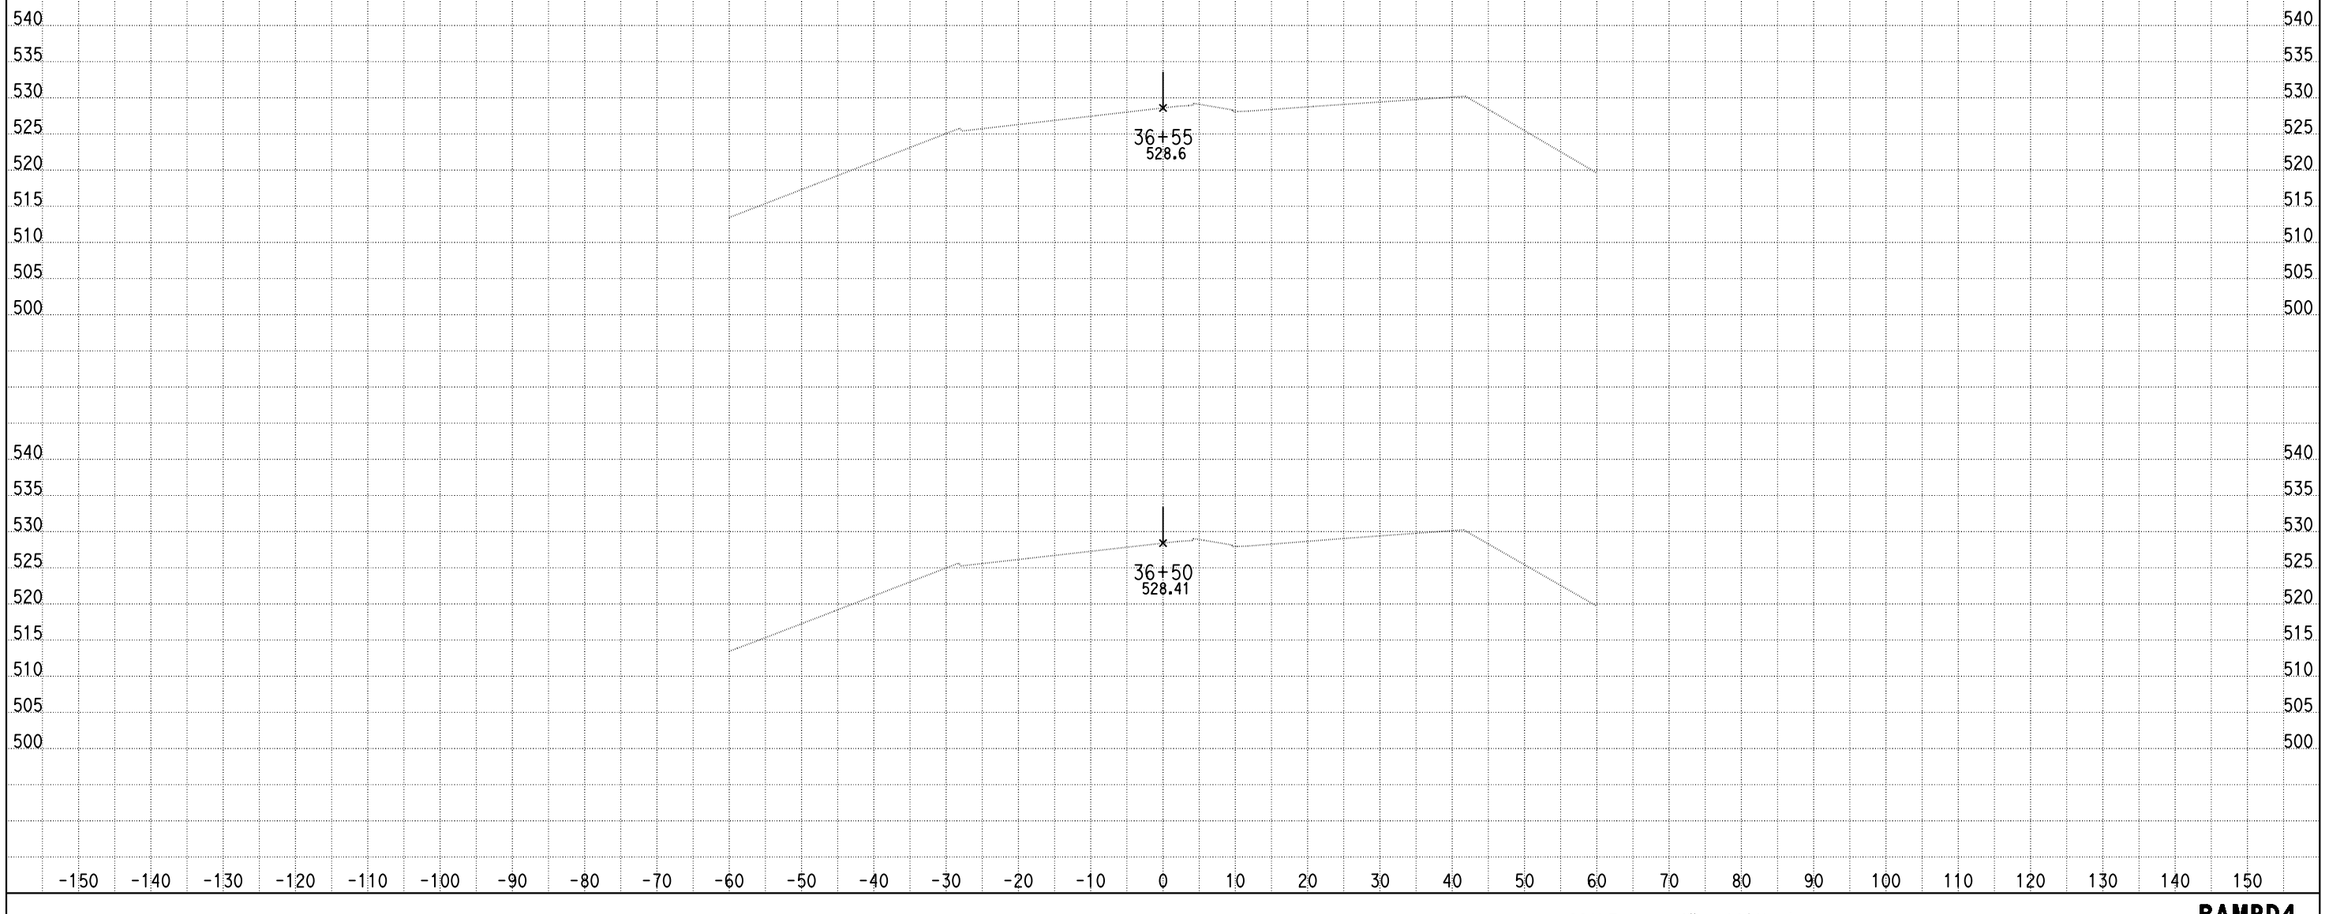

DATE: 9/10/2013

KC Project: 0818E File: D:\PROJECT\0818E\UPDATE-RAMP\hrd4-pro.ear

SCALE: 1" = 10' Horiz.
1" = 10' Vert.

All Dimensions are US Survey Feet

RAMPD4
CROSS SECTIONS

SHEET 20 OF XXX

DESIGN STUDY ONLY

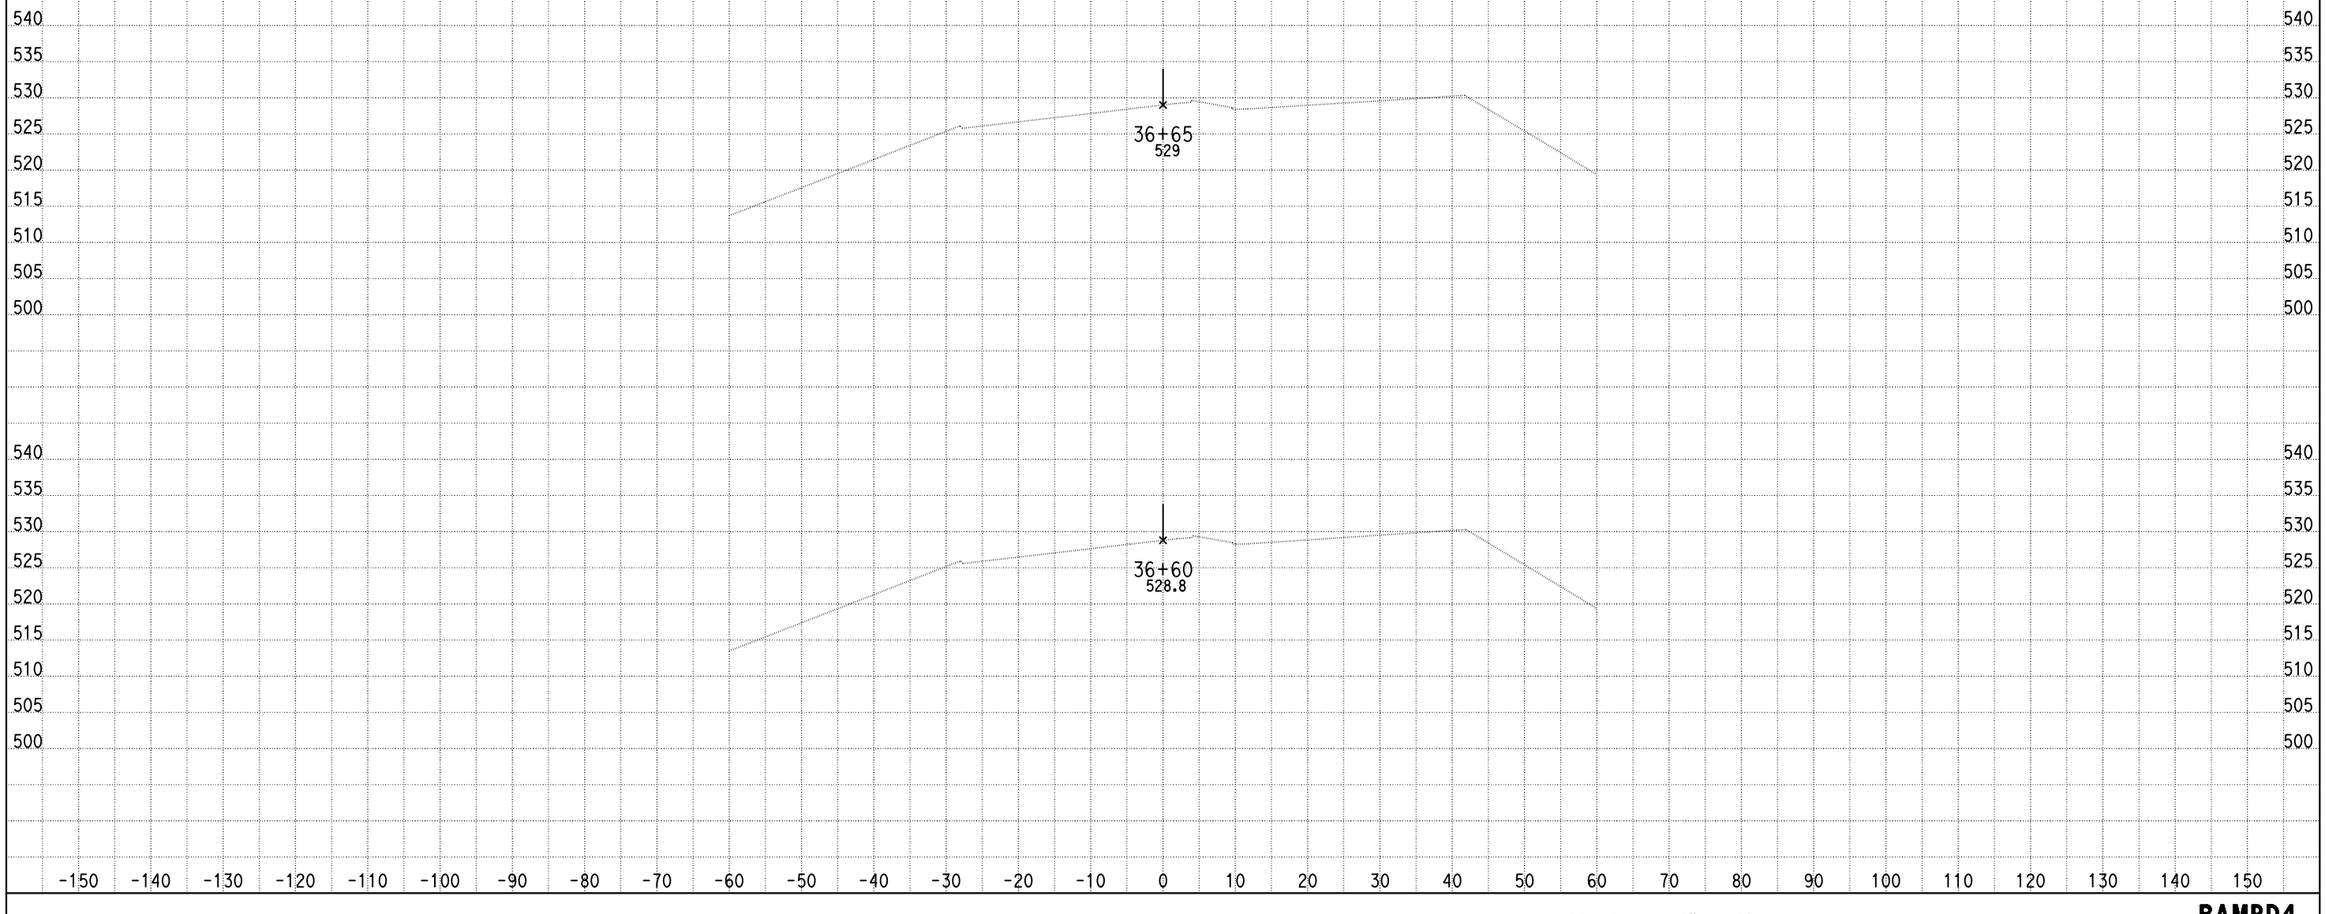

DATE: 9/10/2013

KC Project: 0818E File: D:\PROJECT\0818E\UPDATE-RAMP\hrd4-pro.ear

SCALE: 1" = 10' Horiz.
1" = 10' Vert.

All Dimensions are US Survey Feet

RAMPD4
CROSS SECTIONS

SHEET 21 OF XXX

DESIGN STUDY ONLY

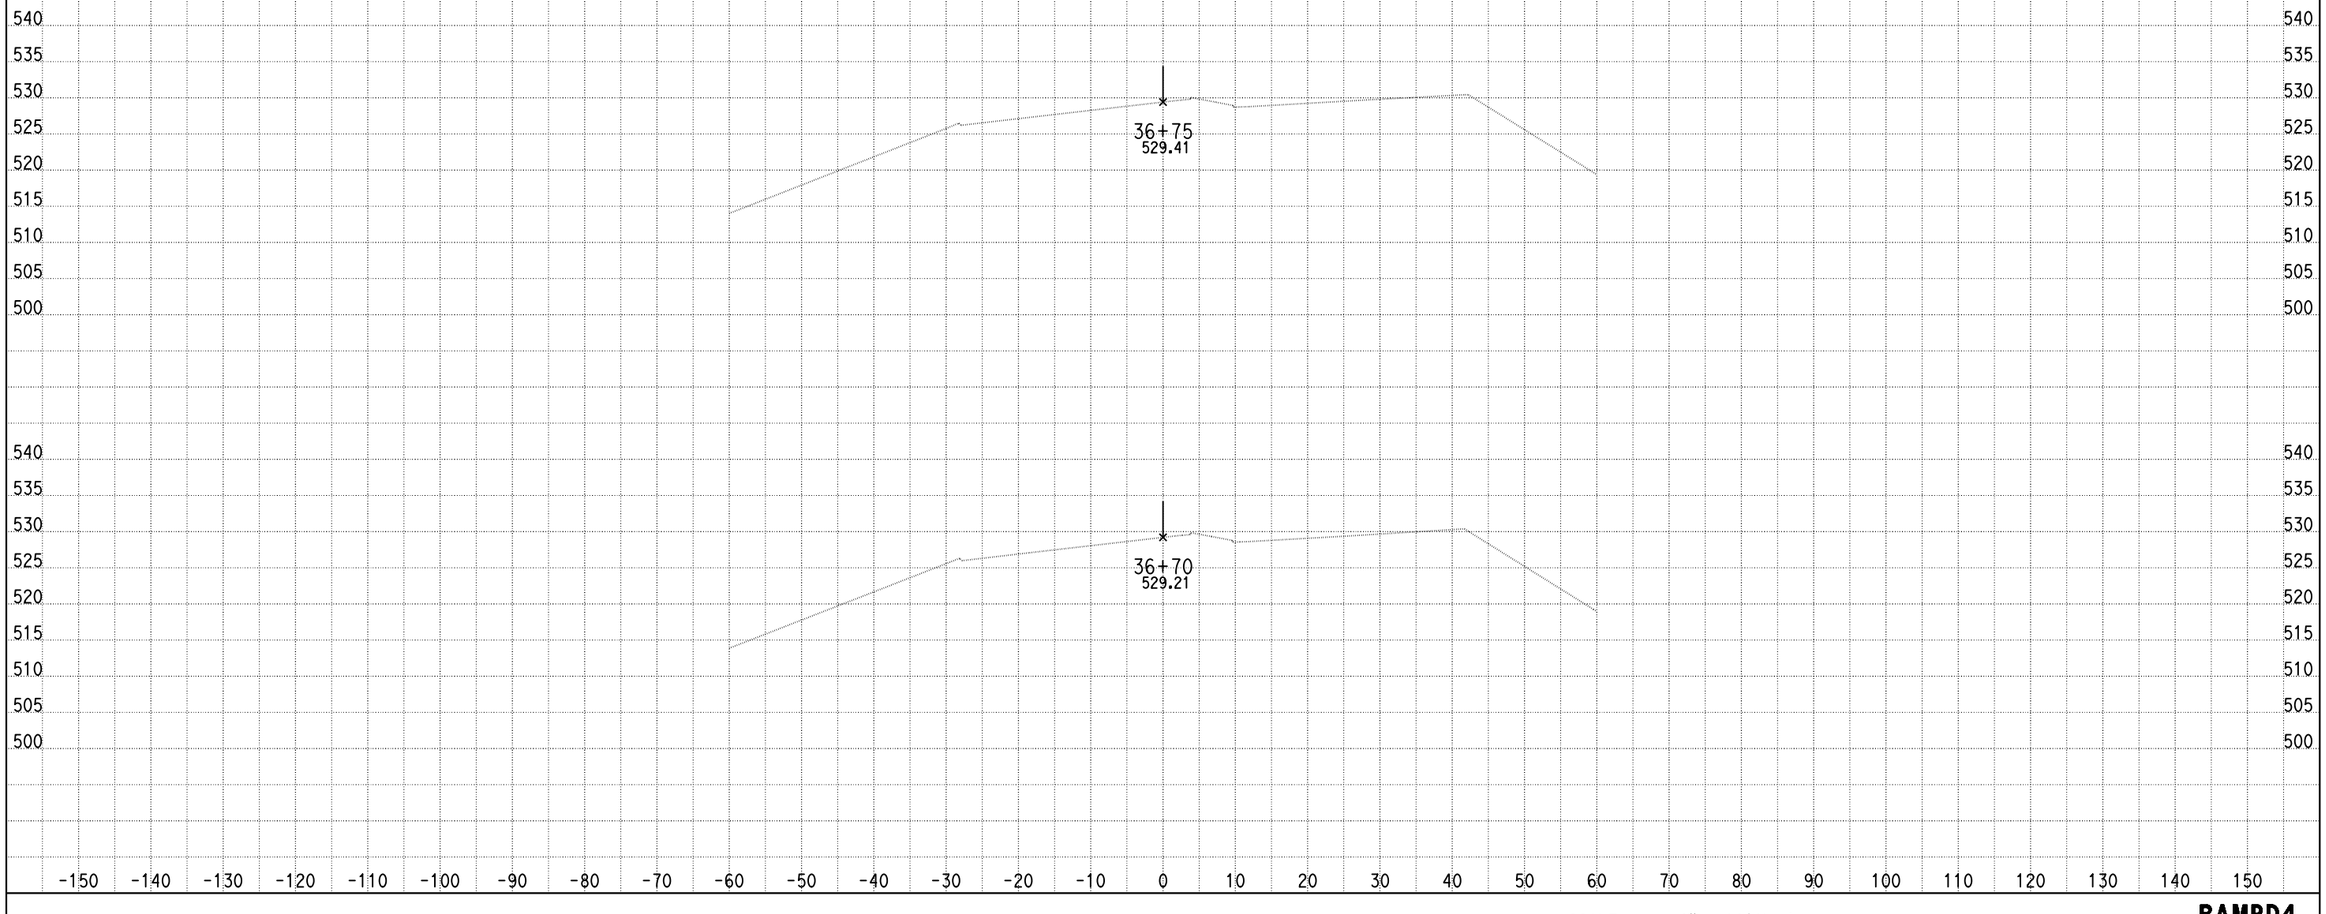

DATE: 9/10/2013

KC Project: 0818E File: D:\PROJECT\0818E\UPDATE-RAMP\hrd4-pro.ear

SCALE: 1" = 10' Horiz.
1" = 10' Vert.

All Dimensions are US Survey Feet

RAMPD4
CROSS SECTIONS

DESIGN STUDY ONLY

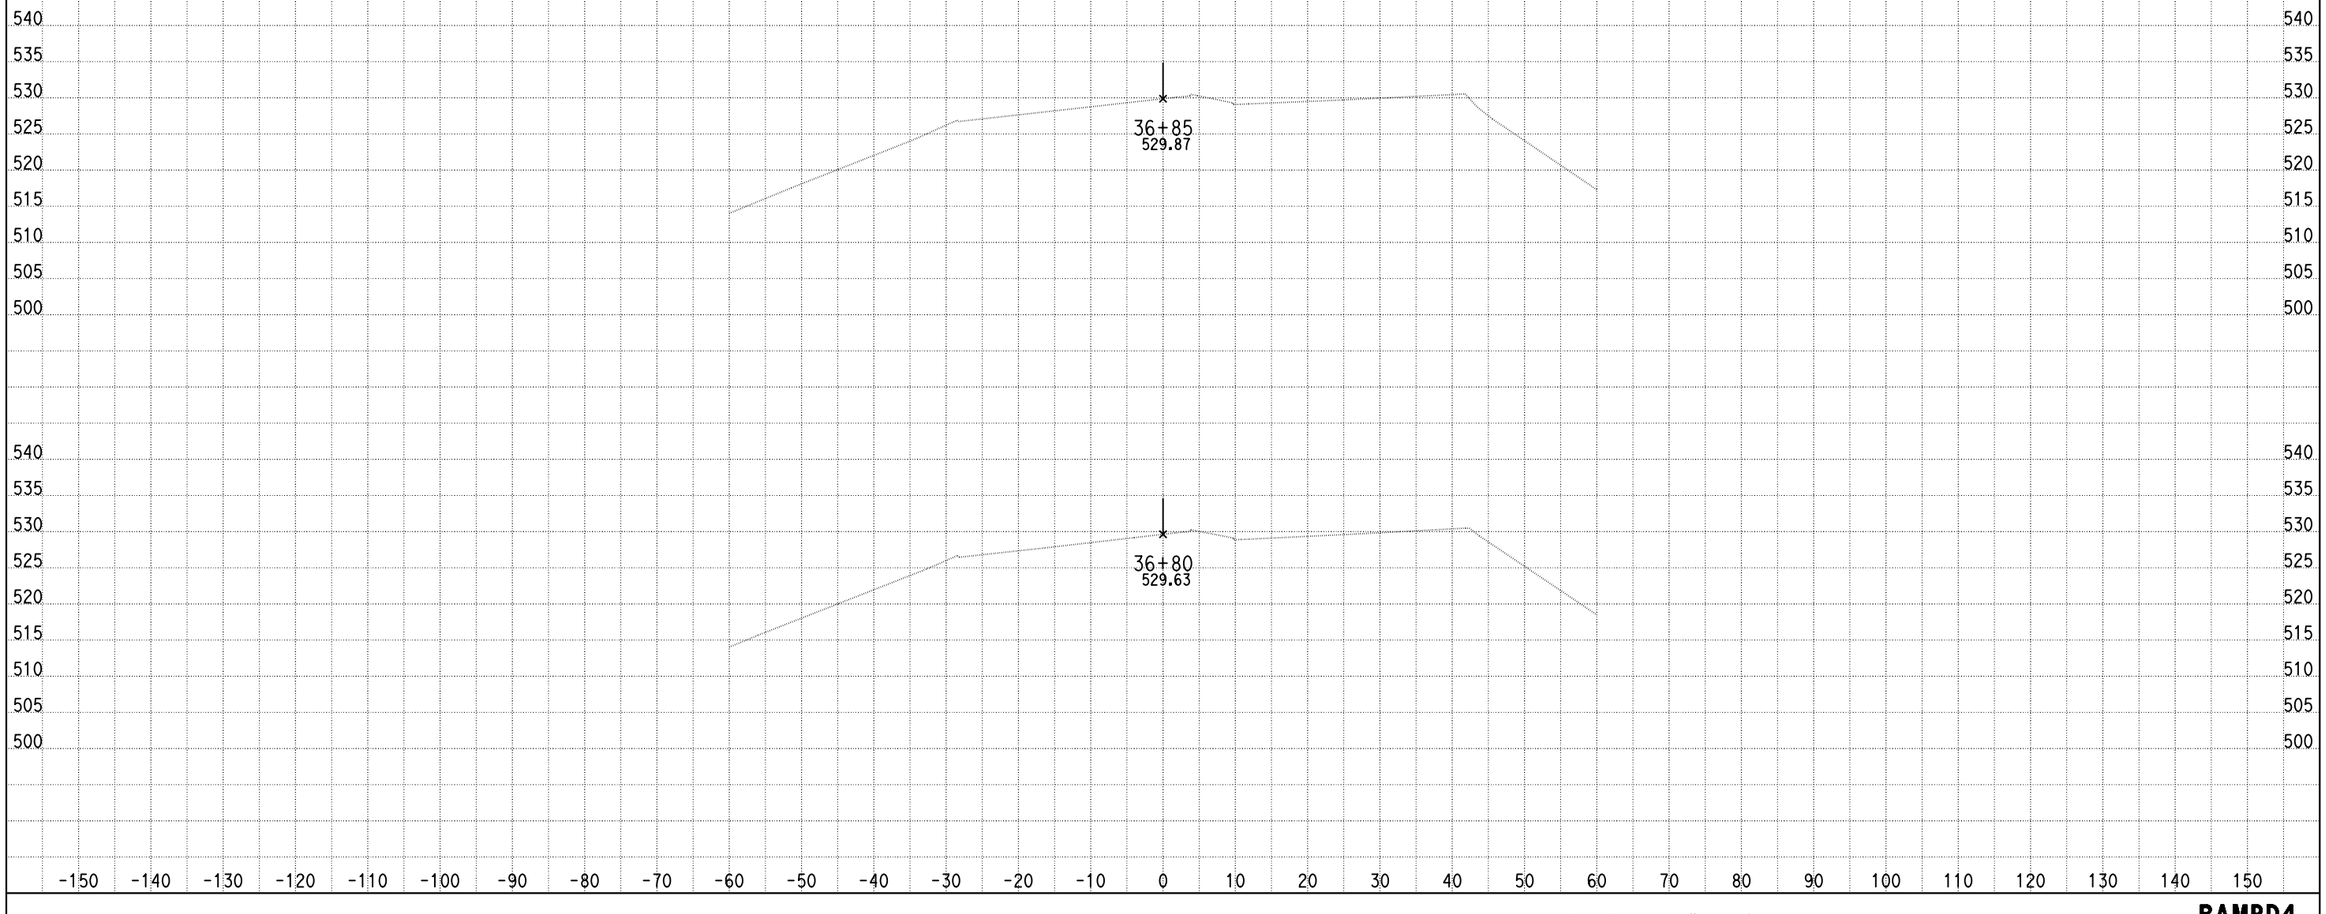

DATE: 9/10/2013

KC Project: 0818E File: D:\PROJECT\0818E\UPDATE-RAMP\hrd4-pro.ear

SCALE: 1" = 10' Horiz.
1" = 10' Vert.

All Dimensions are US Survey Feet

RAMPD4
CROSS SECTIONS

DESIGN STUDY ONLY

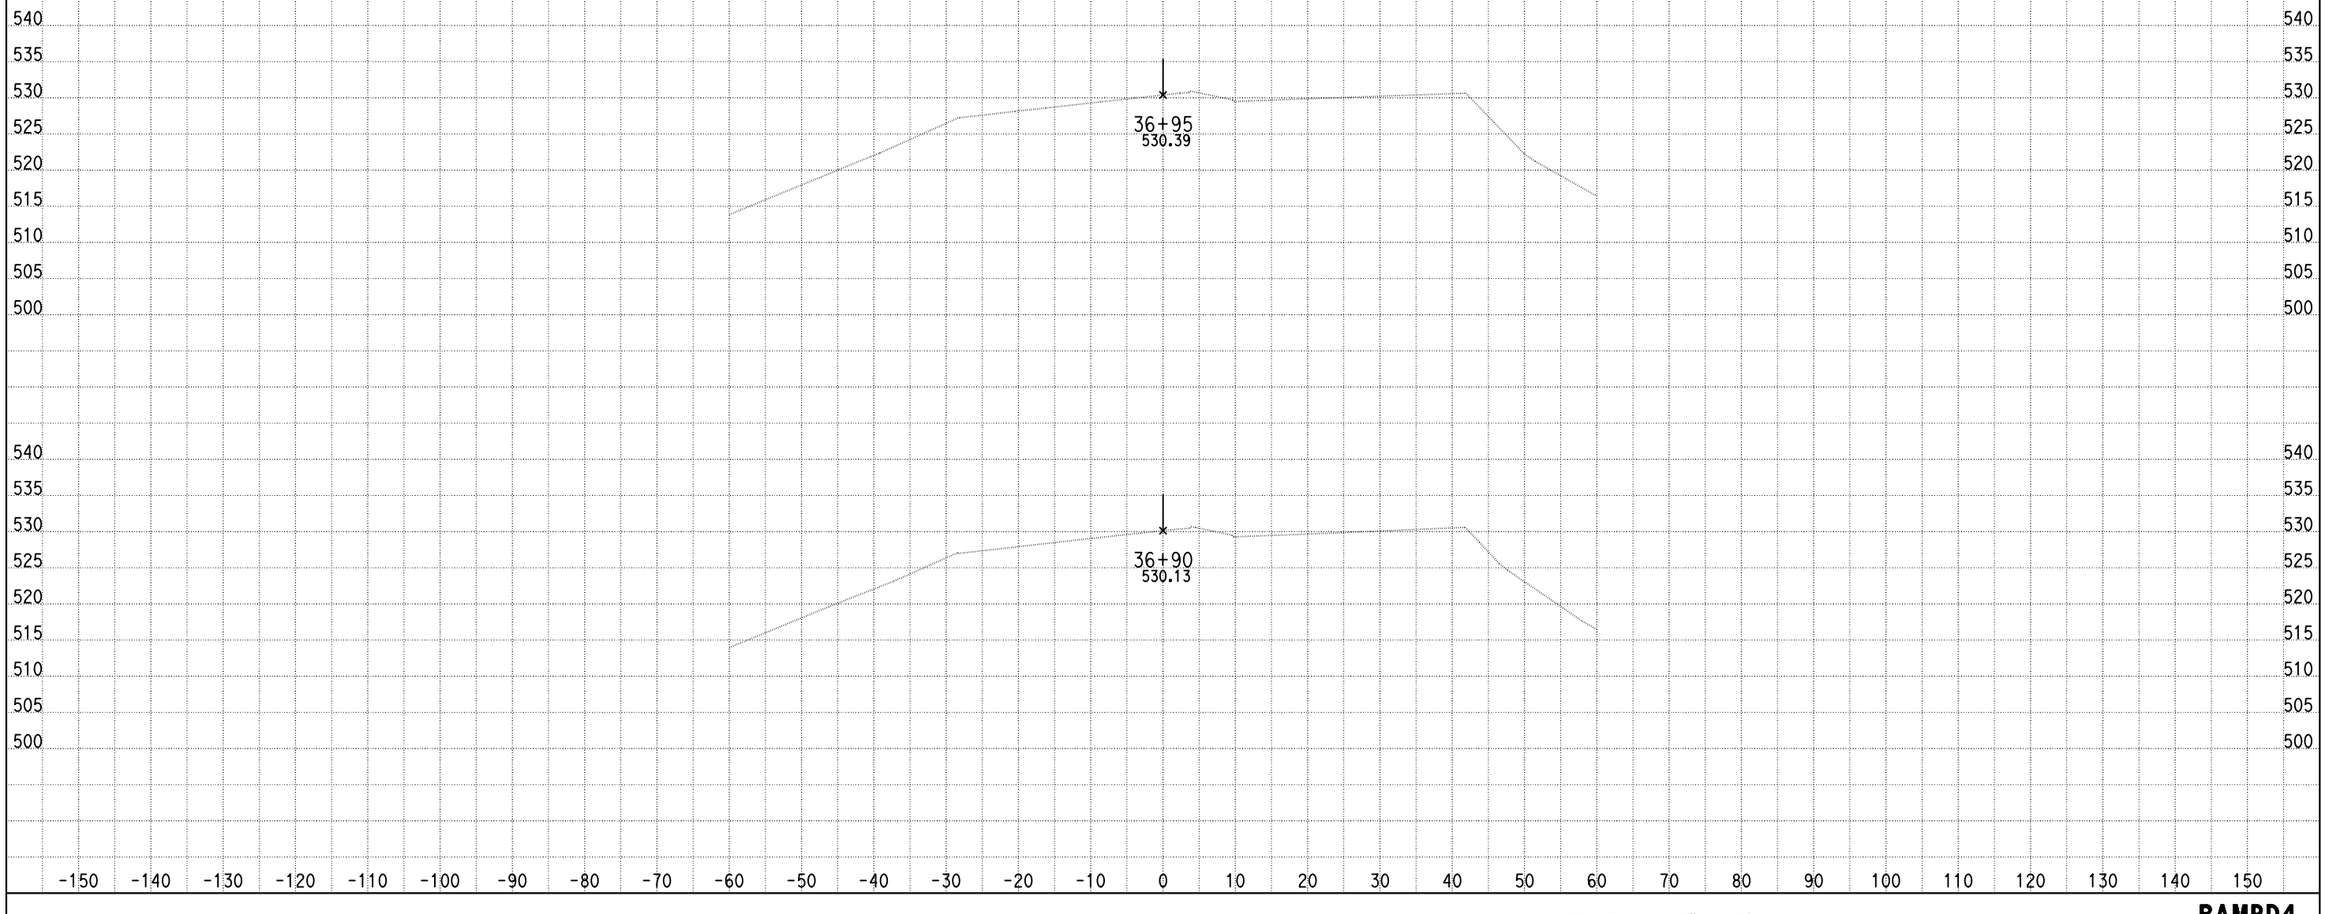

DATE: 9/10/2013

KC Project: 0818E File: D:\PROJECT\0818E\UPDATE-RAMP\hrd4-pro.ear

SCALE: 1" = 10' Horiz.
1" = 10' Vert.

All Dimensions are US Survey Feet

RAMPD4
CROSS SECTIONS

DESIGN STUDY ONLY

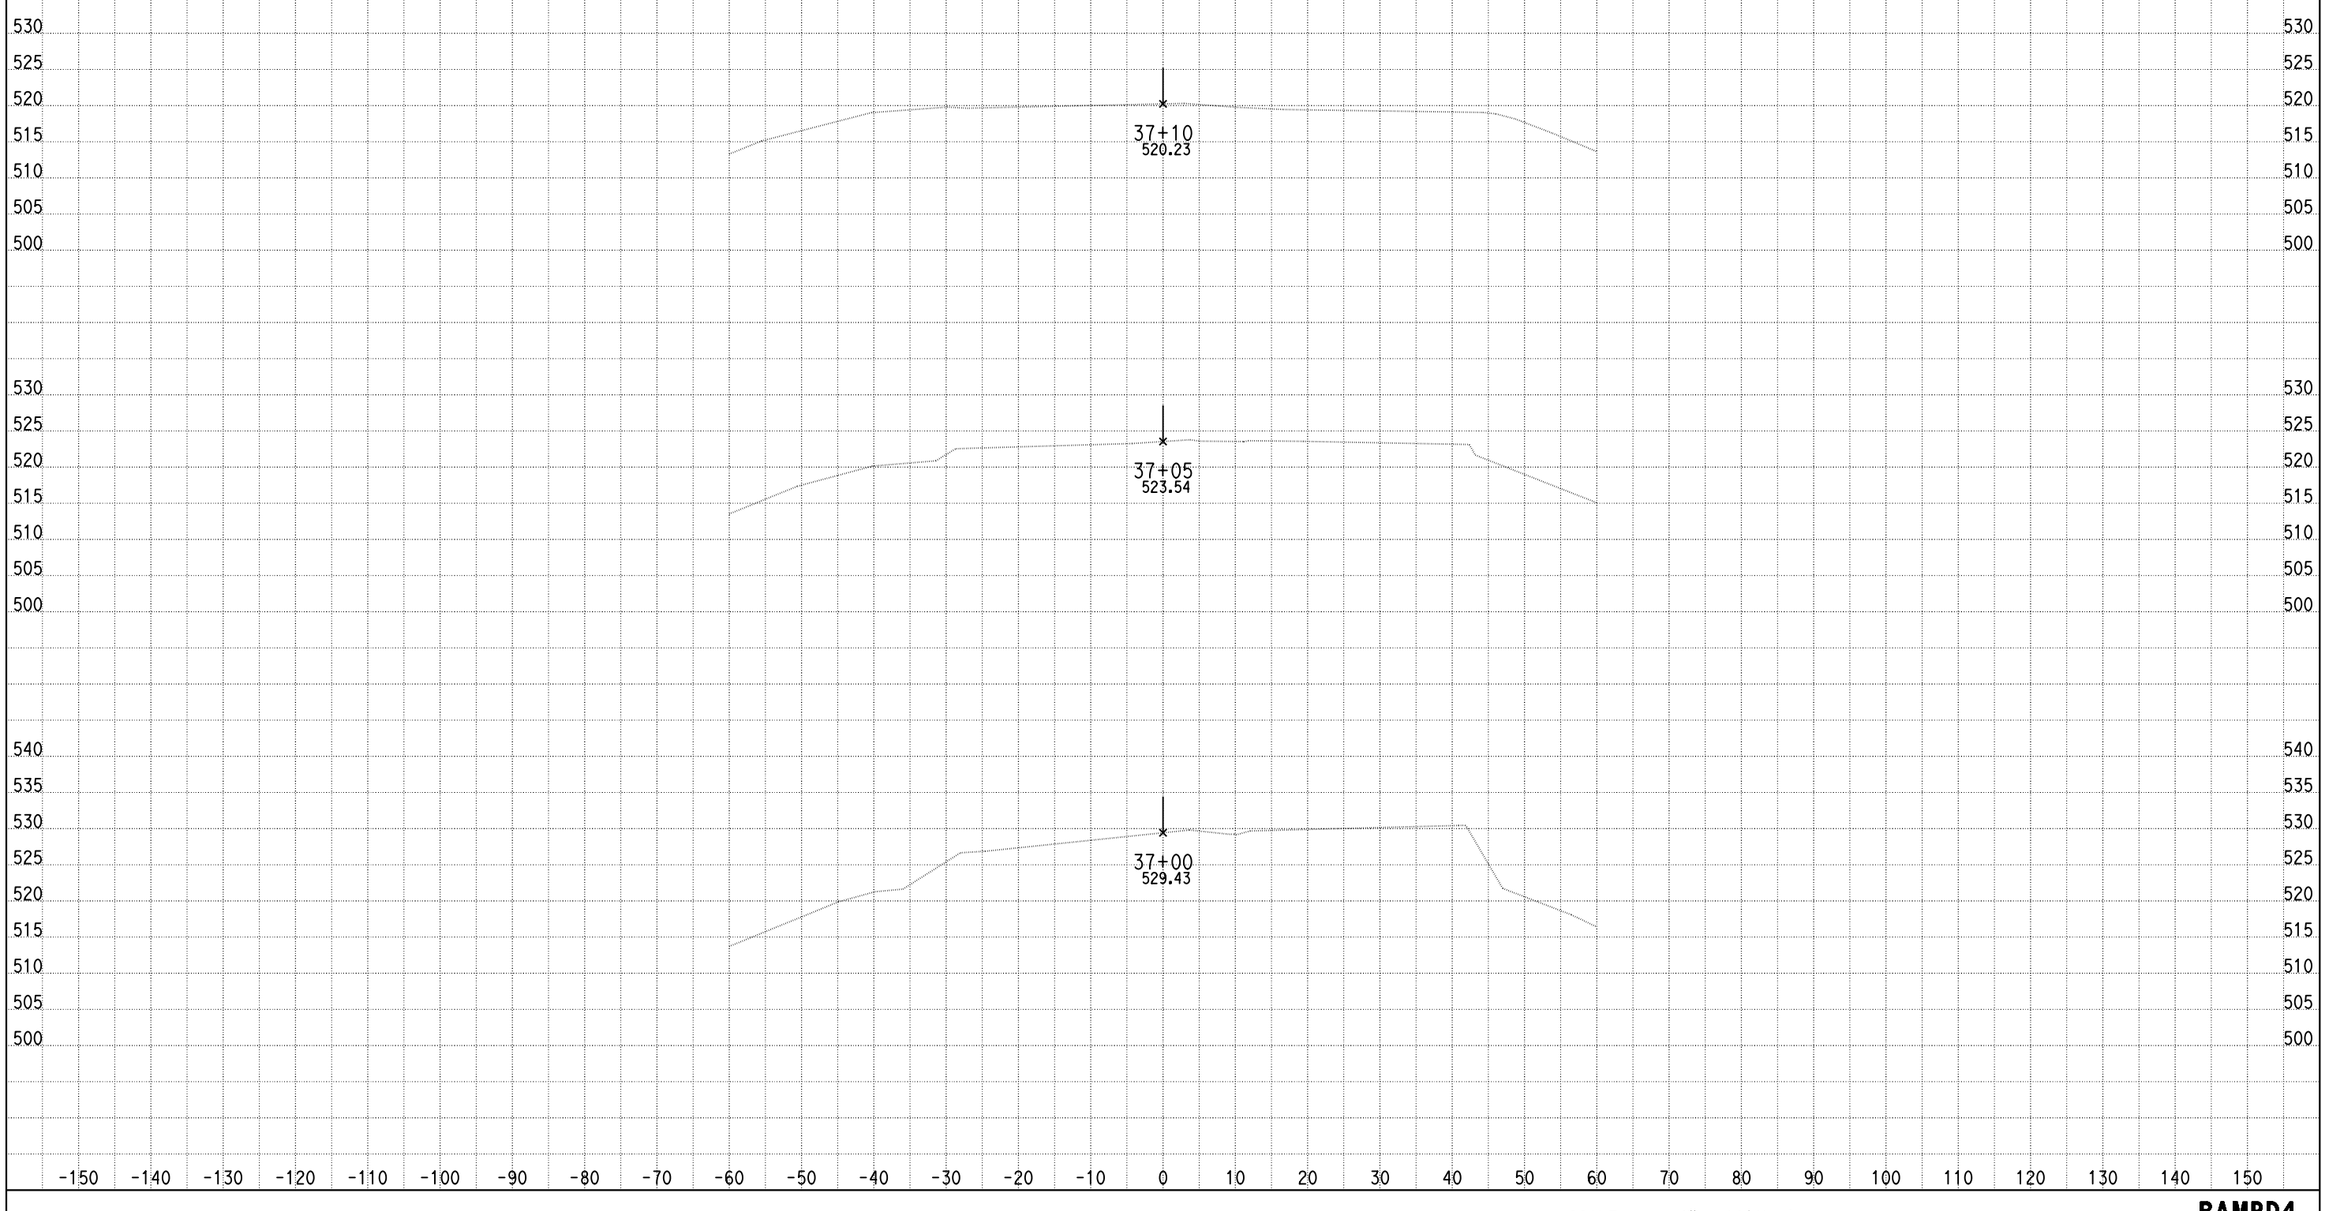

DATE: 9/10/2013

KC Project: 0818E File: D:\PROJECT\0818E\UPDATE-RAMP\hrd4-pro.ear

SCALE: 1" = 10' Horiz.
1" = 10' Vert.

All Dimensions are US Survey Feet

RAMPD4
CROSS SECTIONS

DESIGN STUDY ONLY

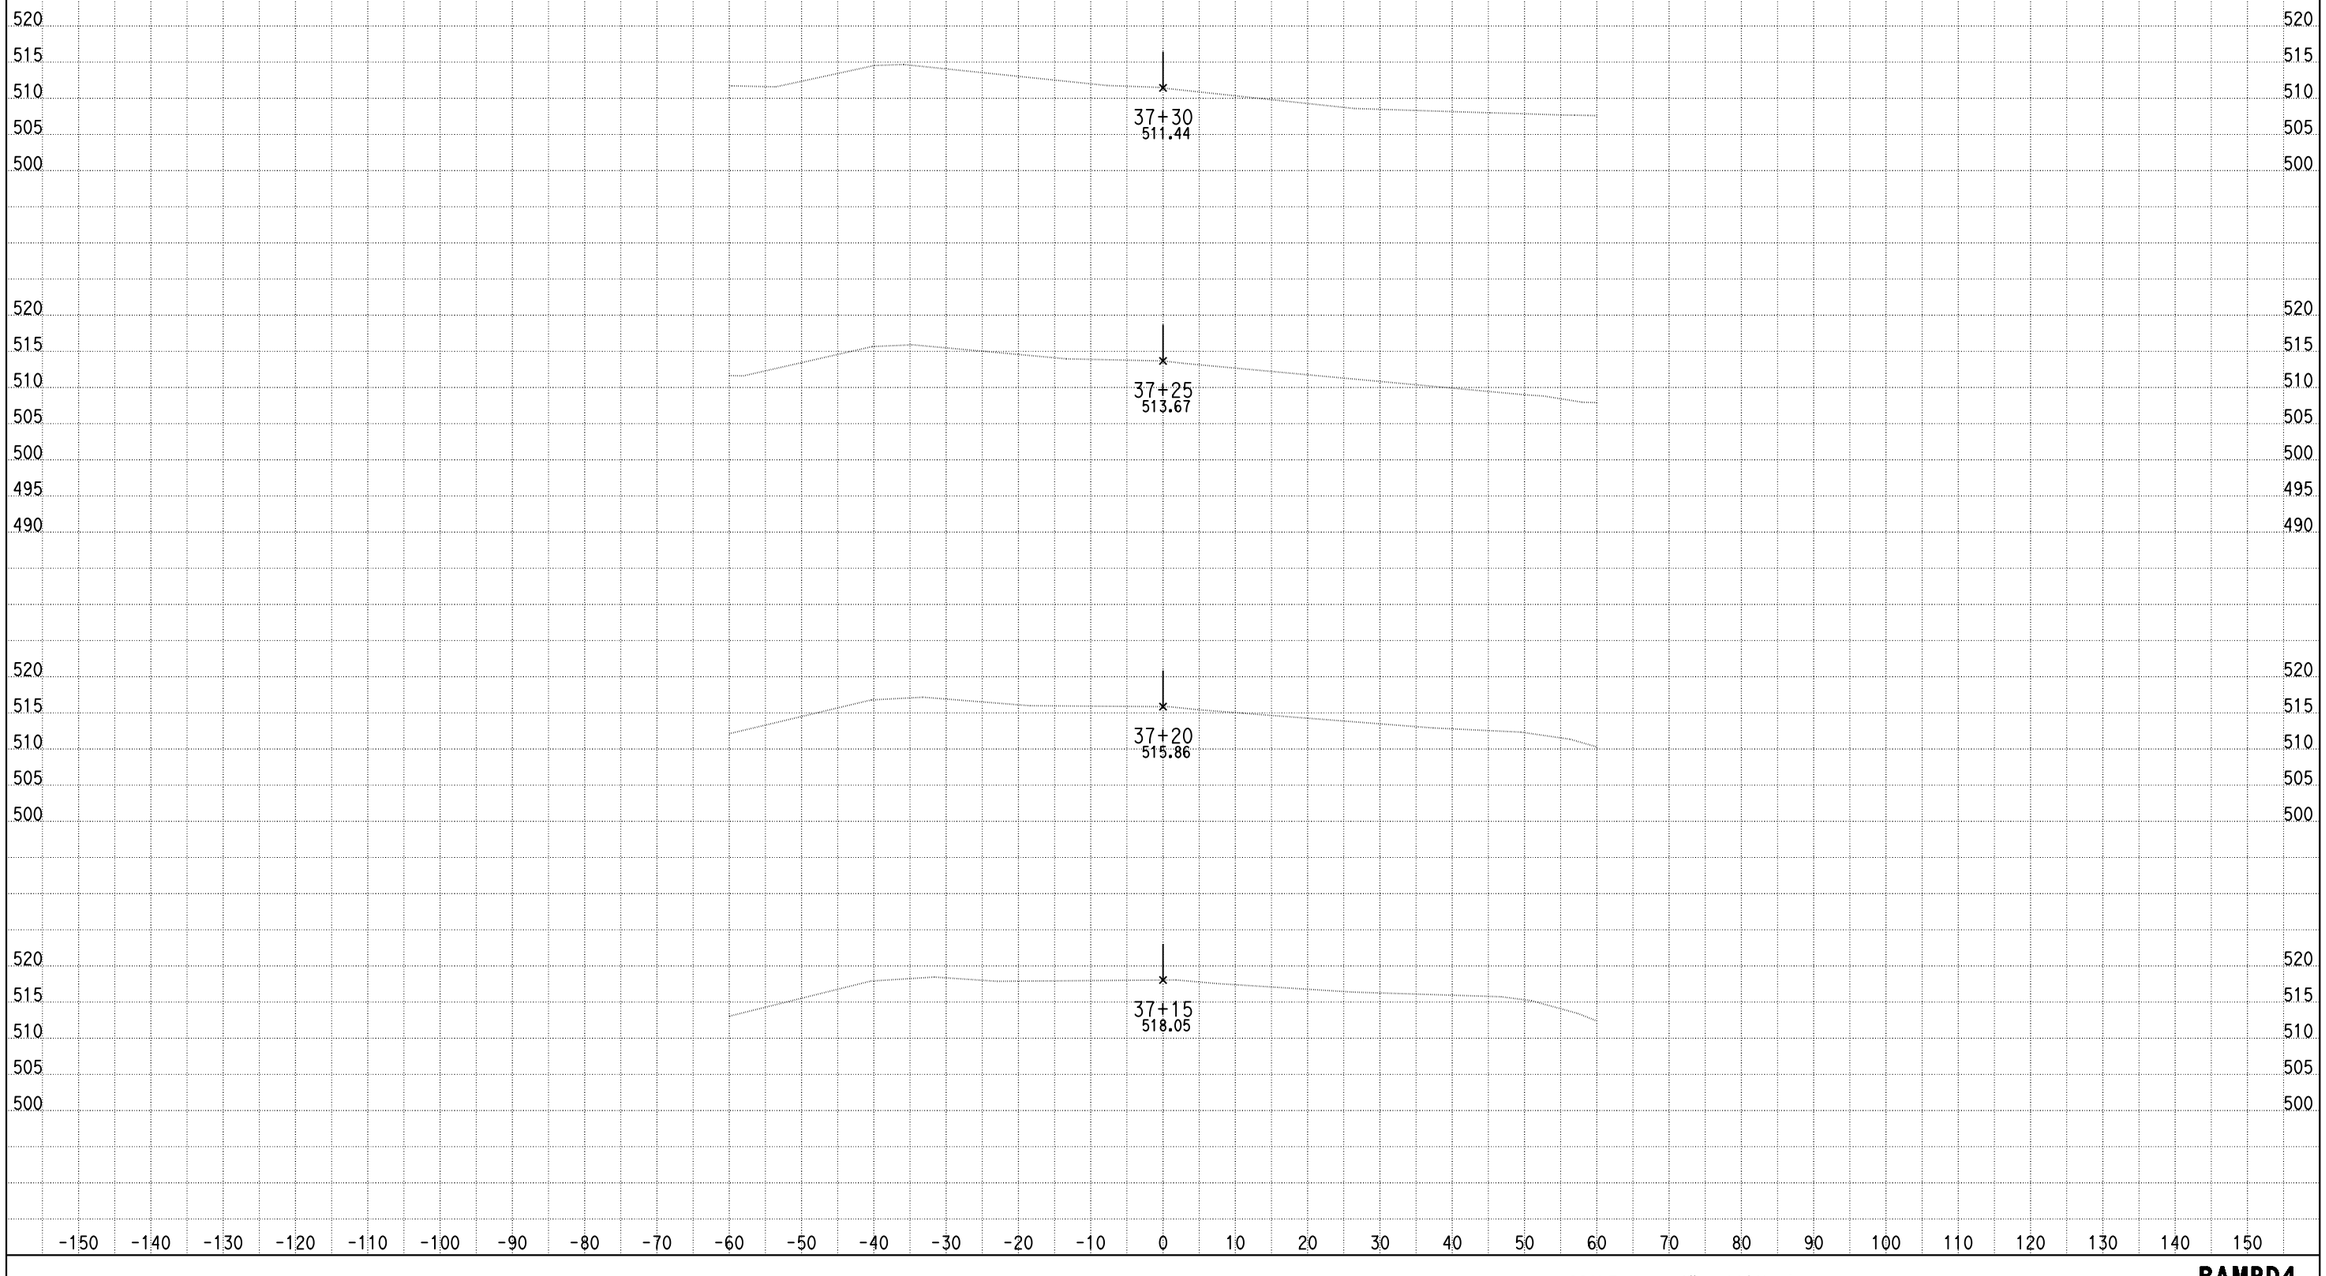

DATE: 9/10/2013

KC Project: 0818E File: D:\PROJECT\0818E\UPDATE-RAMP\hrd4-pro.ear

SCALE: 1" = 10' Horiz.
1" = 10' Vert.

All Dimensions are US Survey Feet

RAMPD4
CROSS SECTIONS

DESIGN STUDY ONLY

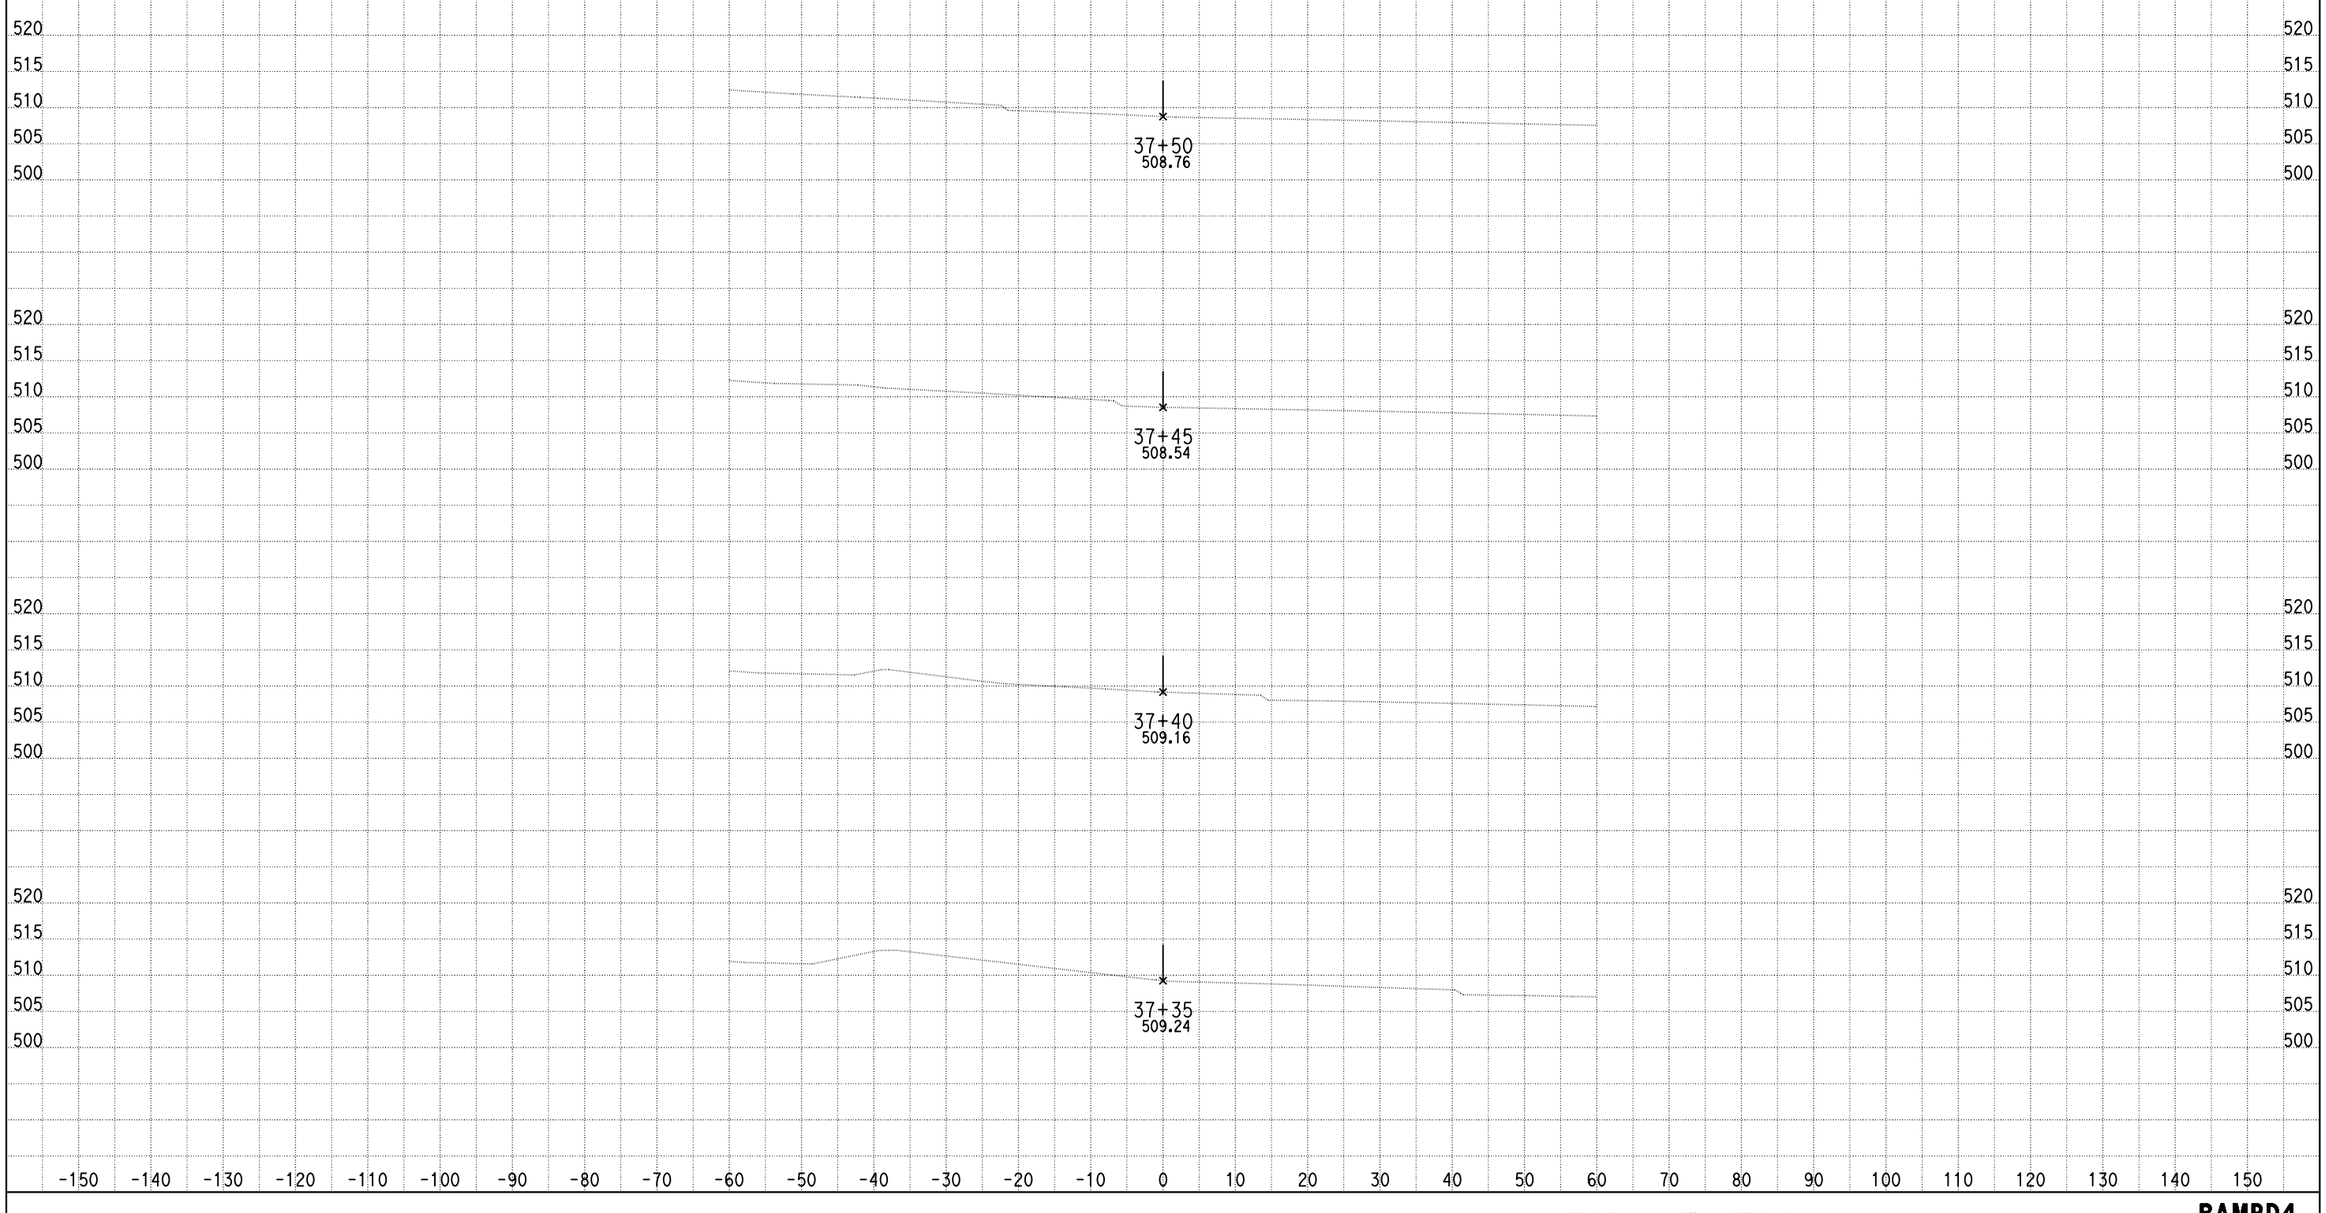

DATE: 9/10/2013

KC Project: 0818E File: D:\PROJECT\0818E\UPDATE-RAMP\hrd4-pro.ear

SCALE: 1" = 10' Horiz.
1" = 10' Vert.

All Dimensions are US Survey Feet

RAMPD4
CROSS SECTIONS

DESIGN STUDY ONLY

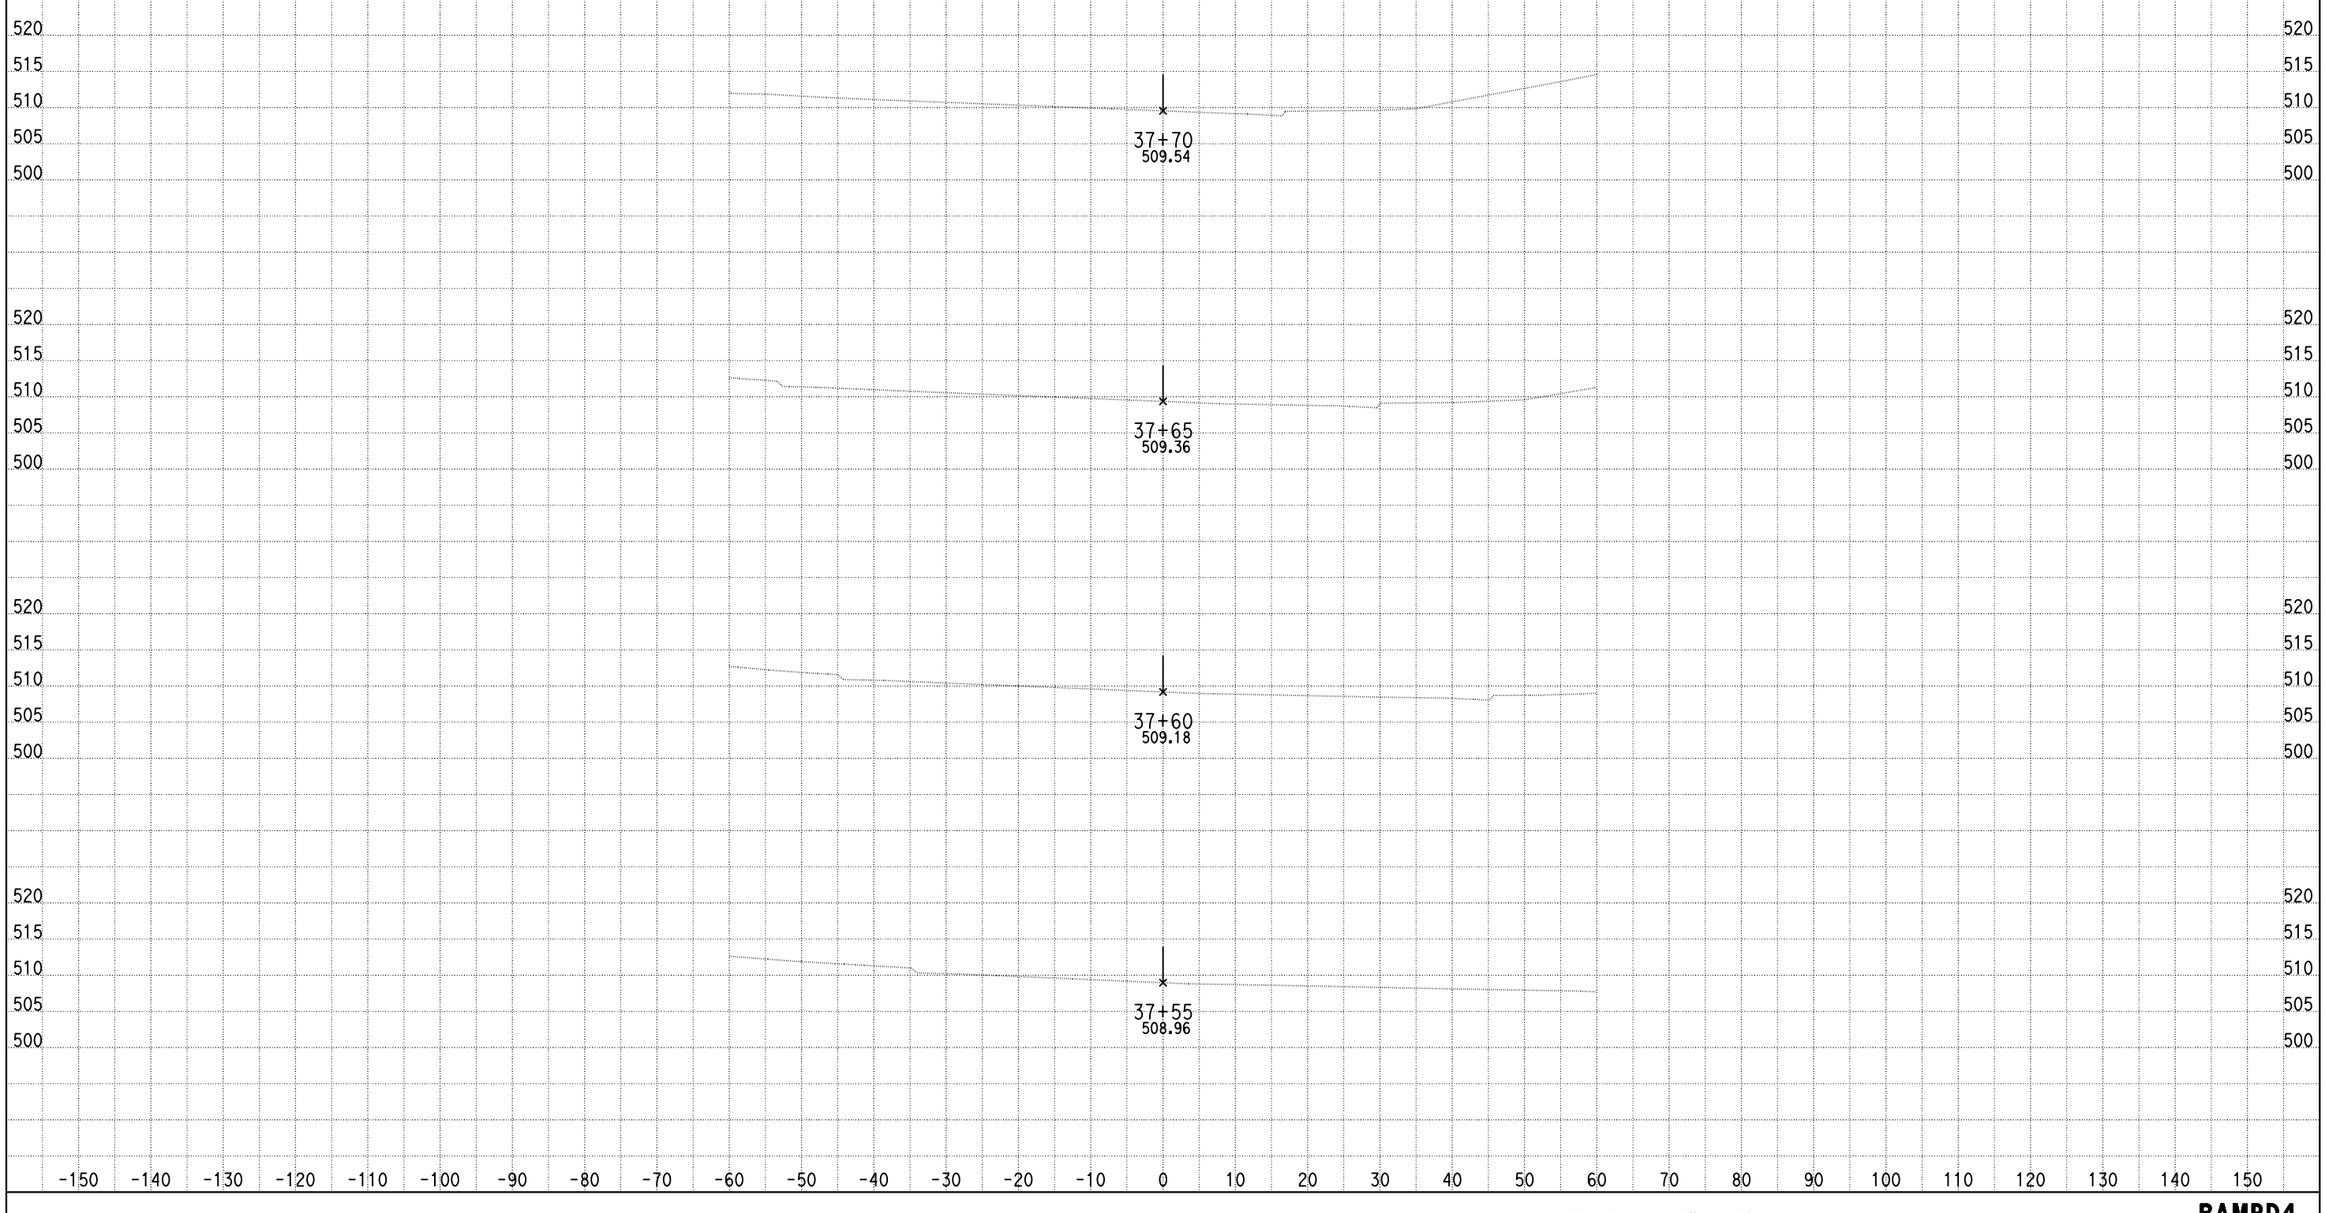

DATE: 9/10/2013

KC Project: 0818E File: D:\PROJECT\0818E\UPDATE-RAMP\hrd4-pro.ear

SCALE: 1" = 10' Horiz.
1" = 10' Vert.

All Dimensions are US Survey Feet

RAMPD4
CROSS SECTIONS

DESIGN STUDY ONLY

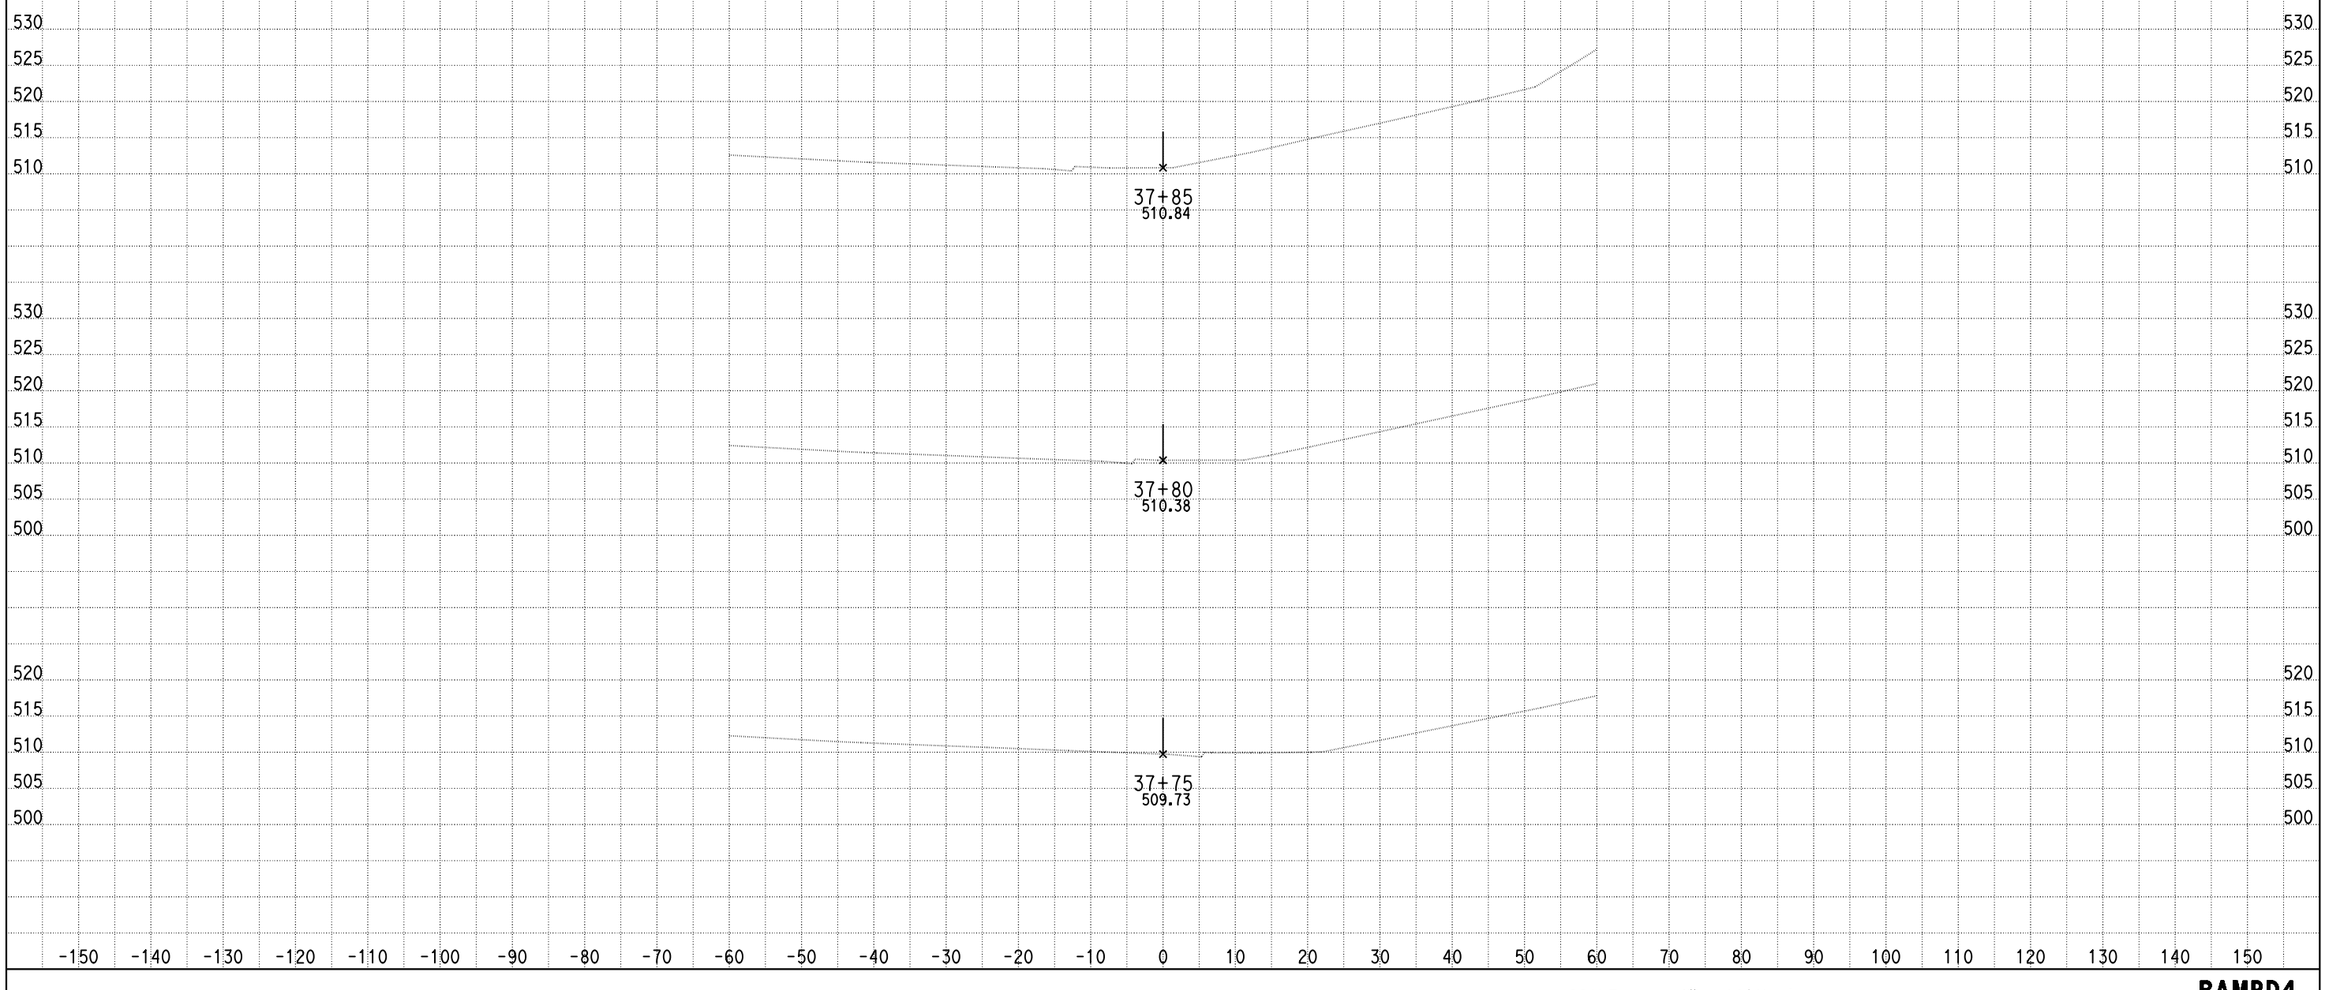

DATE: 9/10/2013

KC Project: 0818E File: D:\PROJECT\0818E\UPDATE-RAMP\hrd4-pro.ear

SCALE: 1" = 10' Horiz.
1" = 10' Vert.

All Dimensions are US Survey Feet

RAMPD4
CROSS SECTIONS

DESIGN STUDY ONLY

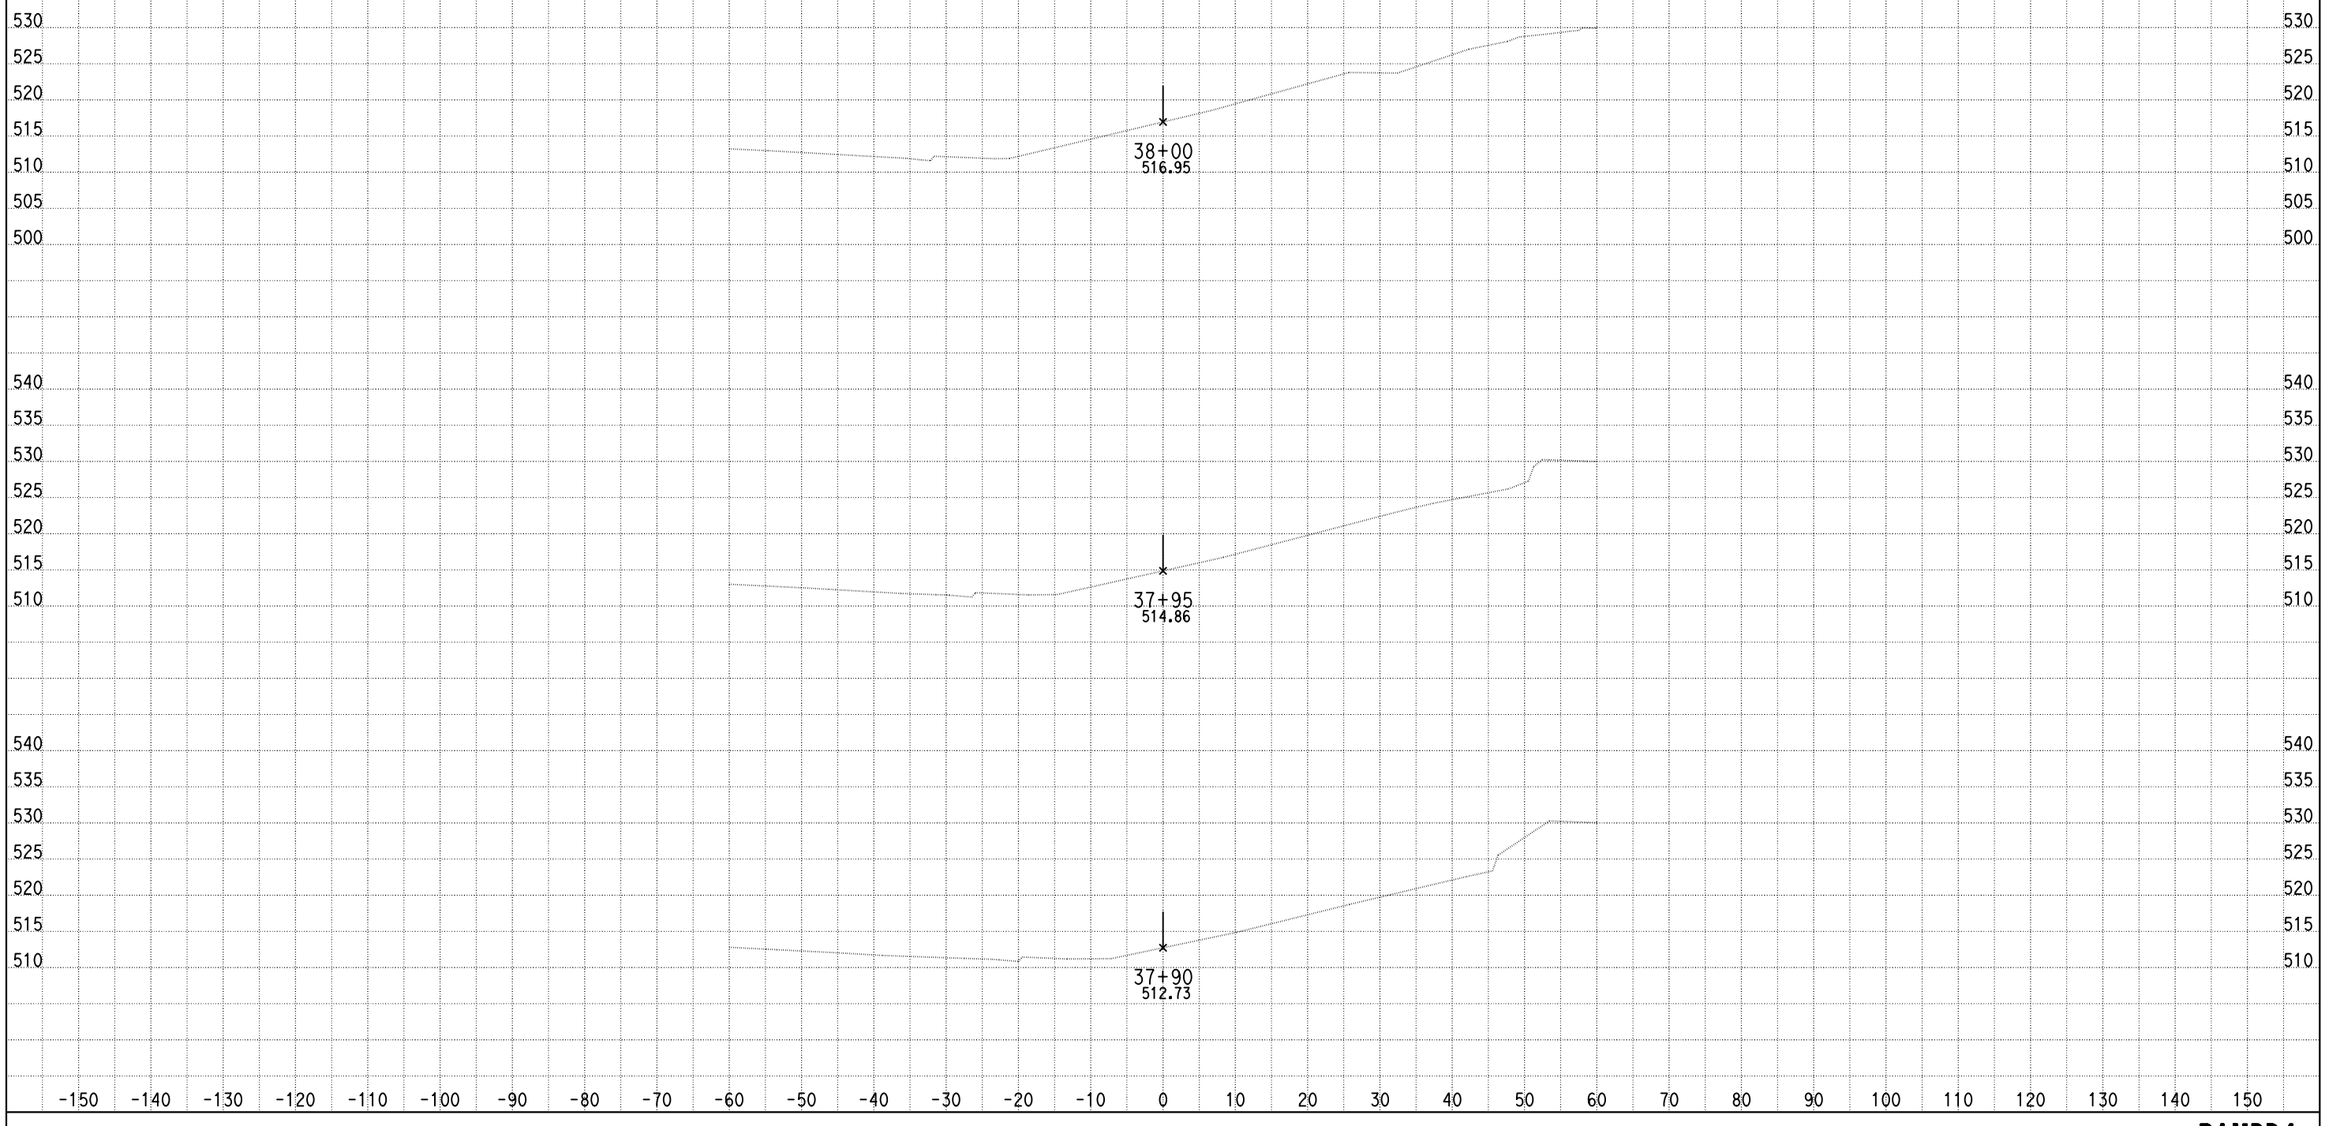

DATE: 9/10/2013

KC Project: 0818E File: D:\PROJECT\0818E\UPDATE-RAMP\hrd4-pro.ear

SCALE: 1" = 10' Horiz.
1" = 10' Vert.

All Dimensions are US Survey Feet

RAMPD4
CROSS SECTIONS

SHEET 30 OF XXX

DESIGN STUDY ONLY

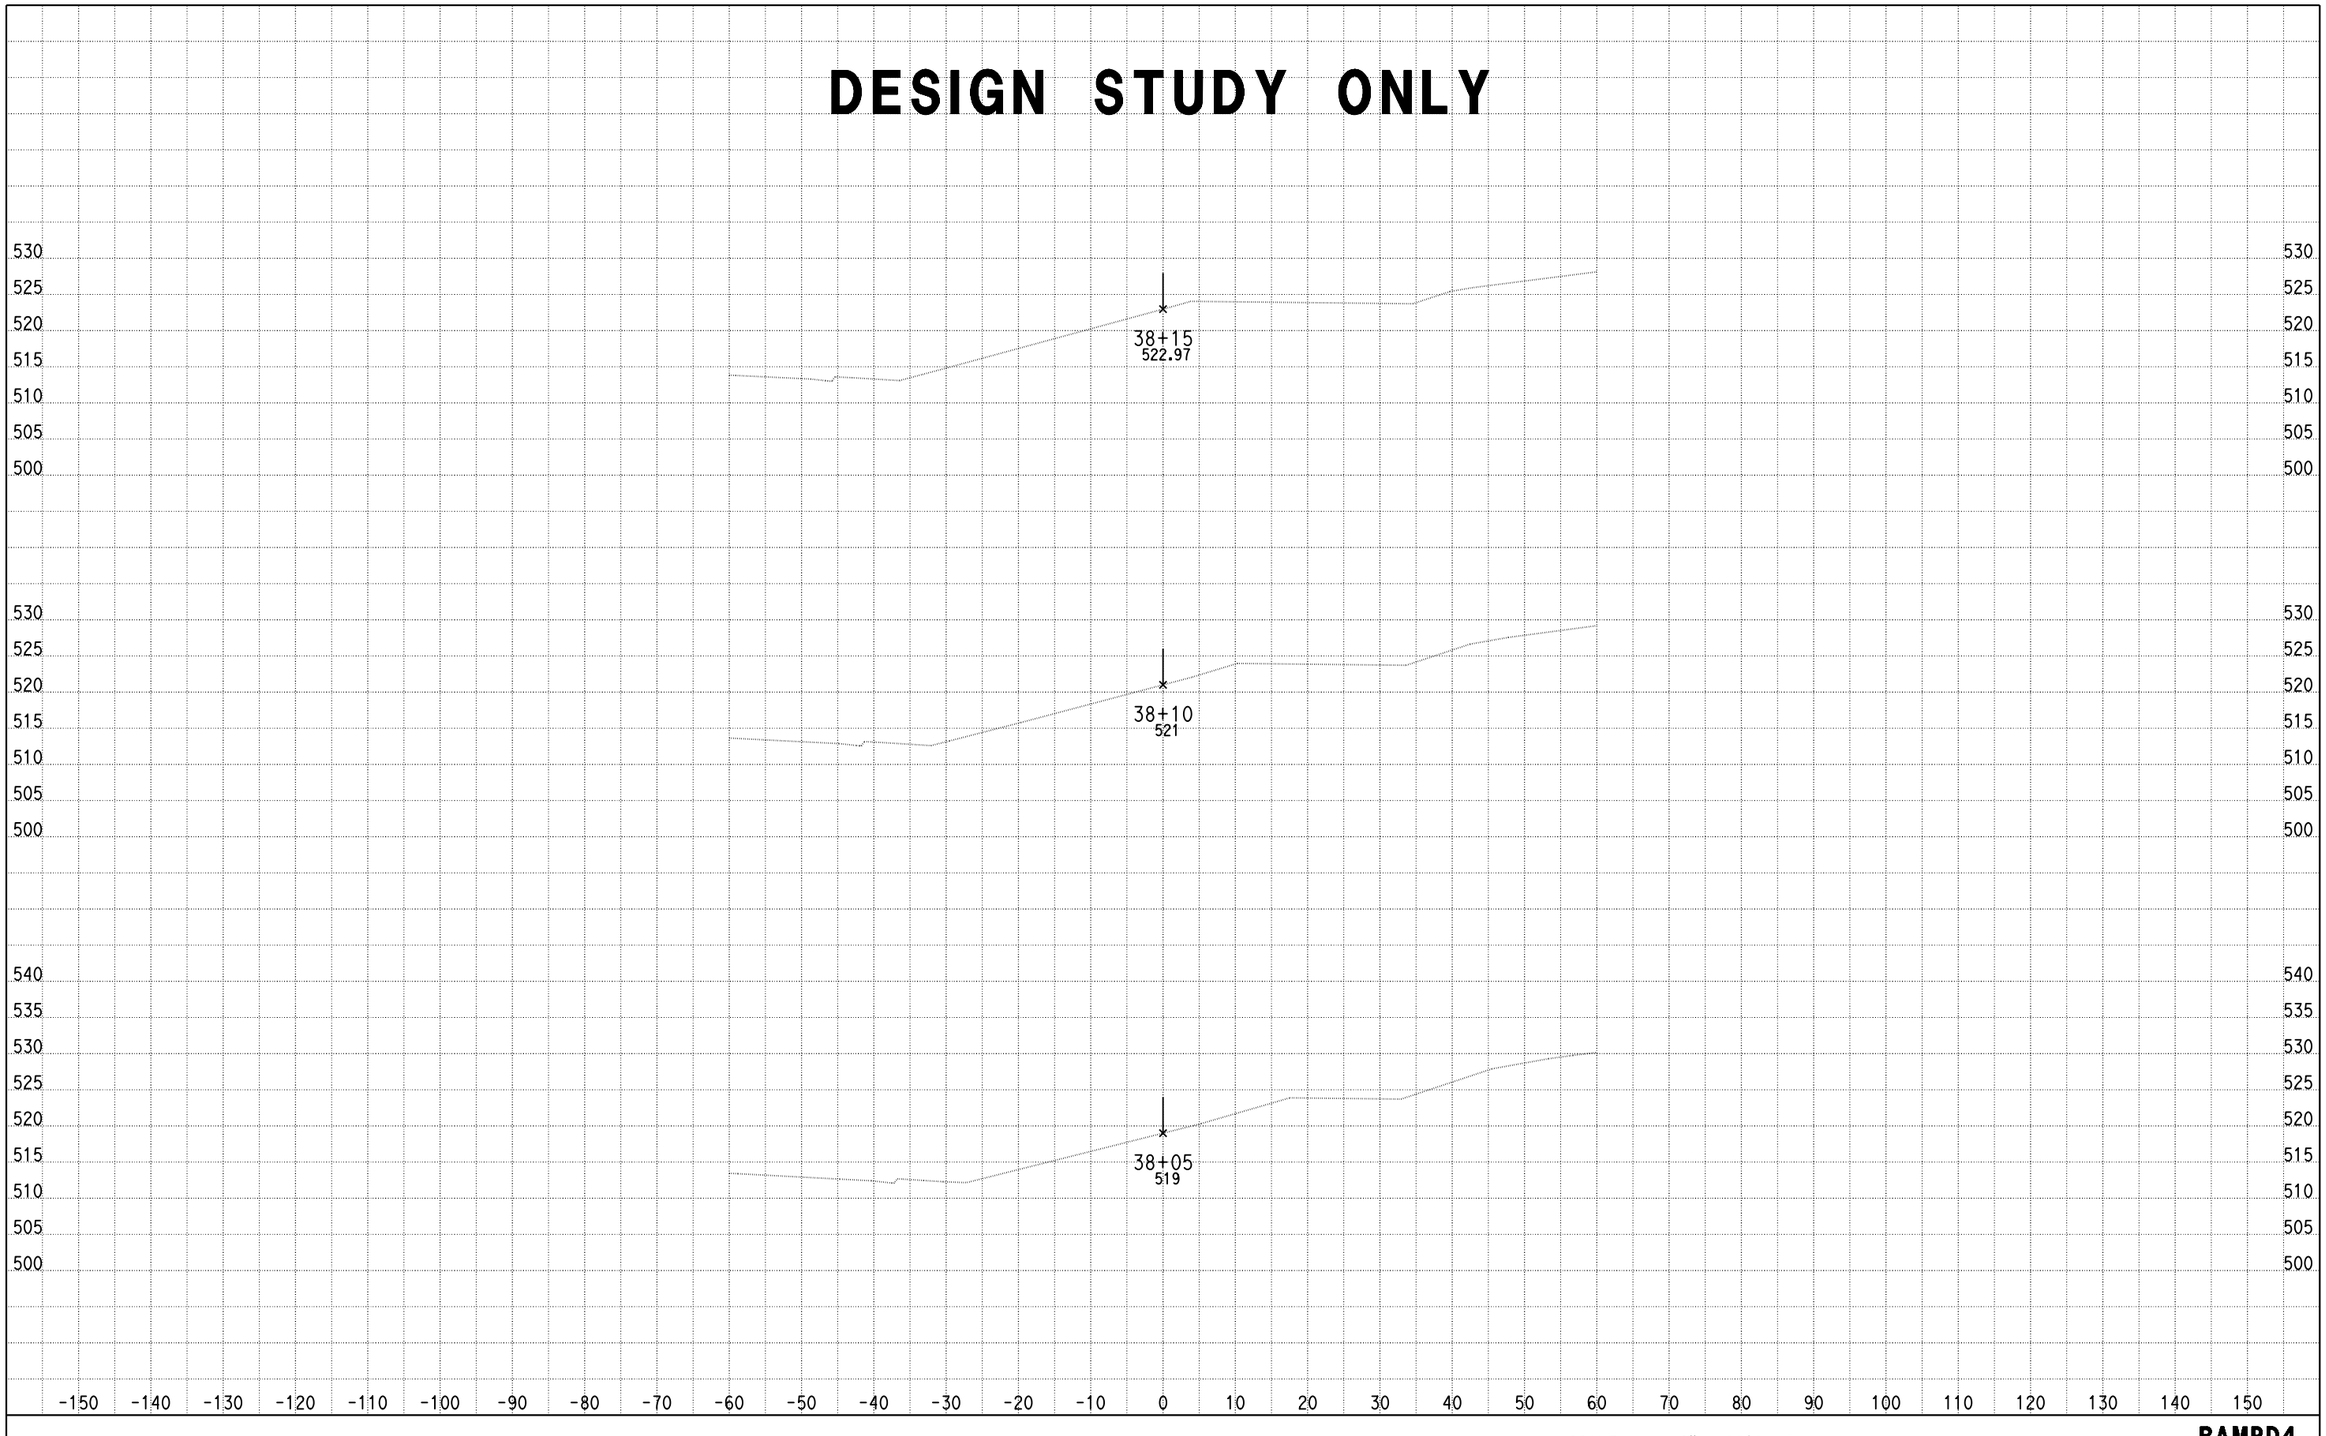

DATE: 9/10/2013

KC Project: 0818E File: D:\PROJECT\0818E\UPDATE-RAMP\hrd4-pro.ear

SCALE: 1" = 10' Horiz.
1" = 10' Vert.

All Dimensions are US Survey Feet

RAMPD4
CROSS SECTIONS

SHEET 31 OF XXX

DESIGN STUDY ONLY

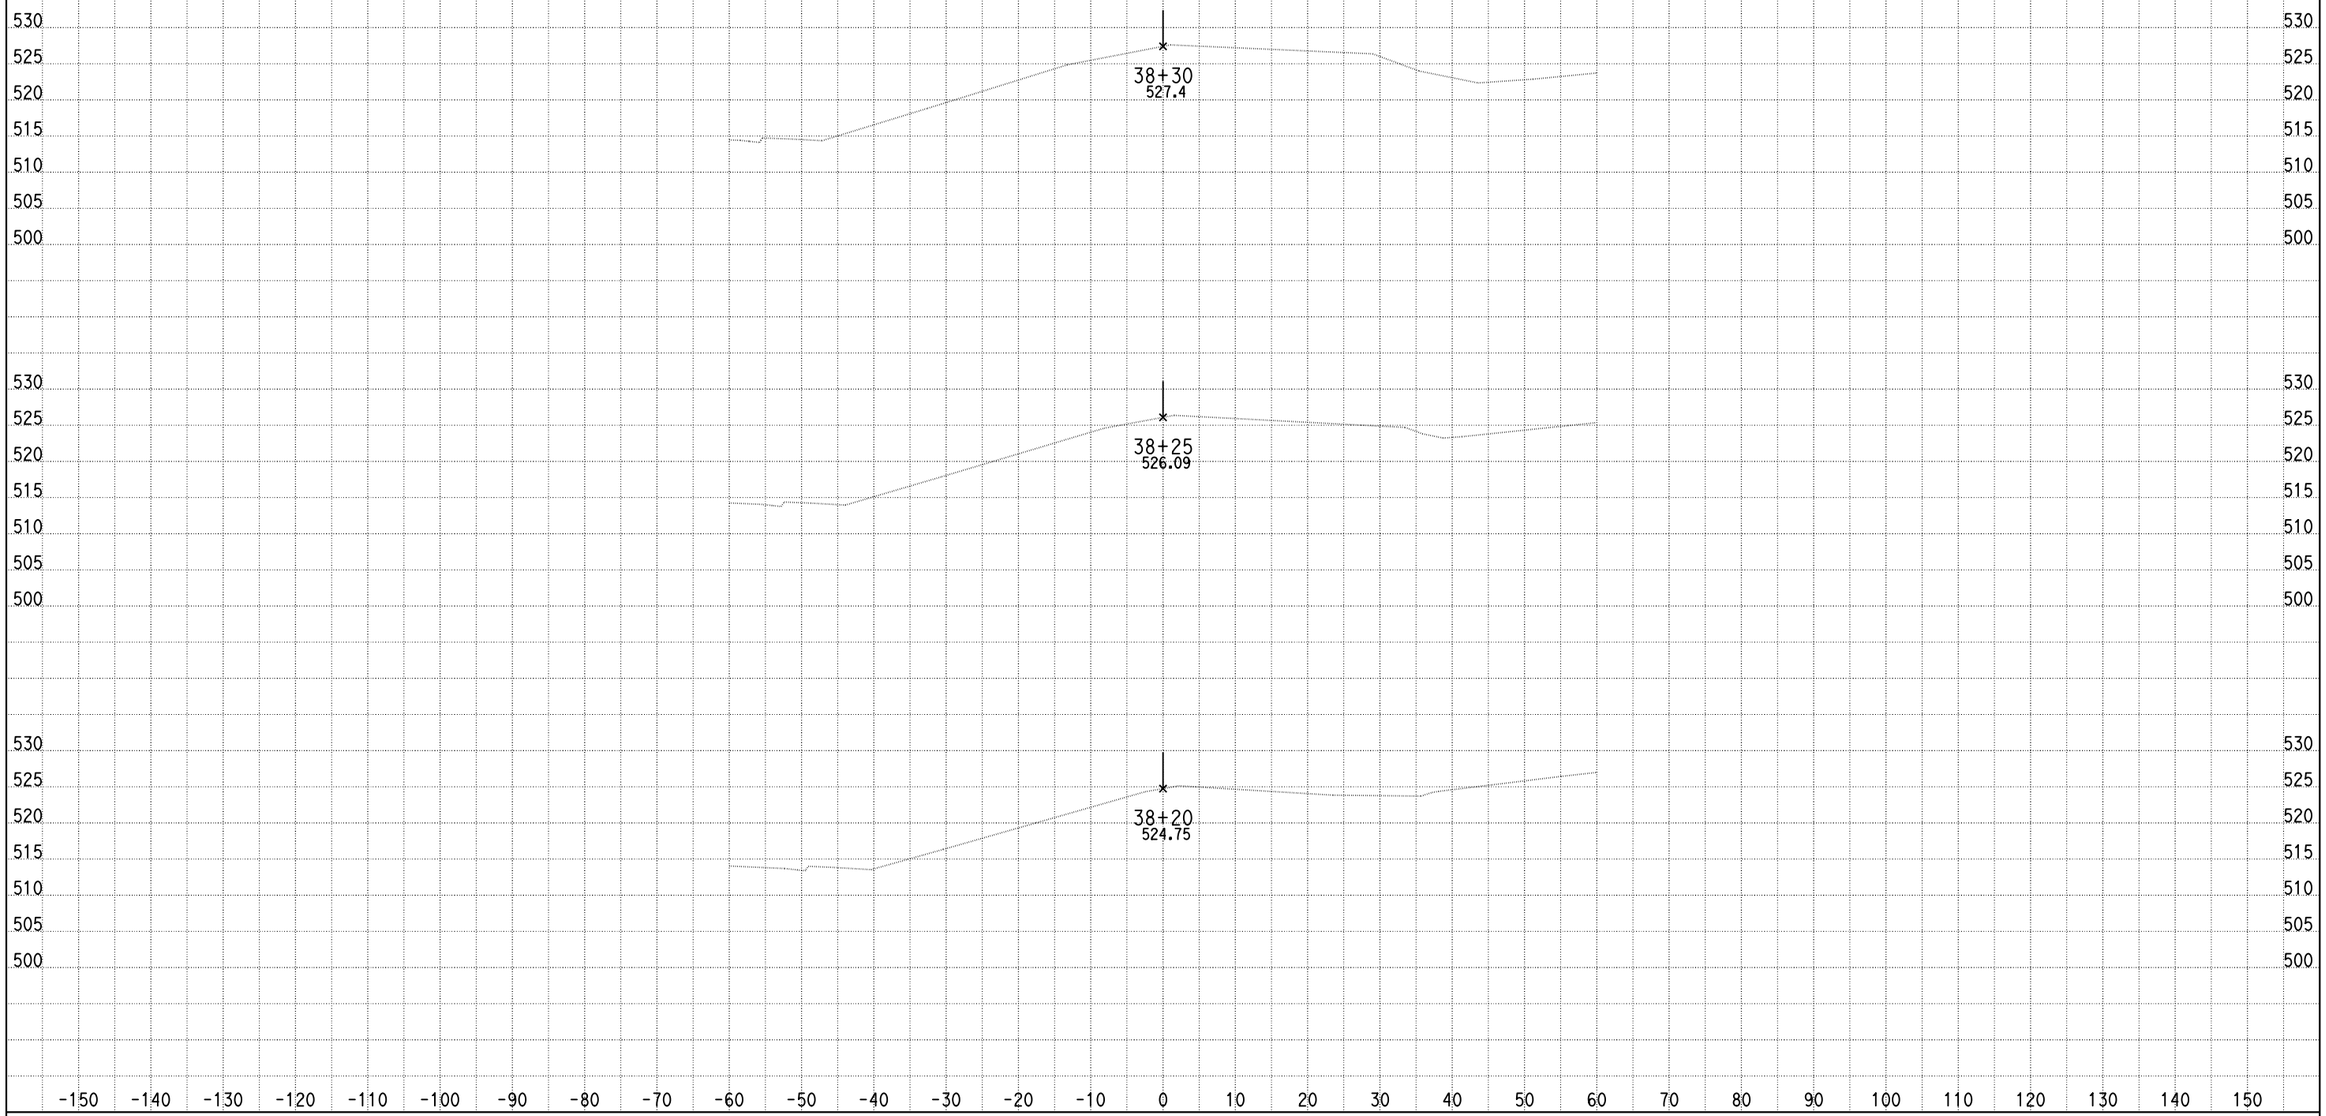

DATE: 9/10/2013

KC Project: 0818E File: D:\PROJECT\0818E\UPDATE-RAMP\hrd4-pro.ear

SCALE: 1" = 10' Horiz.
1" = 10' Vert.

All Dimensions are US Survey Feet

RAMPD4
CROSS SECTIONS

SHEET 32 OF XXX

DESIGN STUDY ONLY

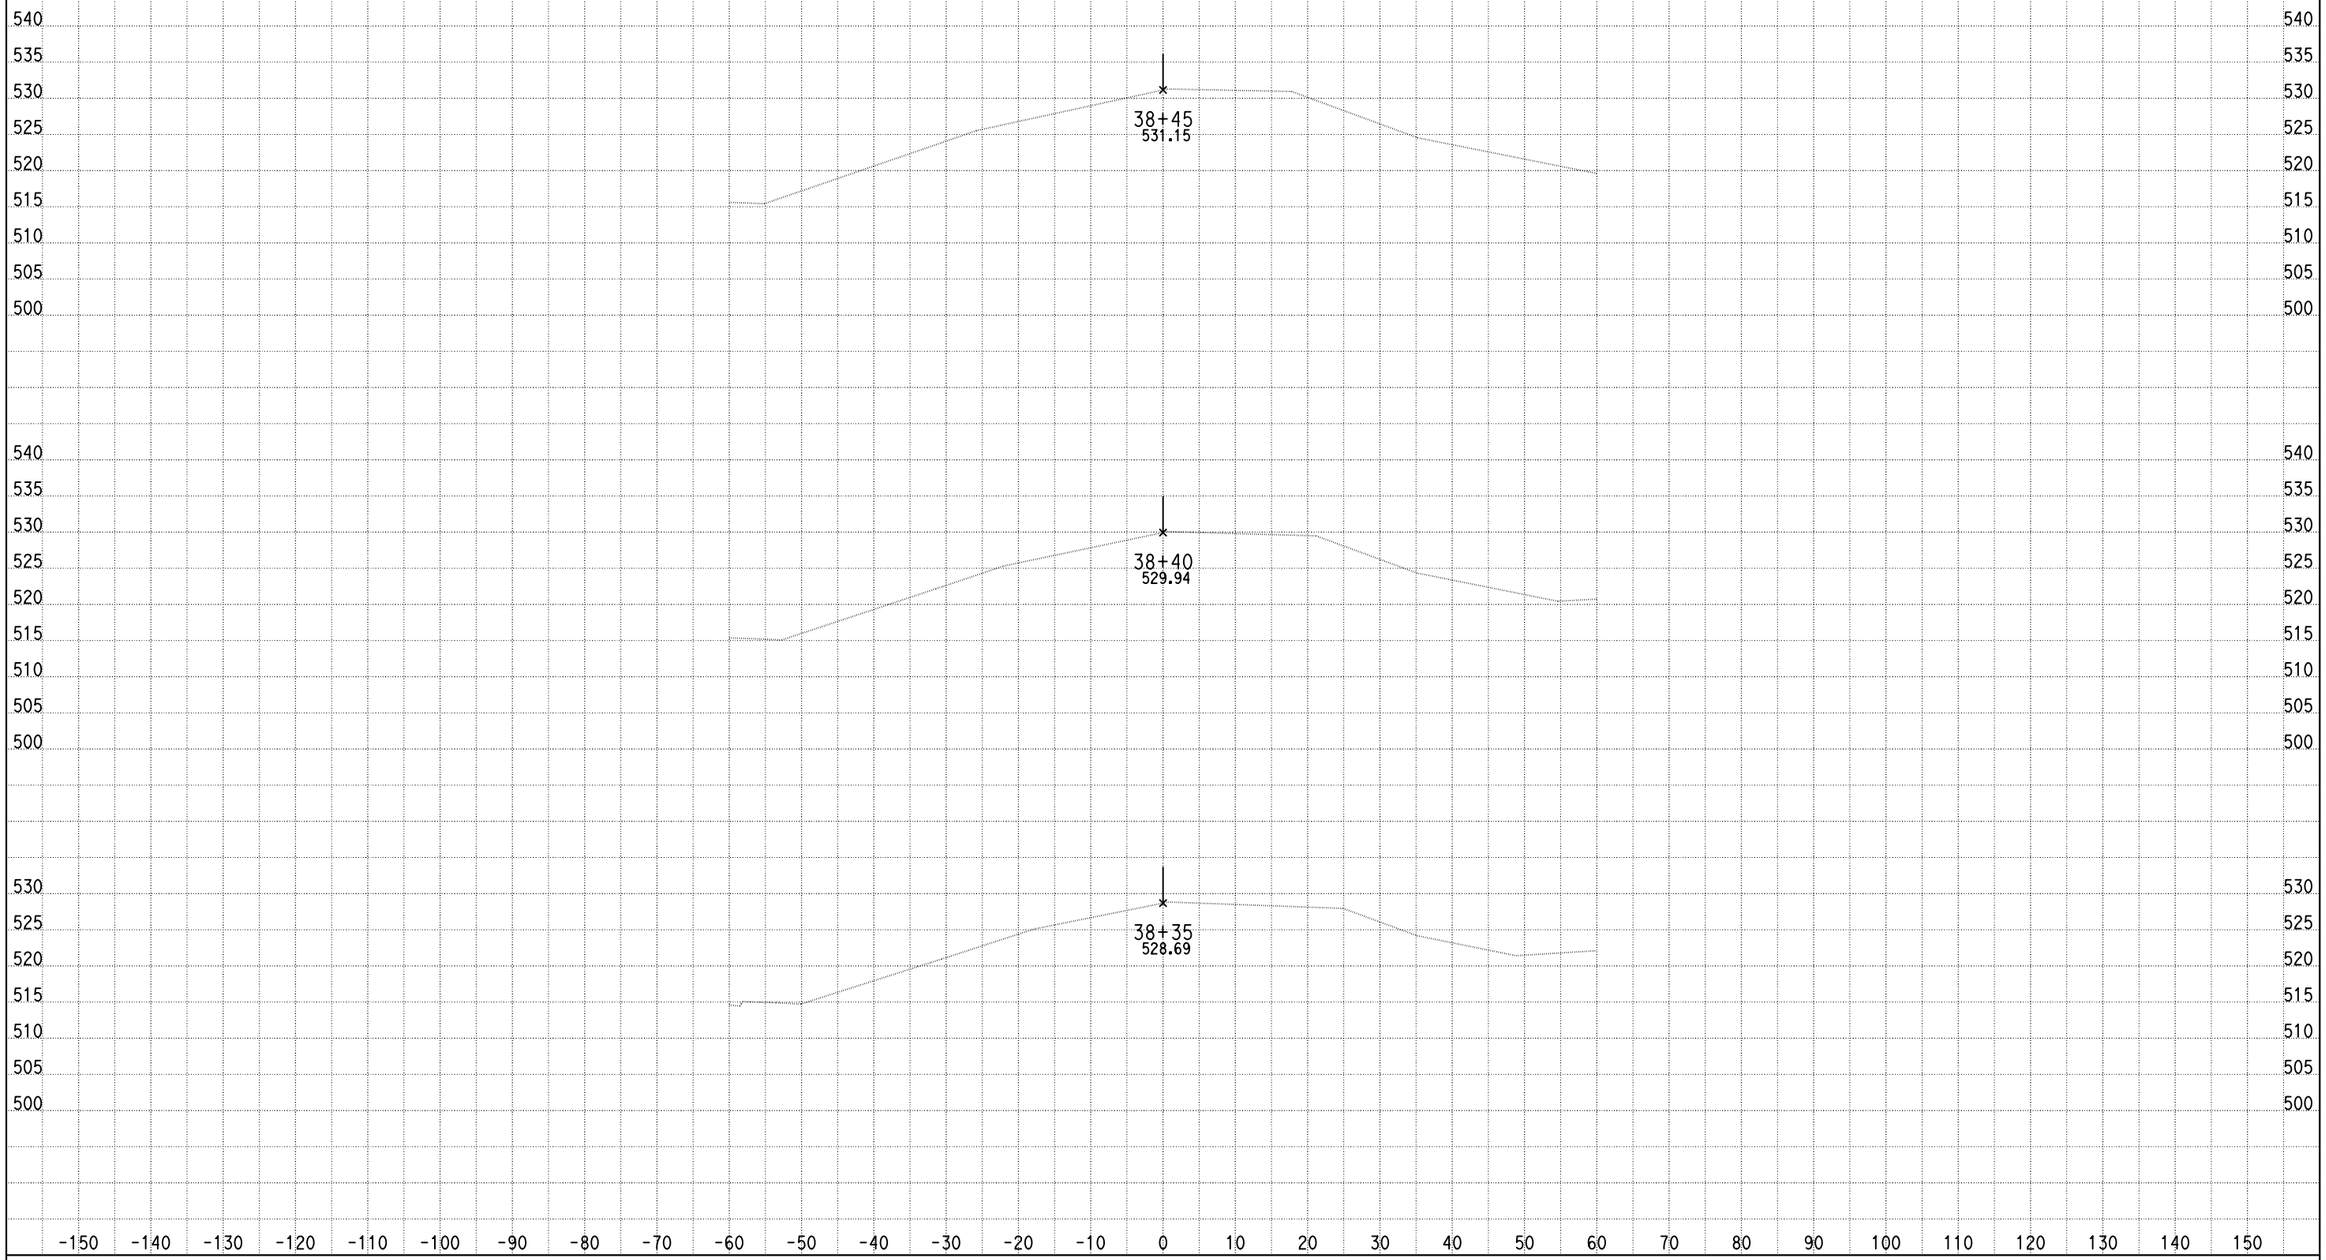

DATE: 9/10/2013

KC Project: 0818E File: D:\PROJECT\0818E\UPDATE-RAMP\hrd4-pro.ear

SCALE: 1" = 10' Horiz.
1" = 10' Vert.

All Dimensions are US Survey Feet

RAMPD4
CROSS SECTIONS

DESIGN STUDY ONLY

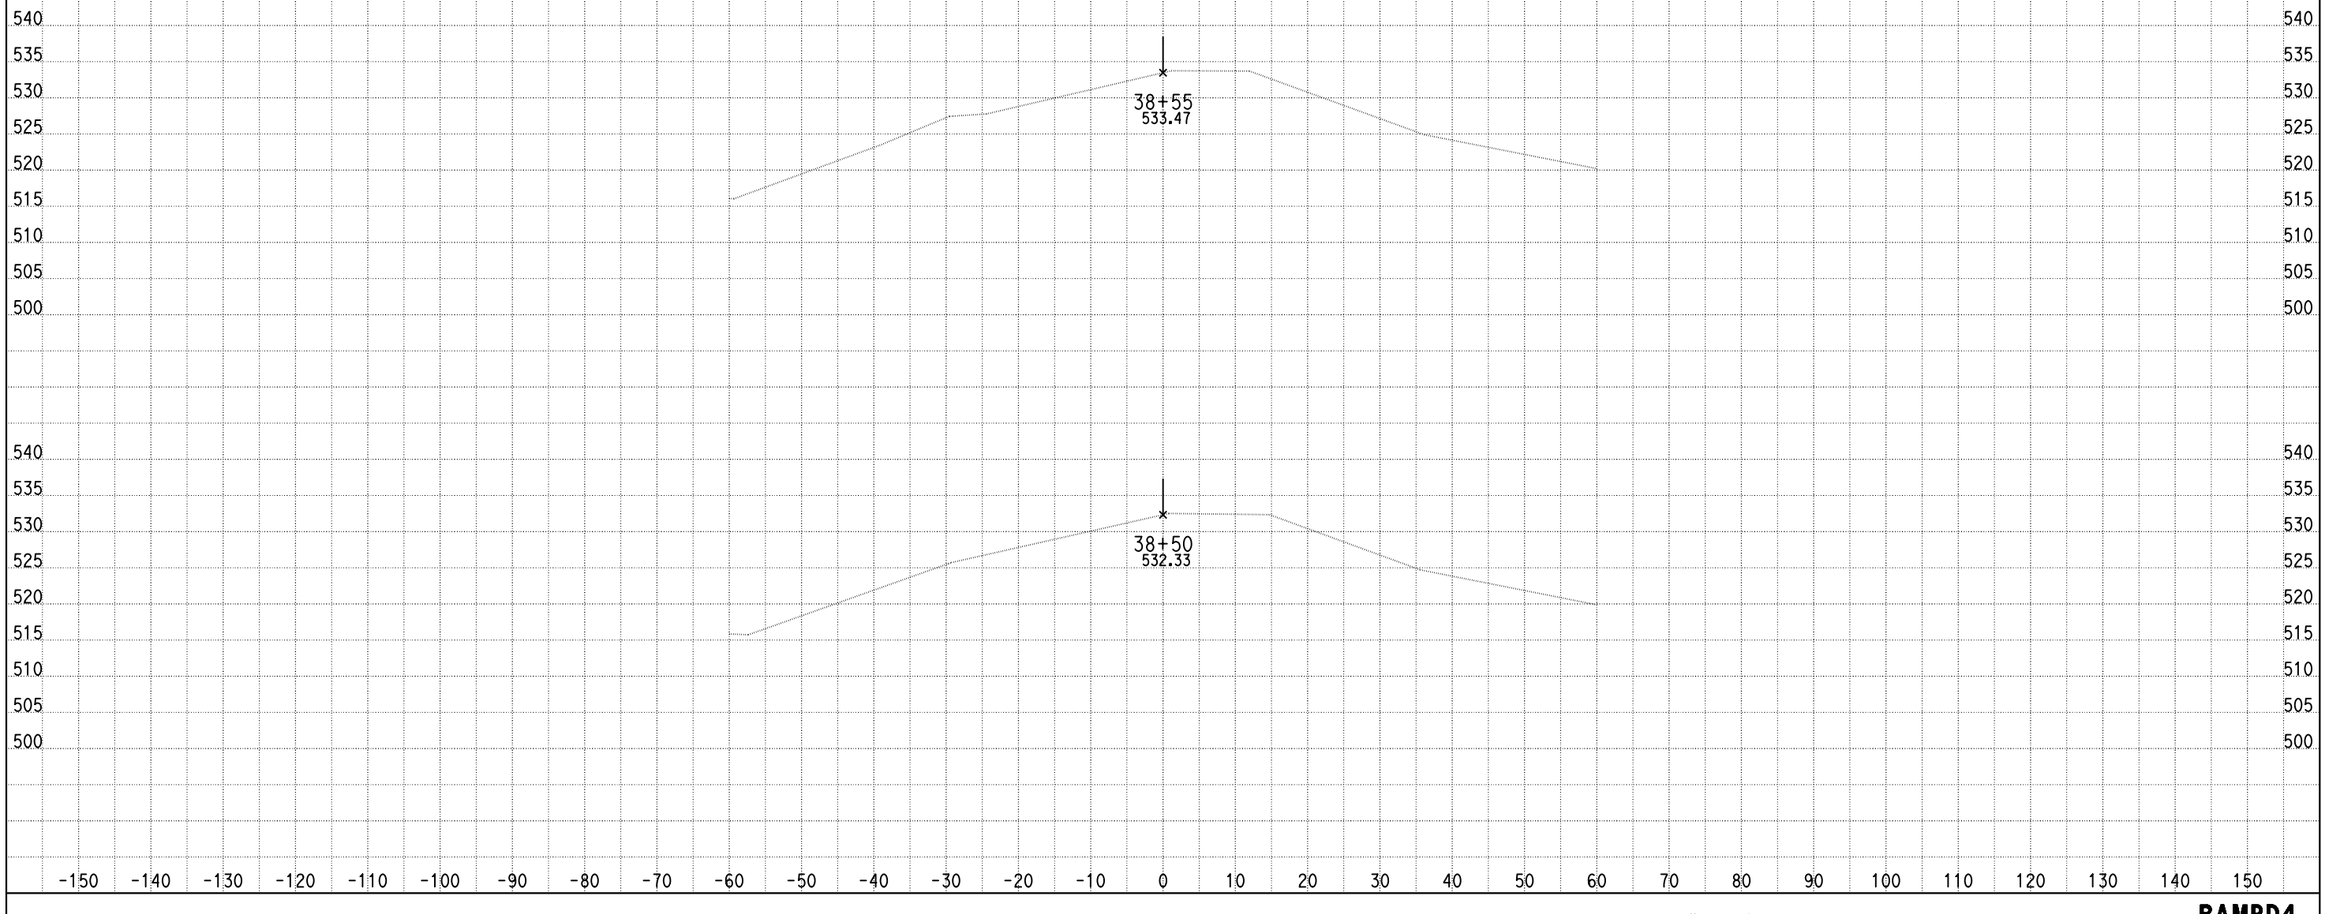

DATE: 9/10/2013

KC Project: 0818E File: D:\PROJECT\0818E\UPDATE-RAMP\hrd4-pro.ear

SCALE: 1" = 10' Horiz.
1" = 10' Vert.

All Dimensions are US Survey Feet

RAMPD4
CROSS SECTIONS

DESIGN STUDY ONLY

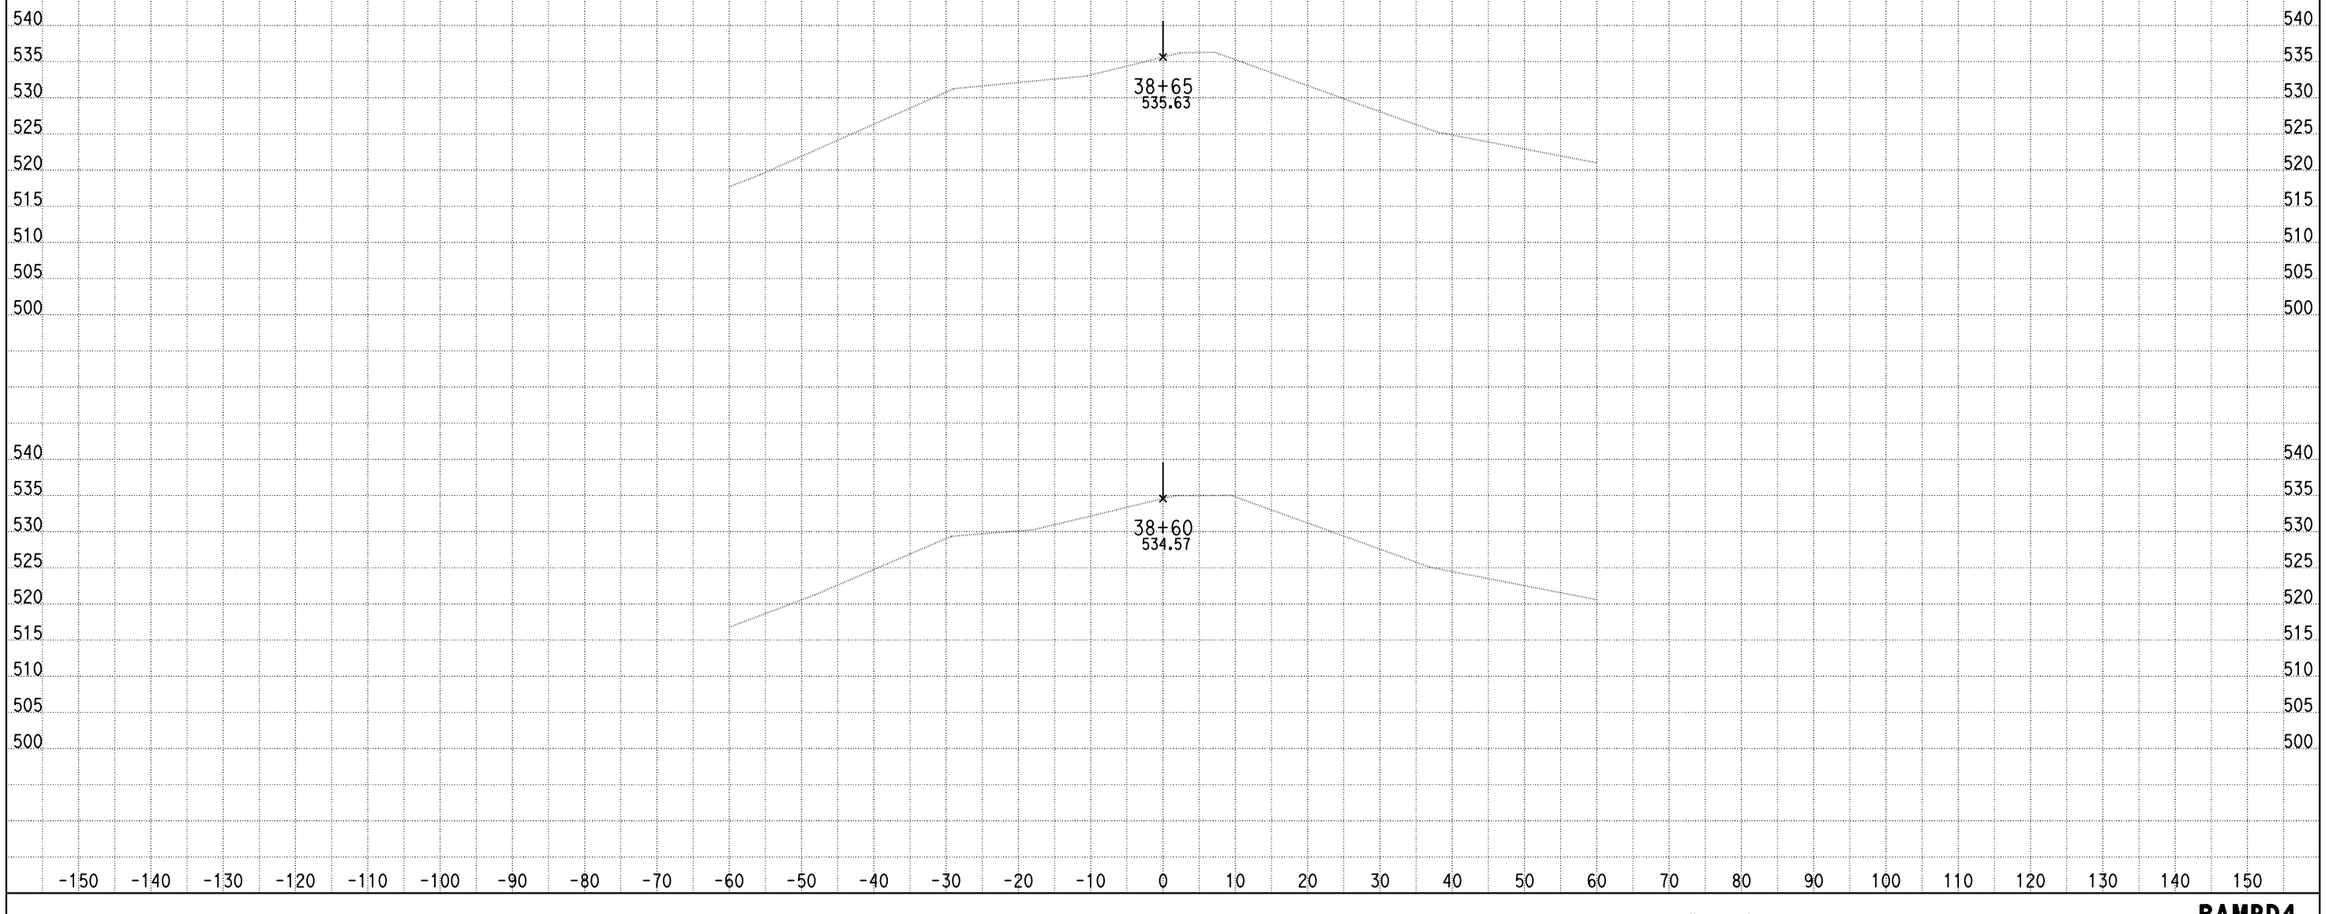

DATE: 9/10/2013

KC Project: 0818E File: D:\PROJECT\0818E\UPDATE-RAMP\hrd4-pro.ear

SCALE: 1" = 10' Horiz.
1" = 10' Vert.

All Dimensions are US Survey Feet

RAMPD4
CROSS SECTIONS

DESIGN STUDY ONLY

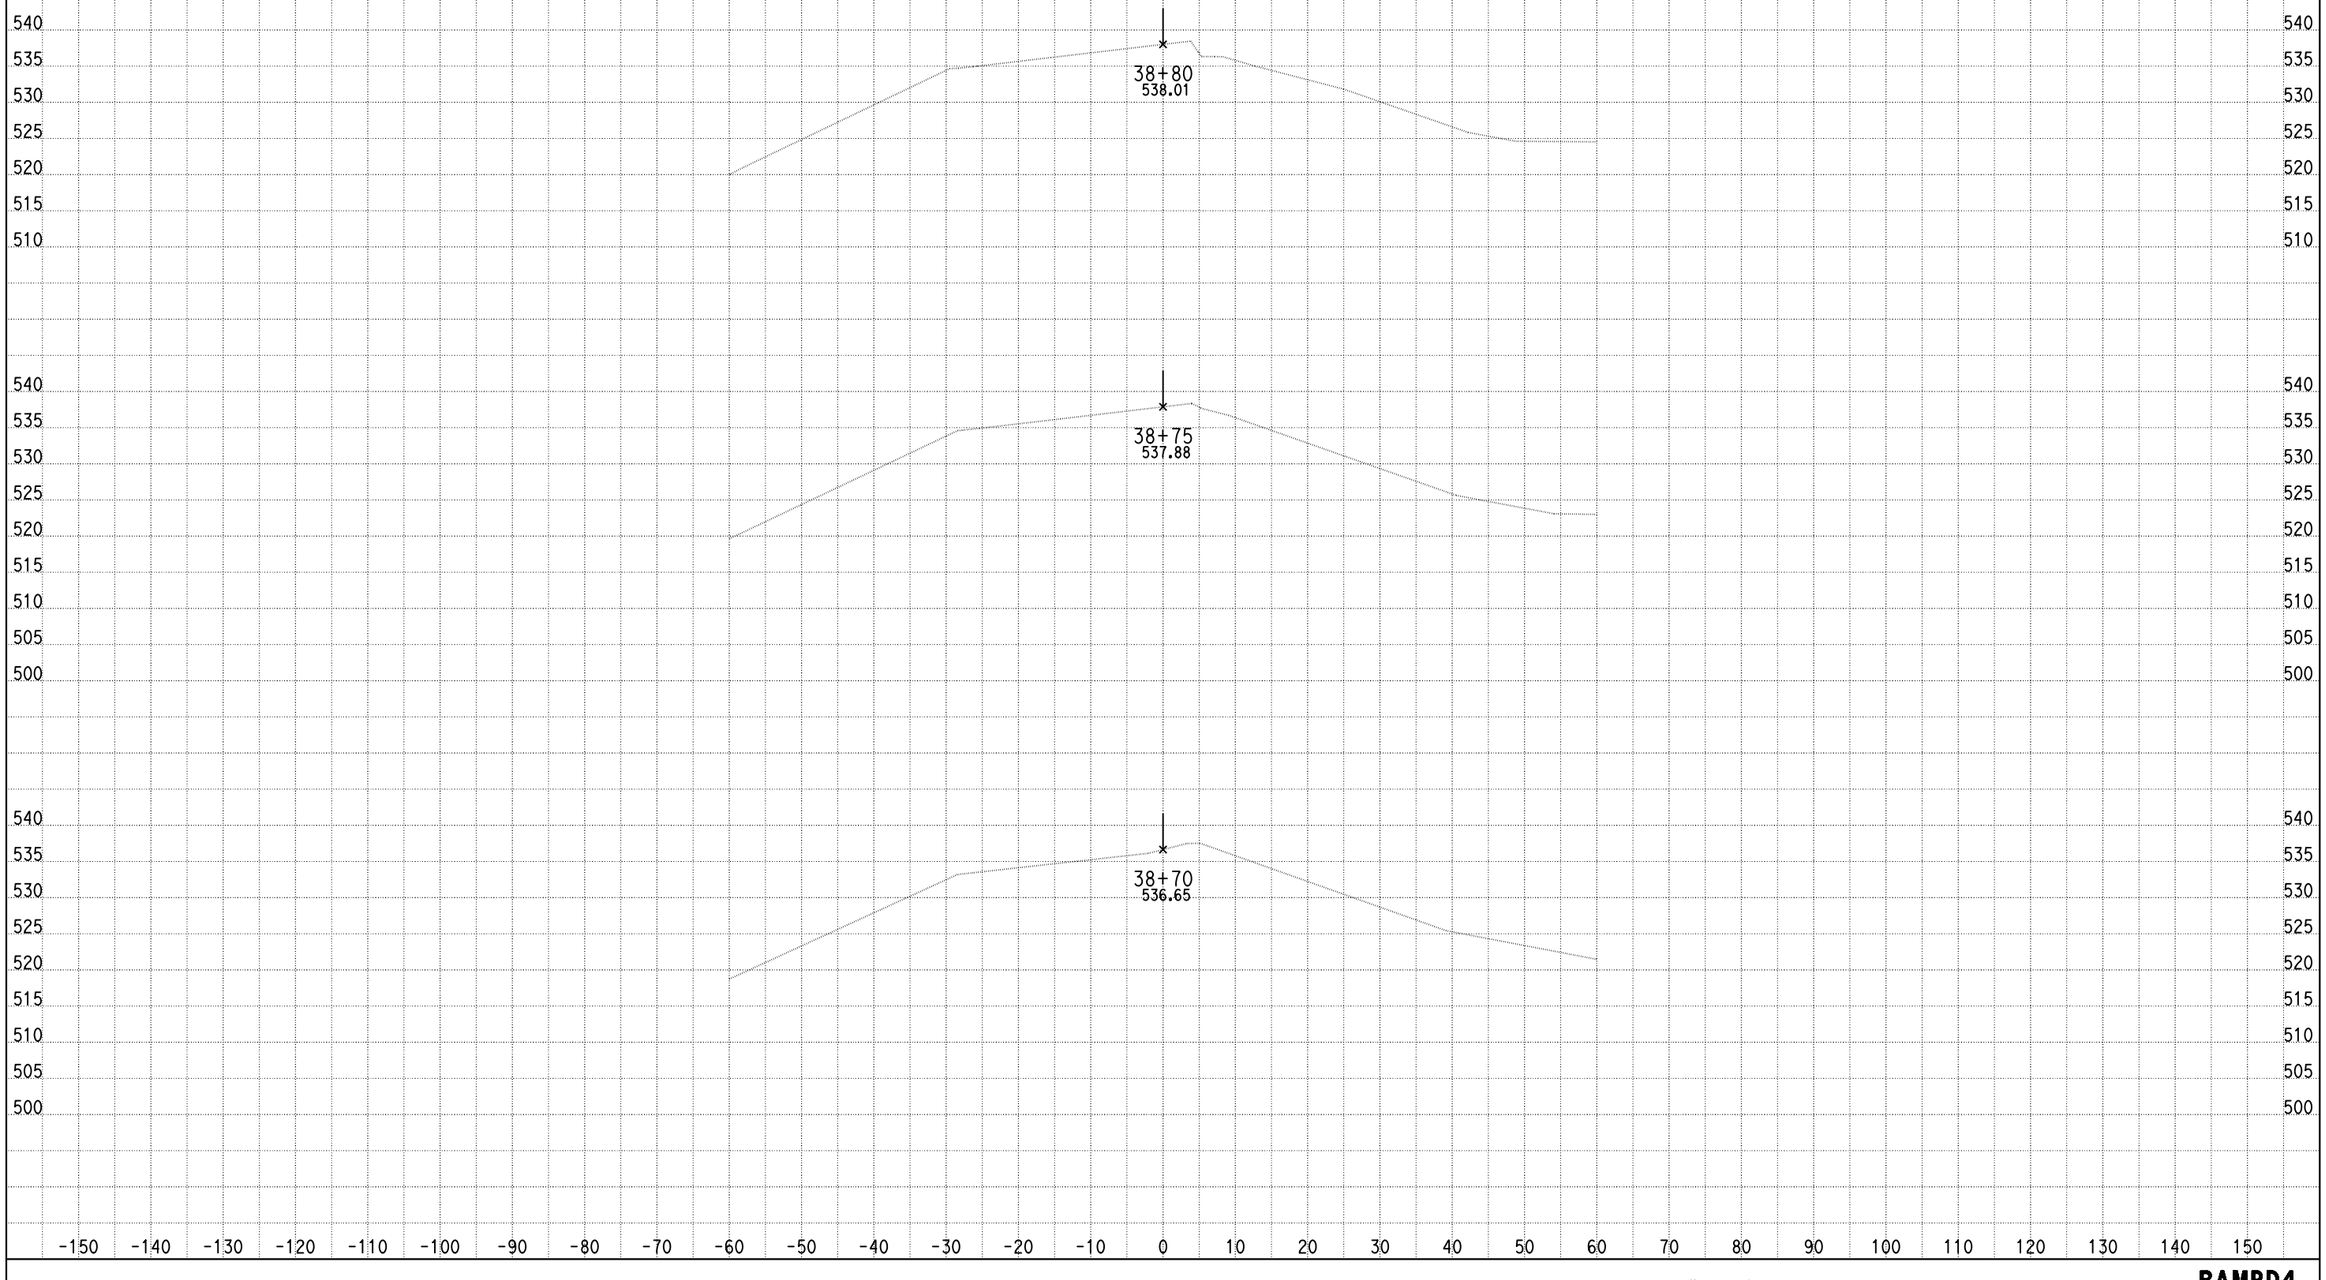

DATE: 9/10/2013

KC Project: 0818E File: D:\PROJECT\0818E\UPDATE-RAMP\hrd4-pro.ear

SCALE: 1" = 10' Horiz.
1" = 10' Vert.

All Dimensions are US Survey Feet

RAMPD4
CROSS SECTIONS

DESIGN STUDY ONLY

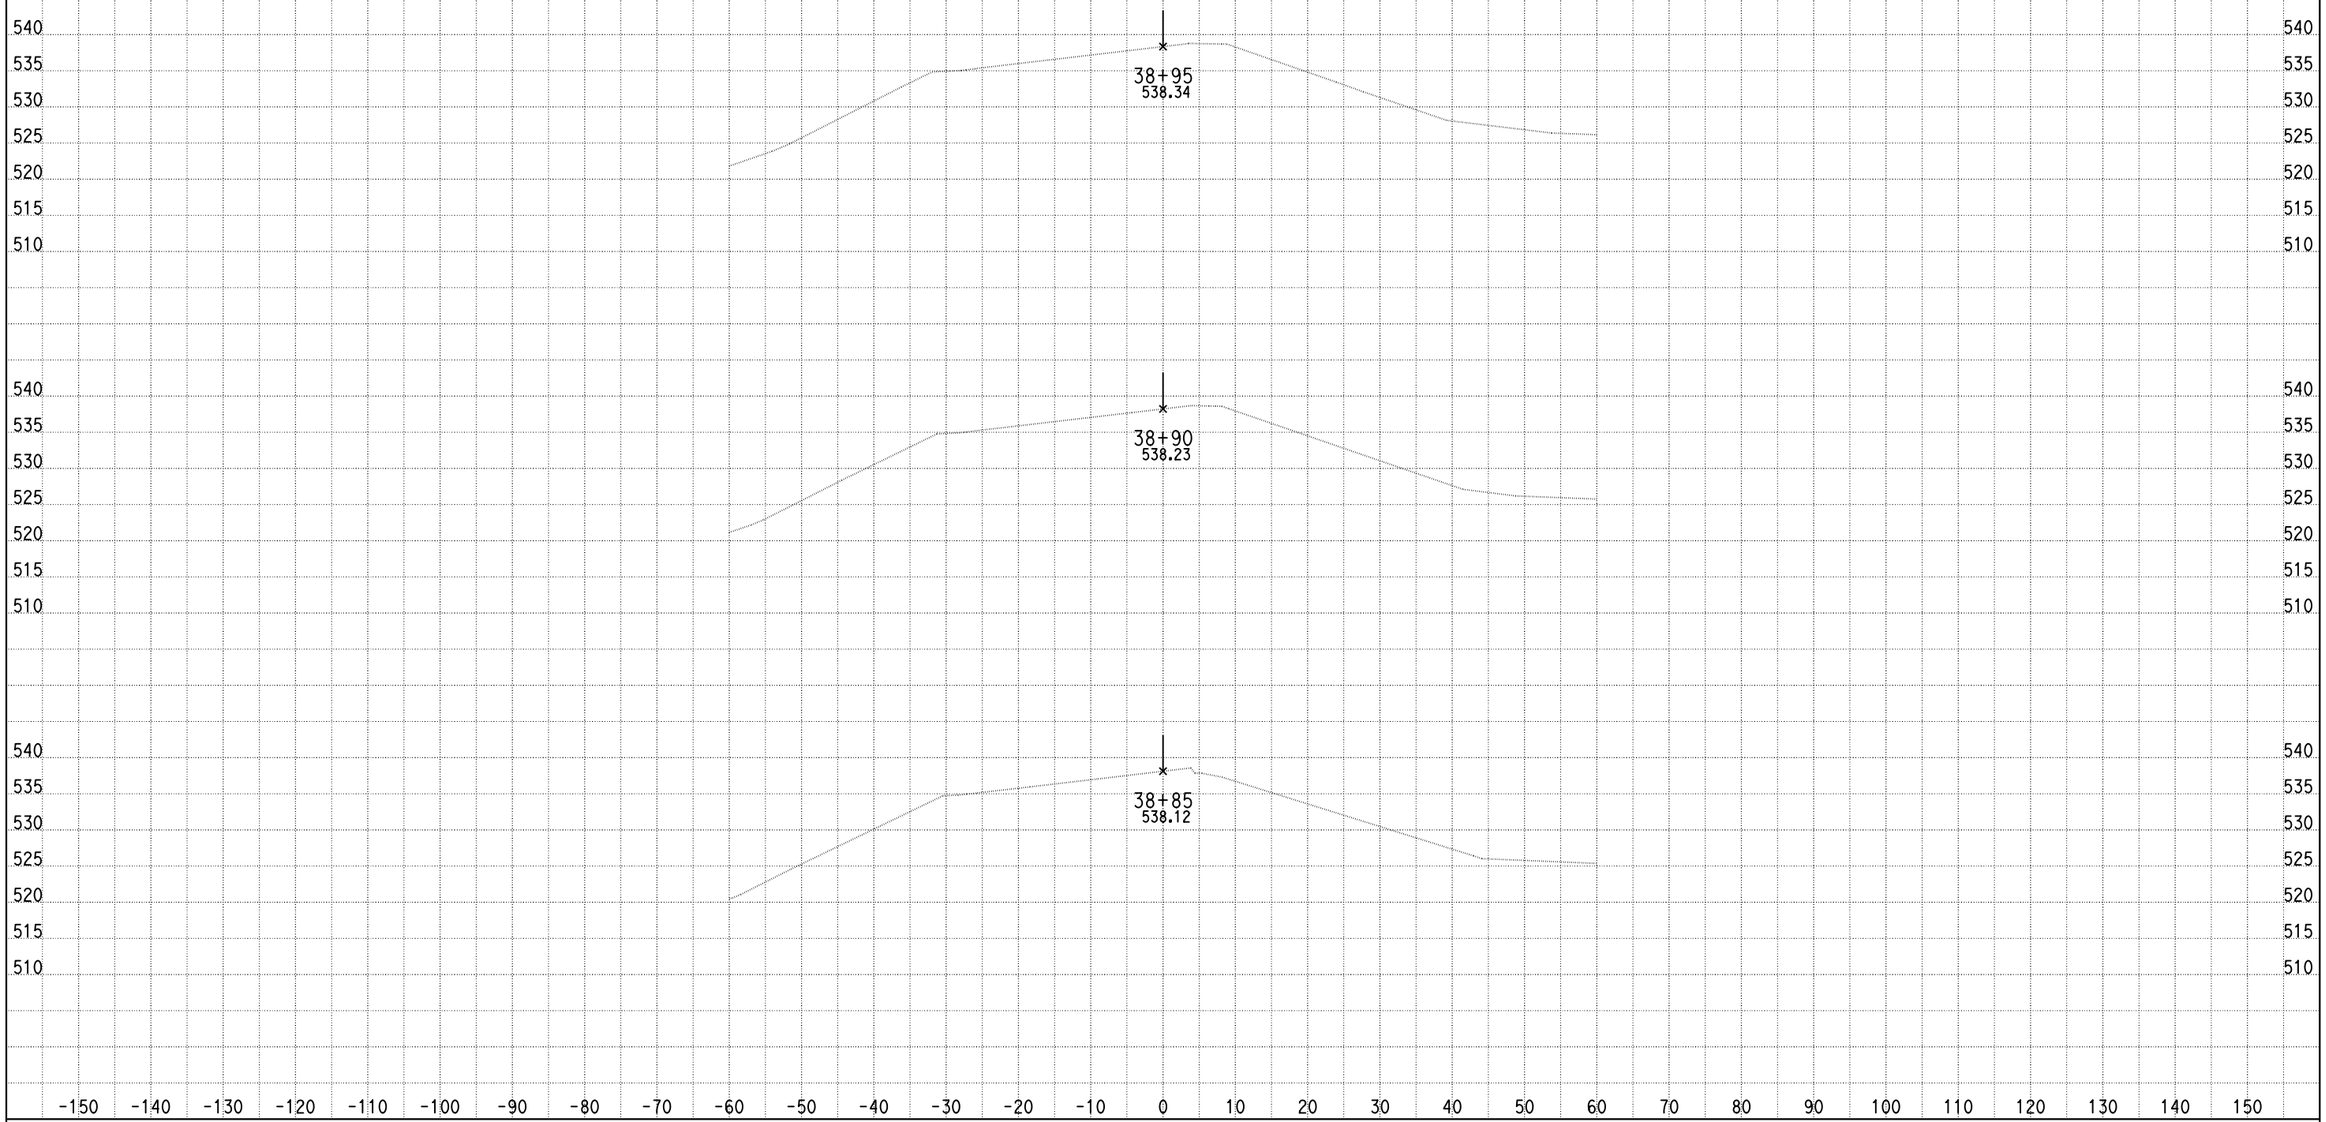

DATE: 9/10/2013

KC Project: 0818E File: D:\PROJECT\0818E\UPDATE-RAMP\hrd4-pro.ear

SCALE: 1" = 10' Horiz.
1" = 10' Vert.

All Dimensions are US Survey Feet

RAMPD4
CROSS SECTIONS

DESIGN STUDY ONLY

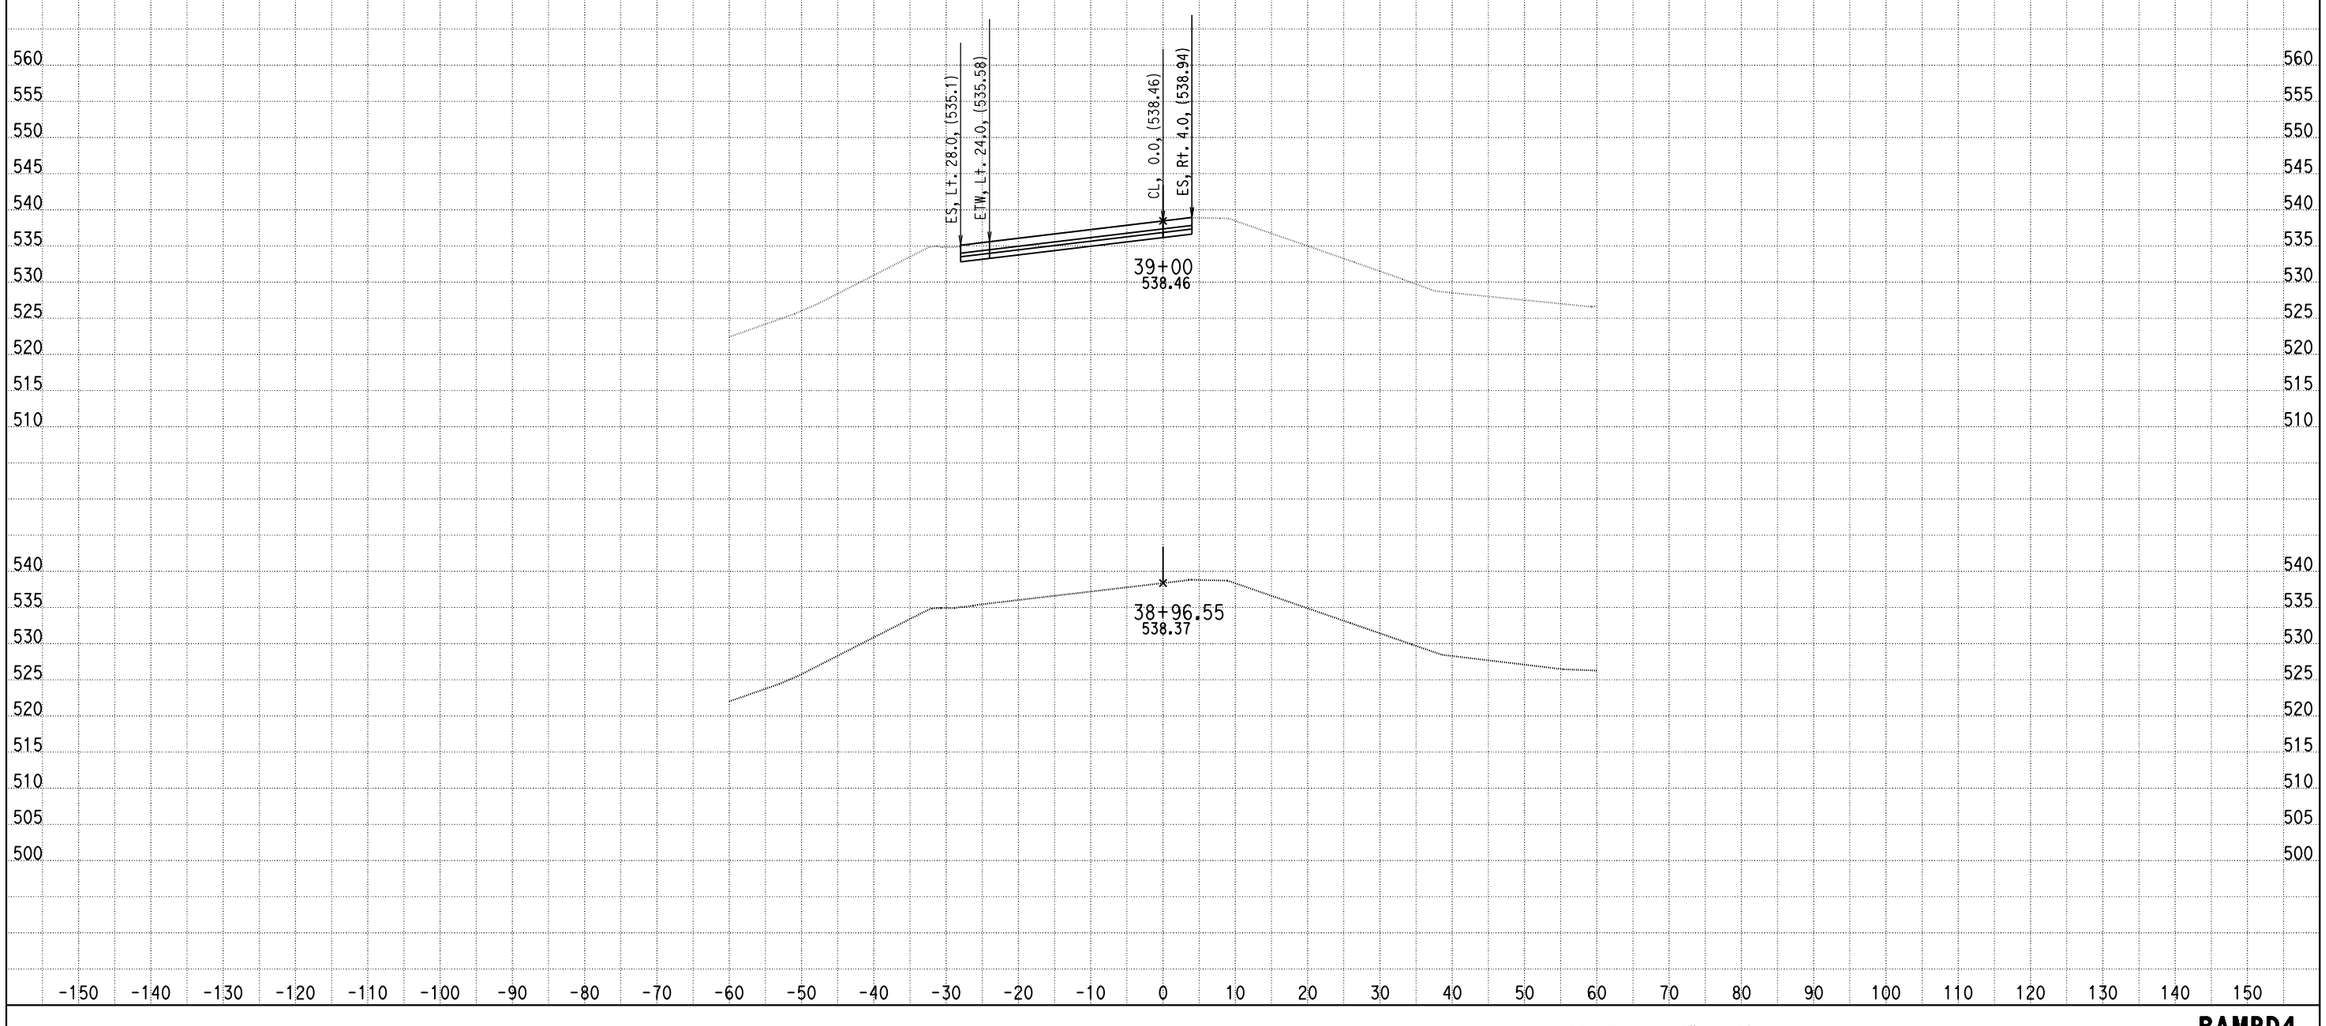

DATE: 9/10/2013

KC Project: 0818E File: D:\PROJECT\0818E\UPDATE-RAMP\hrd4-pro.ear

SCALE: 1" = 10' Horiz.
1" = 10' Vert.

All Dimensions are US Survey Feet

RAMPD4
CROSS SECTIONS

DESIGN STUDY ONLY

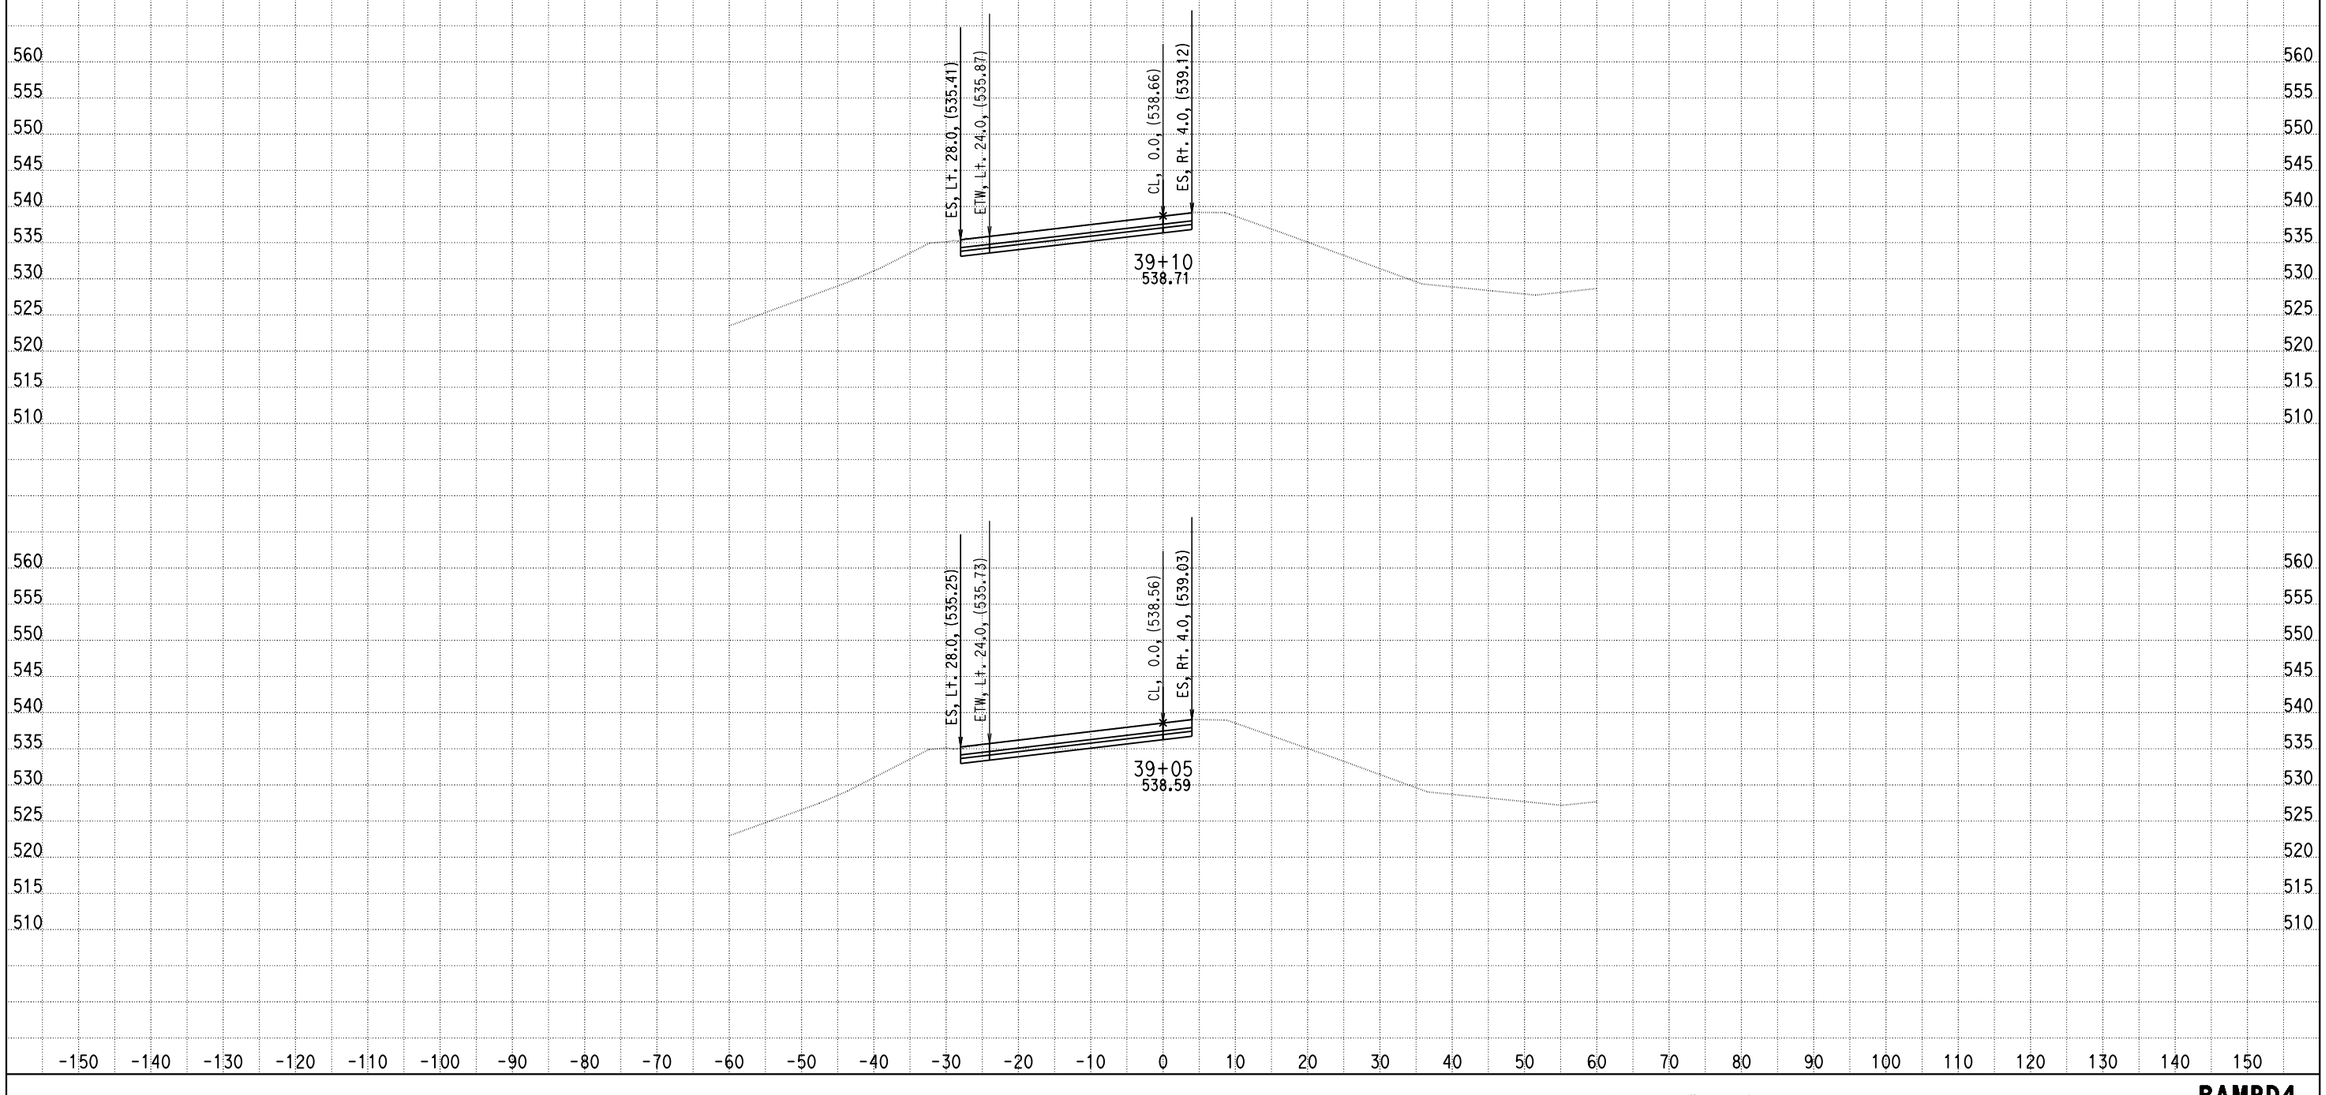

DATE: 9/10/2013

KC Project: 0818E File: D:\PROJECT\0818E\UPDATE-RAMP\hrd4-pro.ear

SCALE: 1" = 10' Horiz.
1" = 10' Vert.

All Dimensions are US Survey Feet

RAMPD4
CROSS SECTIONS

DESIGN STUDY ONLY

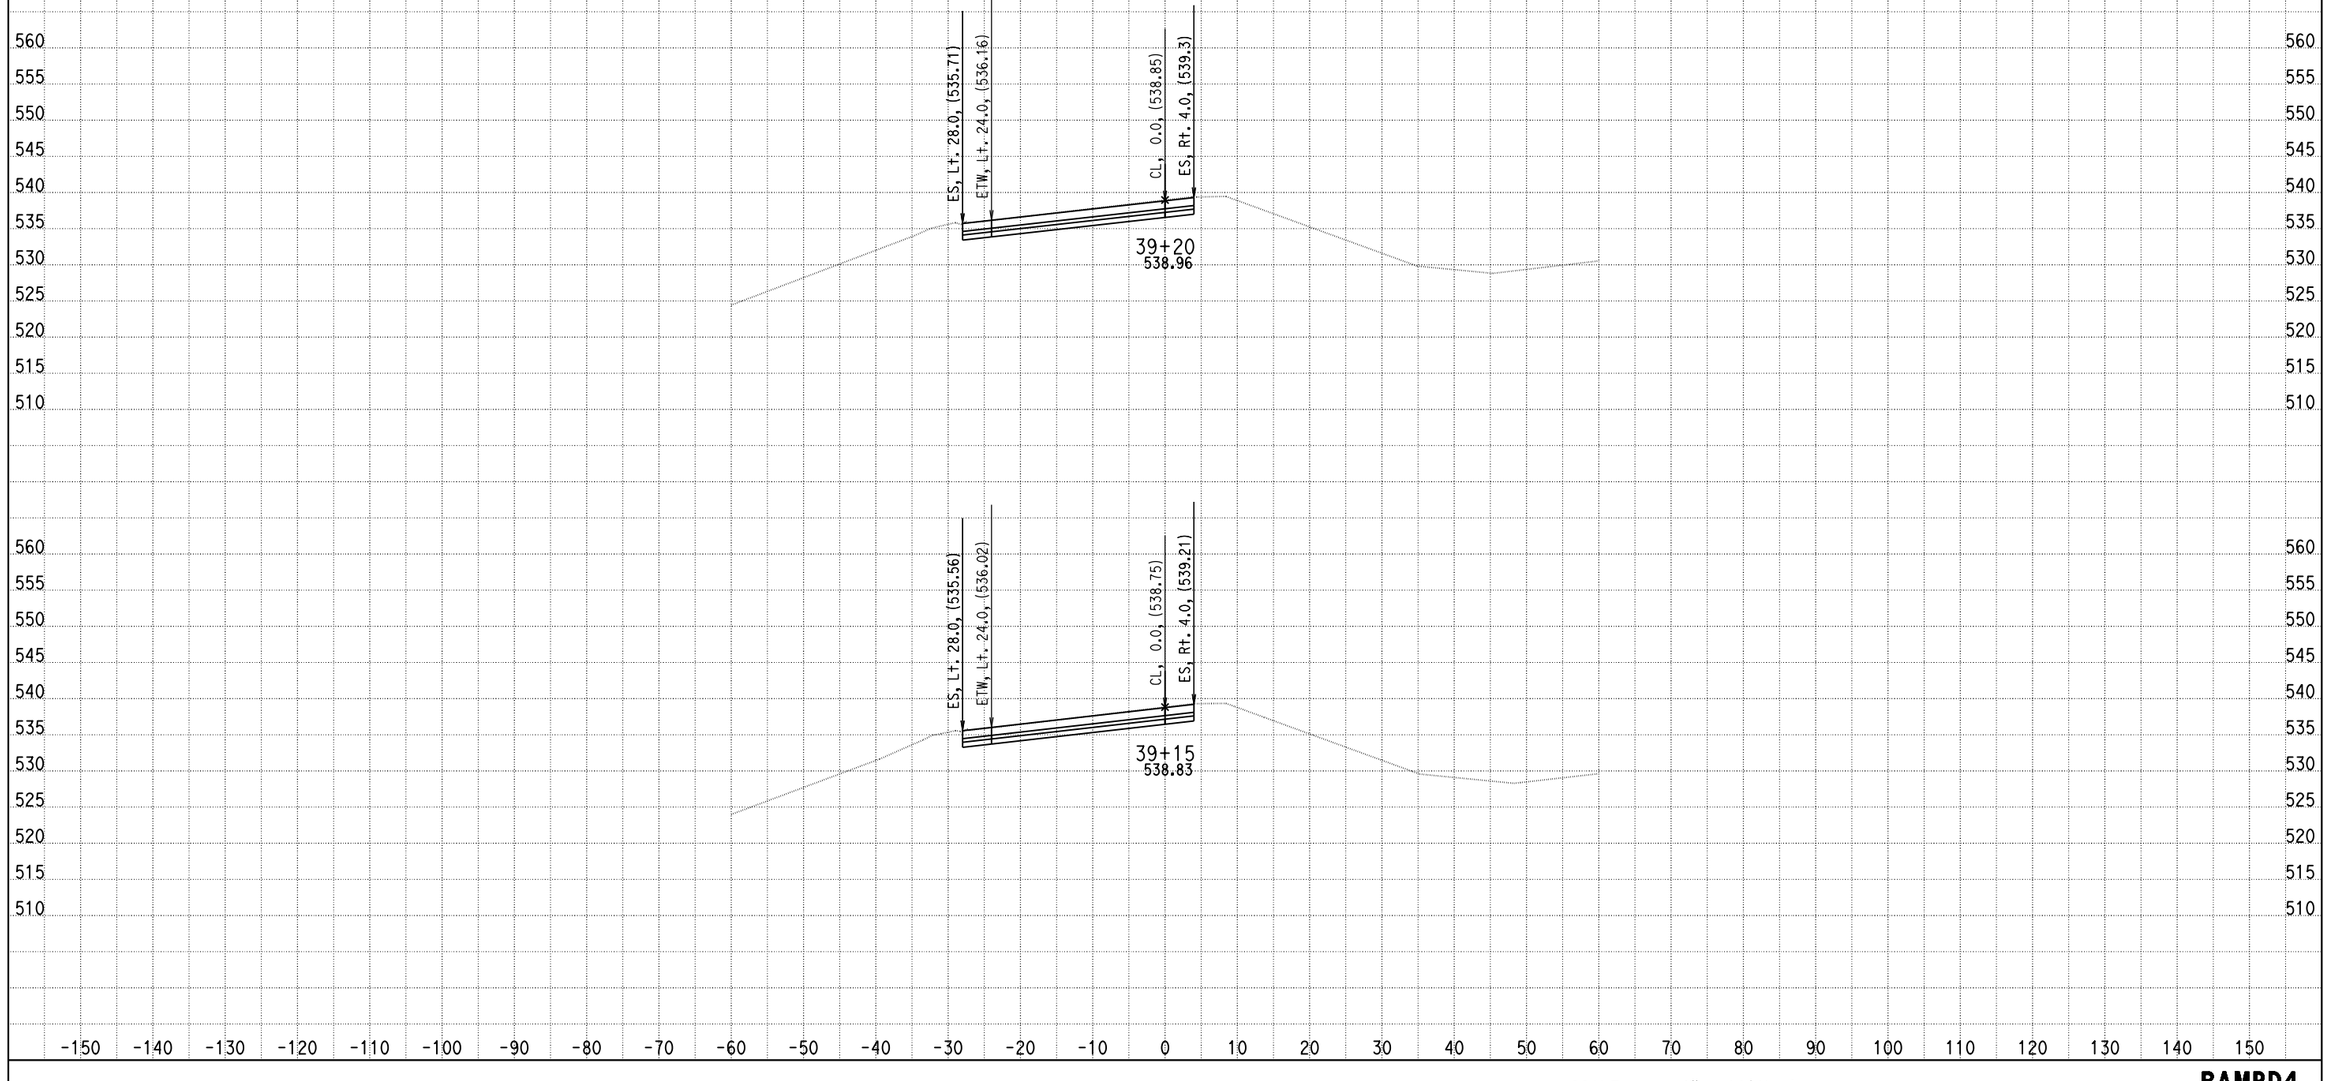

DATE: 9/10/2013

KC Project: 0818E File: D:\PROJECT\0818E\UPDATE-RAMP\hrd4-pro.ear

SCALE: 1" = 10' Horiz.
1" = 10' Vert.

All Dimensions are US Survey Feet

RAMPD4
CROSS SECTIONS

DESIGN STUDY ONLY

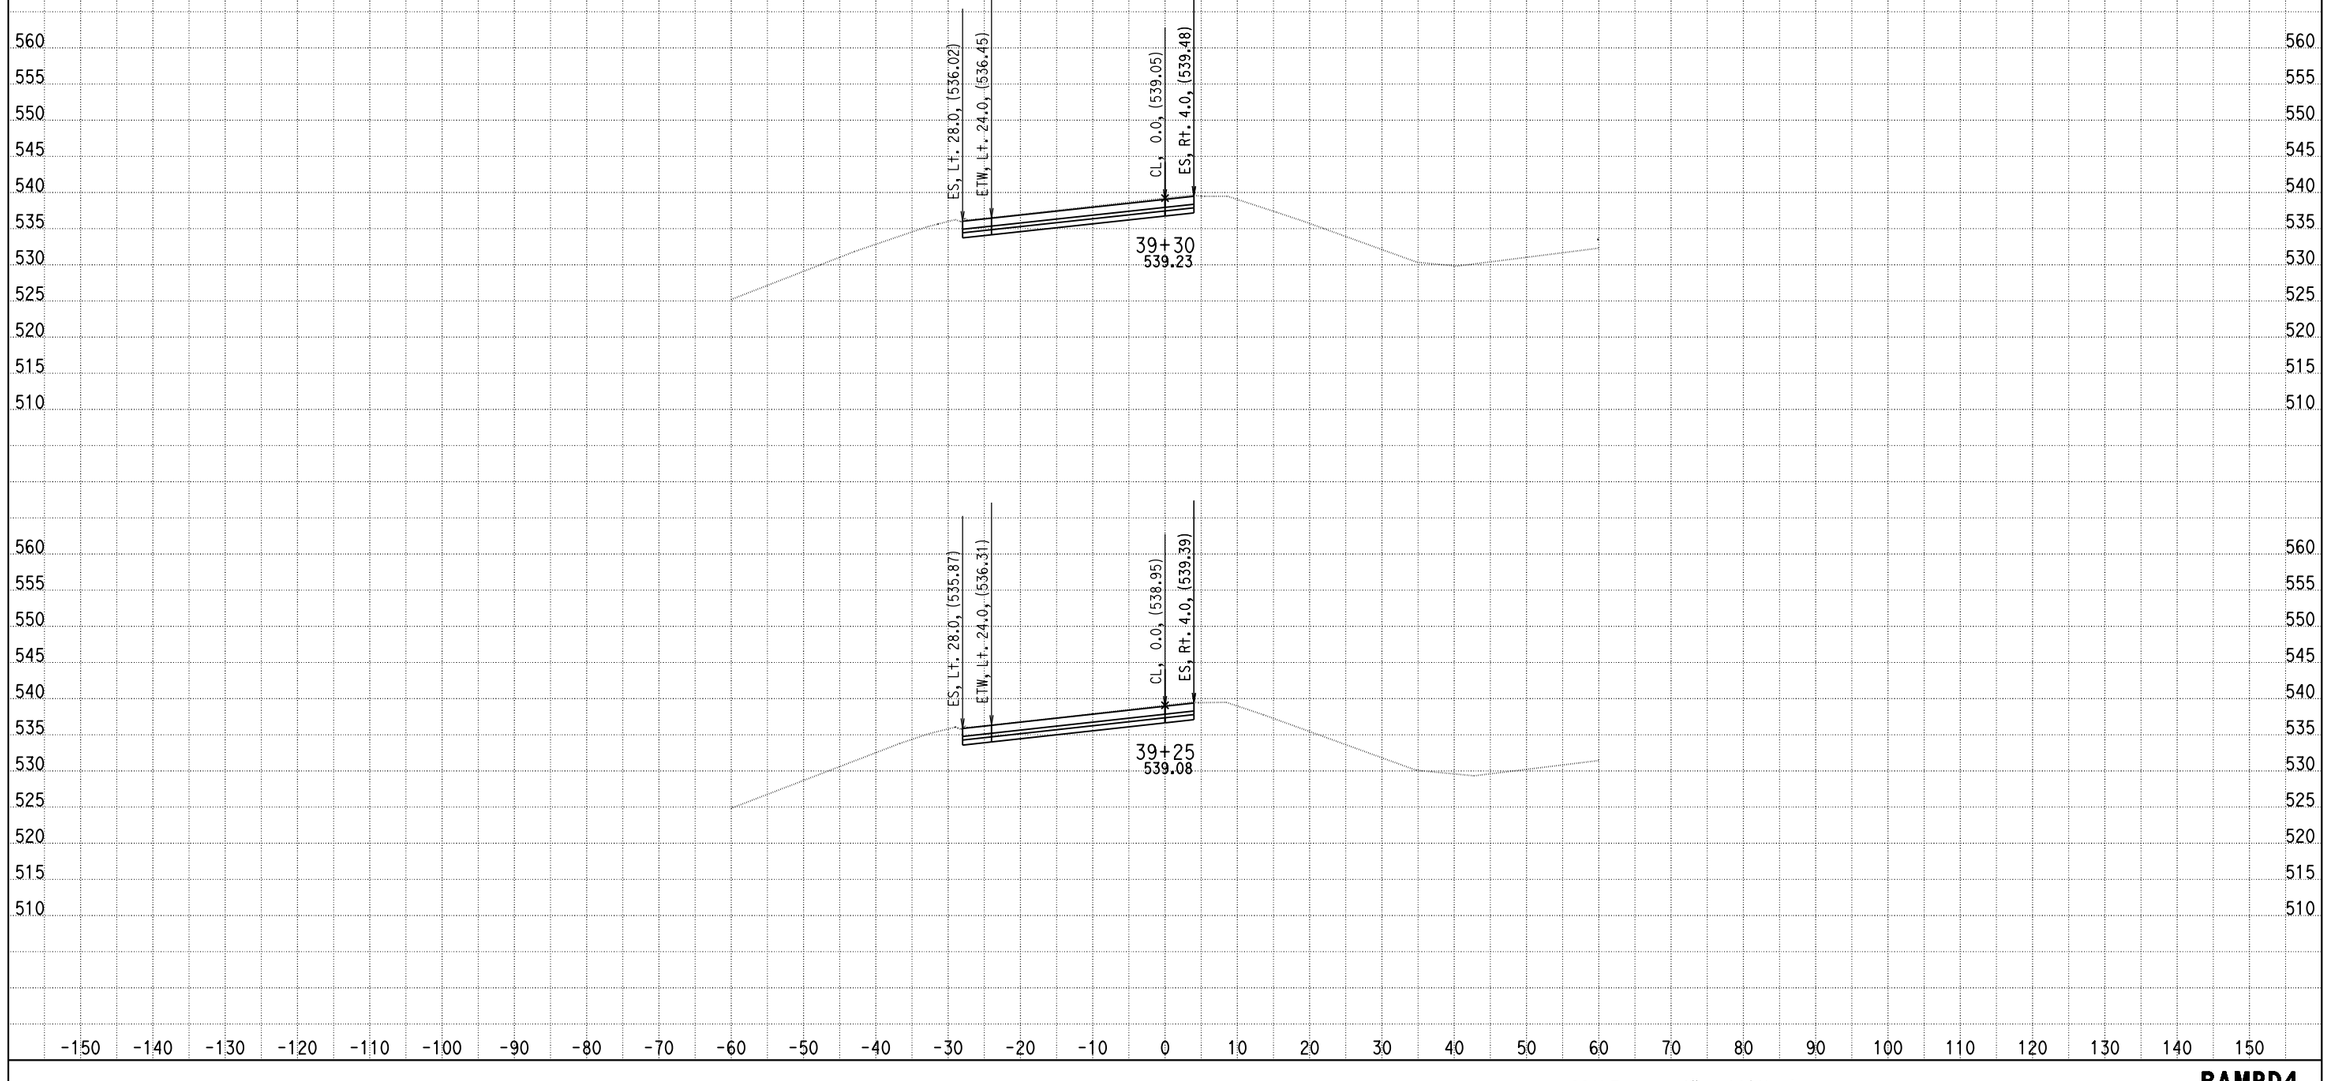

DATE: 9/10/2013

KC Project: 0818E File: D:\PROJECT\0818E\UPDATE-RAMP\hrd4-pro.ear

SCALE: 1" = 10' Horiz.
1" = 10' Vert.

All Dimensions are US Survey Feet

RAMPD4
CROSS SECTIONS

DESIGN STUDY ONLY

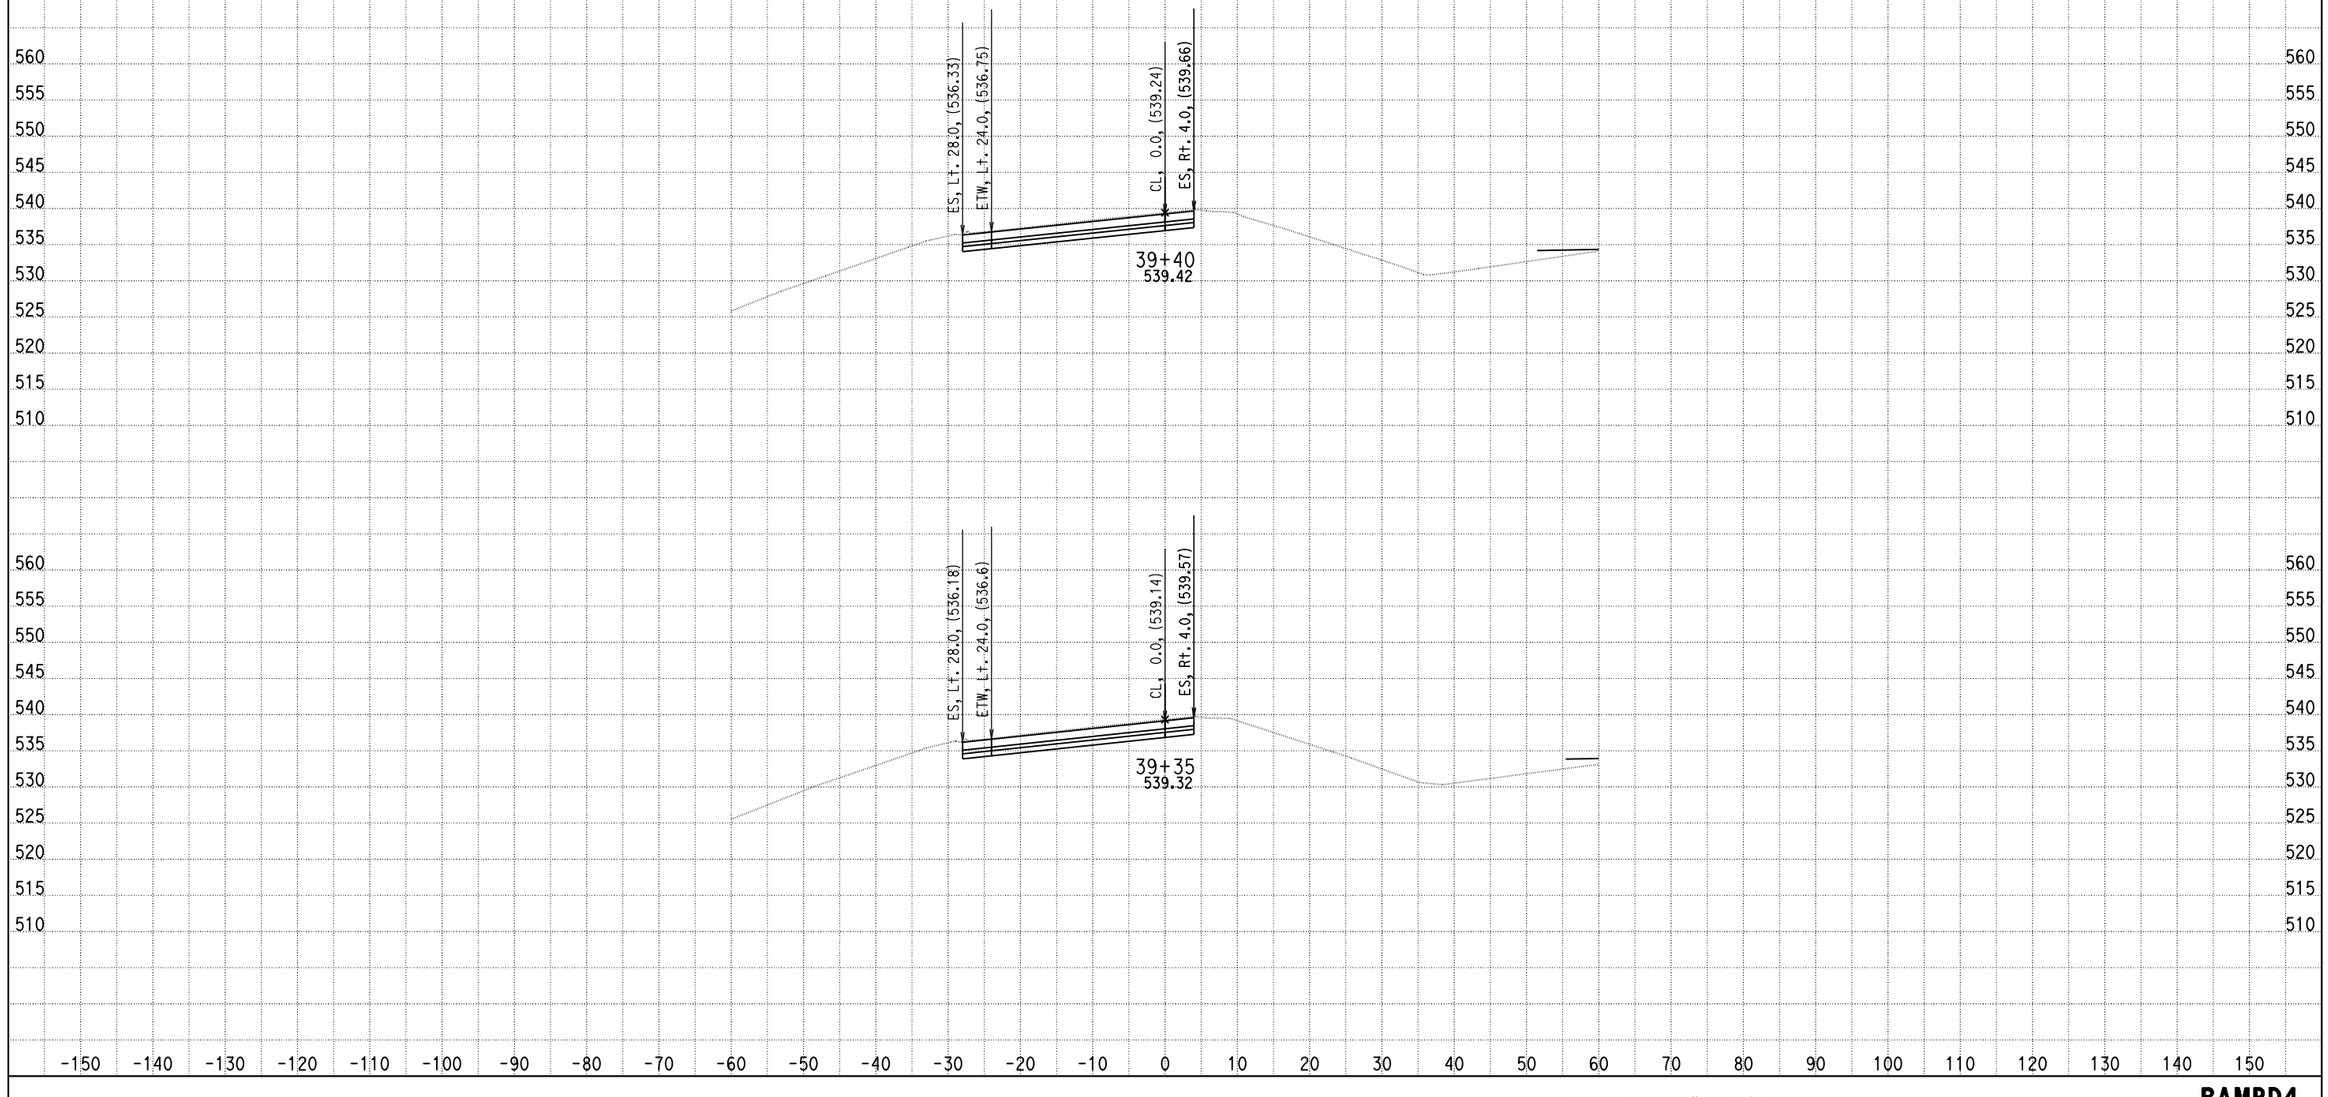

DATE: 9/10/2013

KC Project: 0818E File: D:\PROJECT\0818E\UPDATE-RAMP\hrd4-pro.ear

SCALE: 1" = 10' Horiz.
1" = 10' Vert.

All Dimensions are US Survey Feet

RAMPD4
CROSS SECTIONS

DESIGN STUDY ONLY

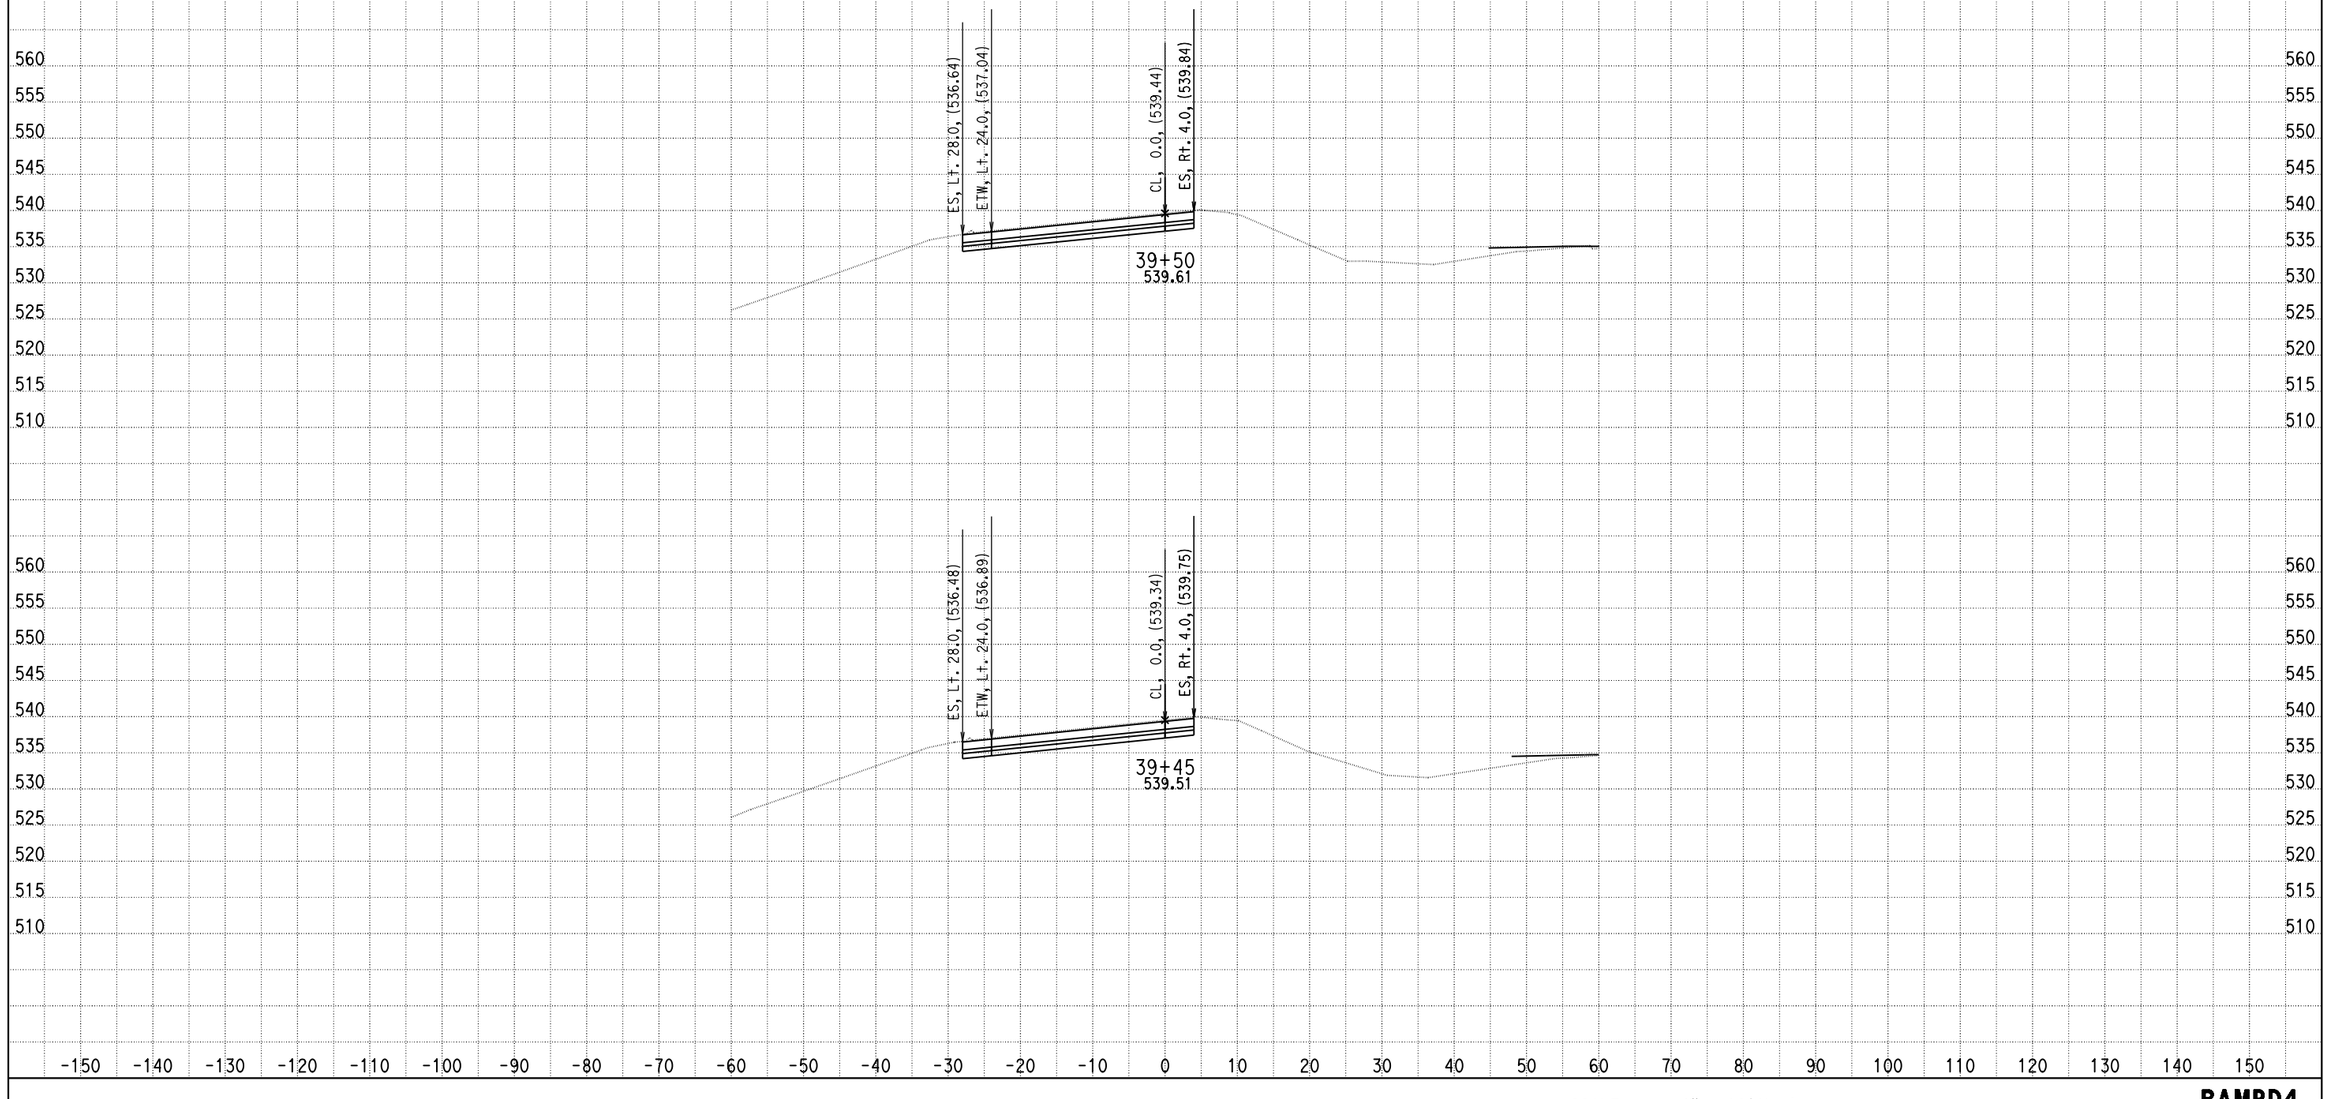

DATE: 9/10/2013

KC Project: 0818E File: D:\PROJECT\0818E\UPDATE-RAMP\hrd4-pro.ear

SCALE: 1" = 10' Horiz.
1" = 10' Vert.

All Dimensions are US Survey Feet

RAMPD4
CROSS SECTIONS

DESIGN STUDY ONLY

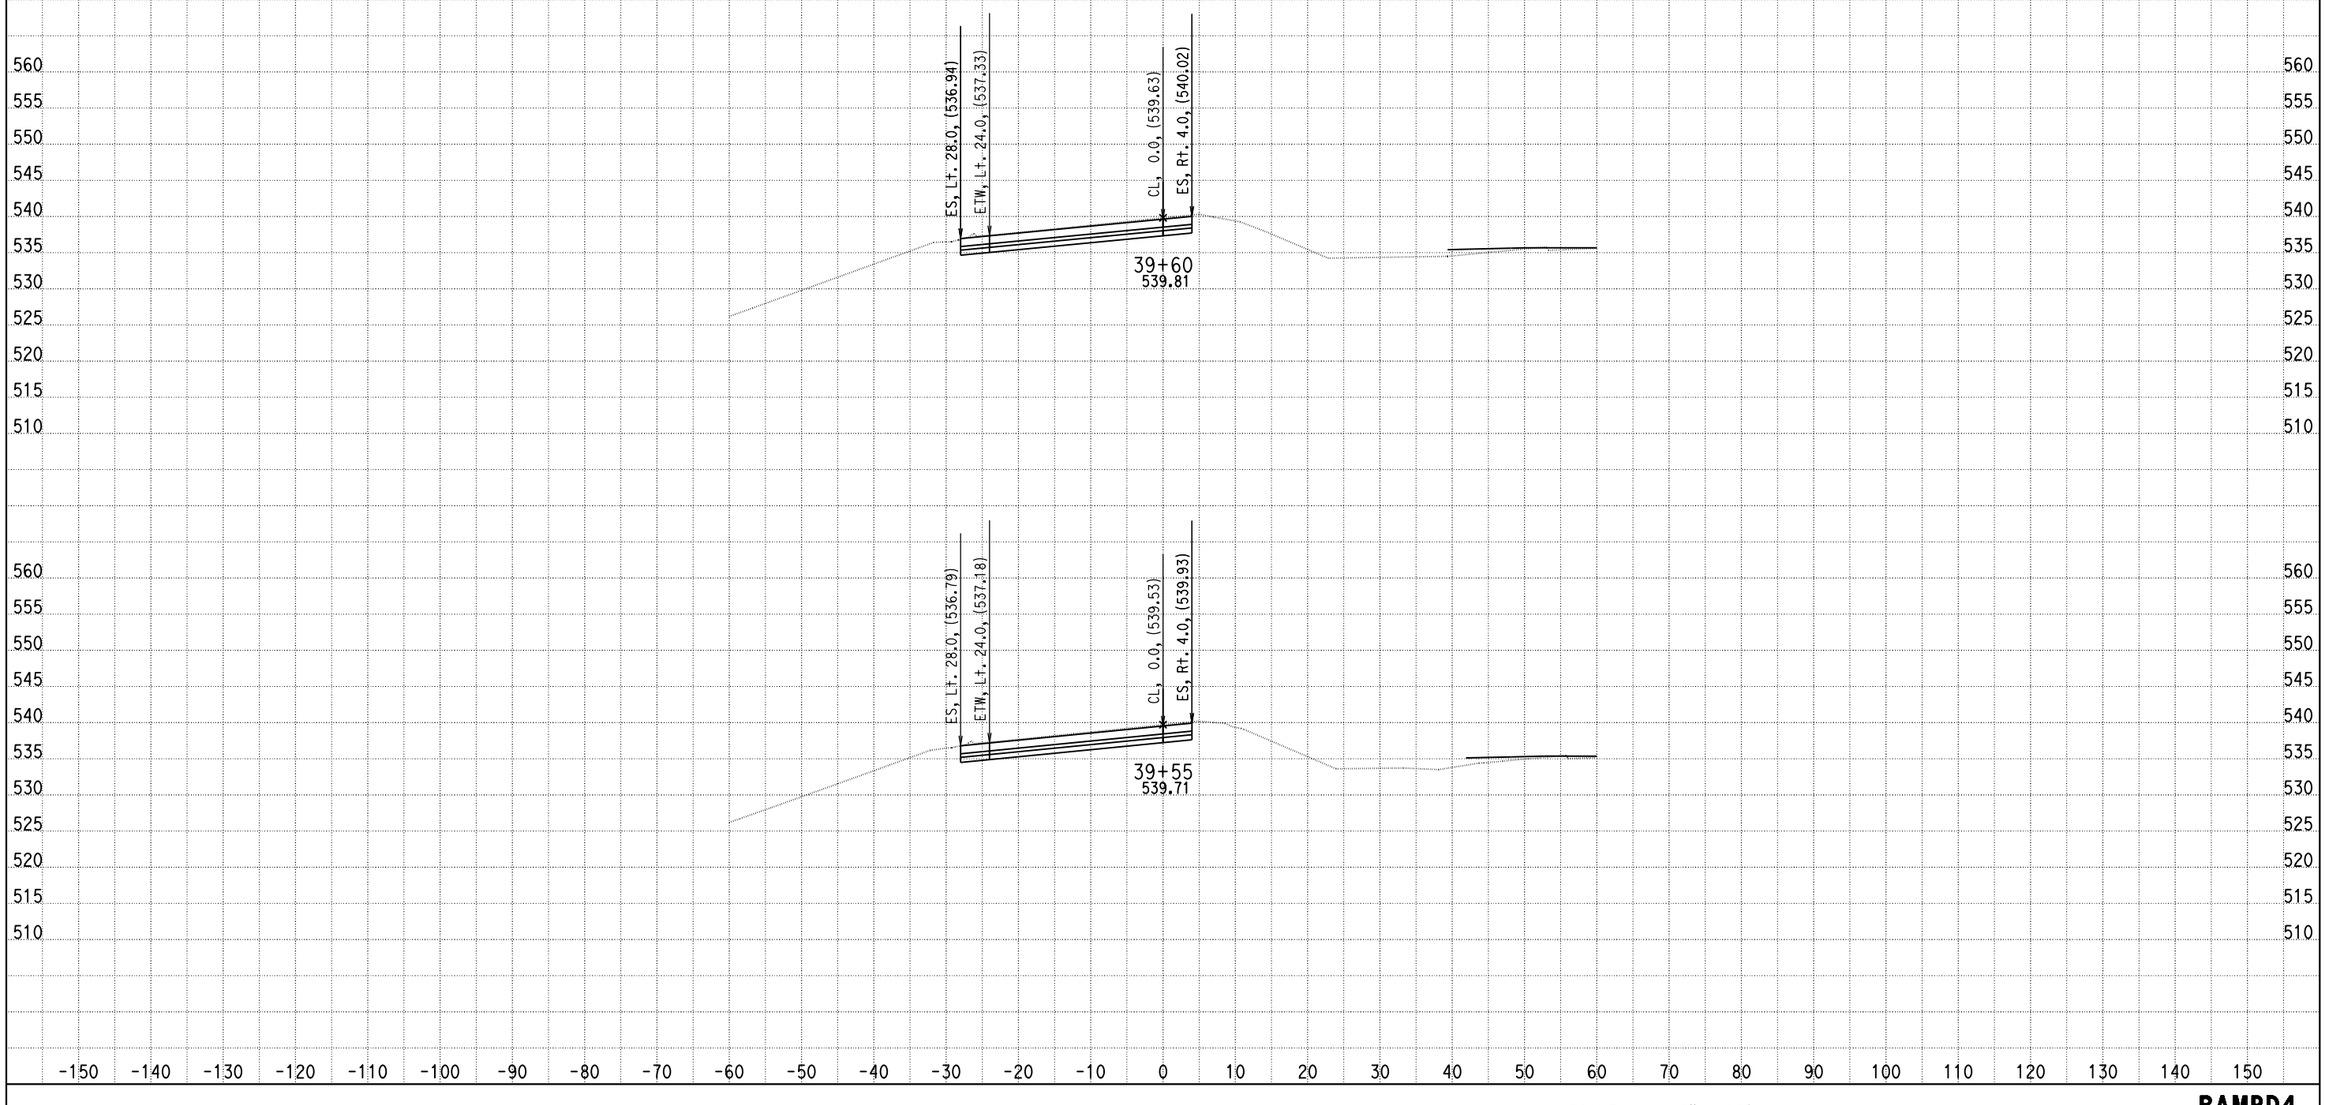

DATE: 9/10/2013

KC Project: 0818E File: D:\PROJECT\0818E\UPDATE-RAMP\hrd4-pro.ear

SCALE: 1" = 10' Horiz.
1" = 10' Vert.

All Dimensions are US Survey Feet

RAMPD4
CROSS SECTIONS

DESIGN STUDY ONLY

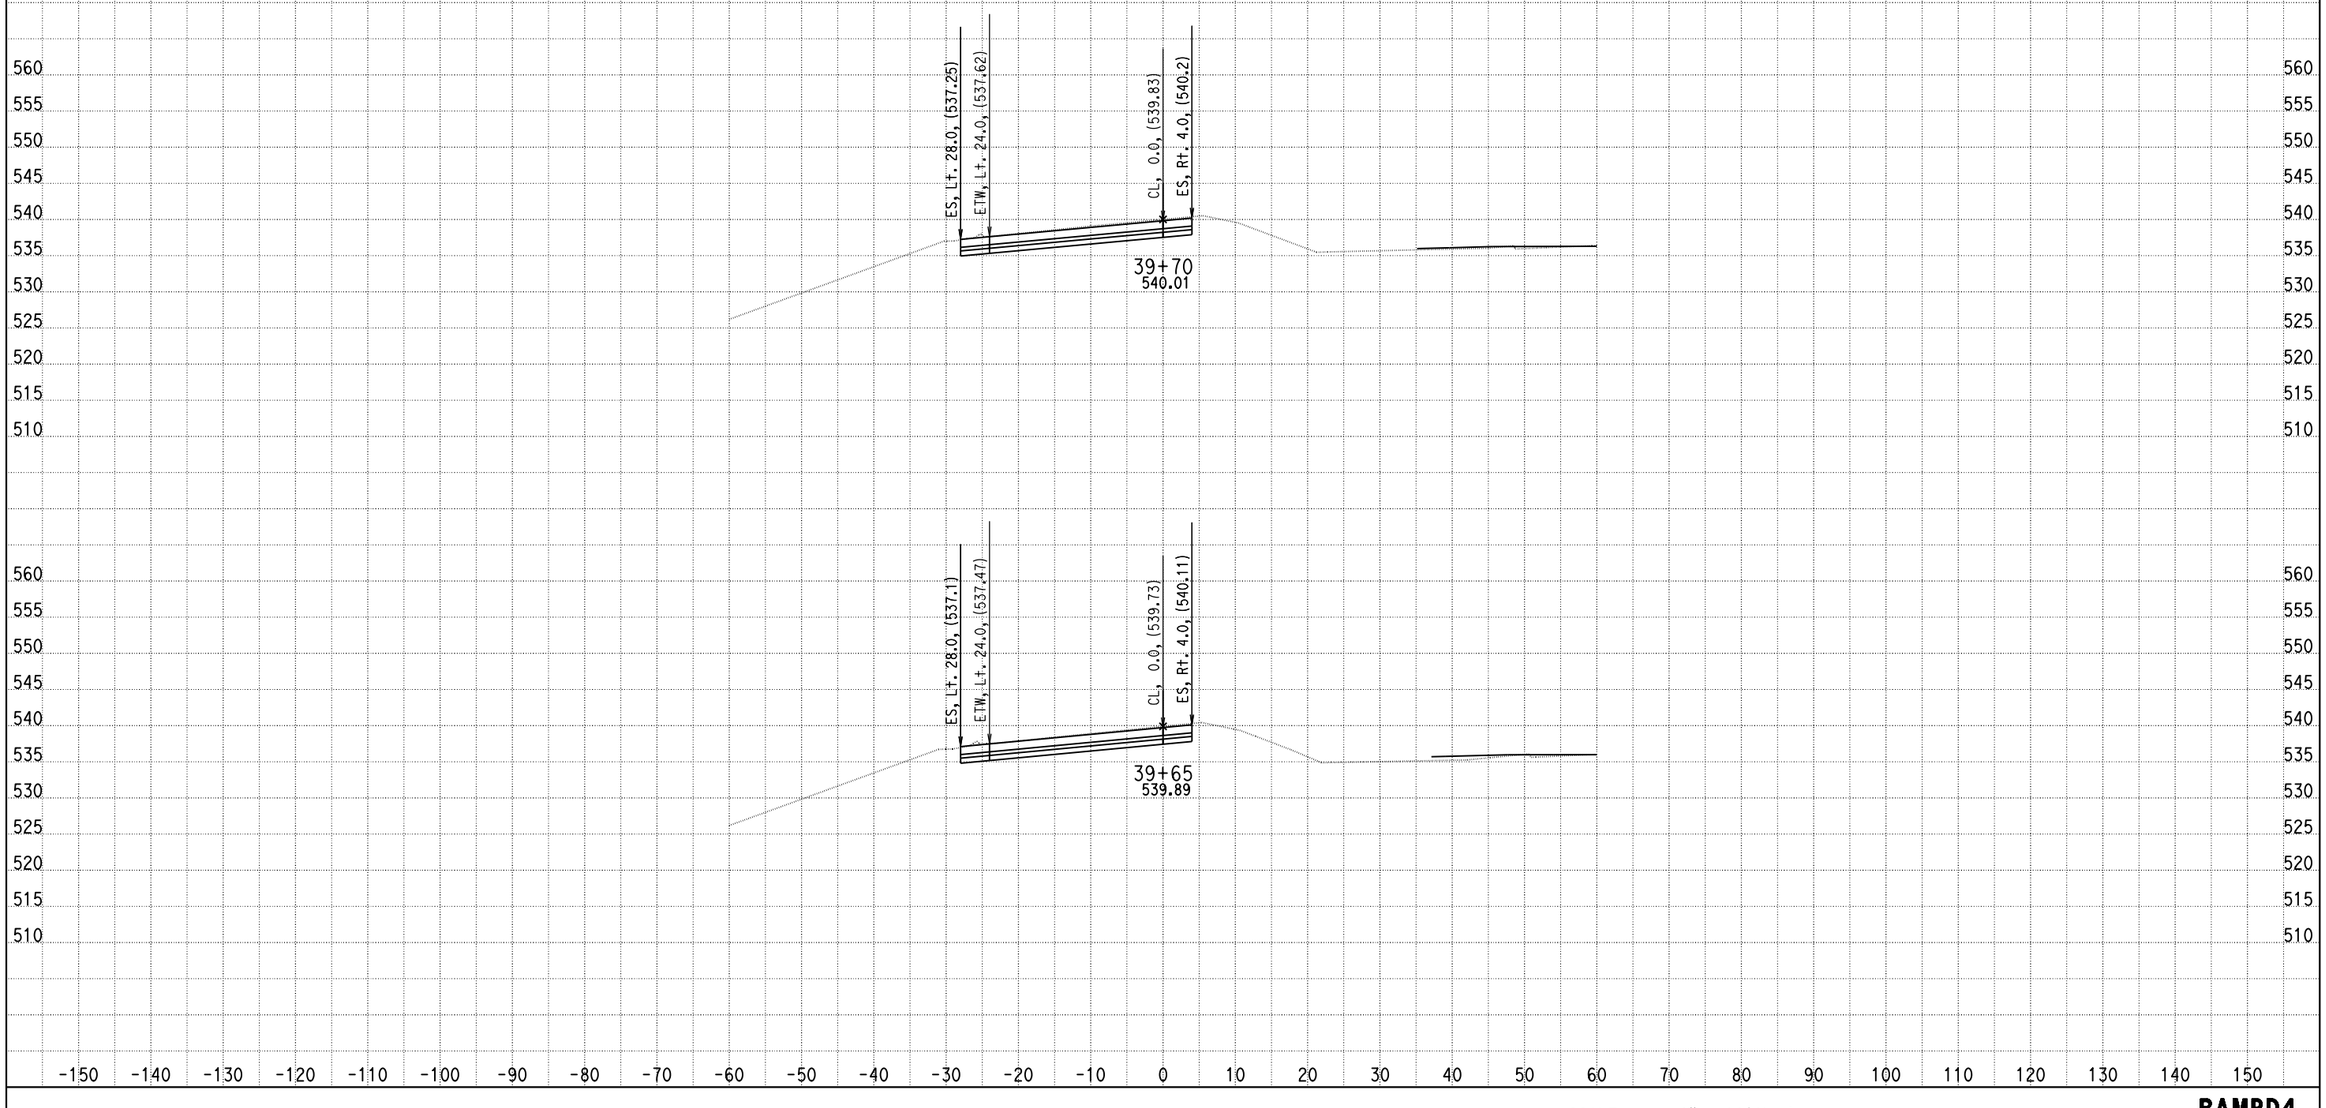

DATE: 9/10/2013

KC Project: 0818E File: D:\PROJECT\0818E\UPDATE-RAMP\hrd4-pro.ear

SCALE: 1" = 10' Horiz.
1" = 10' Vert.

All Dimensions are US Survey Feet

RAMPD4
CROSS SECTIONS

DESIGN STUDY ONLY

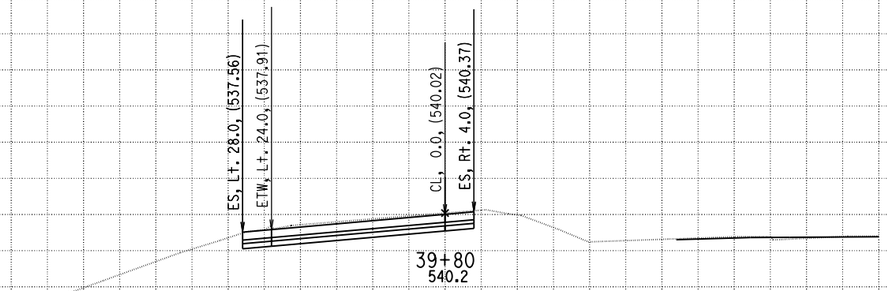

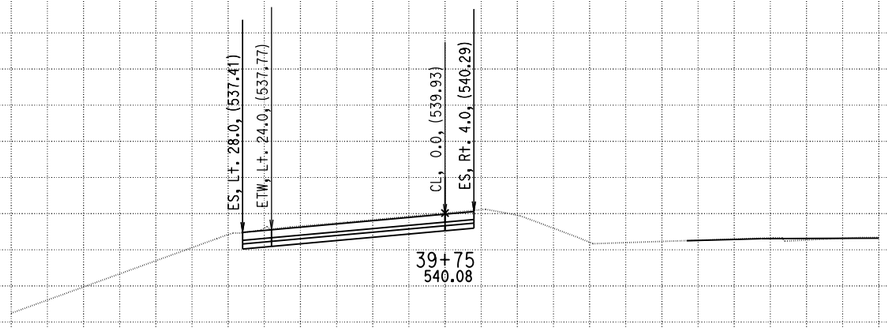

560 555 550 545 540 535 530 525 520 515 510

-150 -140 -130 -120 -110 -100 -90 -80 -70 -60 -50 -40 -30 -20 -10 0 10 20 30 40 50 60 70 80 90 100 110 120 130 140 150

DATE: 9/10/2013
KC Project: 0818E File: D:\PROJECT\0818E\UPDATE-RAMP\hrd4-pro.ear

SCALE: 1" = 10' Horiz.
1" = 10' Vert.

All Dimensions are US Survey Feet

RAMPD4
CROSS SECTIONS
SHEET 46 OF XXX

DESIGN STUDY ONLY

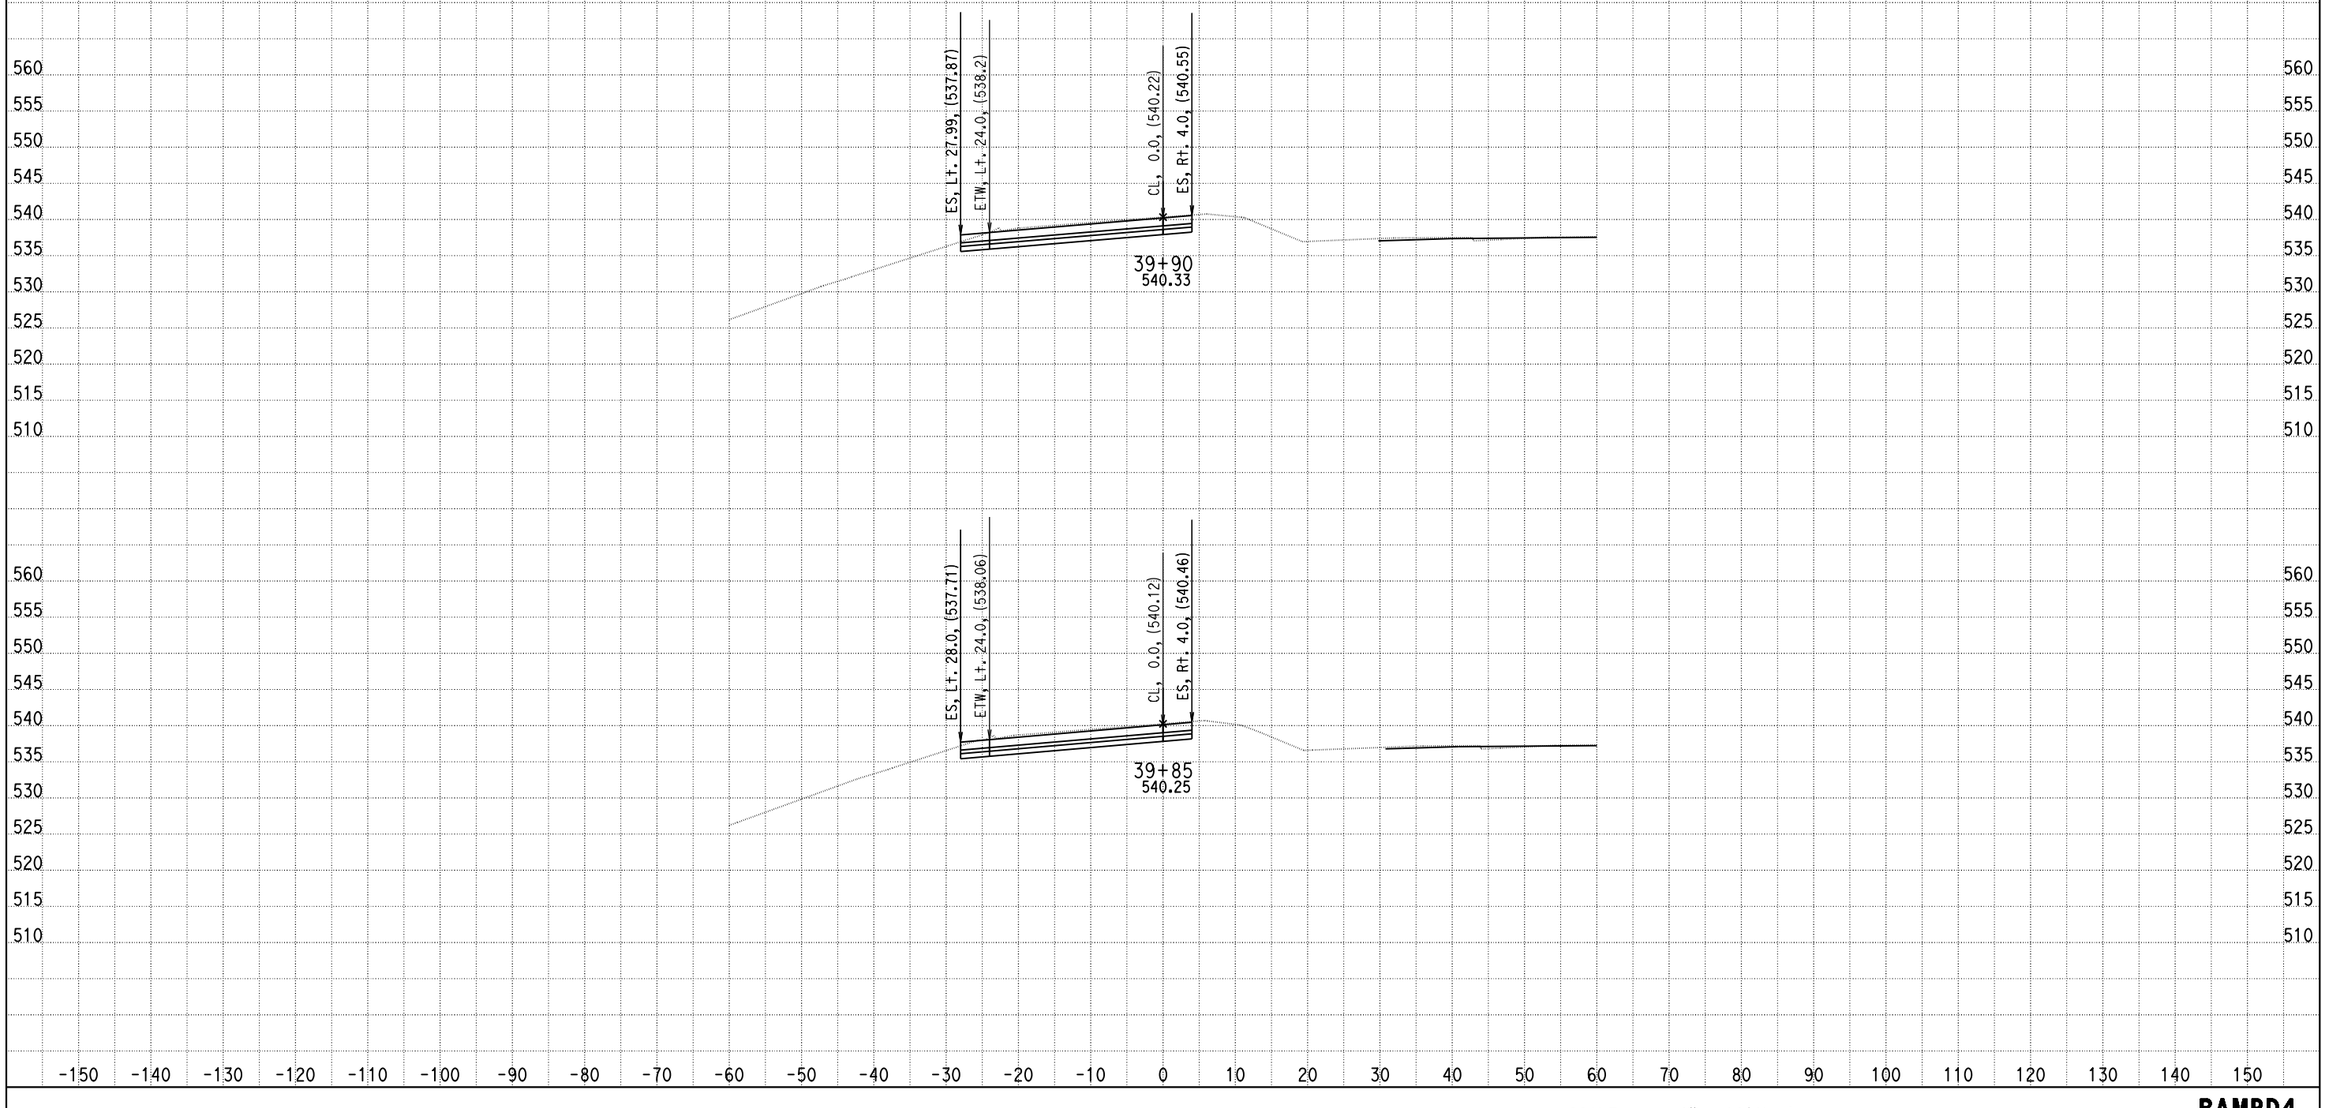

DATE: 9/10/2013

KC Project: 0818E File: D:\PROJECT\0818E\UPDATE-RAMP\hrd4-pro.ear

SCALE: 1" = 10' Horiz.
1" = 10' Vert.

All Dimensions are US Survey Feet

RAMPD4
CROSS SECTIONS

DESIGN STUDY ONLY

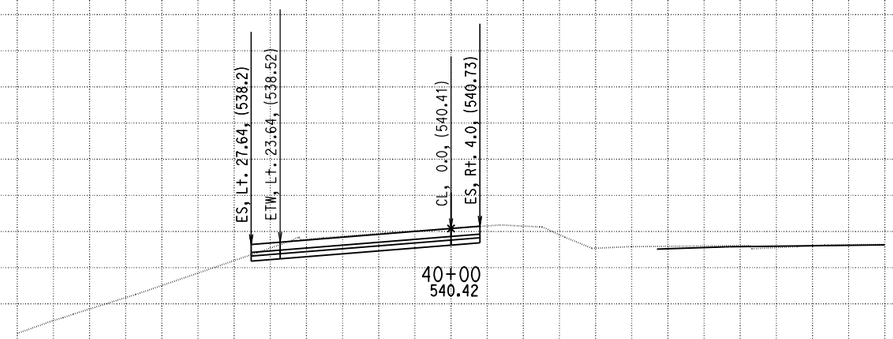

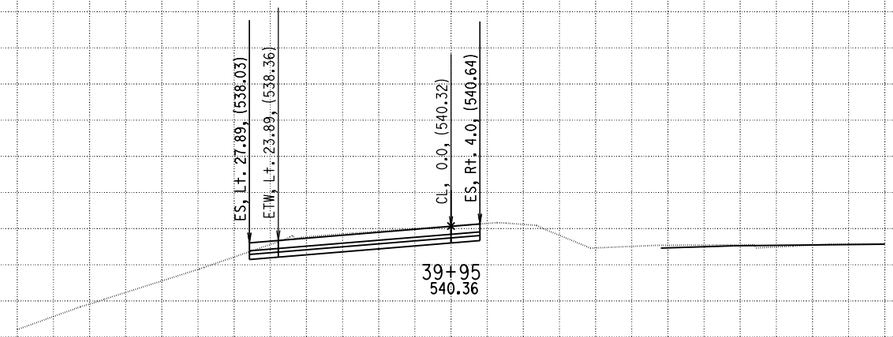

DATE: 9/10/2013

KC Project: 0818E File: D:\PROJECT\0818E\UPDATE-RAMP\hrd4-pro.ear

SCALE: 1" = 10' Horiz.
1" = 10' Vert.

All Dimensions are US Survey Feet

RAMPD4
CROSS SECTIONS
SHEET 48 OF XXX

DESIGN STUDY ONLY

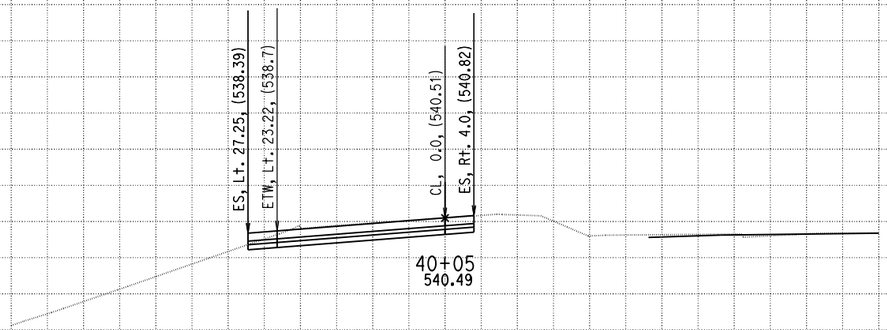

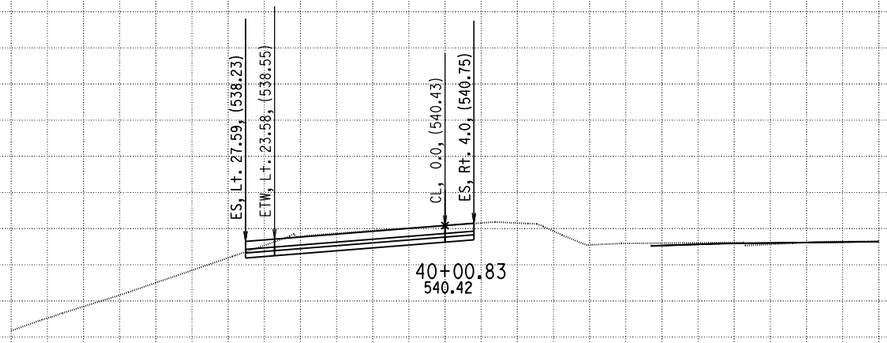

560 555 550 545 540 535 530 525 520 515 510

-150 -140 -130 -120 -110 -100 -90 -80 -70 -60 -50 -40 -30 -20 -10 0 10 20 30 40 50 60 70 80 90 100 110 120 130 140 150

DATE: 9/10/2013
KC Project: 0818E File: D:\PROJECT\0818E\UPDATE-RAMP\hrd4-pro.ear

SCALE: 1" = 10' Horiz.
1" = 10' Vert.

All Dimensions are US Survey Feet

RAMPD4
CROSS SECTIONS
SHEET 49 OF XXX

DESIGN STUDY ONLY

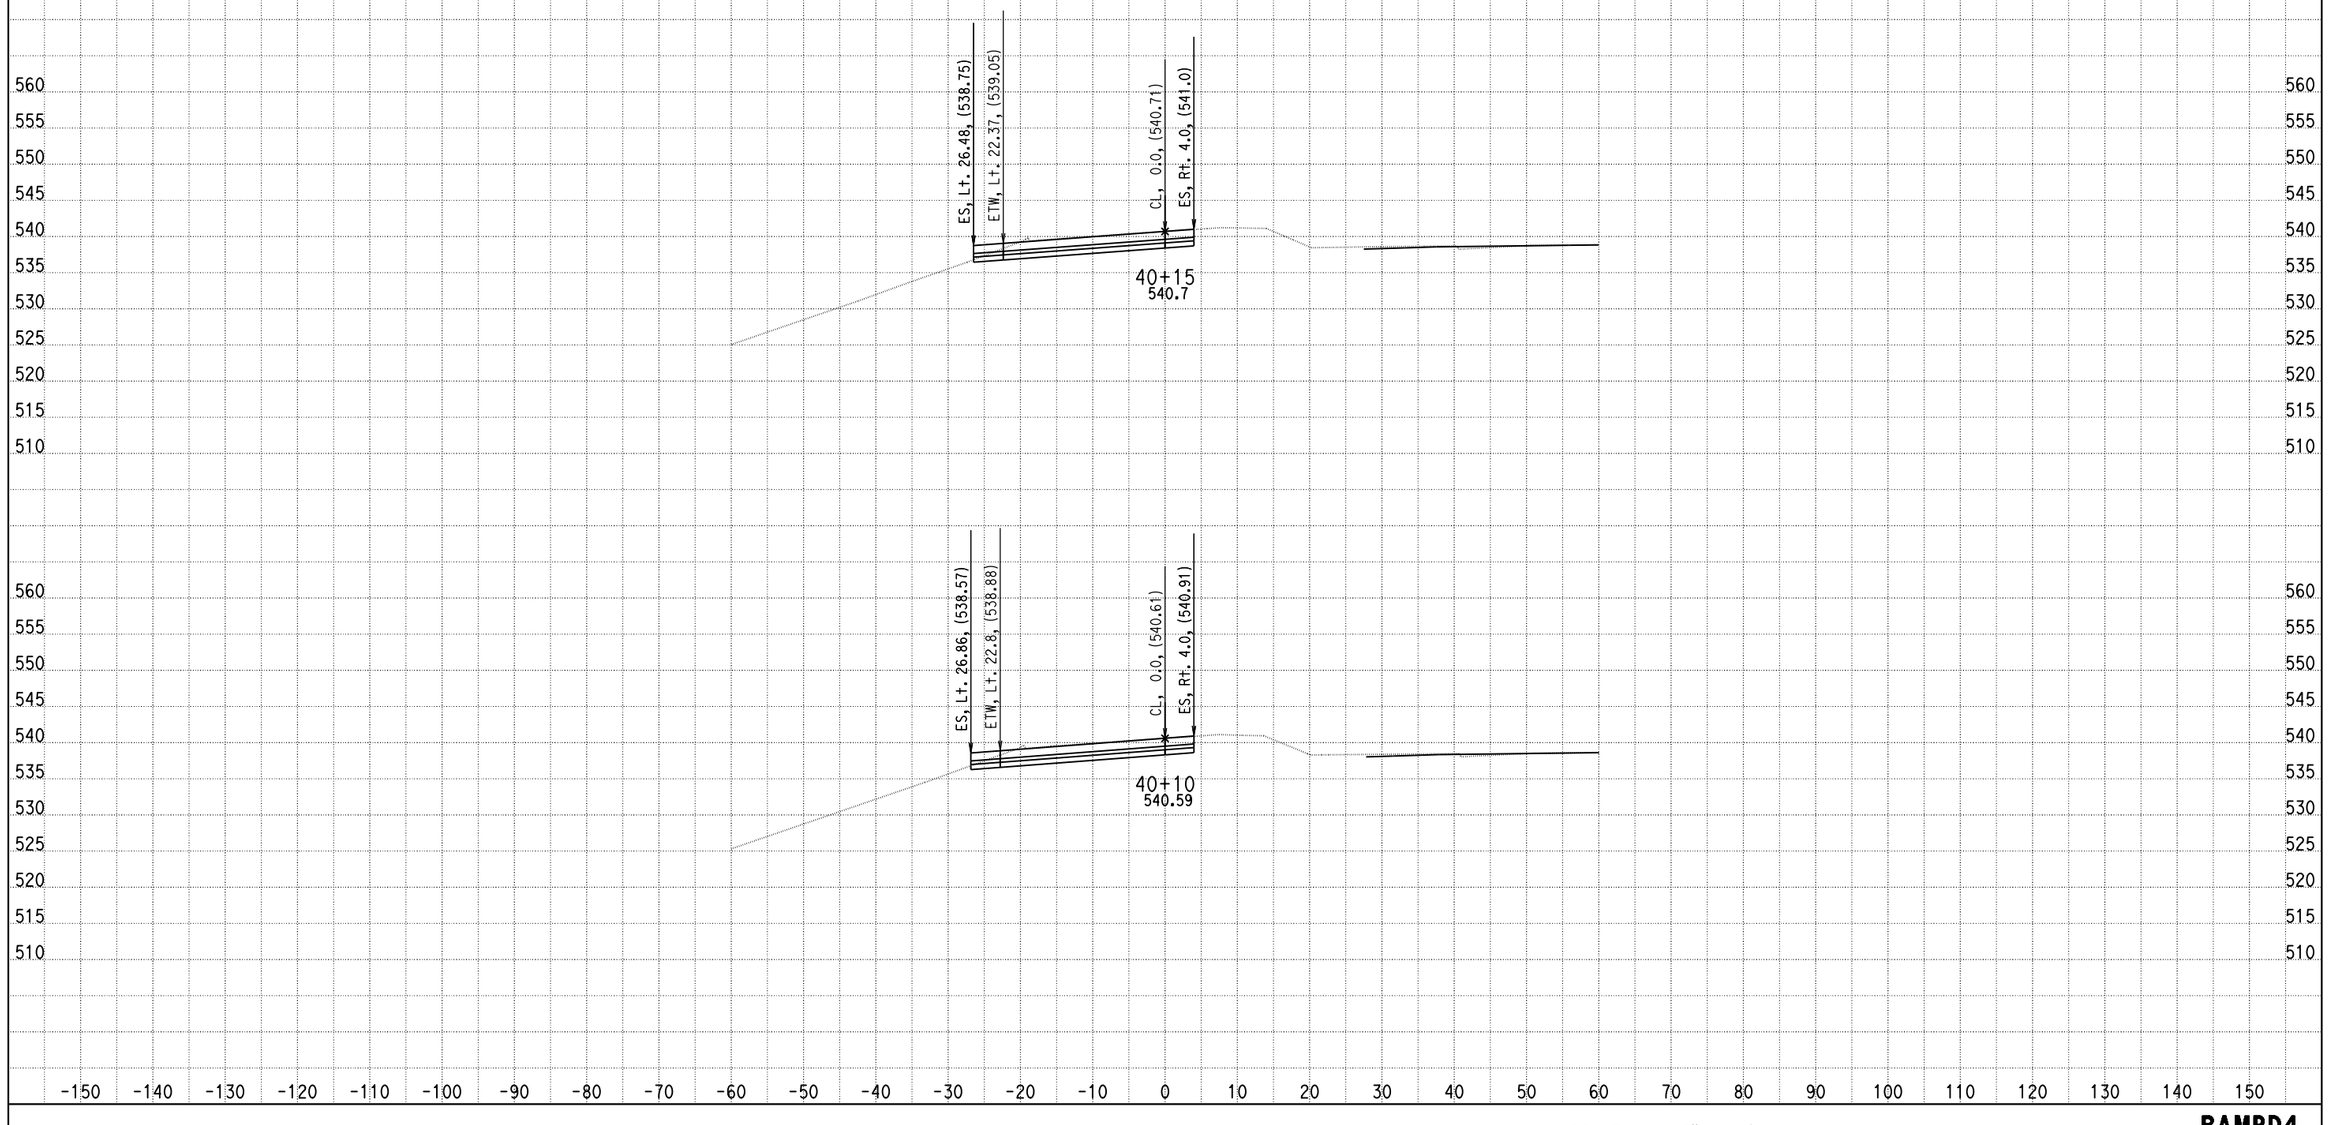

DATE: 9/10/2013

KC Project: 0818E File: D:\PROJECT\0818E\UPDATE-RAMP\hrd4-pro.ear

SCALE: 1" = 10' Horiz.
1" = 10' Vert.

All Dimensions are US Survey Feet

RAMPD4
CROSS SECTIONS

SHEET 50 OF XXX

DESIGN STUDY ONLY

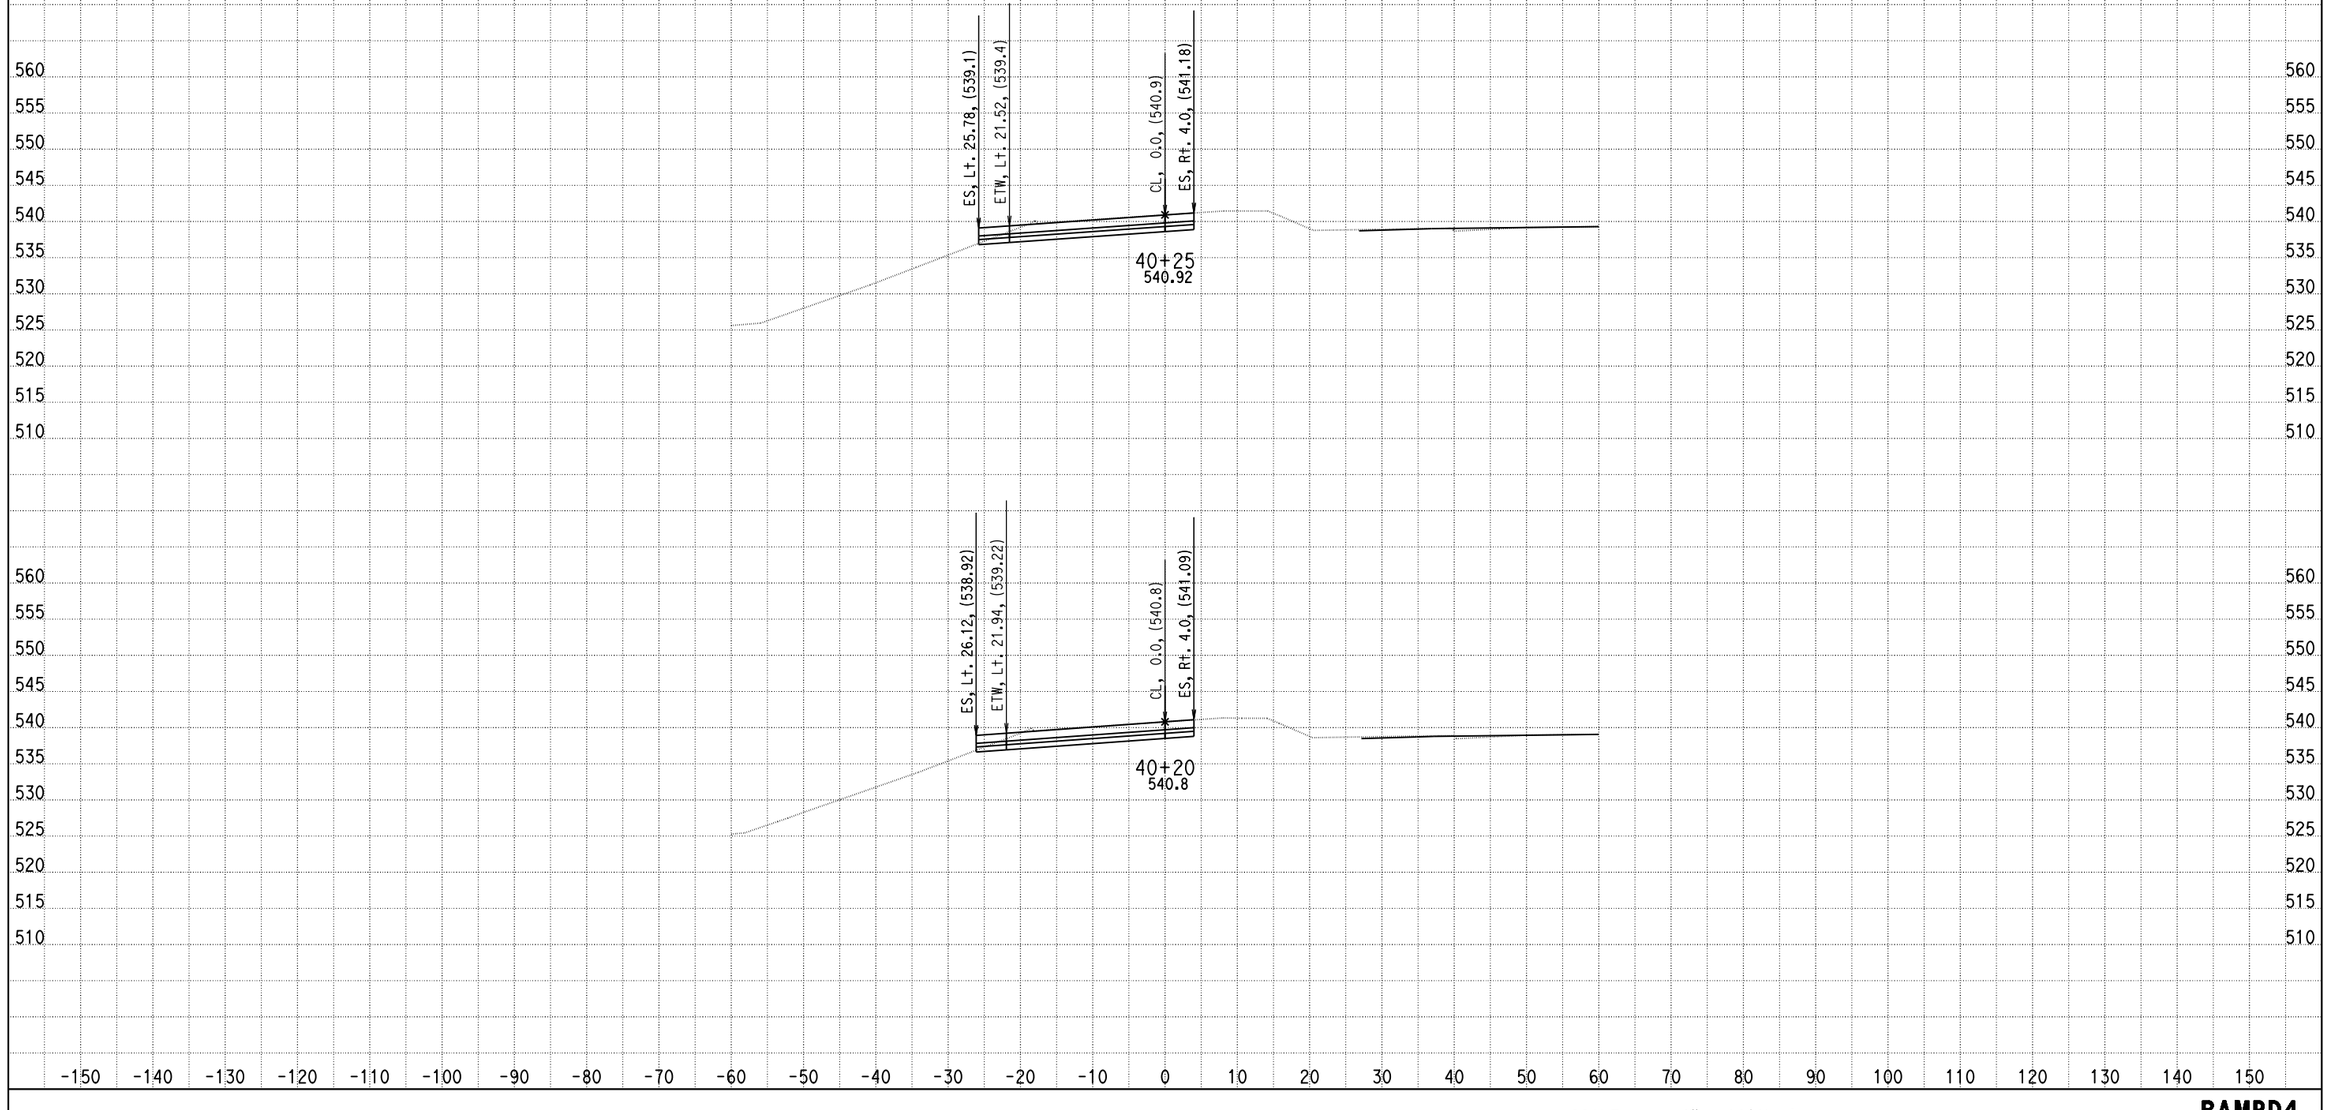

DATE: 9/10/2013

KC Project: 0818E File: D:\PROJECT\0818E\UPDATE-RAMP\hrd4-pro.ear

SCALE: 1" = 10' Horiz.
1" = 10' Vert.

All Dimensions are US Survey Feet

RAMPD4
CROSS SECTIONS

SHEET 51 OF XXX

DESIGN STUDY ONLY

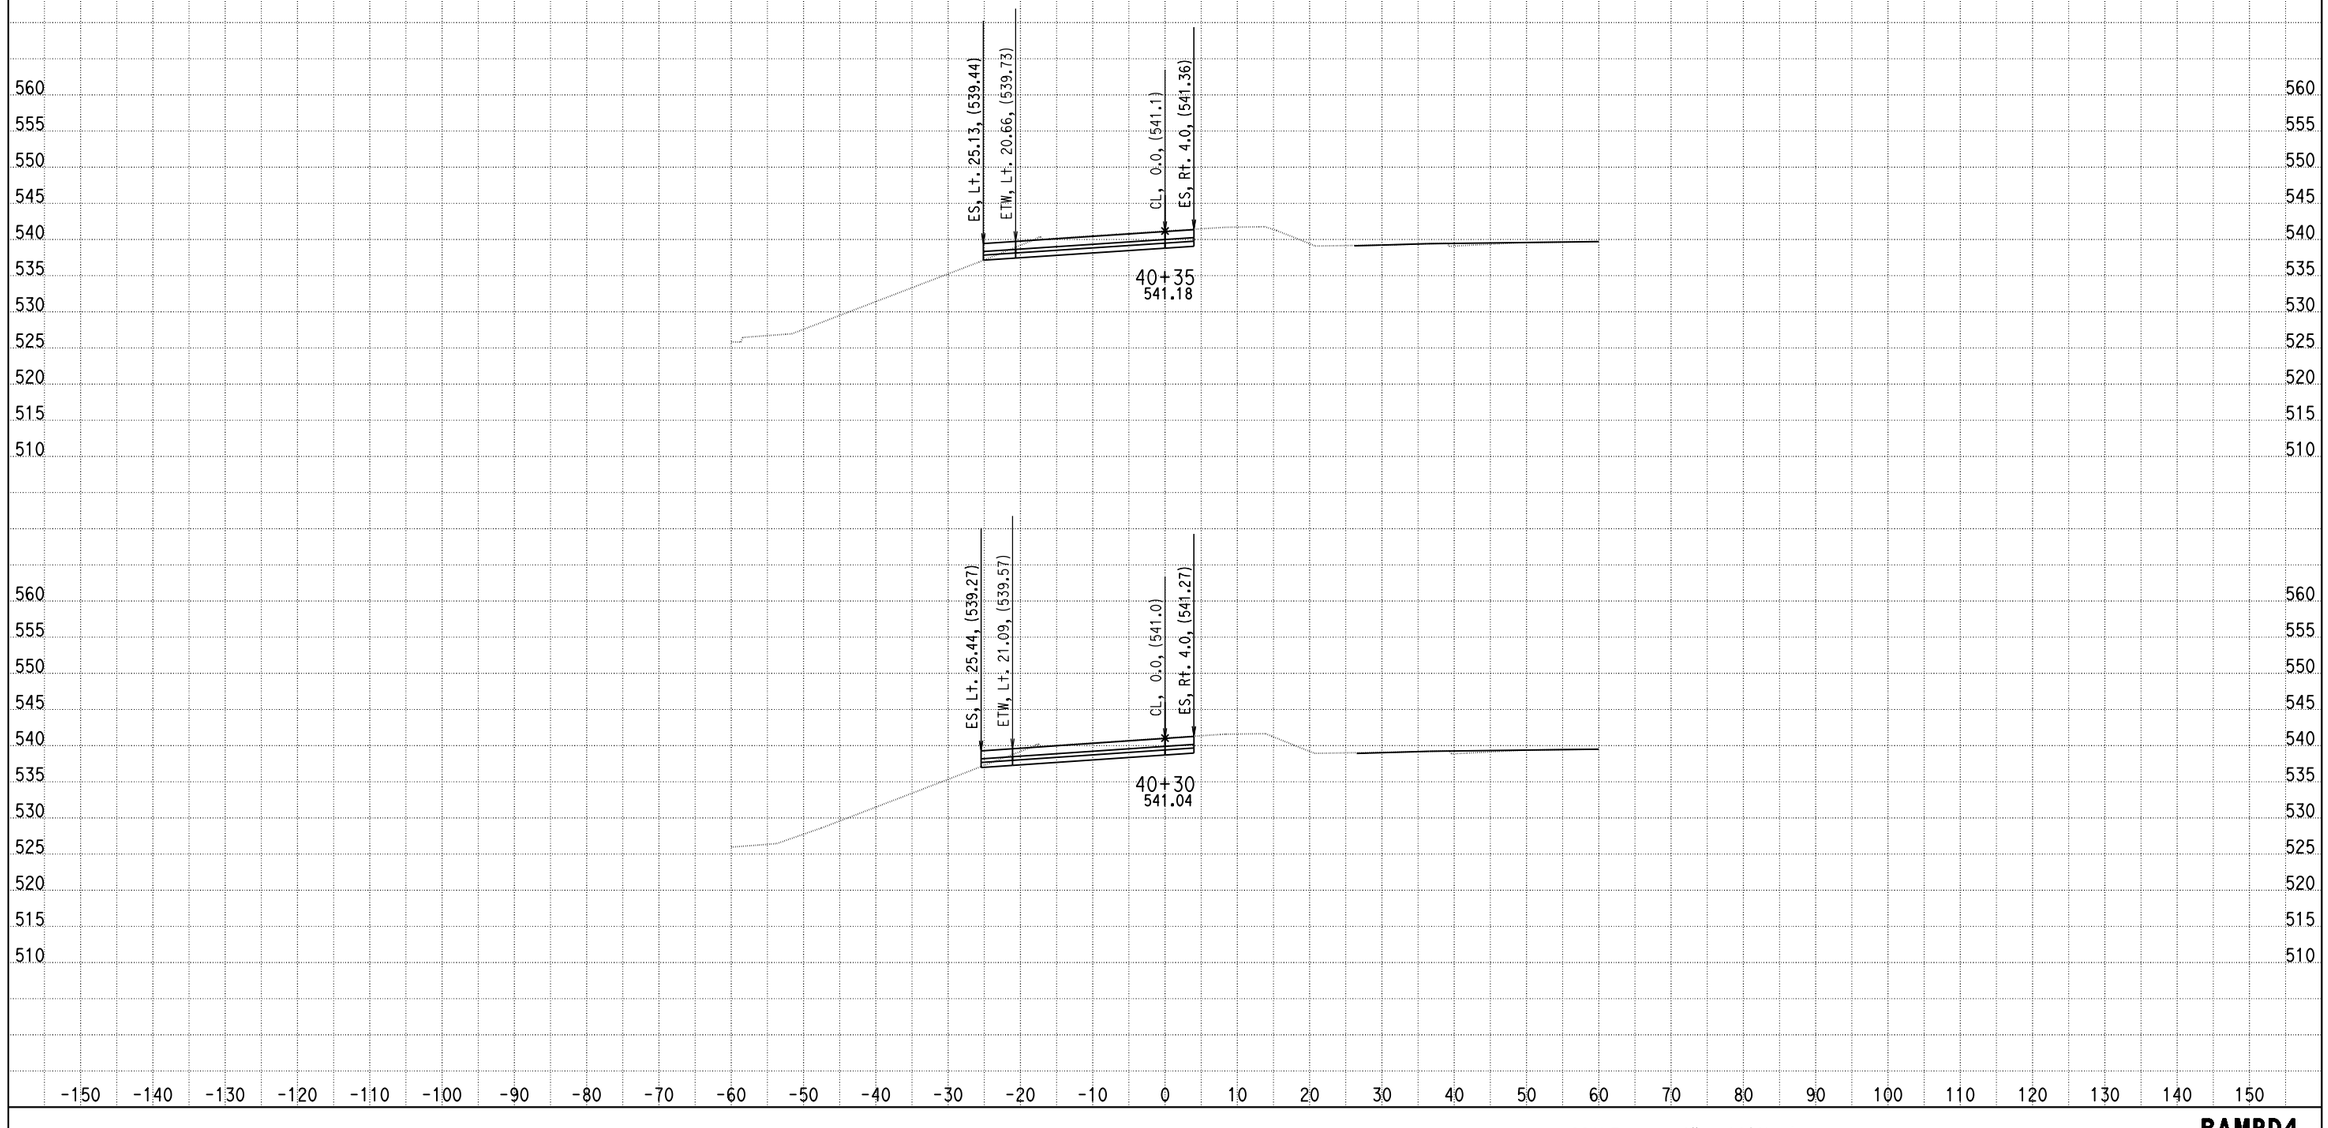

DATE: 9/10/2013

KC Project: 0818E File: D:\PROJECT\0818E\UPDATE-RAMP\hrd4-pro.ear

SCALE: 1" = 10' Horiz.
1" = 10' Vert.

All Dimensions are US Survey Feet

RAMPD4
CROSS SECTIONS

DESIGN STUDY ONLY

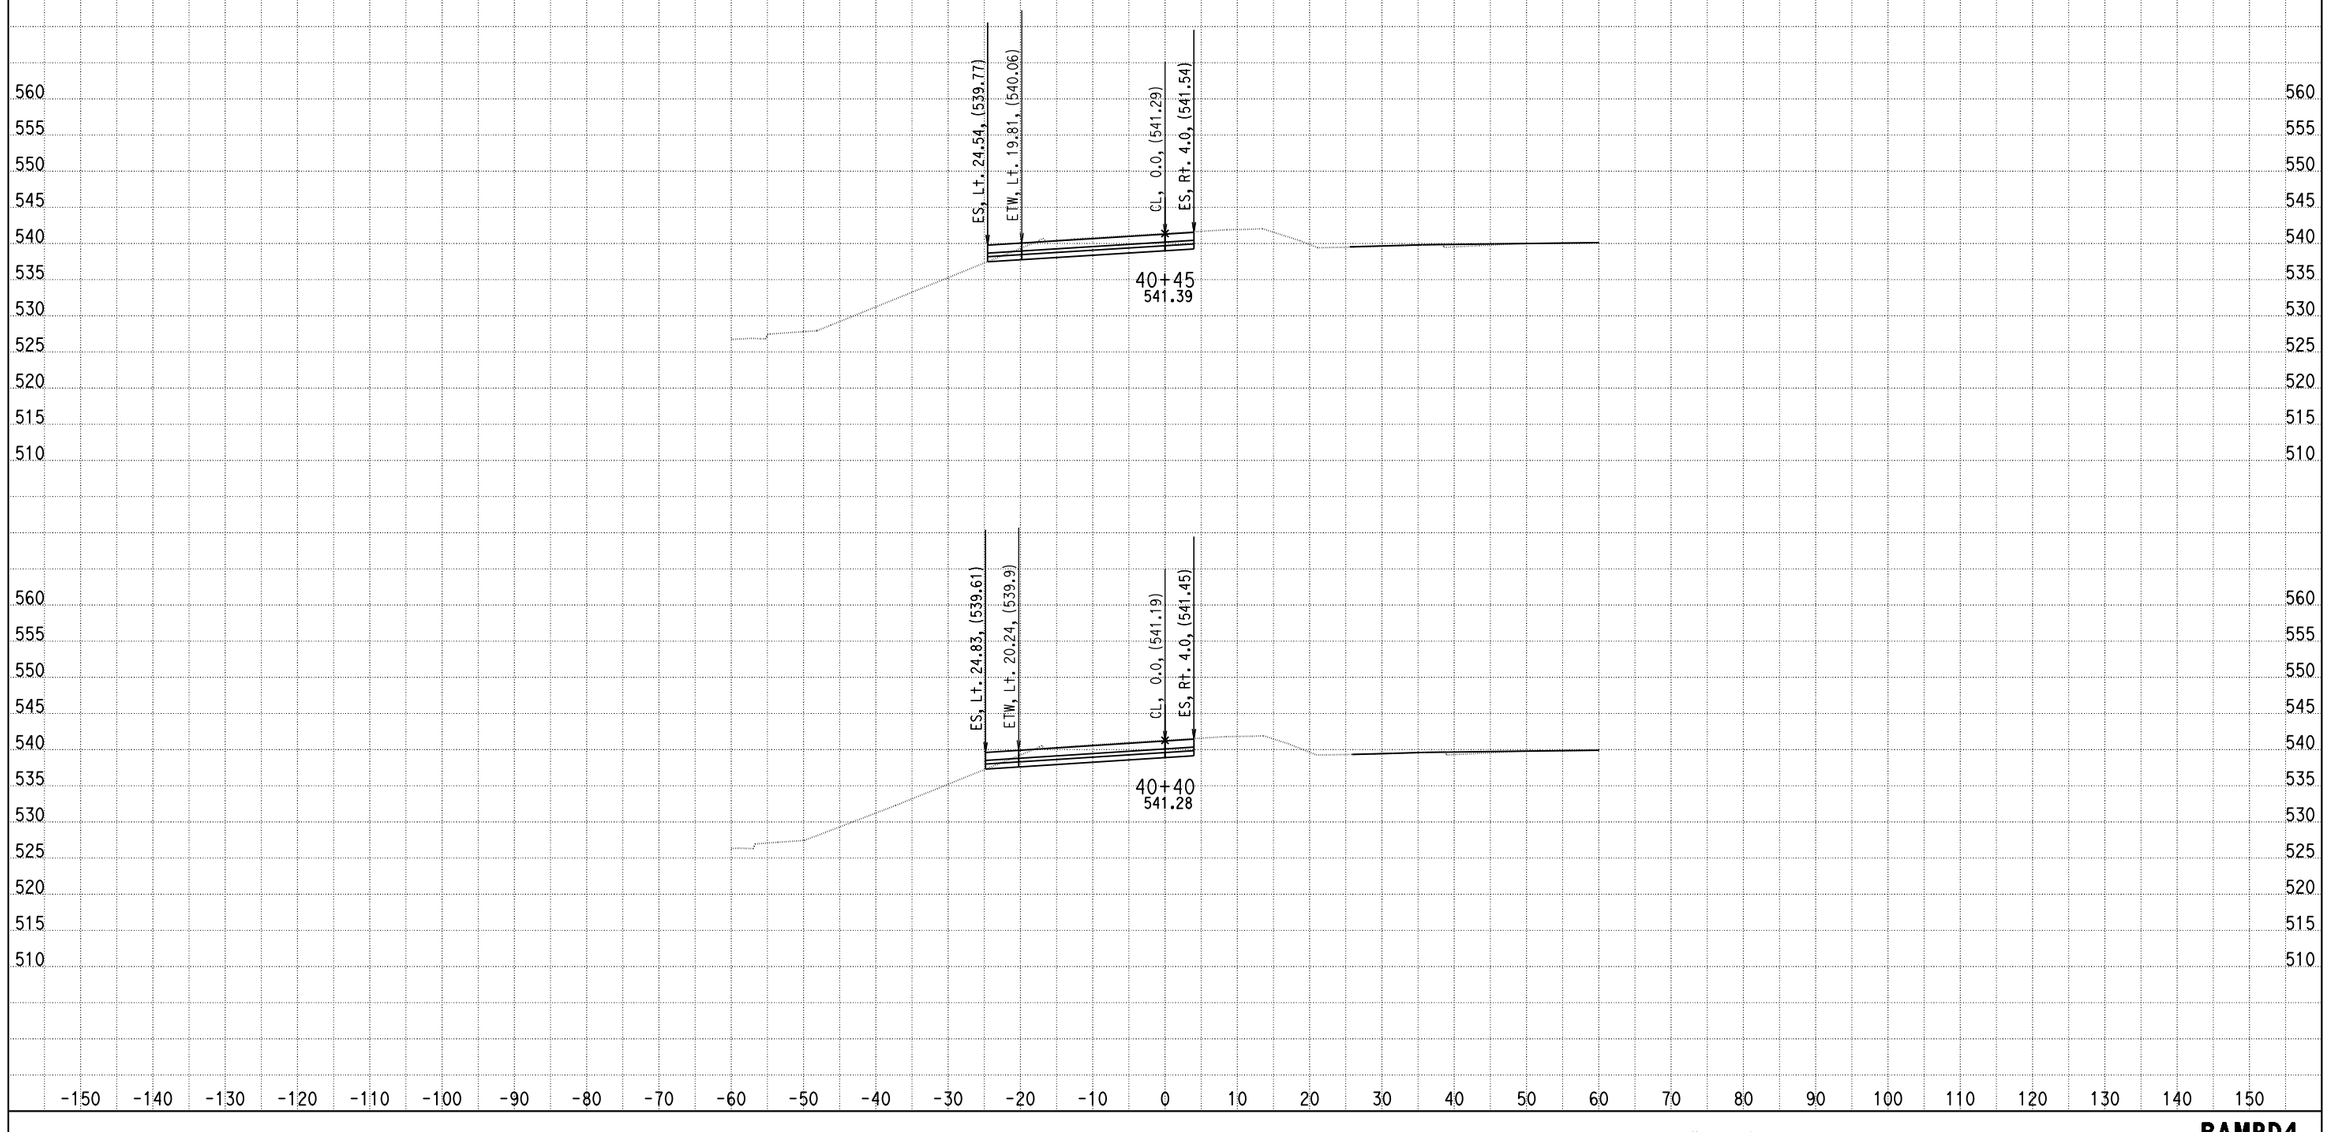

DATE: 9/10/2013
KC Project: 0818E File: D:\PROJECT\0818E\UPDATE-RAMP\hrd4-pro.ear

SCALE: 1" = 10' Horiz.
1" = 10' Vert.

All Dimensions are US Survey Feet

RAMPD4
CROSS SECTIONS
SHEET 53 OF XXX

DESIGN STUDY ONLY

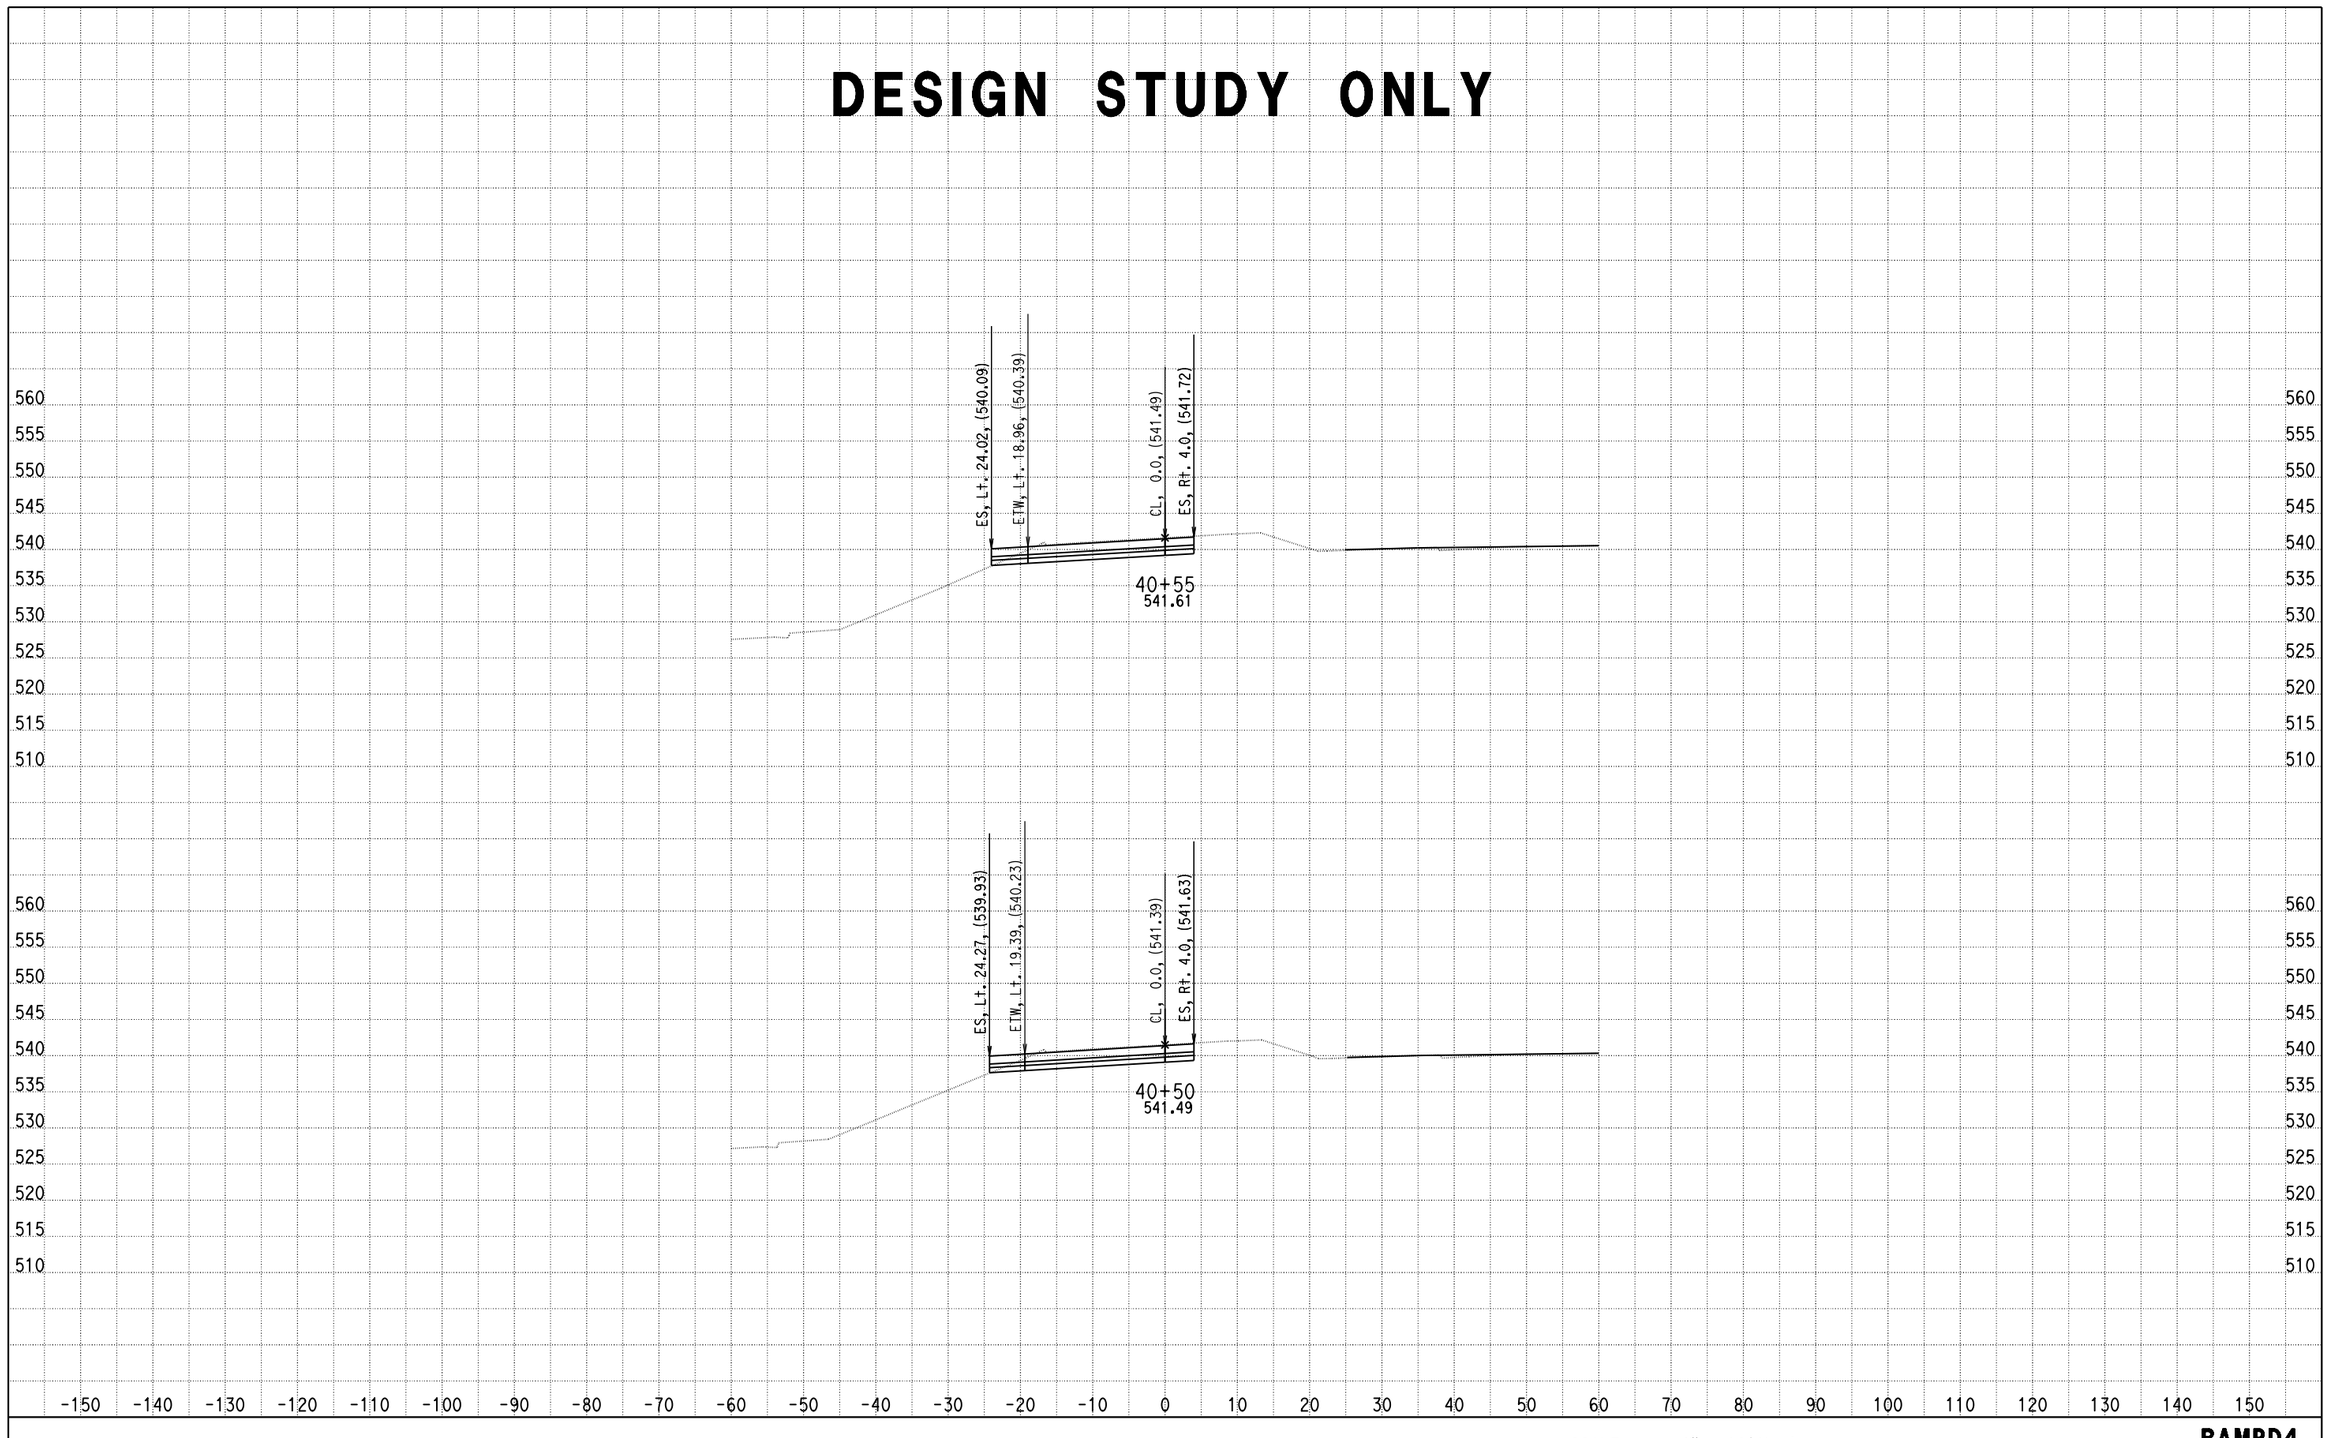

DATE: 9/10/2013
KC Project: 0818E File: D:\PROJECT\0818E\UPDATE-RAMP\hrd4-pro.ear

SCALE: 1" = 10' Horiz.
1" = 10' Vert.

All Dimensions are US Survey Feet

RAMPD4
CROSS SECTIONS
SHEET 54 OF XXX

DESIGN STUDY ONLY

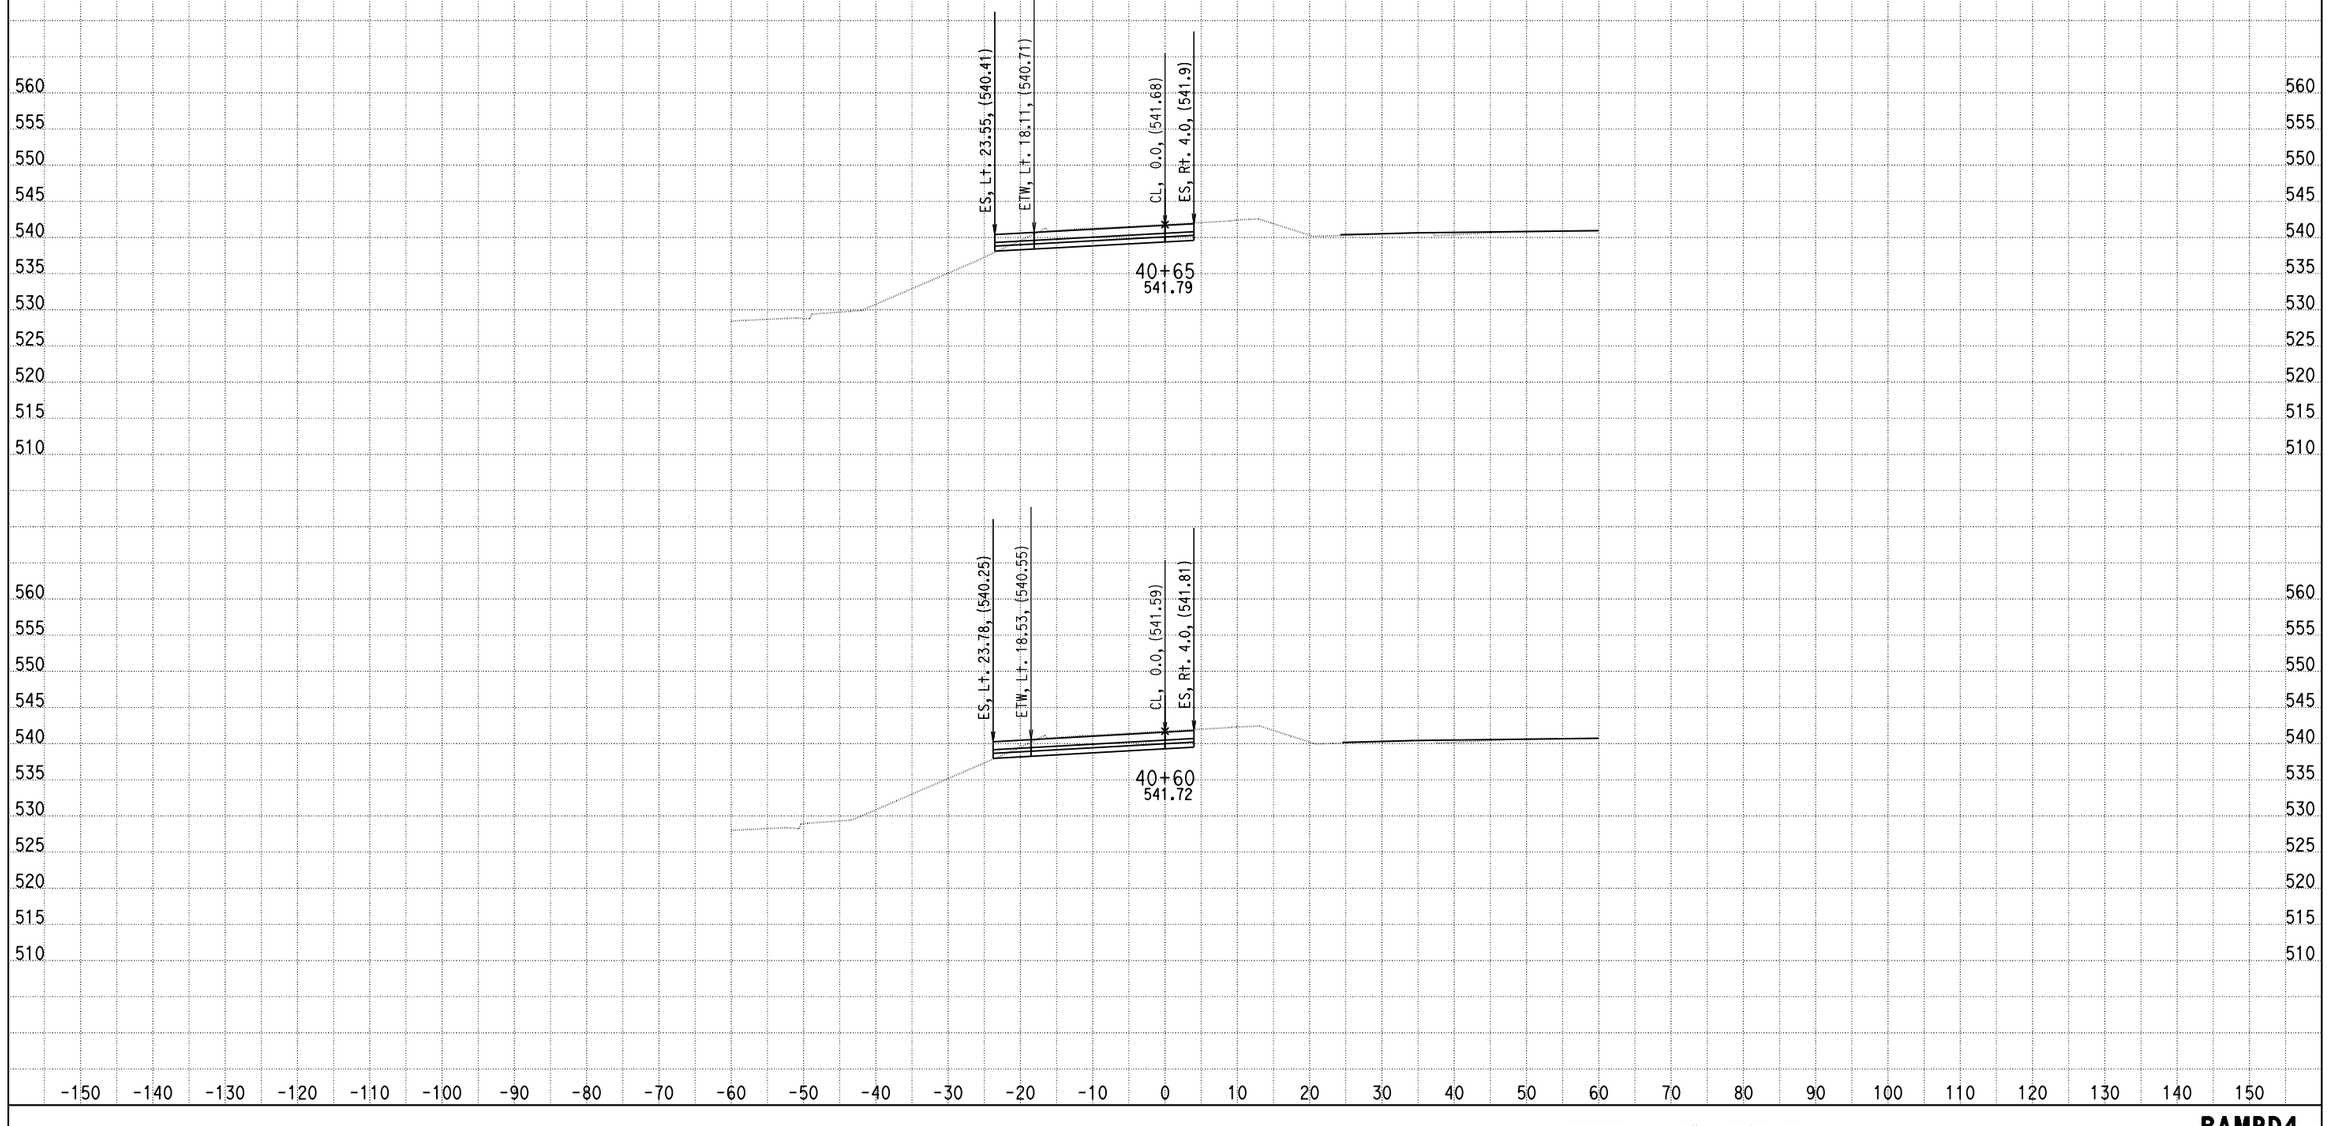

DATE: 9/10/2013

KC Project: 0818E File: D:\PROJECT\0818E\UPDATE-RAMP\hrd4-pro.ear

SCALE: 1" = 10' Horiz.
1" = 10' Vert.

All Dimensions are US Survey Feet

RAMPD4
CROSS SECTIONS

DESIGN STUDY ONLY

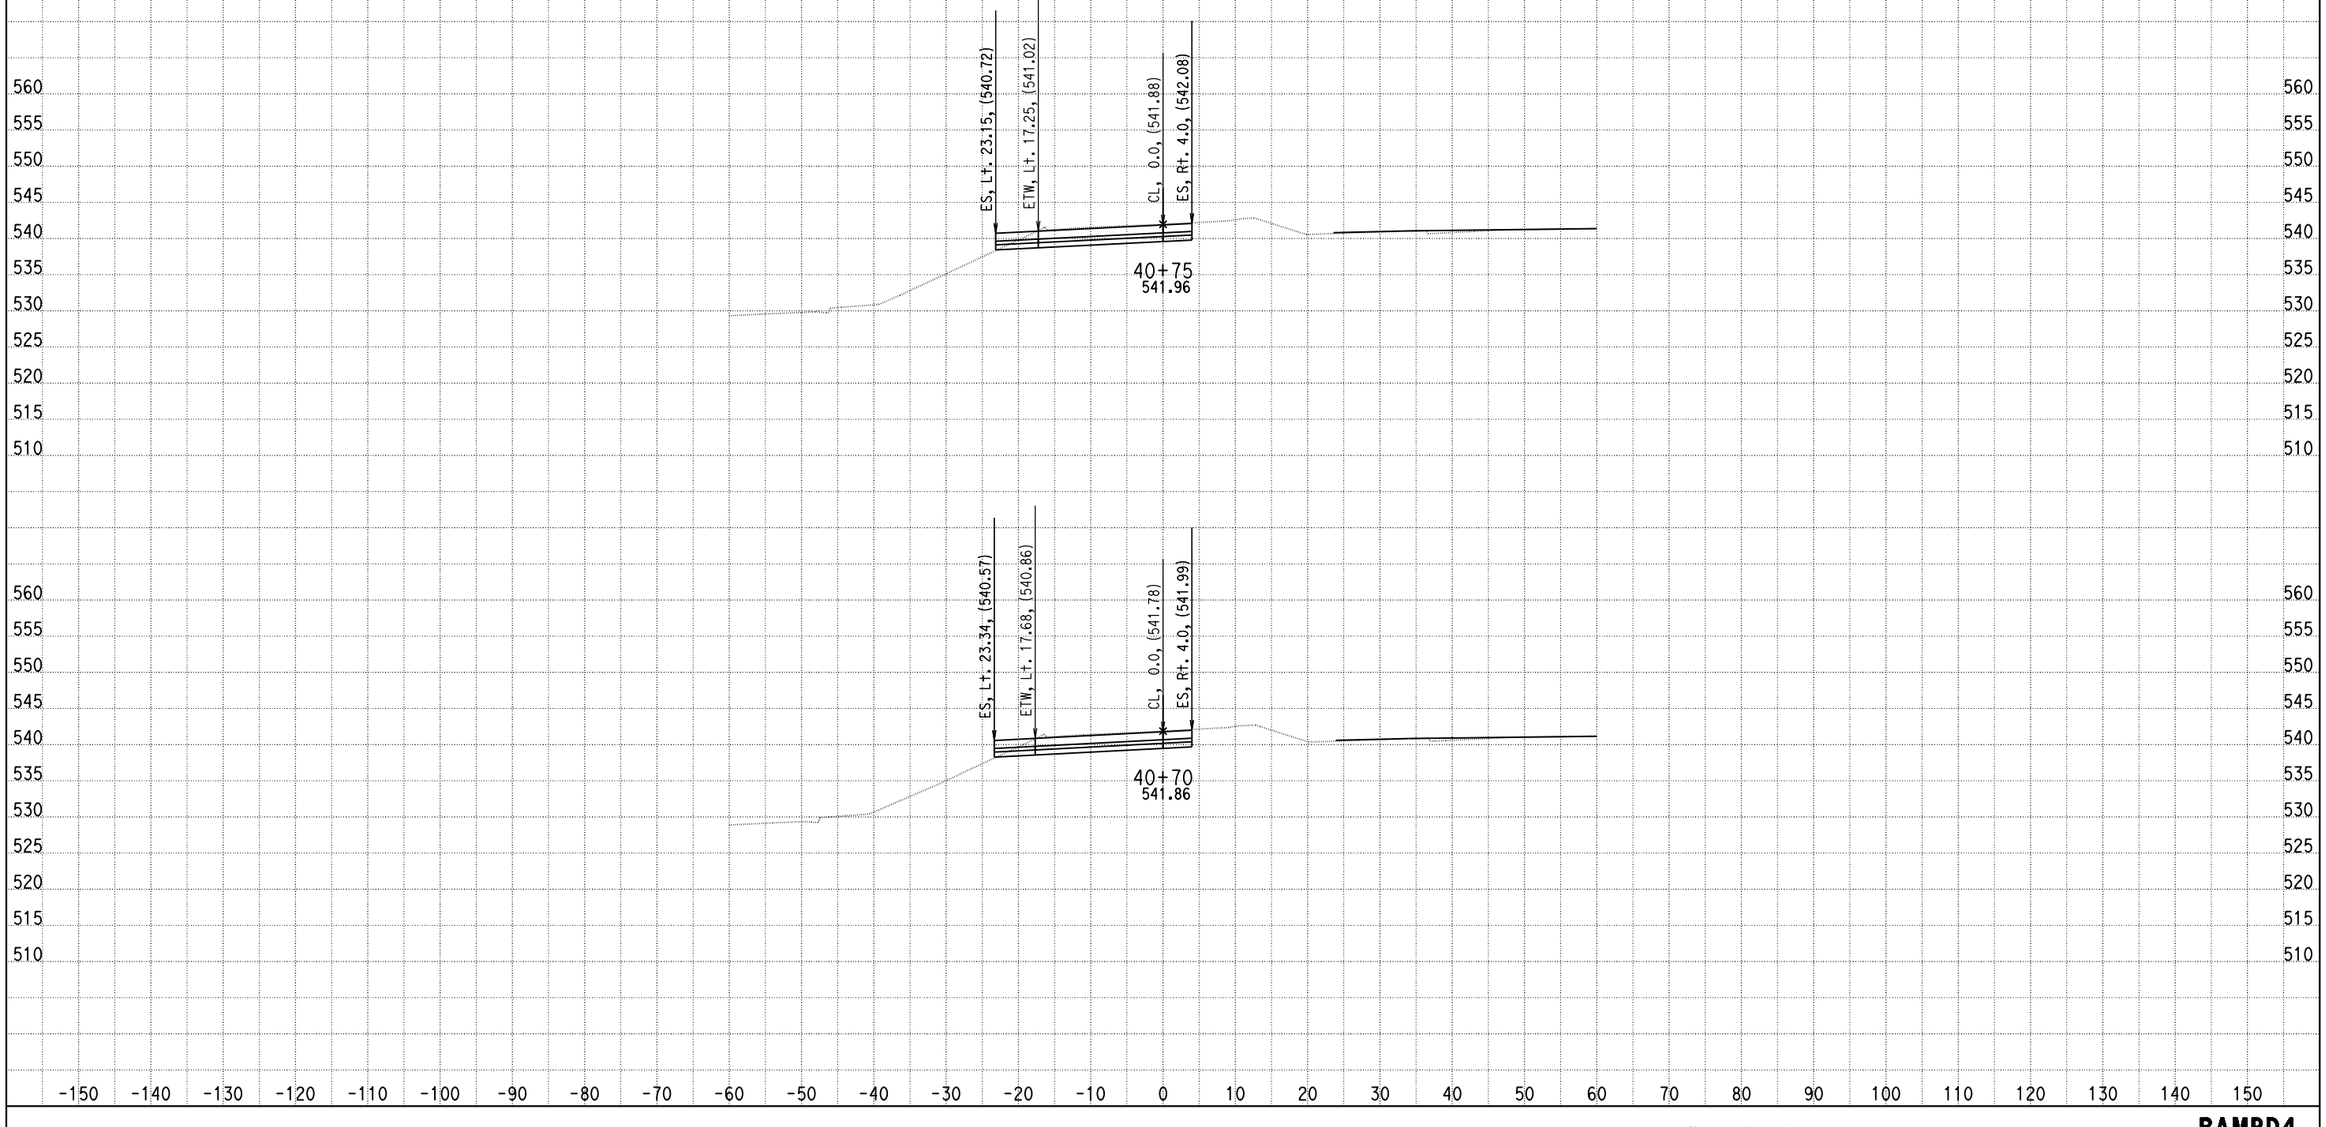

DATE: 9/10/2013

KC Project: 0818E File: D:\PROJECT\0818E\UPDATE-RAMP\hrd4-pro.ear

SCALE: 1" = 10' Horiz.
1" = 10' Vert.

All Dimensions are US Survey Feet

RAMPD4
CROSS SECTIONS

DESIGN STUDY ONLY

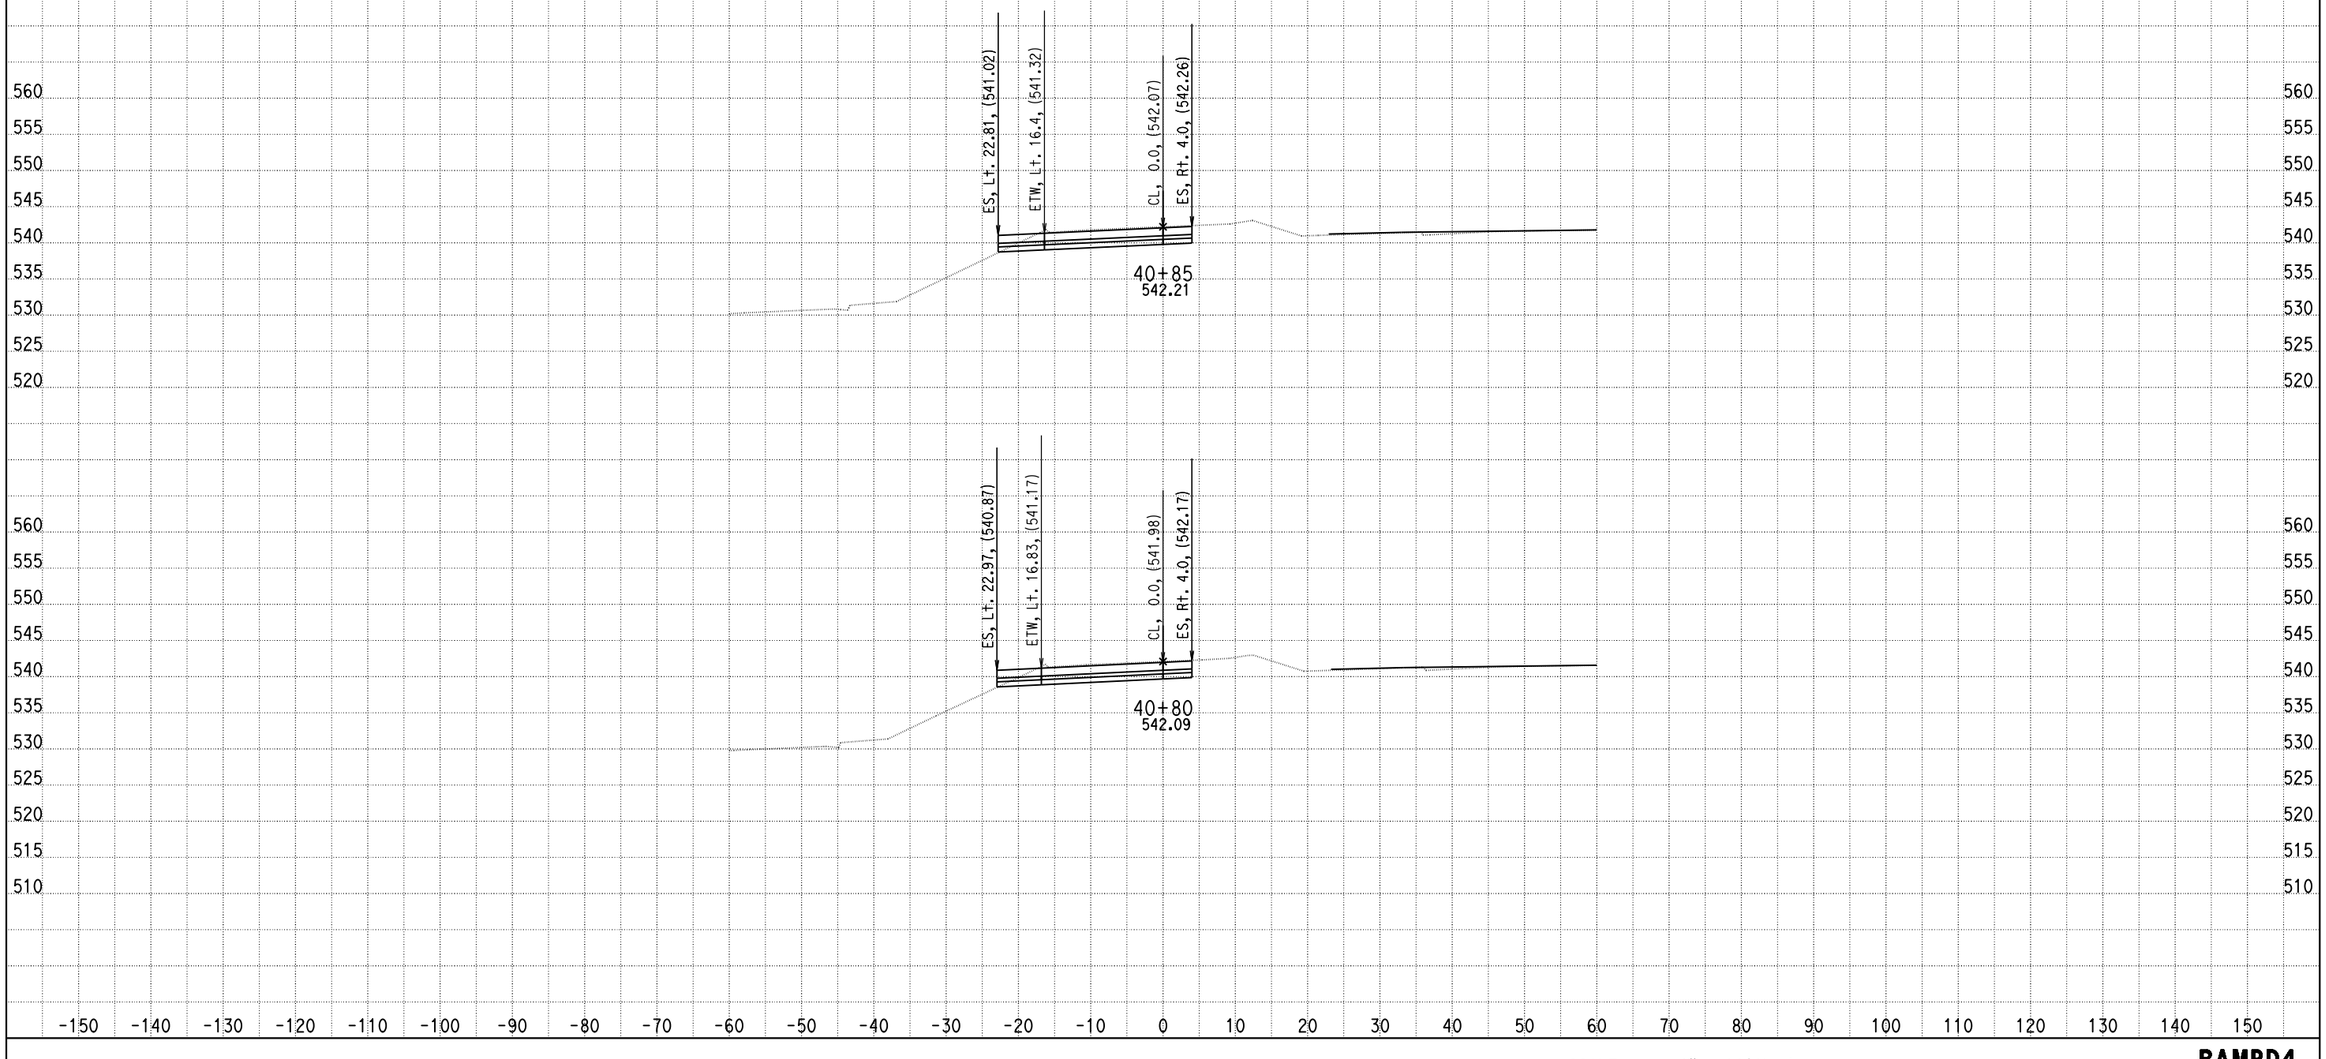

DATE: 9/10/2013
KC Project: 0818E File: D:\PROJECT\0818E\UPDATE-RAMP\hrd4-pro.ear

SCALE: 1" = 10' Horiz.
1" = 10' Vert.

All Dimensions are US Survey Feet

RAMPD4
CROSS SECTIONS
SHEET 57 OF XXX

DESIGN STUDY ONLY

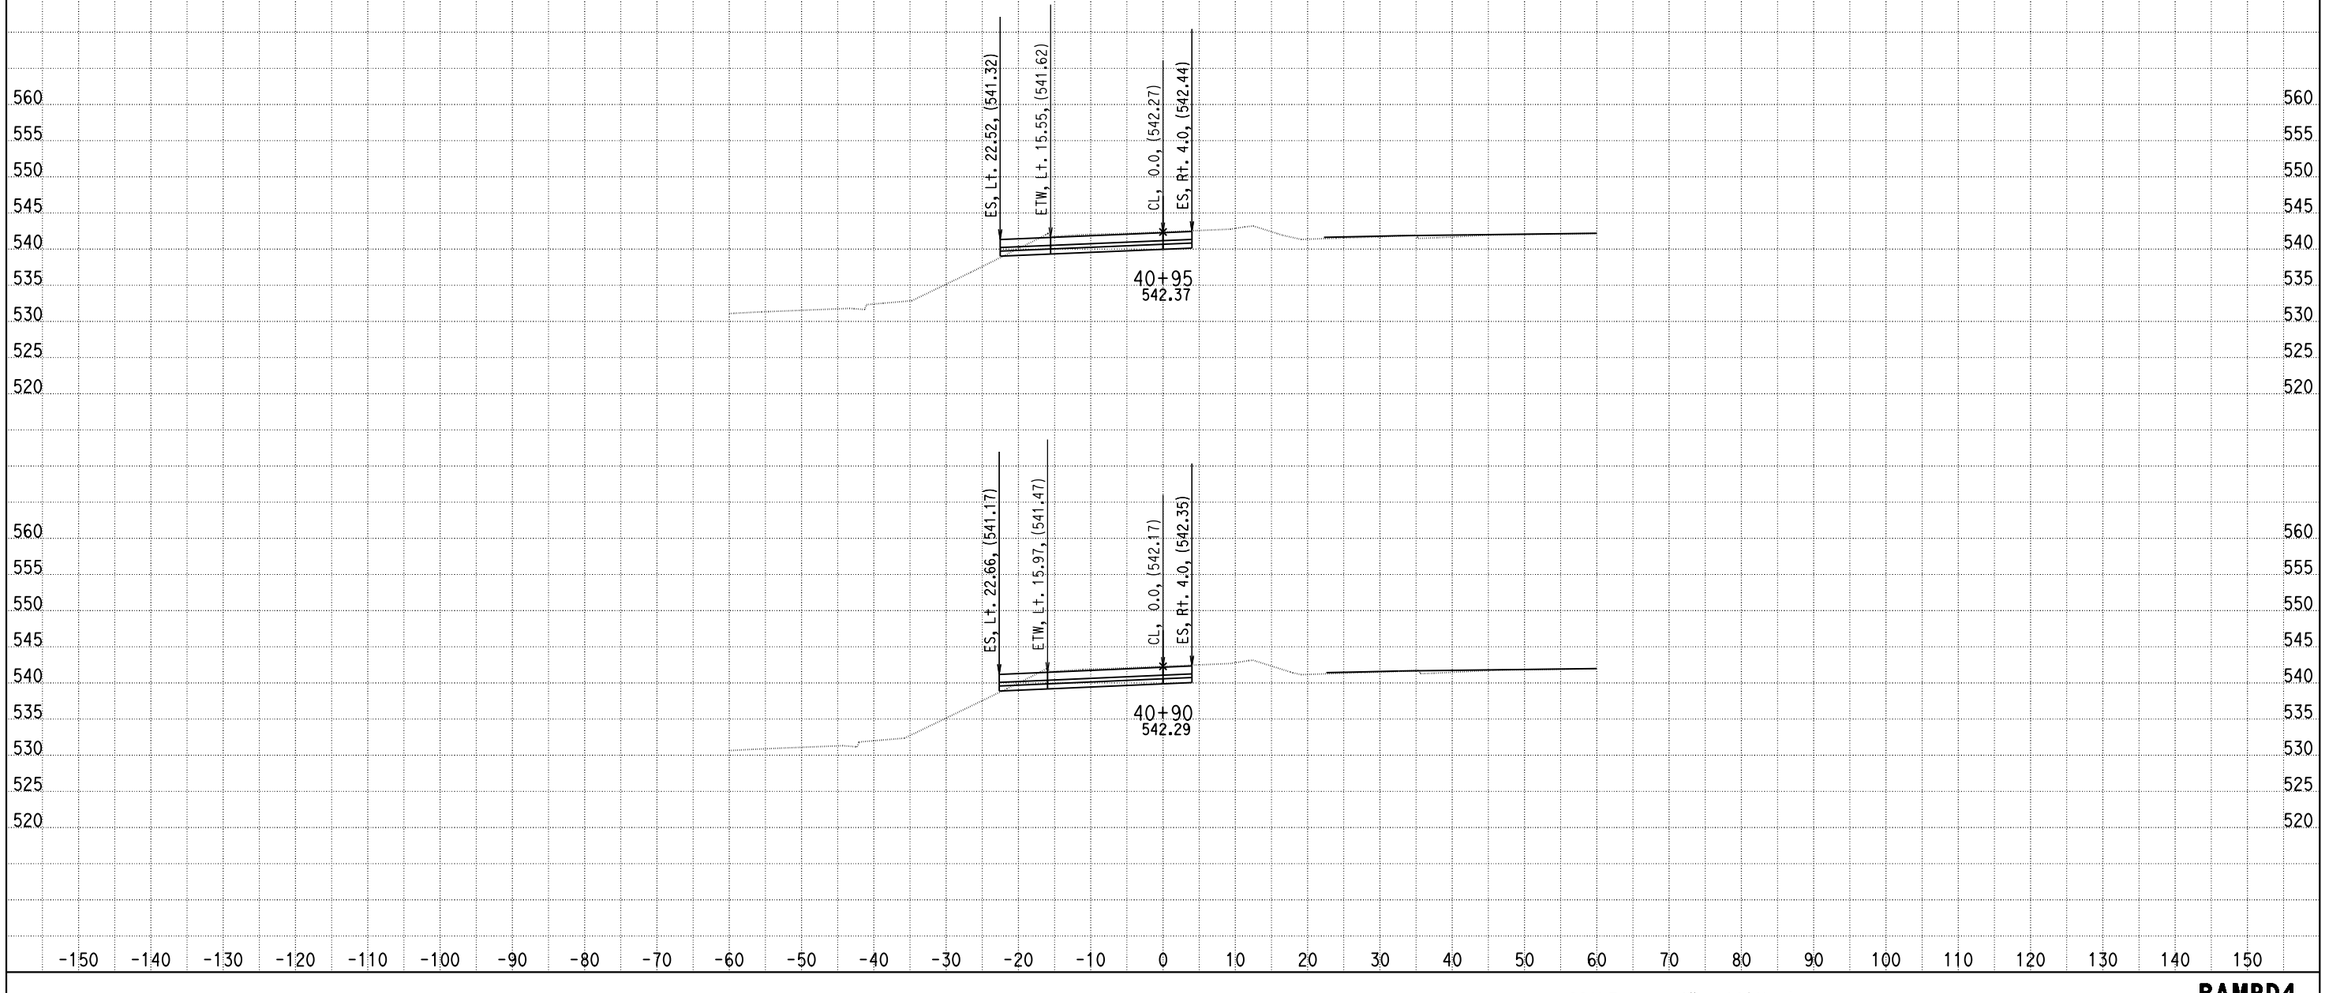

DATE: 9/10/2013

KC Project: 0818E File: D:\PROJECT\0818E\UPDATE-RAMP\hrd4-pro.ear

SCALE: 1" = 10' Horiz.
1" = 10' Vert.

All Dimensions are US Survey Feet

RAMPD4
CROSS SECTIONS

DESIGN STUDY ONLY

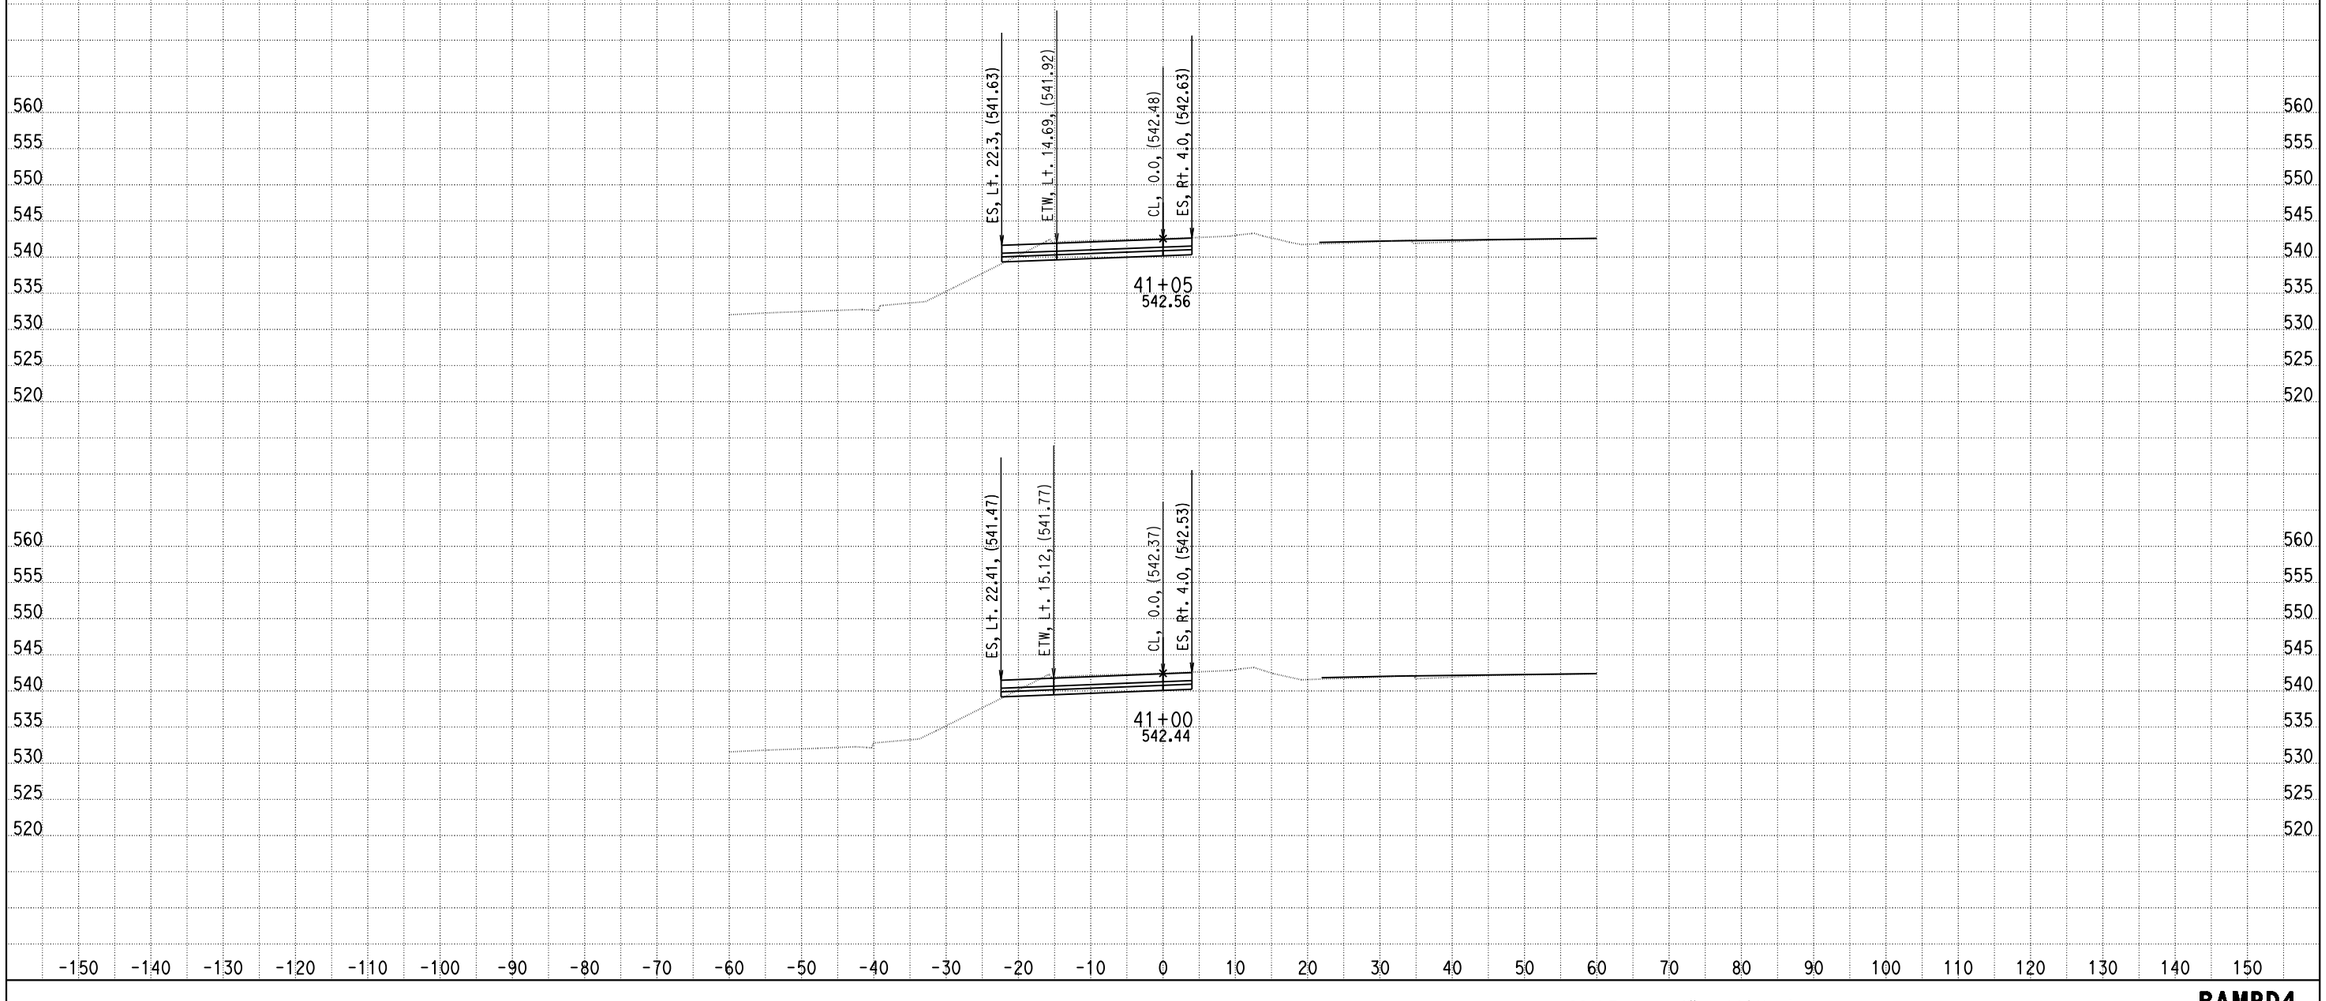

DATE: 9/10/2013

KC Project: 0818E File: D:\PROJECT\0818E\UPDATE-RAMP\hrd4-pro.ear

SCALE: 1" = 10' Horiz.
1" = 10' Vert.

All Dimensions are US Survey Feet

RAMPD4
CROSS SECTIONS

SHEET 59 OF XXX

DESIGN STUDY ONLY

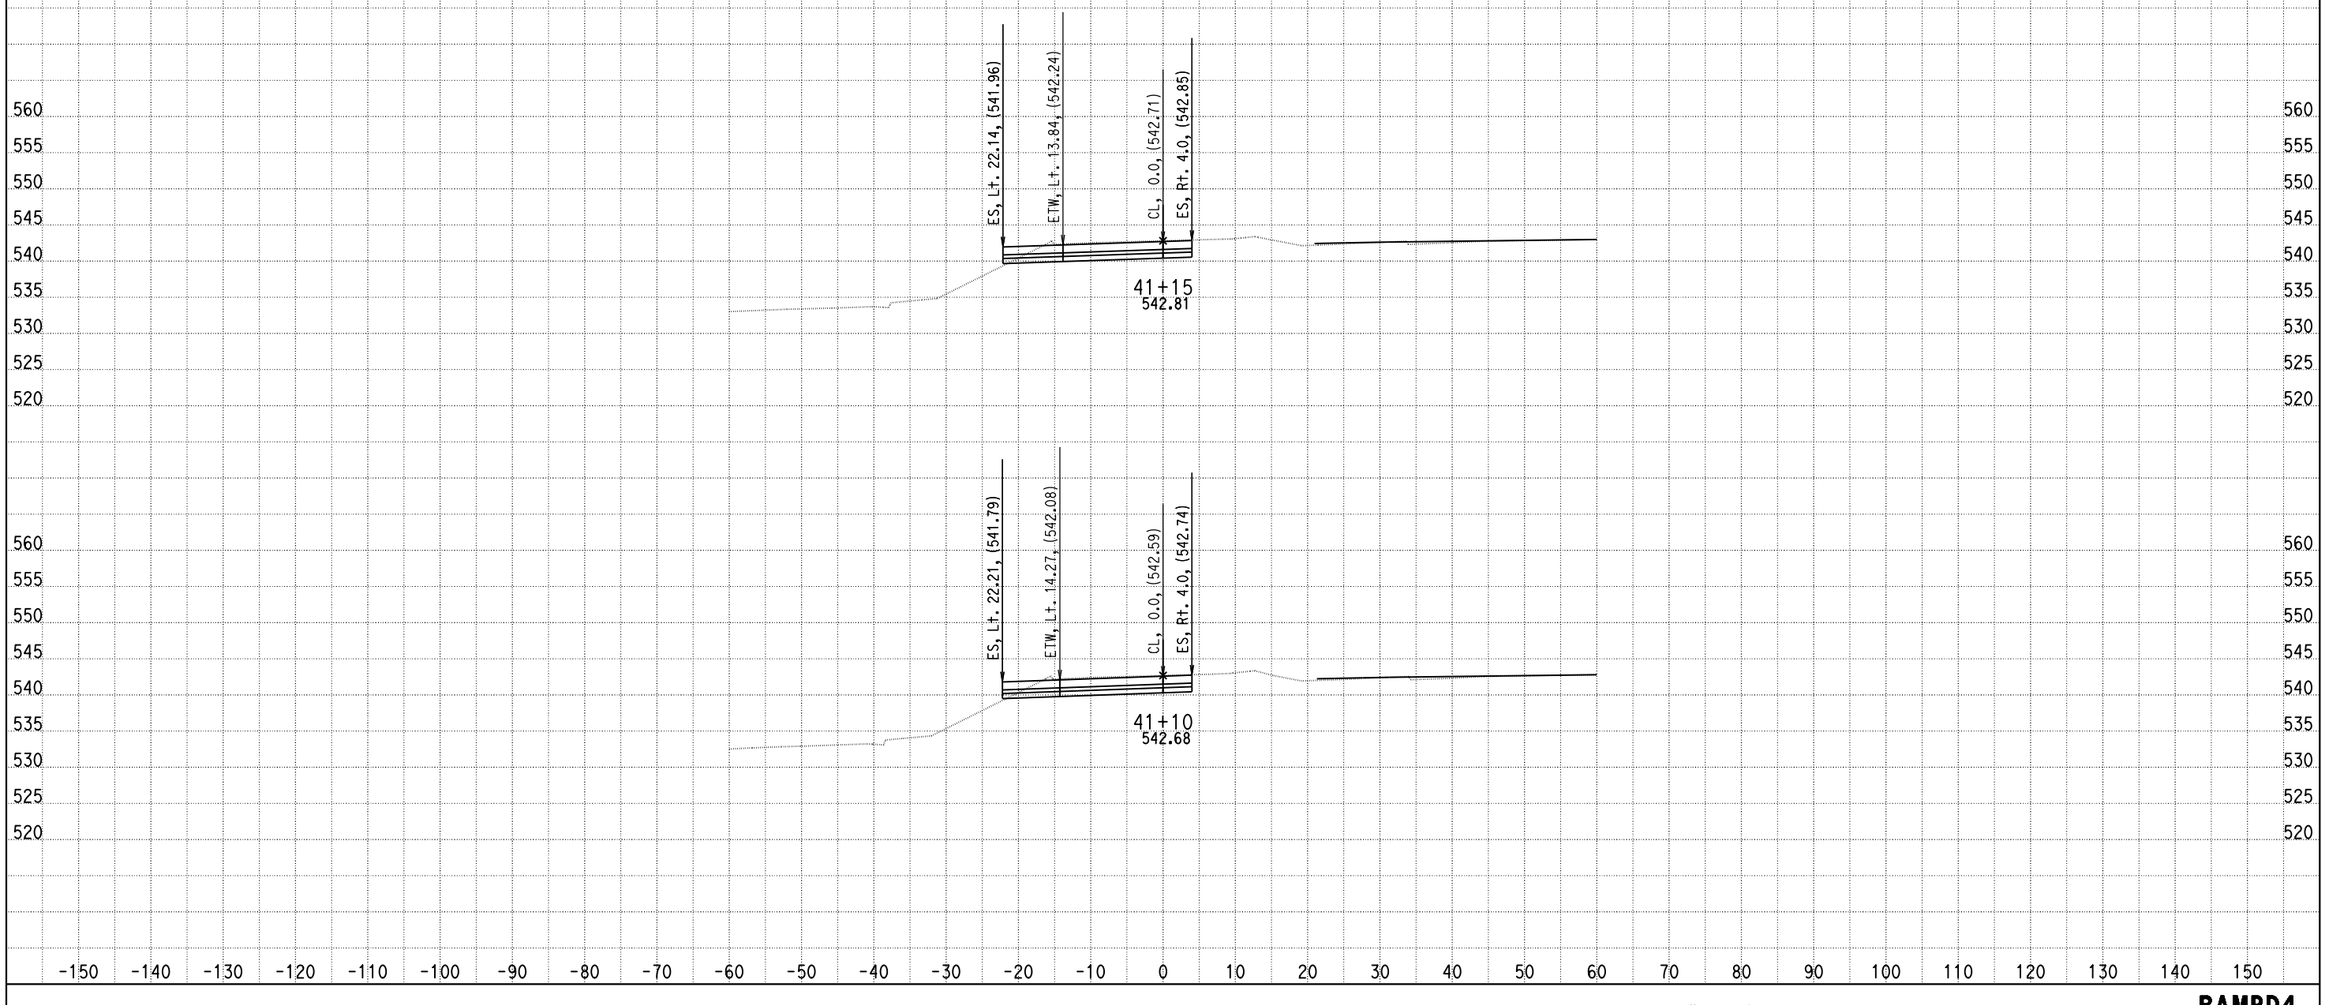

DATE: 9/10/2013
KC Project: 0818E File: D:\PROJECT\0818E\UPDATE-RAMP\hrd4-pro.ear

SCALE: 1" = 10' Horiz.
1" = 10' Vert.

All Dimensions are US Survey Feet

RAMPD4
CROSS SECTIONS
SHEET 60 OF XXX

DESIGN STUDY ONLY

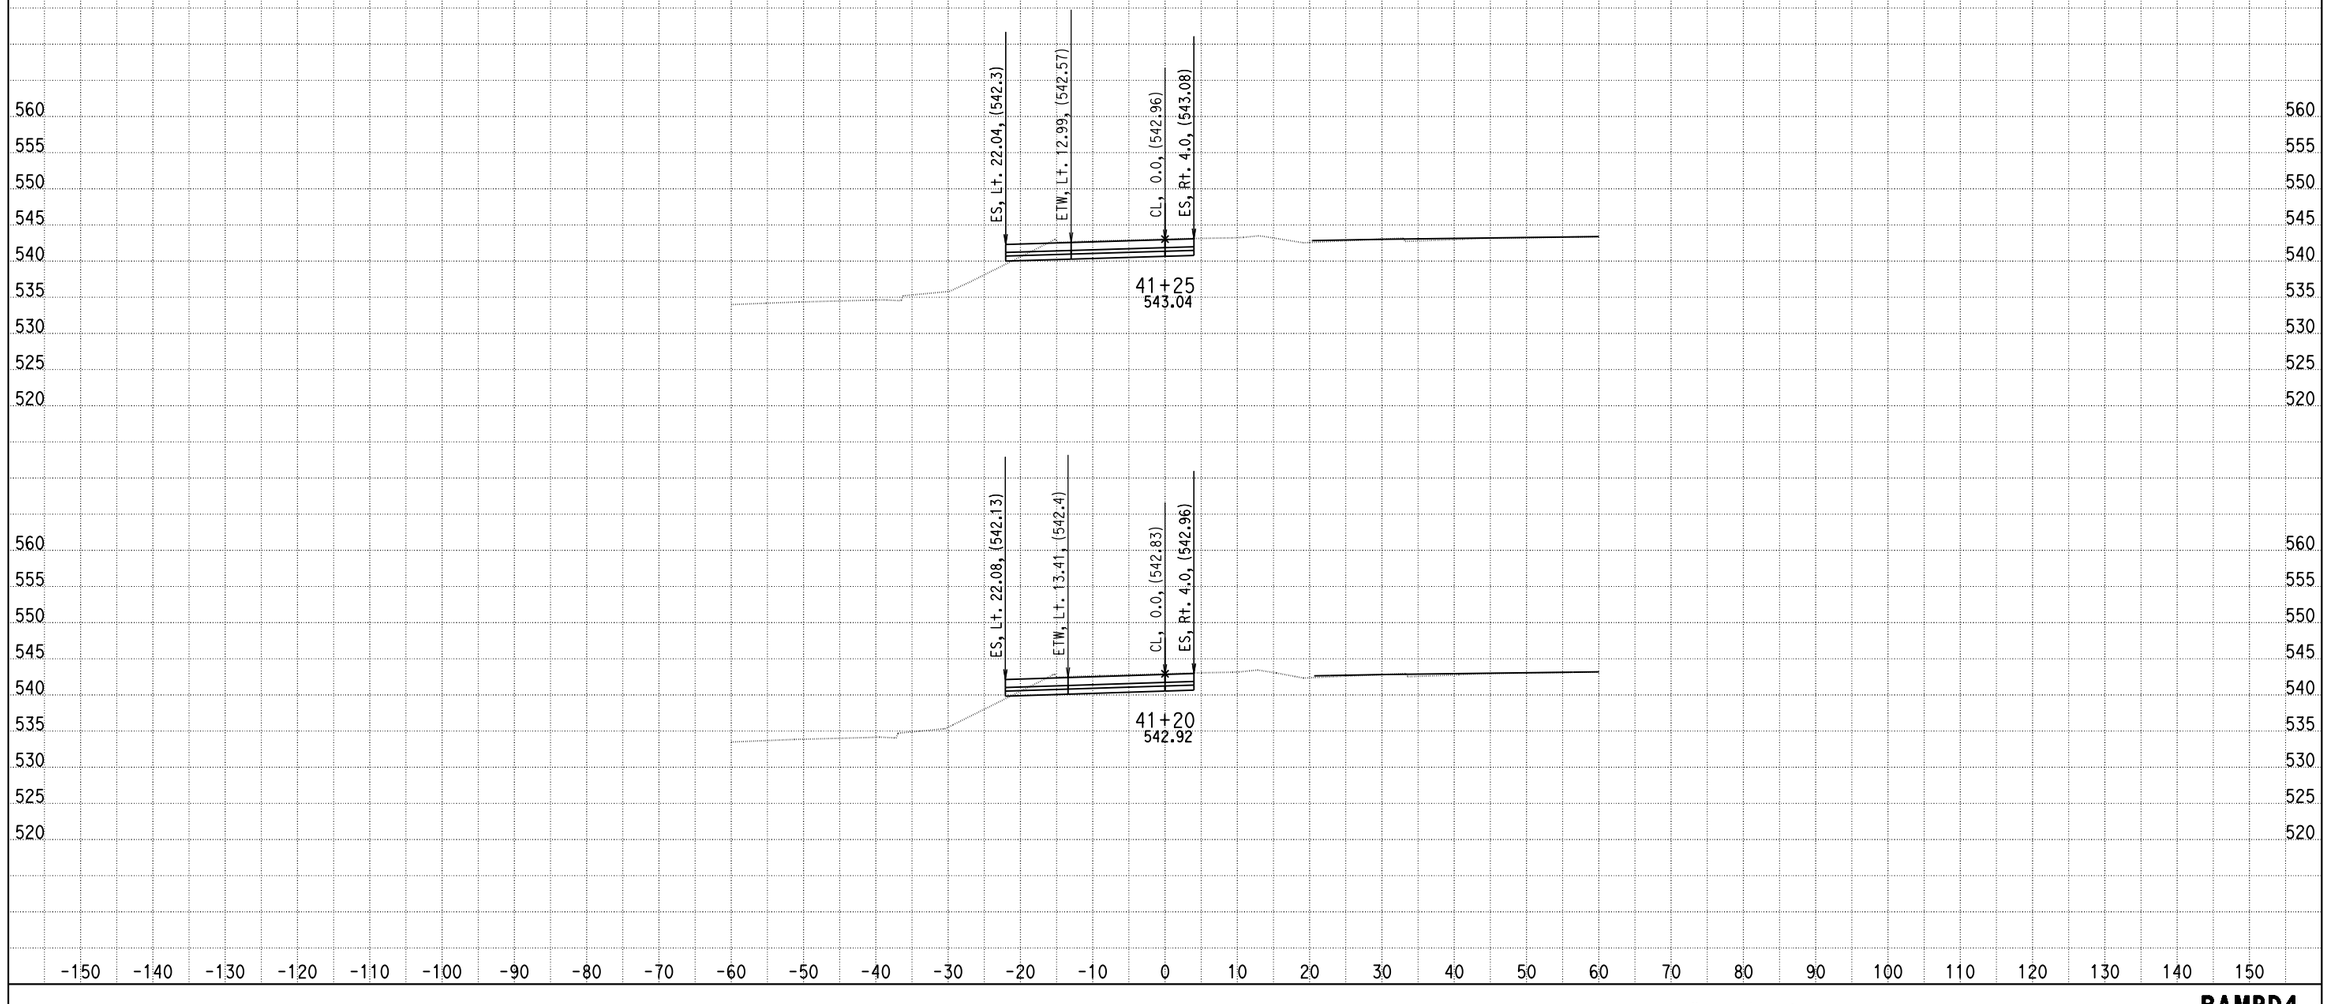

DATE: 9/10/2013
KC Project: 0818E File: D:\PROJECT\0818E\UPDATE-RAMP\hrd4-pro.ear

SCALE: 1" = 10' Horiz.
1" = 10' Vert.

All Dimensions are US Survey Feet

RAMPD4
CROSS SECTIONS
SHEET 61 OF XXX

DESIGN STUDY ONLY

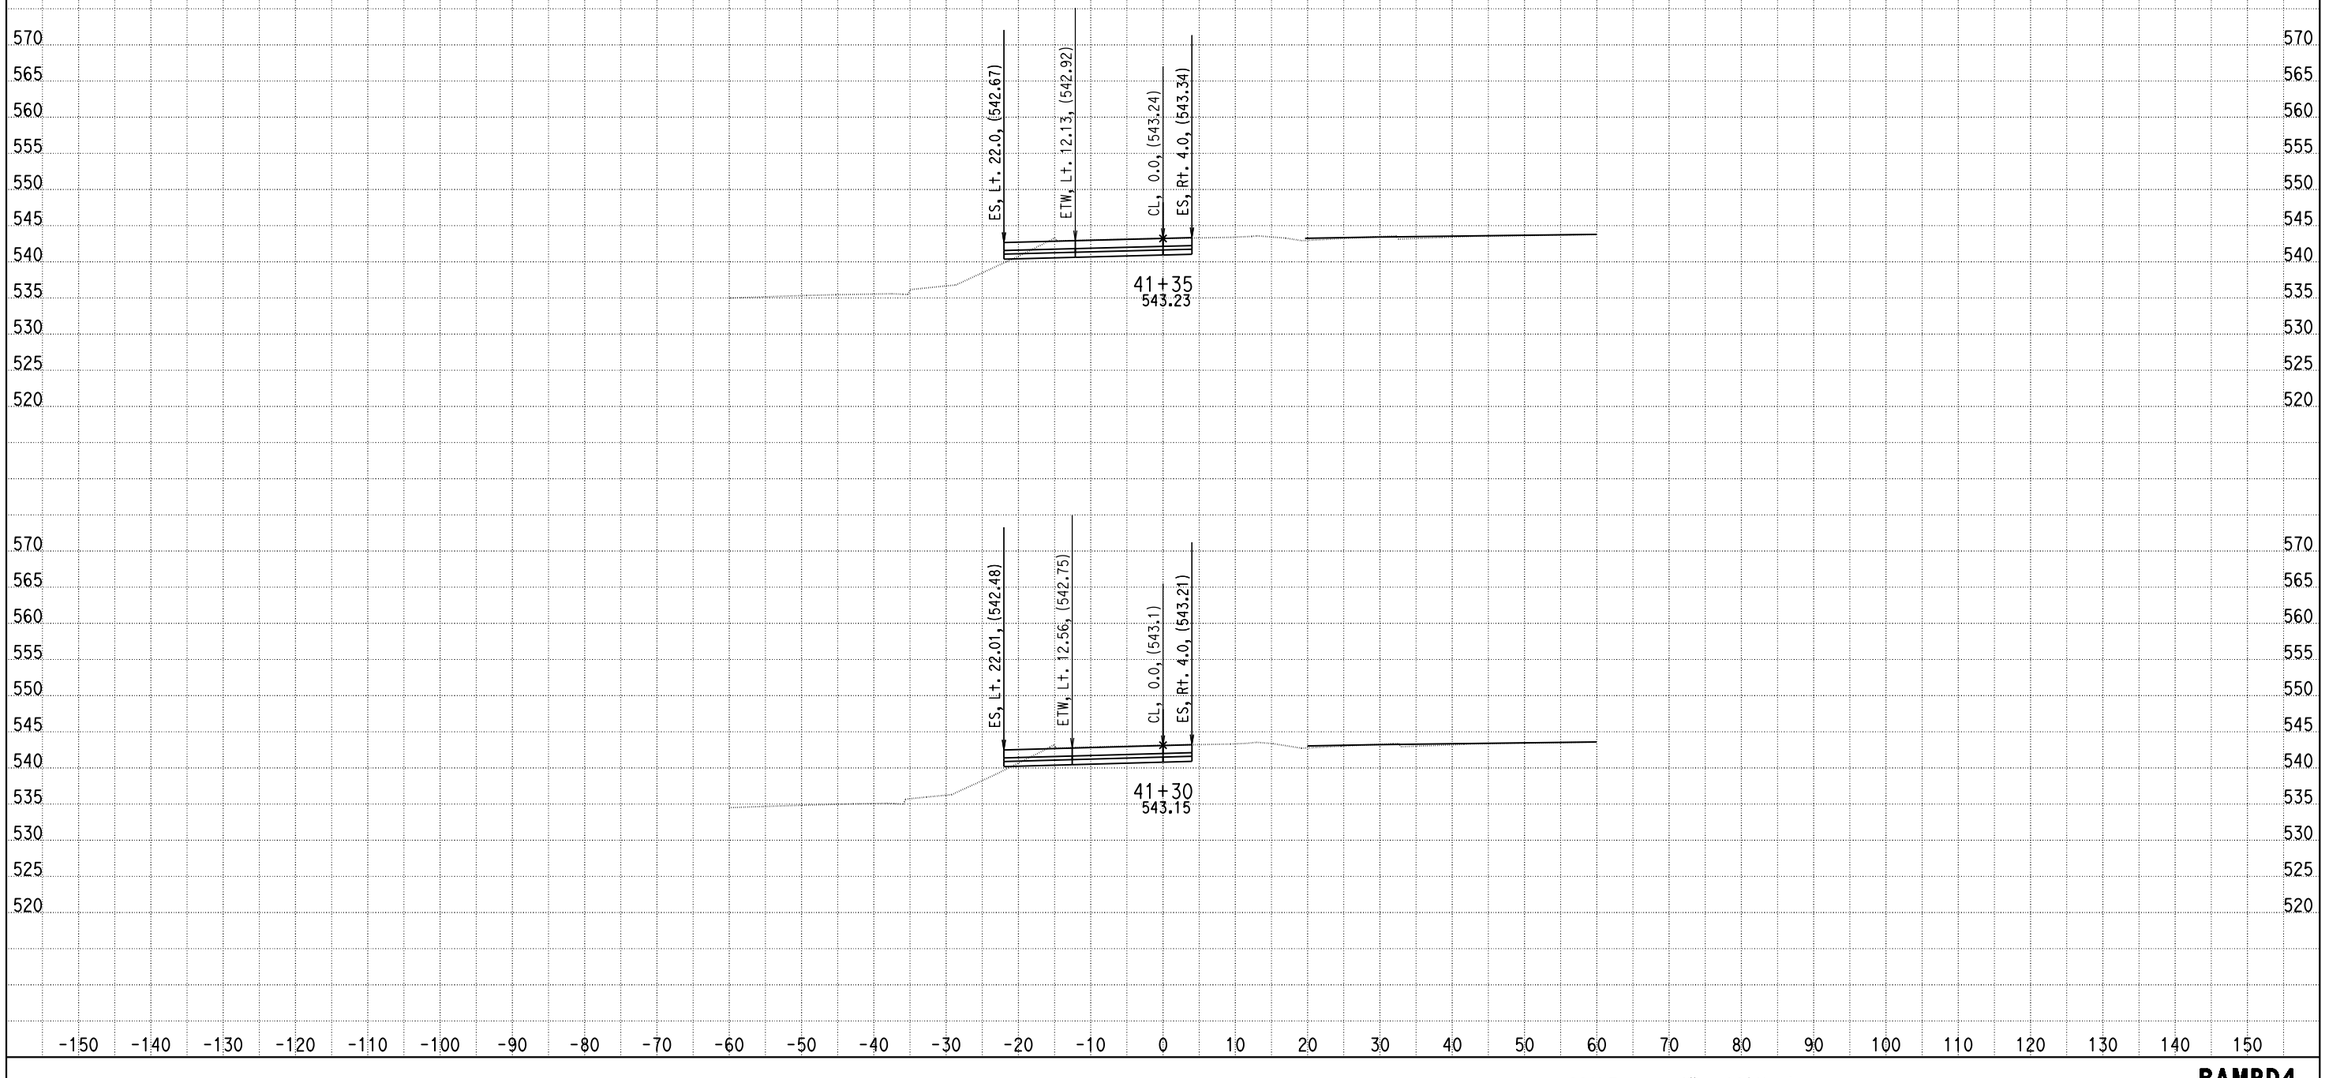

DATE: 9/10/2013

KC Project: 0818E File: D:\PROJECT\0818E\UPDATE-RAMP\hrd4-pro.ear

SCALE: 1" = 10' Horiz.
1" = 10' Vert.

All Dimensions are US Survey Feet

RAMPD4
CROSS SECTIONS

DESIGN STUDY ONLY

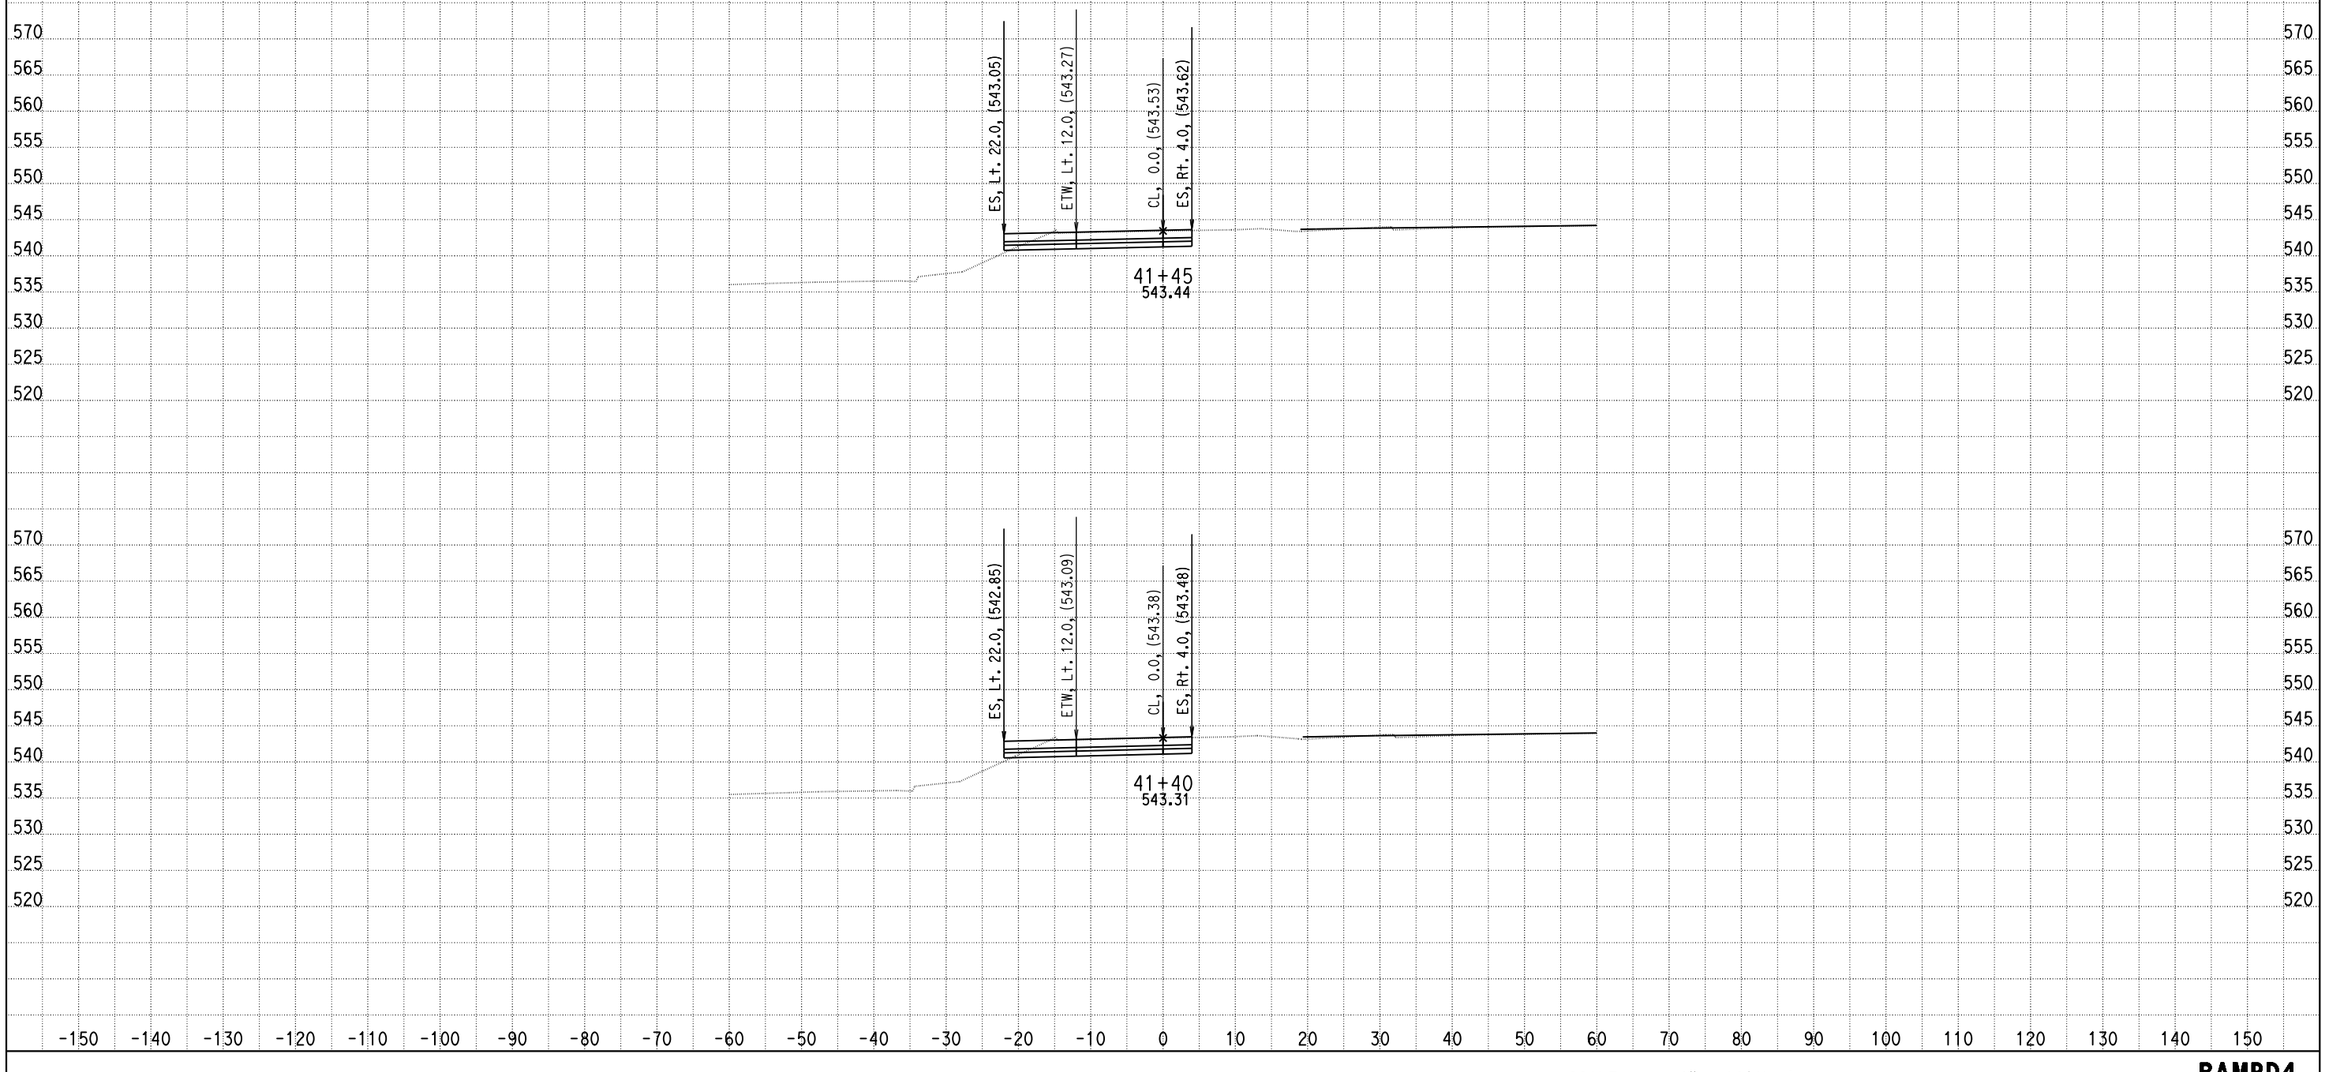

DATE: 9/10/2013

KC Project: 0818E File: D:\PROJECT\0818E\UPDATE-RAMP\hrd4-pro.ear

SCALE: 1" = 10' Horiz.
1" = 10' Vert.

All Dimensions are US Survey Feet

RAMPD4
CROSS SECTIONS

SHEET 63 OF XXX

DESIGN STUDY ONLY

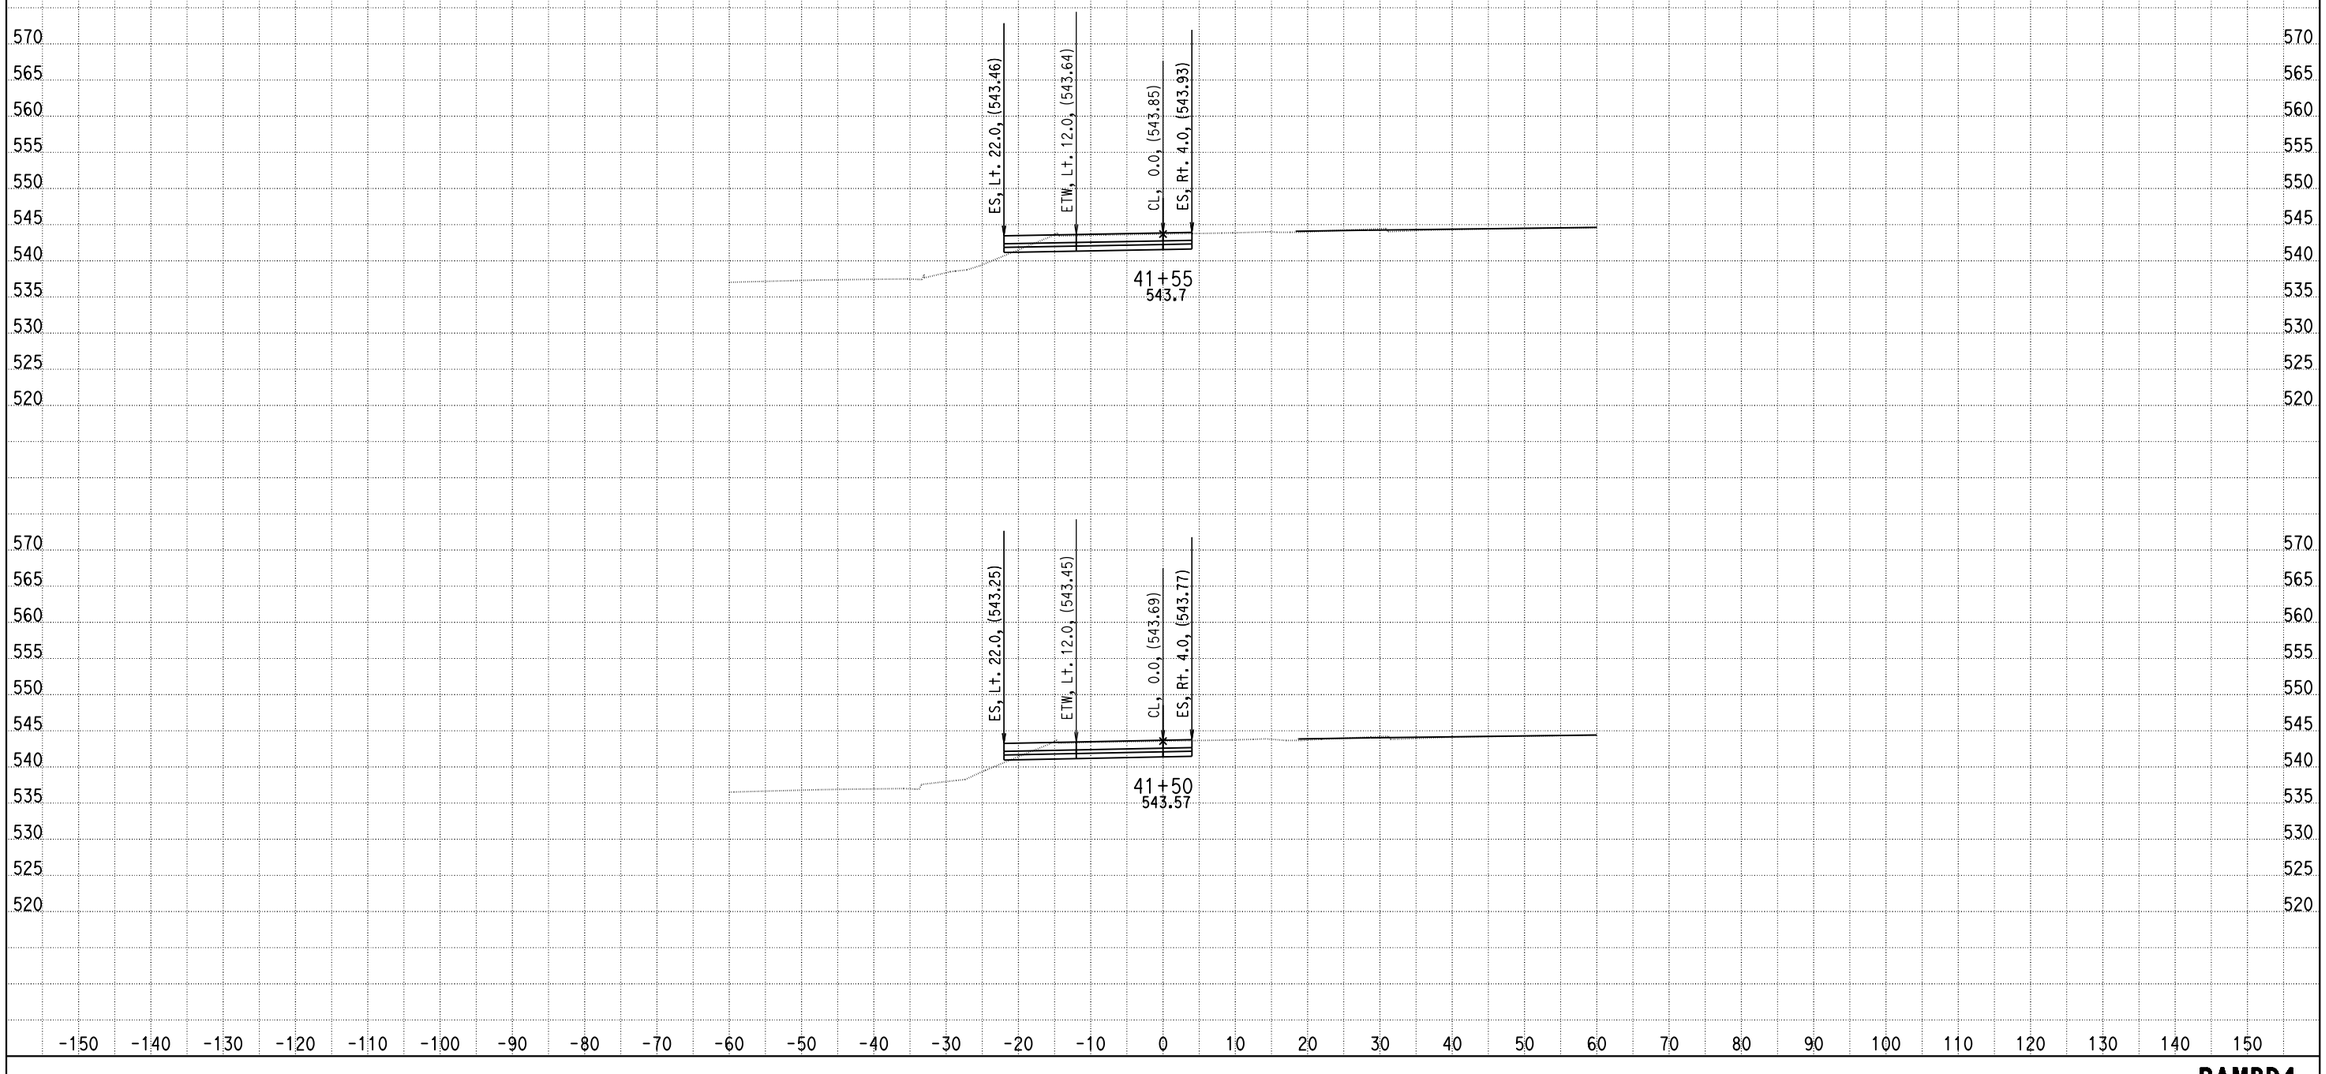

DATE: 9/10/2013

KC Project: 0818E File: D:\PROJECT\0818E\UPDATE-RAMP\hrd4-pro.ear

SCALE: 1" = 10' Horiz.
1" = 10' Vert.

All Dimensions are US Survey Feet

RAMPD4
CROSS SECTIONS

SHEET 64 OF XXX

DESIGN STUDY ONLY

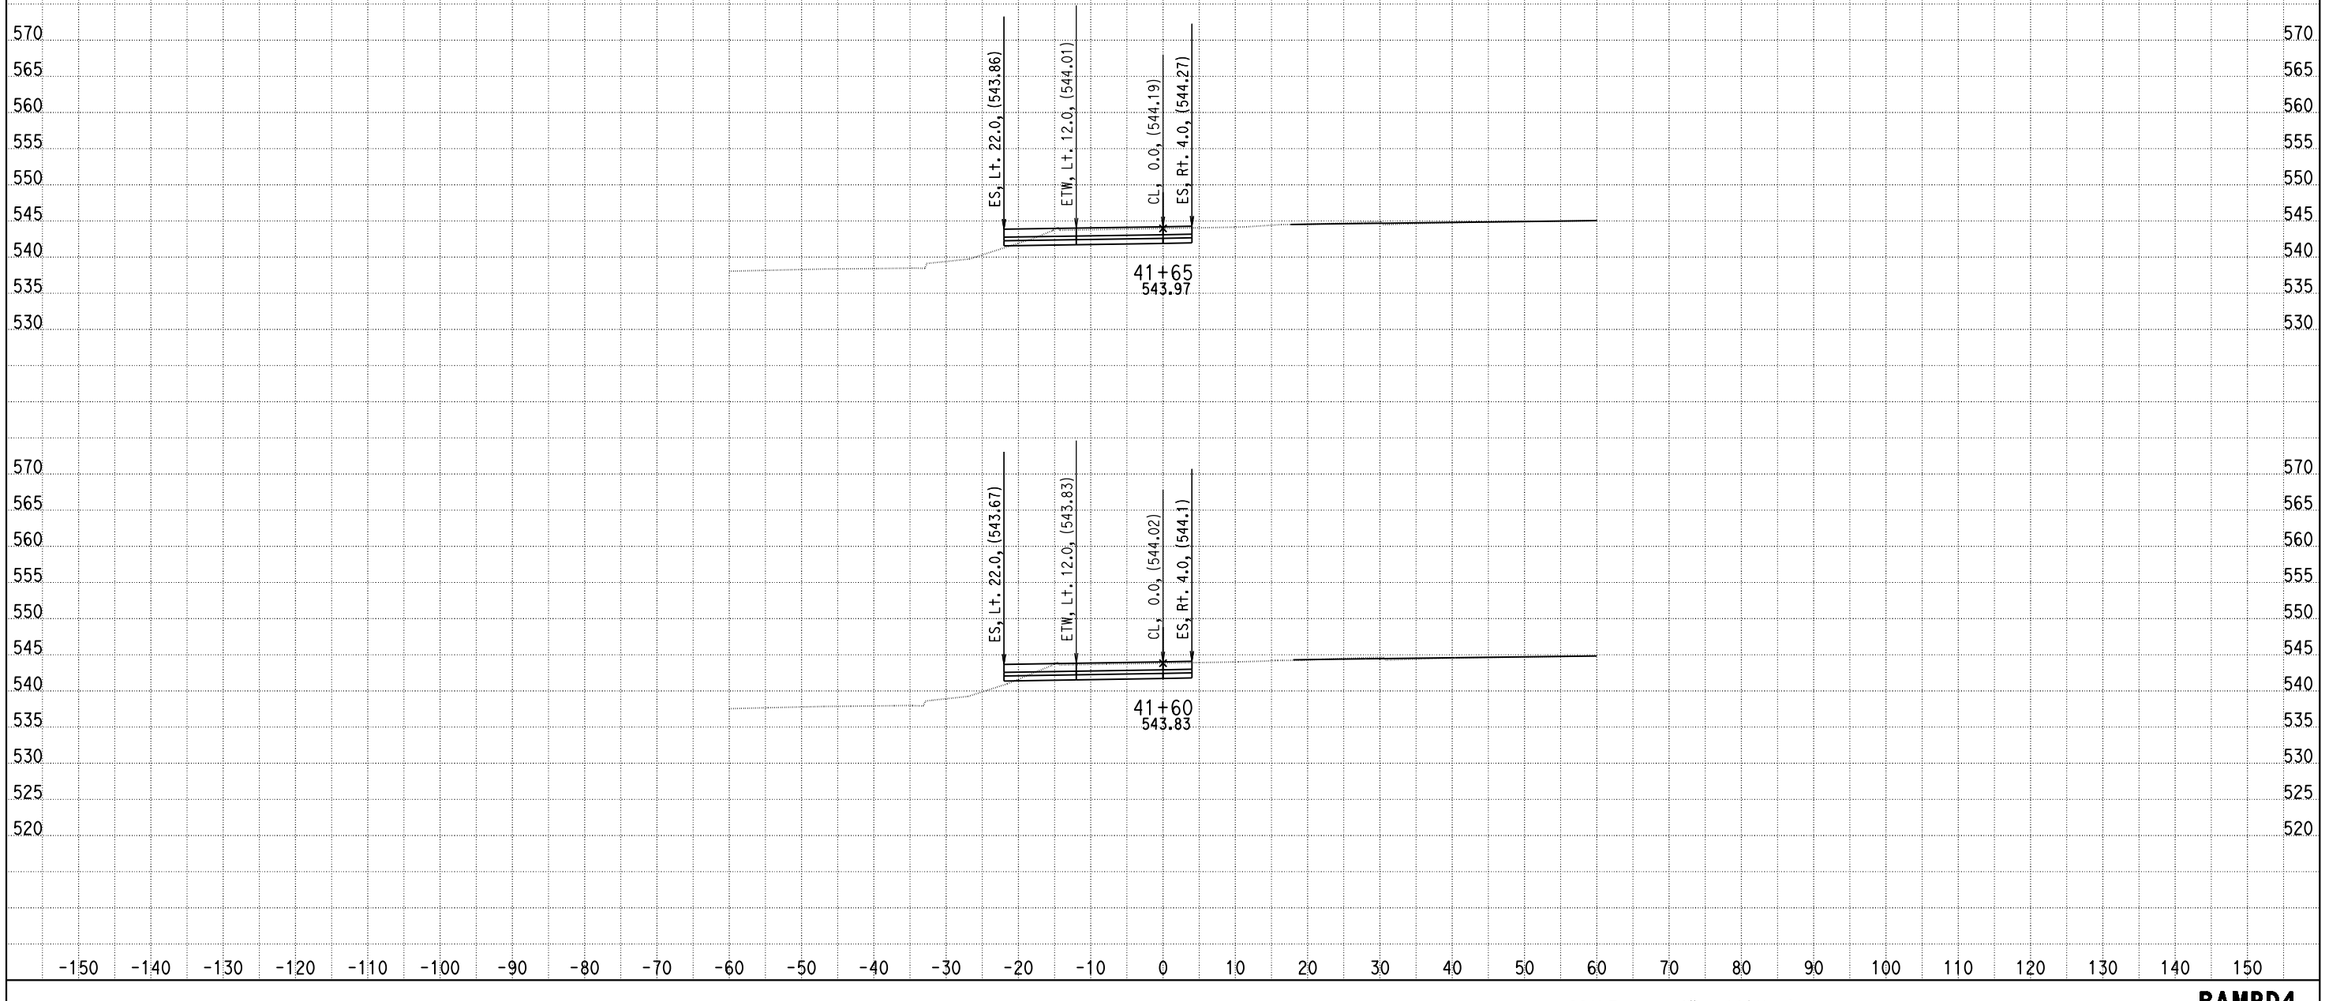

DATE: 9/10/2013

KC Project: 0818E File: D:\PROJECT\0818E\UPDATE-RAMP\hrd4-pro.ear

SCALE: 1" = 10' Horiz.
1" = 10' Vert.

All Dimensions are US Survey Feet

RAMPD4
CROSS SECTIONS

DESIGN STUDY ONLY

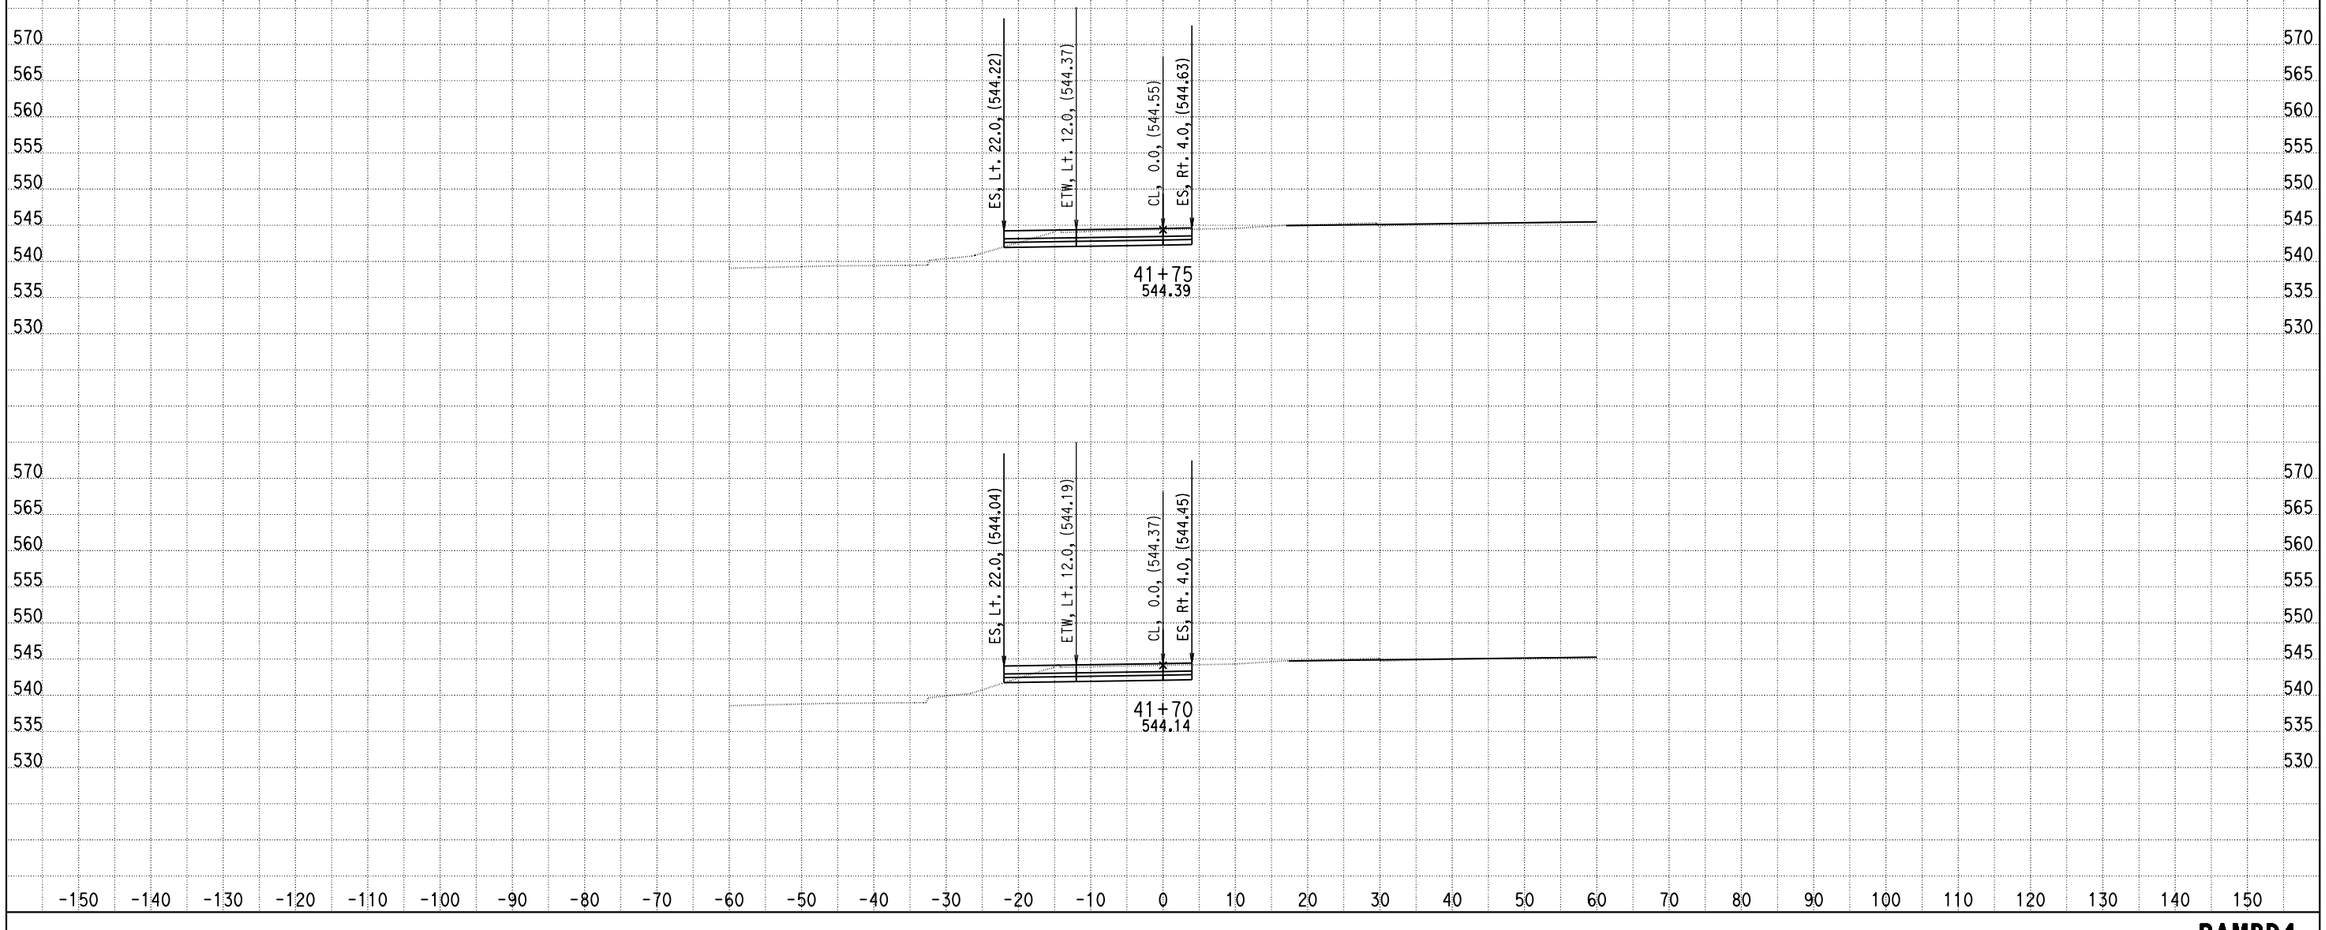

DATE: 9/10/2013

KC Project: 0818E File: D:\PROJECT\0818E\UPDATE-RAMP\hrd4-pro.ear

SCALE: 1" = 10' Horiz.
1" = 10' Vert.

All Dimensions are US Survey Feet

RAMPD4
CROSS SECTIONS

DESIGN STUDY ONLY

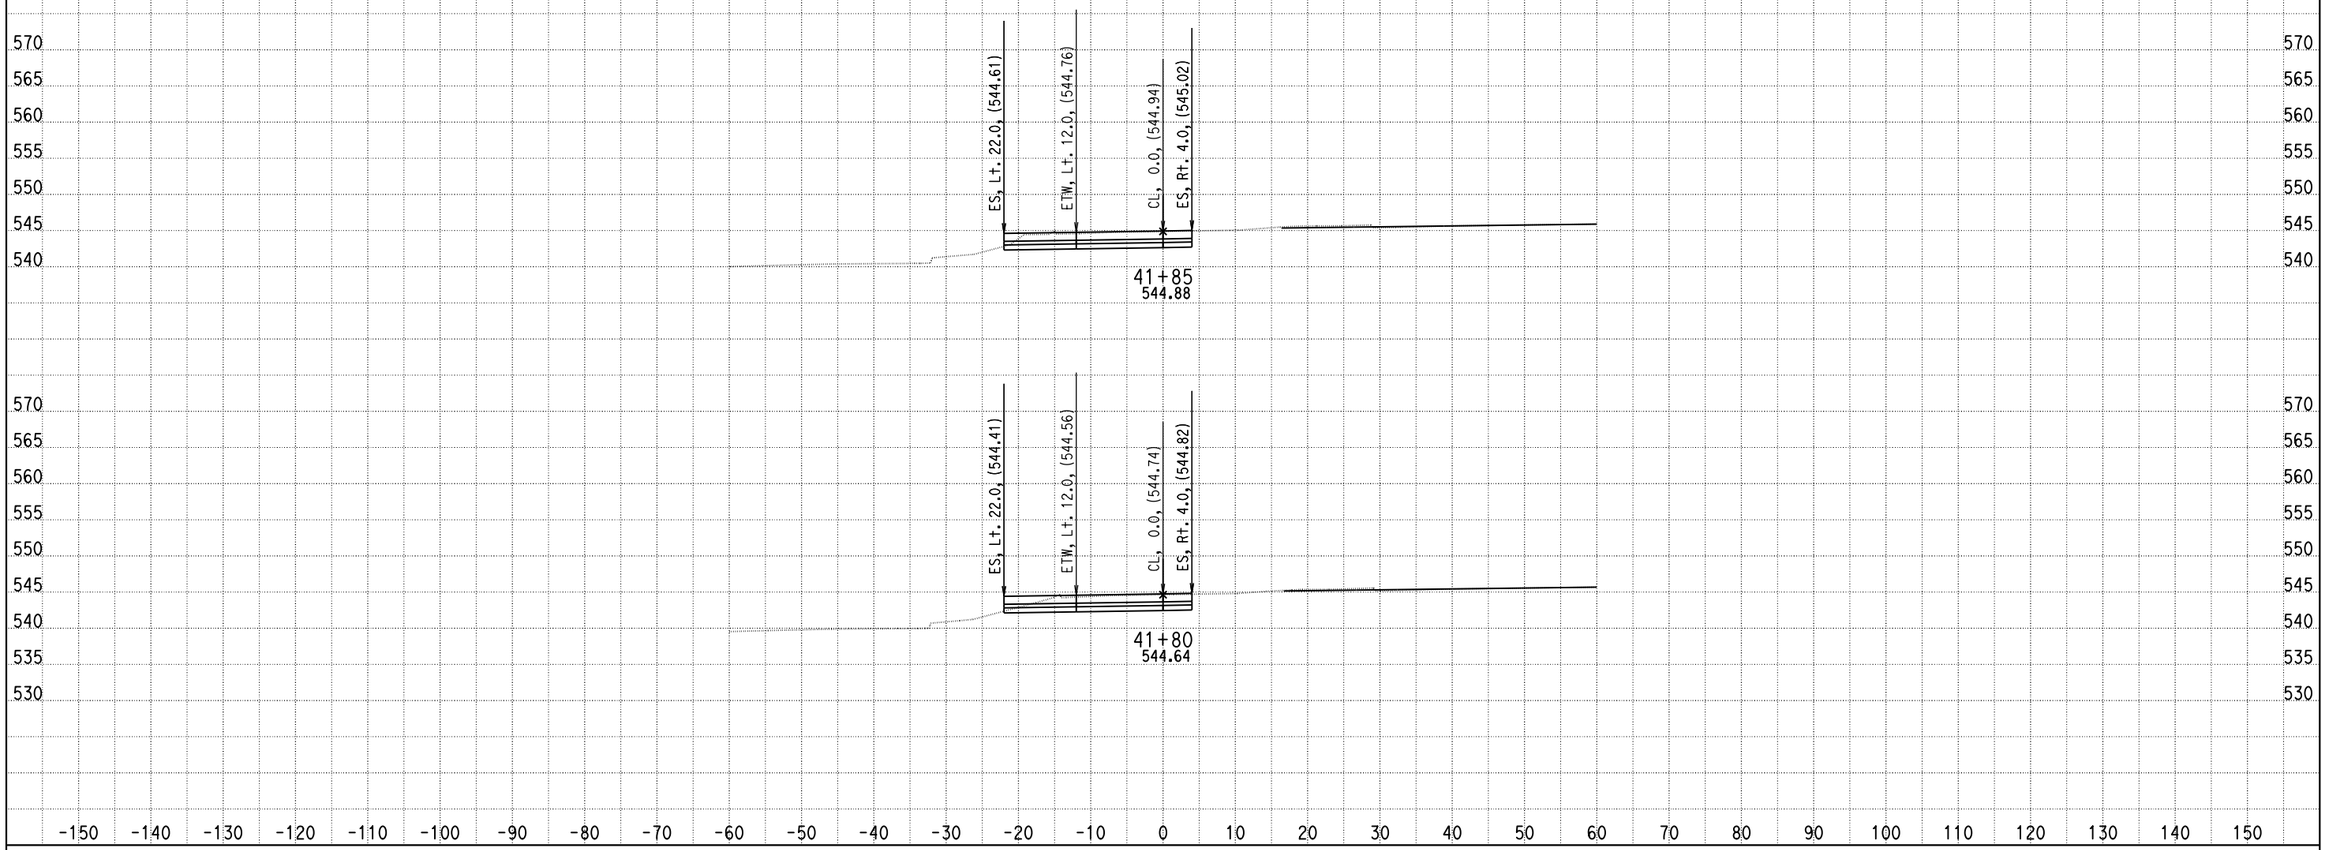

DATE: 9/10/2013

KC Project: 0818E File: D:\PROJECT\0818E\UPDATE-RAMP\hrd4-pro.ear

SCALE: 1" = 10' Horiz.
1" = 10' Vert.

All Dimensions are US Survey Feet

RAMPD4
CROSS SECTIONS

SHEET 67 OF XXX

DESIGN STUDY ONLY

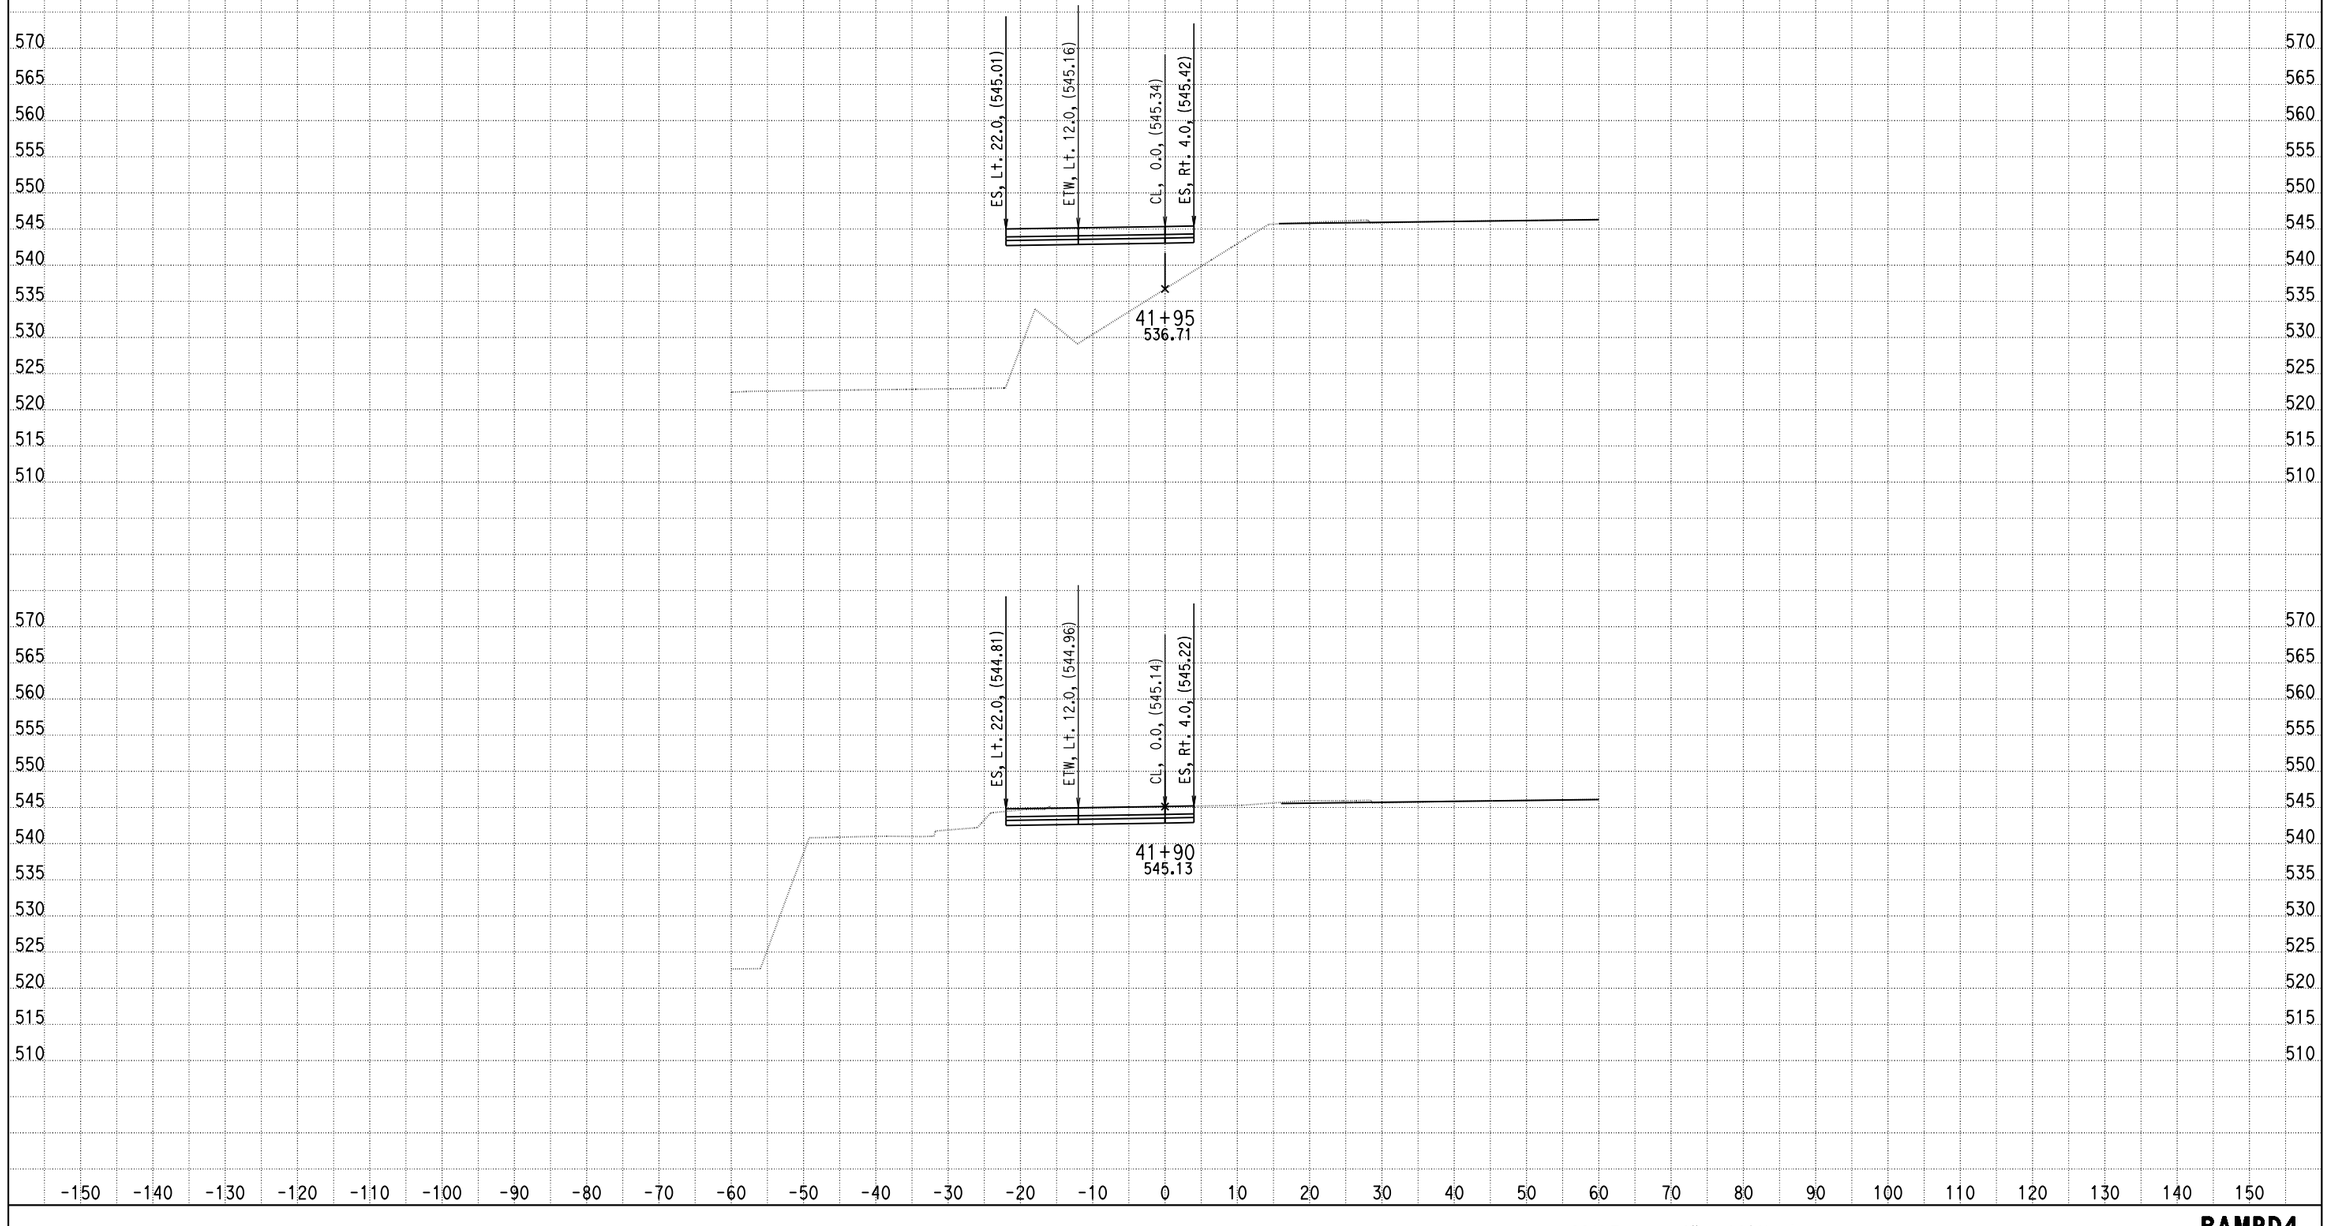

DATE: 9/10/2013

KC Project: 0818E File: D:\PROJECT\0818E\UPDATE-RAMP\hrd4-pro.ear

SCALE: 1" = 10' Horiz.
1" = 10' Vert.

All Dimensions are US Survey Feet

RAMPD4
CROSS SECTIONS

DESIGN STUDY ONLY

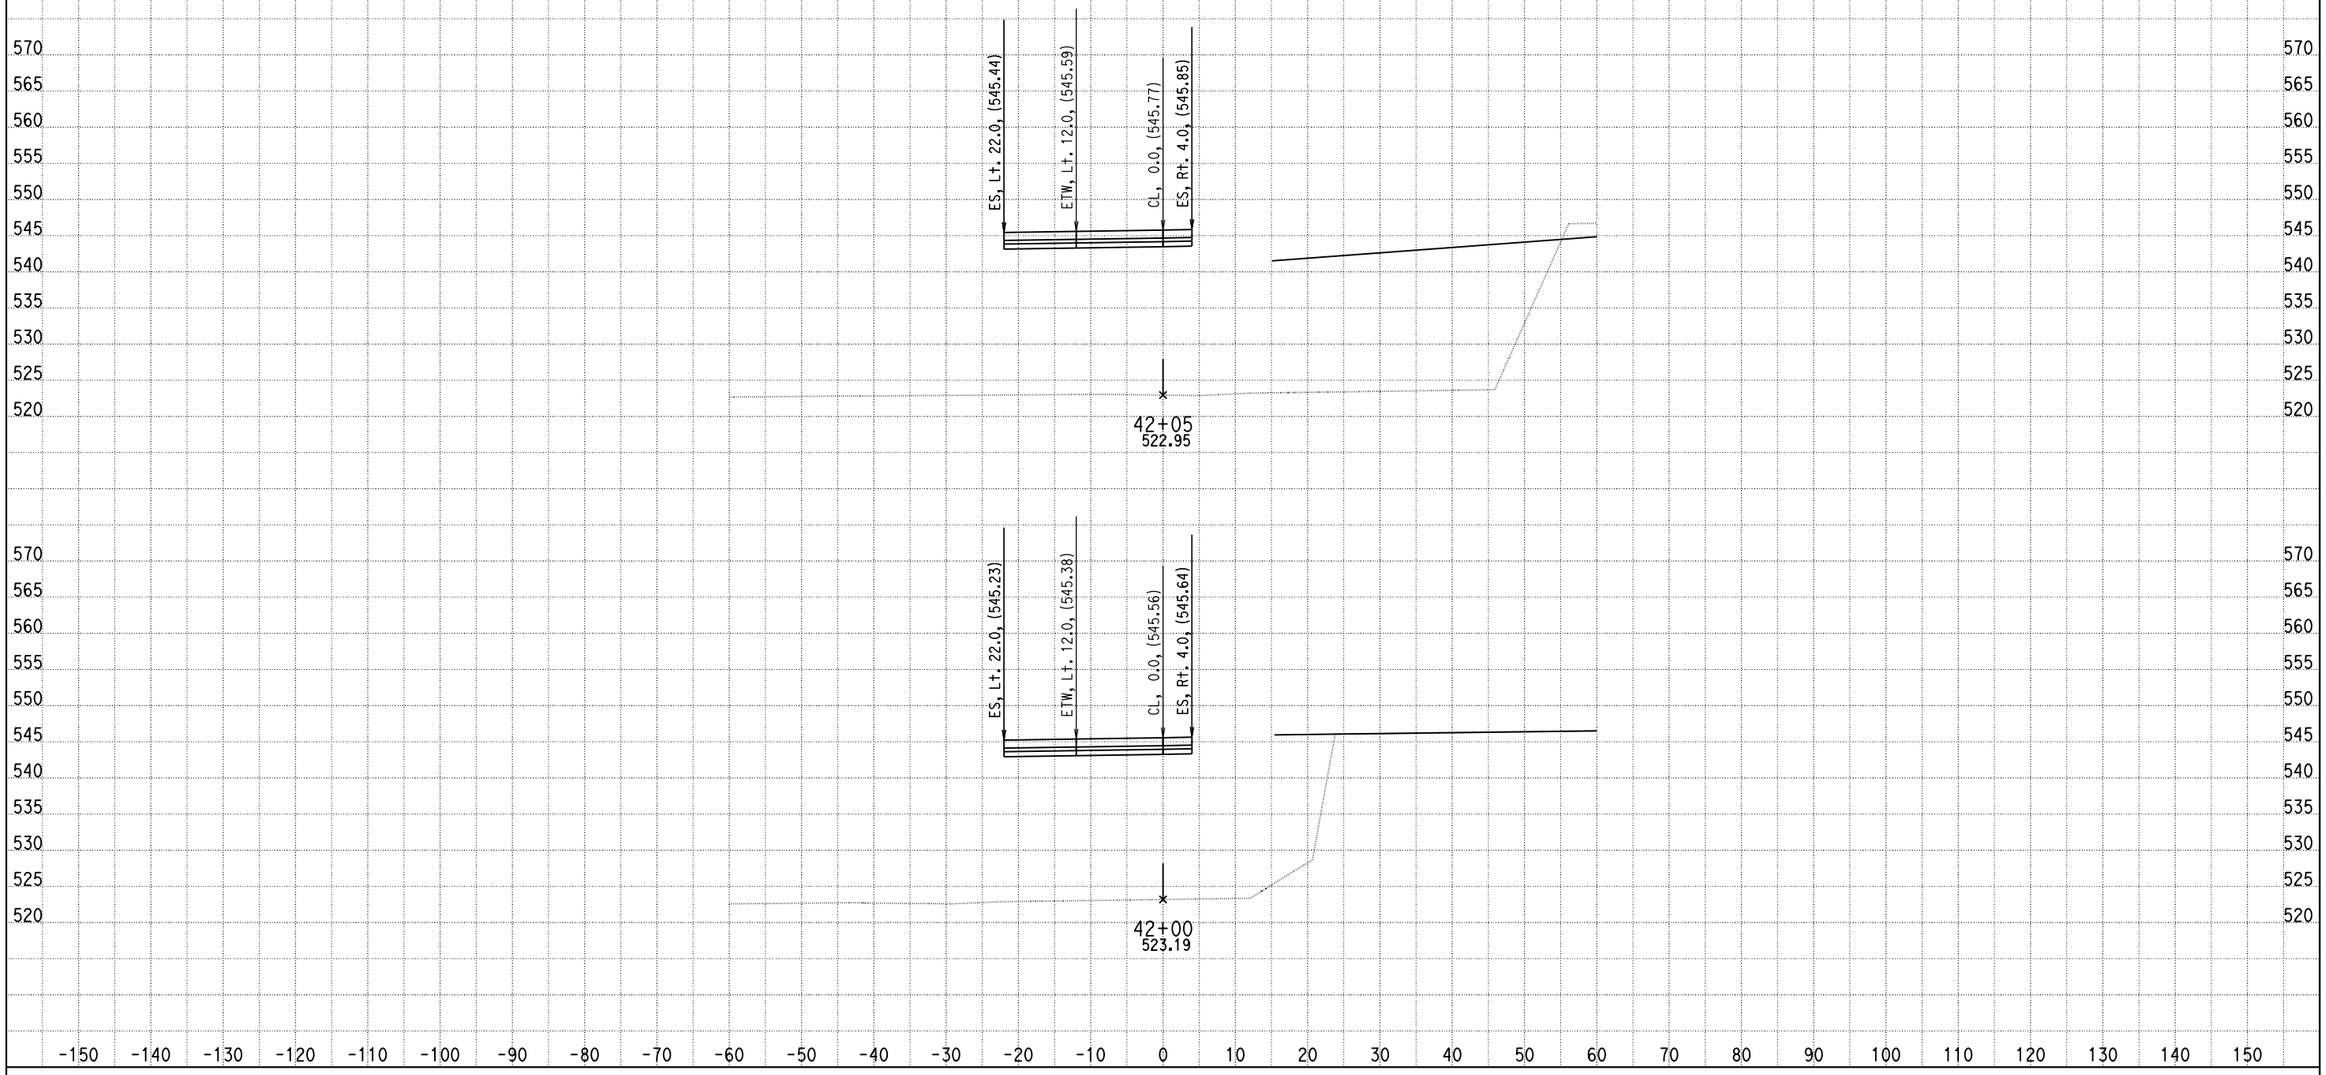

DATE: 9/10/2013

KC Project: 0818E File: D:\PROJECT\0818E\UPDATE-RAMP\hrd4-pro.ear

SCALE: 1" = 10' Horiz.
1" = 10' Vert.

All Dimensions are US Survey Feet

RAMPD4
CROSS SECTIONS

DESIGN STUDY ONLY

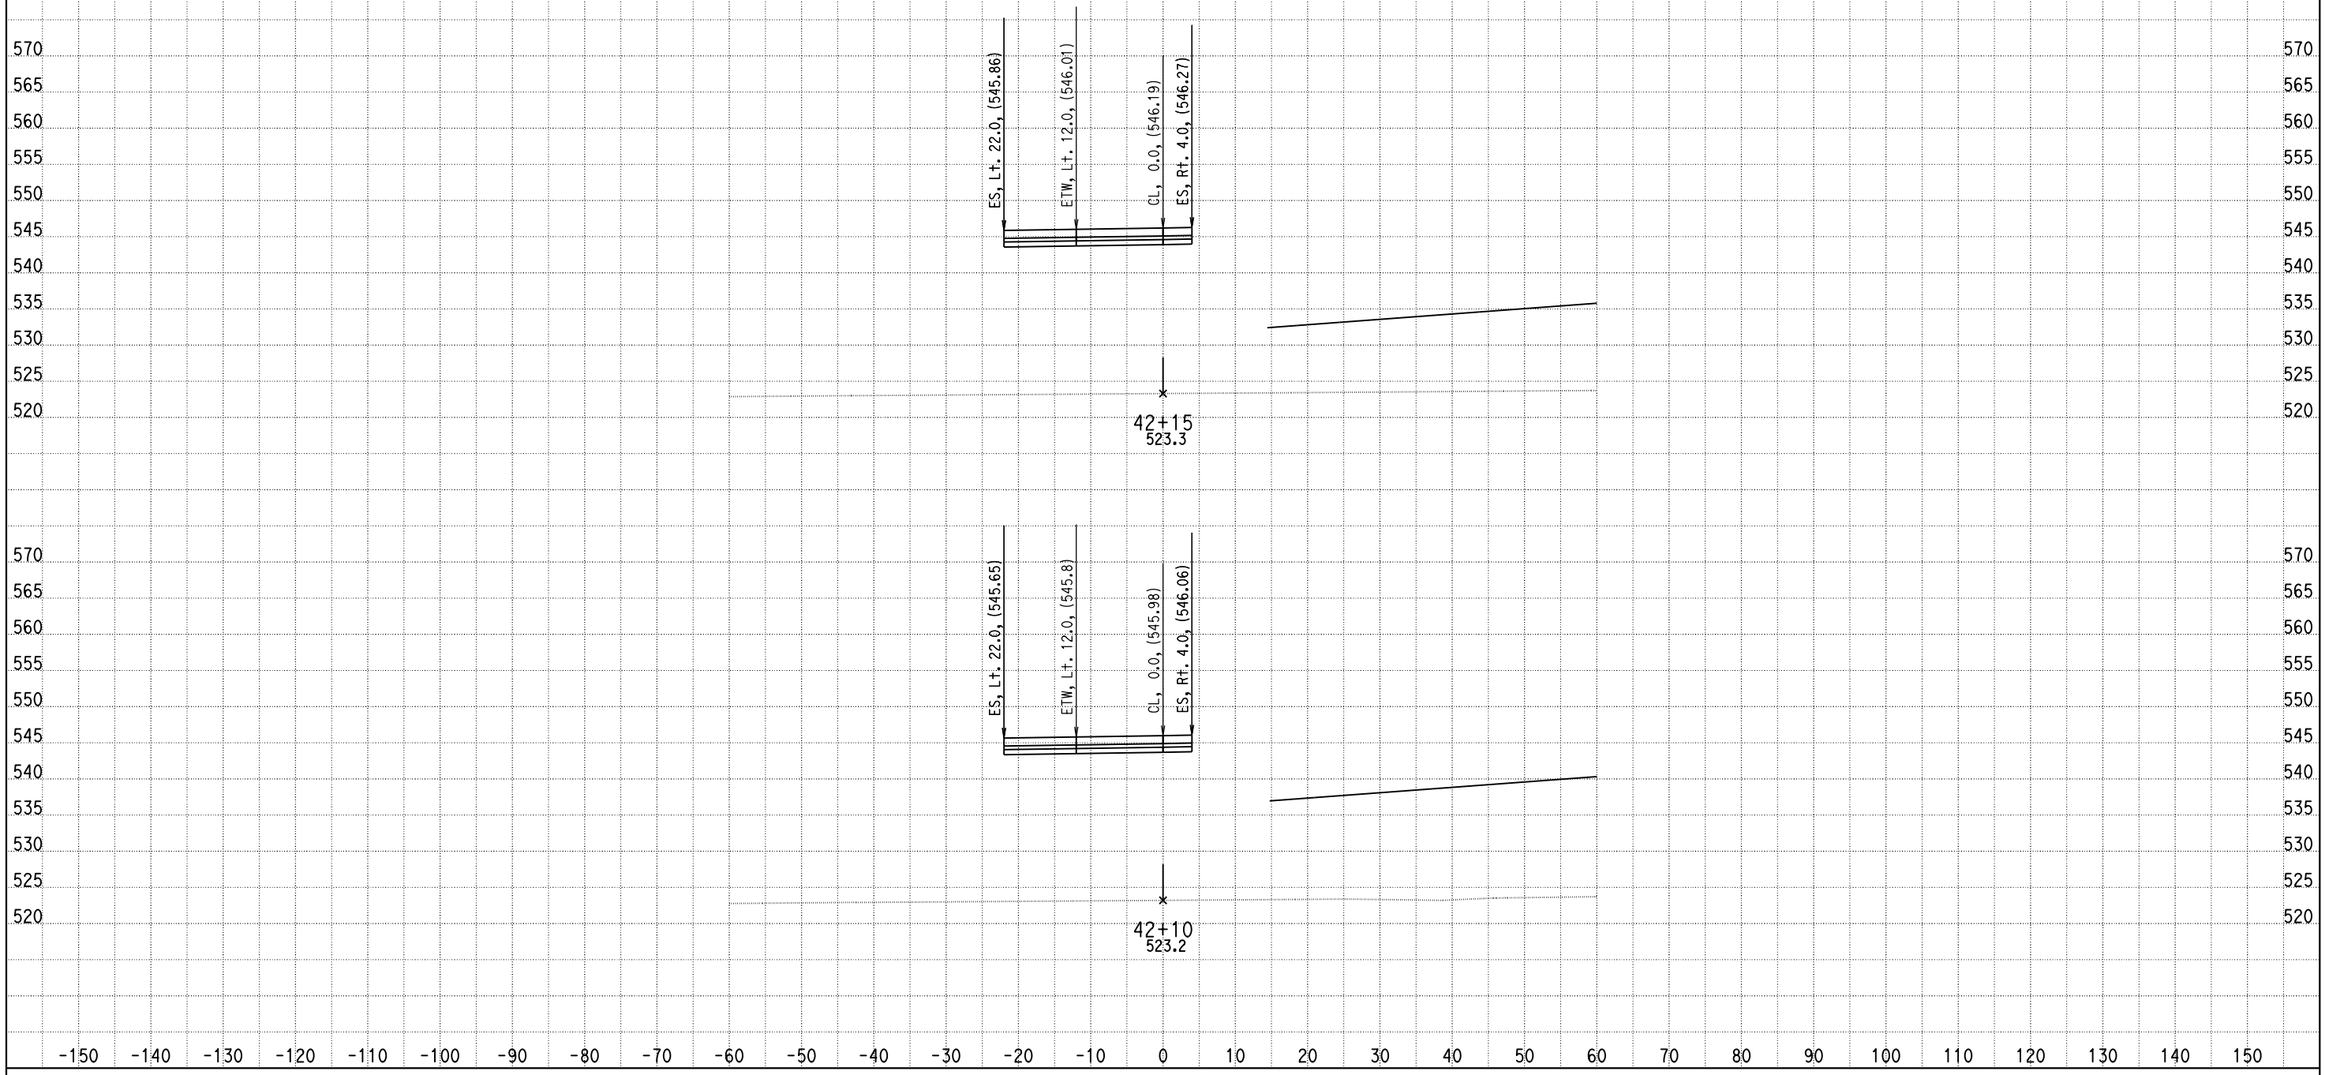

DATE: 9/10/2013

KC Project: 0818E File: D:\PROJECT\0818E\UPDATE-RAMP\hrd4-pro.ear

SCALE: 1" = 10' Horiz.
1" = 10' Vert.

All Dimensions are US Survey Feet

RAMPD4
CROSS SECTIONS

SHEET 70 OF XXX

DESIGN STUDY ONLY

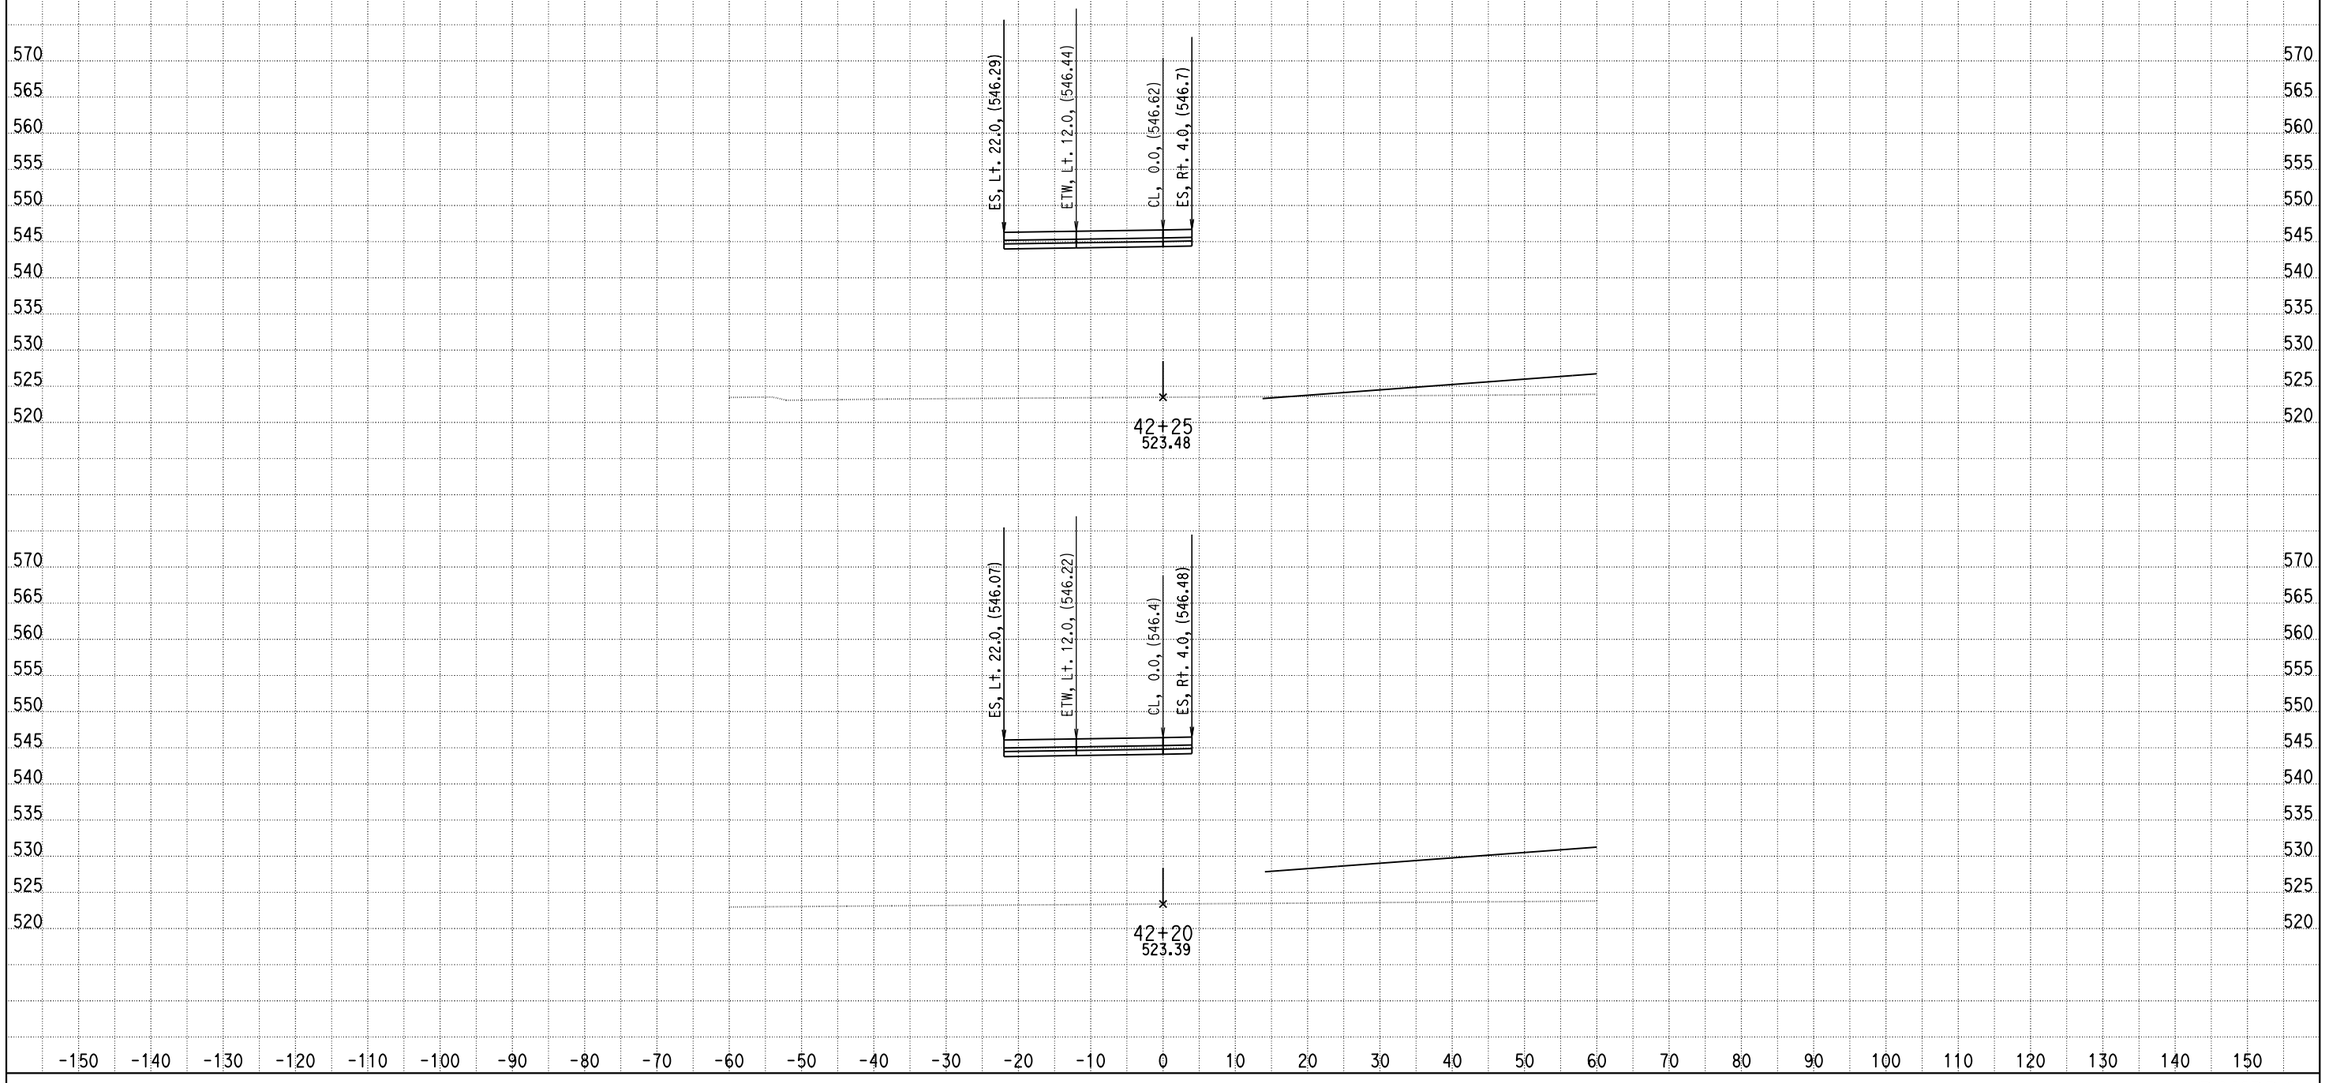

DATE: 9/10/2013

KC Project: 0818E File: D:\PROJECT\0818E\UPDATE-RAMP\hrd4-pro.ear

SCALE: 1" = 10' Horiz.
1" = 10' Vert.

All Dimensions are US Survey Feet

RAMPD4
CROSS SECTIONS

SHEET 71 OF XXX

DESIGN STUDY ONLY

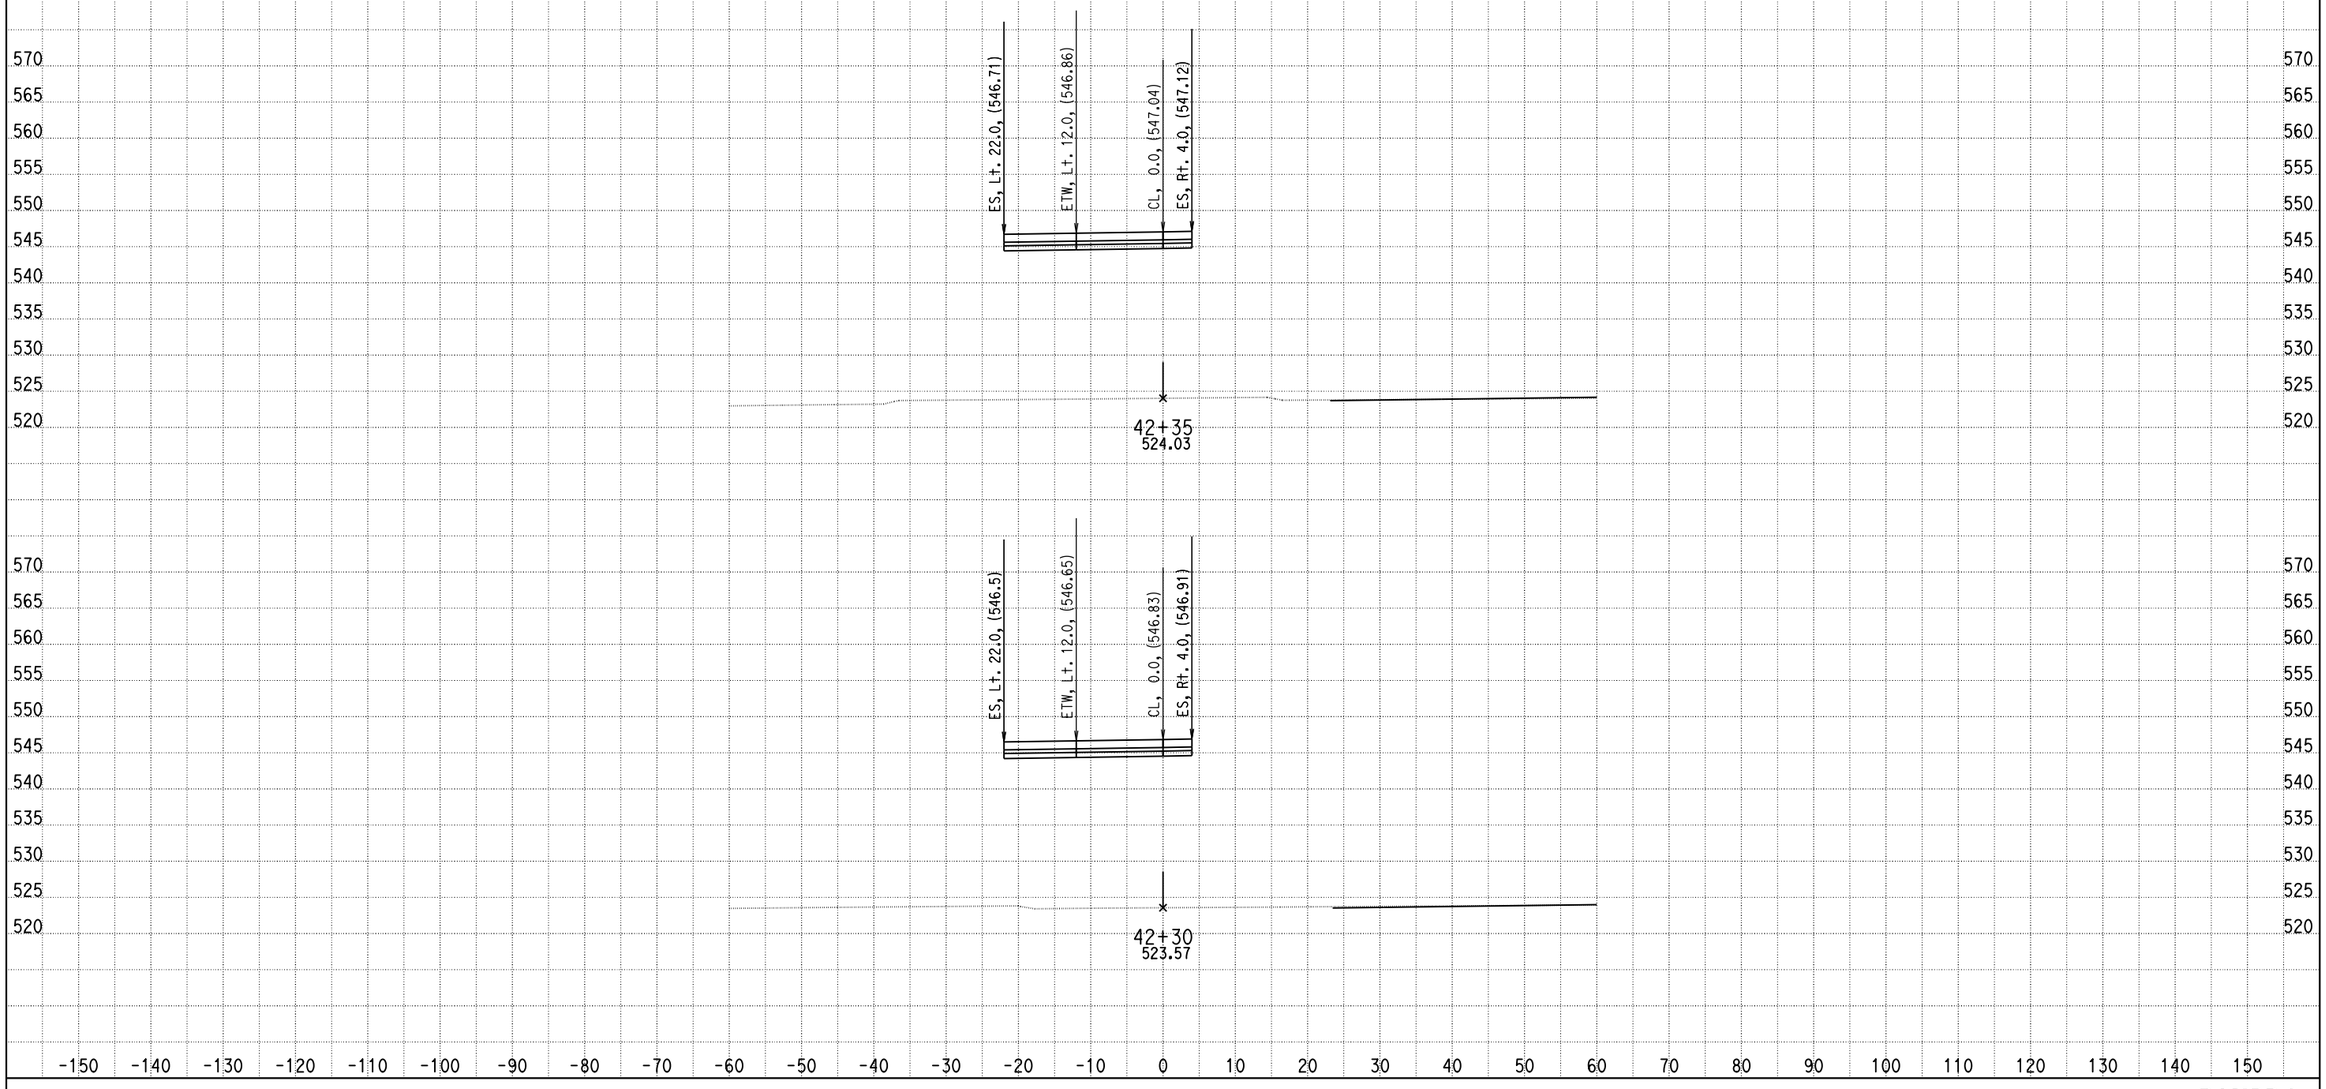

DATE: 9/10/2013

KC Project: 0818E File: D:\PROJECT\0818E\UPDATE-RAMP\hrd4-pro.ear

SCALE: 1" = 10' Horiz.
1" = 10' Vert.

All Dimensions are US Survey Feet

RAMPD4
CROSS SECTIONS

DESIGN STUDY ONLY

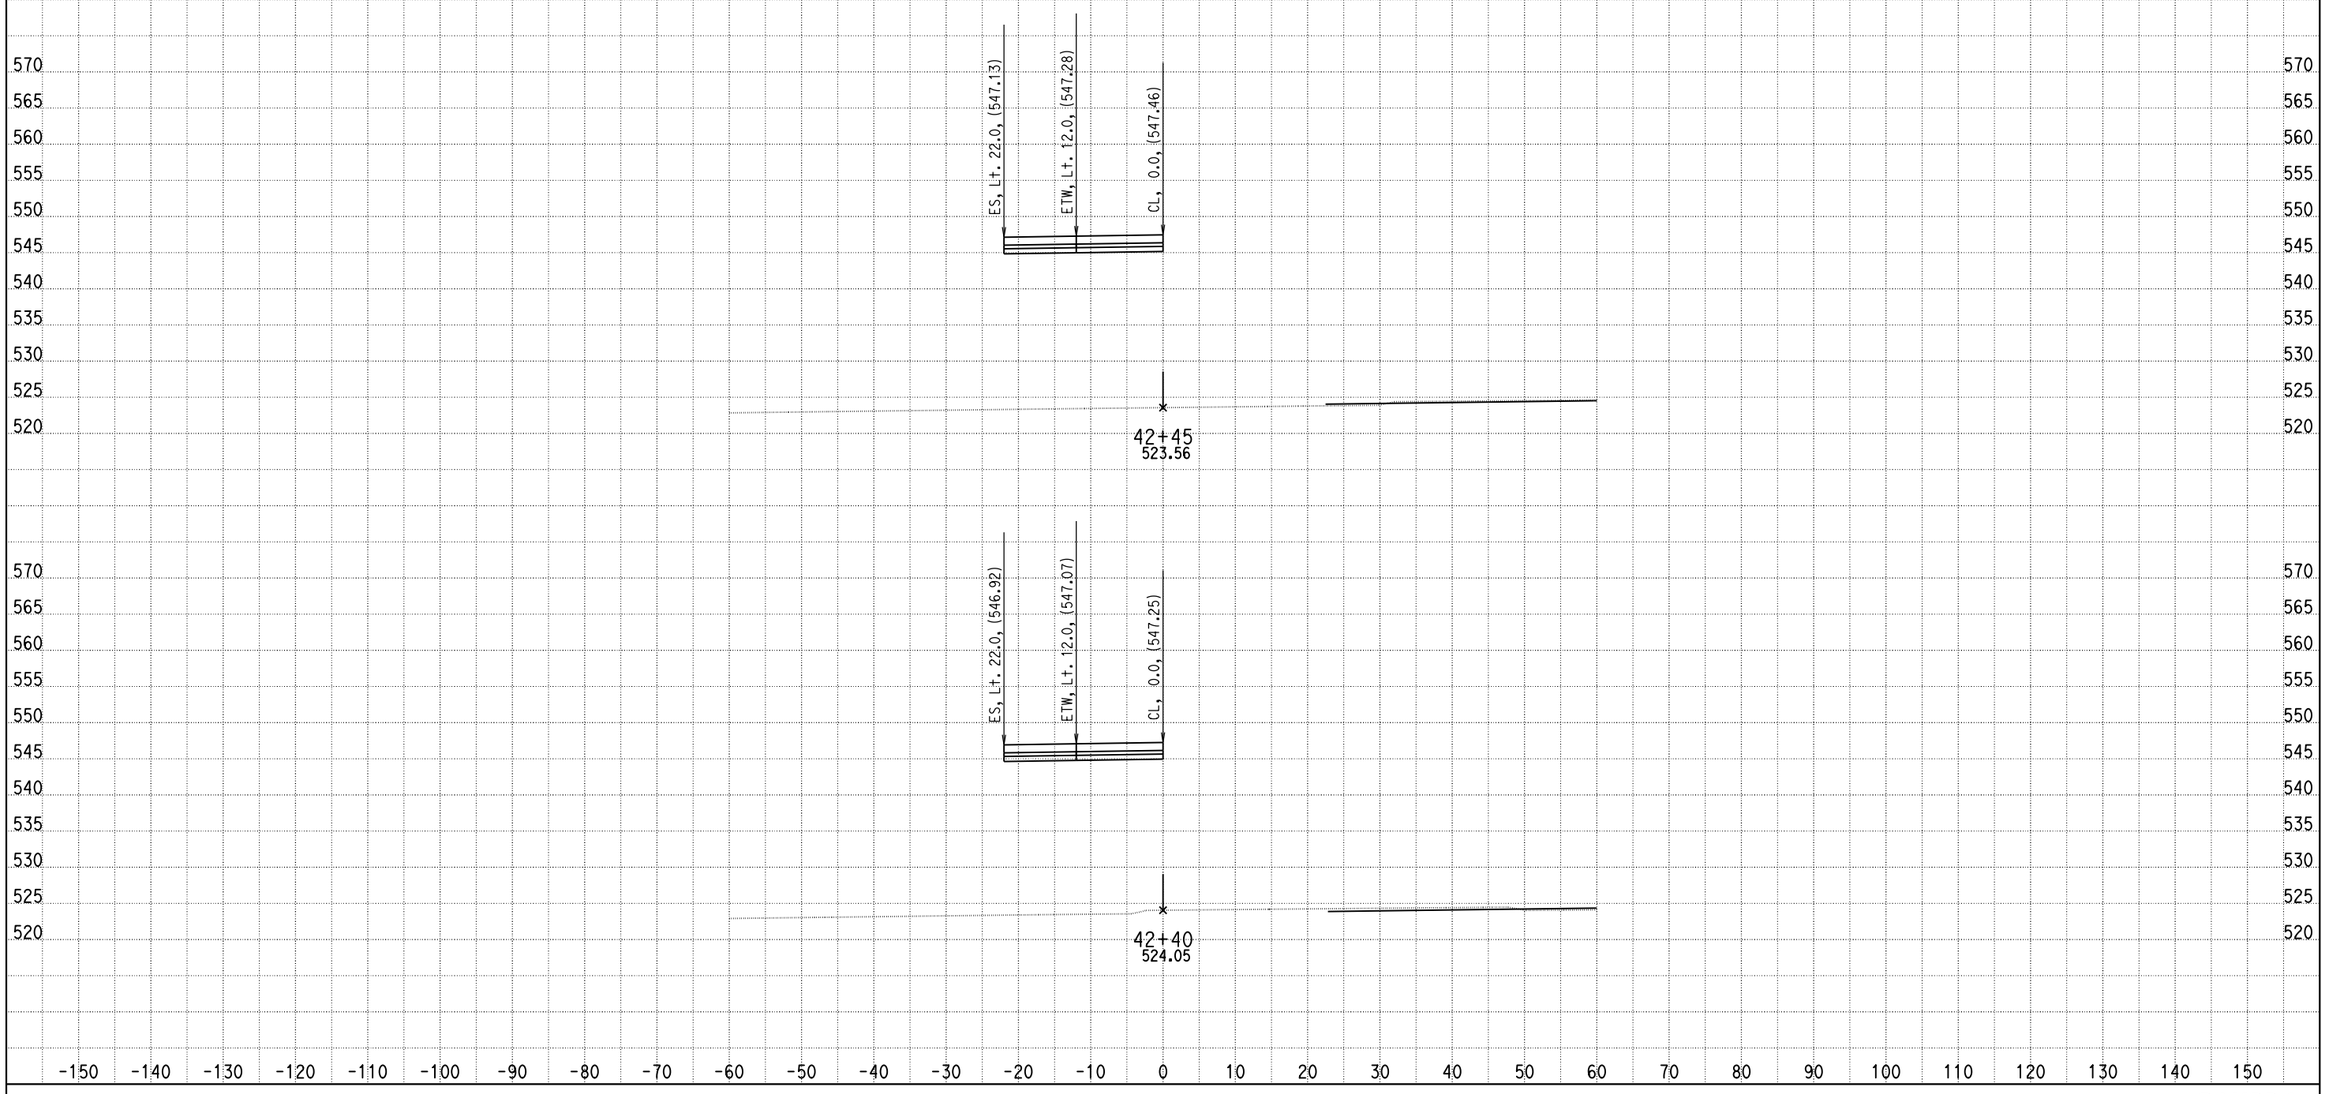

DATE: 9/10/2013

KC Project: 0818E File: D:\PROJECT\0818E\UPDATE-RAMP\hrd4-pro.ear

SCALE: 1" = 10' Horiz.
1" = 10' Vert.

All Dimensions are US Survey Feet

RAMPD4
CROSS SECTIONS

SHEET 73 OF XXX

DESIGN STUDY ONLY

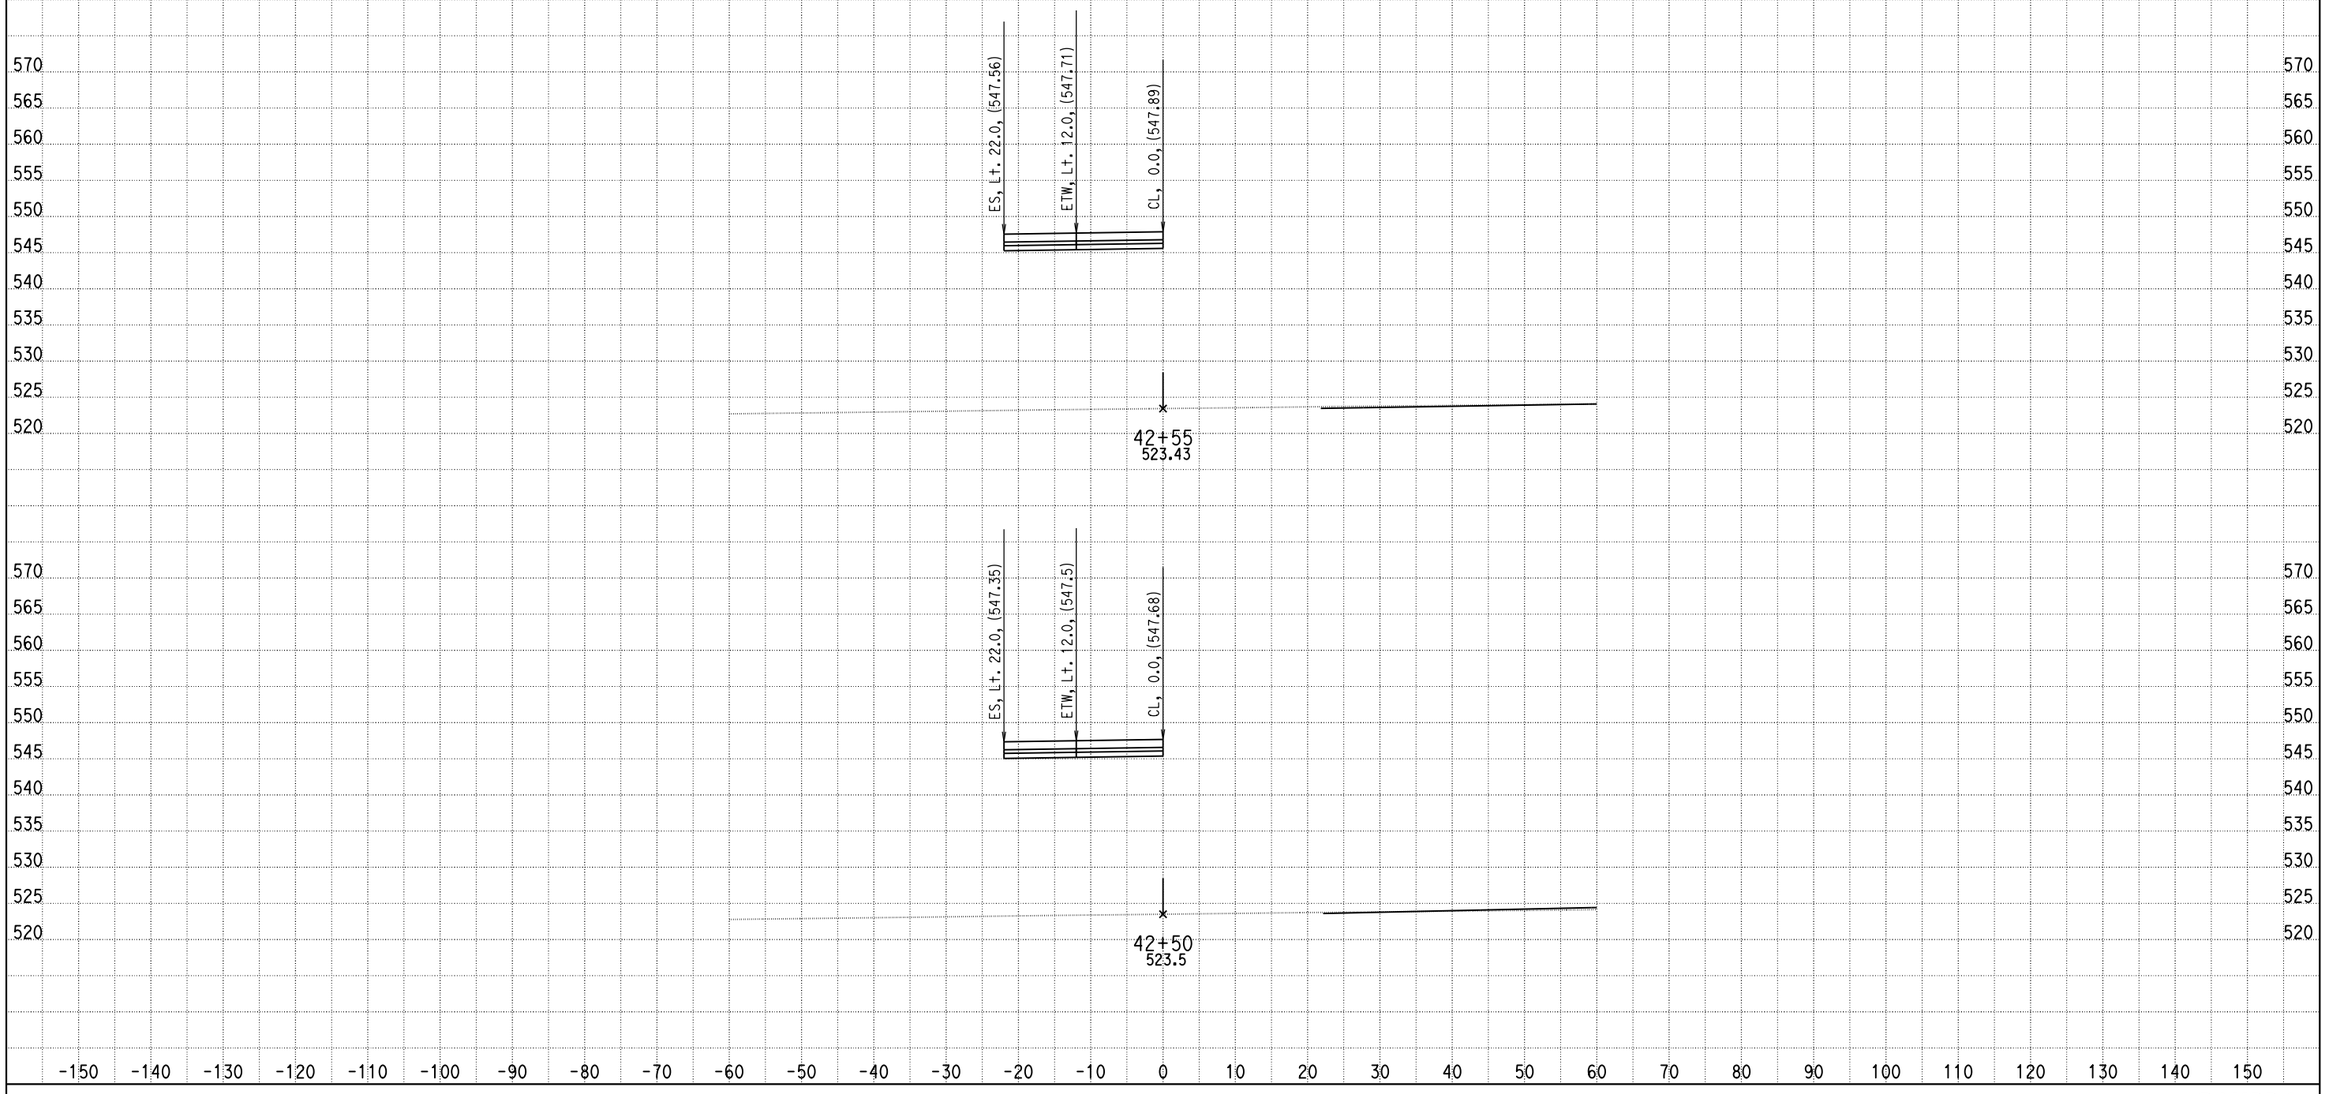

DATE: 9/10/2013

KC Project: 0818E File: D:\PROJECT\0818E\UPDATE-RAMP\hrd4-pro.ear

SCALE: 1" = 10' Horiz.
1" = 10' Vert.

All Dimensions are US Survey Feet

RAMPD4
CROSS SECTIONS

DESIGN STUDY ONLY

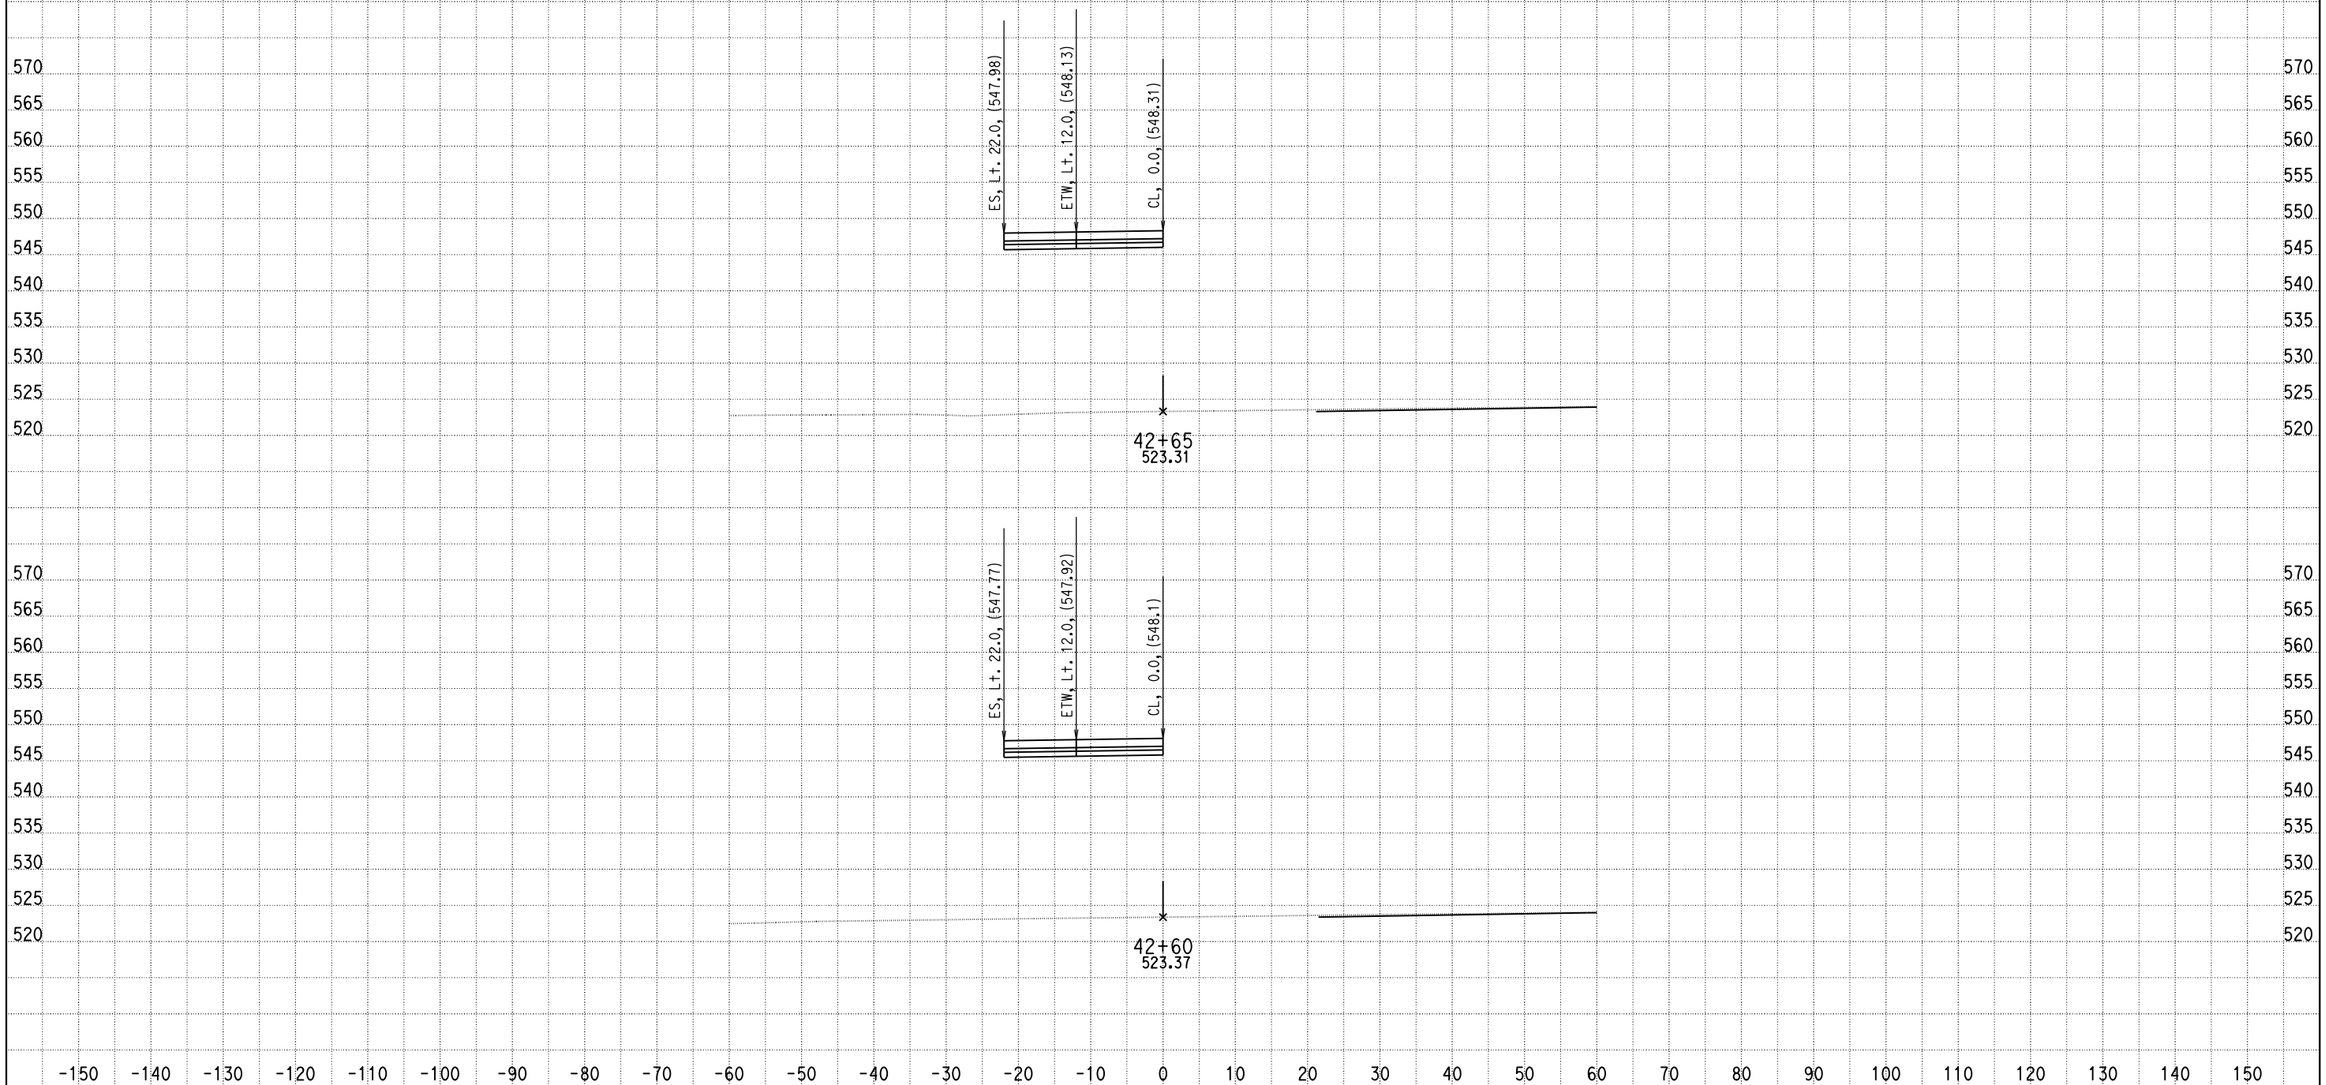

DATE: 9/10/2013

KC Project: 0818E File: D:\PROJECT\0818E\UPDATE-RAMP\hrd4-pro.ear

SCALE: 1" = 10' Horiz.
1" = 10' Vert.

All Dimensions are US Survey Feet

RAMPD4
CROSS SECTIONS
SHEET 75 OF XXX

DESIGN STUDY ONLY

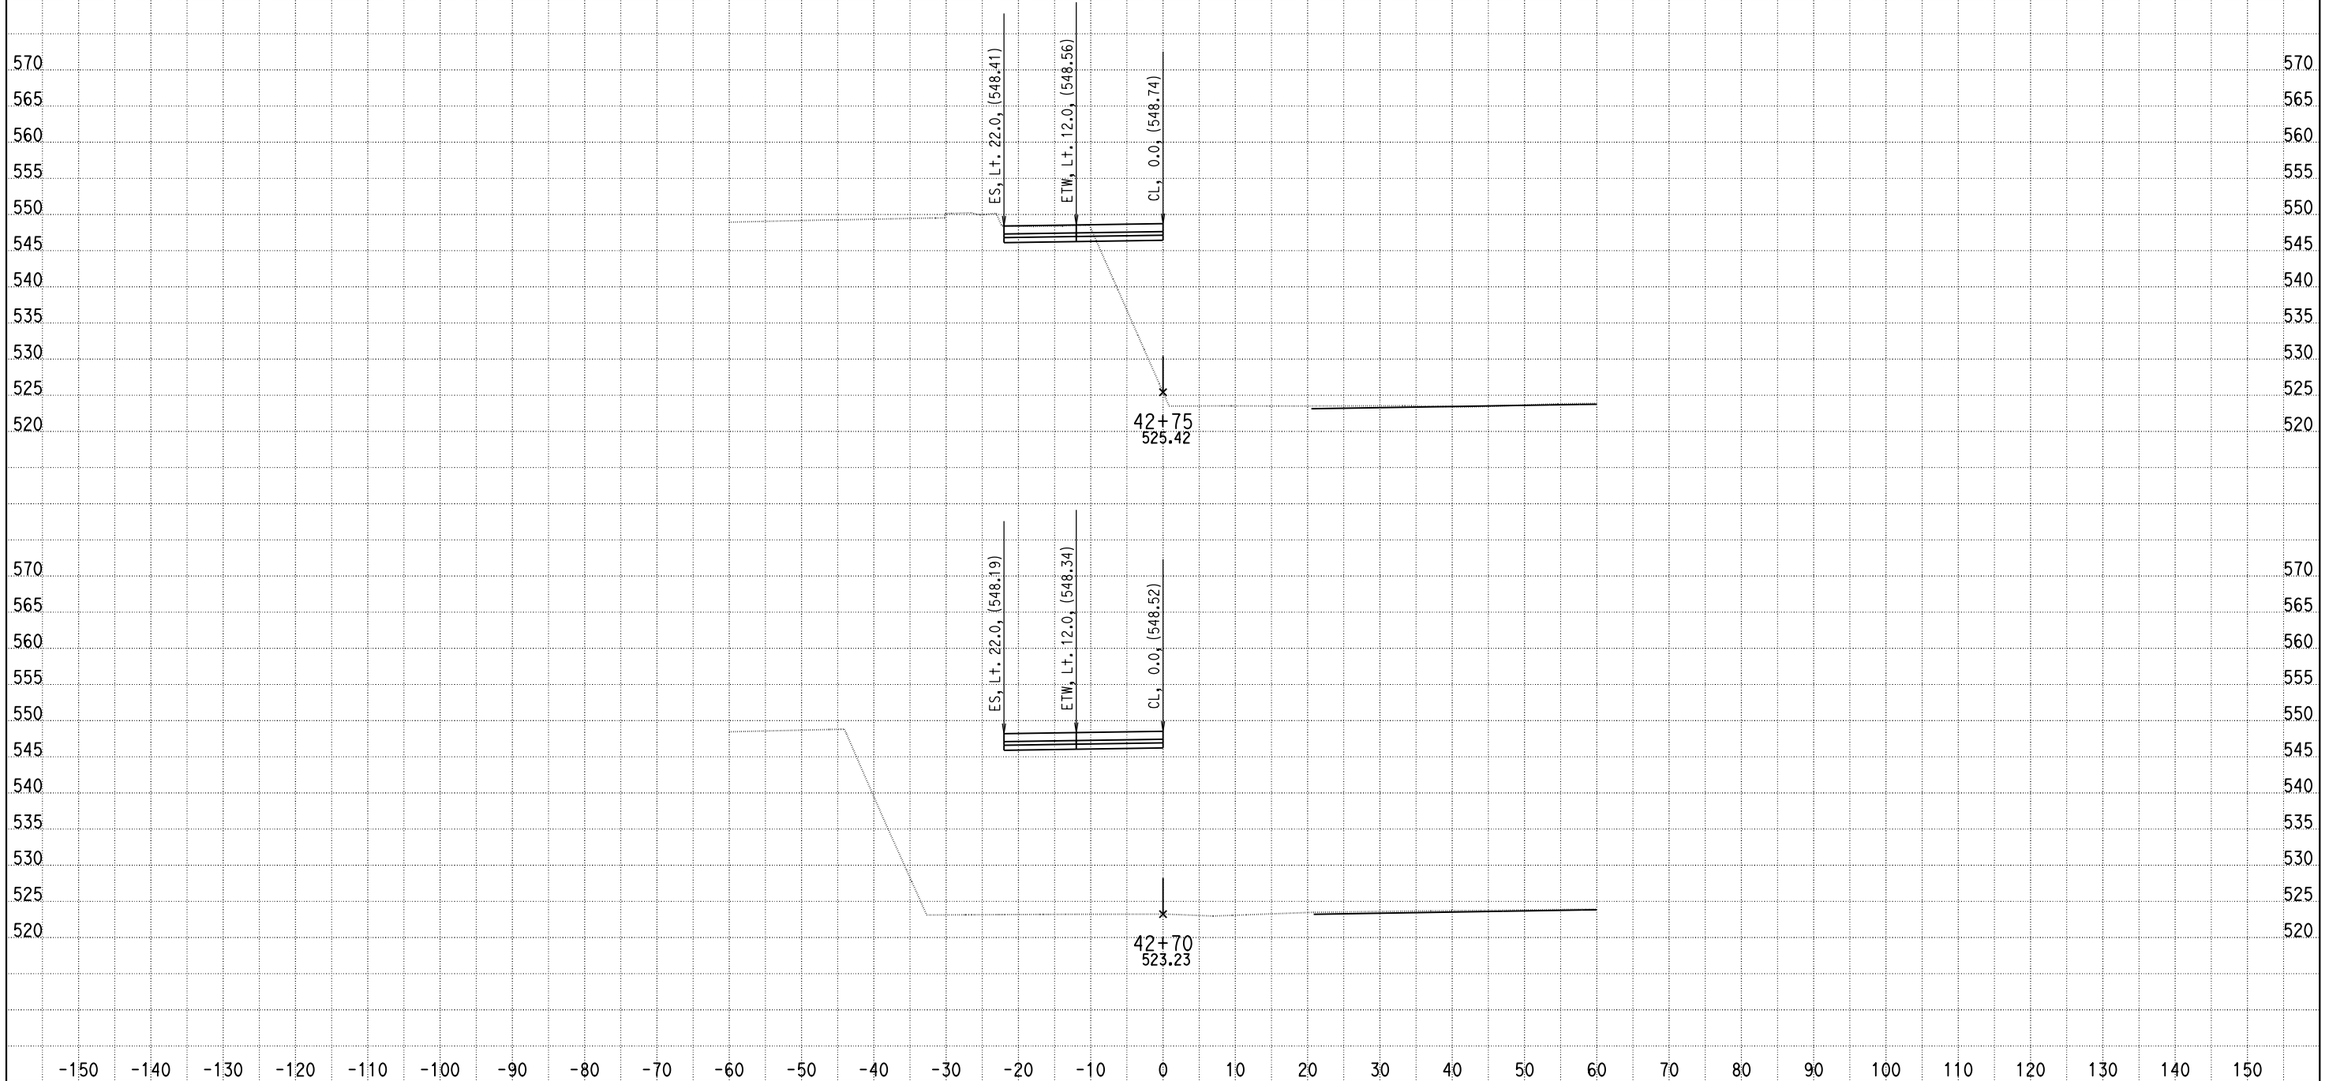

DATE: 9/10/2013

KC Project: 0818E File: D:\PROJECT\0818E\UPDATE-RAMP\hrd4-pro.ear

SCALE: 1" = 10' Horiz.
1" = 10' Vert.

All Dimensions are US Survey Feet

RAMPD4
CROSS SECTIONS

DESIGN STUDY ONLY

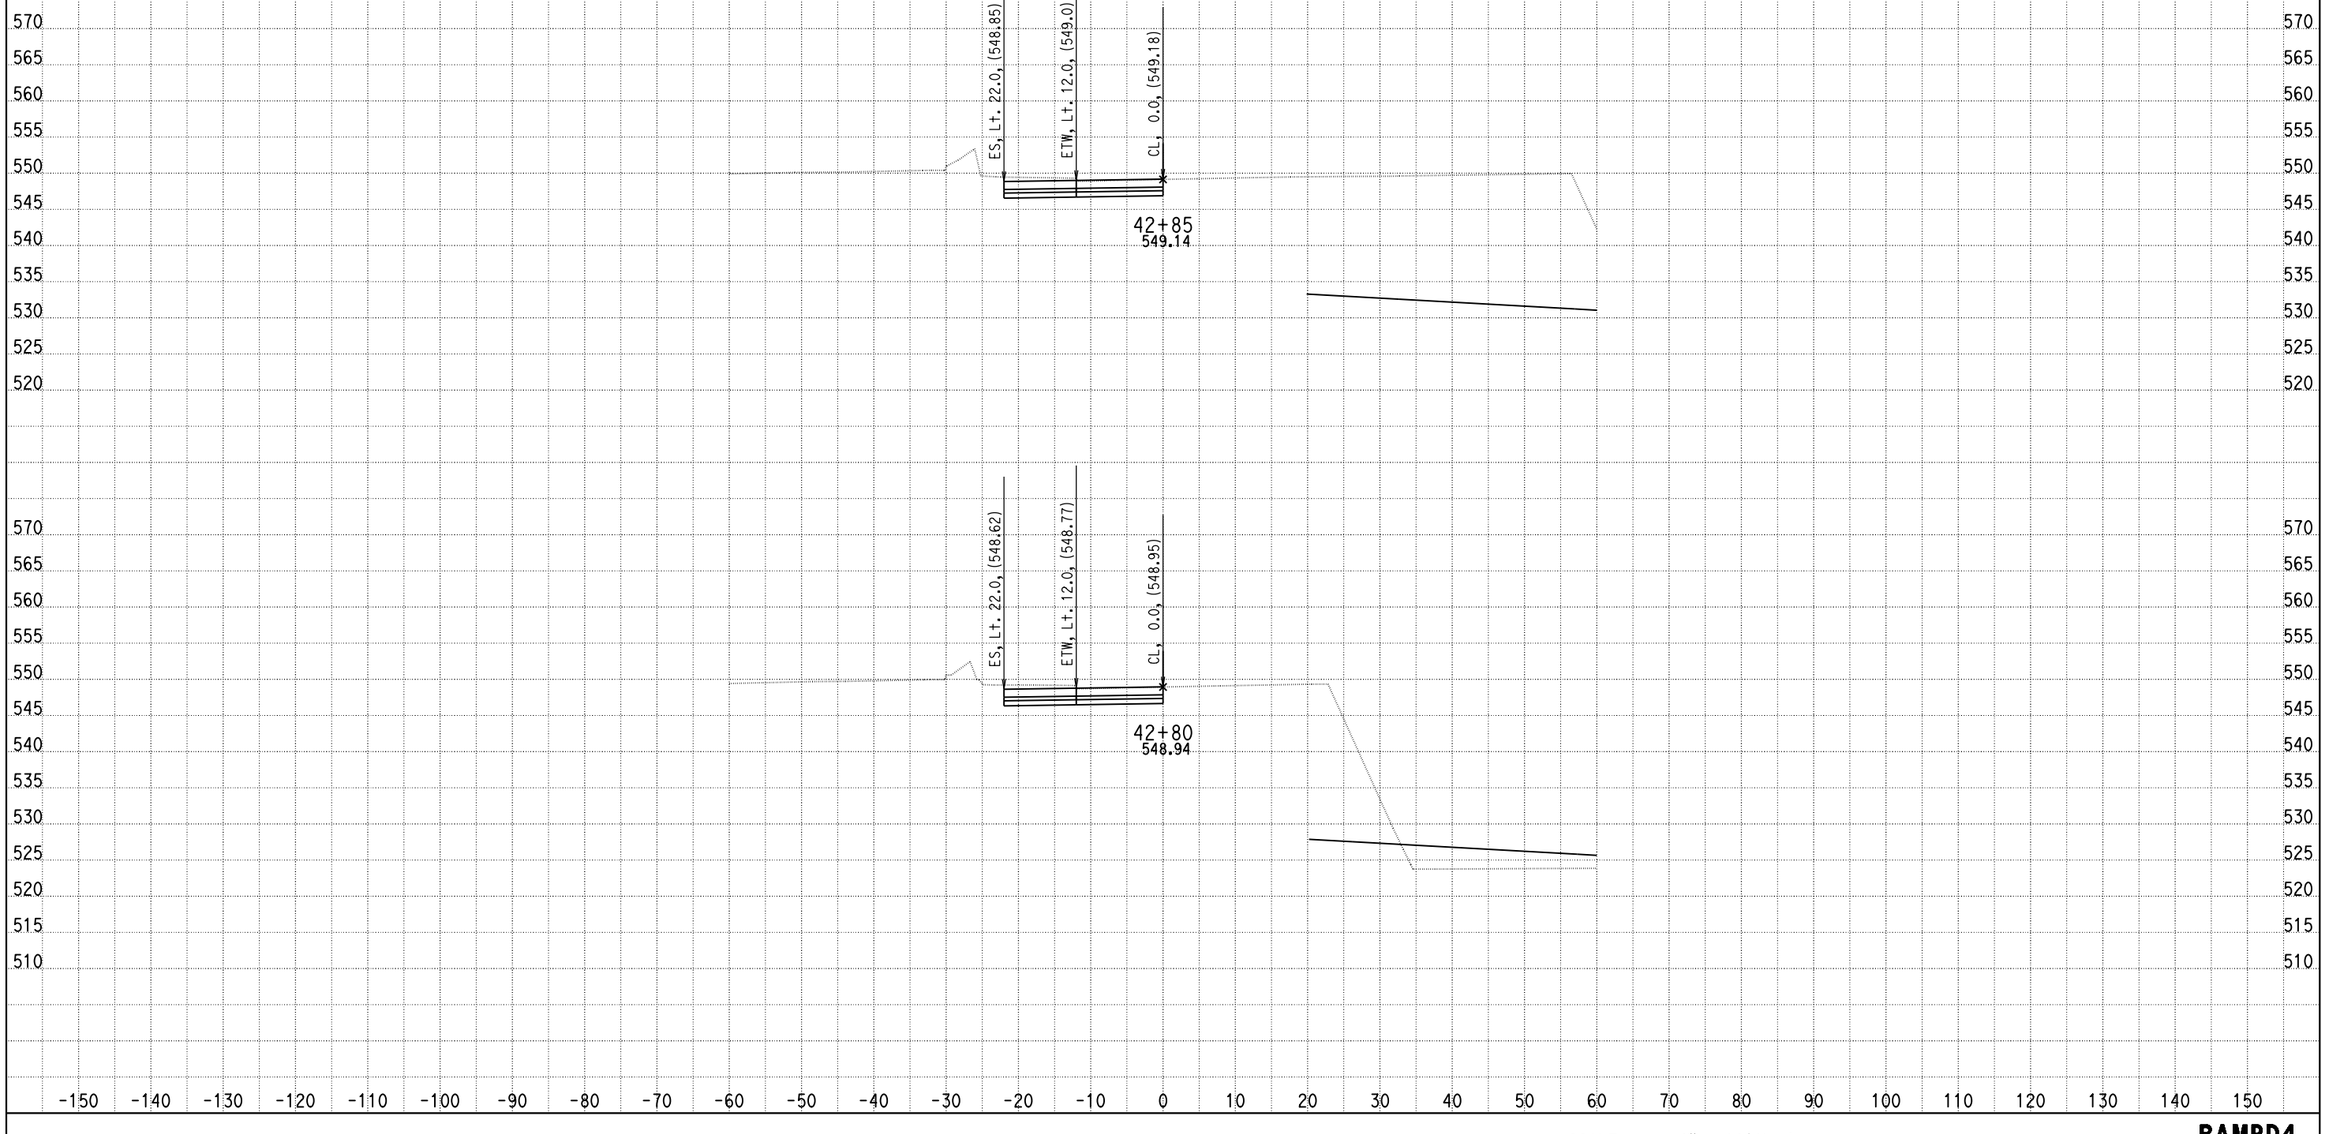

DATE: 9/10/2013

KC Project: 0818E File: D:\PROJECT\0818E\UPDATE-RAMP\hrd4-pro.ear

SCALE: 1" = 10' Horiz.
1" = 10' Vert.

All Dimensions are US Survey Feet

RAMPD4
CROSS SECTIONS

DESIGN STUDY ONLY

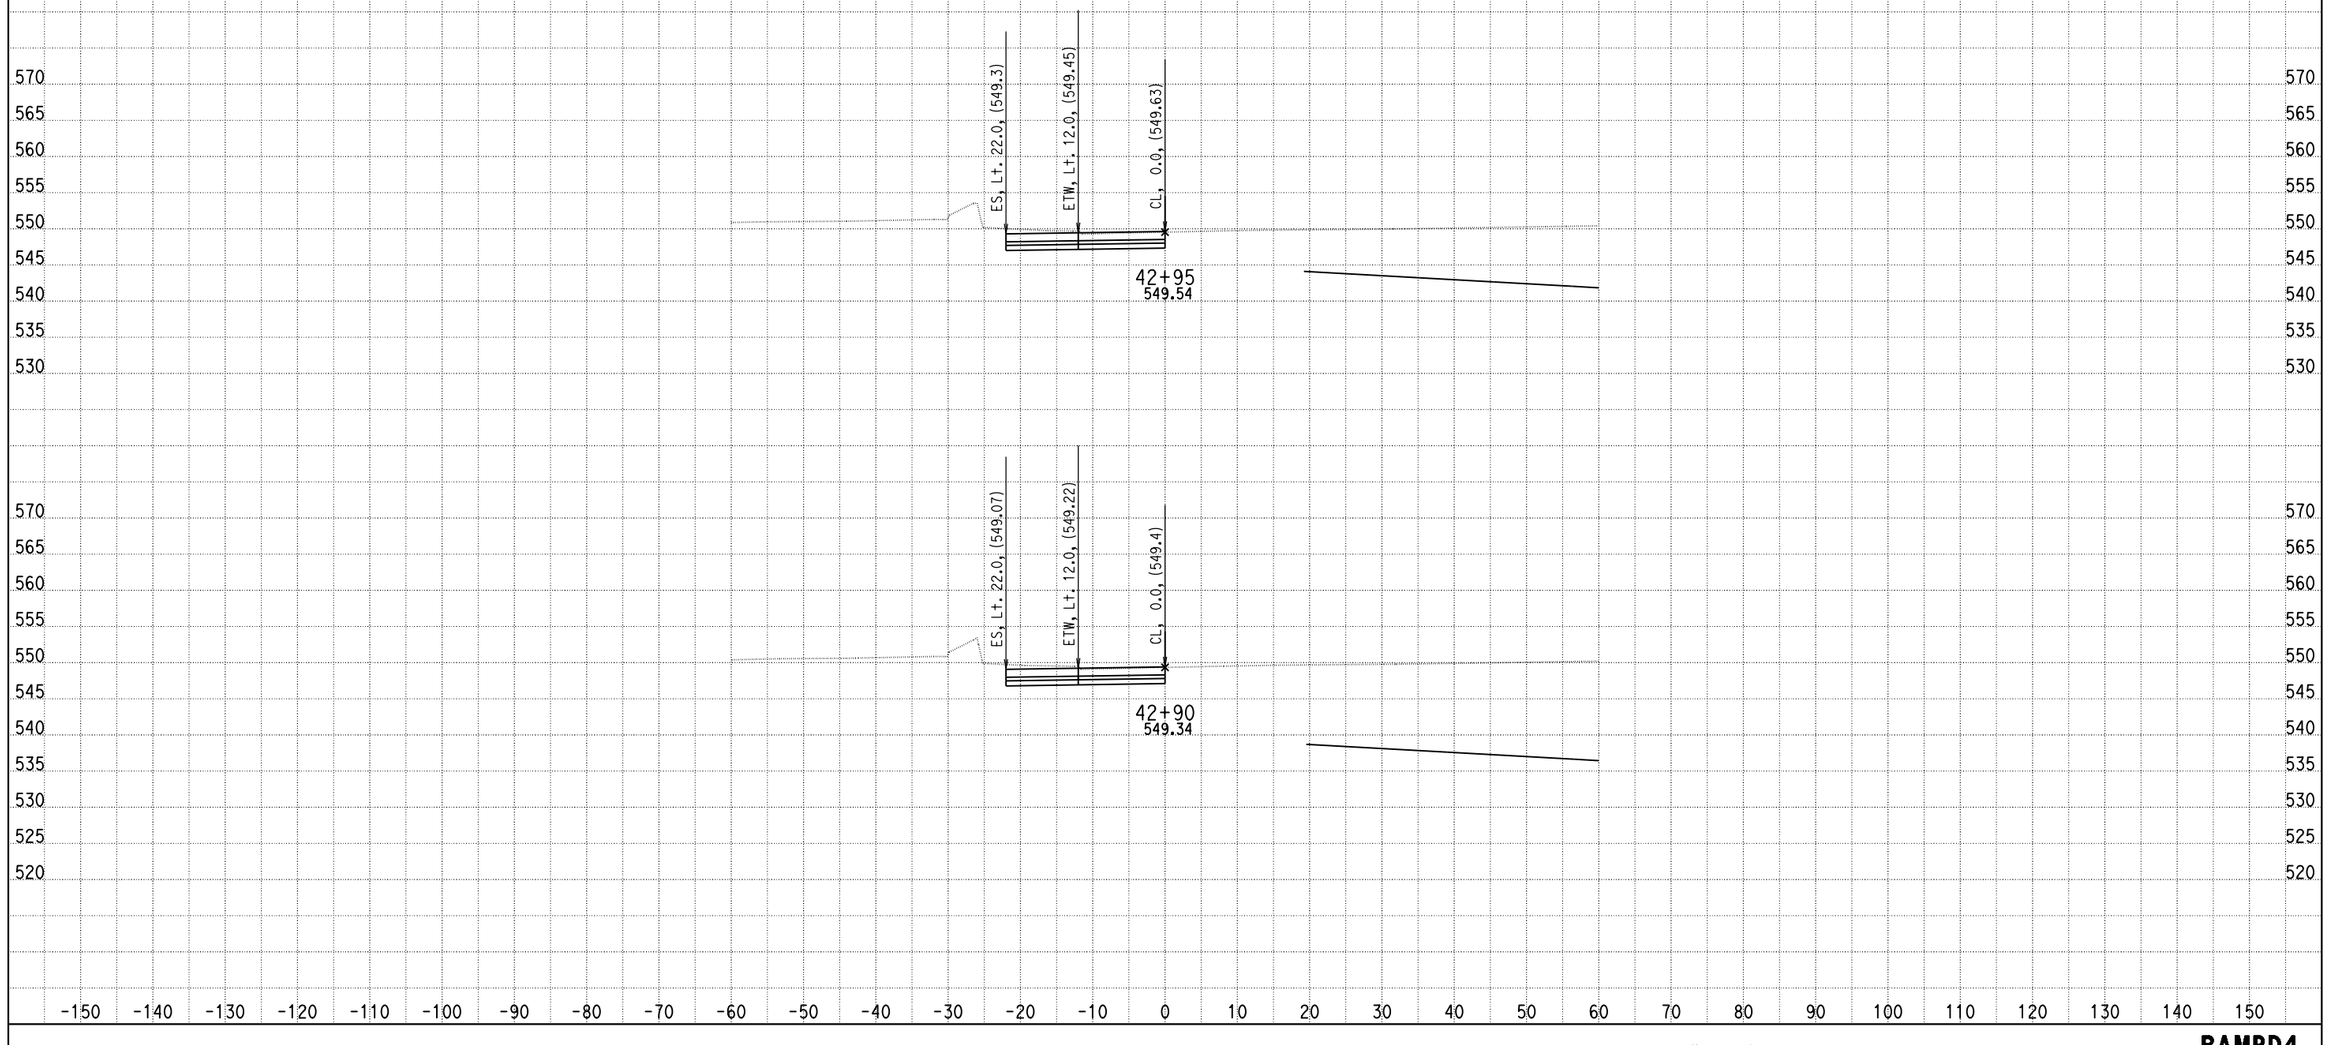

DATE: 9/10/2013

KC Project: 0818E File: D:\PROJECT\0818E\UPDATE-RAMP\hrd4-pro.ear

SCALE: 1" = 10' Horiz.
1" = 10' Vert.

All Dimensions are US Survey Feet

RAMPD4
CROSS SECTIONS

DESIGN STUDY ONLY

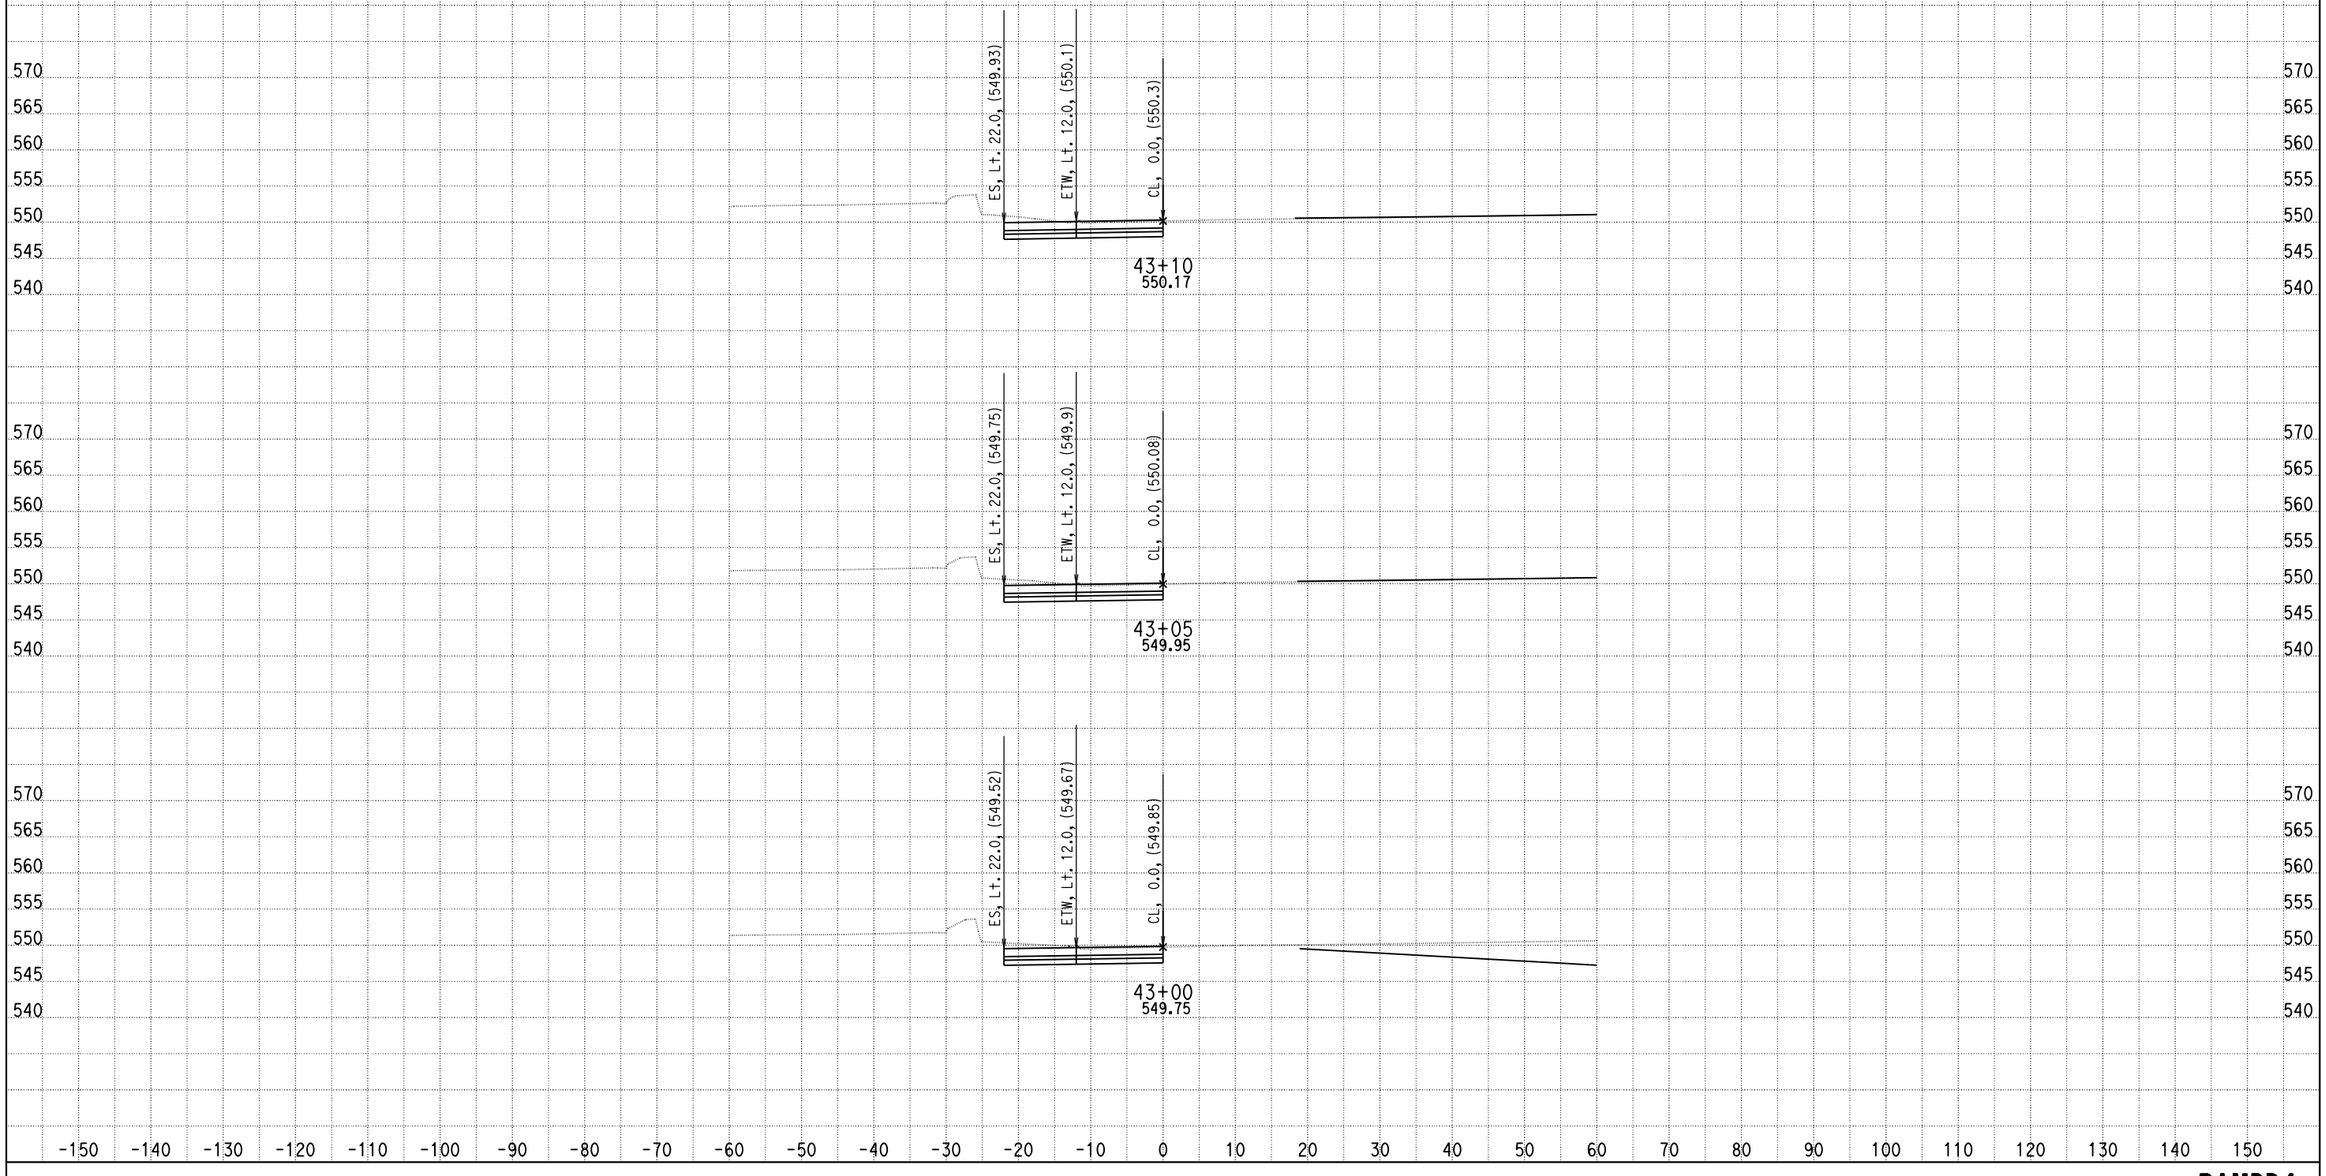

DATE: 9/10/2013

KC Project: 0818E File: D:\PROJECT\0818E\UPDATE-RAMP\hrd4-pro.ear

SCALE: 1" = 10' Horiz.
1" = 10' Vert.

All Dimensions are US Survey Feet

RAMPD4
CROSS SECTIONS

SHEET 79 OF XXX

DESIGN STUDY ONLY

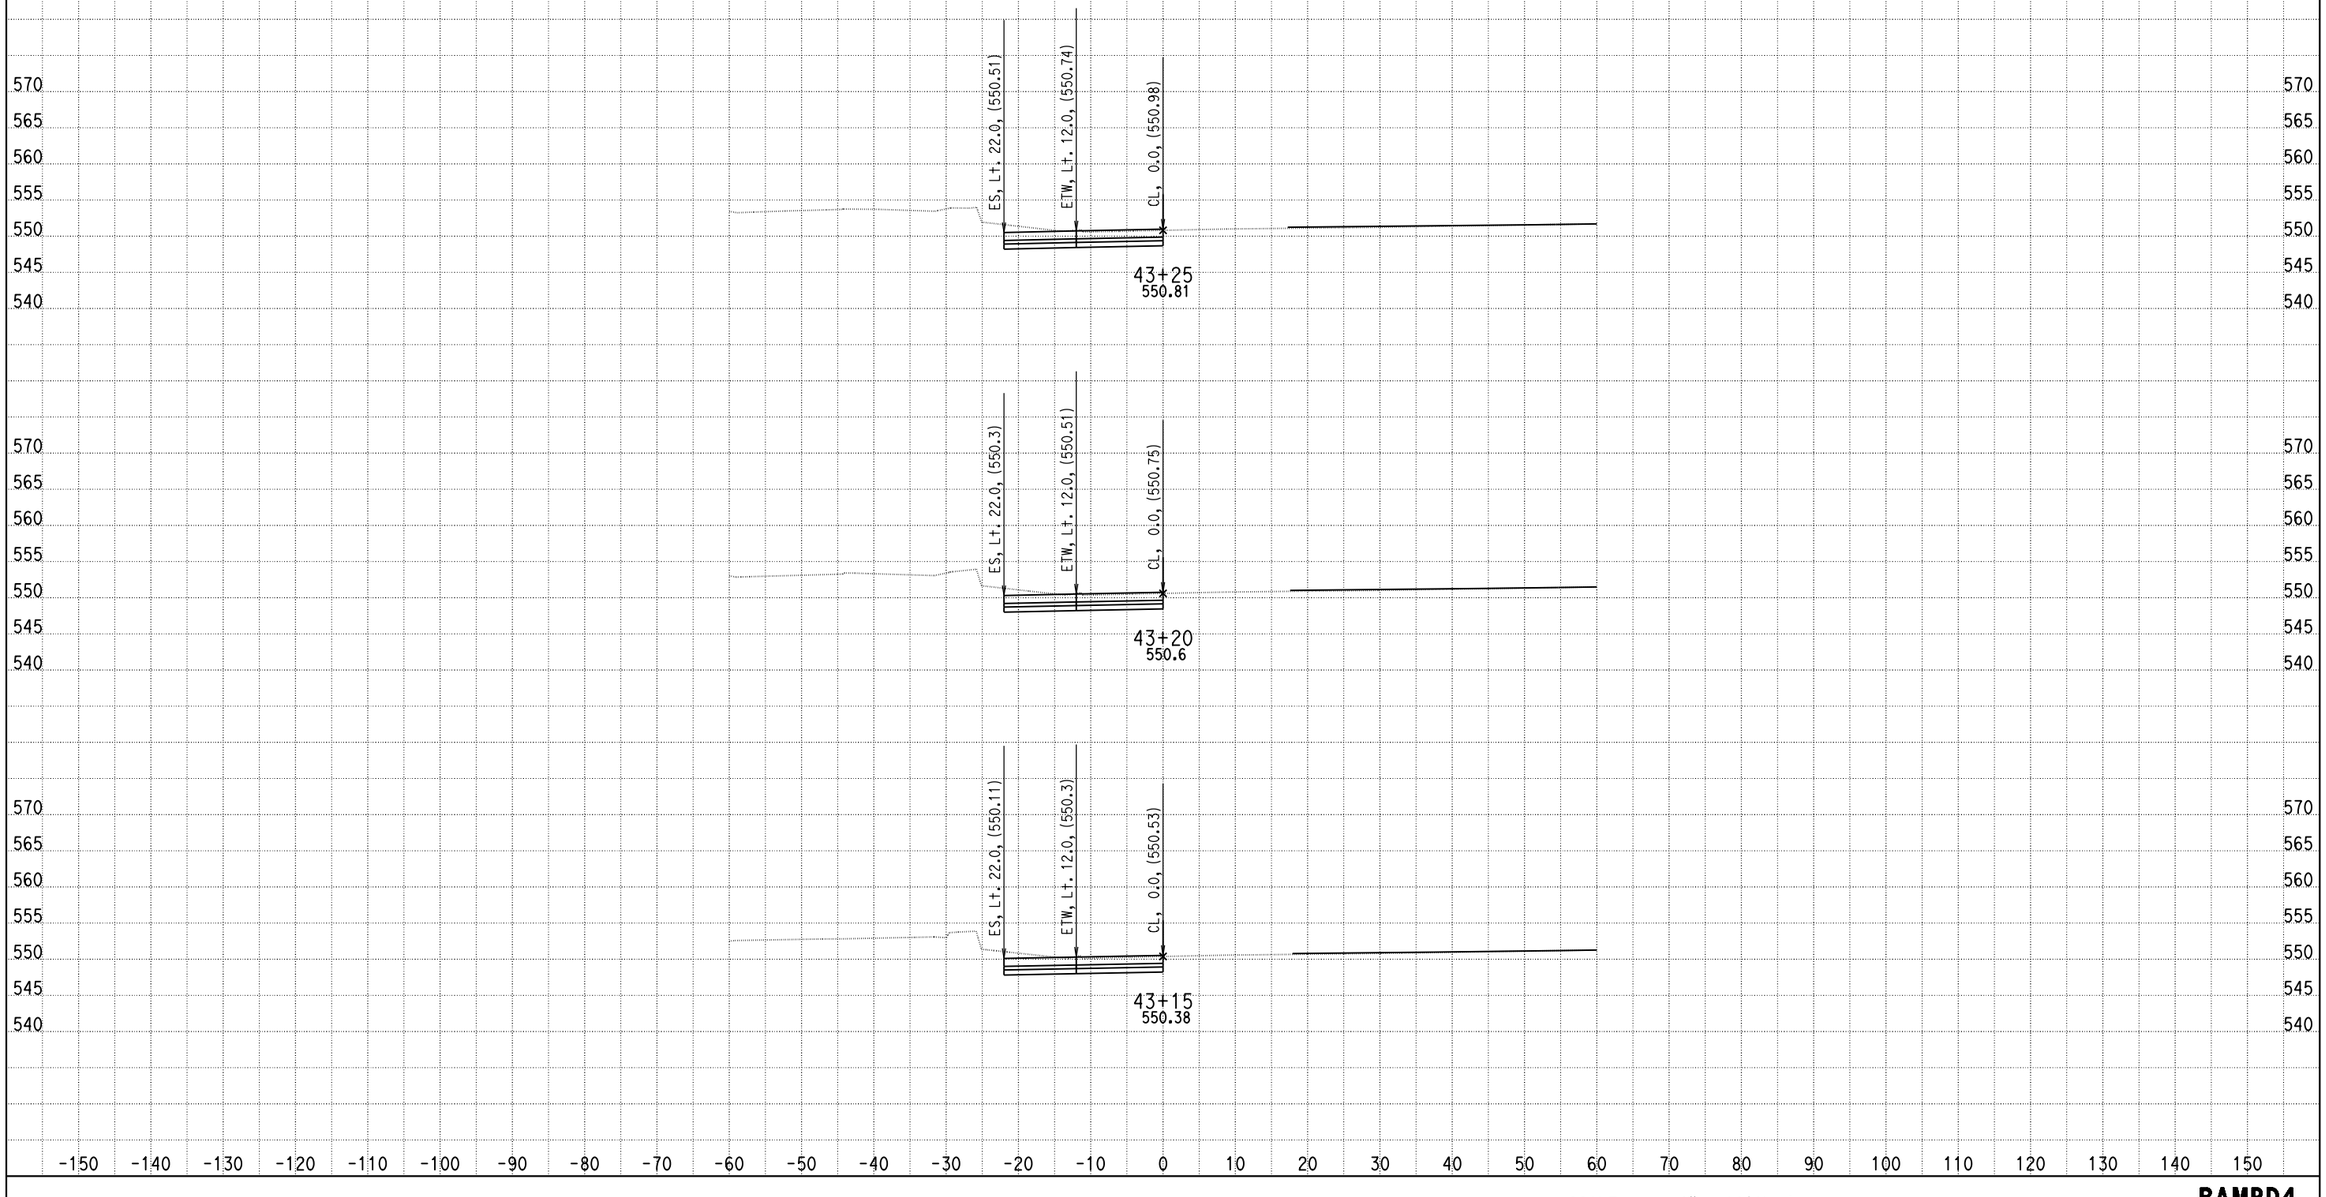

DATE: 9/10/2013

KC Project: 0818E File: D:\PROJECT\0818E\UPDATE-RAMP\hrd4-pro.ear

SCALE: 1" = 10' Horiz.
1" = 10' Vert.

All Dimensions are US Survey Feet

RAMPD4
CROSS SECTIONS

DESIGN STUDY ONLY

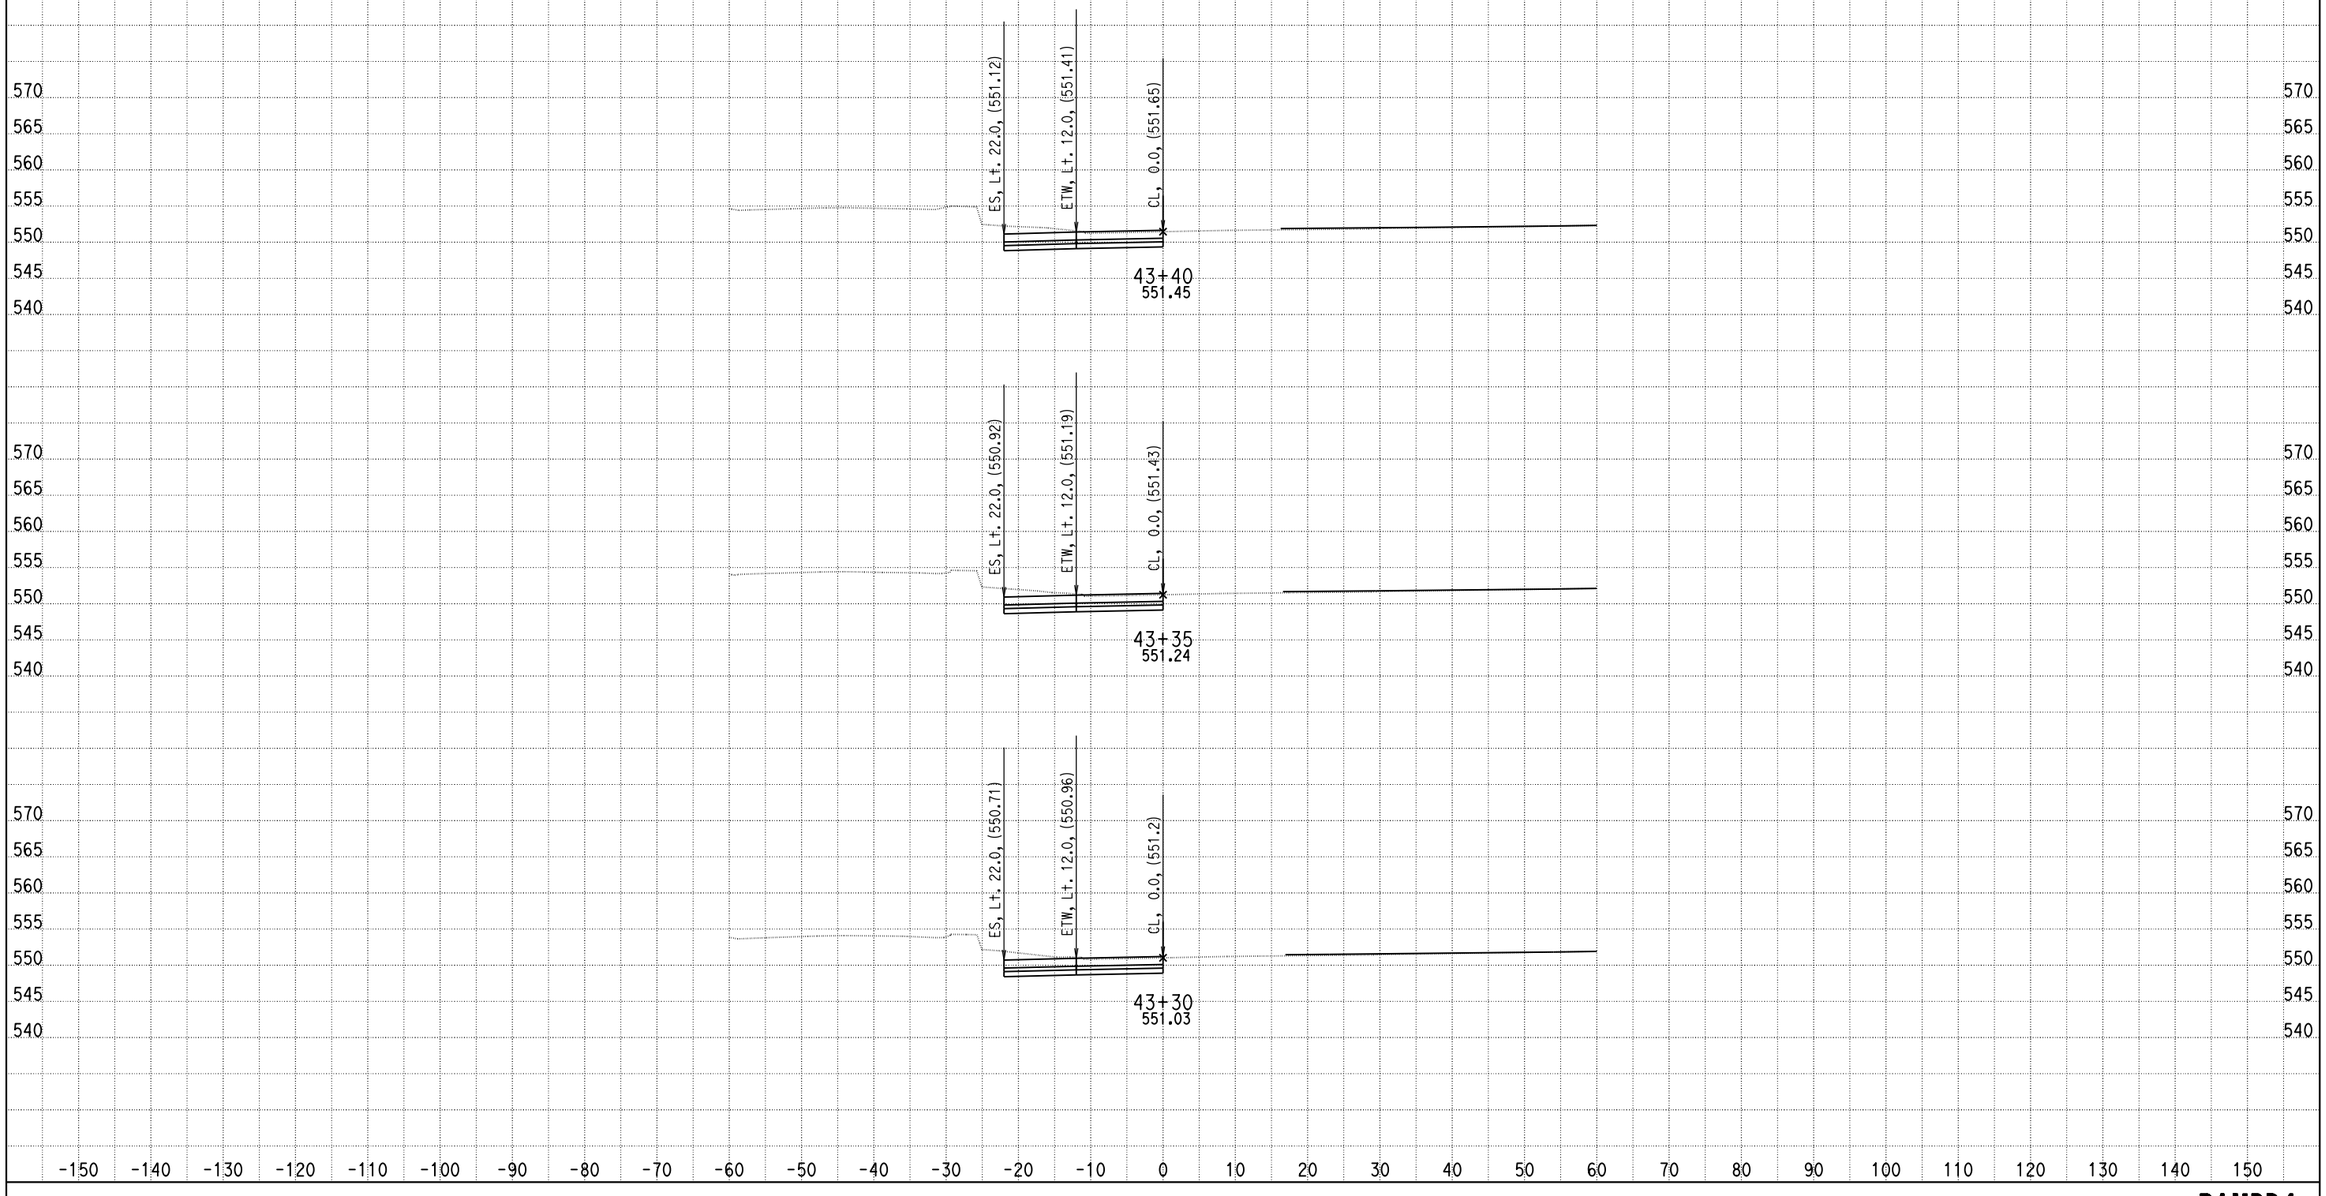

DATE: 9/10/2013

KC Project: 0818E File: D:\PROJECT\0818E\UPDATE-RAMP\hrd4-pro.ear

SCALE: 1" = 10' Horiz.
1" = 10' Vert.

All Dimensions are US Survey Feet

RAMPD4
CROSS SECTIONS

SHEET 81 OF XXX

DESIGN STUDY ONLY

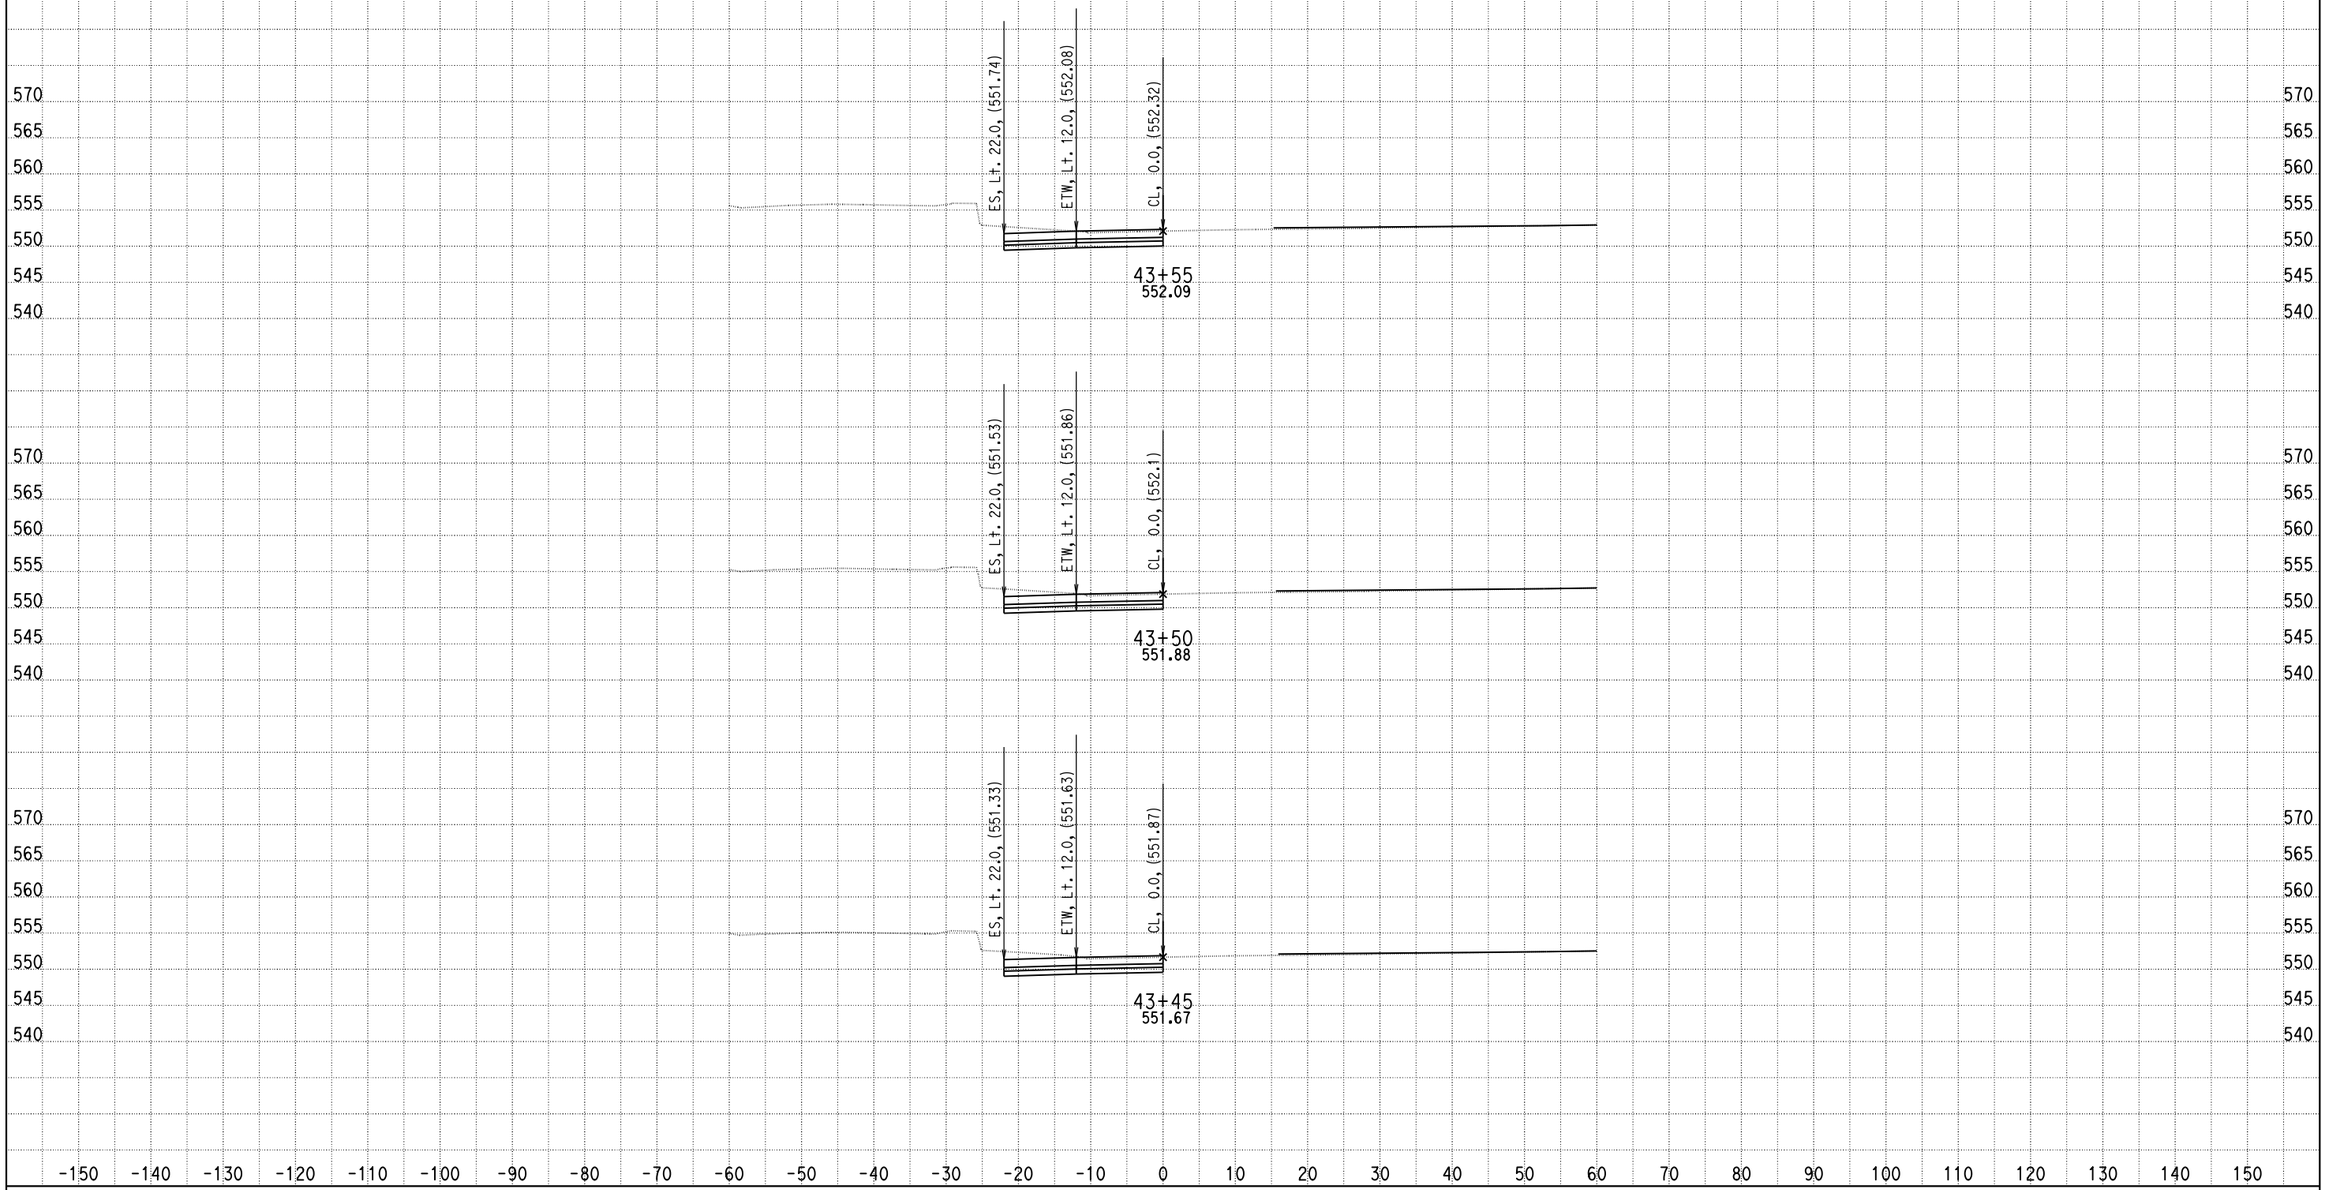

DATE: 9/10/2013

KC Project: 0818E File: D:\PROJECT\0818E\UPDATE-RAMP\hrd4-pro.ear

SCALE: 1" = 10' Horiz.
1" = 10' Vert.

All Dimensions are US Survey Feet

RAMPD4
CROSS SECTIONS

DESIGN STUDY ONLY

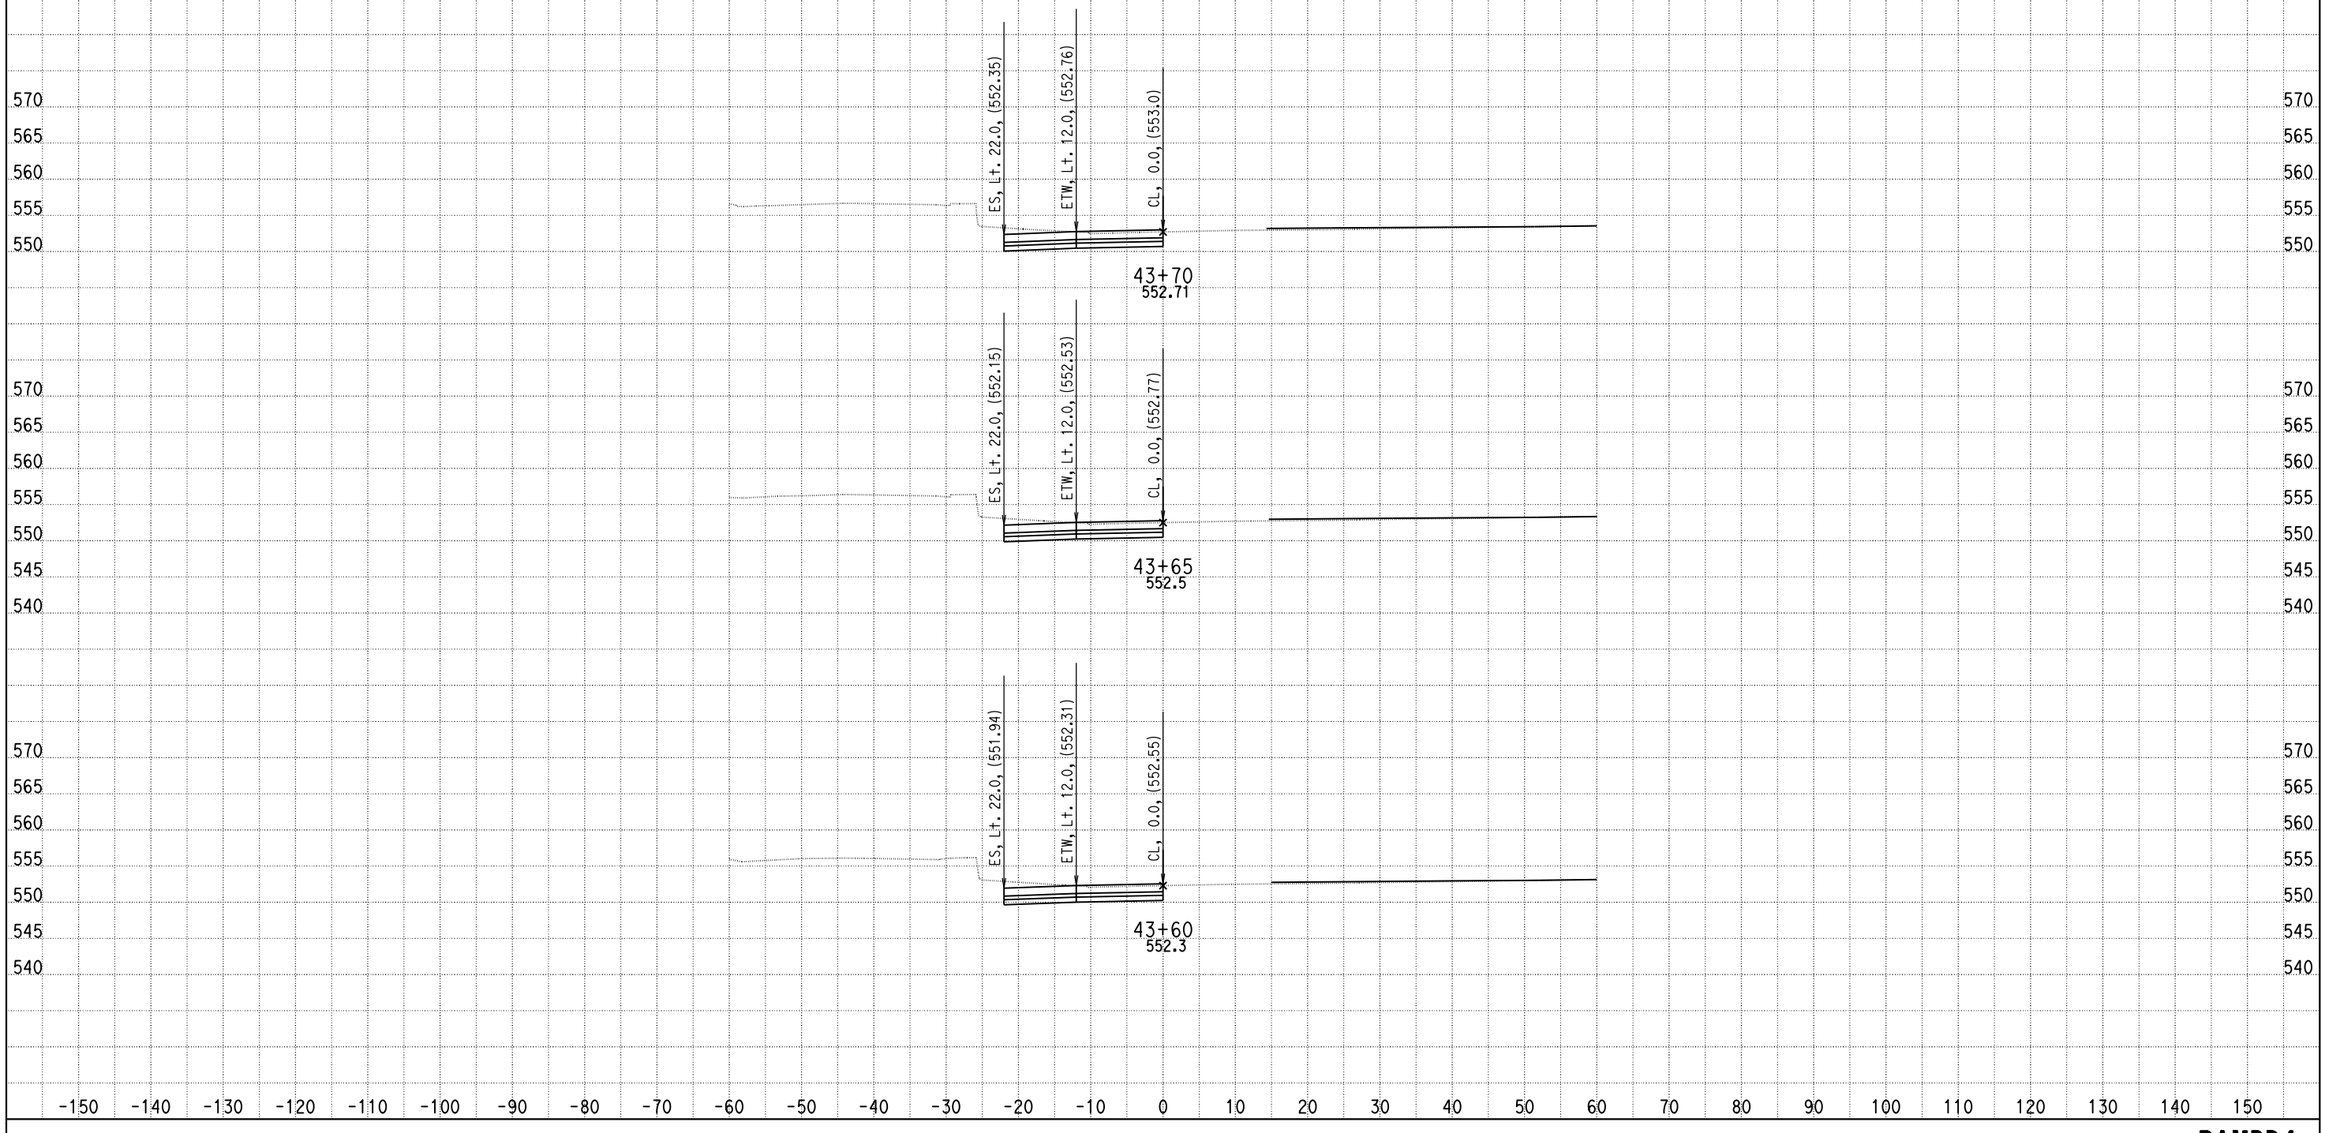

DATE: 9/10/2013

KC Project: 0818E File: D:\PROJECT\0818E\UPDATE-RAMP\hrd4-pro.ear

SCALE: 1" = 10' Horiz.
1" = 10' Vert.

All Dimensions are US Survey Feet

RAMPD4
CROSS SECTIONS

SHEET 83 OF XXX

DESIGN STUDY ONLY

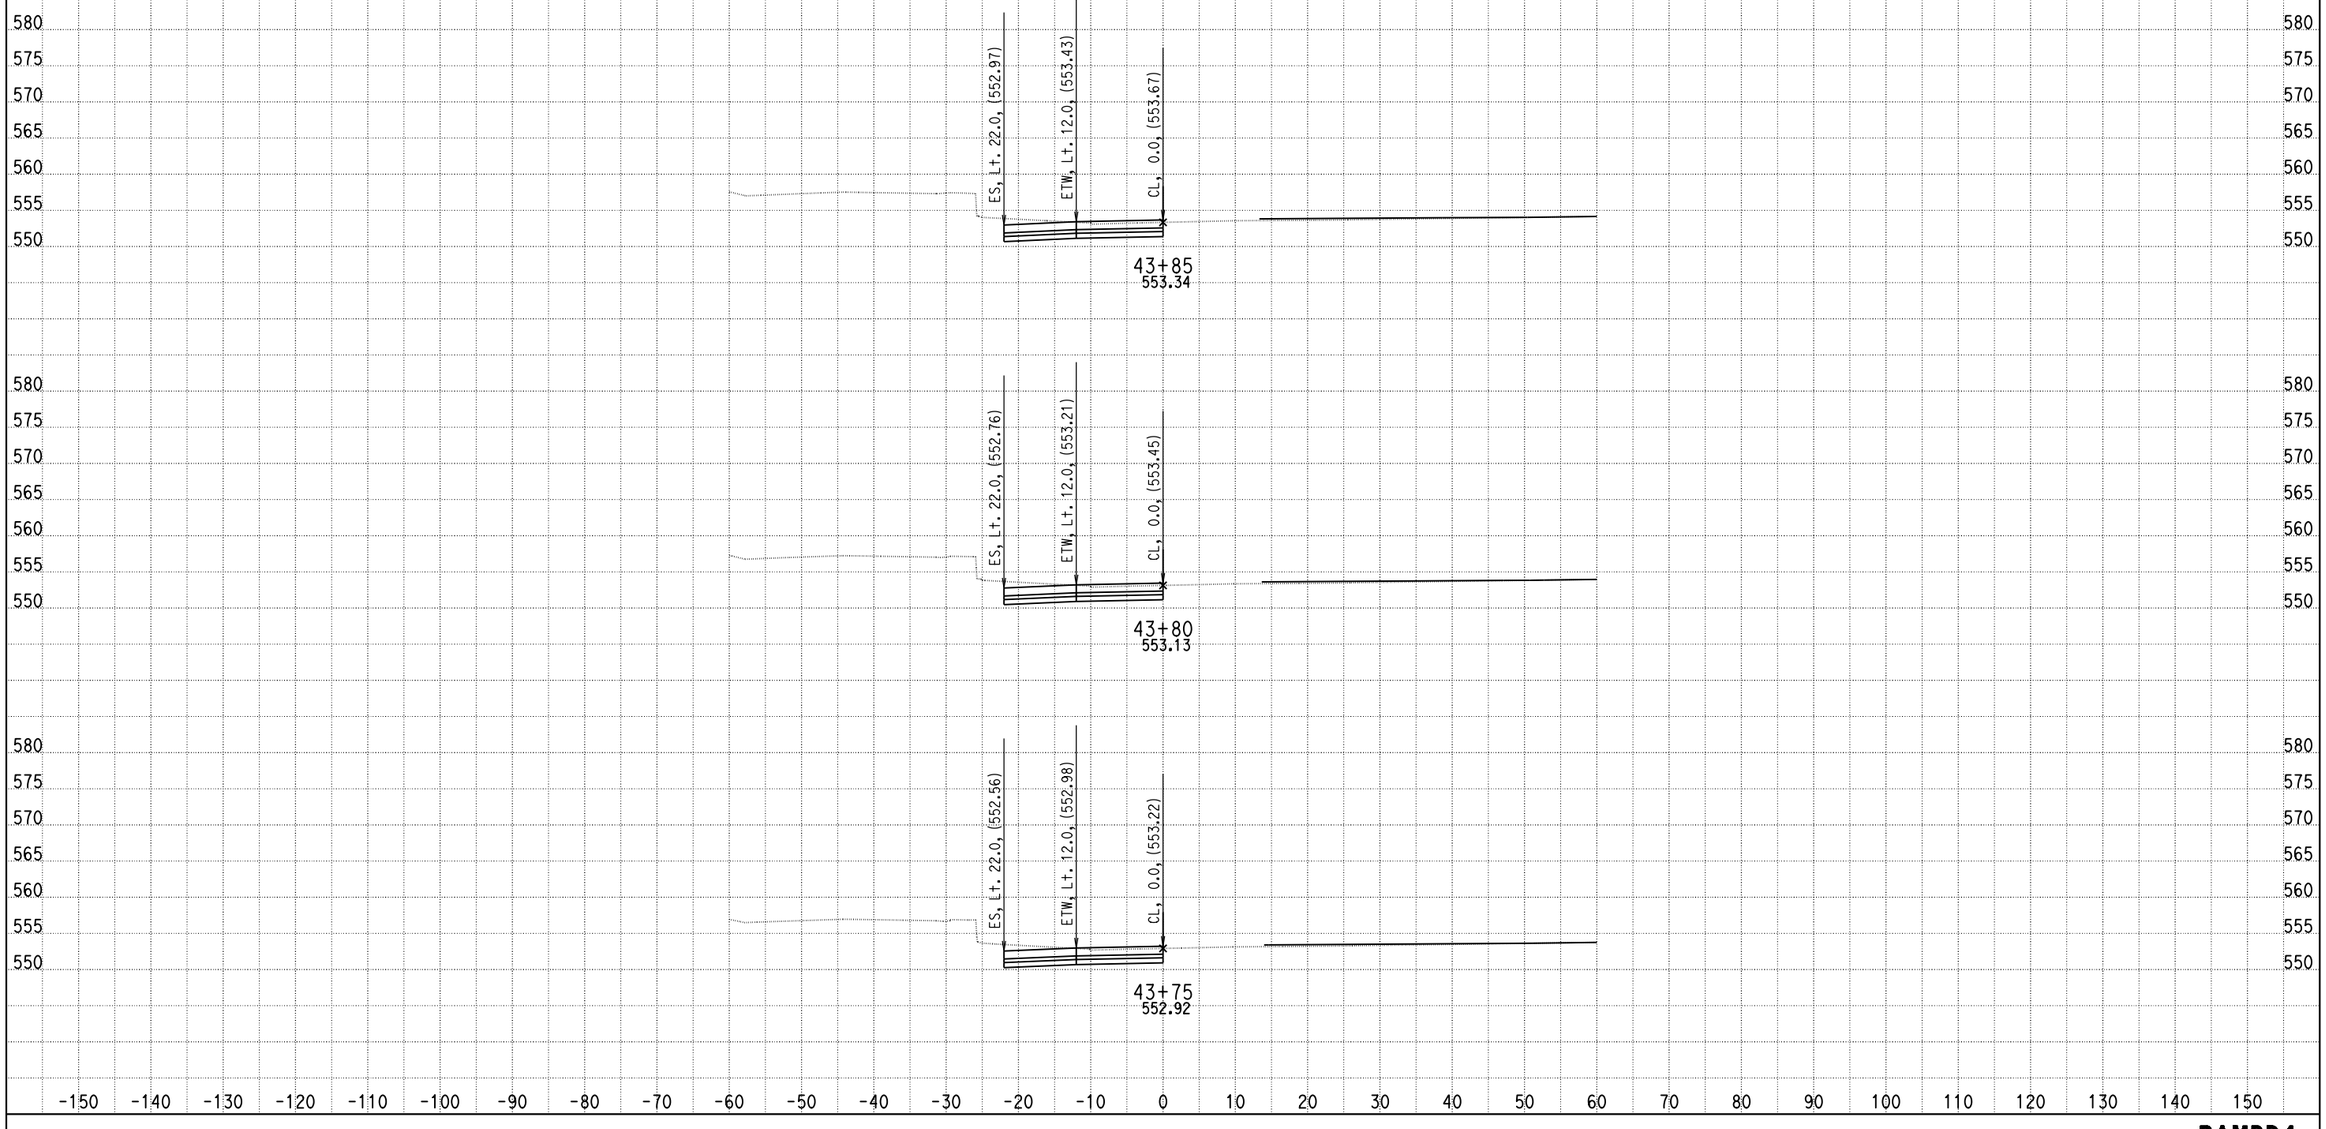

DATE: 9/10/2013

KC Project: 0818E File: D:\PROJECT\0818E\UPDATE-RAMP\hrd4-pro.ear

SCALE: 1" = 10' Horiz.
1" = 10' Vert.

All Dimensions are US Survey Feet

RAMPD4
CROSS SECTIONS

DESIGN STUDY ONLY

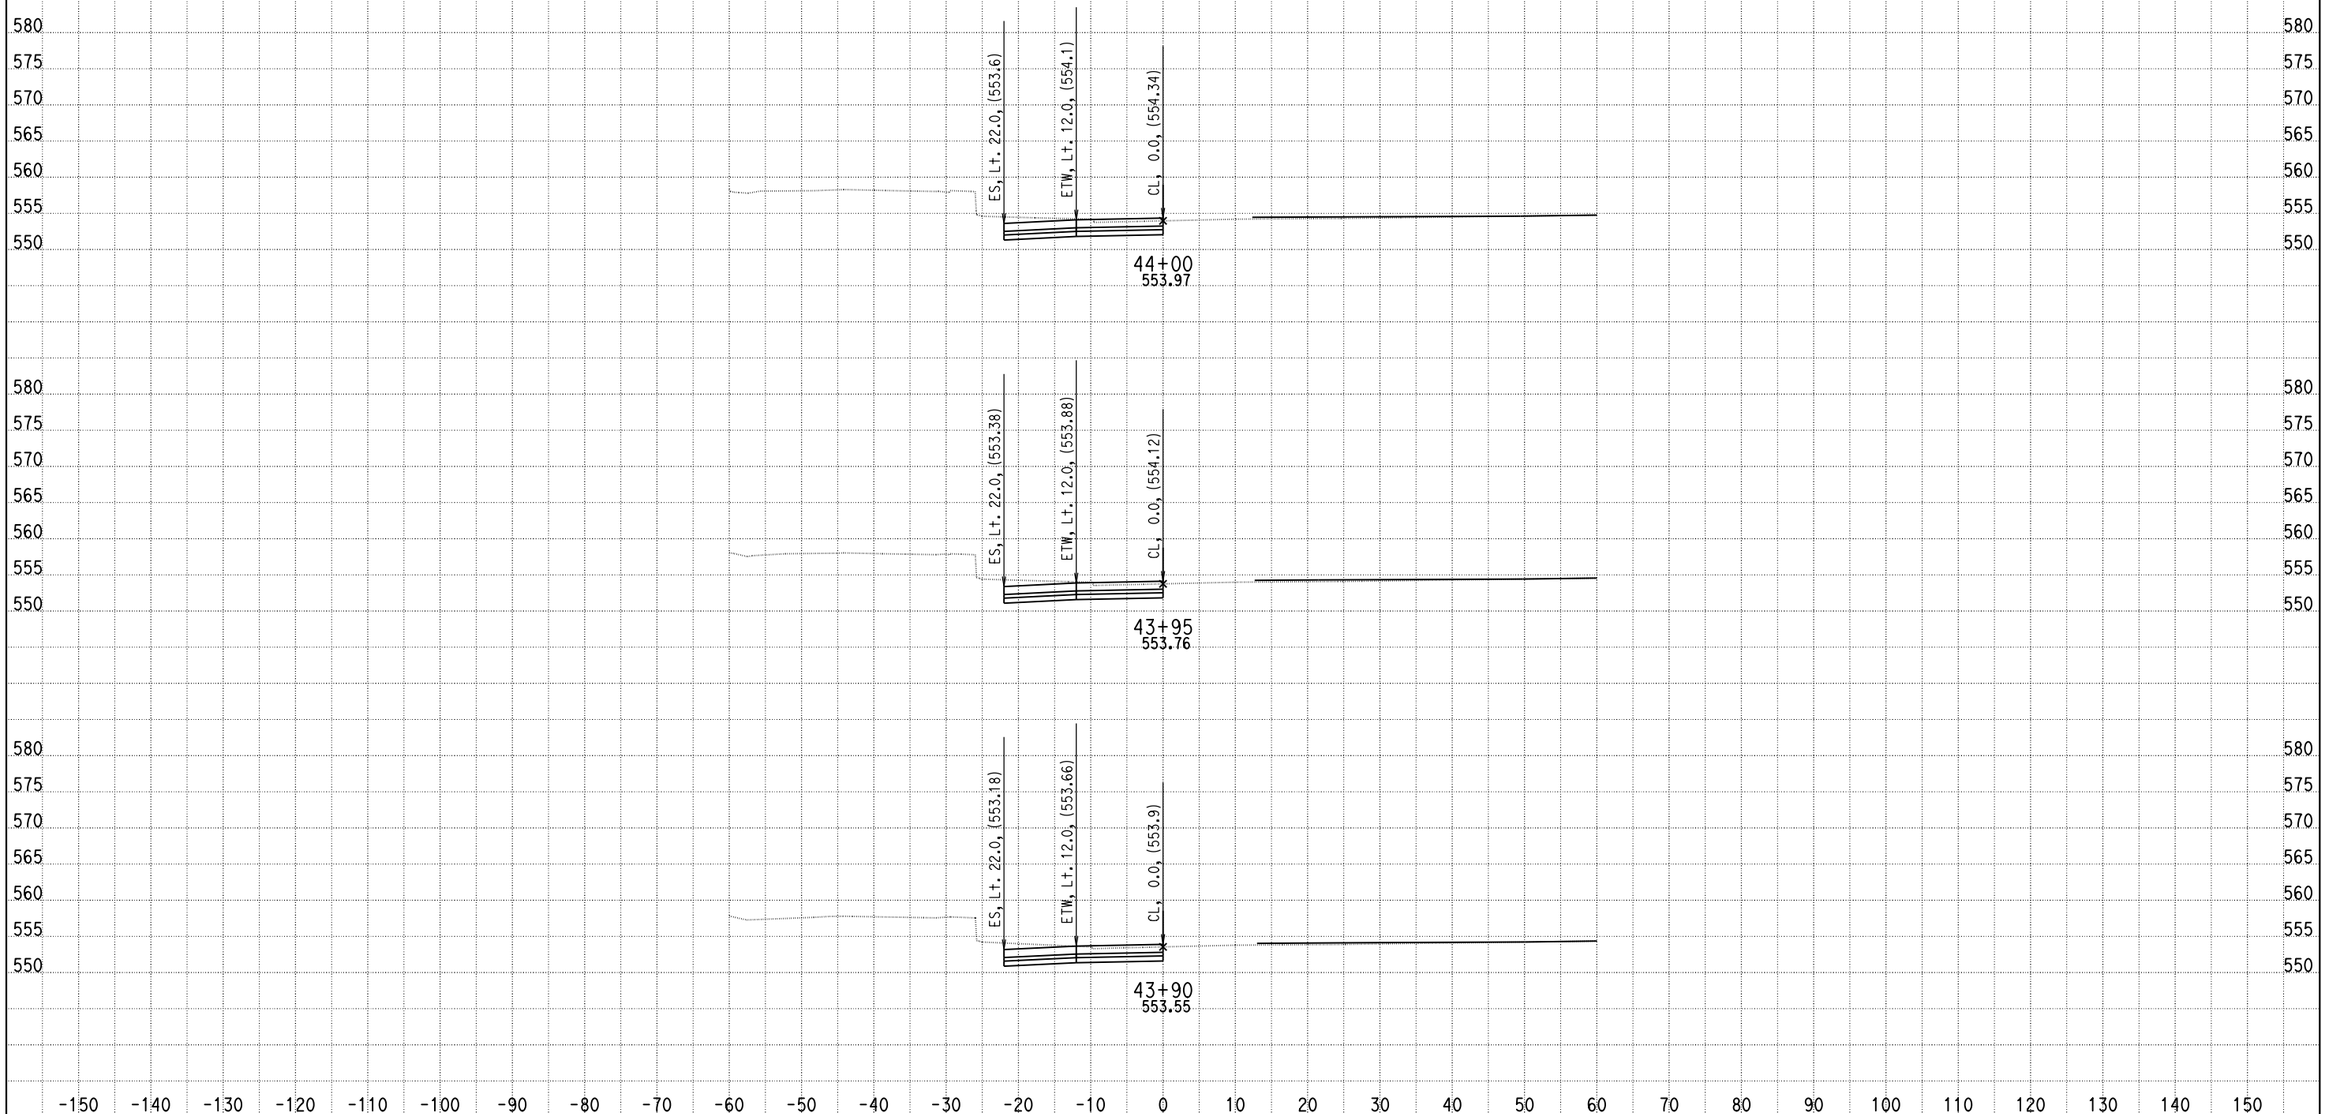

DATE: 9/10/2013

KC Project: 0818E File: D:\PROJECT\0818E\UPDATE-RAMP\hrd4-pro.ear

SCALE: 1" = 10' Horiz.
1" = 10' Vert.

All Dimensions are US Survey Feet

RAMPD4
CROSS SECTIONS

SHEET 85 OF XXX

DESIGN STUDY ONLY

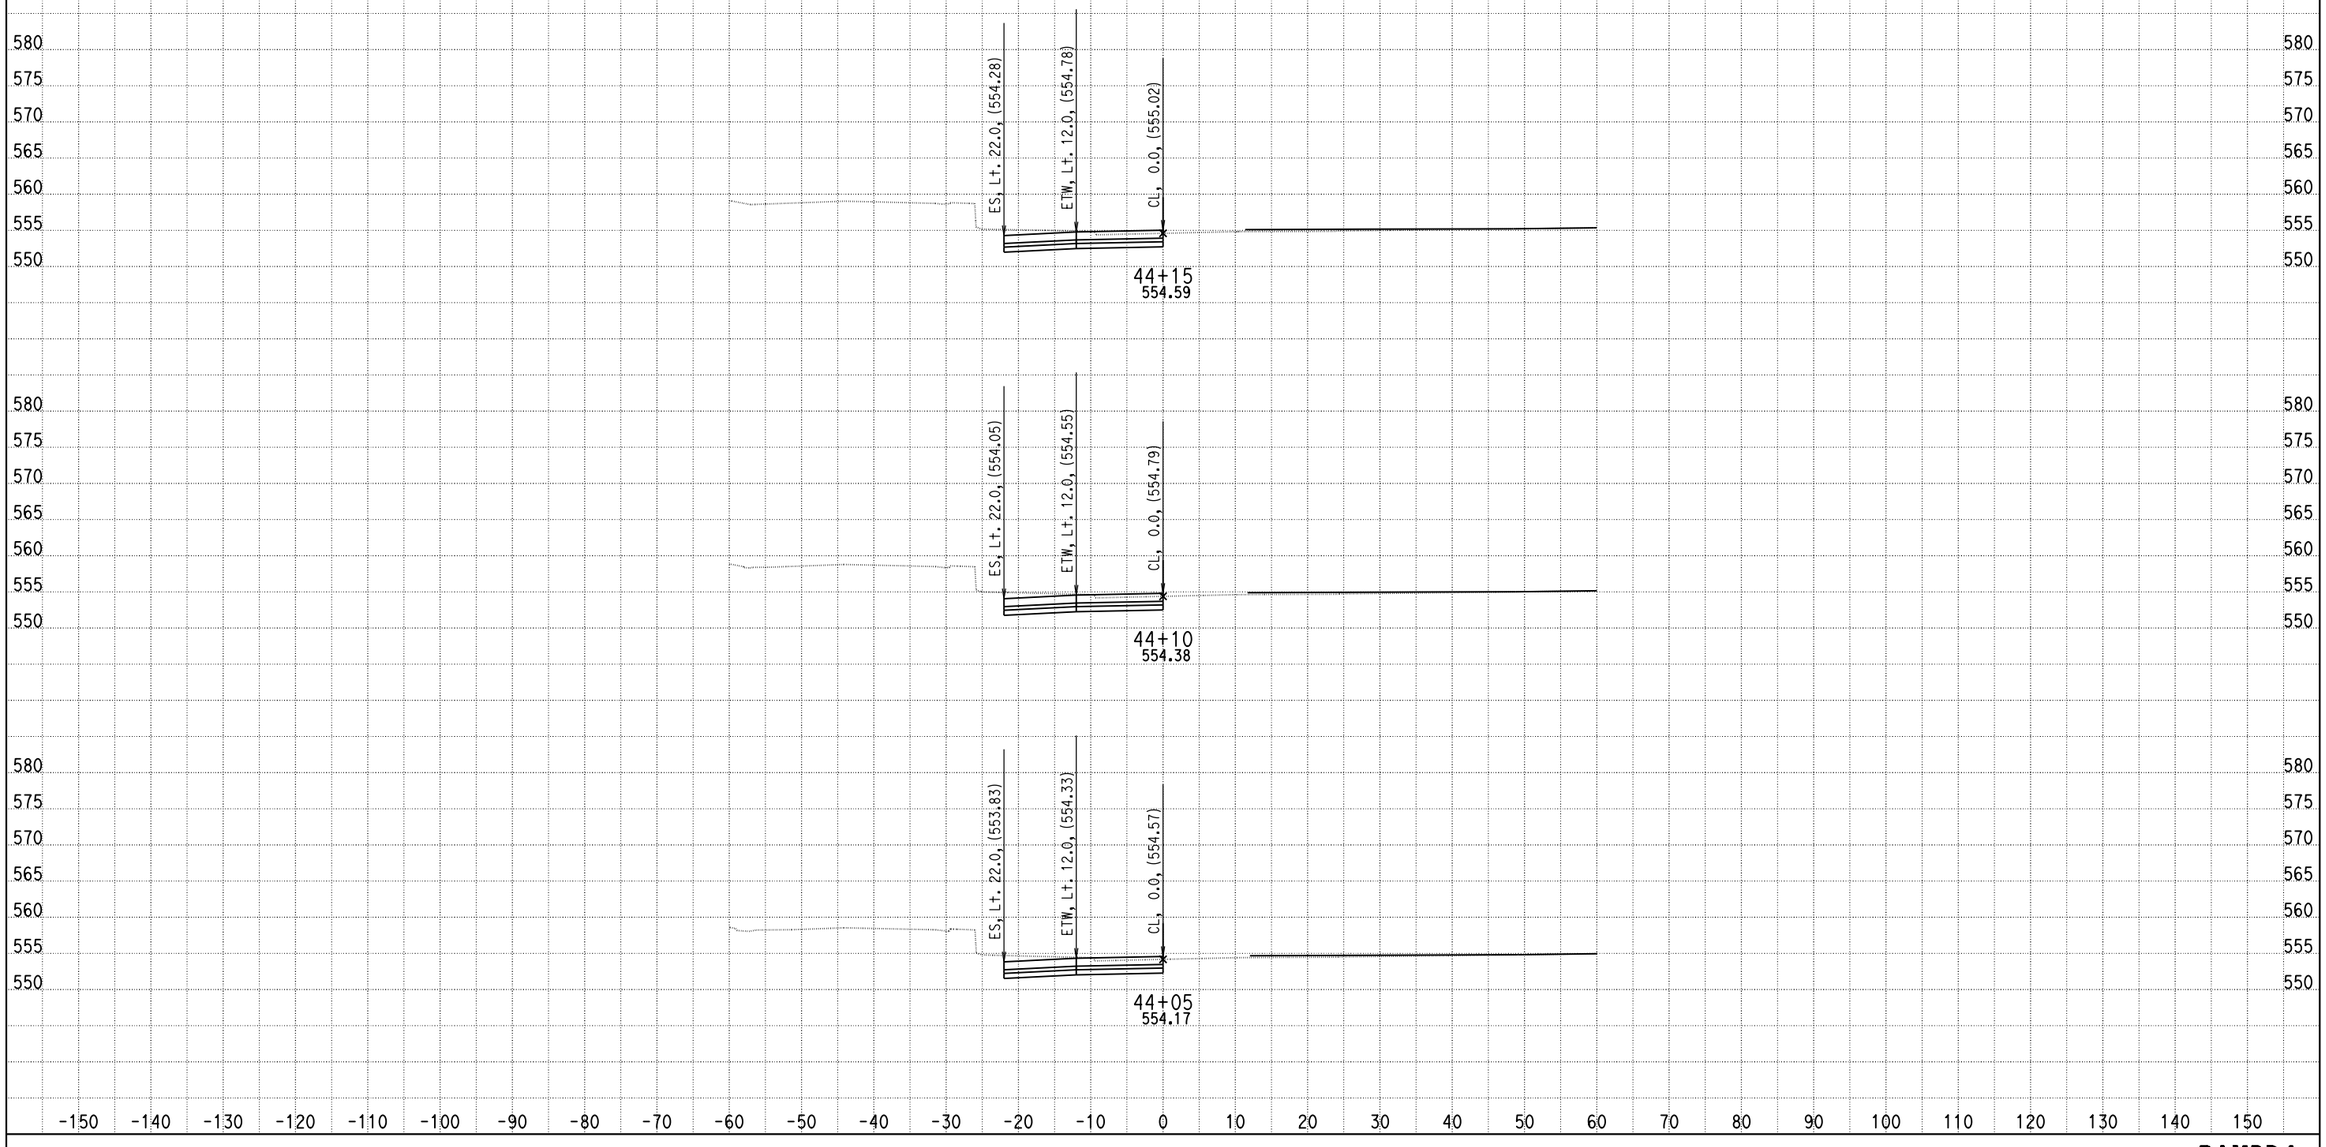

DATE: 9/10/2013

KC Project: 0818E File: D:\PROJECT\0818E\UPDATE-RAMP\hrd4-pro.ear

SCALE: 1" = 10' Horiz.
1" = 10' Vert.

All Dimensions are US Survey Feet

RAMPD4
CROSS SECTIONS

DESIGN STUDY ONLY

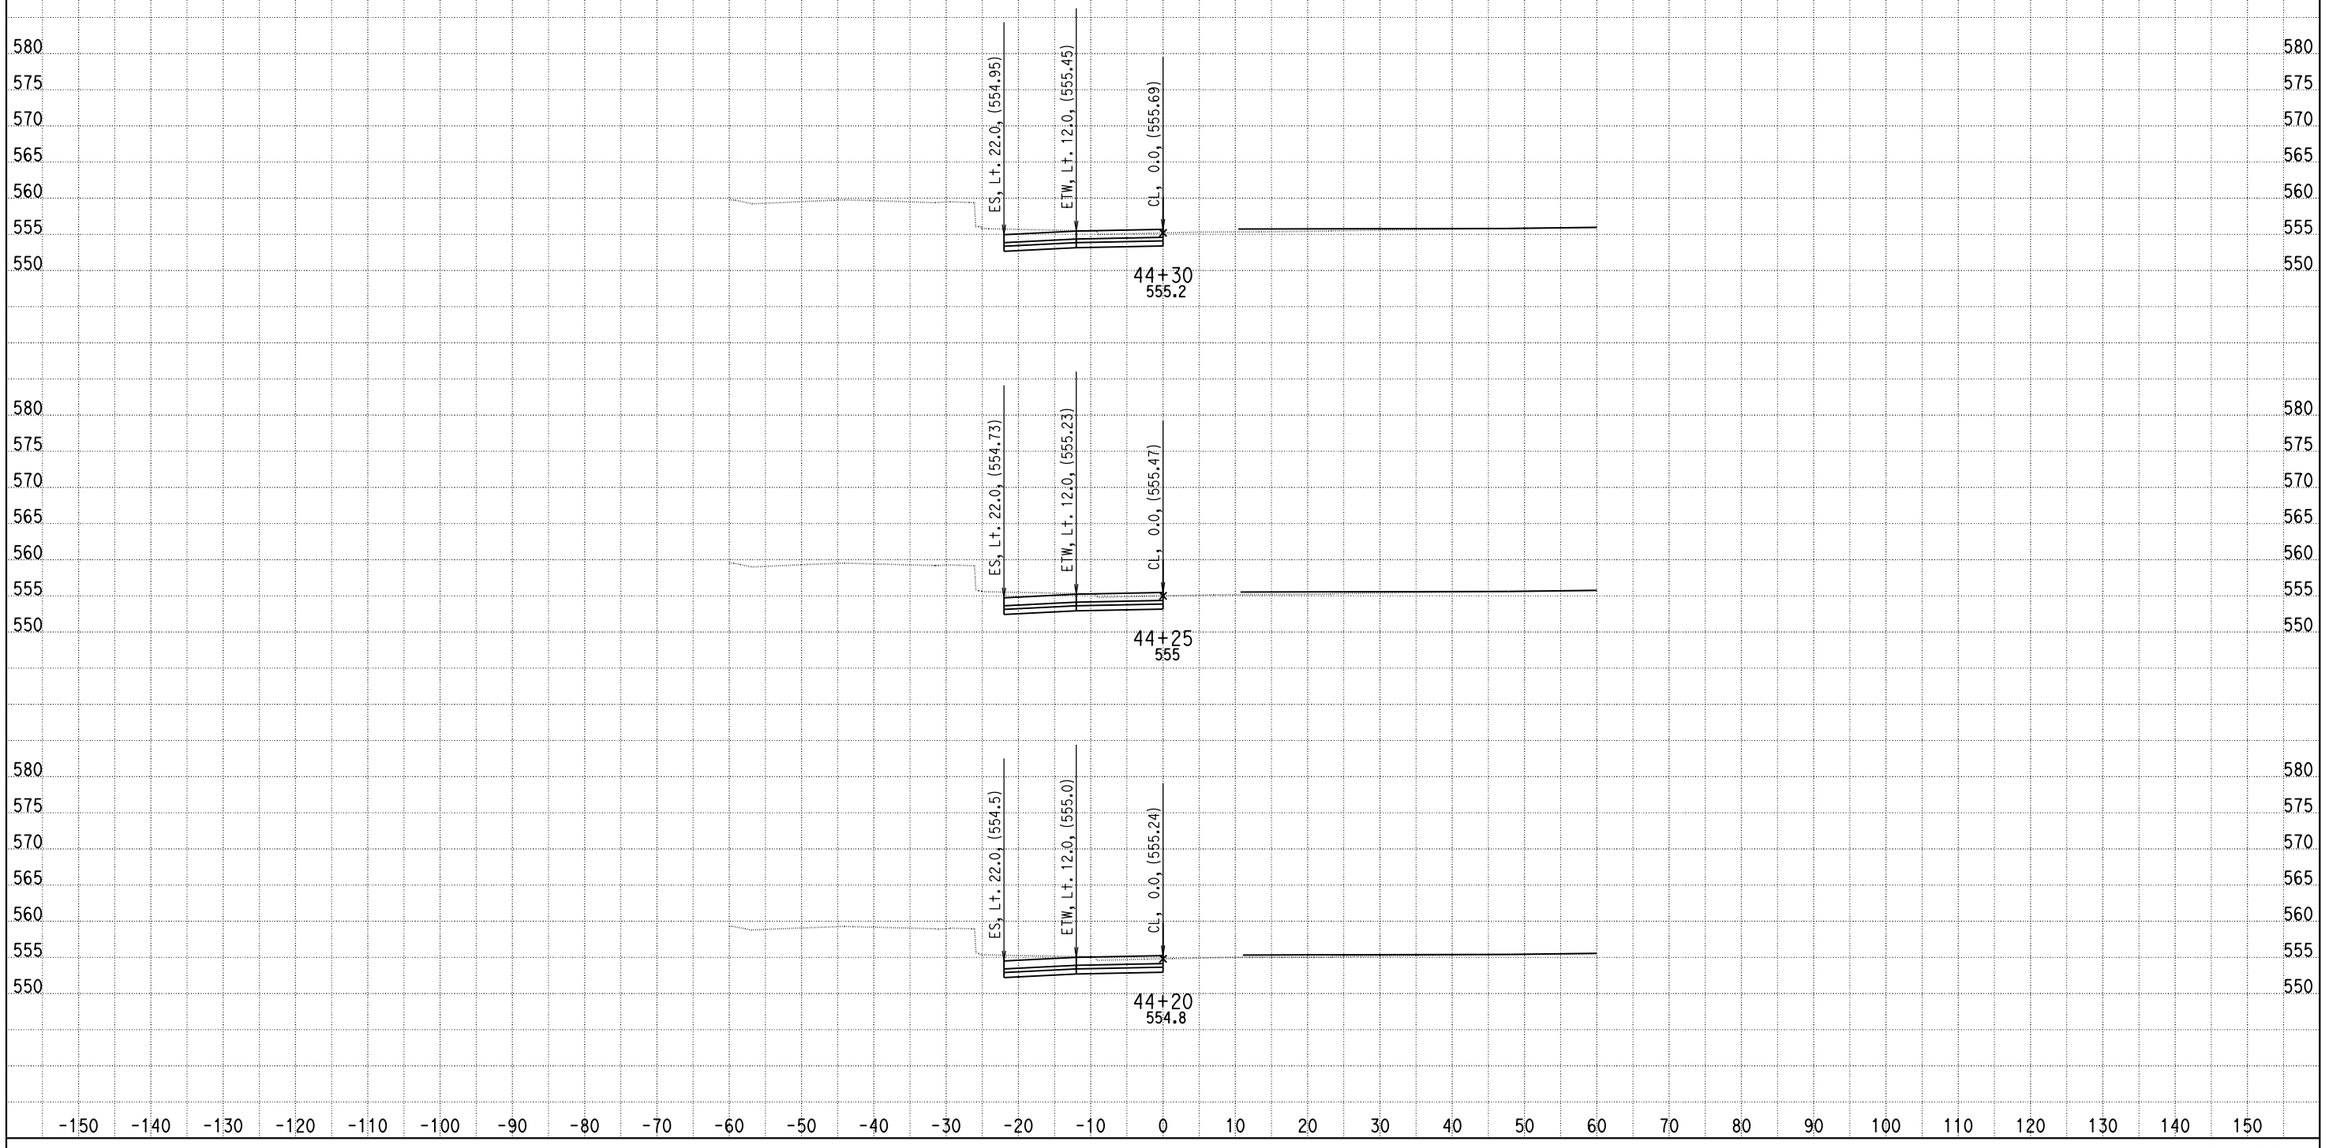

DATE: 9/10/2013

KC Project: 0818E File: D:\PROJECT\0818E\UPDATE-RAMP\hrd4-pro.ear

SCALE: 1" = 10' Horiz.
1" = 10' Vert.

All Dimensions are US Survey Feet

RAMPD4
CROSS SECTIONS

SHEET 87 OF XXX

DESIGN STUDY ONLY

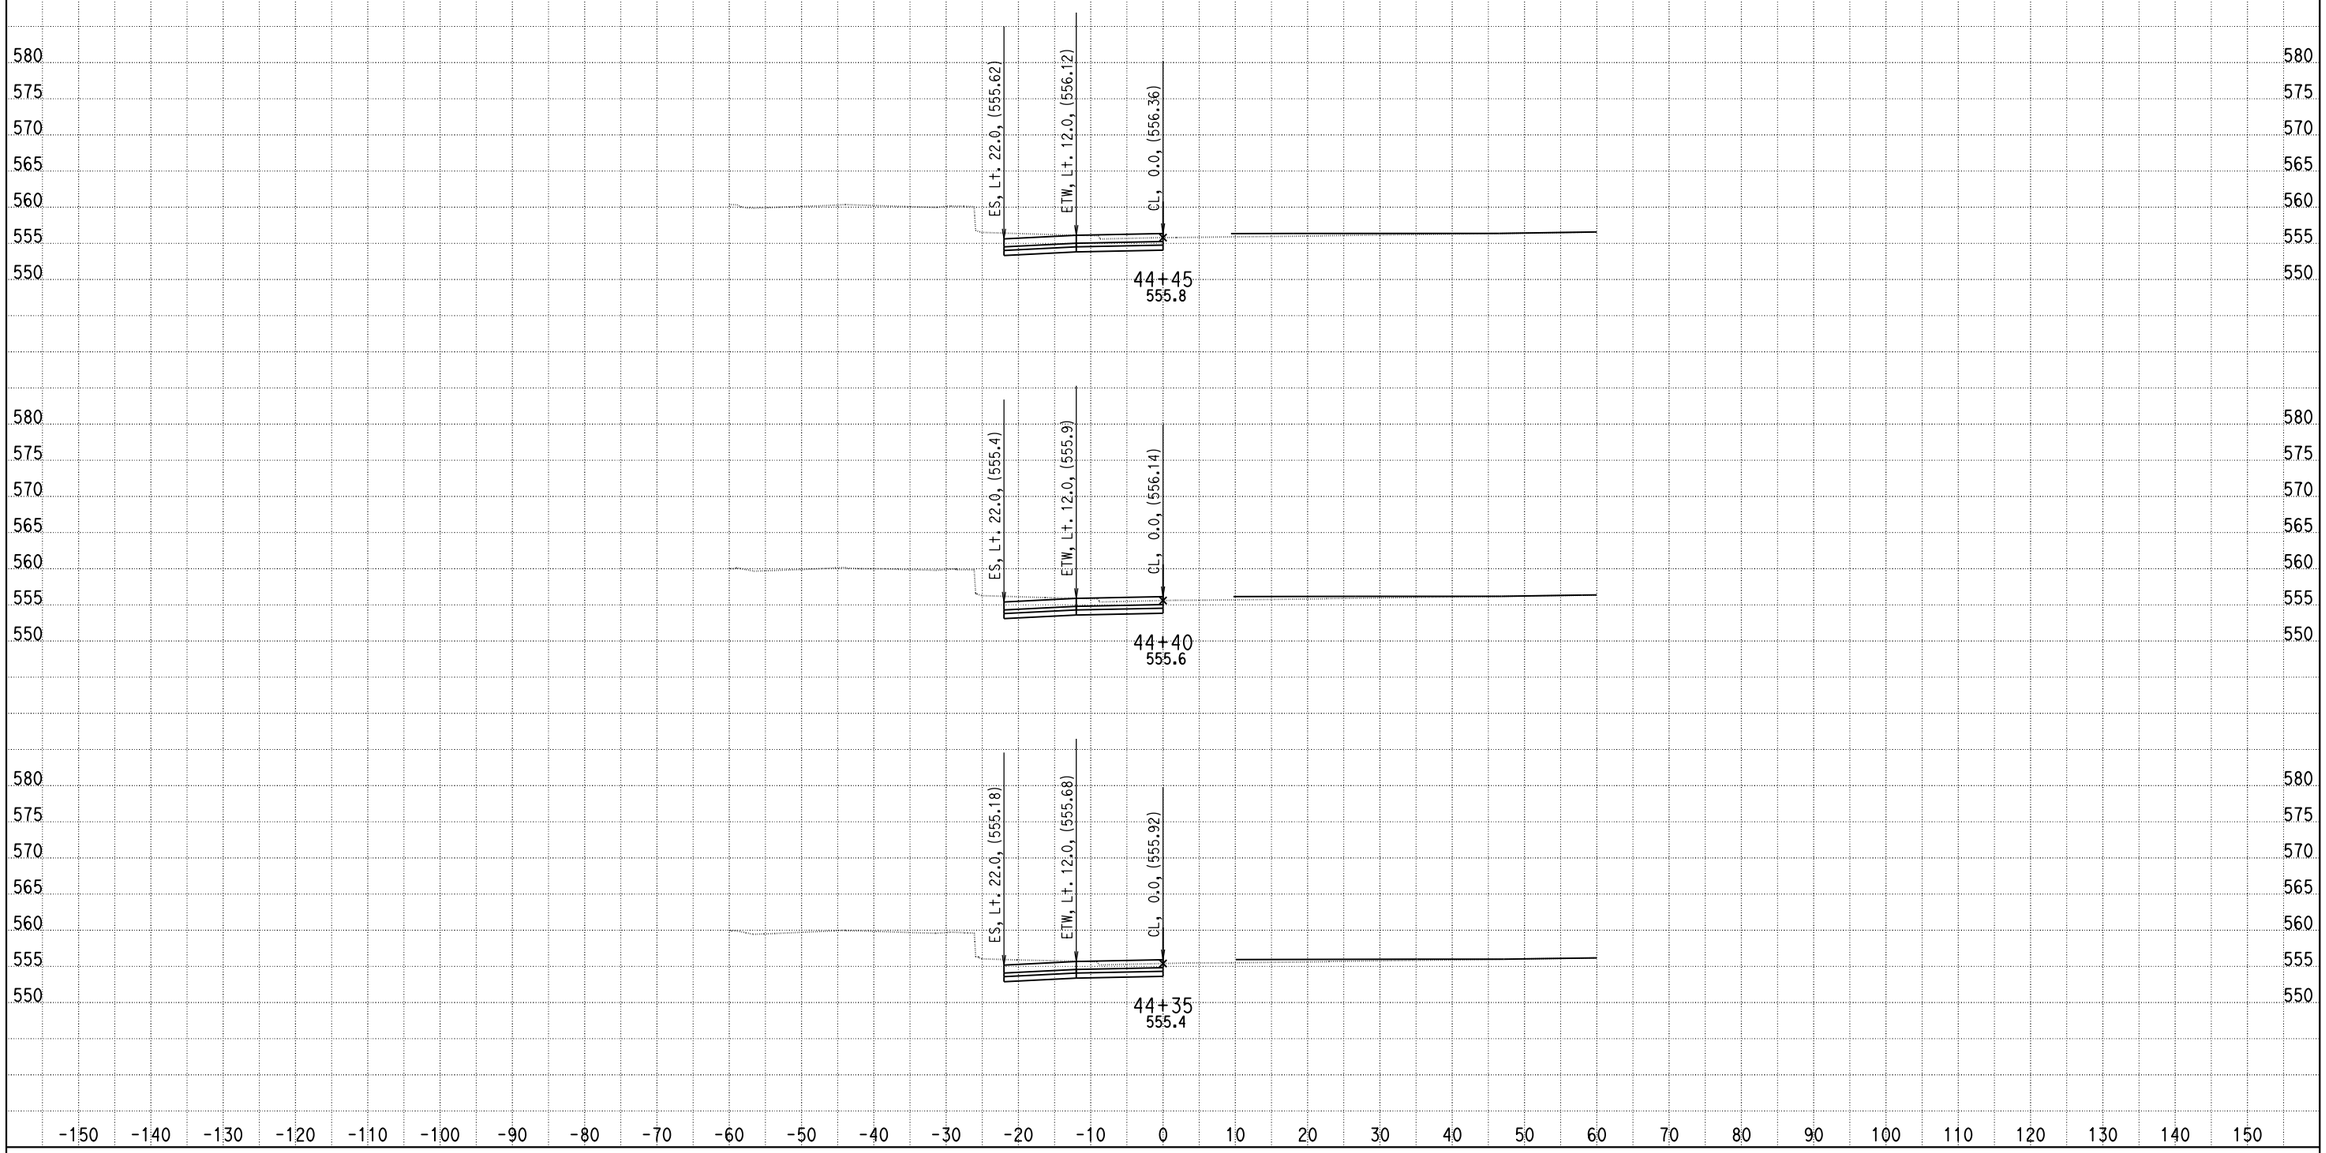

DATE: 9/10/2013

KC Project: 0818E File: D:\PROJECT\0818E\UPDATE-RAMP\hrd4-pro.ear

SCALE: 1" = 10' Horiz.
1" = 10' Vert.

All Dimensions are US Survey Feet

RAMPD4
CROSS SECTIONS

SHEET 88 OF XXX

DESIGN STUDY ONLY

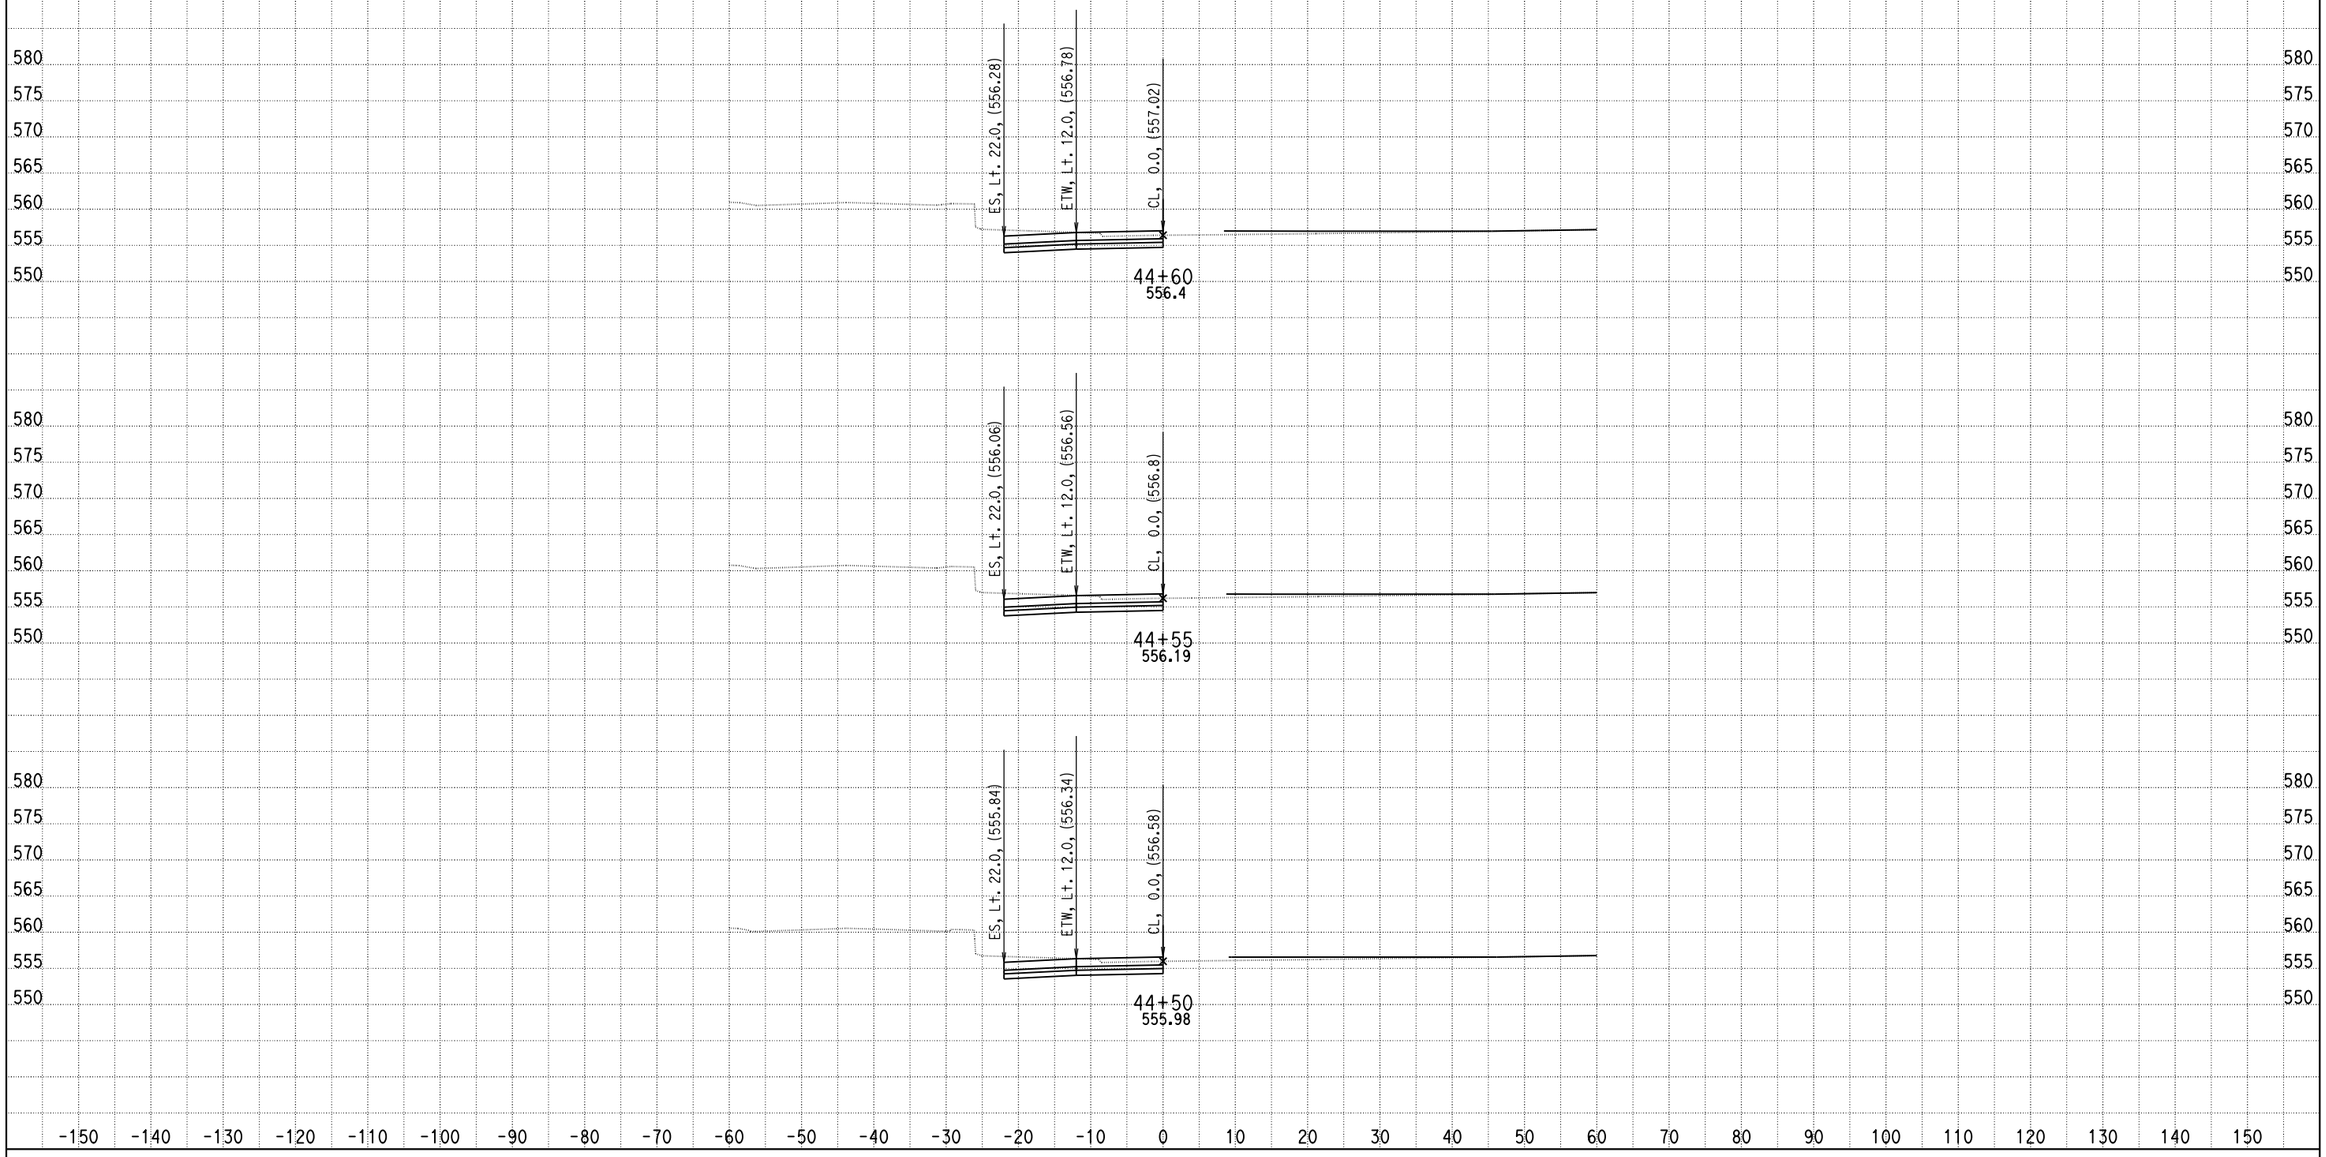

DATE: 9/10/2013

KC Project: 0818E File: D:\PROJECT\0818E\UPDATE-RAMP\hrd4-pro.ear

SCALE: 1" = 10' Horiz.
1" = 10' Vert.

All Dimensions are US Survey Feet

RAMPD4
CROSS SECTIONS

DESIGN STUDY ONLY

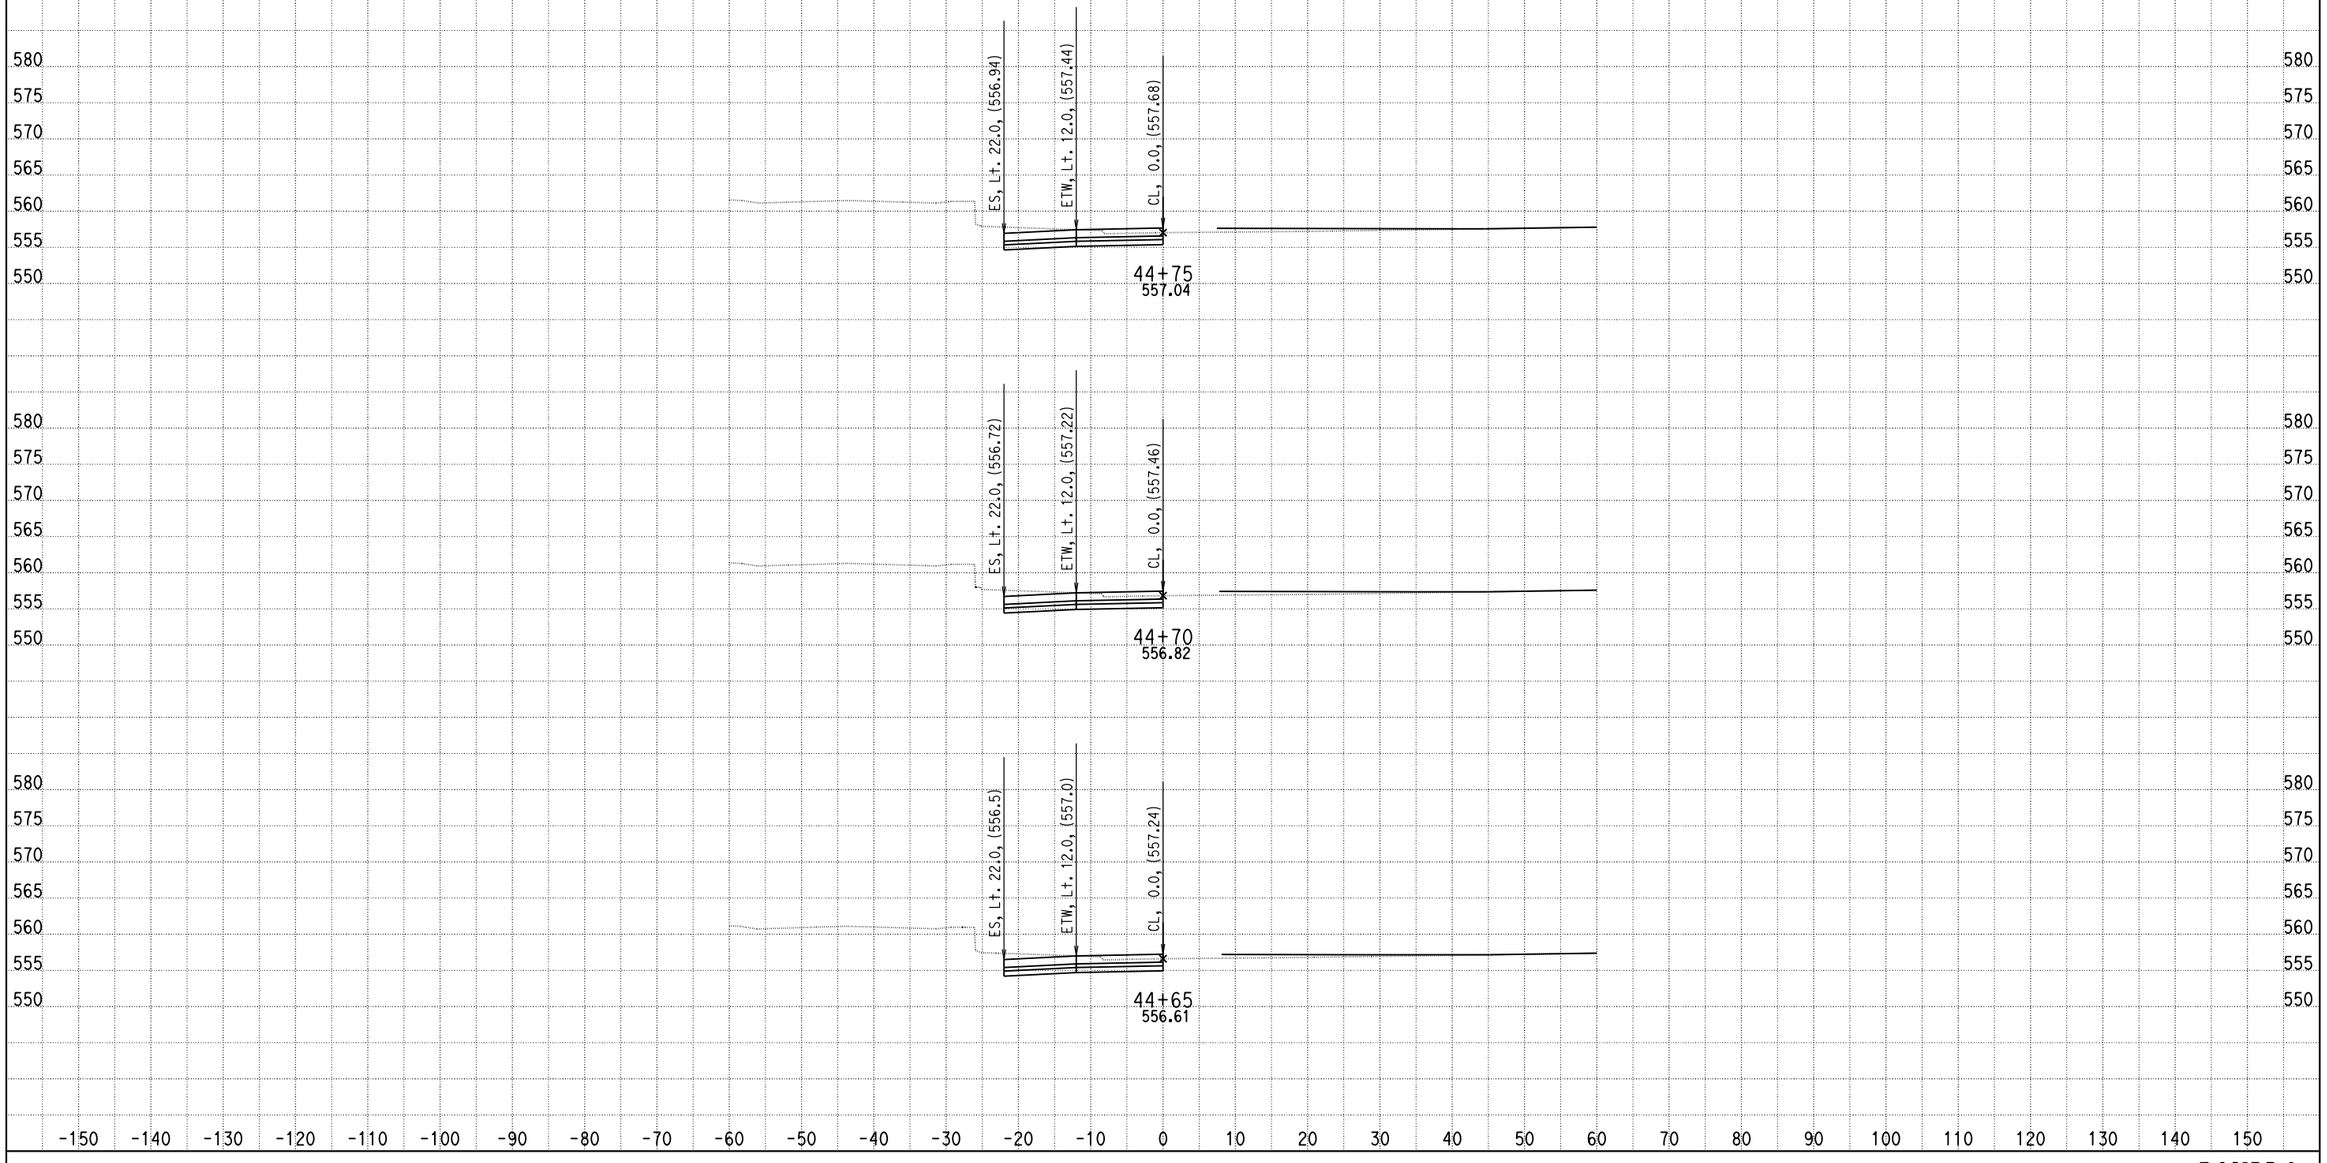

DATE: 9/10/2013

KC Project: 0818E File: D:\PROJECT\0818E\UPDATE-RAMP\hrd4-pro.ear

SCALE: 1" = 10' Horiz.
1" = 10' Vert.

All Dimensions are US Survey Feet

RAMPD4
CROSS SECTIONS

SHEET 90 OF XXX

DESIGN STUDY ONLY

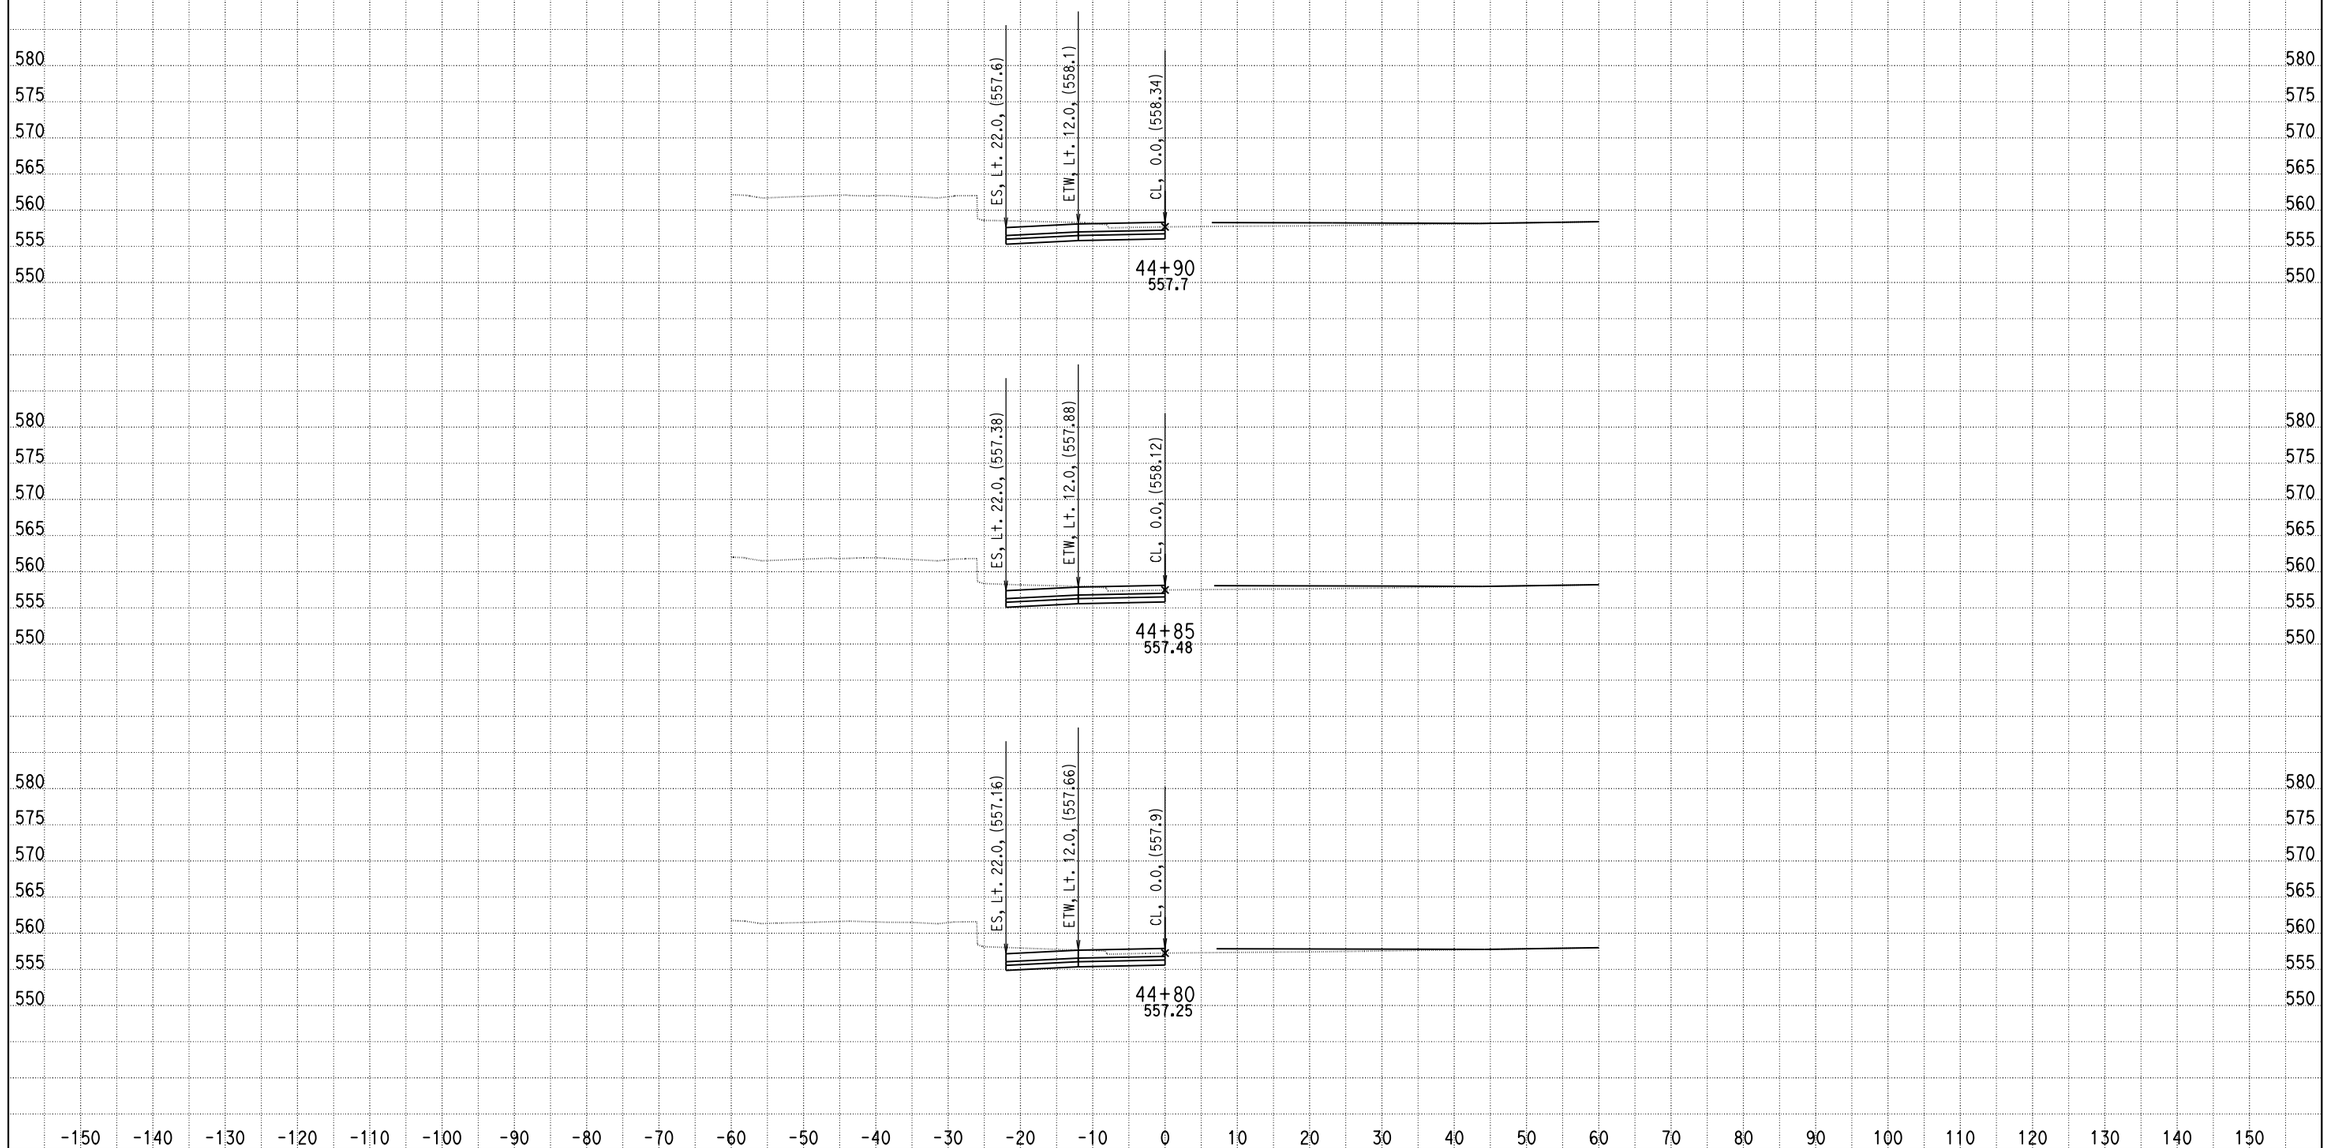

DATE: 9/10/2013

KC Project: 0818E File: D:\PROJECT\0818E\UPDATE-RAMP\hrd4-pro.ear

SCALE: 1" = 10' Horiz.
1" = 10' Vert.

All Dimensions are US Survey Feet

RAMPD4
CROSS SECTIONS

SHEET 91 OF XXX

DESIGN STUDY ONLY

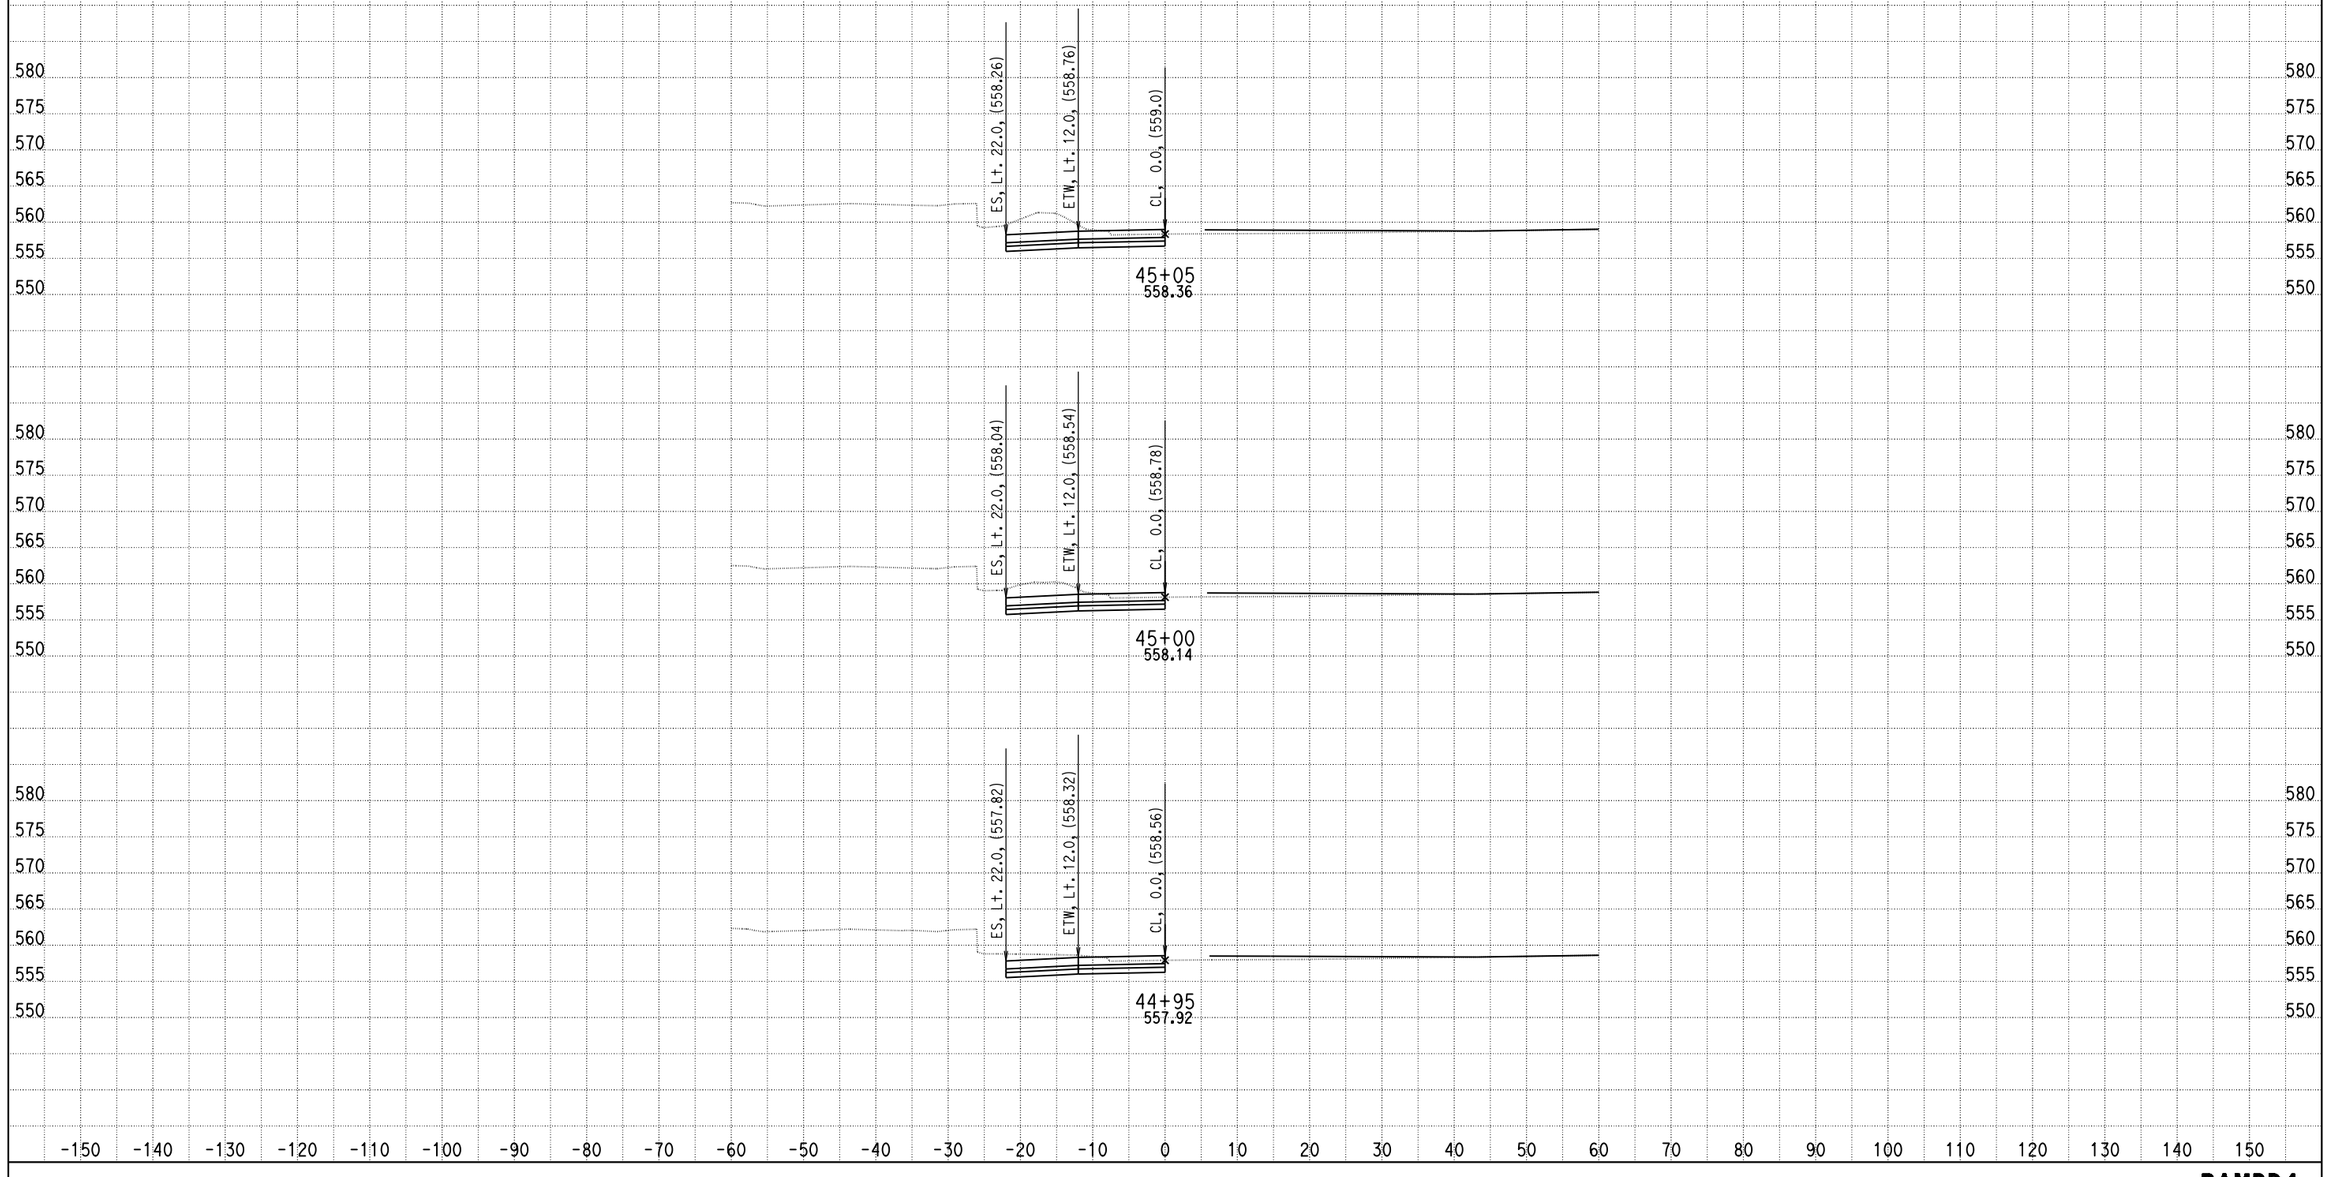

DATE: 9/10/2013

KC Project: 0818E File: D:\PROJECT\0818E\UPDATE-RAMP\hrd4-pro.ear

SCALE: 1" = 10' Horiz.
1" = 10' Vert.

All Dimensions are US Survey Feet

RAMPD4
CROSS SECTIONS

DESIGN STUDY ONLY

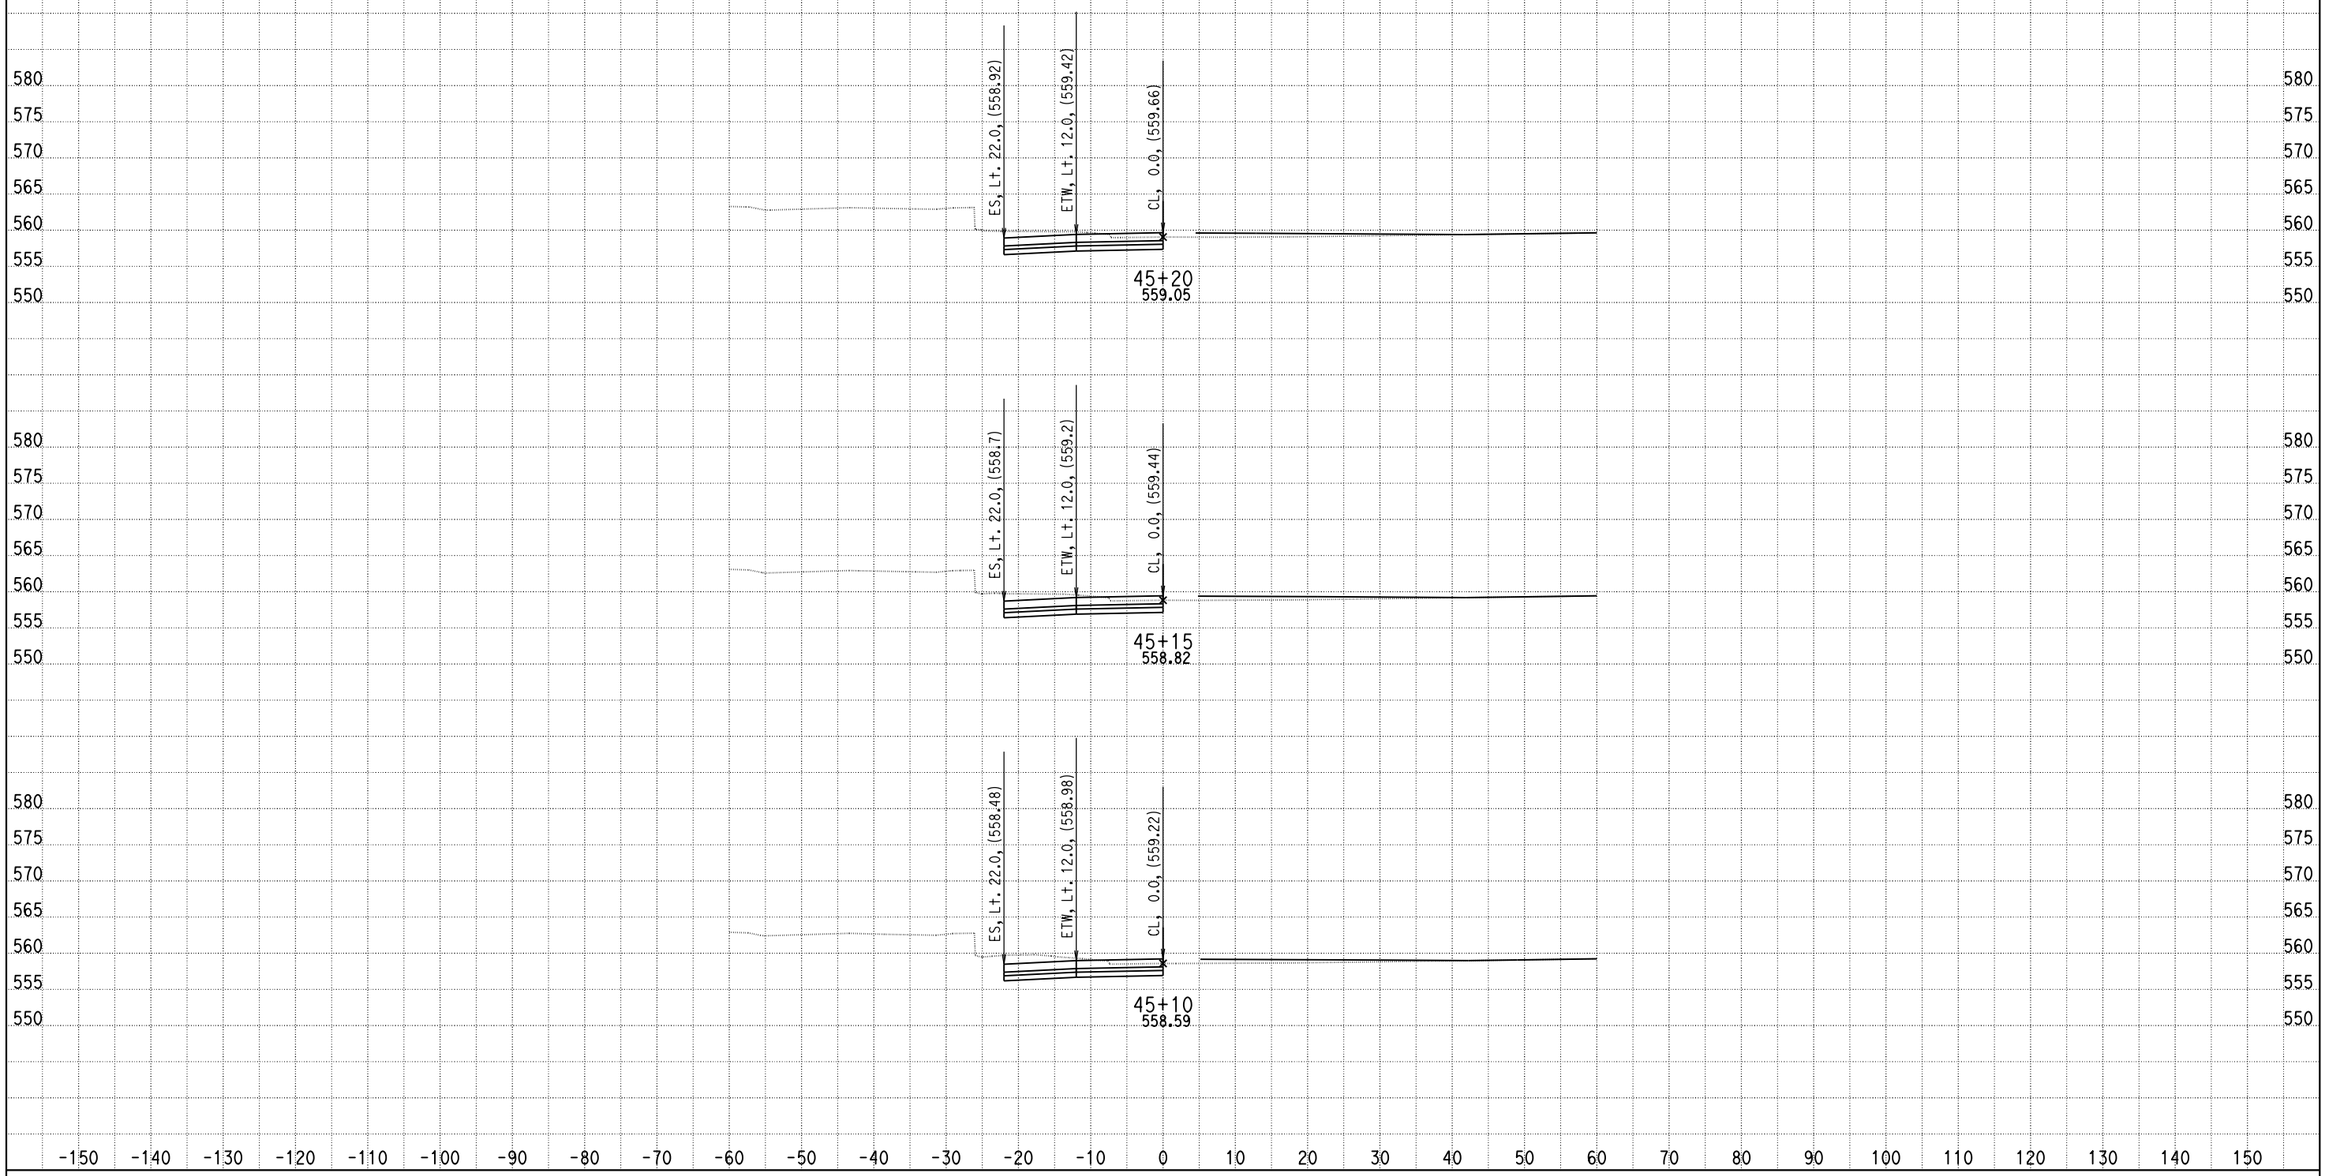

DATE: 9/10/2013

KC Project: 0818E File: D:\PROJECT\0818E\UPDATE-RAMP\hrd4-pro.ear

SCALE: 1" = 10' Horiz.
1" = 10' Vert.

All Dimensions are US Survey Feet

RAMPD4
CROSS SECTIONS

SHEET 93 OF XXX

DESIGN STUDY ONLY

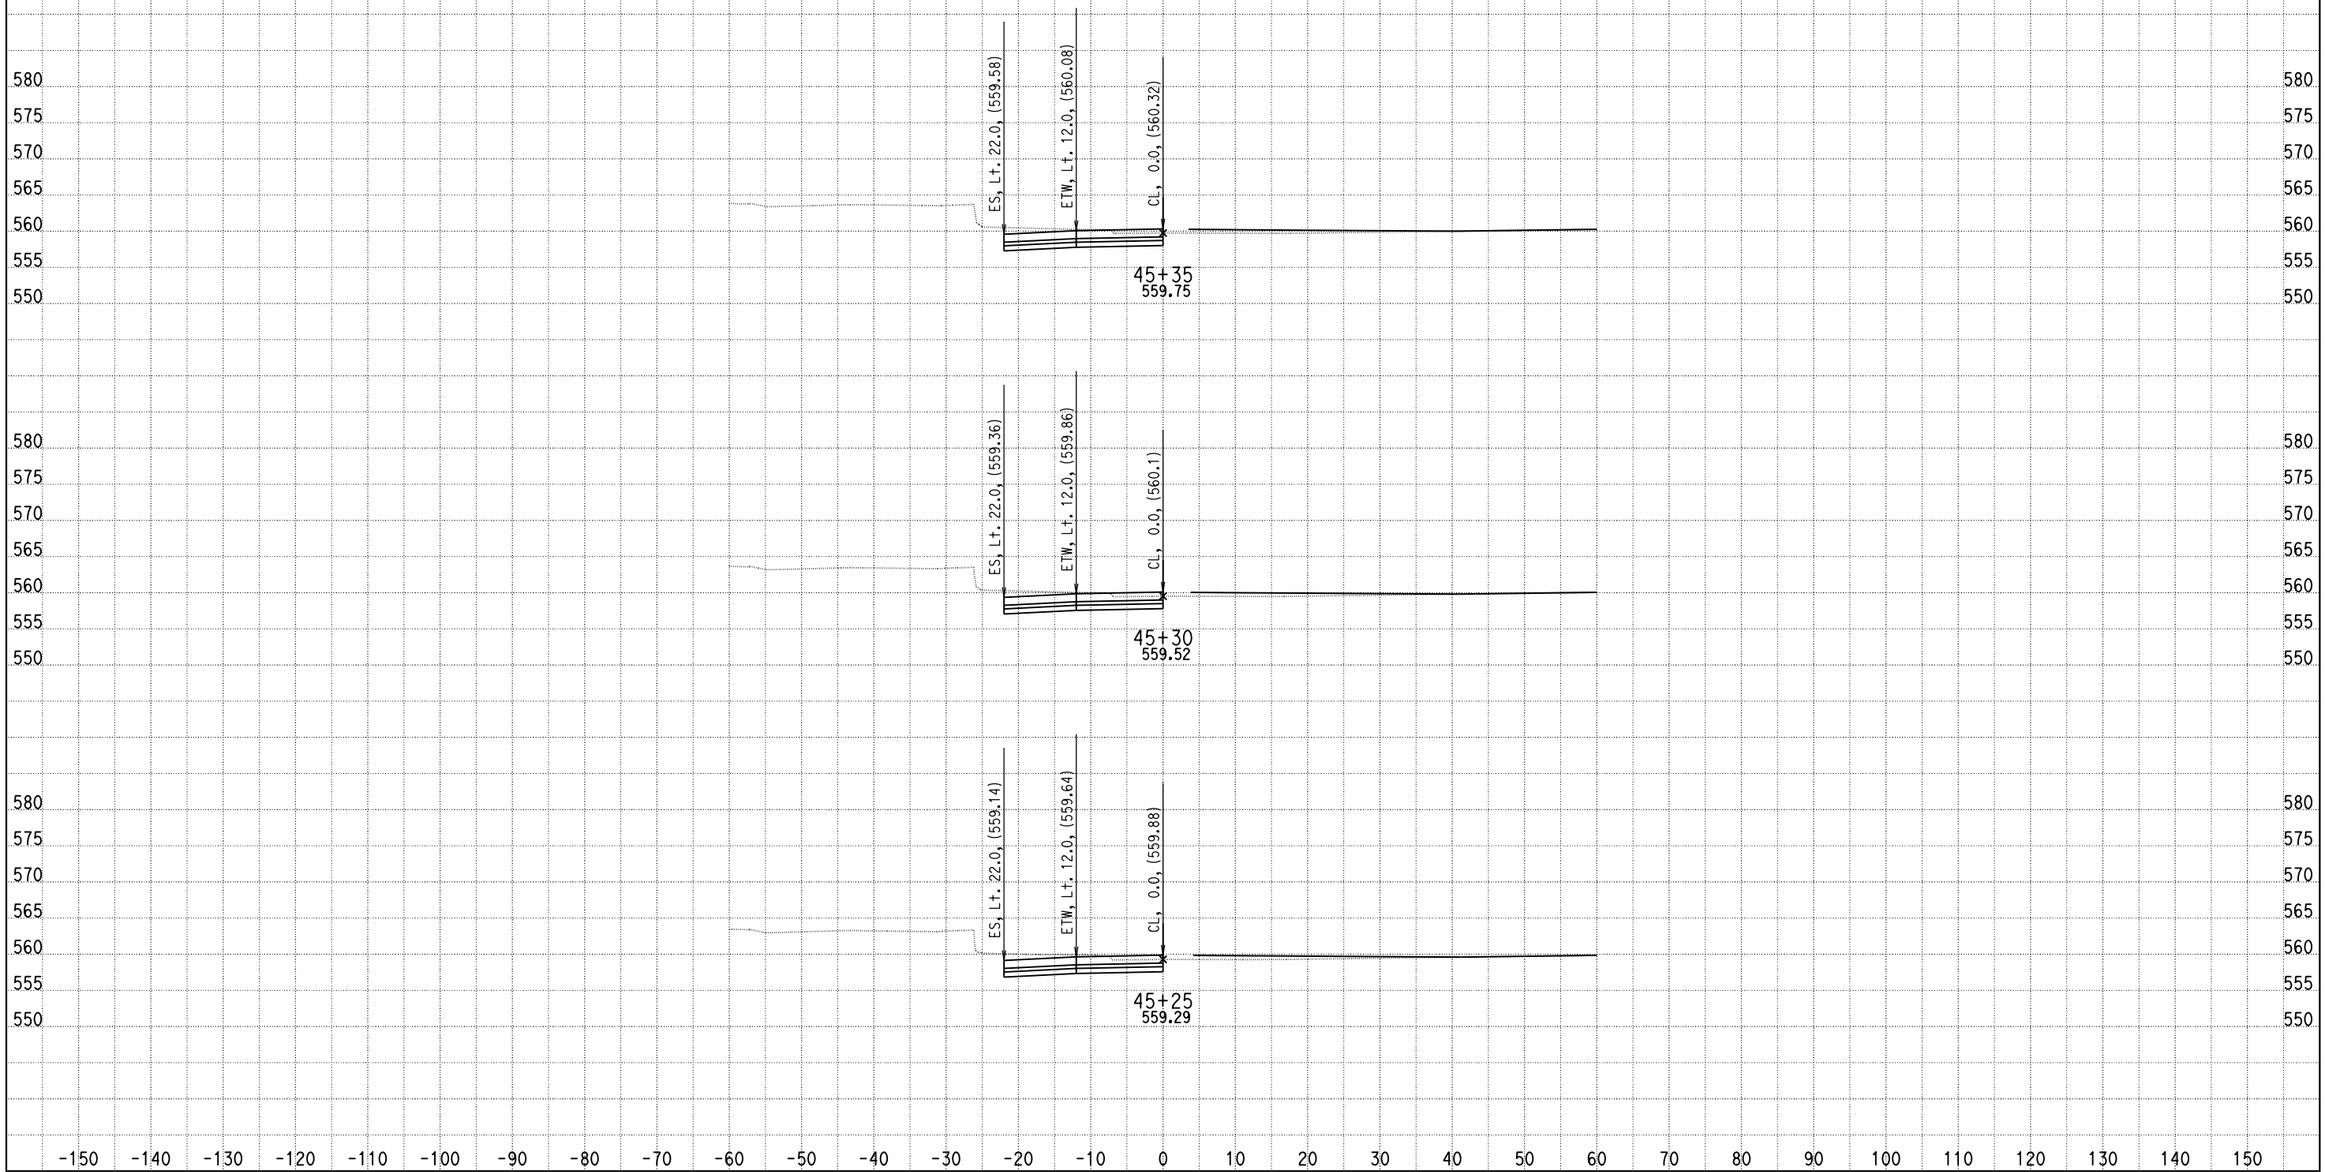

DATE: 9/10/2013

KC Project: 0818E File: D:\PROJECT\0818E\UPDATE-RAMP\hrd4-pro.ear

SCALE: 1" = 10' Horiz.
1" = 10' Vert.

All Dimensions are US Survey Feet

RAMPD4
CROSS SECTIONS

DESIGN STUDY ONLY

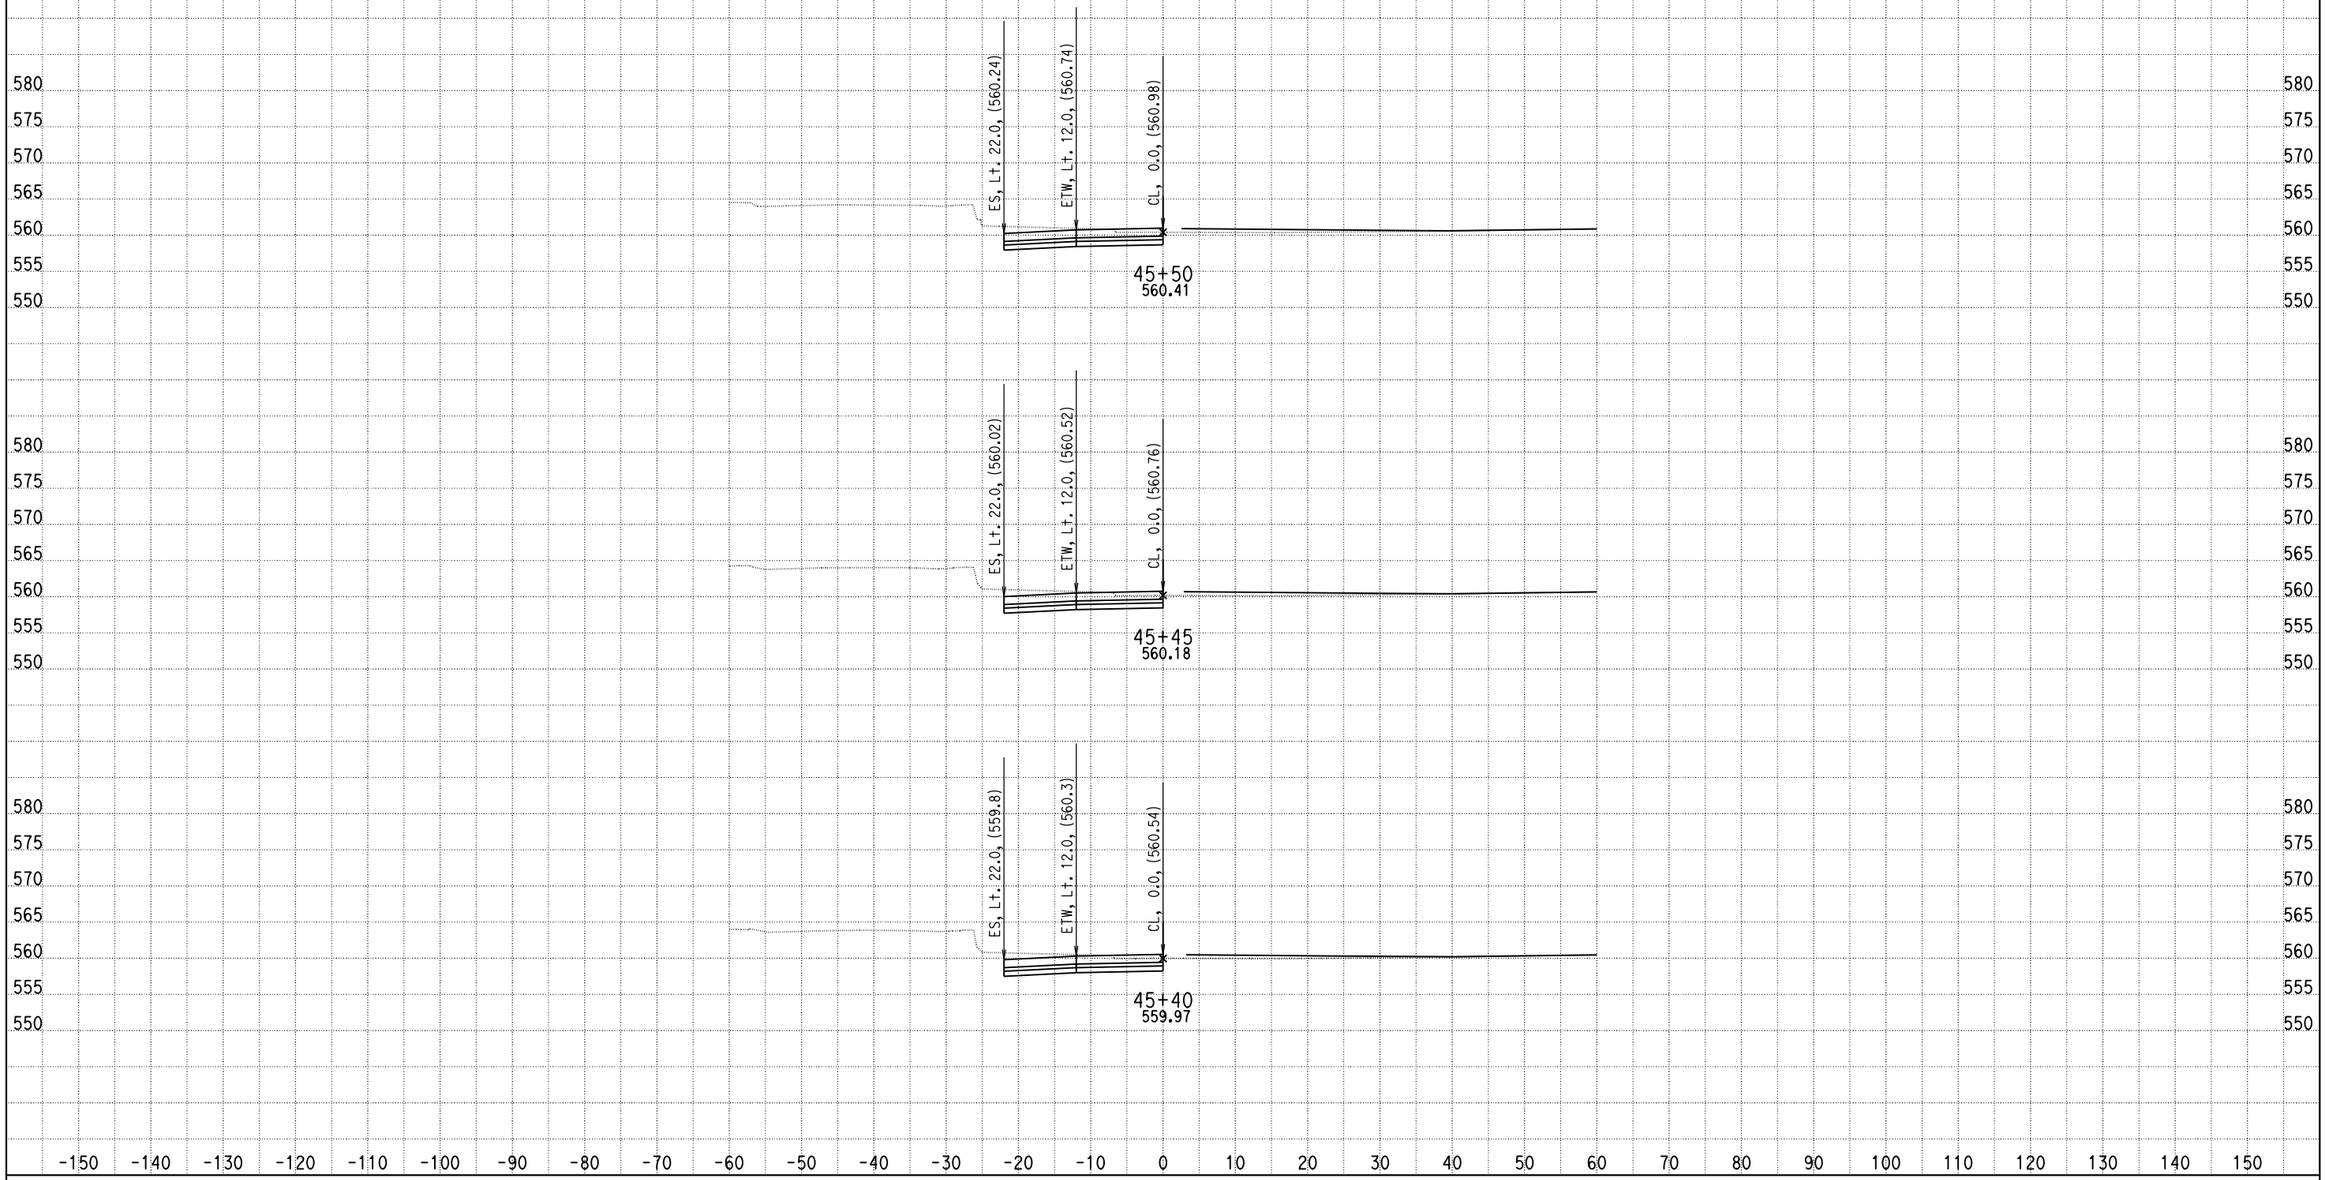

DATE: 9/10/2013

KC Project: 0818E File: D:\PROJECT\0818E\UPDATE-RAMP\hrd4-pro.ear

SCALE: 1" = 10' Horiz.
1" = 10' Vert.

All Dimensions are US Survey Feet

RAMPD4
CROSS SECTIONS

SHEET 95 OF XXX

DESIGN STUDY ONLY

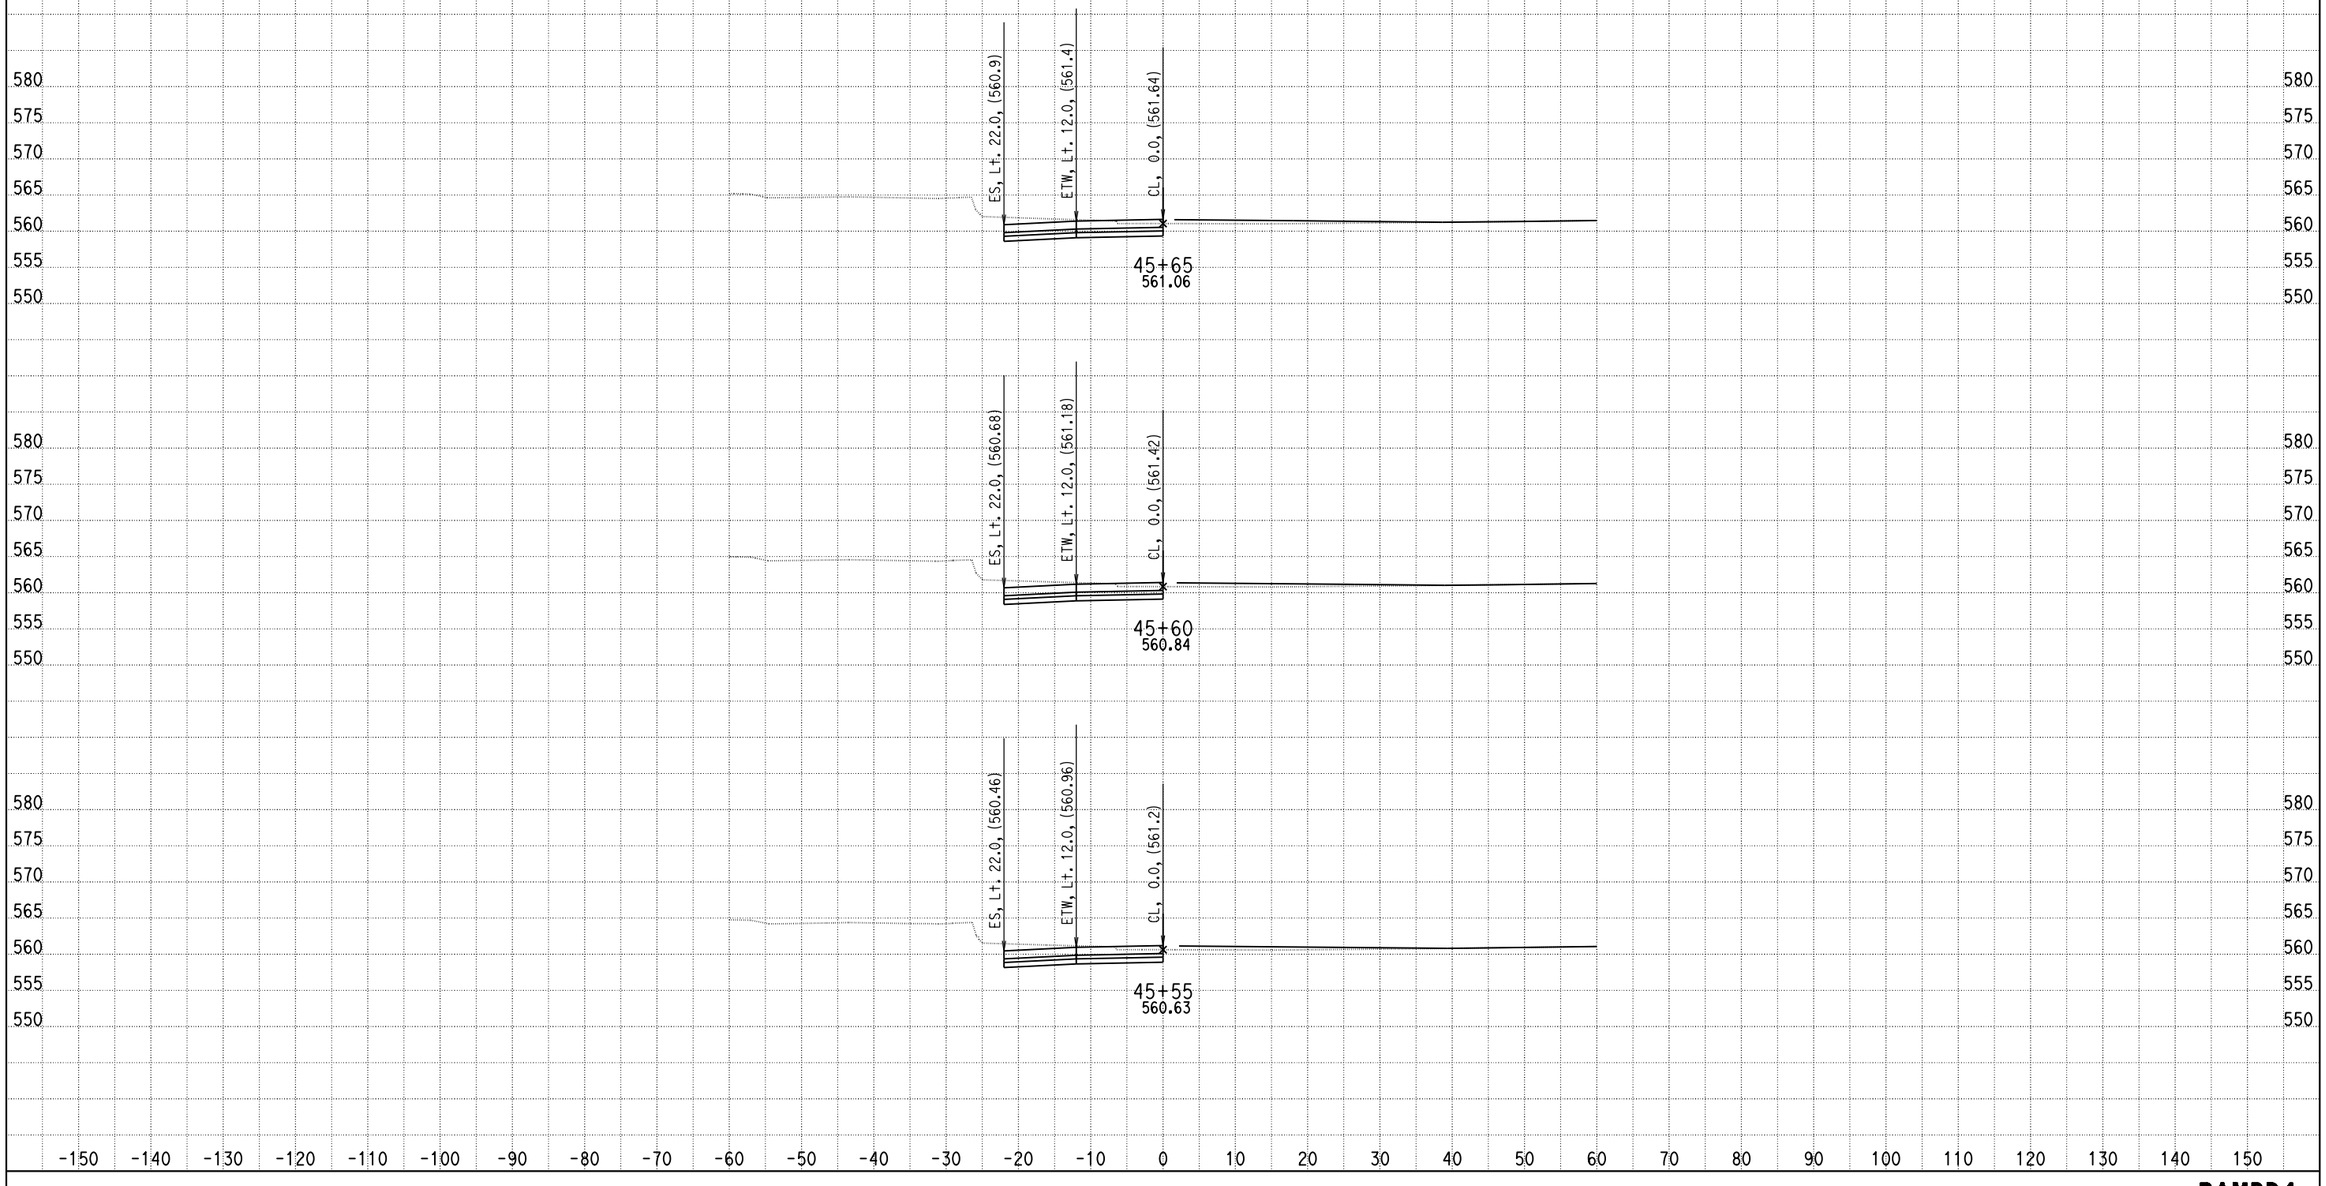

DATE: 9/10/2013

KC Project: 0818E File: D:\PROJECT\0818E\UPDATE-RAMP\hrd4-pro.ear

SCALE: 1" = 10' Horiz.
1" = 10' Vert.

All Dimensions are US Survey Feet

RAMPD4
CROSS SECTIONS

DESIGN STUDY ONLY

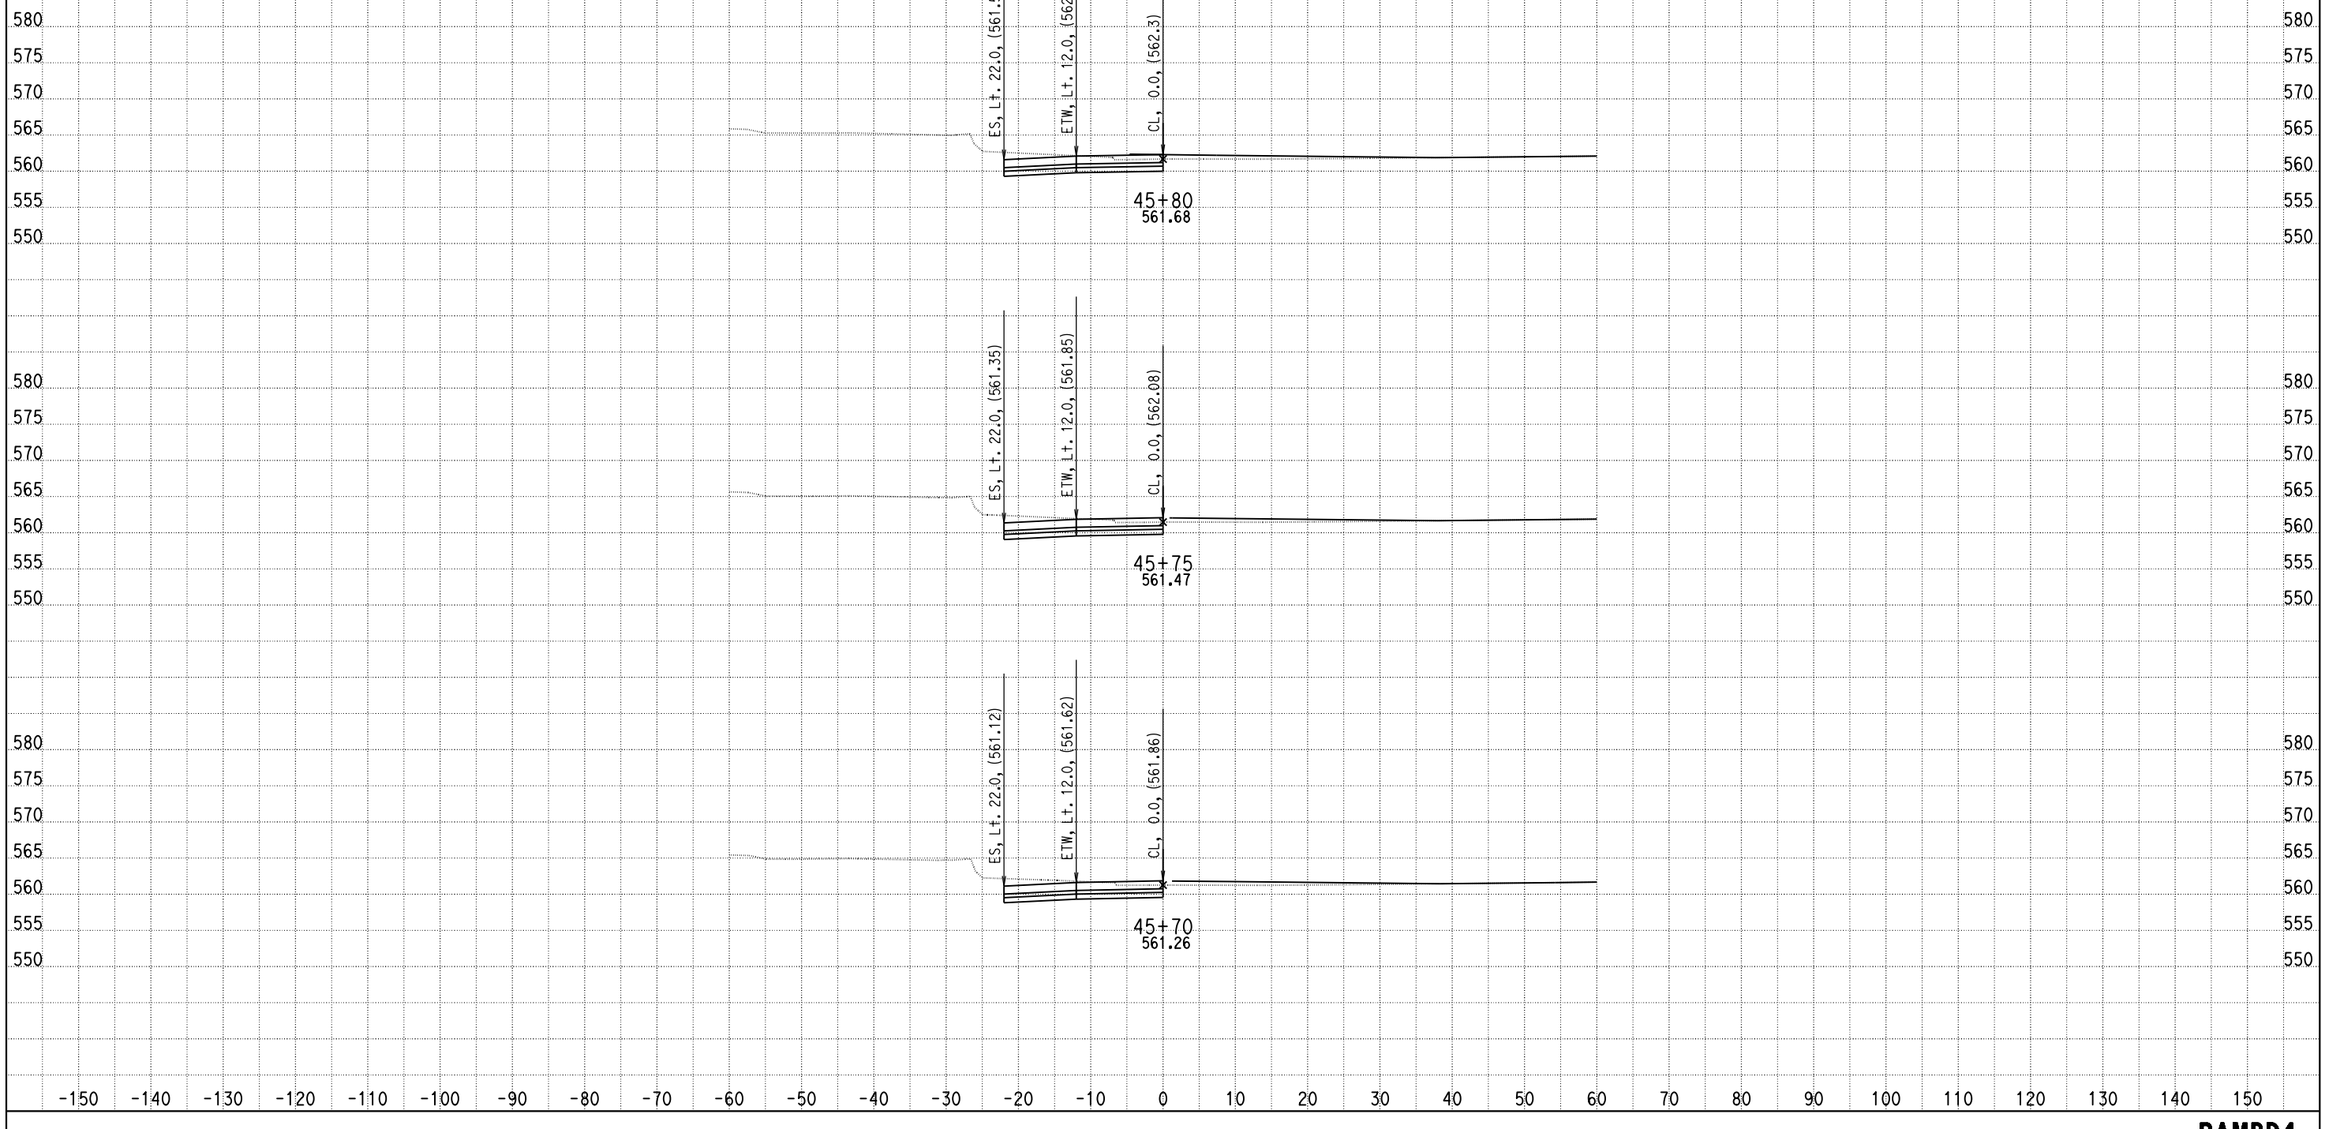

DATE: 9/10/2013

KC Project: 0818E File: D:\PROJECT\0818E\UPDATE-RAMP\hrd4-pro.ear

SCALE: 1" = 10' Horiz.
1" = 10' Vert.

All Dimensions are US Survey Feet

RAMPD4
CROSS SECTIONS

SHEET 97 OF XXX

DESIGN STUDY ONLY

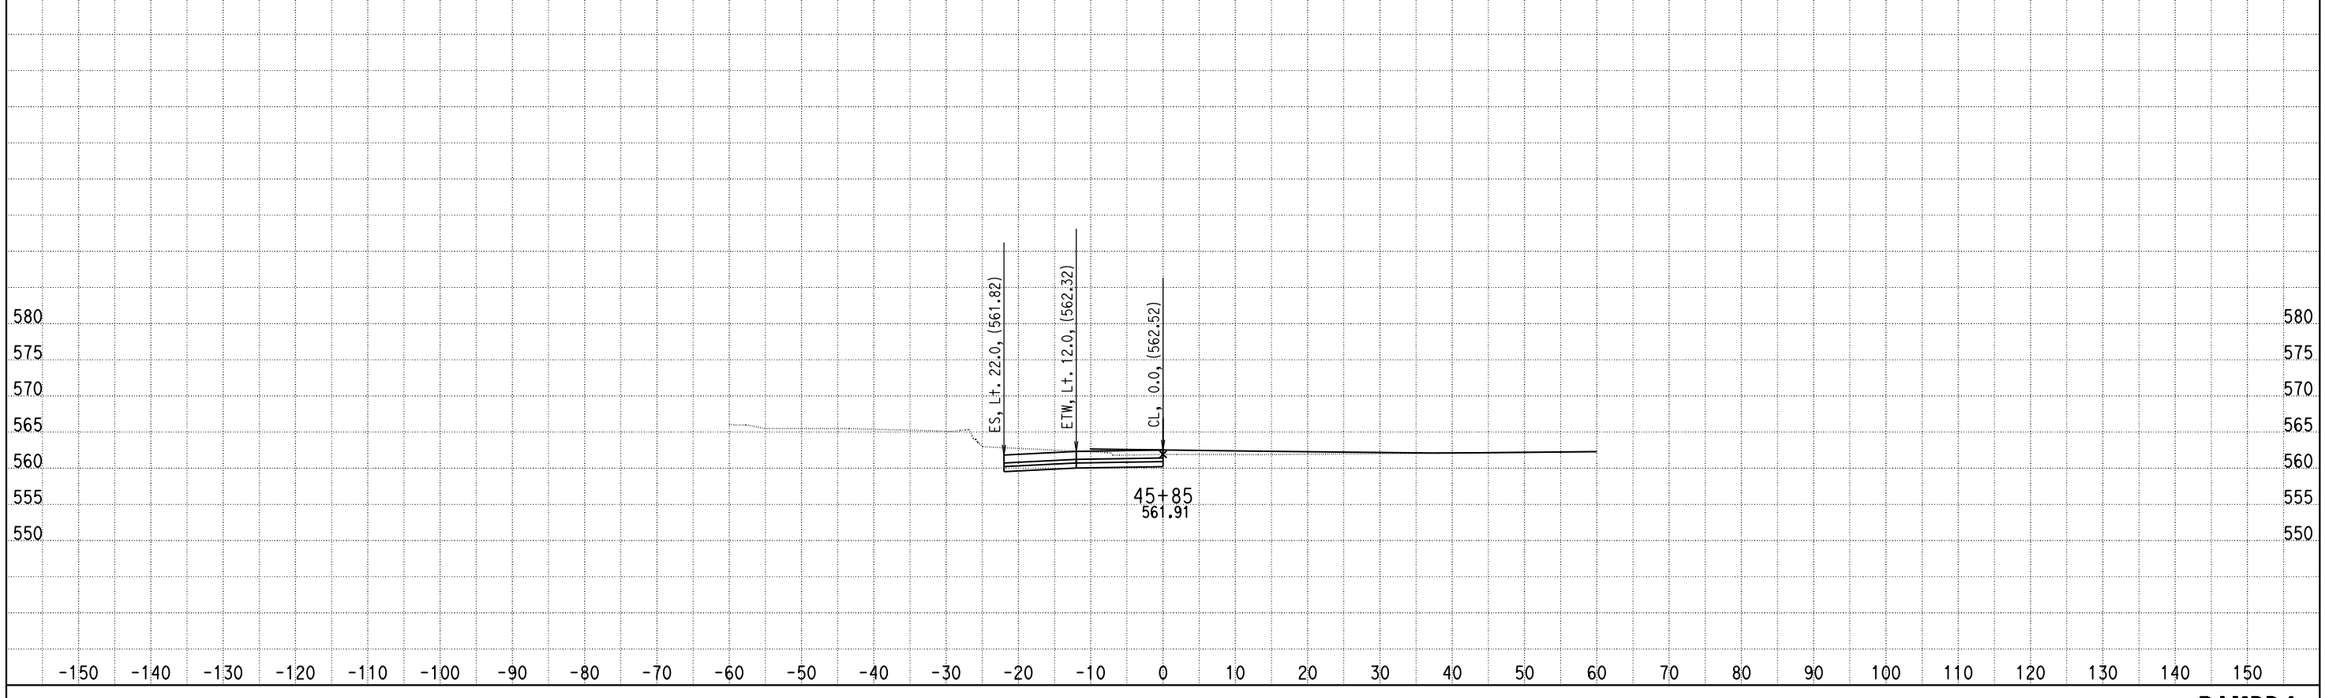

DATE: 9/10/2013
KC Project: 0818E File: D:\PROJECT\0818E\UPDATE-RAMP\hrd4-pro.ear

SCALE: 1" = 10' Horiz.
1" = 10' Vert.

All Dimensions are US Survey Feet

RAMPD4
CROSS SECTIONS
SHEET 98 OF XXX

RAMP E1

DESIGN STUDY ONLY

DATE: 9/4/2013

KC Project: 0818E

File: D:\trieu\EA1193u1\REDESIGNQ8E\trieu_8_26_13\RAMPE1\rampe1_fg_9_4_13.ear

SCALE: 1" = 10' Horiz.
1" = 10' Vert.

All Dimensions are US Survey Feet

RAMPE1
CROSS SECTIONS

SHEET 1 OF XXX

DESIGN STUDY ONLY

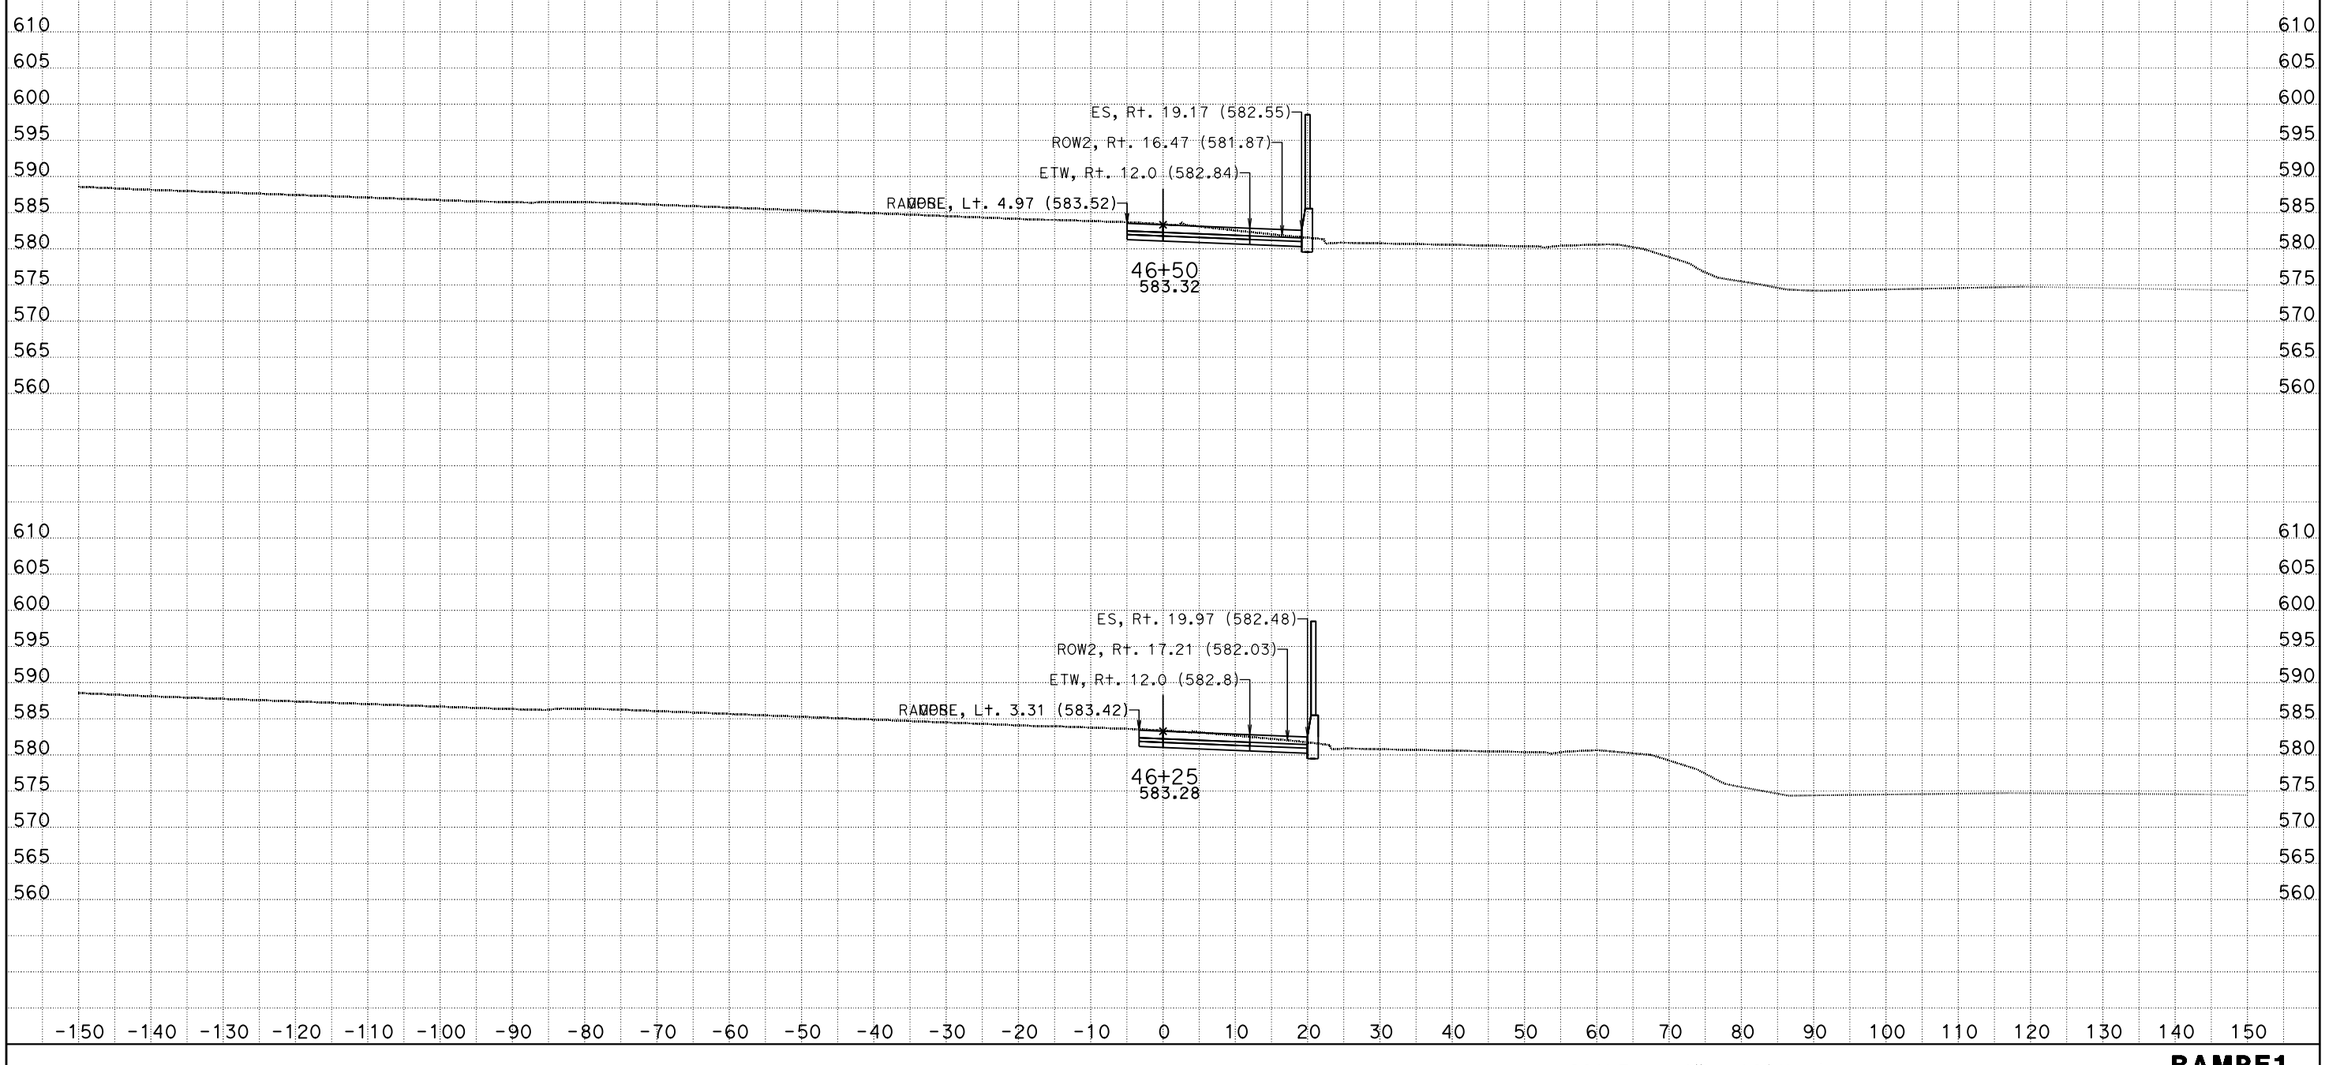

DATE: 9/4/2013

KC Project: 0818E File: D:\trieu\EA1193u1\REDESIGNQ8E\trieu_8_26_13\RAMPE1\rampe1_fg_9_4_13.ear

SCALE: 1" = 10' Horiz.
1" = 10' Vert.

All Dimensions are US Survey Feet

RAMPE1
CROSS SECTIONS

SHEET 2 OF XXX

DESIGN STUDY ONLY

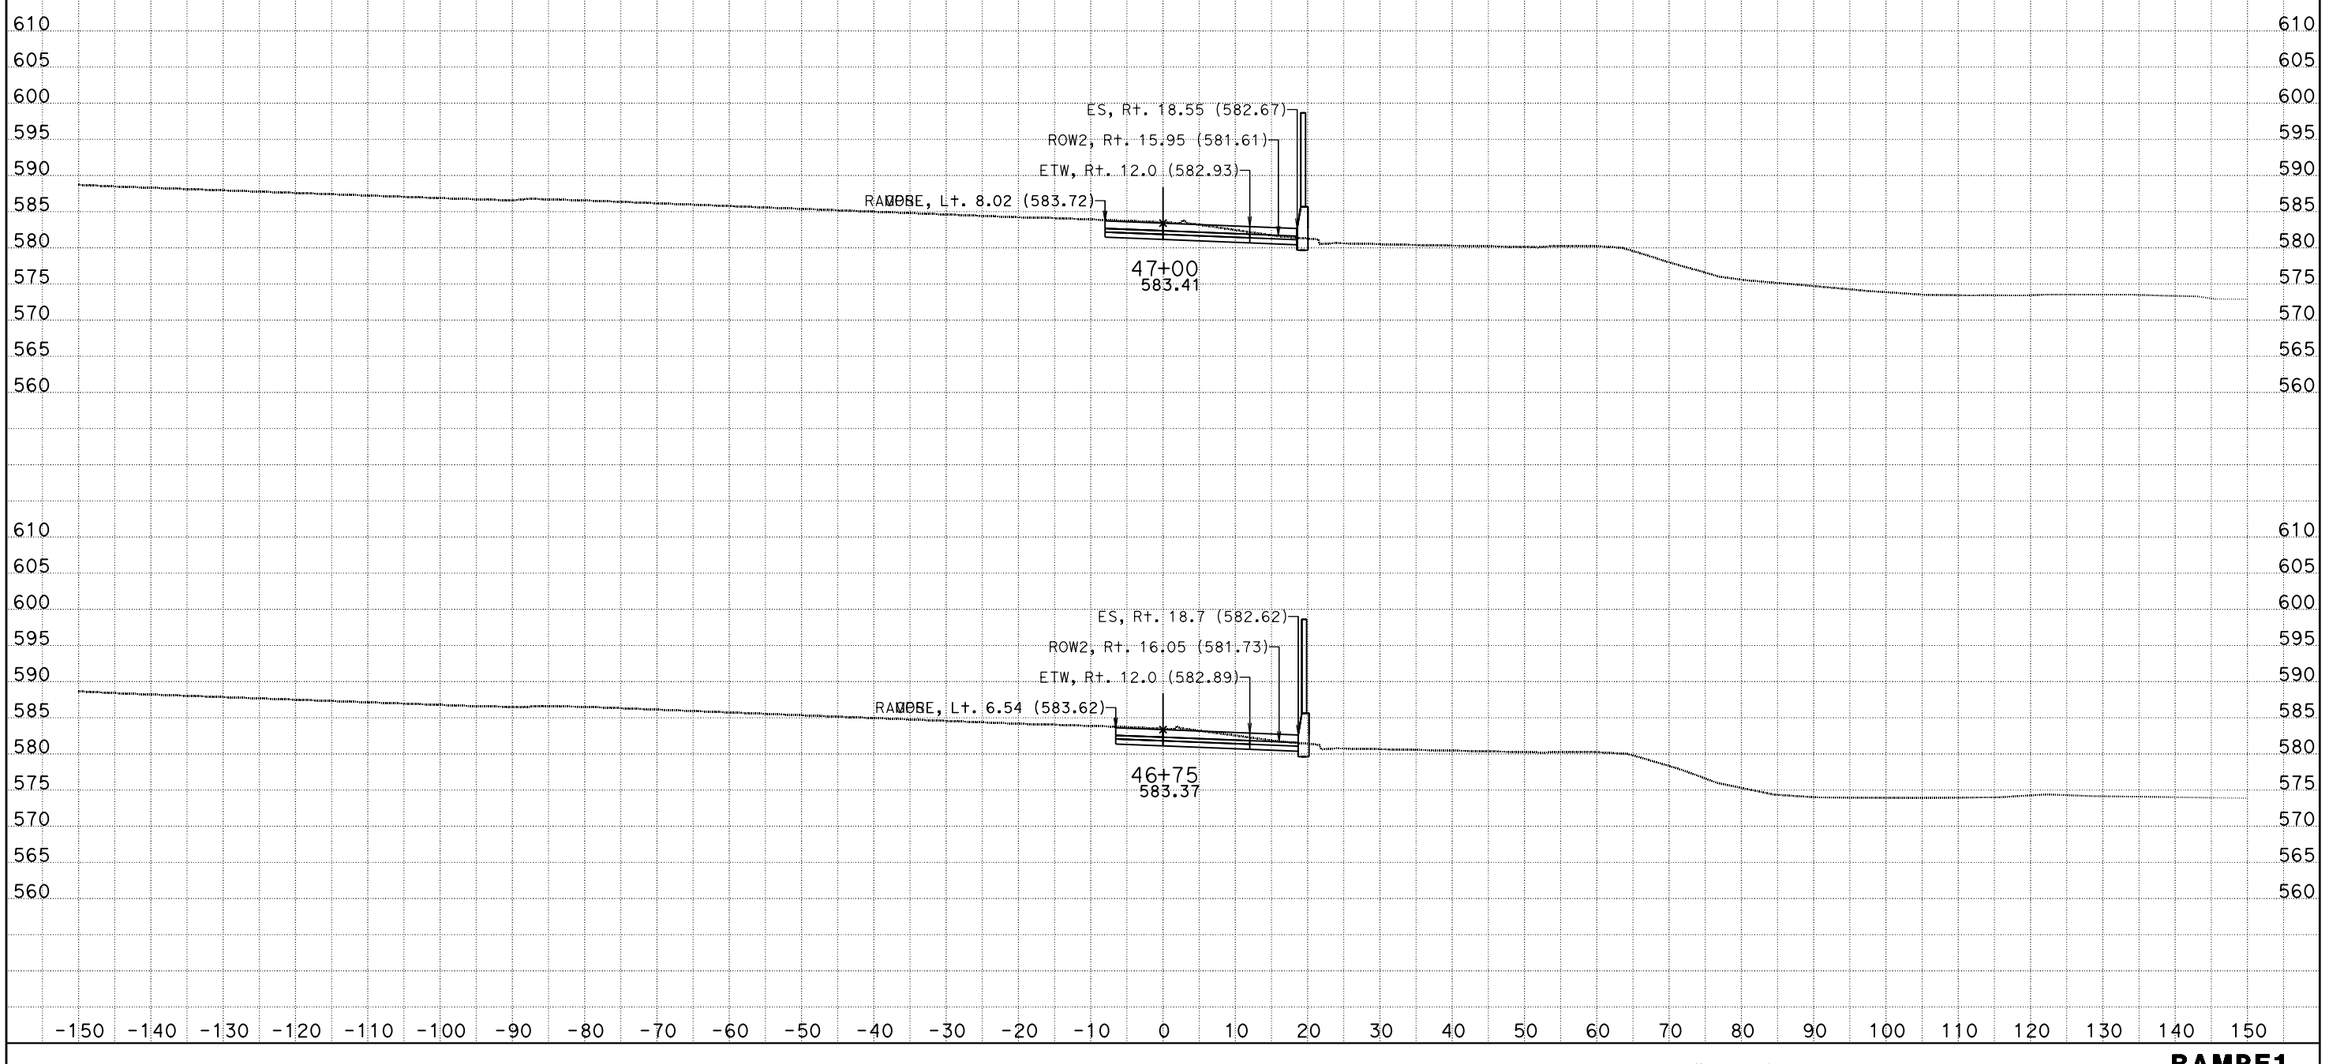

DATE: 9/4/2013

KC Project: 0818E

File: D:\trieu\EA1193u1\REDESIGNQ8E\trieu_8_26_13\RAMPE1\rampe1_fg_9_4_13.ear

SCALE: 1" = 10' Horiz.
1" = 10' Vert.

All Dimensions are US Survey Feet

RAMPE1
CROSS SECTIONS

SHEET 3 OF XXX

DESIGN STUDY ONLY

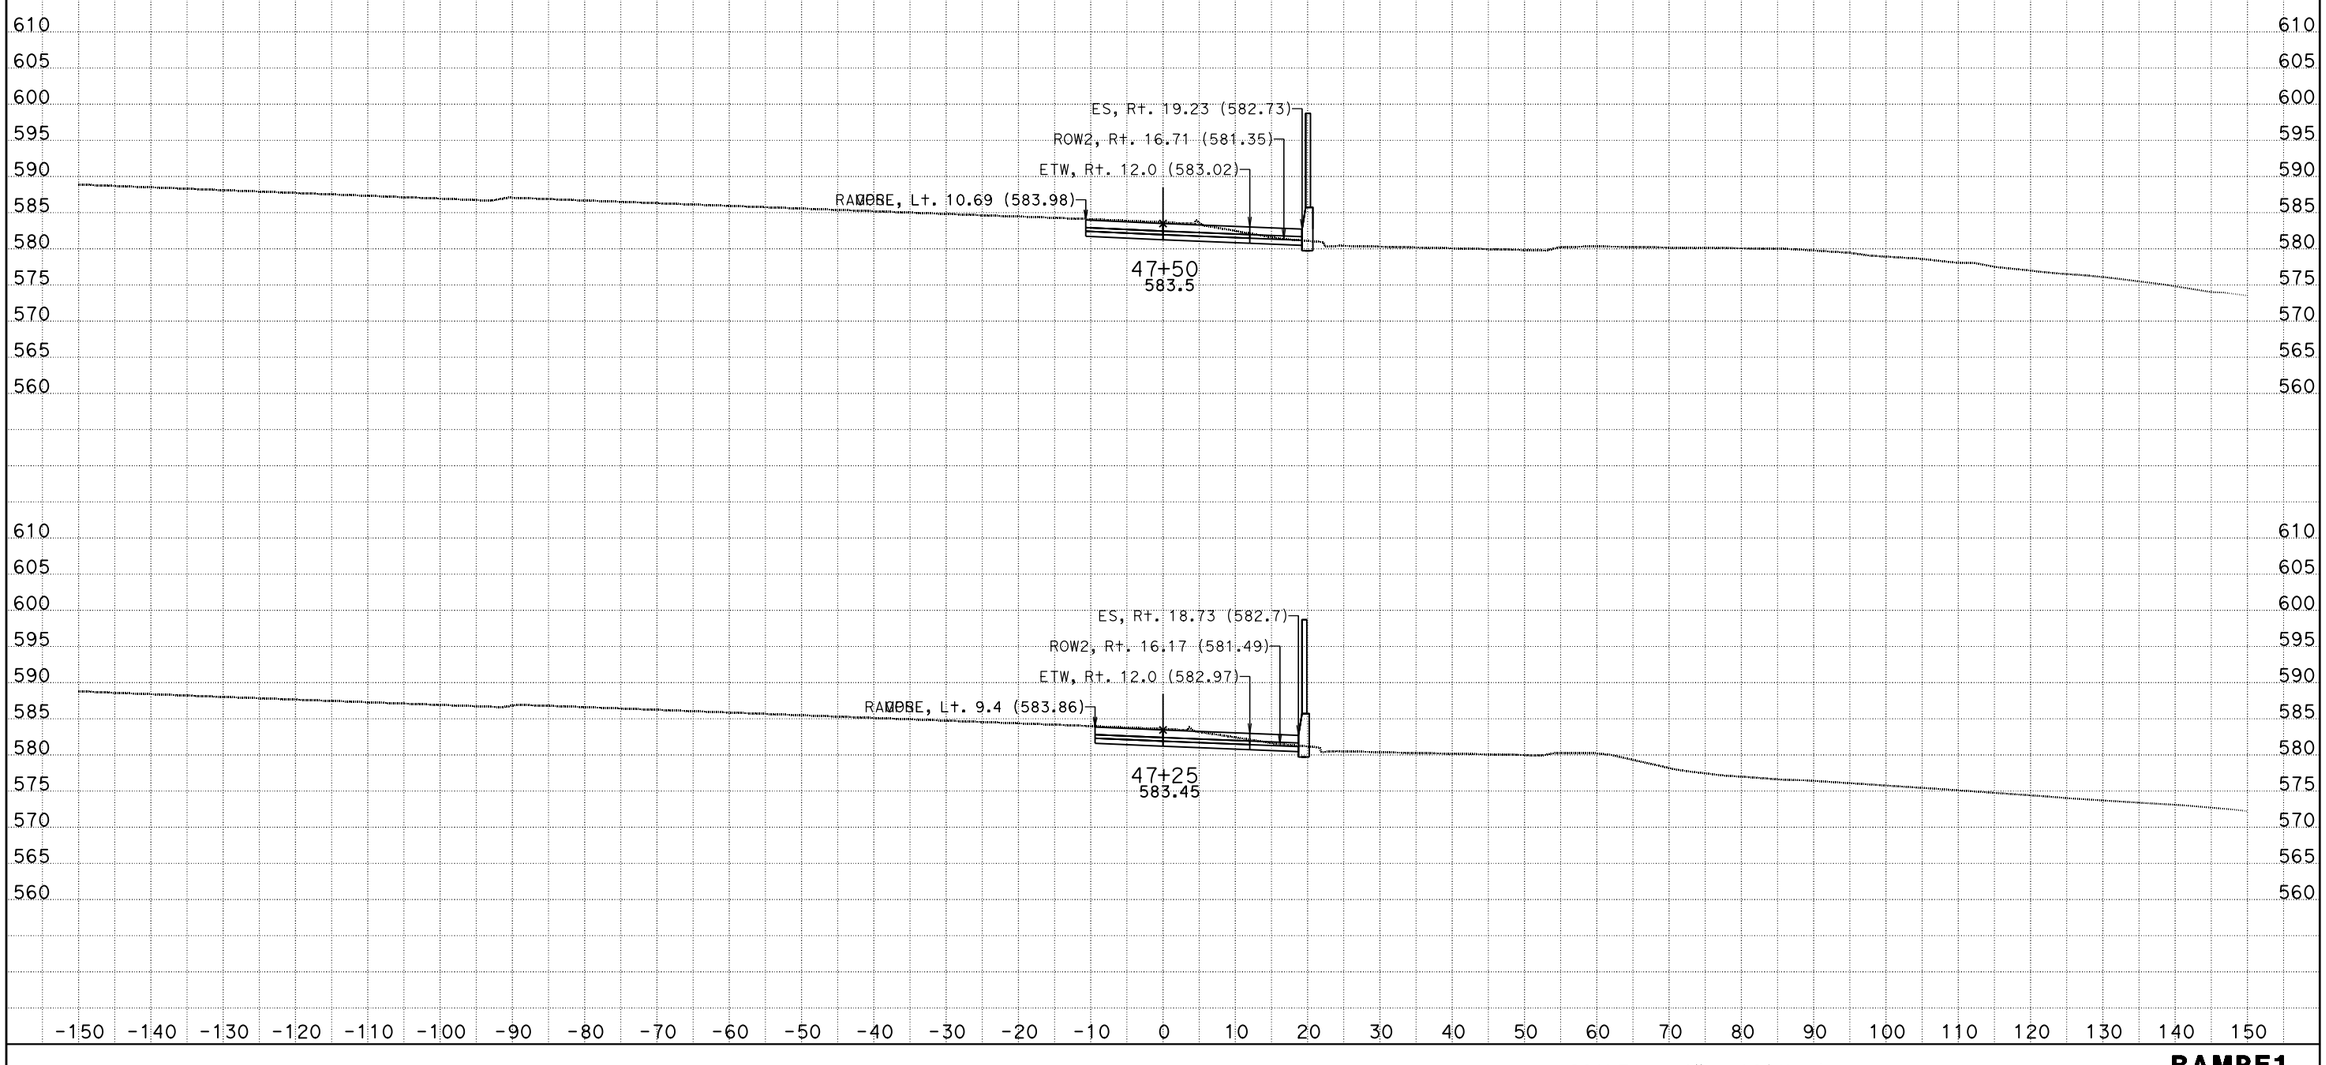

DATE: 9/4/2013
KC Project: 0818E File: D:\trieu\EA1193u1\REDESIGNQ8E\trieu_8_26_13\RAMPE1\rampe1_fg_9_4_13.ear

SCALE: 1" = 10' Horiz.
1" = 10' Vert.

All Dimensions are US Survey Feet

RAMPE1
CROSS SECTIONS
SHEET 4 OF XXX

DESIGN STUDY ONLY

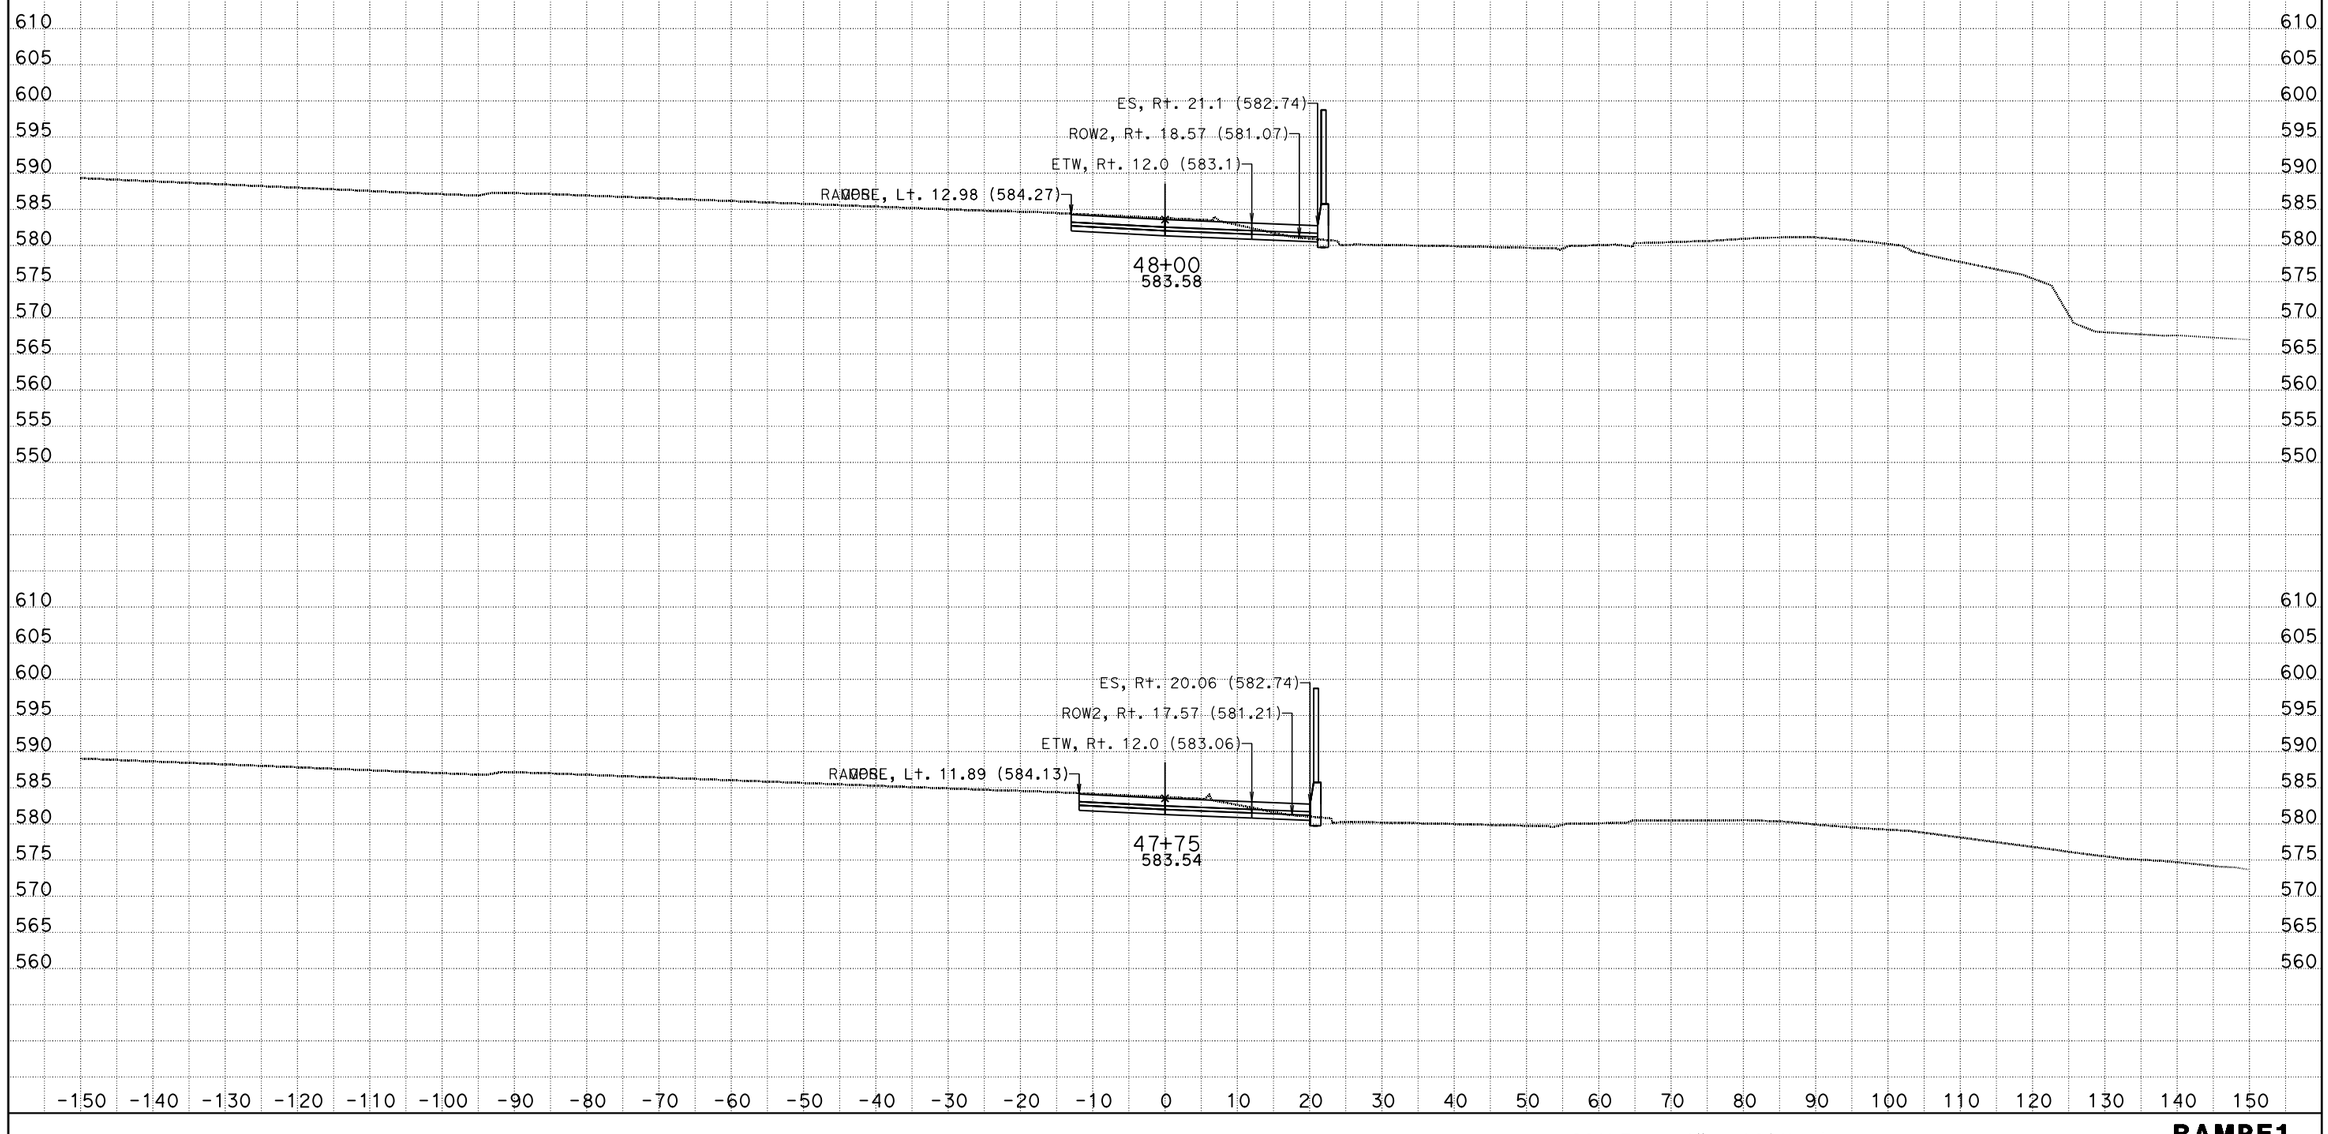

DATE: 9/4/2013

KC Project: 0818E File: D:\trieu\EA1193u1\REDESIGNQ8E\trieu_8_26_13\RAMPE1\rampe1_fg_9_4_13.ear

SCALE: 1" = 10' Horiz.
1" = 10' Vert.

All Dimensions are US Survey Feet

RAMPE1
CROSS SECTIONS

SHEET 5 OF XXX

DESIGN STUDY ONLY

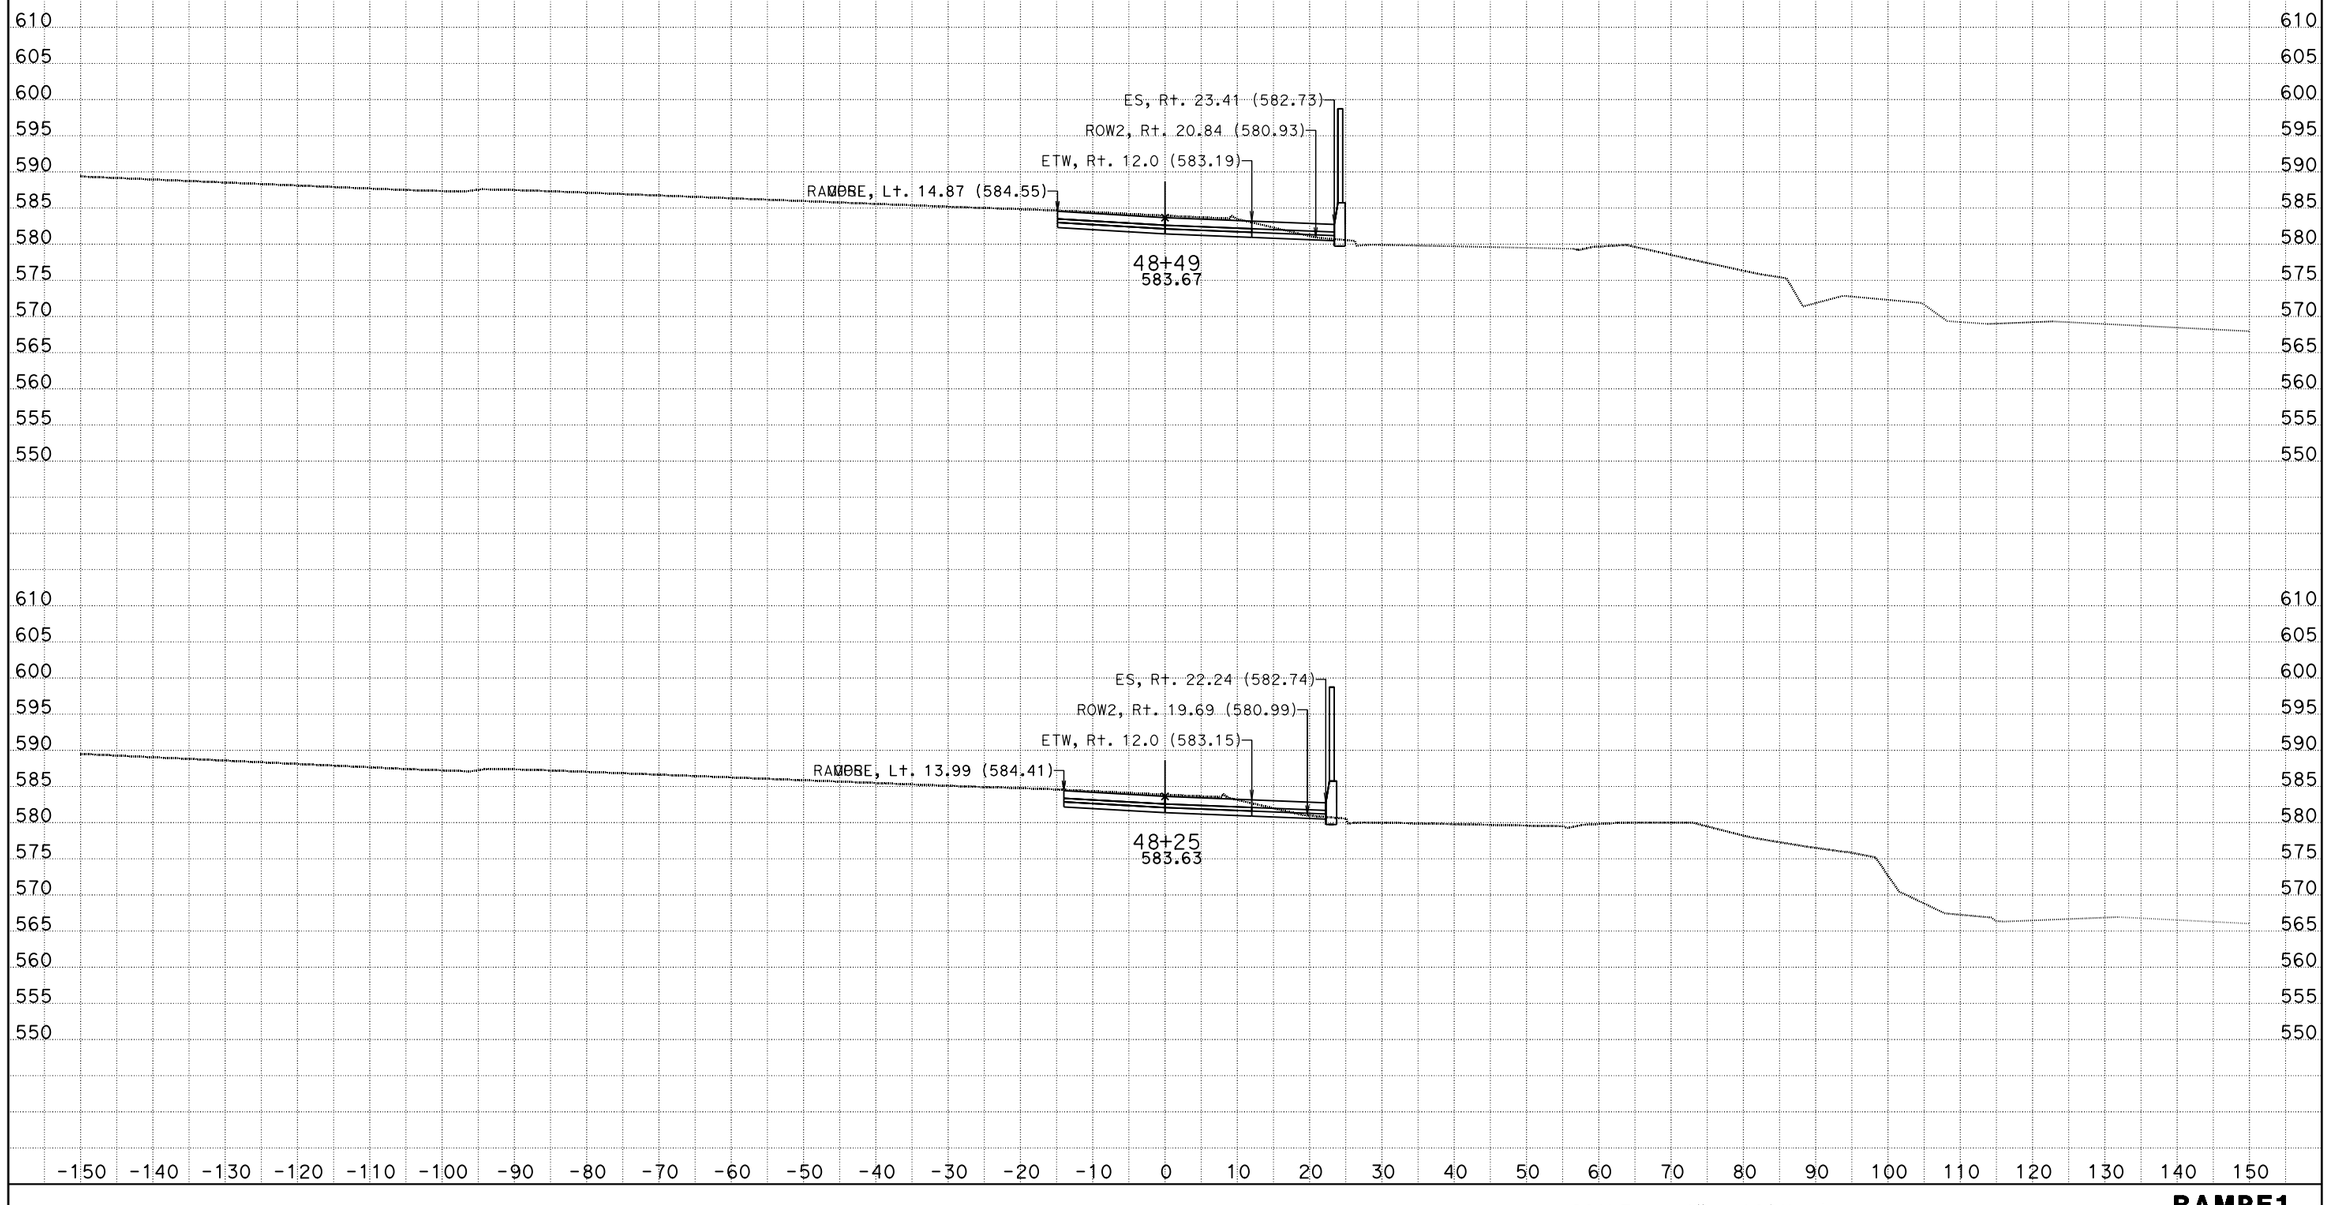

DATE: 9/4/2013

KC Project: 0818E File: D:\trieu\EA1193u1\REDESIGNQ8E\trieu_8_26_13\RAMPE1\rampe1_fg_9_4_13.ear

SCALE: 1" = 10' Horiz.
1" = 10' Vert.

All Dimensions are US Survey Feet

RAMPE1
CROSS SECTIONS

SHEET 6 OF XXX

DESIGN STUDY ONLY

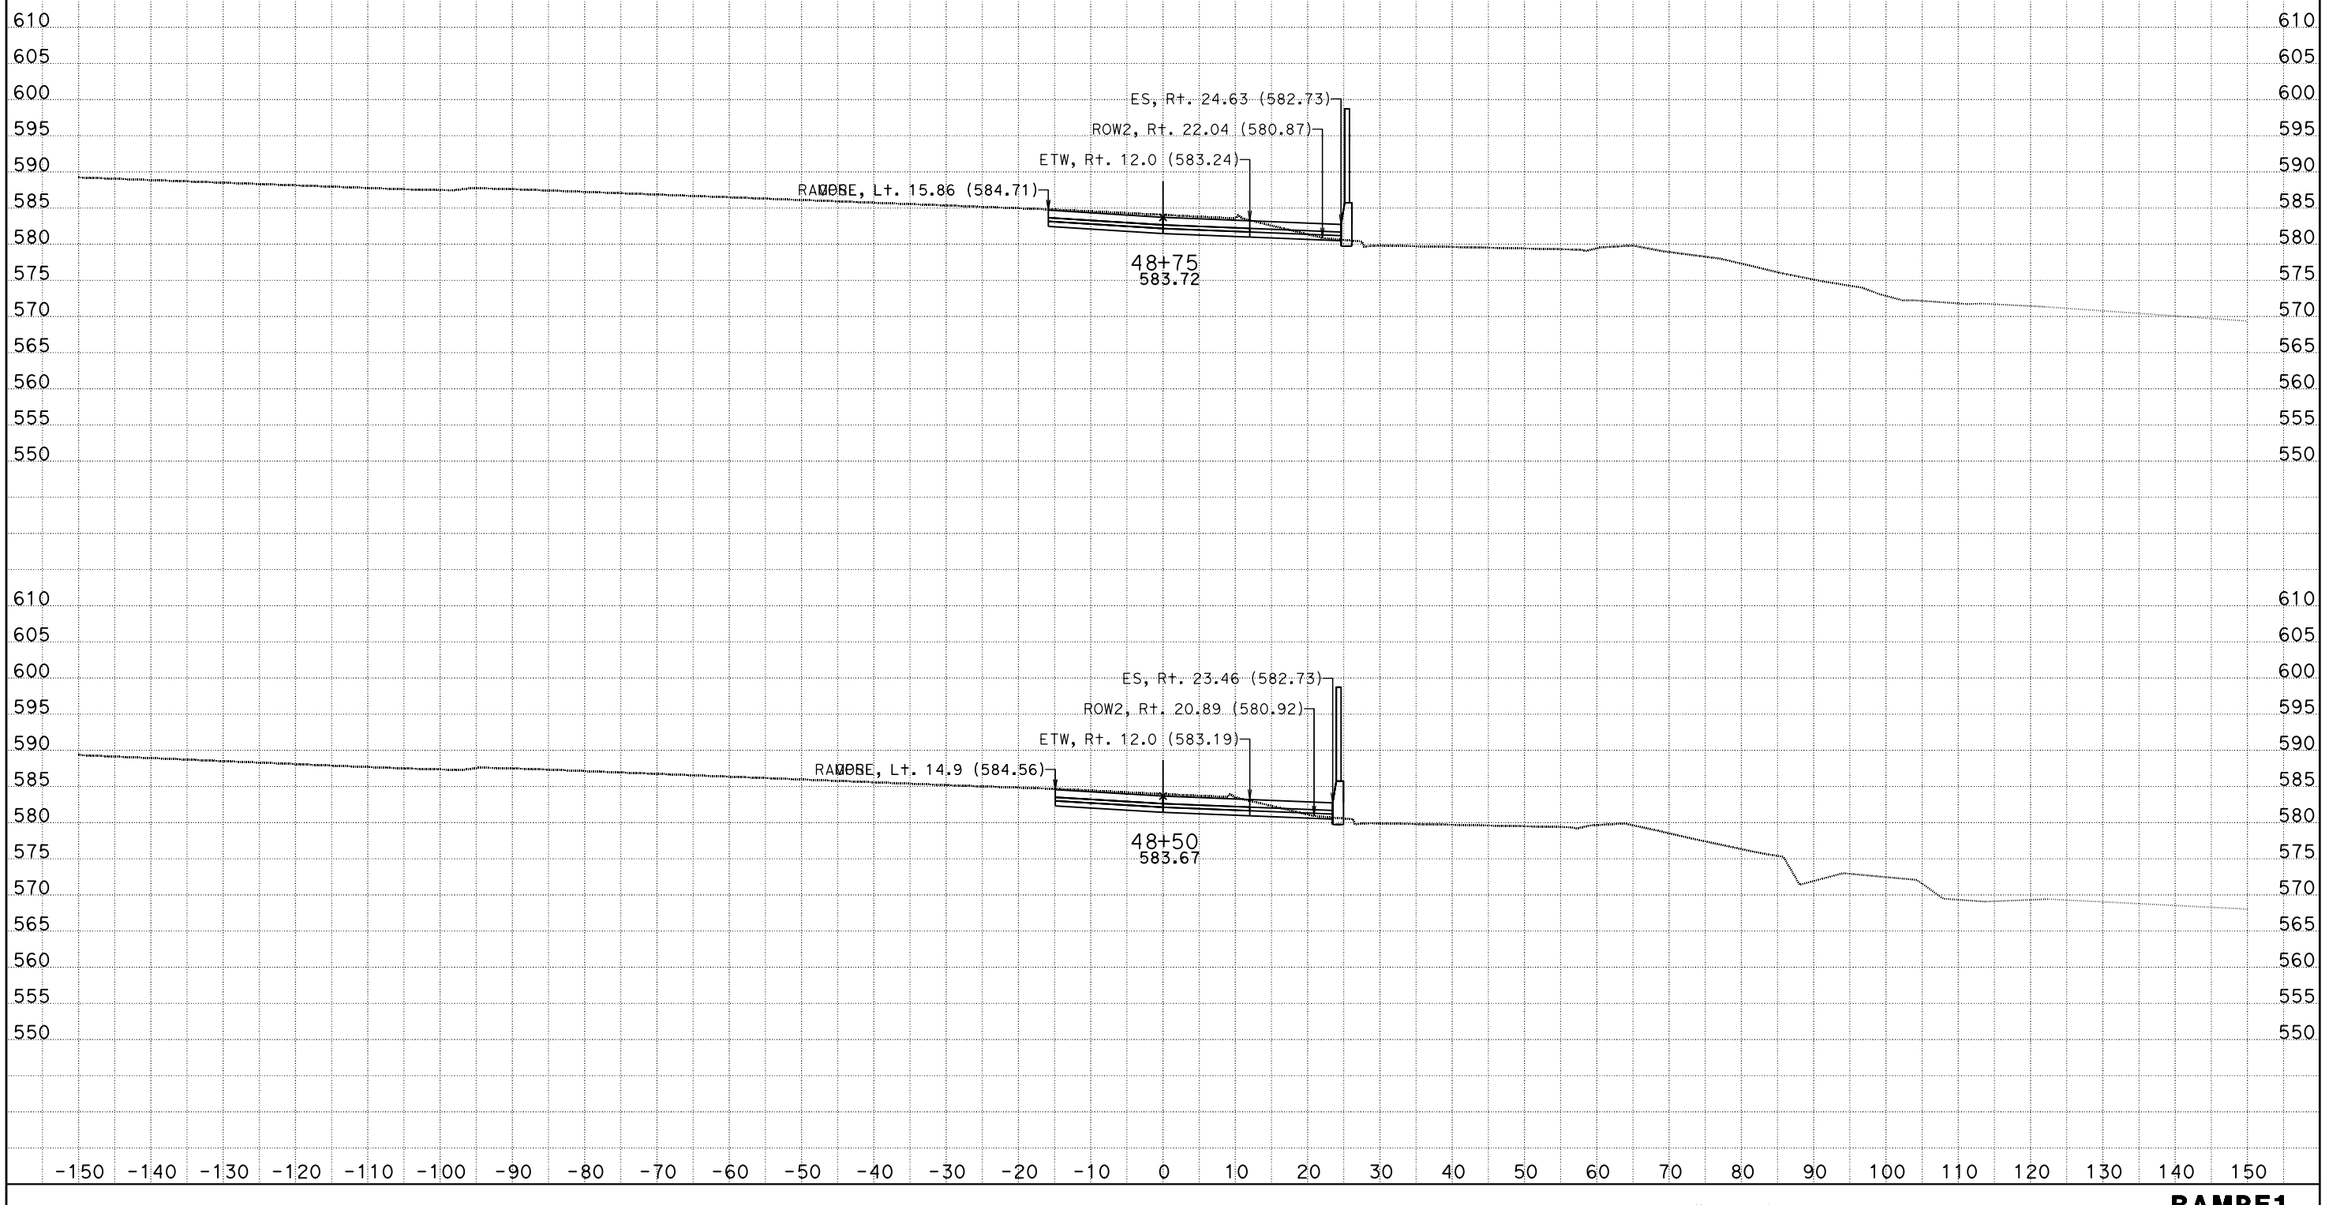

DATE: 9/4/2013

KC Project: 0818E File: D:\trieu\EA1193u1\REDESIGNQ8E\trieu_8_26_13\RAMPE1\rampe1_fg_9_4_13.ear

SCALE: 1" = 10' Horiz.
1" = 10' Vert.

All Dimensions are US Survey Feet

RAMPE1
CROSS SECTIONS

SHEET 7 OF XXX

DESIGN STUDY ONLY

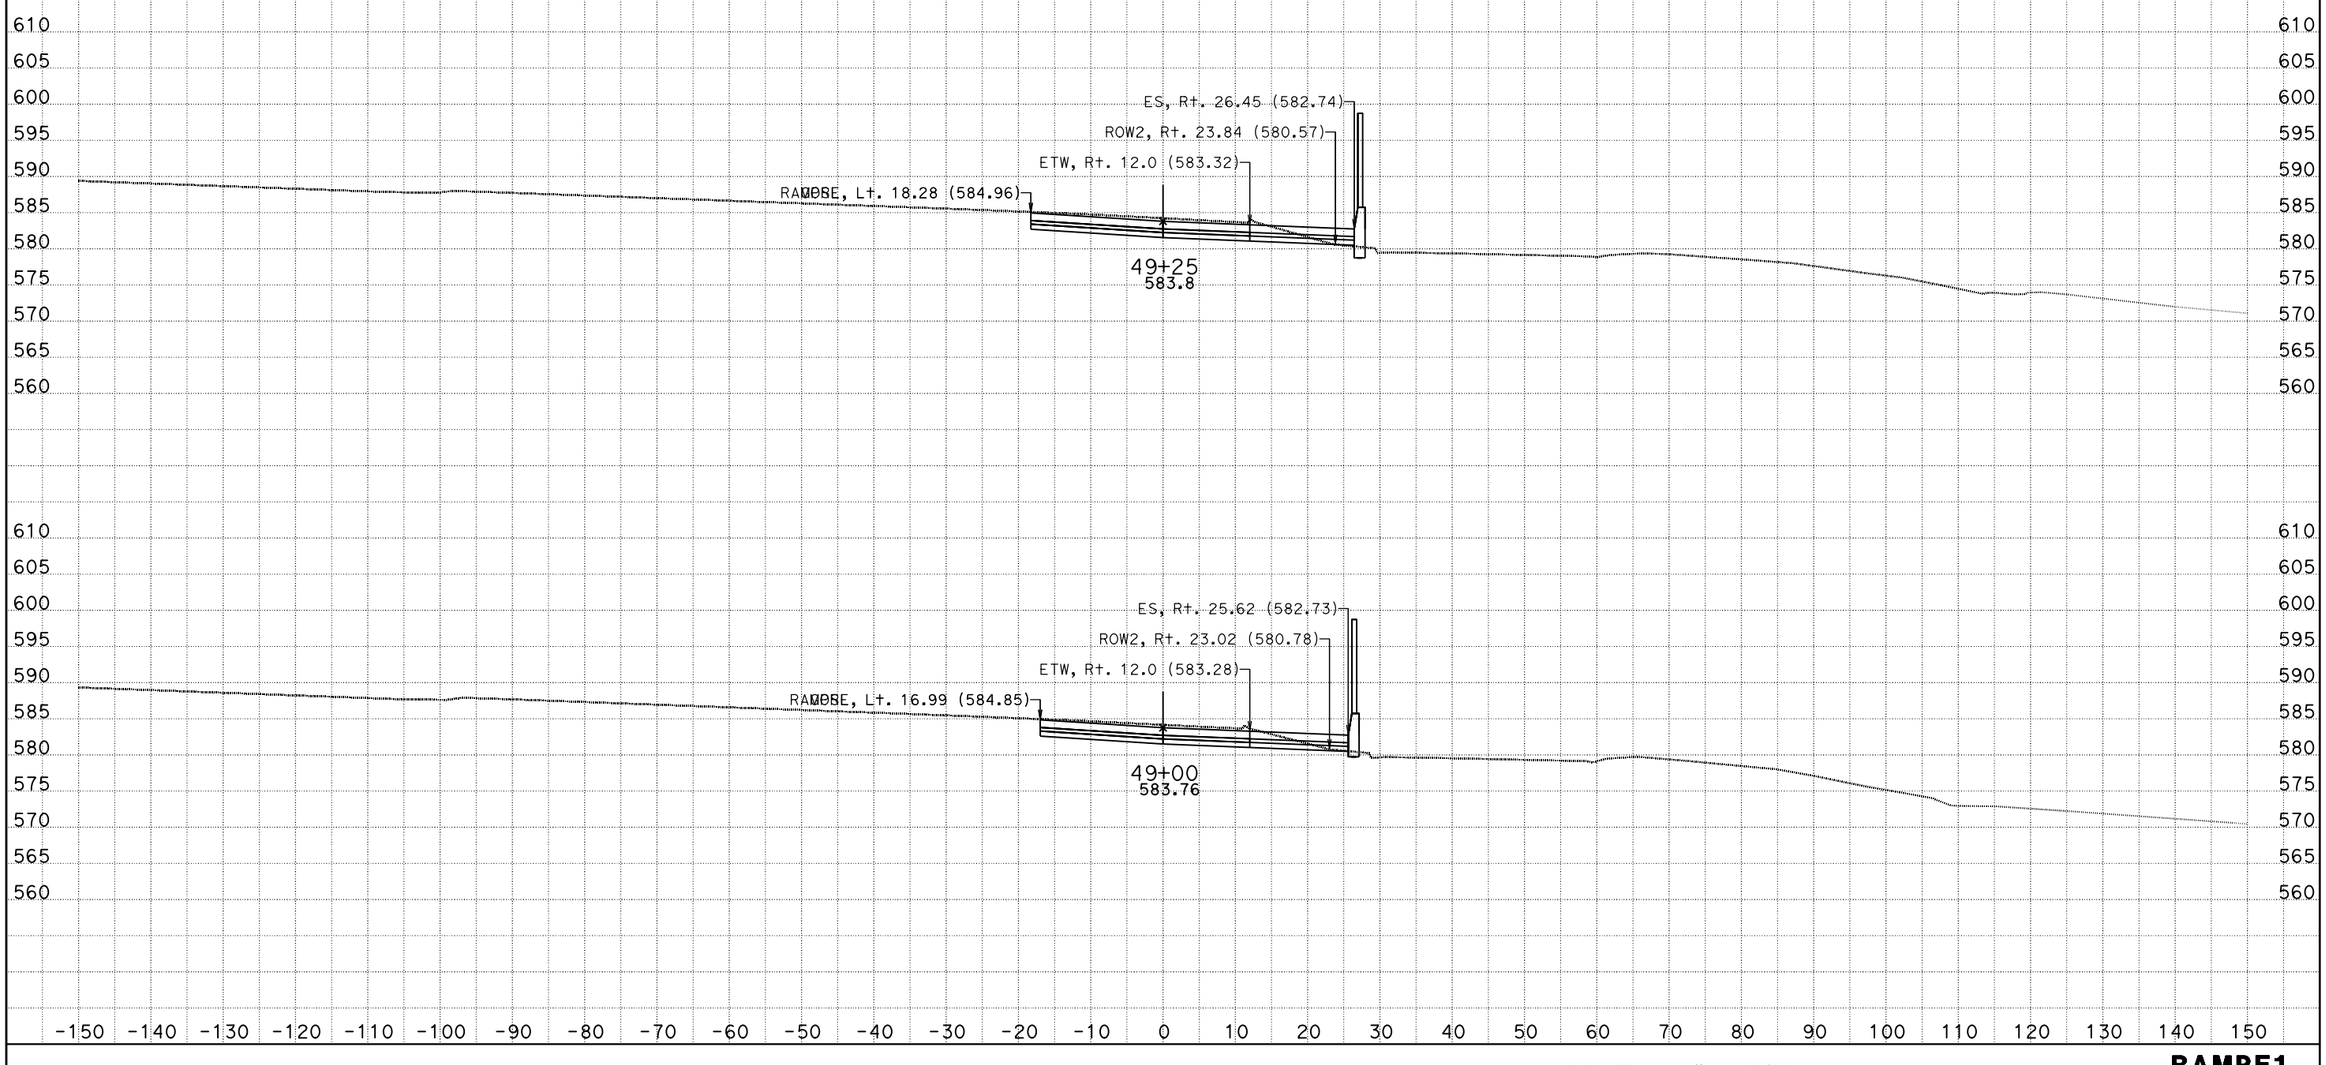

DATE: 9/4/2013

KC Project: 0818E File: D:\trieu\EA1193u1\REDESIGNQ8E\trieu_8_26_13\RAMPE1\rampe1_fg_9_4_13.ear

SCALE: 1" = 10' Horiz.
1" = 10' Vert.

All Dimensions are US Survey Feet

RAMPE1
CROSS SECTIONS

SHEET 8 OF XXX

DESIGN STUDY ONLY

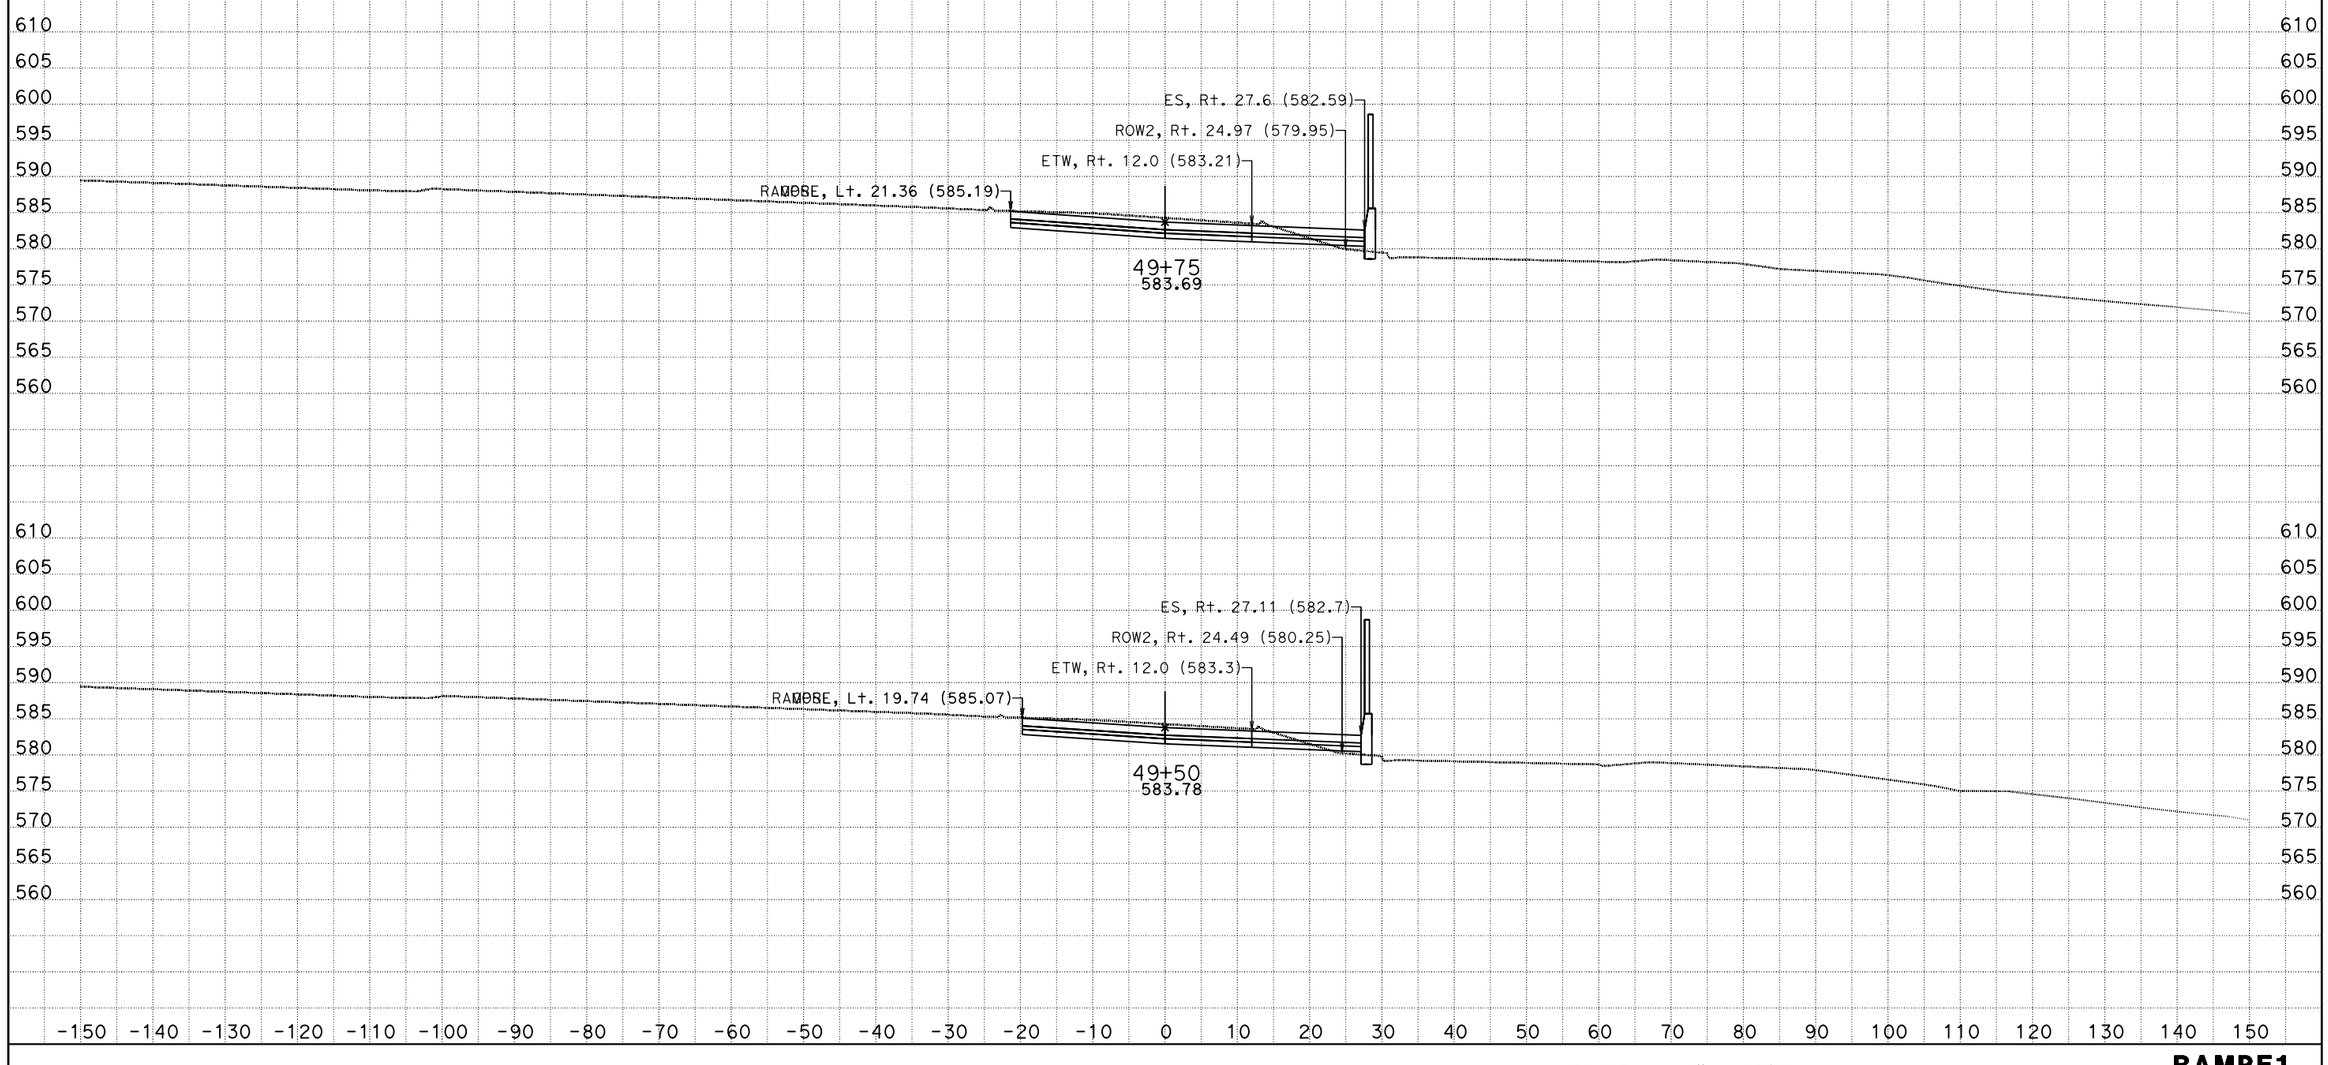

DATE: 9/4/2013

KC Project: 0818E

File: D:\trieu\EA1193u1\REDESIGNQ8E\trieu_8_26_13\RAMPE1\rampe1_fg_9_4_13.ear

SCALE: 1" = 10' Horiz.
1" = 10' Vert.

All Dimensions are US Survey Feet

RAMPE1
CROSS SECTIONS

SHEET 9 OF XXX

DESIGN STUDY ONLY

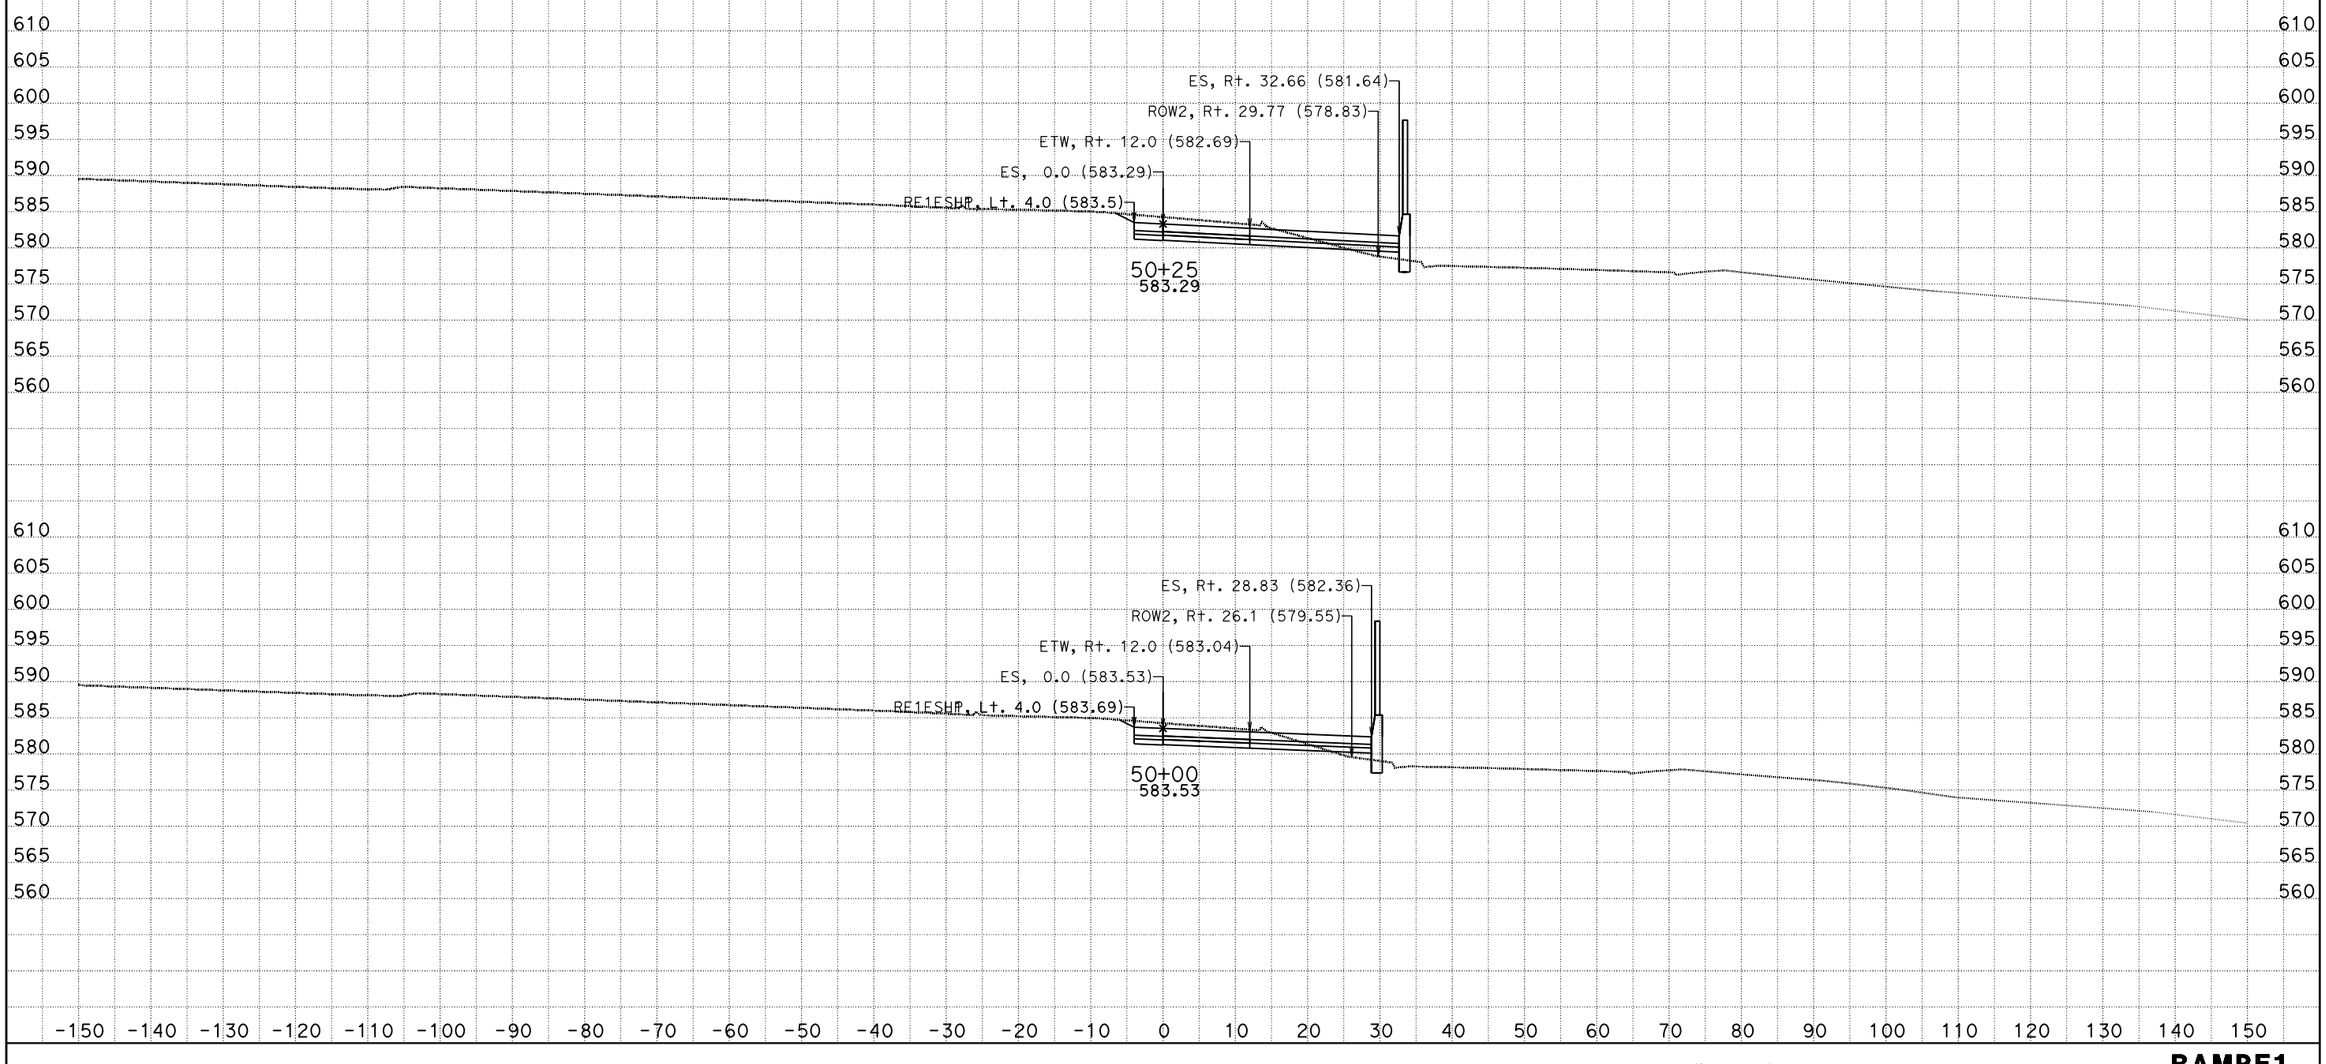

DATE: 9/4/2013

KC Project: 0818E

File: D:\trieu\EA1193u1\REDESIGNQ8E\trieu_8_26_13\RAMPE1\rampe1_fg_9_4_13.ear

SCALE: 1" = 10' Horiz.
1" = 10' Vert.

All Dimensions are US Survey Feet

RAMPE1
CROSS SECTIONS

SHEET 10 OF XXX

DESIGN STUDY ONLY

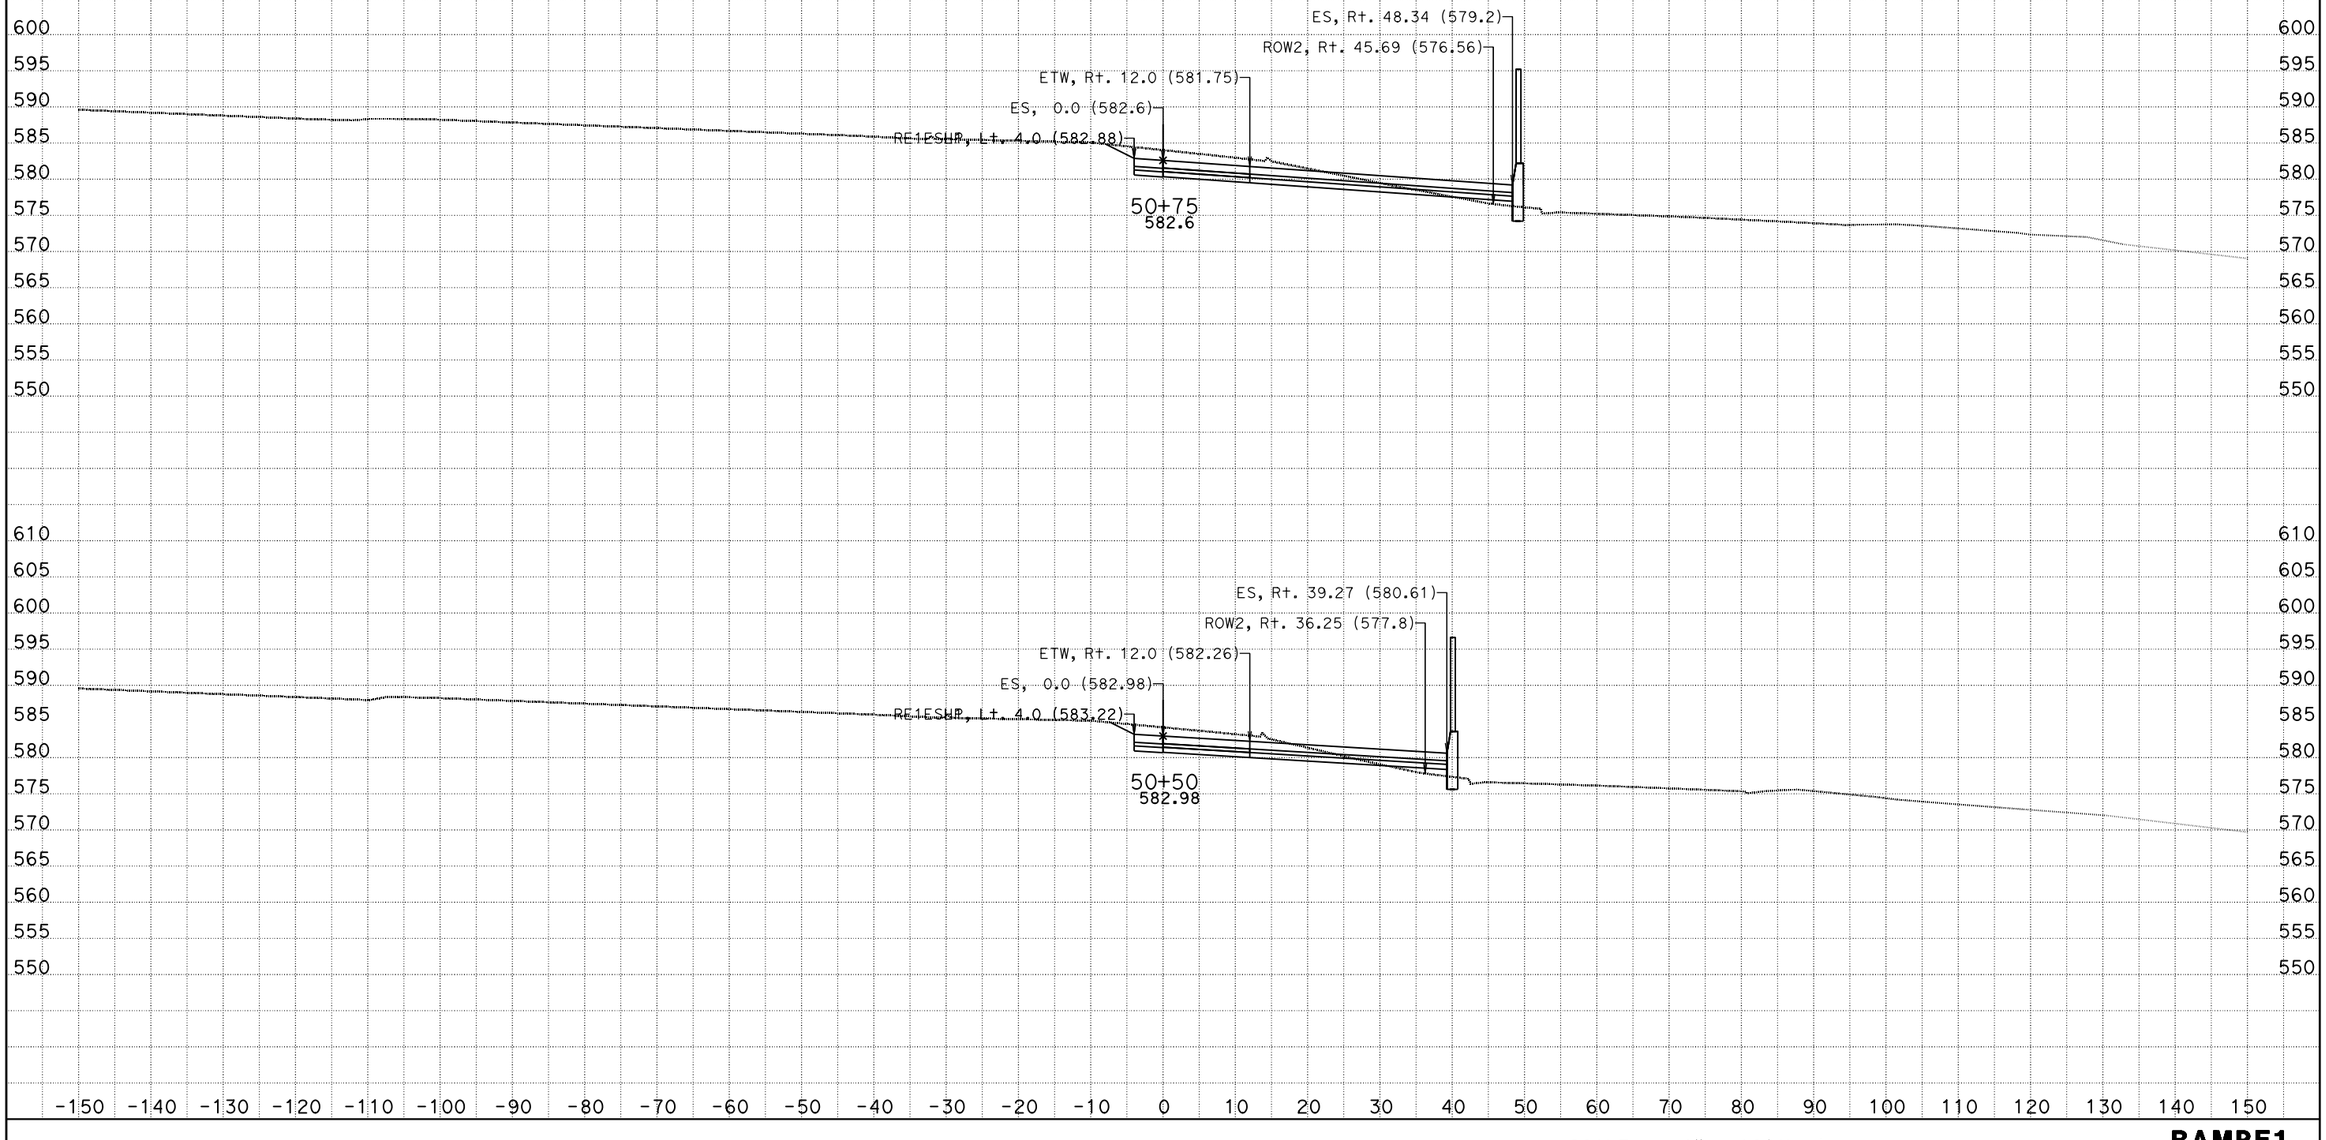

DATE: 9/4/2013
KC Project: 0818E File: D:\trieu\EA1193u1\REDESIGNQ8E\trieu_8_26_13\RAMPE1\rampe1_fg_9_4_13.ear

SCALE: 1" = 10' Horiz.
1" = 10' Vert.

All Dimensions are US Survey Feet

RAMPE1
CROSS SECTIONS
SHEET 11 OF XXX

DESIGN STUDY ONLY

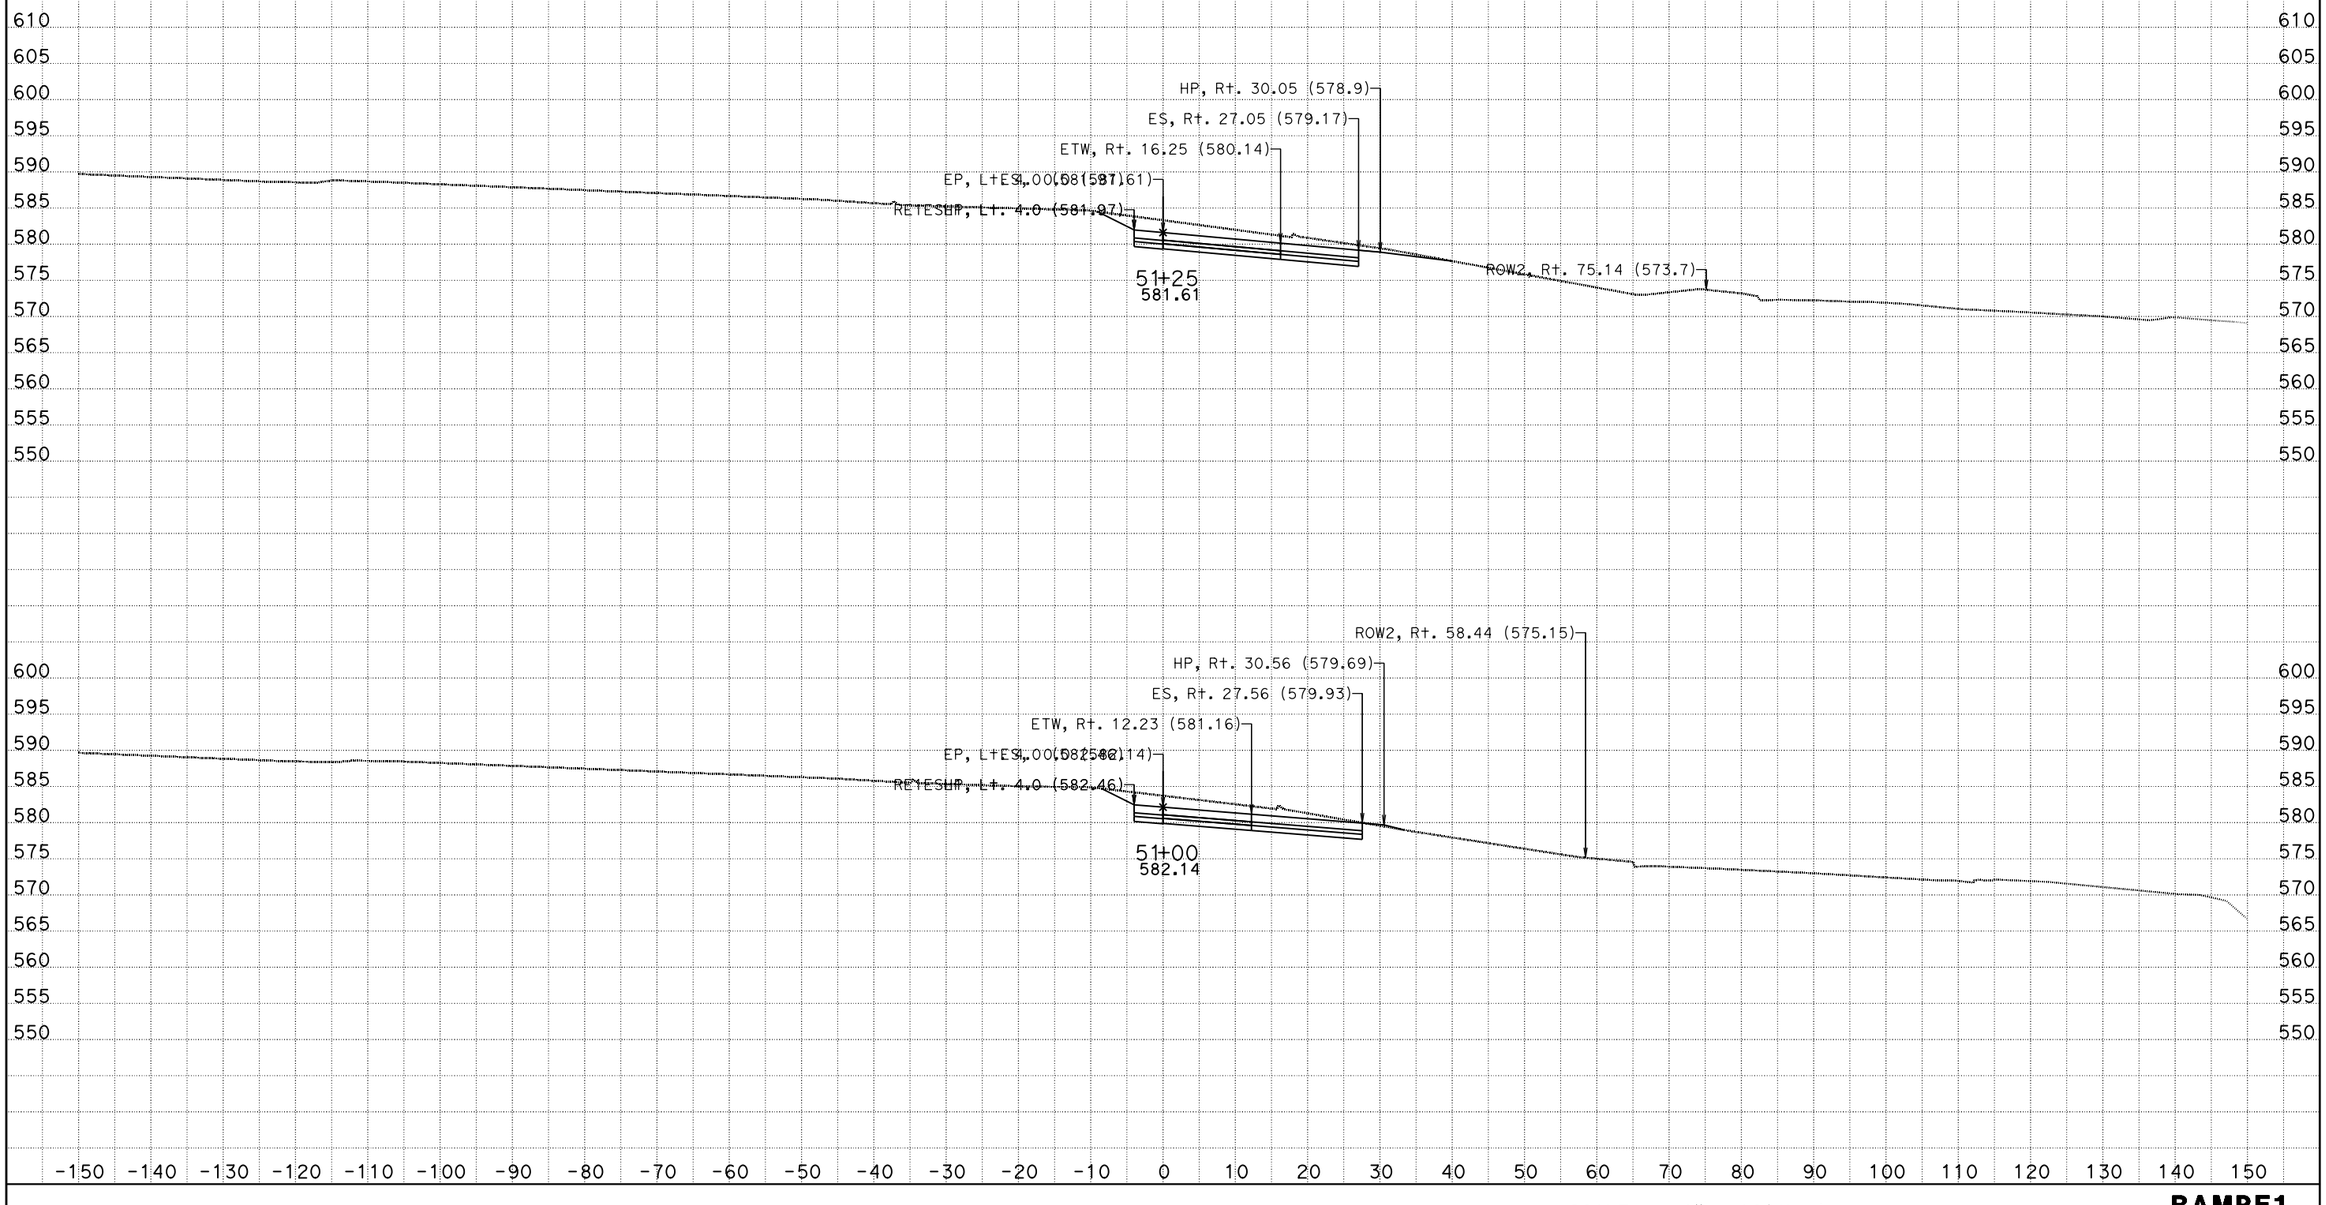

DATE: 9/4/2013

KC Project: 0818E File: D:\trieu\EA1193u1\REDESIGNQ8E\trieu_8_26_13\RAMPE1\rampe1_fg_9_4_13.ear

SCALE: 1" = 10' Horiz.
1" = 10' Vert.

All Dimensions are US Survey Feet

RAMPE1
CROSS SECTIONS

SHEET 12 OF XXX

DESIGN STUDY ONLY

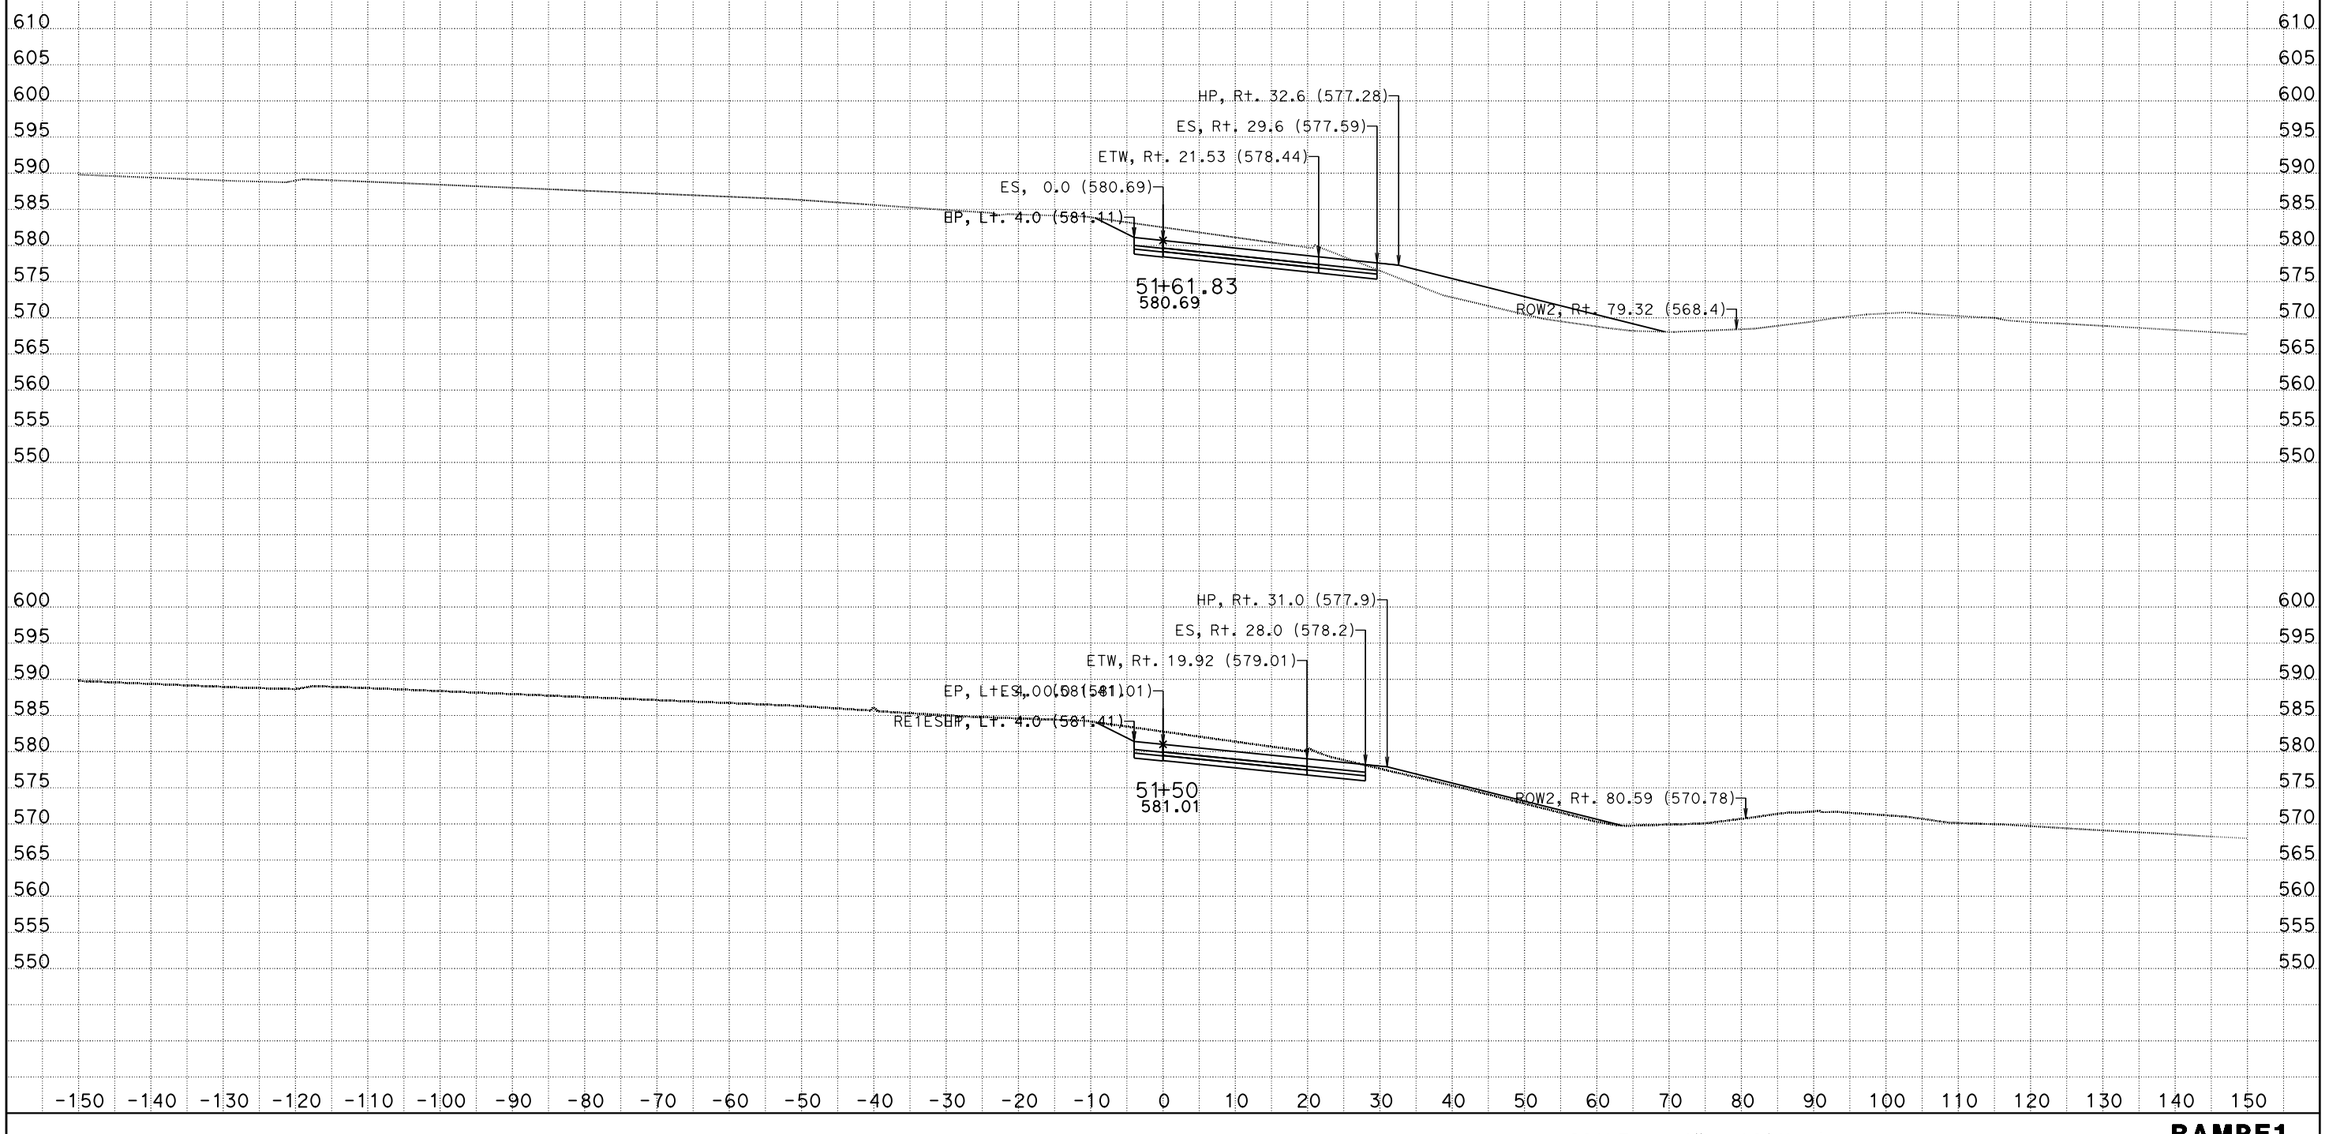

DATE: 9/4/2013
KC Project: 0818E File: D:\trieu\EA1193u1\REDESIGNQ8E\trieu_8_26_13\RAMPE1\rampe1_fg_9_4_13.ear

SCALE: 1" = 10' Horiz.
1" = 10' Vert.

All Dimensions are US Survey Feet

RAMPE1
CROSS SECTIONS
SHEET 13 OF XXX

DESIGN STUDY ONLY

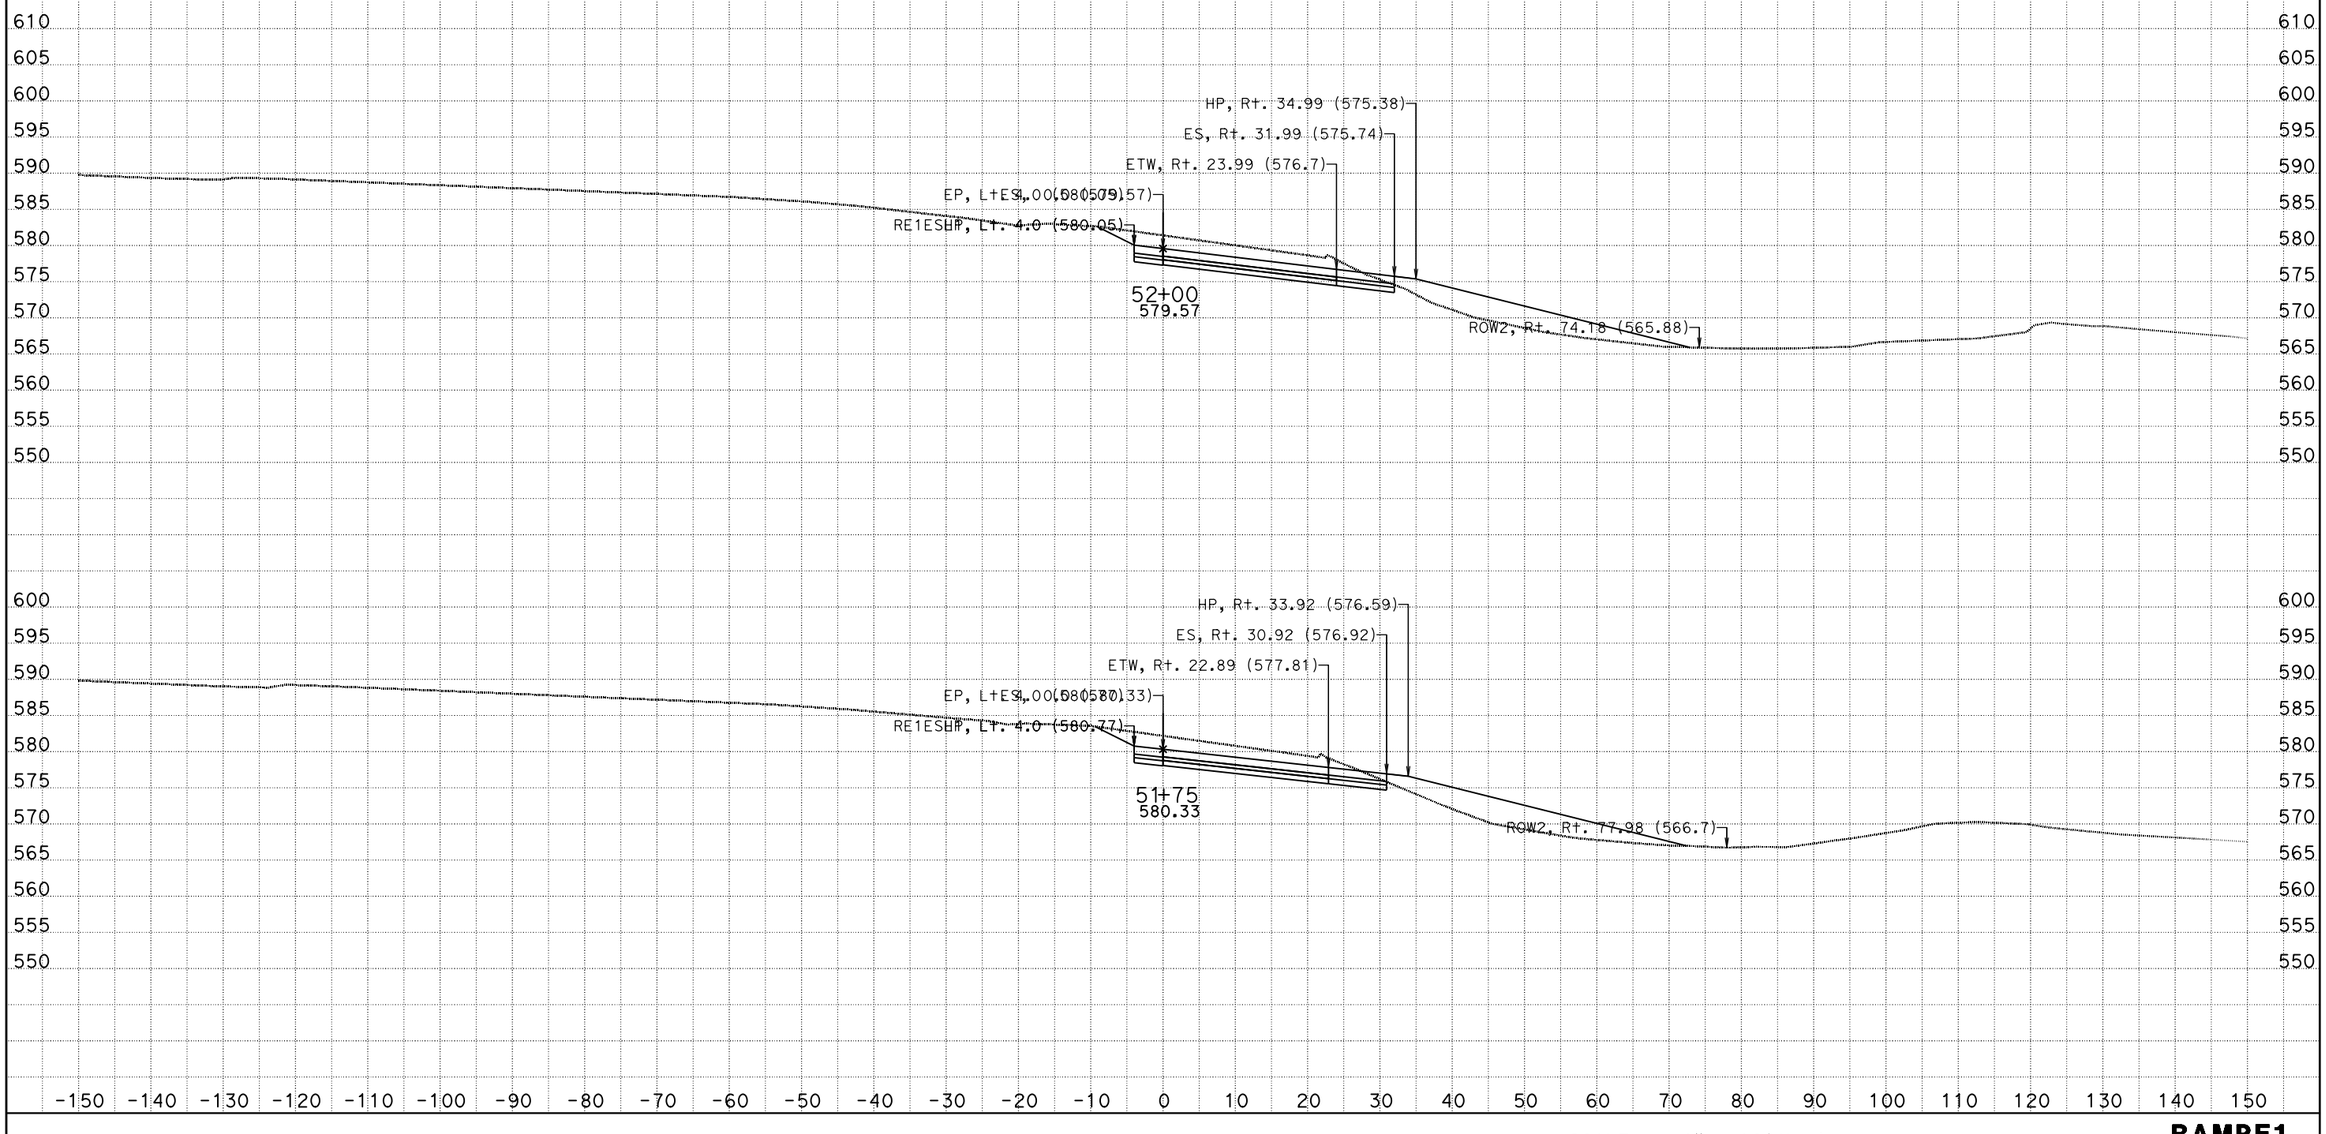

DATE: 9/4/2013
KC Project: 0818E File: D:\trieu\EA1193u1\REDESIGNQ8E\trieu_8_26_13\RAMPE1\rampe1_fg_9_4_13.ear

SCALE: 1" = 10' Horiz.
1" = 10' Vert.

All Dimensions are US Survey Feet

RAMPE1
CROSS SECTIONS
SHEET 14 OF XXX

DESIGN STUDY ONLY

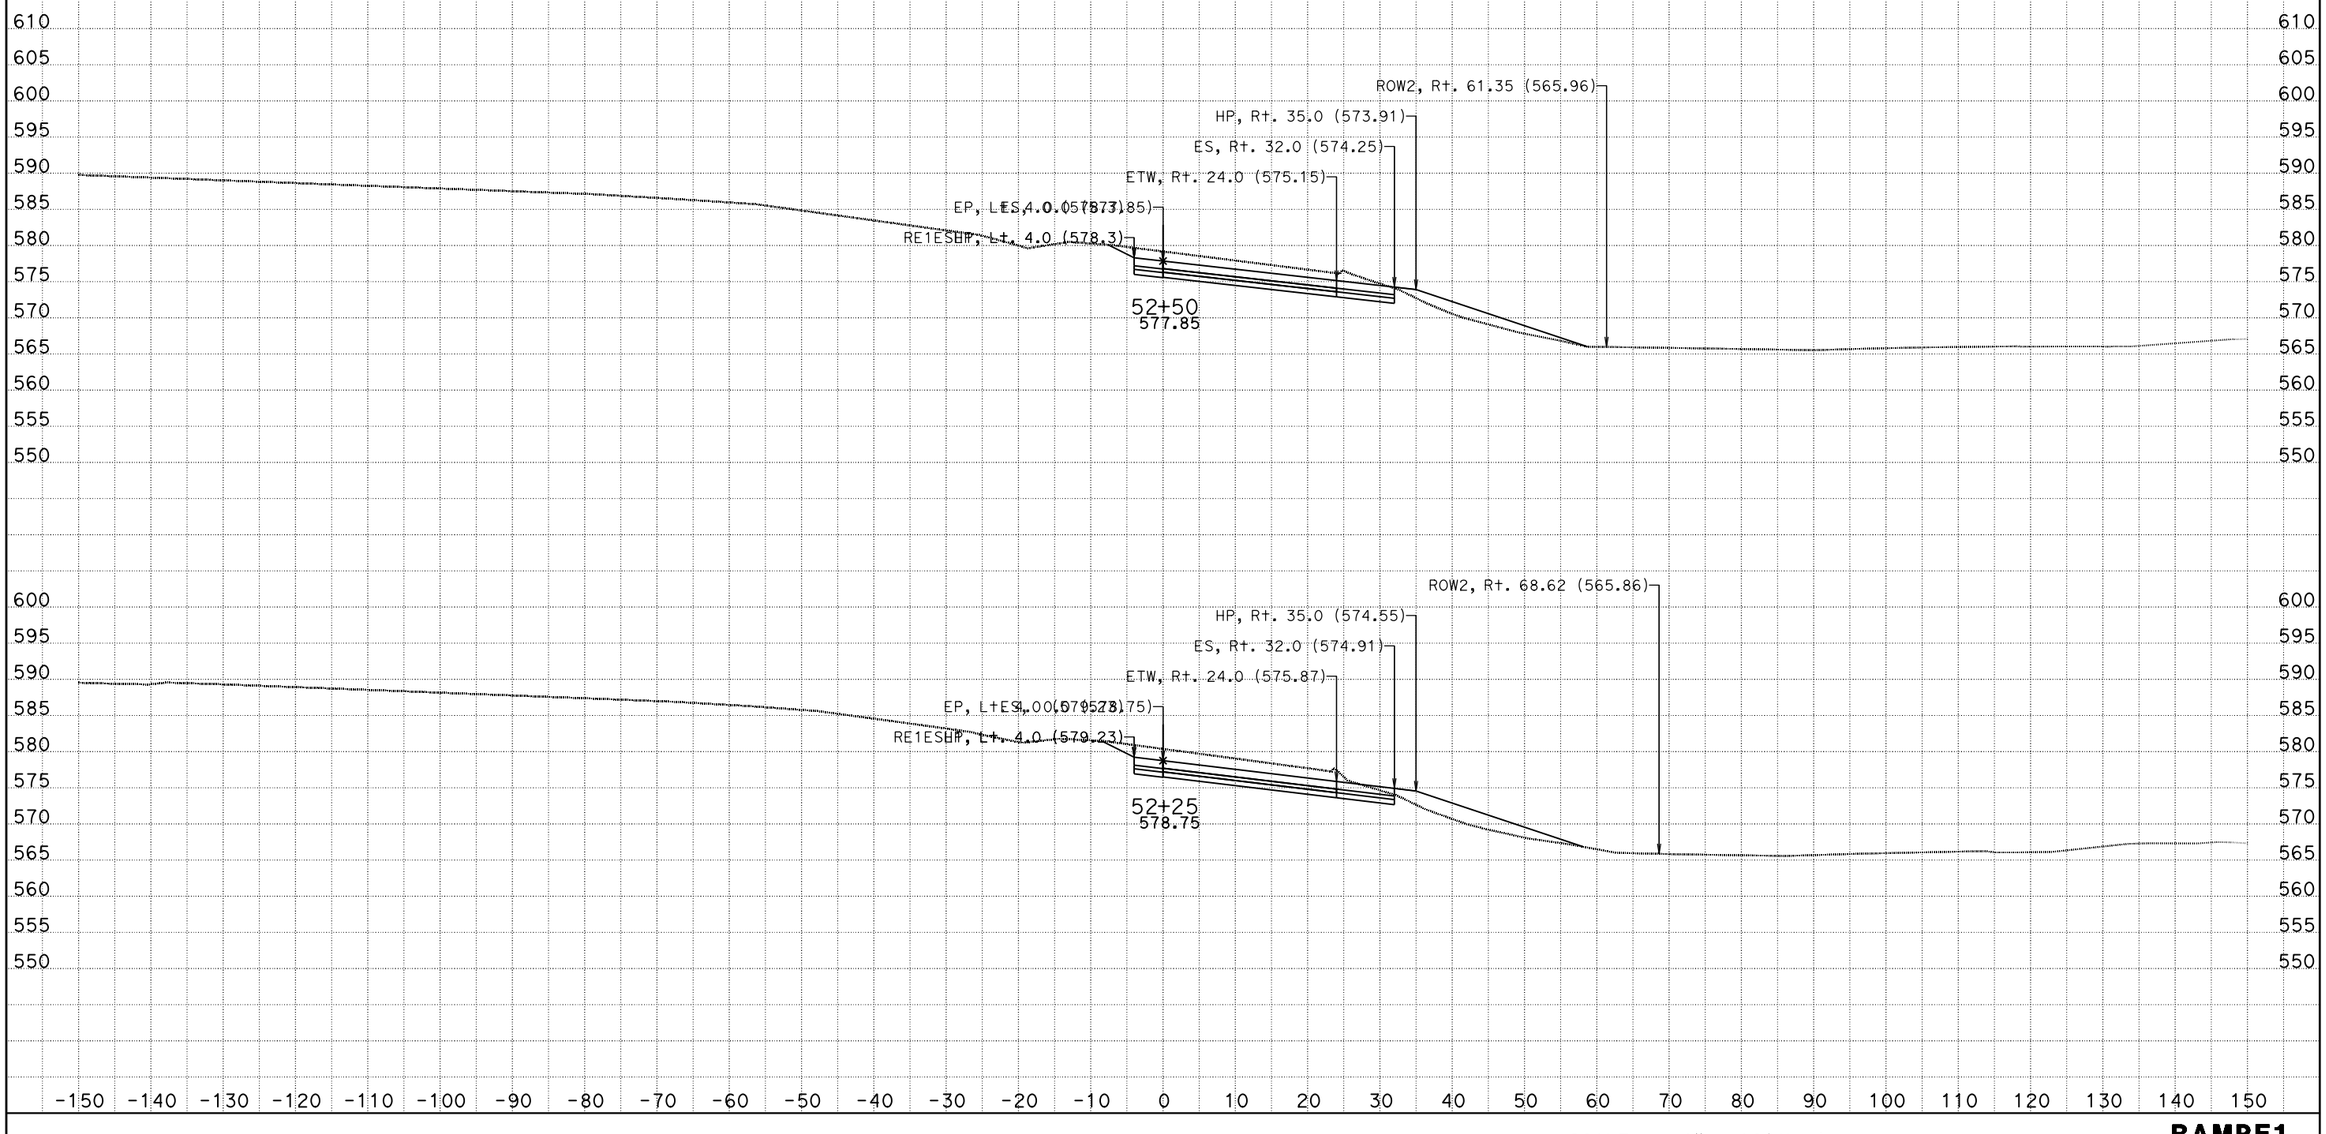

DATE: 9/4/2013

KC Project: 0818E File: D:\trieu\EA1193u1\REDESIGNQ8E\trieu_8_26_13\RAMPE1\rampe1_fg_9_4_13.ear

SCALE: 1" = 10' Horiz.
1" = 10' Vert.

All Dimensions are US Survey Feet

RAMPE1
CROSS SECTIONS

SHEET 15 OF XXX

DESIGN STUDY ONLY

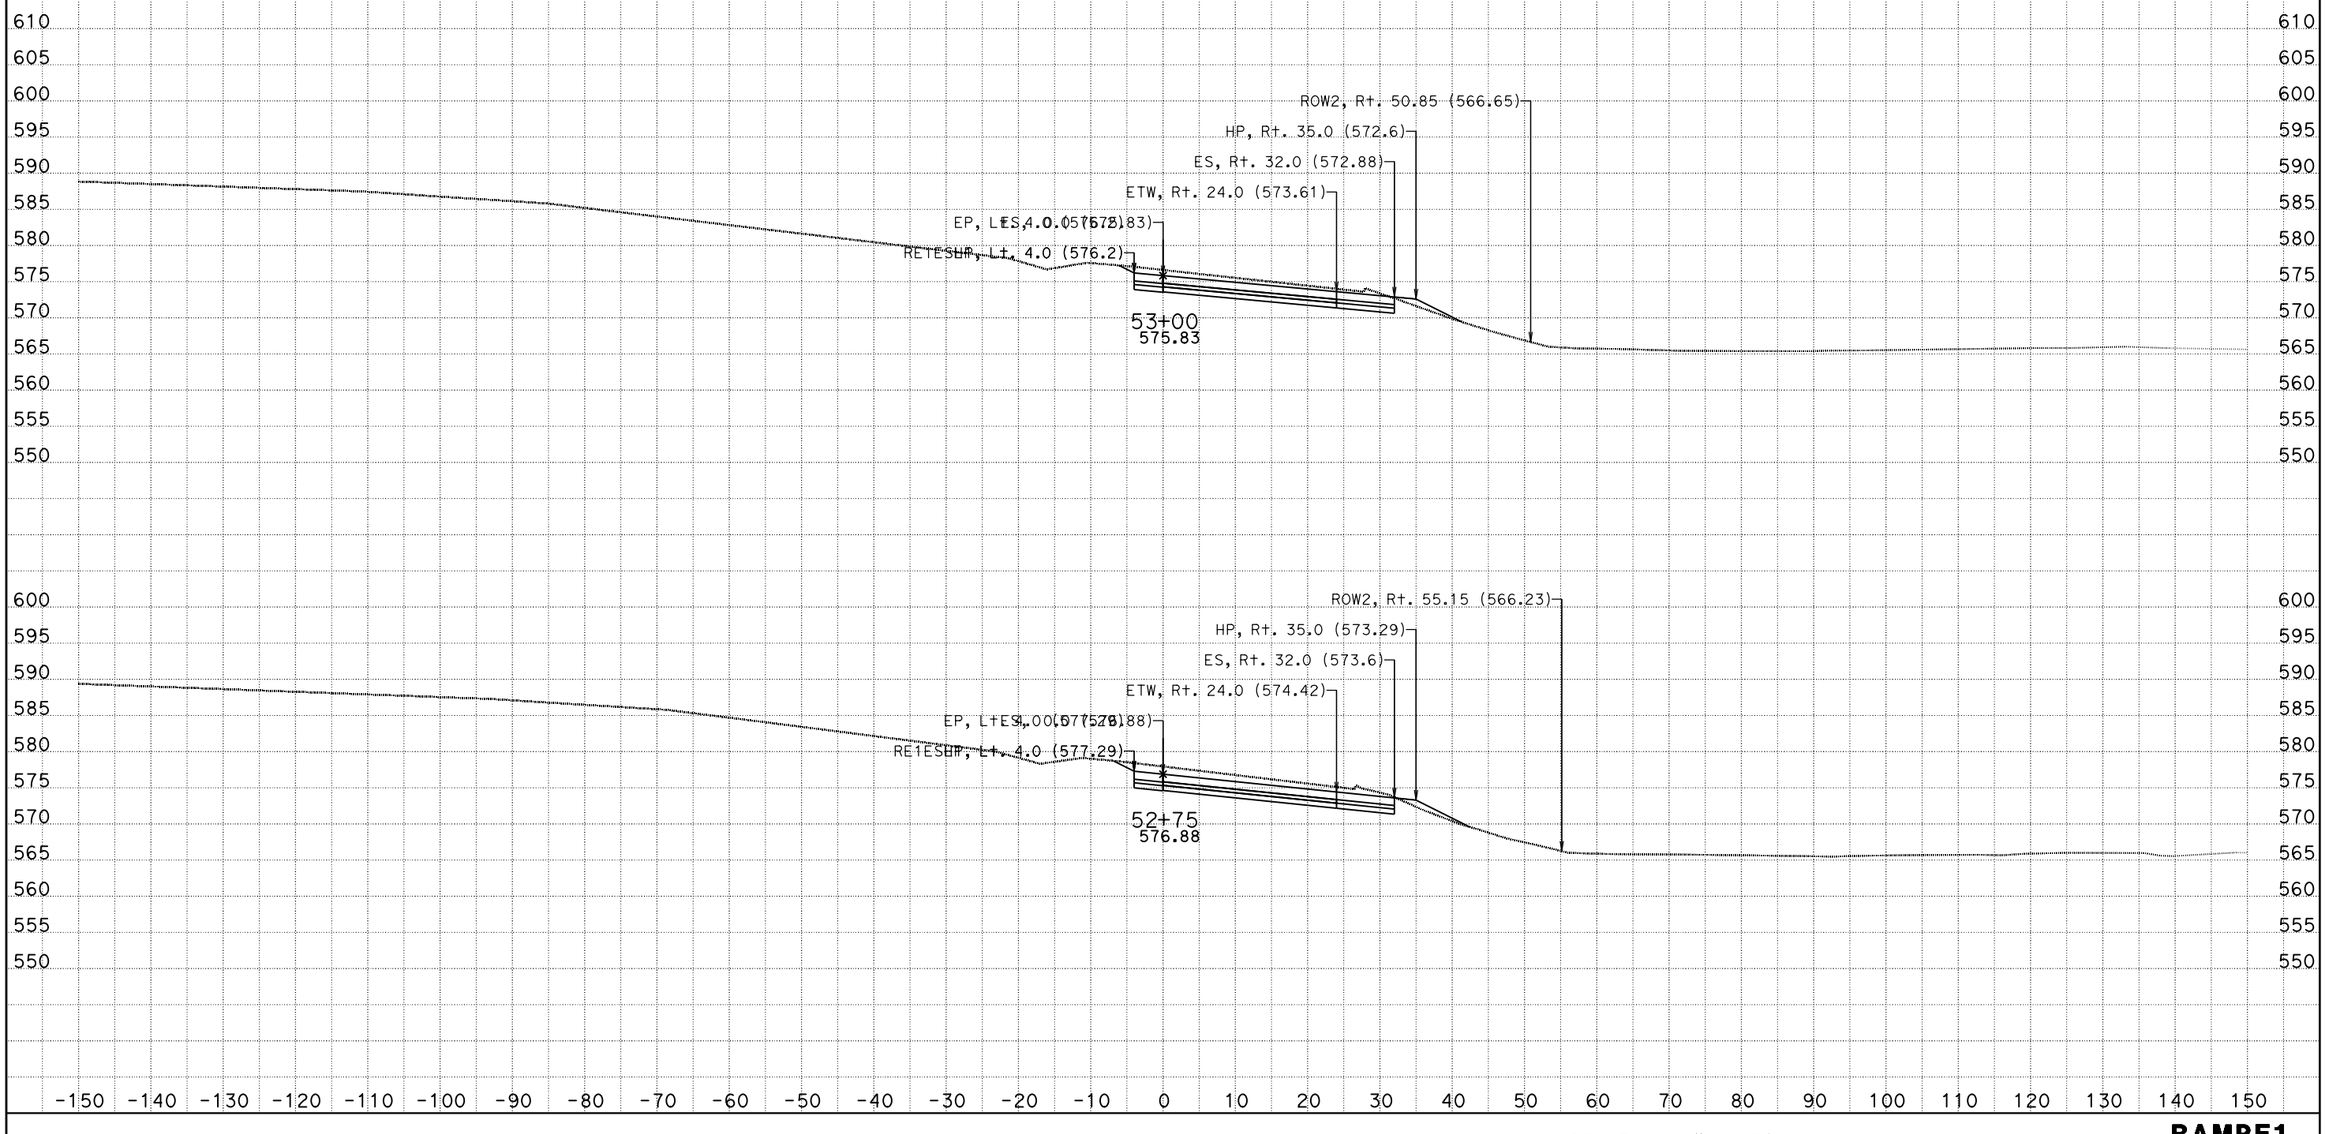

DATE: 9/4/2013

KC Project: 0818E File: D:\trieu\EA1193u1\REDESIGNQ8E\trieu_8_26_13\RAMPE1\rampe1_fg_9_4_13.ear

SCALE: 1" = 10' Horiz.
1" = 10' Vert.

All Dimensions are US Survey Feet

RAMPE1
CROSS SECTIONS

DESIGN STUDY ONLY

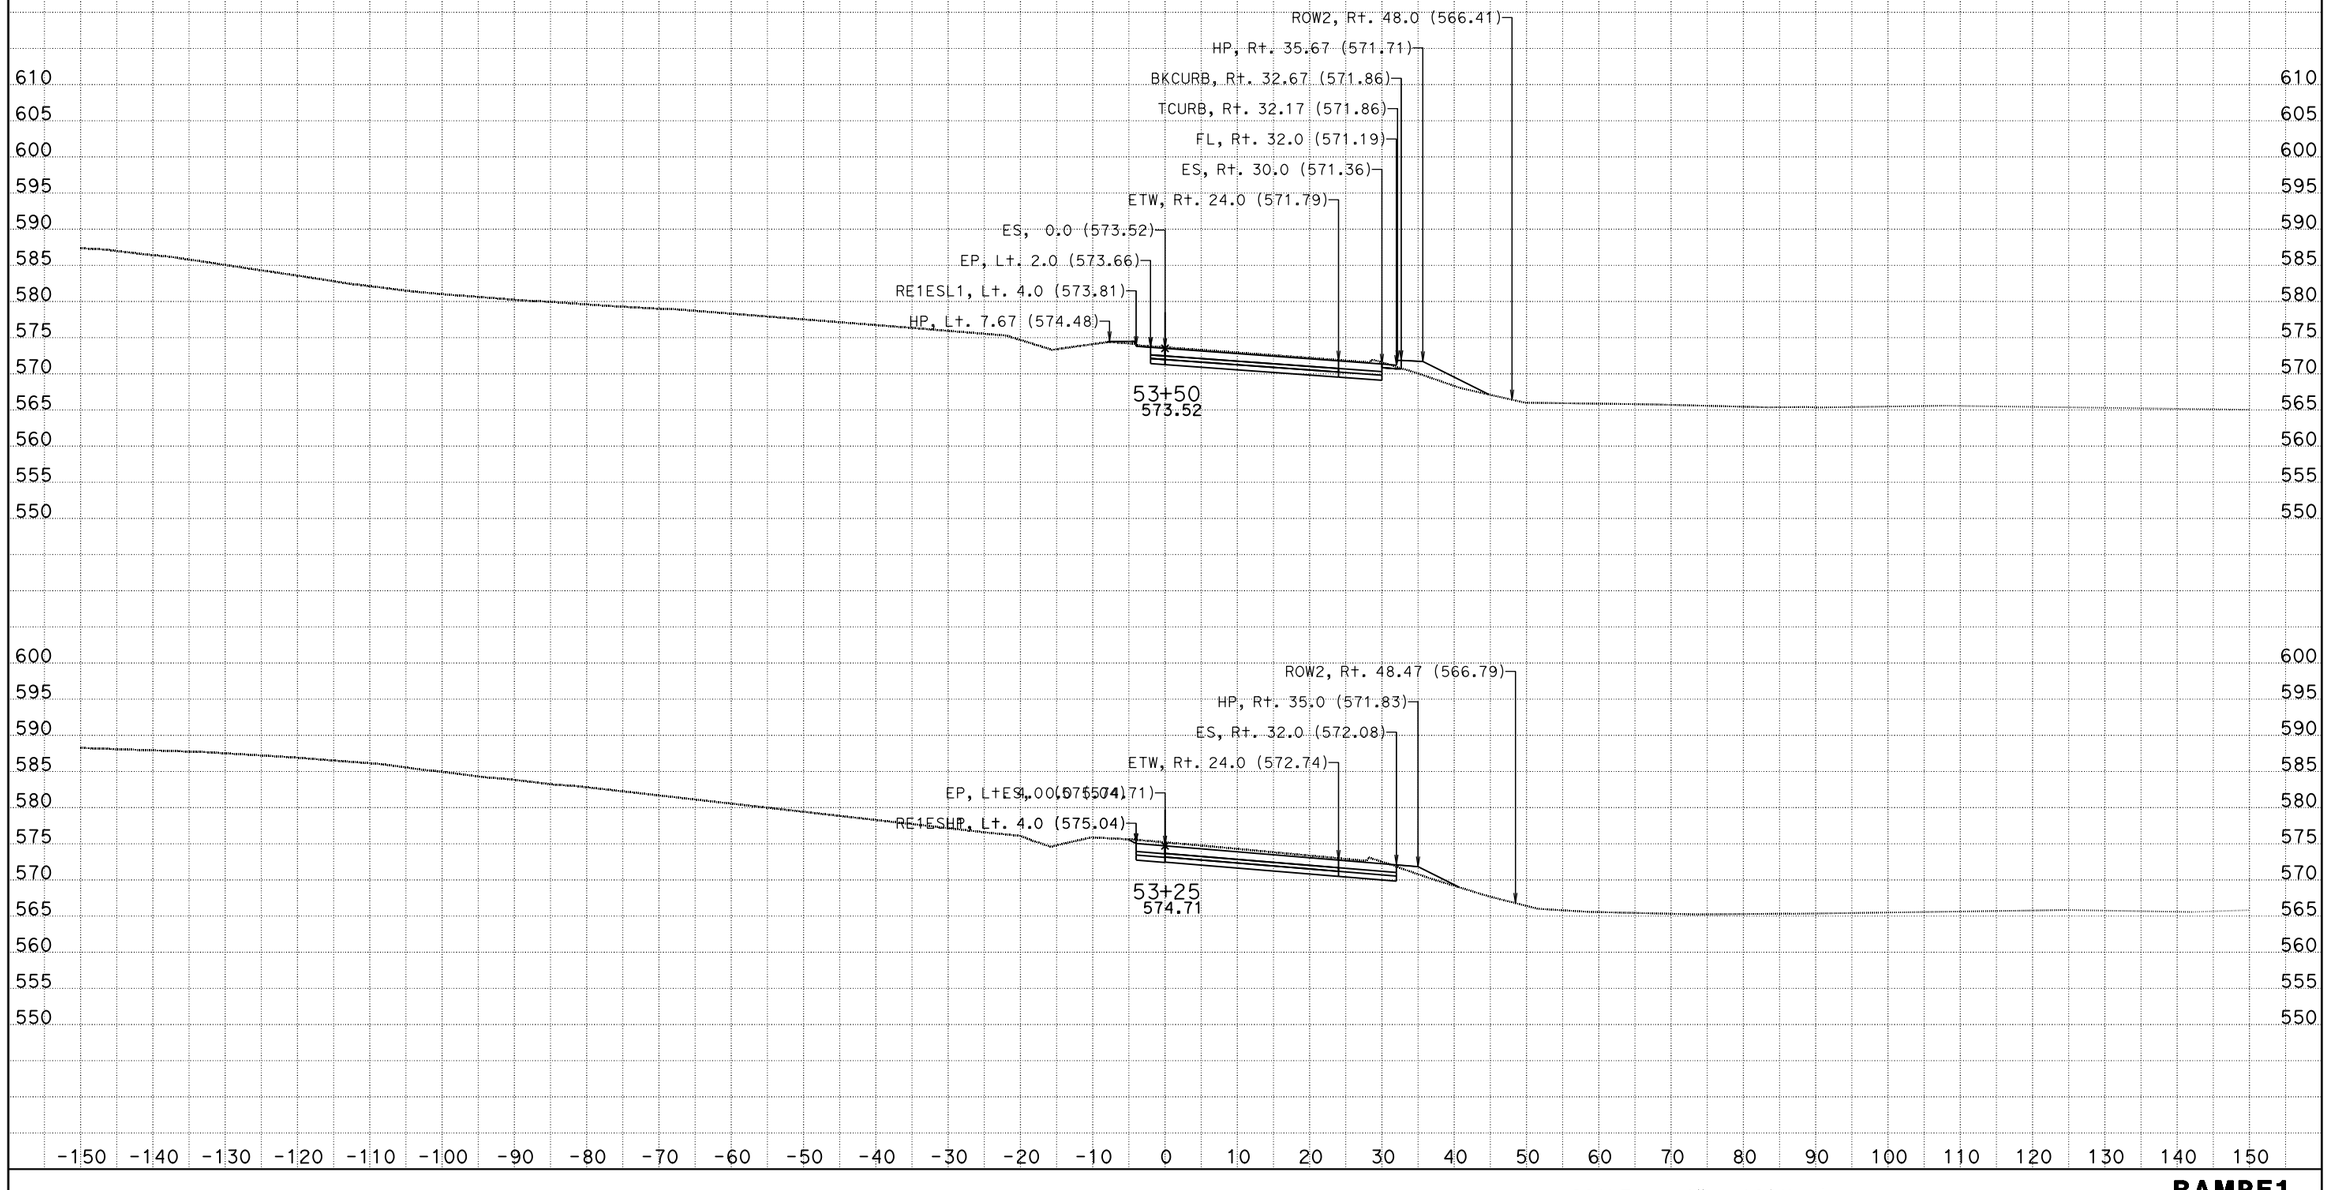

DATE: 9/4/2013
KC Project: 0818E File: D:\trieu\EA1193u1\REDESIGNQ8E\trieu_8_26_13\RAMPE1\rampe1_fg_9_4_13.ear

SCALE: 1" = 10' Horiz.
1" = 10' Vert.

All Dimensions are US Survey Feet

RAMPE1
CROSS SECTIONS
SHEET 17 OF XXX

DESIGN STUDY ONLY

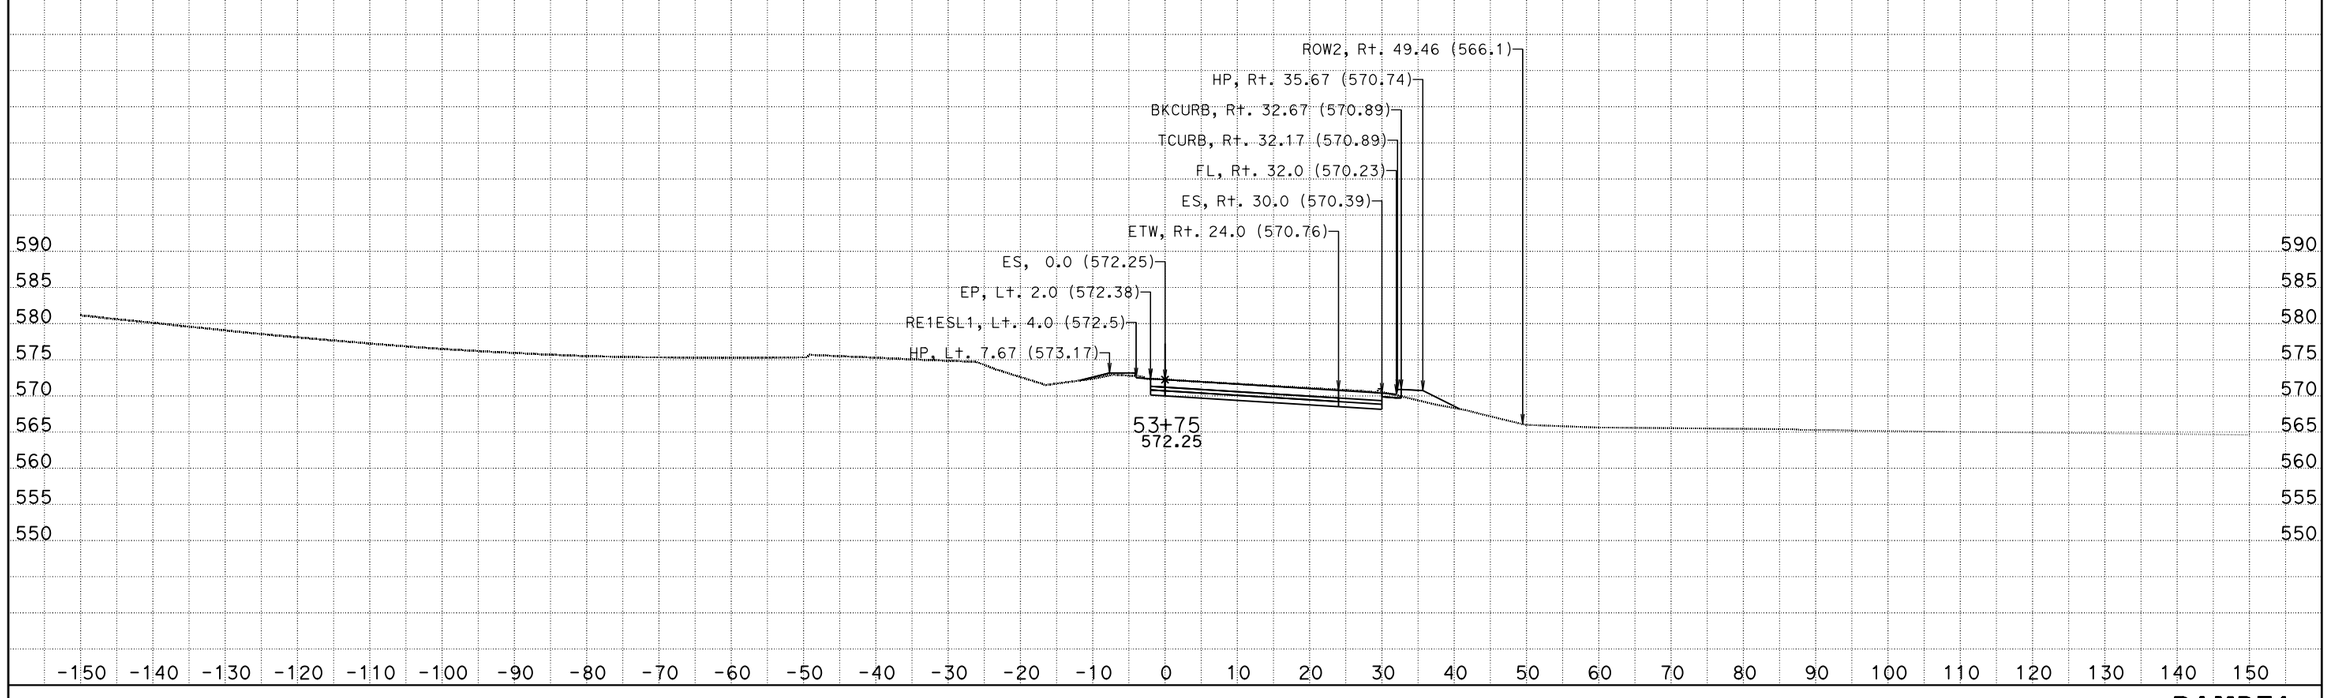

DATE: 9/4/2013
KC Project: 0818E File: D:\trieu\EA1193u1\REDESIGNQ8E\trieu_8_26_13\RAMPE1\rampe1_fg_9_4_13.ear

SCALE: 1" = 10' Horiz.
1" = 10' Vert.

All Dimensions are US Survey Feet

RAMPE1
CROSS SECTIONS
SHEET 18 OF XXX

DESIGN STUDY ONLY

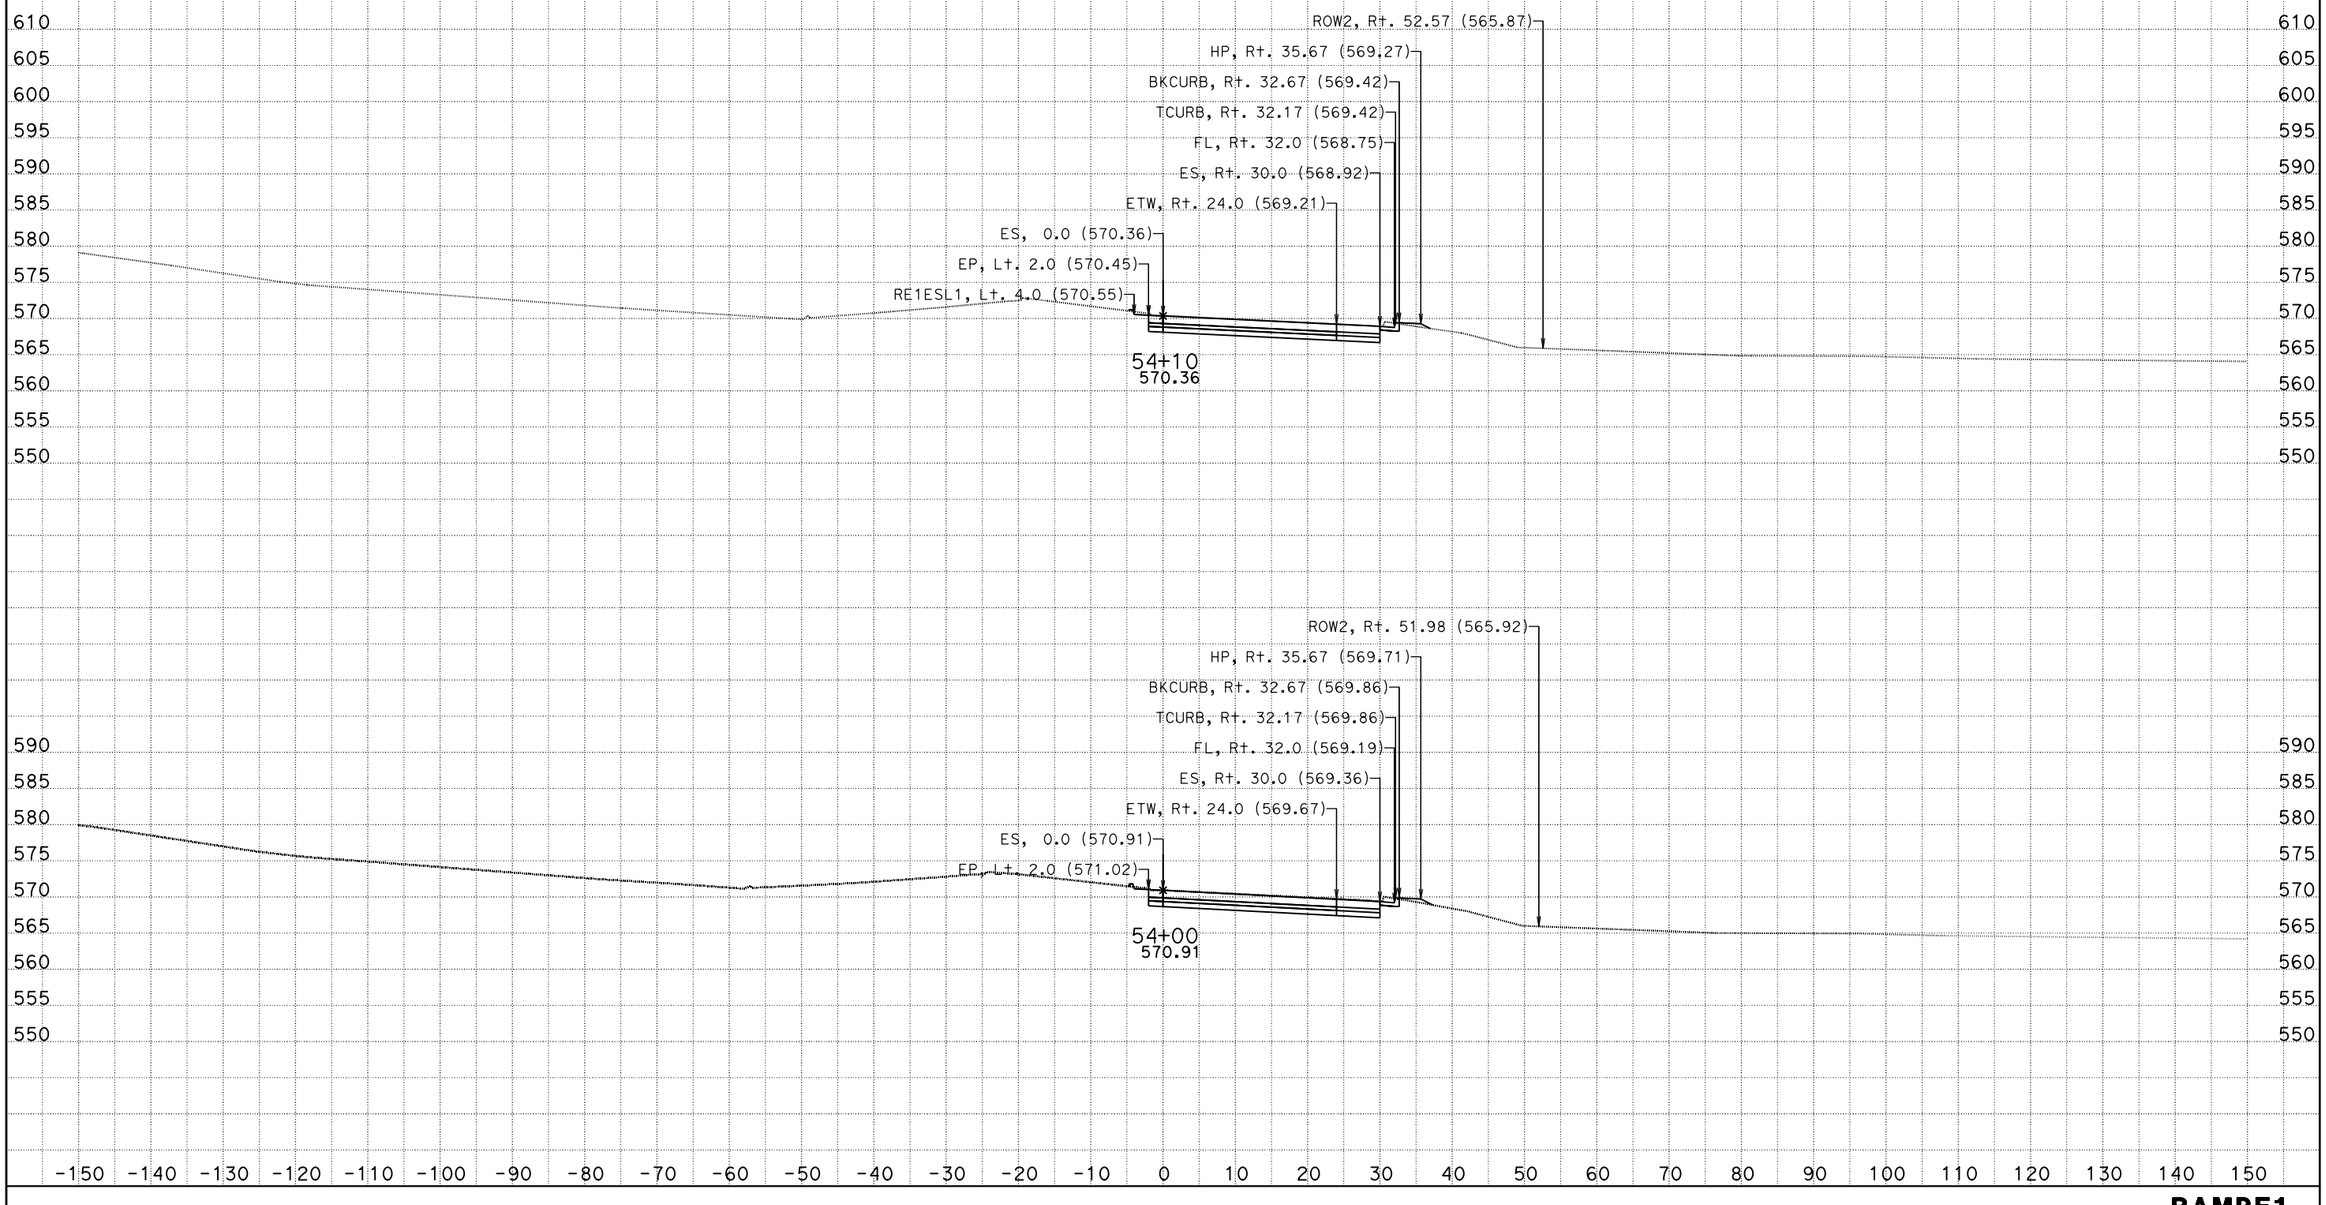

DATE: 9/4/2013

KC Project: 0818E

File: D:\trieu\EA1193u1\REDESIGNQ8E\trieu_8_26_13\RAMPE1\rampe1_fg_9_4_13.ear

SCALE: 1" = 10' Horiz.
1" = 10' Vert.

All Dimensions are US Survey Feet

RAMPE1
CROSS SECTIONS

DESIGN STUDY ONLY

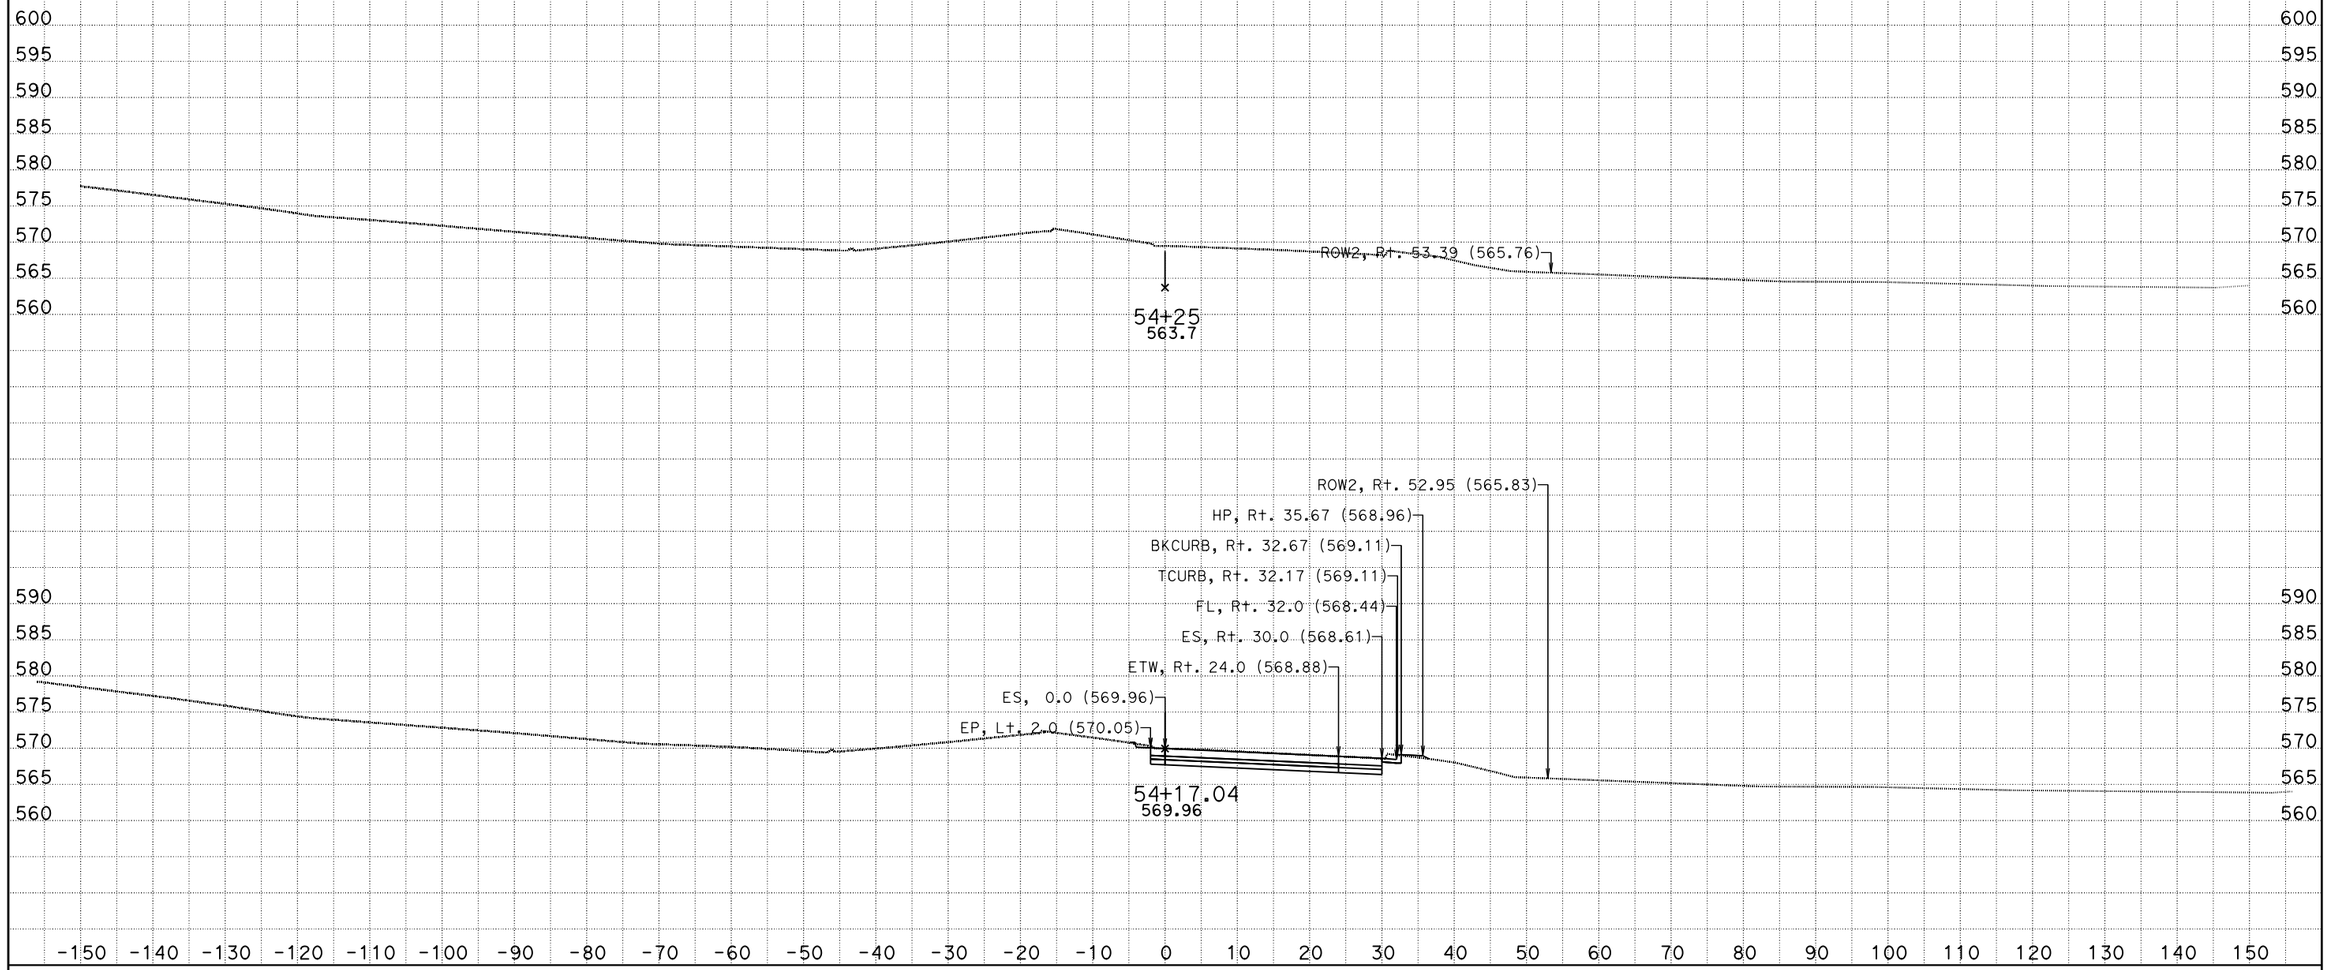

DATE: 9/4/2013

KC Project: 0818E File: D:\trieu\EA1193u1\REDESIGNQ8E\trieu_8_26_13\RAMPE1\rampe1_fg_9_4_13.ear

SCALE: 1" = 10' Horiz.
1" = 10' Vert.

All Dimensions are US Survey Feet

RAMPE1
CROSS SECTIONS

SHEET 20 OF XXX

RAMP E2

DESIGN STUDY ONLY

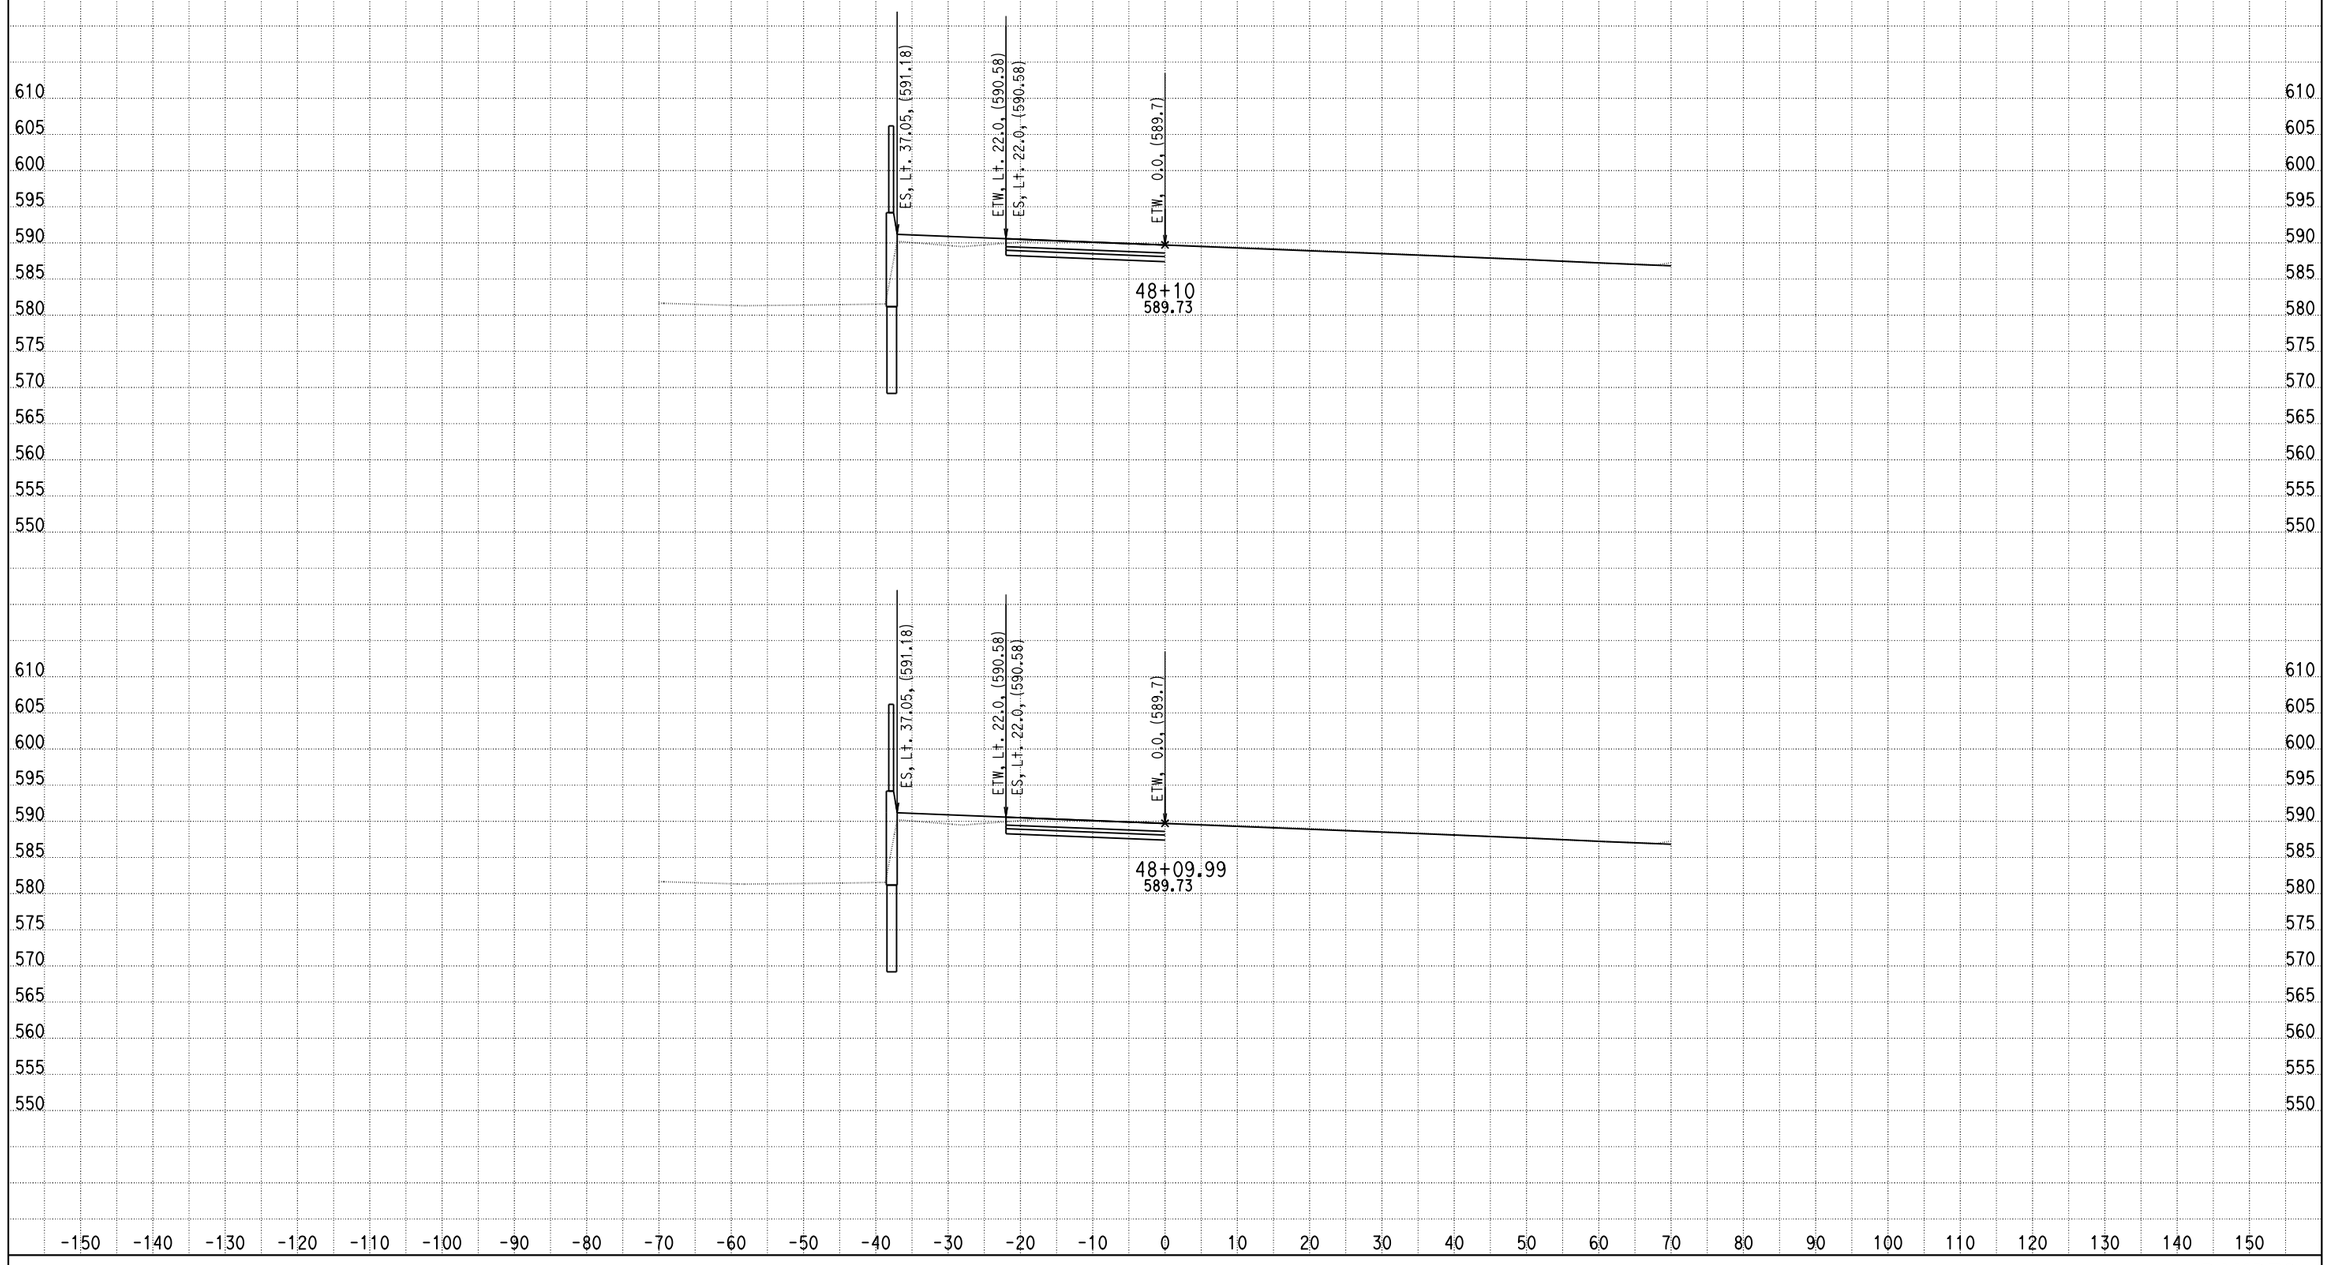

DATE: 9/5/2013

KC Project: 0818E File: D:\PROJECT\0818E\UPDATE-RAMP\hre2-pro.ear

SCALE: 1" = 10' Horiz.
1" = 10' Vert.

All Dimensions are US Survey Feet

RAMPE2
CROSS SECTIONS

SHEET 1 OF XXX

DESIGN STUDY ONLY

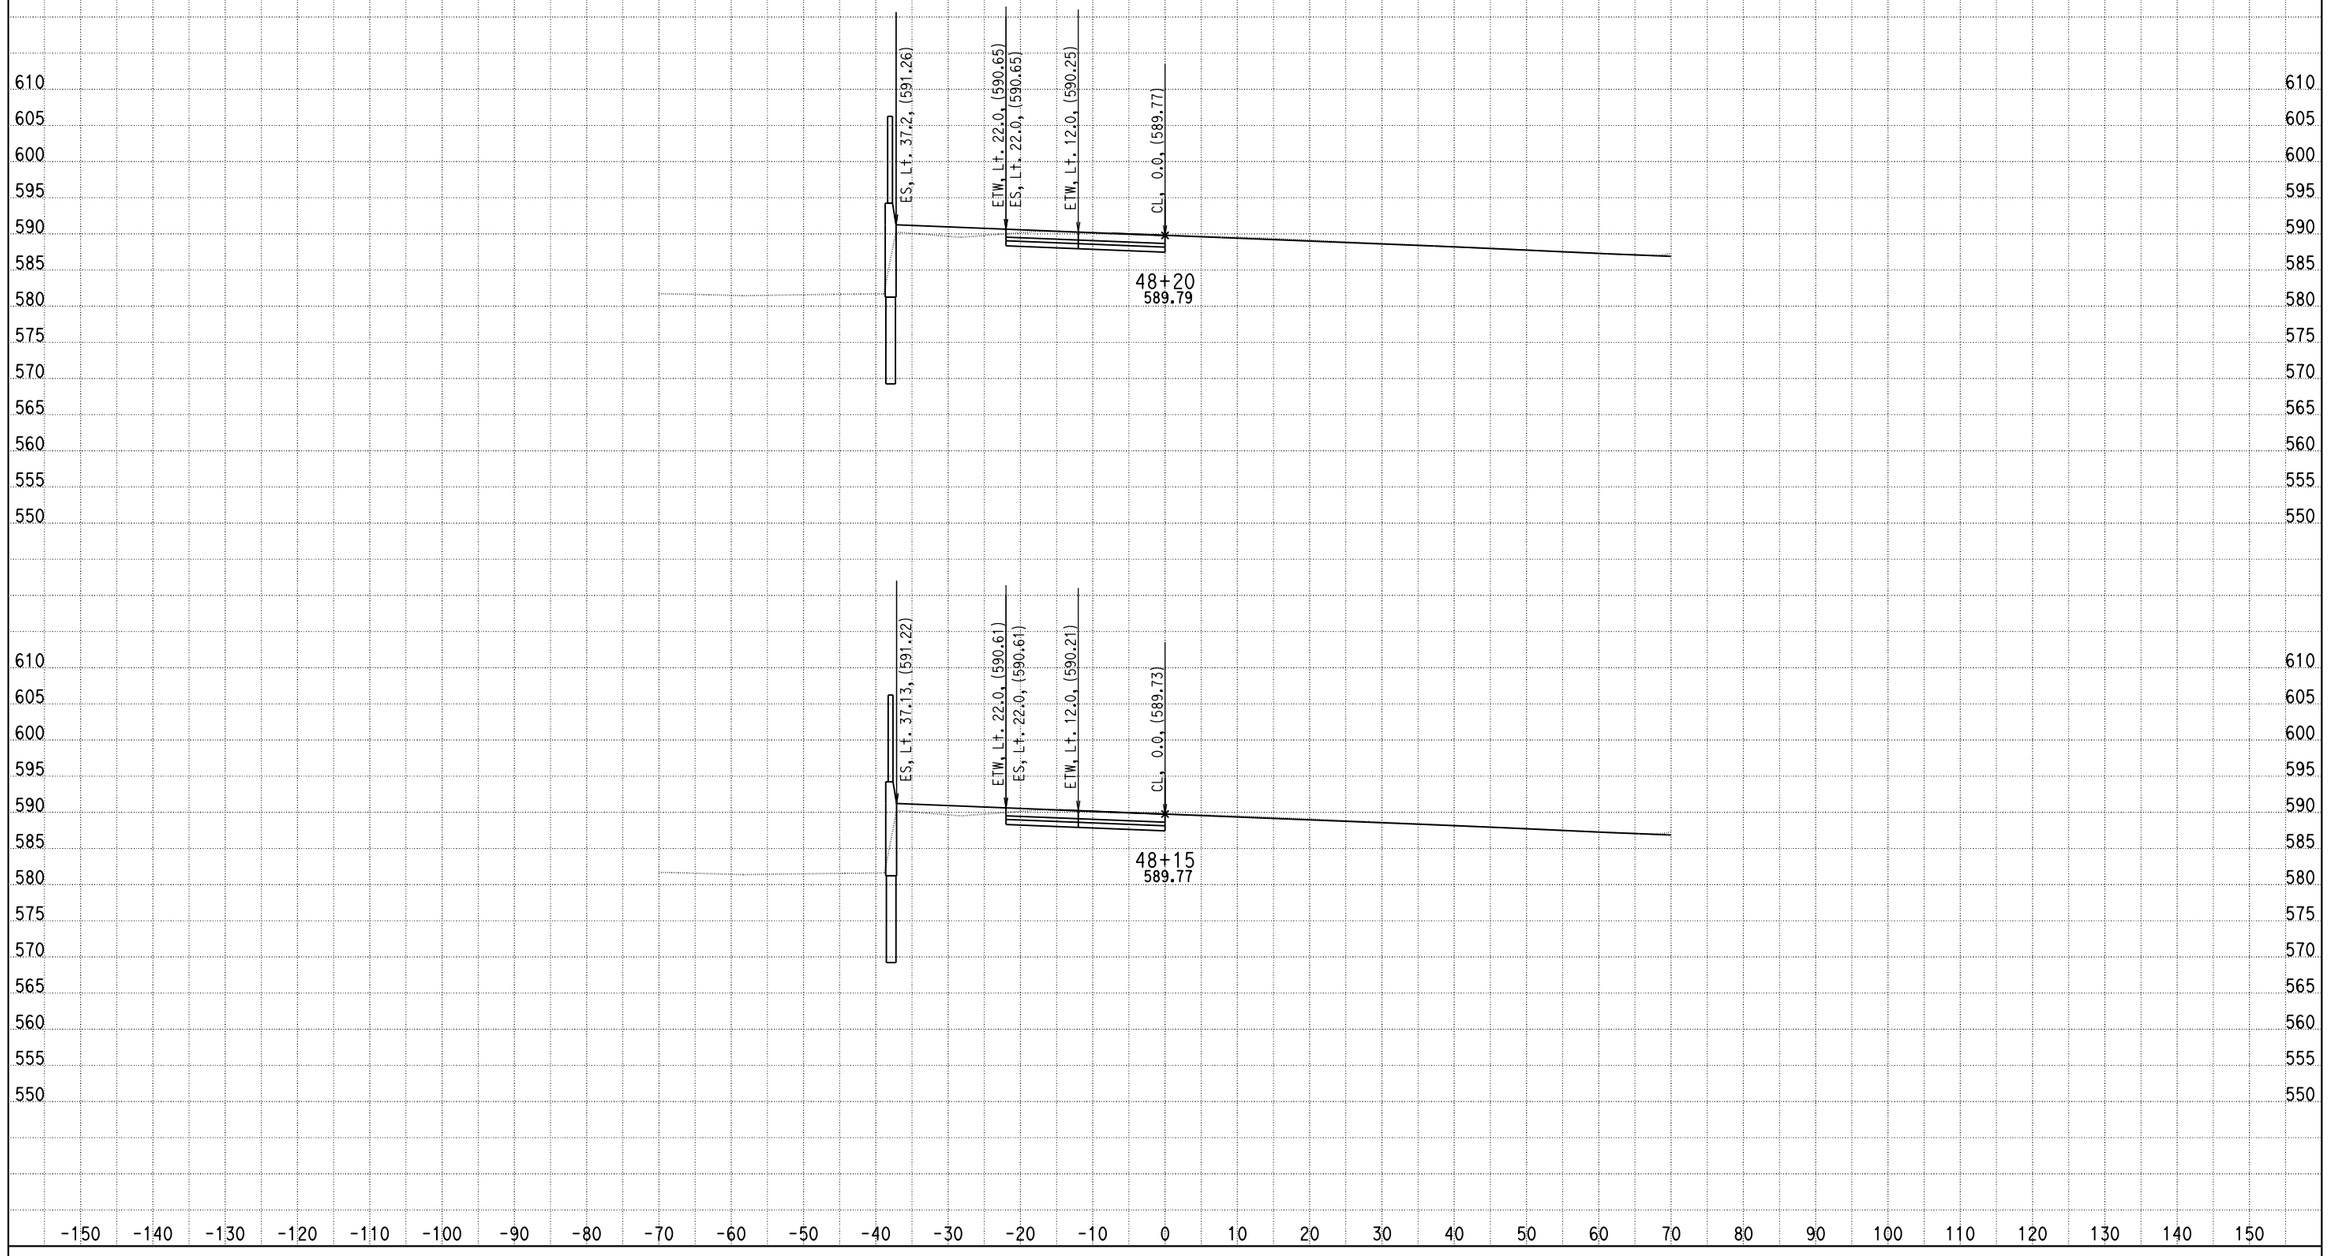

DATE: 9/5/2013

KC Project: 0818E File: D:\PROJECT\0818E\UPDATE-RAMP\hre2-pro.ear

SCALE: 1" = 10' Horiz.
1" = 10' Vert.

All Dimensions are US Survey Feet

RAMPE2
CROSS SECTIONS

SHEET 2 OF XXX

DESIGN STUDY ONLY

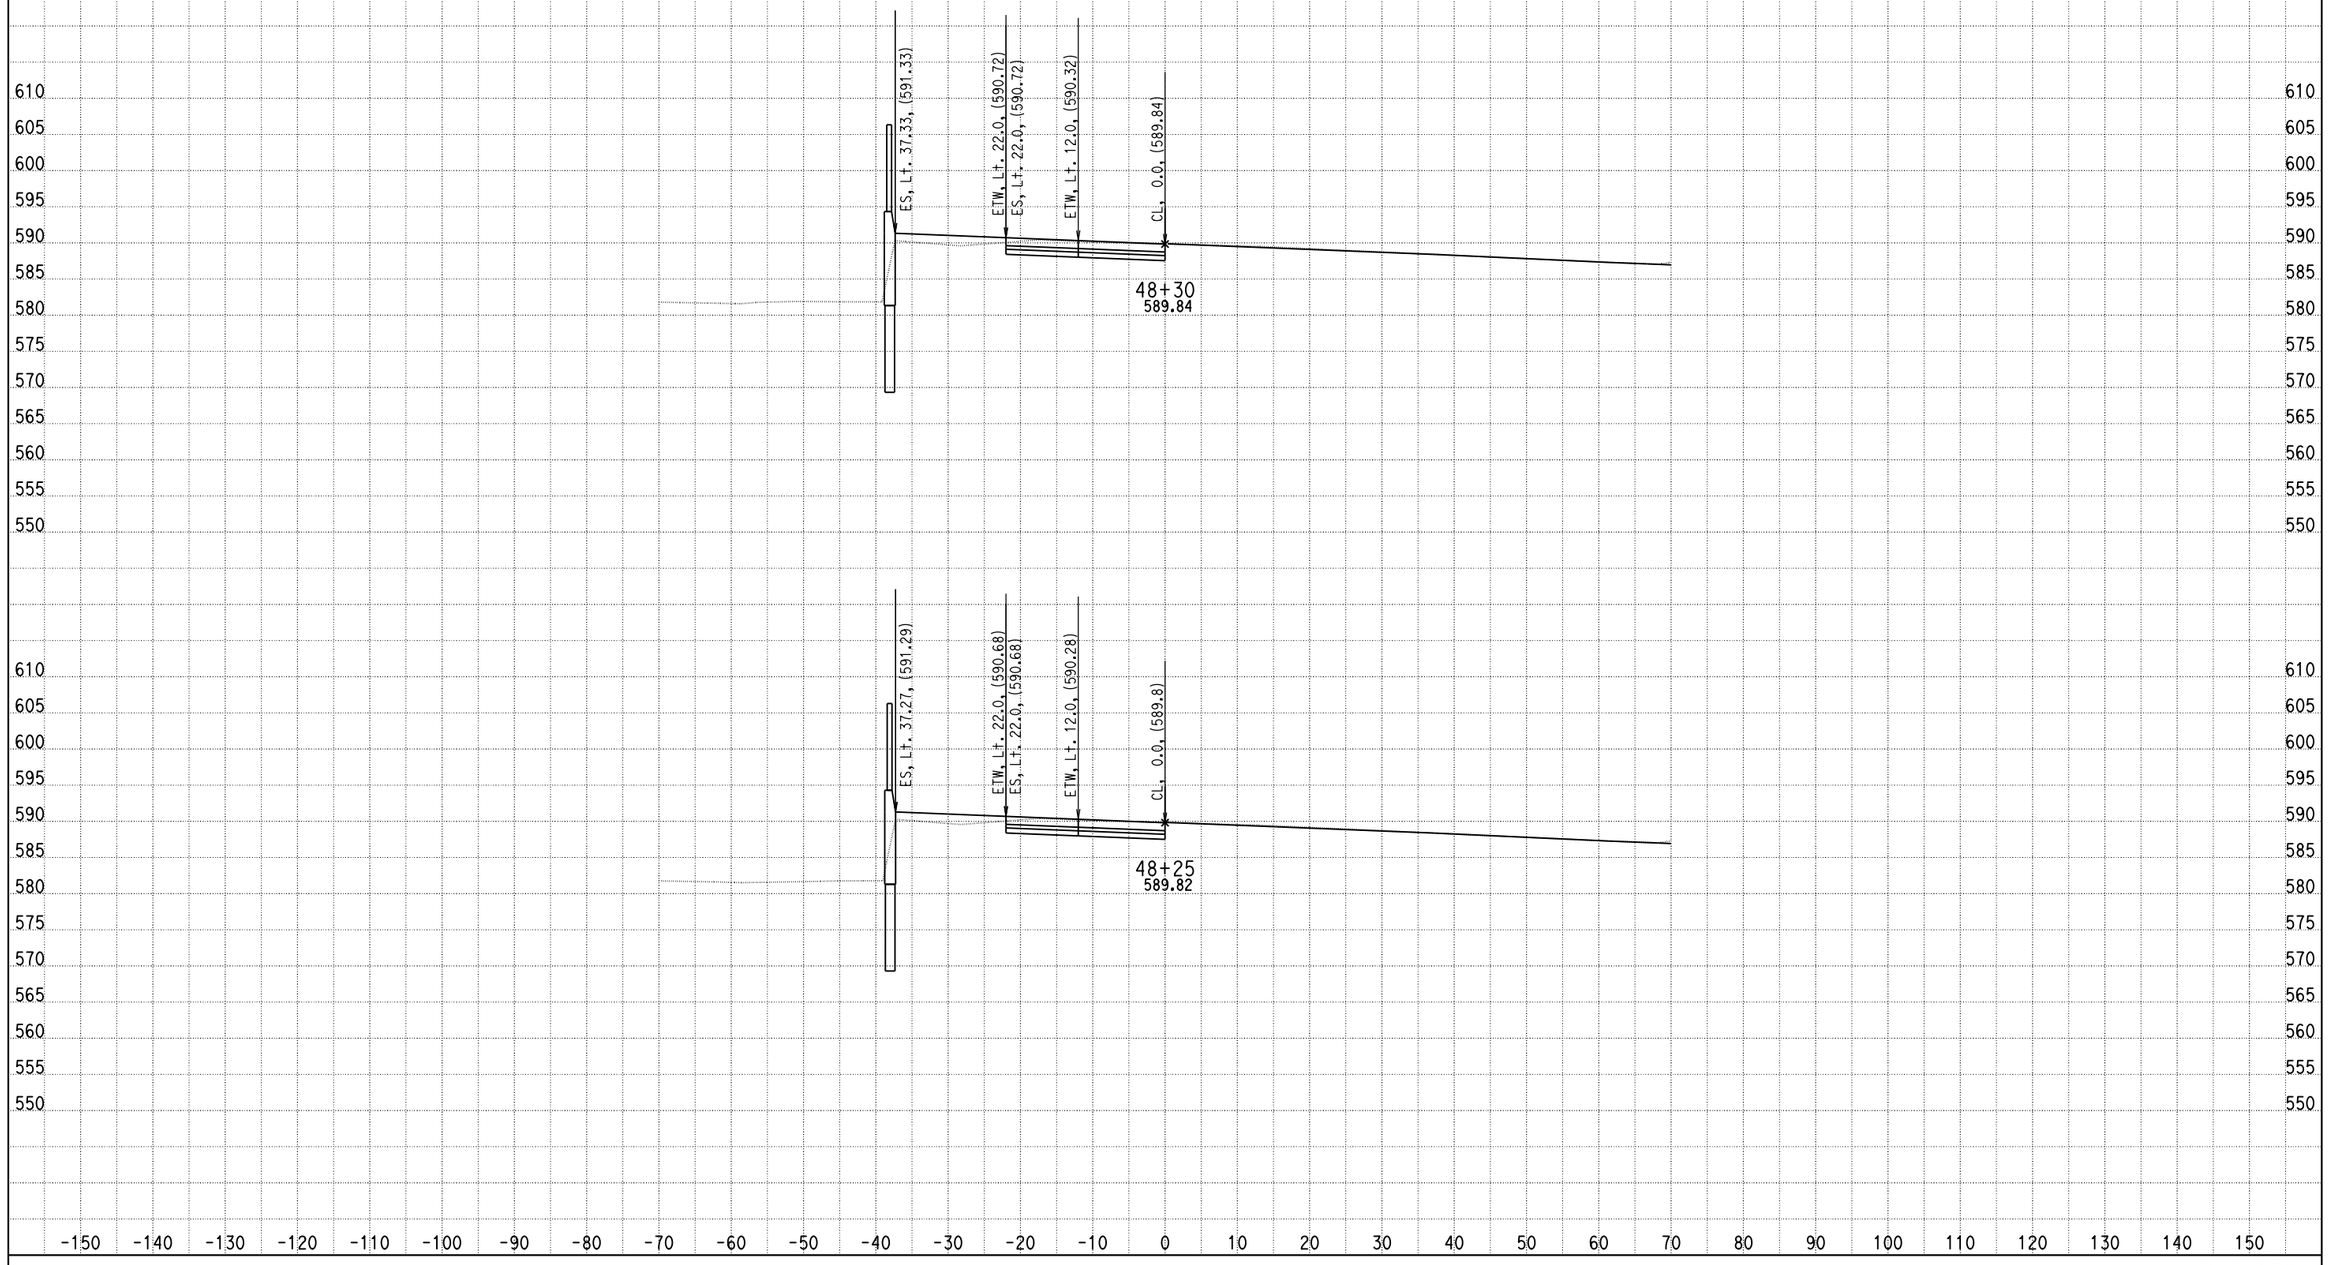

DATE: 9/5/2013

KC Project: 0818E File: D:\PROJECT\0818E\UPDATE-RAMP\hre2-pro.ear

SCALE: 1" = 10' Horiz.
1" = 10' Vert.

All Dimensions are US Survey Feet

RAMPE2
CROSS SECTIONS

SHEET 3 OF XXX

DESIGN STUDY ONLY

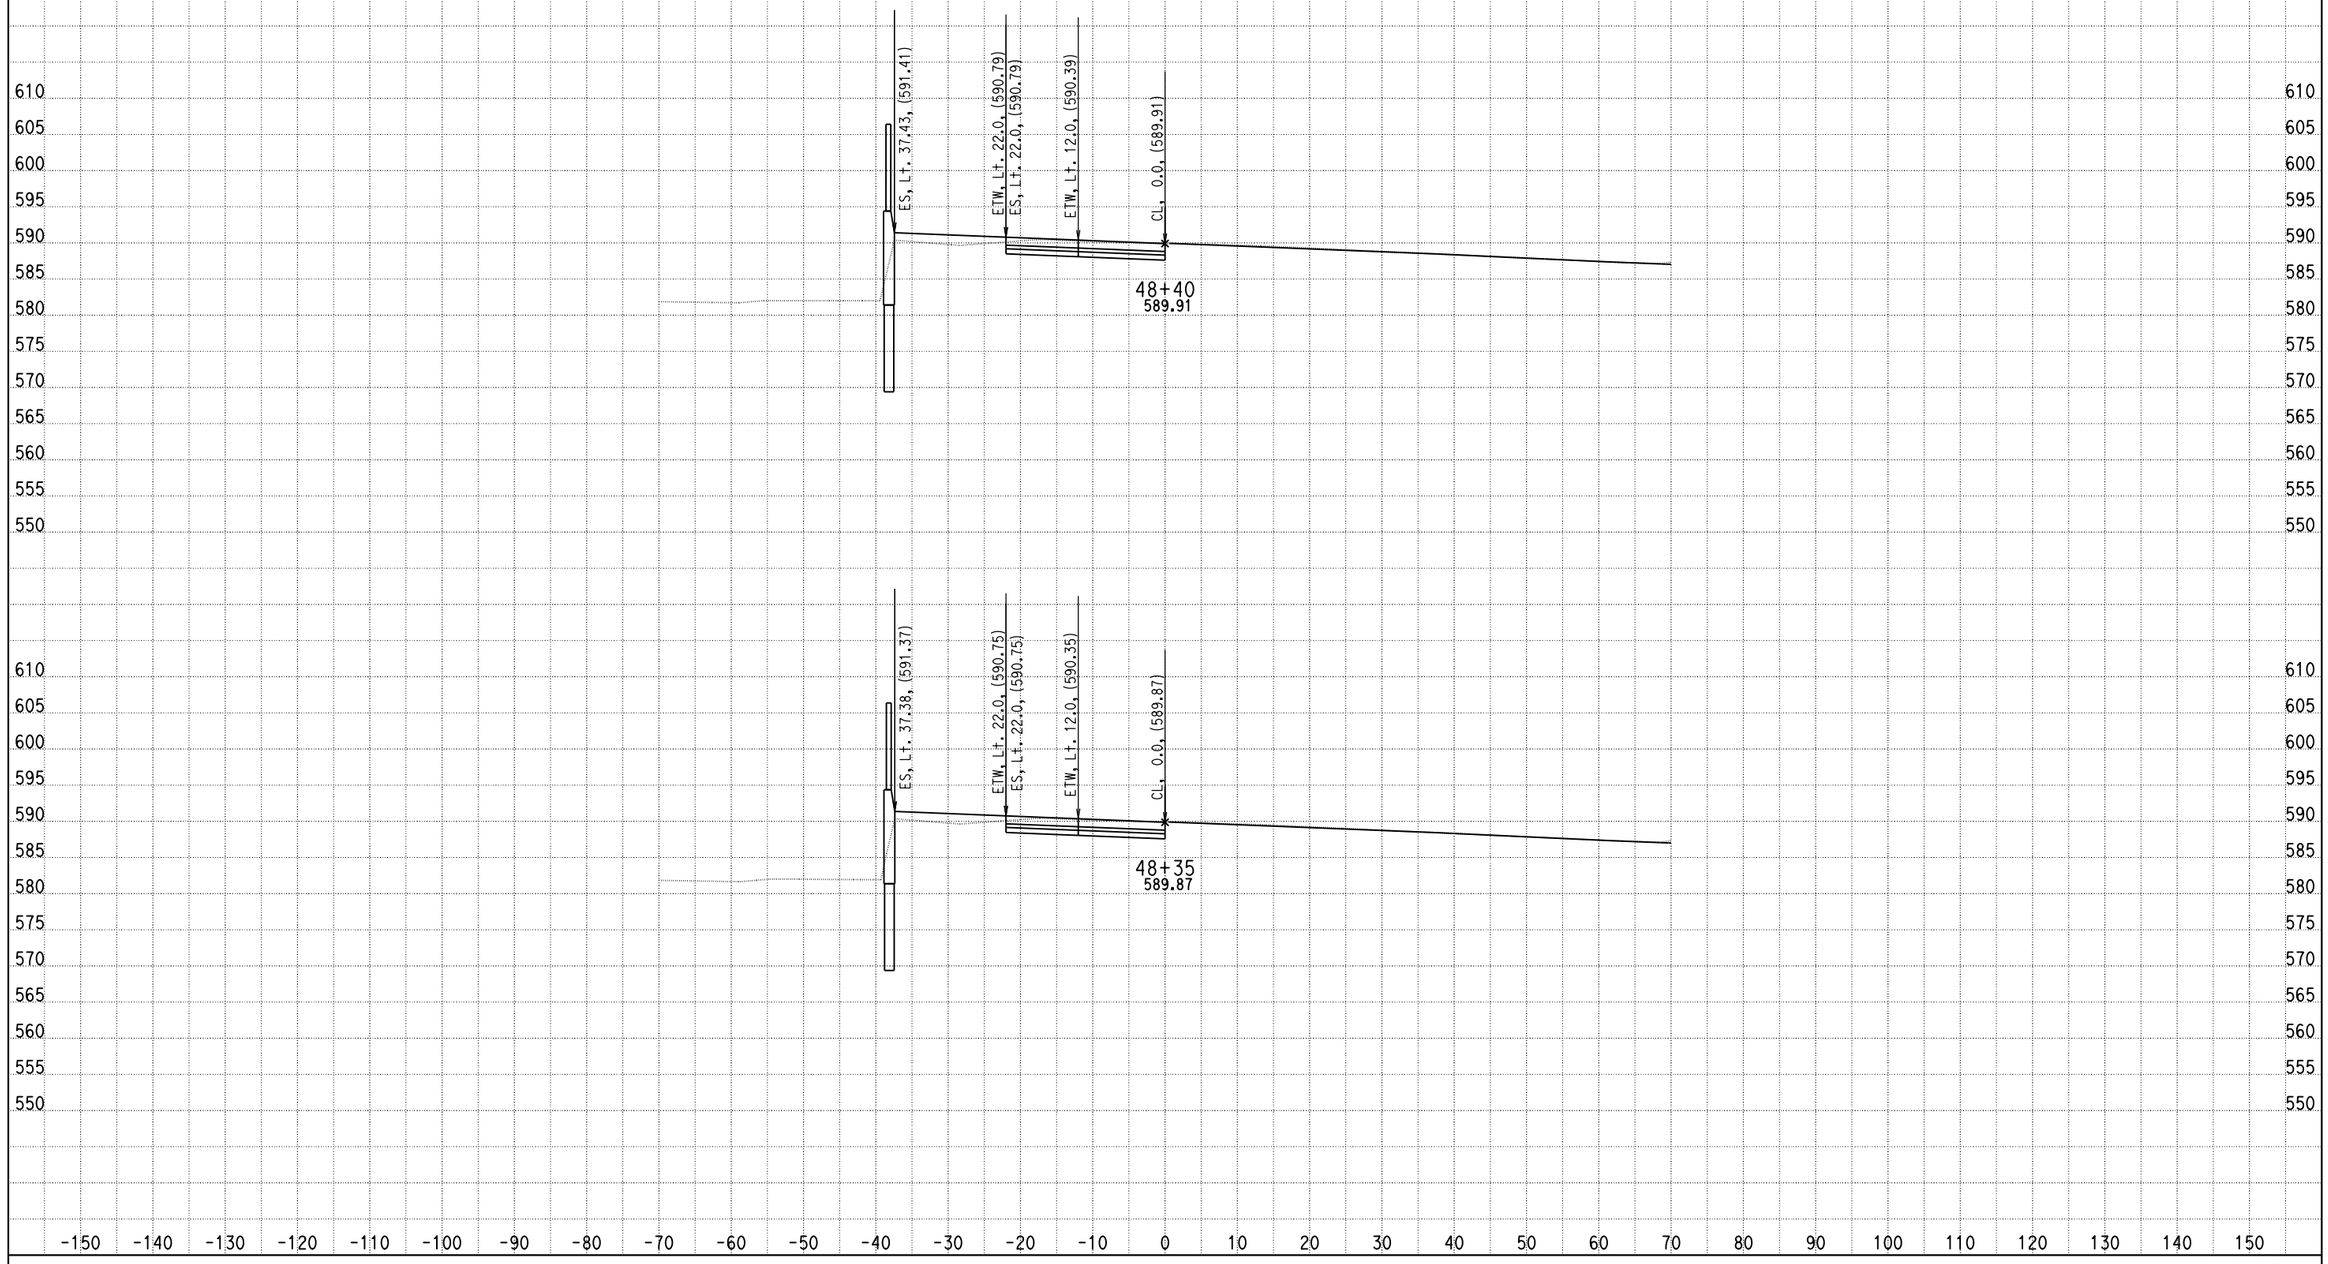

DATE: 9/5/2013

KC Project: 0818E File: D:\PROJECT\0818E\UPDATE-RAMP\hre2-pro.ear

SCALE: 1" = 10' Horiz.
1" = 10' Vert.

All Dimensions are US Survey Feet

RAMPE2
CROSS SECTIONS

DESIGN STUDY ONLY

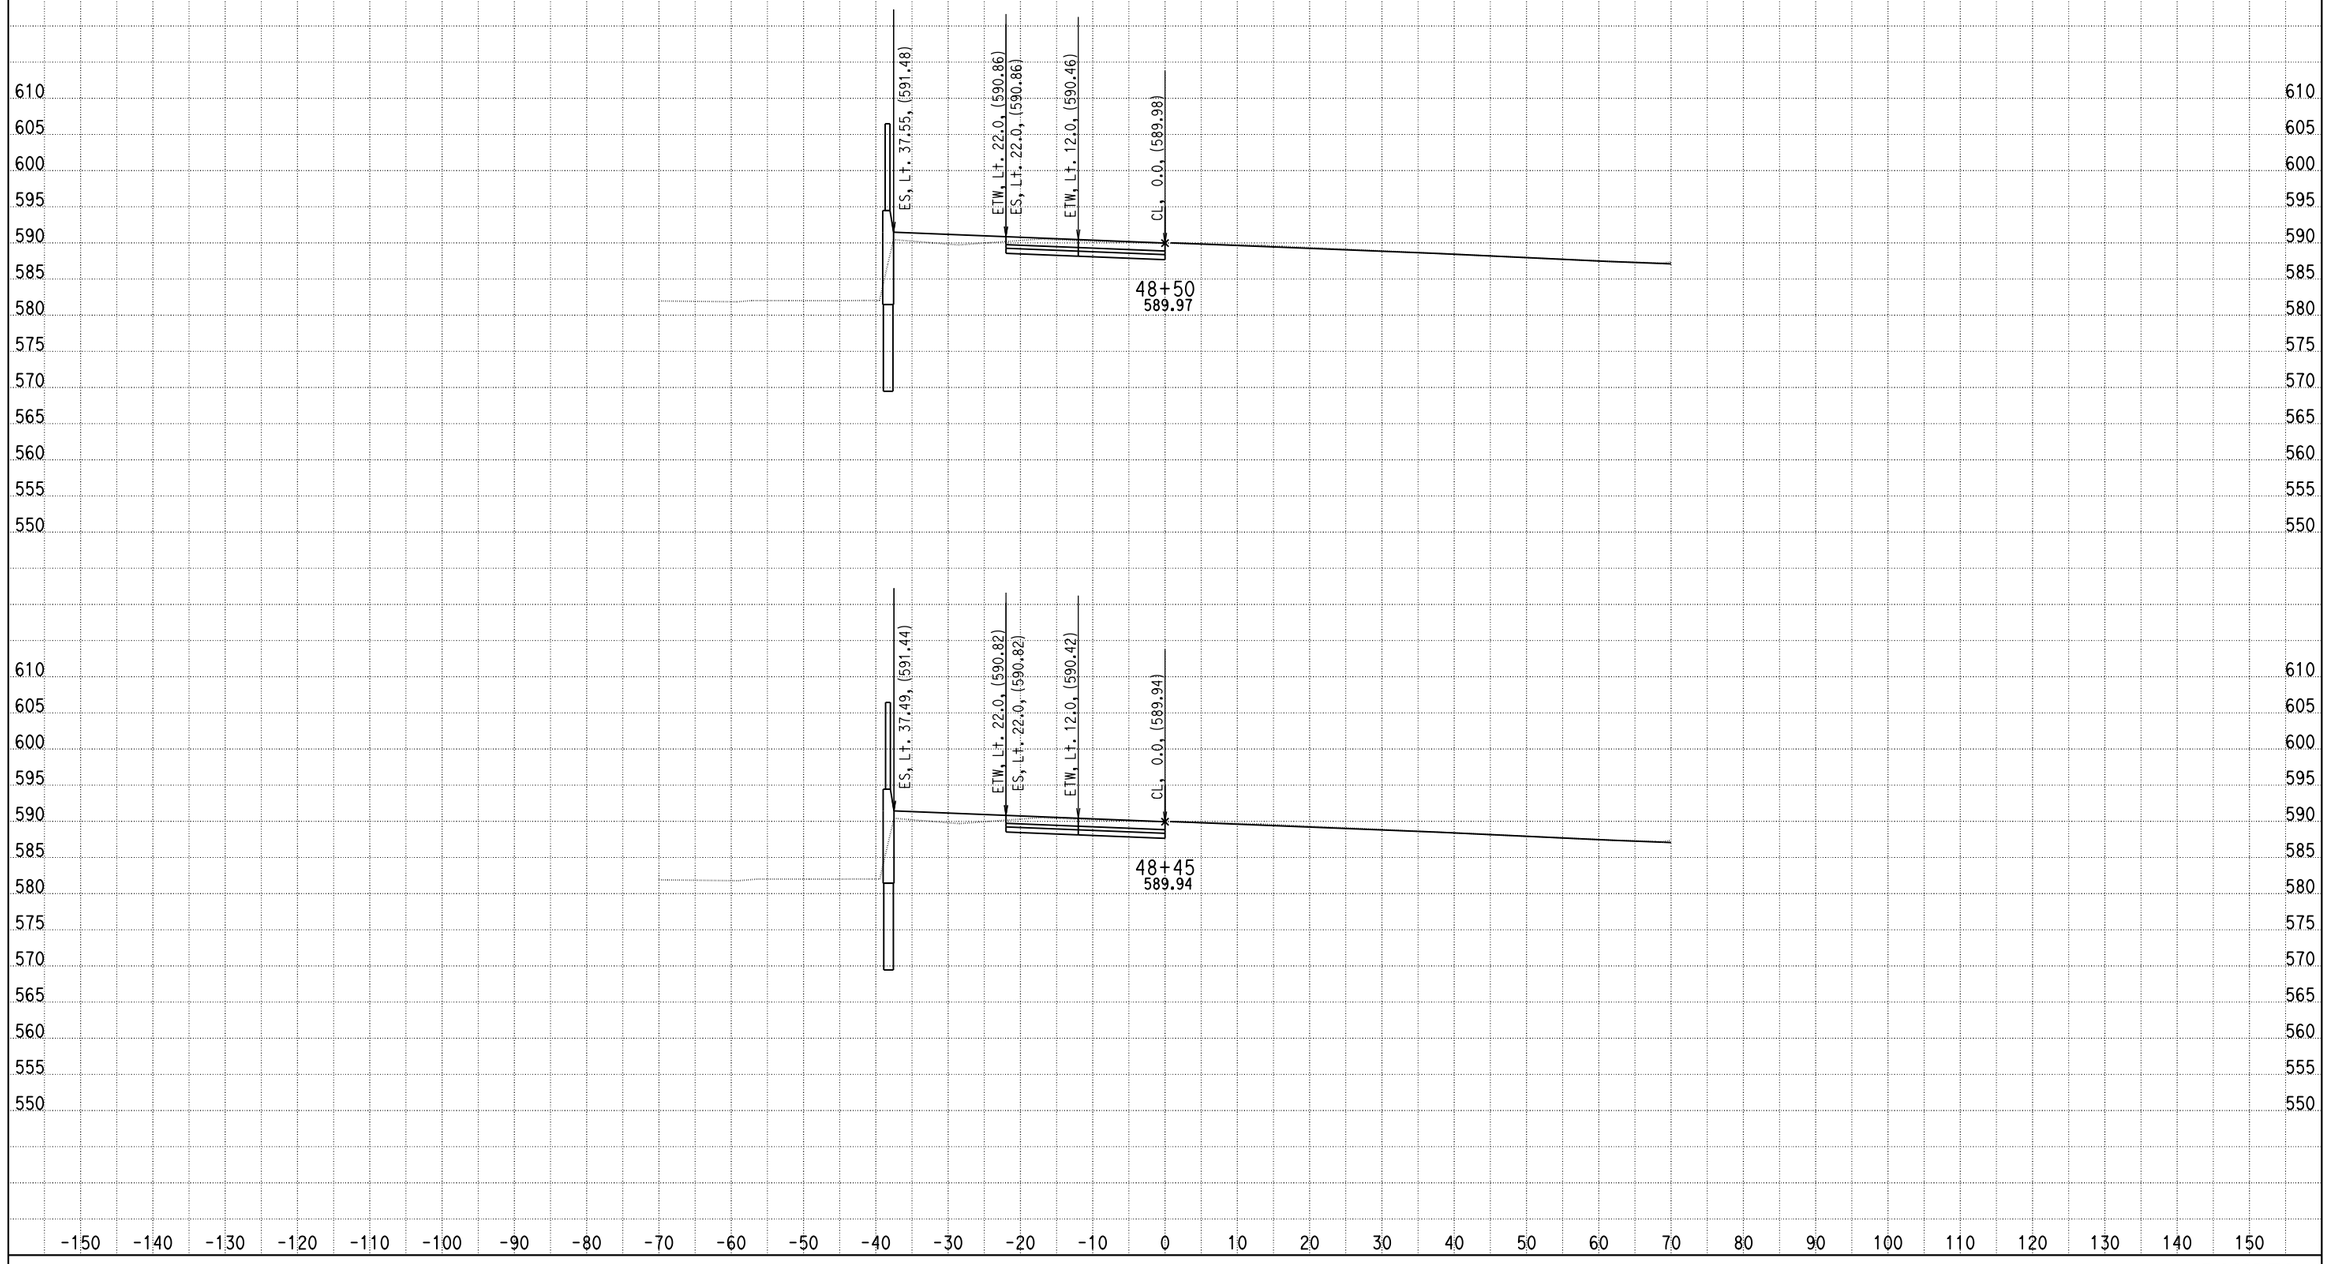

DATE: 9/5/2013

KC Project: 0818E File: D:\PROJECT\0818E\UPDATE-RAMP\hre2-pro.ear

SCALE: 1" = 10' Horiz.
1" = 10' Vert.

All Dimensions are US Survey Feet

RAMPE2
CROSS SECTIONS

SHEET 5 OF XXX

DESIGN STUDY ONLY

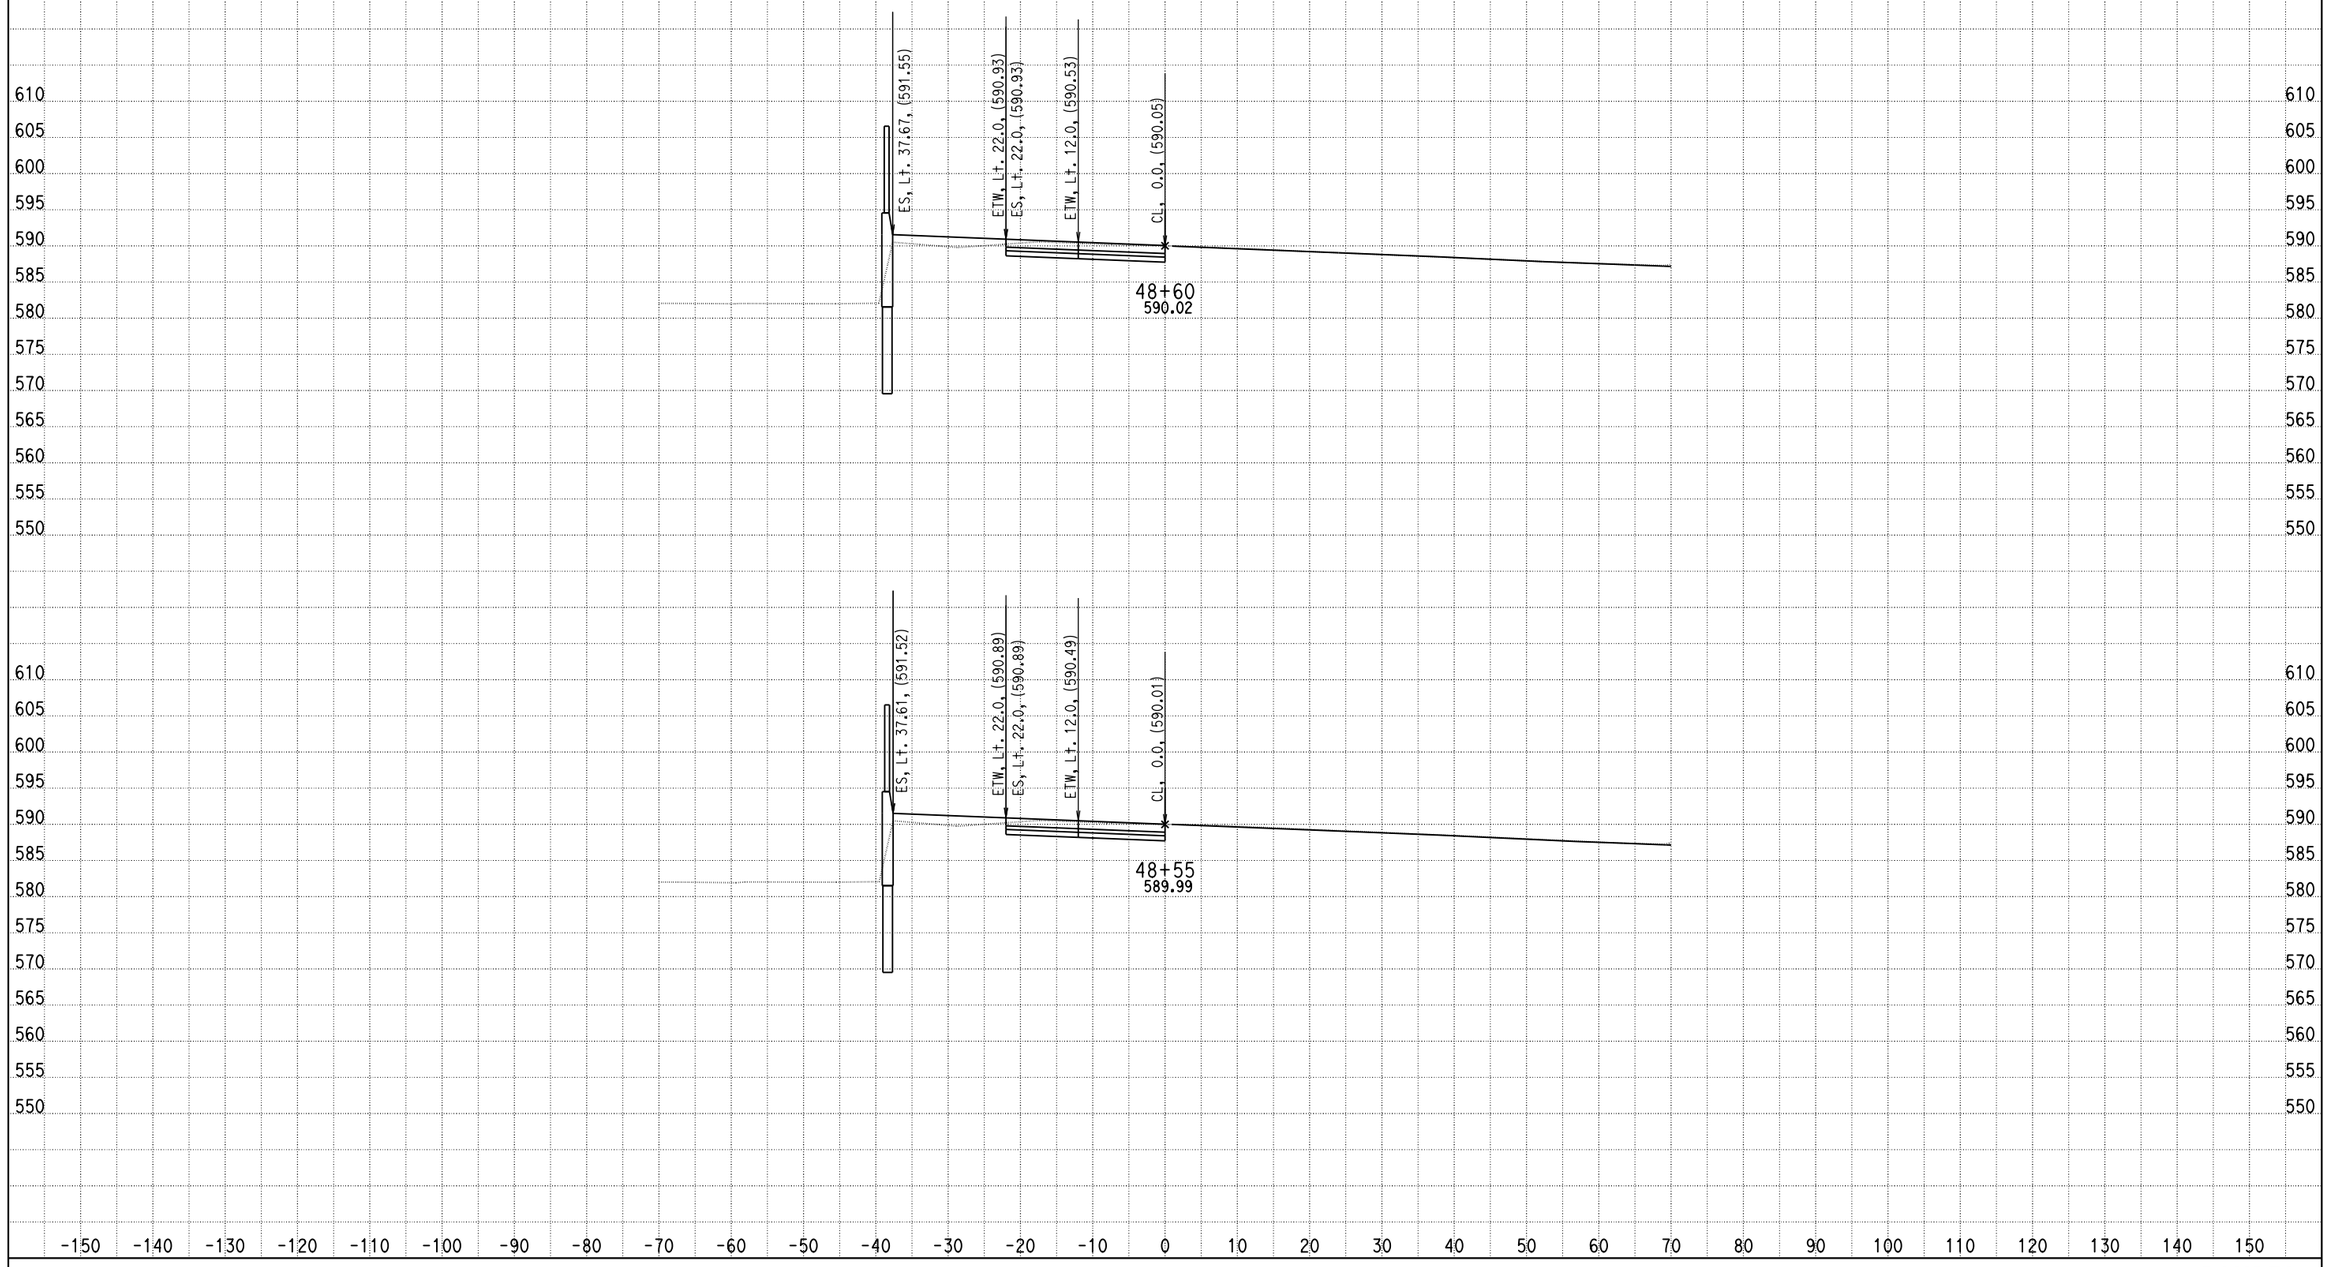

DATE: 9/5/2013

KC Project: 0818E File: D:\PROJECT\0818E\UPDATE-RAMP\hre2-pro.ear

SCALE: 1" = 10' Horiz.
1" = 10' Vert.

All Dimensions are US Survey Feet

RAMPE2
CROSS SECTIONS

DESIGN STUDY ONLY

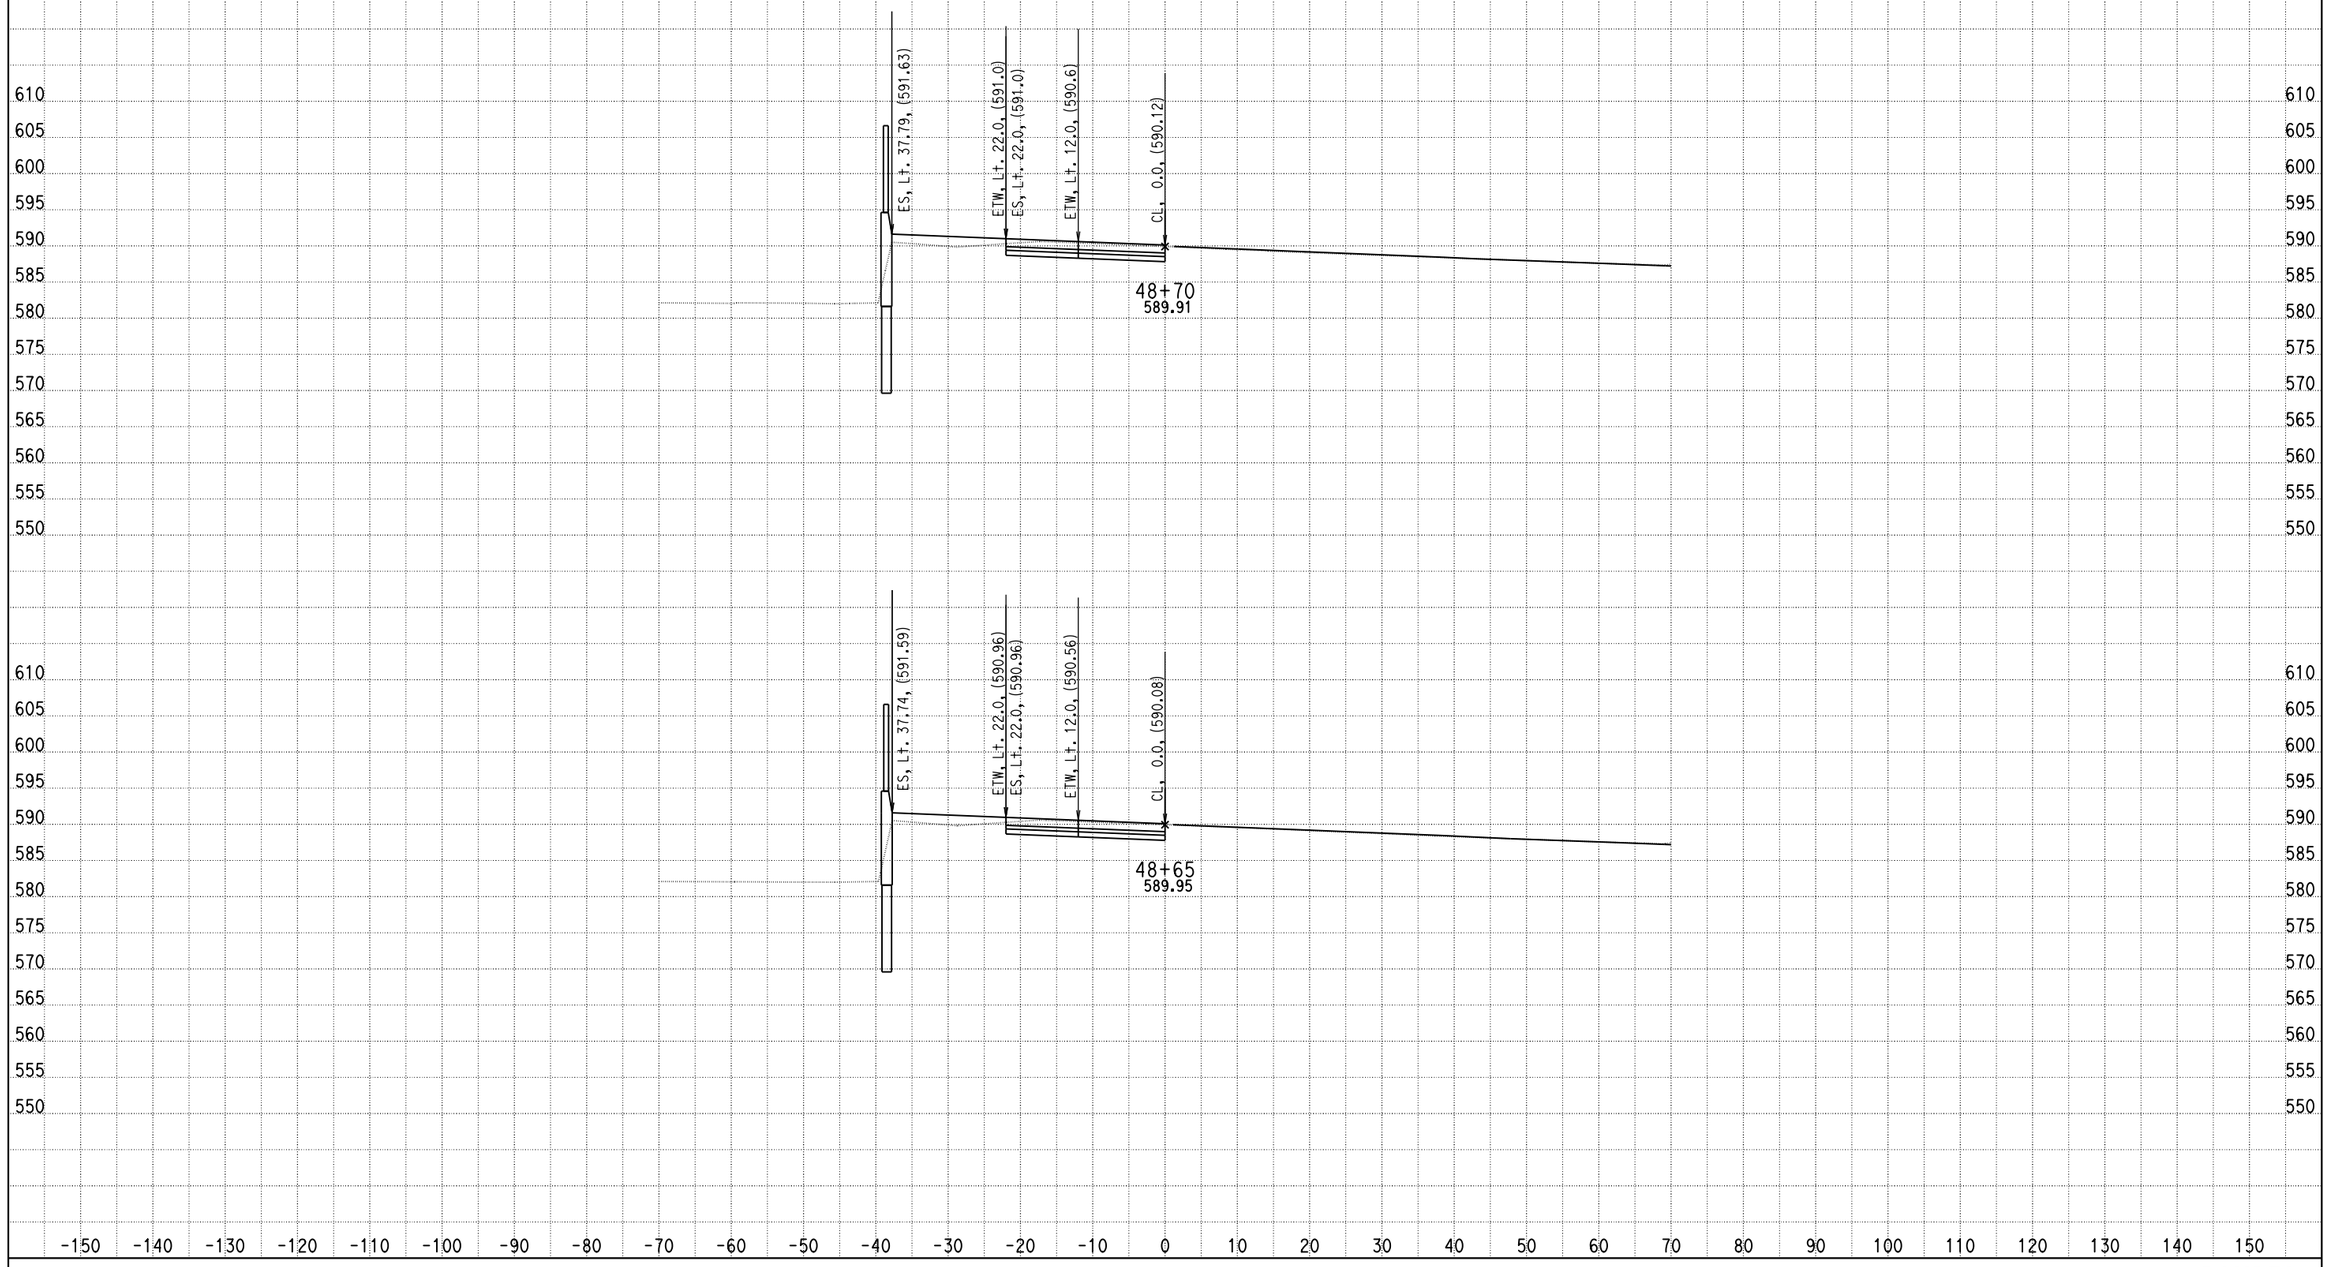

DATE: 9/5/2013

KC Project: 0818E File: D:\PROJECT\0818E\UPDATE-RAMP\hre2-pro.ear

SCALE: 1" = 10' Horiz.
1" = 10' Vert.

All Dimensions are US Survey Feet

RAMPE2
CROSS SECTIONS

SHEET 7 OF XXX

DESIGN STUDY ONLY

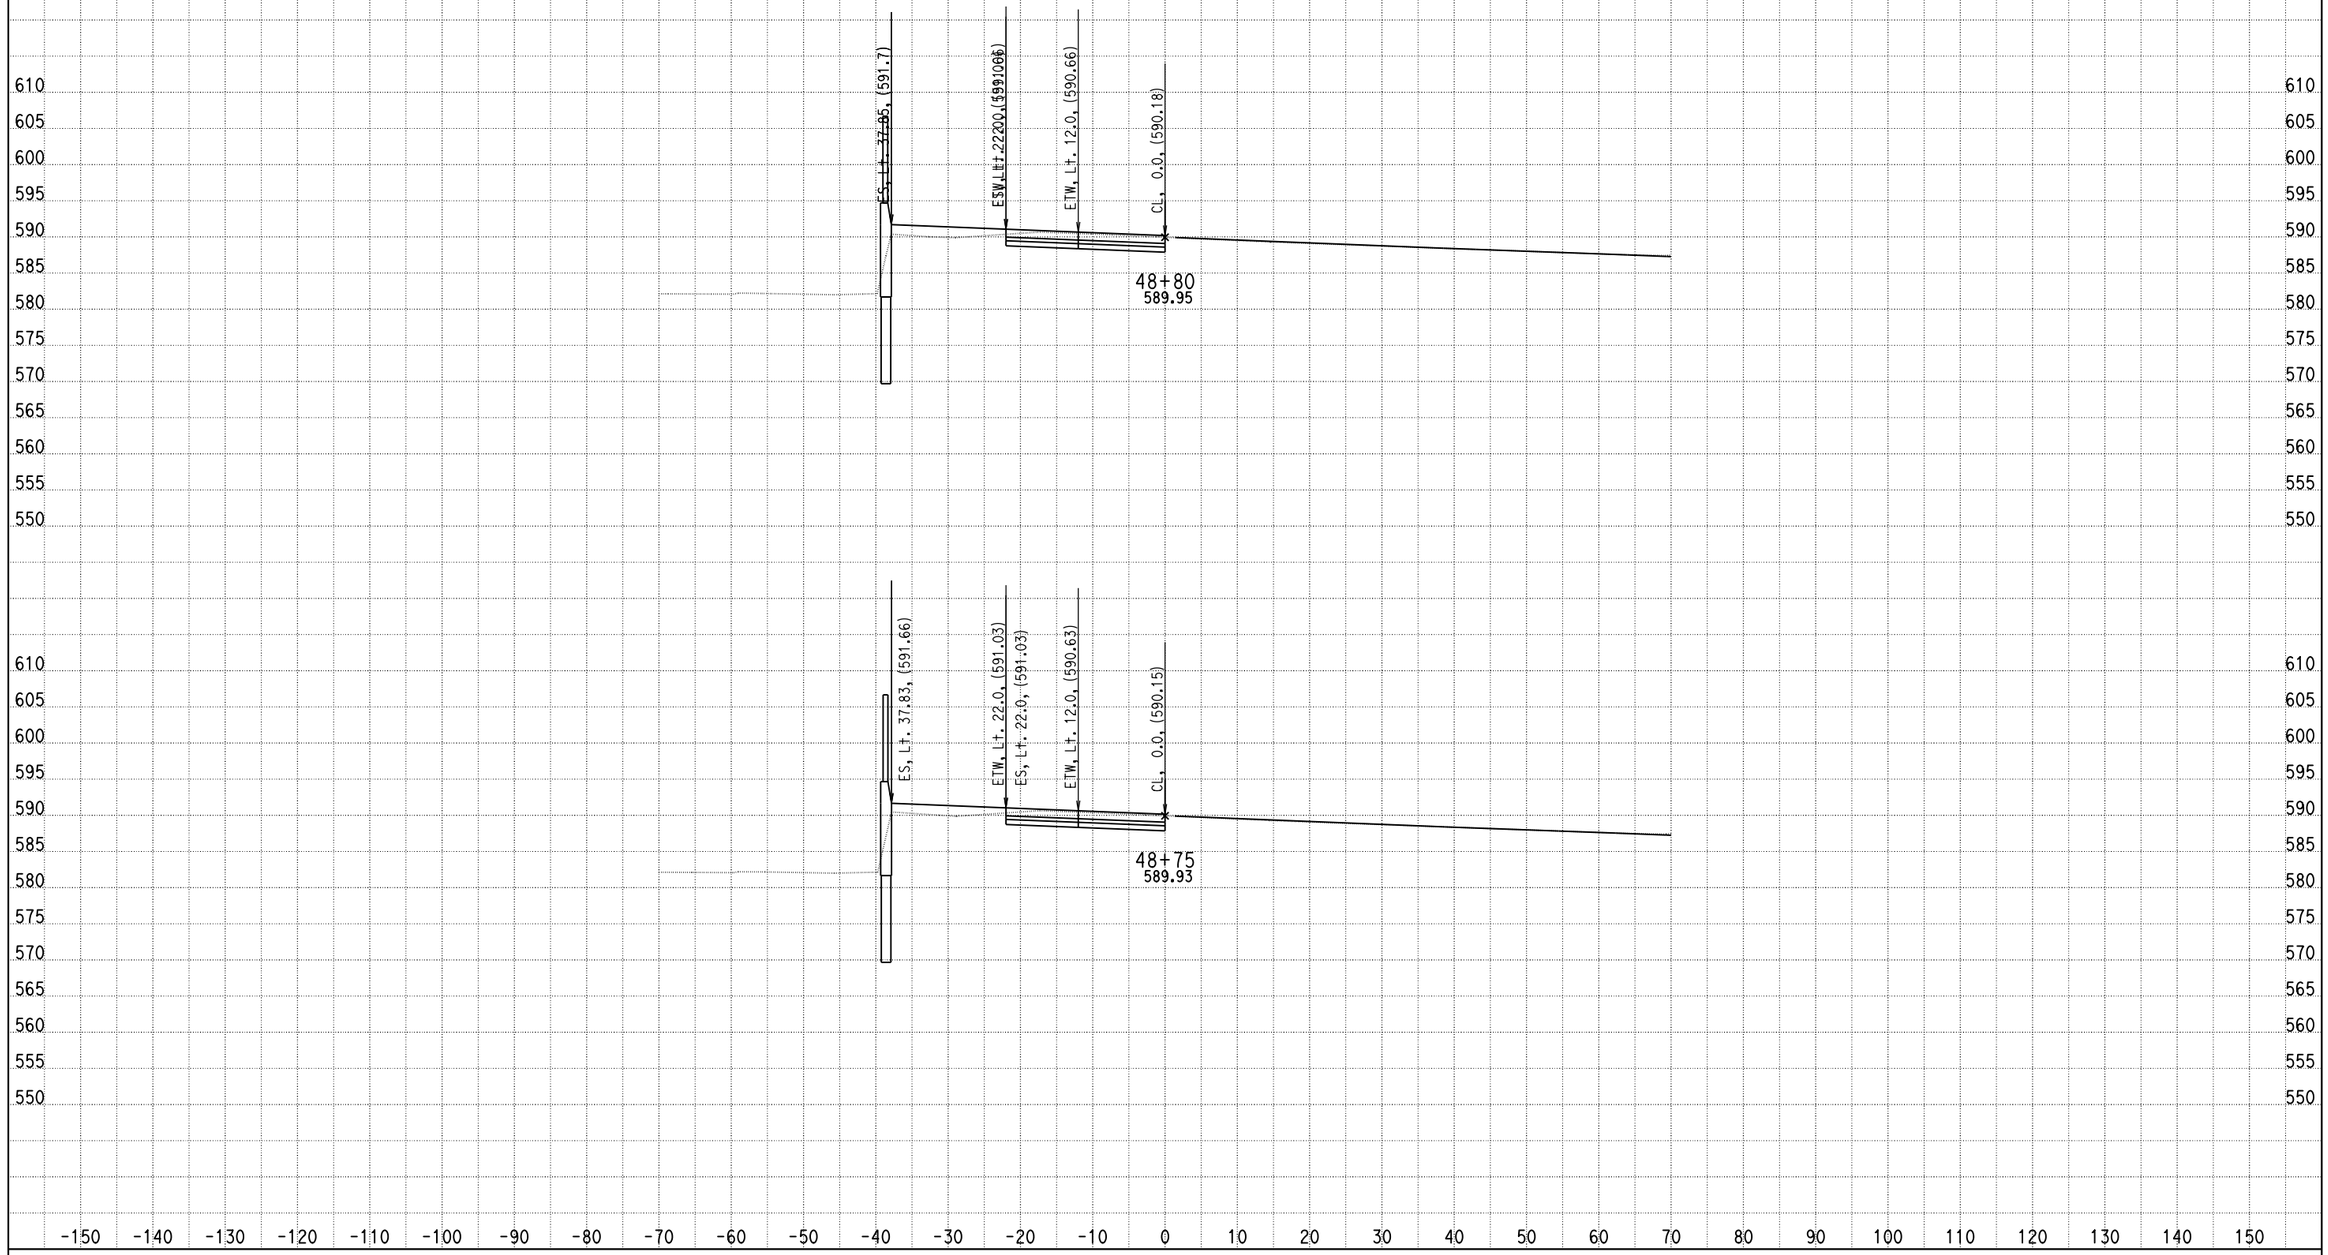

DATE: 9/5/2013

KC Project: 0818E File: D:\PROJECT\0818E\UPDATE-RAMP\hre2-pro.ear

SCALE: 1" = 10' Horiz.
1" = 10' Vert.

All Dimensions are US Survey Feet

RAMPE2
CROSS SECTIONS

SHEET 8 OF XXX

DESIGN STUDY ONLY

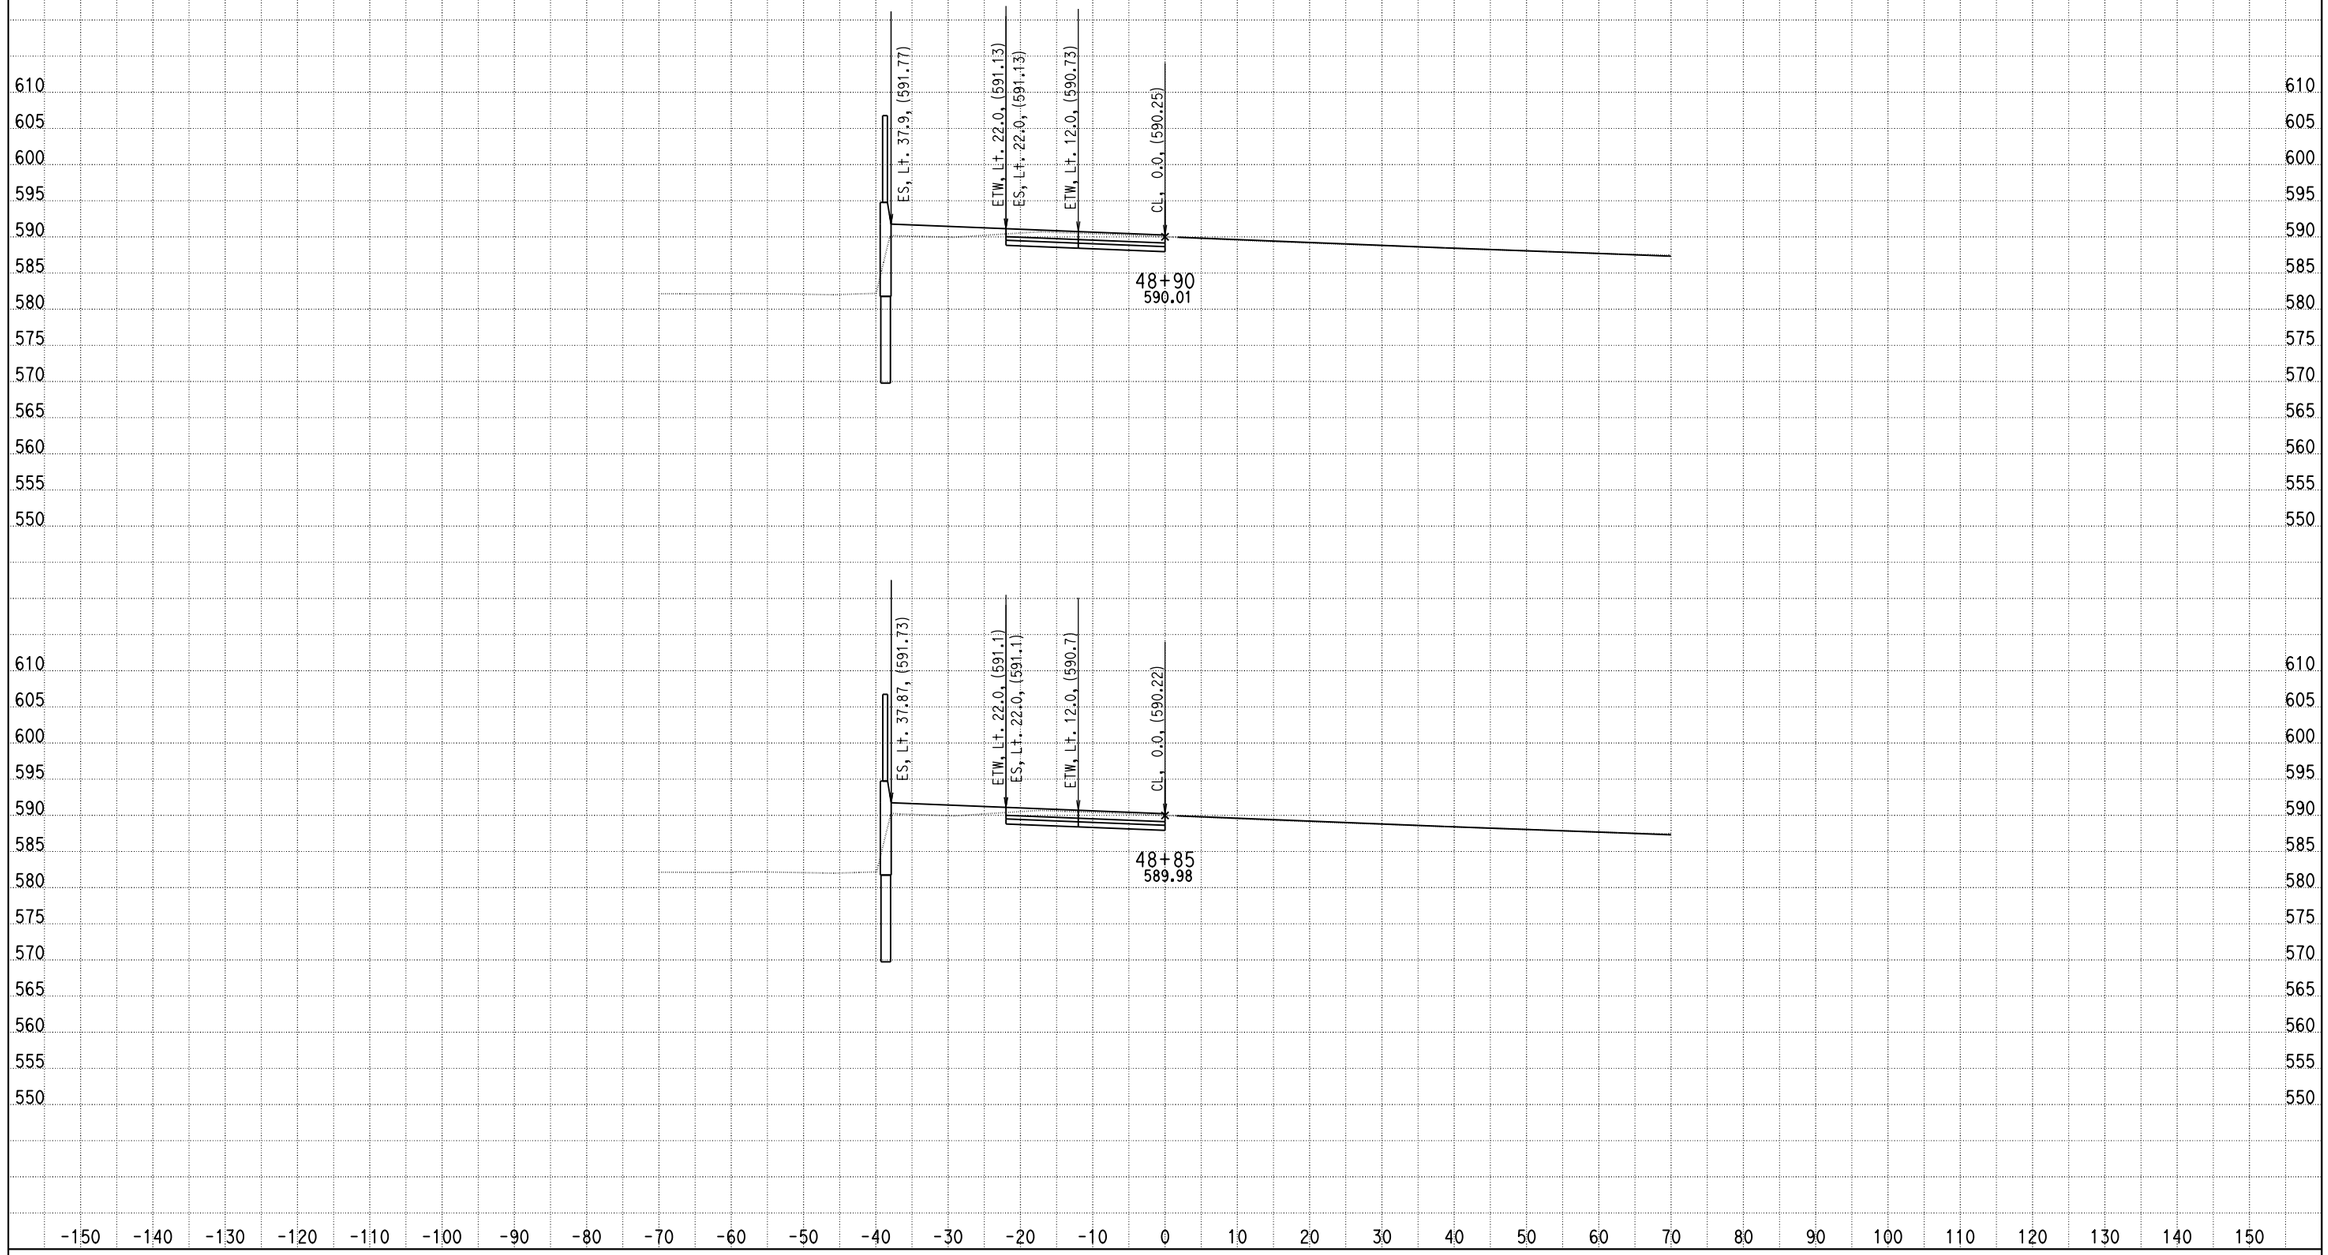

DATE: 9/5/2013

KC Project: 0818E File: D:\PROJECT\0818E\UPDATE-RAMP\hre2-pro.ear

SCALE: 1" = 10' Horiz.
1" = 10' Vert.

All Dimensions are US Survey Feet

RAMPE2
CROSS SECTIONS

SHEET 9 OF XXX

DESIGN STUDY ONLY

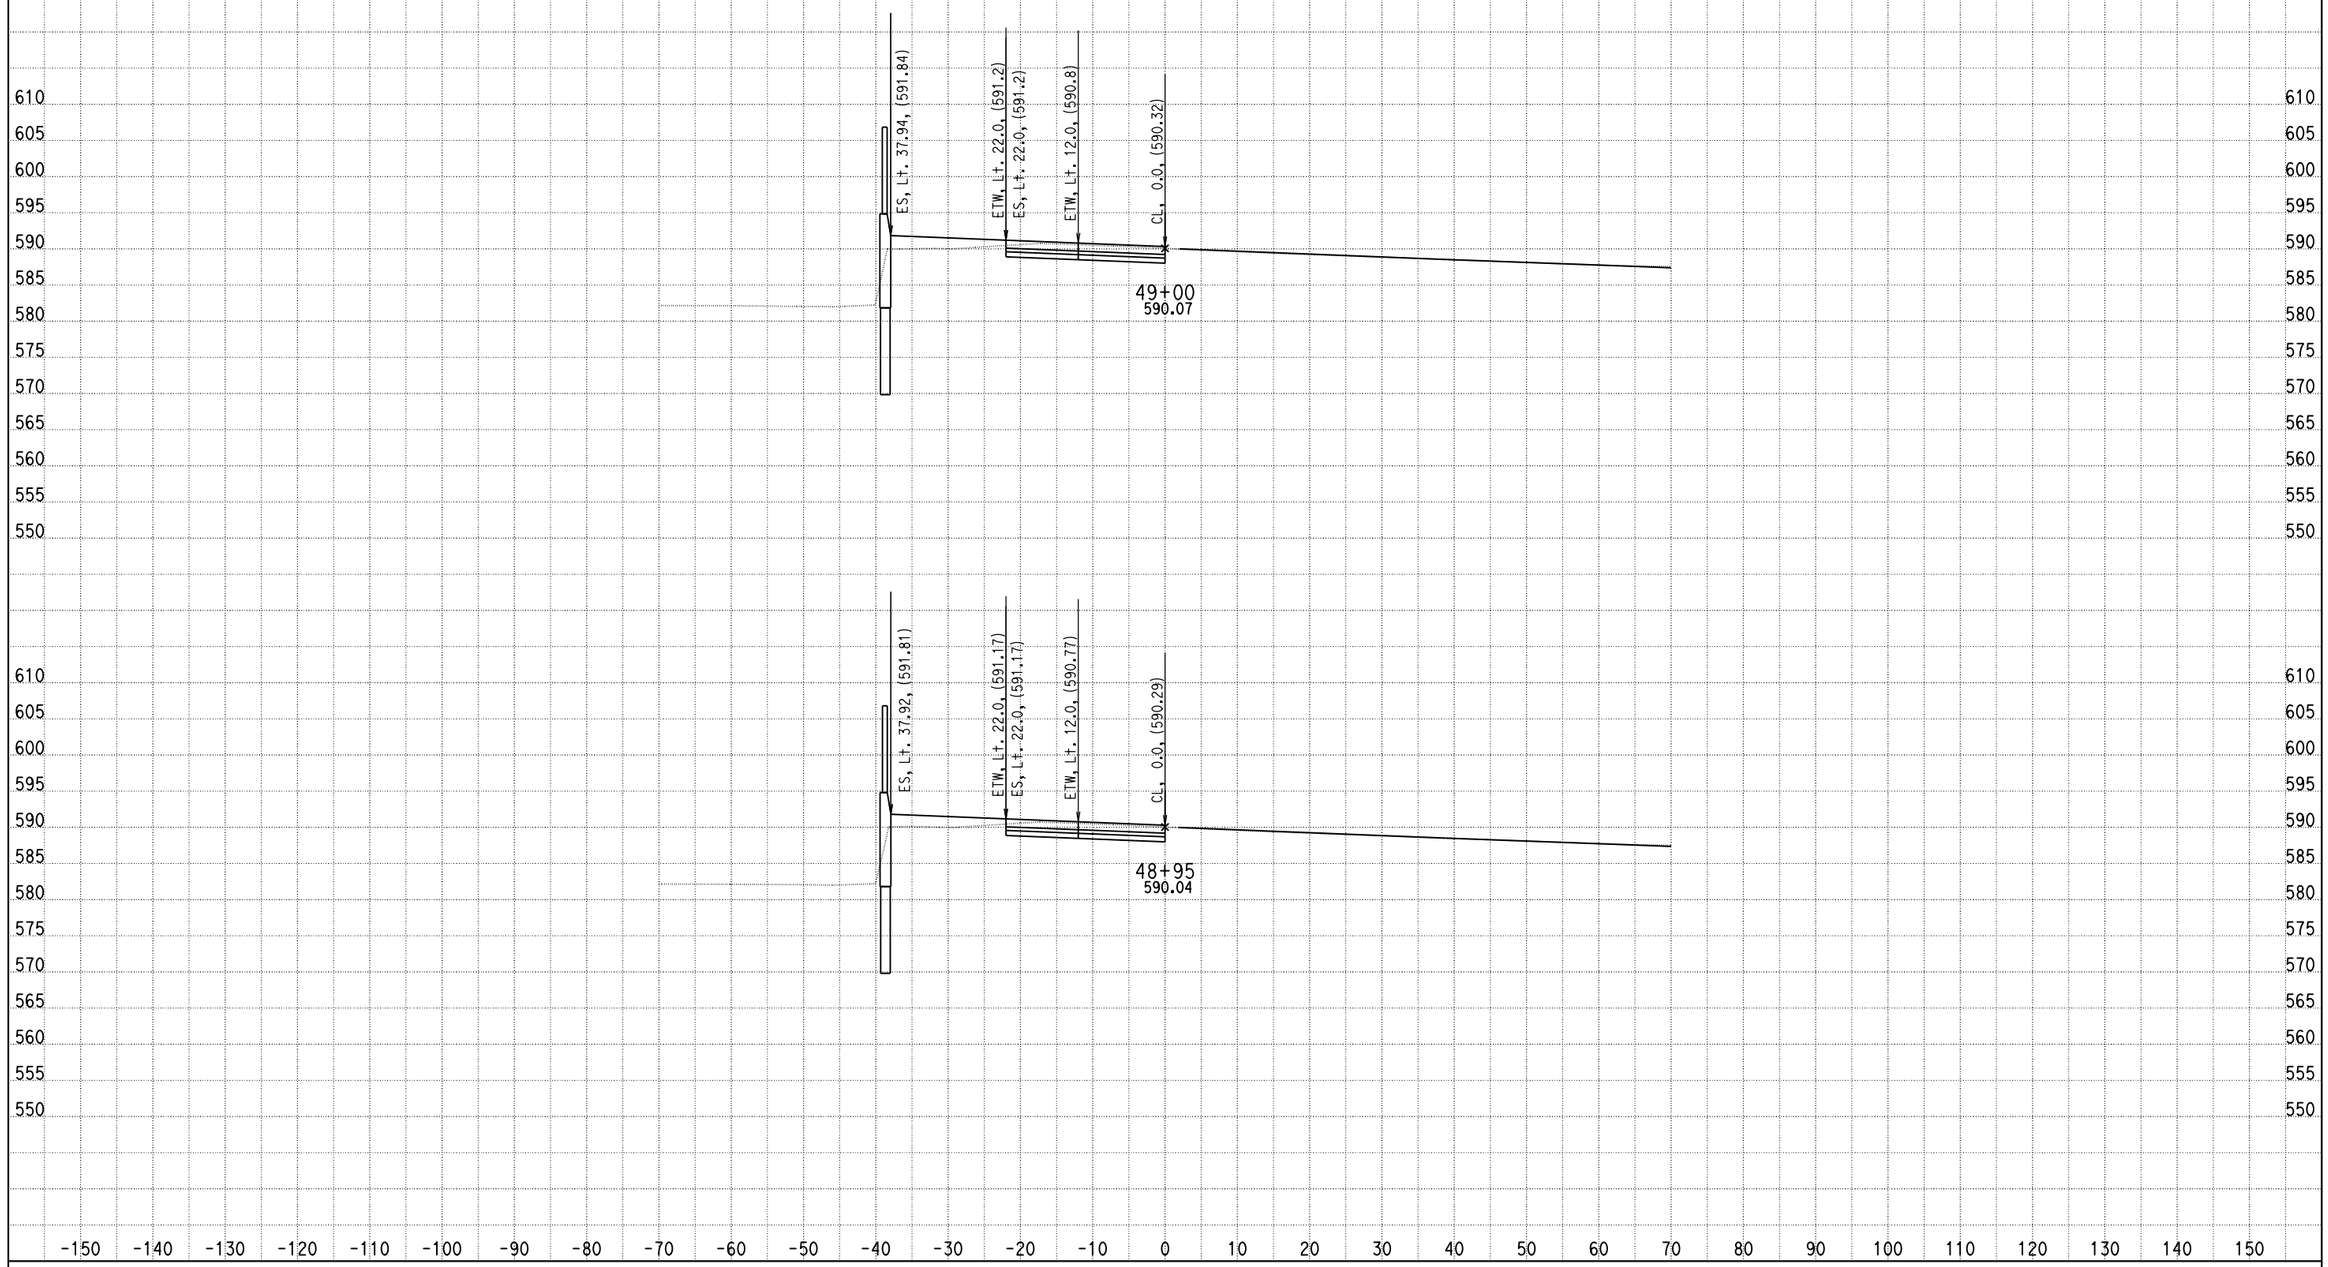

DATE: 9/5/2013

KC Project: 0818E File: D:\PROJECT\0818E\UPDATE-RAMP\hre2-pro.ear

SCALE: 1" = 10' Horiz.
1" = 10' Vert.

All Dimensions are US Survey Feet

RAMPE2
CROSS SECTIONS

SHEET 10 OF XXX

DESIGN STUDY ONLY

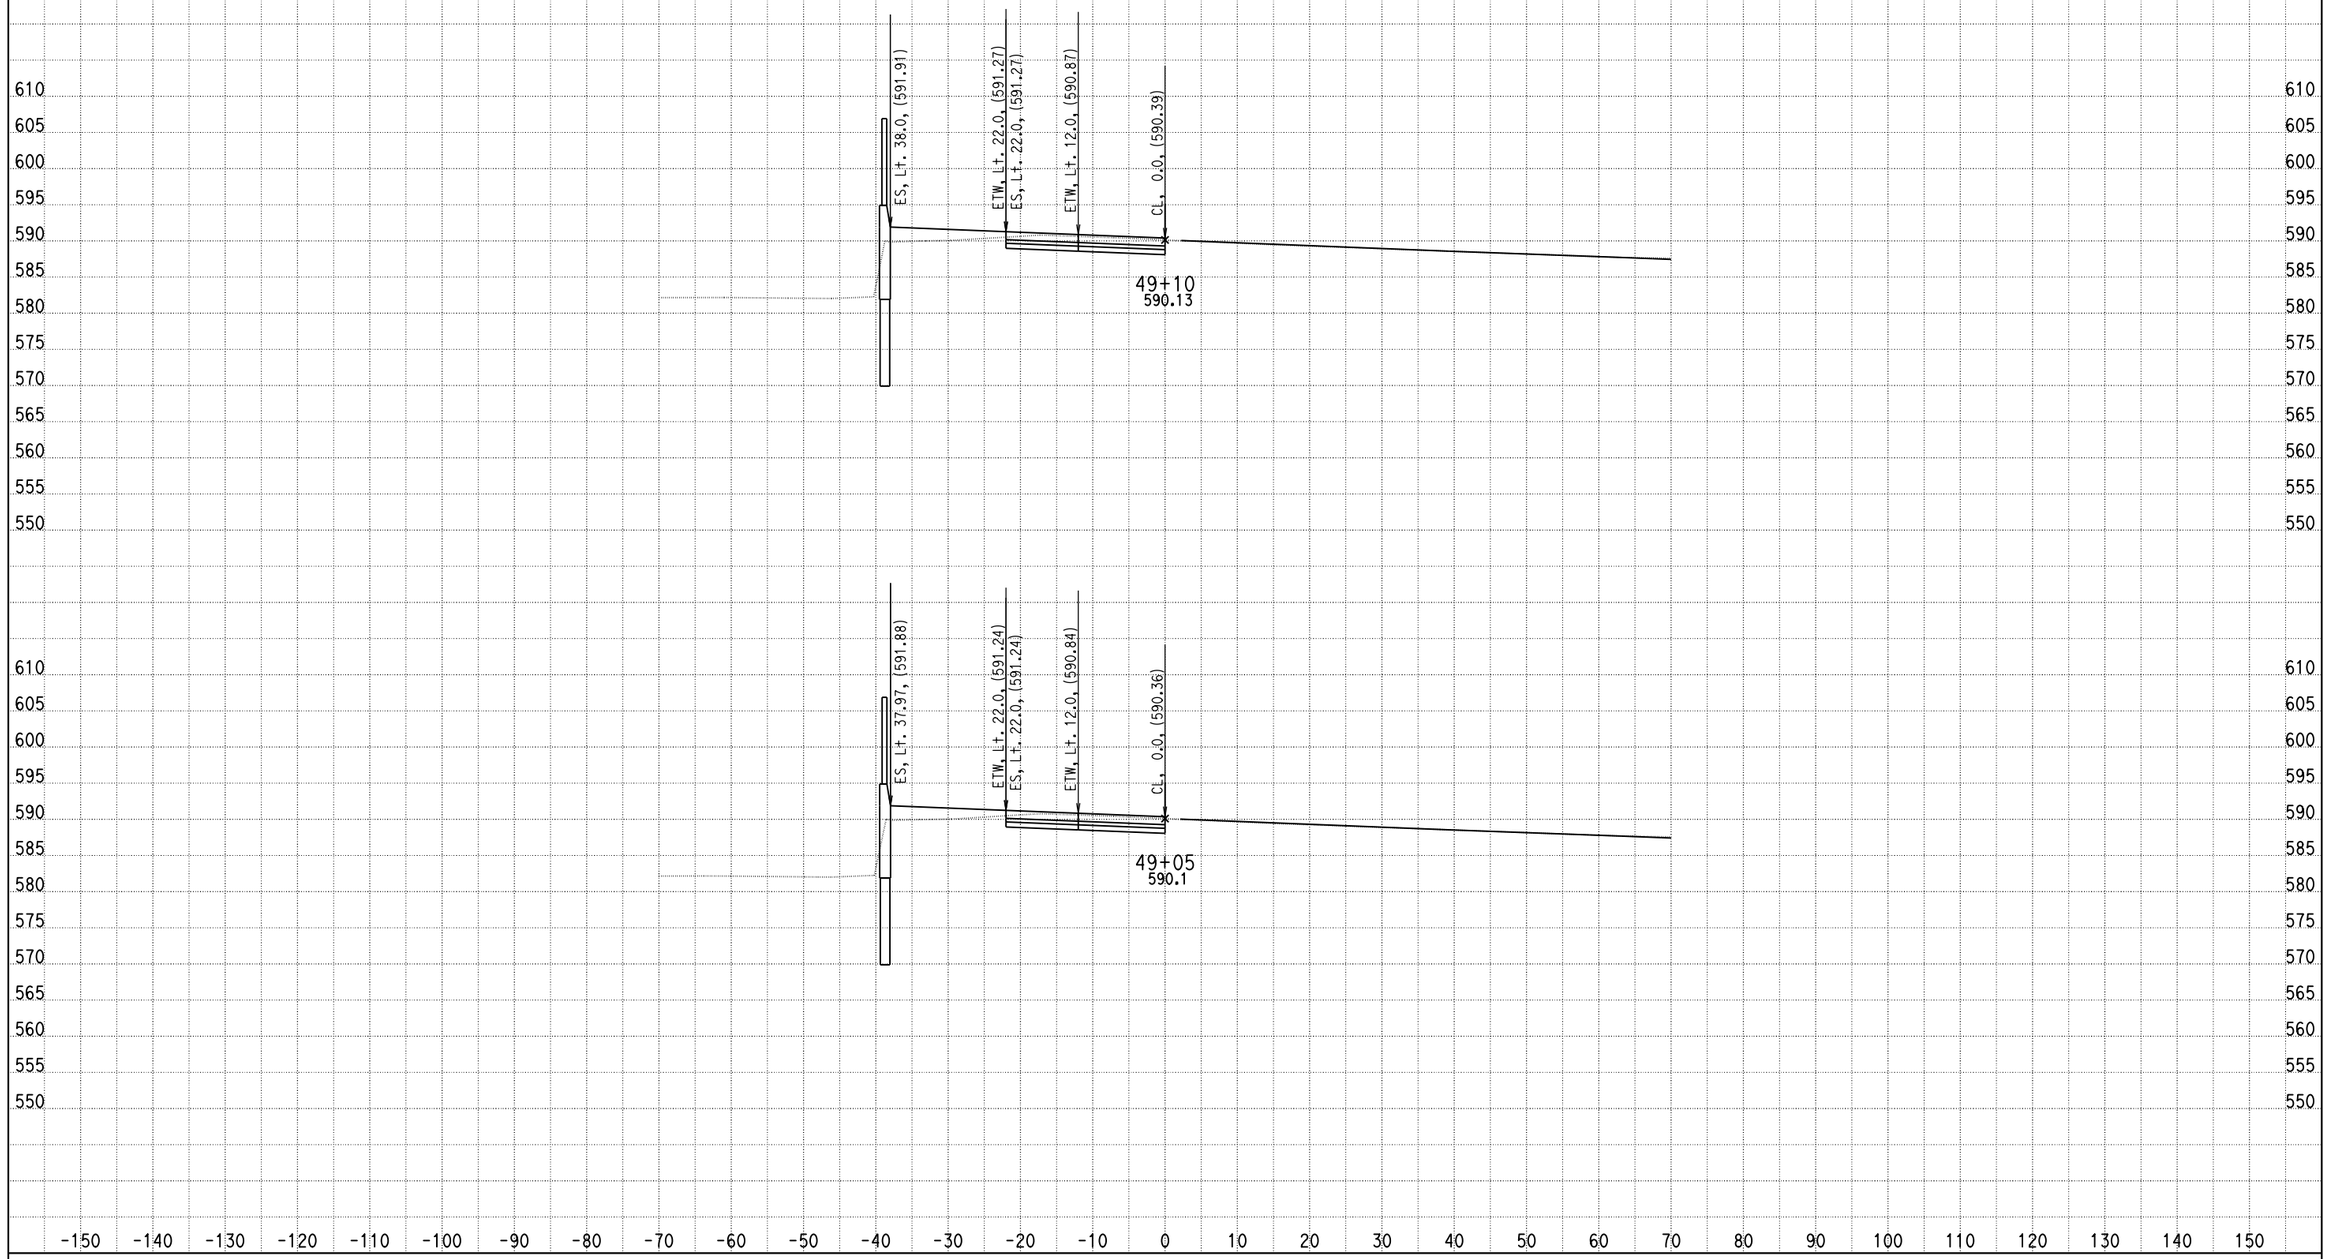

DATE: 9/5/2013

KC Project: 0818E File: D:\PROJECT\0818E\UPDATE-RAMP\hre2-pro.ear

SCALE: 1" = 10' Horiz.
1" = 10' Vert.

All Dimensions are US Survey Feet

RAMPE2
CROSS SECTIONS

SHEET 11 OF XXX

DESIGN STUDY ONLY

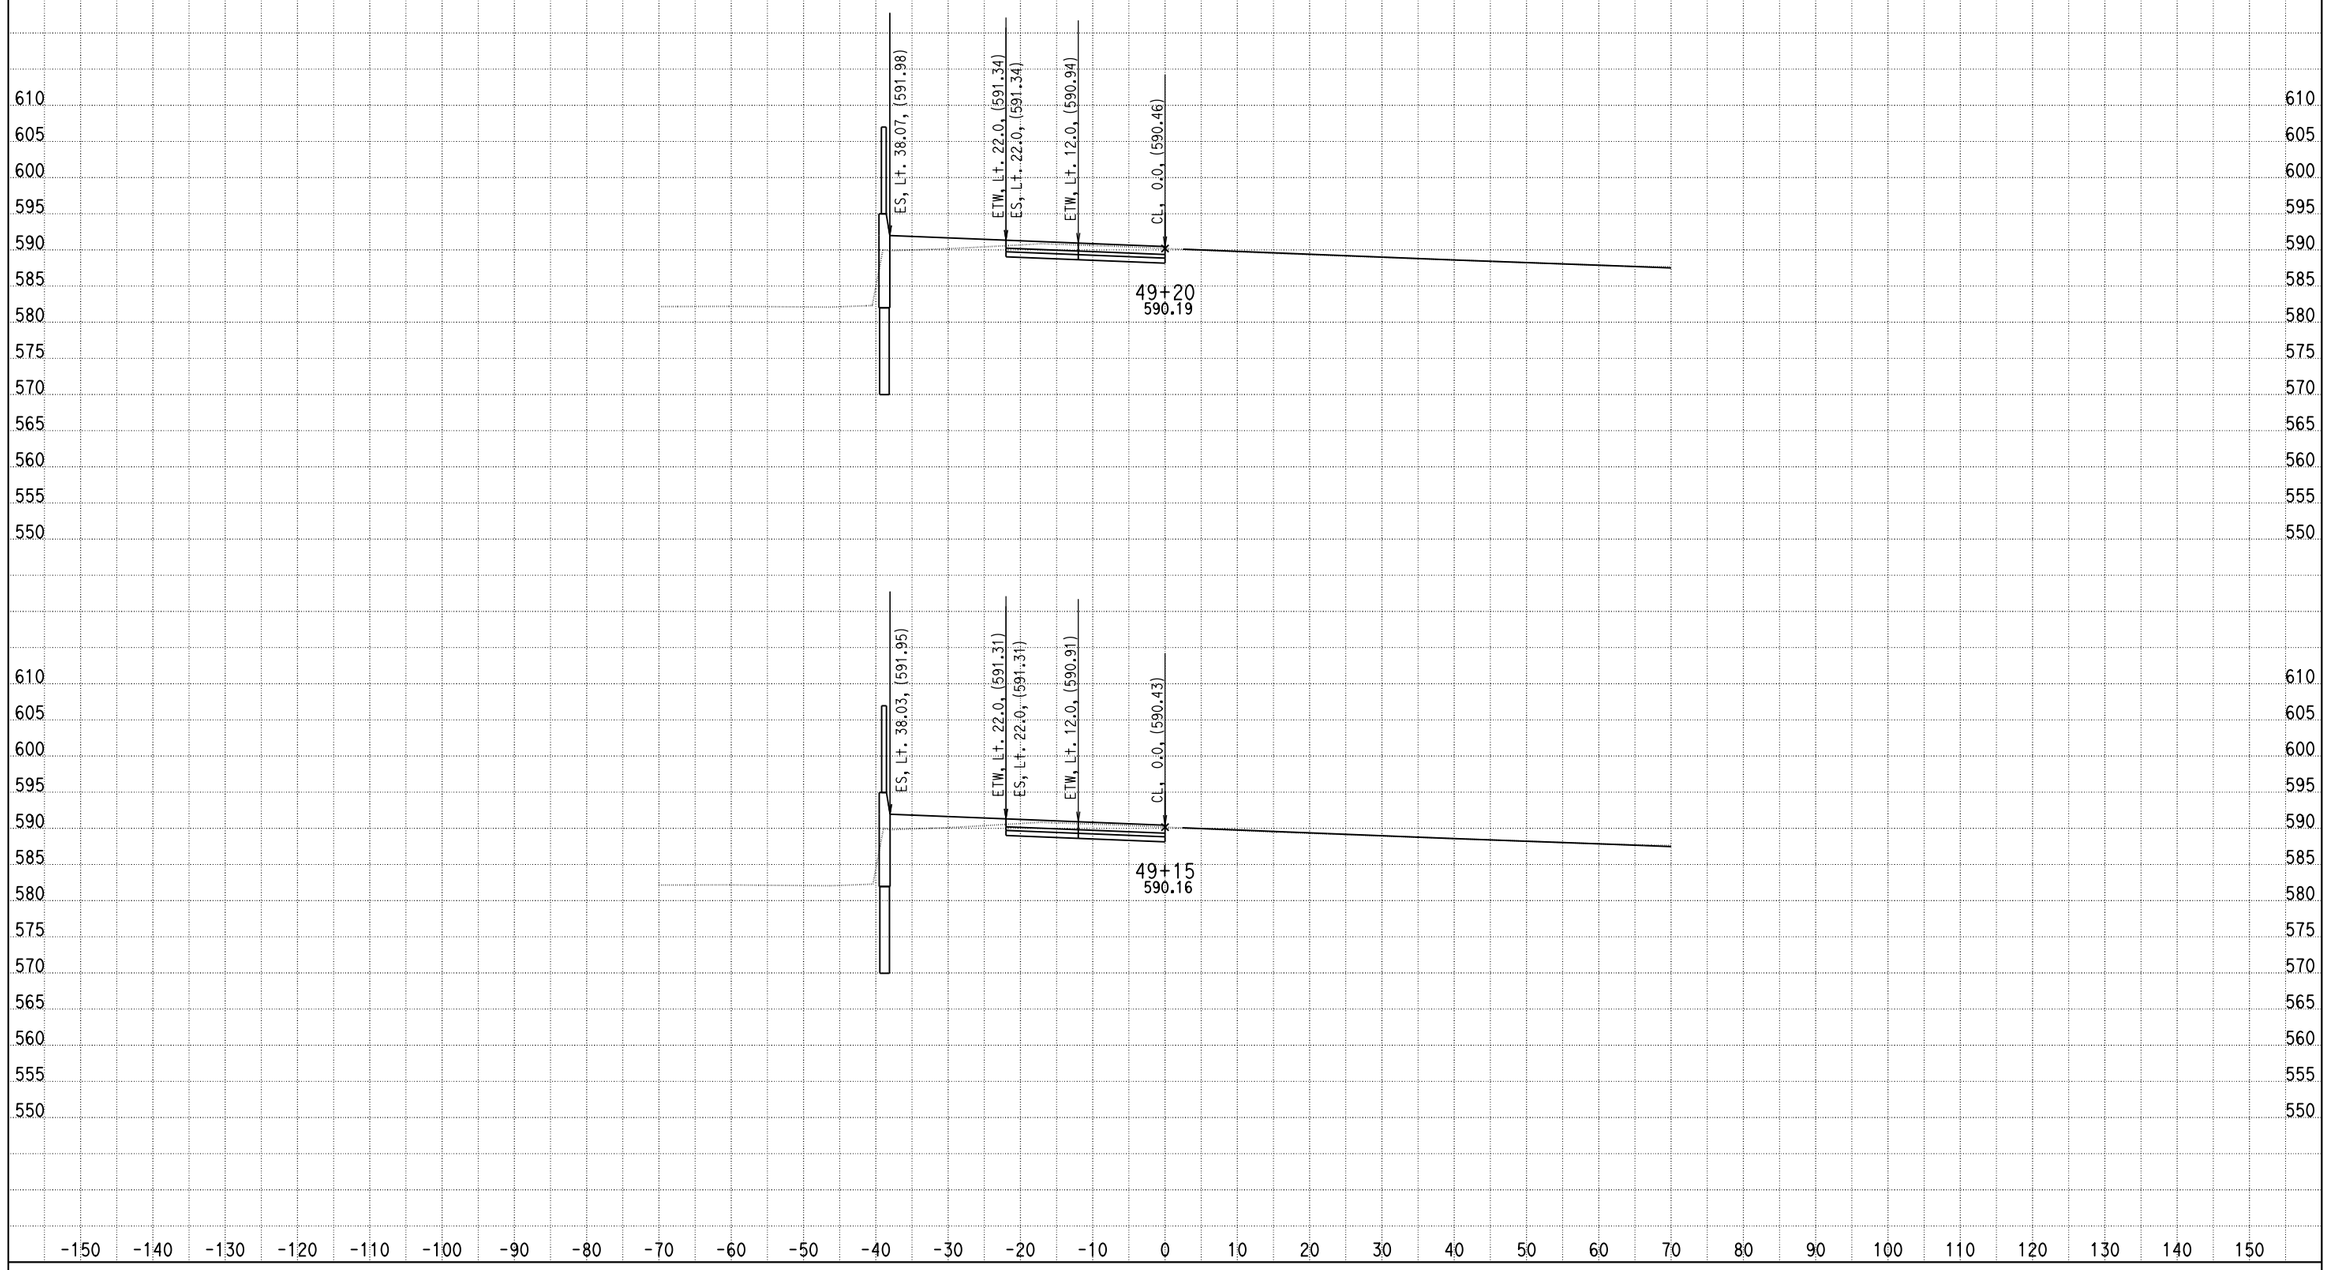

DATE: 9/5/2013

KC Project: 0818E File: D:\PROJECT\0818E\UPDATE-RAMP\hre2-pro.ear

SCALE: 1" = 10' Horiz.
1" = 10' Vert.

All Dimensions are US Survey Feet

RAMPE2
CROSS SECTIONS

SHEET 12 OF XXX

DESIGN STUDY ONLY

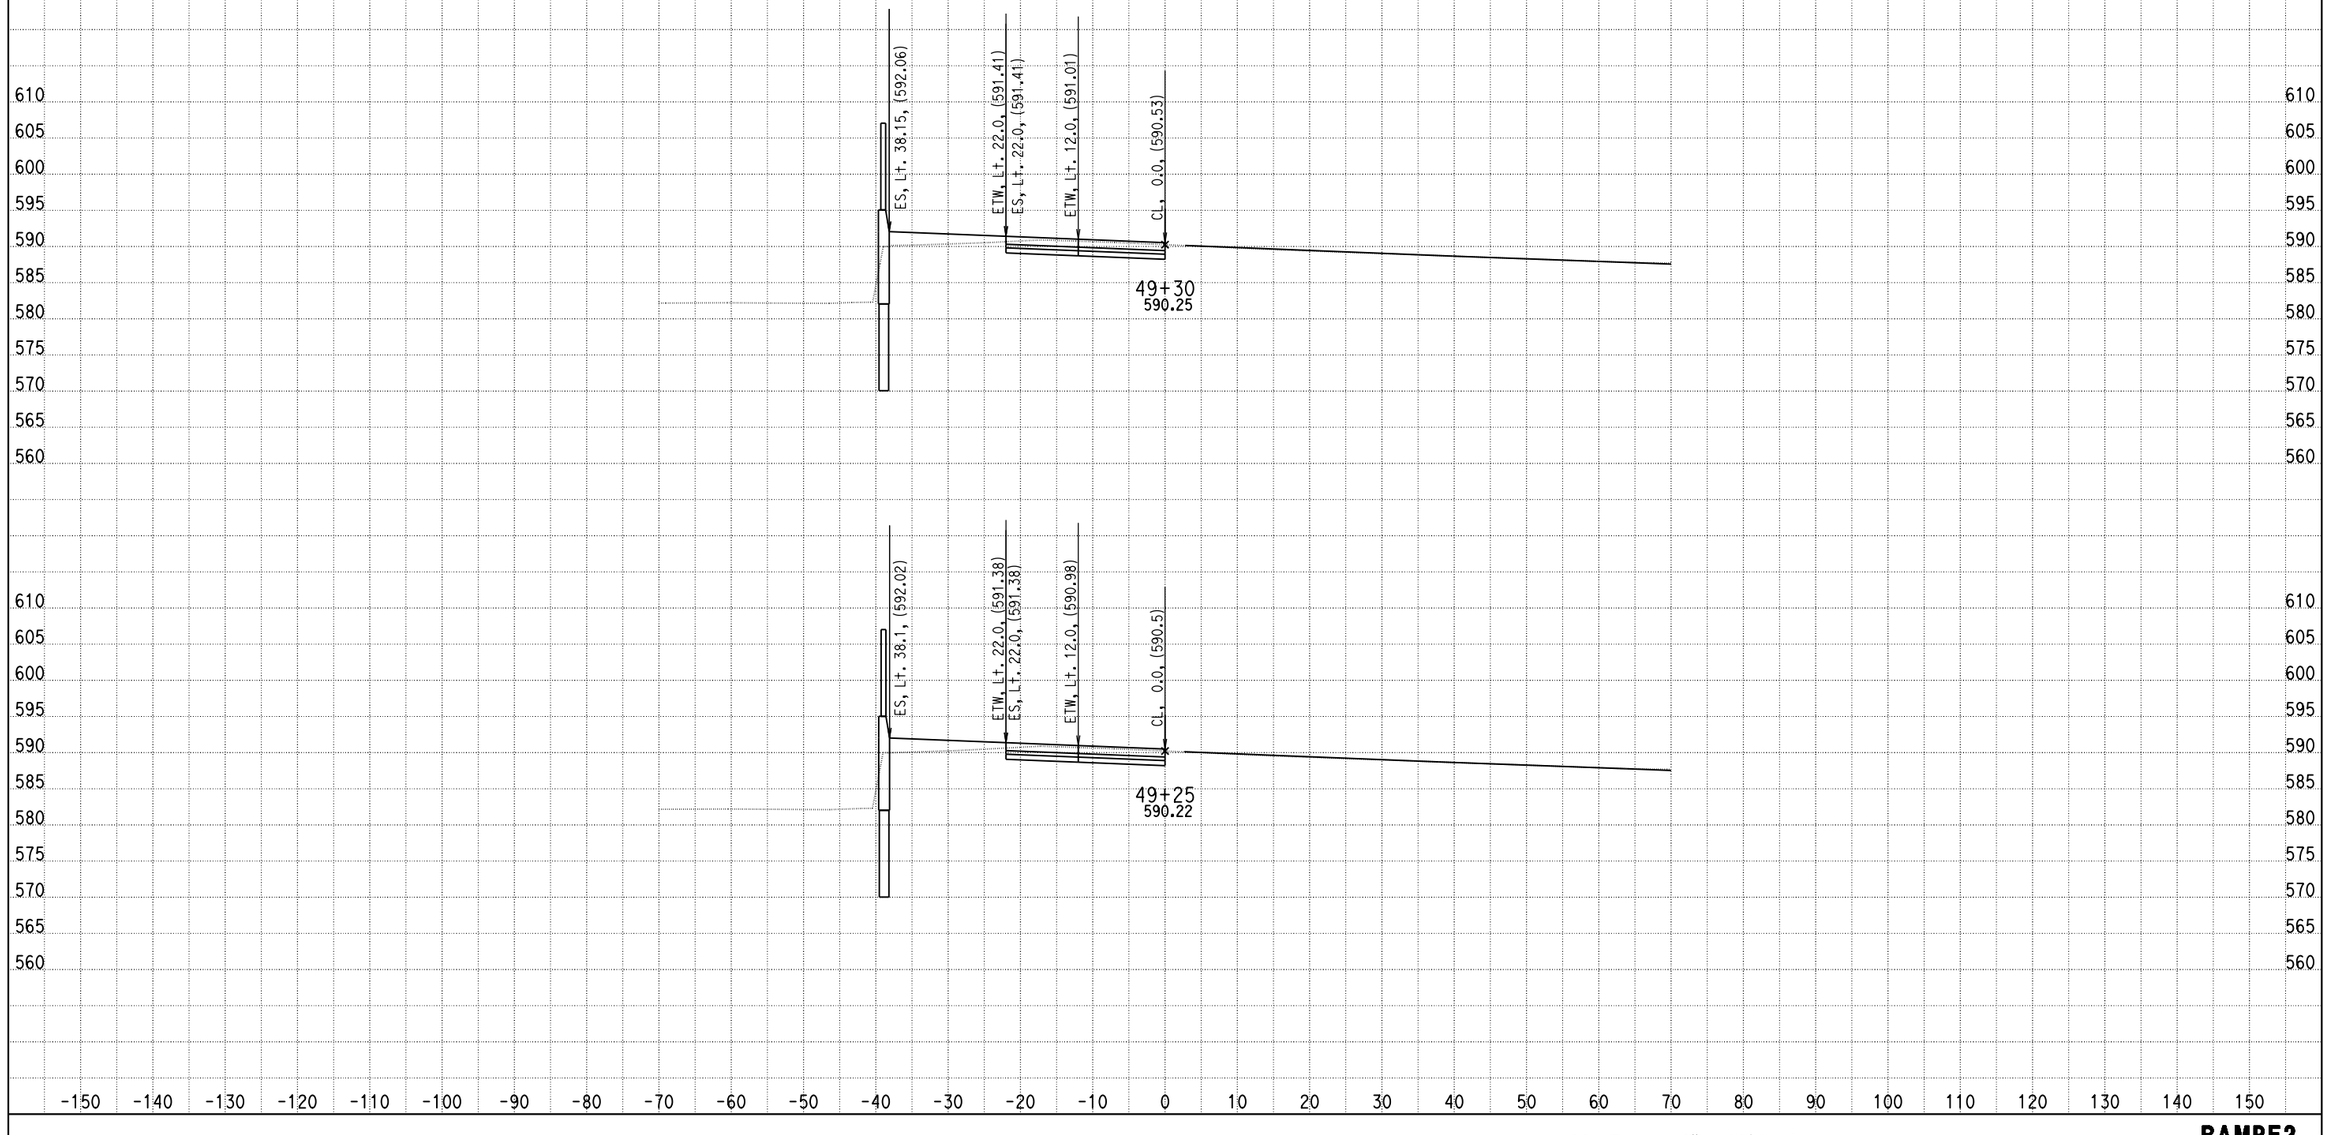

DATE: 9/5/2013

KC Project: 0818E File: D:\PROJECT\0818E\UPDATE-RAMP\hre2-pro.ear

SCALE: 1" = 10' Horiz.
1" = 10' Vert.

All Dimensions are US Survey Feet

RAMPE2
CROSS SECTIONS

DESIGN STUDY ONLY

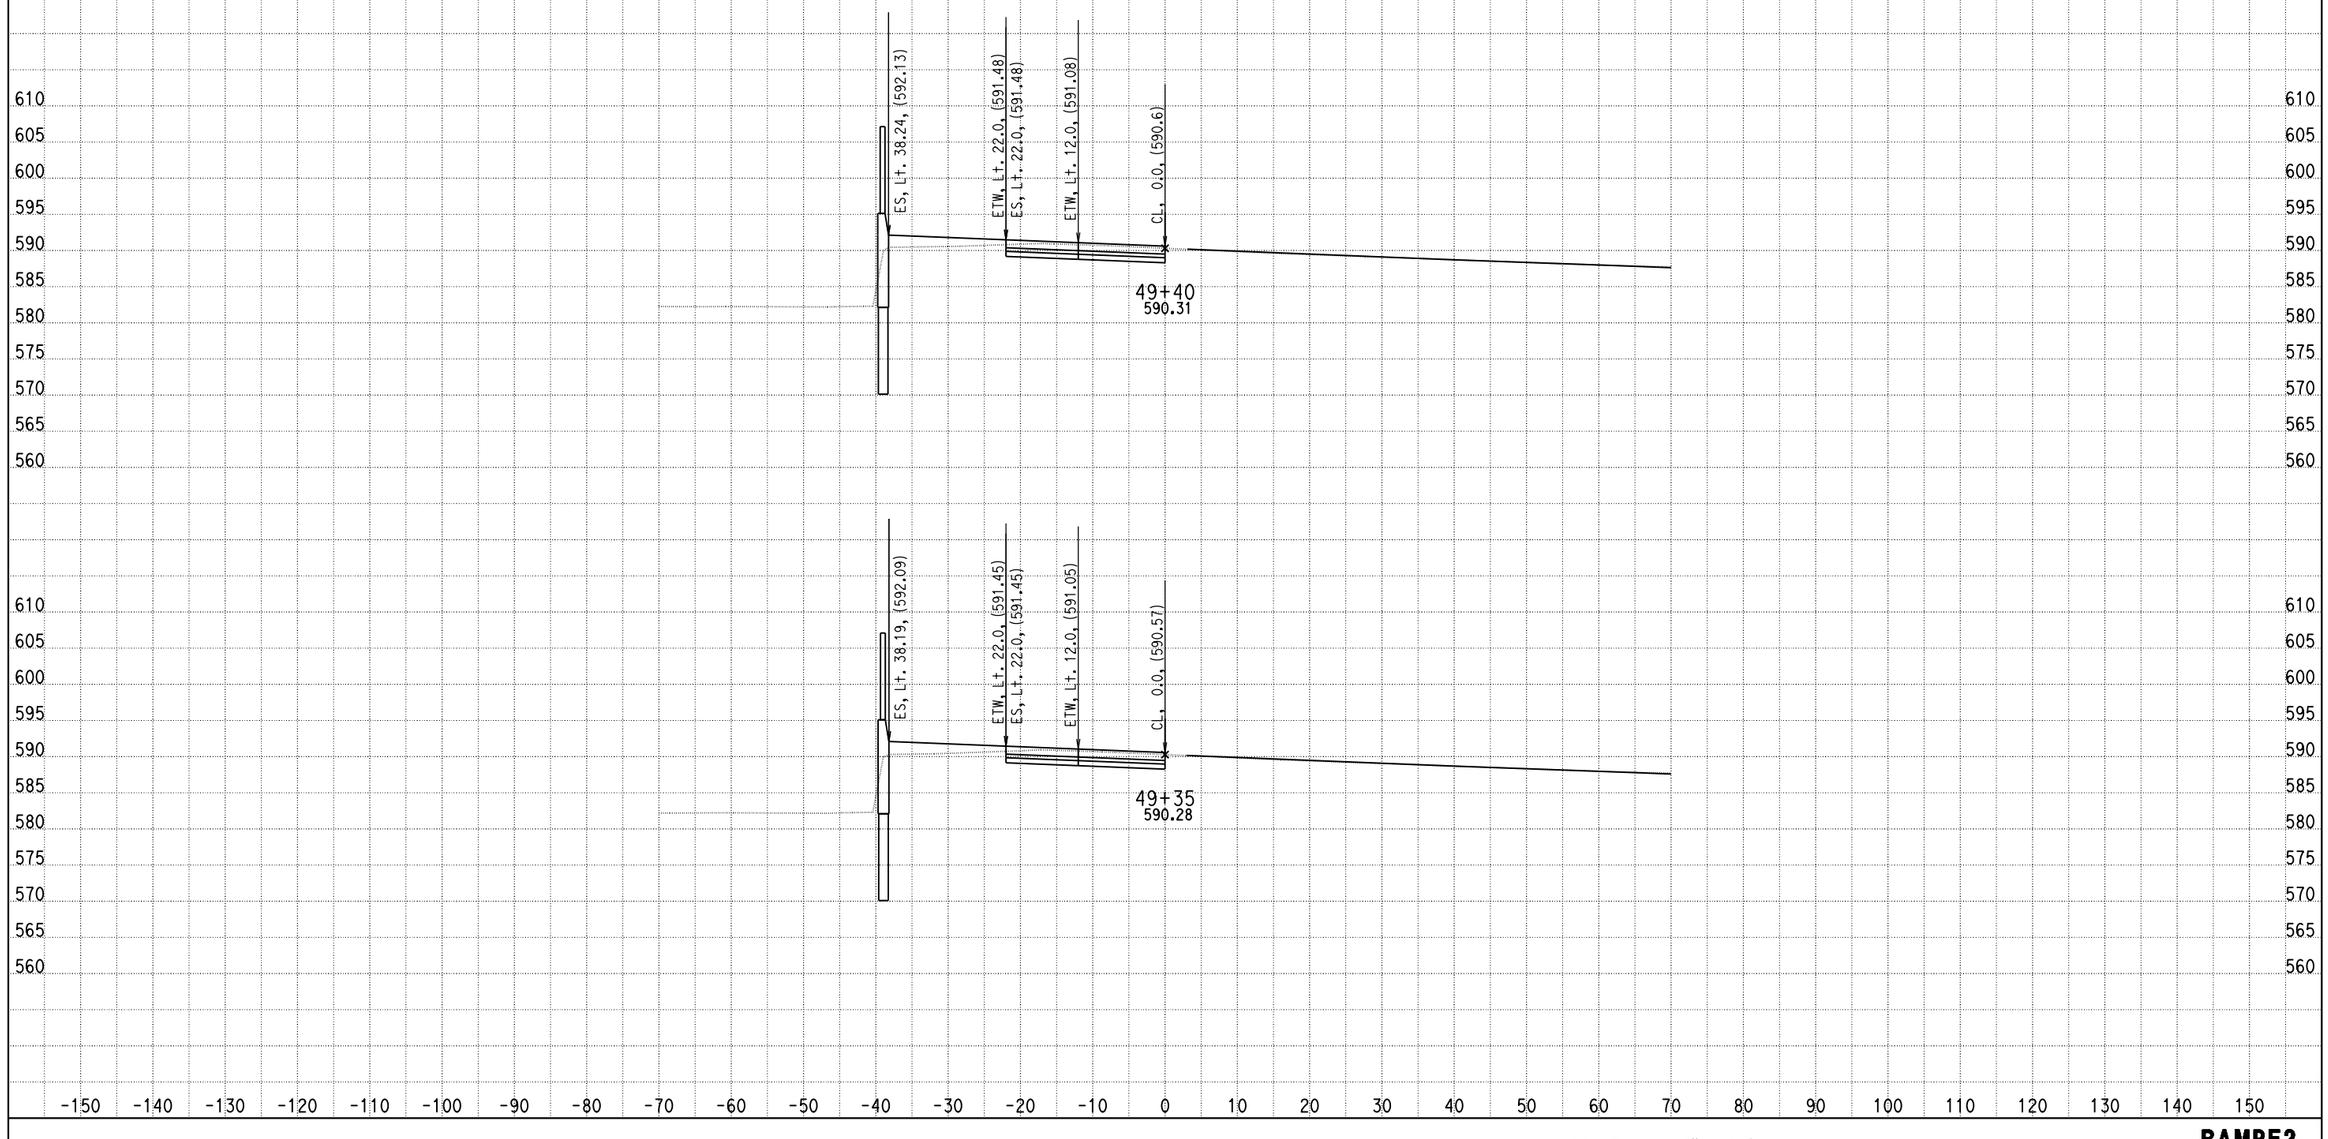

DATE: 9/5/2013

KC Project: 0818E File: D:\PROJECT\0818E\UPDATE-RAMP\hre2-pro.ear

SCALE: 1" = 10' Horiz.
1" = 10' Vert.

All Dimensions are US Survey Feet

RAMPE2
CROSS SECTIONS

DESIGN STUDY ONLY

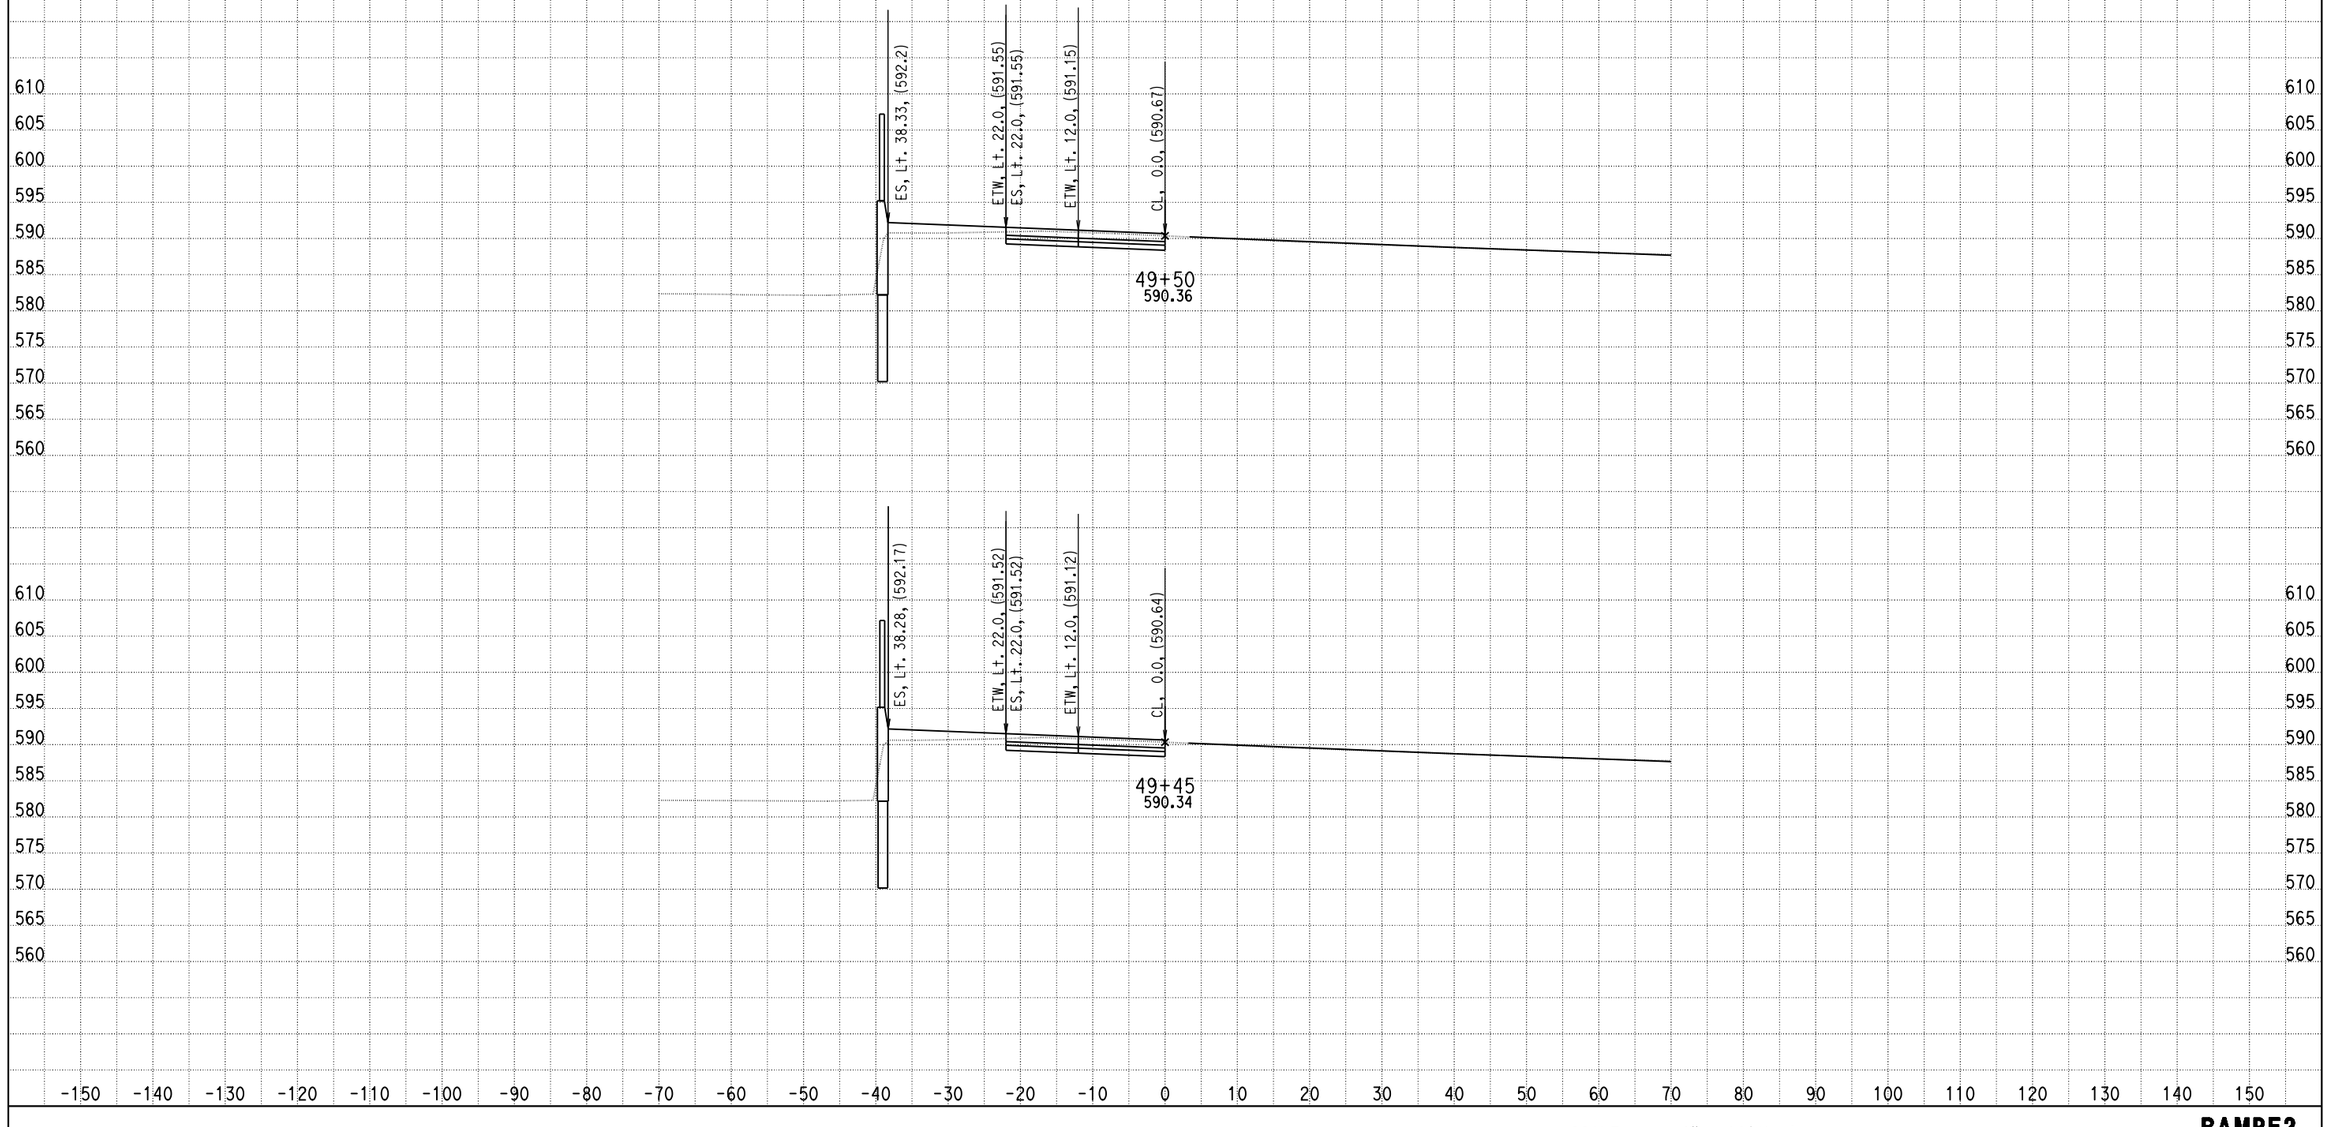

DATE: 9/5/2013

KC Project: 0818E File: D:\PROJECT\0818E\UPDATE-RAMP\hre2-pro.ear

SCALE: 1" = 10' Horiz.
1" = 10' Vert.

All Dimensions are US Survey Feet

RAMPE2
CROSS SECTIONS

DESIGN STUDY ONLY

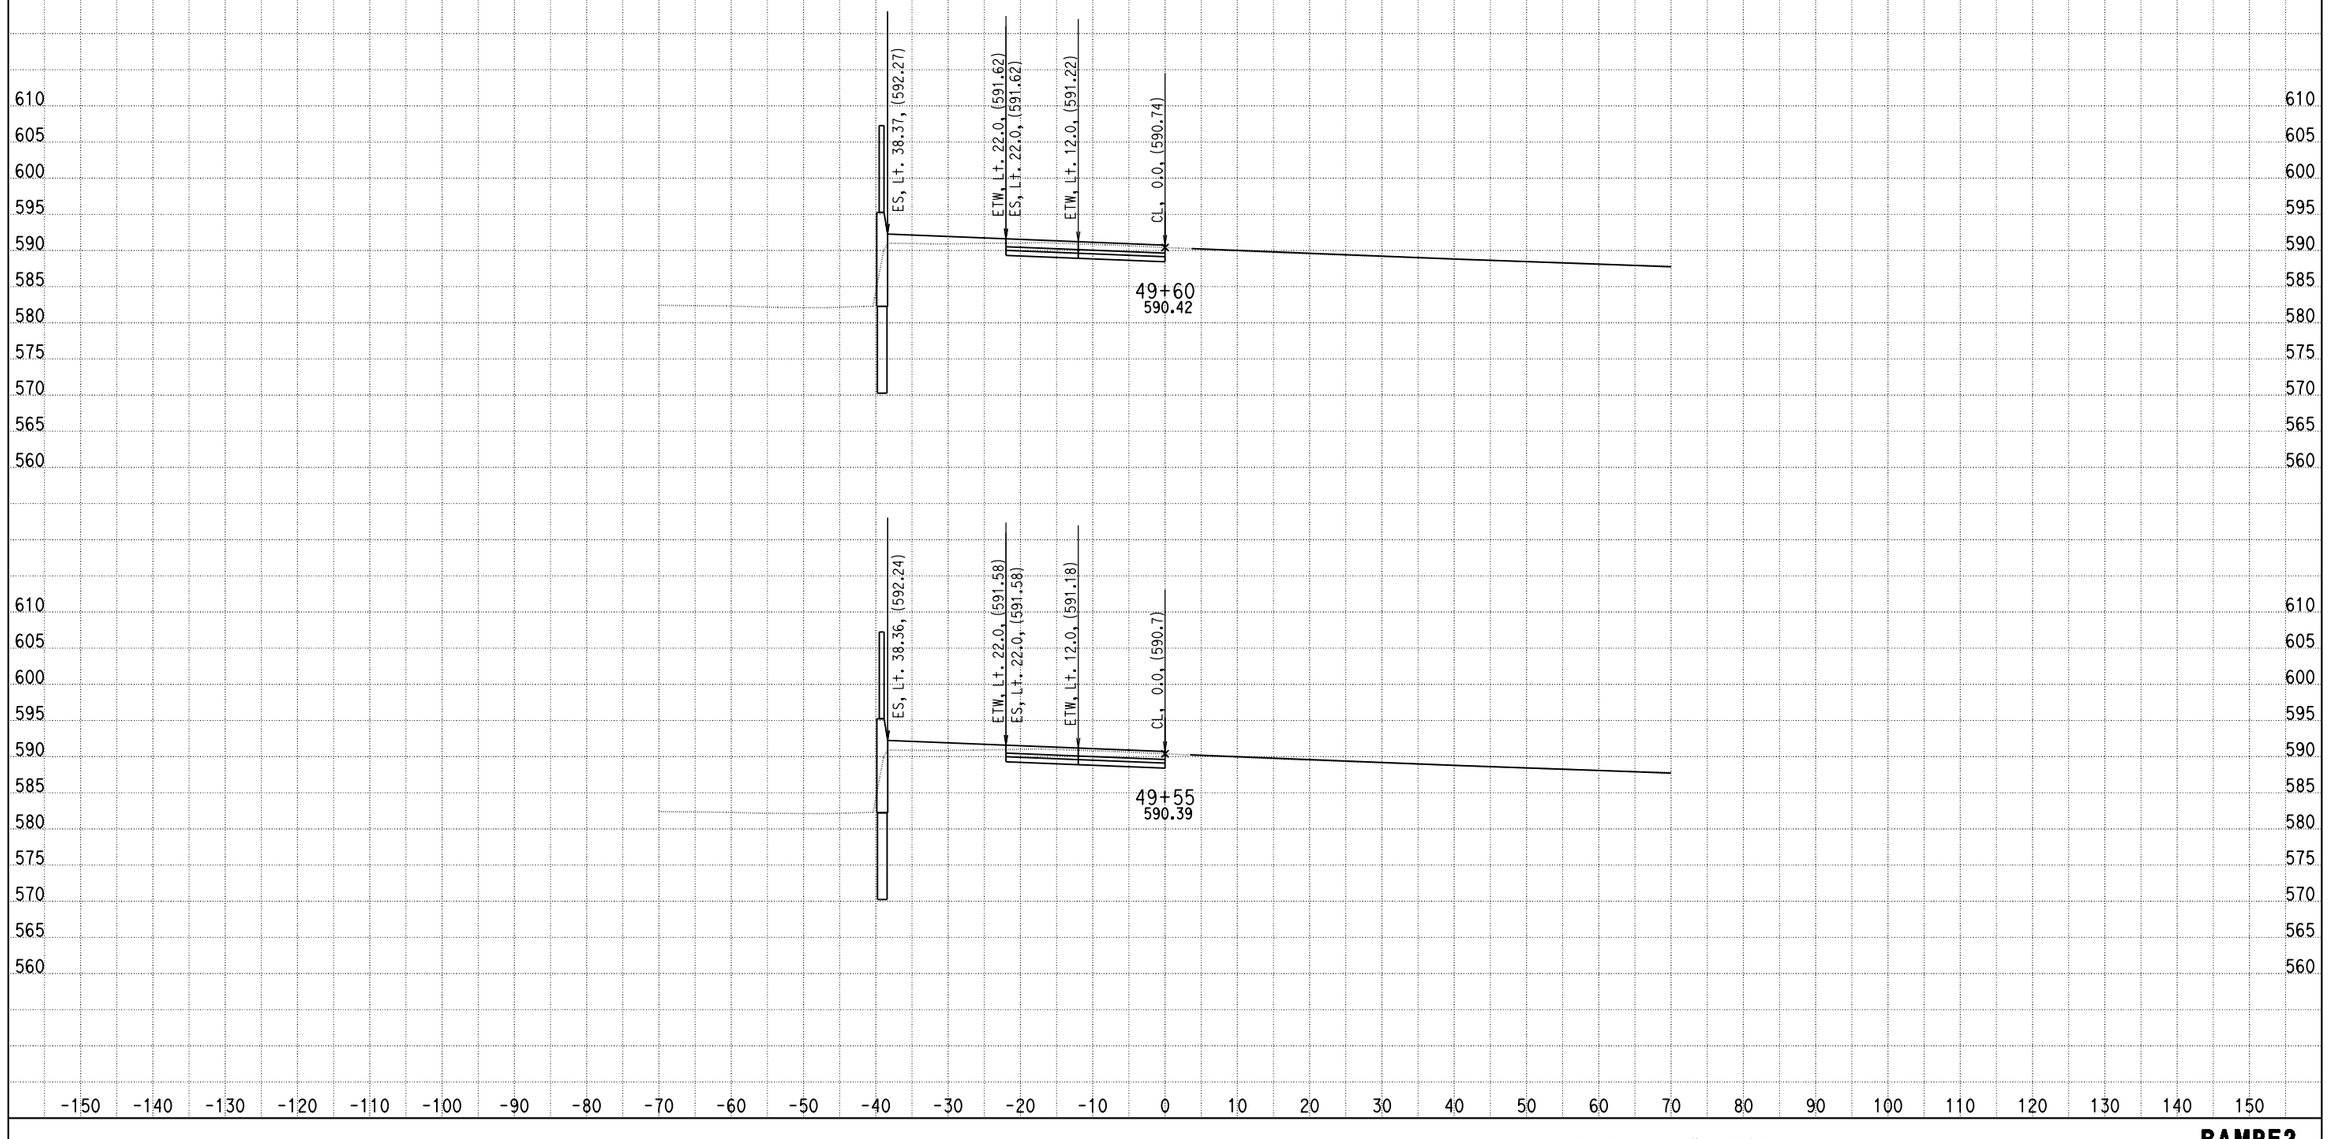

DATE: 9/5/2013

KC Project: 0818E File: D:\PROJECT\0818E\UPDATE-RAMP\hre2-pro.ear

SCALE: 1" = 10' Horiz.
1" = 10' Vert.

All Dimensions are US Survey Feet

RAMPE2
CROSS SECTIONS

DESIGN STUDY ONLY

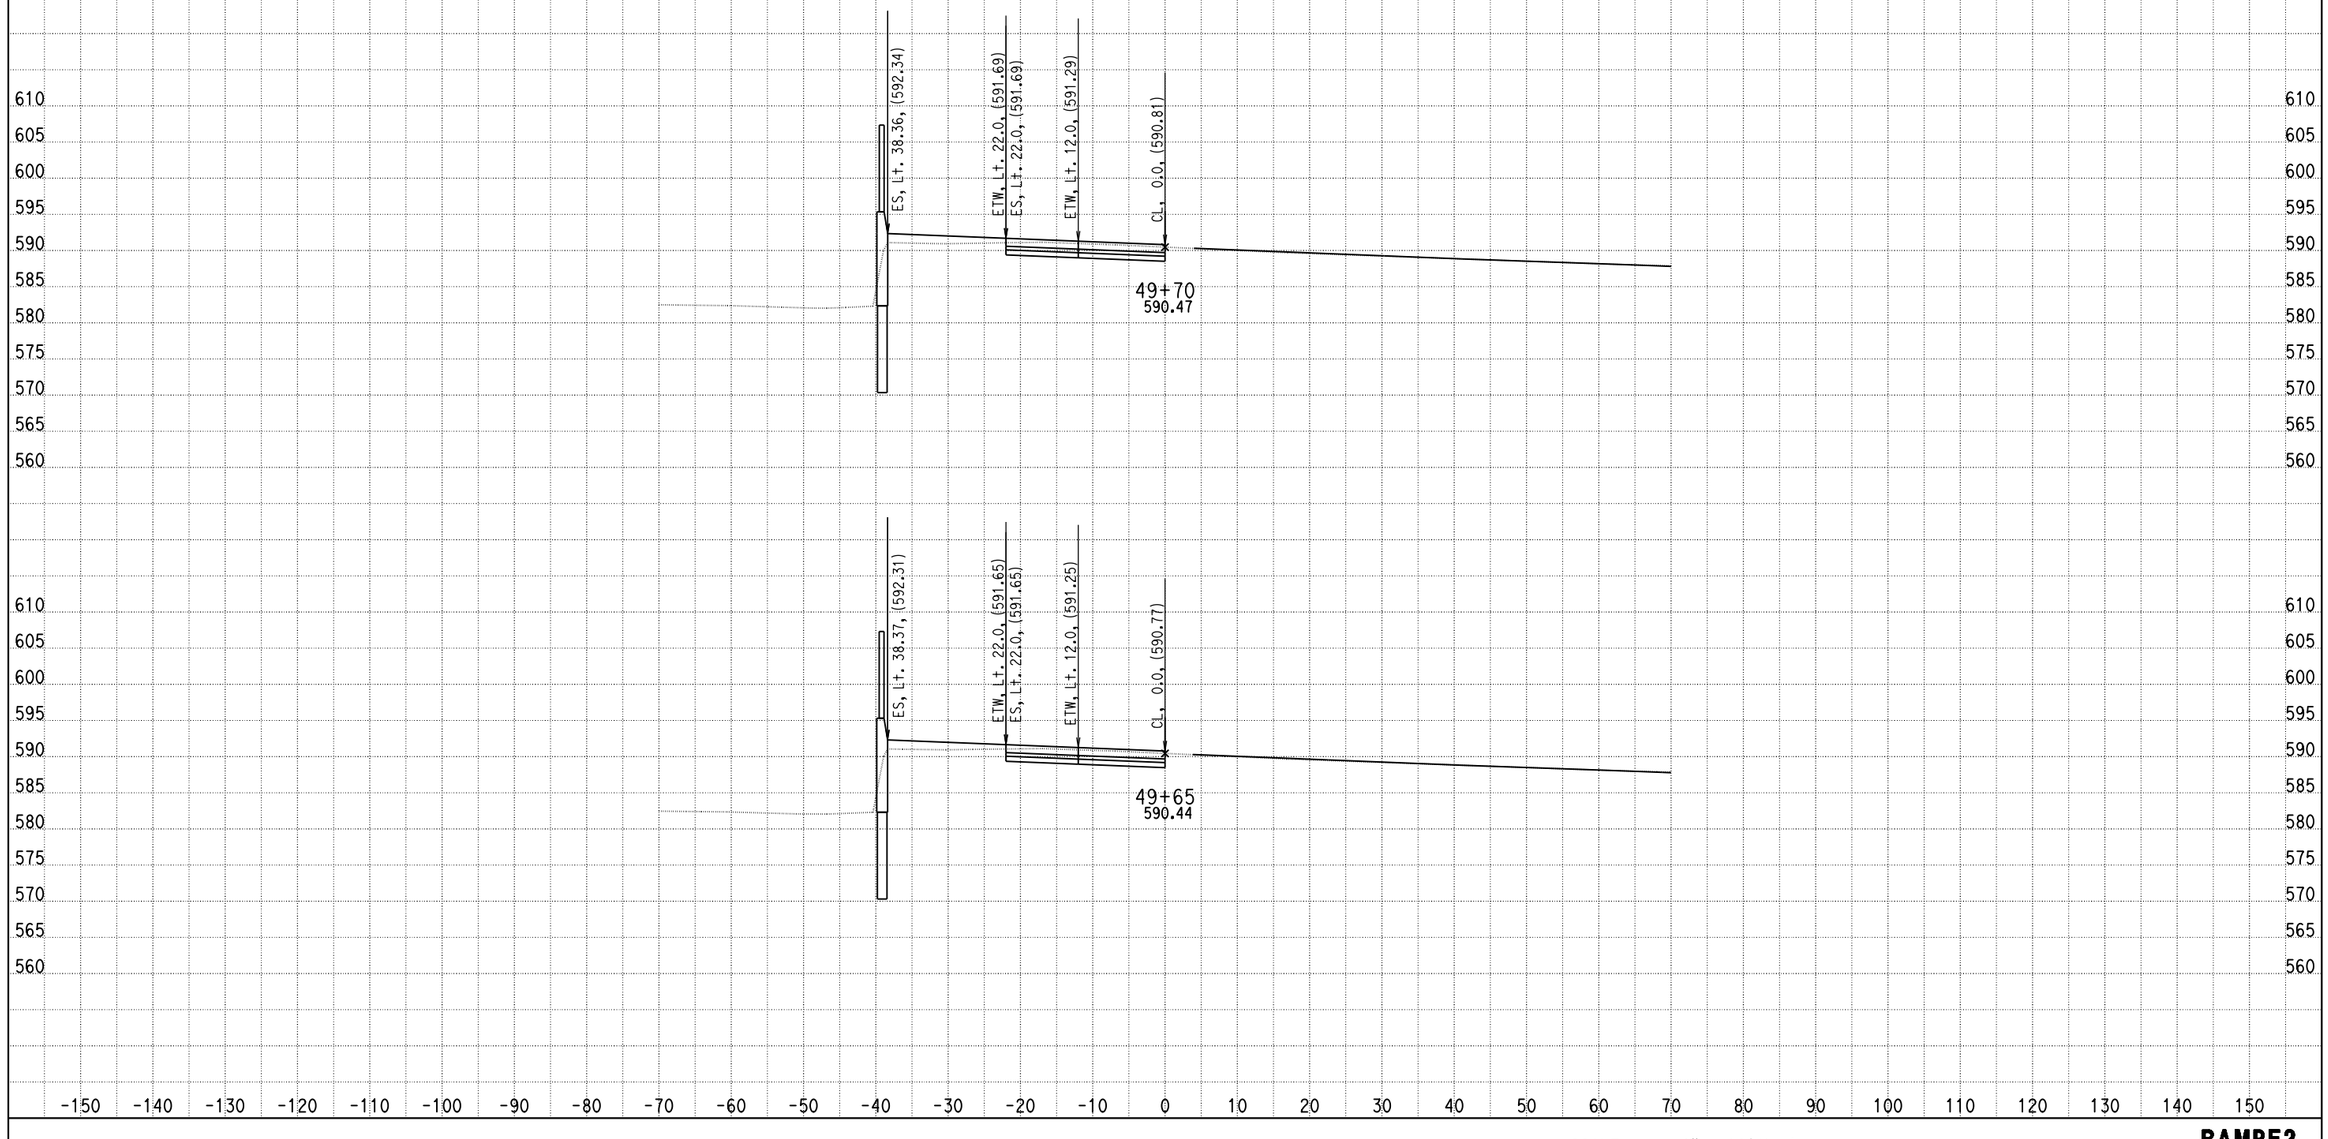

DATE: 9/5/2013

KC Project: 0818E File: D:\PROJECT\0818E\UPDATE-RAMP\hre2-pro.ear

SCALE: 1" = 10' Horiz.
1" = 10' Vert.

All Dimensions are US Survey Feet

RAMPE2
CROSS SECTIONS

DESIGN STUDY ONLY

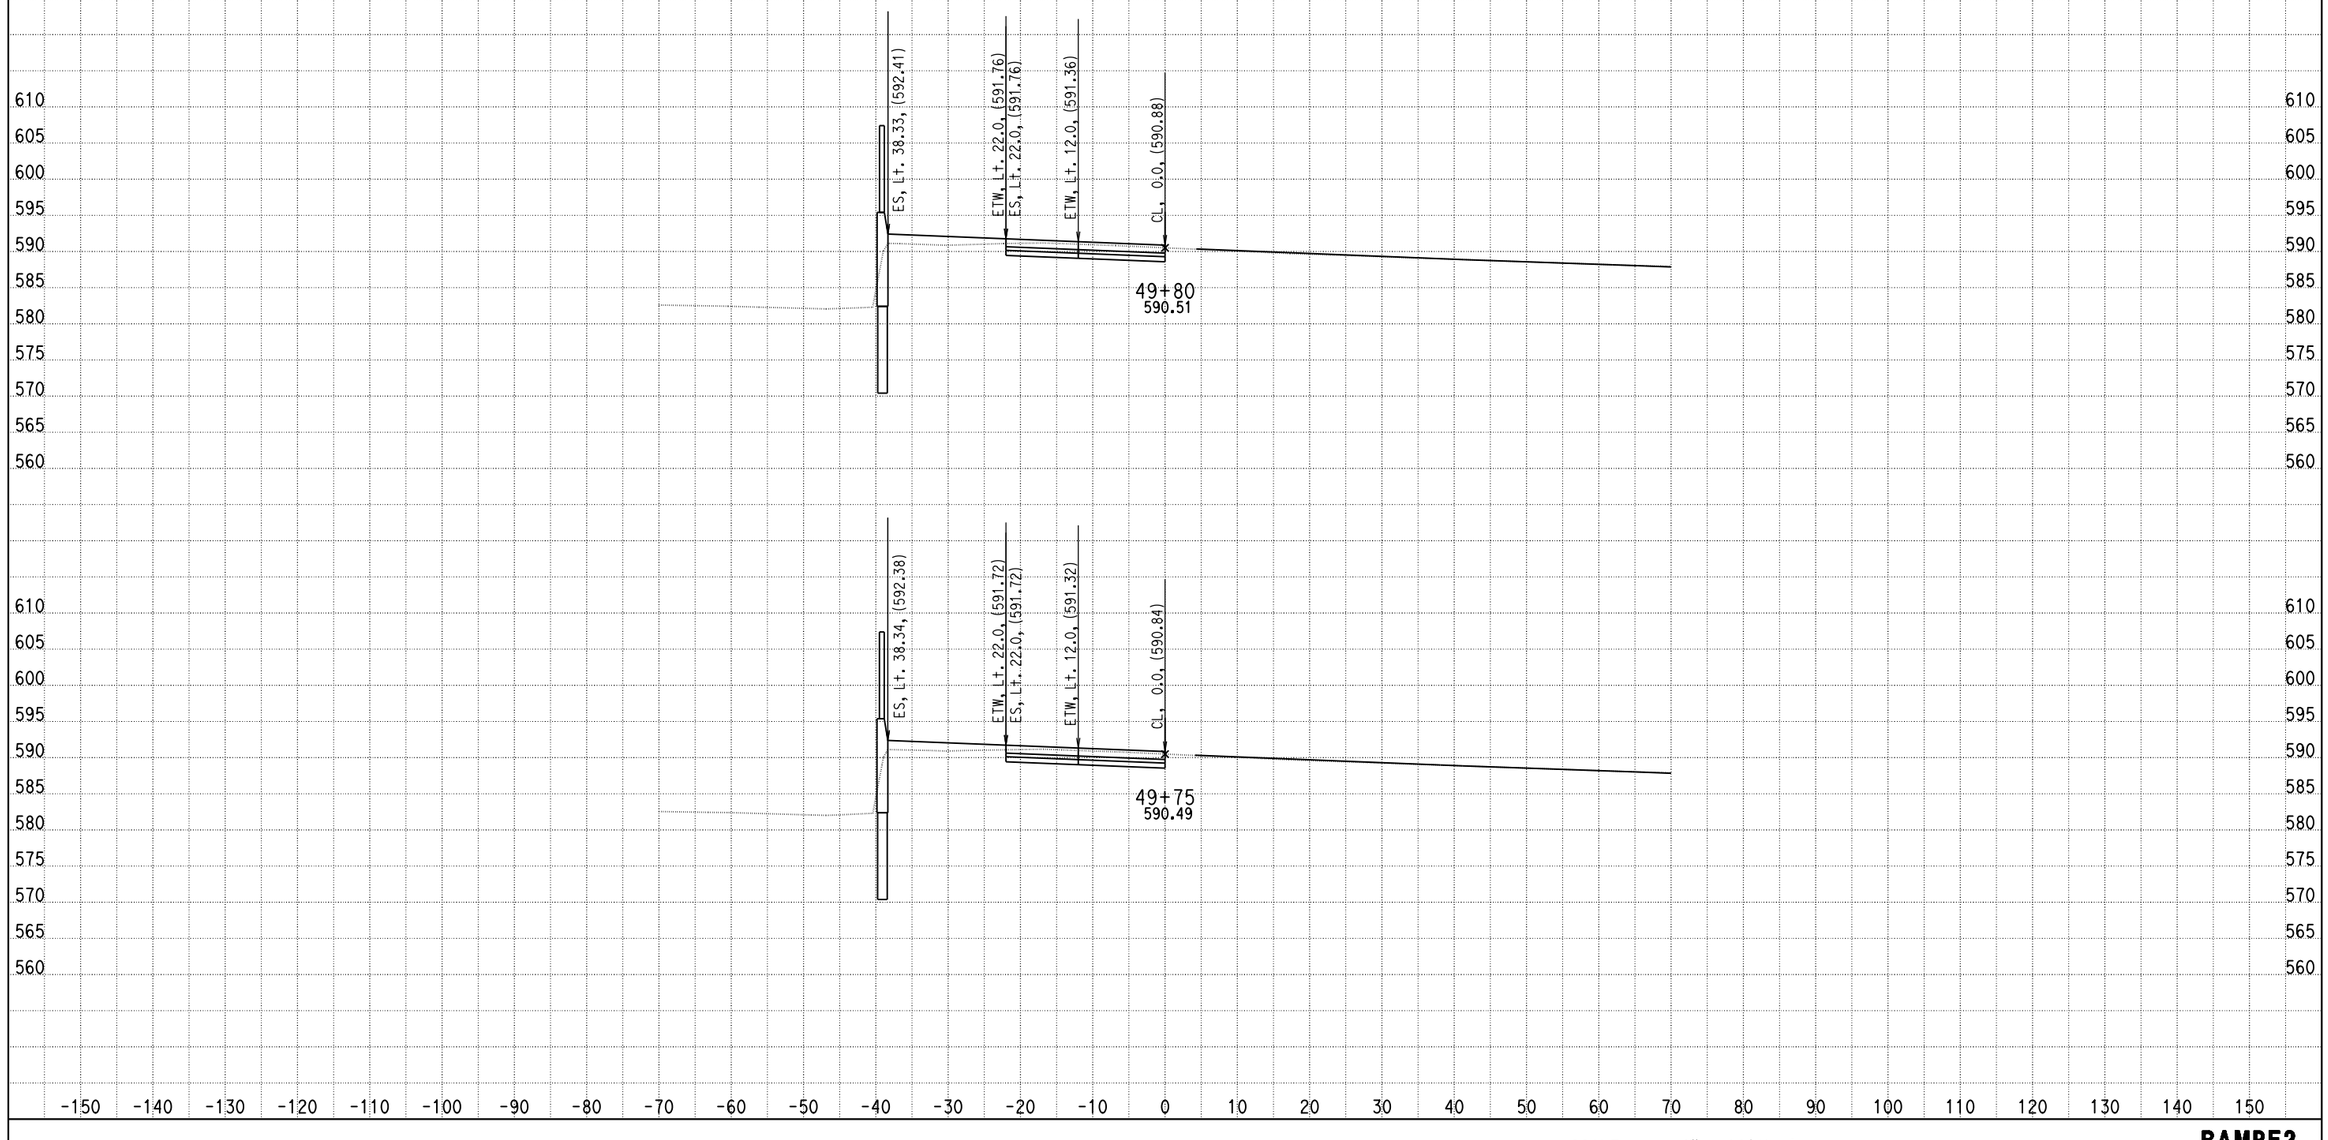

DATE: 9/5/2013

KC Project: 0818E File: D:\PROJECT\0818E\UPDATE-RAMP\hre2-pro.ear

SCALE: 1" = 10' Horiz.
1" = 10' Vert.

All Dimensions are US Survey Feet

RAMPE2
CROSS SECTIONS

DESIGN STUDY ONLY

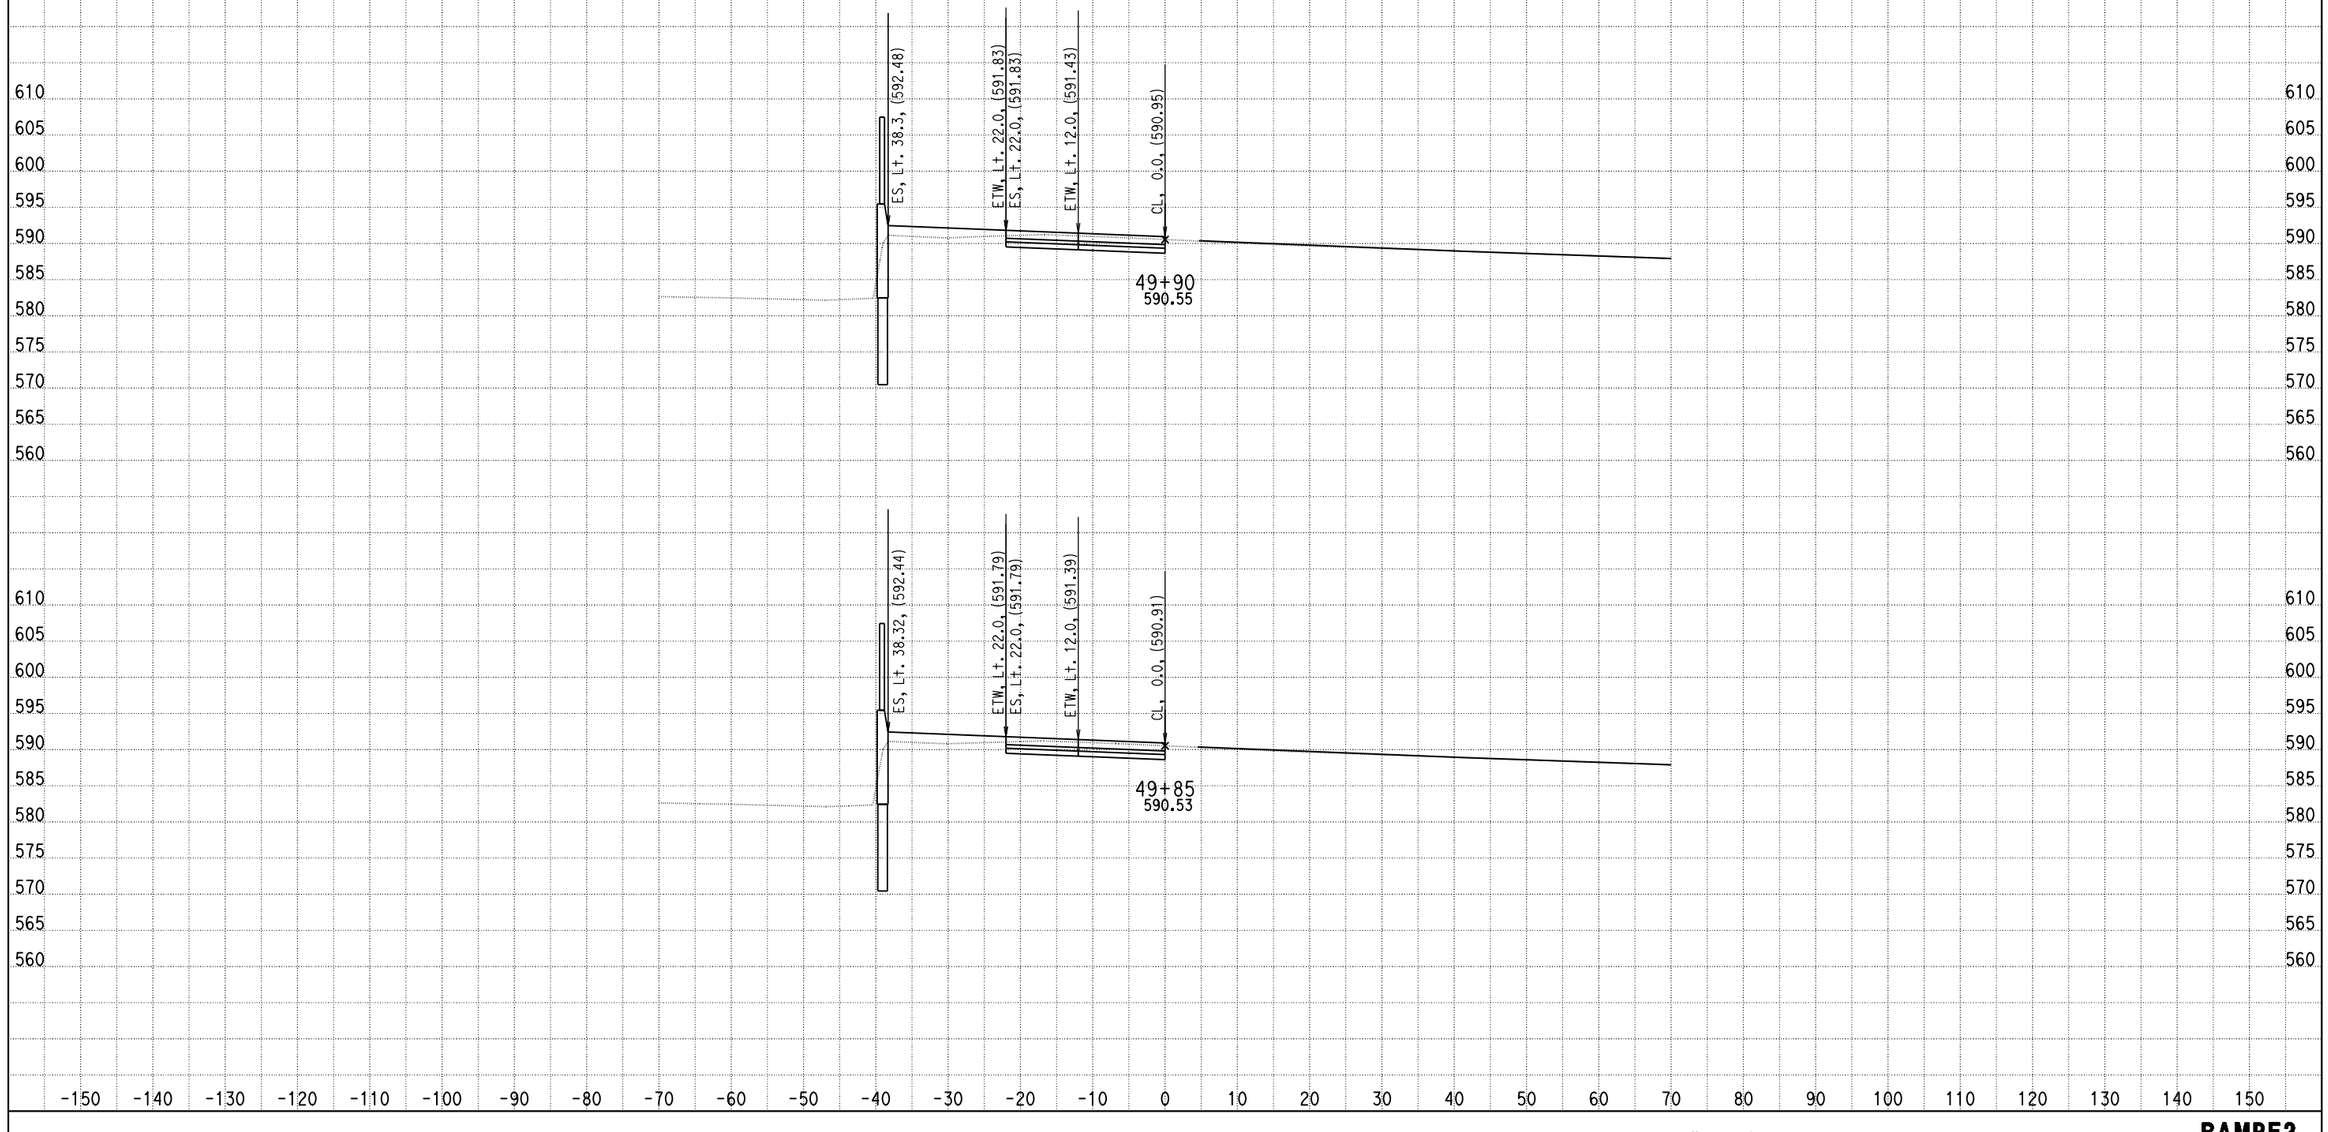

DATE: 9/5/2013

KC Project: 0818E File: D:\PROJECT\0818E\UPDATE-RAMP\hre2-pro.ear

SCALE: 1" = 10' Horiz.
1" = 10' Vert.

All Dimensions are US Survey Feet

RAMPE2
CROSS SECTIONS

DESIGN STUDY ONLY

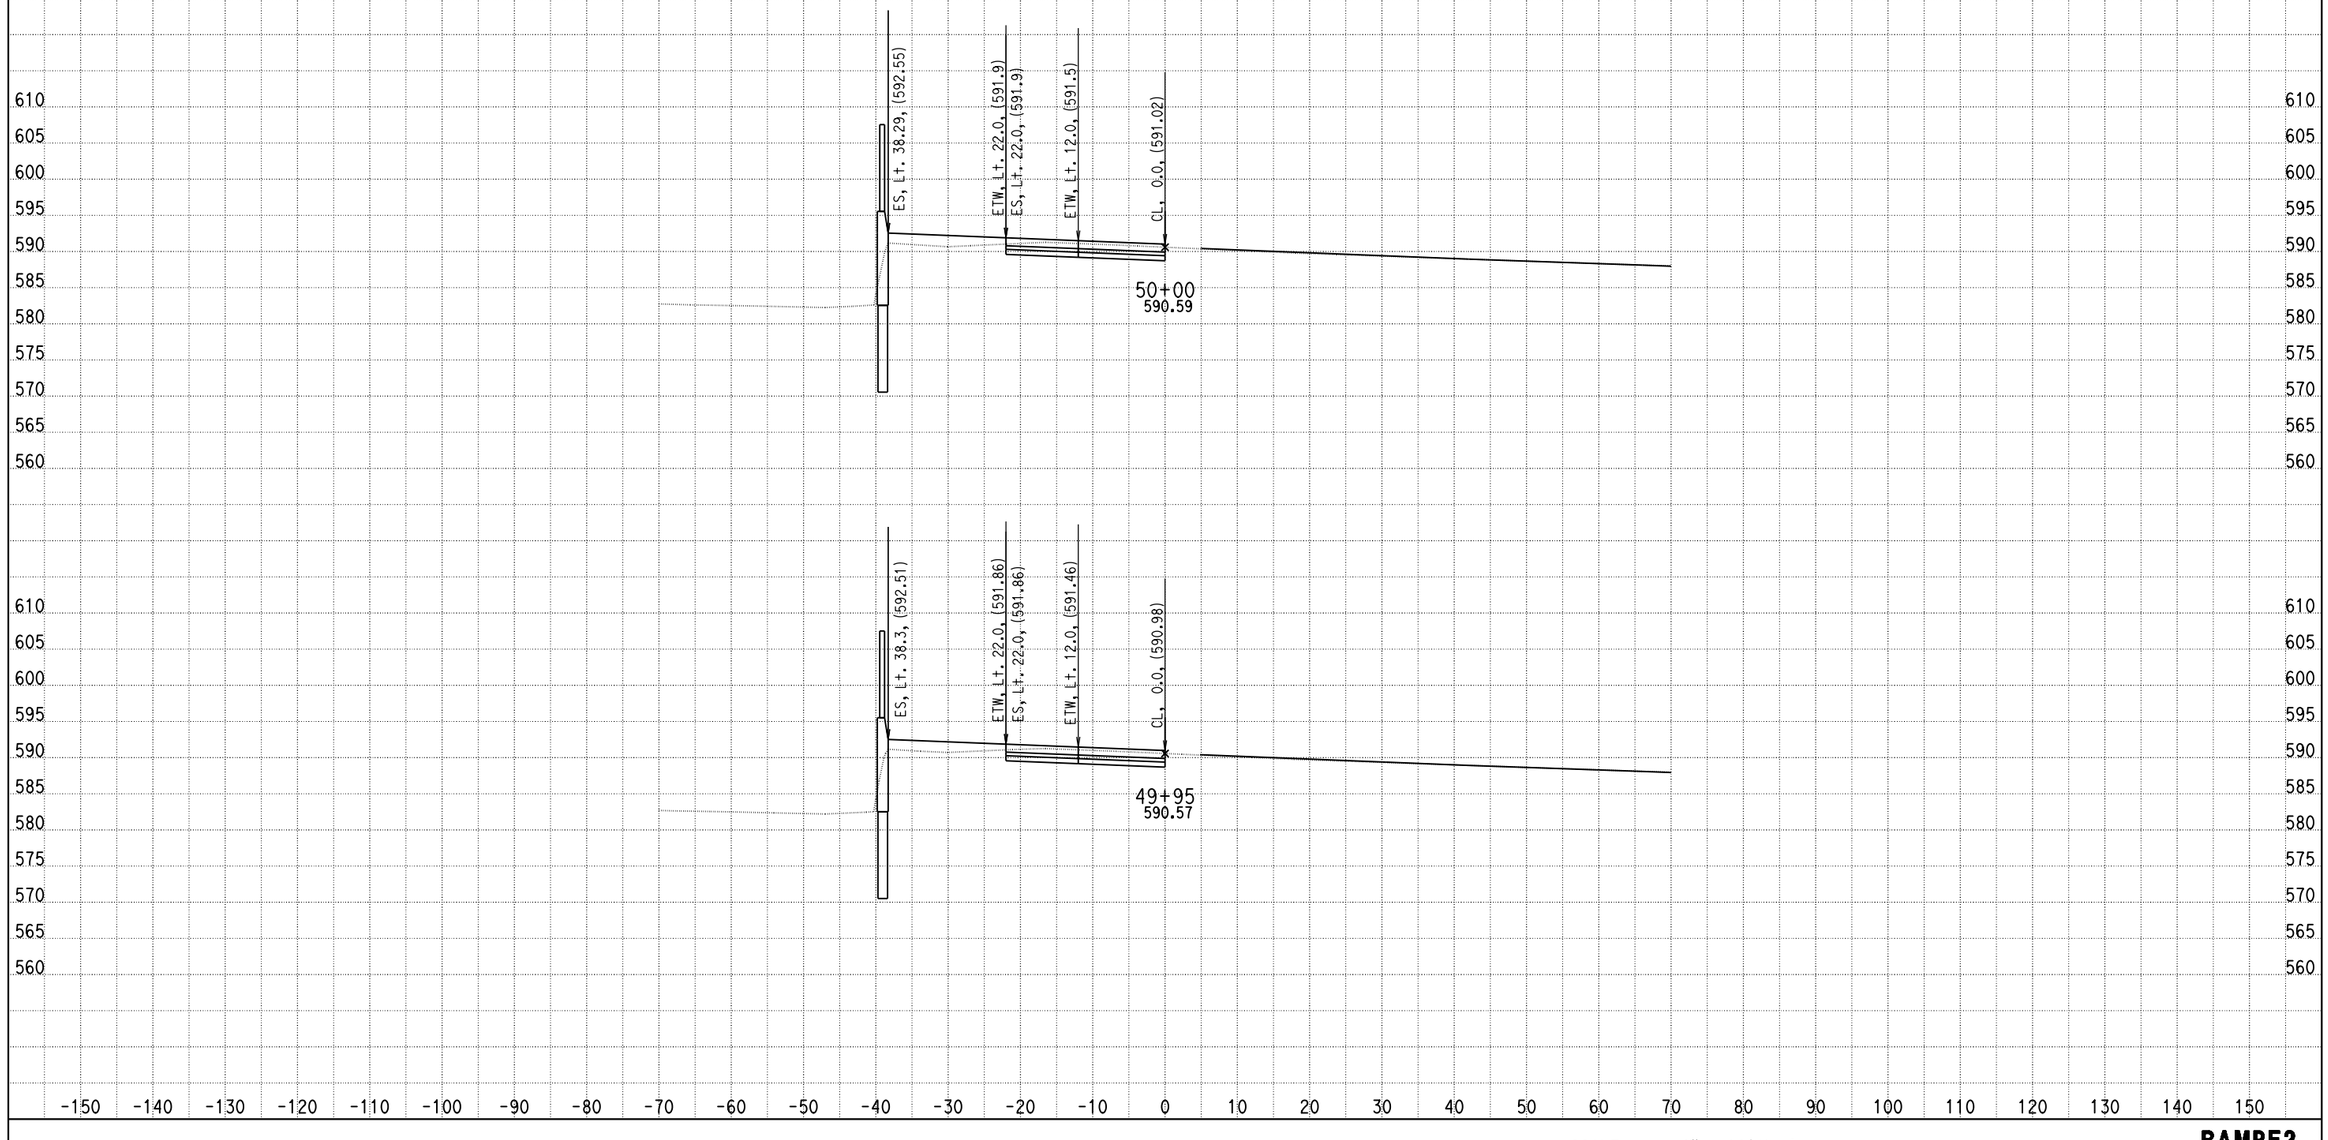

DATE: 9/5/2013

KC Project: 0818E File: D:\PROJECT\0818E\UPDATE-RAMP\hre2-pro.ear

SCALE: 1" = 10' Horiz.
1" = 10' Vert.

All Dimensions are US Survey Feet

RAMPE2
CROSS SECTIONS

DESIGN STUDY ONLY

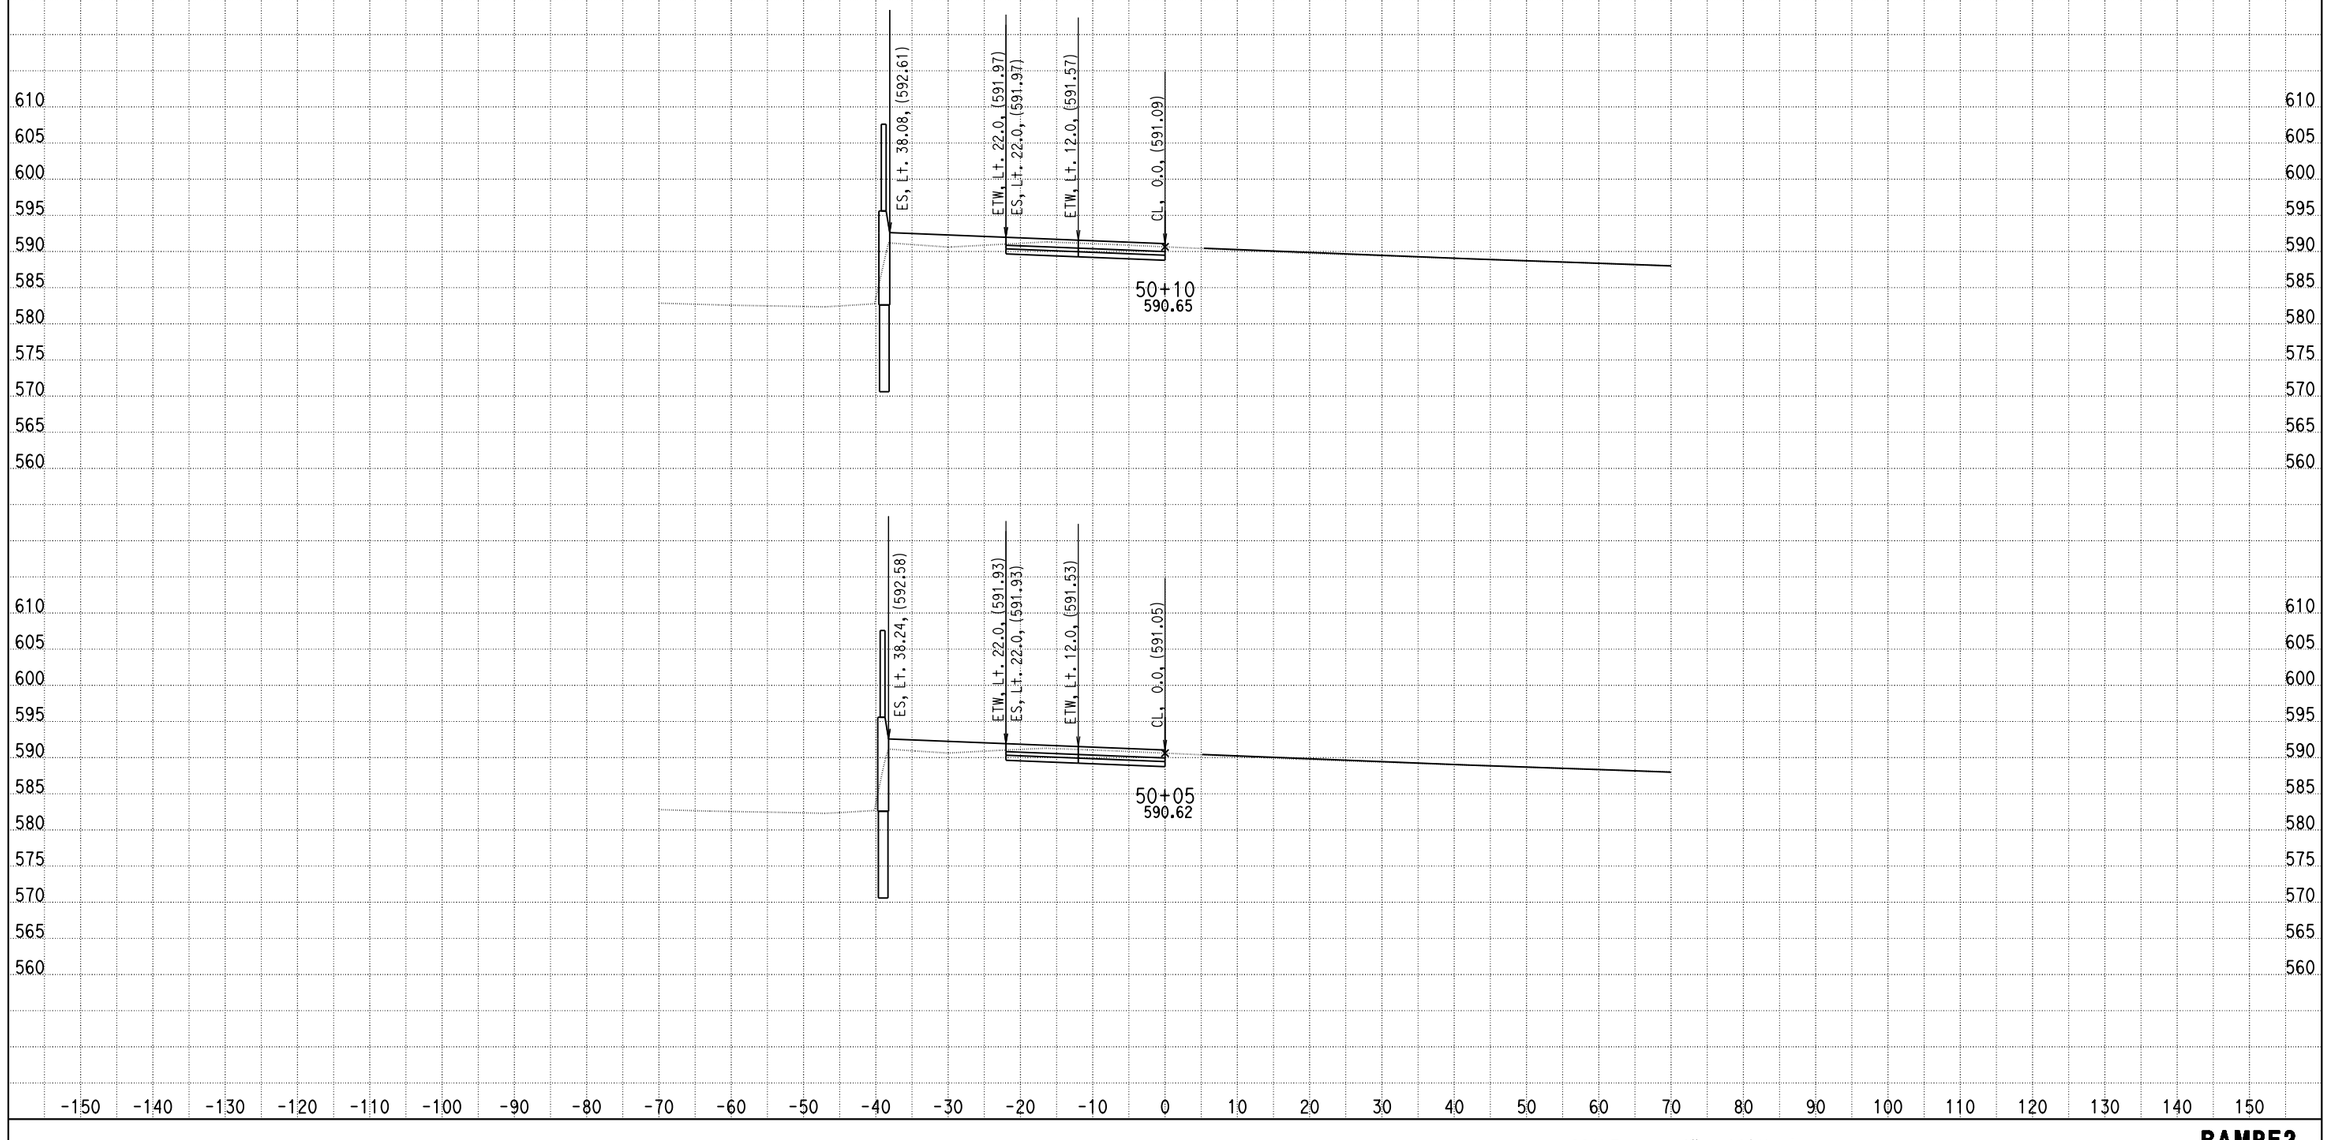

DATE: 9/5/2013

KC Project: 0818E File: D:\PROJECT\0818E\UPDATE-RAMP\hre2-pro.ear

SCALE: 1" = 10' Horiz.
1" = 10' Vert.

All Dimensions are US Survey Feet

RAMPE2
CROSS SECTIONS

DESIGN STUDY ONLY

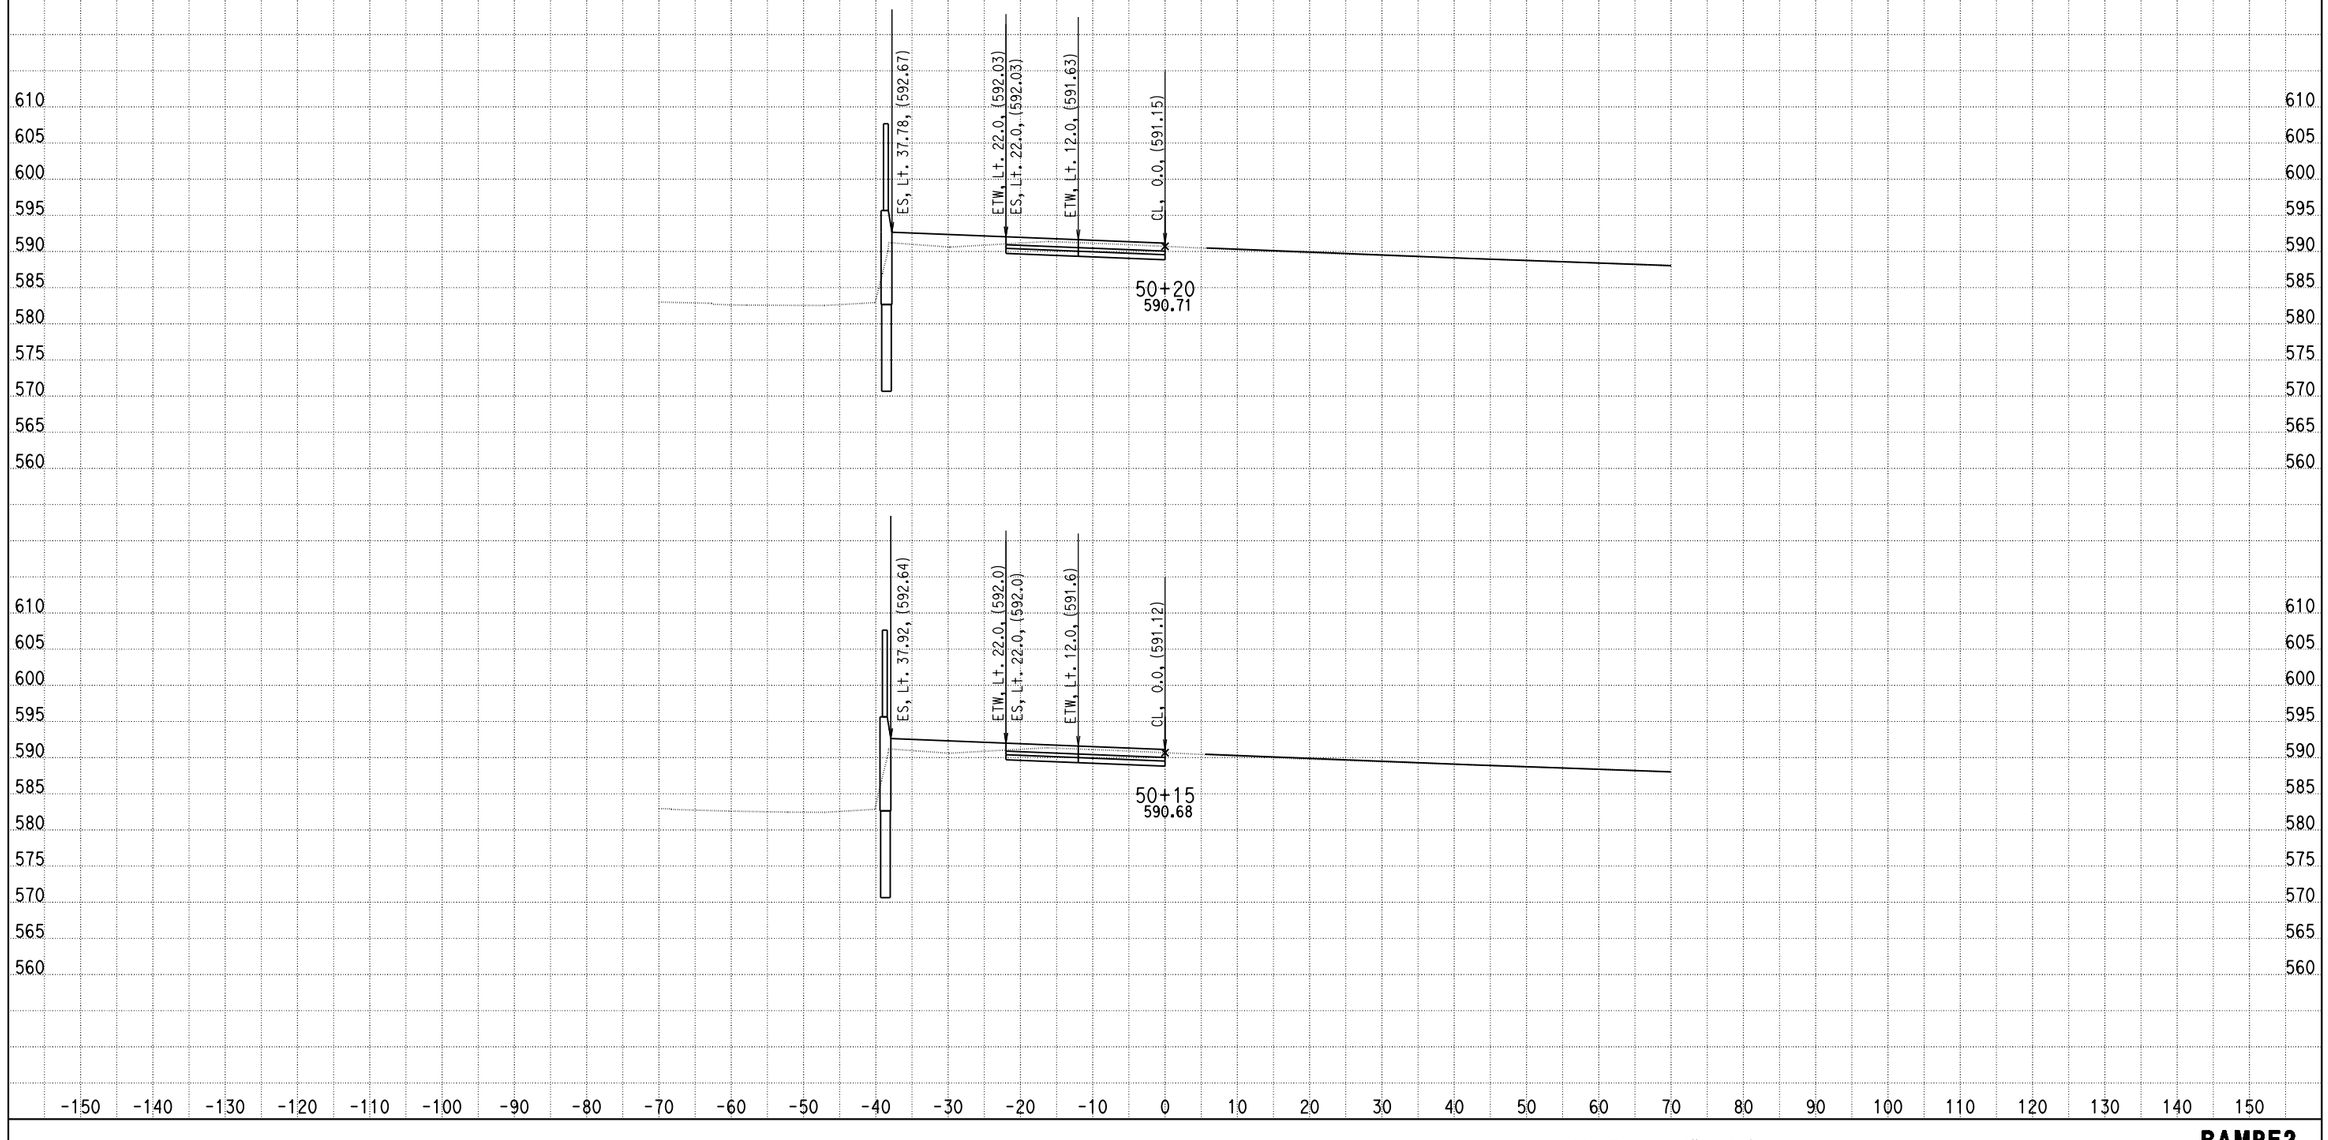

DATE: 9/5/2013

KC Project: 0818E File: D:\PROJECT\0818E\UPDATE-RAMP\hre2-pro.ear

SCALE: 1" = 10' Horiz.
1" = 10' Vert.

All Dimensions are US Survey Feet

RAMPE2
CROSS SECTIONS

SHEET 22 OF XXX

DESIGN STUDY ONLY

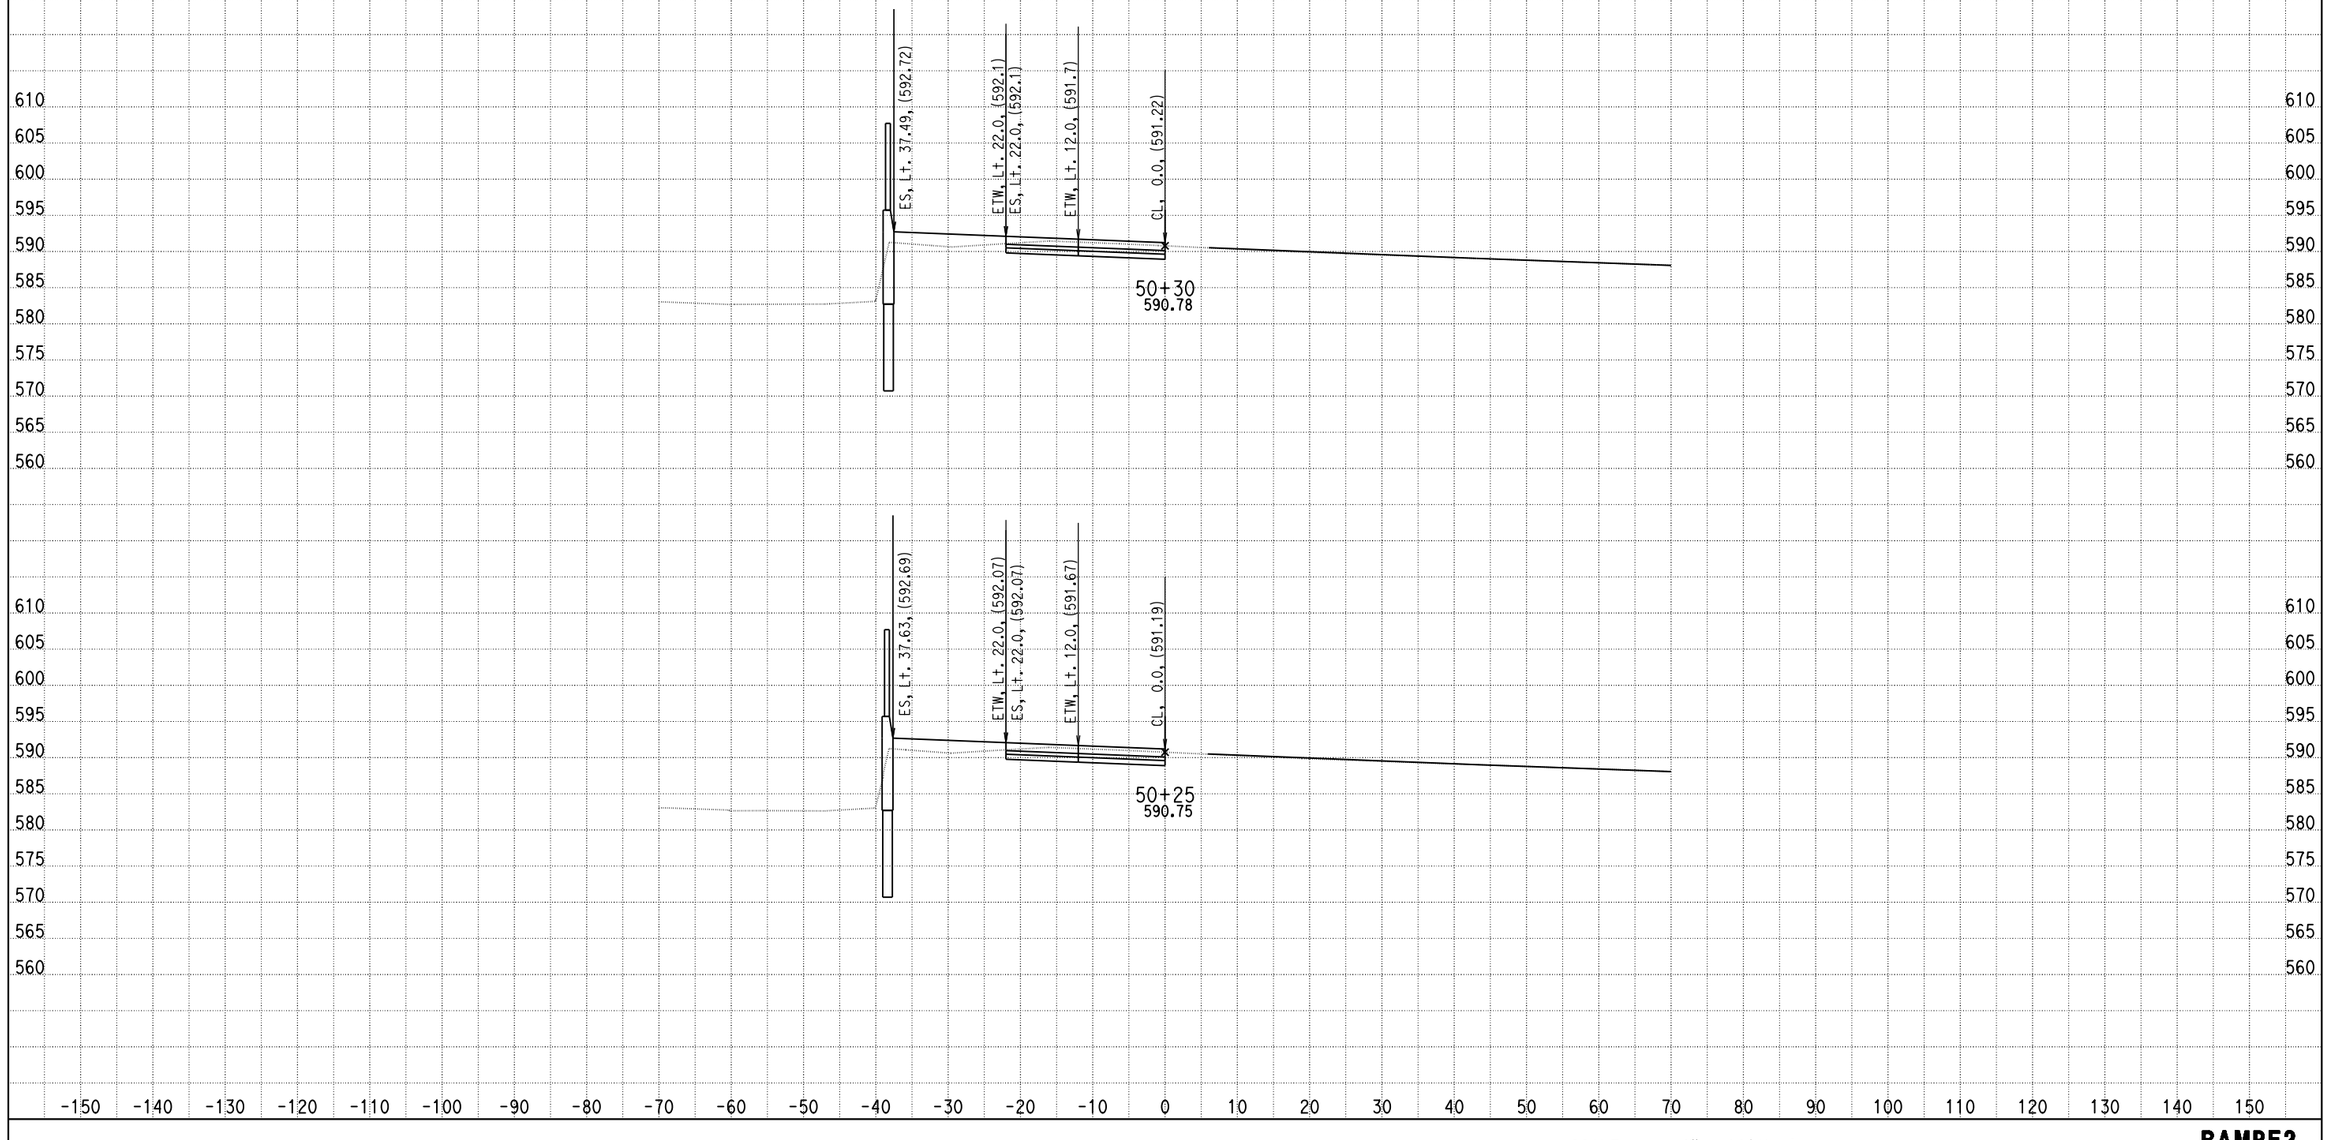

DATE: 9/5/2013

KC Project: 0818E File: D:\PROJECT\0818E\UPDATE-RAMP\hre2-pro.ear

SCALE: 1" = 10' Horiz.
1" = 10' Vert.

All Dimensions are US Survey Feet

RAMPE2
CROSS SECTIONS

SHEET 23 OF XXX

DESIGN STUDY ONLY

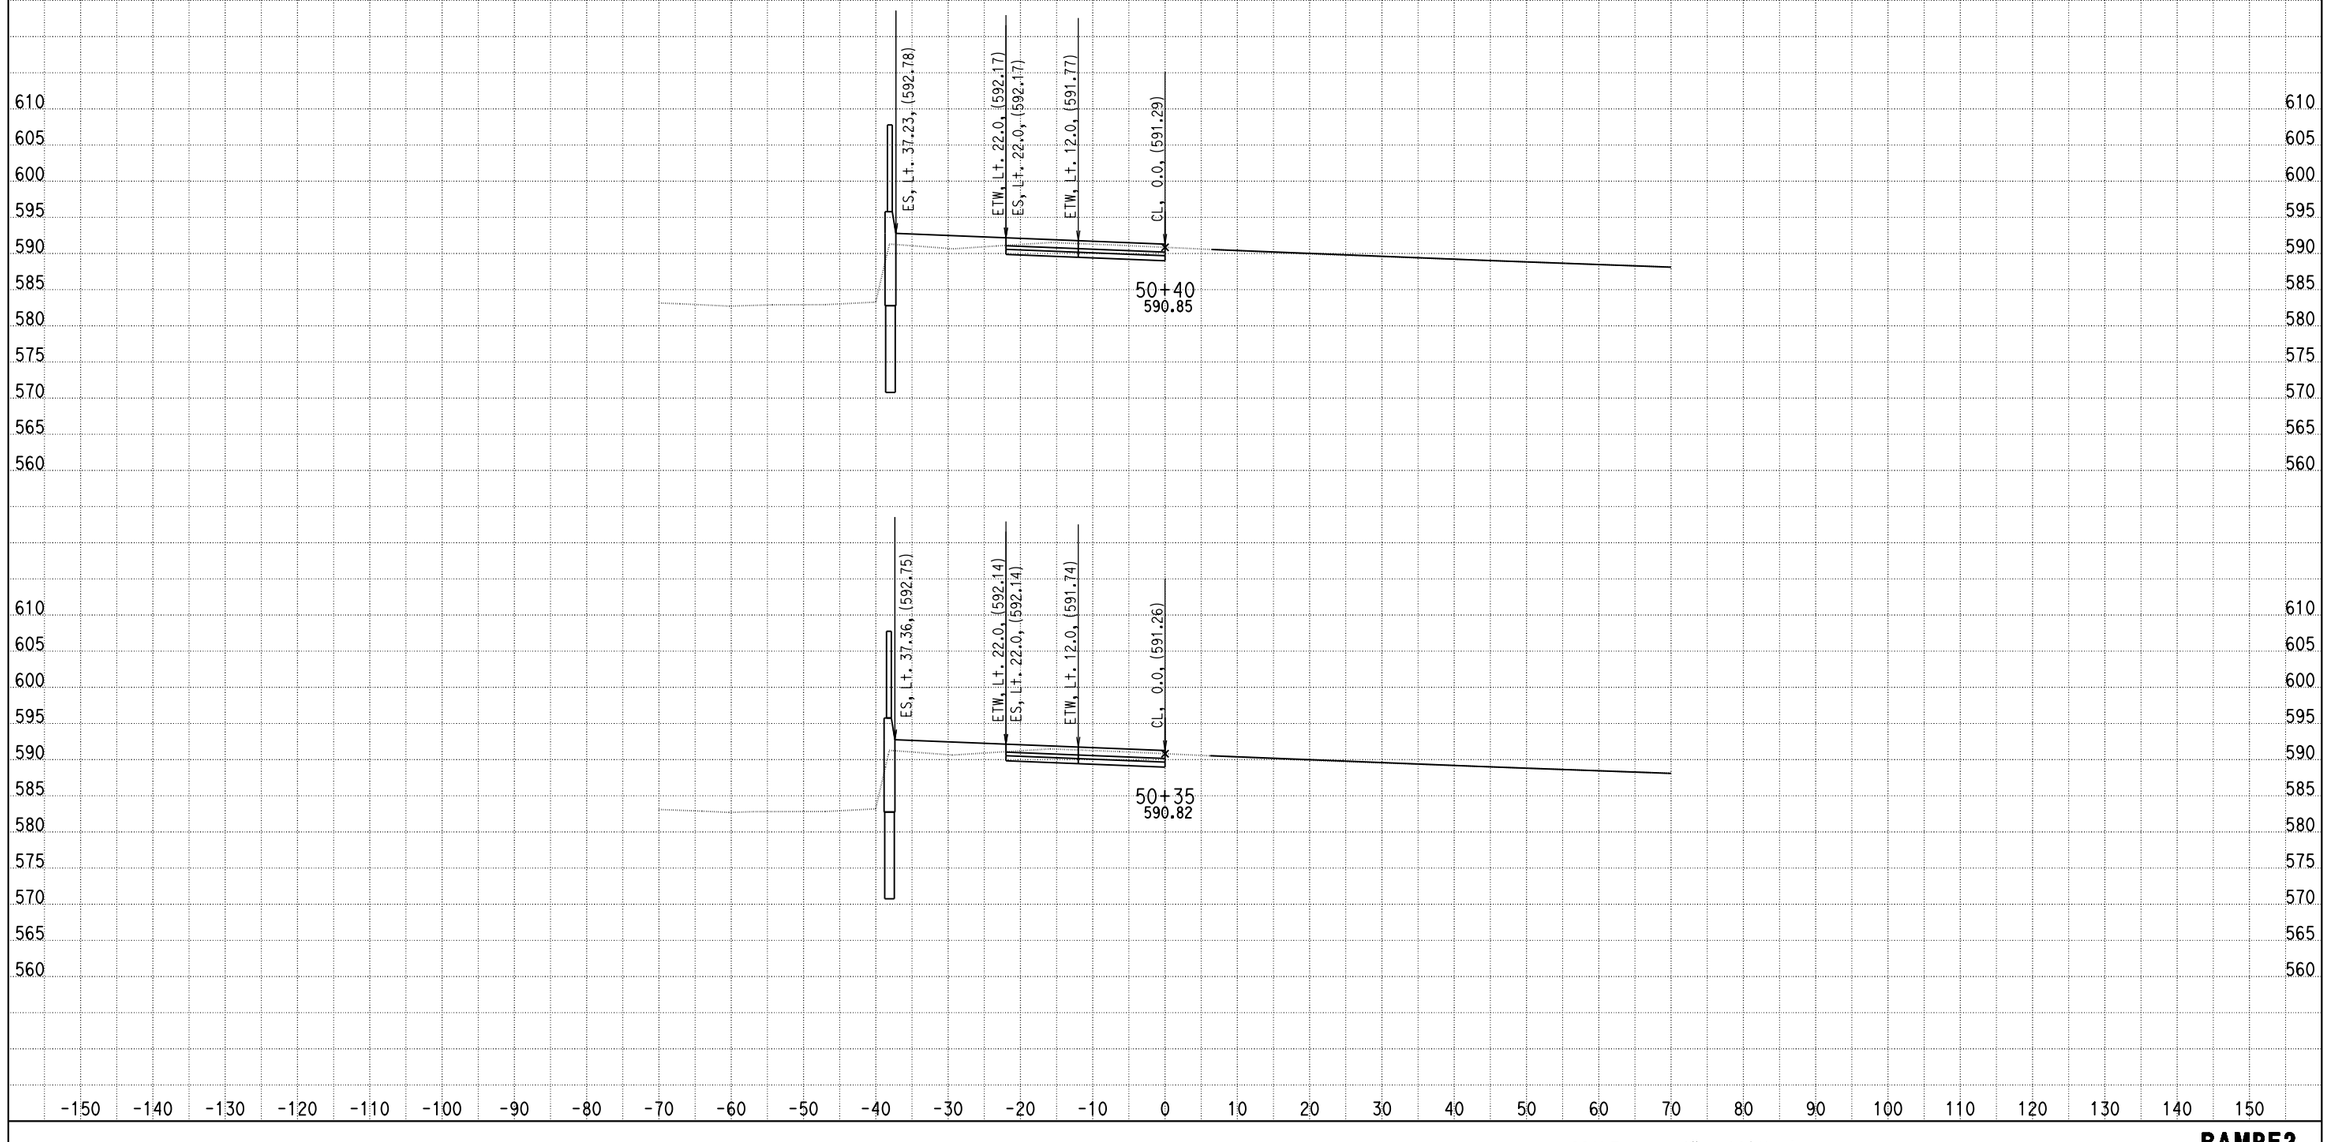

DATE: 9/5/2013

KC Project: 0818E File: D:\PROJECT\0818E\UPDATE-RAMP\hre2-pro.ear

SCALE: 1" = 10' Horiz.
1" = 10' Vert.

All Dimensions are US Survey Feet

RAMPE2
CROSS SECTIONS

DESIGN STUDY ONLY

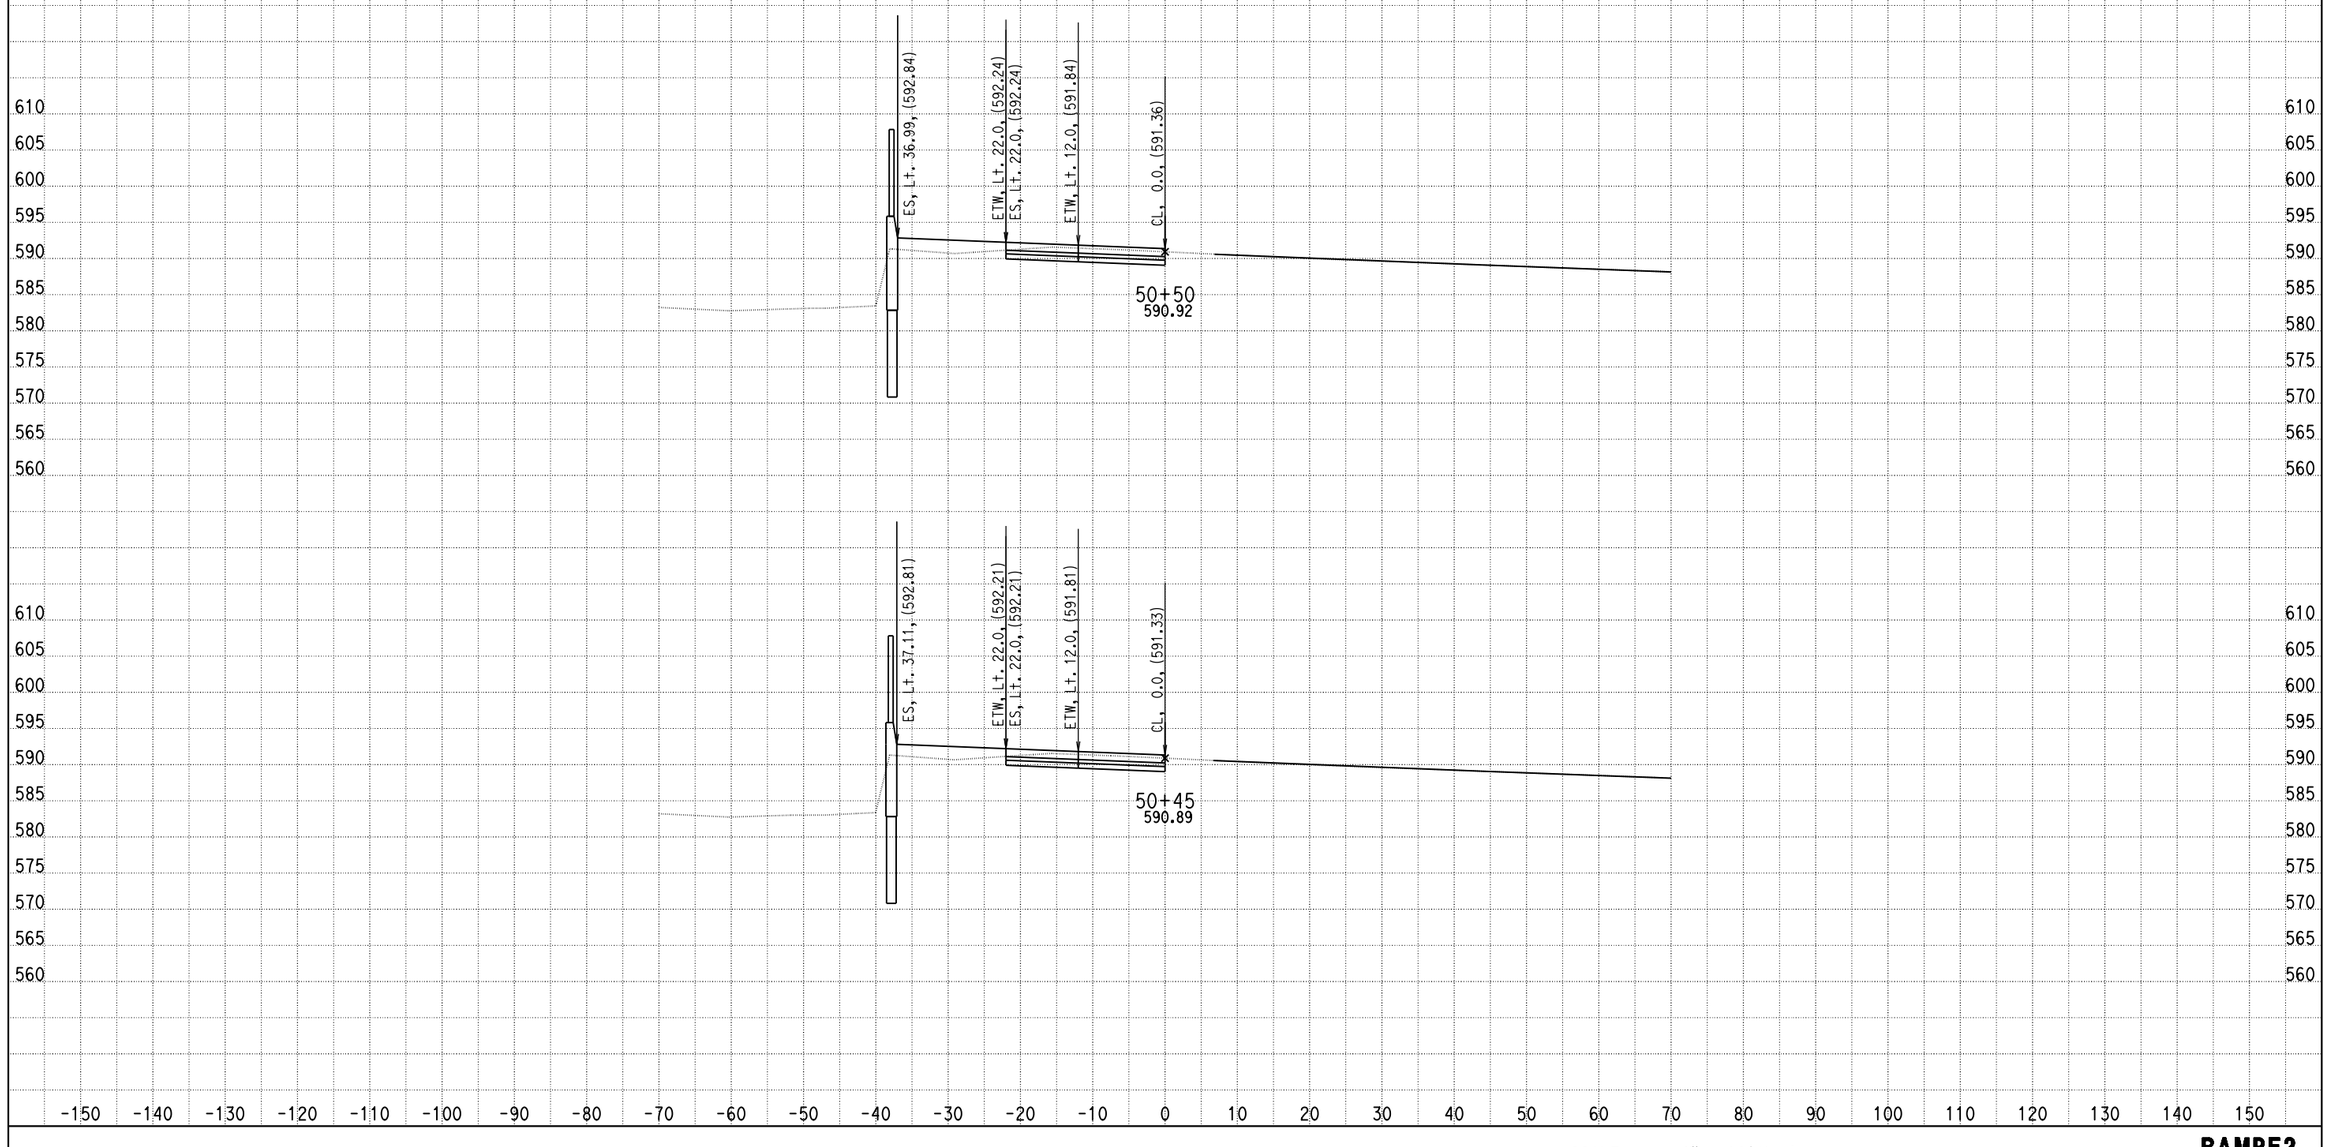

DATE: 9/5/2013

KC Project: 0818E File: D:\PROJECT\0818E\UPDATE-RAMP\hre2-pro.ear

SCALE: 1" = 10' Horiz.
1" = 10' Vert.

All Dimensions are US Survey Feet

RAMPE2
CROSS SECTIONS

DESIGN STUDY ONLY

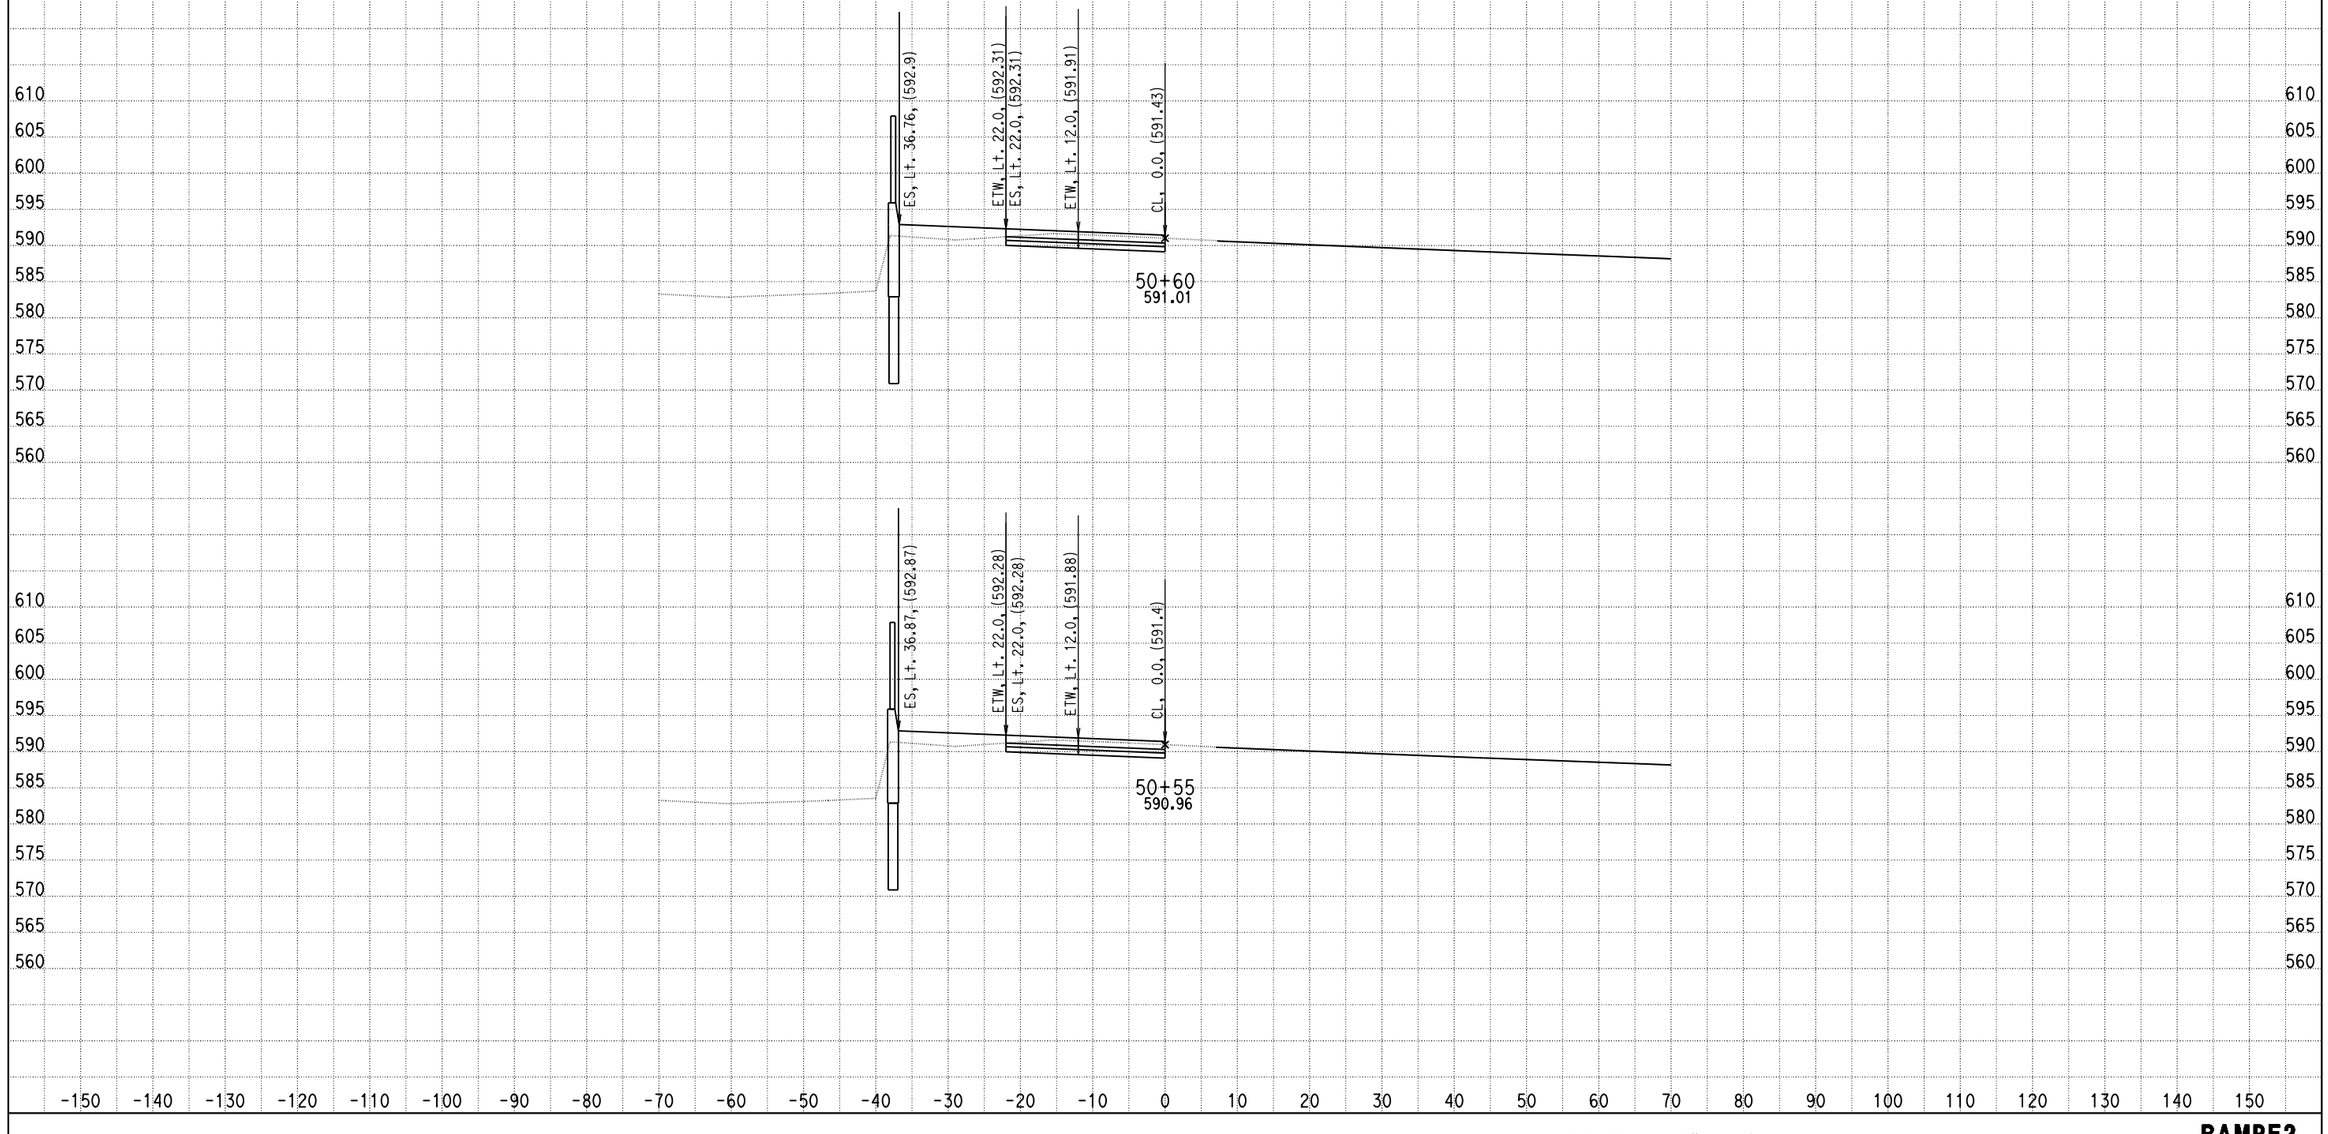

DATE: 9/5/2013

KC Project: 0818E File: D:\PROJECT\0818E\UPDATE-RAMP\hre2-pro.ear

SCALE: 1" = 10' Horiz.
1" = 10' Vert.

All Dimensions are US Survey Feet

RAMPE2
CROSS SECTIONS

SHEET 26 OF XXX

DESIGN STUDY ONLY

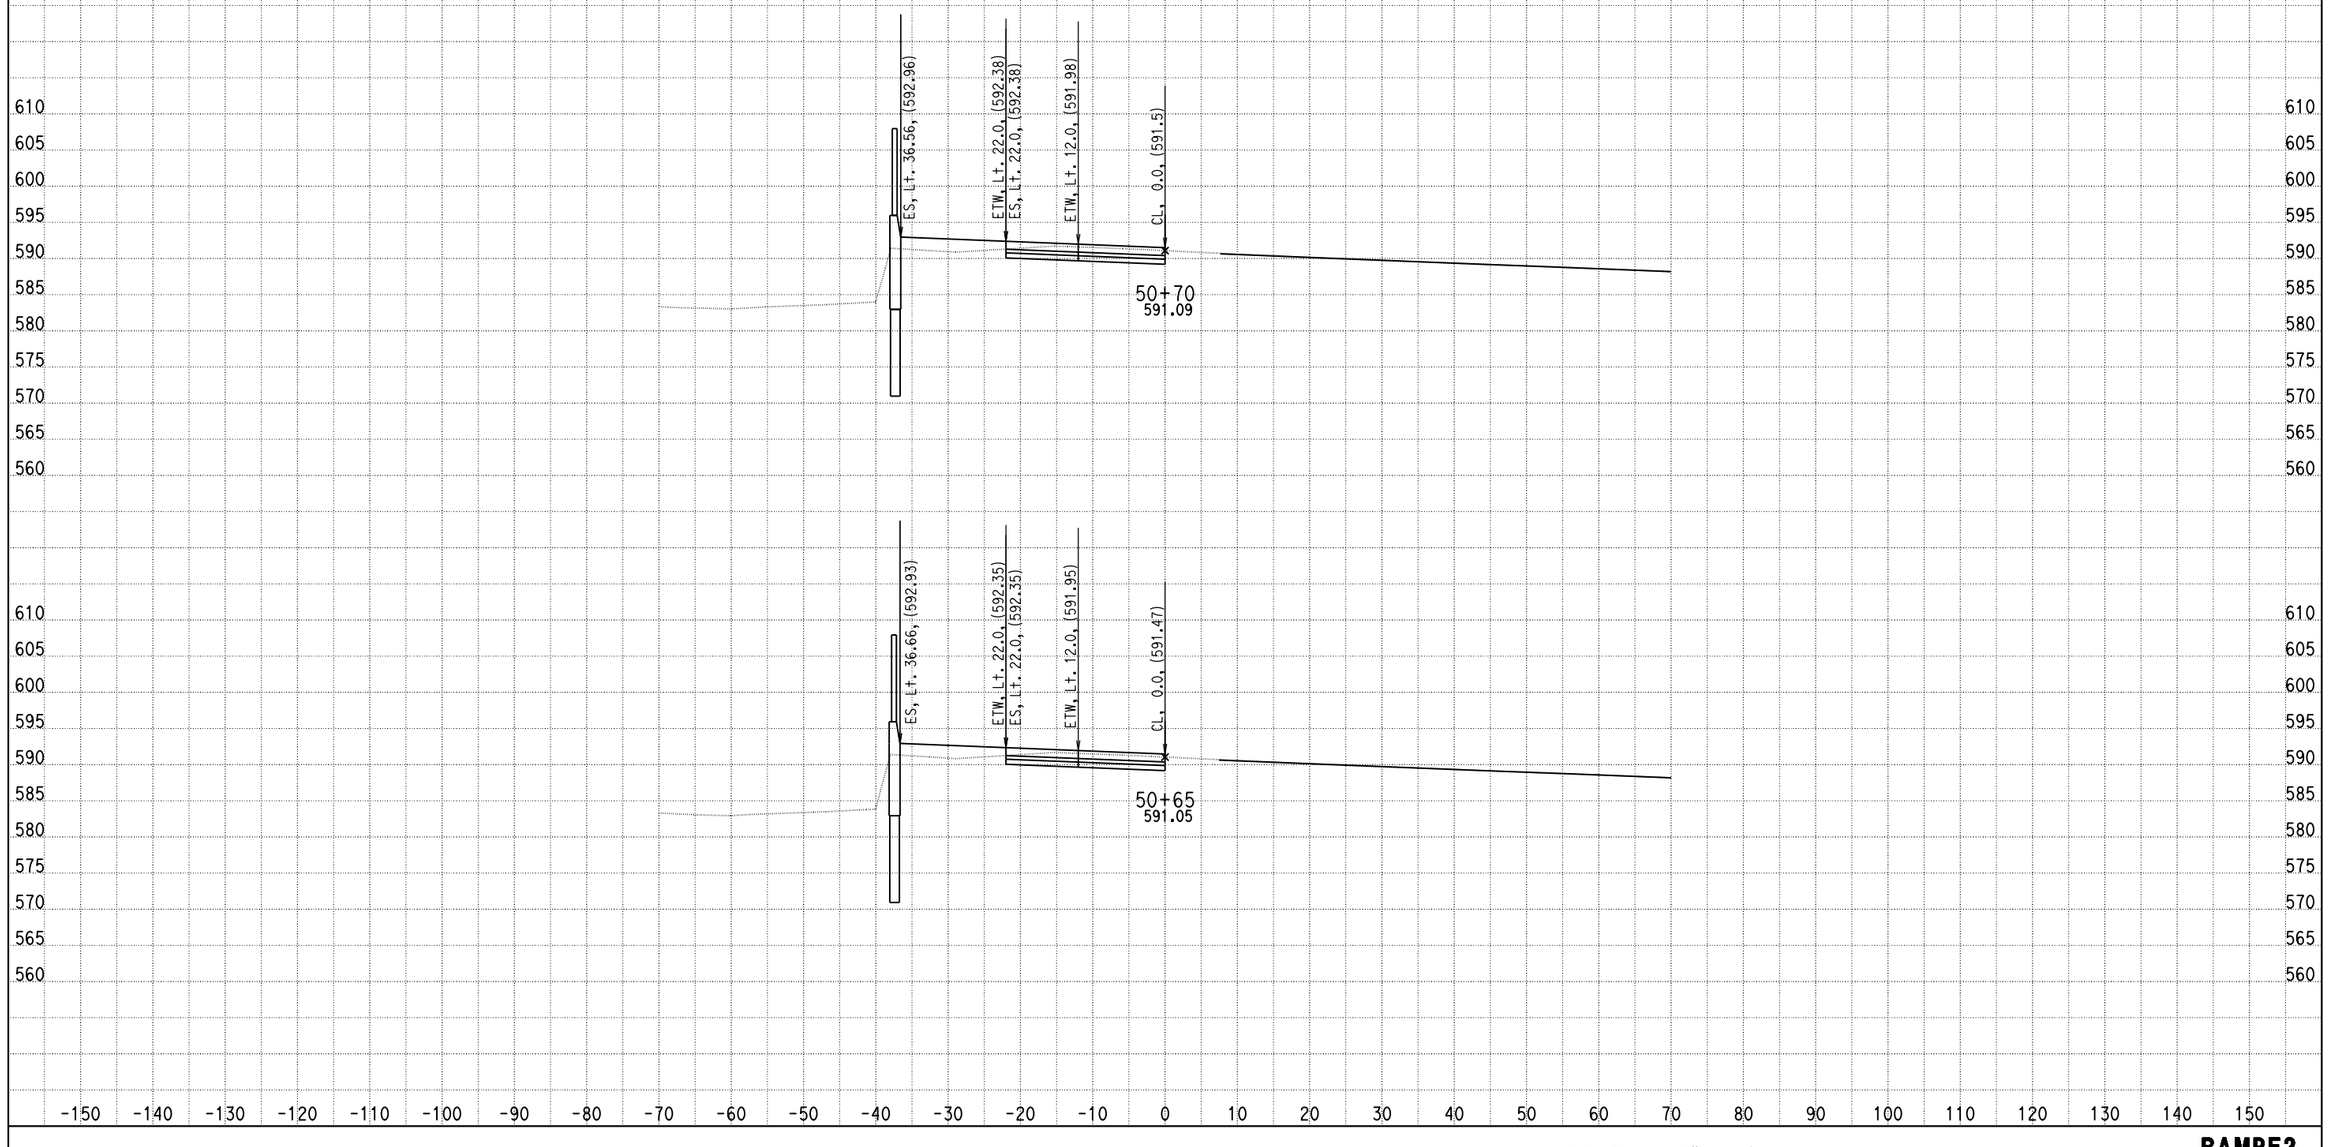

DATE: 9/5/2013

KC Project: 0818E File: D:\PROJECT\0818E\UPDATE-RAMP\hre2-pro.ear

SCALE: 1" = 10' Horiz.
1" = 10' Vert.

All Dimensions are US Survey Feet

RAMPE2
CROSS SECTIONS

SHEET 27 OF XXX

DESIGN STUDY ONLY

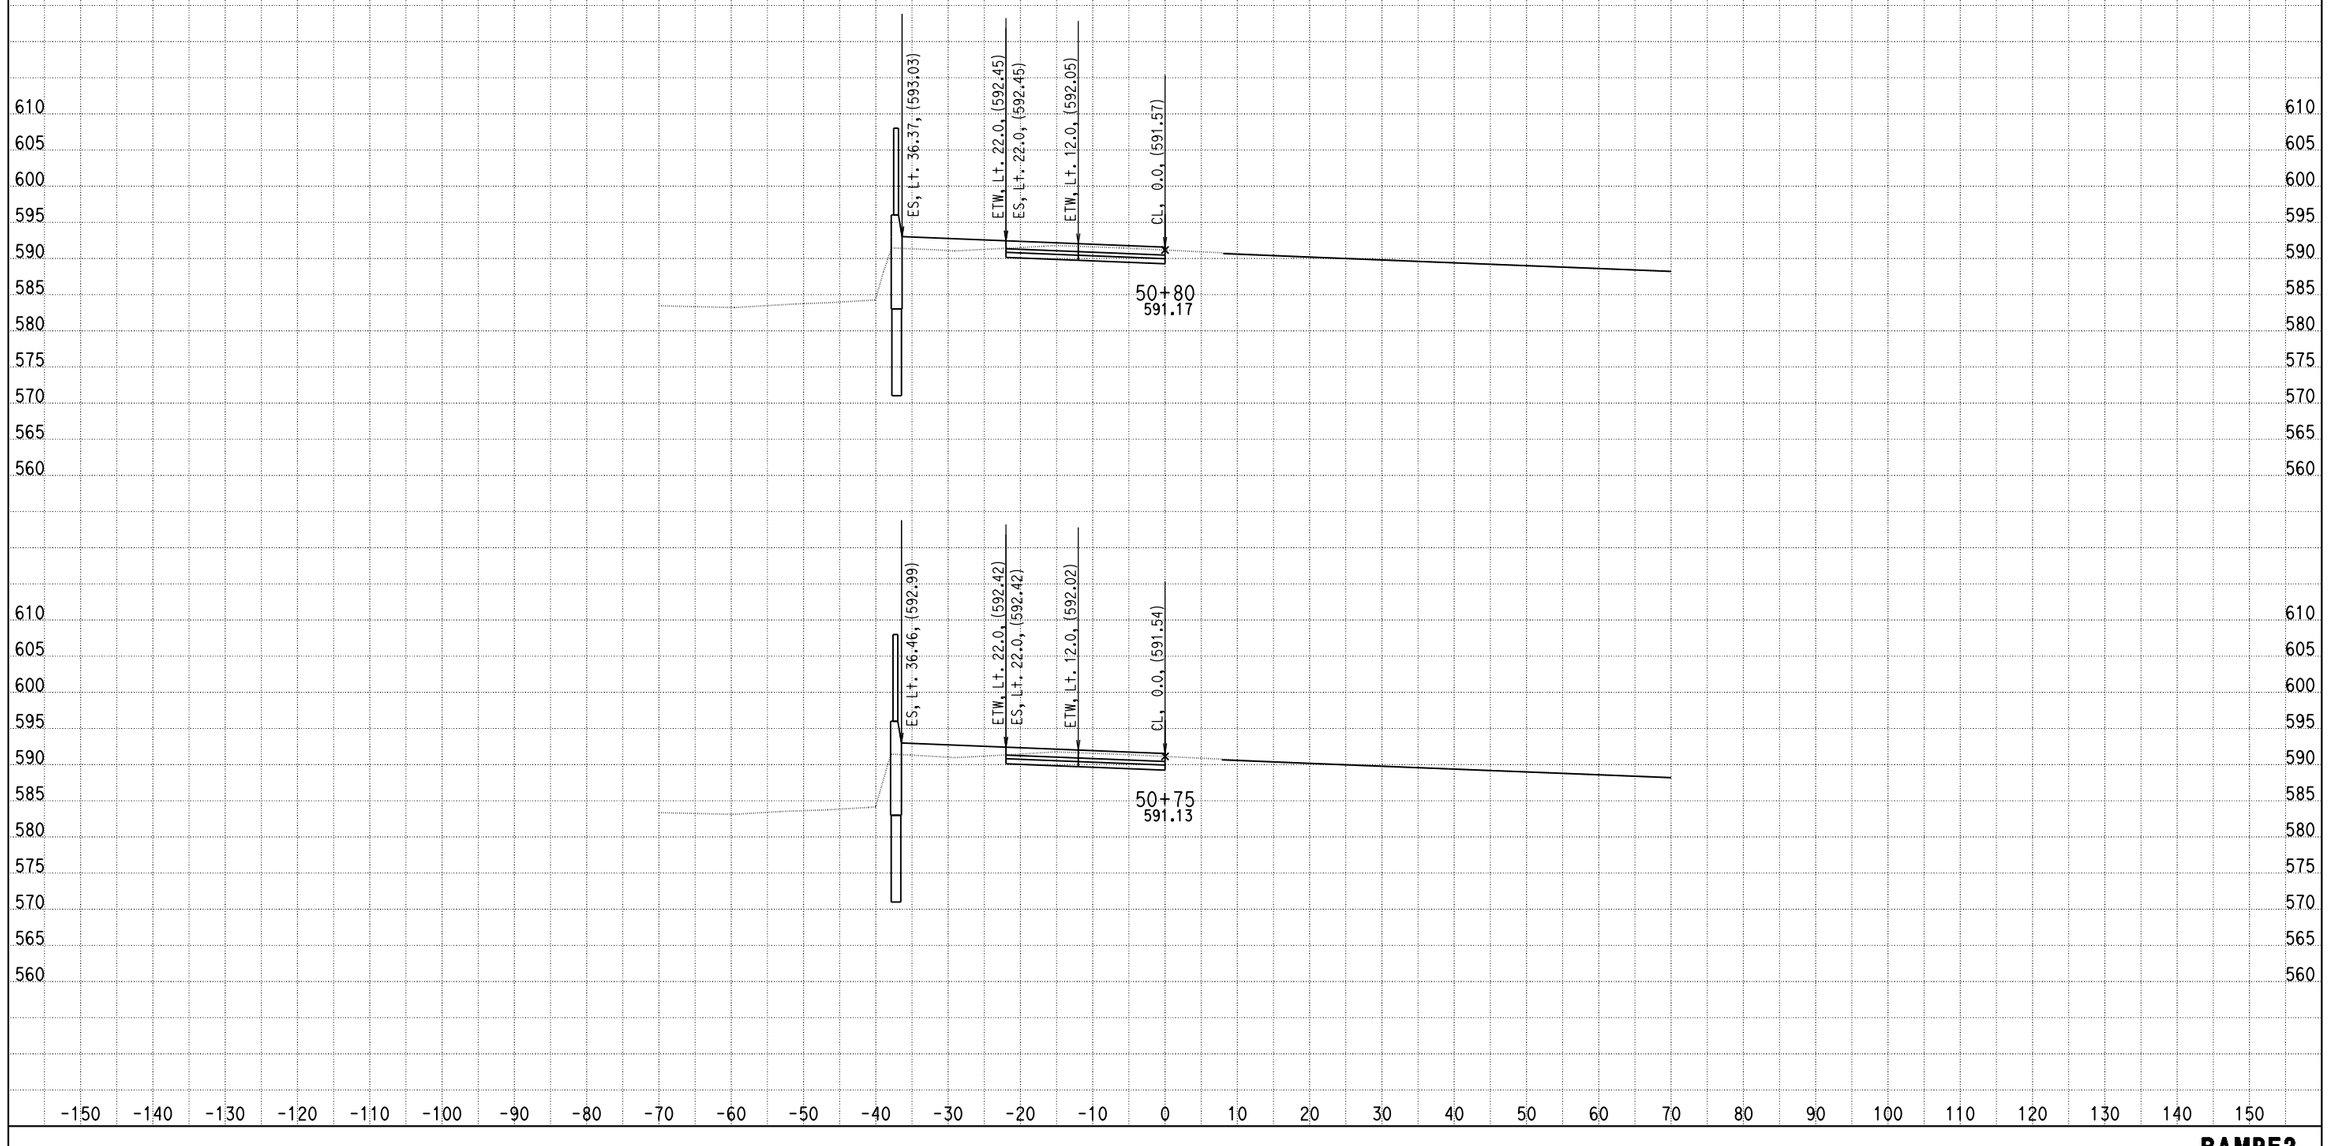

DATE: 9/5/2013

KC Project: 0818E File: D:\PROJECT\0818E\UPDATE-RAMP\hre2-pro.ear

SCALE: 1" = 10' Horiz.
1" = 10' Vert.

All Dimensions are US Survey Feet

RAMPE2
CROSS SECTIONS

DESIGN STUDY ONLY

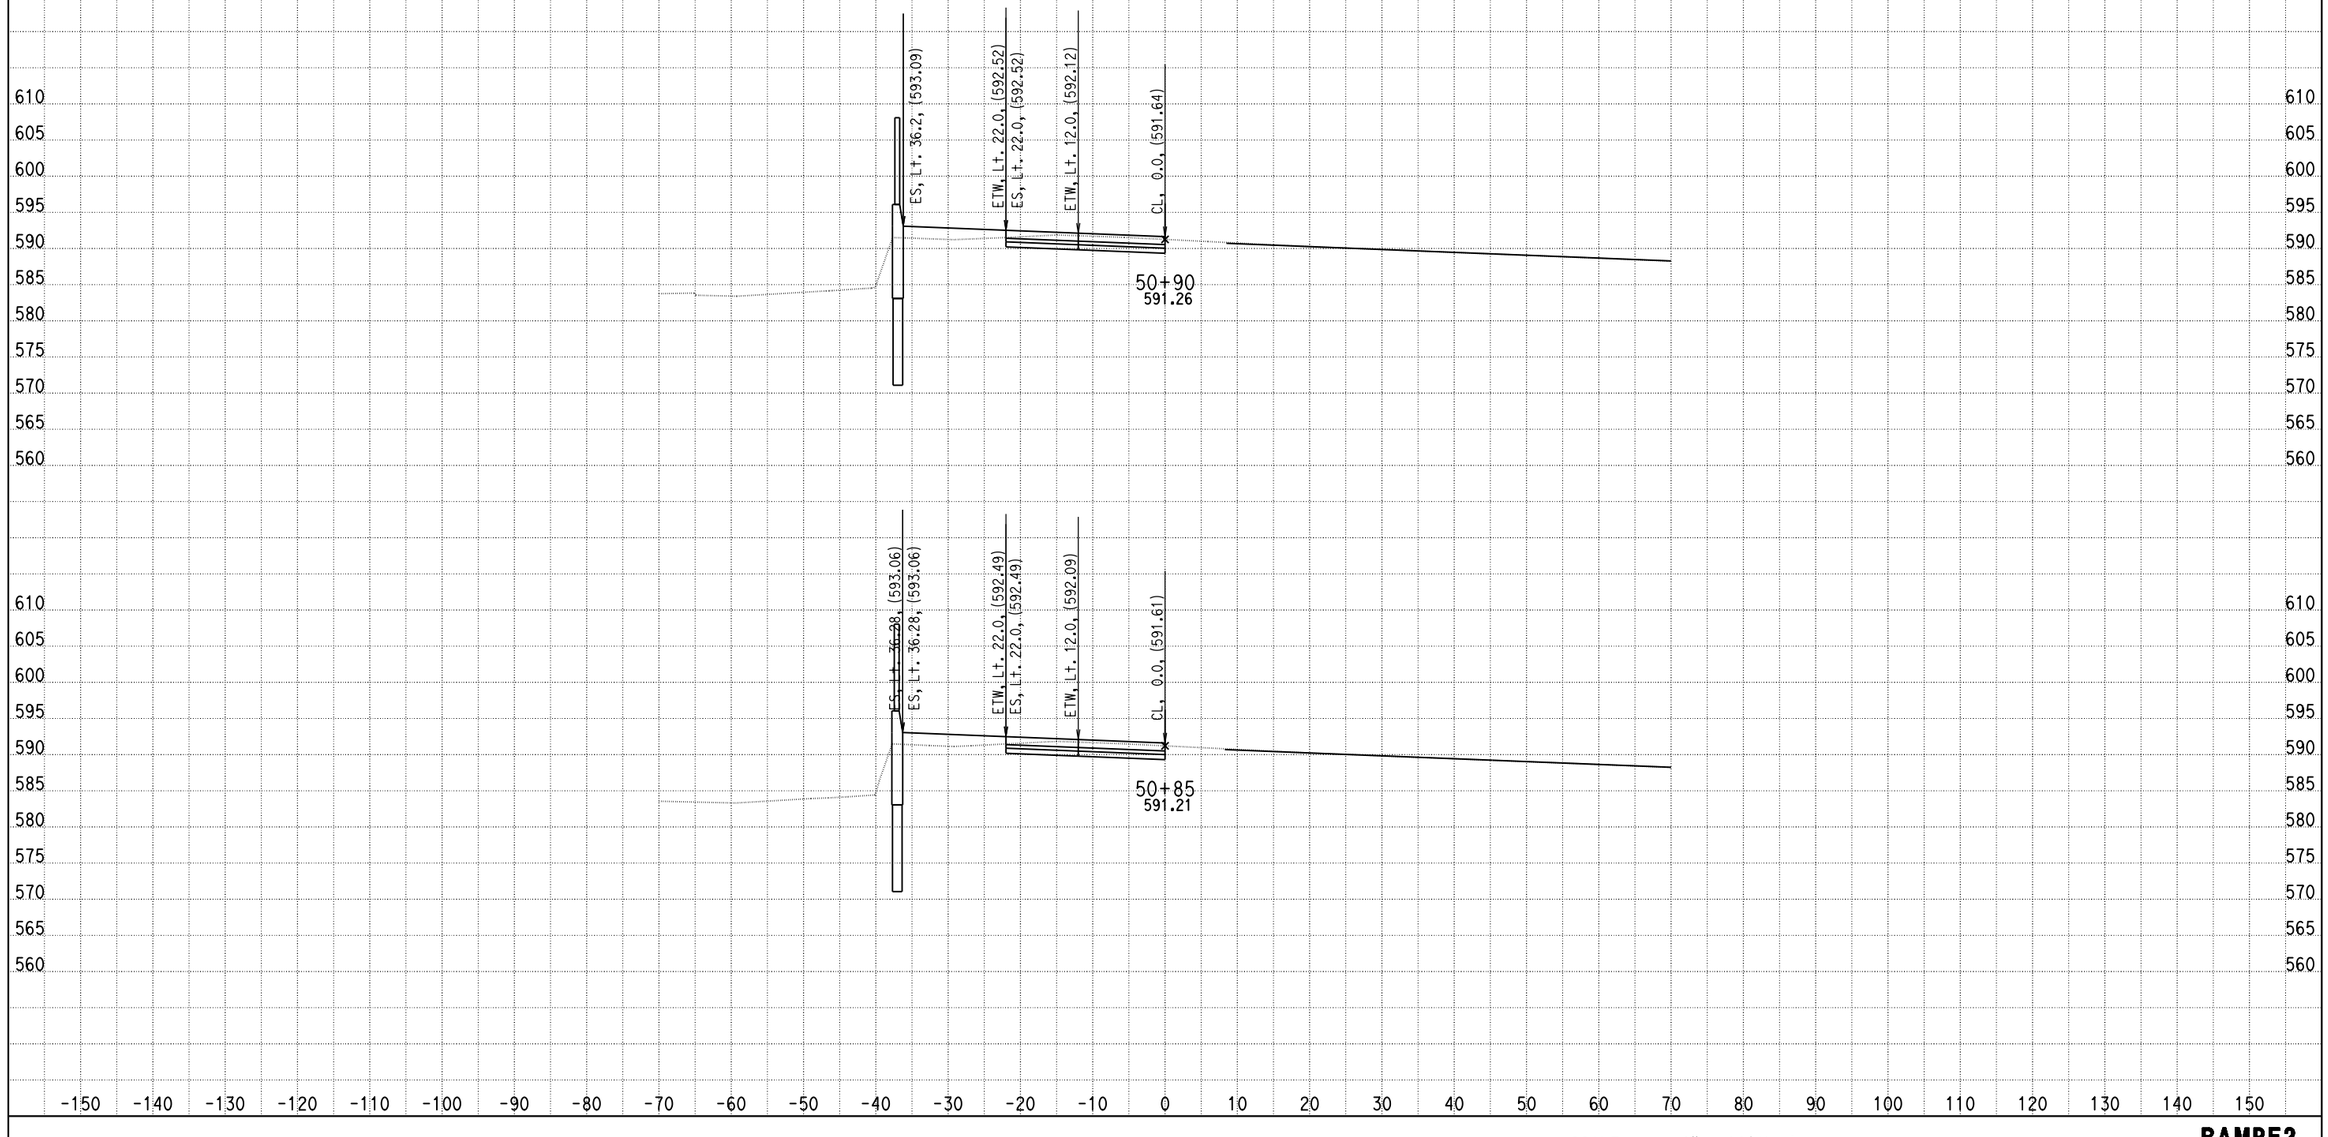

DATE: 9/5/2013

KC Project: 0818E File: D:\PROJECT\0818E\UPDATE-RAMP\hre2-pro.ear

SCALE: 1" = 10' Horiz.
1" = 10' Vert.

All Dimensions are US Survey Feet

RAMPE2
CROSS SECTIONS

DESIGN STUDY ONLY

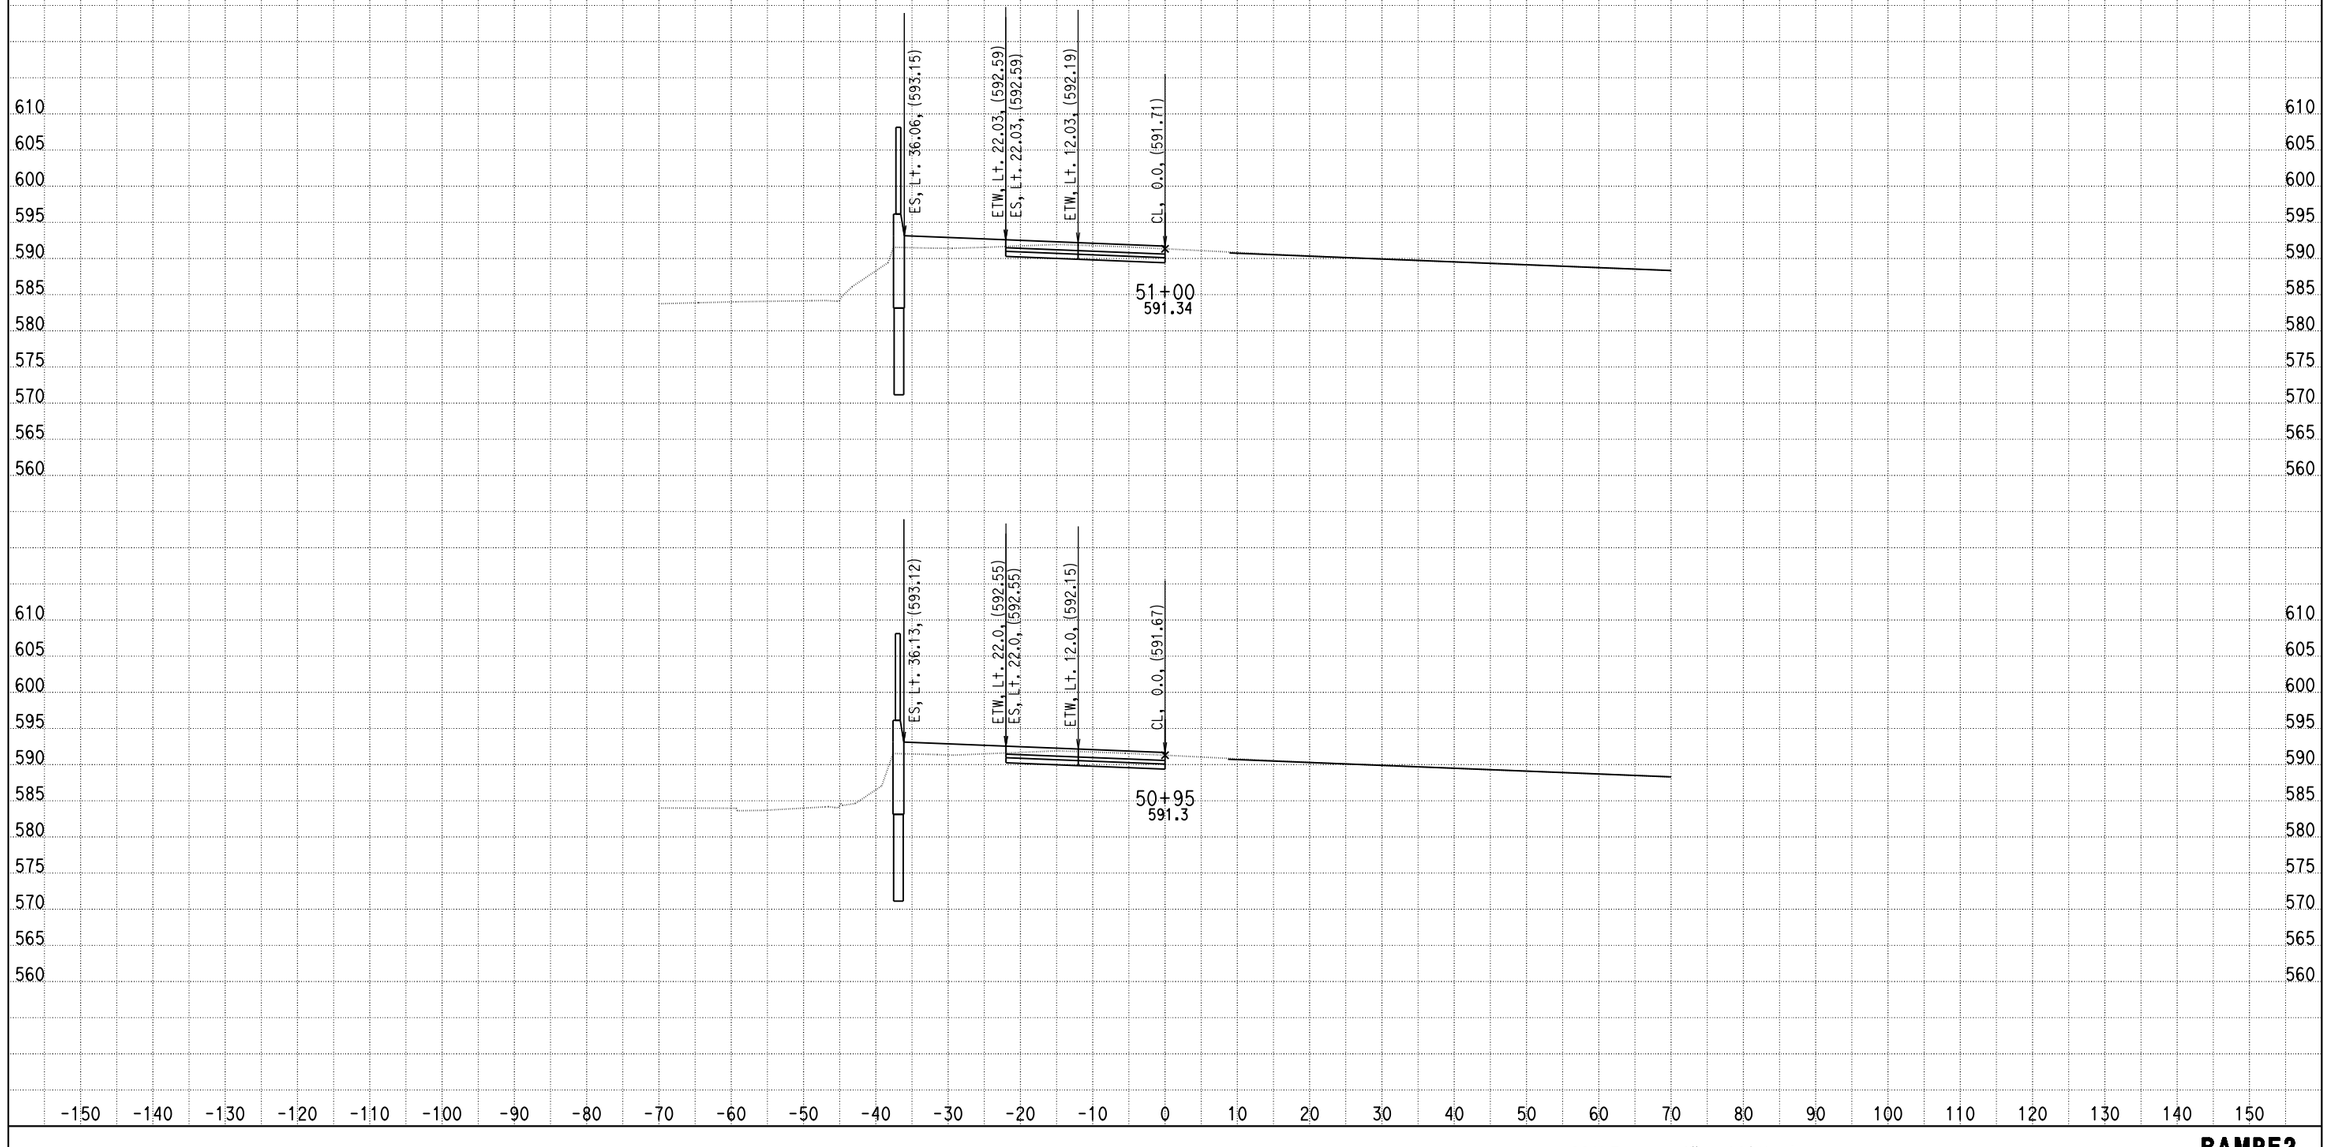

DATE: 9/5/2013

KC Project: 0818E File: D:\PROJECT\0818E\UPDATE-RAMP\hre2-pro.ear

SCALE: 1" = 10' Horiz.
1" = 10' Vert.

All Dimensions are US Survey Feet

RAMPE2
CROSS SECTIONS

SHEET 30 OF XXX

DESIGN STUDY ONLY

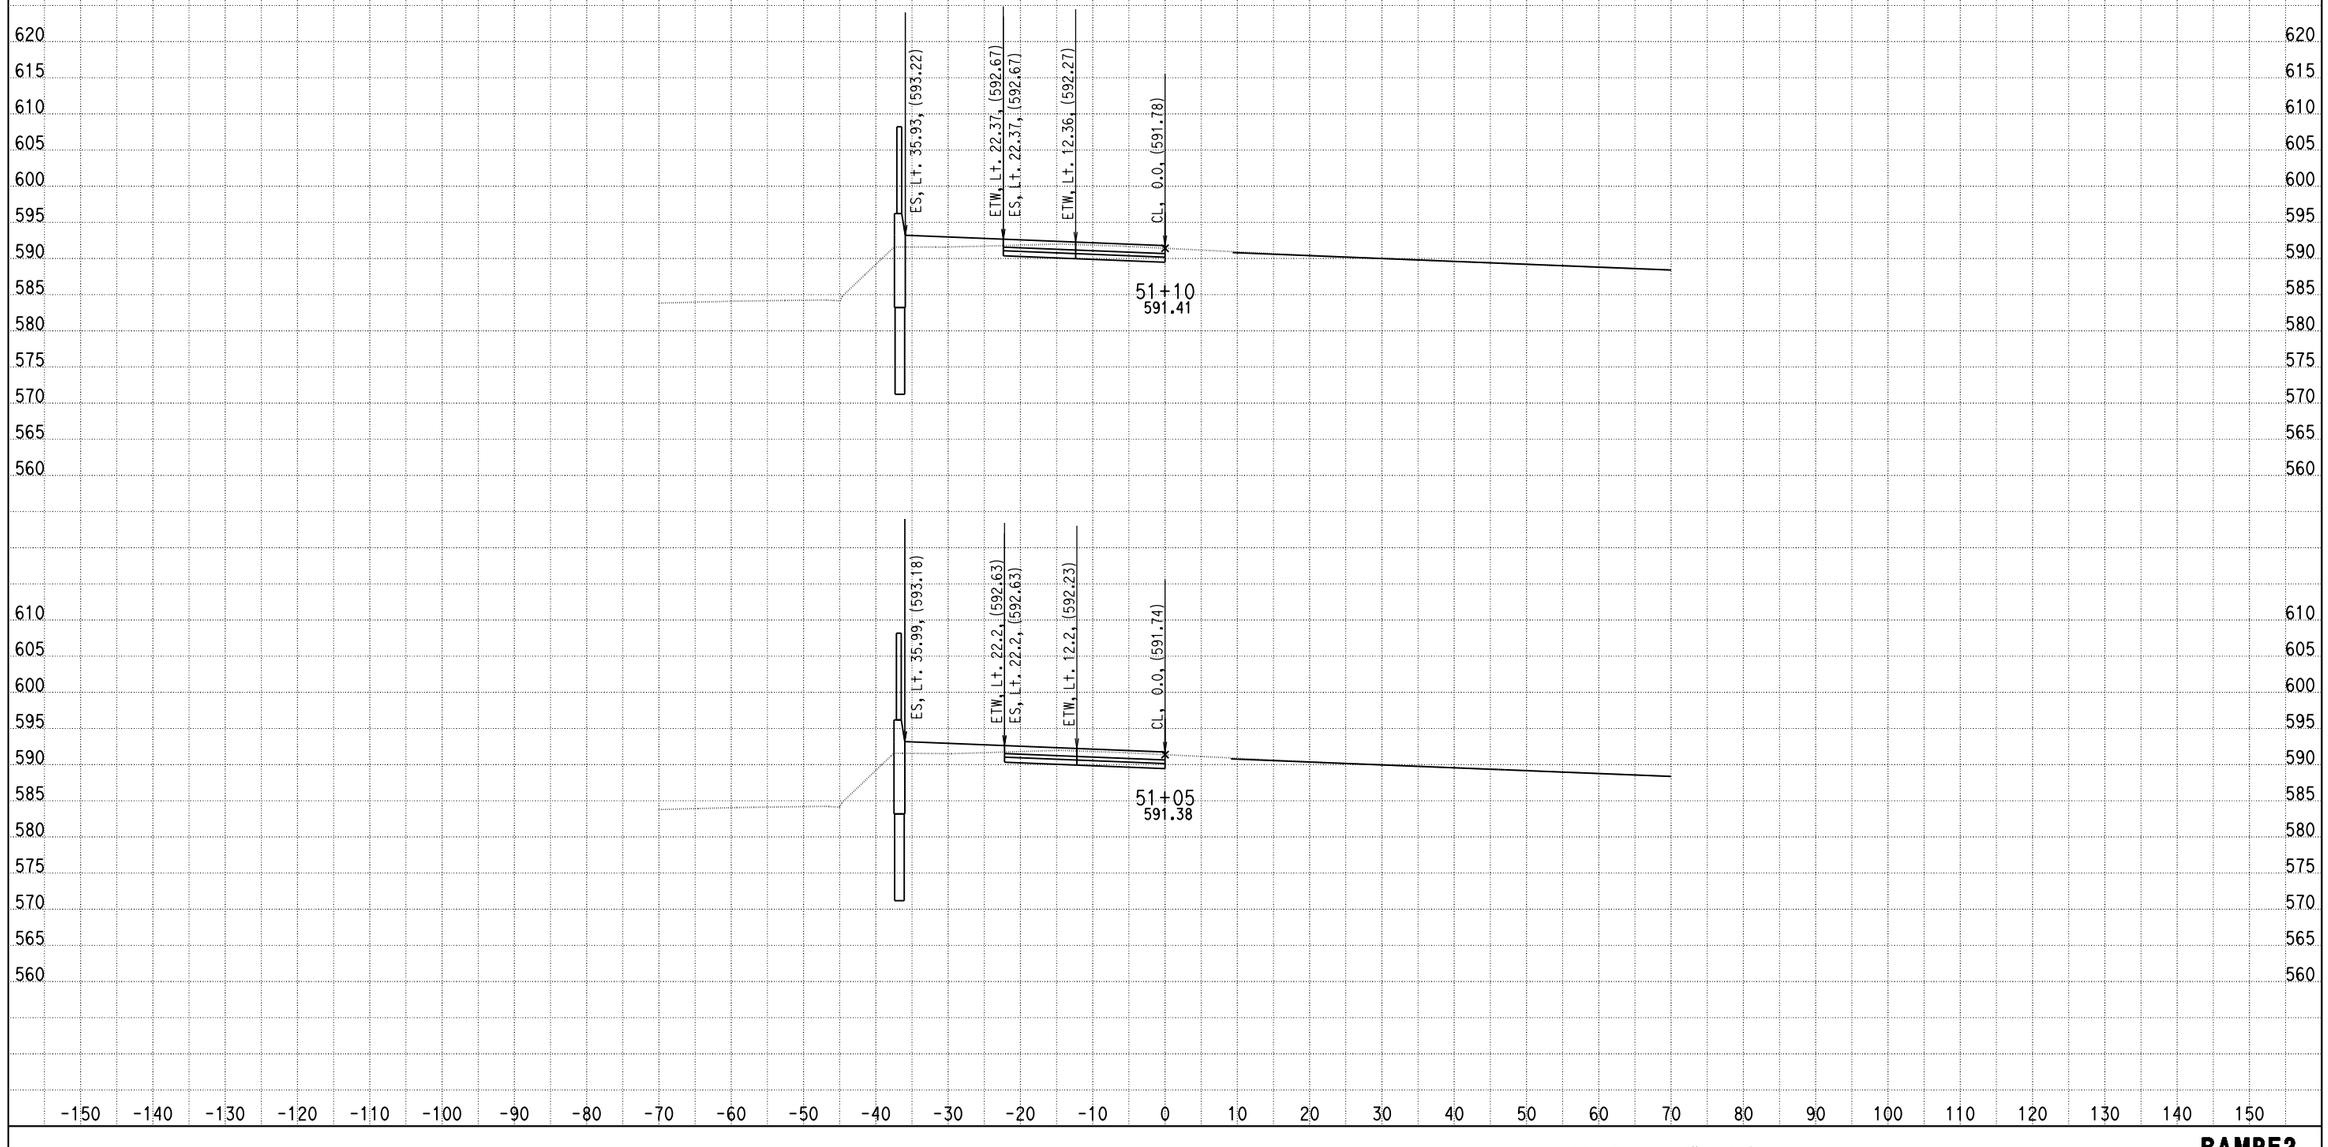

DATE: 9/5/2013

KC Project: 0818E File: D:\PROJECT\0818E\UPDATE-RAMP\hre2-pro.ear

SCALE: 1" = 10' Horiz.
1" = 10' Vert.

All Dimensions are US Survey Feet

RAMPE2
CROSS SECTIONS

SHEET 31 OF XXX

DESIGN STUDY ONLY

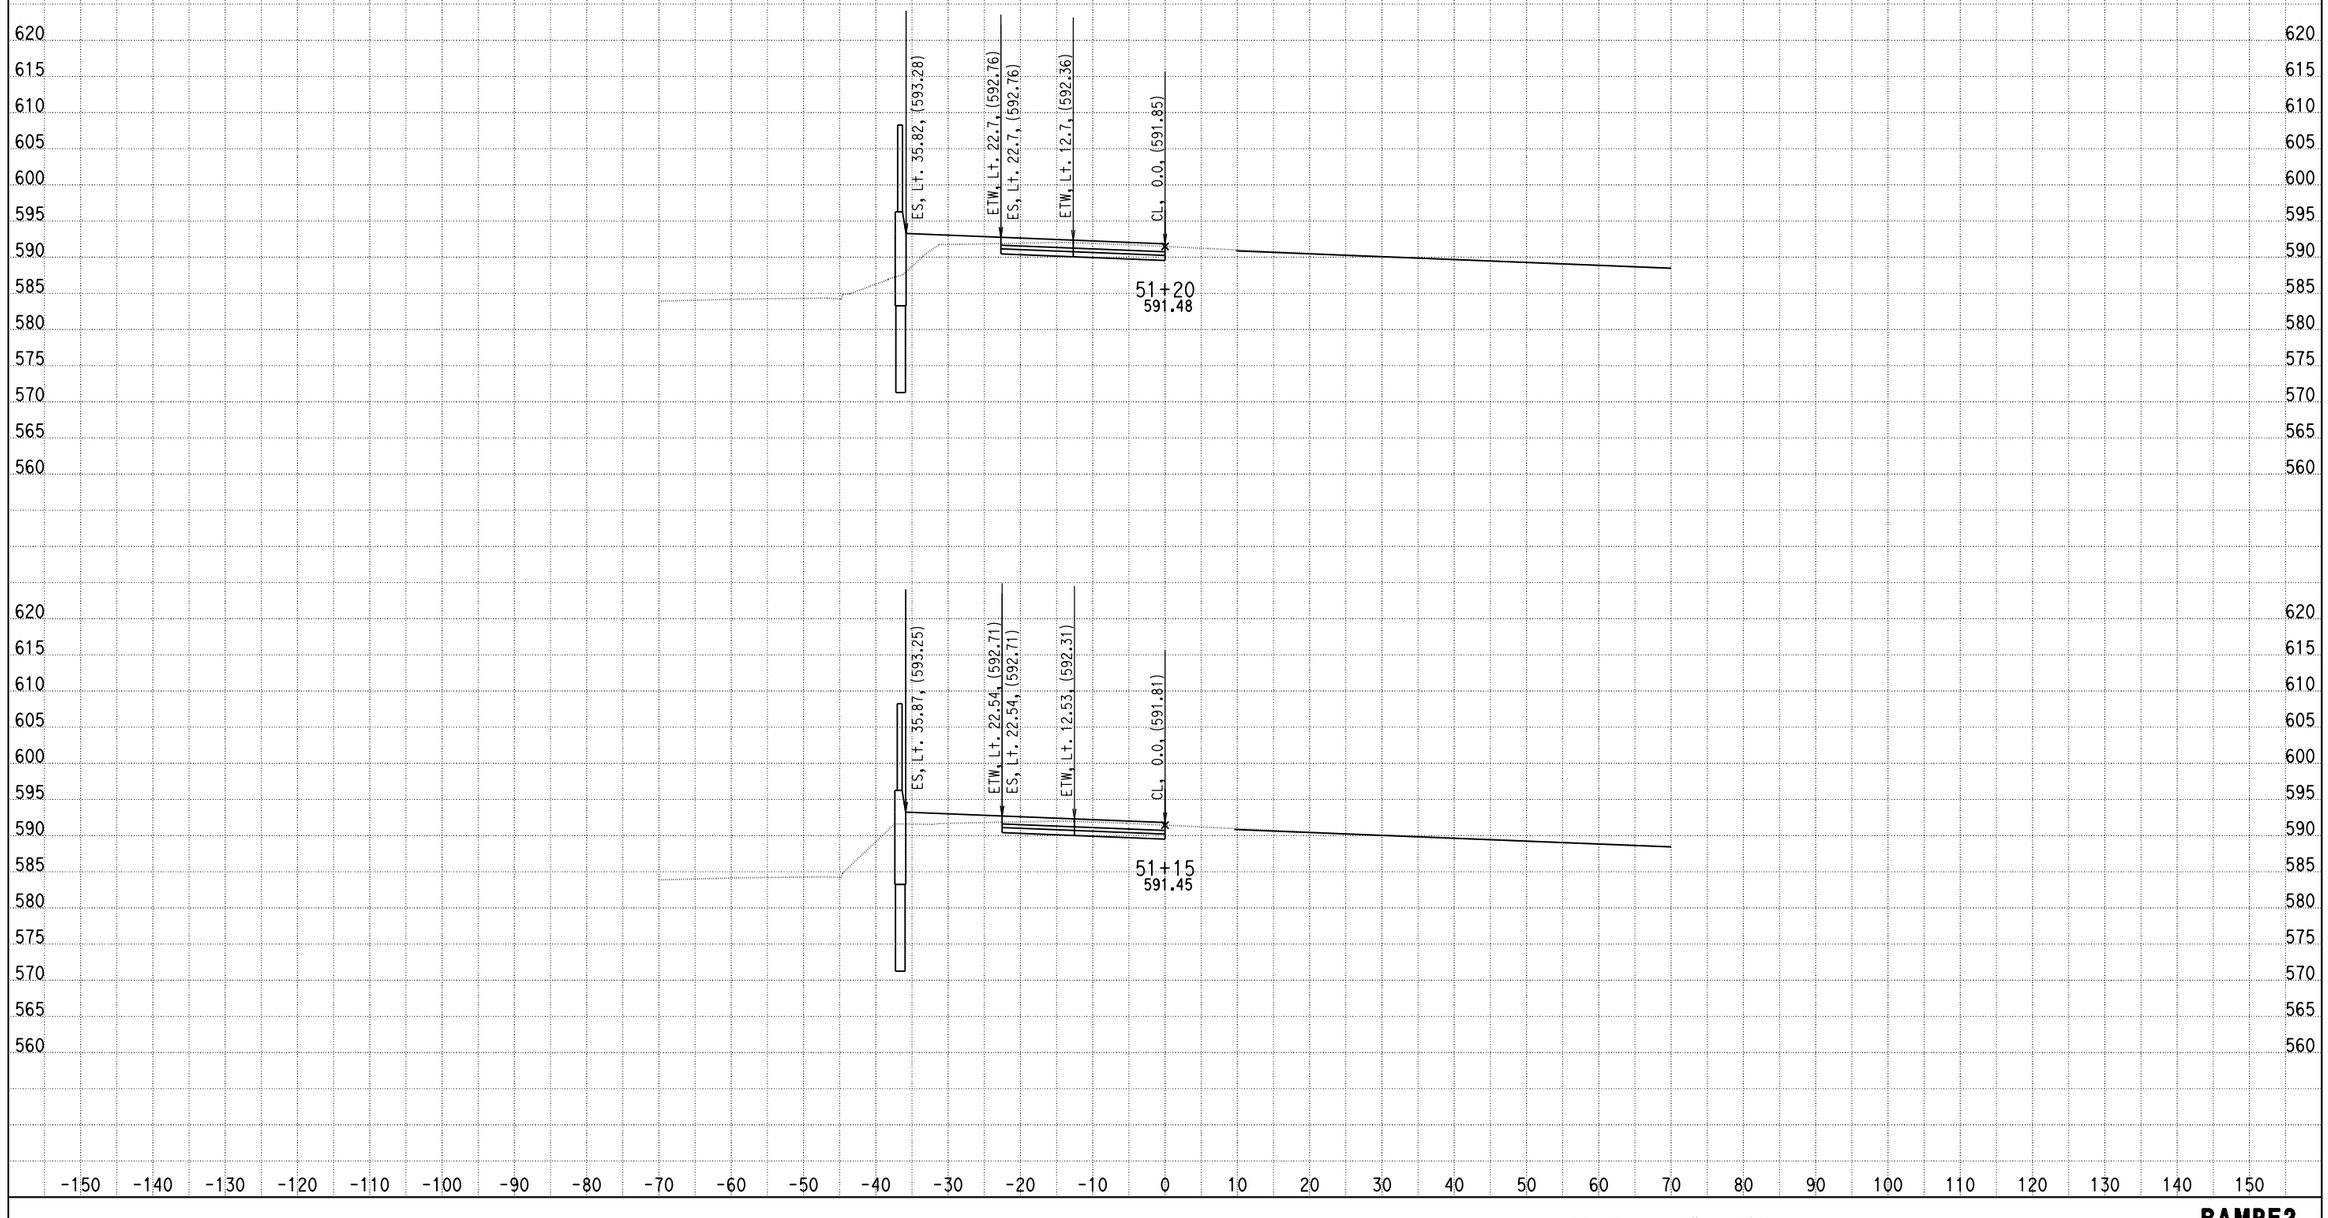

DATE: 9/5/2013

KC Project: 0818E File: D:\PROJECT\0818E\UPDATE-RAMP\hre2-pro.ear

SCALE: 1" = 10' Horiz.
1" = 10' Vert.

All Dimensions are US Survey Feet

RAMPE2
CROSS SECTIONS

DESIGN STUDY ONLY

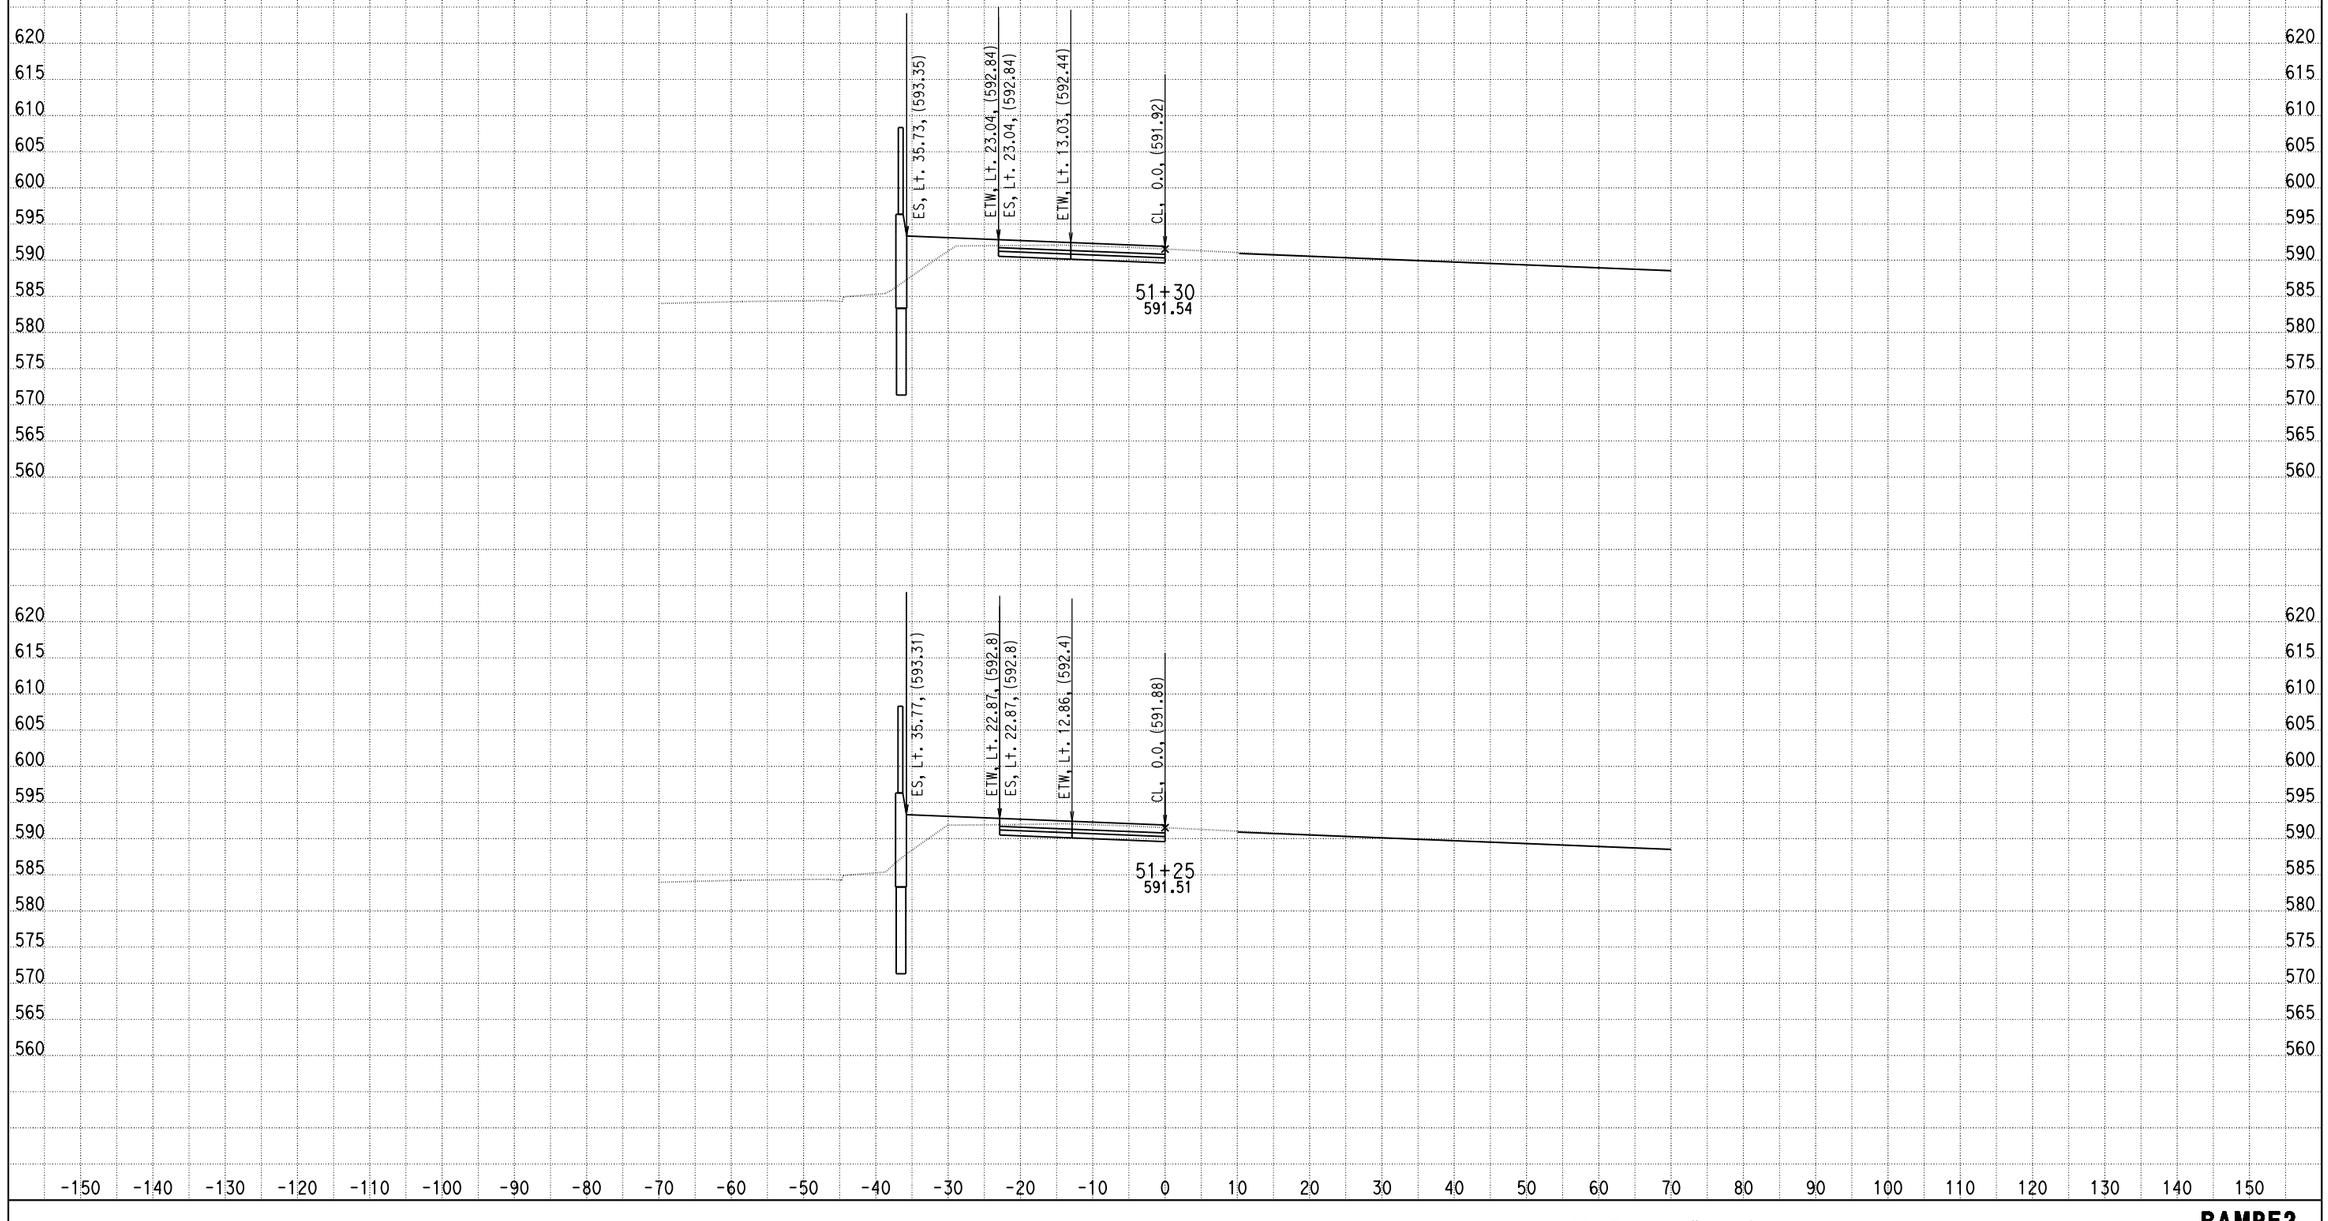

DATE: 9/5/2013

KC Project: 0818E File: D:\PROJECT\0818E\UPDATE-RAMP\hre2-pro.ear

SCALE: 1" = 10' Horiz.
1" = 10' Vert.

All Dimensions are US Survey Feet

RAMPE2
CROSS SECTIONS

DESIGN STUDY ONLY

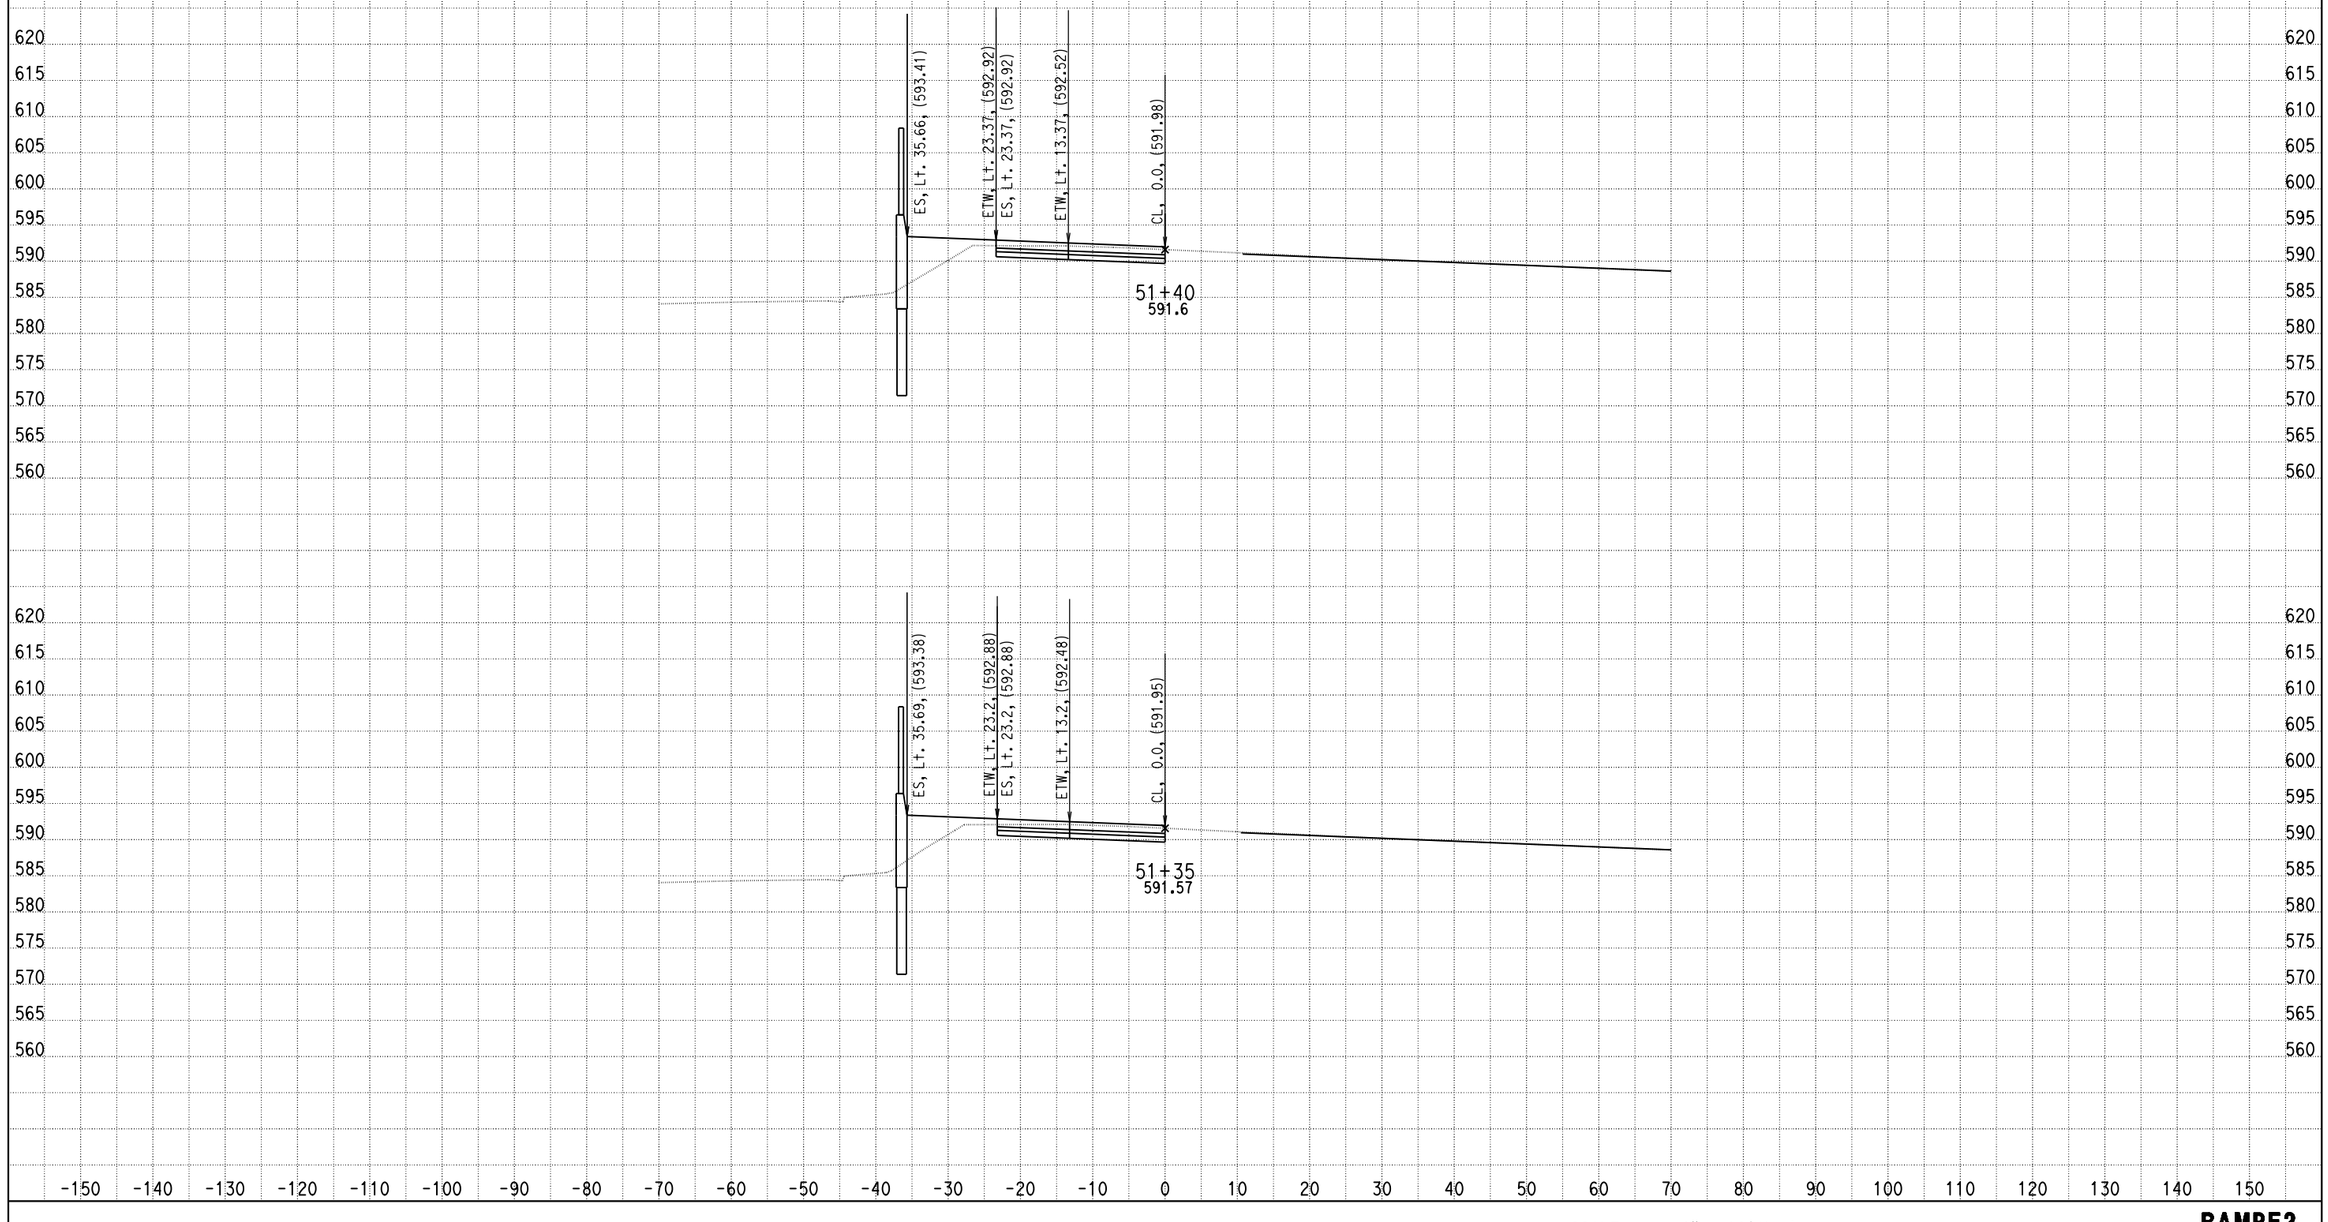

DATE: 9/5/2013

KC Project: 0818E File: D:\PROJECT\0818E\UPDATE-RAMP\hre2-pro.ear

SCALE: 1" = 10' Horiz.
1" = 10' Vert.

All Dimensions are US Survey Feet

RAMPE2
CROSS SECTIONS

SHEET 34 OF XXX

DESIGN STUDY ONLY

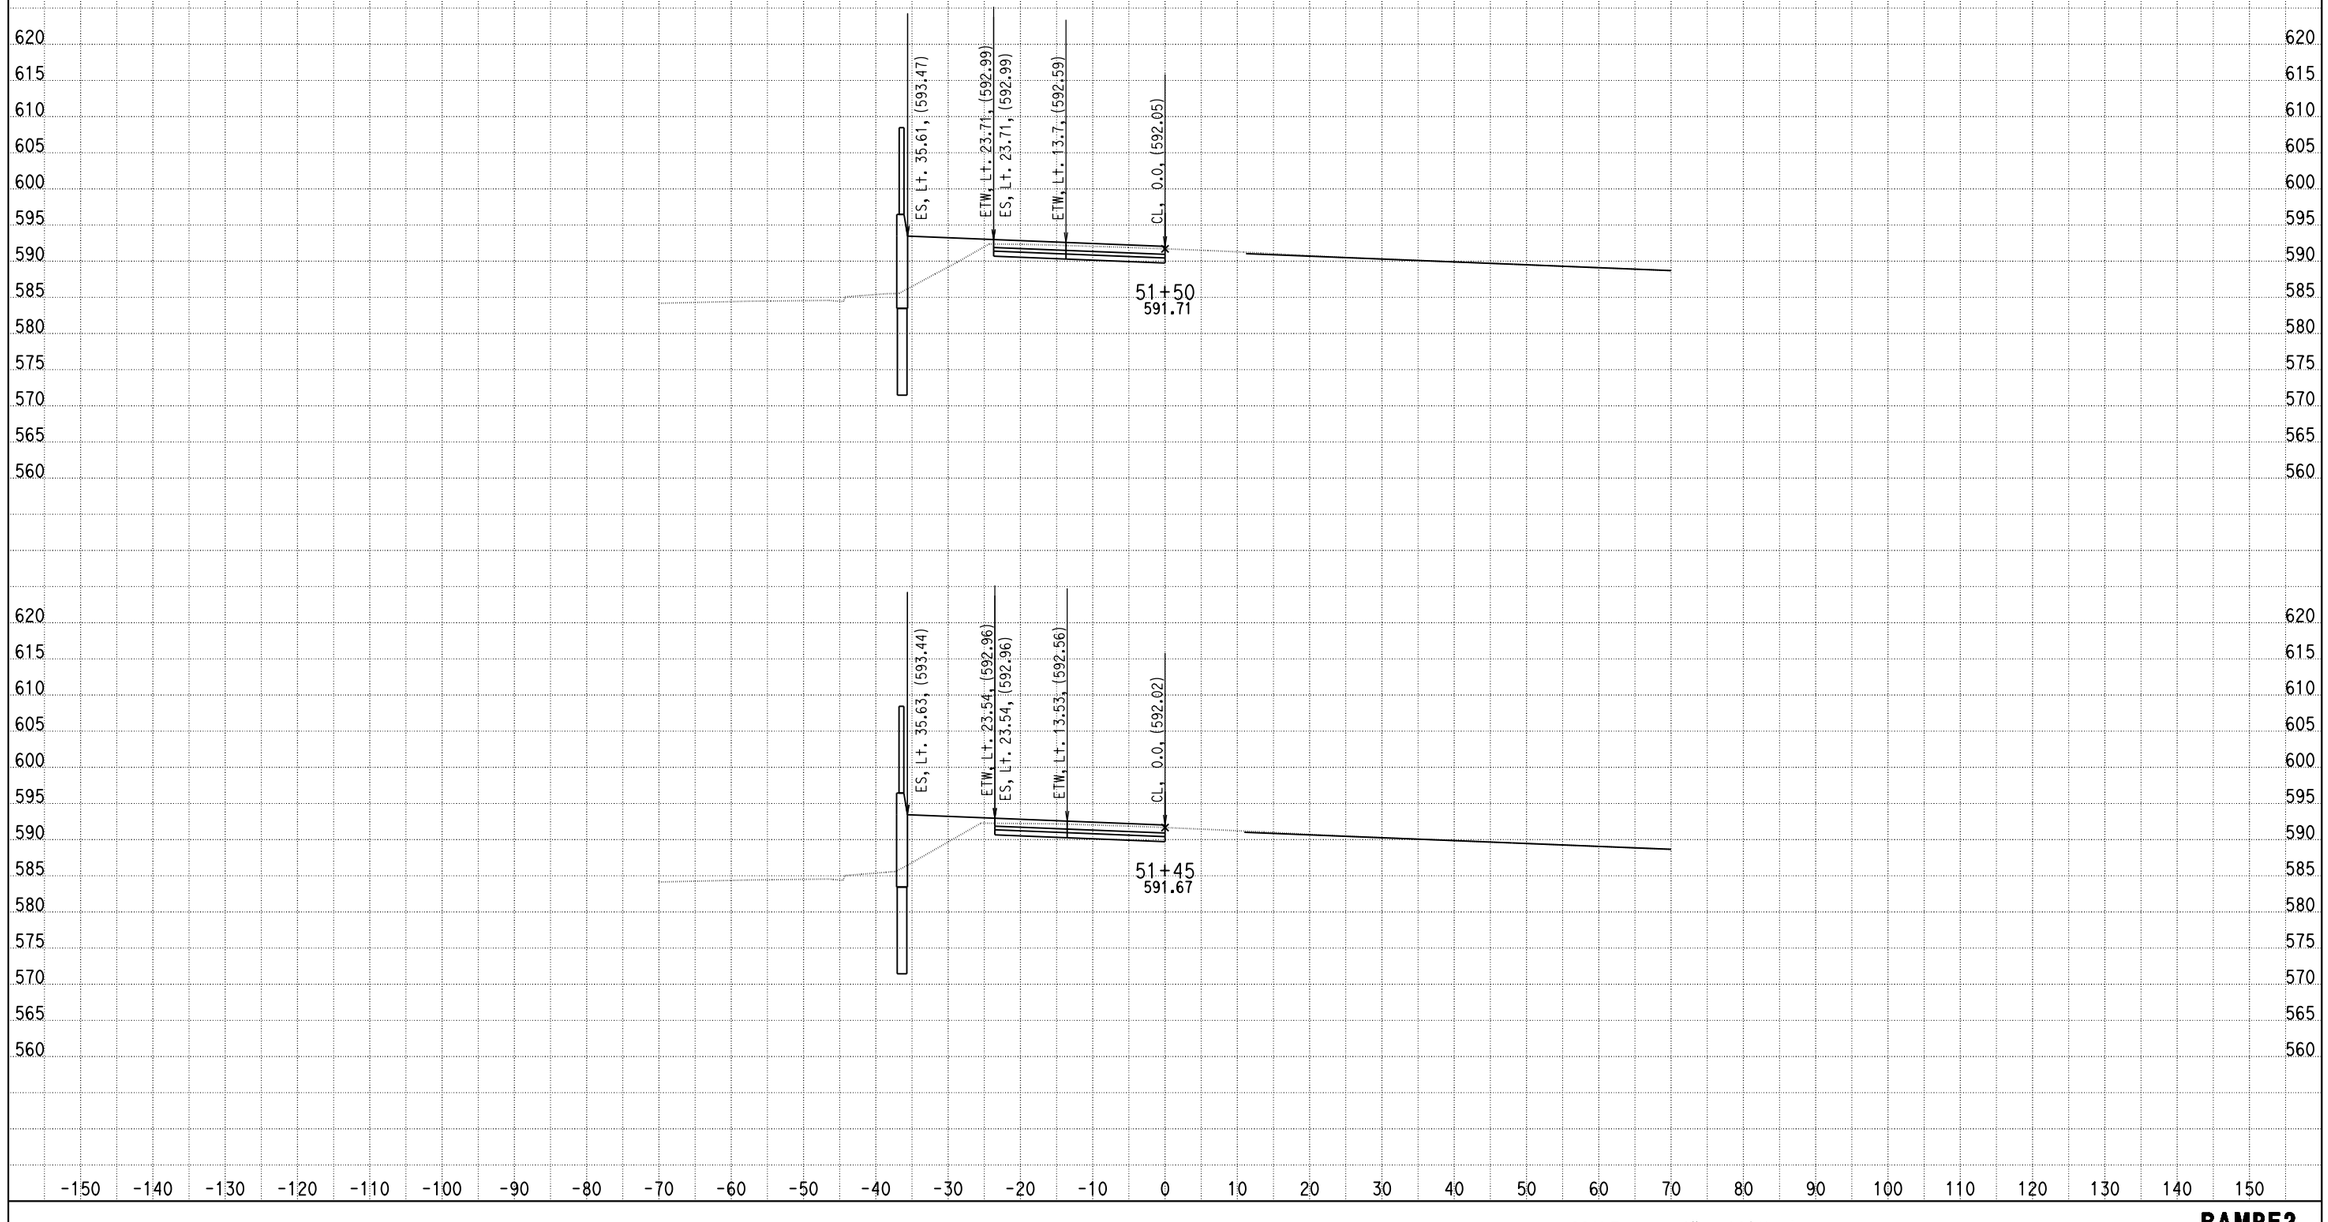

DATE: 9/5/2013

KC Project: 0818E File: D:\PROJECT\0818E\UPDATE-RAMP\hre2-pro.ear

SCALE: 1" = 10' Horiz.
1" = 10' Vert.

All Dimensions are US Survey Feet

RAMPE2
CROSS SECTIONS

DESIGN STUDY ONLY

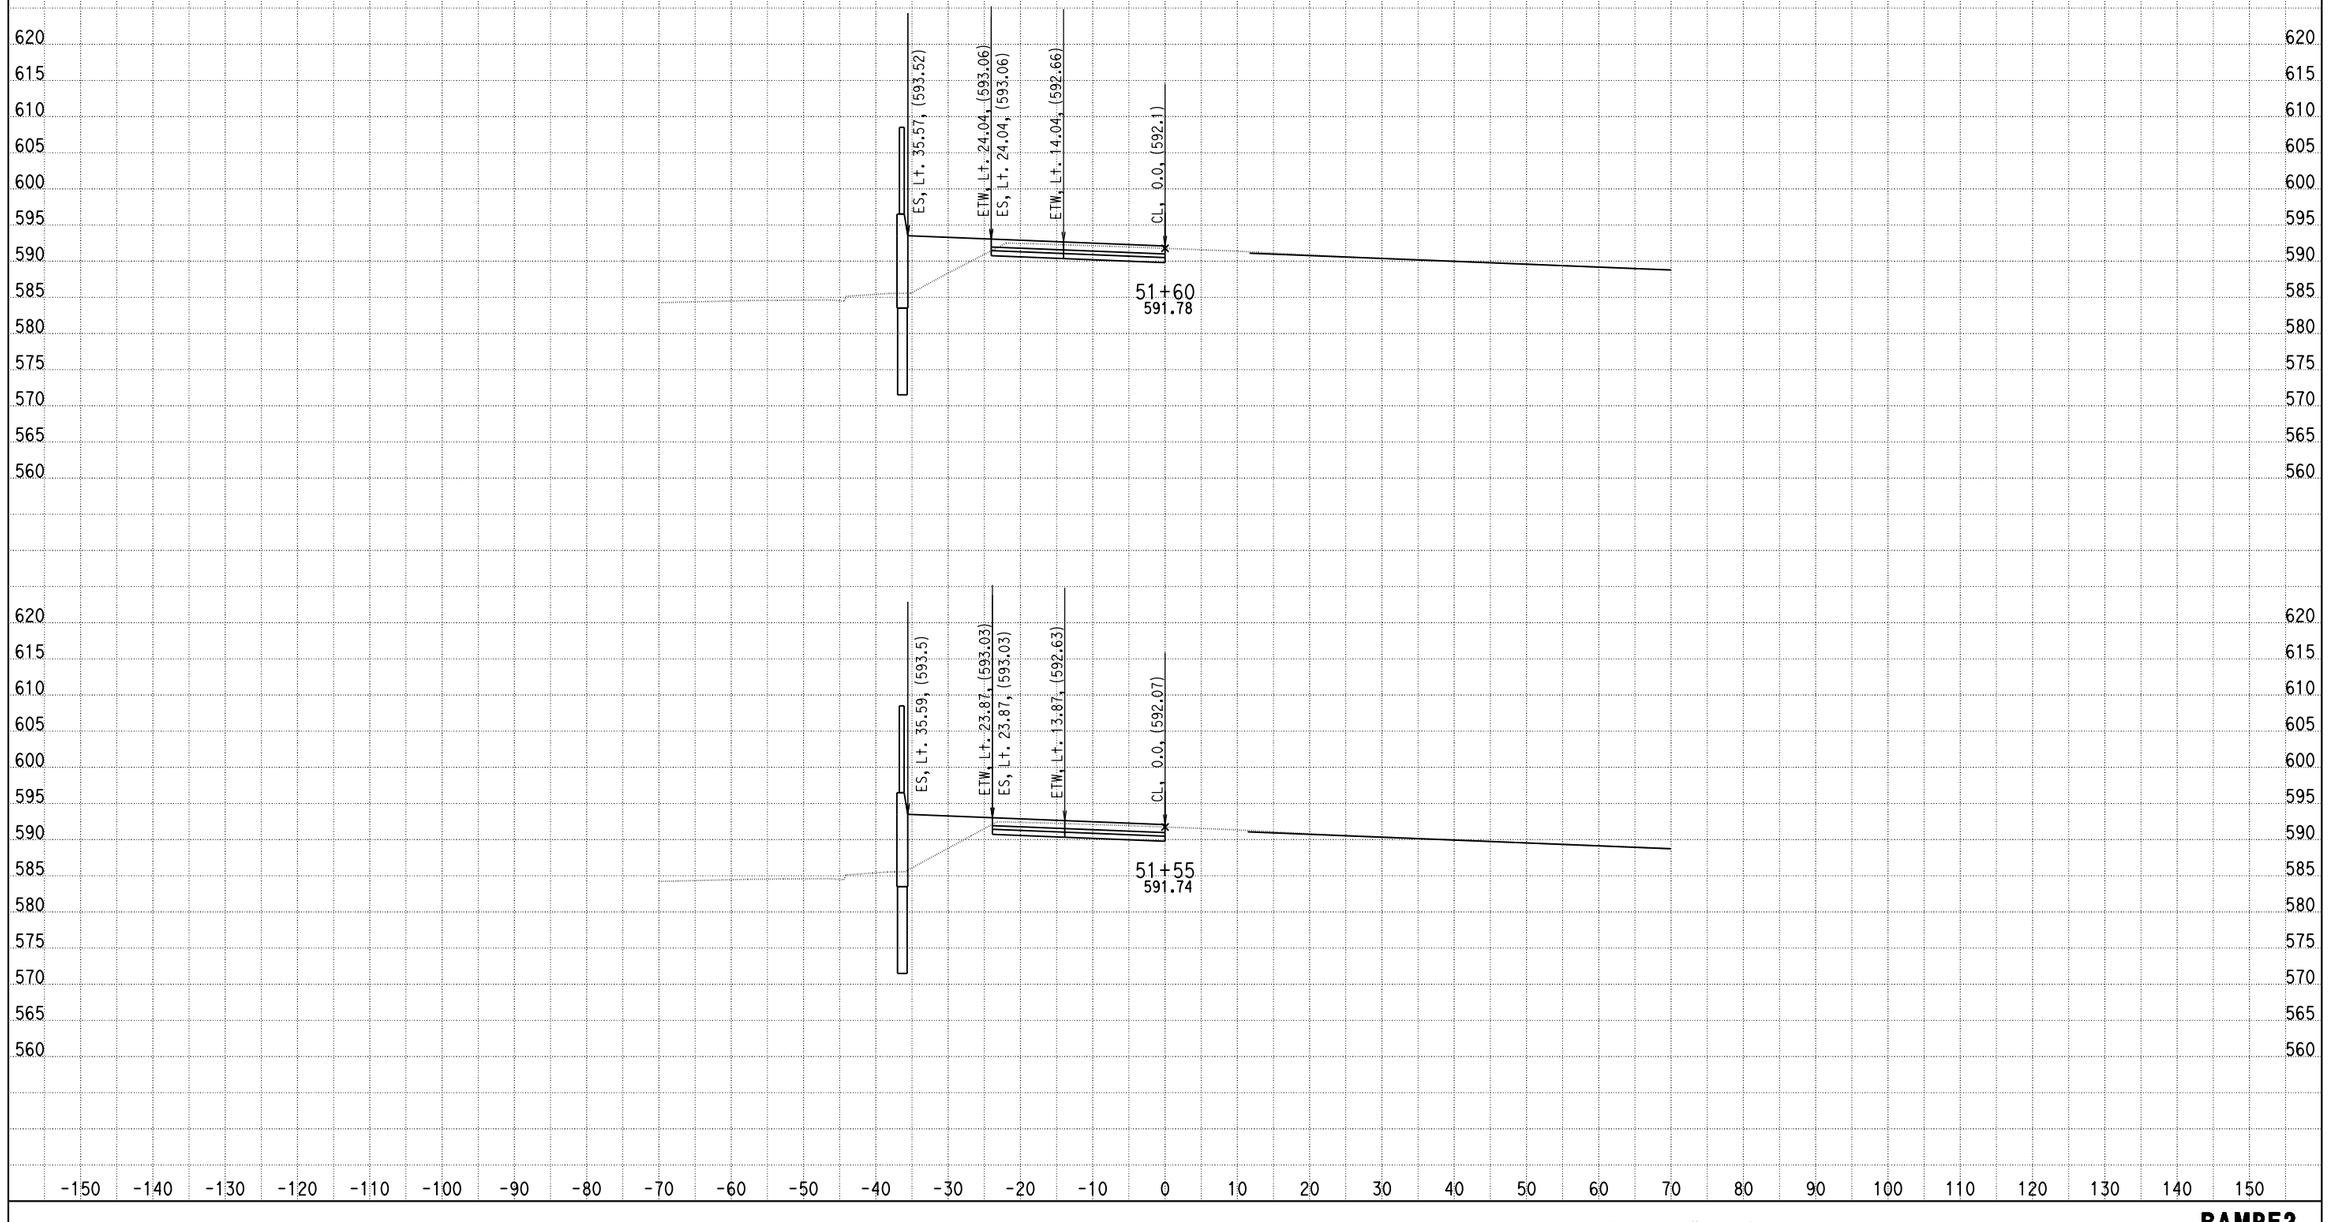

DATE: 9/5/2013

KC Project: 0818E File: D:\PROJECT\0818E\UPDATE-RAMP\hre2-pro.ear

SCALE: 1" = 10' Horiz.
1" = 10' Vert.

All Dimensions are US Survey Feet

RAMPE2
CROSS SECTIONS

DESIGN STUDY ONLY

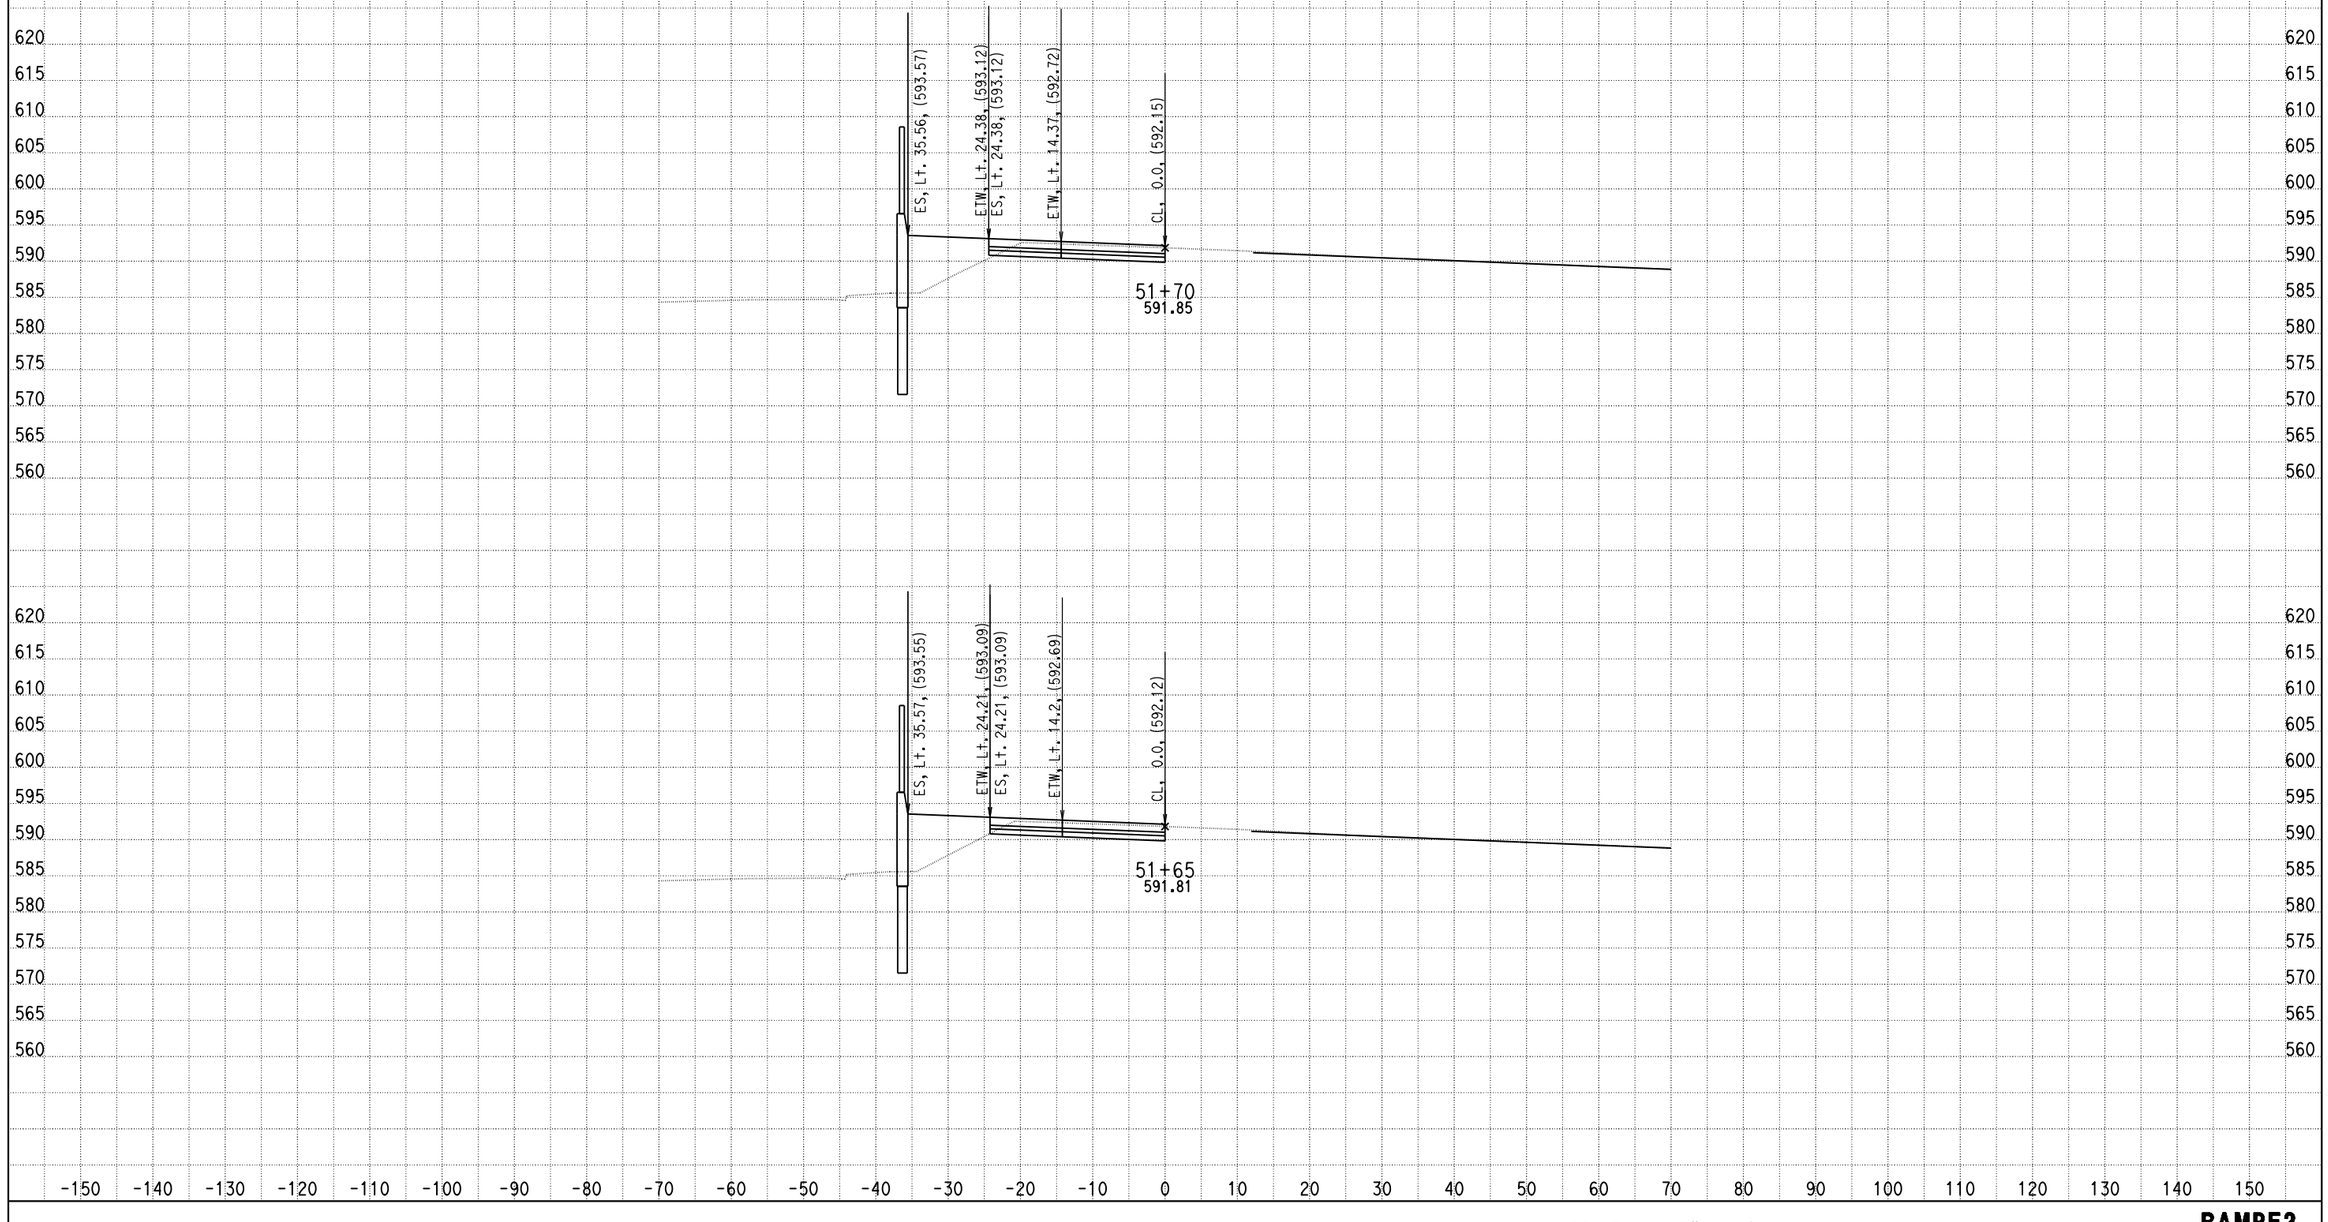

DATE: 9/5/2013

KC Project: 0818E File: D:\PROJECT\0818E\UPDATE-RAMP\hre2-pro.ear

SCALE: 1" = 10' Horiz.
1" = 10' Vert.

All Dimensions are US Survey Feet

RAMPE2
CROSS SECTIONS

DESIGN STUDY ONLY

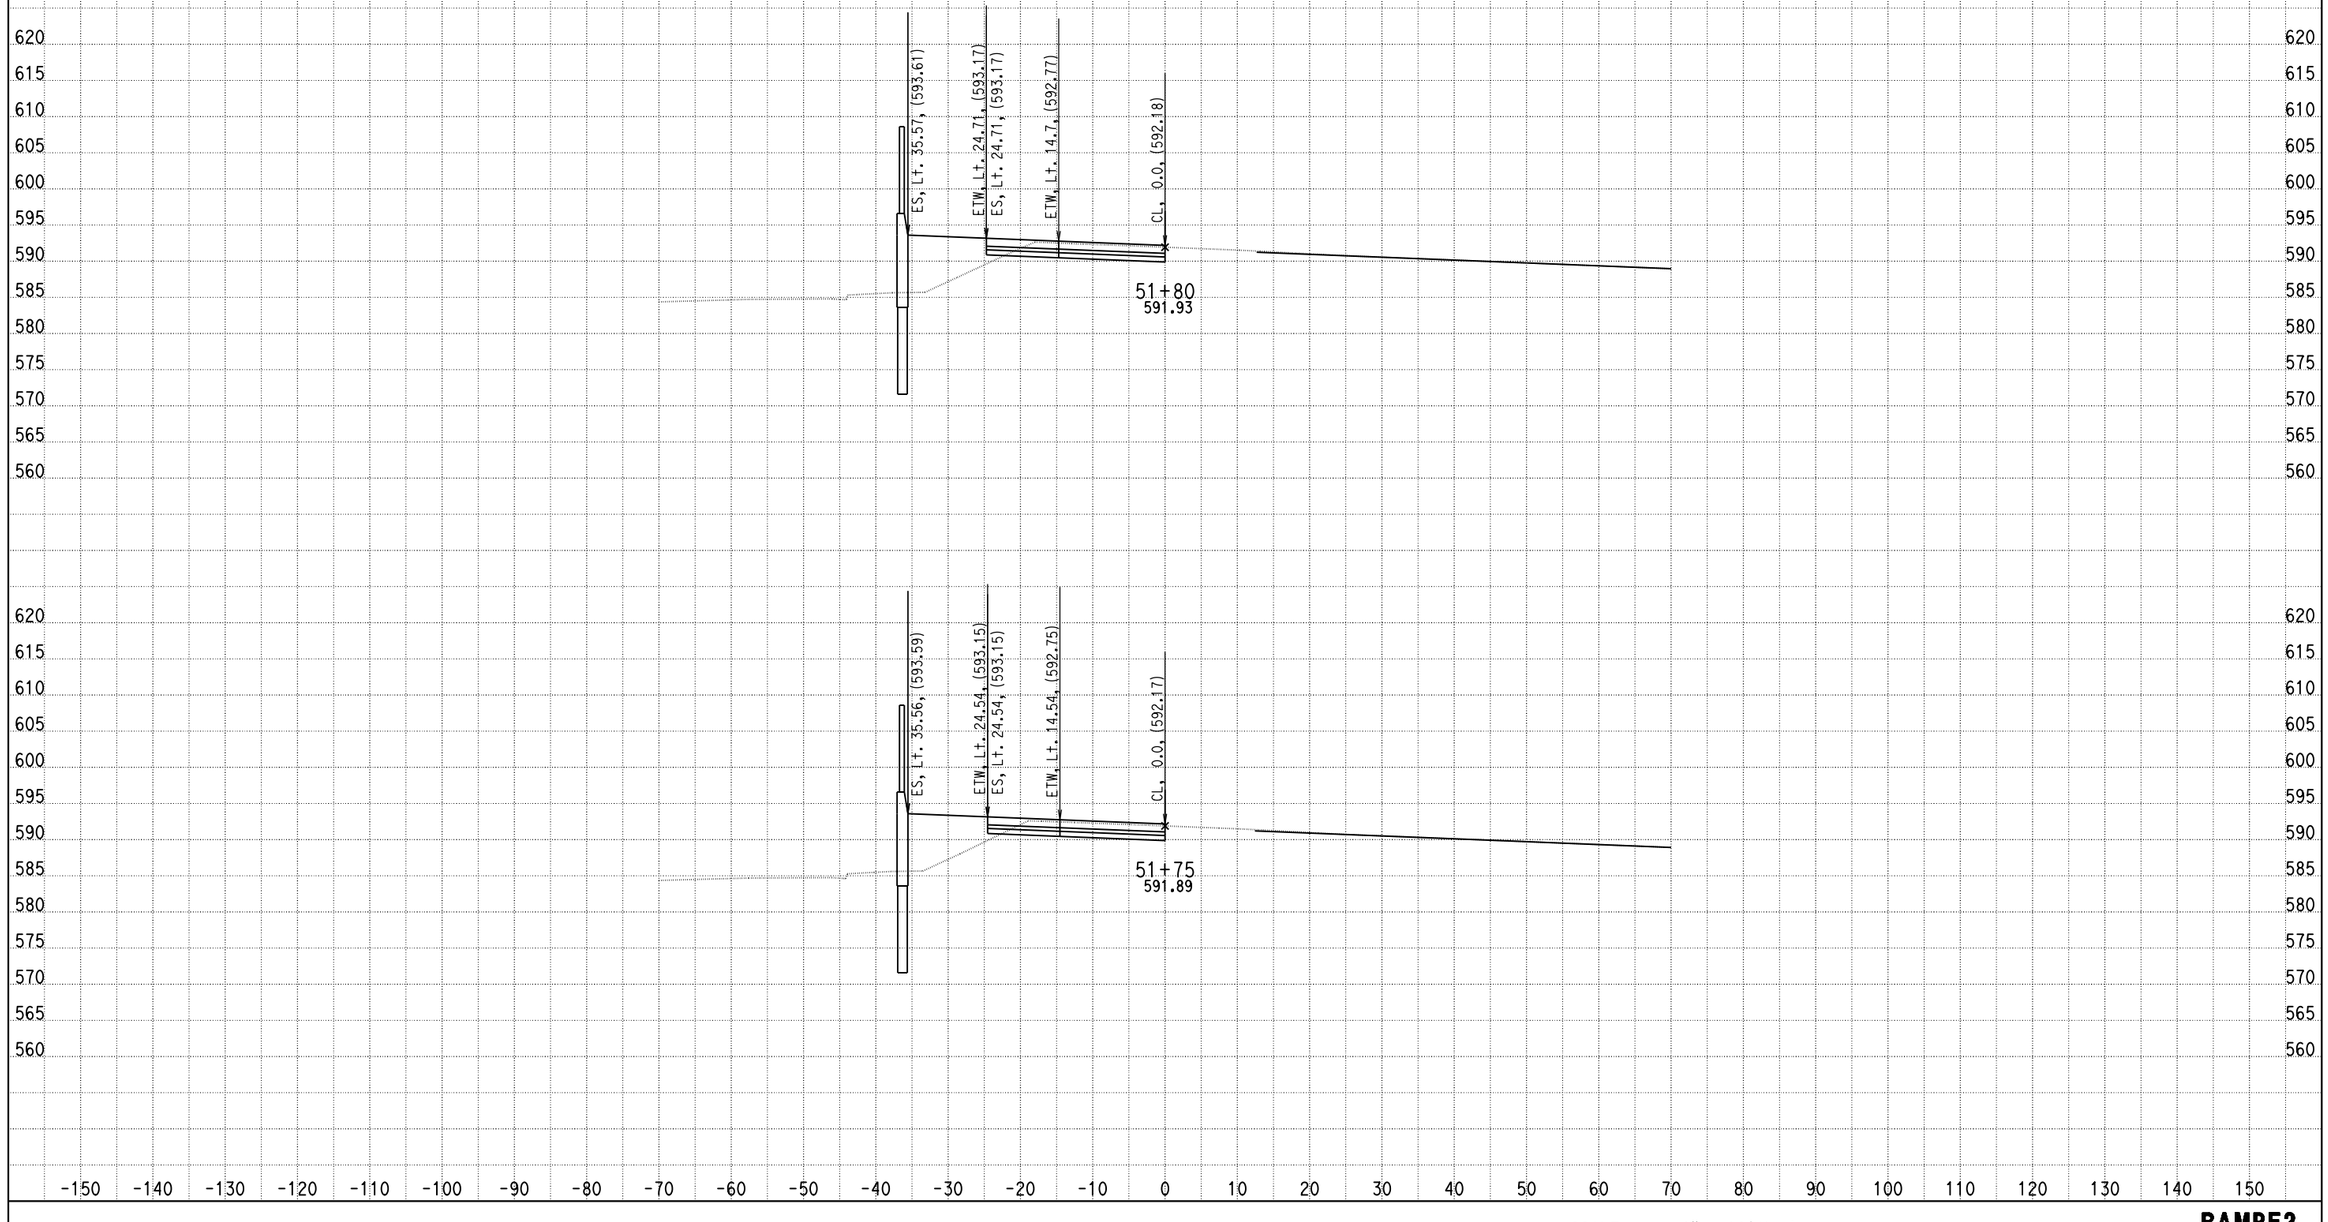

DATE: 9/5/2013

KC Project: 0818E File: D:\PROJECT\0818E\UPDATE-RAMP\hre2-pro.ear

SCALE: 1" = 10' Horiz.
1" = 10' Vert.

All Dimensions are US Survey Feet

RAMPE2
CROSS SECTIONS

DESIGN STUDY ONLY

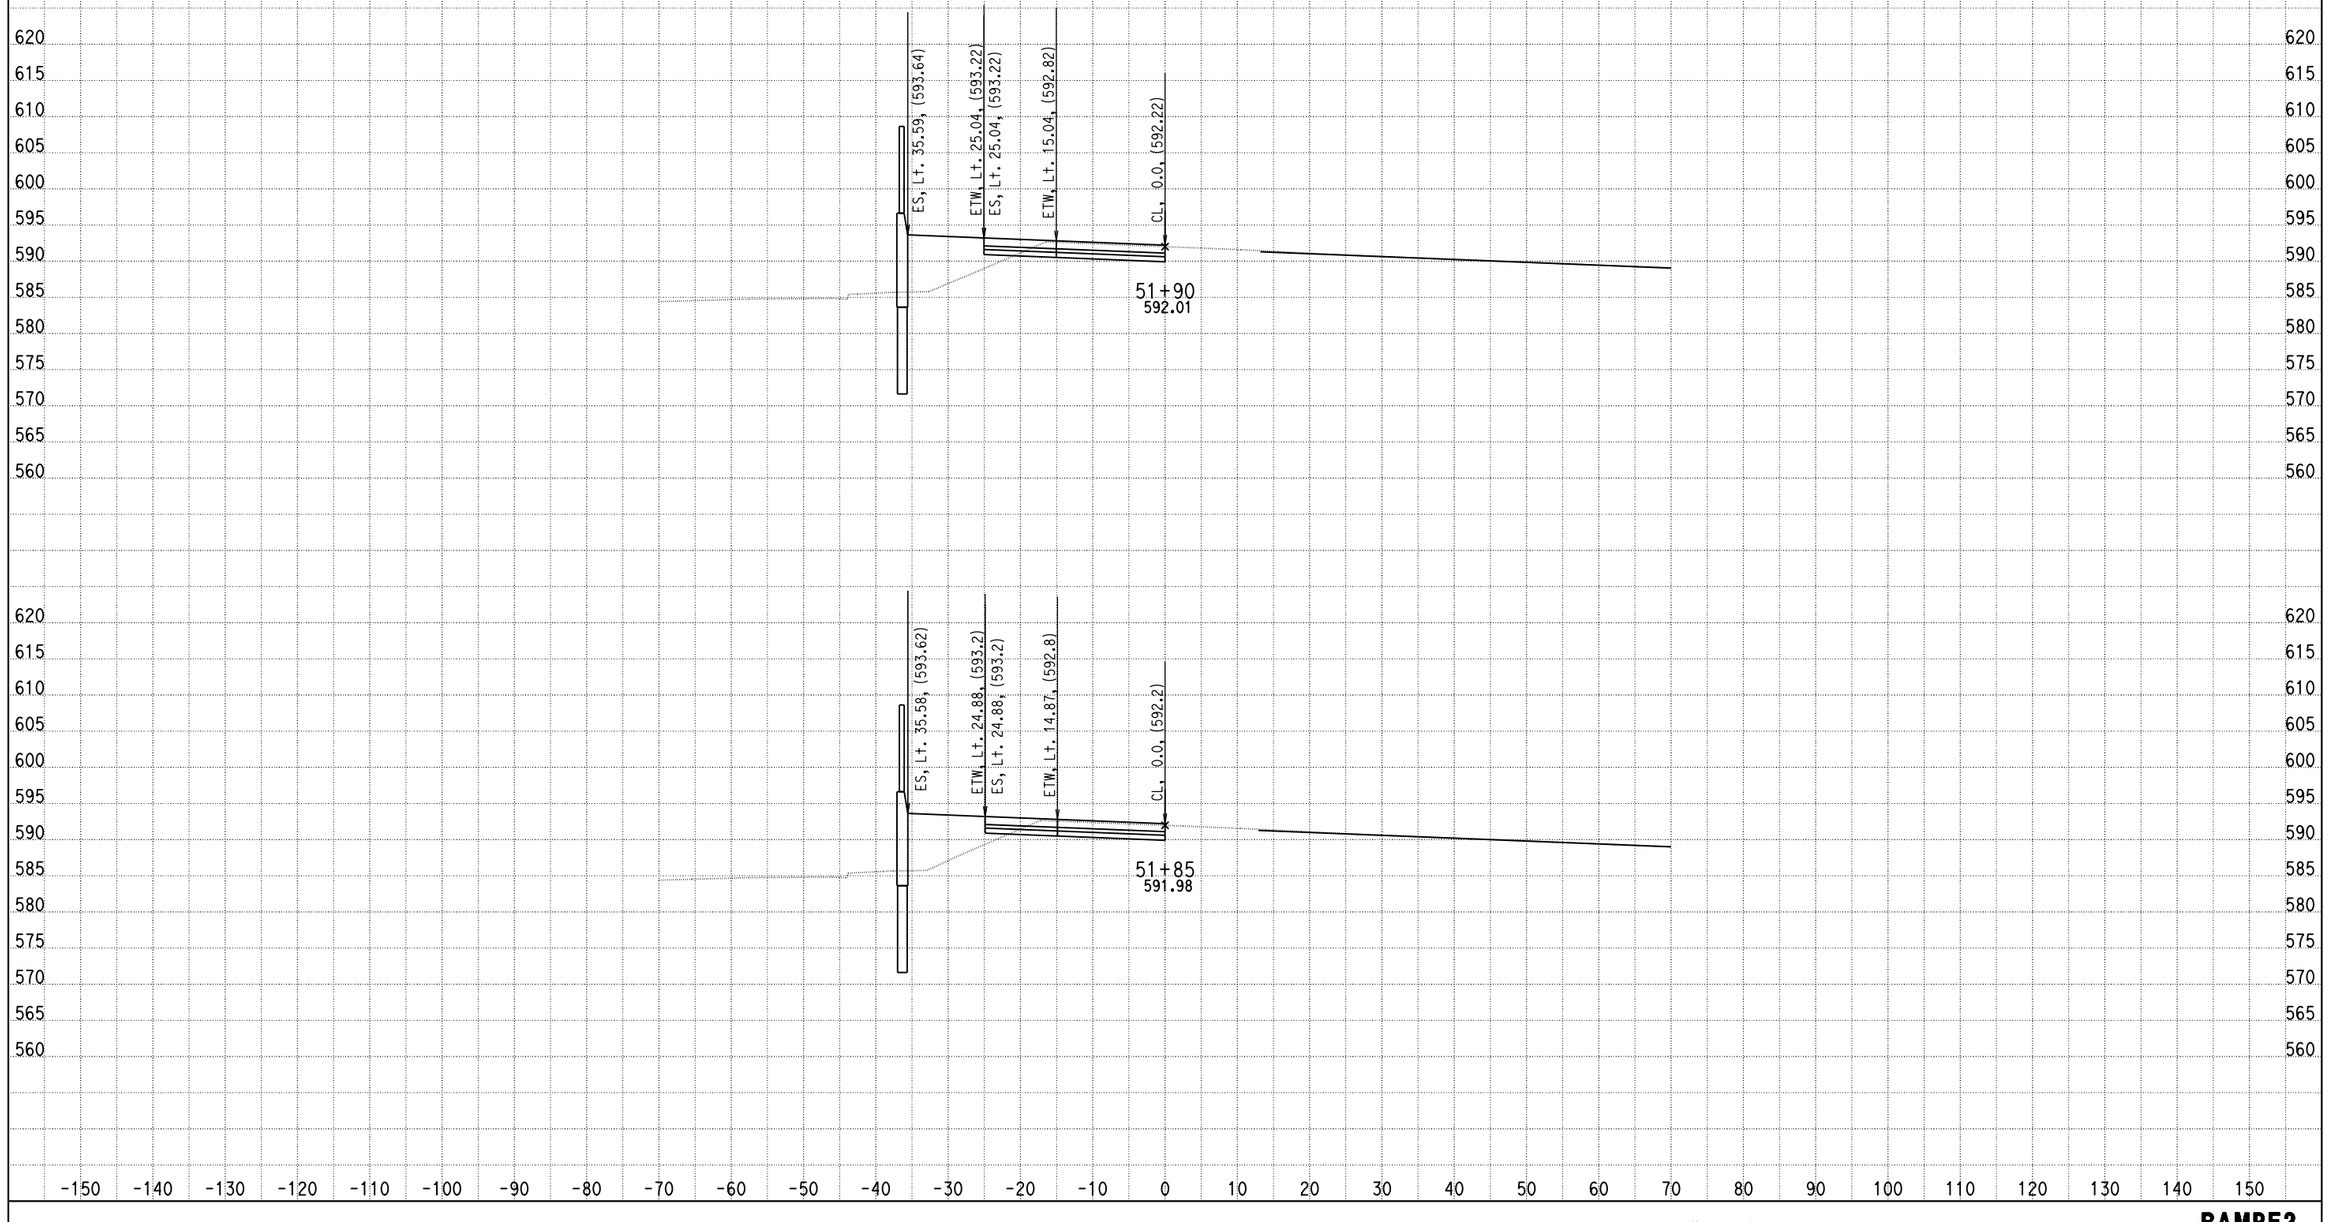

DATE: 9/5/2013

KC Project: 0818E File: D:\PROJECT\0818E\UPDATE-RAMP\hre2-pro.ear

SCALE: 1" = 10' Horiz.
1" = 10' Vert.

All Dimensions are US Survey Feet

RAMPE2
CROSS SECTIONS

SHEET 39 OF XXX

DESIGN STUDY ONLY

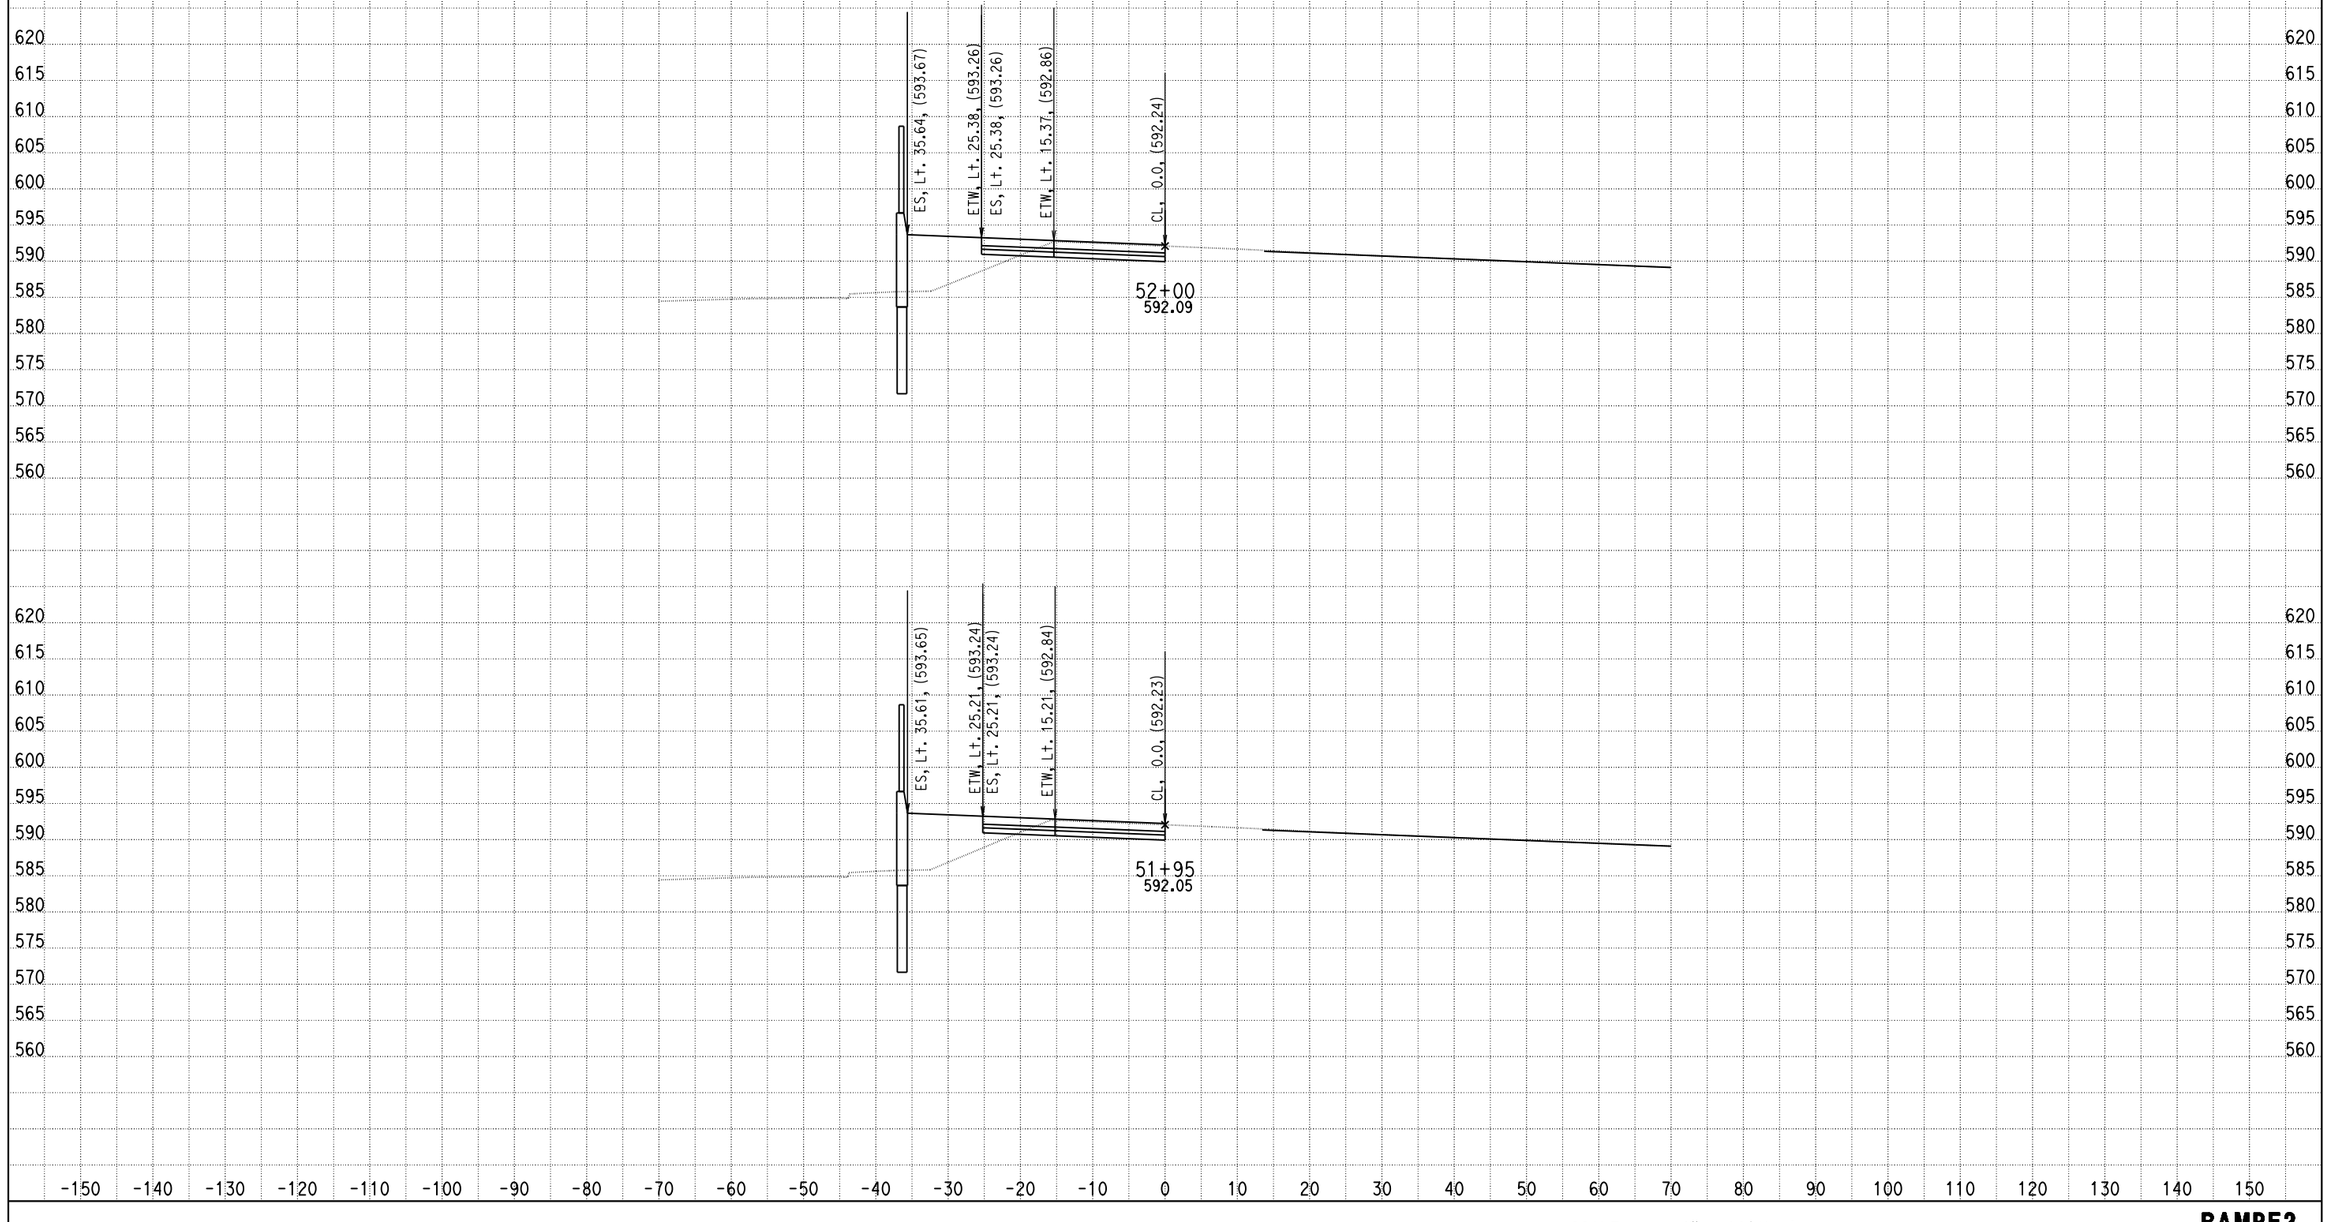

DATE: 9/5/2013

KC Project: 0818E File: D:\PROJECT\0818E\UPDATE-RAMP\hre2-pro.ear

SCALE: 1" = 10' Horiz.
1" = 10' Vert.

All Dimensions are US Survey Feet

RAMPE2
CROSS SECTIONS

DESIGN STUDY ONLY

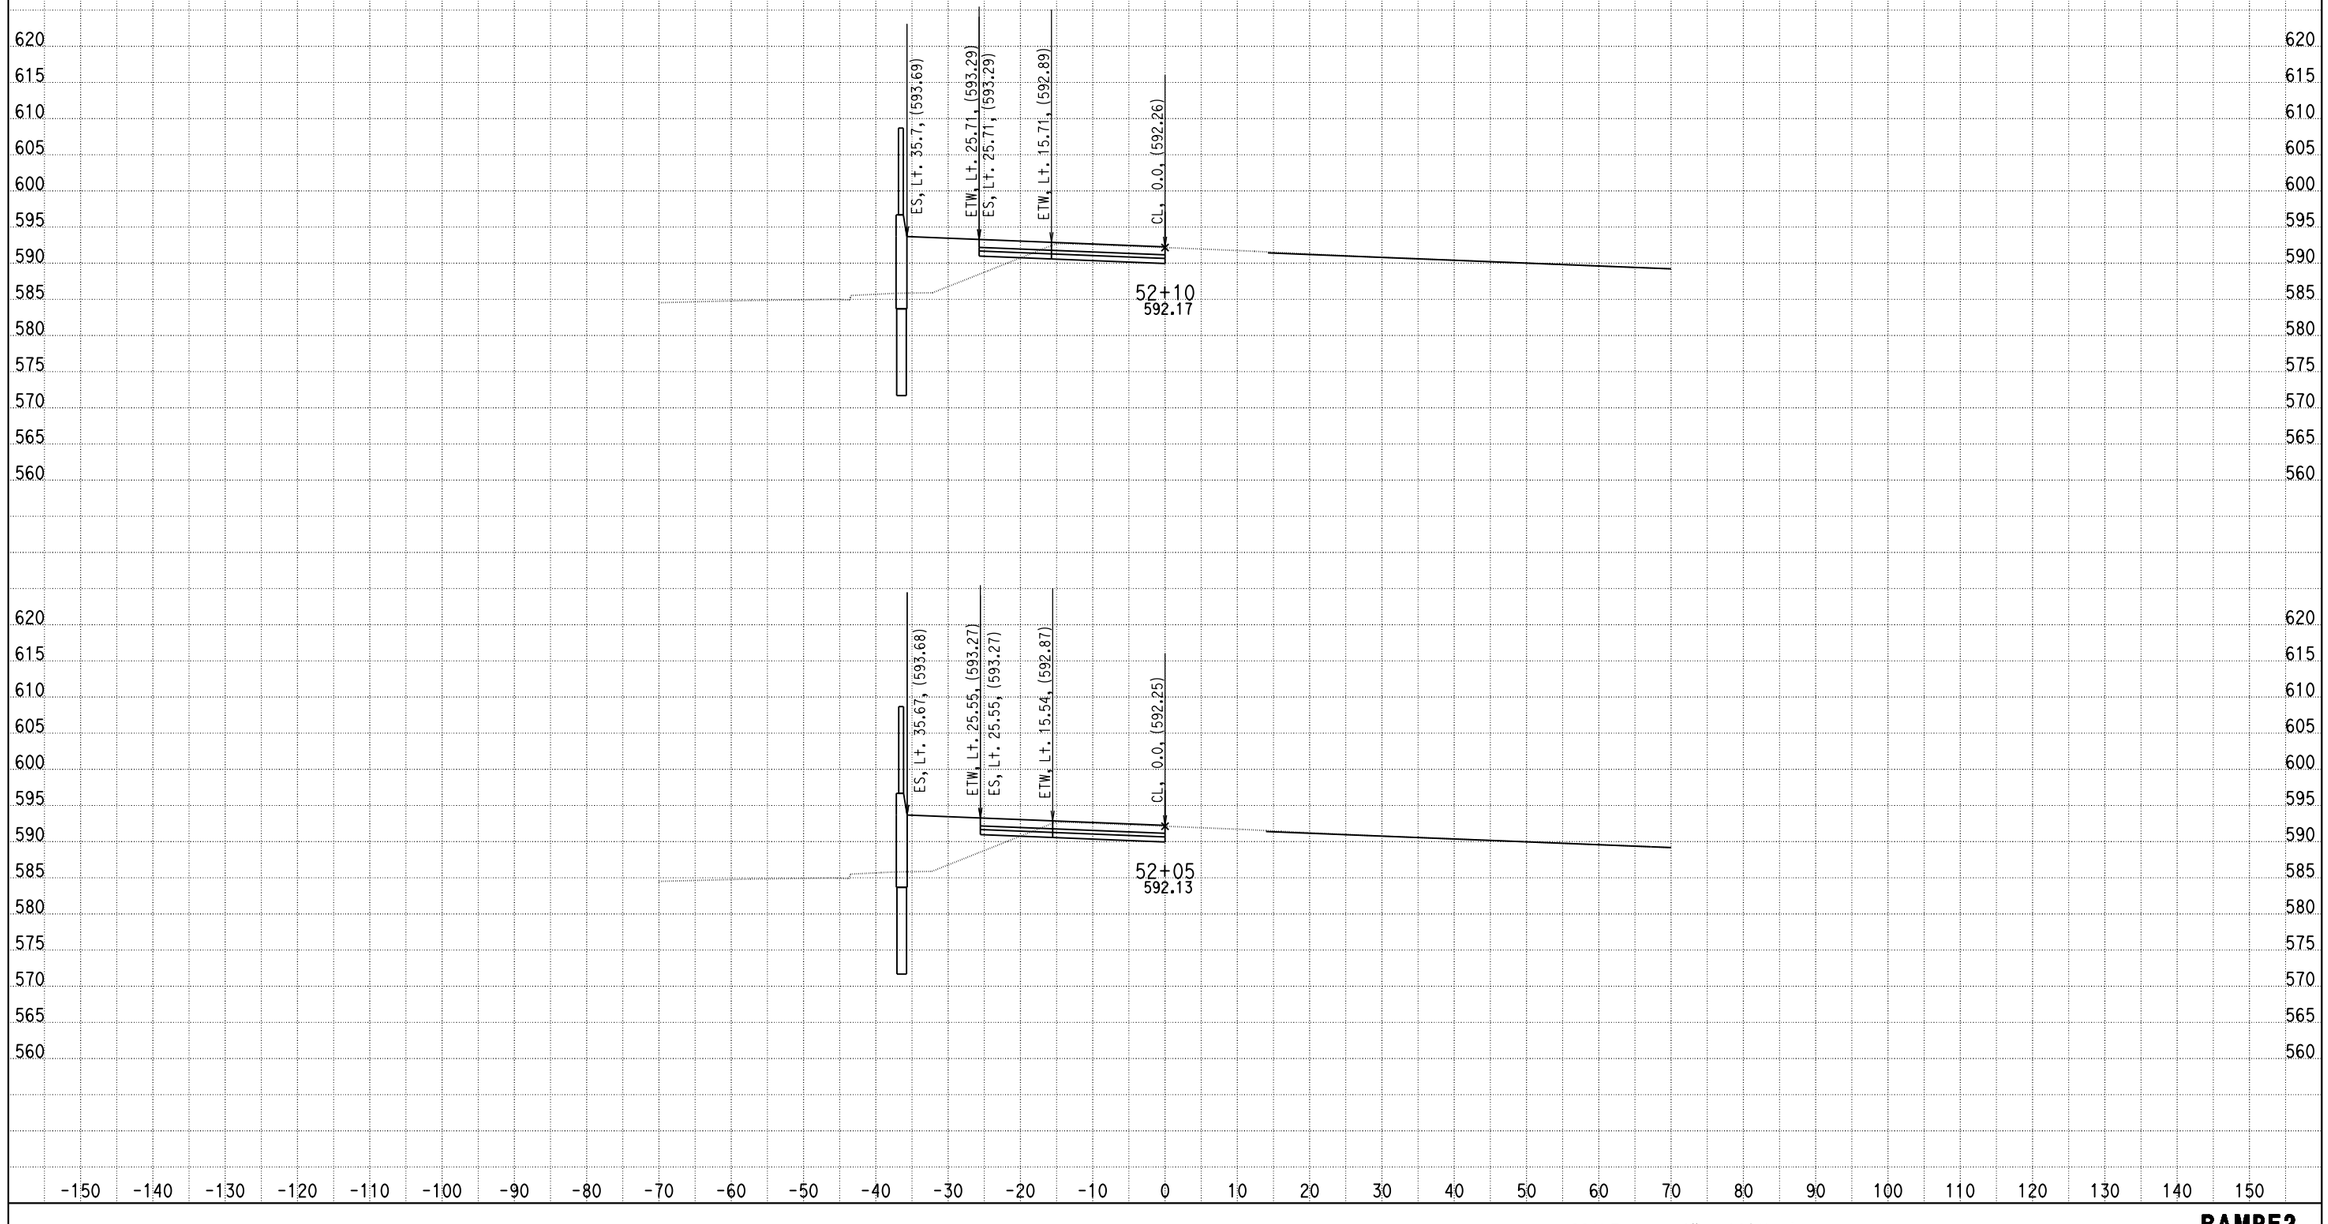

DATE: 9/5/2013

KC Project: 0818E File: D:\PROJECT\0818E\UPDATE-RAMP\hre2-pro.ear

SCALE: 1" = 10' Horiz.
1" = 10' Vert.

All Dimensions are US Survey Feet

RAMPE2
CROSS SECTIONS

DESIGN STUDY ONLY

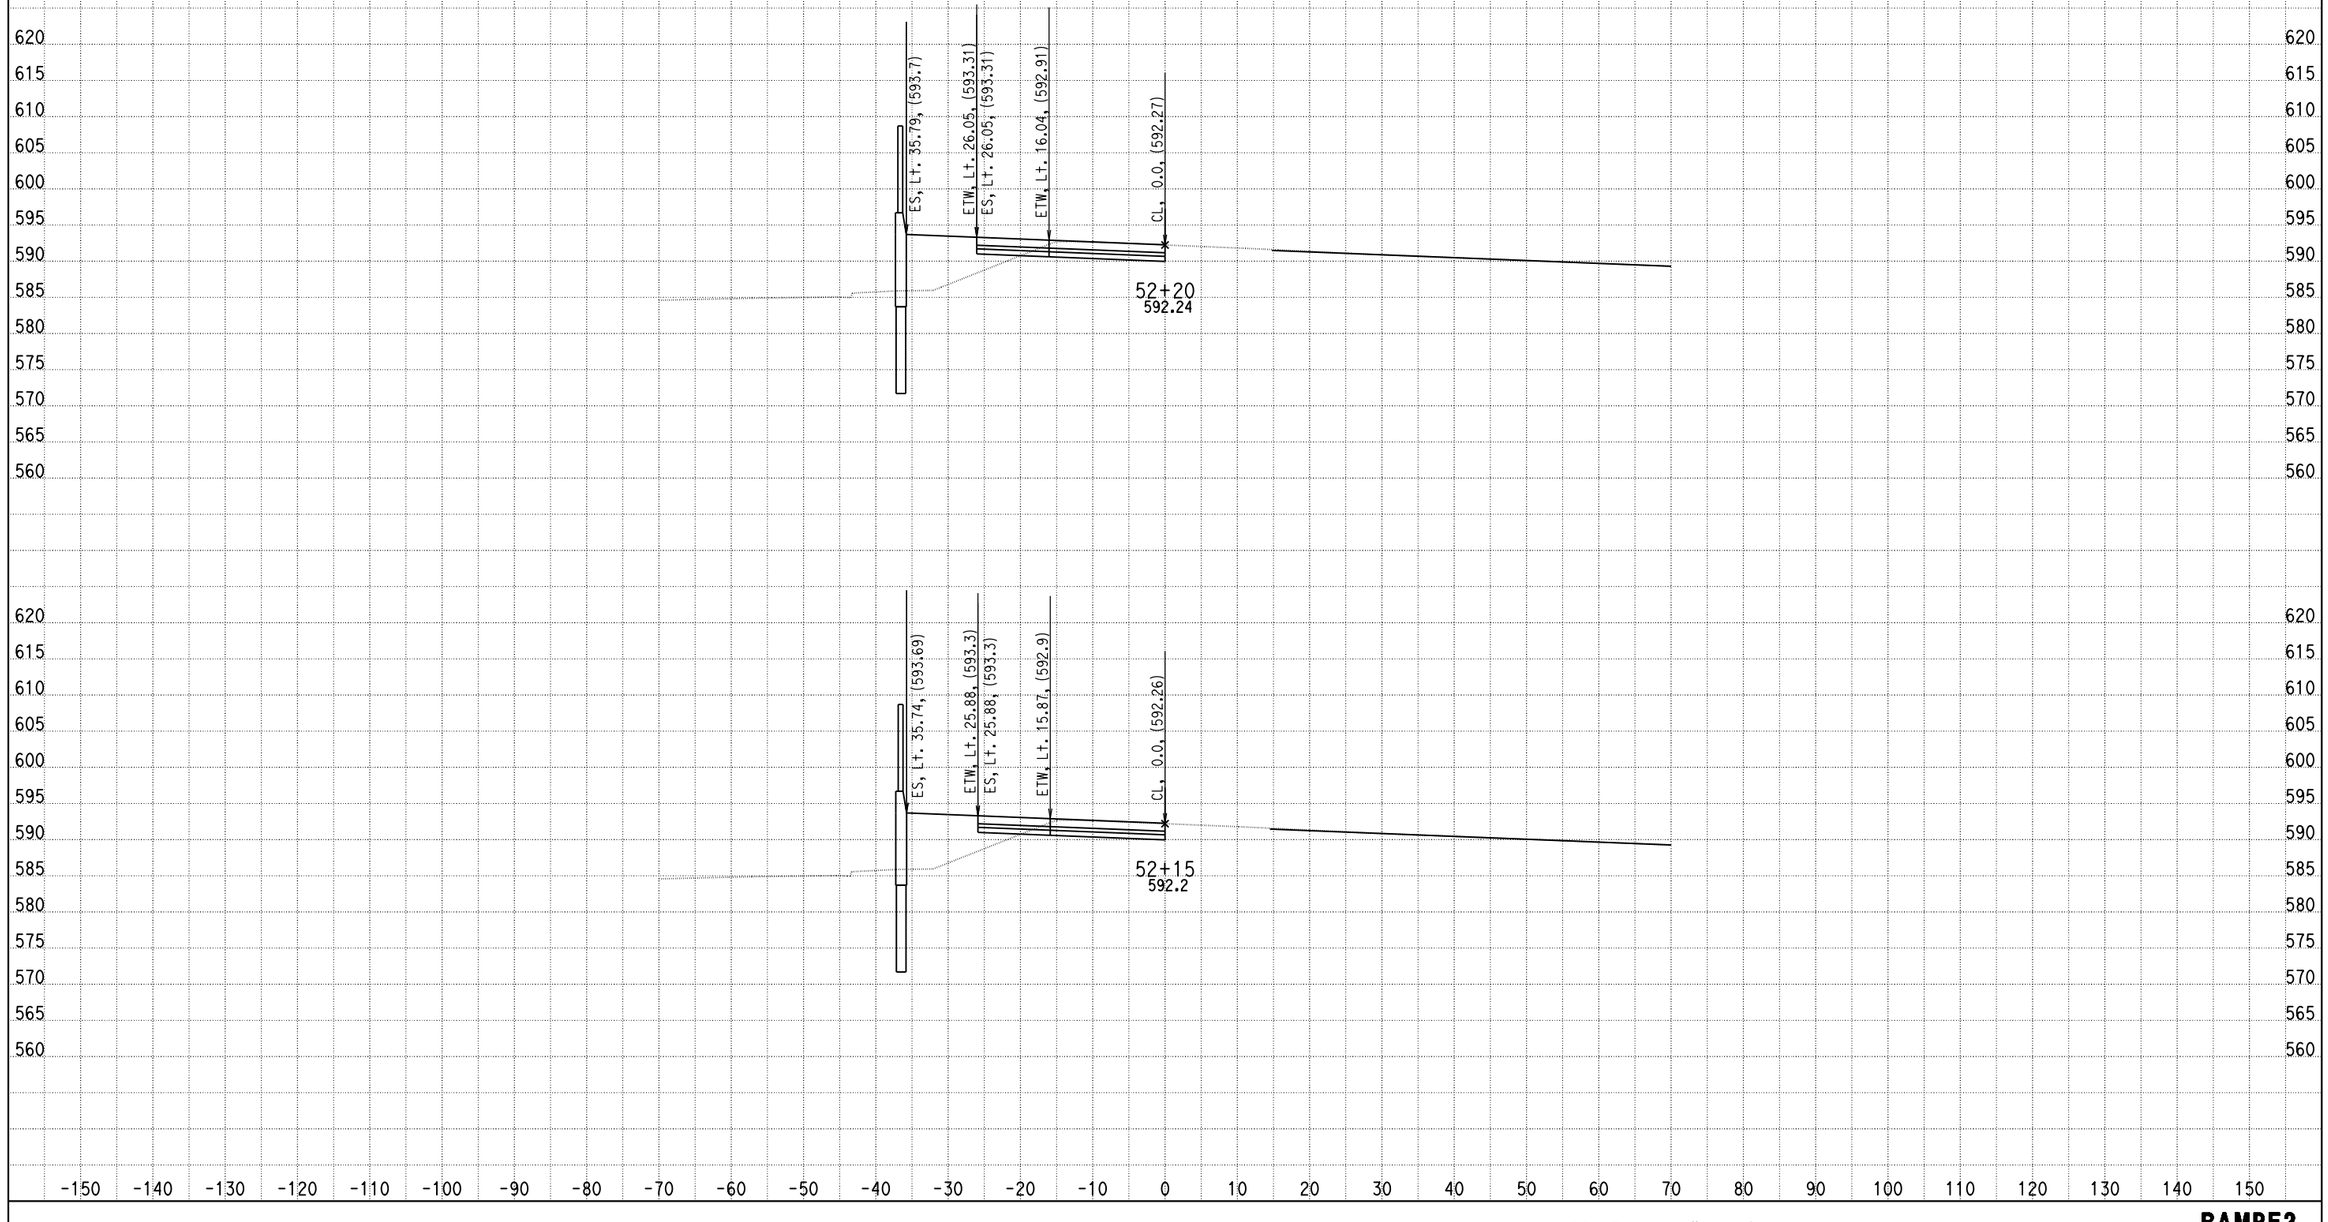

DATE: 9/5/2013

KC Project: 0818E File: D:\PROJECT\0818E\UPDATE-RAMP\hre2-pro.ear

SCALE: 1" = 10' Horiz.
1" = 10' Vert.

All Dimensions are US Survey Feet

RAMPE2
CROSS SECTIONS

SHEET 42 OF XXX

DESIGN STUDY ONLY

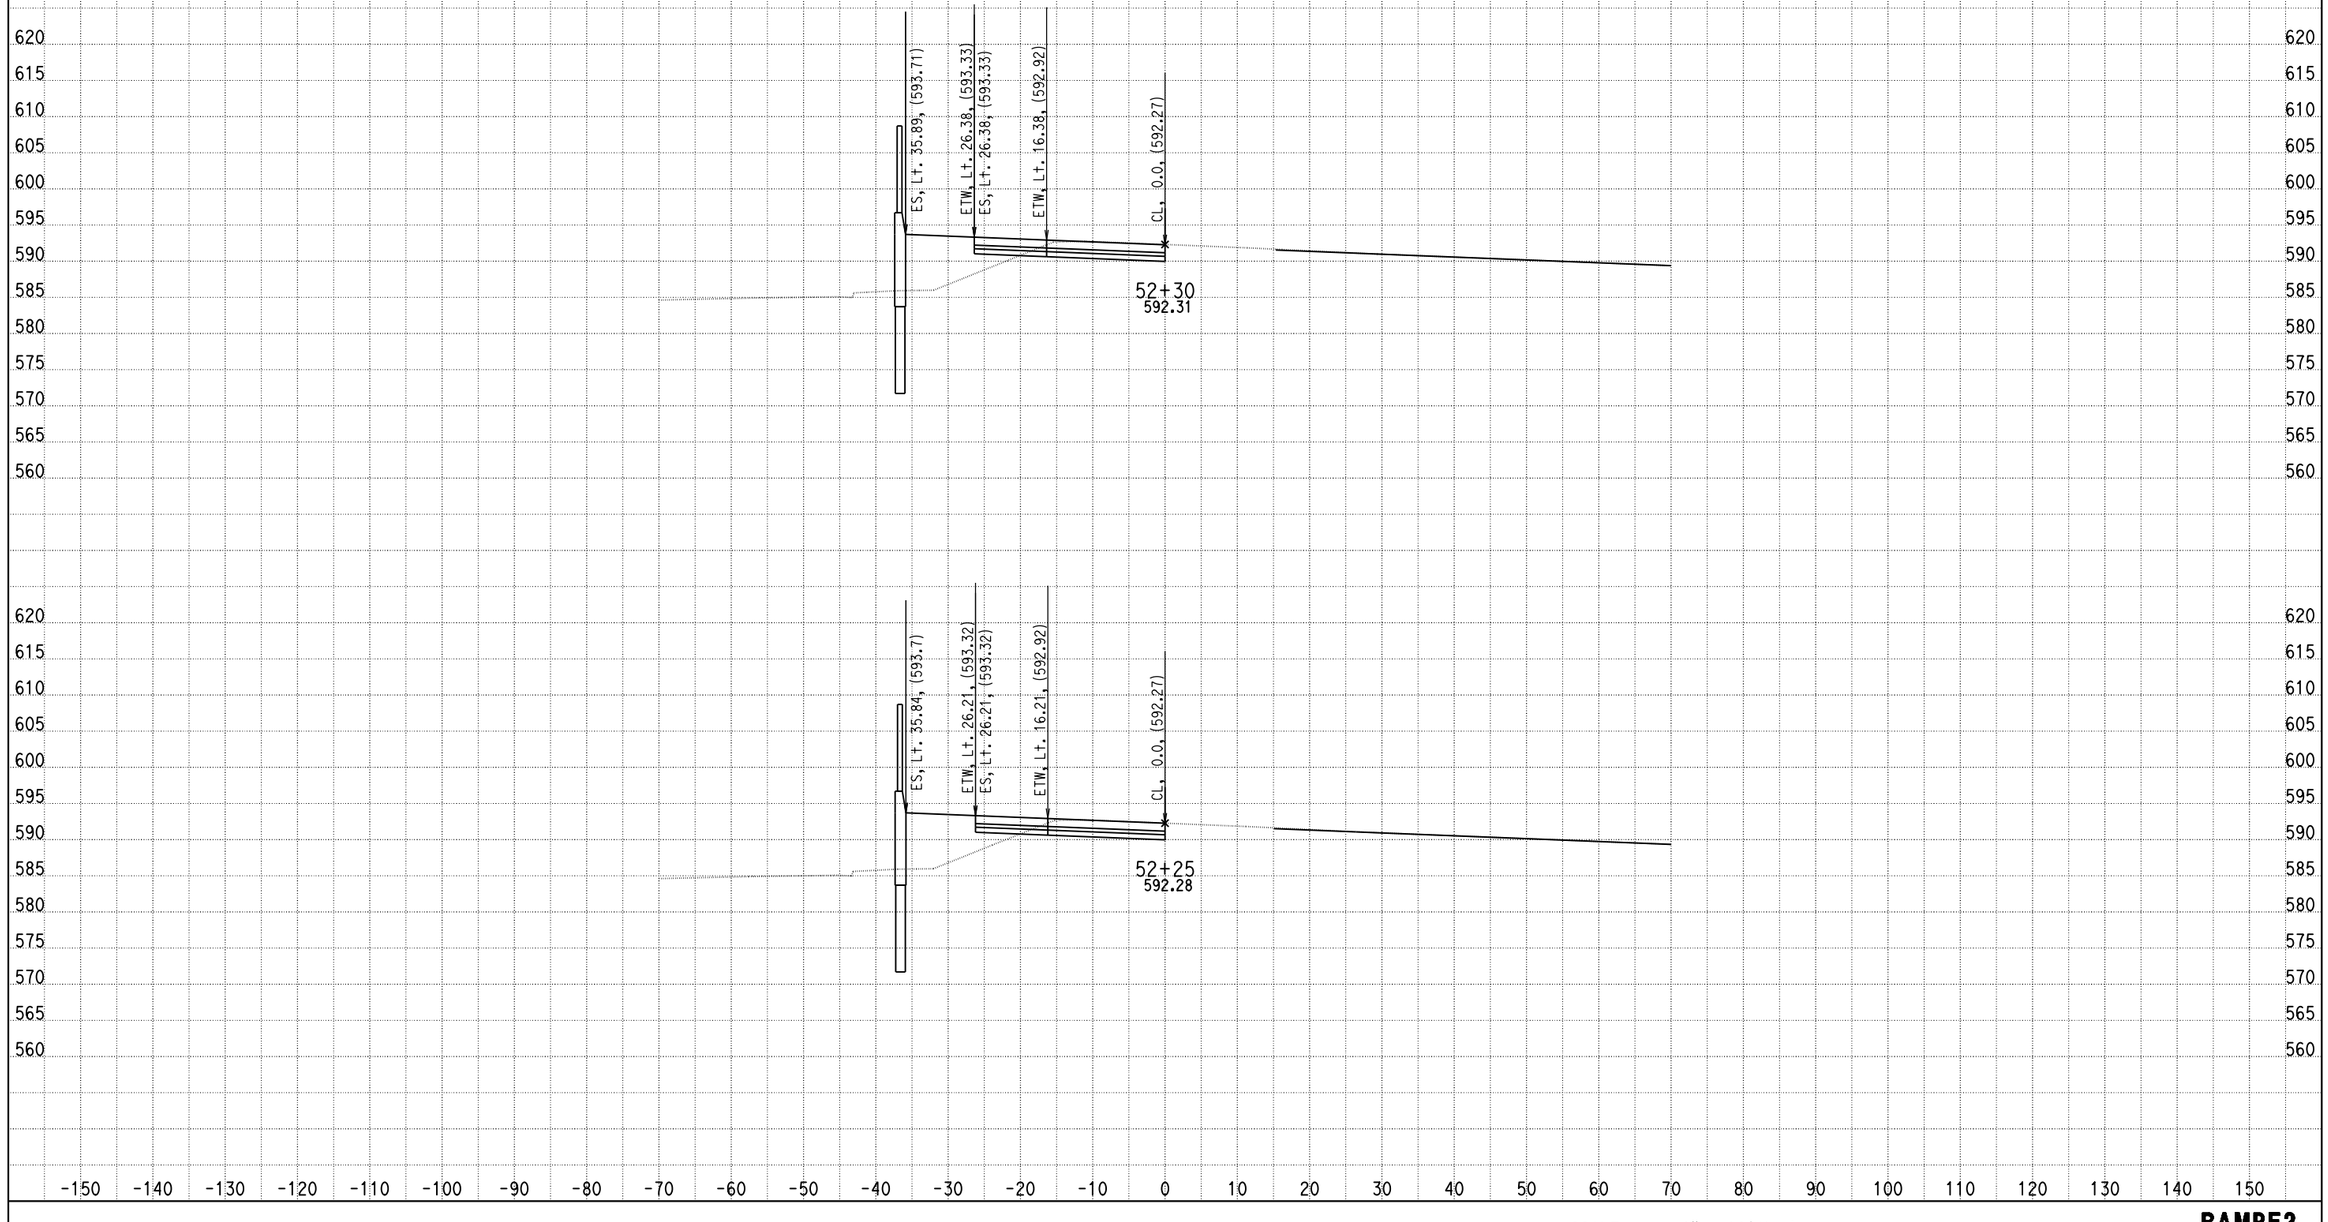

DATE: 9/5/2013

KC Project: 0818E File: D:\PROJECT\0818E\UPDATE-RAMP\hre2-pro.ear

SCALE: 1" = 10' Horiz.
1" = 10' Vert.

All Dimensions are US Survey Feet

RAMPE2
CROSS SECTIONS

DESIGN STUDY ONLY

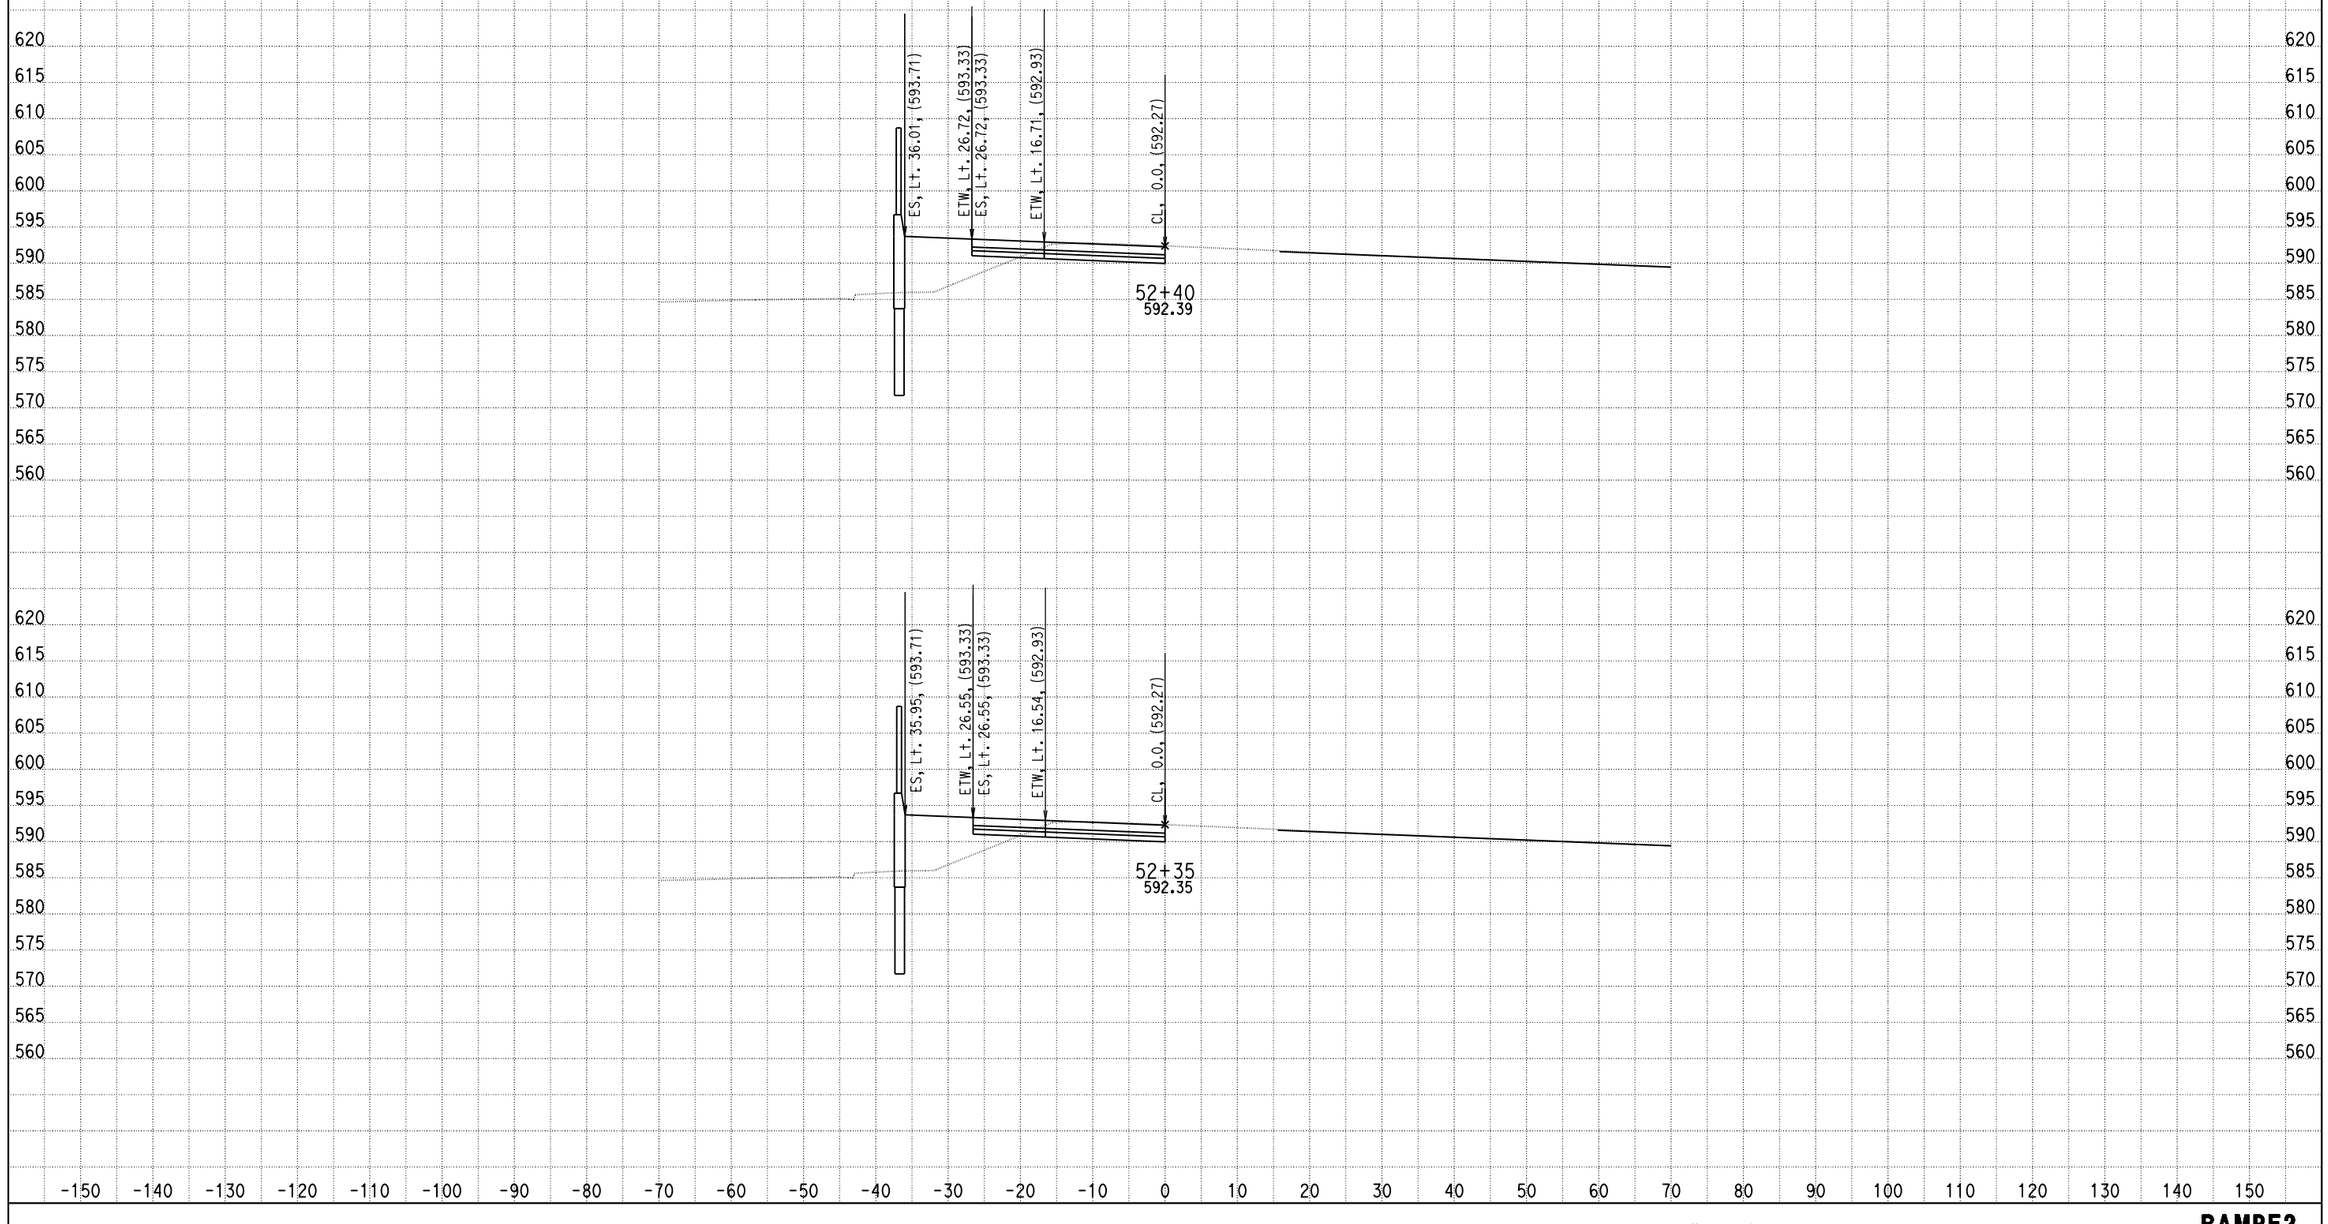

DATE: 9/5/2013

KC Project: 0818E File: D:\PROJECT\0818E\UPDATE-RAMP\hre2-pro.ear

SCALE: 1" = 10' Horiz.
1" = 10' Vert.

All Dimensions are US Survey Feet

RAMPE2
CROSS SECTIONS

DESIGN STUDY ONLY

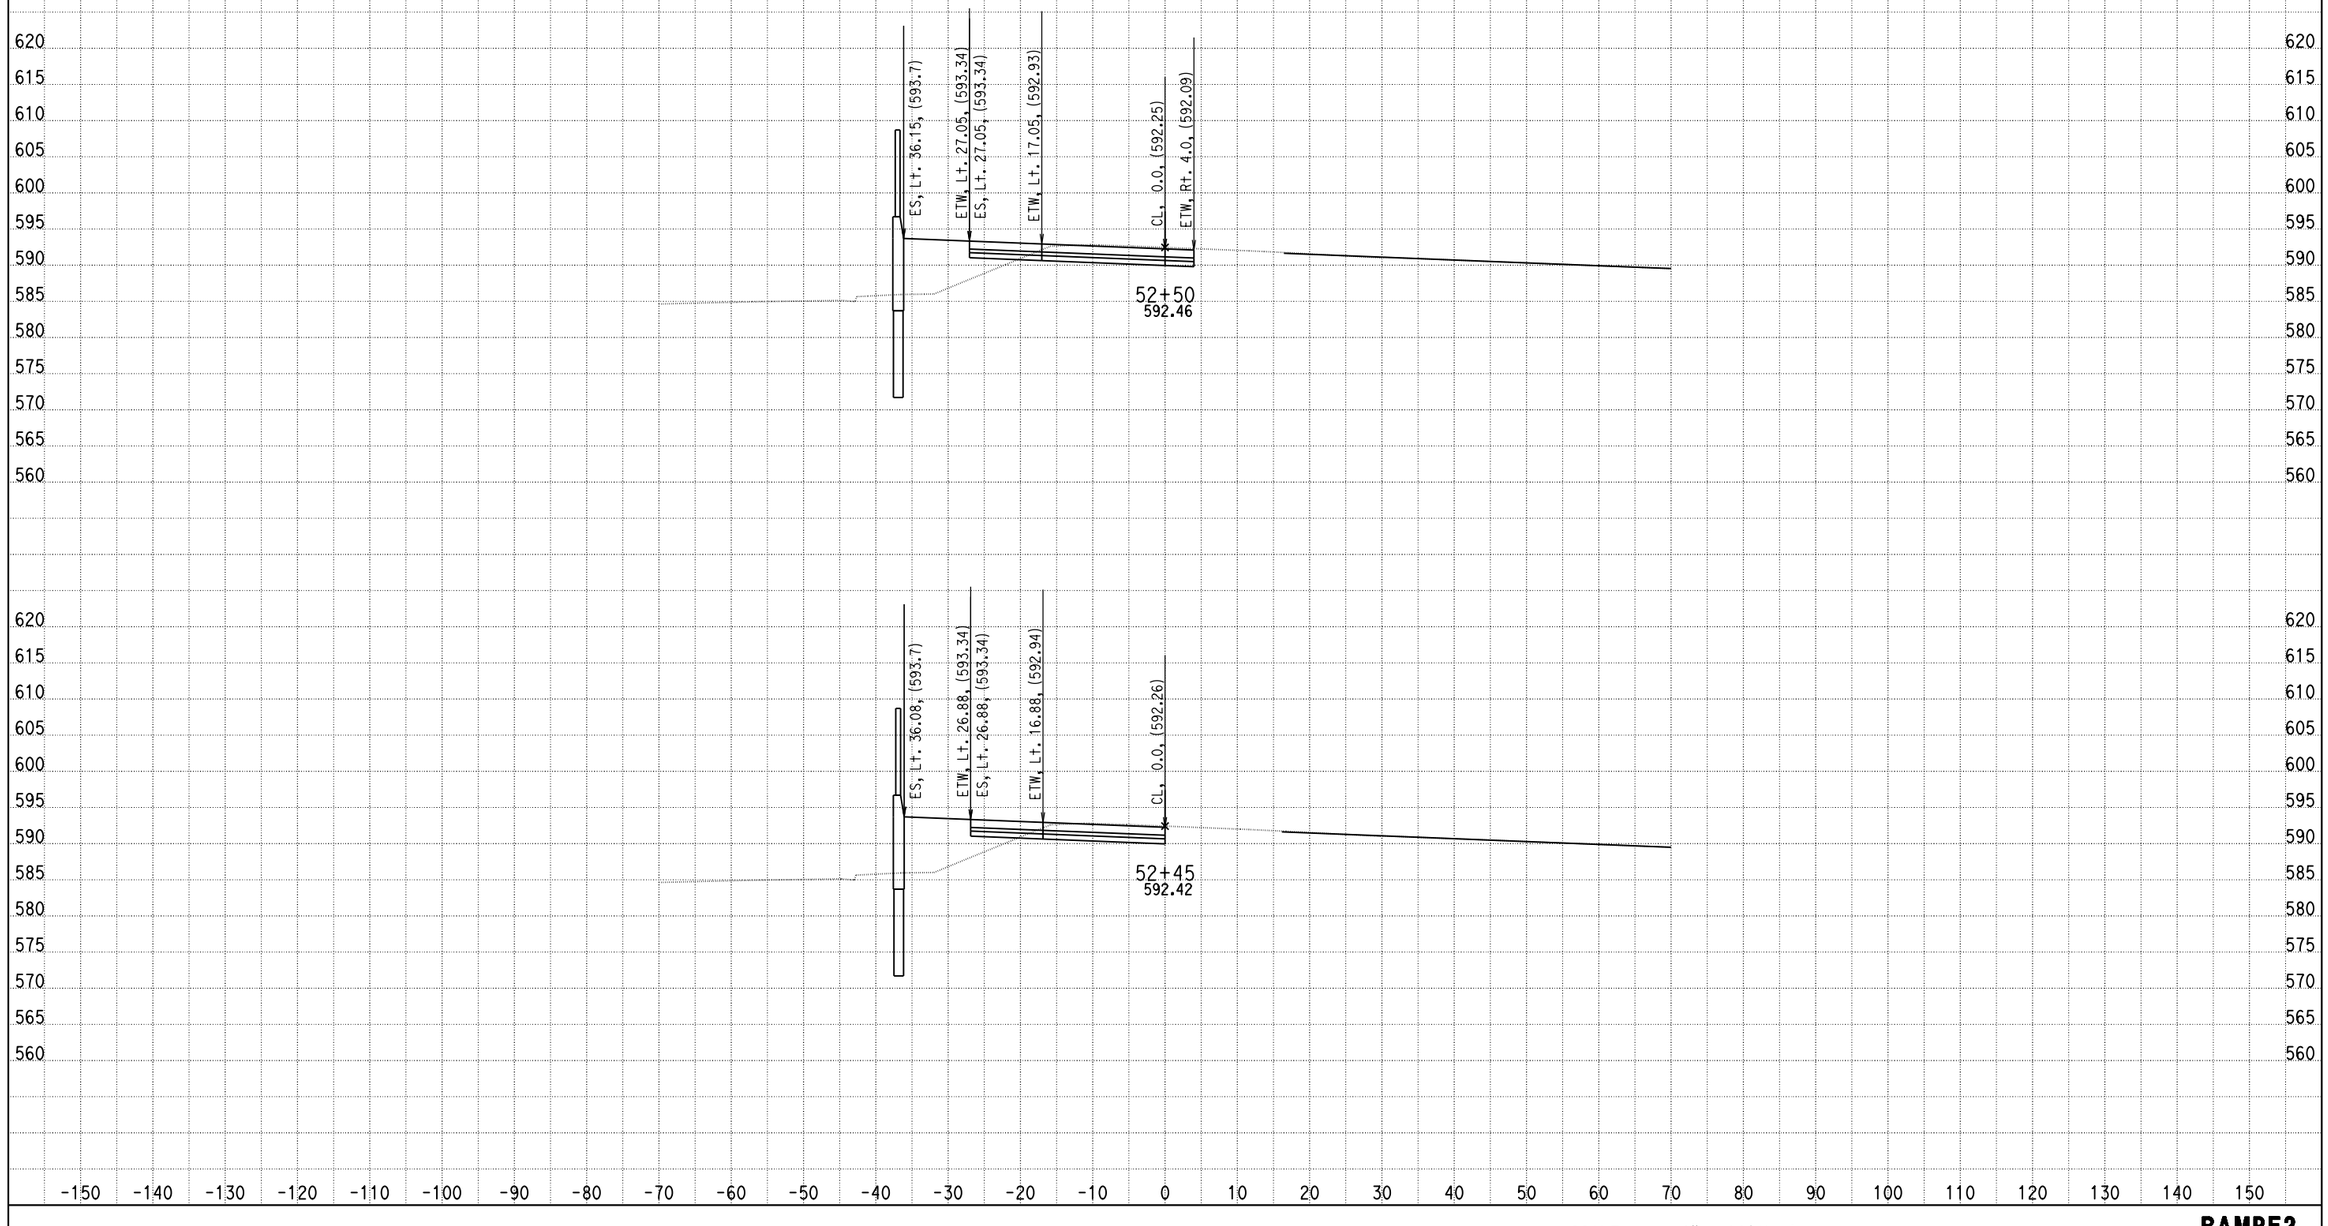

DATE: 9/5/2013

KC Project: 0818E File: D:\PROJECT\0818E\UPDATE-RAMP\hre2-pro.ear

SCALE: 1" = 10' Horiz.
1" = 10' Vert.

All Dimensions are US Survey Feet

RAMPE2
CROSS SECTIONS

DESIGN STUDY ONLY

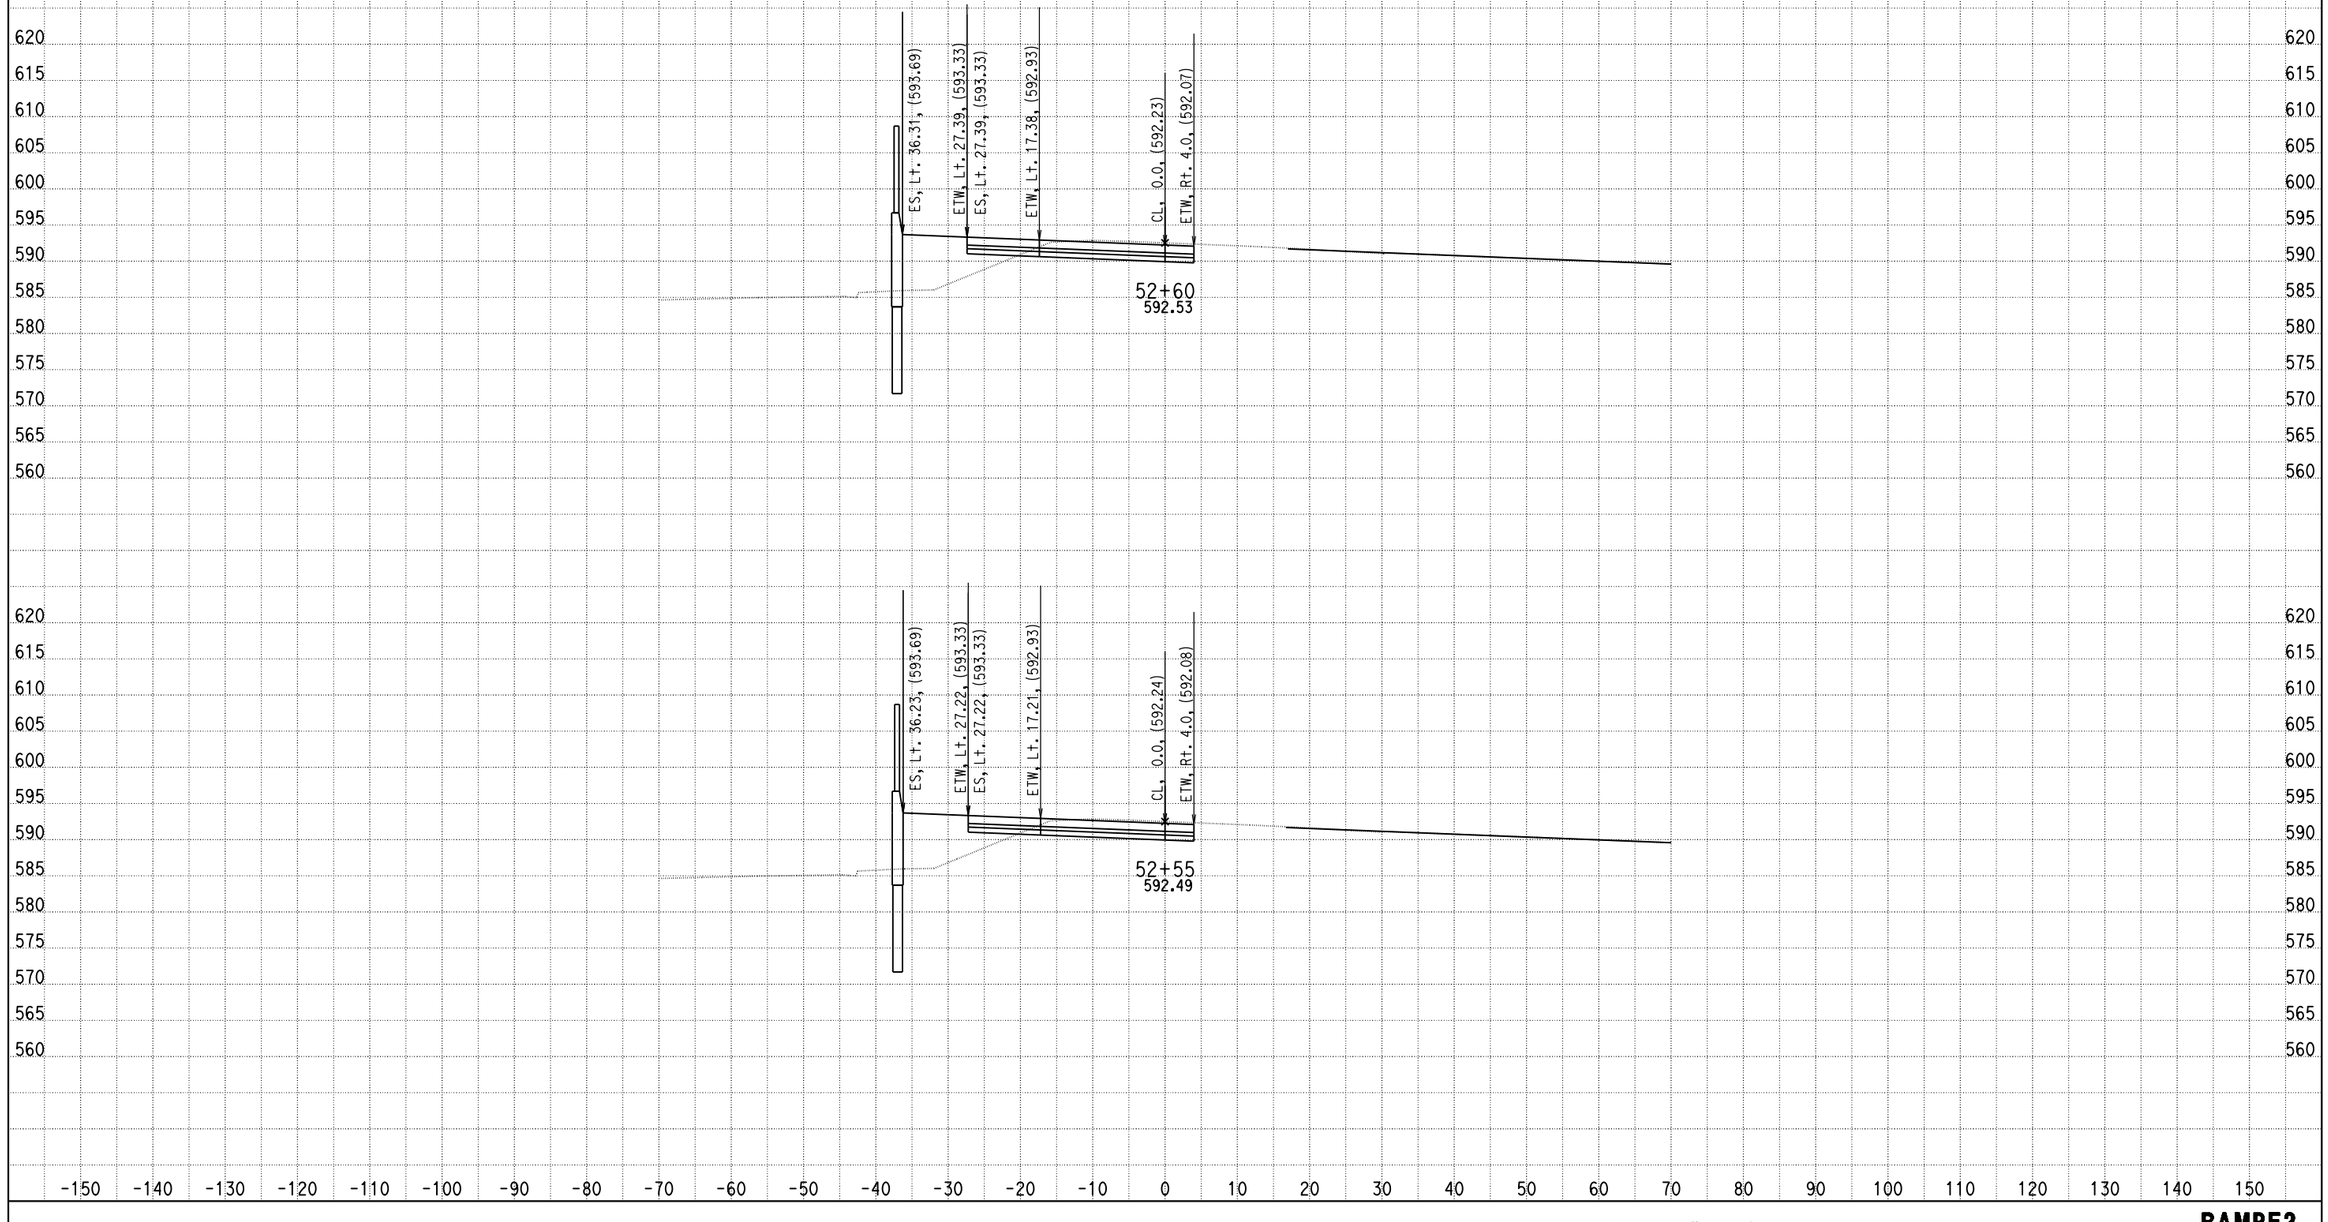

DATE: 9/5/2013

KC Project: 0818E File: D:\PROJECT\0818E\UPDATE-RAMP\hre2-pro.ear

SCALE: 1" = 10' Horiz.
1" = 10' Vert.

All Dimensions are US Survey Feet

RAMPE2
CROSS SECTIONS

DESIGN STUDY ONLY

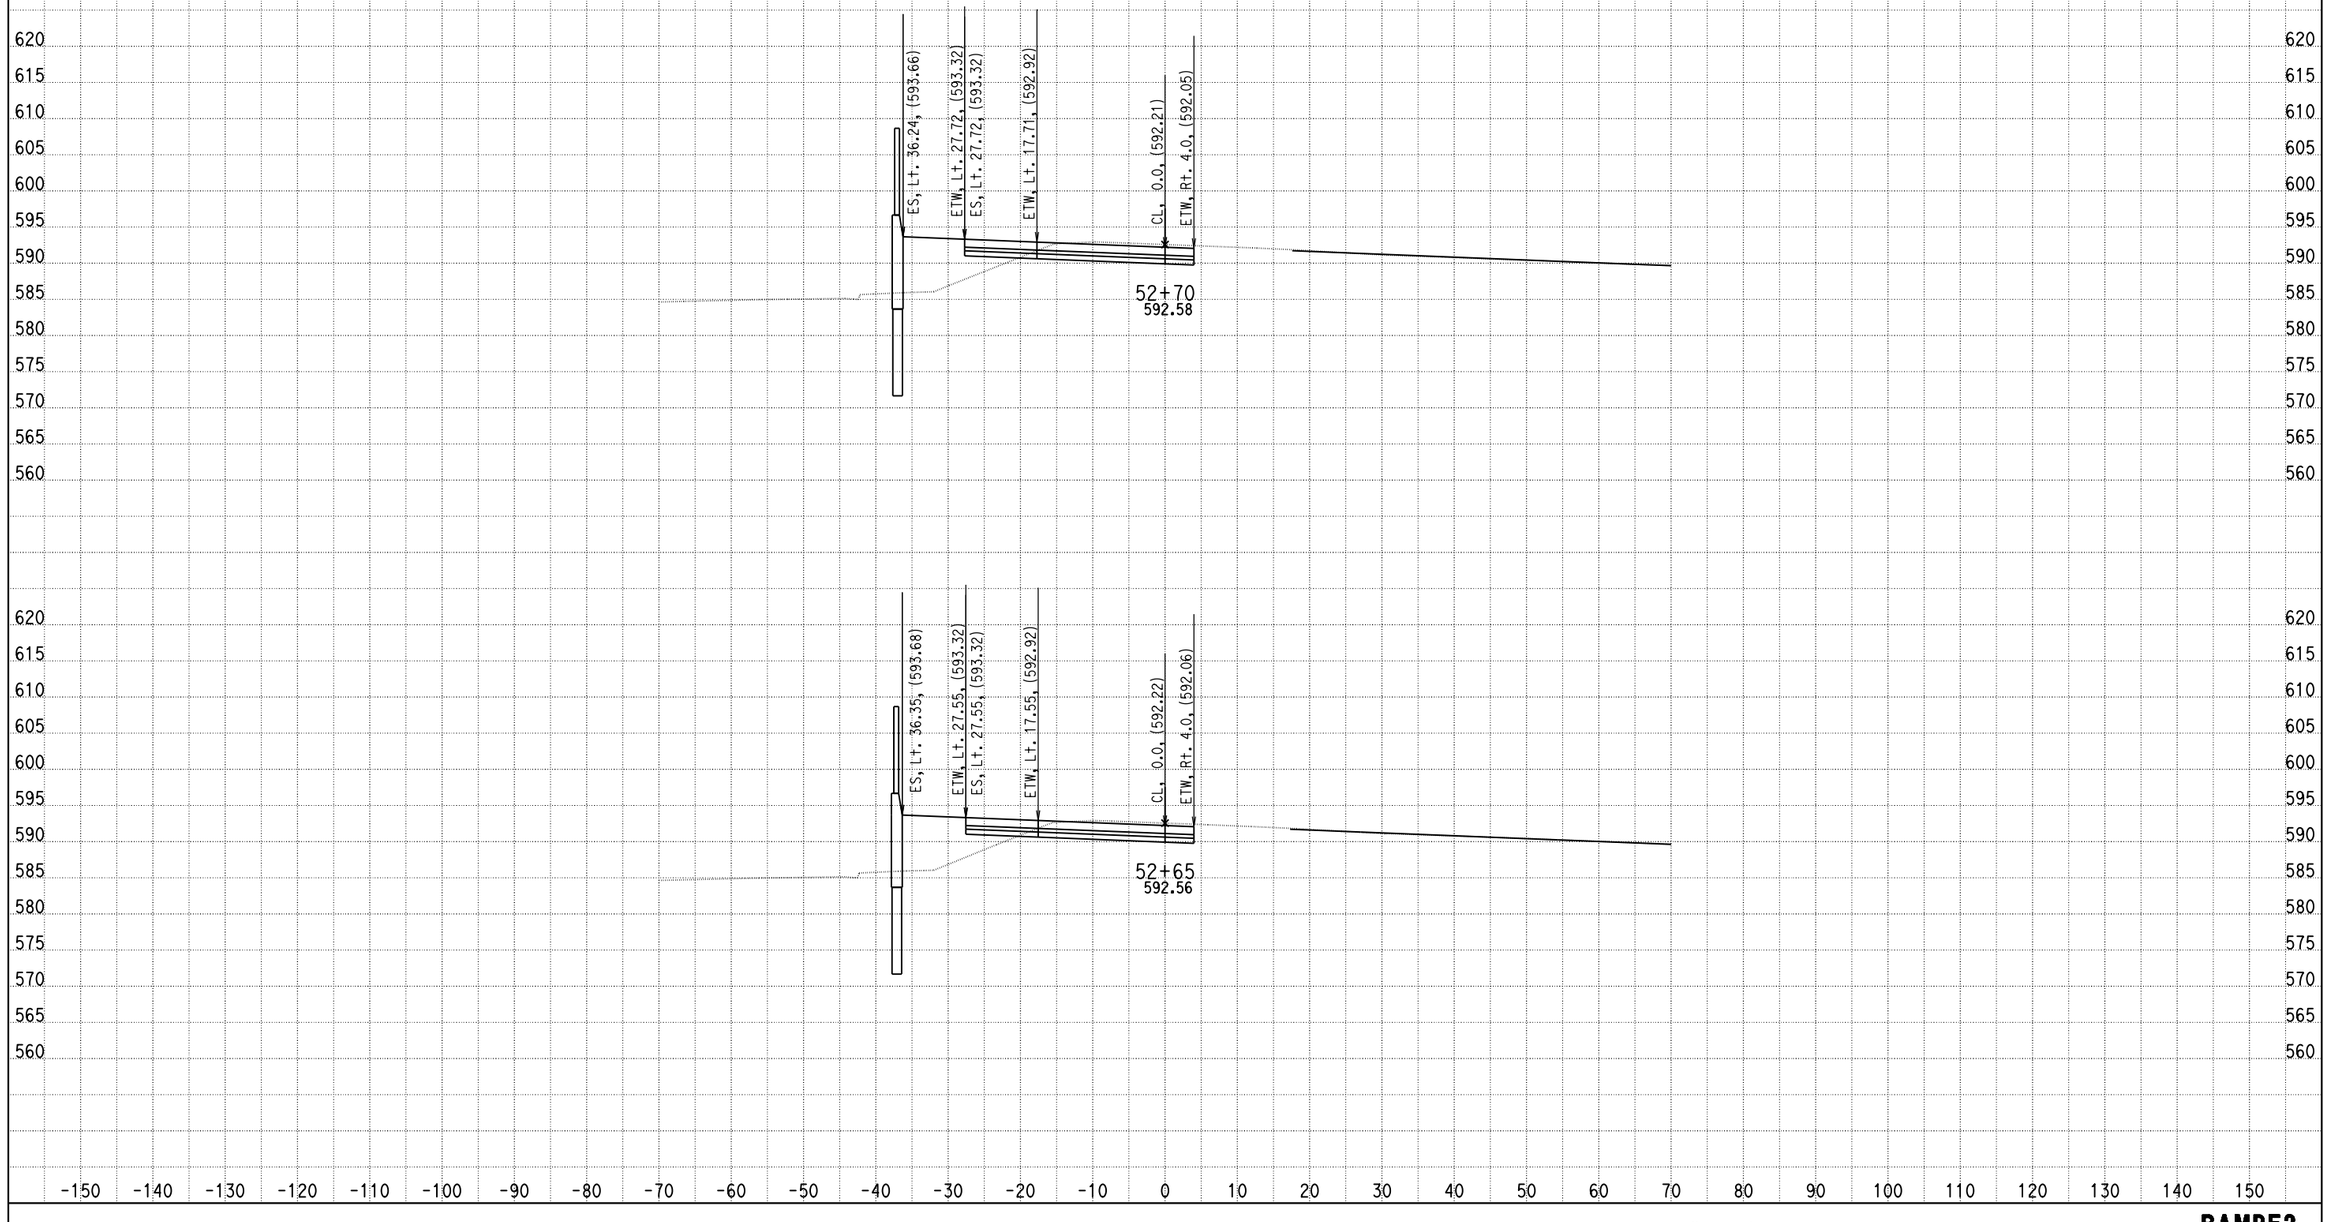

DATE: 9/5/2013

KC Project: 0818E File: D:\PROJECT\0818E\UPDATE-RAMP\hre2-pro.ear

SCALE: 1" = 10' Horiz.
1" = 10' Vert.

All Dimensions are US Survey Feet

RAMPE2
CROSS SECTIONS

DESIGN STUDY ONLY

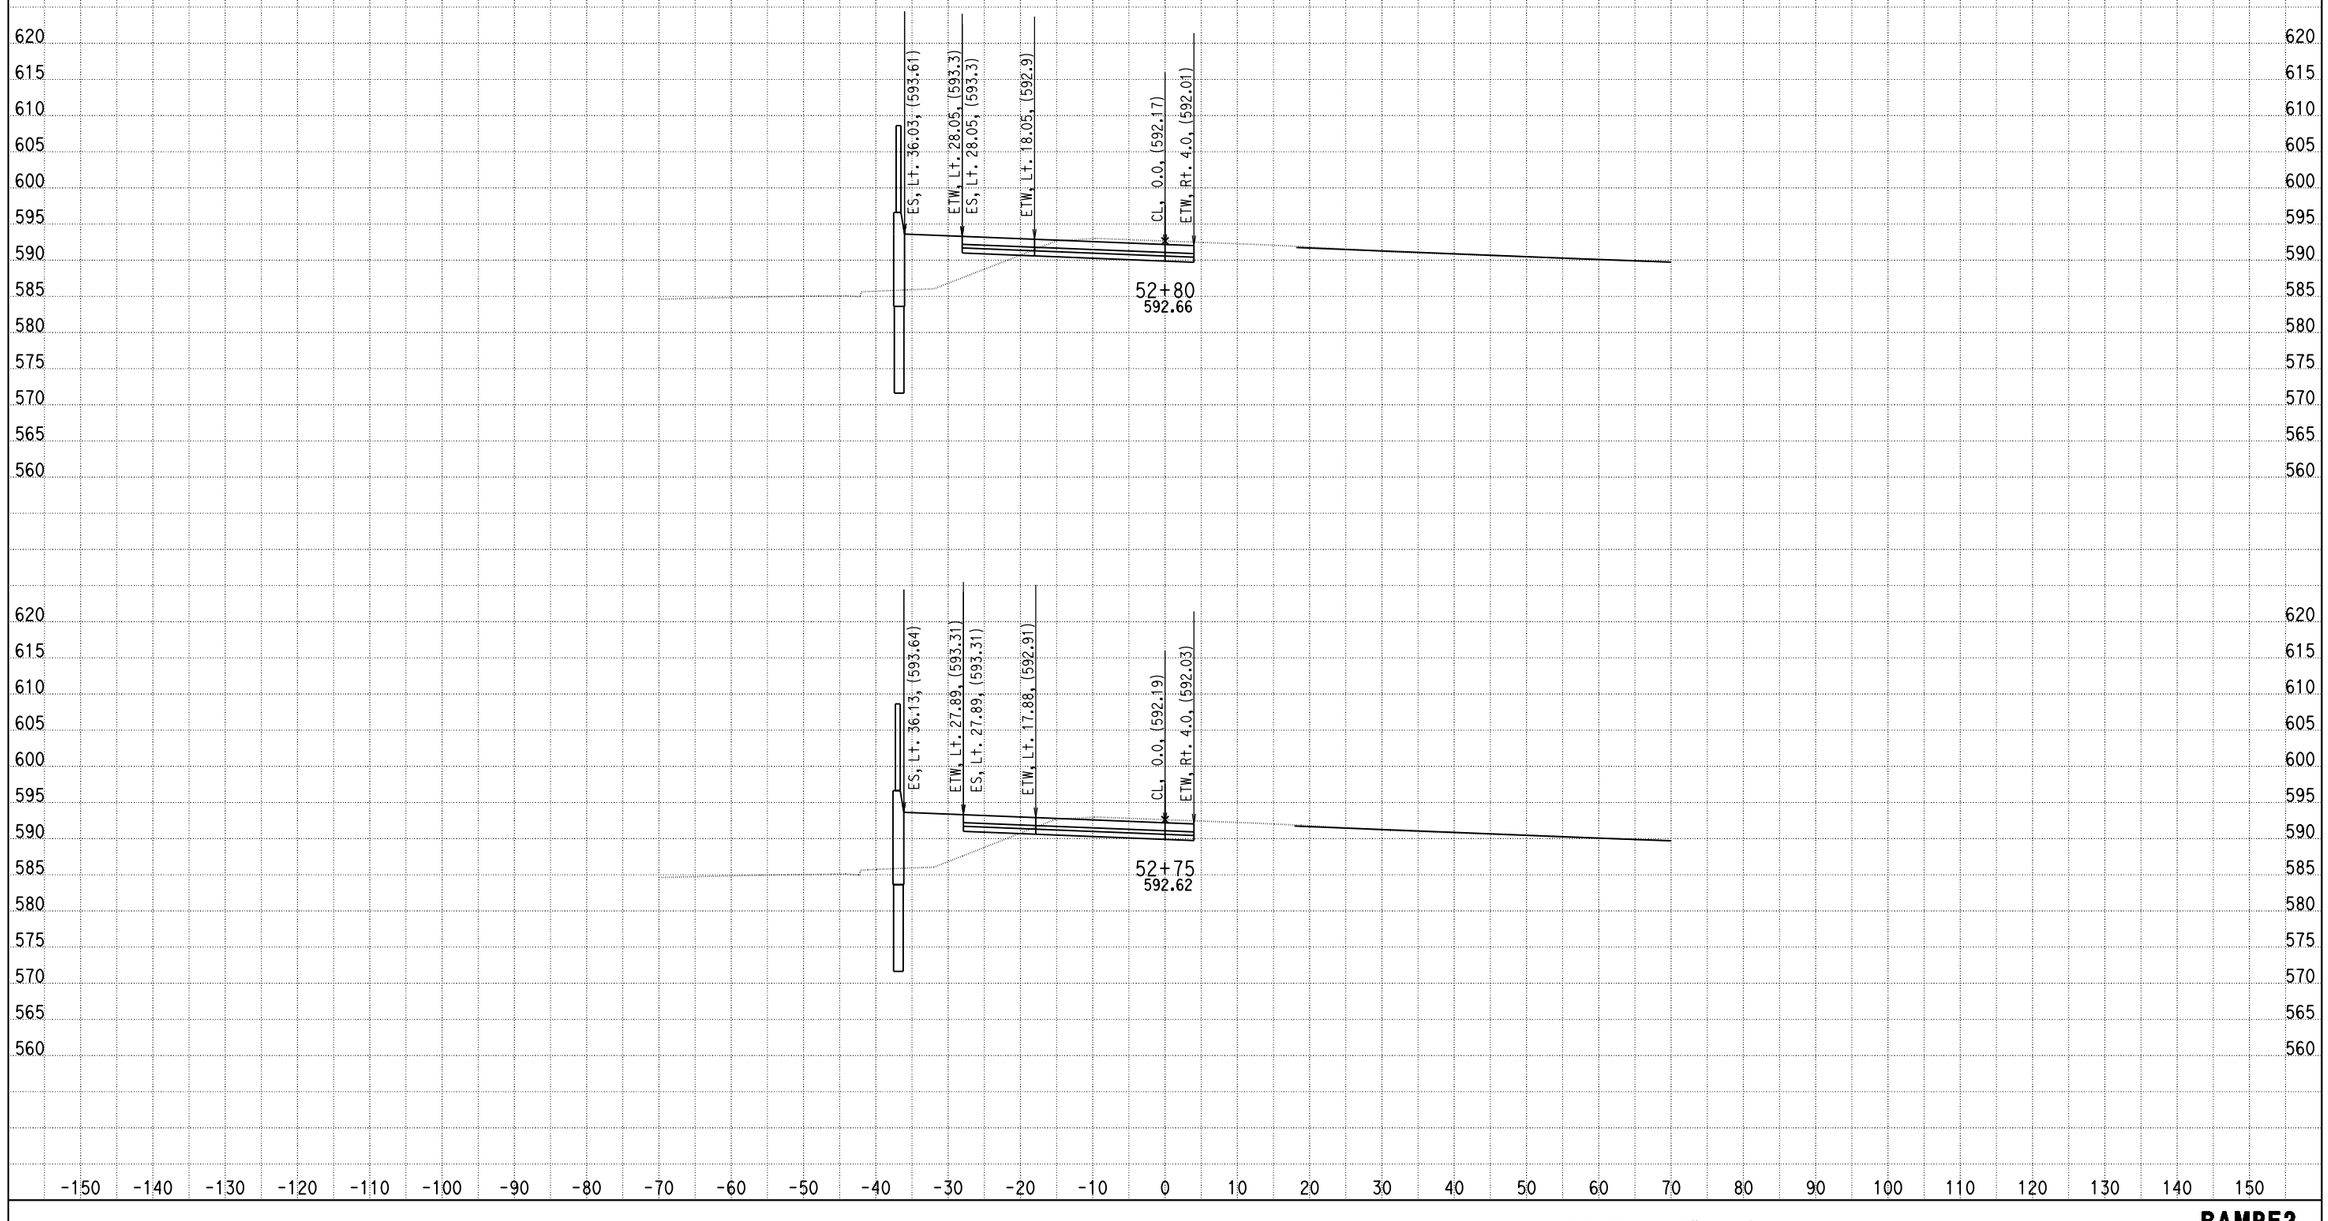

DATE: 9/5/2013

KC Project: 0818E File: D:\PROJECT\0818E\UPDATE-RAMP\hre2-pro.ear

SCALE: 1" = 10' Horiz.
1" = 10' Vert.

All Dimensions are US Survey Feet

RAMPE2
CROSS SECTIONS

SHEET 48 OF XXX

DESIGN STUDY ONLY

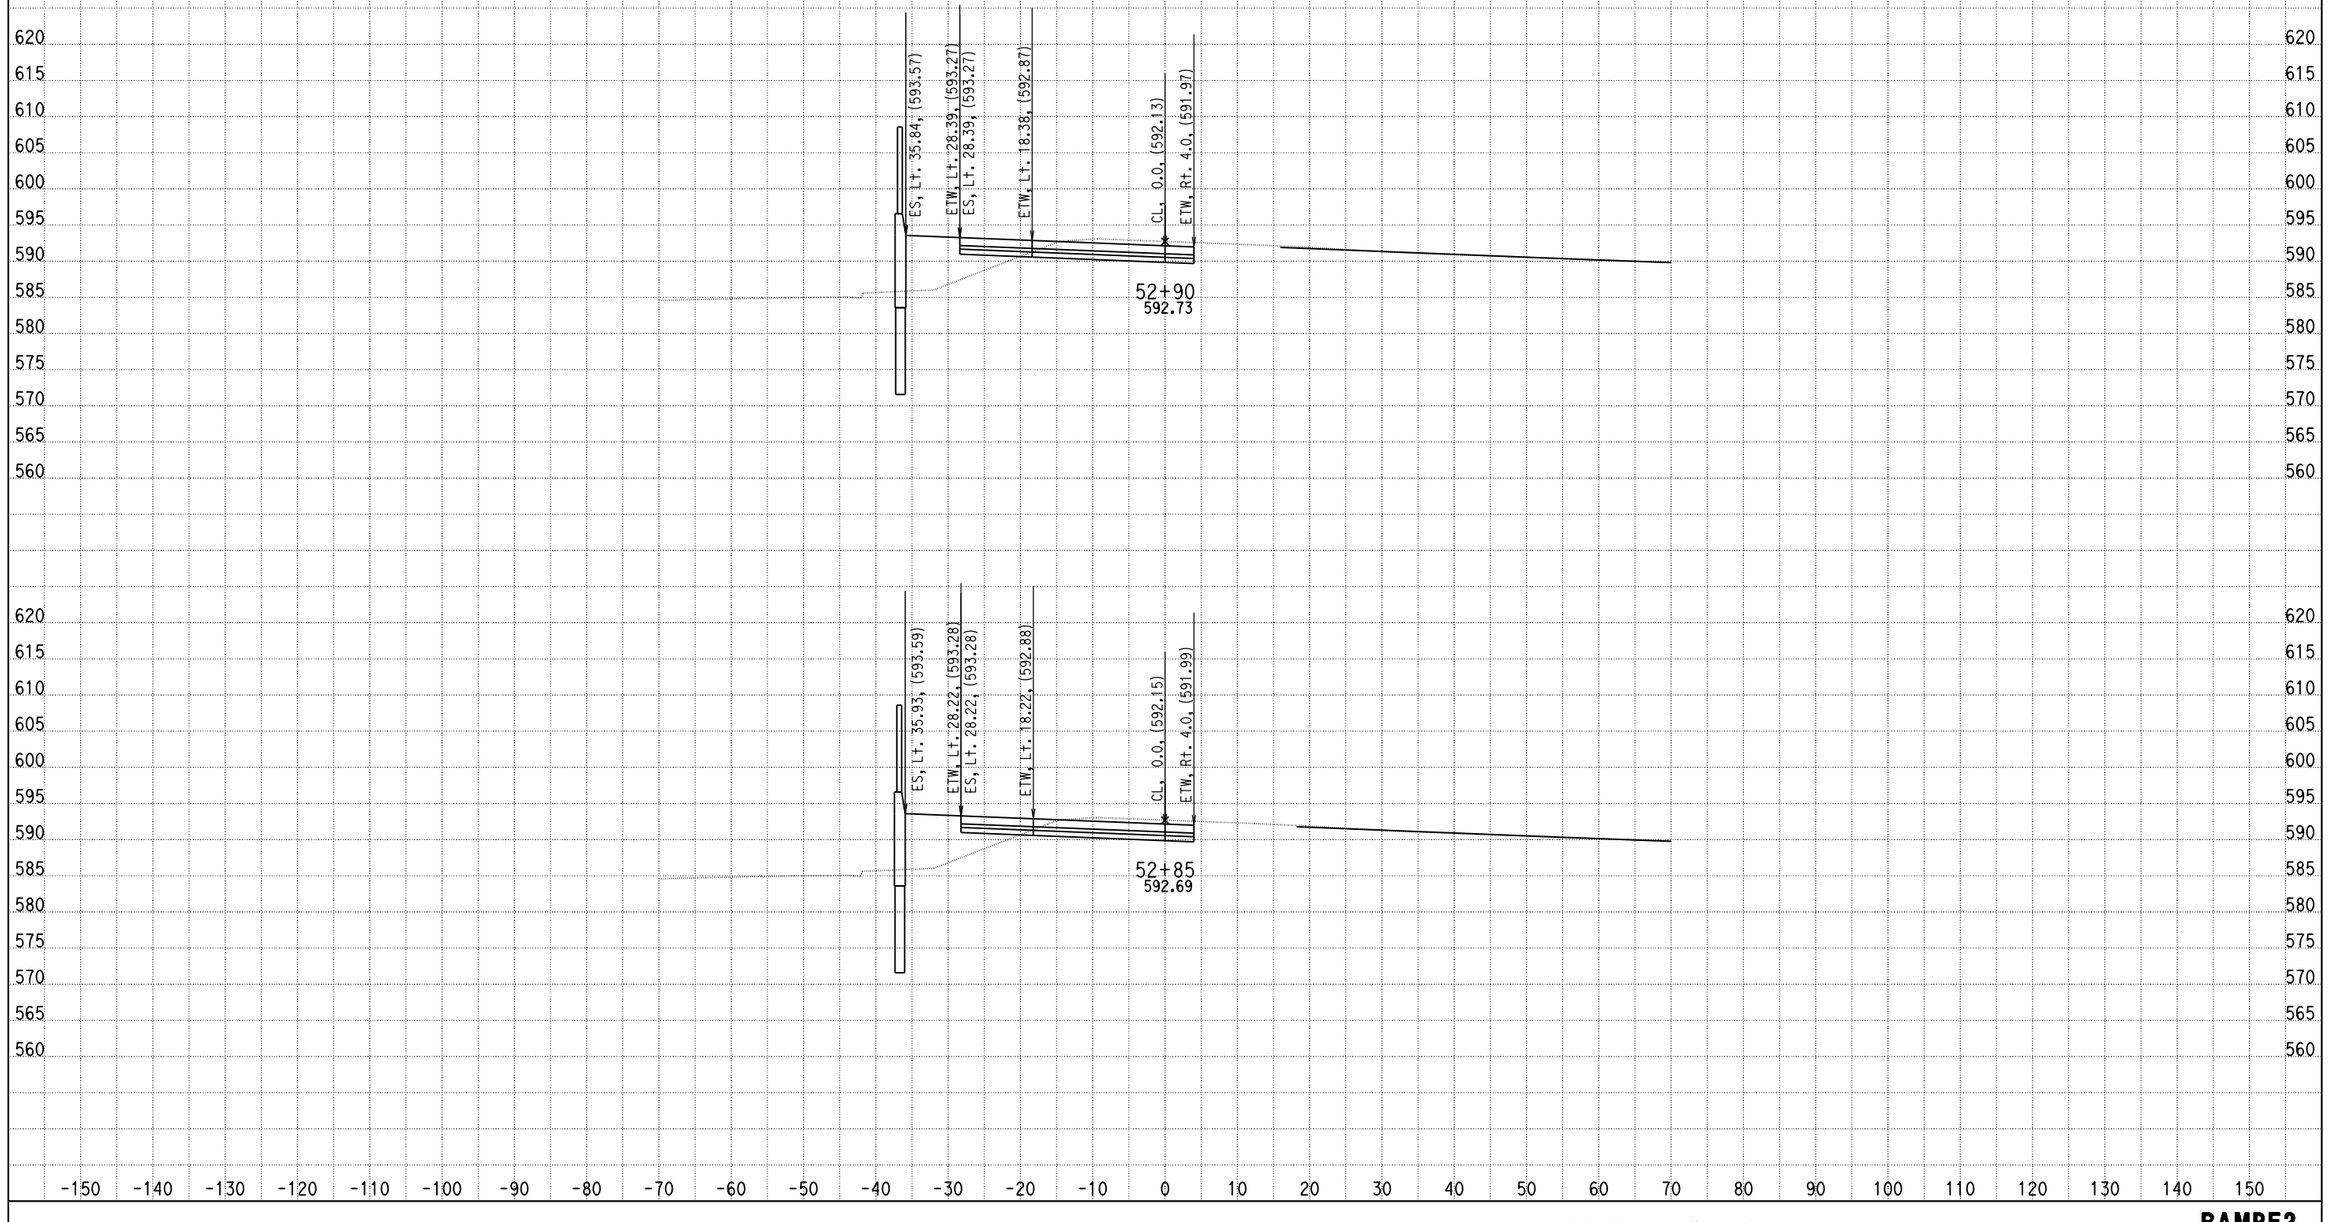

DATE: 9/5/2013

KC Project: 0818E File: D:\PROJECT\0818E\UPDATE-RAMP\hre2-pro.ear

SCALE: 1" = 10' Horiz.
1" = 10' Vert.

All Dimensions are US Survey Feet

RAMPE2
CROSS SECTIONS

DESIGN STUDY ONLY

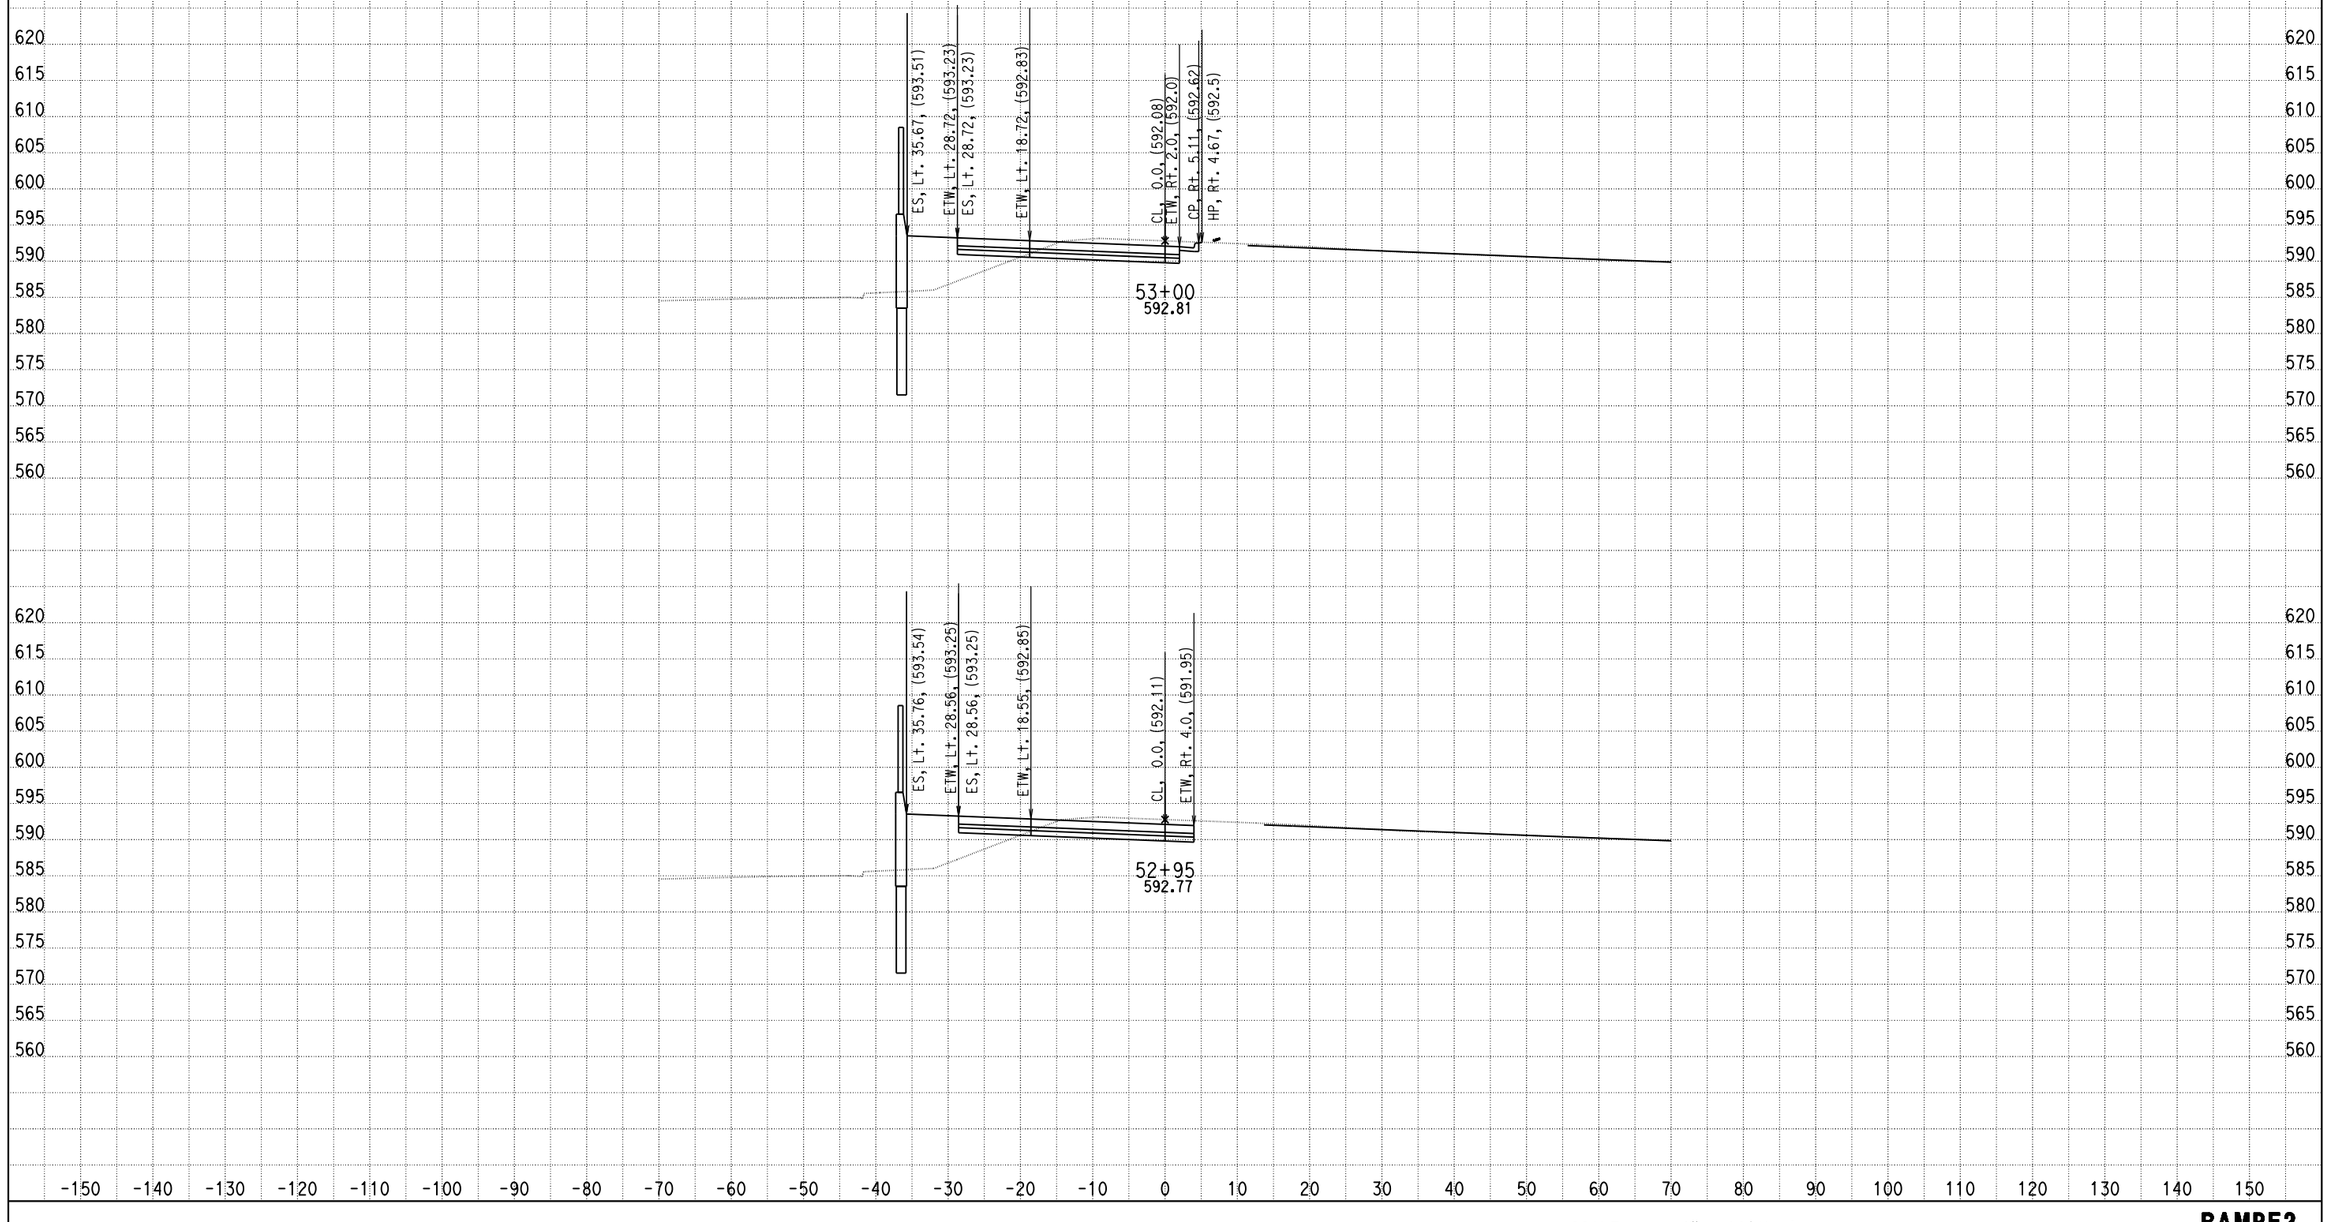

DATE: 9/5/2013

KC Project: 0818E File: D:\PROJECT\0818E\UPDATE-RAMP\hre2-pro.ear

SCALE: 1" = 10' Horiz.
1" = 10' Vert.

All Dimensions are US Survey Feet

RAMPE2
CROSS SECTIONS

DESIGN STUDY ONLY

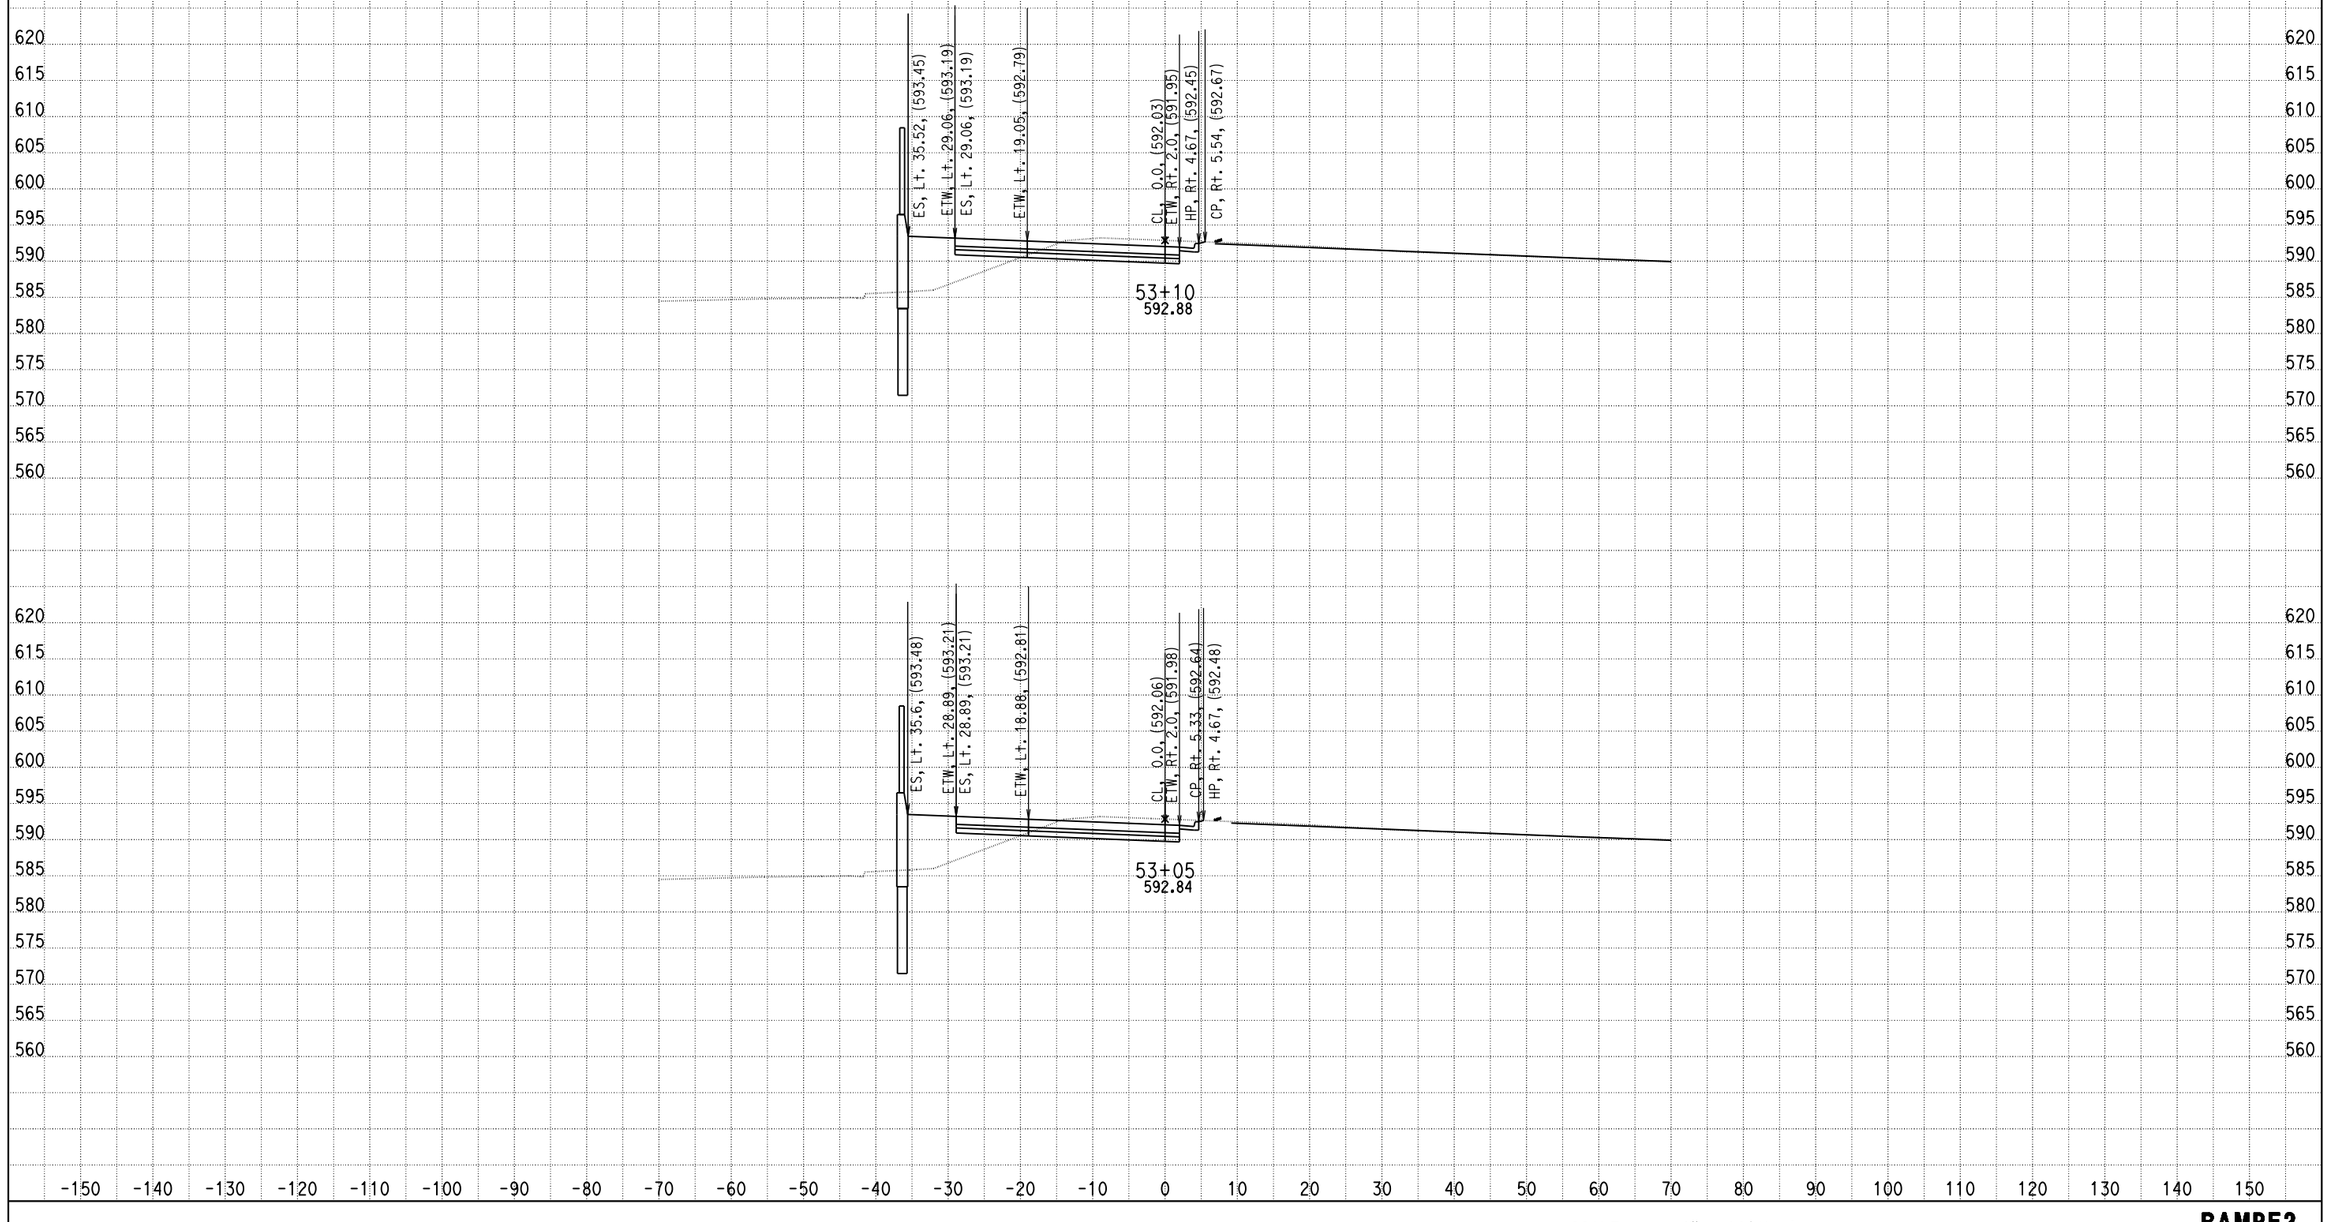

DATE: 9/5/2013

KC Project: 0818E File: D:\PROJECT\0818E\UPDATE-RAMP\hre2-pro.ear

SCALE: 1" = 10' Horiz.
1" = 10' Vert.

All Dimensions are US Survey Feet

RAMPE2
CROSS SECTIONS

SHEET 51 OF XXX

DESIGN STUDY ONLY

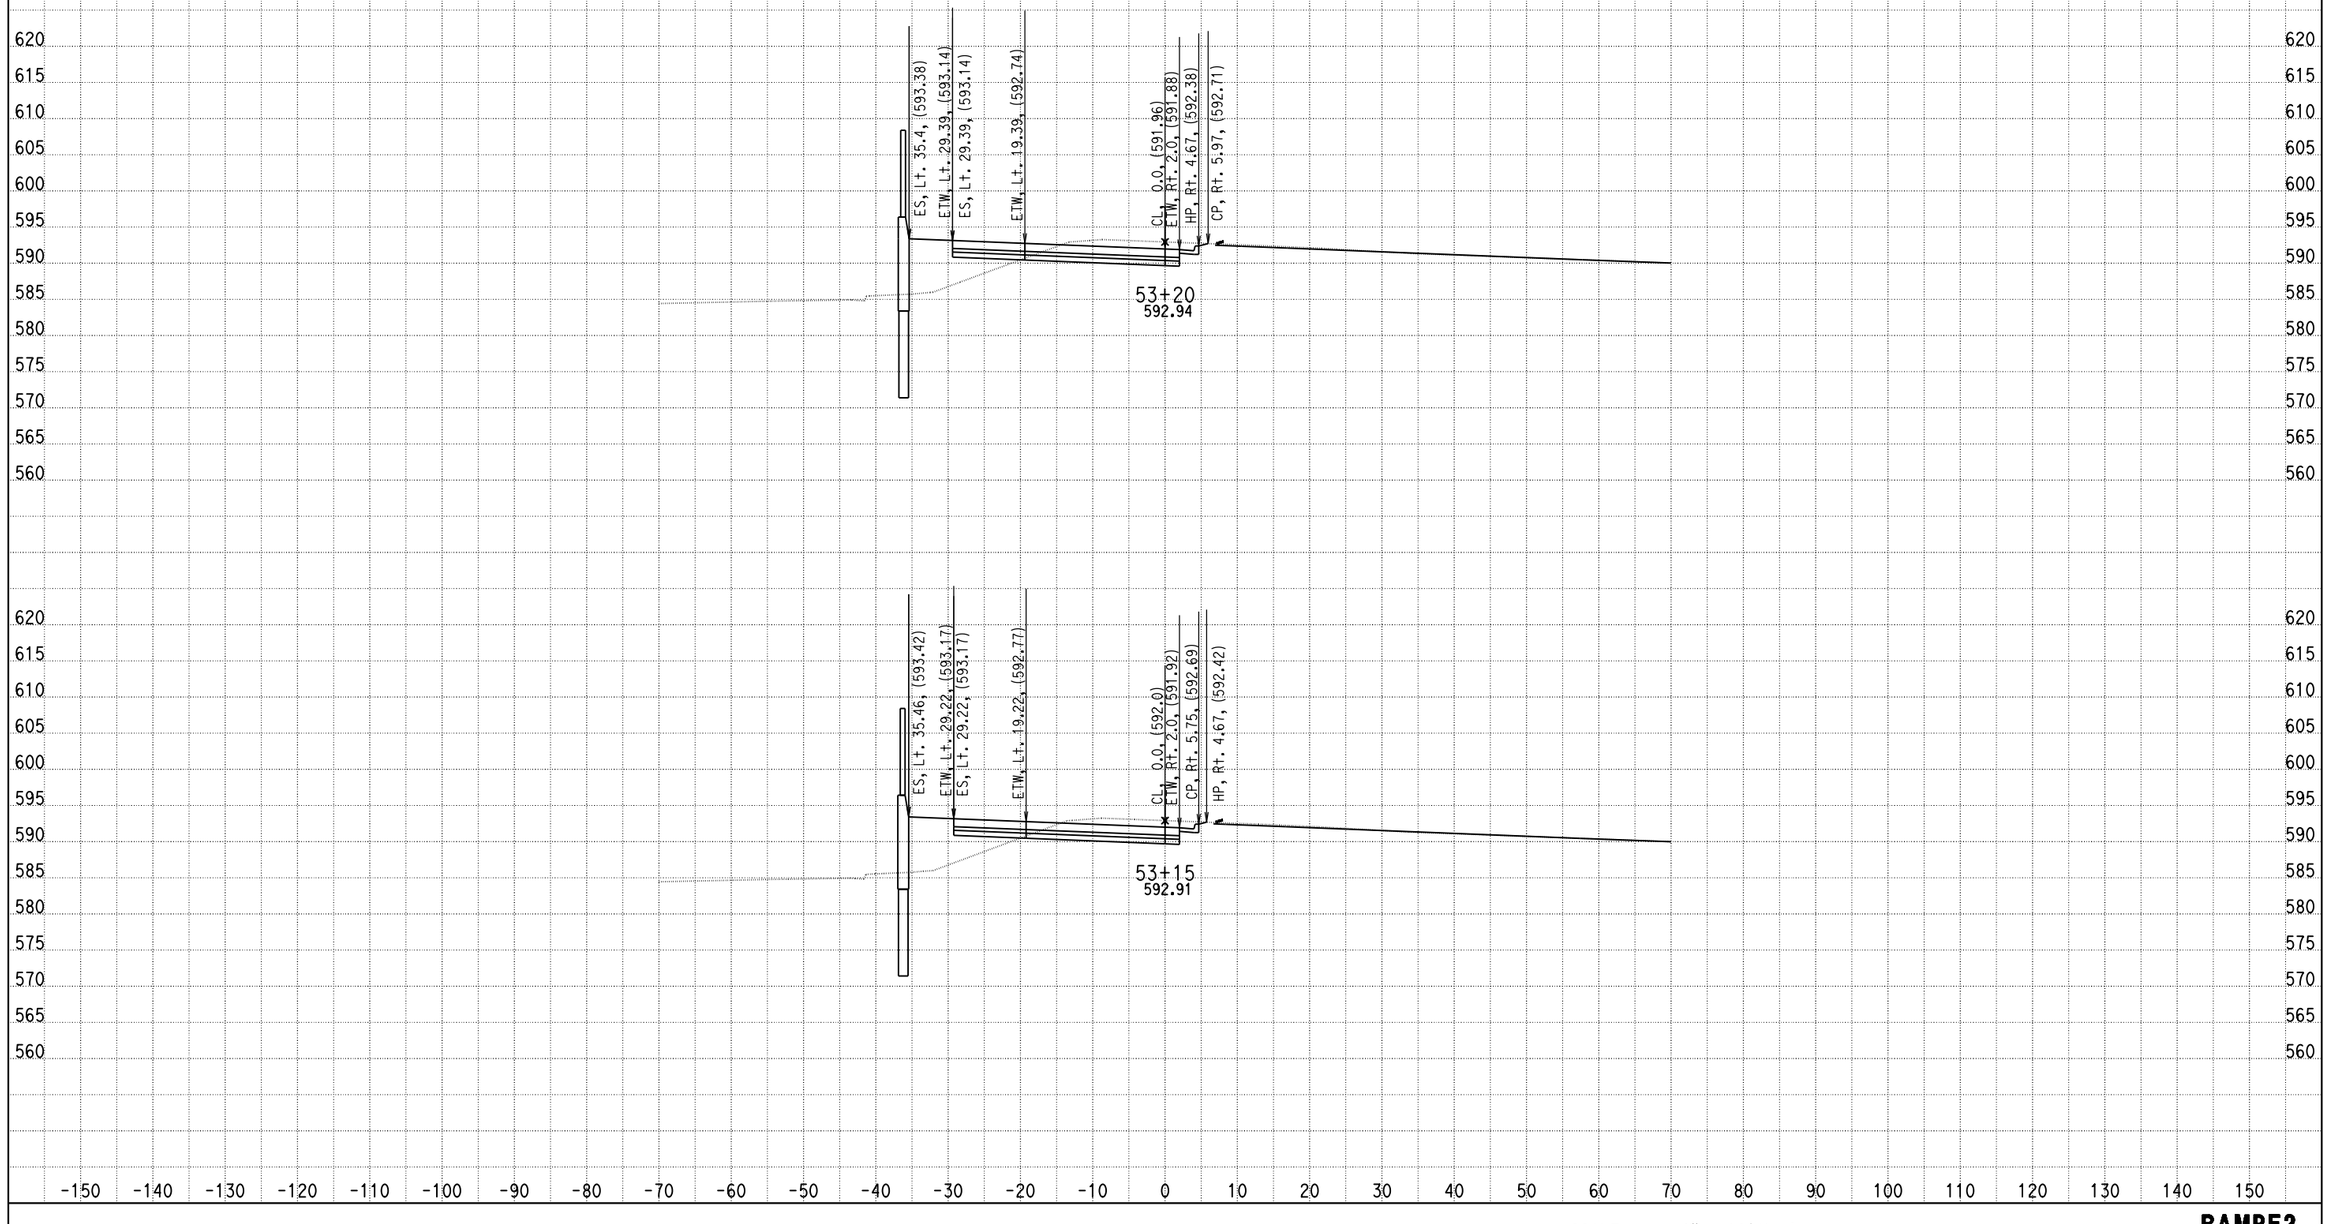

DATE: 9/5/2013

KC Project: 0818E File: D:\PROJECT\0818E\UPDATE-RAMP\hre2-pro.ear

SCALE: 1" = 10' Horiz.
1" = 10' Vert.

All Dimensions are US Survey Feet

RAMPE2
CROSS SECTIONS

DESIGN STUDY ONLY

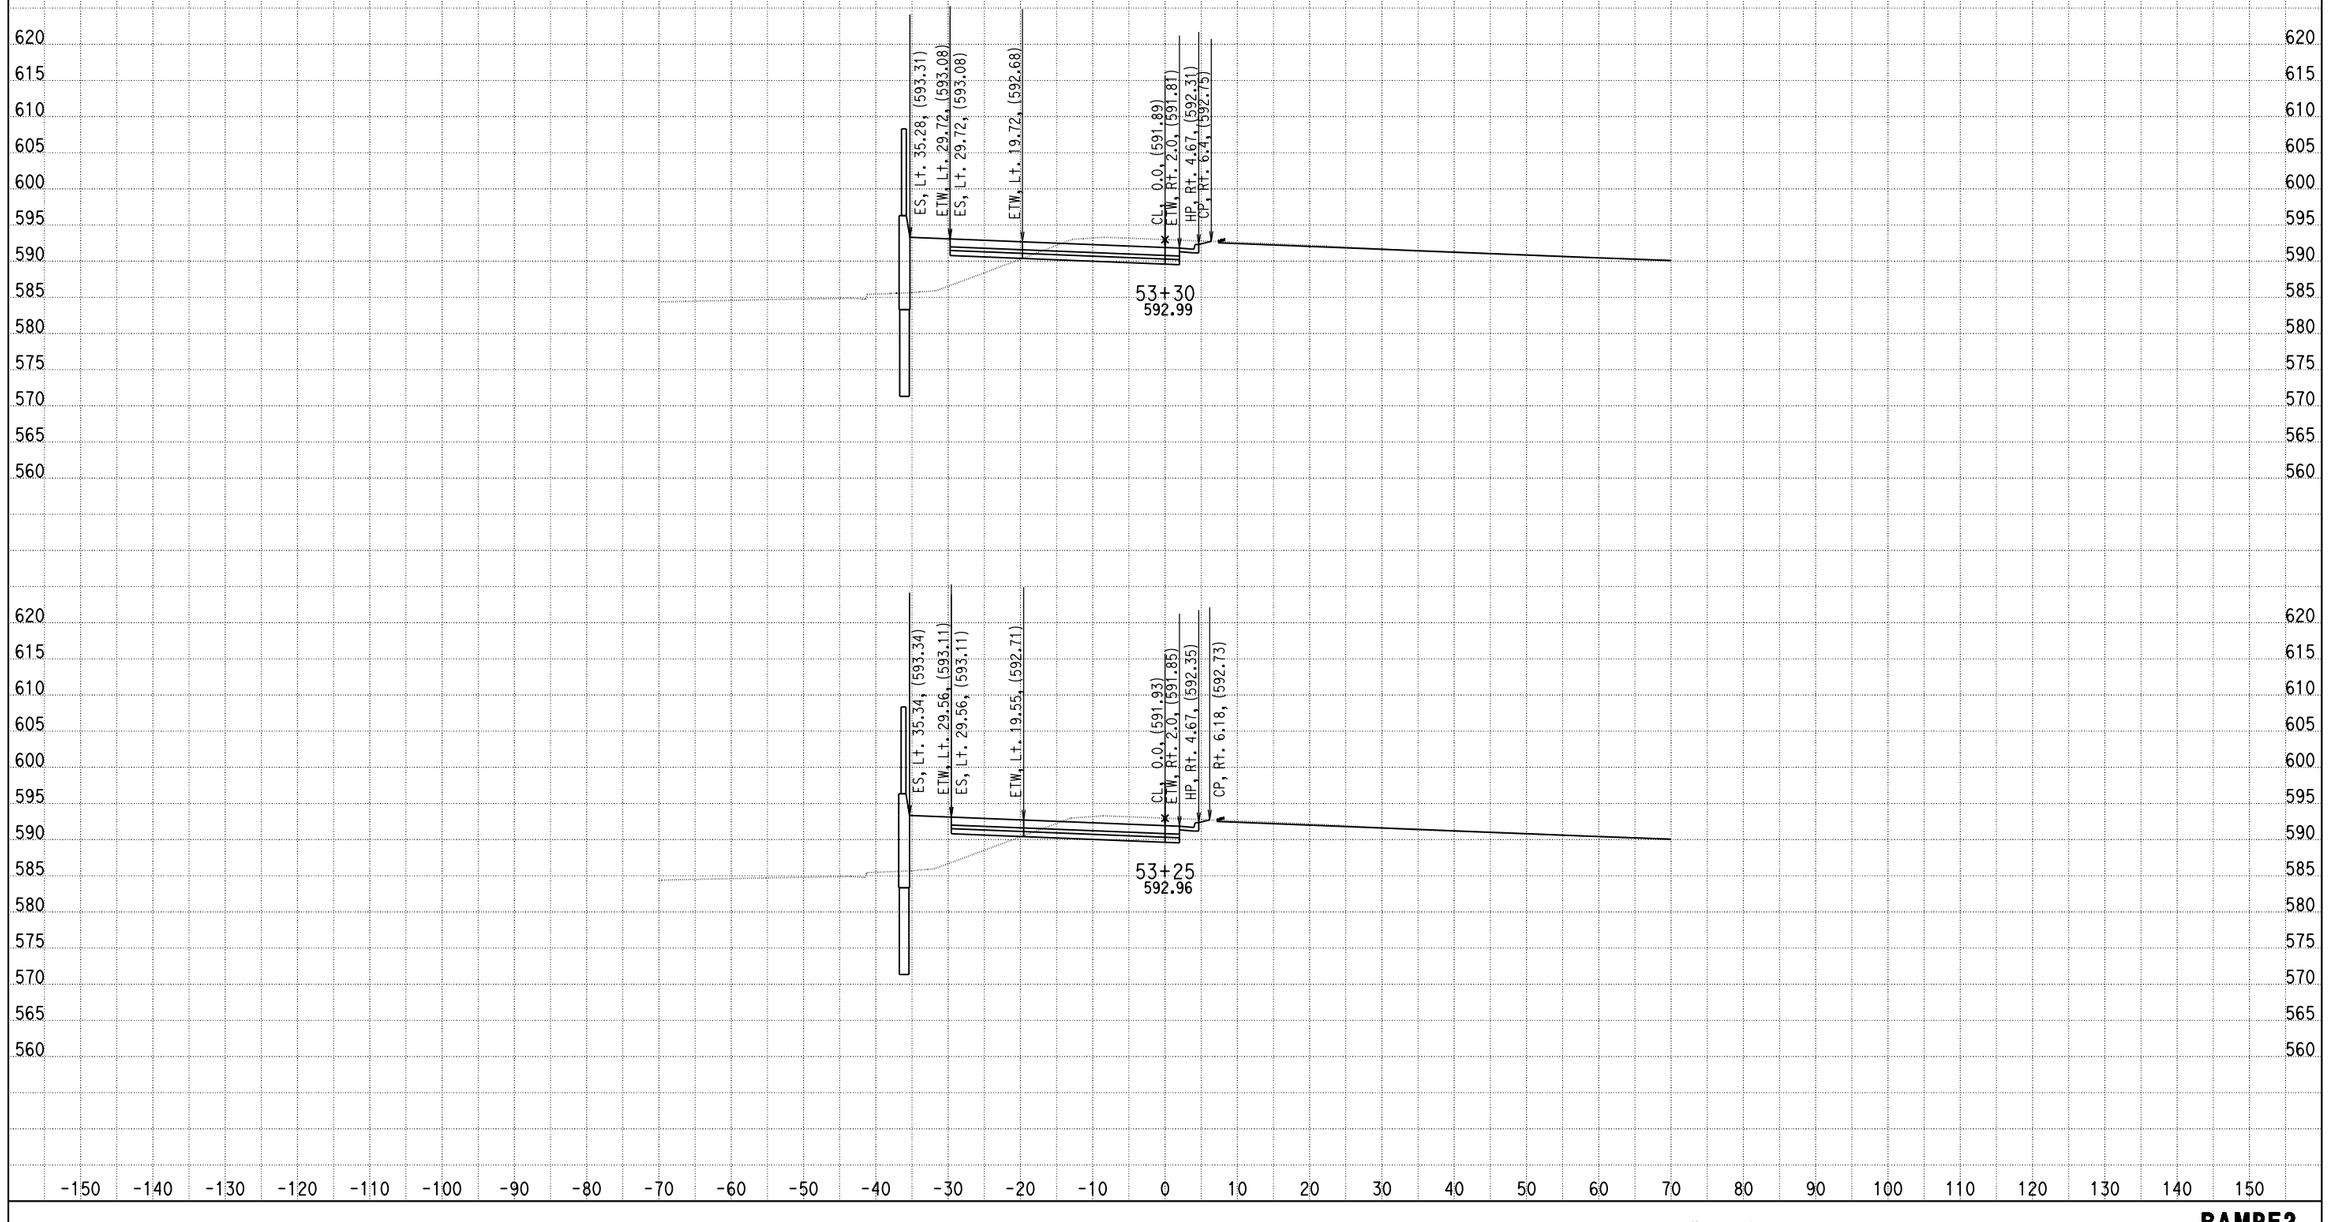

DATE: 9/5/2013

KC Project: 0818E File: D:\PROJECT\0818E\UPDATE-RAMP\hre2-pro.ear

SCALE: 1" = 10' Horiz.
1" = 10' Vert.

All Dimensions are US Survey Feet

RAMPE2
CROSS SECTIONS

SHEET 53 OF XXX

DESIGN STUDY ONLY

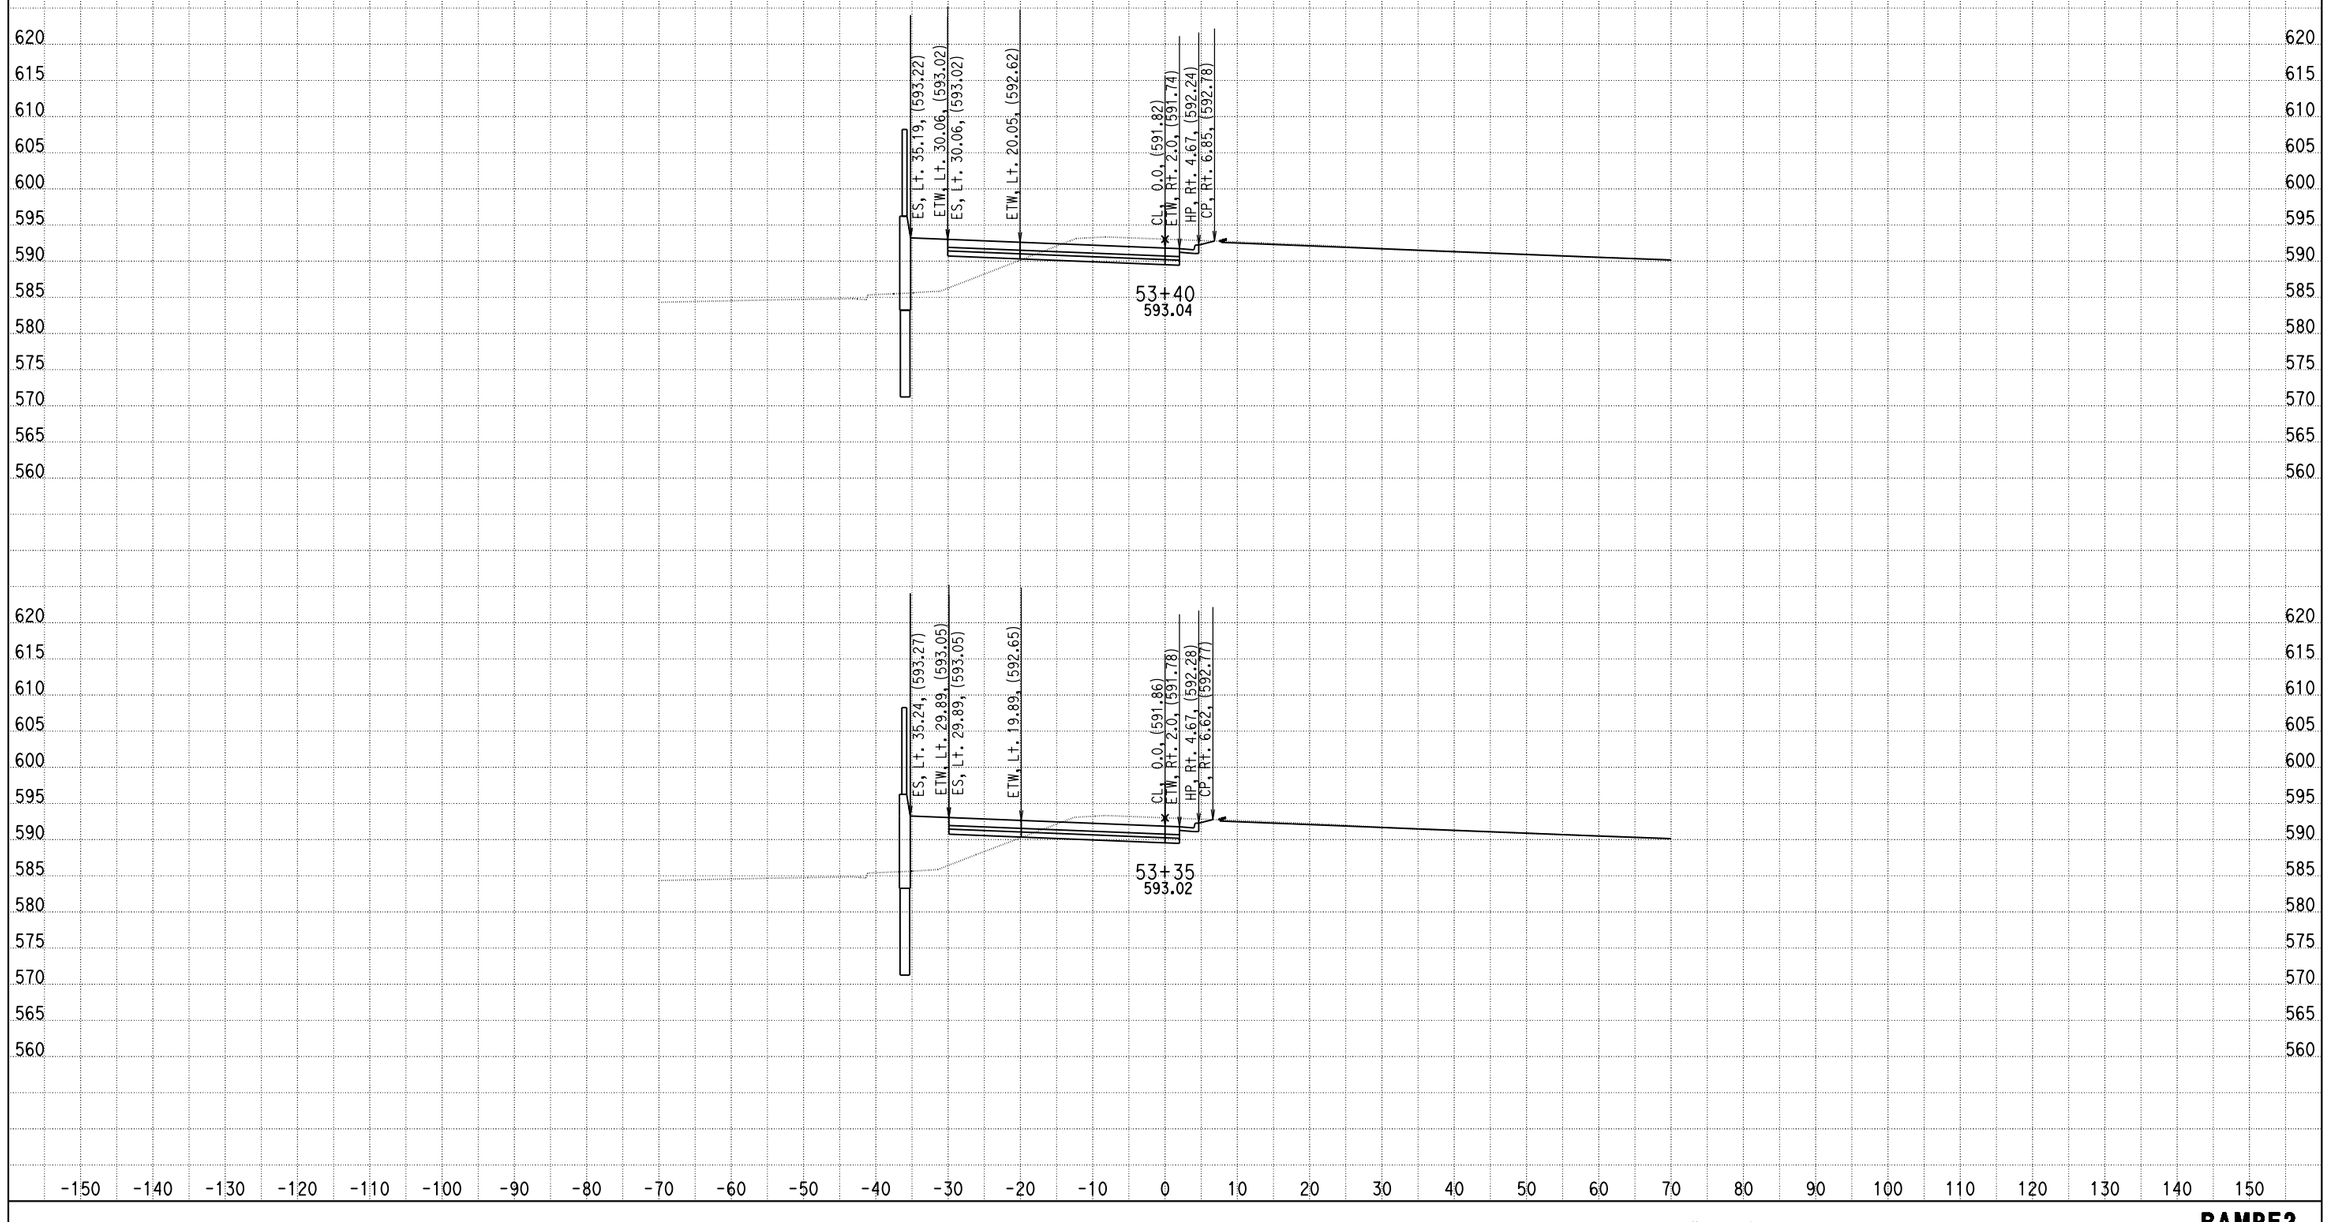

DATE: 9/5/2013

KC Project: 0818E File: D:\PROJECT\0818E\UPDATE-RAMP\hre2-pro.ear

SCALE: 1" = 10' Horiz.
1" = 10' Vert.

All Dimensions are US Survey Feet

RAMPE2
CROSS SECTIONS

SHEET 54 OF XXX

DESIGN STUDY ONLY

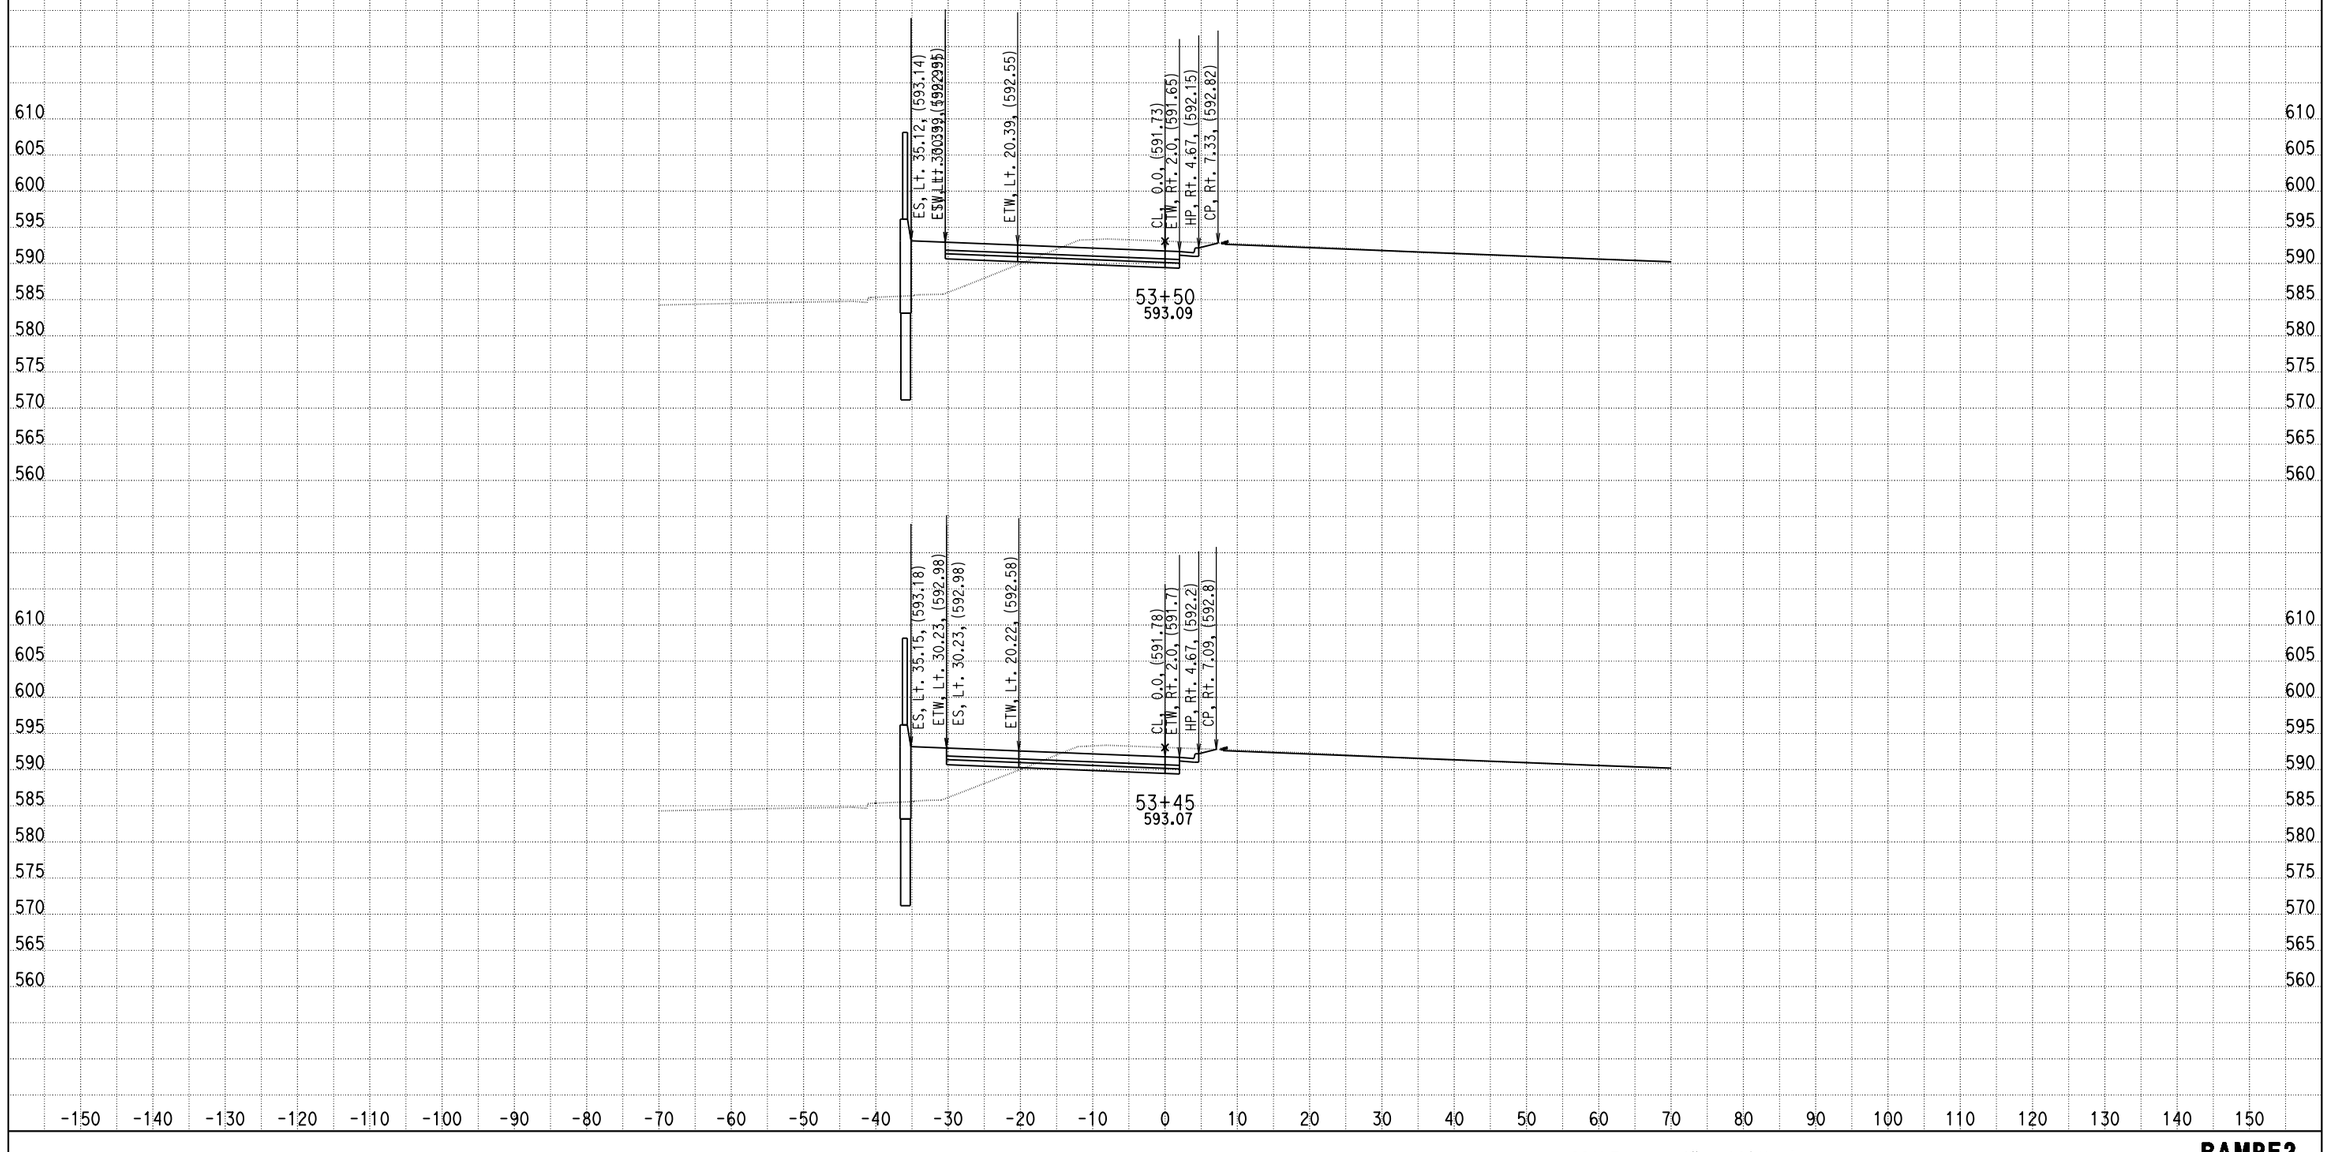

DATE: 9/5/2013

KC Project: 0818E File: D:\PROJECT\0818E\UPDATE-RAMP\hre2-pro.ear

SCALE: 1" = 10' Horiz.
1" = 10' Vert.

All Dimensions are US Survey Feet

RAMPE2
CROSS SECTIONS

DESIGN STUDY ONLY

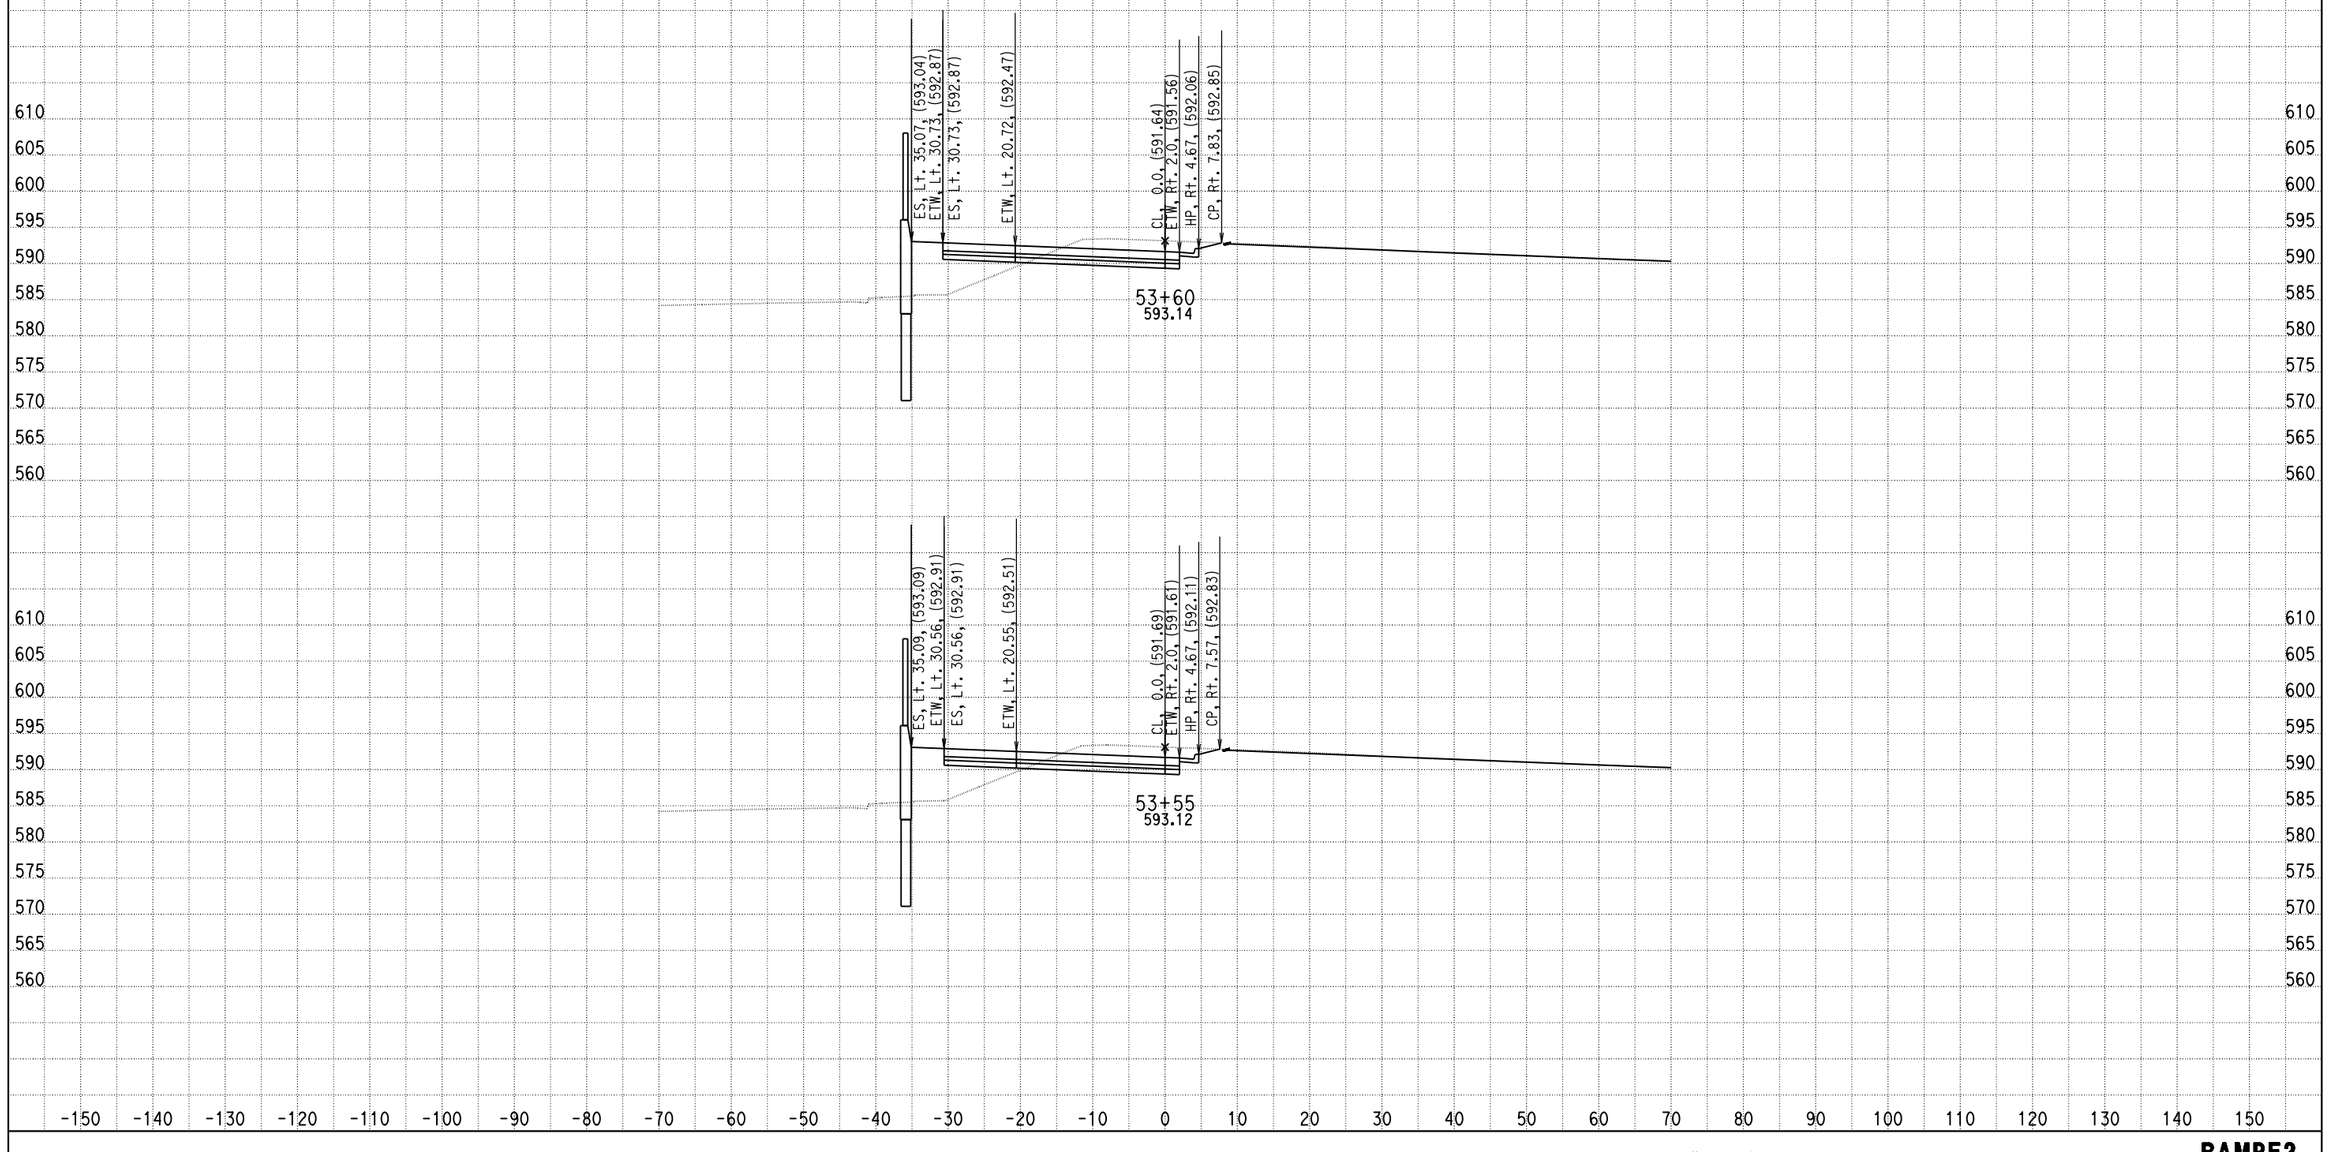

DATE: 9/5/2013

KC Project: 0818E File: D:\PROJECT\0818E\UPDATE-RAMP\hre2-pro.ear

SCALE: 1" = 10' Horiz.
1" = 10' Vert.

All Dimensions are US Survey Feet

RAMPE2
CROSS SECTIONS

DESIGN STUDY ONLY

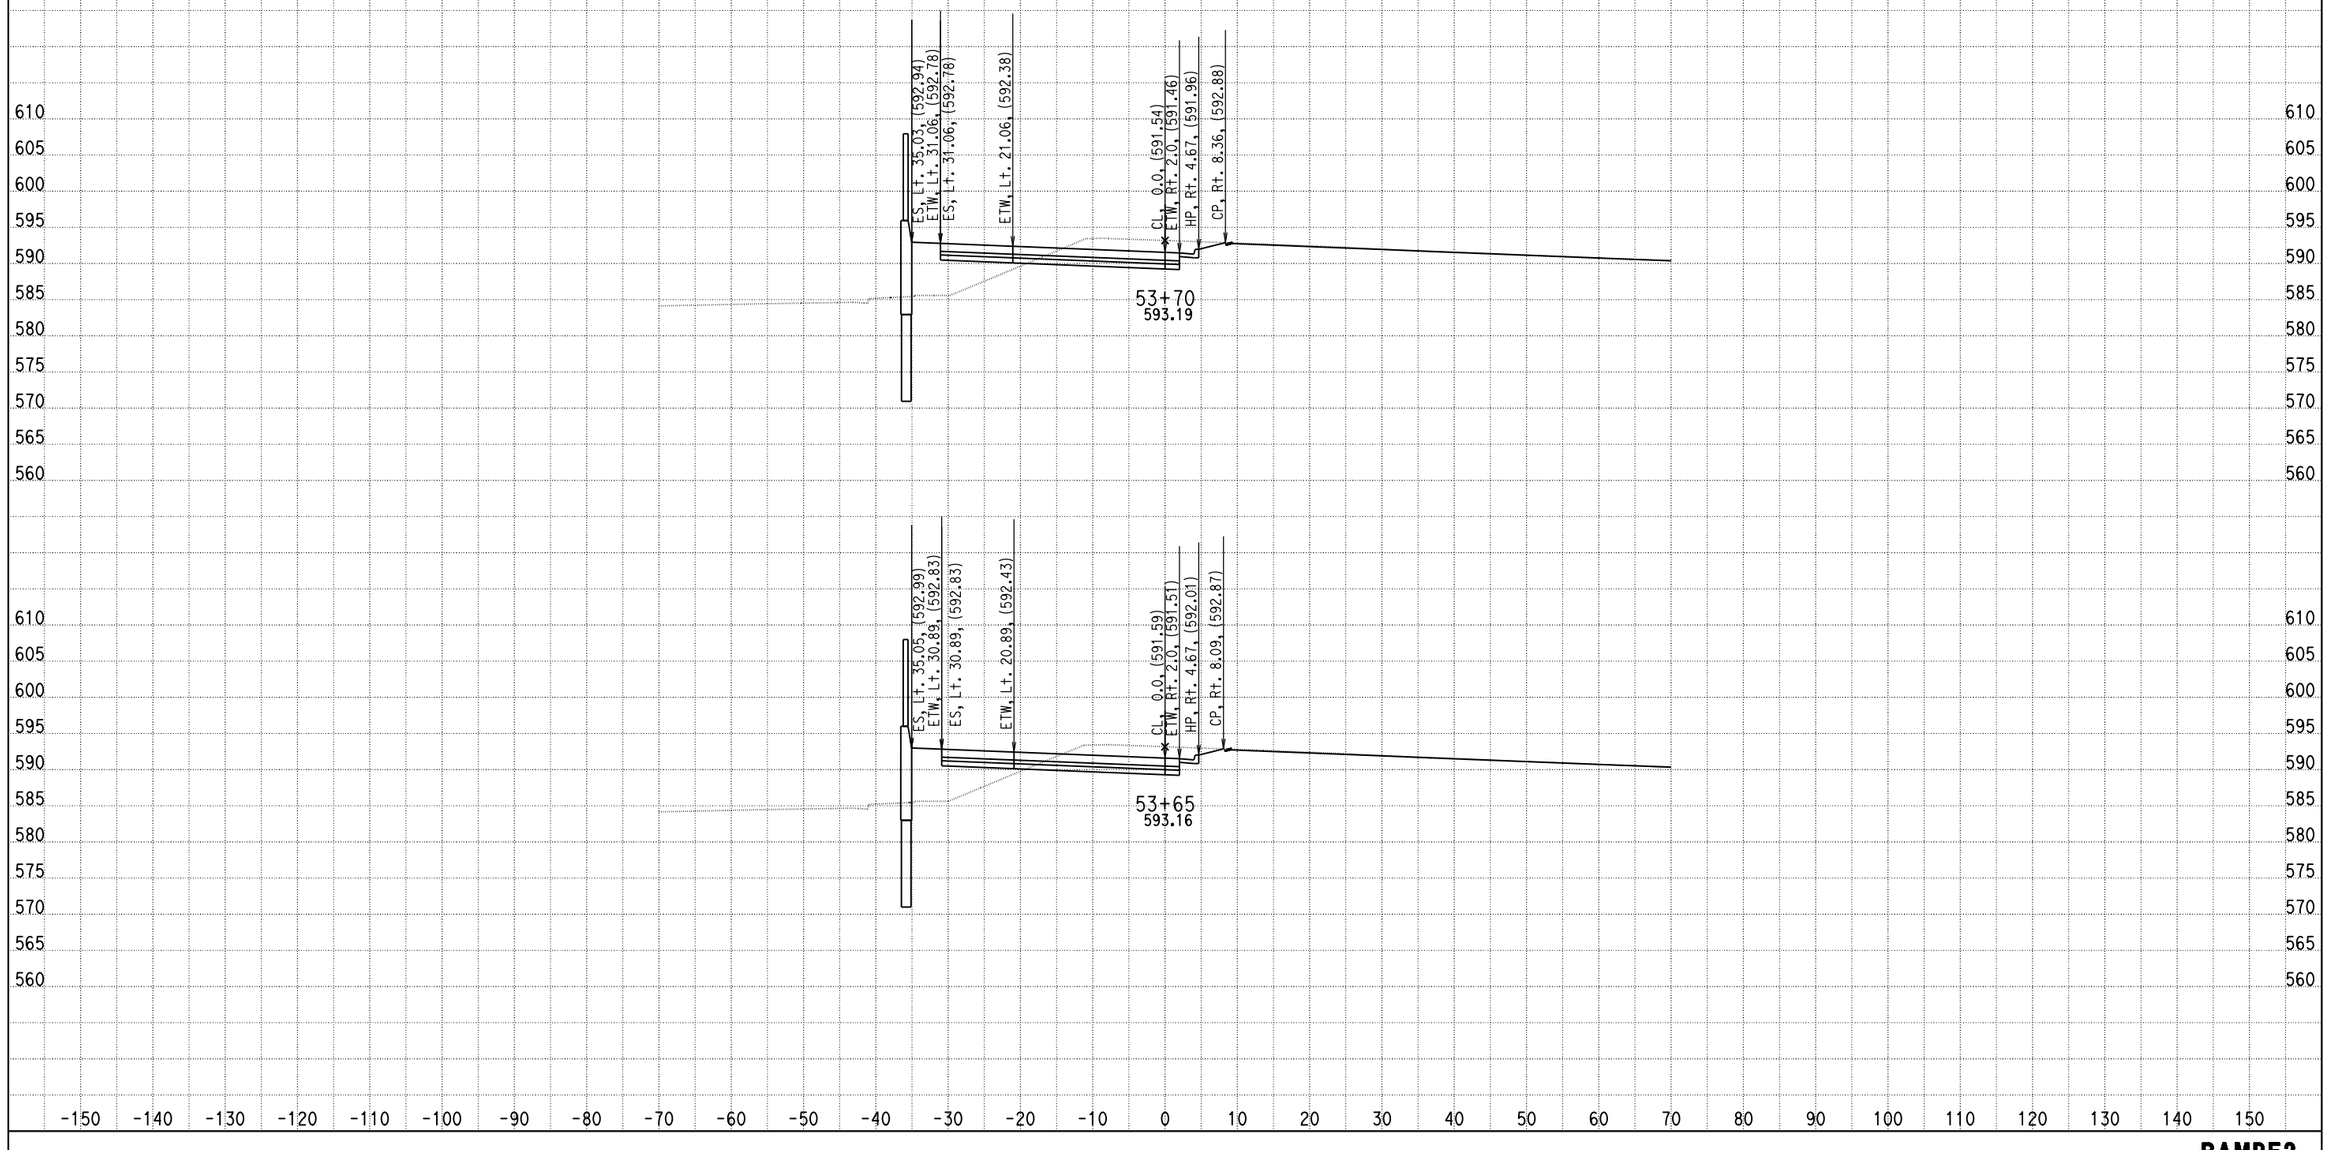

DATE: 9/5/2013
KC Project: 0818E File: D:\PROJECT\0818E\UPDATE-RAMP\hre2-pro.ear

SCALE: 1" = 10' Horiz.
1" = 10' Vert.

All Dimensions are US Survey Feet

RAMPE2
CROSS SECTIONS
SHEET 57 OF XXX

DESIGN STUDY ONLY

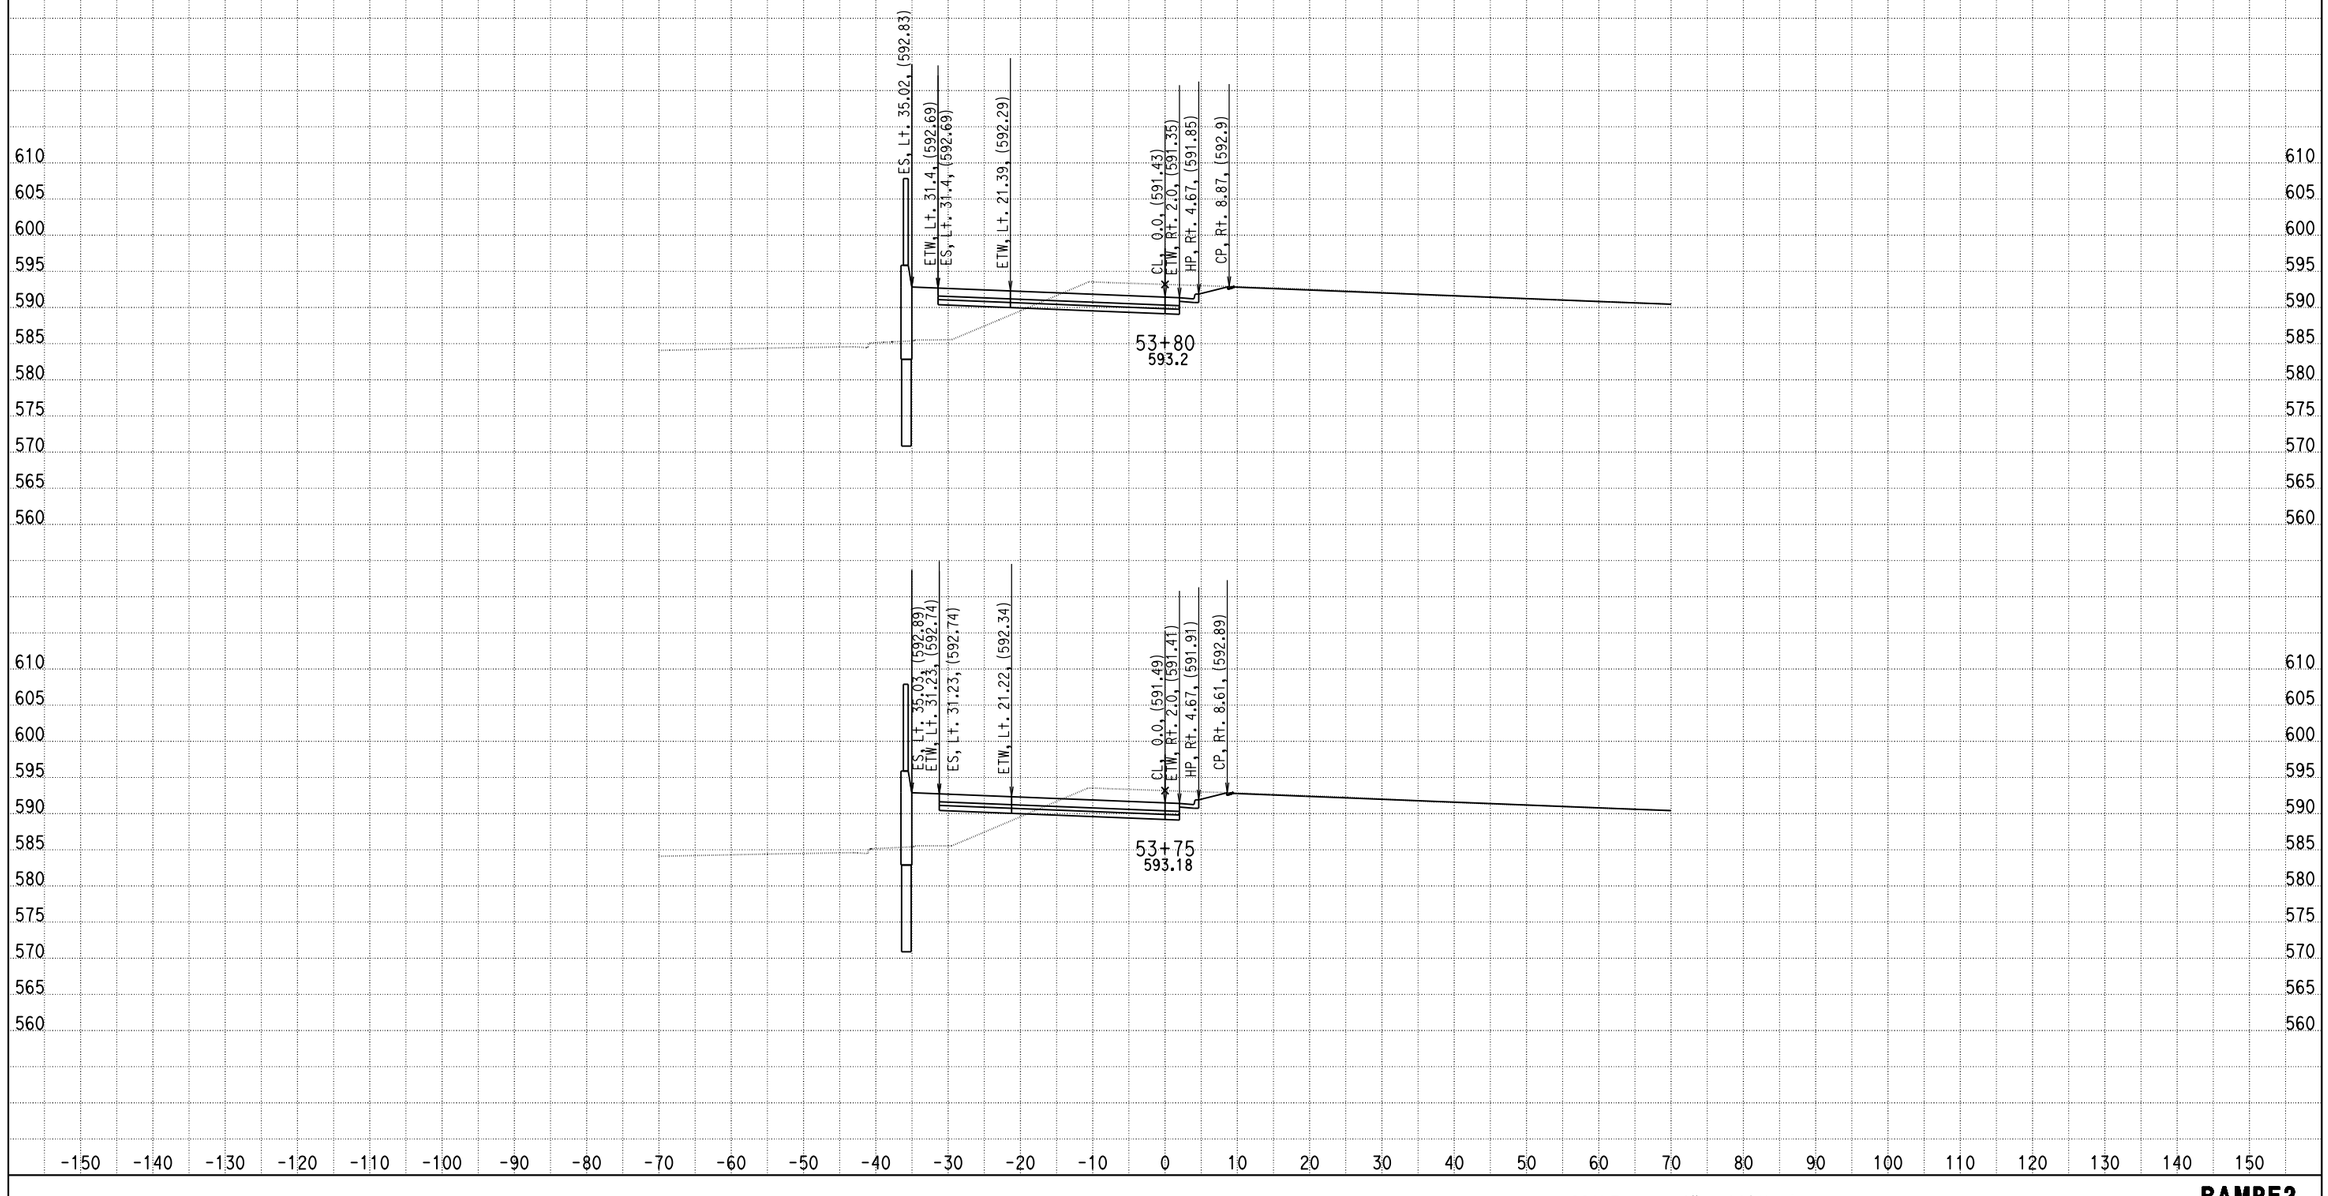

DATE: 9/5/2013

KC Project: 0818E File: D:\PROJECT\0818E\UPDATE-RAMP\hre2-pro.ear

SCALE: 1" = 10' Horiz.
1" = 10' Vert.

All Dimensions are US Survey Feet

RAMPE2
CROSS SECTIONS

DESIGN STUDY ONLY

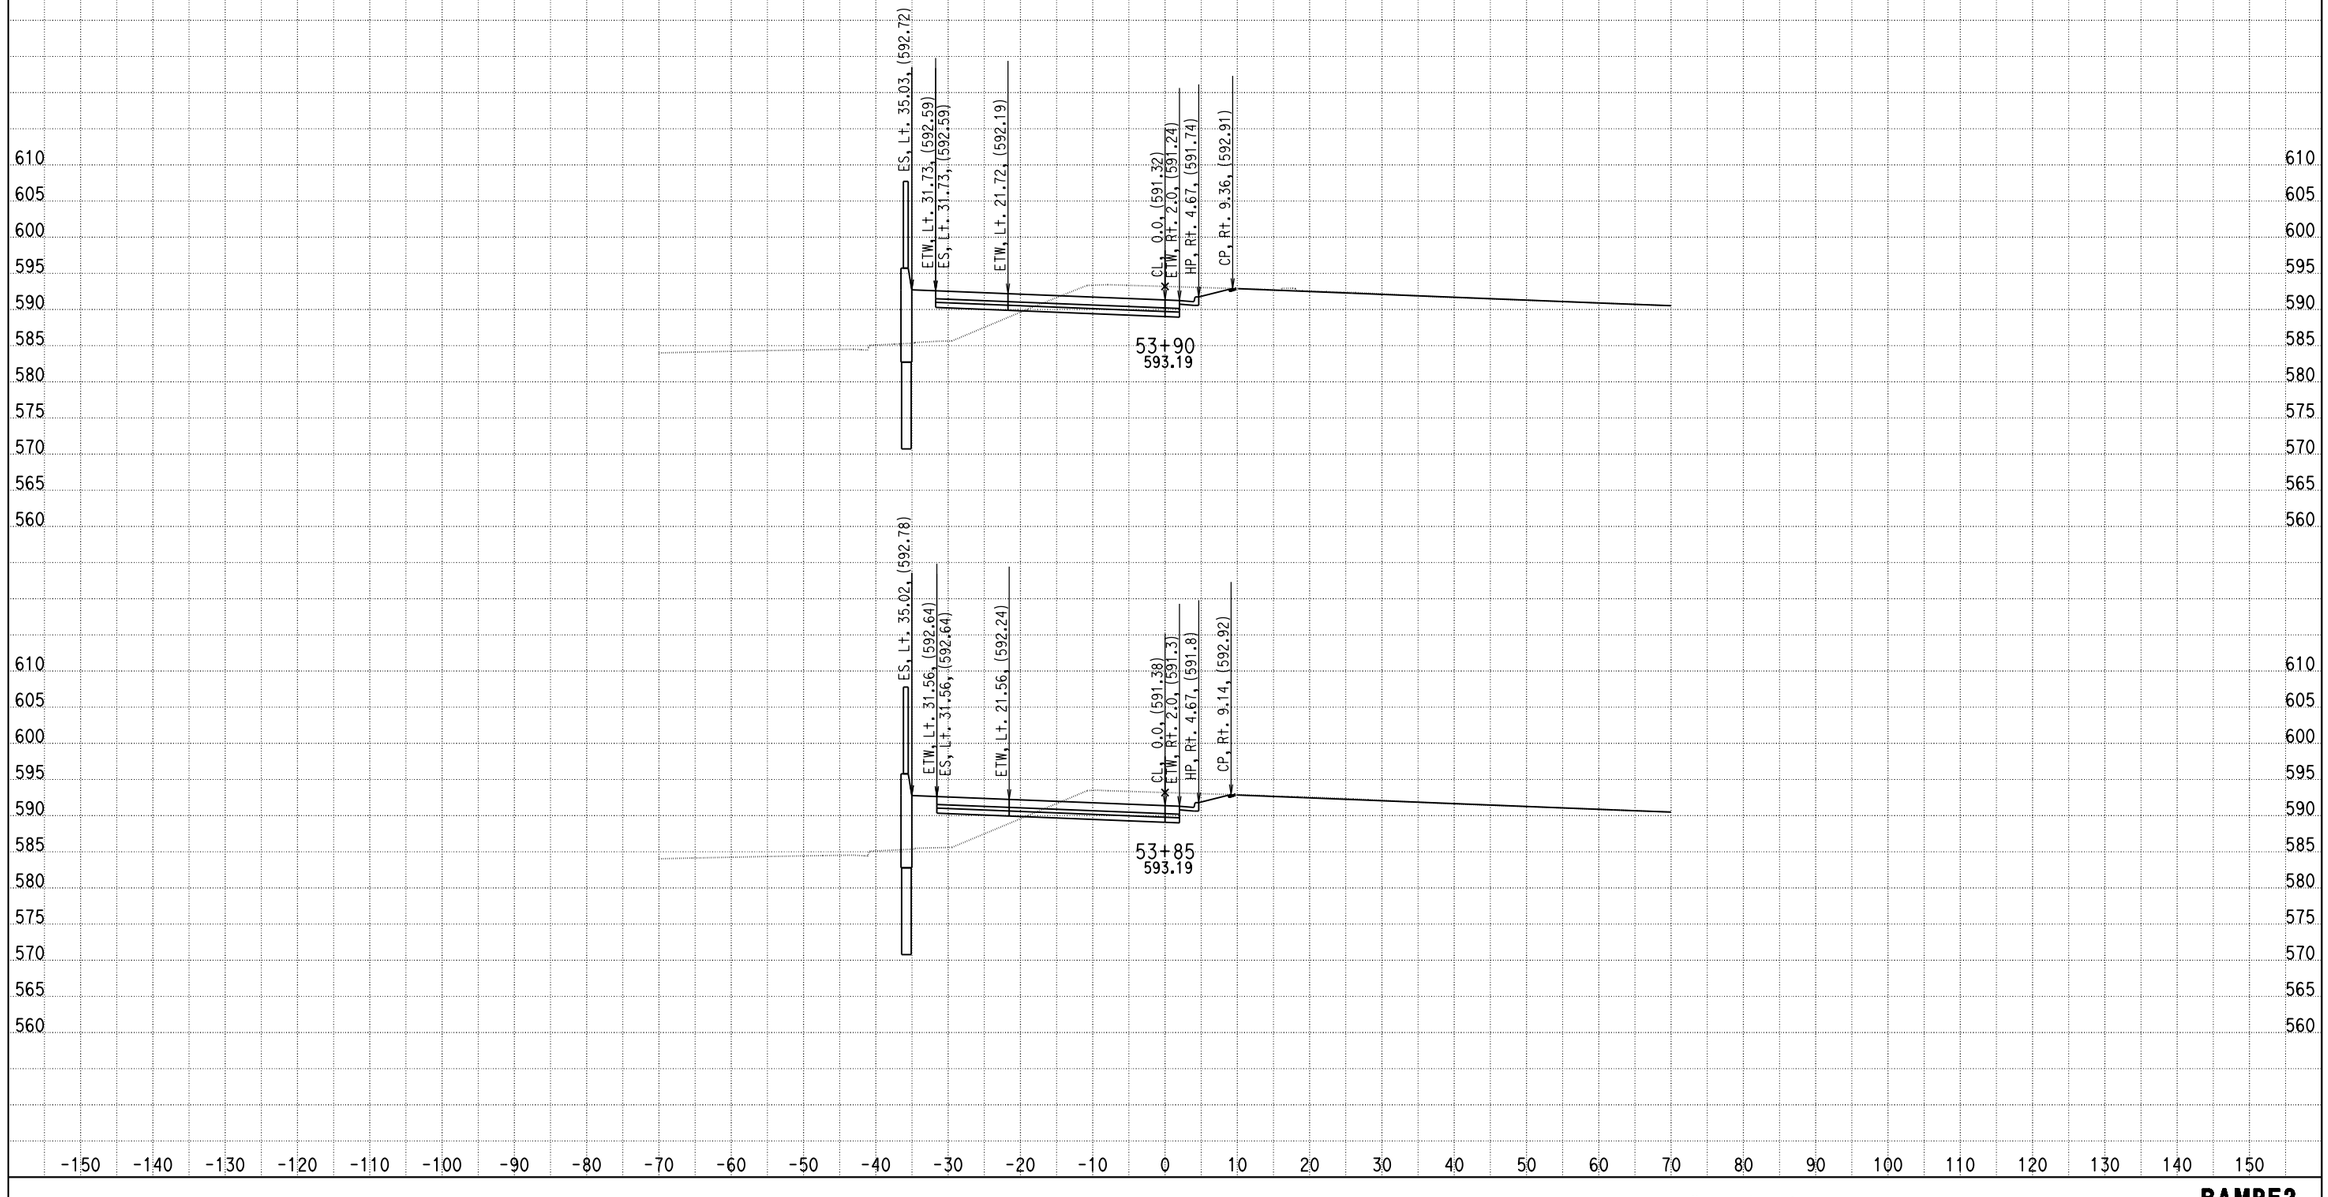

DATE: 9/5/2013

KC Project: 0818E File: D:\PROJECT\0818E\UPDATE-RAMP\hre2-pro.ear

SCALE: 1" = 10' Horiz.
1" = 10' Vert.

All Dimensions are US Survey Feet

RAMPE2
CROSS SECTIONS

SHEET 59 OF XXX

DESIGN STUDY ONLY

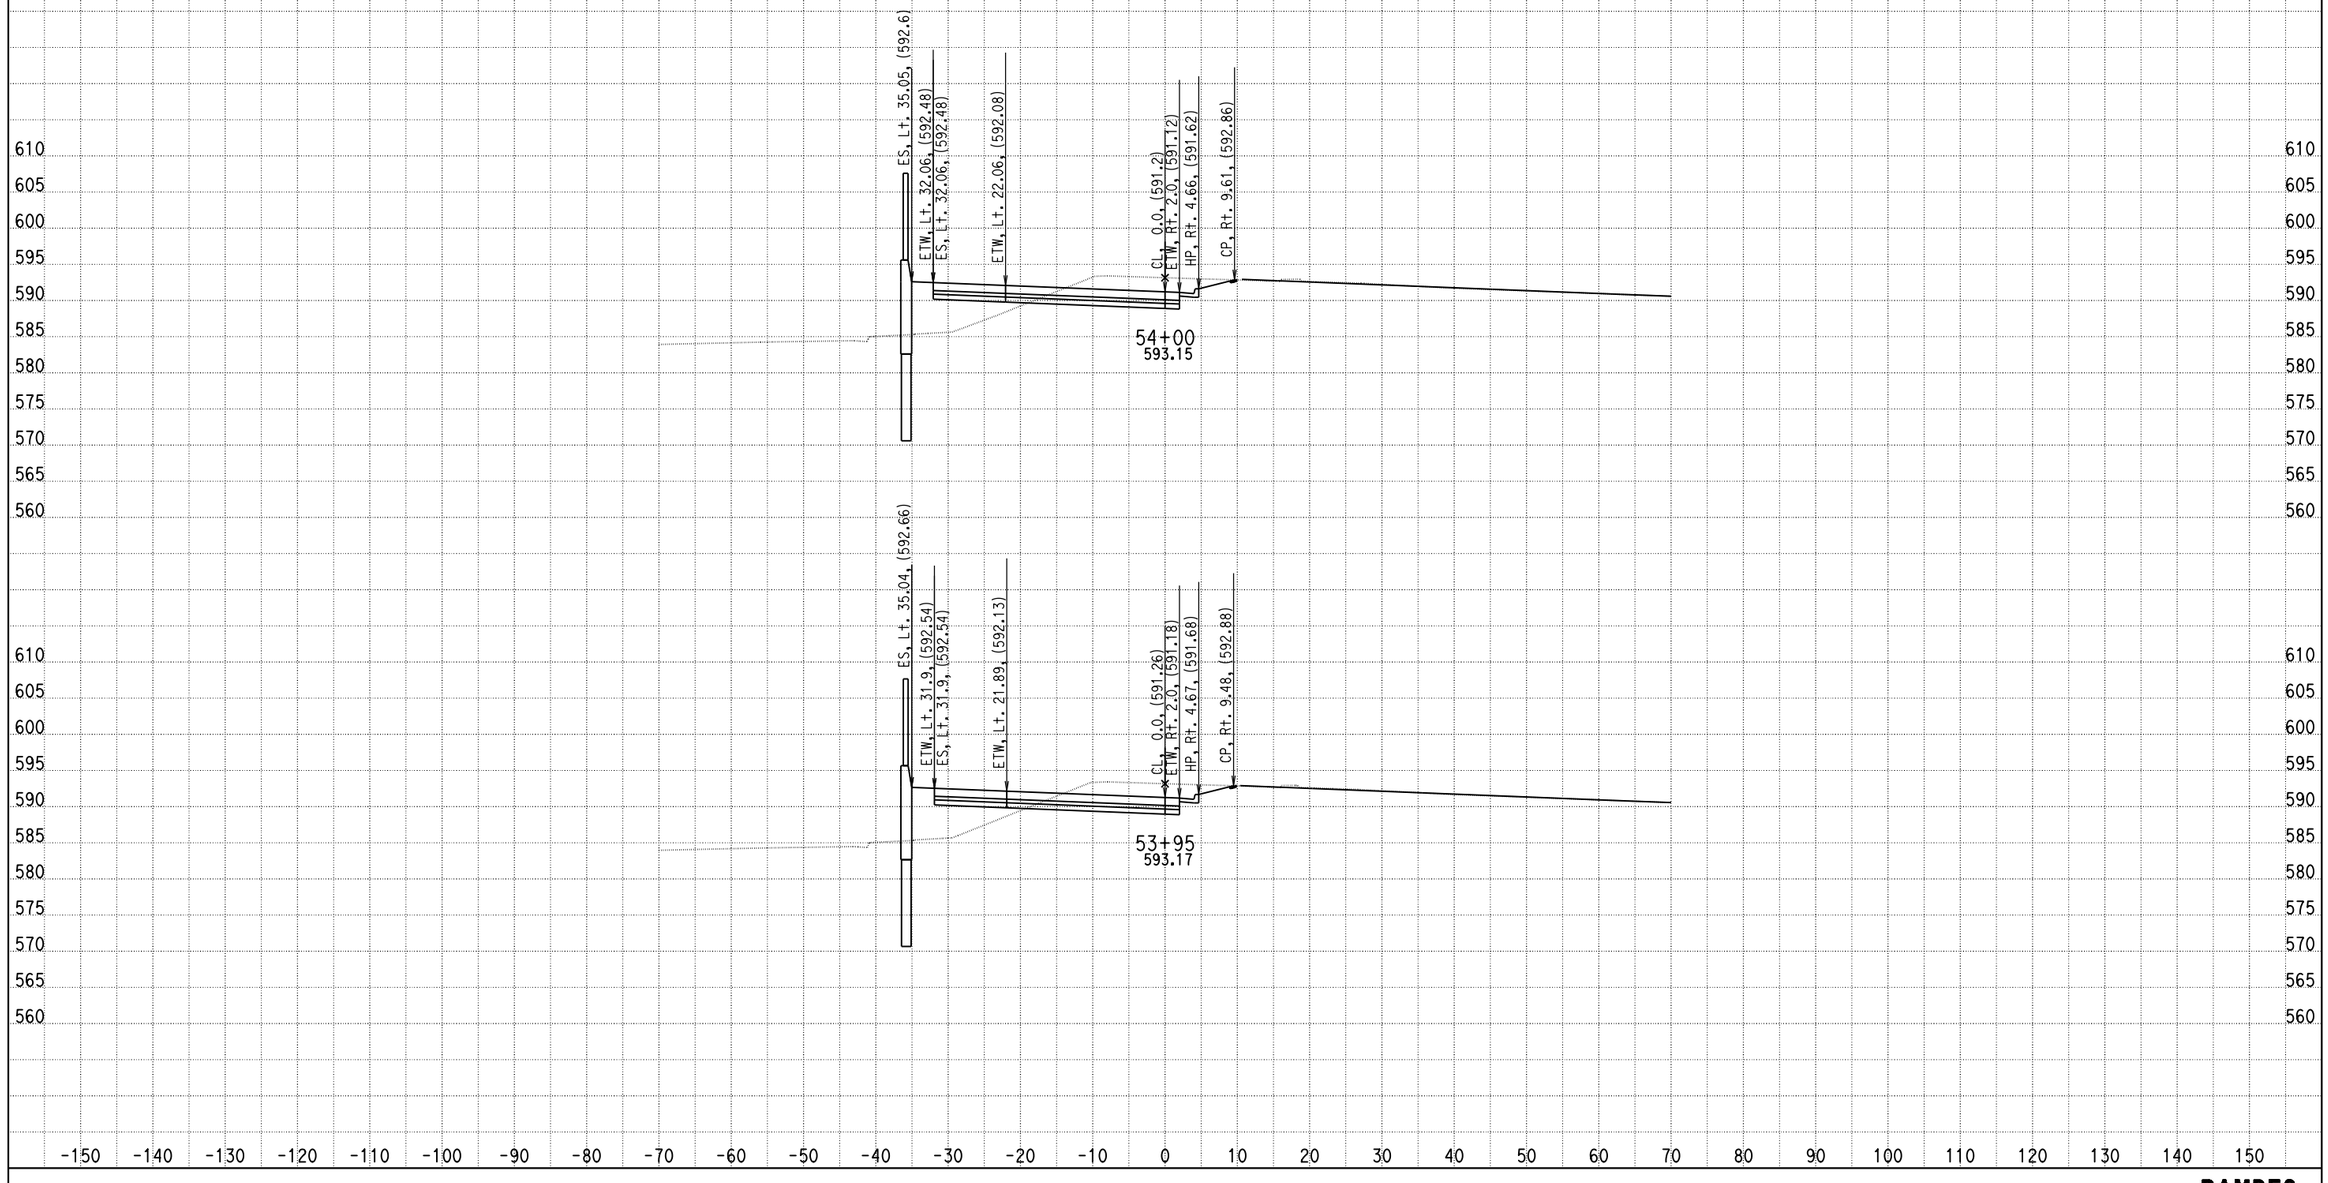

DATE: 9/5/2013

KC Project: 0818E File: D:\PROJECT\0818E\UPDATE-RAMP\hre2-pro.ear

SCALE: 1" = 10' Horiz.
1" = 10' Vert.

All Dimensions are US Survey Feet

RAMPE2
CROSS SECTIONS

DESIGN STUDY ONLY

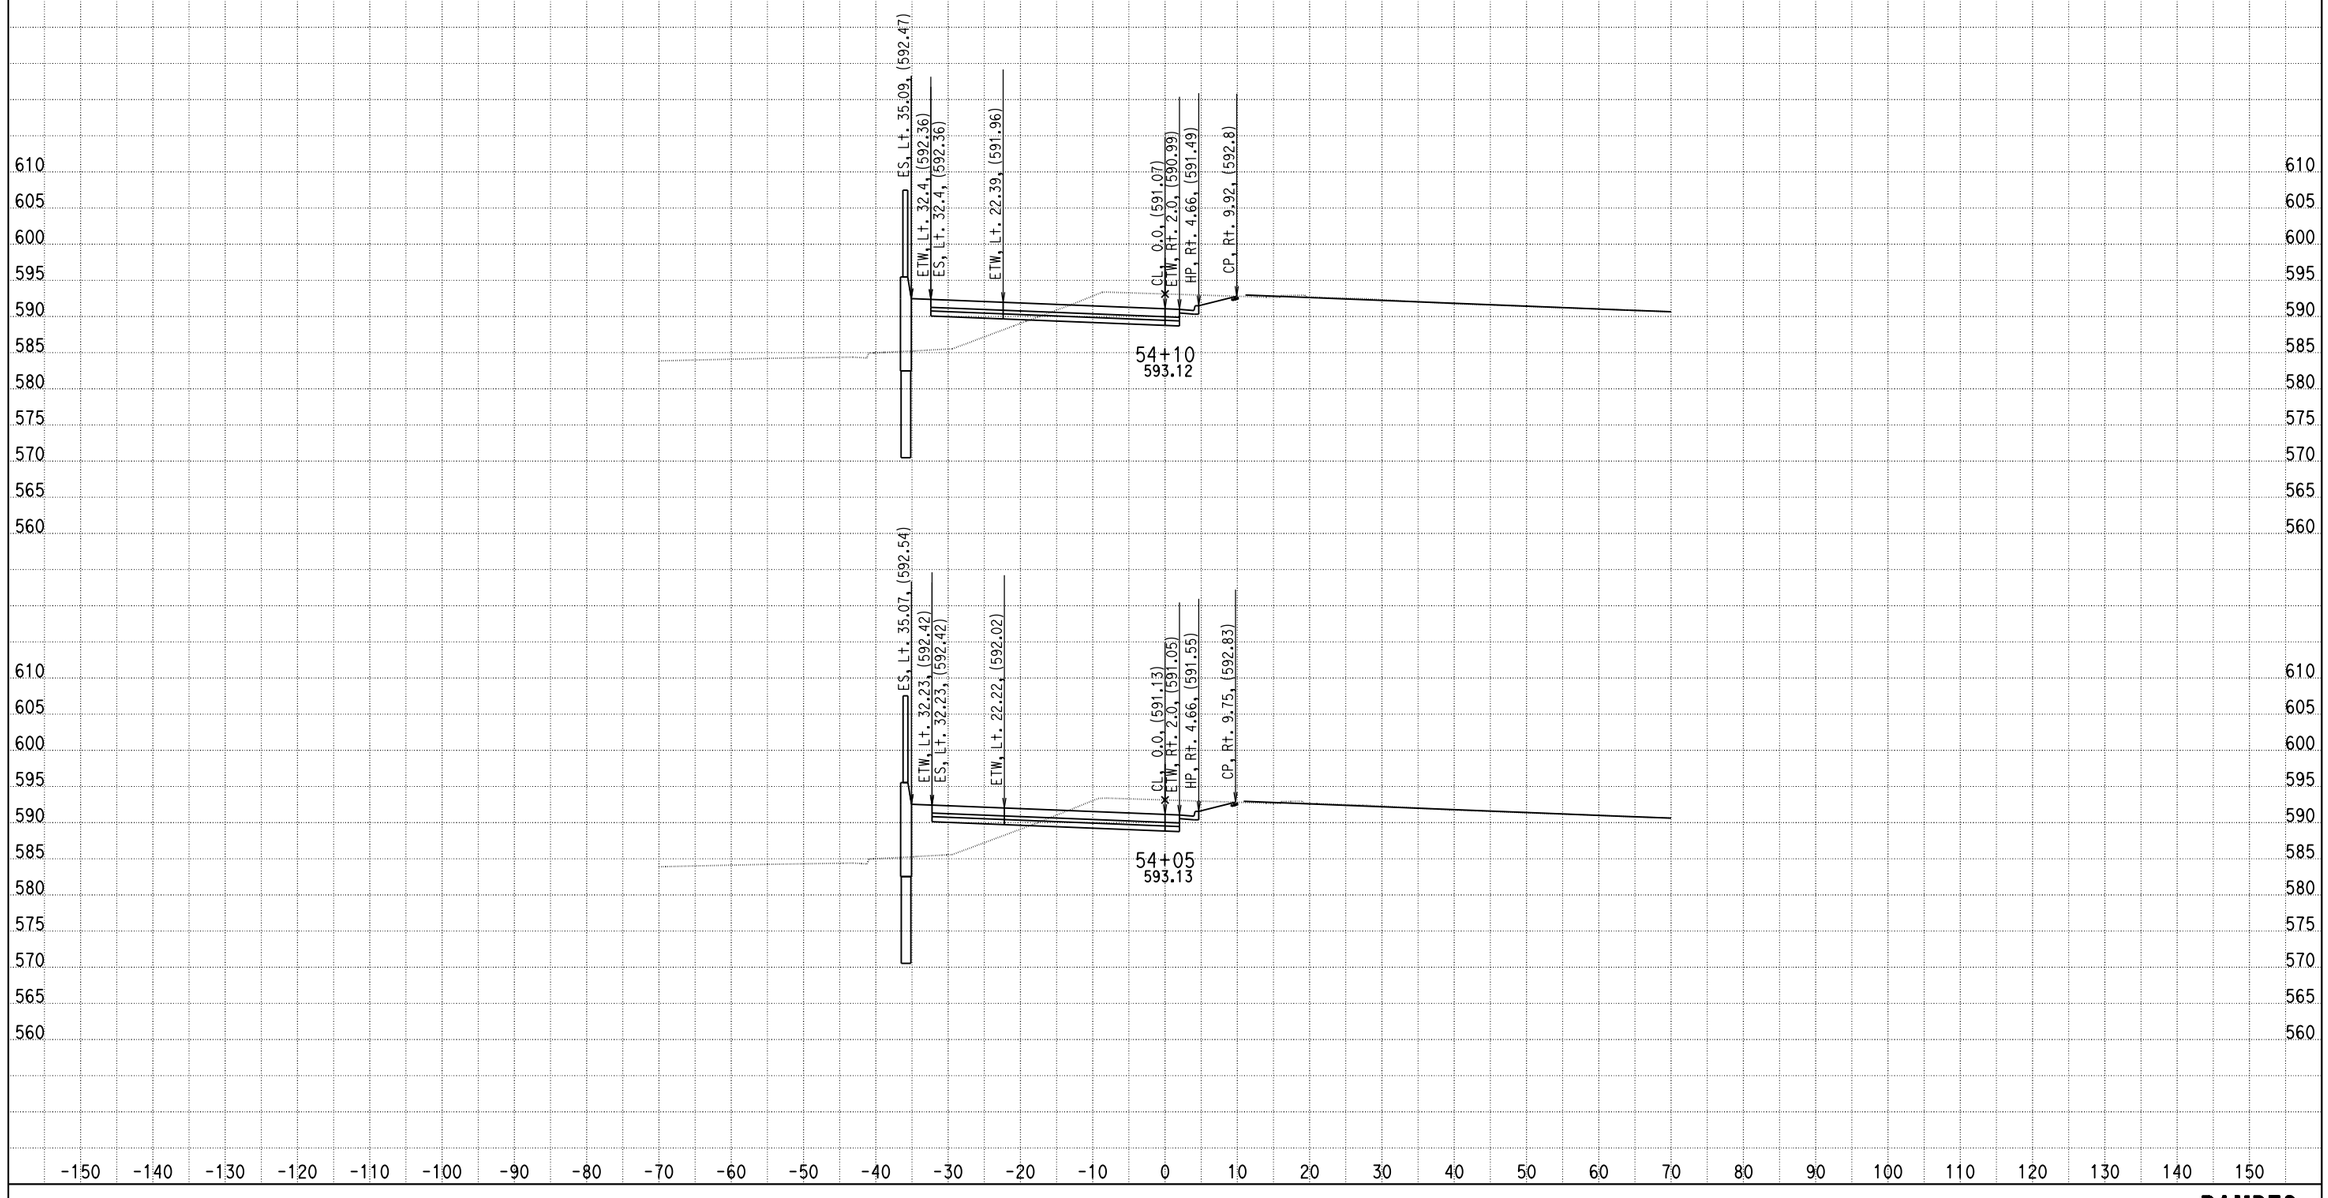

DATE: 9/5/2013

KC Project: 0818E File: D:\PROJECT\0818E\UPDATE-RAMP\hre2-pro.ear

SCALE: 1" = 10' Horiz.
1" = 10' Vert.

All Dimensions are US Survey Feet

RAMPE2
CROSS SECTIONS

SHEET 61 OF XXX

DESIGN STUDY ONLY

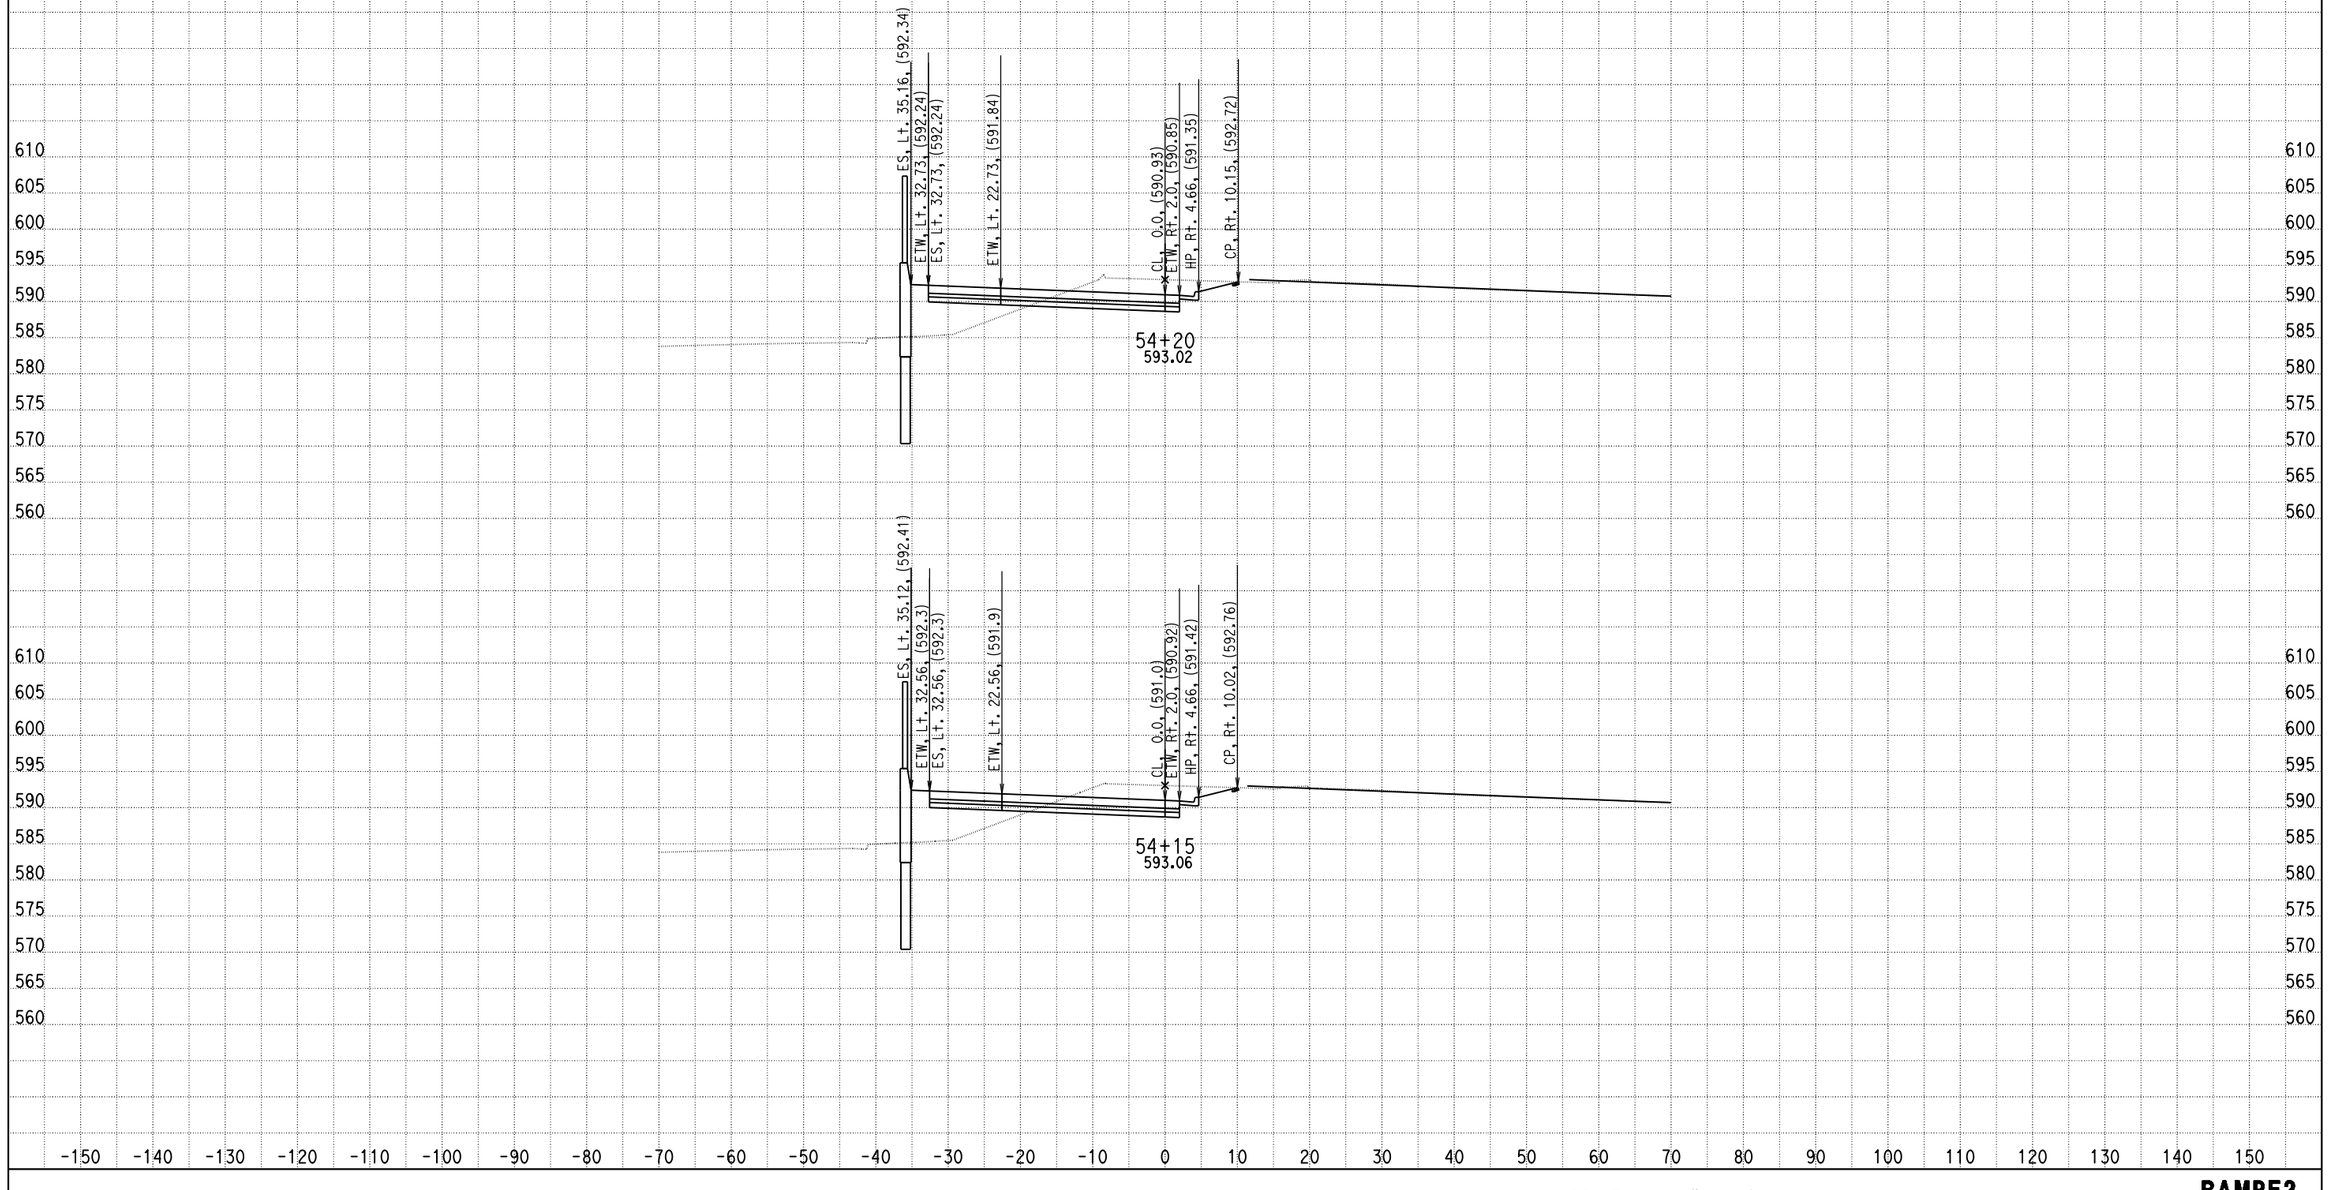

DATE: 9/5/2013

KC Project: 0818E File: D:\PROJECT\0818E\UPDATE-RAMP\hre2-pro.ear

SCALE: 1" = 10' Horiz.
1" = 10' Vert.

All Dimensions are US Survey Feet

RAMPE2
CROSS SECTIONS

DESIGN STUDY ONLY

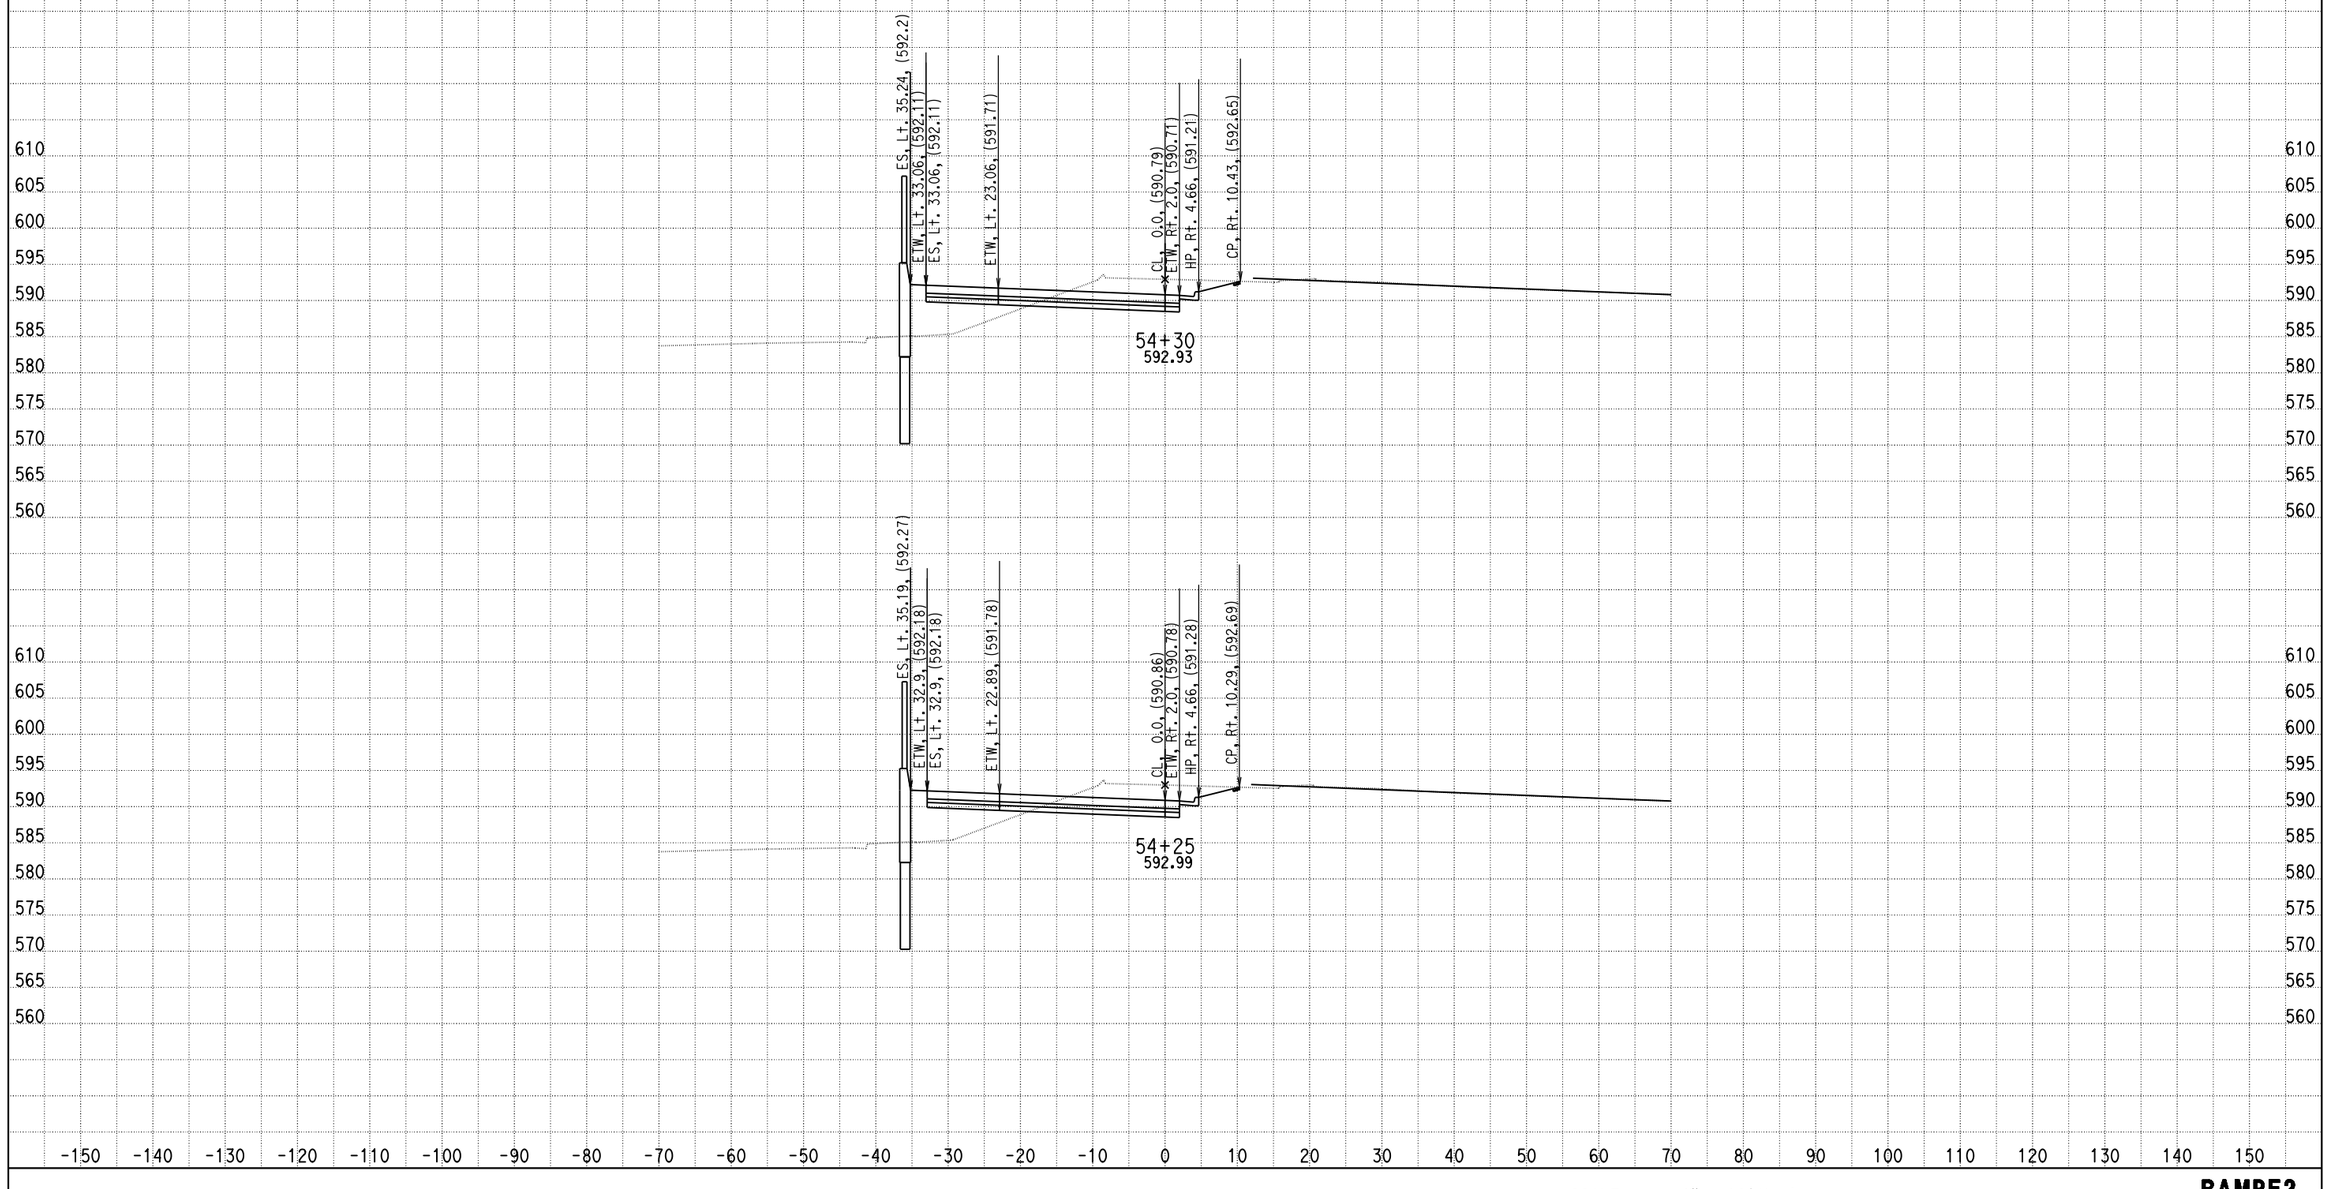

DATE: 9/5/2013

KC Project: 0818E File: D:\PROJECT\0818E\UPDATE-RAMP\hre2-pro.ear

SCALE: 1" = 10' Horiz.
1" = 10' Vert.

All Dimensions are US Survey Feet

RAMPE2
CROSS SECTIONS

SHEET 63 OF XXX

DESIGN STUDY ONLY

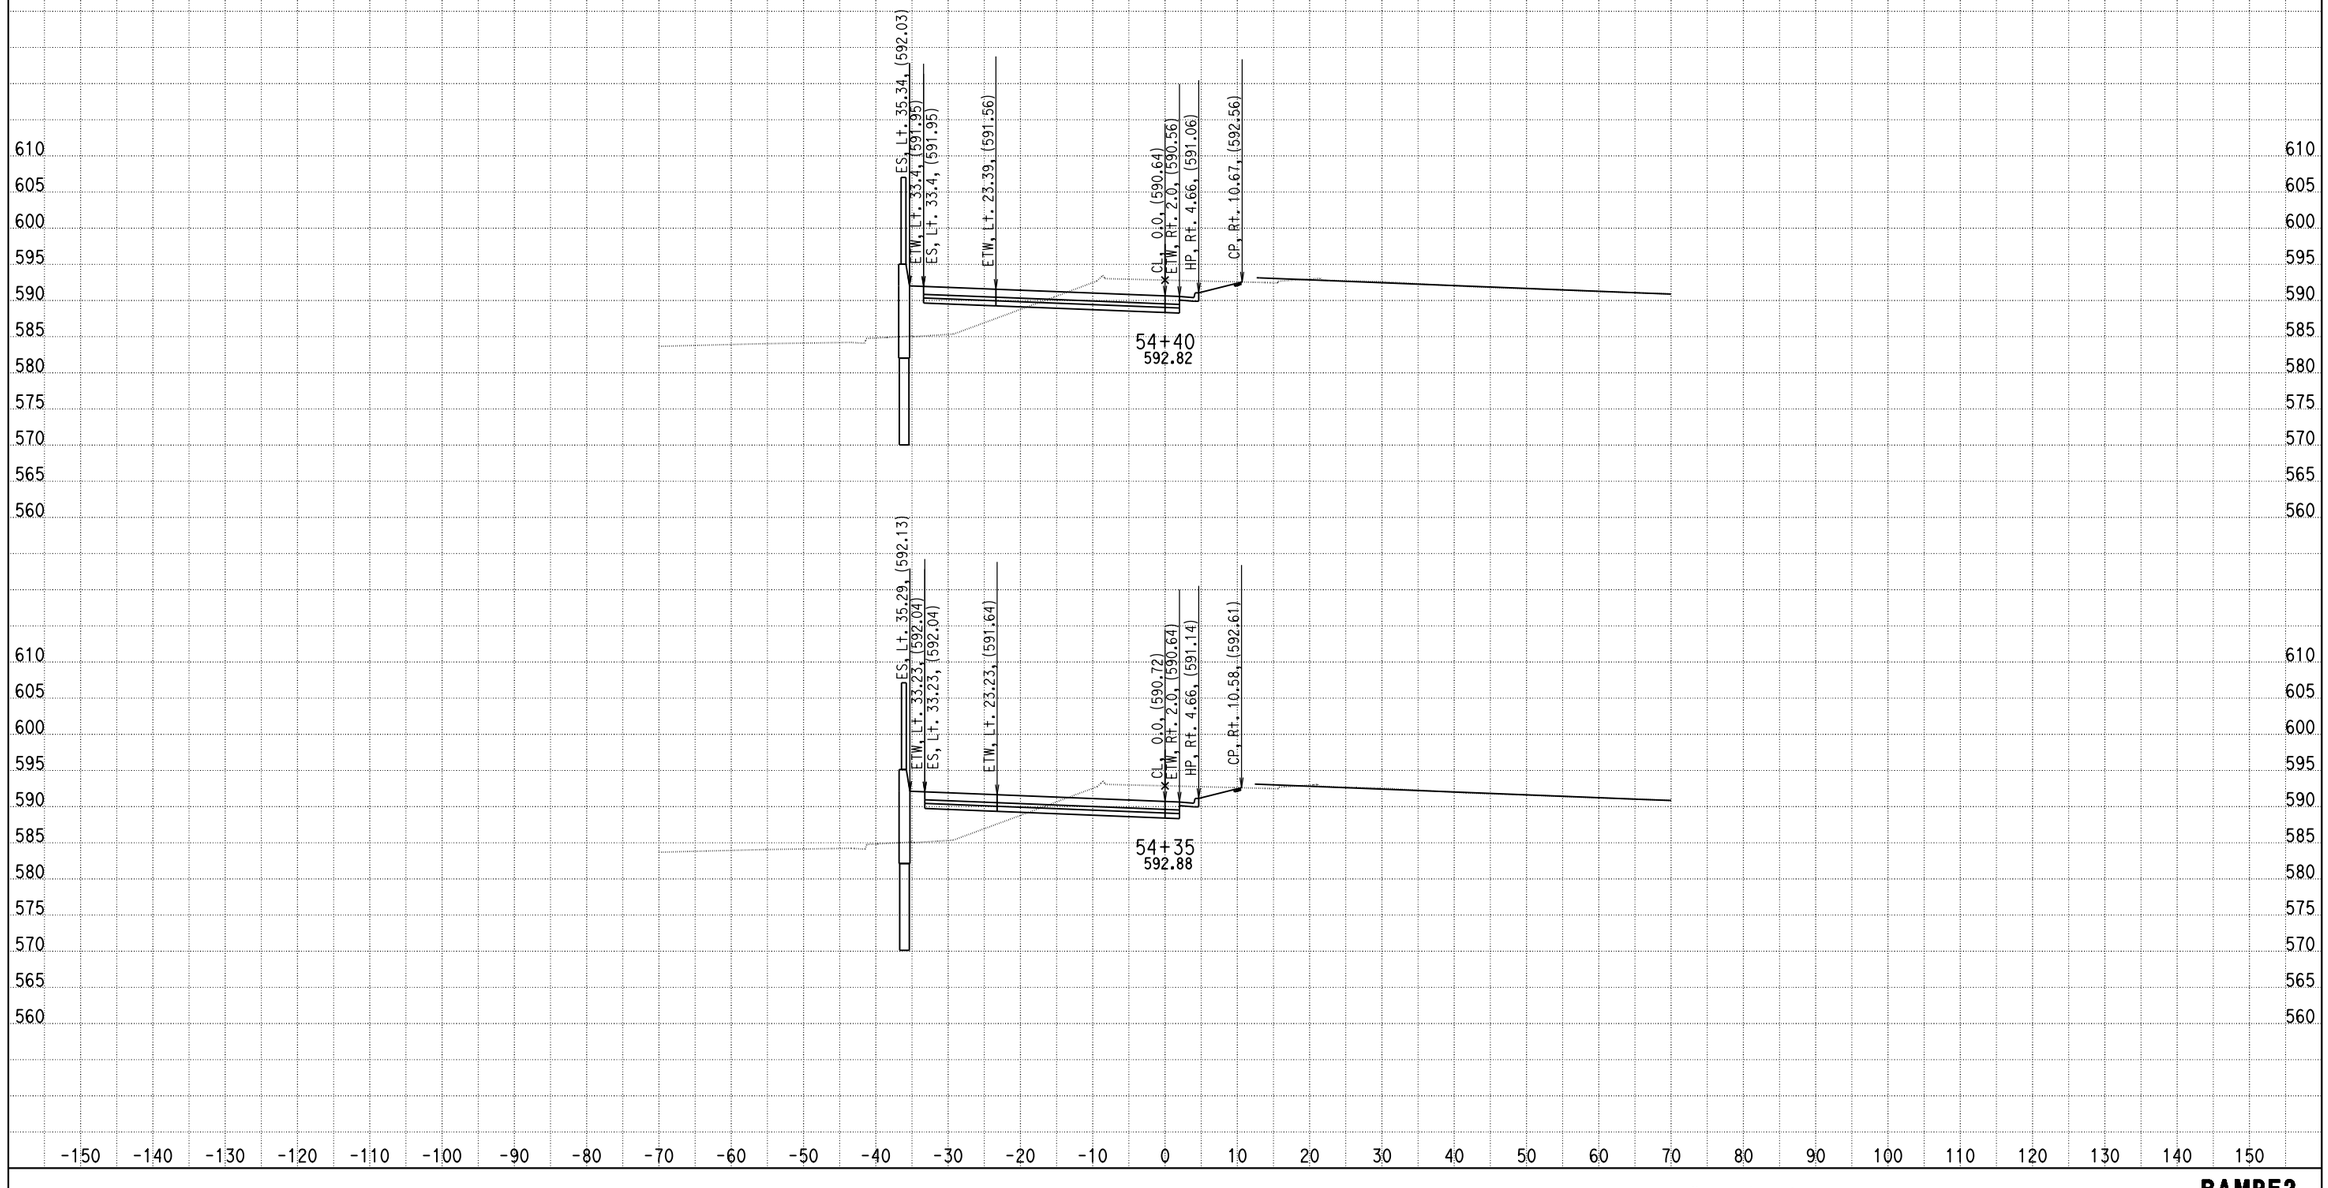

DATE: 9/5/2013

KC Project: 0818E File: D:\PROJECT\0818E\UPDATE-RAMP\hre2-pro.ear

SCALE: 1" = 10' Horiz.
1" = 10' Vert.

All Dimensions are US Survey Feet

RAMPE2
CROSS SECTIONS

SHEET 64 OF XXX

DESIGN STUDY ONLY

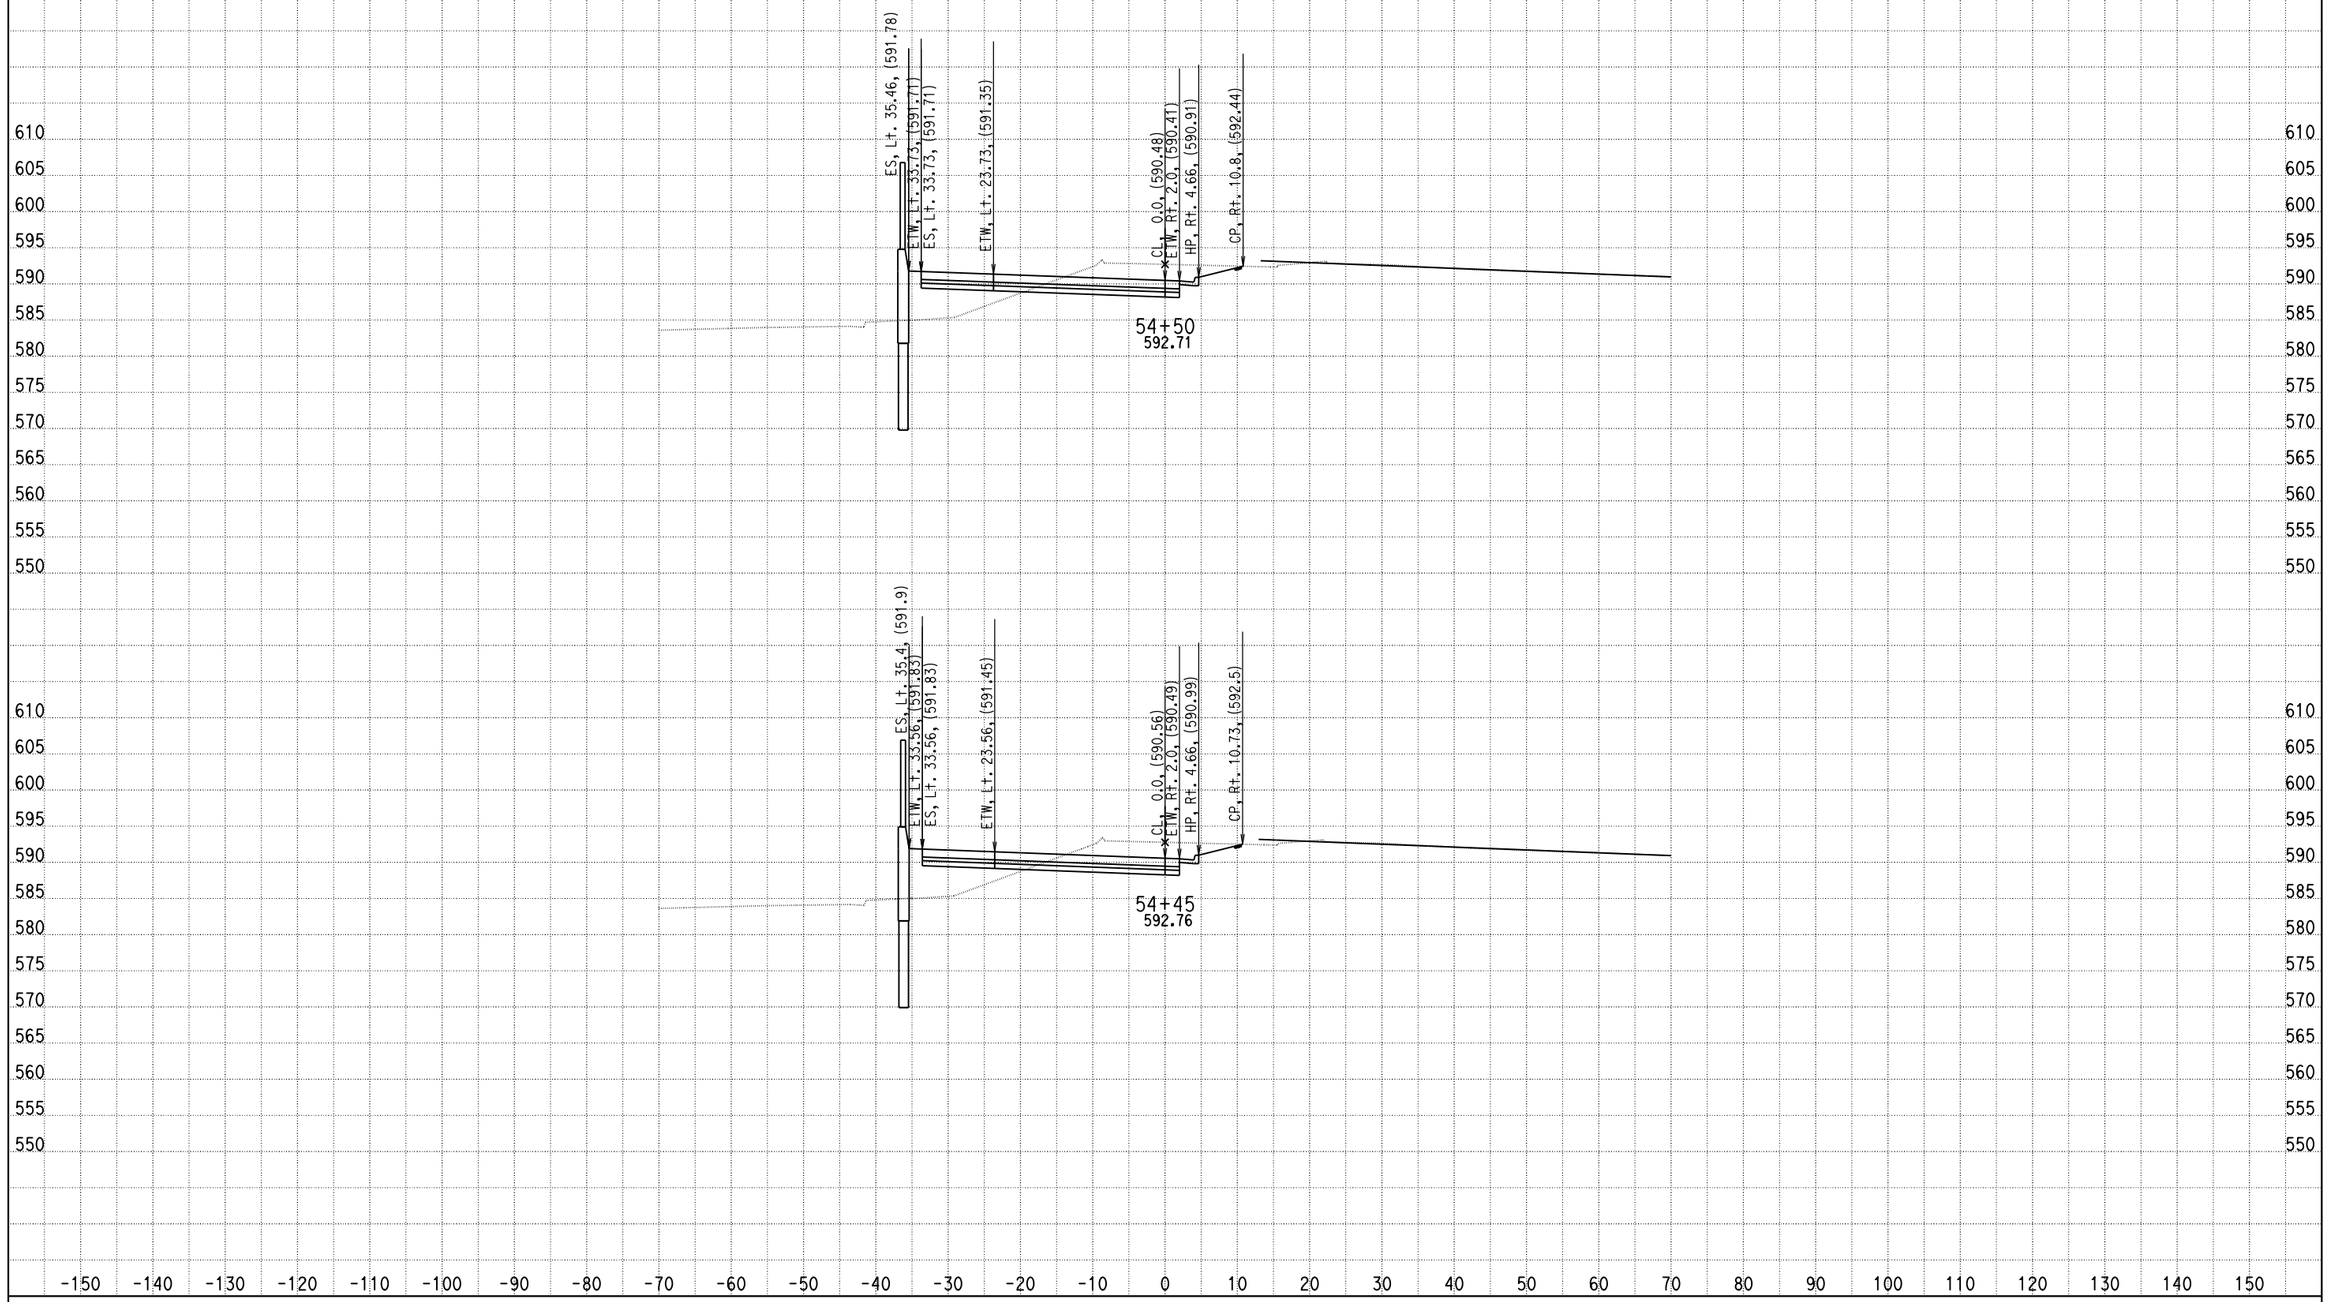

DATE: 9/5/2013

KC Project: 0818E File: D:\PROJECT\0818E\UPDATE-RAMP\hre2-pro.ear

SCALE: 1" = 10' Horiz.
1" = 10' Vert.

All Dimensions are US Survey Feet

RAMPE2
CROSS SECTIONS

SHEET 65 OF XXX

DESIGN STUDY ONLY

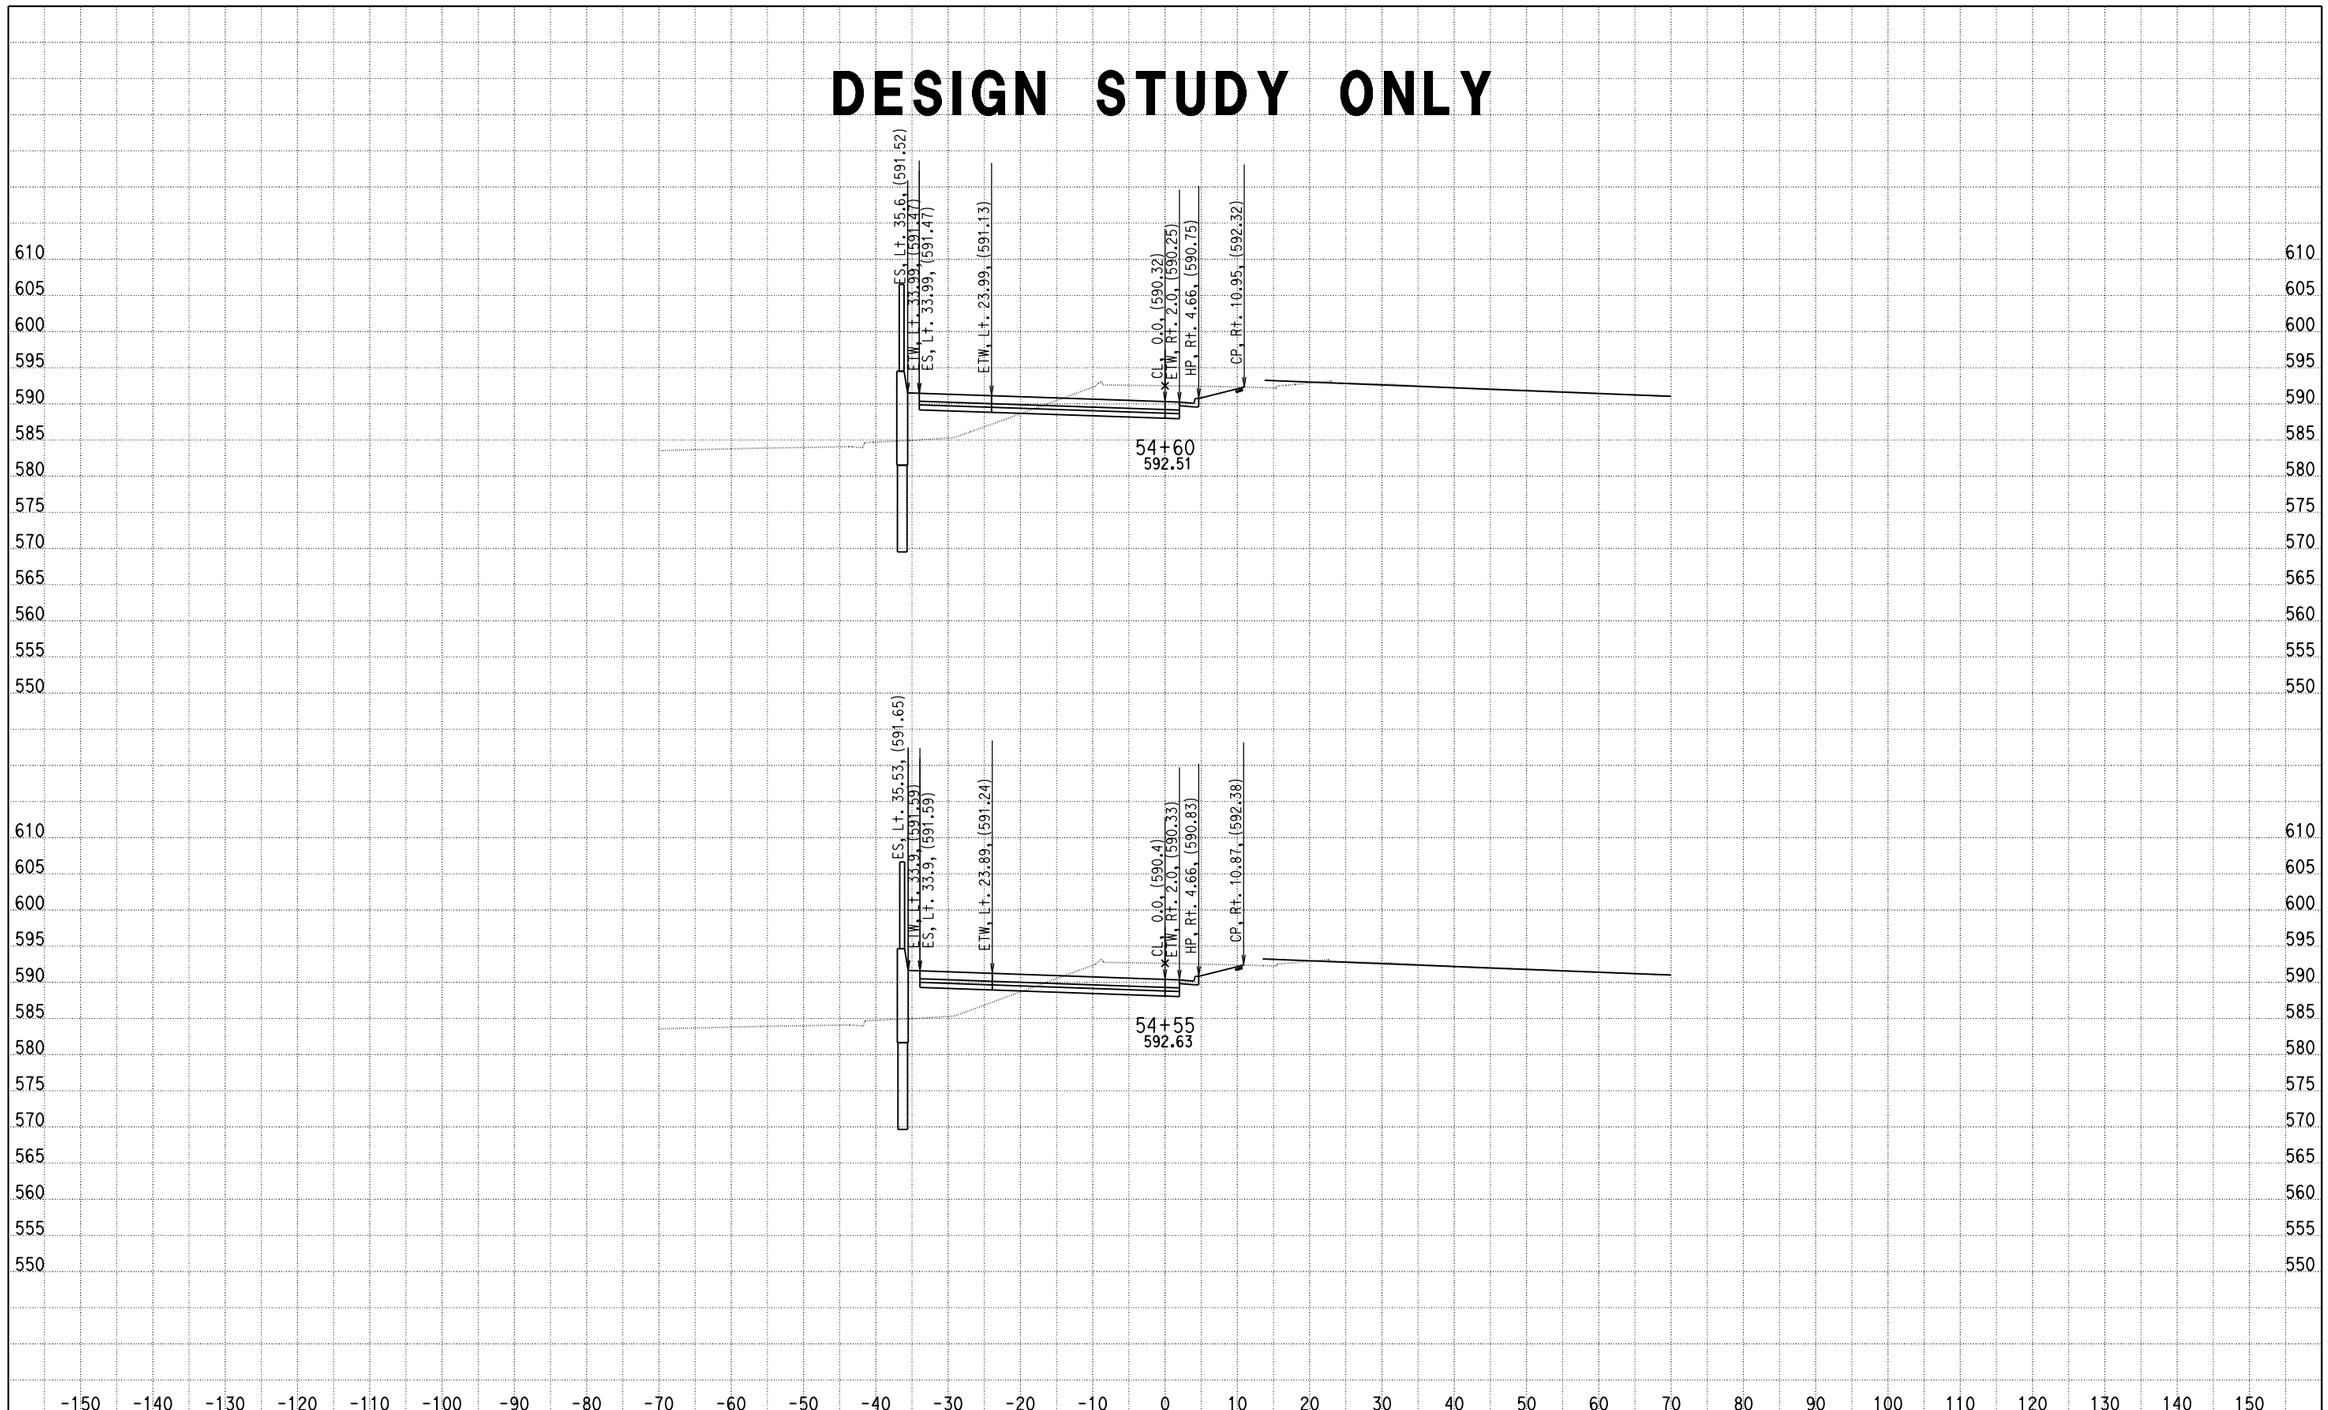

DATE: 9/5/2013

KC Project: 0818E File: D:\PROJECT\0818E\UPDATE-RAMP\hre2-pro.ear

SCALE: 1" = 10' Horiz.
1" = 10' Vert.

All Dimensions are US Survey Feet

RAMPE2
CROSS SECTIONS

SHEET 66 OF XXX

DESIGN STUDY ONLY

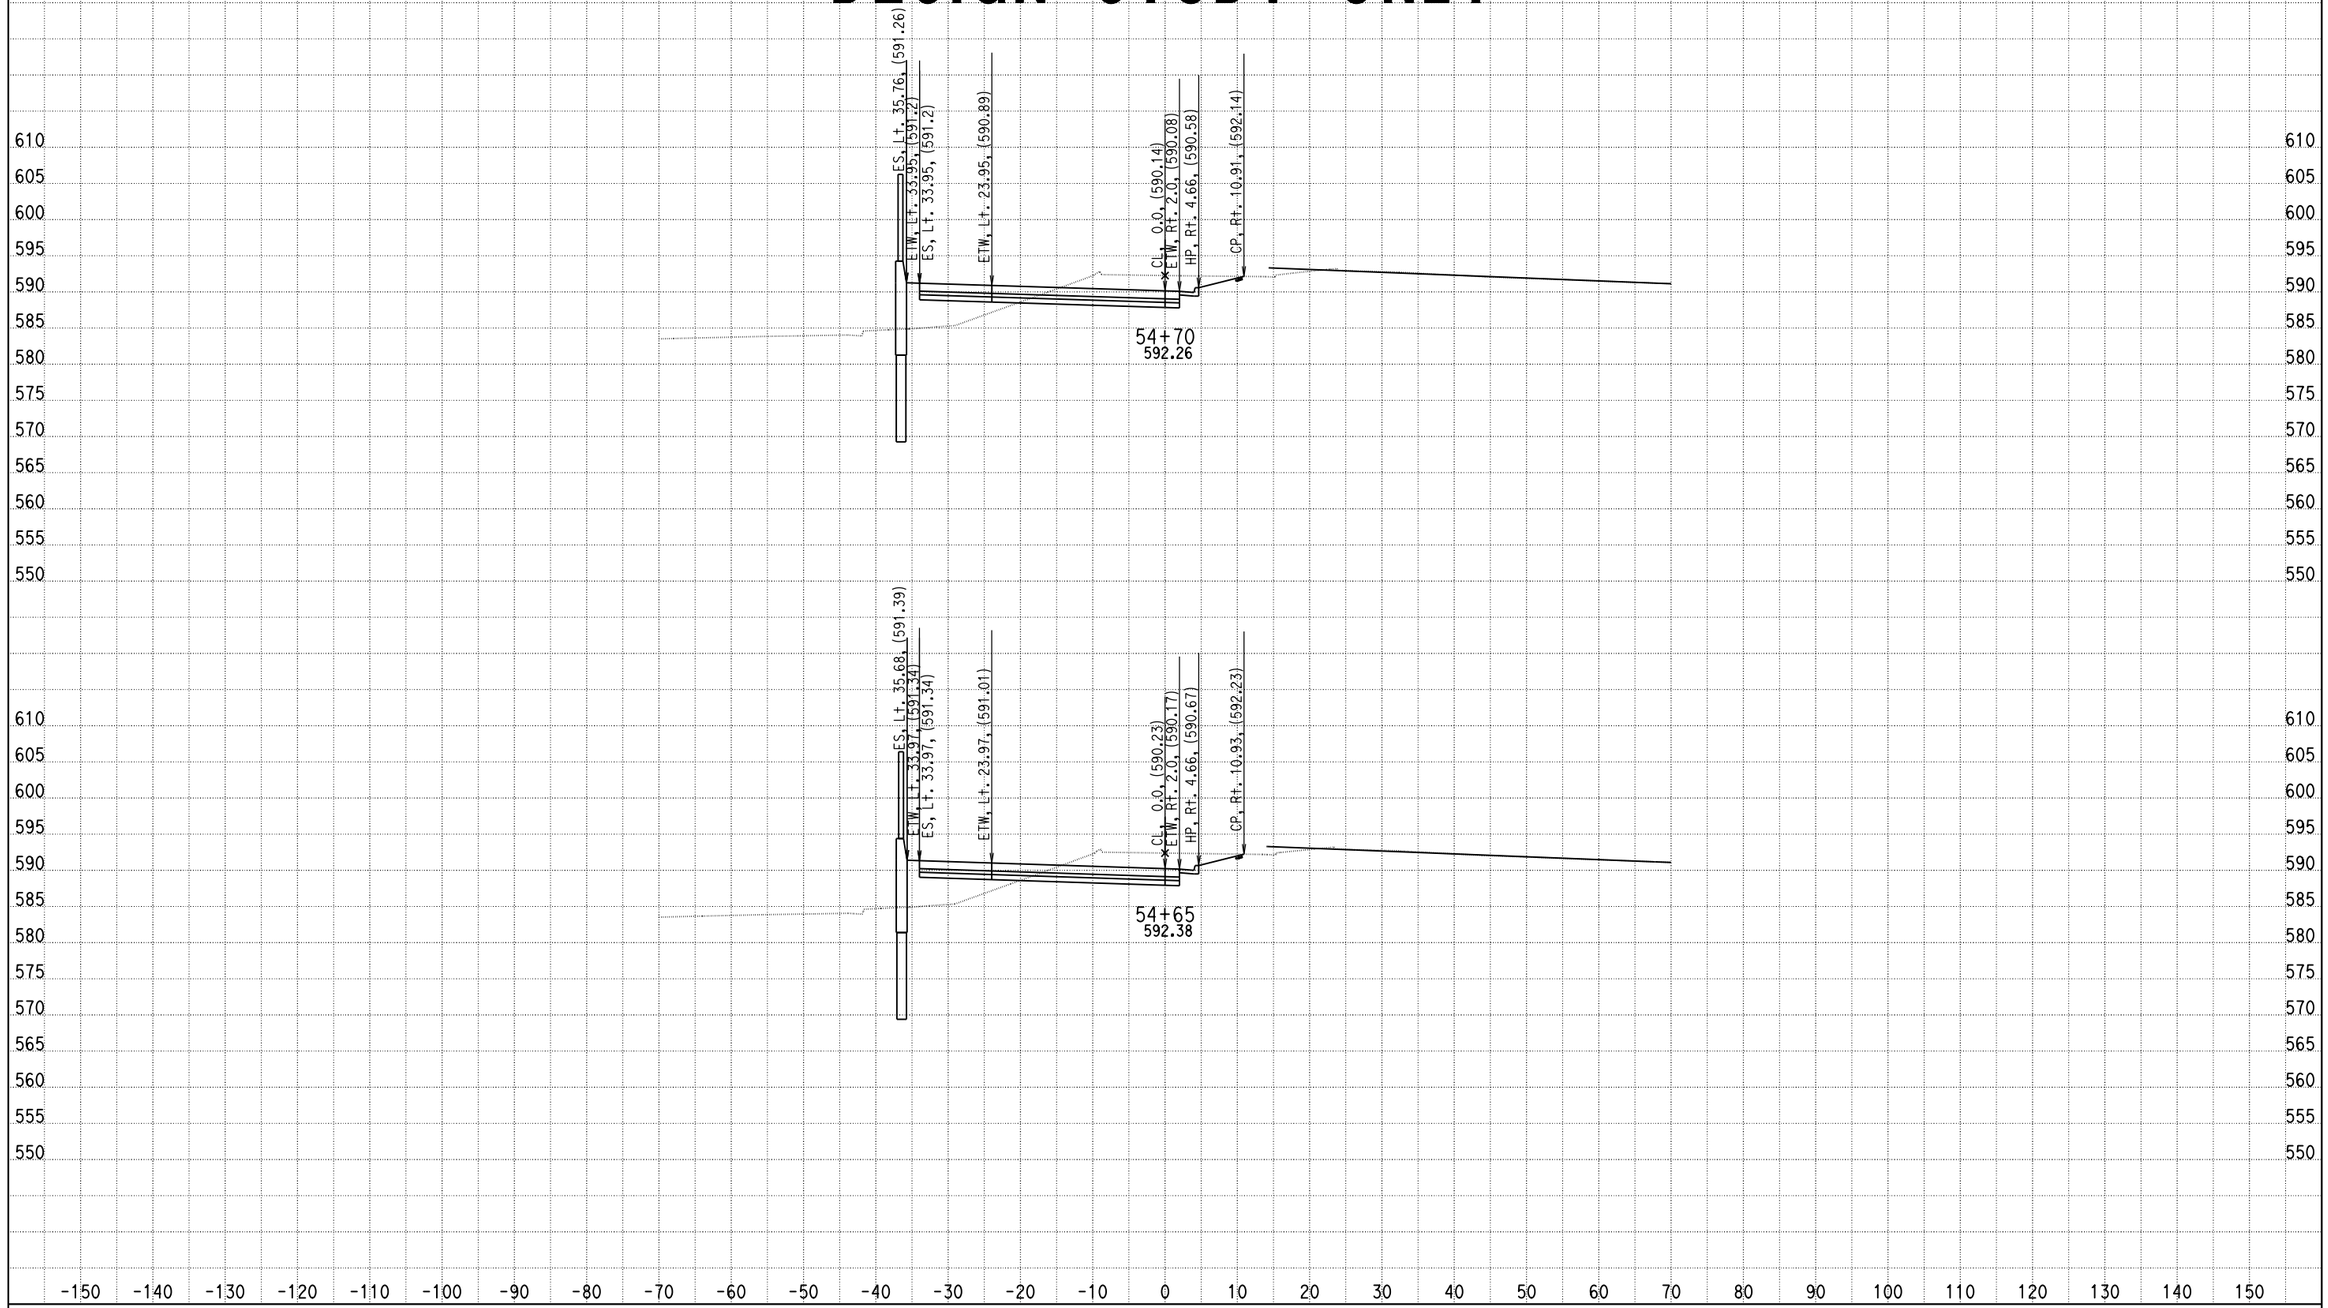

DATE: 9/5/2013

KC Project: 0818E File: D:\PROJECT\0818E\UPDATE-RAMP\hre2-pro.ear

SCALE: 1" = 10' Horiz.
1" = 10' Vert.

All Dimensions are US Survey Feet

RAMPE2
CROSS SECTIONS

SHEET 67 OF XXX

DESIGN STUDY ONLY

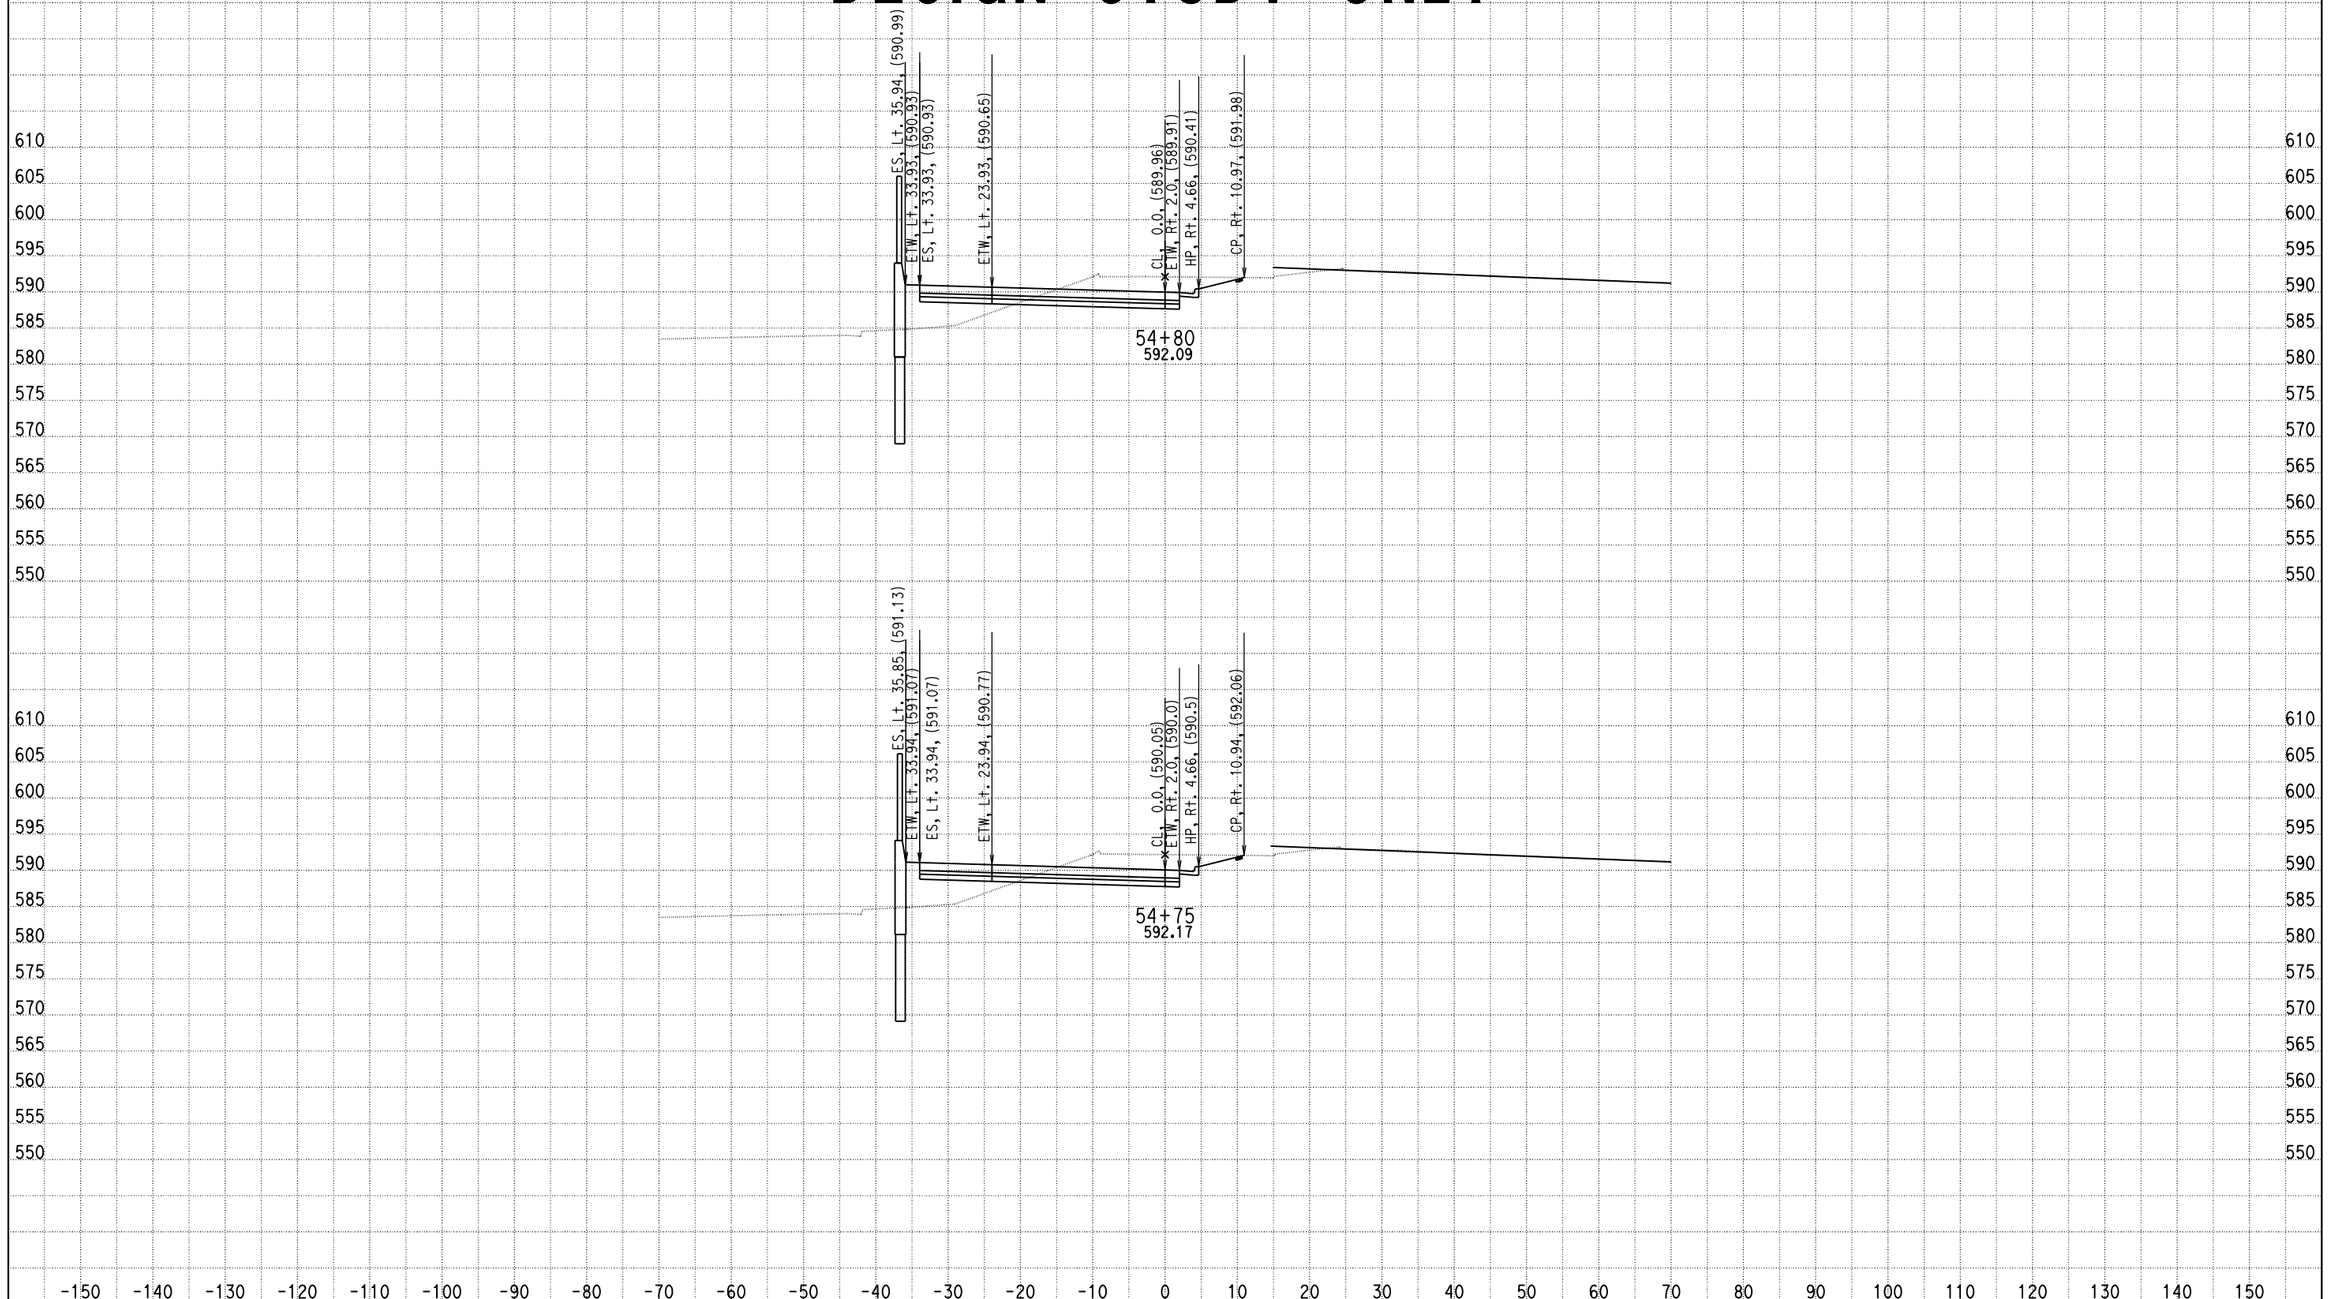

DATE: 9/5/2013

KC Project: 0818E File: D:\PROJECT\0818E\UPDATE-RAMP\hre2-pro.ear

SCALE: 1" = 10' Horiz.
1" = 10' Vert.

All Dimensions are US Survey Feet

RAMPE2
CROSS SECTIONS

DESIGN STUDY ONLY

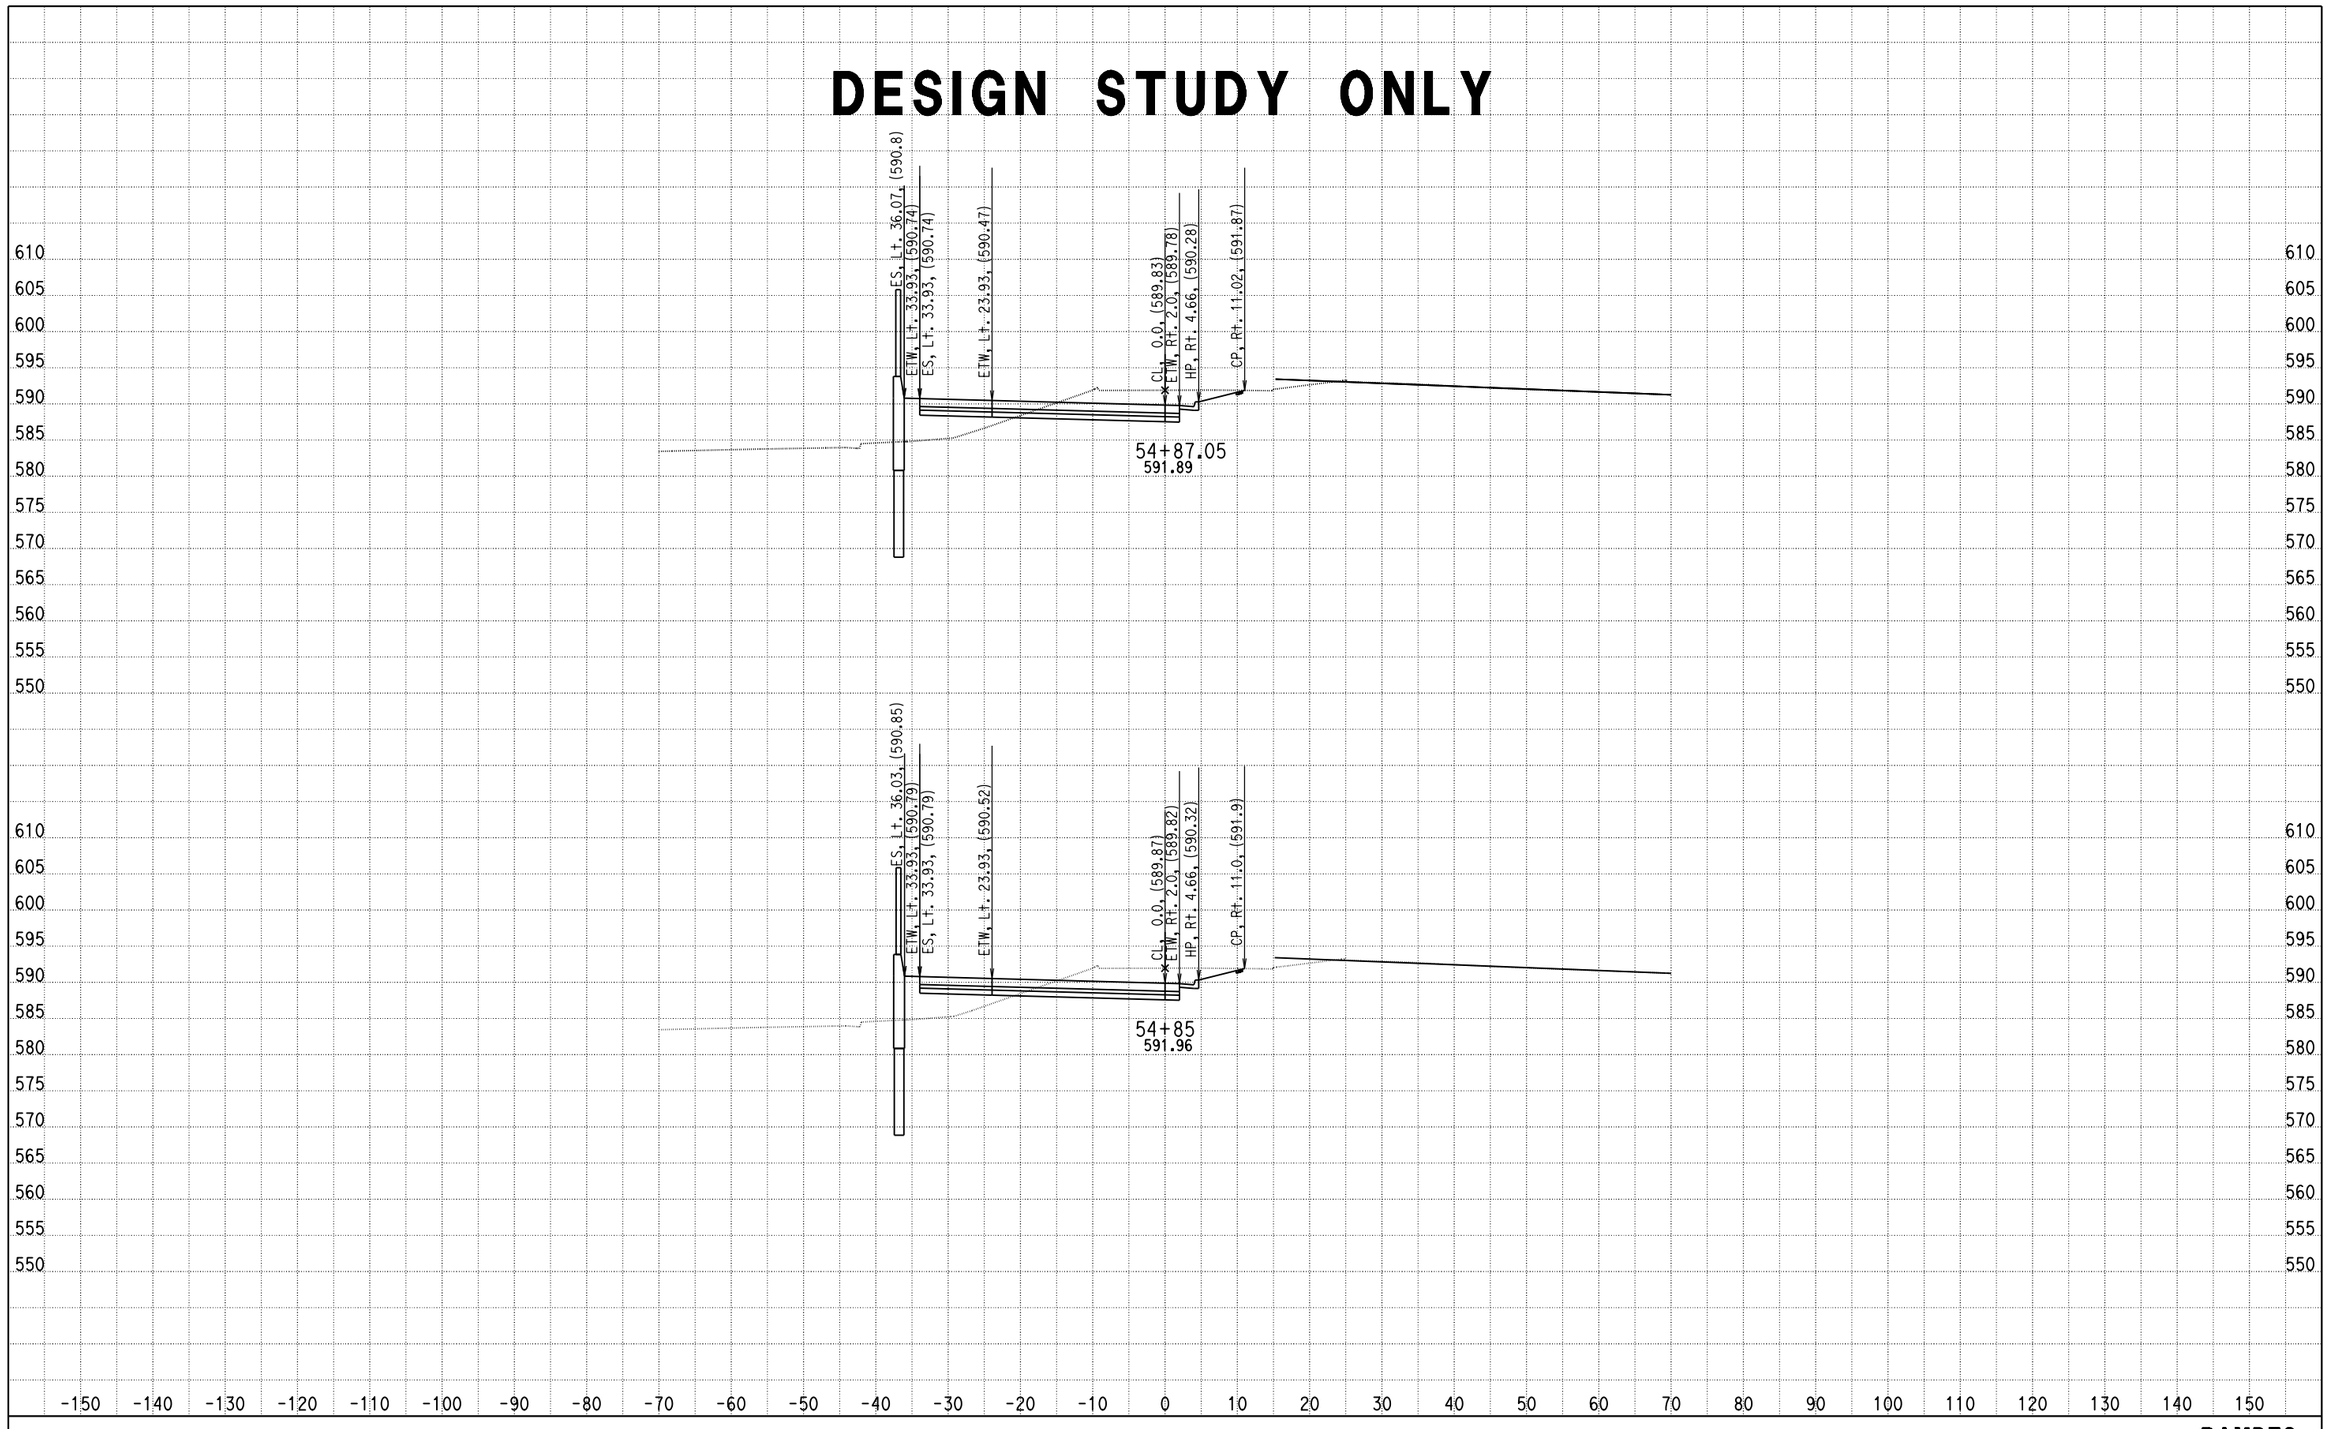

DATE: 9/5/2013

KC Project: 0818E File: D:\PROJECT\0818E\UPDATE-RAMP\hre2-pro.ear

SCALE: 1" = 10' Horiz.
1" = 10' Vert.

All Dimensions are US Survey Feet

RAMPE2
CROSS SECTIONS

DESIGN STUDY ONLY

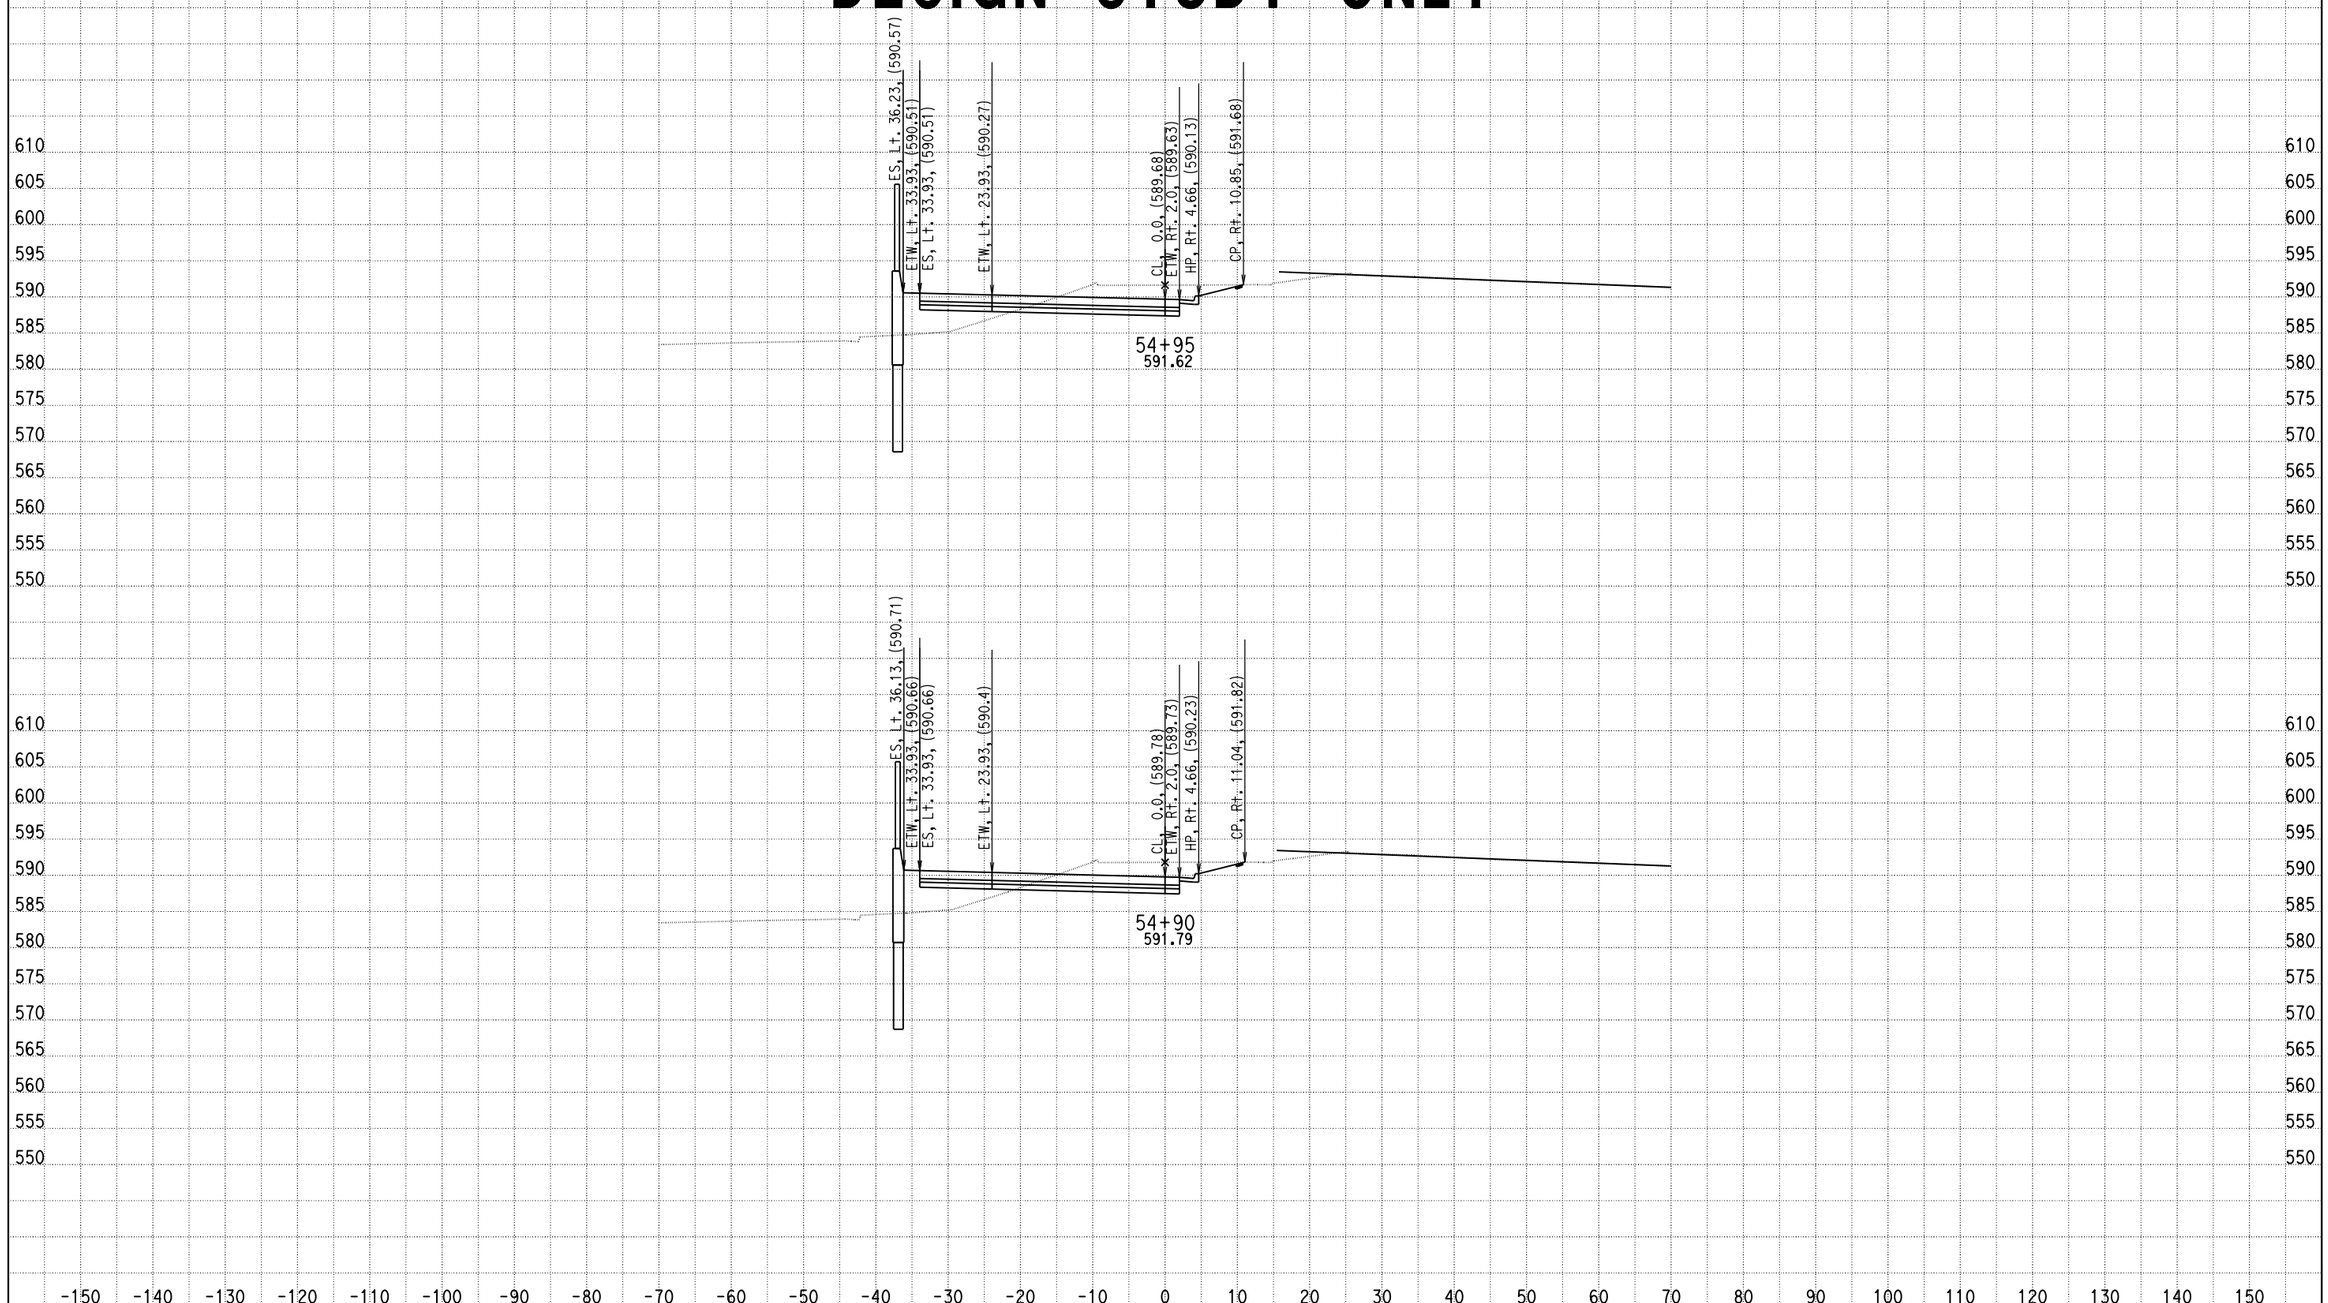

DATE: 9/5/2013

KC Project: 0818E File: D:\PROJECT\0818E\UPDATE-RAMP\hre2-pro.ear

SCALE: 1" = 10' Horiz.
1" = 10' Vert.

All Dimensions are US Survey Feet

RAMPE2
CROSS SECTIONS

SHEET 70 OF XXX

DESIGN STUDY ONLY

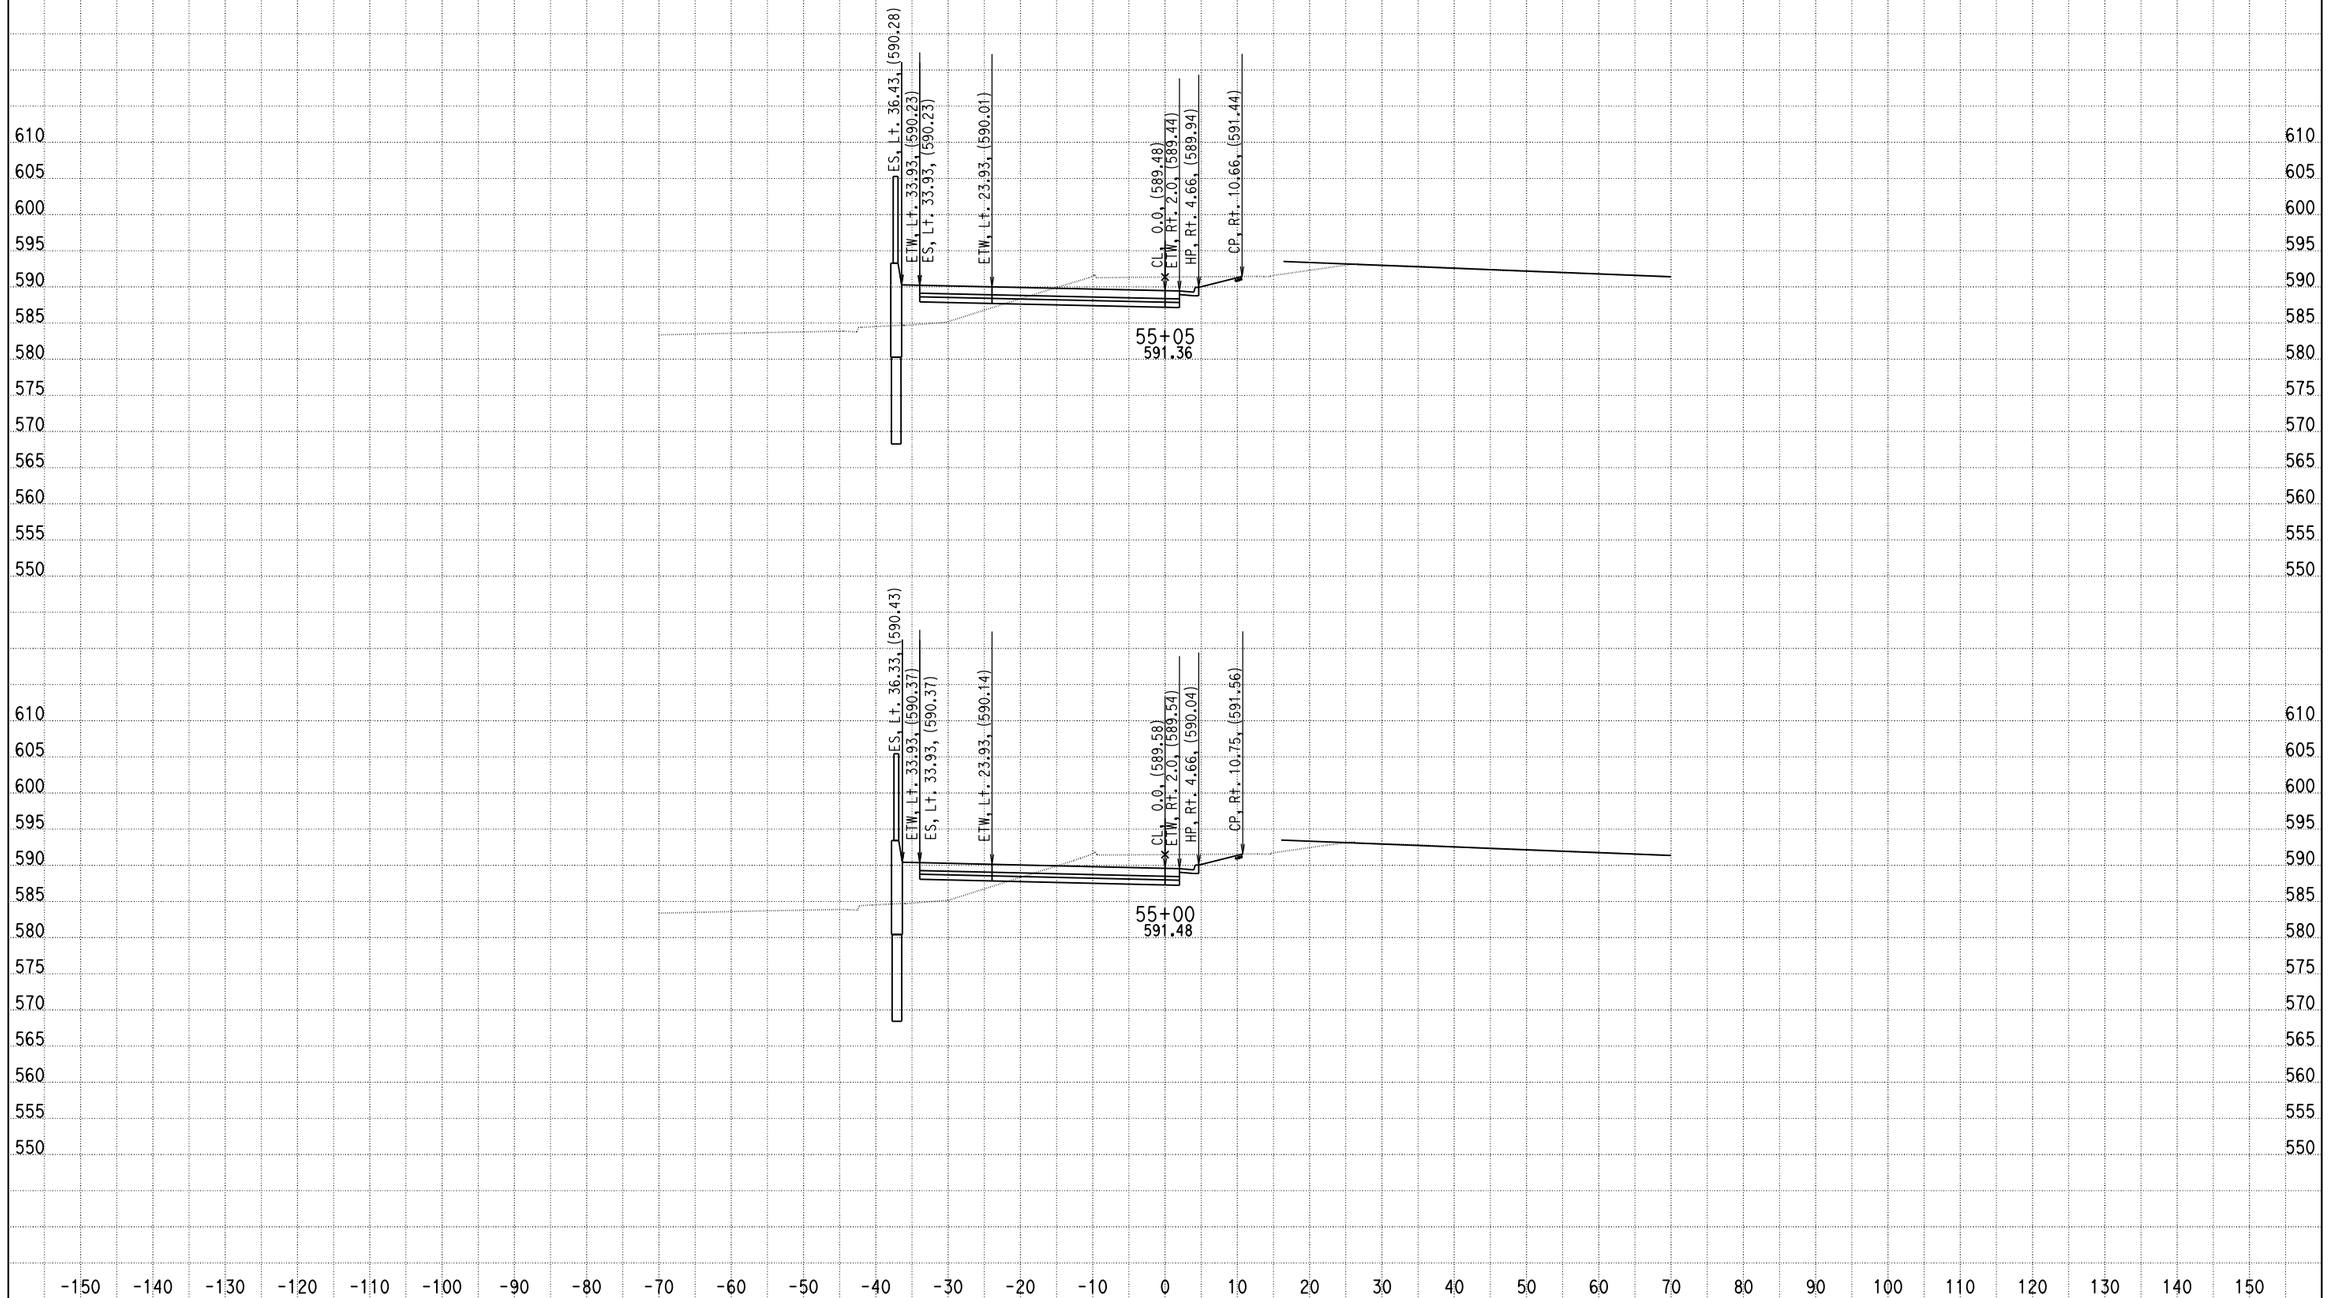

DATE: 9/5/2013

KC Project: 0818E File: D:\PROJECT\0818E\UPDATE-RAMP\hre2-pro.ear

SCALE: 1" = 10' Horiz.
1" = 10' Vert.

All Dimensions are US Survey Feet

RAMPE2
CROSS SECTIONS

SHEET 71 OF XXX

DESIGN STUDY ONLY

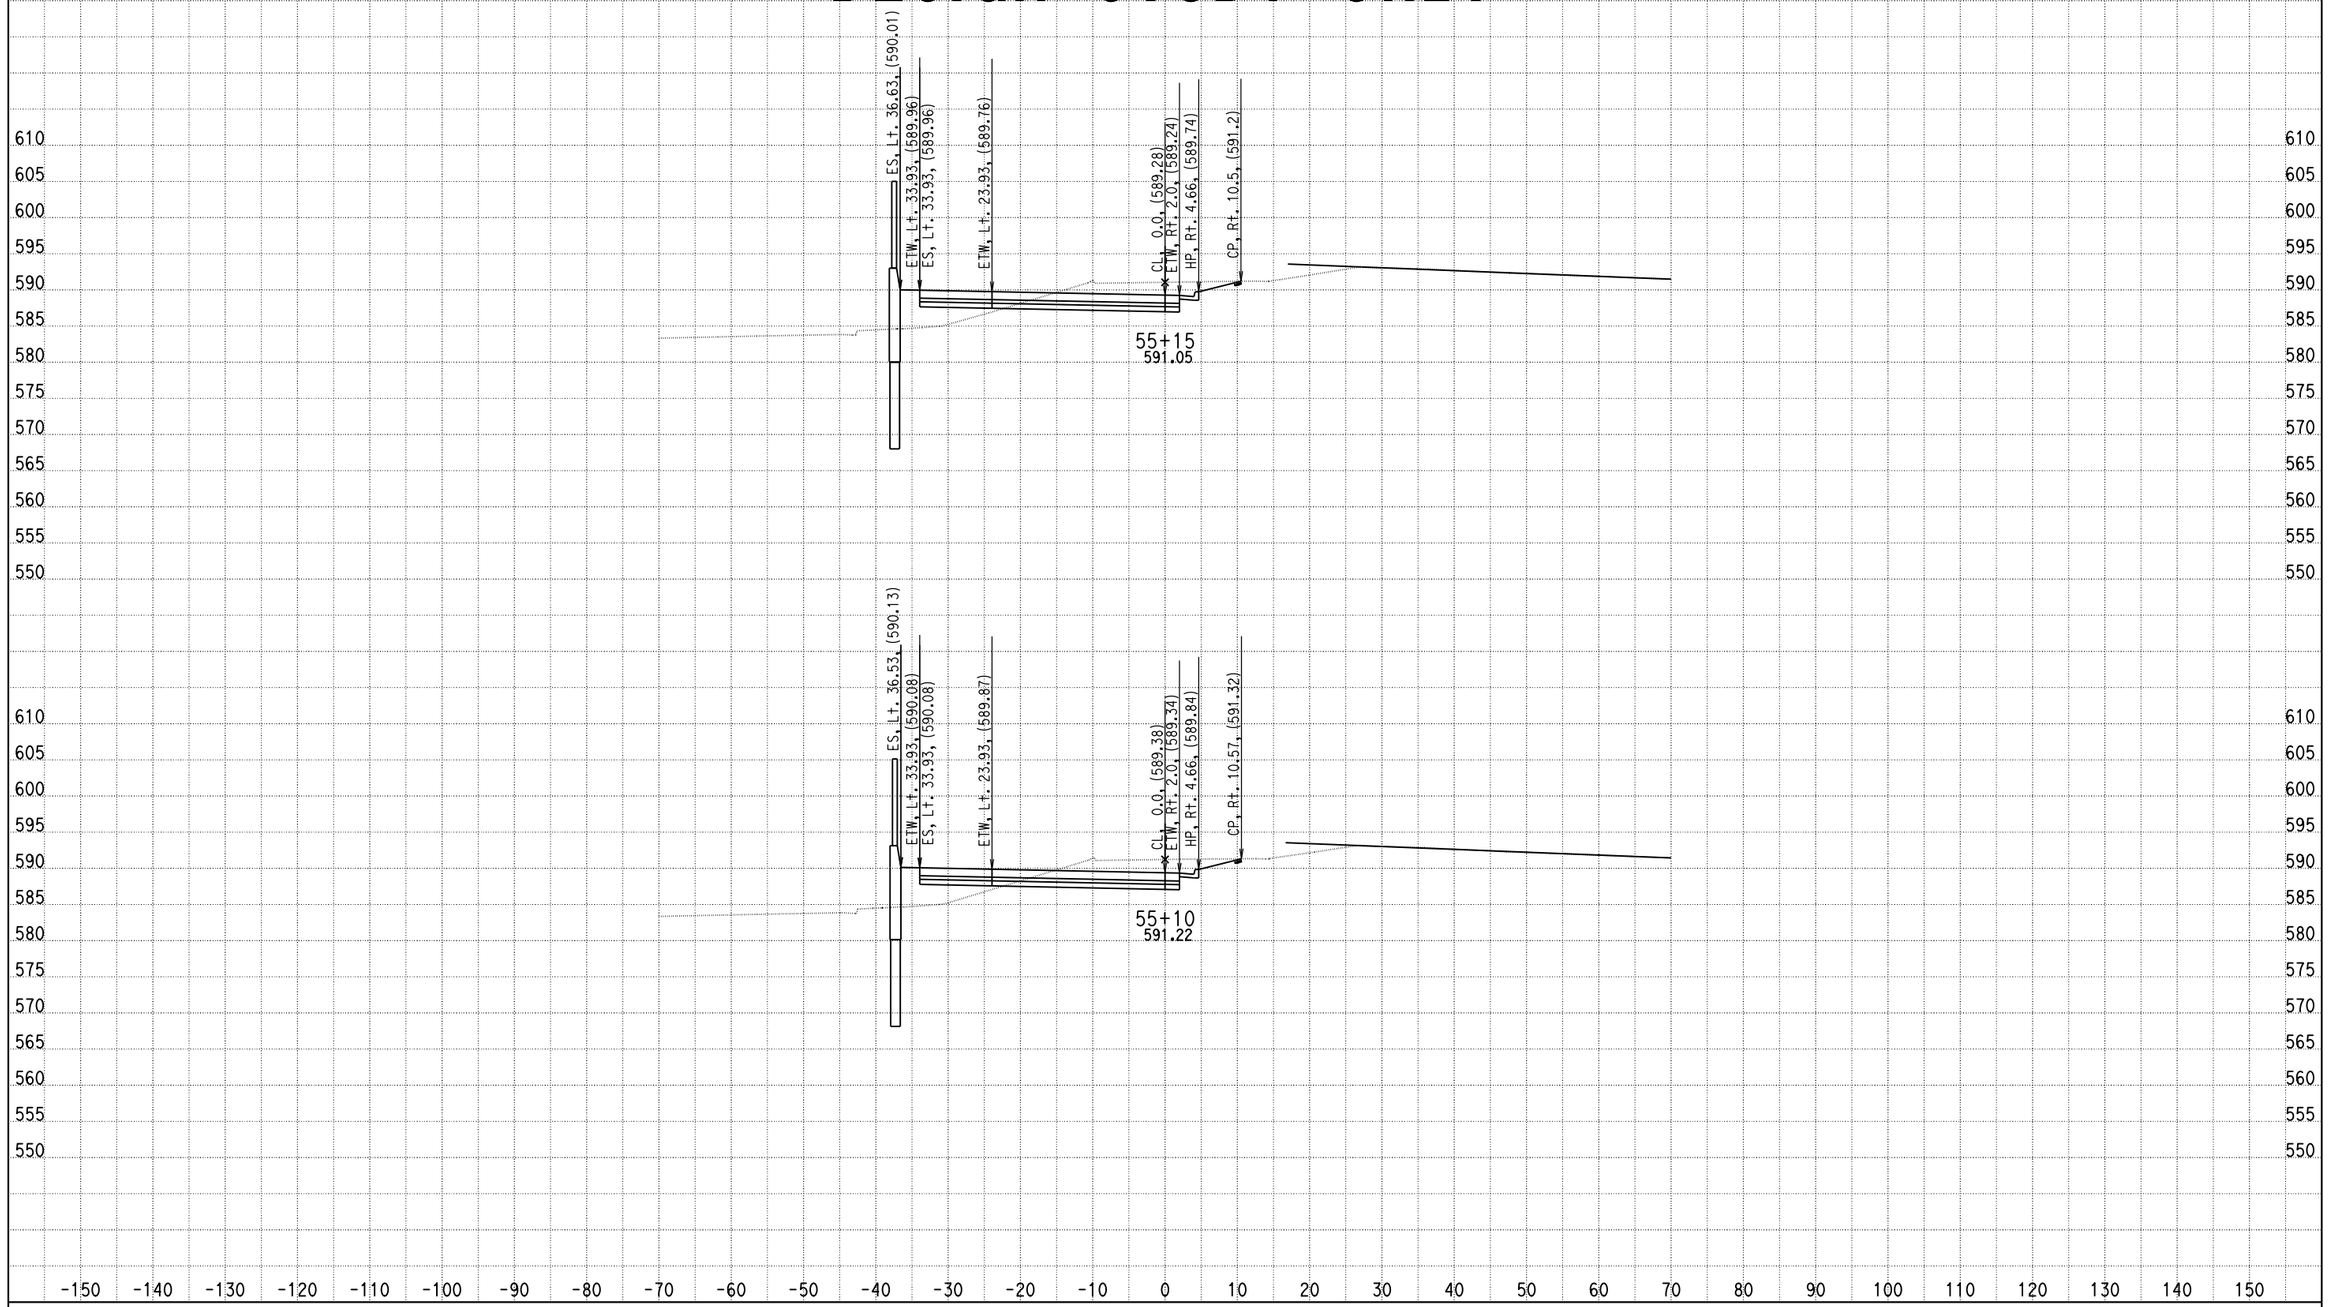

DATE: 9/5/2013

KC Project: 0818E File: D:\PROJECT\0818E\UPDATE-RAMP\hre2-pro.ear

SCALE: 1" = 10' Horiz.
1" = 10' Vert.

All Dimensions are US Survey Feet

RAMPE2
CROSS SECTIONS

SHEET 72 OF XXX

DESIGN STUDY ONLY

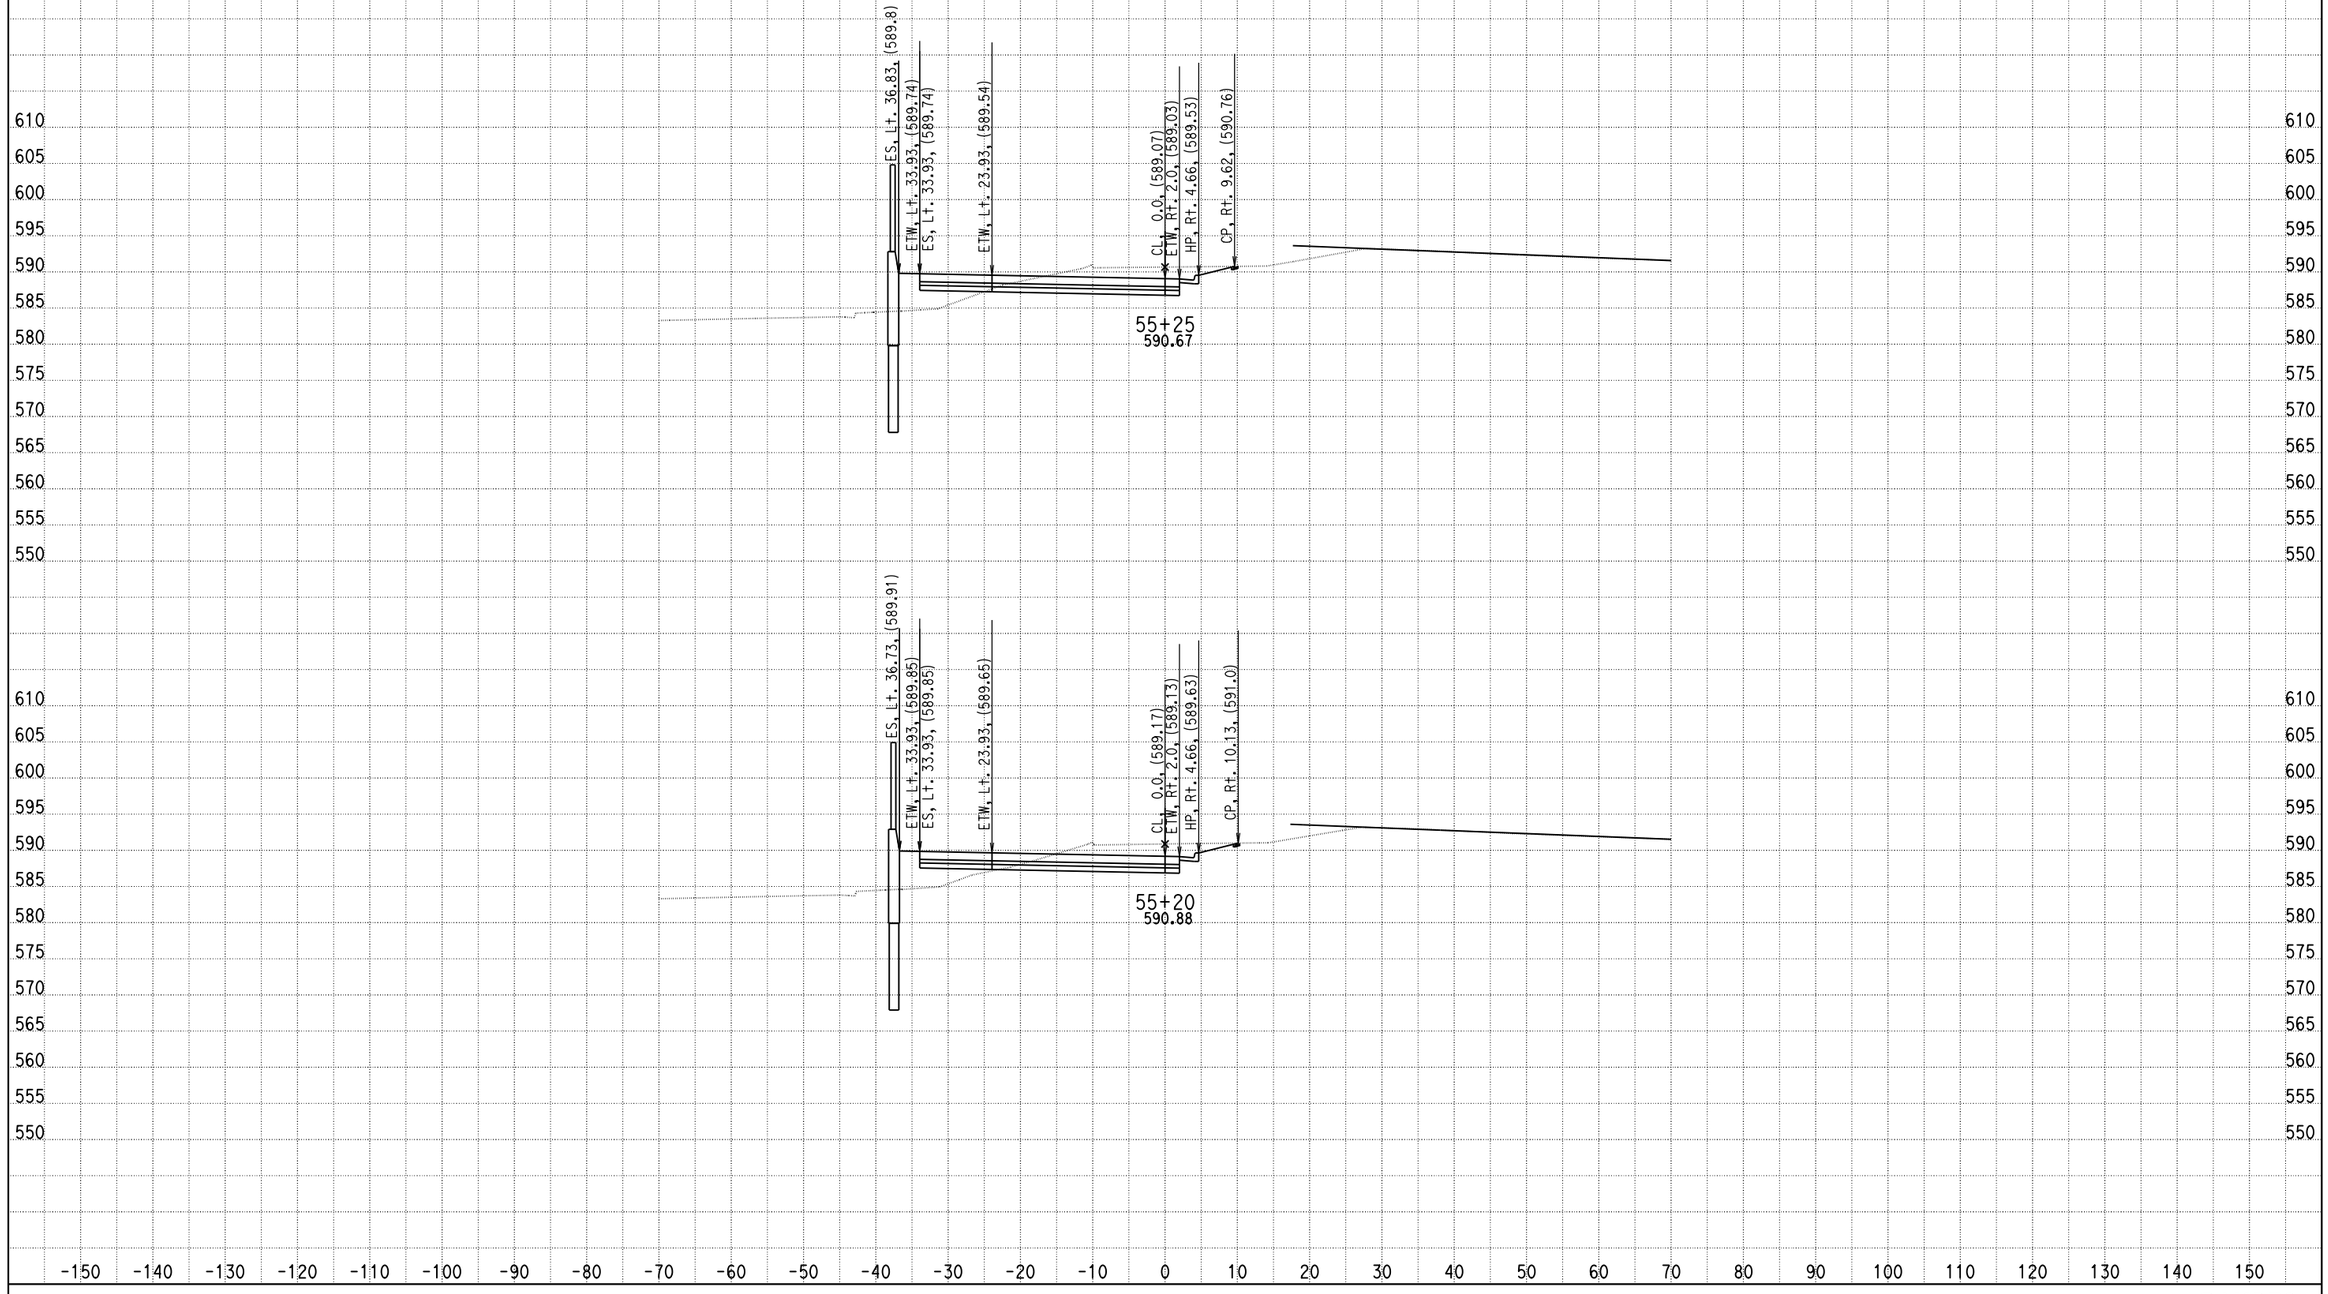

DATE: 9/5/2013

KC Project: 0818E File: D:\PROJECT\0818E\UPDATE-RAMP\hre2-pro.ear

SCALE: 1" = 10' Horiz.
1" = 10' Vert.

All Dimensions are US Survey Feet

RAMPE2
CROSS SECTIONS

SHEET 73 OF XXX

DESIGN STUDY ONLY

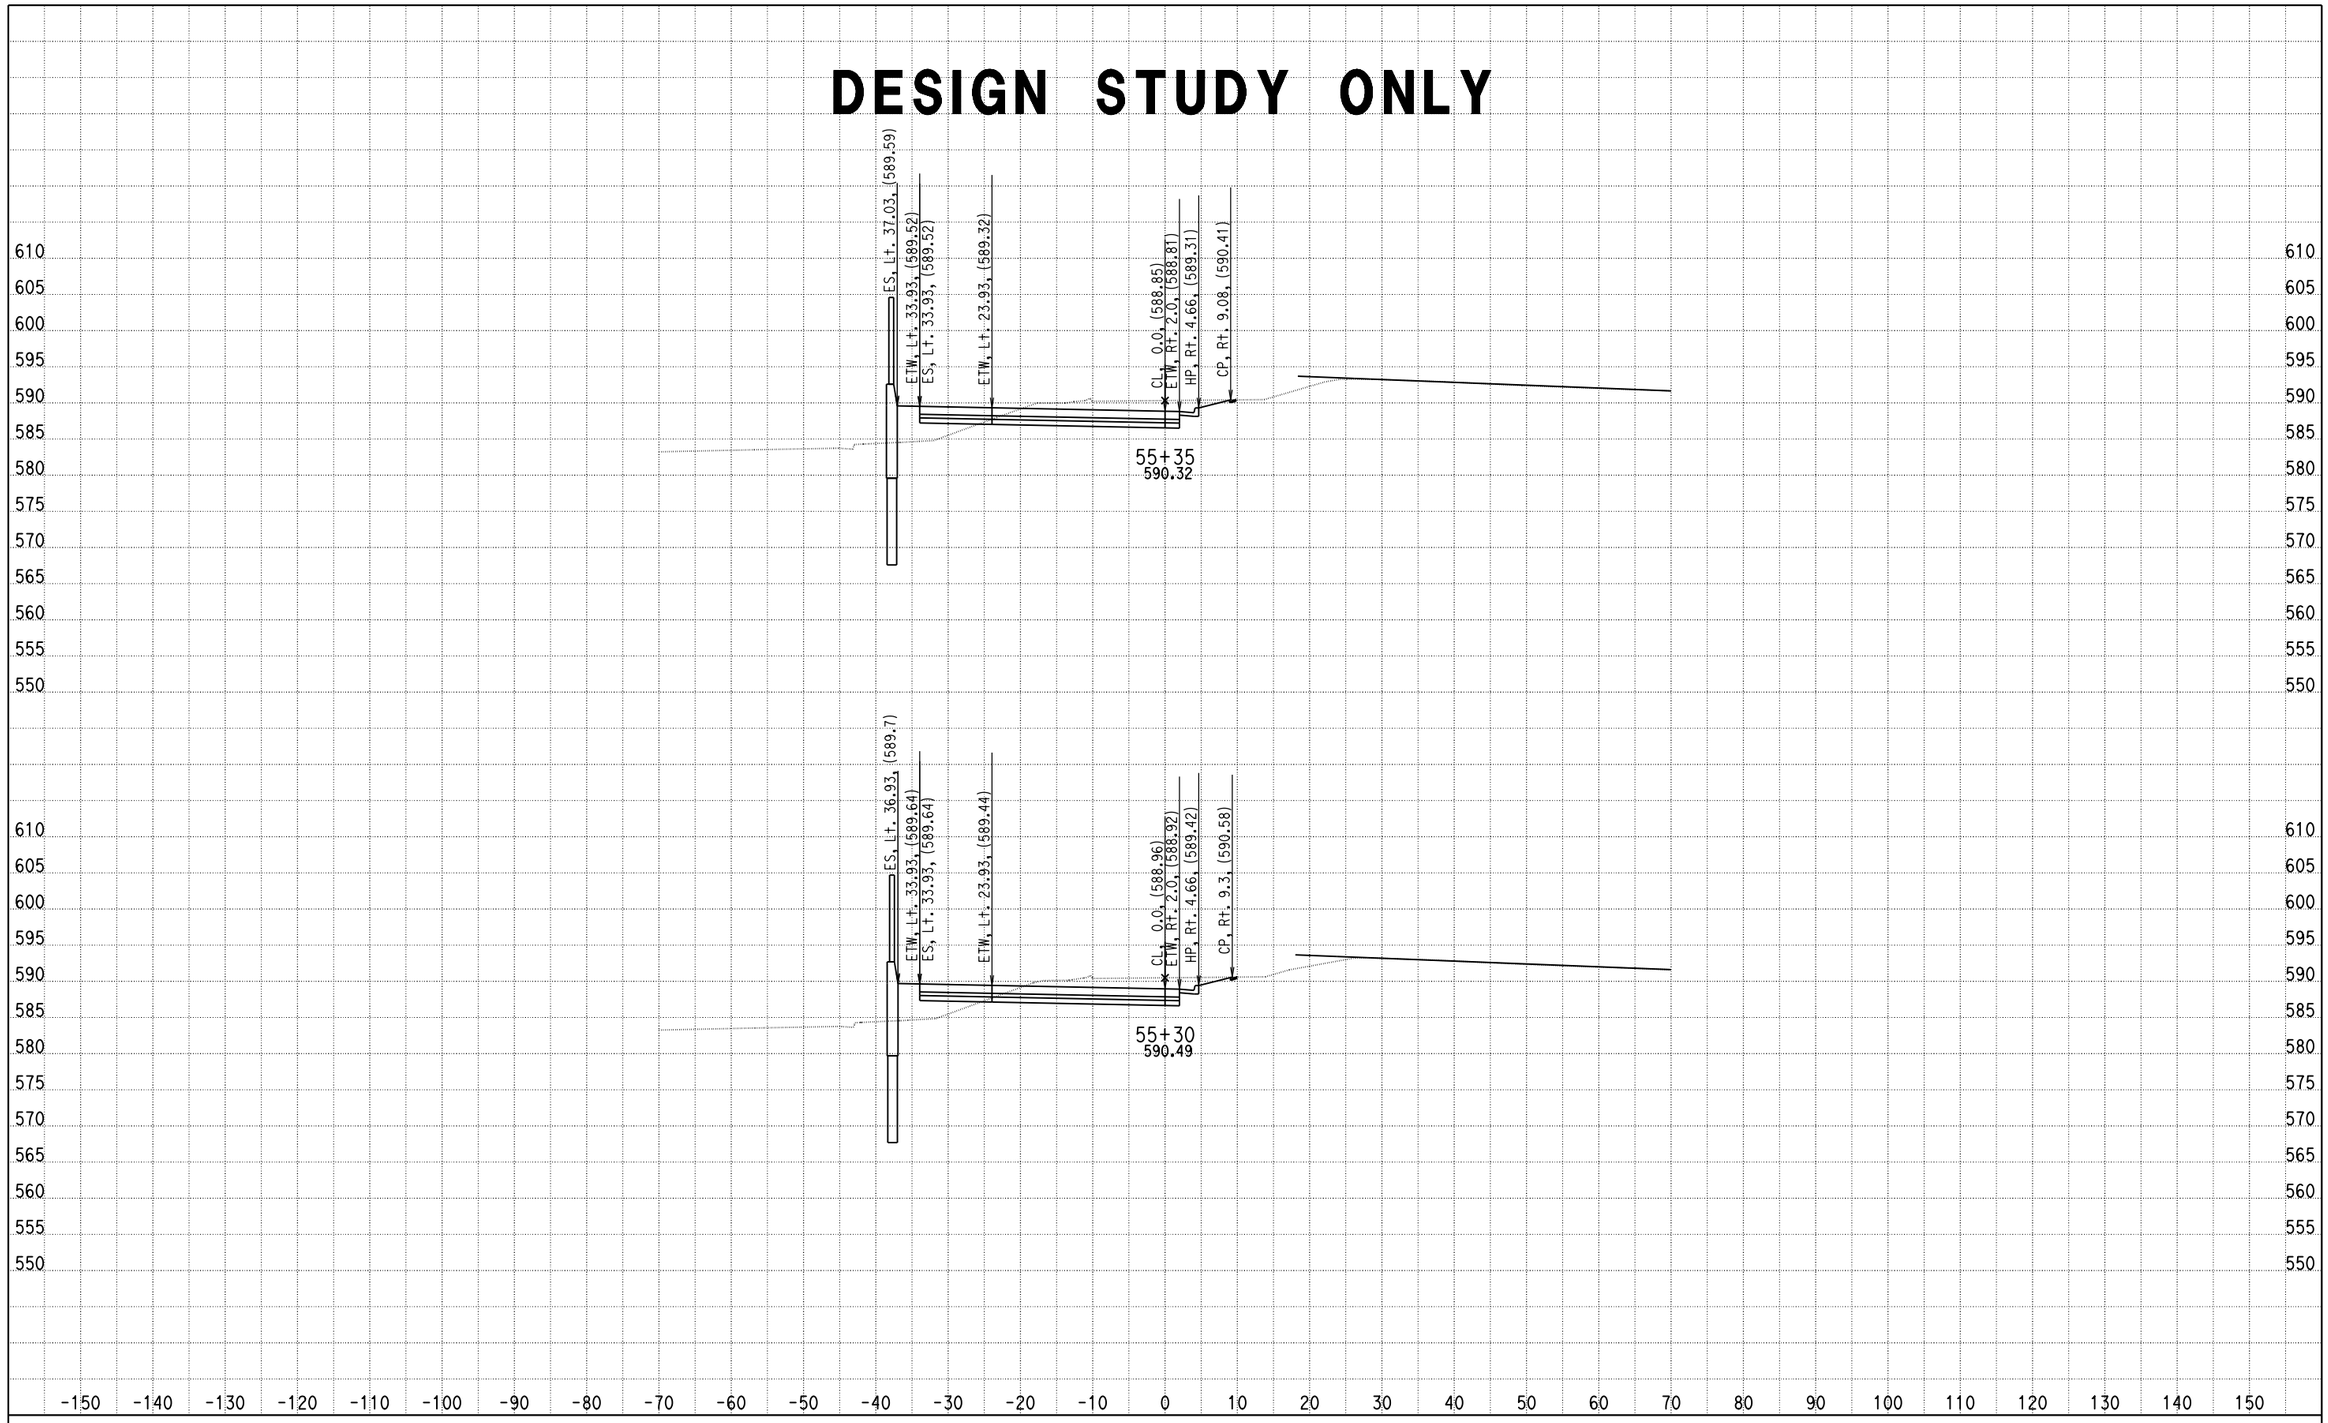

DATE: 9/5/2013

KC Project: 0818E File: D:\PROJECT\0818E\UPDATE-RAMP\hre2-pro.ear

SCALE: 1" = 10' Horiz.
1" = 10' Vert.

All Dimensions are US Survey Feet

RAMPE2
CROSS SECTIONS

DESIGN STUDY ONLY

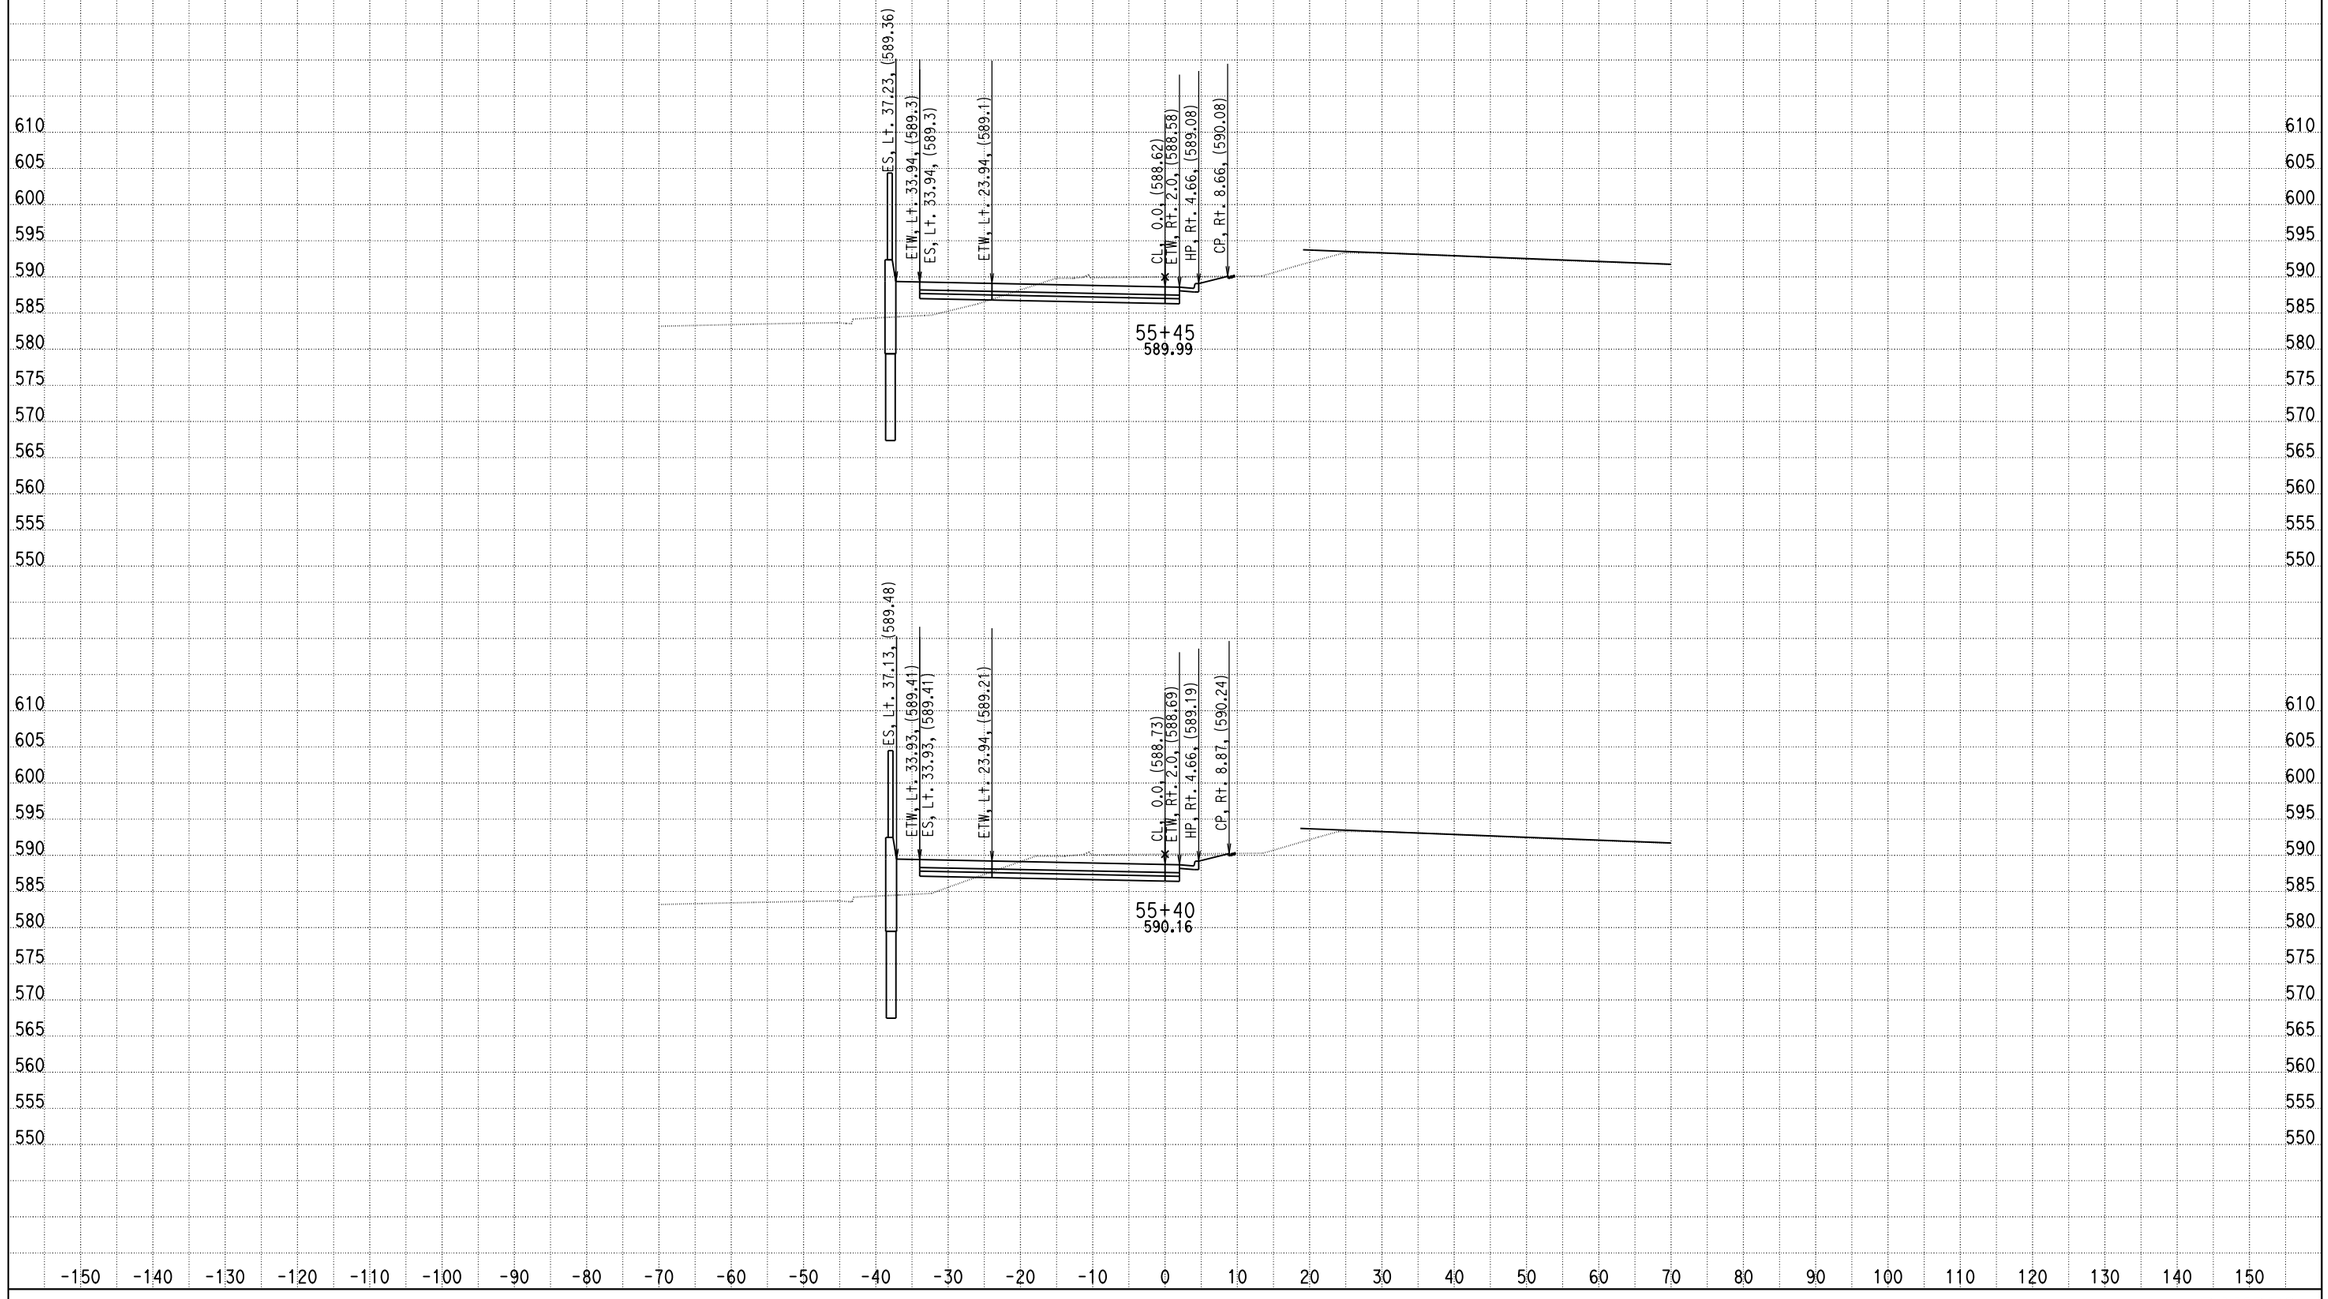

DATE: 9/5/2013

KC Project: 0818E File: D:\PROJECT\0818E\UPDATE-RAMP\hre2-pro.ear

SCALE: 1" = 10' Horiz.
1" = 10' Vert.

All Dimensions are US Survey Feet

RAMPE2
CROSS SECTIONS

DESIGN STUDY ONLY

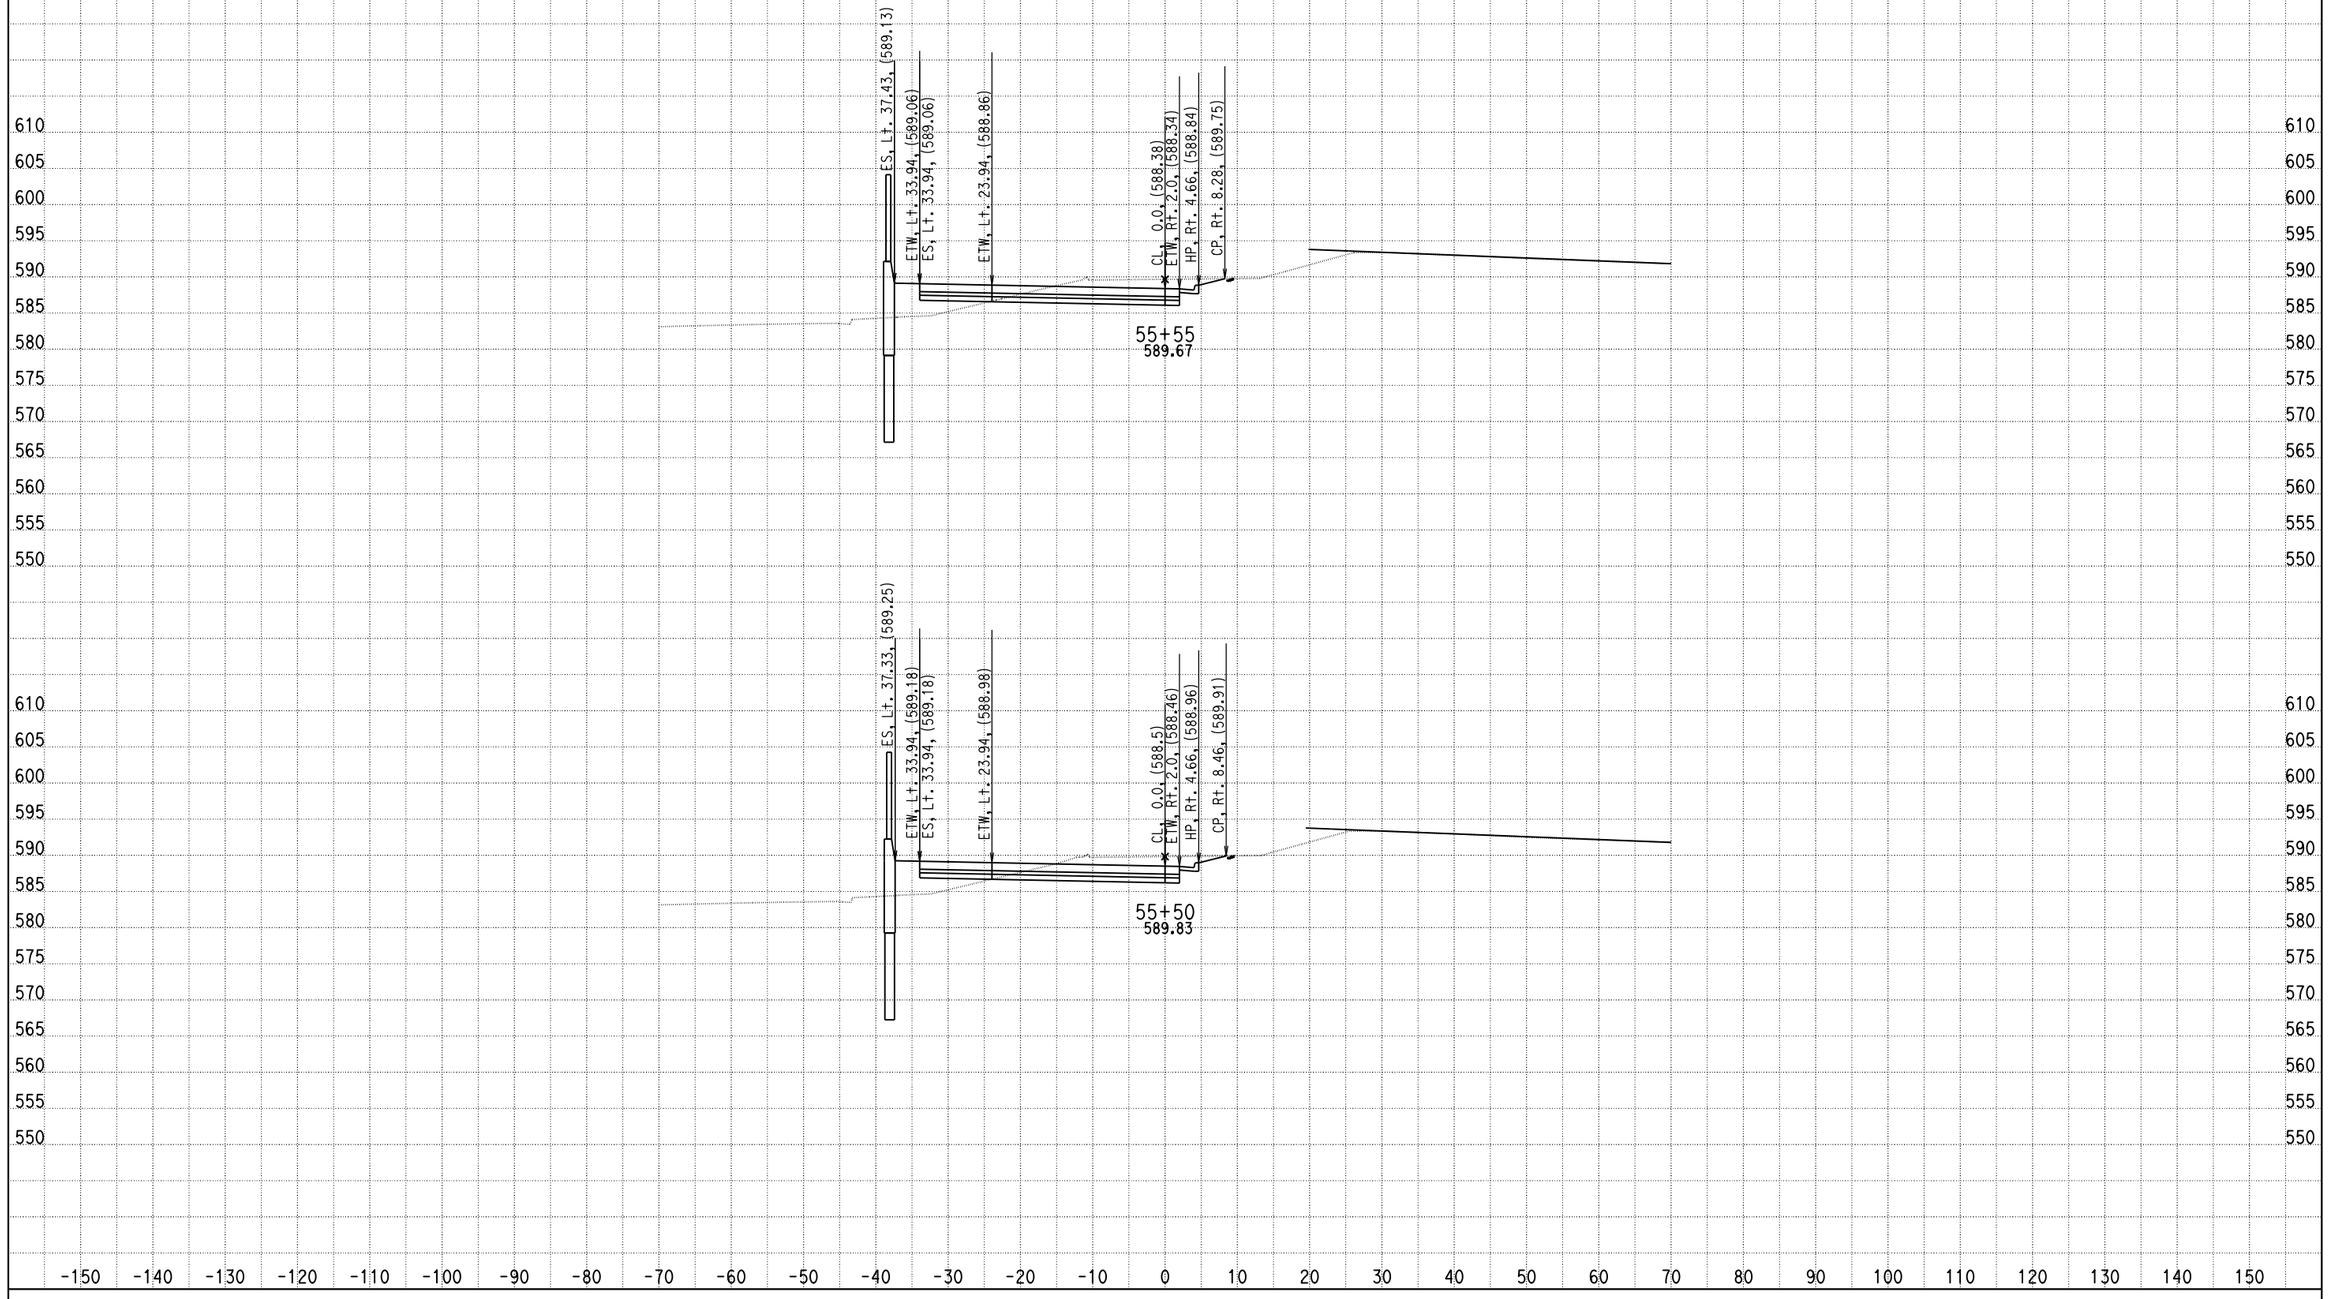

DATE: 9/5/2013

KC Project: 0818E File: D:\PROJECT\0818E\UPDATE-RAMP\hre2-pro.ear

SCALE: 1" = 10' Horiz.
1" = 10' Vert.

All Dimensions are US Survey Feet

RAMPE2
CROSS SECTIONS

SHEET 76 OF XXX

DESIGN STUDY ONLY

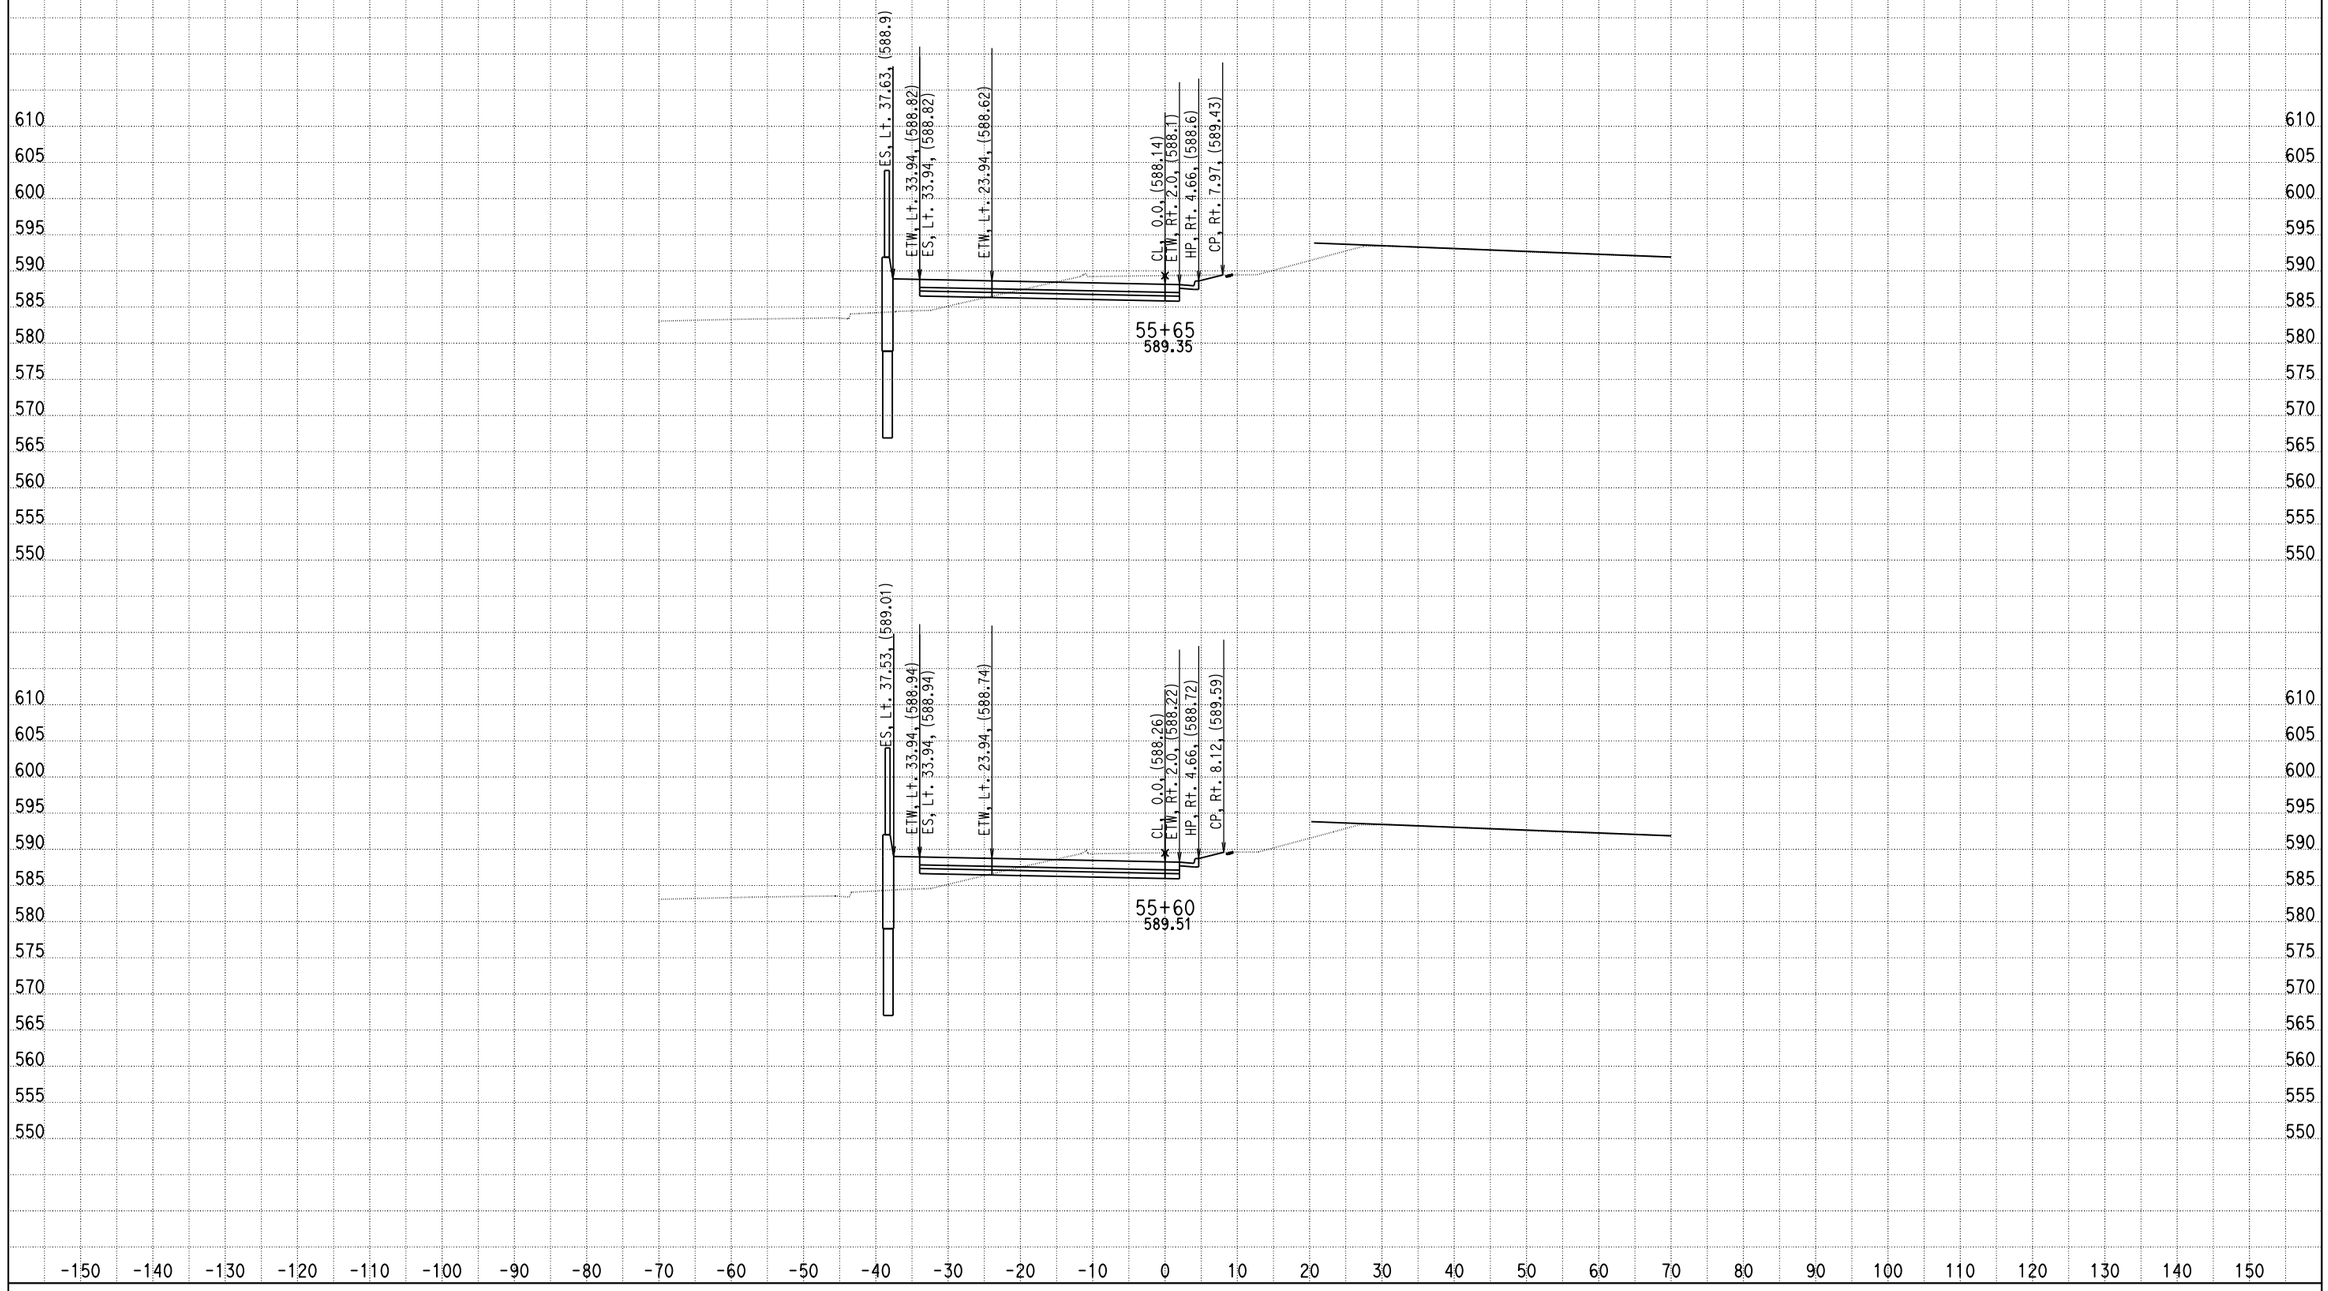

DATE: 9/5/2013

KC Project: 0818E File: D:\PROJECT\0818E\UPDATE-RAMP\hre2-pro.ear

SCALE: 1" = 10' Horiz.
1" = 10' Vert.

All Dimensions are US Survey Feet

RAMPE2
CROSS SECTIONS

SHEET 77 OF XXX

DESIGN STUDY ONLY

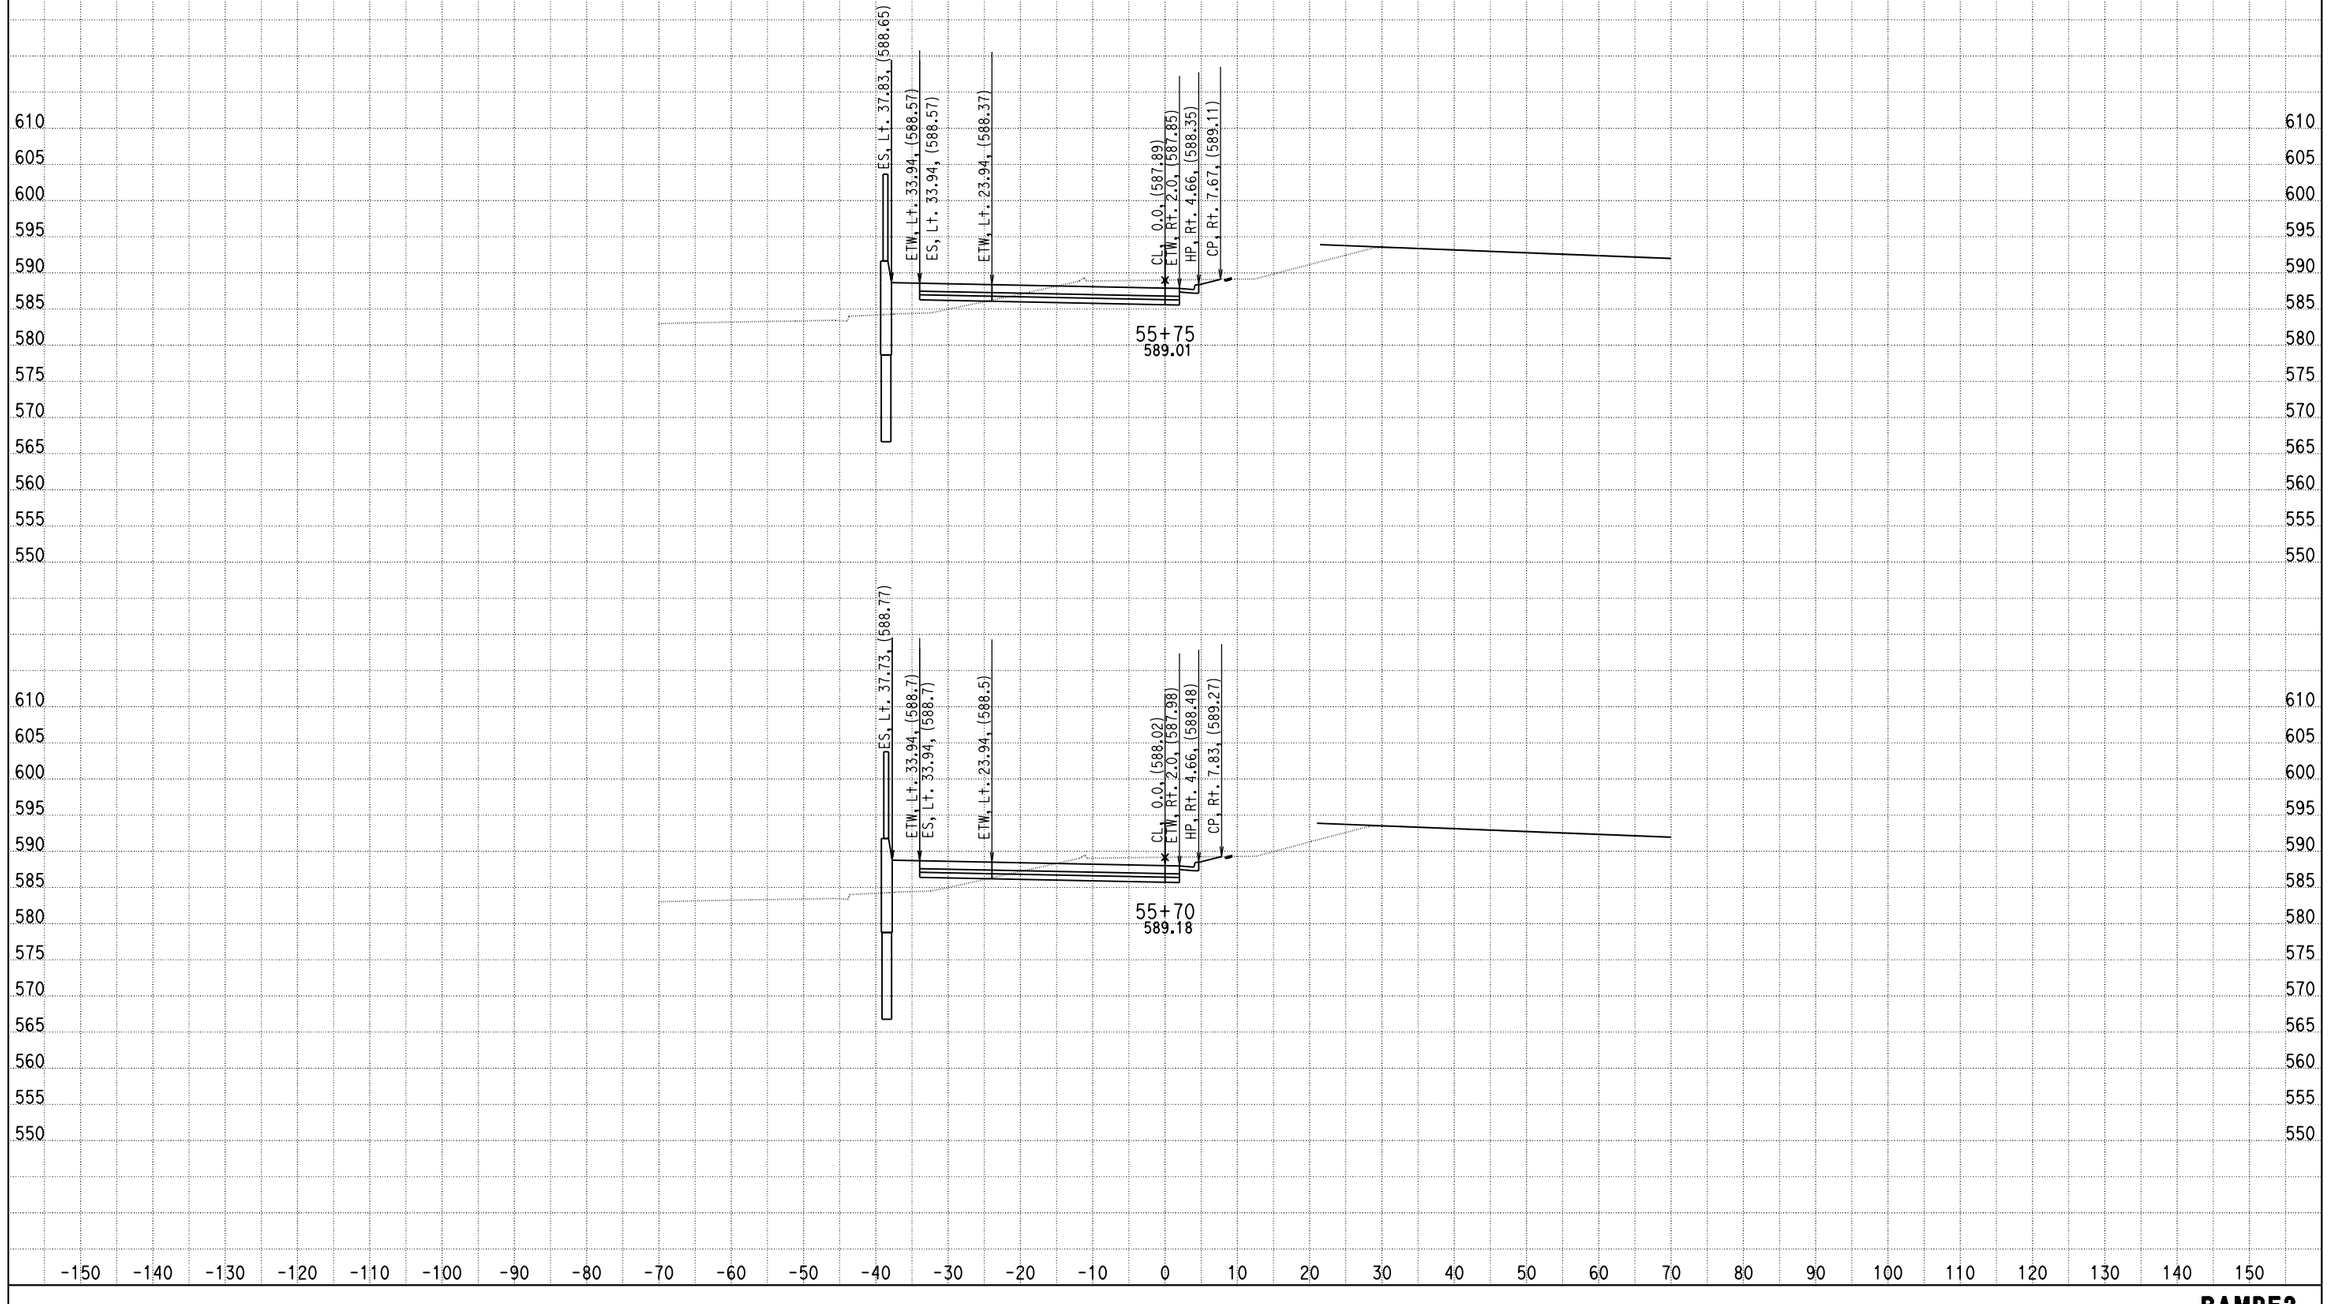

DATE: 9/5/2013

KC Project: 0818E File: D:\PROJECT\0818E\UPDATE-RAMP\hre2-pro.ear

SCALE: 1" = 10' Horiz.
1" = 10' Vert.

All Dimensions are US Survey Feet

RAMPE2
CROSS SECTIONS

DESIGN STUDY ONLY

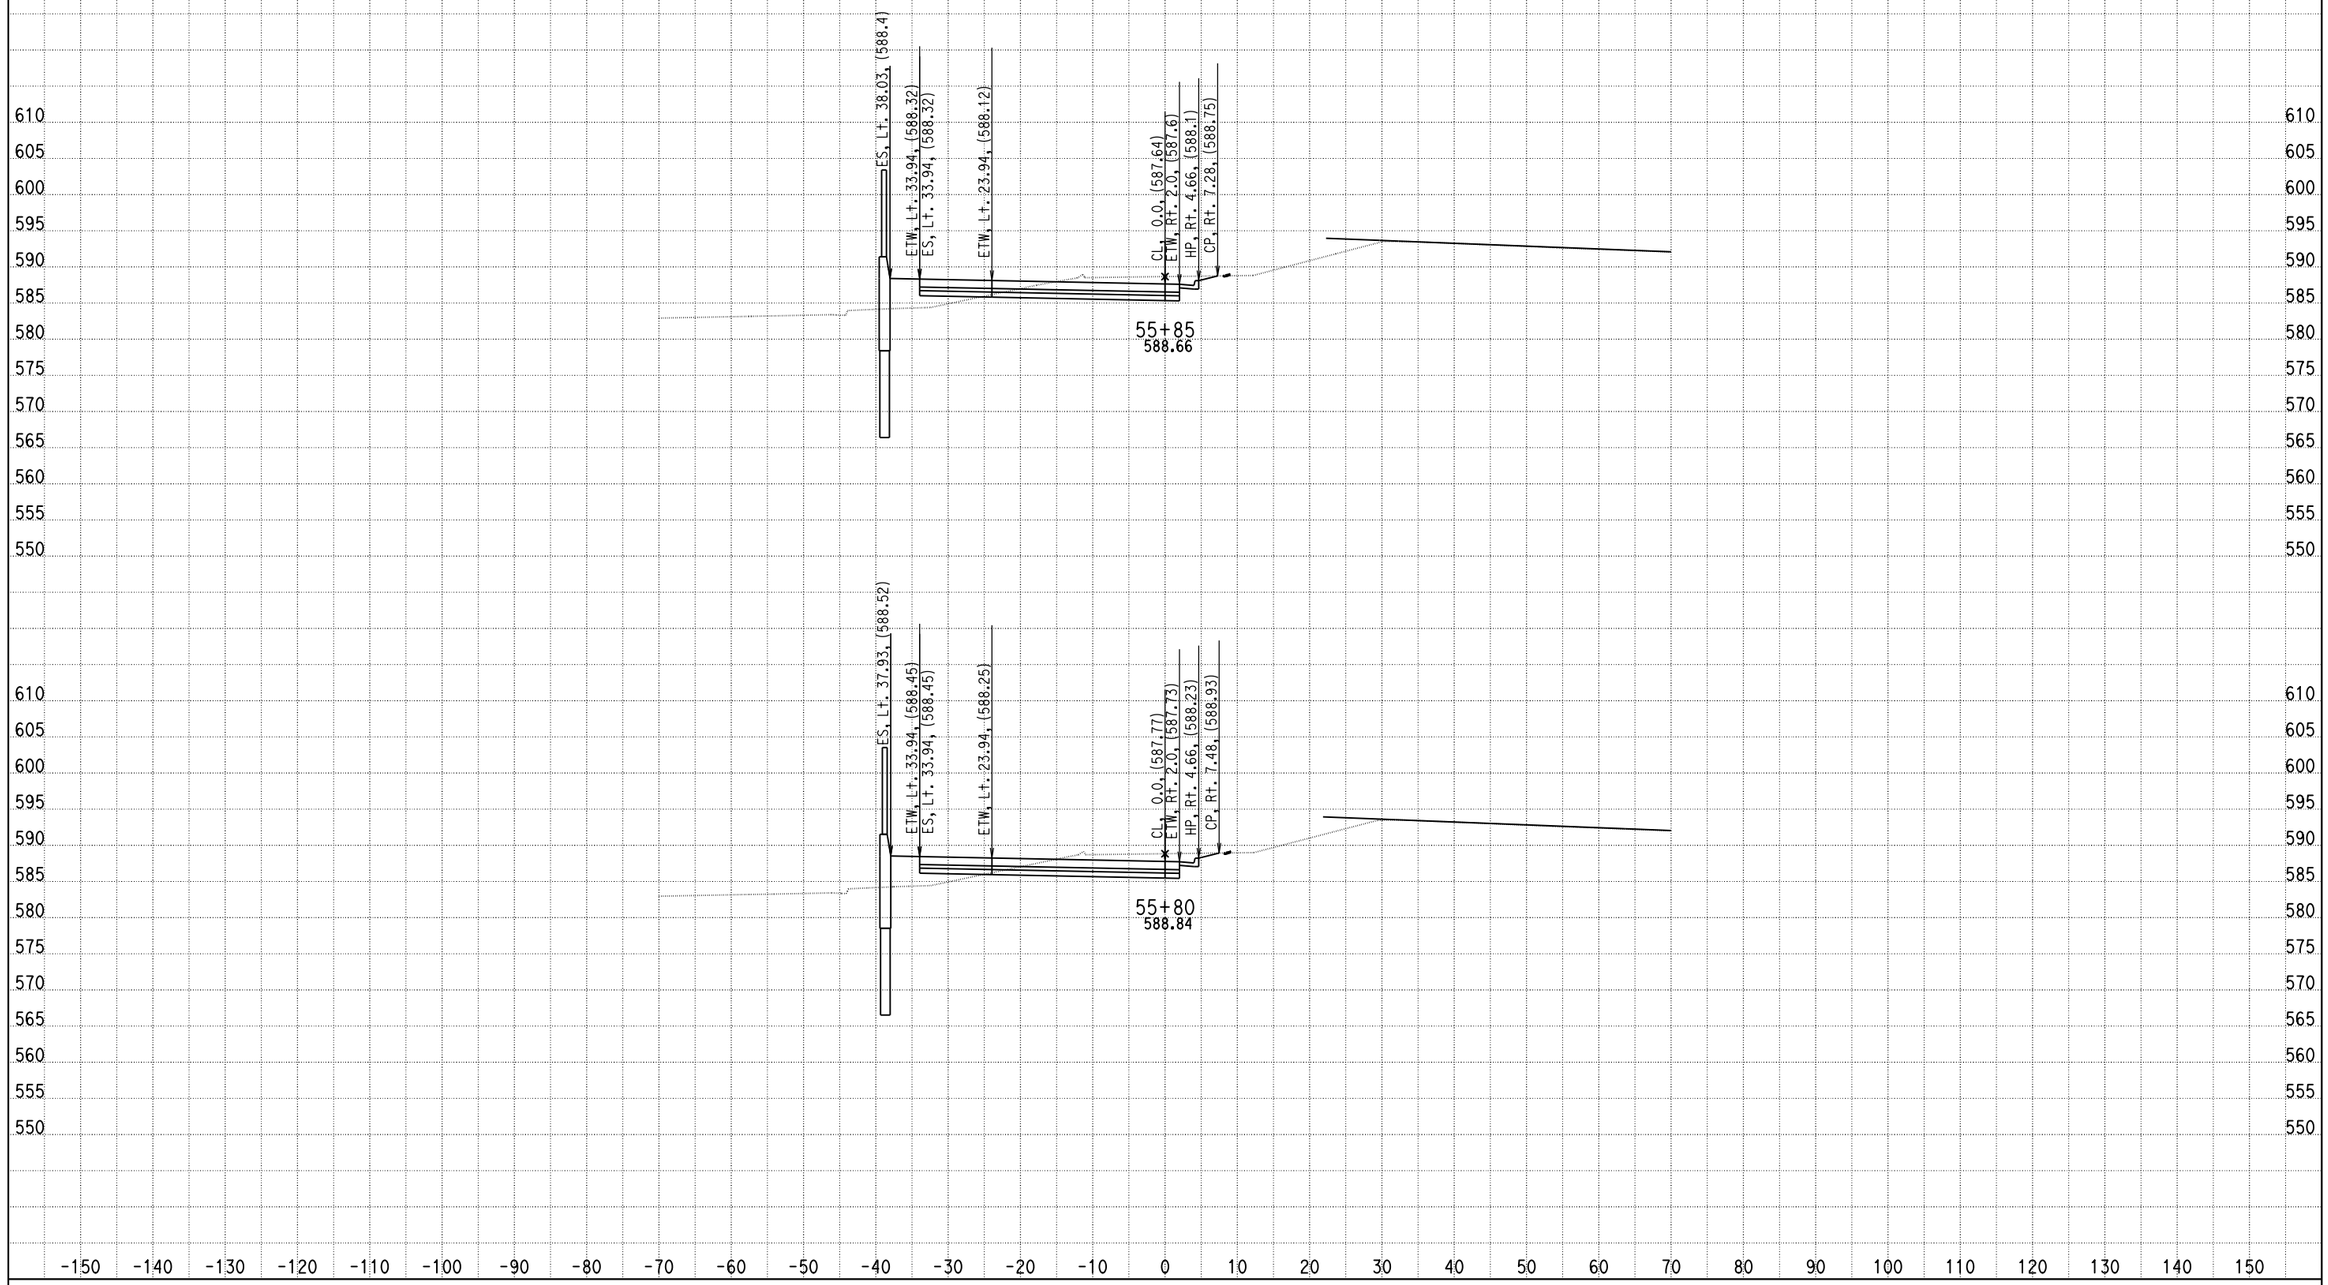

DATE: 9/5/2013

KC Project: 0818E File: D:\PROJECT\0818E\UPDATE-RAMP\hre2-pro.ear

SCALE: 1" = 10' Horiz.
1" = 10' Vert.

All Dimensions are US Survey Feet

RAMPE2
CROSS SECTIONS

DESIGN STUDY ONLY

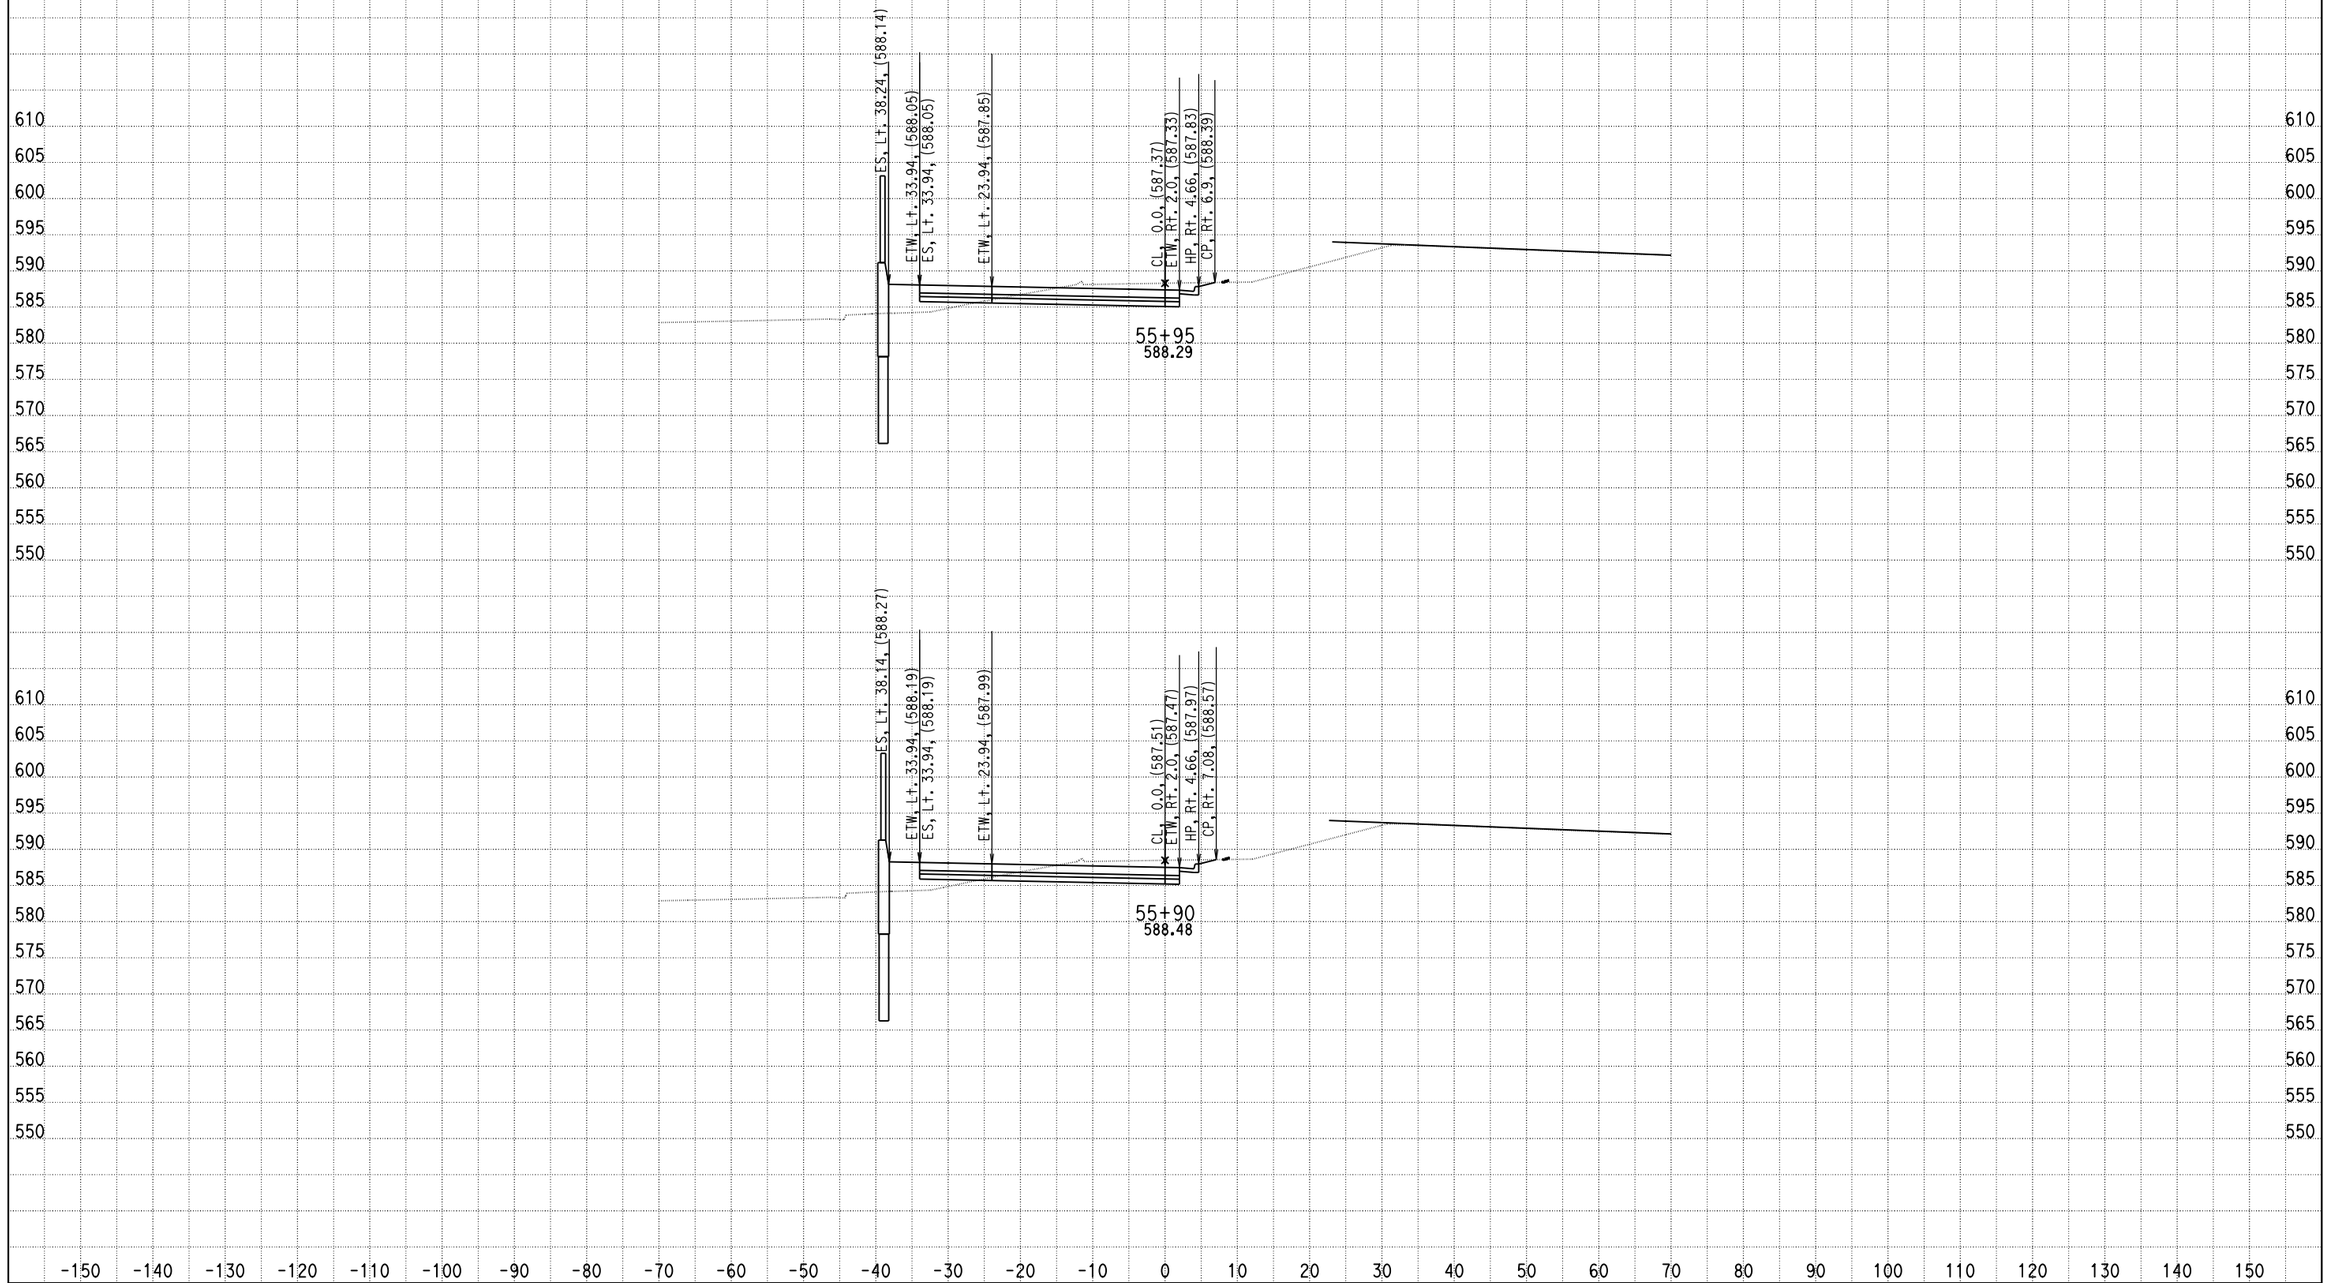

DATE: 9/5/2013

KC Project: 0818E File: D:\PROJECT\0818E\UPDATE-RAMP\hre2-pro.ear

SCALE: 1" = 10' Horiz.
1" = 10' Vert.

All Dimensions are US Survey Feet

RAMPE2
CROSS SECTIONS

DESIGN STUDY ONLY

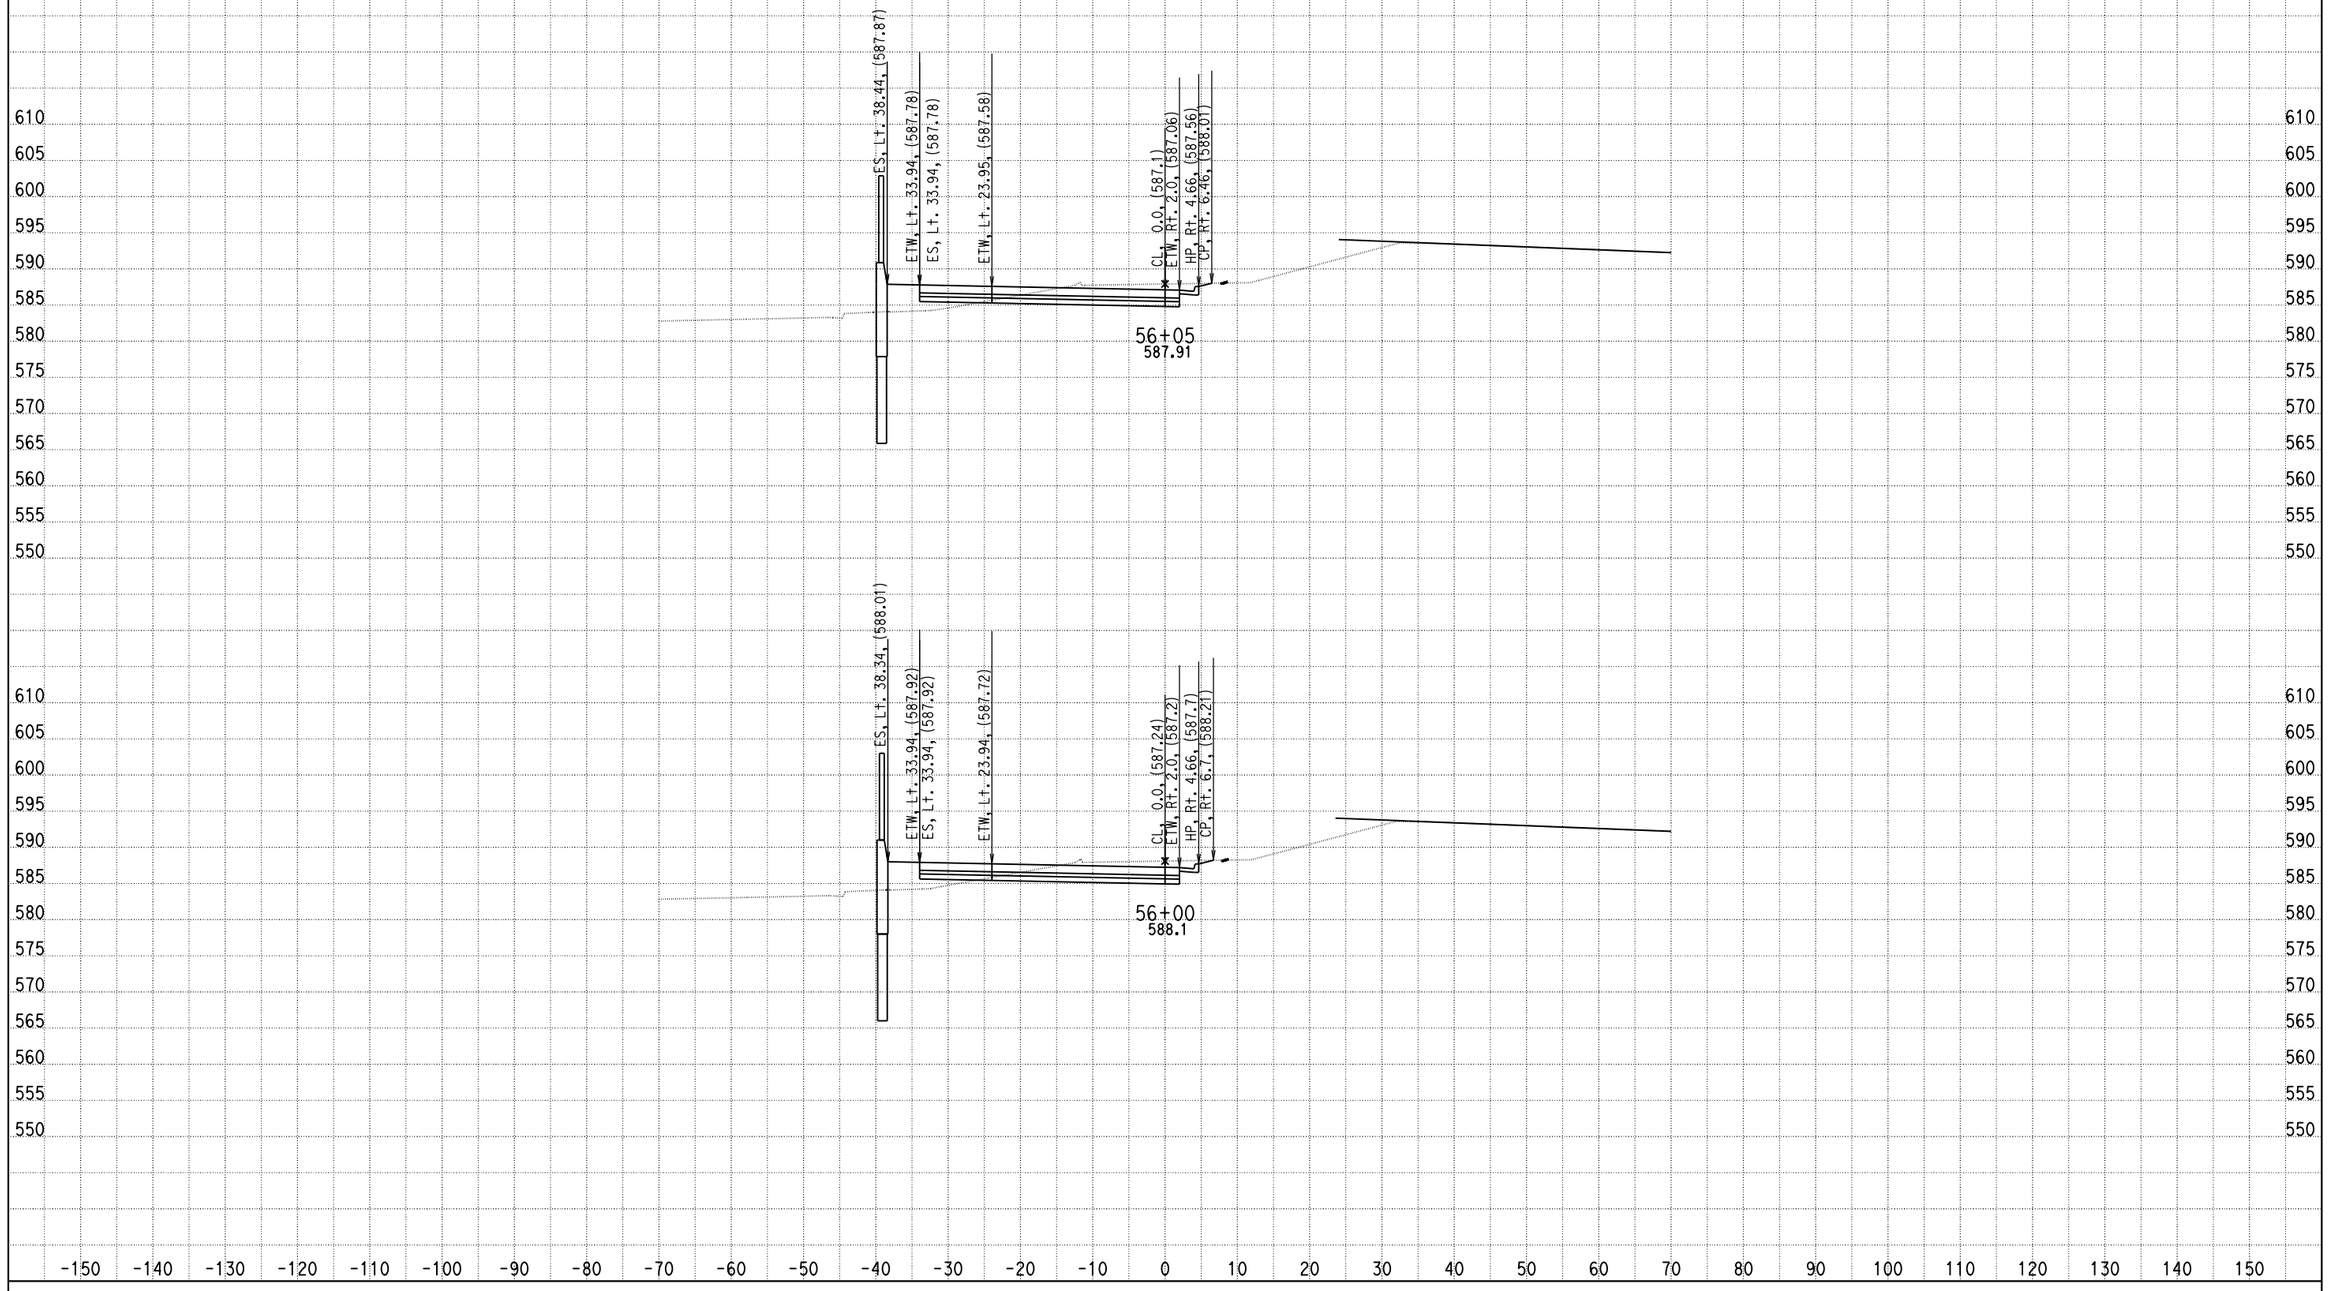

DATE: 9/5/2013

KC Project: 0818E File: D:\PROJECT\0818E\UPDATE-RAMP\hre2-pro.ear

SCALE: 1" = 10' Horiz.
1" = 10' Vert.

All Dimensions are US Survey Feet

RAMPE2
CROSS SECTIONS

DESIGN STUDY ONLY

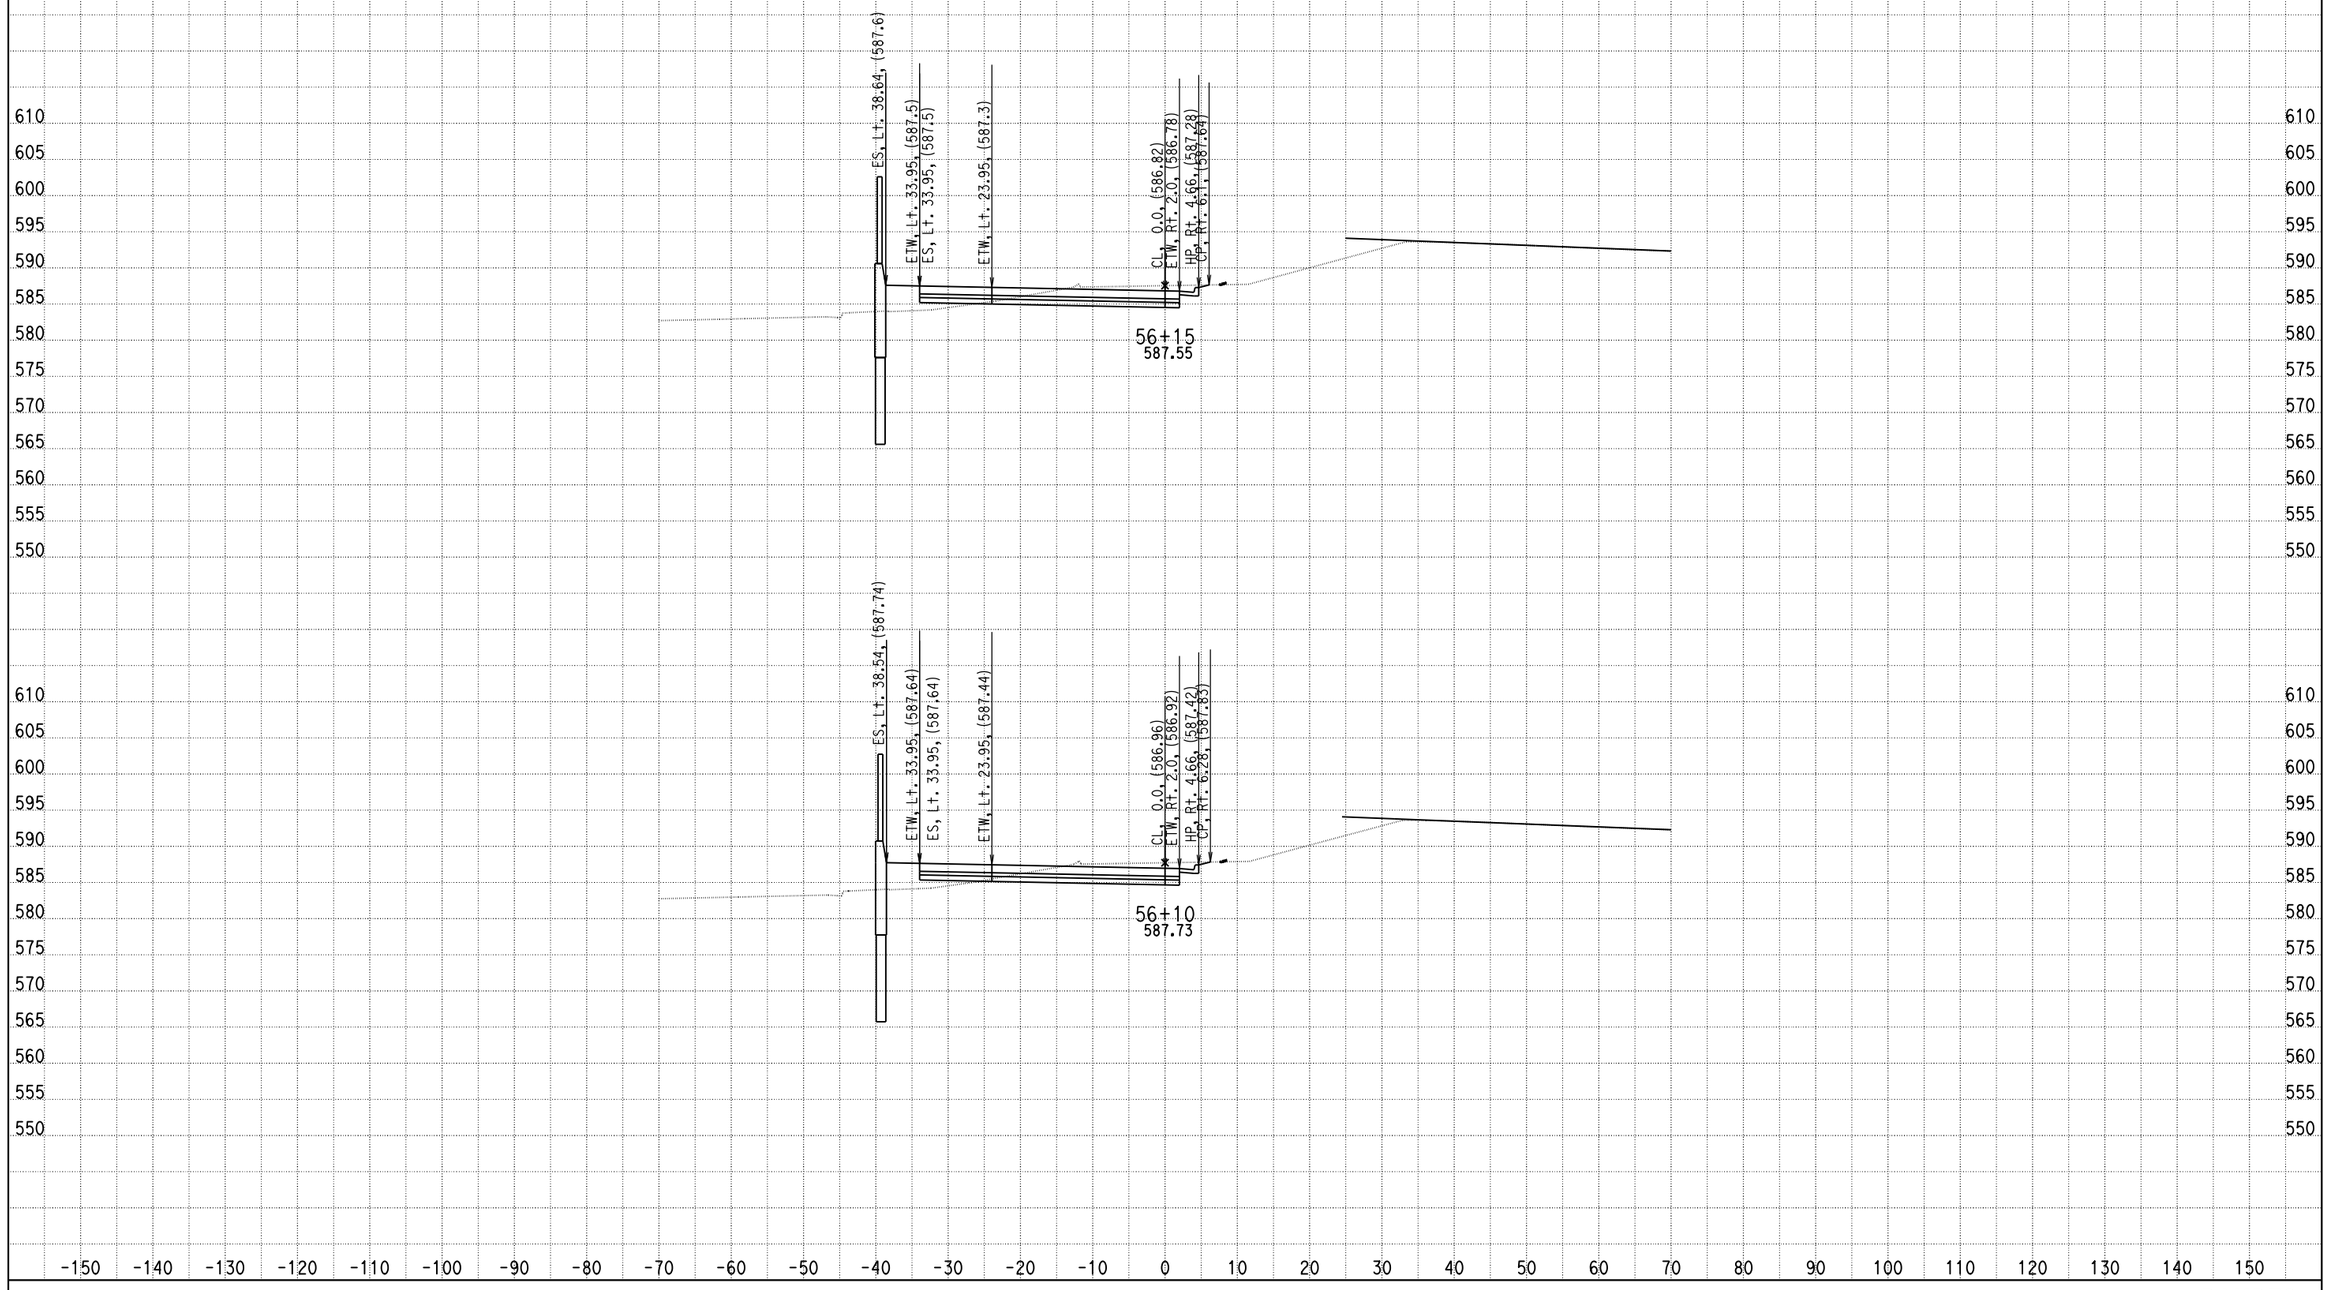

DATE: 9/5/2013

KC Project: 0818E File: D:\PROJECT\0818E\UPDATE-RAMP\hre2-pro.ear

SCALE: 1" = 10' Horiz.
1" = 10' Vert.

All Dimensions are US Survey Feet

RAMPE2
CROSS SECTIONS

DESIGN STUDY ONLY

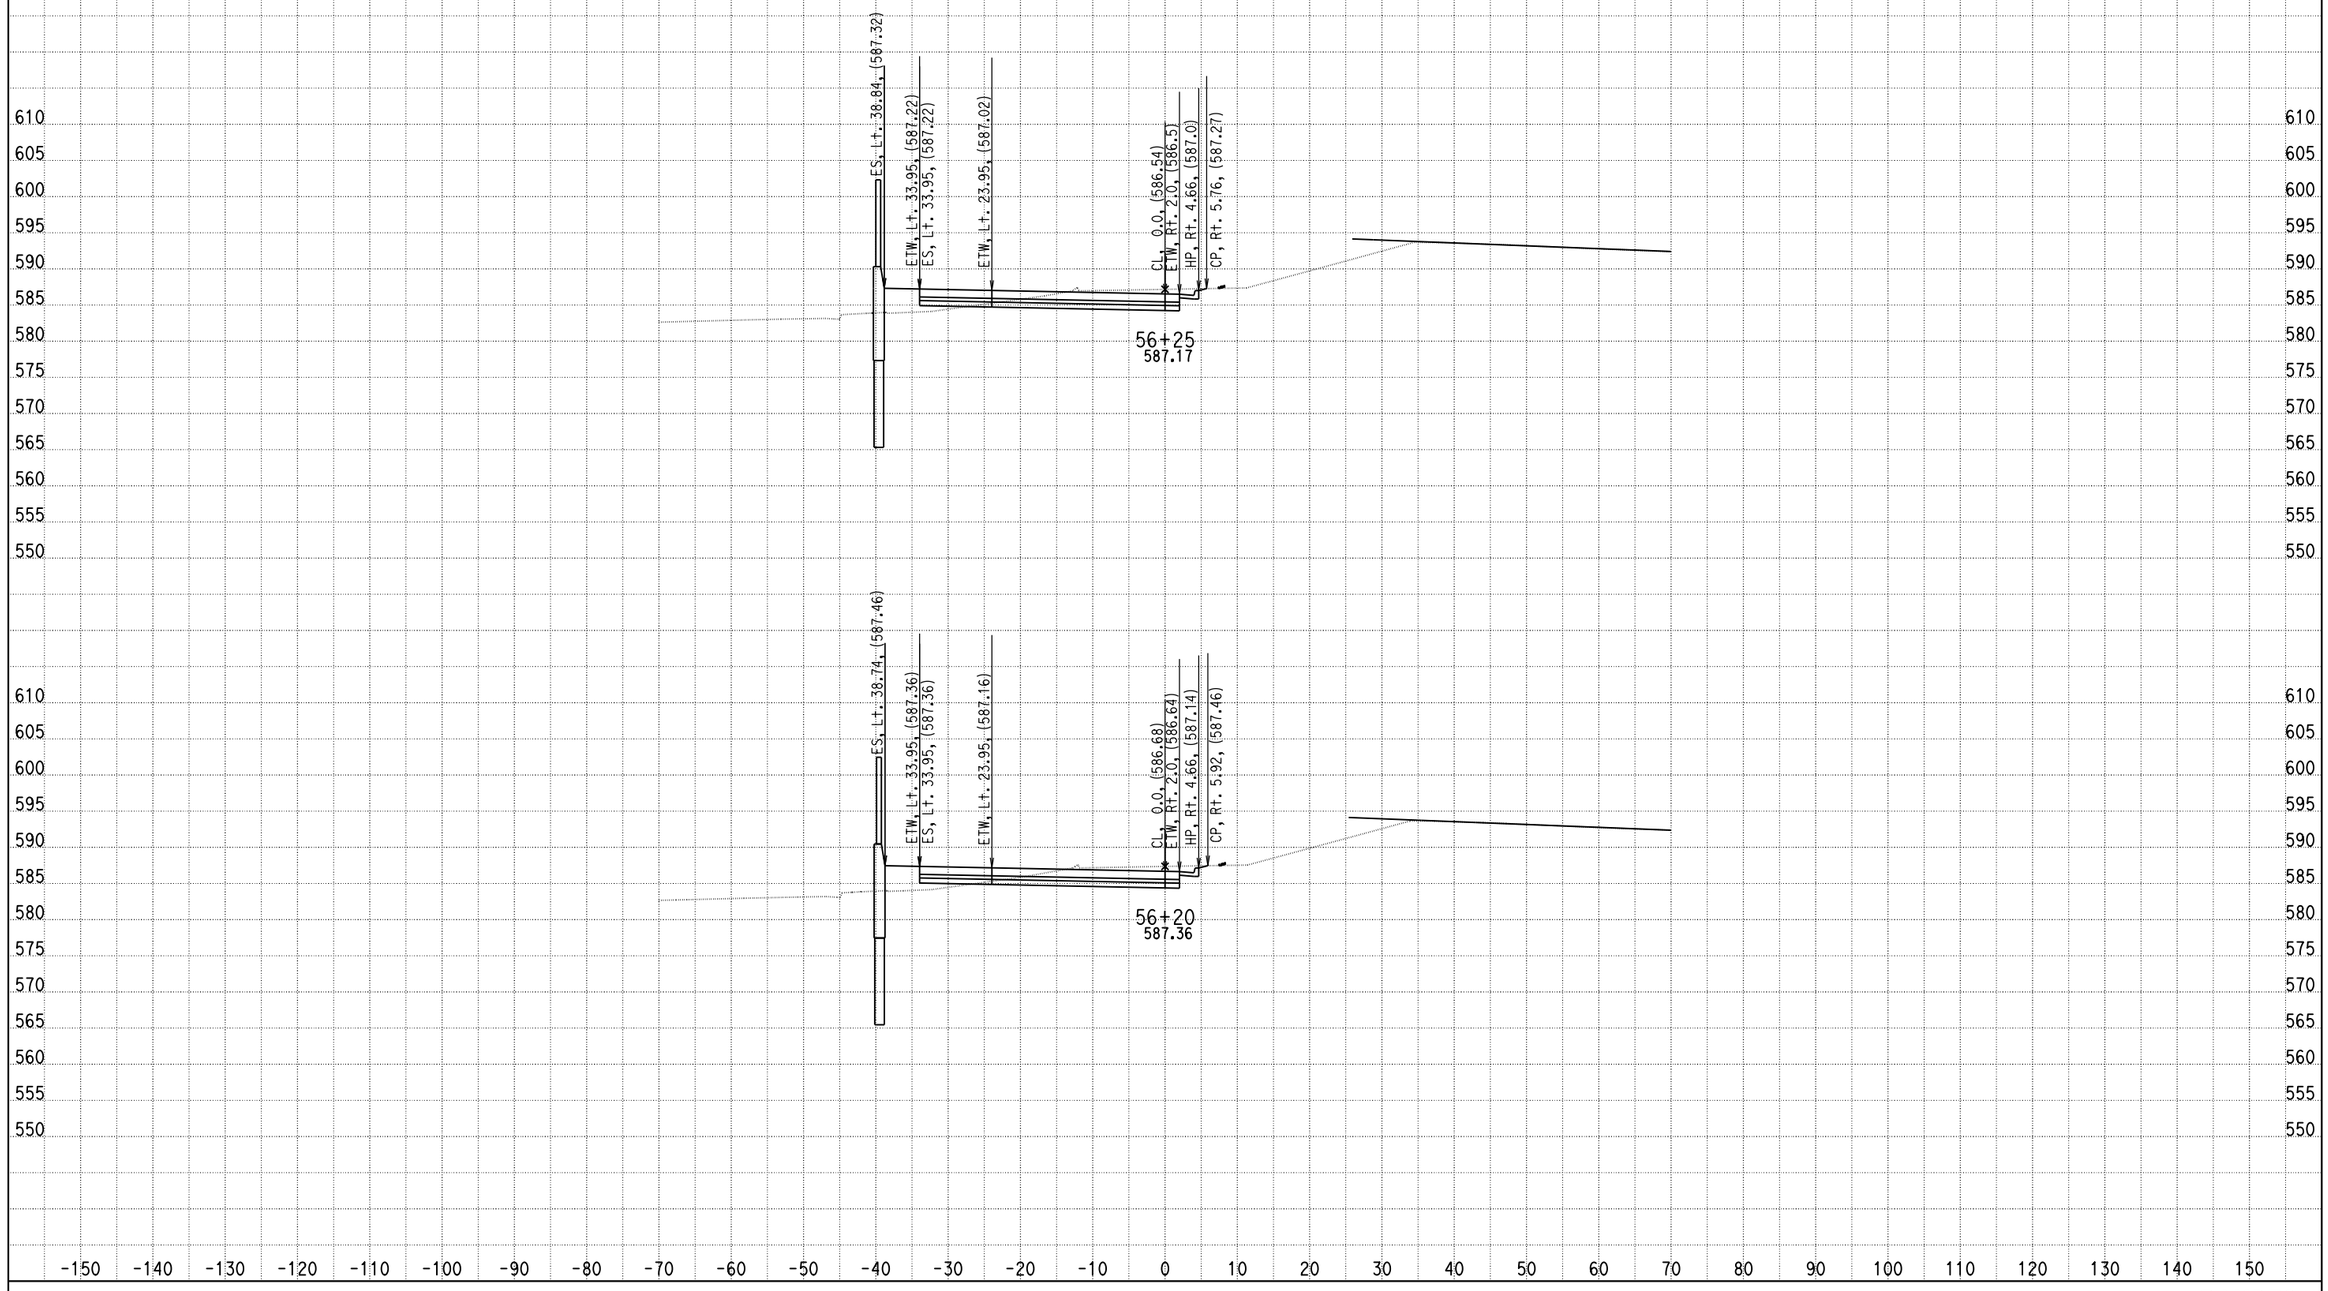

DATE: 9/5/2013

KC Project: 0818E File: D:\PROJECT\0818E\UPDATE-RAMP\hre2-pro.ear

SCALE: 1" = 10' Horiz.
1" = 10' Vert.

All Dimensions are US Survey Feet

RAMPE2
CROSS SECTIONS

DESIGN STUDY ONLY

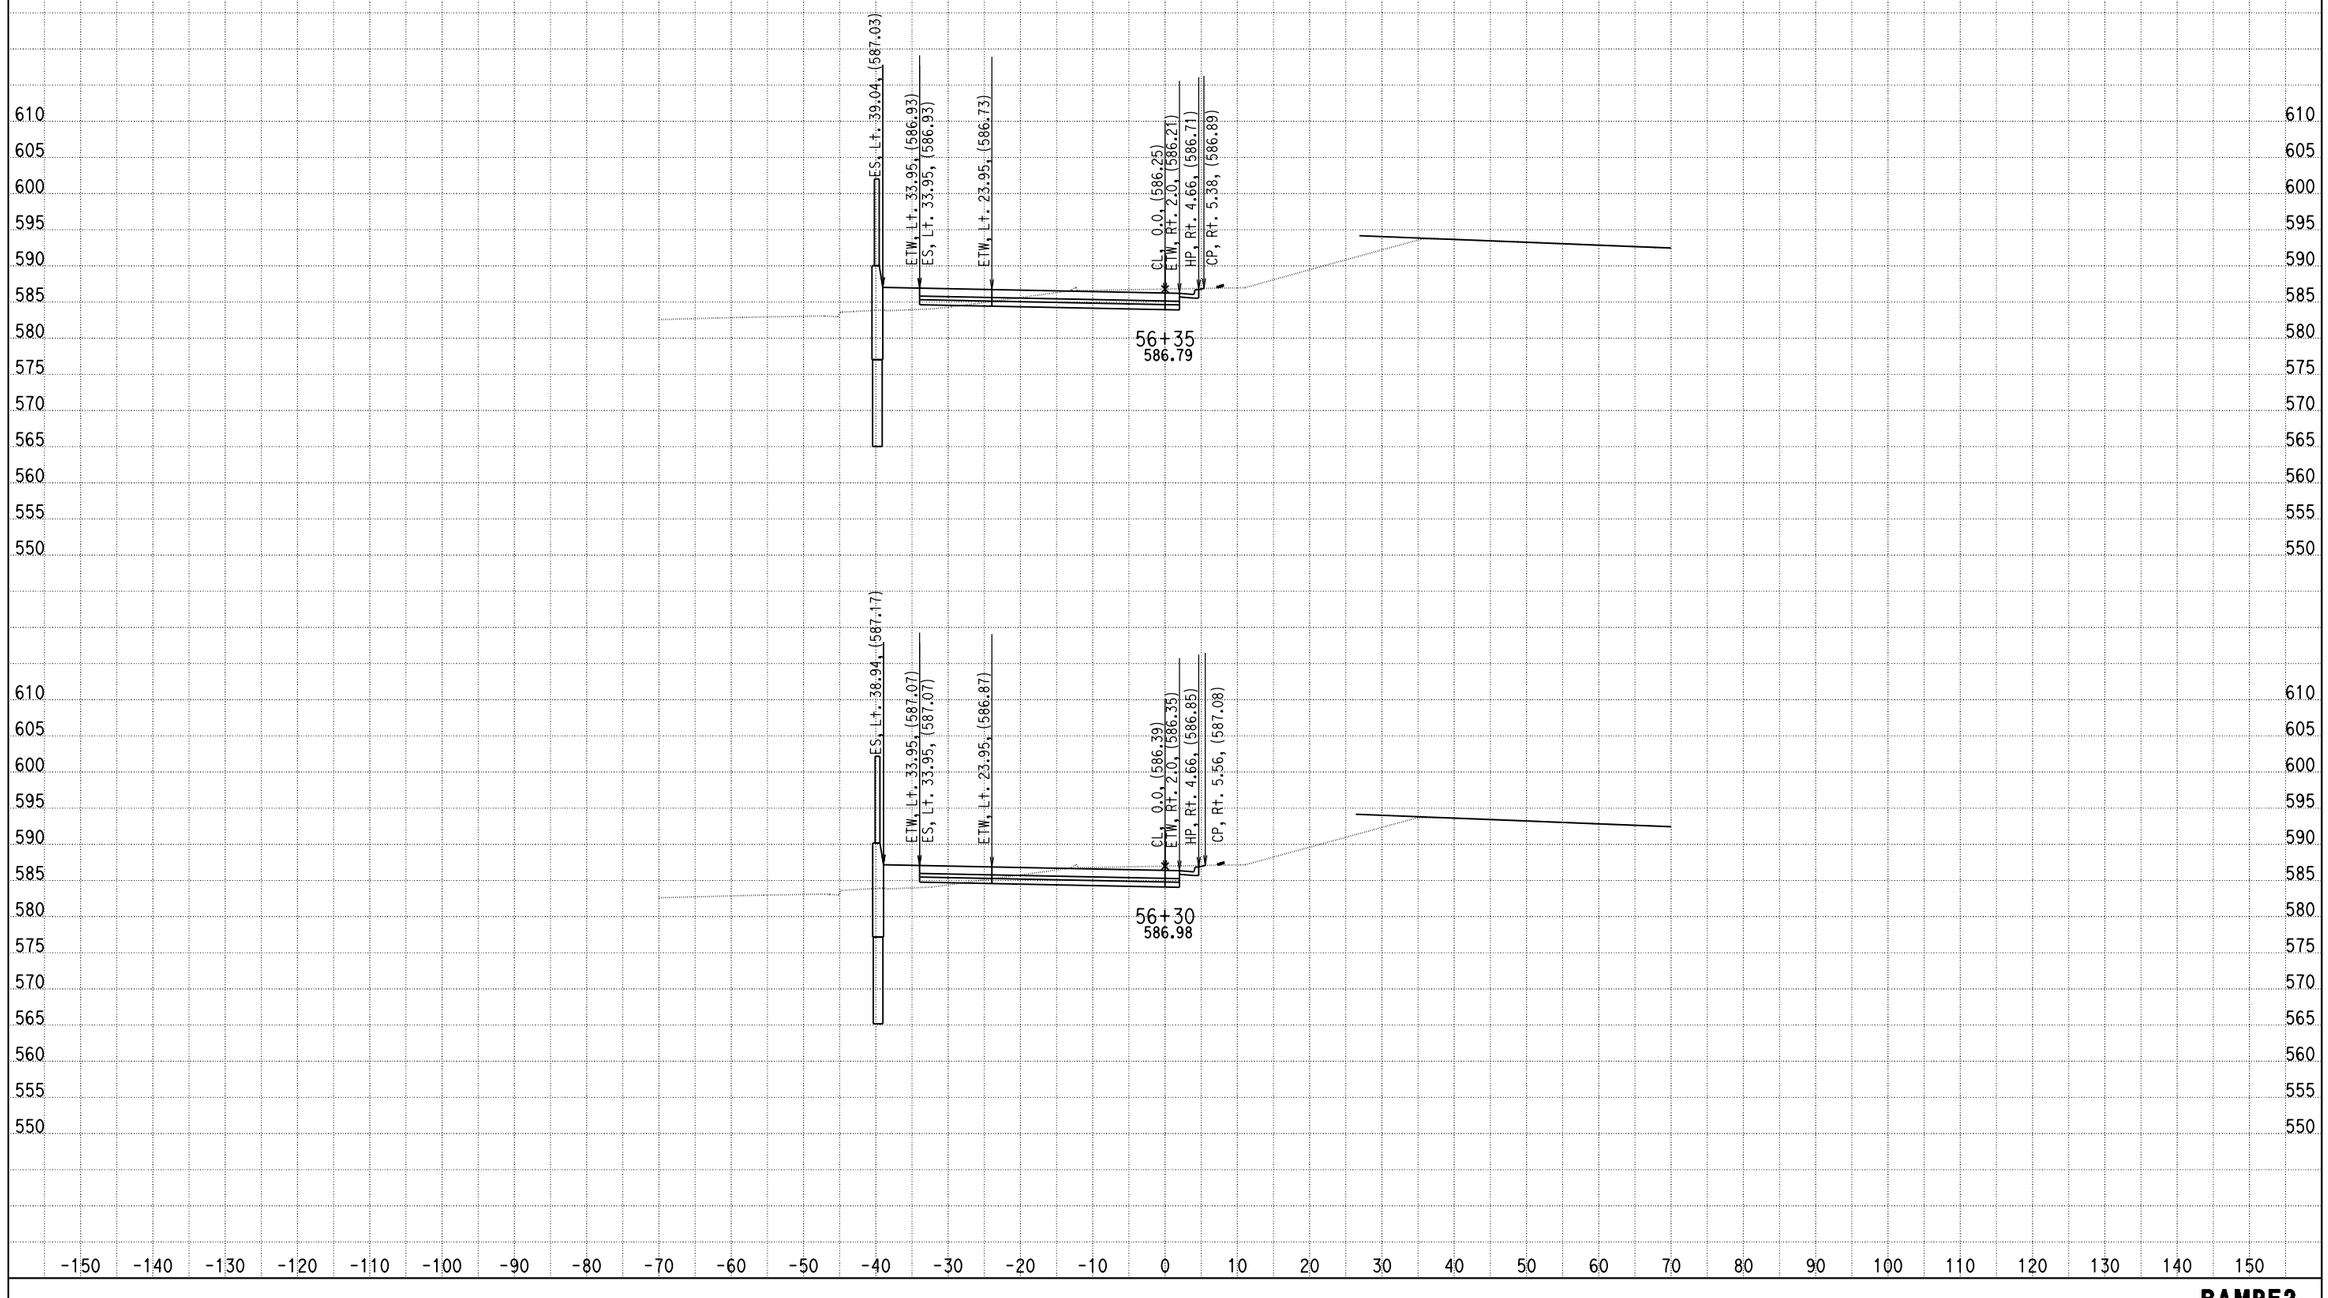

DATE: 9/5/2013

KC Project: 0818E File: D:\PROJECT\0818E\UPDATE-RAMP\hre2-pro.ear

SCALE: 1" = 10' Horiz.
1" = 10' Vert.

All Dimensions are US Survey Feet

RAMPE2
CROSS SECTIONS

DESIGN STUDY ONLY

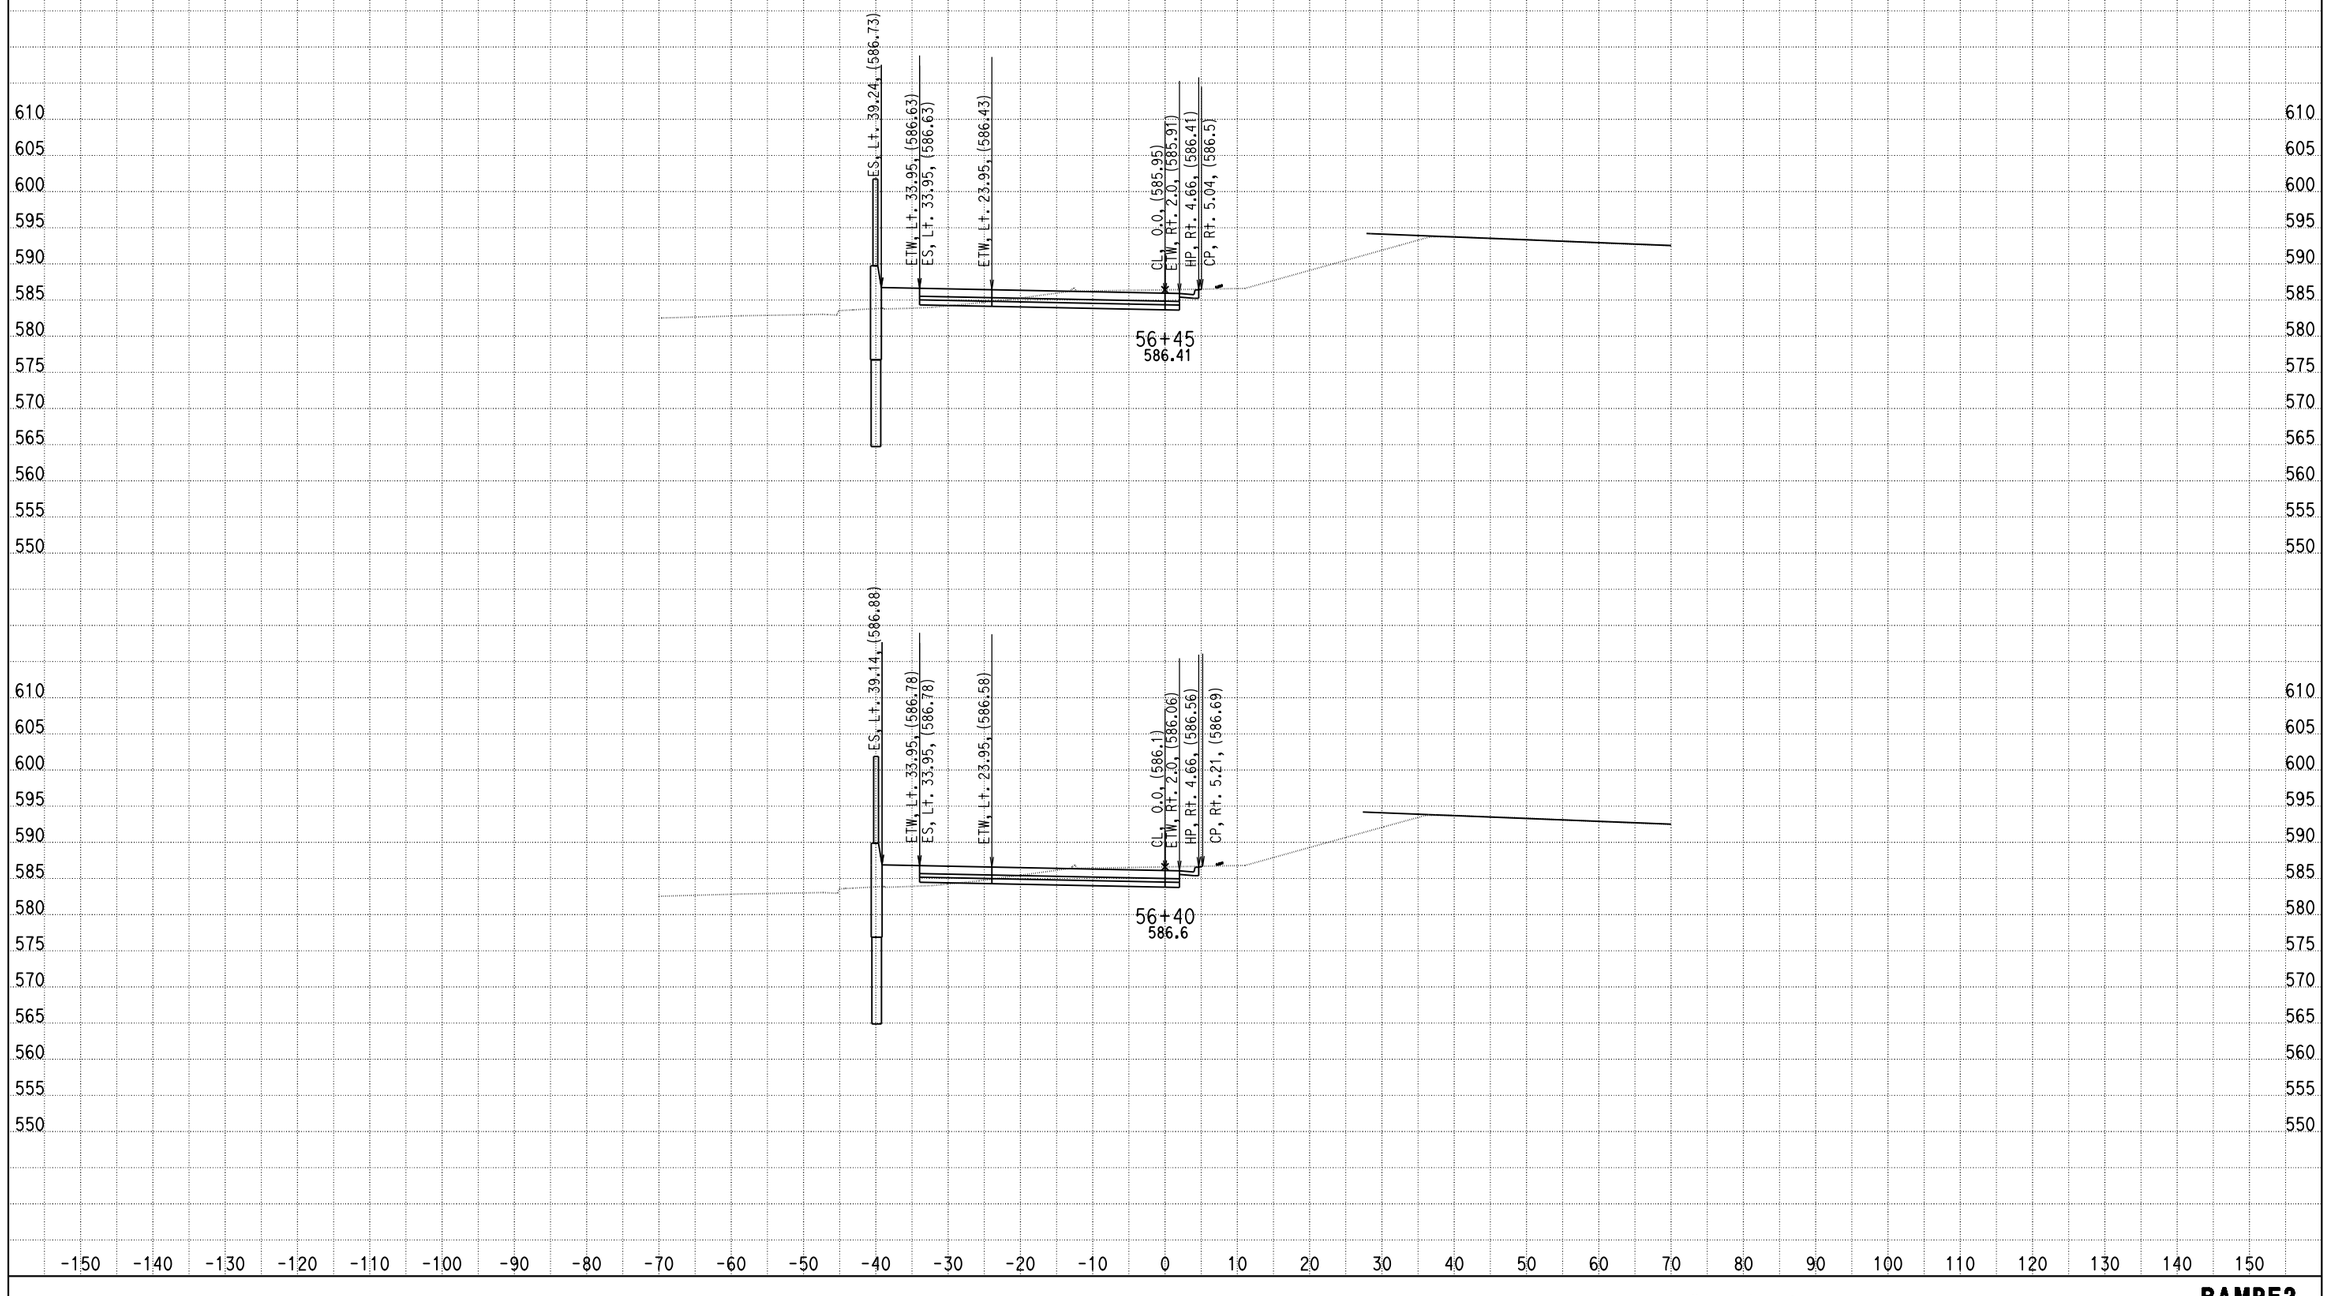

DATE: 9/5/2013

KC Project: 0818E File: D:\PROJECT\0818E\UPDATE-RAMP\hre2-pro.ear

SCALE: 1" = 10' Horiz.
1" = 10' Vert.

All Dimensions are US Survey Feet

RAMPE2
CROSS SECTIONS

SHEET 85 OF XXX

DESIGN STUDY ONLY

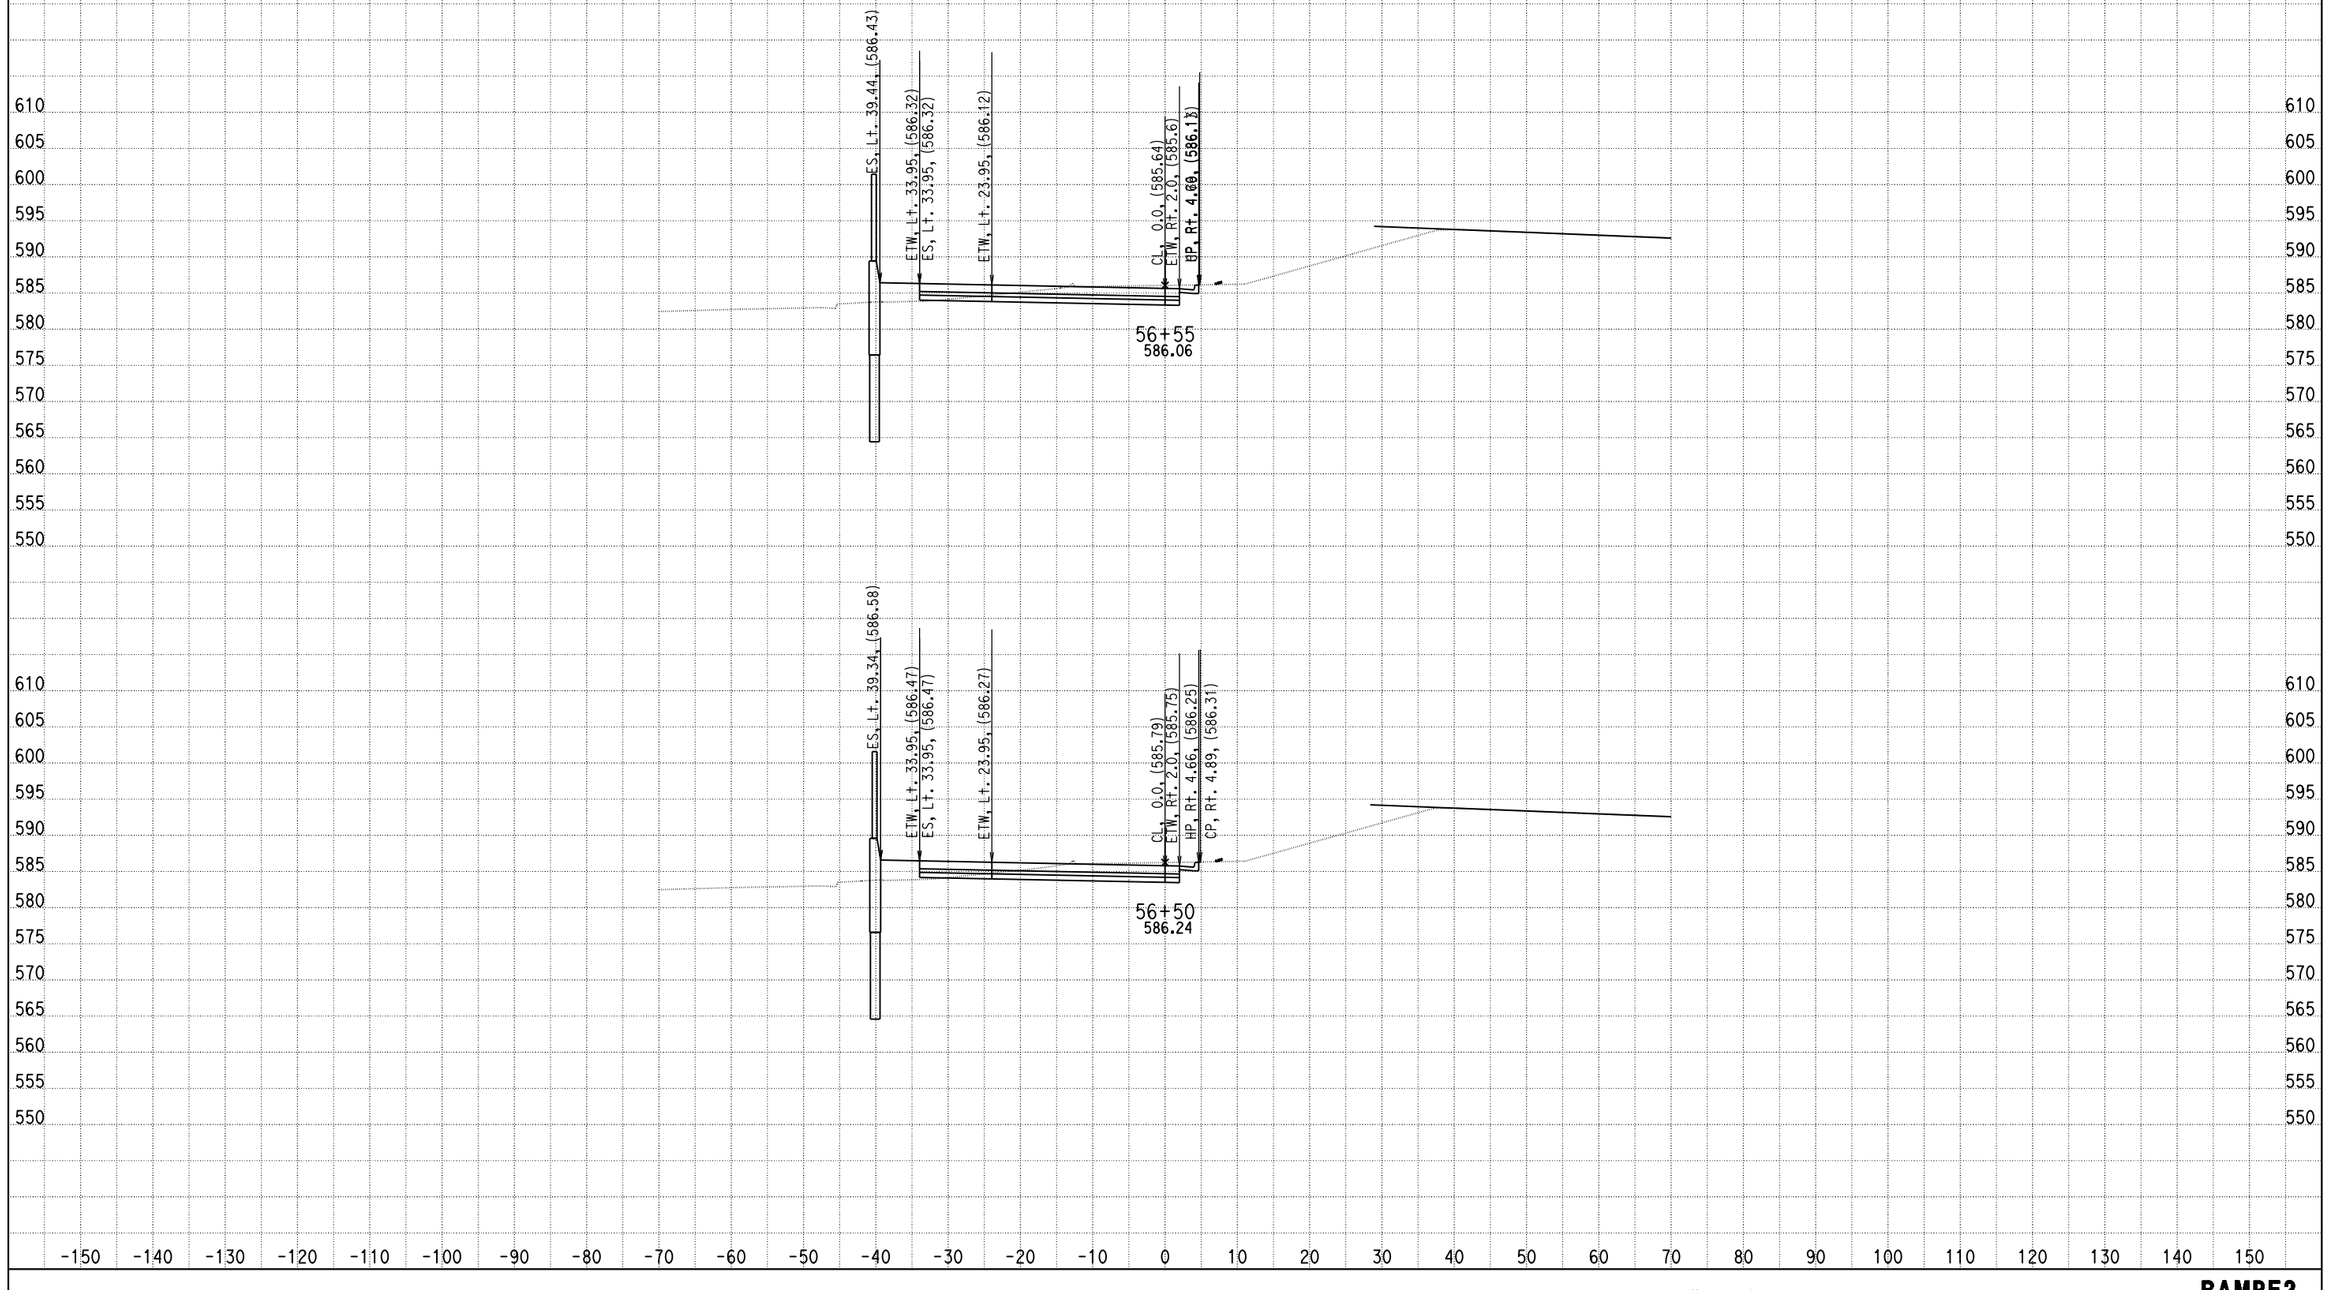

DATE: 9/5/2013

KC Project: 0818E File: D:\PROJECT\0818E\UPDATE-RAMP\hre2-pro.ear

SCALE: 1" = 10' Horiz.
1" = 10' Vert.

All Dimensions are US Survey Feet

RAMPE2
CROSS SECTIONS

DESIGN STUDY ONLY

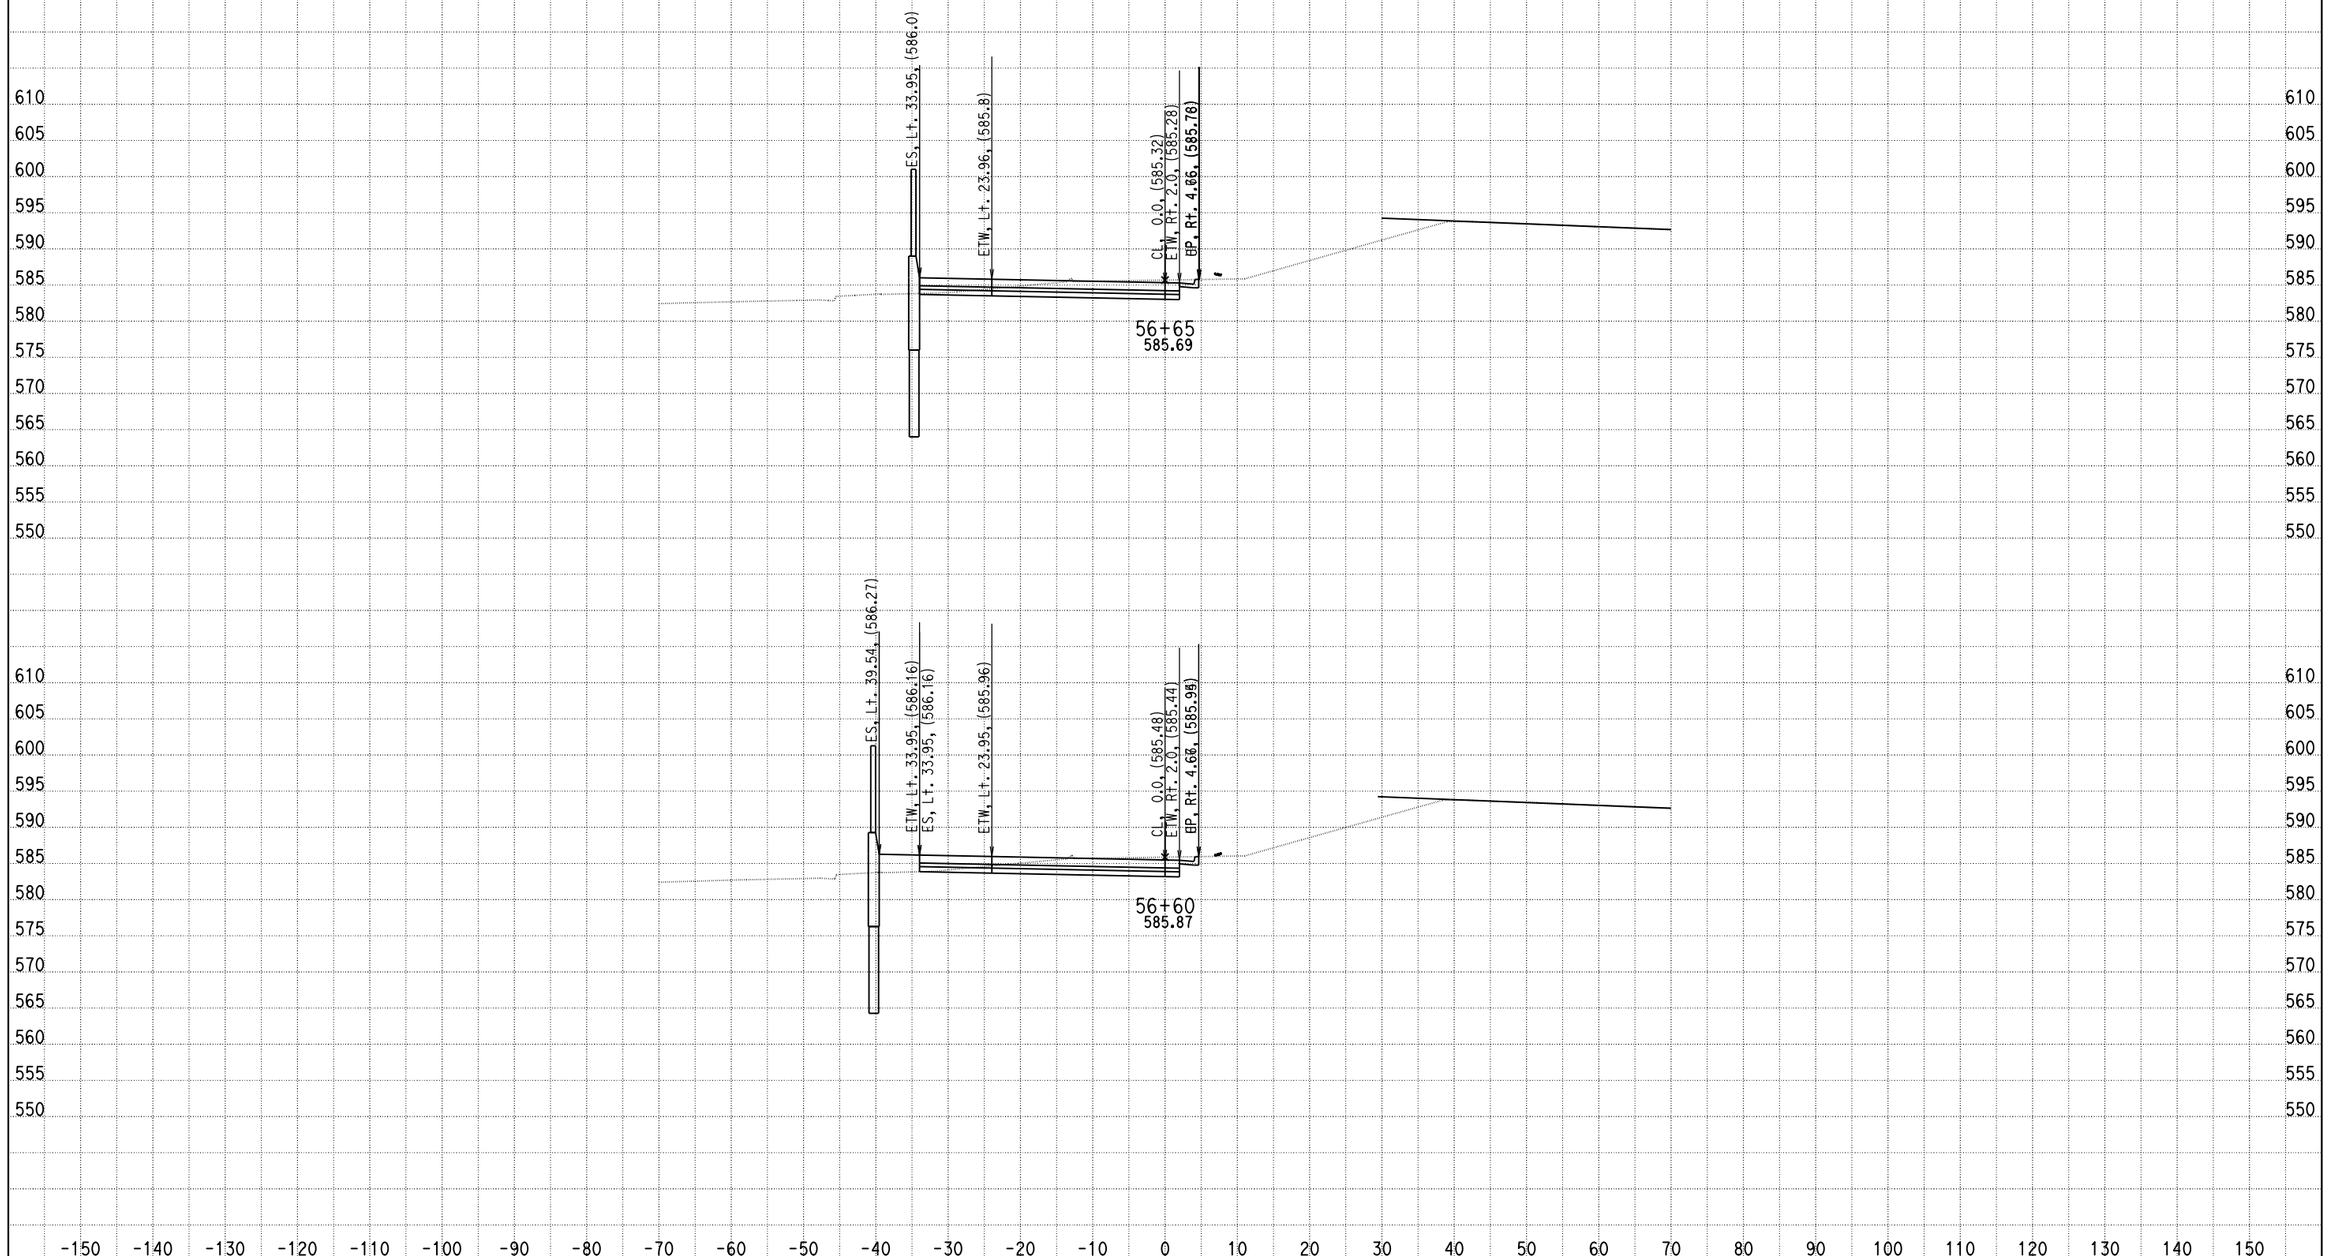

DATE: 9/5/2013

KC Project: 0818E File: D:\PROJECT\0818E\UPDATE-RAMP\hre2-pro.ear

SCALE: 1" = 10' Horiz.
1" = 10' Vert.

All Dimensions are US Survey Feet

RAMPE2
CROSS SECTIONS

SHEET 87 OF XXX

DESIGN STUDY ONLY

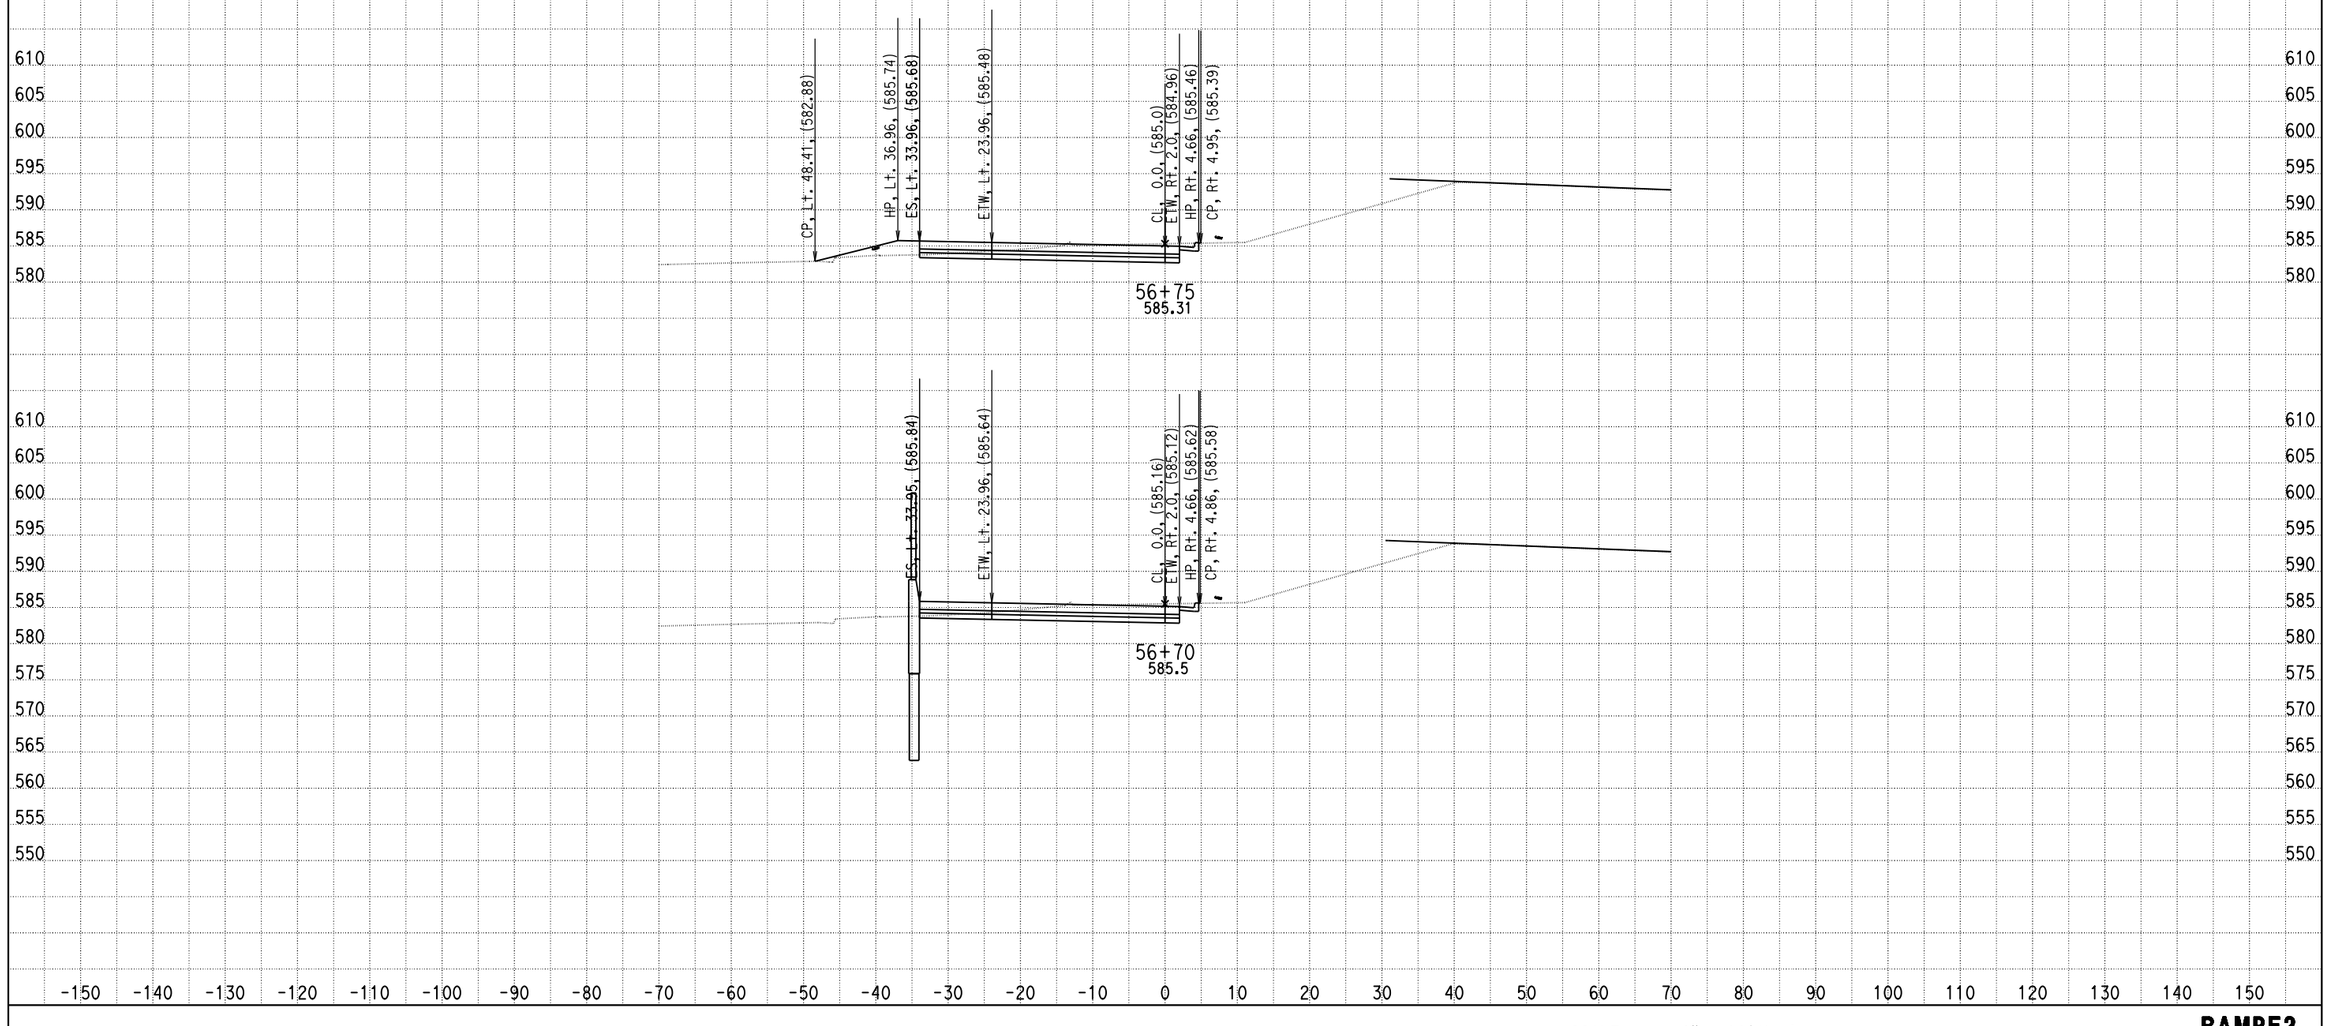

DATE: 9/5/2013

KC Project: 0818E File: D:\PROJECT\0818E\UPDATE-RAMP\hre2-pro.ear

SCALE: 1" = 10' Horiz.
1" = 10' Vert.

All Dimensions are US Survey Feet

RAMPE2
CROSS SECTIONS

DESIGN STUDY ONLY

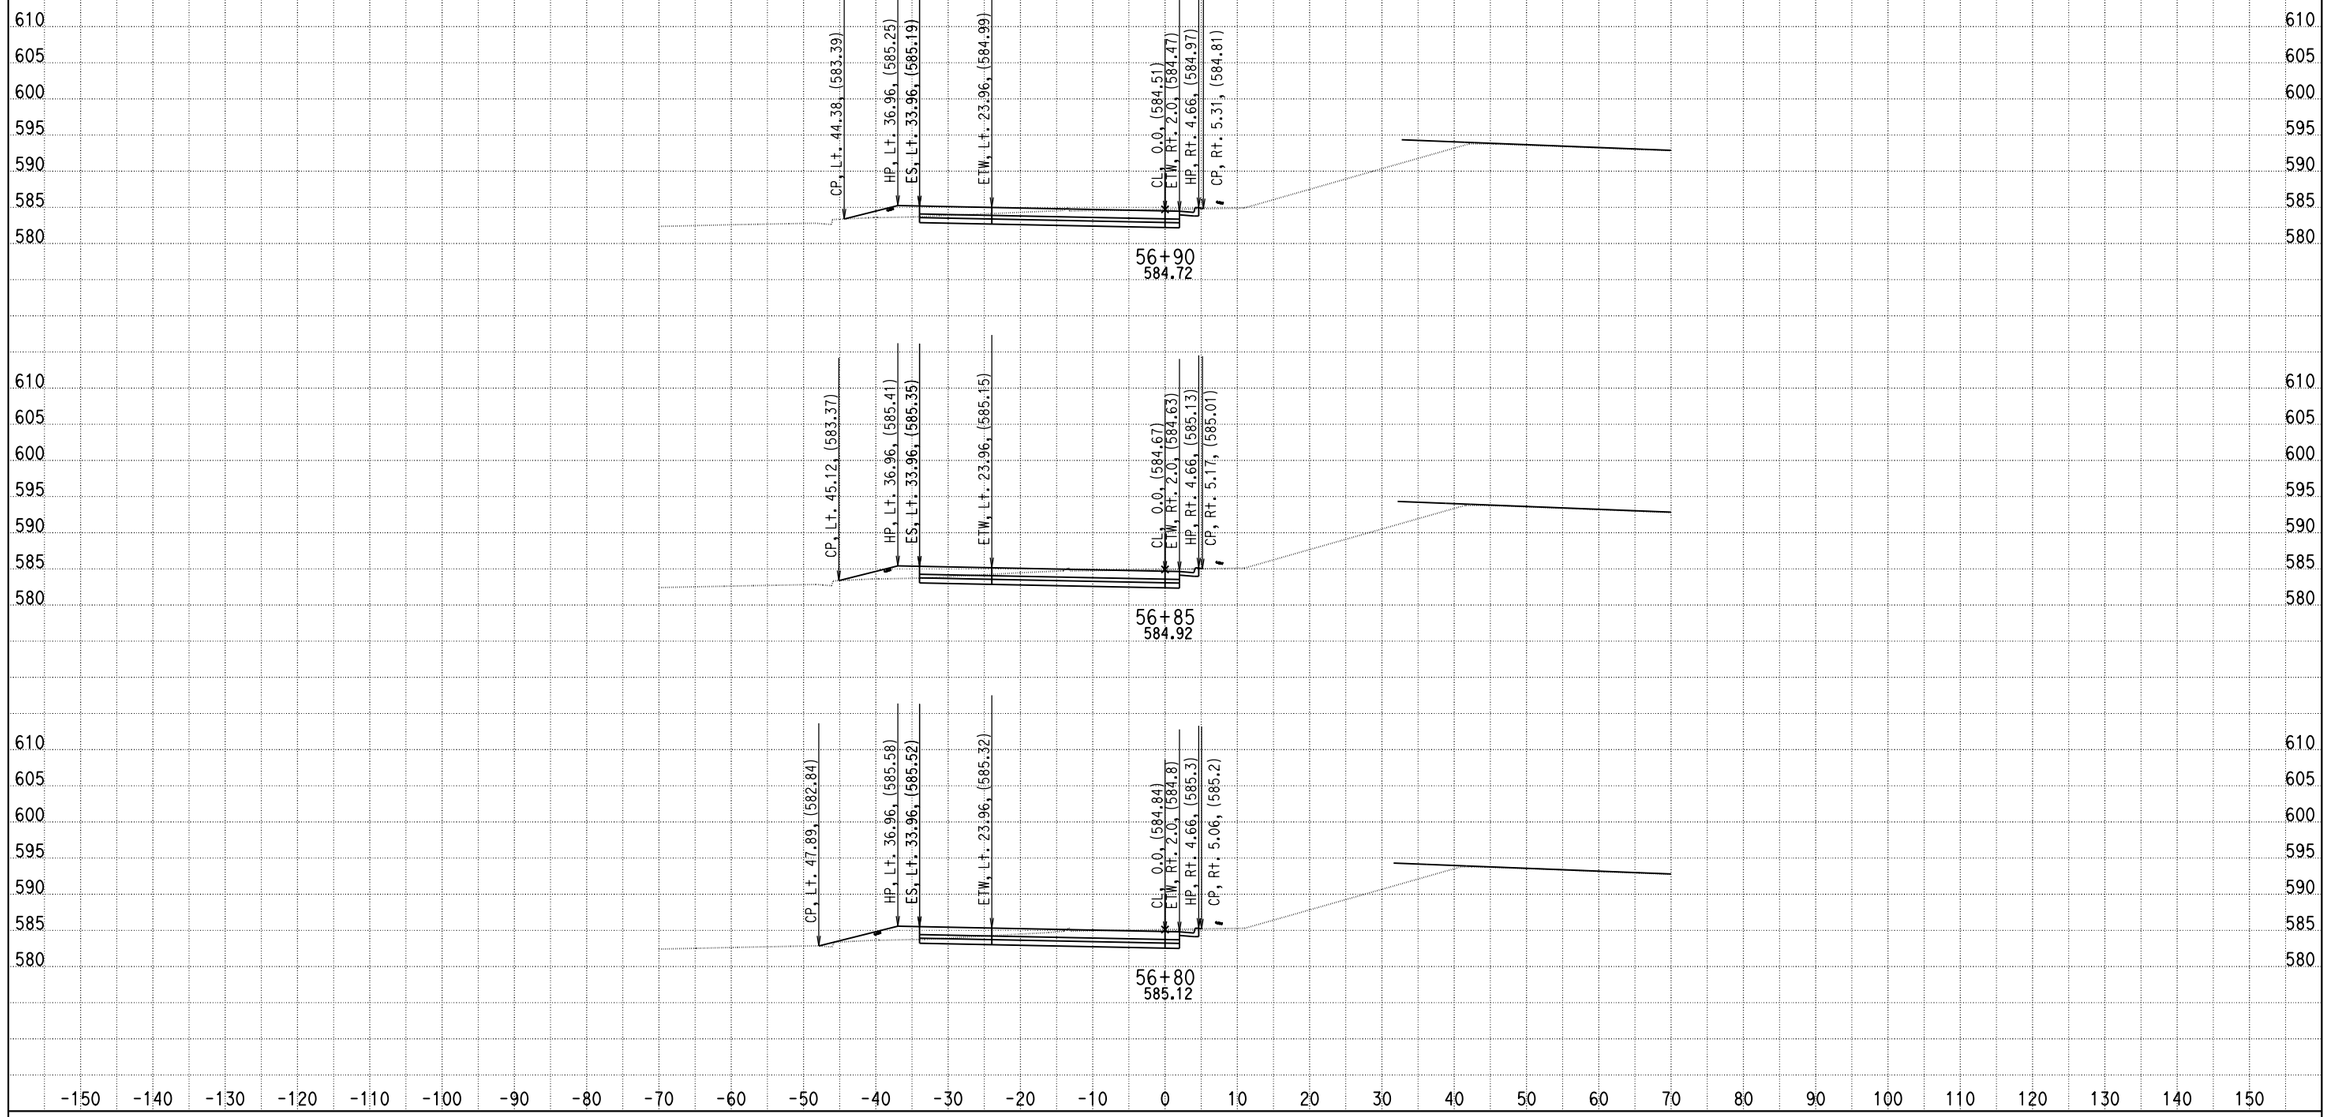

DATE: 9/5/2013

KC Project: 0818E File: D:\PROJECT\0818E\UPDATE-RAMP\hre2-pro.ear

SCALE: 1" = 10' Horiz.
1" = 10' Vert.

All Dimensions are US Survey Feet

RAMPE2
CROSS SECTIONS

DESIGN STUDY ONLY

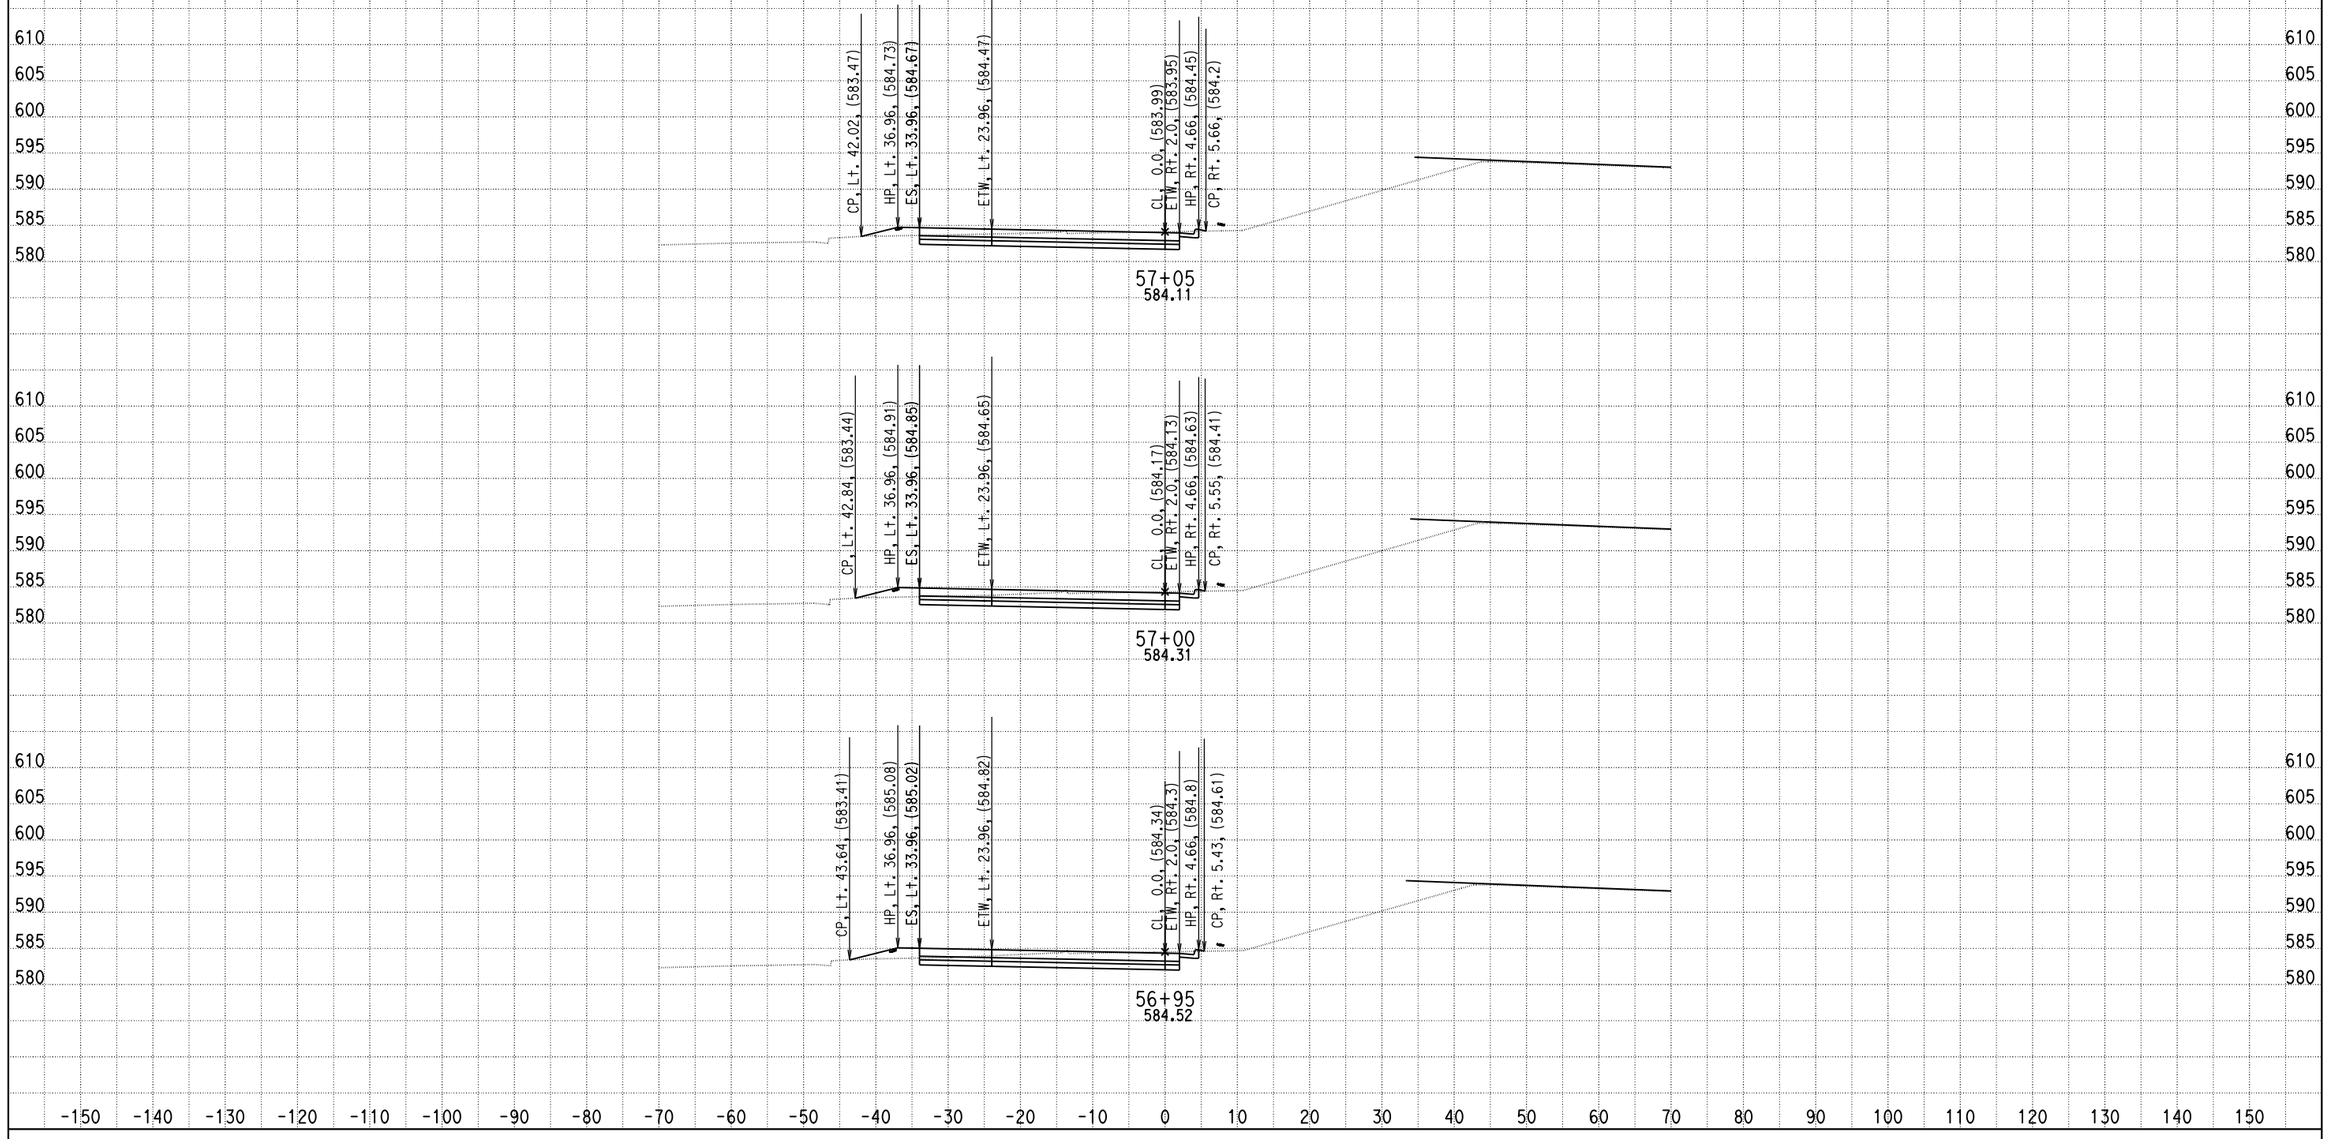

DATE: 9/5/2013

KC Project: 0818E File: D:\PROJECT\0818E\UPDATE-RAMP\hre2-pro.ear

SCALE: 1" = 10' Horiz.
1" = 10' Vert.

All Dimensions are US Survey Feet

RAMPE2
CROSS SECTIONS

DESIGN STUDY ONLY

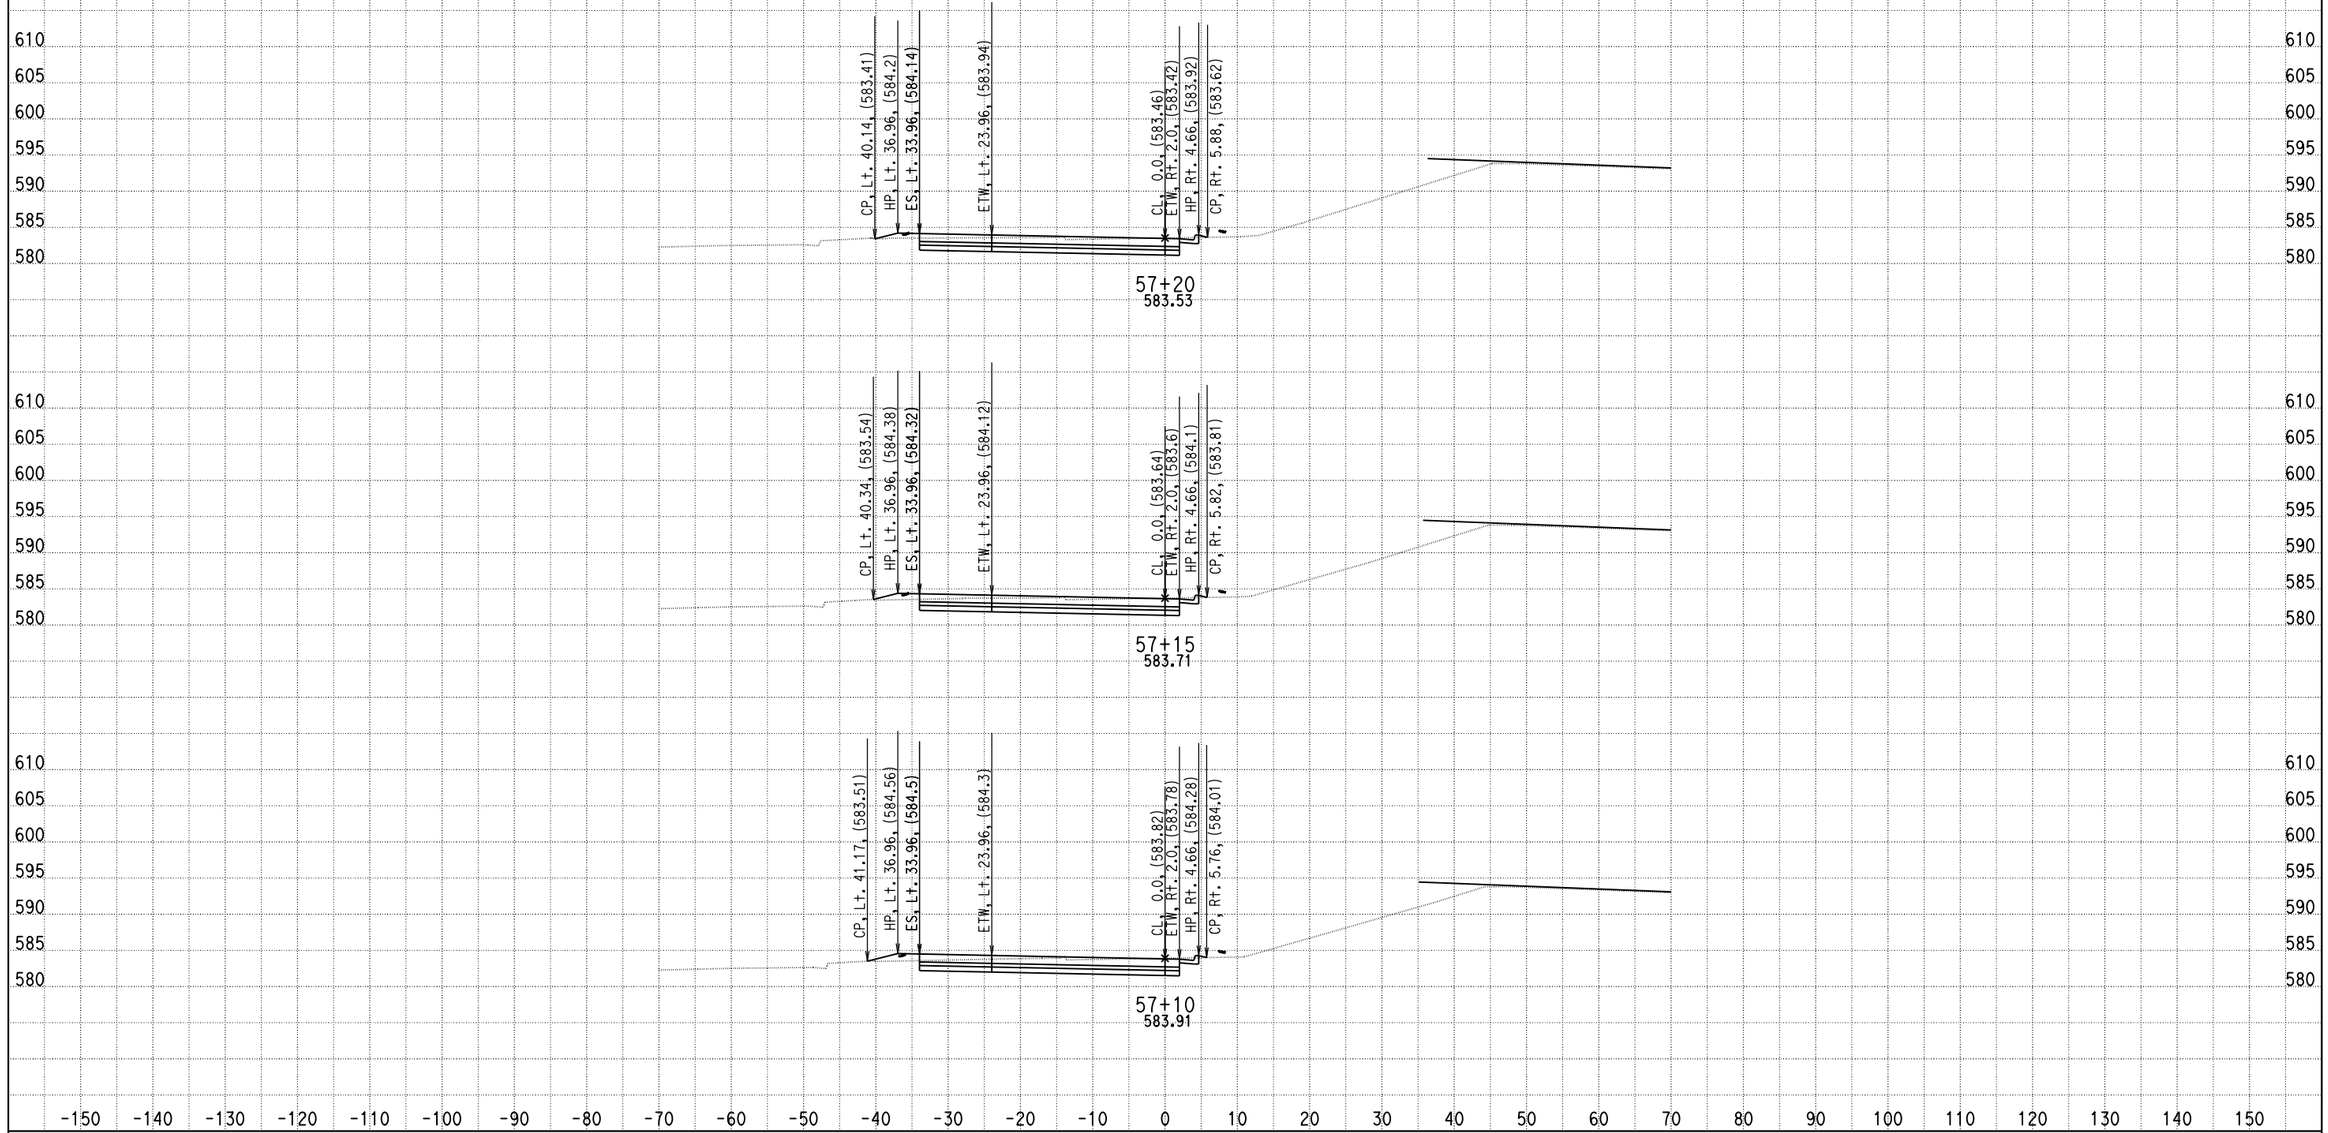

DATE: 9/5/2013

KC Project: 0818E File: D:\PROJECT\0818E\UPDATE-RAMP\hre2-pro.ear

SCALE: 1" = 10' Horiz.
1" = 10' Vert.

All Dimensions are US Survey Feet

RAMPE2
CROSS SECTIONS

SHEET 91 OF XXX

DESIGN STUDY ONLY

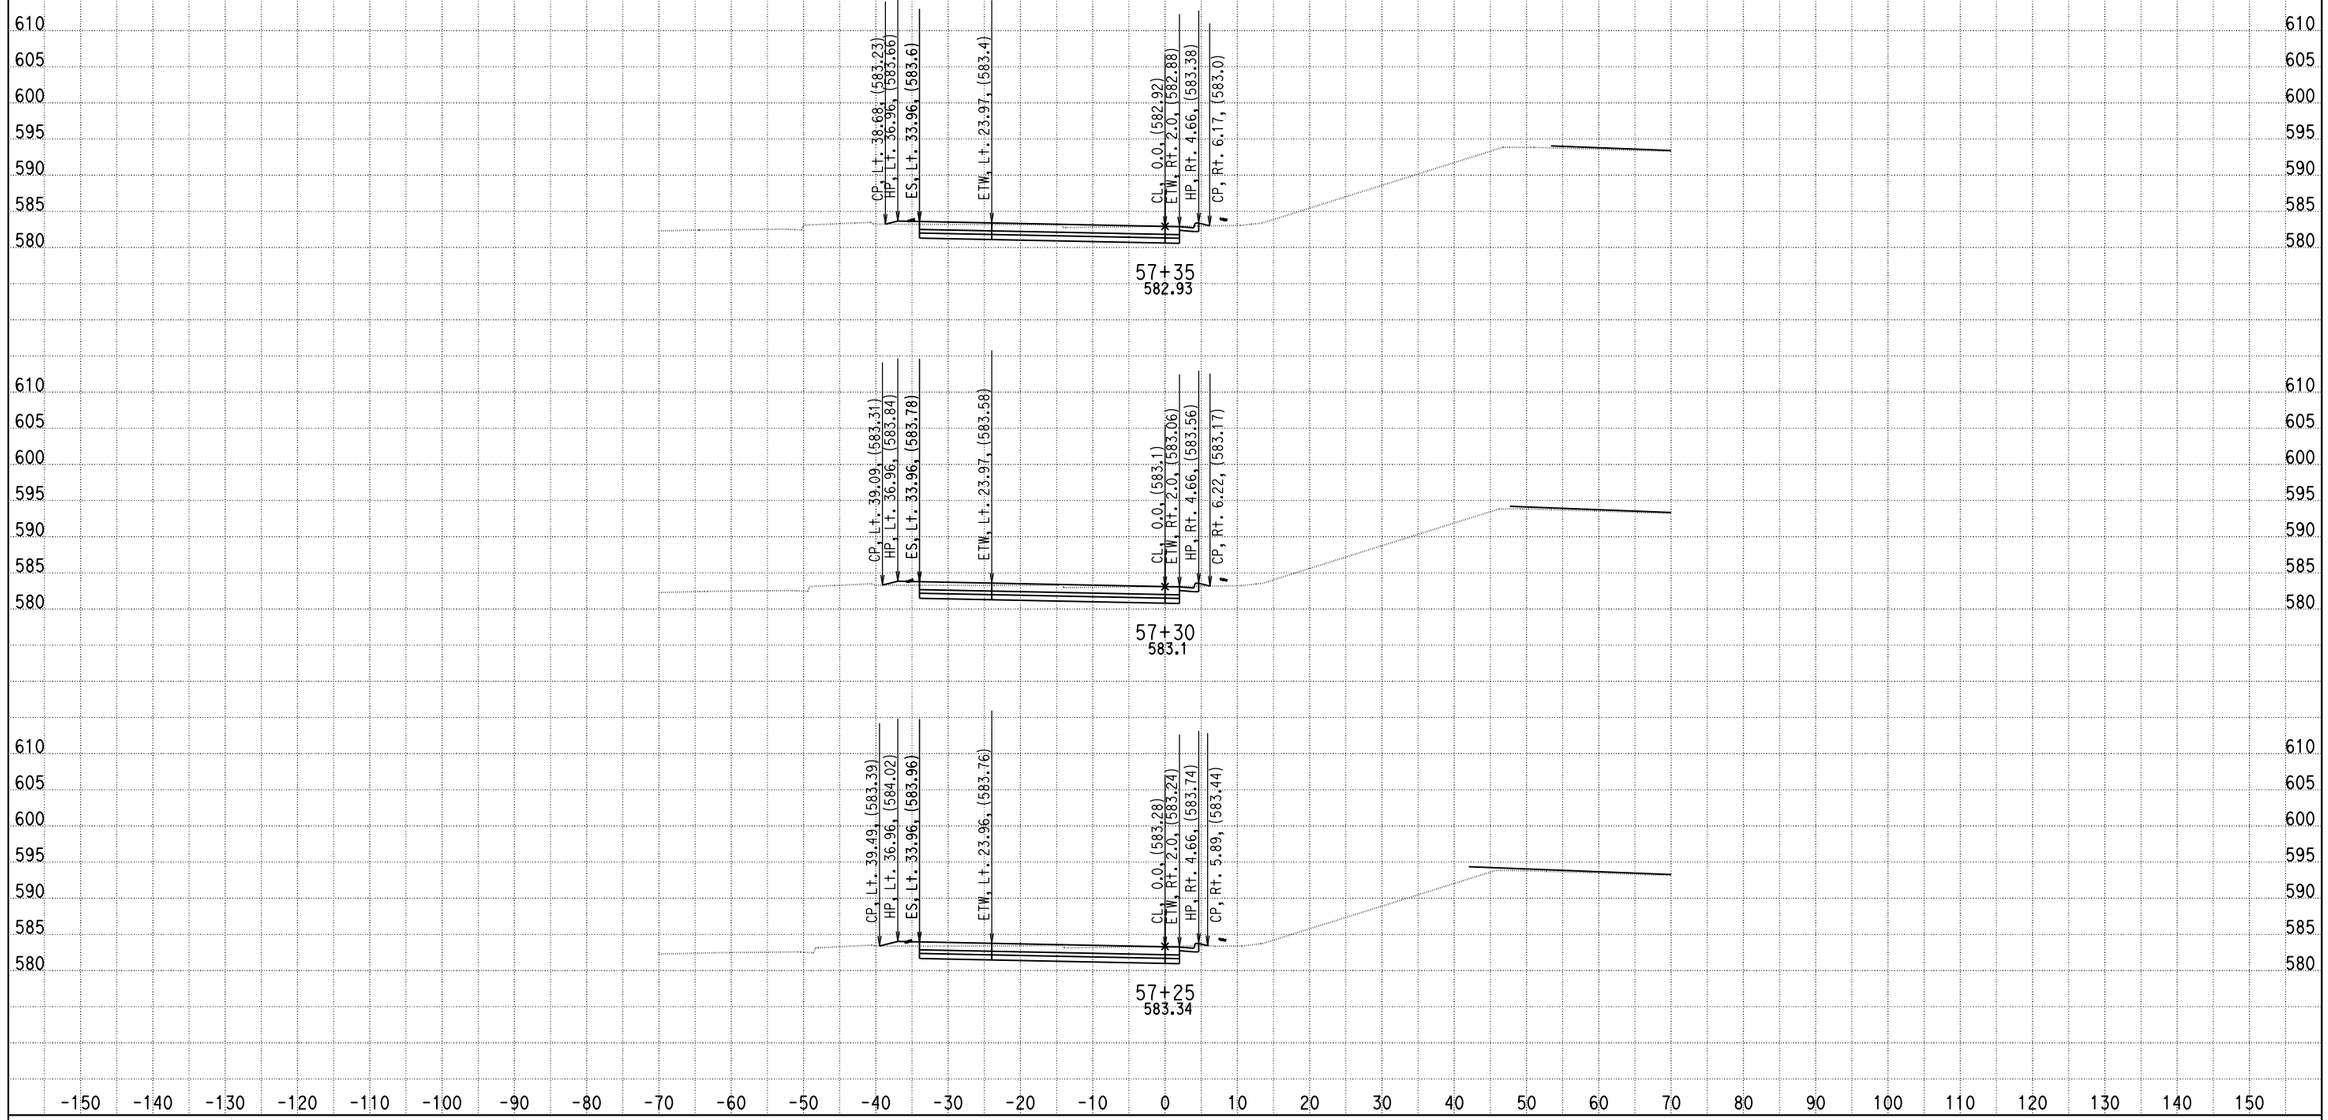

DATE: 9/5/2013

KC Project: 0818E File: D:\PROJECT\0818E\UPDATE-RAMP\hre2-pro.ear

SCALE: 1" = 10' Horiz.
1" = 10' Vert.

All Dimensions are US Survey Feet

RAMPE2
CROSS SECTIONS

SHEET 92 OF XXX

DESIGN STUDY ONLY

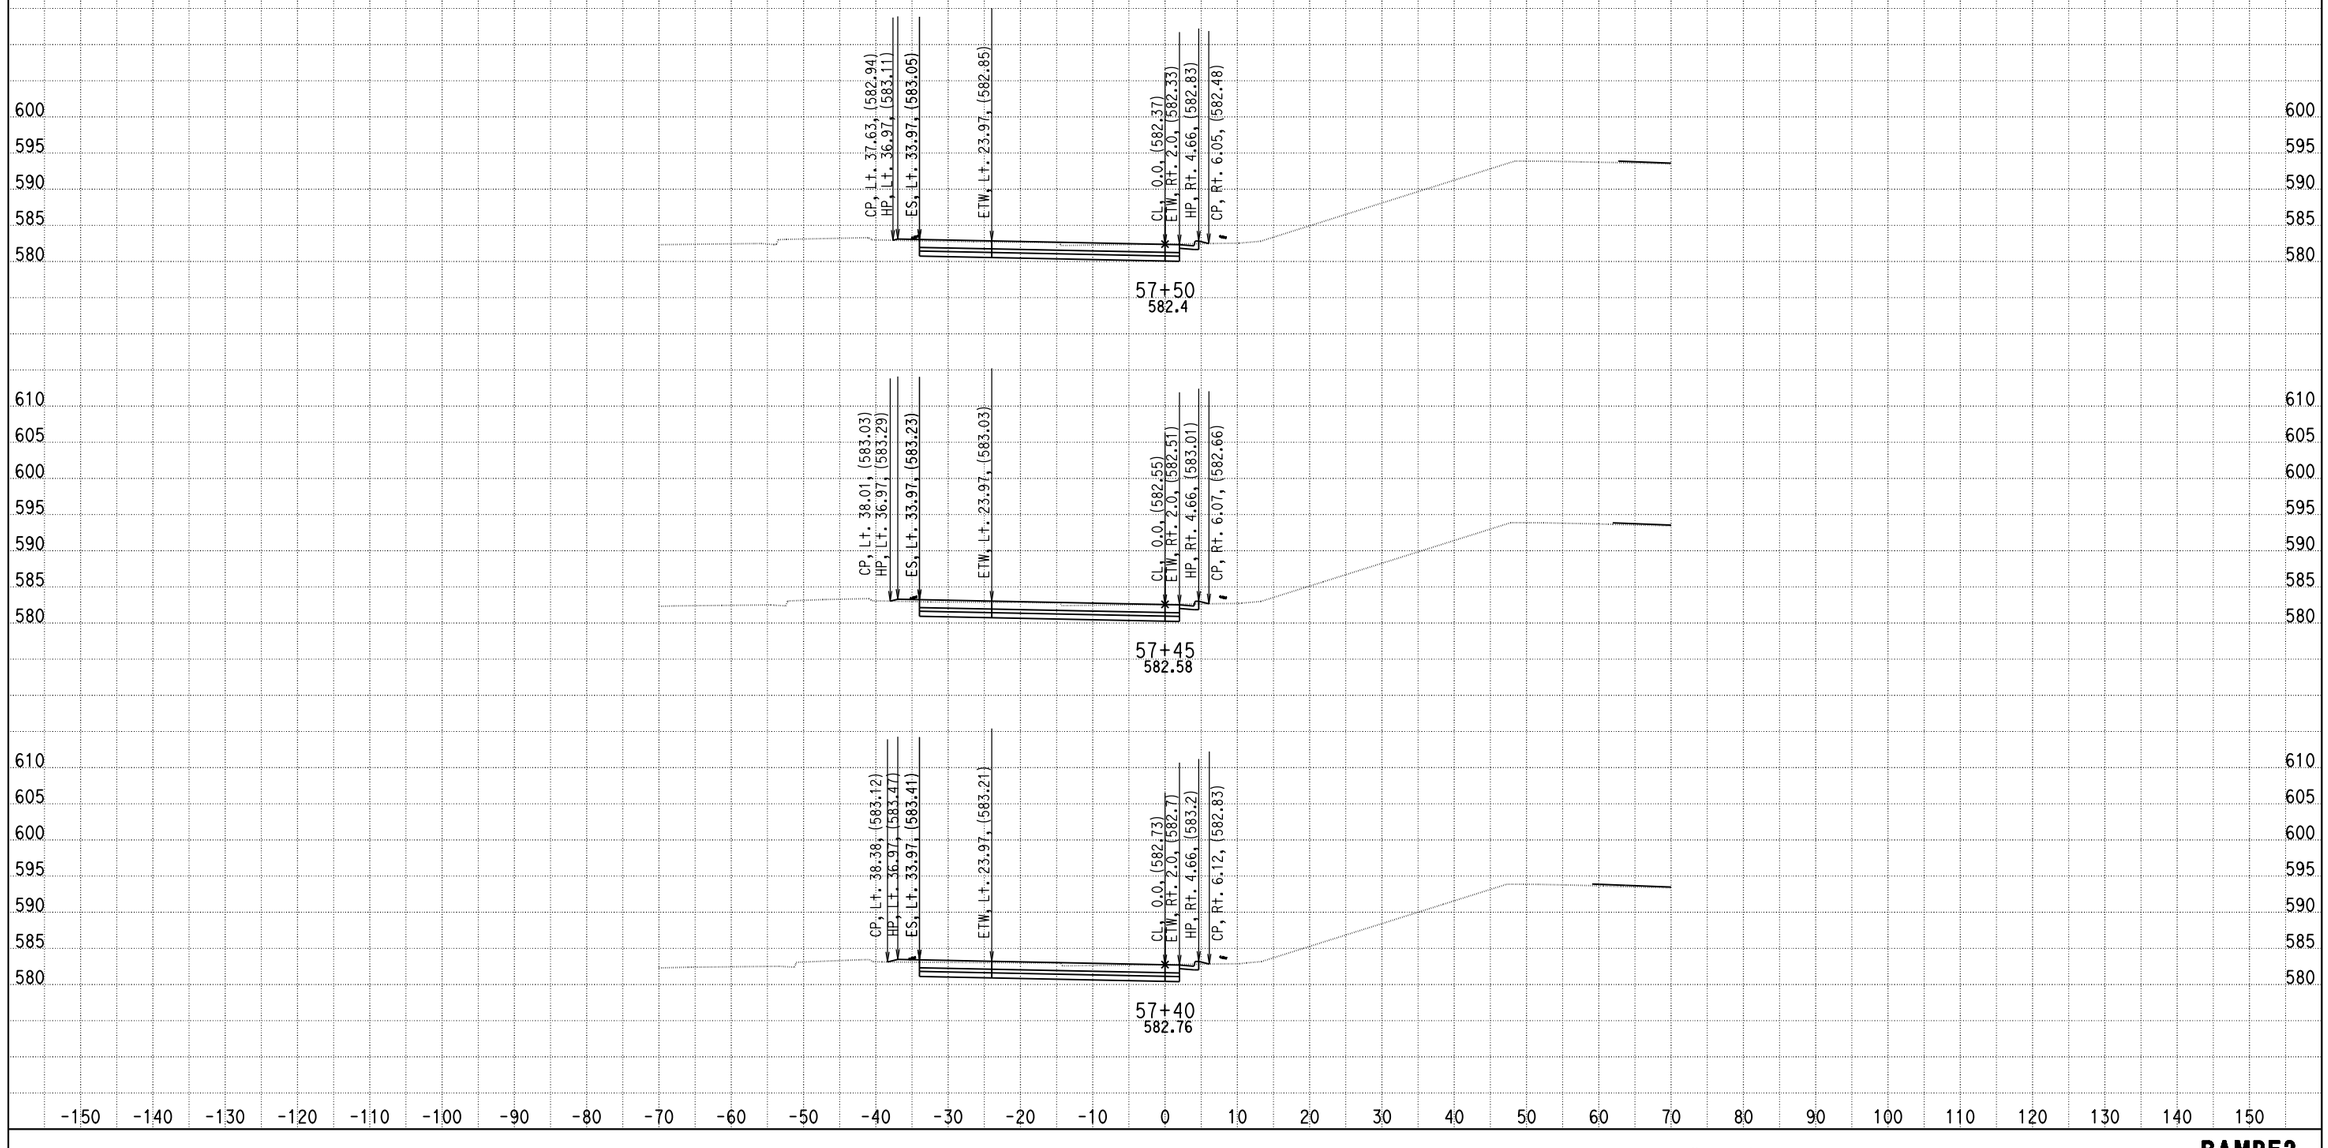

DATE: 9/5/2013

KC Project: 0818E File: D:\PROJECT\0818E\UPDATE-RAMP\hre2-pro.ear

SCALE: 1" = 10' Horiz.
1" = 10' Vert.

All Dimensions are US Survey Feet

RAMPE2
CROSS SECTIONS

DESIGN STUDY ONLY

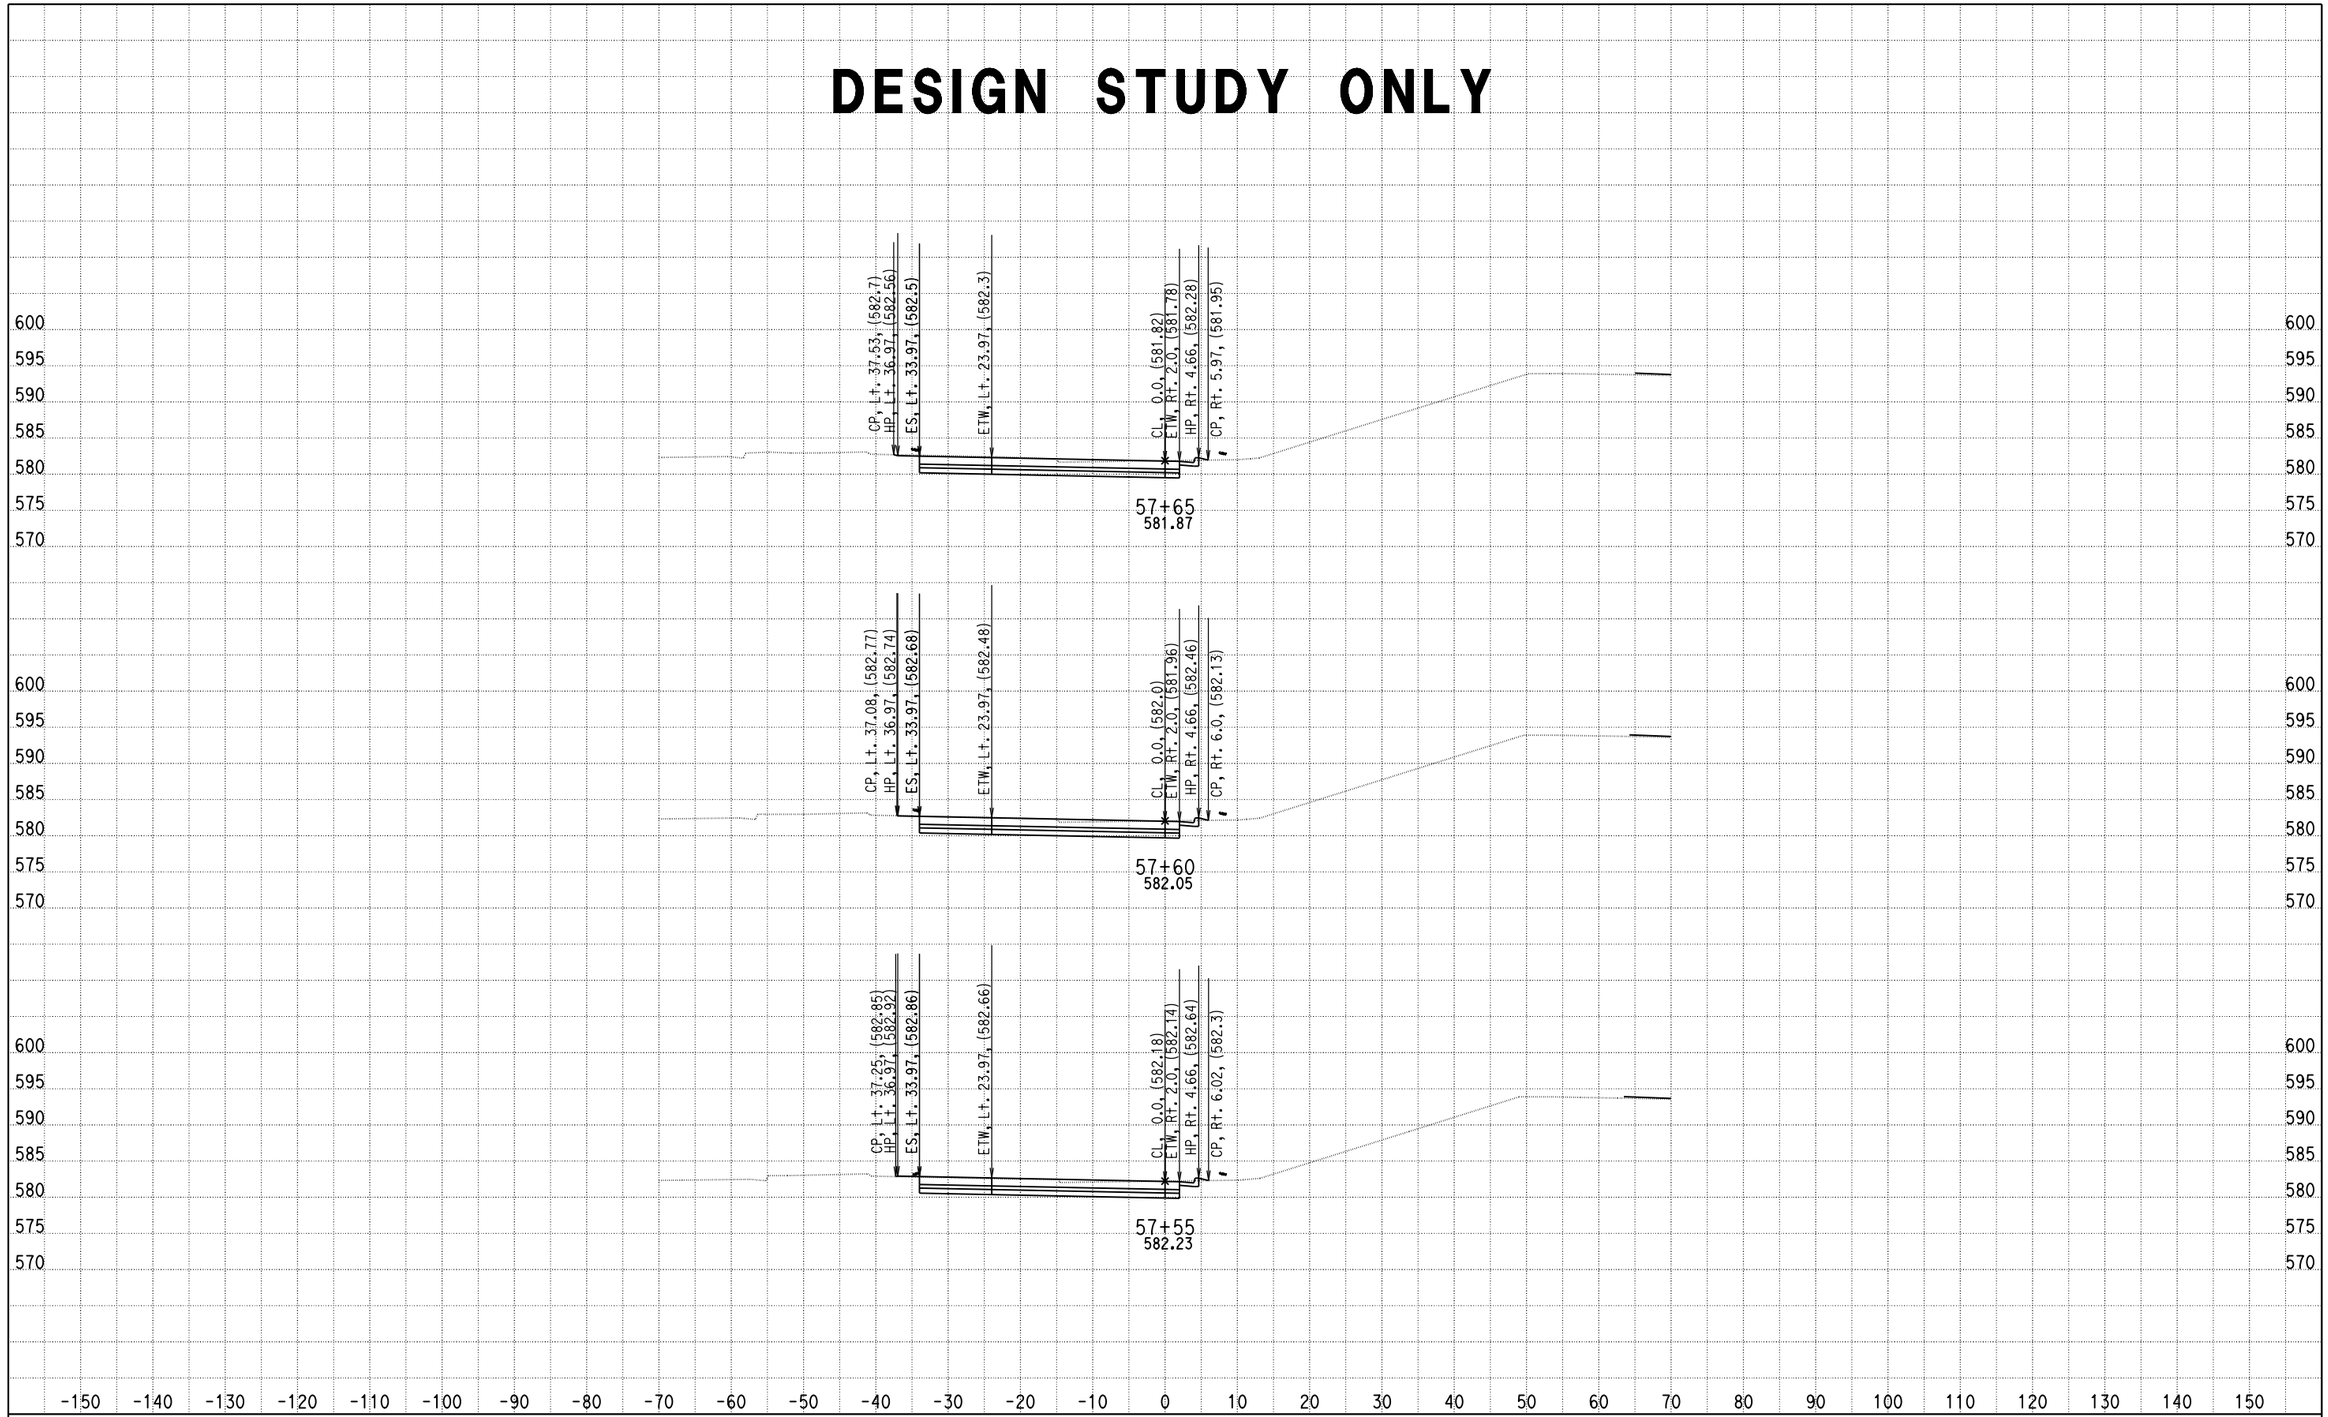

DATE: 9/5/2013

KC Project: 0818E File: D:\PROJECT\0818E\UPDATE-RAMP\hre2-pro.ear

SCALE: 1" = 10' Horiz.
1" = 10' Vert.

All Dimensions are US Survey Feet

RAMPE2
CROSS SECTIONS

DESIGN STUDY ONLY

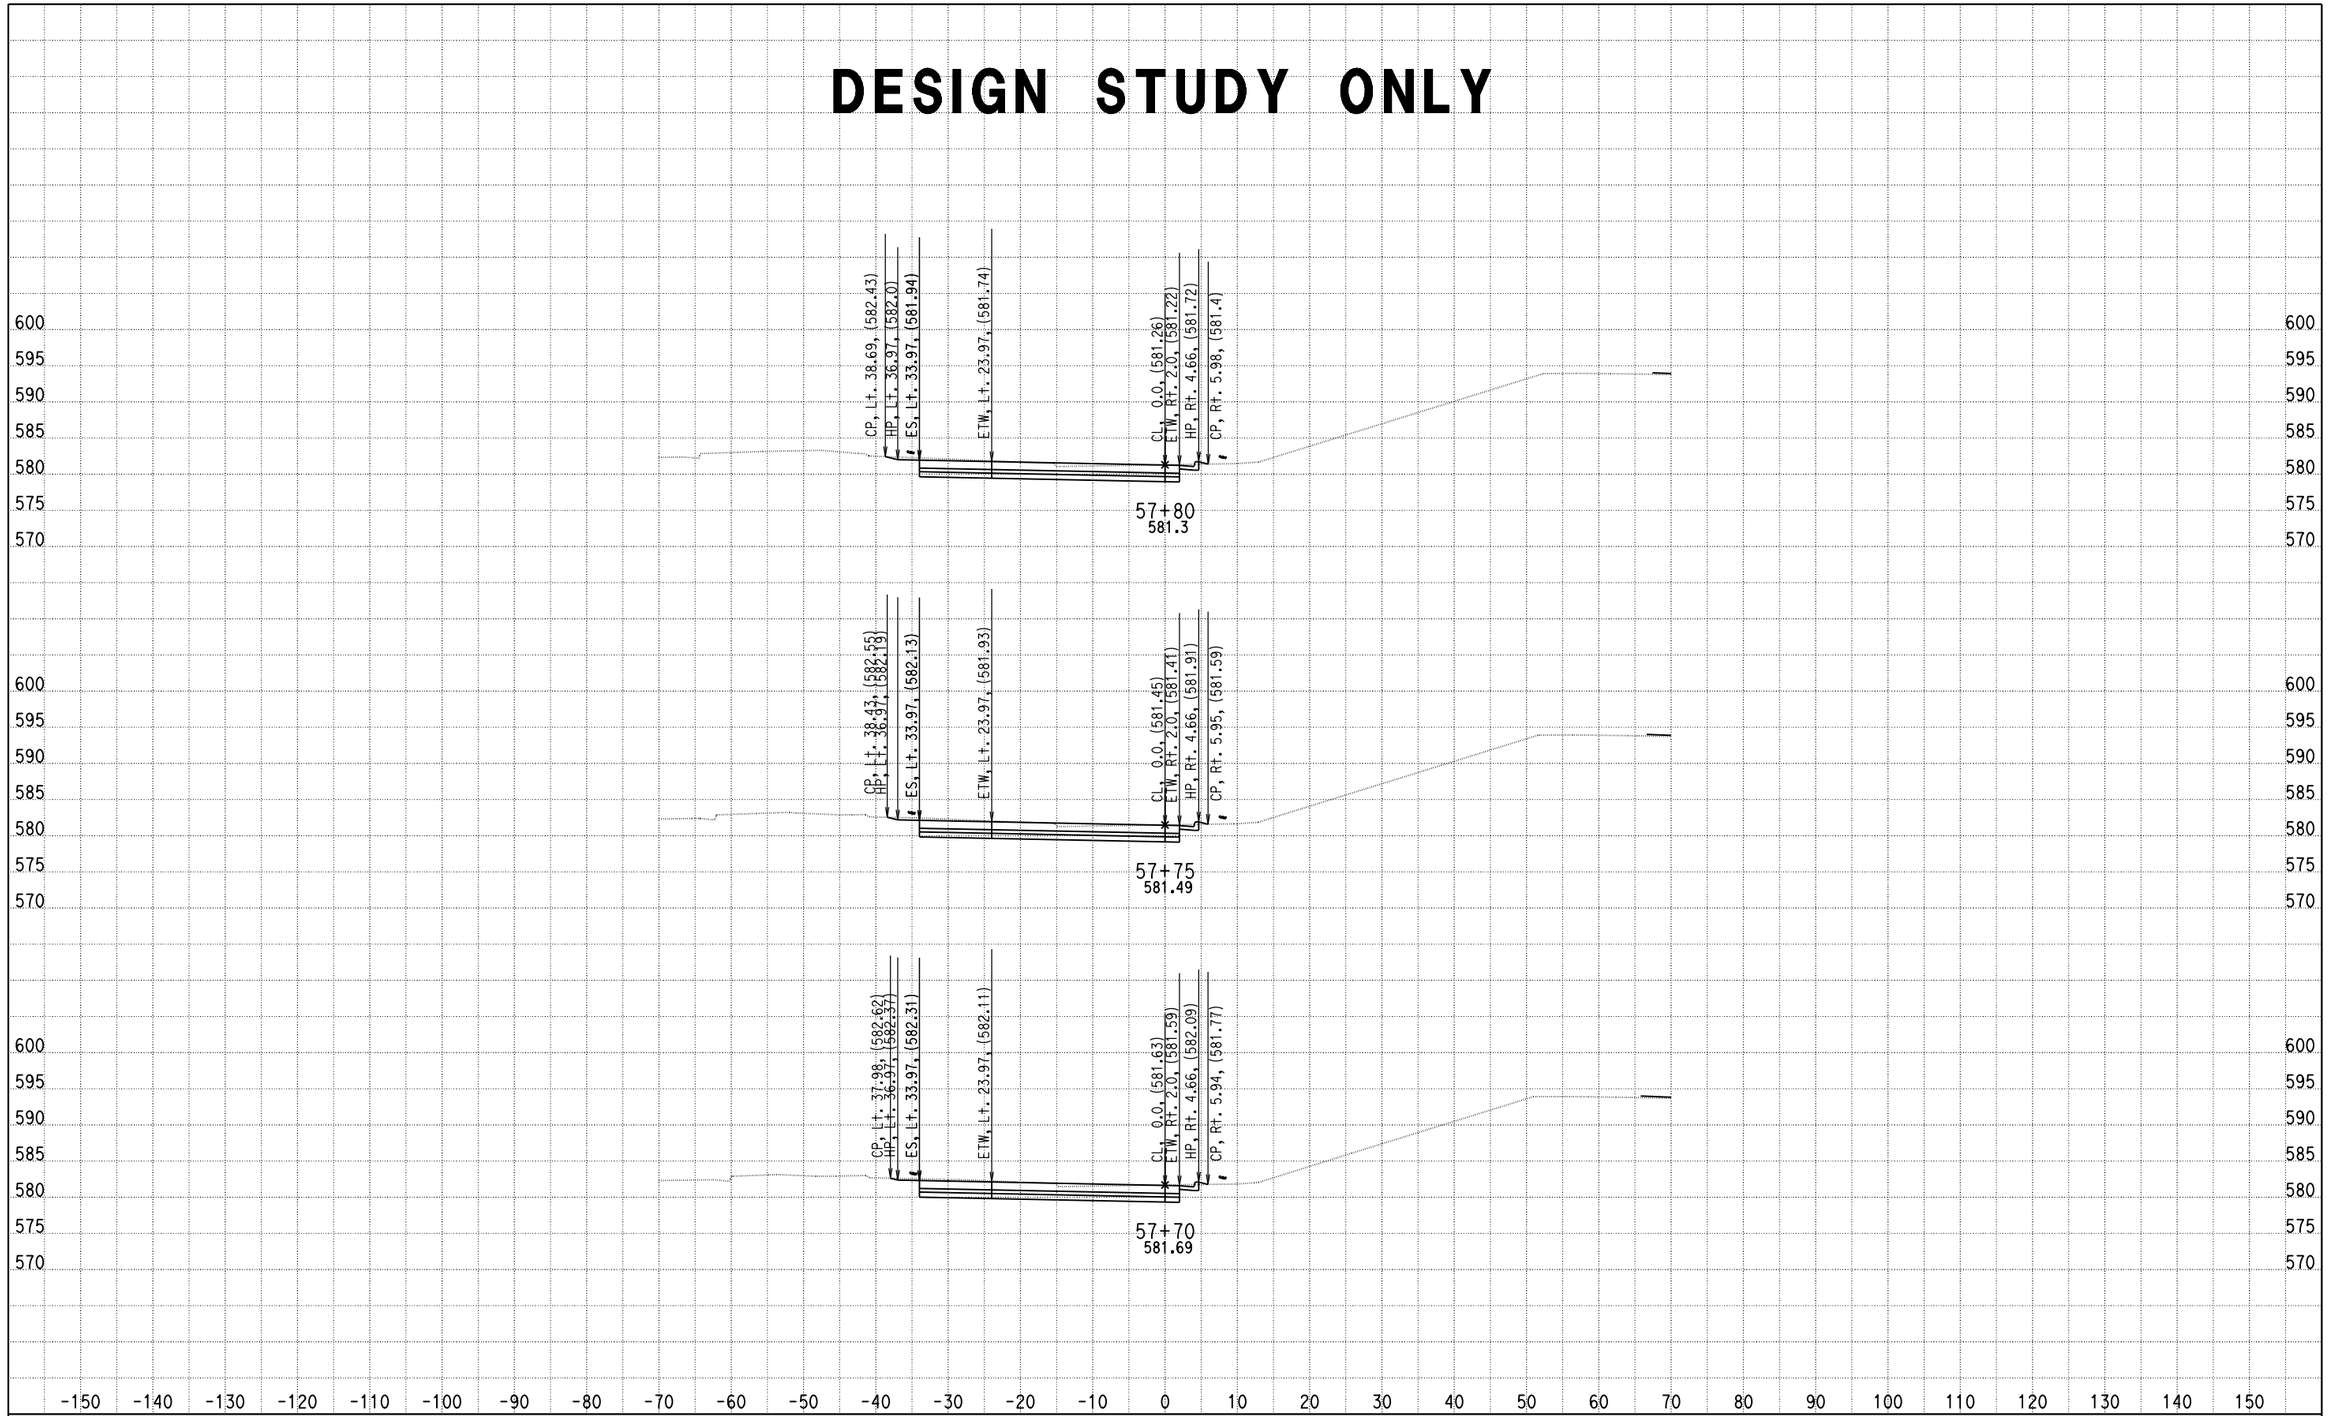

DATE: 9/5/2013

KC Project: 0818E File: D:\PROJECT\0818E\UPDATE-RAMP\hre2-pro.ear

SCALE: 1" = 10' Horiz.
1" = 10' Vert.

All Dimensions are US Survey Feet

RAMPE2
CROSS SECTIONS

SHEET 95 OF XXX

DESIGN STUDY ONLY

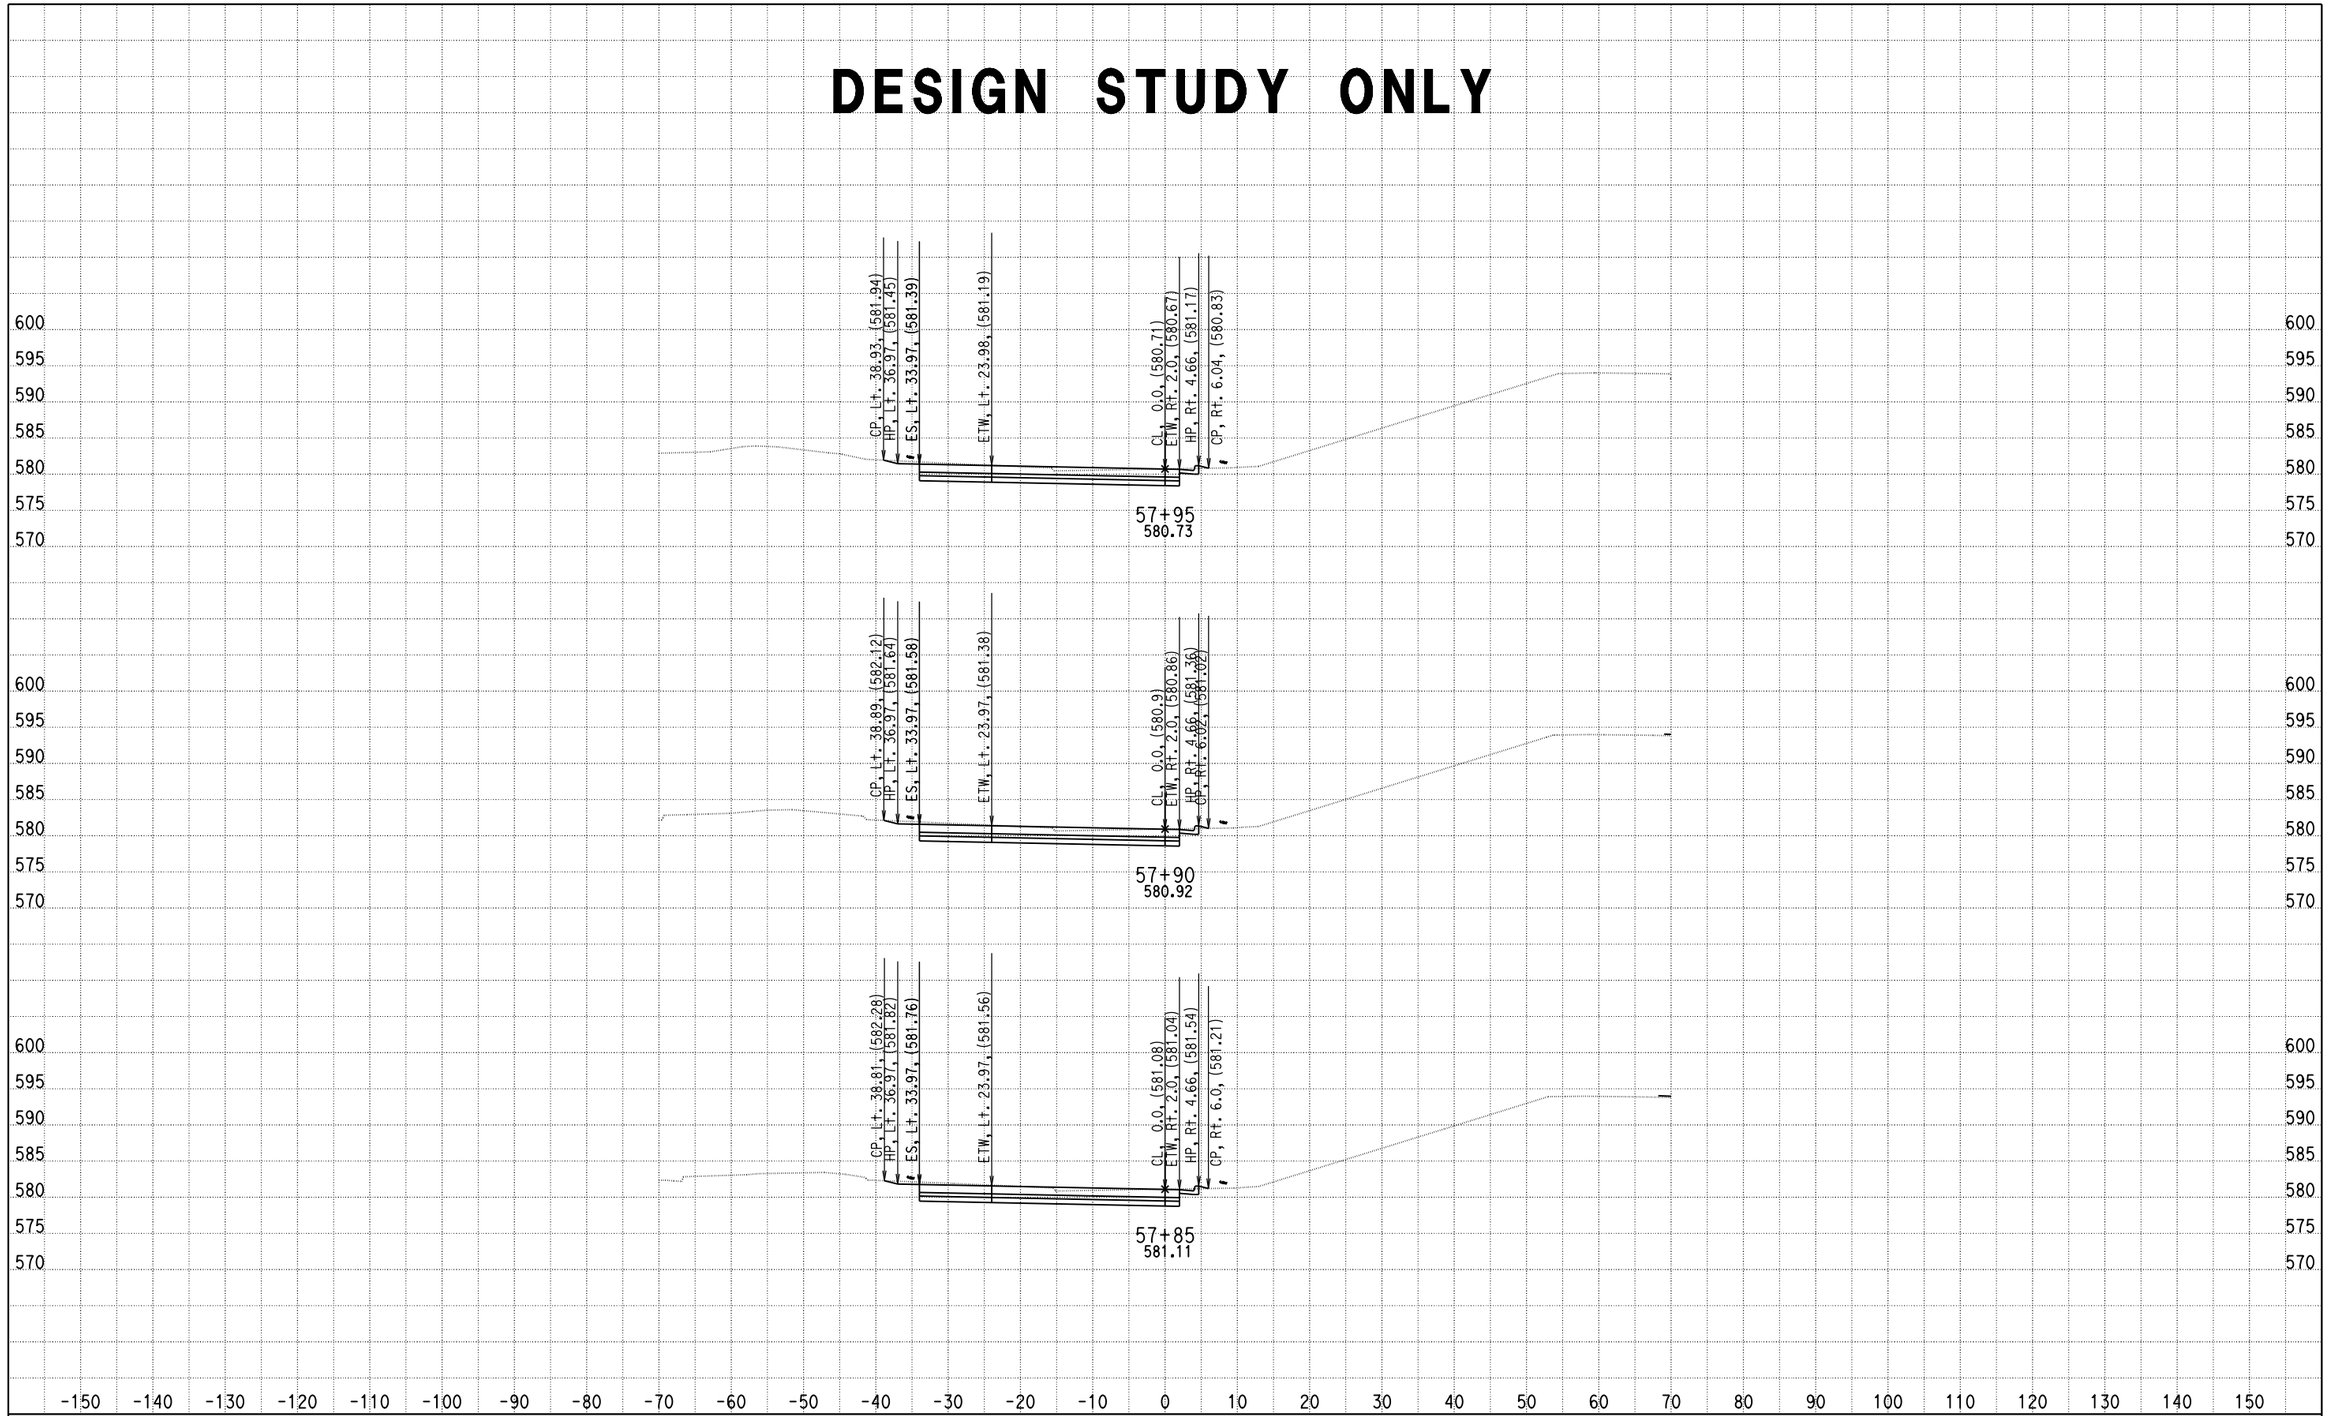

DATE: 9/5/2013

KC Project: 0818E File: D:\PROJECT\0818E\UPDATE-RAMP\hre2-pro.ear

SCALE: 1" = 10' Horiz.
1" = 10' Vert.

All Dimensions are US Survey Feet

RAMPE2
CROSS SECTIONS

DESIGN STUDY ONLY

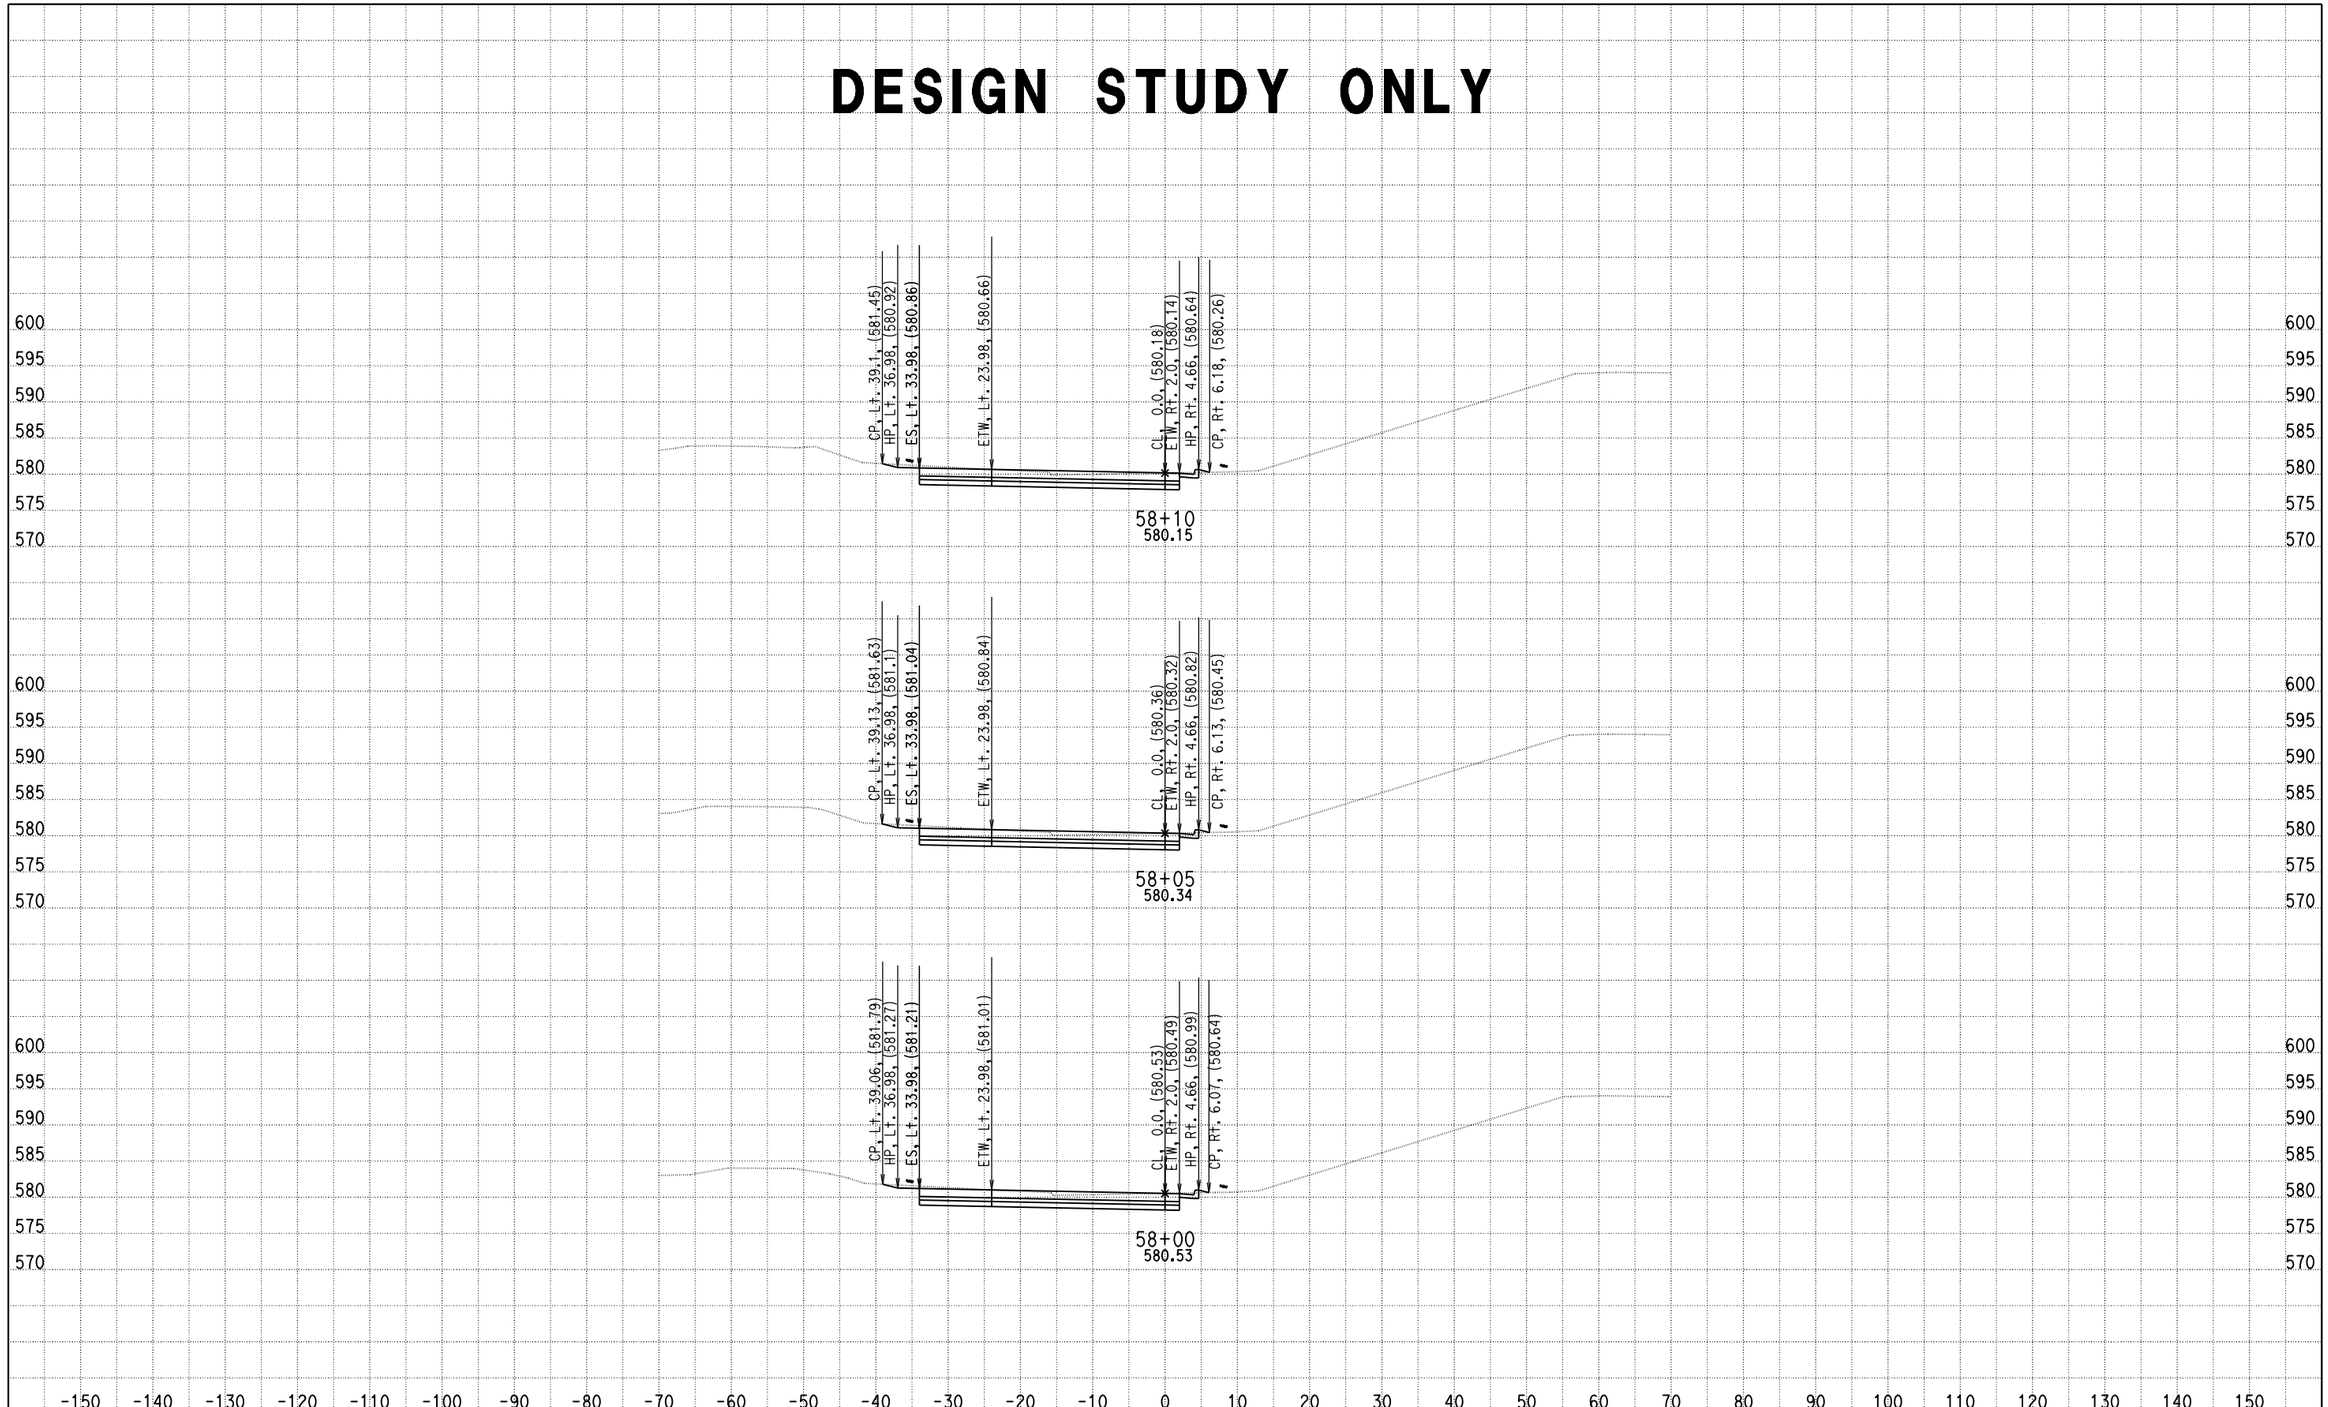

DATE: 9/5/2013

KC Project: 0818E File: D:\PROJECT\0818E\UPDATE-RAMP\hre2-pro.ear

SCALE: 1" = 10' Horiz.
1" = 10' Vert.

All Dimensions are US Survey Feet

RAMPE2
CROSS SECTIONS

SHEET 97 OF XXX

DESIGN STUDY ONLY

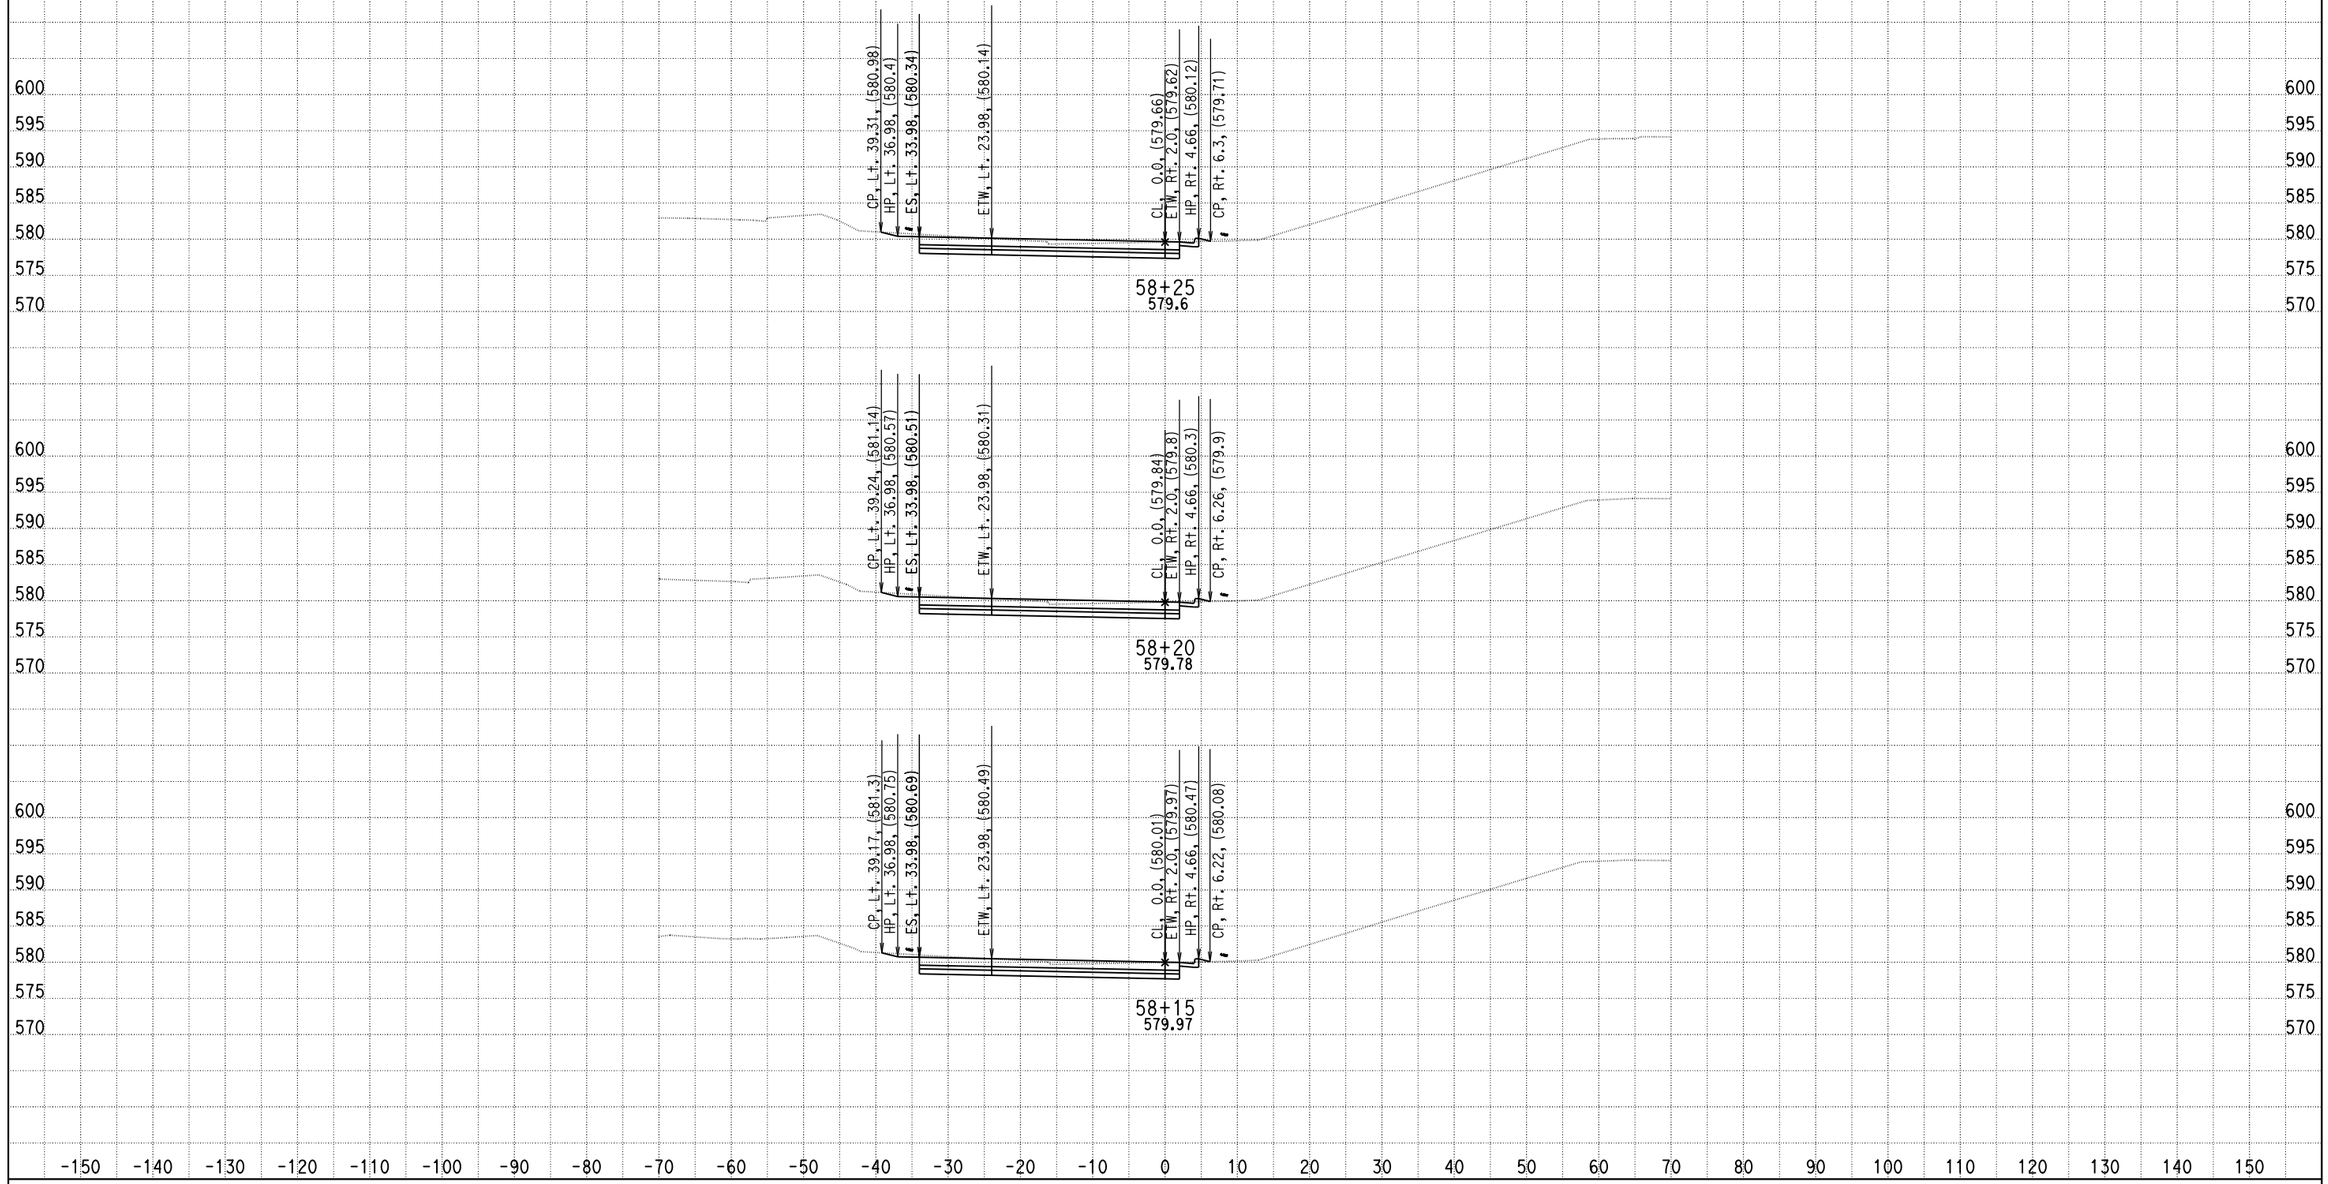

DATE: 9/5/2013

KC Project: 0818E File: D:\PROJECT\0818E\UPDATE-RAMP\hre2-pro.ear

SCALE: 1" = 10' Horiz.
1" = 10' Vert.

All Dimensions are US Survey Feet

RAMPE2
CROSS SECTIONS

DESIGN STUDY ONLY

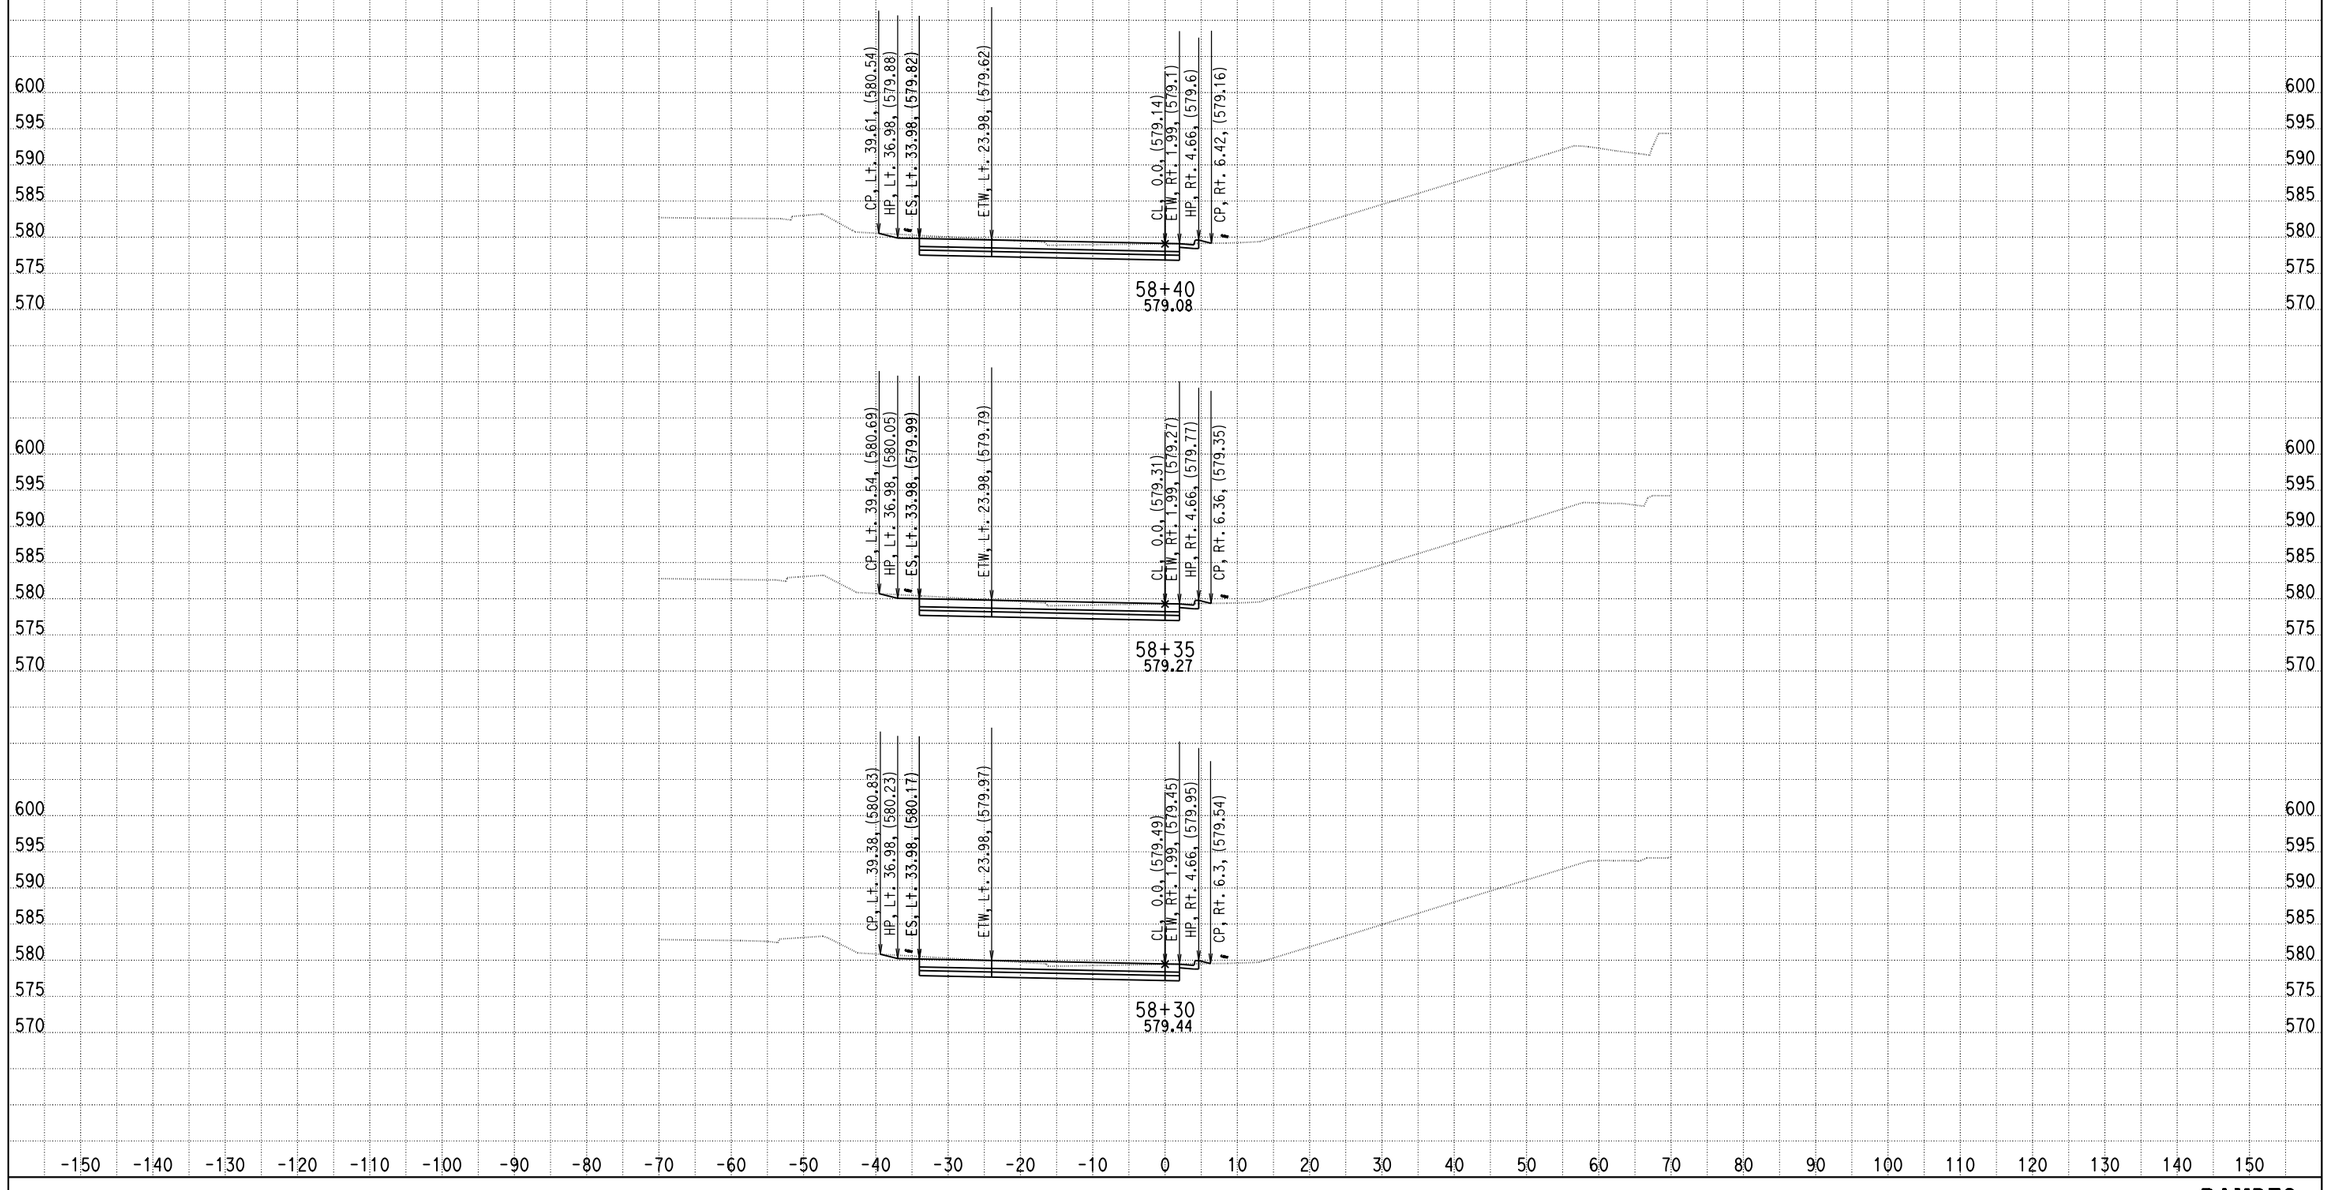

DATE: 9/5/2013

KC Project: 0818E File: D:\PROJECT\0818E\UPDATE-RAMP\hre2-pro.ear

SCALE: 1" = 10' Horiz.
1" = 10' Vert.

All Dimensions are US Survey Feet

RAMPE2
CROSS SECTIONS

SHEET 99 OF XXX

DESIGN STUDY ONLY

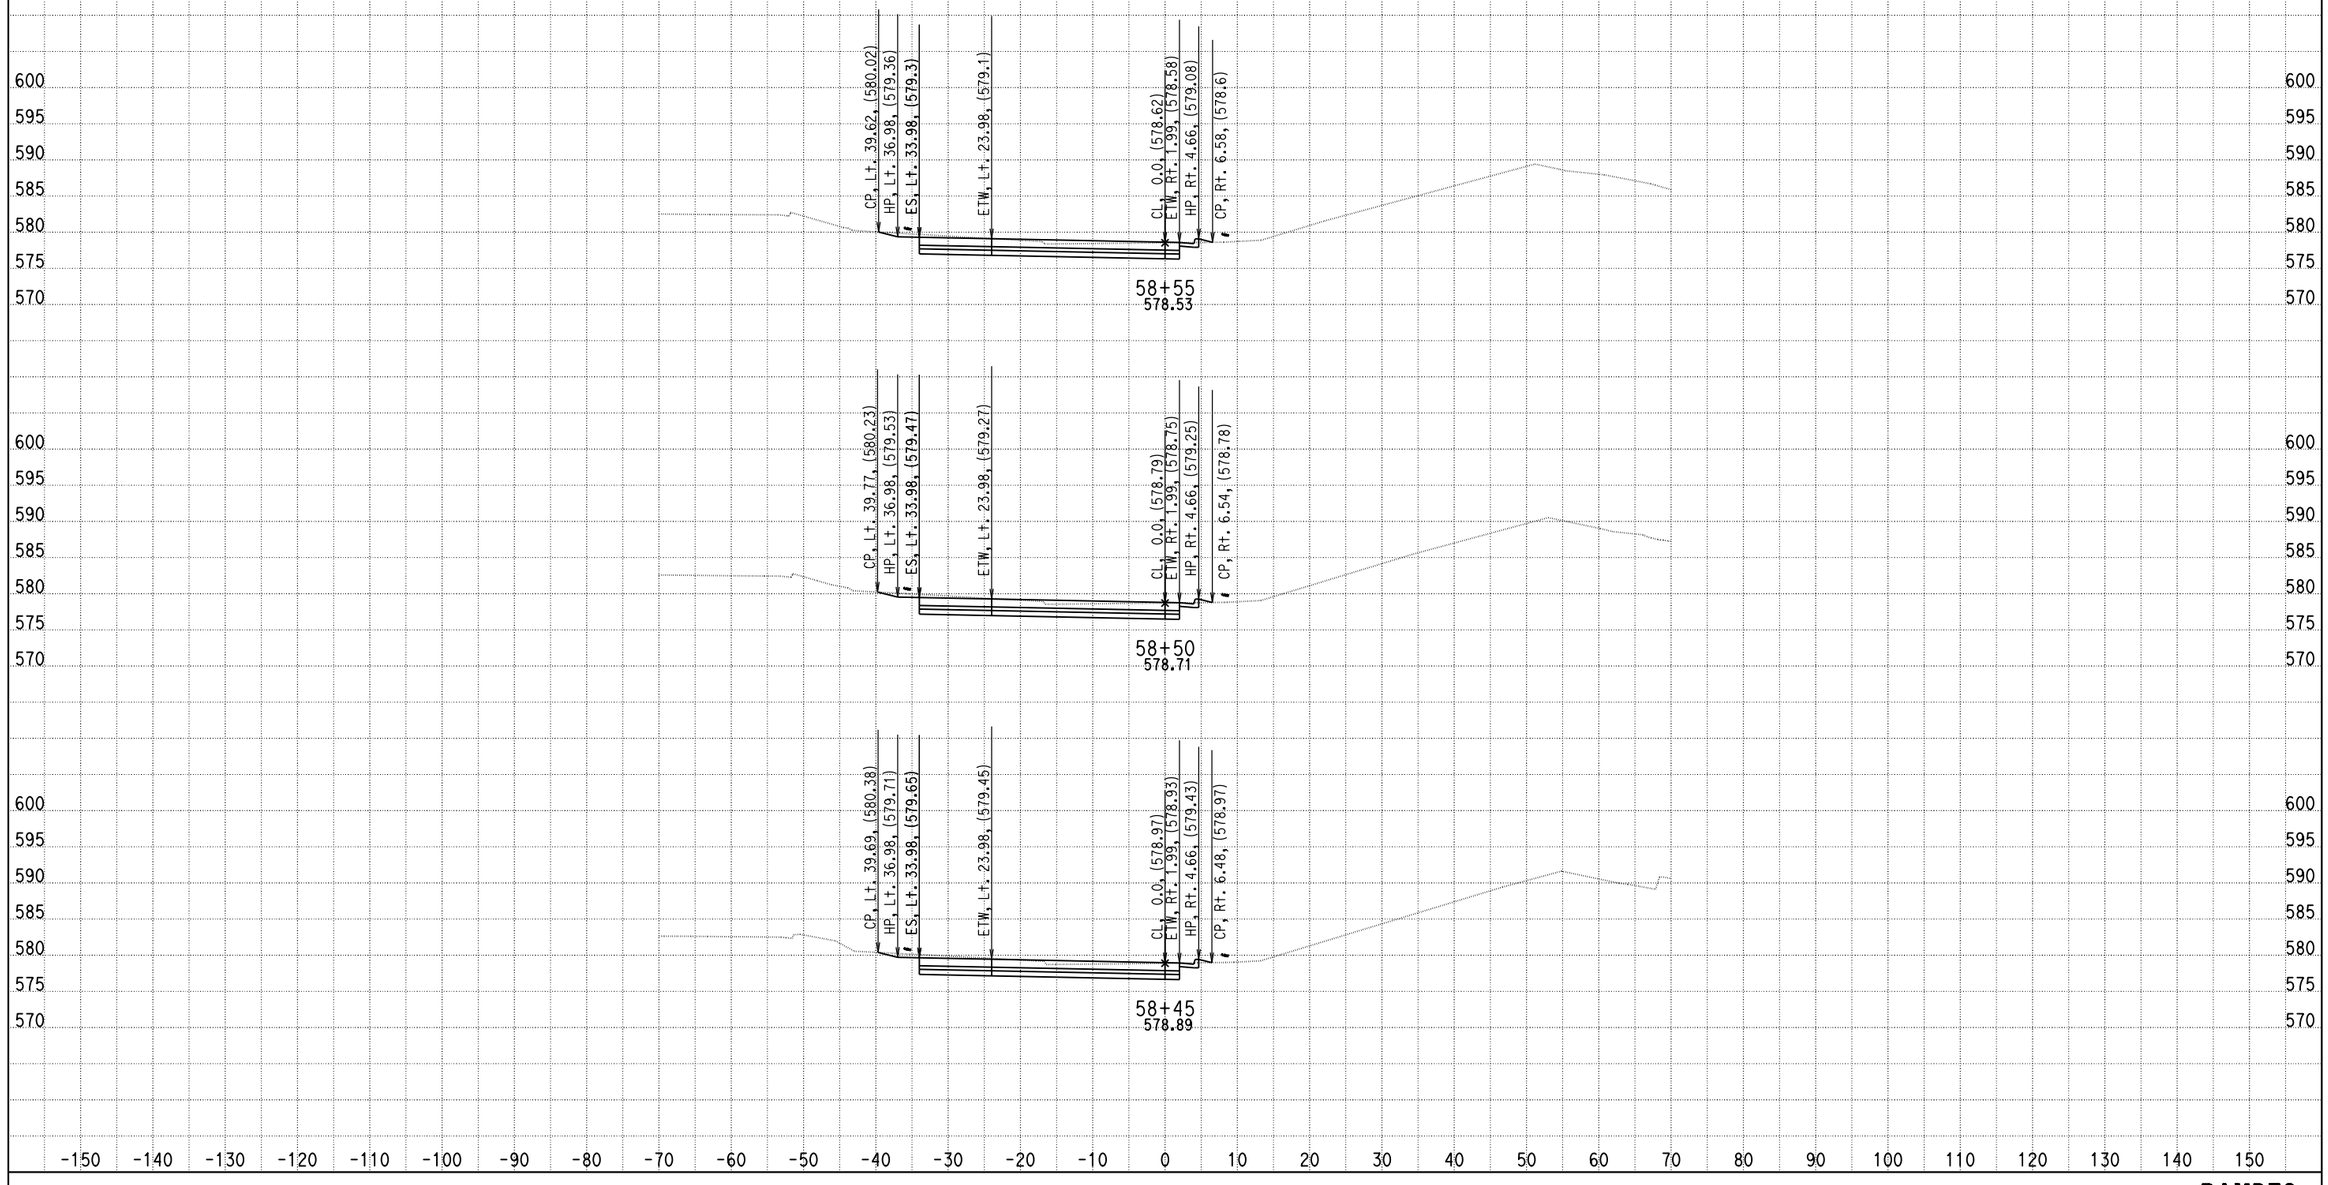

DATE: 9/5/2013

KC Project: 0818E File: D:\PROJECT\0818E\UPDATE-RAMP\hre2-pro.ear

SCALE: 1" = 10' Horiz.
1" = 10' Vert.

All Dimensions are US Survey Feet

RAMPE2
CROSS SECTIONS

SHEET 100 OF XXX

DESIGN STUDY ONLY

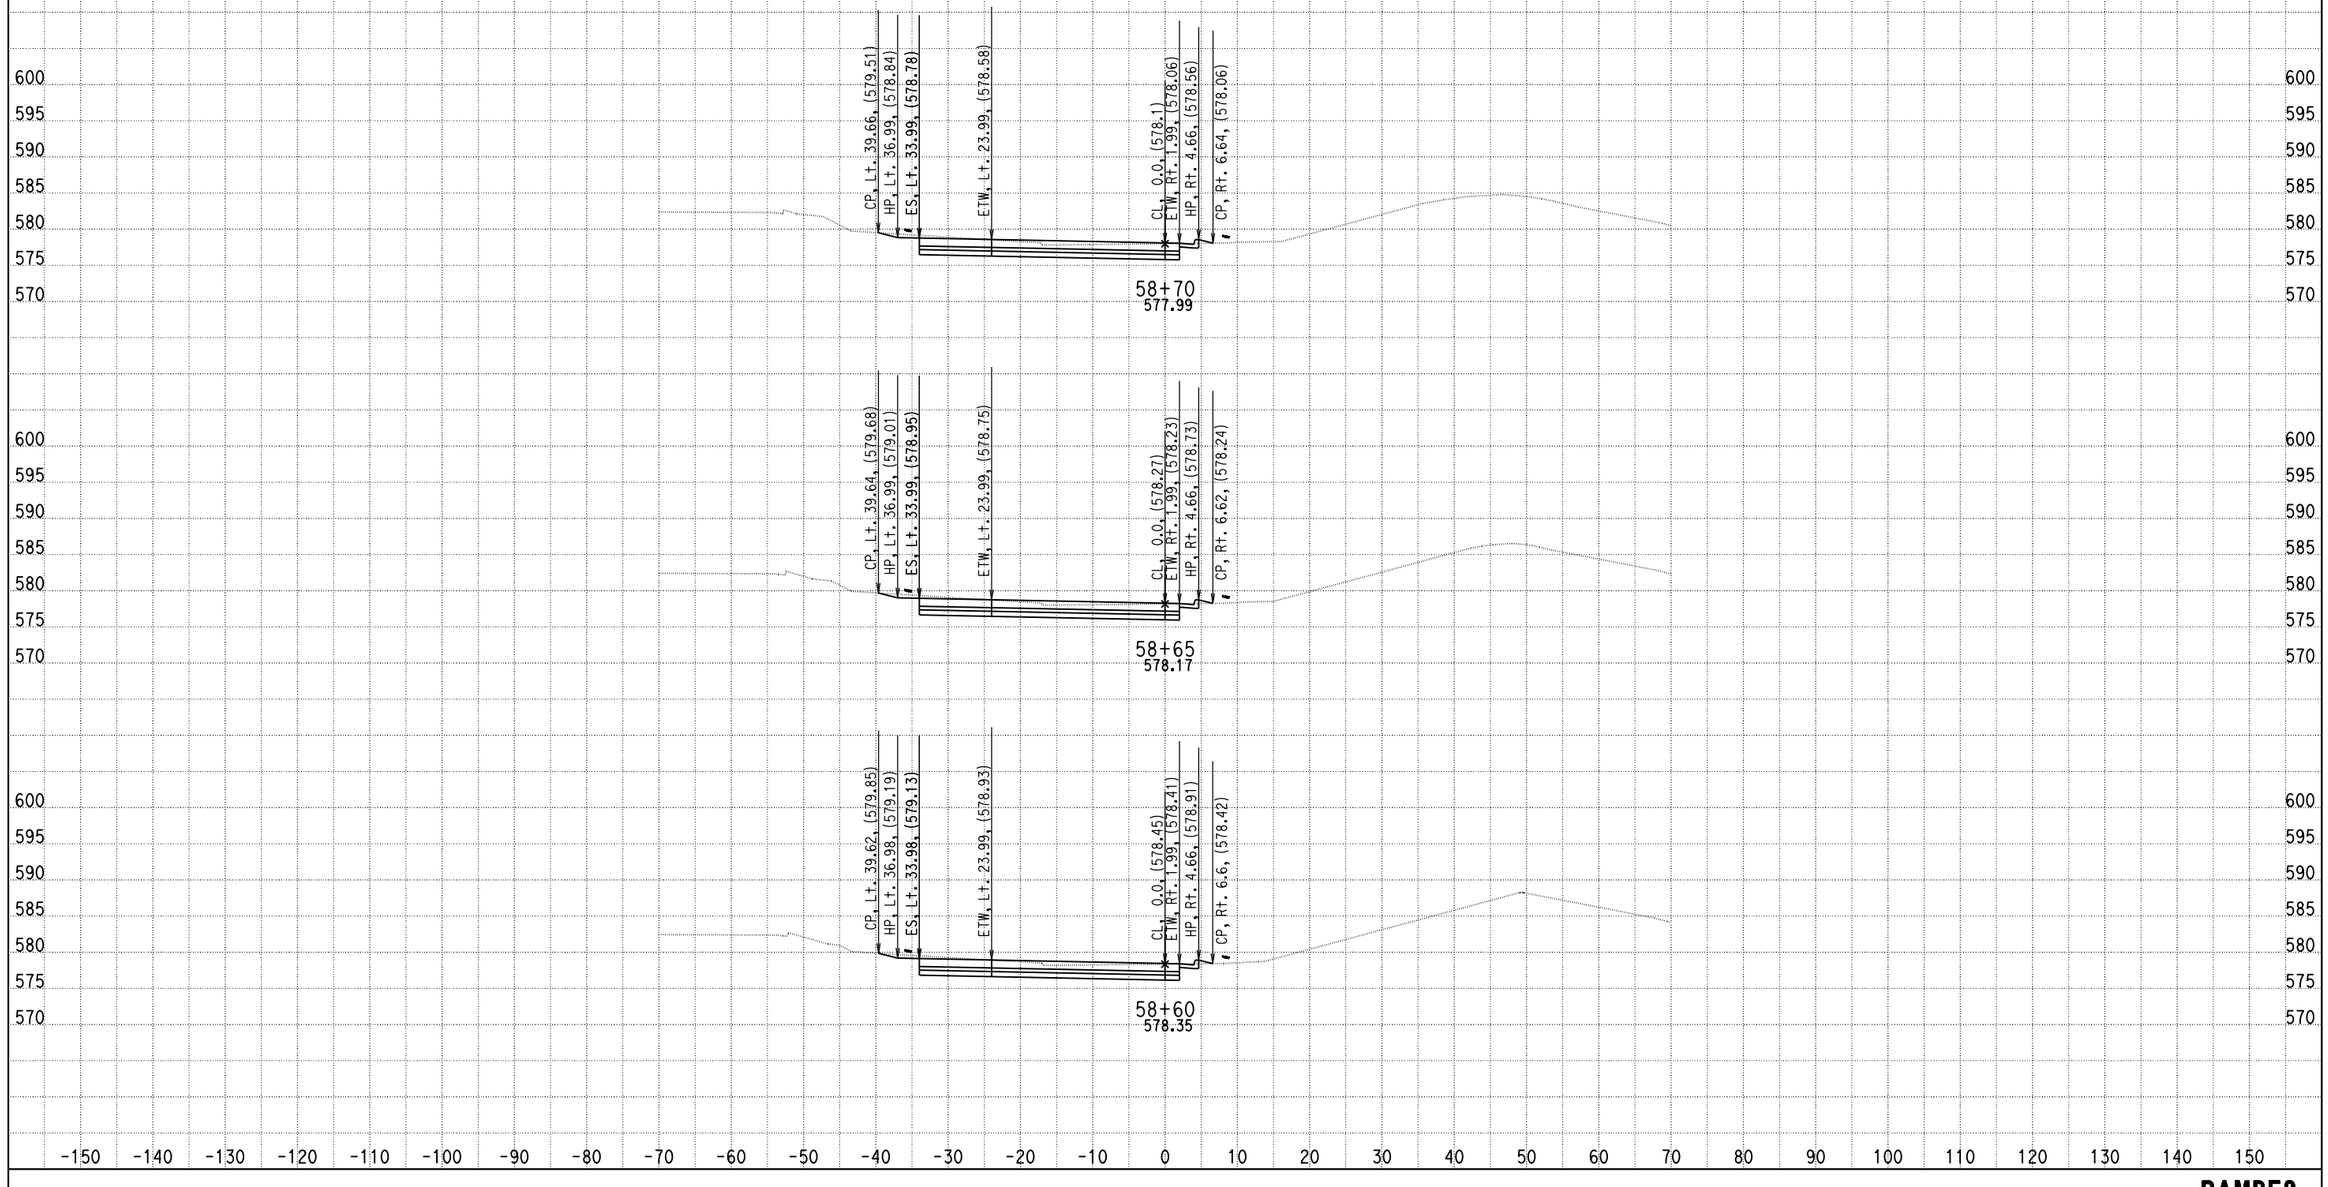

DATE: 9/5/2013

KC Project: 0818E File: D:\PROJECT\0818E\UPDATE-RAMP\hre2-pro.ear

SCALE: 1" = 10' Horiz.
1" = 10' Vert.

All Dimensions are US Survey Feet

RAMPE2
CROSS SECTIONS
SHEET 101 OF XXX

DESIGN STUDY ONLY

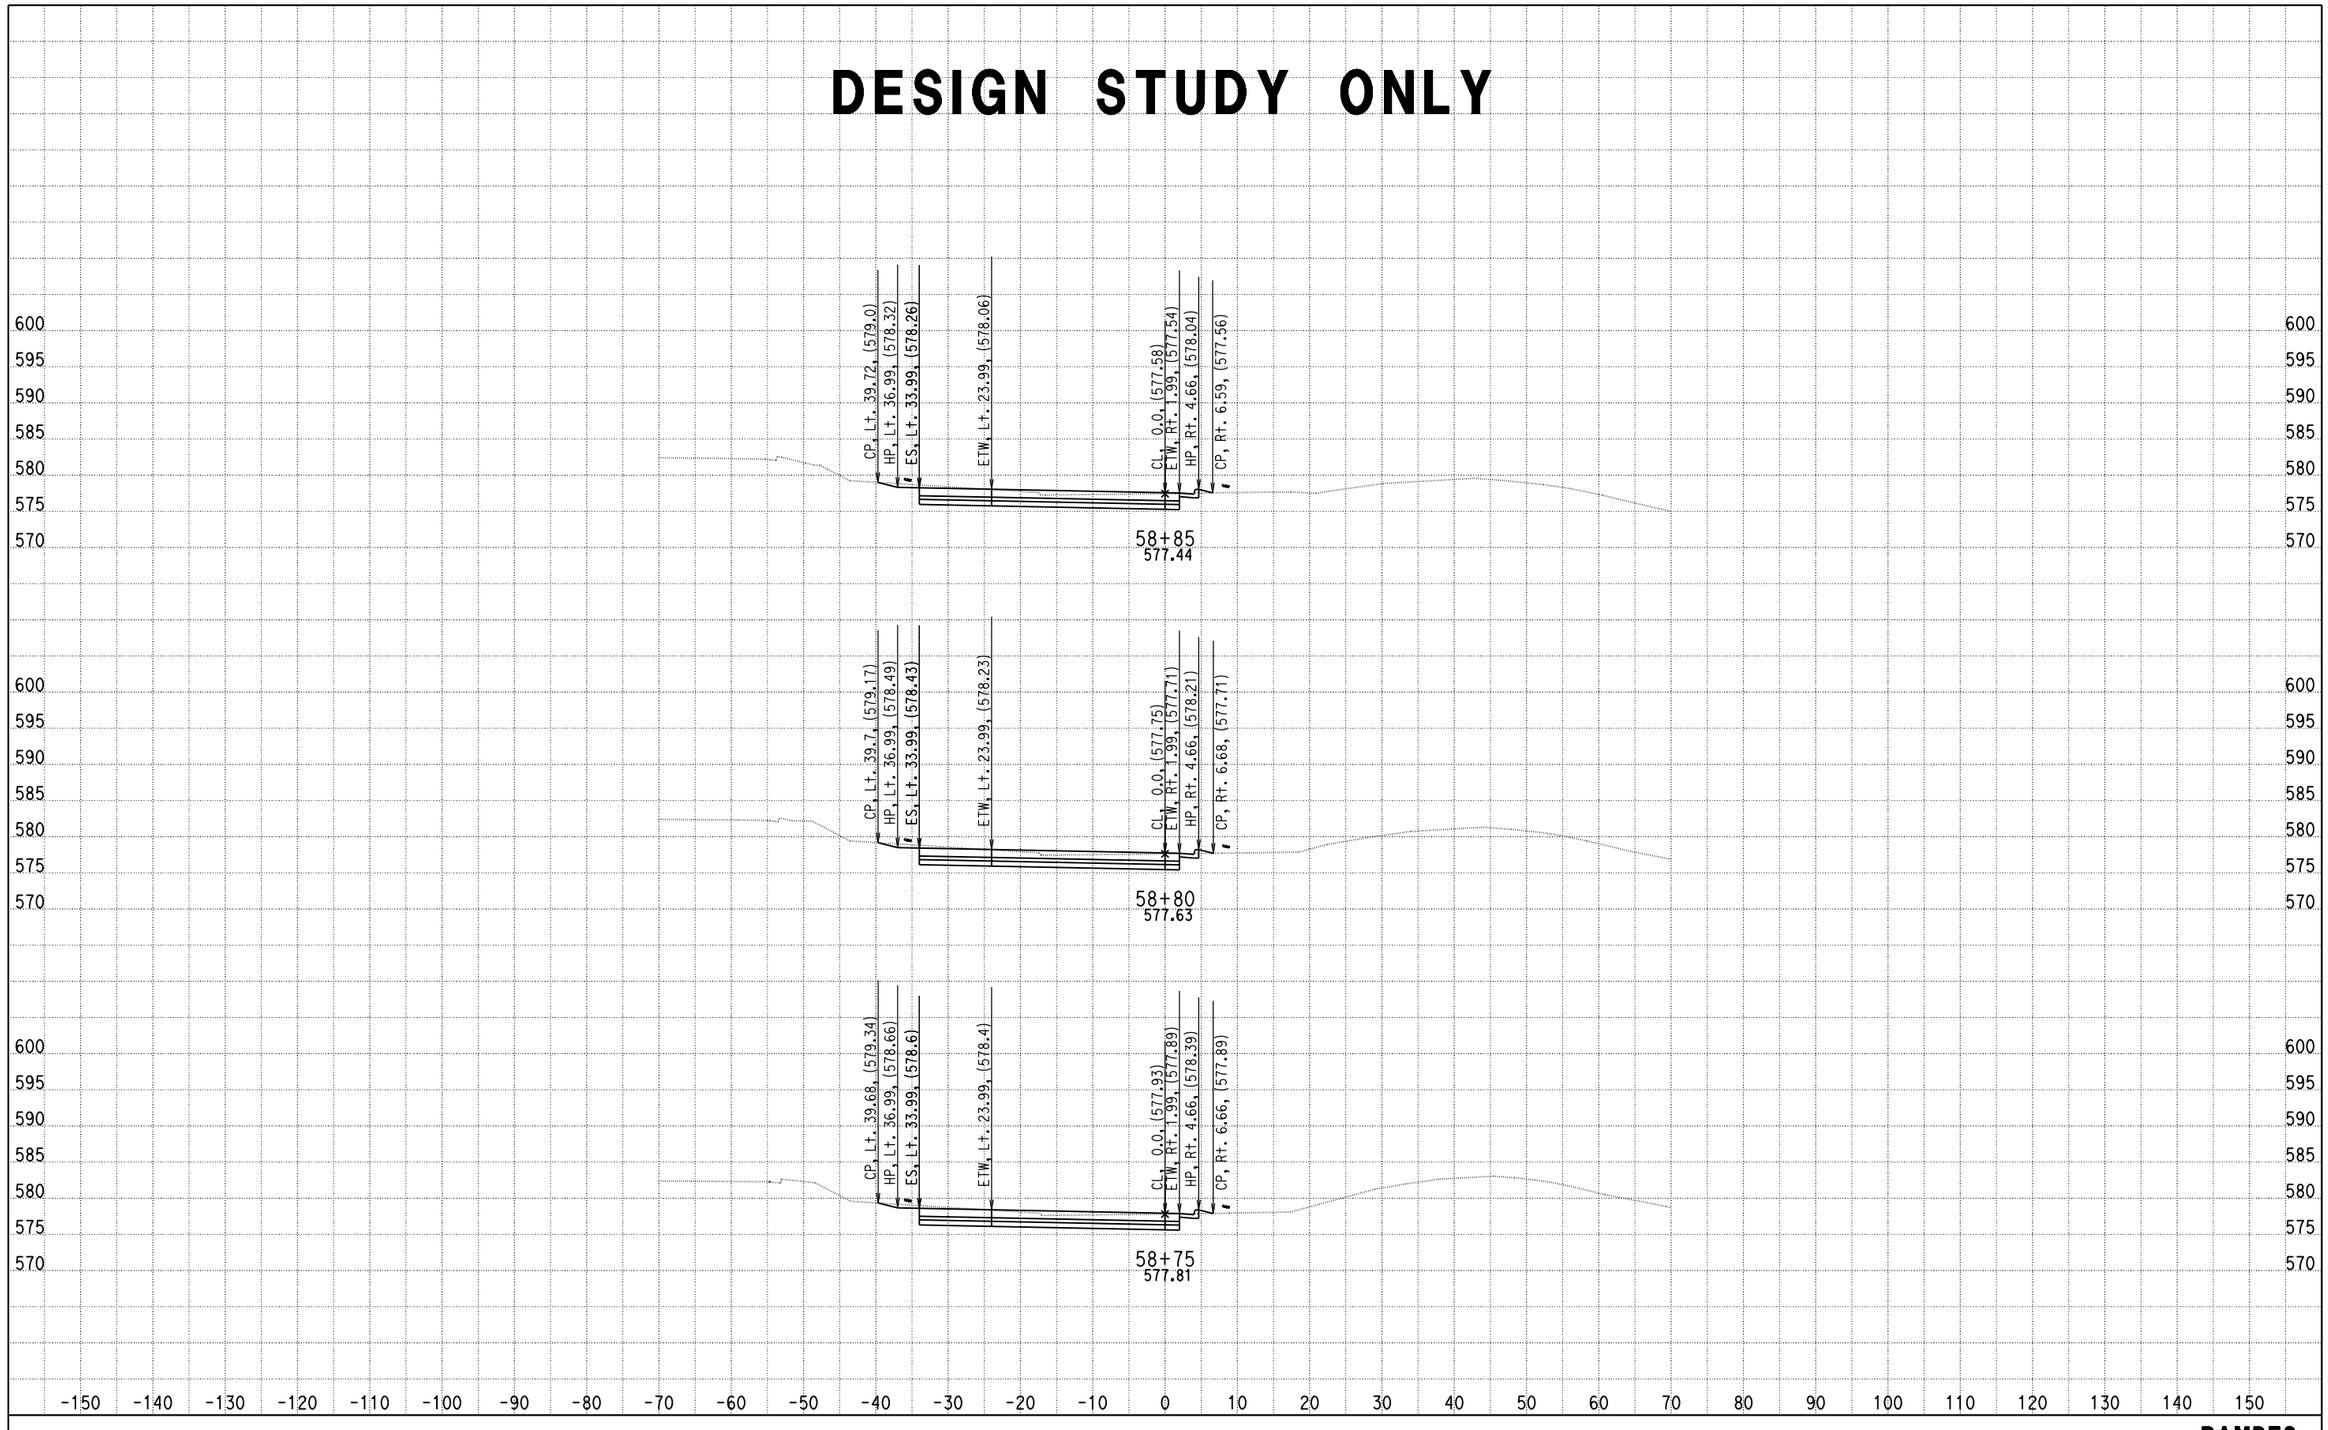

DATE: 9/5/2013

KC Project: 0818E File: D:\PROJECT\0818E\UPDATE-RAMP\hre2-pro.ear

SCALE: 1" = 10' Horiz.
1" = 10' Vert.

All Dimensions are US Survey Feet

RAMPE2
CROSS SECTIONS

SHEET 102 OF XXX

DESIGN STUDY ONLY

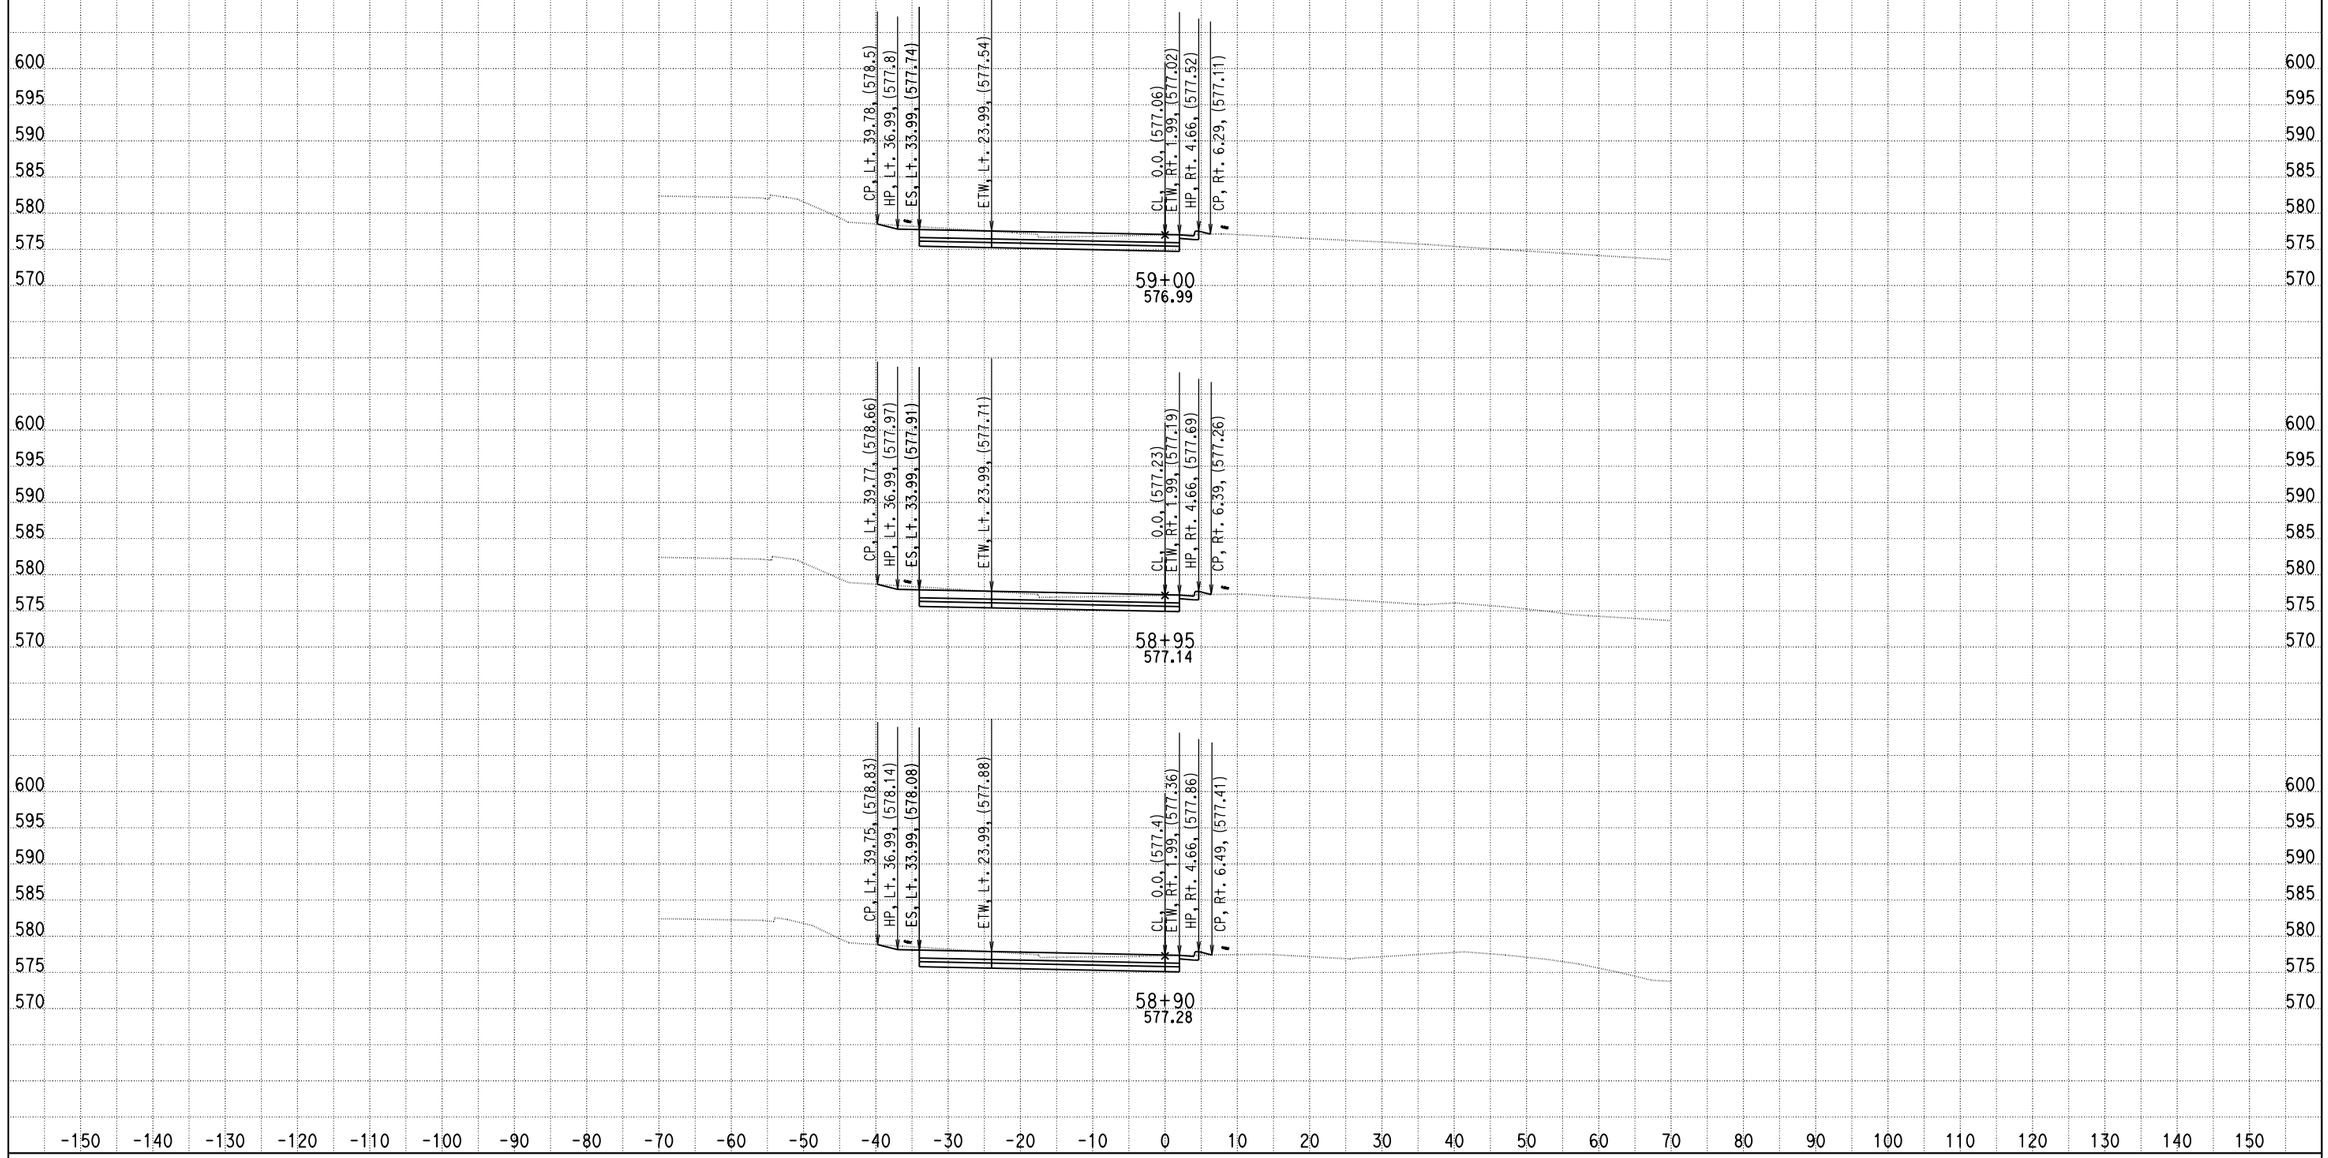

DATE: 9/5/2013

KC Project: 0818E File: D:\PROJECT\0818E\UPDATE-RAMP\hre2-pro.ear

SCALE: 1" = 10' Horiz.
1" = 10' Vert.

All Dimensions are US Survey Feet

RAMPE2
CROSS SECTIONS

SHEET 103 OF XXX

DESIGN STUDY ONLY

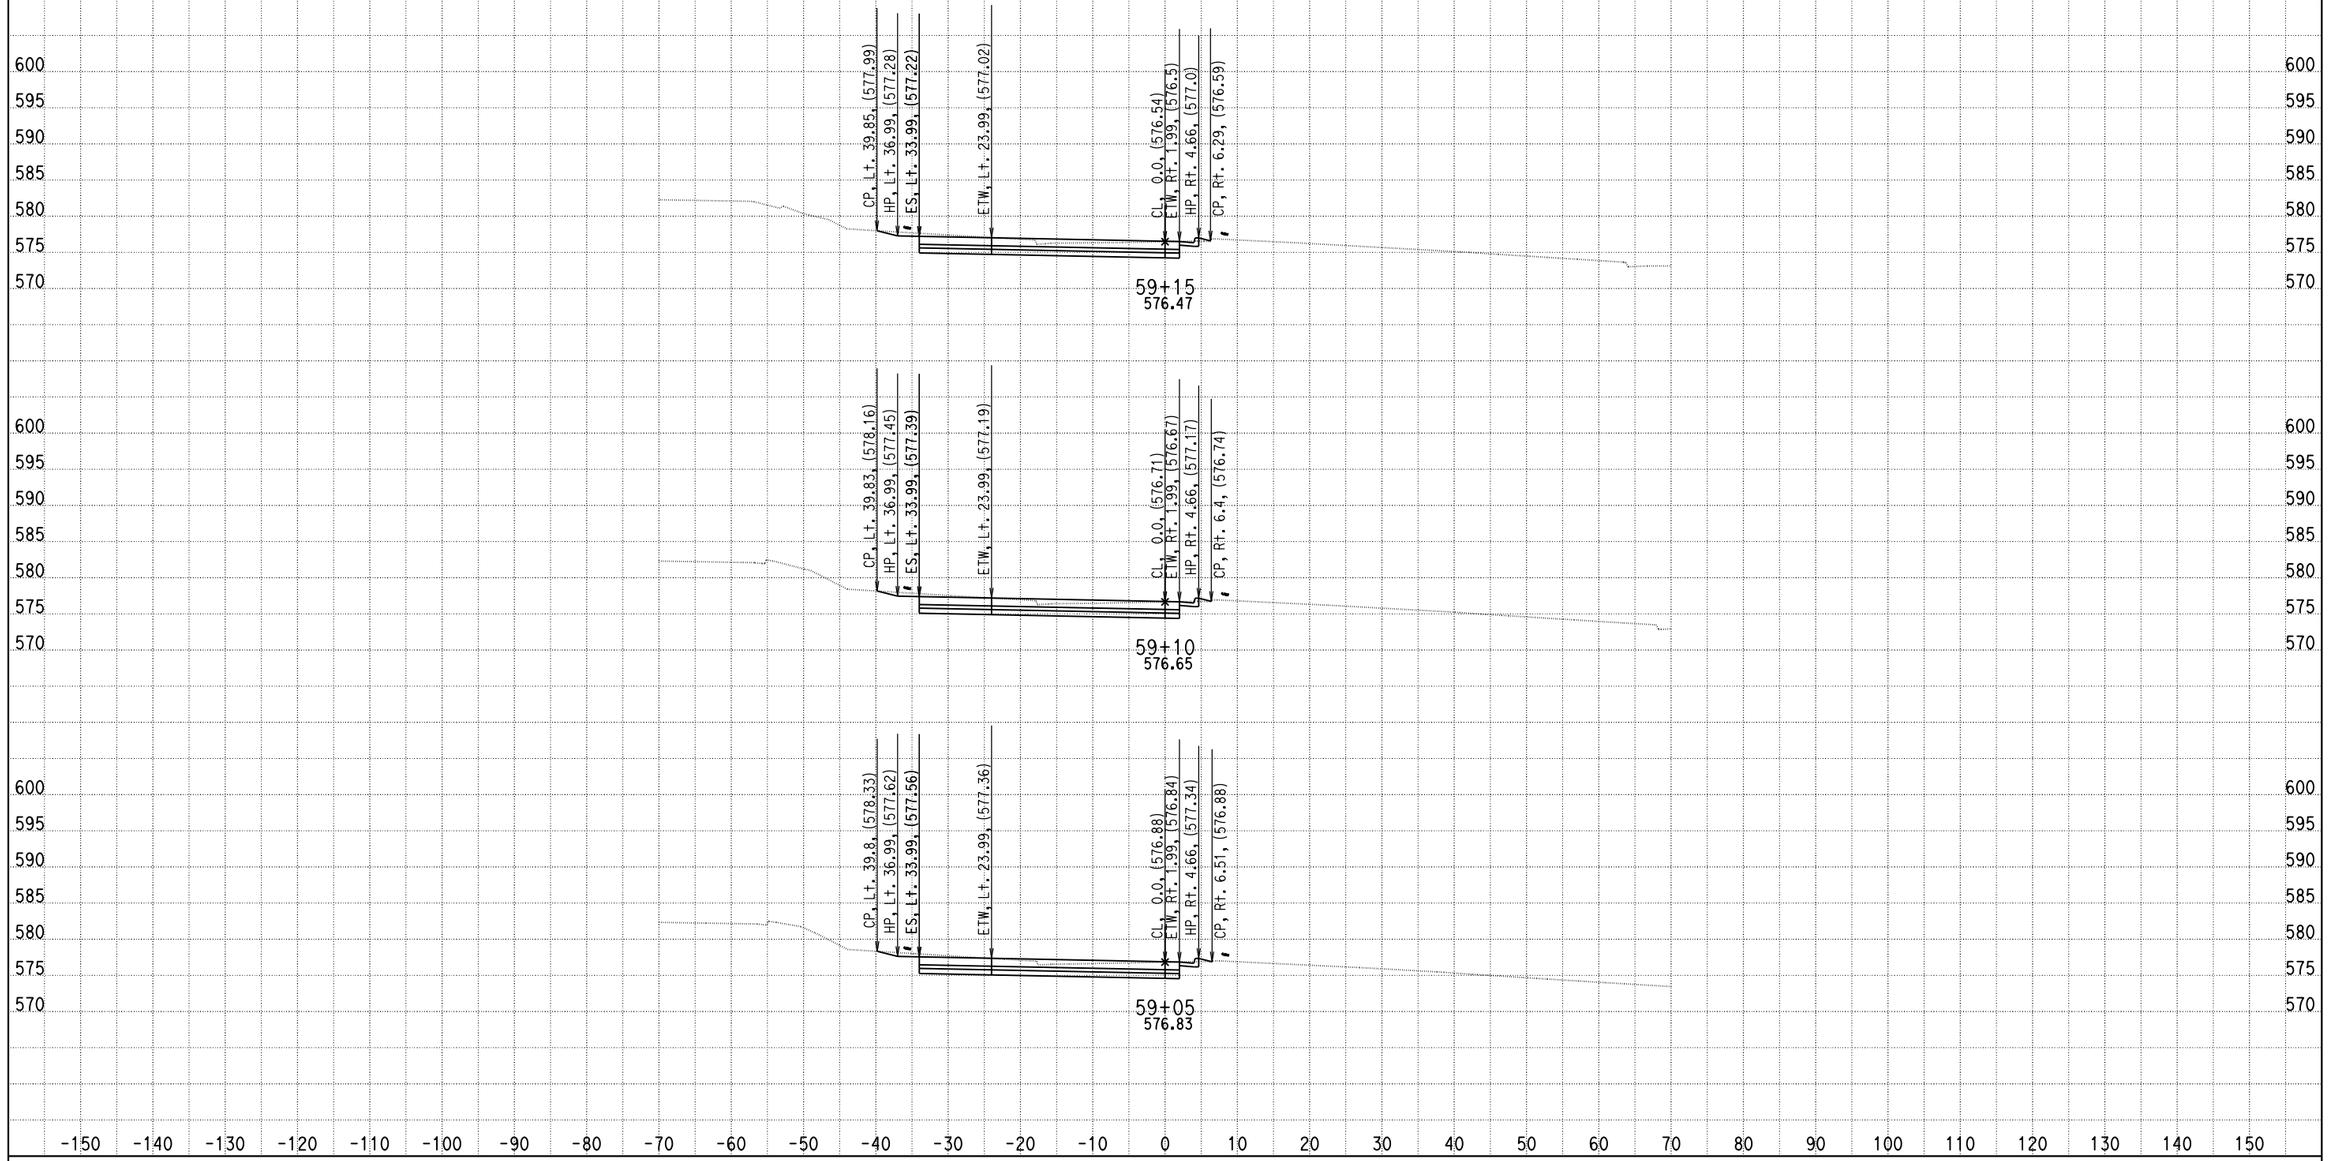

DATE: 9/5/2013

KC Project: 0818E File: D:\PROJECT\0818E\UPDATE-RAMP\hre2-pro.ear

SCALE: 1" = 10' Horiz.
1" = 10' Vert.

All Dimensions are US Survey Feet

RAMPE2
CROSS SECTIONS

SHEET 104 OF XXX

DESIGN STUDY ONLY

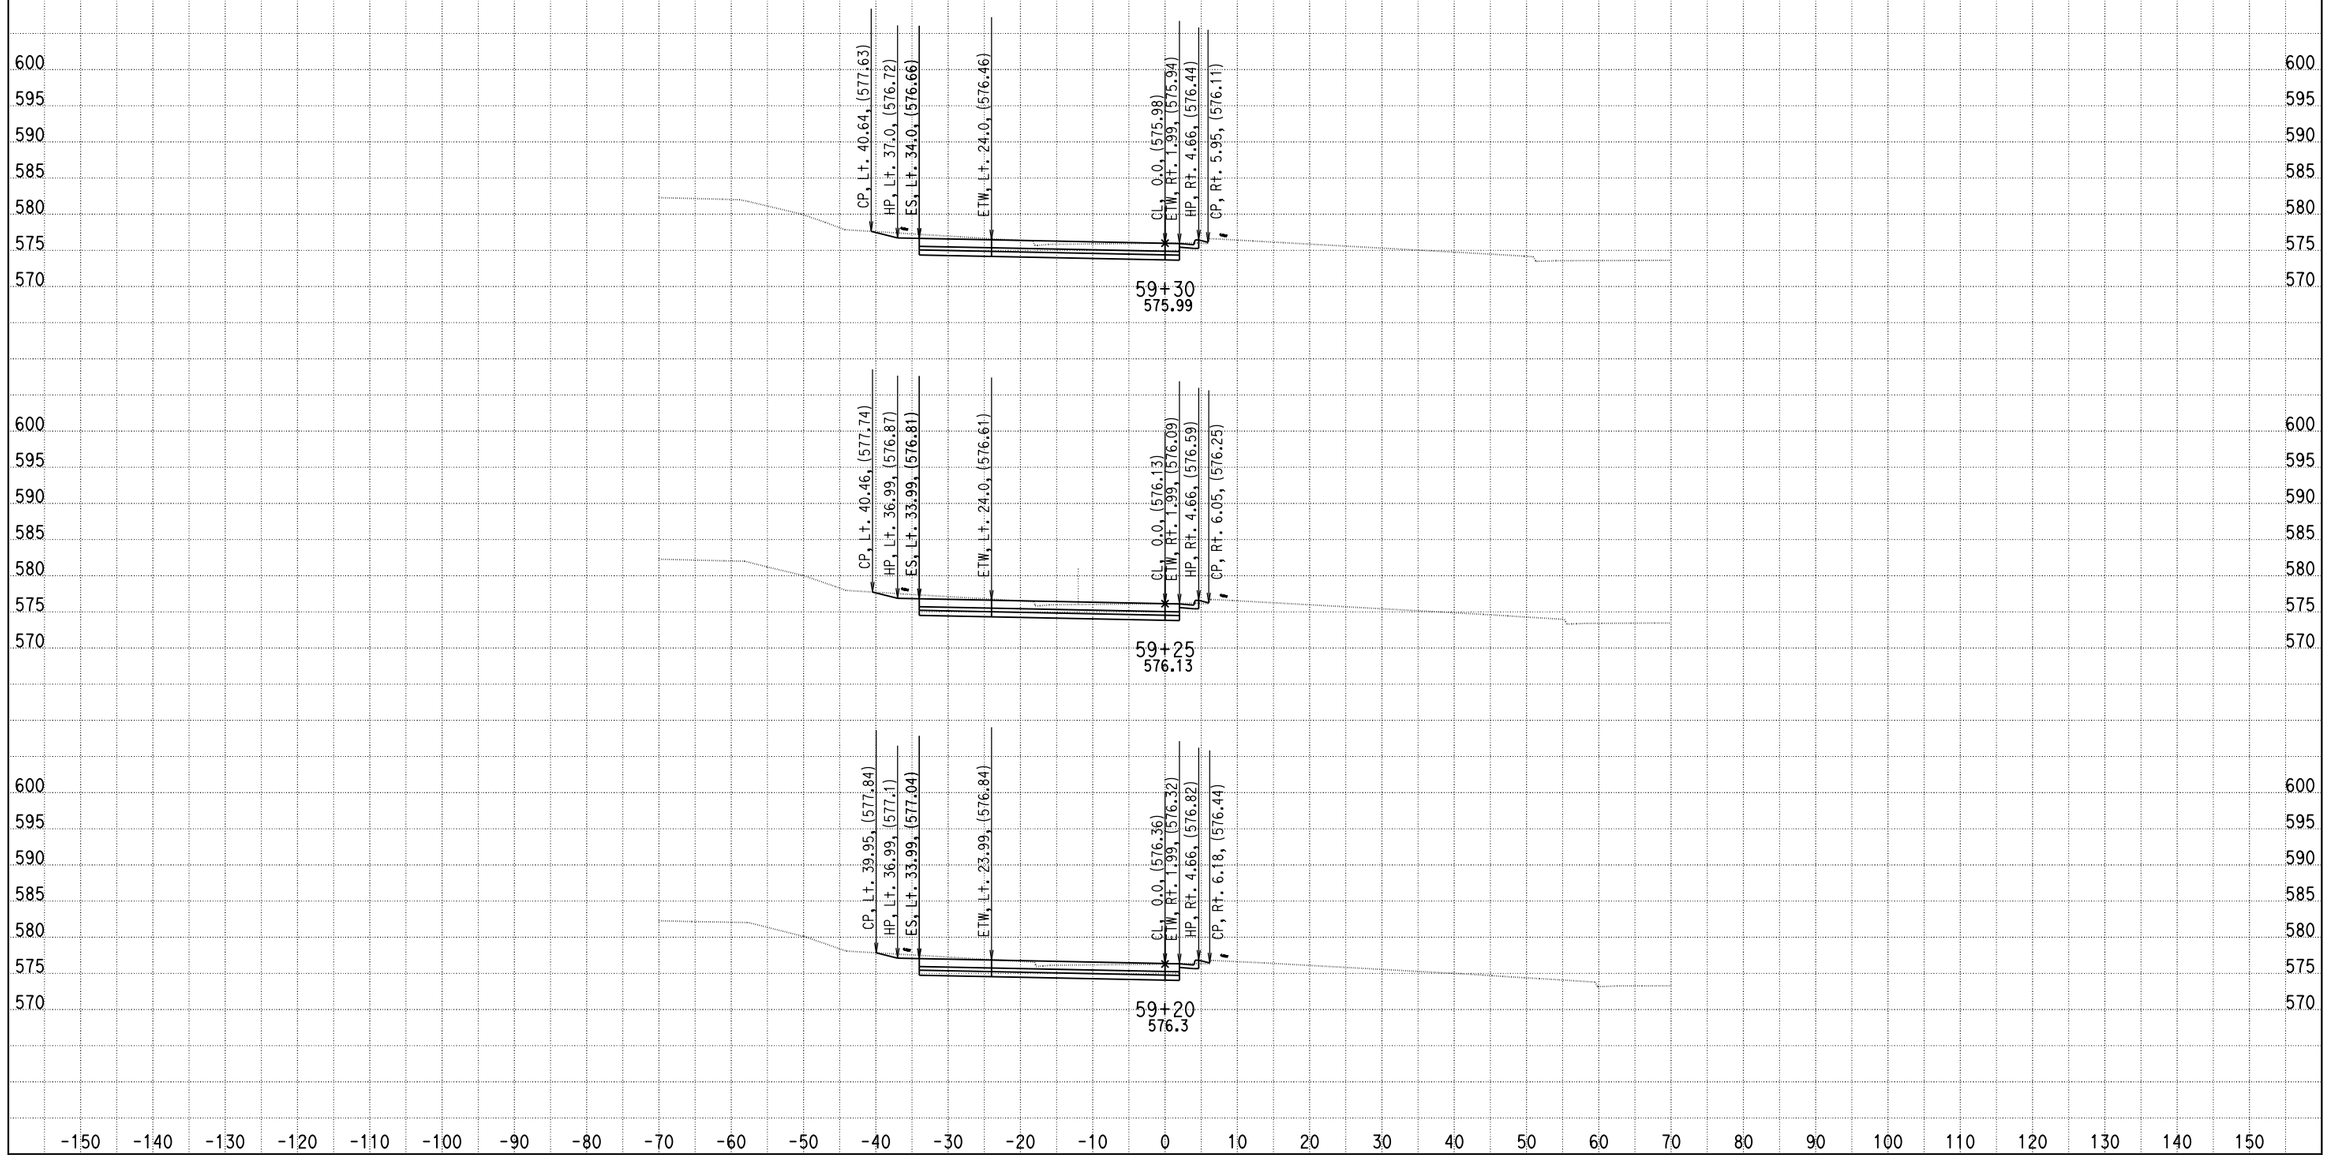

DATE: 9/5/2013

KC Project: 0818E File: D:\PROJECT\0818E\UPDATE-RAMP\hre2-pro.ear

SCALE: 1" = 10' Horiz.
1" = 10' Vert.

All Dimensions are US Survey Feet

RAMPE2
CROSS SECTIONS

SHEET 105 OF XXX

DESIGN STUDY ONLY

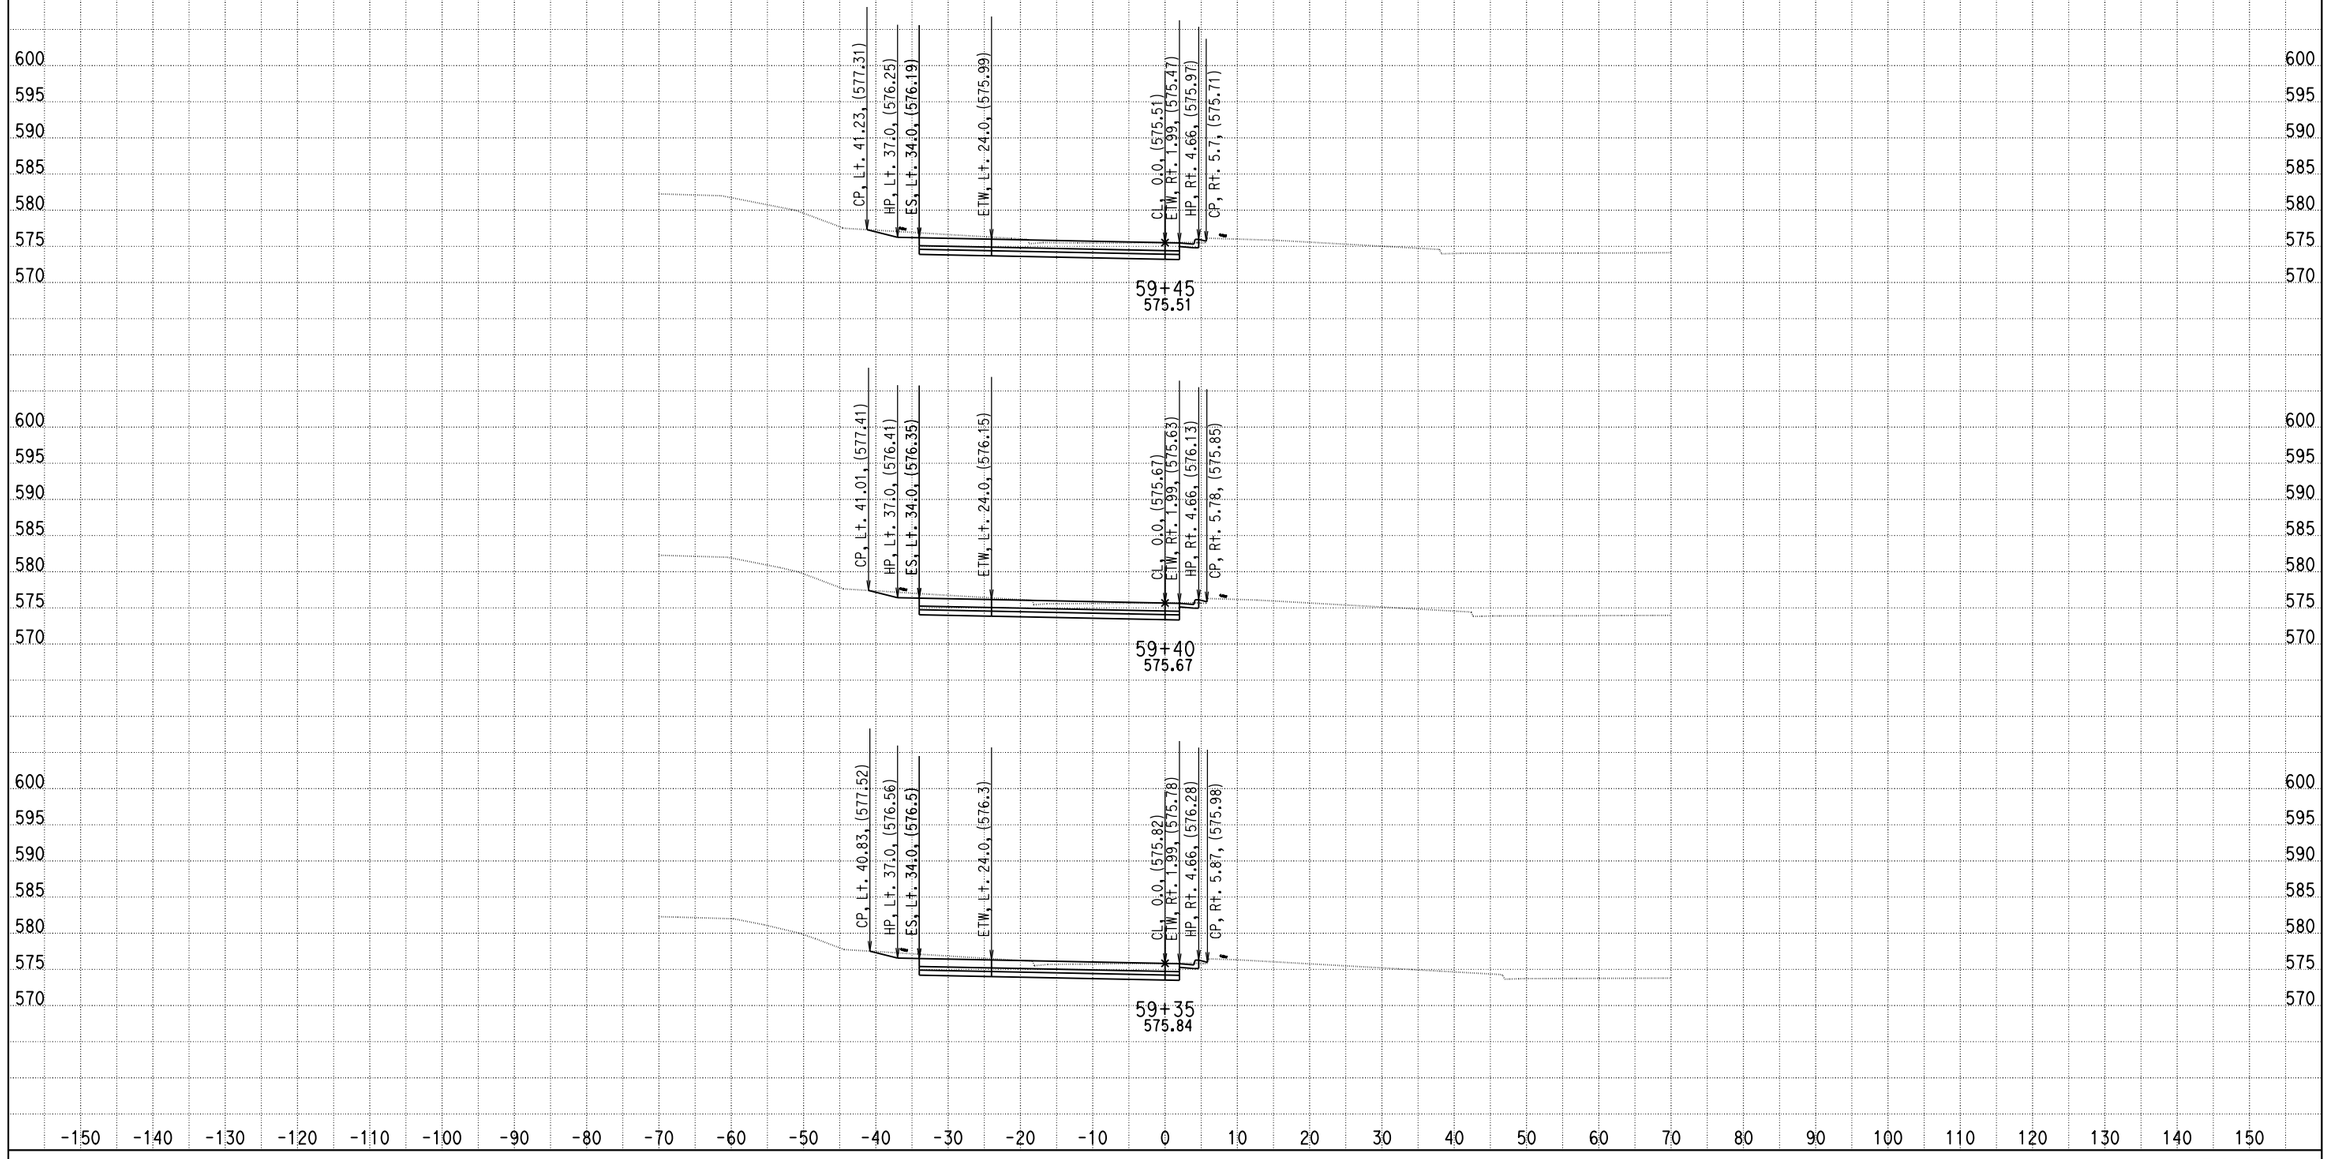

DATE: 9/5/2013

KC Project: 0818E File: D:\PROJECT\0818E\UPDATE-RAMP\hre2-pro.ear

SCALE: 1" = 10' Horiz.
1" = 10' Vert.

All Dimensions are US Survey Feet

RAMPE2
CROSS SECTIONS

DESIGN STUDY ONLY

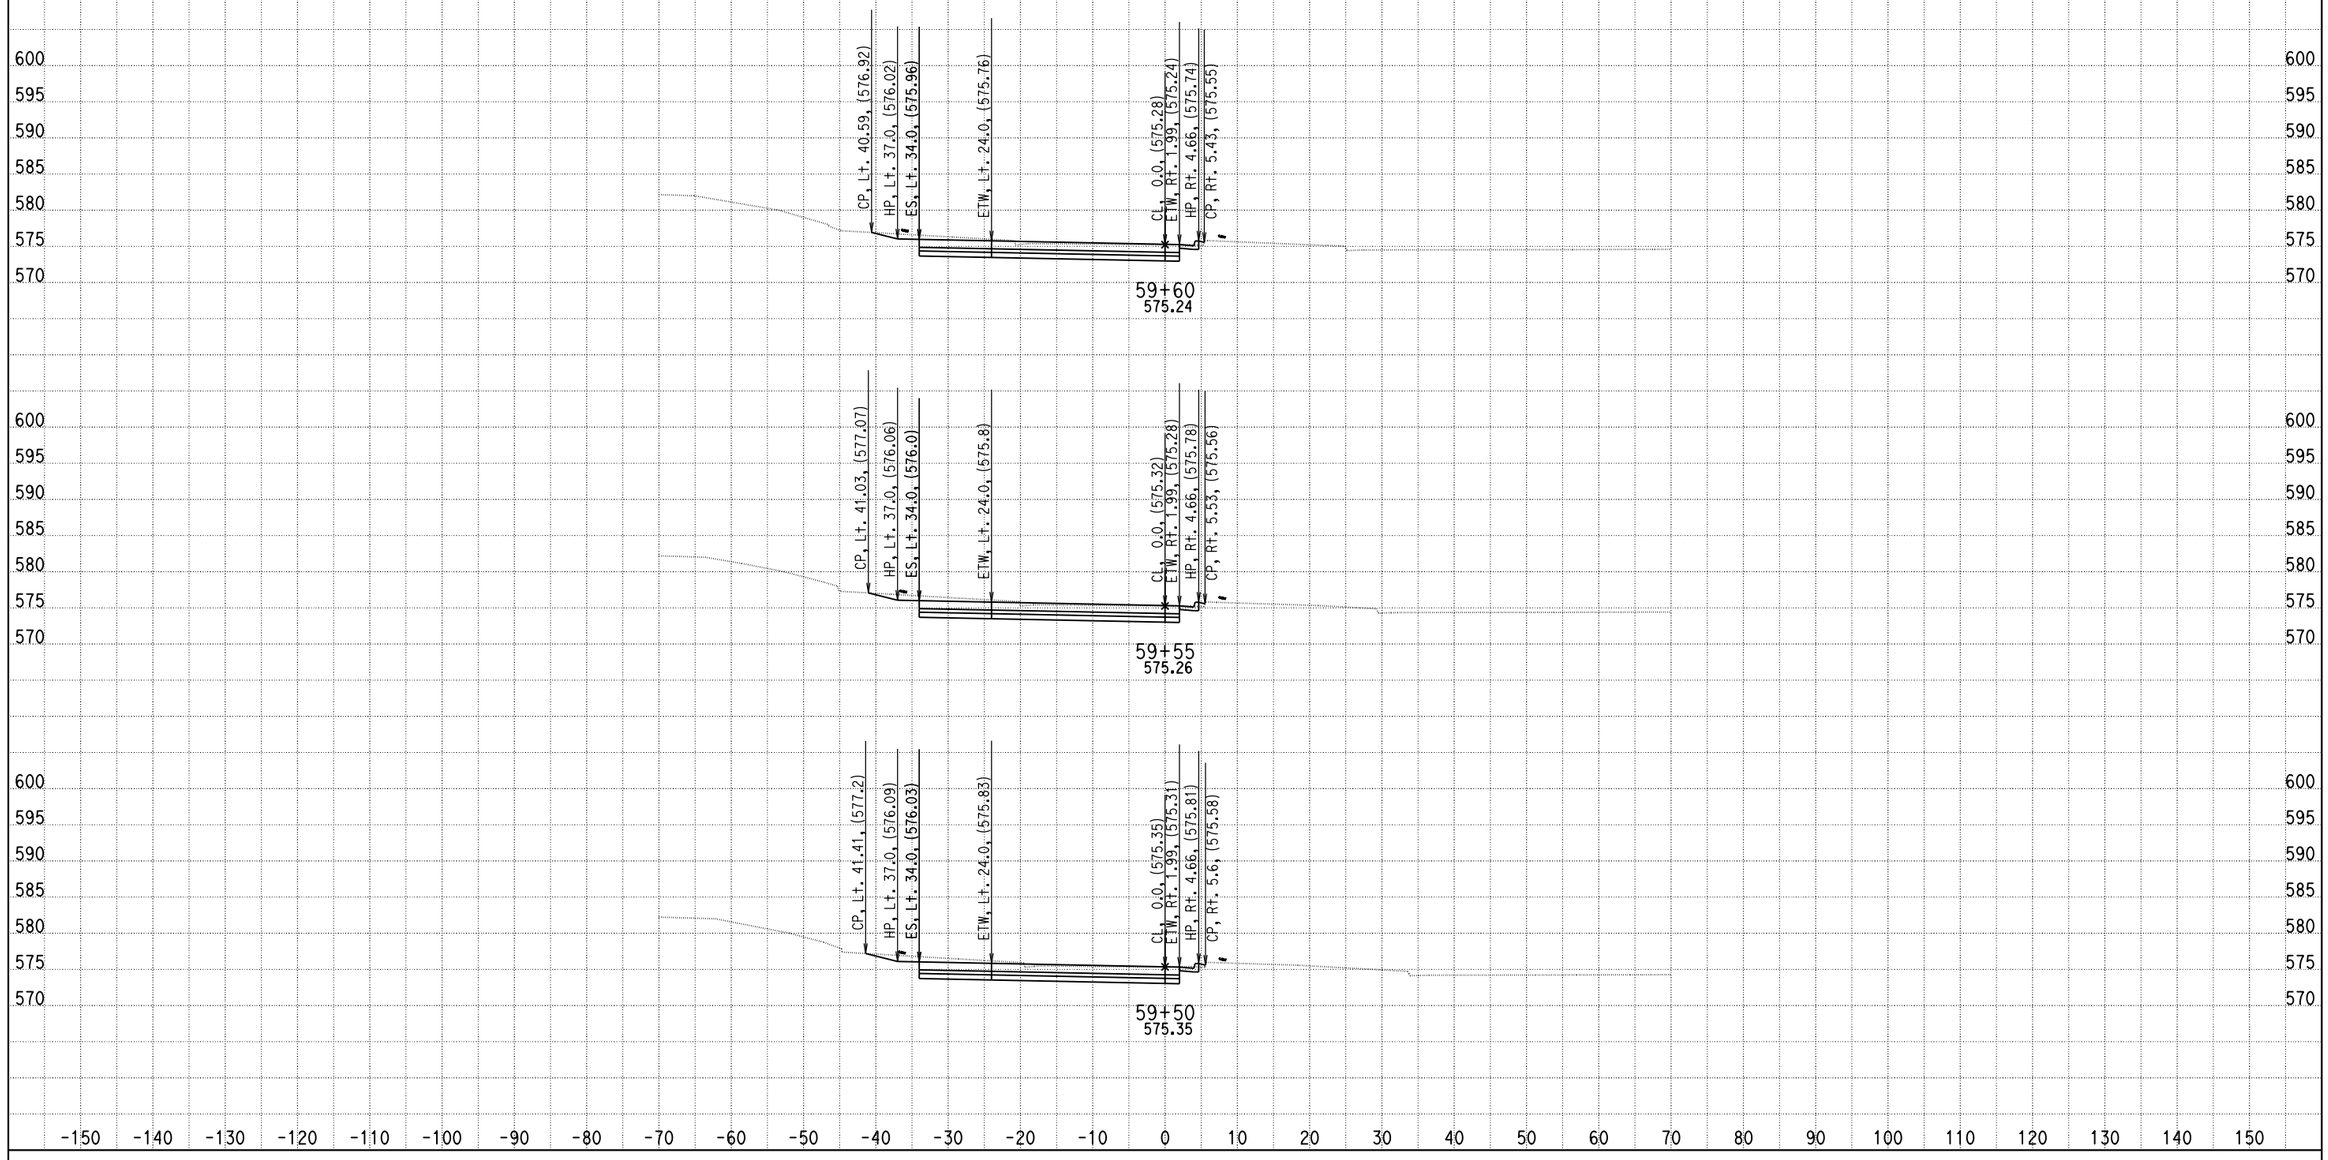

DATE: 9/5/2013

KC Project: 0818E File: D:\PROJECT\0818E\UPDATE-RAMP\hre2-pro.ear

SCALE: 1" = 10' Horiz.
1" = 10' Vert.

All Dimensions are US Survey Feet

RAMPE2
CROSS SECTIONS

DESIGN STUDY ONLY

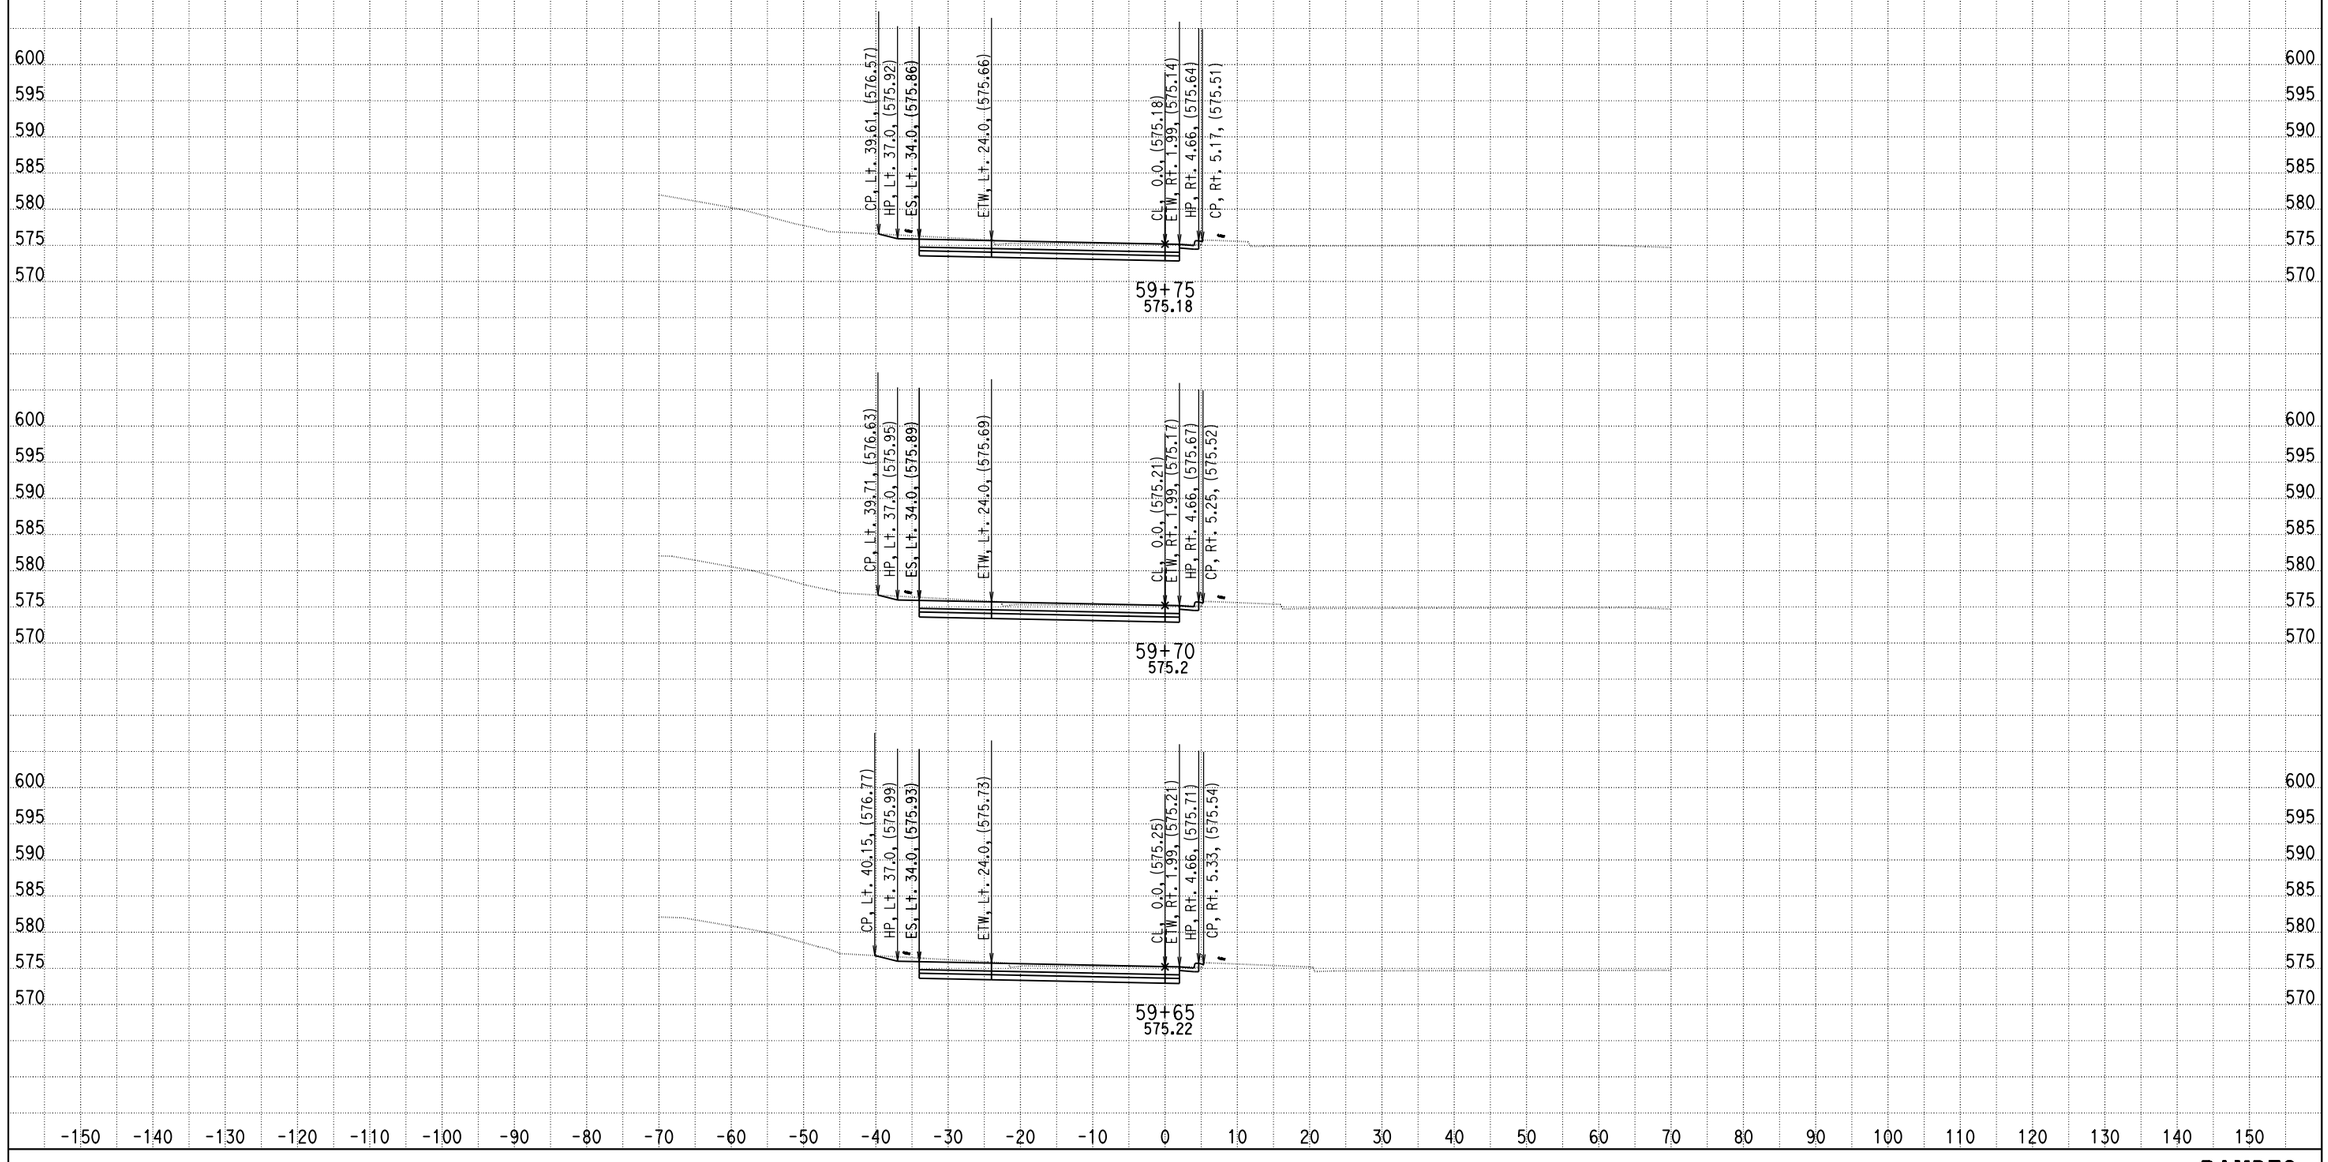

DATE: 9/5/2013

KC Project: 0818E File: D:\PROJECT\0818E\UPDATE-RAMP\hre2-pro.ear

SCALE: 1" = 10' Horiz.
1" = 10' Vert.

All Dimensions are US Survey Feet

RAMPE2
CROSS SECTIONS

DESIGN STUDY ONLY

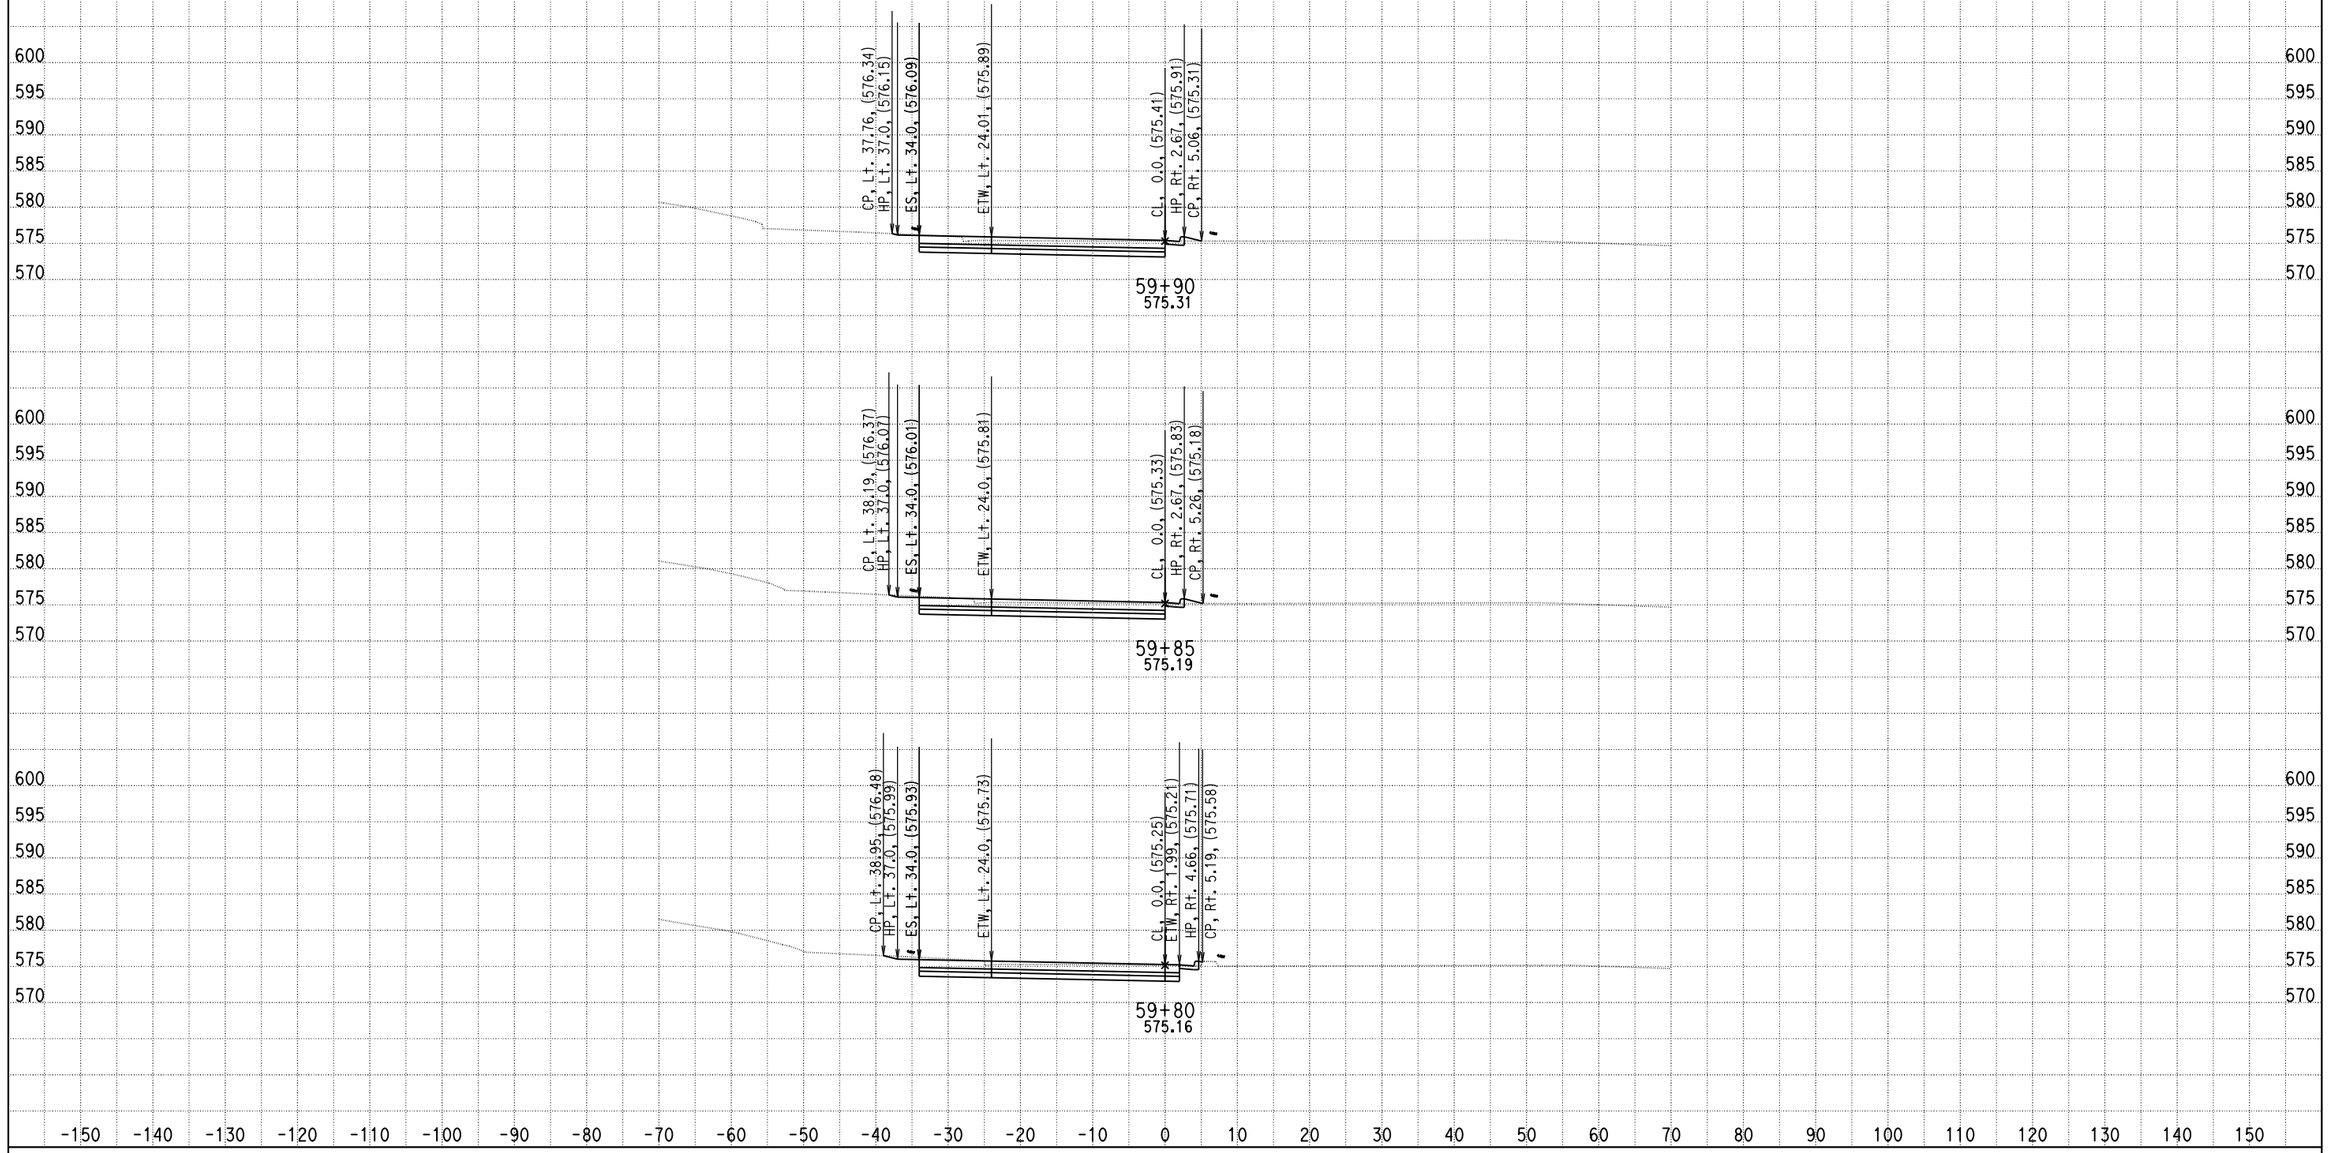

DATE: 9/5/2013

KC Project: 0818E File: D:\PROJECT\0818E\UPDATE-RAMP\hre2-pro.ear

SCALE: 1" = 10' Horiz.
1" = 10' Vert.

All Dimensions are US Survey Feet

RAMPE2
CROSS SECTIONS

DESIGN STUDY ONLY

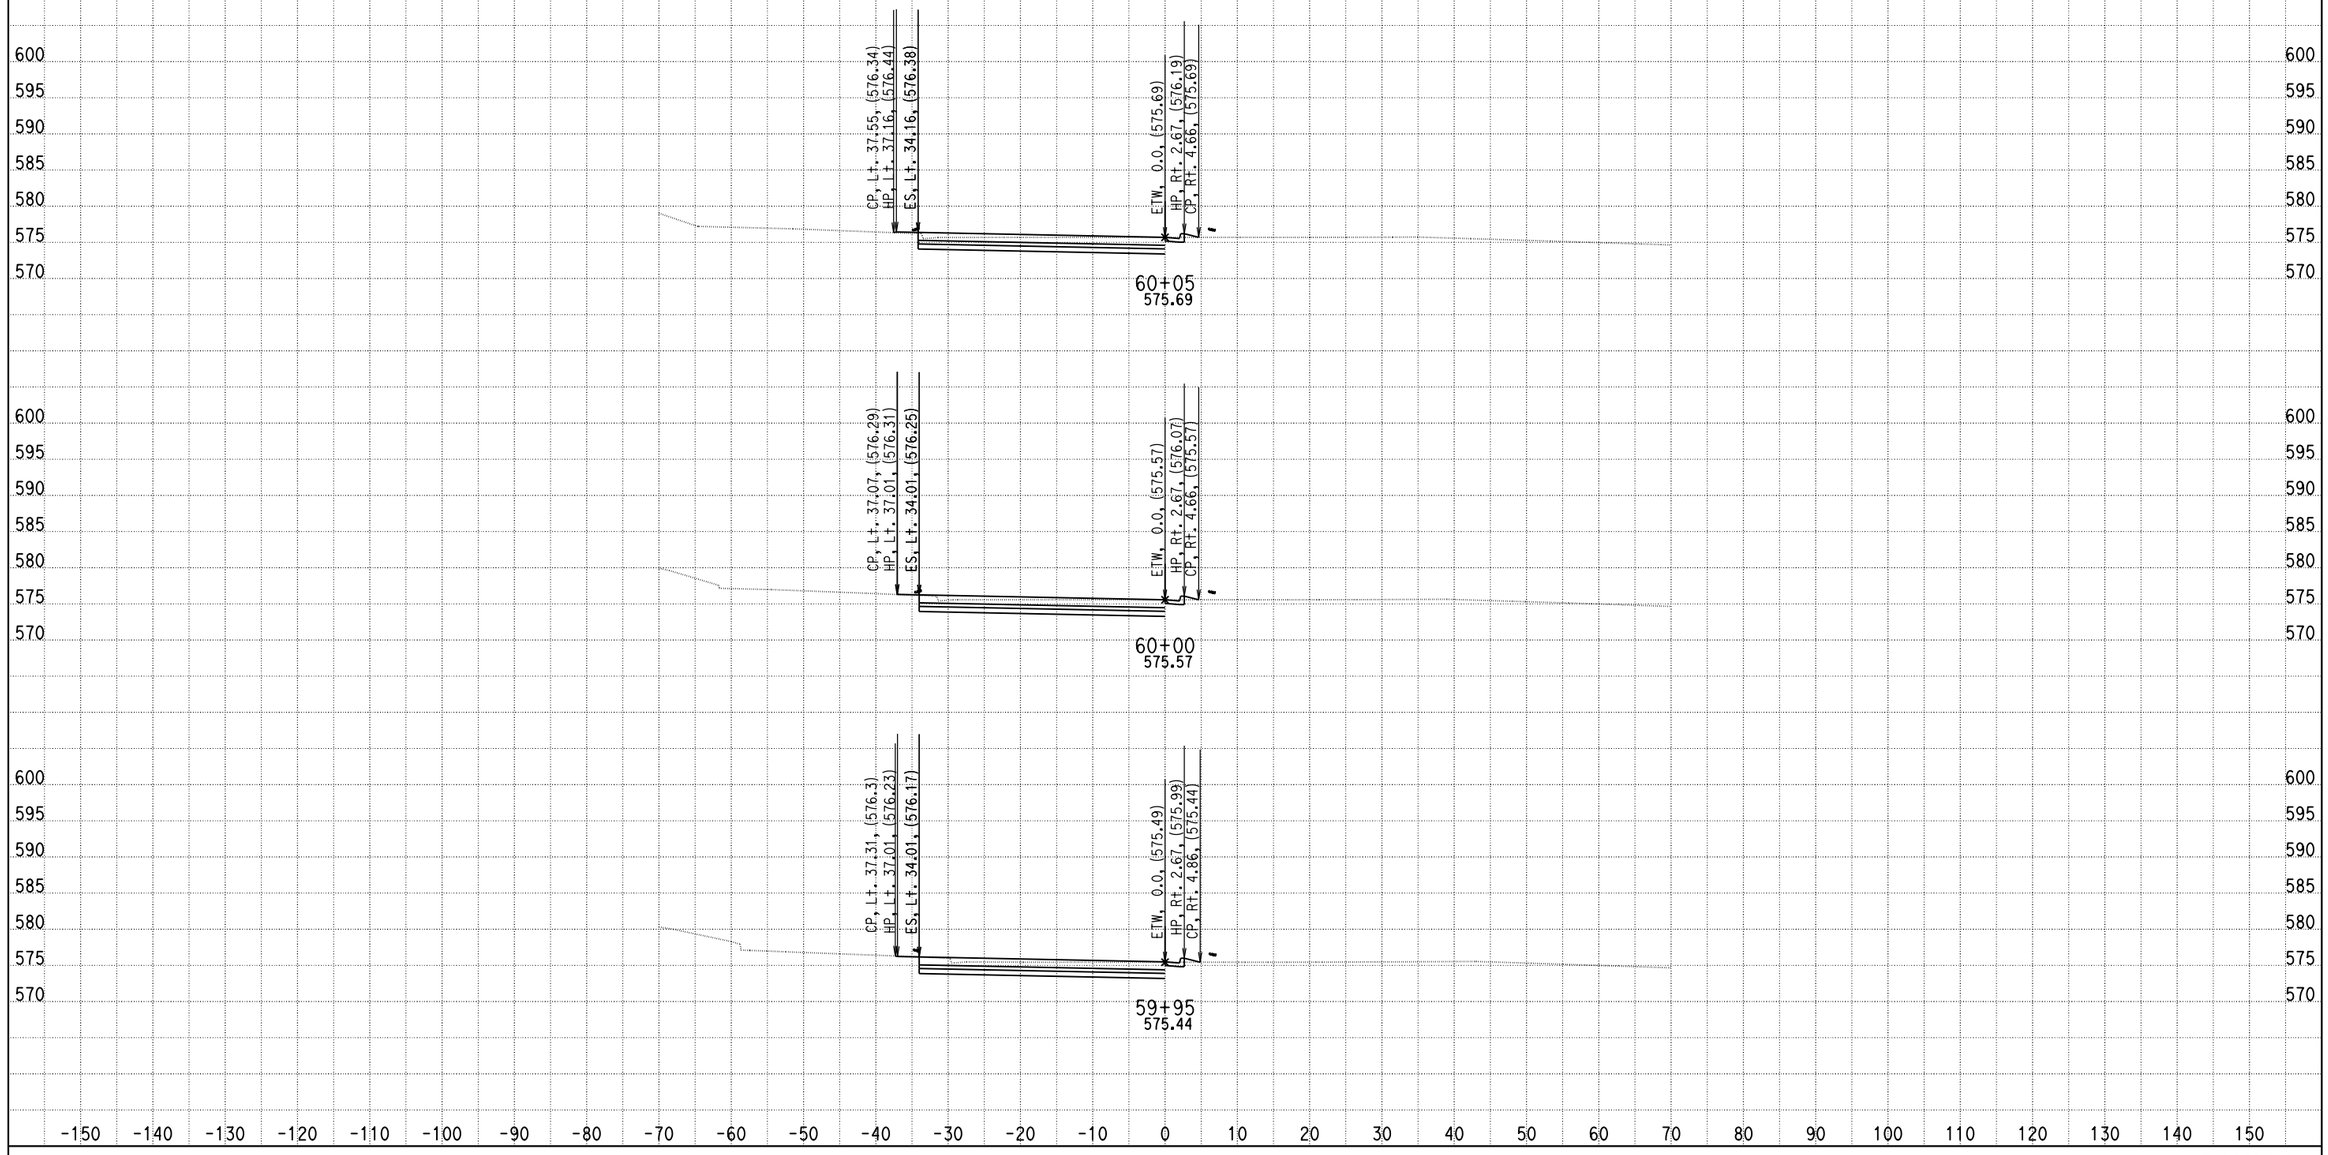

DATE: 9/5/2013

KC Project: 0818E File: D:\PROJECT\0818E\UPDATE-RAMP\hre2-pro.ear

SCALE: 1" = 10' Horiz.
1" = 10' Vert.

All Dimensions are US Survey Feet

RAMPE2
CROSS SECTIONS

SHEET 110 OF XXX

DESIGN STUDY ONLY

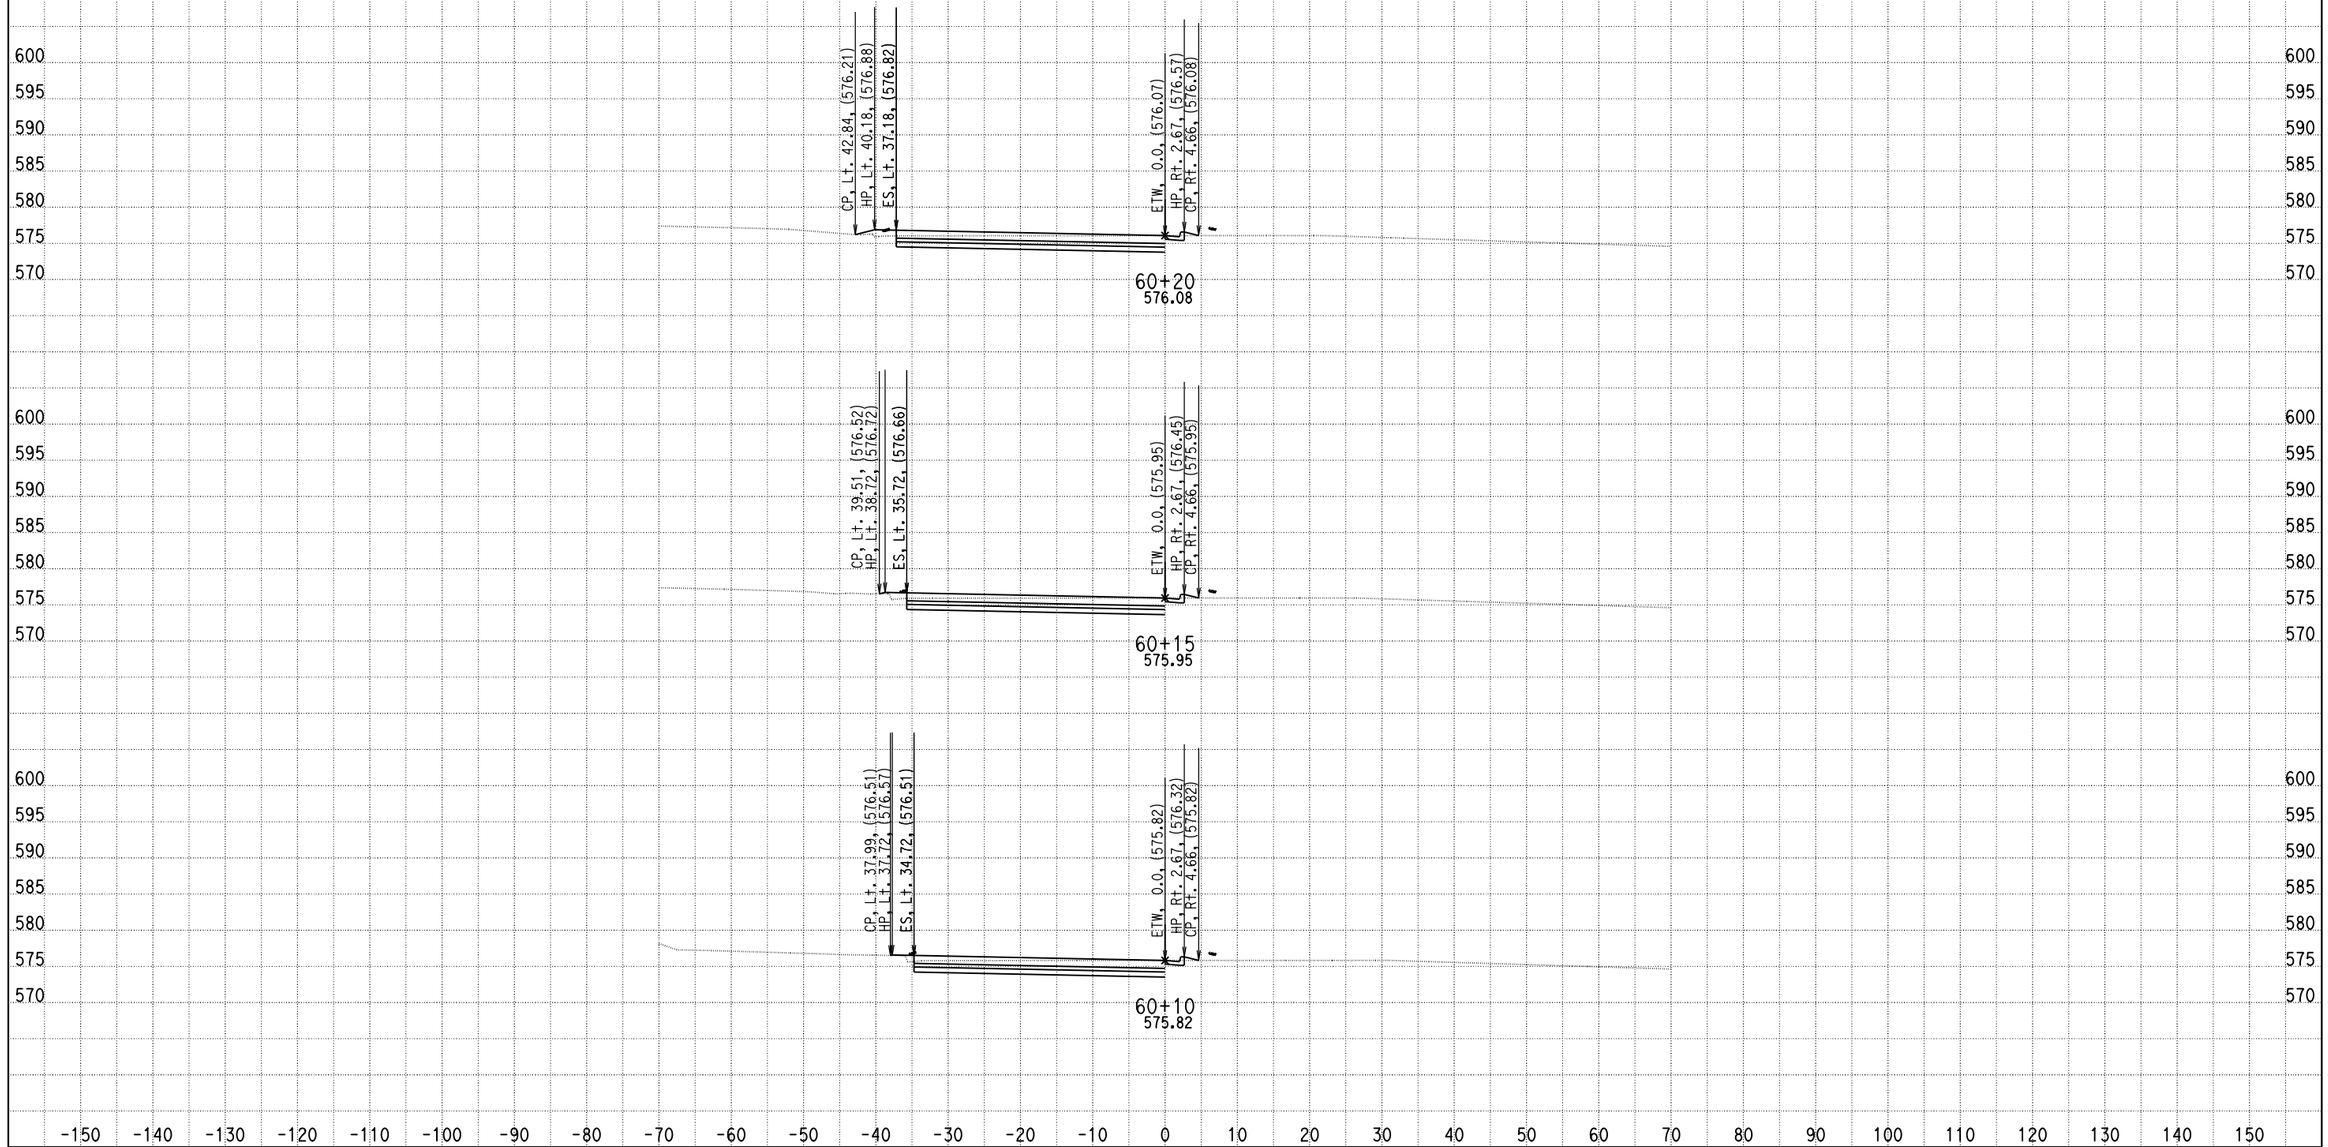

DATE: 9/5/2013

KC Project: 0818E File: D:\PROJECT\0818E\UPDATE-RAMP\hre2-pro.ear

SCALE: 1" = 10' Horiz.
1" = 10' Vert.

All Dimensions are US Survey Feet

RAMPE2
CROSS SECTIONS

SHEET 111 OF XXX

DESIGN STUDY ONLY

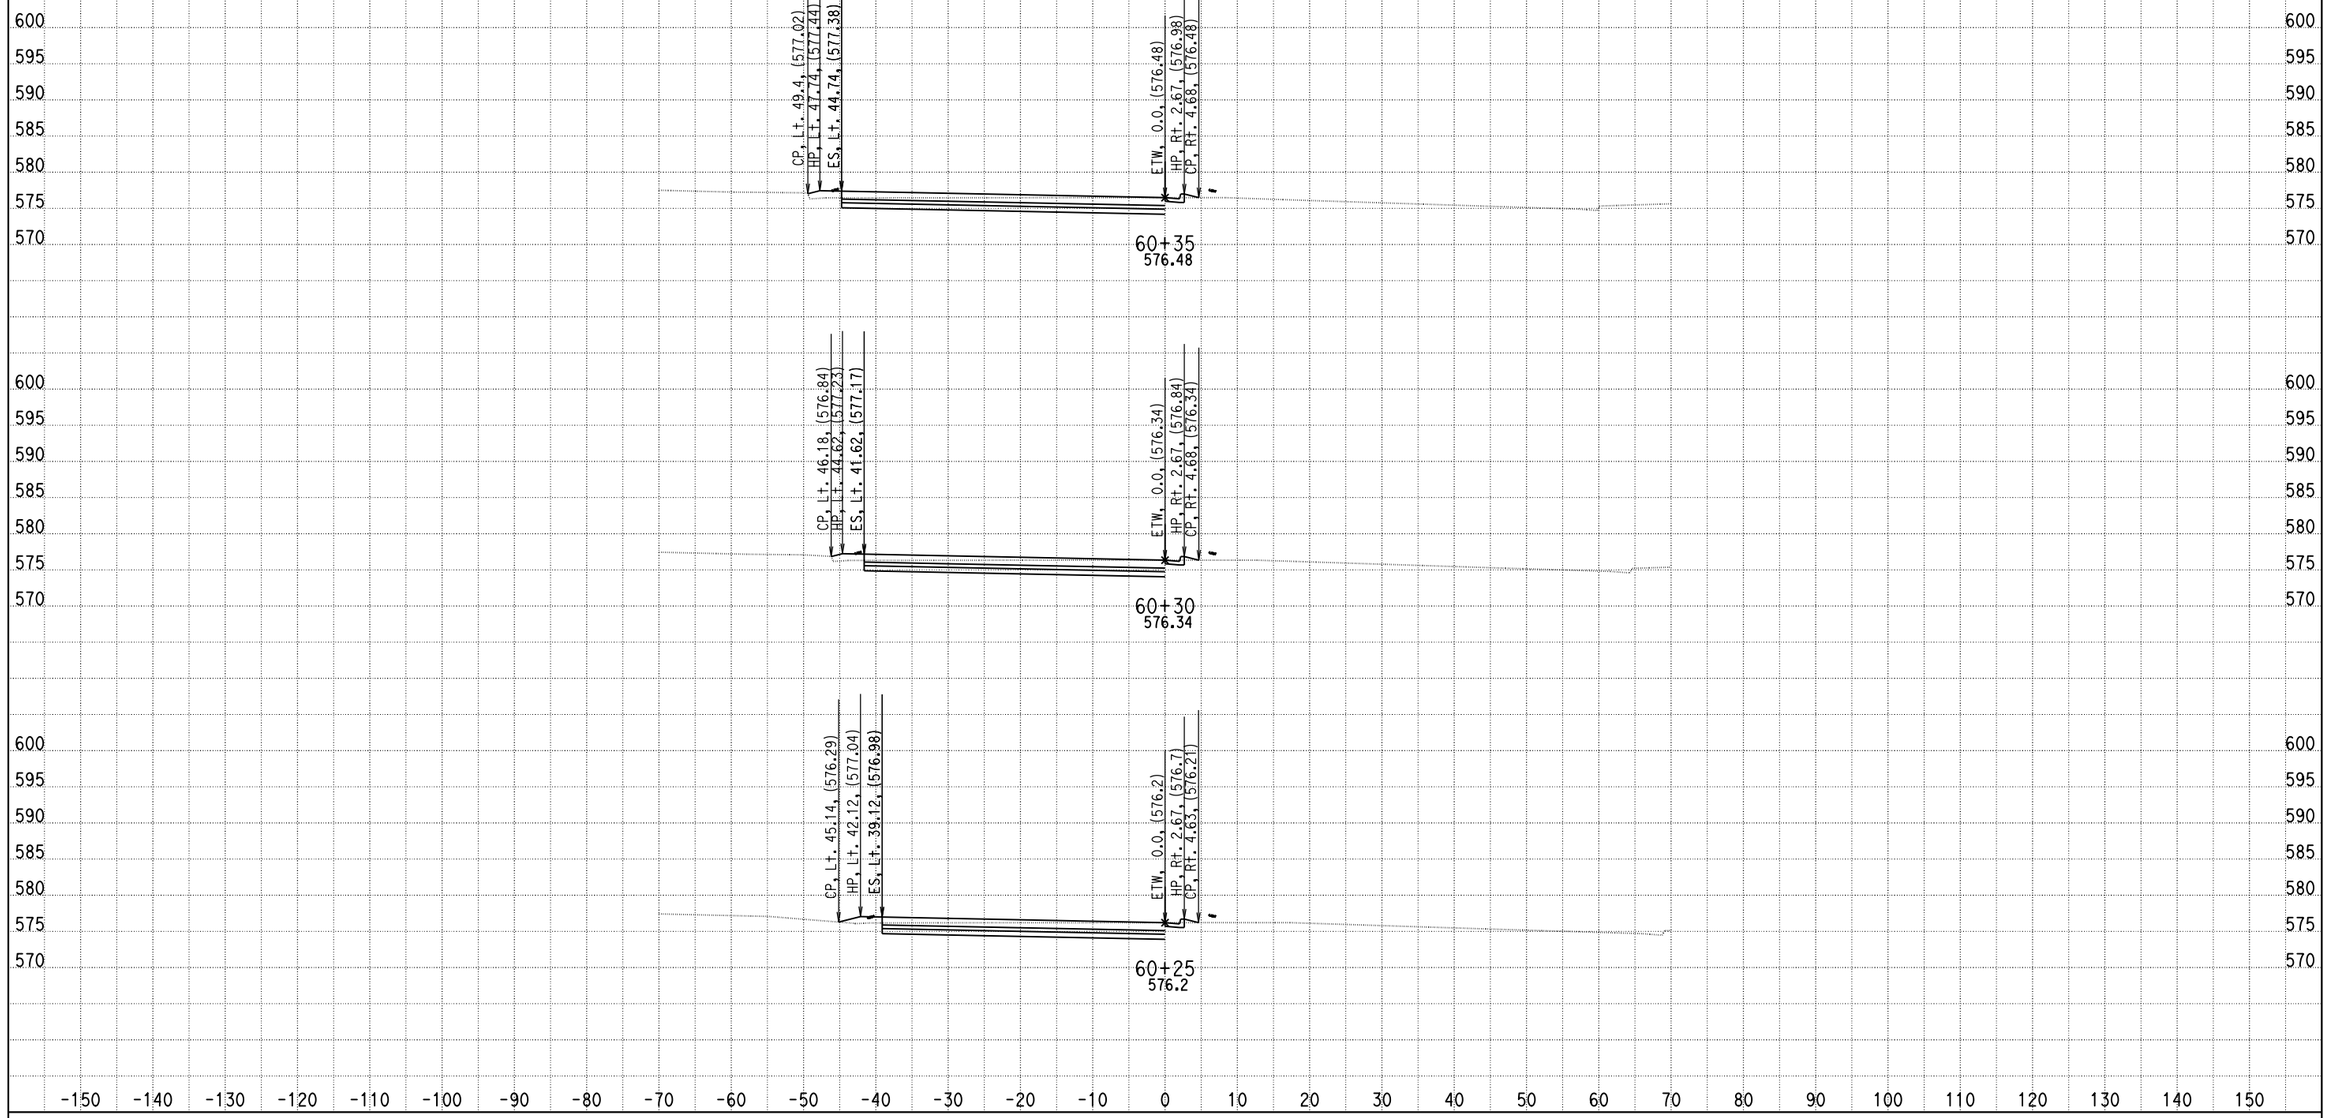

DATE: 9/5/2013

KC Project: 0818E File: D:\PROJECT\0818E\UPDATE-RAMP\hre2-pro.ear

SCALE: 1" = 10' Horiz.
1" = 10' Vert.

All Dimensions are US Survey Feet

RAMP2
CROSS SECTIONS

DESIGN STUDY ONLY

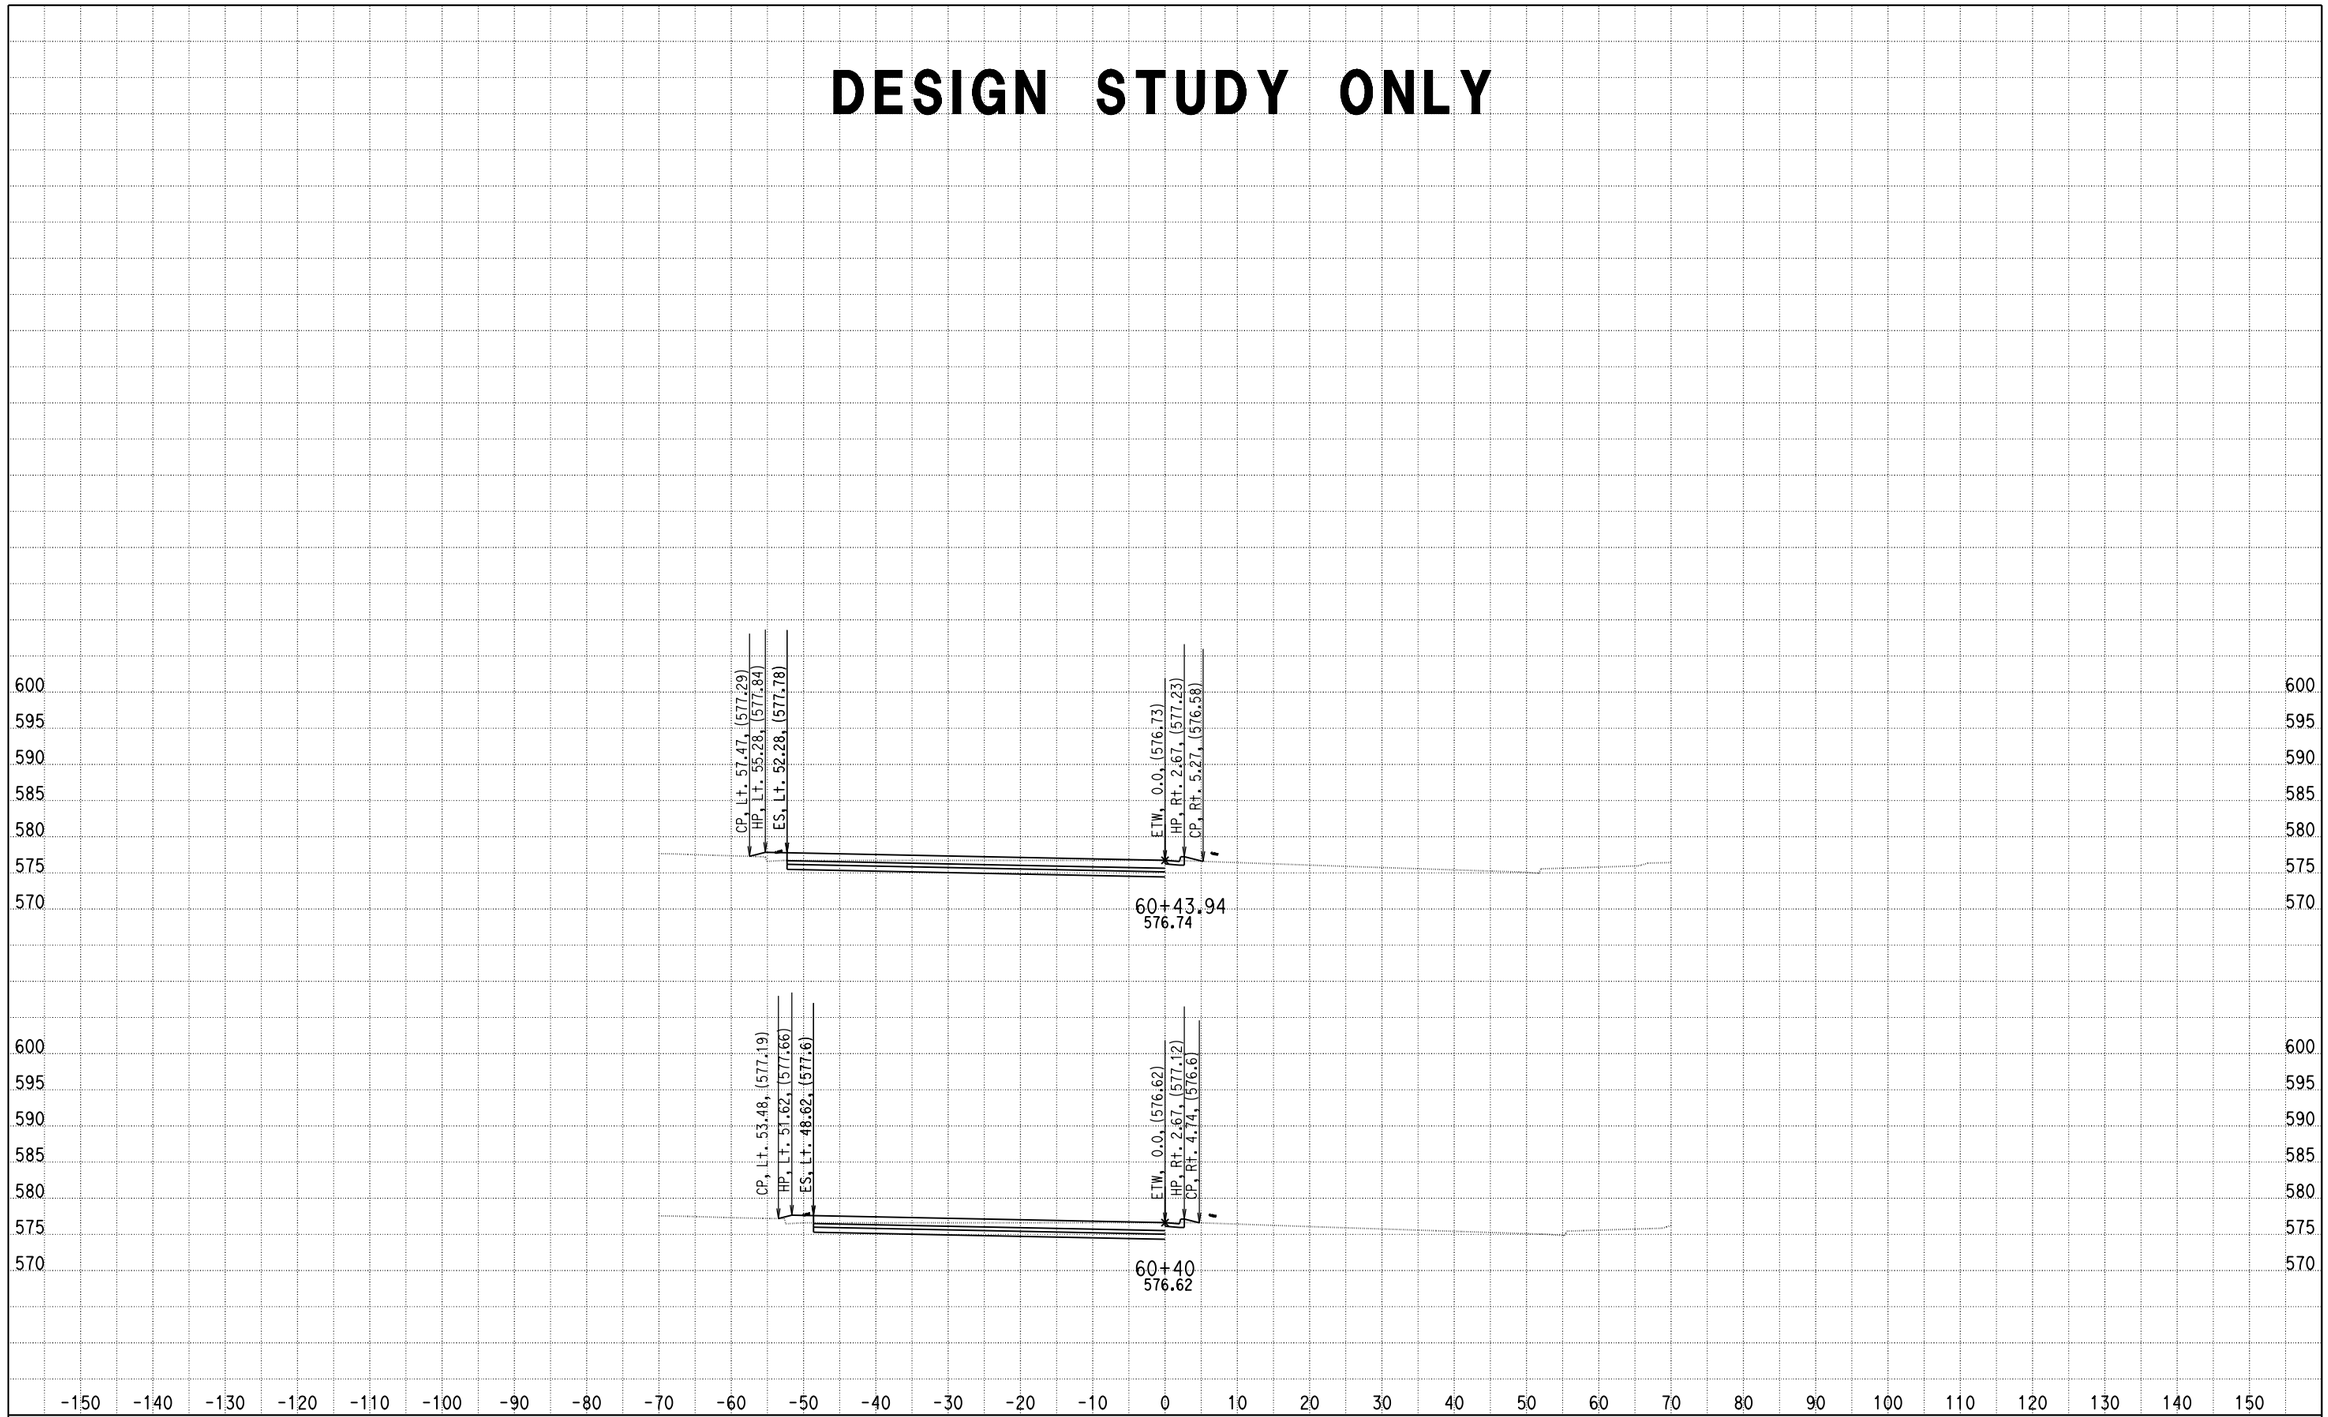

DATE: 9/5/2013

KC Project: 0818E File: D:\PROJECT\0818E\UPDATE-RAMP\hre2-pro.ear

SCALE: 1" = 10' Horiz.
1" = 10' Vert.

All Dimensions are US Survey Feet

RAMPE2
CROSS SECTIONS

RAMP E3

DESIGN STUDY ONLY

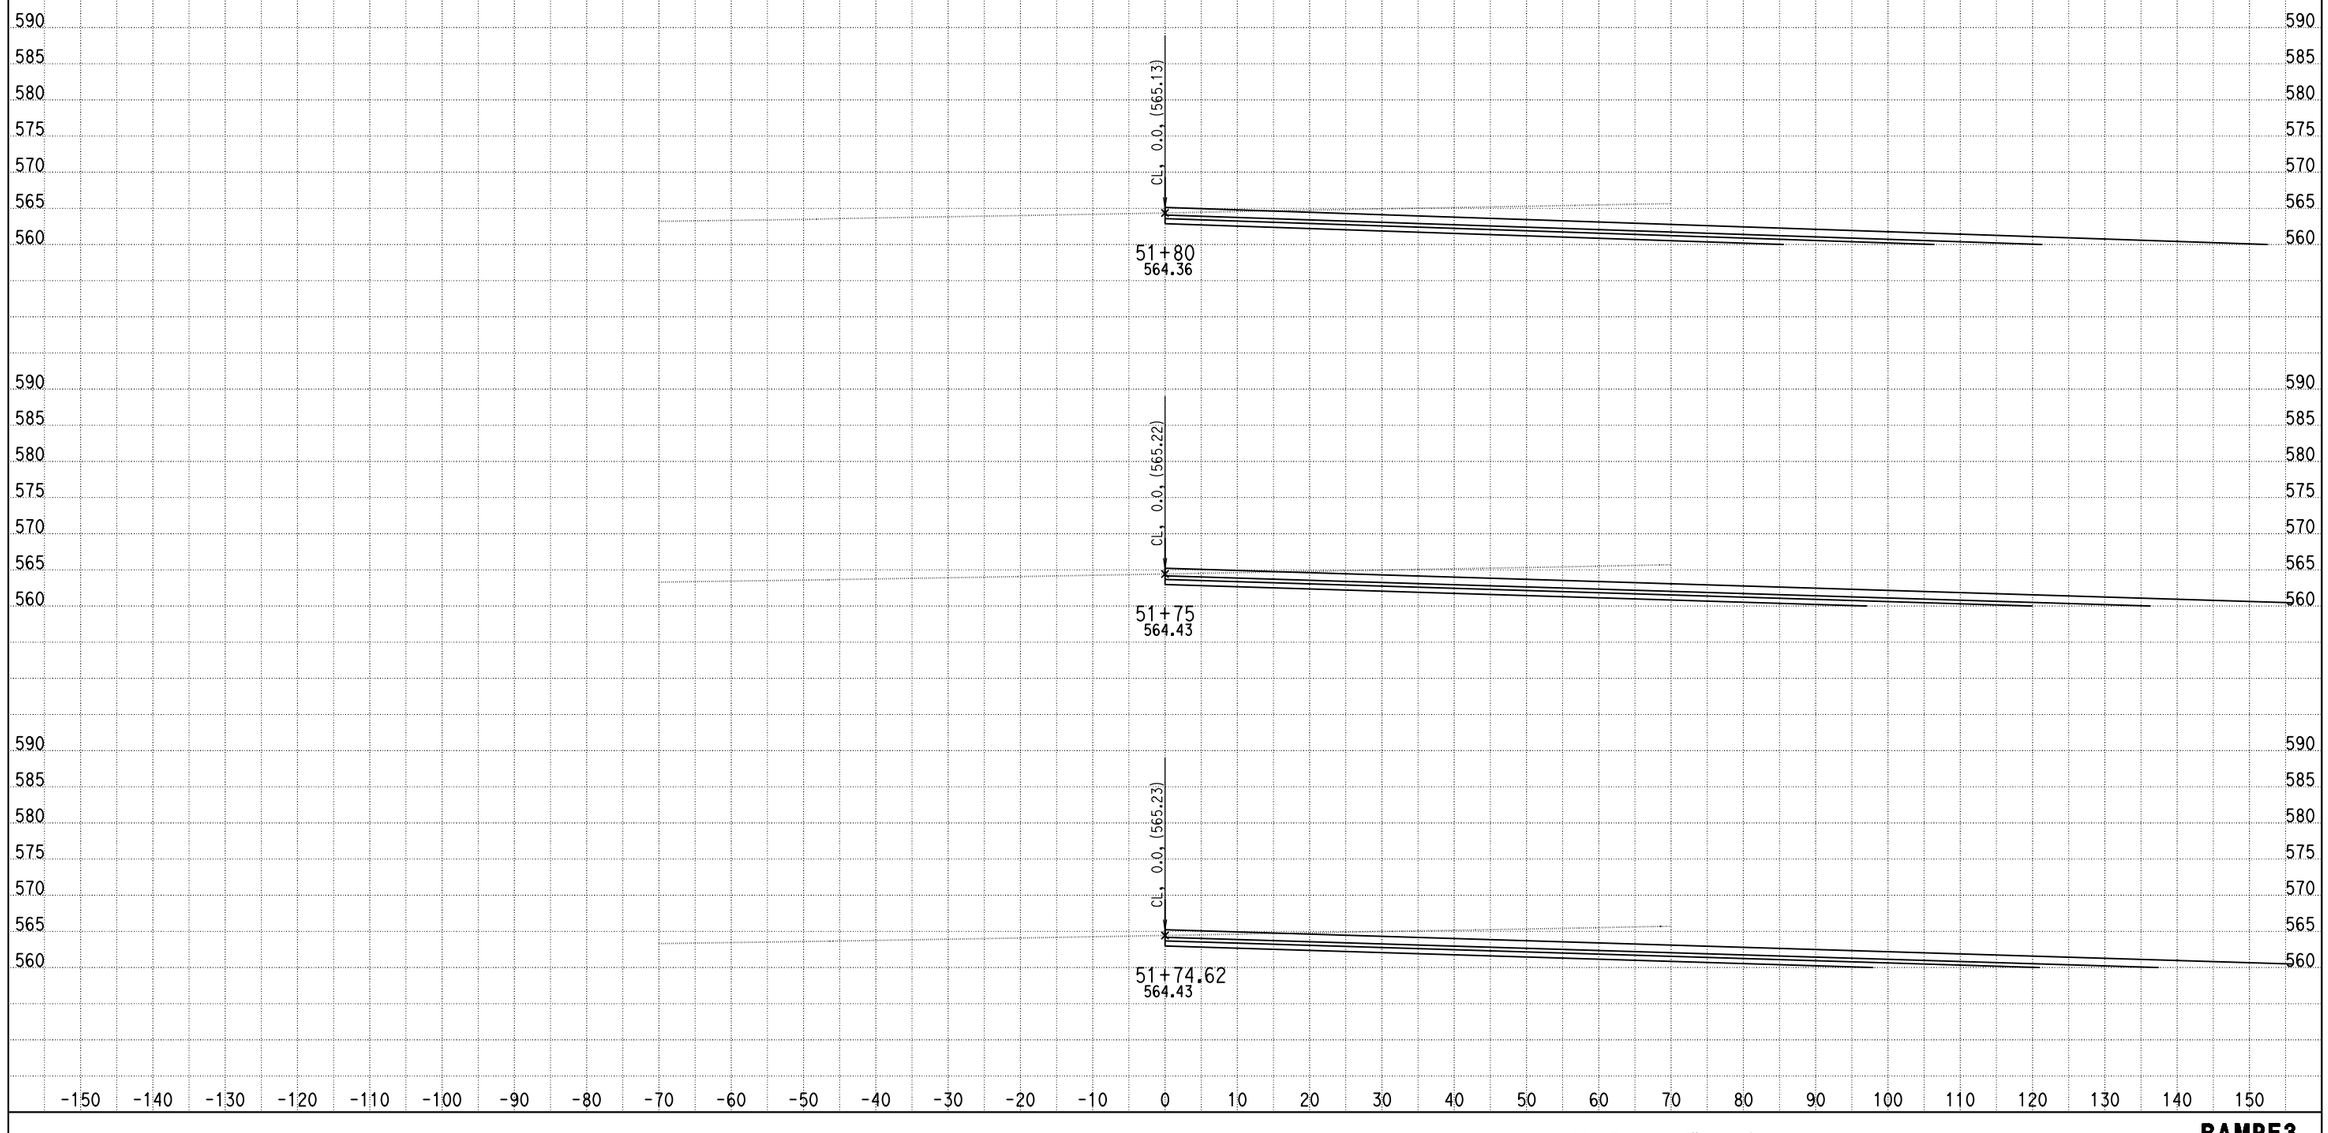

DATE: 4/17/2013

KC Project: 0818E File: C:\project\0818E\UPDATE-RAMP\hre3-pro.ear

SCALE: 1" = 10' Horiz.
1" = 10' Vert.

All Dimensions are US Survey Feet

RAMPE3
CROSS SECTIONS

SHEET 1 OF XXX

DESIGN STUDY ONLY

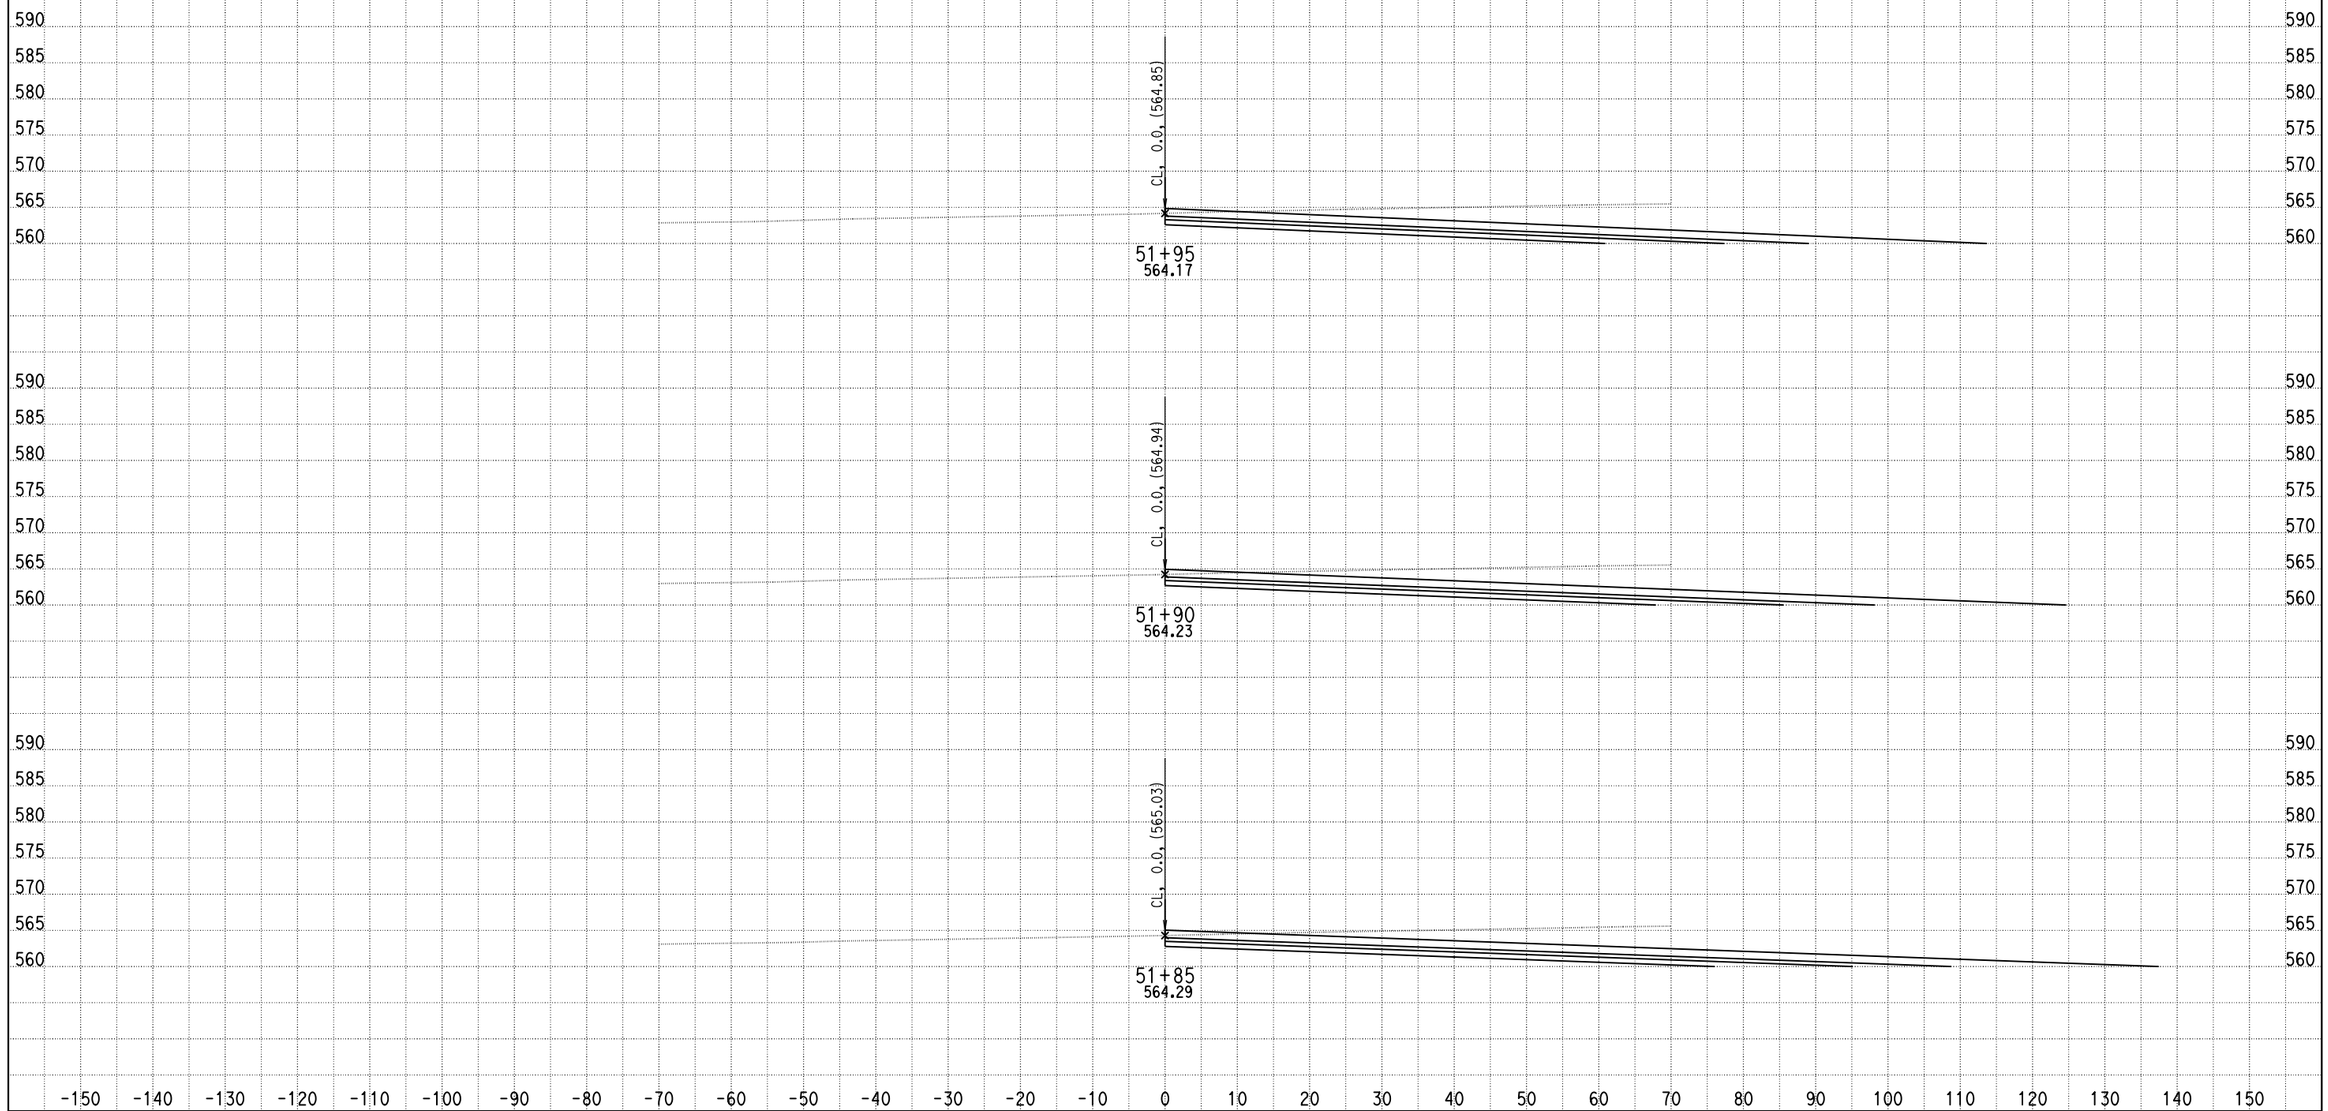

DATE: 4/17/2013

KC Project: 0818E File: C:\project\0818E\UPDATE-RAMP\hre3-pro.ear

SCALE: 1" = 10' Horiz.
1" = 10' Vert.

All Dimensions are US Survey Feet

RAMPE3
CROSS SECTIONS

SHEET 2 OF XXX

DESIGN STUDY ONLY

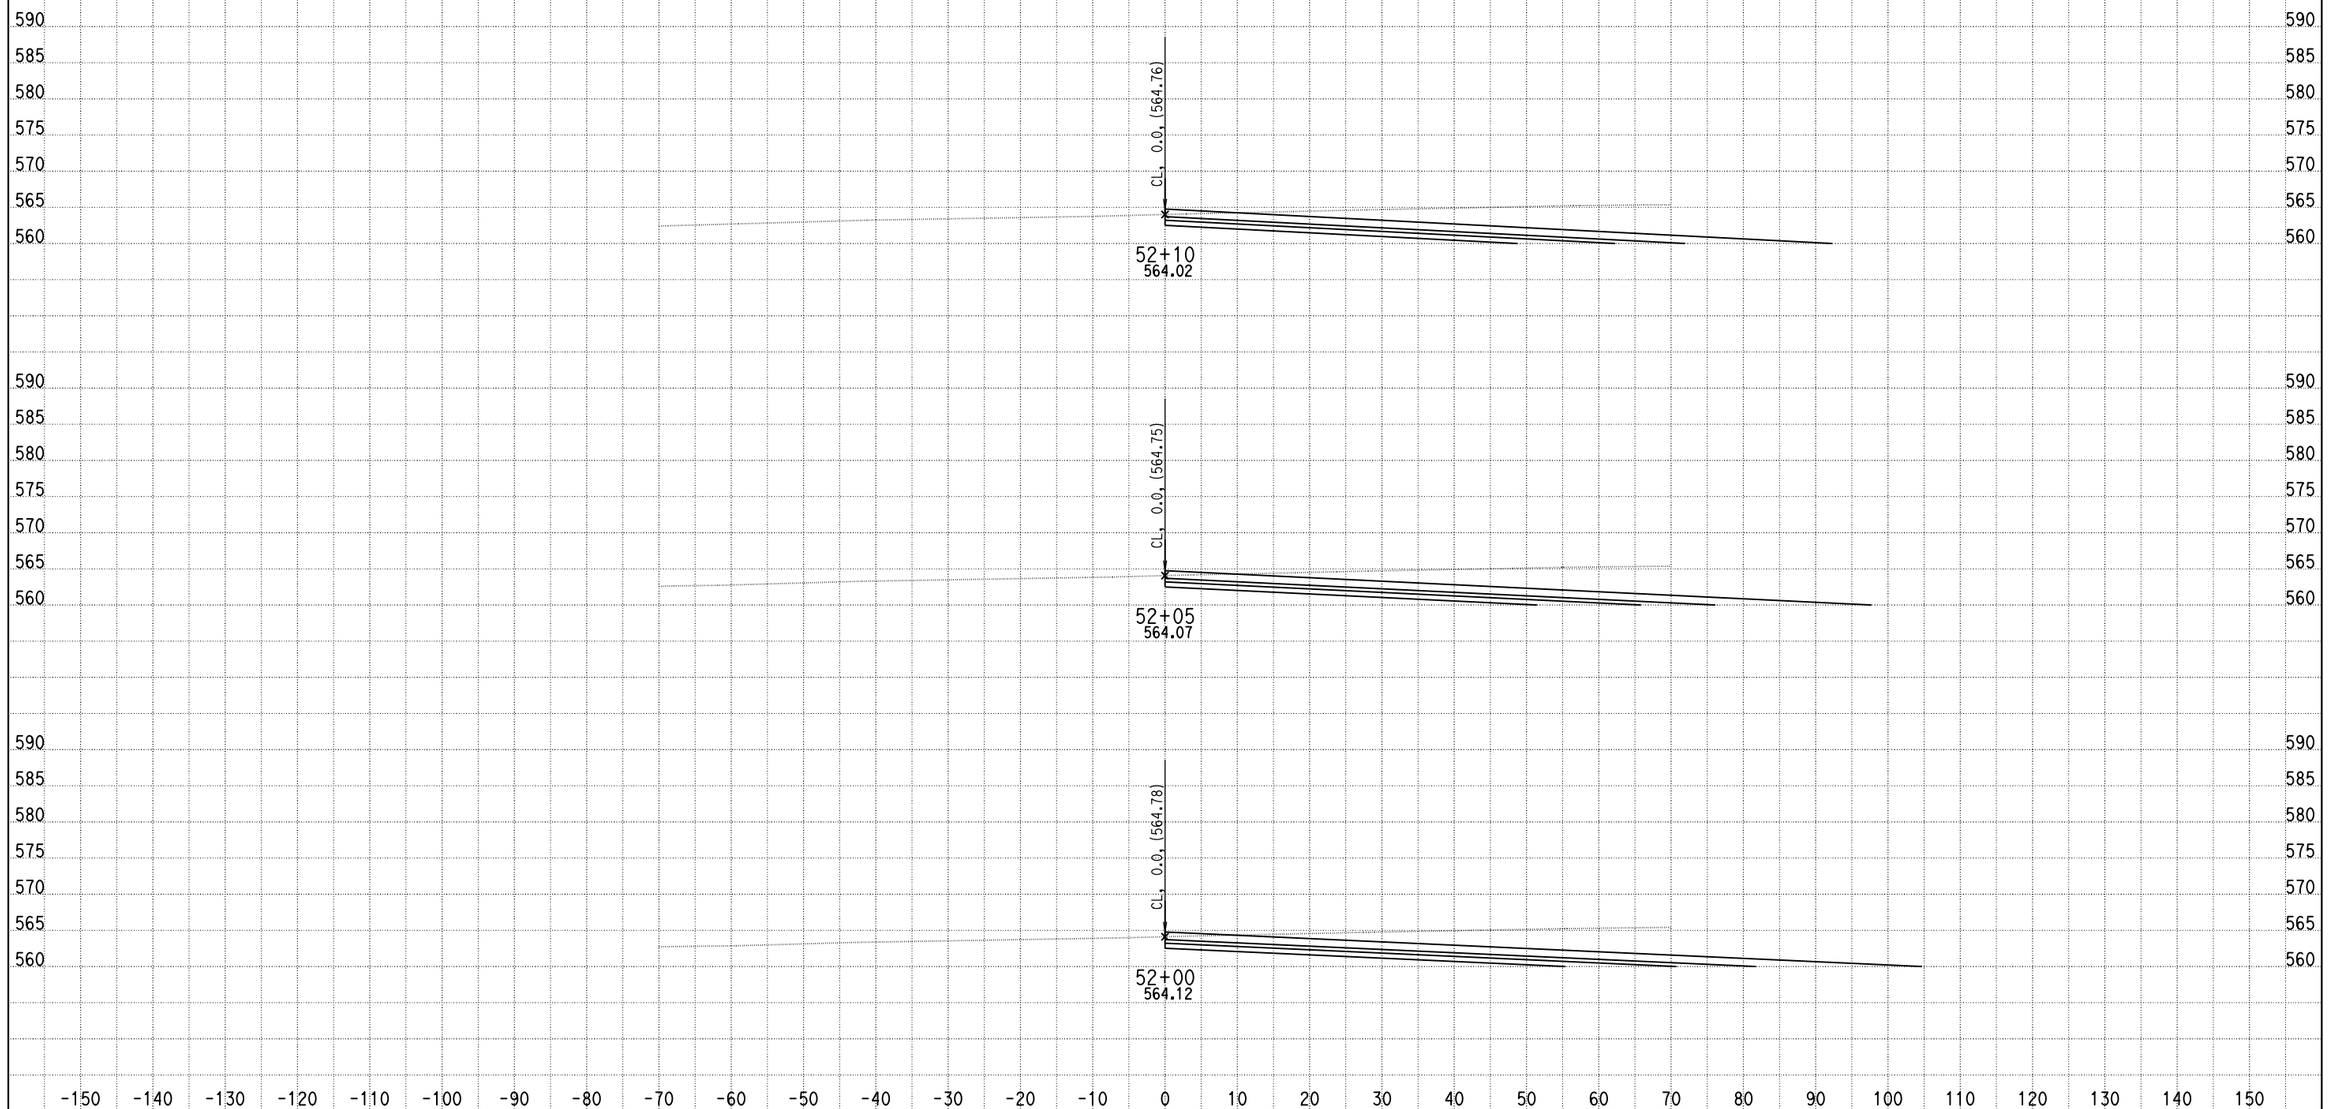

DATE: 4/17/2013

KC Project: 0818E File: C:\project\0818E\UPDATE-RAMP\hre3-pro.ear

SCALE: 1" = 10' Horiz.
1" = 10' Vert.

All Dimensions are US Survey Feet

RAMPE3
CROSS SECTIONS

SHEET 3 OF XXX

DESIGN STUDY ONLY

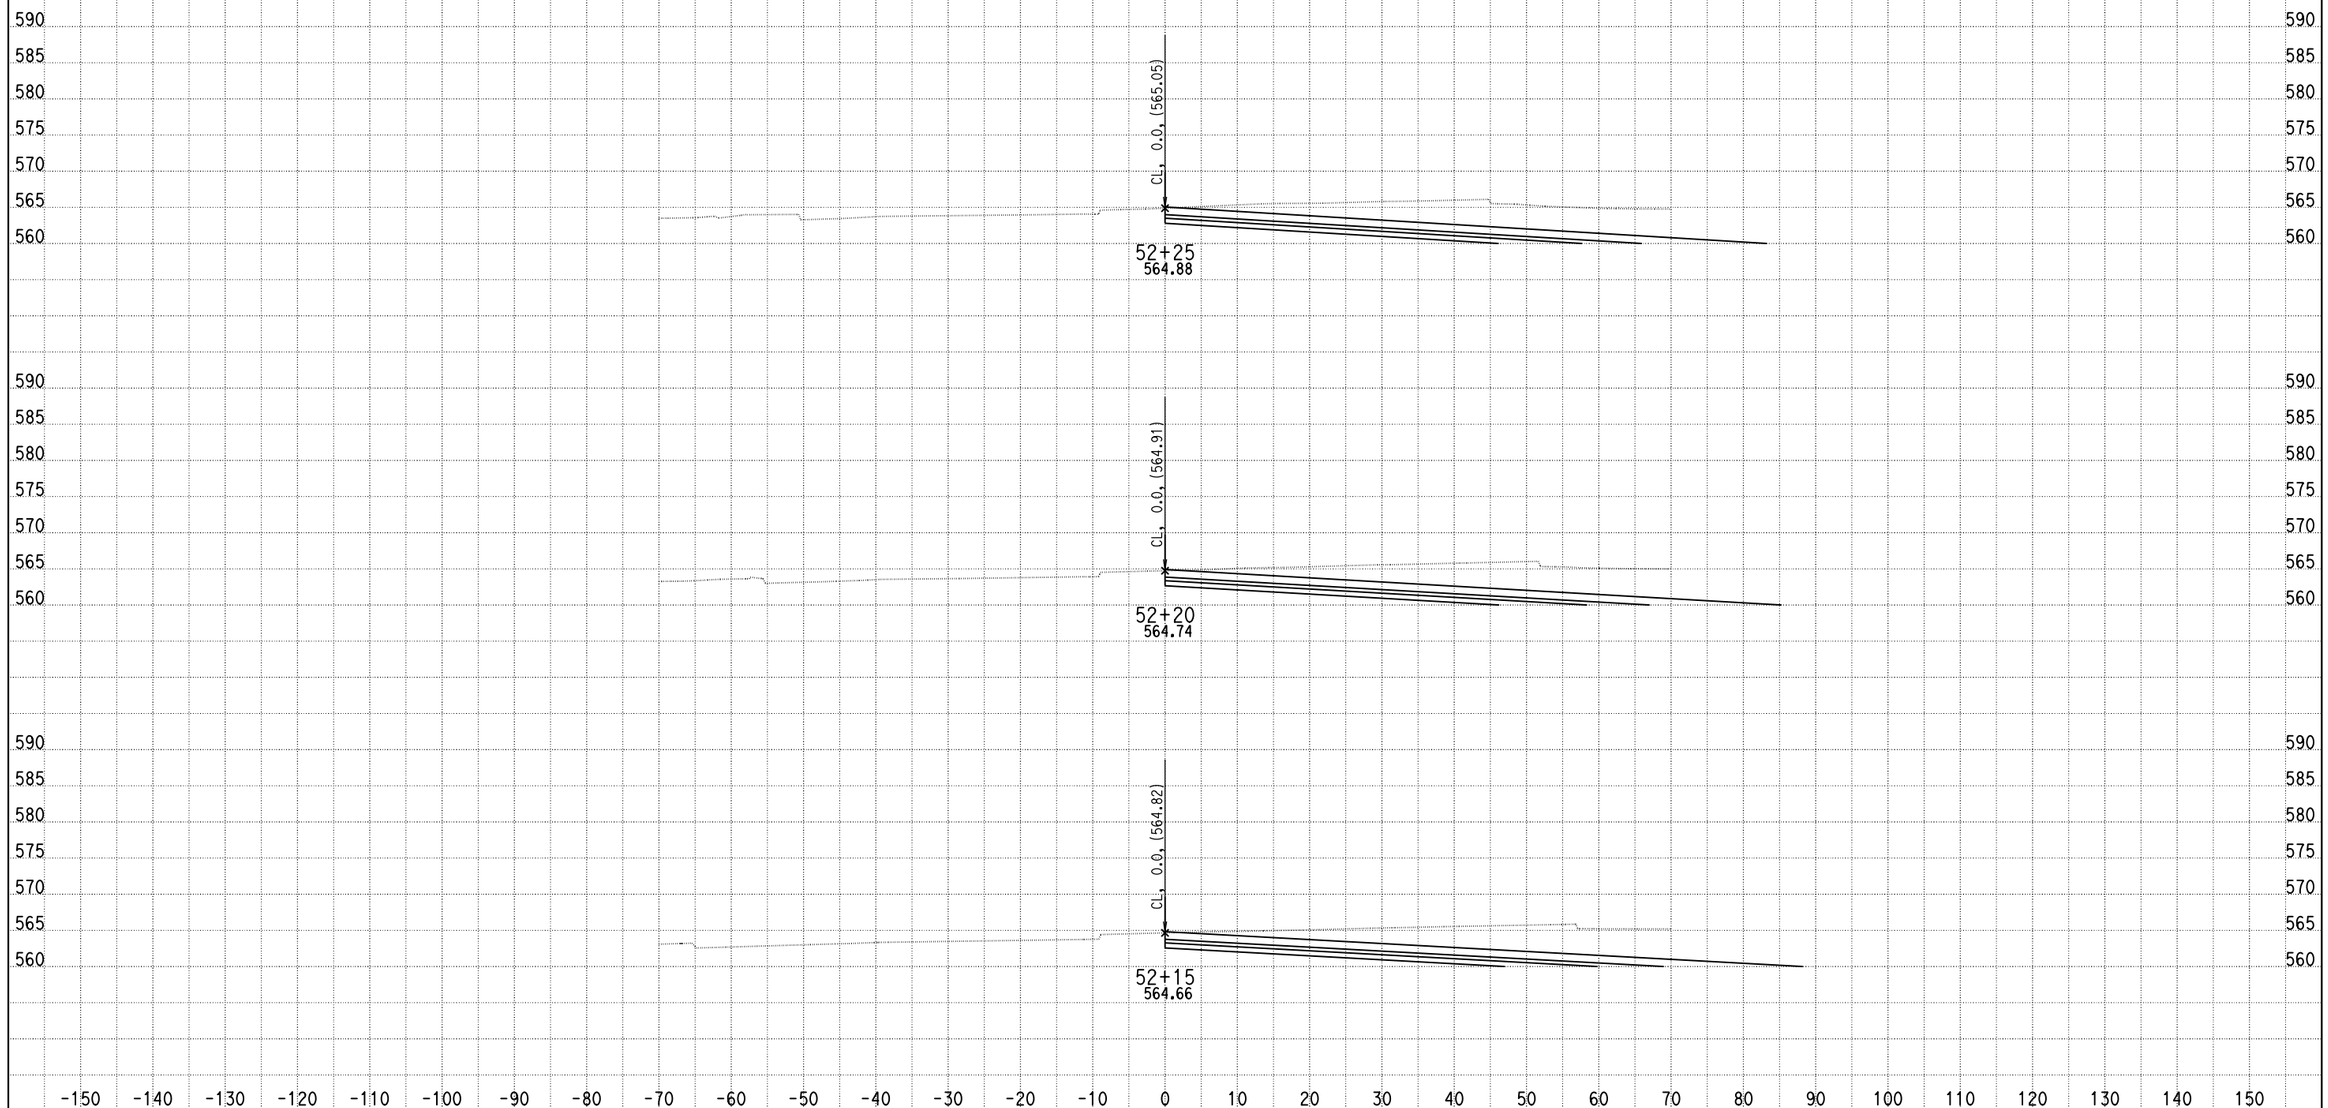

DATE: 4/17/2013

KC Project: 0818E File: C:\project\0818E\UPDATE-RAMP\hre3-pro.ear

SCALE: 1" = 10' Horiz.
1" = 10' Vert.

All Dimensions are US Survey Feet

RAMPE3
CROSS SECTIONS

SHEET 4 OF XXX

DESIGN STUDY ONLY

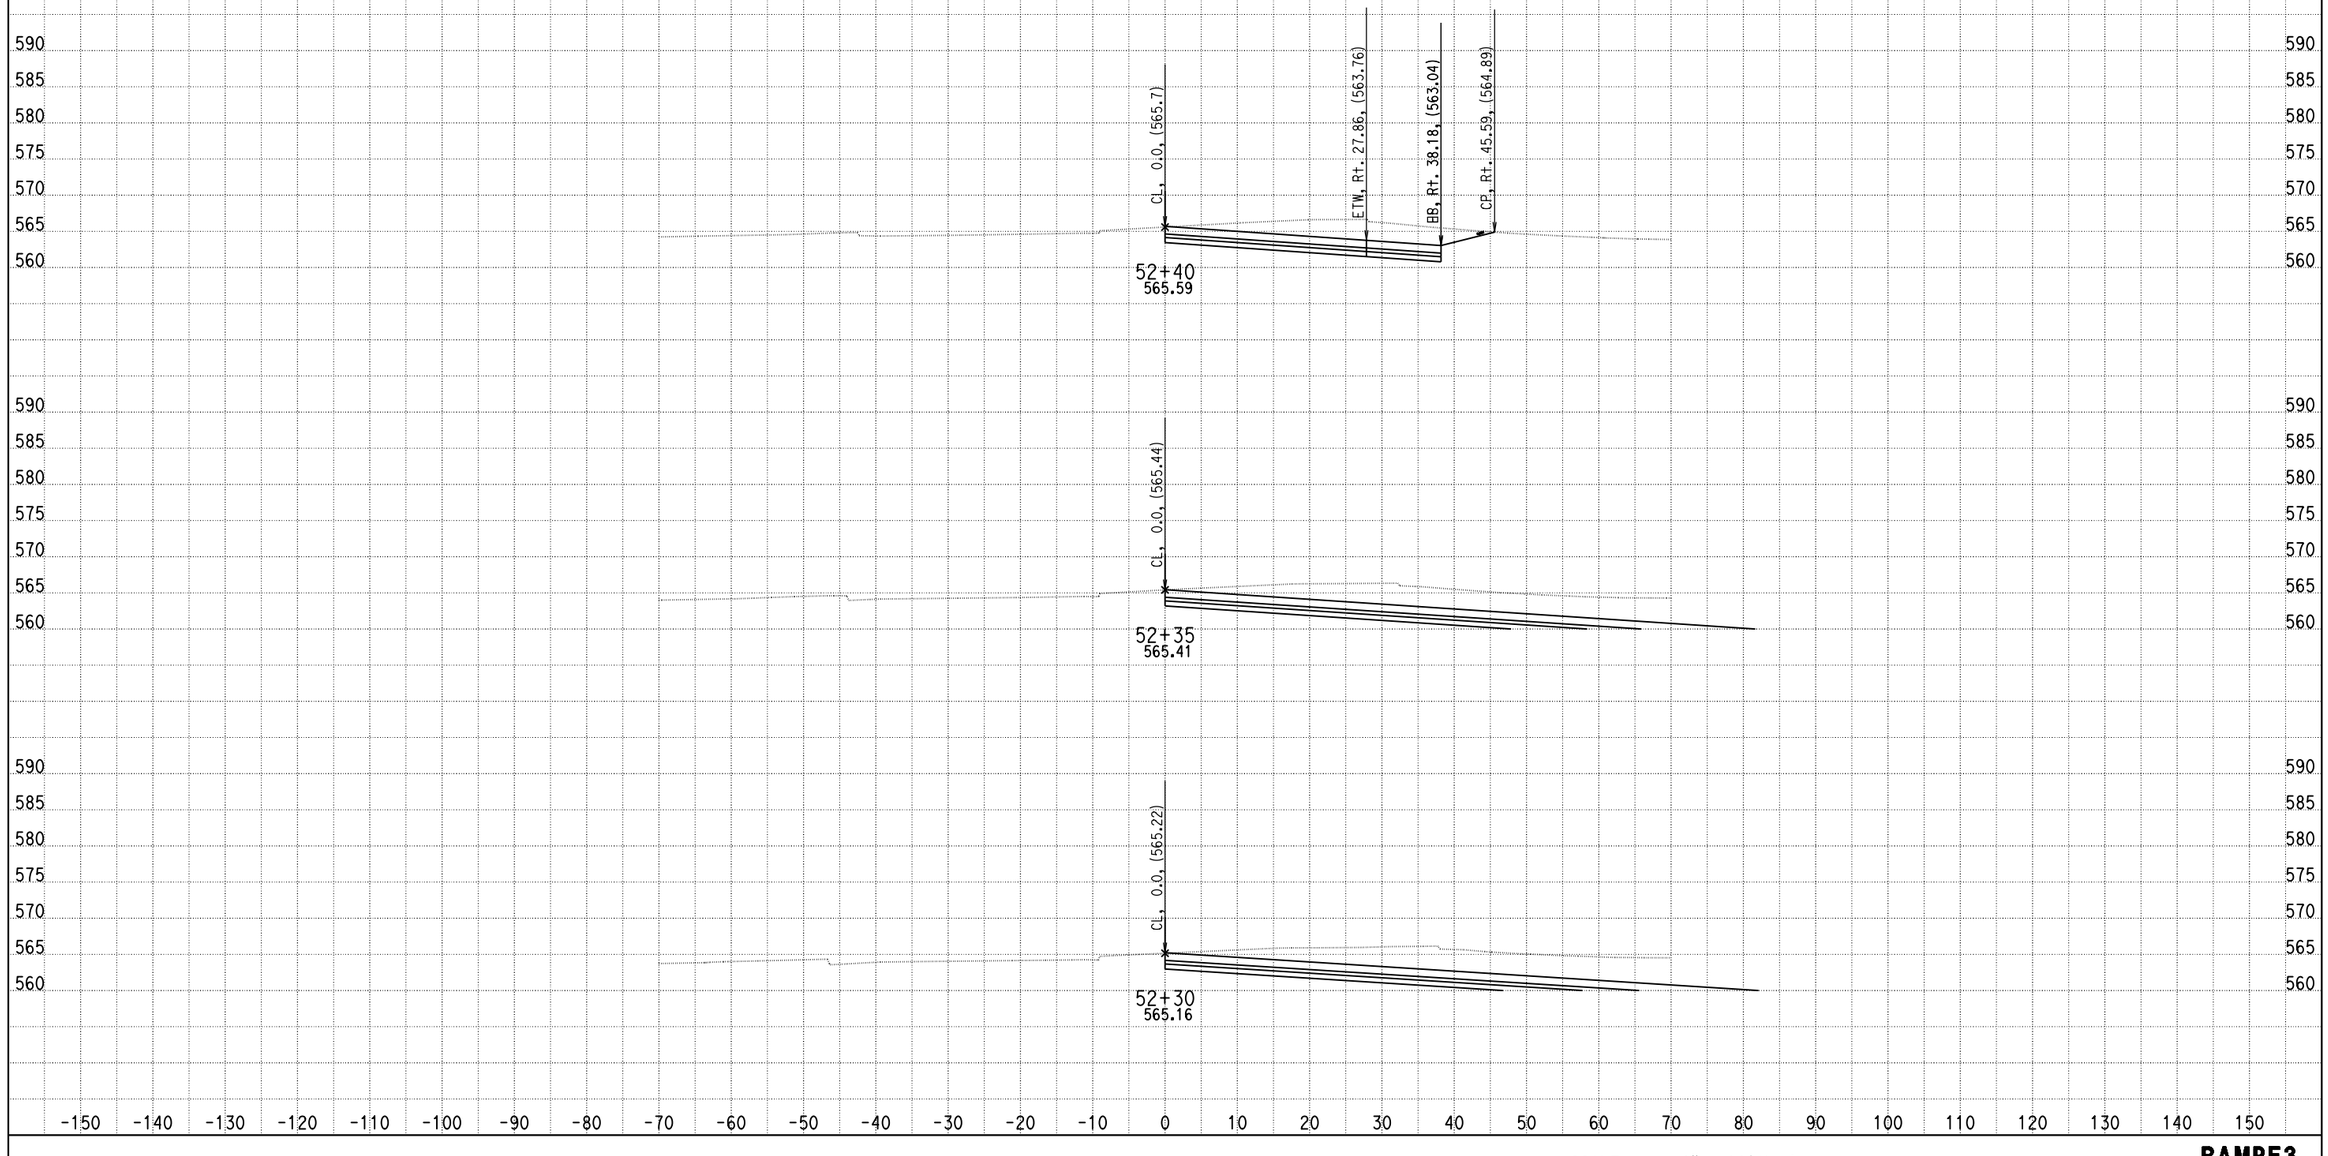

DATE: 4/17/2013

KC Project: 0818E File: C:\project\0818E\UPDATE-RAMP\hre3-pro.ear

SCALE: 1" = 10' Horiz.
1" = 10' Vert.

All Dimensions are US Survey Feet

RAMPE3
CROSS SECTIONS
SHEET 5 OF XXX

DESIGN STUDY ONLY

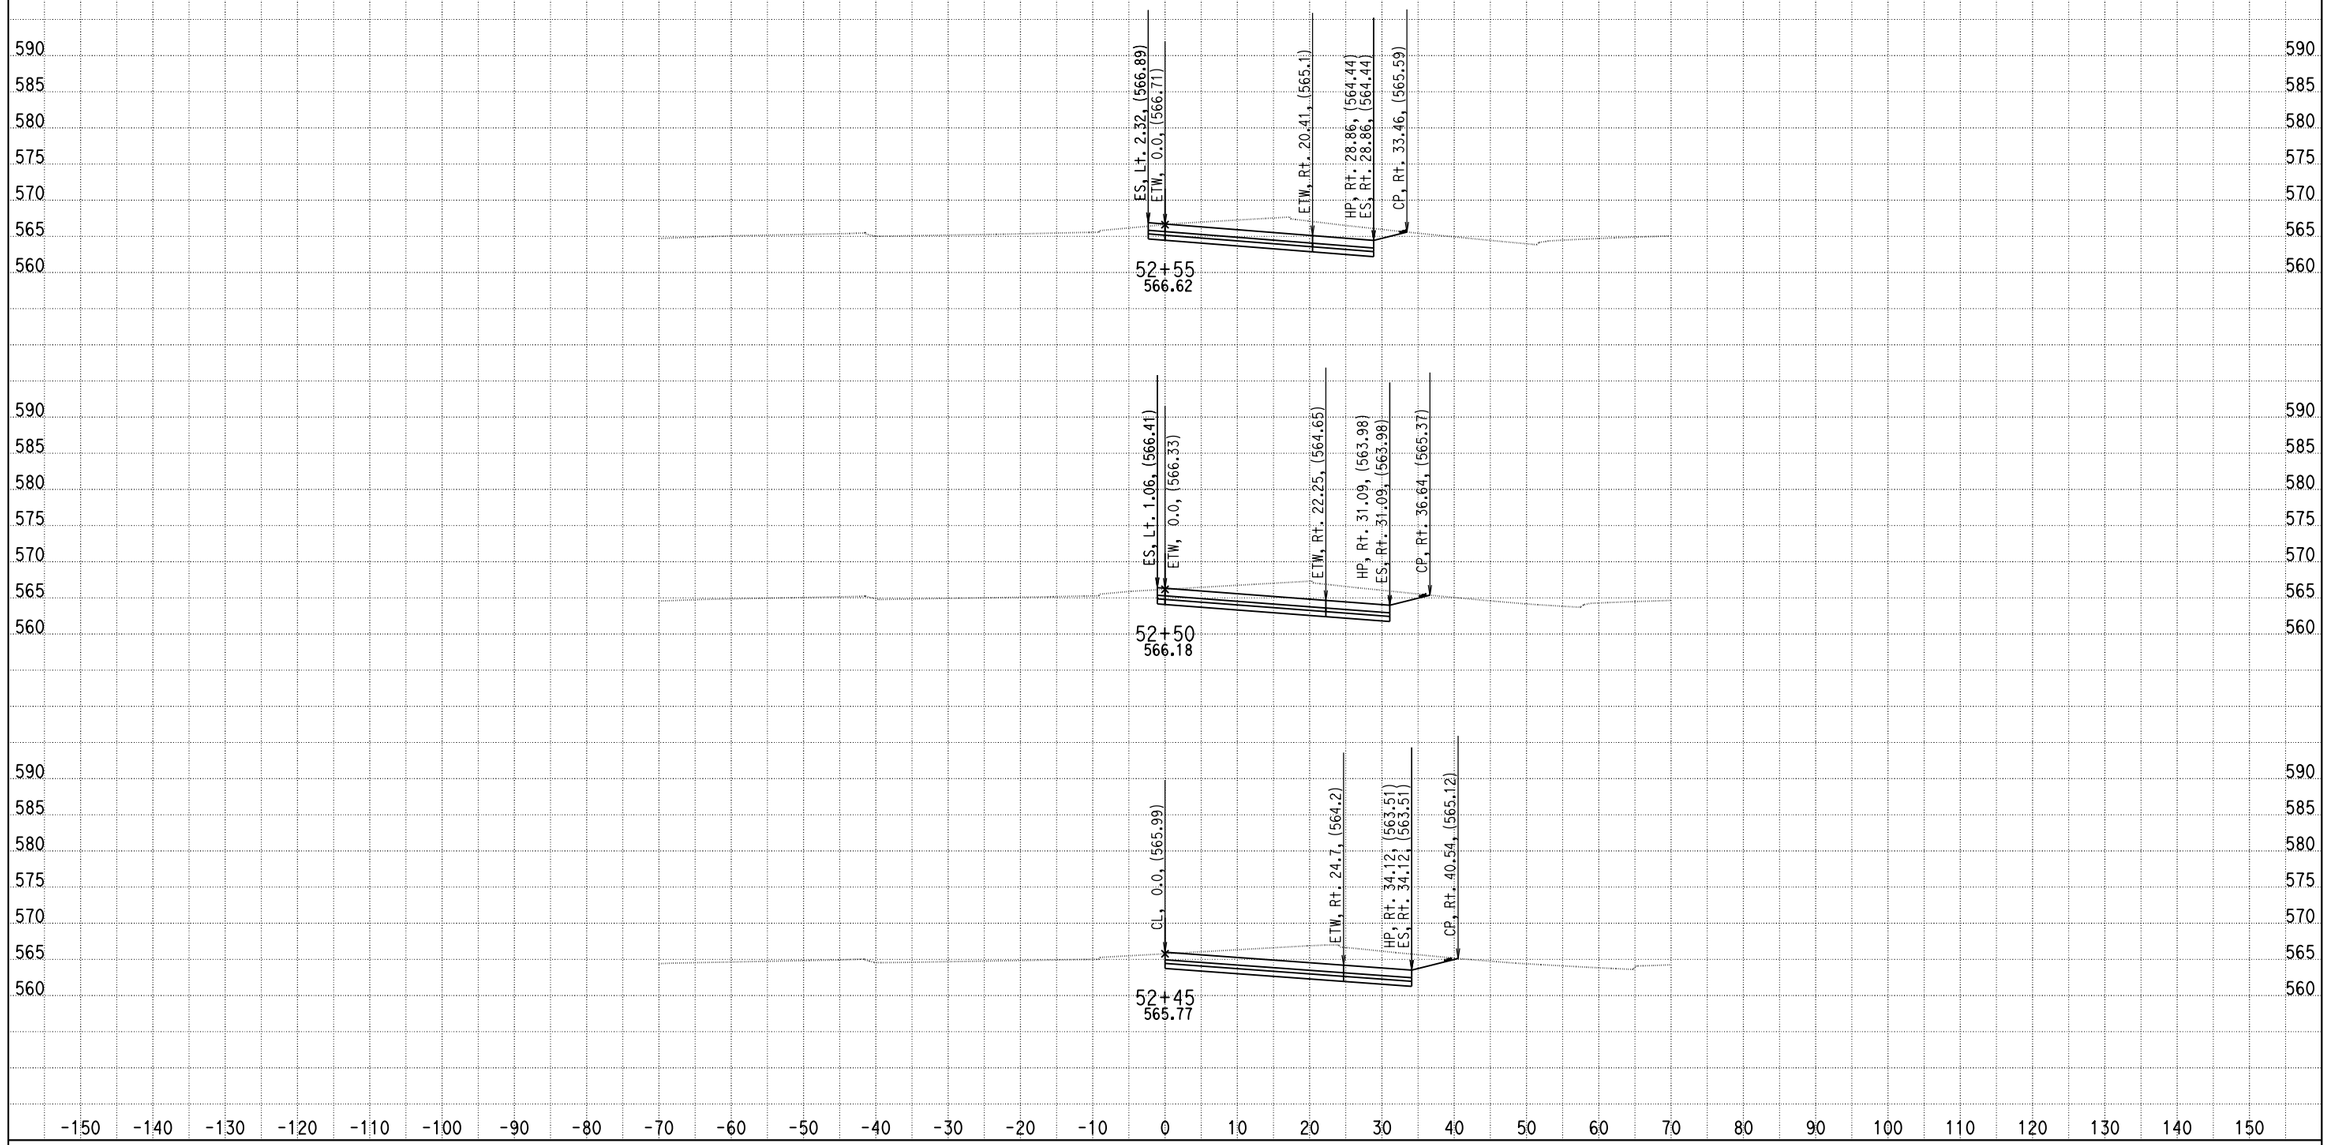

DATE: 4/17/2013

KC Project: 0818E File: C:\project\0818E\UPDATE-RAMP\hre3-pro.ear

SCALE: 1" = 10' Horiz.
1" = 10' Vert.

All Dimensions are US Survey Feet

RAMPE3
CROSS SECTIONS

SHEET 6 OF XXX

DESIGN STUDY ONLY

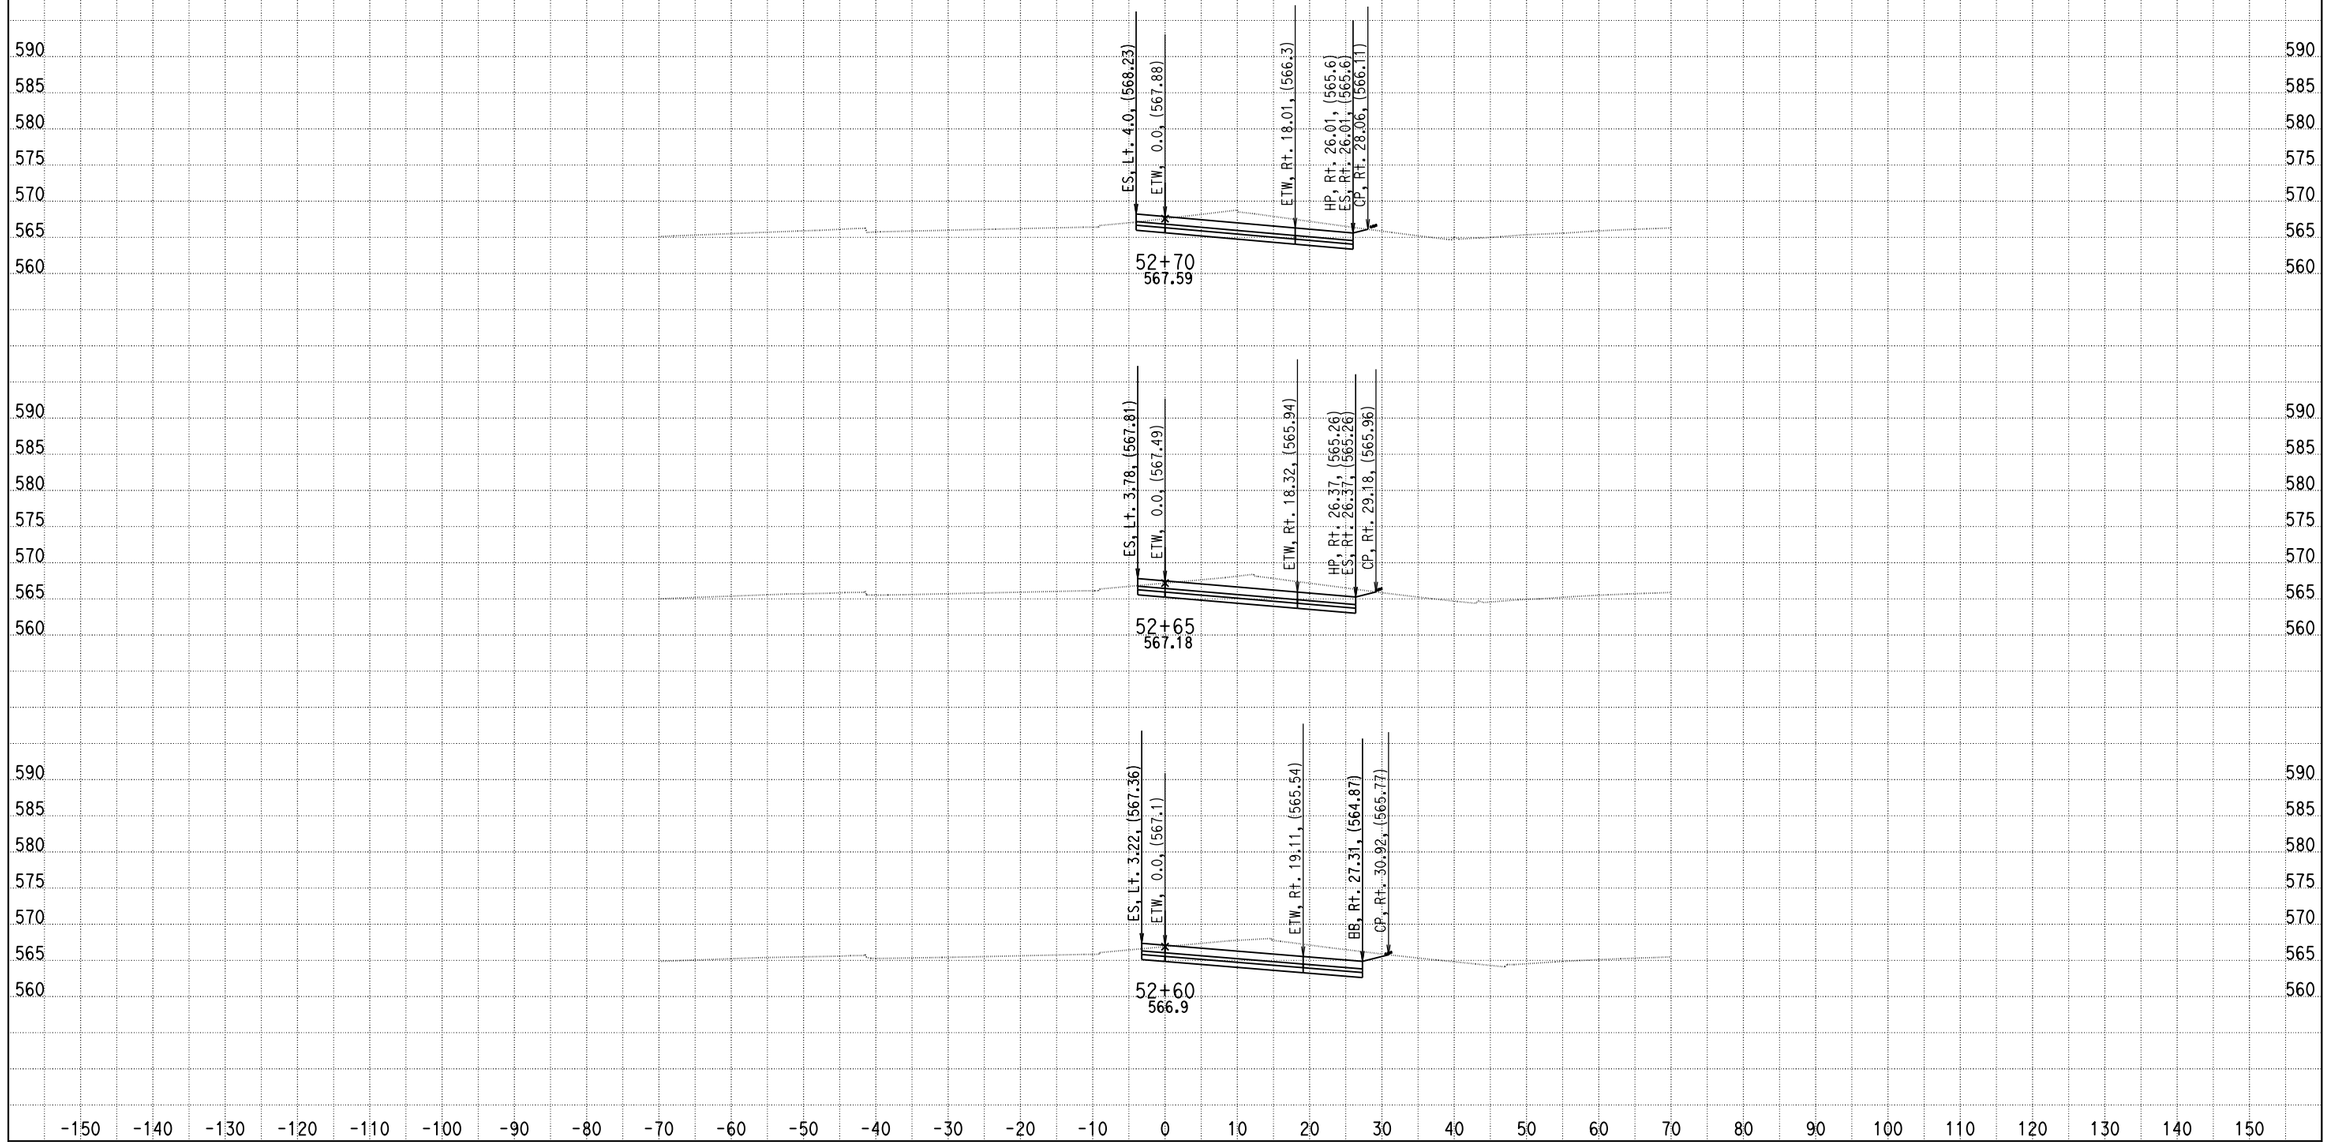

DATE: 4/17/2013

KC Project: 0818E File: C:\project\0818E\UPDATE-RAMP\hre3-pro.ear

SCALE: 1" = 10' Horiz.
1" = 10' Vert.

All Dimensions are US Survey Feet

RAMPE3
CROSS SECTIONS

SHEET 7 OF XXX

DESIGN STUDY ONLY

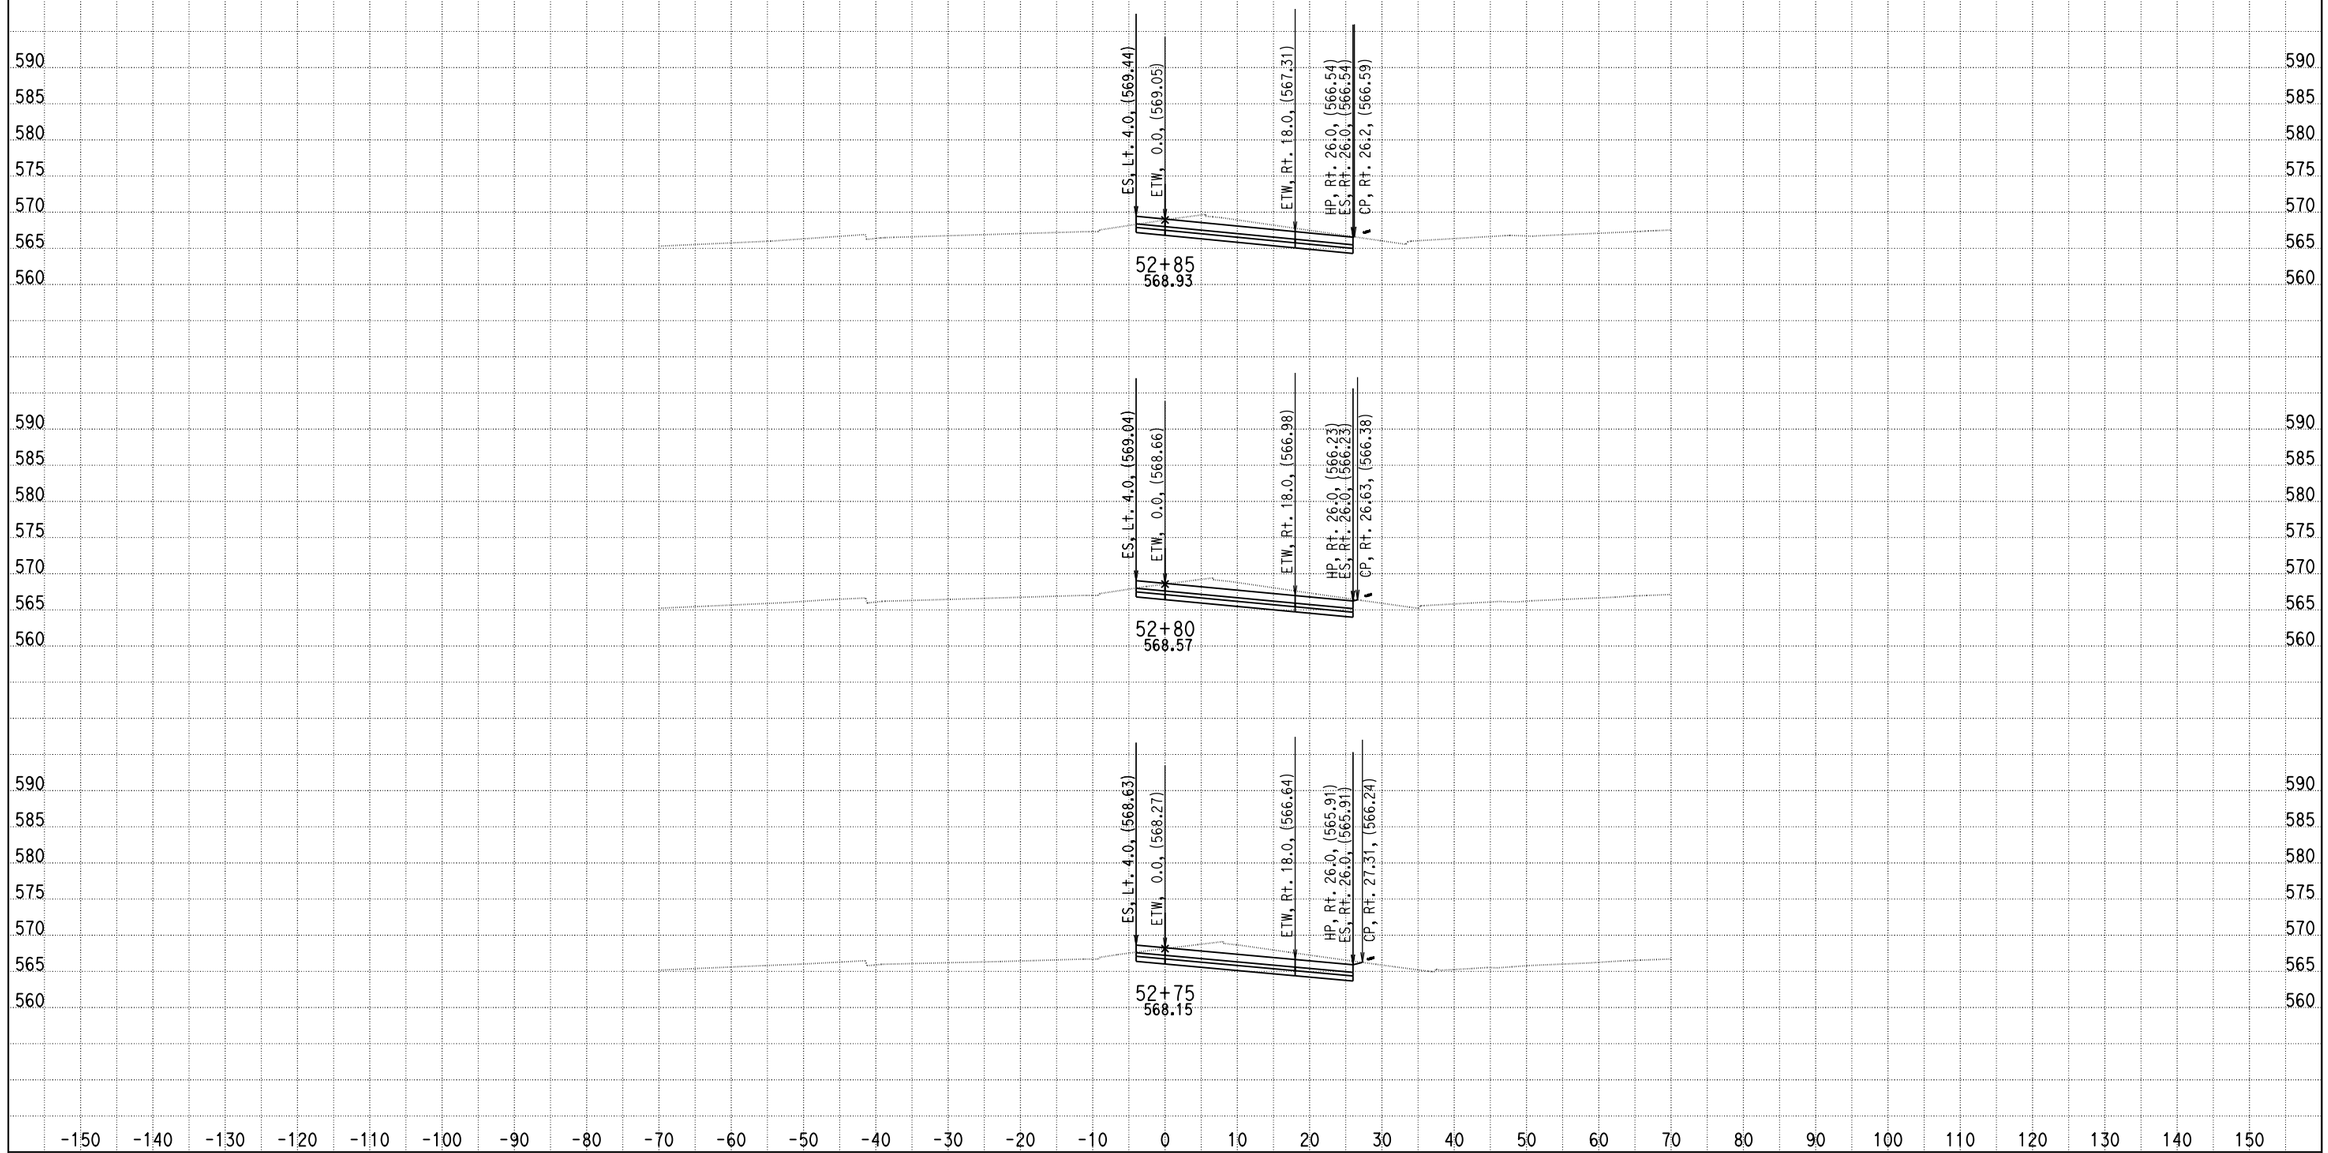

DATE: 4/17/2013

KC Project: 0818E File: C:\project\0818E\UPDATE-RAMP\hre3-pro.ear

SCALE: 1" = 10' Horiz.
1" = 10' Vert.

All Dimensions are US Survey Feet

RAMPE3
CROSS SECTIONS

DESIGN STUDY ONLY

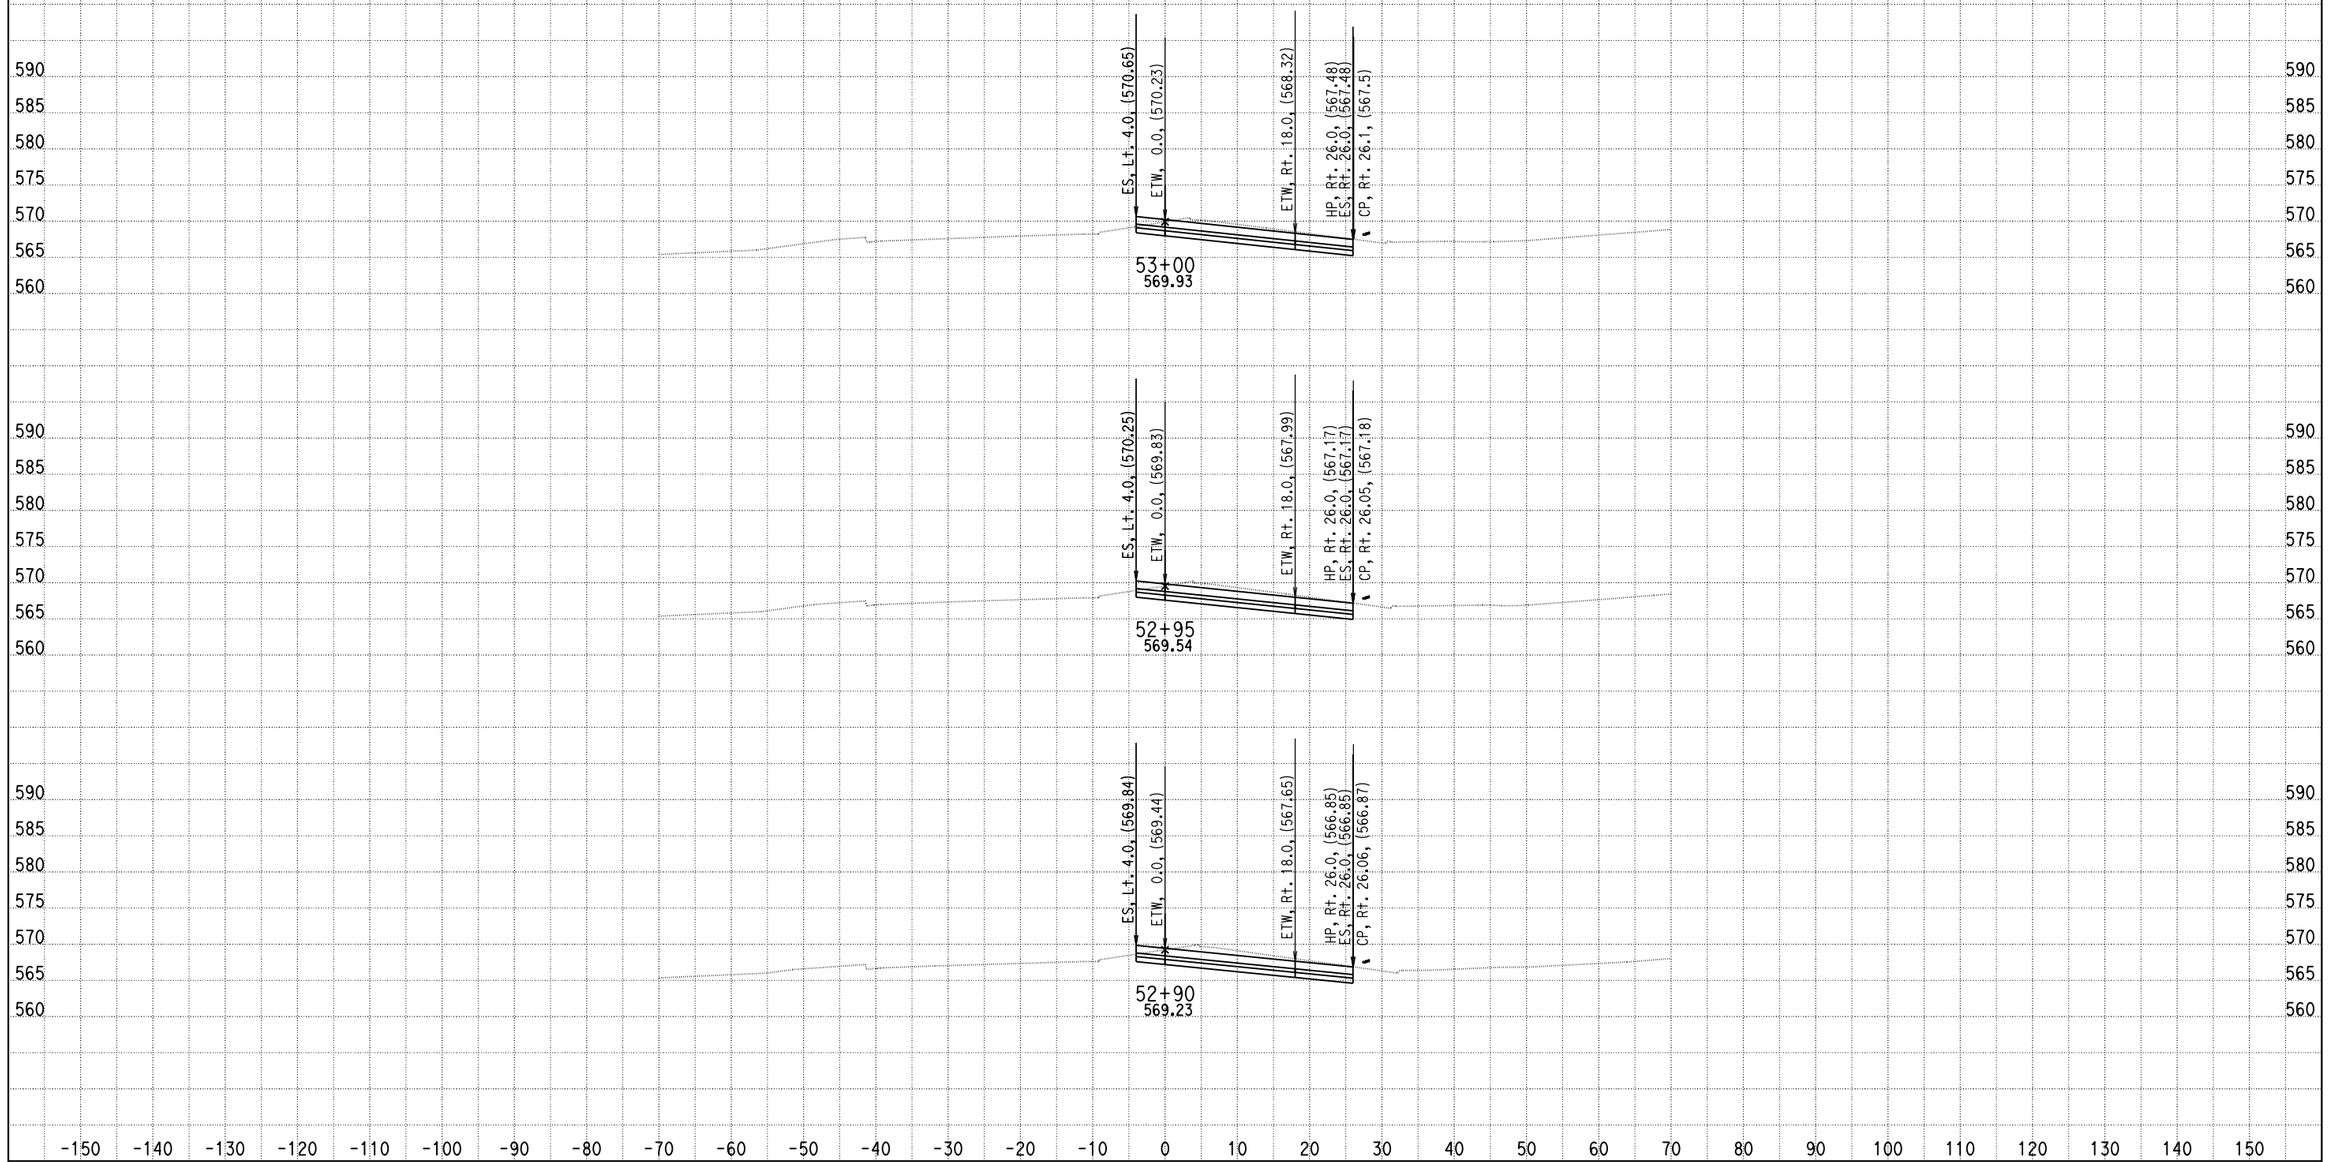

DATE: 4/17/2013

KC Project: 0818E File: C:\project\0818E\UPDATE-RAMP\hre3-pro.ear

SCALE: 1" = 10' Horiz.
1" = 10' Vert.

All Dimensions are US Survey Feet

RAMPE3
CROSS SECTIONS

SHEET 9 OF XXX

DESIGN STUDY ONLY

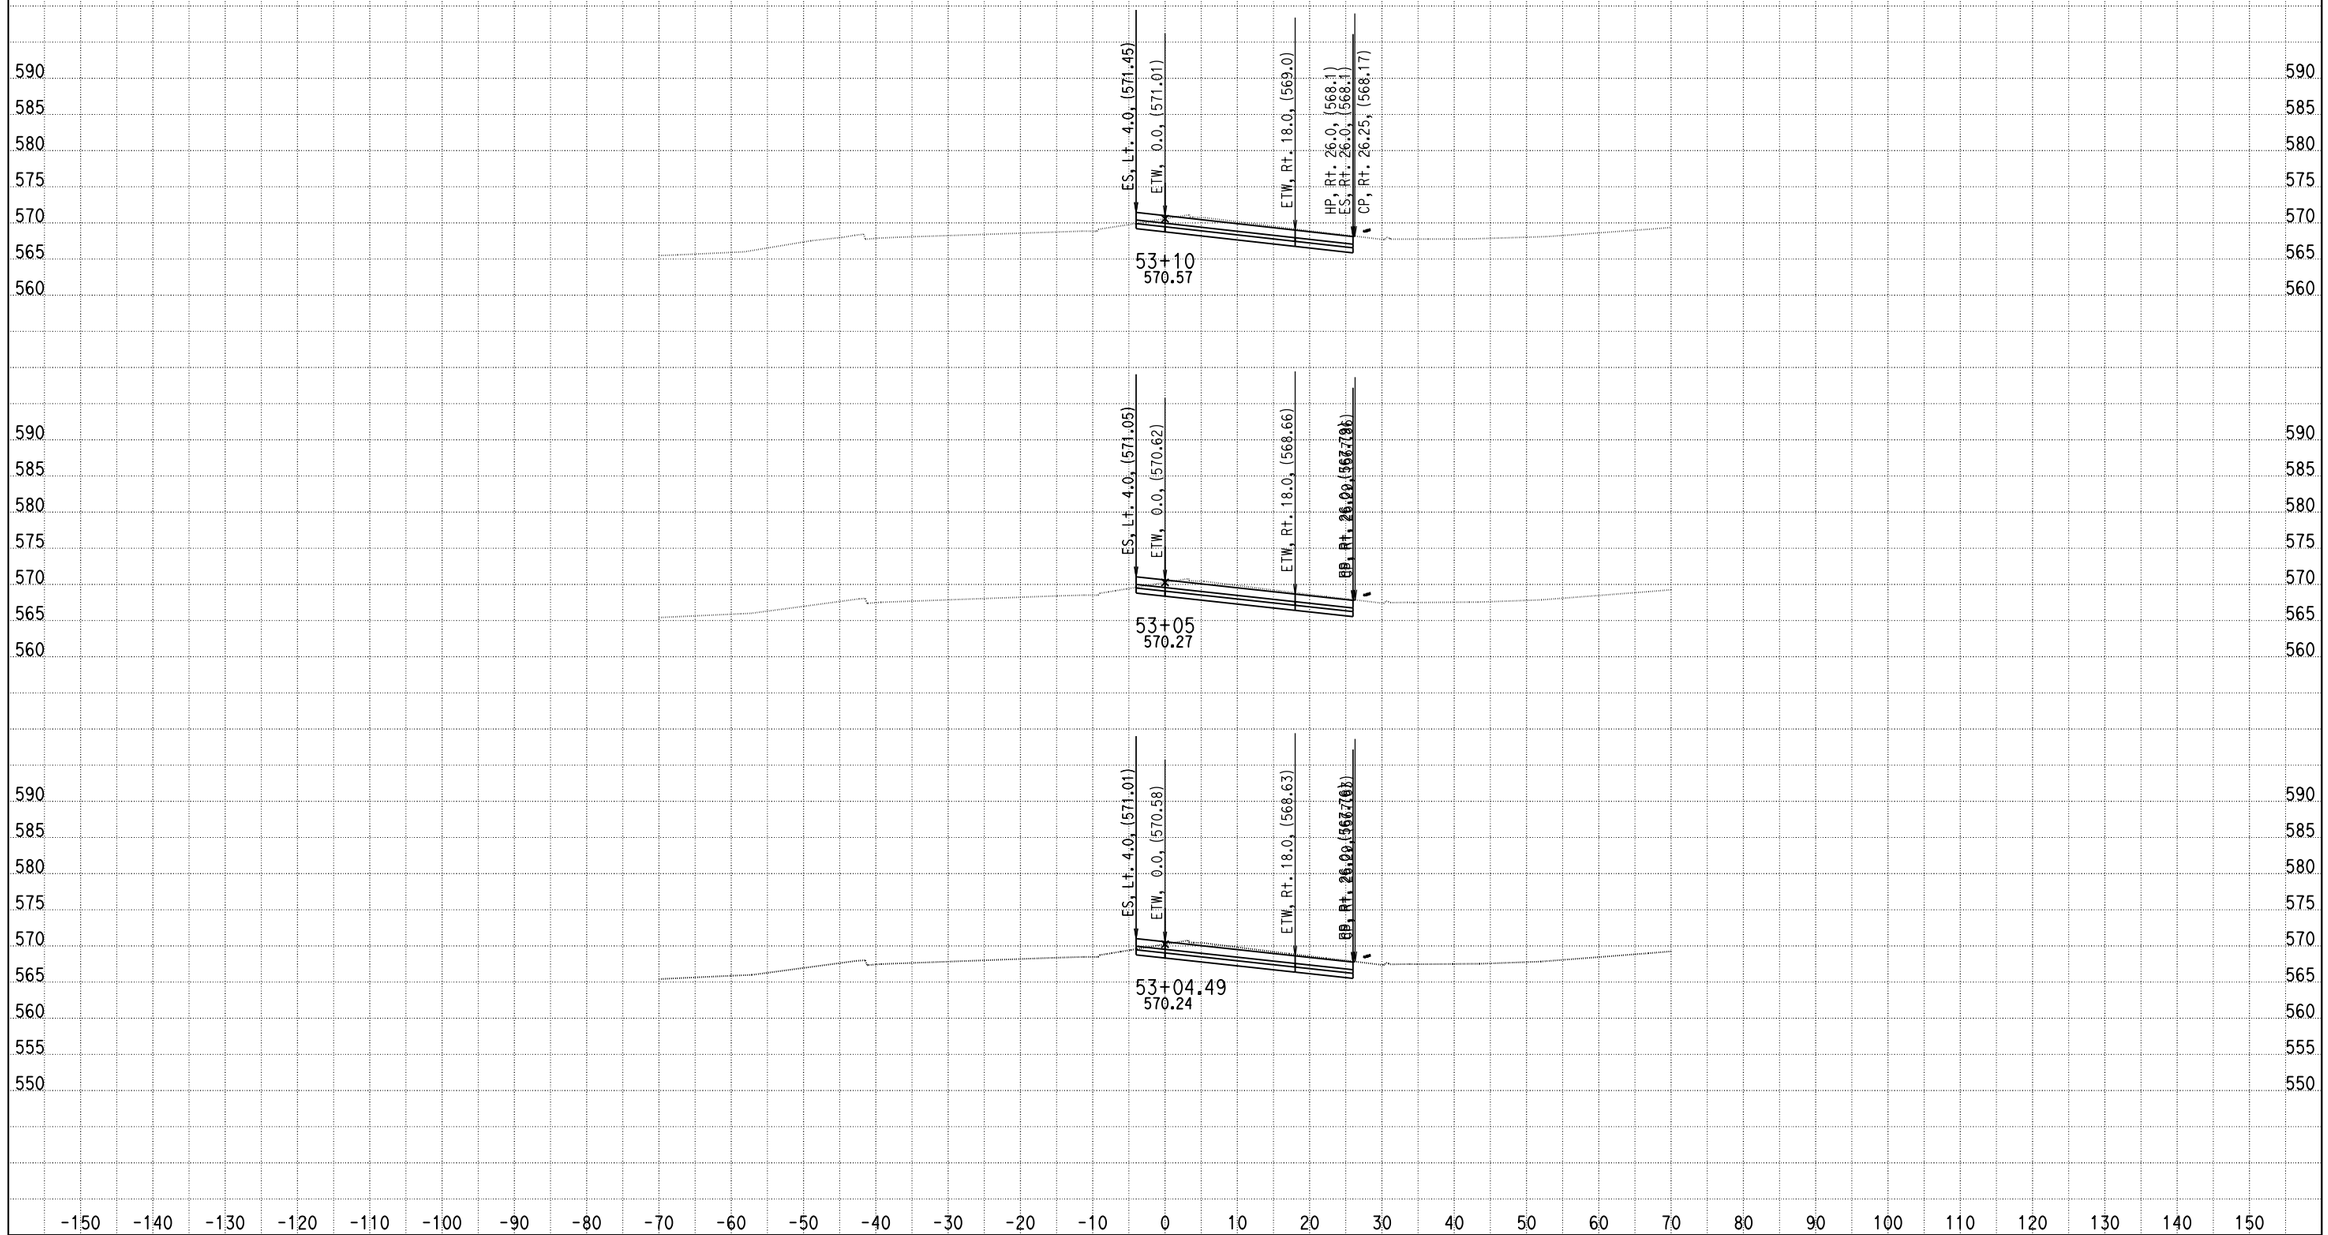

DATE: 4/17/2013

KC Project: 0818E File: C:\project\0818E\UPDATE-RAMP\hre3-pro.ear

SCALE: 1" = 10' Horiz.
1" = 10' Vert.

All Dimensions are US Survey Feet

RAMPE3
CROSS SECTIONS

SHEET 10 OF XXX

DESIGN STUDY ONLY

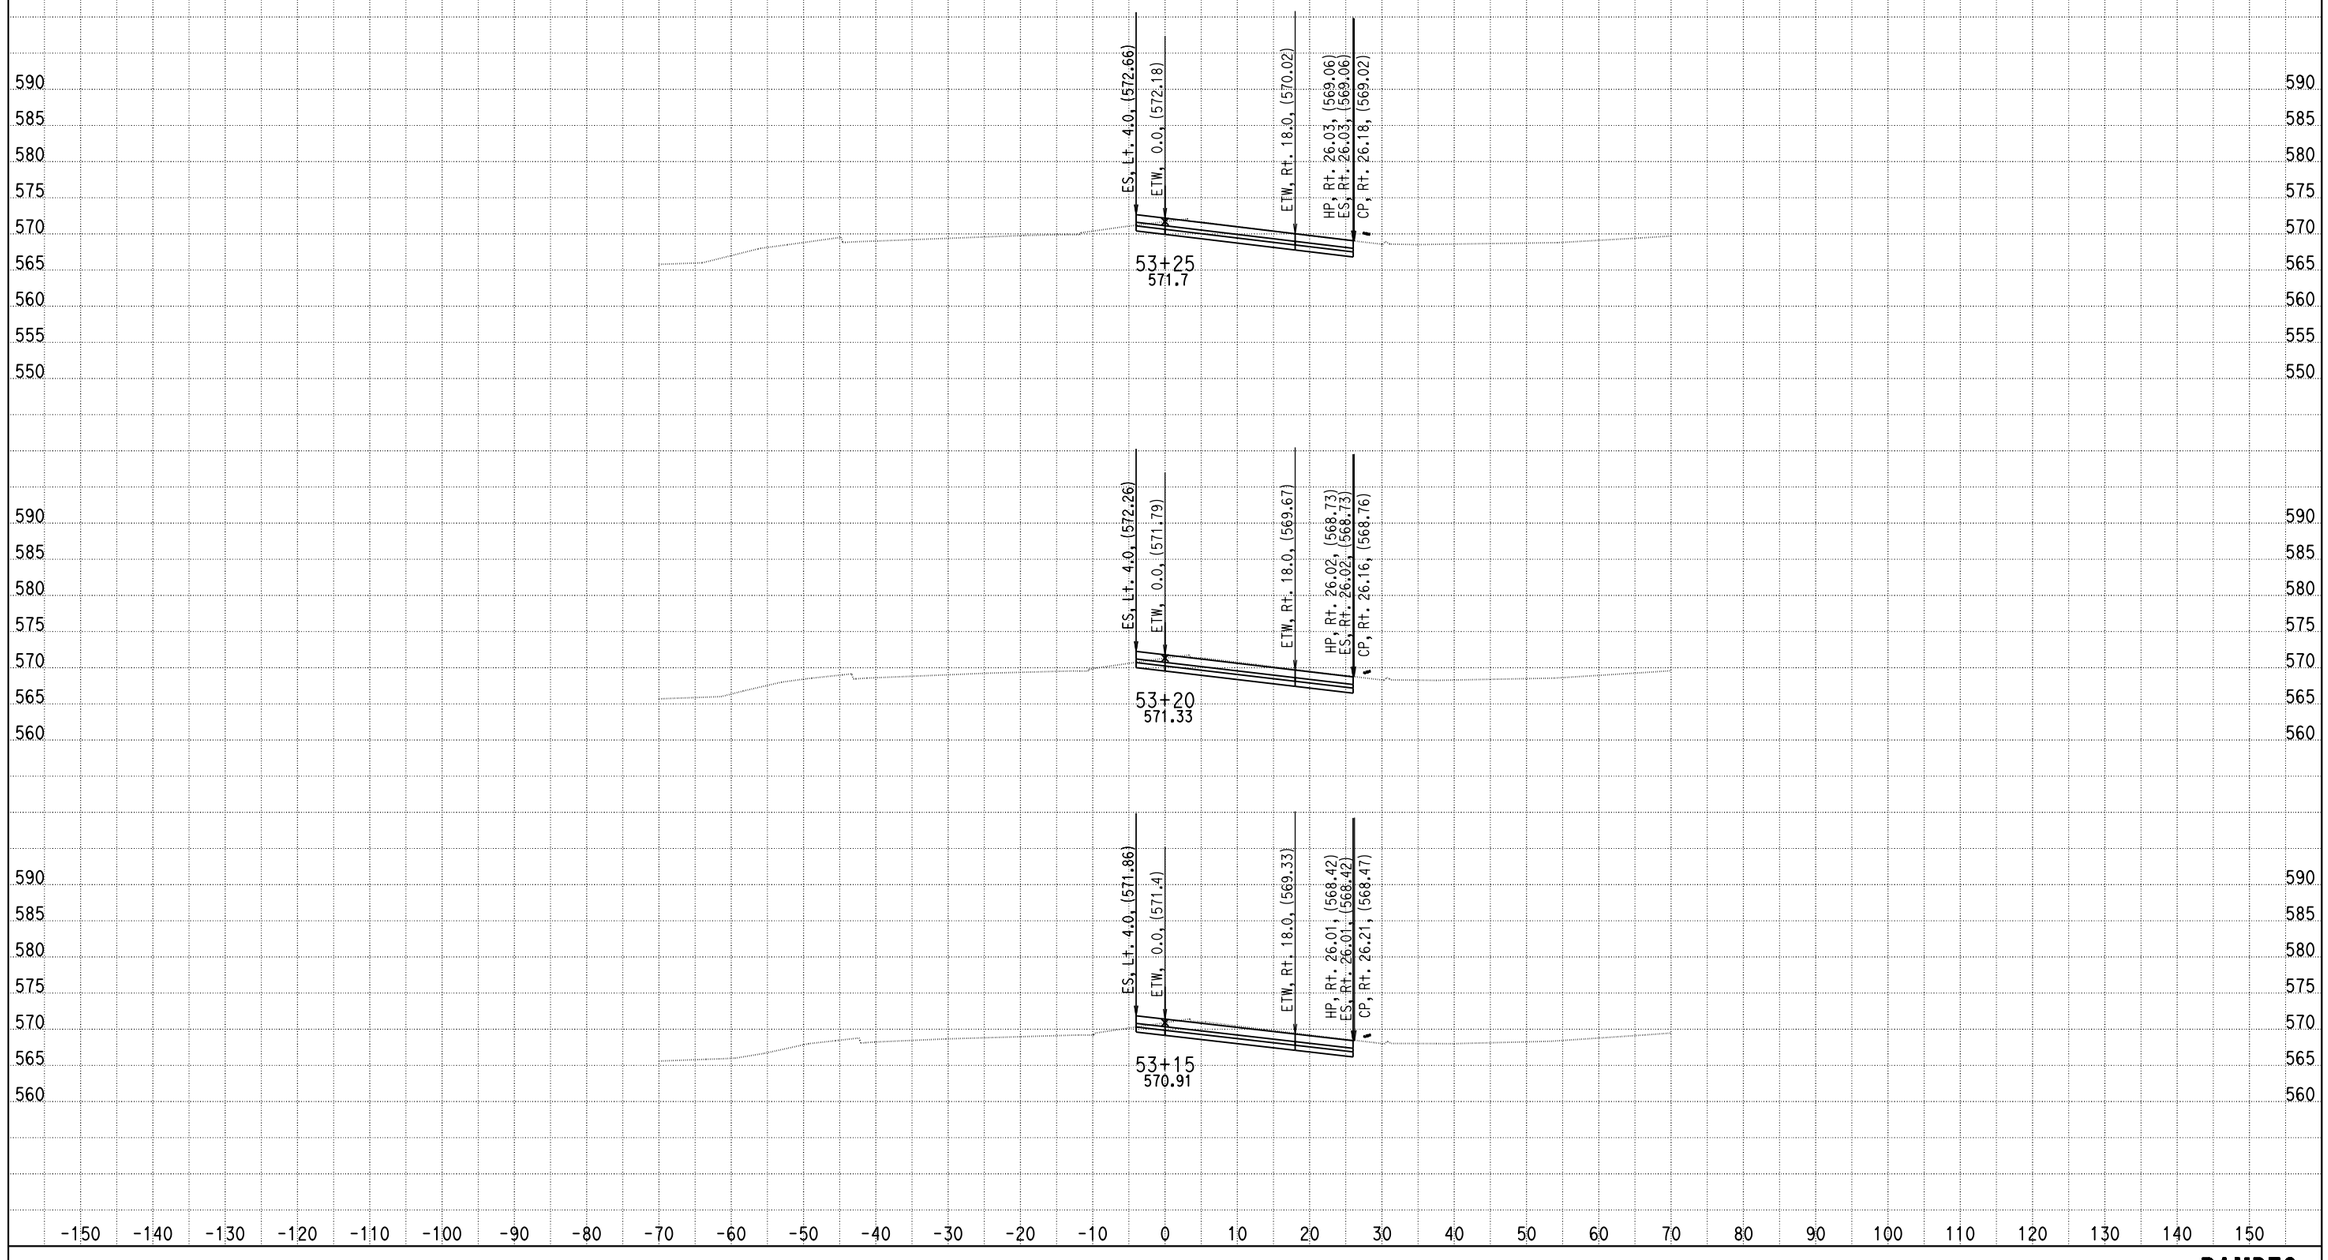

DATE: 4/17/2013

KC Project: 0818E File: C:\project\0818E\UPDATE-RAMP\hre3-pro.ear

SCALE: 1" = 10' Horiz.
1" = 10' Vert.

All Dimensions are US Survey Feet

RAMPE3
CROSS SECTIONS

SHEET 11 OF XXX

DESIGN STUDY ONLY

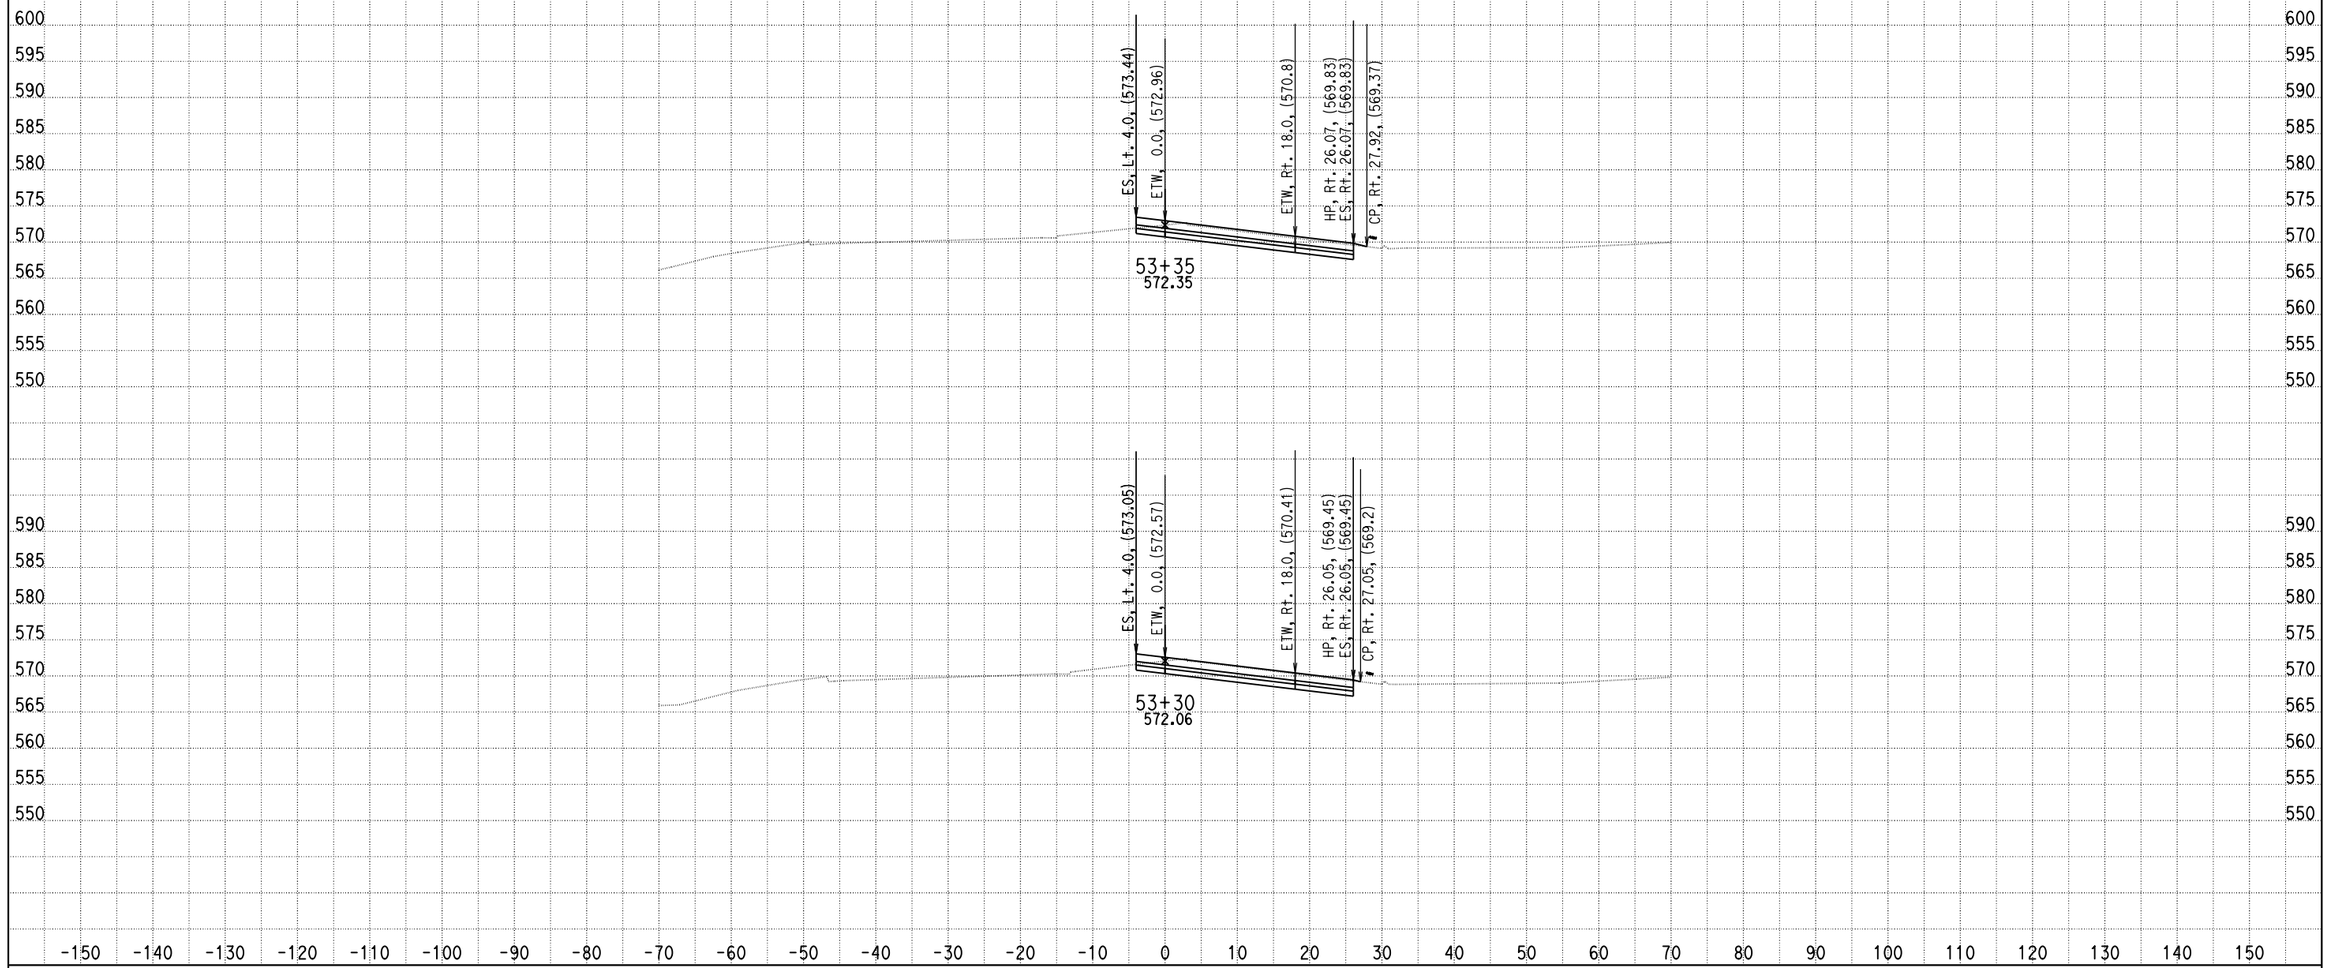

DATE: 4/17/2013

KC Project: 0818E File: C:\project\0818E\UPDATE-RAMP\hre3-pro.ear

SCALE: 1" = 10' Horiz.
1" = 10' Vert.

All Dimensions are US Survey Feet

RAMPE3
CROSS SECTIONS

DESIGN STUDY ONLY

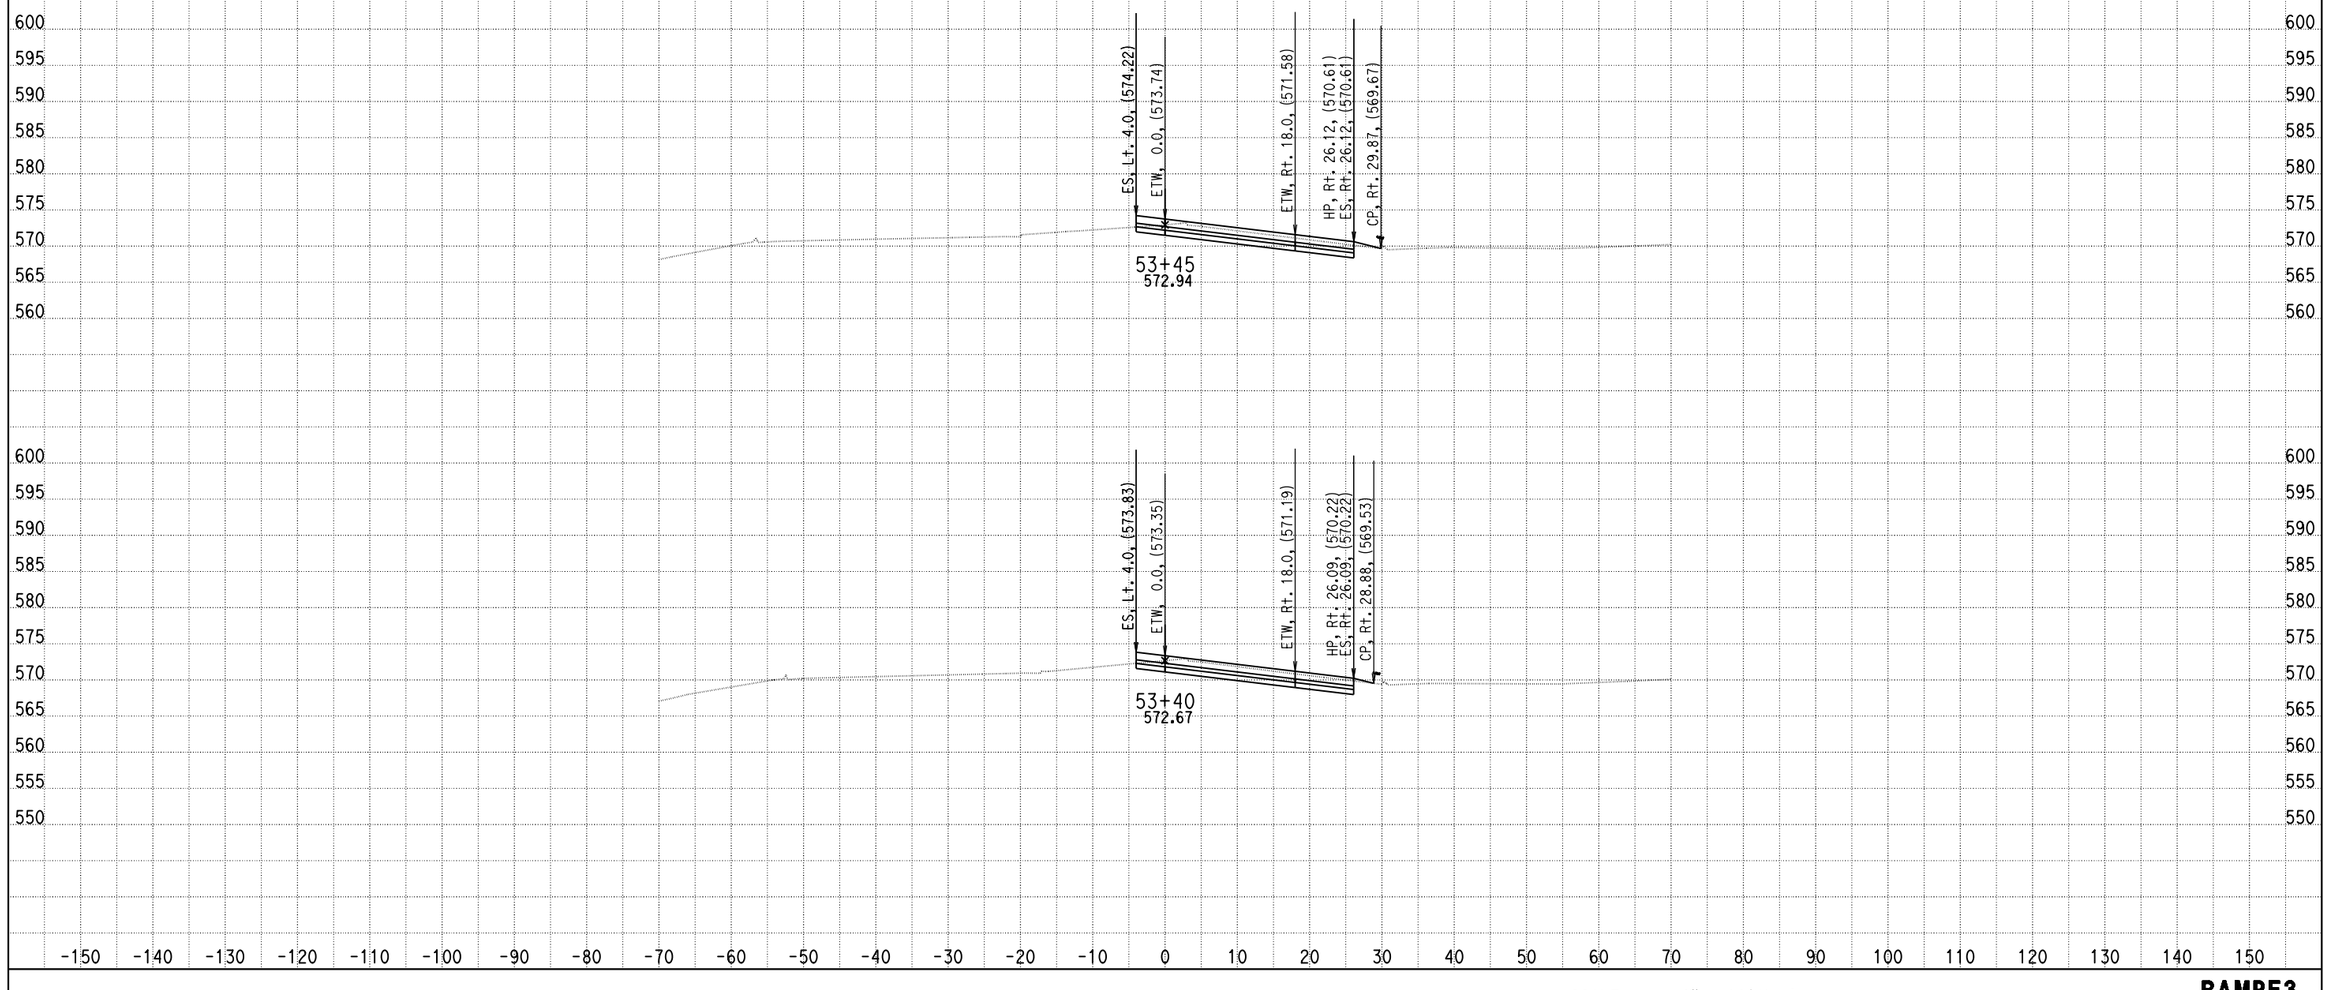

DATE: 4/17/2013

KC Project: 0818E File: C:\project\0818E\UPDATE-RAMP\hre3-pro.ear

SCALE: 1" = 10' Horiz.
1" = 10' Vert.

All Dimensions are US Survey Feet

RAMPE3
CROSS SECTIONS

DESIGN STUDY ONLY

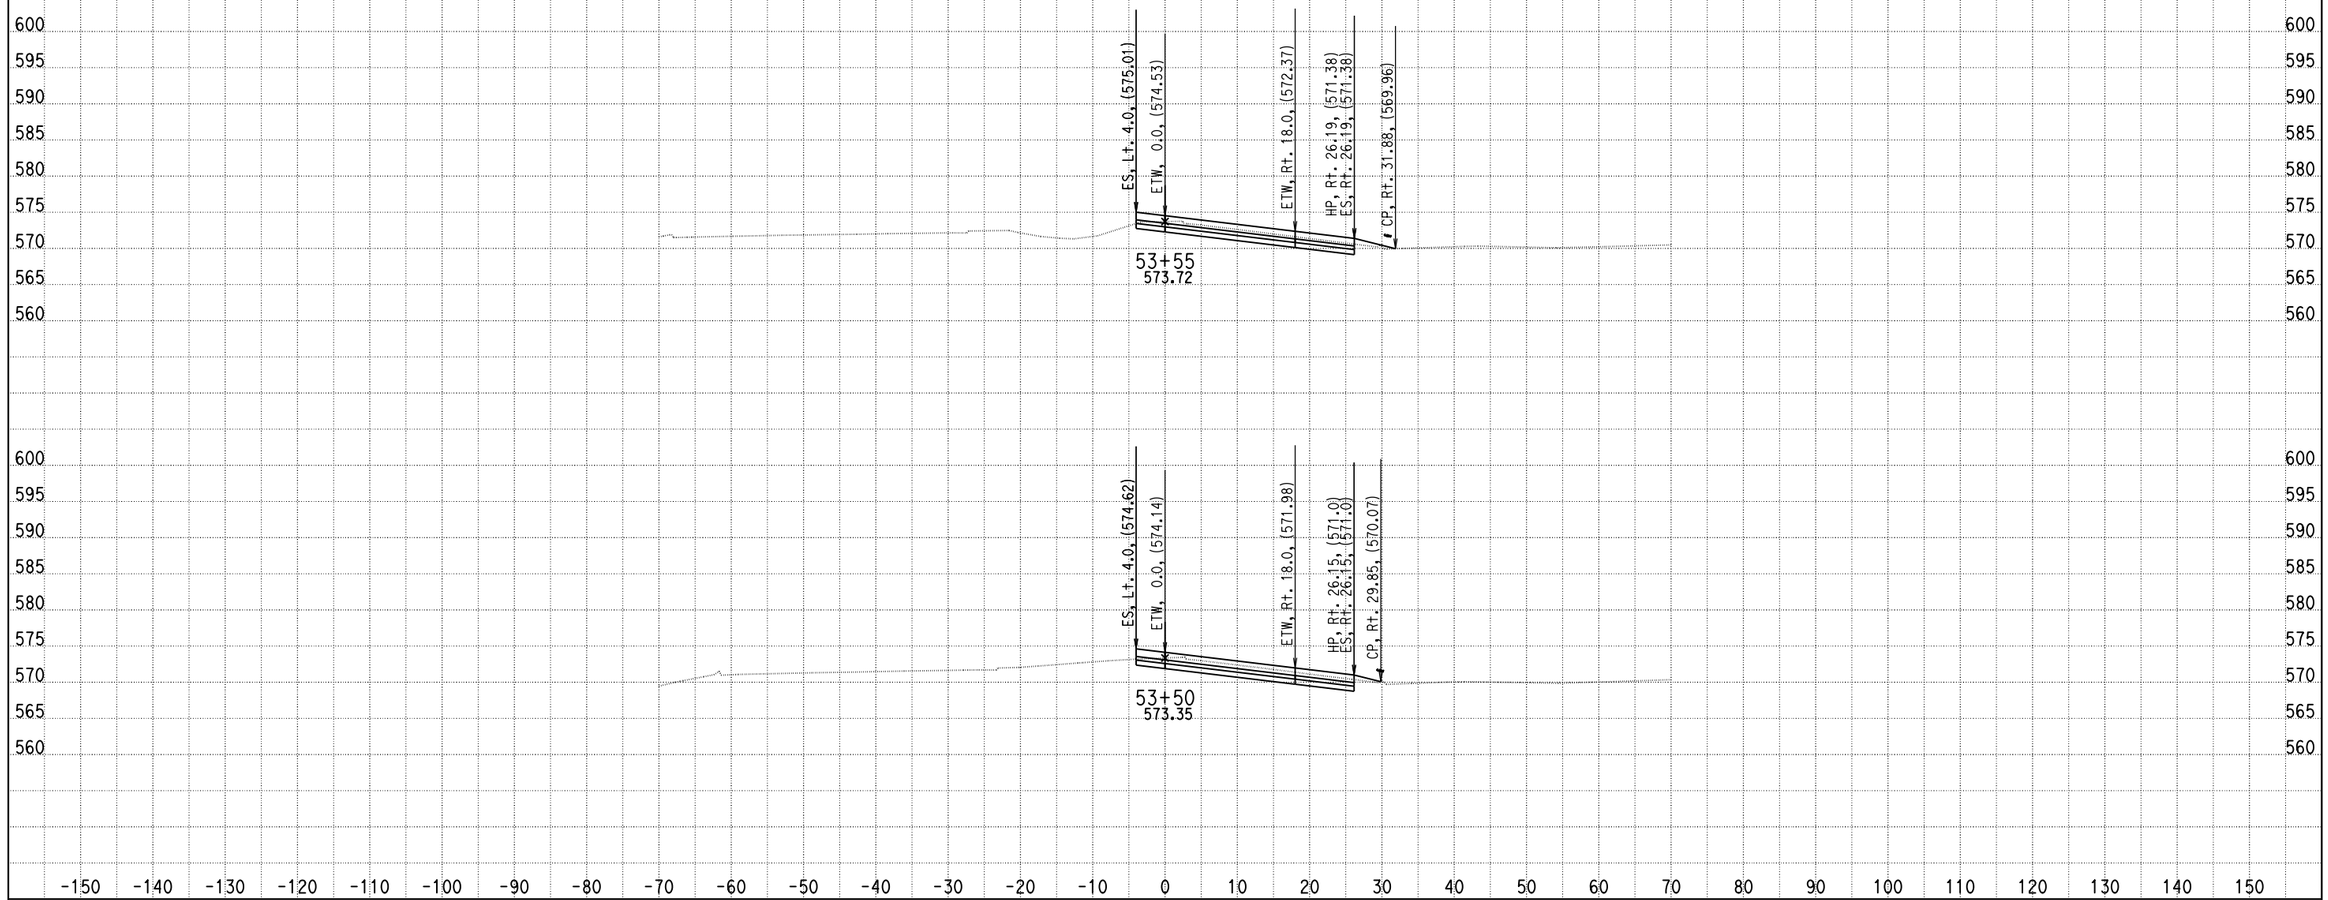

DATE: 4/17/2013

KC Project: 0818E File: C:\project\0818E\UPDATE-RAMP\hre3-pro.ear

SCALE: 1" = 10' Horiz.
1" = 10' Vert.

All Dimensions are US Survey Feet

RAMPE3
CROSS SECTIONS

SHEET 14 OF XXX

DESIGN STUDY ONLY

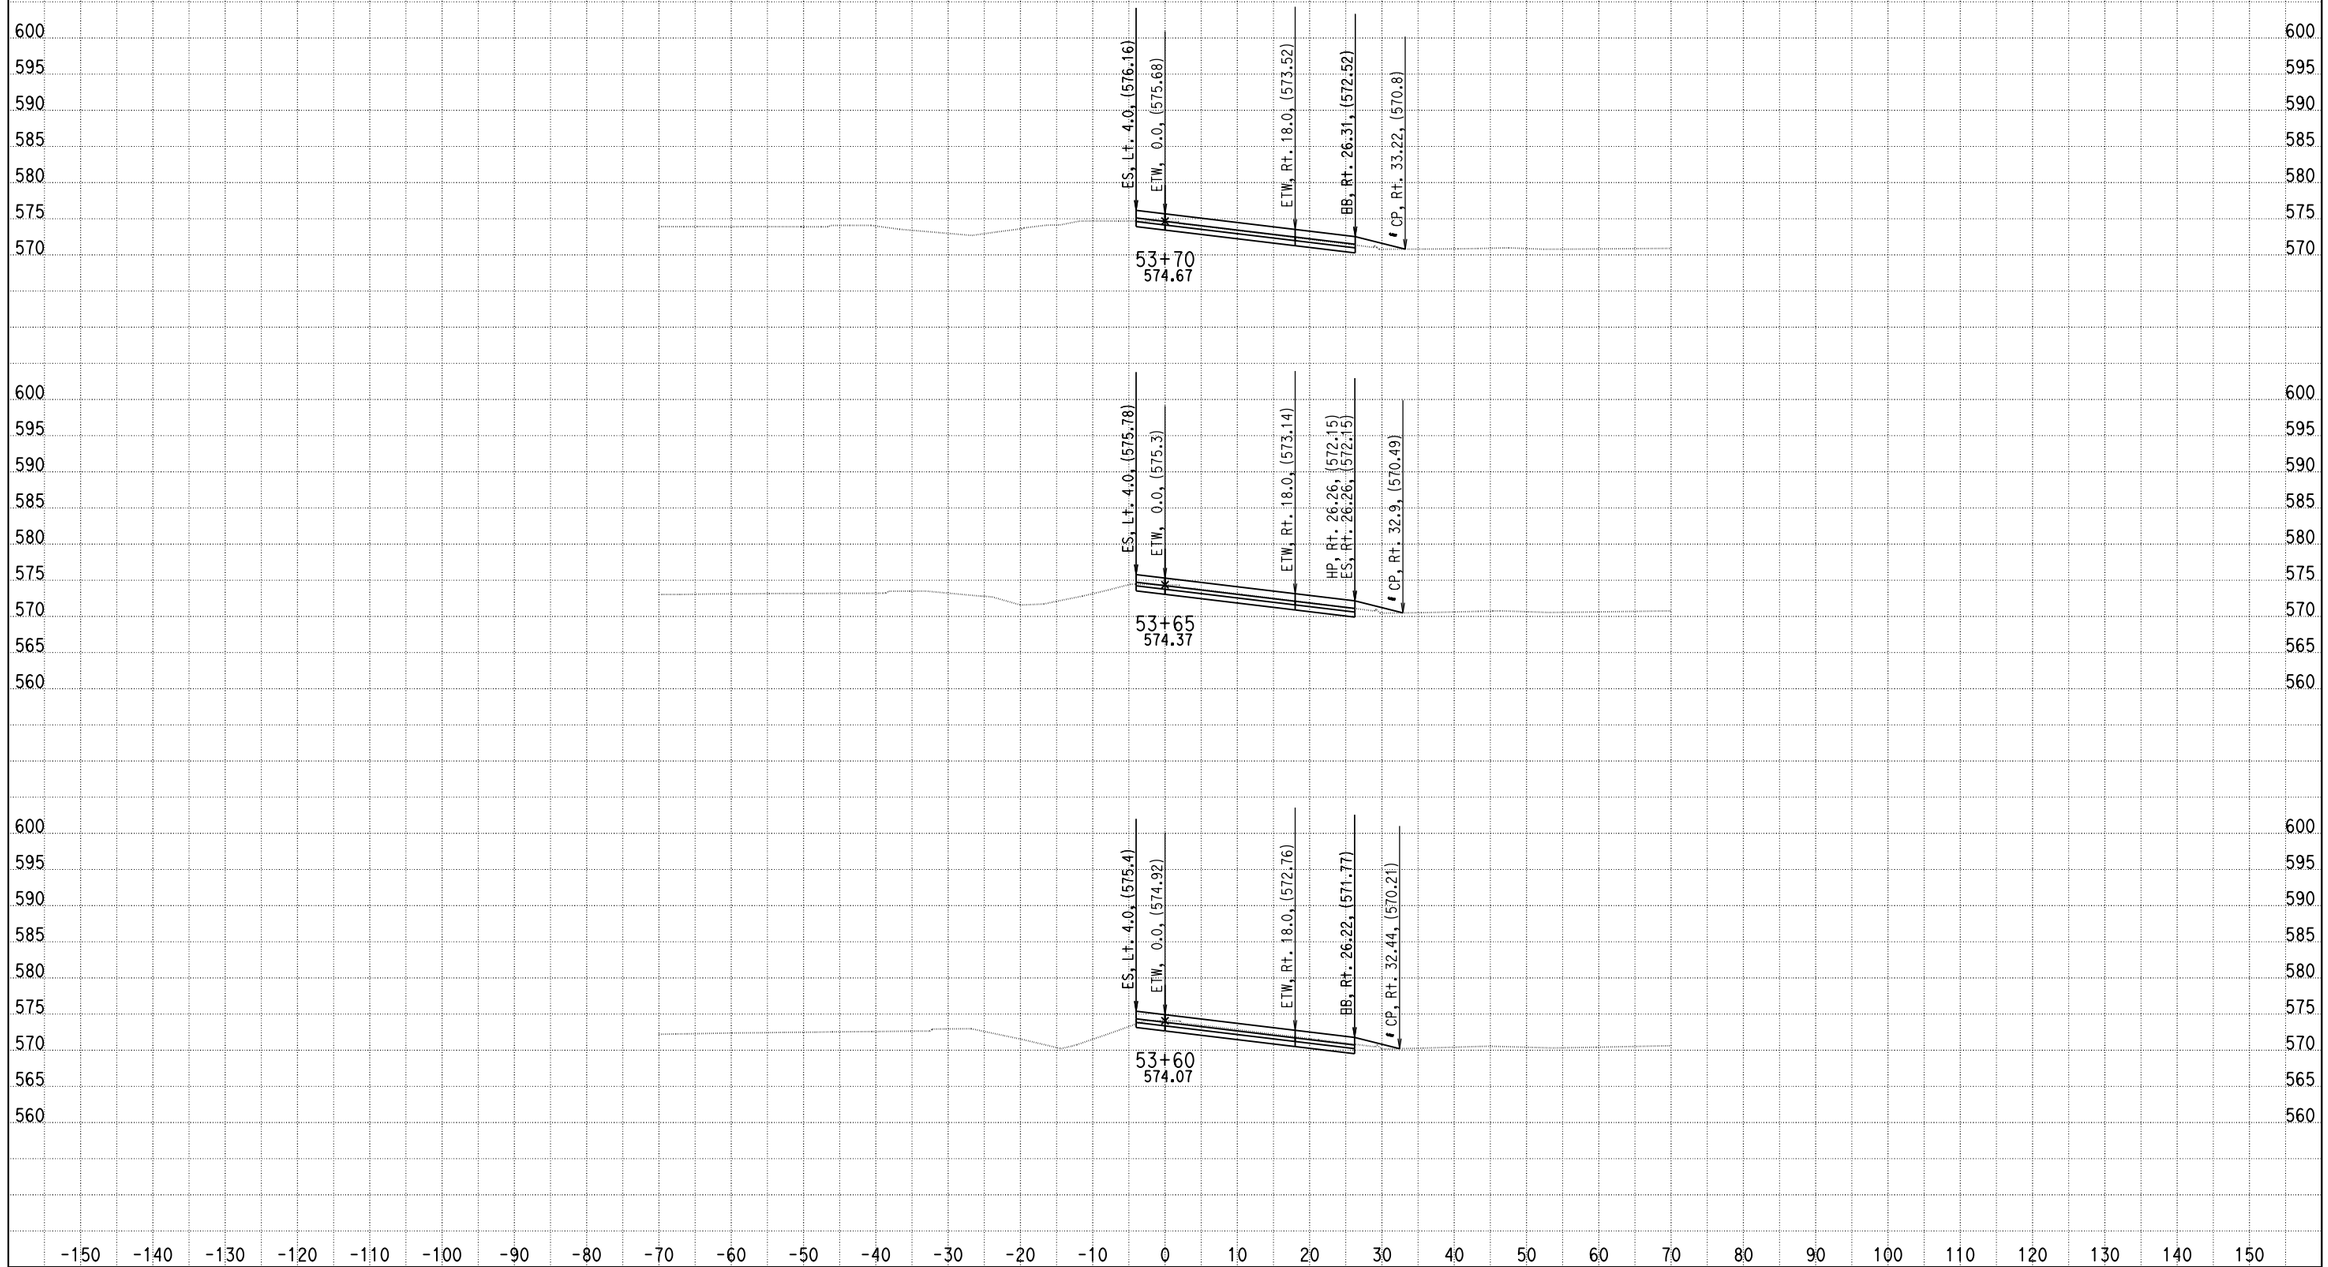

DATE: 4/17/2013

KC Project: 0818E File: C:\project\0818E\UPDATE-RAMP\hre3-pro.ear

SCALE: 1" = 10' Horiz.
1" = 10' Vert.

All Dimensions are US Survey Feet

RAMPE3
CROSS SECTIONS

SHEET 15 OF XXX

DESIGN STUDY ONLY

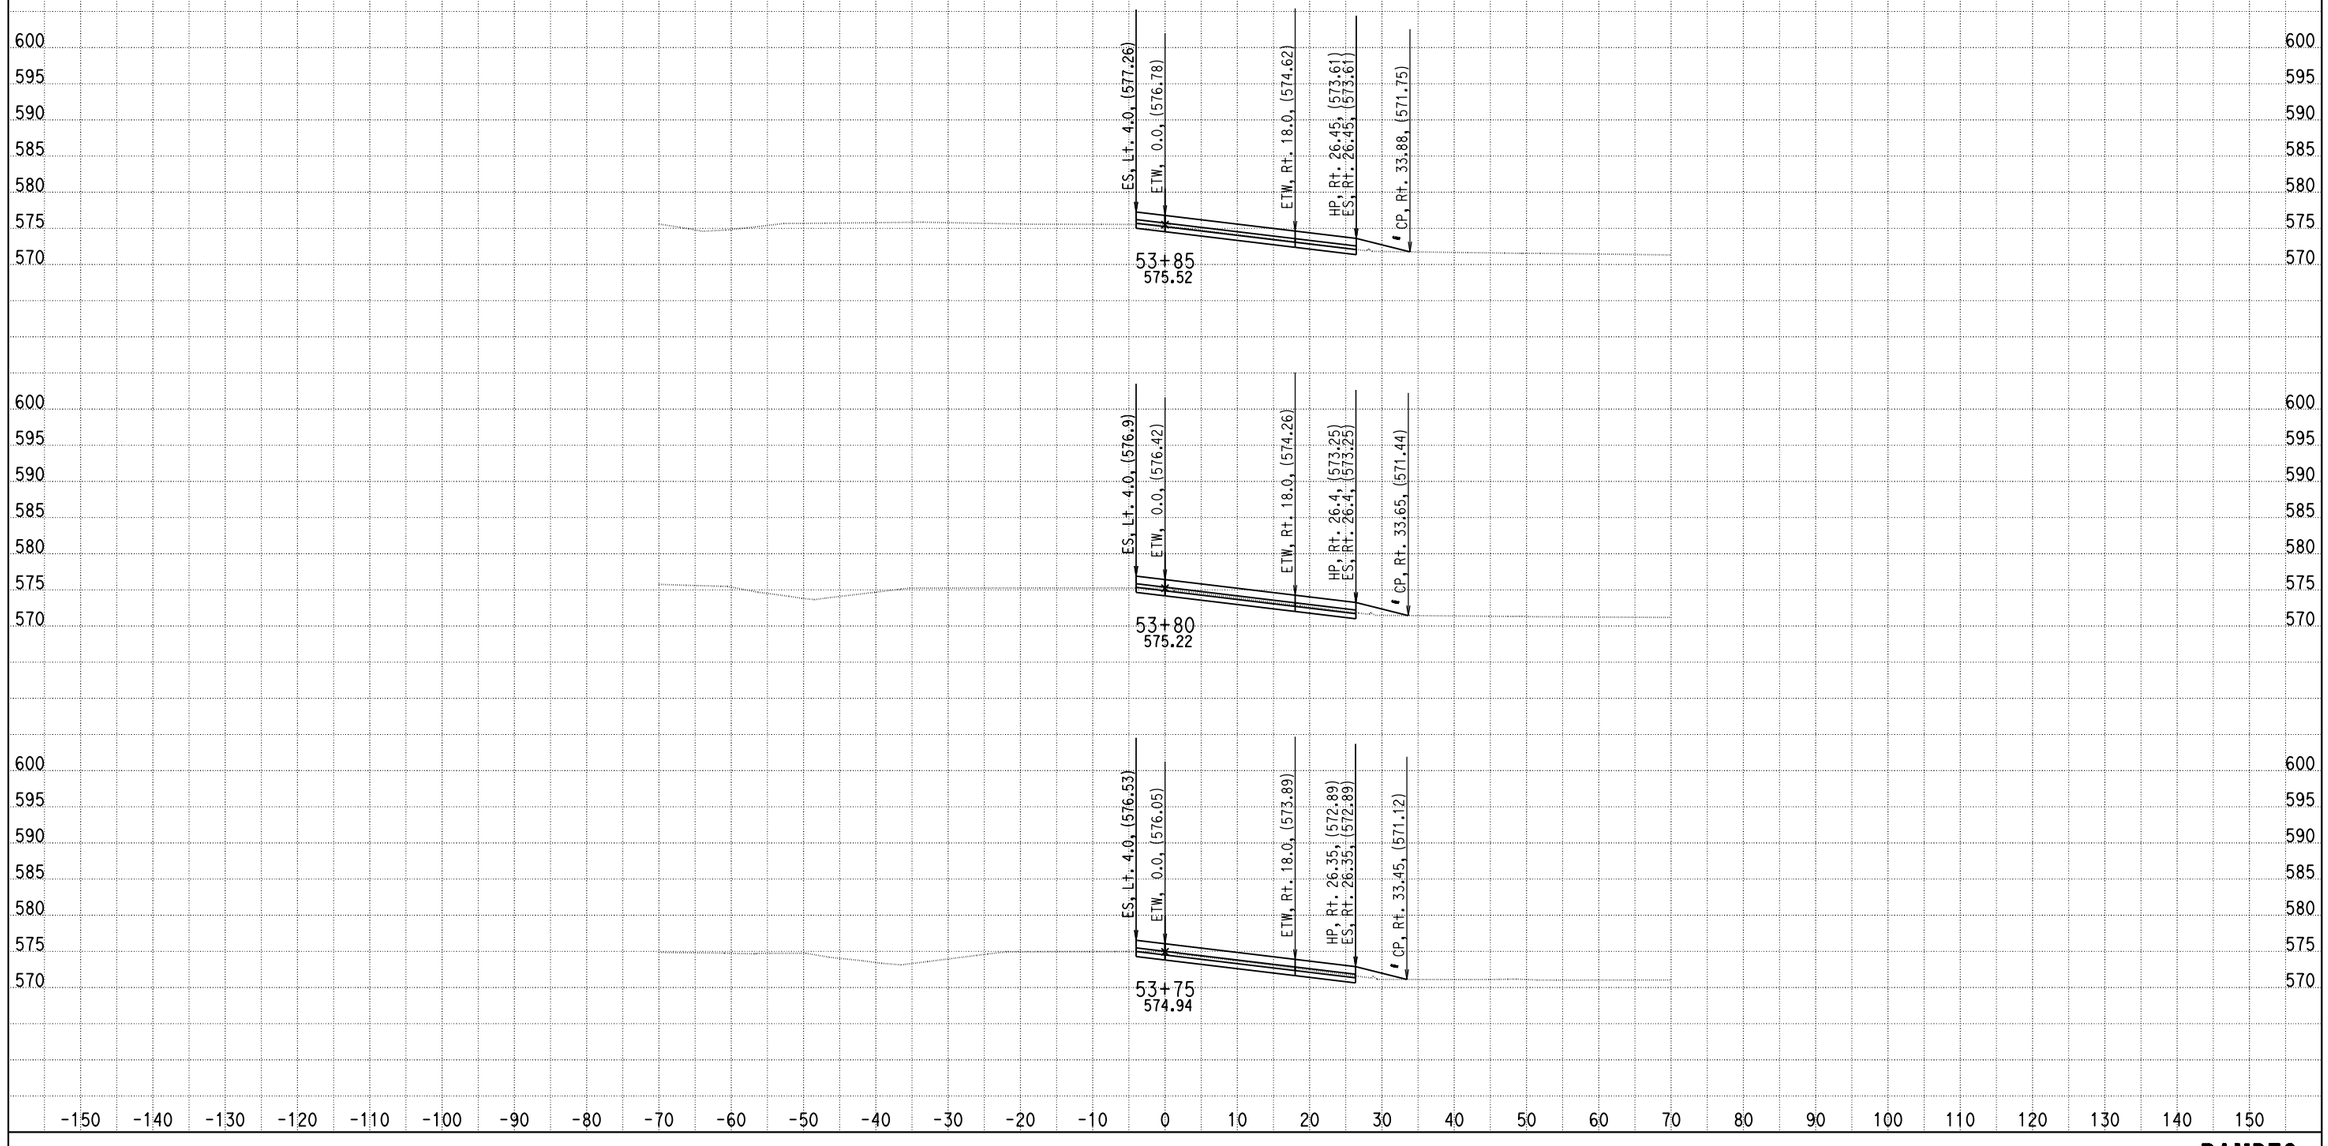

DATE: 4/17/2013

KC Project: 0818E File: C:\project\0818E\UPDATE-RAMP\hre3-pro.ear

SCALE: 1" = 10' Horiz.
1" = 10' Vert.

All Dimensions are US Survey Feet

RAMPE3
CROSS SECTIONS

SHEET 16 OF XXX

DESIGN STUDY ONLY

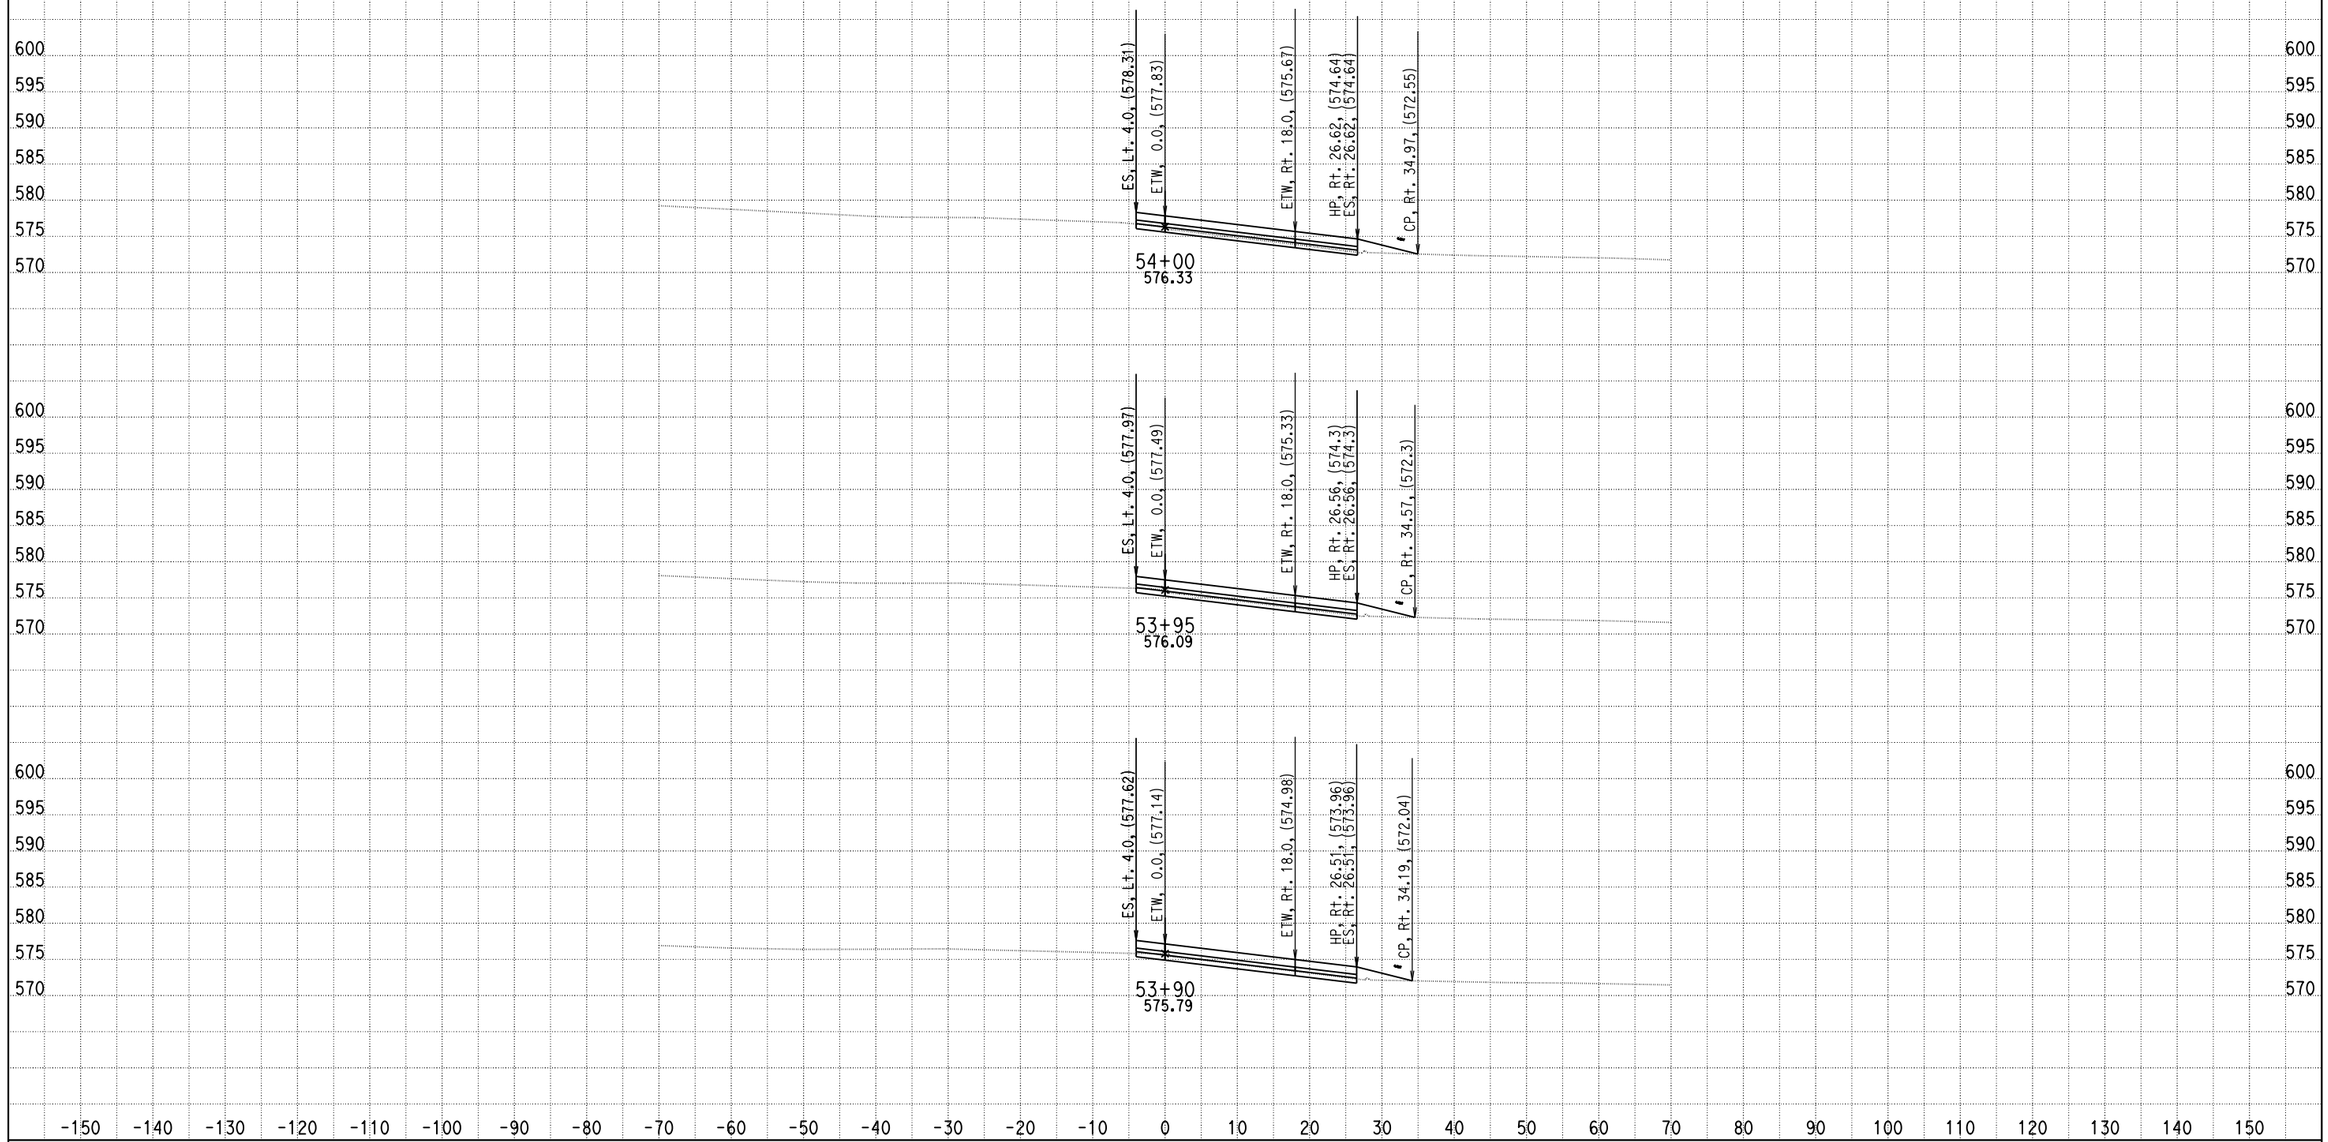

DATE: 4/17/2013

KC Project: 0818E File: C:\project\0818E\UPDATE-RAMP\hre3-pro.ear

SCALE: 1" = 10' Horiz.
1" = 10' Vert.

All Dimensions are US Survey Feet

RAMPE3
CROSS SECTIONS

SHEET 17 OF XXX

DESIGN STUDY ONLY

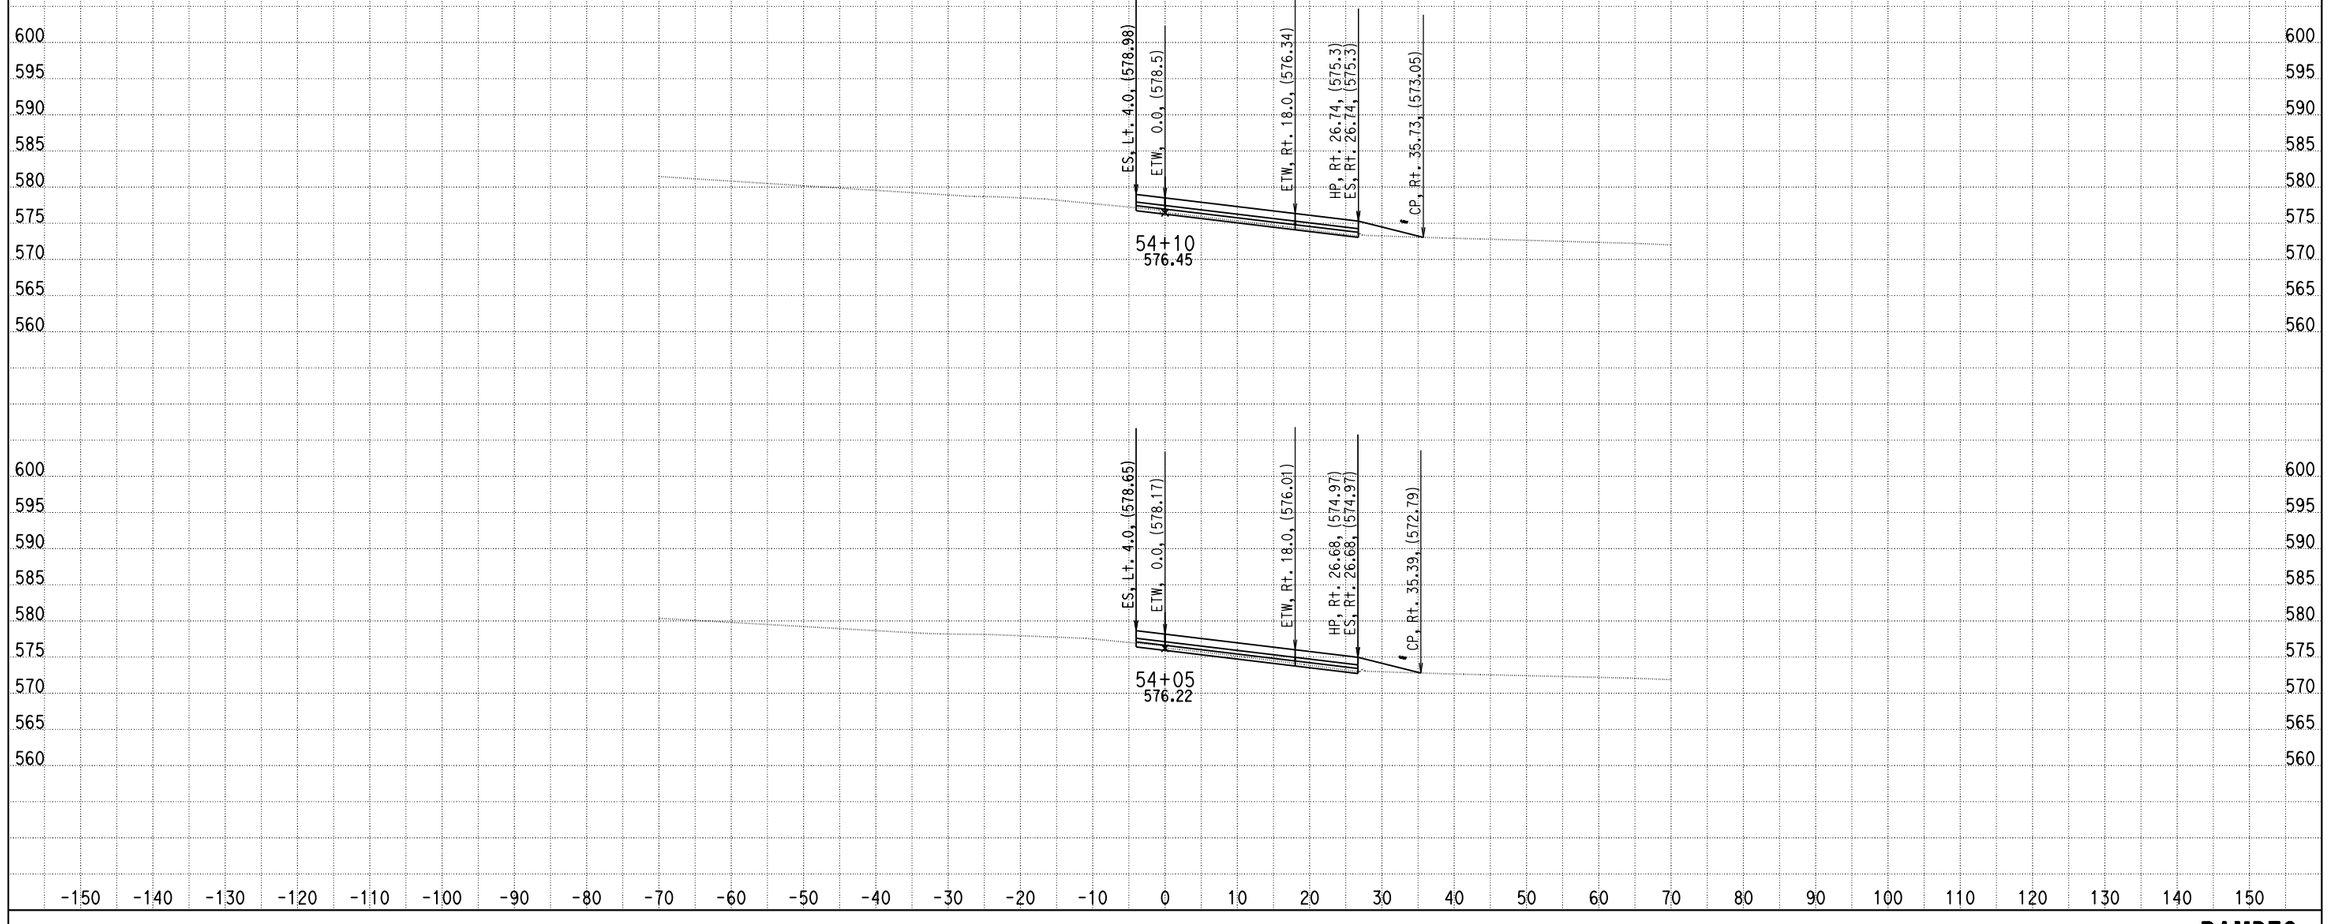

DATE: 4/17/2013

KC Project: 0818E File: C:\project\0818E\UPDATE-RAMP\hre3-pro.ear

SCALE: 1" = 10' Horiz.
1" = 10' Vert.

All Dimensions are US Survey Feet

RAMPE3
CROSS SECTIONS

SHEET 18 OF XXX

DESIGN STUDY ONLY

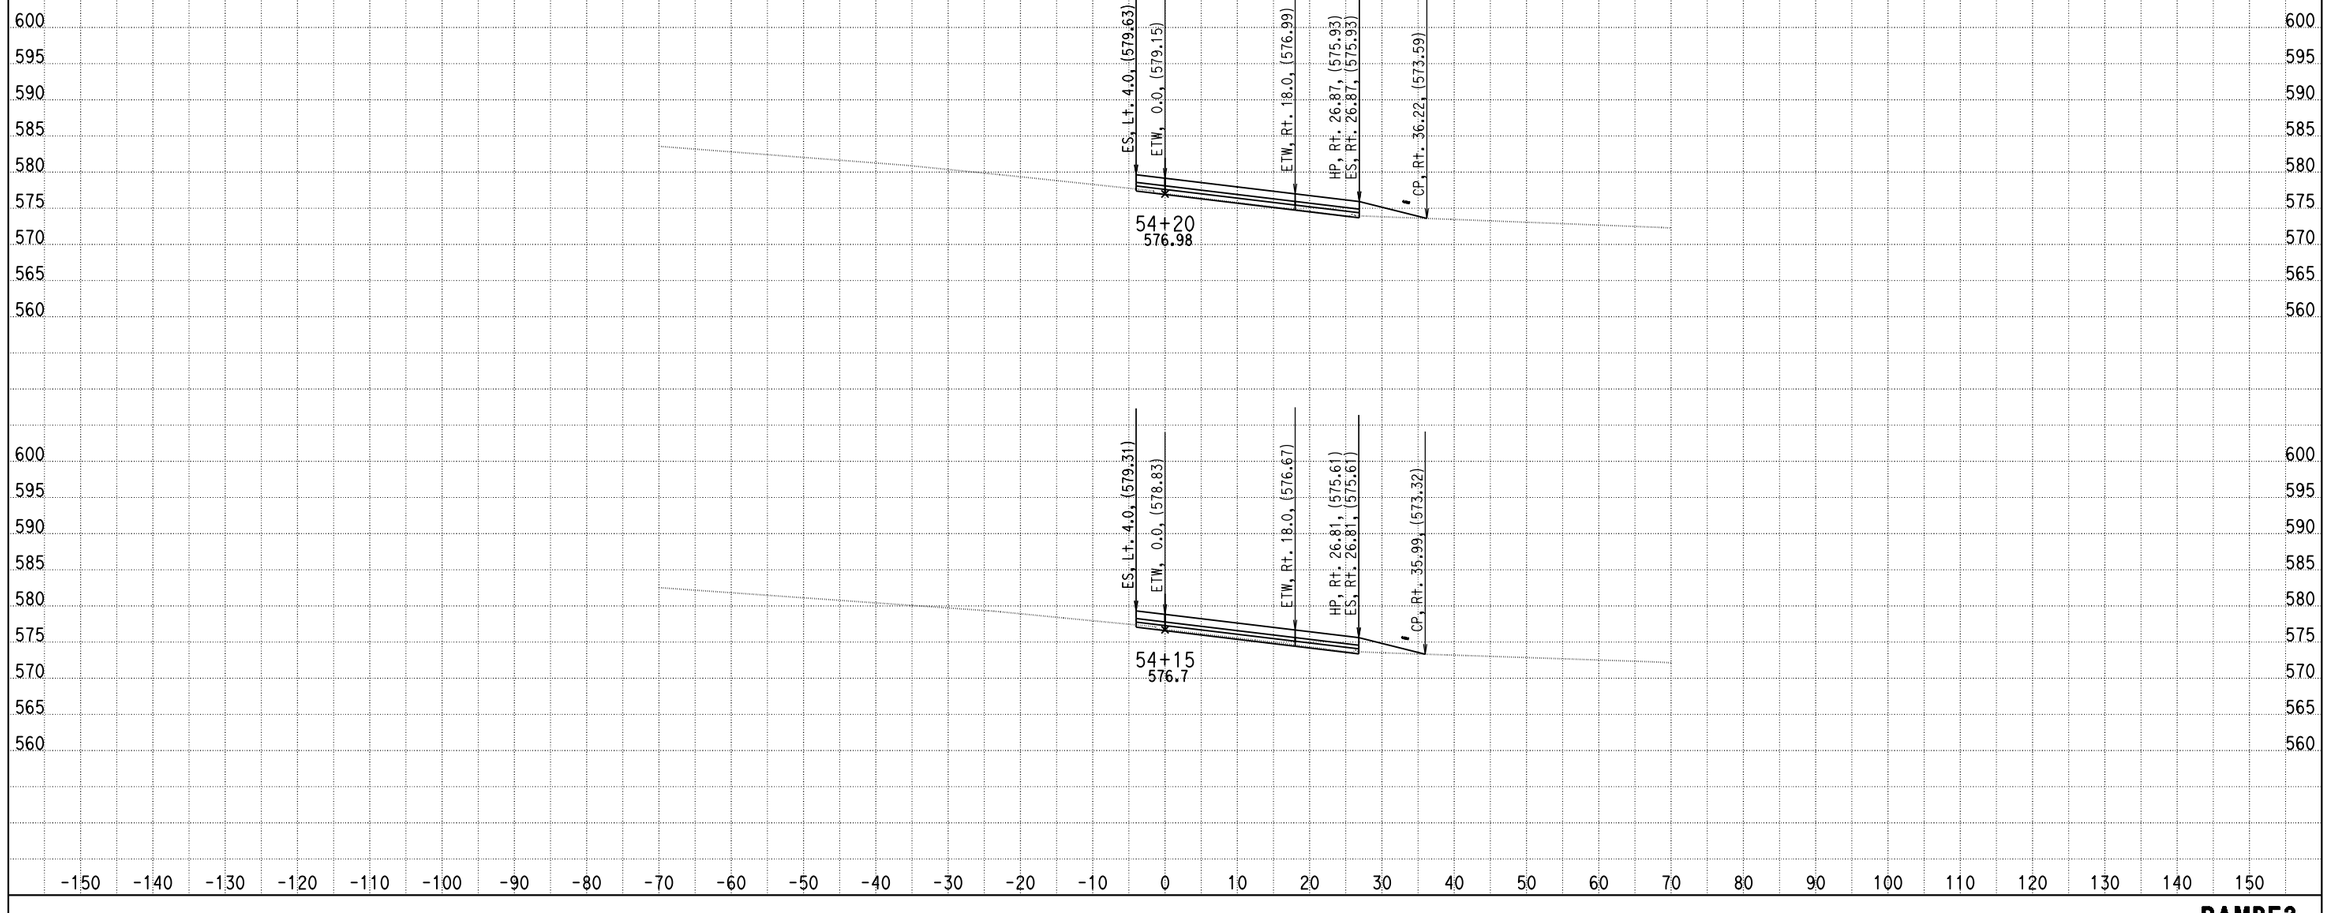

DATE: 4/17/2013

KC Project: 0818E File: C:\project\0818E\UPDATE-RAMP\hre3-pro.ear

SCALE: 1" = 10' Horiz.
1" = 10' Vert.

All Dimensions are US Survey Feet

RAMP3
CROSS SECTIONS

DESIGN STUDY ONLY

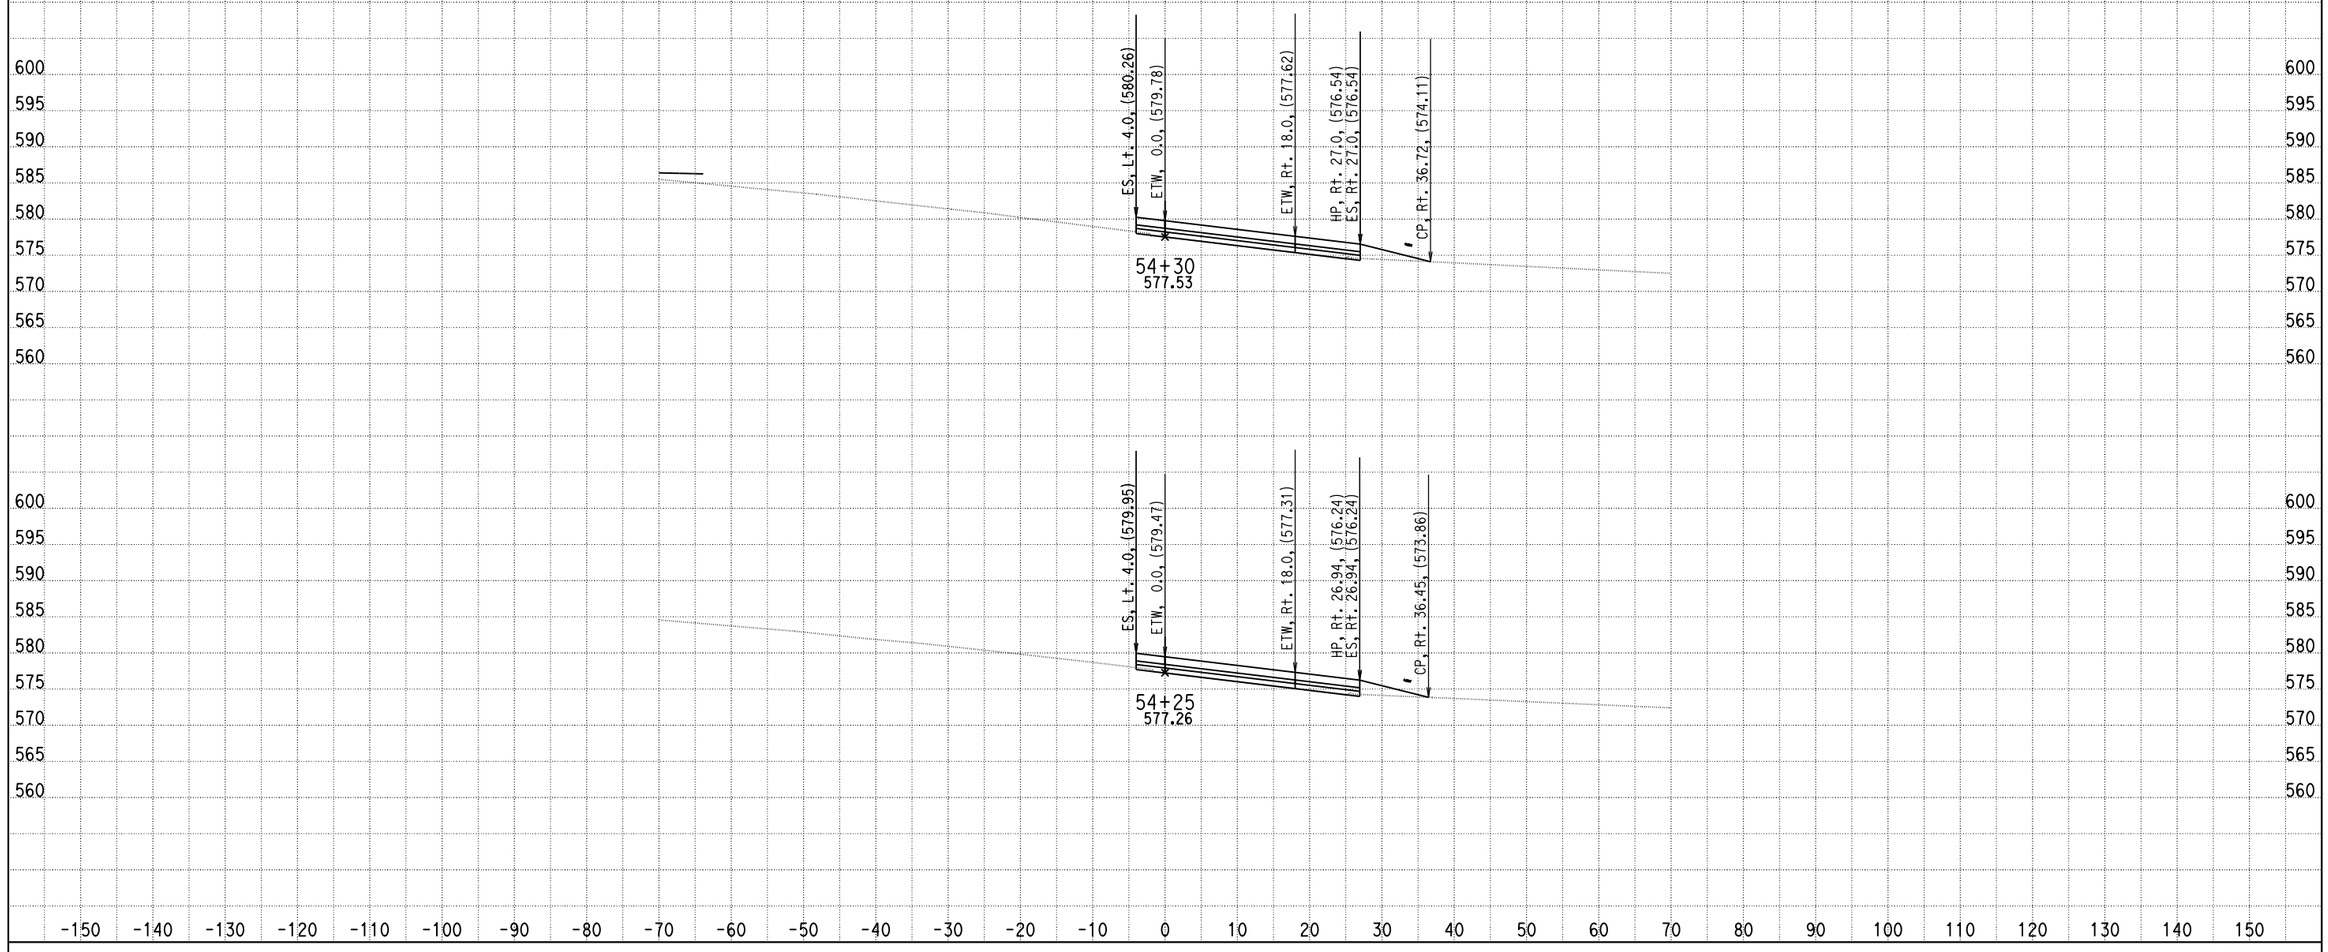

DATE: 4/17/2013

KC Project: 0818E File: C:\project\0818E\UPDATE-RAMP\hre3-pro.ear

SCALE: 1" = 10' Horiz.
1" = 10' Vert.

All Dimensions are US Survey Feet

RAMPE3
CROSS SECTIONS

DESIGN STUDY ONLY

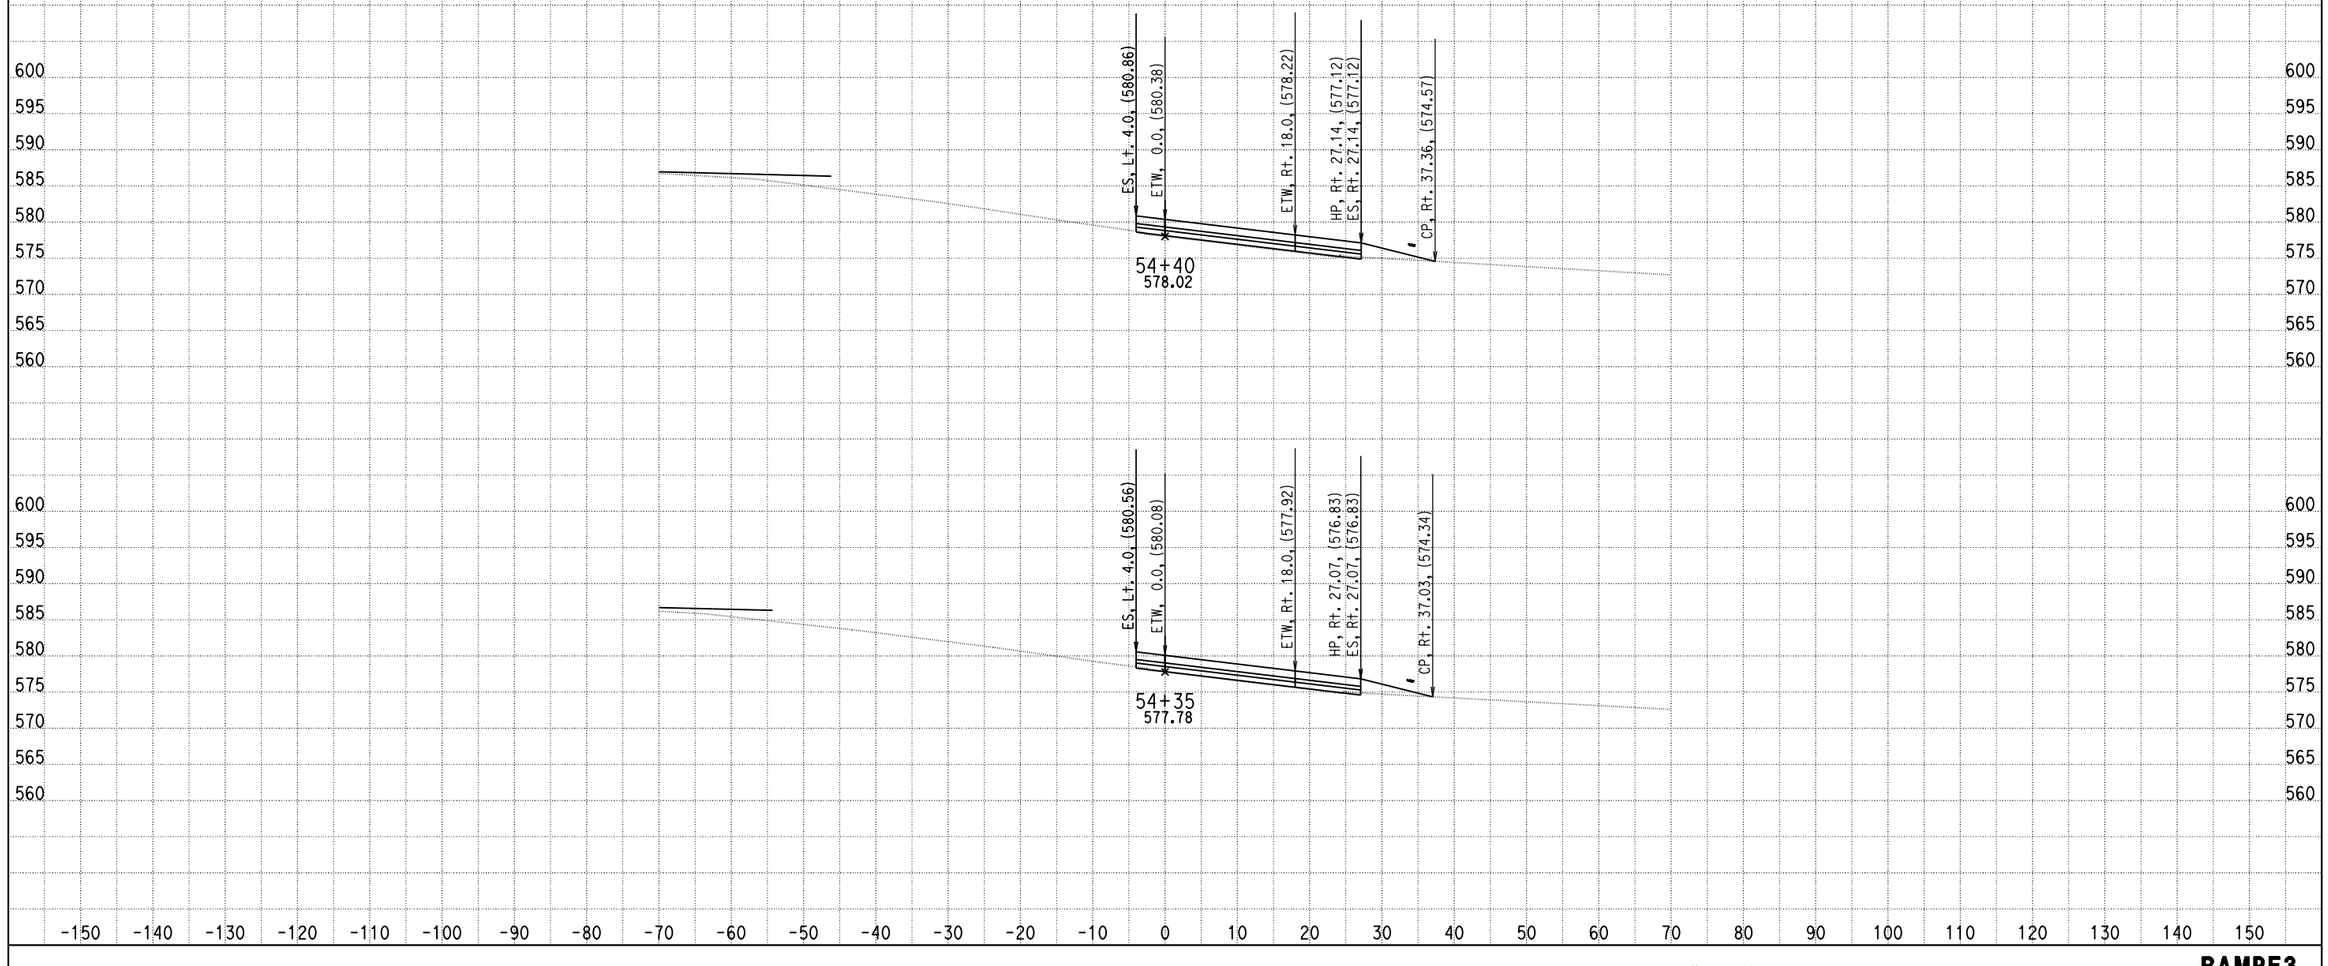

DATE: 4/17/2013

KC Project: 0818E File: C:\project\0818E\UPDATE-RAMP\hre3-pro.ear

SCALE: 1" = 10' Horiz.
1" = 10' Vert.

All Dimensions are US Survey Feet

RAMPE3
CROSS SECTIONS

DESIGN STUDY ONLY

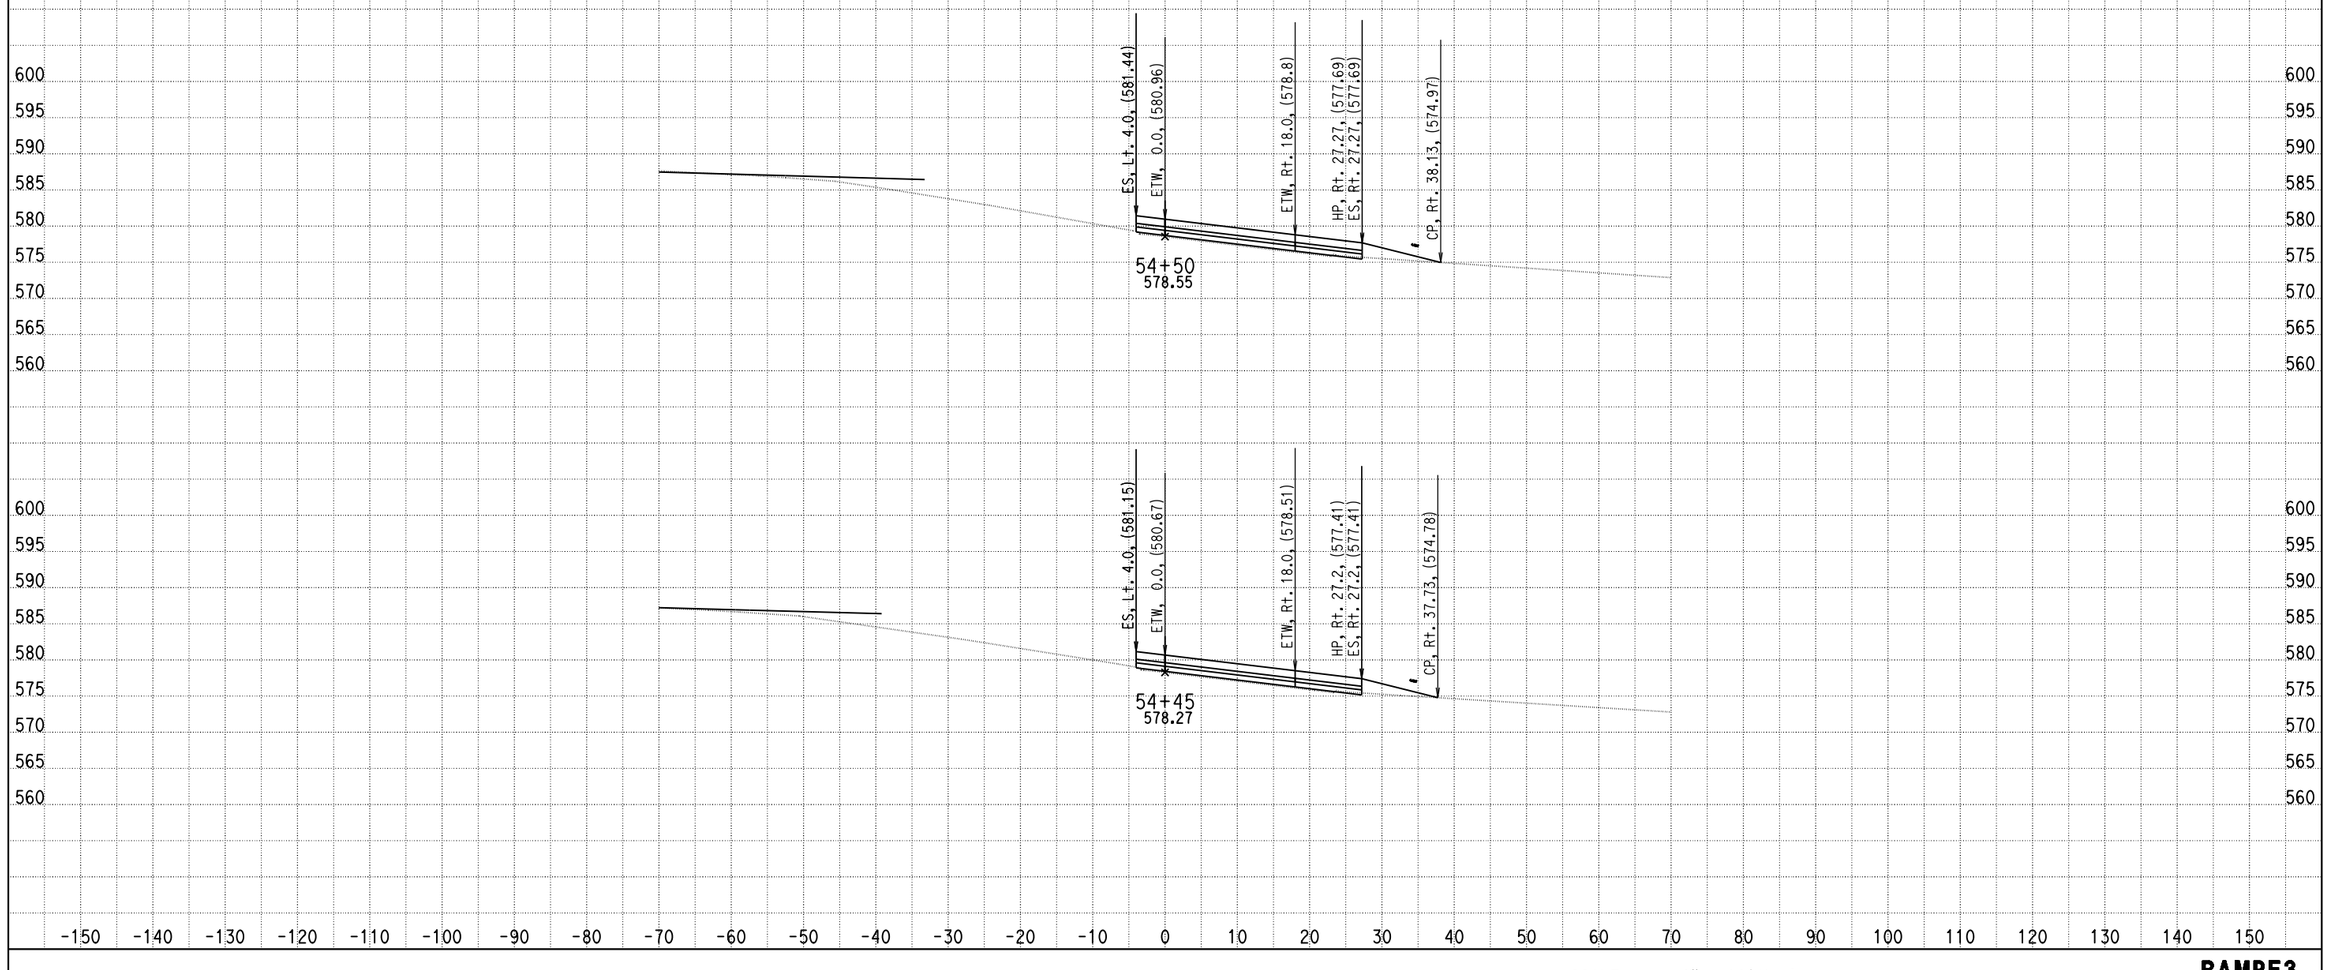

DATE: 4/17/2013

KC Project: 0818E File: C:\project\0818E\UPDATE-RAMP\hre3-pro.ear

SCALE: 1" = 10' Horiz.
1" = 10' Vert.

All Dimensions are US Survey Feet

RAMPE3
CROSS SECTIONS

DESIGN STUDY ONLY

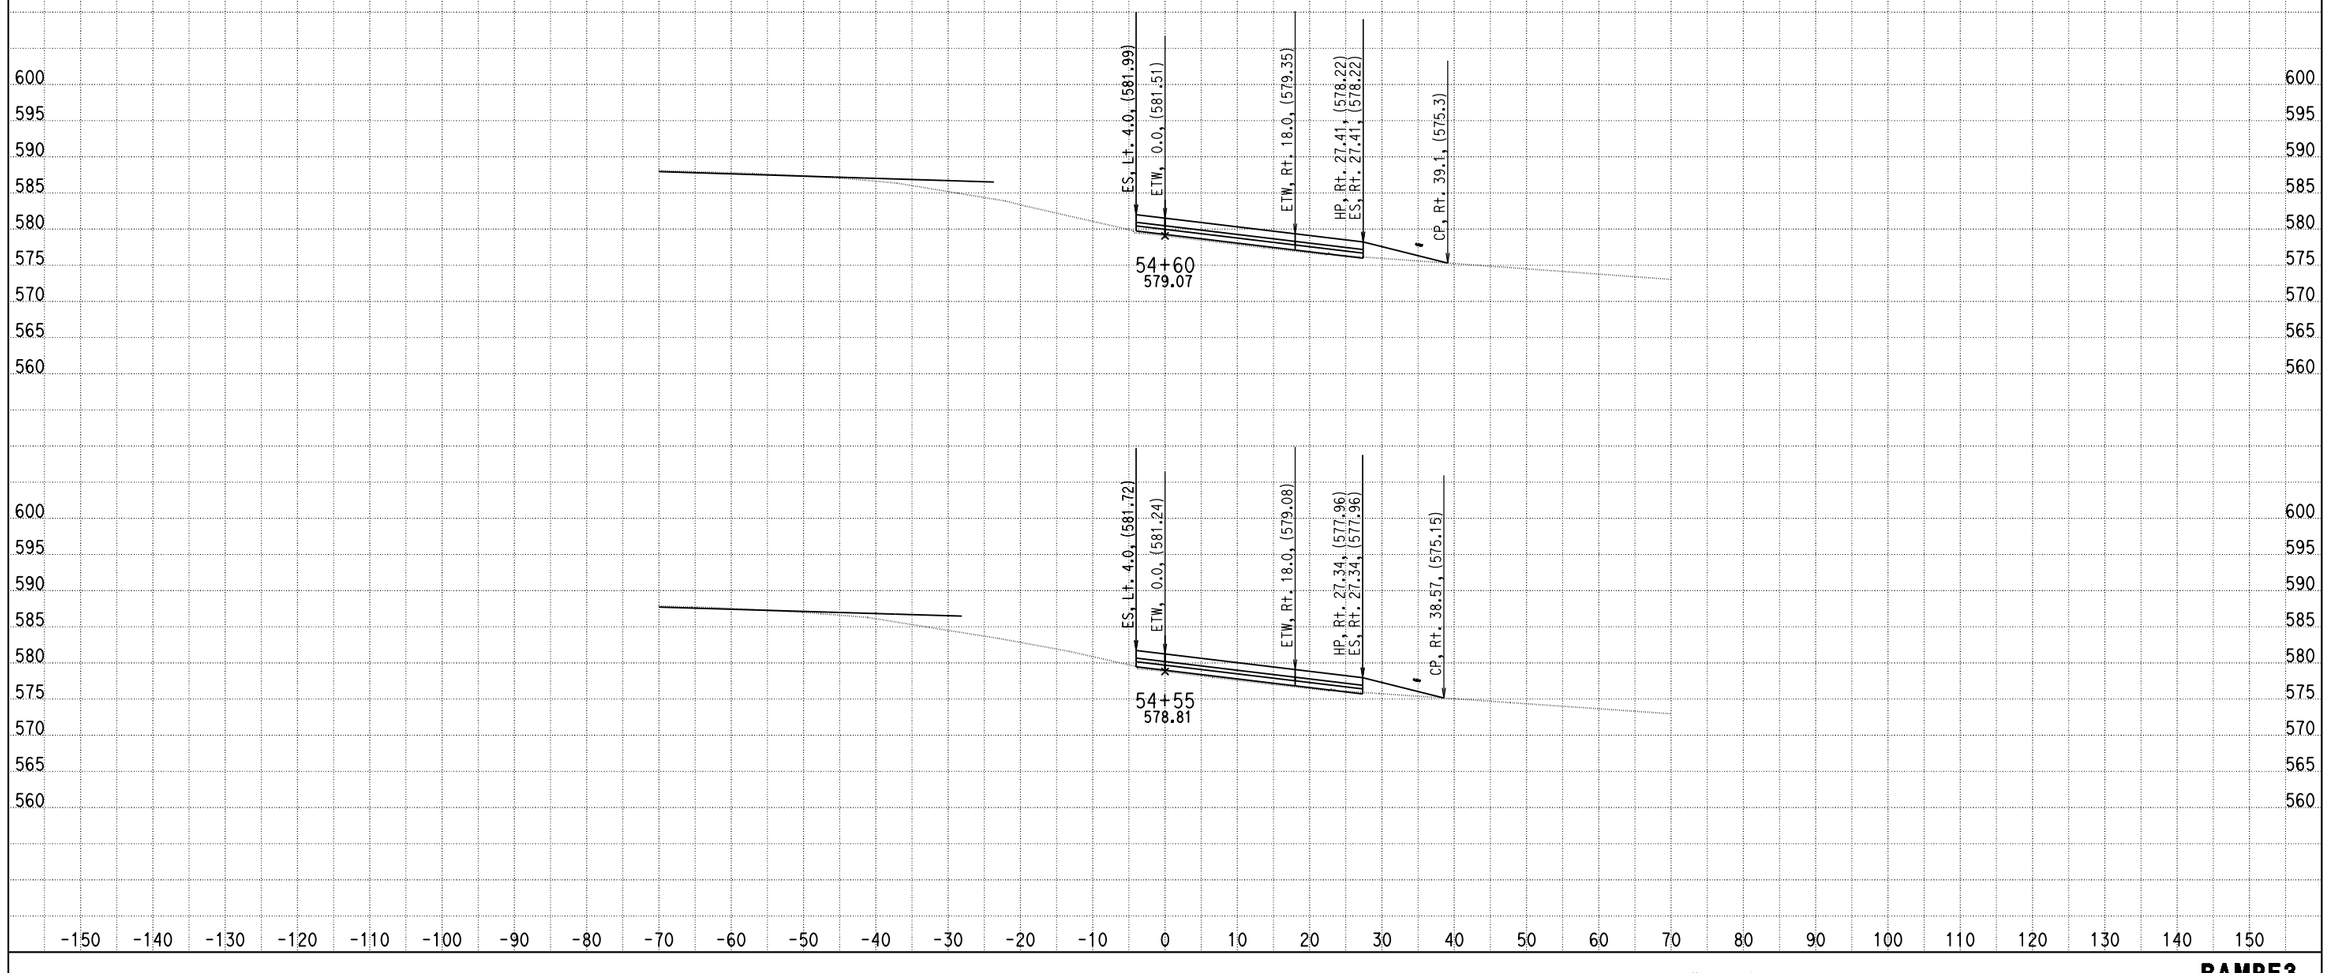

DATE: 4/17/2013

KC Project: 0818E File: C:\project\0818E\UPDATE-RAMP\hre3-pro.ear

SCALE: 1" = 10' Horiz.
1" = 10' Vert.

All Dimensions are US Survey Feet

RAMPE3
CROSS SECTIONS

DESIGN STUDY ONLY

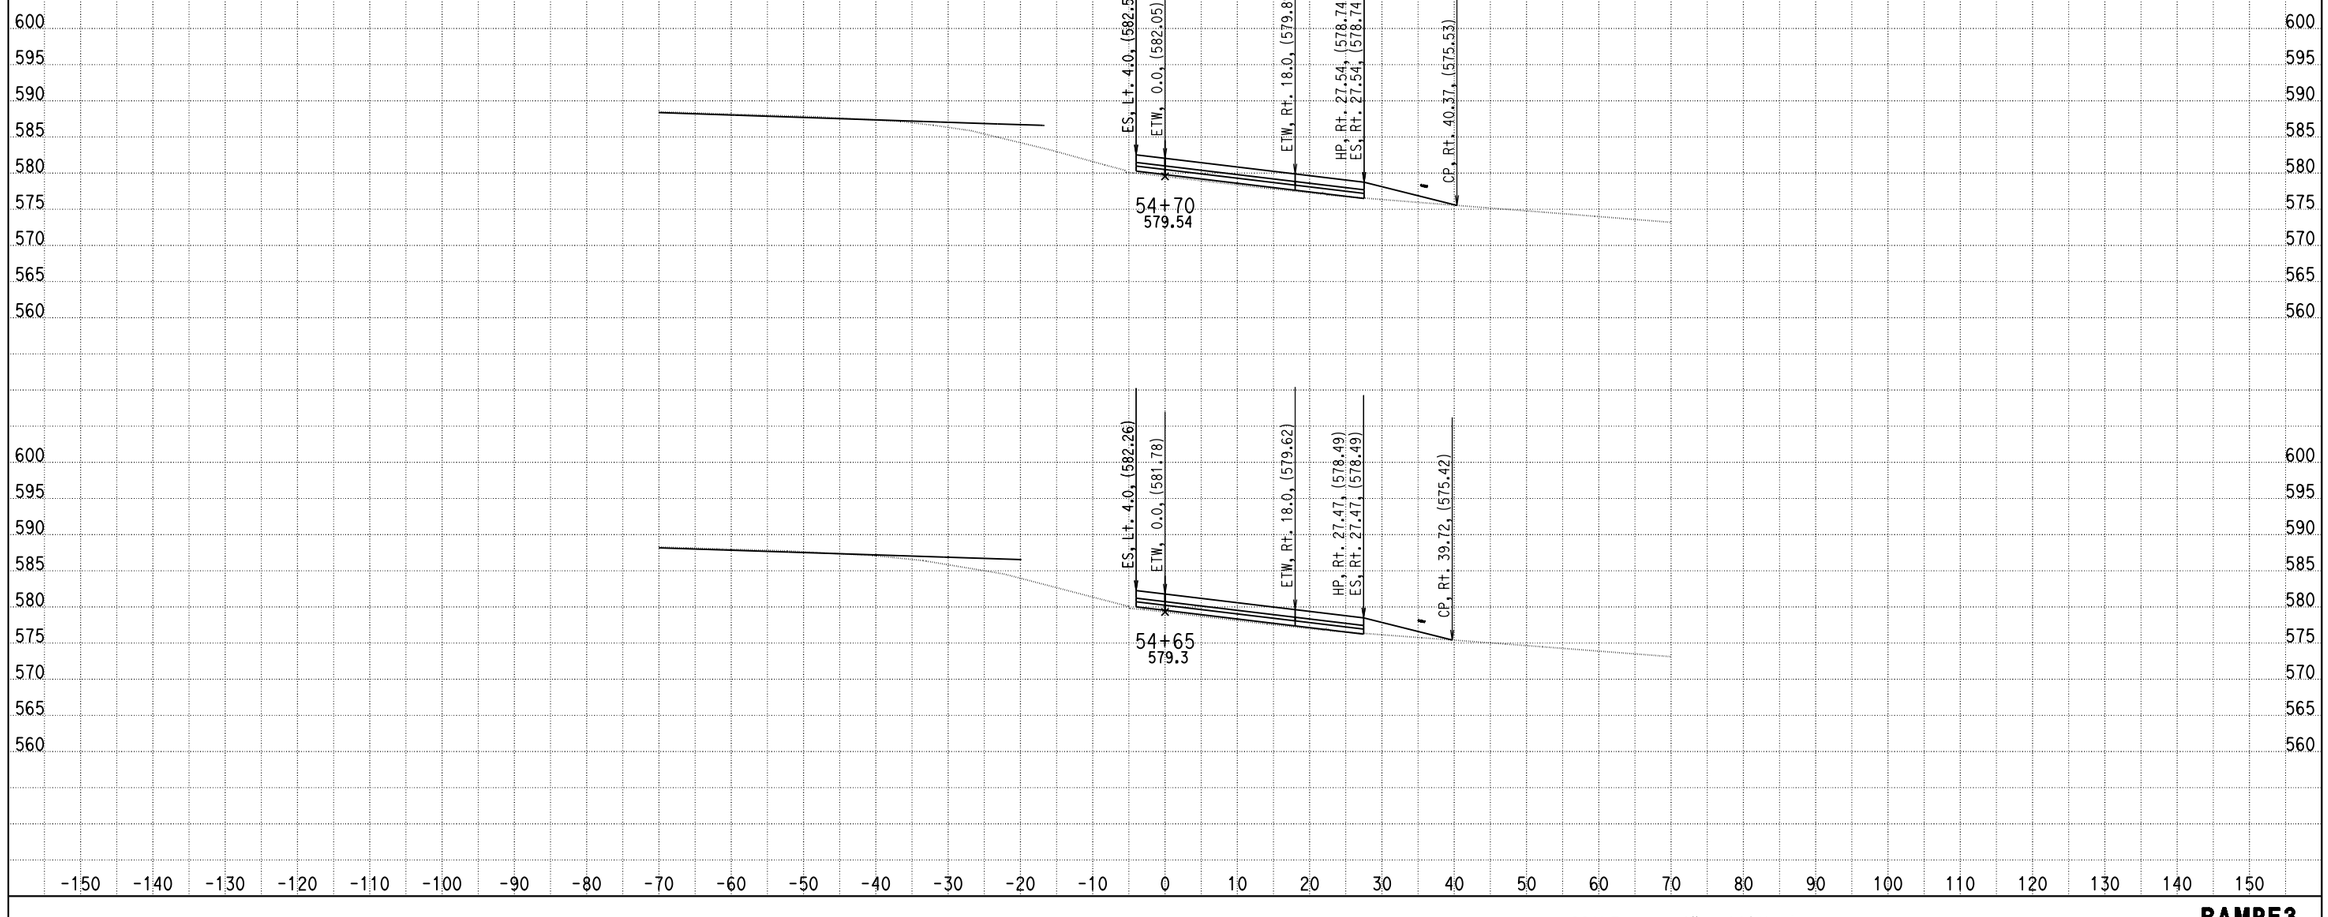

DATE: 4/17/2013

KC Project: 0818E File: C:\project\0818E\UPDATE-RAMP\hre3-pro.ear

SCALE: 1" = 10' Horiz.
1" = 10' Vert.

All Dimensions are US Survey Feet

RAMPE3
CROSS SECTIONS

DESIGN STUDY ONLY

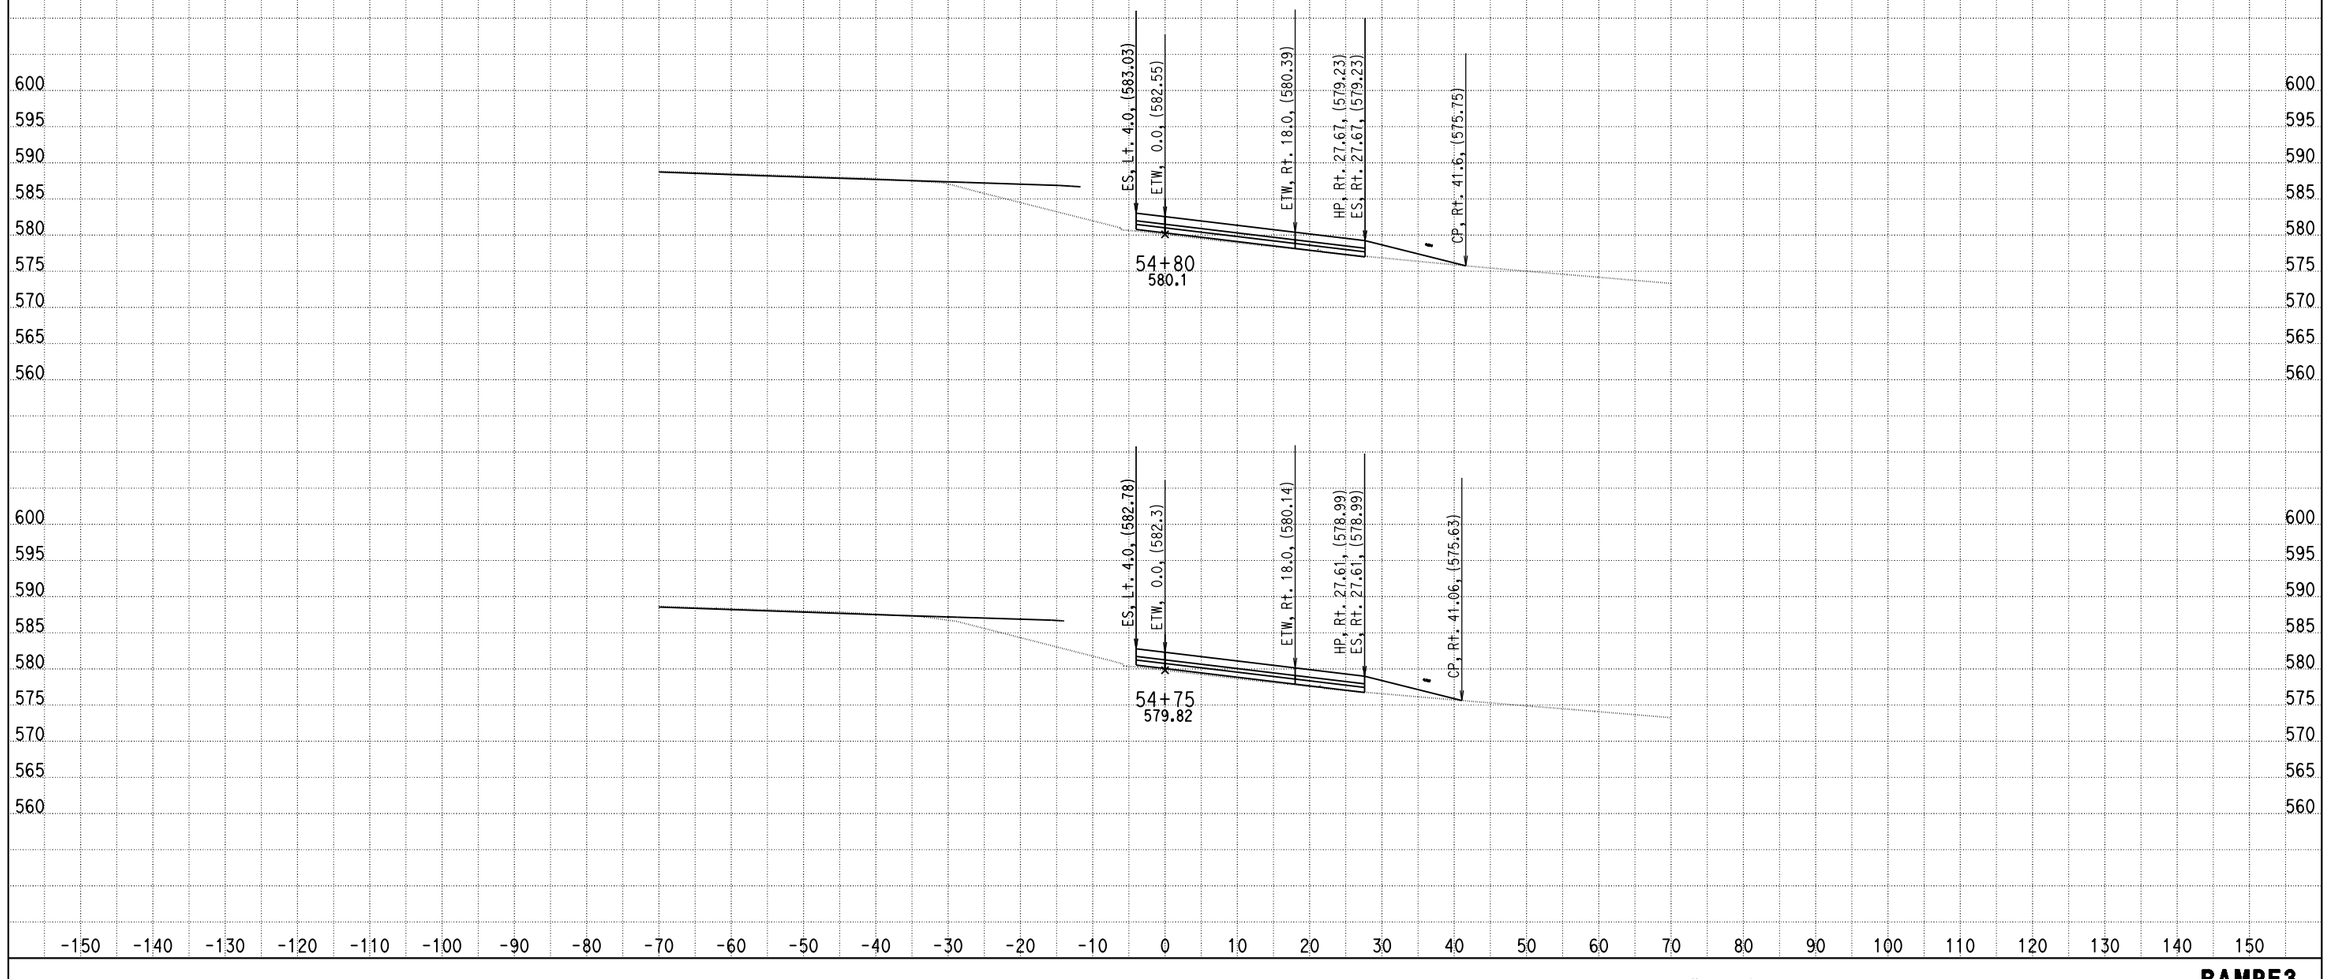

DATE: 4/17/2013

KC Project: 0818E File: C:\project\0818E\UPDATE-RAMP\hre3-pro.ear

SCALE: 1" = 10' Horiz.
1" = 10' Vert.

All Dimensions are US Survey Feet

RAMPE3
CROSS SECTIONS

DESIGN STUDY ONLY

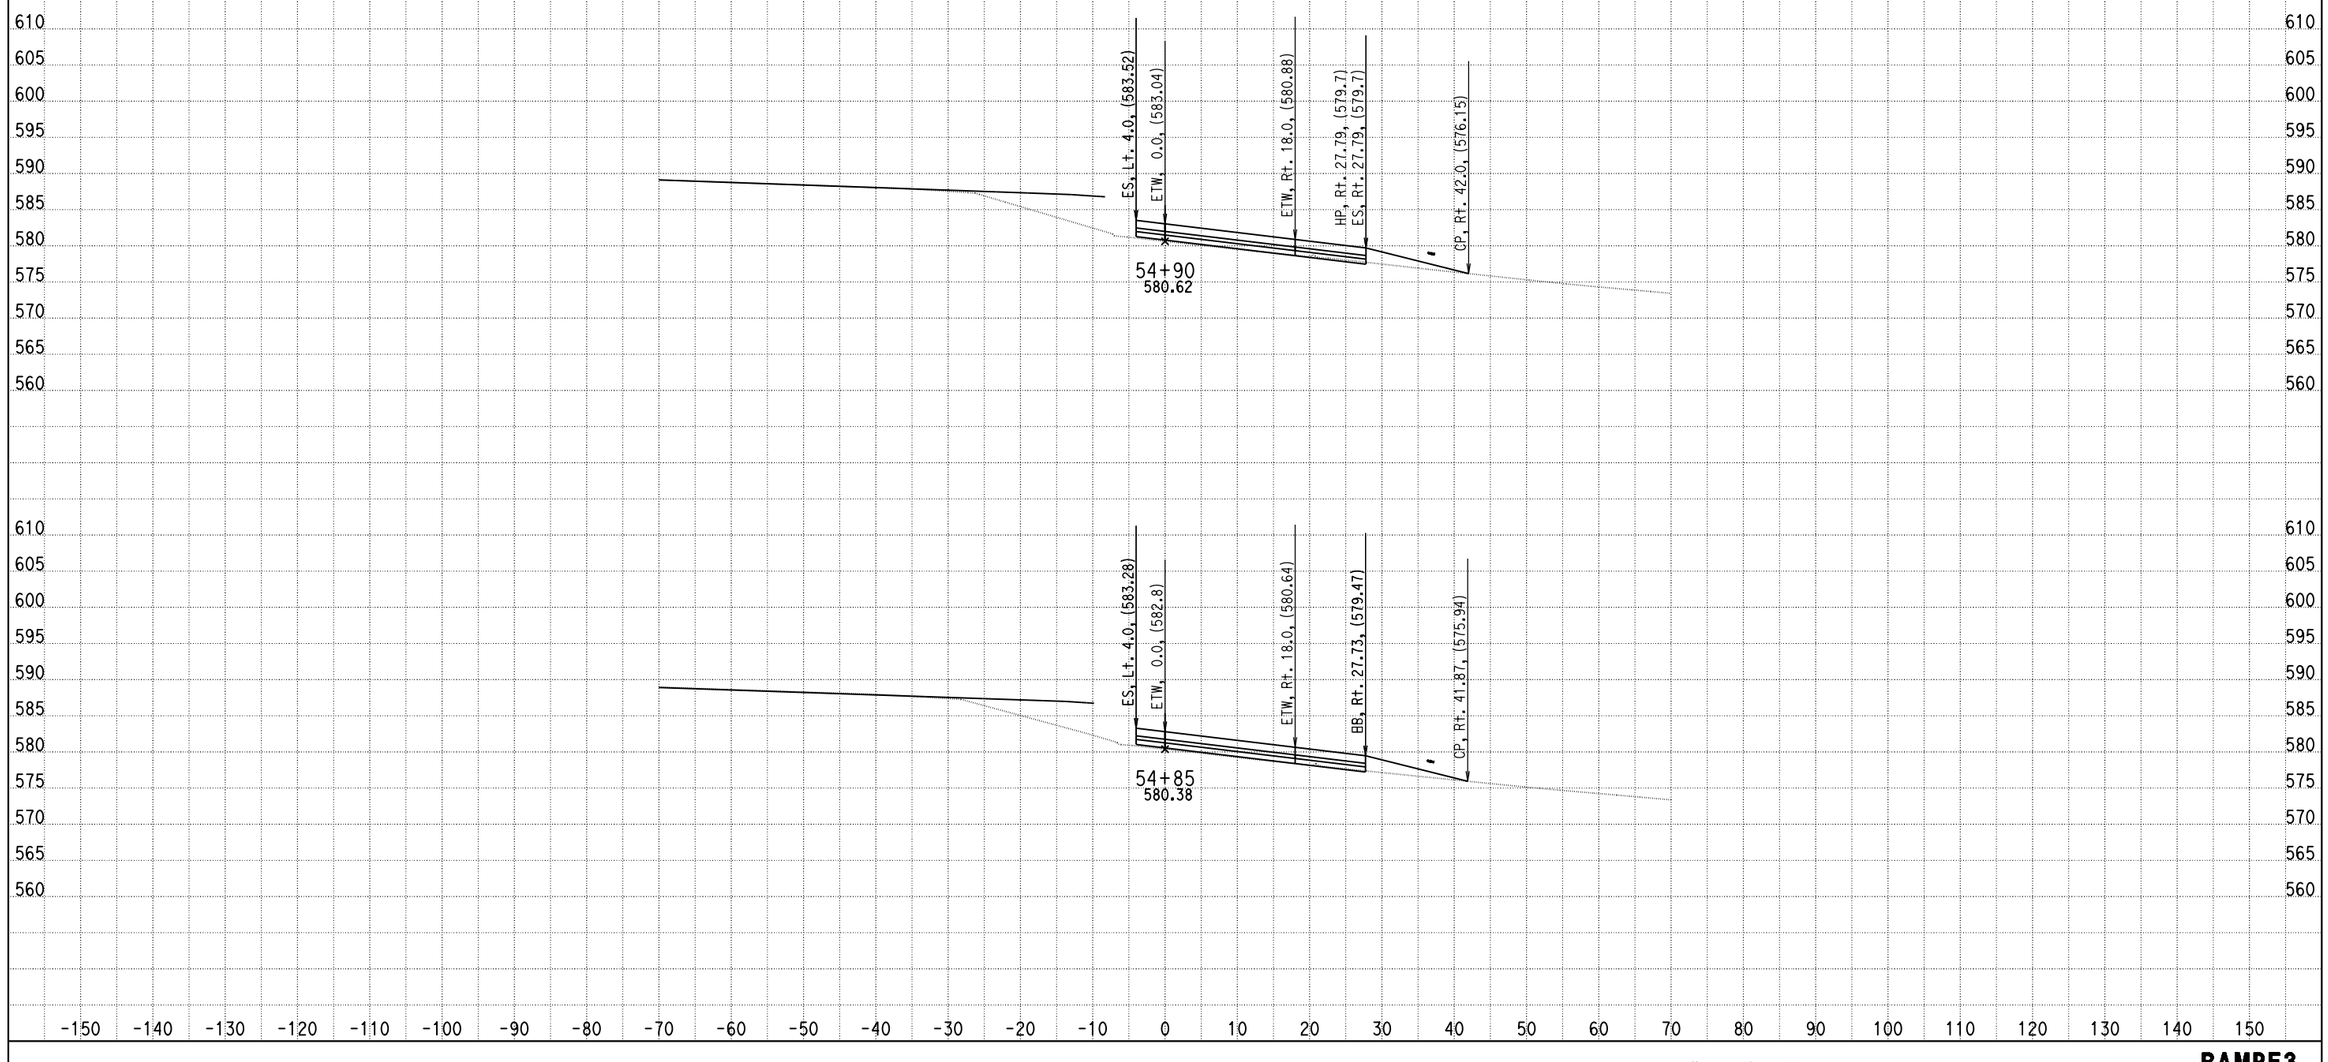

DATE: 4/17/2013

KC Project: 0818E File: C:\project\0818E\UPDATE-RAMP\hre3-pro.ear

SCALE: 1" = 10' Horiz.
1" = 10' Vert.

All Dimensions are US Survey Feet

RAMPE3
CROSS SECTIONS

DESIGN STUDY ONLY

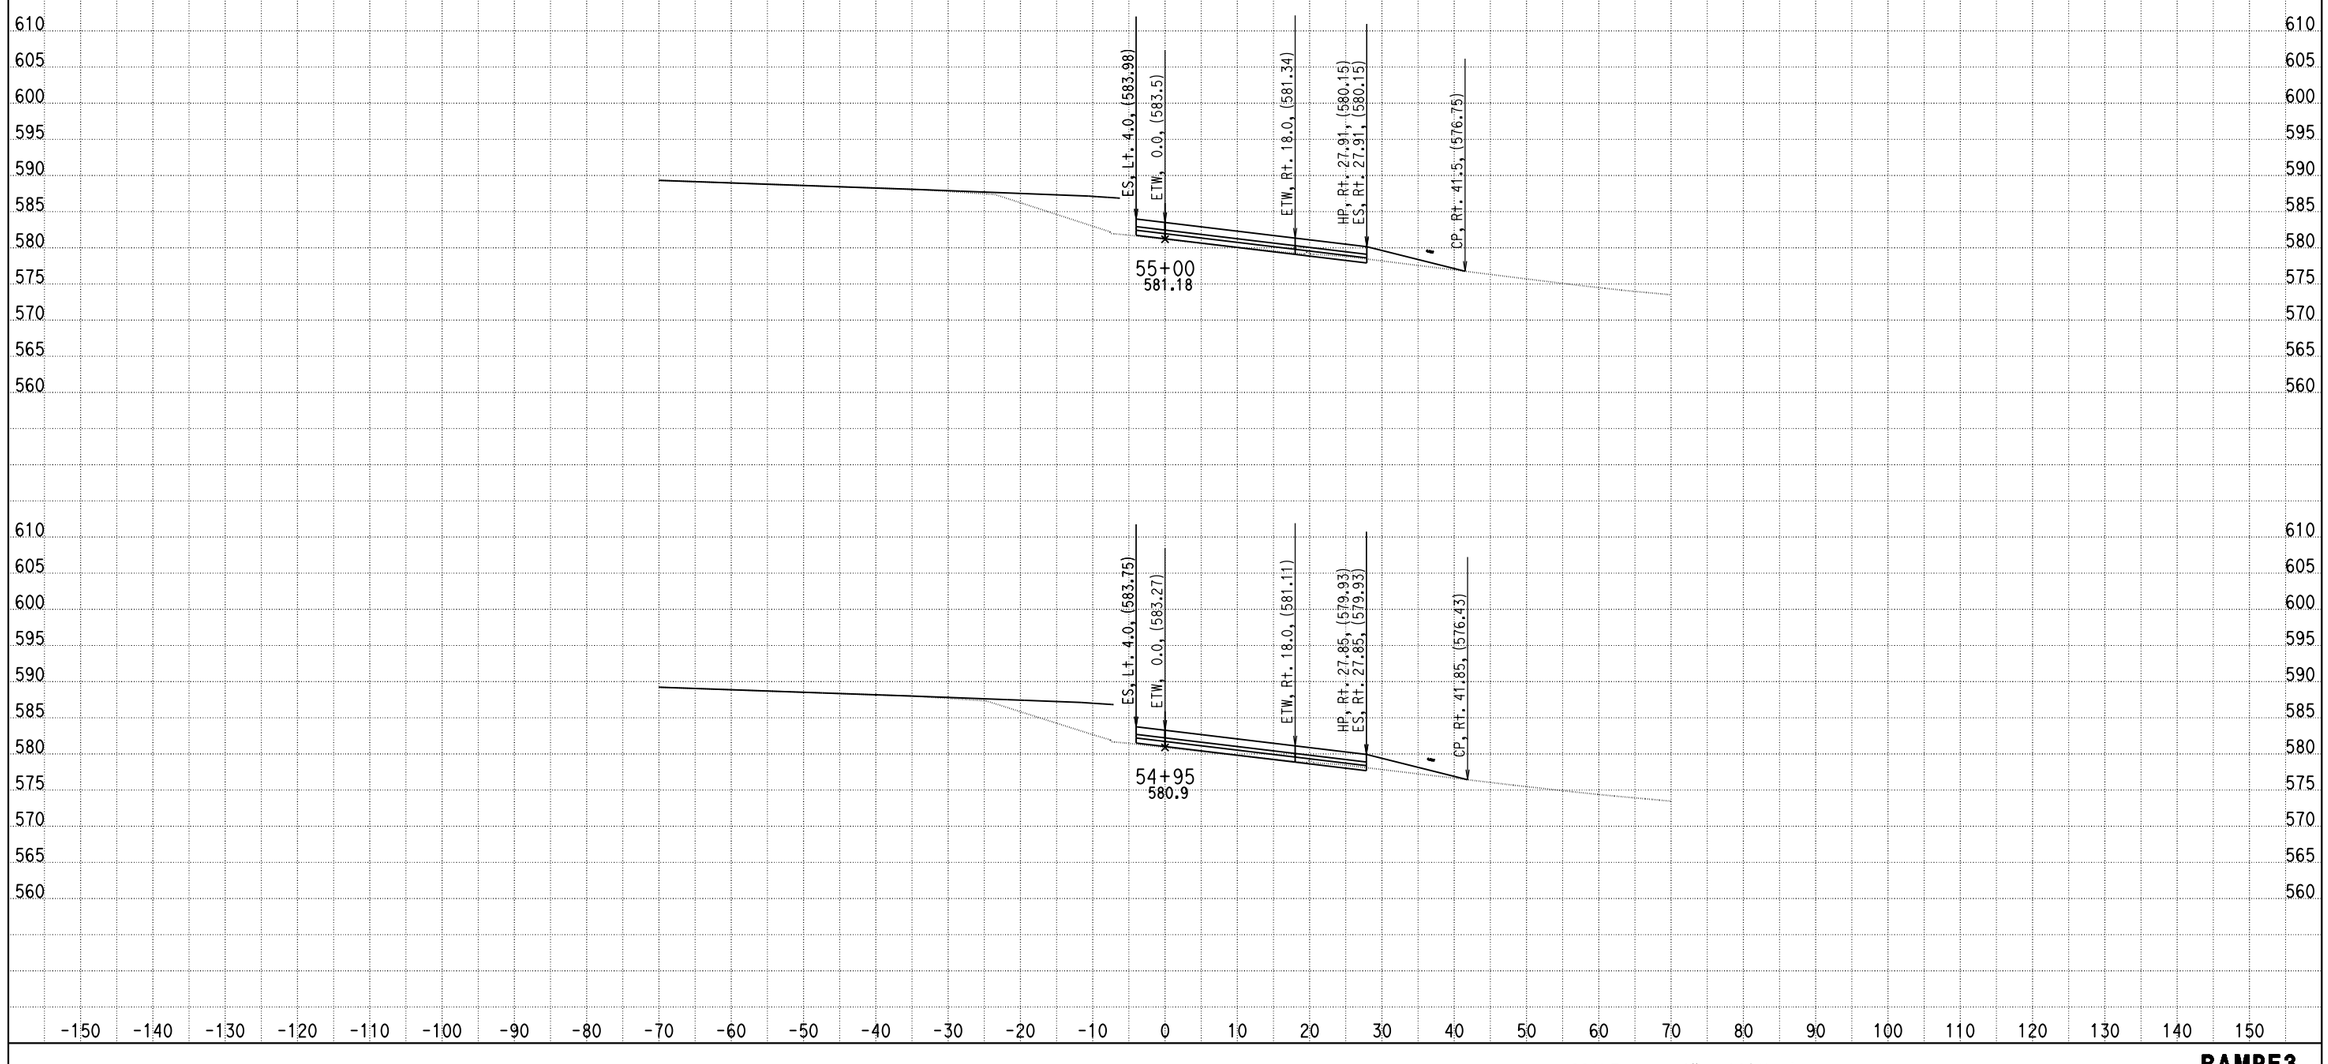

DATE: 4/17/2013

KC Project: 0818E File: C:\project\0818E\UPDATE-RAMP\hre3-pro.ear

SCALE: 1" = 10' Horiz.
1" = 10' Vert.

All Dimensions are US Survey Feet

RAMPE3
CROSS SECTIONS

DESIGN STUDY ONLY

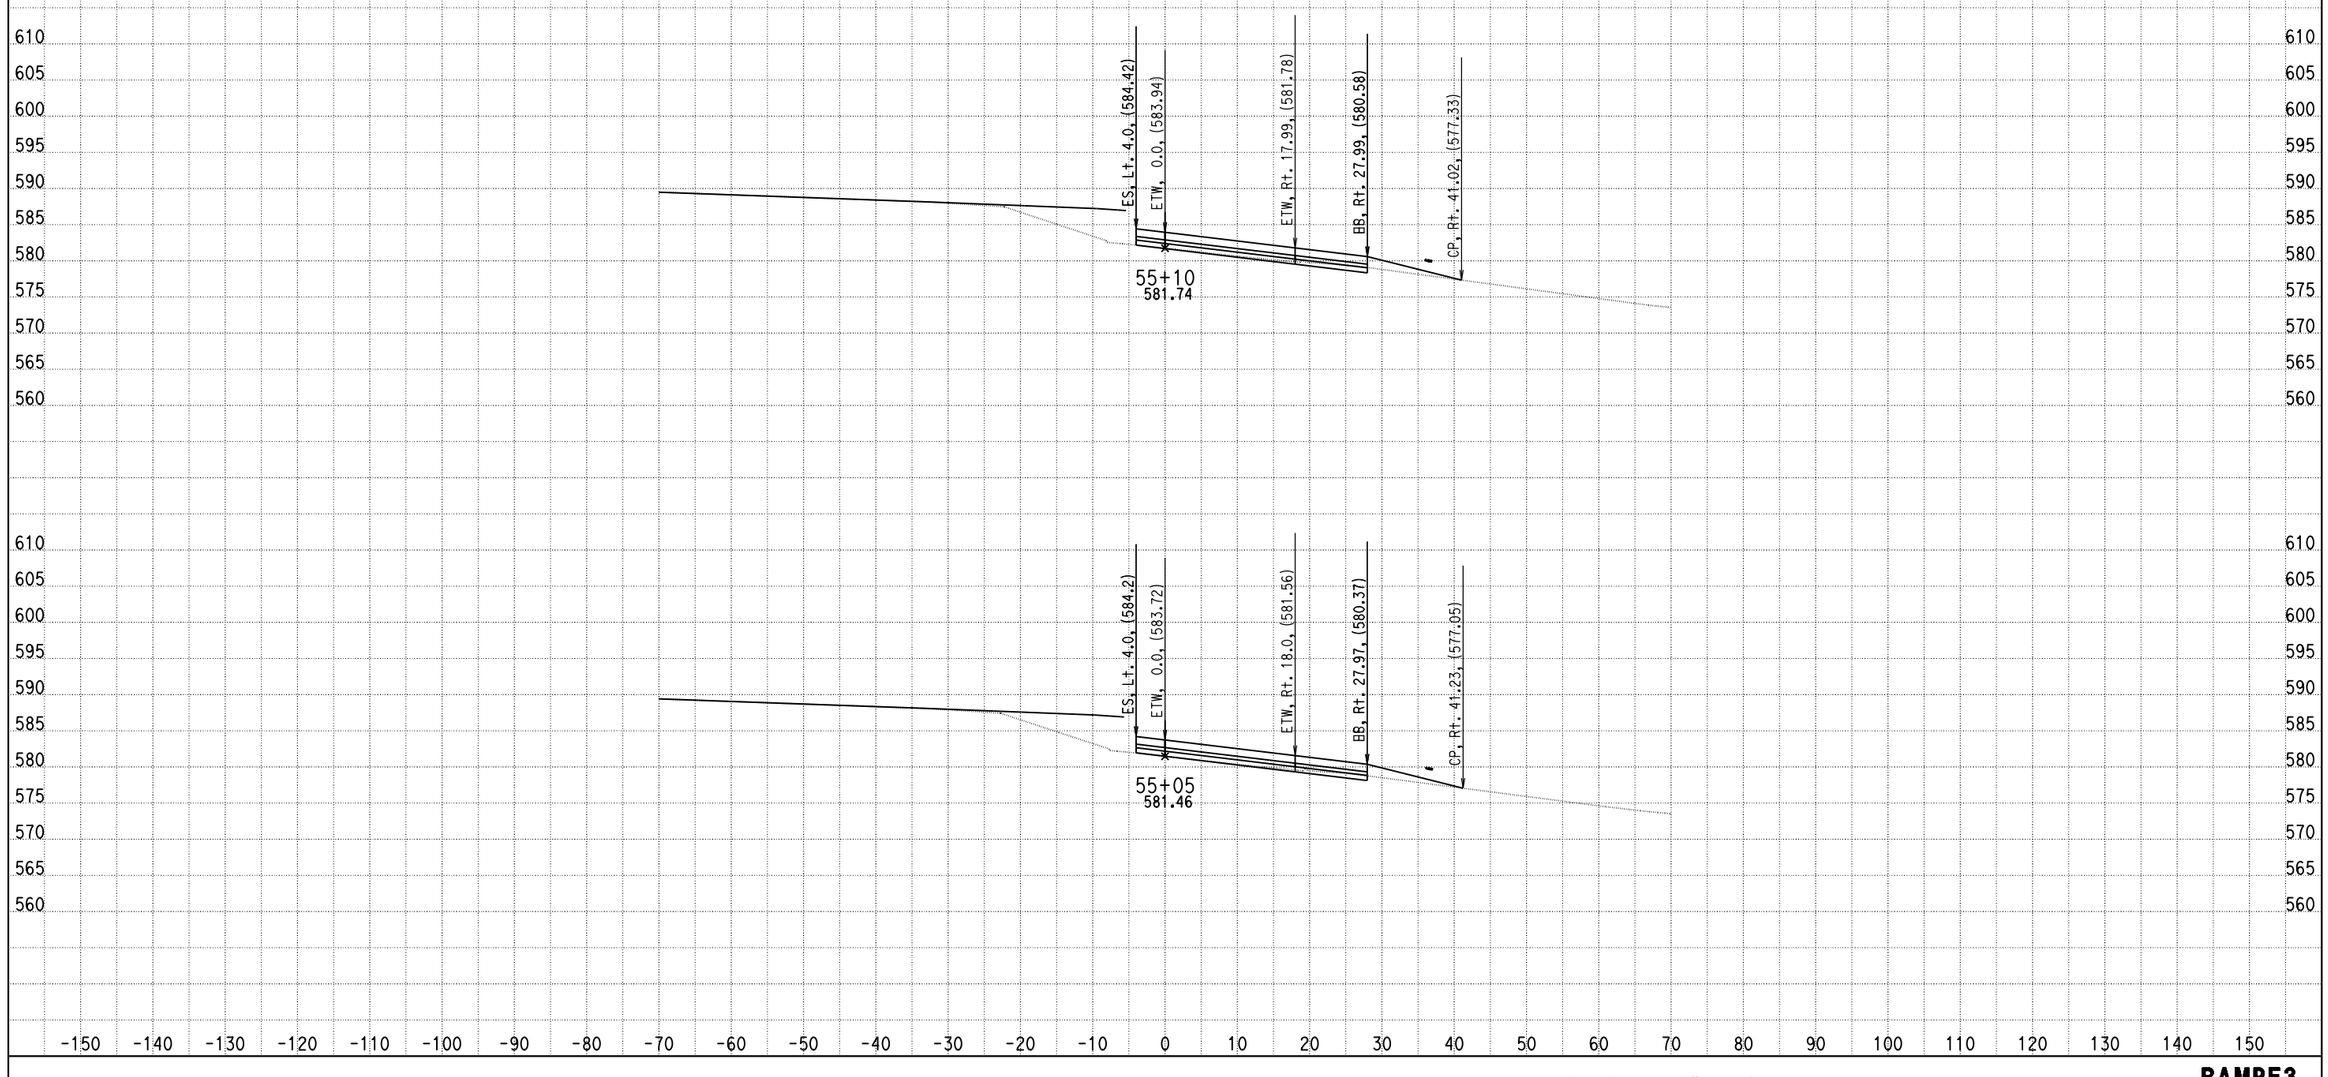

DATE: 4/17/2013

KC Project: 0818E File: C:\project\0818E\UPDATE-RAMP\hre3-pro.ear

SCALE: 1" = 10' Horiz.
1" = 10' Vert.

All Dimensions are US Survey Feet

RAMPE3
CROSS SECTIONS

DESIGN STUDY ONLY

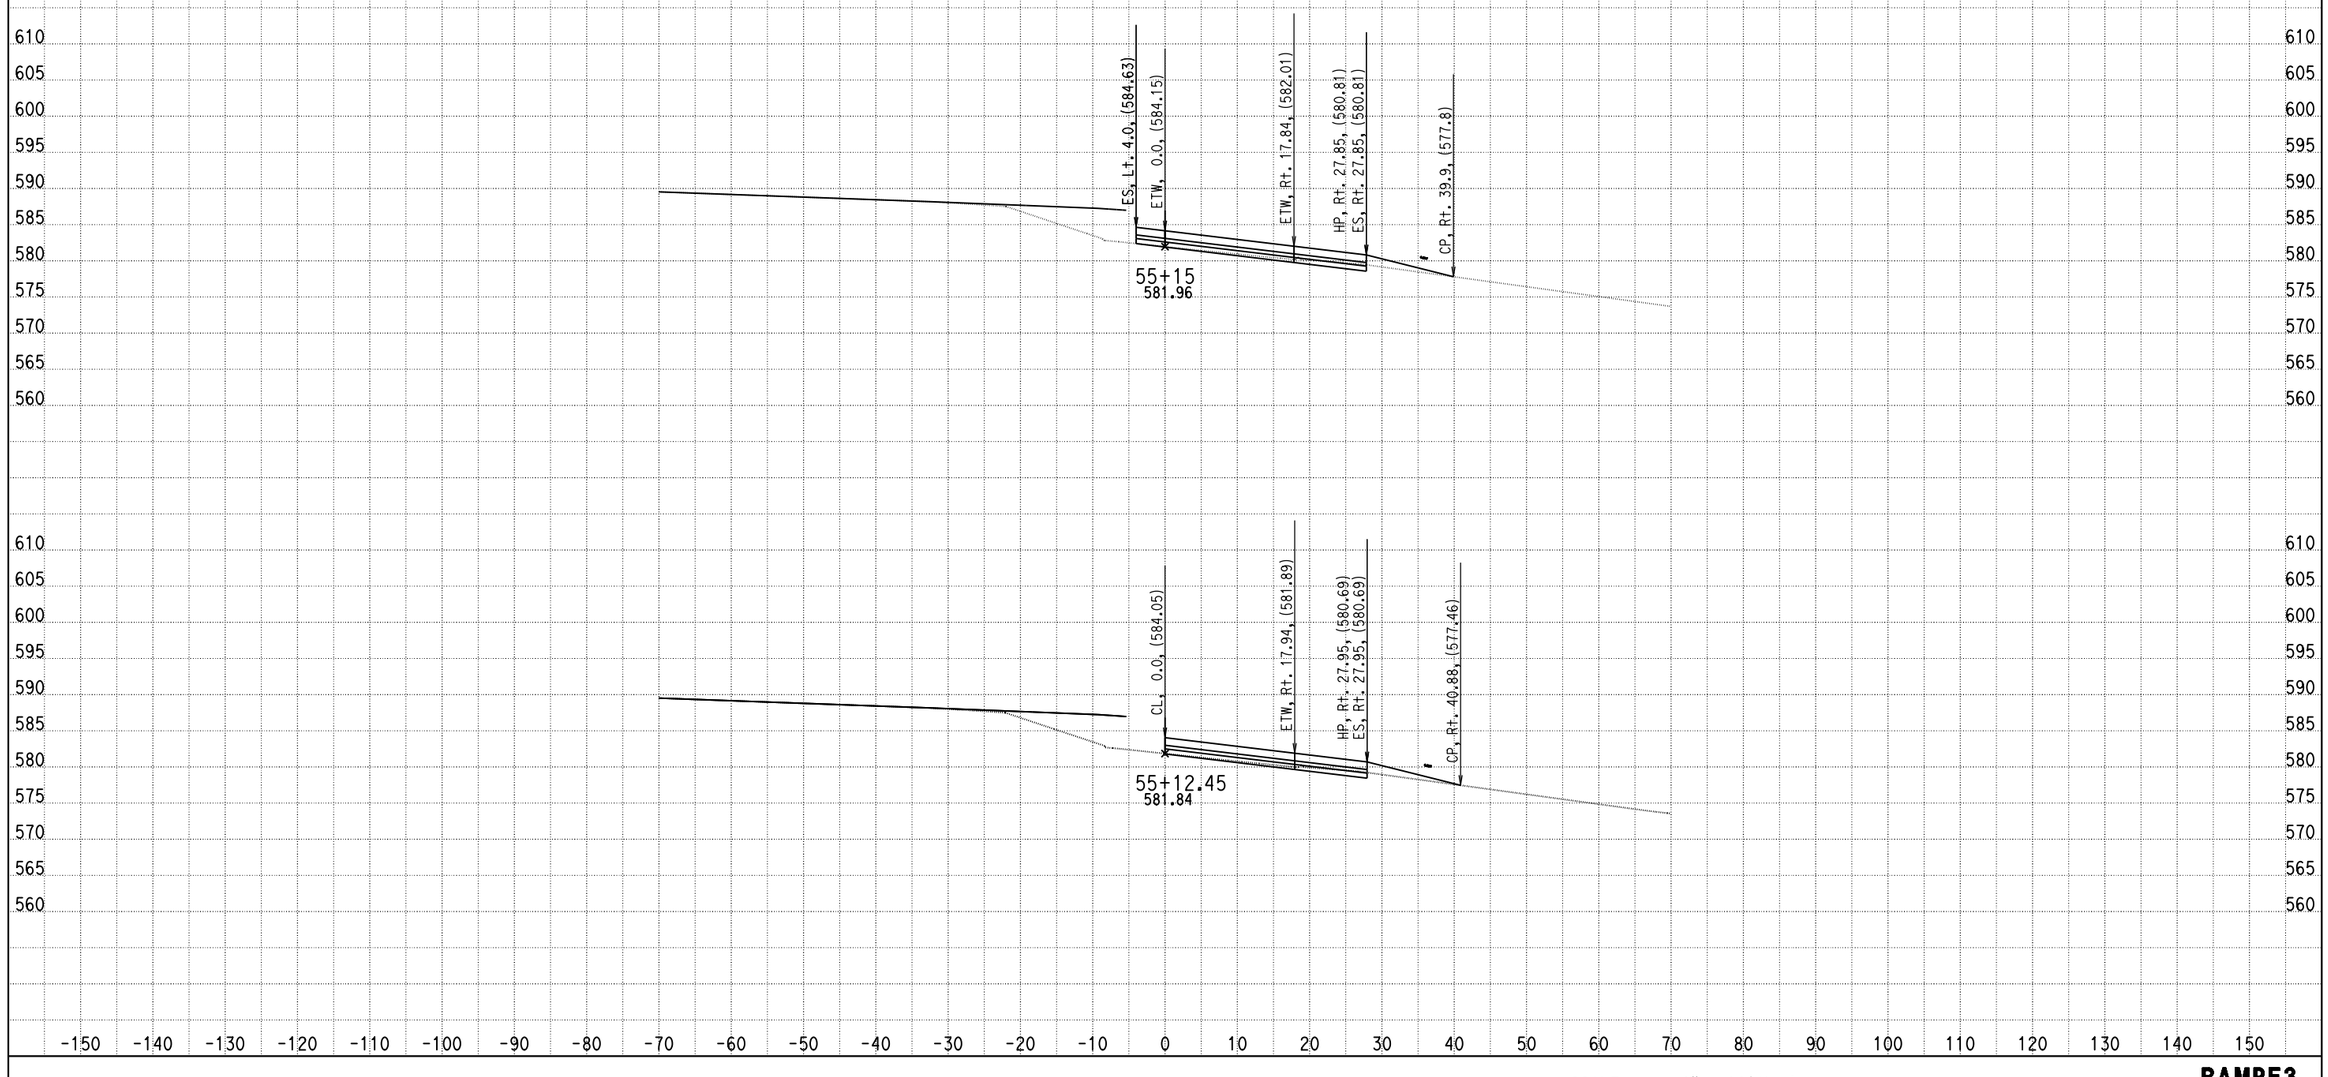

DATE: 4/17/2013

KC Project: 0818E File: C:\project\0818E\UPDATE-RAMP\hre3-pro.ear

SCALE: 1" = 10' Horiz.
1" = 10' Vert.

All Dimensions are US Survey Feet

RAMPE3
CROSS SECTIONS

SHEET 29 OF XXX

DESIGN STUDY ONLY

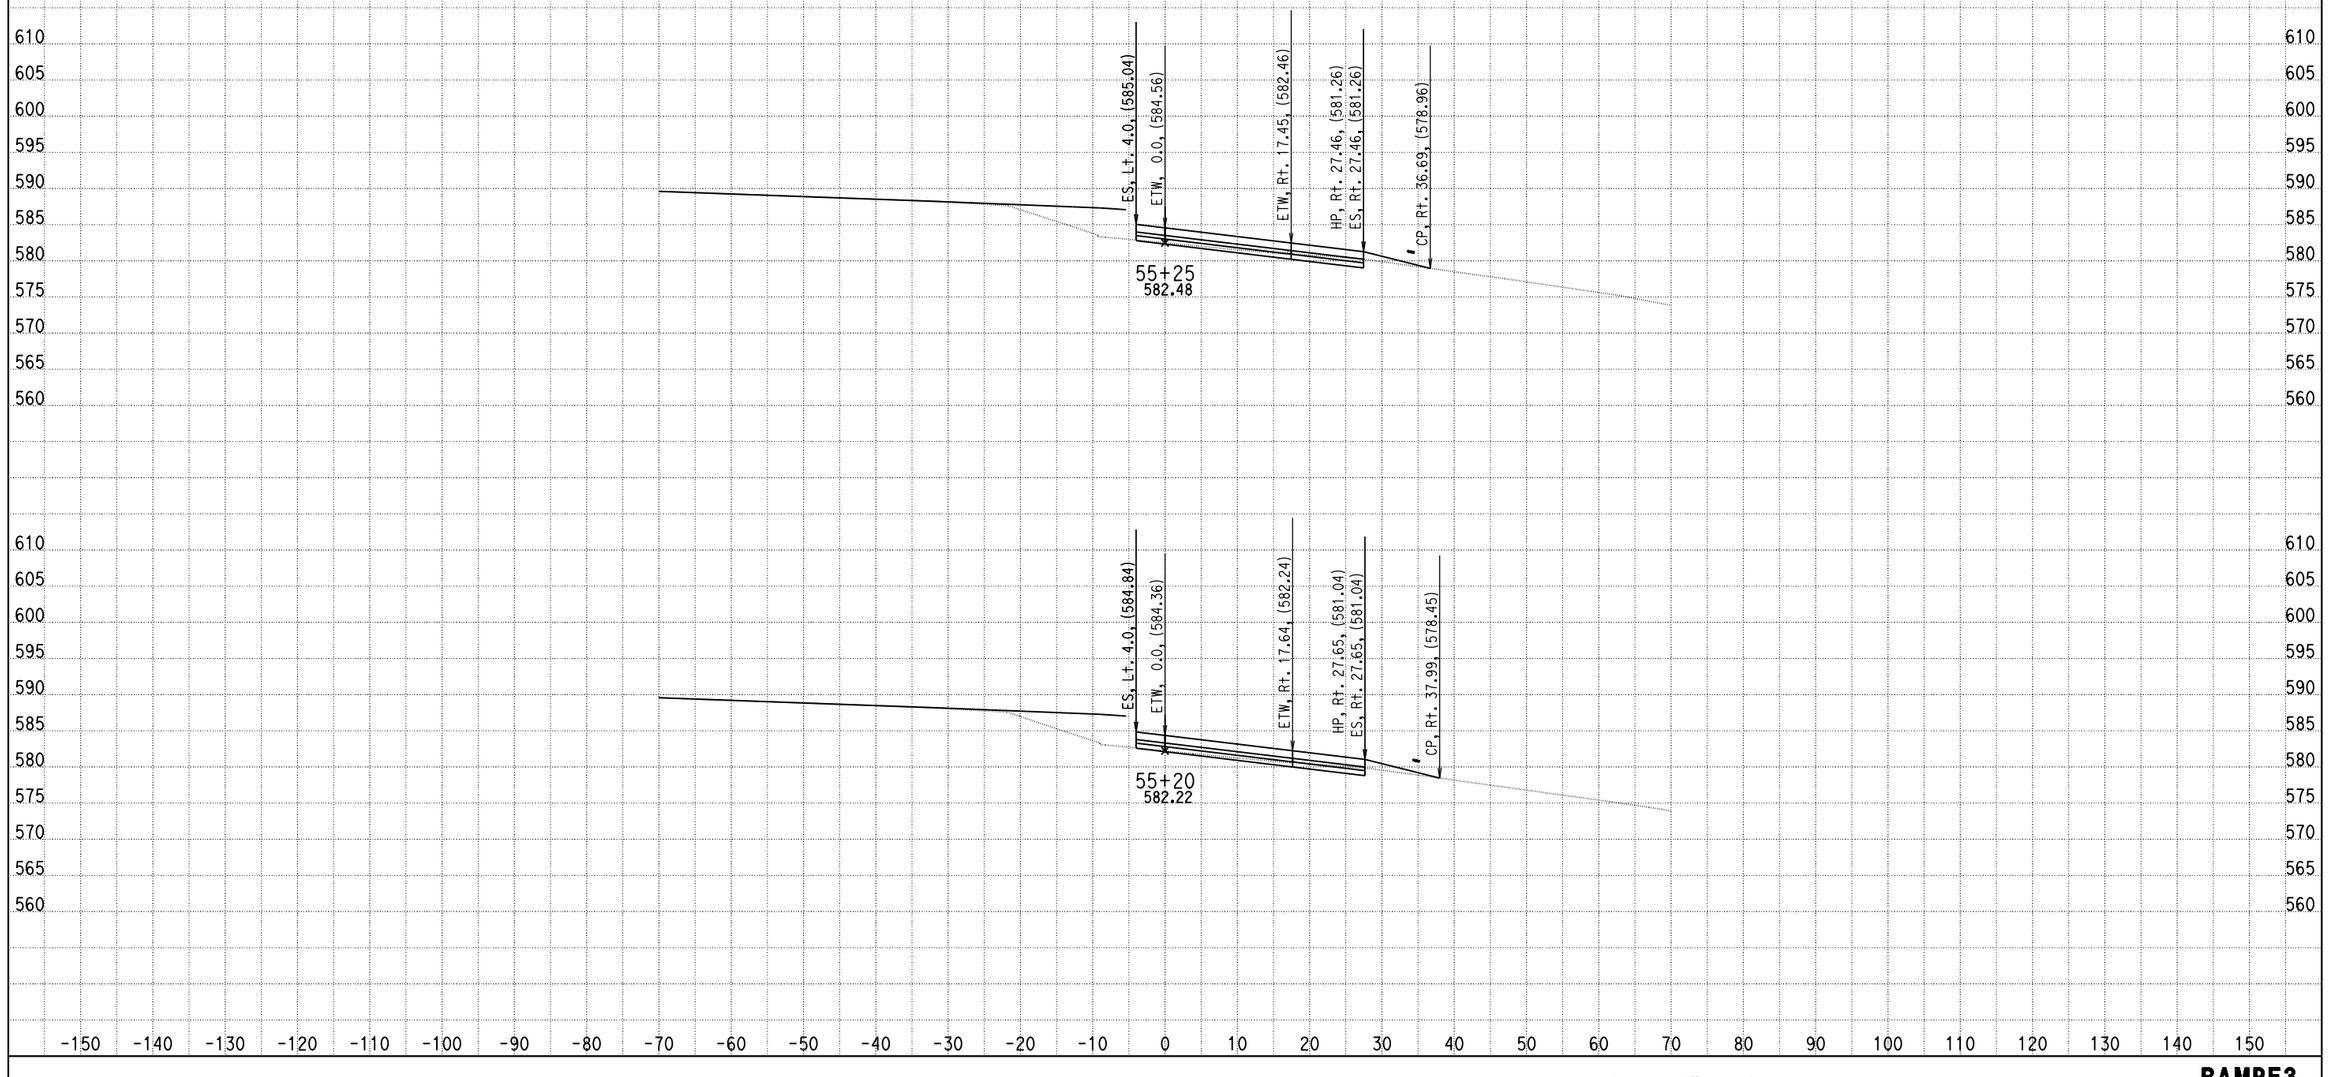

DATE: 4/17/2013

KC Project: 0818E File: C:\project\0818E\UPDATE-RAMP\hre3-pro.ear

SCALE: 1" = 10' Horiz.
1" = 10' Vert.

All Dimensions are US Survey Feet

RAMPE3
CROSS SECTIONS

DESIGN STUDY ONLY

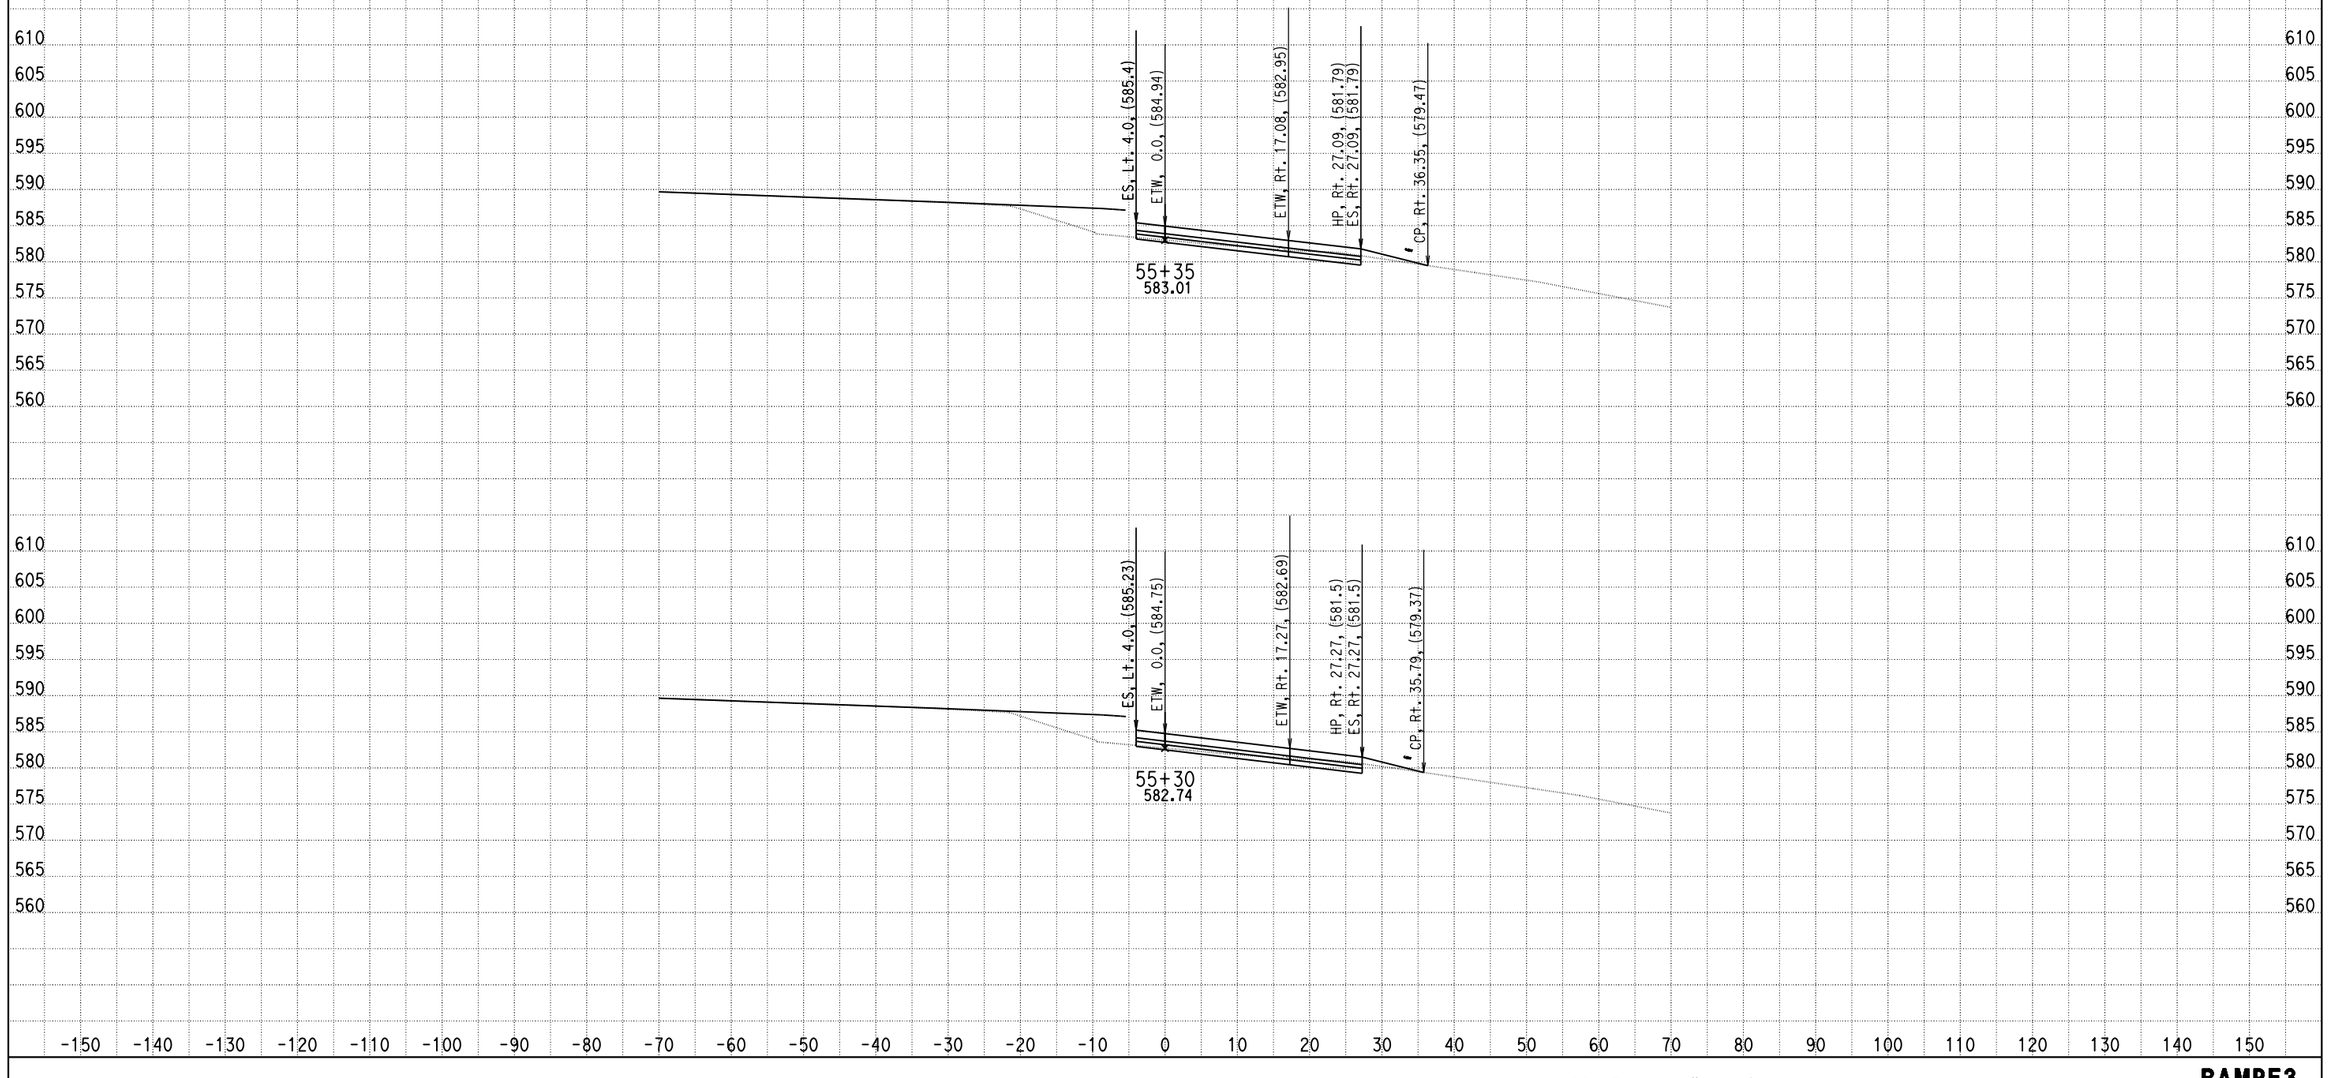

DATE: 4/17/2013

KC Project: 0818E File: C:\project\0818E\UPDATE-RAMP\hre3-pro.ear

SCALE: 1" = 10' Horiz.
1" = 10' Vert.

All Dimensions are US Survey Feet

RAMPE3
CROSS SECTIONS

DESIGN STUDY ONLY

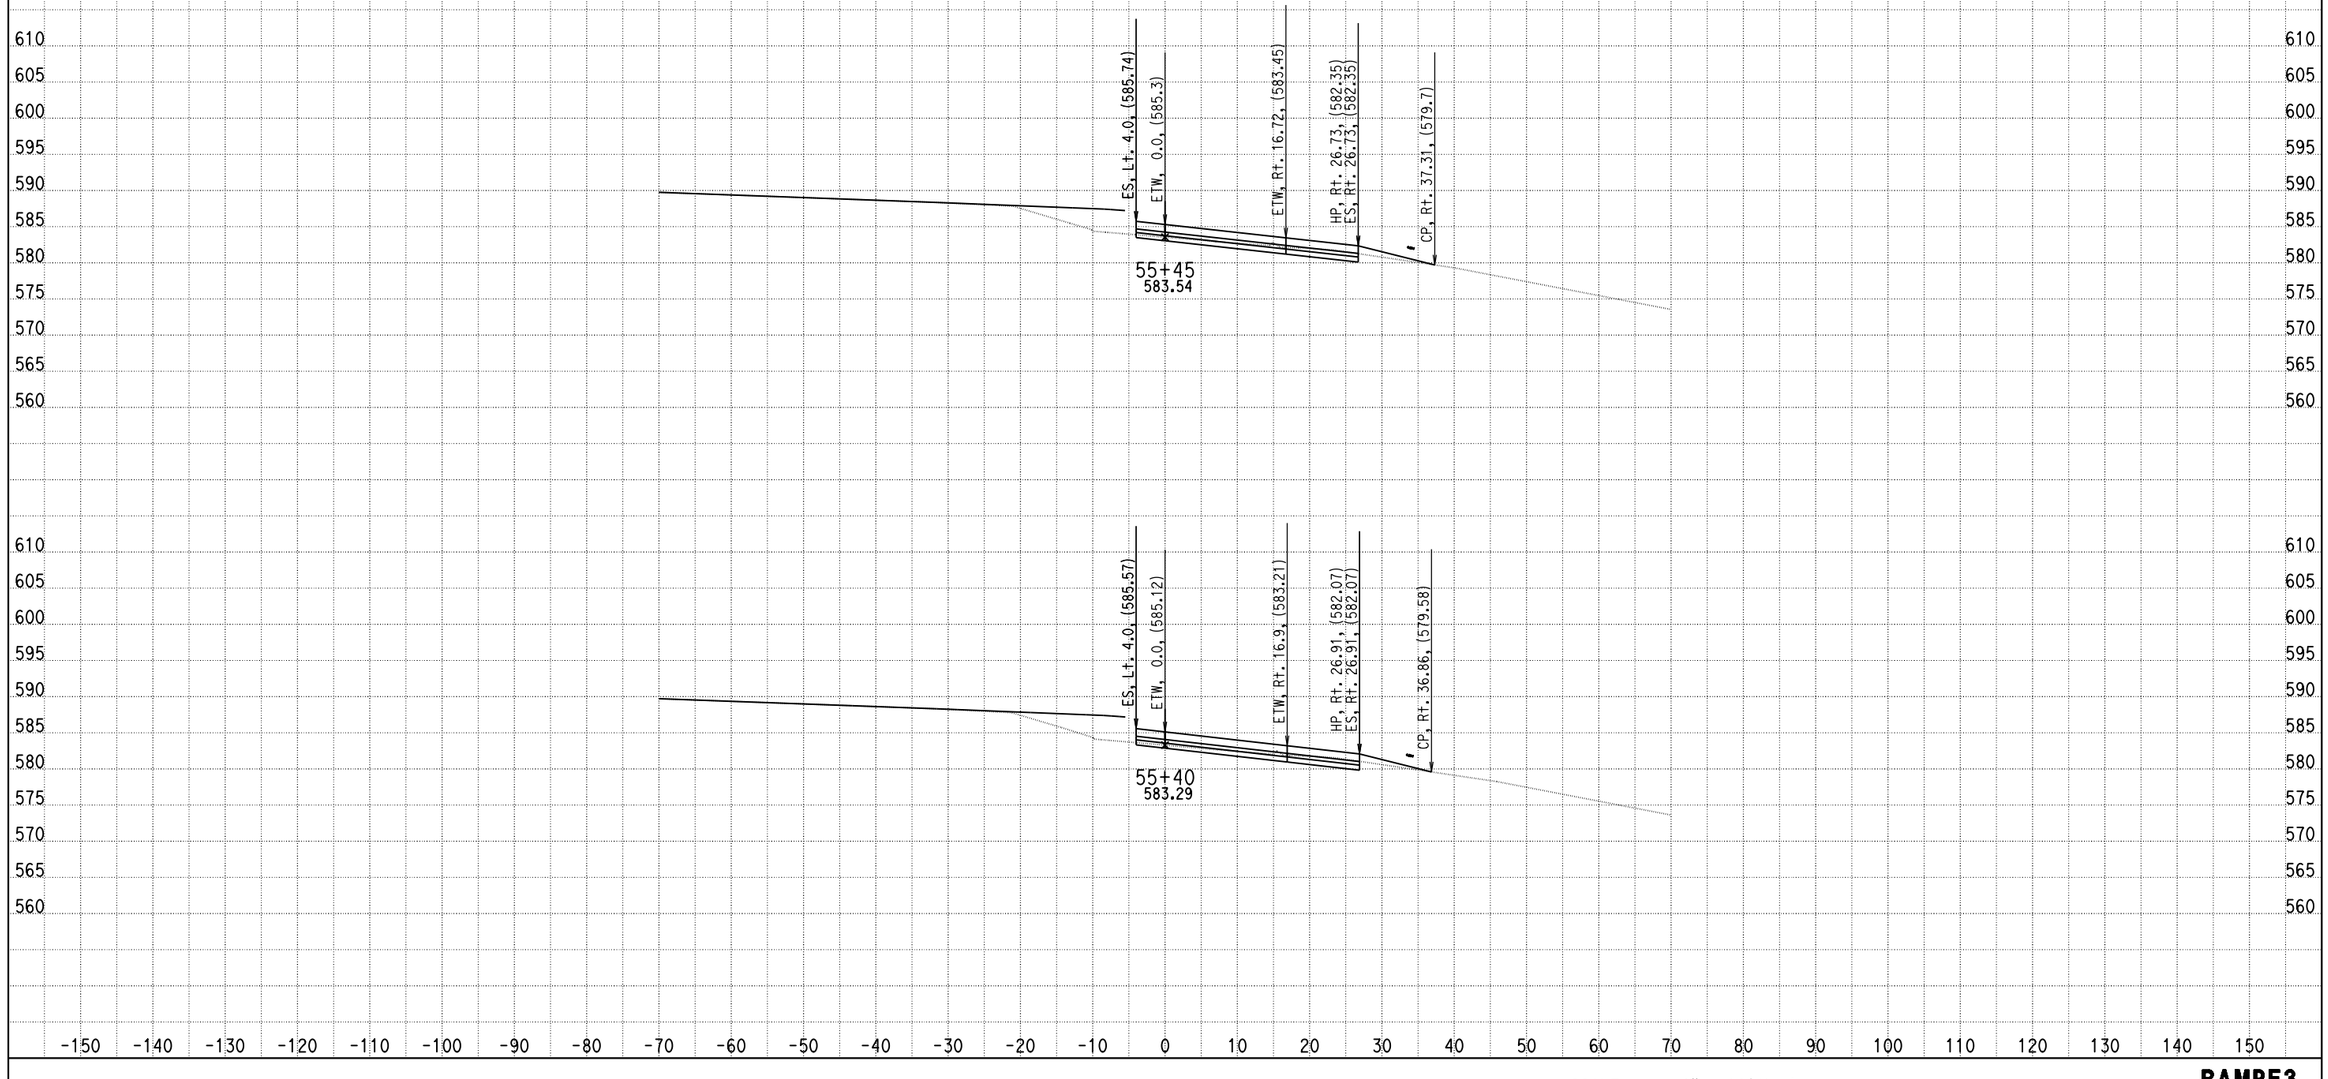

DATE: 4/17/2013

KC Project: 0818E File: C:\project\0818E\UPDATE-RAMP\hre3-pro.ear

SCALE: 1" = 10' Horiz.
1" = 10' Vert.

All Dimensions are US Survey Feet

RAMPE3
CROSS SECTIONS

DESIGN STUDY ONLY

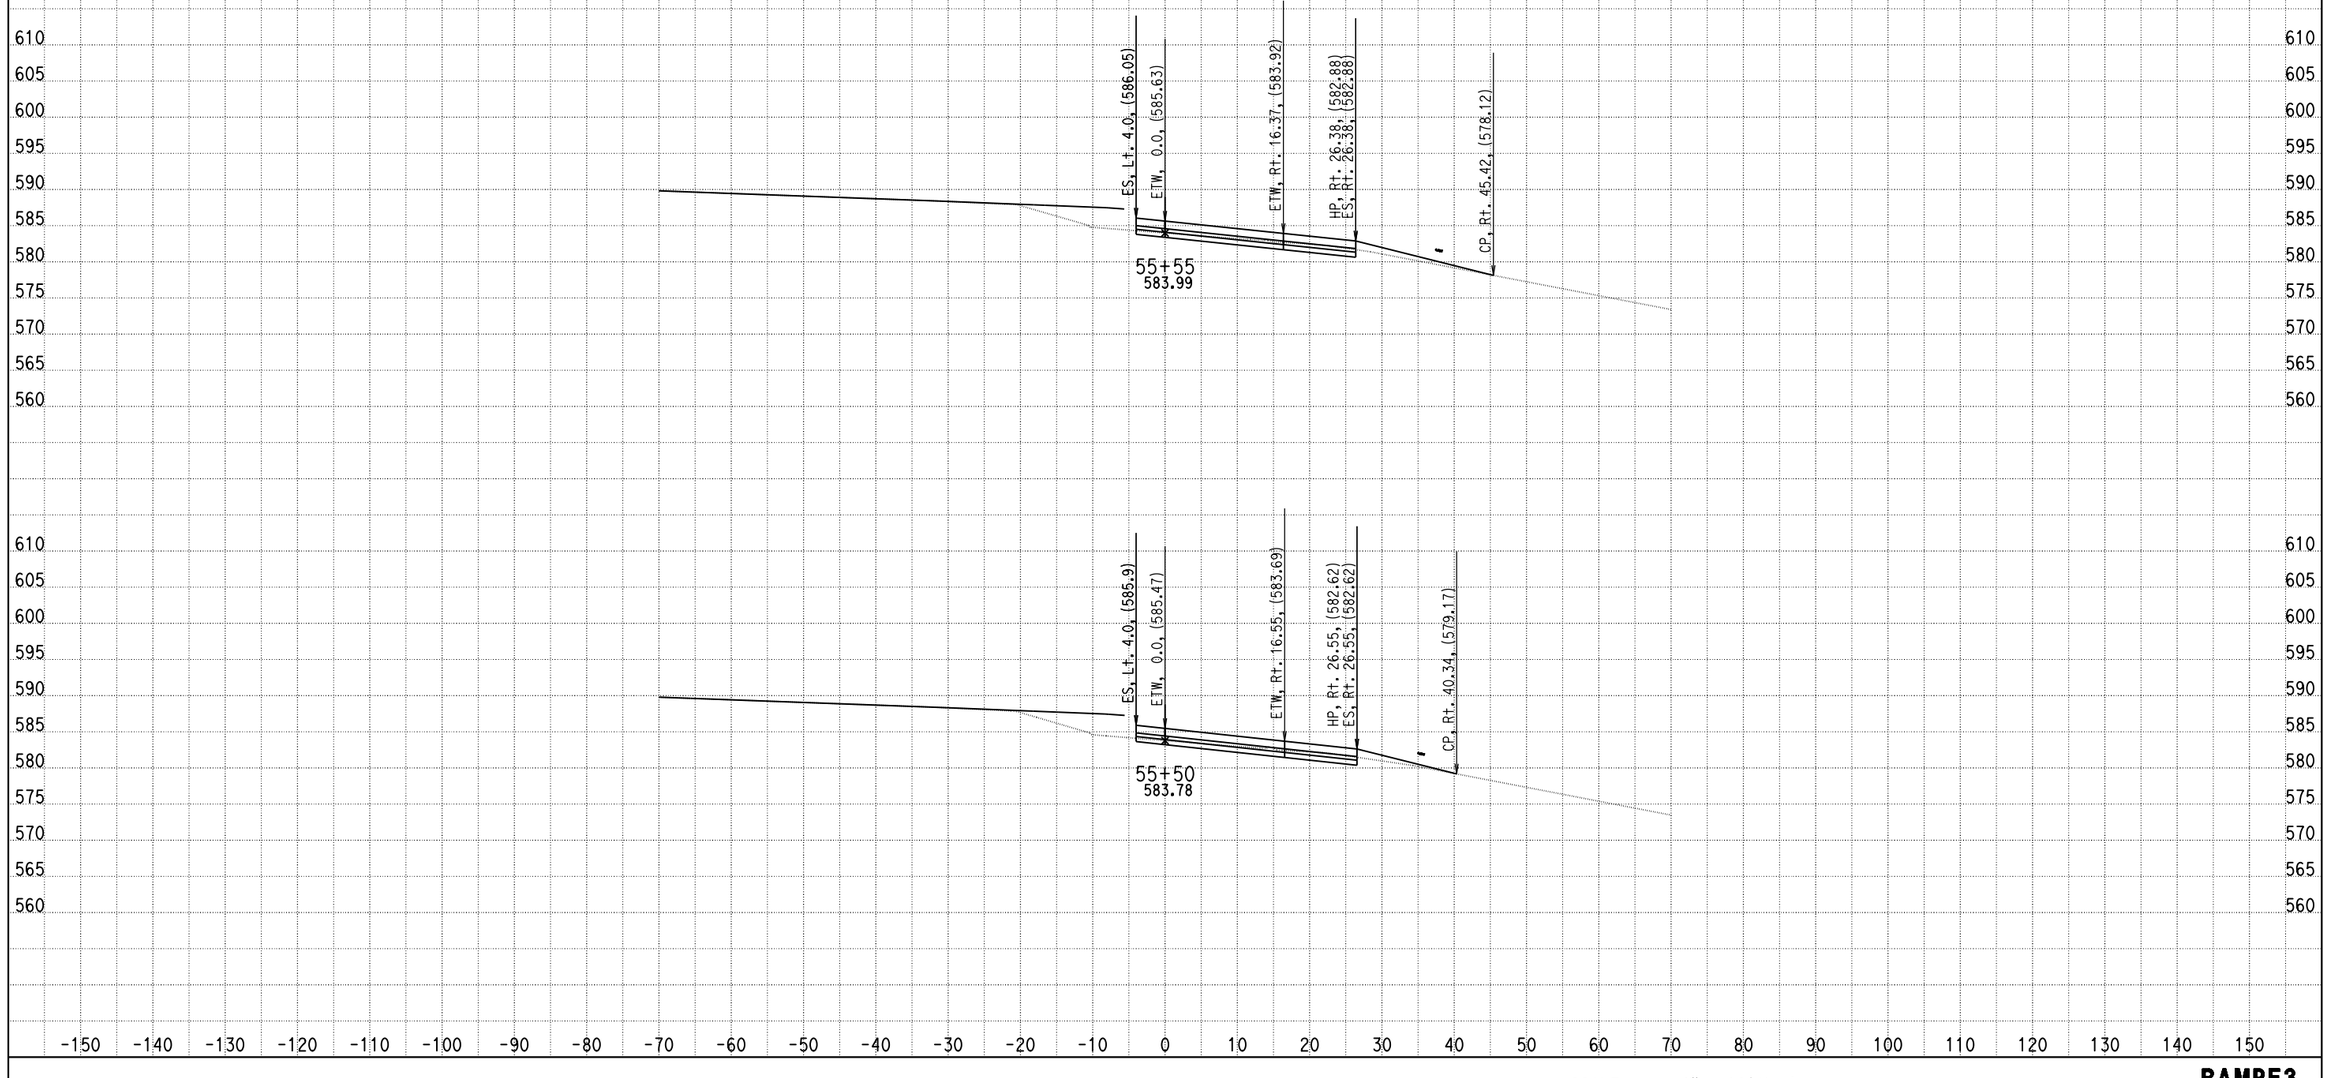

DATE: 4/17/2013

KC Project: 0818E File: C:\project\0818E\UPDATE-RAMP\hre3-pro.ear

SCALE: 1" = 10' Horiz.
1" = 10' Vert.

All Dimensions are US Survey Feet

RAMPE3
CROSS SECTIONS

DESIGN STUDY ONLY

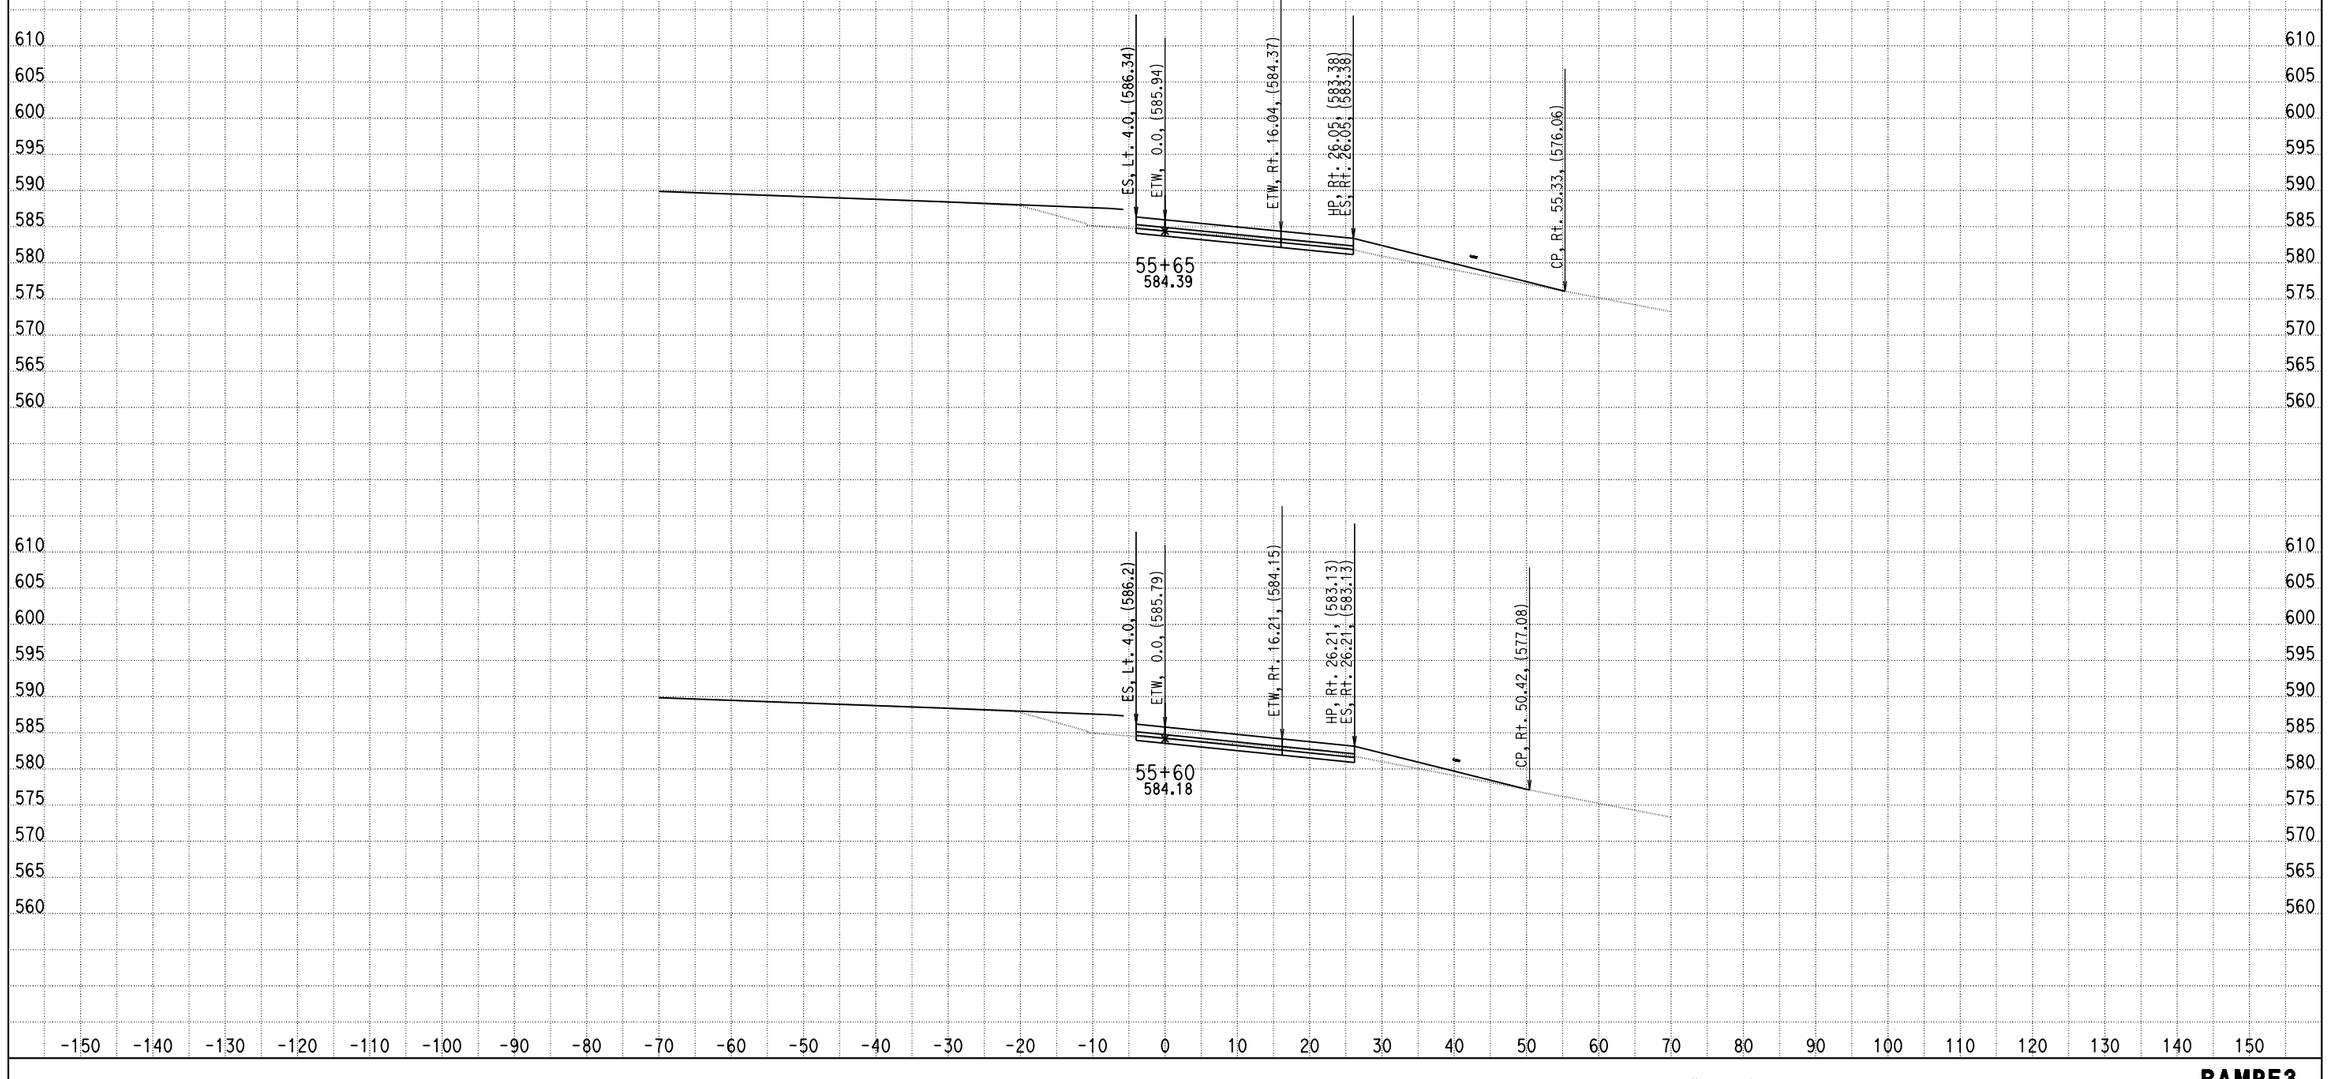

DATE: 4/17/2013

KC Project: 0818E File: C:\project\0818E\UPDATE-RAMP\hre3-pro.ear

SCALE: 1" = 10' Horiz.
1" = 10' Vert.

All Dimensions are US Survey Feet

RAMPE3
CROSS SECTIONS

DESIGN STUDY ONLY

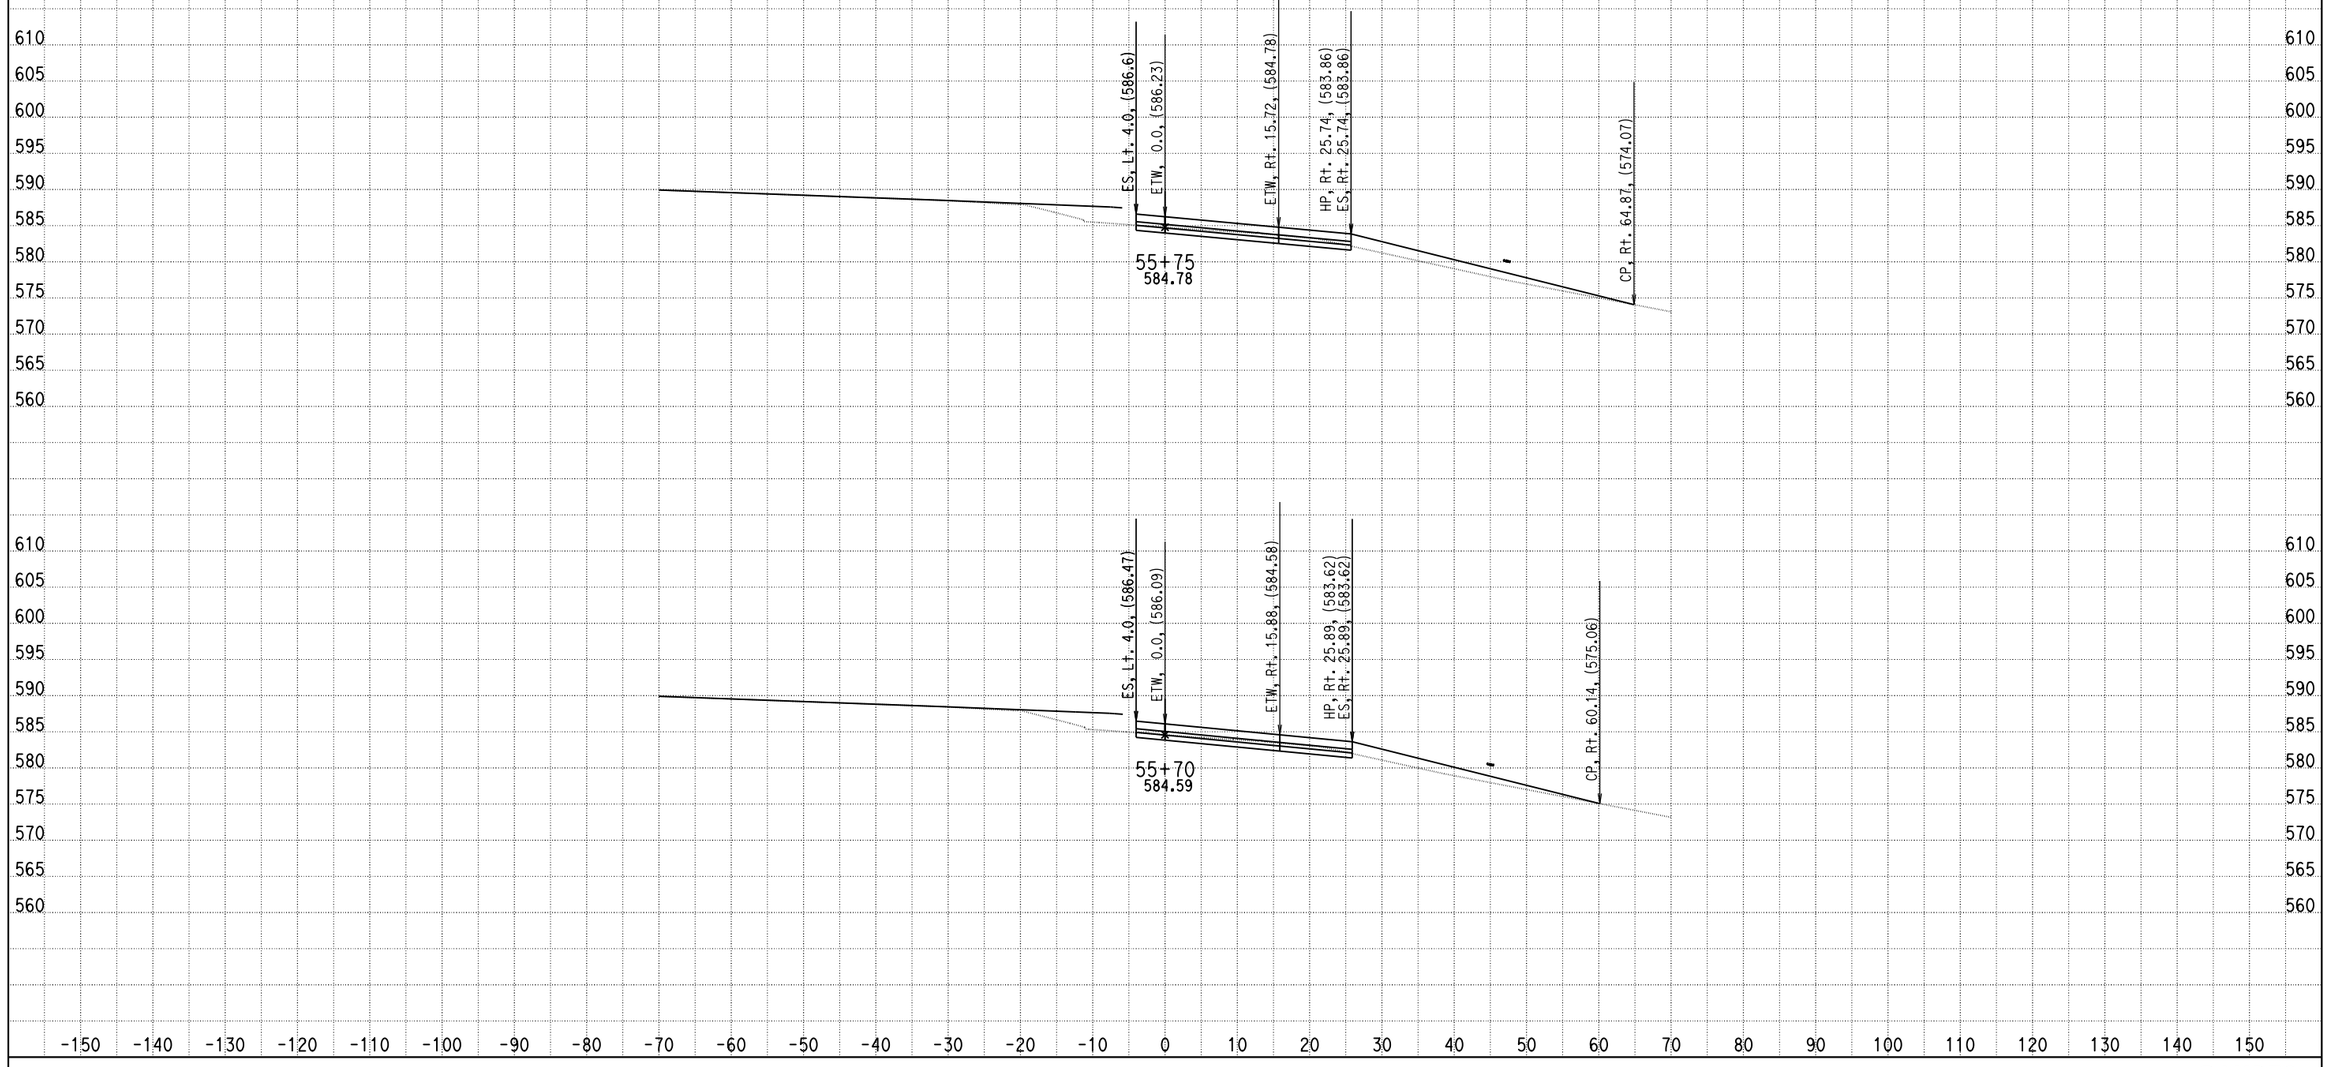

DATE: 4/17/2013

KC Project: 0818E File: C:\project\0818E\UPDATE-RAMP\hre3-pro.ear

SCALE: 1" = 10' Horiz.
1" = 10' Vert.

All Dimensions are US Survey Feet

RAMPE3
CROSS SECTIONS

DESIGN STUDY ONLY

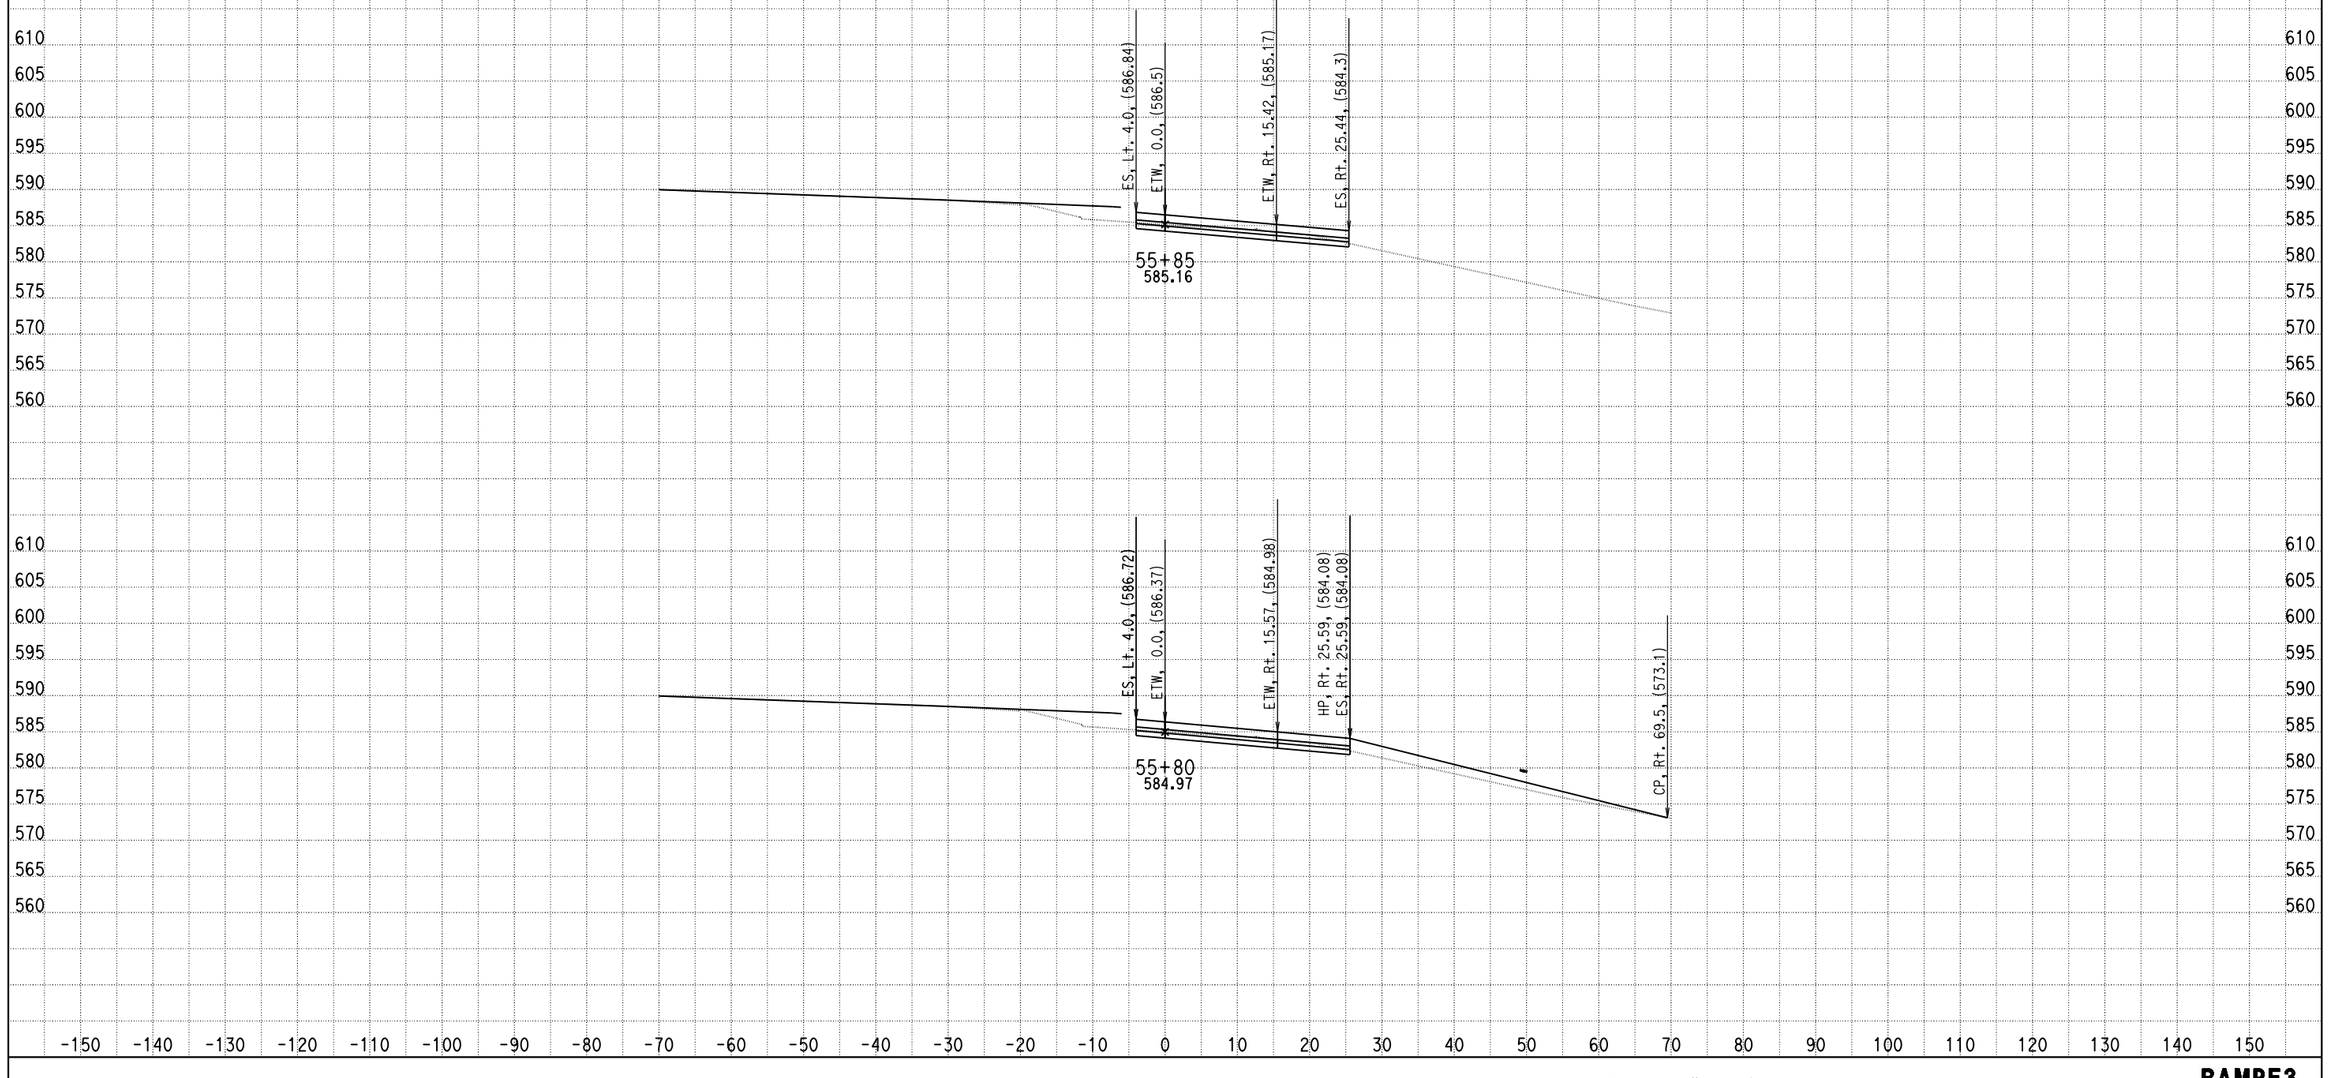

DATE: 4/17/2013

KC Project: 0818E File: C:\project\0818E\UPDATE-RAMP\hre3-pro.ear

SCALE: 1" = 10' Horiz.
1" = 10' Vert.

All Dimensions are US Survey Feet

RAMPE3
CROSS SECTIONS

DESIGN STUDY ONLY

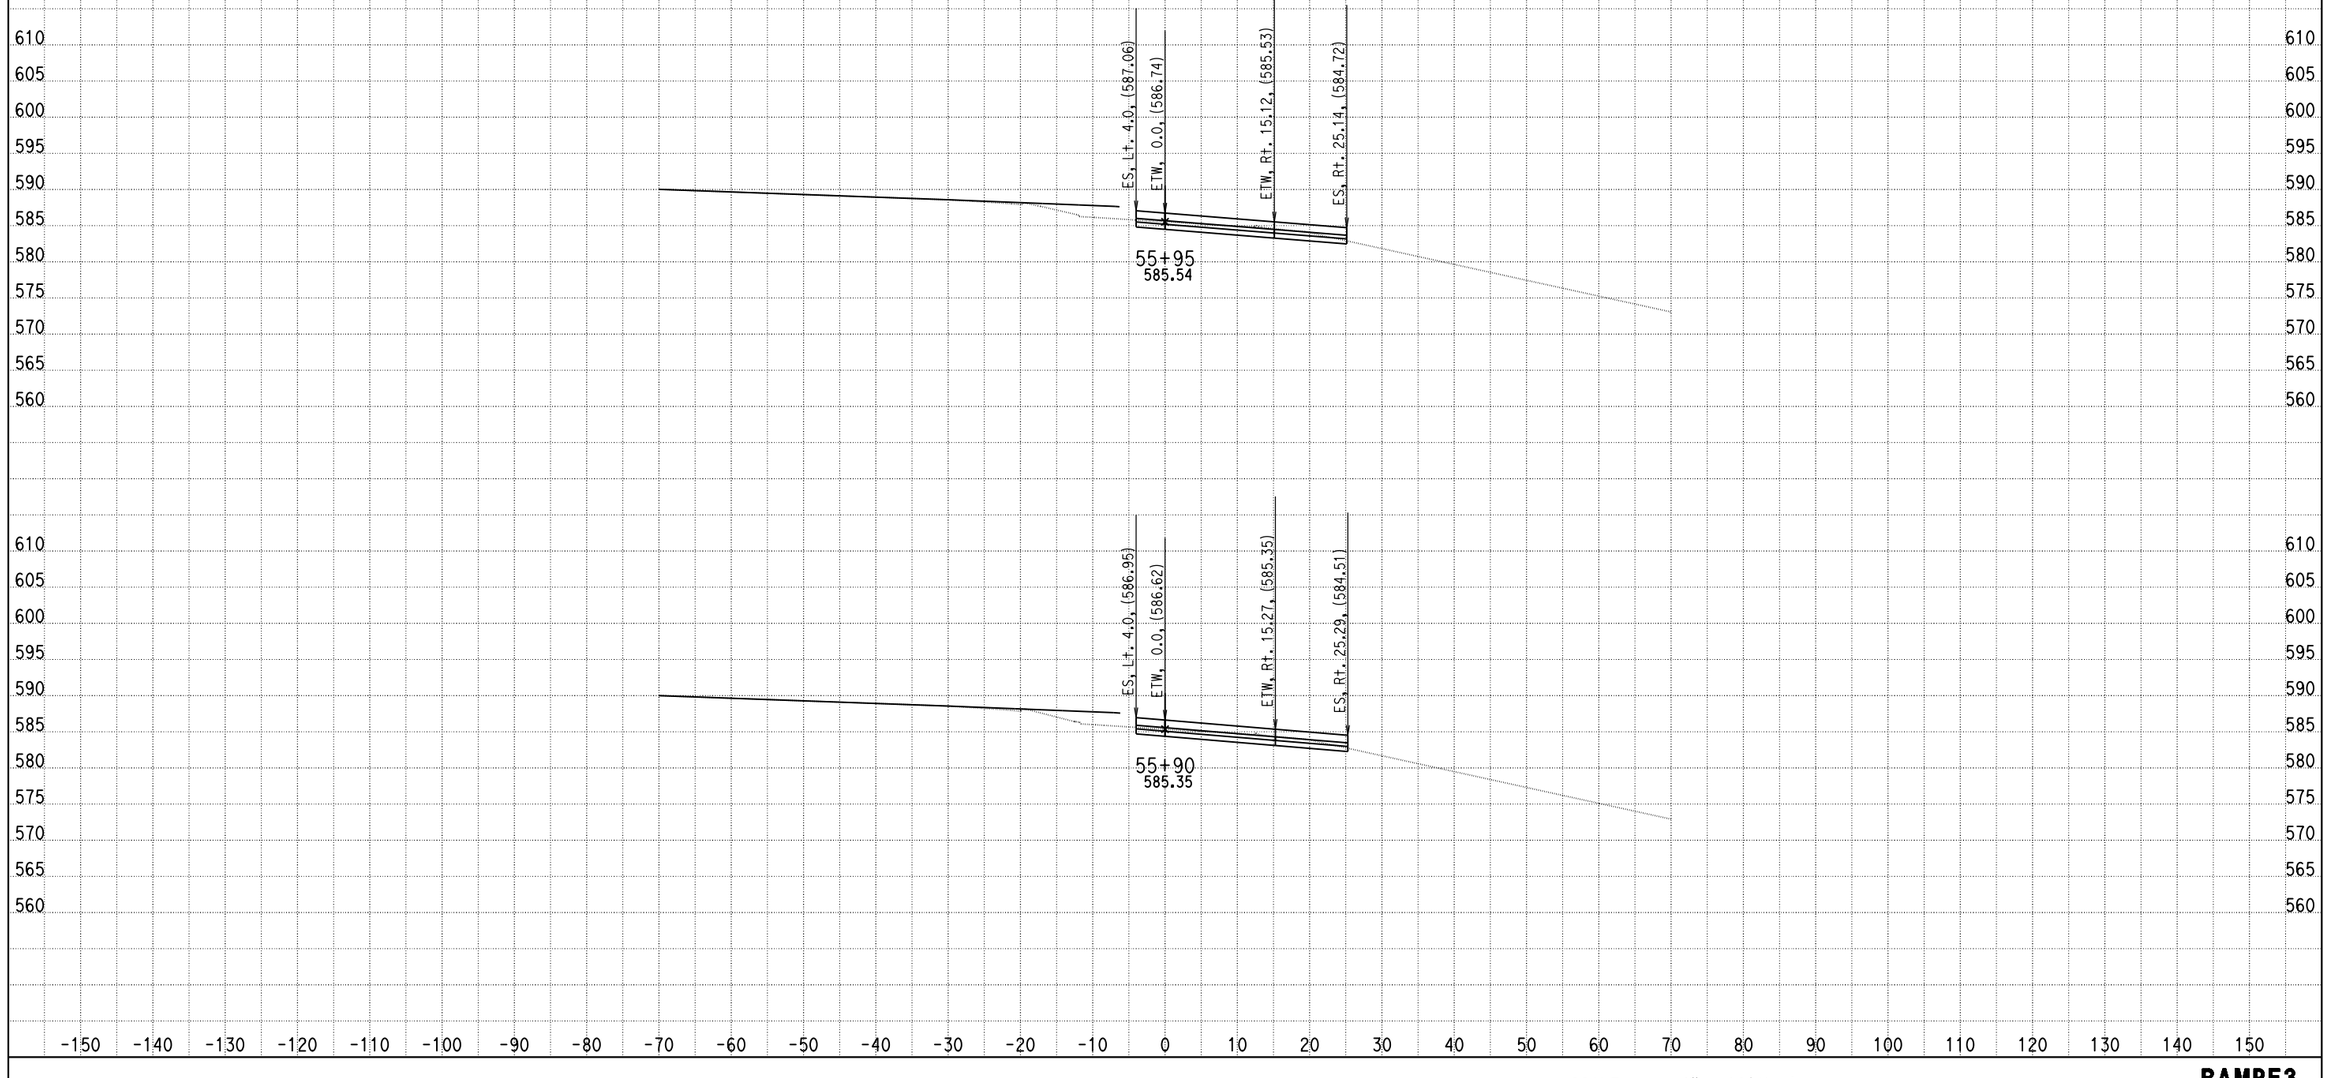

DATE: 4/17/2013

KC Project: 0818E File: C:\project\0818E\UPDATE-RAMP\hre3-pro.ear

SCALE: 1" = 10' Horiz.
1" = 10' Vert.

All Dimensions are US Survey Feet

RAMPE3
CROSS SECTIONS

DESIGN STUDY ONLY

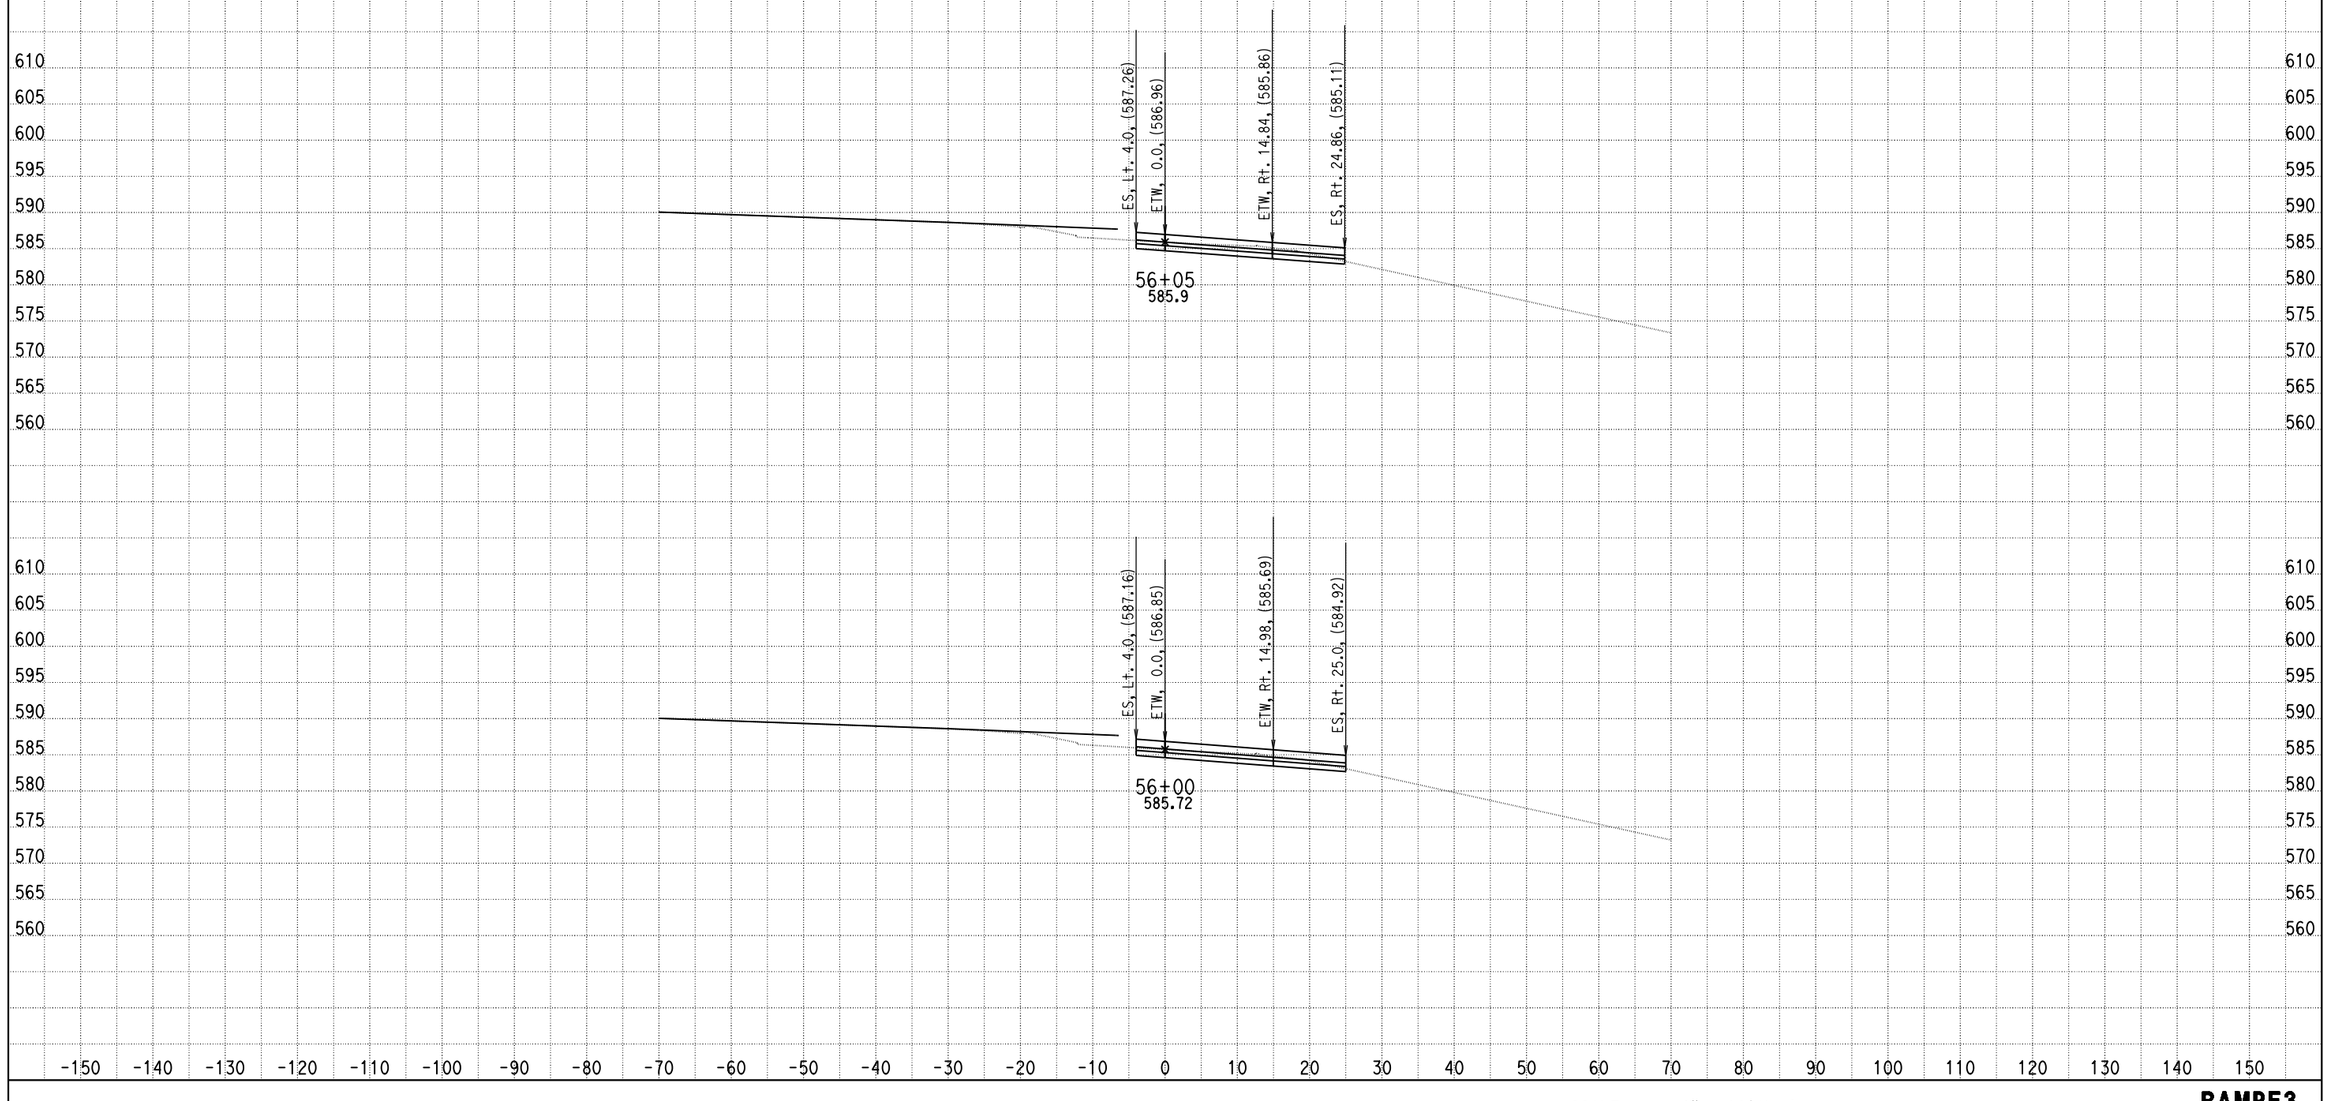

DATE: 4/17/2013
KC Project: 0818E File: C:\project\0818E\UPDATE-RAMP\hre3-pro.ear

SCALE: 1" = 10' Horiz.
1" = 10' Vert.

All Dimensions are US Survey Feet

RAMPE3
CROSS SECTIONS
SHEET 38 OF XXX

DESIGN STUDY ONLY

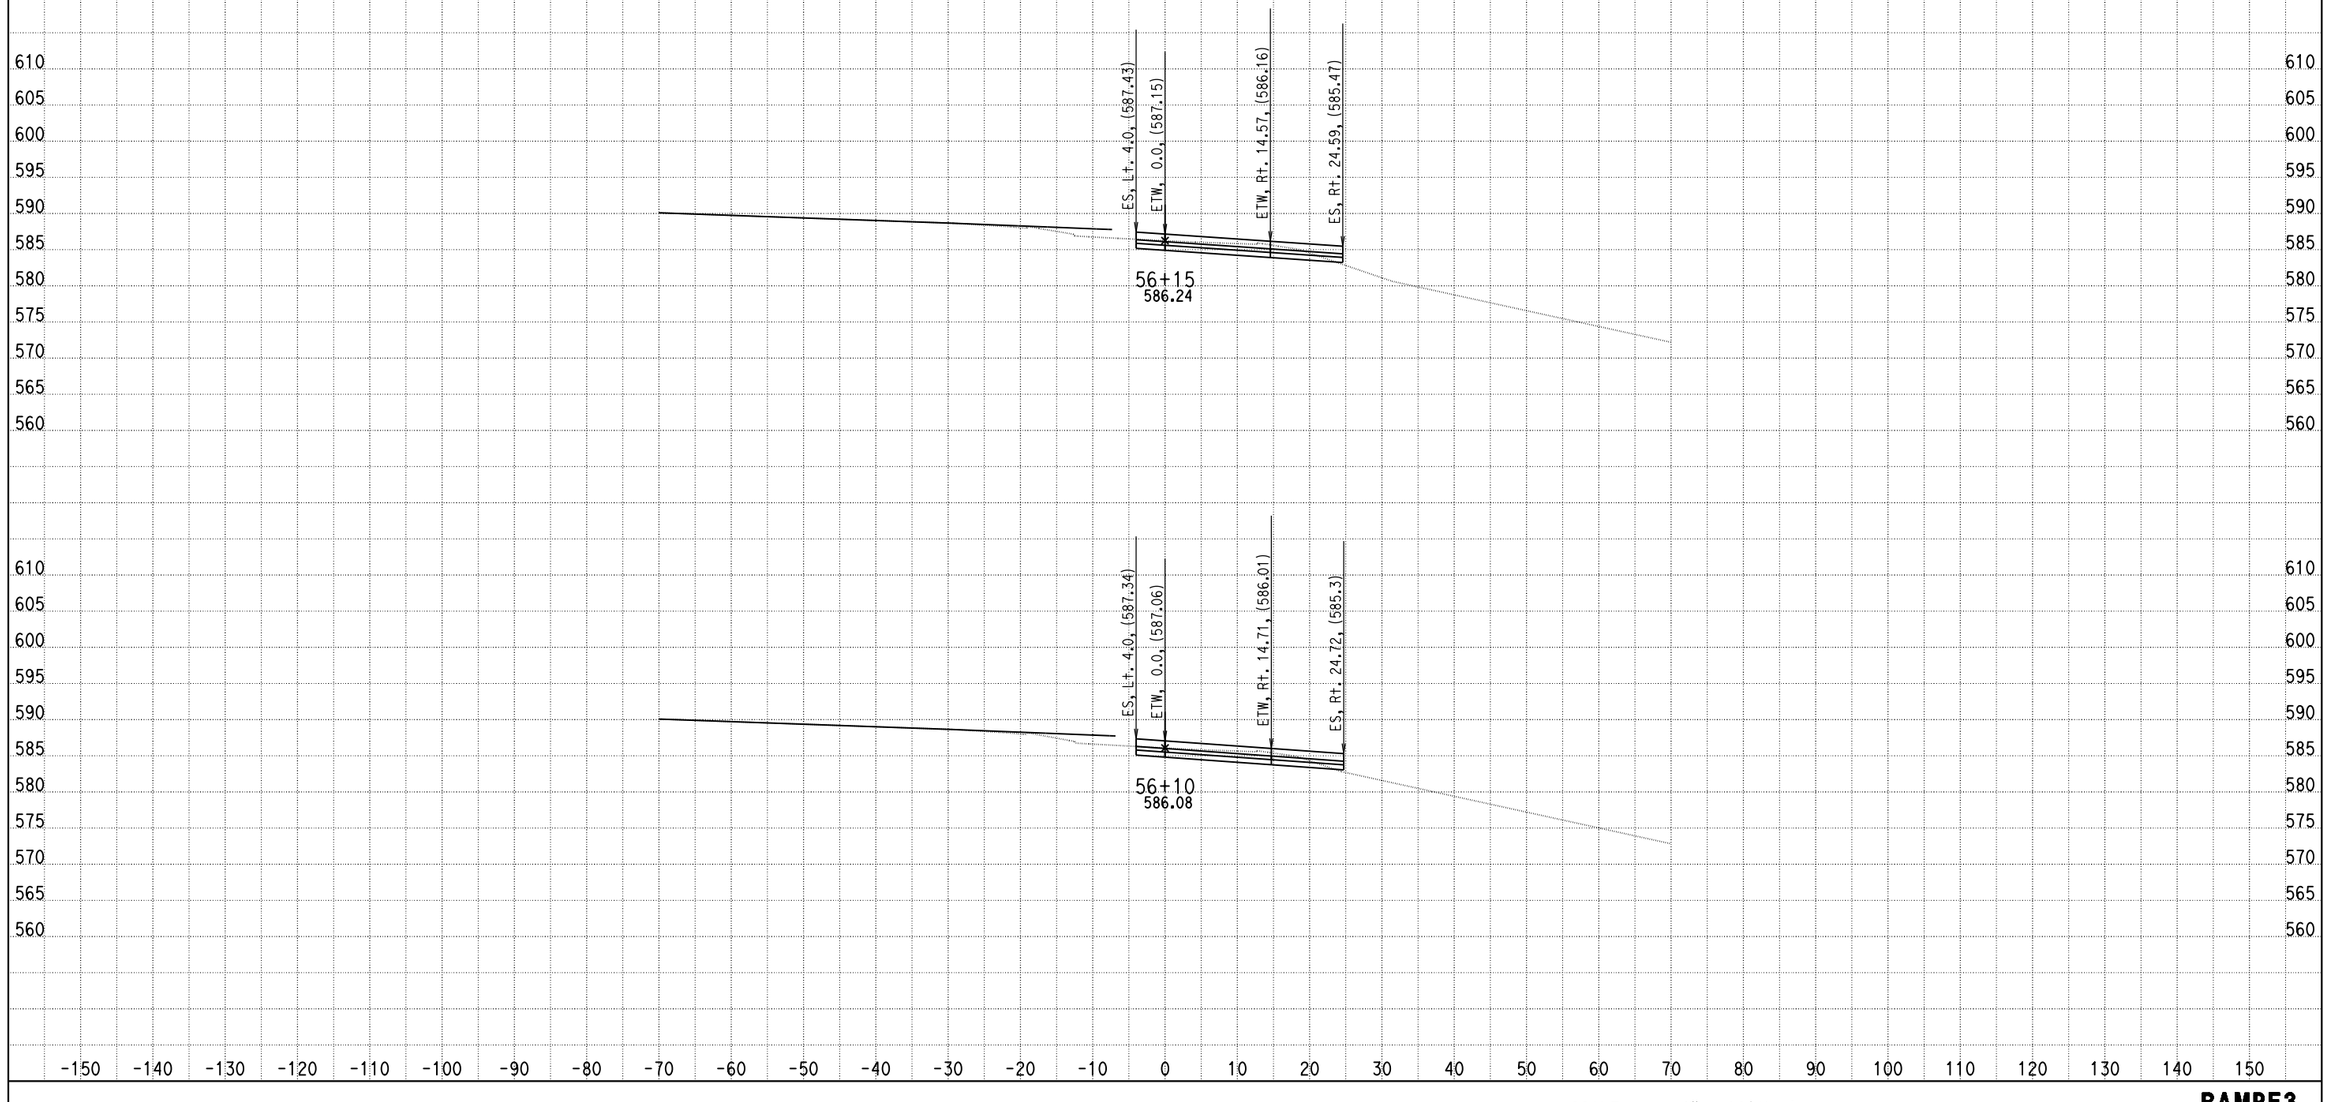

DATE: 4/17/2013
KC Project: 0818E File: C:\project\0818E\UPDATE-RAMP\hre3-pro.ear

SCALE: 1" = 10' Horiz.
1" = 10' Vert.

All Dimensions are US Survey Feet

RAMPE3
CROSS SECTIONS
SHEET 39 OF XXX

DESIGN STUDY ONLY

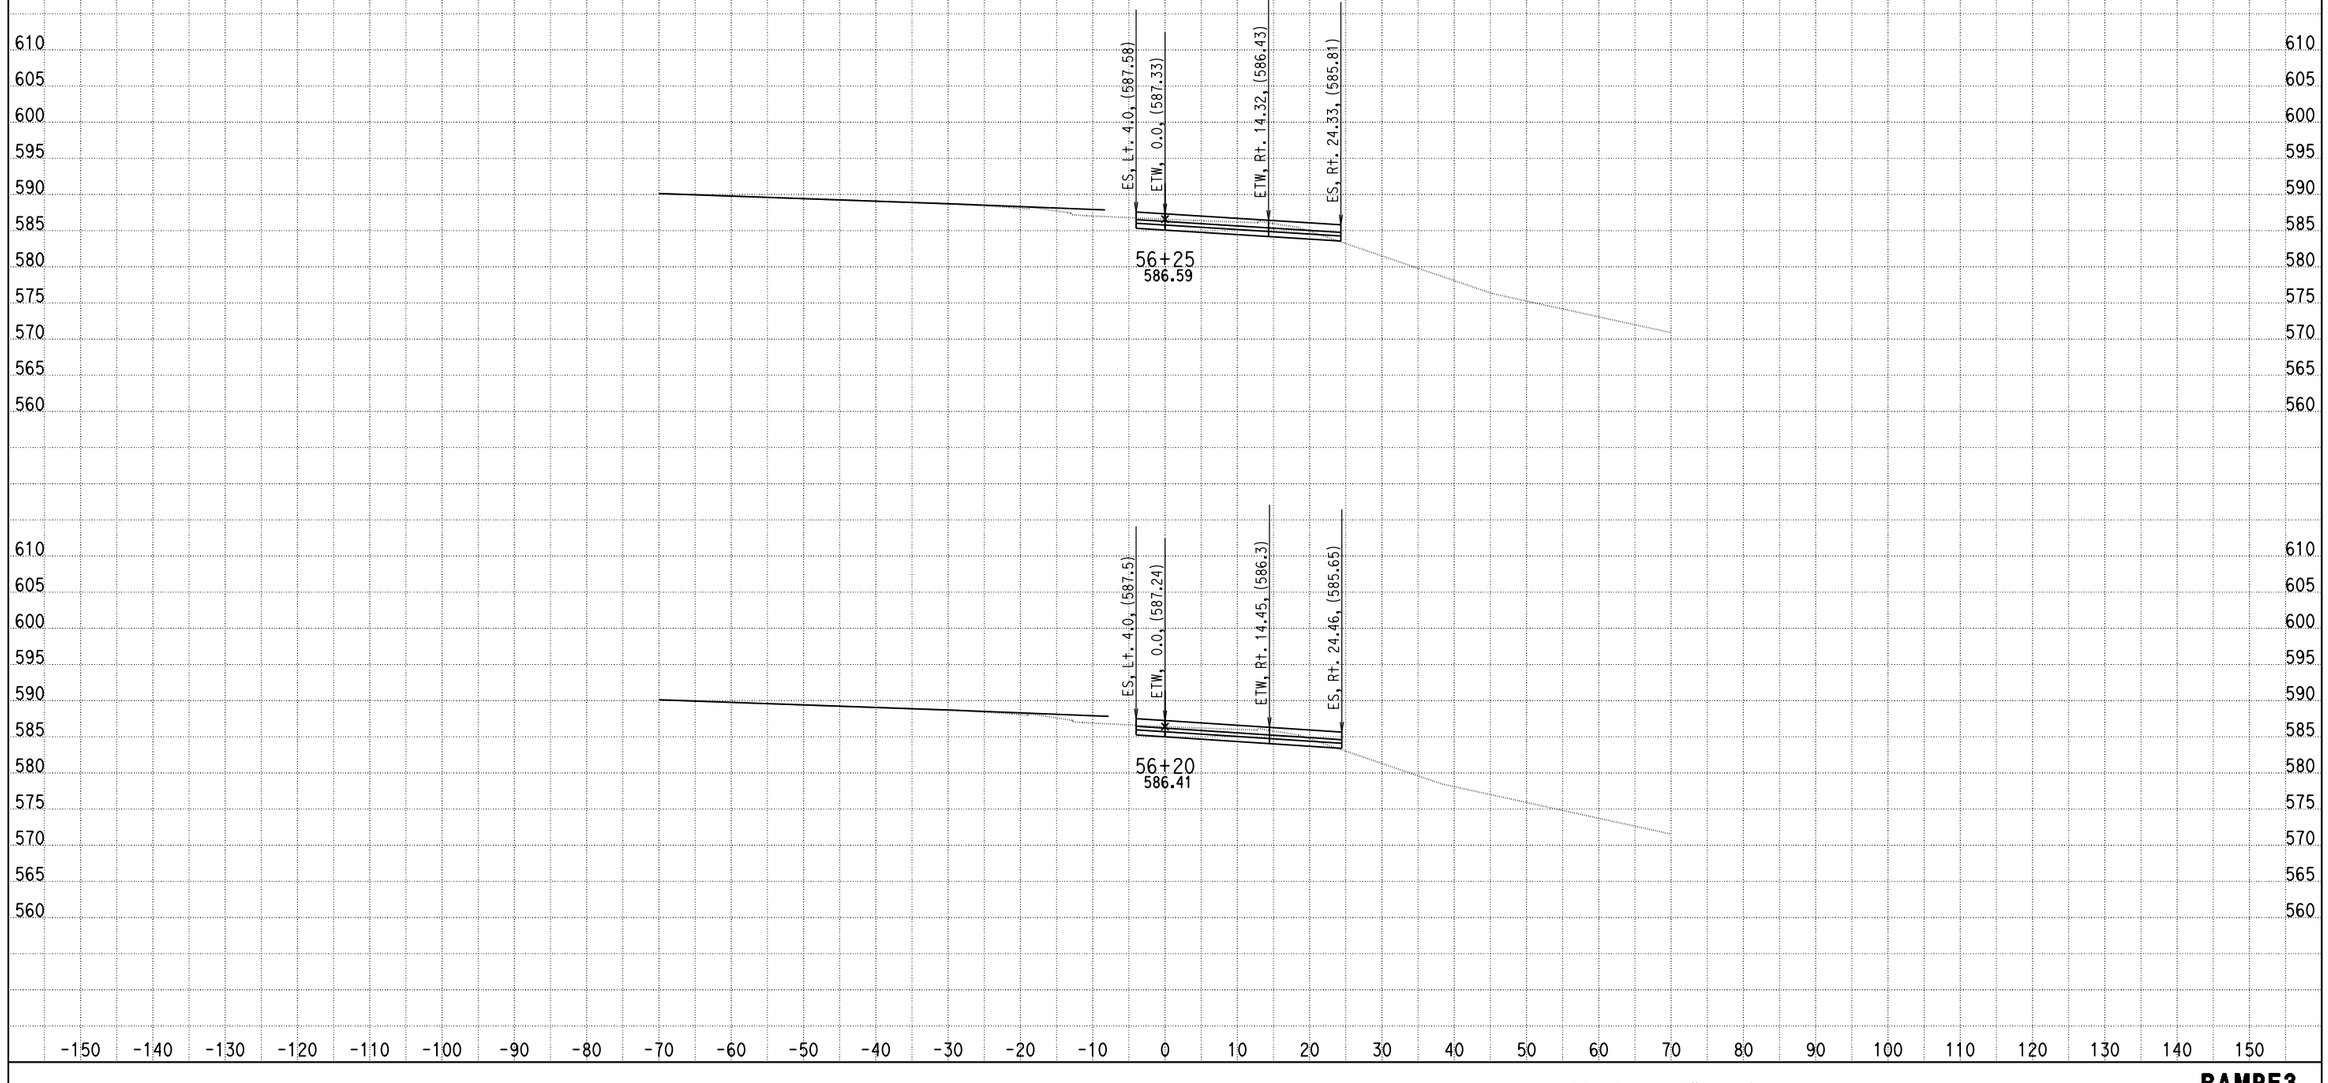

DATE: 4/17/2013

KC Project: 0818E File: C:\project\0818E\UPDATE-RAMP\hre3-pro.ear

SCALE: 1" = 10' Horiz.
1" = 10' Vert.

All Dimensions are US Survey Feet

RAMPE3
CROSS SECTIONS

DESIGN STUDY ONLY

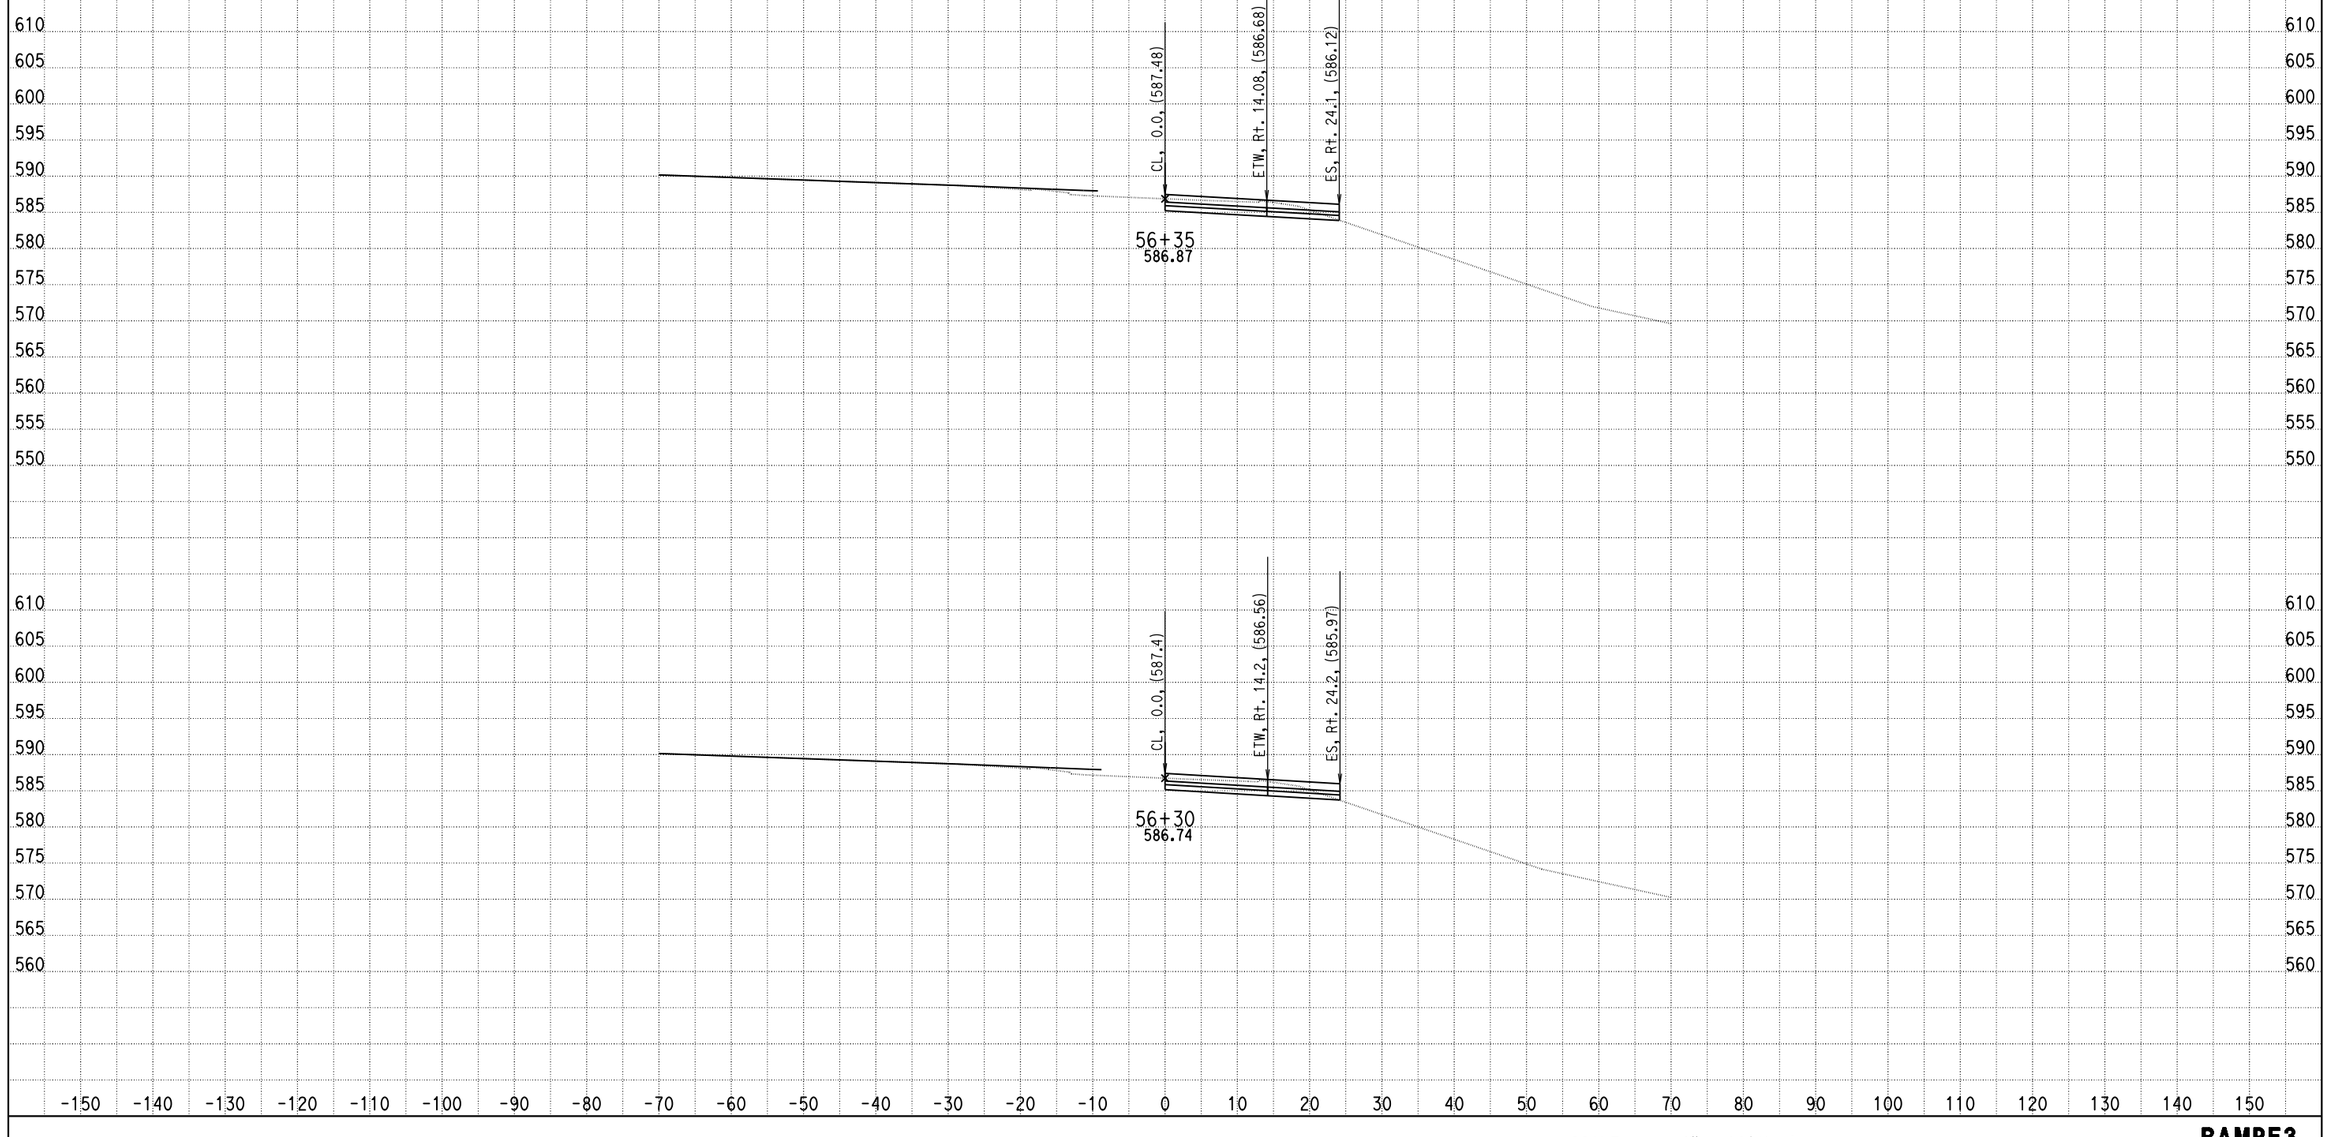

DATE: 4/17/2013

KC Project: 0818E File: C:\project\0818E\UPDATE-RAMP\hre3-pro.ear

SCALE: 1" = 10' Horiz.
1" = 10' Vert.

All Dimensions are US Survey Feet

RAMPE3
CROSS SECTIONS

SHEET 41 OF XXX

DESIGN STUDY ONLY

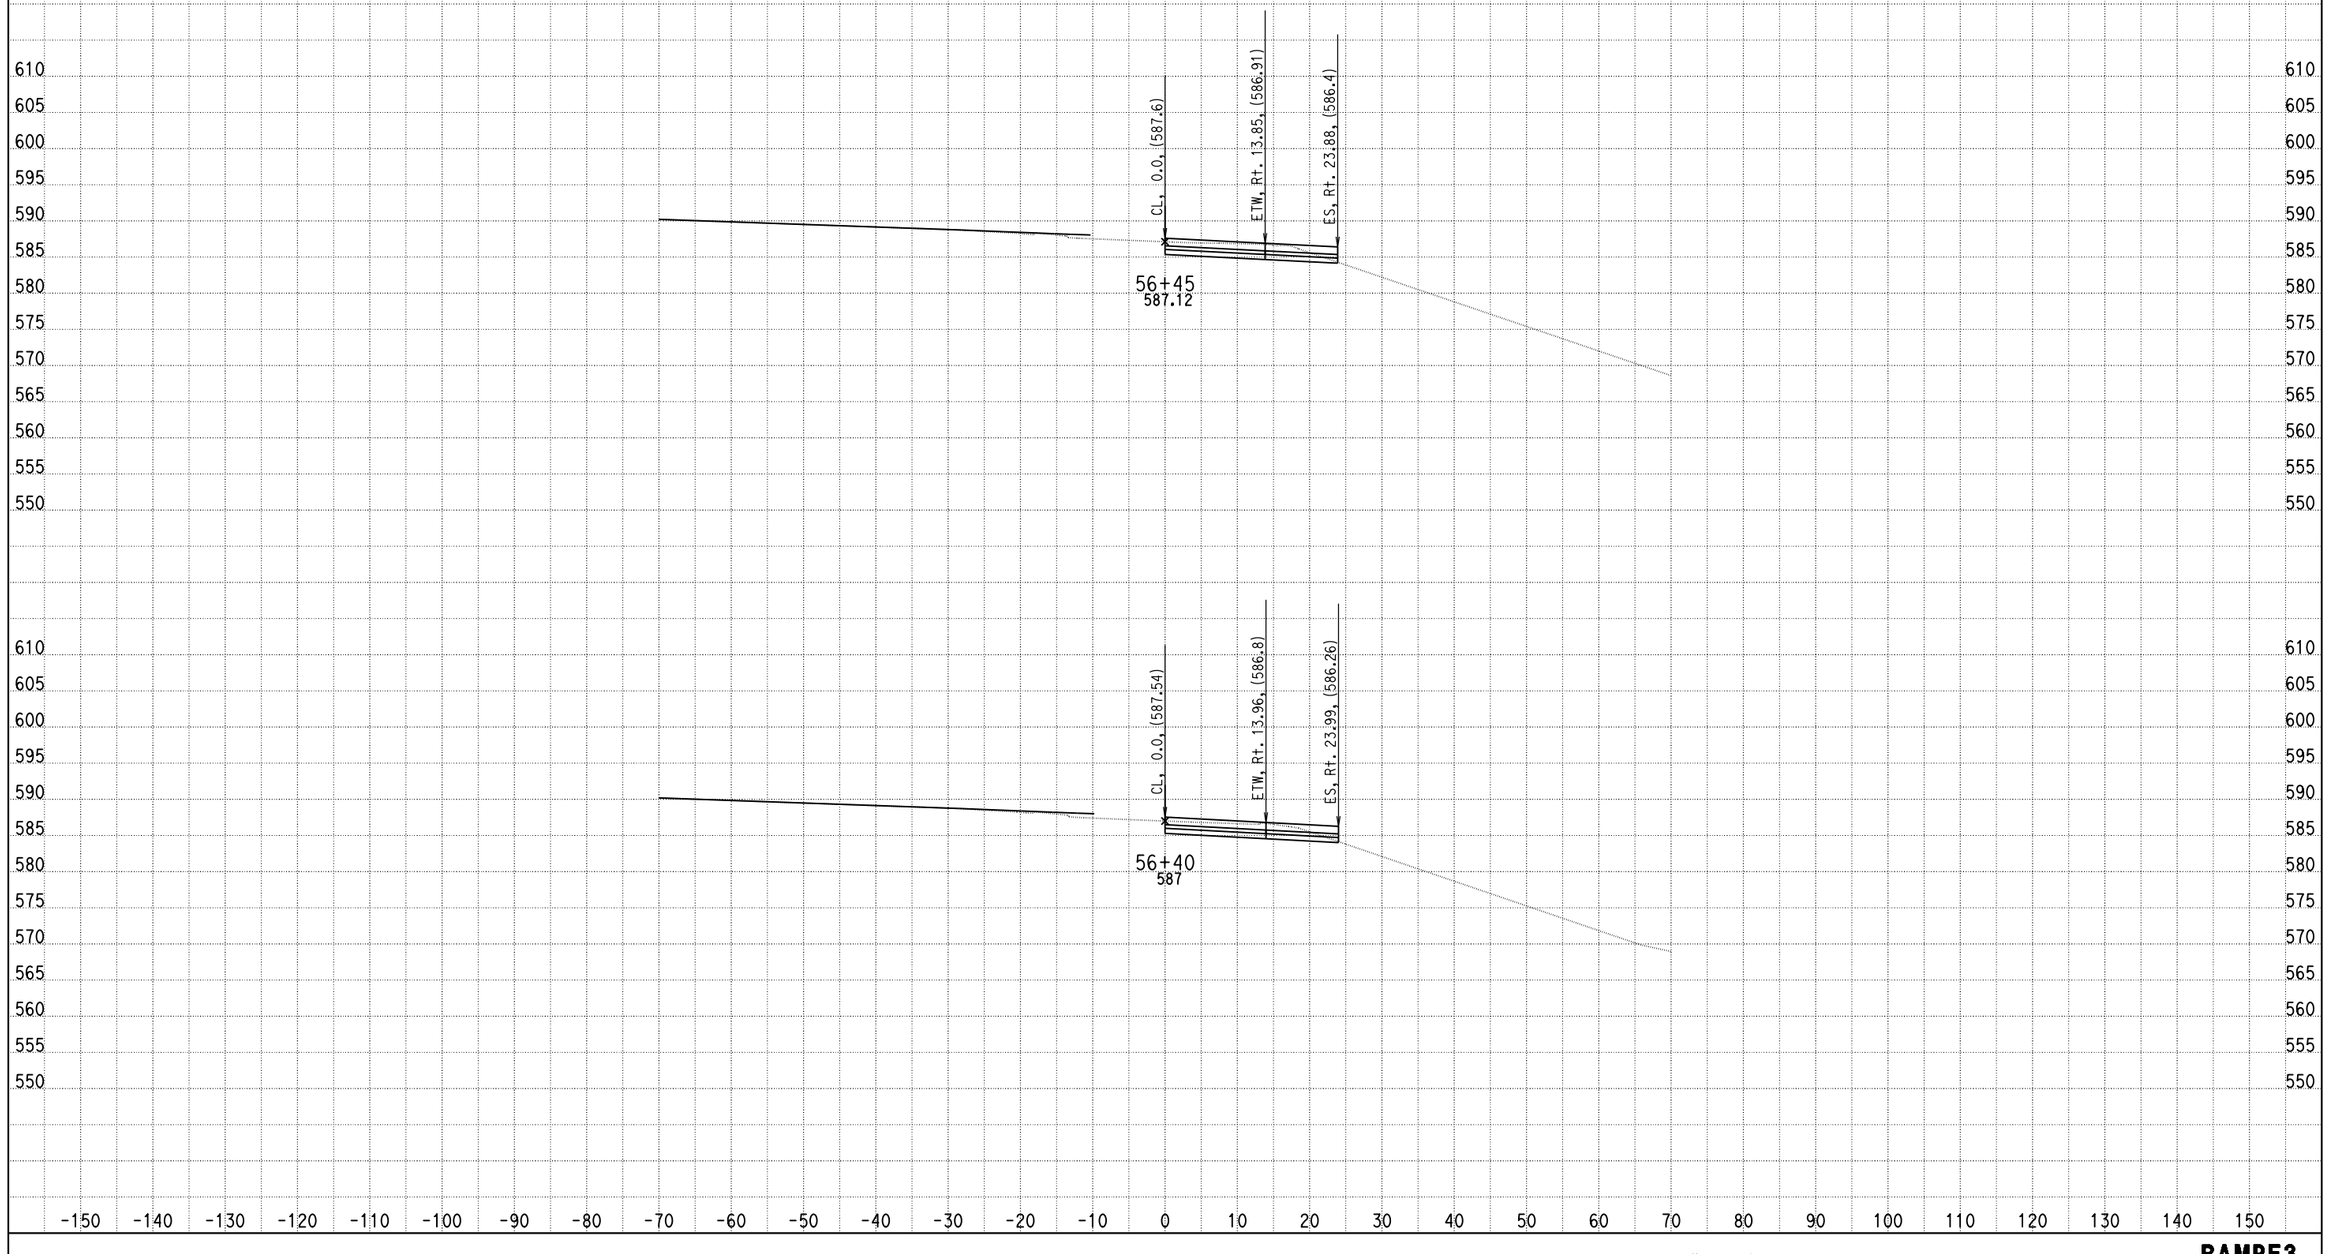

DATE: 4/17/2013

KC Project: 0818E File: C:\project\0818E\UPDATE-RAMP\hre3-pro.ear

SCALE: 1" = 10' Horiz.
1" = 10' Vert.

All Dimensions are US Survey Feet

RAMPE3
CROSS SECTIONS

SHEET 42 OF XXX

DESIGN STUDY ONLY

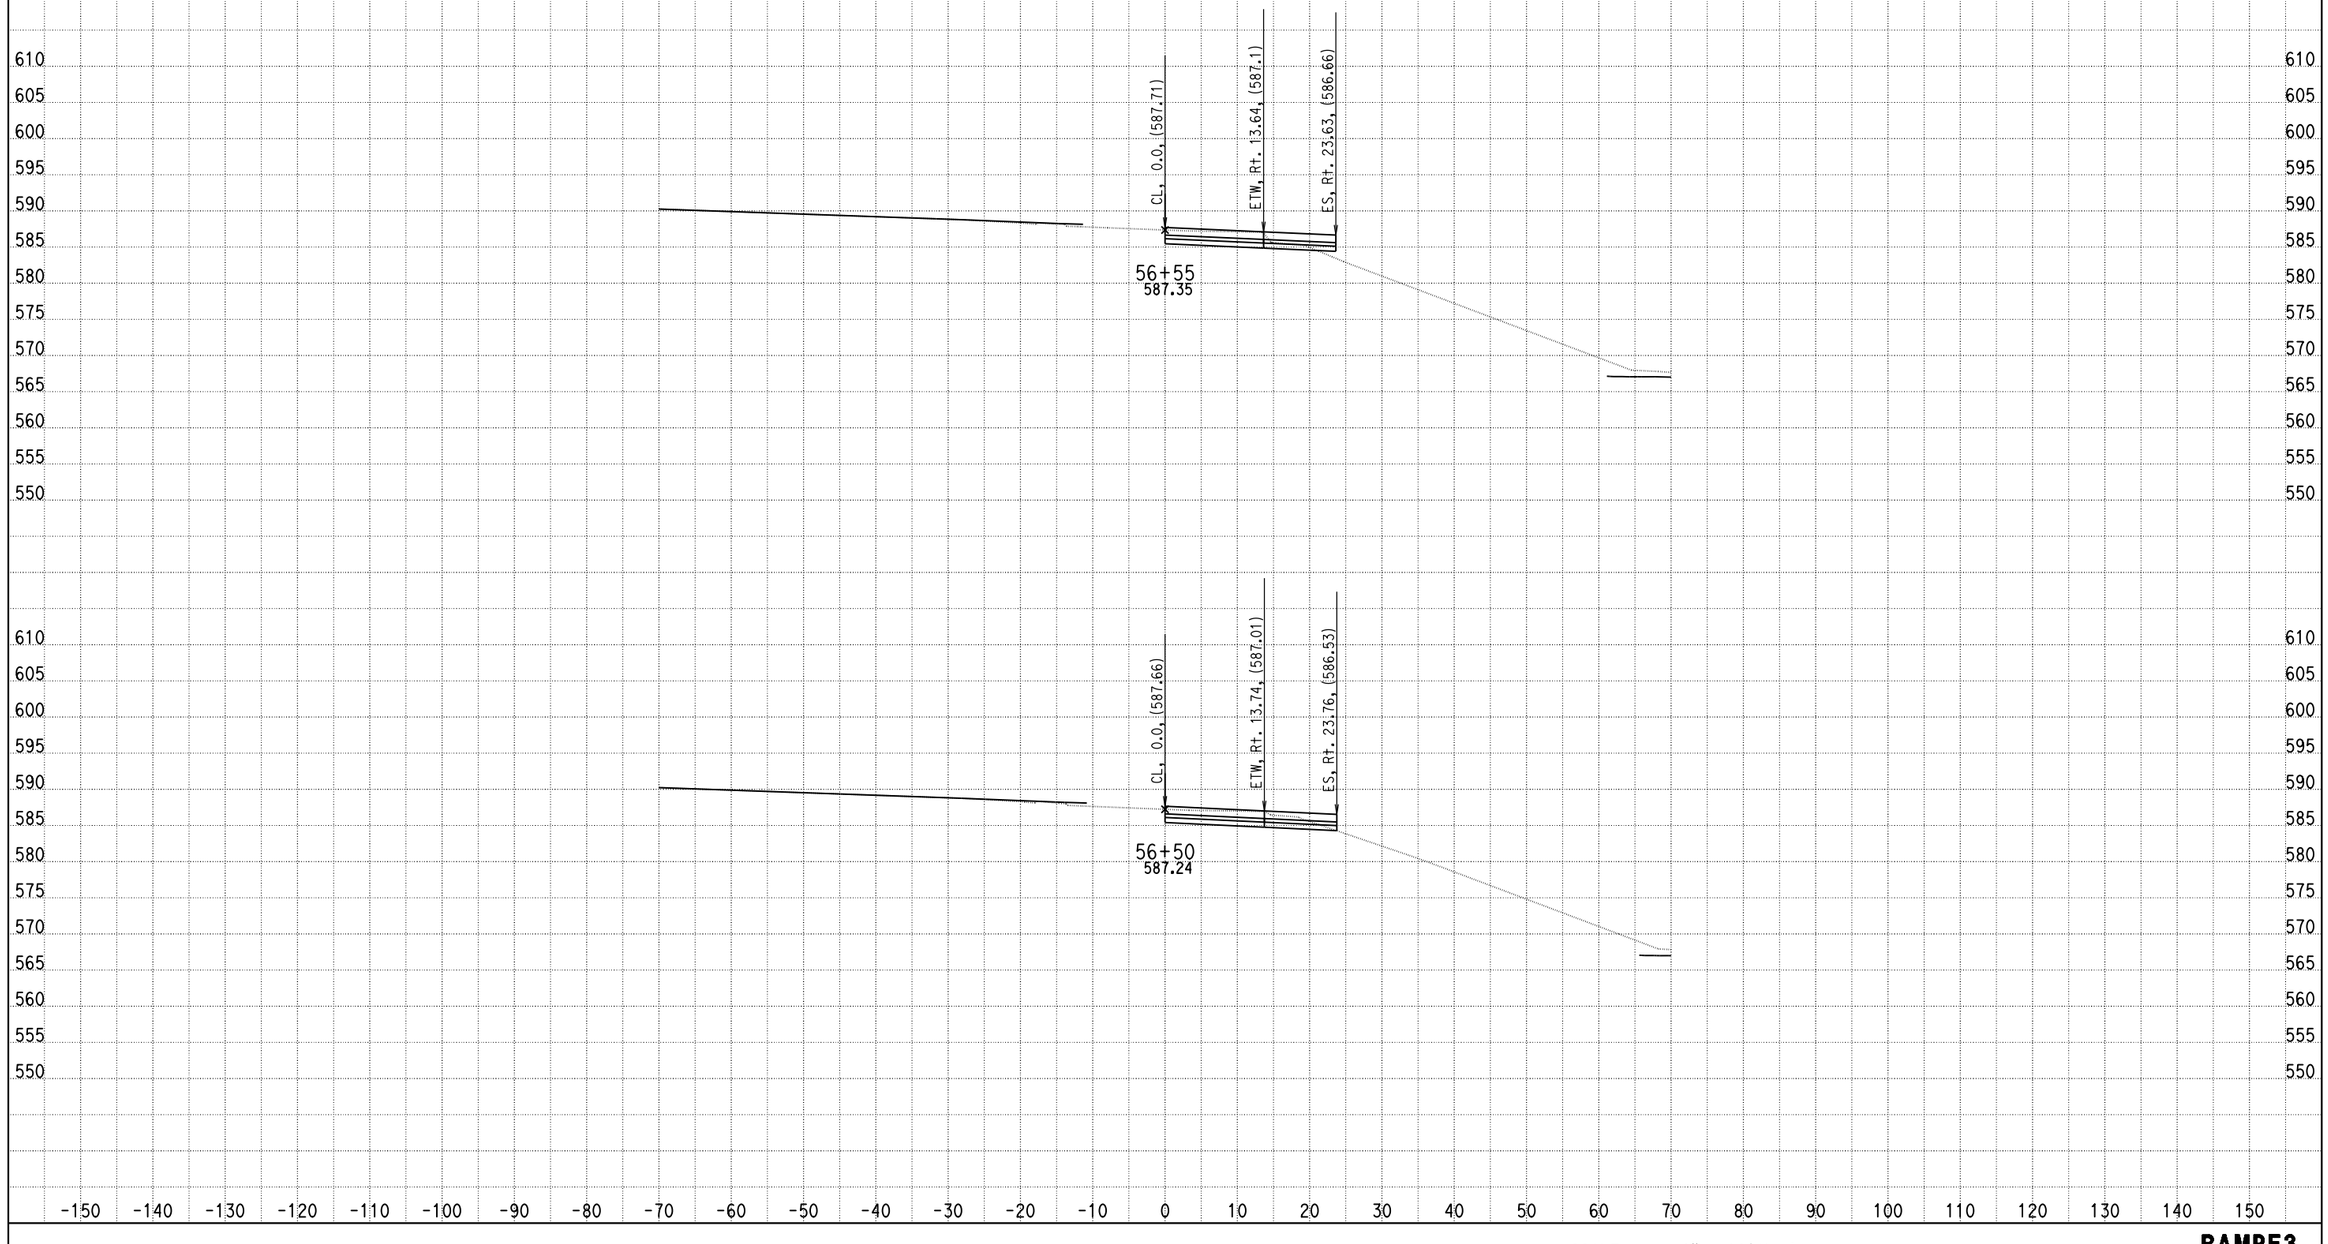

DATE: 4/17/2013

KC Project: 0818E File: C:\project\0818E\UPDATE-RAMP\hre3-pro.ear

SCALE: 1" = 10' Horiz.
1" = 10' Vert.

All Dimensions are US Survey Feet

RAMPE3
CROSS SECTIONS

DESIGN STUDY ONLY

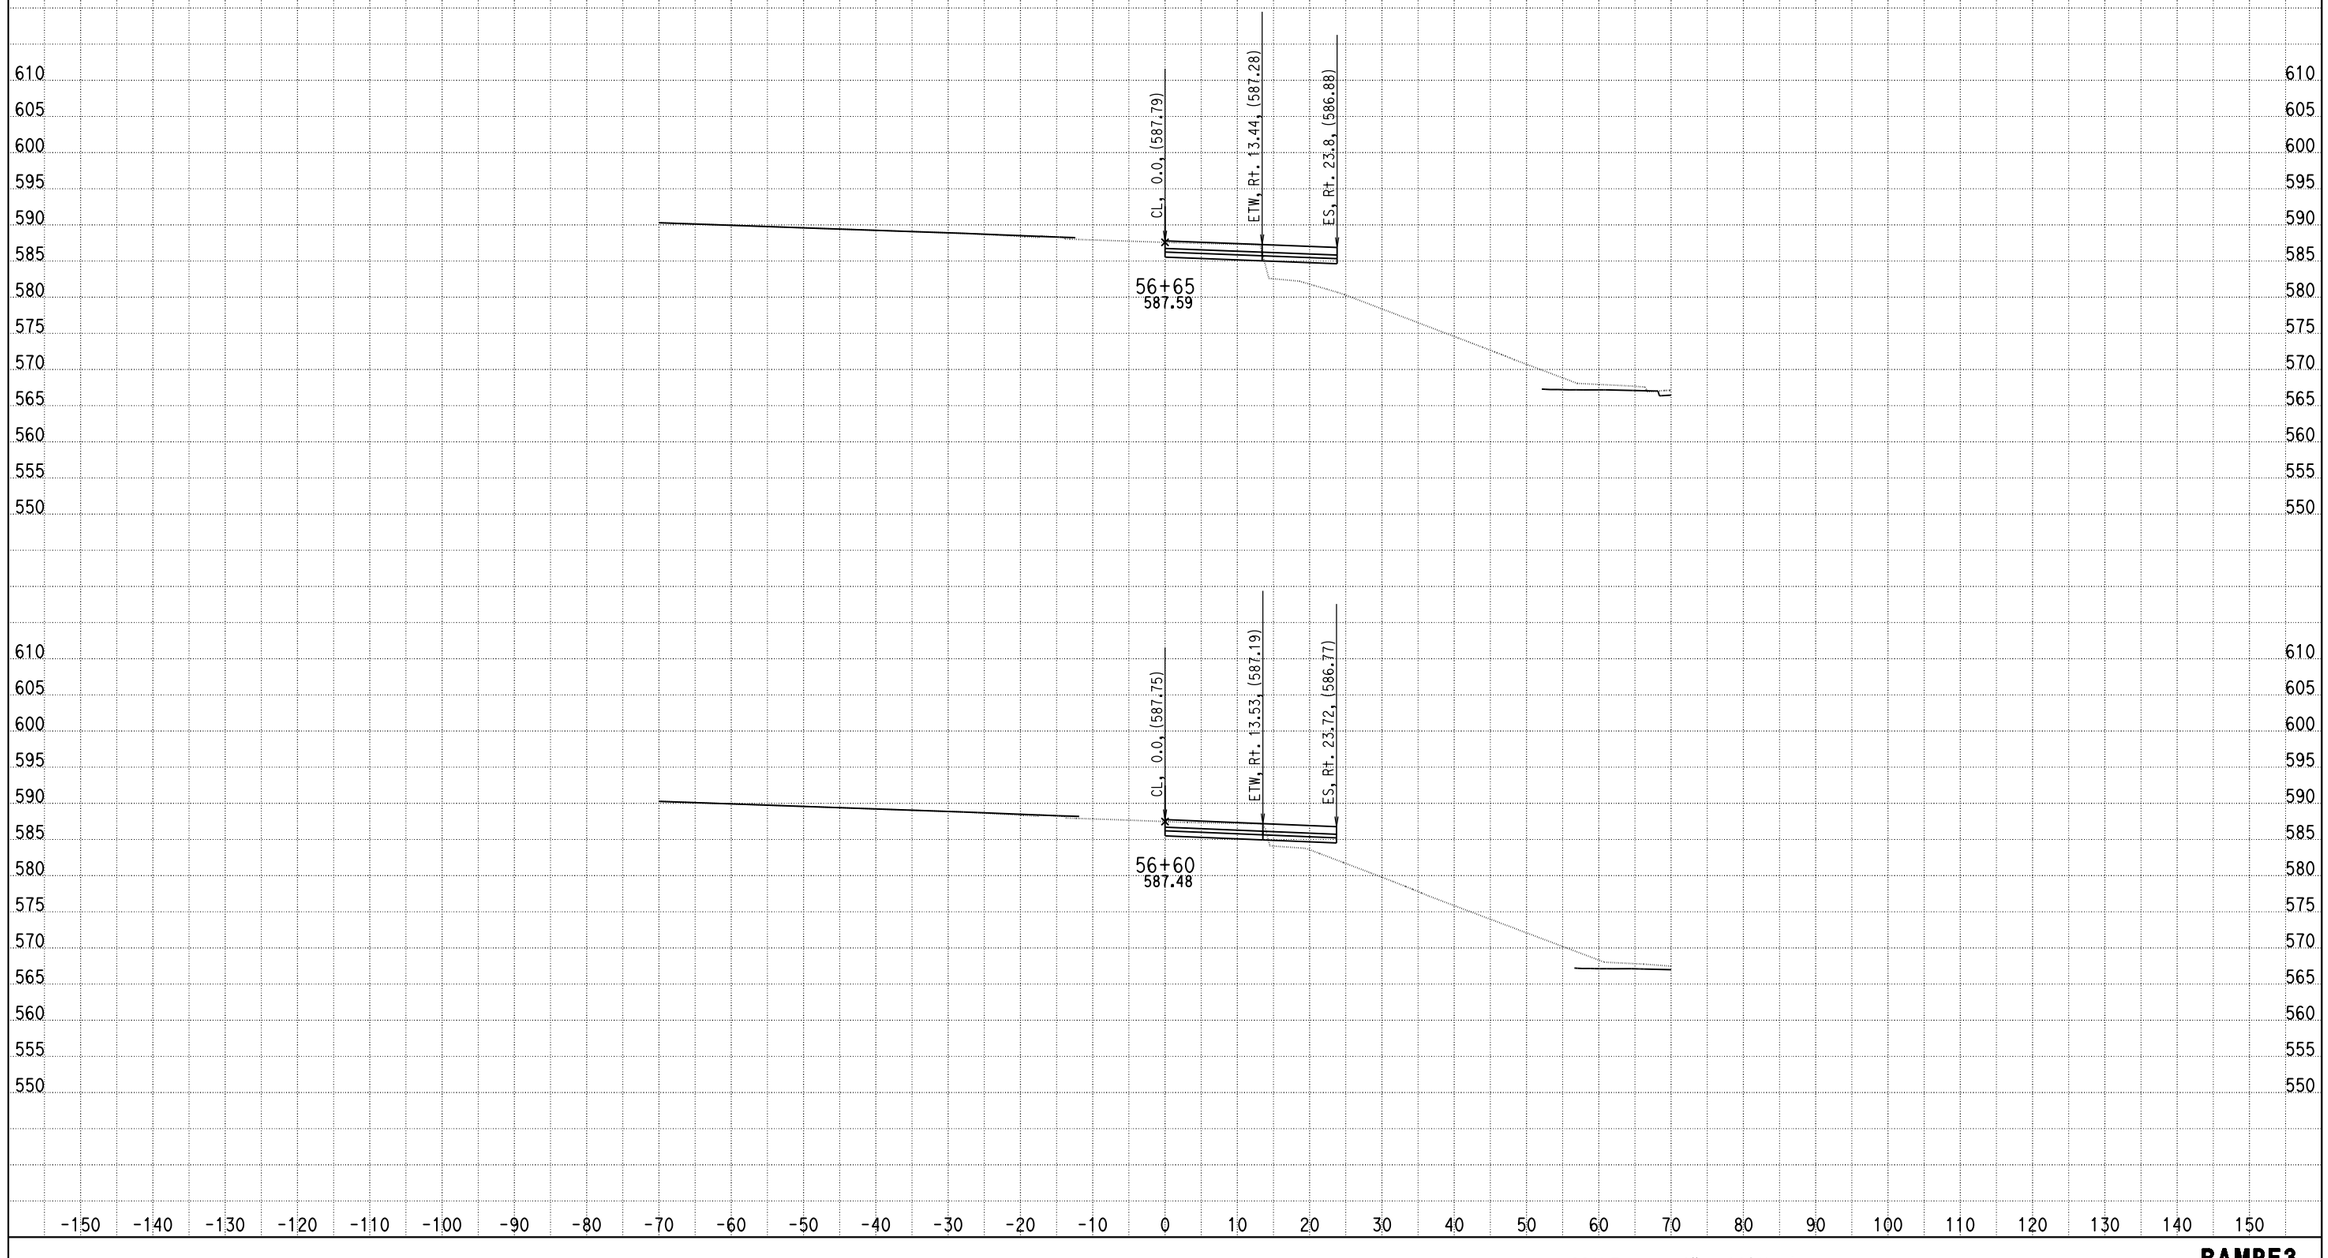

DATE: 4/17/2013

KC Project: 0818E File: C:\project\0818E\UPDATE-RAMP\hre3-pro.ear

SCALE: 1" = 10' Horiz.
1" = 10' Vert.

All Dimensions are US Survey Feet

RAMPE3
CROSS SECTIONS

DESIGN STUDY ONLY

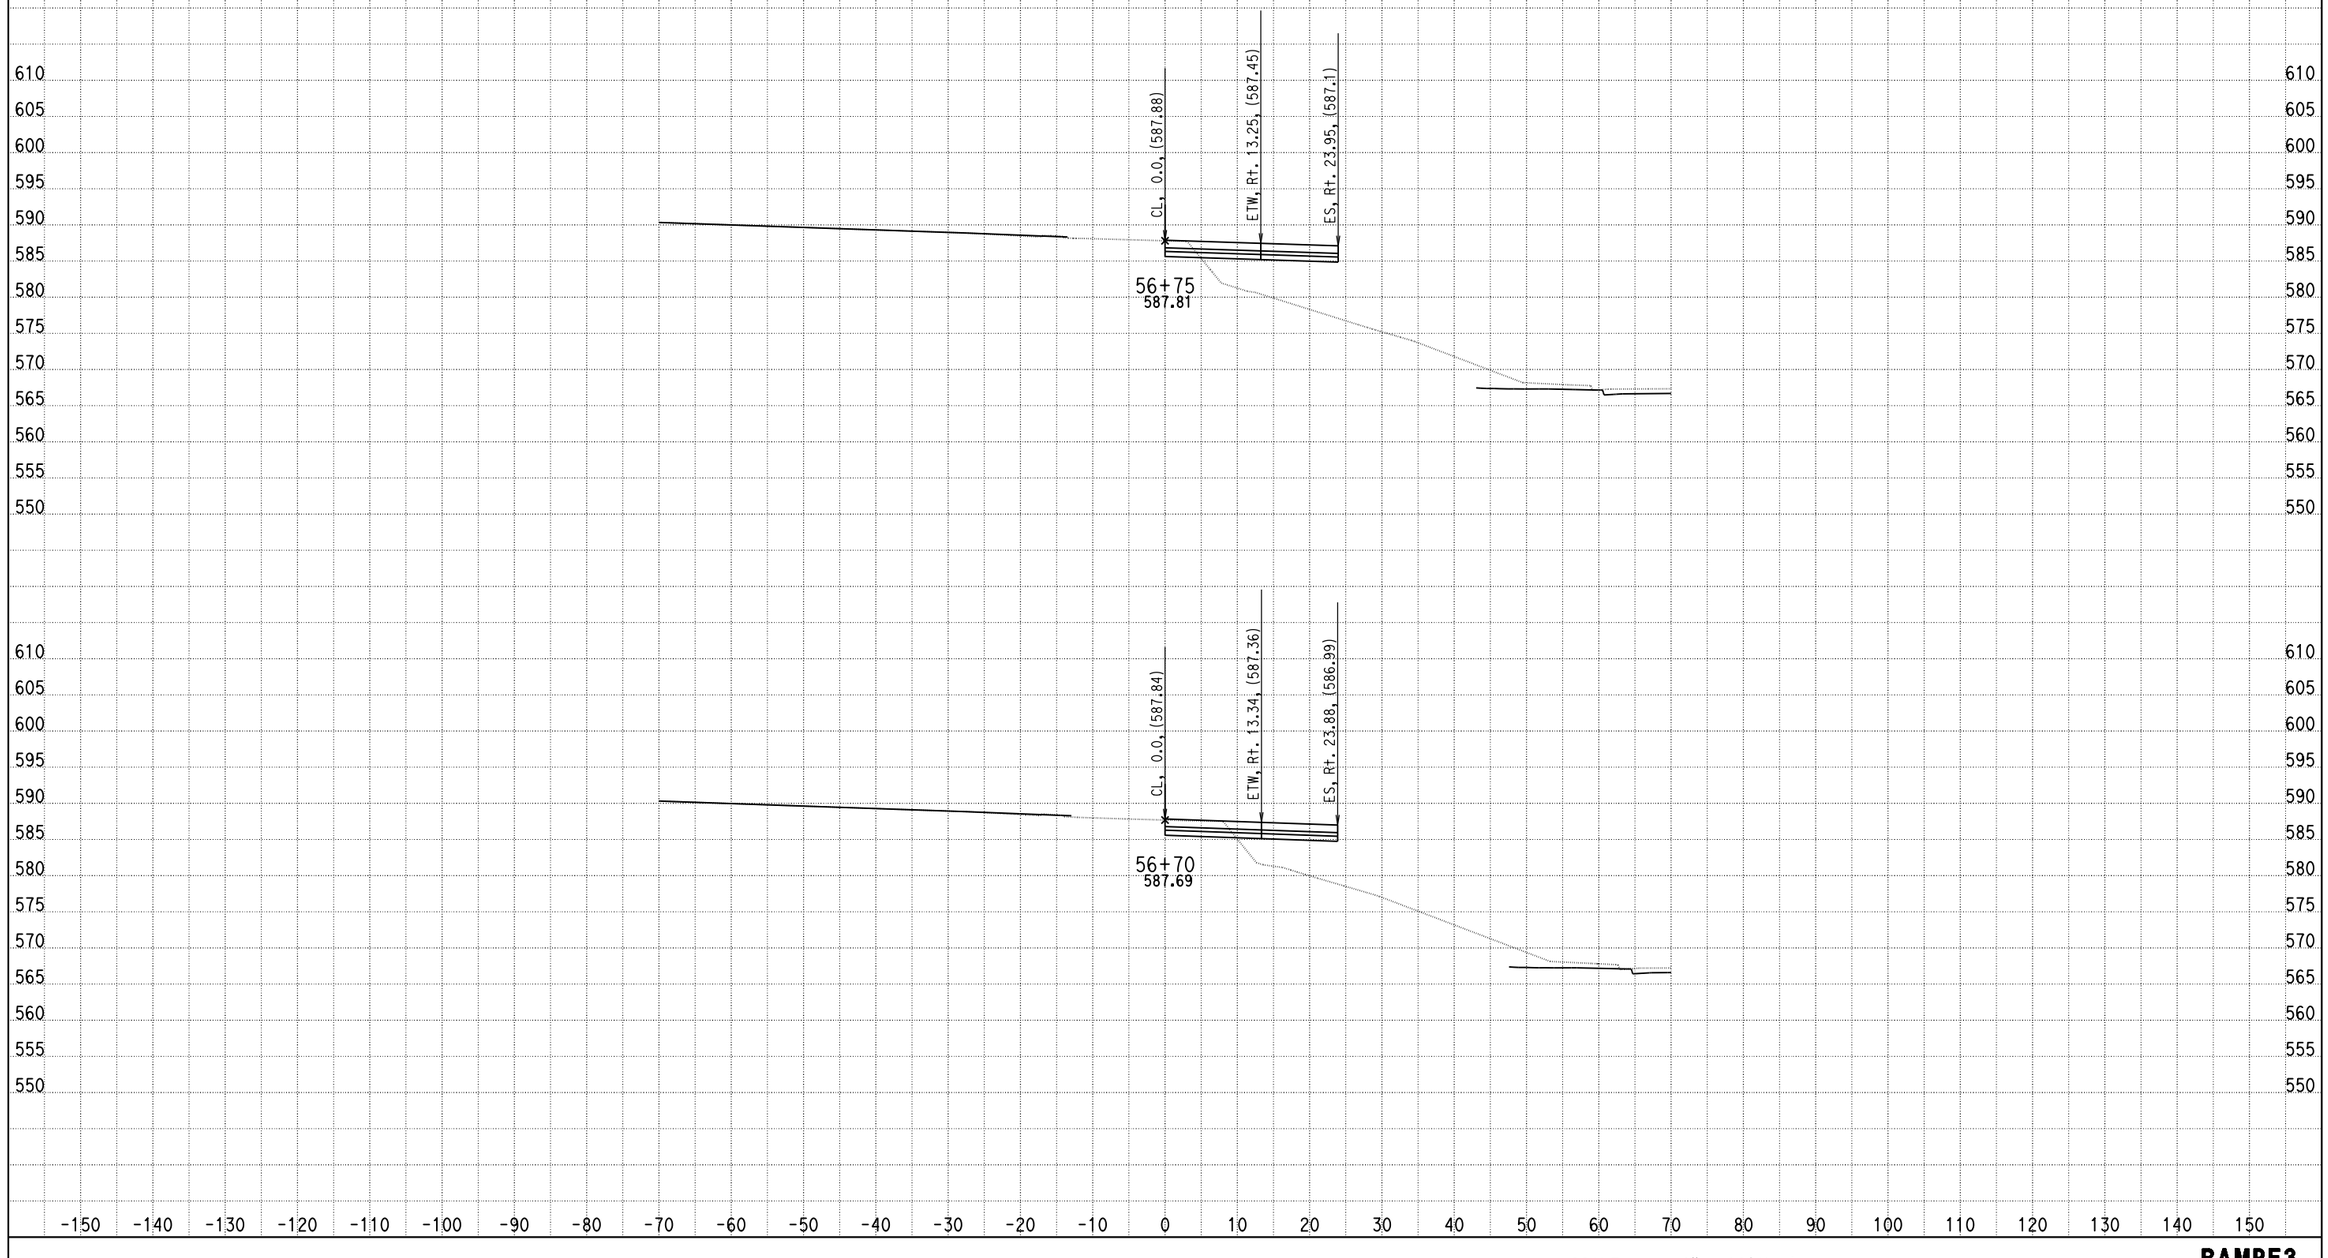

DATE: 4/17/2013

KC Project: 0818E File: C:\project\0818E\UPDATE-RAMP\hre3-pro.ear

SCALE: 1" = 10' Horiz.
1" = 10' Vert.

All Dimensions are US Survey Feet

RAMPE3
CROSS SECTIONS

DESIGN STUDY ONLY

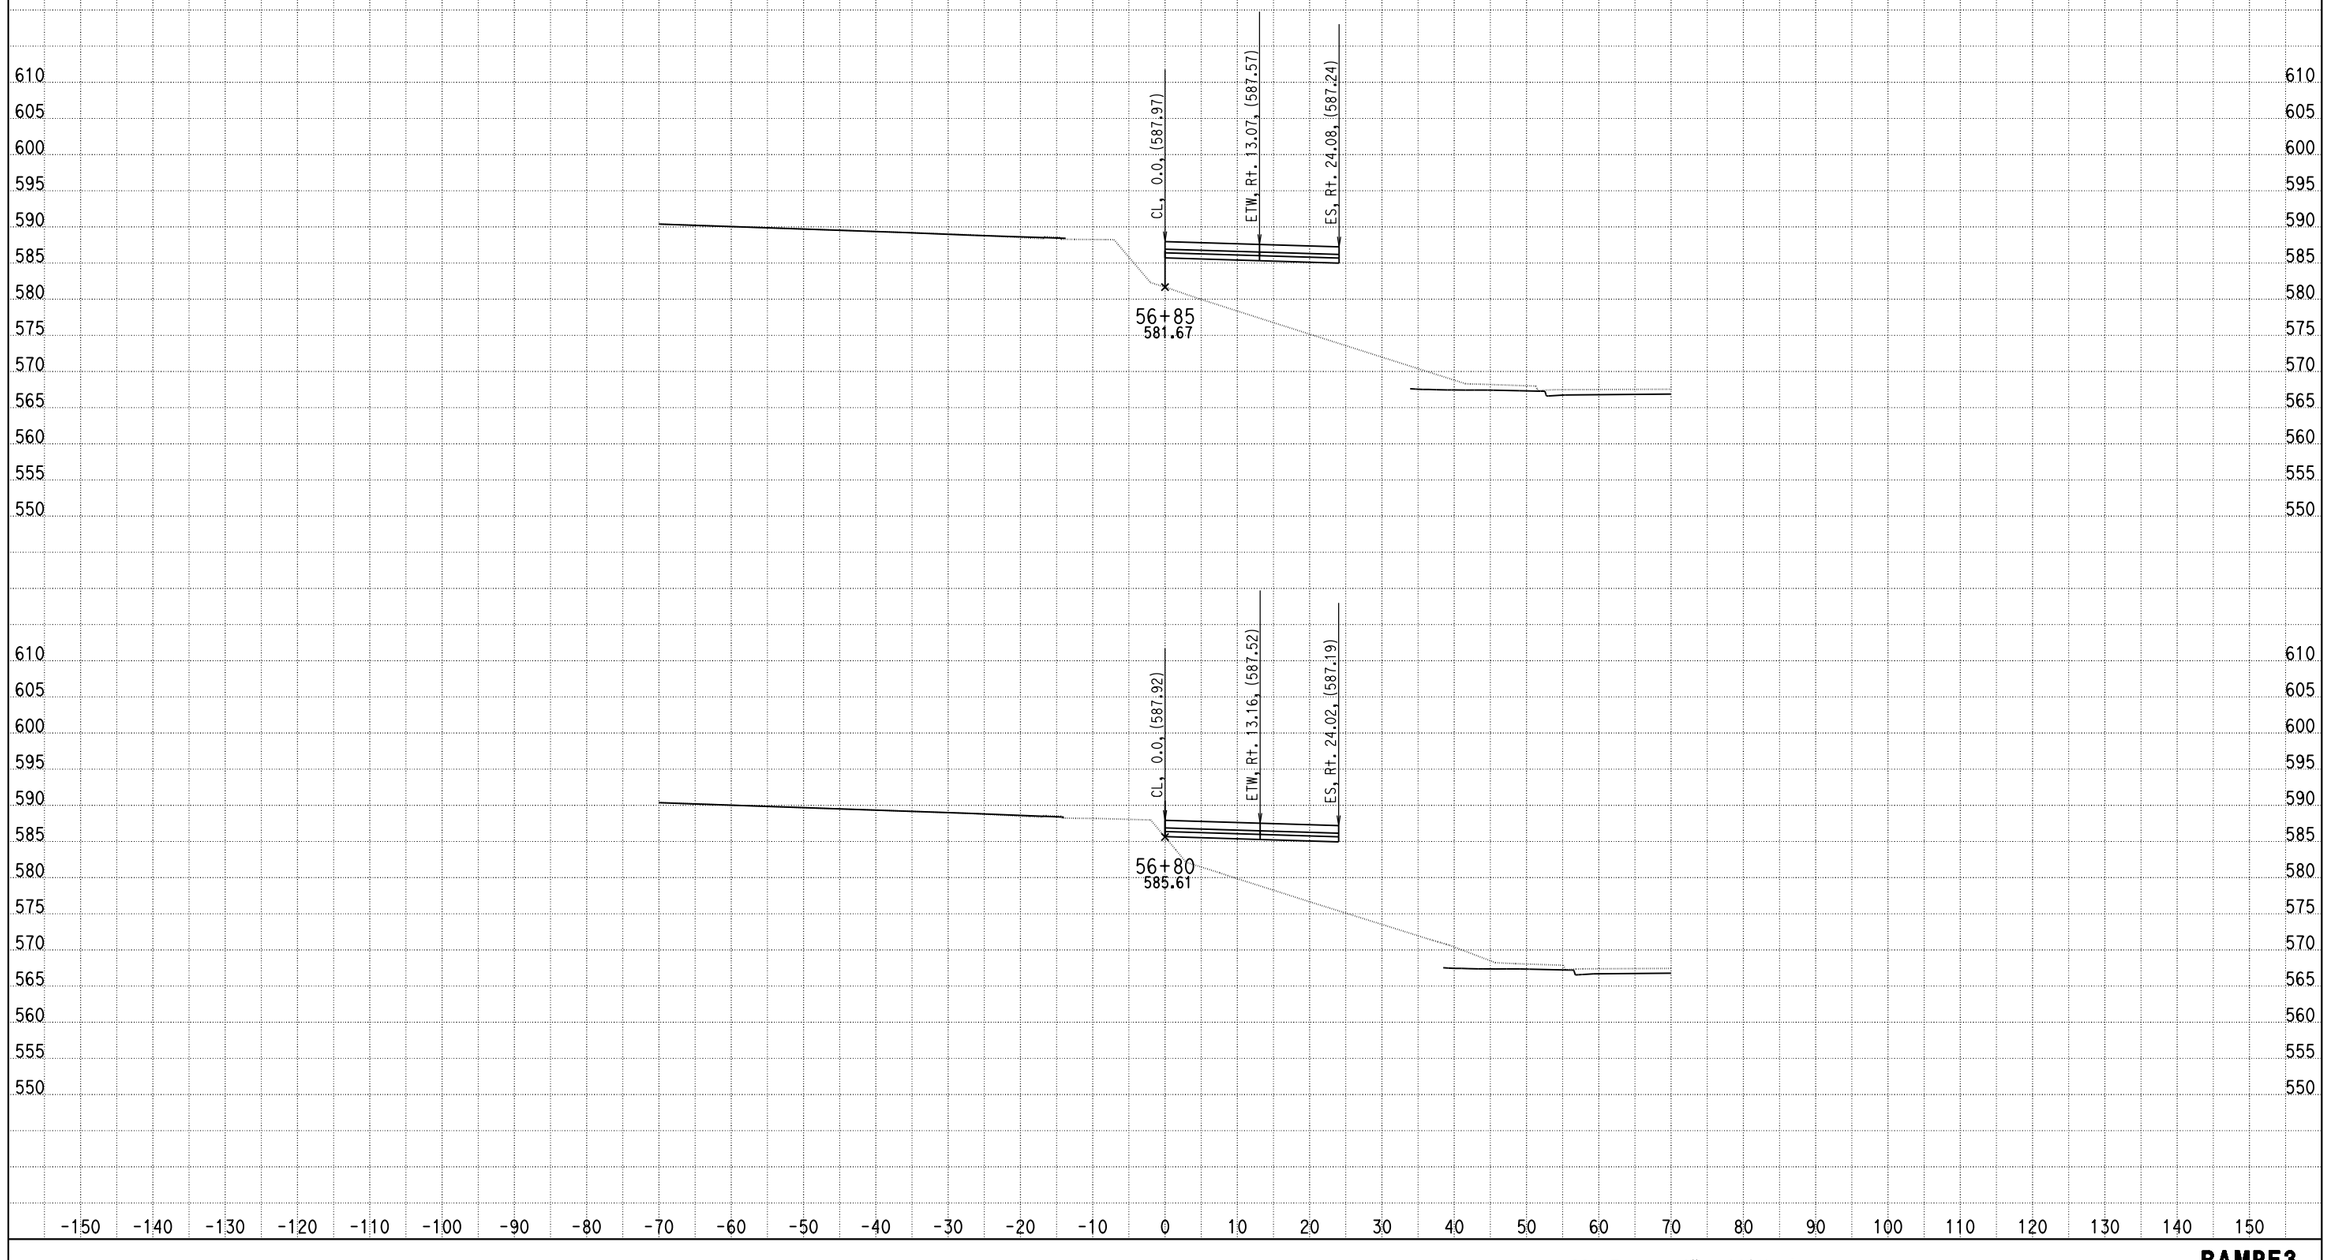

DATE: 4/17/2013

KC Project: 0818E File: C:\project\0818E\UPDATE-RAMP\hre3-pro.ear

SCALE: 1" = 10' Horiz.
1" = 10' Vert.

All Dimensions are US Survey Feet

RAMPE3
CROSS SECTIONS

DESIGN STUDY ONLY

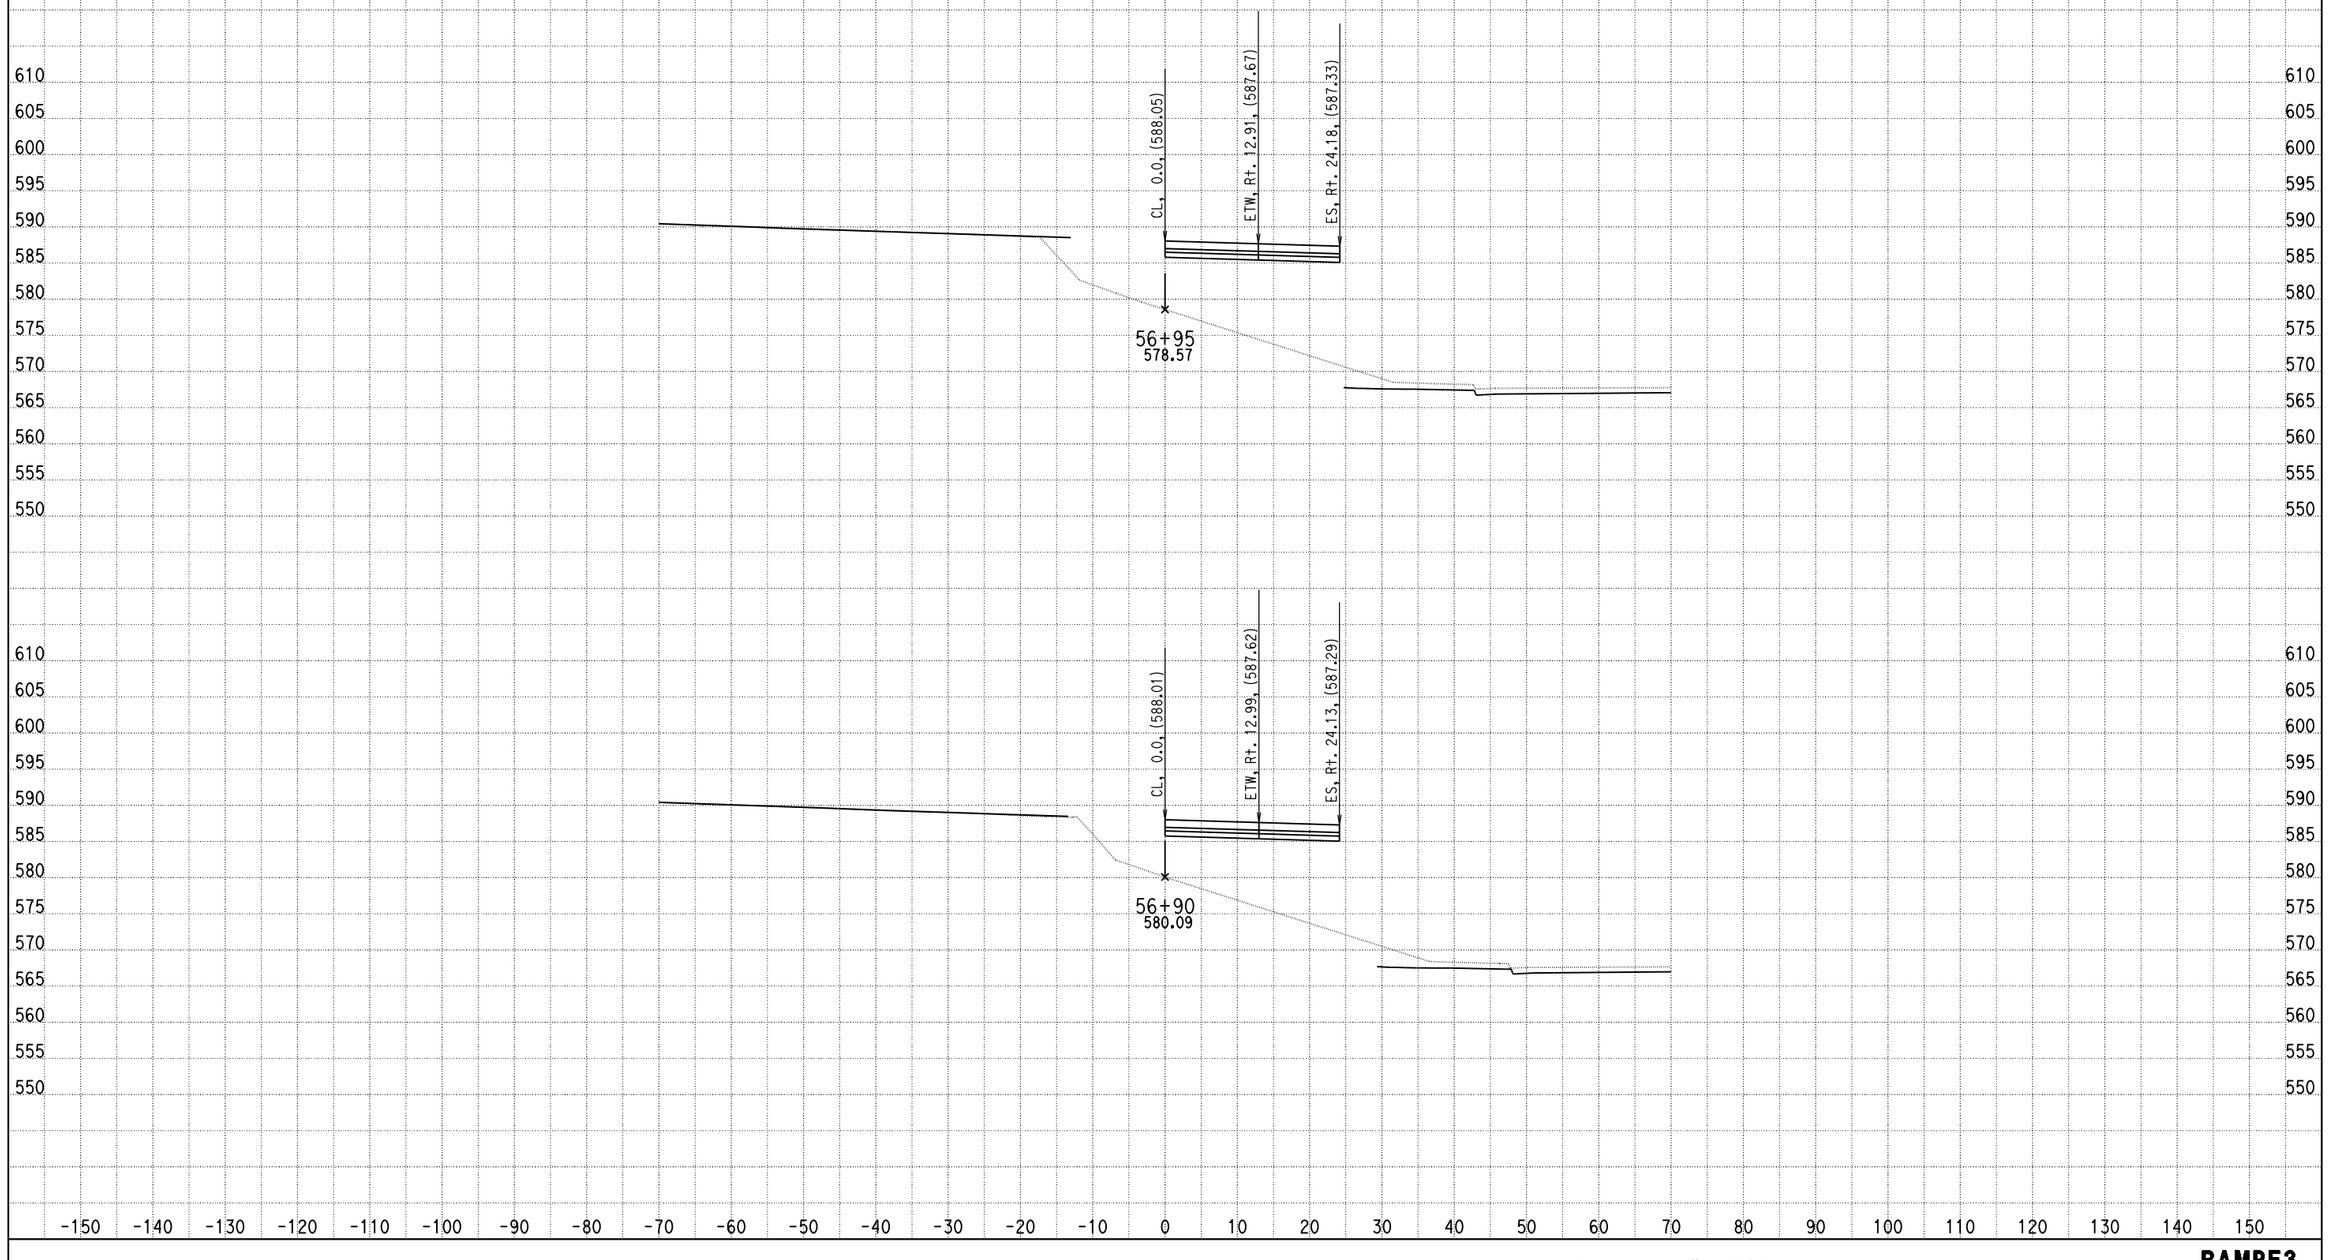

DATE: 4/17/2013

KC Project: 0818E File: C:\project\0818E\UPDATE-RAMP\hre3-pro.ear

SCALE: 1" = 10' Horiz.
1" = 10' Vert.

All Dimensions are US Survey Feet

RAMPE3
CROSS SECTIONS

DESIGN STUDY ONLY

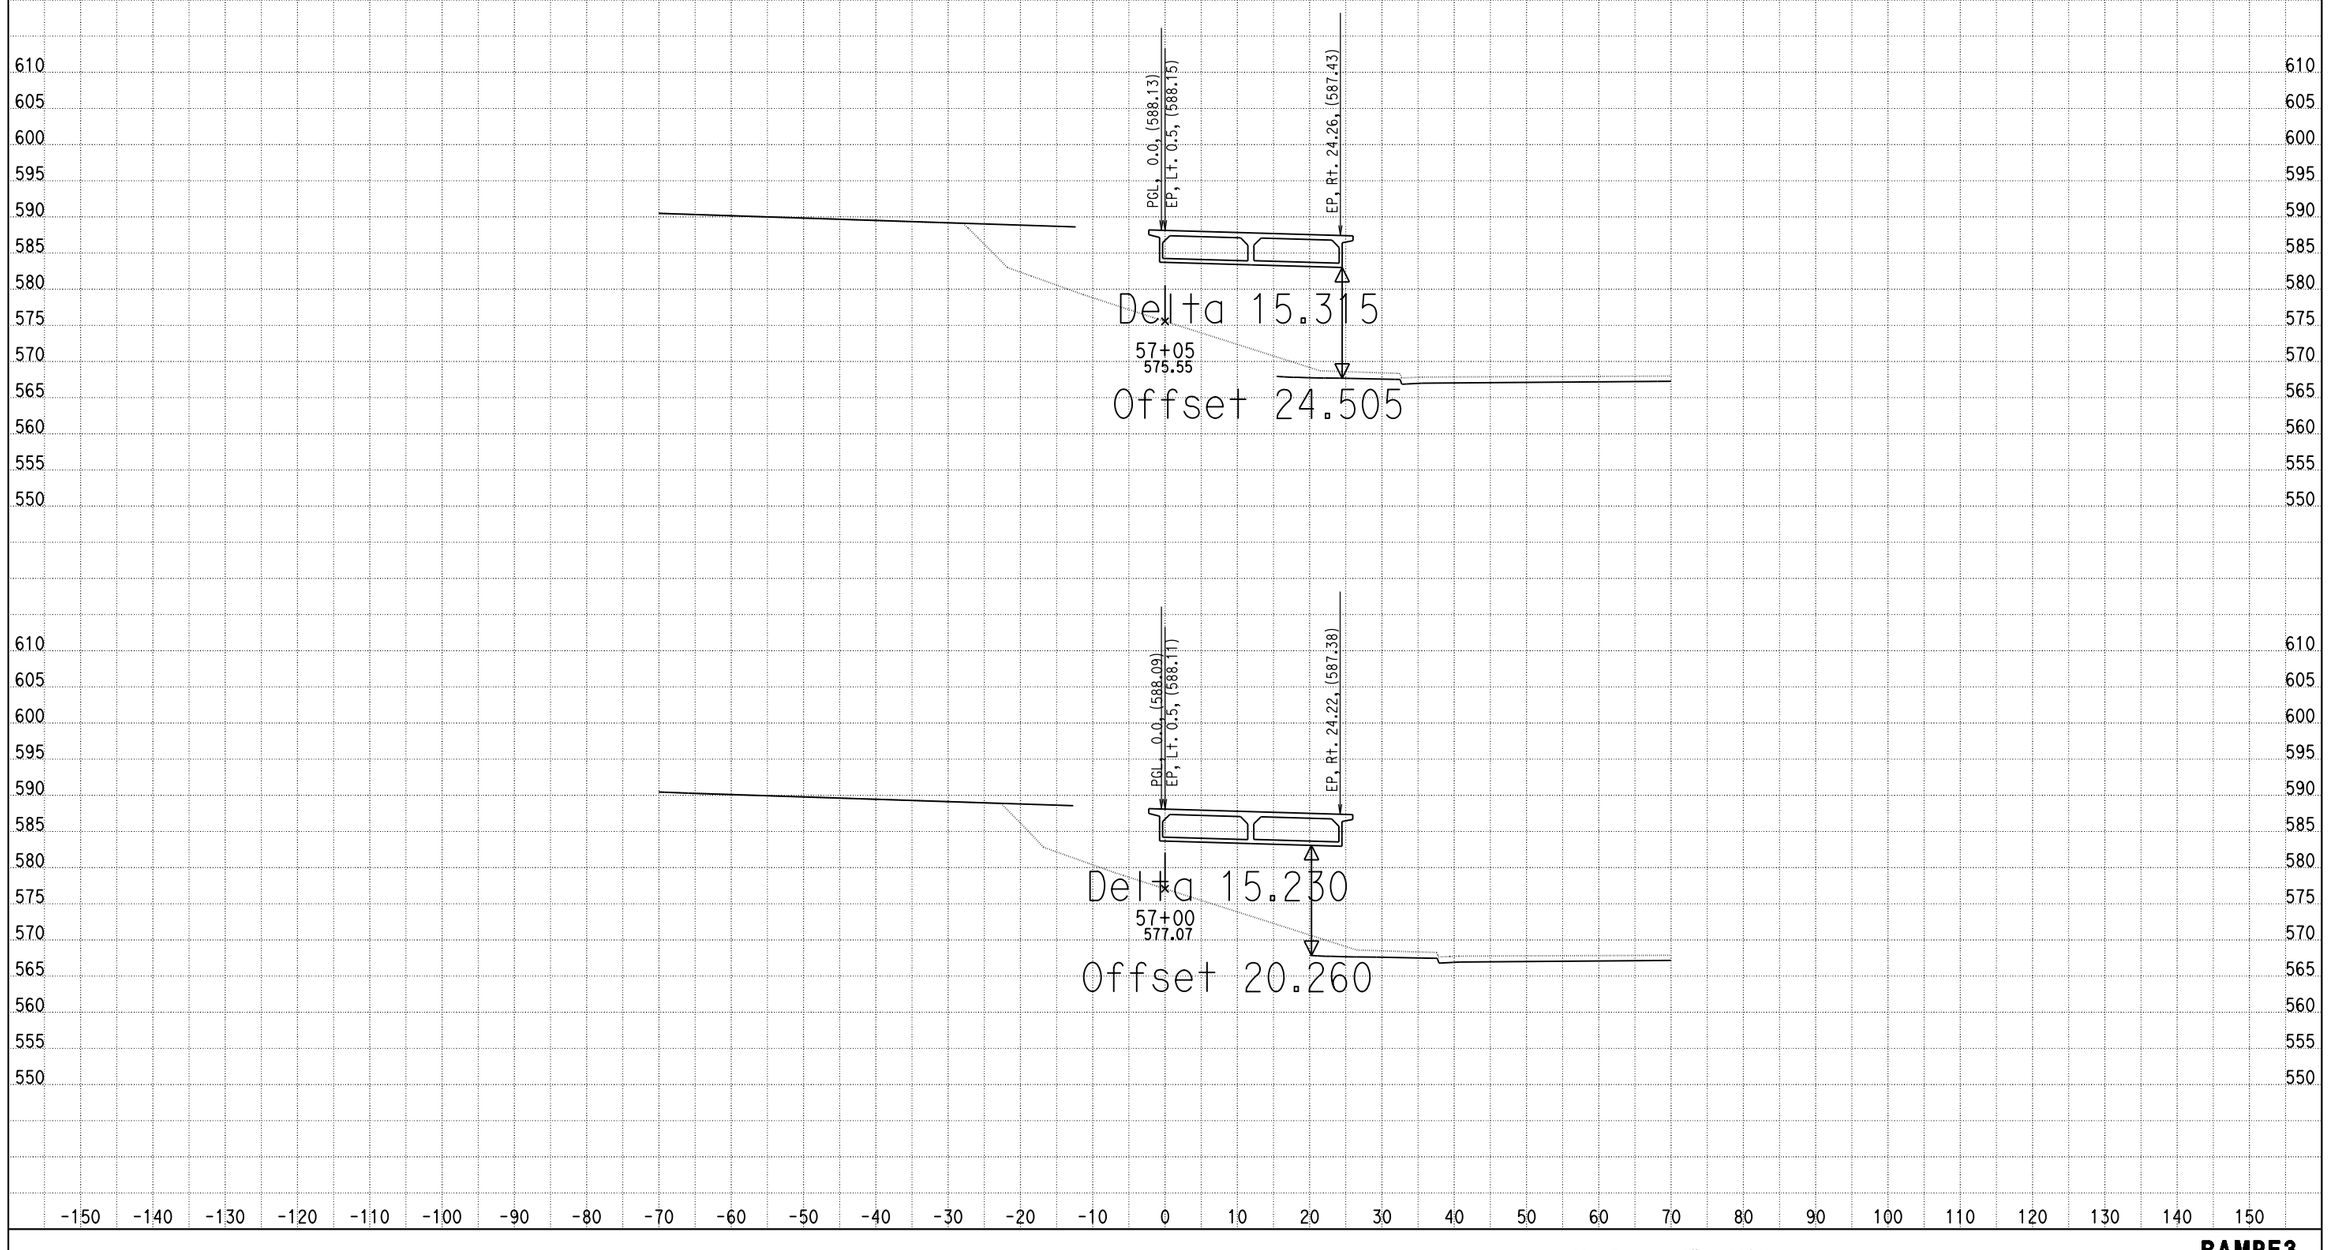

DATE: 4/17/2013

KC Project: 0818E File: C:\project\0818E\UPDATE-RAMP\hre3-pro.ear

SCALE: 1" = 10' Horiz.
1" = 10' Vert.

All Dimensions are US Survey Feet

RAMPE3
CROSS SECTIONS

DESIGN STUDY ONLY

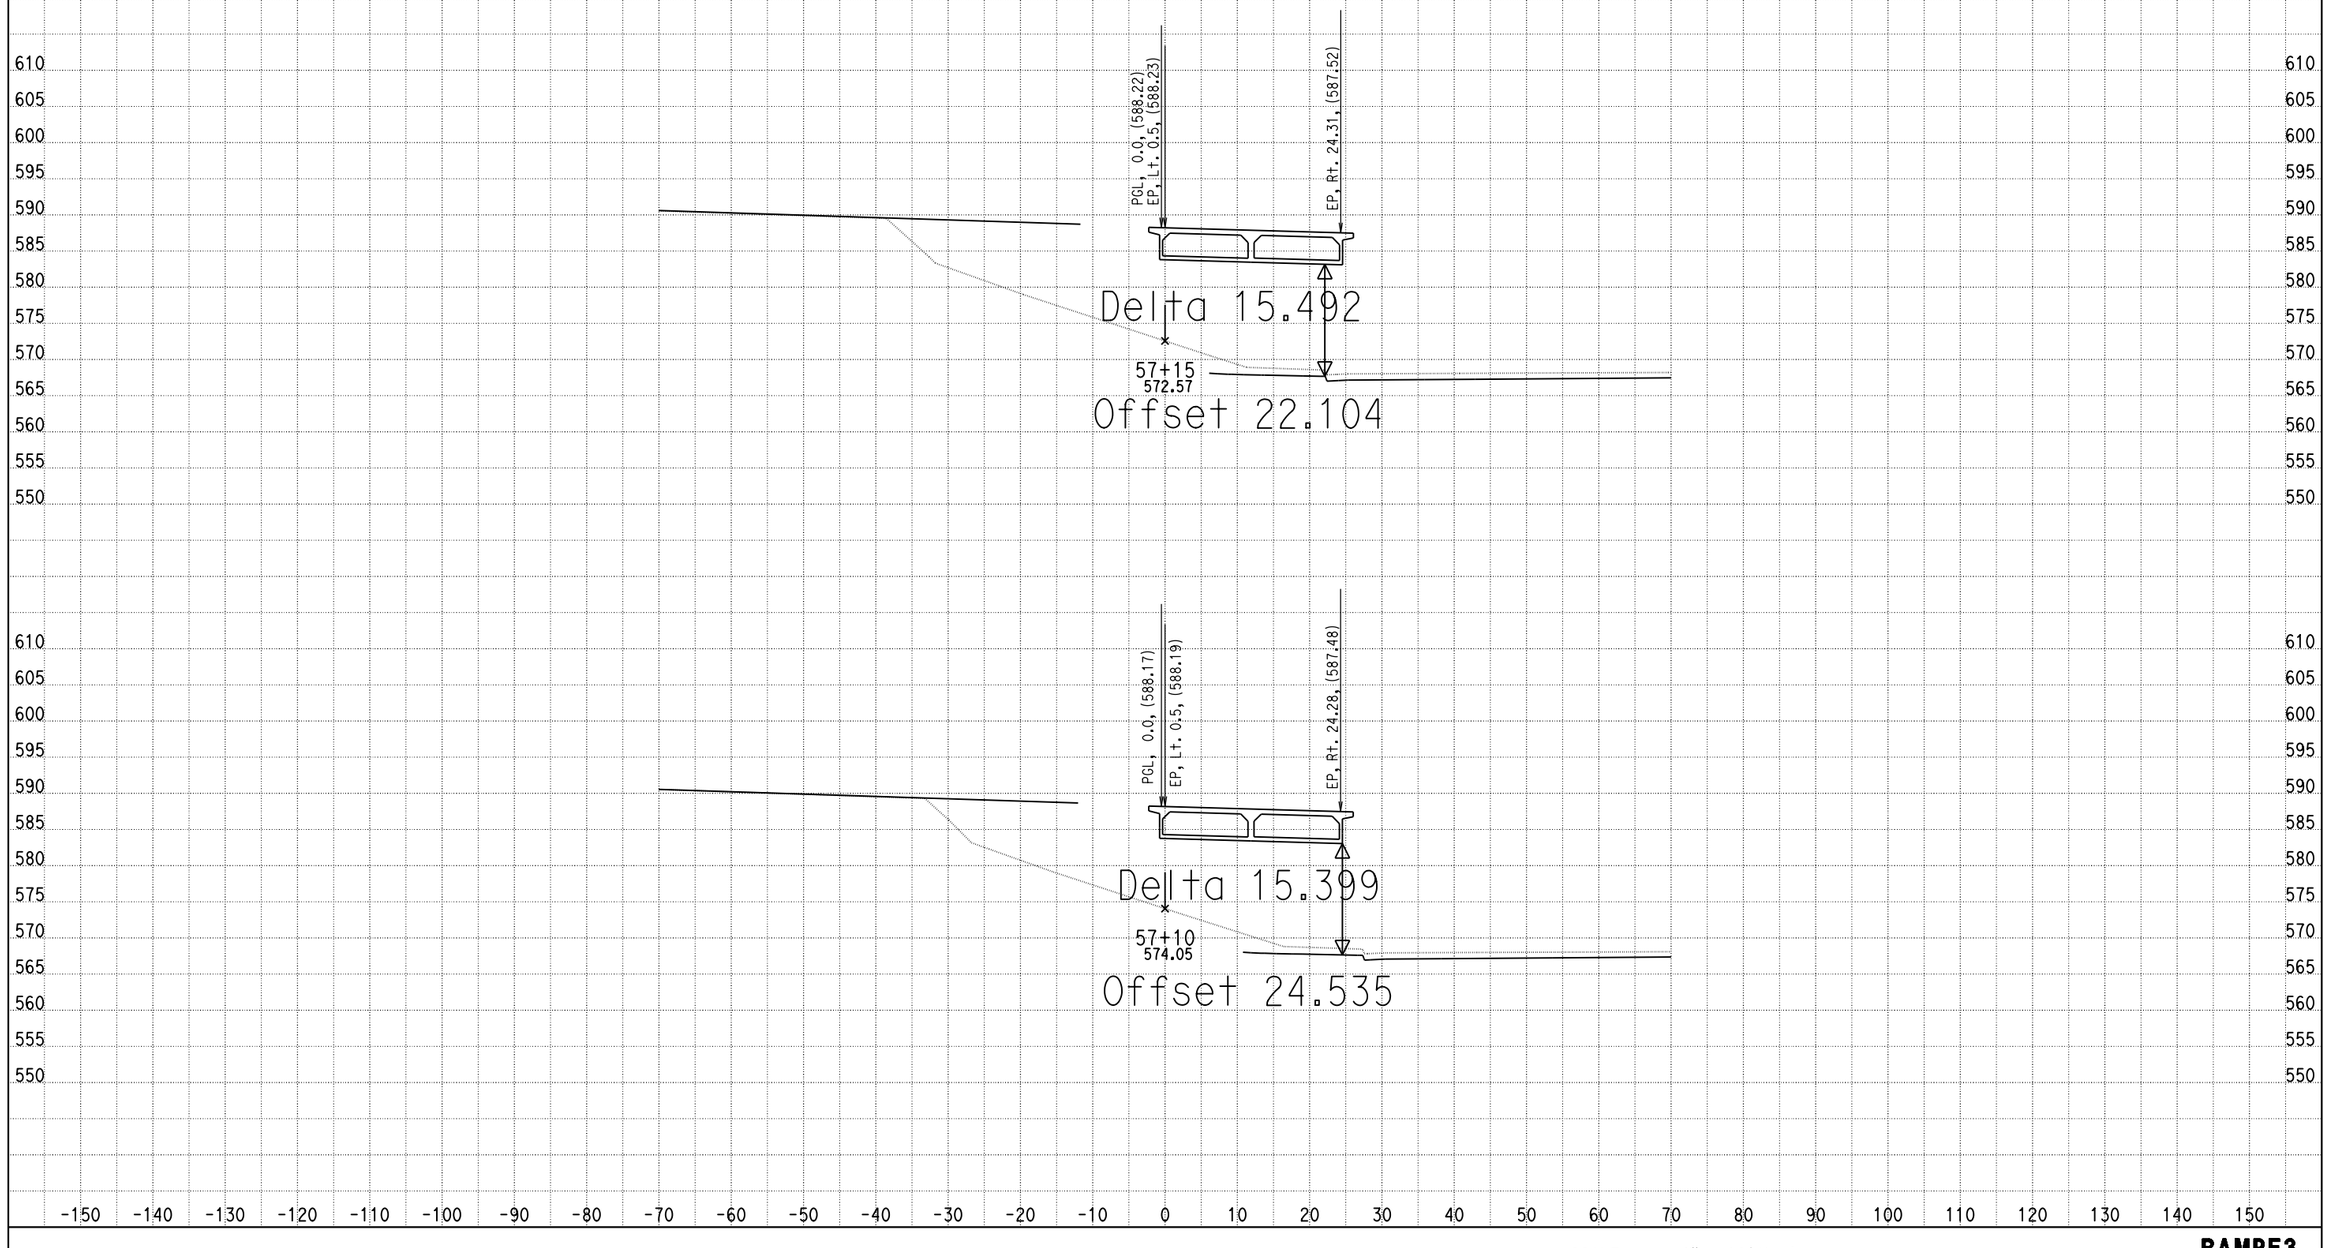

DATE: 4/17/2013

KC Project: 0818E File: C:\project\0818E\UPDATE-RAMP\hre3-pro.ear

SCALE: 1" = 10' Horiz.
1" = 10' Vert.

All Dimensions are US Survey Feet

RAMPE3
CROSS SECTIONS

DESIGN STUDY ONLY

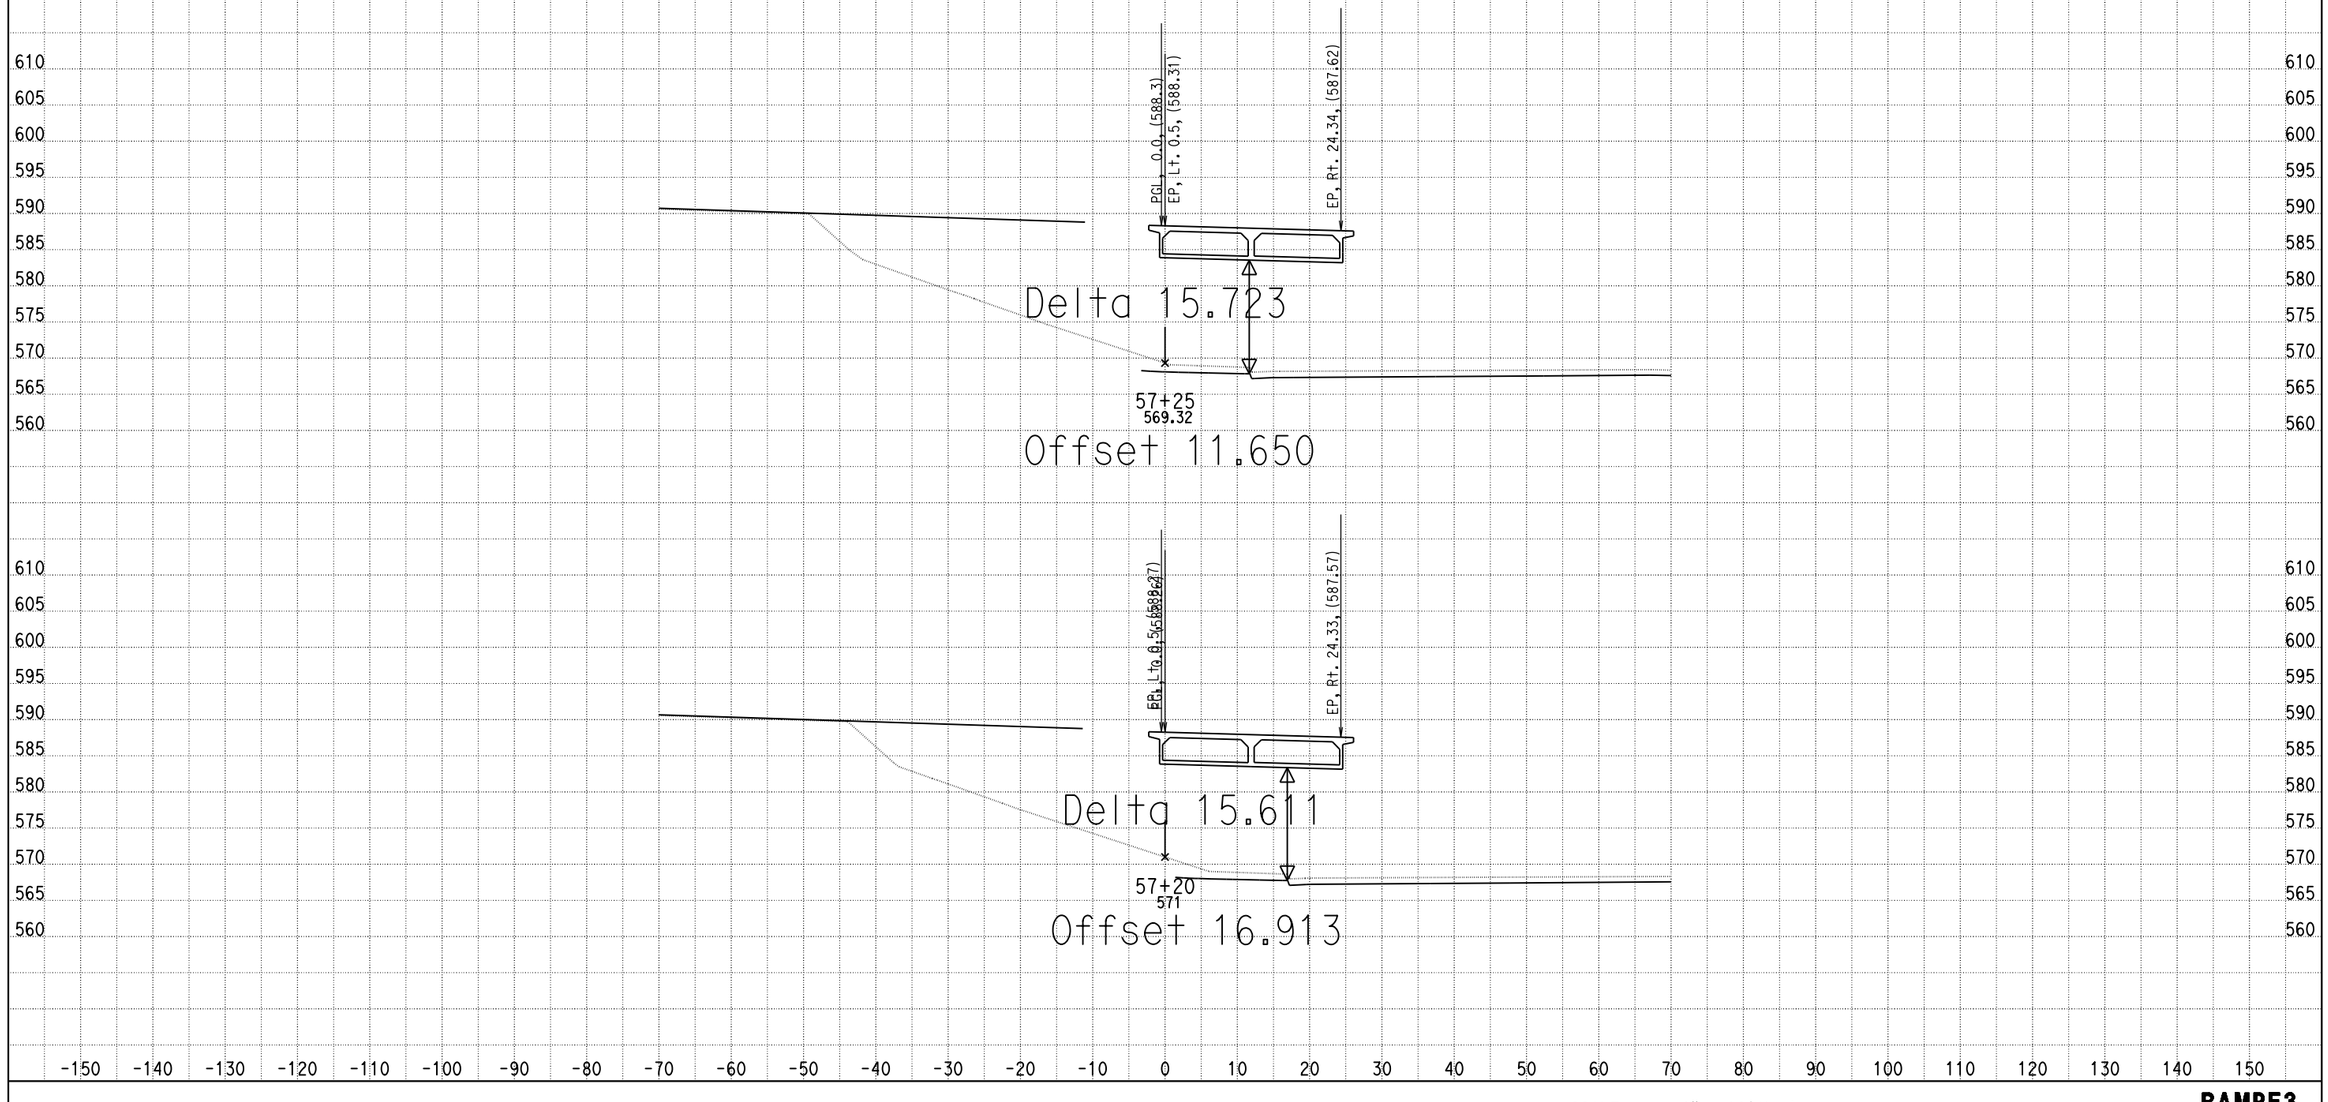

DATE: 4/17/2013
KC Project: 0818E File: C:\project\0818E\UPDATE-RAMP\hre3-pro.ear

SCALE: 1" = 10' Horiz.
1" = 10' Vert.

All Dimensions are US Survey Feet

RAMPE3
CROSS SECTIONS
SHEET 50 OF XXX

DESIGN STUDY ONLY

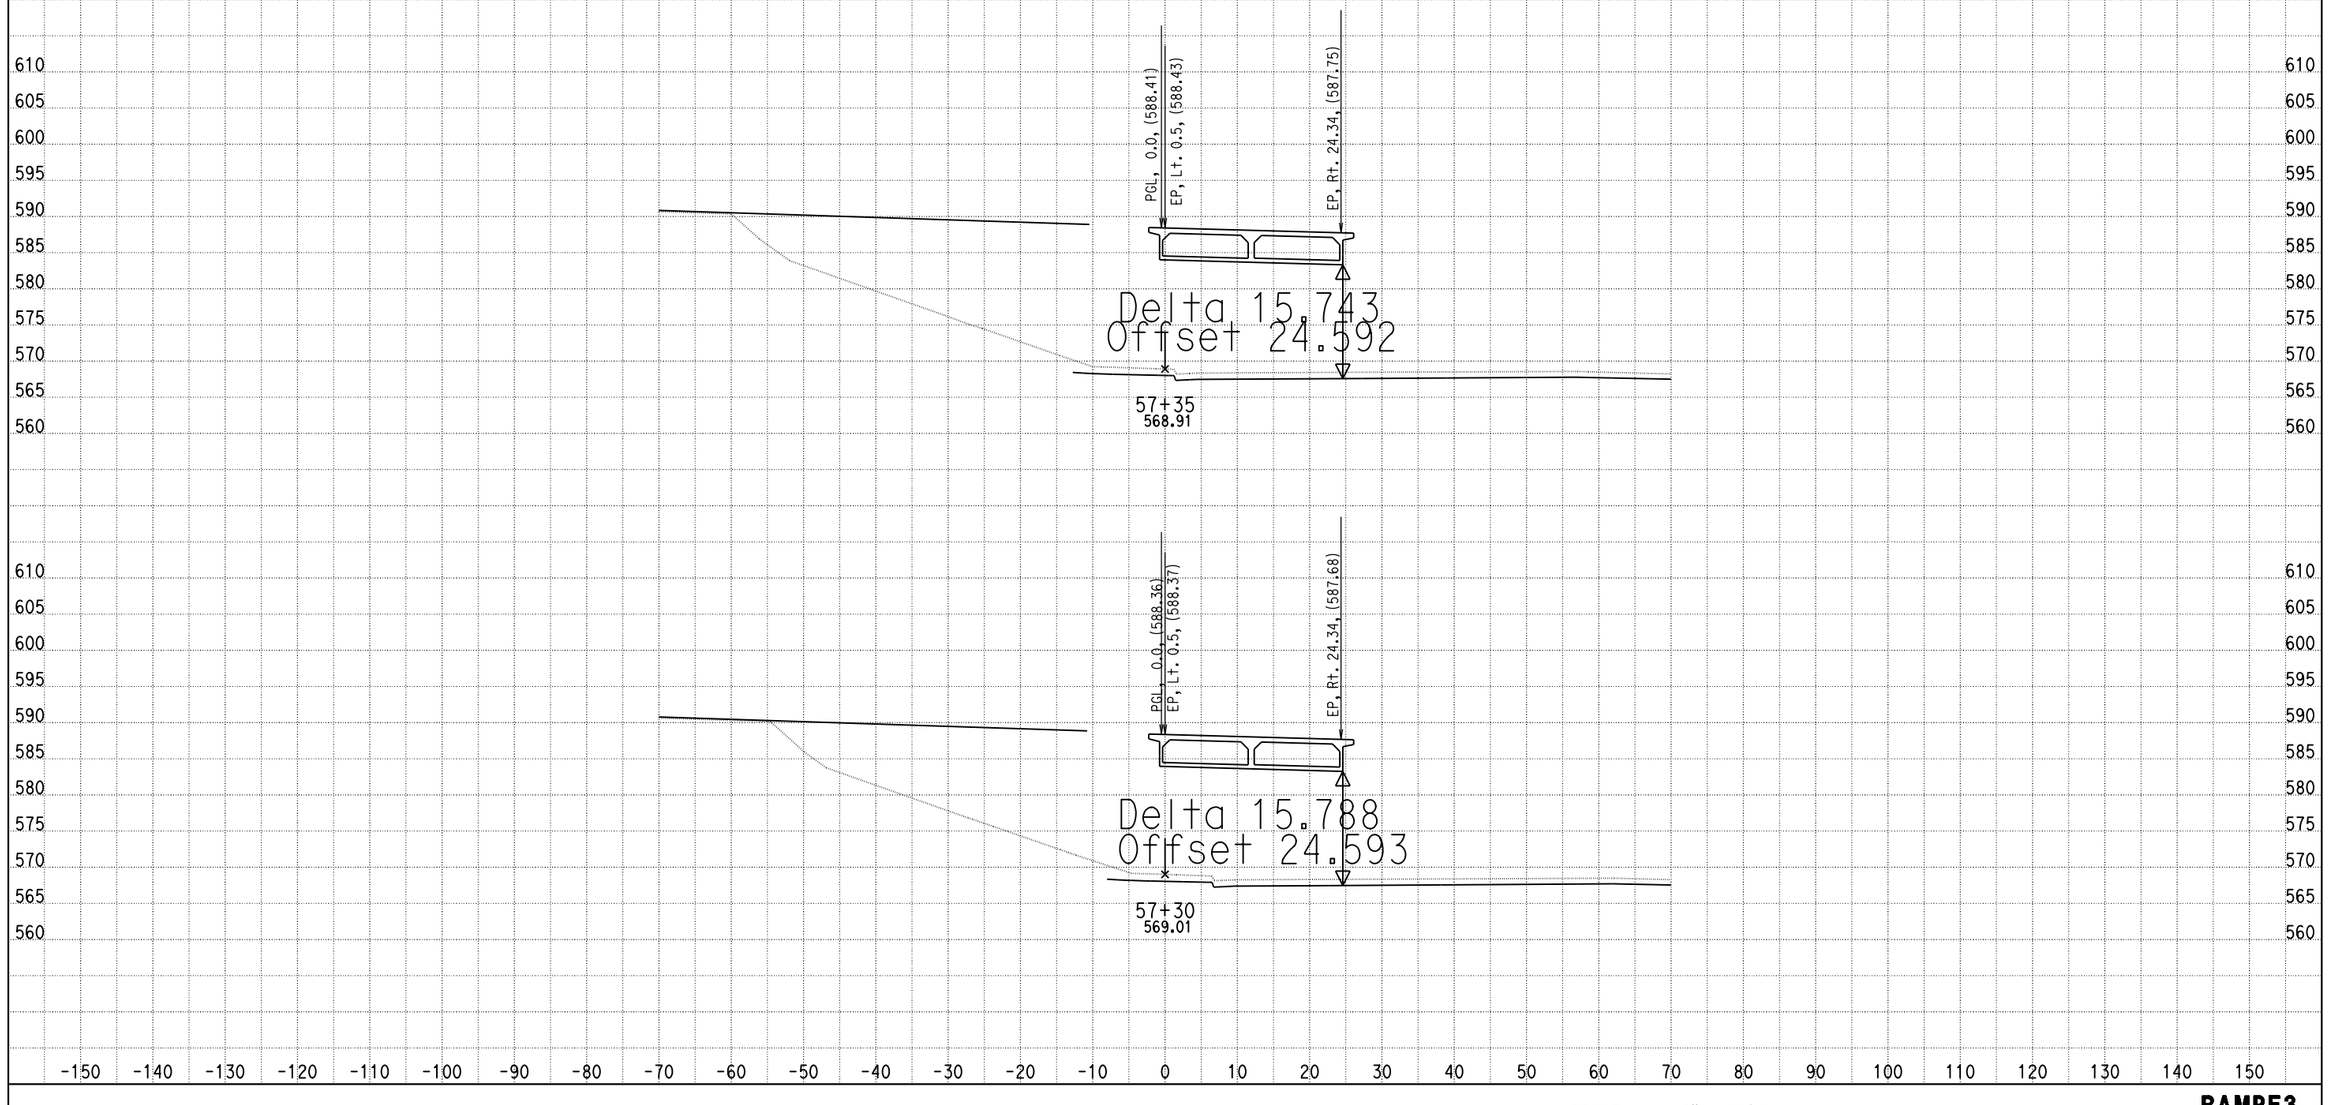

DATE: 4/17/2013
KC Project: 0818E File: C:\project\0818E\UPDATE-RAMP\hre3-pro.ear

SCALE: 1" = 10' Horiz.
1" = 10' Vert.

All Dimensions are US Survey Feet

RAMPE3
CROSS SECTIONS
SHEET 51 OF XXX

DESIGN STUDY ONLY

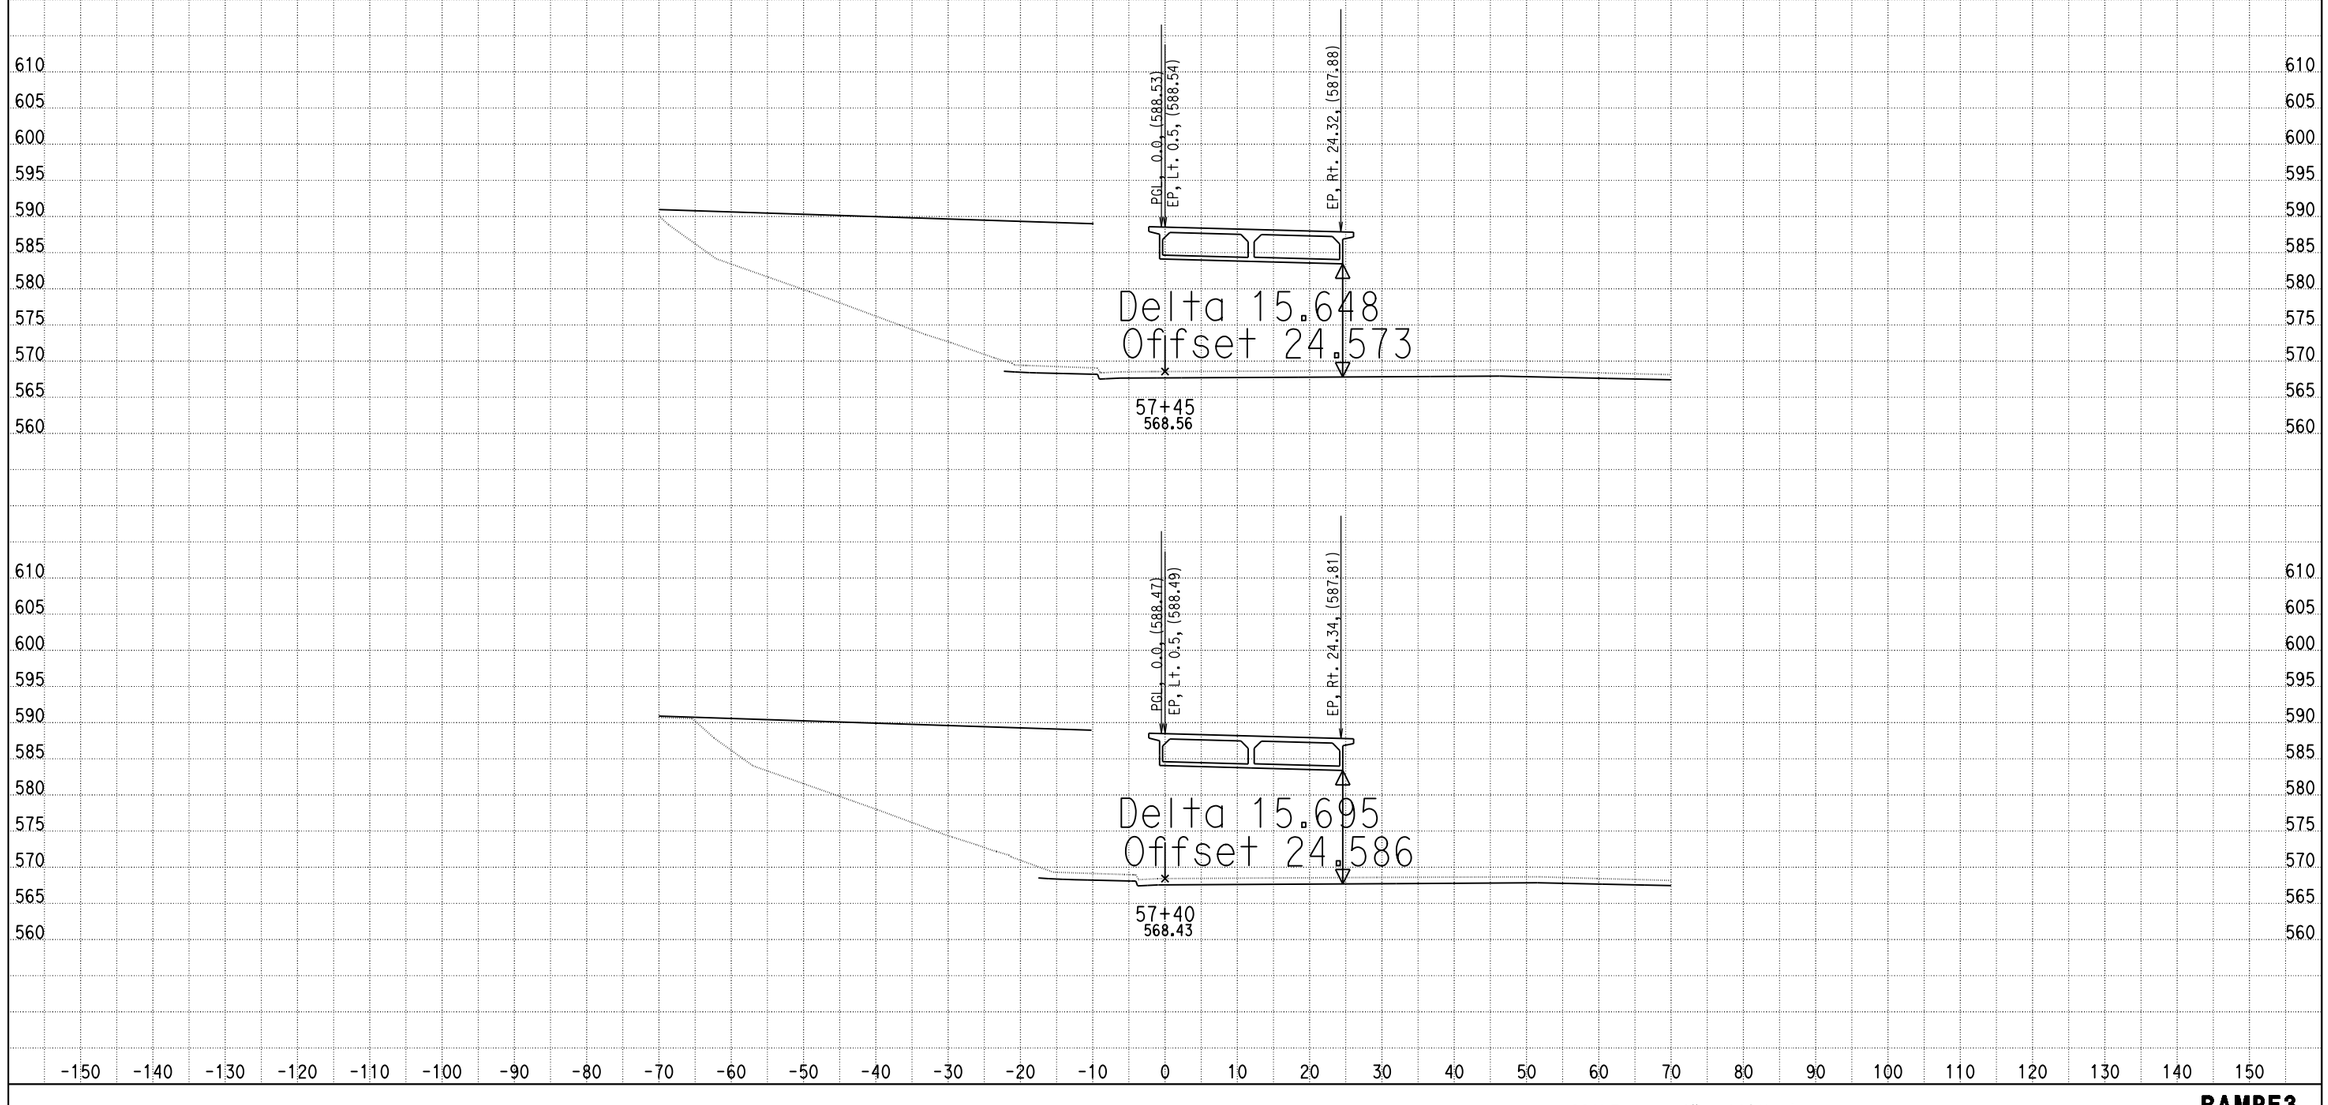

DATE: 4/17/2013
KC Project: 0818E File: C:\project\0818E\UPDATE-RAMP\hre3-pro.ear

SCALE: 1" = 10' Horiz.
1" = 10' Vert.

All Dimensions are US Survey Feet

RAMPE3
CROSS SECTIONS
SHEET 52 OF XXX

DESIGN STUDY ONLY

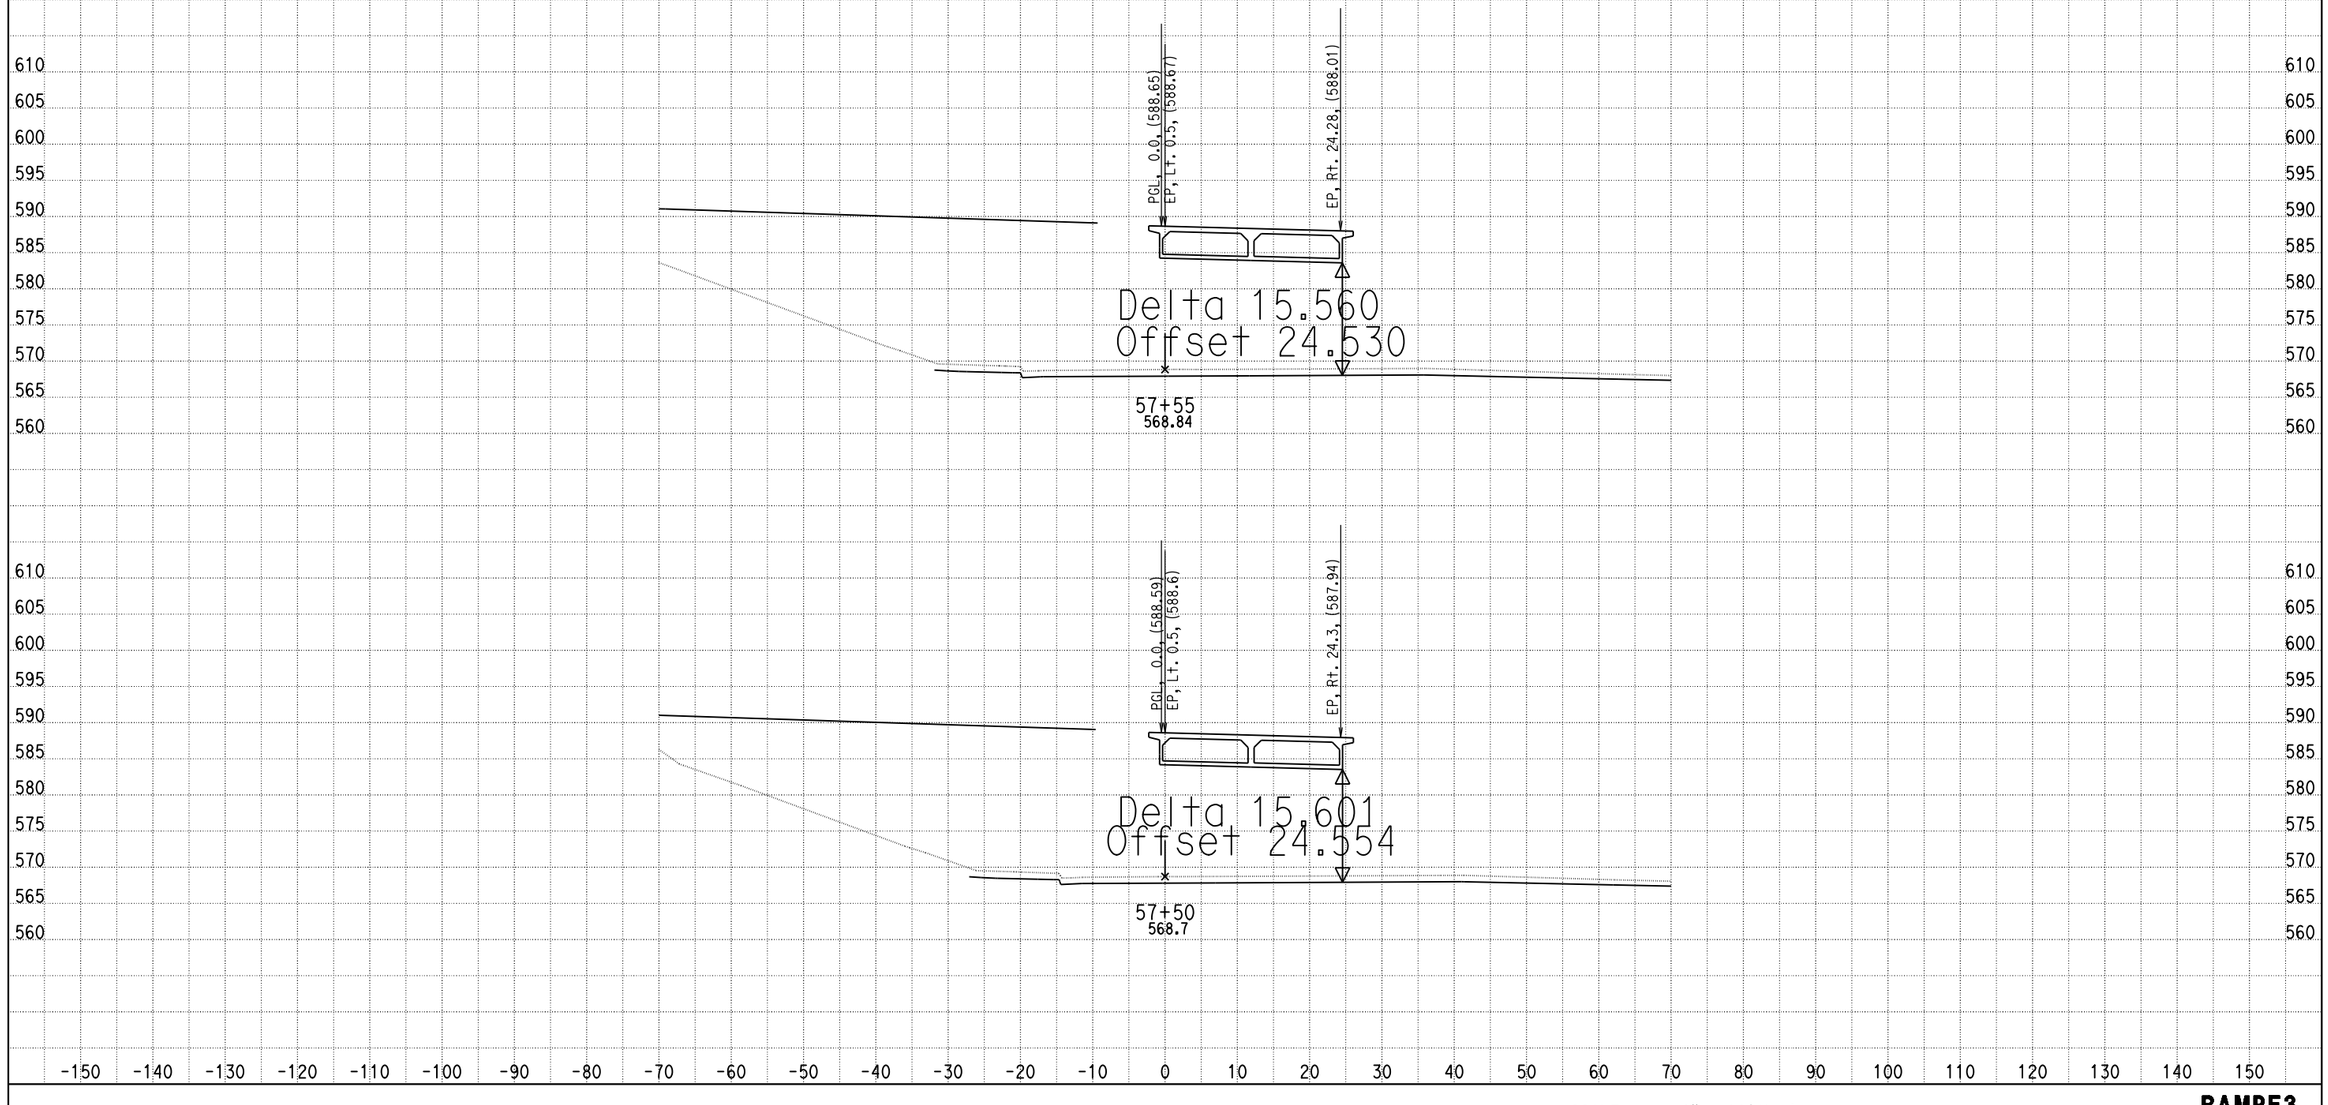

DATE: 4/17/2013

KC Project: 0818E File: C:\project\0818E\UPDATE-RAMP\hre3-pro.ear

SCALE: 1" = 10' Horiz.
1" = 10' Vert.

All Dimensions are US Survey Feet

RAMPE3
CROSS SECTIONS

DESIGN STUDY ONLY

DATE: 4/17/2013
KC Project: 0818E File: C:\project\0818E\UPDATE-RAMP\hre3-pro.ear

SCALE: 1" = 10' Horiz.
1" = 10' Vert.

All Dimensions are US Survey Feet

RAMPE3
CROSS SECTIONS
SHEET 54 OF XXX

DESIGN STUDY ONLY

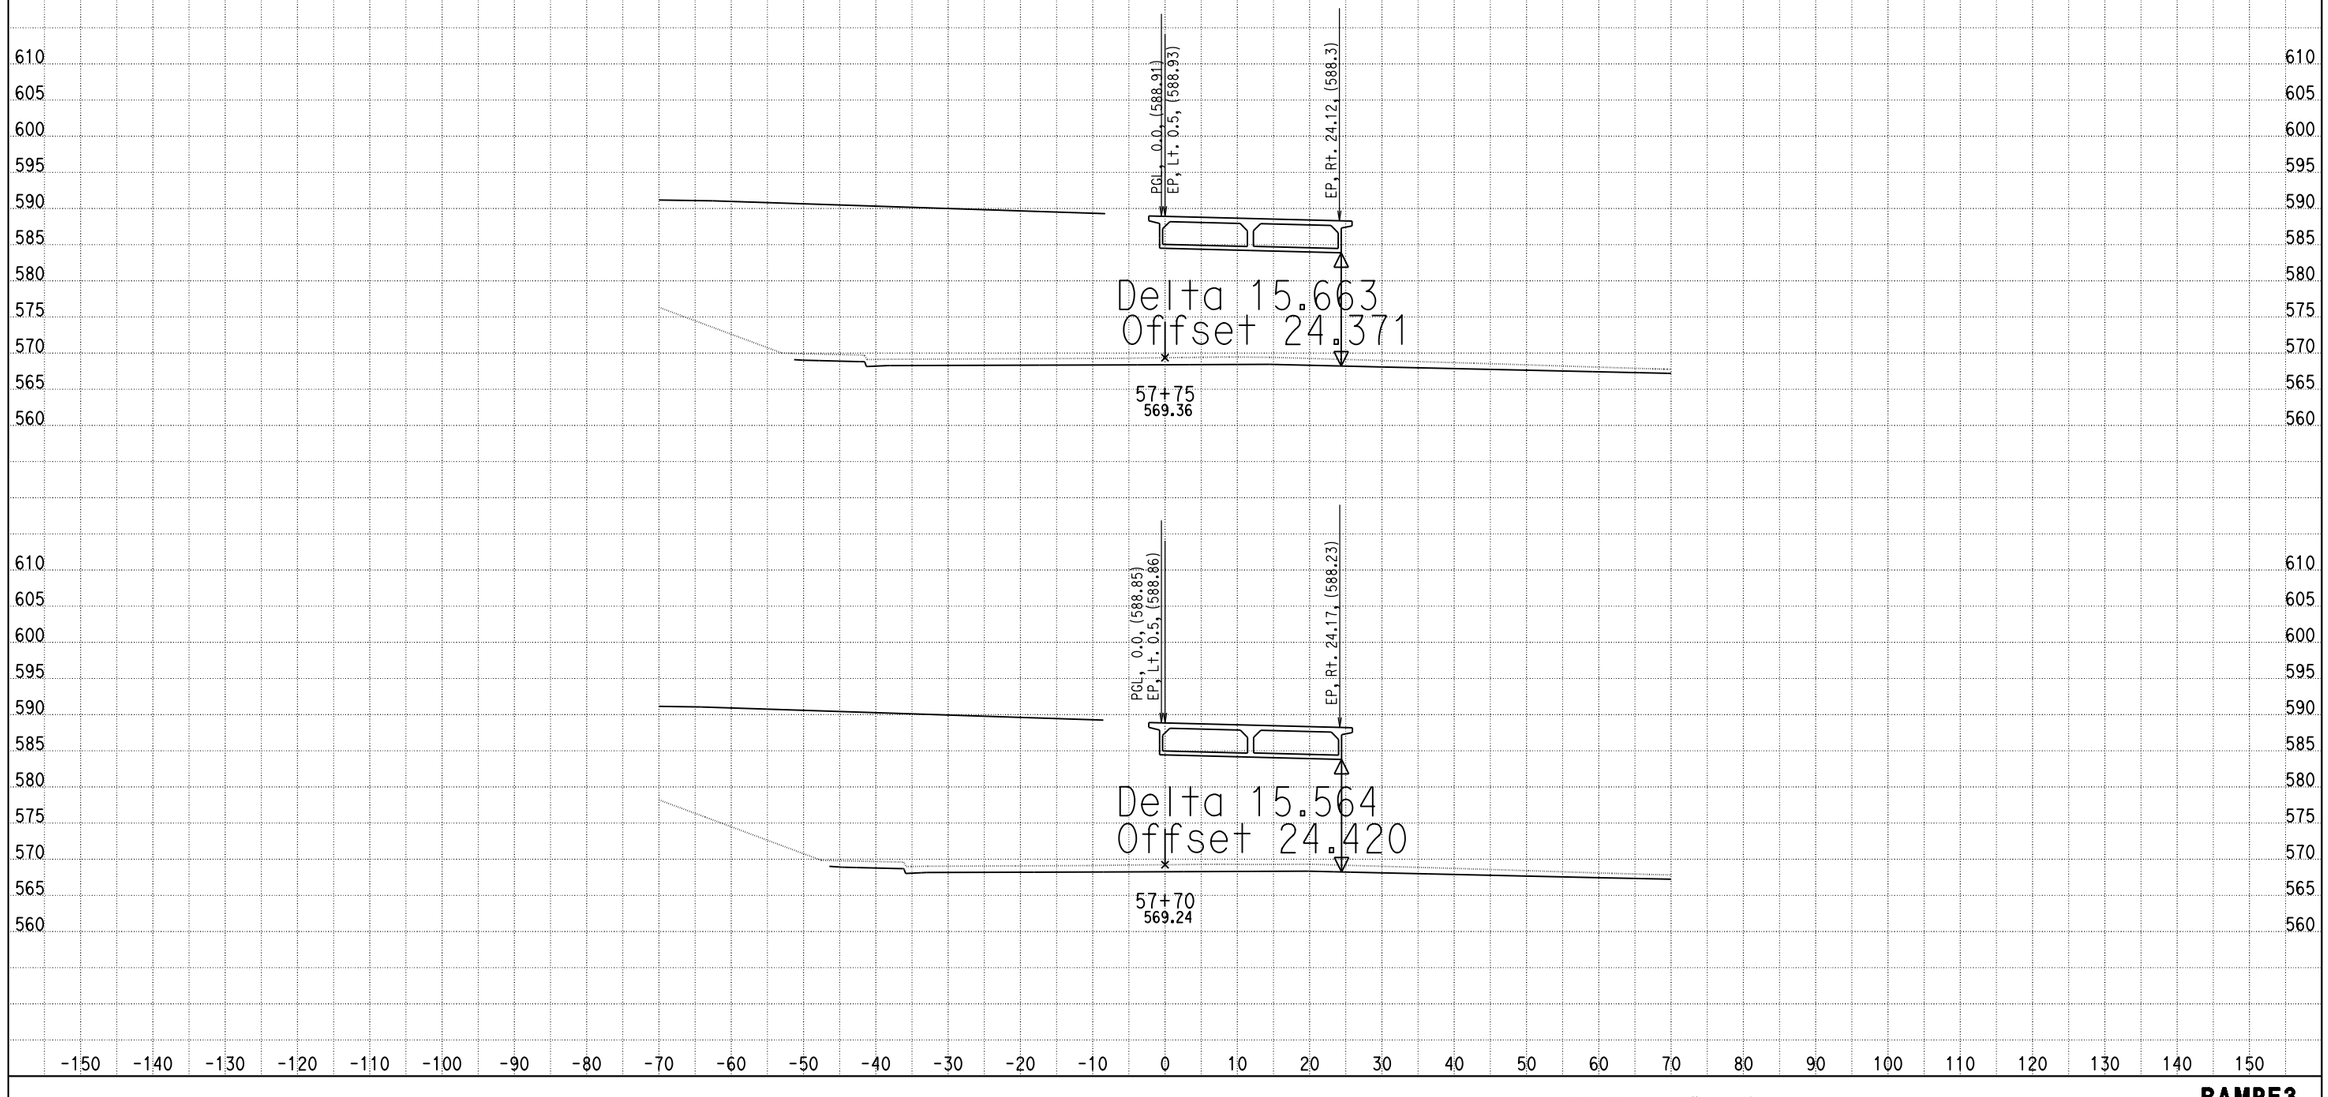

DATE: 4/17/2013

KC Project: 0818E File: C:\project\0818E\UPDATE-RAMP\hre3-pro.ear

SCALE: 1" = 10' Horiz.
1" = 10' Vert.

All Dimensions are US Survey Feet

RAMPE3
CROSS SECTIONS

DESIGN STUDY ONLY

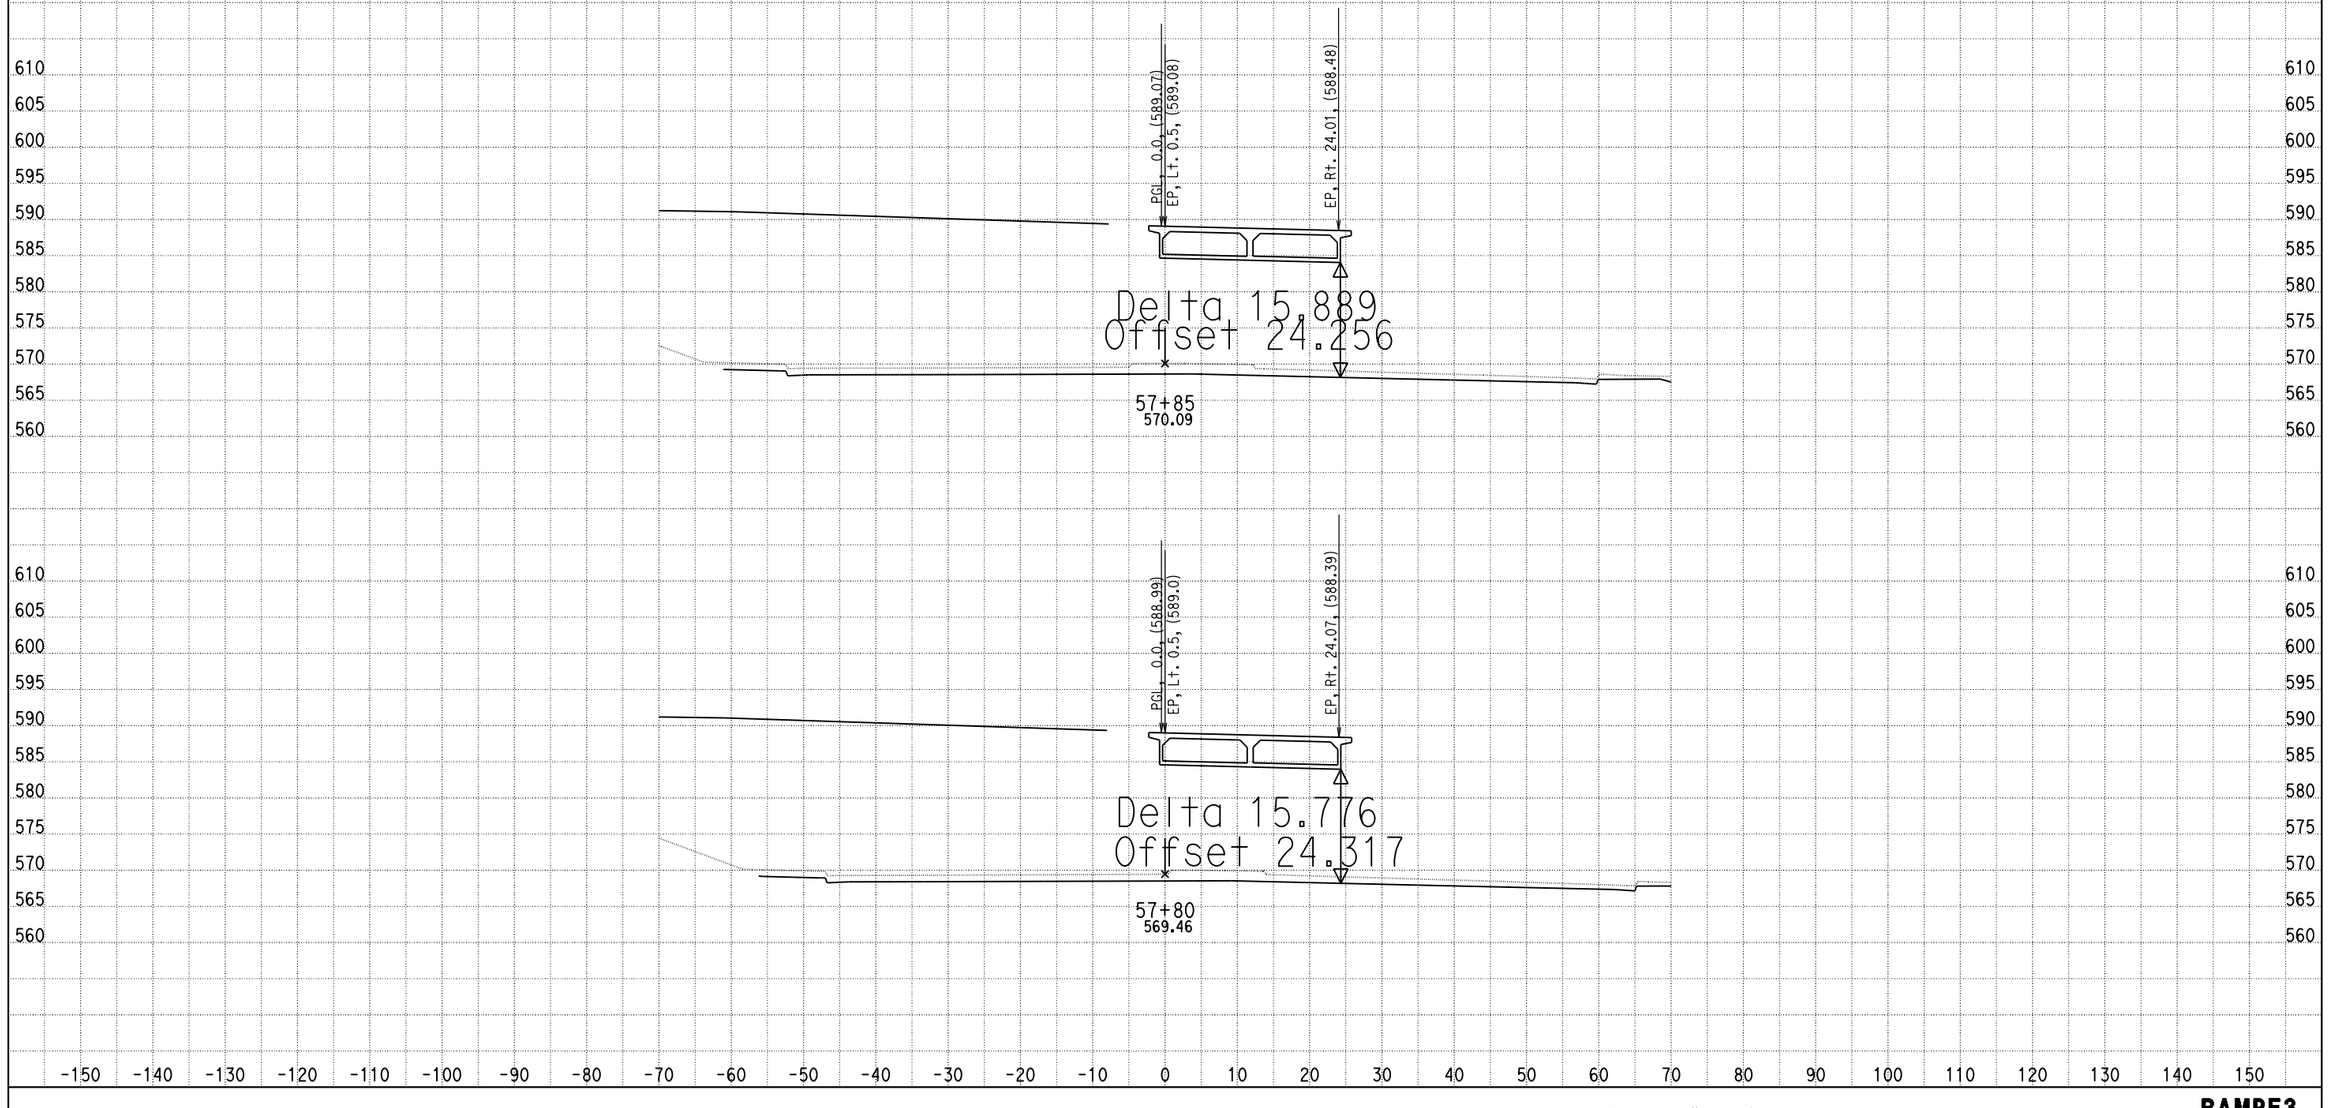

DATE: 4/17/2013
KC Project: 0818E File: C:\project\0818E\UPDATE-RAMP\hre3-pro.ear

SCALE: 1" = 10' Horiz.
1" = 10' Vert.

All Dimensions are US Survey Feet

RAMPE3
CROSS SECTIONS
SHEET 56 OF XXX

DESIGN STUDY ONLY

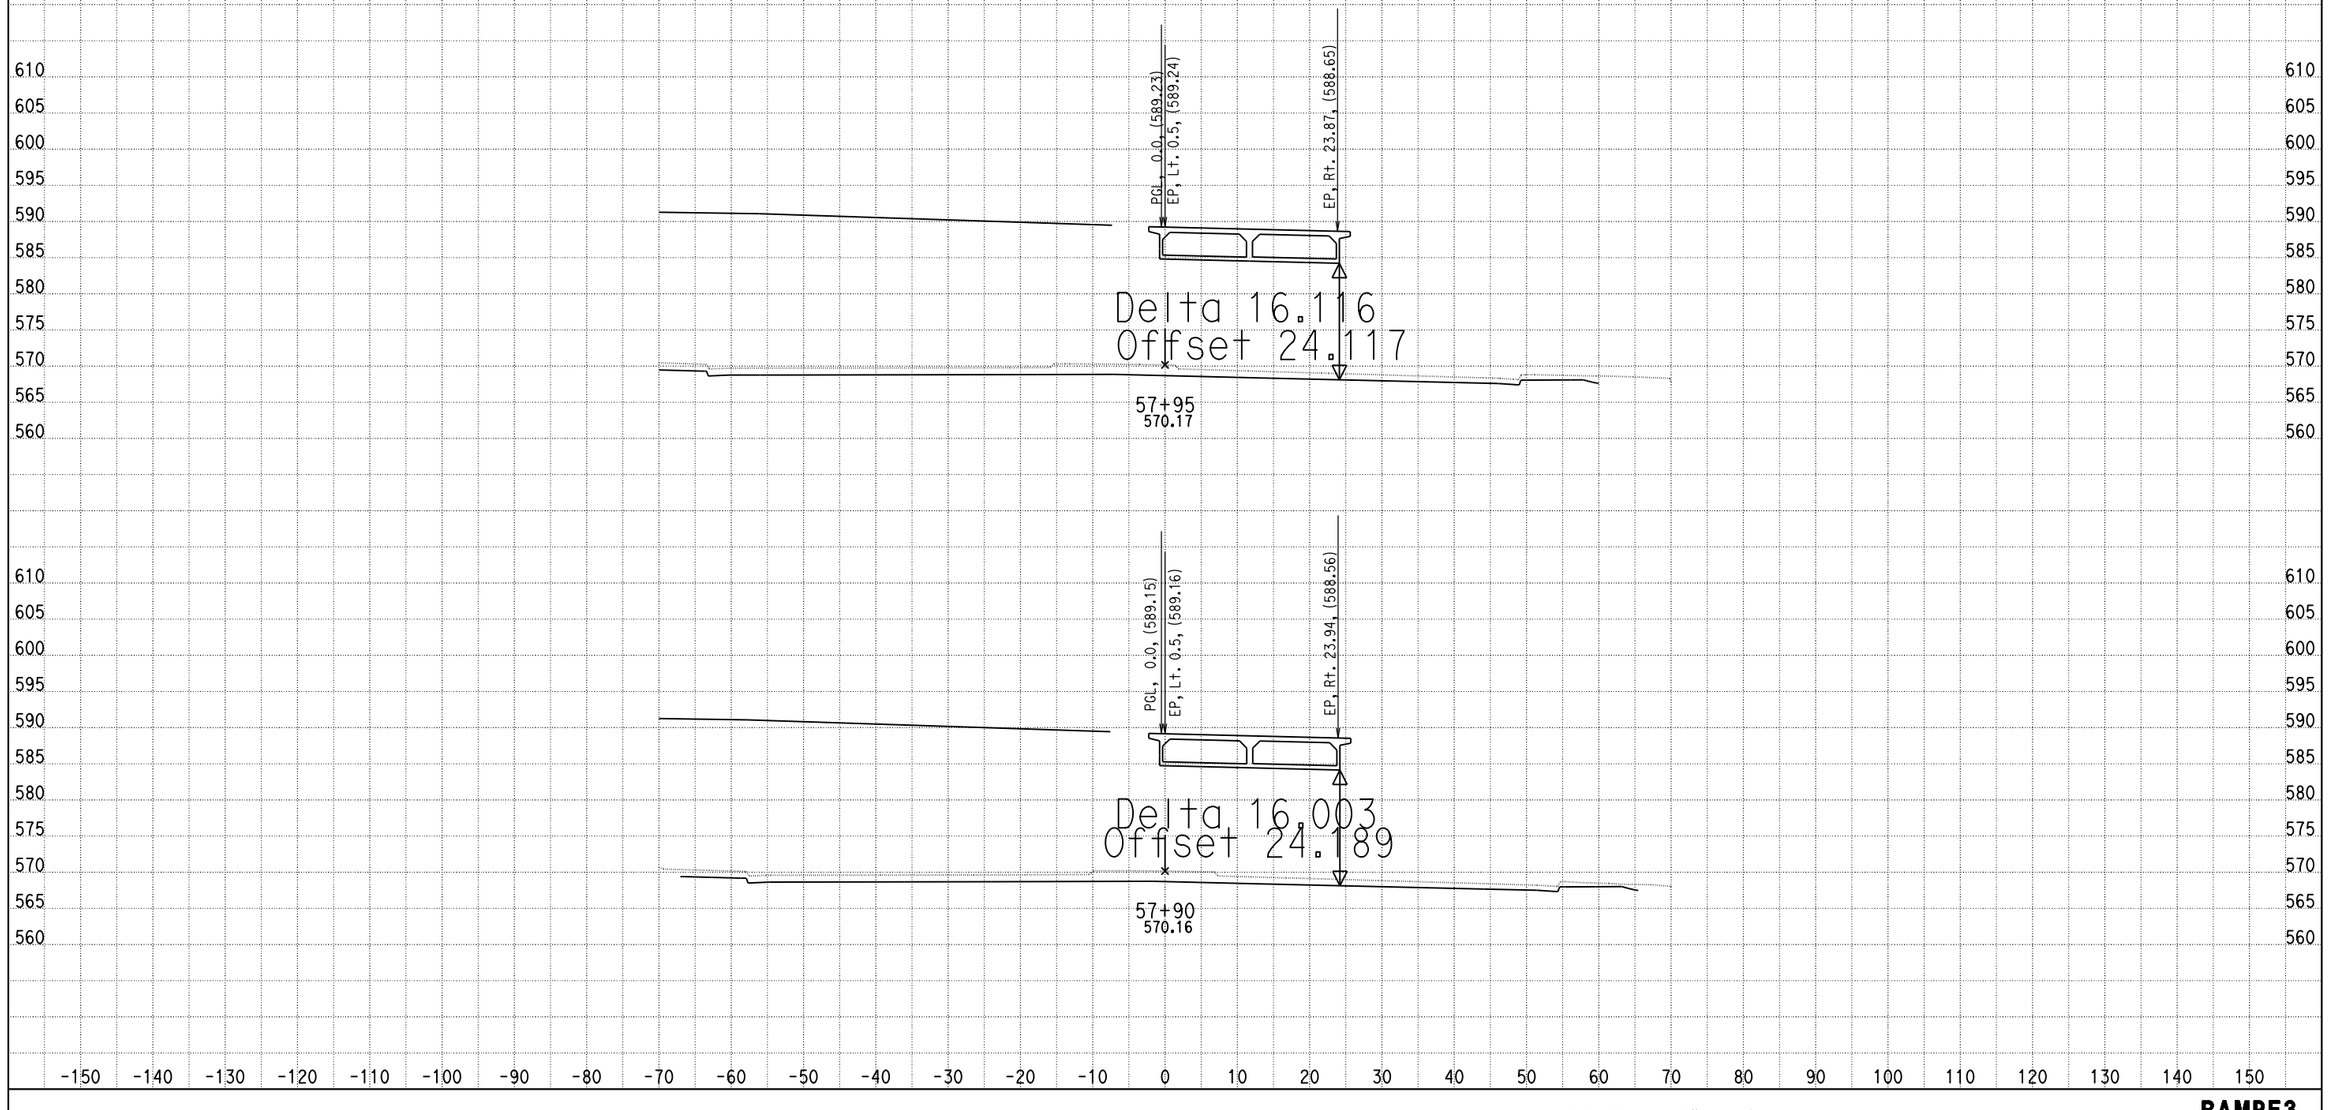

DATE: 4/17/2013

KC Project: 0818E File: C:\project\0818E\UPDATE-RAMP\hre3-pro.ear

SCALE: 1" = 10' Horiz.
1" = 10' Vert.

All Dimensions are US Survey Feet

RAMPE3
CROSS SECTIONS

DESIGN STUDY ONLY

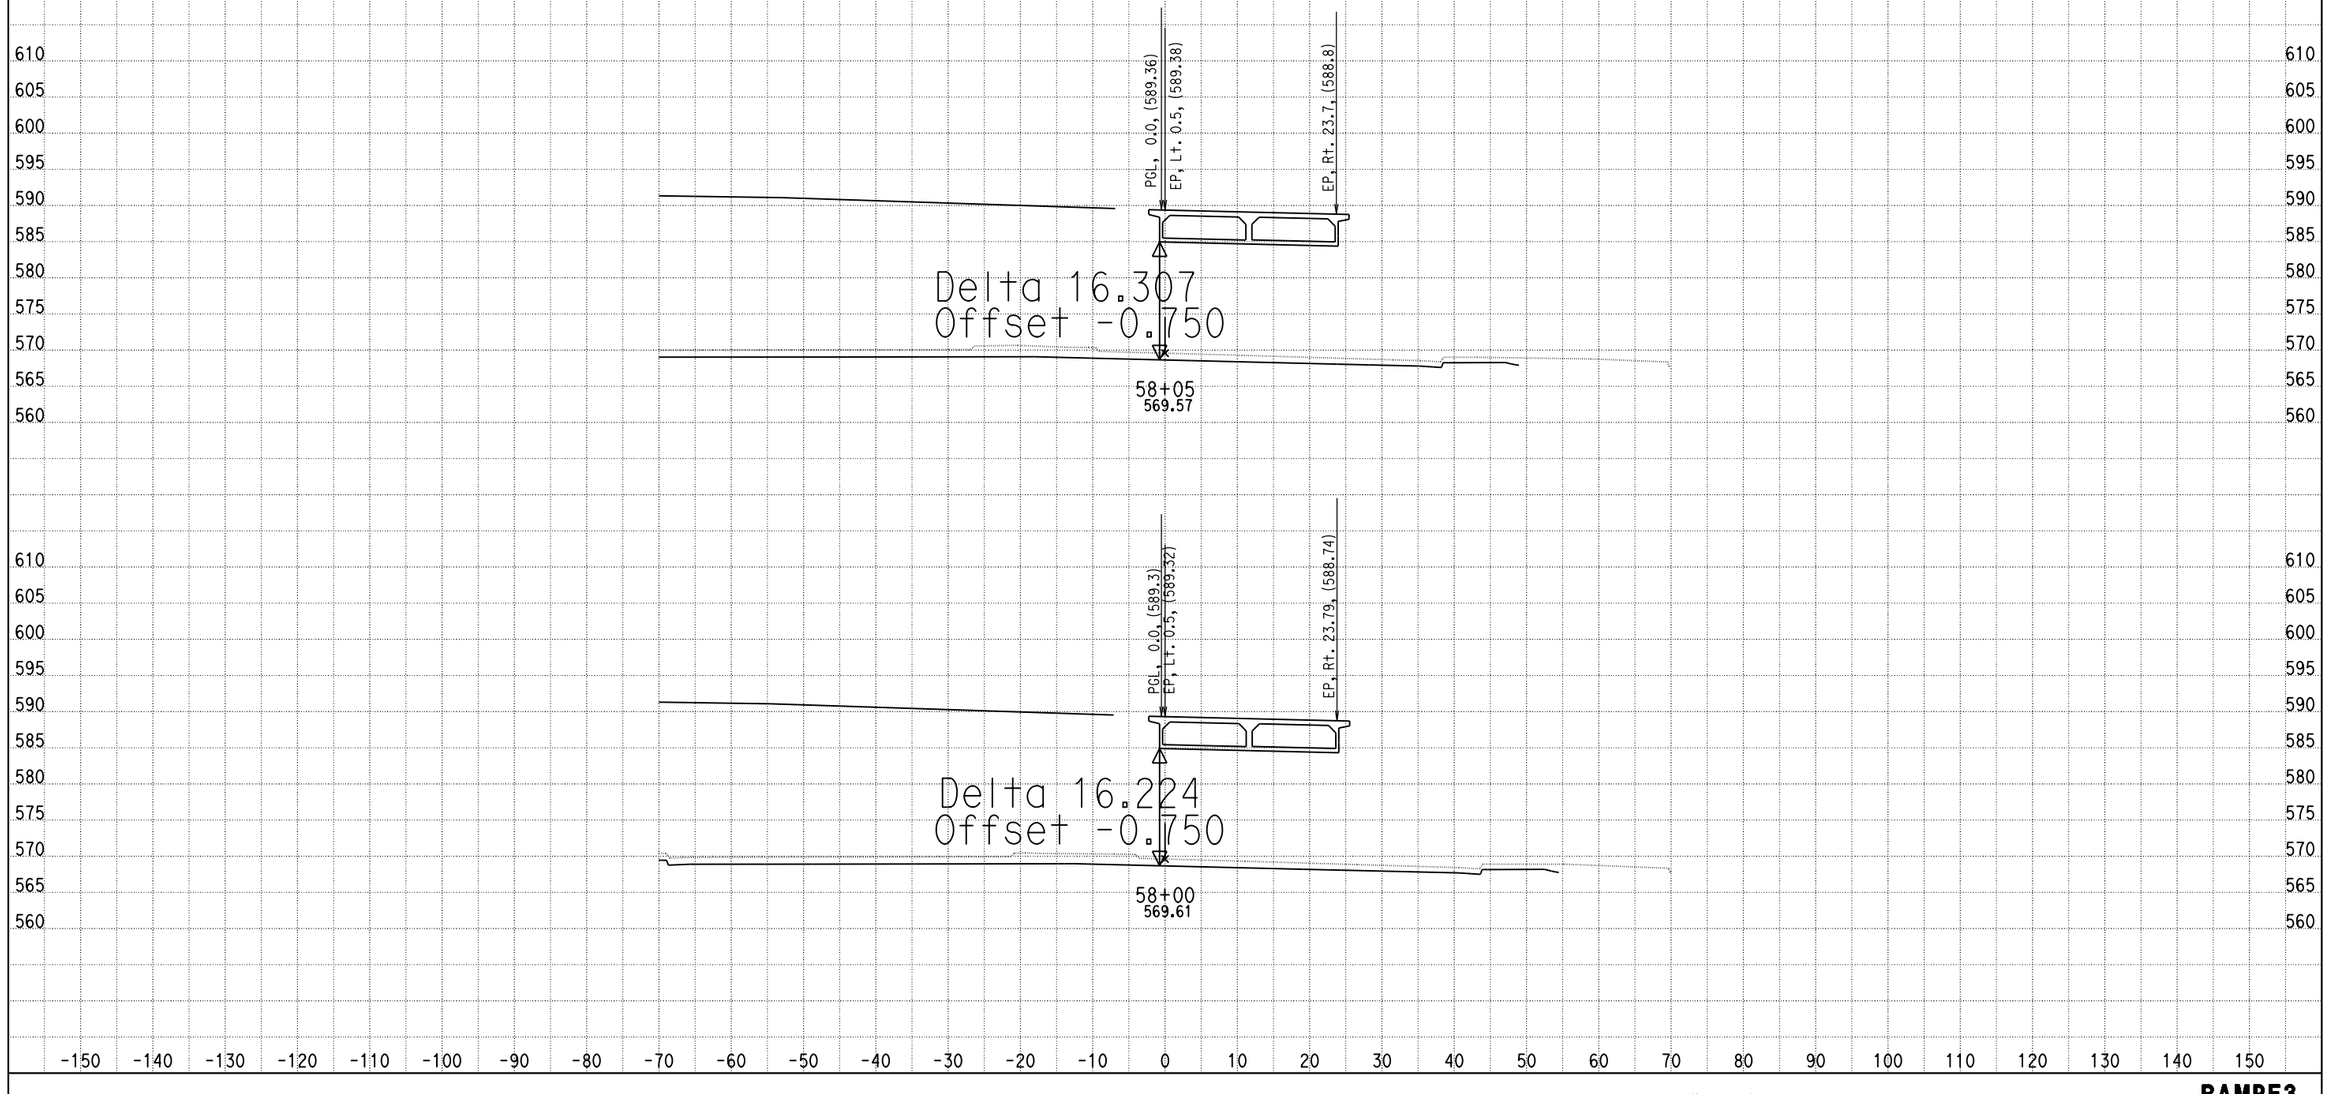

DATE: 4/17/2013

KC Project: 0818E File: C:\project\0818E\UPDATE-RAMP\hre3-pro.ear

SCALE: 1" = 10' Horiz.
1" = 10' Vert.

All Dimensions are US Survey Feet

RAMPE3
CROSS SECTIONS

DESIGN STUDY ONLY

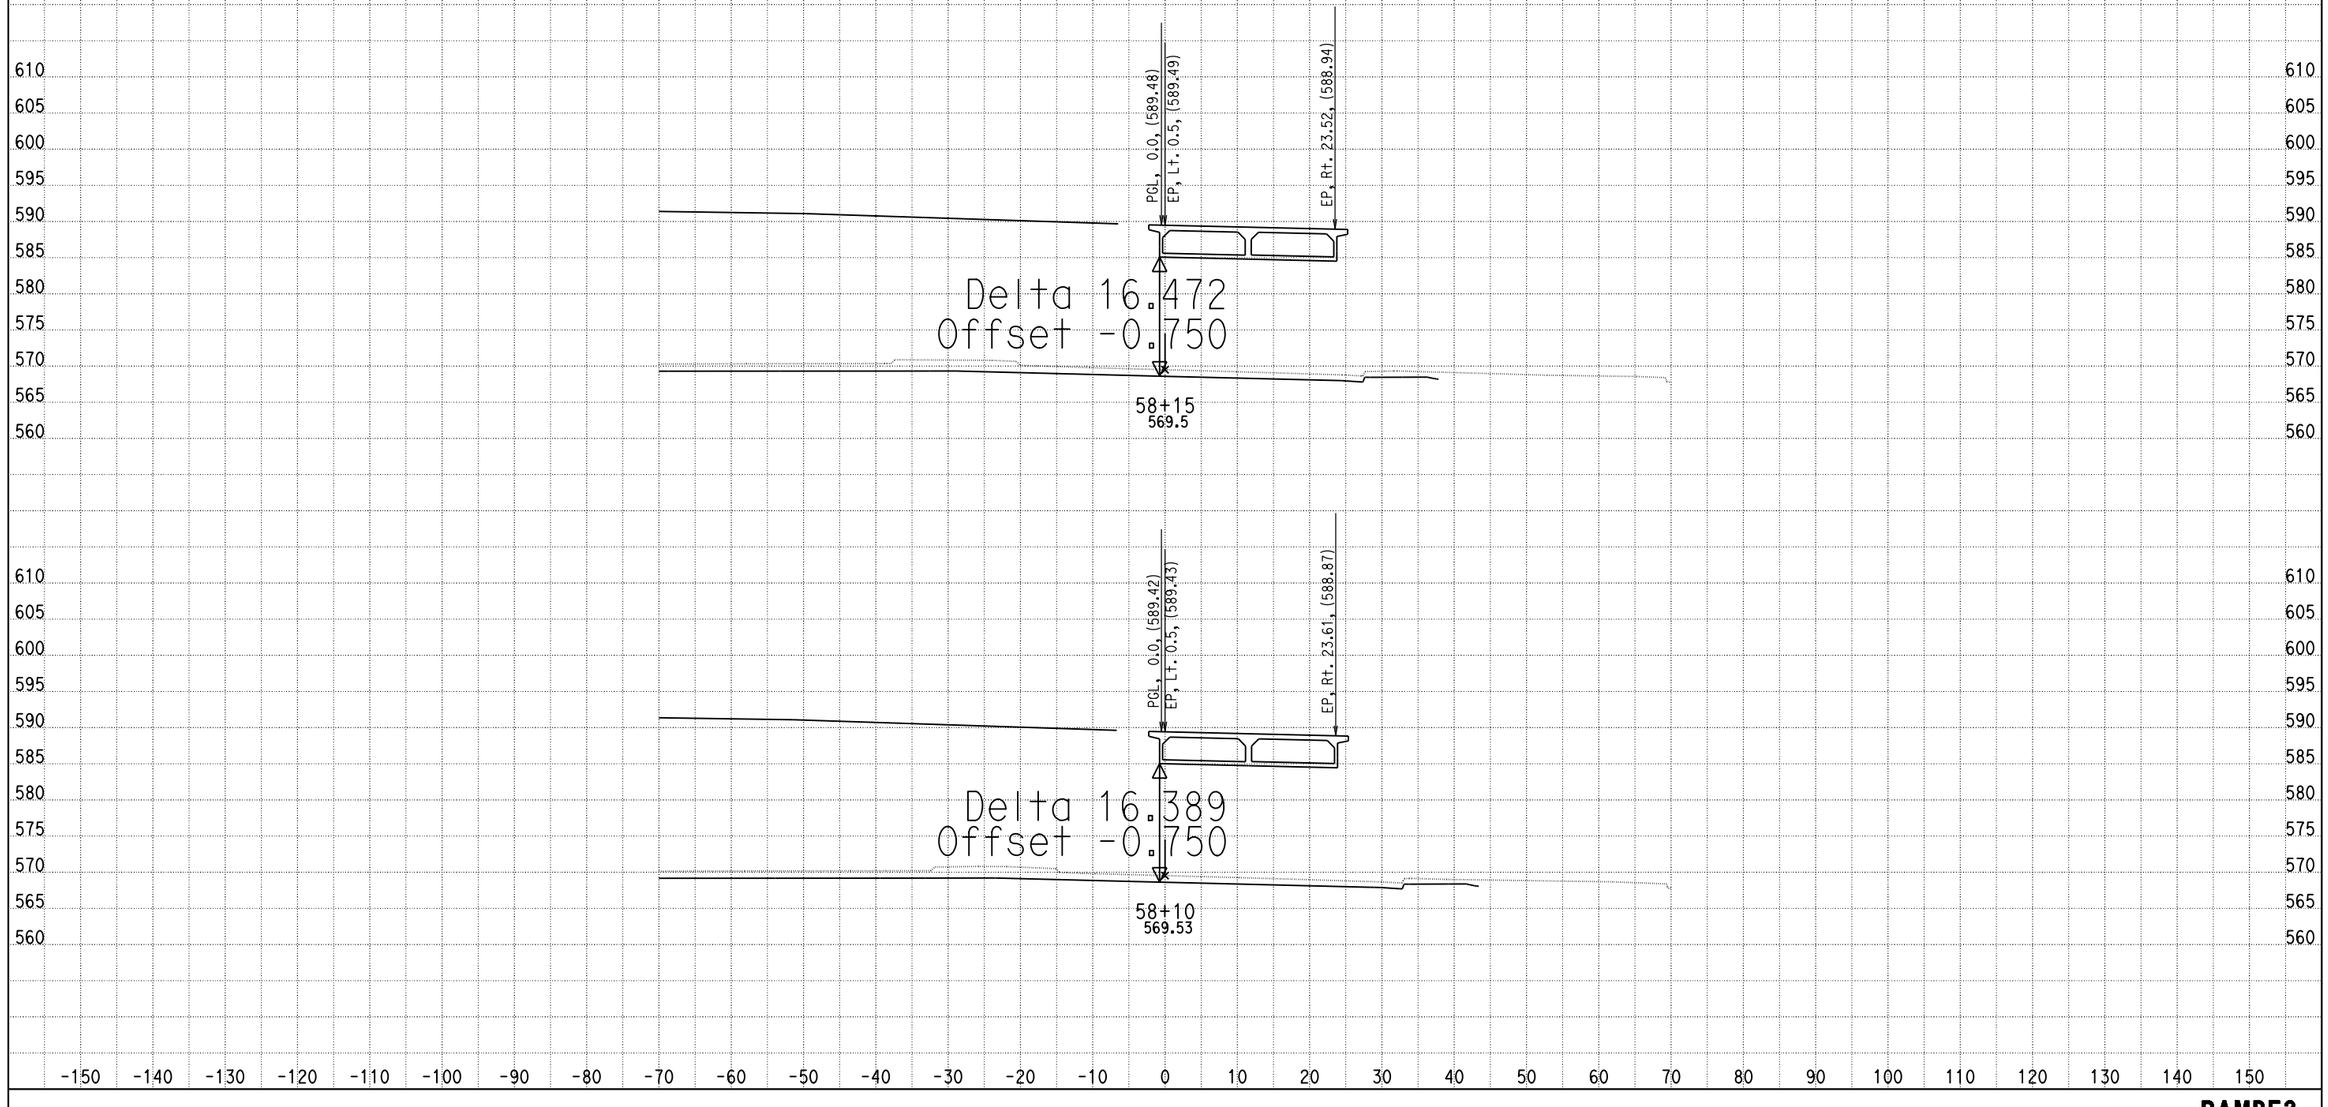

DATE: 4/17/2013
KC Project: 0818E File: C:\project\0818E\UPDATE-RAMP\hre3-pro.ear

SCALE: 1" = 10' Horiz.
1" = 10' Vert.

All Dimensions are US Survey Feet

RAMPE3
CROSS SECTIONS
SHEET 59 OF XXX

DESIGN STUDY ONLY

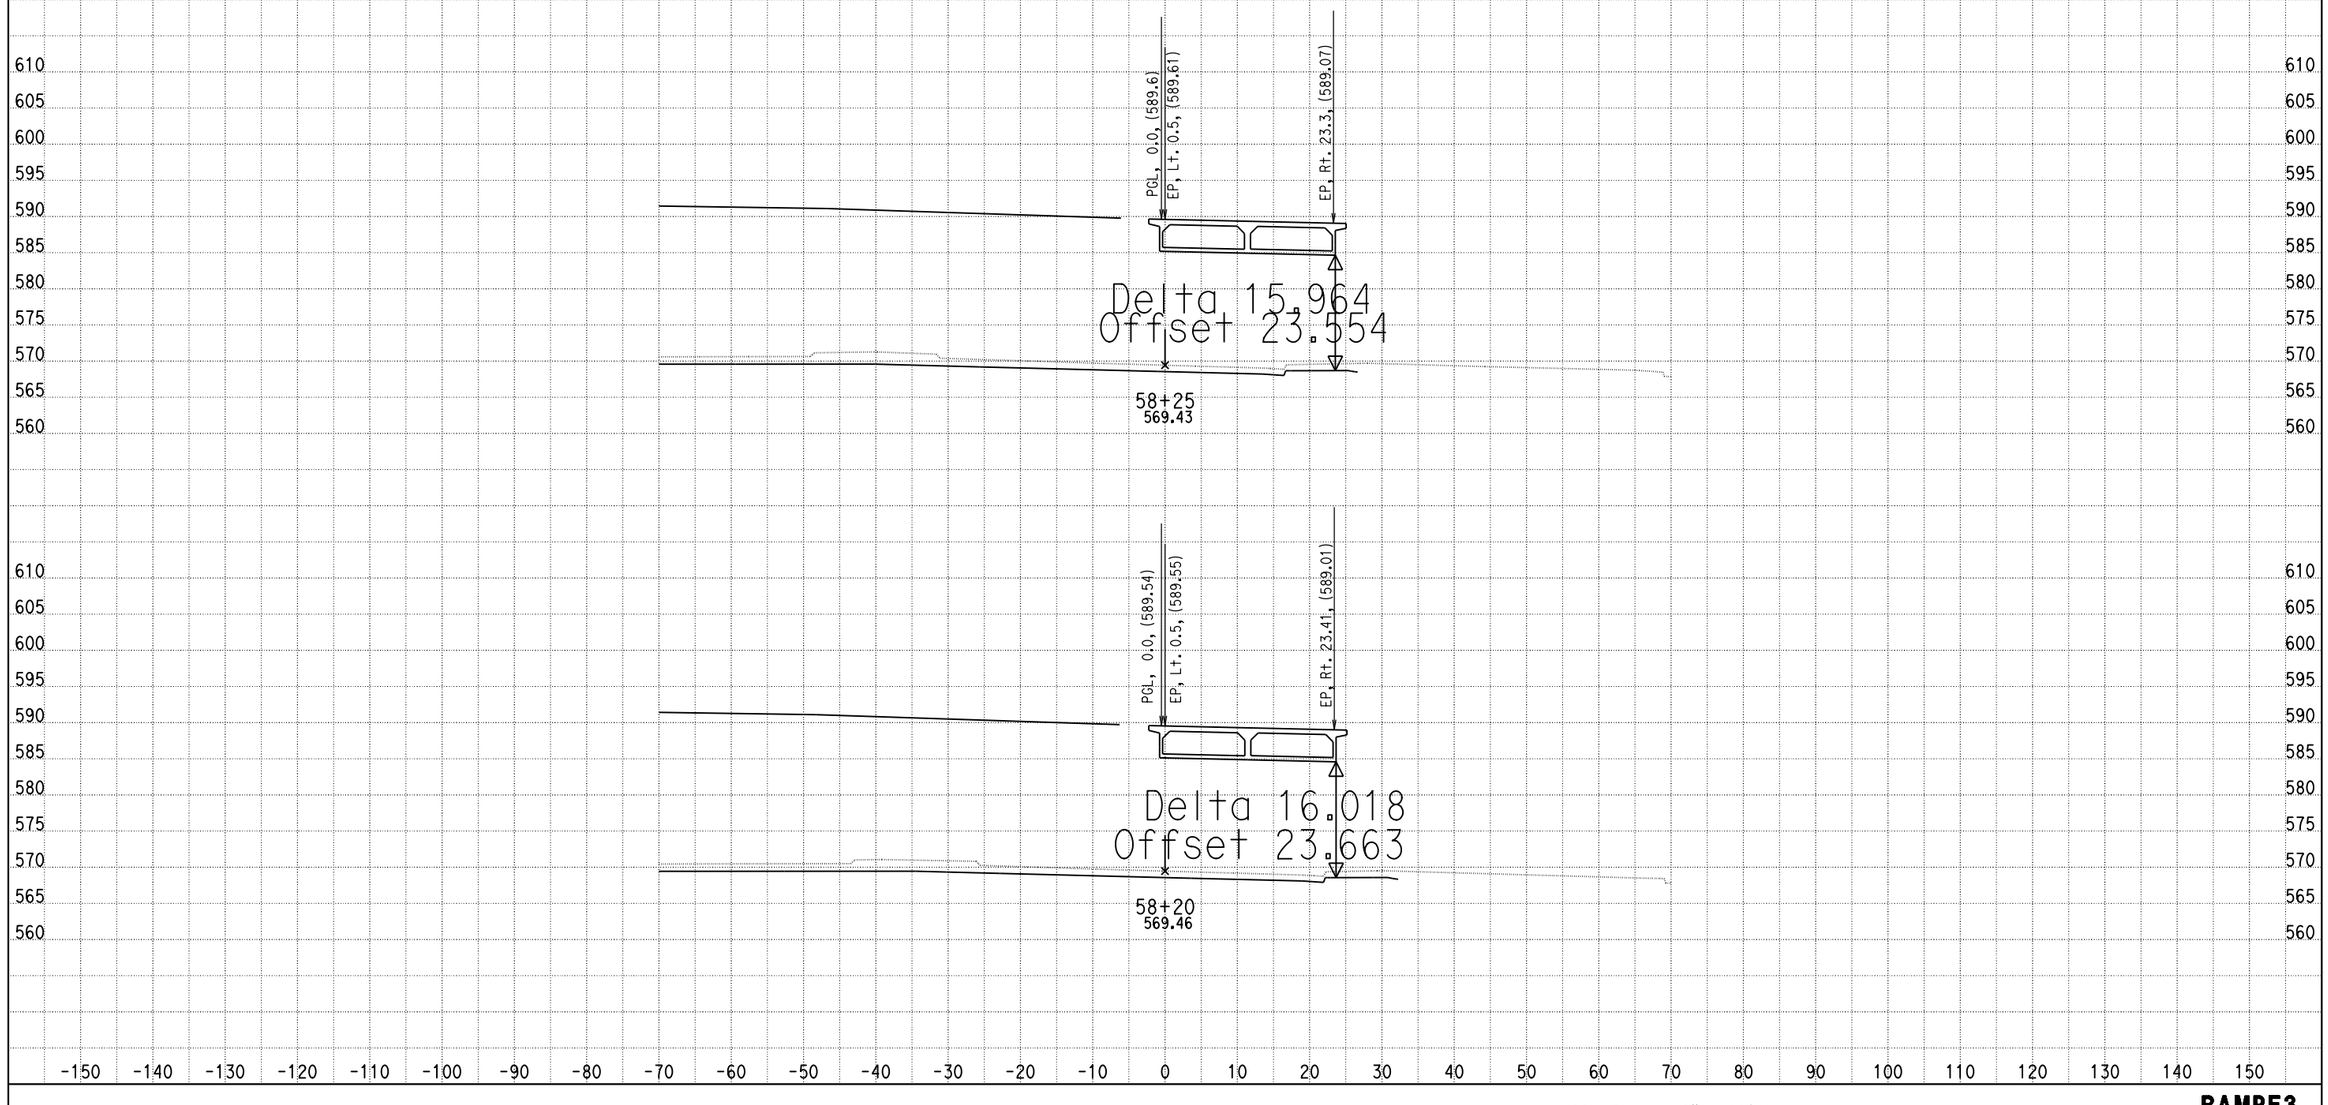

DATE: 4/17/2013
KC Project: 0818E File: C:\project\0818E\UPDATE-RAMP\hre3-pro.ear

SCALE: 1" = 10' Horiz.
1" = 10' Vert.

All Dimensions are US Survey Feet

RAMPE3
CROSS SECTIONS
SHEET 60 OF XXX

DESIGN STUDY ONLY

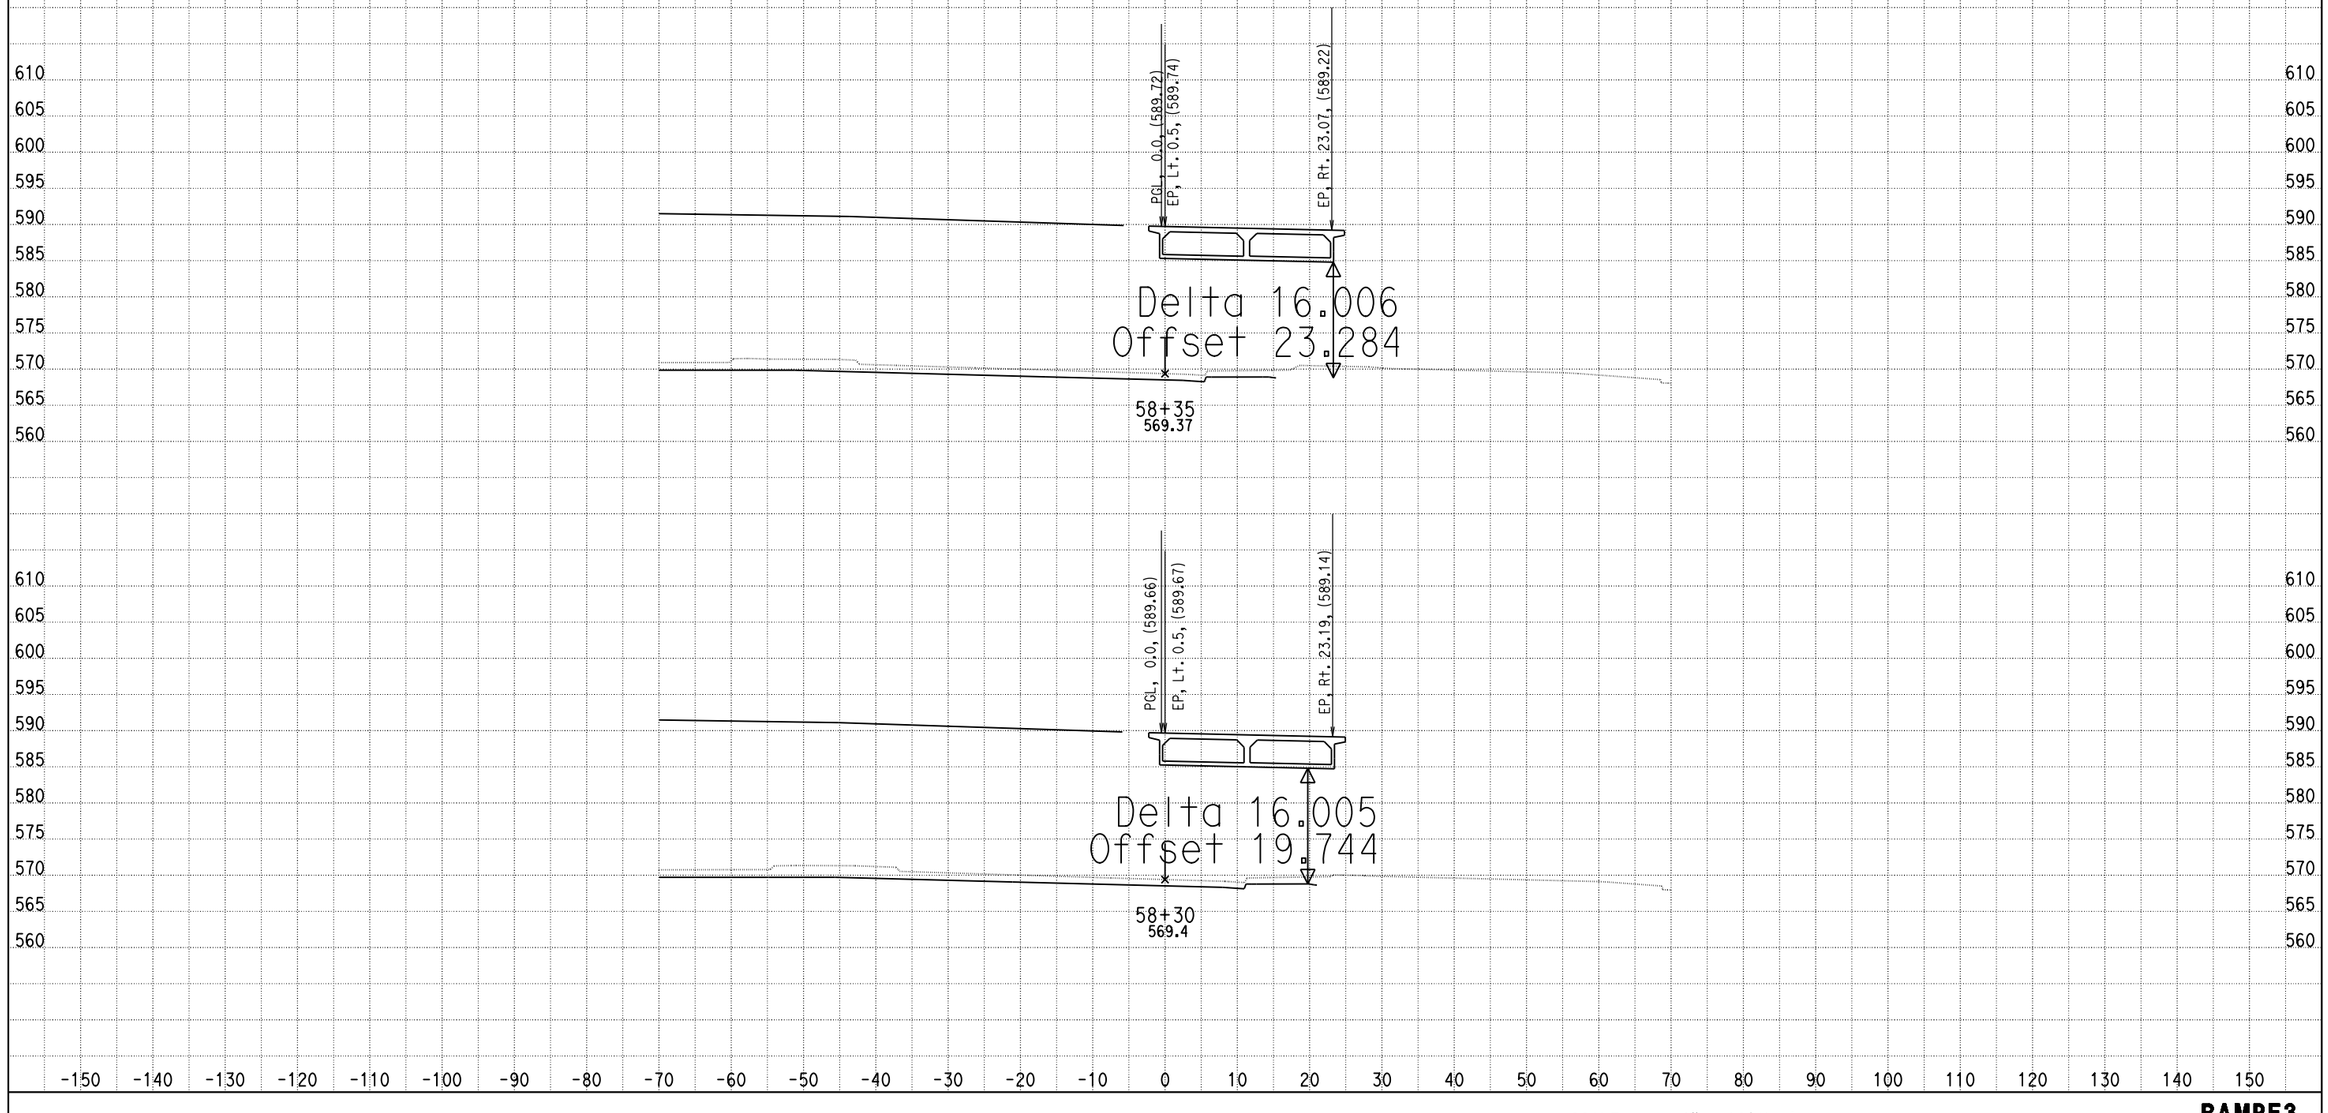

DATE: 4/17/2013
KC Project: 0818E File: C:\project\0818E\UPDATE-RAMP\hre3-pro.ear

SCALE: 1" = 10' Horiz.
1" = 10' Vert.

All Dimensions are US Survey Feet

RAMPE3
CROSS SECTIONS
SHEET 61 OF XXX

DESIGN STUDY ONLY

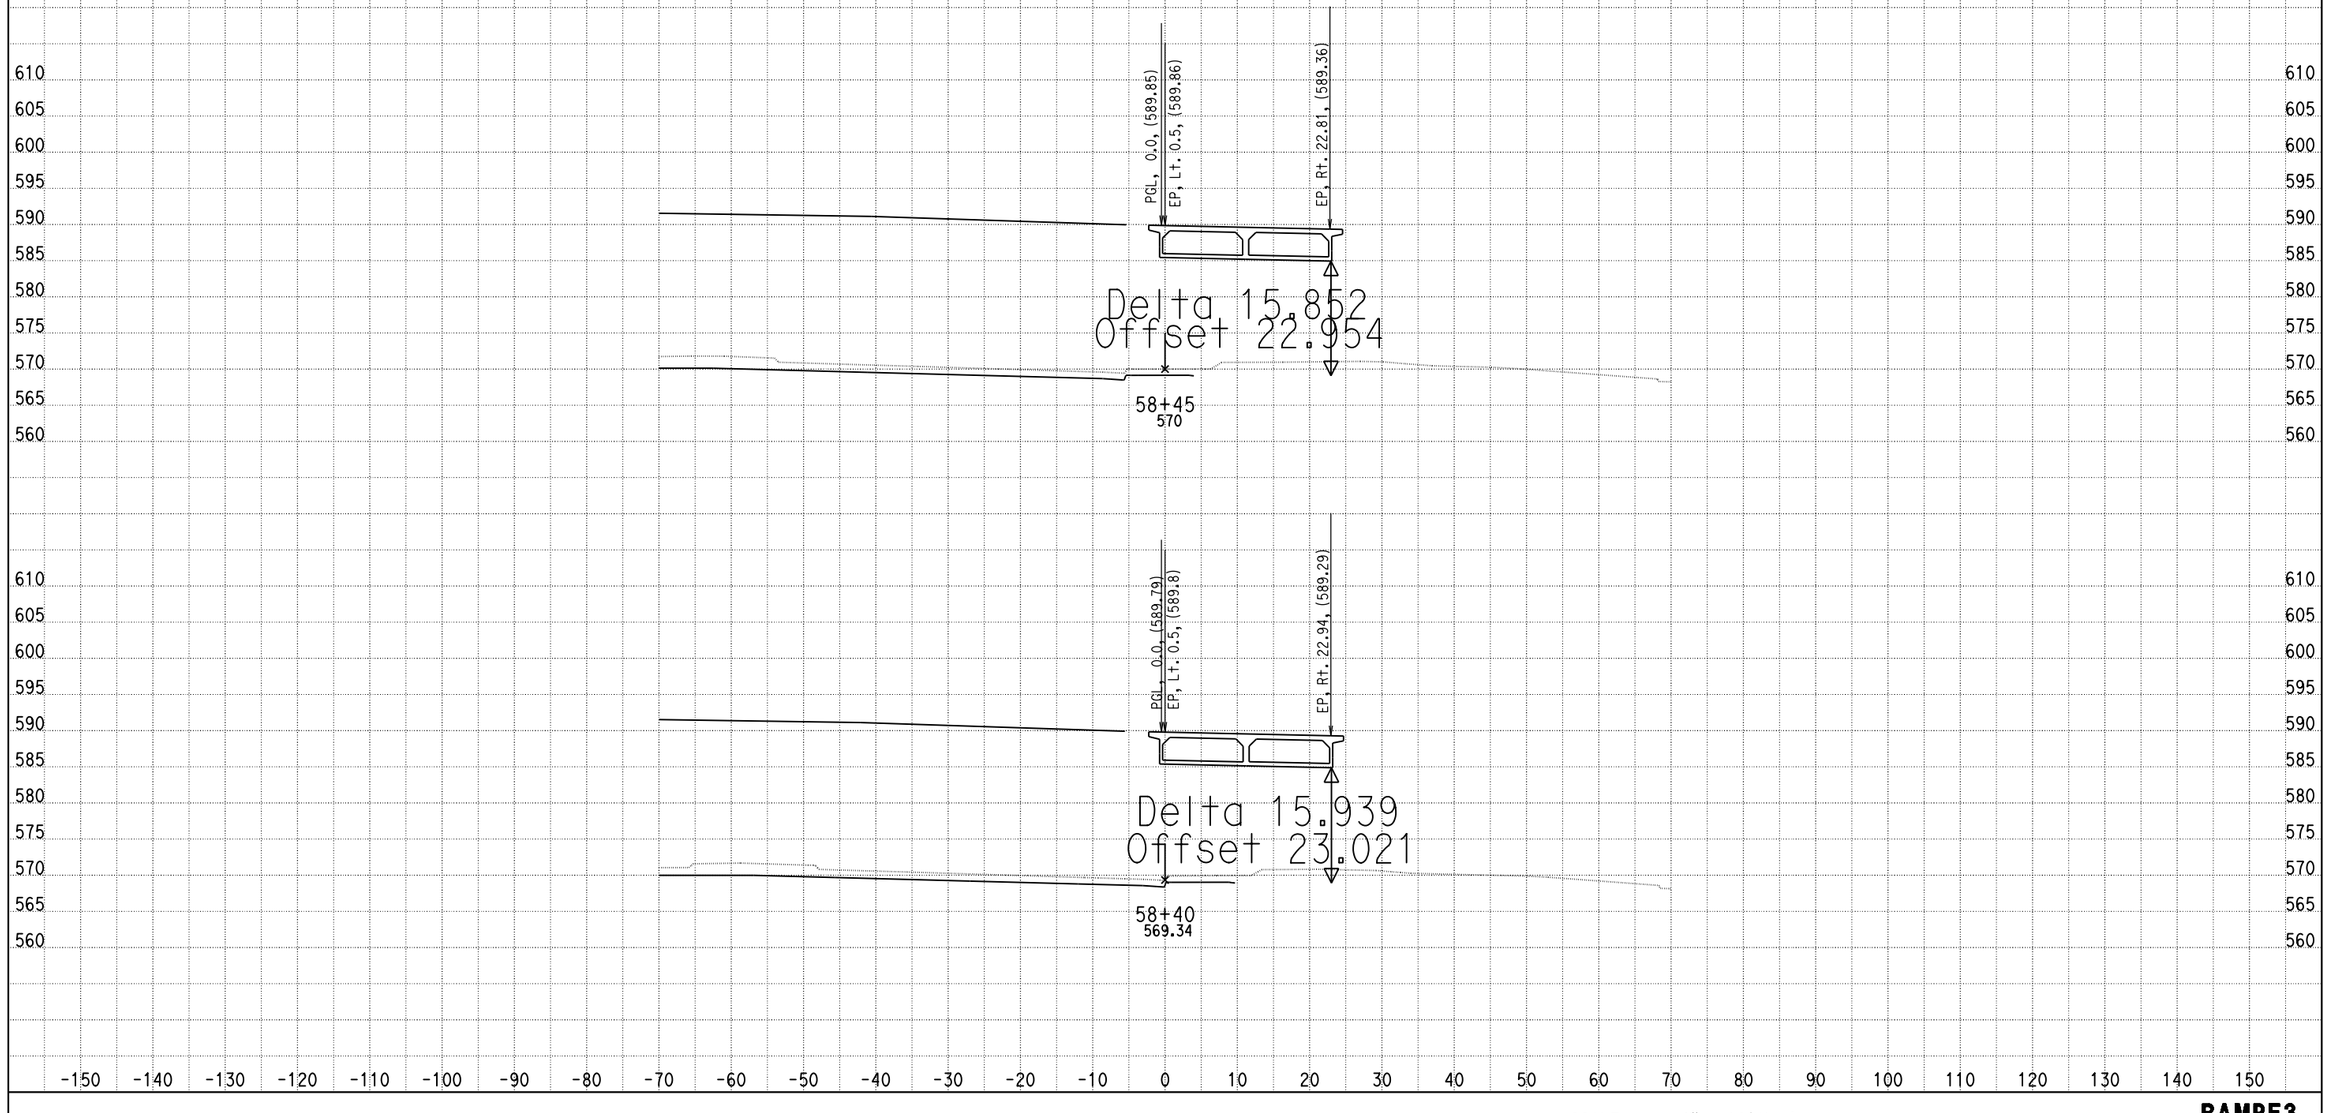

DATE: 4/17/2013
KC Project: 0818E File: C:\project\0818E\UPDATE-RAMP\hre3-pro.ear

SCALE: 1" = 10' Horiz.
1" = 10' Vert.

All Dimensions are US Survey Feet

RAMPE3
CROSS SECTIONS
SHEET 62 OF XXX

DESIGN STUDY ONLY

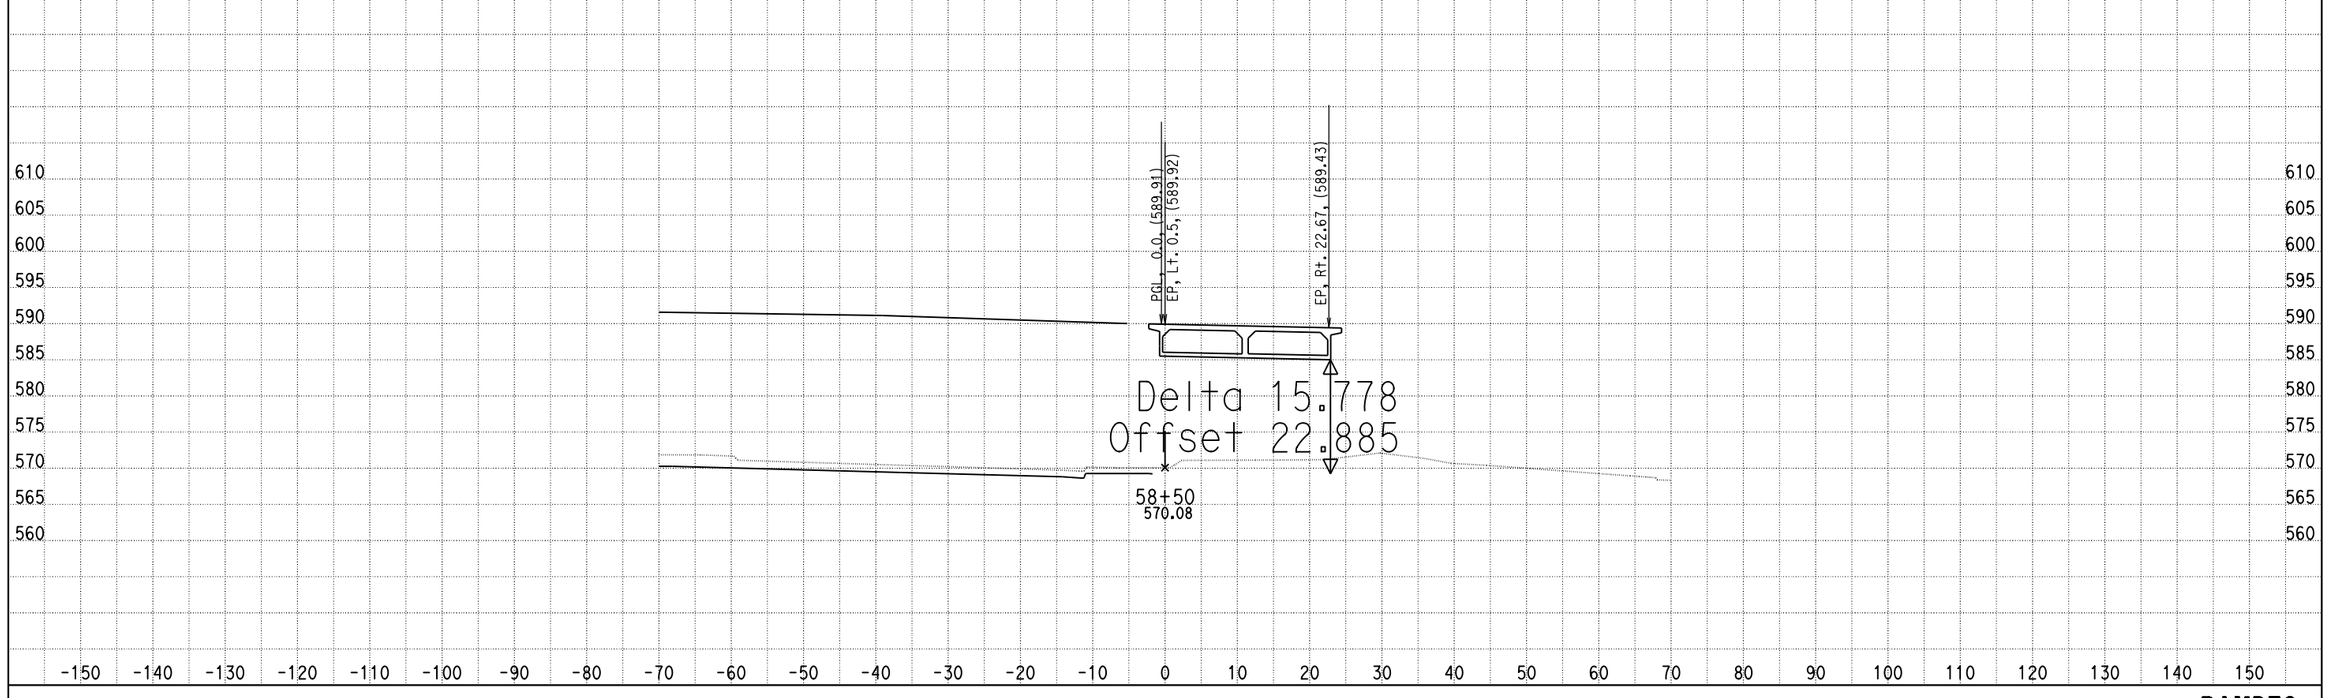

DATE: 4/17/2013

KC Project: 0818E File: C:\project\0818E\UPDATE-RAMP\hre3-pro.ear

SCALE: 1" = 10' Horiz.
1" = 10' Vert.

All Dimensions are US Survey Feet

RAMPE3
CROSS SECTIONS

DESIGN STUDY ONLY

-150 -140 -130 -120 -110 -100 -90 -80 -70 -60 -50 -40 -30 -20 -10 0 10 20 30 40 50 60 70 80 90 100 110 120 130 140 150

DATE: 4/17/2013

KC Project: 0818E File: C:\project\0818E\UPDATE-RAMP\hre3-pro.ear

SCALE: 1" = 10' Horiz.
1" = 10' Vert.

All Dimensions are US Survey Feet

RAMPE3
CROSS SECTIONS

RAMP E4

DESIGN STUDY ONLY

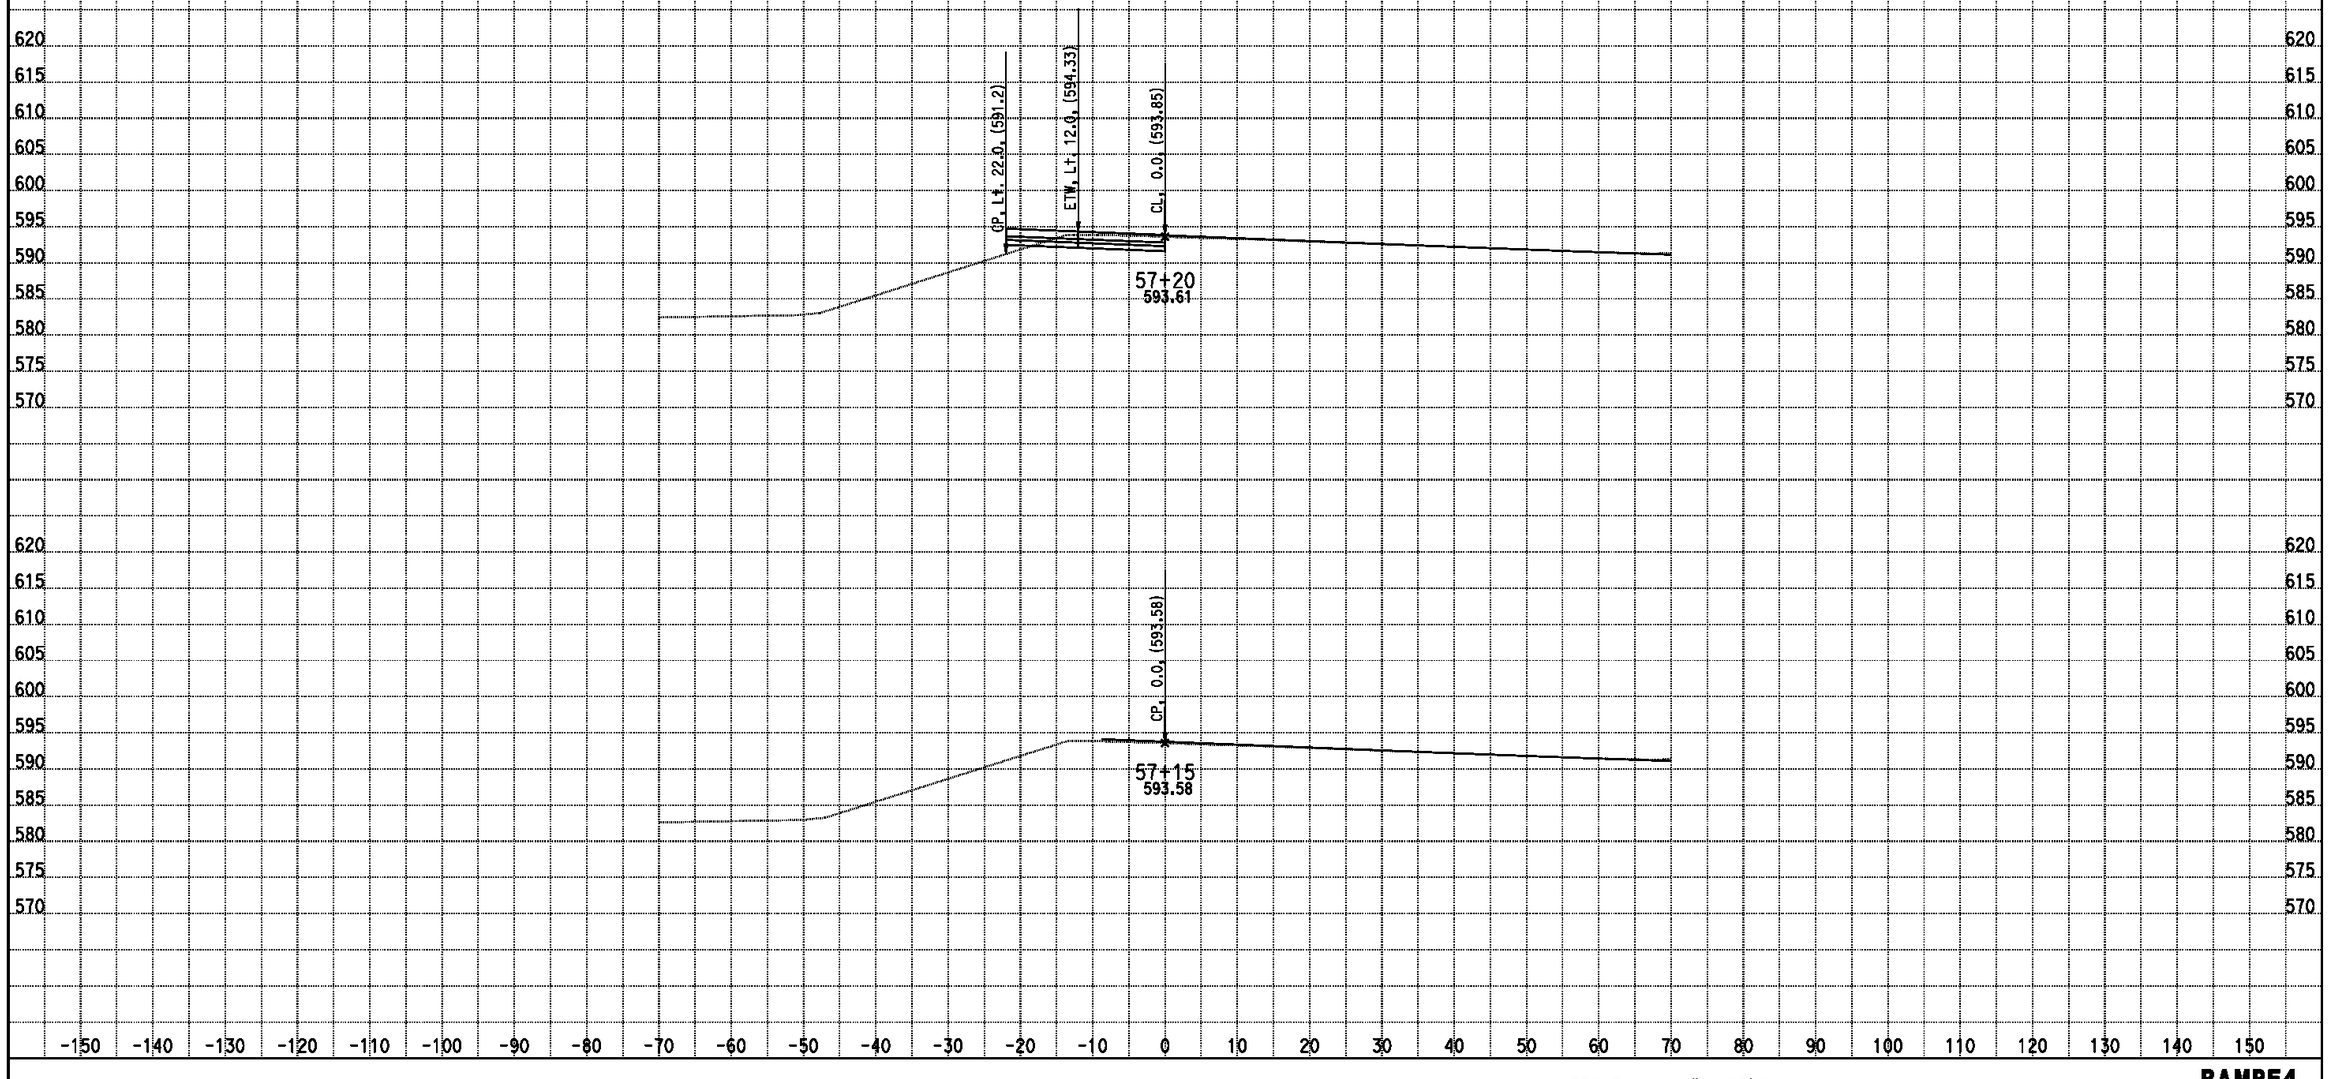

DATE: 10/28/2013

KC Project: 0818E File: D:\PROJECT\0818E\UPDATE-RAMP\hre4-pro.ear

SCALE: 1" = 10' Horiz.
1" = 10' Vert.

All Dimensions are US Survey Feet

RAMPE4
CROSS SECTIONS
SHEET 1 OF XXX

DESIGN STUDY ONLY

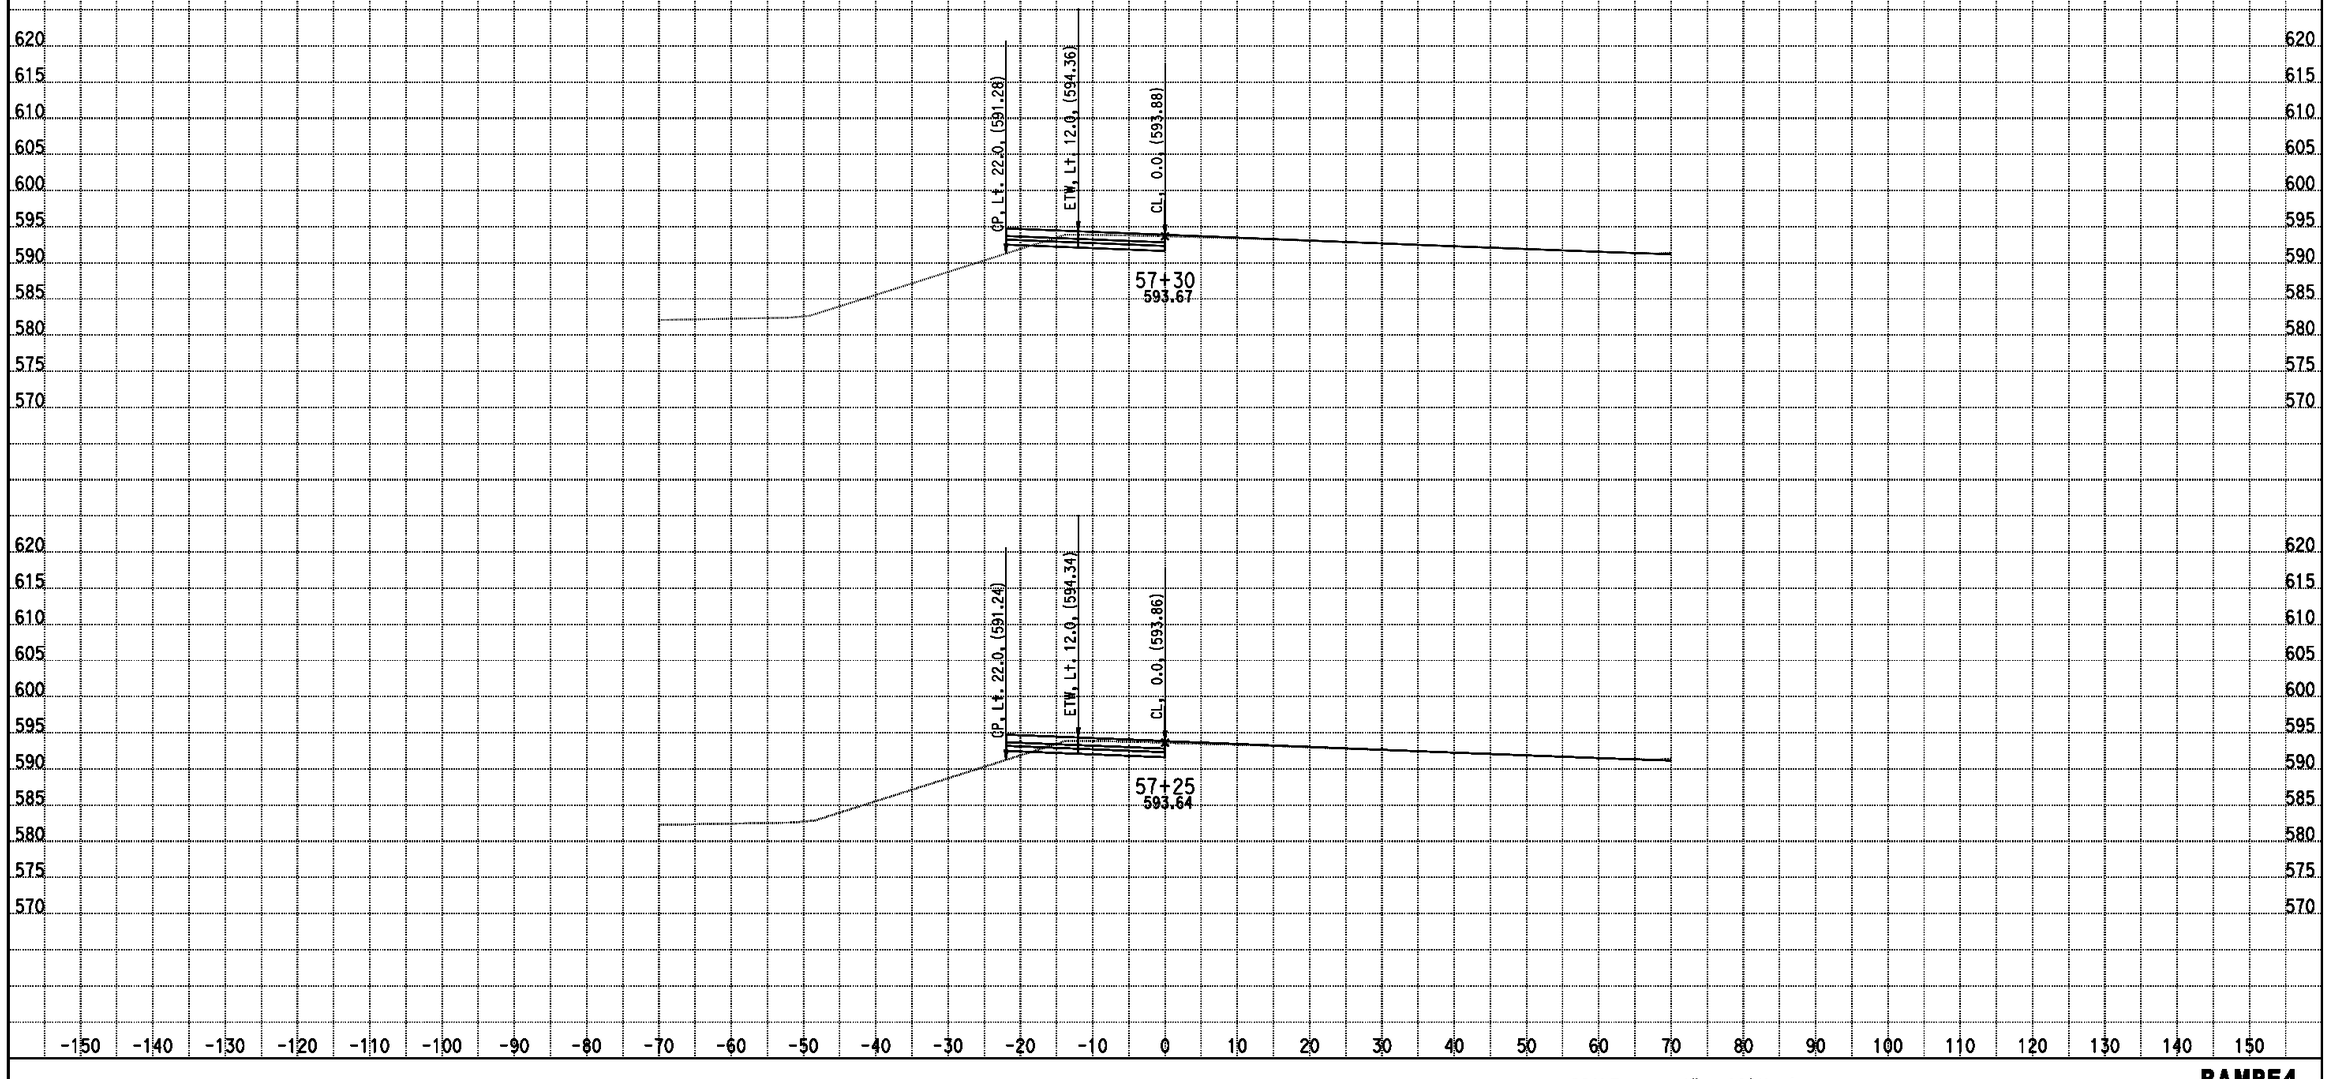

DATE: 10/28/2013

KC Project: 0818E File: D:\PROJECT\0818E\UPDATE-RAMP\hre4-pro.ear

SCALE: 1" = 10' Horiz.
1" = 10' Vert.

All Dimensions are US Survey Feet

RAMPE4
CROSS SECTIONS
SHEET 2 OF XXX

DESIGN STUDY ONLY

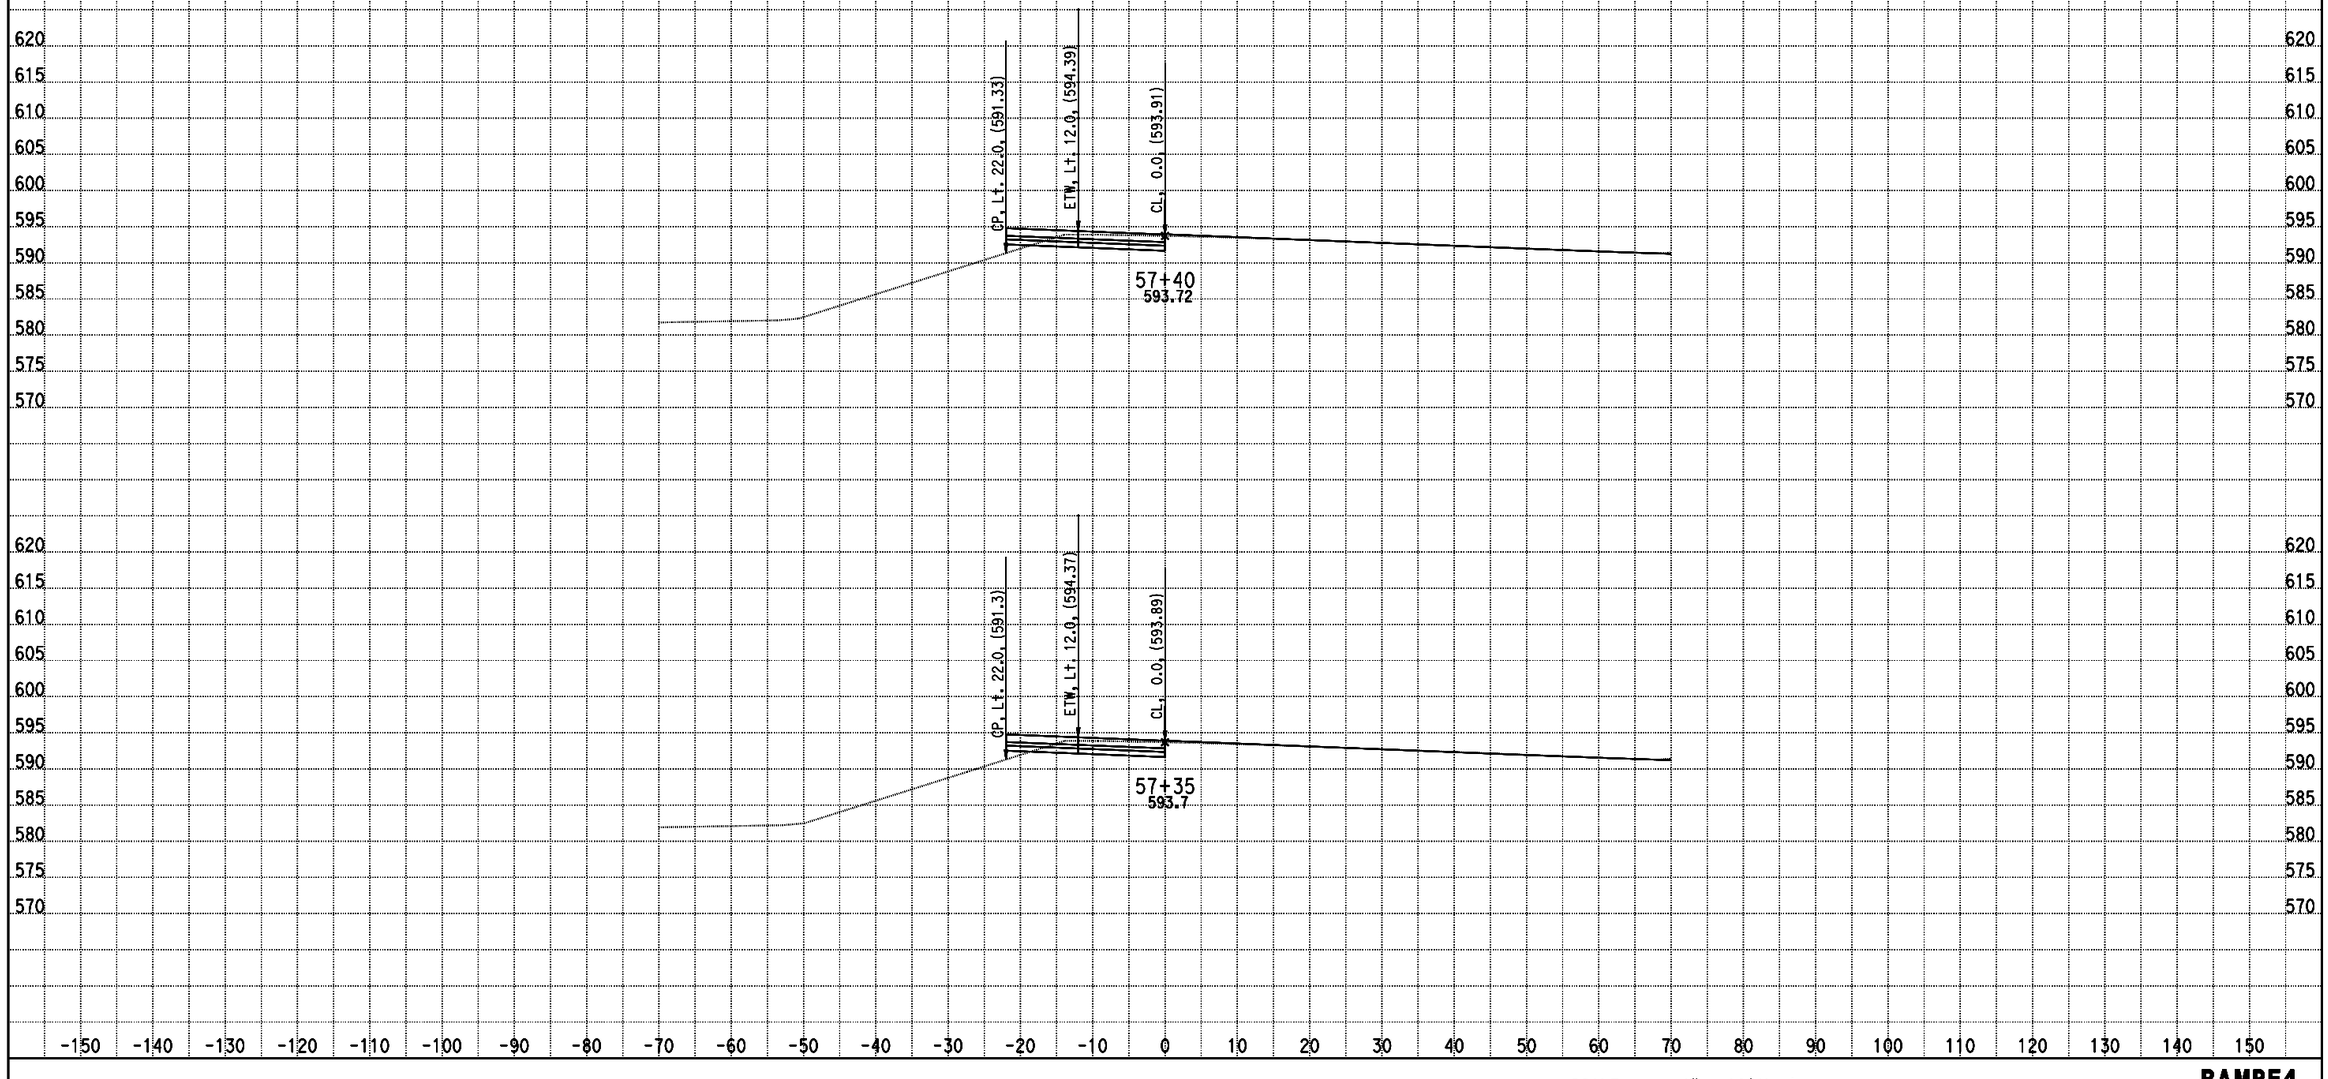

DATE: 10/28/2013

KC Project: 0818E File: D:\PROJECT\0818E\UPDATE-RAMP\hre4-pro.ear

SCALE: 1" = 10' Horiz.
1" = 10' Vert.

All Dimensions are US Survey Feet

RAMPE4
CROSS SECTIONS
SHEET 3 OF XXX

DESIGN STUDY ONLY

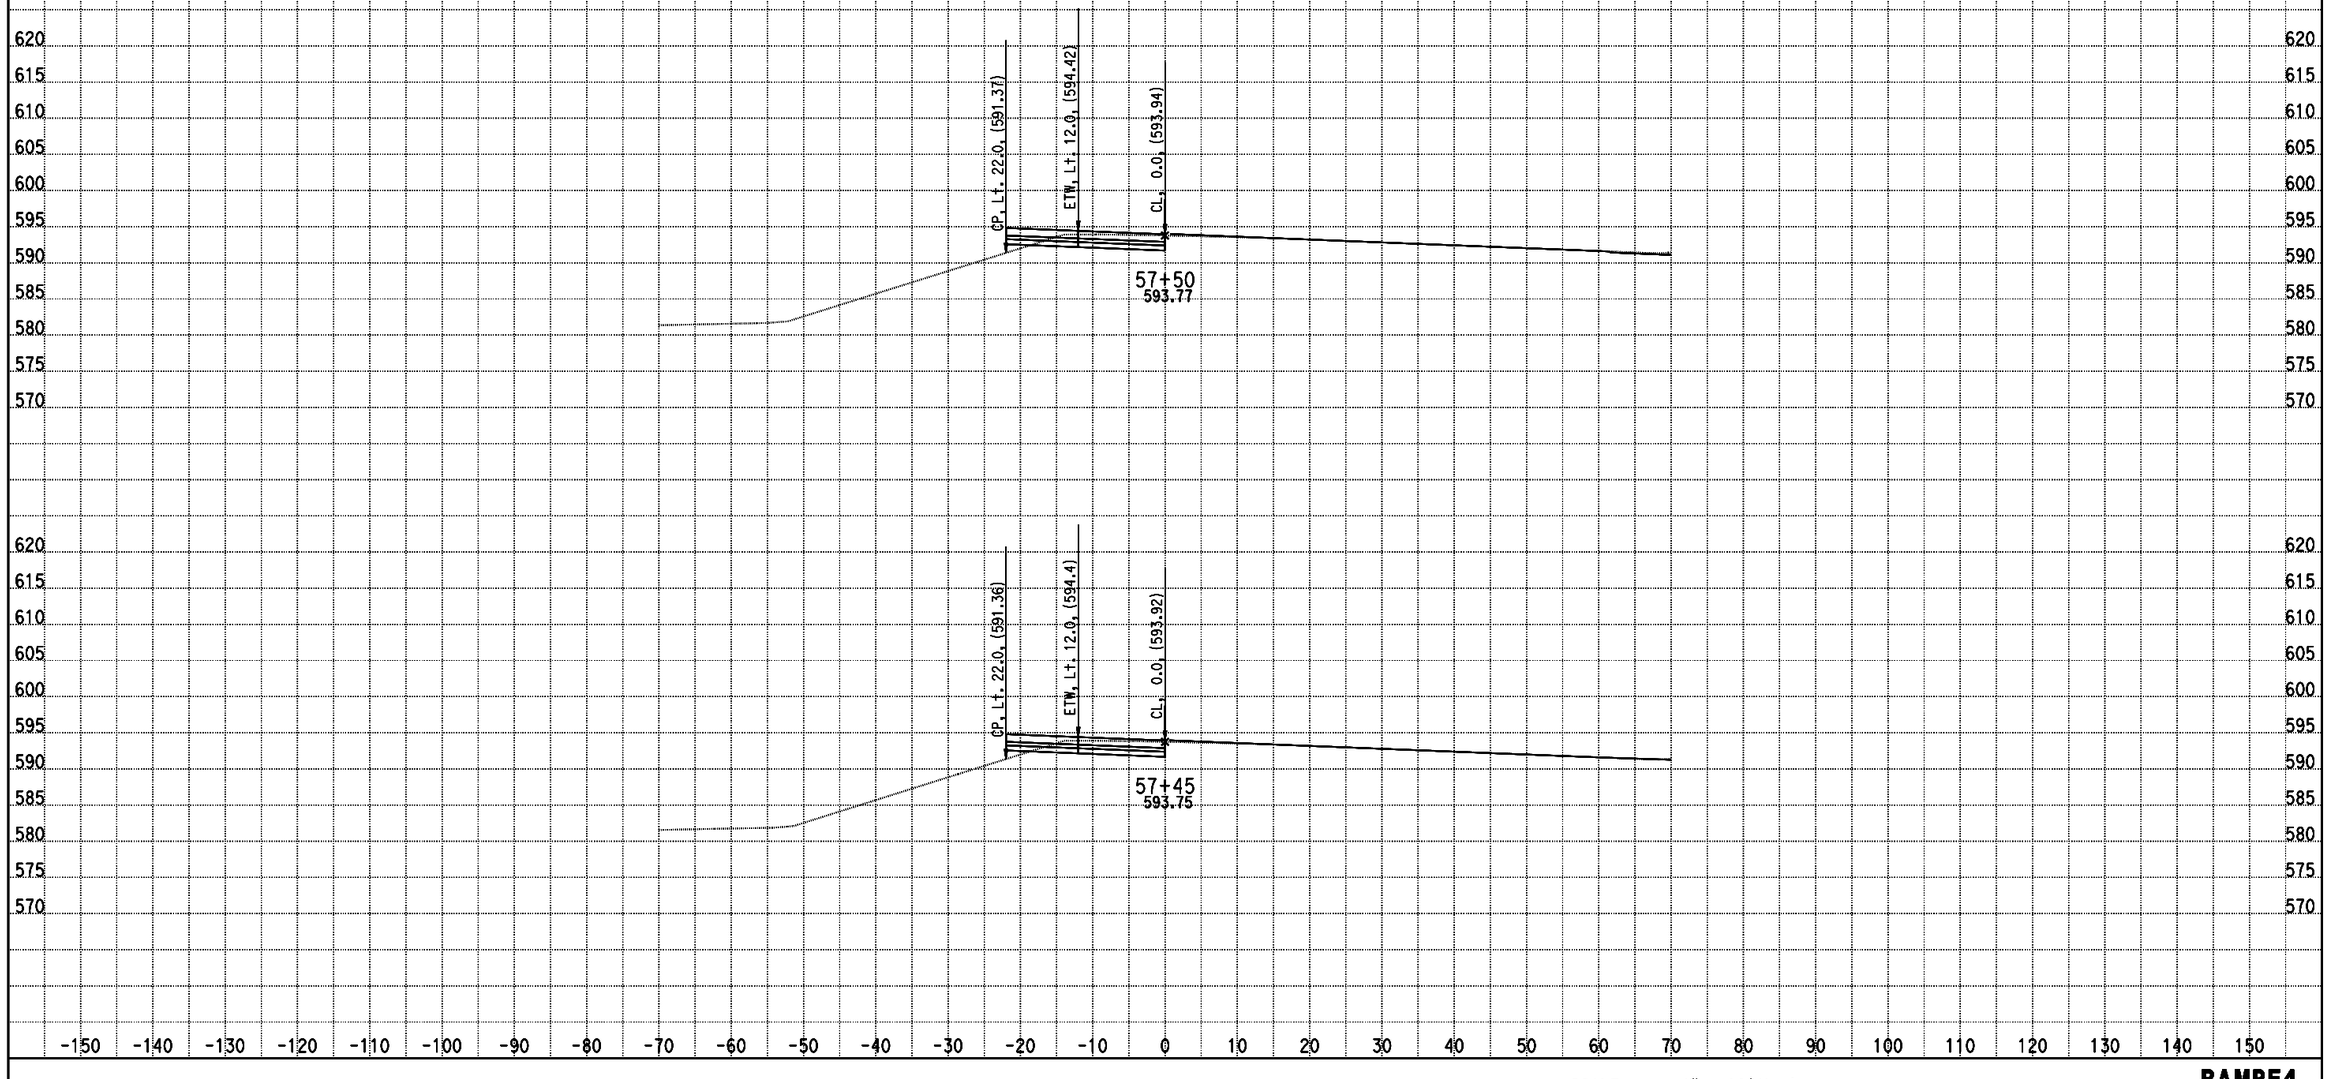

DATE: 10/28/2013

KC Project: 0818E File: D:\PROJECT\0818E\UPDATE-RAMP\hre4-pro.ear

SCALE: 1" = 10' Horiz.
1" = 10' Vert.

All Dimensions are US Survey Feet

RAMPE4
CROSS SECTIONS
SHEET 4 OF XXX

DESIGN STUDY ONLY

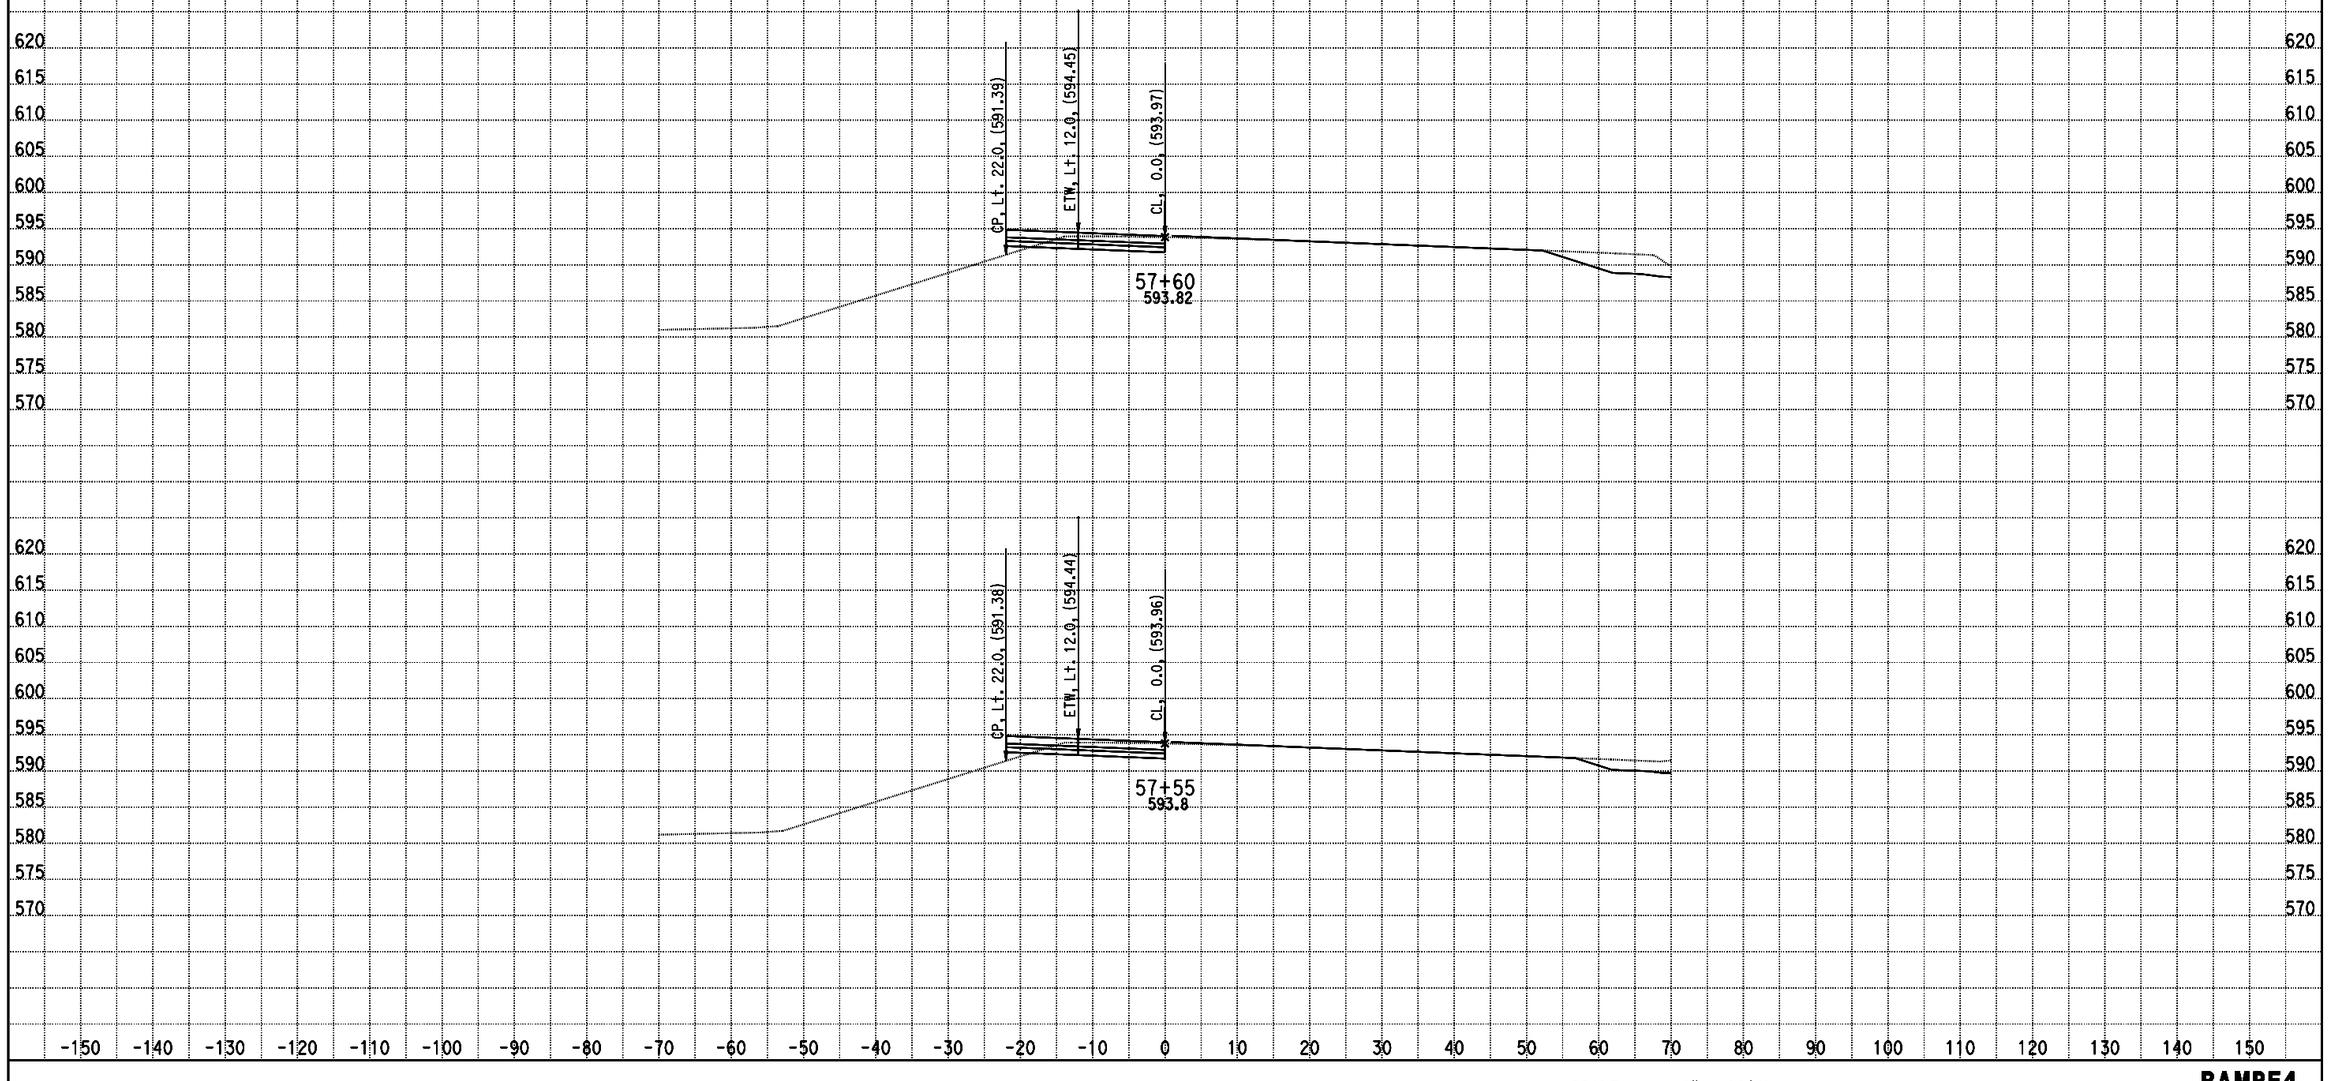

DATE: 10/28/2013

KC Project: 0818E File: D:\PROJECT\0818E\UPDATE-RAMP\hre4-pro.ear

SCALE: 1" = 10' Horiz.
1" = 10' Vert.

All Dimensions are US Survey Feet

RAMPE4
CROSS SECTIONS
SHEET 5 OF XXX

DESIGN STUDY ONLY

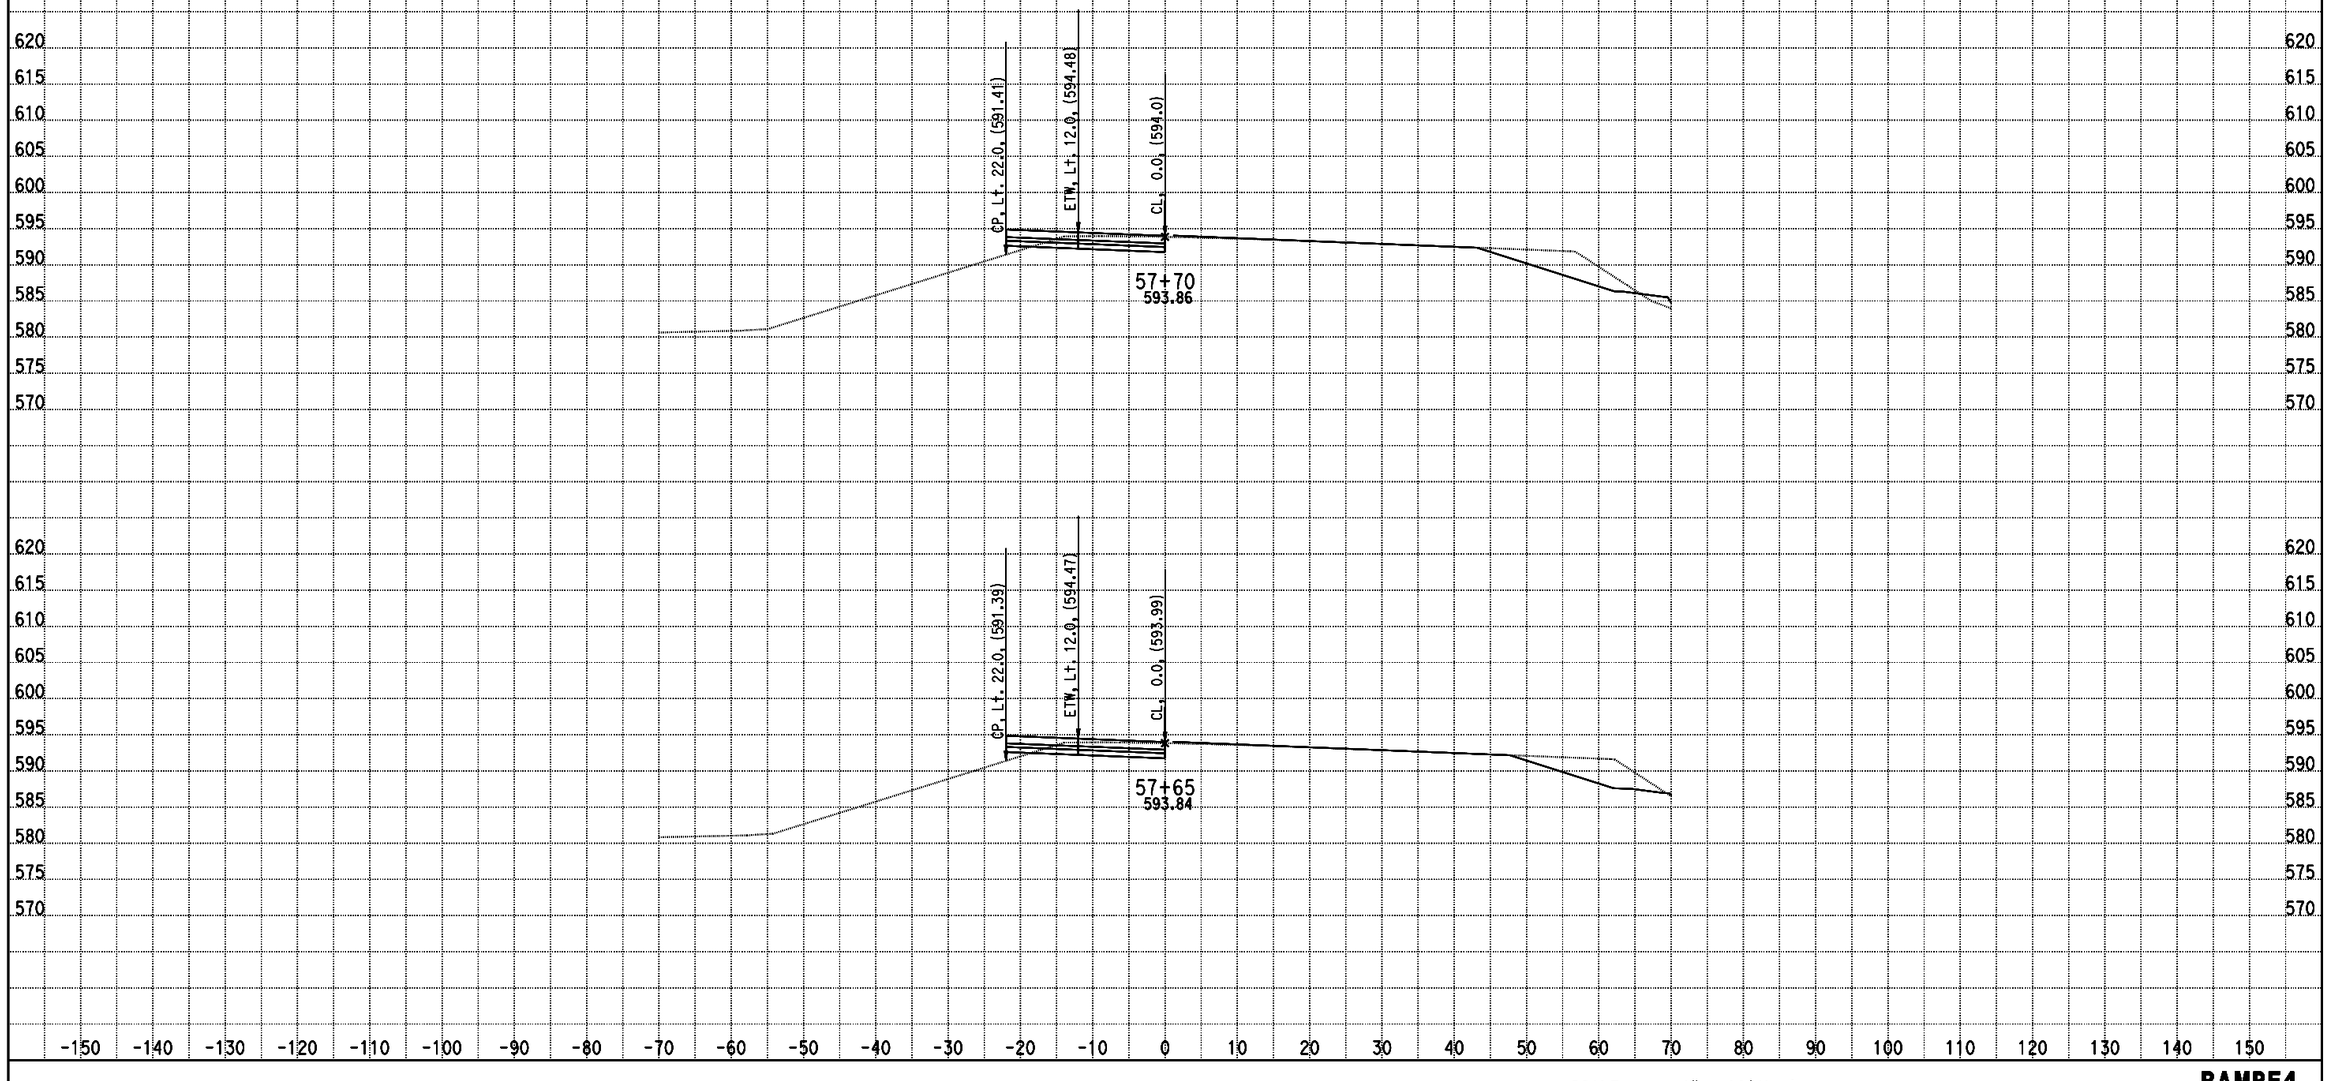

DATE: 10/28/2013

KC Project: 0818E File: D:\PROJECT\0818E\UPDATE-RAMP\hre4-pro.ear

SCALE: 1" = 10' Horiz.
1" = 10' Vert.

All Dimensions are US Survey Feet

RAMPE4
CROSS SECTIONS
SHEET 6 OF XXX

DESIGN STUDY ONLY

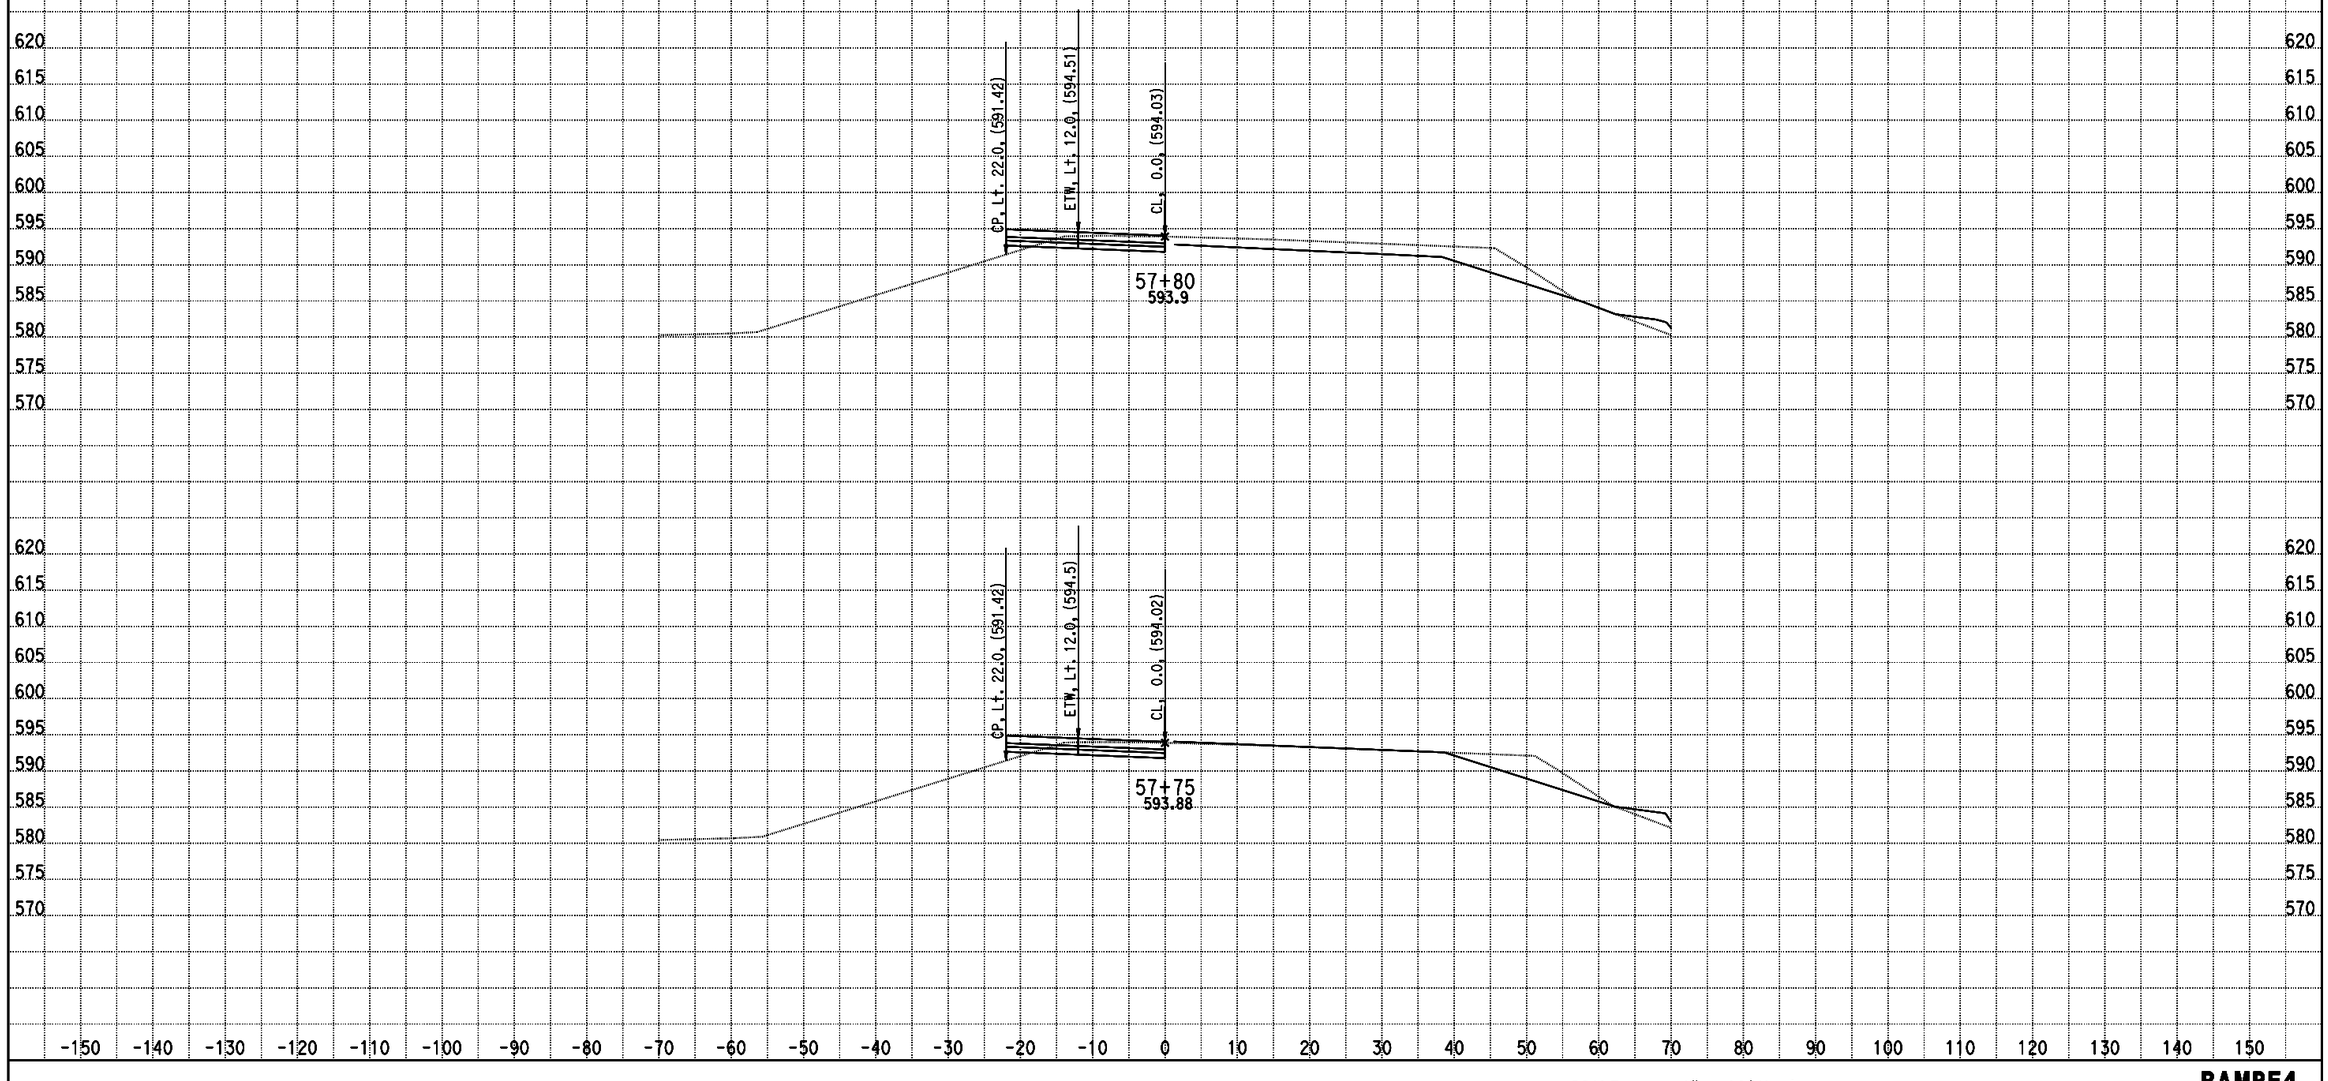

DATE: 10/28/2013

KC Project: 0818E File: D:\PROJECT\0818E\UPDATE-RAMP\hre4-pro.ear

SCALE: 1" = 10' Horiz.
1" = 10' Vert.

All Dimensions are US Survey Feet

RAMPE4
CROSS SECTIONS
SHEET 7 OF XXX

DESIGN STUDY ONLY

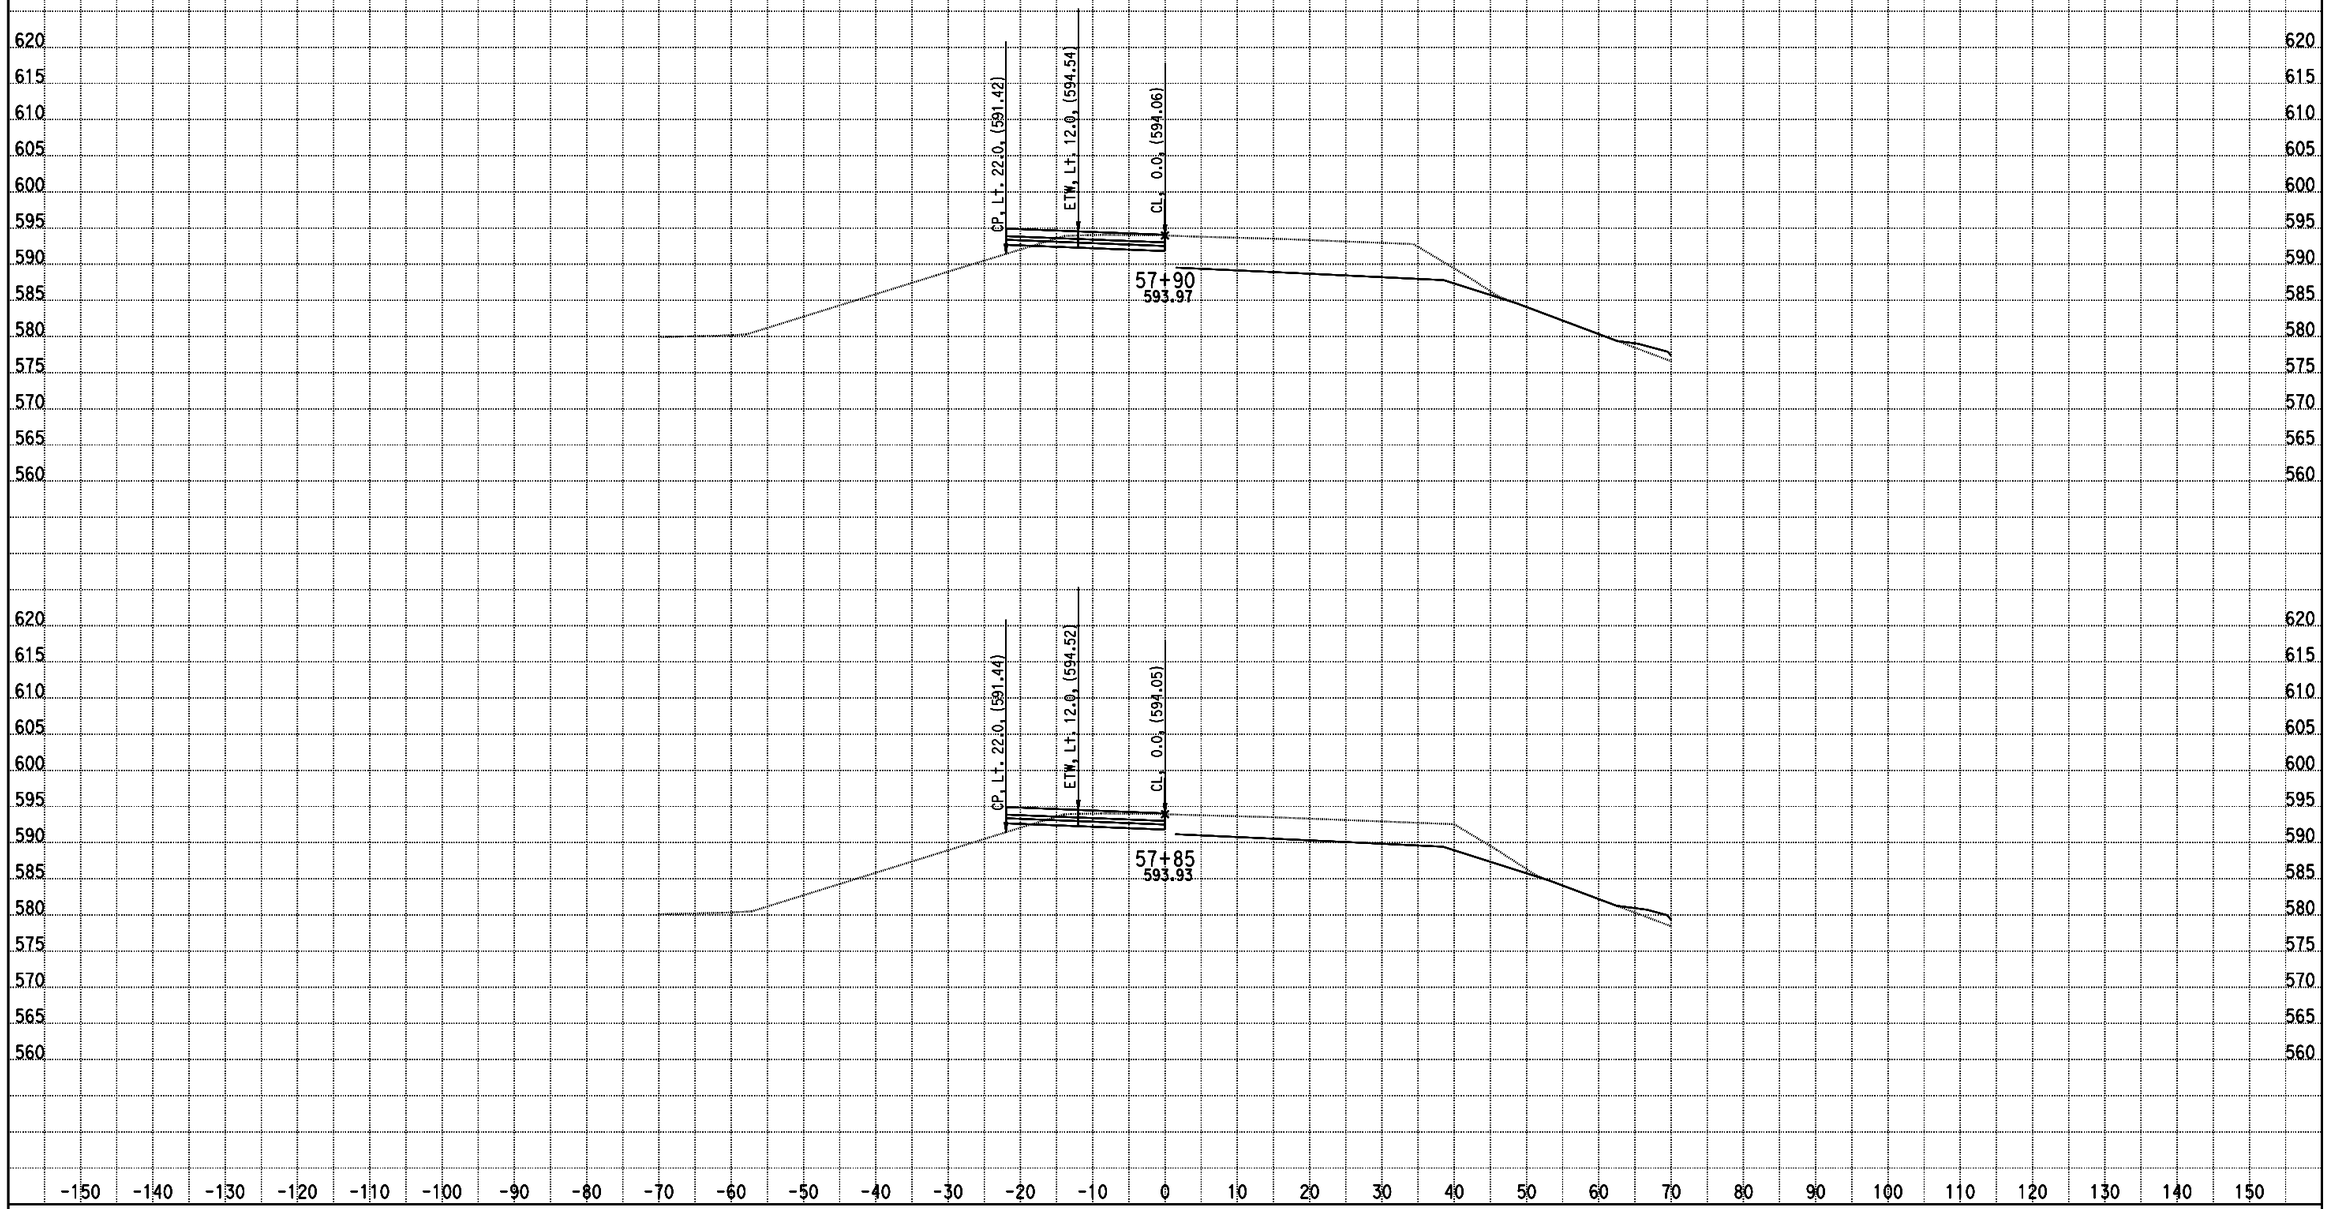

DATE: 10/28/2013

KC Project: 0818E File: D:\PROJECT\0818E\UPDATE-RAMP\hre4-pro.ear

SCALE: 1" = 10' Horiz.
1" = 10' Vert.

All Dimensions are US Survey Feet

RAMPE4
CROSS SECTIONS

SHEET 8 OF XXX

DESIGN STUDY ONLY

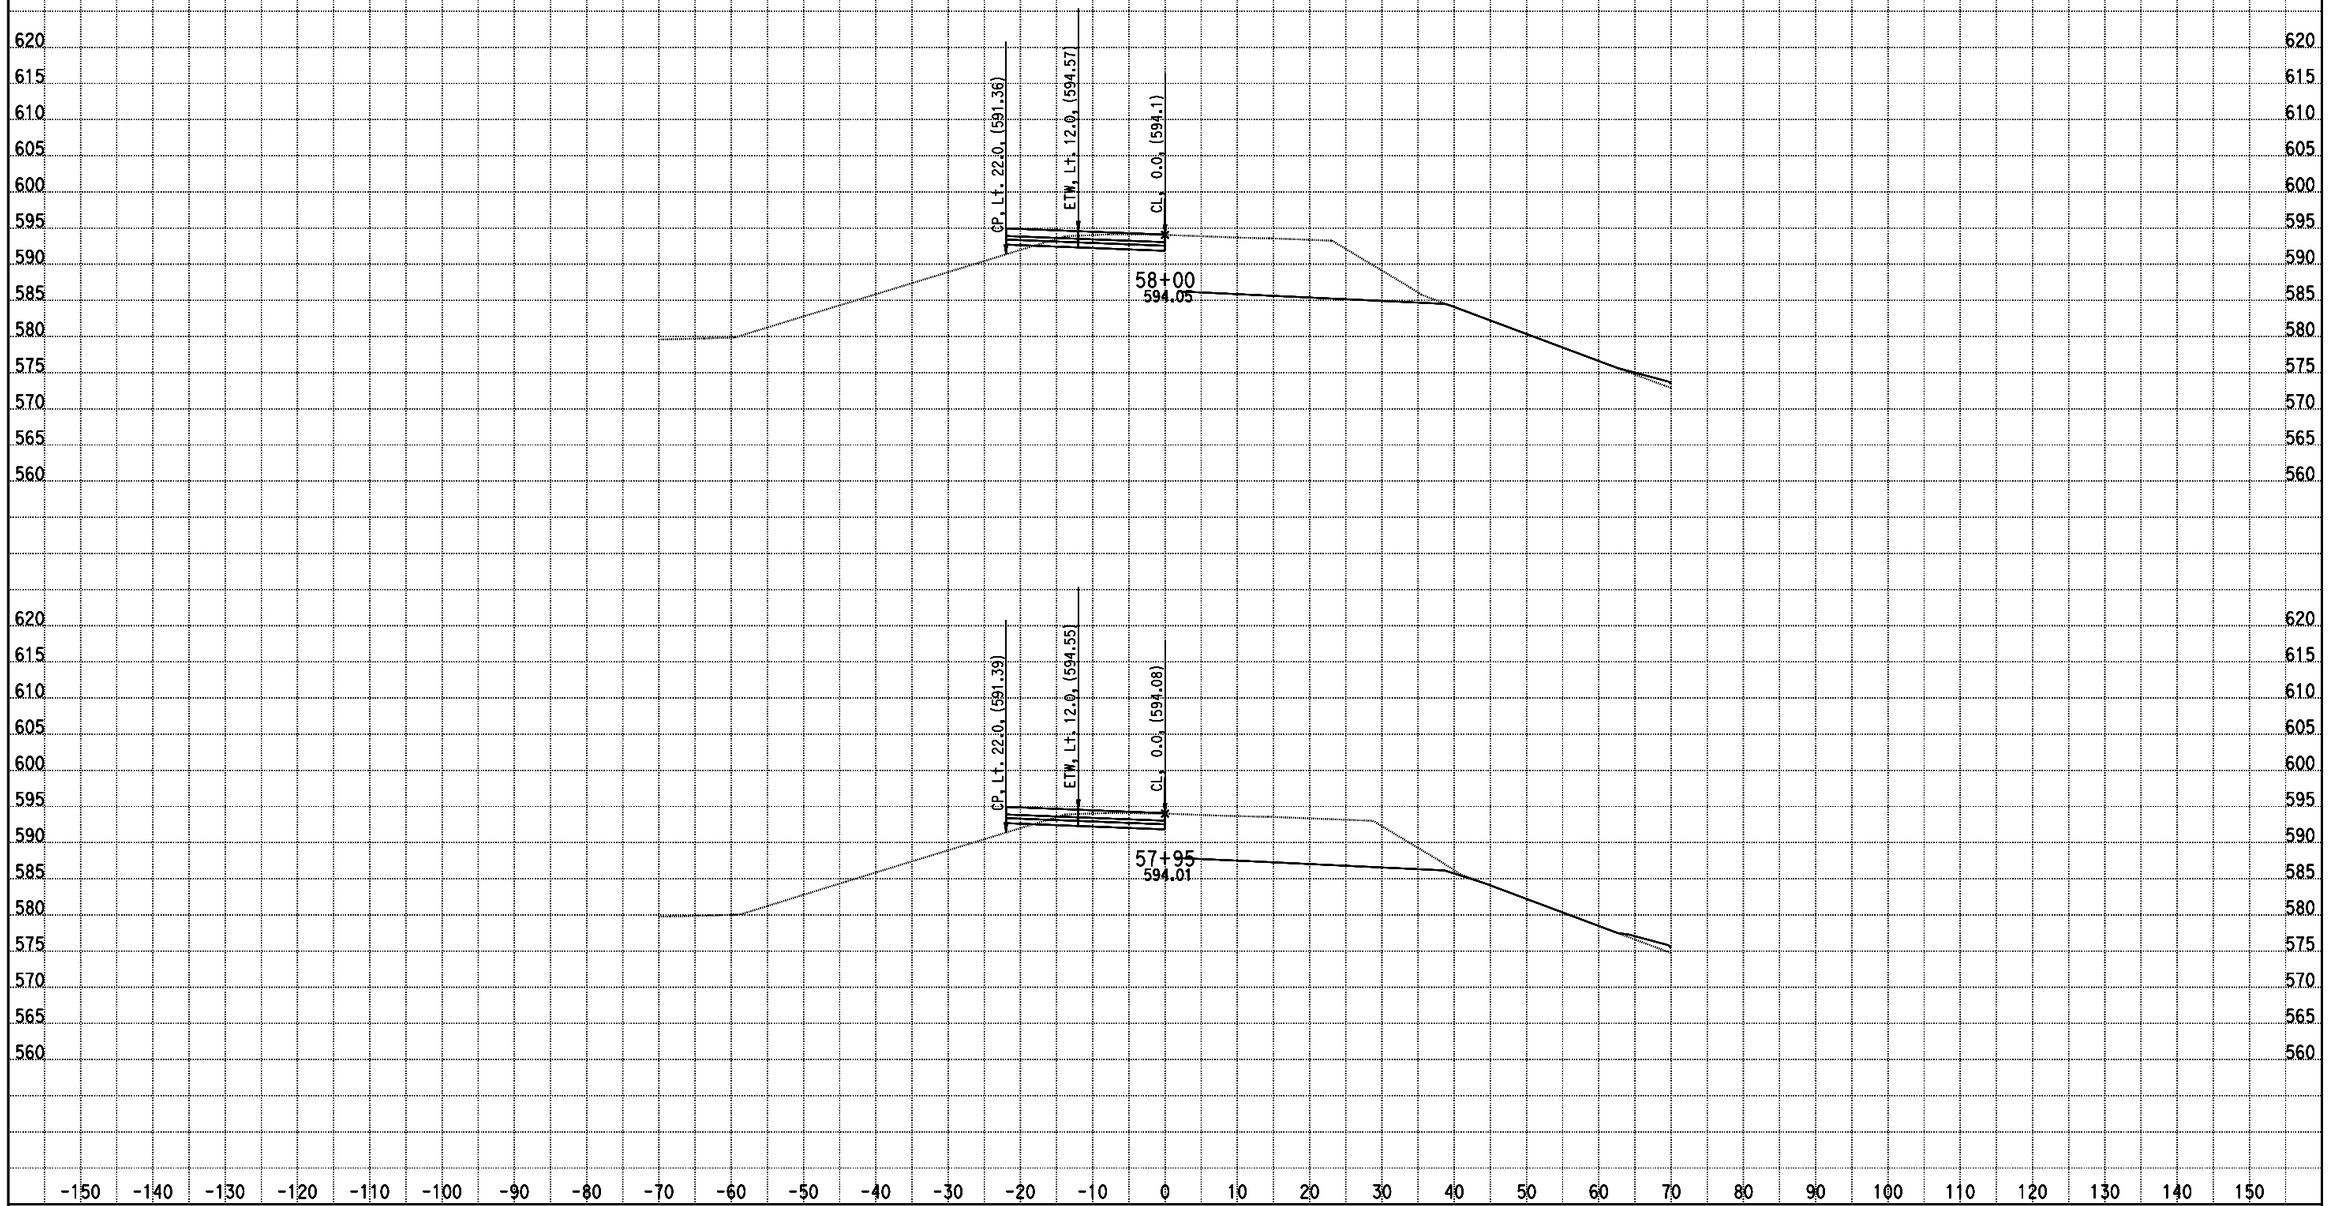

DATE: 10/28/2013

KC Project: 0818E File: D:\PROJECT\0818E\UPDATE-RAMP\hre4-pro.ear

SCALE: 1" = 10' Horiz.
1" = 10' Vert.

All Dimensions are US Survey Feet

RAMPE4
CROSS SECTIONS

DESIGN STUDY ONLY

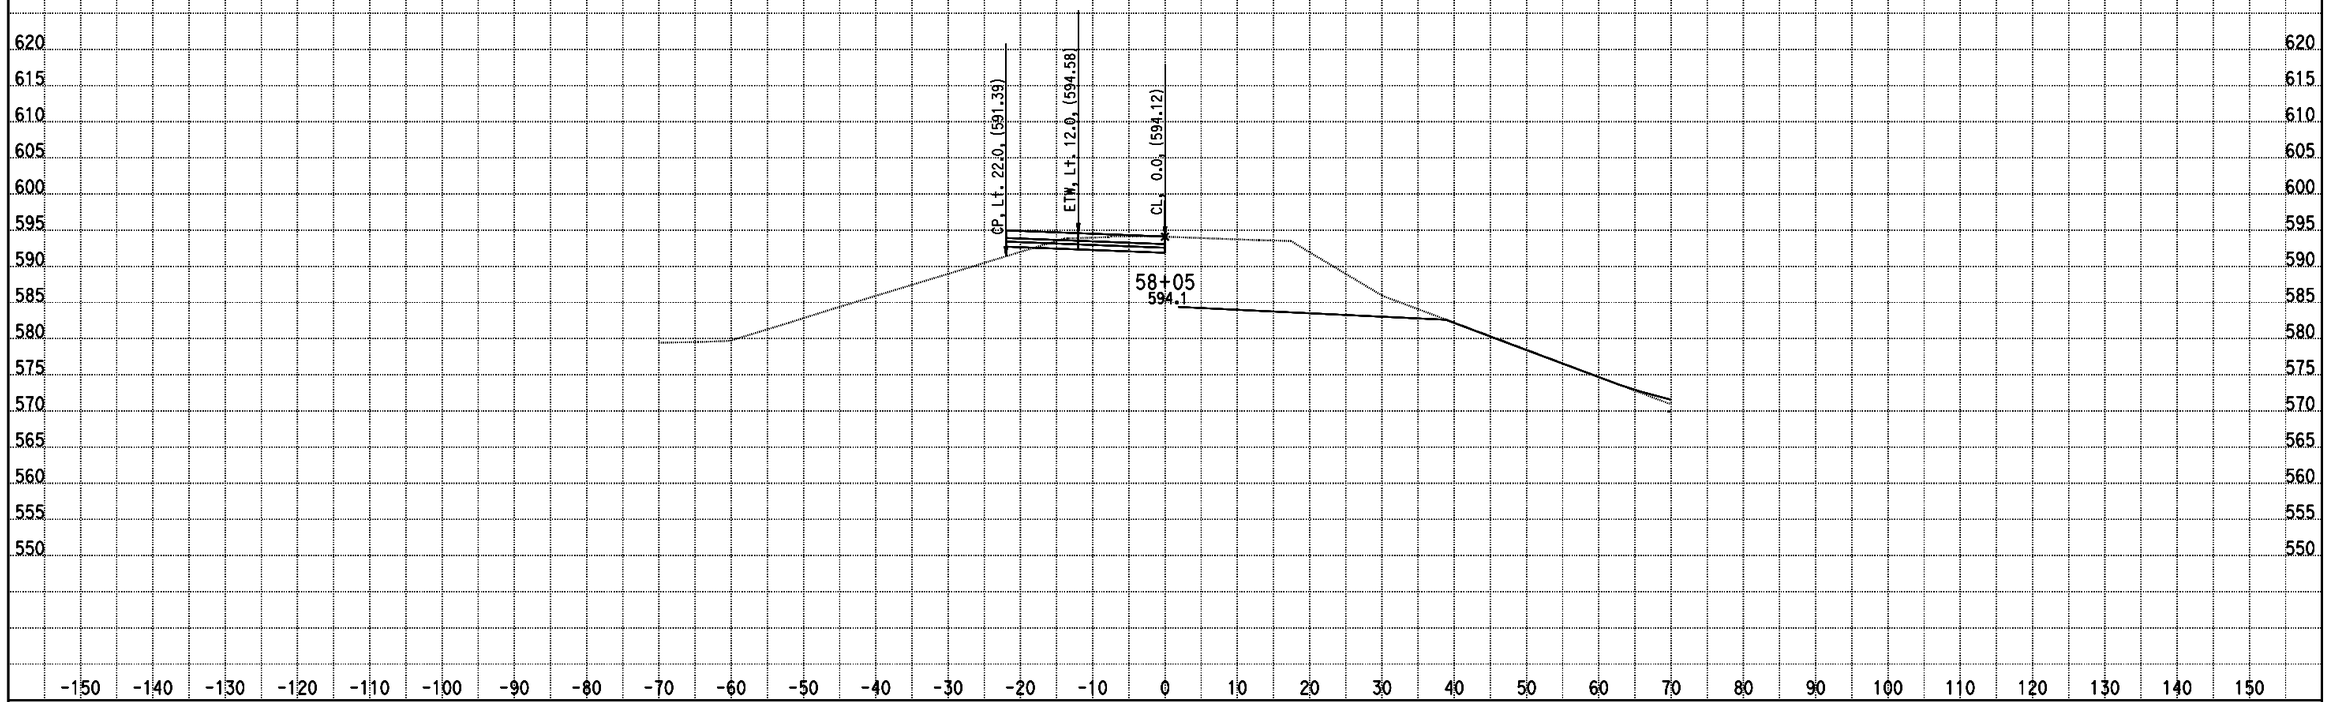

DATE: 10/28/2013

KC Project: 0818E File: D:\PROJECT\0818E\UPDATE-RAMP\hre4-pro.ear

SCALE: 1" = 10' Horiz.
1" = 10' Vert.

All Dimensions are US Survey Feet

RAMPE4
CROSS SECTIONS

SHEET 10 OF XXX

DESIGN STUDY ONLY

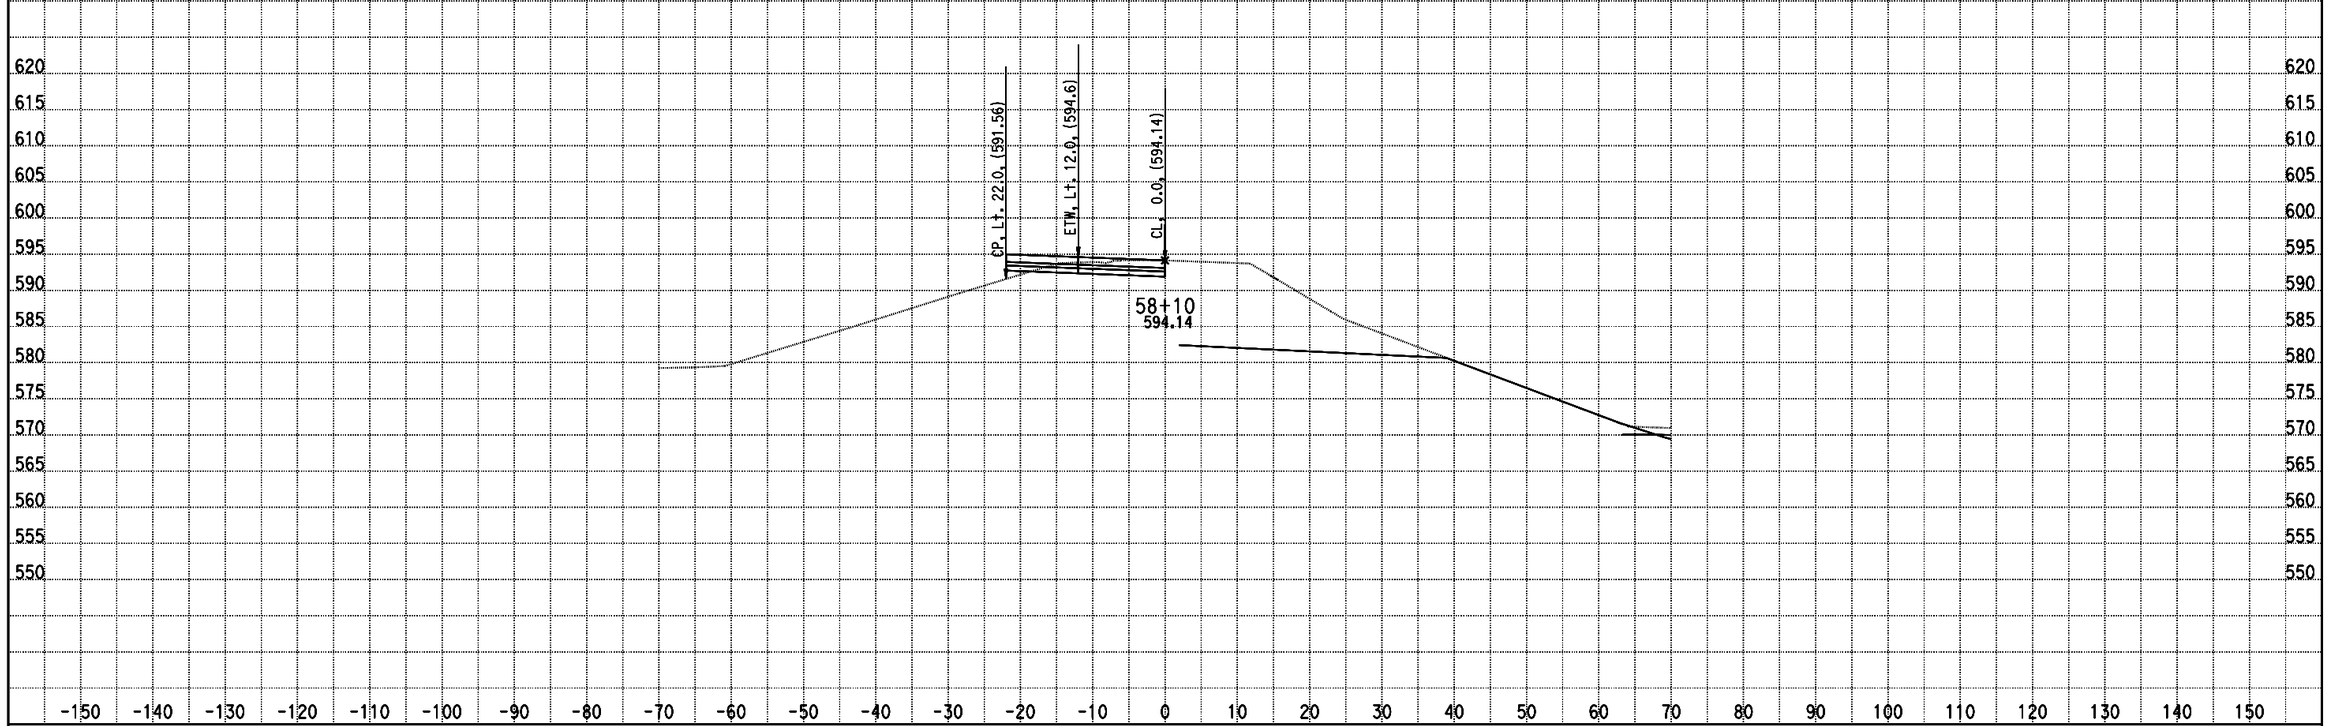

DATE: 10/28/2013

KC Project: 0818E File: D:\PROJECT\0818E\UPDATE-RAMP\hre4-pro.ear

SCALE: 1" = 10' Horiz.
1" = 10' Vert.

All Dimensions are US Survey Feet

RAMPE4
CROSS SECTIONS

SHEET 11 OF XXX

DESIGN STUDY ONLY

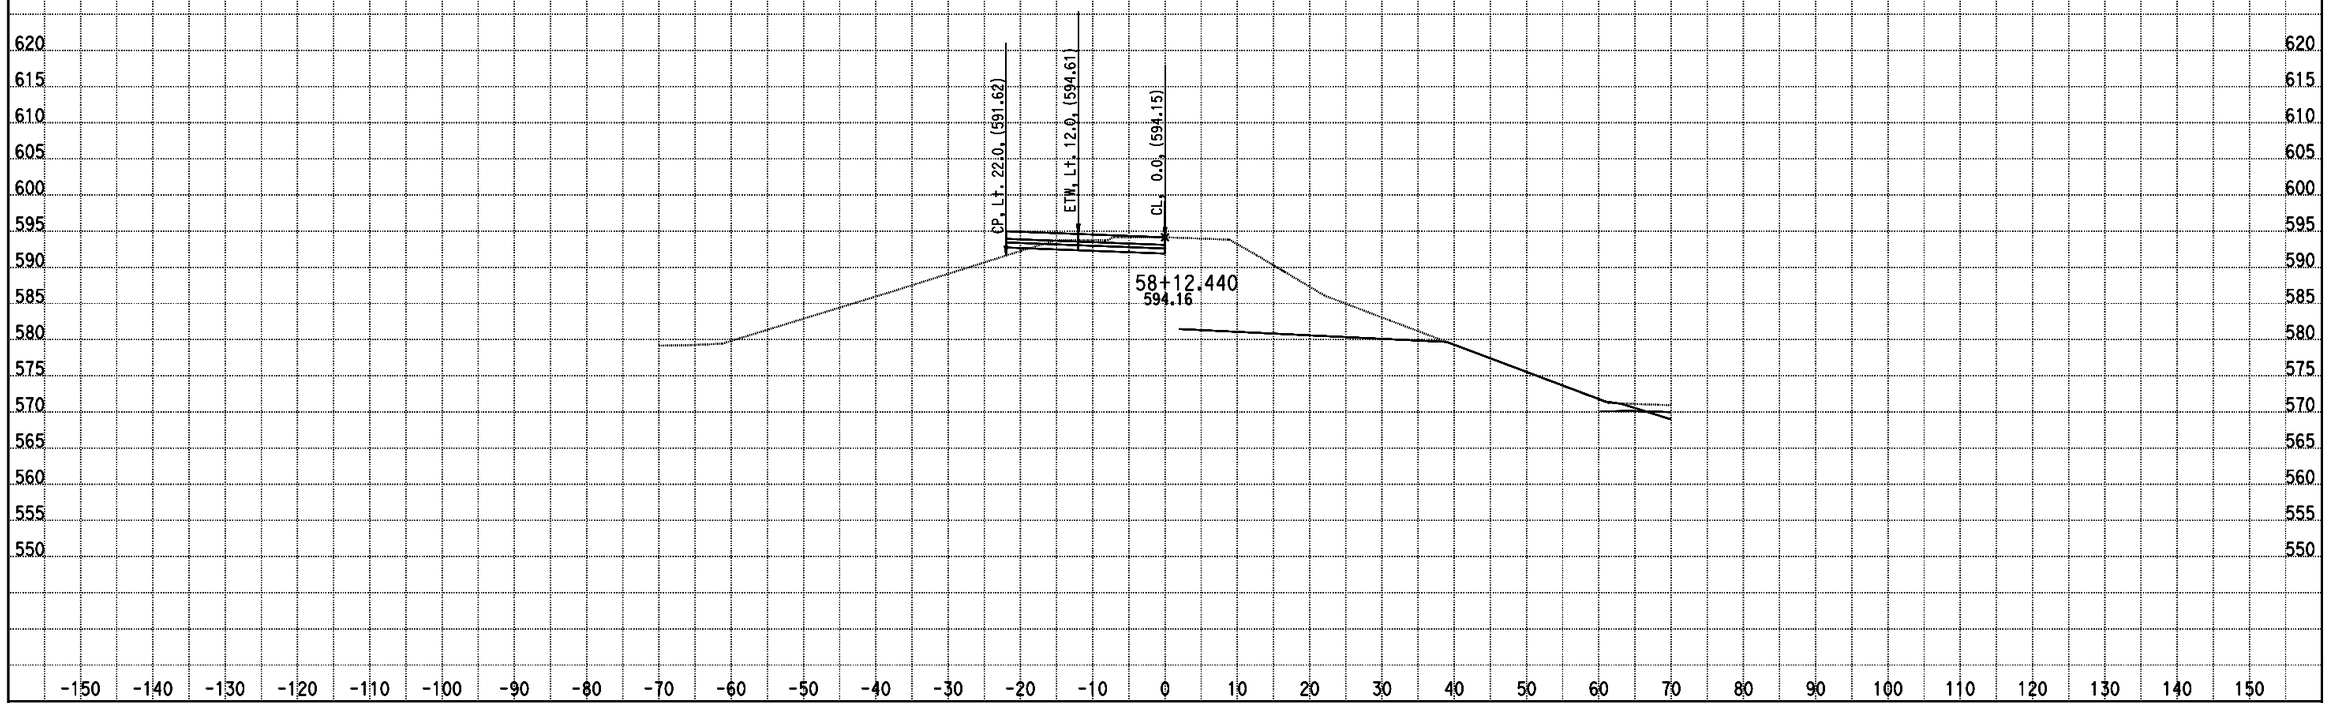

DATE: 10/28/2013

KC Project: 0818E File: D:\PROJECT\0818E\UPDATE-RAMP\hre4-pro.ear

SCALE: 1" = 10' Horiz.
1" = 10' Vert.

All Dimensions are US Survey Feet

RAMPE4
CROSS SECTIONS

SHEET 12 OF XXX

DESIGN STUDY ONLY

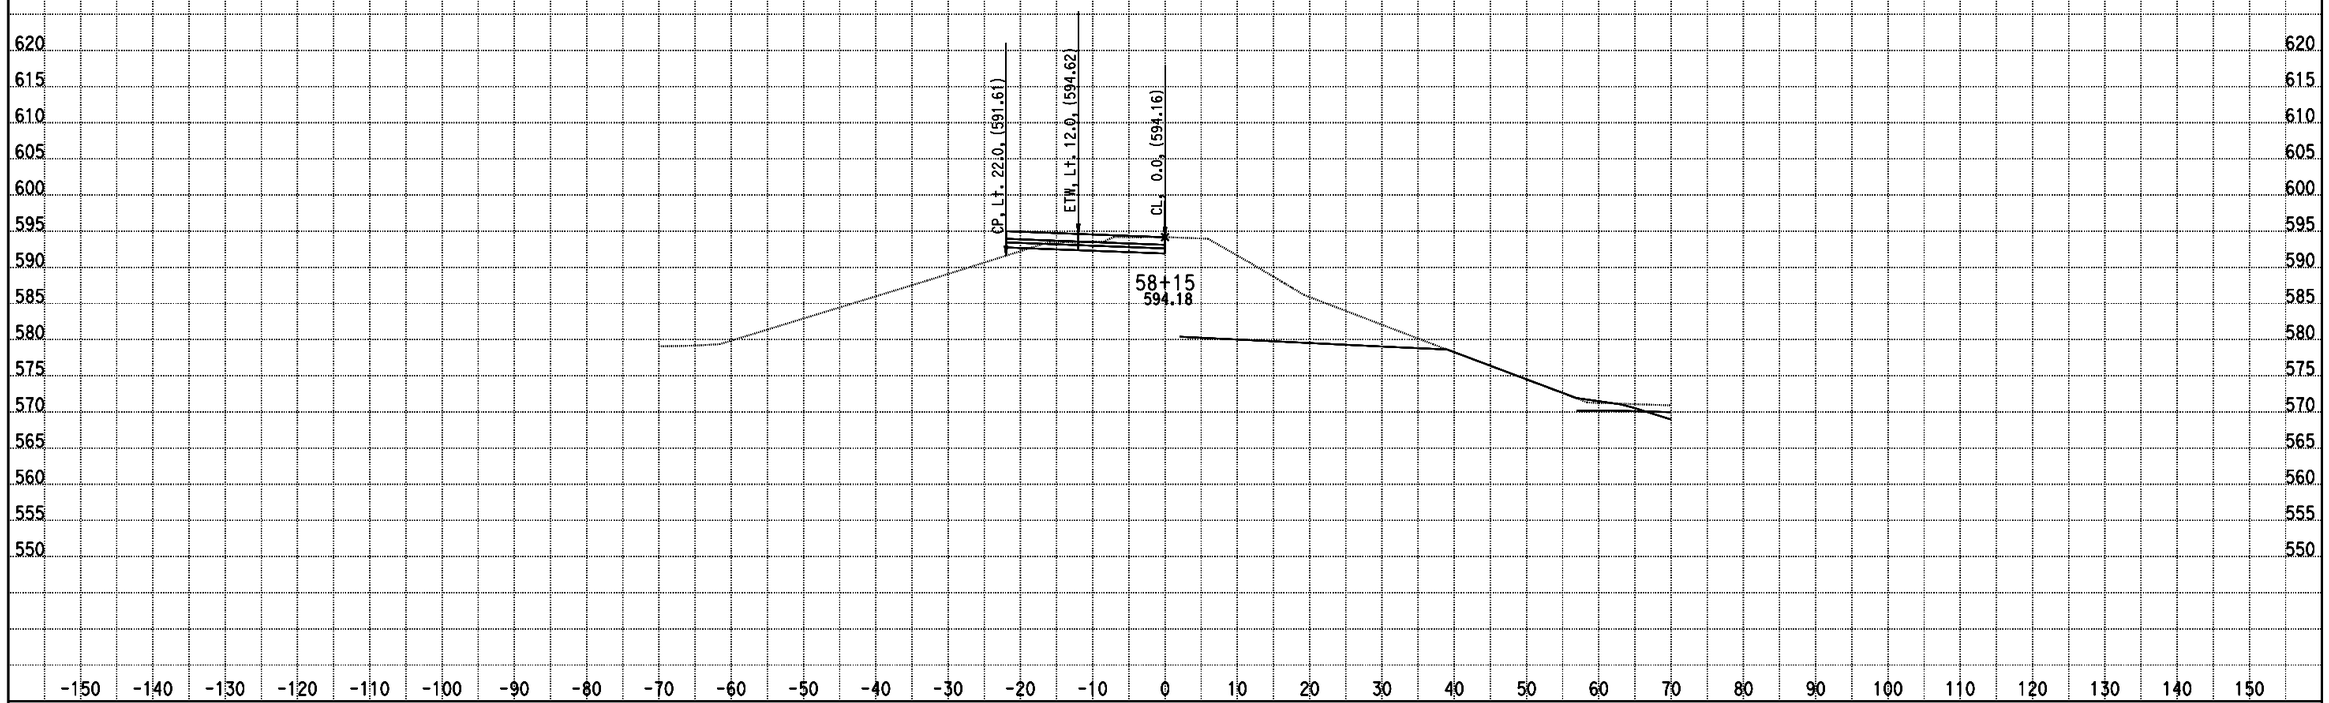

DATE: 10/28/2013

KC Project: 0818E File: D:\PROJECT\0818E\UPDATE-RAMP\hre4-pro.ear

SCALE: 1" = 10' Horiz.
1" = 10' Vert.

All Dimensions are US Survey Feet

RAMPE4
CROSS SECTIONS

SHEET 13 OF XXX

DESIGN STUDY ONLY

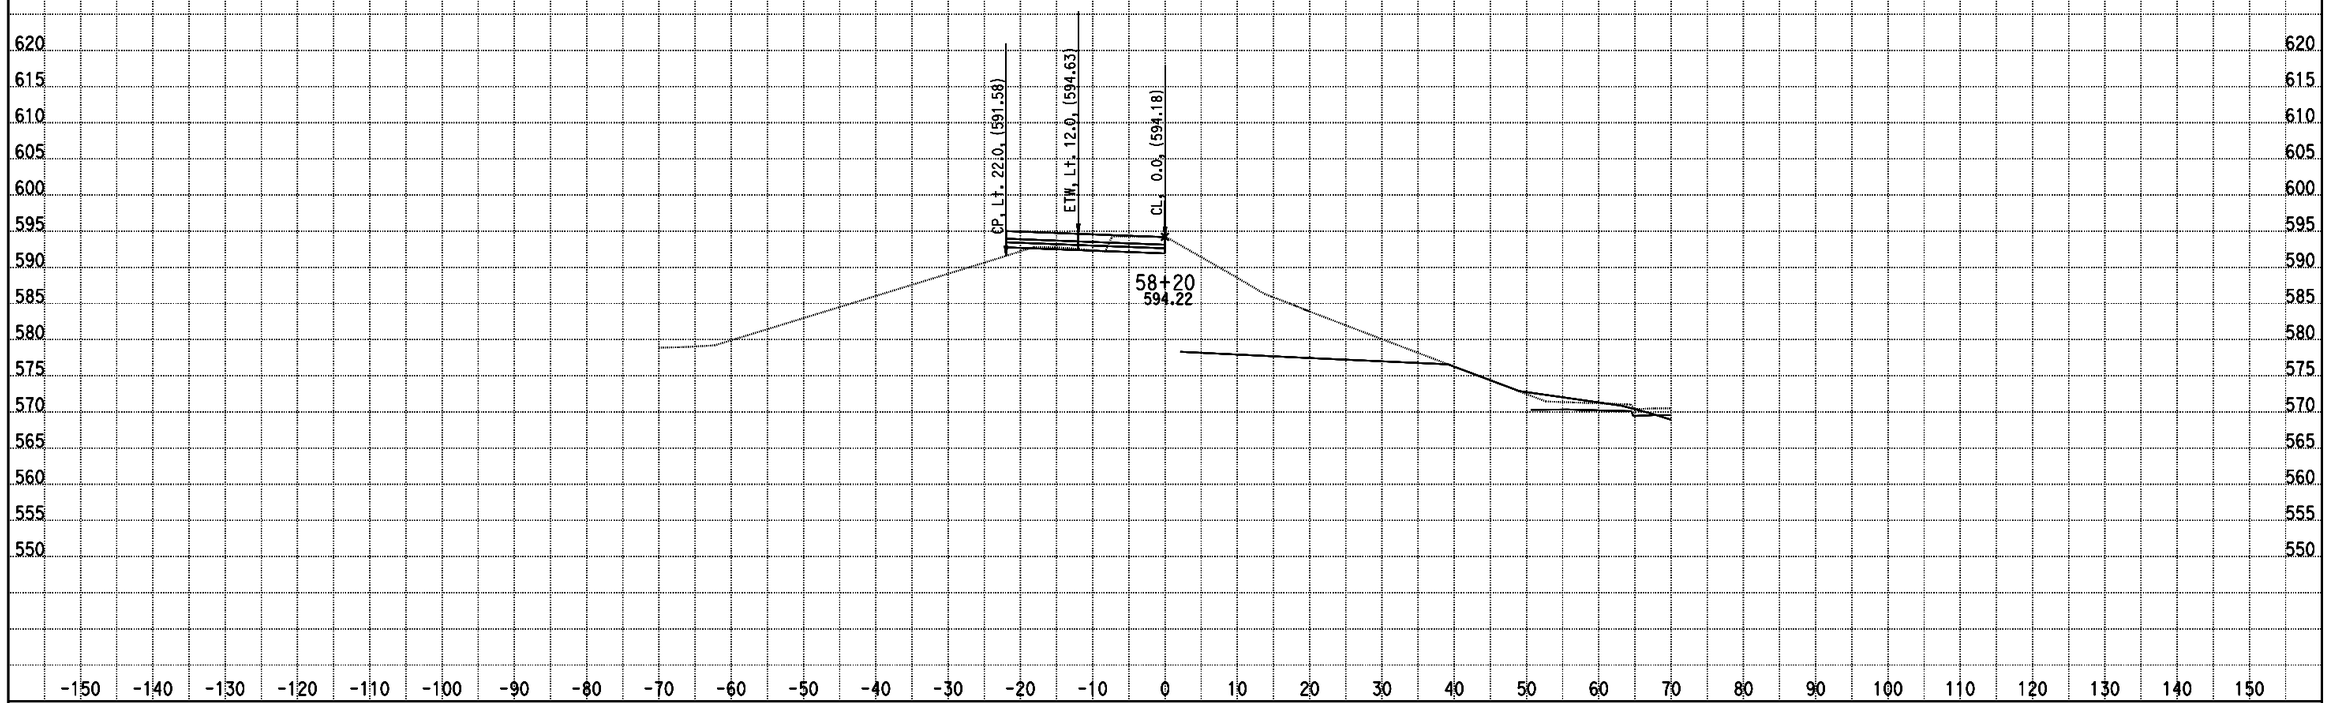

DATE: 10/28/2013

KC Project: 0818E File: D:\PROJECT\0818E\UPDATE-RAMP\hre4-pro.ear

SCALE: 1" = 10' Horiz.
1" = 10' Vert.

All Dimensions are US Survey Feet

RAMPE4
CROSS SECTIONS

SHEET 14 OF XXX

DESIGN STUDY ONLY

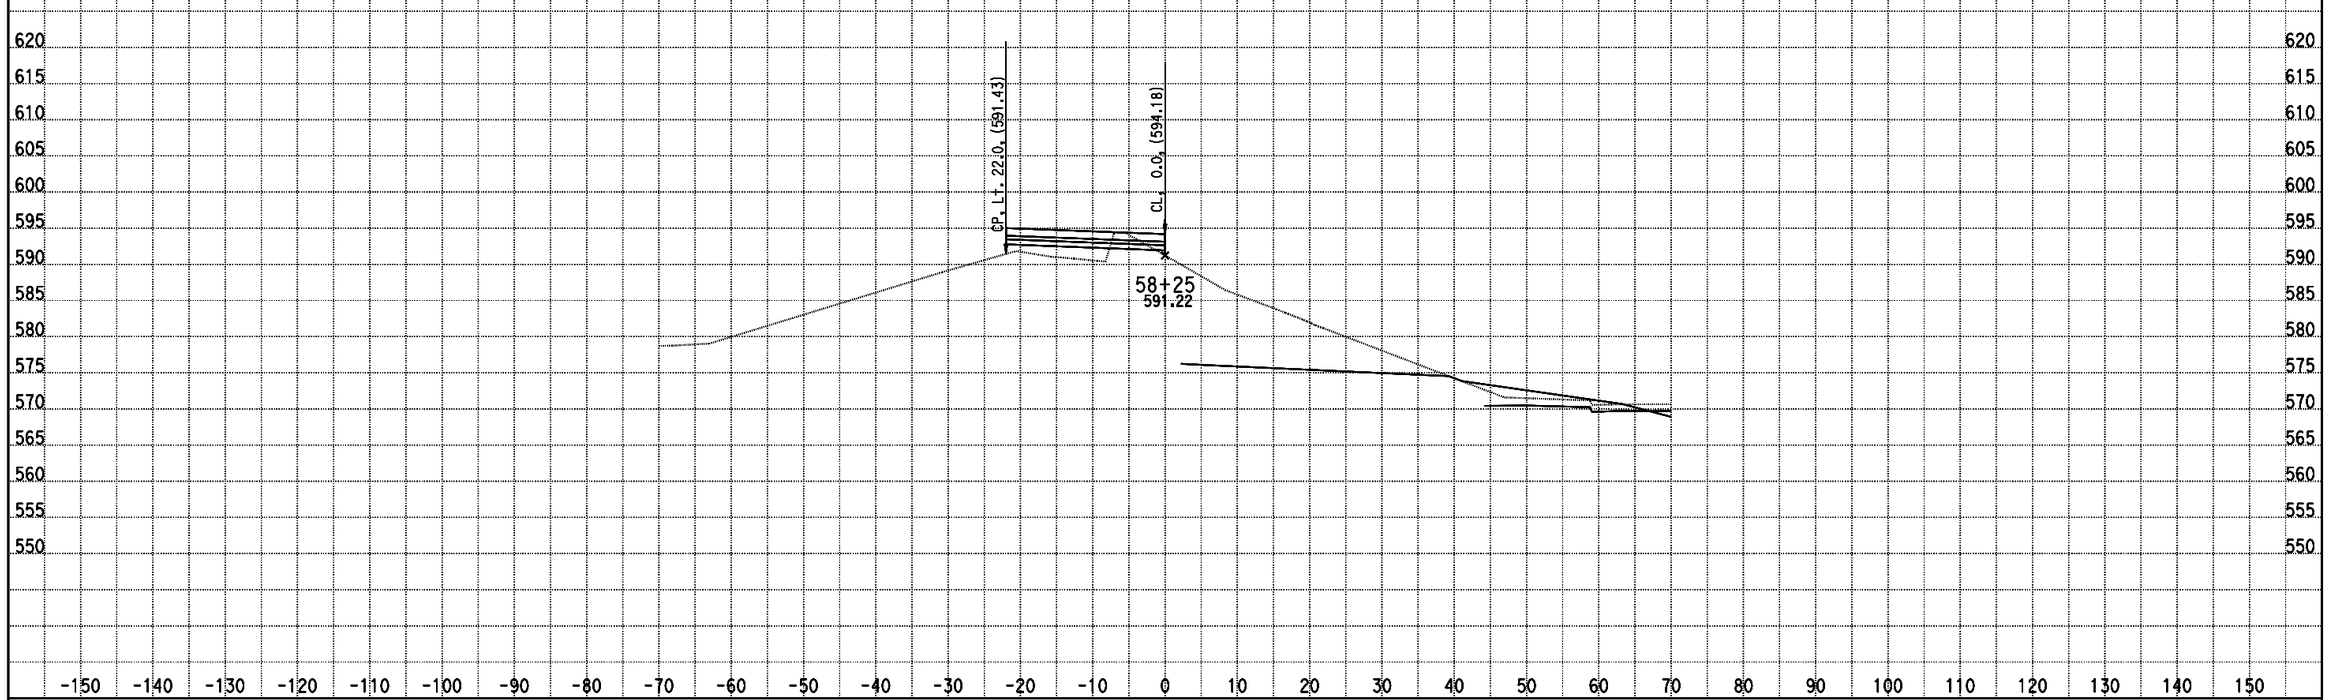

DATE: 10/28/2013

KC Project: 0818E File: D:\PROJECT\0818E\UPDATE-RAMP\hre4-pro.ear

SCALE: 1" = 10' Horiz.
1" = 10' Vert.

All Dimensions are US Survey Feet

RAMPE4
CROSS SECTIONS

SHEET 15 OF XXX

DESIGN STUDY ONLY

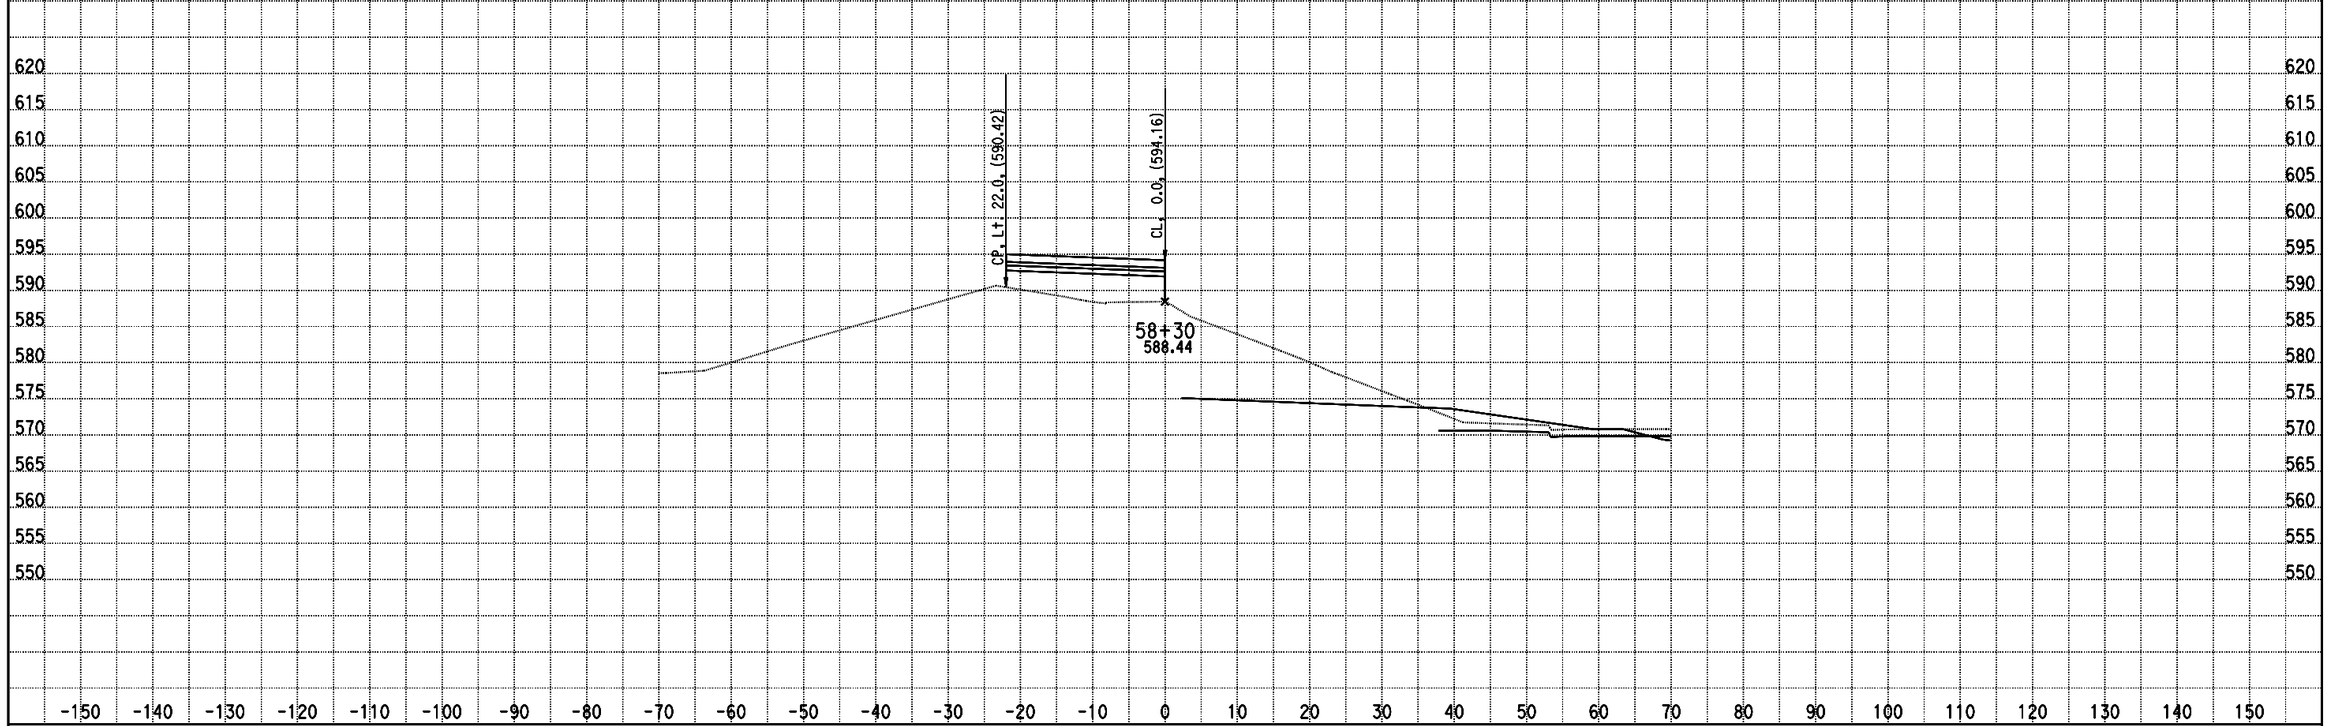

DATE: 10/28/2013

KC Project: 0818E File: D:\PROJECT\0818E\UPDATE-RAMP\hre4-pro.ear

SCALE: 1" = 10' Horiz.
1" = 10' Vert.

All Dimensions are US Survey Feet

RAMPE4
CROSS SECTIONS

SHEET 16 OF XXX

DESIGN STUDY ONLY

DATE: 10/28/2013

KC Project: 0818E File: D:\PROJECT\0818E\UPDATE-RAMP\hre4-pro.ear

SCALE: 1" = 10' Horiz.
1" = 10' Vert.

All Dimensions are US Survey Feet

RAMPE4
CROSS SECTIONS

SHEET 17 OF XXX

DESIGN STUDY ONLY

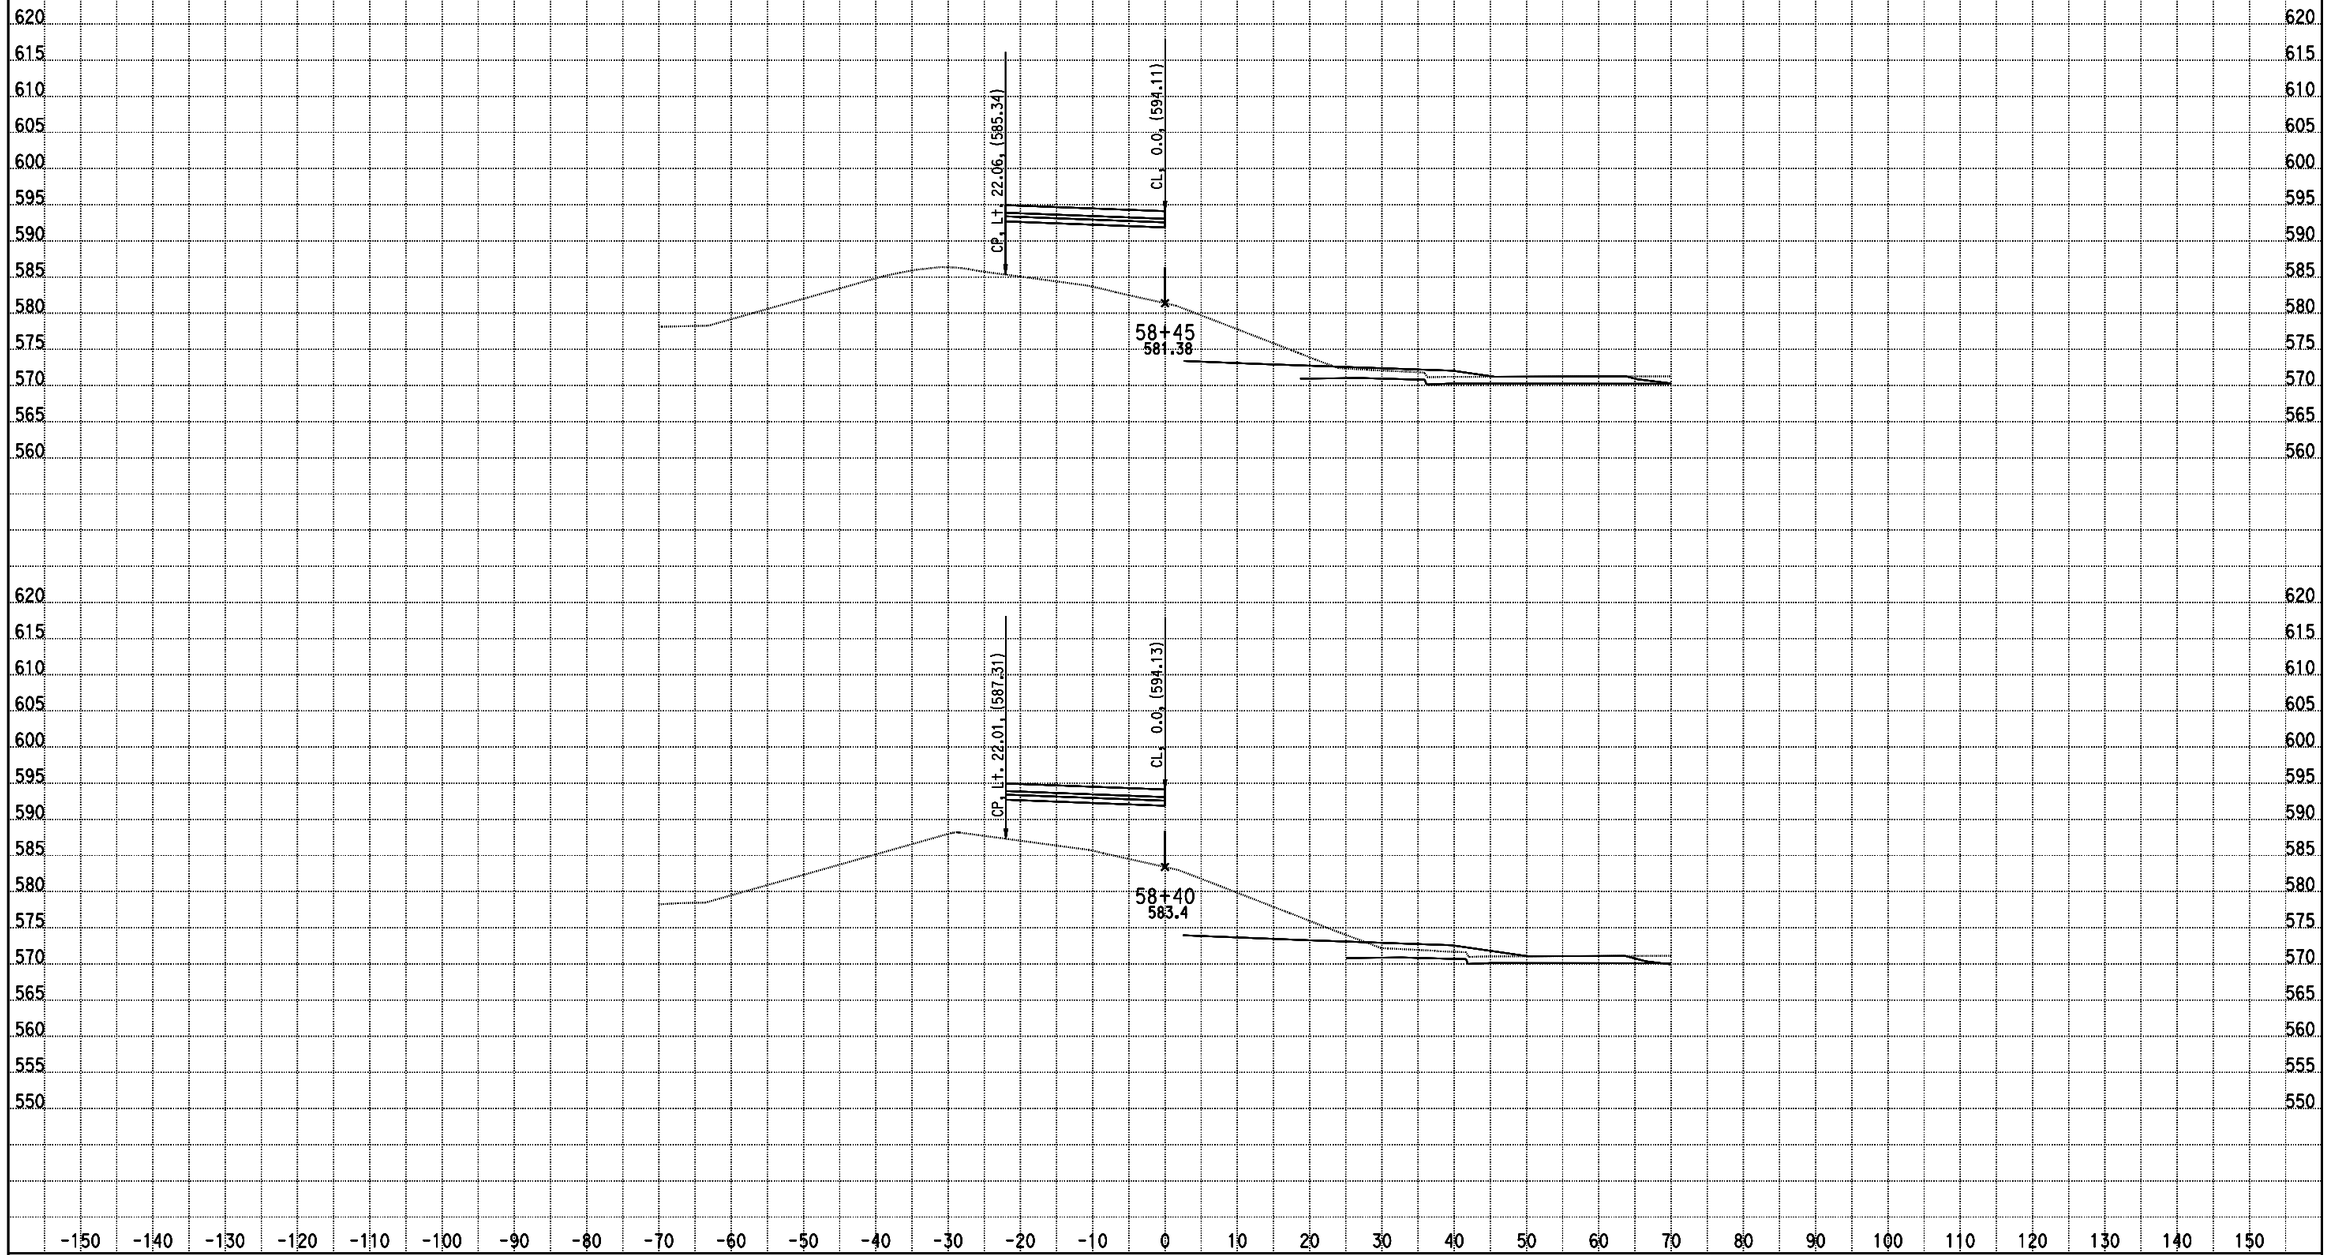

DATE: 10/28/2013

KC Project: 0818E File: D:\PROJECT\0818E\UPDATE-RAMP\hre4-pro.ear

SCALE: 1" = 10' Horiz.
1" = 10' Vert.

All Dimensions are US Survey Feet

RAMPE4
CROSS SECTIONS

SHEET 18 OF XXX

DESIGN STUDY ONLY

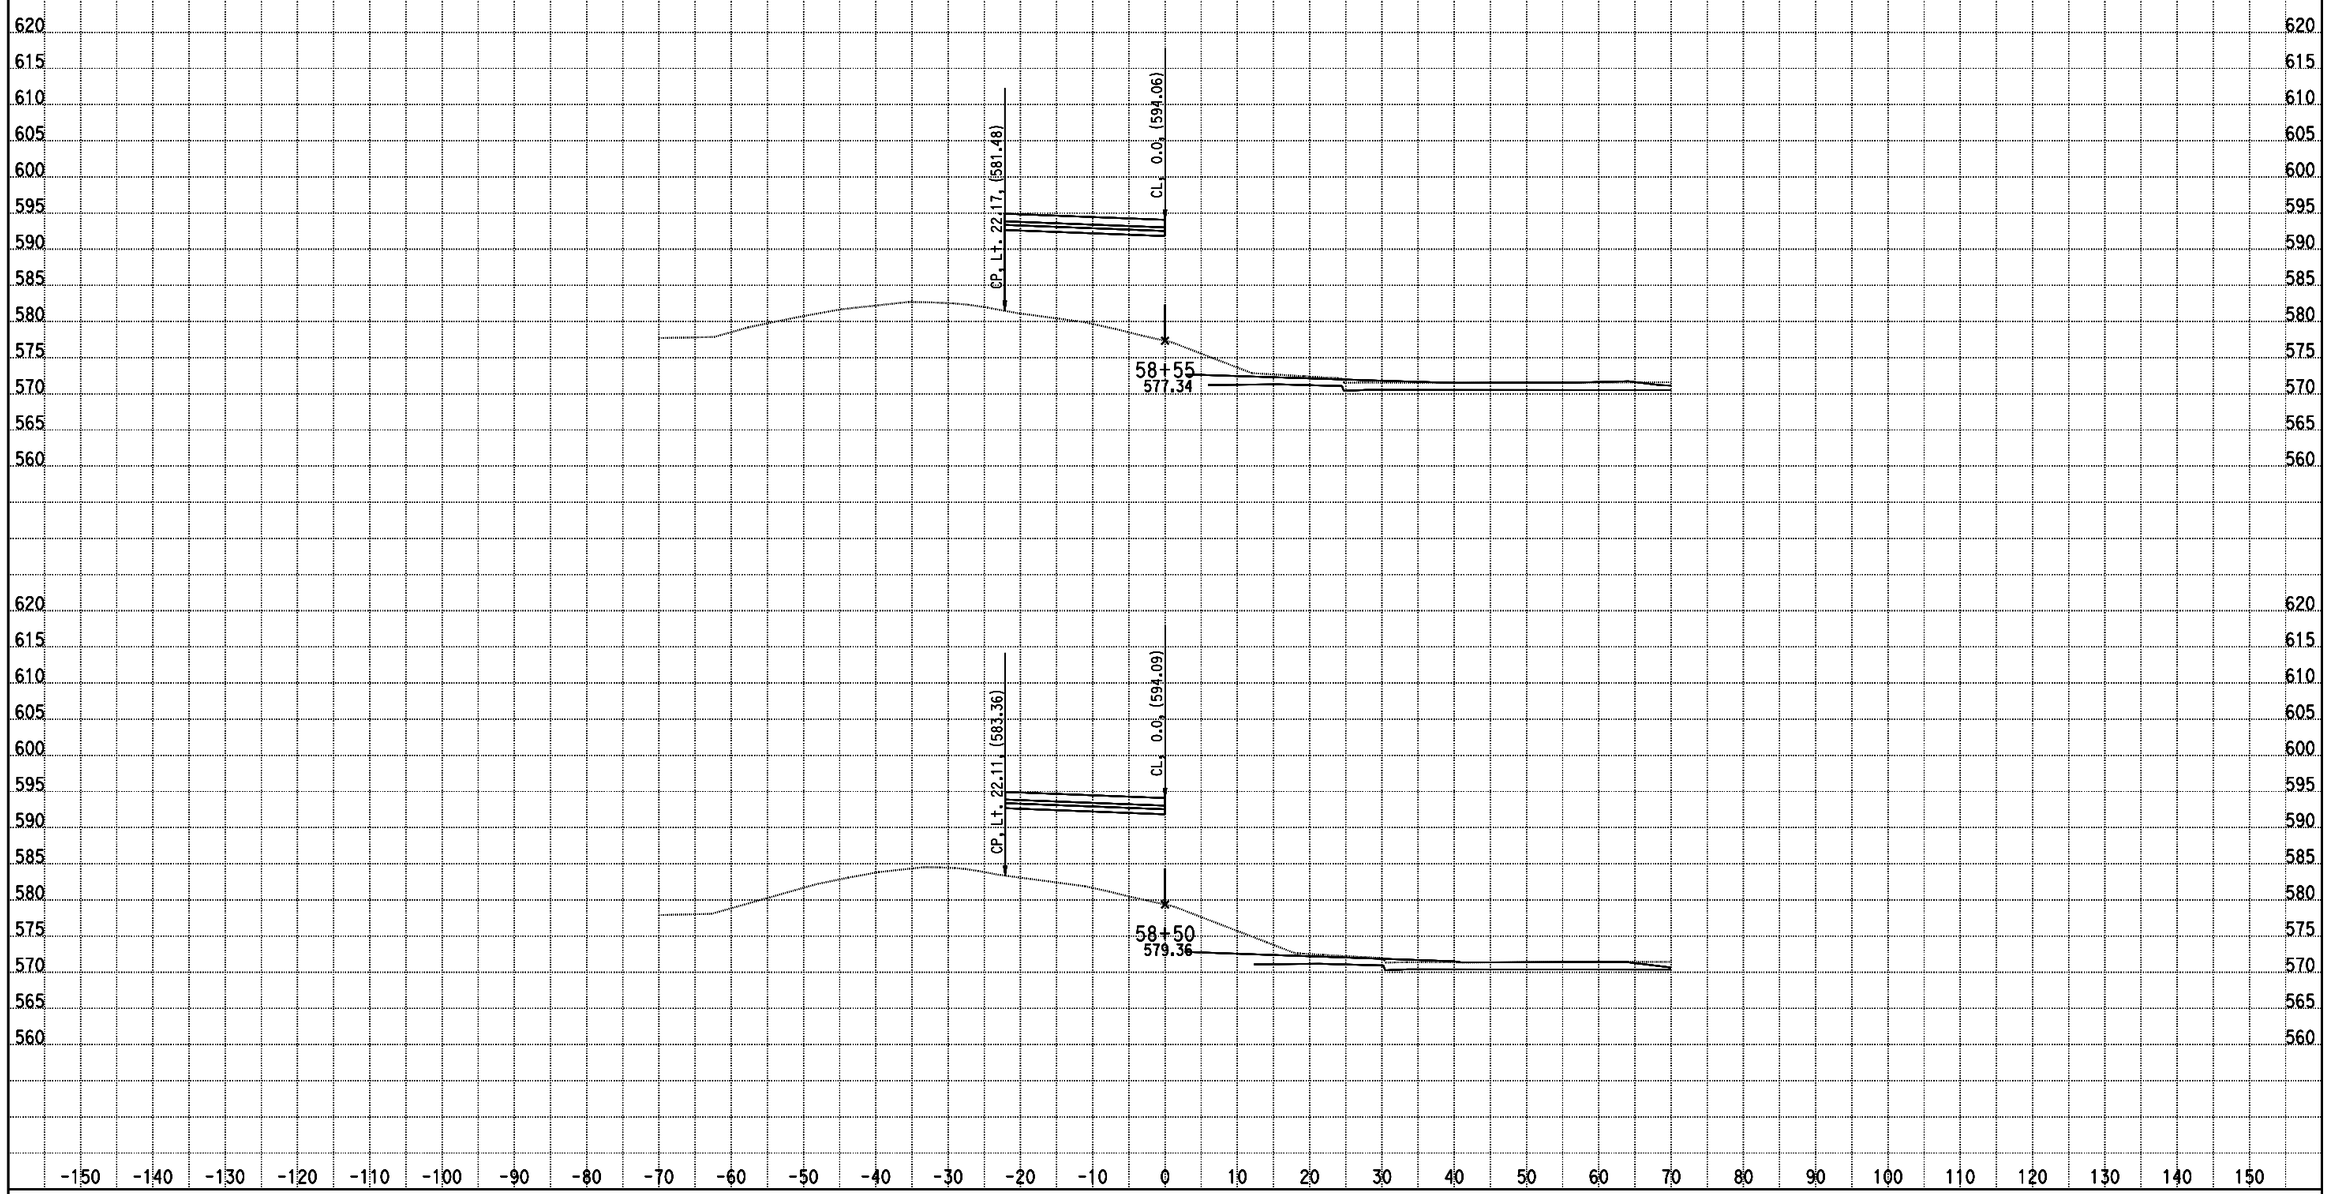

DATE: 10/28/2013

KC Project: 0818E File: D:\PROJECT\0818E\UPDATE-RAMP\hre4-pro.ear

SCALE: 1" = 10' Horiz.
1" = 10' Vert.

All Dimensions are US Survey Feet

RAMPE4
CROSS SECTIONS

DESIGN STUDY ONLY

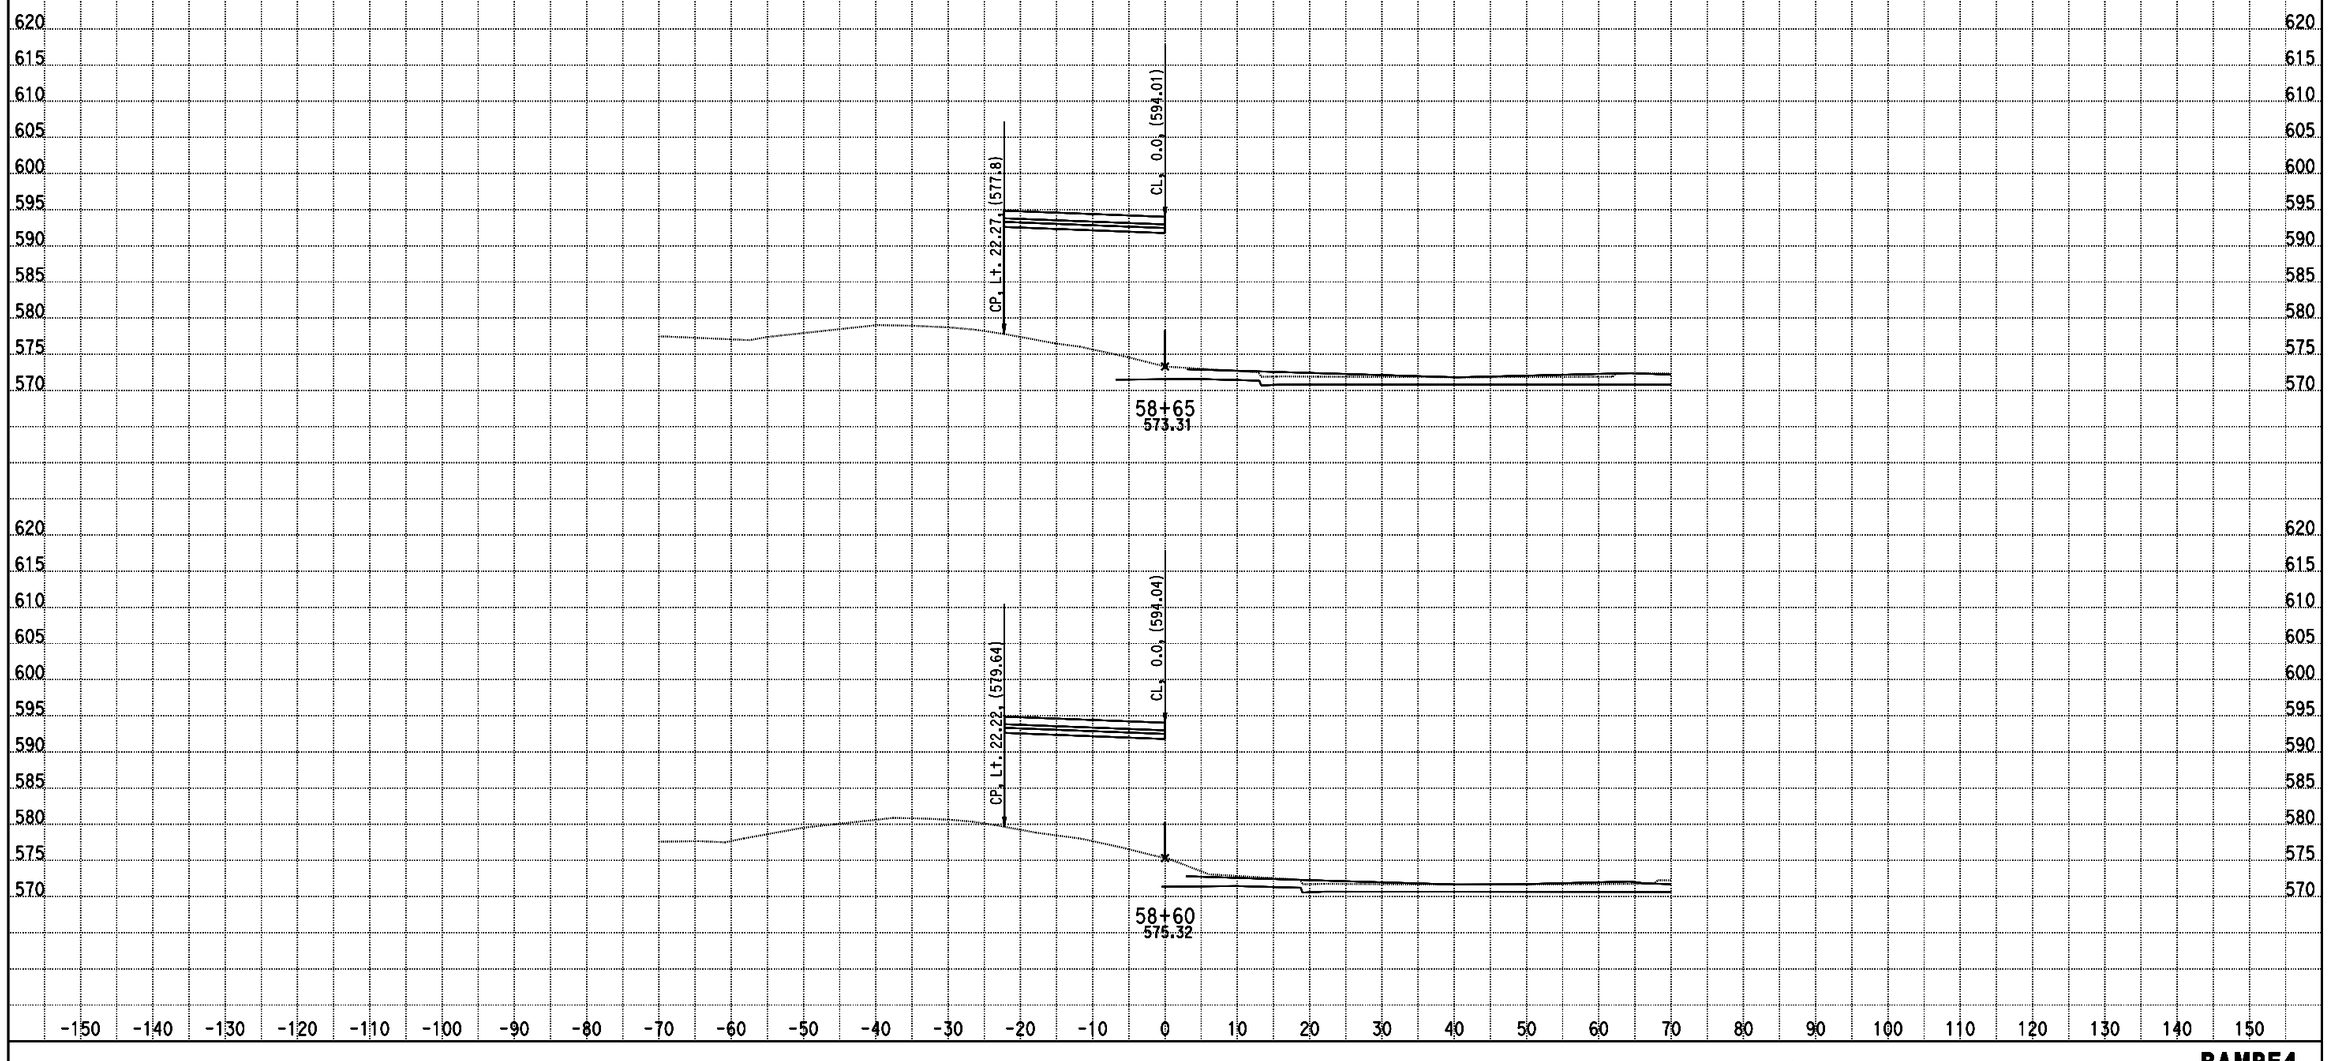

DATE: 10/28/2013

KC Project: 0818E File: D:\PROJECT\0818E\UPDATE-RAMP\hre4-pro.ear

SCALE: 1" = 10' Horiz.
1" = 10' Vert.

All Dimensions are US Survey Feet

RAMPE4
CROSS SECTIONS
SHEET 20 OF XXX

DESIGN STUDY ONLY

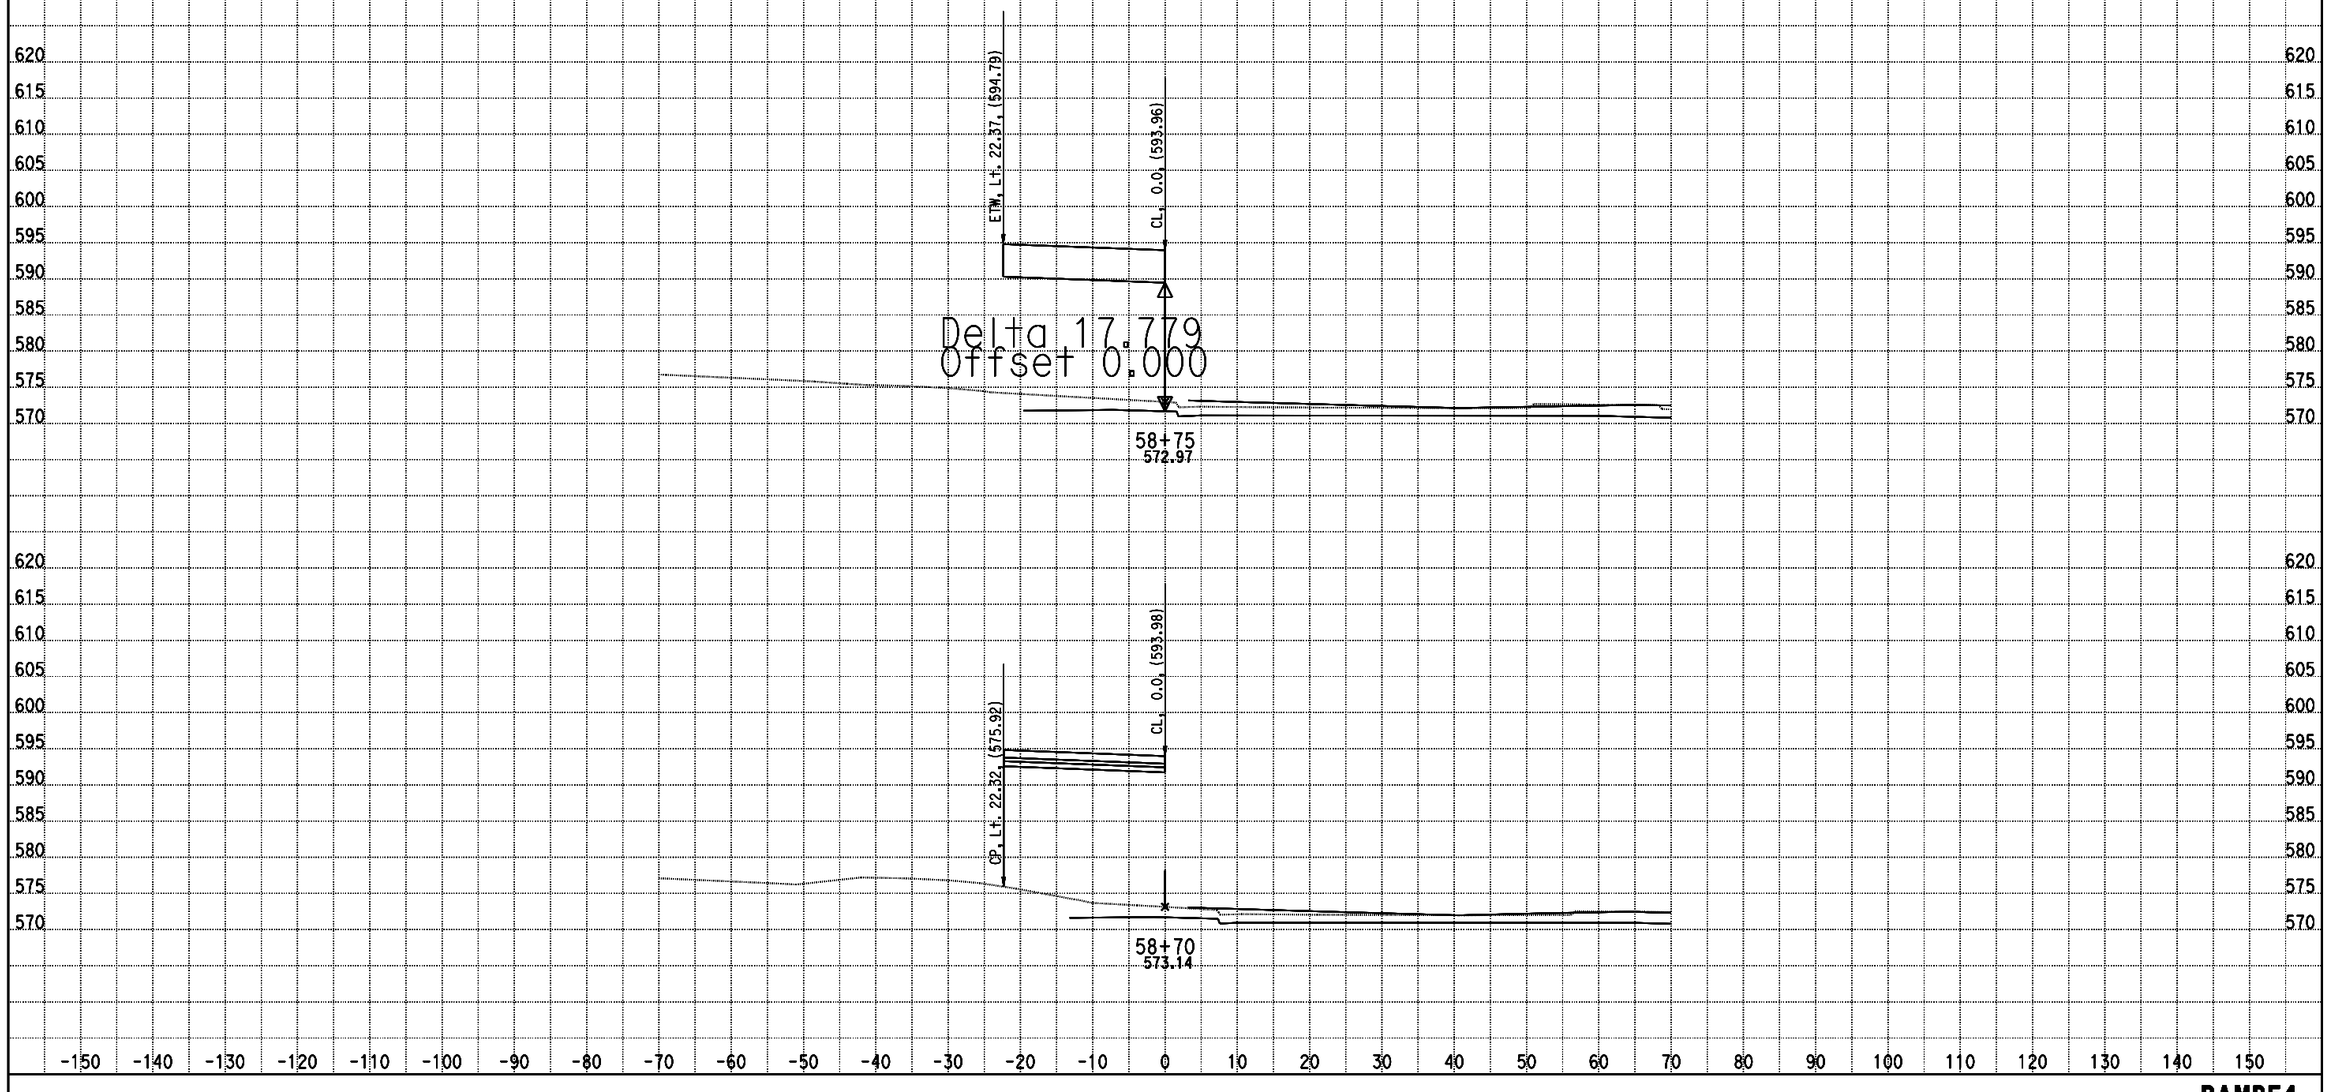

DATE: 10/28/2013
KC Project: 0818E File: D:\PROJECT\0818E\UPDATE-RAMP\hre4-pro.ear

SCALE: 1" = 10' Horiz.
1" = 10' Vert.

All Dimensions are US Survey Feet

RAMPE4
CROSS SECTIONS
SHEET 21 OF XXX

DESIGN STUDY ONLY

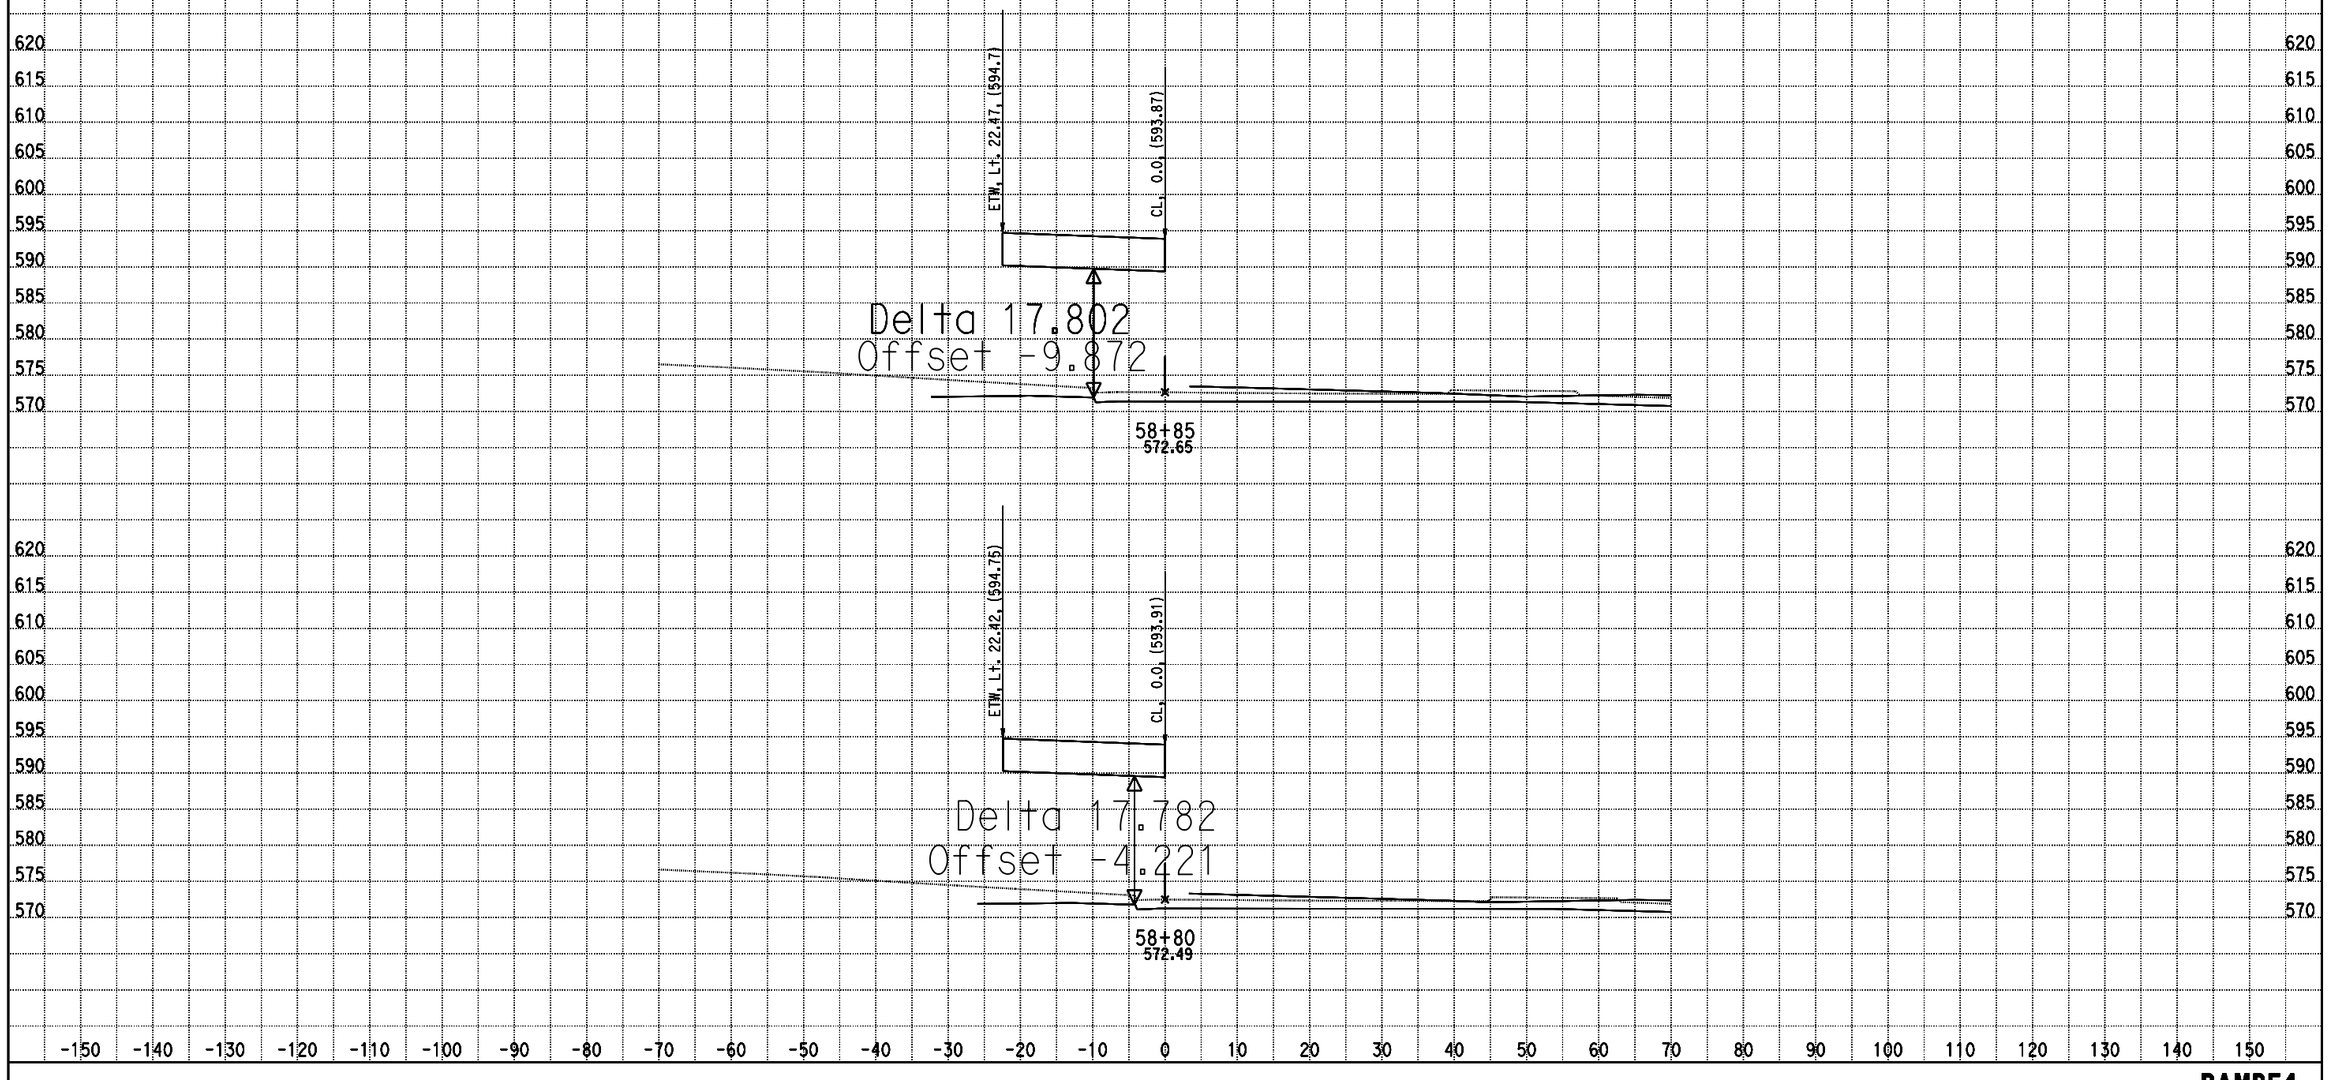

DATE: 10/28/2013
KC Project: 0818E File: D:\PROJECT\0818E\UPDATE-RAMP\hre4-pro.ear

SCALE: 1" = 10' Horiz.
1" = 10' Vert.

All Dimensions are US Survey Feet

RAMPE4
CROSS SECTIONS
SHEET 22 OF XXX

DESIGN STUDY ONLY

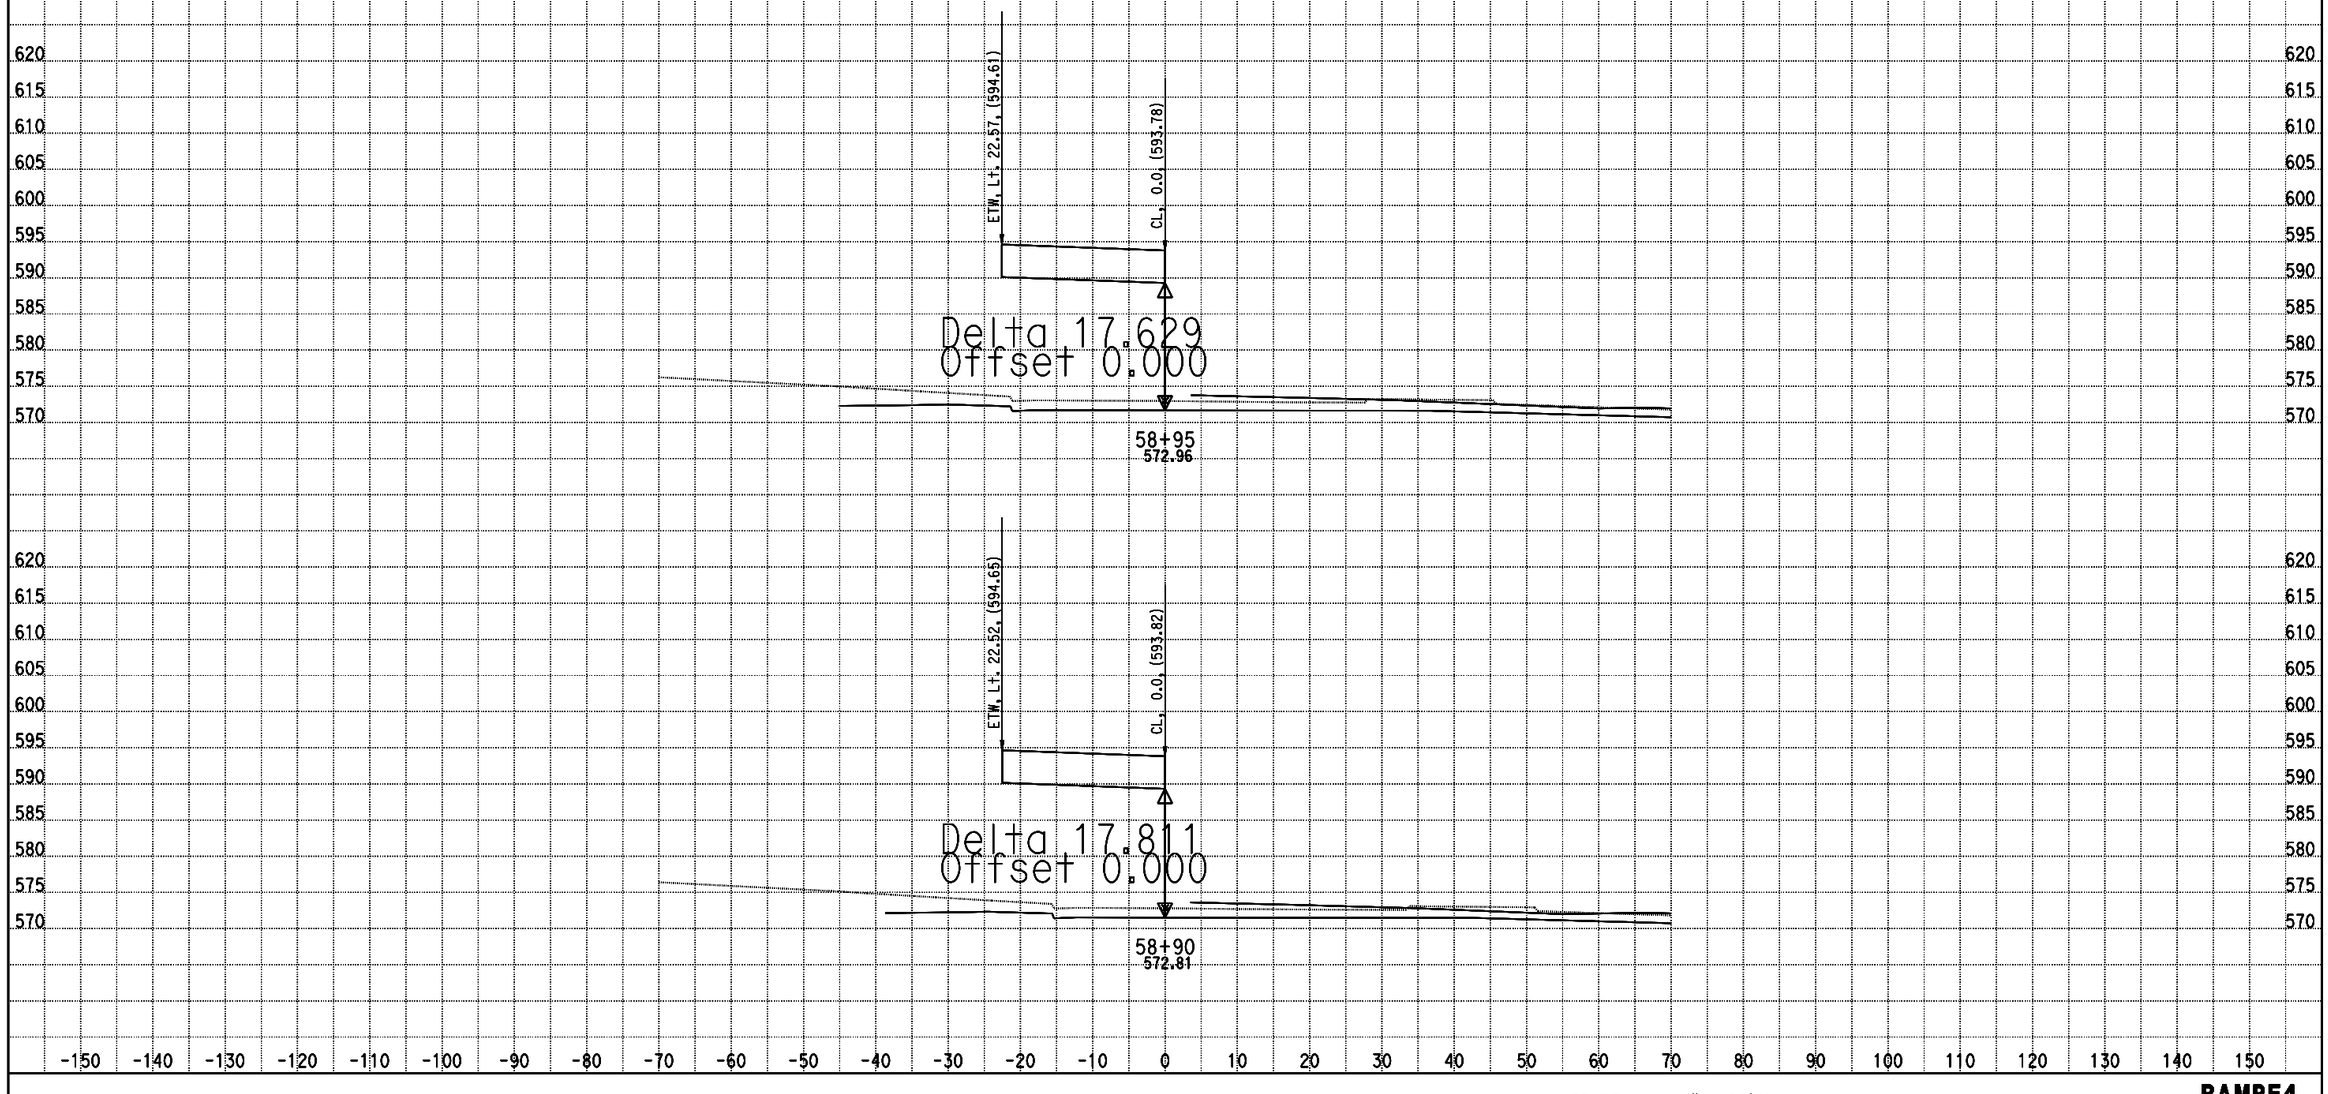

DATE: 10/28/2013
KC Project: 0818E File: D:\PROJECT\0818E\UPDATE-RAMP\hre4-pro.ear

SCALE: 1" = 10' Horiz.
1" = 10' Vert.

All Dimensions are US Survey Feet

RAMPE4
CROSS SECTIONS
SHEET 23 OF XXX

DESIGN STUDY ONLY

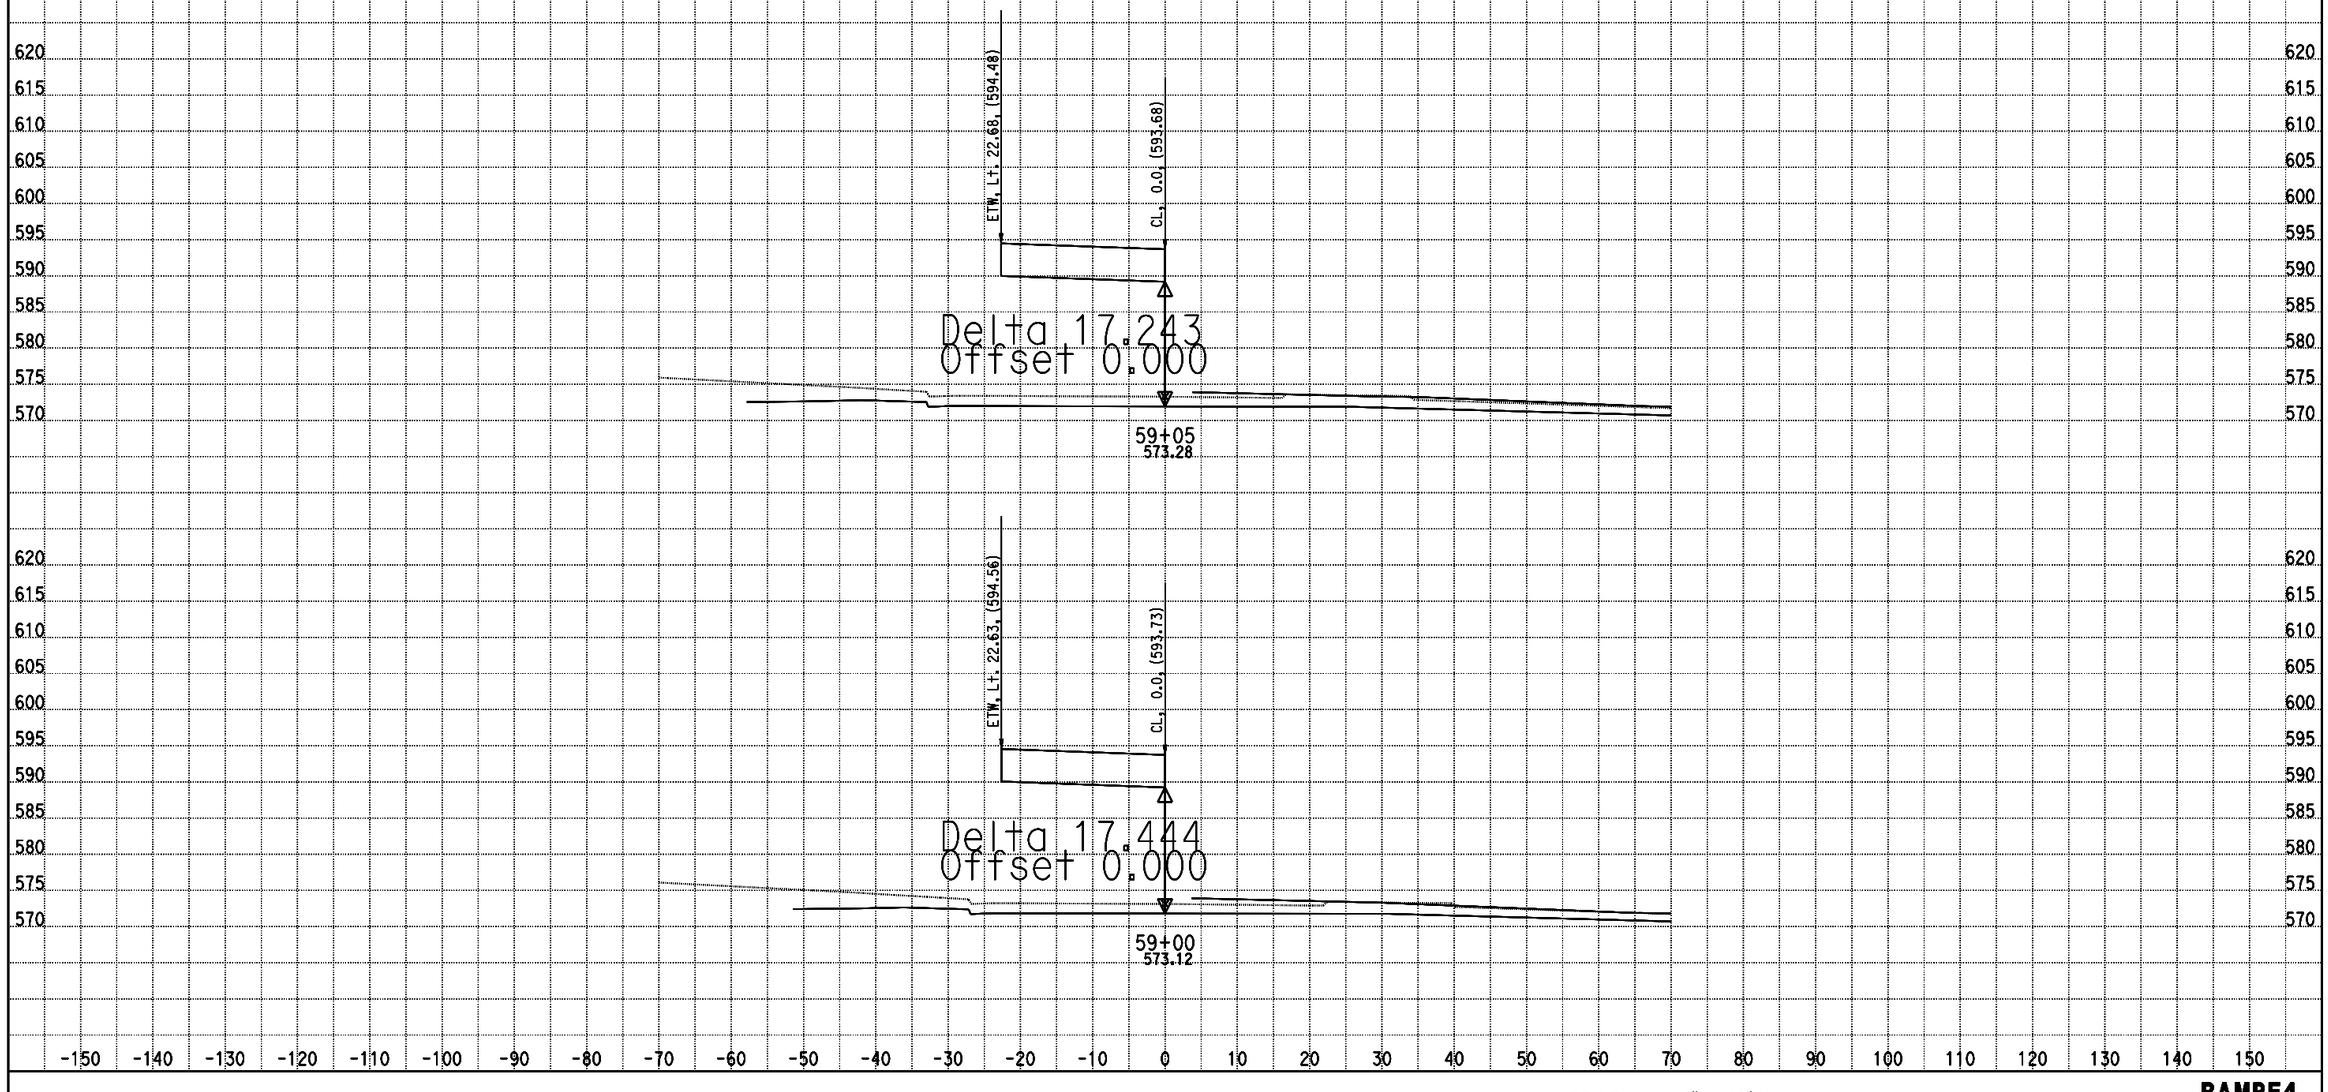

DATE: 10/28/2013
KC Project: 0818E File: D:\PROJECT\0818E\UPDATE-RAMP\hre4-pro.ear

SCALE: 1" = 10' Horiz.
1" = 10' Vert.

All Dimensions are US Survey Feet

RAMPE4
CROSS SECTIONS
SHEET 24 OF XXX

DESIGN STUDY ONLY

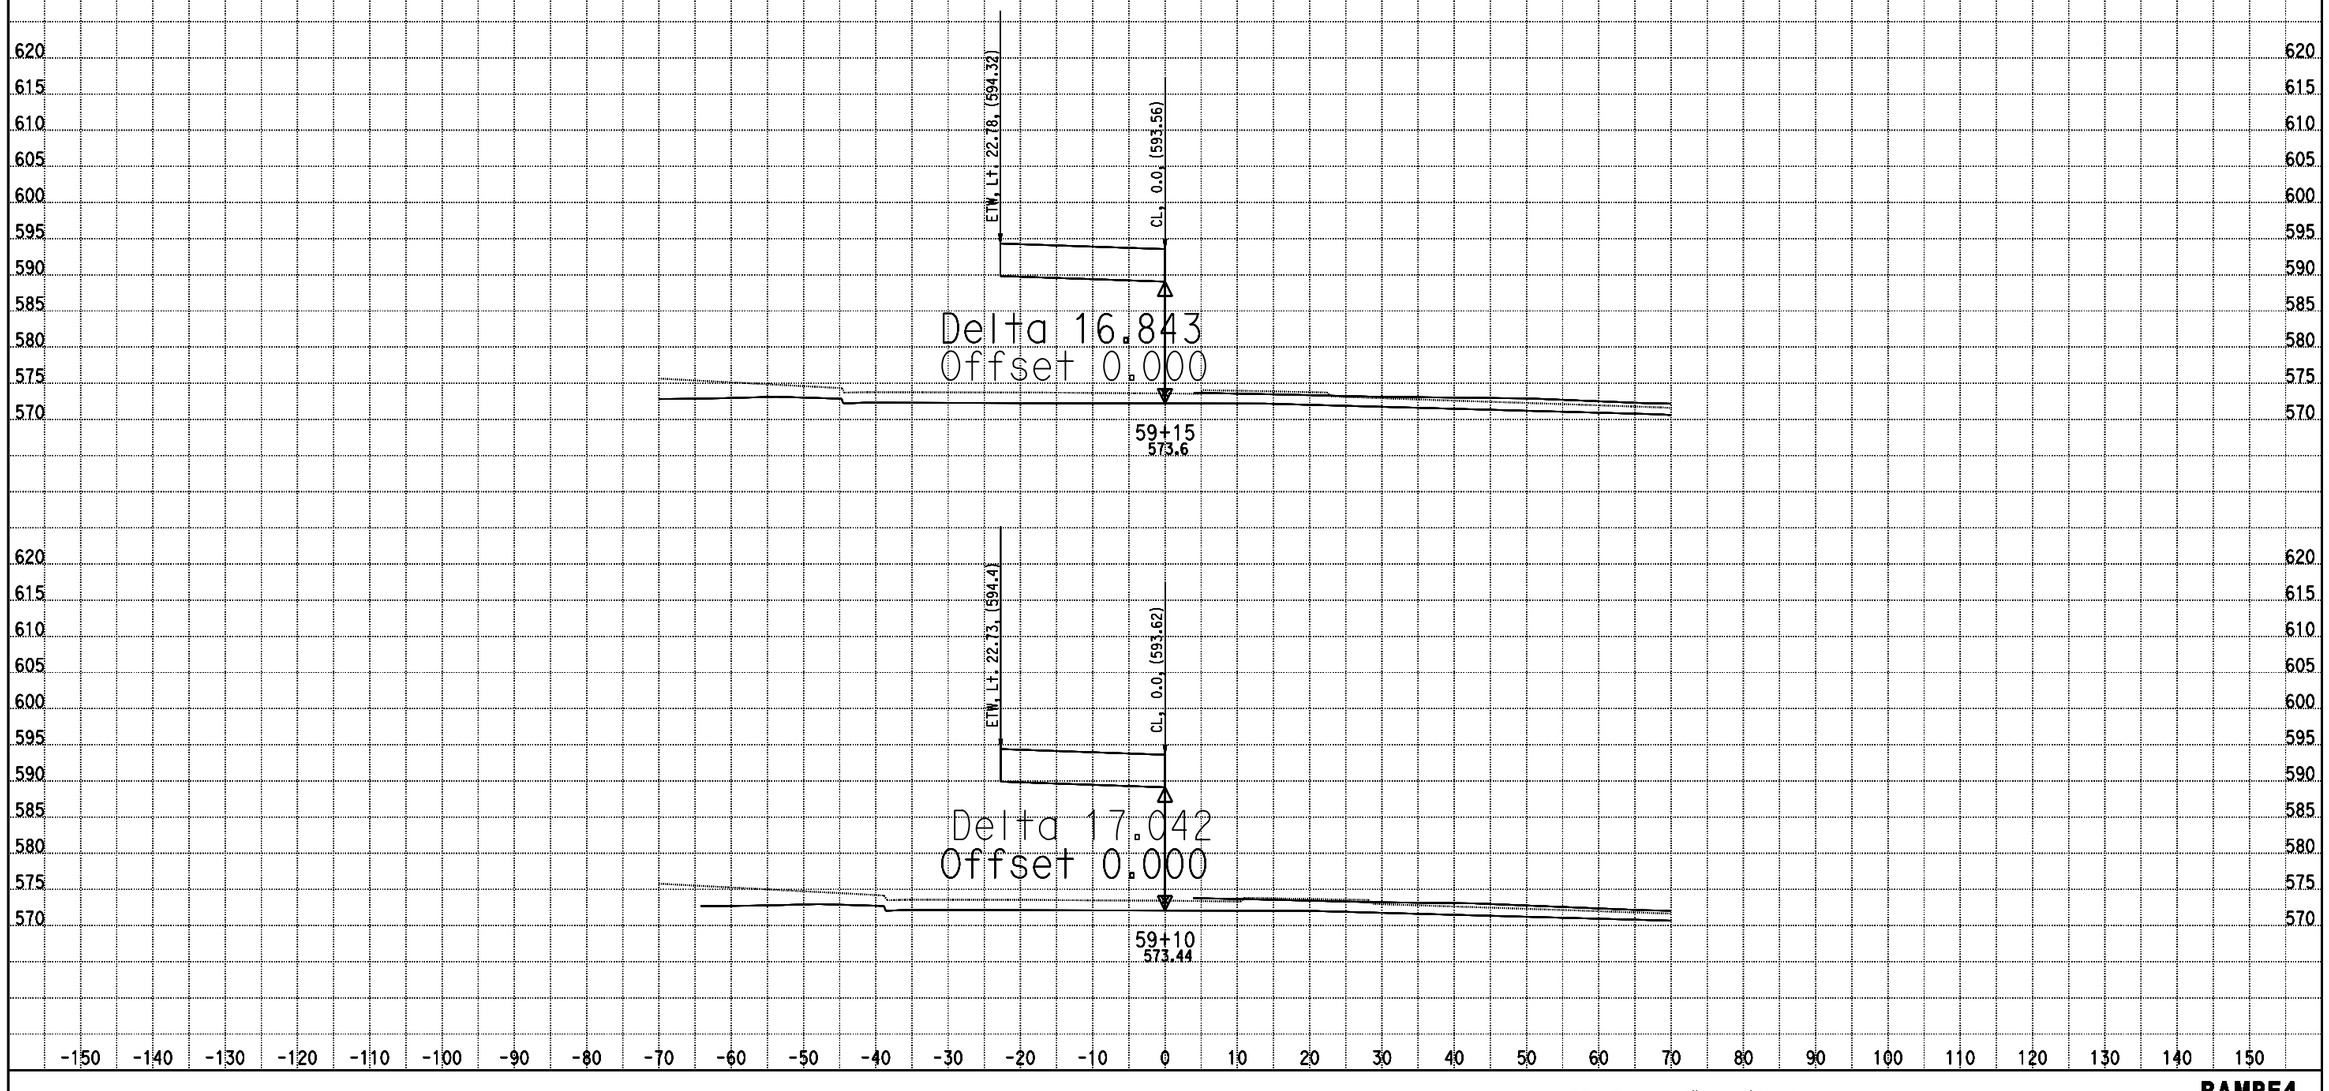

DATE: 10/28/2013
KC Project: 0818E File: D:\PROJECT\0818E\UPDATE-RAMP\hre4-pro.ear

SCALE: 1" = 10' Horiz.
1" = 10' Vert.

All Dimensions are US Survey Feet

RAMPE4
CROSS SECTIONS
SHEET 25 OF XXX

DESIGN STUDY ONLY

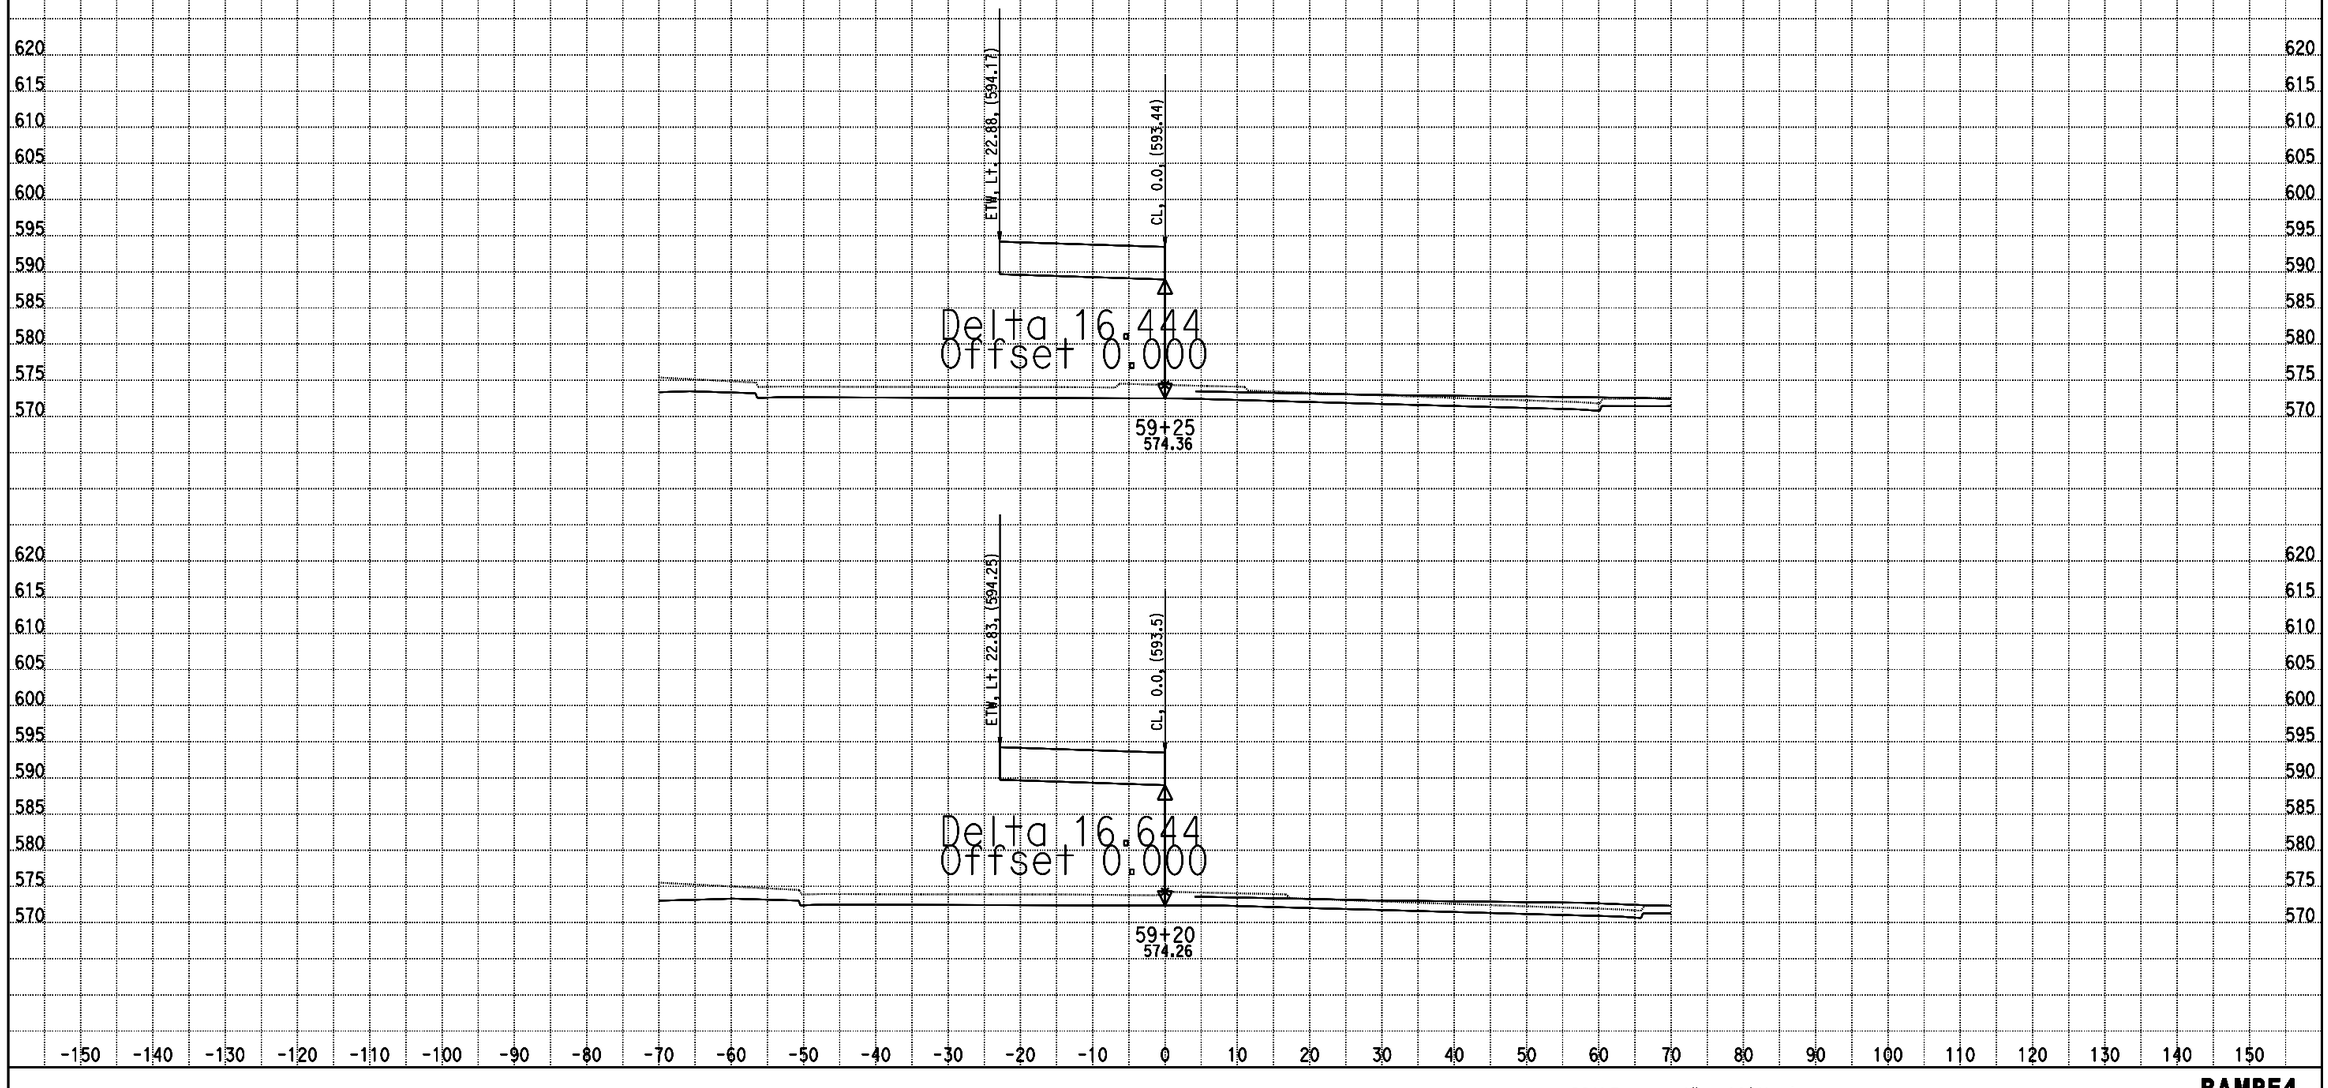

DATE: 10/28/2013
KC Project: 0818E File: D:\PROJECT\0818E\UPDATE-RAMP\hre4-pro.ear

SCALE: 1" = 10' Horiz.
1" = 10' Vert.

All Dimensions are US Survey Feet

RAMPE4
CROSS SECTIONS
SHEET 26 OF XXX

DESIGN STUDY ONLY

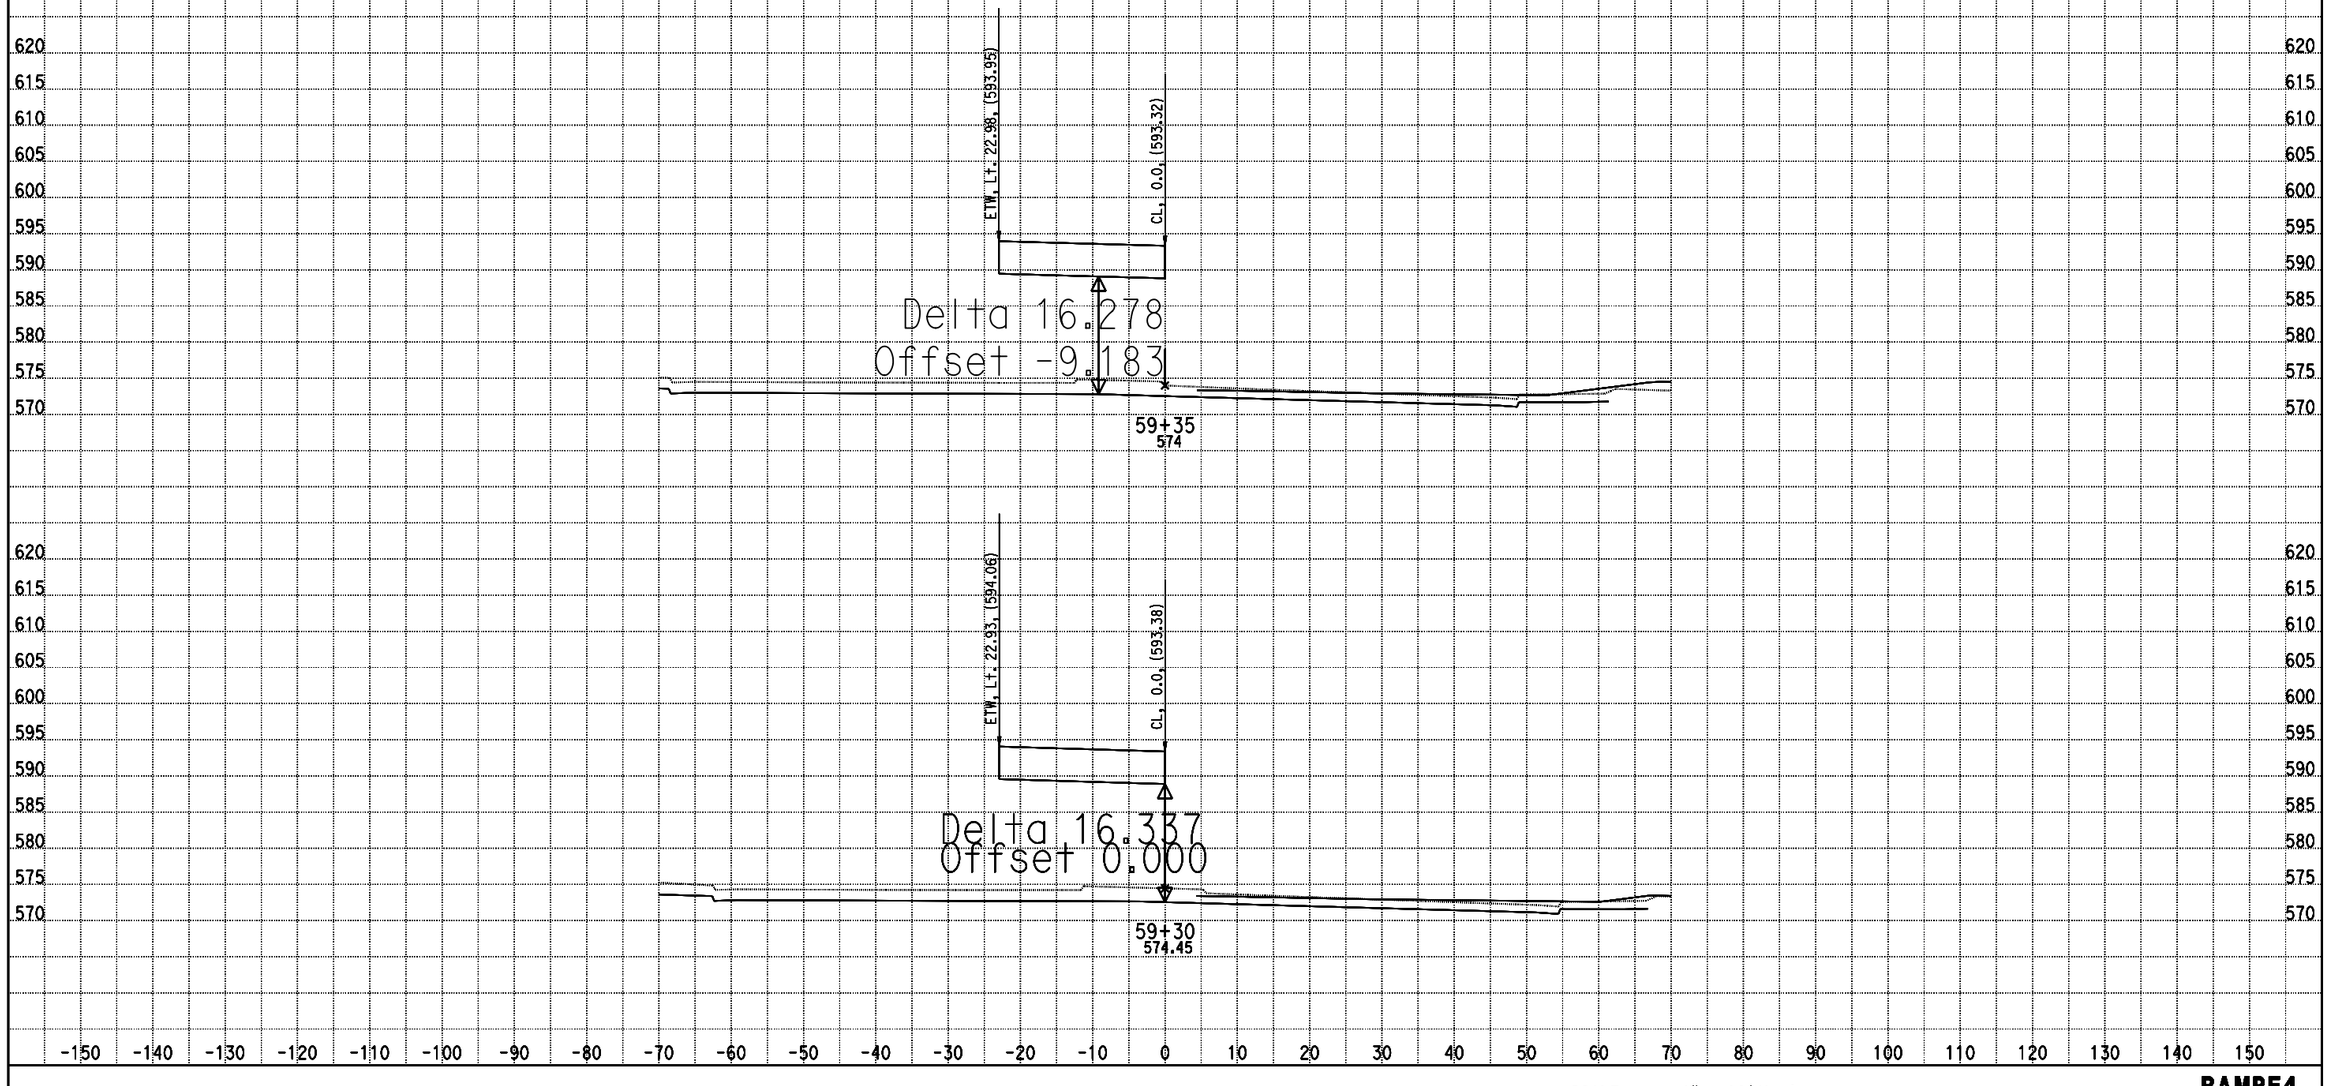

DATE: 10/28/2013
KC Project: 0818E File: D:\PROJECT\0818E\UPDATE-RAMP\hre4-pro.ear

SCALE: 1" = 10' Horiz.
1" = 10' Vert.

All Dimensions are US Survey Feet

RAMPE4
CROSS SECTIONS
SHEET 27 OF XXX

DESIGN STUDY ONLY

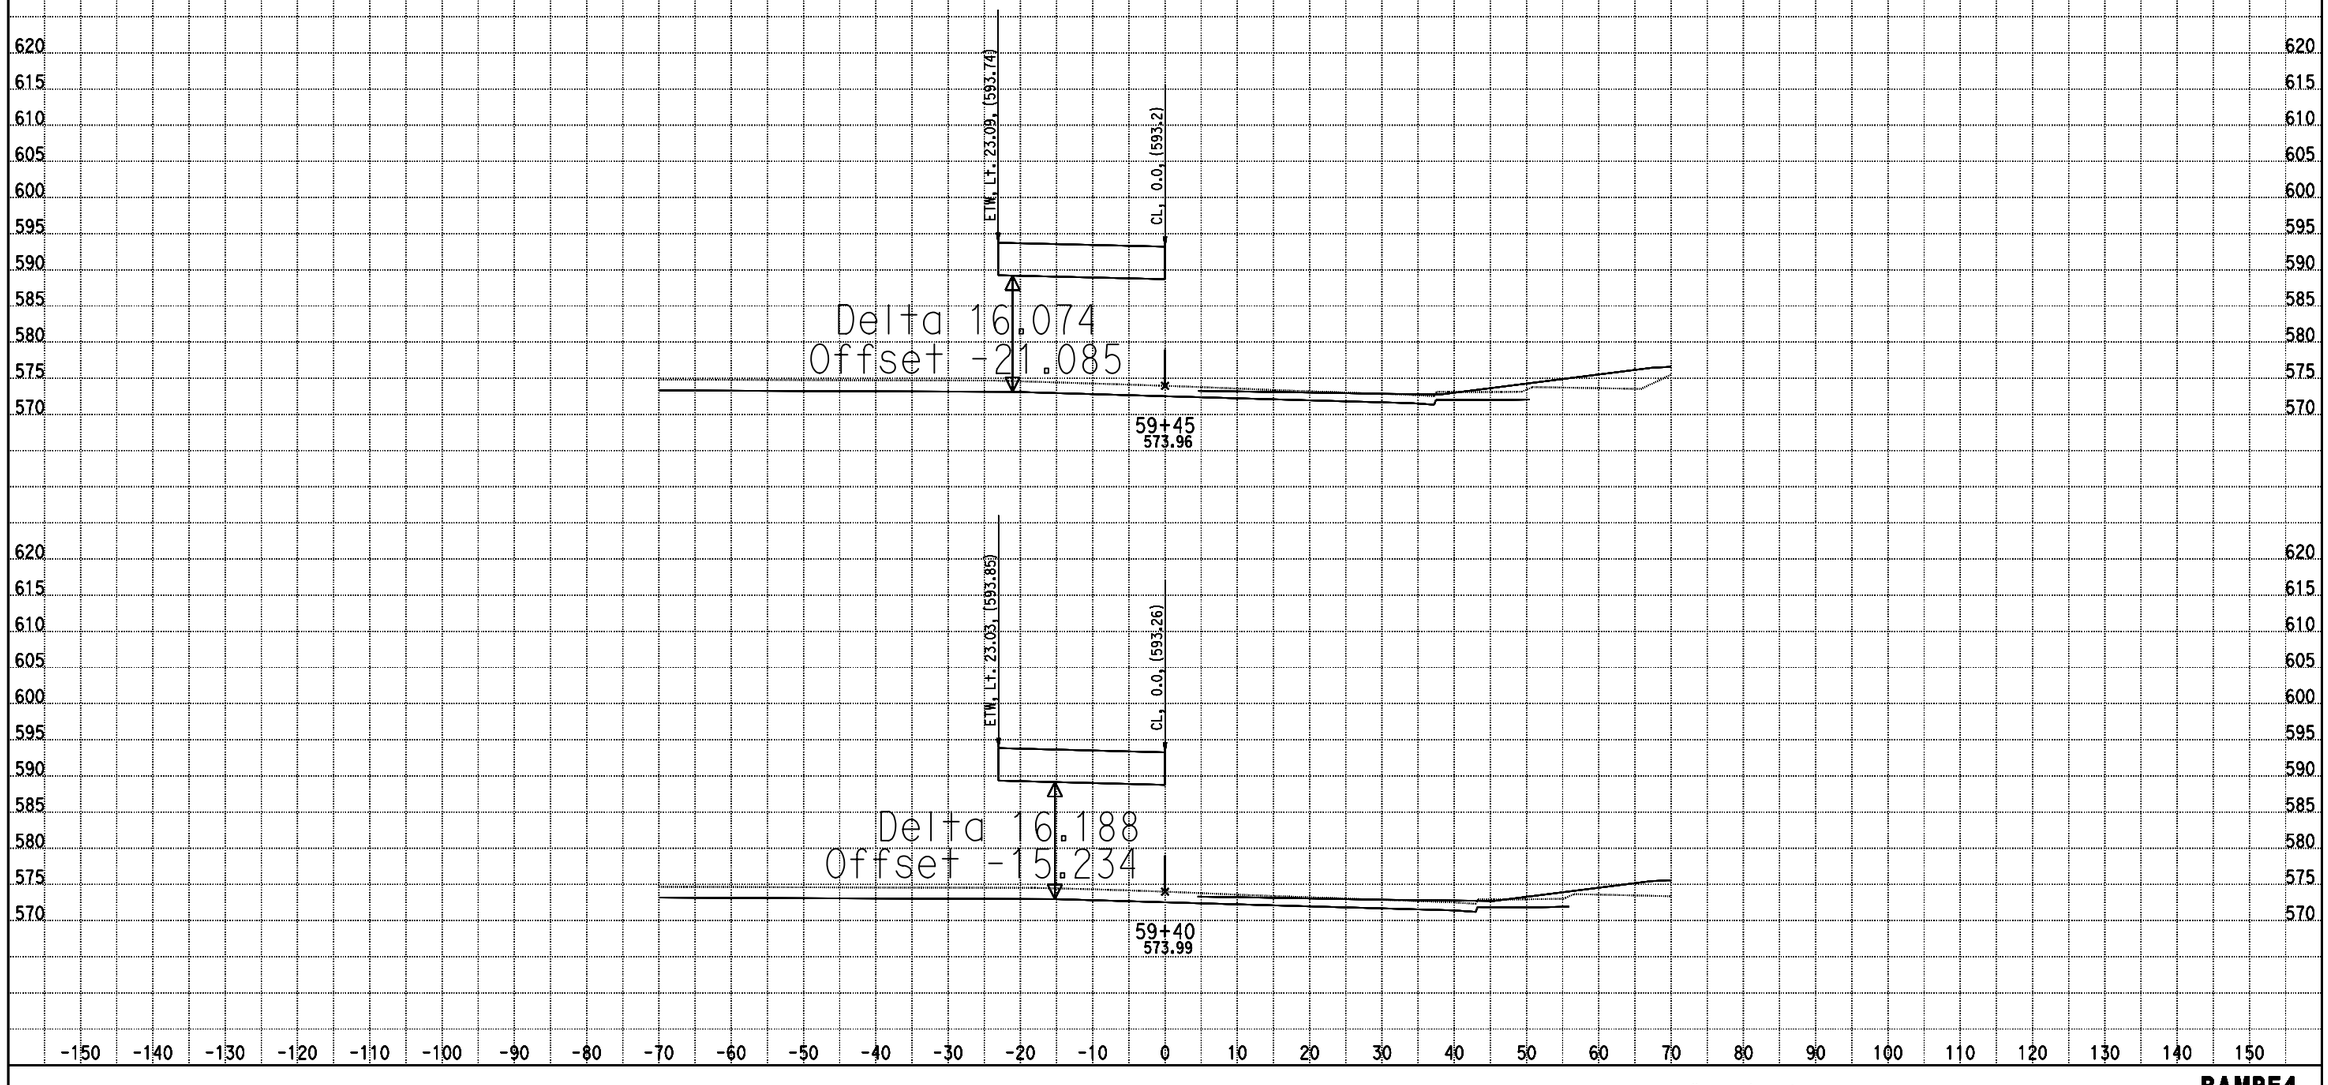

DATE: 10/28/2013

KC Project: 0818E File: D:\PROJECT\0818E\UPDATE-RAMP\hre4-pro.ear

SCALE: 1" = 10' Horiz.
1" = 10' Vert.

All Dimensions are US Survey Feet

RAMPE4
CROSS SECTIONS
SHEET 28 OF XXX

DESIGN STUDY ONLY

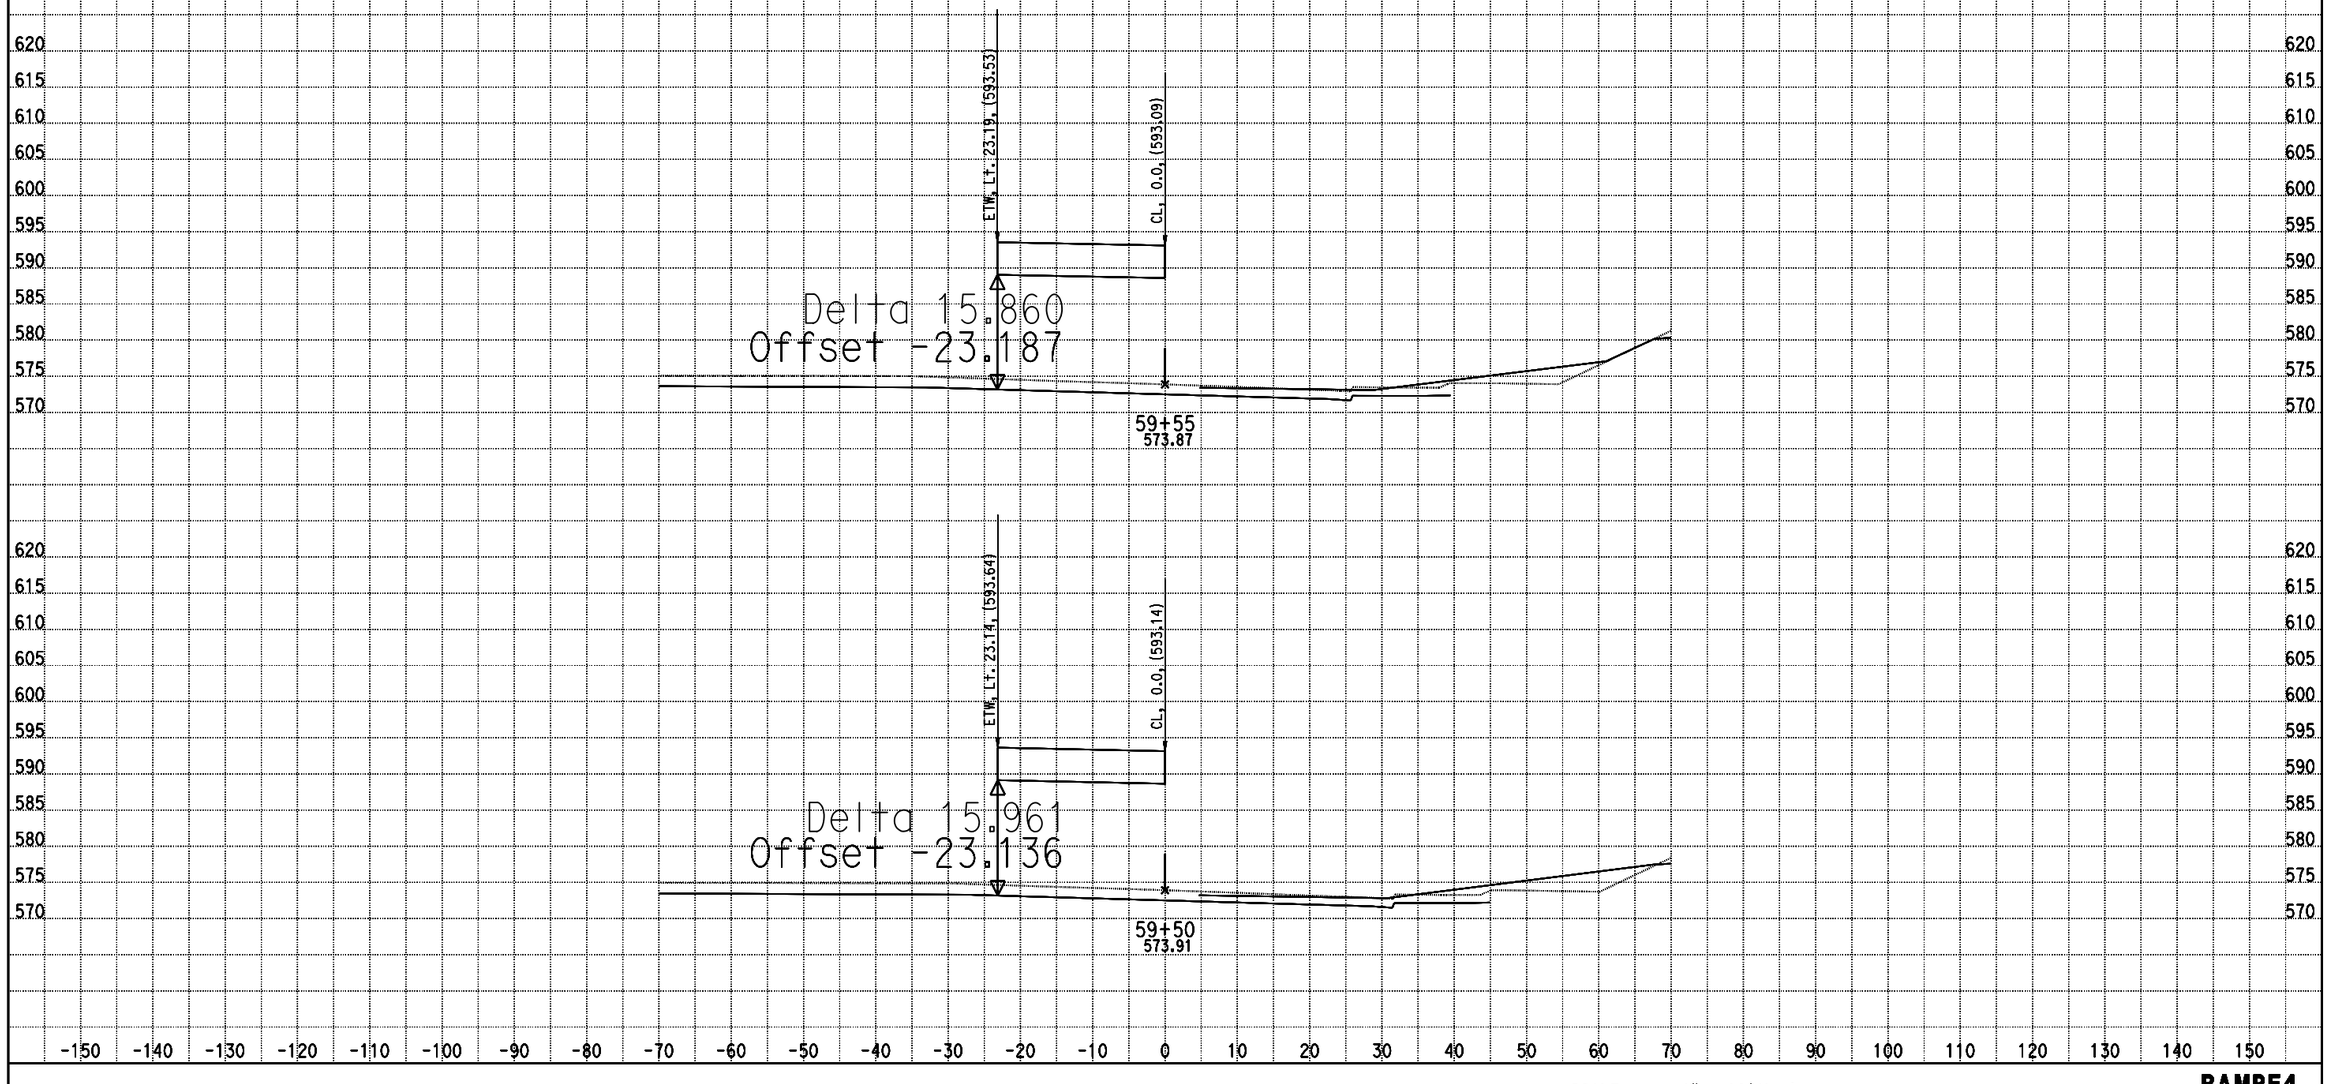

DATE: 10/28/2013
KC Project: 0818E File: D:\PROJECT\0818E\UPDATE-RAMP\hre4-pro.ear

SCALE: 1" = 10' Horiz.
1" = 10' Vert.

All Dimensions are US Survey Feet

RAMPE4
CROSS SECTIONS
SHEET 29 OF XXX

DESIGN STUDY ONLY

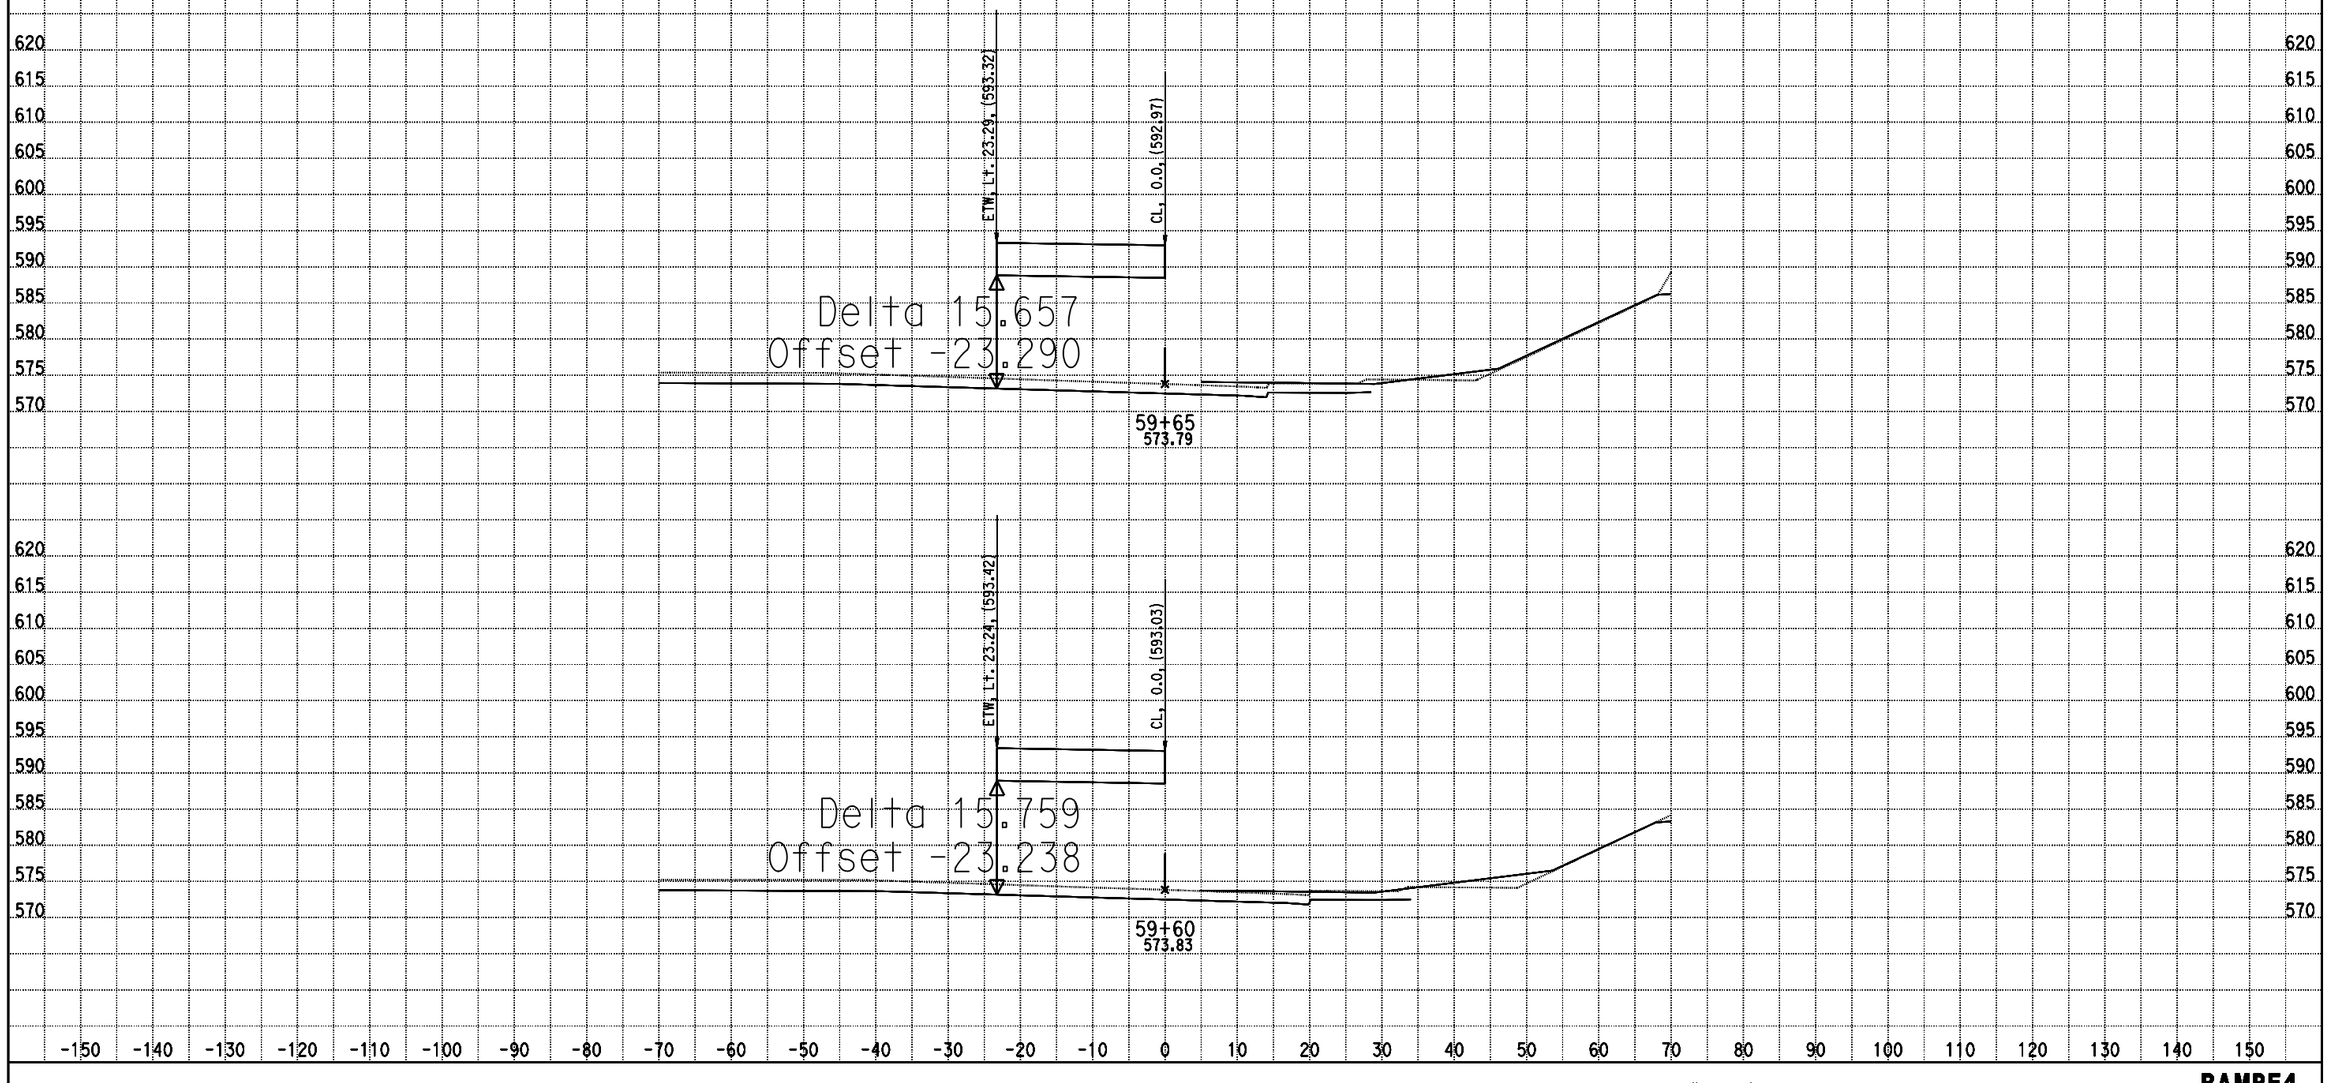

DATE: 10/28/2013

KC Project: 0818E File: D:\PROJECT\0818E\UPDATE-RAMP\hre4-pro.ear

SCALE: 1" = 10' Horiz.
1" = 10' Vert.

All Dimensions are US Survey Feet

RAMPE4
CROSS SECTIONS
SHEET 30 OF XXX

DESIGN STUDY ONLY

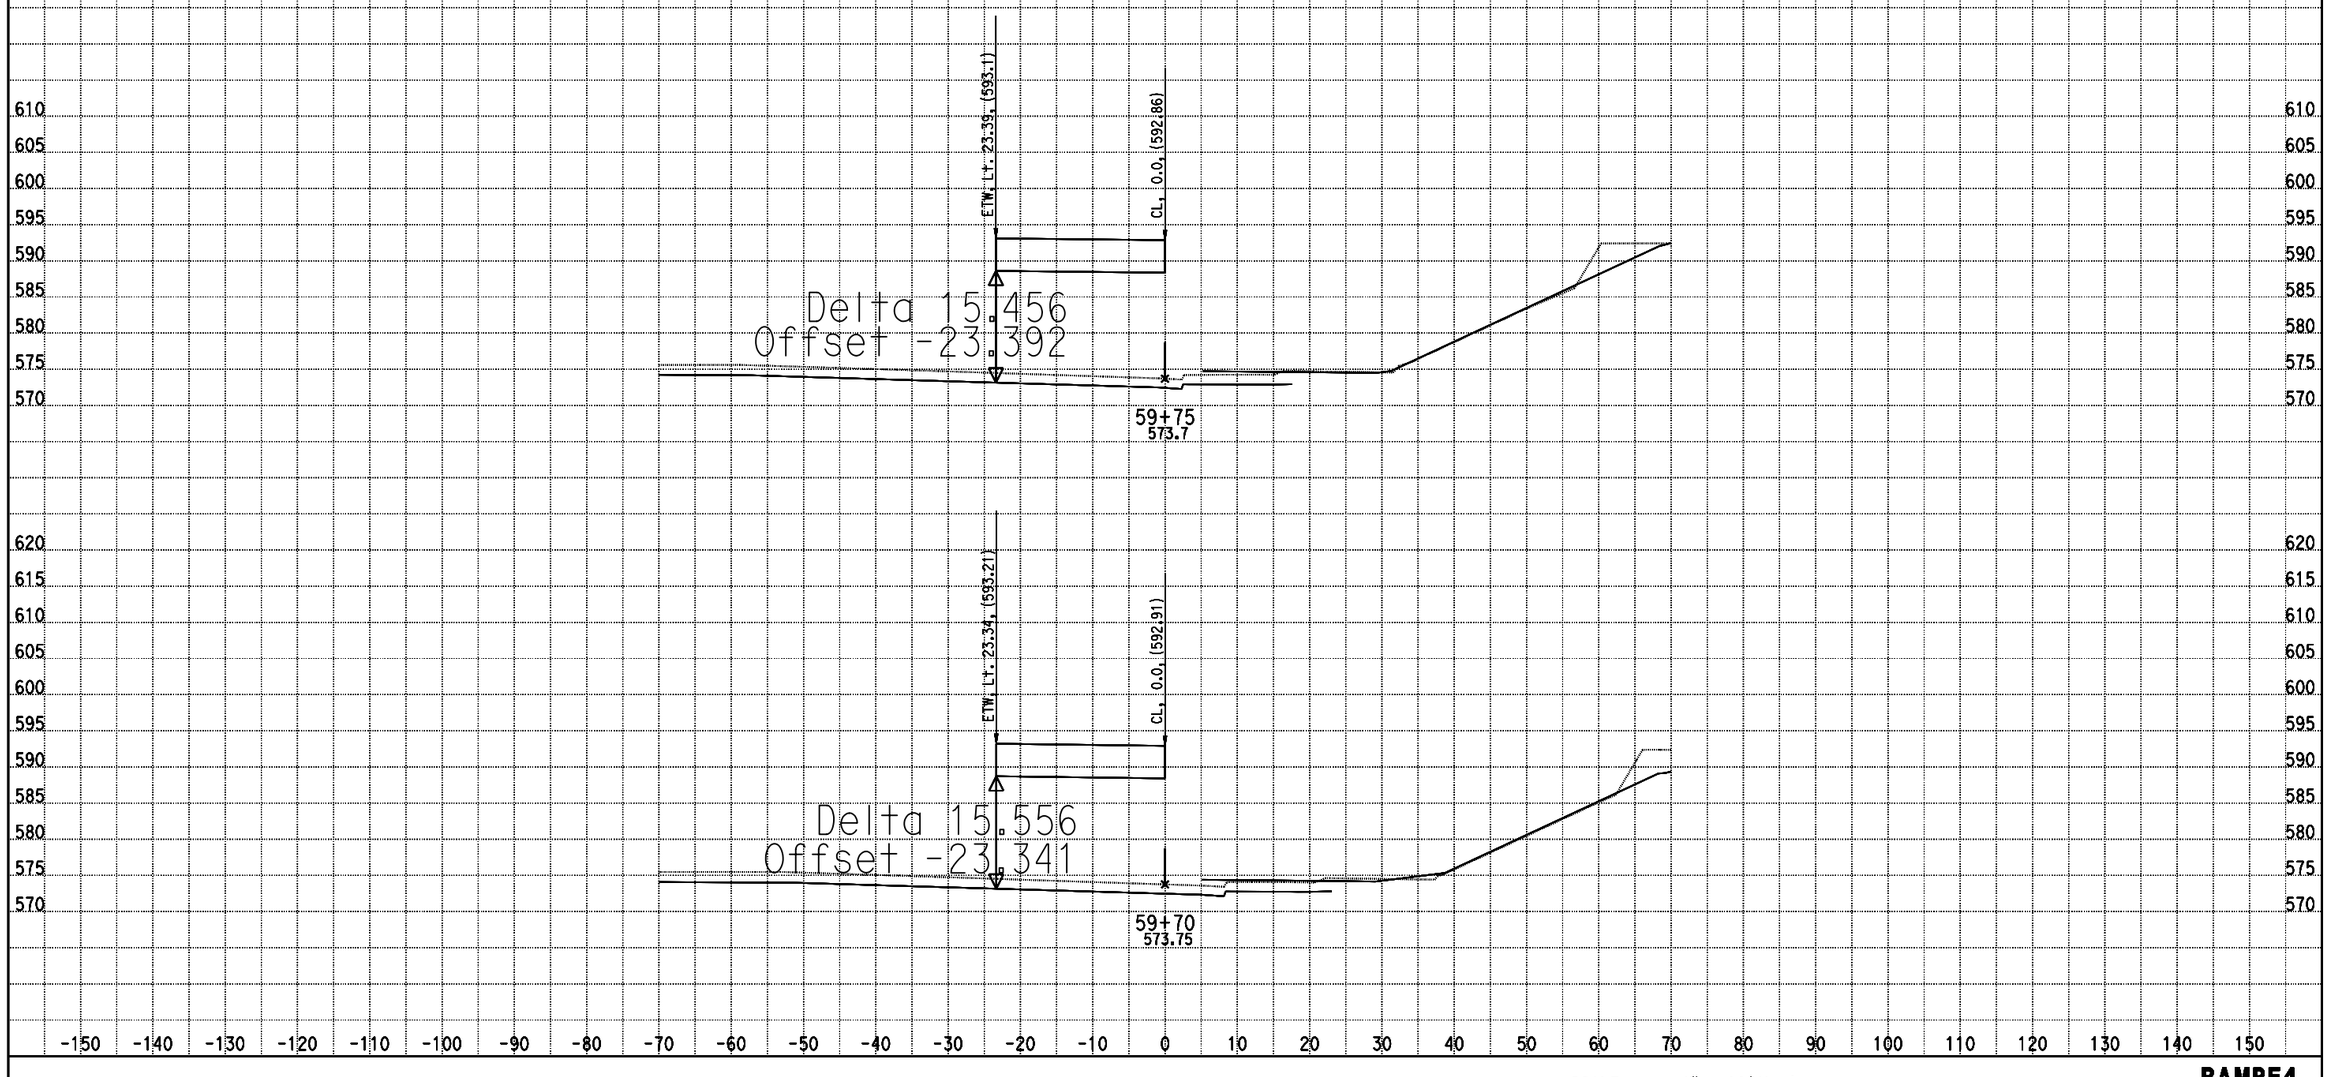

DATE: 10/28/2013
KC Project: 0818E File: D:\PROJECT\0818E\UPDATE-RAMP\hre4-pro.ear

SCALE: 1" = 10' Horiz.
1" = 10' Vert.

All Dimensions are US Survey Feet

RAMPE4
CROSS SECTIONS
SHEET 31 OF XXX

DESIGN STUDY ONLY

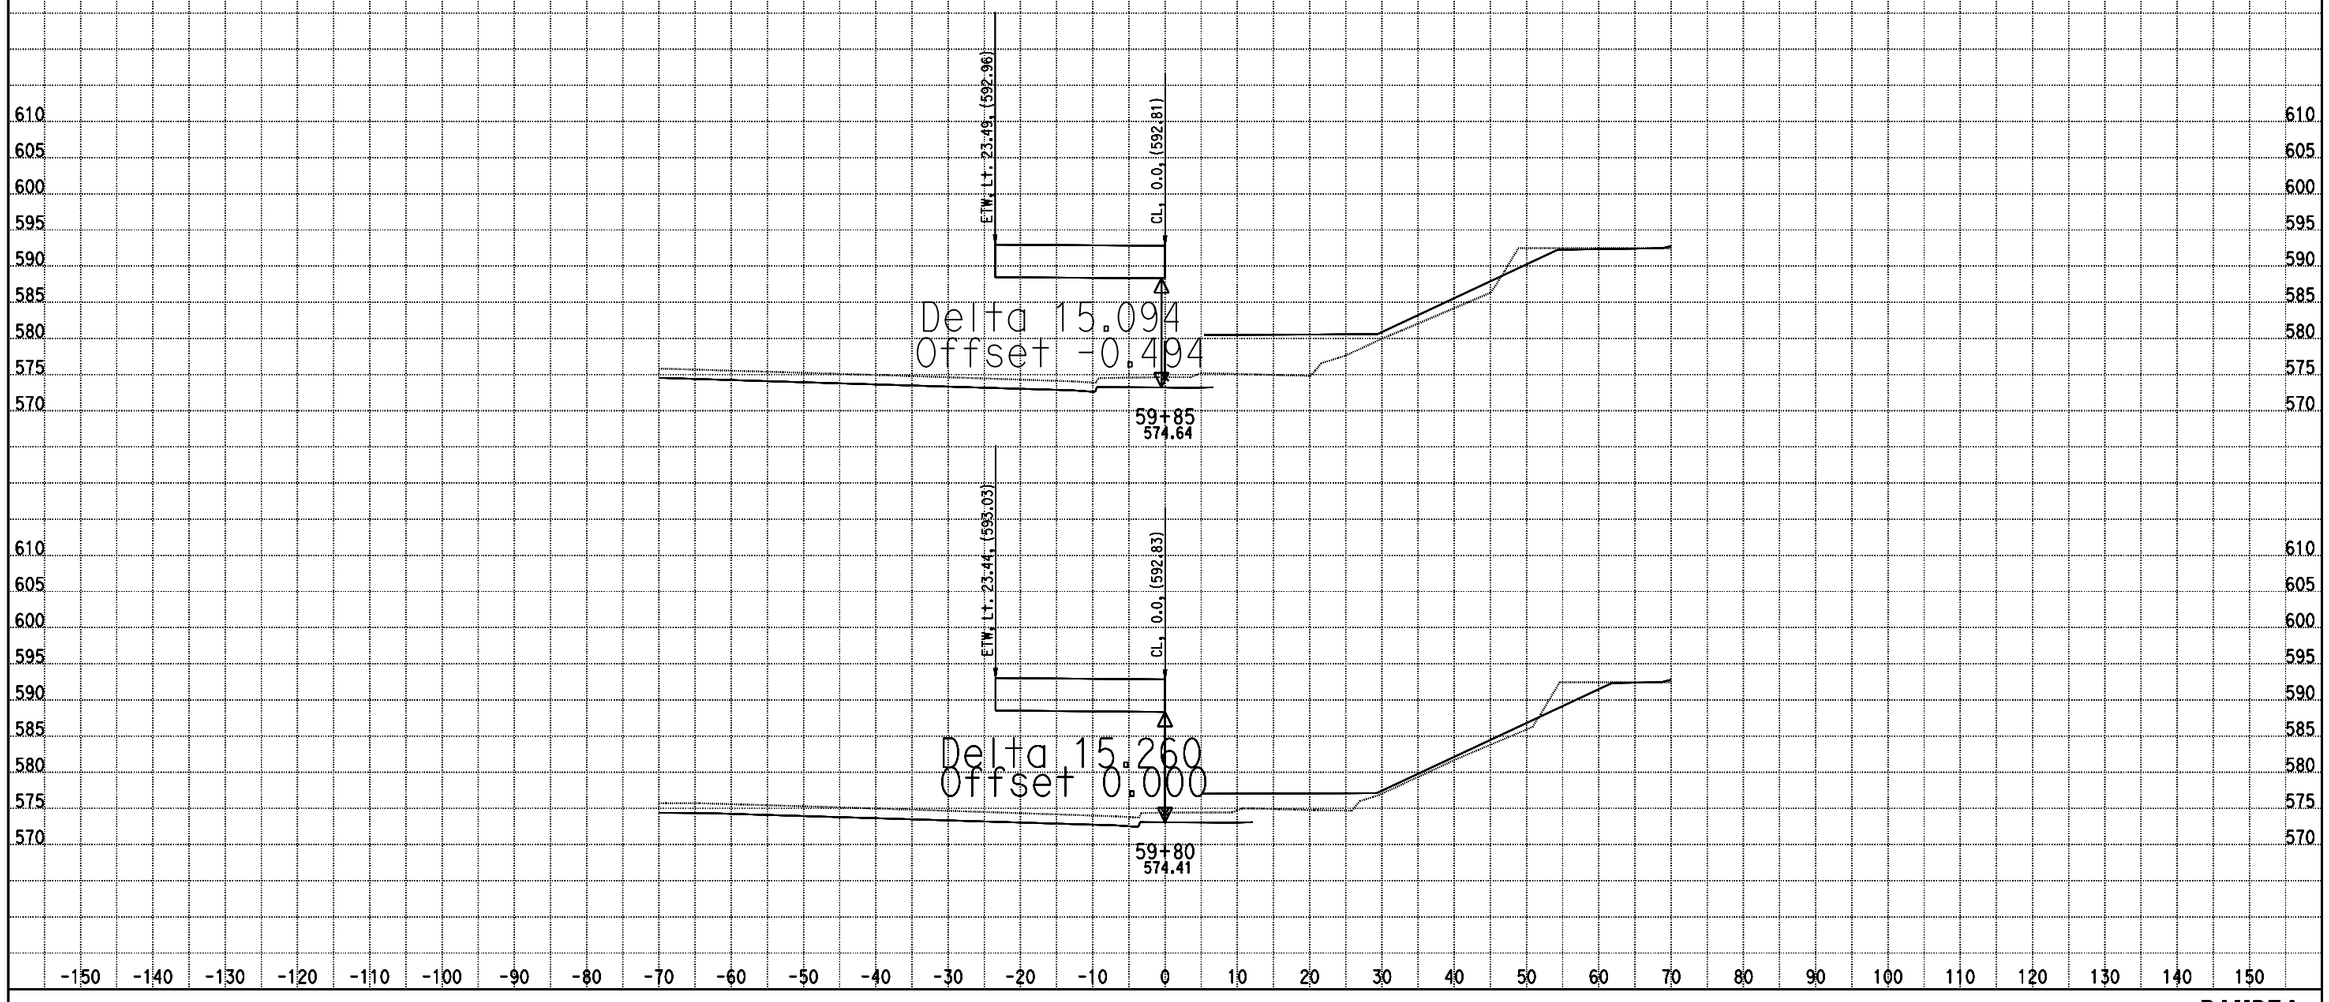

DATE: 10/28/2013

KC Project: 0818E File: D:\PROJECT\0818E\UPDATE-RAMP\hre4-pro.ear

SCALE: 1" = 10' Horiz.
1" = 10' Vert.

All Dimensions are US Survey Feet

RAMPE4
CROSS SECTIONS
SHEET 32 OF XXX

DESIGN STUDY ONLY

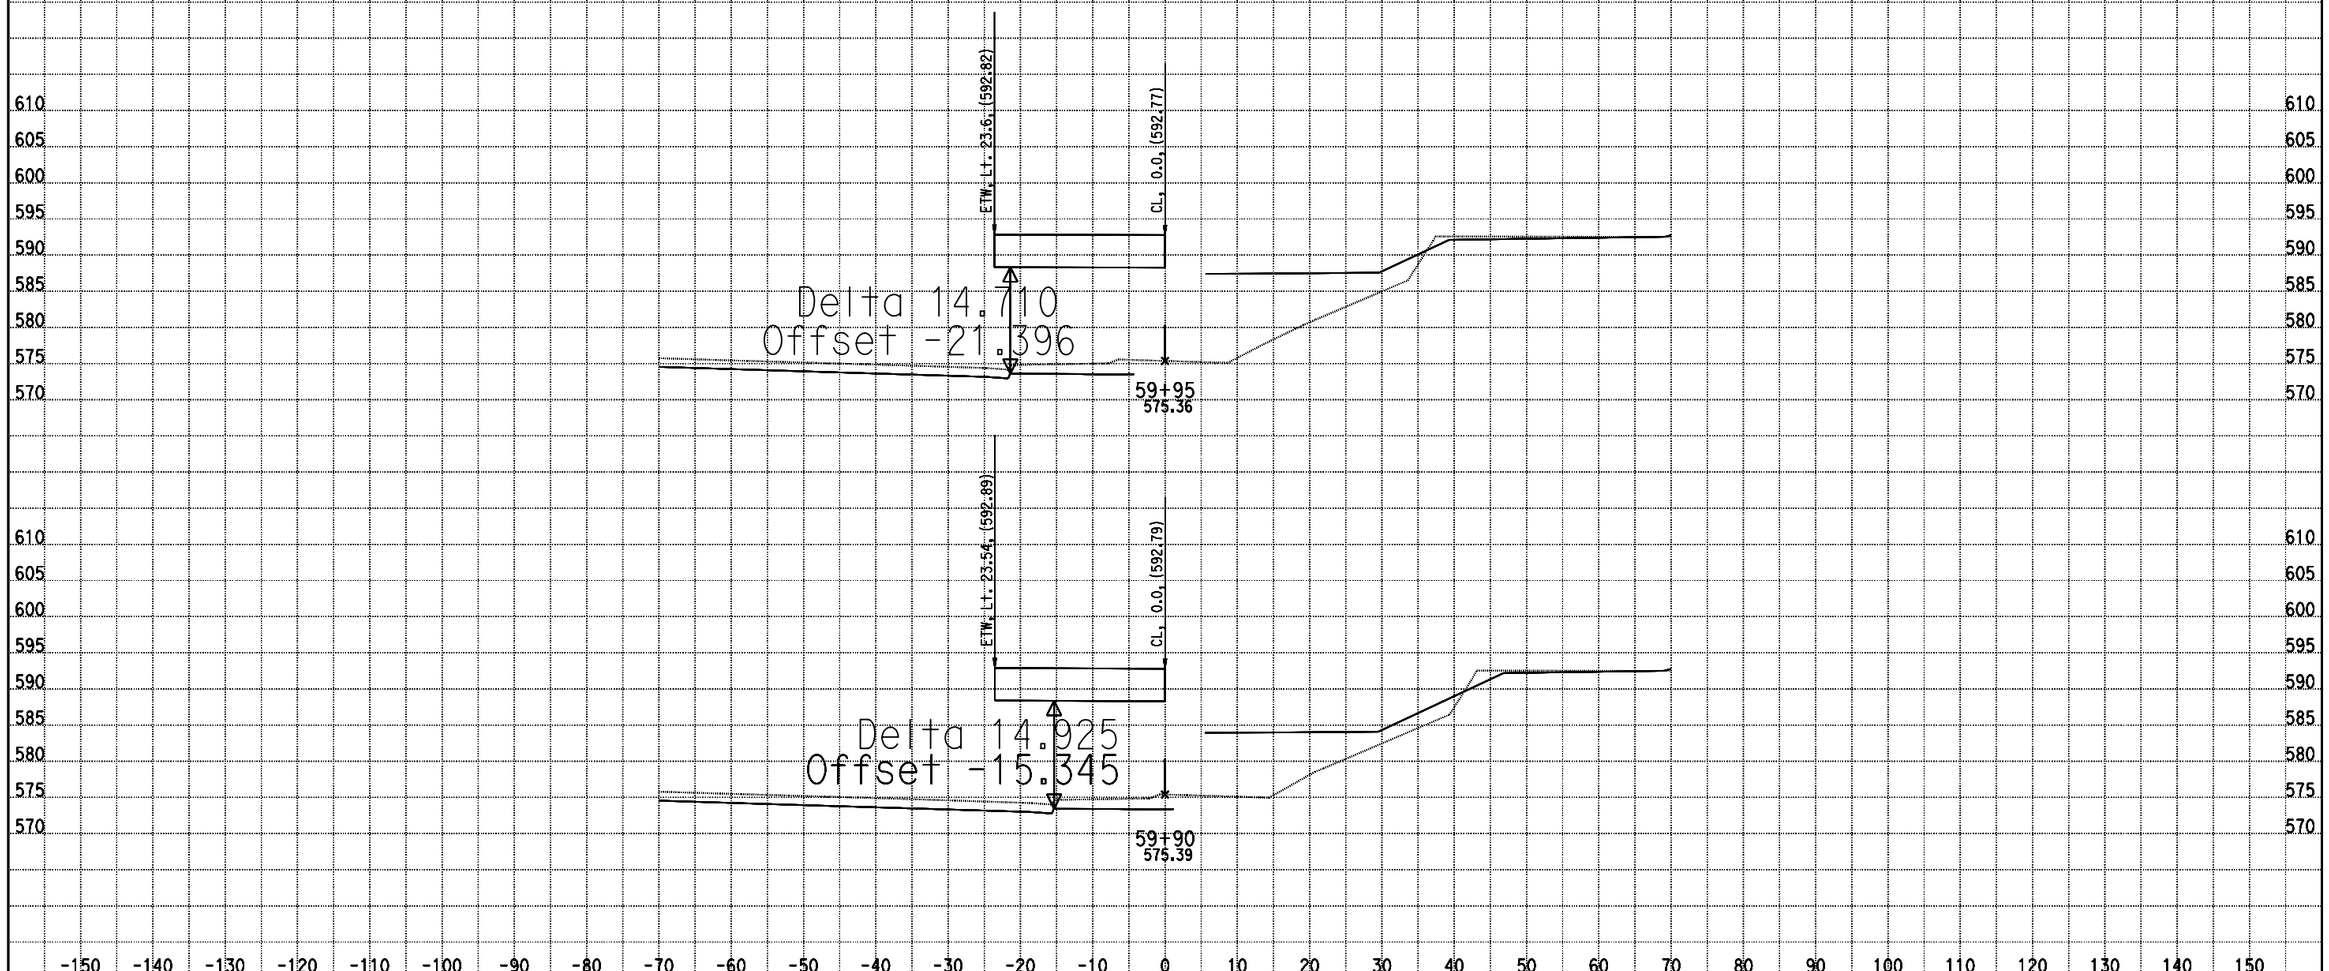

DATE: 10/28/2013

KC Project: 0818E File: D:\PROJECT\0818E\UPDATE-RAMP\hre4-pro.ear

SCALE: 1" = 10' Horiz.
1" = 10' Vert.

All Dimensions are US Survey Feet

RAMPE4
CROSS SECTIONS

SHEET 33 OF XXX

DESIGN STUDY ONLY

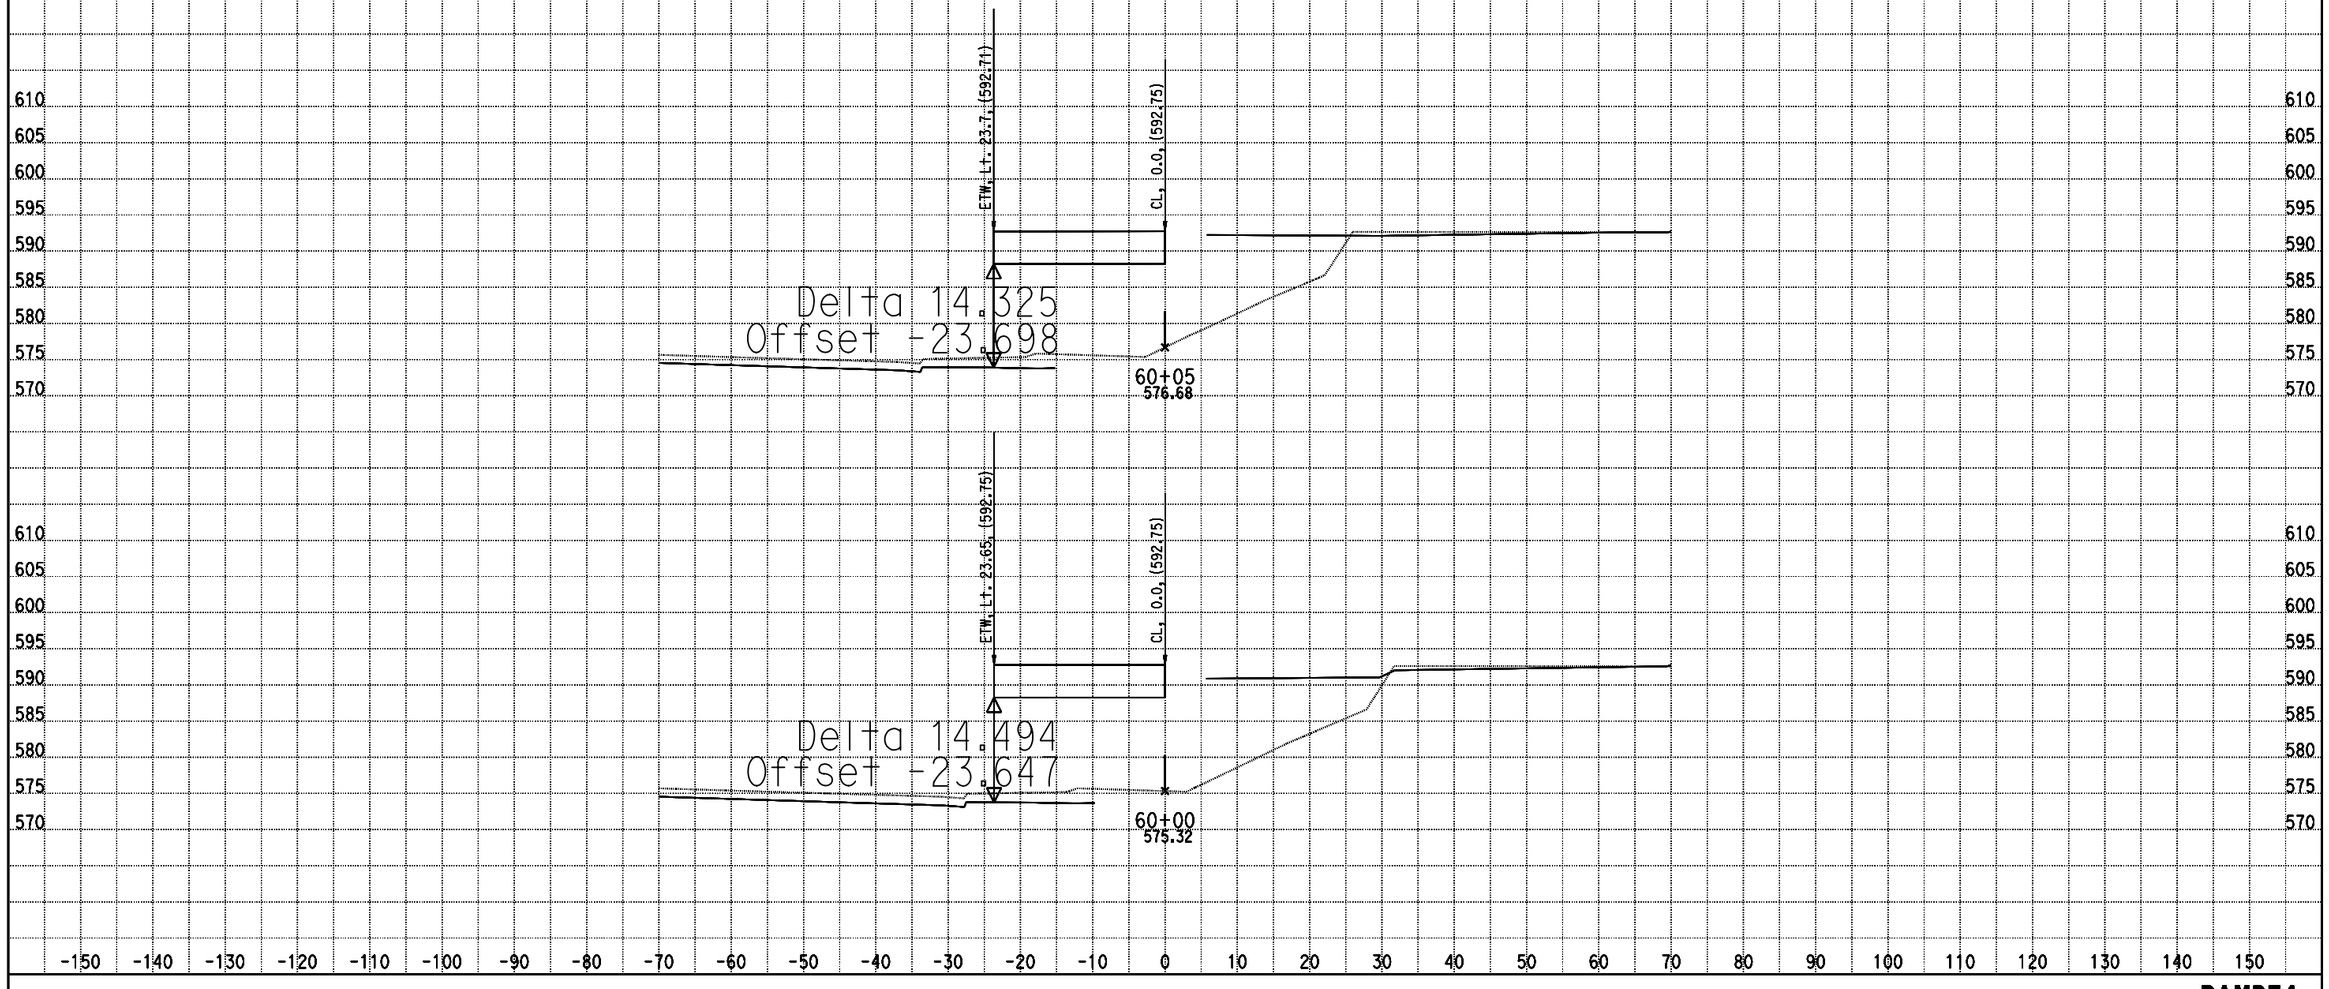

DATE: 10/28/2013

KC Project: 0818E File: D:\PROJECT\0818E\UPDATE-RAMP\hre4-pro.ear

SCALE: 1" = 10' Horiz.
1" = 10' Vert.

All Dimensions are US Survey Feet

RAMPE4
CROSS SECTIONS

DESIGN STUDY ONLY

DATE: 10/28/2013
KC Project: 0818E File: D:\PROJECT\0818E\UPDATE-RAMP\hre4-pro.ear

SCALE: 1" = 10' Horiz.
1" = 10' Vert.

All Dimensions are US Survey Feet

RAMPE4
CROSS SECTIONS
SHEET 35 OF XXX

DESIGN STUDY ONLY

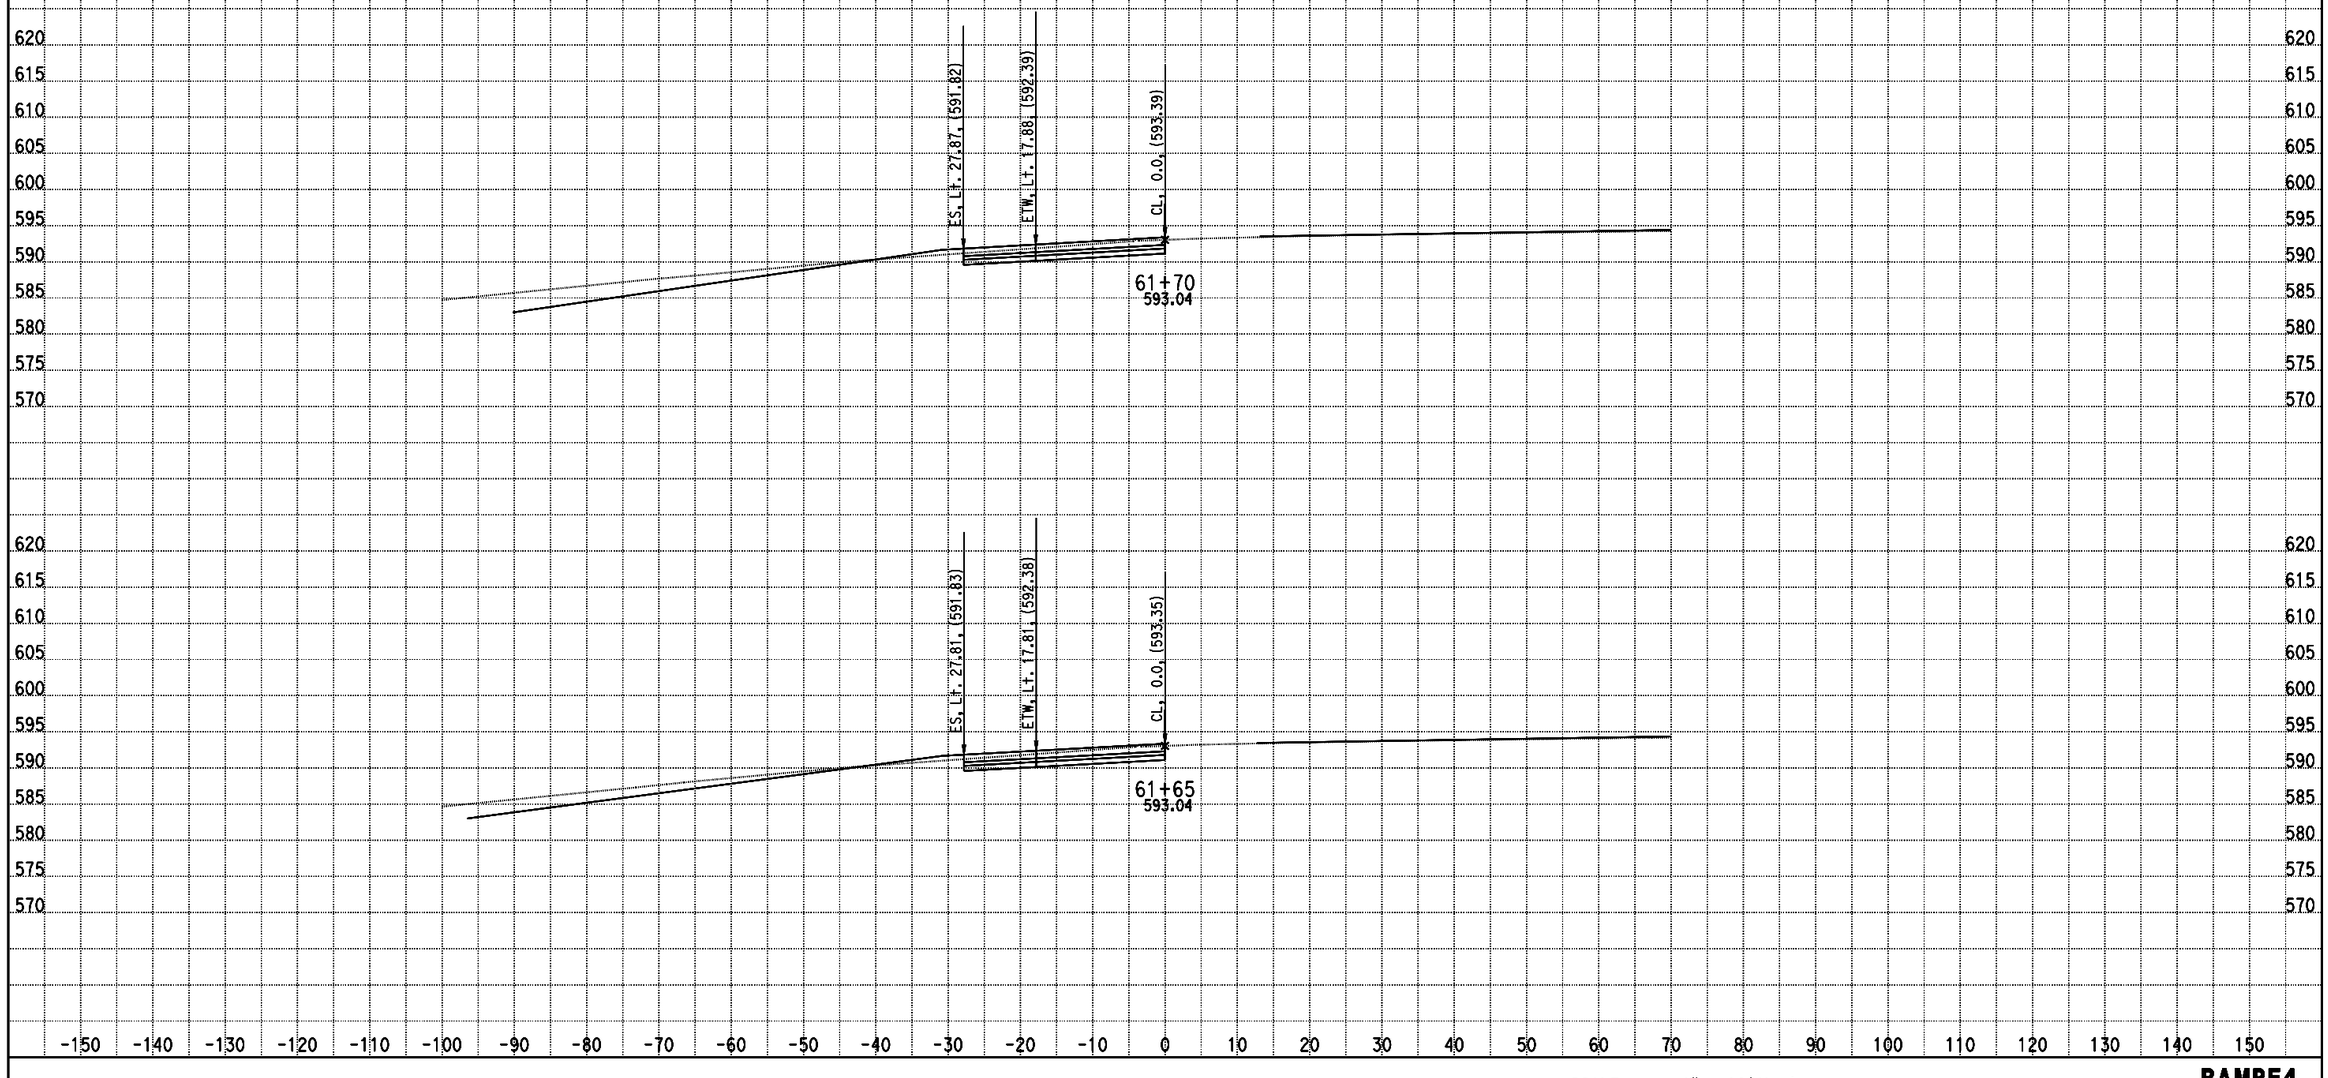

DATE: 10/28/2013

KC Project: 0818E File: D:\PROJECT\0818E\UPDATE-RAMP\hre4-pro.ear

SCALE: 1" = 10' Horiz.
1" = 10' Vert.

All Dimensions are US Survey Feet

RAMPE4
CROSS SECTIONS

DESIGN STUDY ONLY

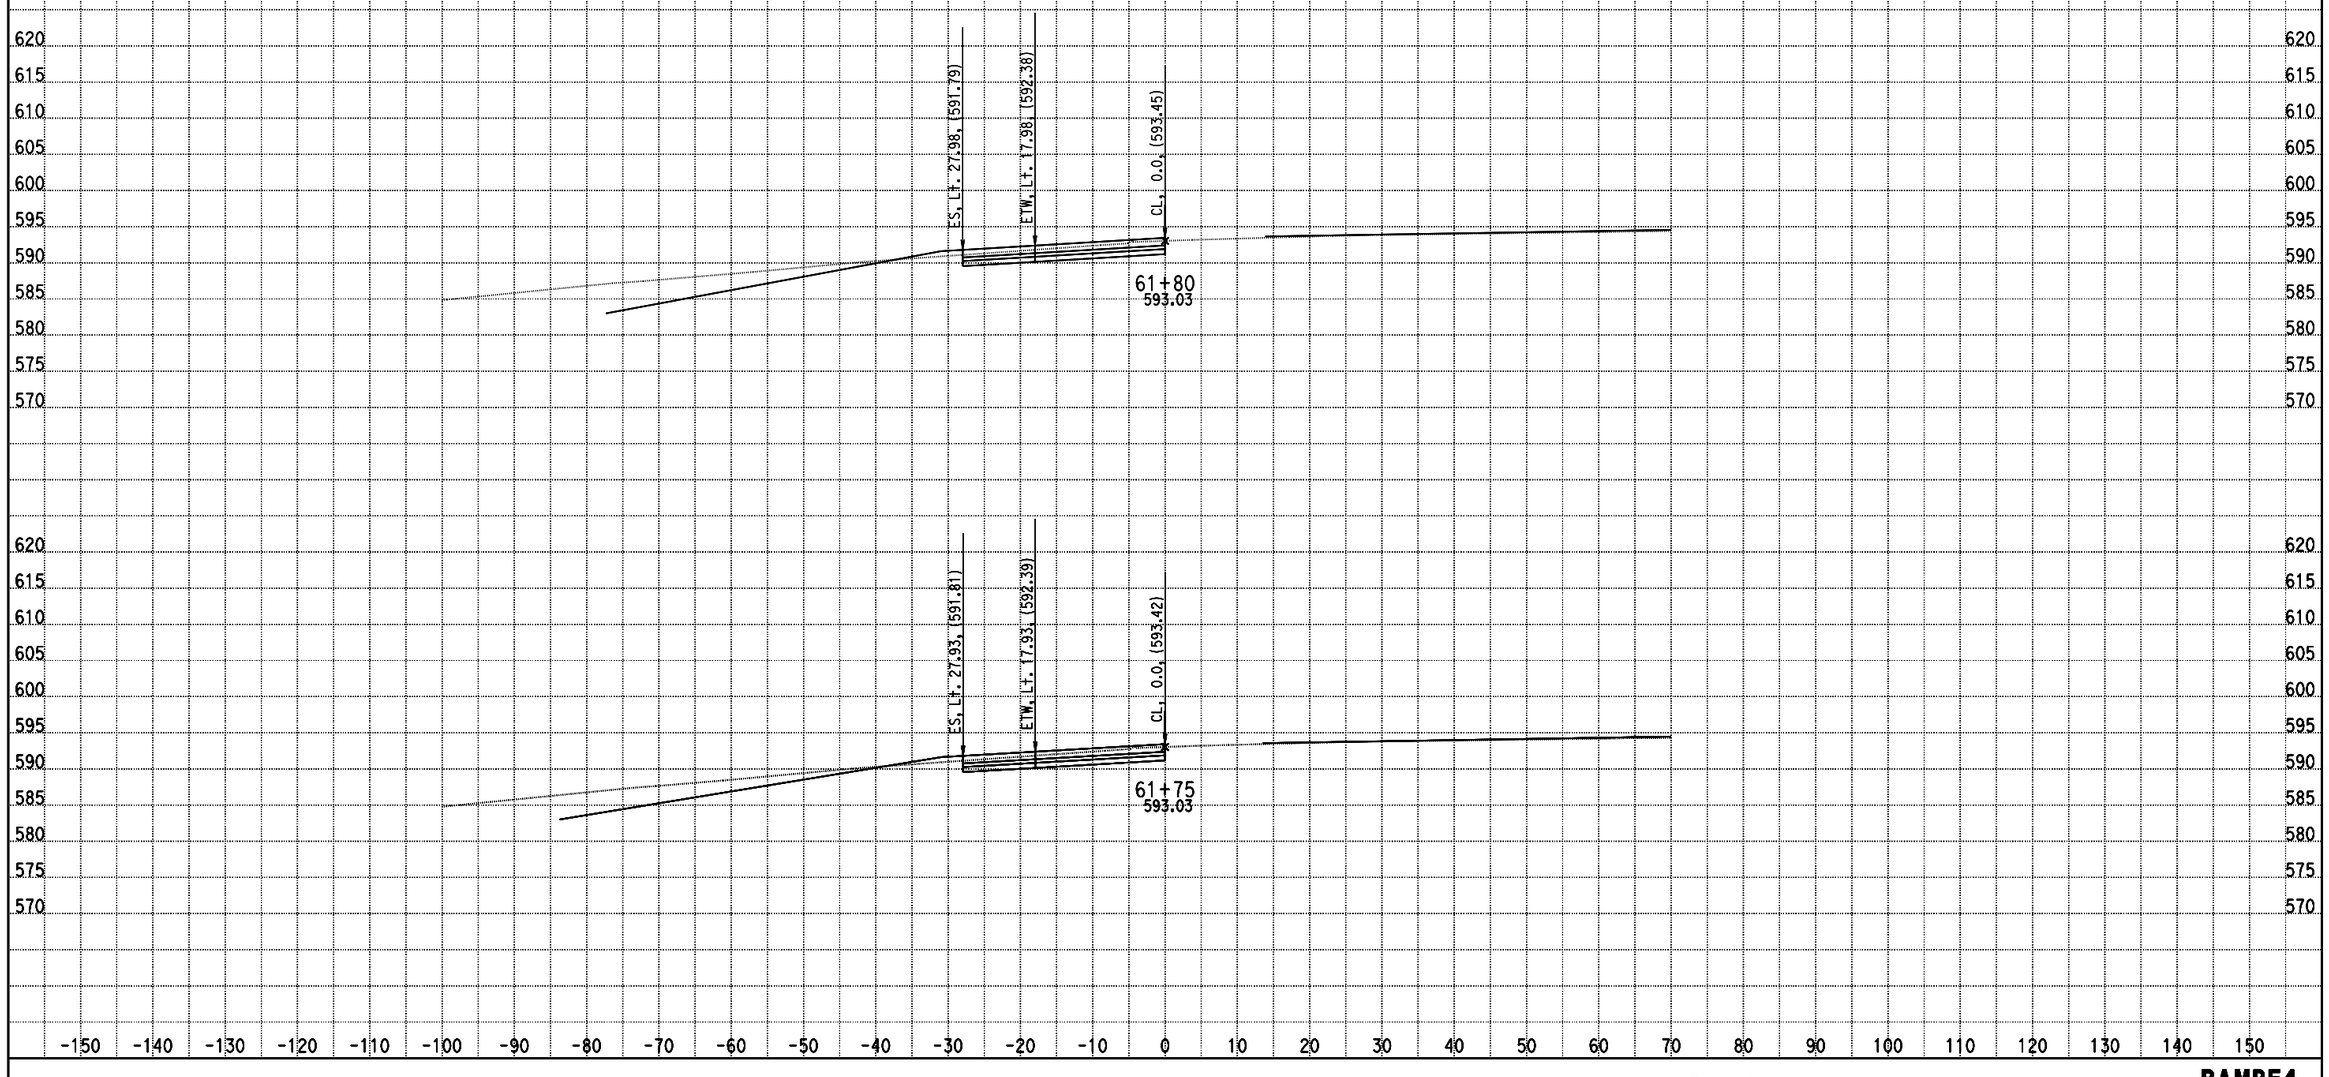

DATE: 10/28/2013

KC Project: 0818E File: D:\PROJECT\0818E\UPDATE-RAMP\hre4-pro.ear

SCALE: 1" = 10' Horiz.
1" = 10' Vert.

All Dimensions are US Survey Feet

RAMPE4
CROSS SECTIONS

SHEET 37 OF XXX

DESIGN STUDY ONLY

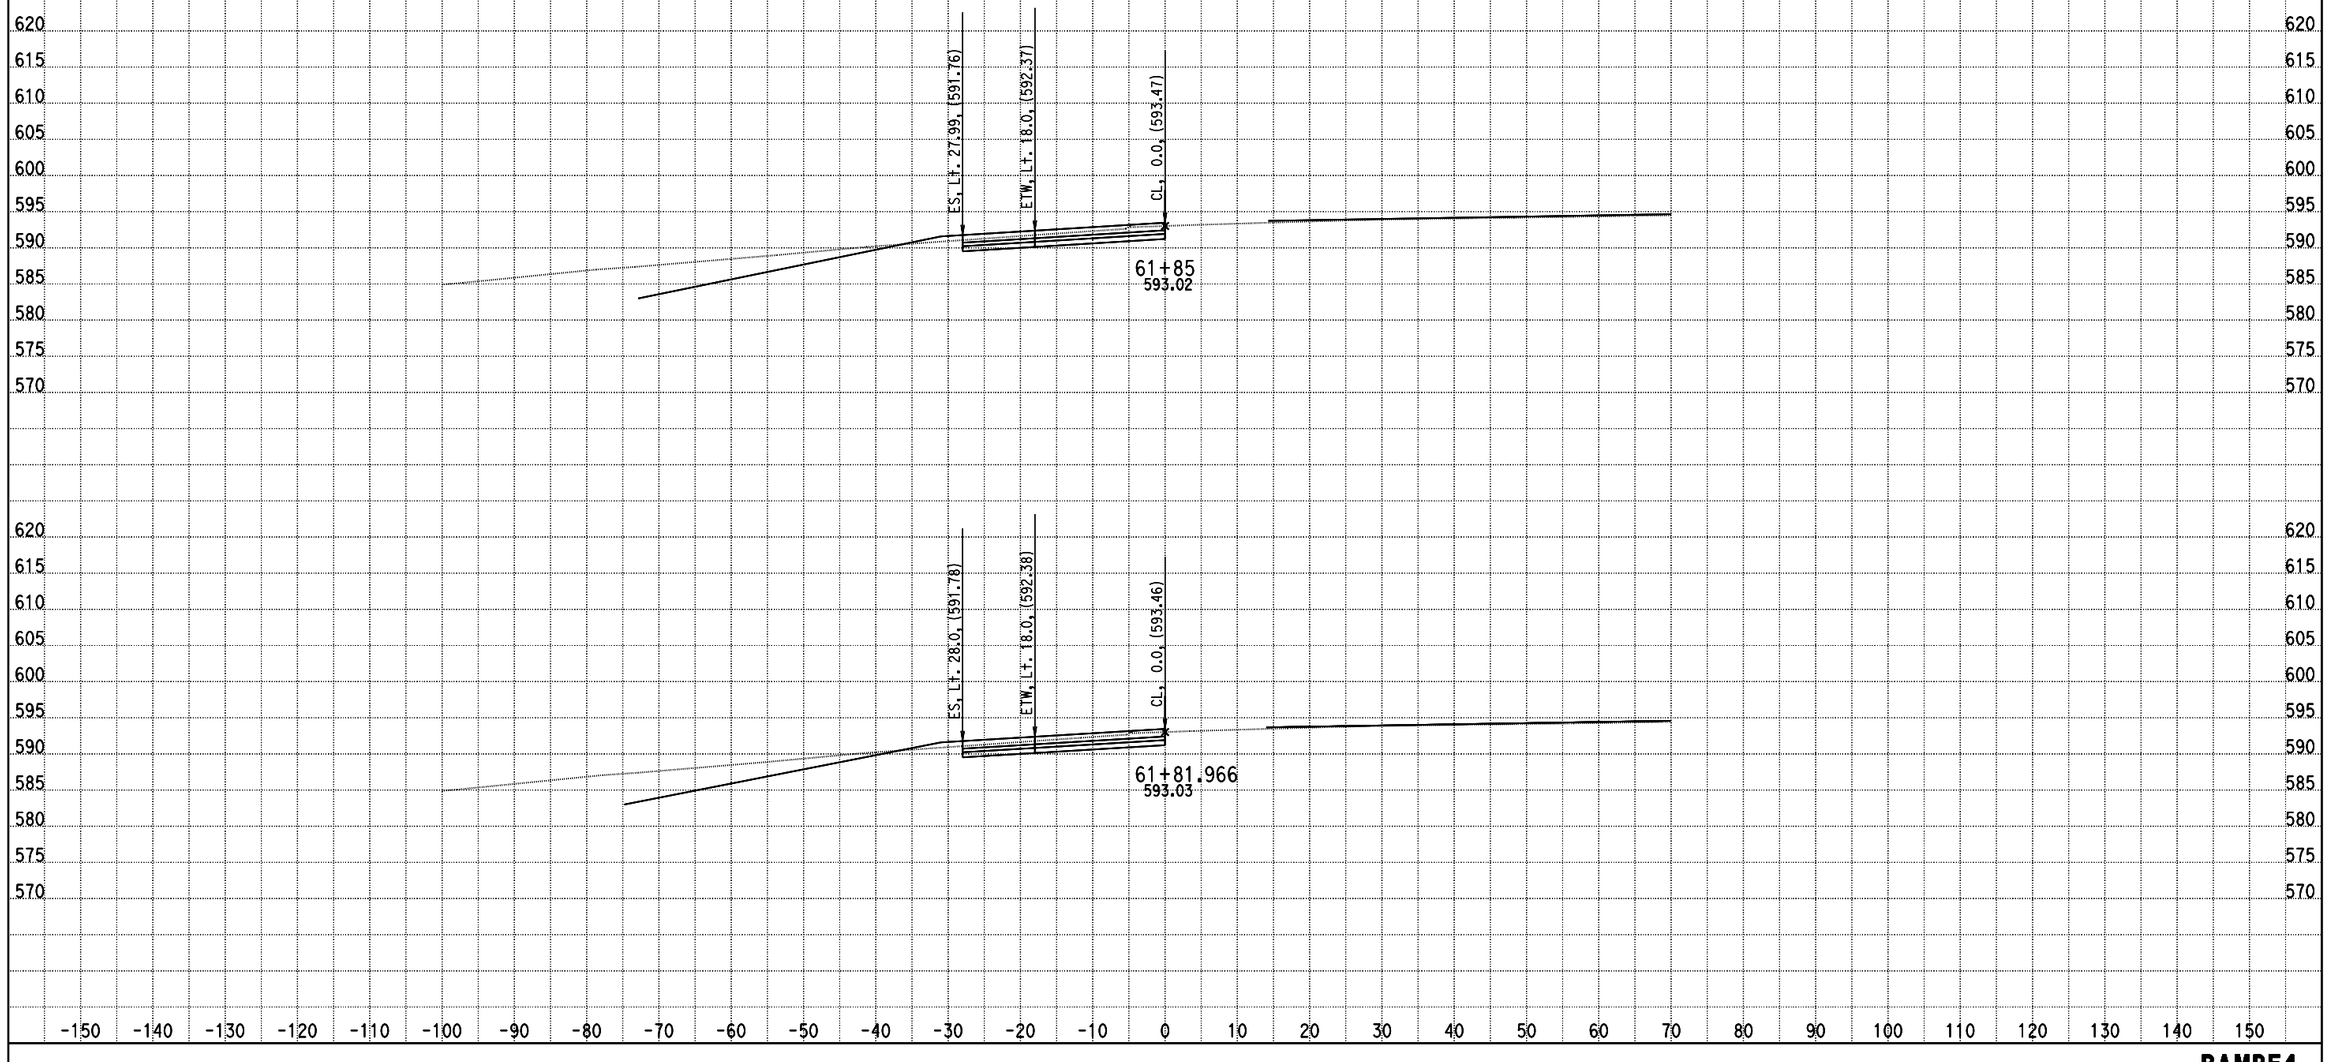

DATE: 10/28/2013

KC Project: 0818E File: D:\PROJECT\0818E\UPDATE-RAMP\hre4-pro.ear

SCALE: 1" = 10' Horiz.
1" = 10' Vert.

All Dimensions are US Survey Feet

RAMPE4
CROSS SECTIONS

SHEET 38 OF XXX

DESIGN STUDY ONLY

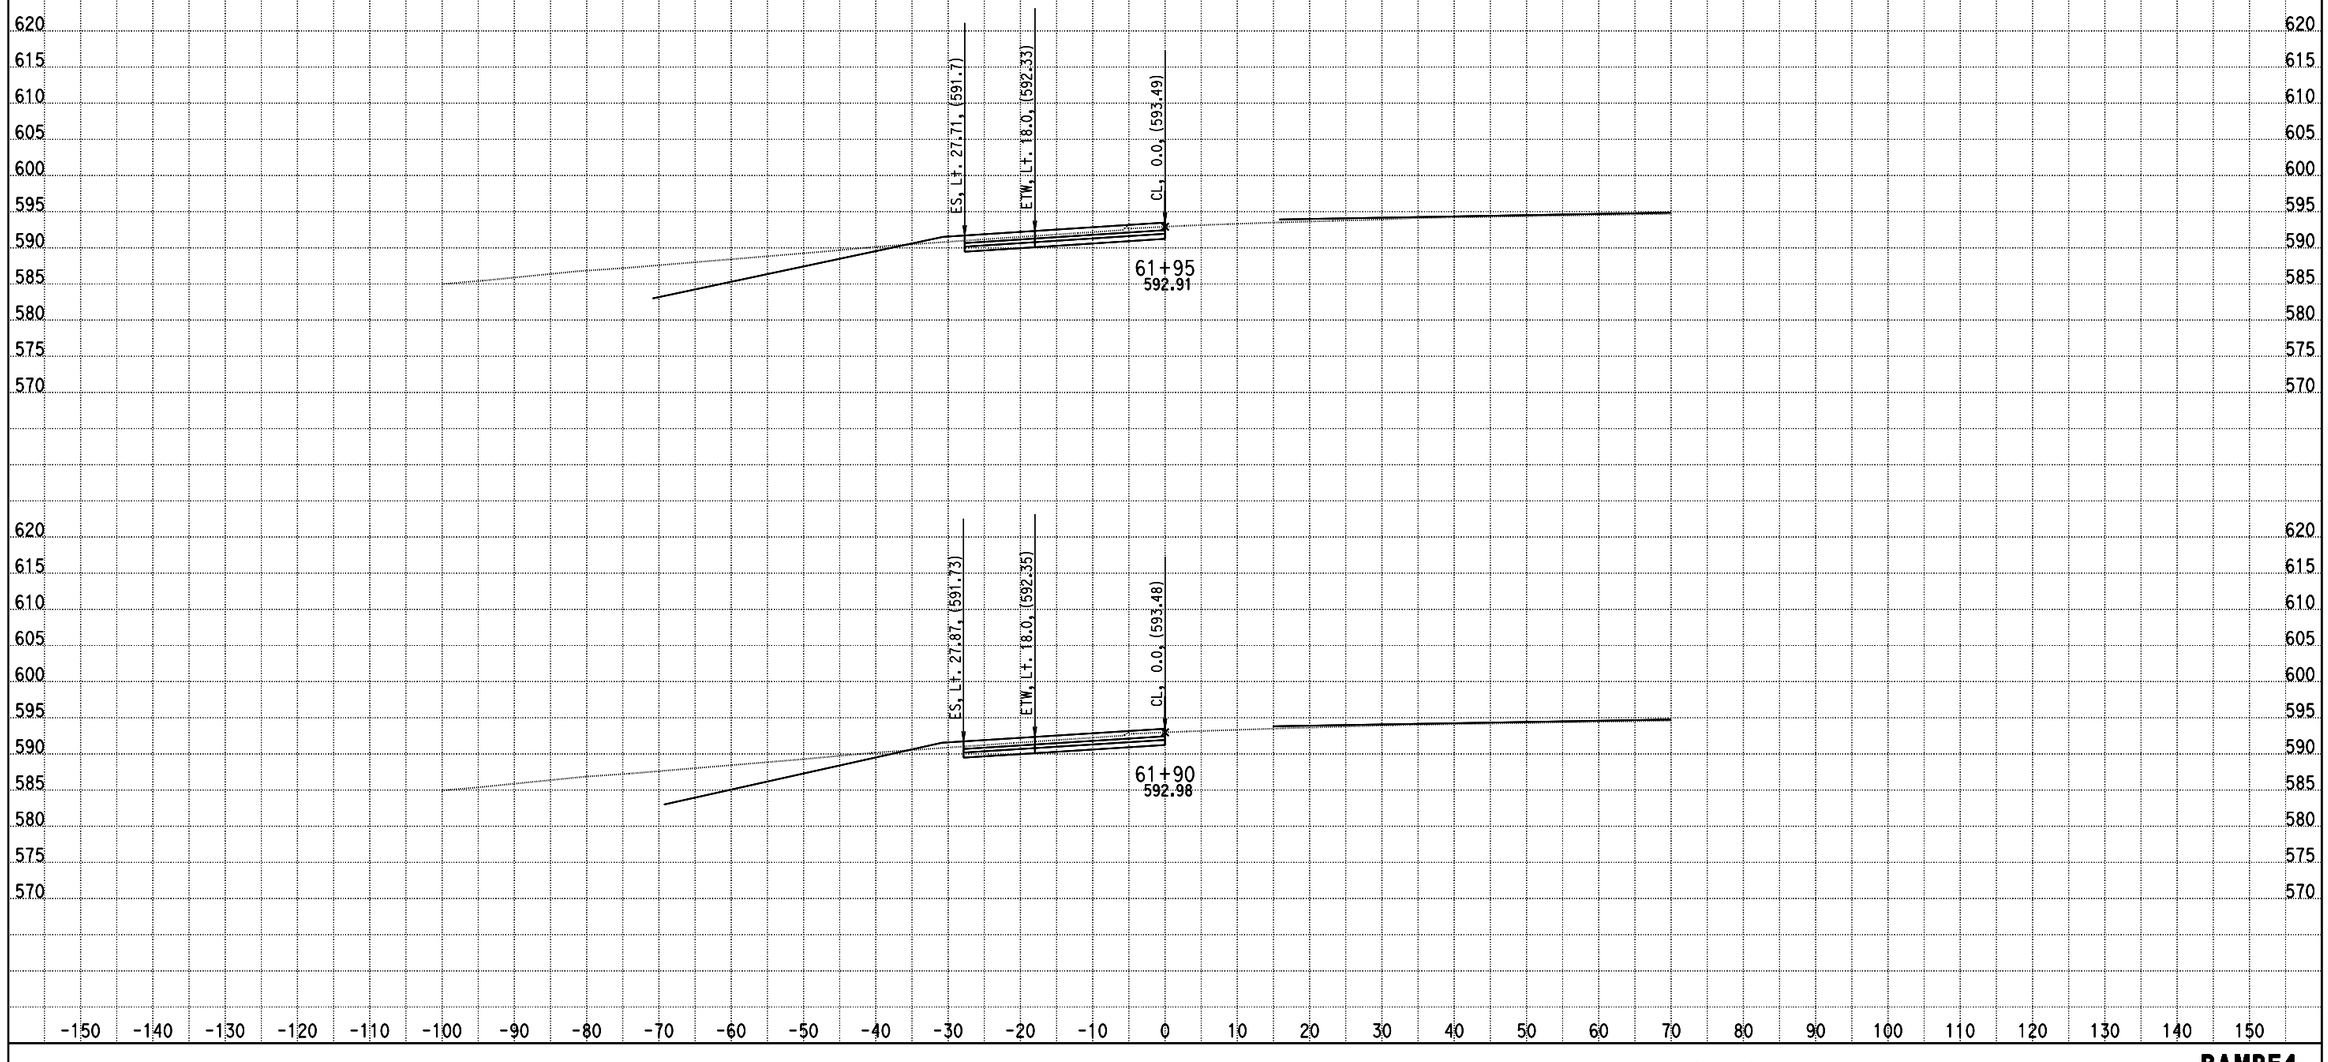

DATE: 10/28/2013

KC Project: 0818E File: D:\PROJECT\0818E\UPDATE-RAMP\hre4-pro.ear

SCALE: 1" = 10' Horiz.
1" = 10' Vert.

All Dimensions are US Survey Feet

RAMPE4
CROSS SECTIONS

SHEET 39 OF XXX

DESIGN STUDY ONLY

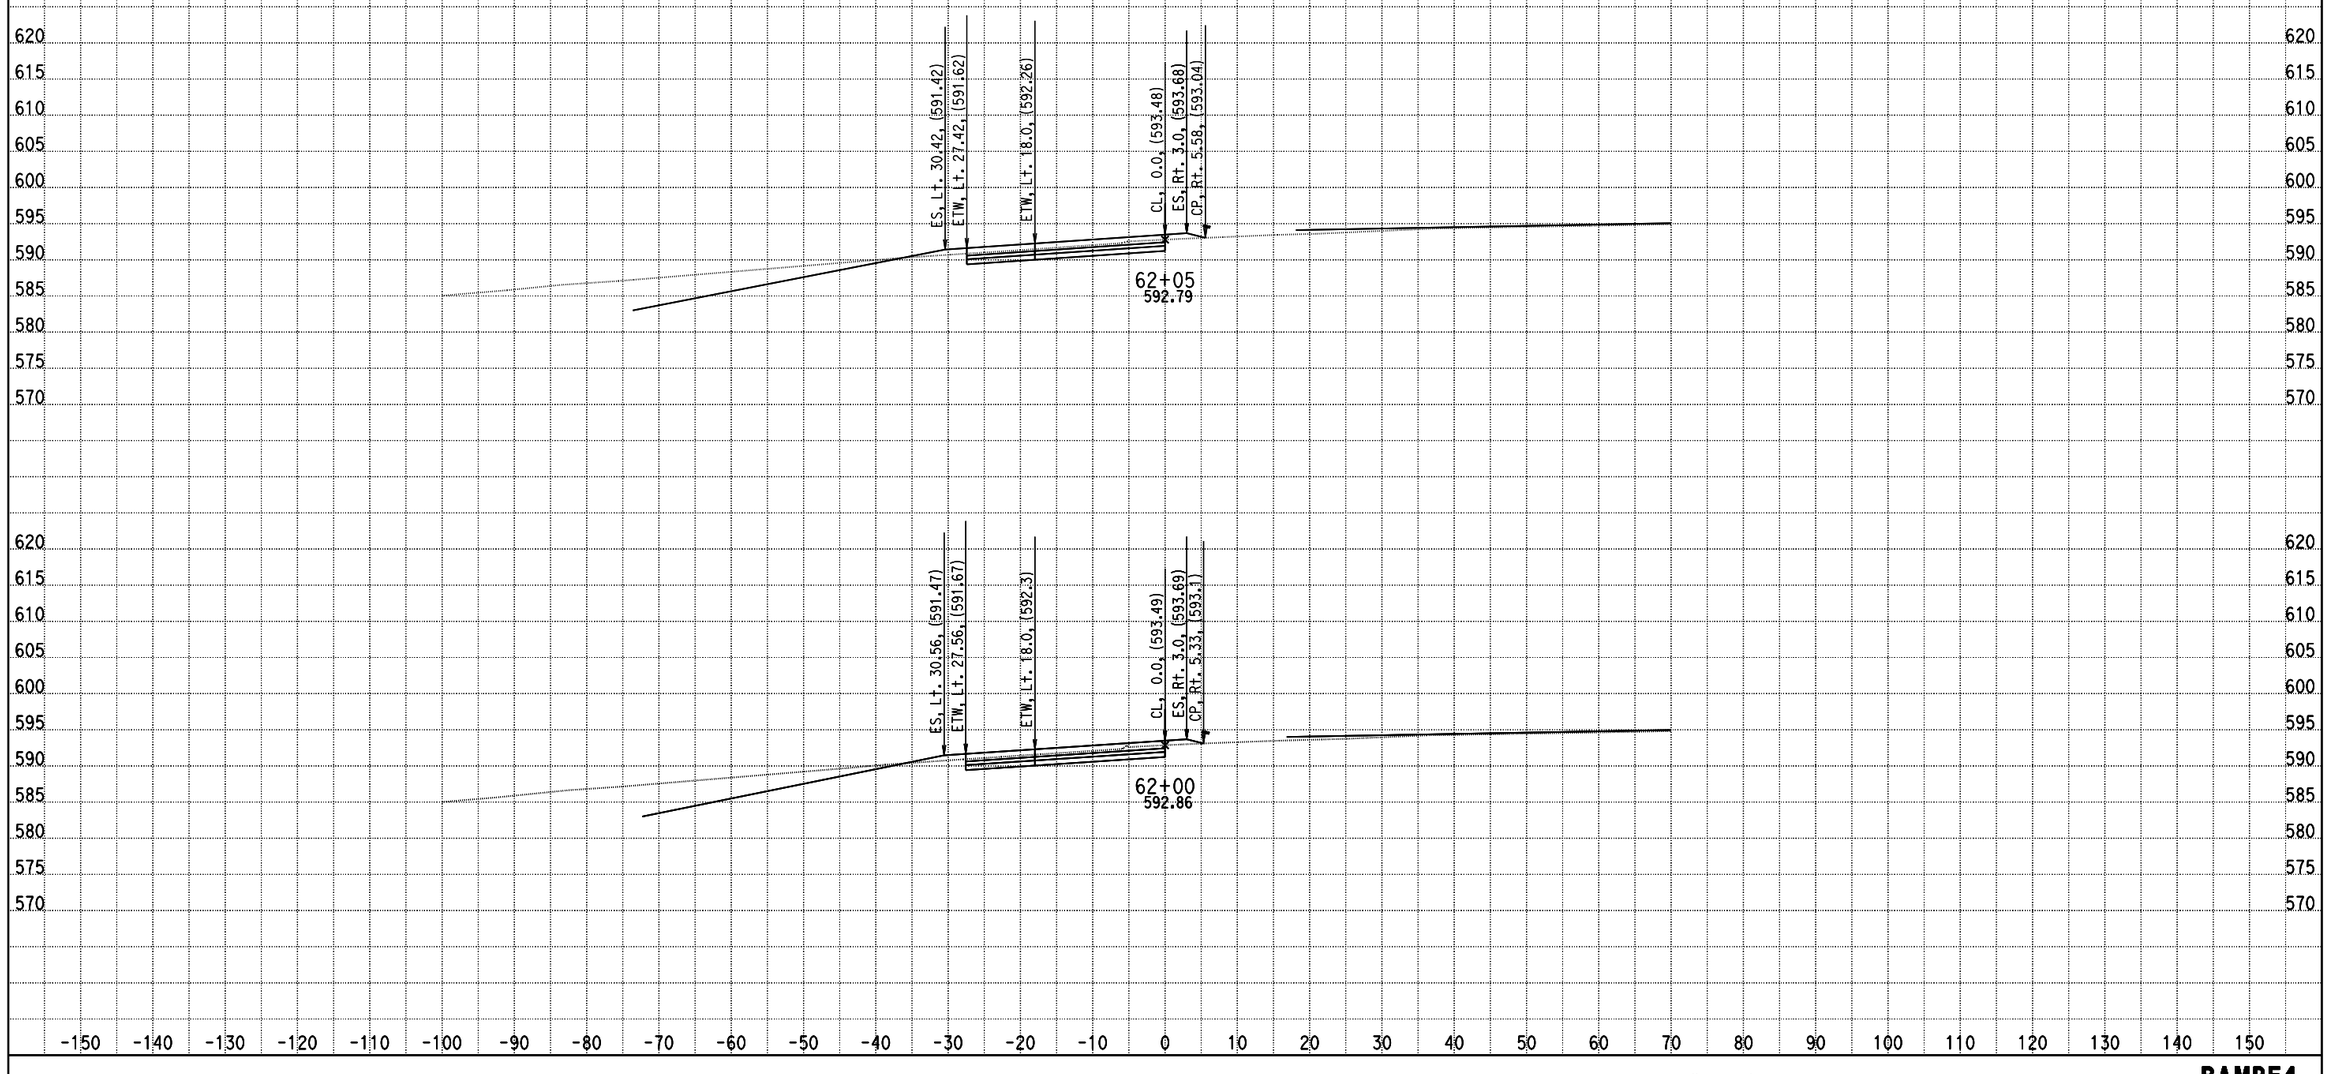

DATE: 10/28/2013

KC Project: 0818E File: D:\PROJECT\0818E\UPDATE-RAMP\hre4-pro.ear

SCALE: 1" = 10' Horiz.
1" = 10' Vert.

All Dimensions are US Survey Feet

RAMPE4
CROSS SECTIONS

SHEET 40 OF XXX

DESIGN STUDY ONLY

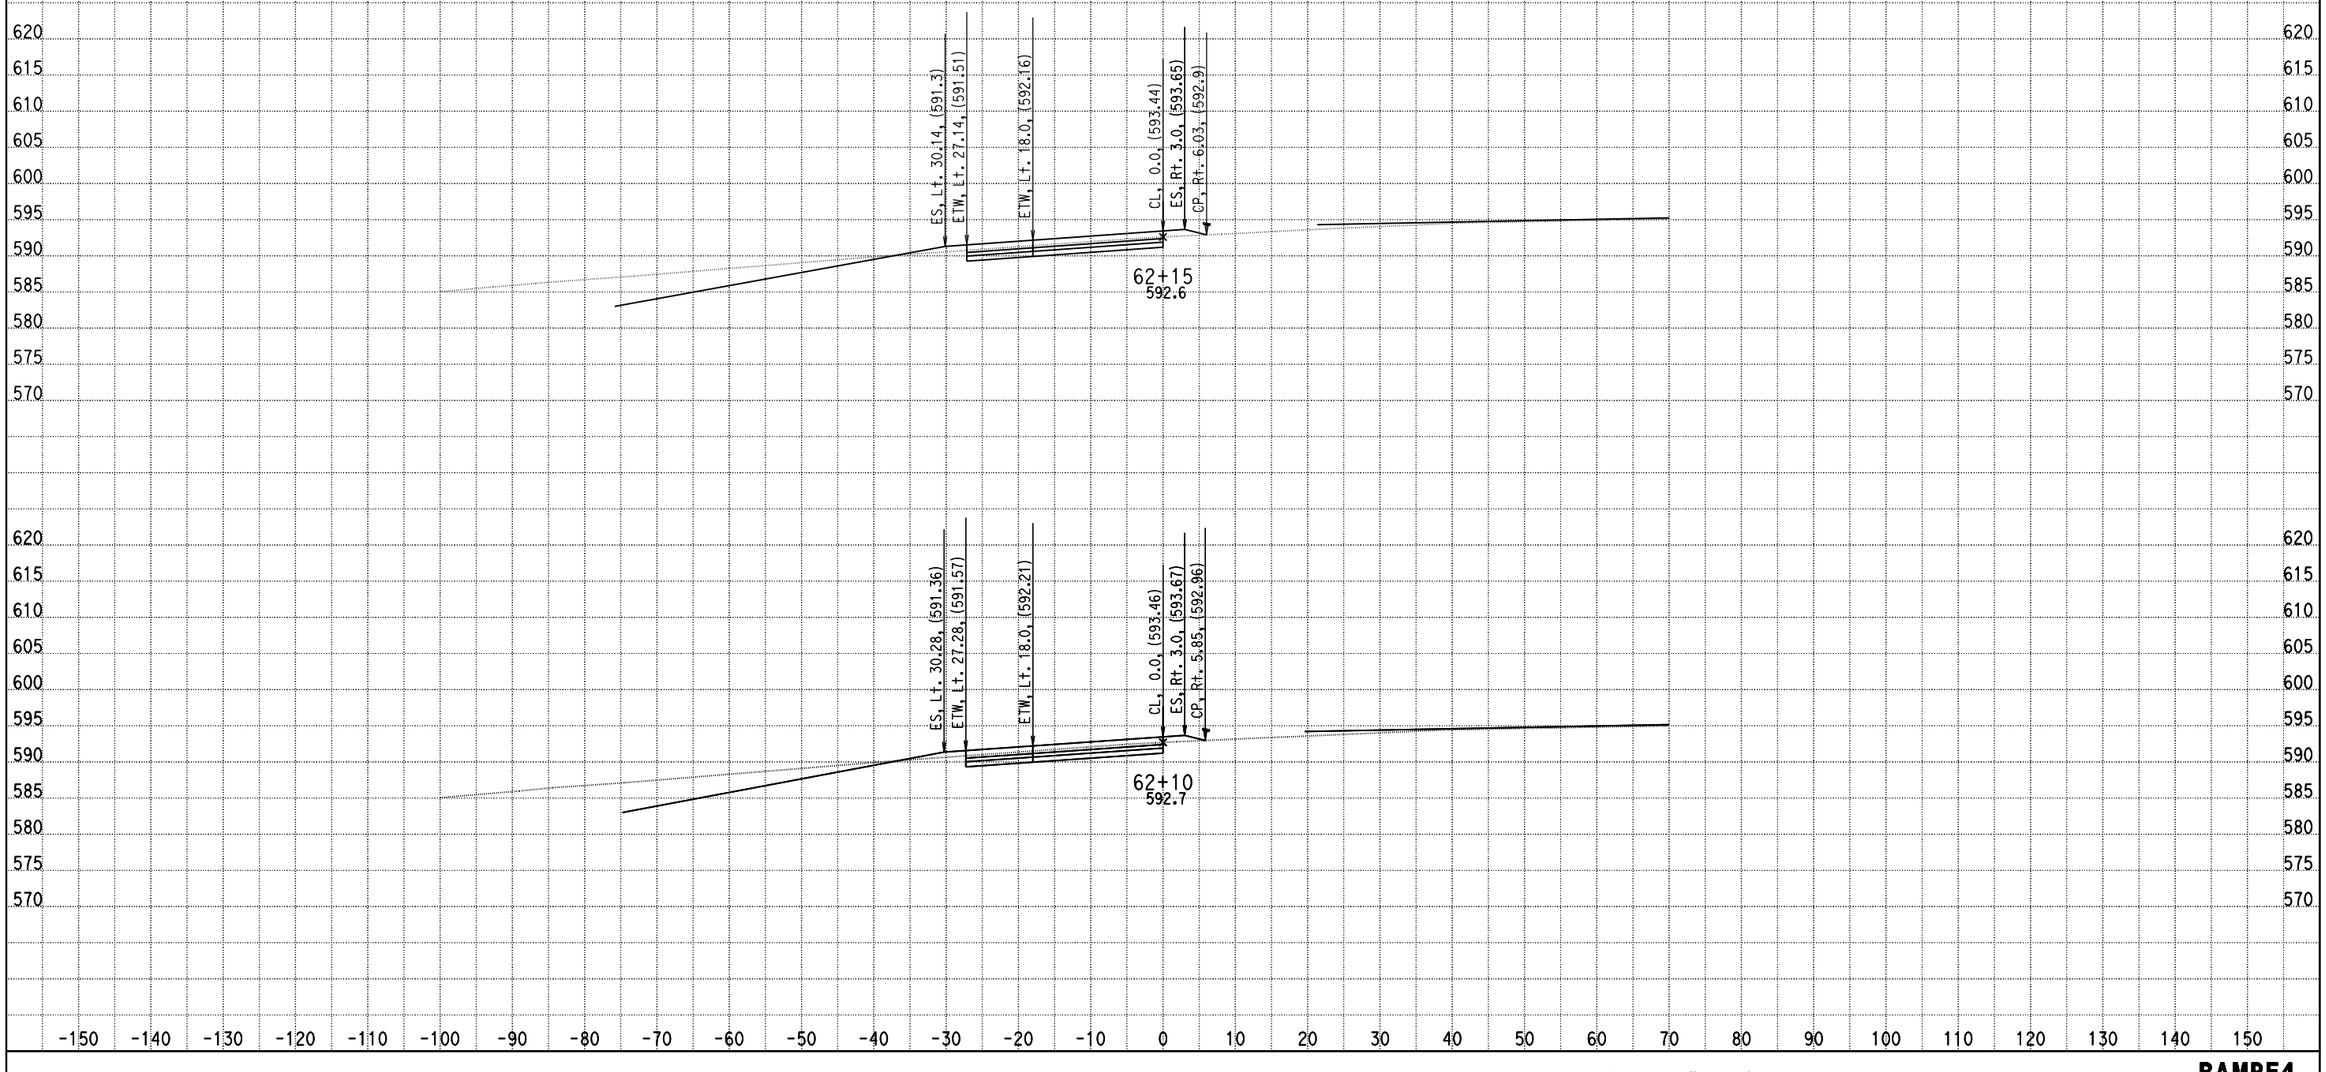

DATE: 10/28/2013

KC Project: 0818E File: D:\PROJECT\0818E\UPDATE-RAMP\hre4-pro.ear

SCALE: 1" = 10' Horiz.
1" = 10' Vert.

All Dimensions are US Survey Feet

RAMPE4
CROSS SECTIONS

RAMP E5

DESIGN STUDY ONLY

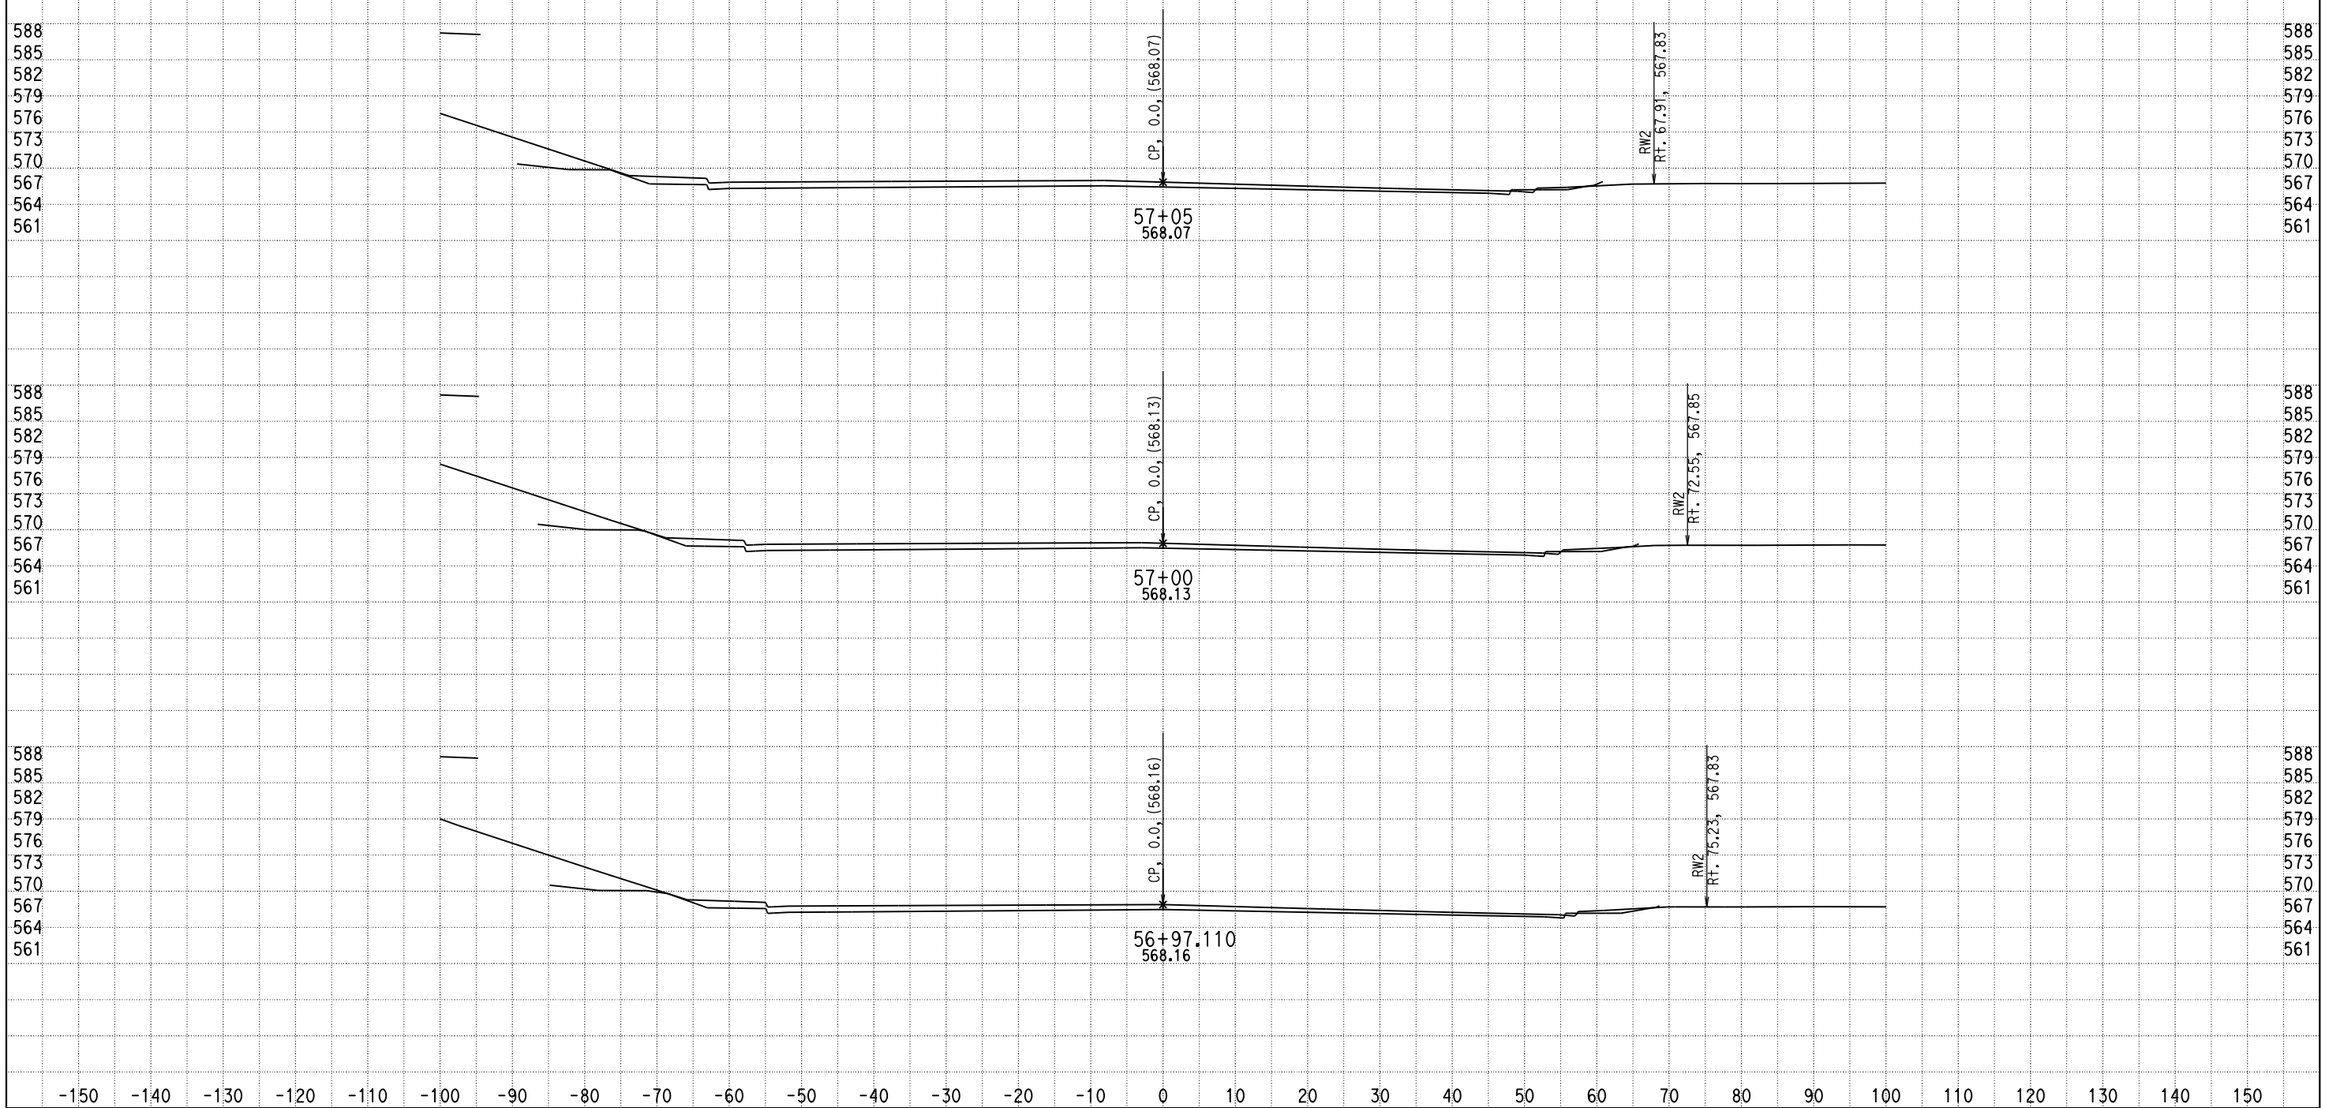

DATE: 12/17/2013

KC Project: 0818E File: D:\PROJECT\0818E\UPDATE-RAMP\hre5-pro-12-10-13.ear

SCALE: 1" = 10' Horiz.
1" = 10' Vert.

All Dimensions are US Survey Feet

RAMPE5
CROSS SECTIONS

SHEET 1 OF XXX

DESIGN STUDY ONLY

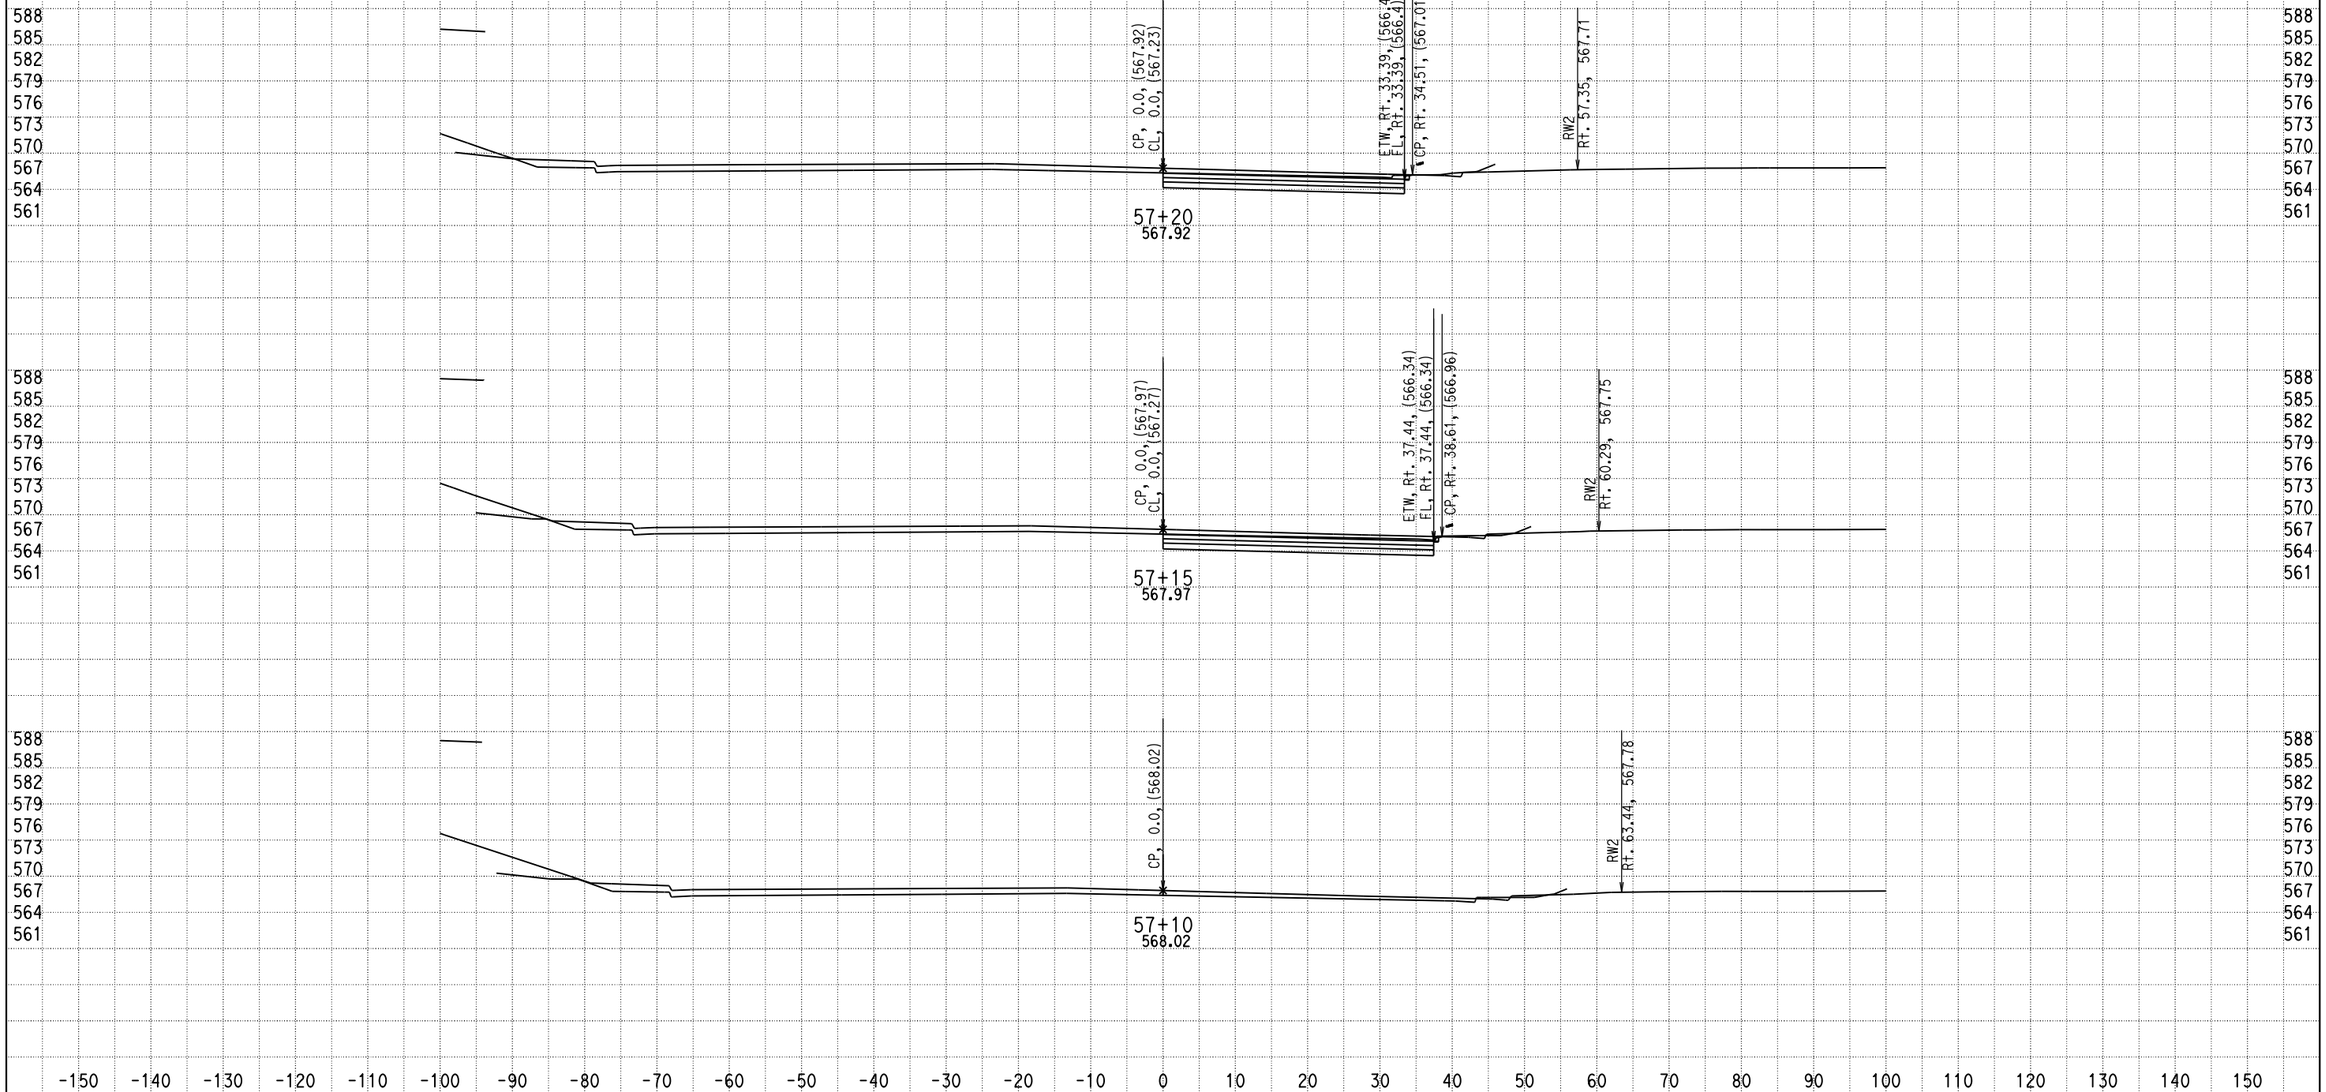

DATE: 12/17/2013

KC Project: 0818E File: D:\PROJECT\0818E\UPDATE-RAMP\hre5-pro-12-10-13.ear

SCALE: 1" = 10' Horiz.
1" = 10' Vert.

All Dimensions are US Survey Feet

RAMP5
CROSS SECTIONS

DESIGN STUDY ONLY

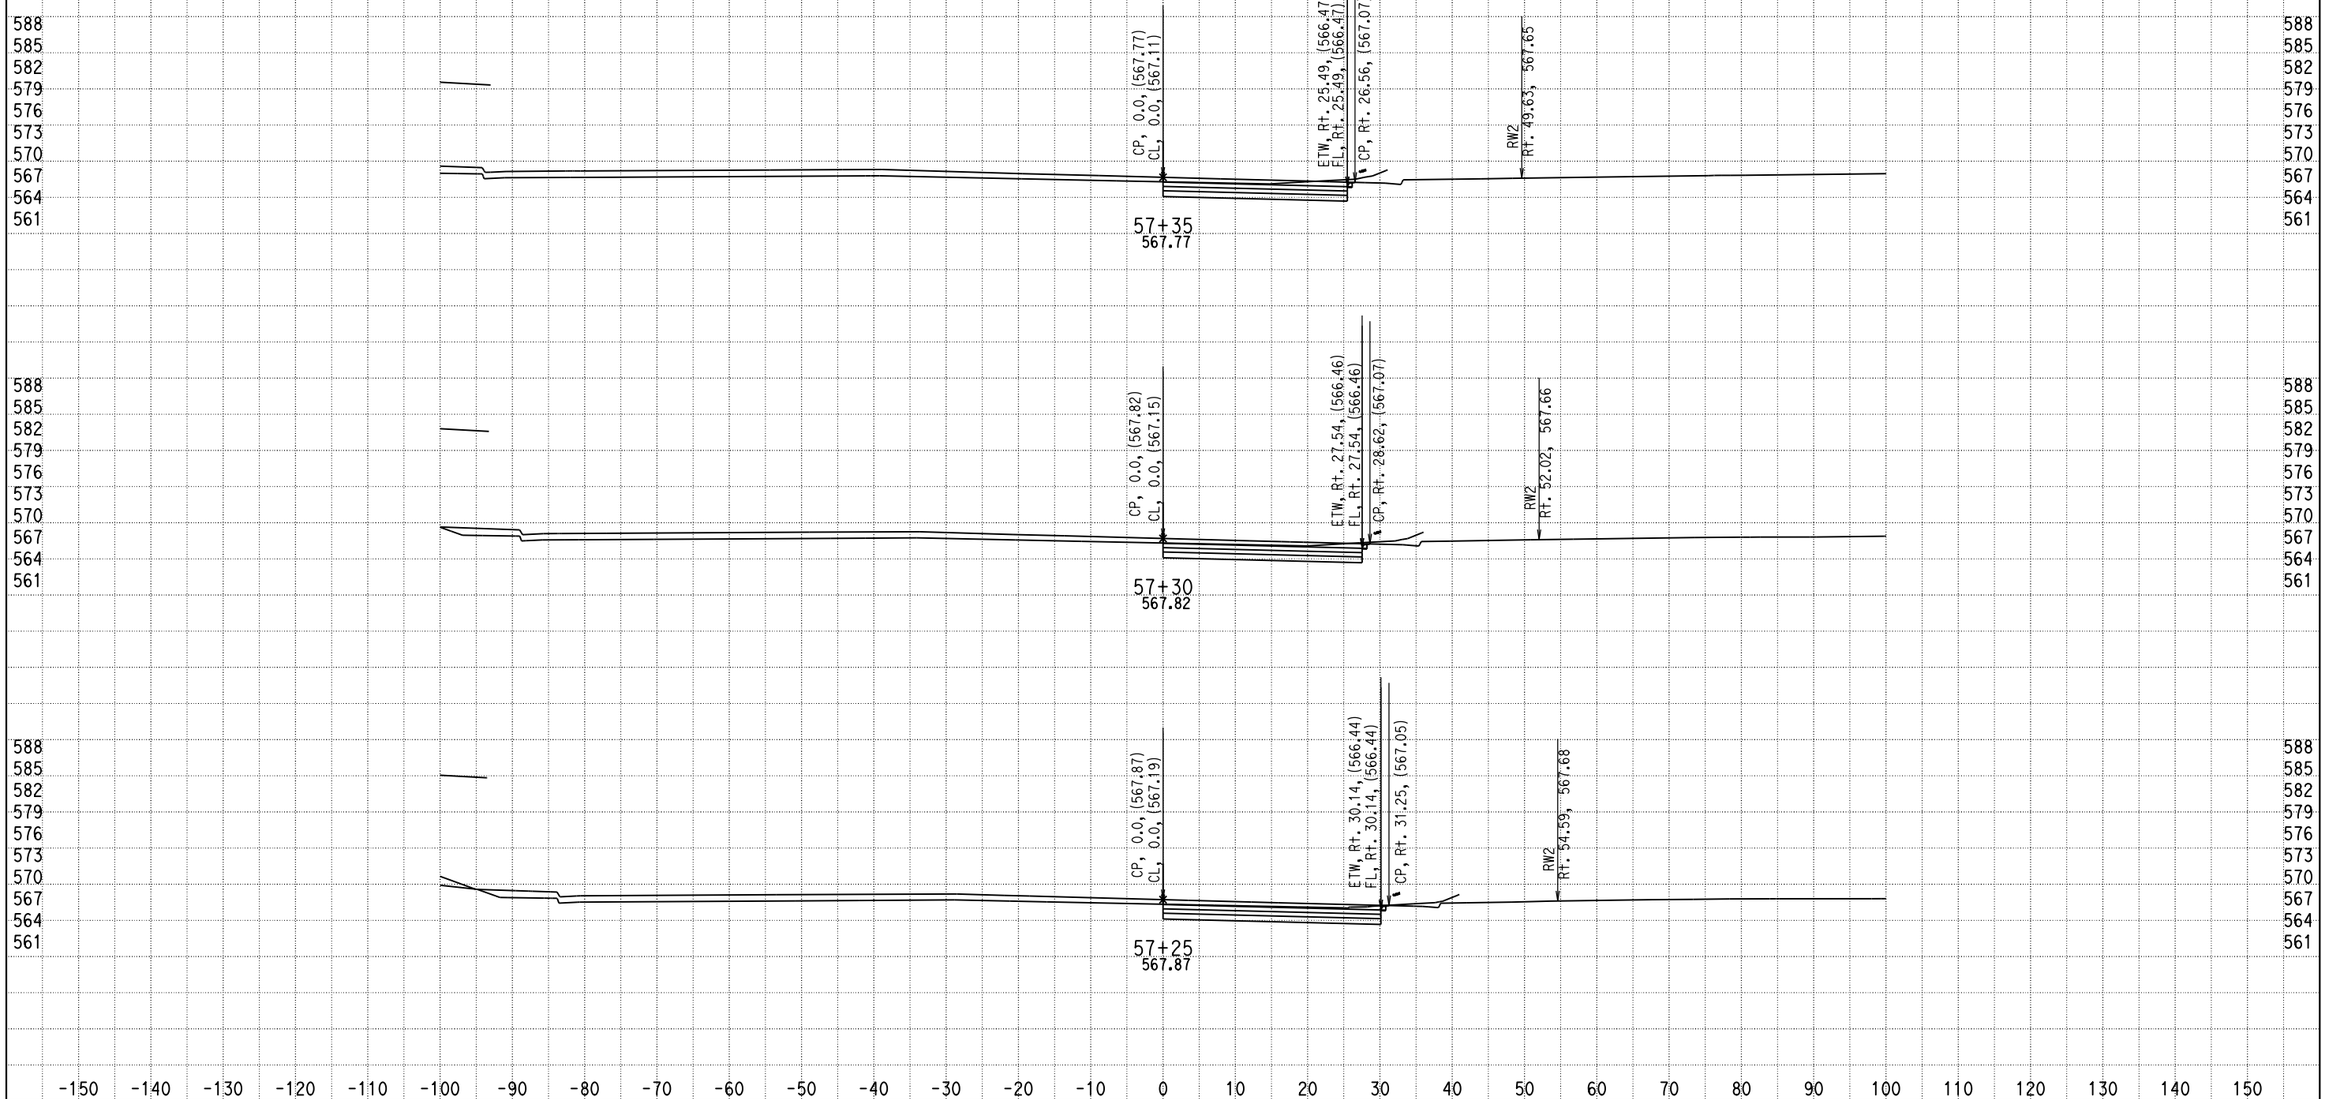

DATE: 12/17/2013

KC Project: 0818E File: D:\PROJECT\0818E\UPDATE-RAMP\hre5-pro-12-10-13.ear

SCALE: 1" = 10' Horiz.
1" = 10' Vert.

All Dimensions are US Survey Feet

RAMPE5
CROSS SECTIONS

SHEET 3 OF XXX

DESIGN STUDY ONLY

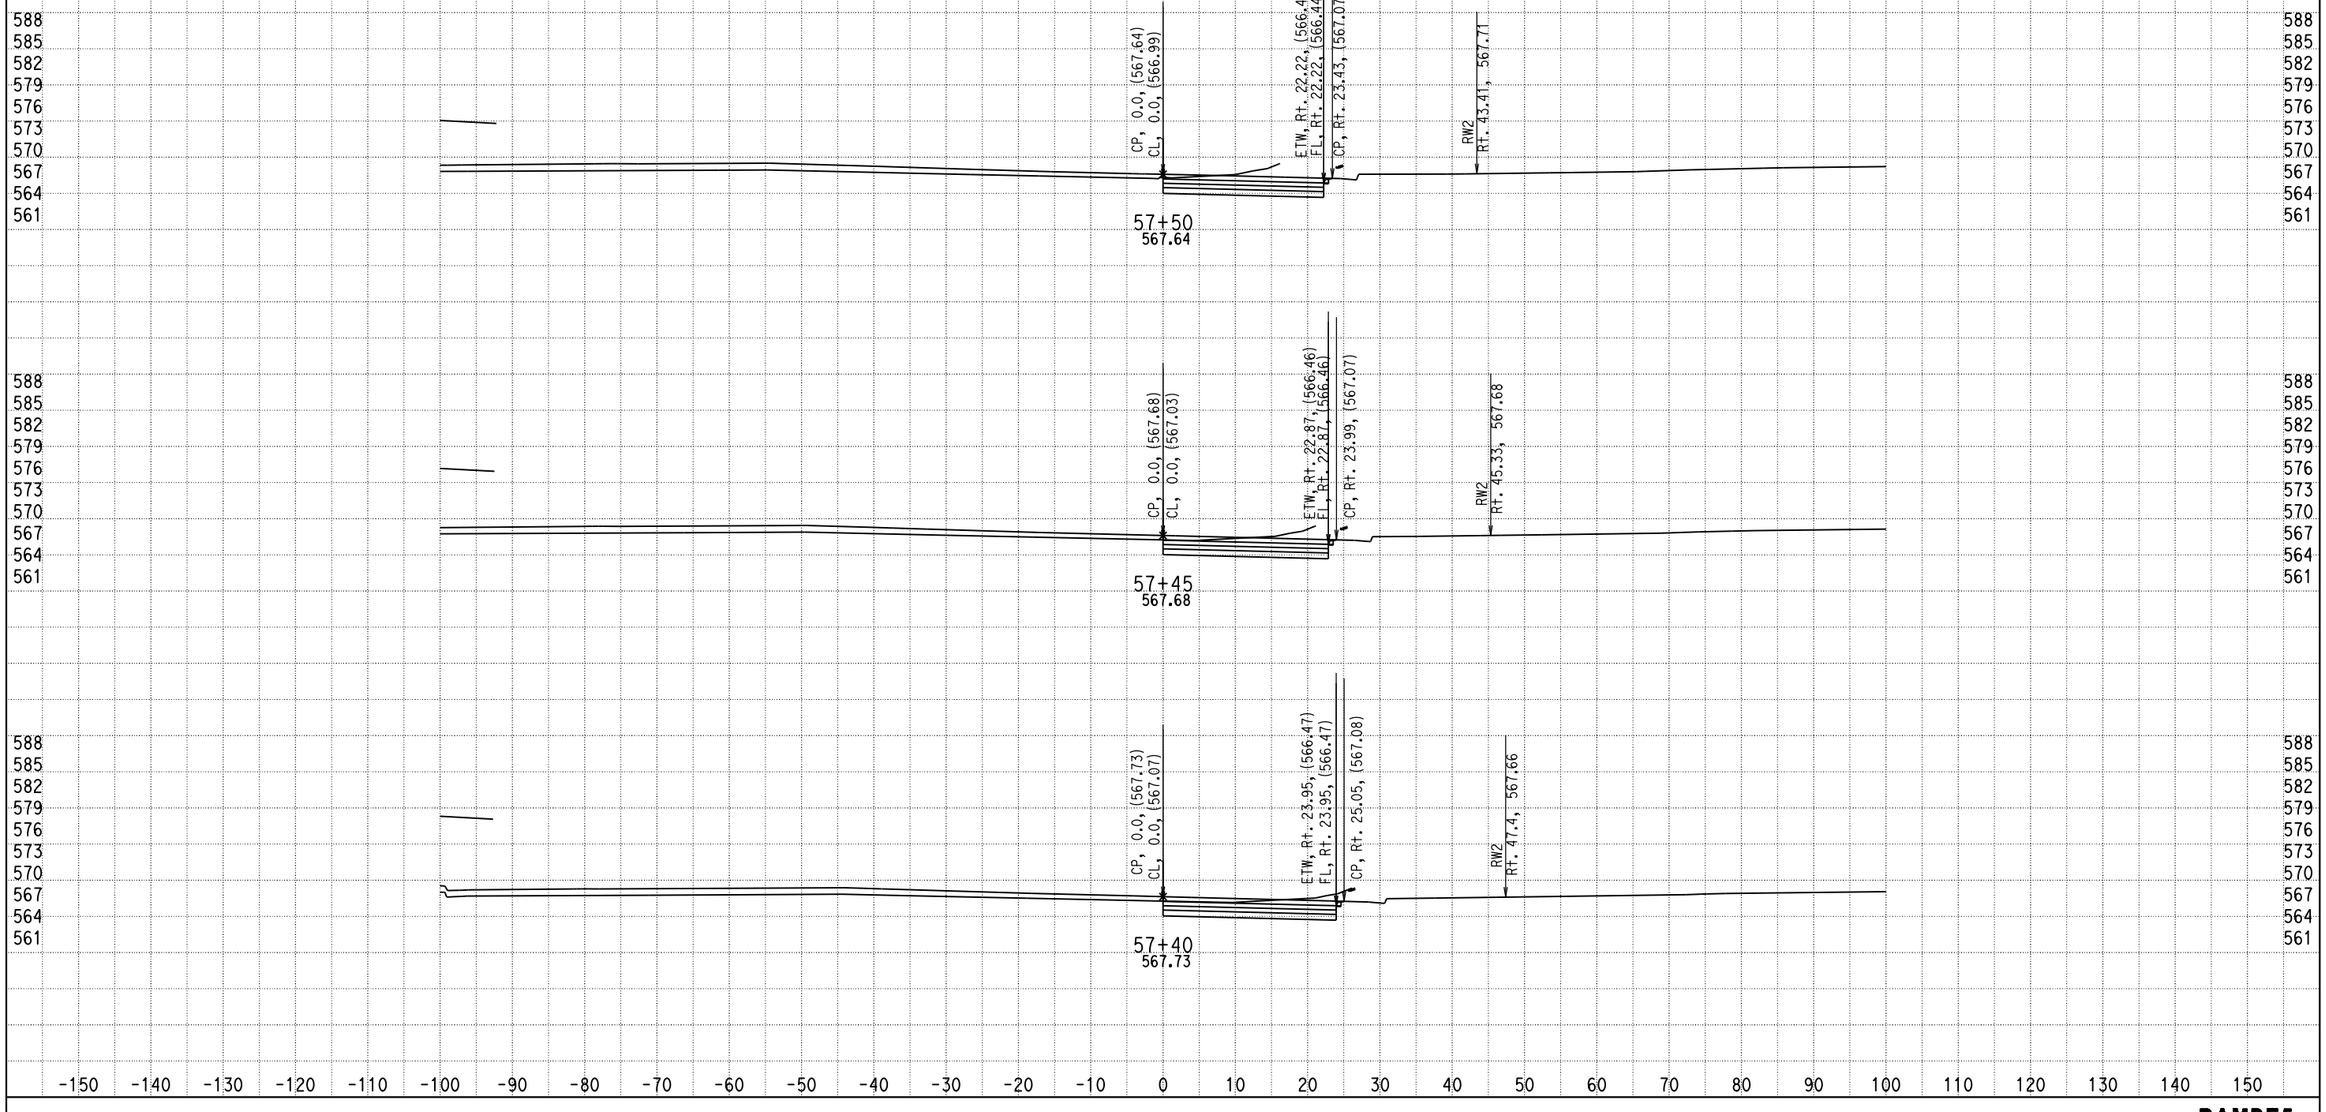

DATE: 12/17/2013

KC Project: 0818E File: D:\PROJECT\0818E\UPDATE-RAMP\hre5-pro-12-10-13.ear

SCALE: 1" = 10' Horiz.
1" = 10' Vert.

All Dimensions are US Survey Feet

RAMPE5
CROSS SECTIONS

DESIGN STUDY ONLY

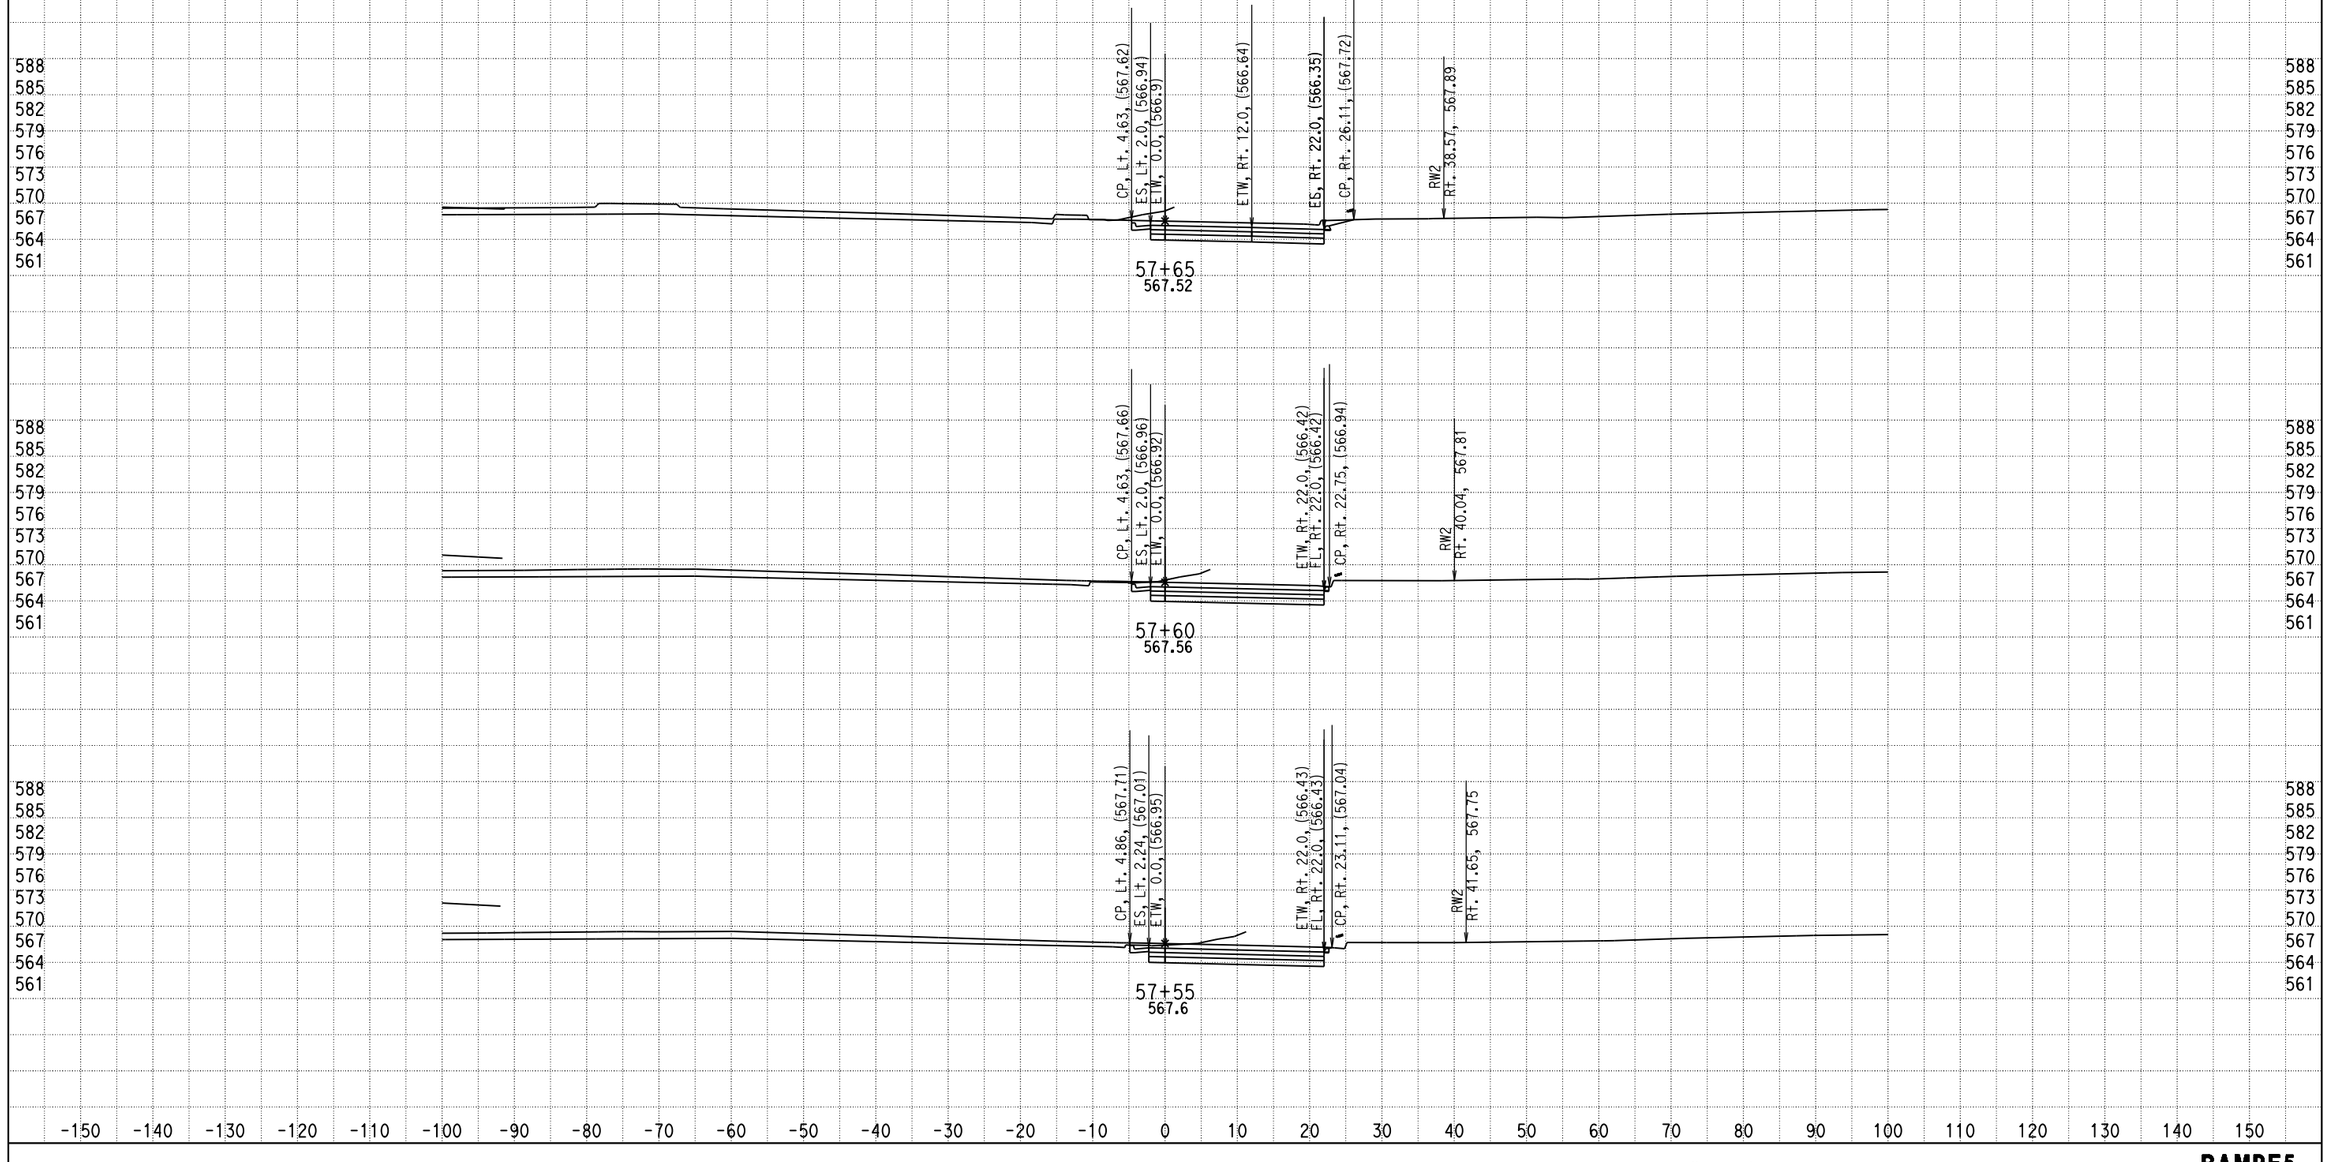

DATE: 12/17/2013

KC Project: 0818E File: D:\PROJECT\0818E\UPDATE-RAMP\hre5-pro-12-10-13.ear

SCALE: 1" = 10' Horiz.
1" = 10' Vert.

All Dimensions are US Survey Feet

RAMPE5
CROSS SECTIONS

DESIGN STUDY ONLY

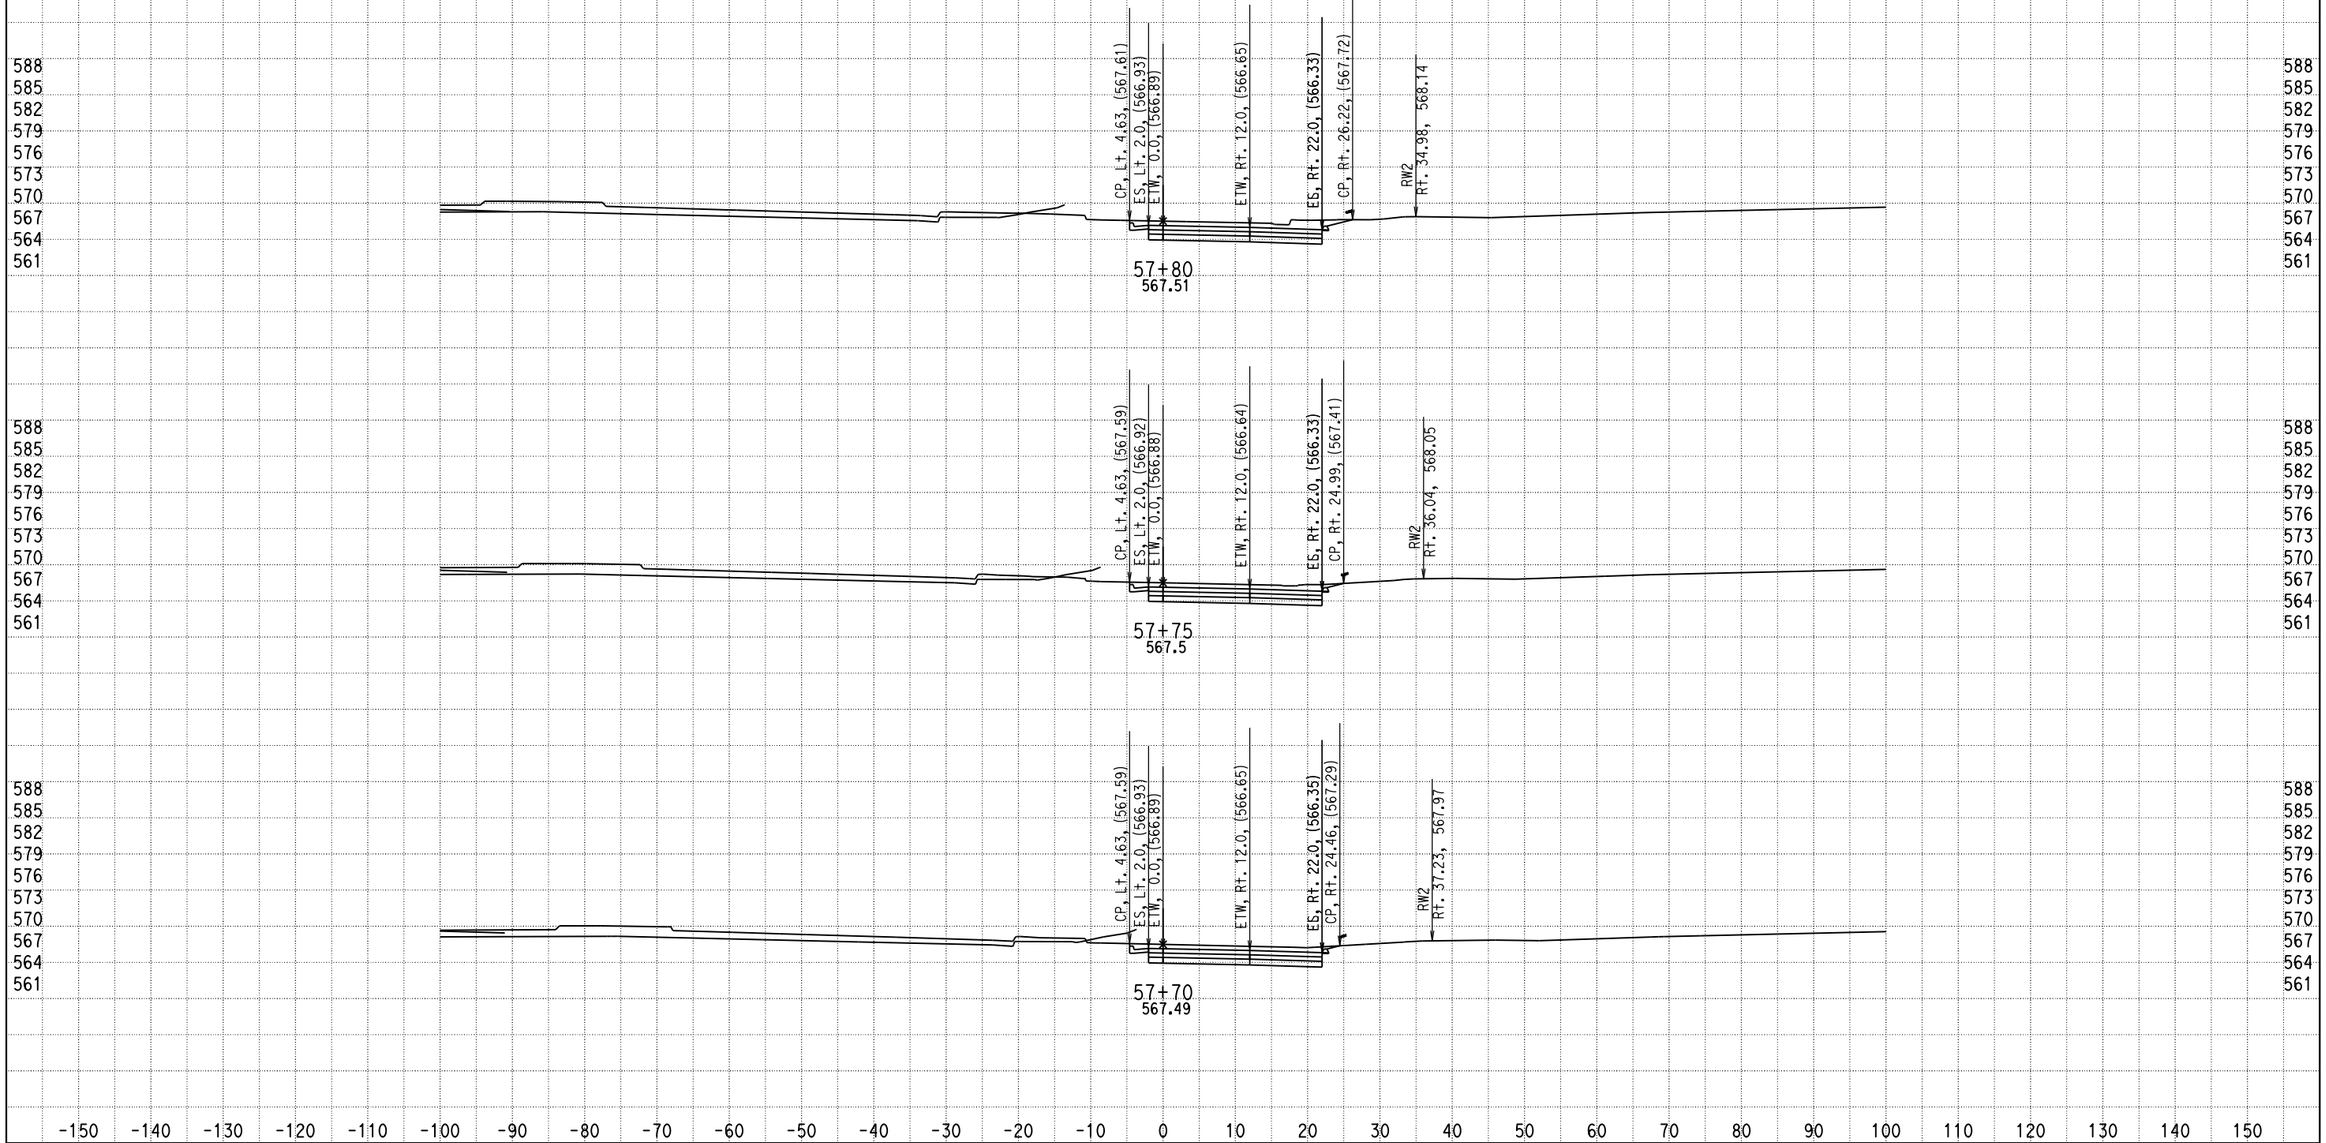

DATE: 12/17/2013

KC Project: 0818E File: D:\PROJECT\0818E\UPDATE-RAMP\hre5-pro-12-10-13.ear

SCALE: 1" = 10' Horiz.
1" = 10' Vert.

All Dimensions are US Survey Feet

RAMPE5
CROSS SECTIONS

SHEET 6 OF XXX

DESIGN STUDY ONLY

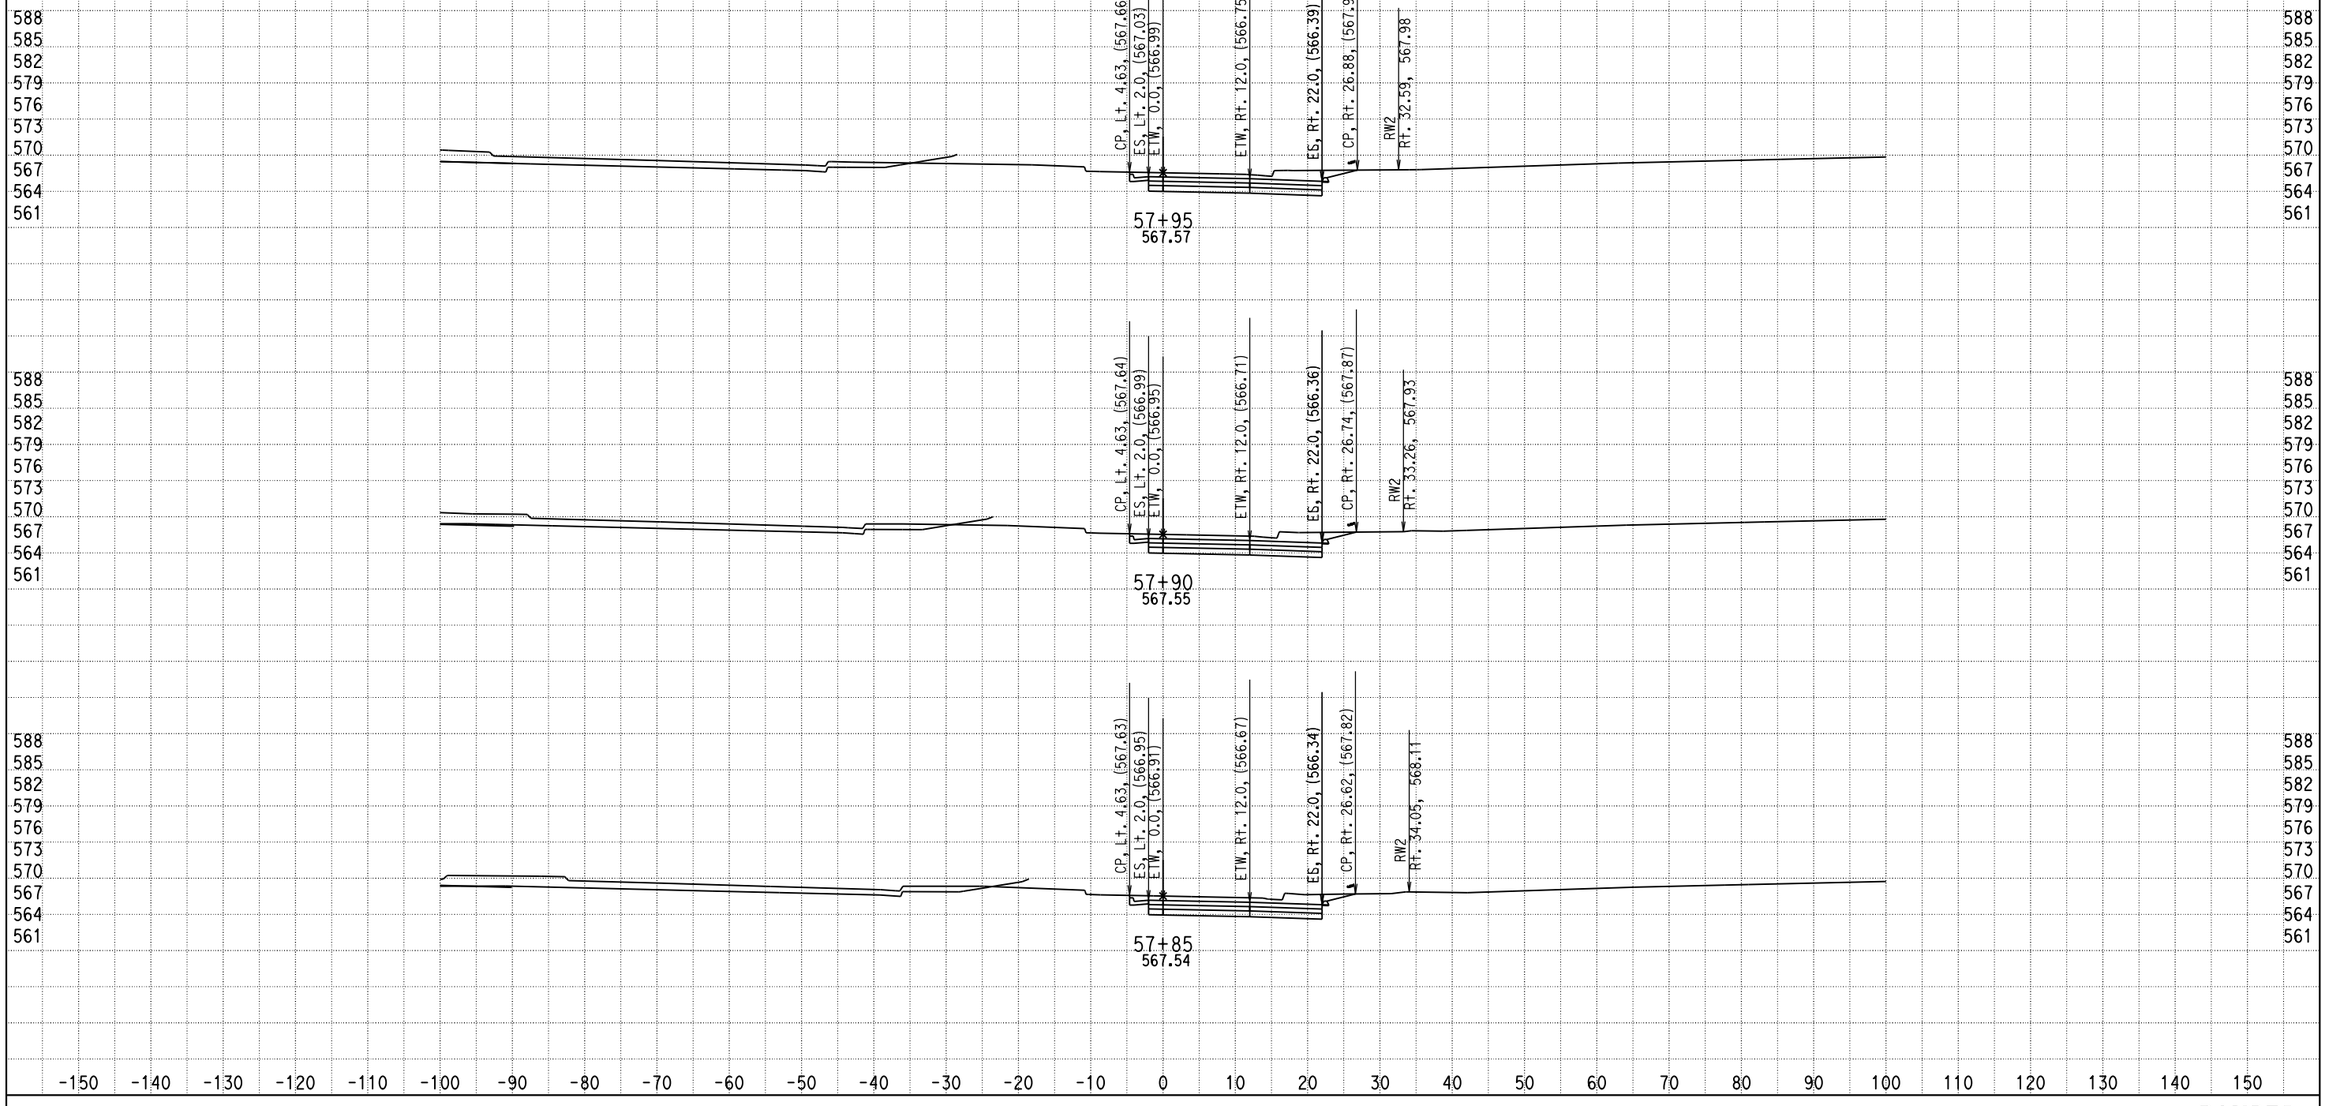

DATE: 12/17/2013

KC Project: 0818E File: D:\PROJECT\0818E\UPDATE-RAMP\hre5-pro-12-10-13.ear

SCALE: 1" = 10' Horiz.
1" = 10' Vert.

All Dimensions are US Survey Feet

RAMPE5
CROSS SECTIONS

SHEET 7 OF XXX

DESIGN STUDY ONLY

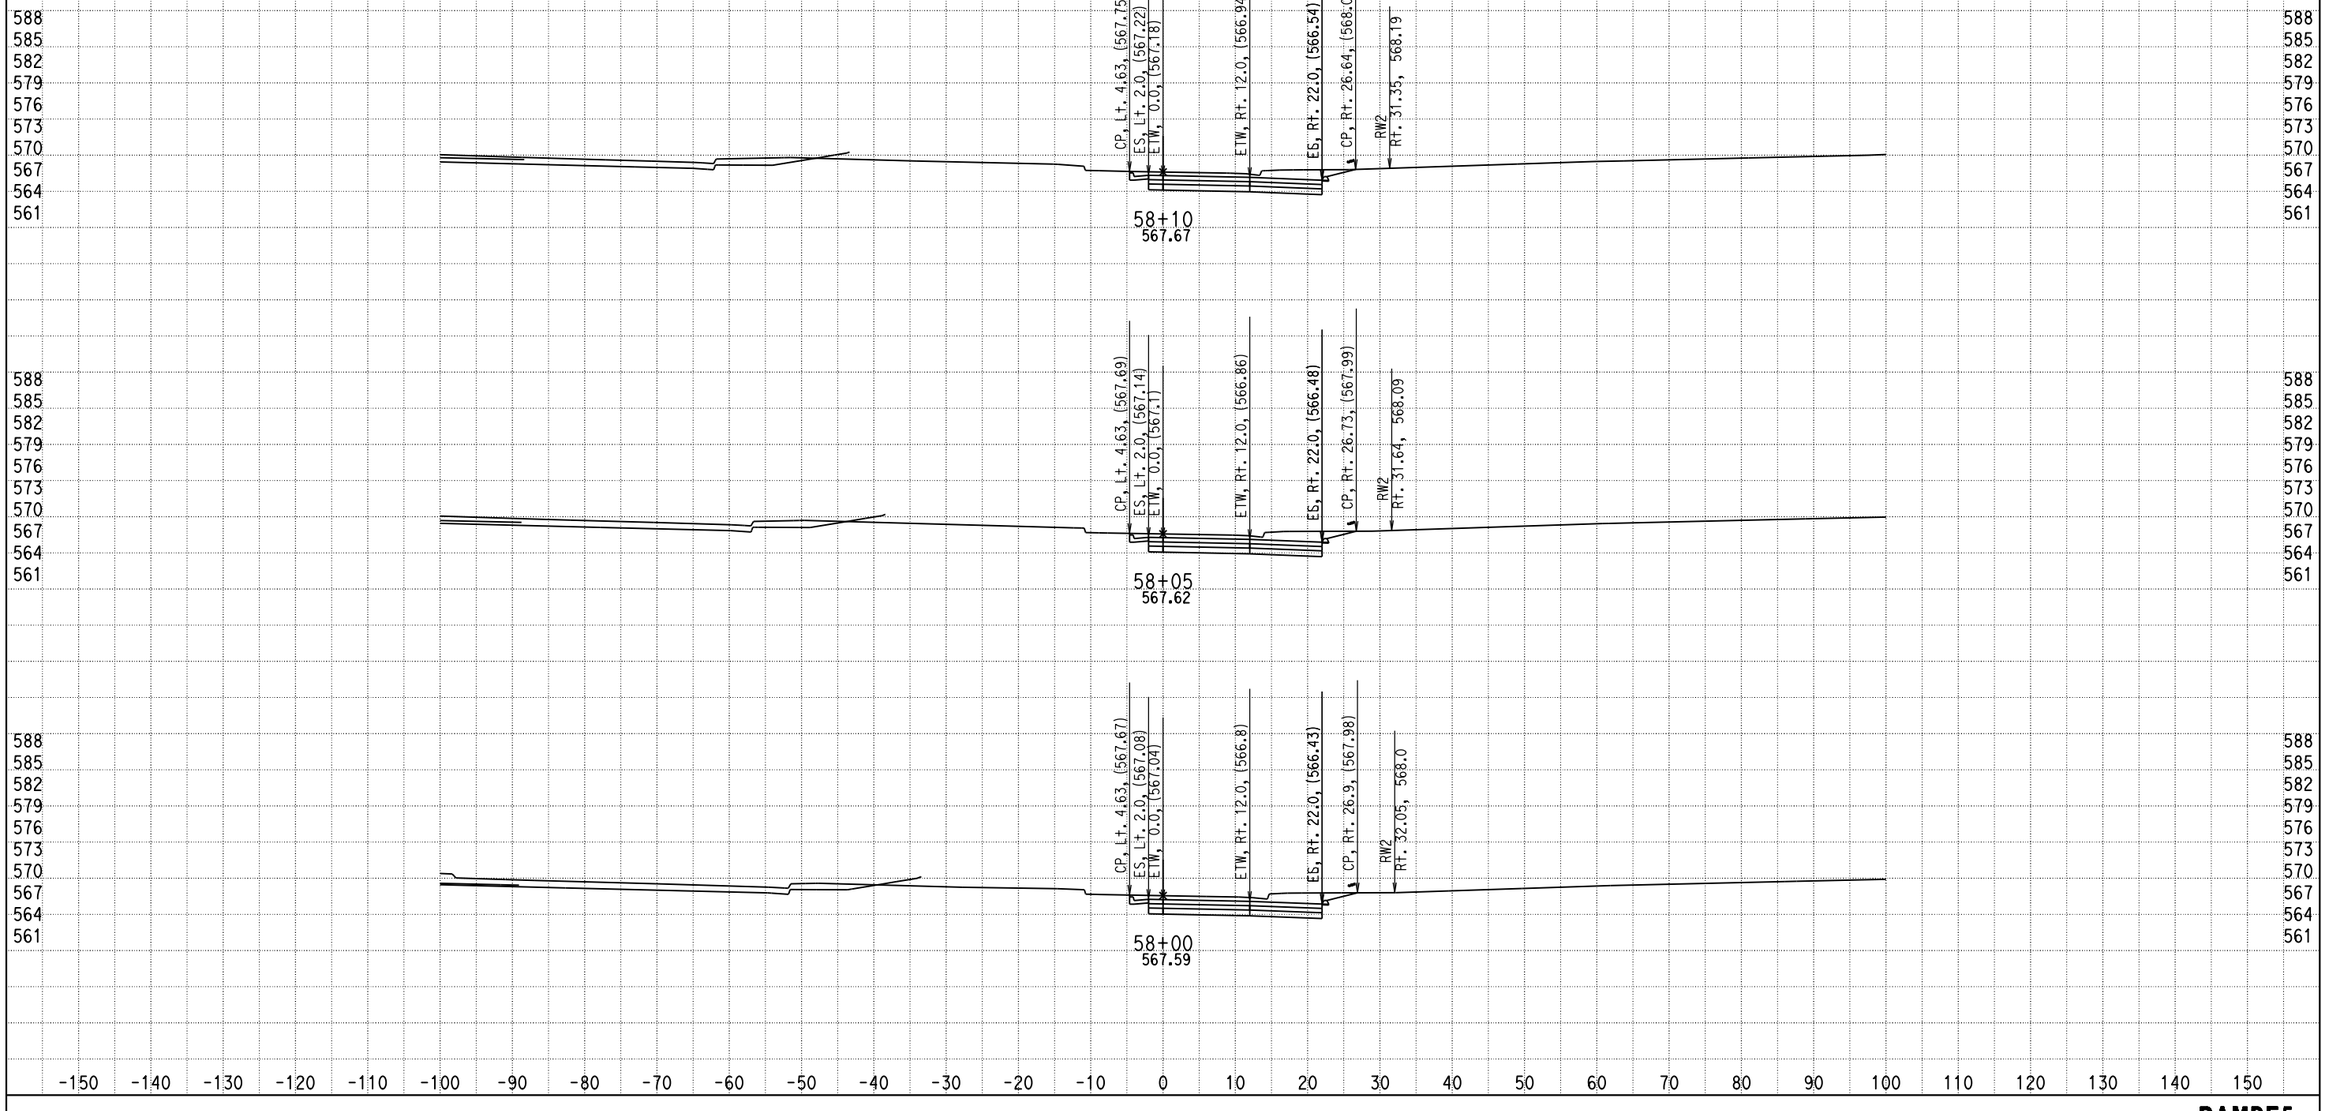

DATE: 12/17/2013

KC Project: 0818E File: D:\PROJECT\0818E\UPDATE-RAMP\hre5-pro-12-10-13.ear

SCALE: 1" = 10' Horiz.
1" = 10' Vert.

All Dimensions are US Survey Feet

RAMPE5
CROSS SECTIONS

DESIGN STUDY ONLY

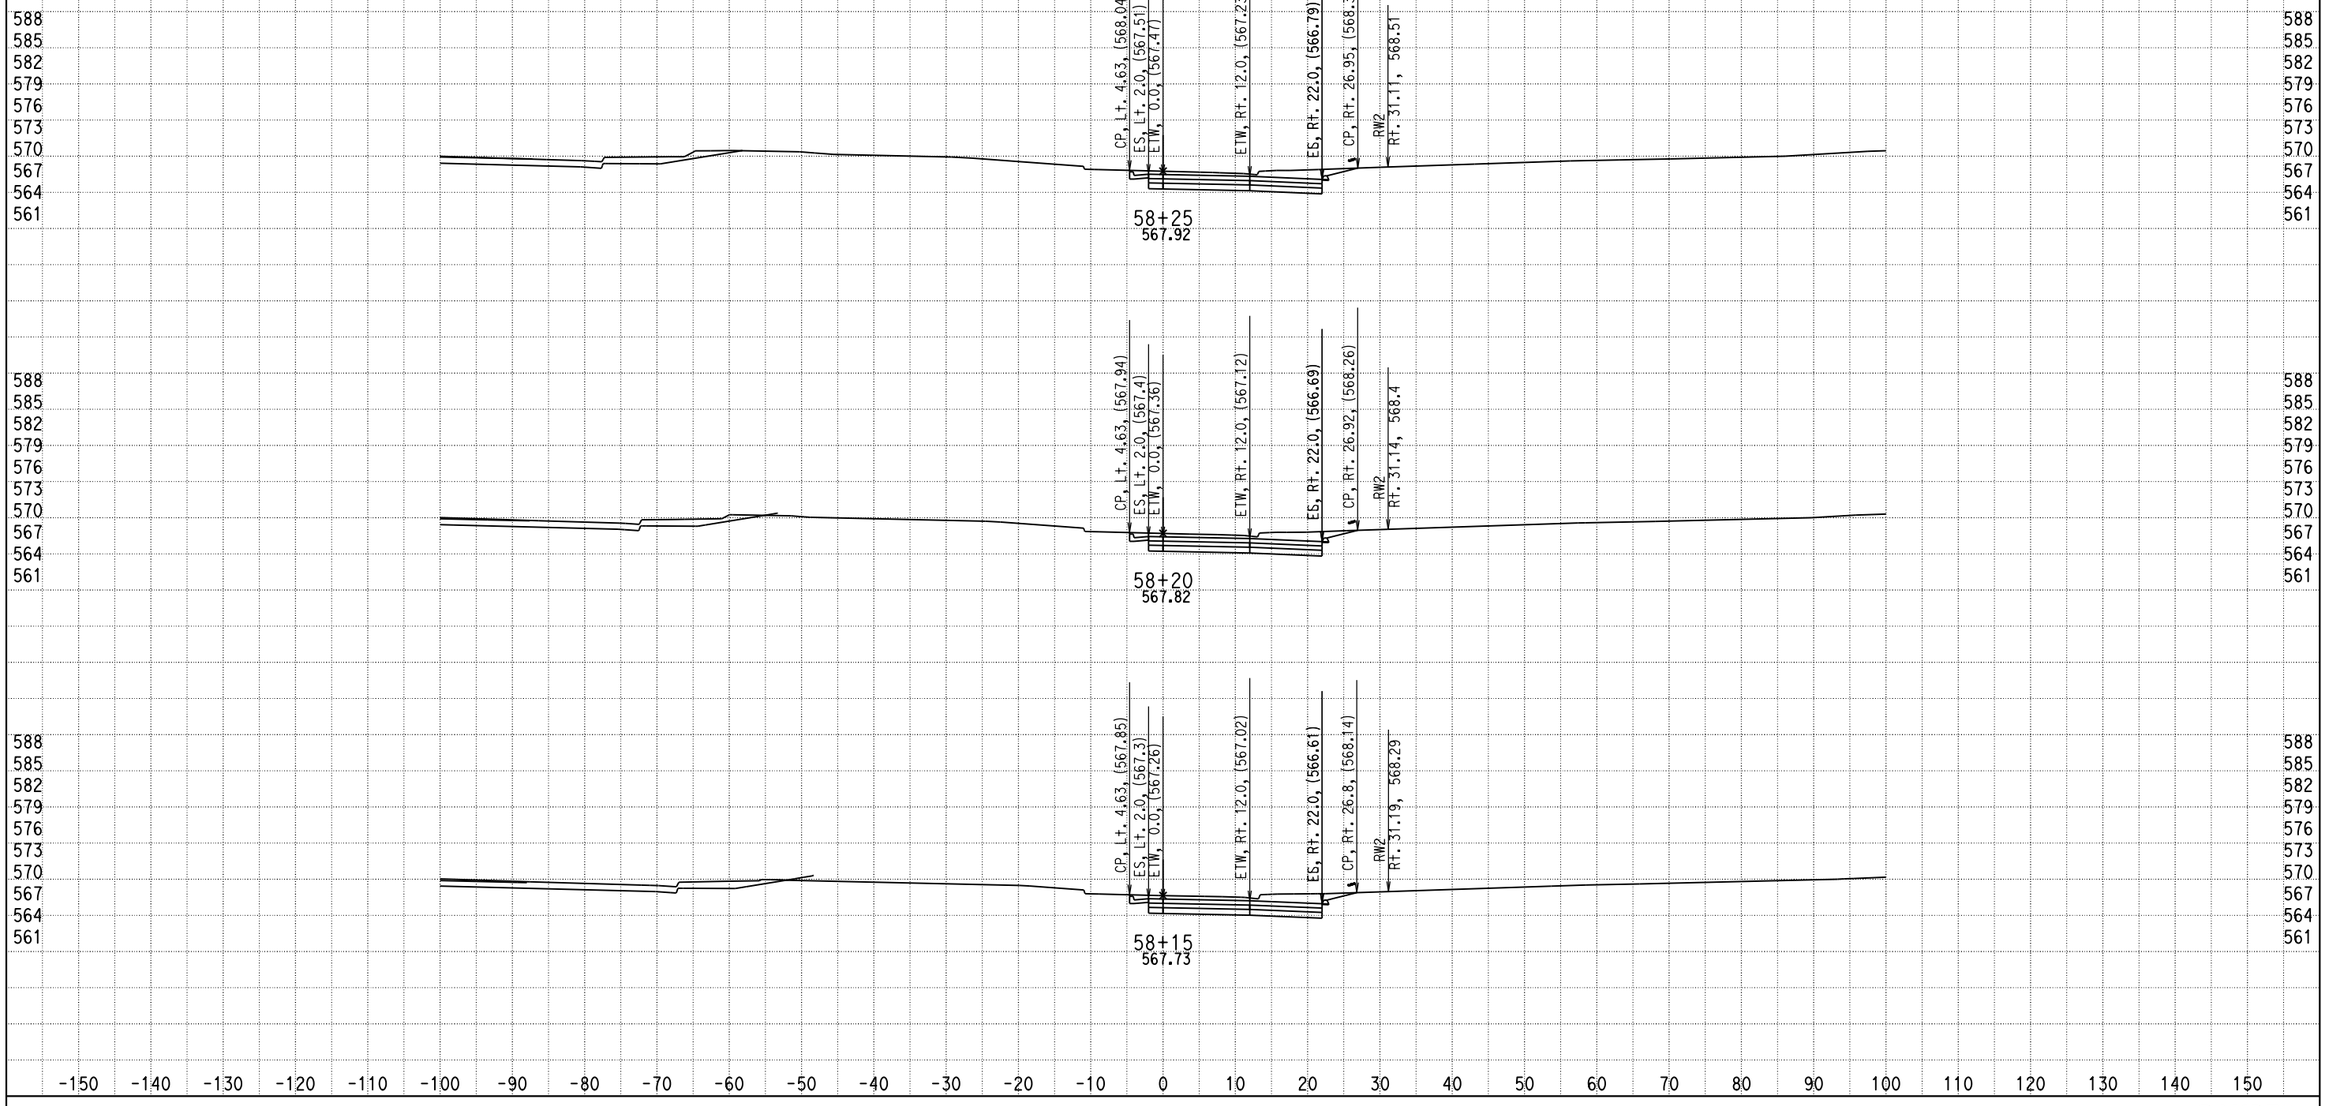

DATE: 12/17/2013

KC Project: 0818E File: D:\PROJECT\0818E\UPDATE-RAMP\hre5-pro-12-10-13.ear

SCALE: 1" = 10' Horiz.
1" = 10' Vert.

All Dimensions are US Survey Feet

RAMPE5
CROSS SECTIONS

DESIGN STUDY ONLY

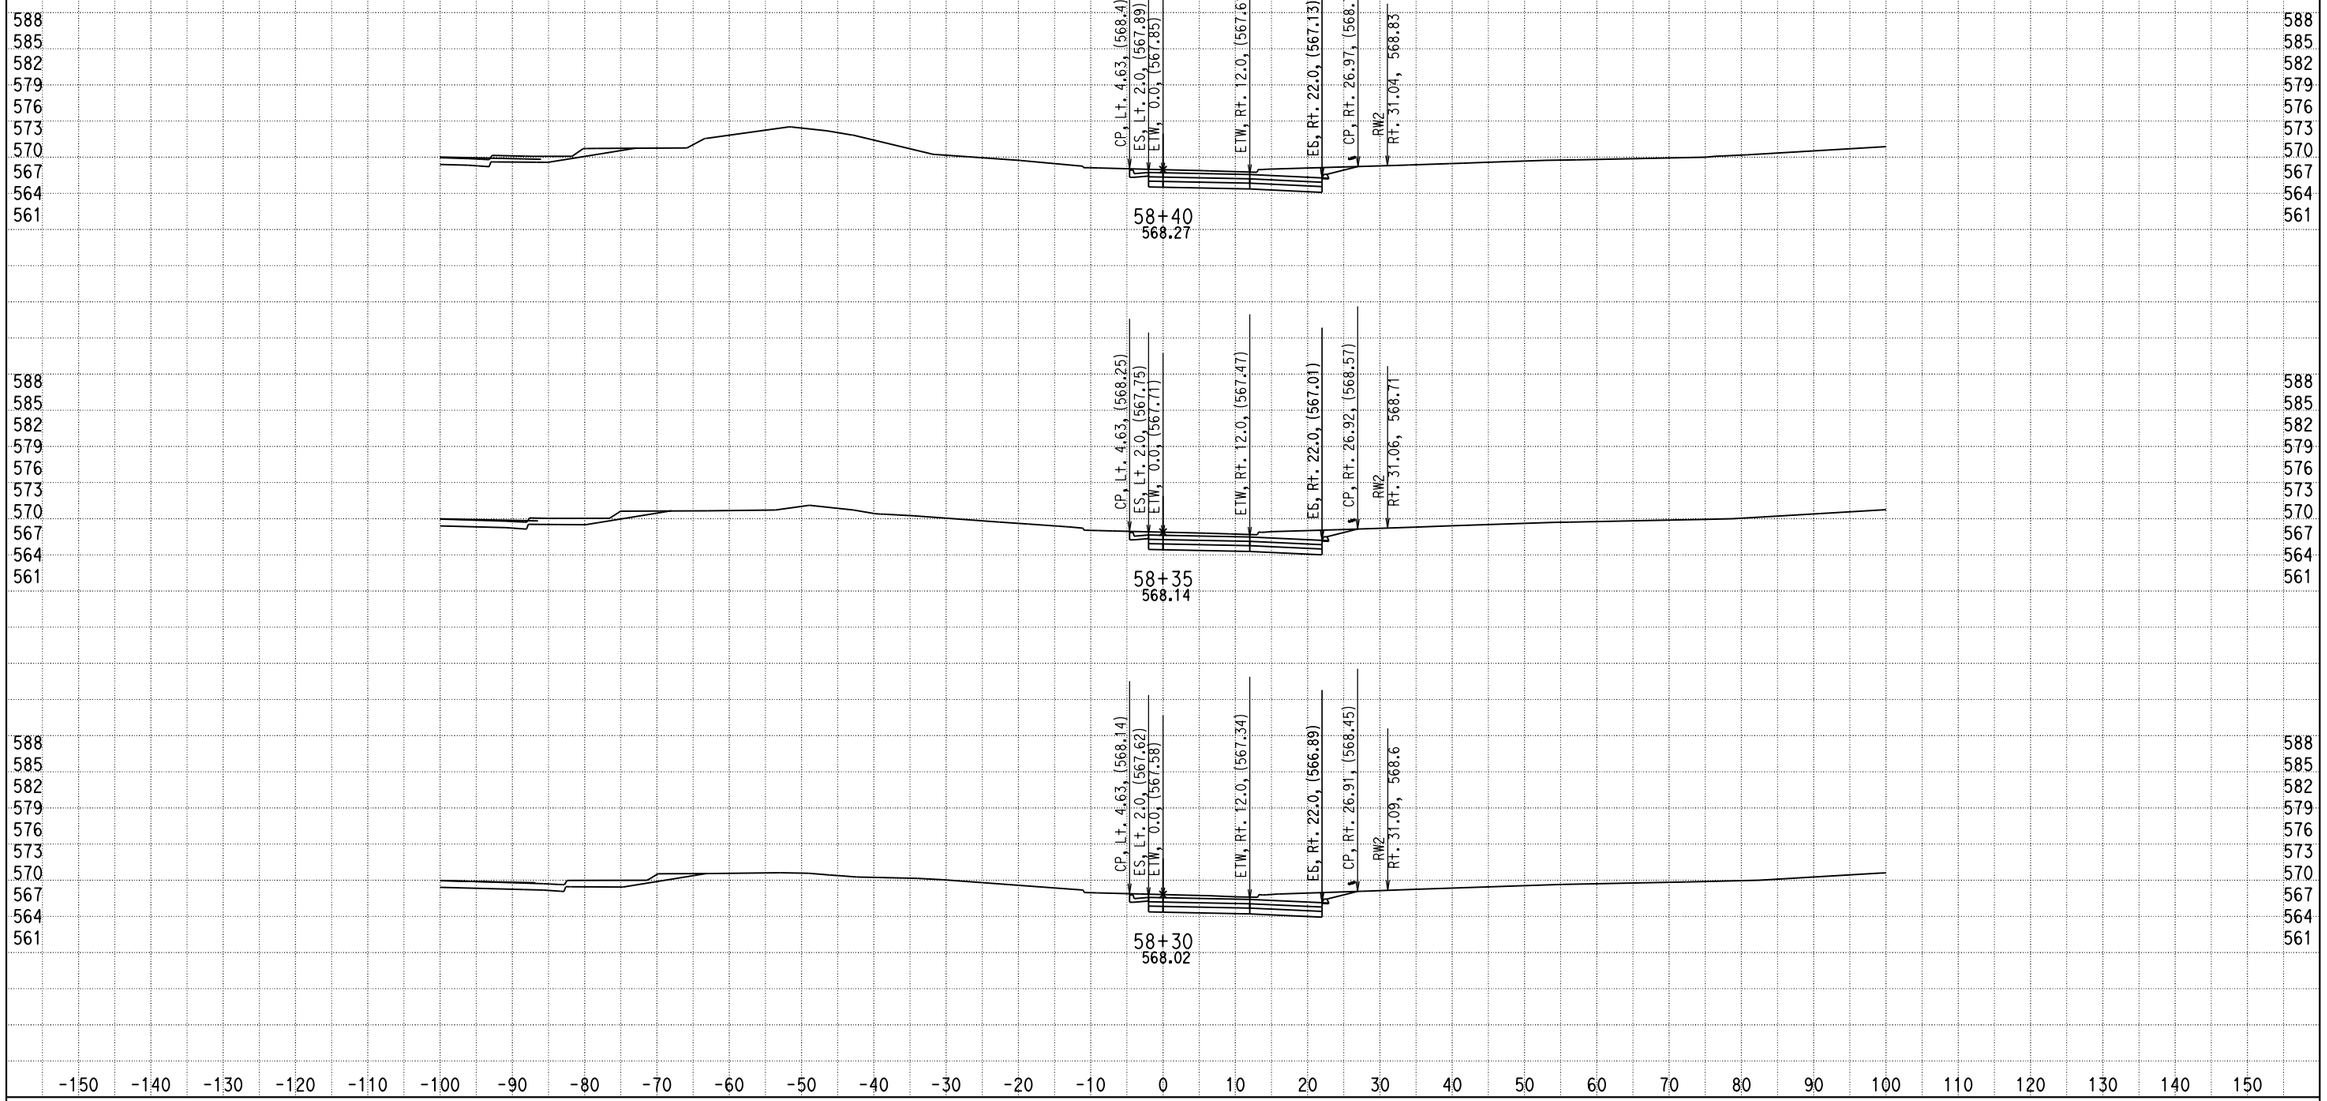

DATE: 12/17/2013

KC Project: 0818E File: D:\PROJECT\0818E\UPDATE-RAMP\hre5-pro-12-10-13.ear

SCALE: 1" = 10' Horiz.
1" = 10' Vert.

All Dimensions are US Survey Feet

RAMPE5
CROSS SECTIONS

DESIGN STUDY ONLY

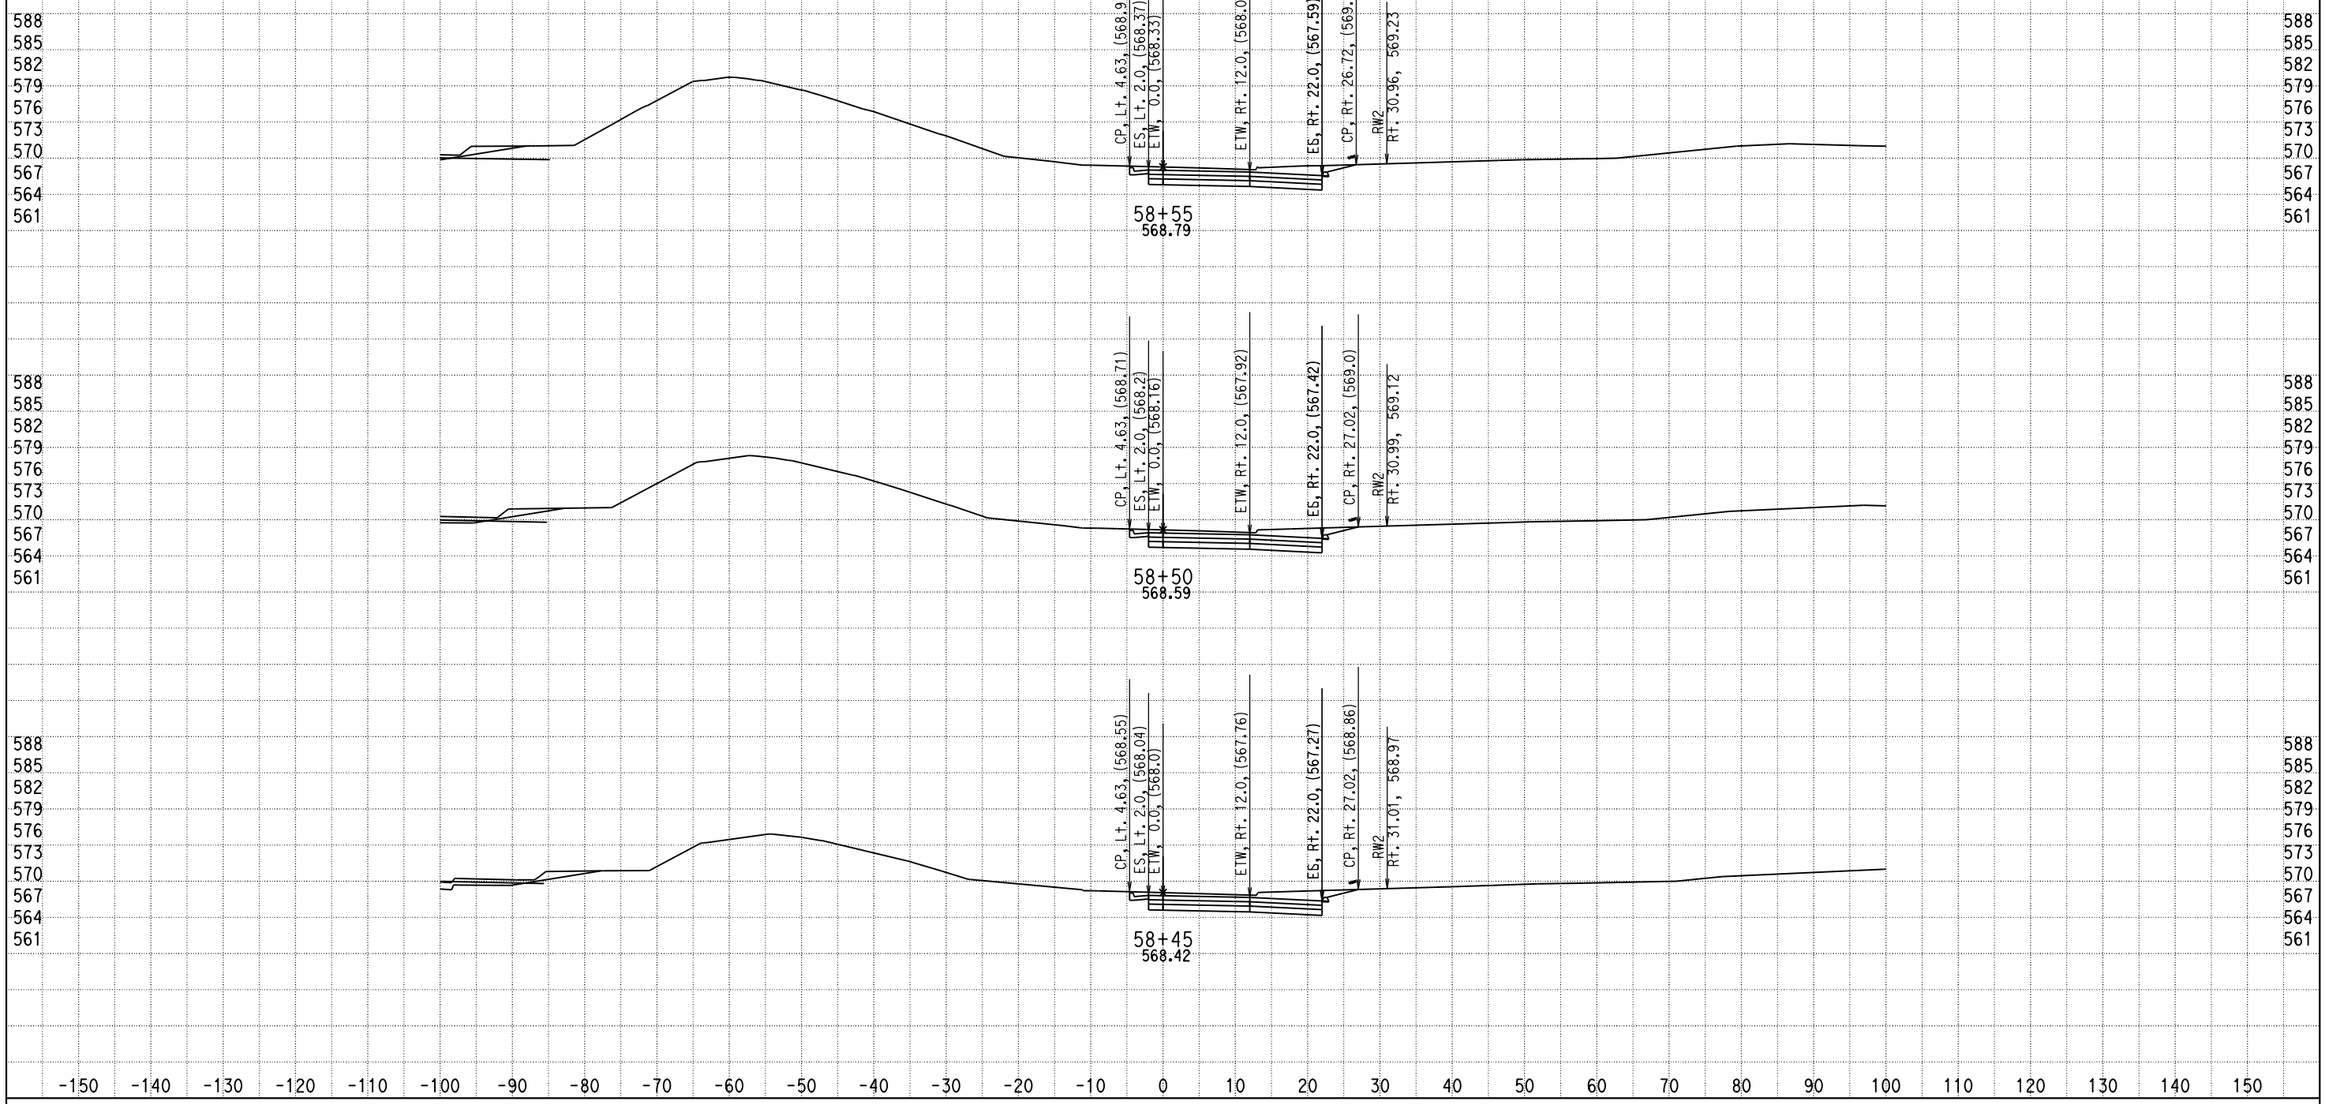

DATE: 12/17/2013

KC Project: 0818E File: D:\PROJECT\0818E\UPDATE-RAMP\hre5-pro-12-10-13.ear

SCALE: 1" = 10' Horiz.
1" = 10' Vert.

All Dimensions are US Survey Feet

RAMP5
CROSS SECTIONS

DESIGN STUDY ONLY

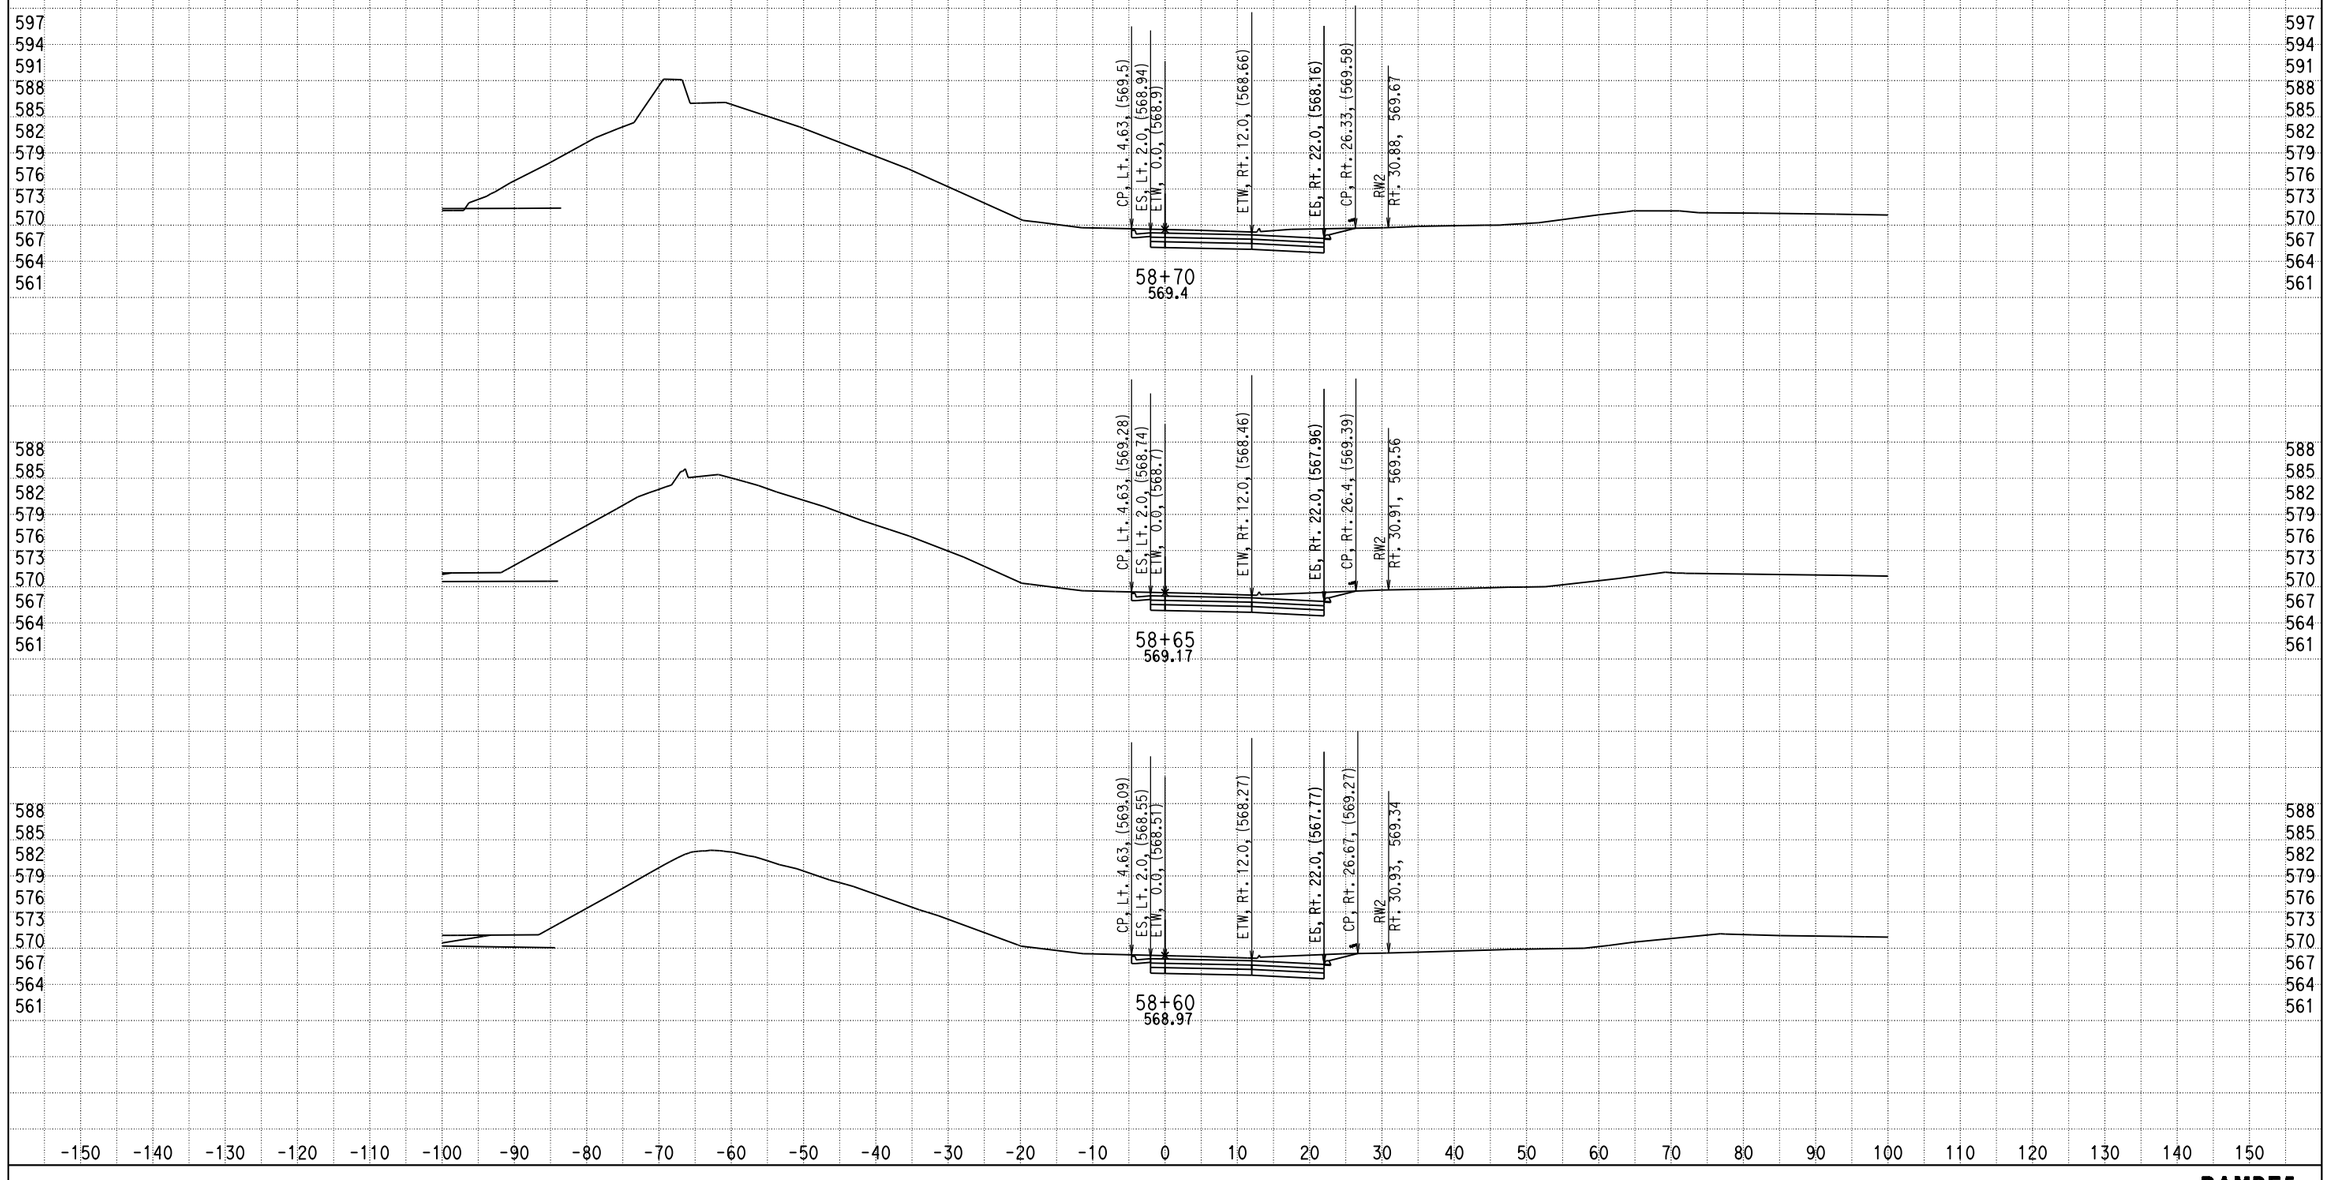

DATE: 12/17/2013

KC Project: 0818E File: D:\PROJECT\0818E\UPDATE-RAMP\hre5-pro-12-10-13.ear

SCALE: 1" = 10' Horiz.
1" = 10' Vert.

All Dimensions are US Survey Feet

RAMPE5
CROSS SECTIONS

SHEET 12 OF XXX

DESIGN STUDY ONLY

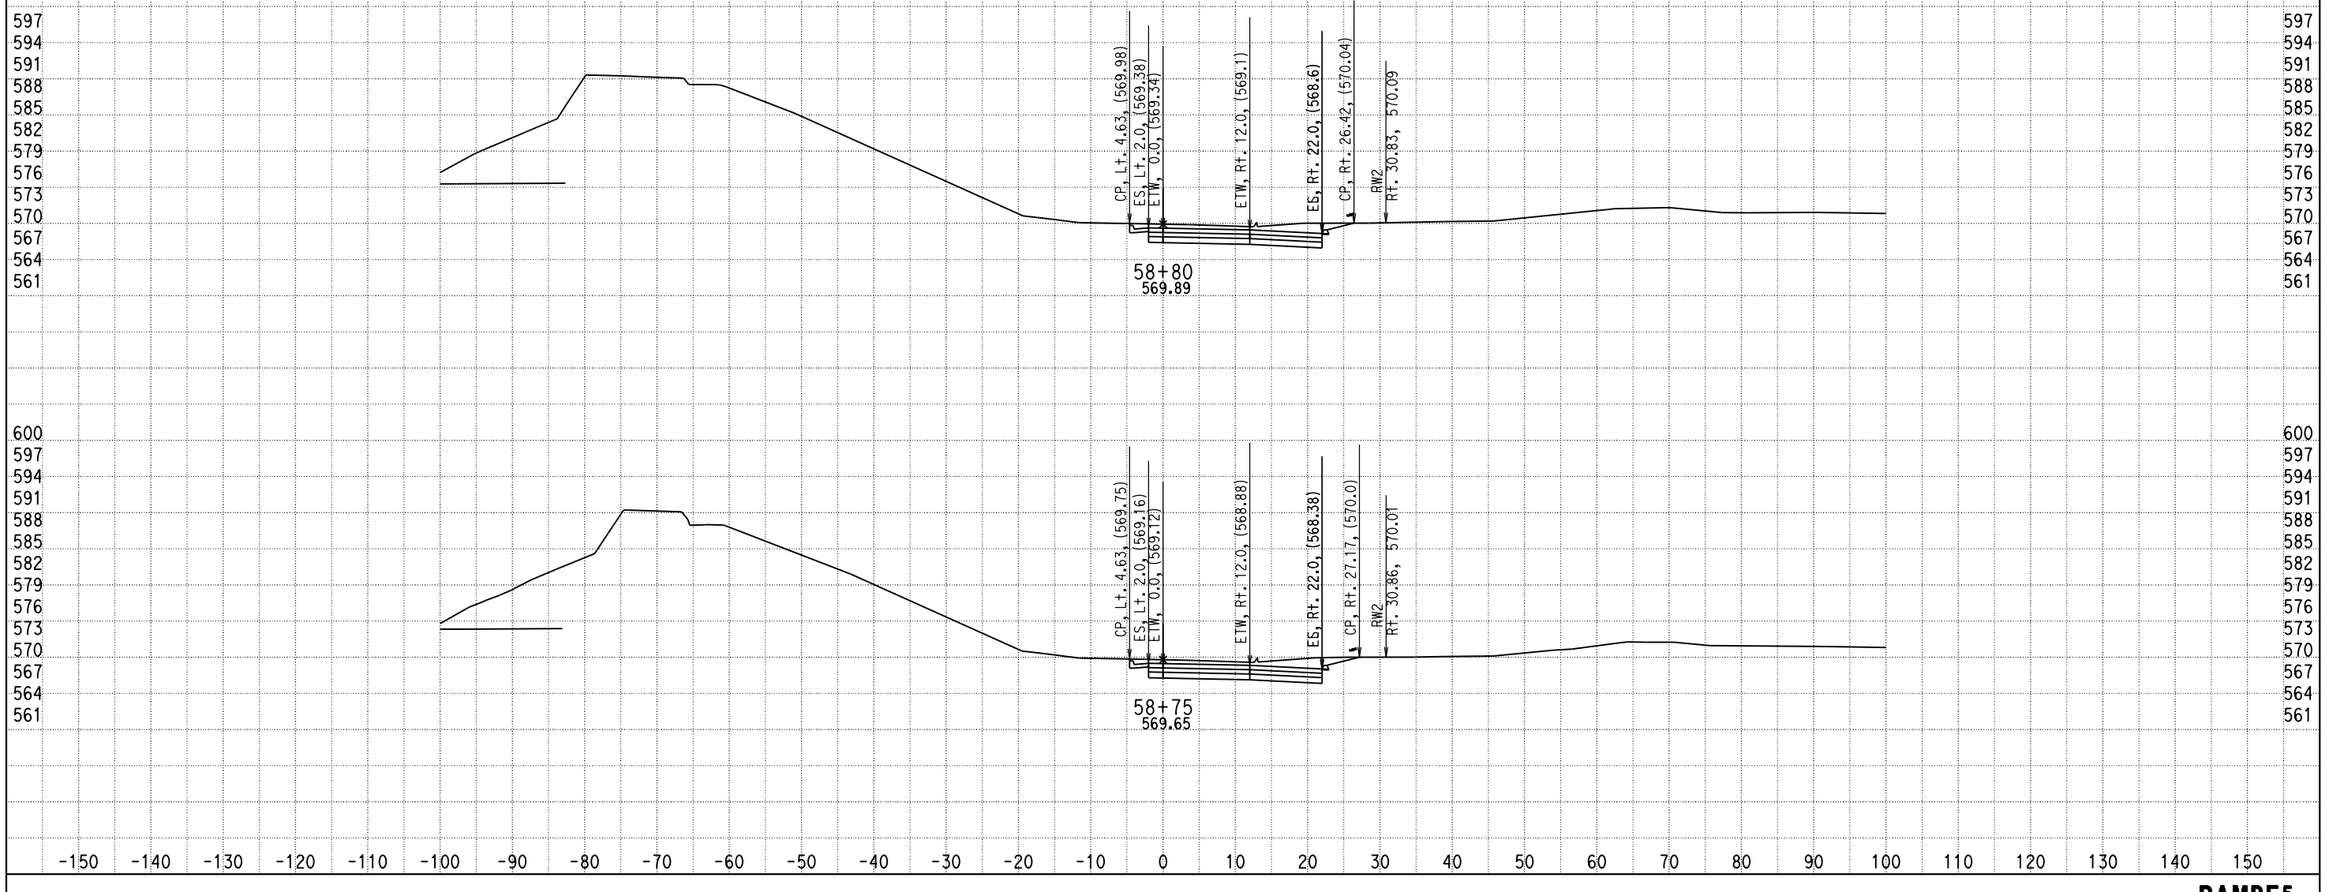

DATE: 12/17/2013

KC Project: 0818E File: D:\PROJECT\0818E\UPDATE-RAMP\hre5-pro-12-10-13.ear

SCALE: 1" = 10' Horiz.
1" = 10' Vert.

All Dimensions are US Survey Feet

RAMPE5
CROSS SECTIONS

SHEET 13 OF XXX

DESIGN STUDY ONLY

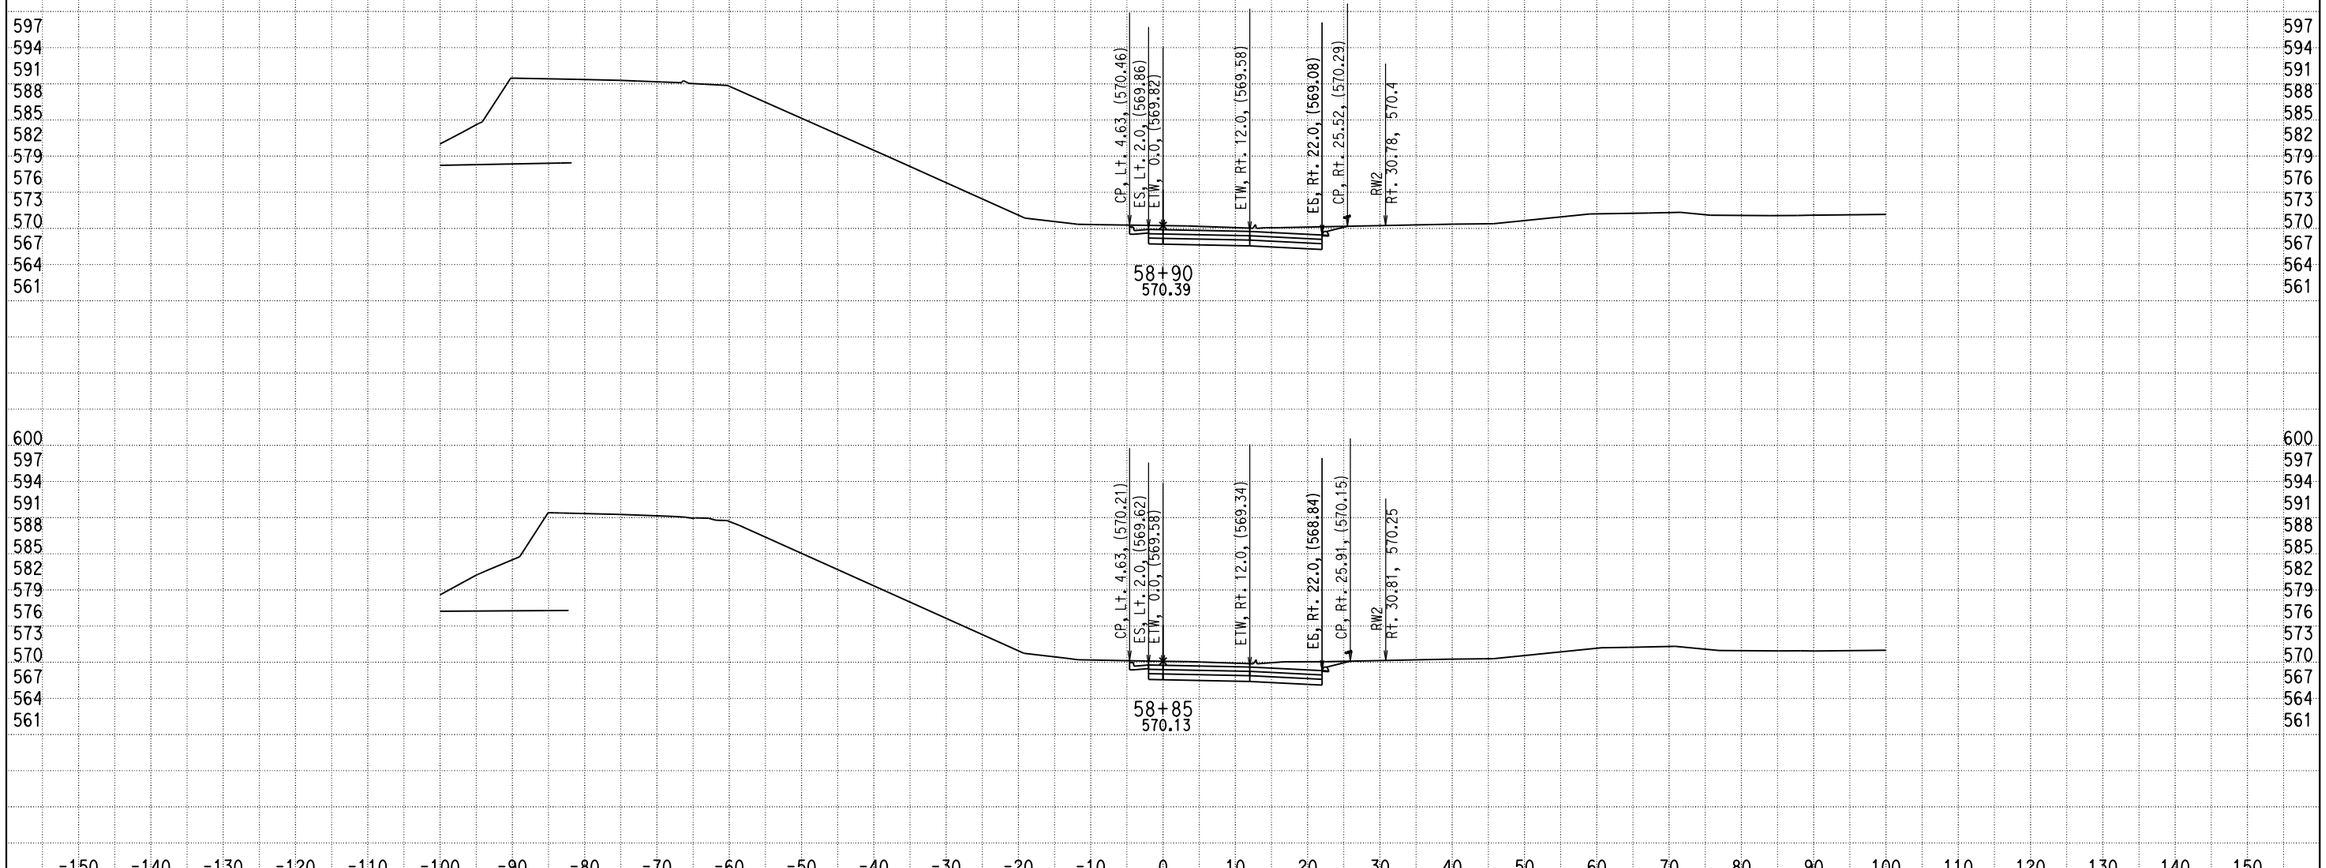

DATE: 12/17/2013

KC Project: 0818E File: D:\PROJECT\0818E\UPDATE-RAMP\hre5-pro-12-10-13.ear

SCALE: 1" = 10' Horiz.
1" = 10' Vert.

All Dimensions are US Survey Feet

RAMPE5
CROSS SECTIONS
SHEET 14 OF XXX

DESIGN STUDY ONLY

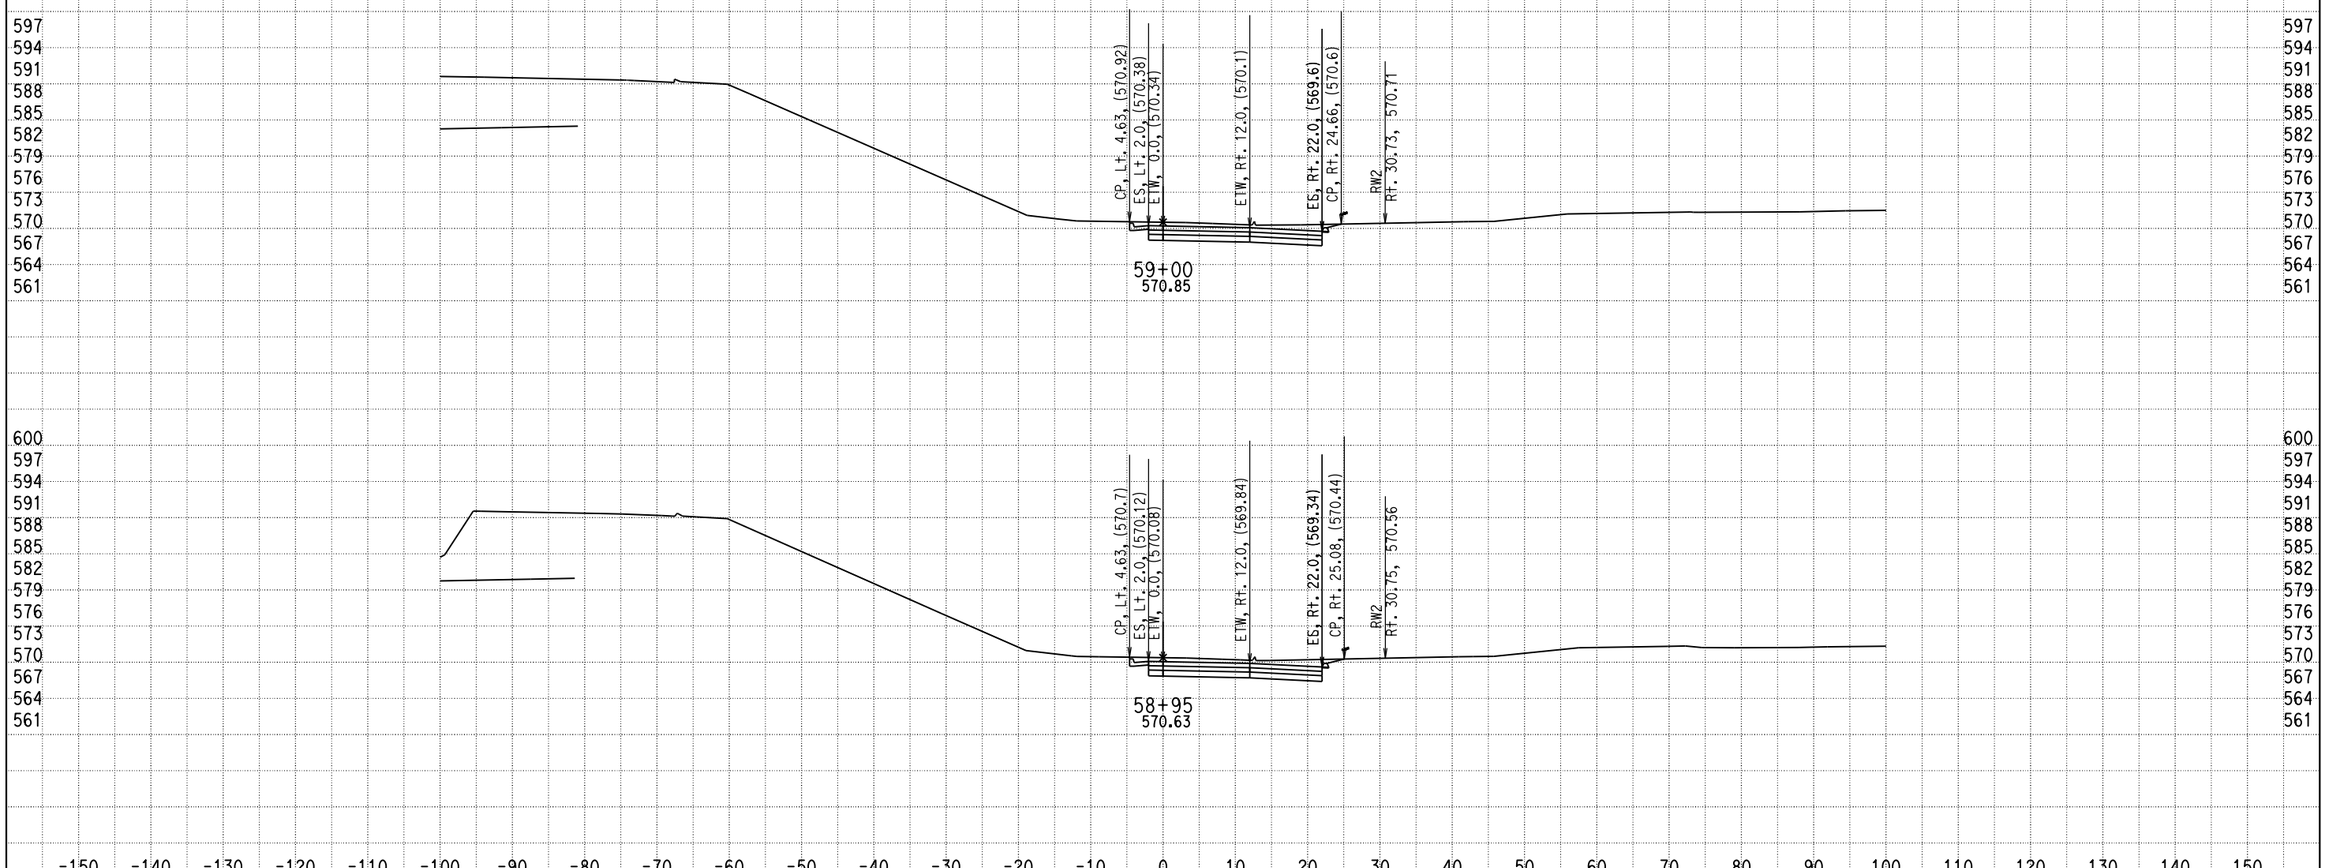

DATE: 12/17/2013

KC Project: 0818E File: D:\PROJECT\0818E\UPDATE-RAMP\hre5-pro-12-10-13.ear

SCALE: 1" = 10' Horiz.
1" = 10' Vert.

All Dimensions are US Survey Feet

RAMPE5
CROSS SECTIONS

DESIGN STUDY ONLY

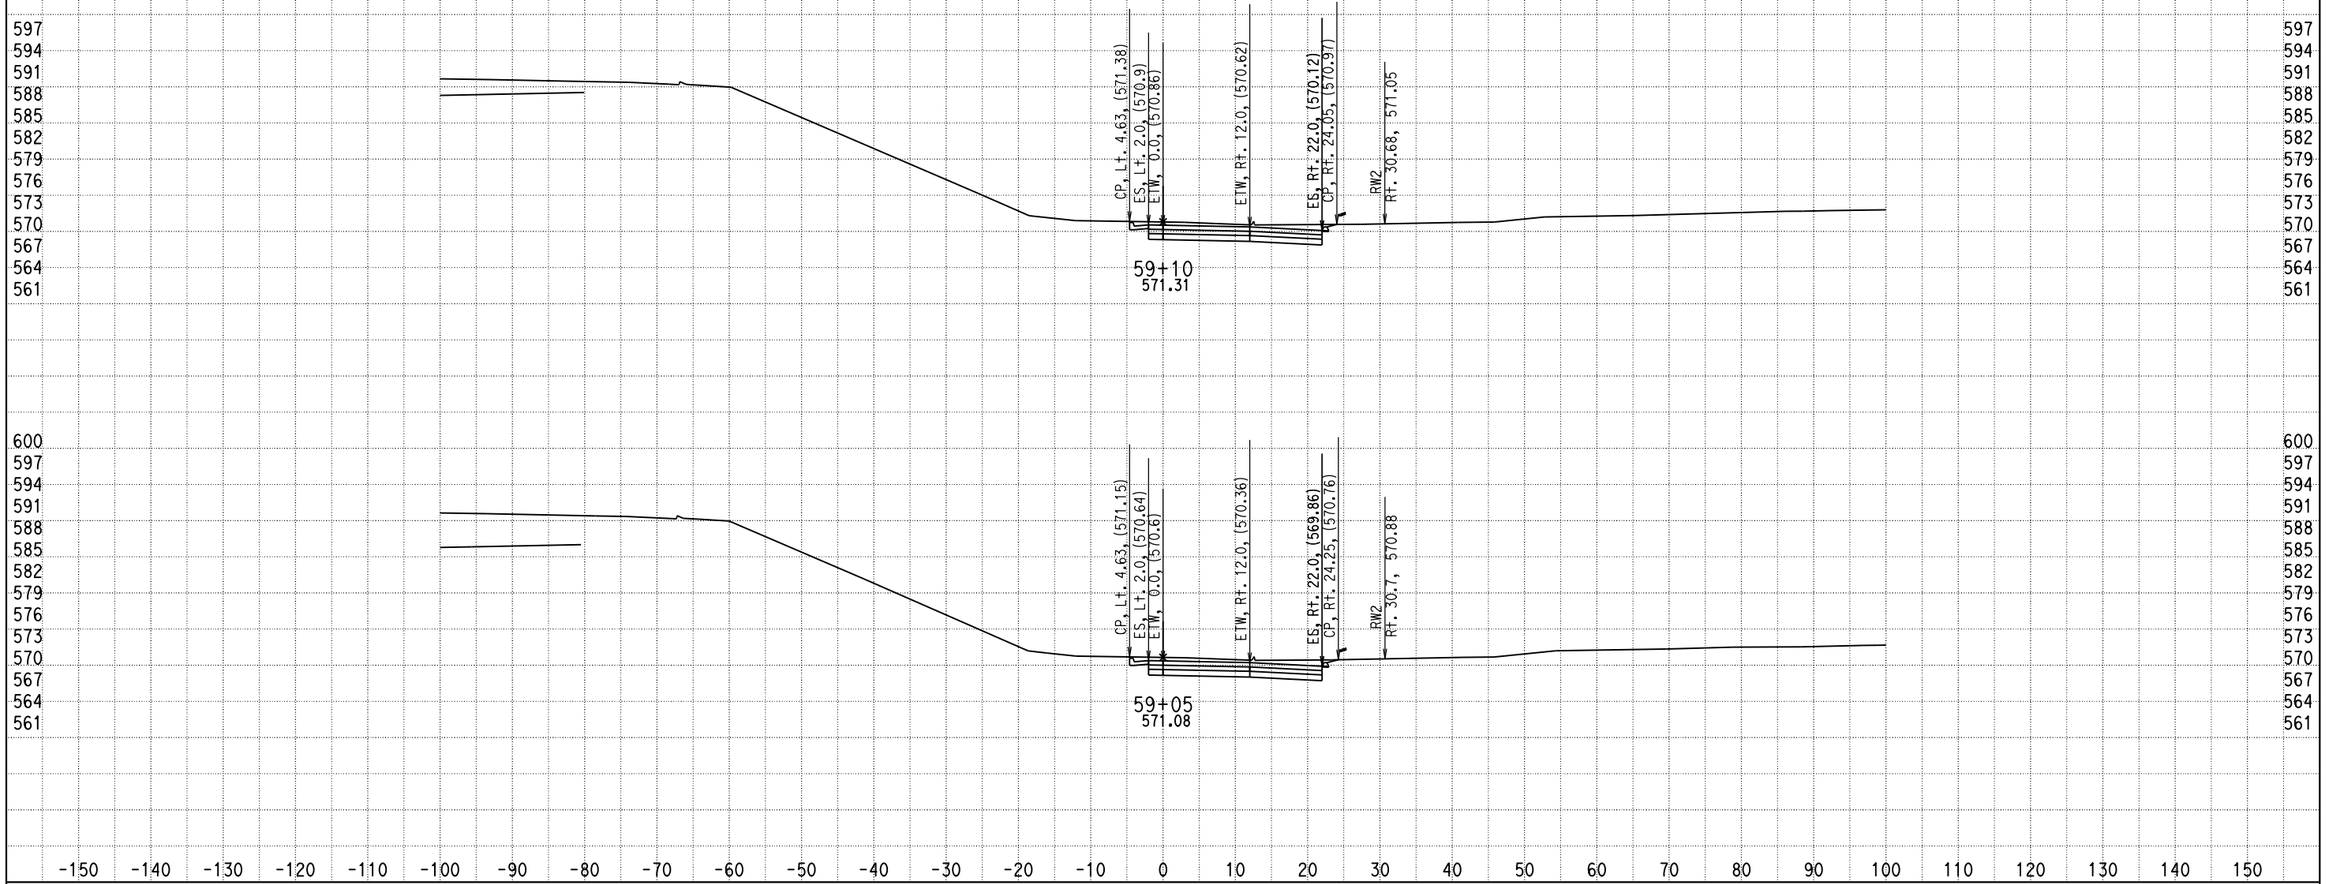

DATE: 12/17/2013

KC Project: 0818E File: D:\PROJECT\0818E\UPDATE-RAMP\hre5-pro-12-10-13.ear

SCALE: 1" = 10' Horiz.
1" = 10' Vert.

All Dimensions are US Survey Feet

RAMPE5
CROSS SECTIONS

SHEET 16 OF XXX

DESIGN STUDY ONLY

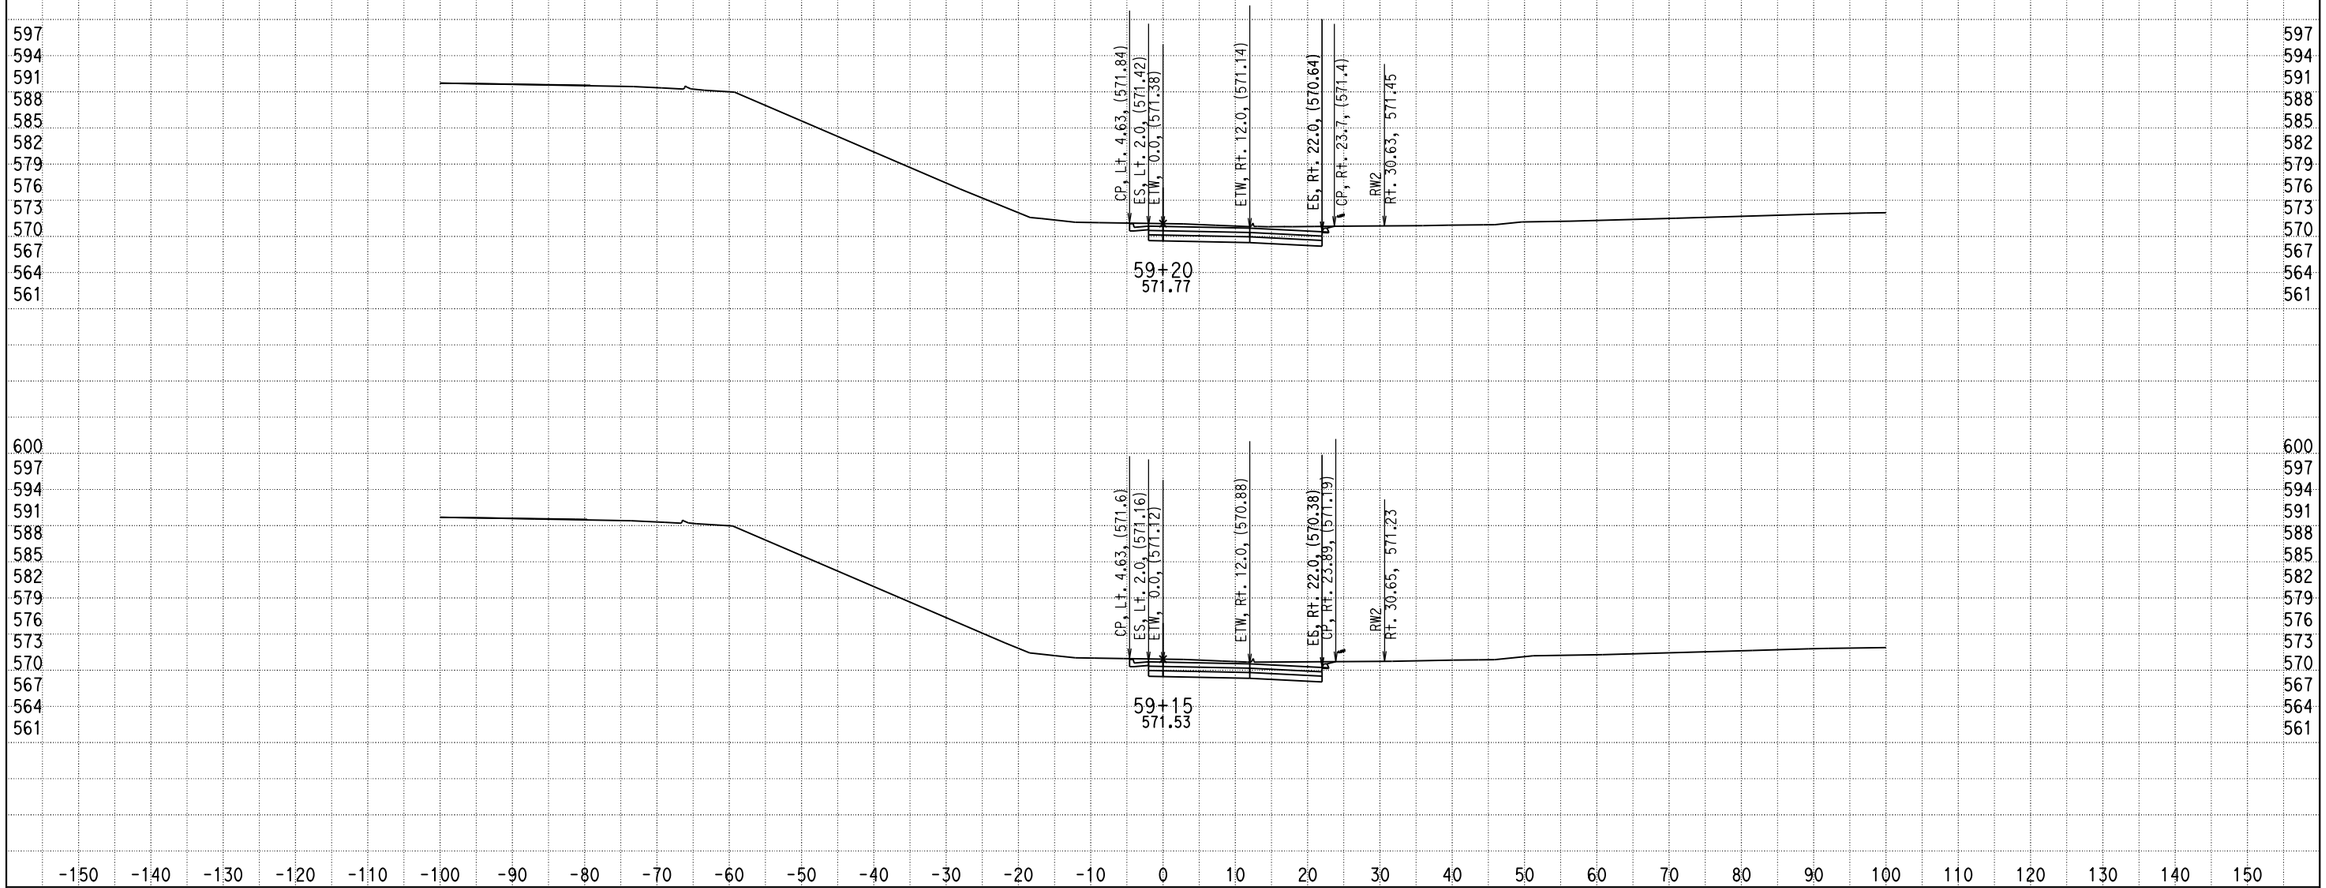

DATE: 12/17/2013

KC Project: 0818E File: D:\PROJECT\0818E\UPDATE-RAMP\hre5-pro-12-10-13.ear

SCALE: 1" = 10' Horiz.
1" = 10' Vert.

All Dimensions are US Survey Feet

RAMPE5
CROSS SECTIONS

SHEET 17 OF XXX

DESIGN STUDY ONLY

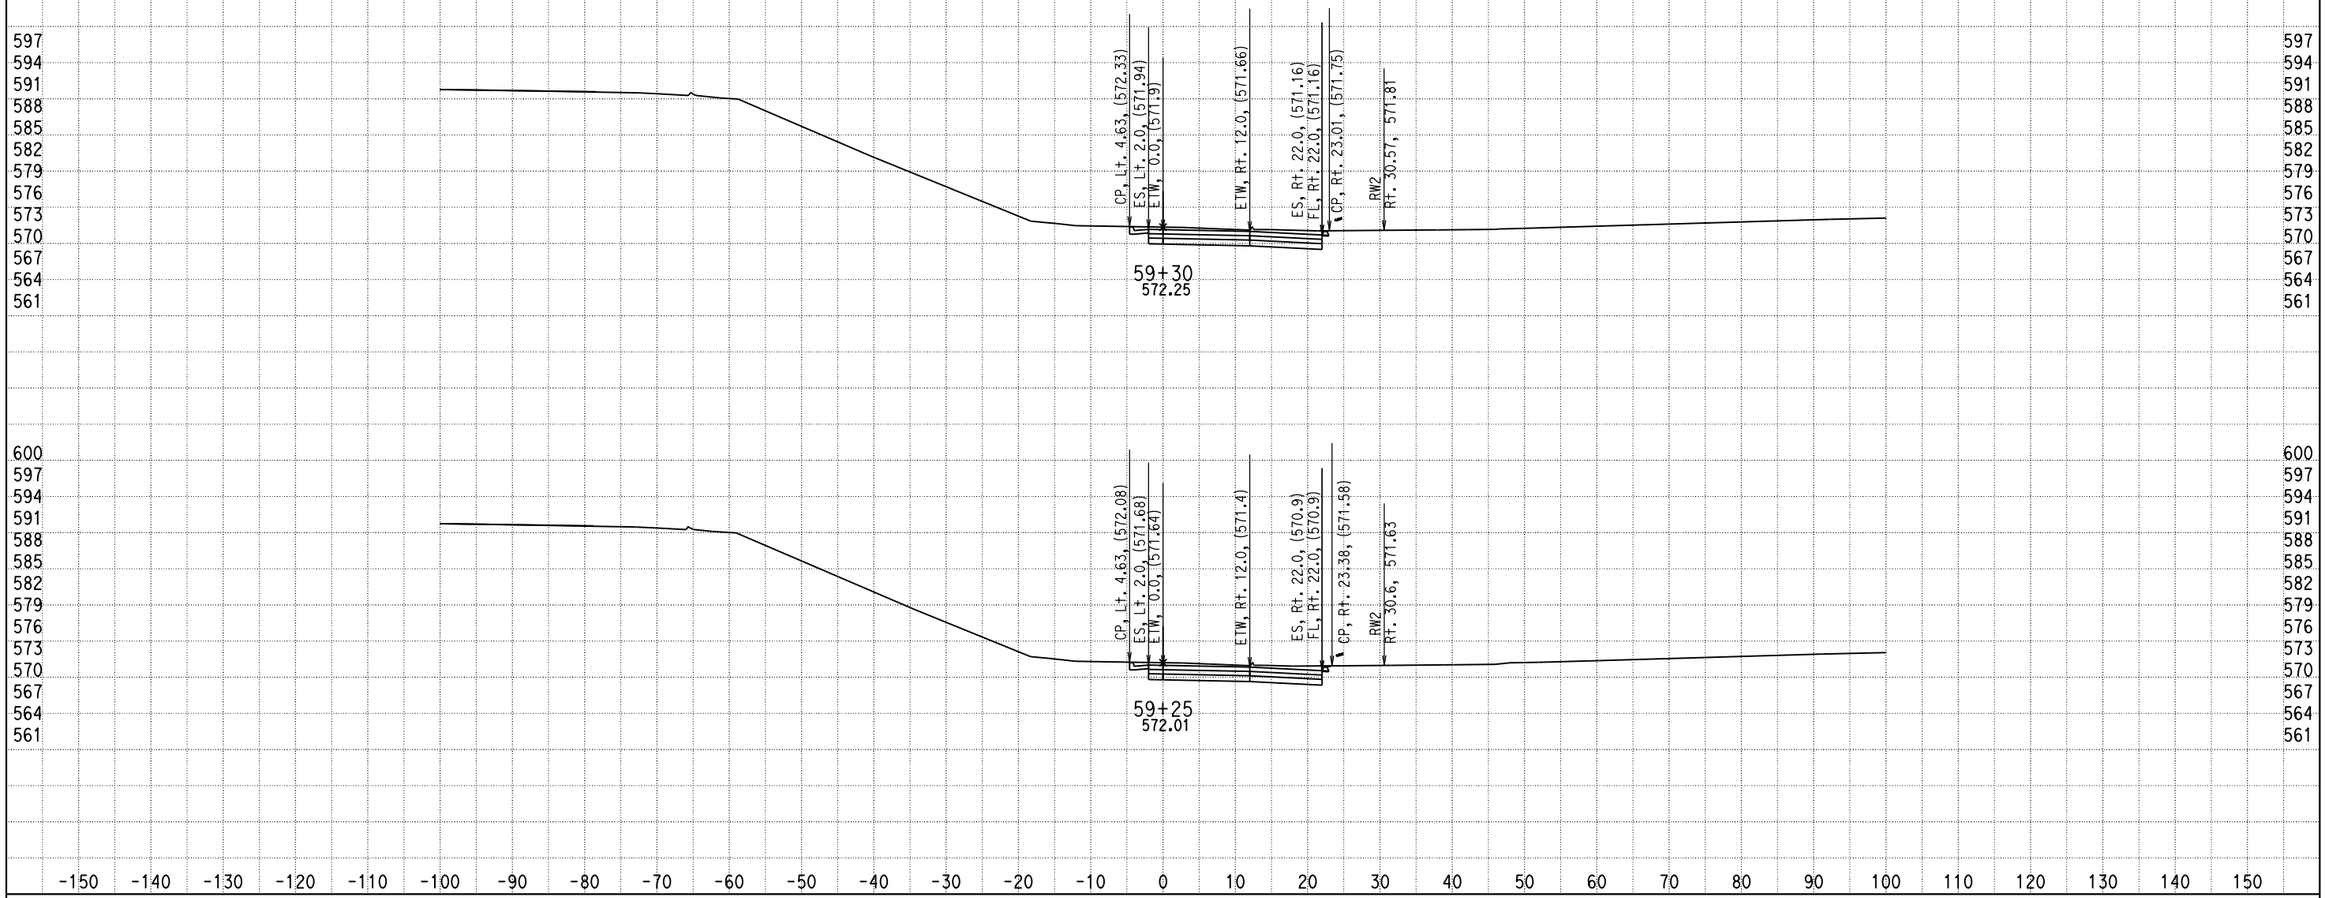

DATE: 12/17/2013

KC Project: 0818E File: D:\PROJECT\0818E\UPDATE-RAMP\hre5-pro-12-10-13.ear

SCALE: 1" = 10' Horiz.
1" = 10' Vert.

All Dimensions are US Survey Feet

RAMPE5
CROSS SECTIONS

SHEET 18 OF XXX

DESIGN STUDY ONLY

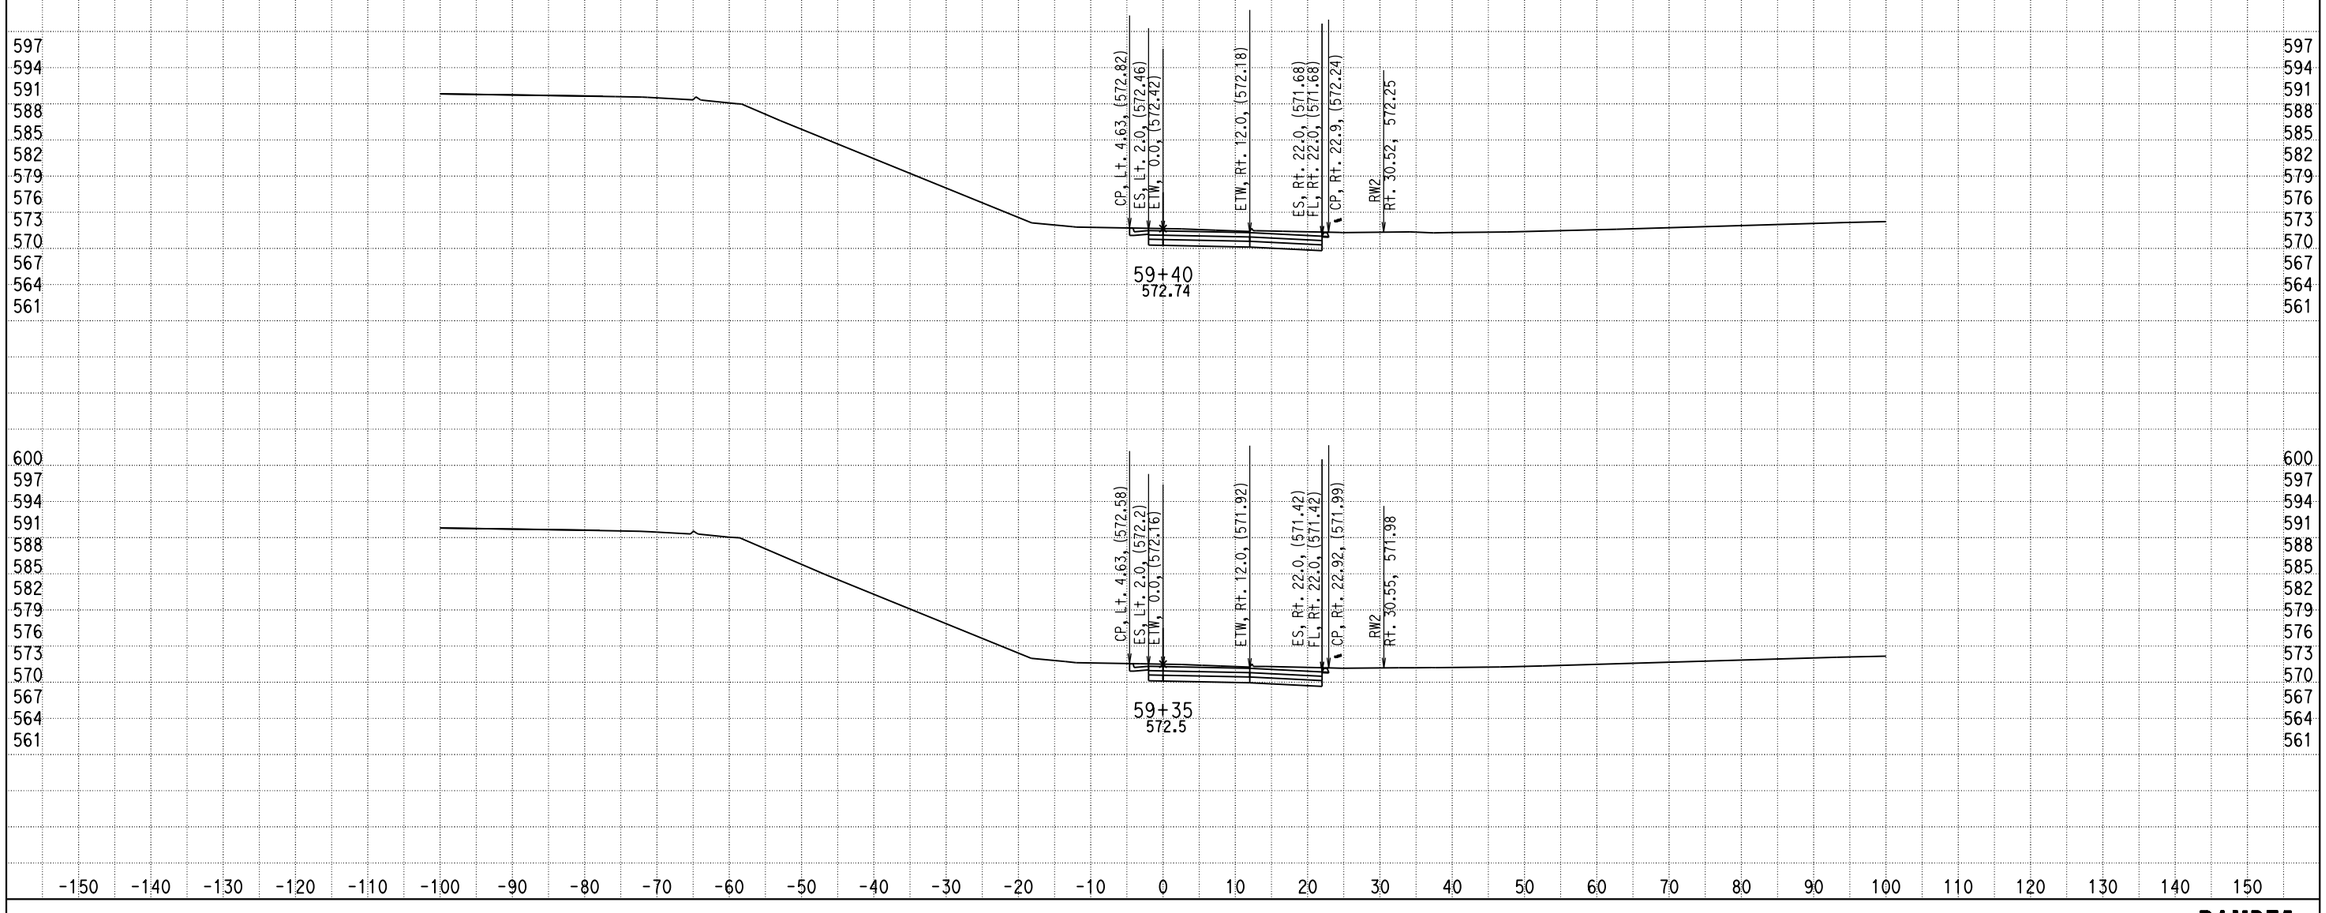

DATE: 12/17/2013

KC Project: 0818E File: D:\PROJECT\0818E\UPDATE-RAMP\hre5-pro-12-10-13.ear

SCALE: 1" = 10' Horiz.
1" = 10' Vert.

All Dimensions are US Survey Feet

RAMPE5
CROSS SECTIONS

DESIGN STUDY ONLY

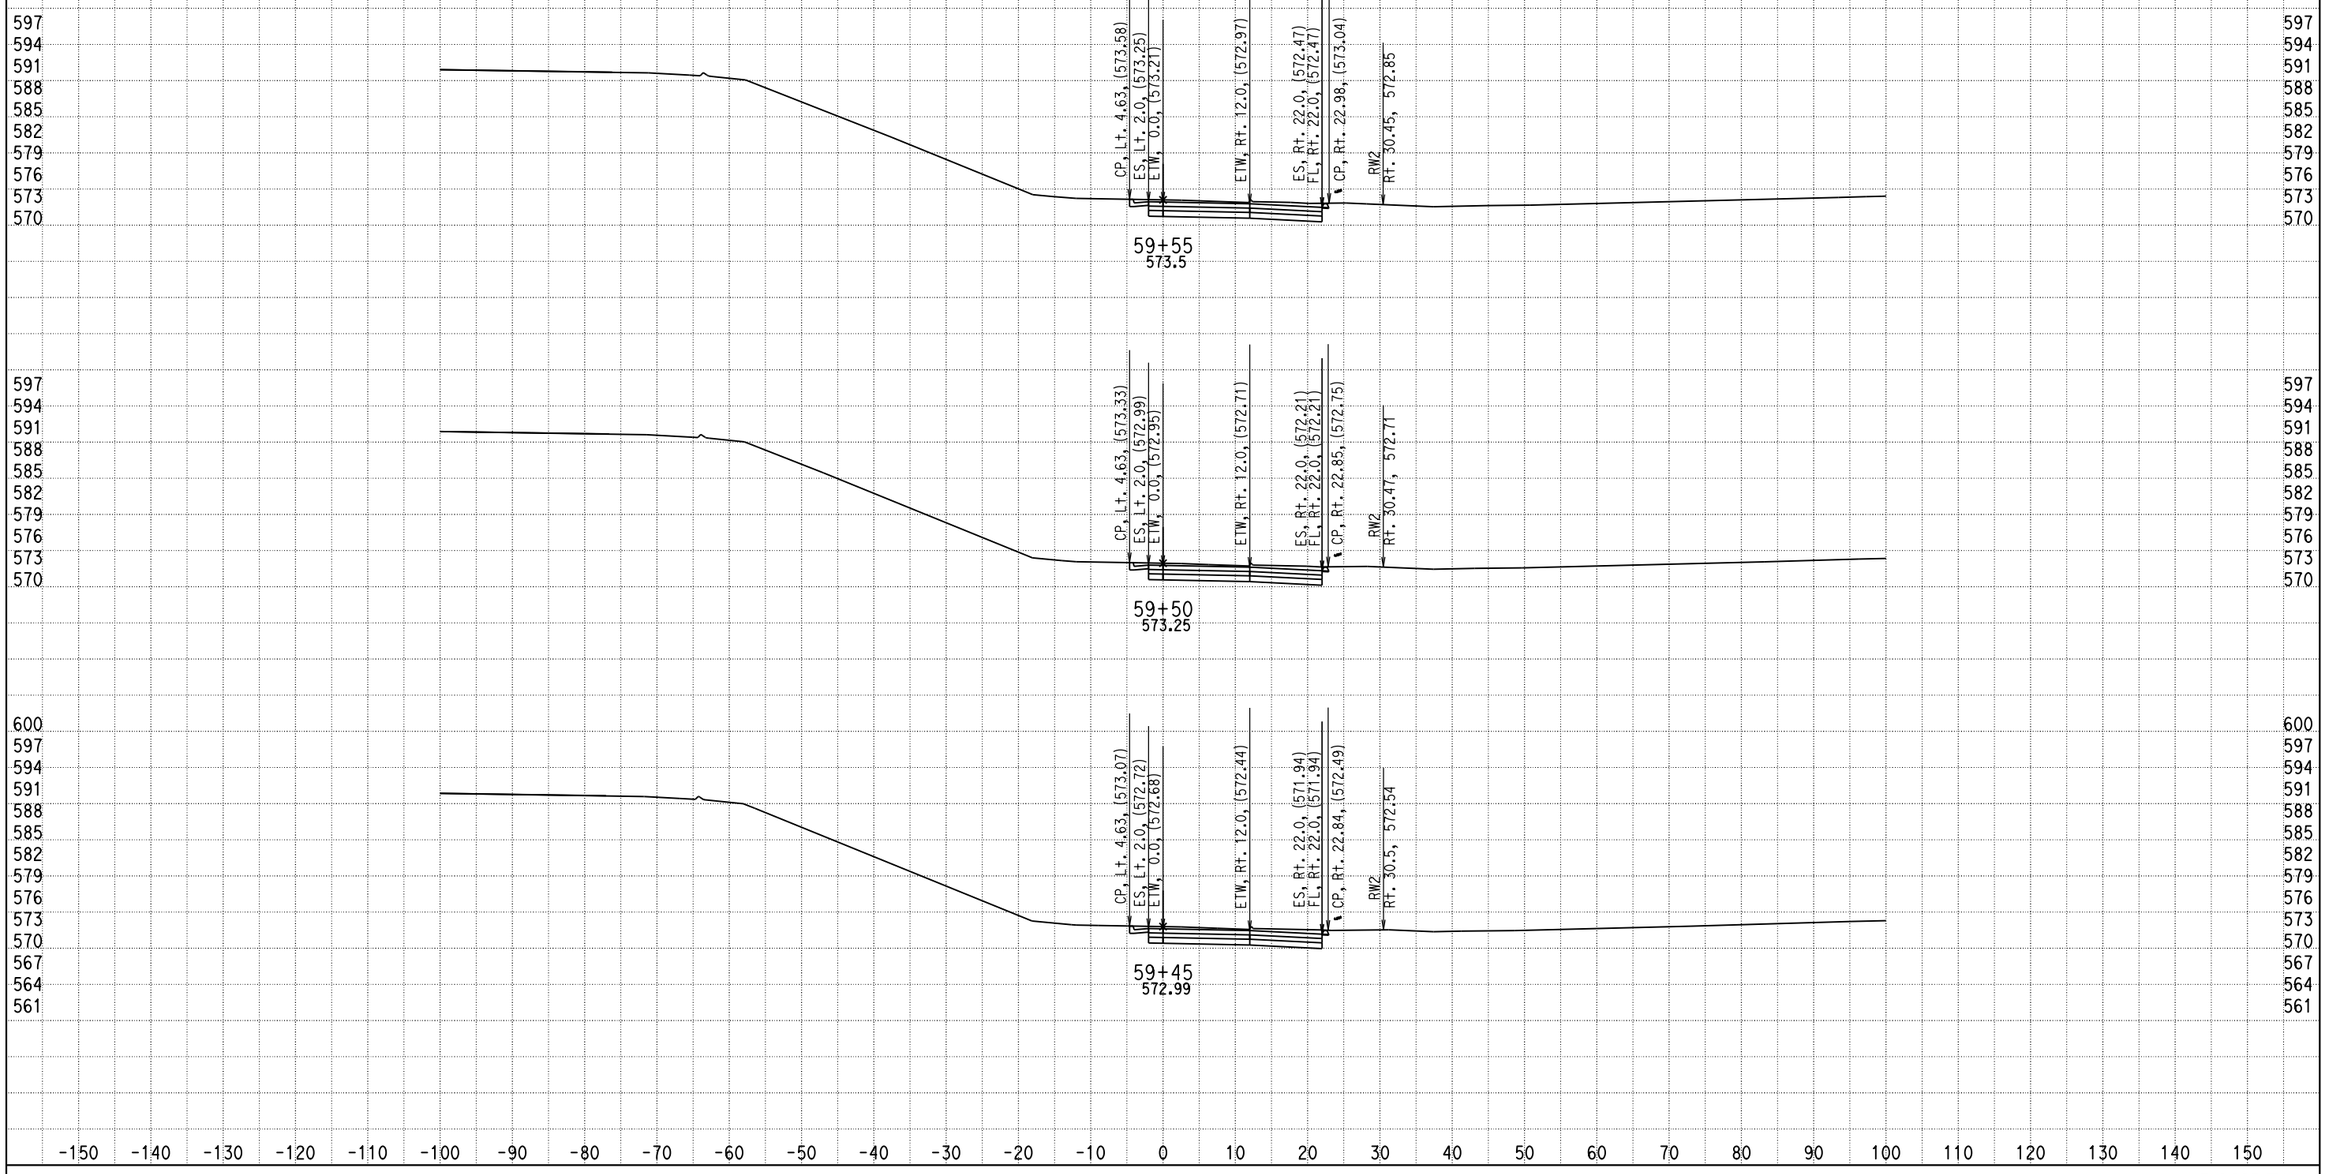

DATE: 12/17/2013

KC Project: 0818E File: D:\PROJECT\0818E\UPDATE-RAMP\hre5-pro-12-10-13.ear

SCALE: 1" = 10' Horiz.
1" = 10' Vert.

All Dimensions are US Survey Feet

RAMPE5
CROSS SECTIONS

DESIGN STUDY ONLY

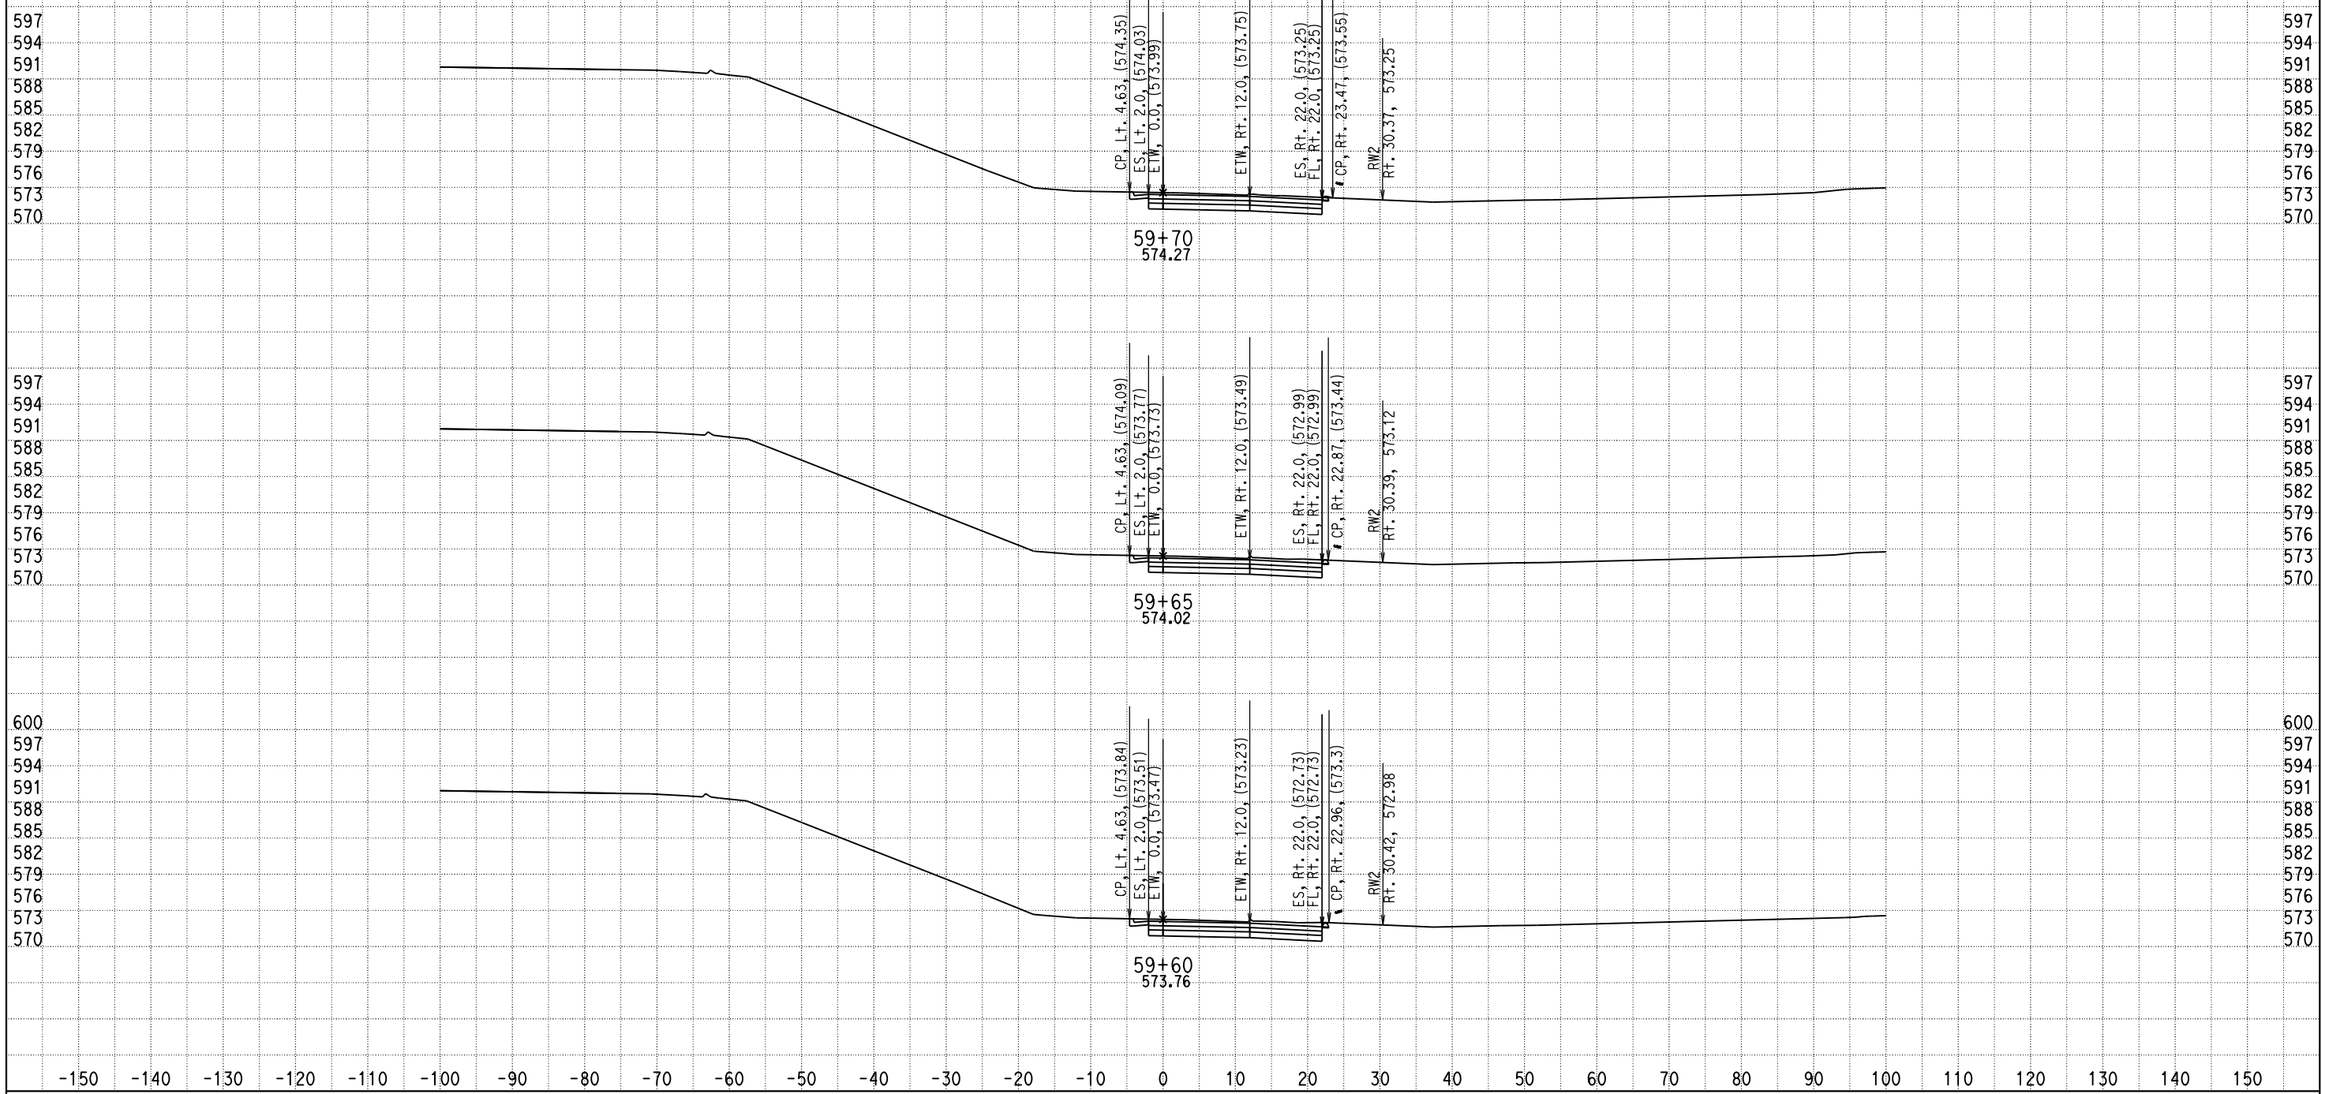

DATE: 12/17/2013

KC Project: 0818E File: D:\PROJECT\0818E\UPDATE-RAMP\hre5-pro-12-10-13.ear

SCALE: 1" = 10' Horiz.
1" = 10' Vert.

All Dimensions are US Survey Feet

RAMPE5
CROSS SECTIONS

DESIGN STUDY ONLY

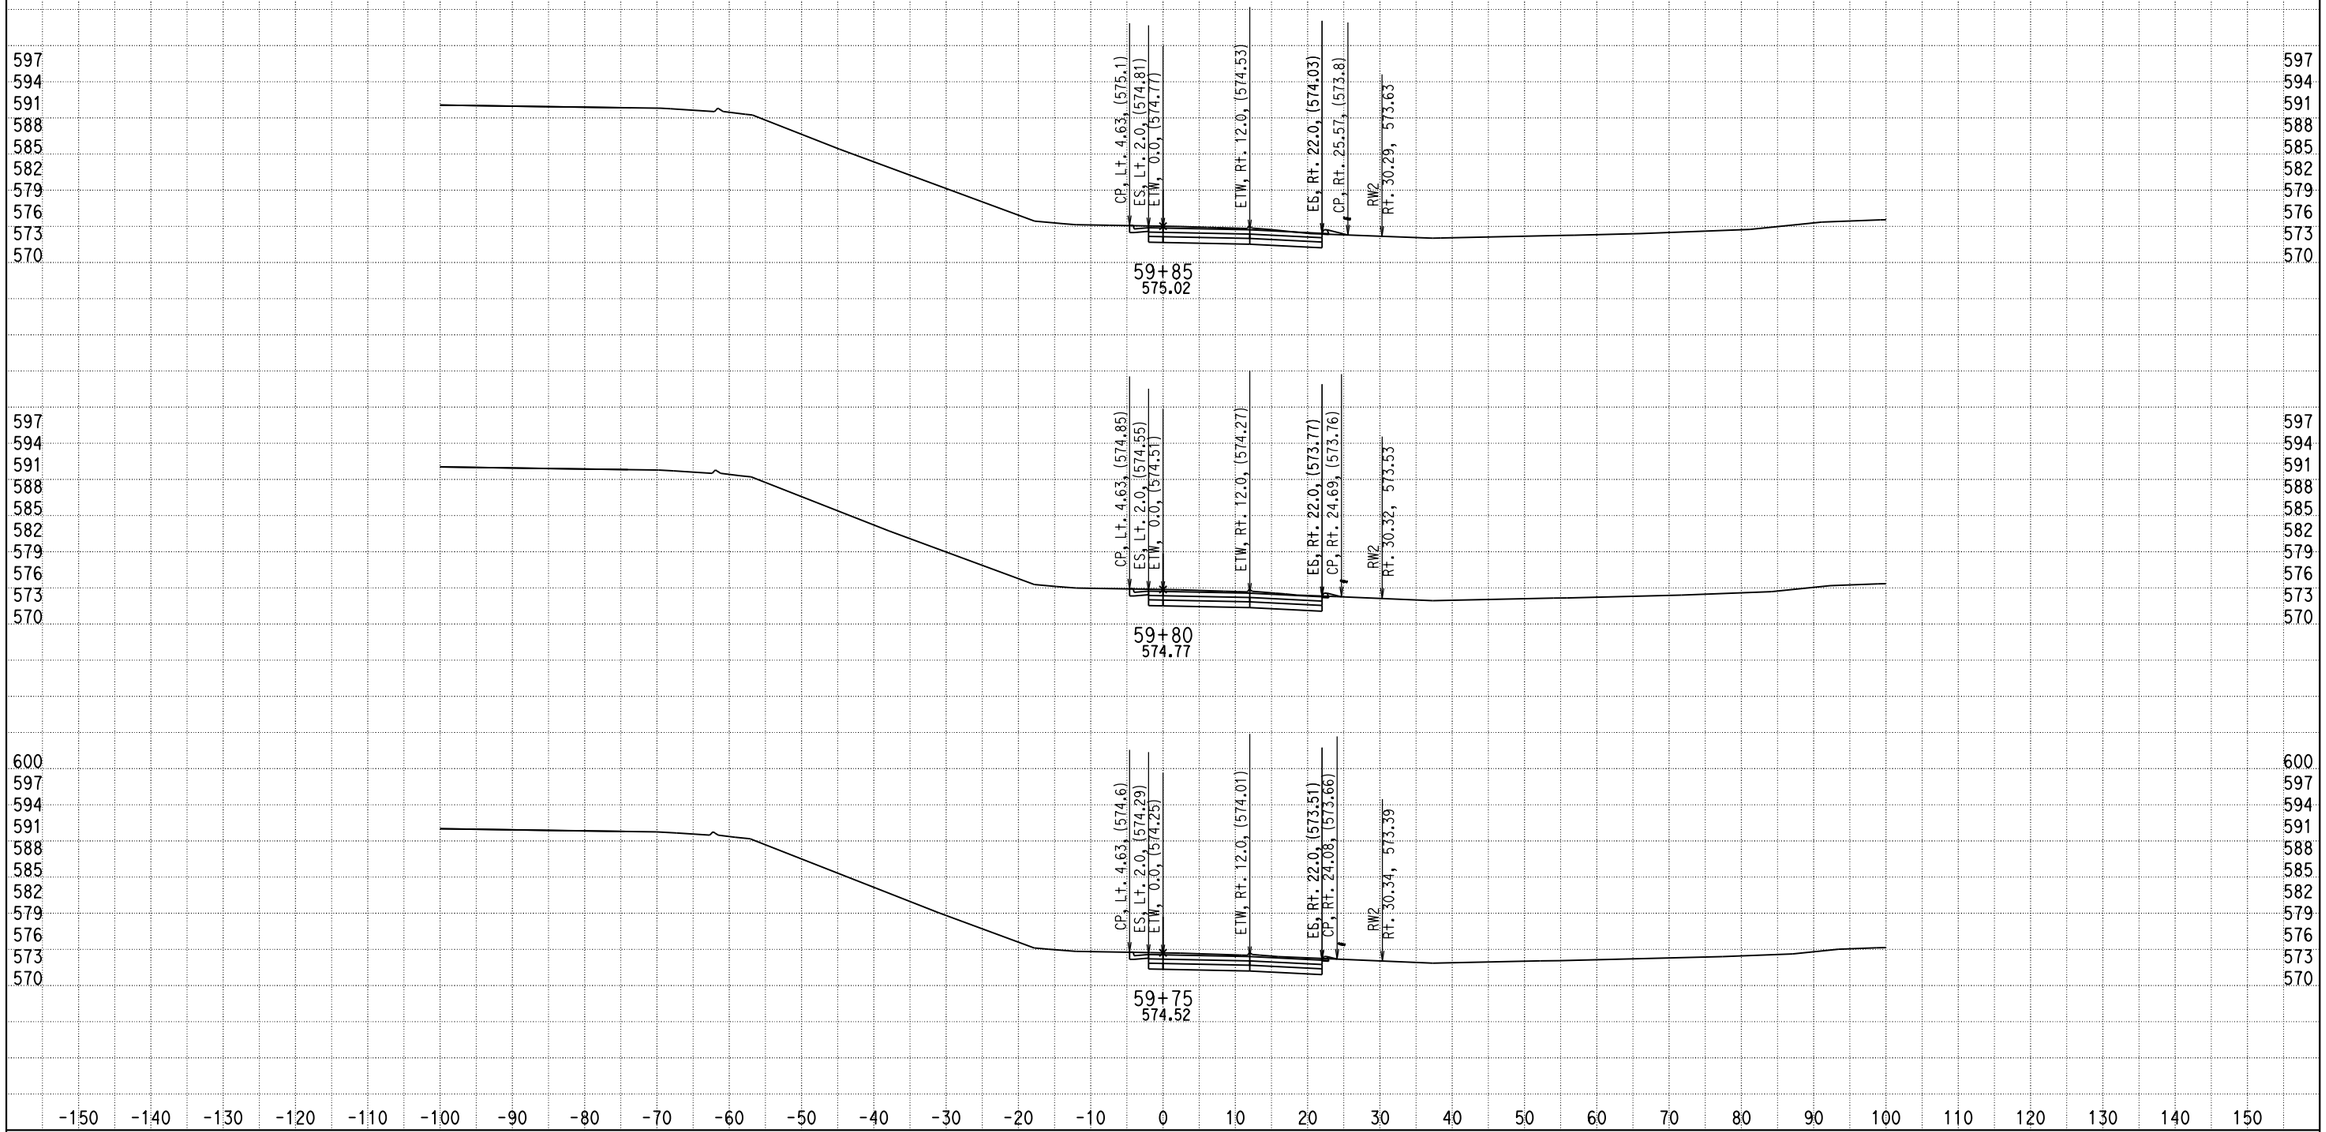

DATE: 12/17/2013

KC Project: 0818E File: D:\PROJECT\0818E\UPDATE-RAMP\hre5-pro-12-10-13.ear

SCALE: 1" = 10' Horiz.
1" = 10' Vert.

All Dimensions are US Survey Feet

RAMPE5
CROSS SECTIONS

SHEET 22 OF XXX

DESIGN STUDY ONLY

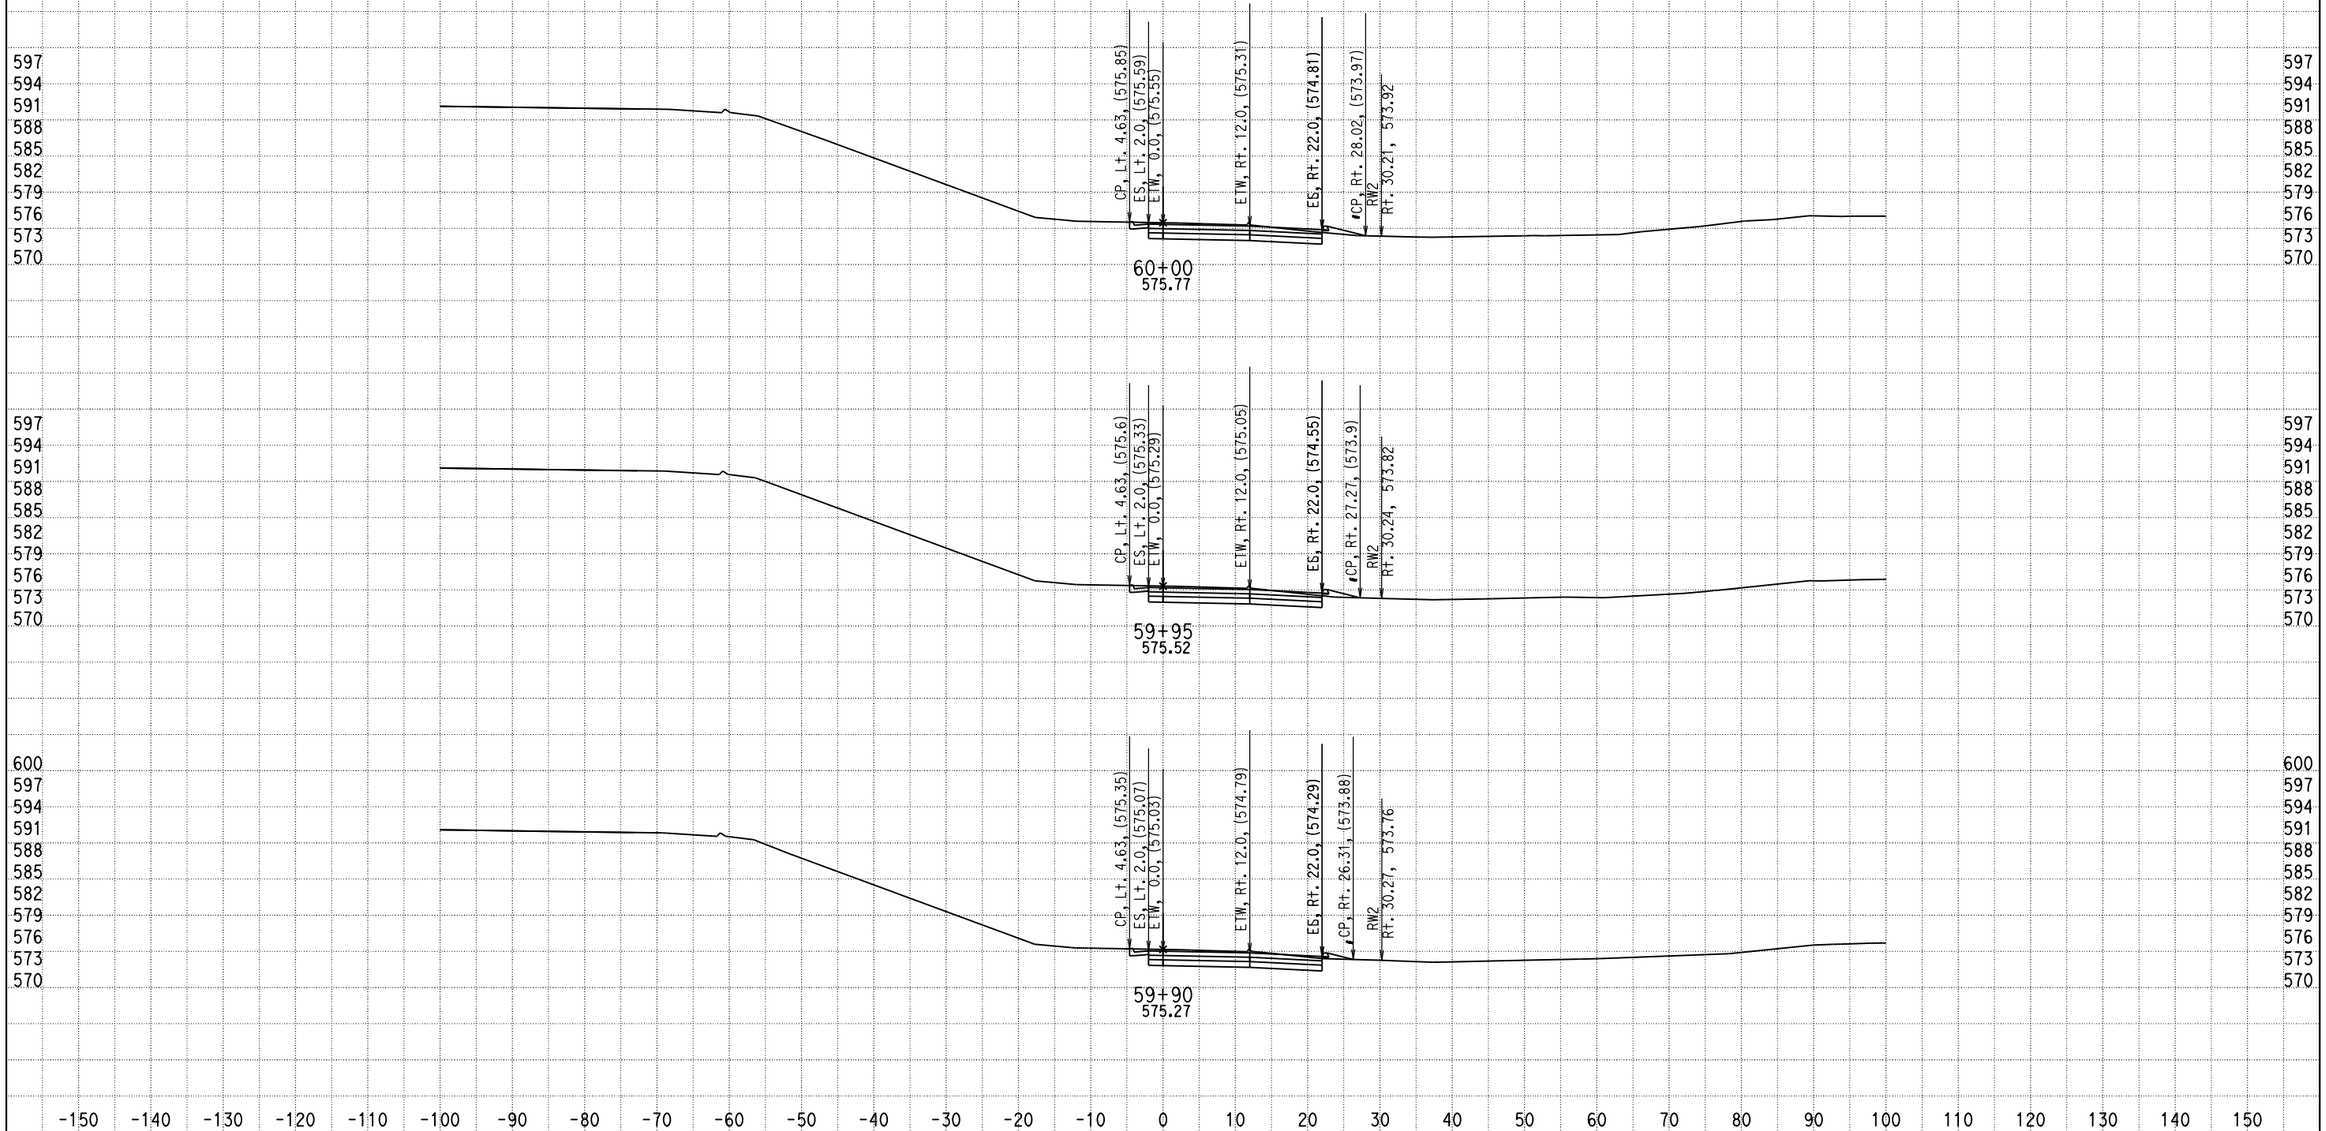

DATE: 12/17/2013

KC Project: 0818E File: D:\PROJECT\0818E\UPDATE-RAMP\hre5-pro-12-10-13.ear

SCALE: 1" = 10' Horiz.
1" = 10' Vert.

All Dimensions are US Survey Feet

RAMPE5
CROSS SECTIONS

DESIGN STUDY ONLY

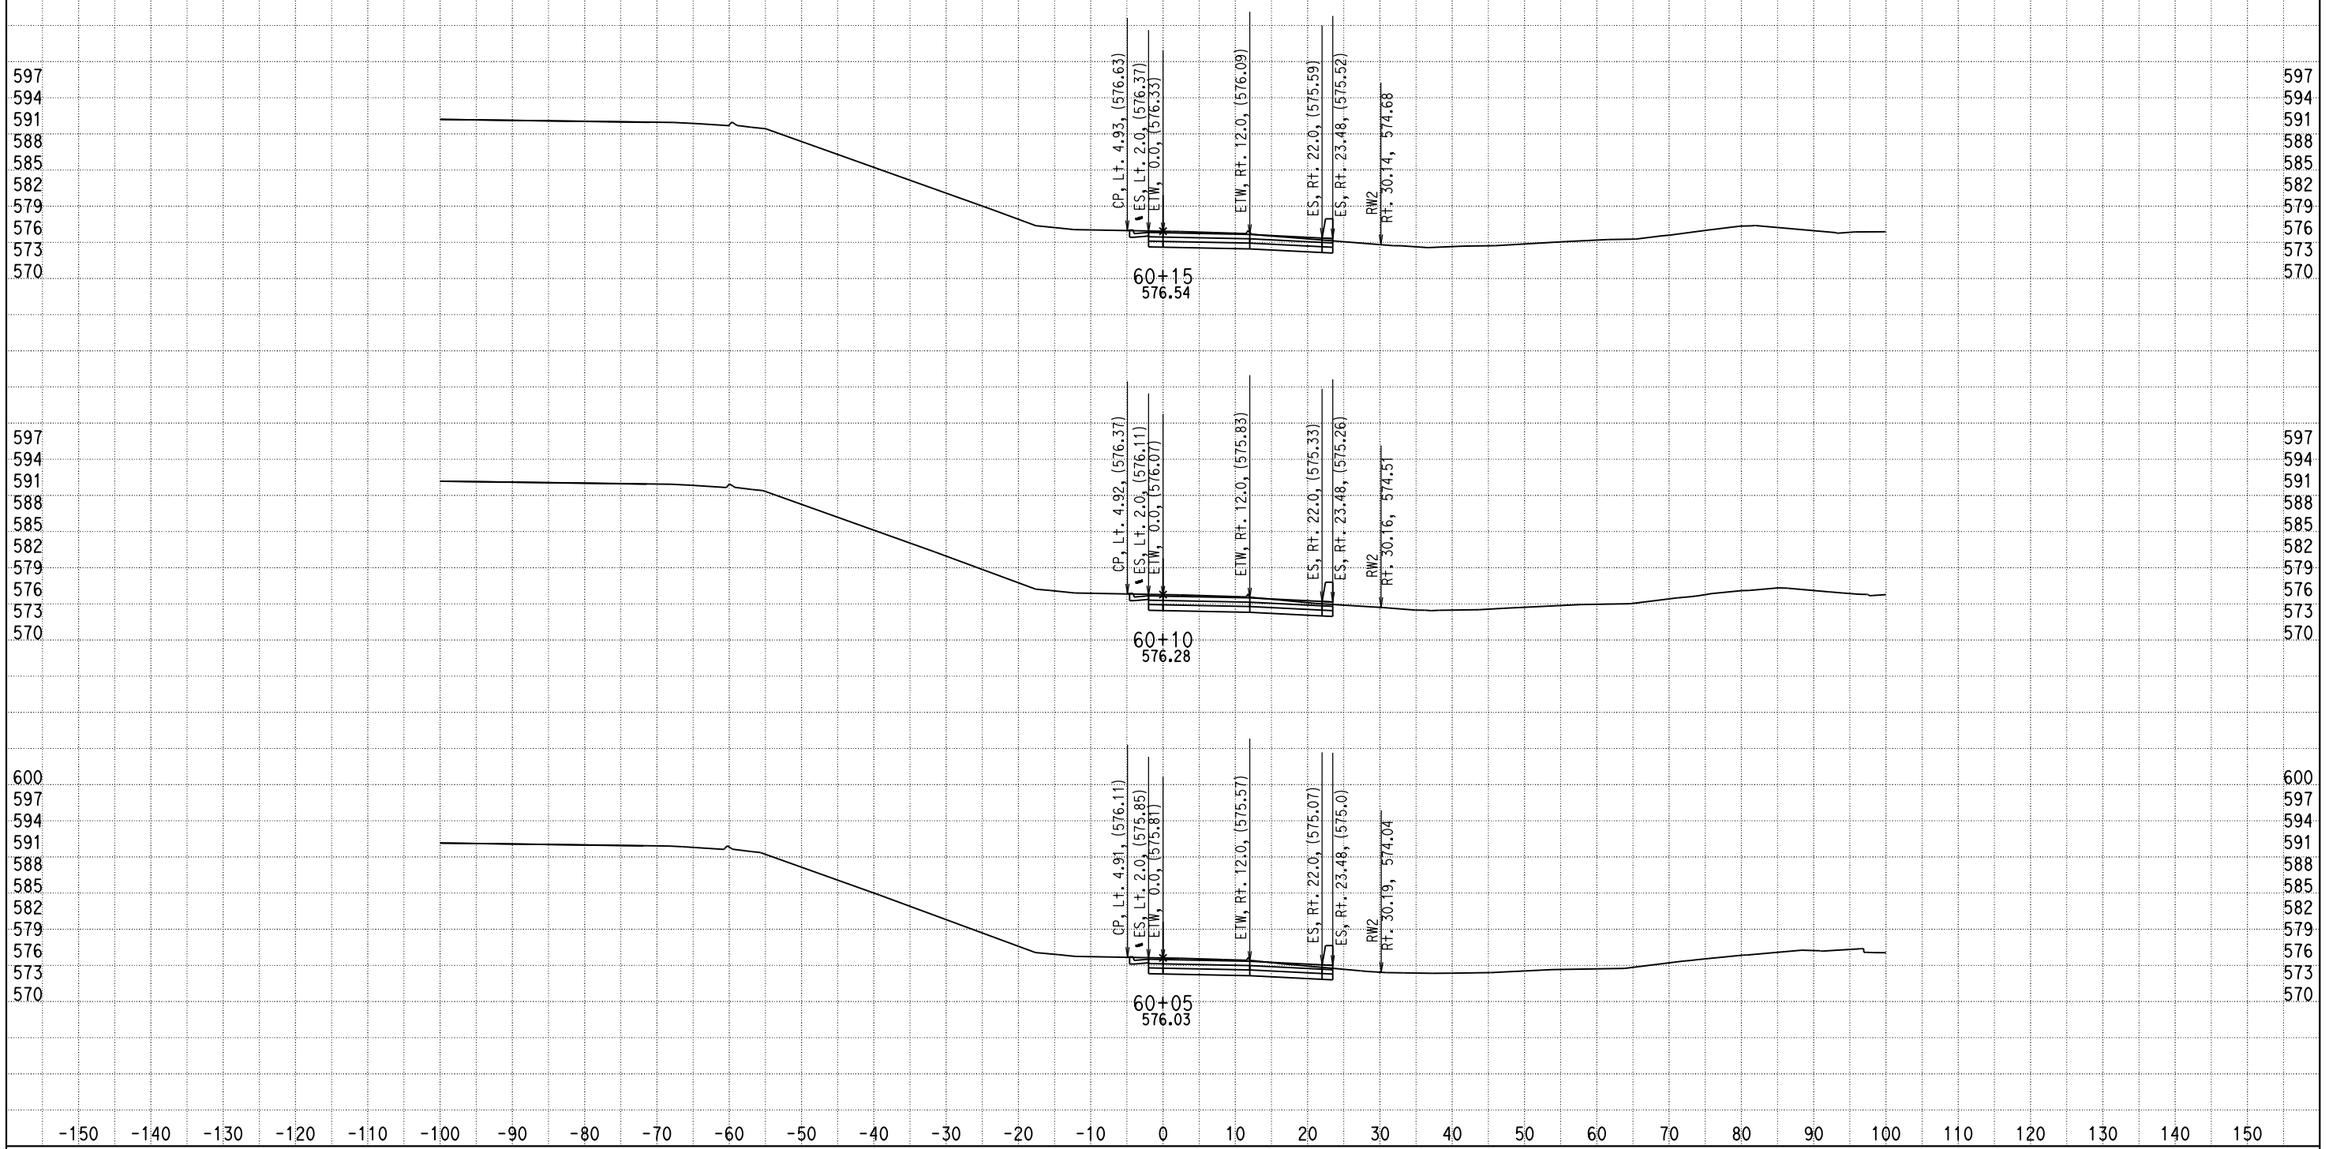

DATE: 12/17/2013

KC Project: 0818E File: D:\PROJECT\0818E\UPDATE-RAMP\hre5-pro-12-10-13.ear

SCALE: 1" = 10' Horiz.
1" = 10' Vert.

All Dimensions are US Survey Feet

RAMPE5
CROSS SECTIONS

DESIGN STUDY ONLY

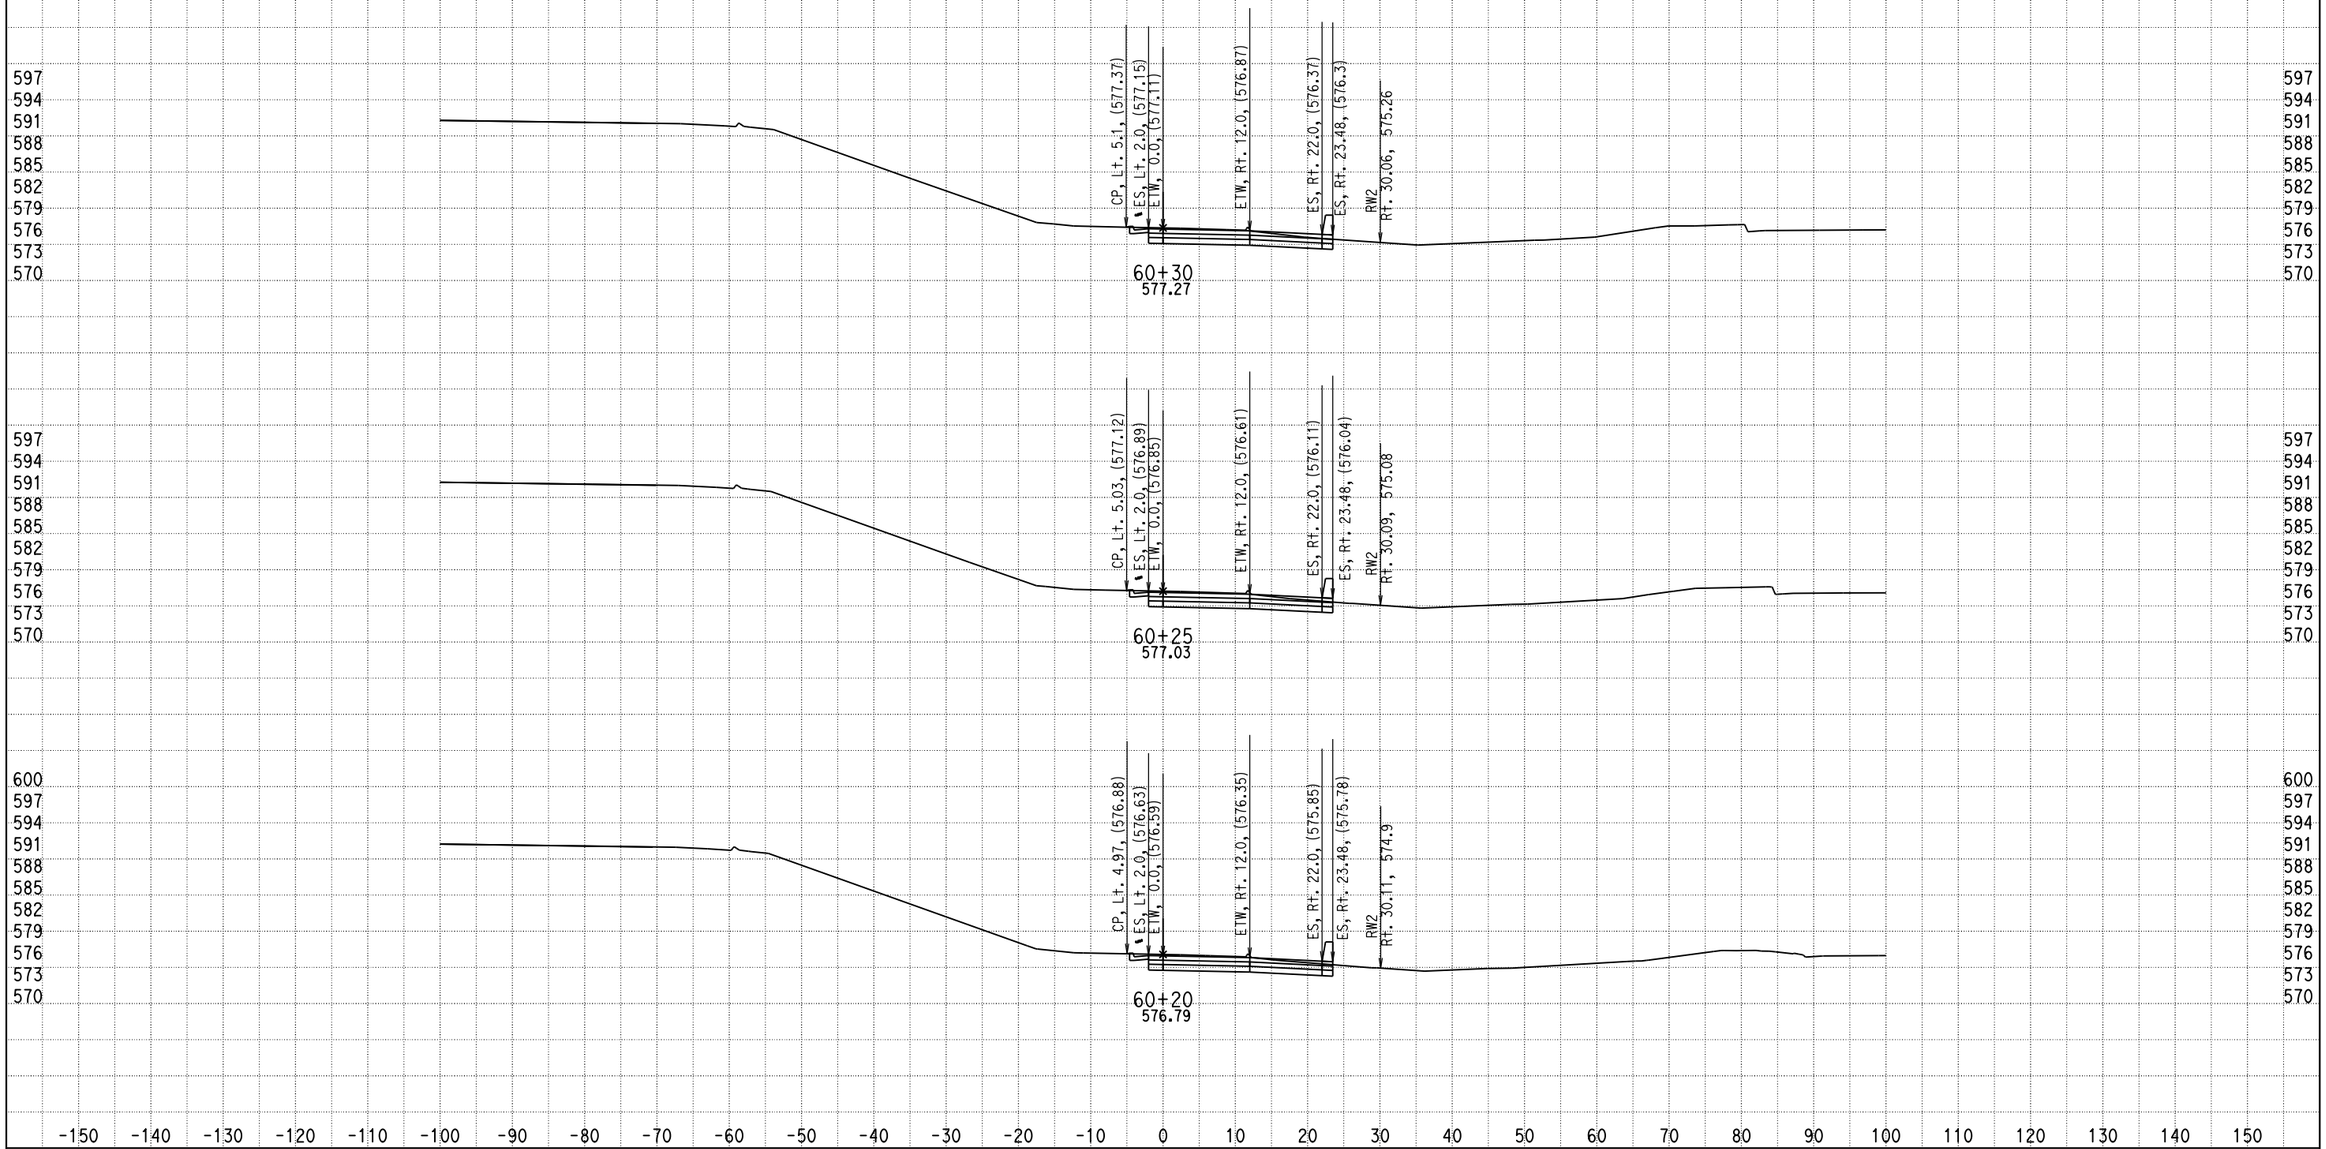

DATE: 12/17/2013

KC Project: 0818E File: D:\PROJECT\0818E\UPDATE-RAMP\hre5-pro-12-10-13.ear

SCALE: 1" = 10' Horiz.
1" = 10' Vert.

All Dimensions are US Survey Feet

RAMPE5
CROSS SECTIONS

DESIGN STUDY ONLY

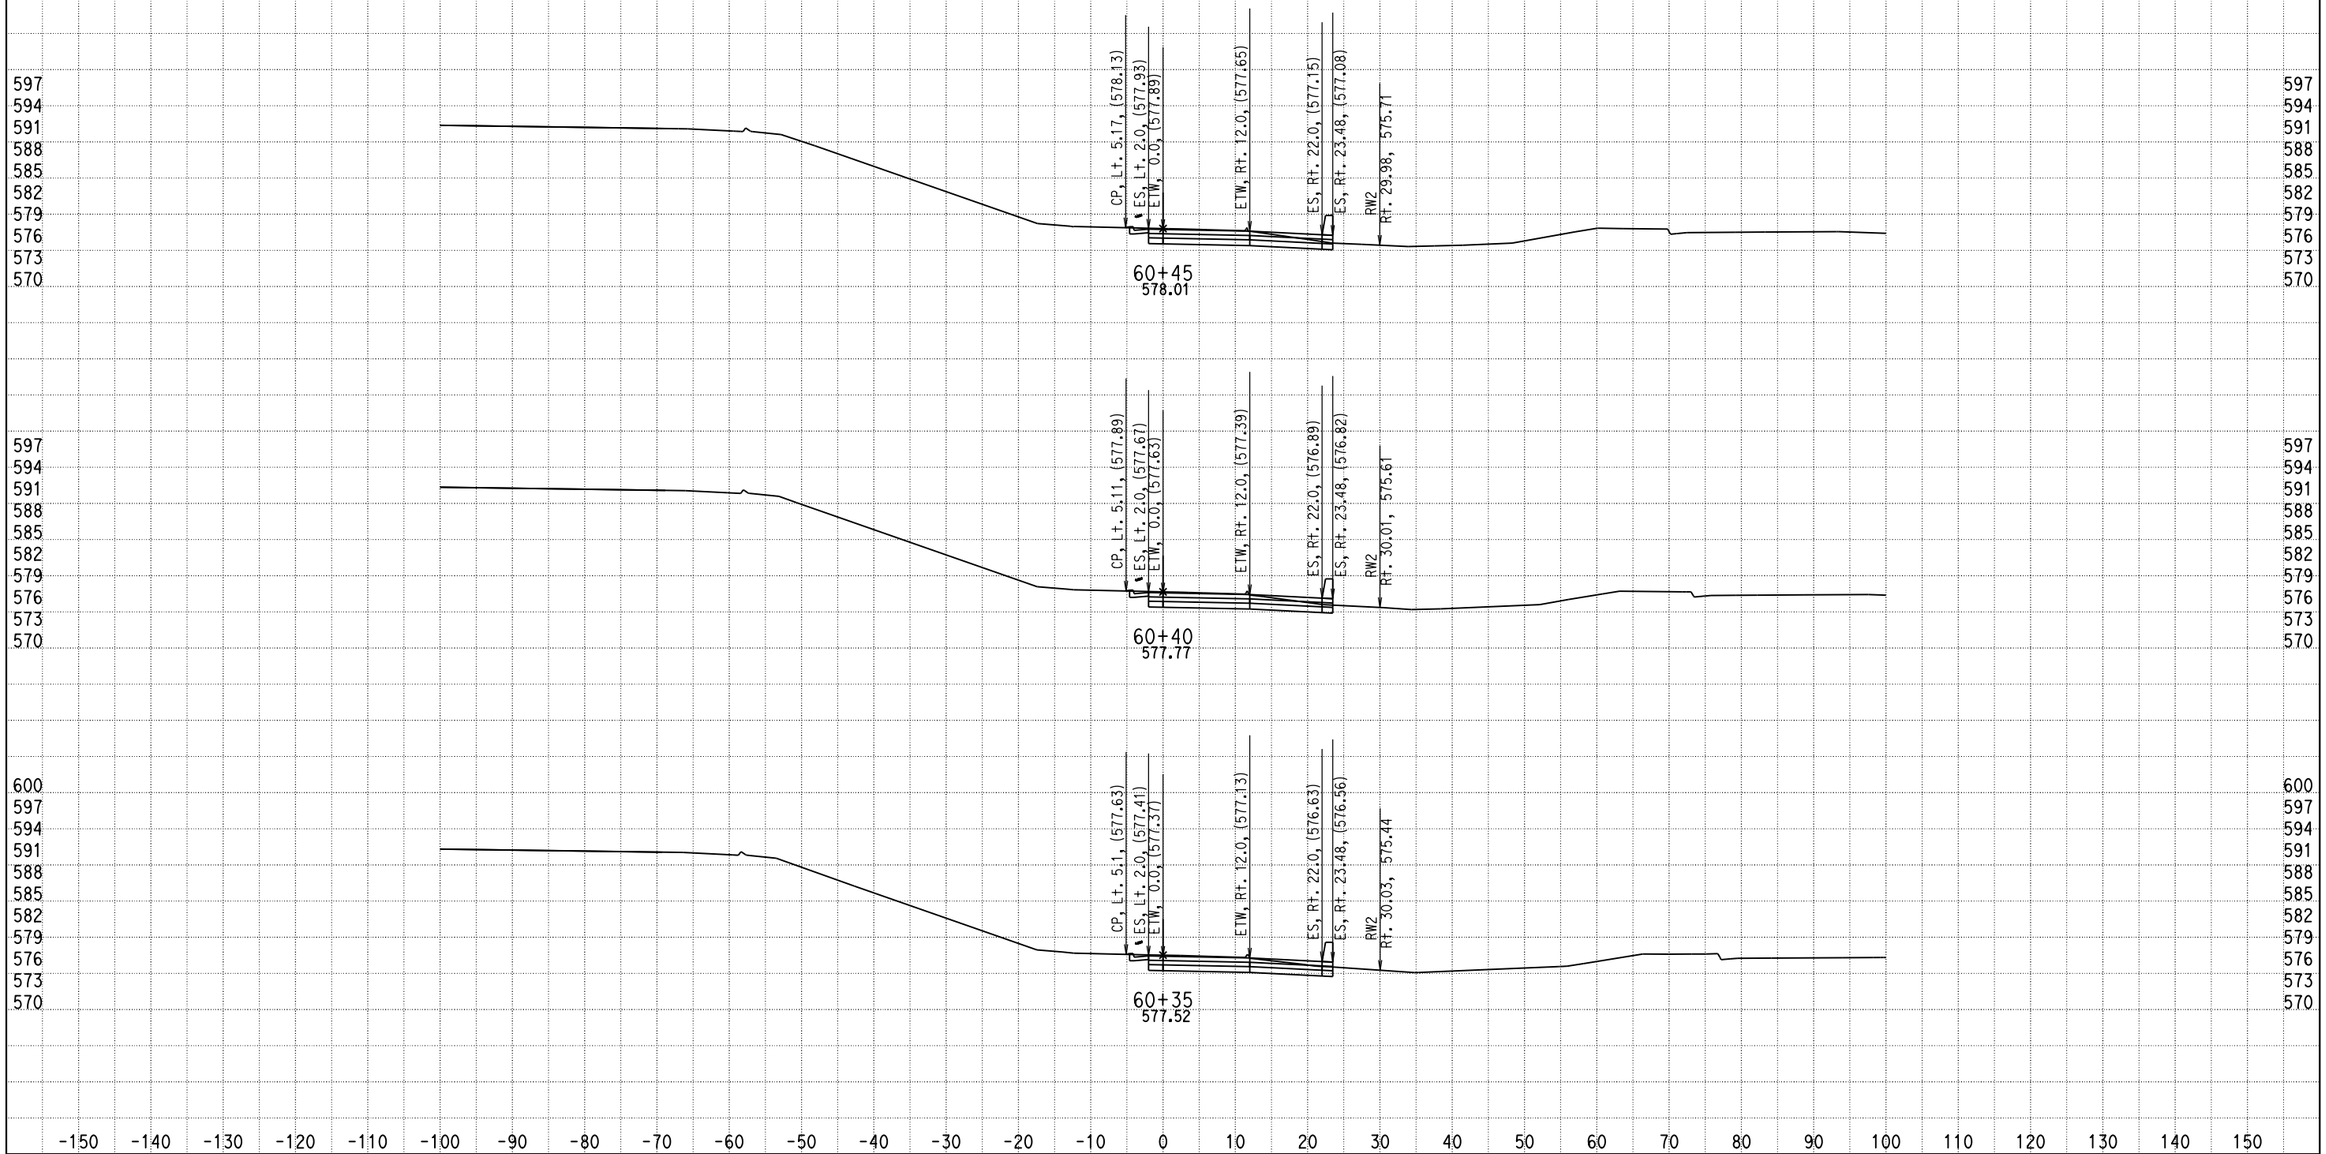

DATE: 12/17/2013

KC Project: 0818E File: D:\PROJECT\0818E\UPDATE-RAMP\hre5-pro-12-10-13.ear

SCALE: 1" = 10' Horiz.
1" = 10' Vert.

All Dimensions are US Survey Feet

RAMPE5
CROSS SECTIONS

DESIGN STUDY ONLY

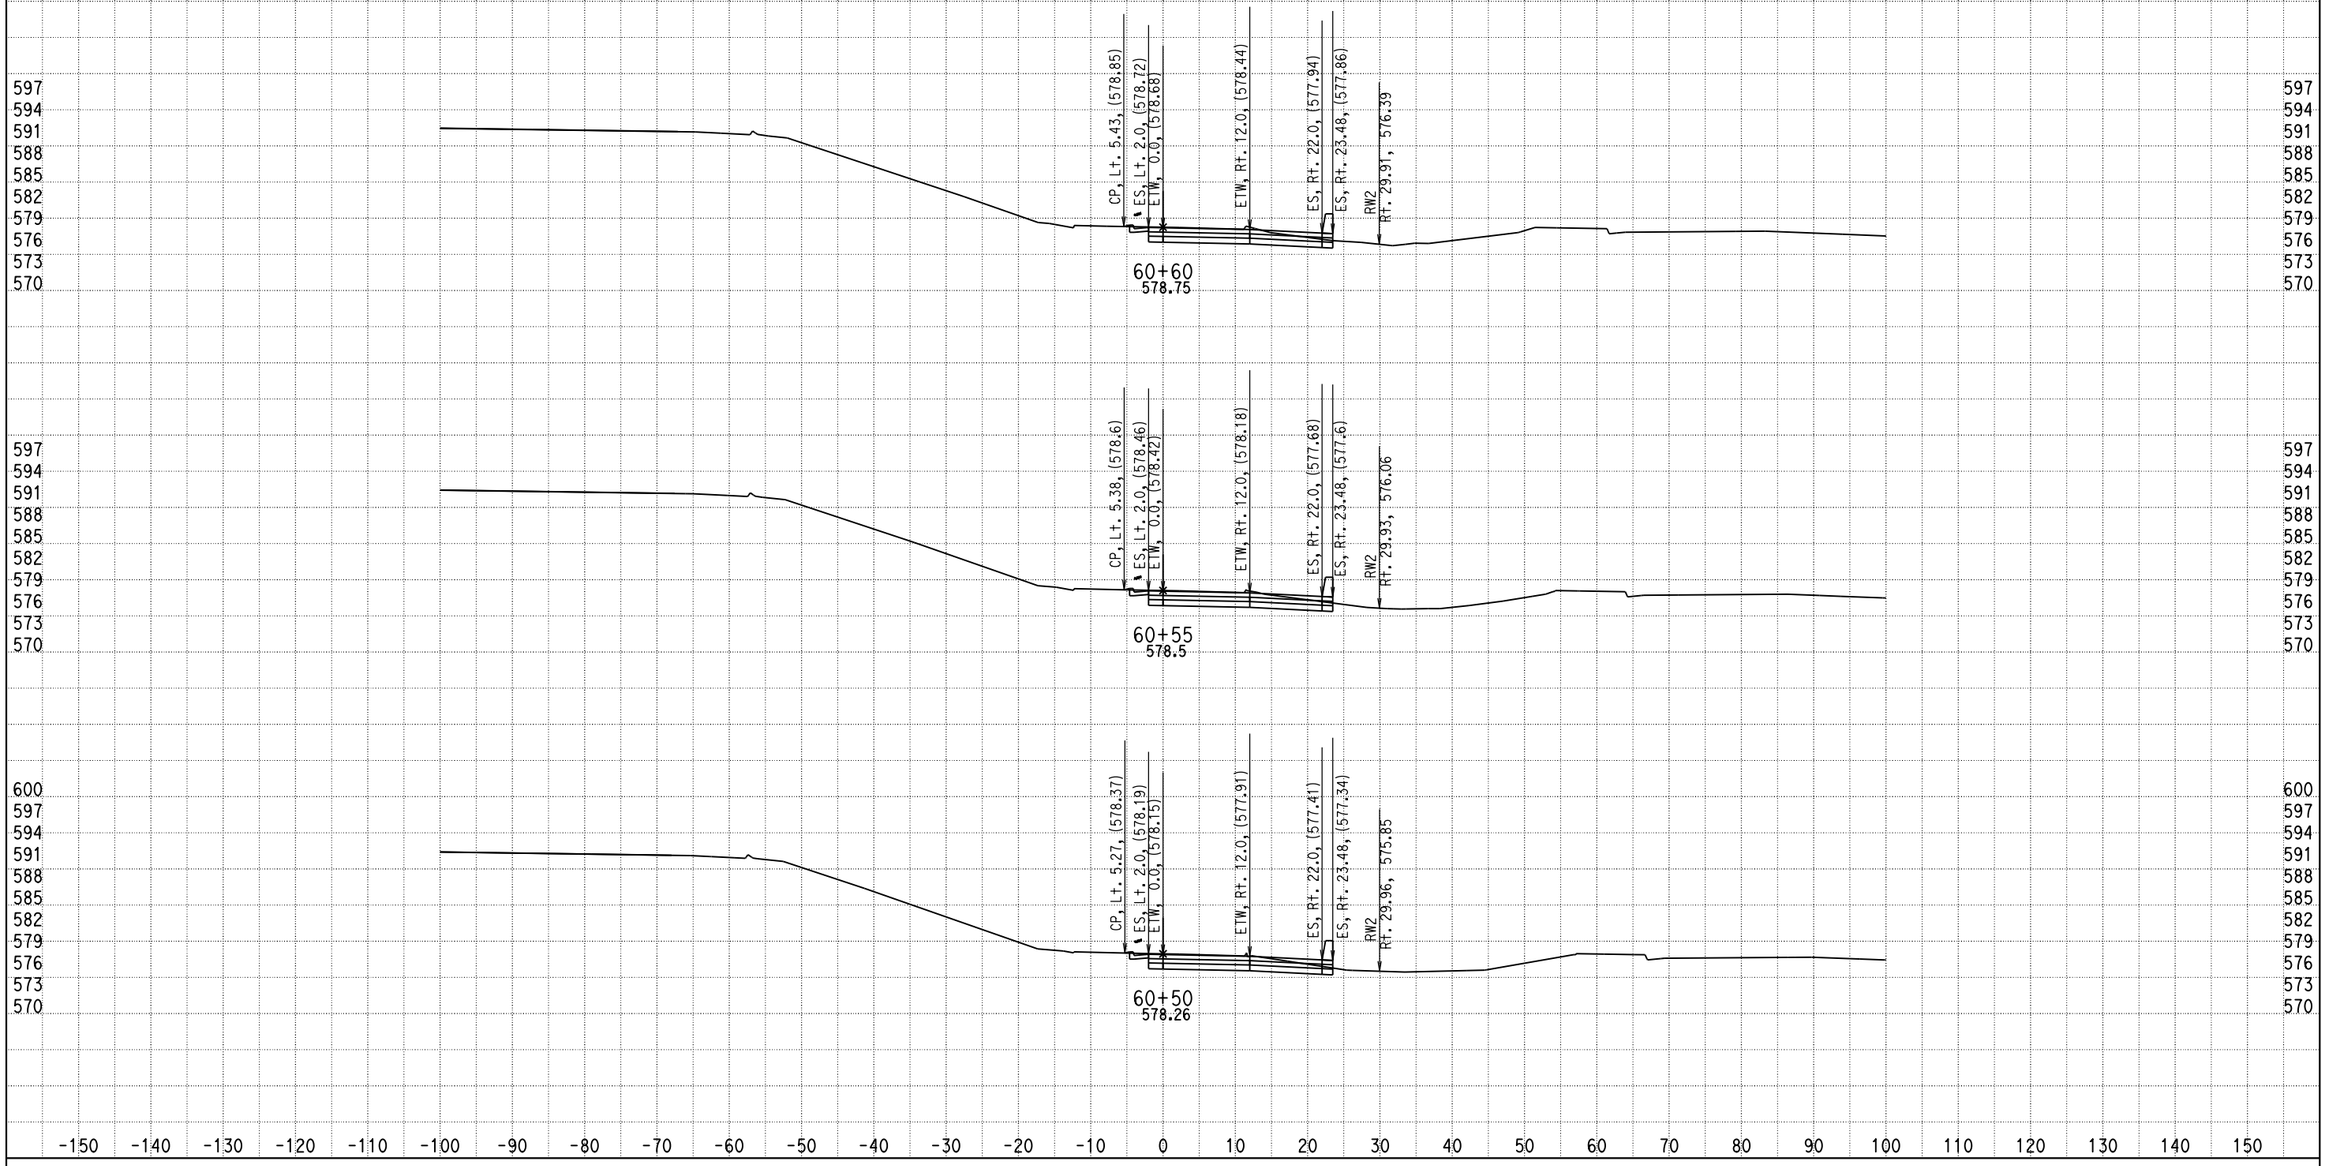

DATE: 12/17/2013

KC Project: 0818E File: D:\PROJECT\0818E\UPDATE-RAMP\hre5-pro-12-10-13.ear

SCALE: 1" = 10' Horiz.
1" = 10' Vert.

All Dimensions are US Survey Feet

RAMPE5
CROSS SECTIONS

DESIGN STUDY ONLY

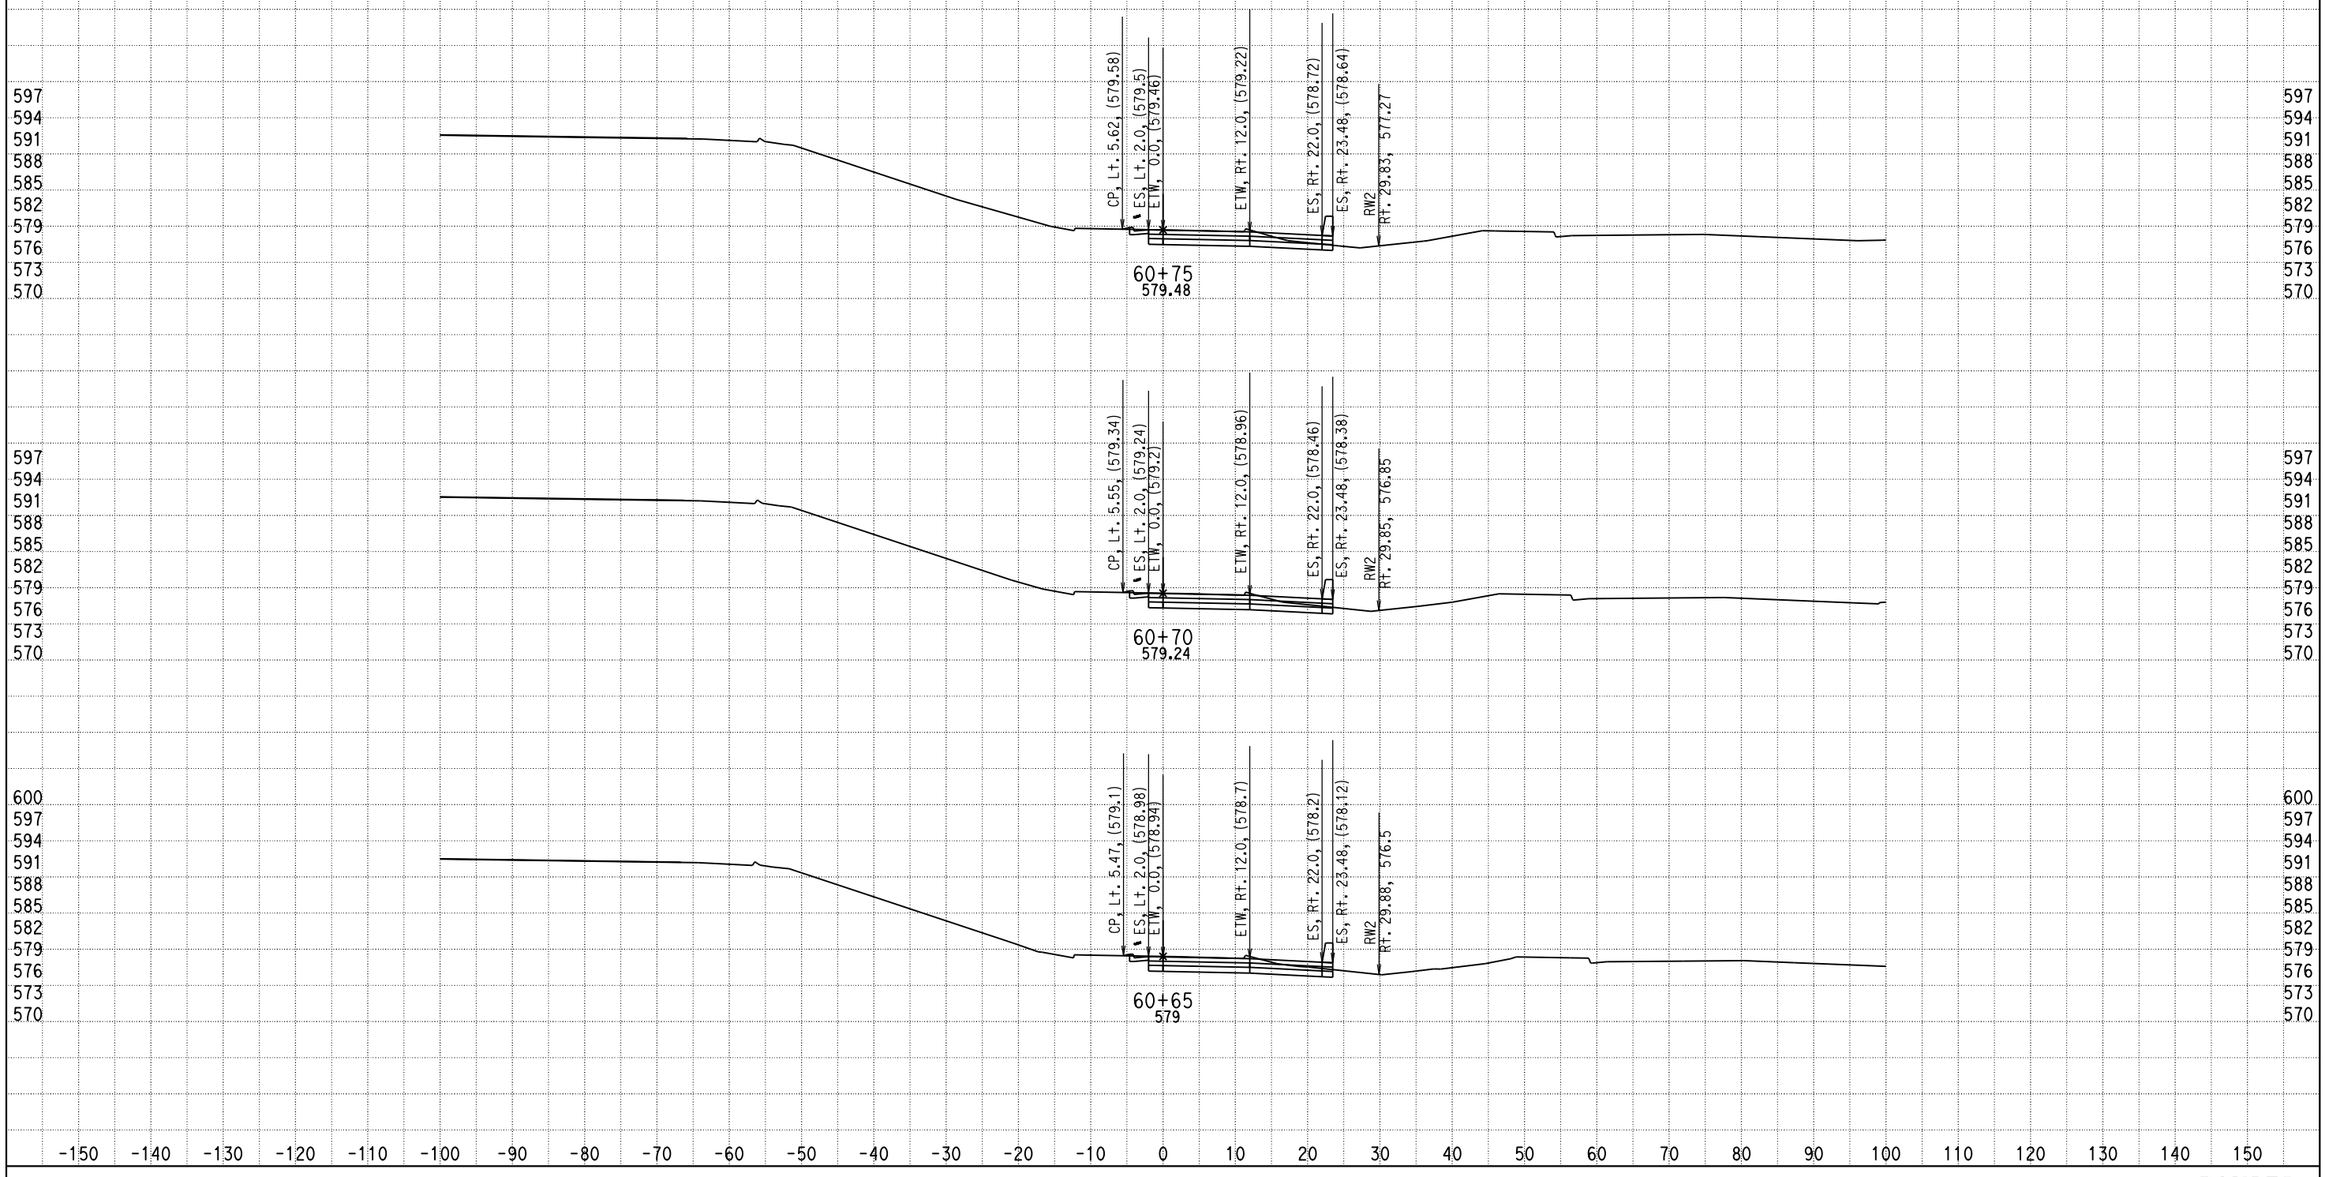

DATE: 12/17/2013

KC Project: 0818E File: D:\PROJECT\0818E\UPDATE-RAMP\hre5-pro-12-10-13.ear

SCALE: 1" = 10' Horiz.
1" = 10' Vert.

All Dimensions are US Survey Feet

RAMPE5
CROSS SECTIONS

SHEET 28 OF XXX

DESIGN STUDY ONLY

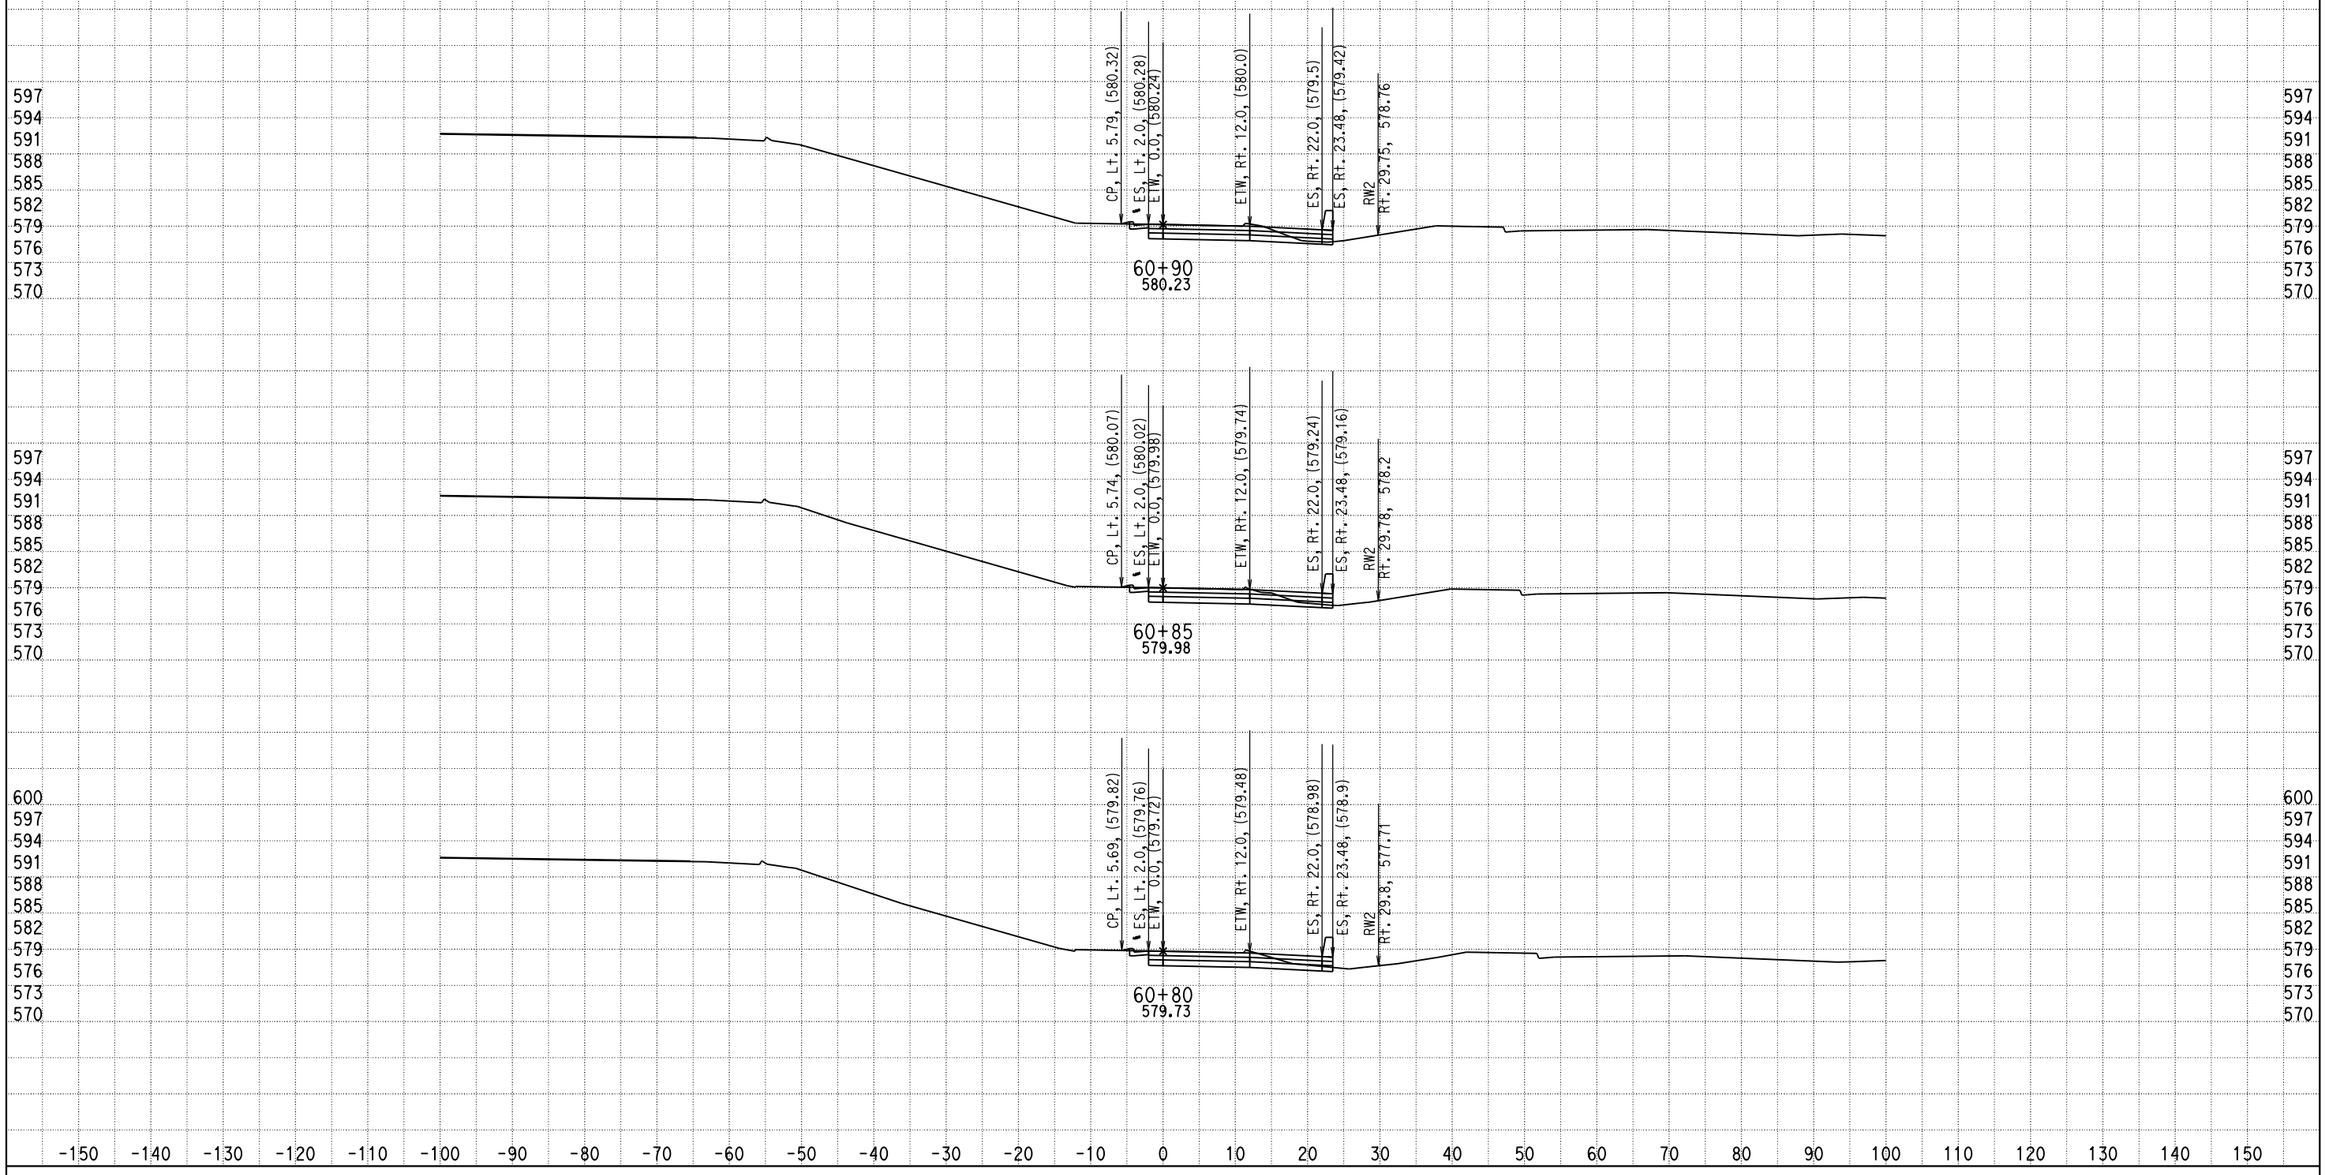

DATE: 12/17/2013

KC Project: 0818E File: D:\PROJECT\0818E\UPDATE-RAMP\hre5-pro-12-10-13.ear

SCALE: 1" = 10' Horiz.
1" = 10' Vert.

All Dimensions are US Survey Feet

RAMPE5
CROSS SECTIONS

DESIGN STUDY ONLY

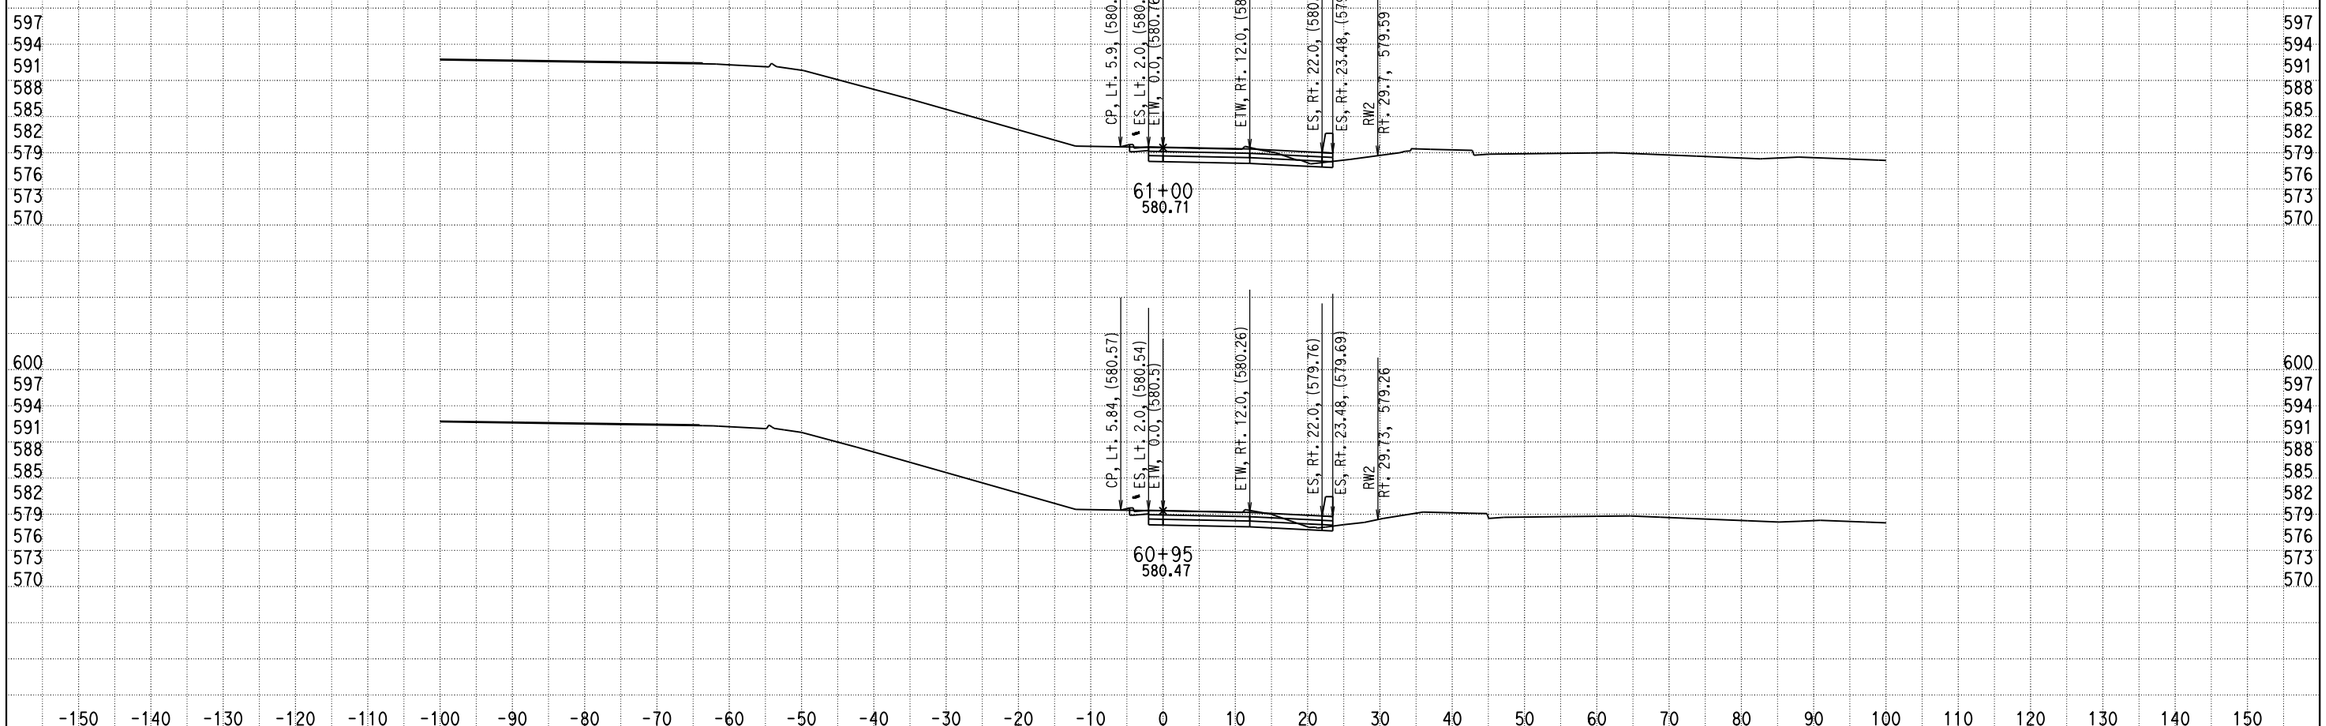

DATE: 12/17/2013

KC Project: 0818E File: D:\PROJECT\0818E\UPDATE-RAMP\hre5-pro-12-10-13.ear

SCALE: 1" = 10' Horiz.
1" = 10' Vert.

All Dimensions are US Survey Feet

RAMPE5
CROSS SECTIONS

DESIGN STUDY ONLY

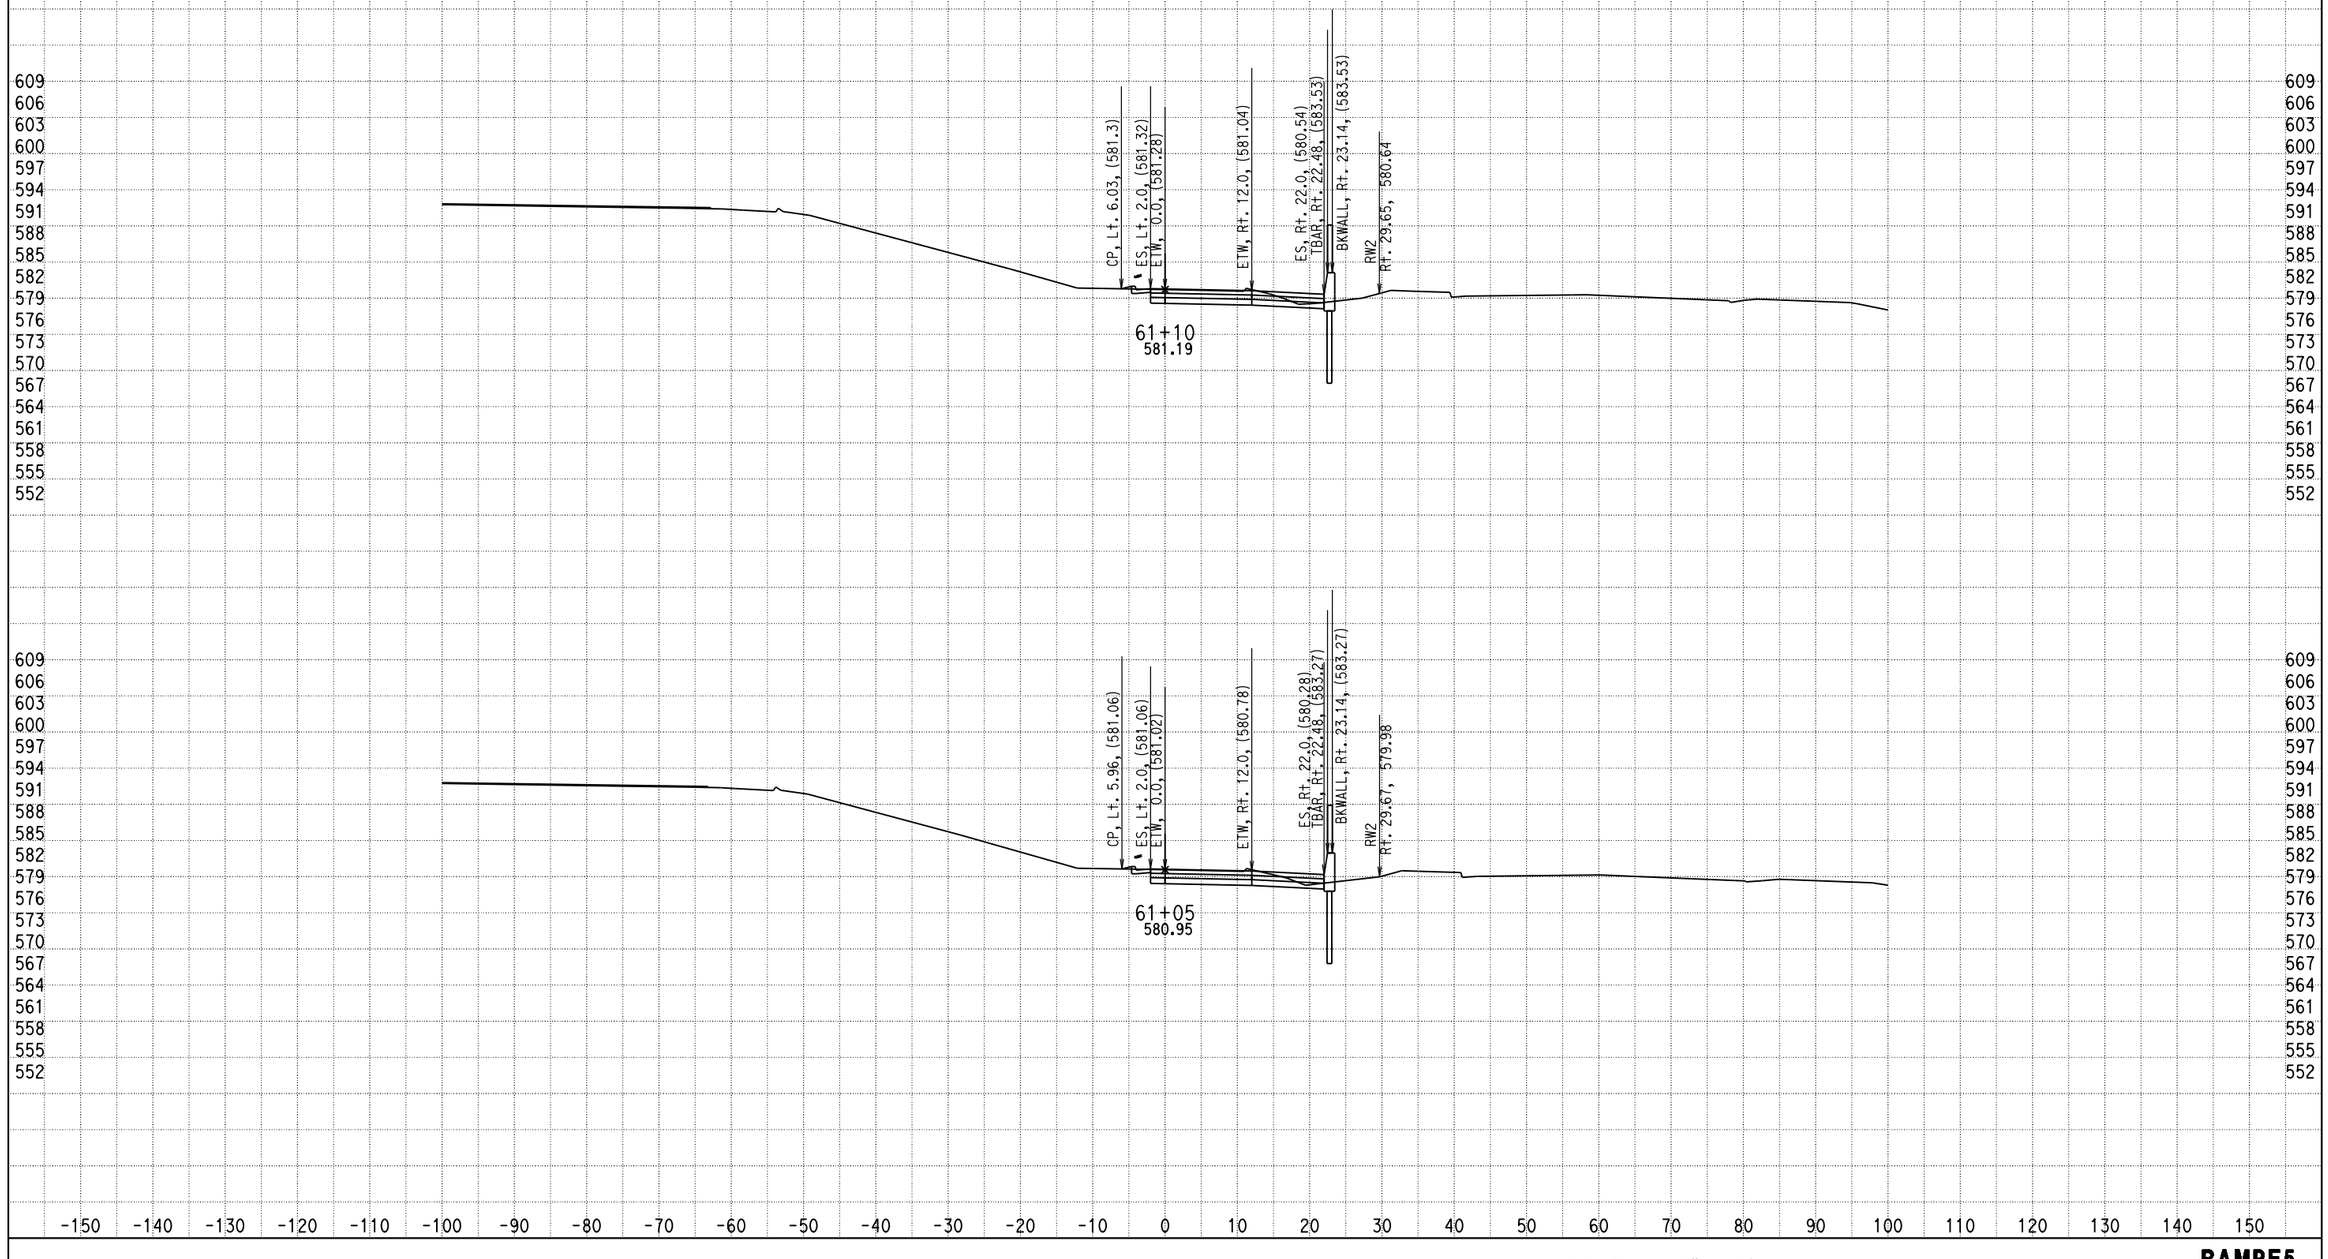

DATE: 12/17/2013

KC Project: 0818E File: D:\PROJECT\0818E\UPDATE-RAMP\hre5-pro-12-10-13.ear

SCALE: 1" = 10' Horiz.
1" = 10' Vert.

All Dimensions are US Survey Feet

RAMPE5
CROSS SECTIONS

DESIGN STUDY ONLY

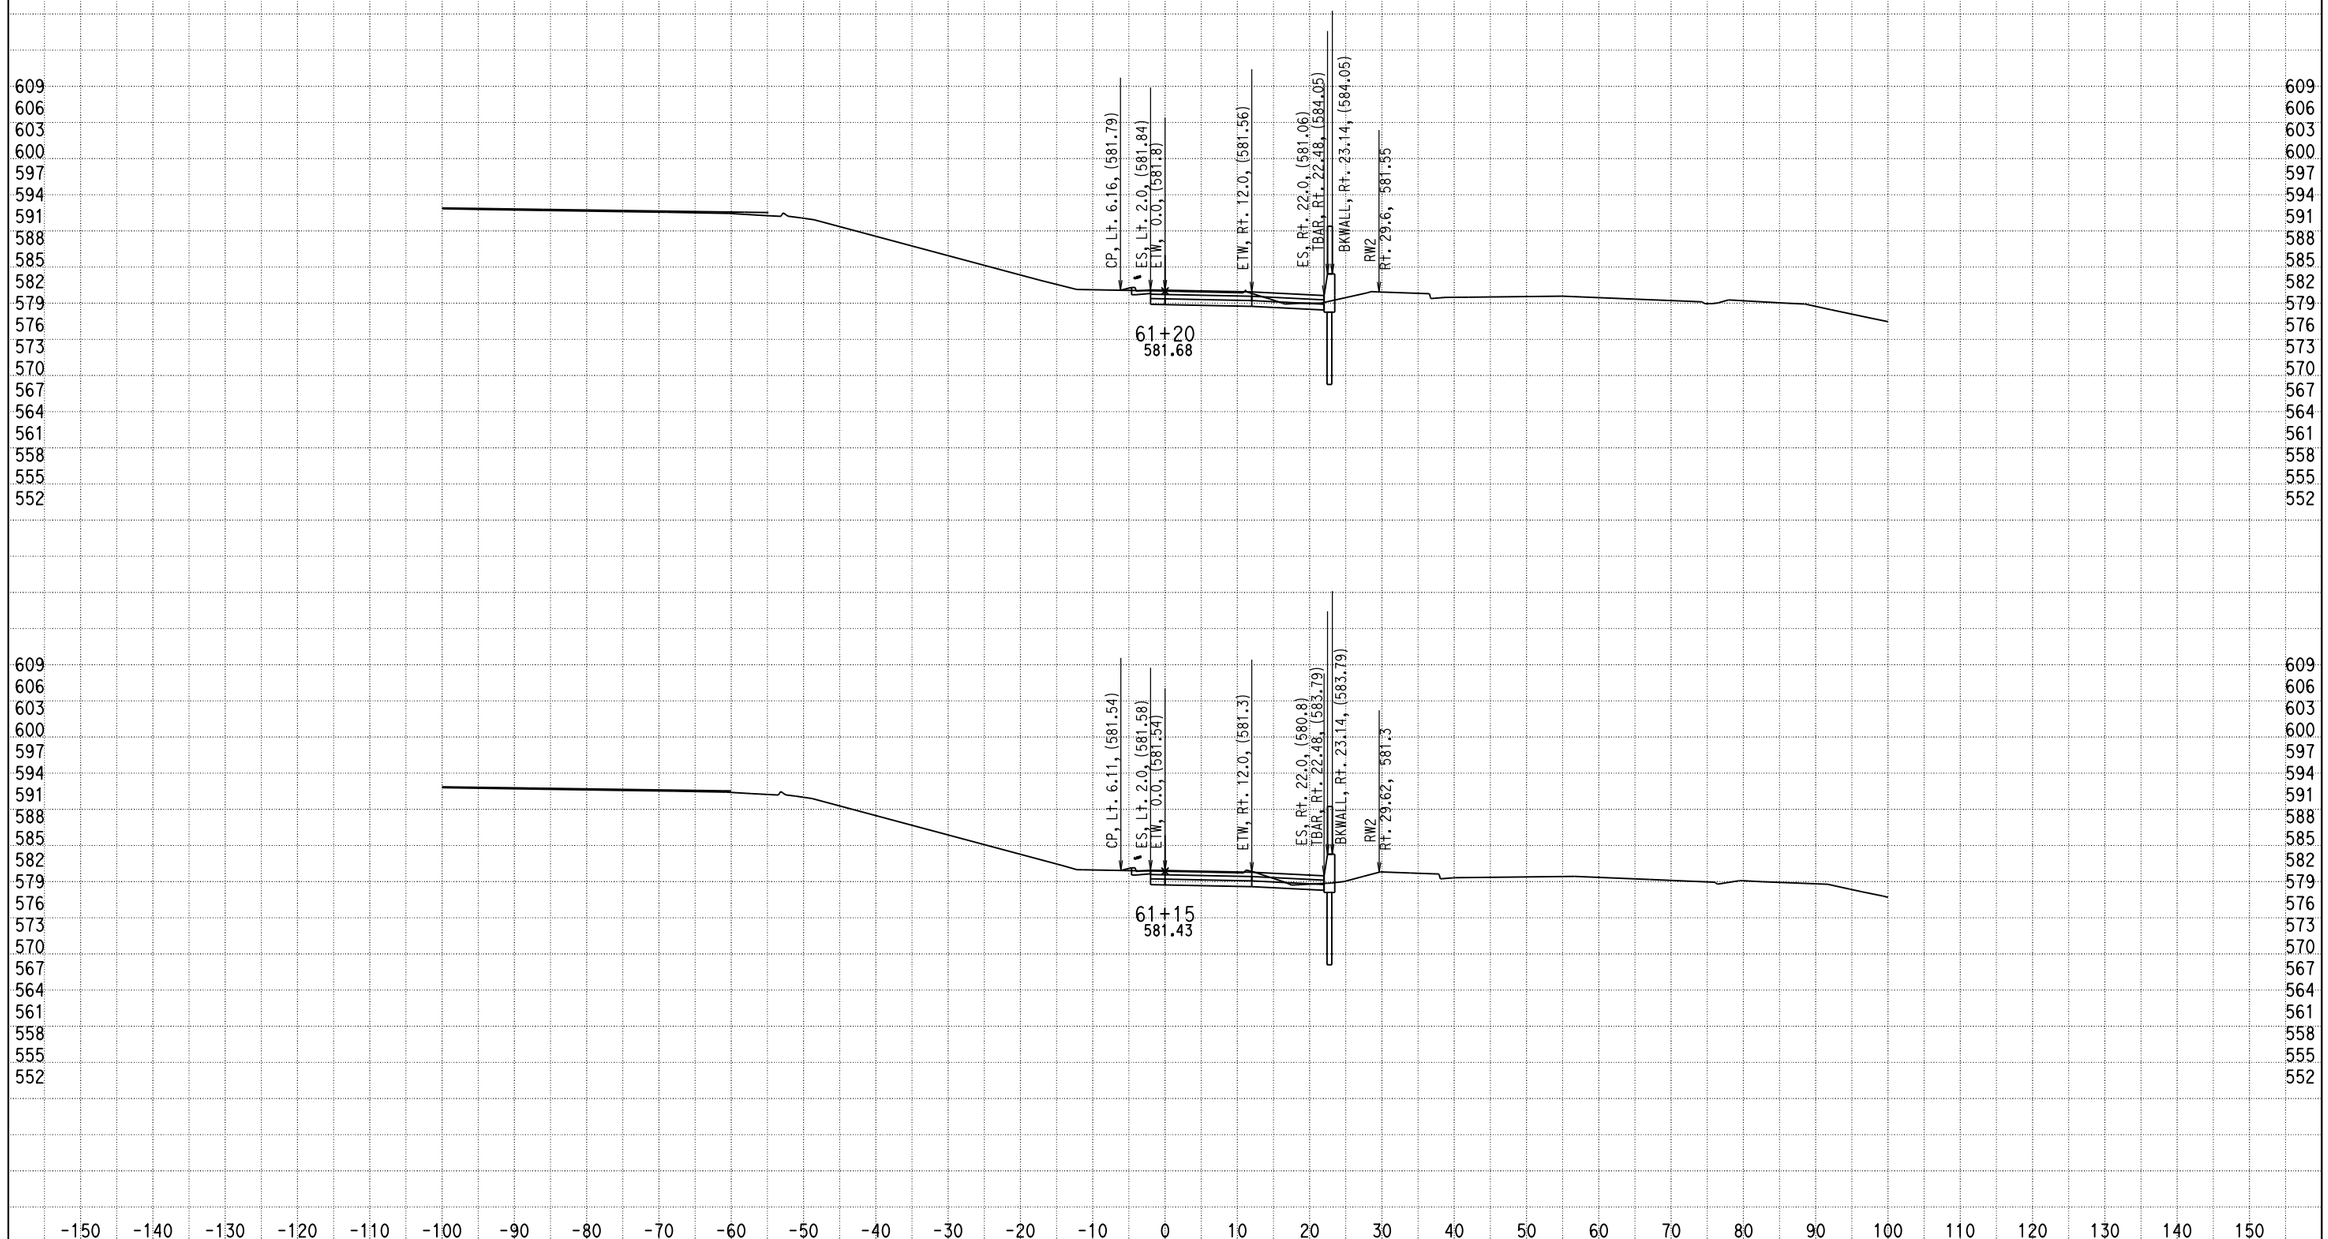

DATE: 12/17/2013

KC Project: 0818E File: D:\PROJECT\0818E\UPDATE-RAMP\hre5-pro-12-10-13.ear

SCALE: 1" = 10' Horiz.
1" = 10' Vert.

All Dimensions are US Survey Feet

RAMPE5
CROSS SECTIONS
SHEET 32 OF XXX

DESIGN STUDY ONLY

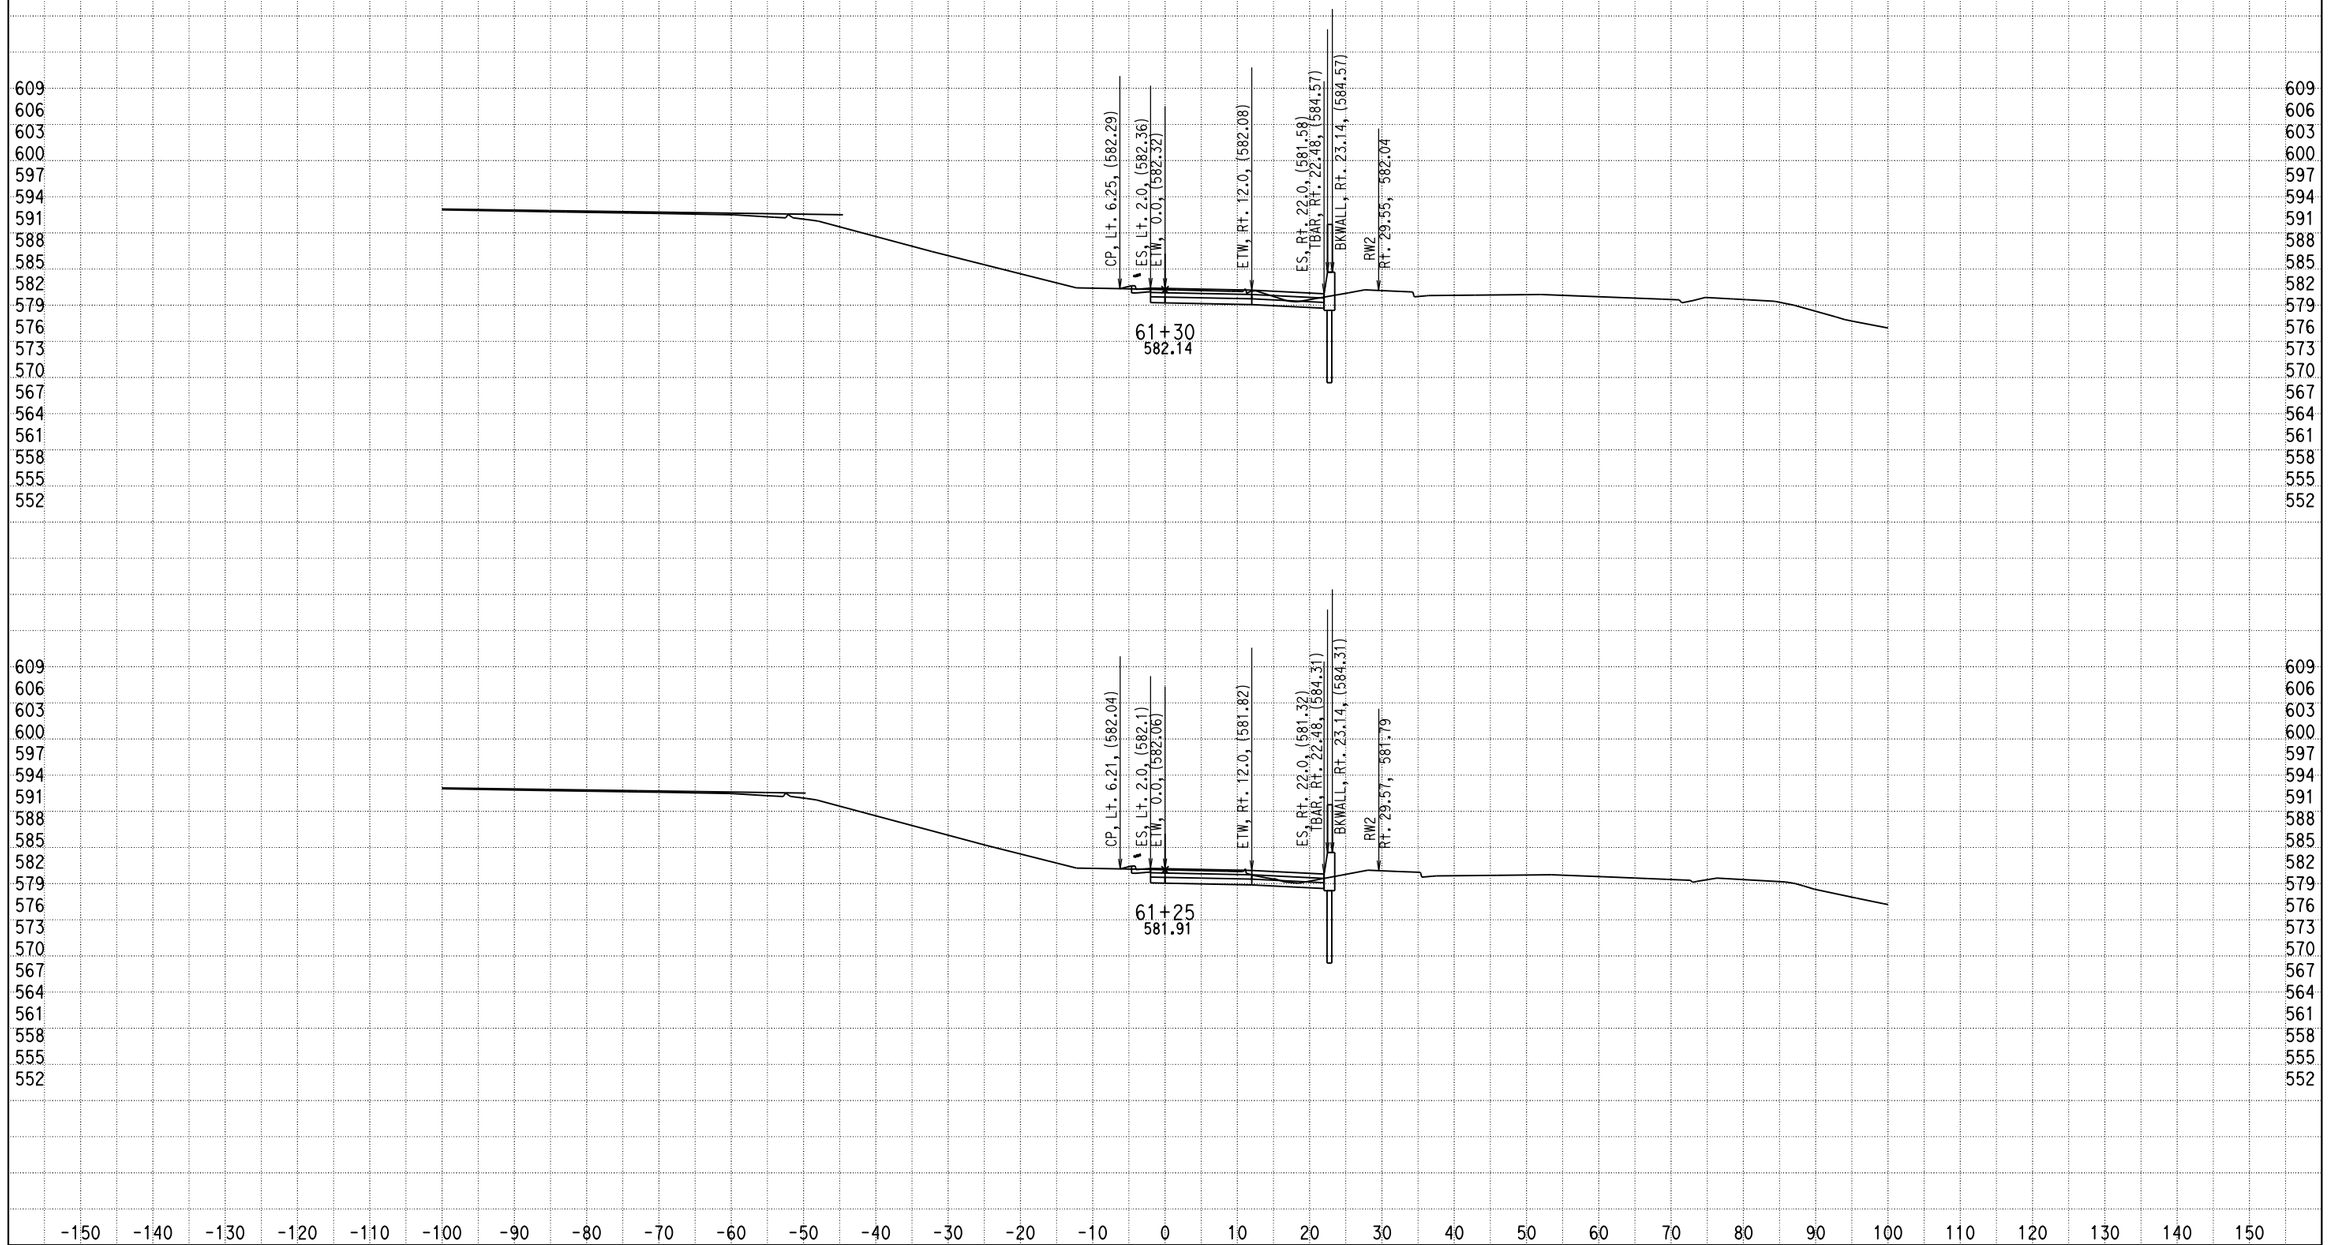

DATE: 12/17/2013

KC Project: 0818E File: D:\PROJECT\0818E\UPDATE-RAMP\hre5-pro-12-10-13.ear

SCALE: 1" = 10' Horiz.
1" = 10' Vert.

All Dimensions are US Survey Feet

RAMPE5
CROSS SECTIONS

DESIGN STUDY ONLY

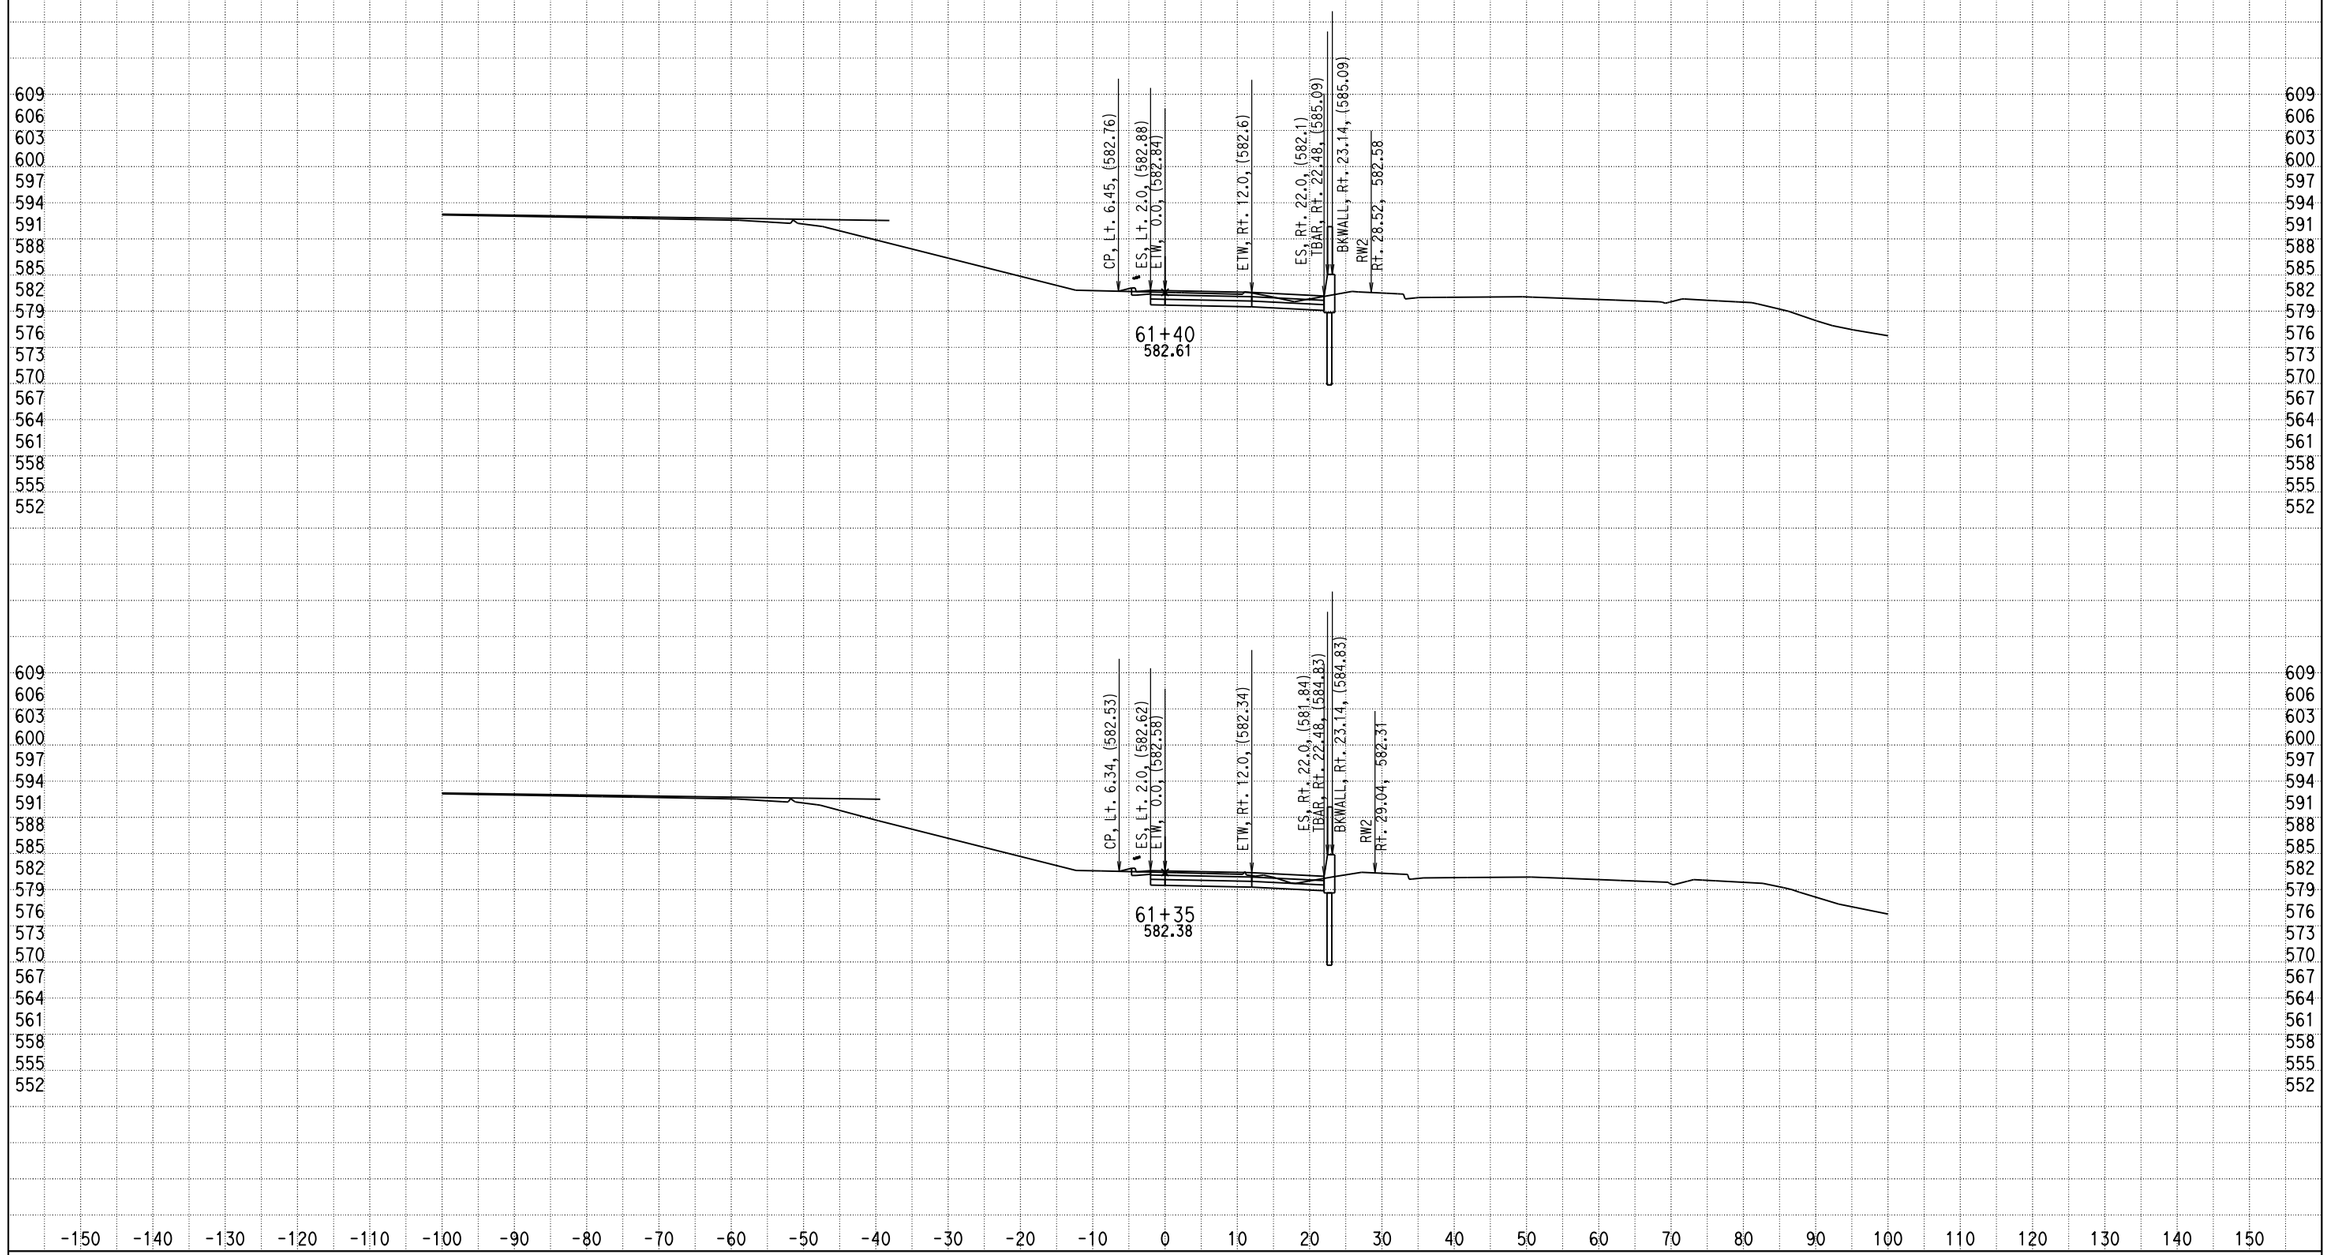

DATE: 12/17/2013

KC Project: 0818E File: D:\PROJECT\0818E\UPDATE-RAMP\hre5-pro-12-10-13.ear

SCALE: 1" = 10' Horiz.
1" = 10' Vert.

All Dimensions are US Survey Feet

RAMPE5
CROSS SECTIONS

SHEET 34 OF XXX

DESIGN STUDY ONLY

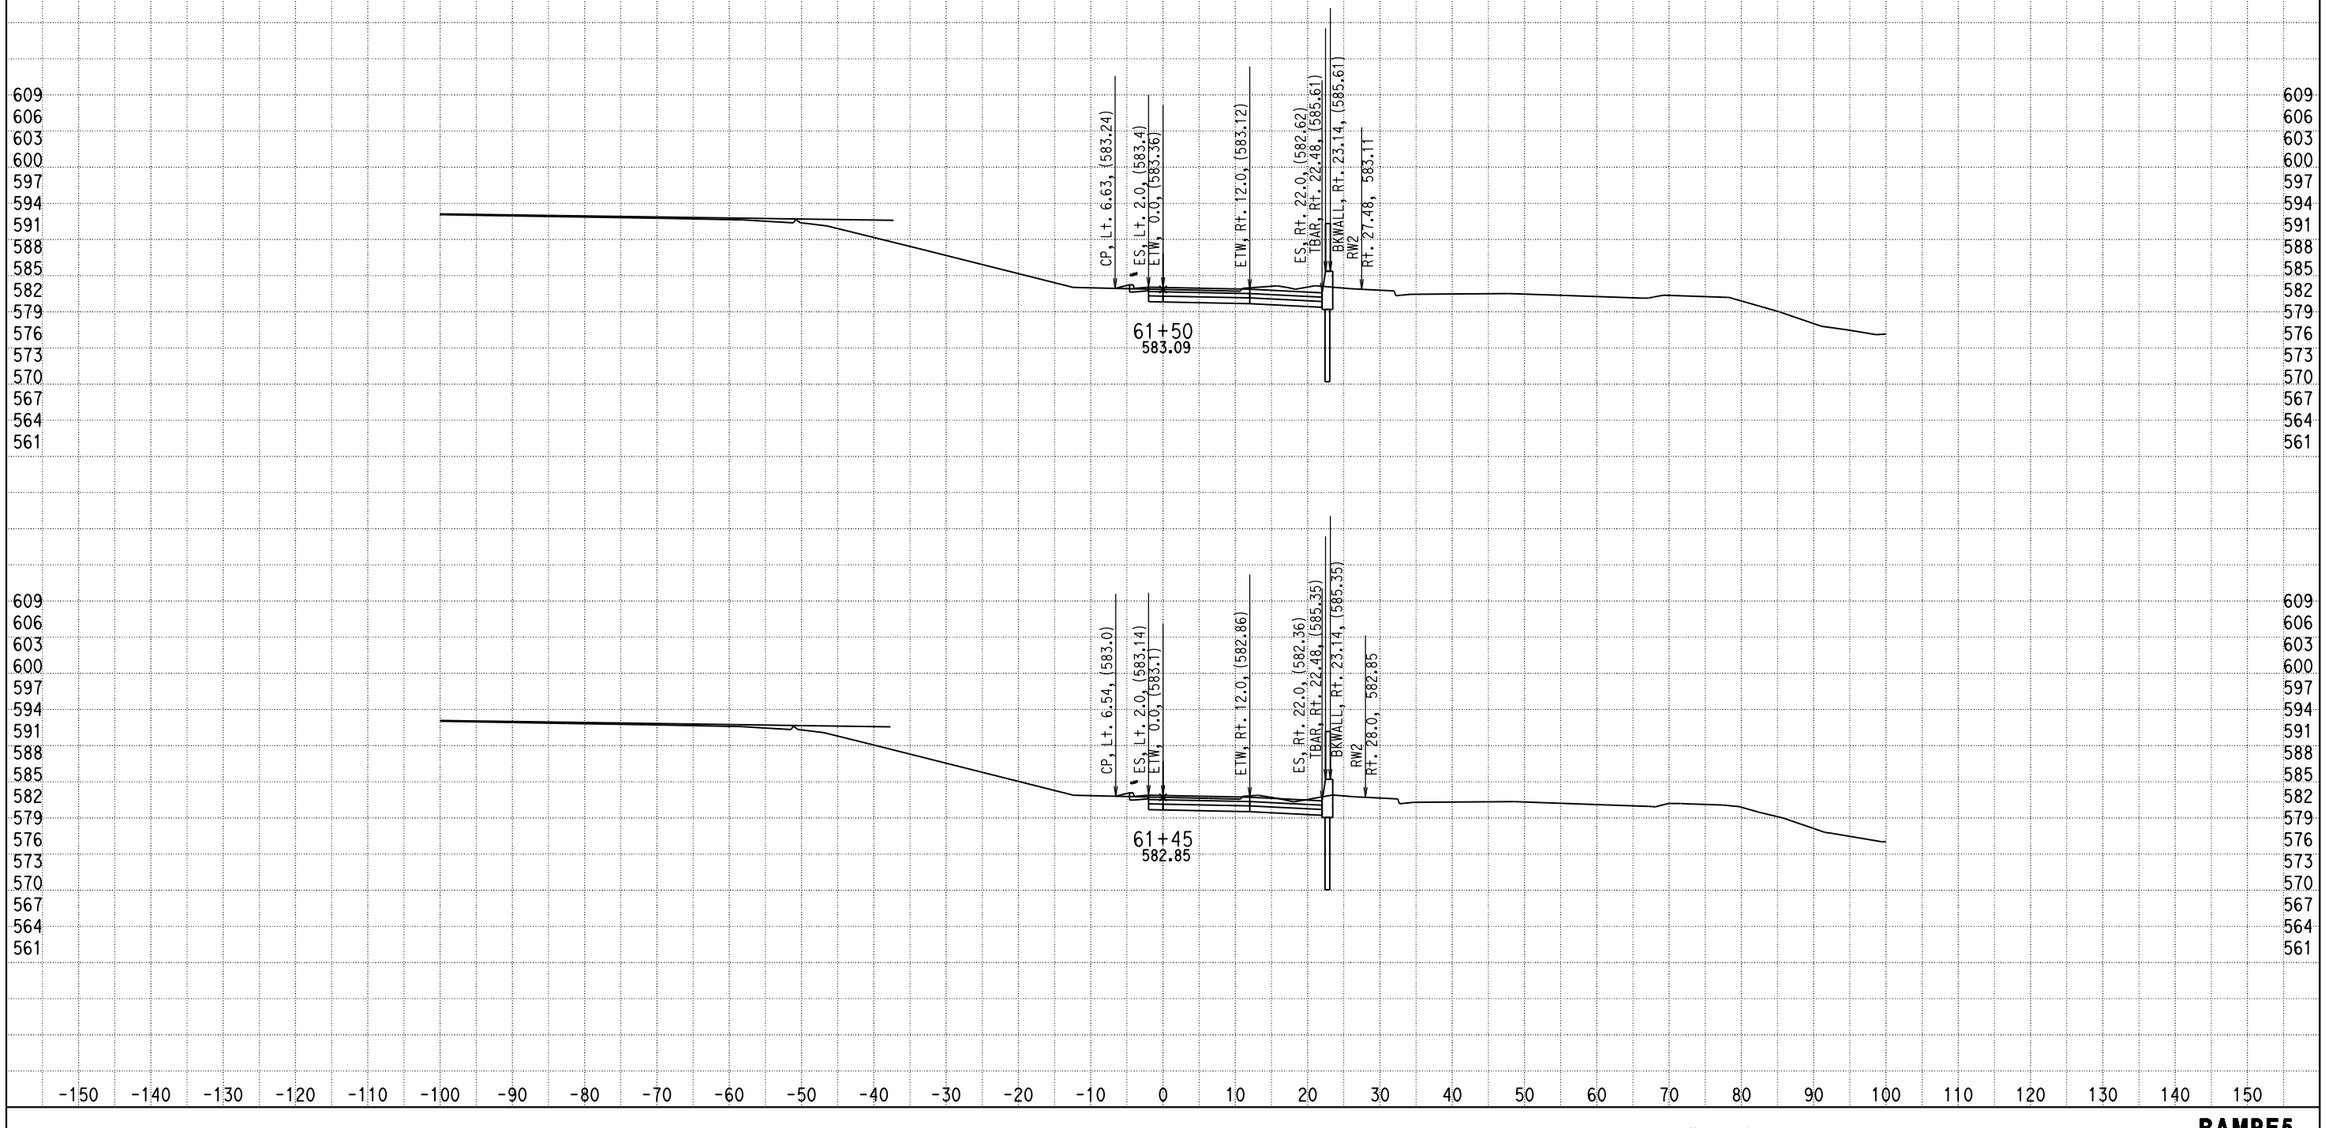

DATE: 12/17/2013

KC Project: 0818E File: D:\PROJECT\0818E\UPDATE-RAMP\hre5-pro-12-10-13.ear

SCALE: 1" = 10' Horiz.
1" = 10' Vert.

All Dimensions are US Survey Feet

RAMPE5
CROSS SECTIONS

DESIGN STUDY ONLY

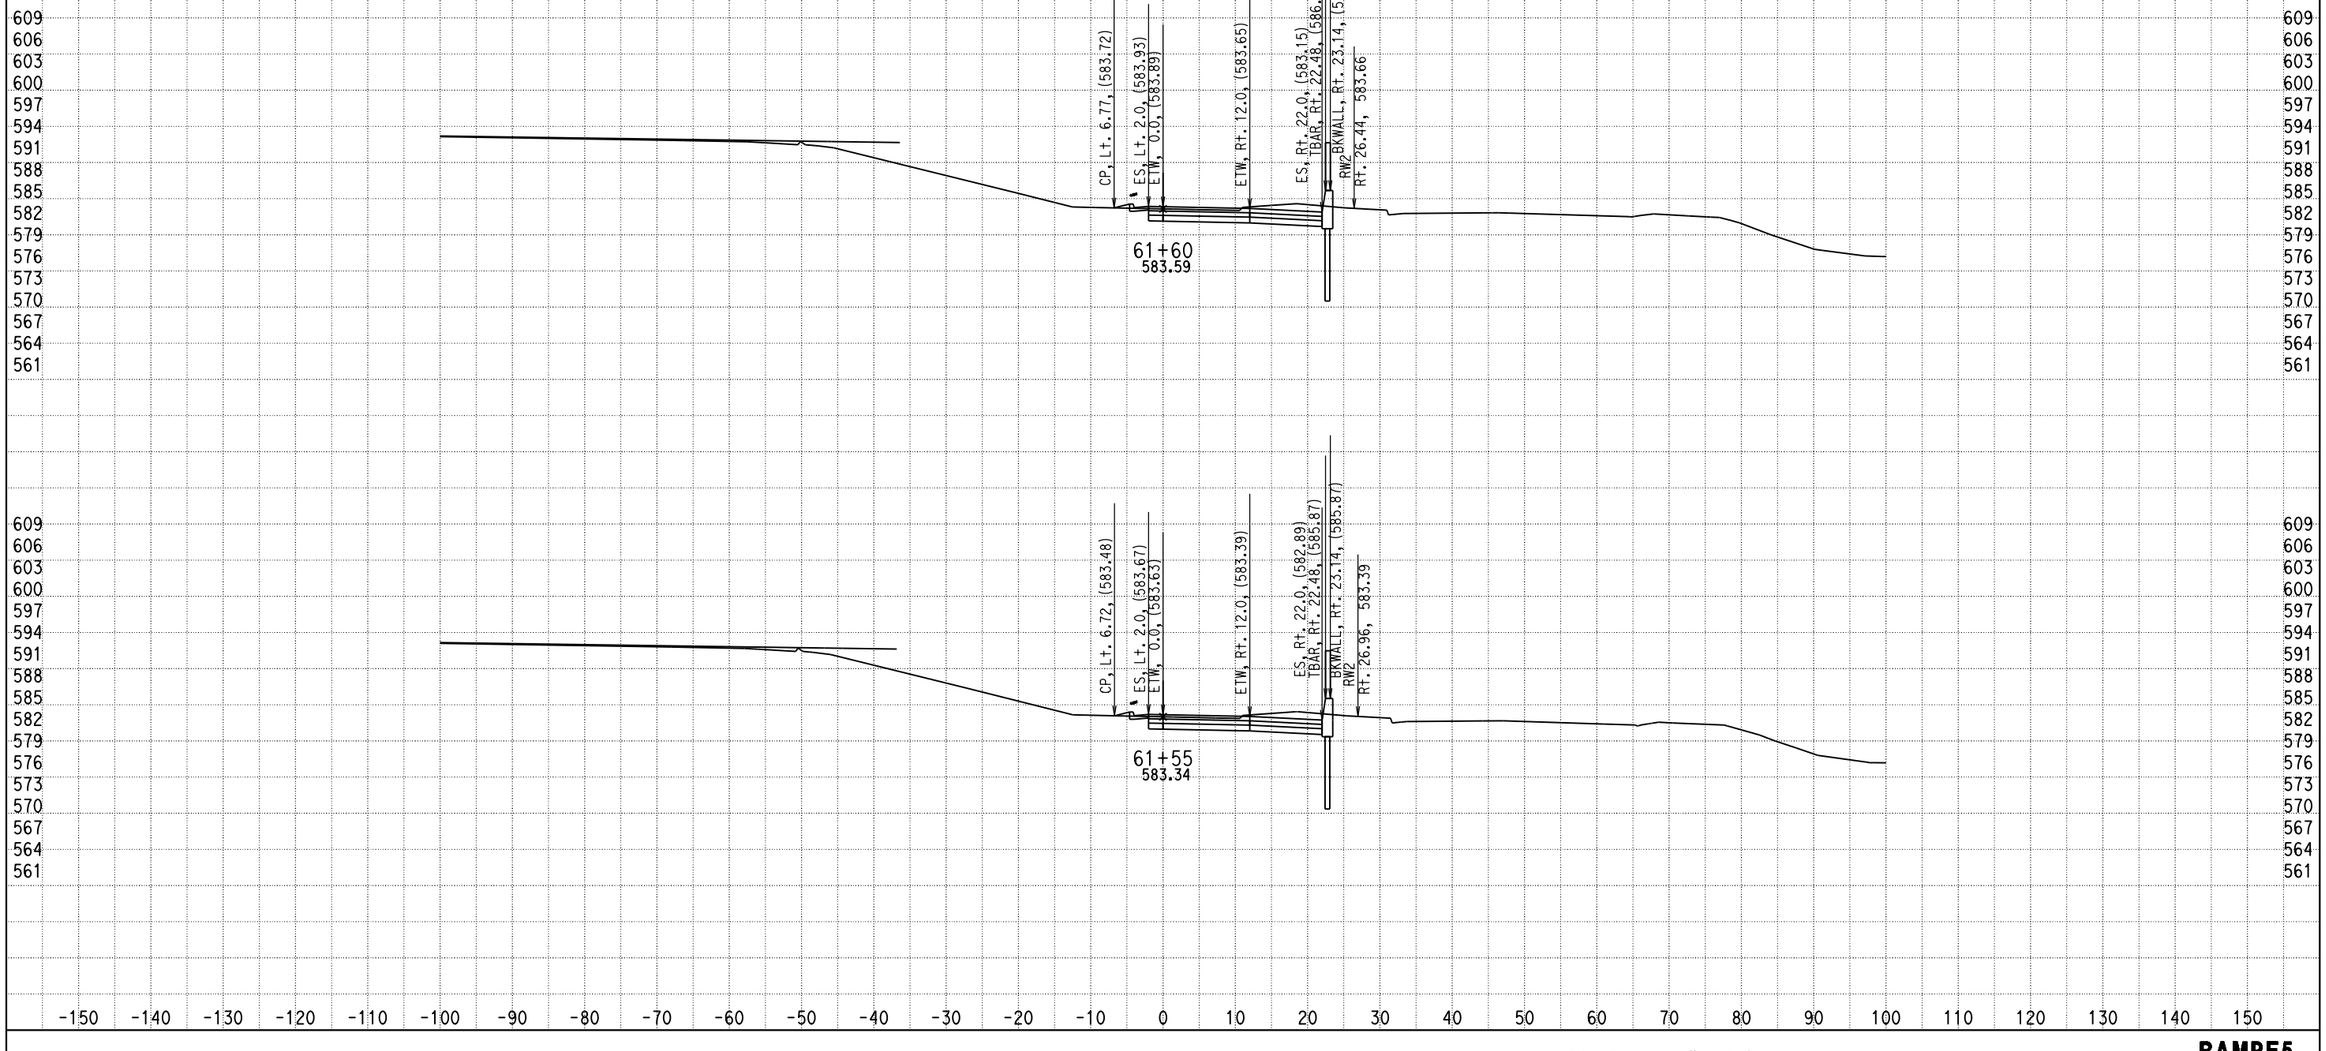

DATE: 12/17/2013

KC Project: 0818E File: D:\PROJECT\0818E\UPDATE-RAMP\hre5-pro-12-10-13.ear

SCALE: 1" = 10' Horiz.
1" = 10' Vert.

All Dimensions are US Survey Feet

RAMPE5
CROSS SECTIONS

DESIGN STUDY ONLY

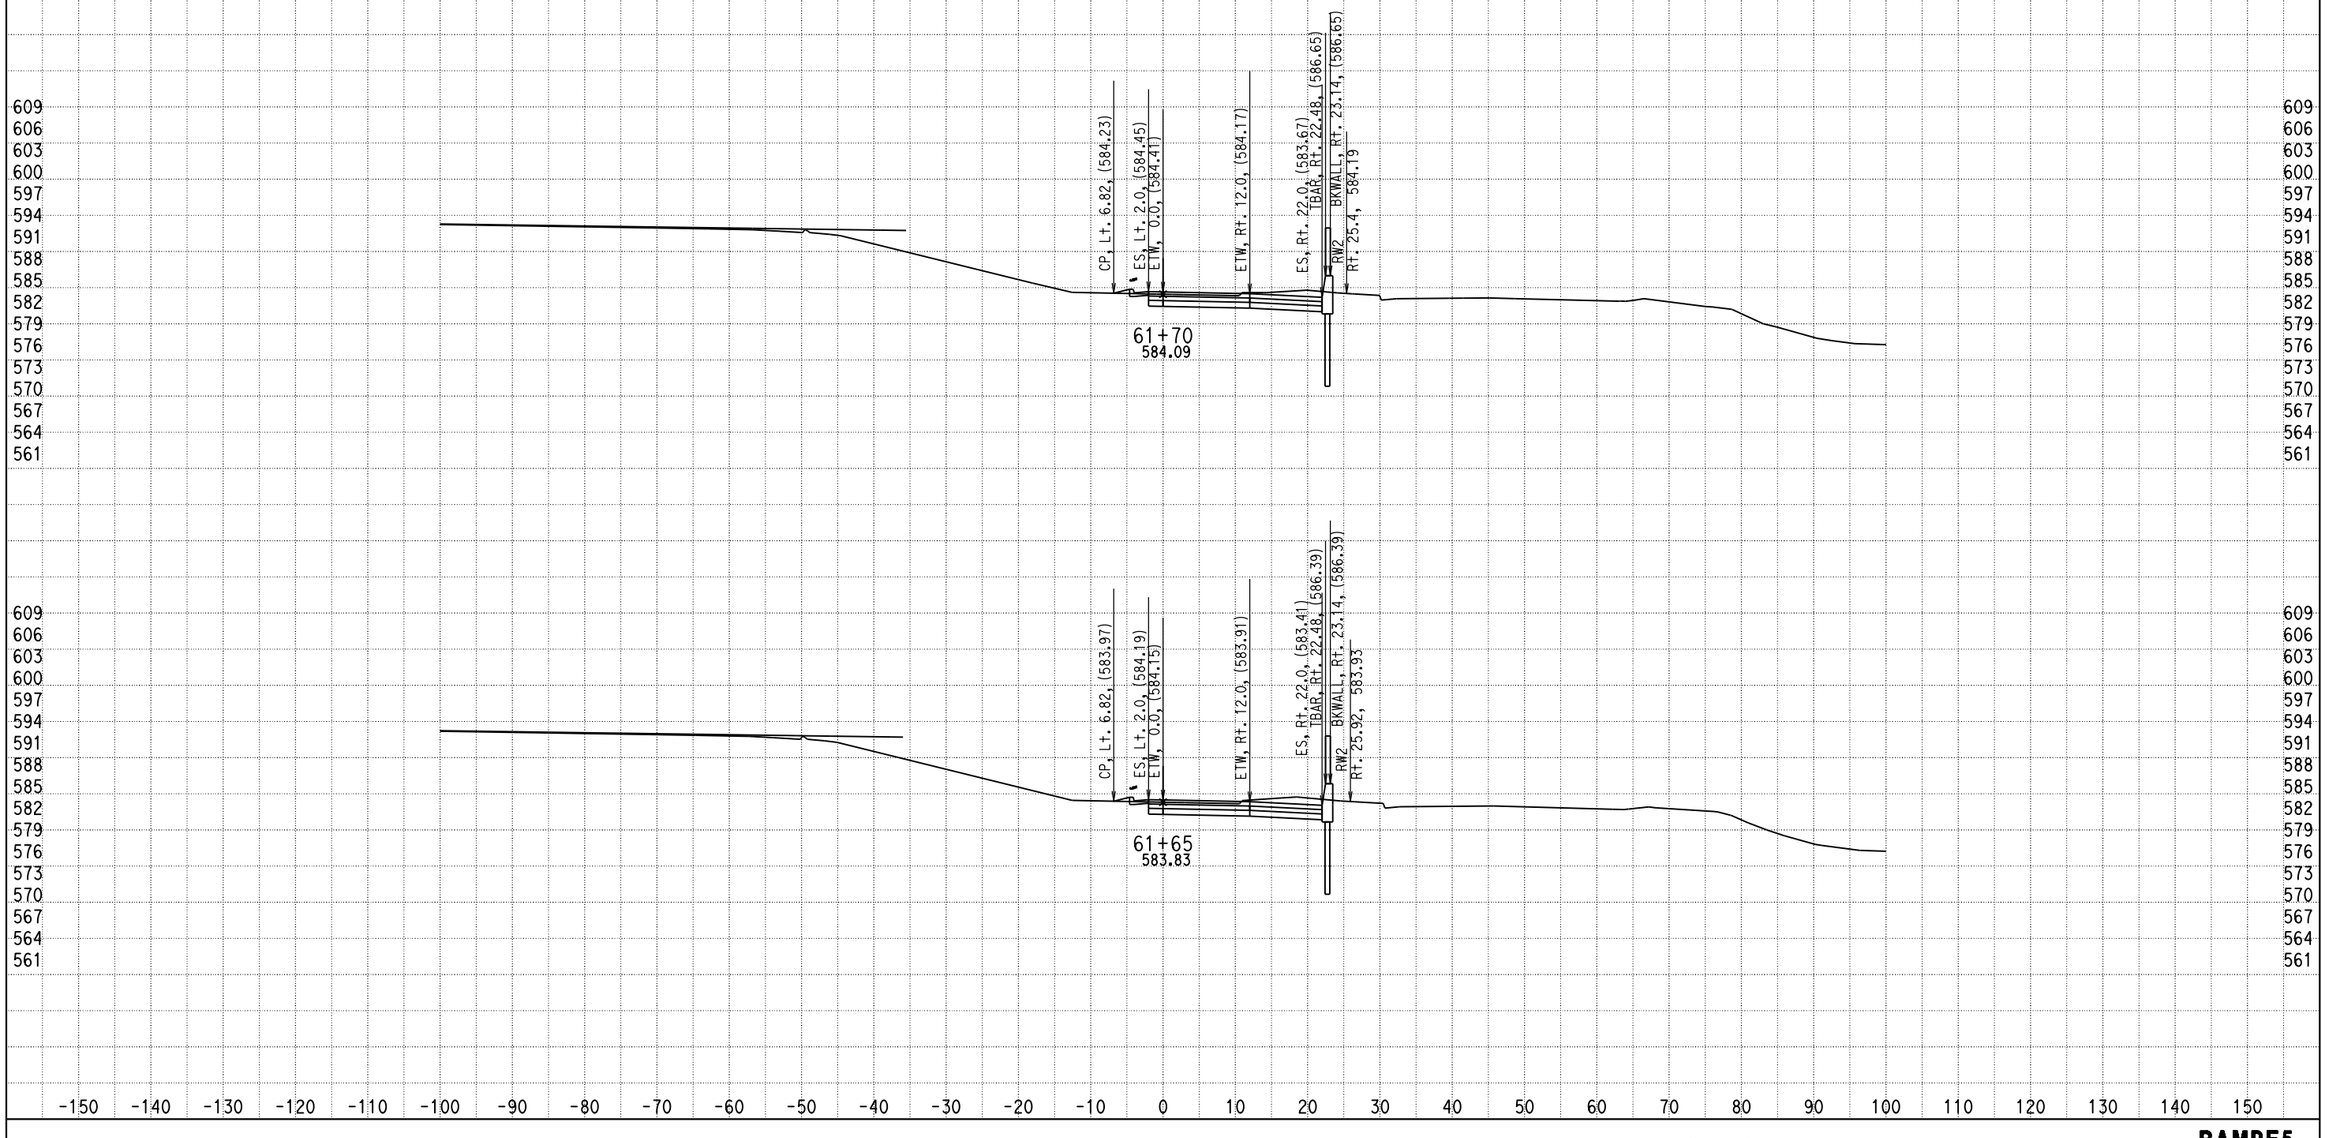

DATE: 12/17/2013

KC Project: 0818E File: D:\PROJECT\0818E\UPDATE-RAMP\hre5-pro-12-10-13.ear

SCALE: 1" = 10' Horiz.
1" = 10' Vert.

All Dimensions are US Survey Feet

RAMPE5
CROSS SECTIONS

DESIGN STUDY ONLY

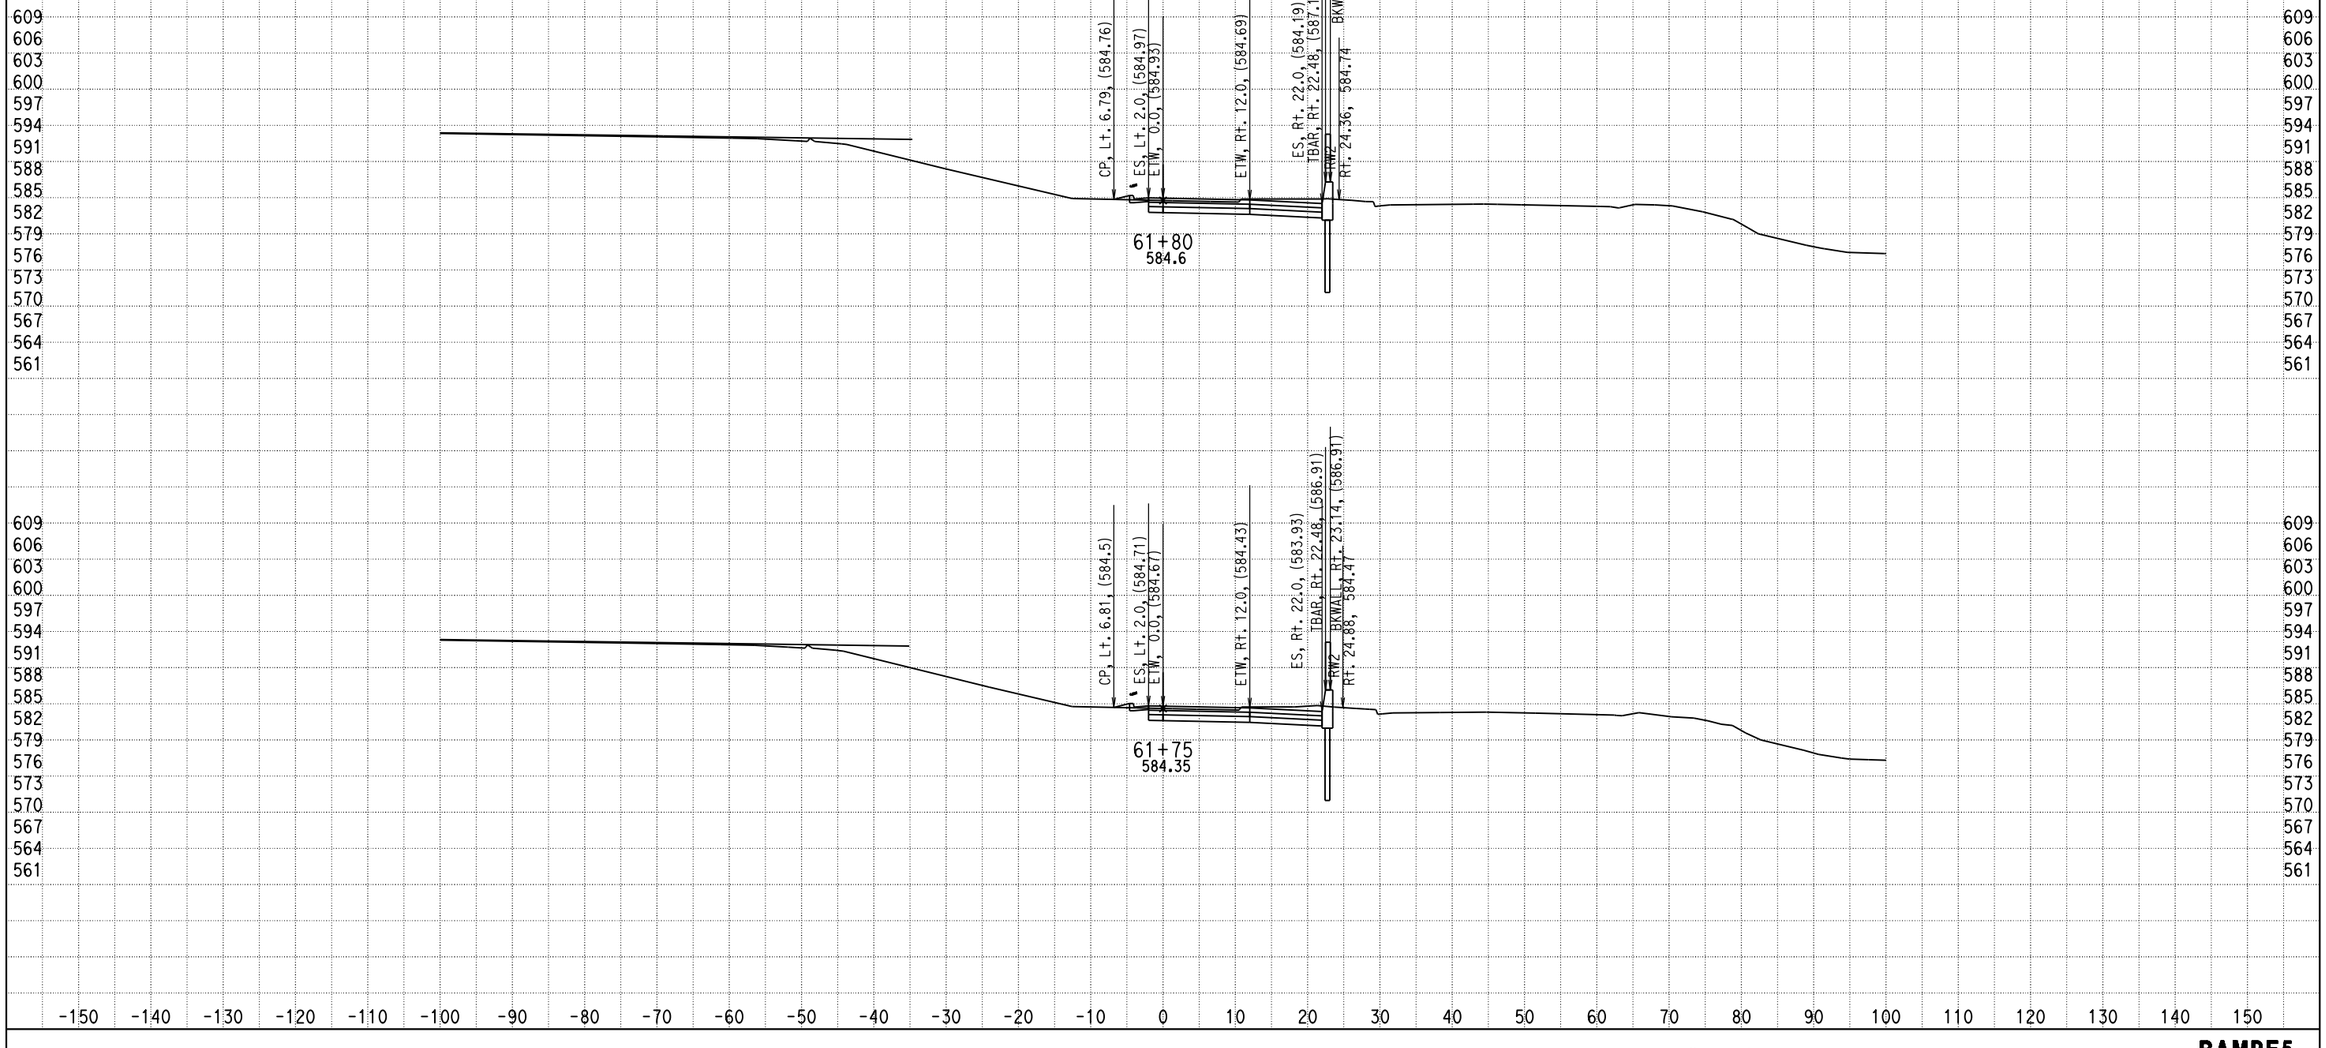

DATE: 12/17/2013

KC Project: 0818E File: D:\PROJECT\0818E\UPDATE-RAMP\hre5-pro-12-10-13.ear

SCALE: 1" = 10' Horiz.
1" = 10' Vert.

All Dimensions are US Survey Feet

RAMPE5
CROSS SECTIONS

DESIGN STUDY ONLY

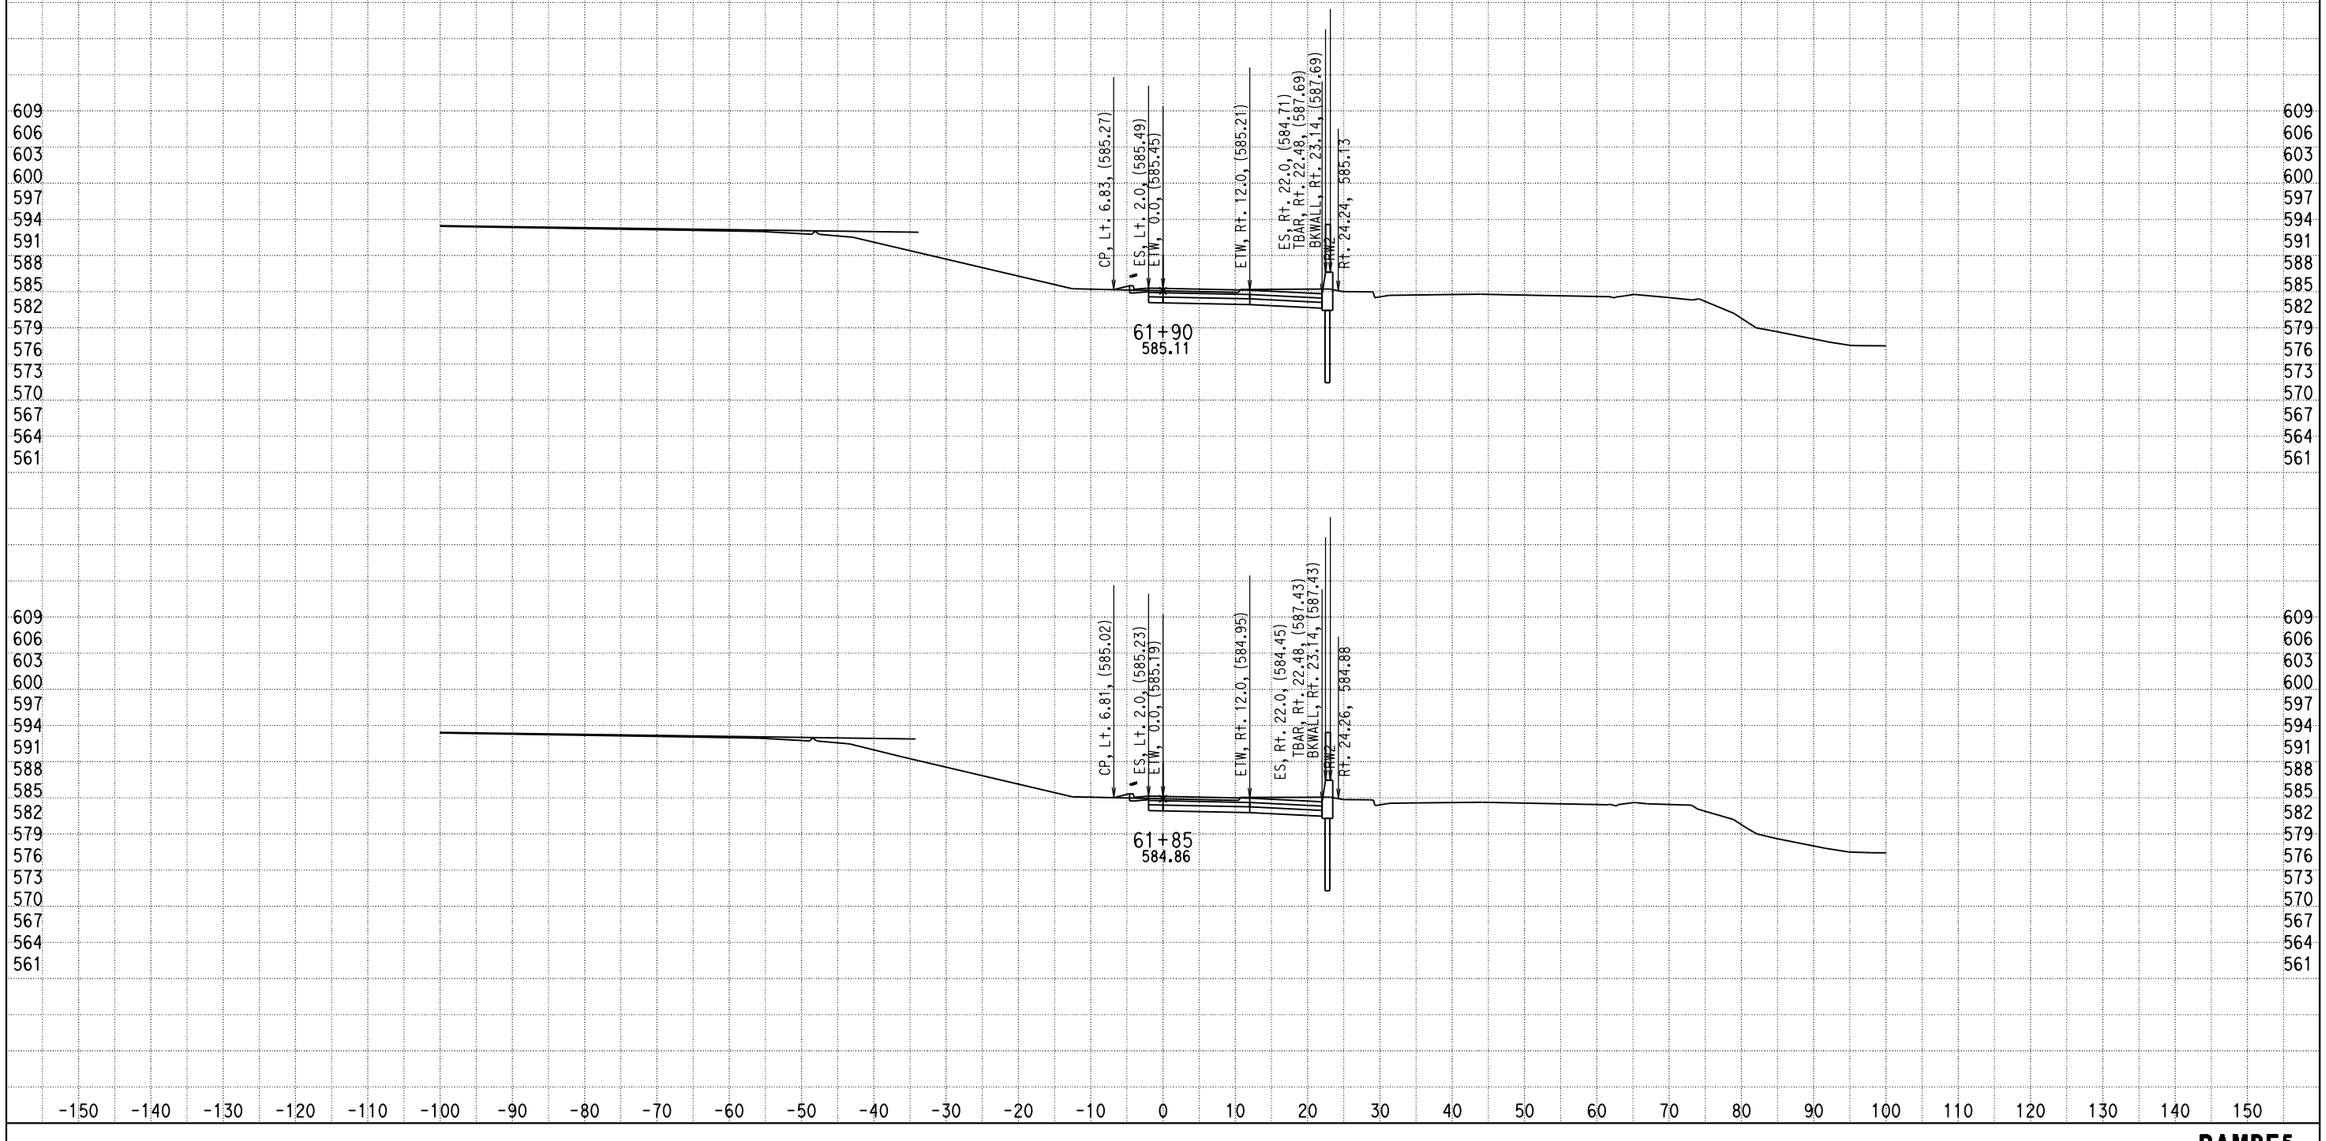

DATE: 12/17/2013

KC Project: 0818E File: D:\PROJECT\0818E\UPDATE-RAMP\hre5-pro-12-10-13.ear

SCALE: 1" = 10' Horiz.
1" = 10' Vert.

All Dimensions are US Survey Feet

RAMPE5
CROSS SECTIONS

DESIGN STUDY ONLY

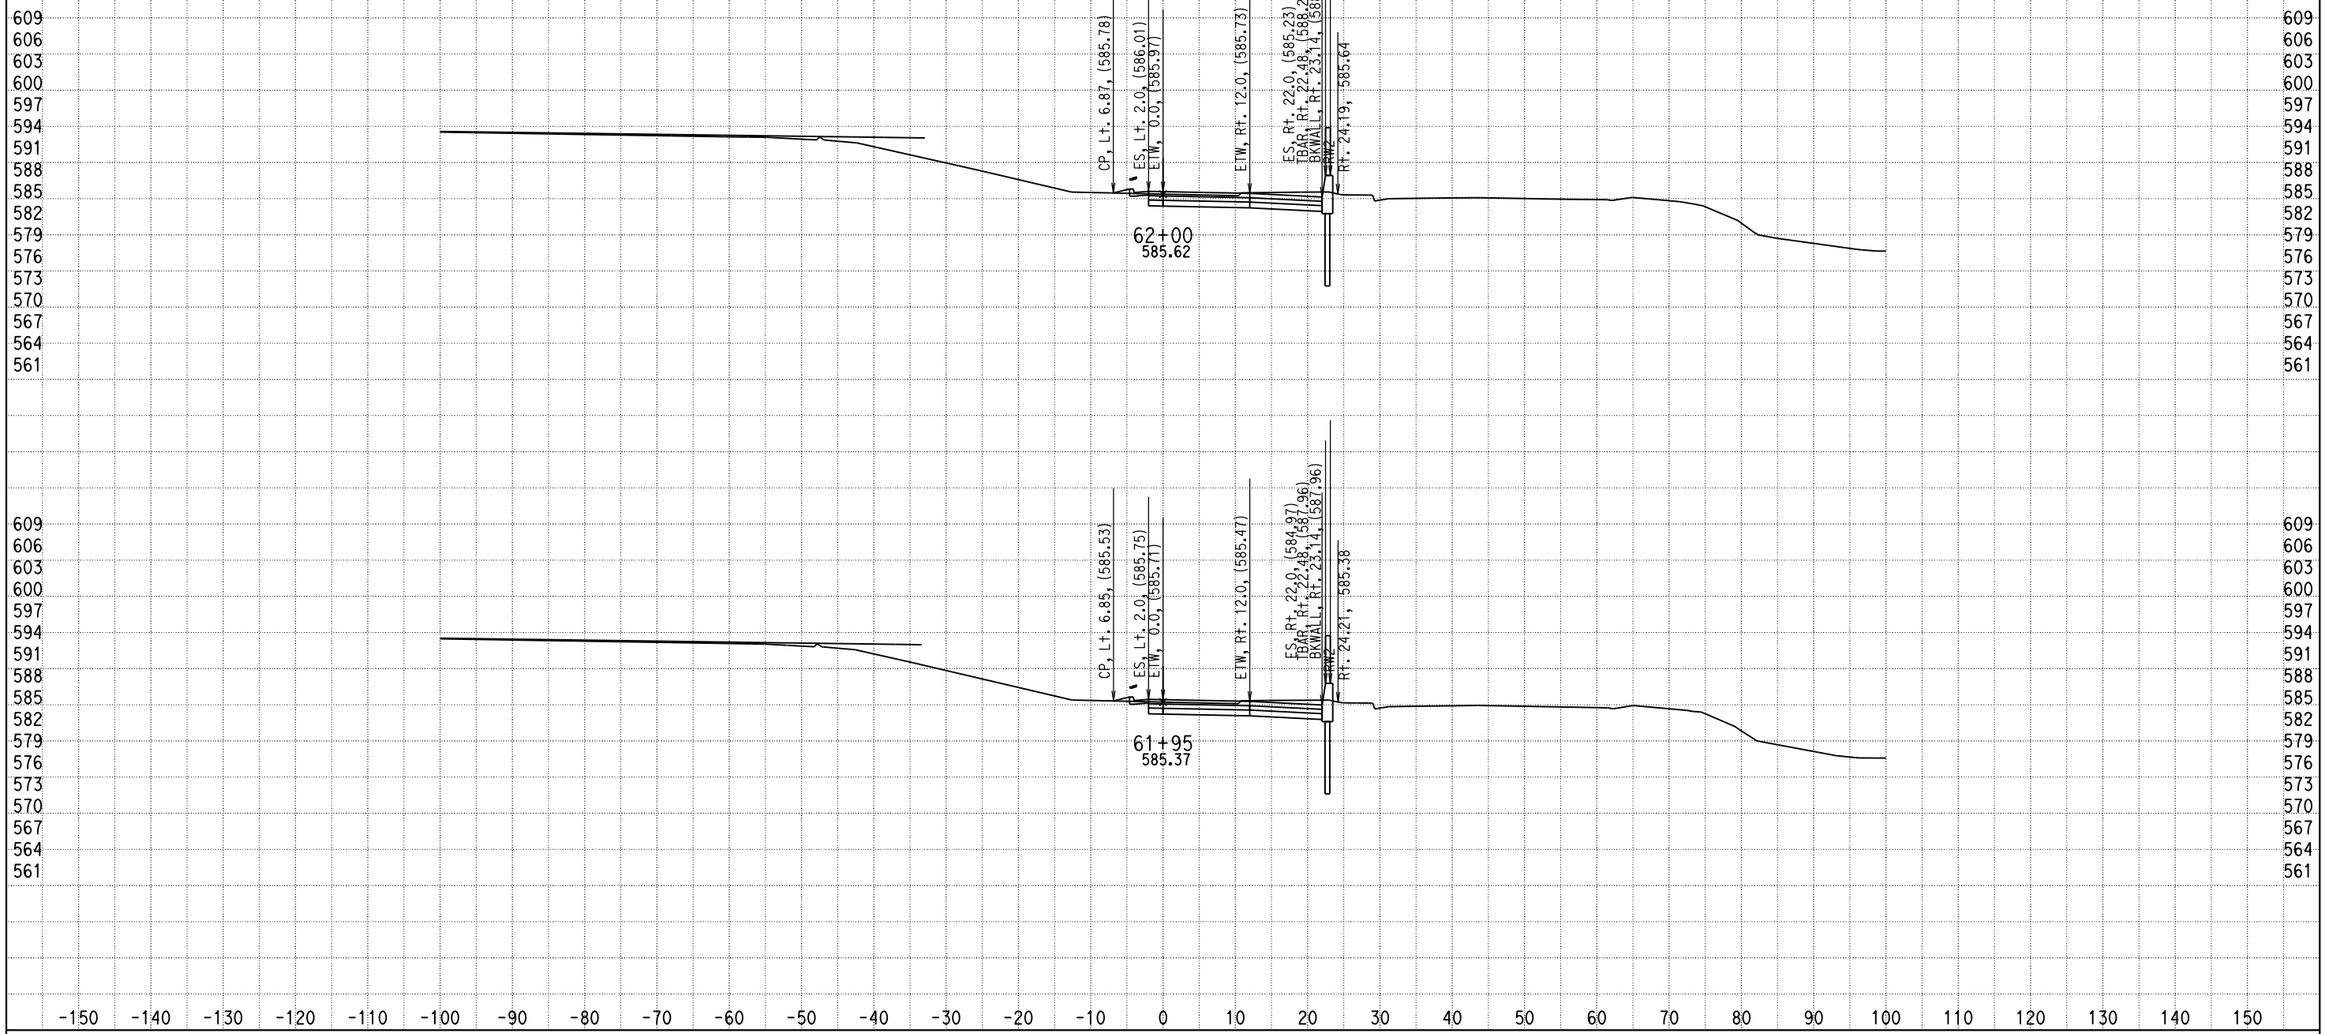

DATE: 12/17/2013

KC Project: 0818E File: D:\PROJECT\0818E\UPDATE-RAMP\hre5-pro-12-10-13.ear

SCALE: 1" = 10' Horiz.
1" = 10' Vert.

All Dimensions are US Survey Feet

RAMPE5
CROSS SECTIONS

DESIGN STUDY ONLY

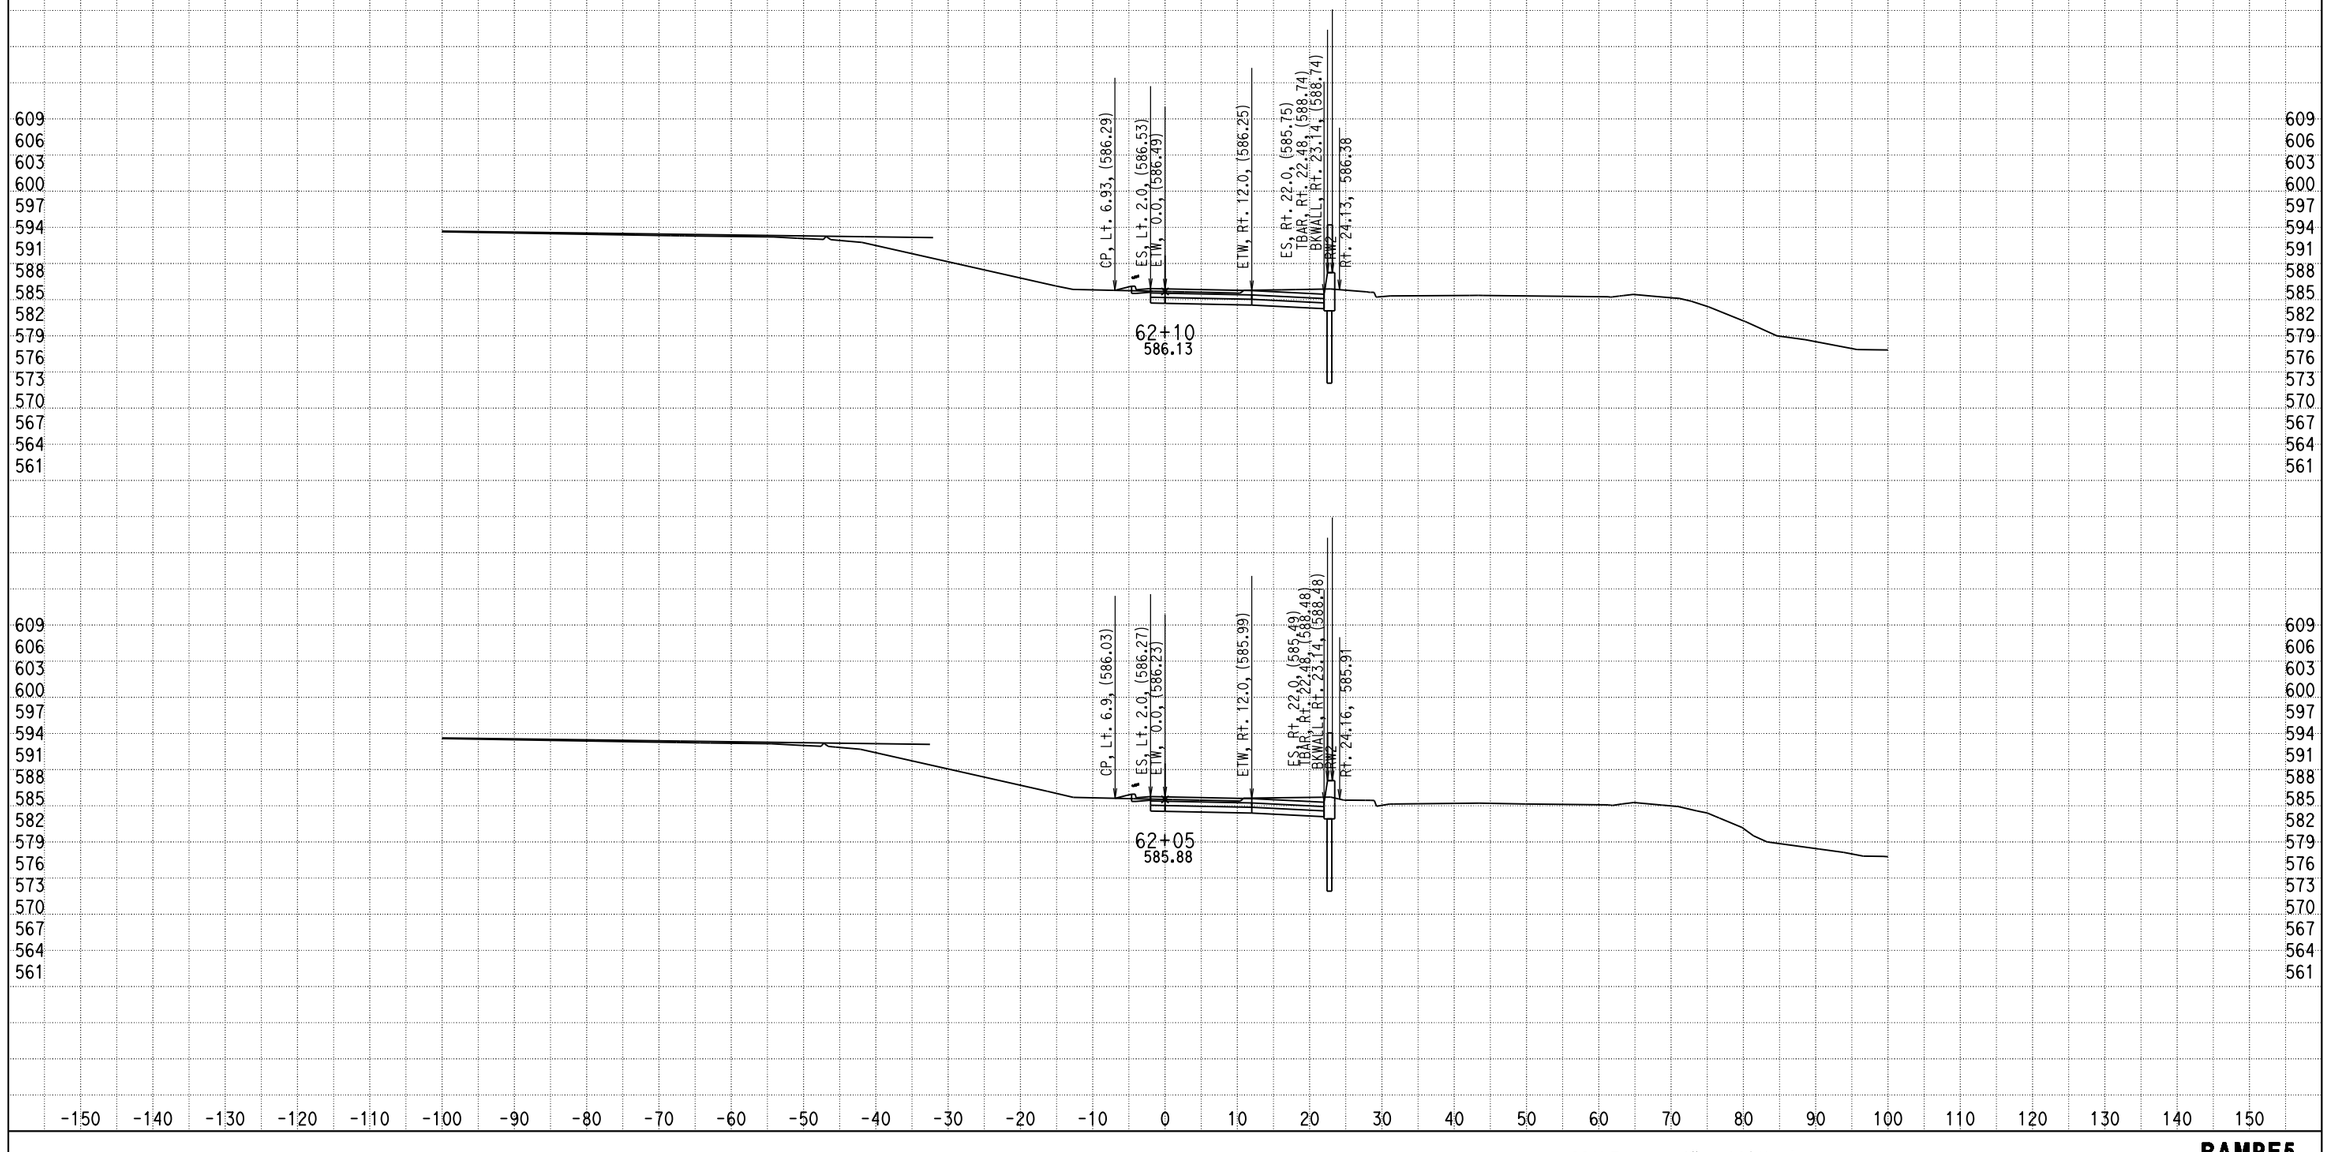

DATE: 12/17/2013

KC Project: 0818E File: D:\PROJECT\0818E\UPDATE-RAMP\hre5-pro-12-10-13.ear

SCALE: 1" = 10' Horiz.
1" = 10' Vert.

All Dimensions are US Survey Feet

RAMPE5
CROSS SECTIONS

DESIGN STUDY ONLY

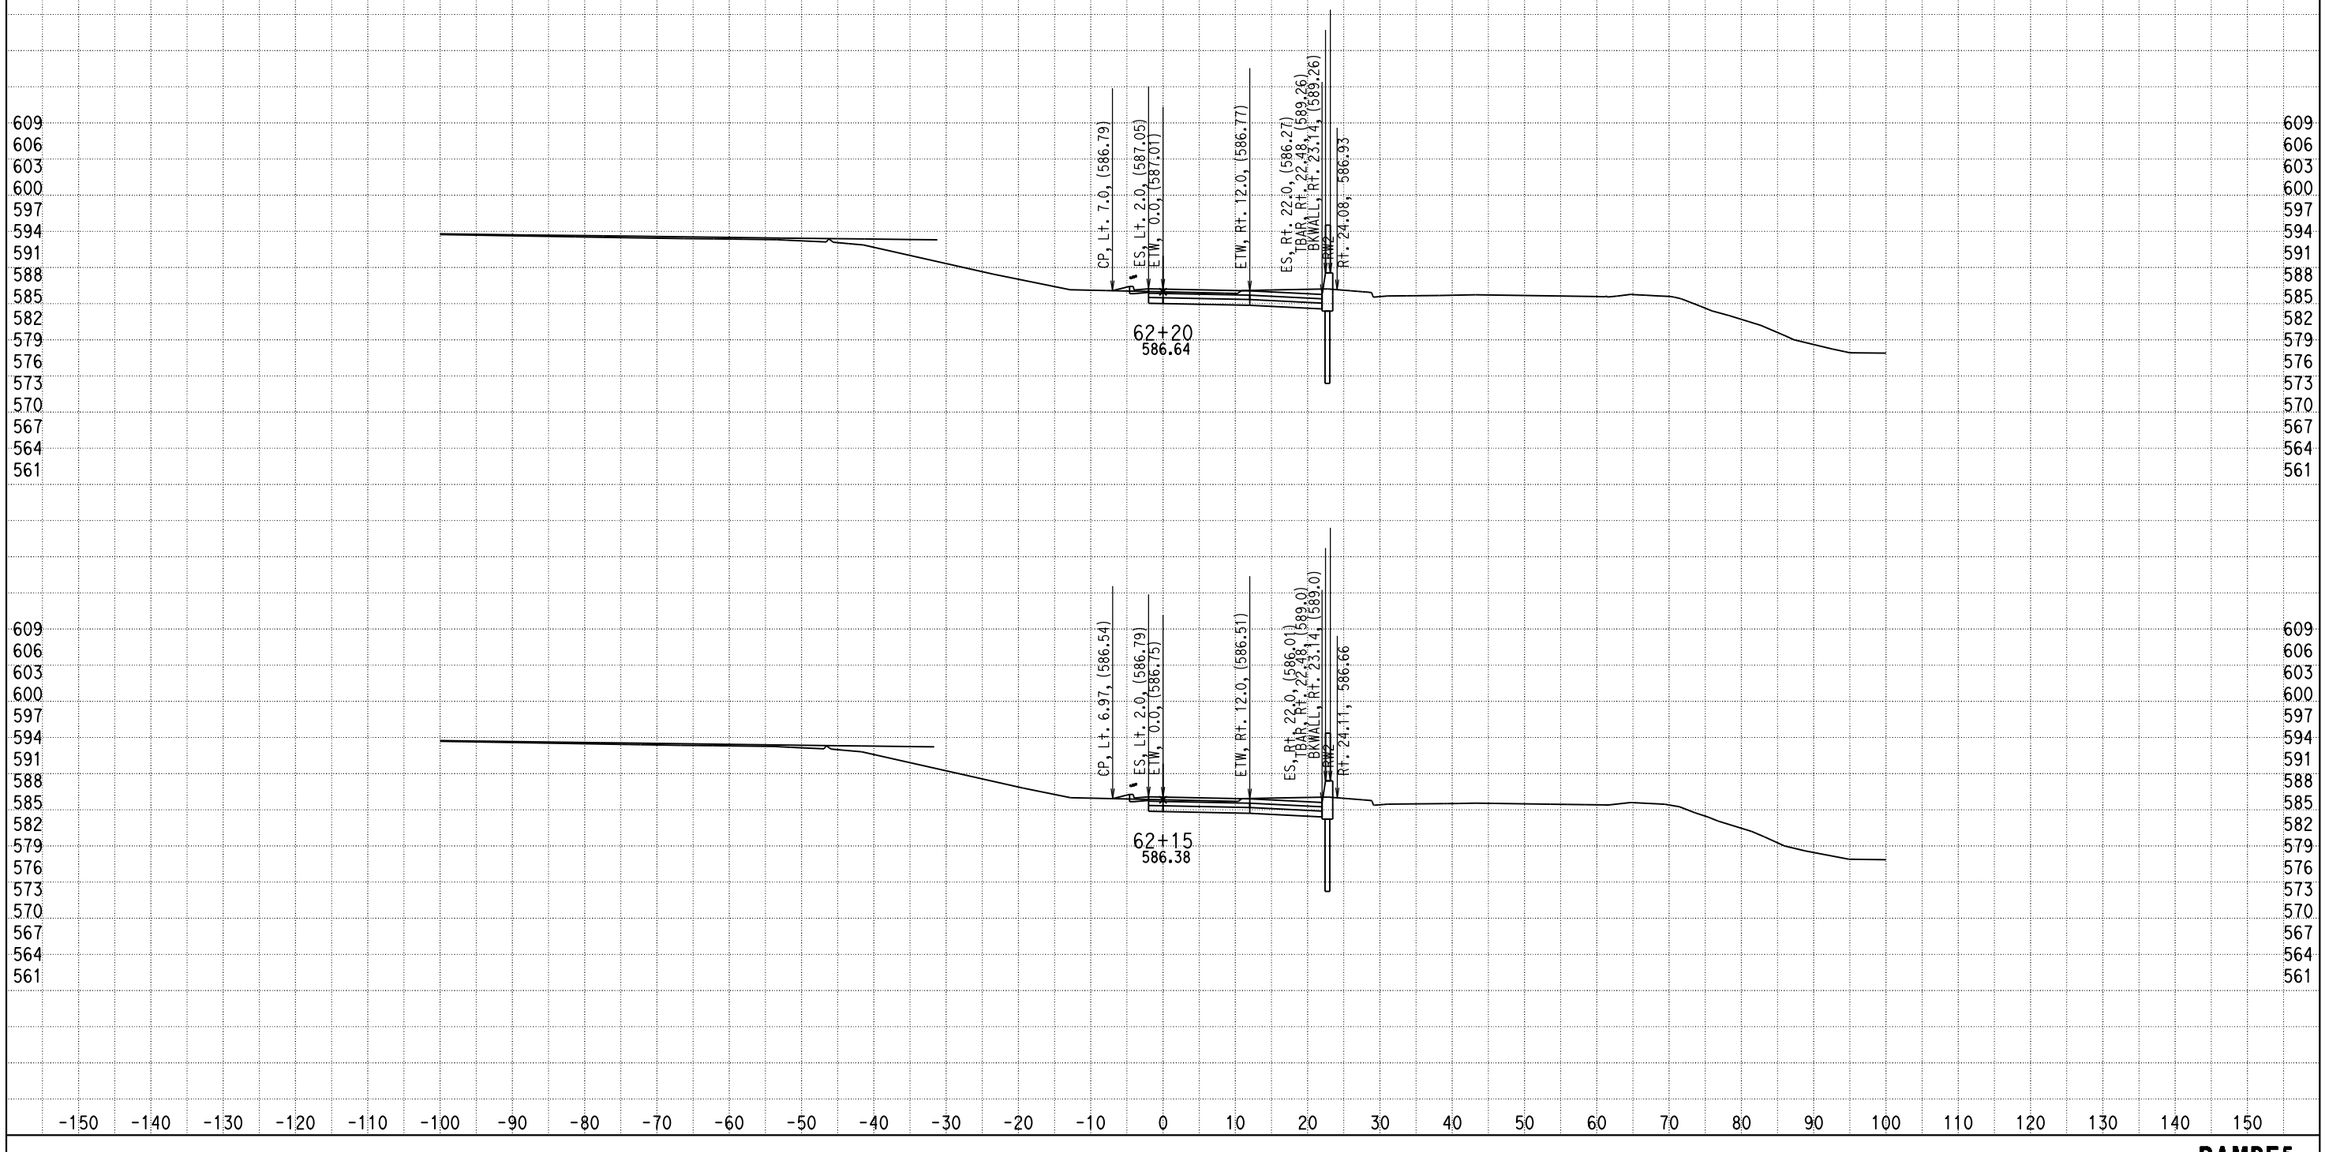

DATE: 12/17/2013

KC Project: 0818E File: D:\PROJECT\0818E\UPDATE-RAMP\hre5-pro-12-10-13.ear

SCALE: 1" = 10' Horiz.
1" = 10' Vert.

All Dimensions are US Survey Feet

RAMPE5
CROSS SECTIONS

DESIGN STUDY ONLY

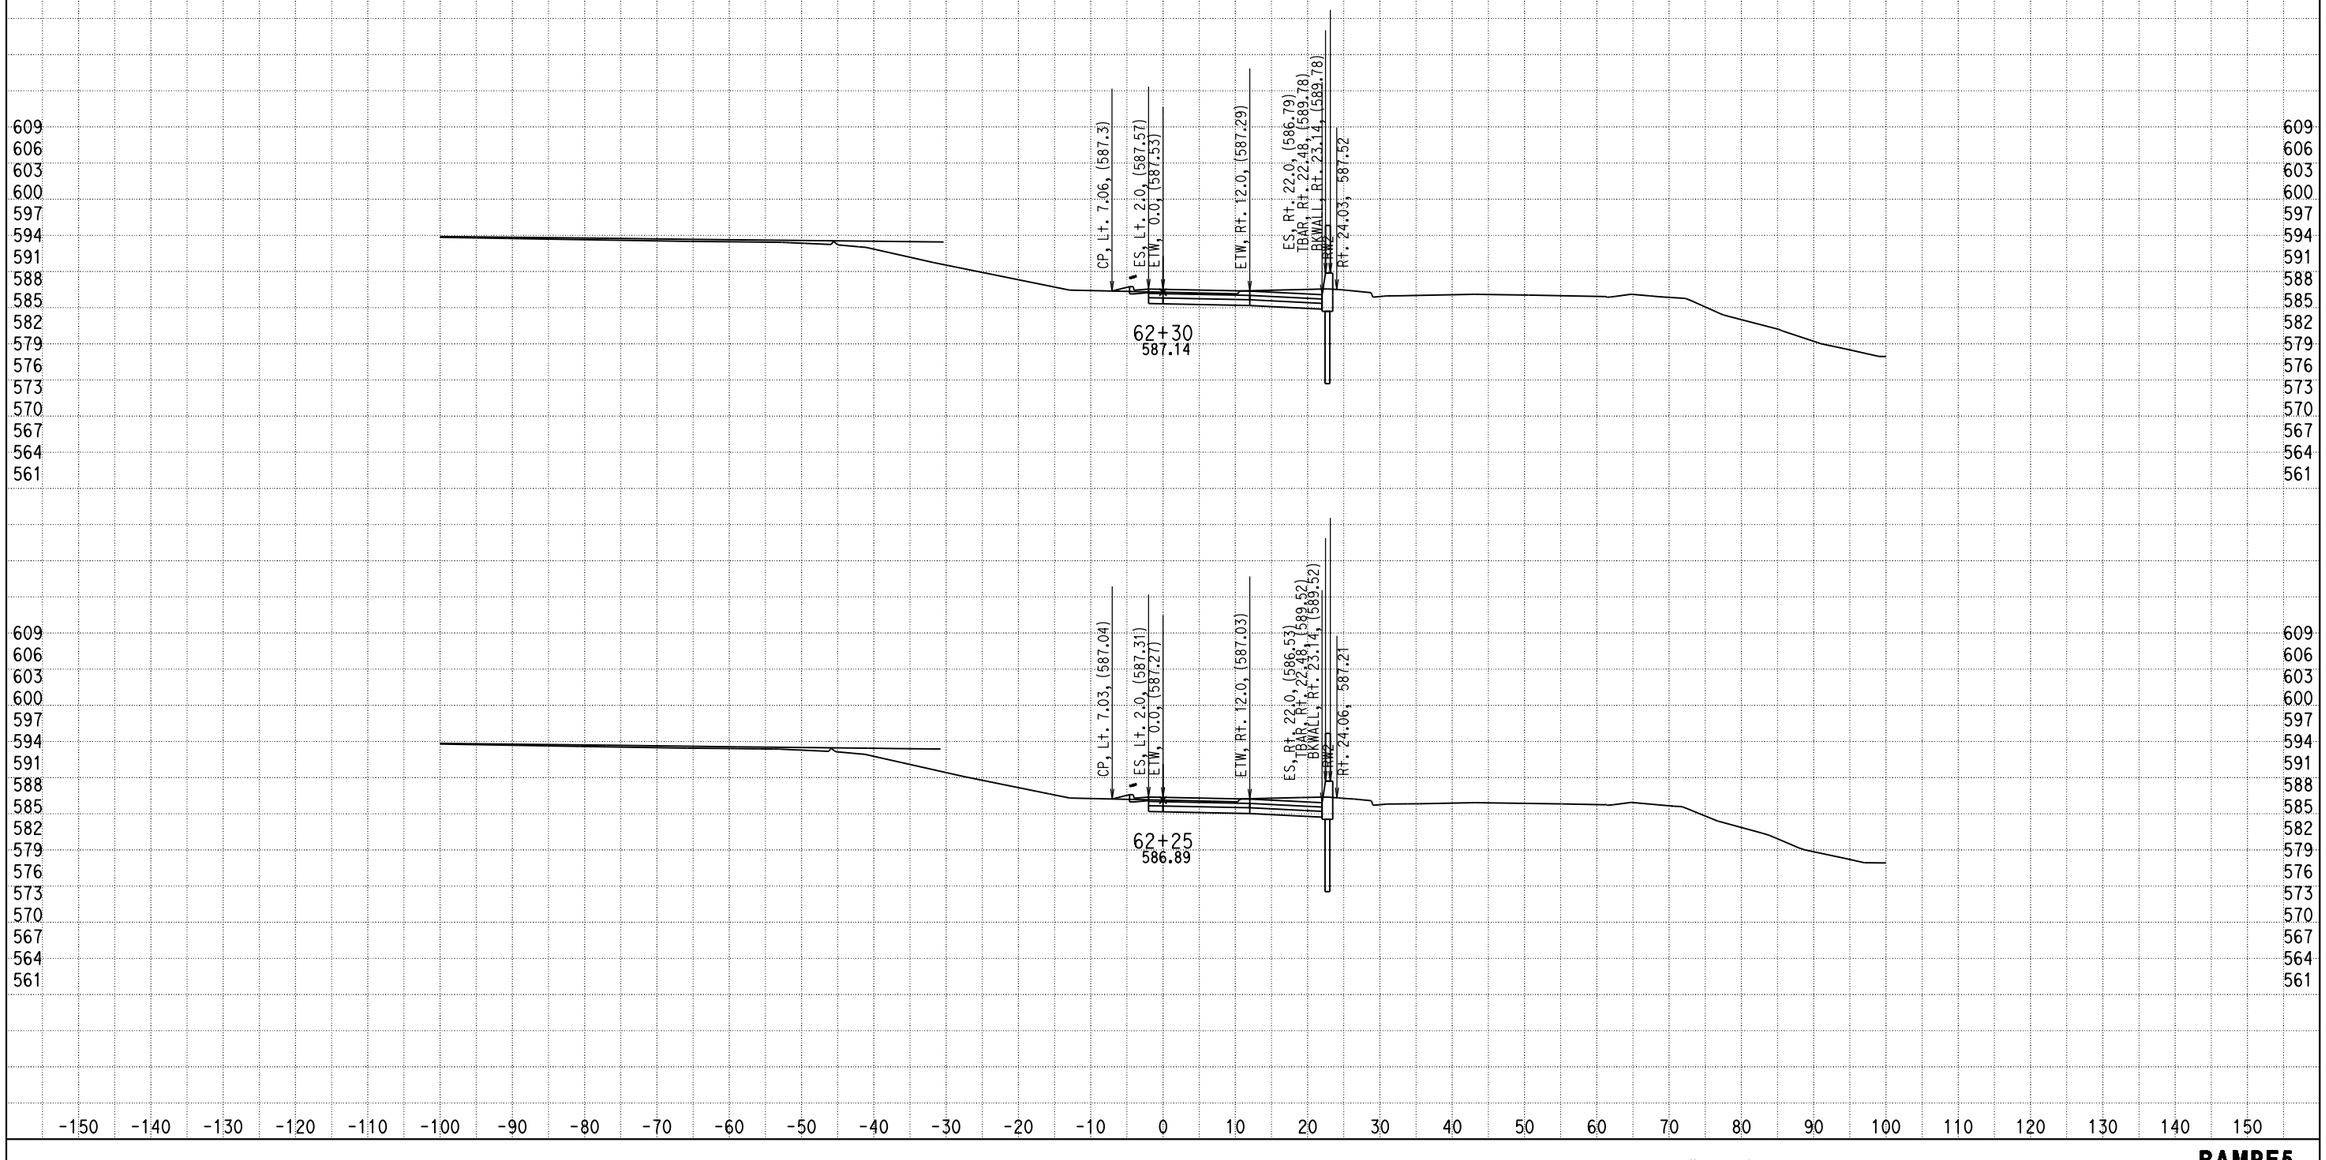

DATE: 12/17/2013

KC Project: 0818E File: D:\PROJECT\0818E\UPDATE-RAMP\hre5-pro-12-10-13.ear

SCALE: 1" = 10' Horiz.
1" = 10' Vert.

All Dimensions are US Survey Feet

RAMP5
CROSS SECTIONS
SHEET 43 OF XXX

DESIGN STUDY ONLY

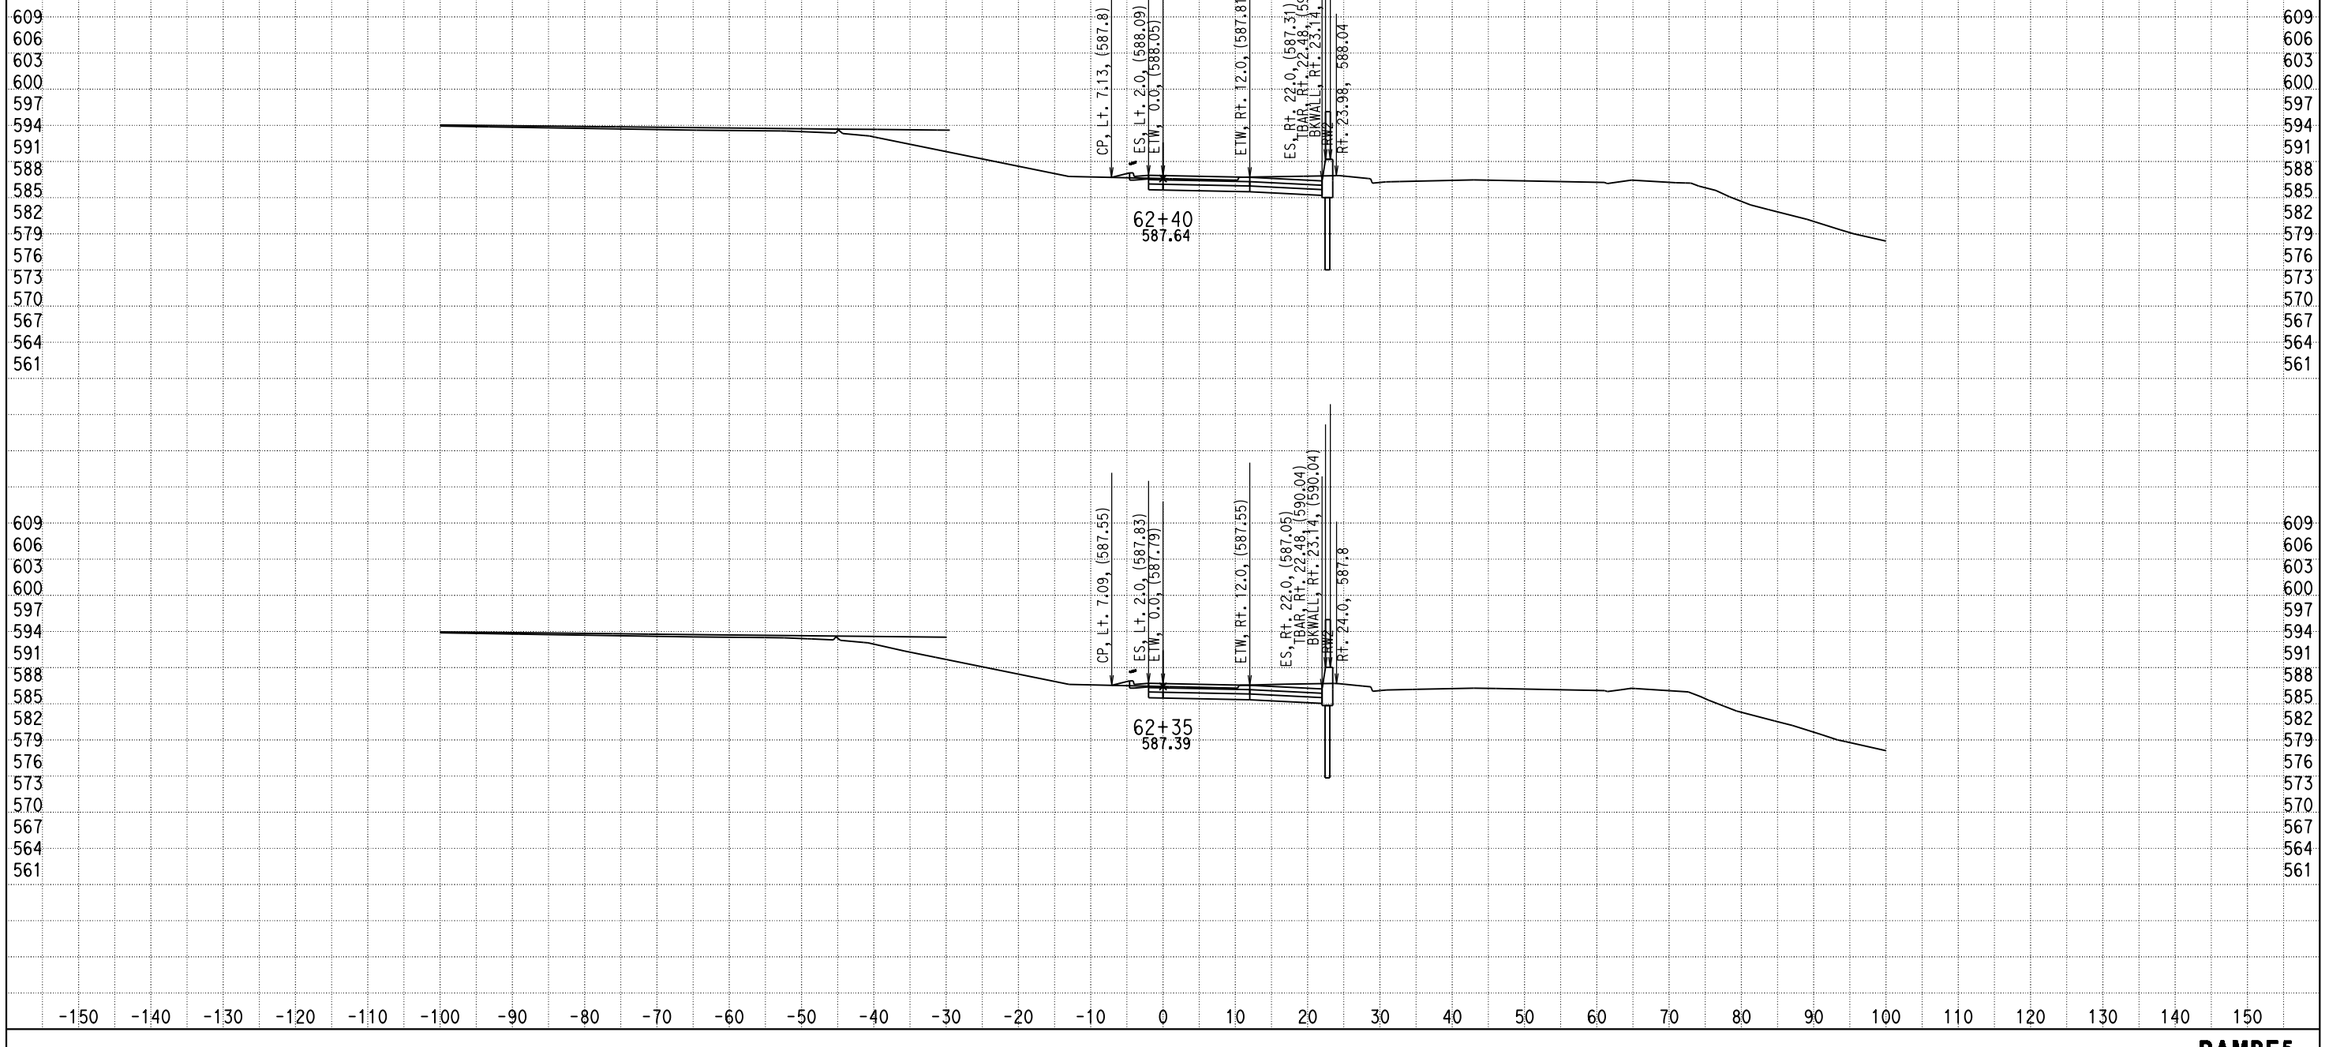

DATE: 12/17/2013

KC Project: 0818E File: D:\PROJECT\0818E\UPDATE-RAMP\hre5-pro-12-10-13.ear

SCALE: 1" = 10' Horiz.
1" = 10' Vert.

All Dimensions are US Survey Feet

RAMPE5
CROSS SECTIONS

DESIGN STUDY ONLY

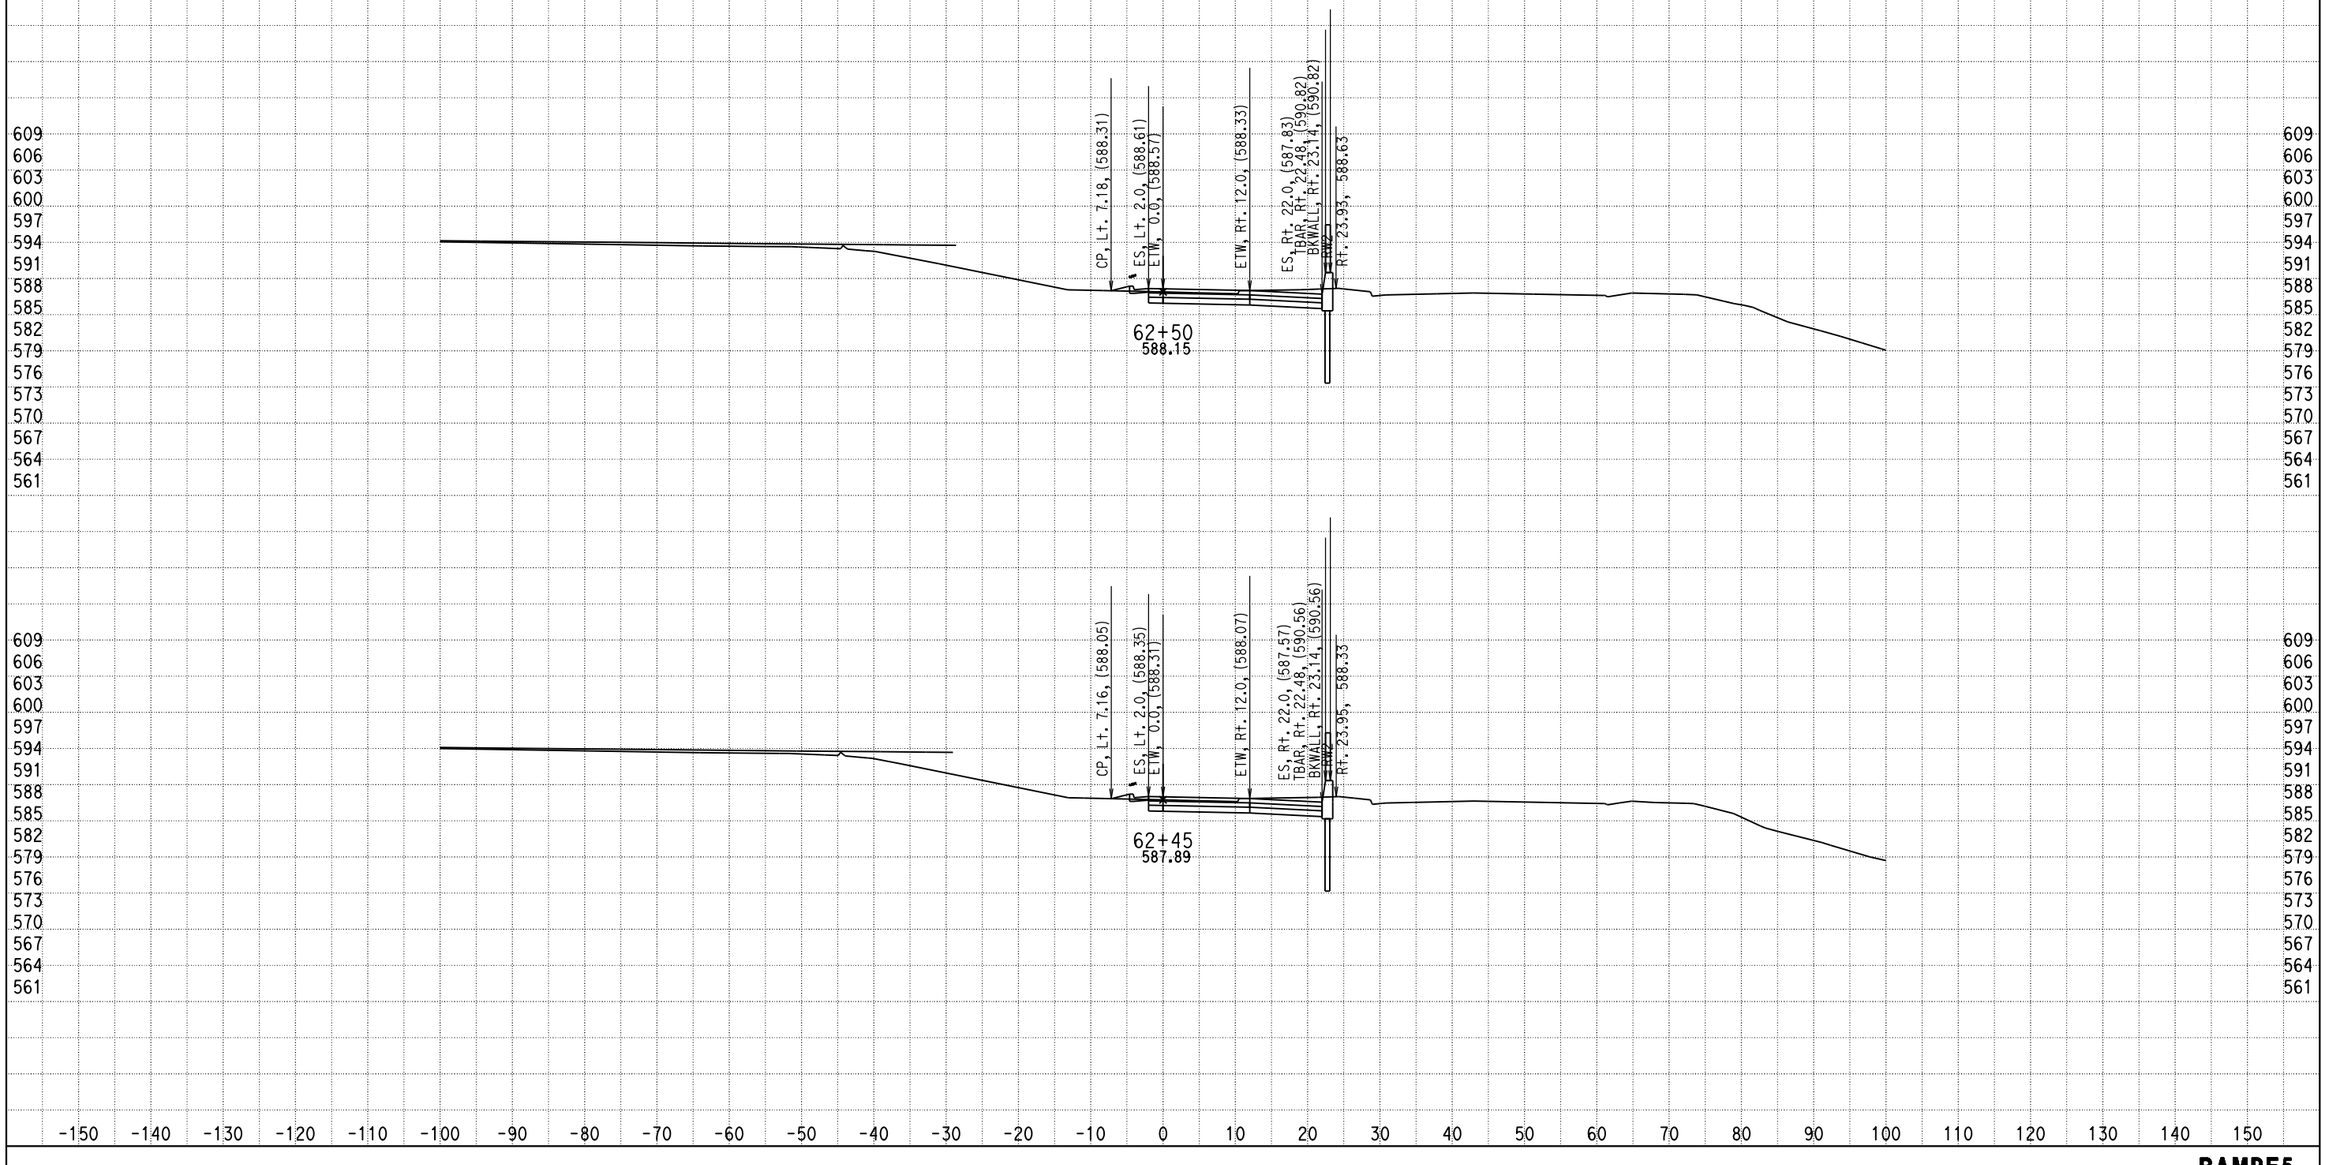

DATE: 12/17/2013

KC Project: 0818E File: D:\PROJECT\0818E\UPDATE-RAMP\hre5-pro-12-10-13.ear

SCALE: 1" = 10' Horiz.
1" = 10' Vert.

All Dimensions are US Survey Feet

RAMPE5
CROSS SECTIONS

DESIGN STUDY ONLY

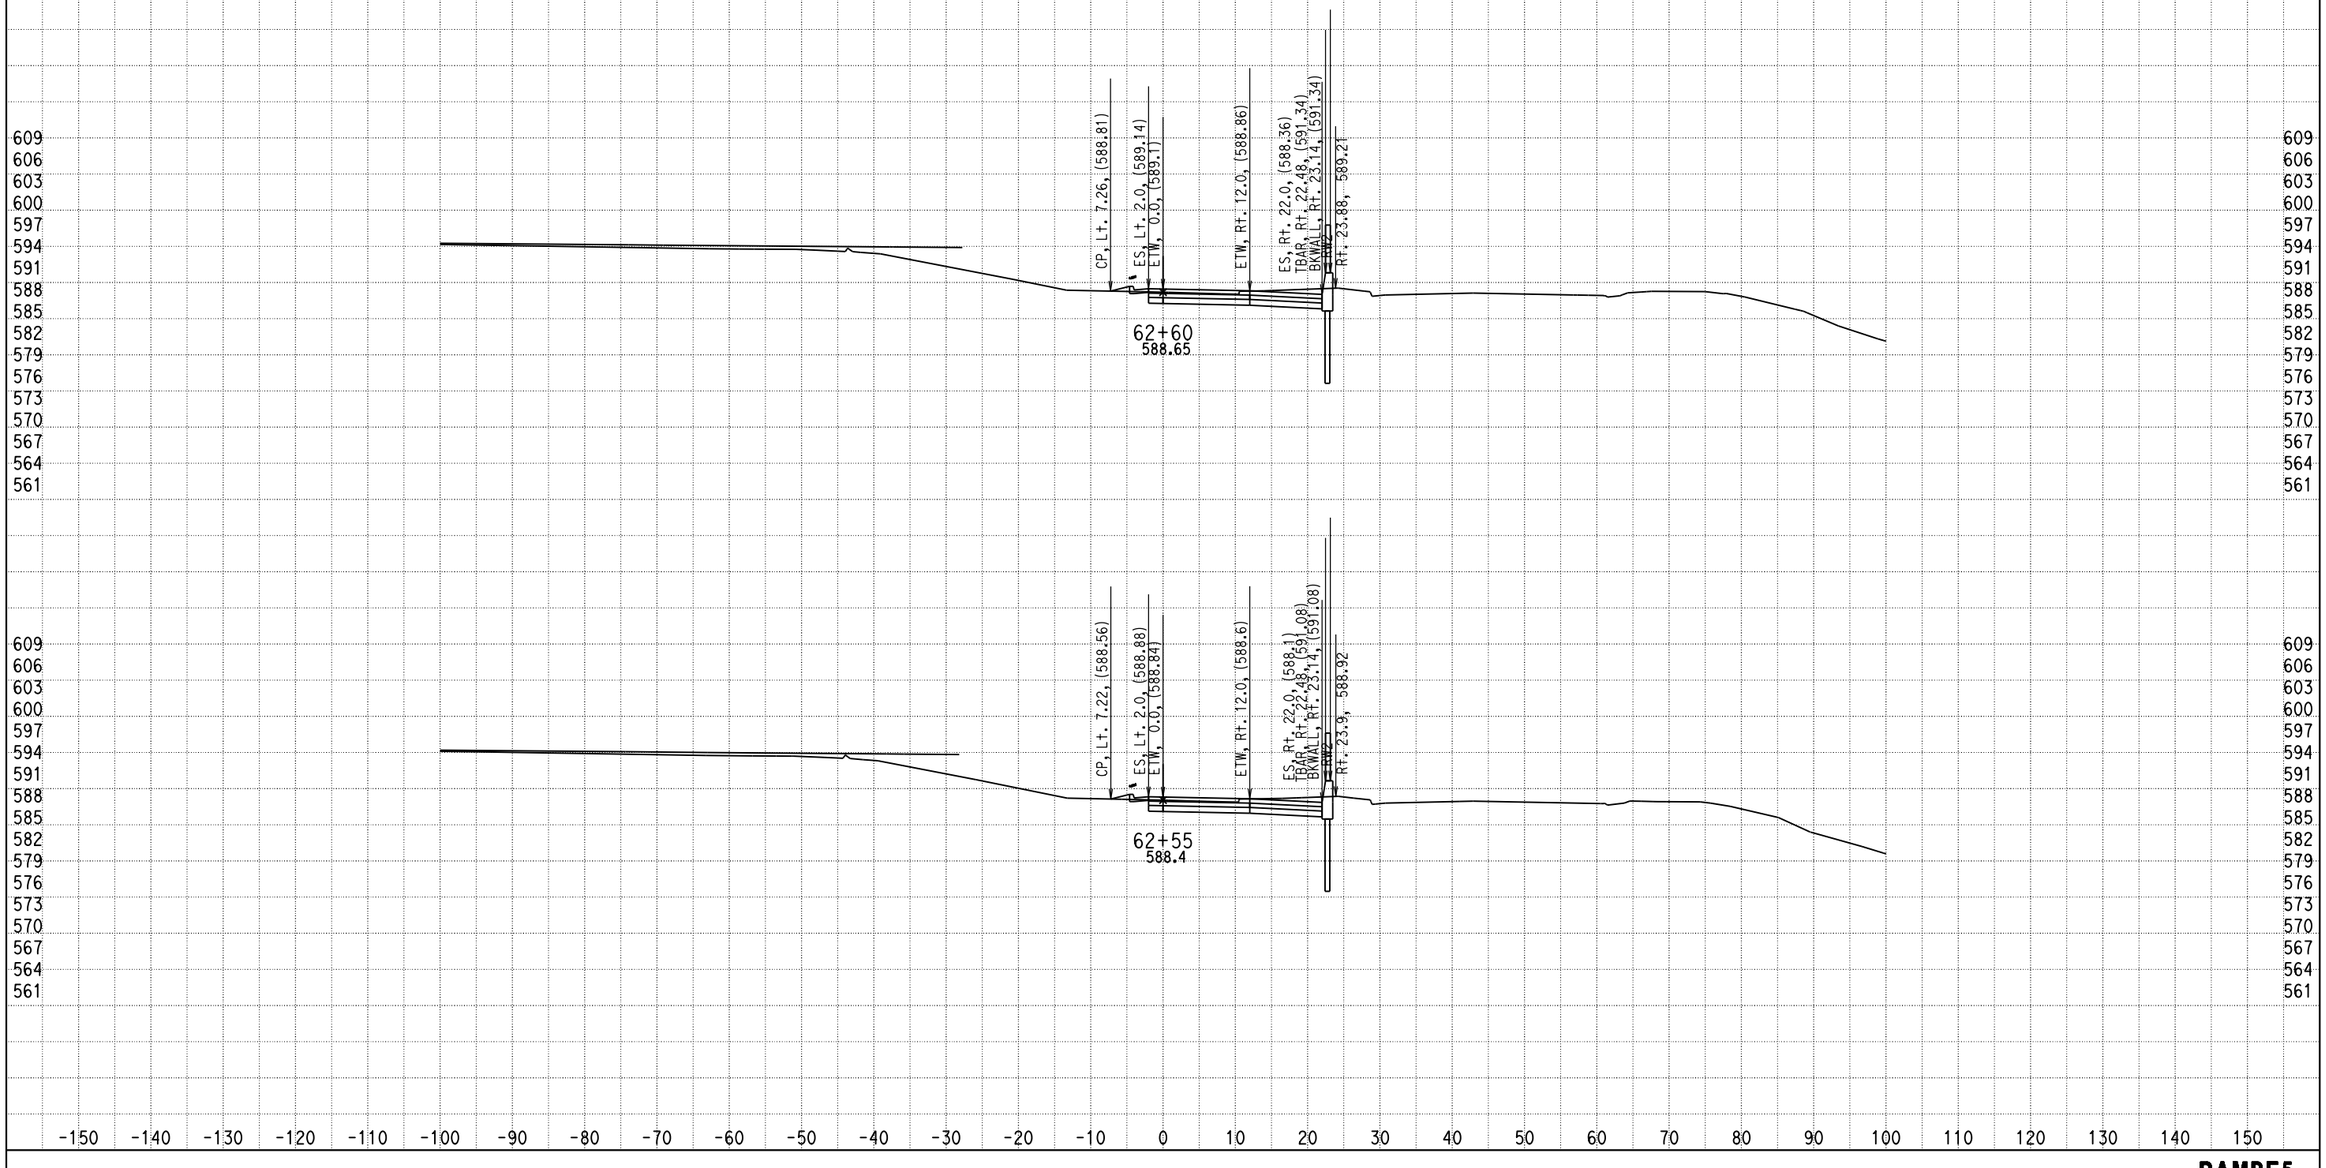

DATE: 12/17/2013

KC Project: 0818E File: D:\PROJECT\0818E\UPDATE-RAMP\hre5-pro-12-10-13.ear

SCALE: 1" = 10' Horiz.
1" = 10' Vert.

All Dimensions are US Survey Feet

RAMPE5
CROSS SECTIONS

DESIGN STUDY ONLY

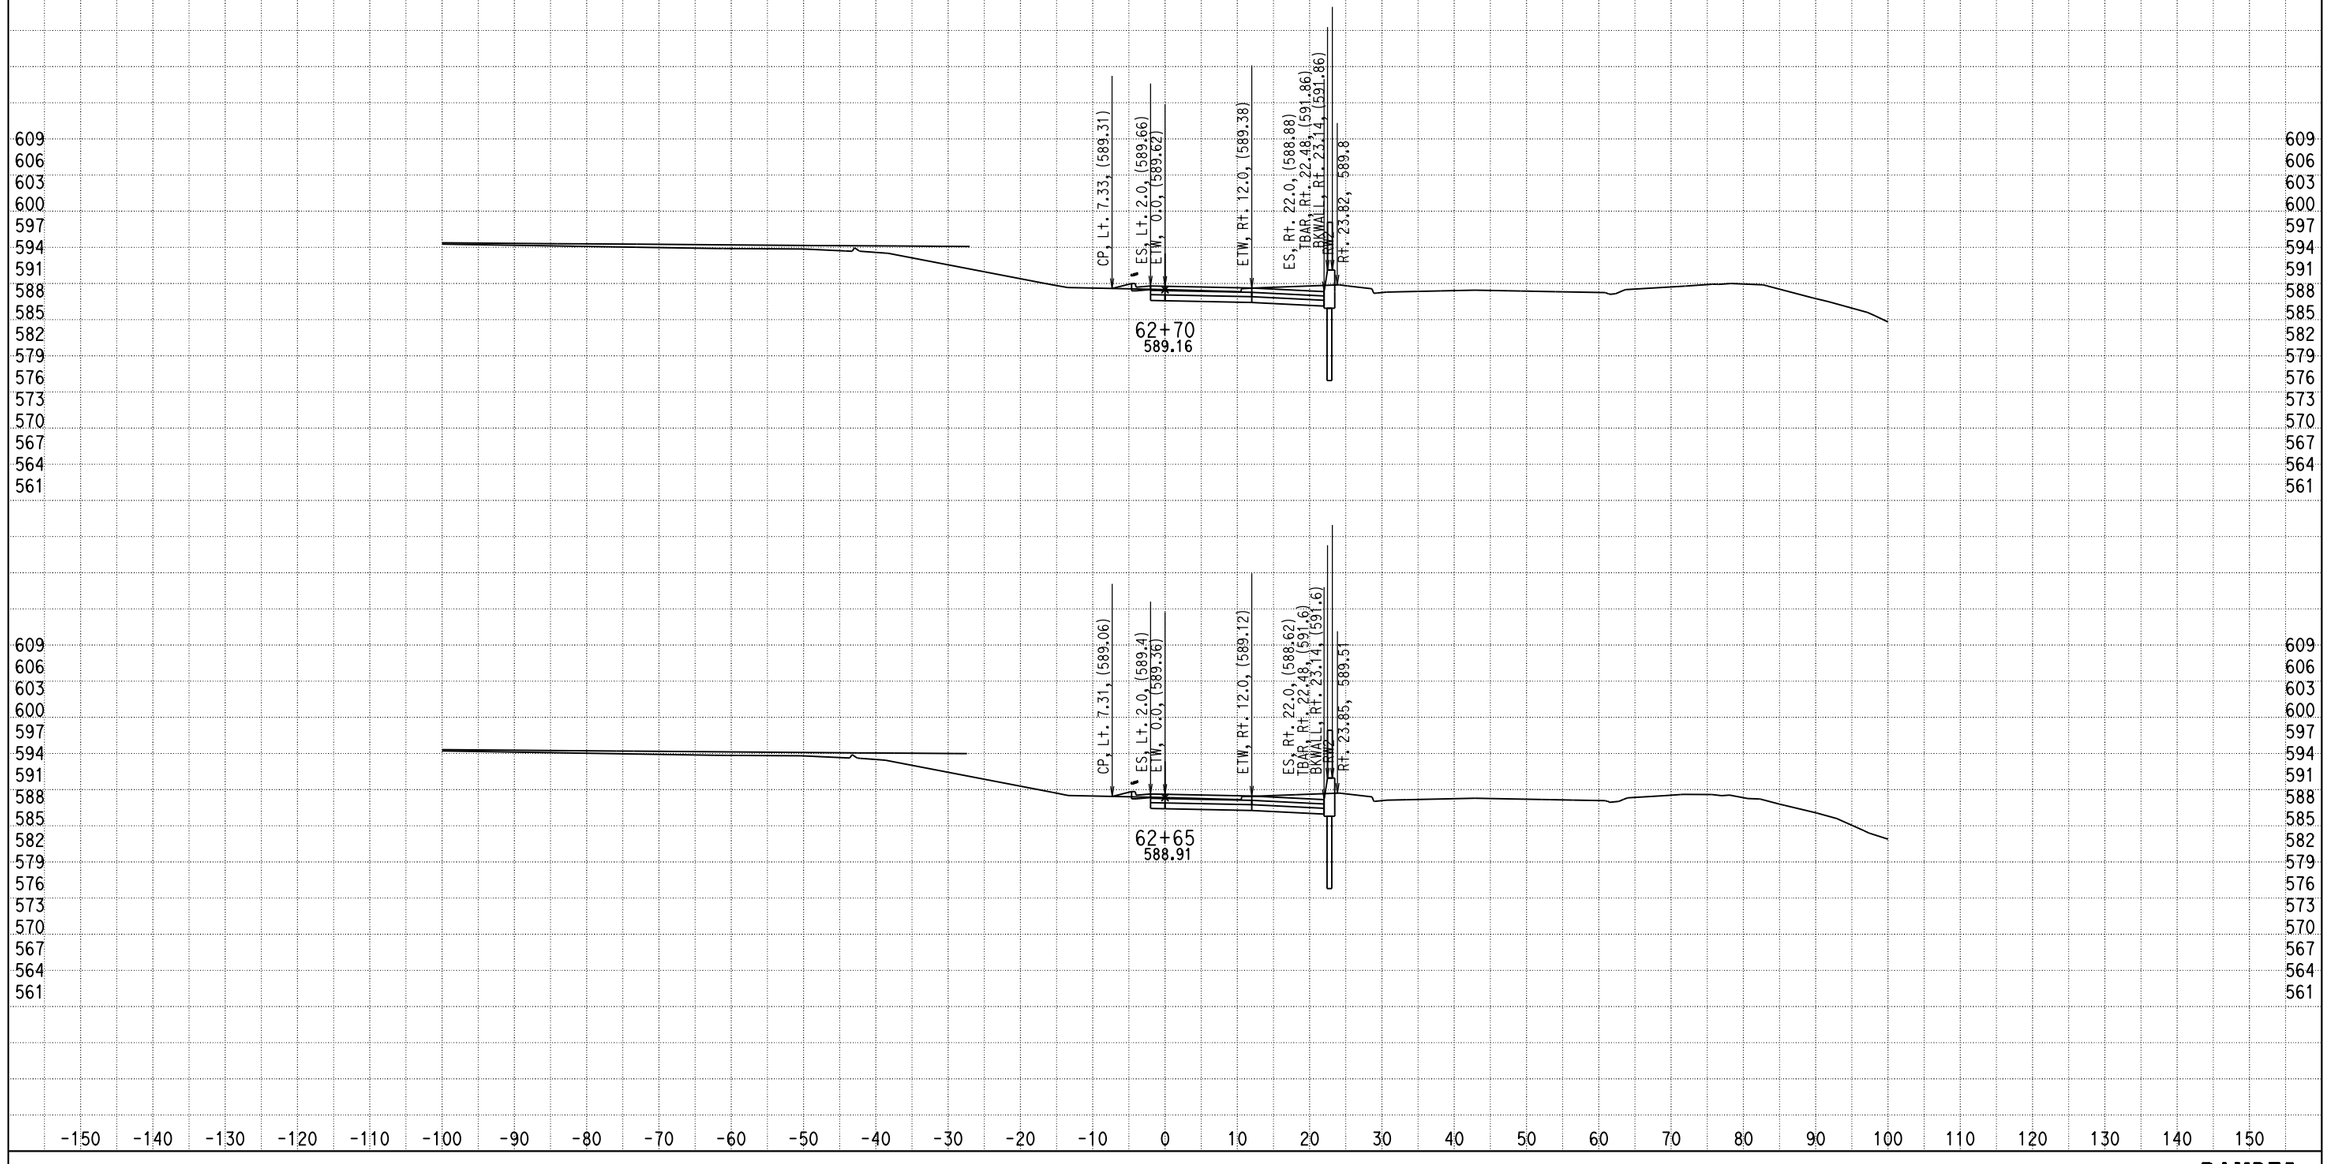

DATE: 12/17/2013

KC Project: 0818E File: D:\PROJECT\0818E\UPDATE-RAMP\hre5-pro-12-10-13.ear

SCALE: 1" = 10' Horiz.
1" = 10' Vert.

All Dimensions are US Survey Feet

RAMPE5
CROSS SECTIONS

SHEET 47 OF XXX

DESIGN STUDY ONLY

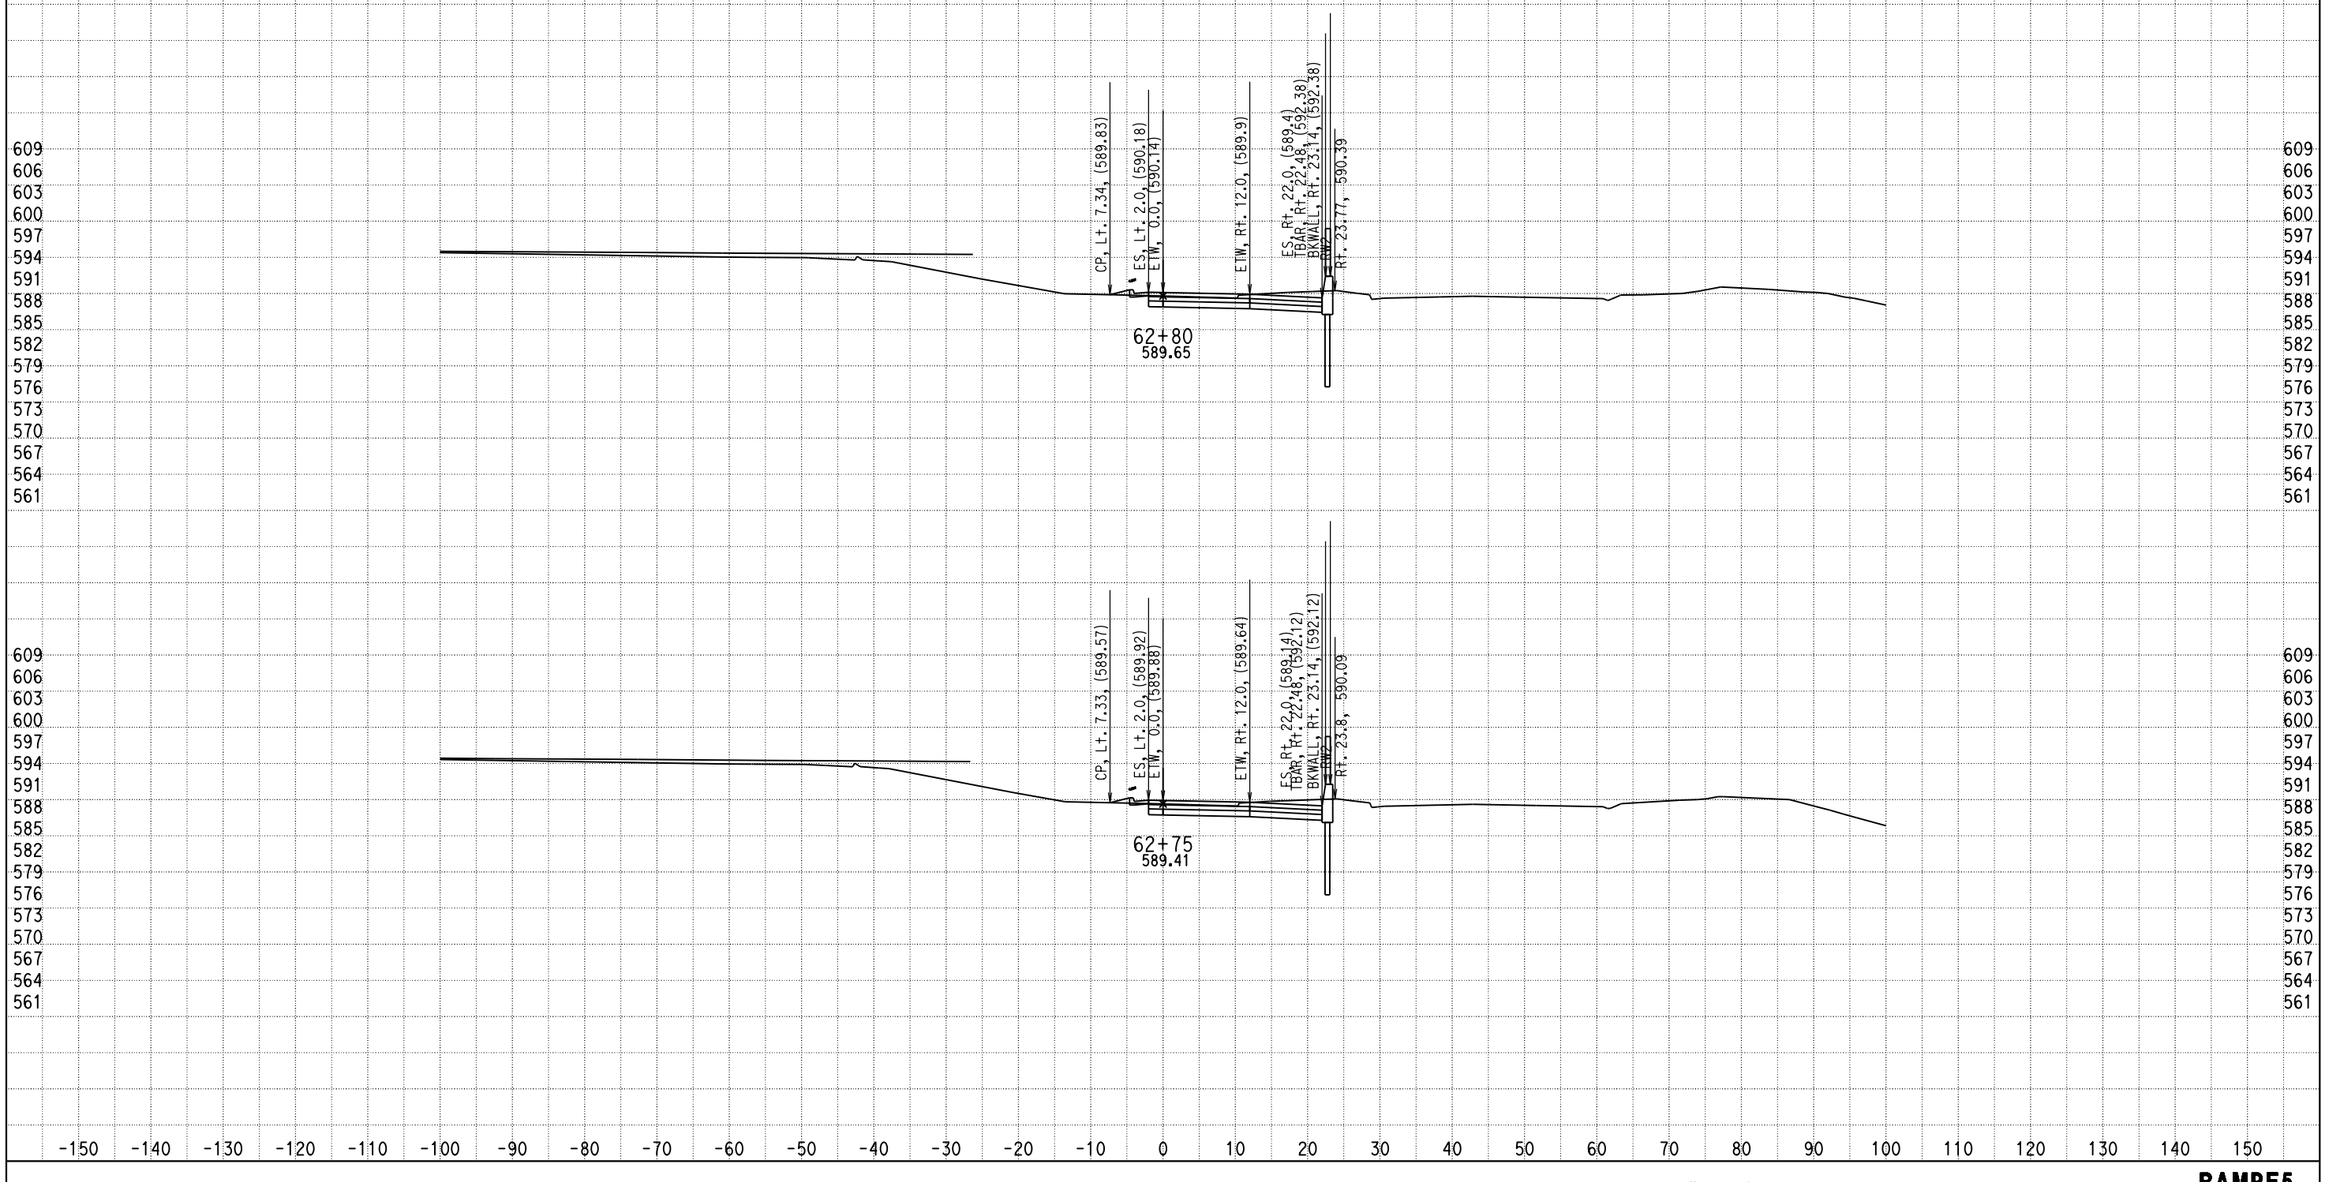

DATE: 12/17/2013

KC Project: 0818E File: D:\PROJECT\0818E\UPDATE-RAMP\hre5-pro-12-10-13.ear

SCALE: 1" = 10' Horiz.
1" = 10' Vert.

All Dimensions are US Survey Feet

RAMPE5
CROSS SECTIONS

DESIGN STUDY ONLY

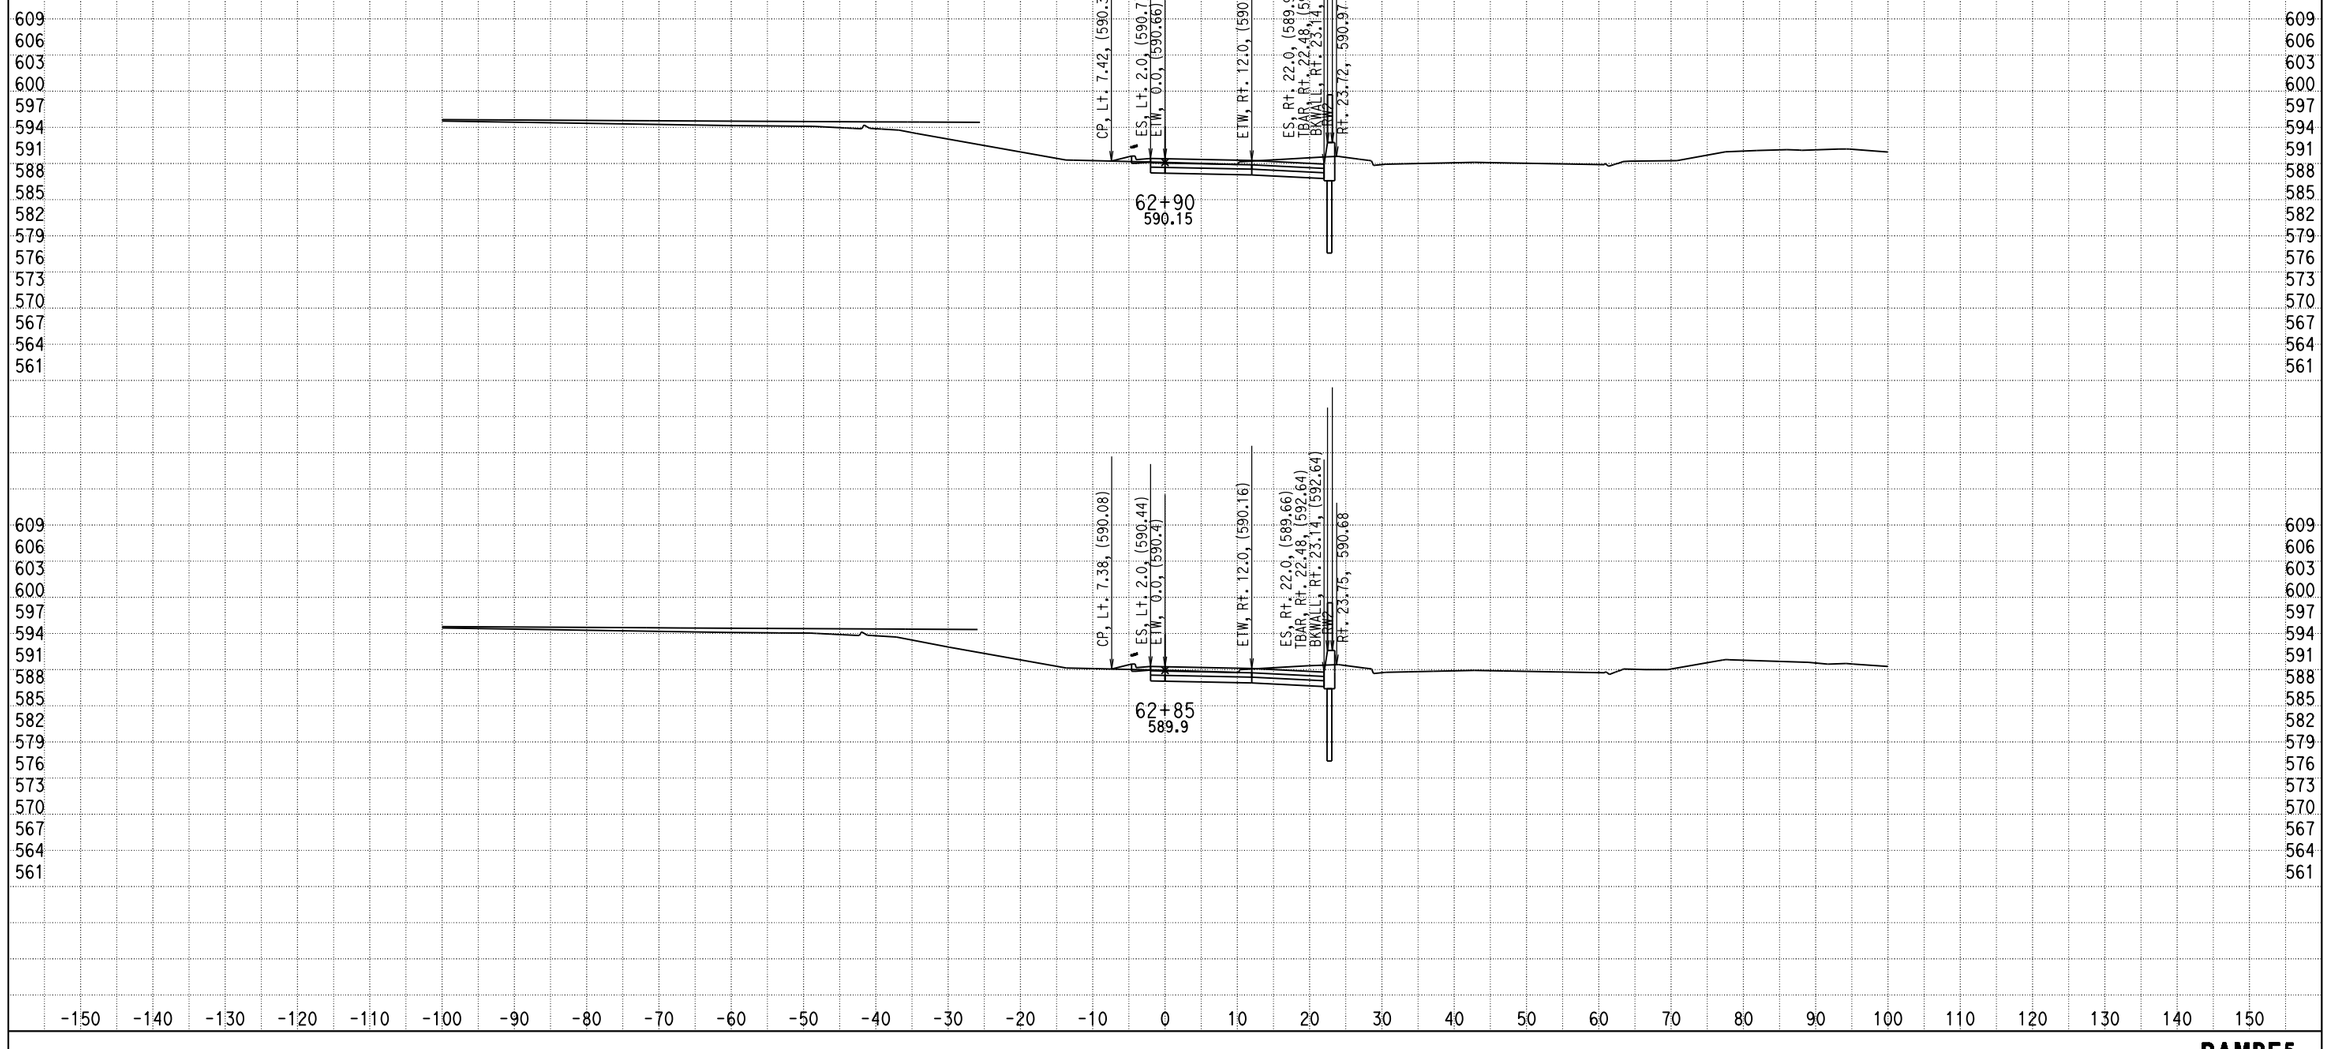

DATE: 12/17/2013

KC Project: 0818E File: D:\PROJECT\0818E\UPDATE-RAMP\hre5-pro-12-10-13.ear

SCALE: 1" = 10' Horiz.
1" = 10' Vert.

All Dimensions are US Survey Feet

RAMPE5
CROSS SECTIONS
SHEET 49 OF XXX

DESIGN STUDY ONLY

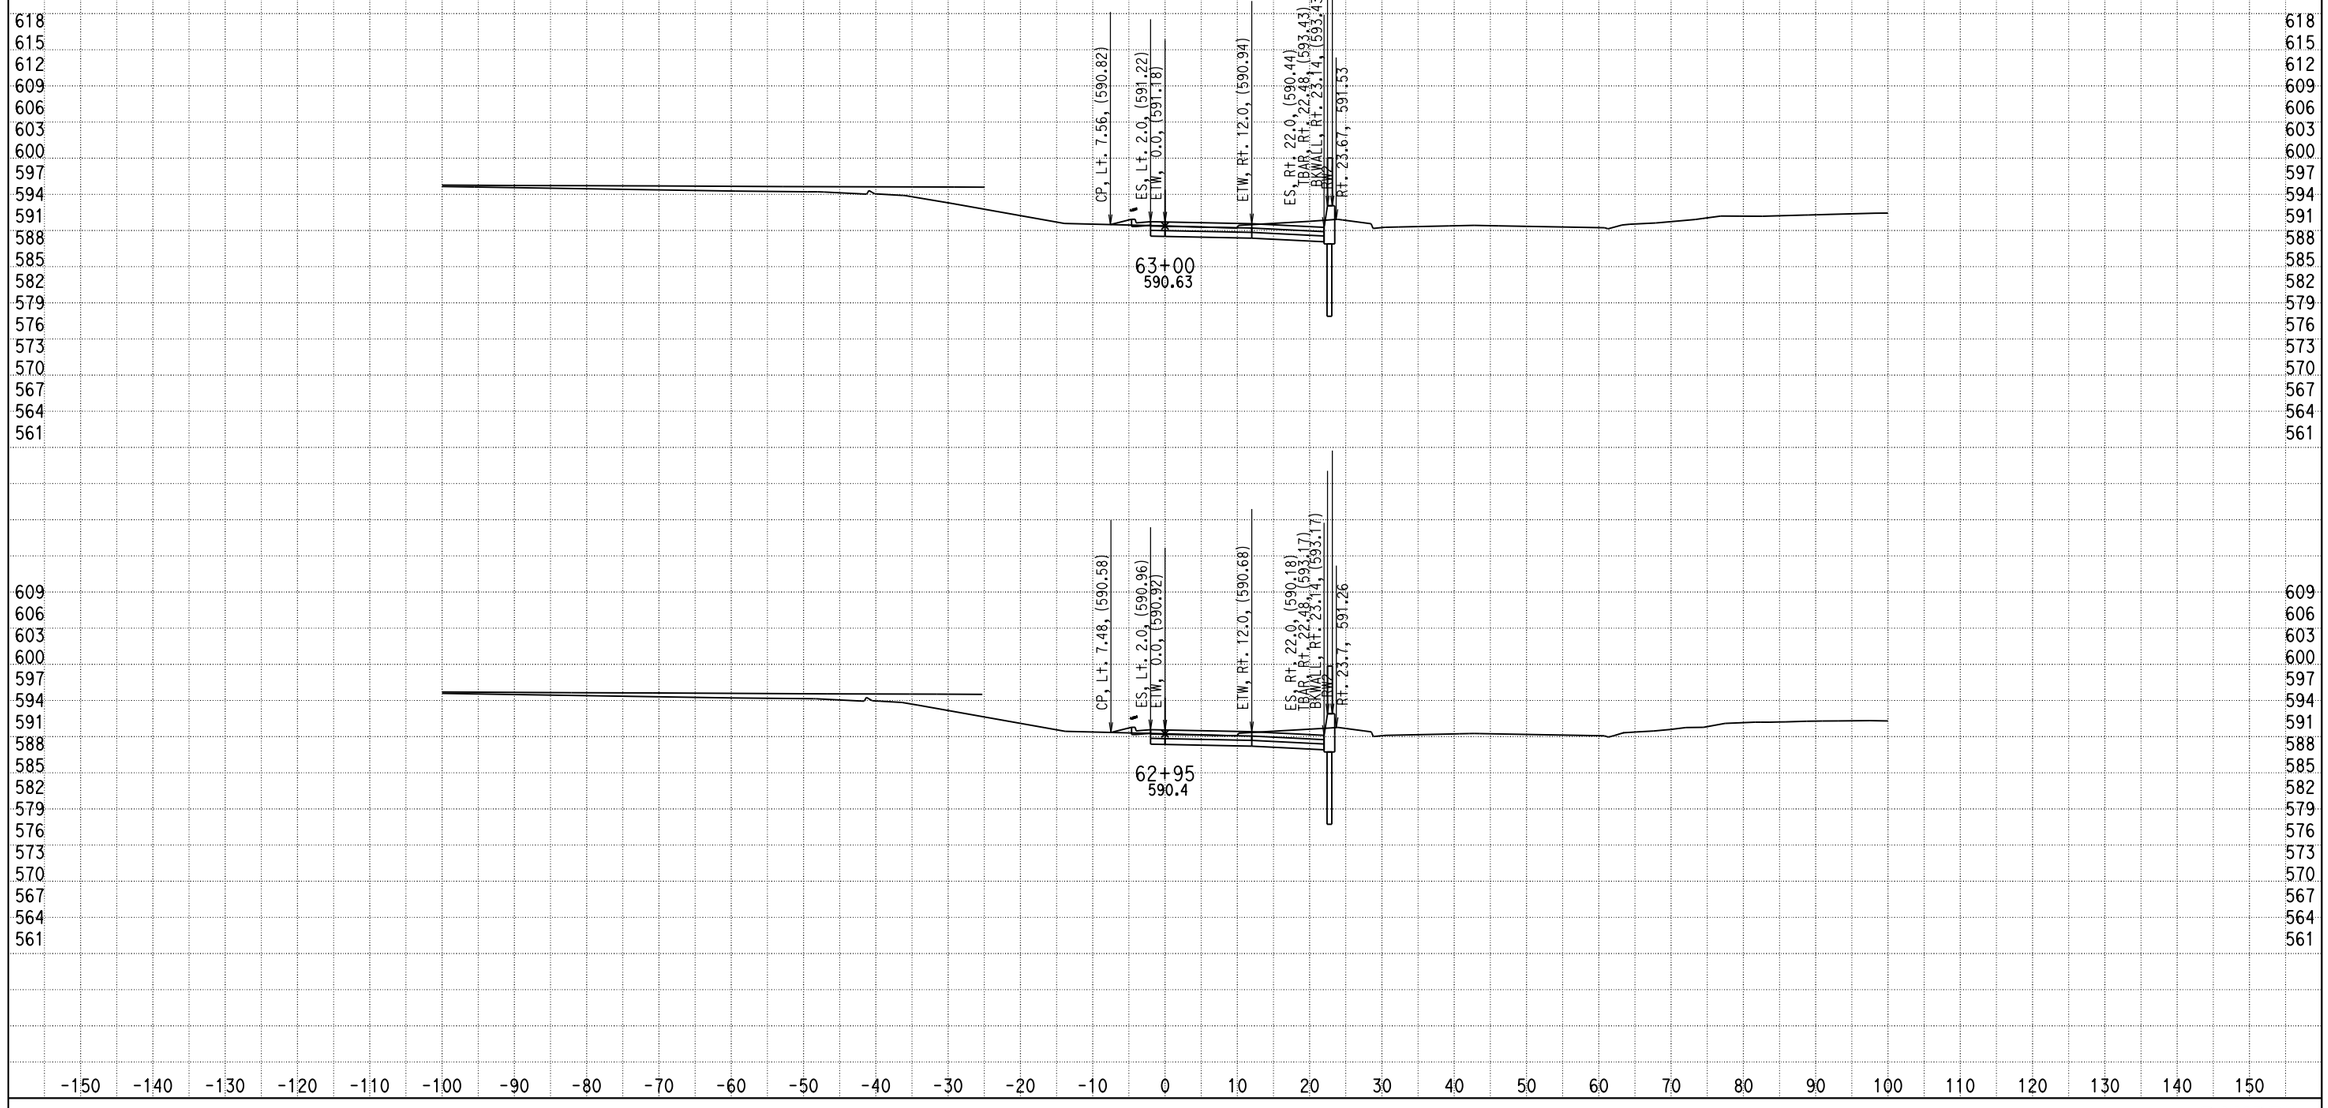

DATE: 12/17/2013

KC Project: 0818E File: D:\PROJECT\0818E\UPDATE-RAMP\hre5-pro-12-10-13.ear

SCALE: 1" = 10' Horiz.
1" = 10' Vert.

All Dimensions are US Survey Feet

RAMPE5
CROSS SECTIONS

DESIGN STUDY ONLY

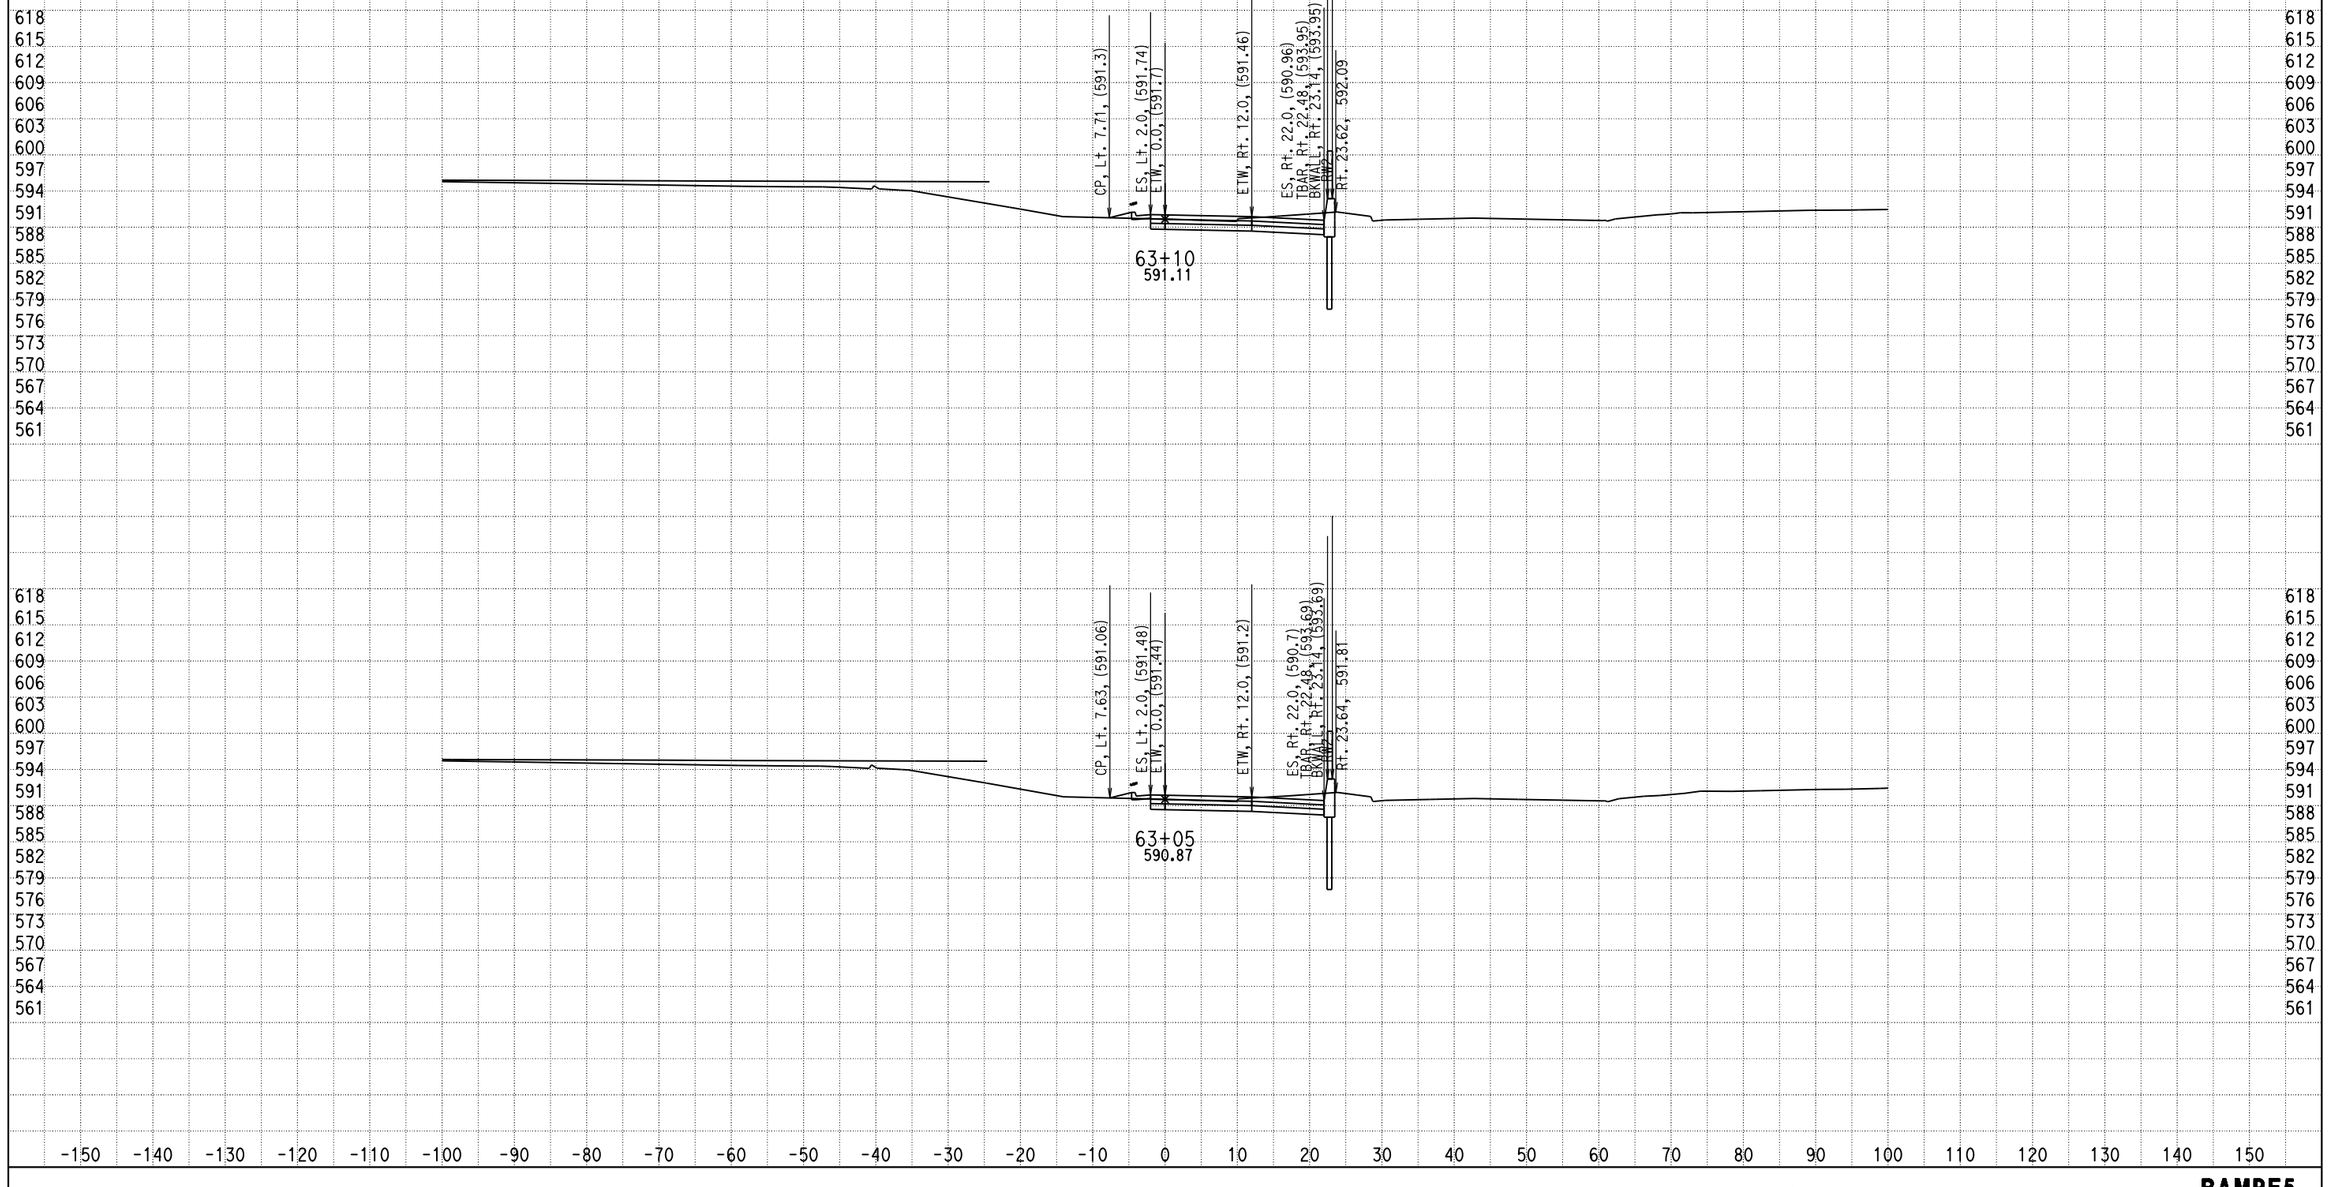

DATE: 12/17/2013

KC Project: 0818E File: D:\PROJECT\0818E\UPDATE-RAMP\hre5-pro-12-10-13.ear

SCALE: 1" = 10' Horiz.
1" = 10' Vert.

All Dimensions are US Survey Feet

RAMPE5
CROSS SECTIONS

DESIGN STUDY ONLY

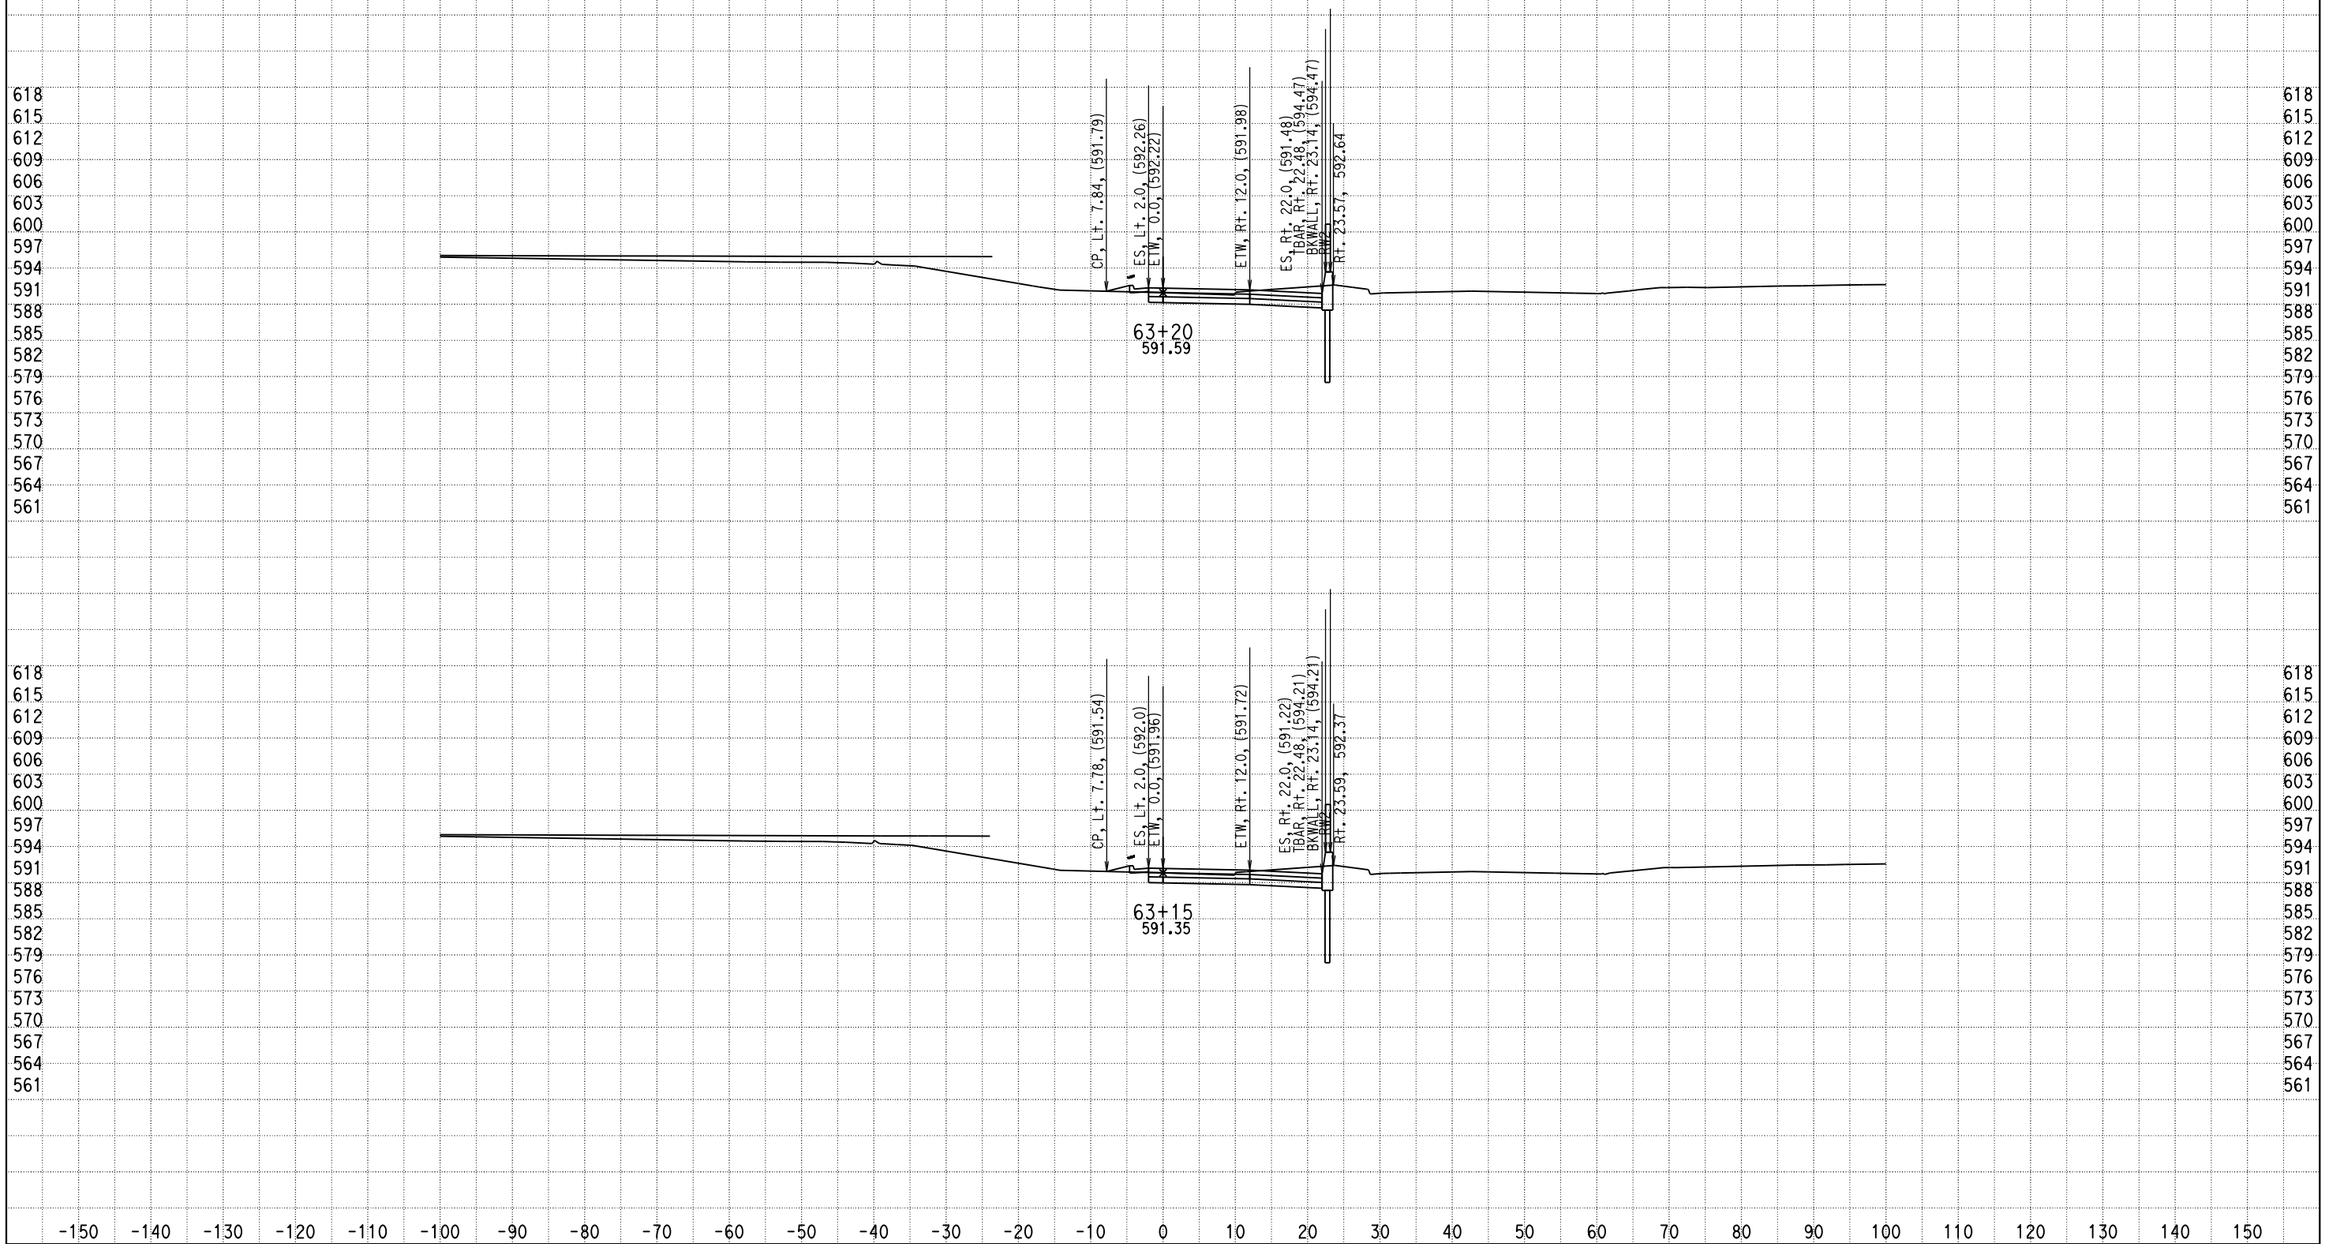

DATE: 12/17/2013

KC Project: 0818E File: D:\PROJECT\0818E\UPDATE-RAMP\hre5-pro-12-10-13.ear

SCALE: 1" = 10' Horiz.
1" = 10' Vert.

All Dimensions are US Survey Feet

RAMPE5
CROSS SECTIONS

DESIGN STUDY ONLY

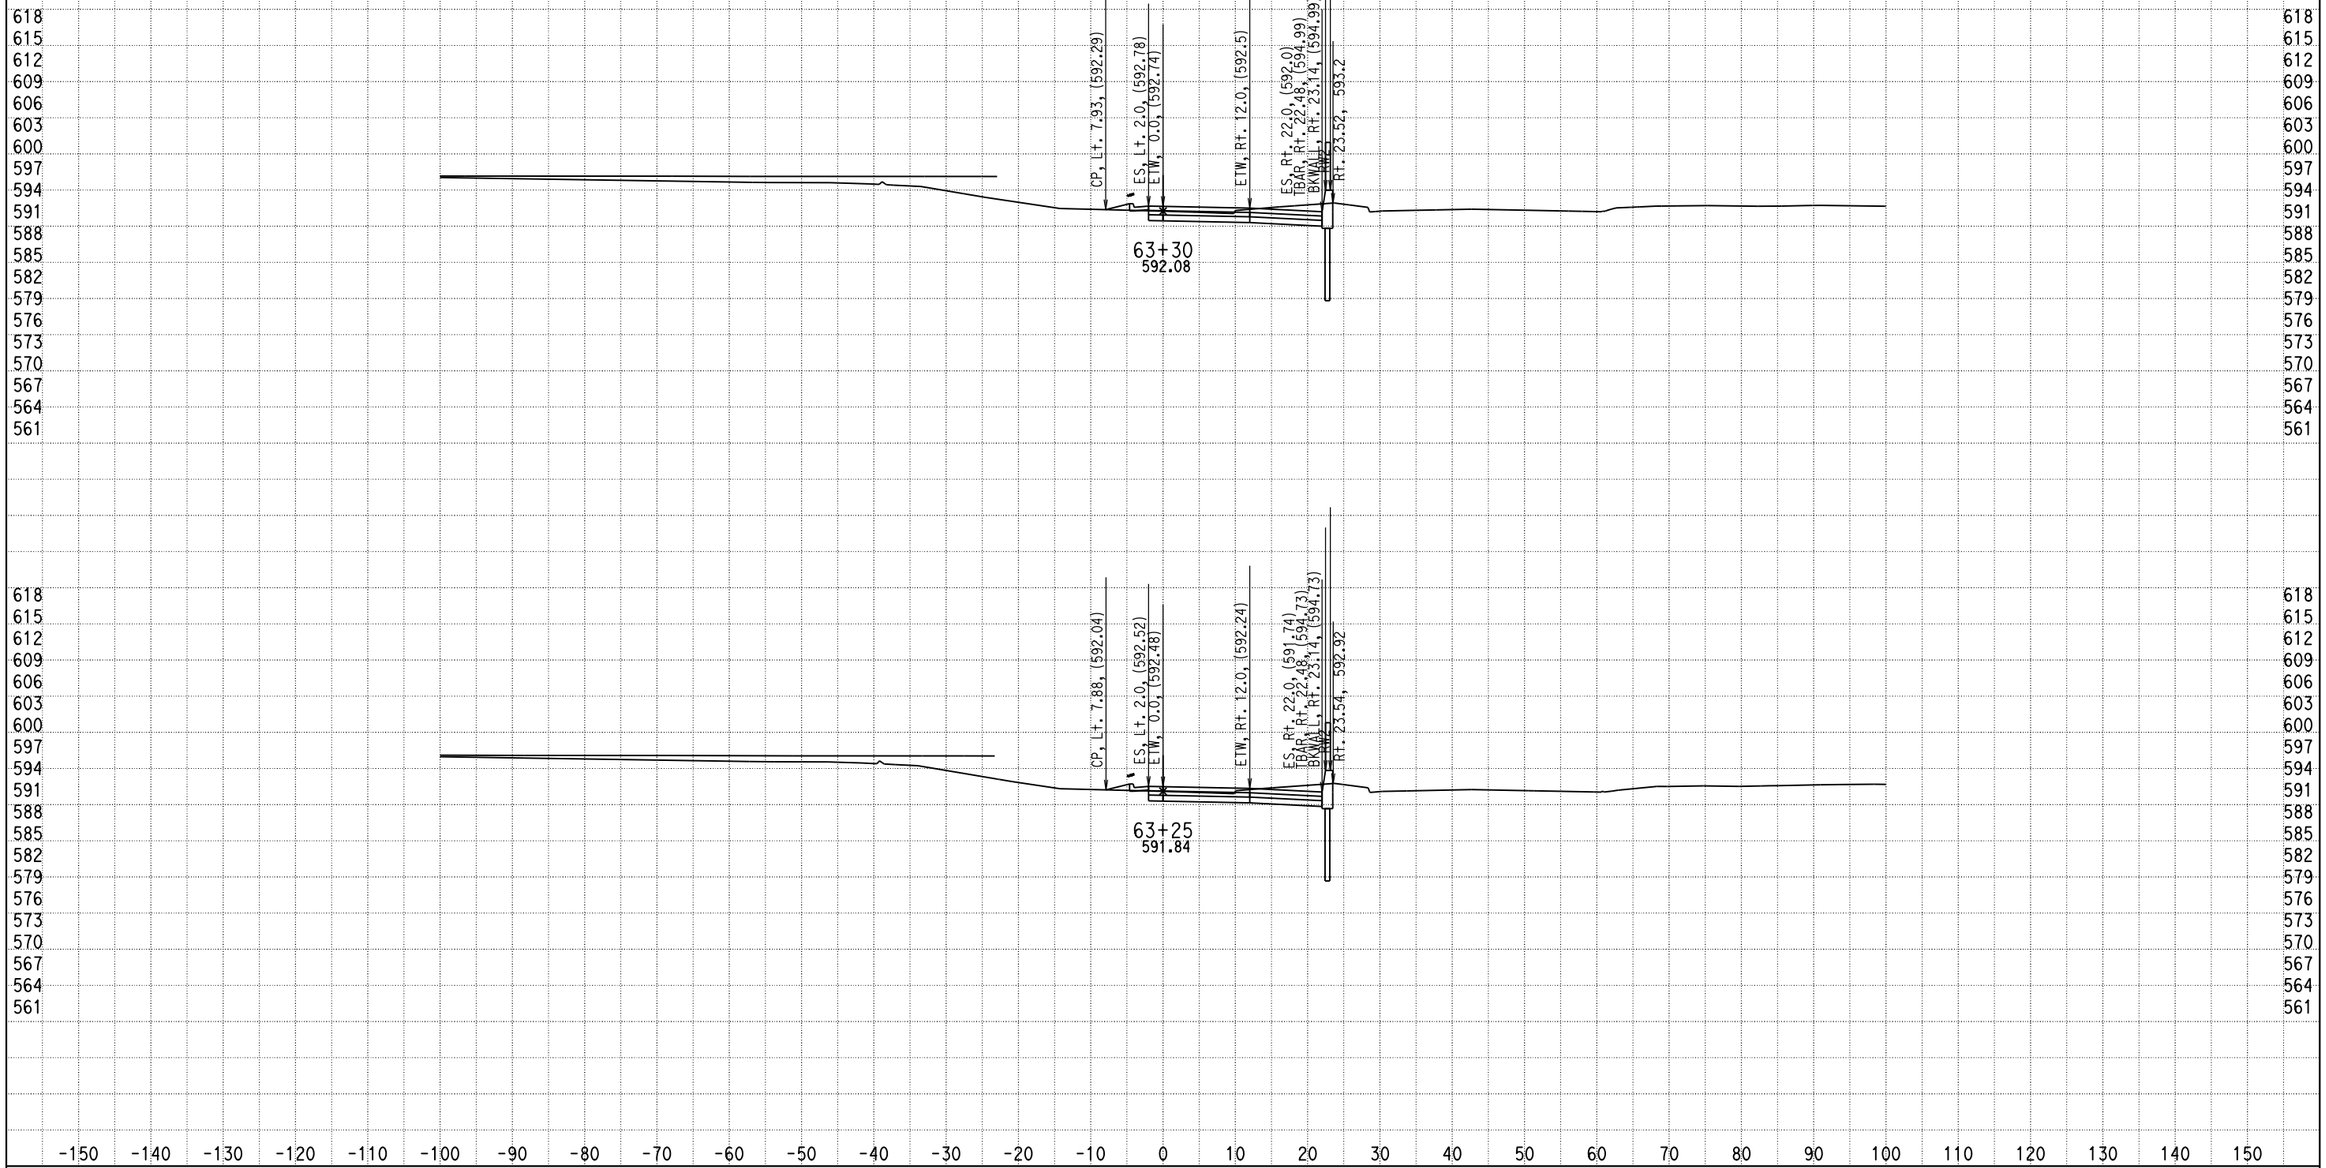

DATE: 12/17/2013

KC Project: 0818E File: D:\PROJECT\0818E\UPDATE-RAMP\hre5-pro-12-10-13.ear

SCALE: 1" = 10' Horiz.
1" = 10' Vert.

All Dimensions are US Survey Feet

RAMPE5
CROSS SECTIONS

DESIGN STUDY ONLY

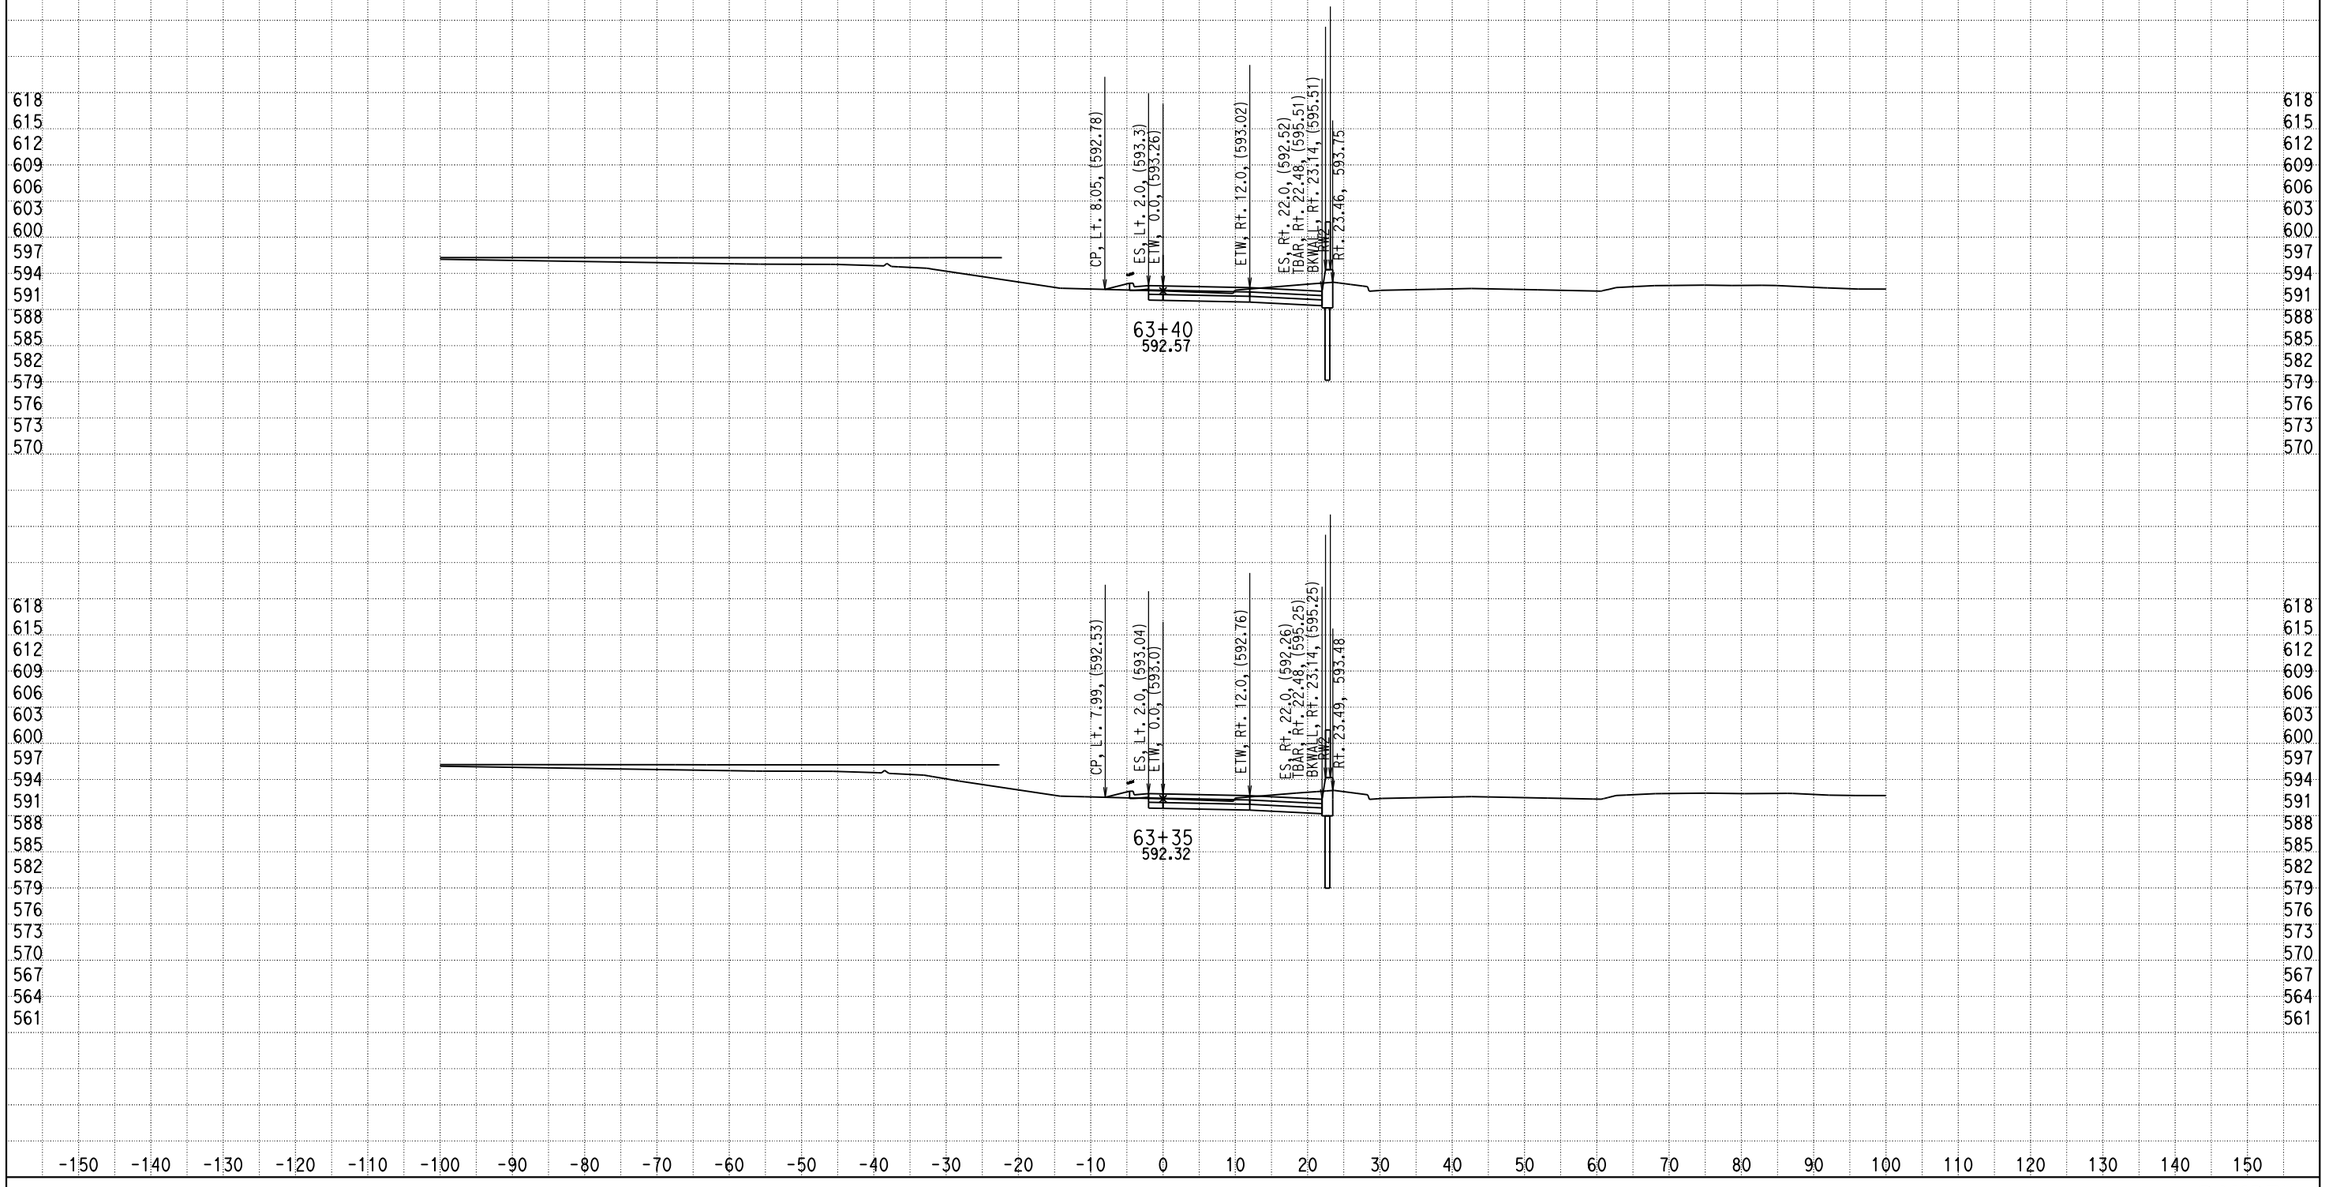

DATE: 12/17/2013

KC Project: 0818E File: D:\PROJECT\0818E\UPDATE-RAMP\hre5-pro-12-10-13.ear

SCALE: 1" = 10' Horiz.
1" = 10' Vert.

All Dimensions are US Survey Feet

RAMPE5
CROSS SECTIONS

SHEET 54 OF XXX

DESIGN STUDY ONLY

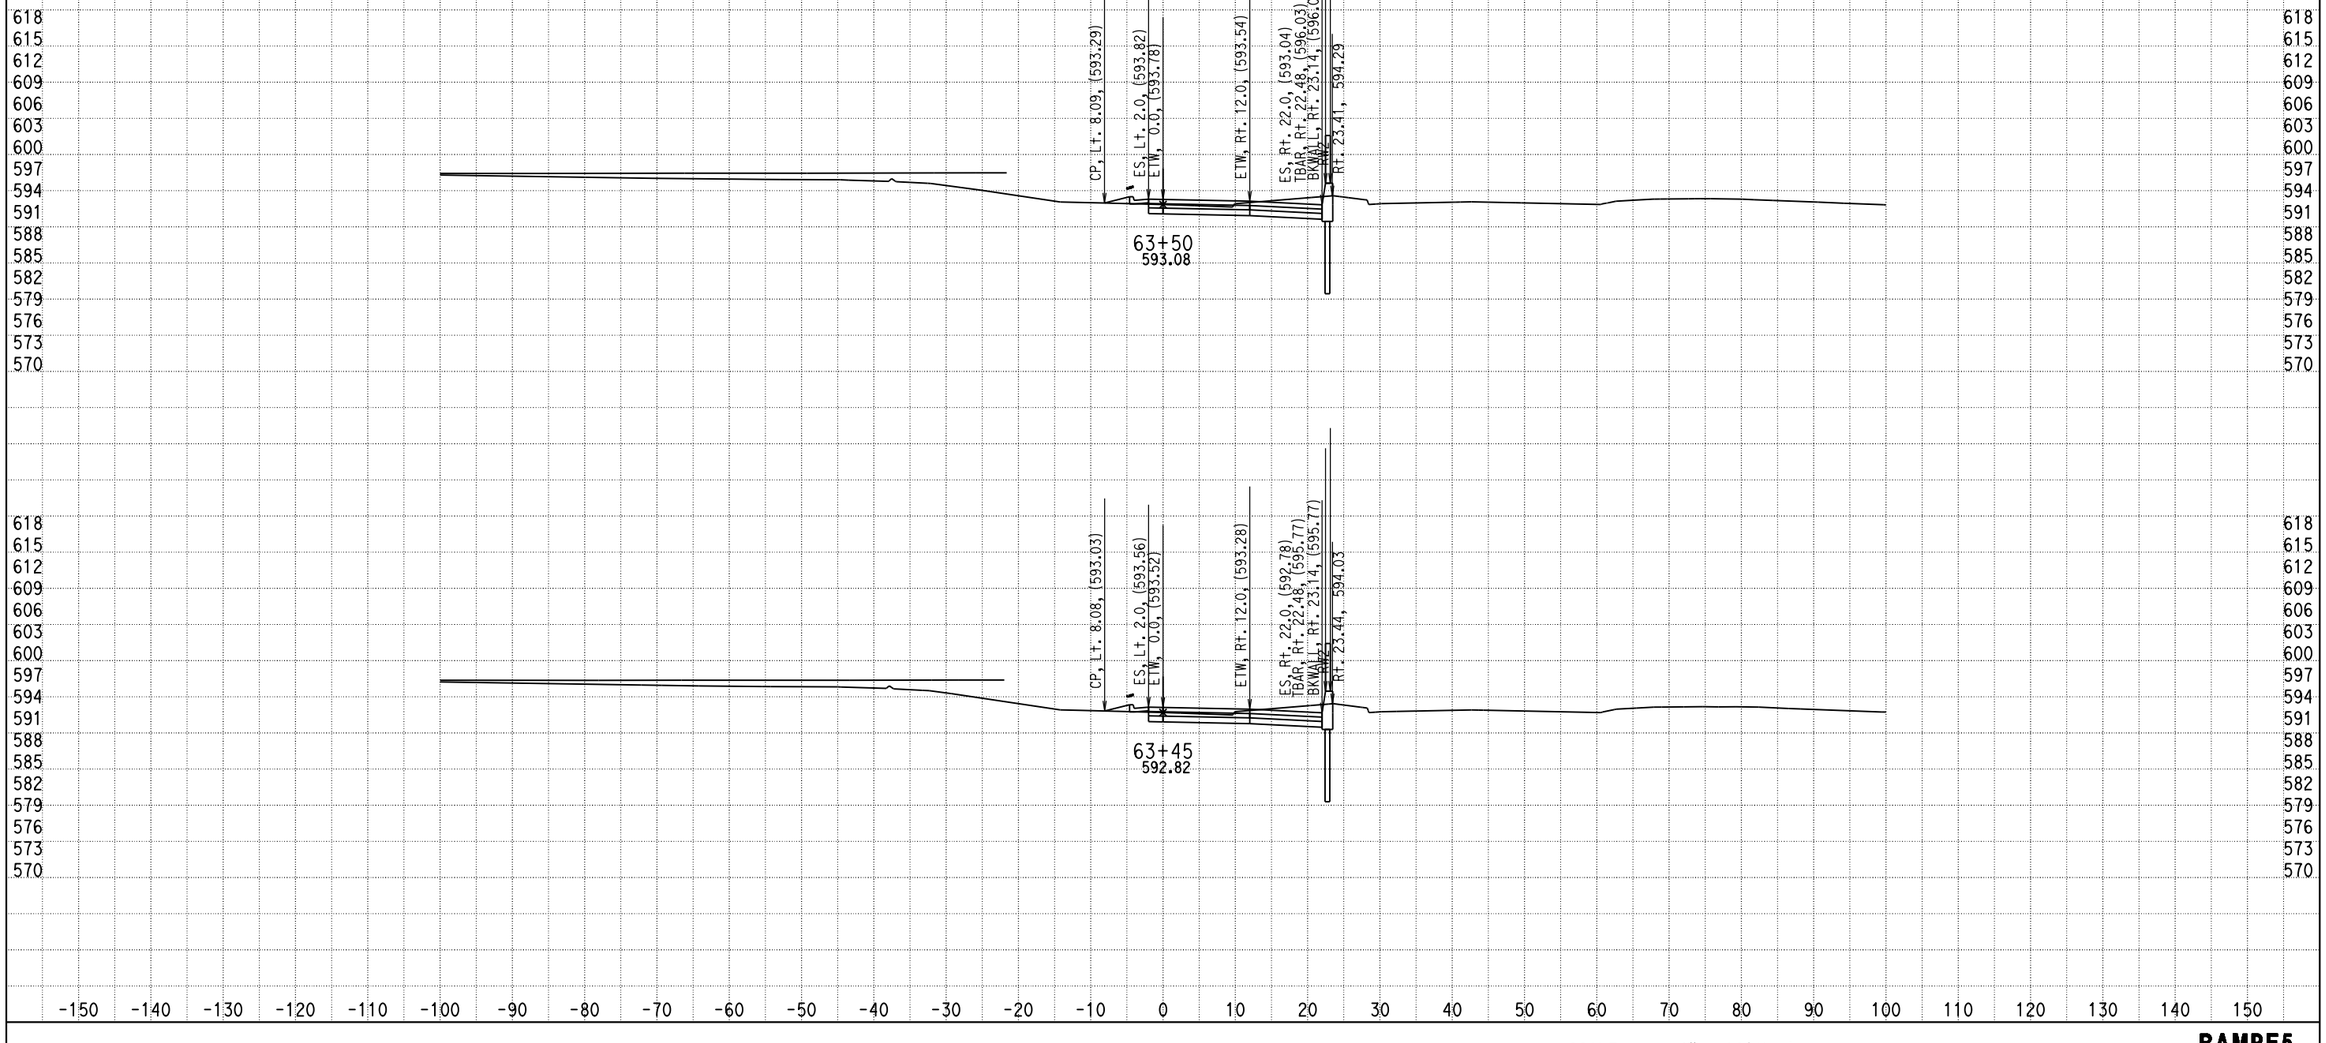

DATE: 12/17/2013

KC Project: 0818E File: D:\PROJECT\0818E\UPDATE-RAMP\hre5-pro-12-10-13.ear

SCALE: 1" = 10' Horiz.
1" = 10' Vert.

All Dimensions are US Survey Feet

RAMPE5
CROSS SECTIONS

DESIGN STUDY ONLY

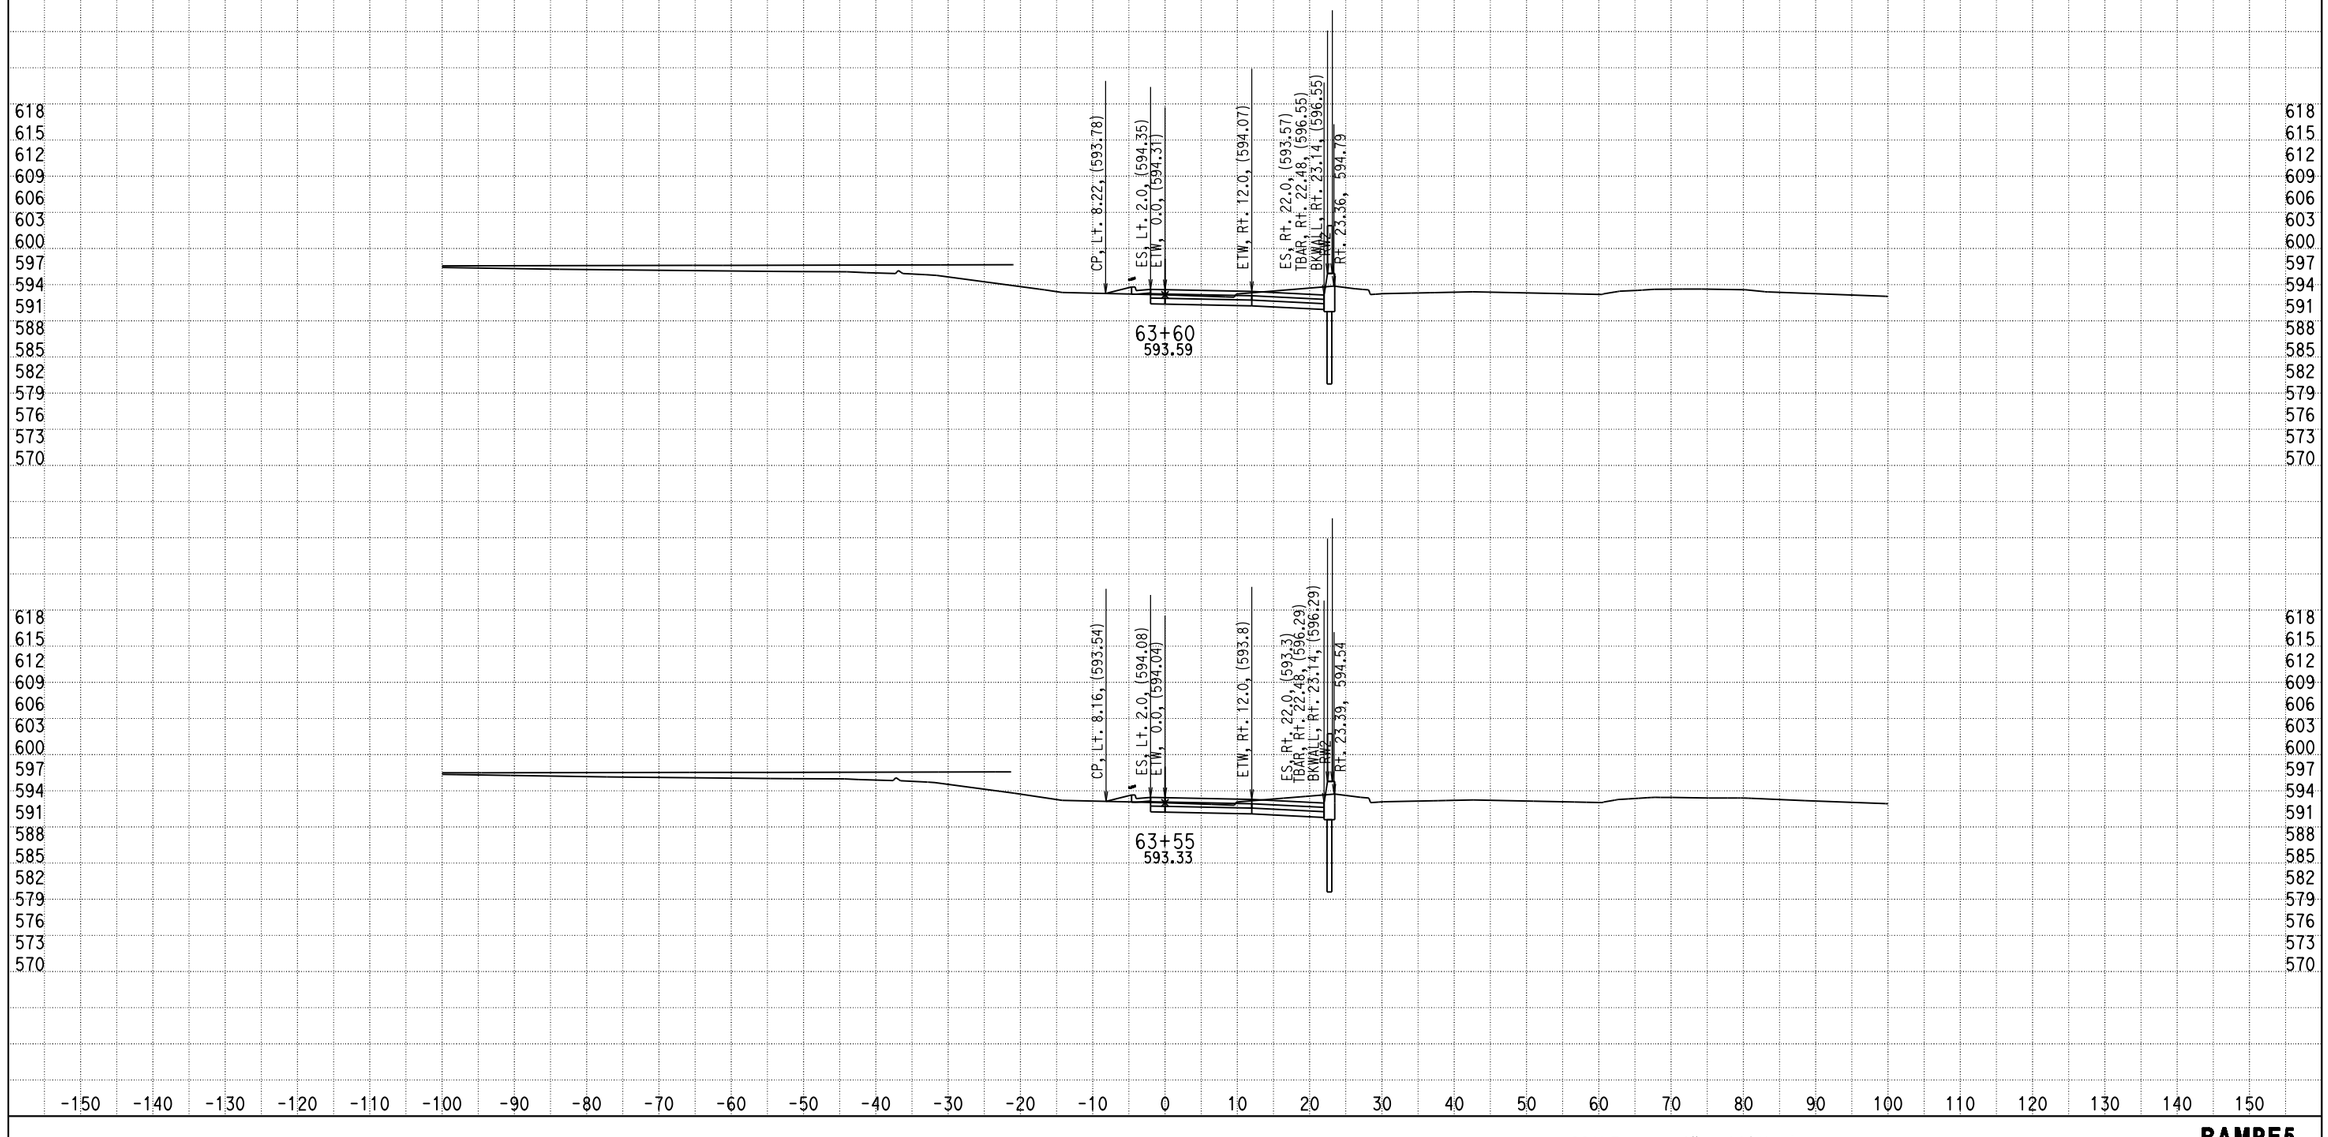

DATE: 12/17/2013

KC Project: 0818E File: D:\PROJECT\0818E\UPDATE-RAMP\hre5-pro-12-10-13.ear

SCALE: 1" = 10' Horiz.
1" = 10' Vert.

All Dimensions are US Survey Feet

RAMPE5
CROSS SECTIONS

DESIGN STUDY ONLY

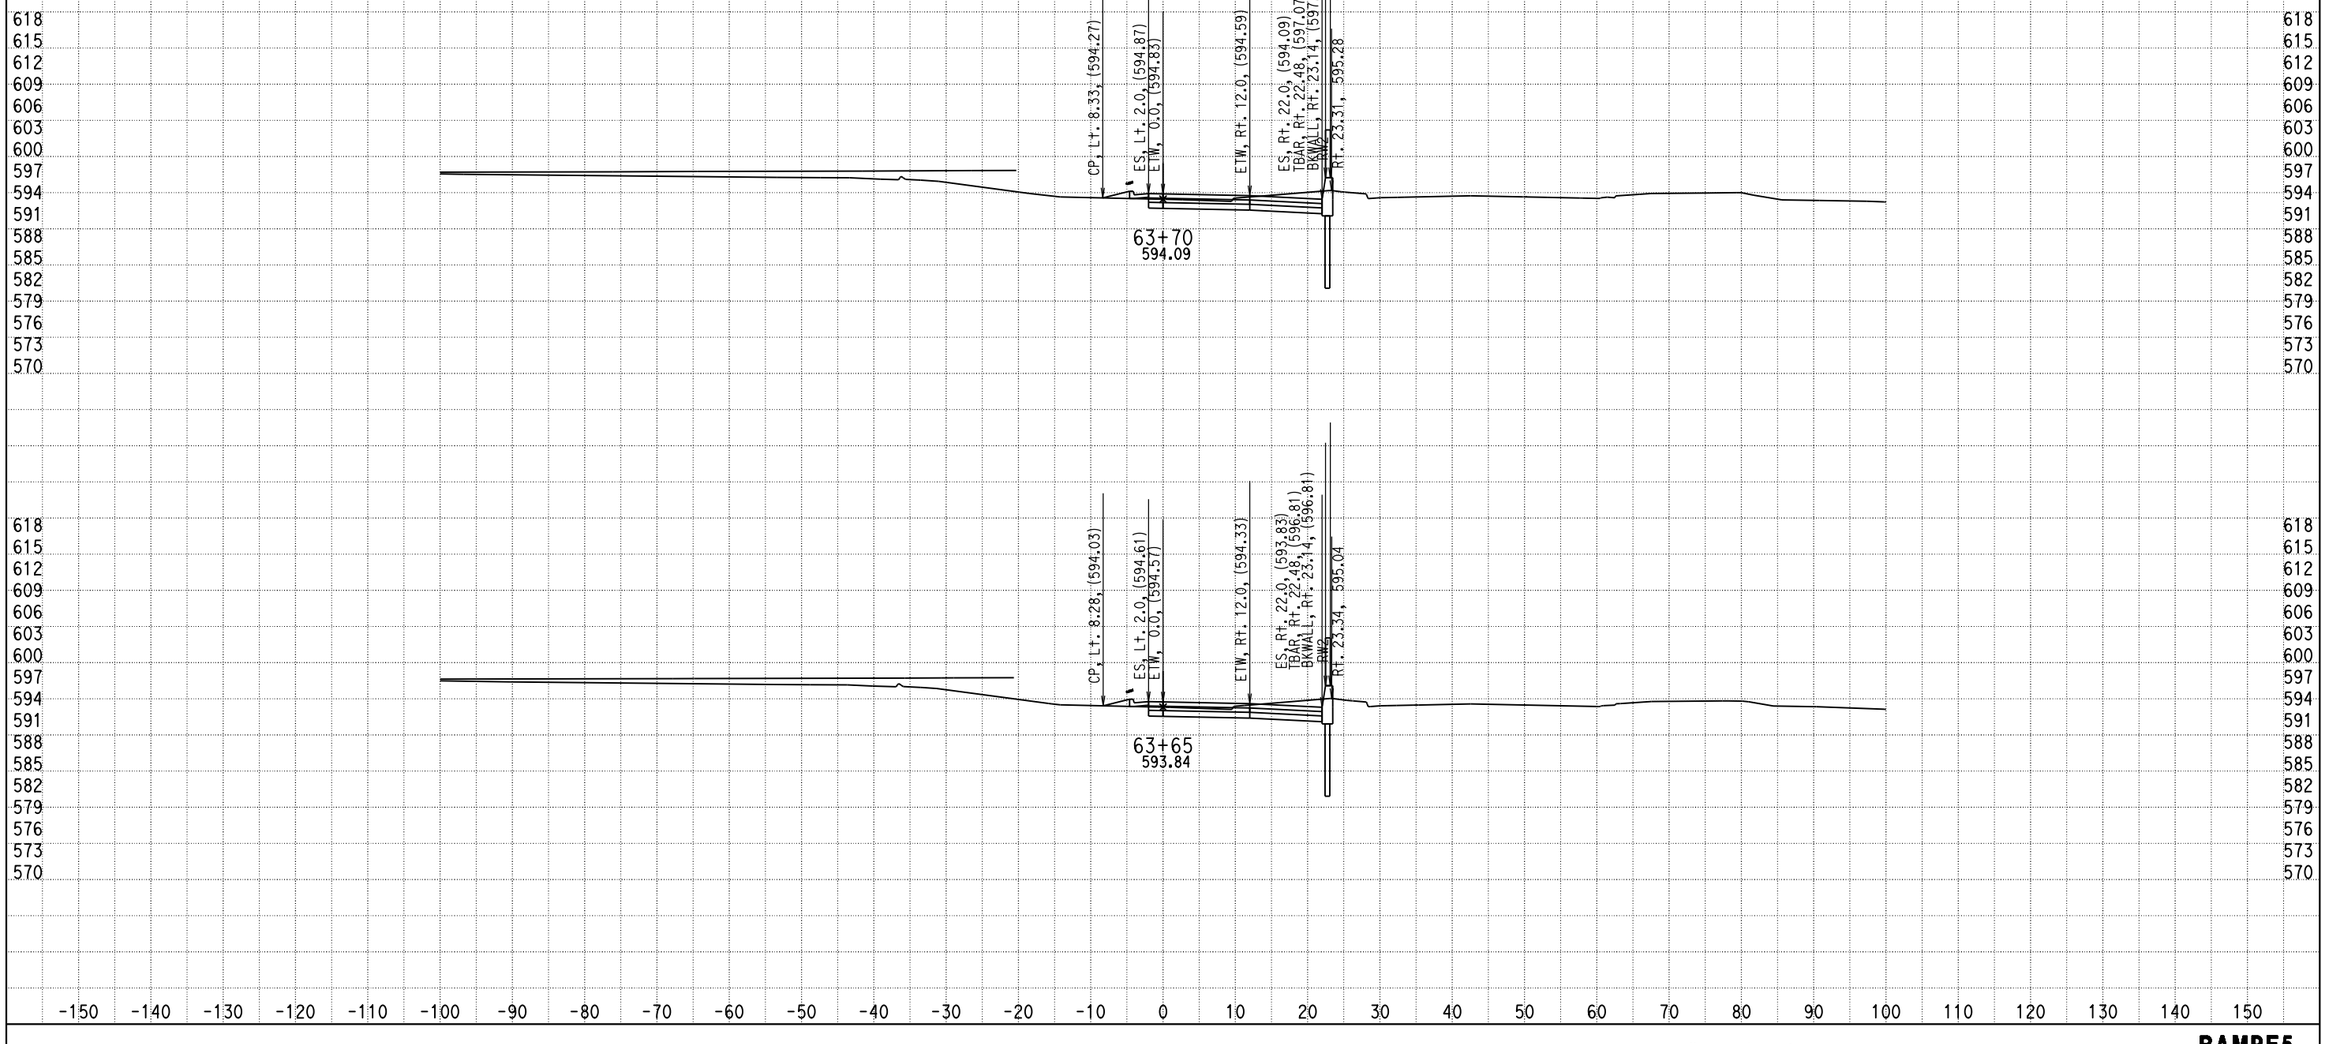

DATE: 12/17/2013

KC Project: 0818E File: D:\PROJECT\0818E\UPDATE-RAMP\hre5-pro-12-10-13.ear

SCALE: 1" = 10' Horiz.
1" = 10' Vert.

All Dimensions are US Survey Feet

RAMPE5
CROSS SECTIONS
SHEET 57 OF XXX

DESIGN STUDY ONLY

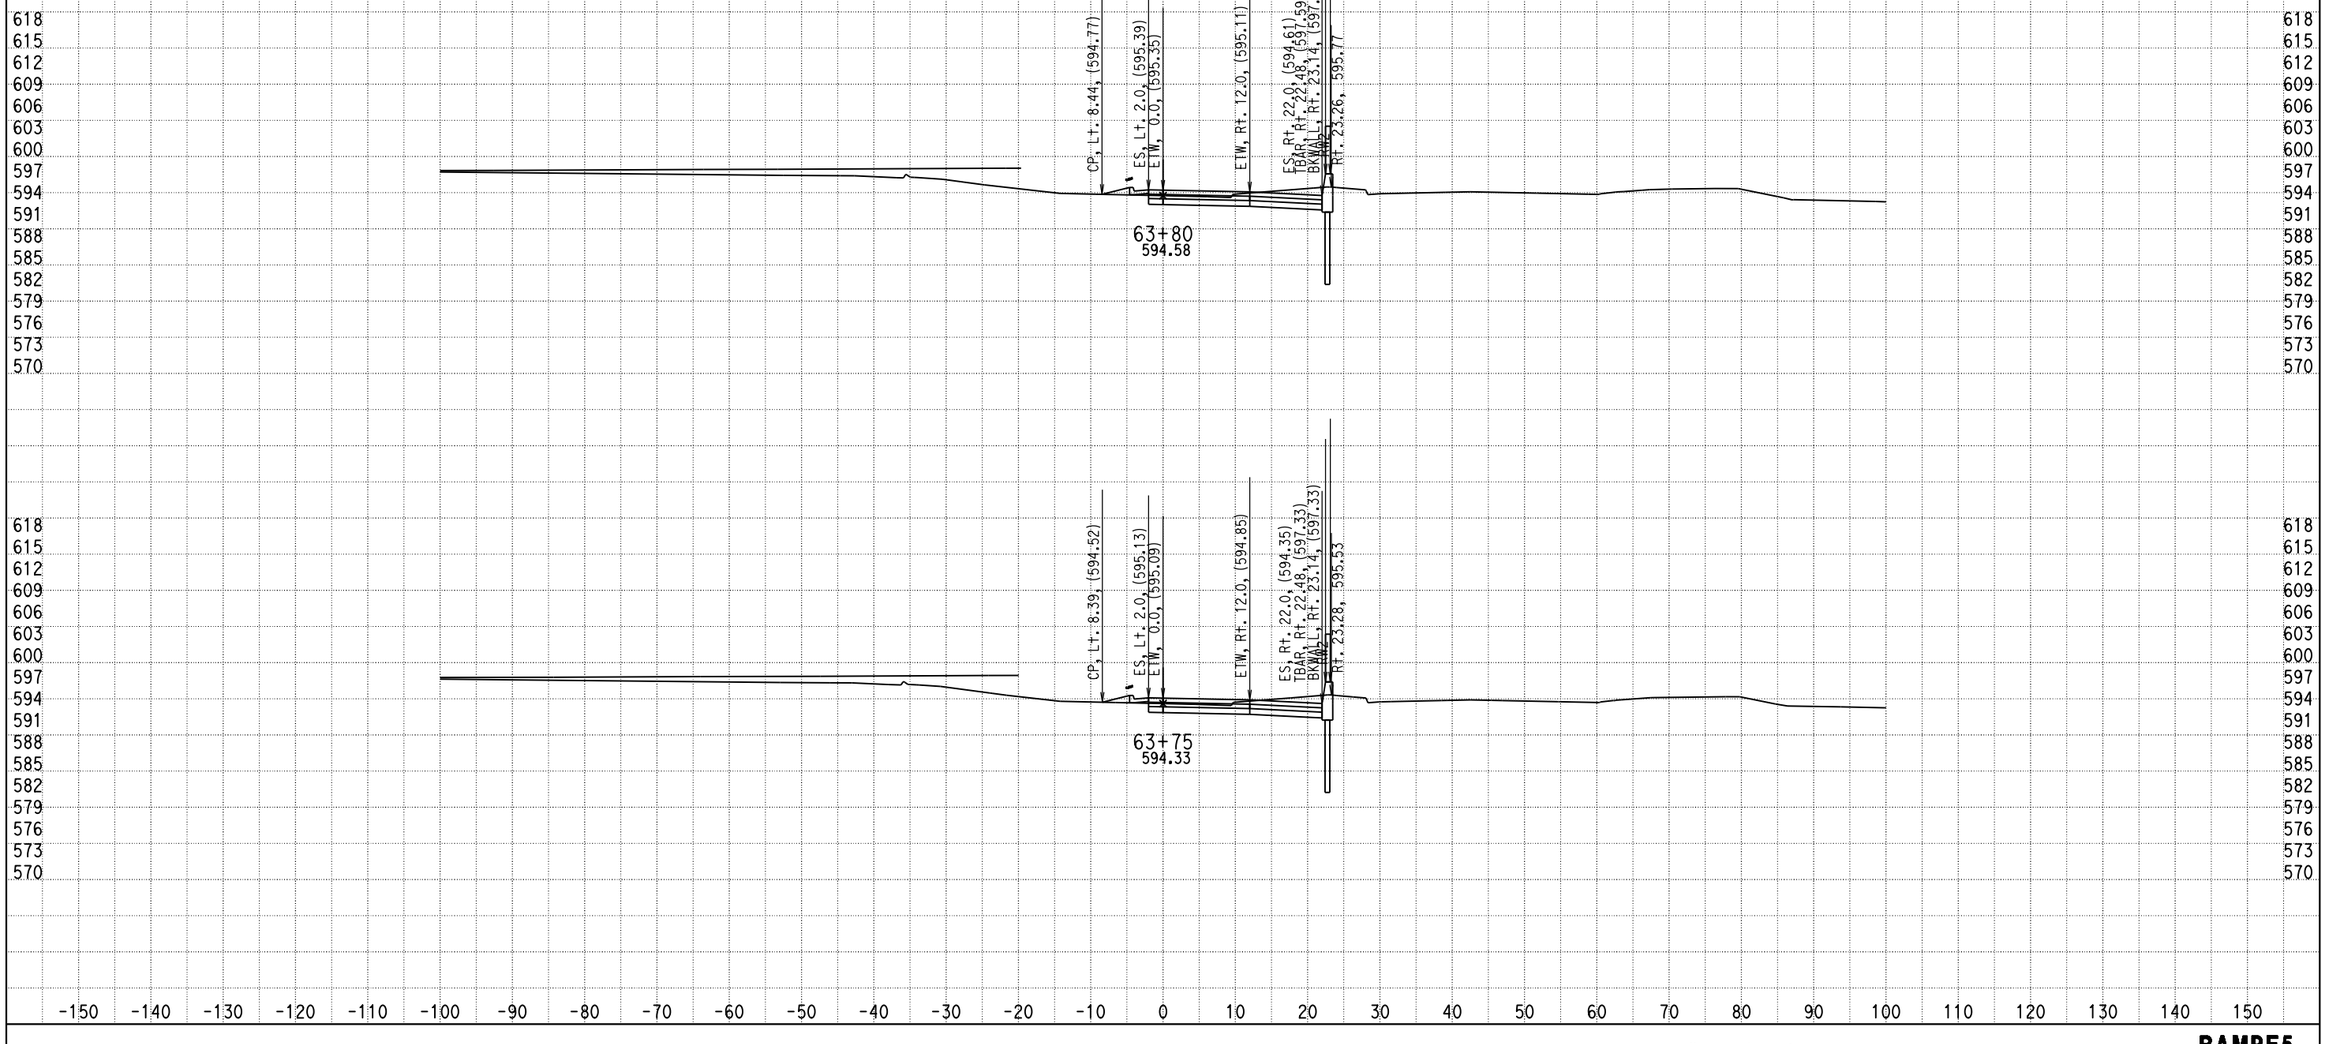

DATE: 12/17/2013

KC Project: 0818E File: D:\PROJECT\0818E\UPDATE-RAMP\hre5-pro-12-10-13.ear

SCALE: 1" = 10' Horiz.
1" = 10' Vert.

All Dimensions are US Survey Feet

RAMPE5
CROSS SECTIONS
SHEET 58 OF XXX

DESIGN STUDY ONLY

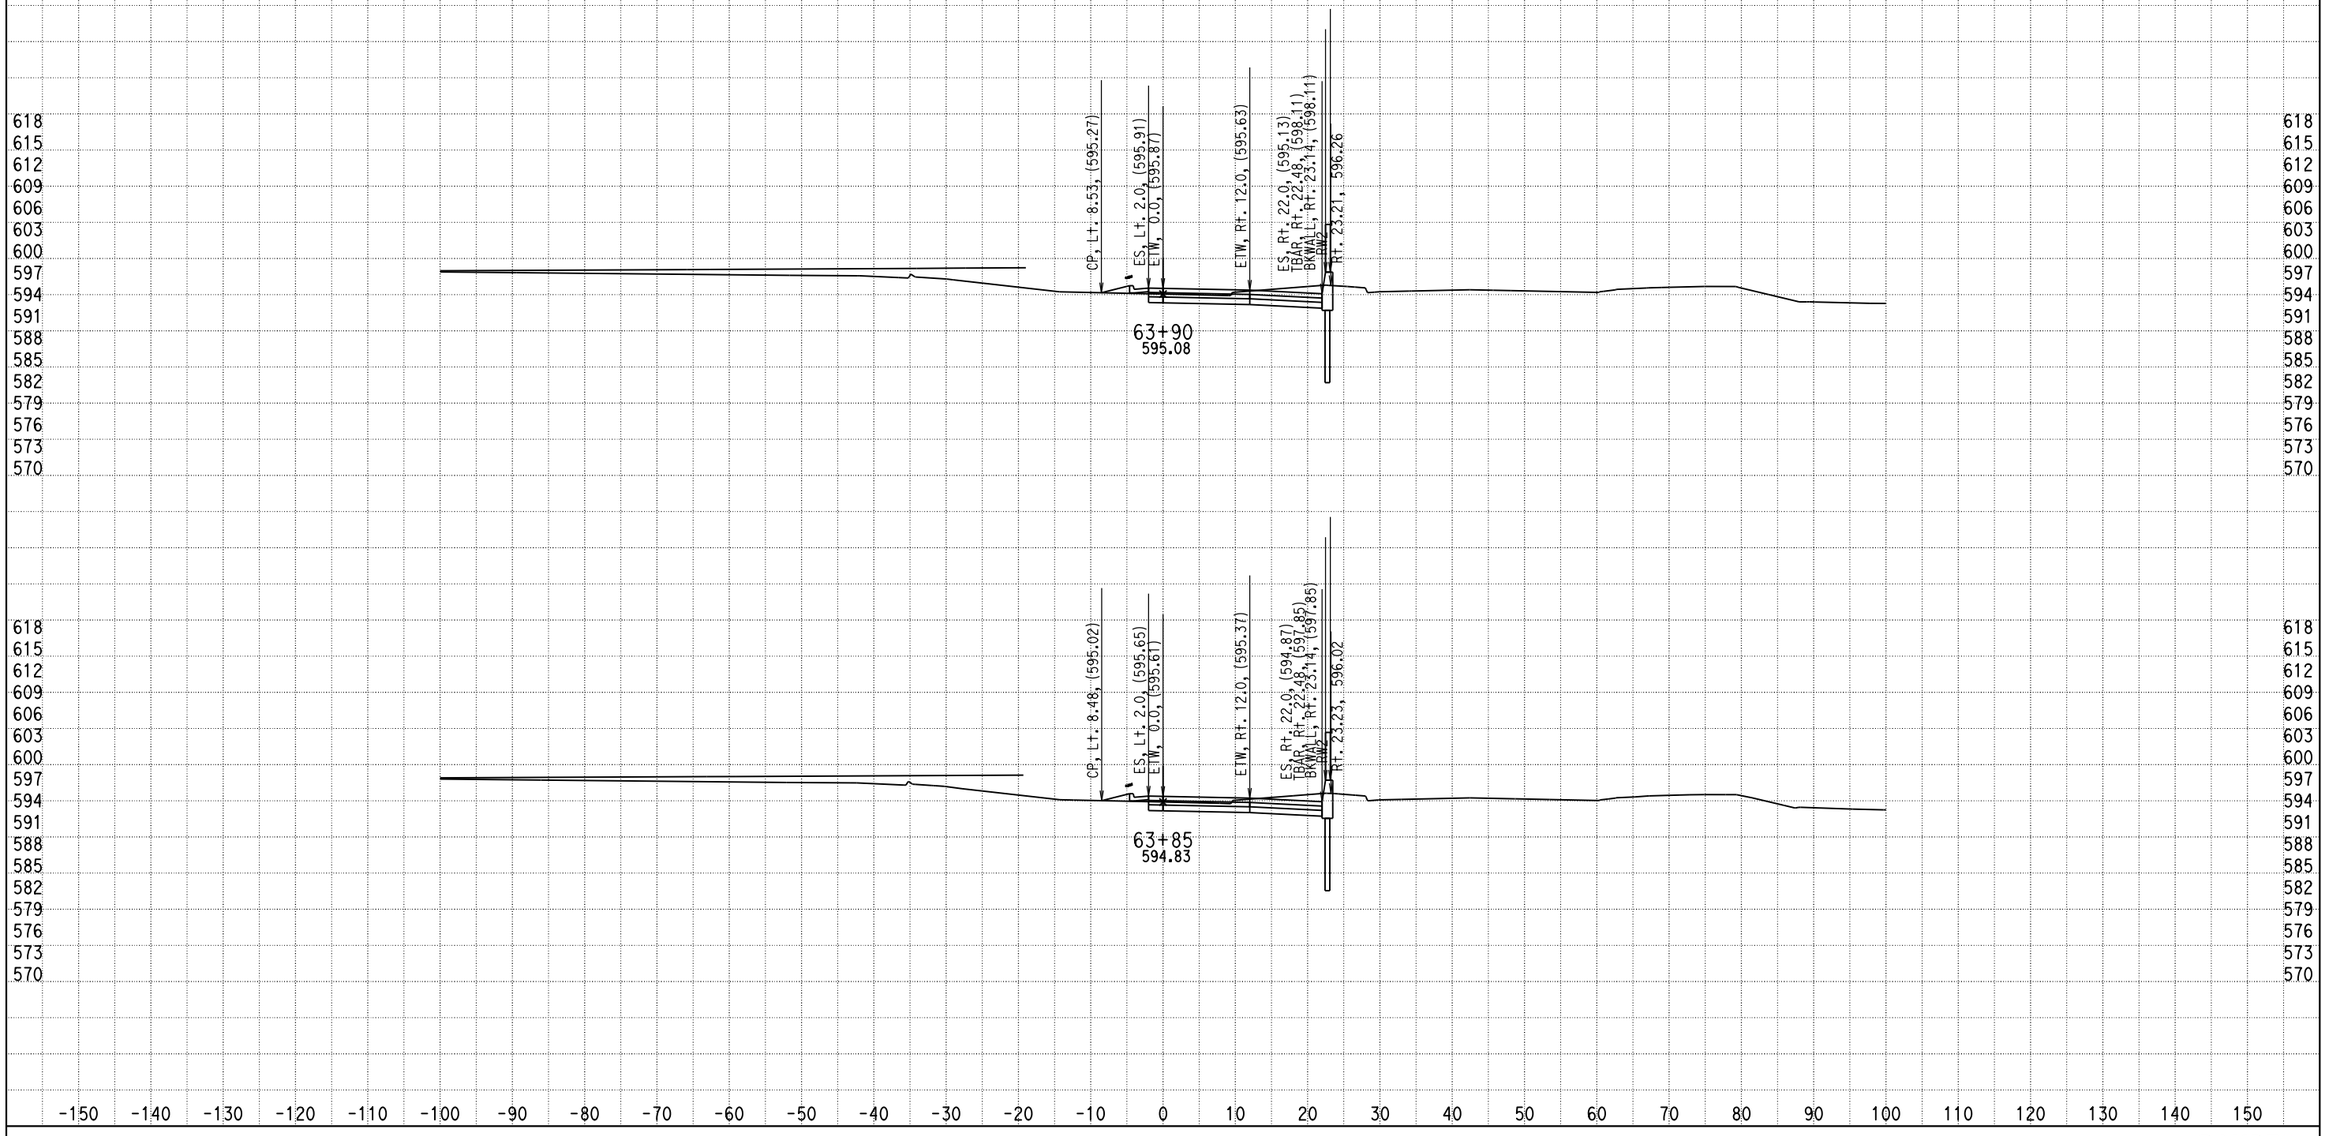

DATE: 12/17/2013

KC Project: 0818E File: D:\PROJECT\0818E\UPDATE-RAMP\hre5-pro-12-10-13.ear

SCALE: 1" = 10' Horiz.
1" = 10' Vert.

All Dimensions are US Survey Feet

RAMPE5
CROSS SECTIONS

DESIGN STUDY ONLY

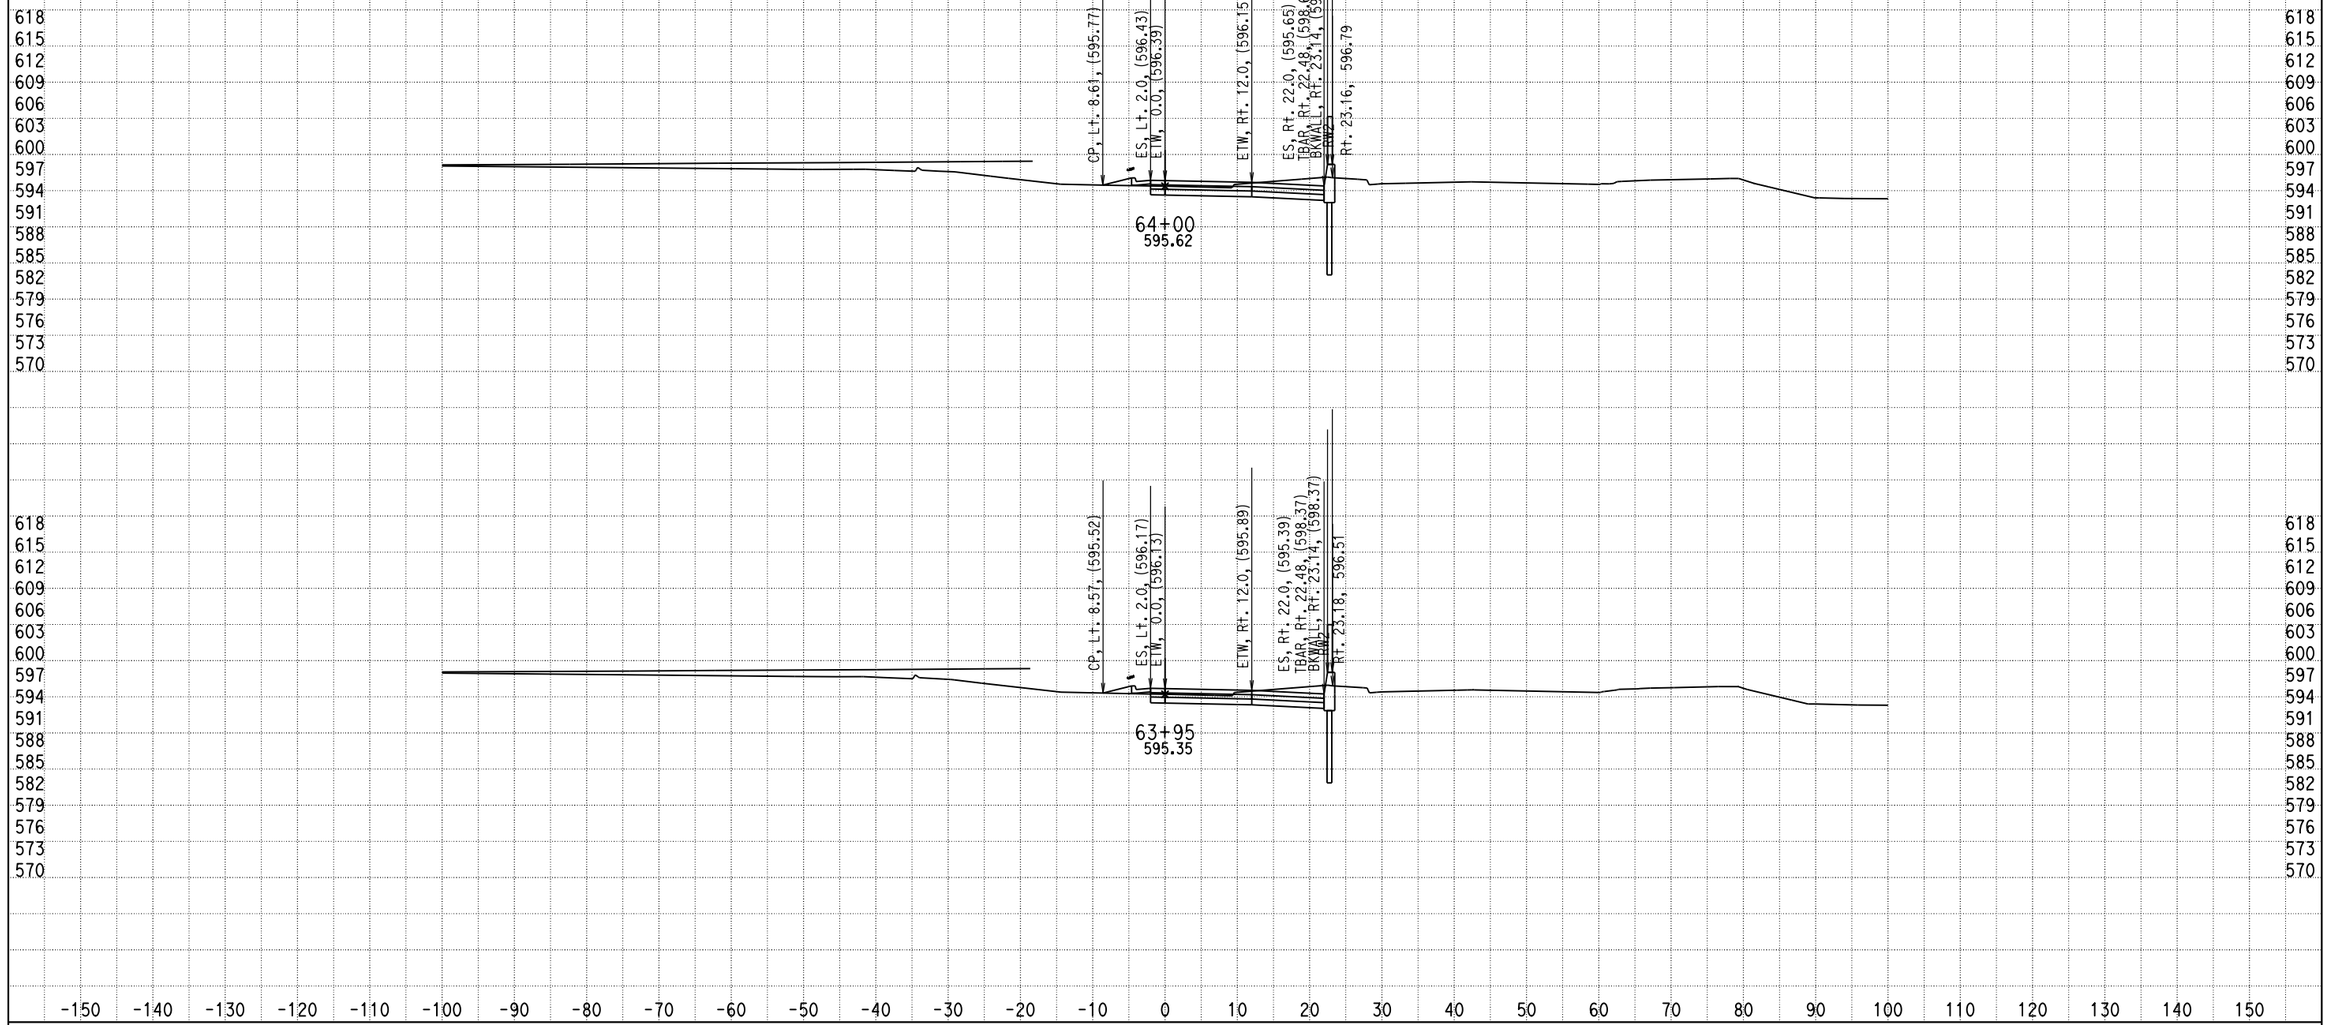

DATE: 12/17/2013

KC Project: 0818E File: D:\PROJECT\0818E\UPDATE-RAMP\hre5-pro-12-10-13.ear

SCALE: 1" = 10' Horiz.
1" = 10' Vert.

All Dimensions are US Survey Feet

RAMPE5
CROSS SECTIONS

DESIGN STUDY ONLY

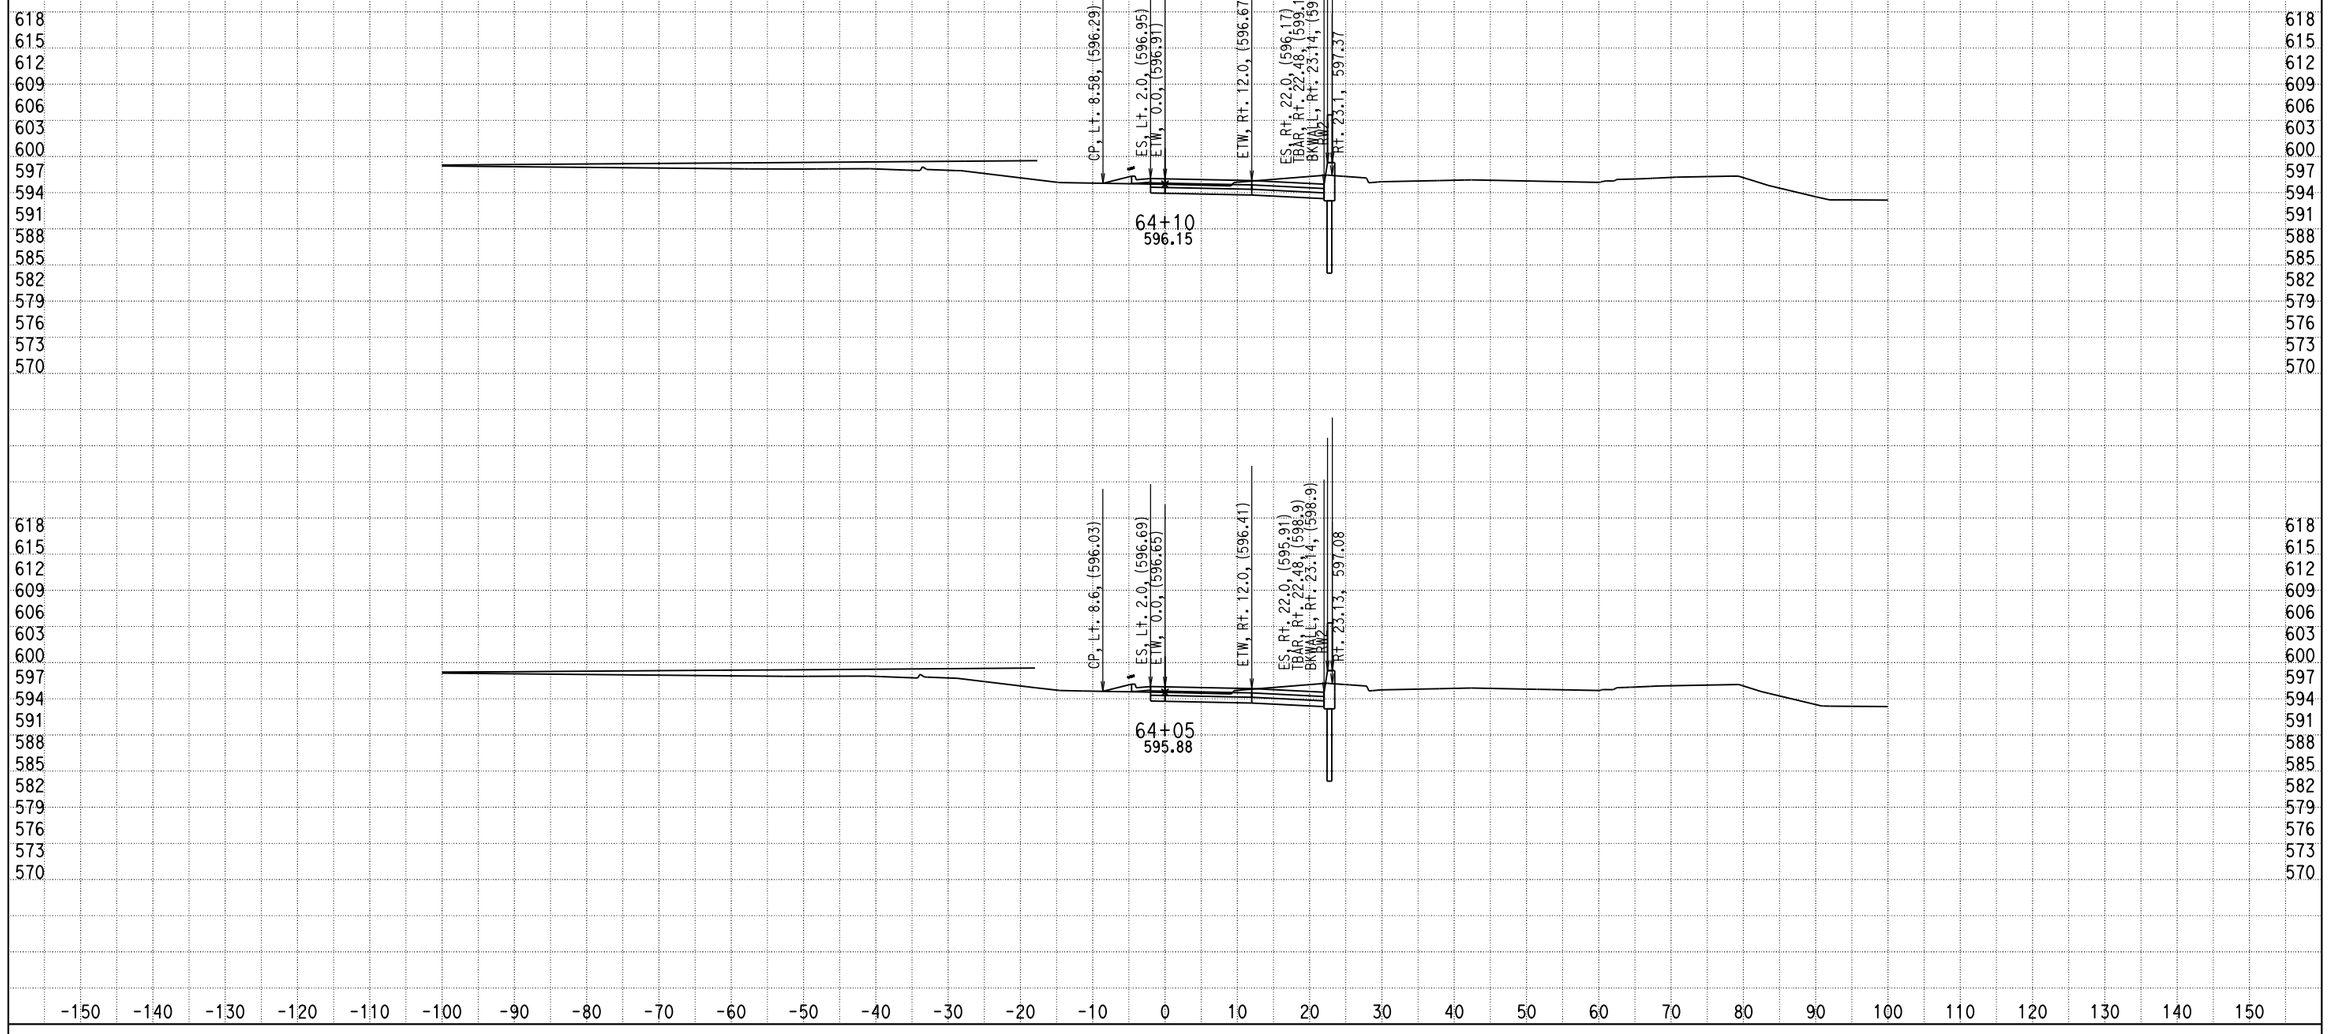

DATE: 12/17/2013

KC Project: 0818E File: D:\PROJECT\0818E\UPDATE-RAMP\hre5-pro-12-10-13.ear

SCALE: 1" = 10' Horiz.
1" = 10' Vert.

All Dimensions are US Survey Feet

RAMPE5
CROSS SECTIONS

DESIGN STUDY ONLY

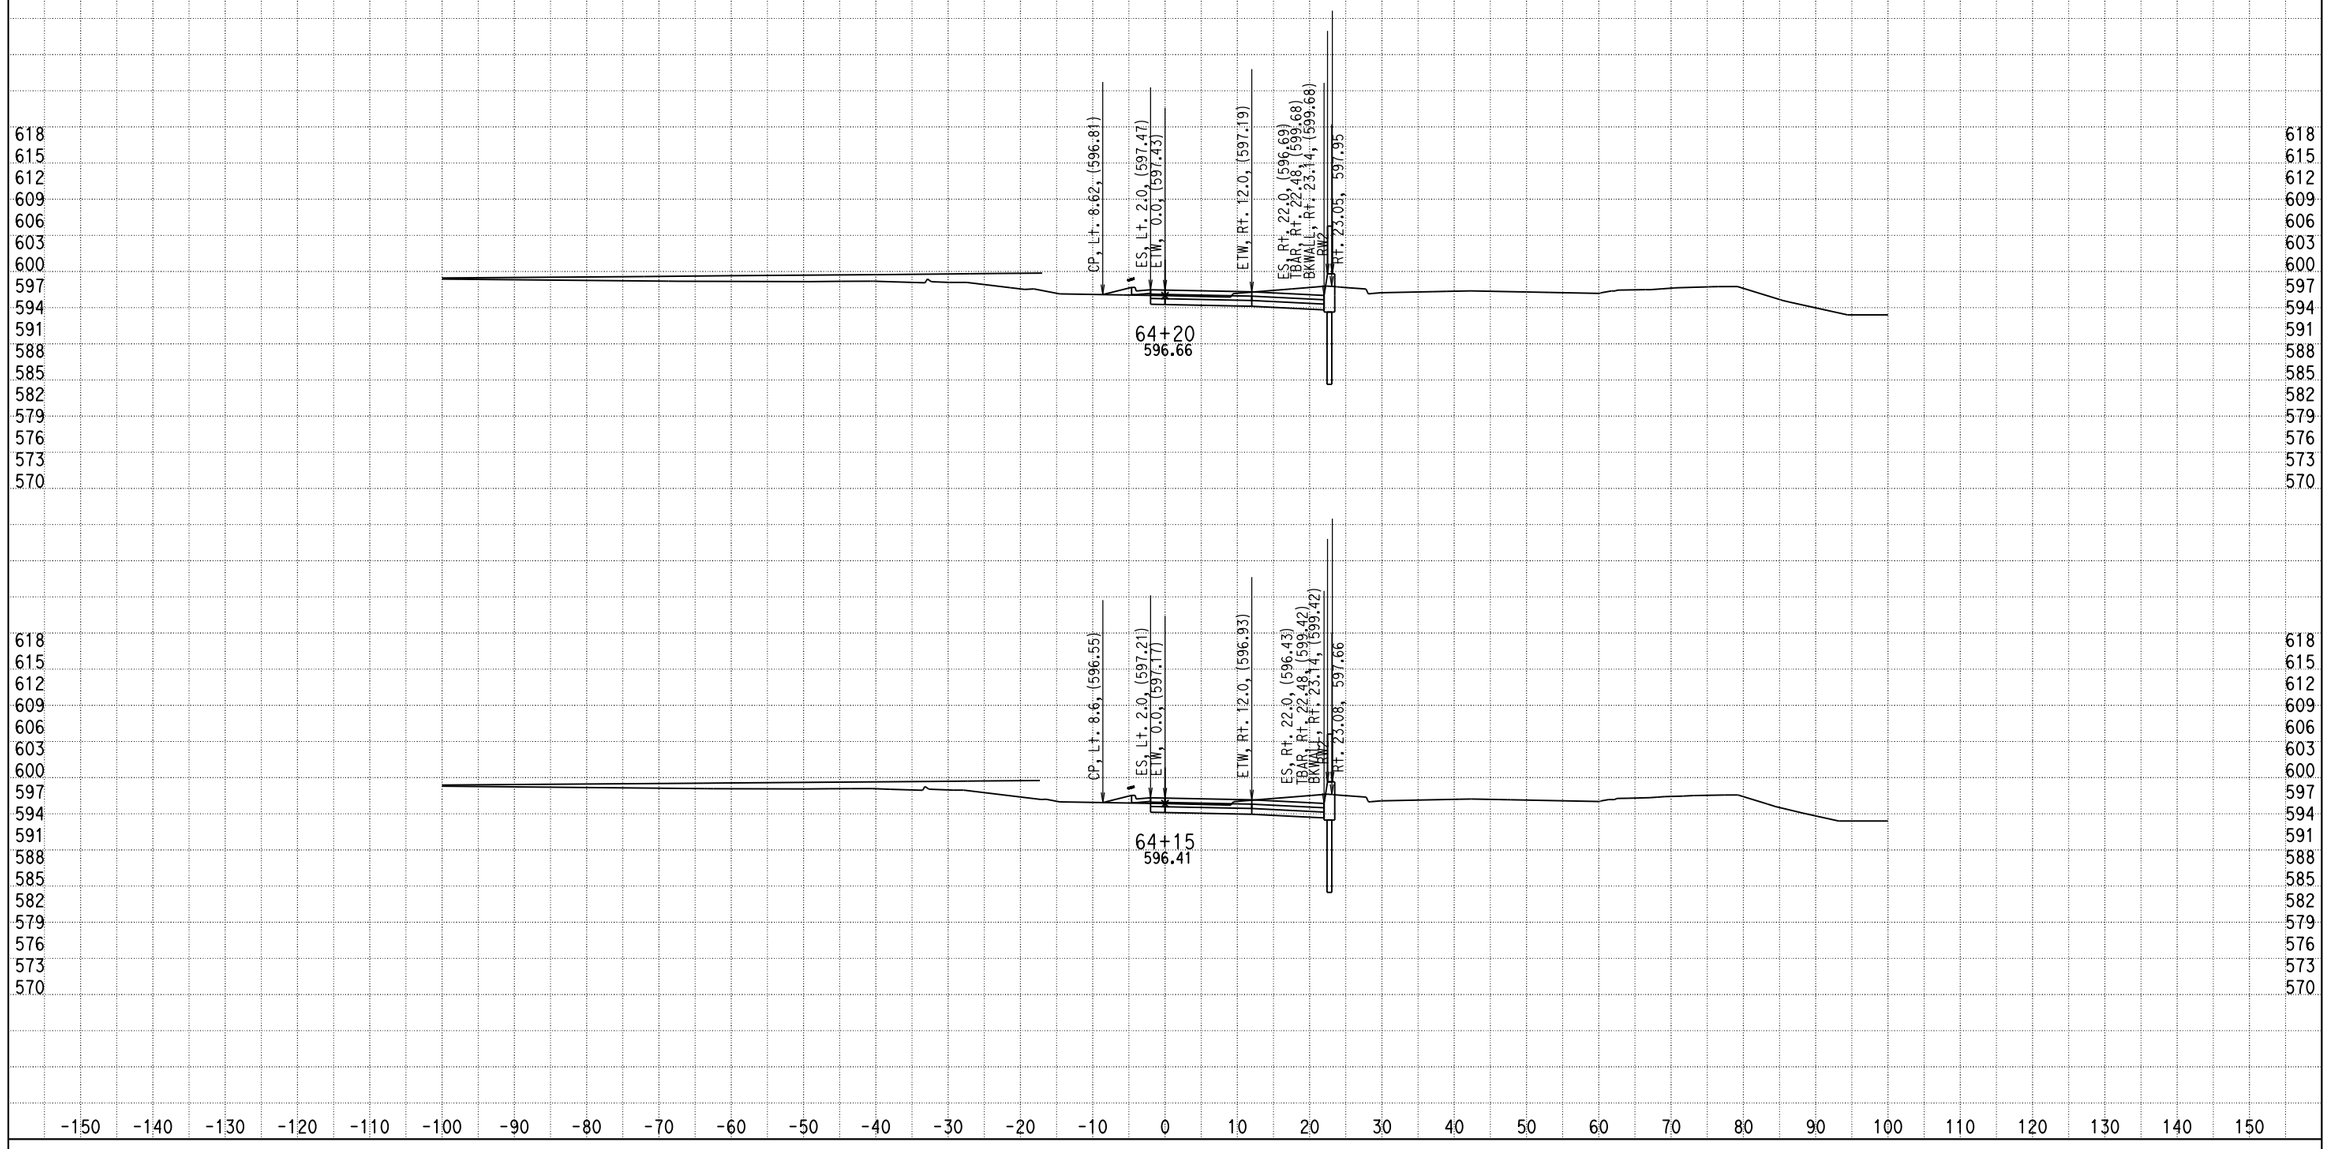

DATE: 12/17/2013

KC Project: 0818E File: D:\PROJECT\0818E\UPDATE-RAMP\hre5-pro-12-10-13.ear

SCALE: 1" = 10' Horiz.
1" = 10' Vert.

All Dimensions are US Survey Feet

RAMPE5
CROSS SECTIONS
SHEET 62 OF XXX

DESIGN STUDY ONLY

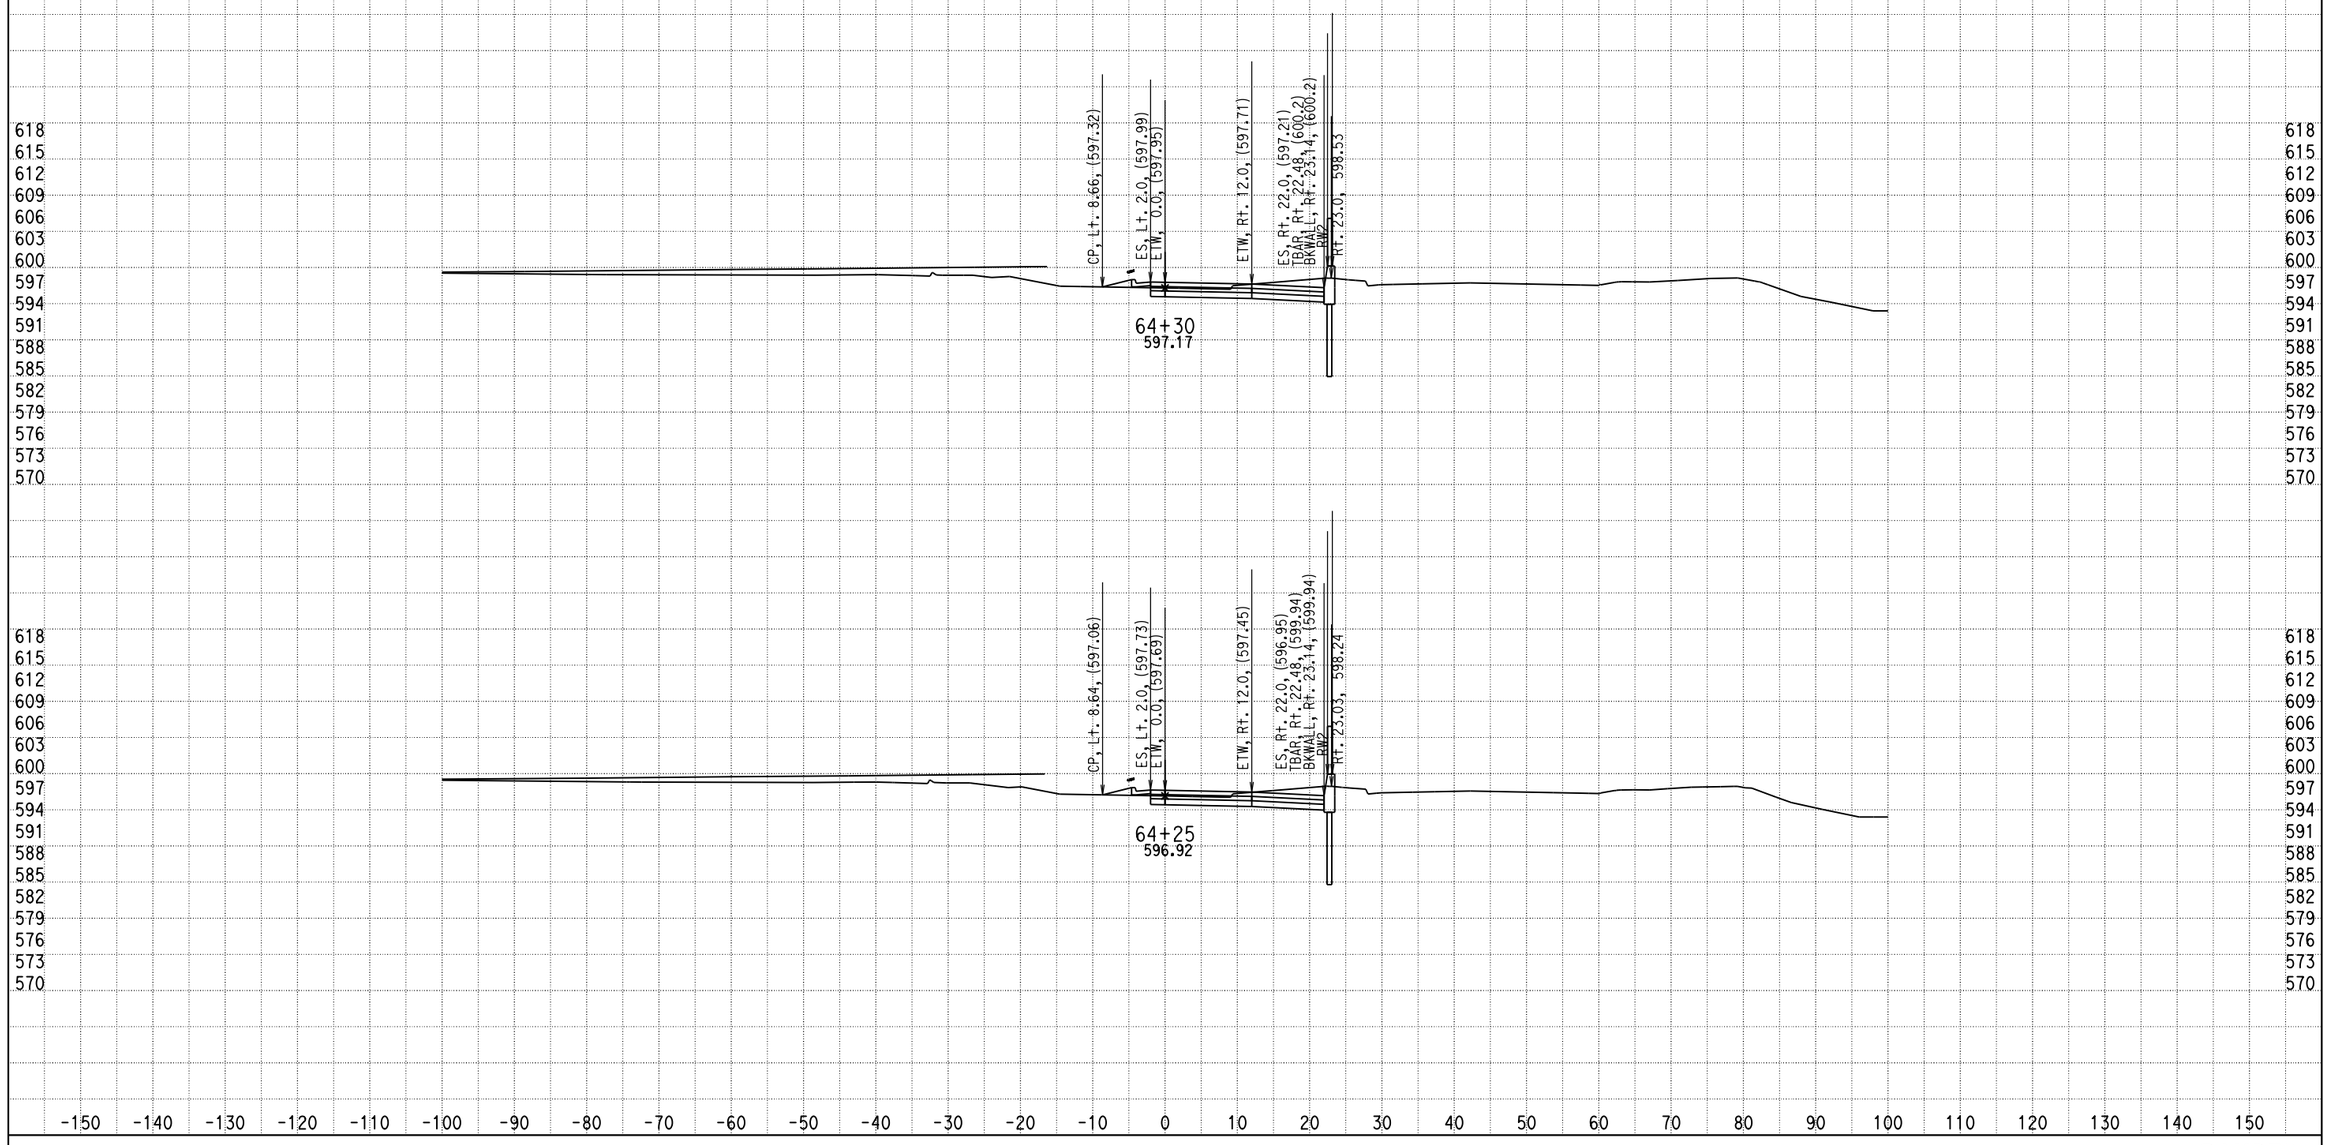

DATE: 12/17/2013

KC Project: 0818E File: D:\PROJECT\0818E\UPDATE-RAMP\hre5-pro-12-10-13.ear

SCALE: 1" = 10' Horiz.
1" = 10' Vert.

All Dimensions are US Survey Feet

RAMPE5
CROSS SECTIONS

SHEET 63 OF XXX

DESIGN STUDY ONLY

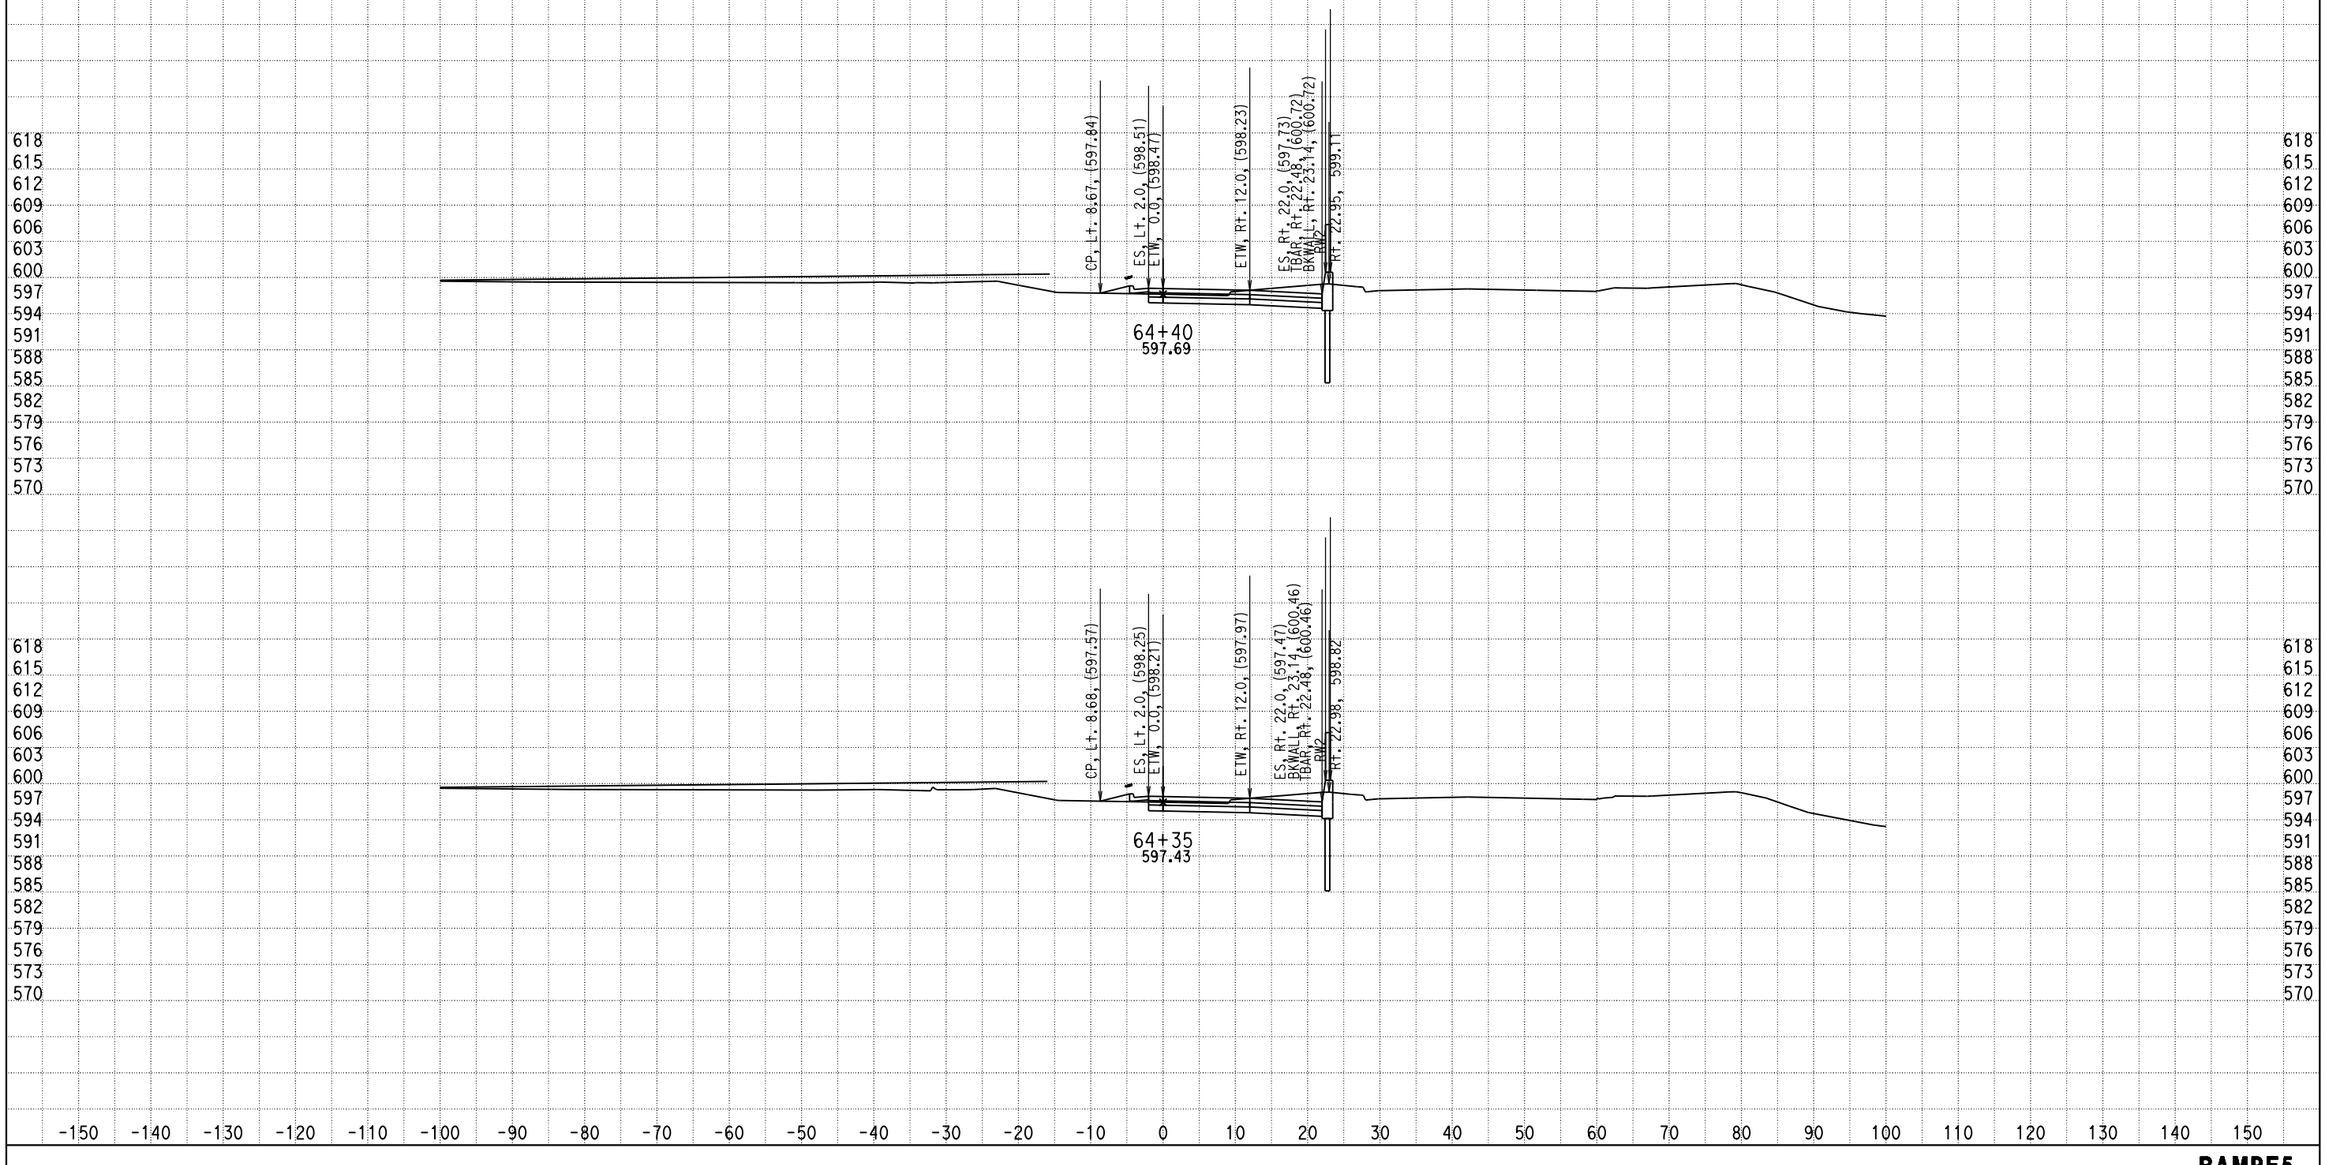

DATE: 12/17/2013

KC Project: 0818E File: D:\PROJECT\0818E\UPDATE-RAMP\hre5-pro-12-10-13.ear

SCALE: 1" = 10' Horiz.
1" = 10' Vert.

All Dimensions are US Survey Feet

RAMPE5
CROSS SECTIONS

SHEET 64 OF XXX

DESIGN STUDY ONLY

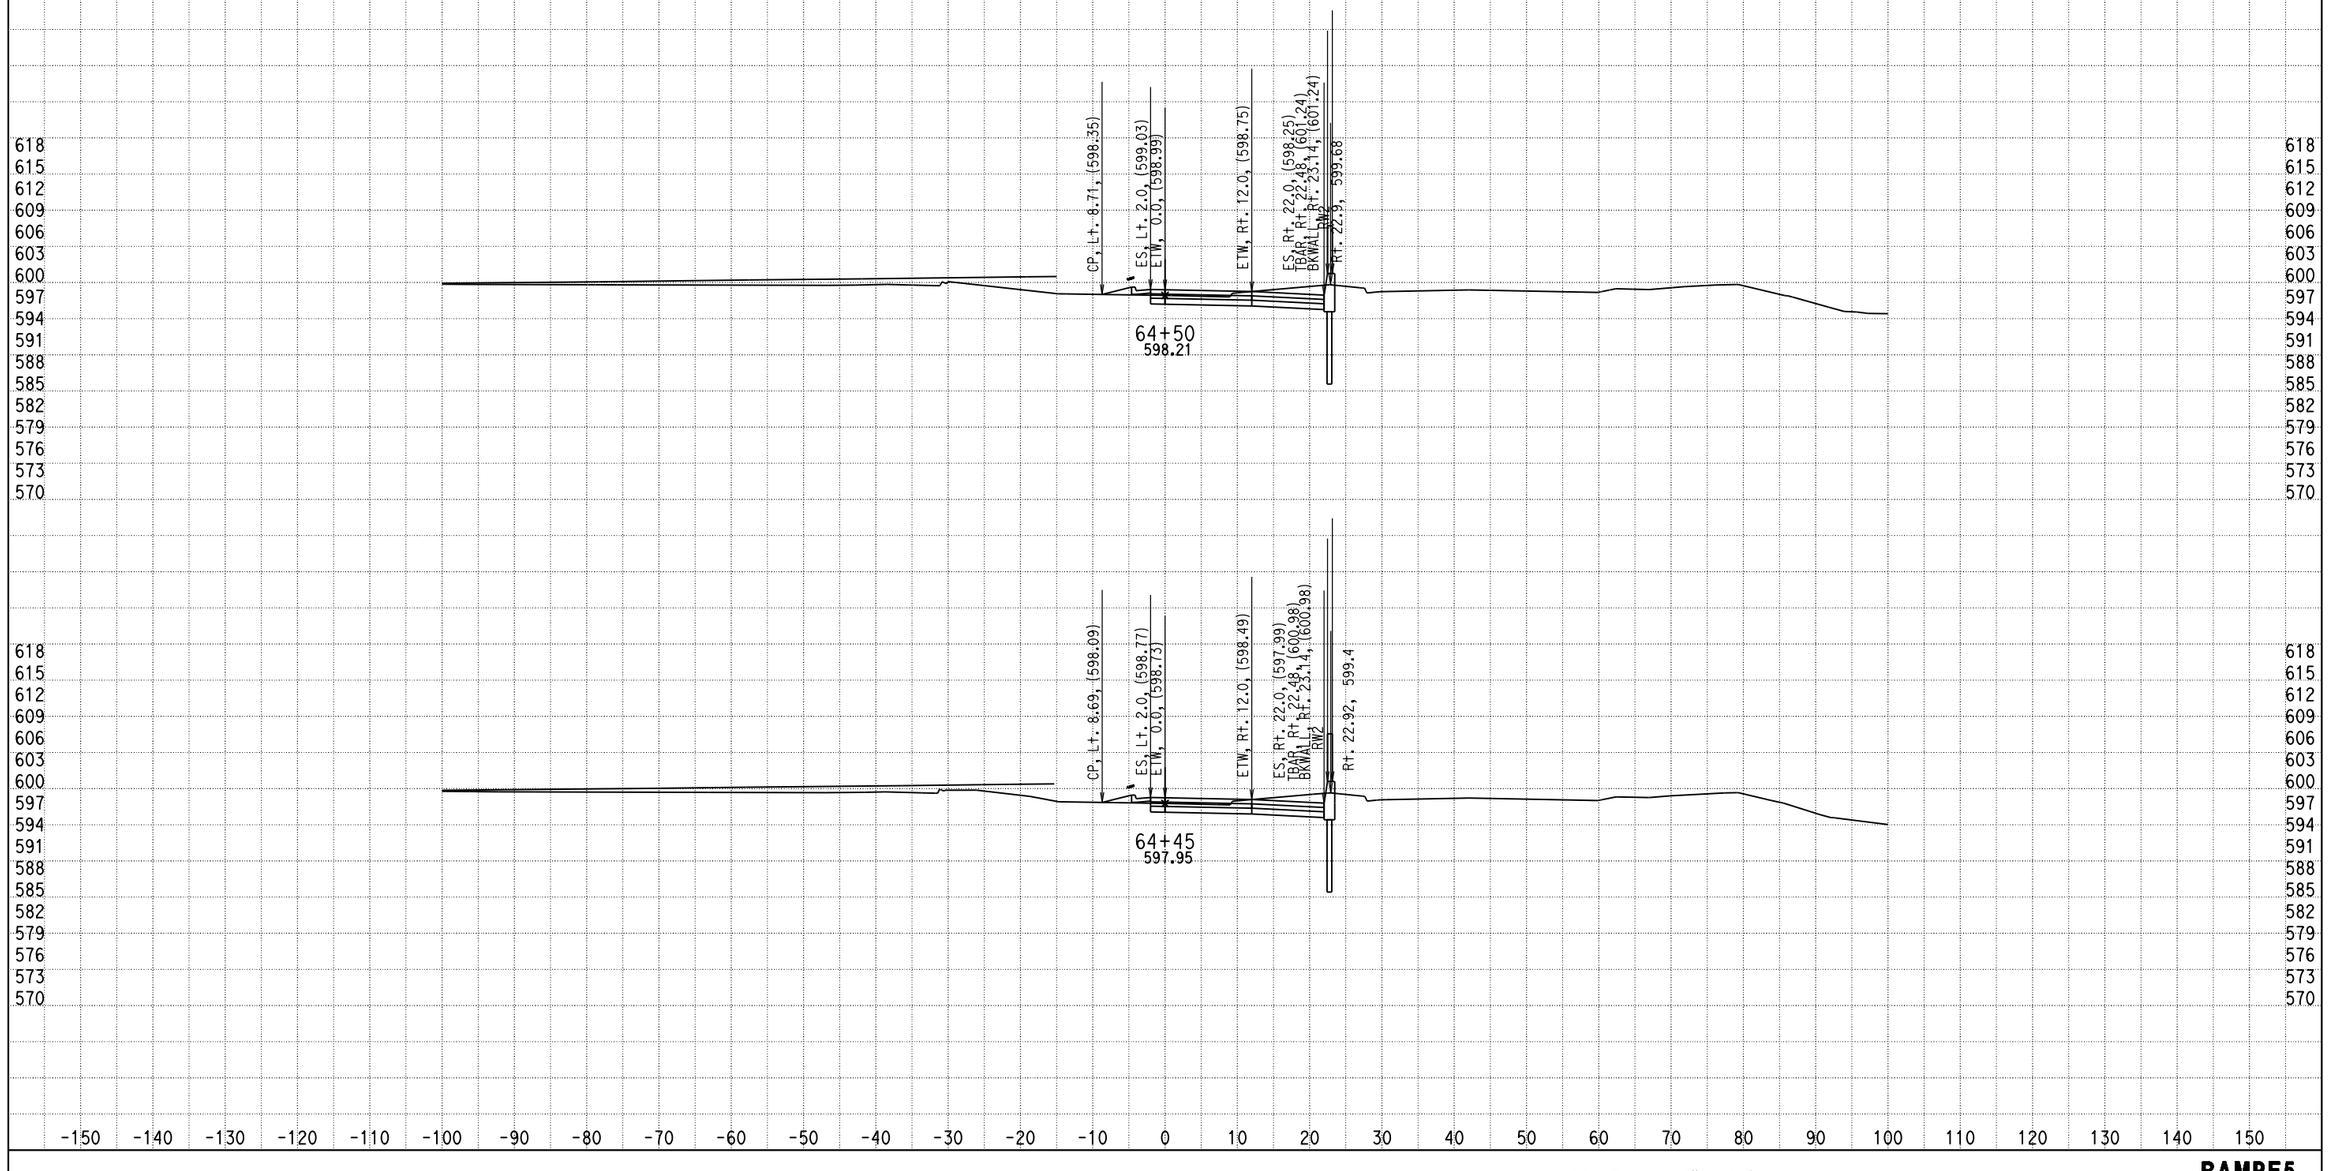

DATE: 12/17/2013

KC Project: 0818E File: D:\PROJECT\0818E\UPDATE-RAMP\hre5-pro-12-10-13.ear

SCALE: 1" = 10' Horiz.
1" = 10' Vert.

All Dimensions are US Survey Feet

RAMPE5
CROSS SECTIONS

DESIGN STUDY ONLY

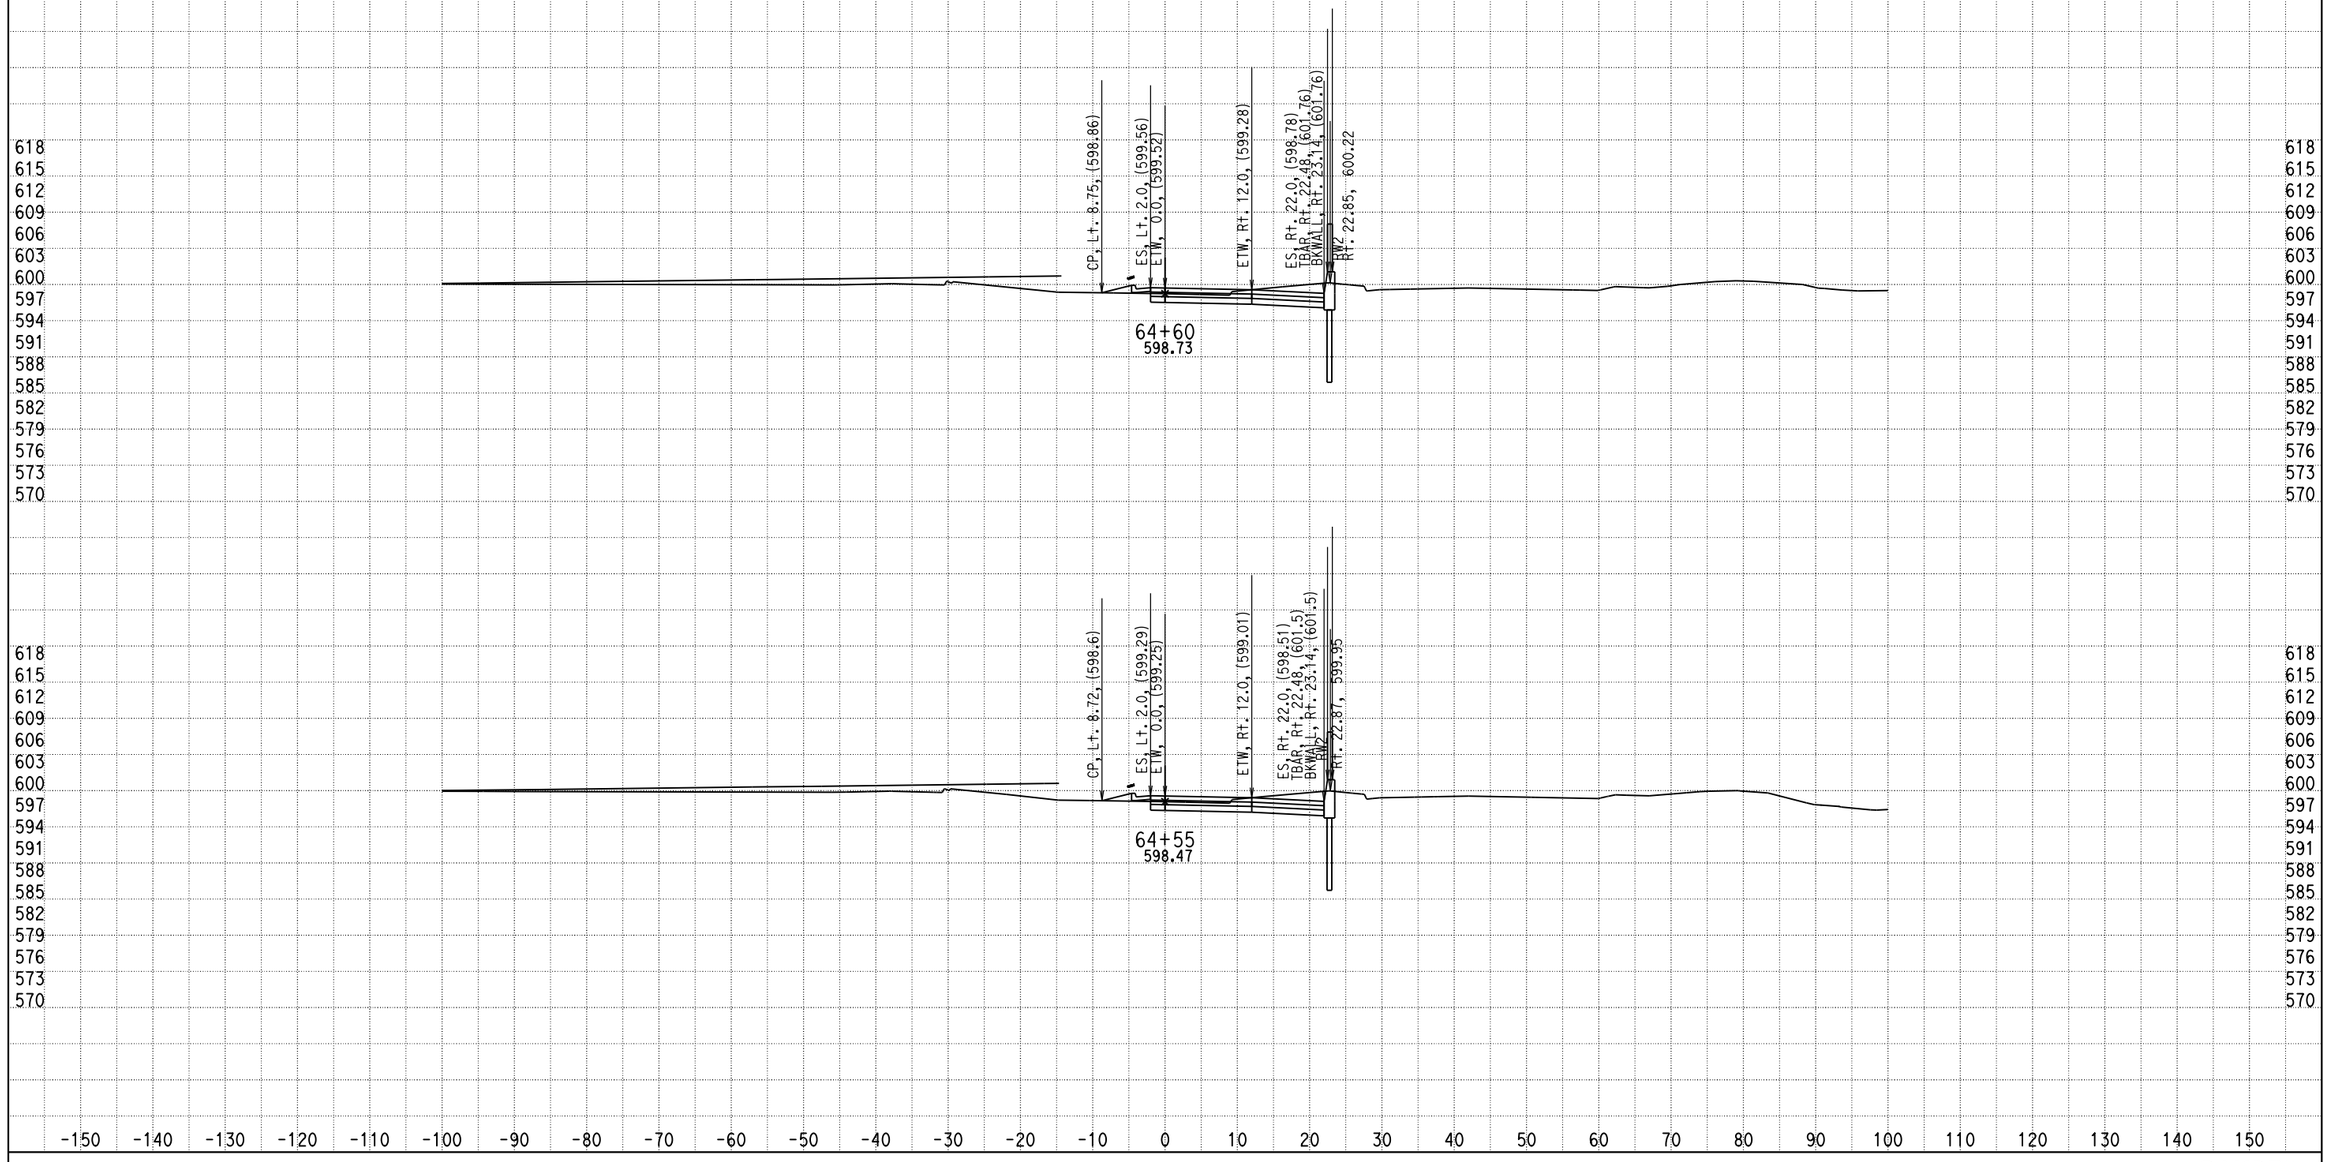

DATE: 12/17/2013

KC Project: 0818E File: D:\PROJECT\0818E\UPDATE-RAMP\hre5-pro-12-10-13.ear

SCALE: 1" = 10' Horiz.
1" = 10' Vert.

All Dimensions are US Survey Feet

RAMPE5
CROSS SECTIONS

DESIGN STUDY ONLY

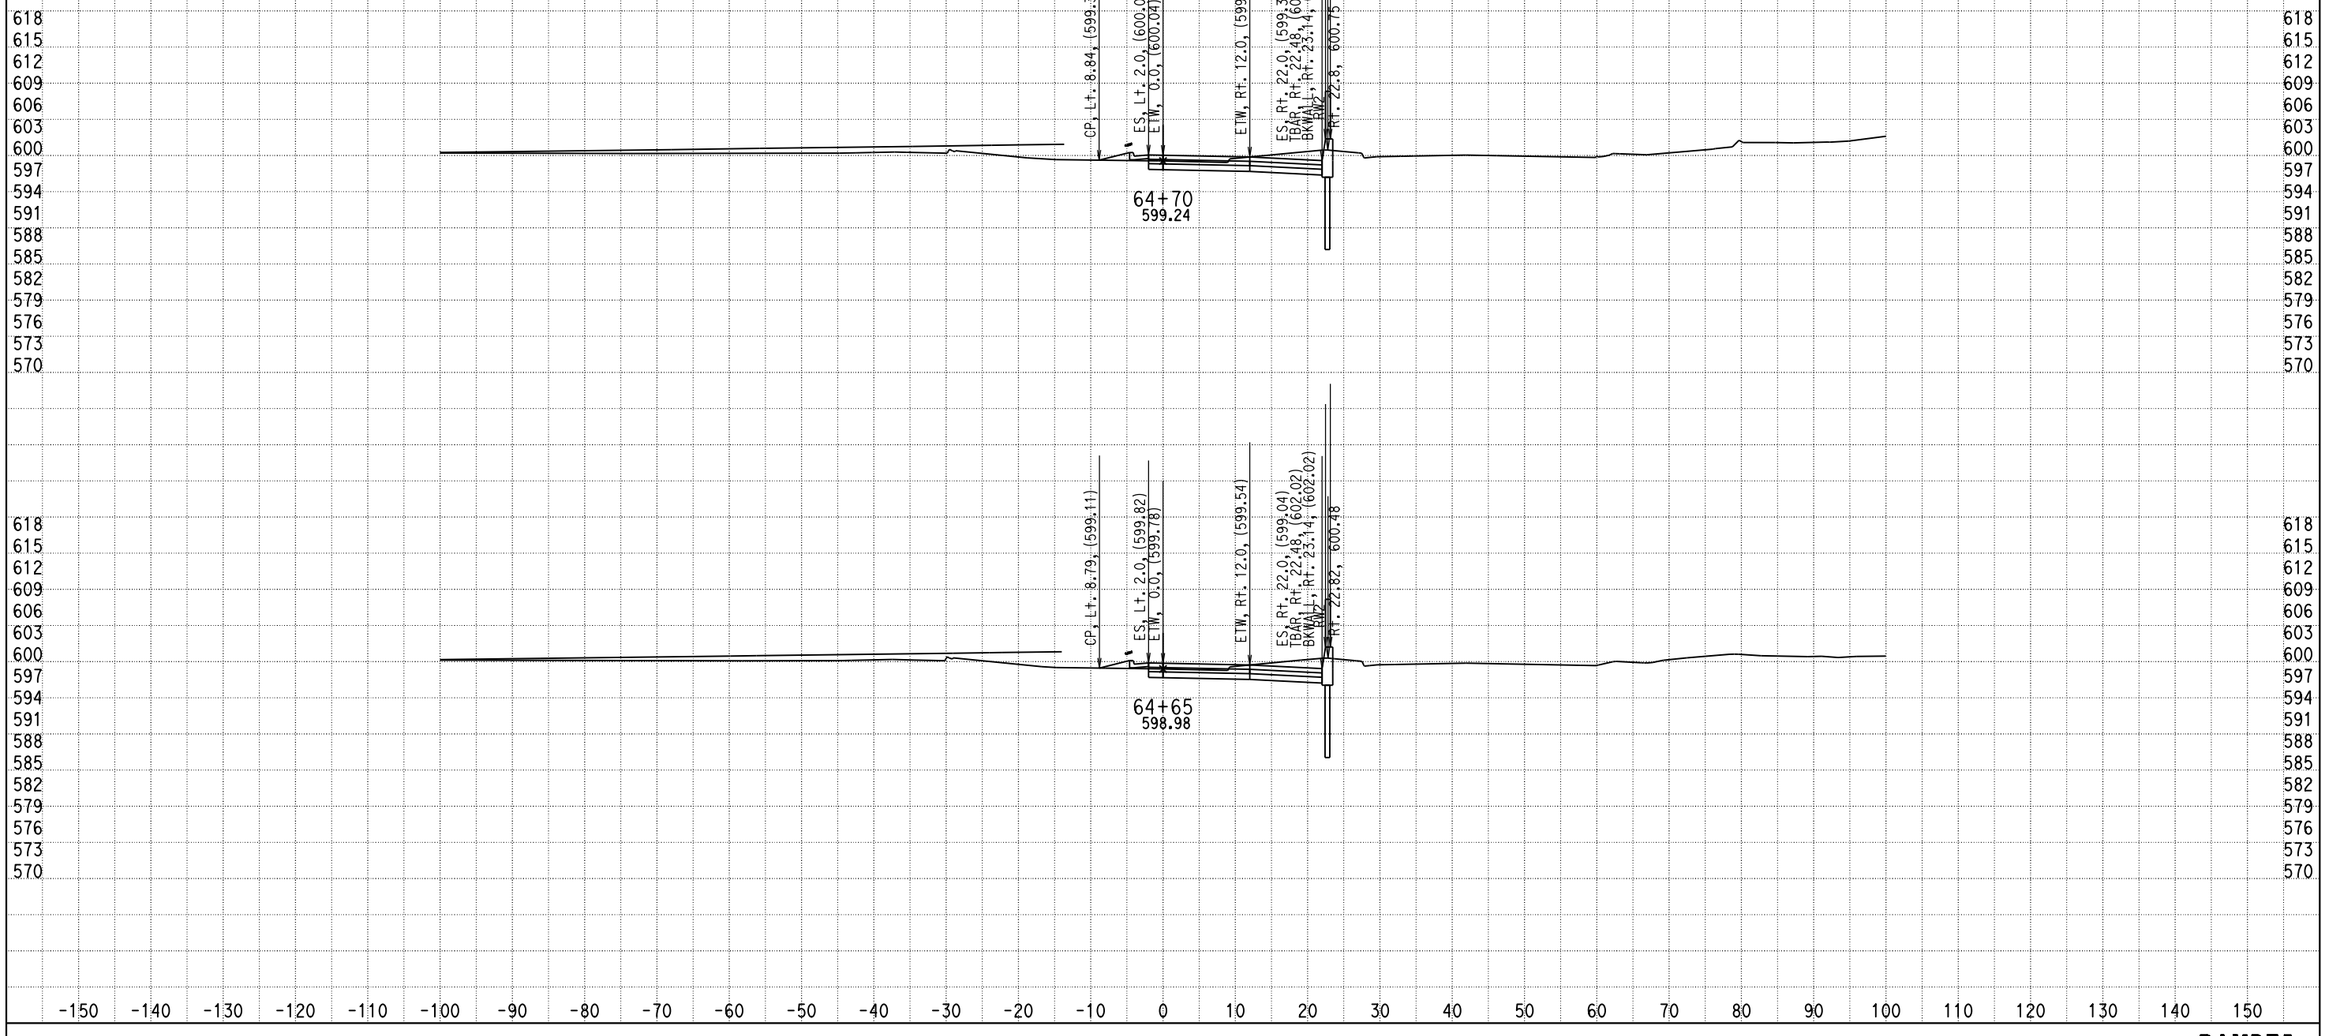

DATE: 12/17/2013

KC Project: 0818E File: D:\PROJECT\0818E\UPDATE-RAMP\hre5-pro-12-10-13.ear

SCALE: 1" = 10' Horiz.
1" = 10' Vert.

All Dimensions are US Survey Feet

RAMPE5
CROSS SECTIONS
SHEET 67 OF XXX

DESIGN STUDY ONLY

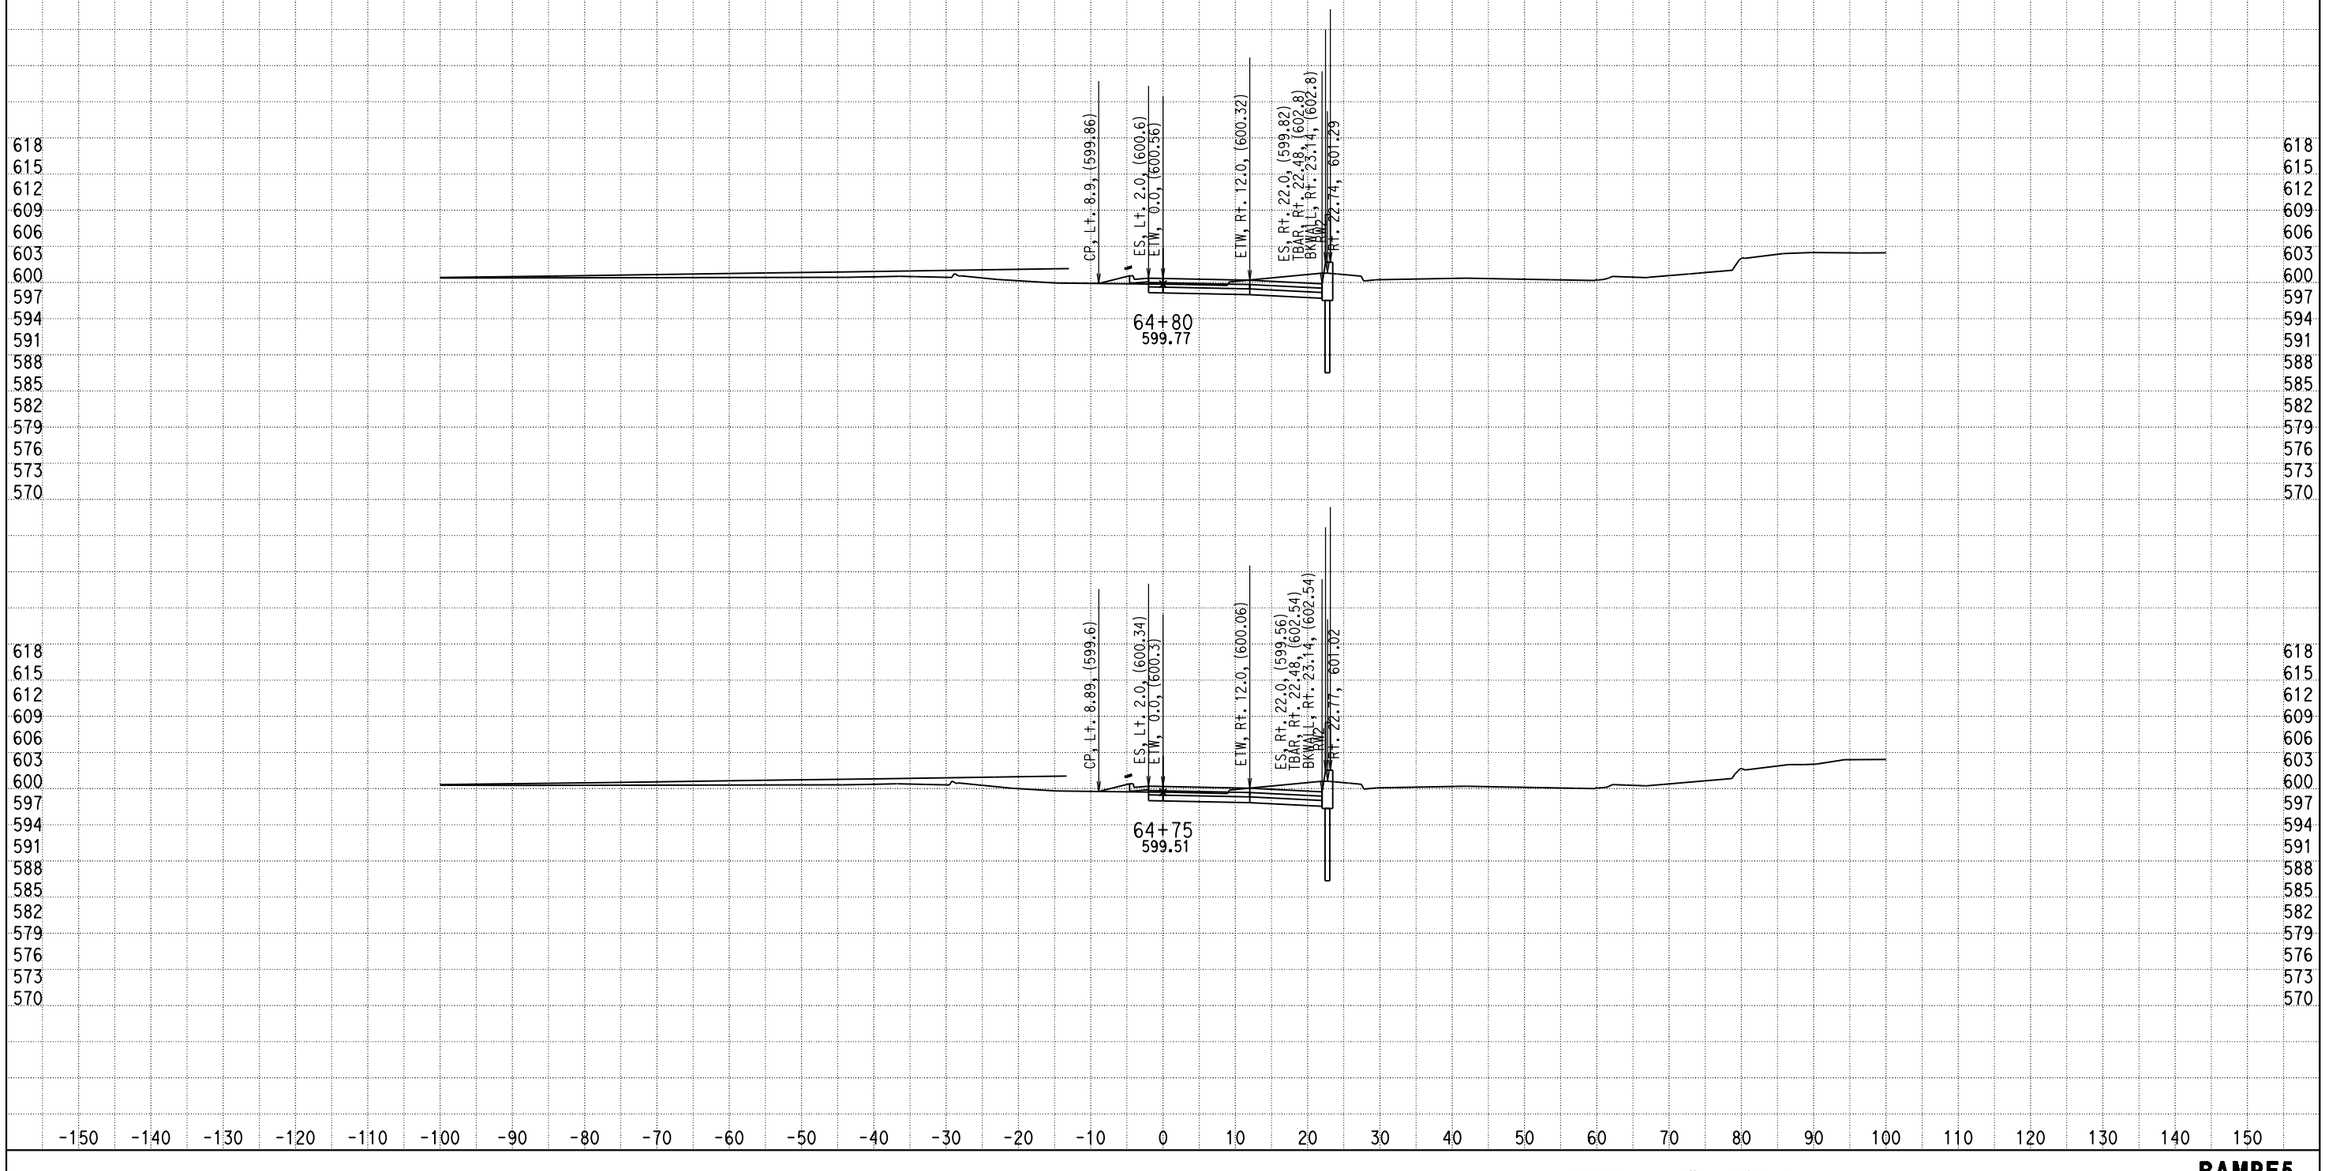

DATE: 12/17/2013

KC Project: 0818E File: D:\PROJECT\0818E\UPDATE-RAMP\hre5-pro-12-10-13.ear

SCALE: 1" = 10' Horiz.
1" = 10' Vert.

All Dimensions are US Survey Feet

RAMPE5
CROSS SECTIONS

DESIGN STUDY ONLY

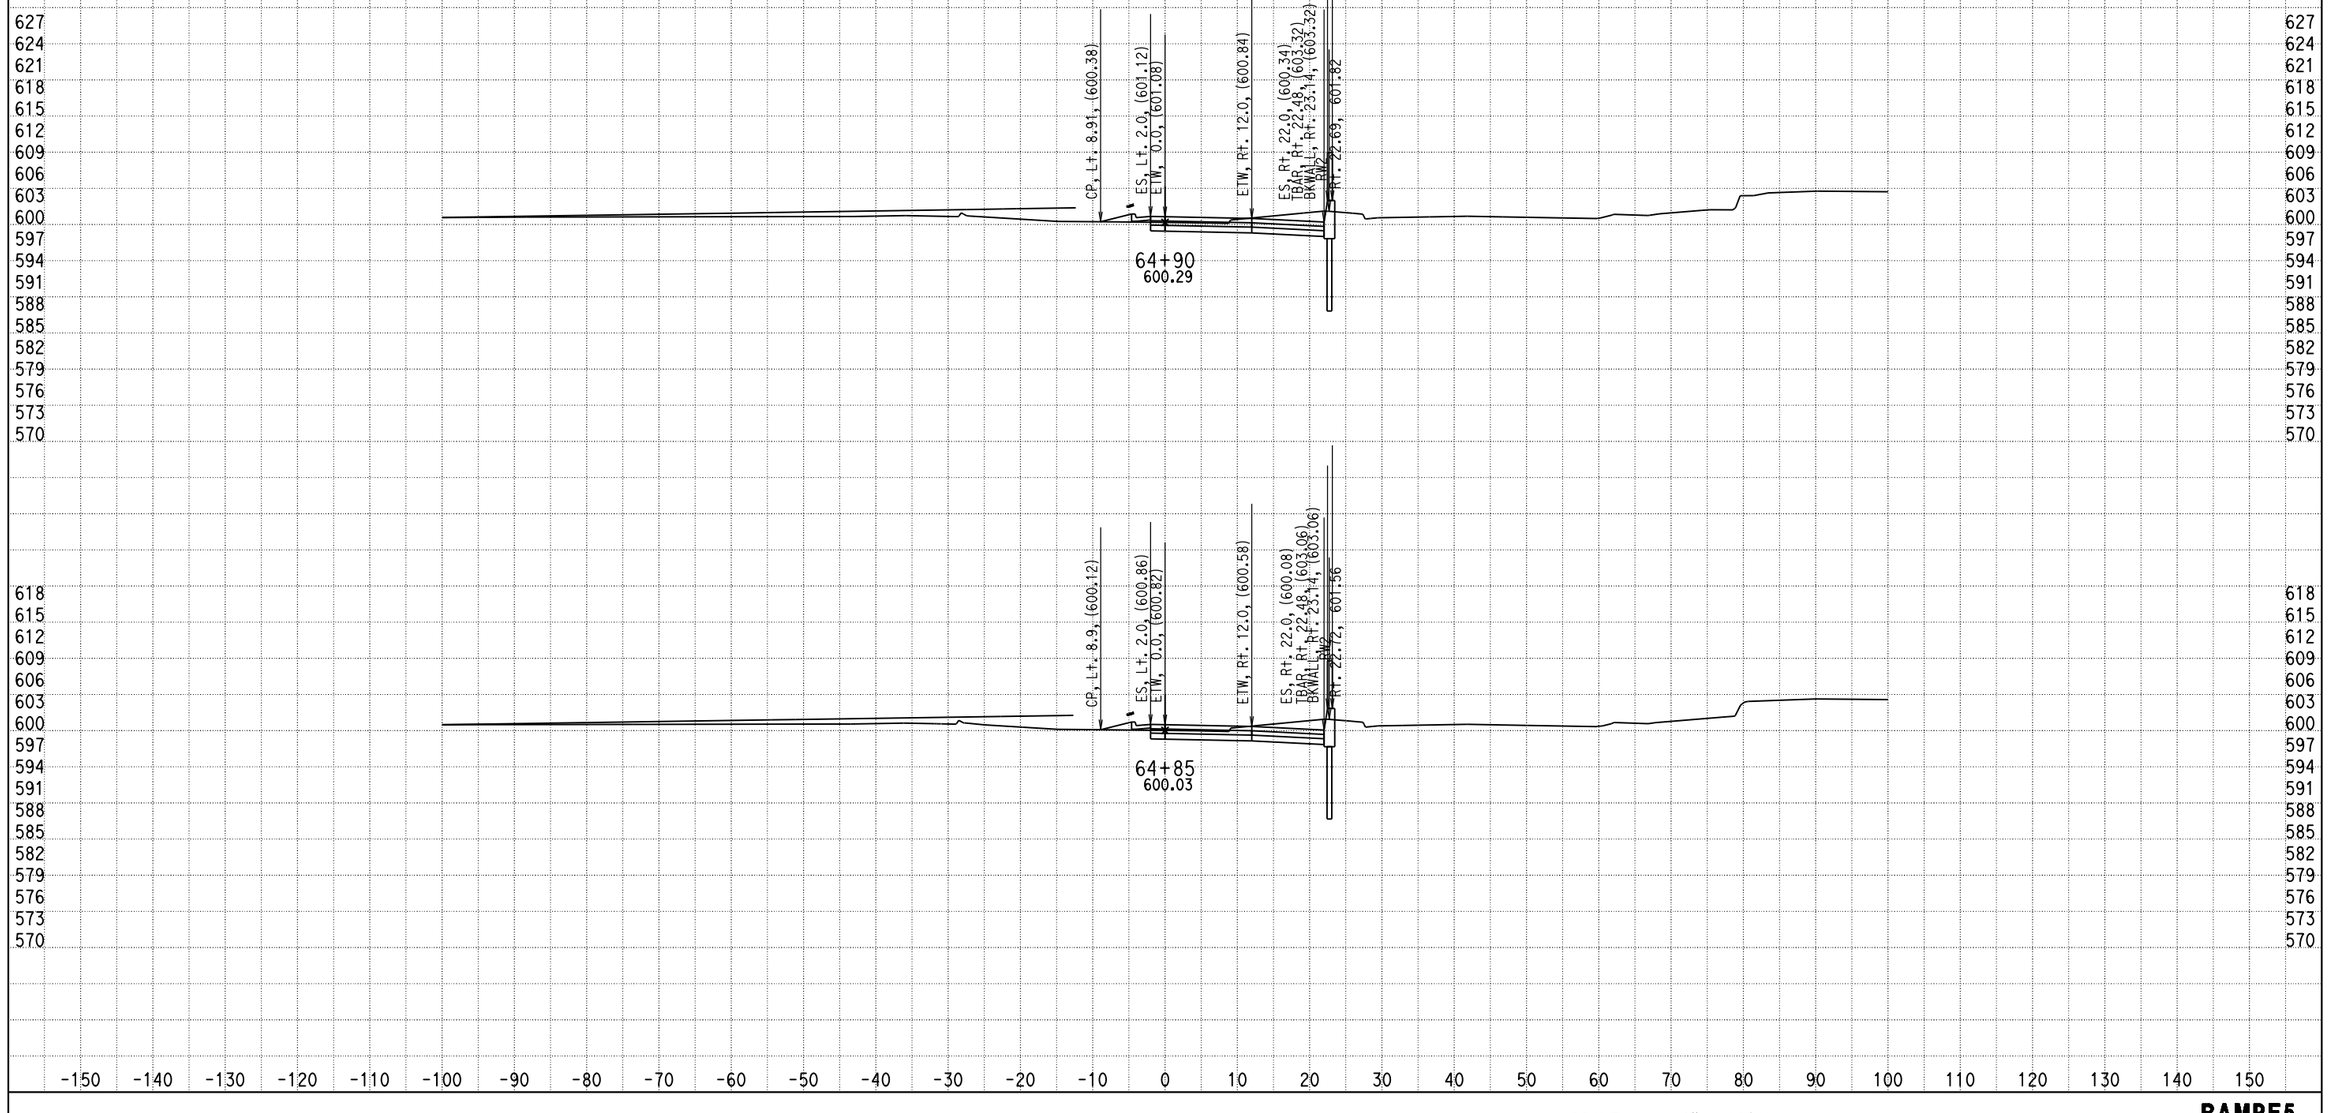

DATE: 12/17/2013

KC Project: 0818E File: D:\PROJECT\0818E\UPDATE-RAMP\hre5-pro-12-10-13.ear

SCALE: 1" = 10' Horiz.
1" = 10' Vert.

All Dimensions are US Survey Feet

RAMPE5
CROSS SECTIONS

DESIGN STUDY ONLY

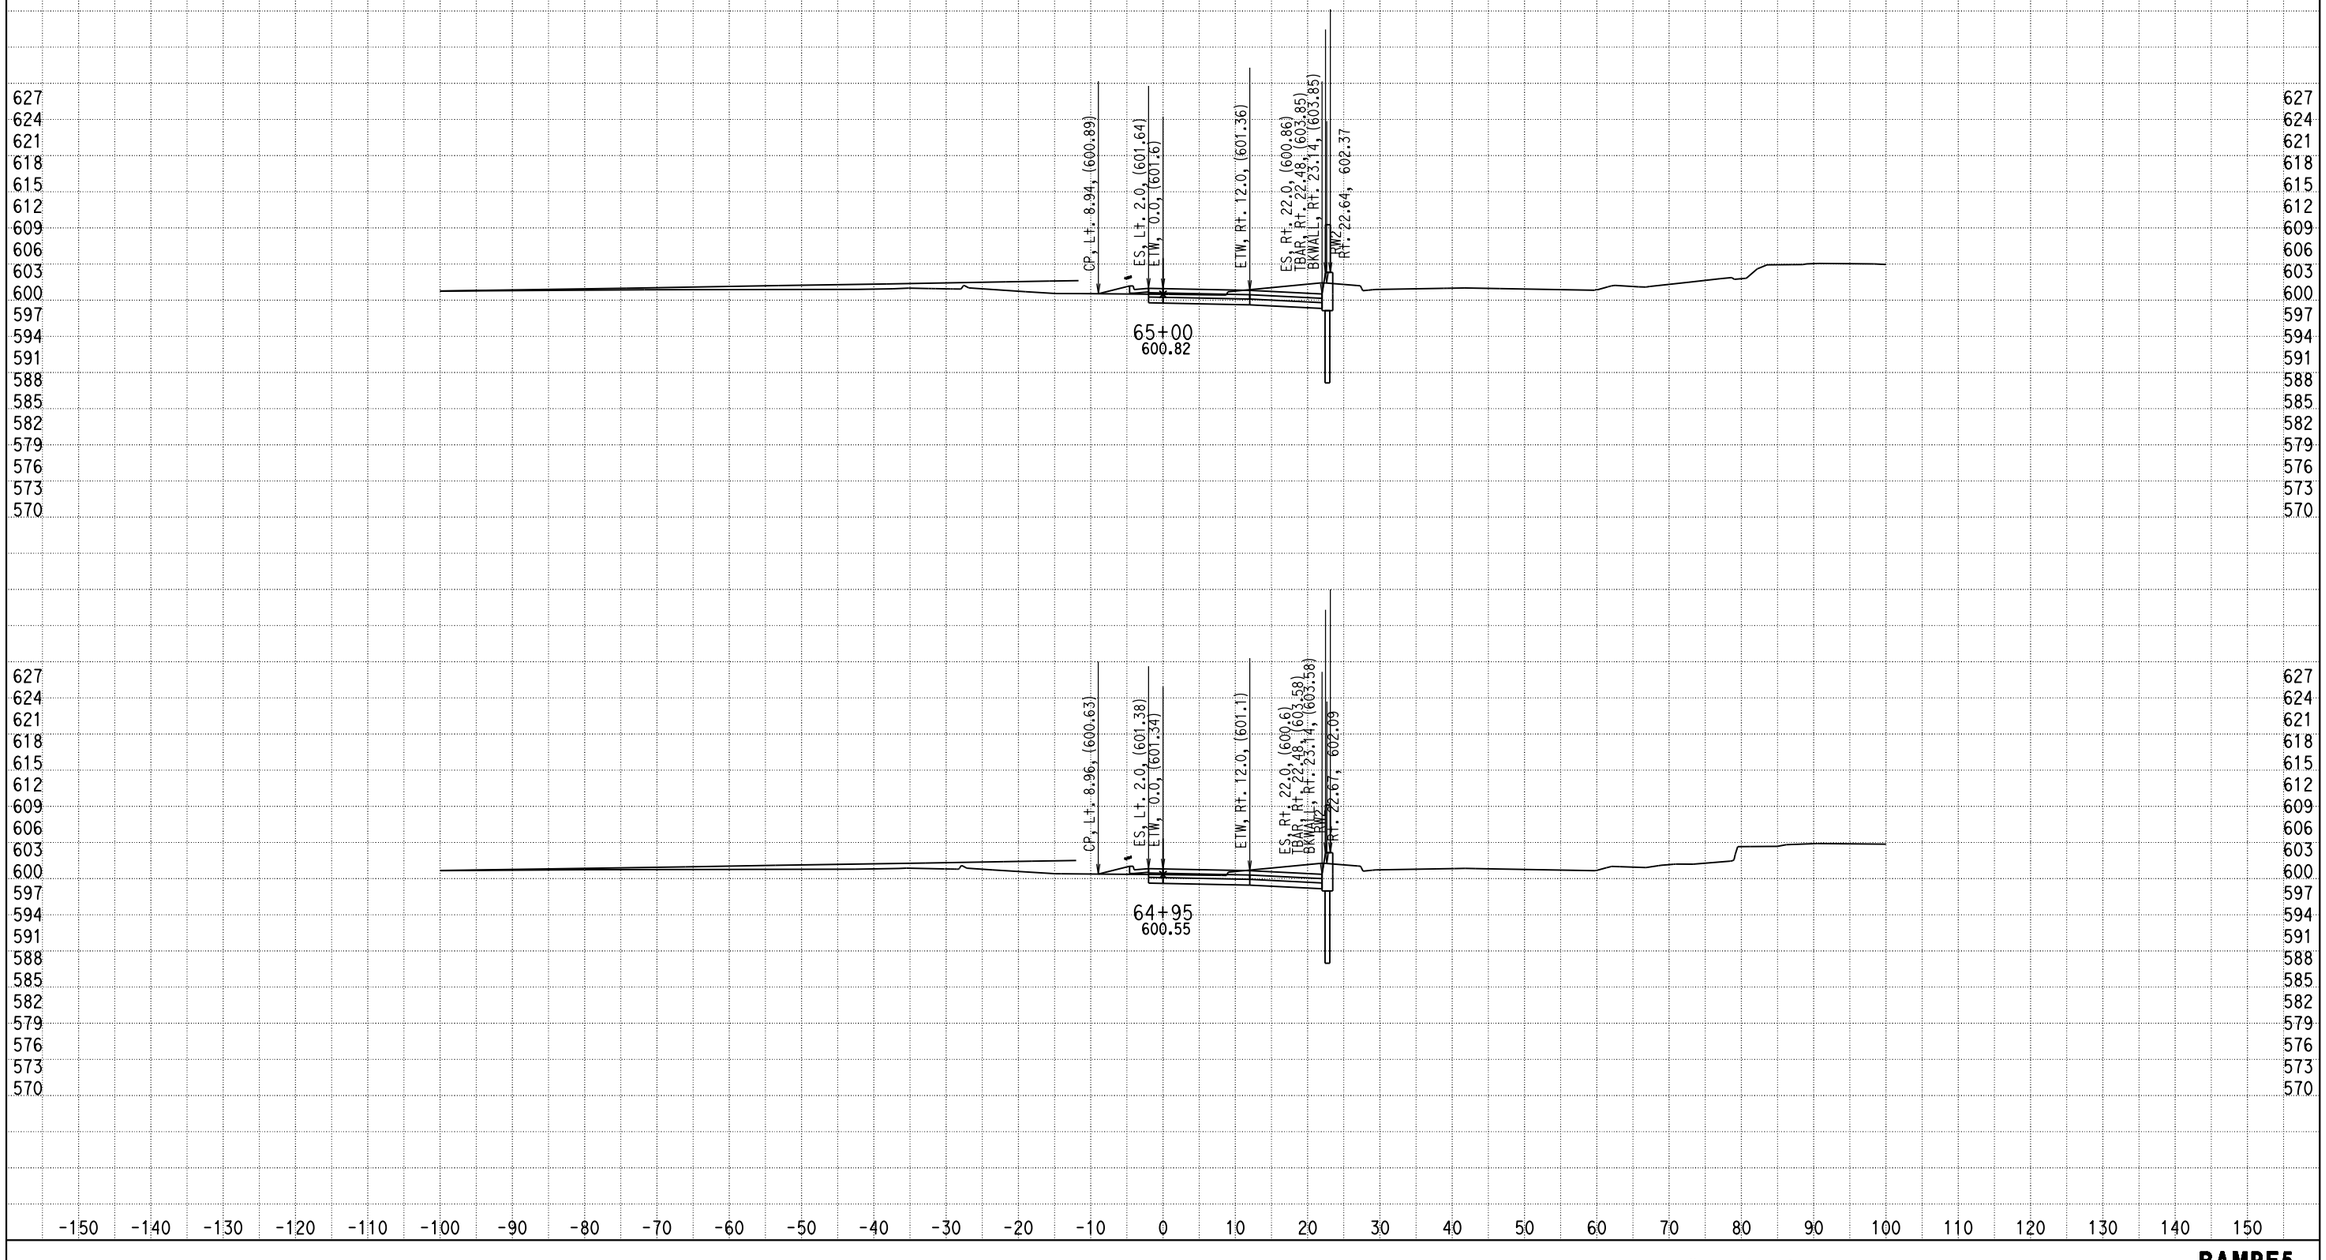

DATE: 12/17/2013

KC Project: 0818E File: D:\PROJECT\0818E\UPDATE-RAMP\hre5-pro-12-10-13.ear

SCALE: 1" = 10' Horiz.
1" = 10' Vert.

All Dimensions are US Survey Feet

RAMPE5
CROSS SECTIONS
SHEET 70 OF XXX

DESIGN STUDY ONLY

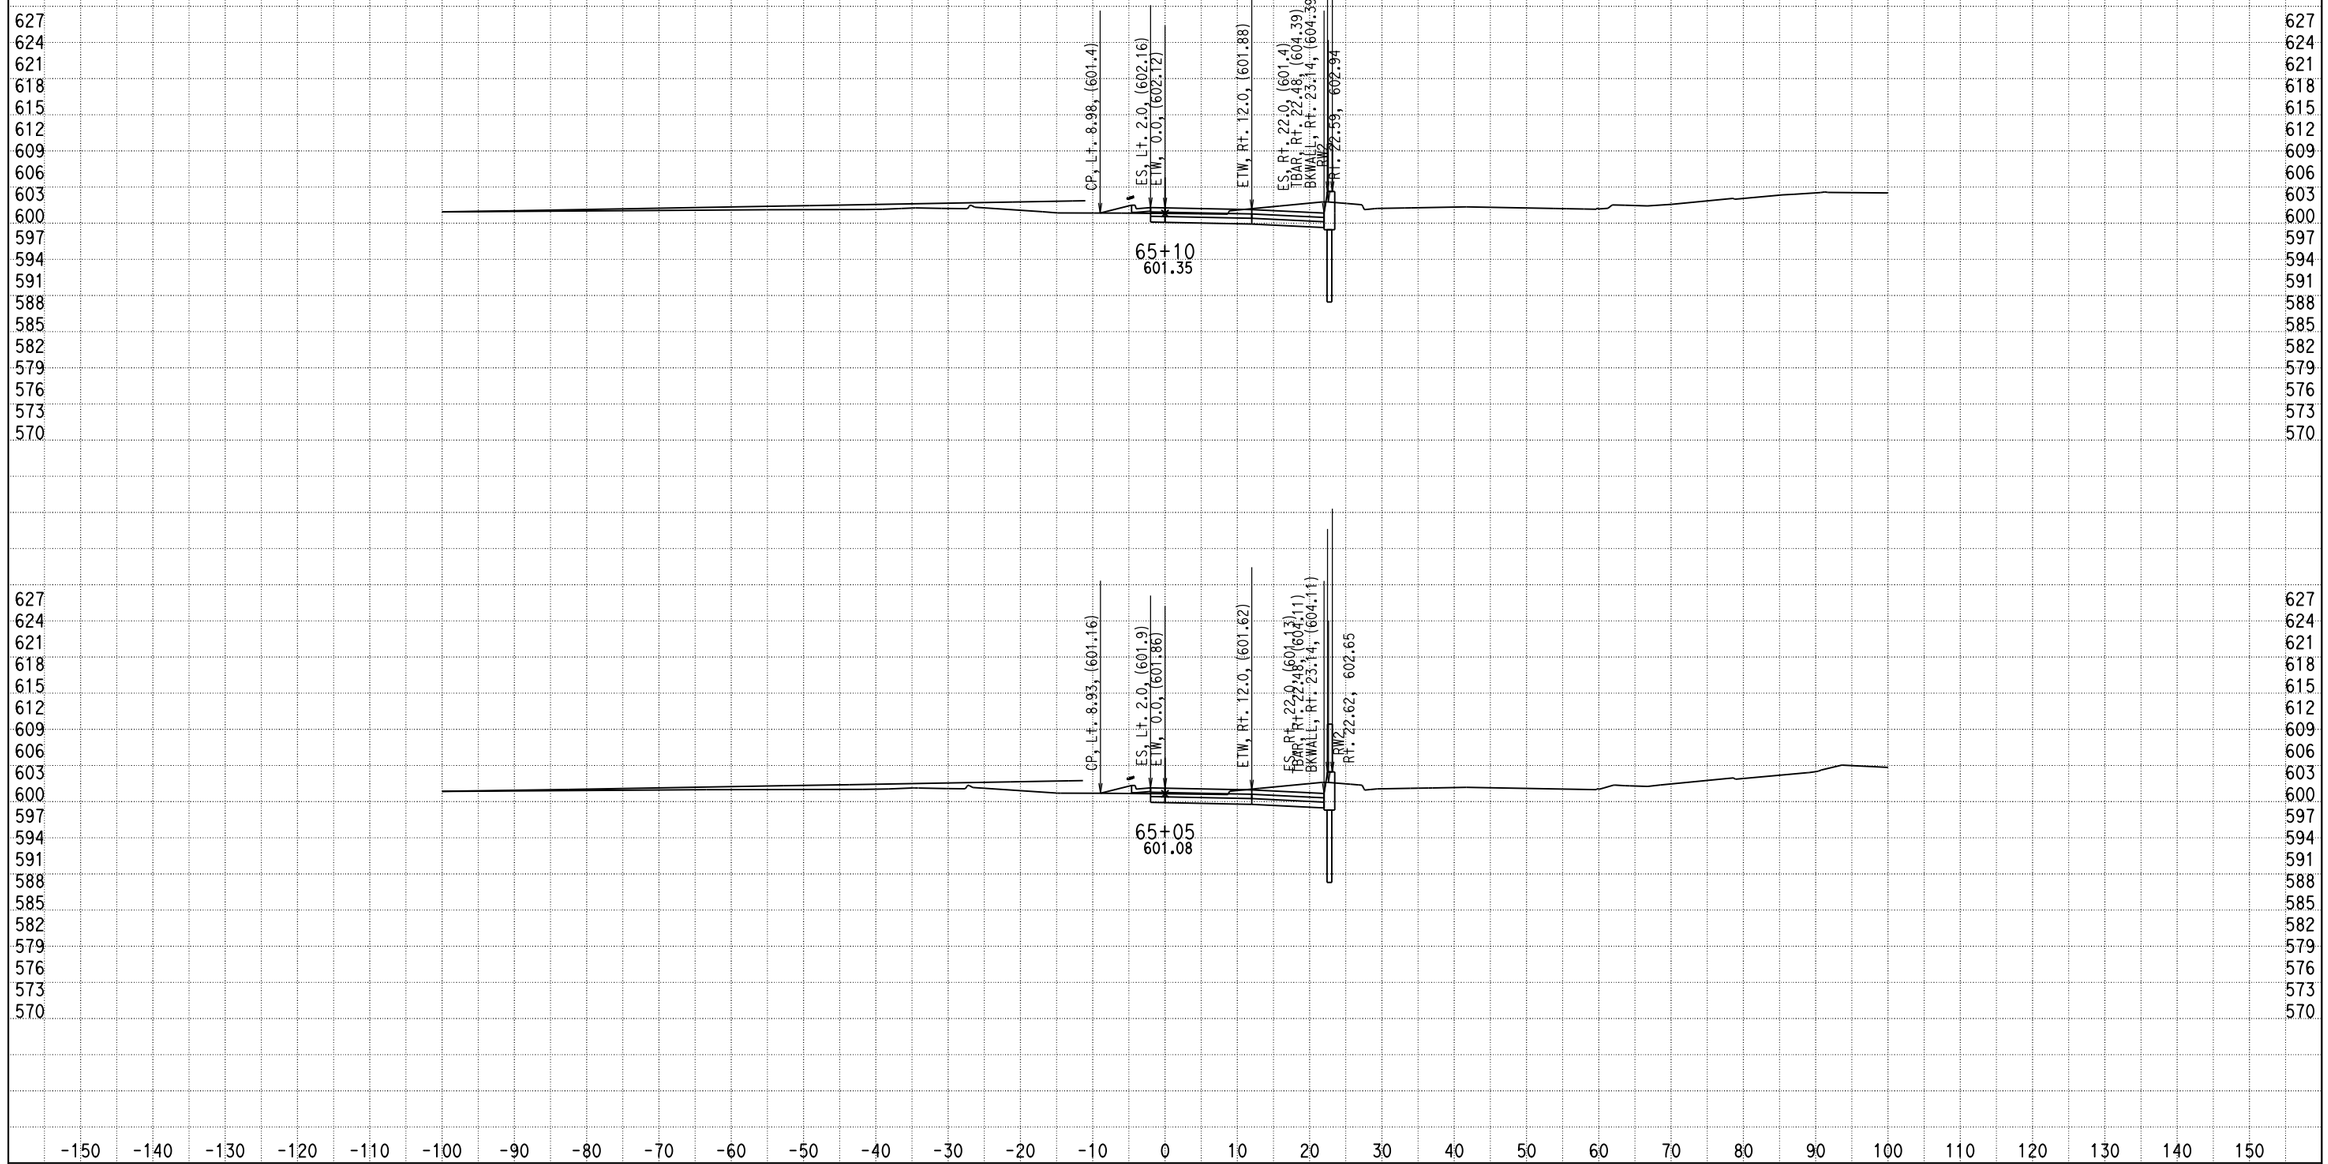

DATE: 12/17/2013

KC Project: 0818E File: D:\PROJECT\0818E\UPDATE-RAMP\hre5-pro-12-10-13.ear

SCALE: 1" = 10' Horiz.
1" = 10' Vert.

All Dimensions are US Survey Feet

RAMPE5
CROSS SECTIONS

DESIGN STUDY ONLY

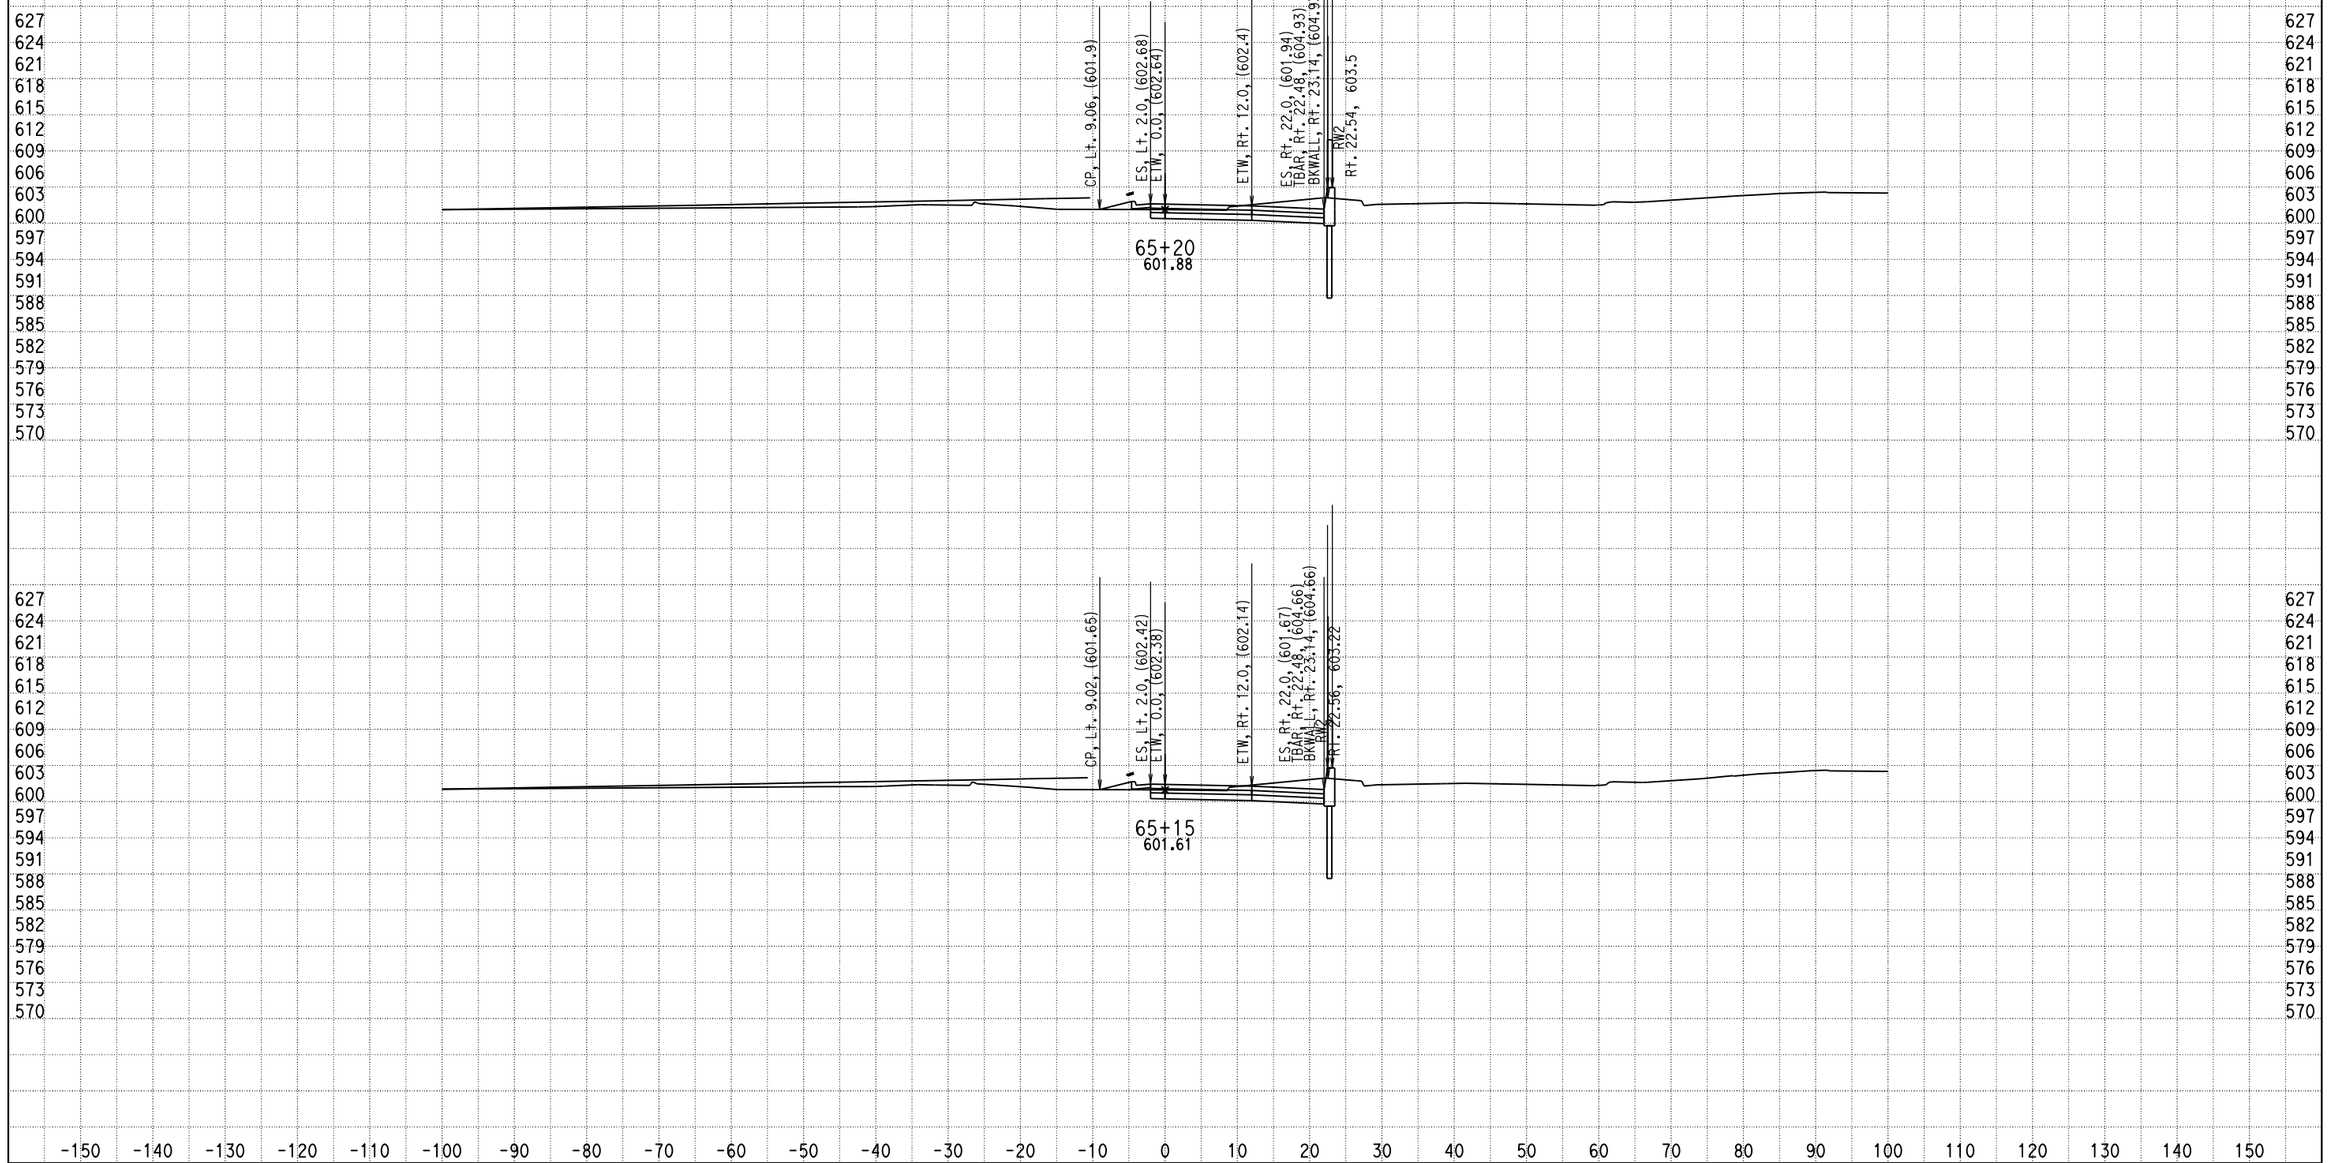

DATE: 12/17/2013

KC Project: 0818E File: D:\PROJECT\0818E\UPDATE-RAMP\hre5-pro-12-10-13.ear

SCALE: 1" = 10' Horiz.
1" = 10' Vert.

All Dimensions are US Survey Feet

RAMPE5
CROSS SECTIONS

DESIGN STUDY ONLY

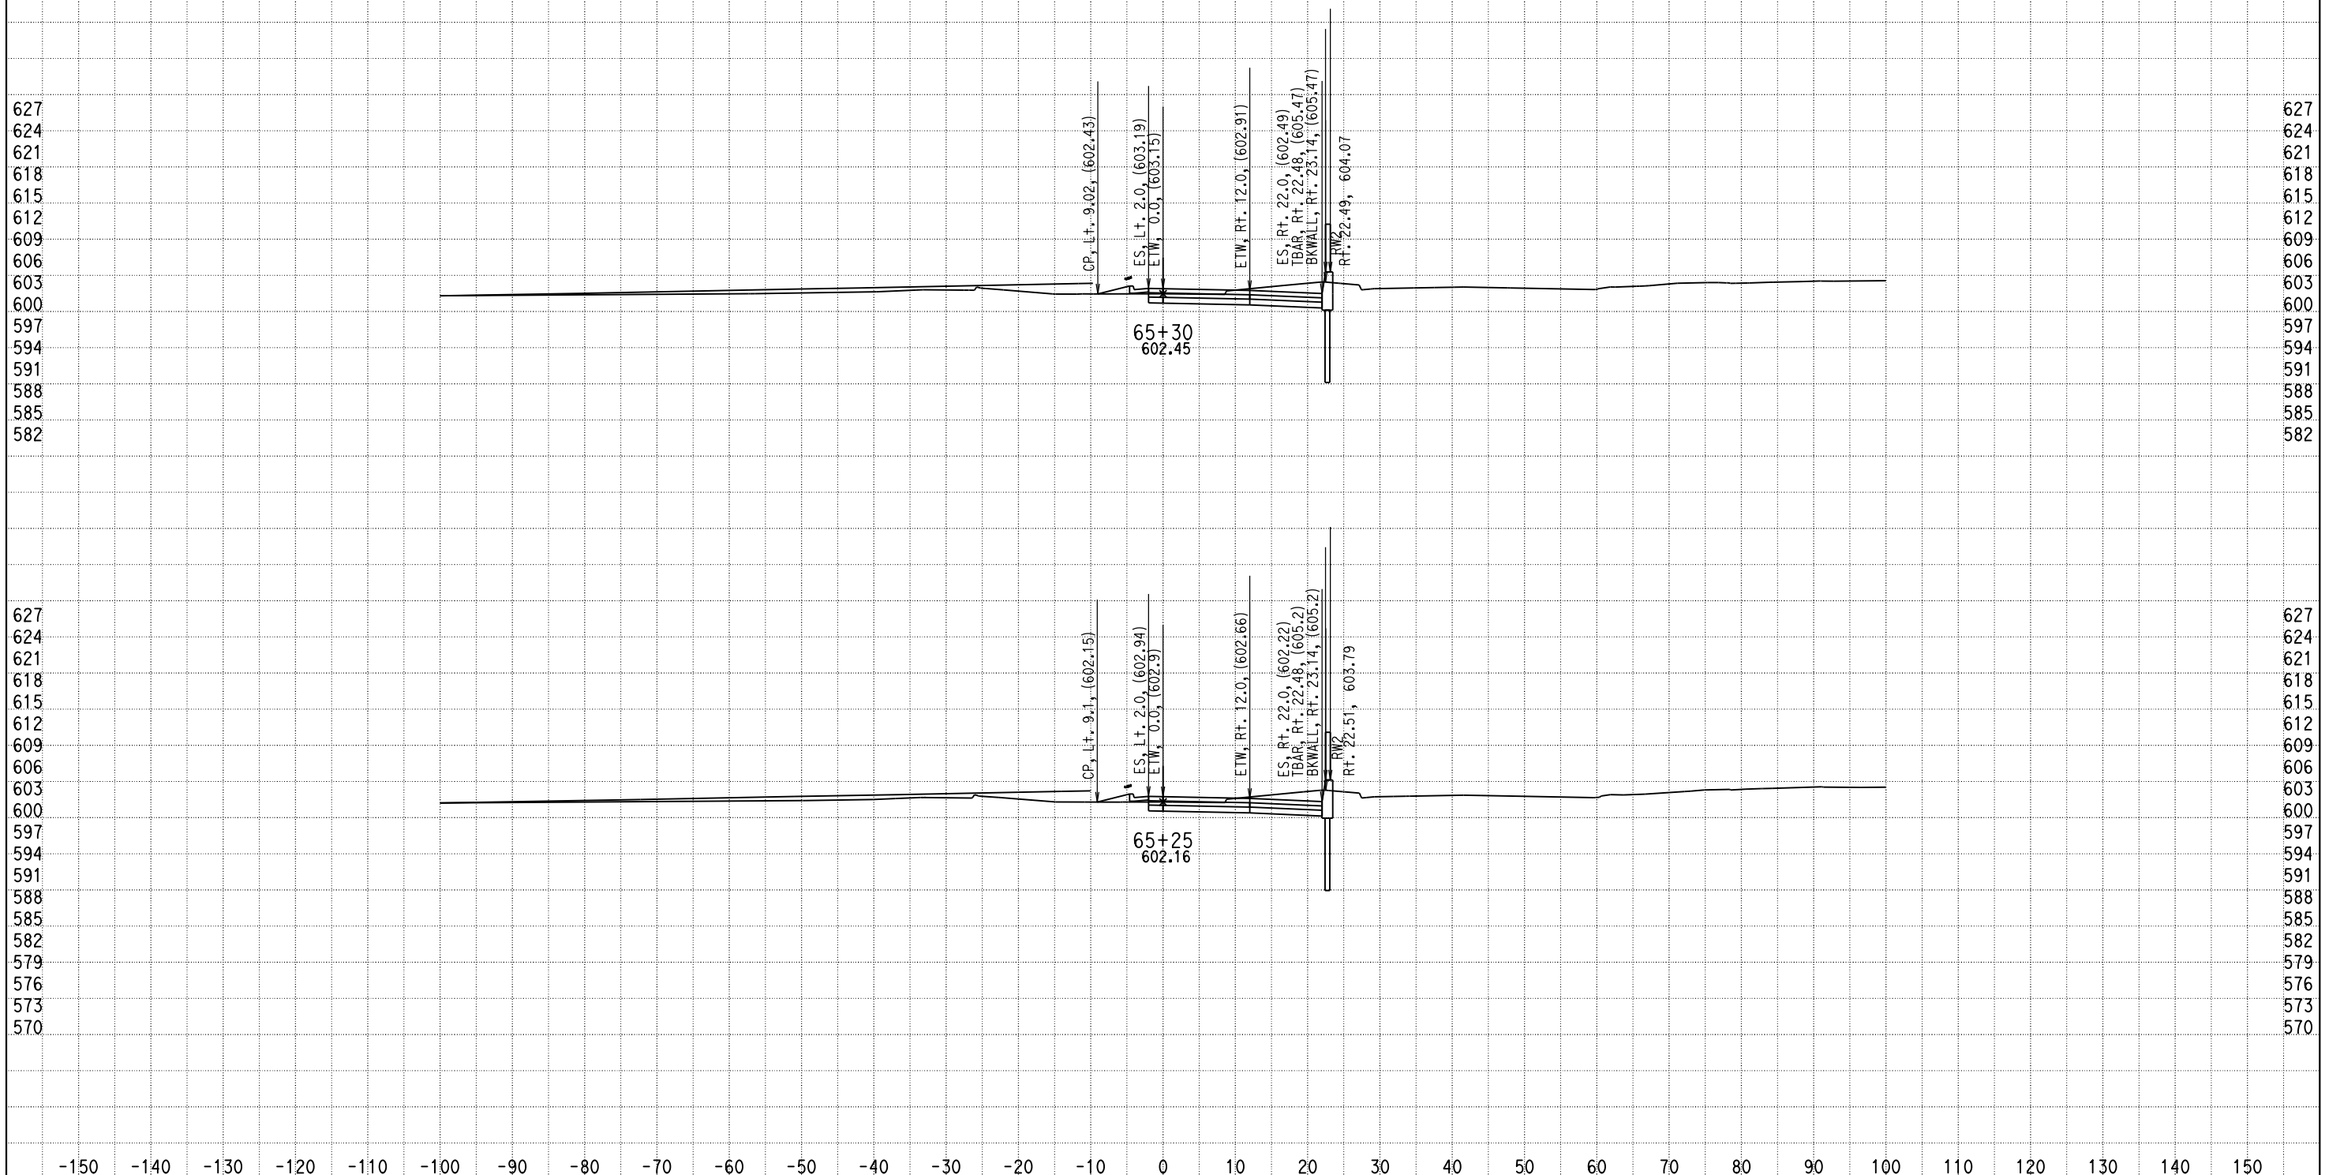

DATE: 12/17/2013

KC Project: 0818E File: D:\PROJECT\0818E\UPDATE-RAMP\hre5-pro-12-10-13.ear

SCALE: 1" = 10' Horiz.
1" = 10' Vert.

All Dimensions are US Survey Feet

RAMPE5
CROSS SECTIONS

DESIGN STUDY ONLY

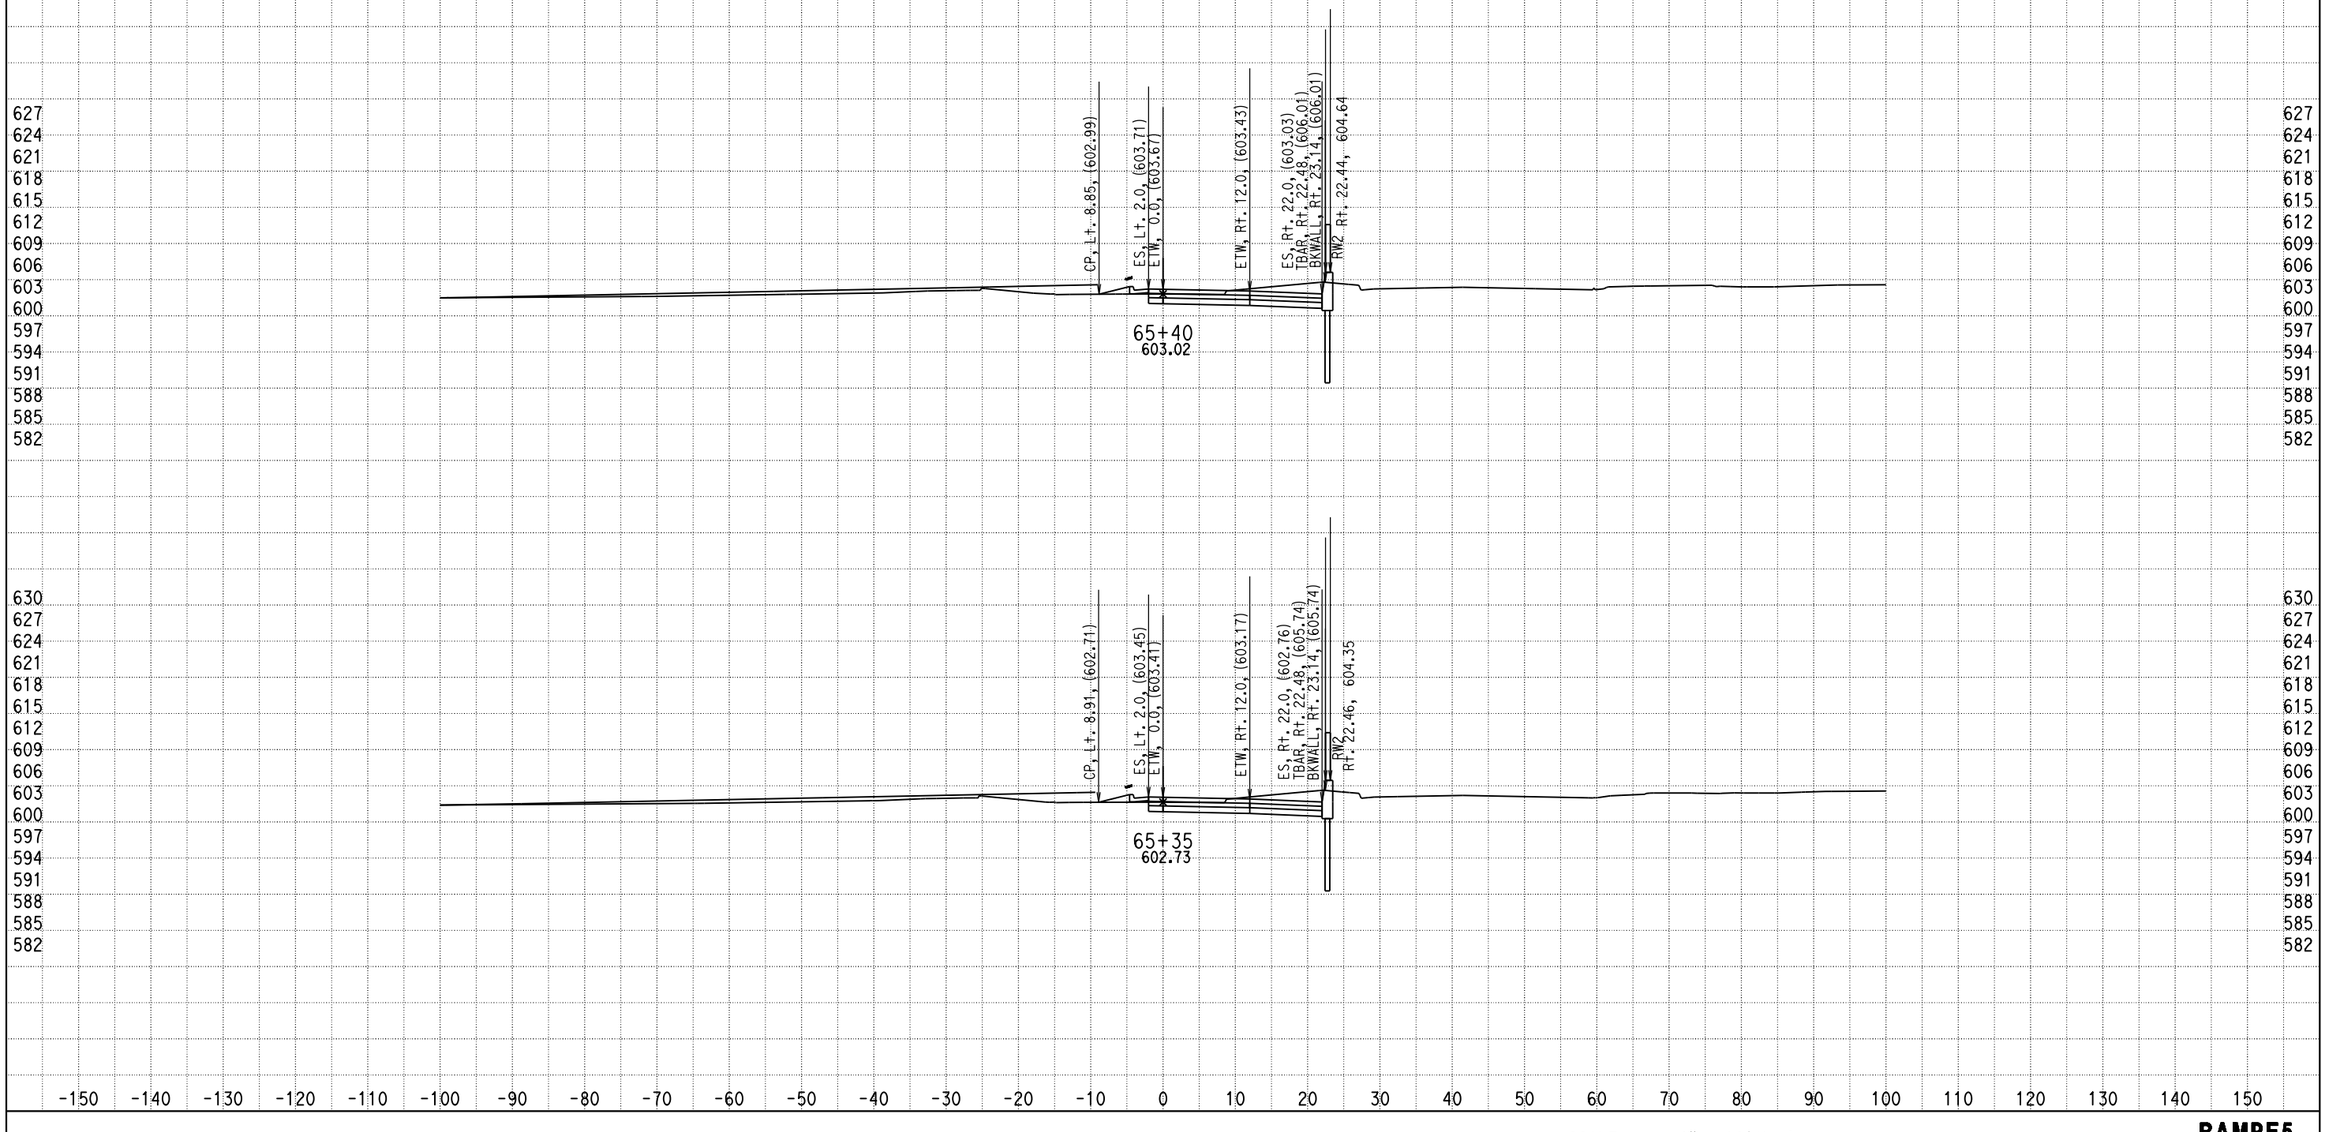

DATE: 12/17/2013

KC Project: 0818E File: D:\PROJECT\0818E\UPDATE-RAMP\hre5-pro-12-10-13.ear

SCALE: 1" = 10' Horiz.
1" = 10' Vert.

All Dimensions are US Survey Feet

RAMPE5
CROSS SECTIONS

DESIGN STUDY ONLY

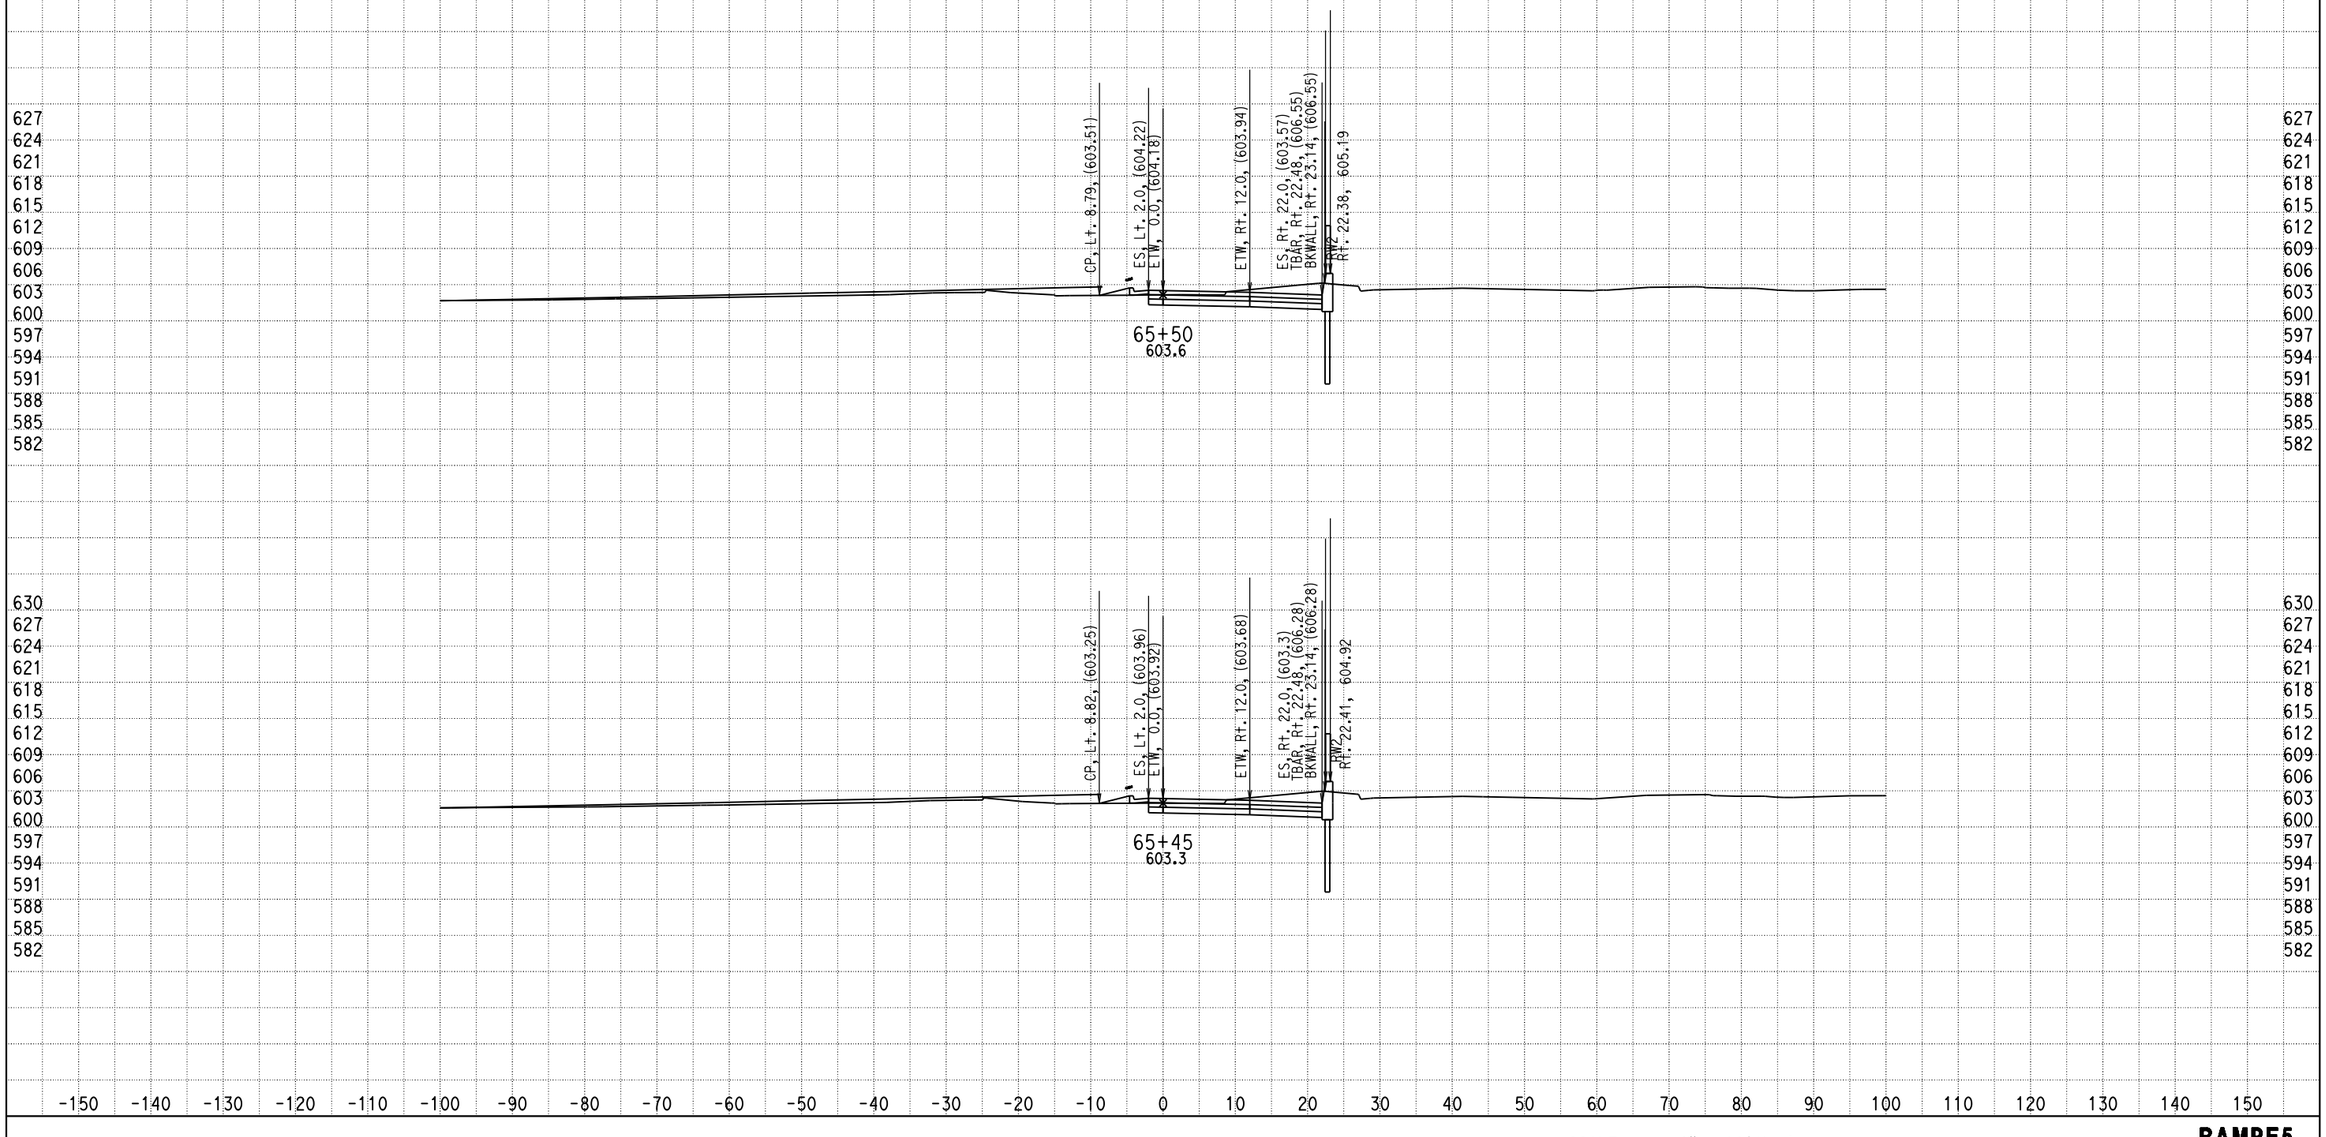

DATE: 12/17/2013

KC Project: 0818E File: D:\PROJECT\0818E\UPDATE-RAMP\hre5-pro-12-10-13.ear

SCALE: 1" = 10' Horiz.
1" = 10' Vert.

All Dimensions are US Survey Feet

RAMPE5
CROSS SECTIONS
SHEET 75 OF XXX

DESIGN STUDY ONLY

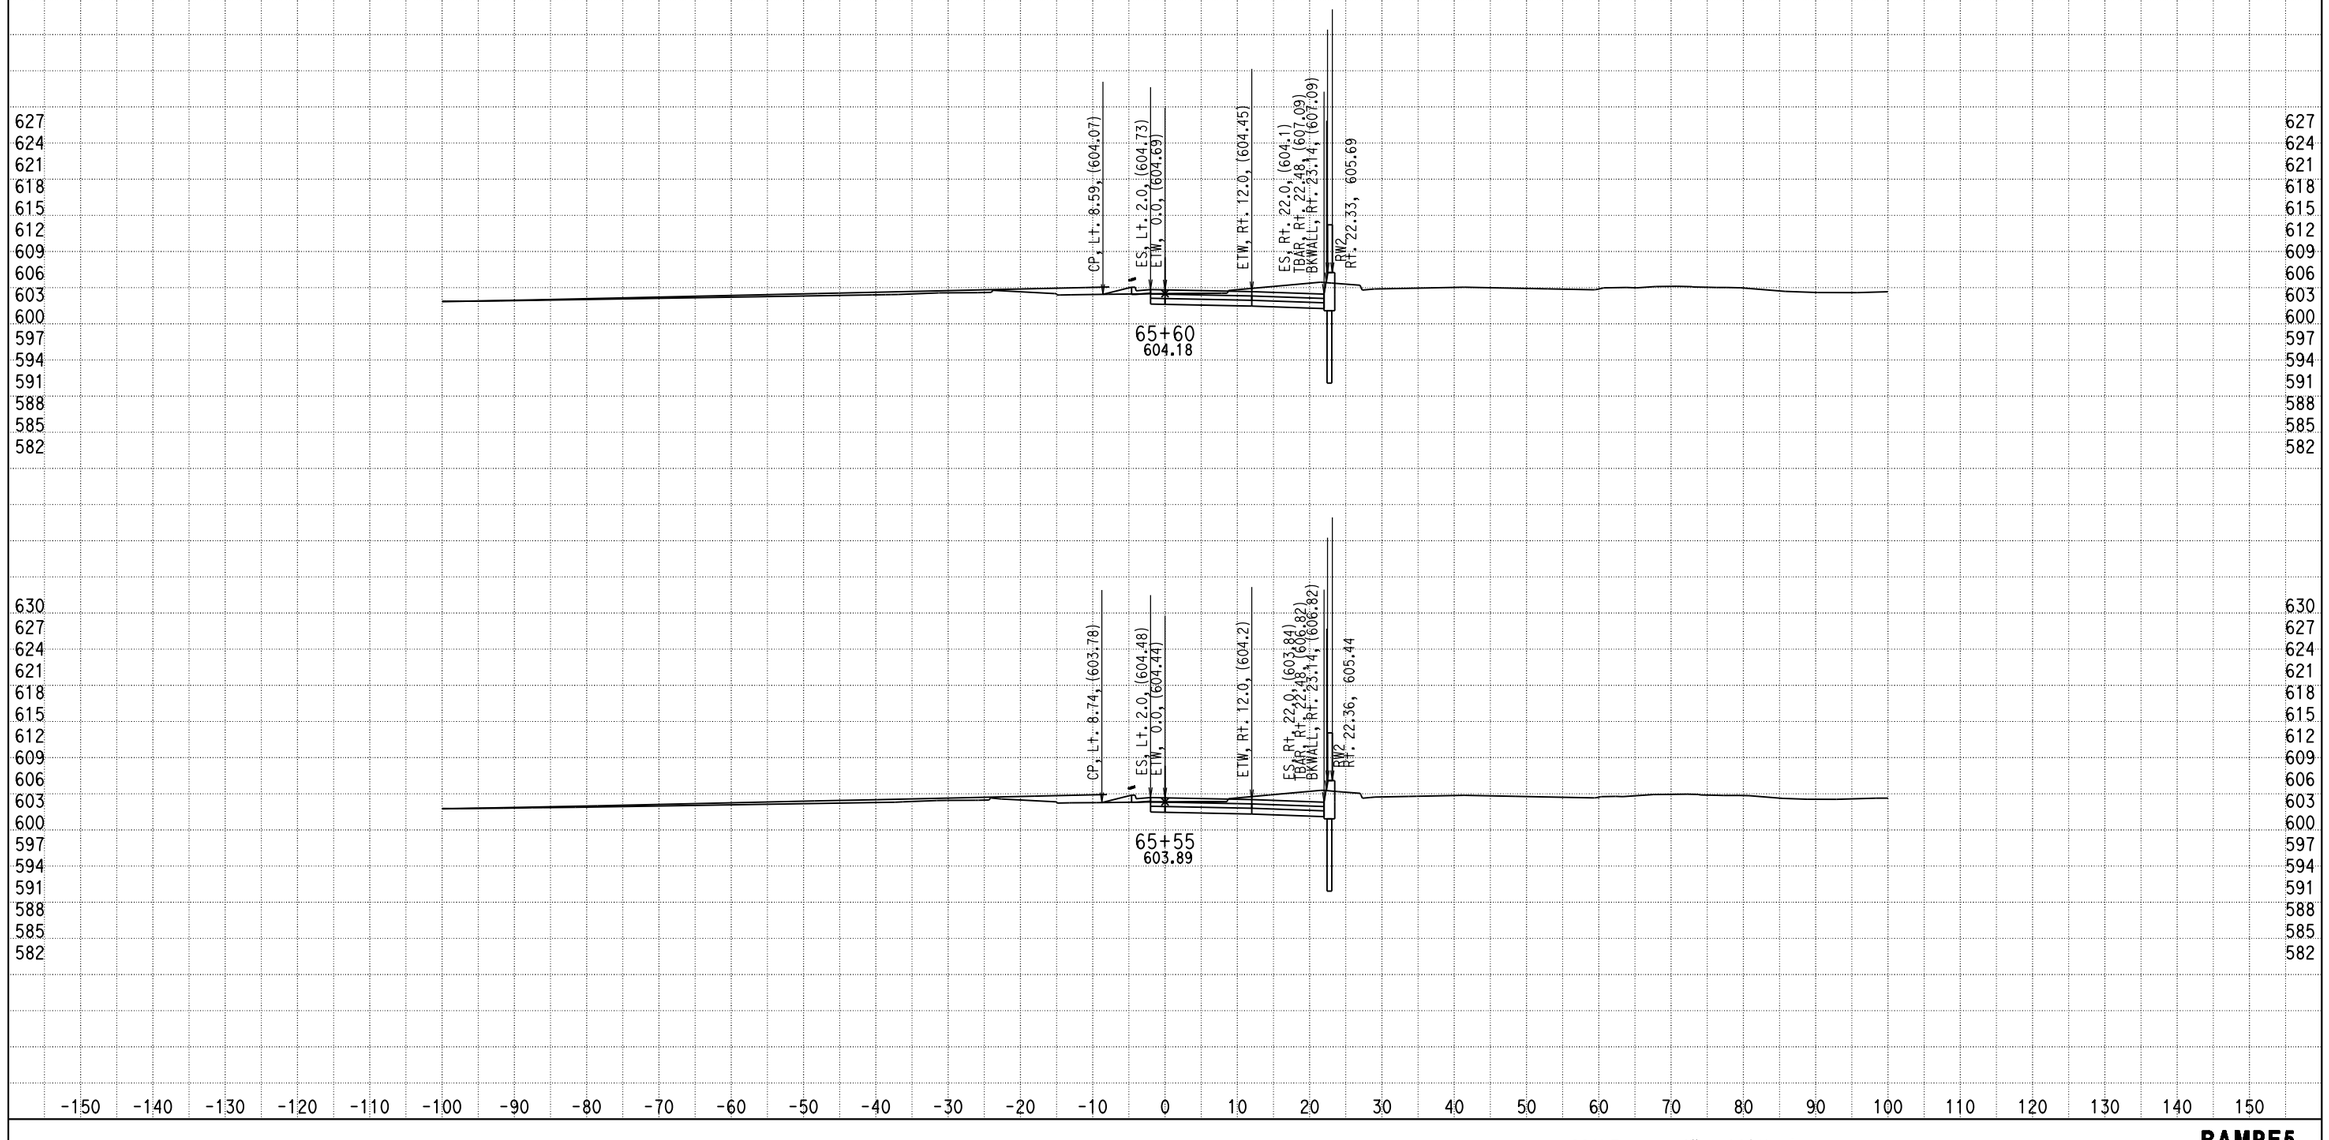

DATE: 12/17/2013

KC Project: 0818E File: D:\PROJECT\0818E\UPDATE-RAMP\hre5-pro-12-10-13.ear

SCALE: 1" = 10' Horiz.
1" = 10' Vert.

All Dimensions are US Survey Feet

RAMPE5
CROSS SECTIONS

DESIGN STUDY ONLY

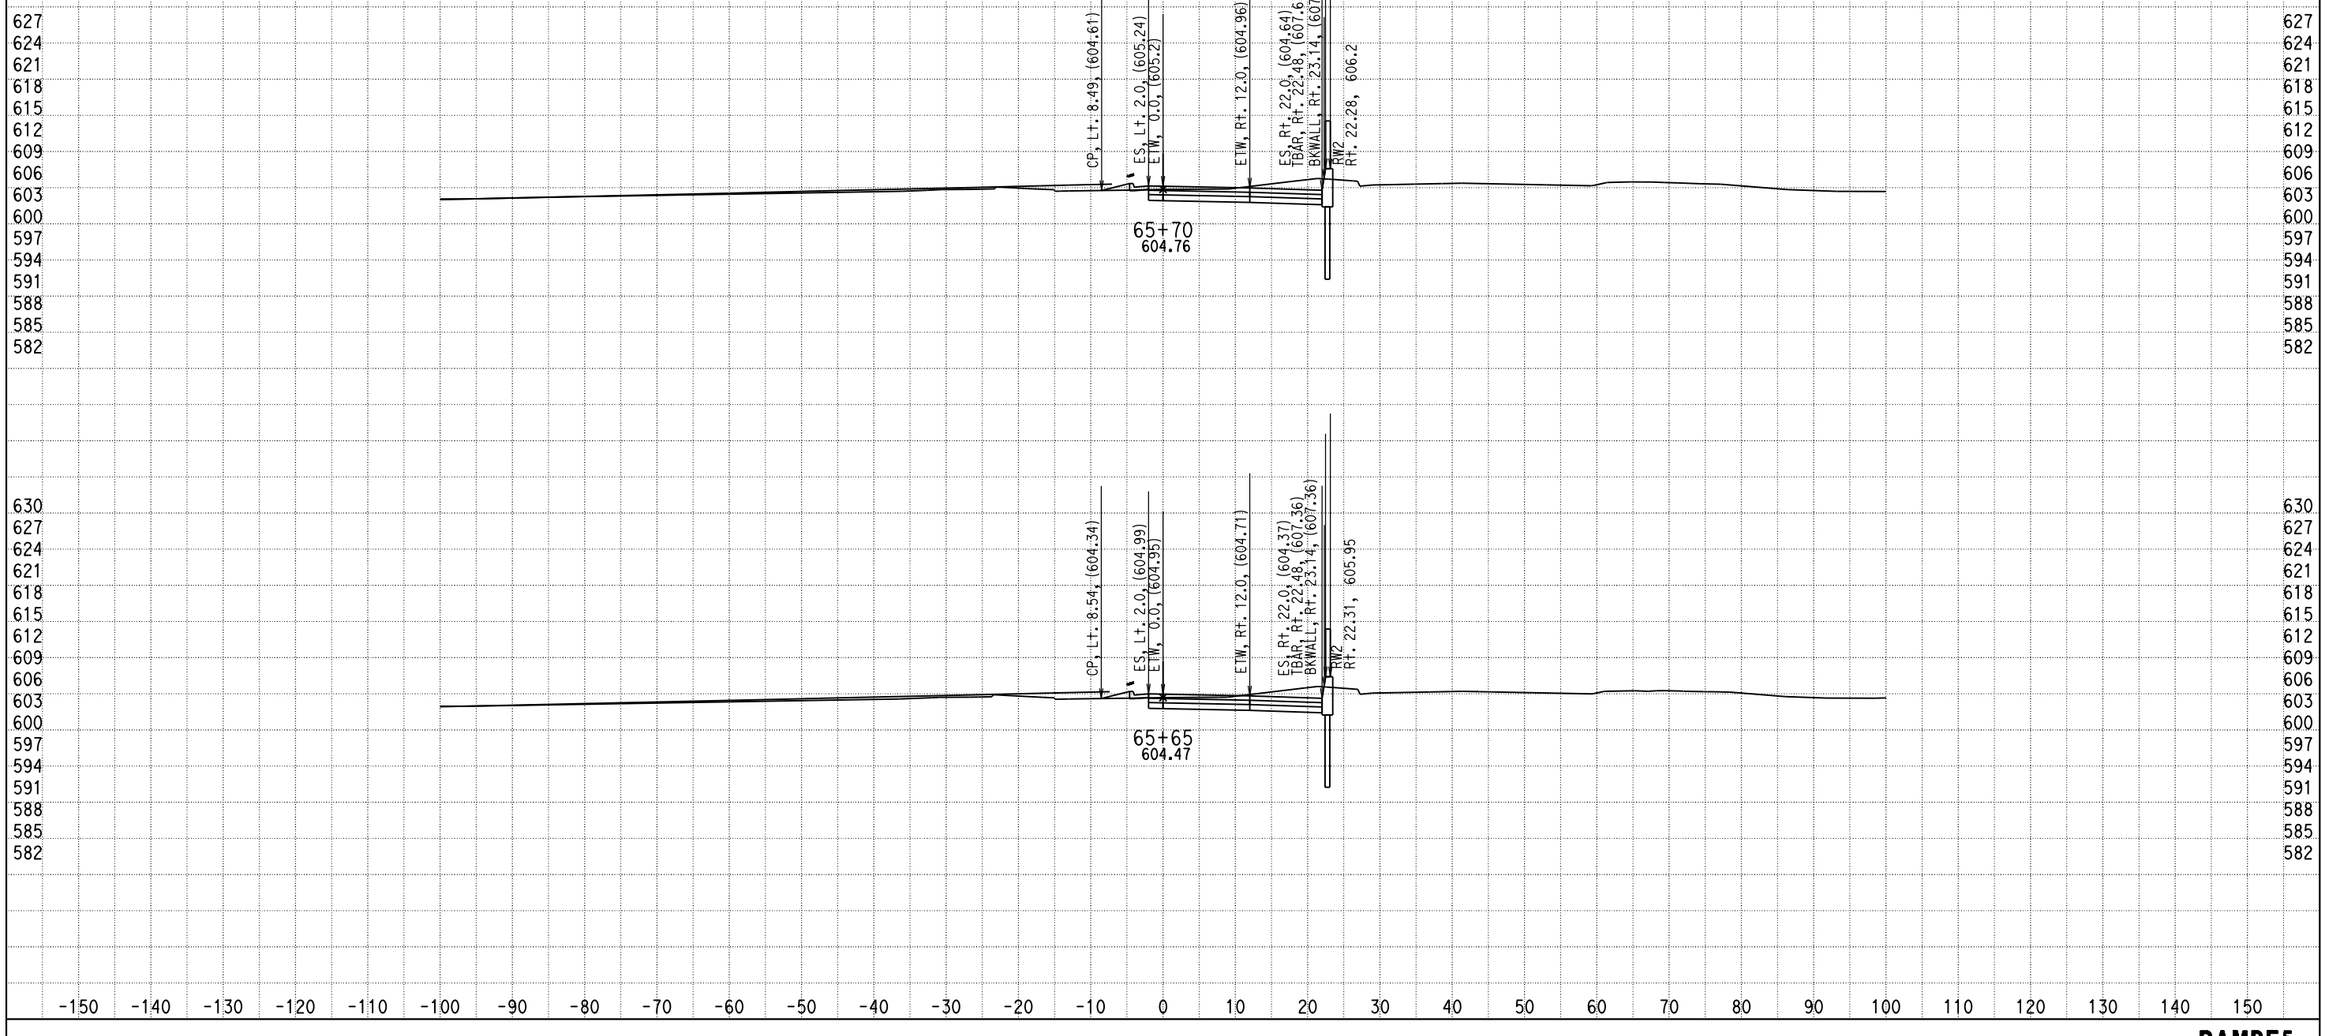

DATE: 12/17/2013

KC Project: 0818E File: D:\PROJECT\0818E\UPDATE-RAMP\hre5-pro-12-10-13.ear

SCALE: 1" = 10' Horiz.
1" = 10' Vert.

All Dimensions are US Survey Feet

RAMPE5
CROSS SECTIONS
SHEET 77 OF XXX

DESIGN STUDY ONLY

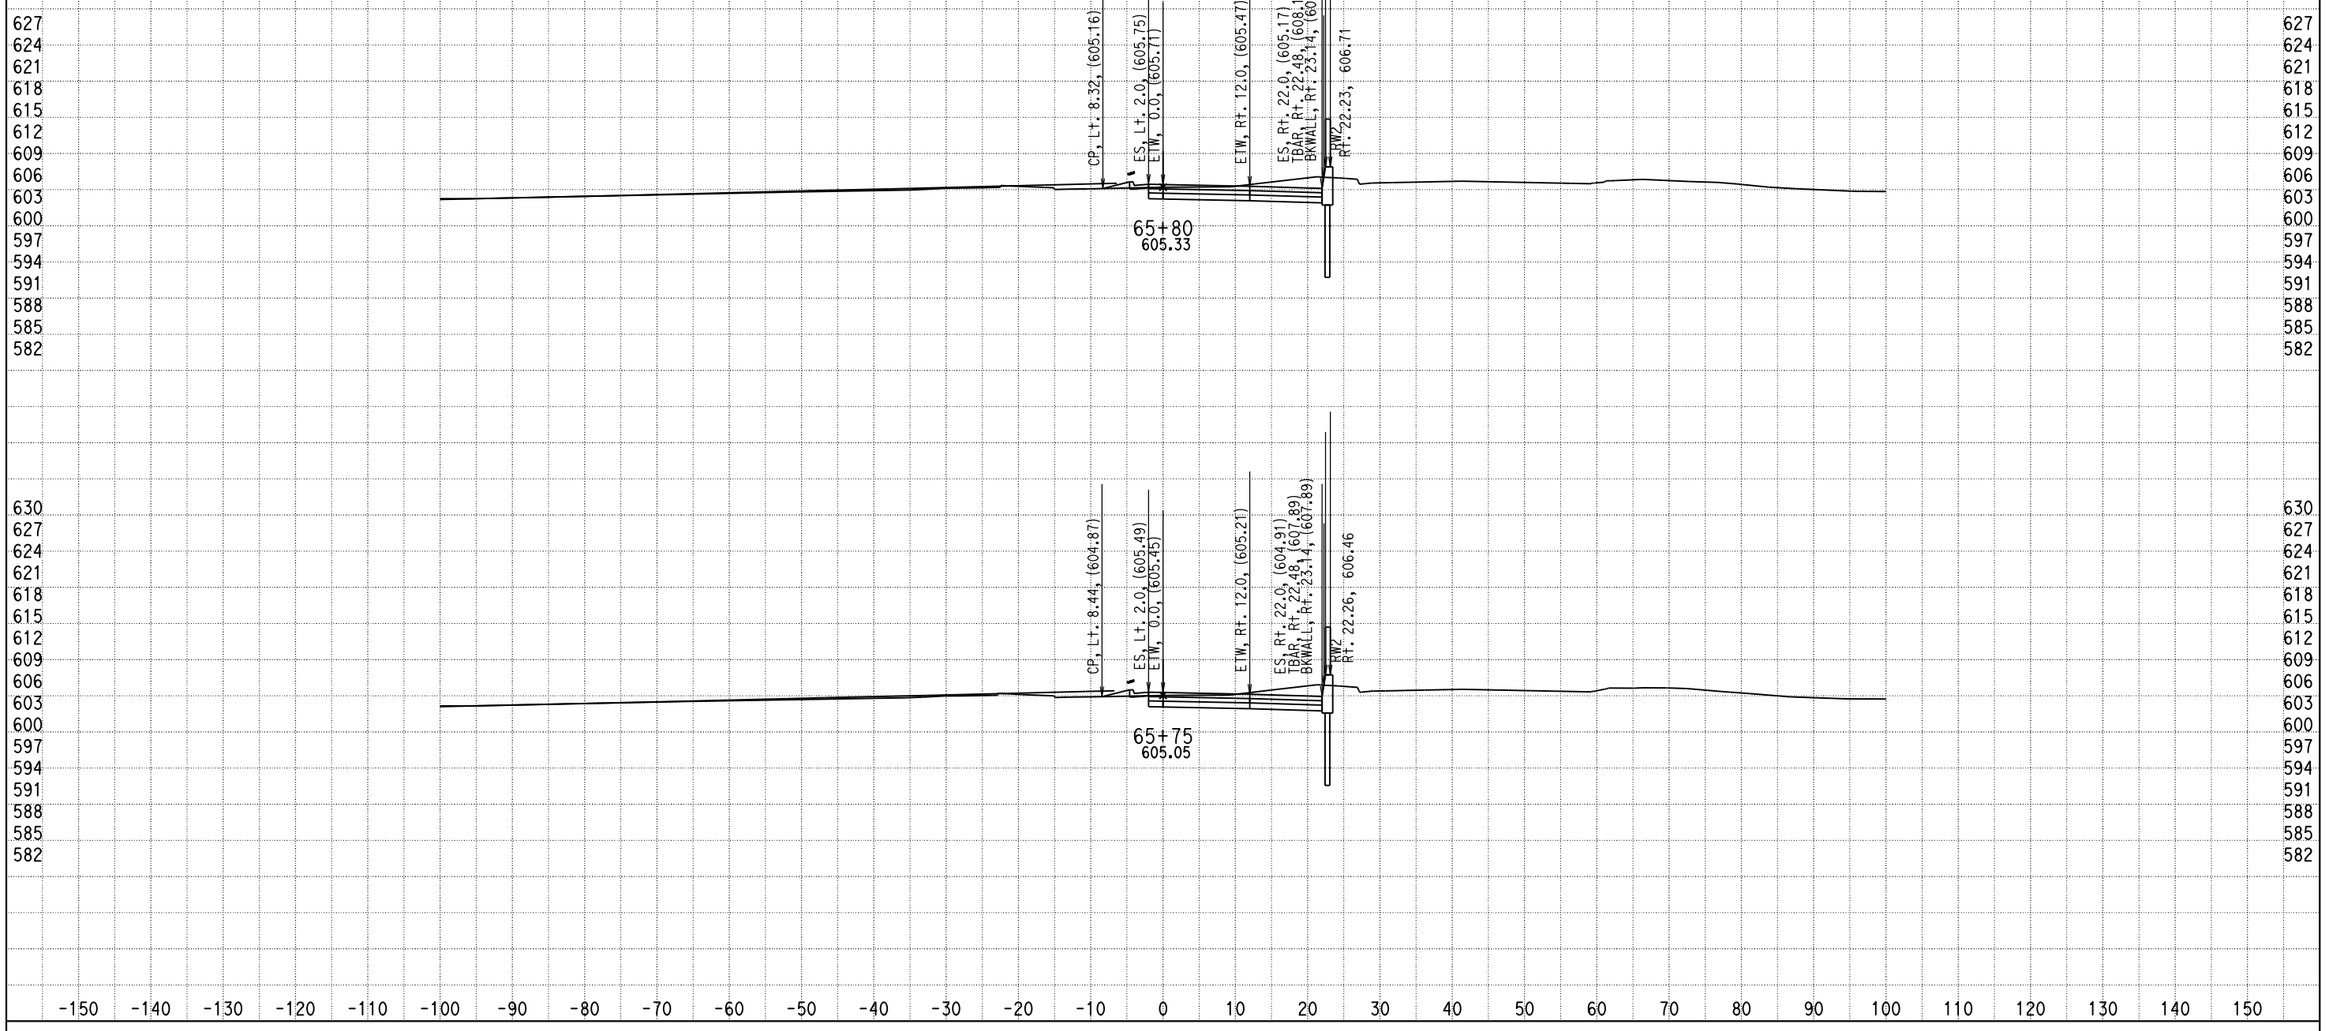

DATE: 12/17/2013

KC Project: 0818E File: D:\PROJECT\0818E\UPDATE-RAMP\hre5-pro-12-10-13.ear

SCALE: 1" = 10' Horiz.
1" = 10' Vert.

All Dimensions are US Survey Feet

RAMPE5
CROSS SECTIONS

DESIGN STUDY ONLY

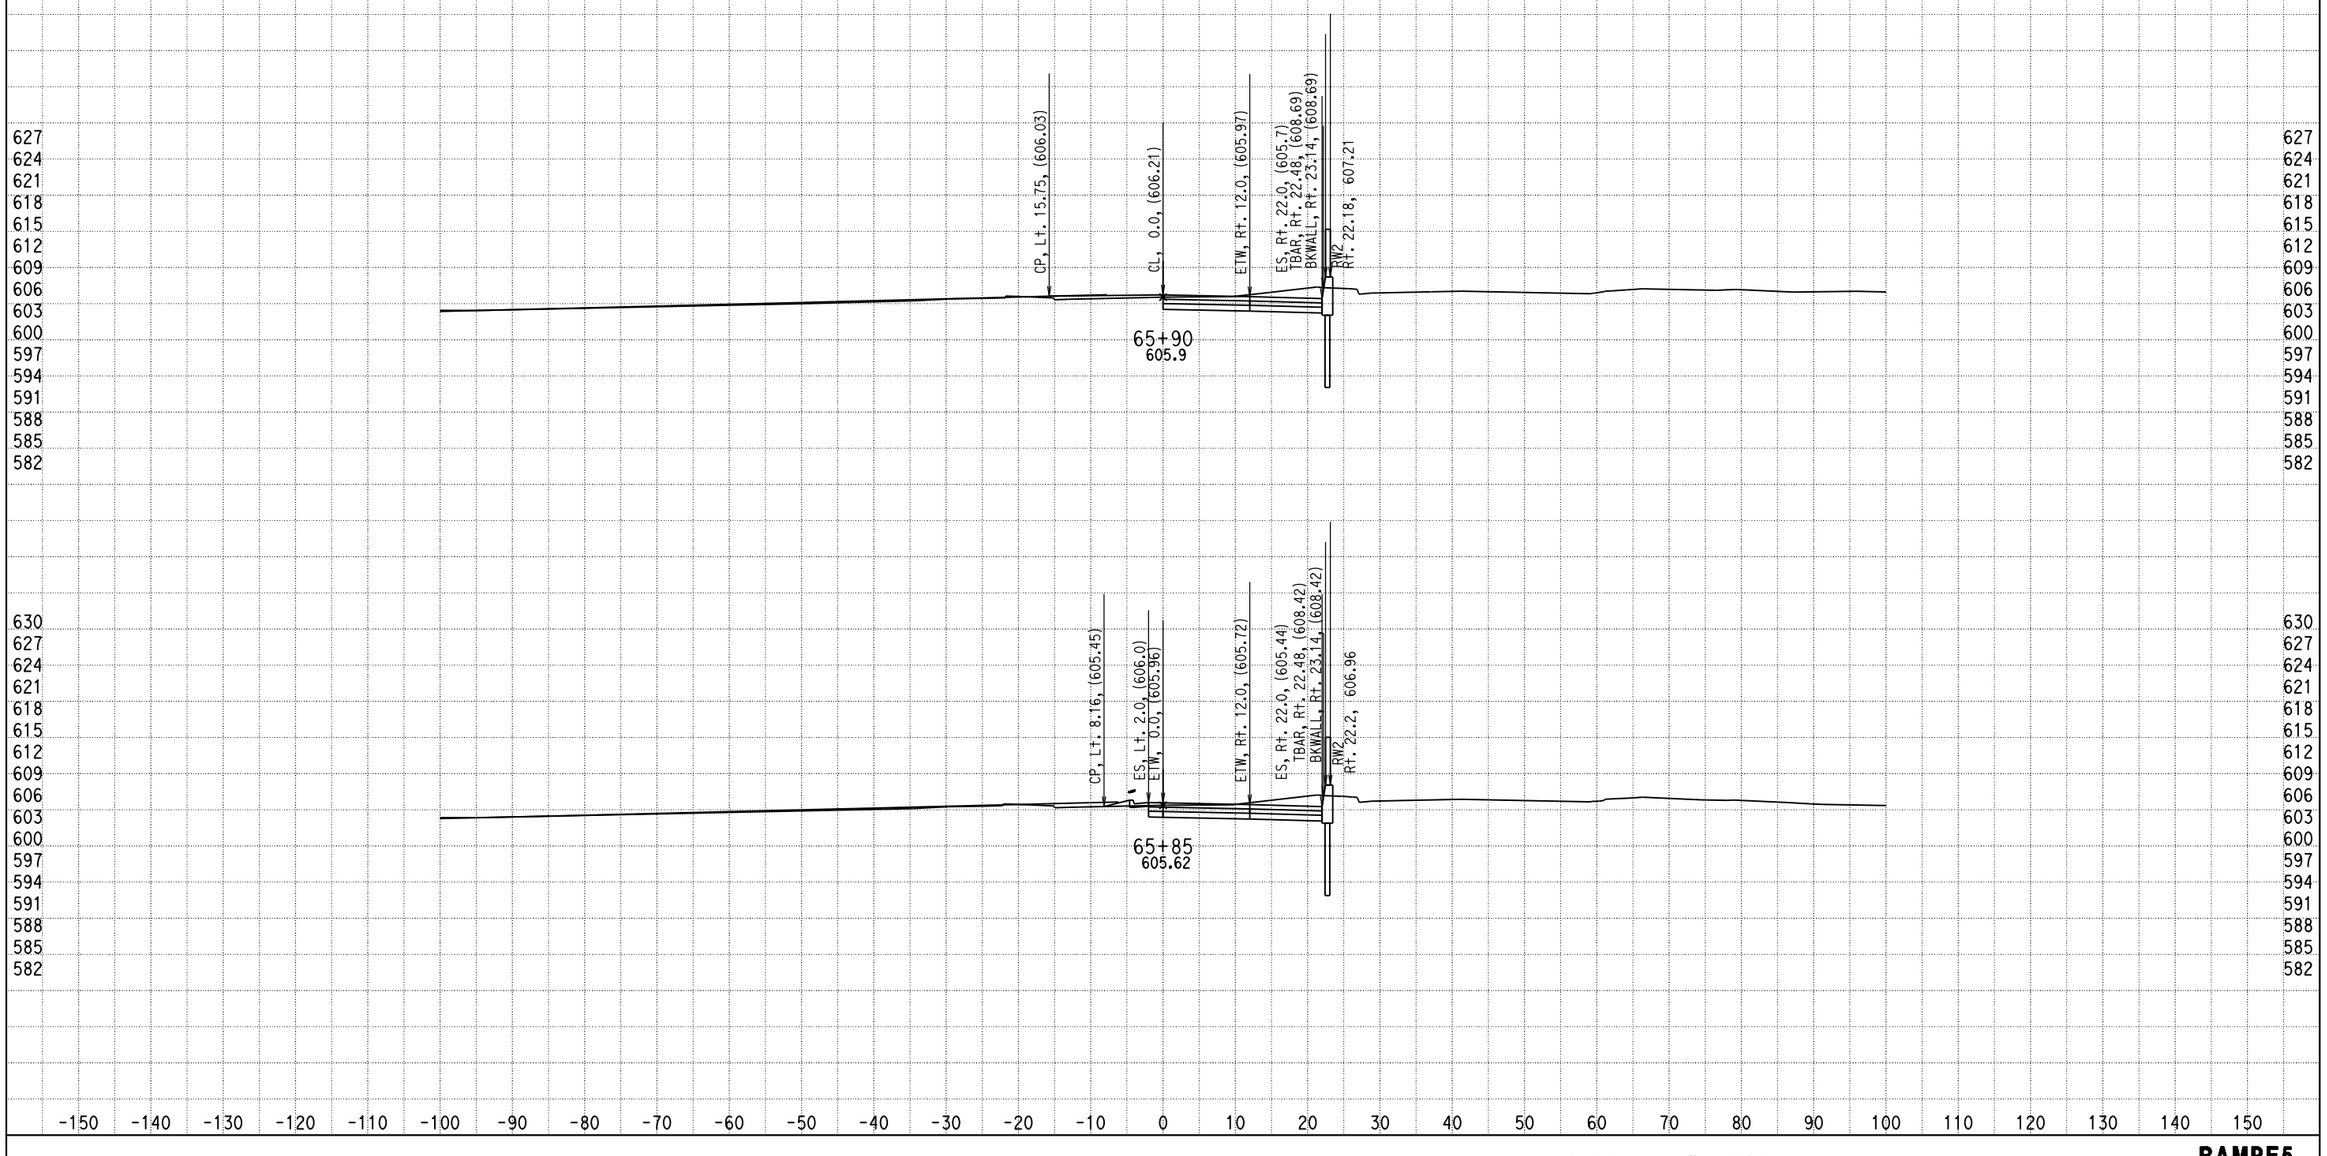

DATE: 12/17/2013

KC Project: 0818E File: D:\PROJECT\0818E\UPDATE-RAMP\hre5-pro-12-10-13.ear

SCALE: 1" = 10' Horiz.
1" = 10' Vert.

All Dimensions are US Survey Feet

RAMPE5
CROSS SECTIONS

DESIGN STUDY ONLY

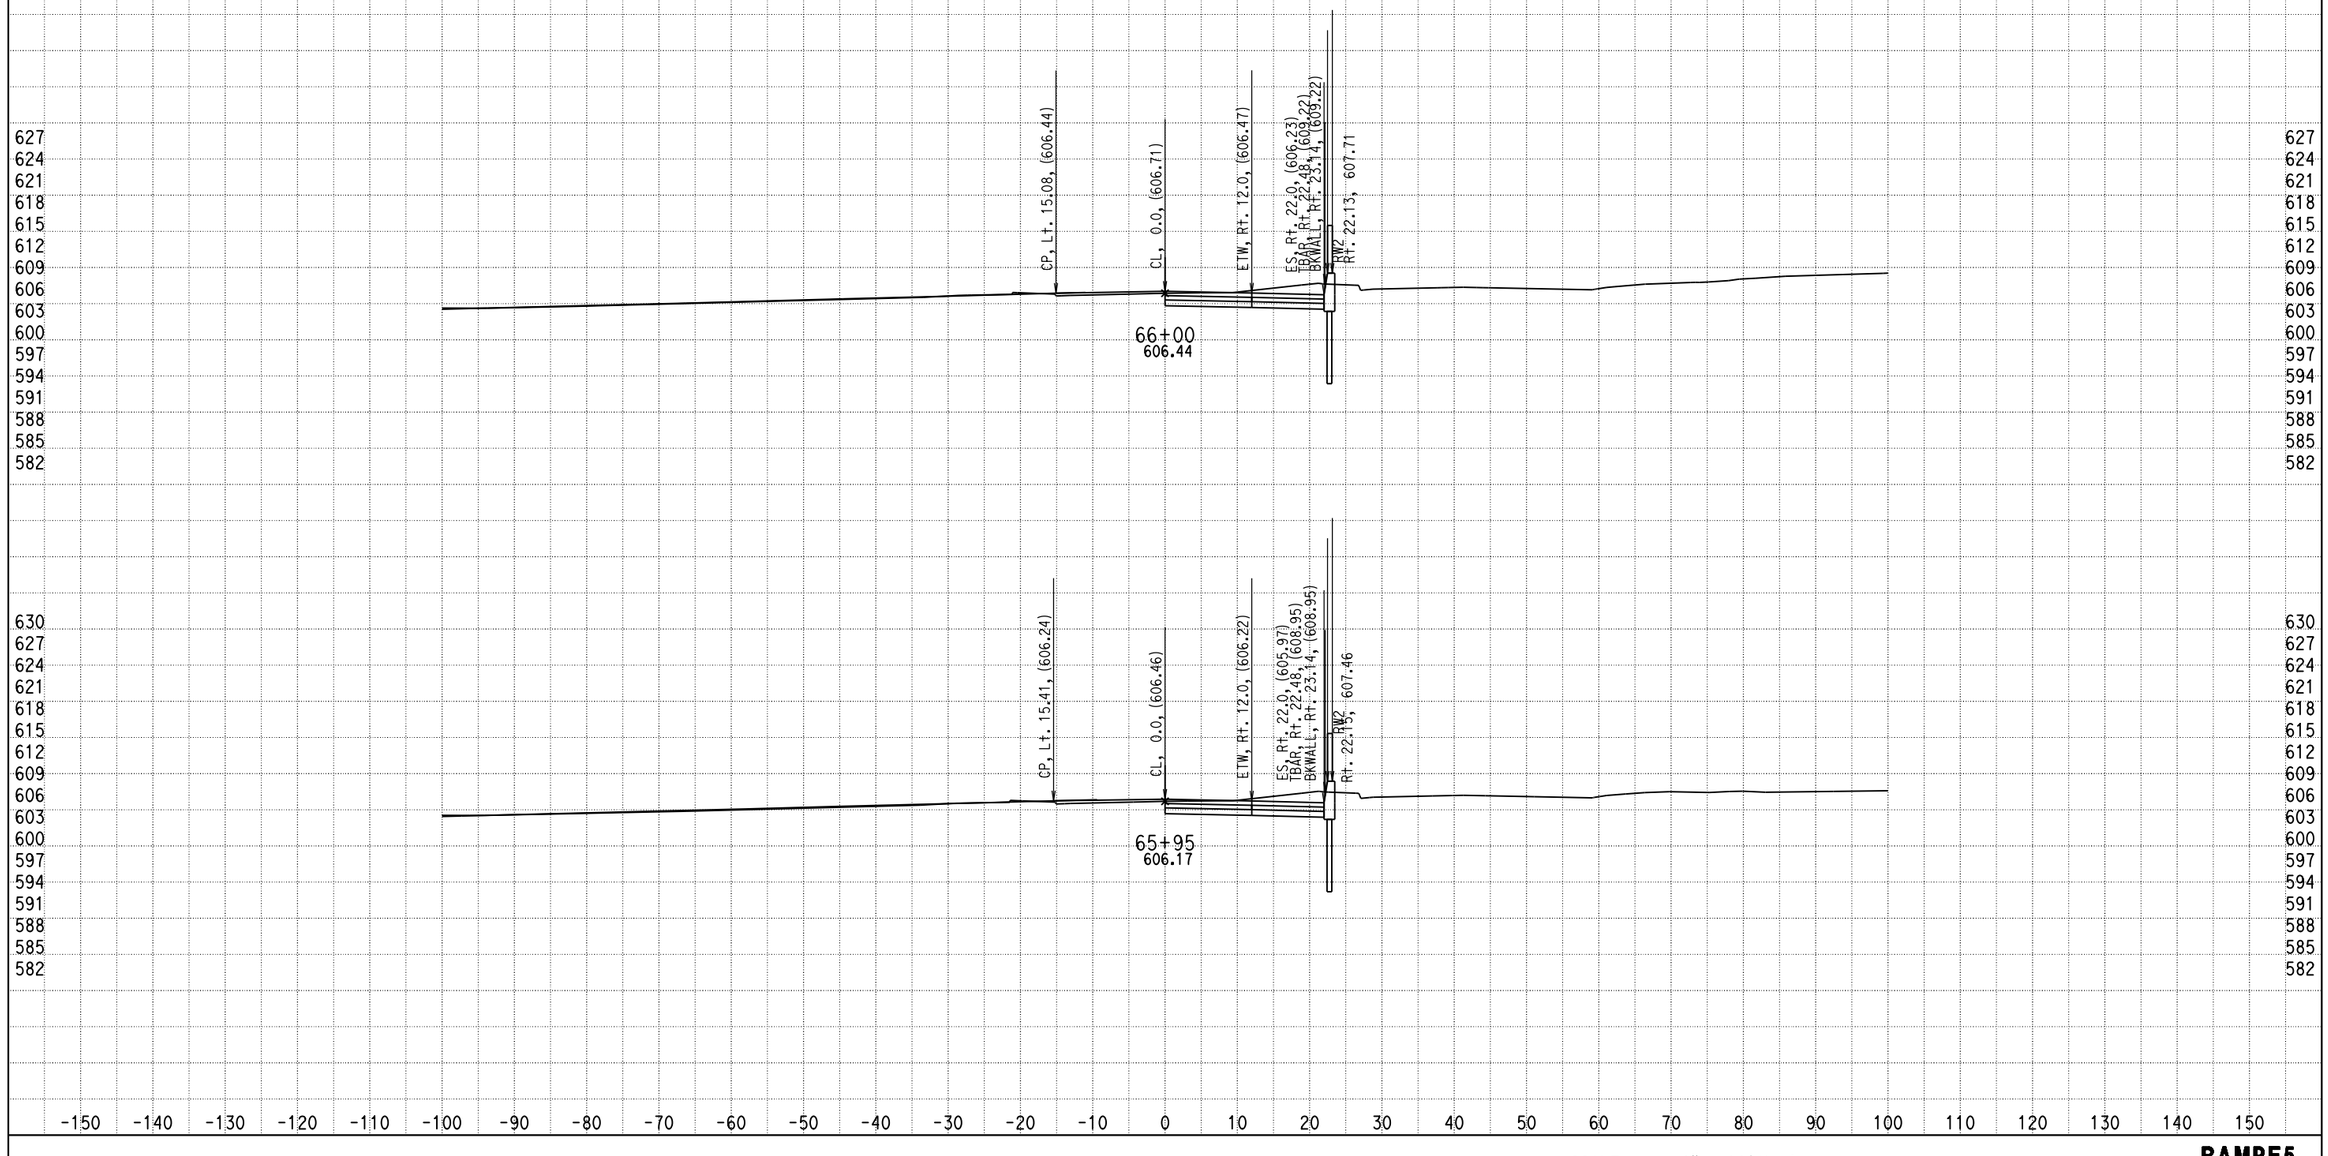

DATE: 12/17/2013

KC Project: 0818E File: D:\PROJECT\0818E\UPDATE-RAMP\hre5-pro-12-10-13.ear

SCALE: 1" = 10' Horiz.
1" = 10' Vert.

All Dimensions are US Survey Feet

RAMPE5
CROSS SECTIONS

DESIGN STUDY ONLY

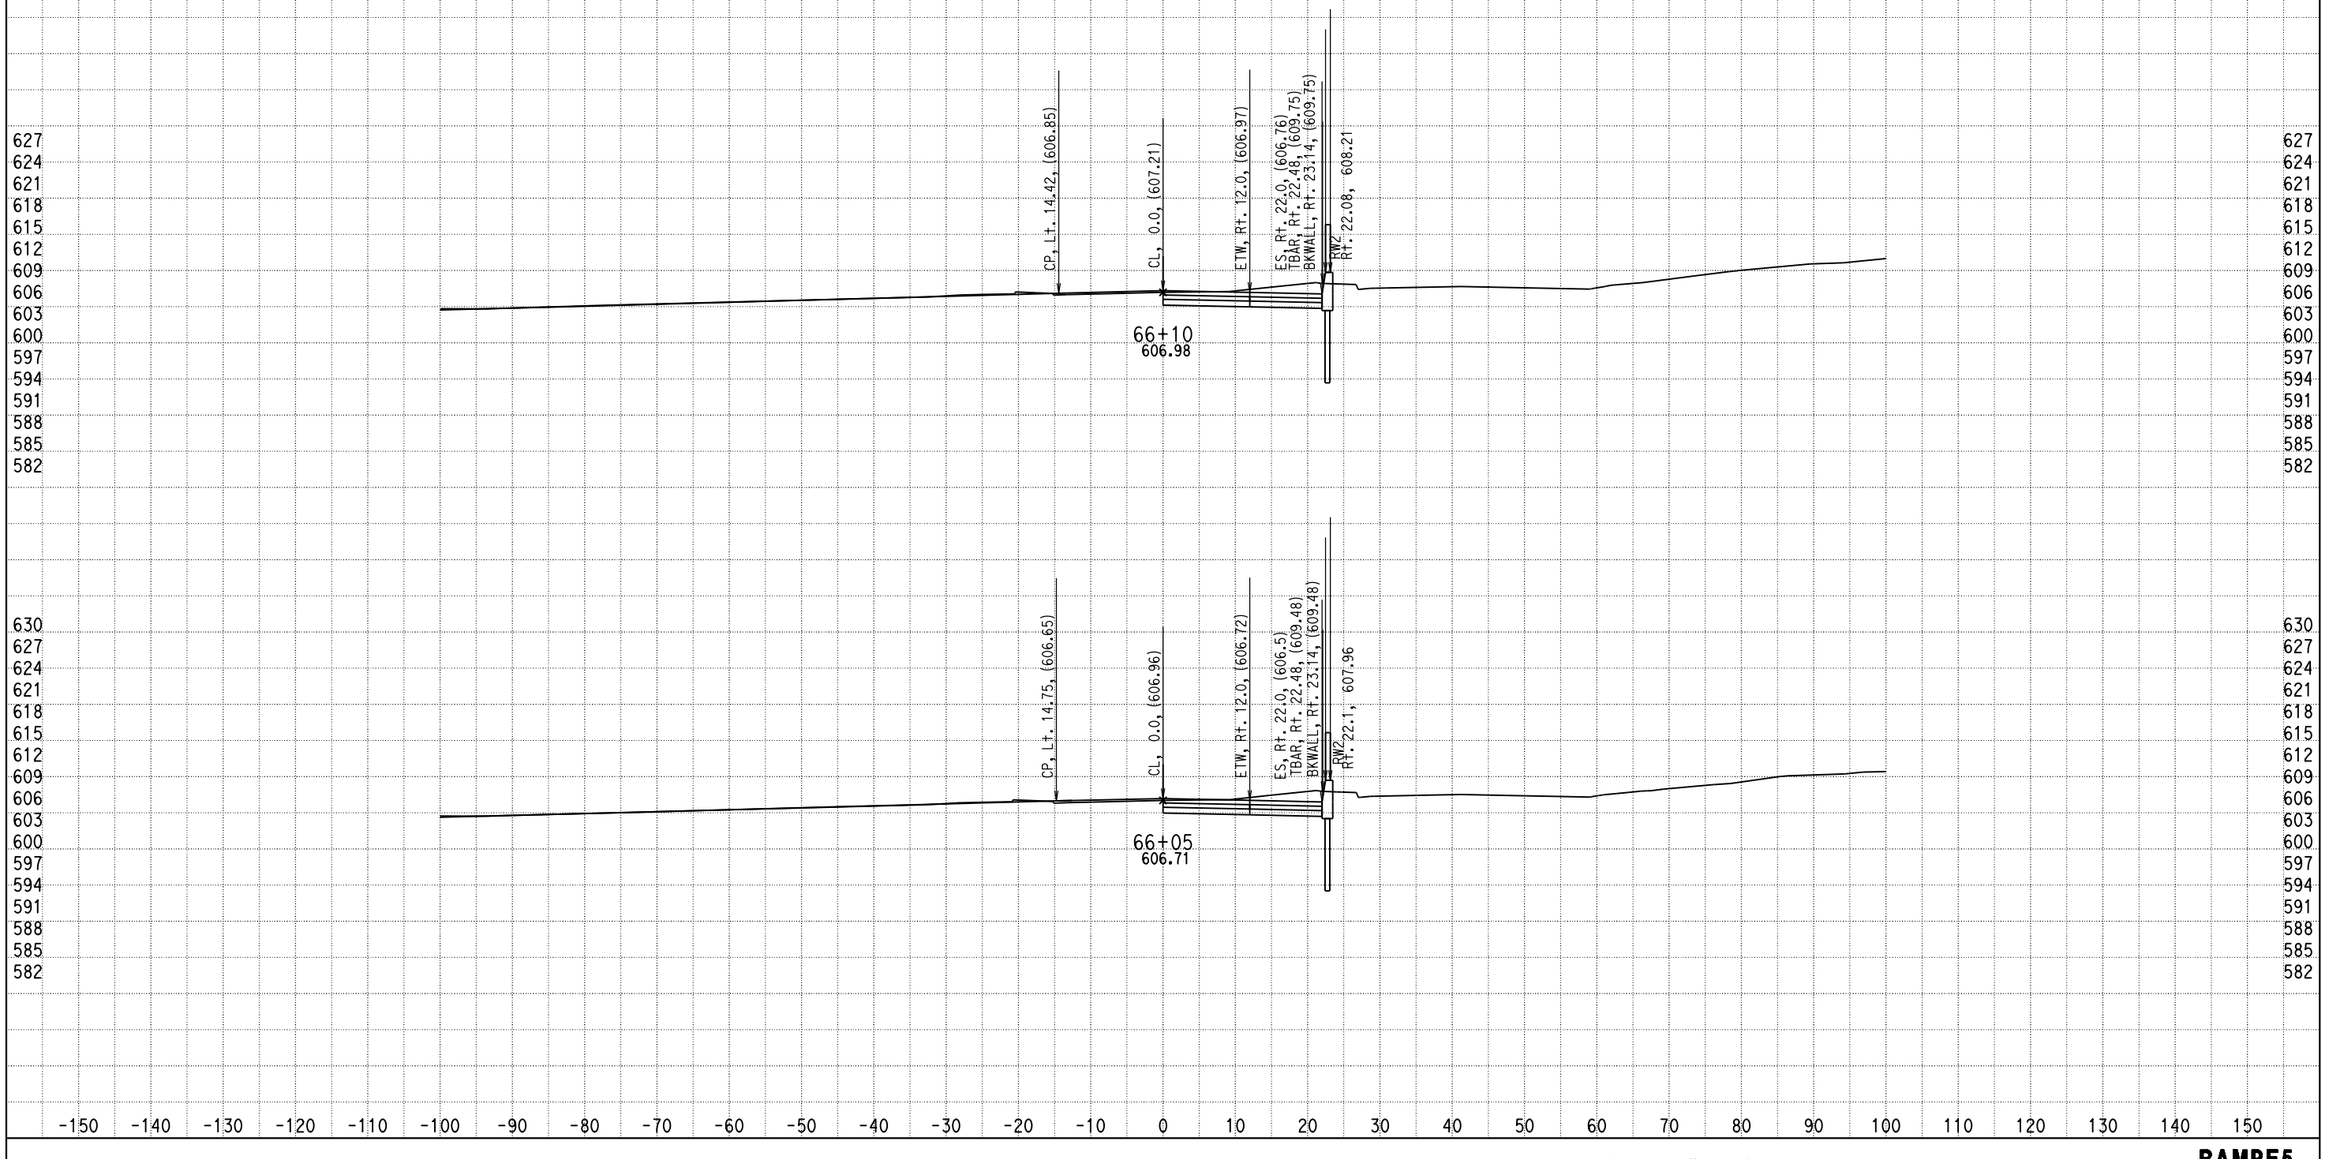

DATE: 12/17/2013

KC Project: 0818E File: D:\PROJECT\0818E\UPDATE-RAMP\hre5-pro-12-10-13.ear

SCALE: 1" = 10' Horiz.
1" = 10' Vert.

All Dimensions are US Survey Feet

RAMPE5
CROSS SECTIONS

DESIGN STUDY ONLY

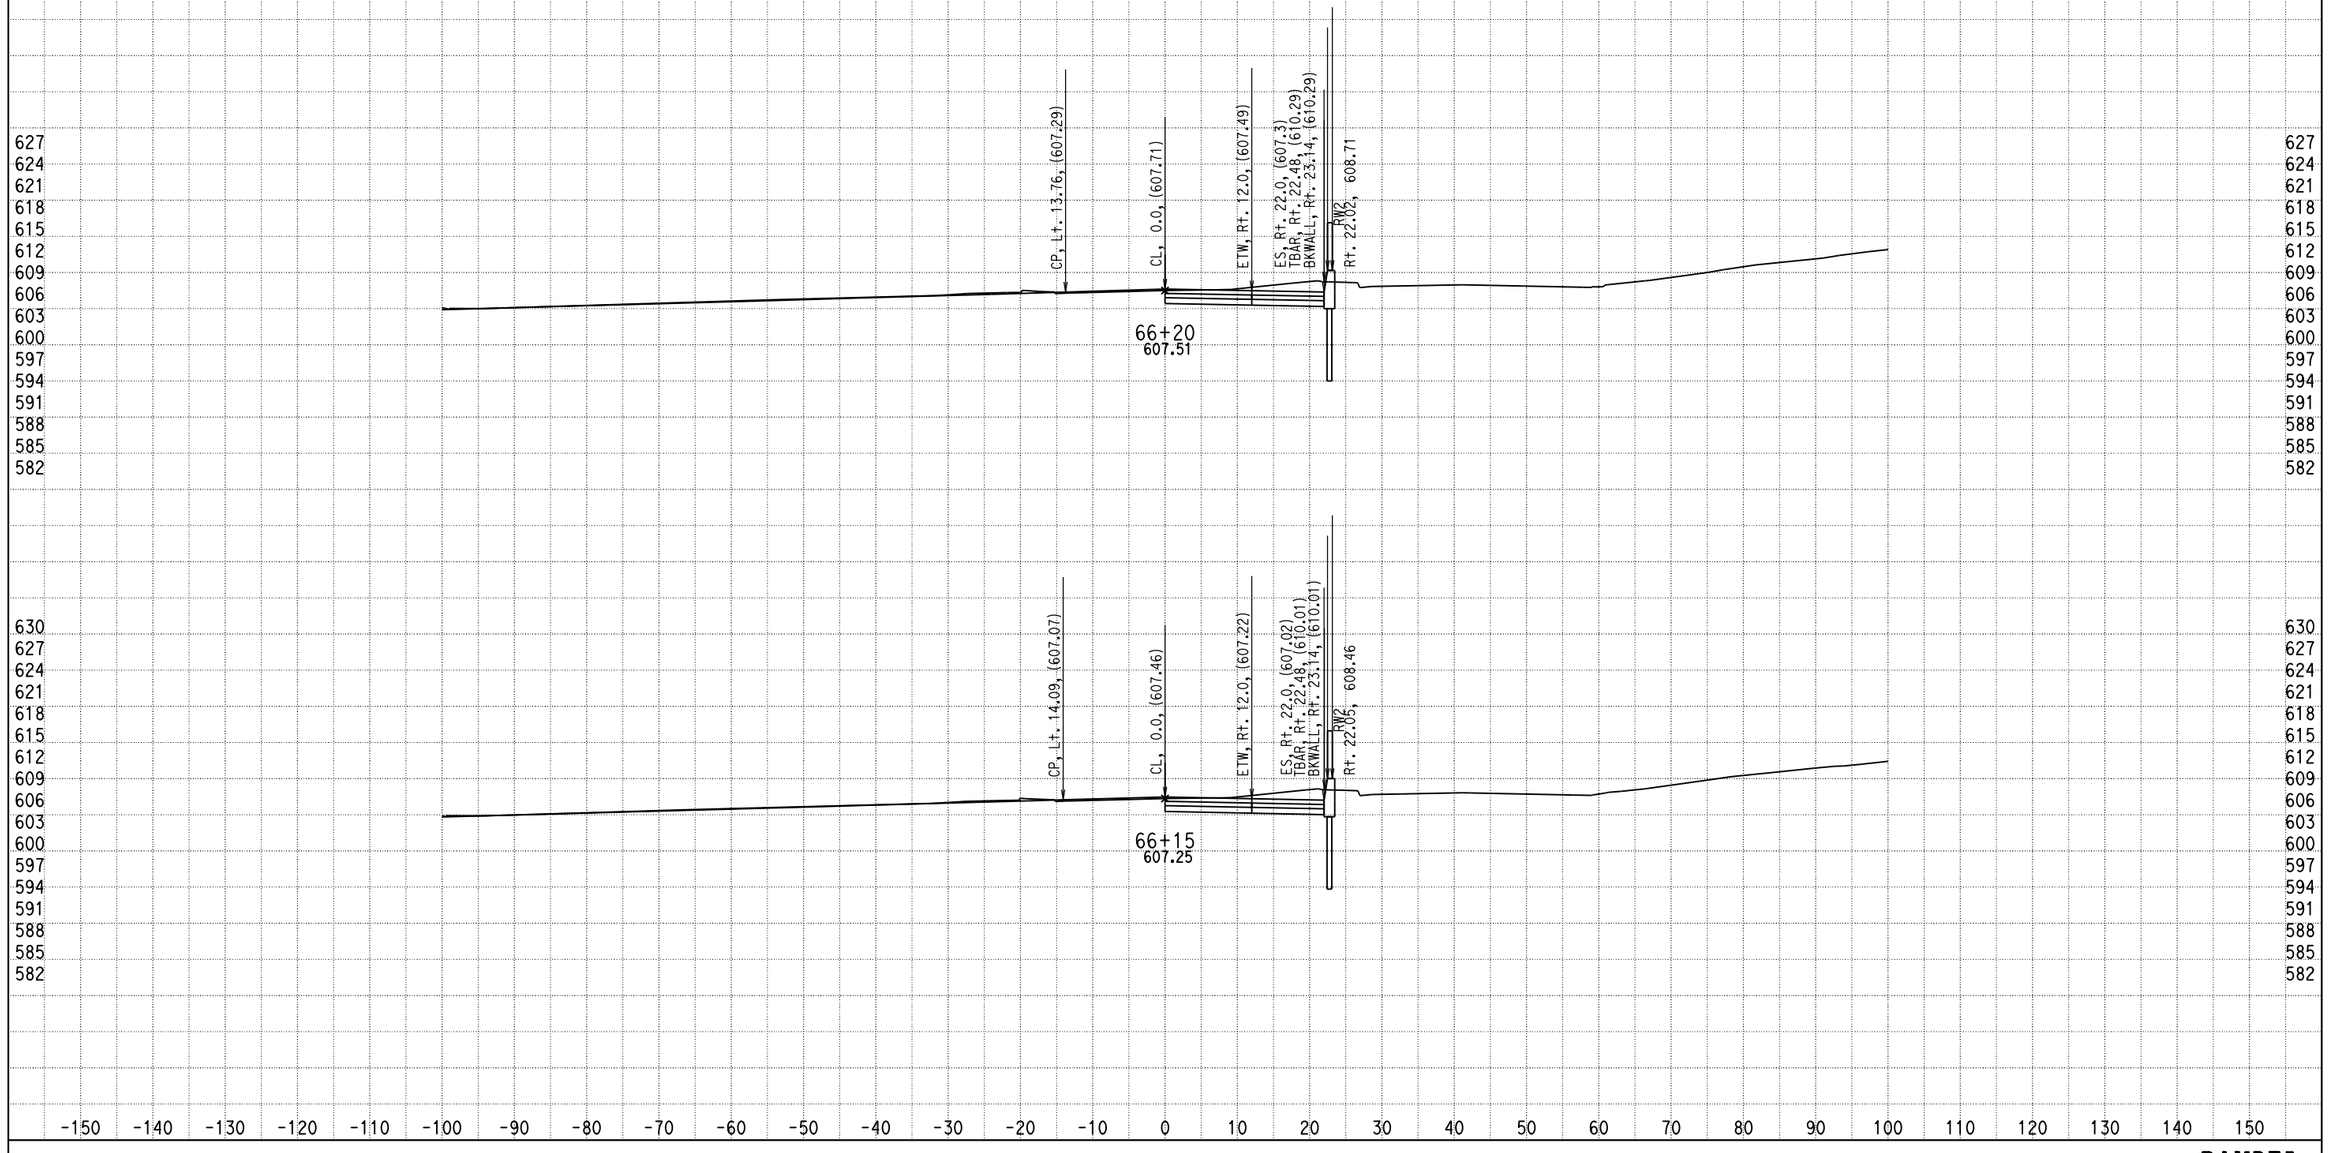

DATE: 12/17/2013

KC Project: 0818E File: D:\PROJECT\0818E\UPDATE-RAMP\hre5-pro-12-10-13.ear

SCALE: 1" = 10' Horiz.
1" = 10' Vert.

All Dimensions are US Survey Feet

RAMPE5
CROSS SECTIONS

DESIGN STUDY ONLY

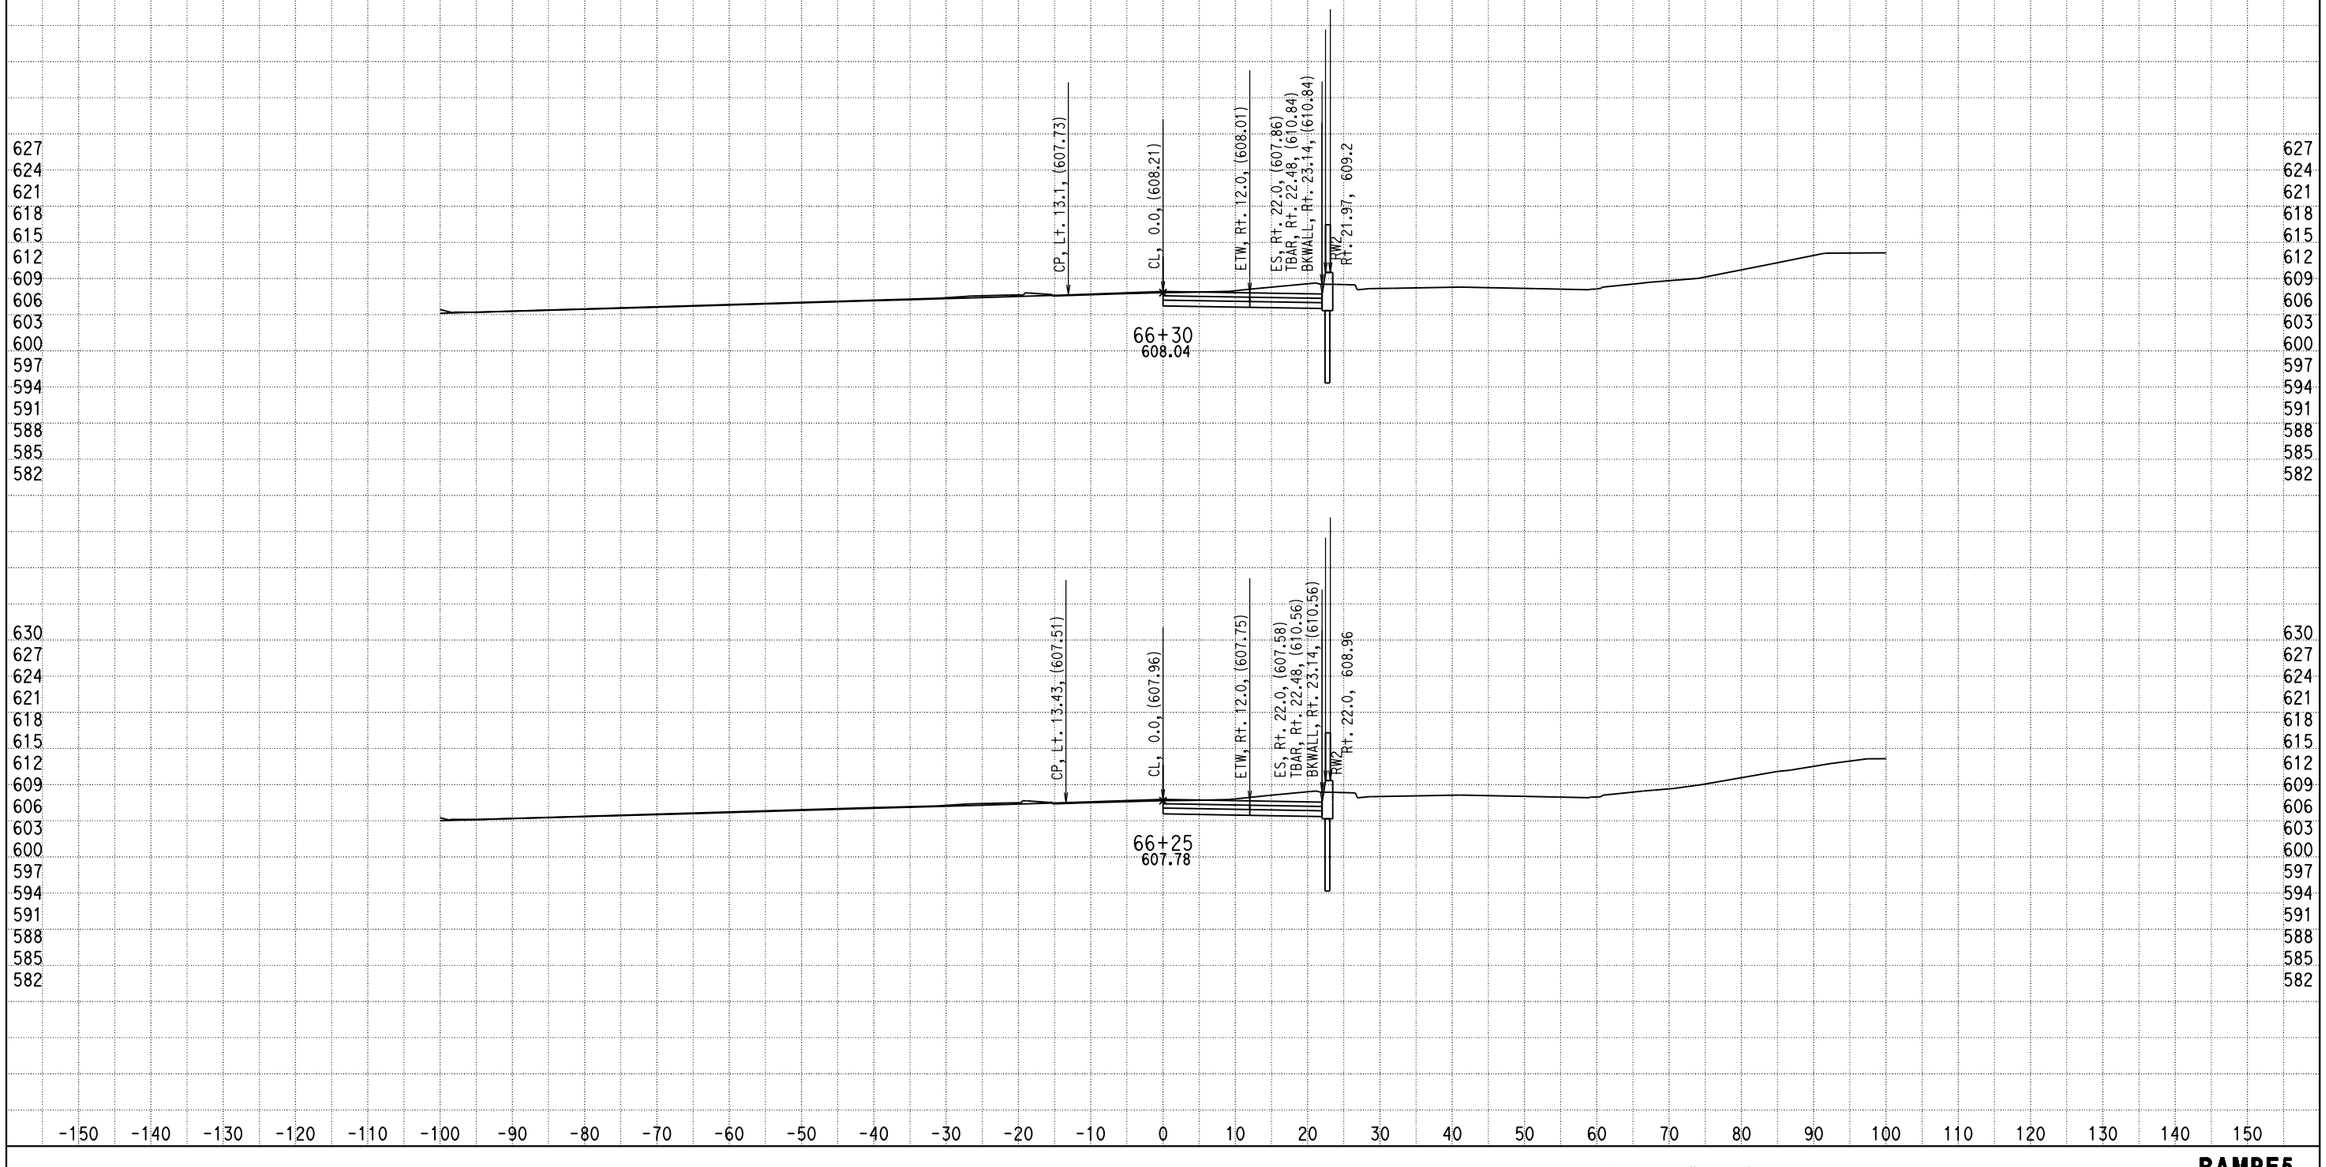

DATE: 12/17/2013

KC Project: 0818E File: D:\PROJECT\0818E\UPDATE-RAMP\hre5-pro-12-10-13.ear

SCALE: 1" = 10' Horiz.
1" = 10' Vert.

All Dimensions are US Survey Feet

RAMPE5
CROSS SECTIONS

DESIGN STUDY ONLY

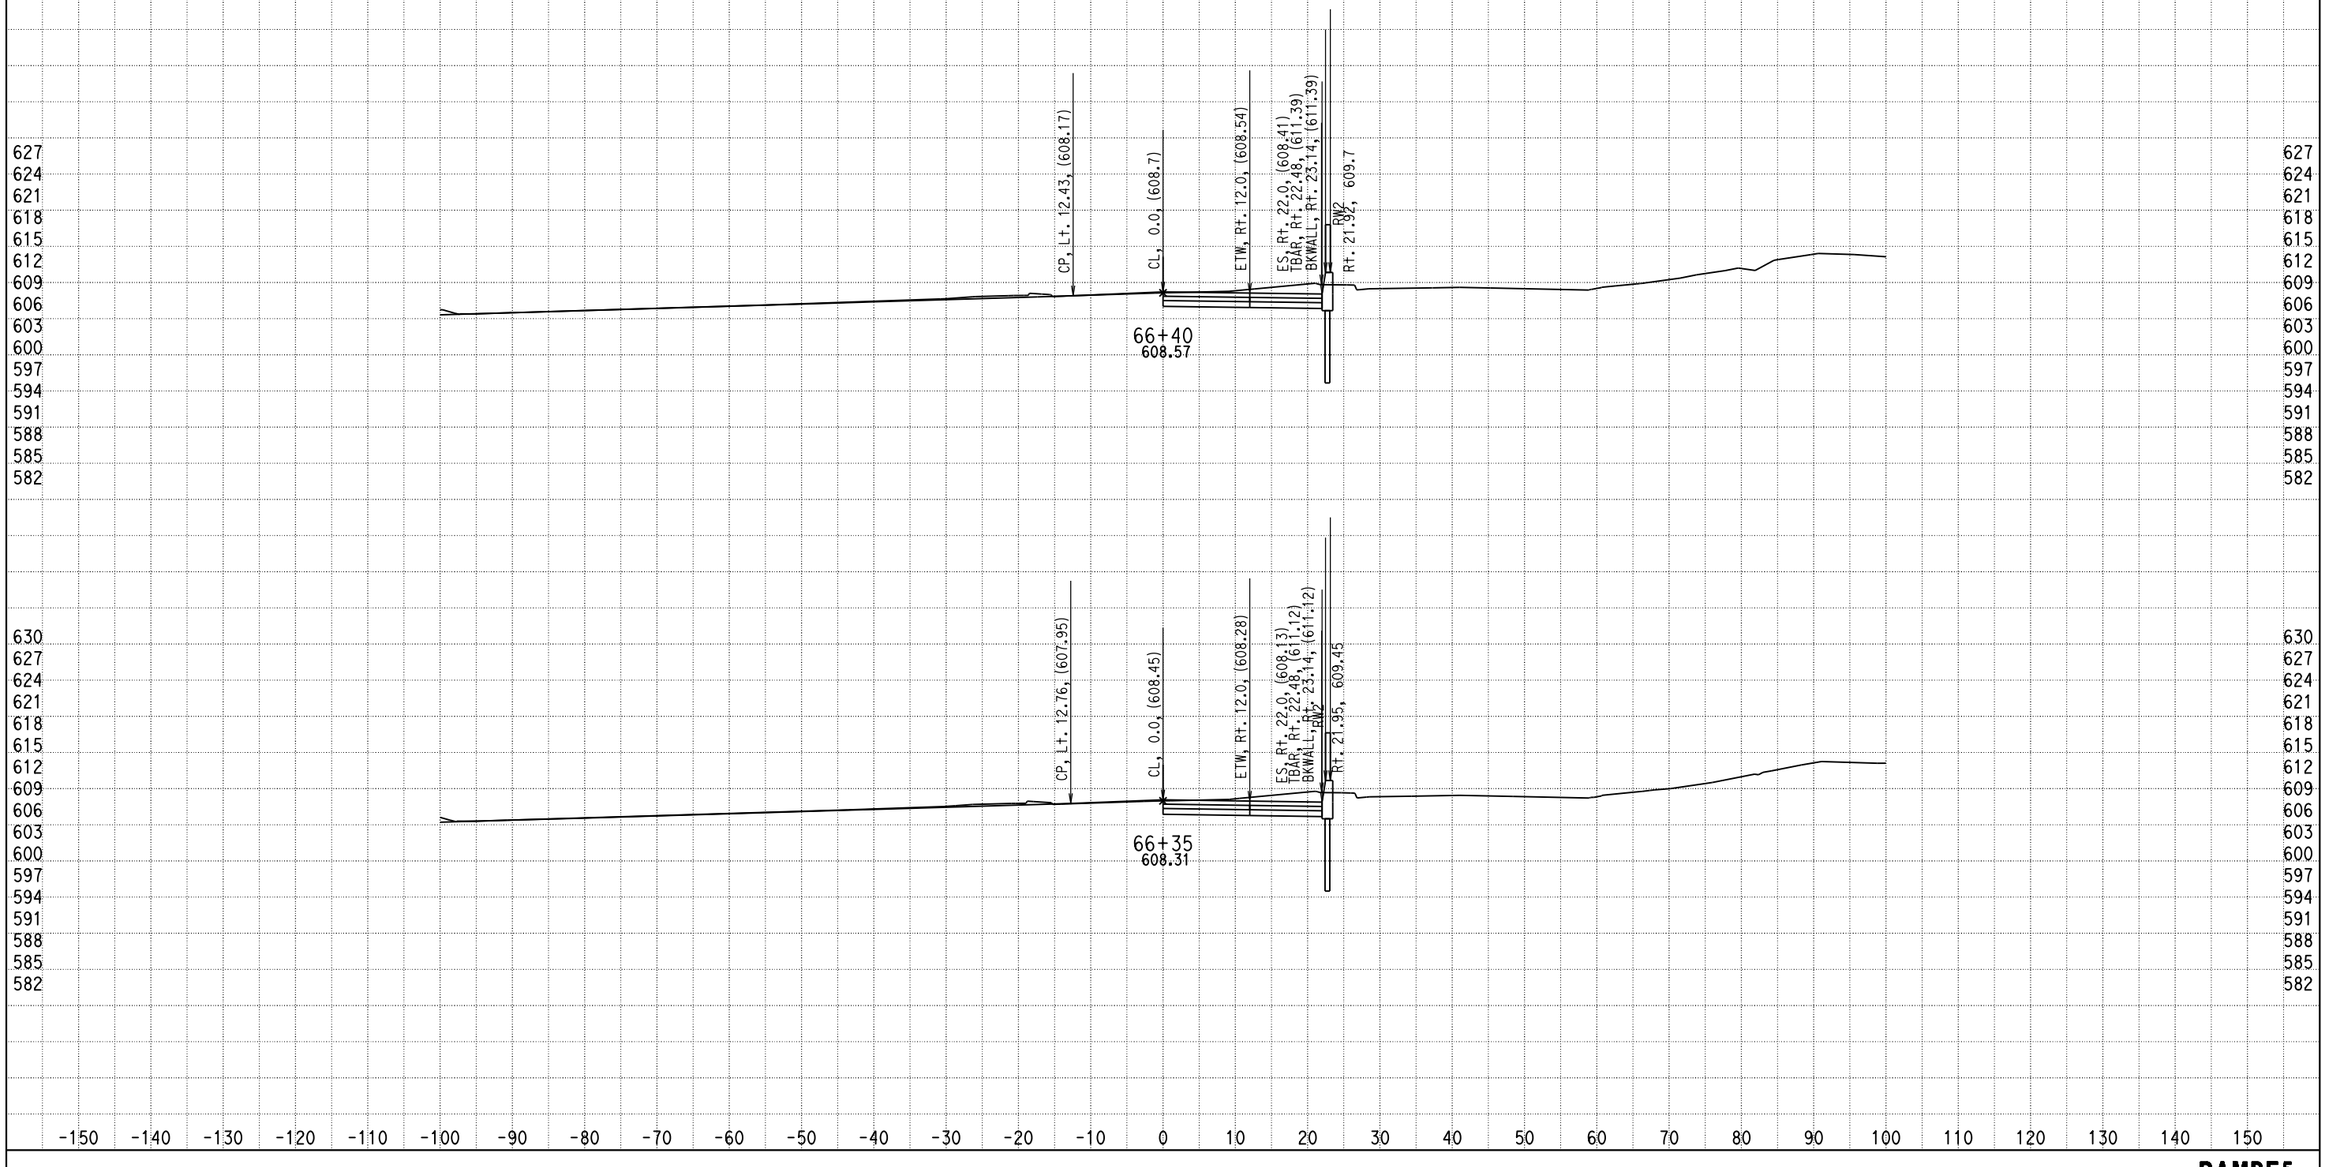

DATE: 12/17/2013

KC Project: 0818E File: D:\PROJECT\0818E\UPDATE-RAMP\hre5-pro-12-10-13.ear

SCALE: 1" = 10' Horiz.
1" = 10' Vert.

All Dimensions are US Survey Feet

RAMPE5
CROSS SECTIONS

DESIGN STUDY ONLY

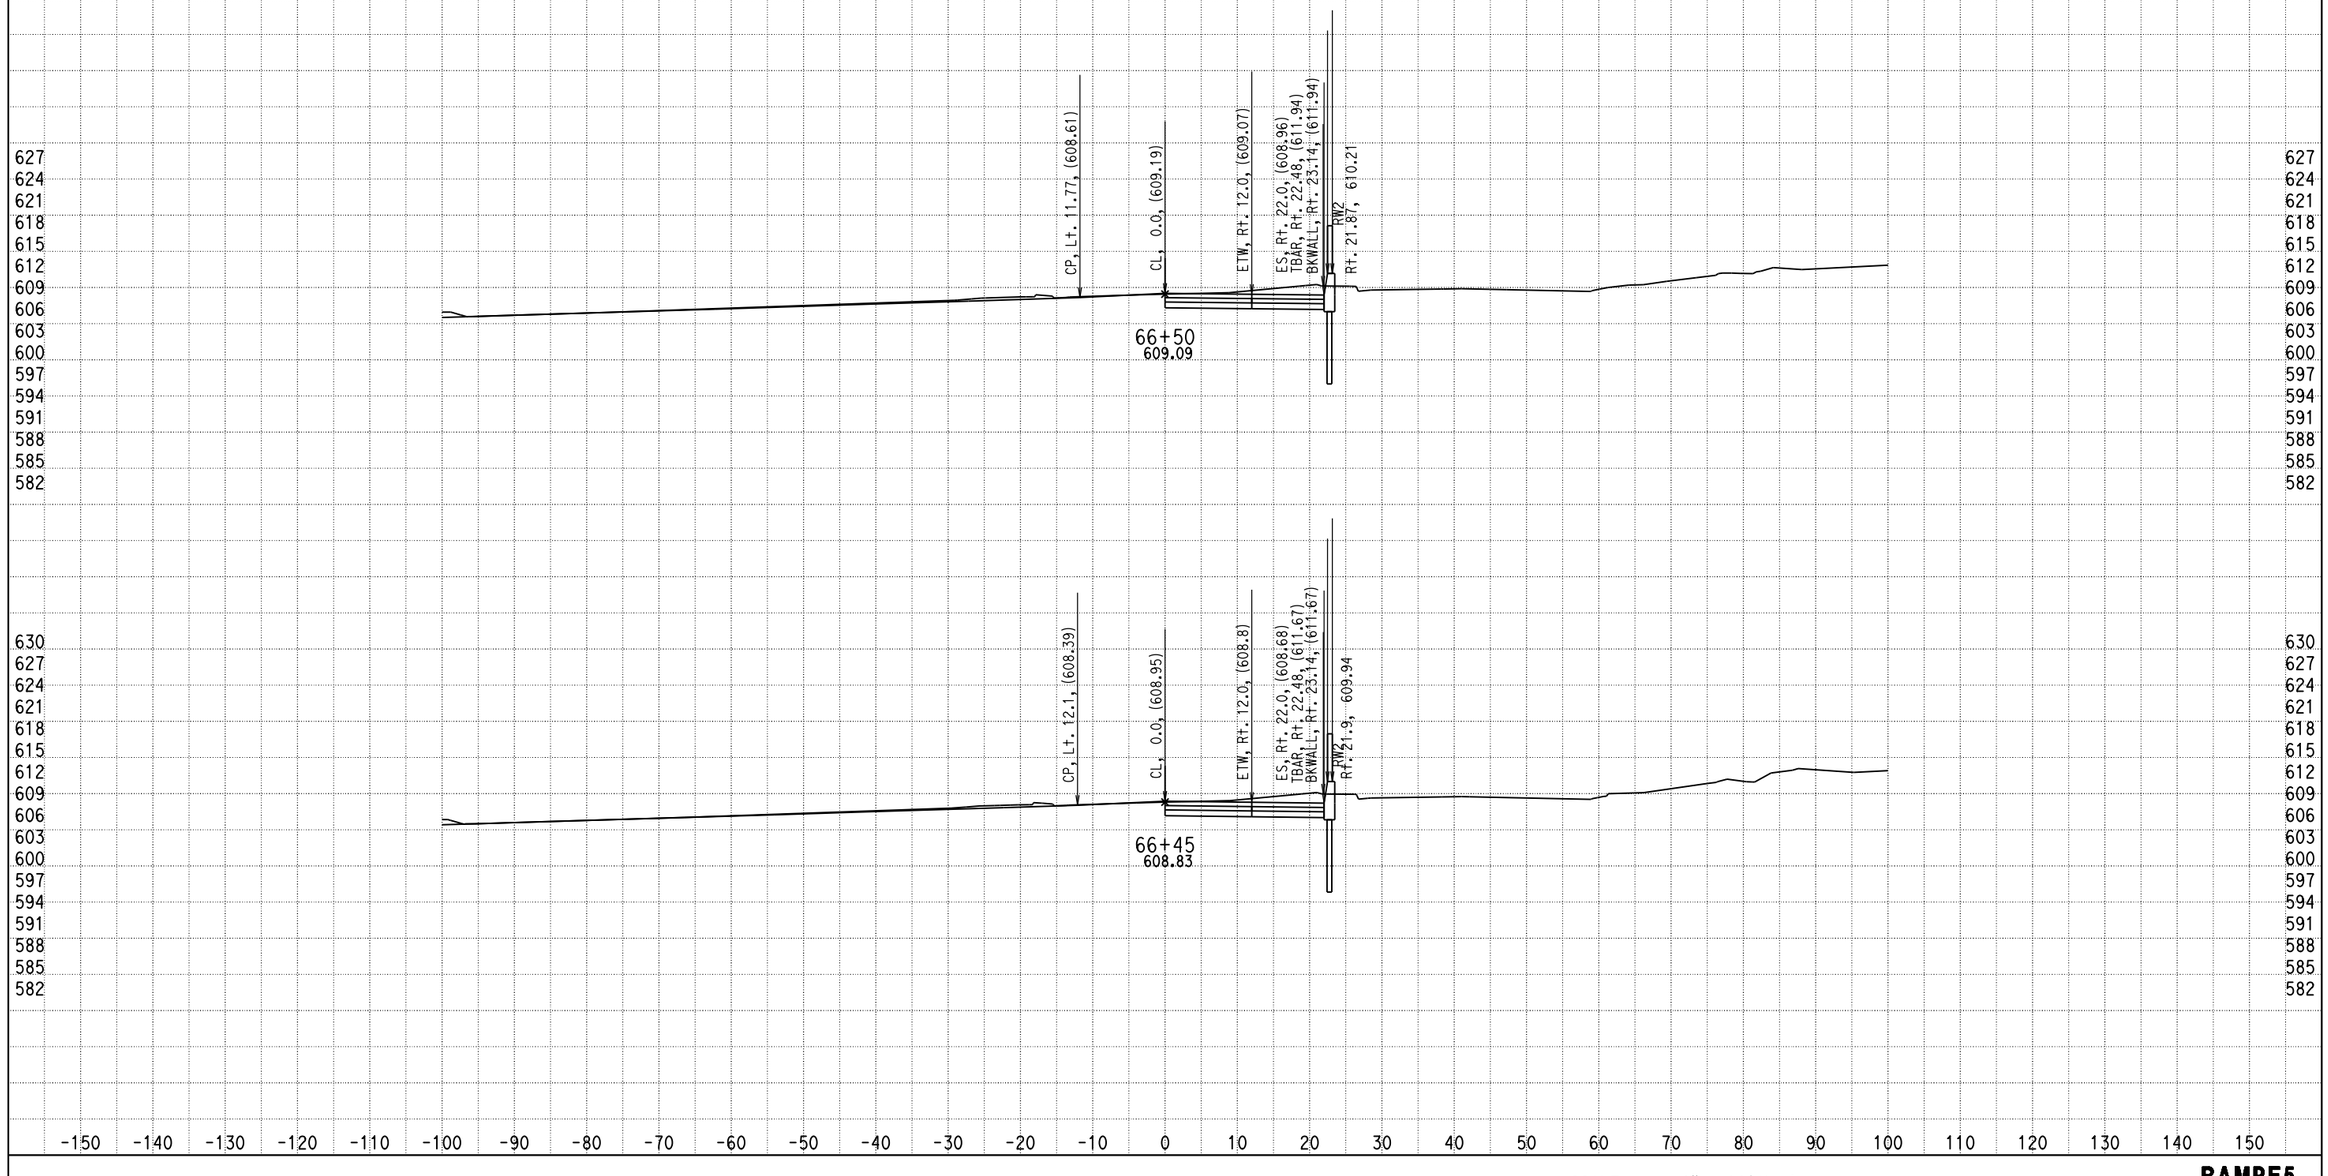

DATE: 12/17/2013

KC Project: 0818E File: D:\PROJECT\0818E\UPDATE-RAMP\hre5-pro-12-10-13.ear

SCALE: 1" = 10' Horiz.
1" = 10' Vert.

All Dimensions are US Survey Feet

RAMPE5
CROSS SECTIONS

DESIGN STUDY ONLY

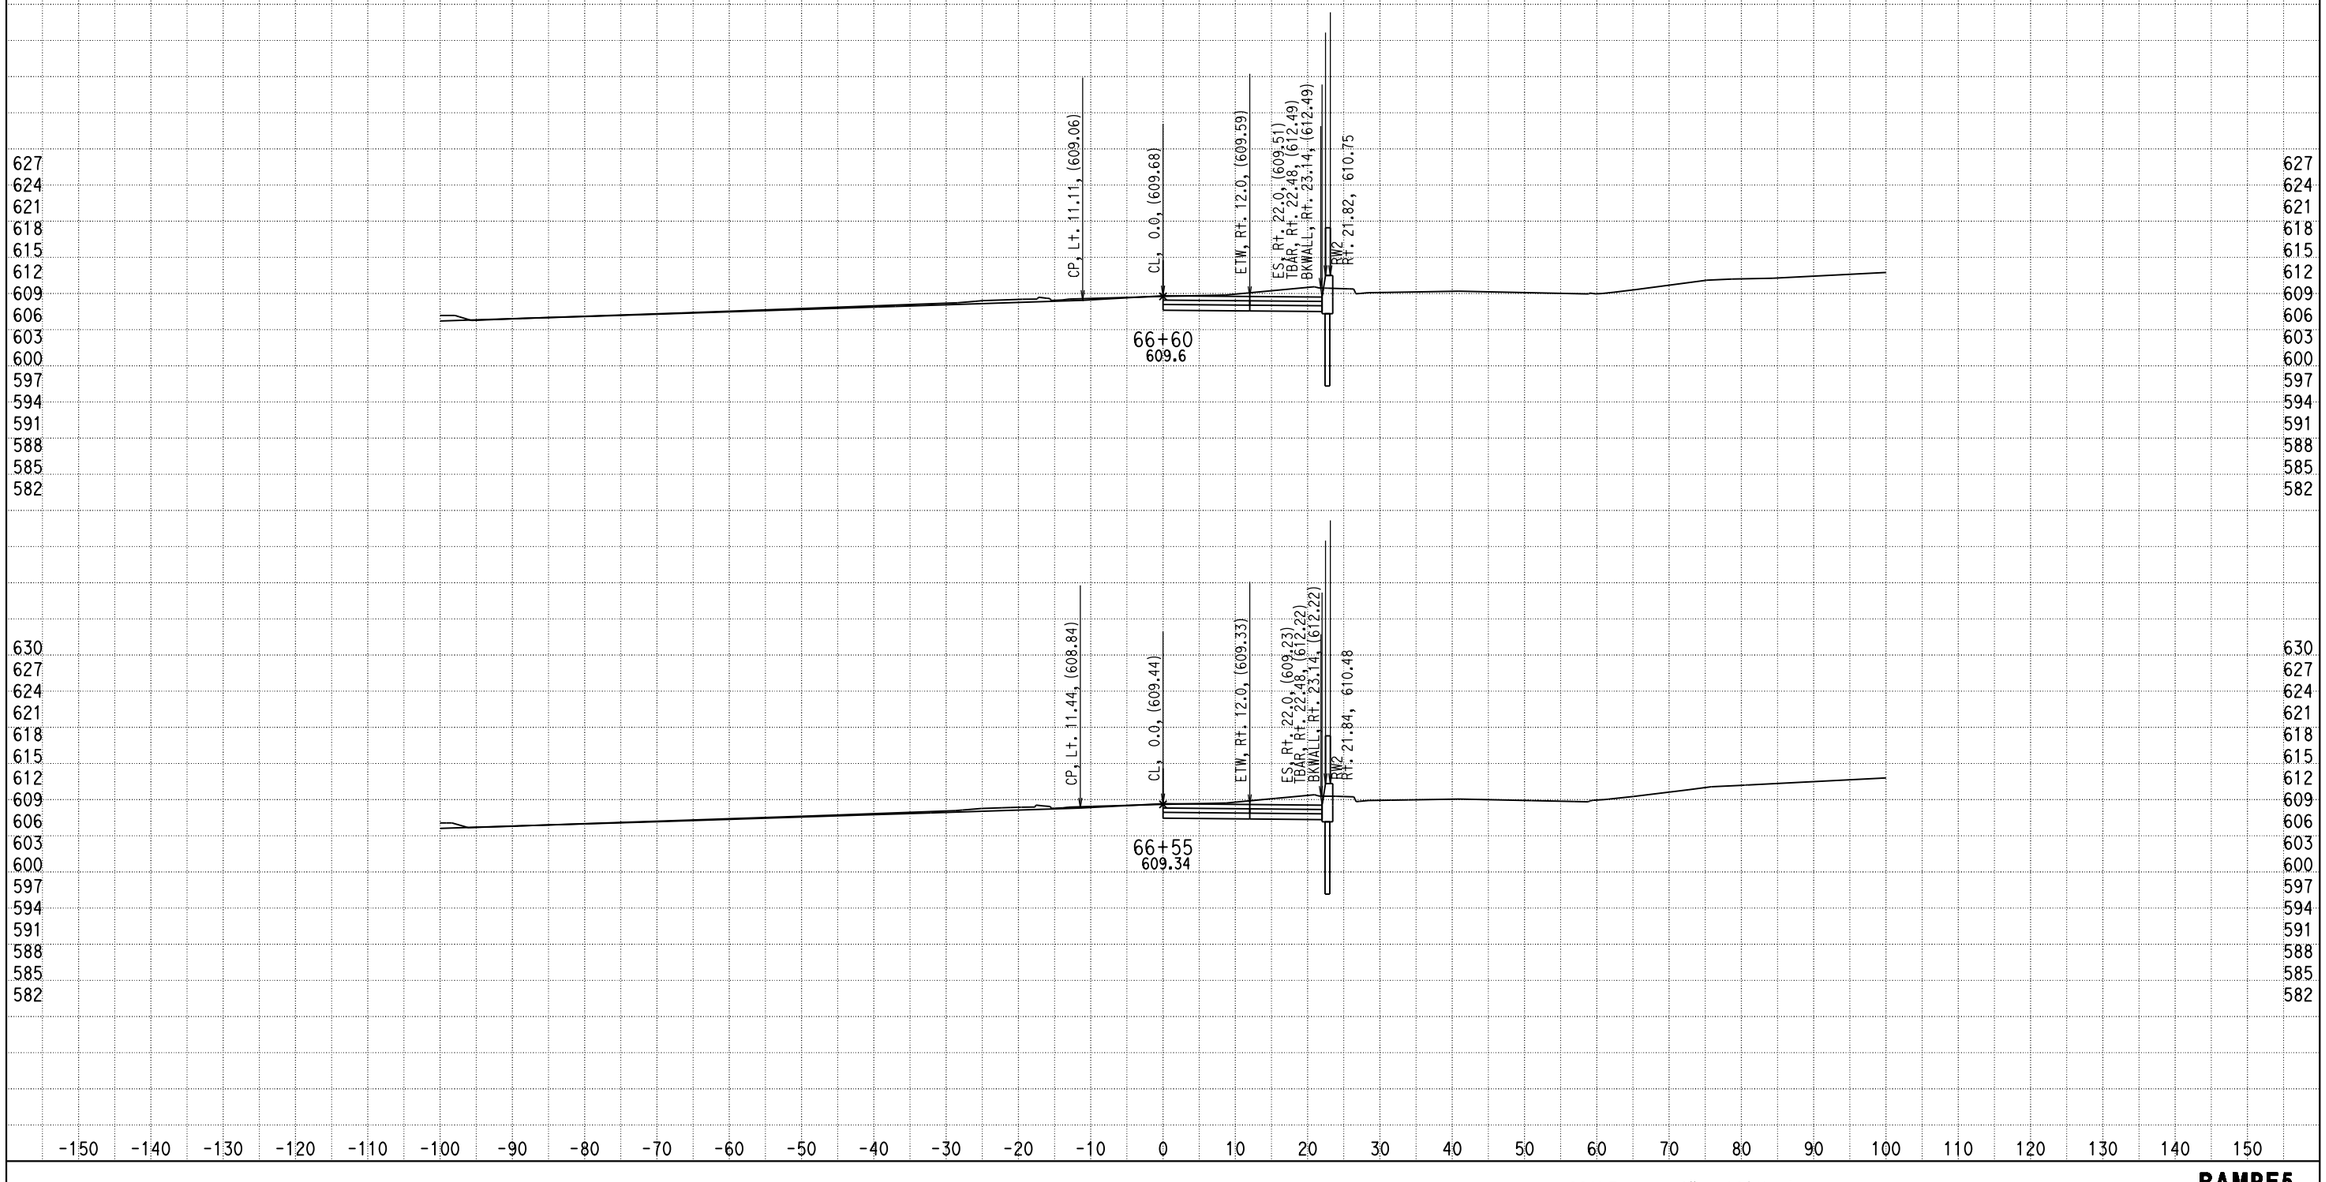

DATE: 12/17/2013

KC Project: 0818E File: D:\PROJECT\0818E\UPDATE-RAMP\hre5-pro-12-10-13.ear

SCALE: 1" = 10' Horiz.
1" = 10' Vert.

All Dimensions are US Survey Feet

RAMPE5
CROSS SECTIONS

DESIGN STUDY ONLY

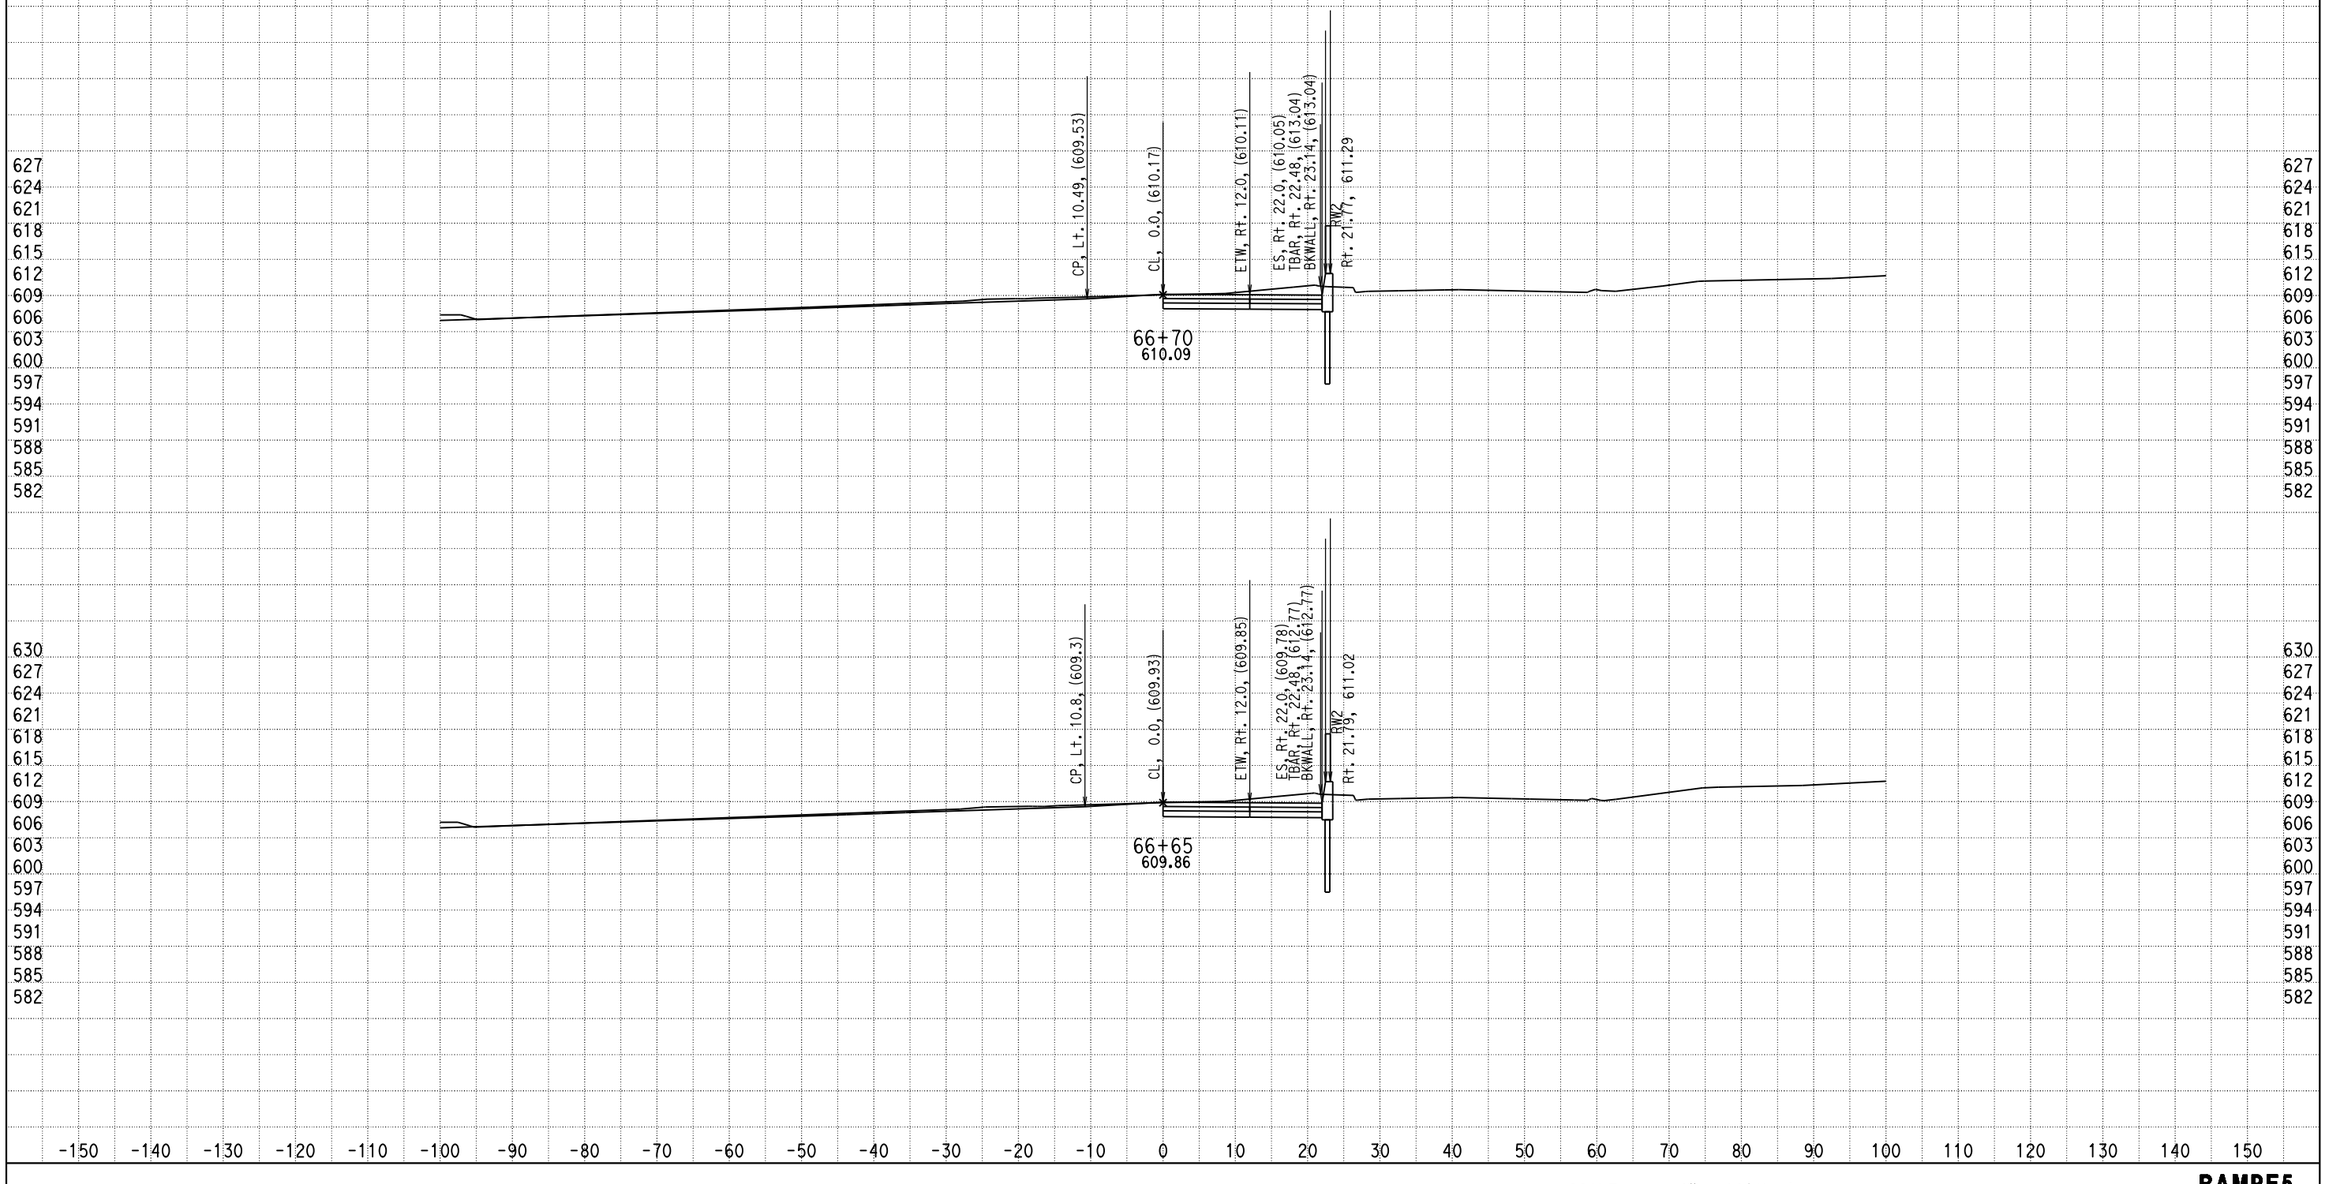

DATE: 12/17/2013

KC Project: 0818E File: D:\PROJECT\0818E\UPDATE-RAMP\hre5-pro-12-10-13.ear

SCALE: 1" = 10' Horiz.
1" = 10' Vert.

All Dimensions are US Survey Feet

RAMPE5
CROSS SECTIONS

DESIGN STUDY ONLY

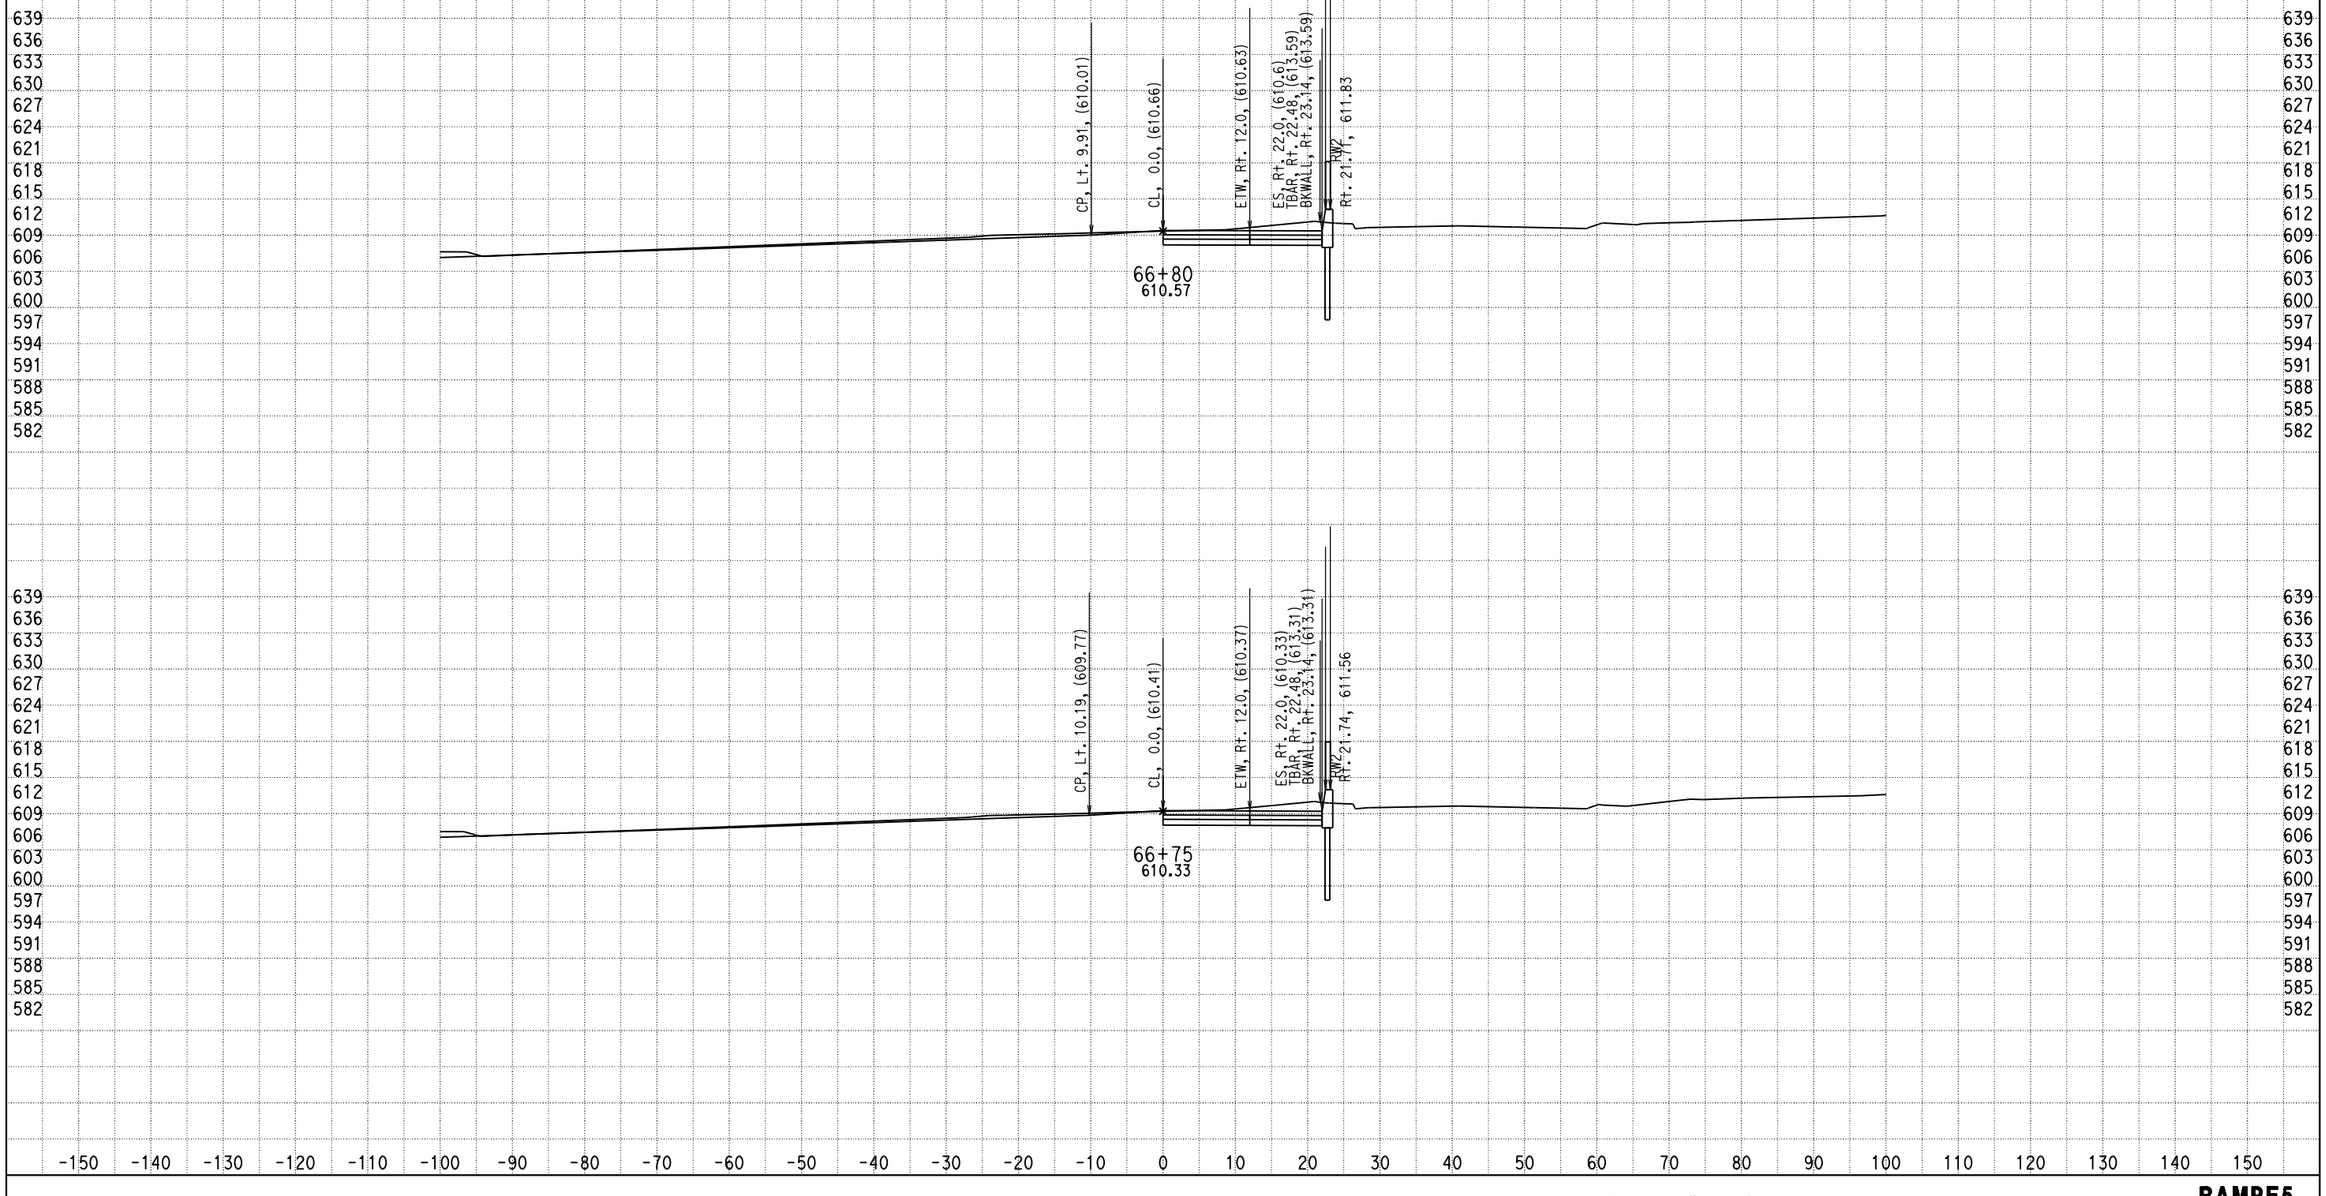

DATE: 12/17/2013

KC Project: 0818E File: D:\PROJECT\0818E\UPDATE-RAMP\hre5-pro-12-10-13.ear

SCALE: 1" = 10' Horiz.
1" = 10' Vert.

All Dimensions are US Survey Feet

RAMPE5
CROSS SECTIONS

DESIGN STUDY ONLY

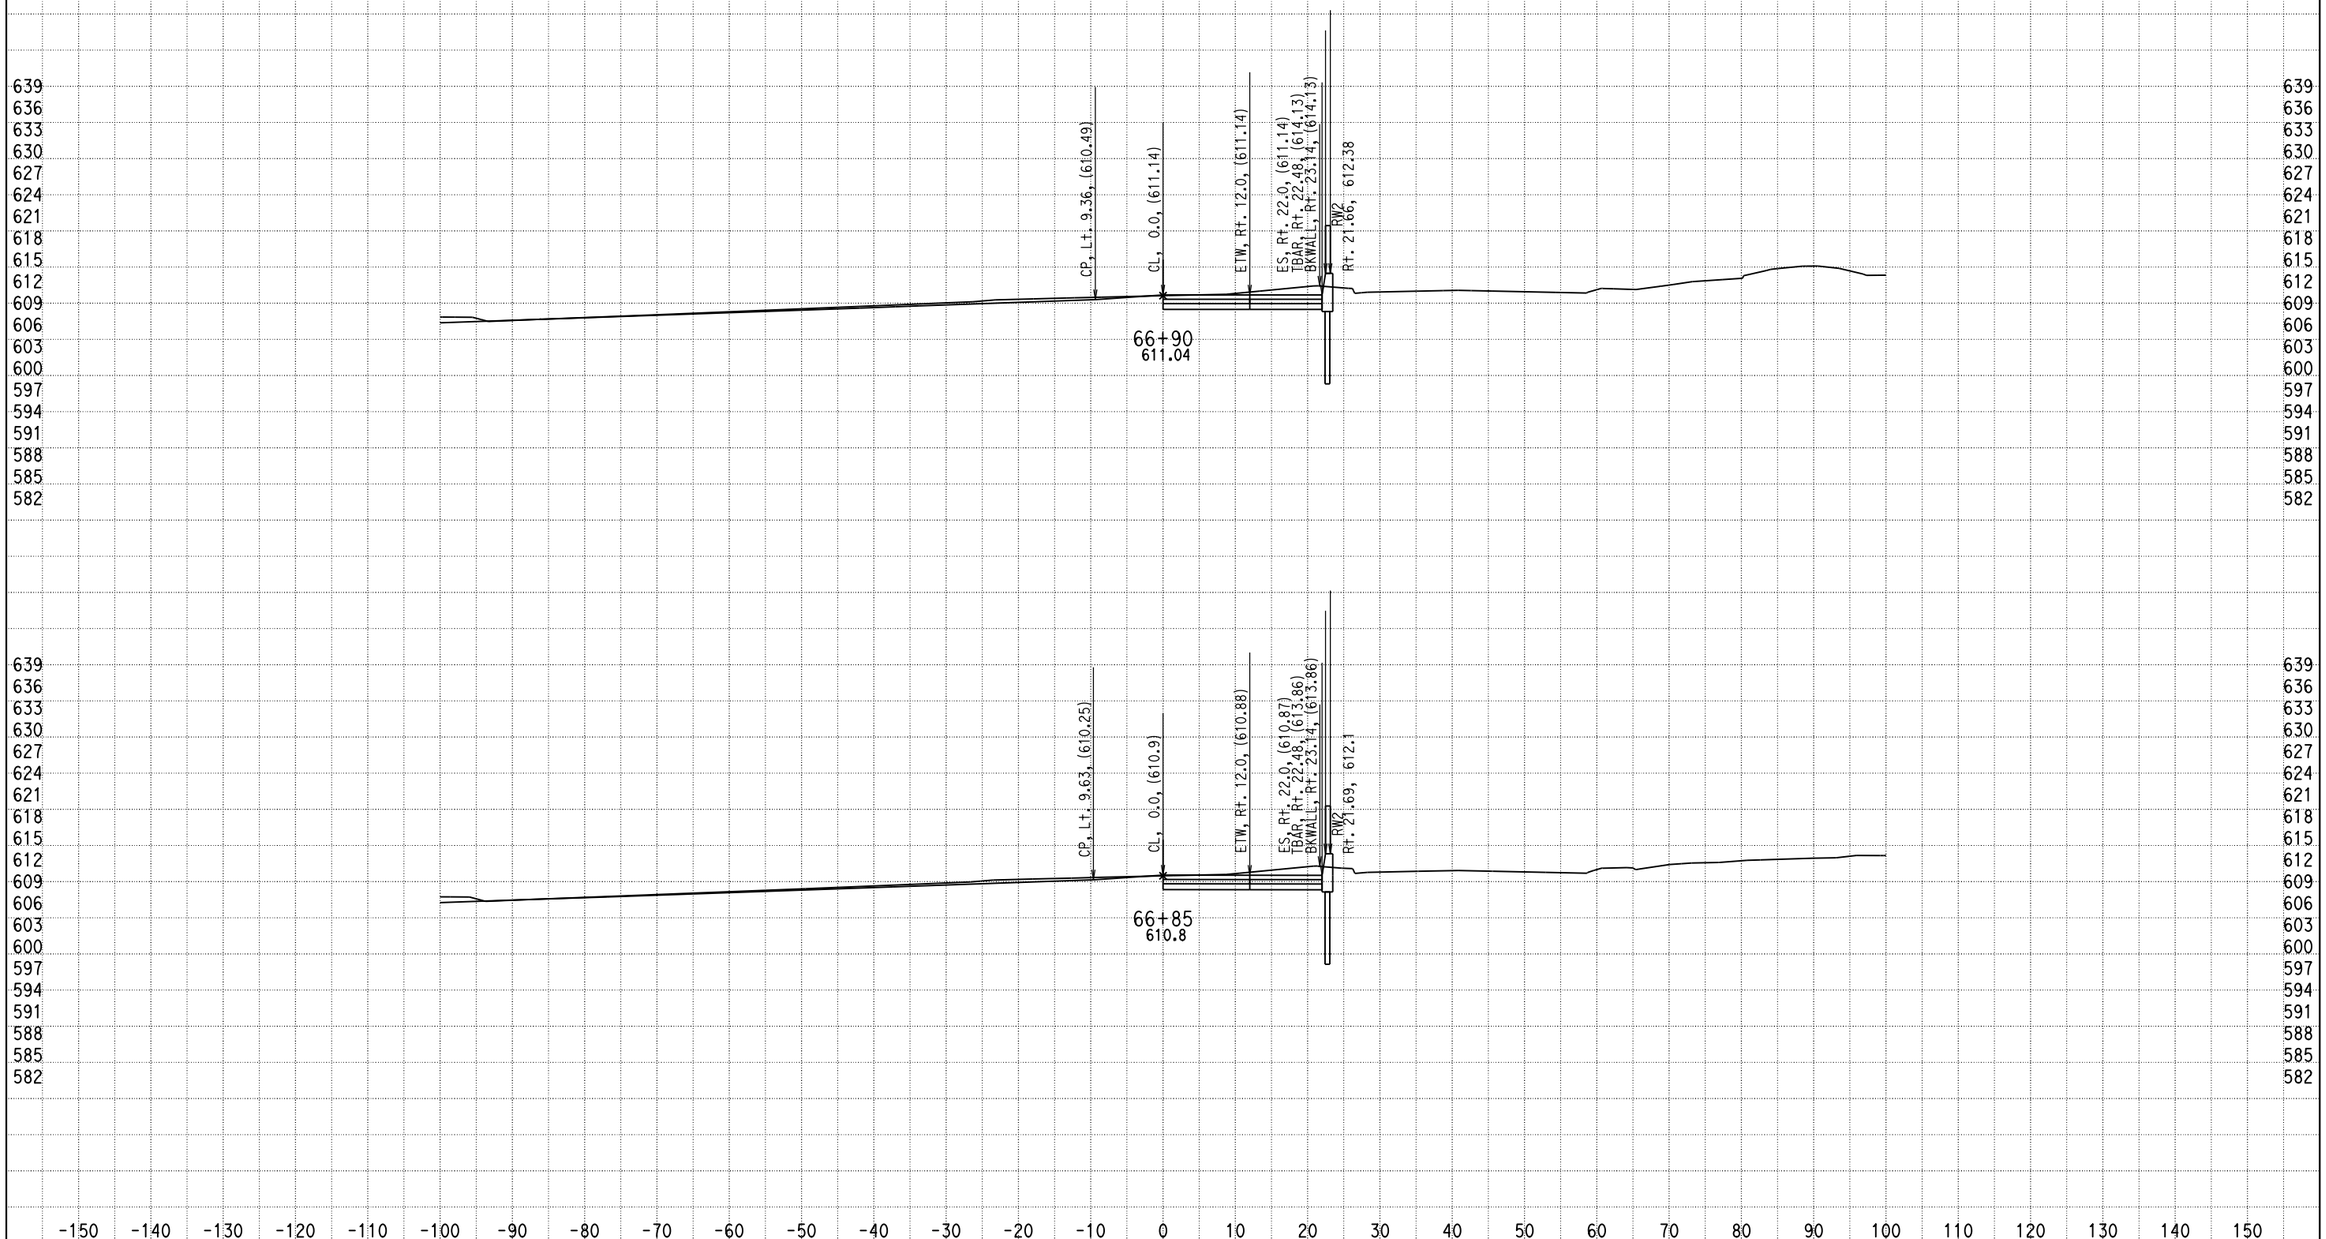

DATE: 12/17/2013

KC Project: 0818E File: D:\PROJECT\0818E\UPDATE-RAMP\hre5-pro-12-10-13.ear

SCALE: 1" = 10' Horiz.
1" = 10' Vert.

All Dimensions are US Survey Feet

RAMPE5
CROSS SECTIONS

DESIGN STUDY ONLY

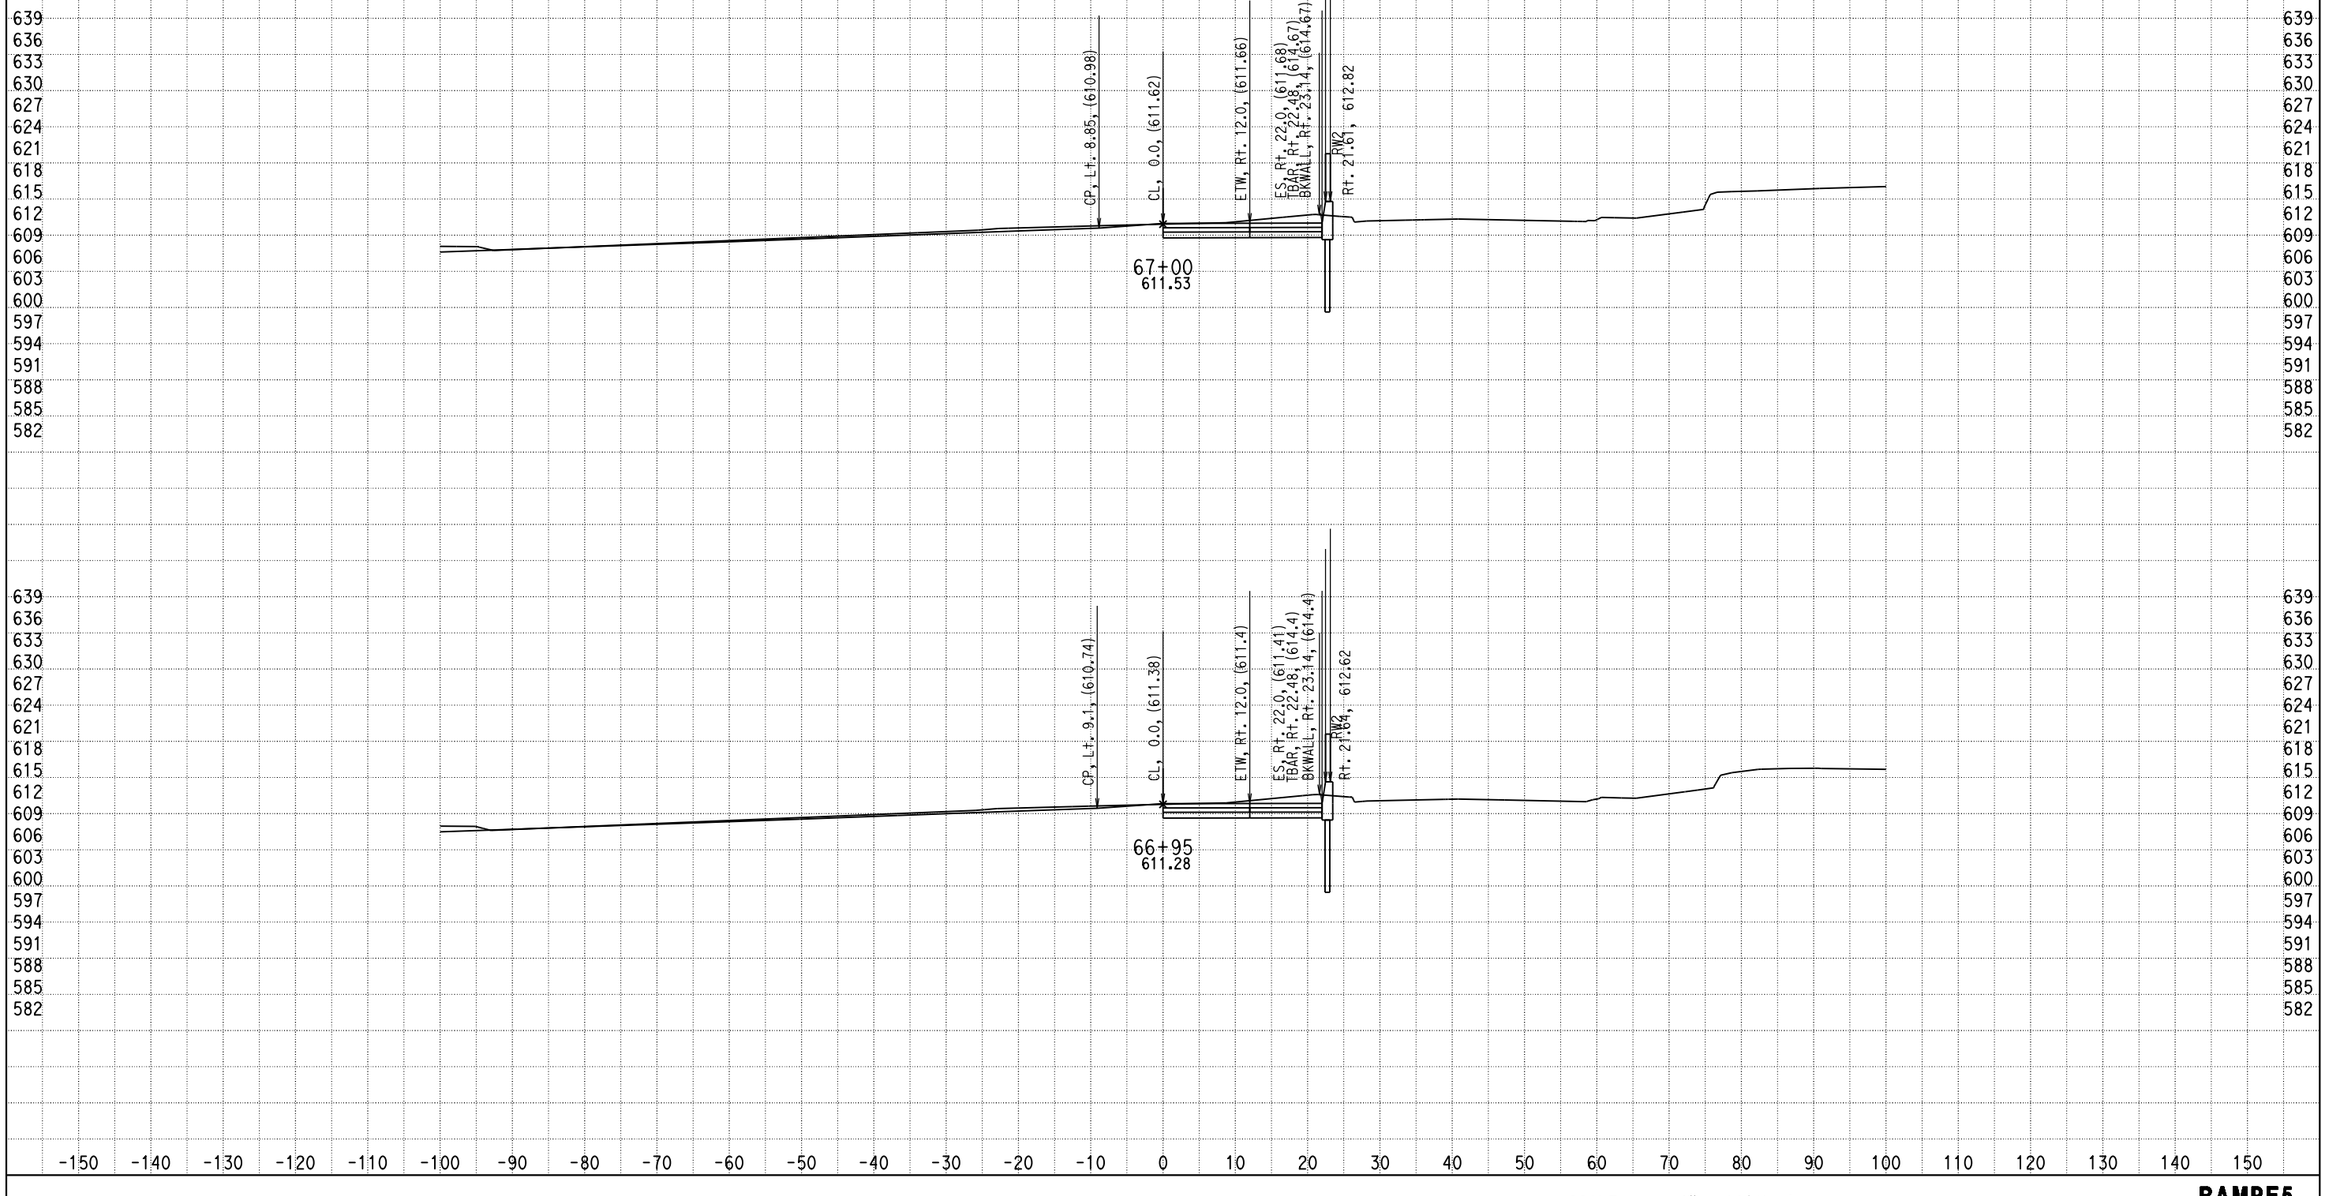

DATE: 12/17/2013

KC Project: 0818E File: D:\PROJECT\0818E\UPDATE-RAMP\hre5-pro-12-10-13.ear

SCALE: 1" = 10' Horiz.
1" = 10' Vert.

All Dimensions are US Survey Feet

RAMPE5
CROSS SECTIONS

DESIGN STUDY ONLY

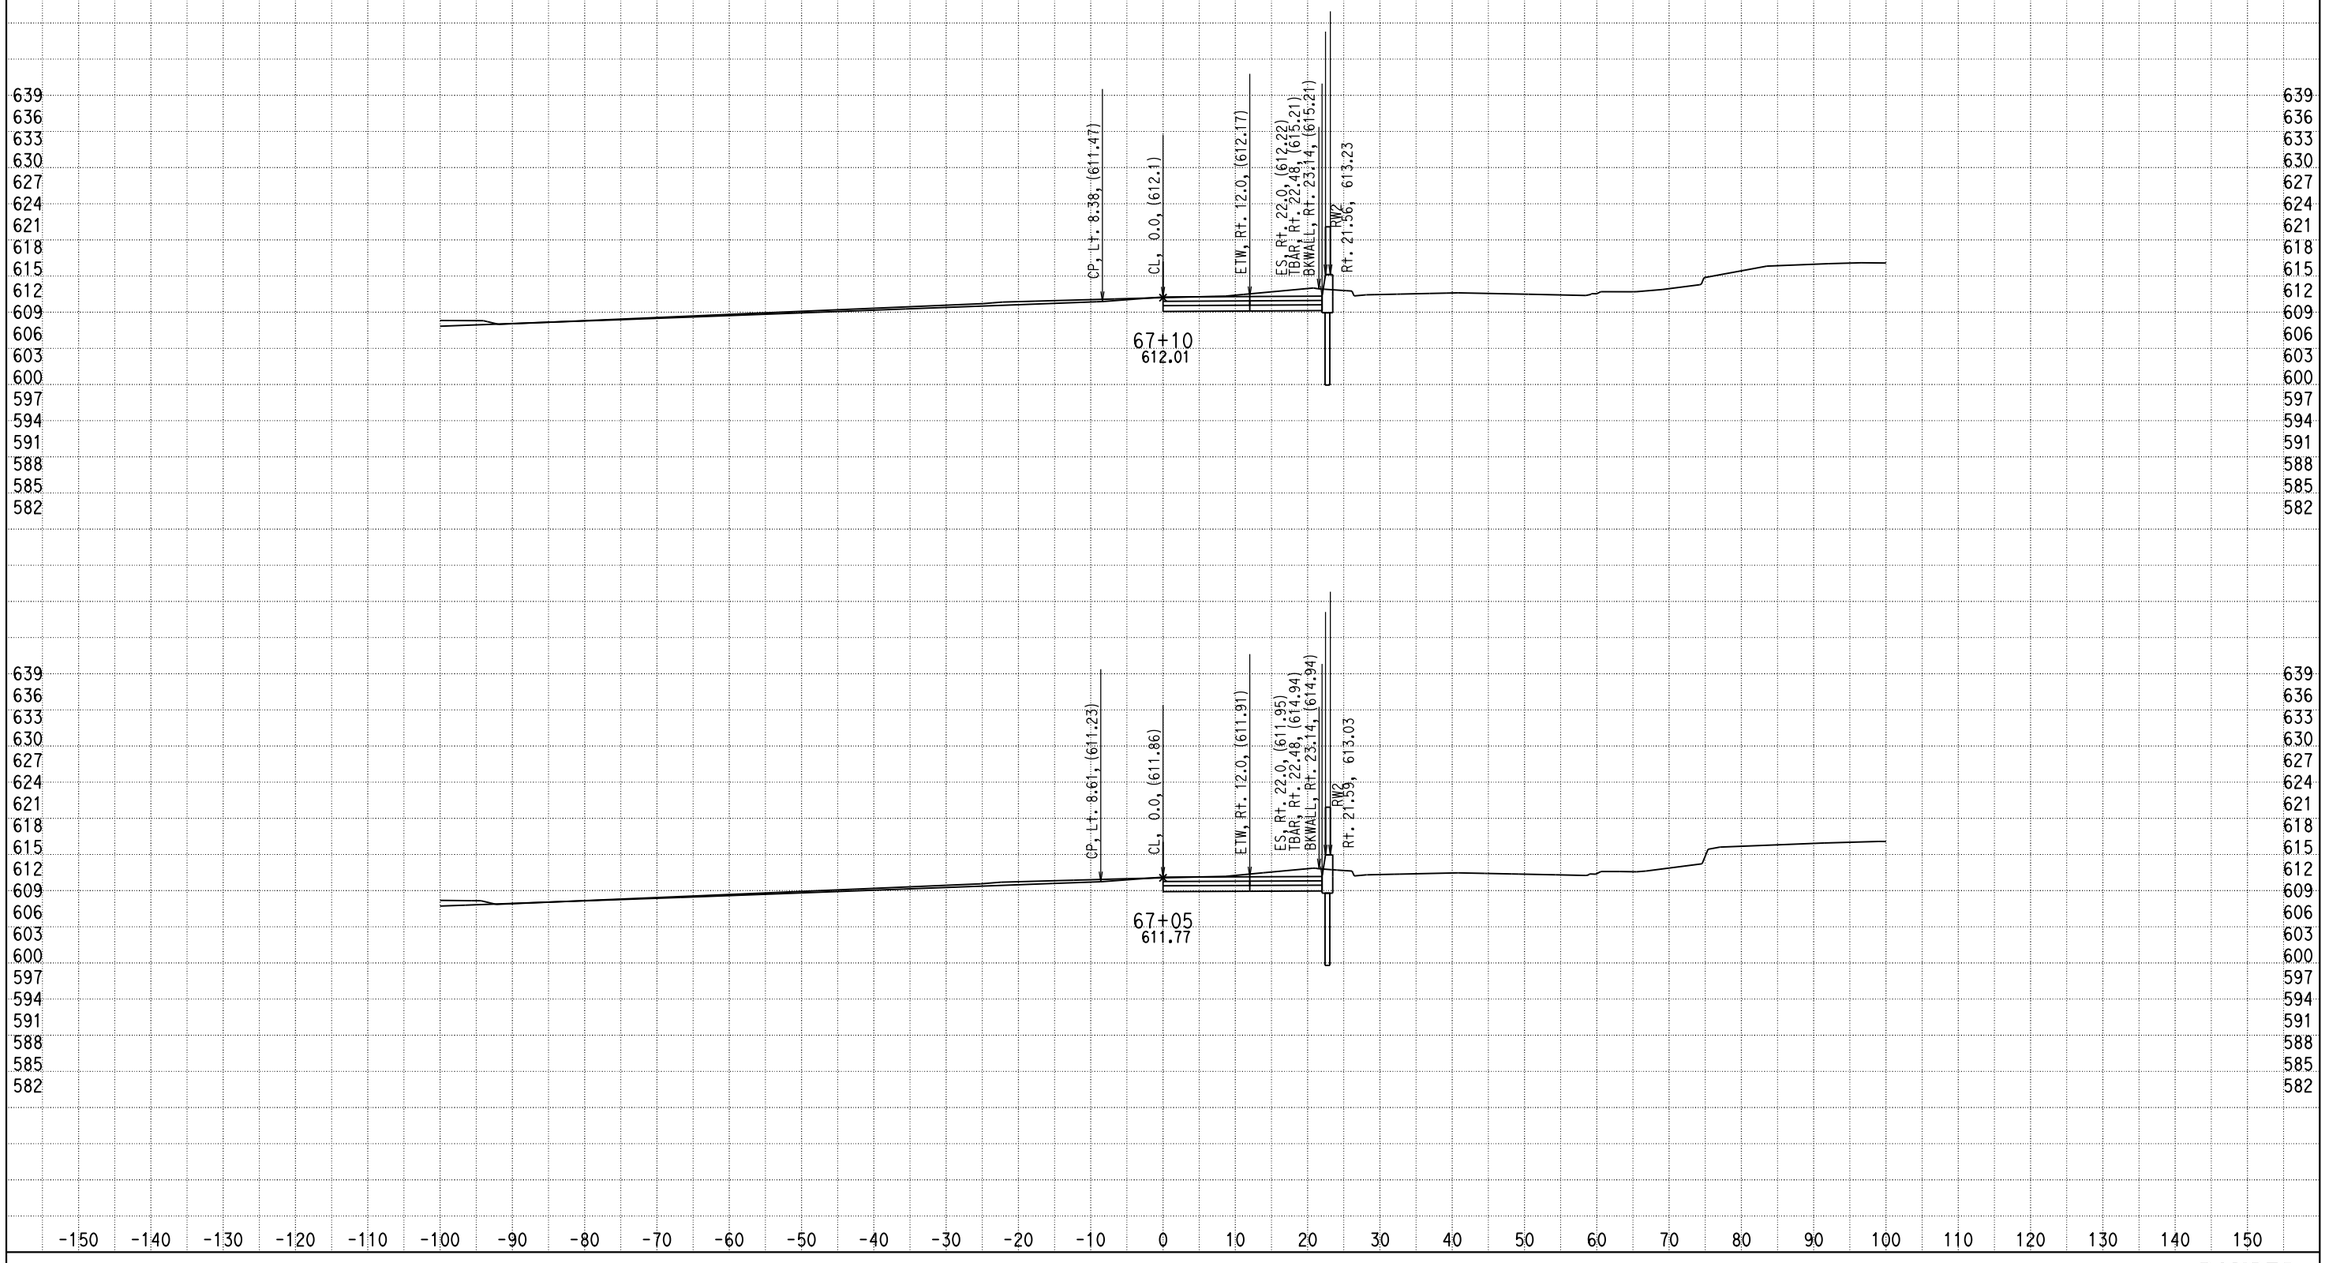

DATE: 12/17/2013

KC Project: 0818E File: D:\PROJECT\0818E\UPDATE-RAMP\hre5-pro-12-10-13.ear

SCALE: 1" = 10' Horiz.
1" = 10' Vert.

All Dimensions are US Survey Feet

RAMPE5
CROSS SECTIONS

DESIGN STUDY ONLY

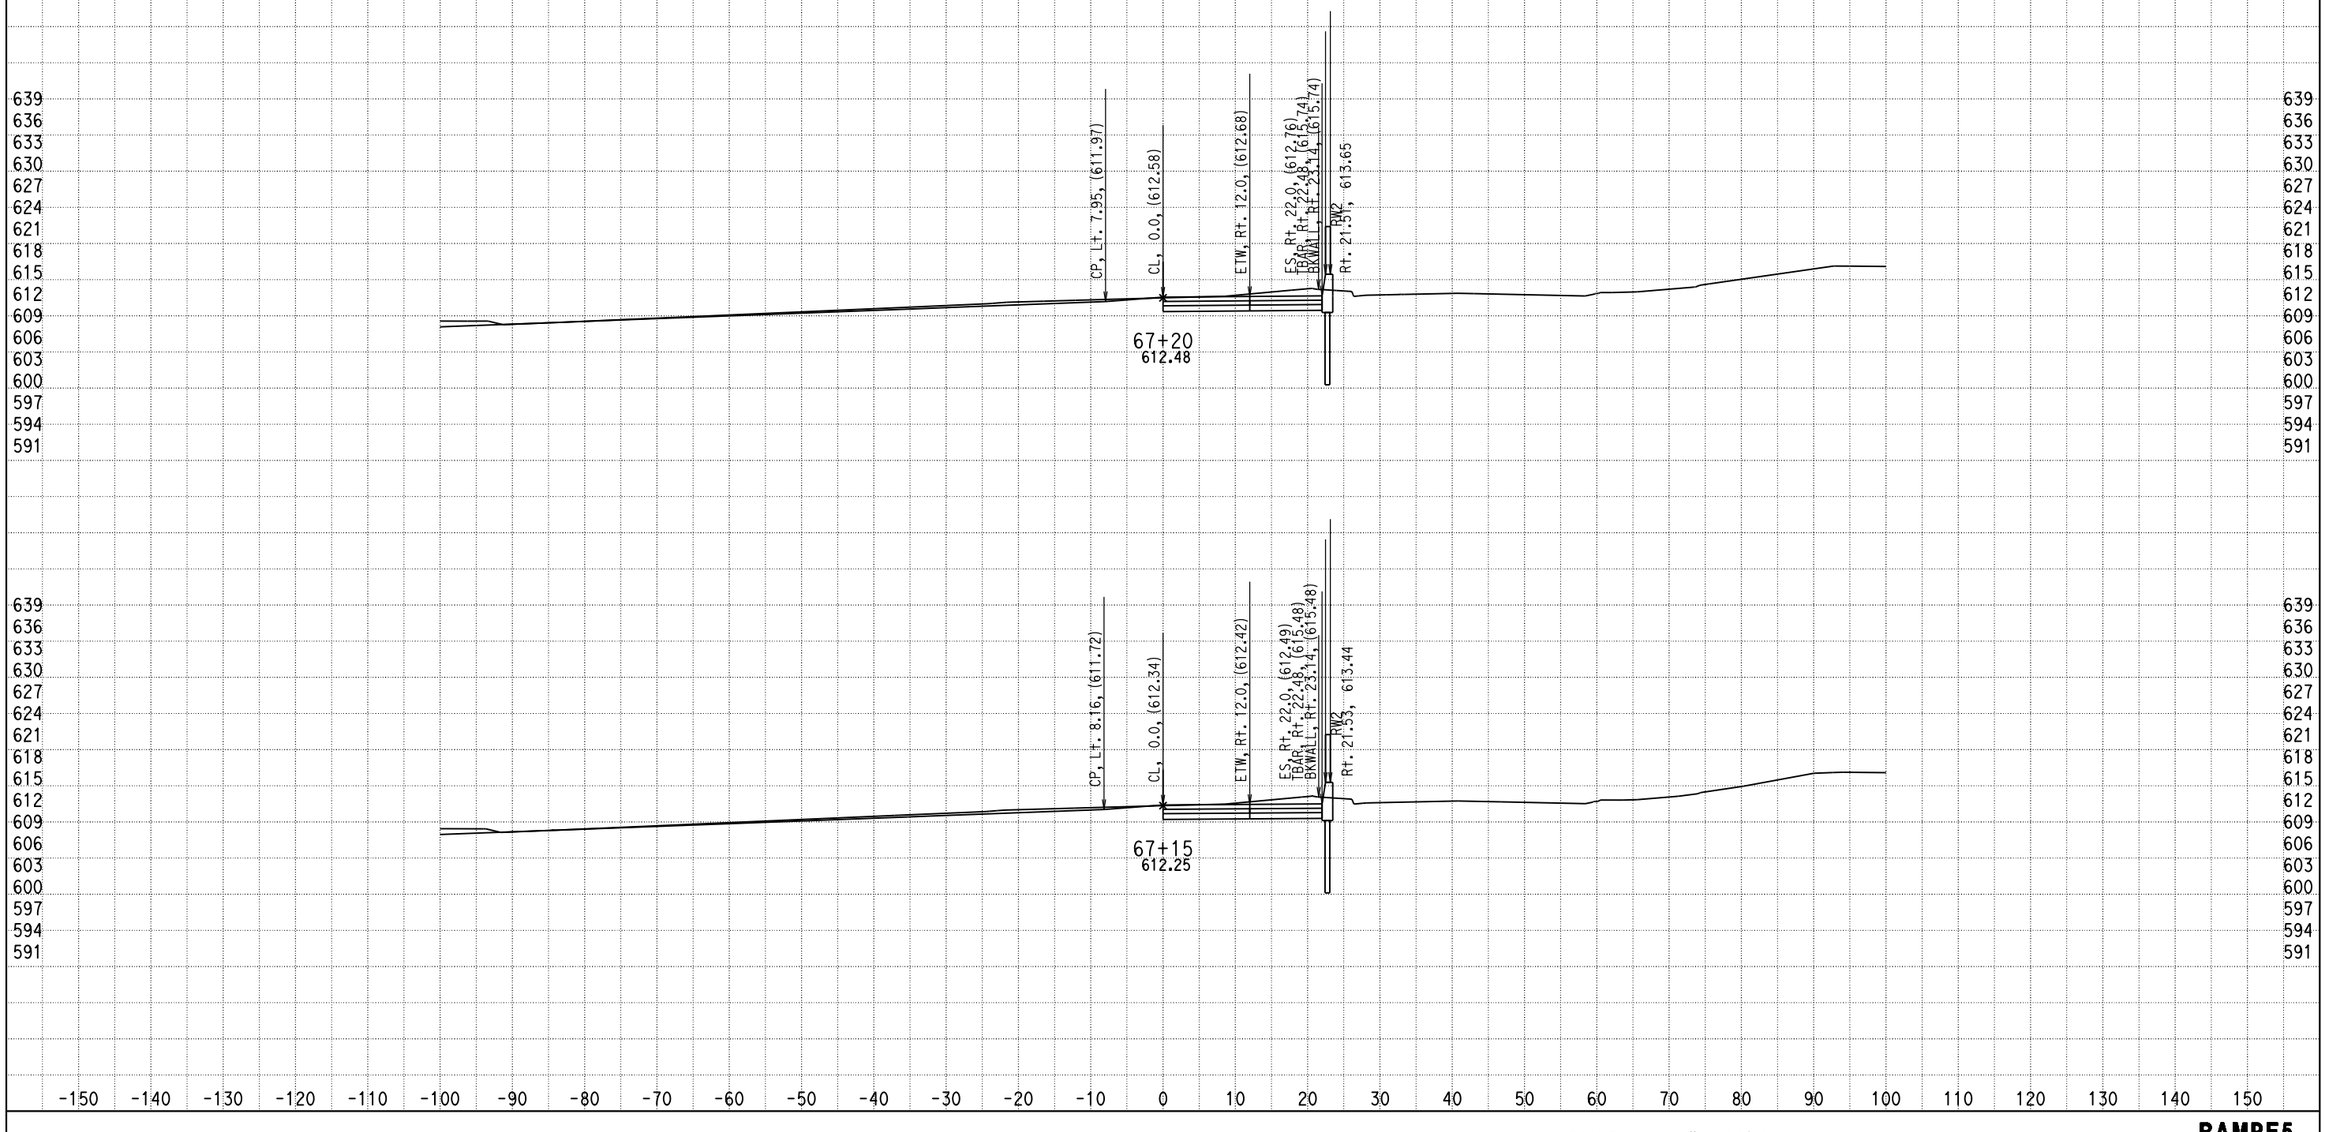

DATE: 12/17/2013

KC Project: 0818E File: D:\PROJECT\0818E\UPDATE-RAMP\hre5-pro-12-10-13.ear

SCALE: 1" = 10' Horiz.
1" = 10' Vert.

All Dimensions are US Survey Feet

RAMPE5
CROSS SECTIONS

DESIGN STUDY ONLY

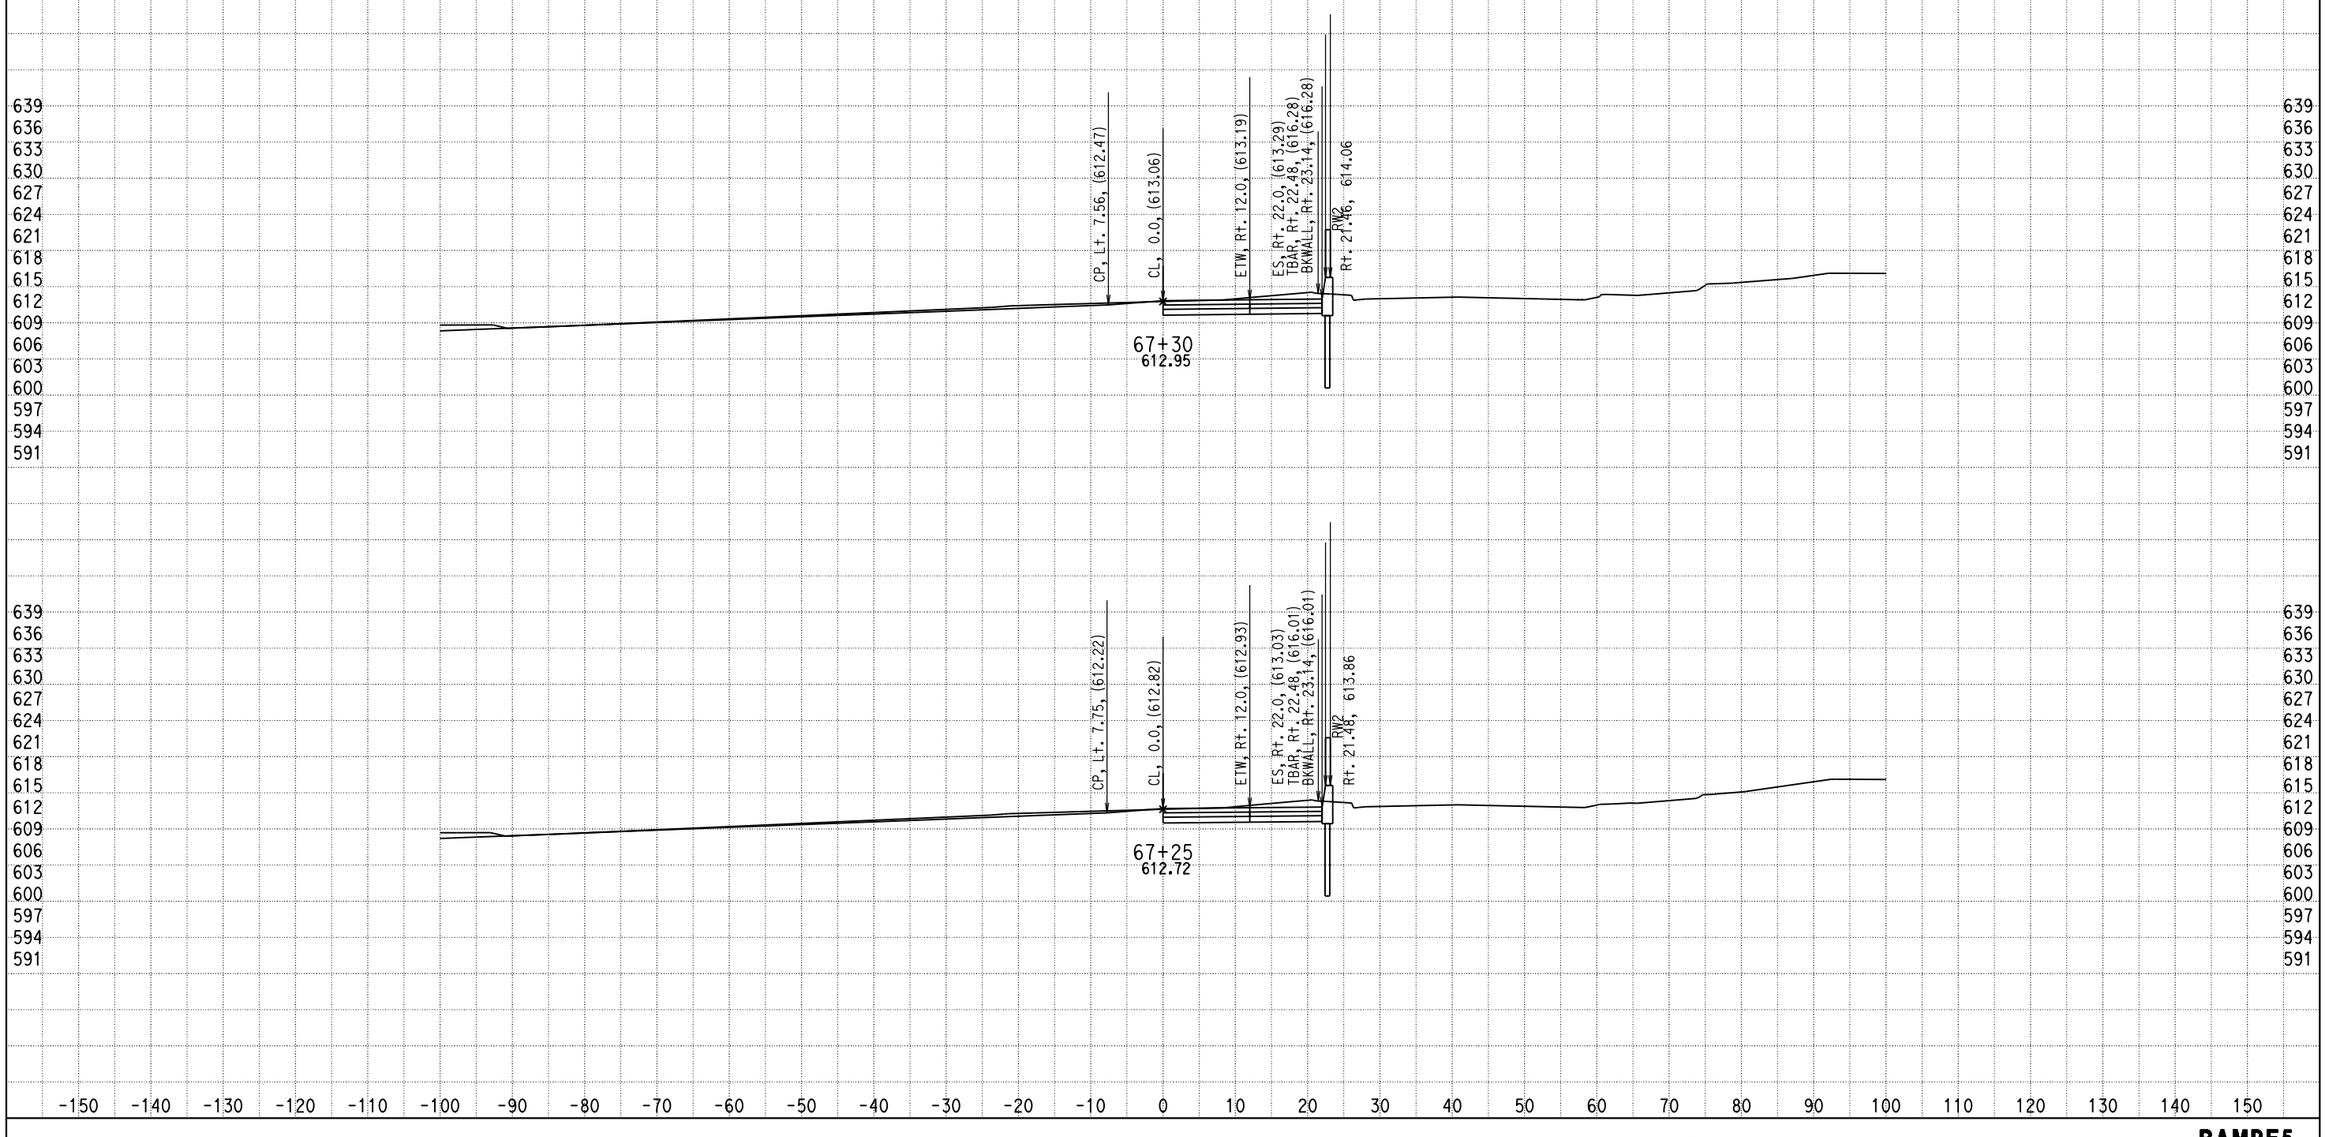

DATE: 12/17/2013

KC Project: 0818E File: D:\PROJECT\0818E\UPDATE-RAMP\hre5-pro-12-10-13.ear

SCALE: 1" = 10' Horiz.
1" = 10' Vert.

All Dimensions are US Survey Feet

RAMPE5
CROSS SECTIONS

DESIGN STUDY ONLY

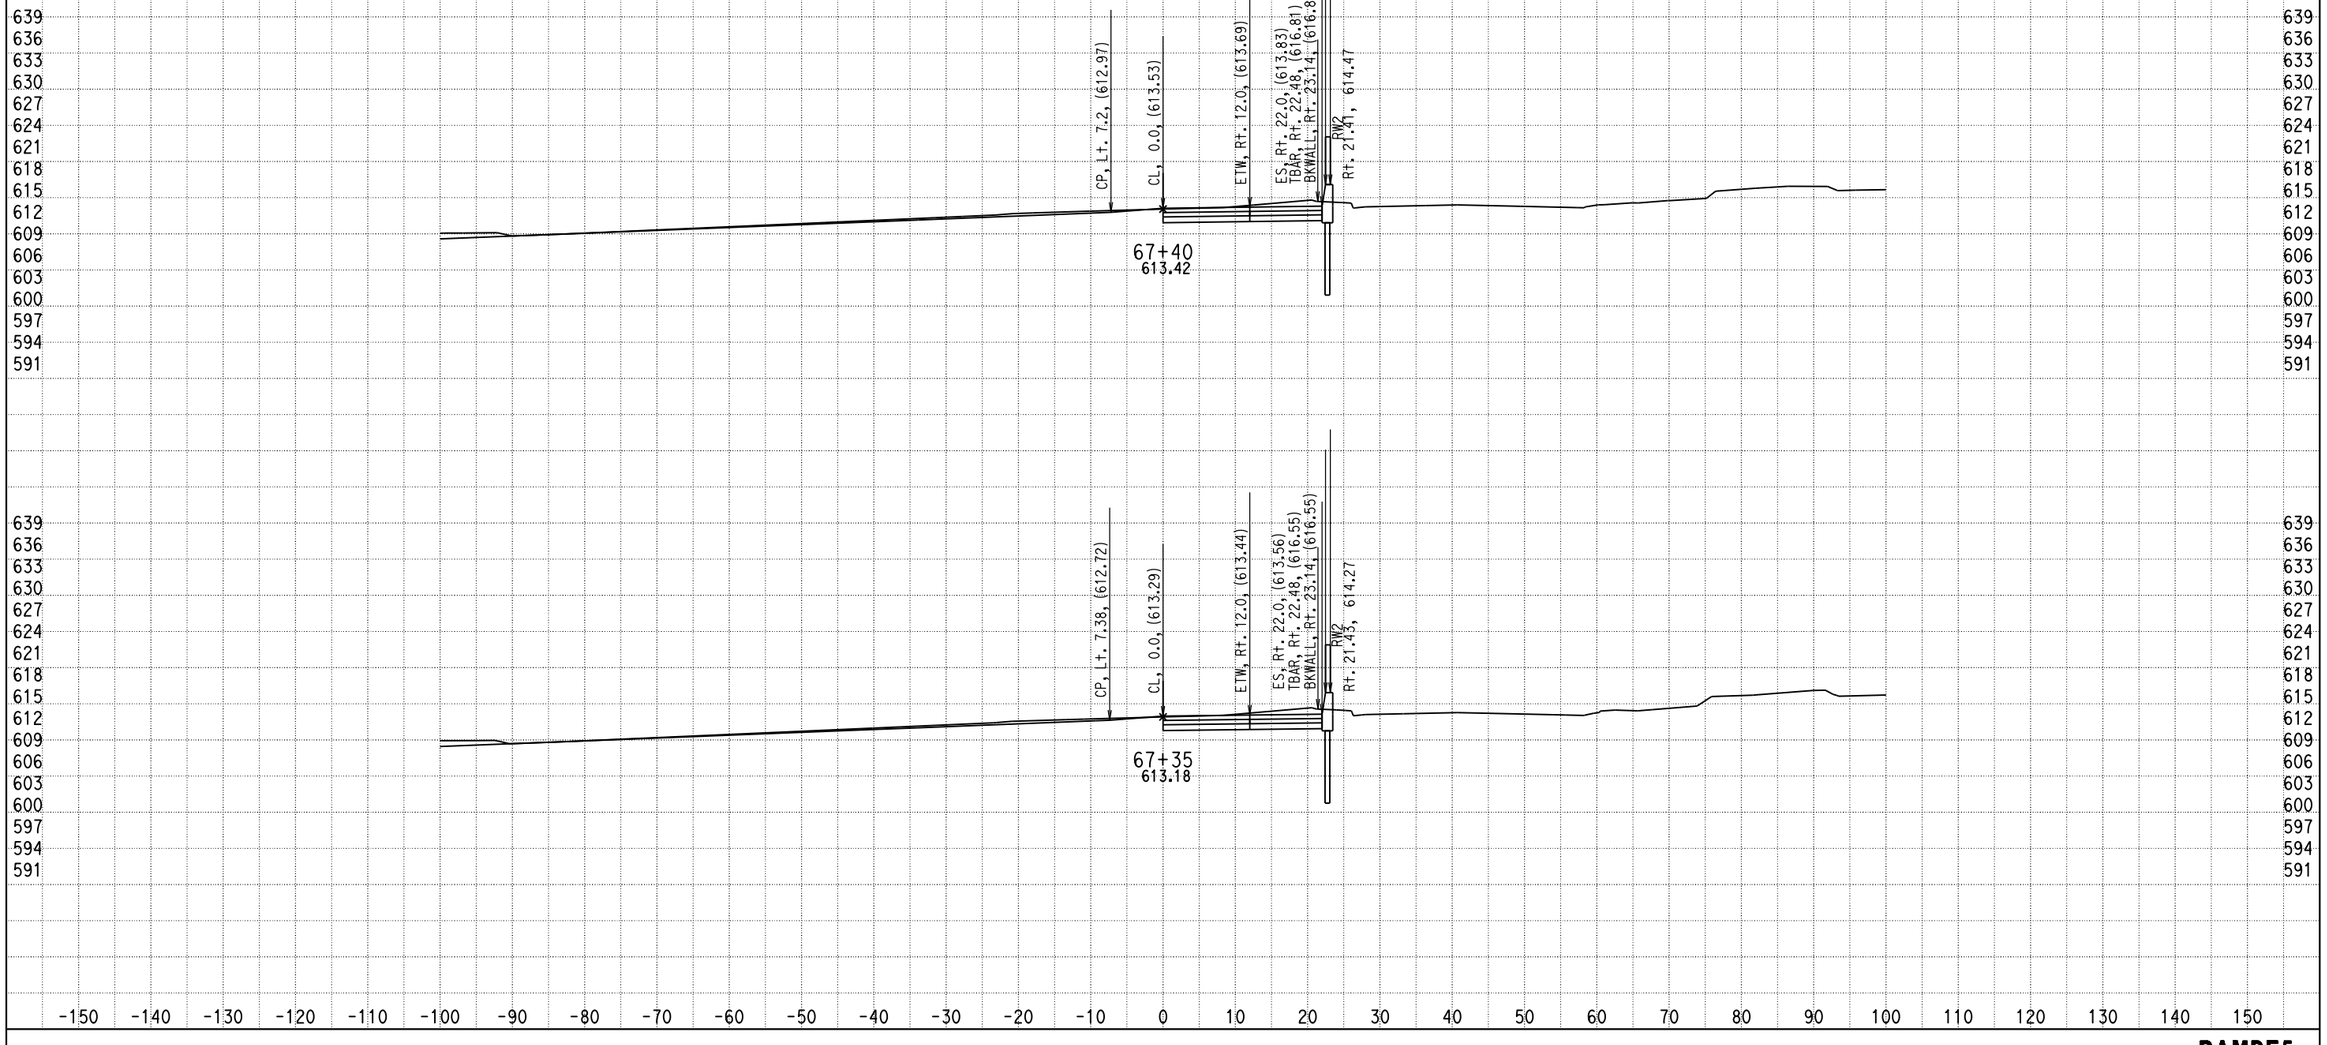

DATE: 12/17/2013

KC Project: 0818E File: D:\PROJECT\0818E\UPDATE-RAMP\hre5-pro-12-10-13.ear

SCALE: 1" = 10' Horiz.
1" = 10' Vert.

All Dimensions are US Survey Feet

RAMPE5
CROSS SECTIONS

DESIGN STUDY ONLY

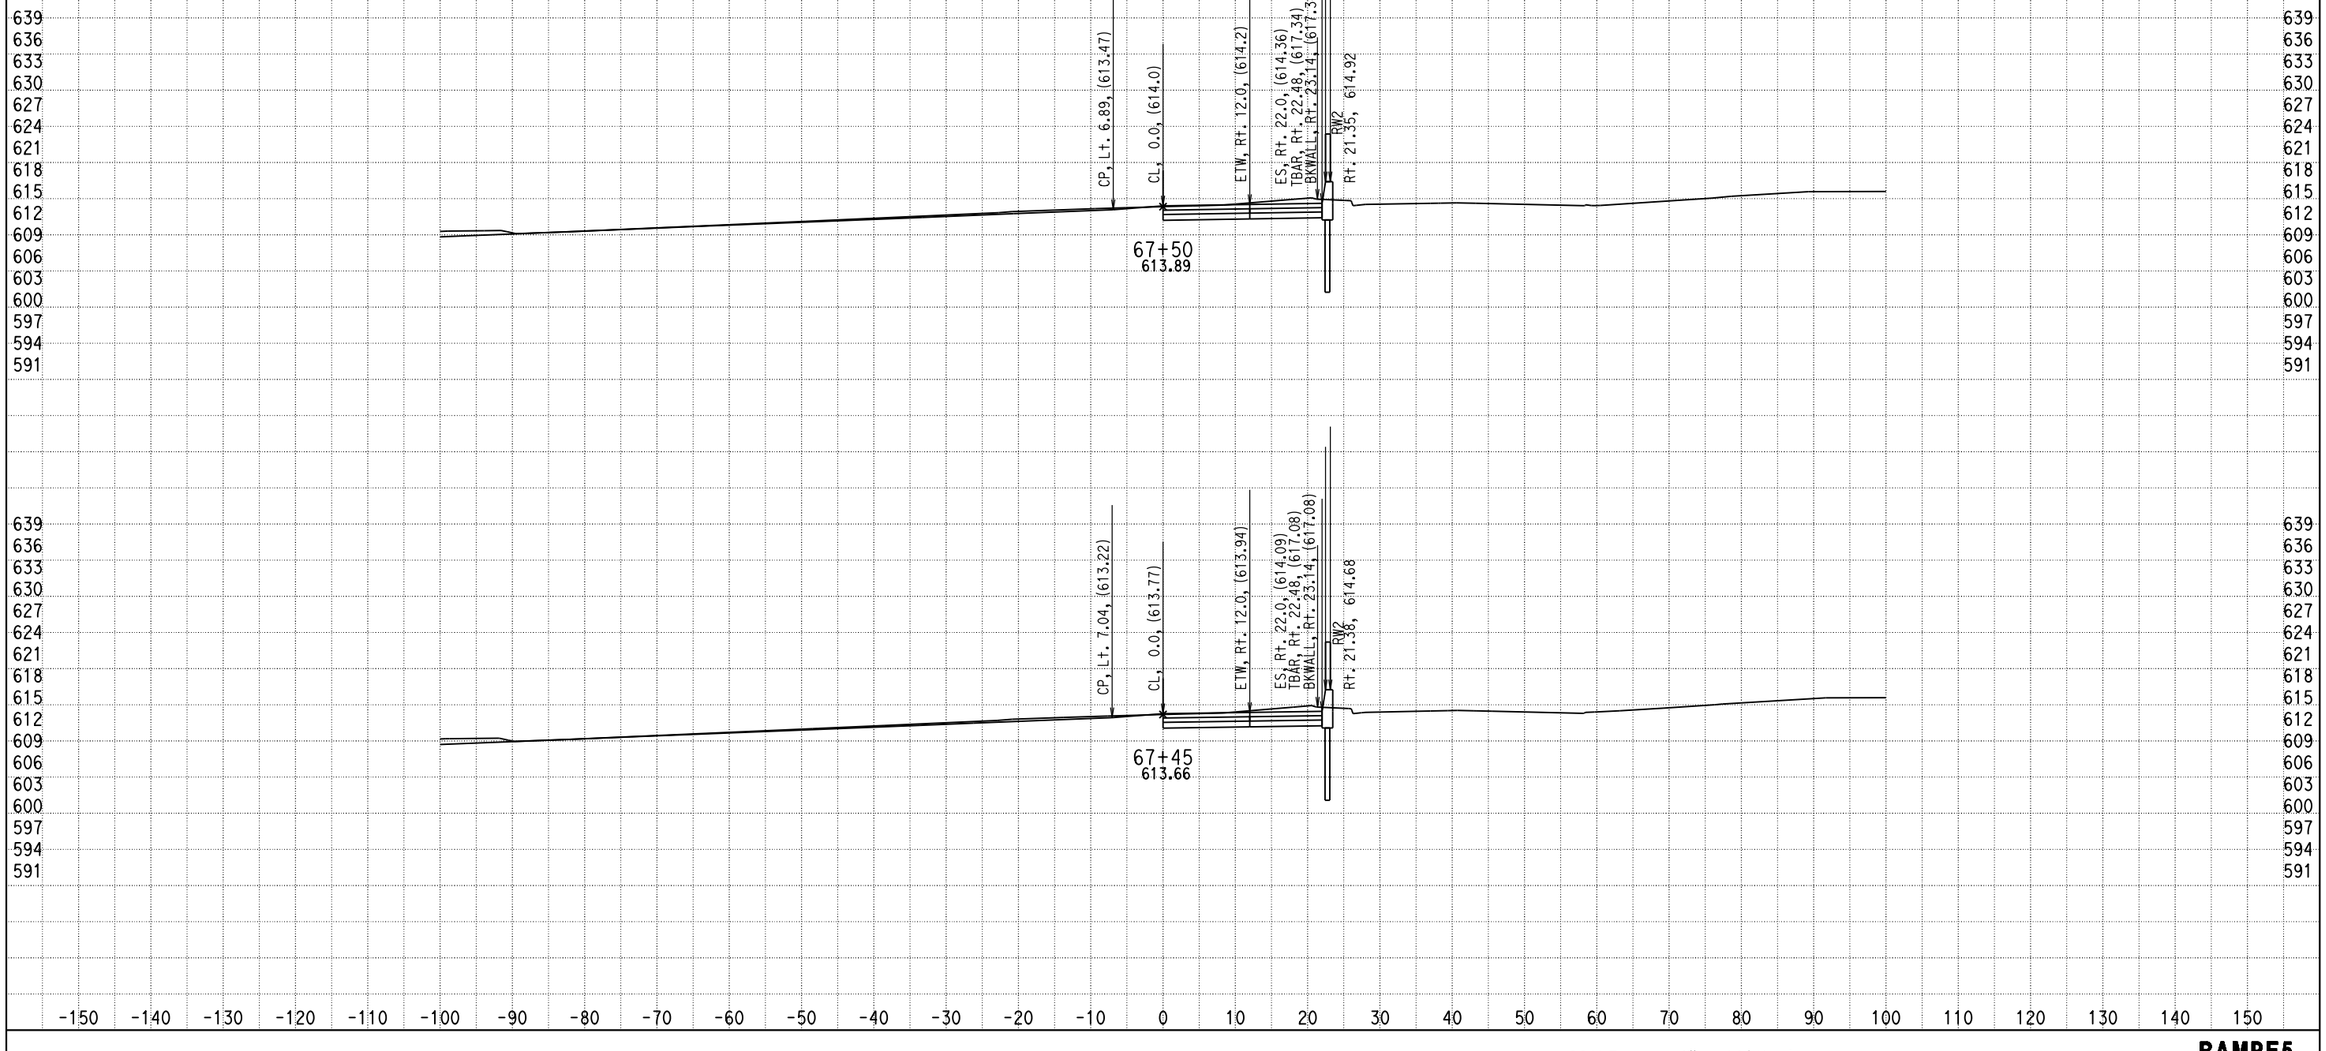

DATE: 12/17/2013

KC Project: 0818E File: D:\PROJECT\0818E\UPDATE-RAMP\hre5-pro-12-10-13.ear

SCALE: 1" = 10' Horiz.
1" = 10' Vert.

All Dimensions are US Survey Feet

RAMPE5
CROSS SECTIONS

DESIGN STUDY ONLY

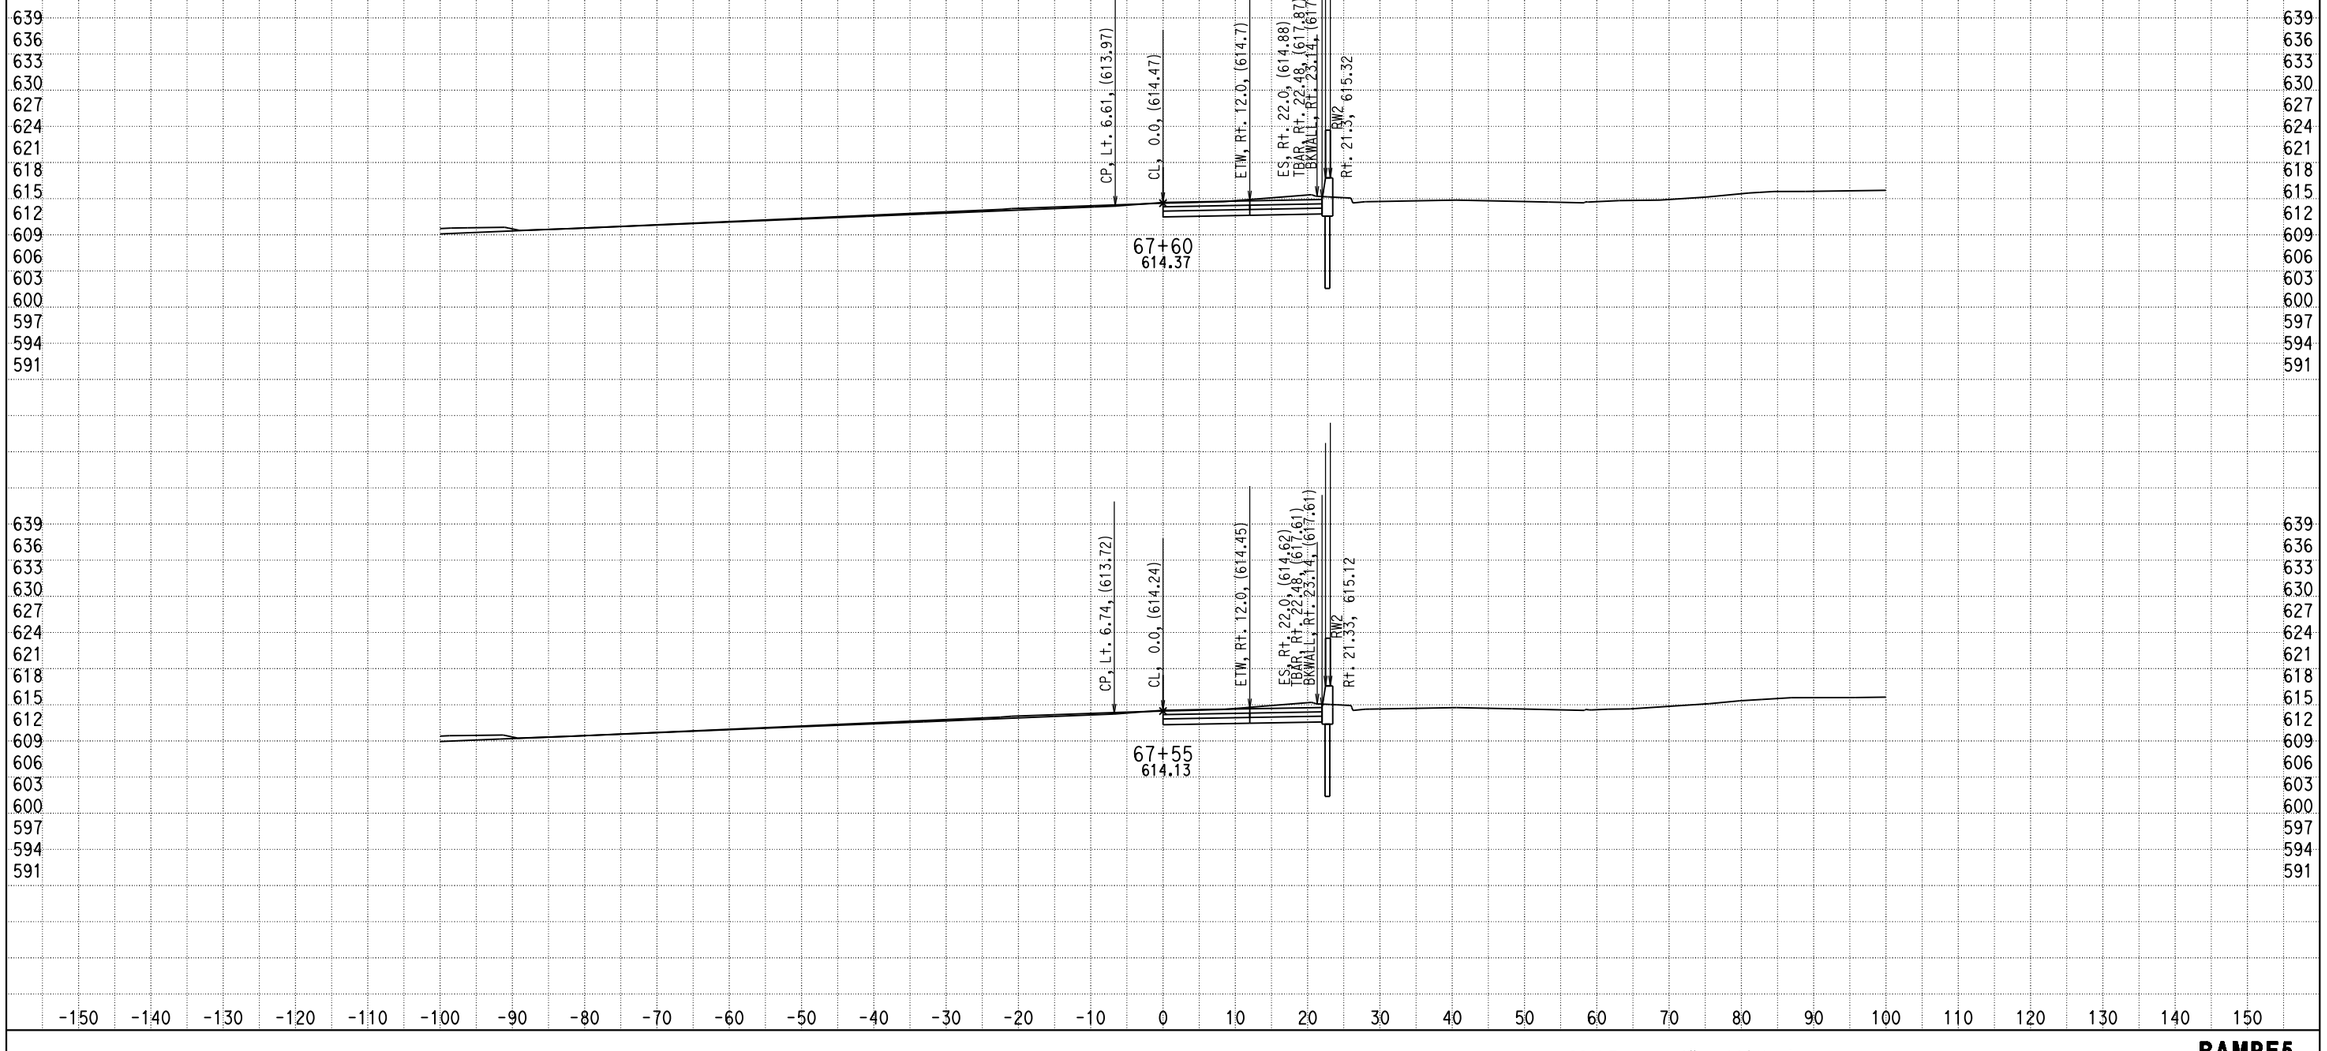

DATE: 12/17/2013

KC Project: 0818E File: D:\PROJECT\0818E\UPDATE-RAMP\hre5-pro-12-10-13.ear

SCALE: 1" = 10' Horiz.
1" = 10' Vert.

All Dimensions are US Survey Feet

RAMPE5
CROSS SECTIONS

DESIGN STUDY ONLY

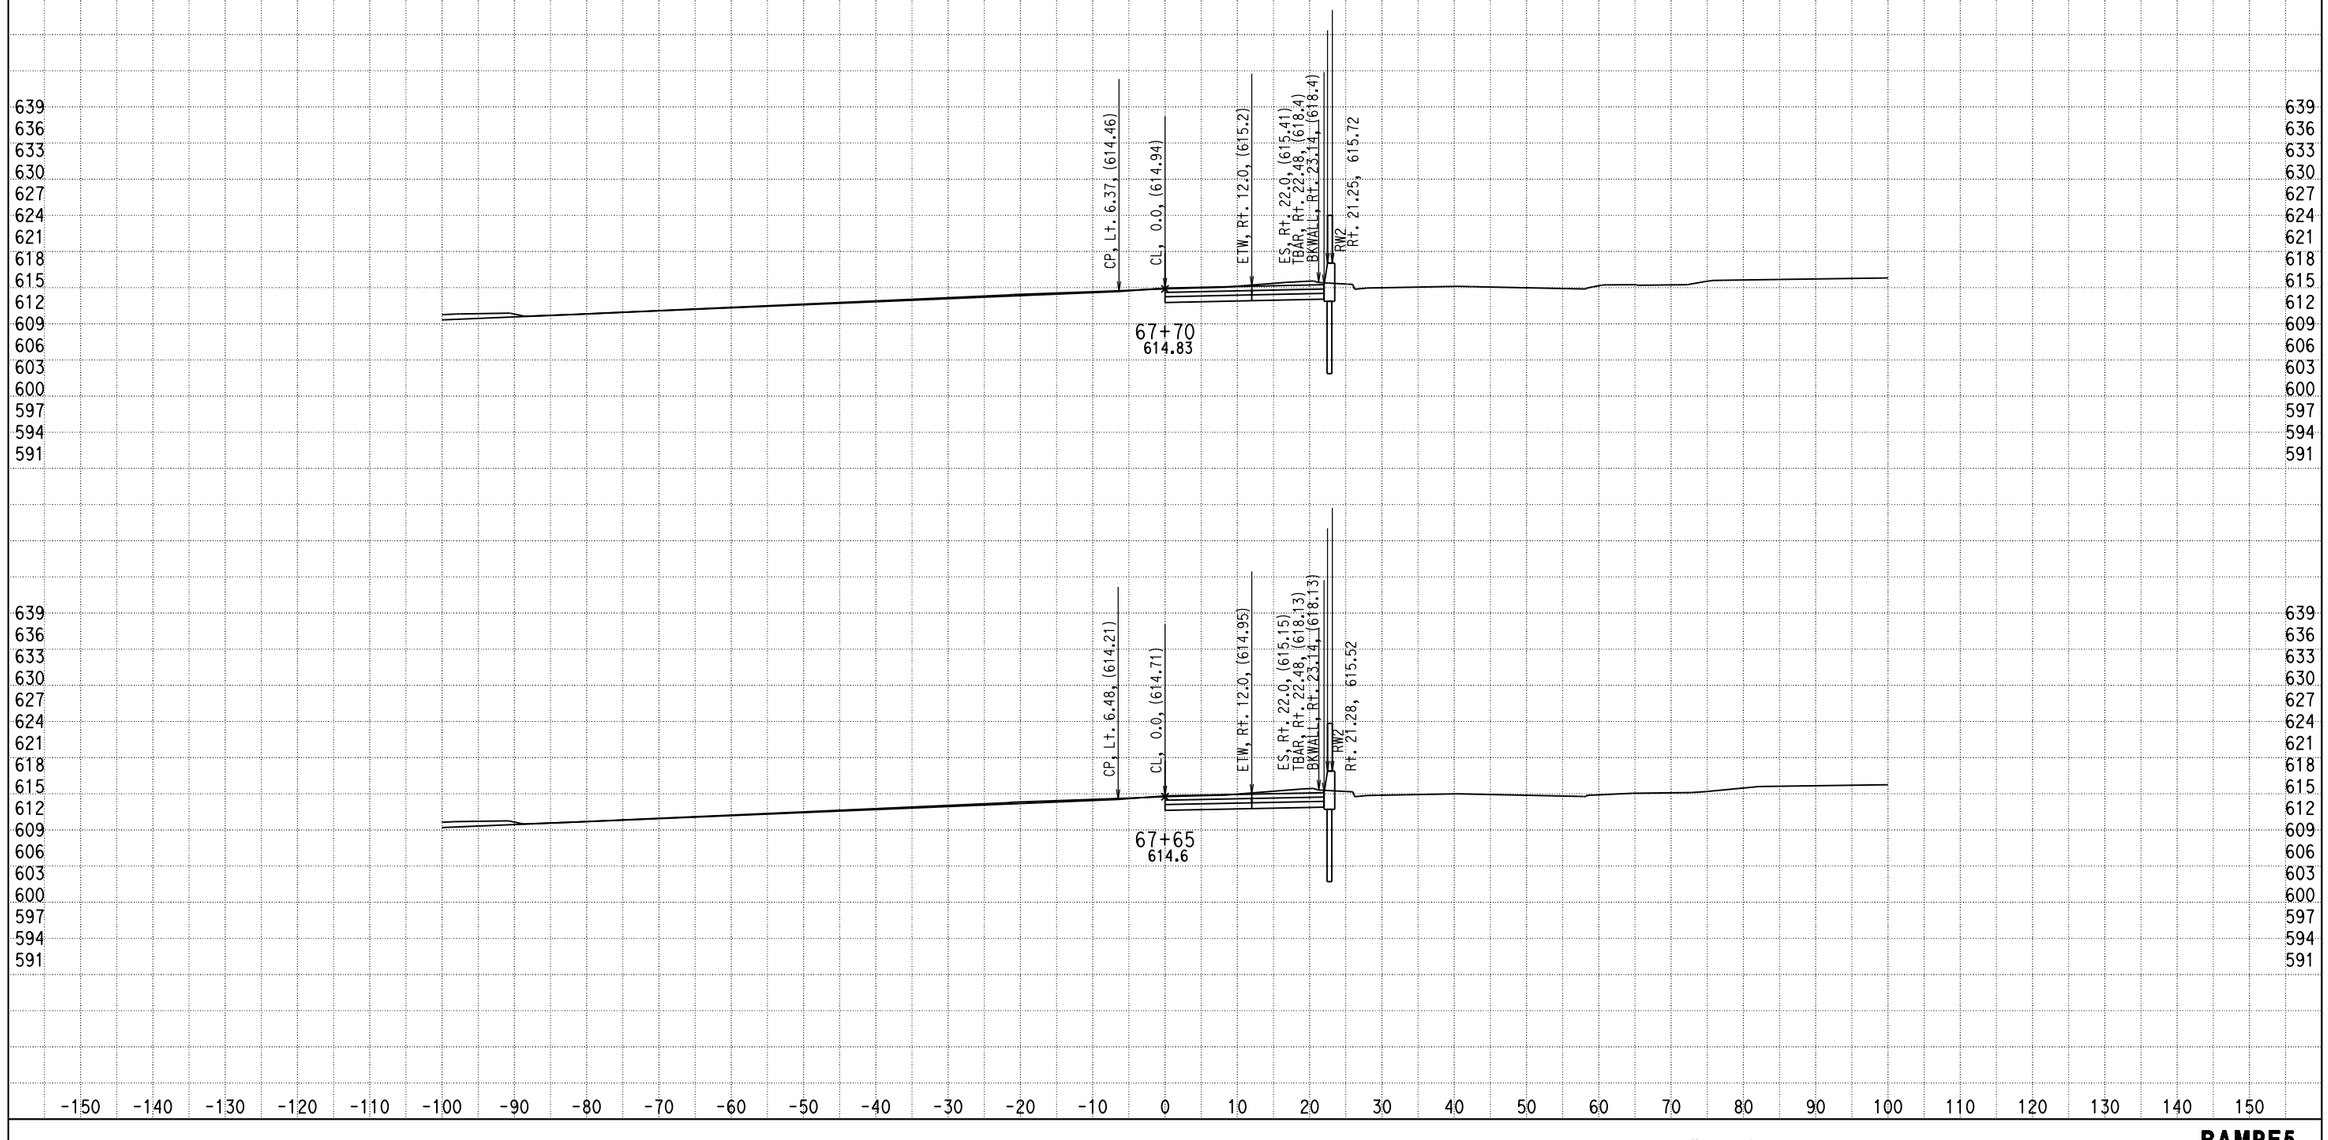

DATE: 12/17/2013

KC Project: 0818E File: D:\PROJECT\0818E\UPDATE-RAMP\hre5-pro-12-10-13.ear

SCALE: 1" = 10' Horiz.
1" = 10' Vert.

All Dimensions are US Survey Feet

RAMPE5
CROSS SECTIONS

DESIGN STUDY ONLY

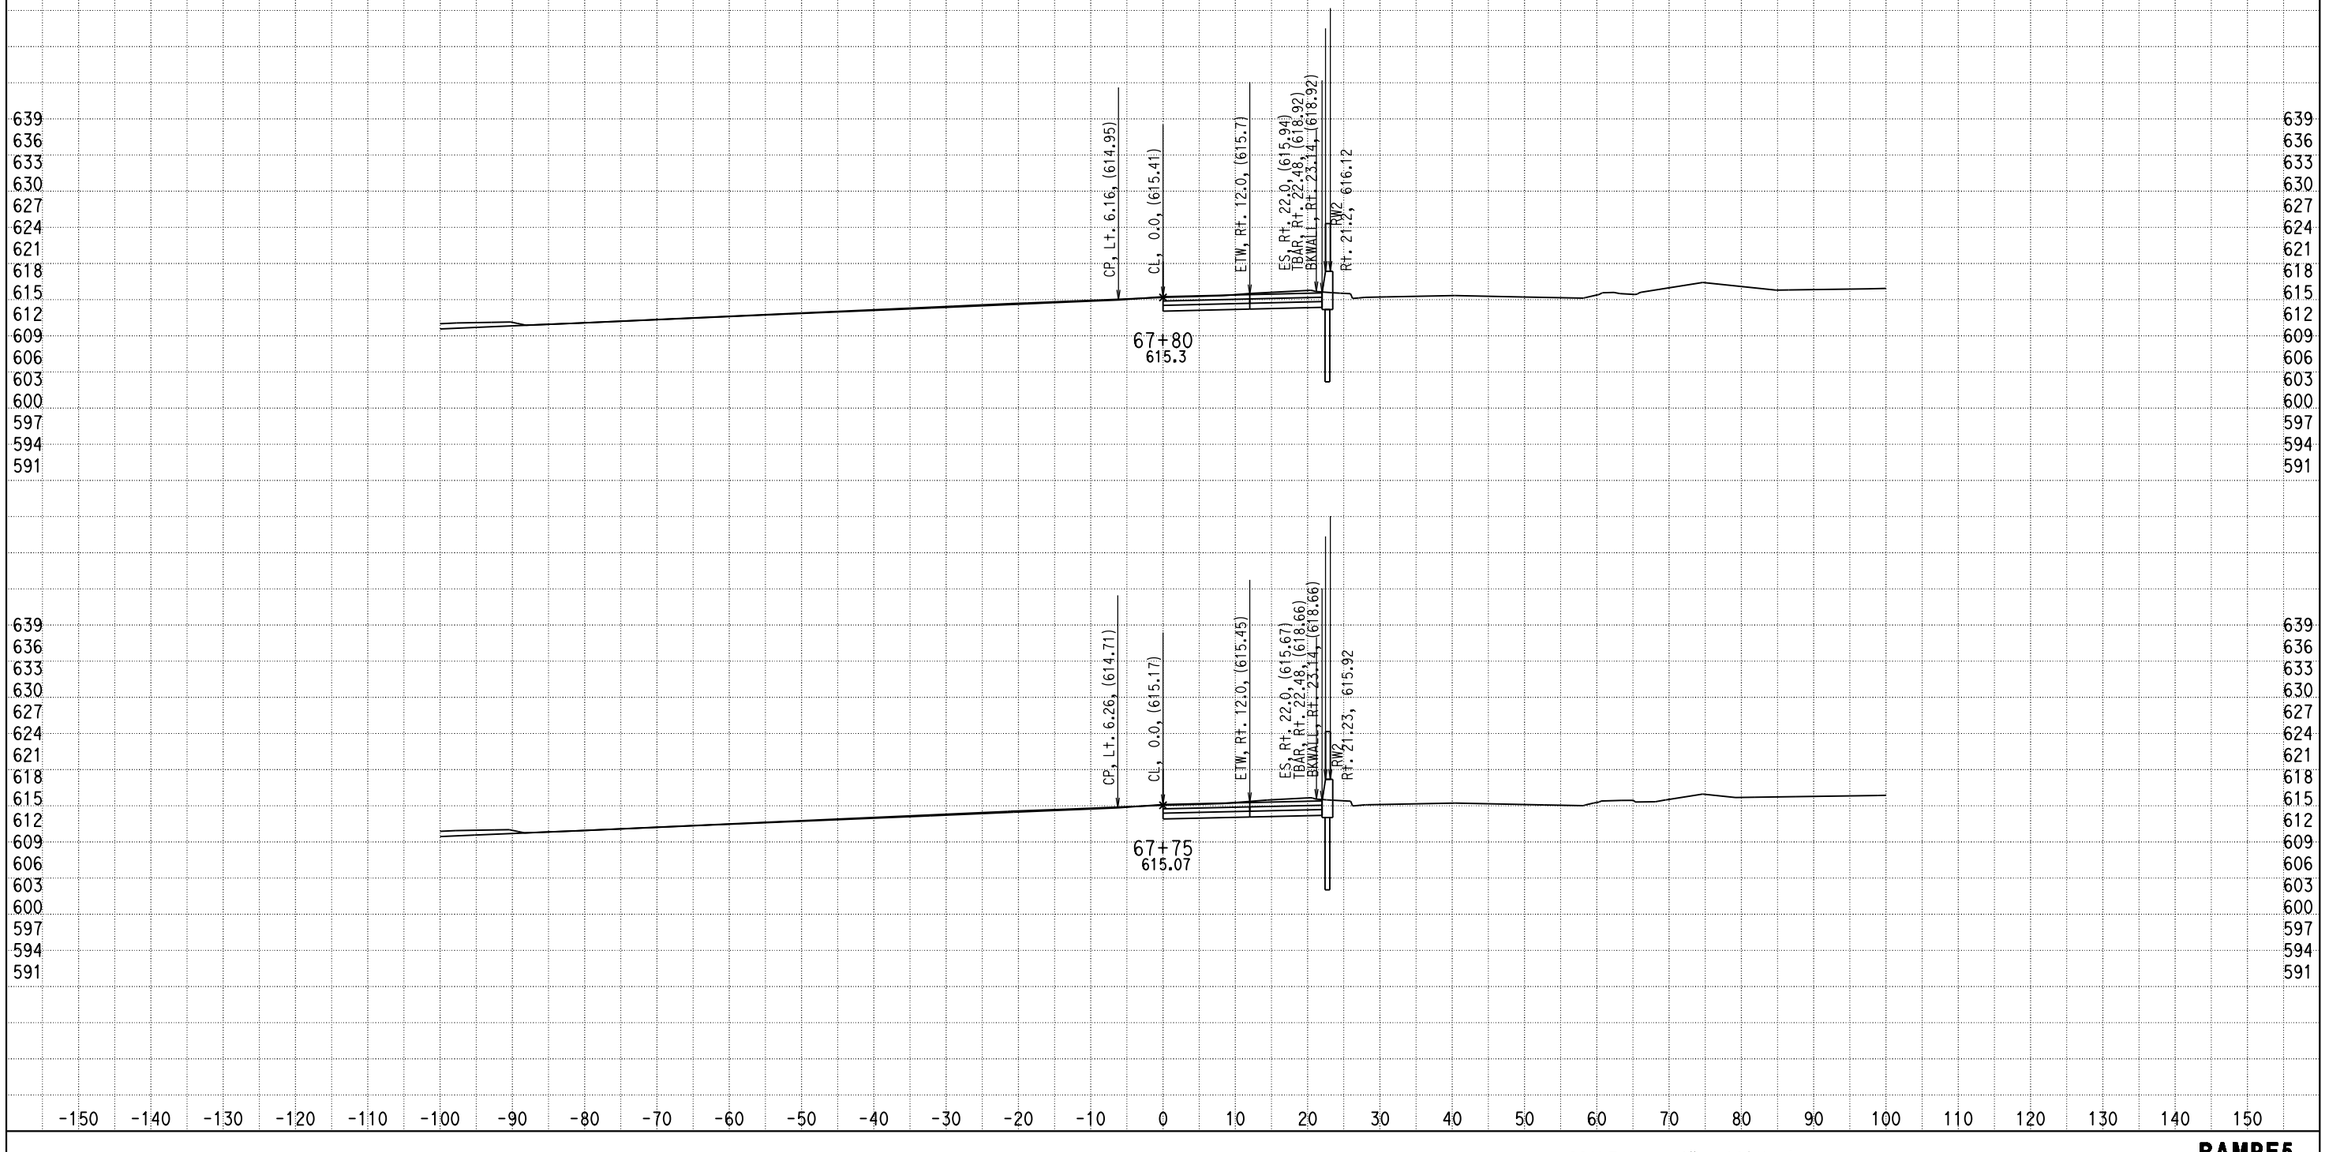

DATE: 12/17/2013

KC Project: 0818E File: D:\PROJECT\0818E\UPDATE-RAMP\hre5-pro-12-10-13.ear

SCALE: 1" = 10' Horiz.
1" = 10' Vert.

All Dimensions are US Survey Feet

RAMPE5
CROSS SECTIONS

DESIGN STUDY ONLY

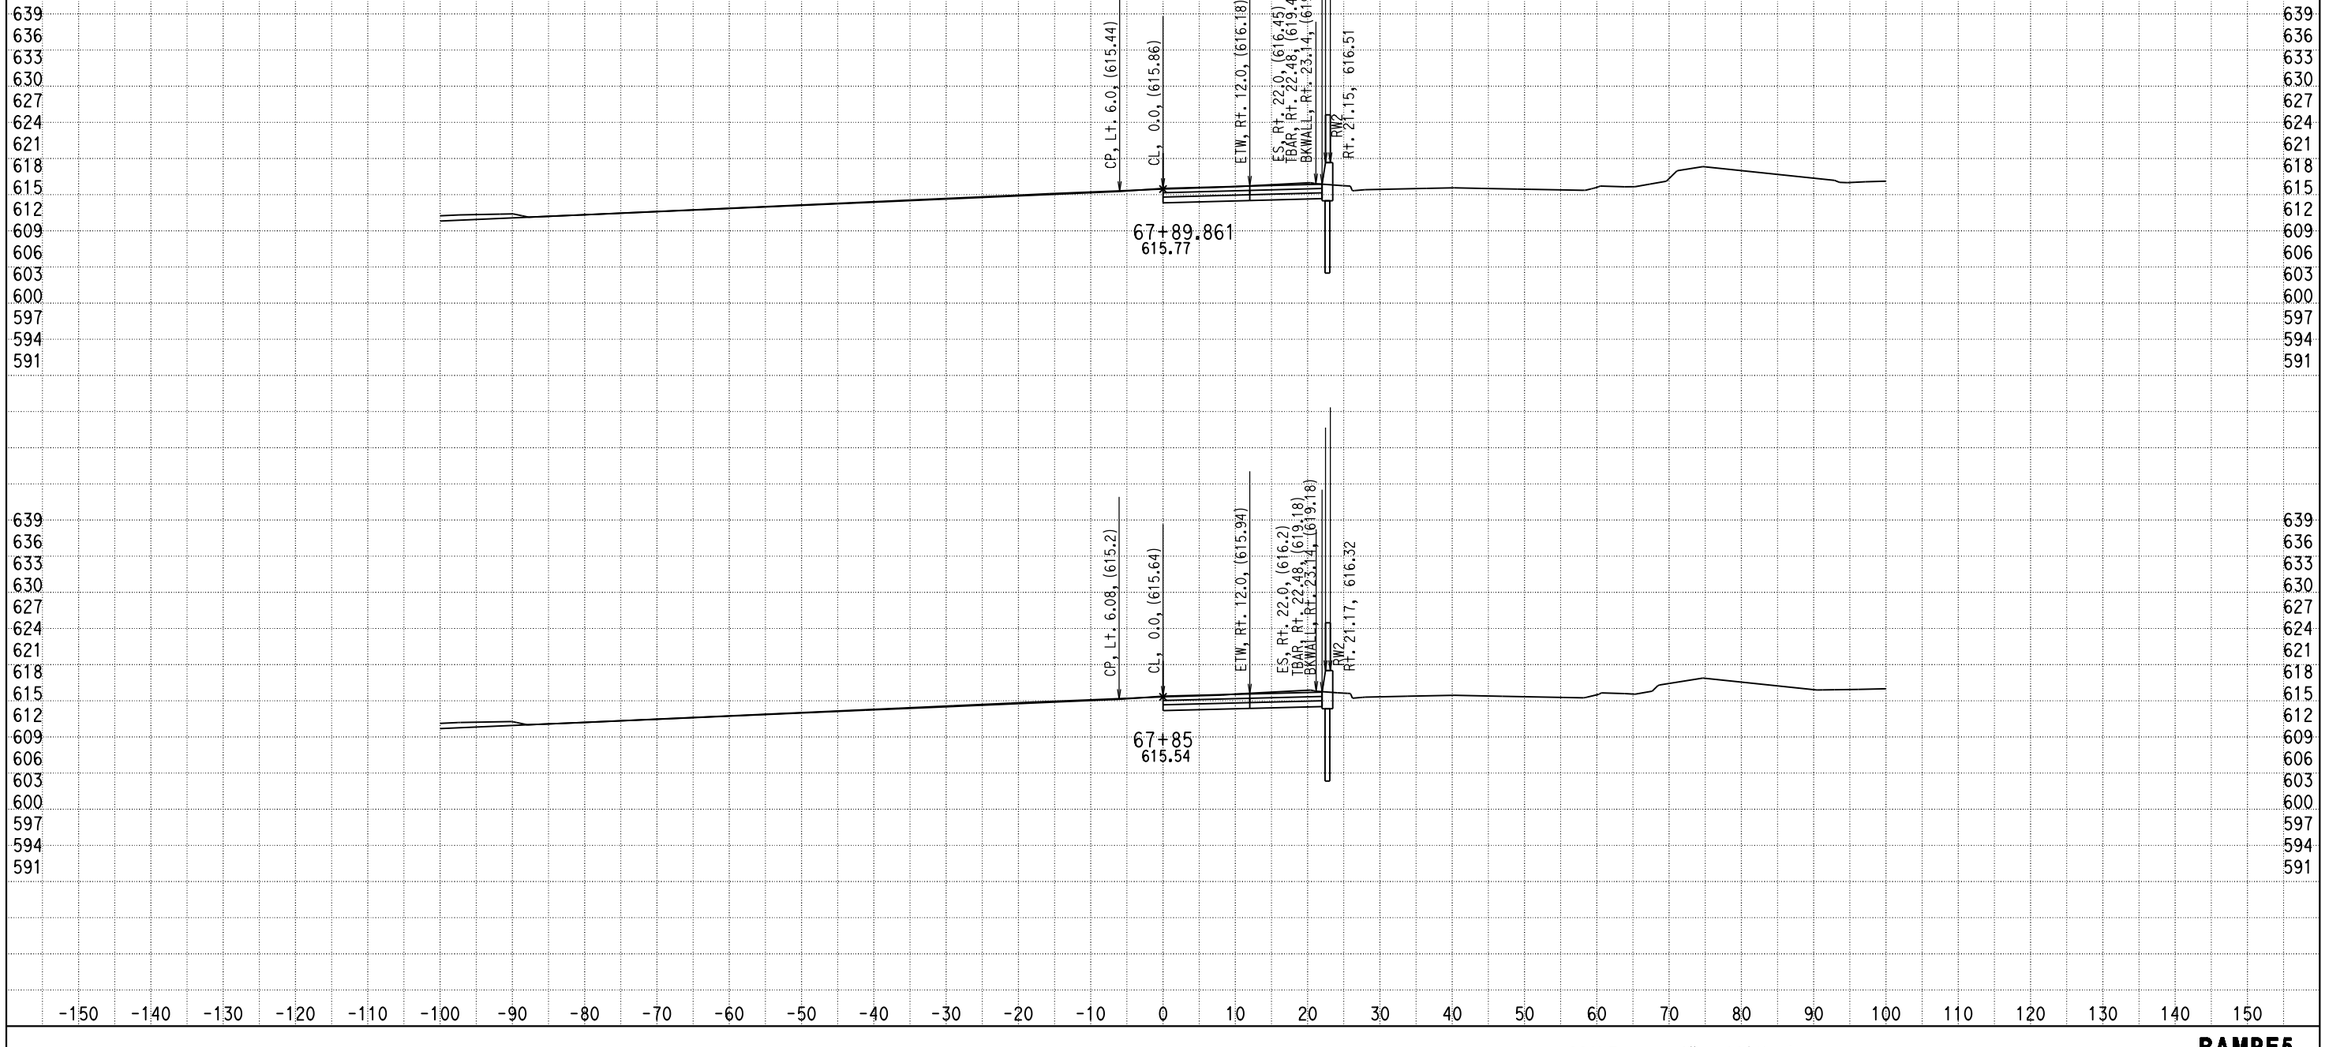

DATE: 12/17/2013

KC Project: 0818E File: D:\PROJECT\0818E\UPDATE-RAMP\hre5-pro-12-10-13.ear

SCALE: 1" = 10' Horiz.
1" = 10' Vert.

All Dimensions are US Survey Feet

RAMPE5
CROSS SECTIONS
SHEET 99 OF XXX

DESIGN STUDY ONLY

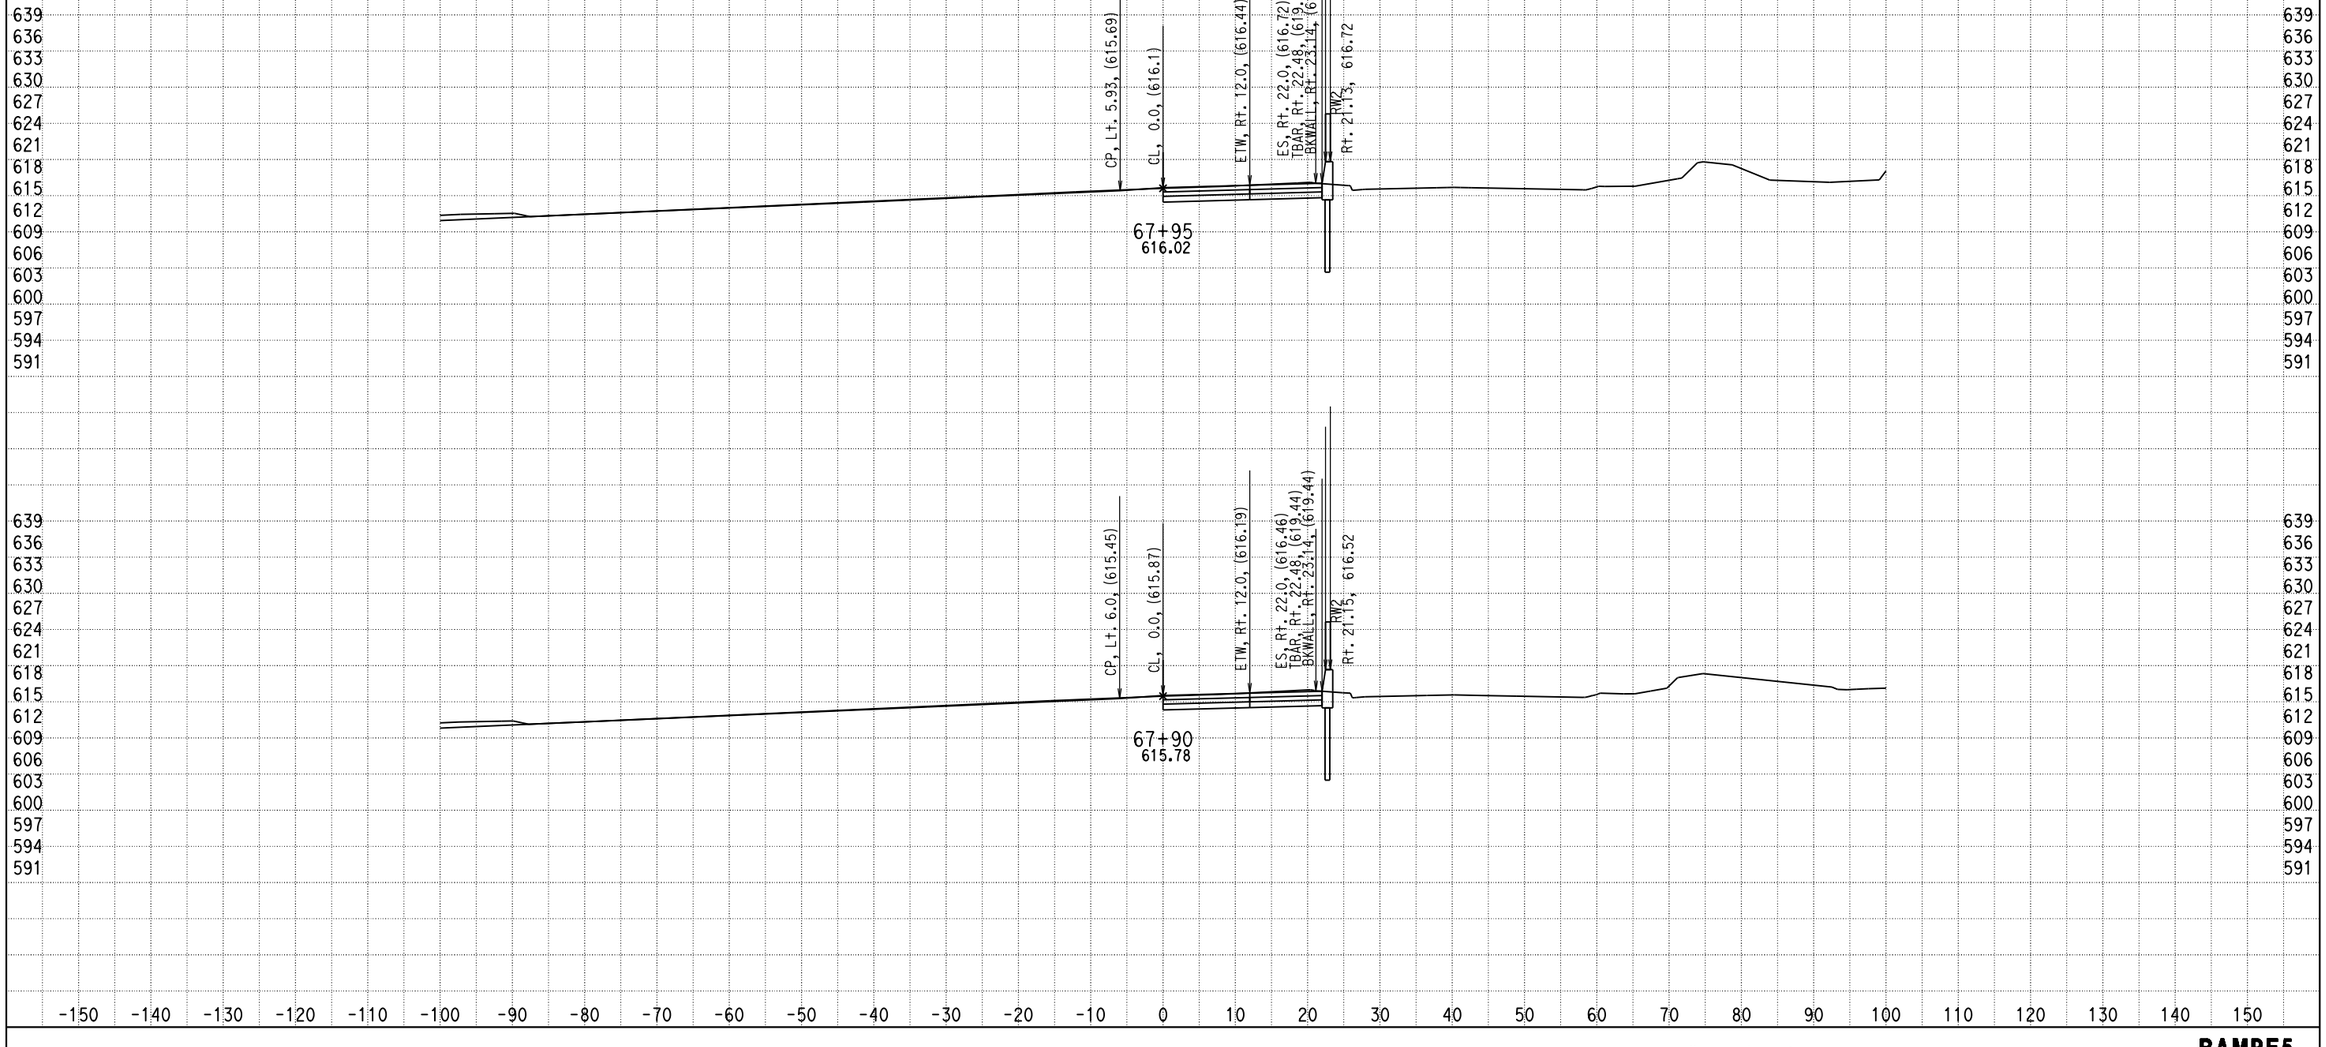

DATE: 12/17/2013

KC Project: 0818E File: D:\PROJECT\0818E\UPDATE-RAMP\hre5-pro-12-10-13.ear

SCALE: 1" = 10' Horiz.
1" = 10' Vert.

All Dimensions are US Survey Feet

RAMPE5
CROSS SECTIONS
SHEET 100 OF XXX

DESIGN STUDY ONLY

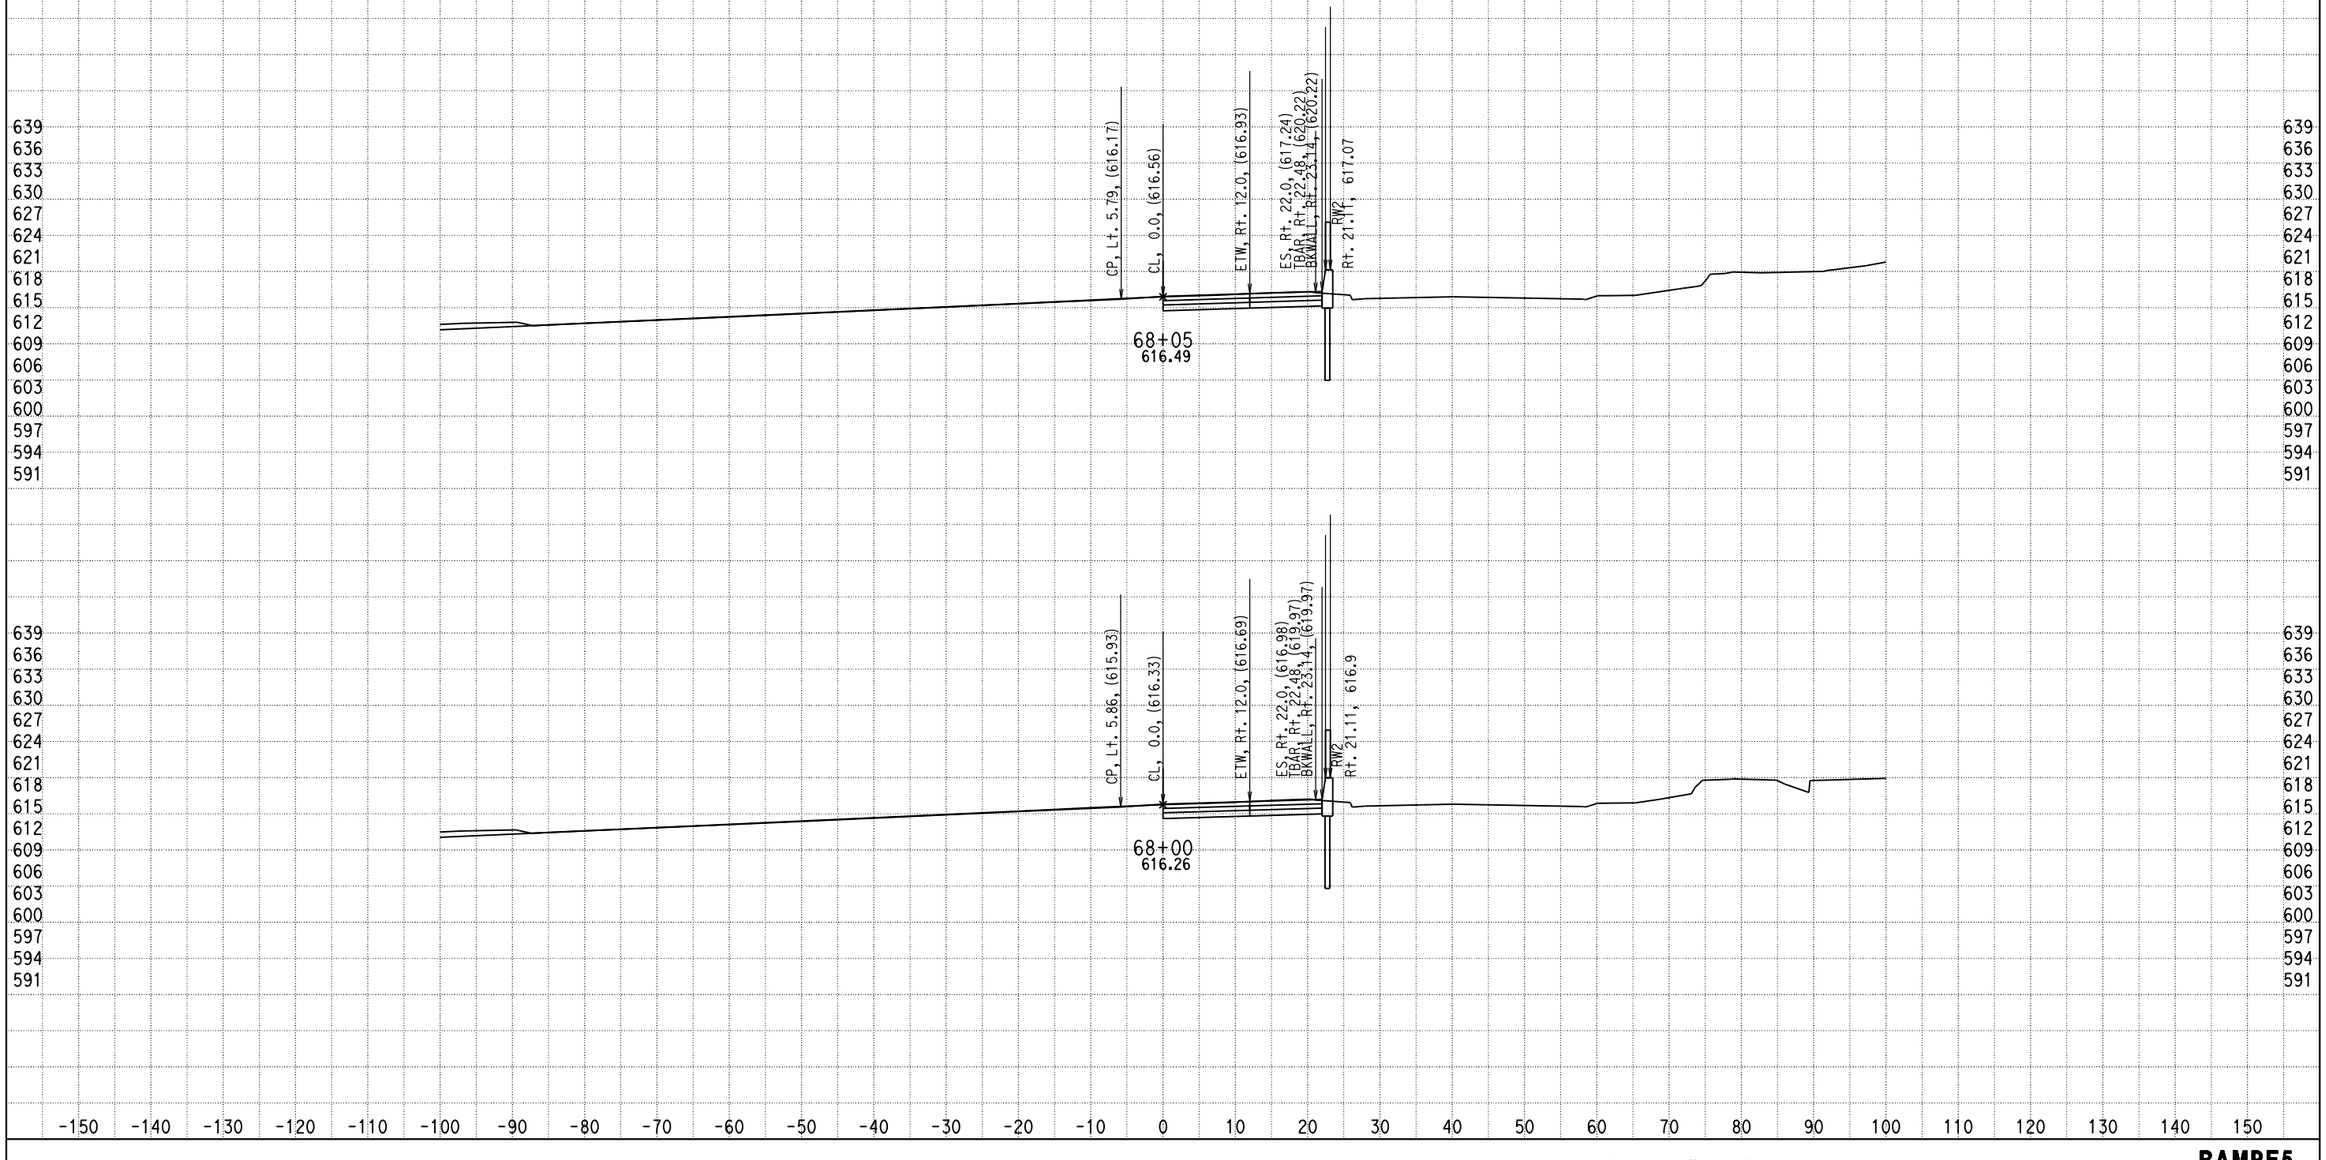

DATE: 12/17/2013

KC Project: 0818E File: D:\PROJECT\0818E\UPDATE-RAMP\hre5-pro-12-10-13.ear

SCALE: 1" = 10' Horiz.
1" = 10' Vert.

All Dimensions are US Survey Feet

RAMPE5
CROSS SECTIONS
SHEET 101 OF XXX

DESIGN STUDY ONLY

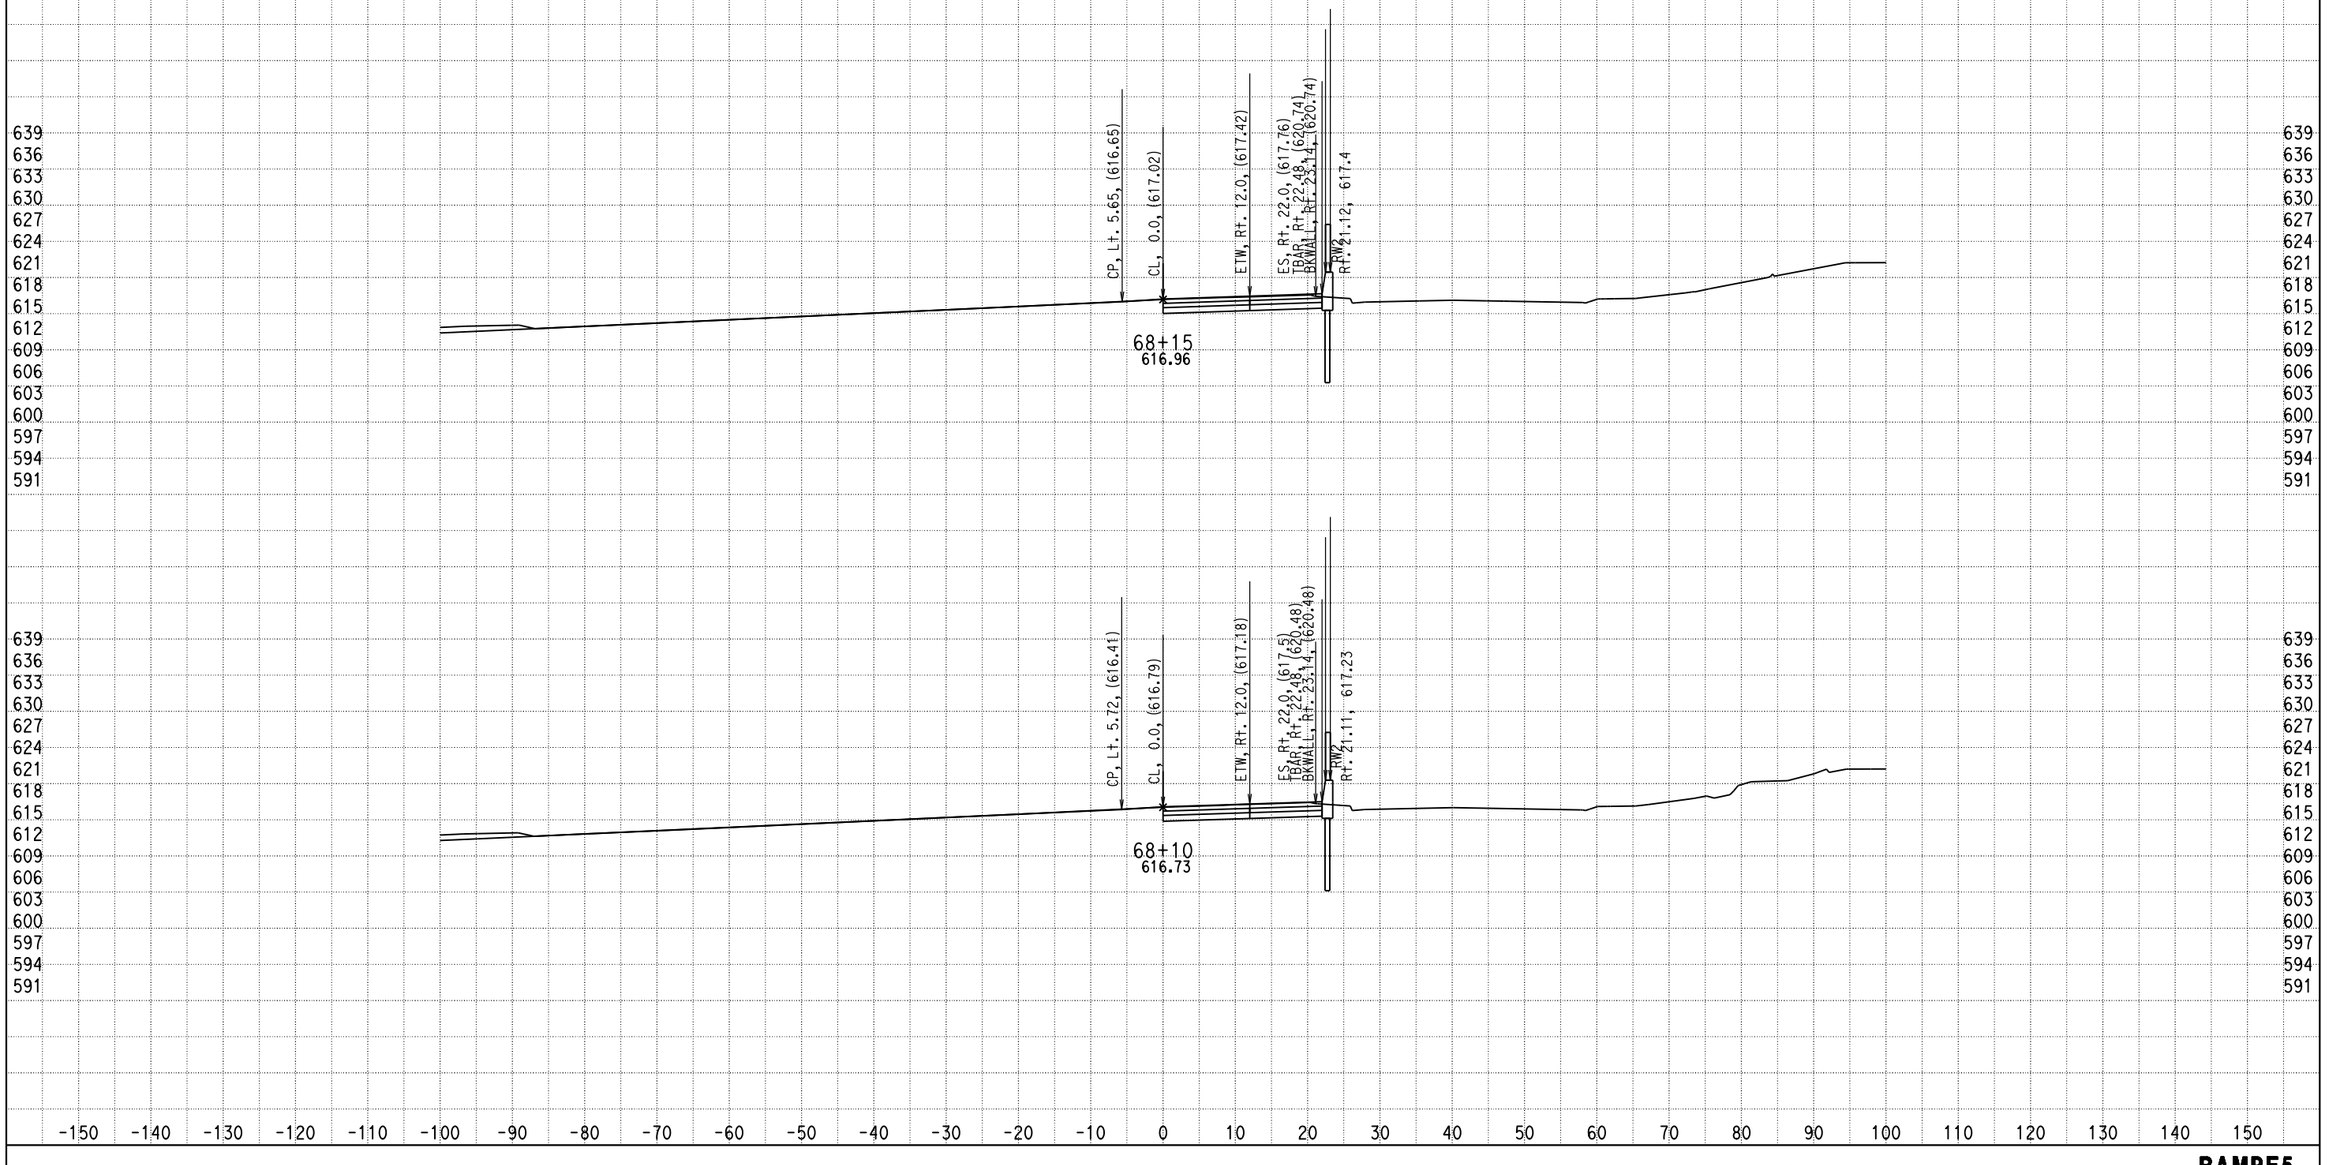

DATE: 12/17/2013

KC Project: 0818E File: D:\PROJECT\0818E\UPDATE-RAMP\hre5-pro-12-10-13.ear

SCALE: 1" = 10' Horiz.
1" = 10' Vert.

All Dimensions are US Survey Feet

RAMPE5
CROSS SECTIONS
SHEET 102 OF XXX

DESIGN STUDY ONLY

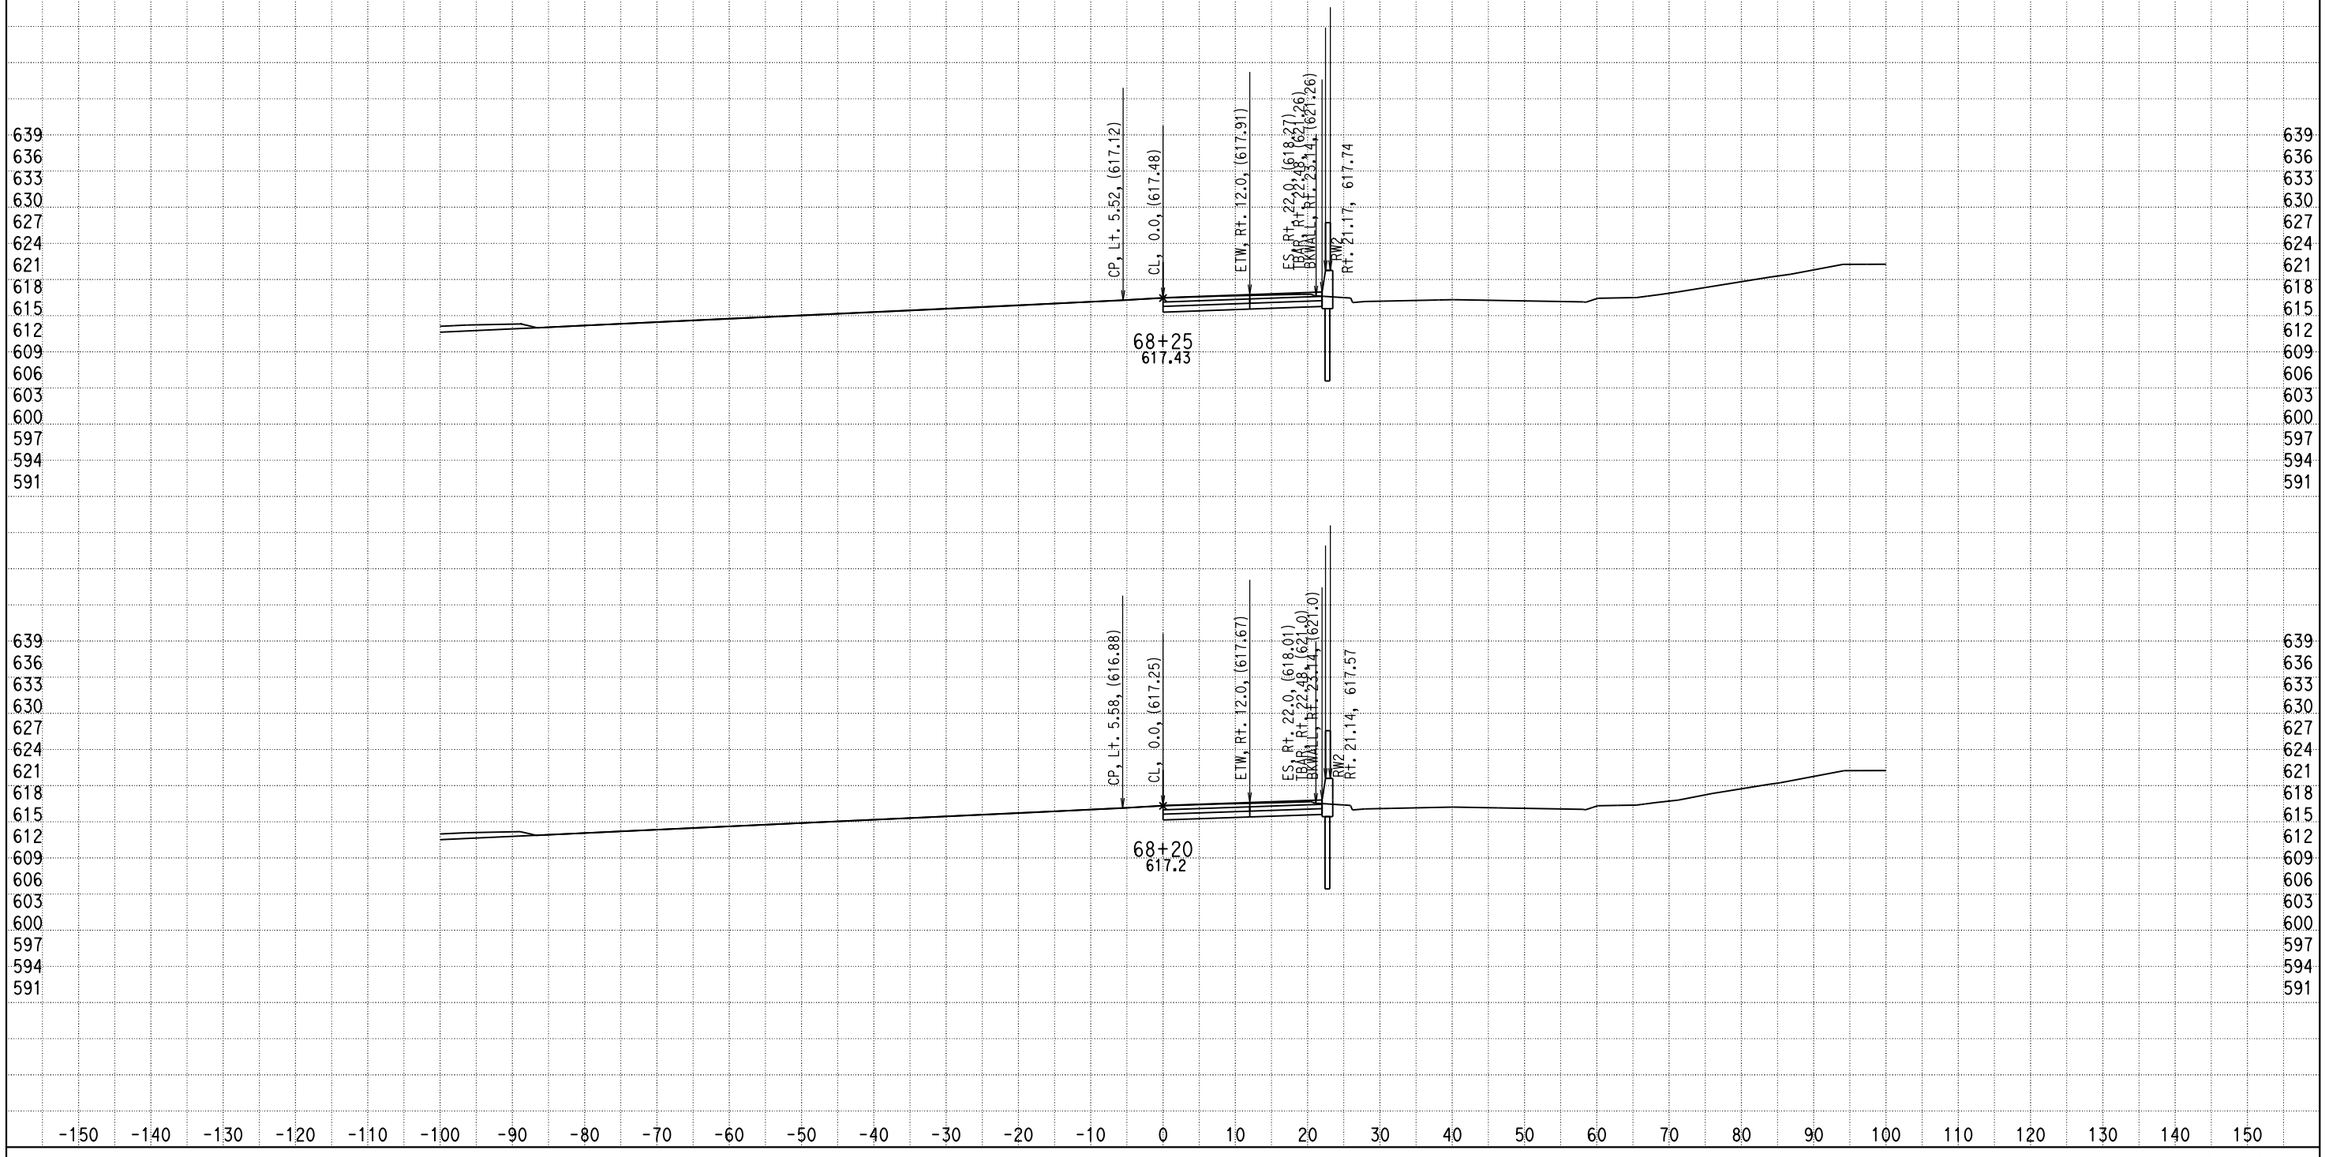

DATE: 12/17/2013

KC Project: 0818E File: D:\PROJECT\0818E\UPDATE-RAMP\hre5-pro-12-10-13.ear

SCALE: 1" = 10' Horiz.
1" = 10' Vert.

All Dimensions are US Survey Feet

RAMPE5
CROSS SECTIONS
SHEET 103 OF XXX

DESIGN STUDY ONLY

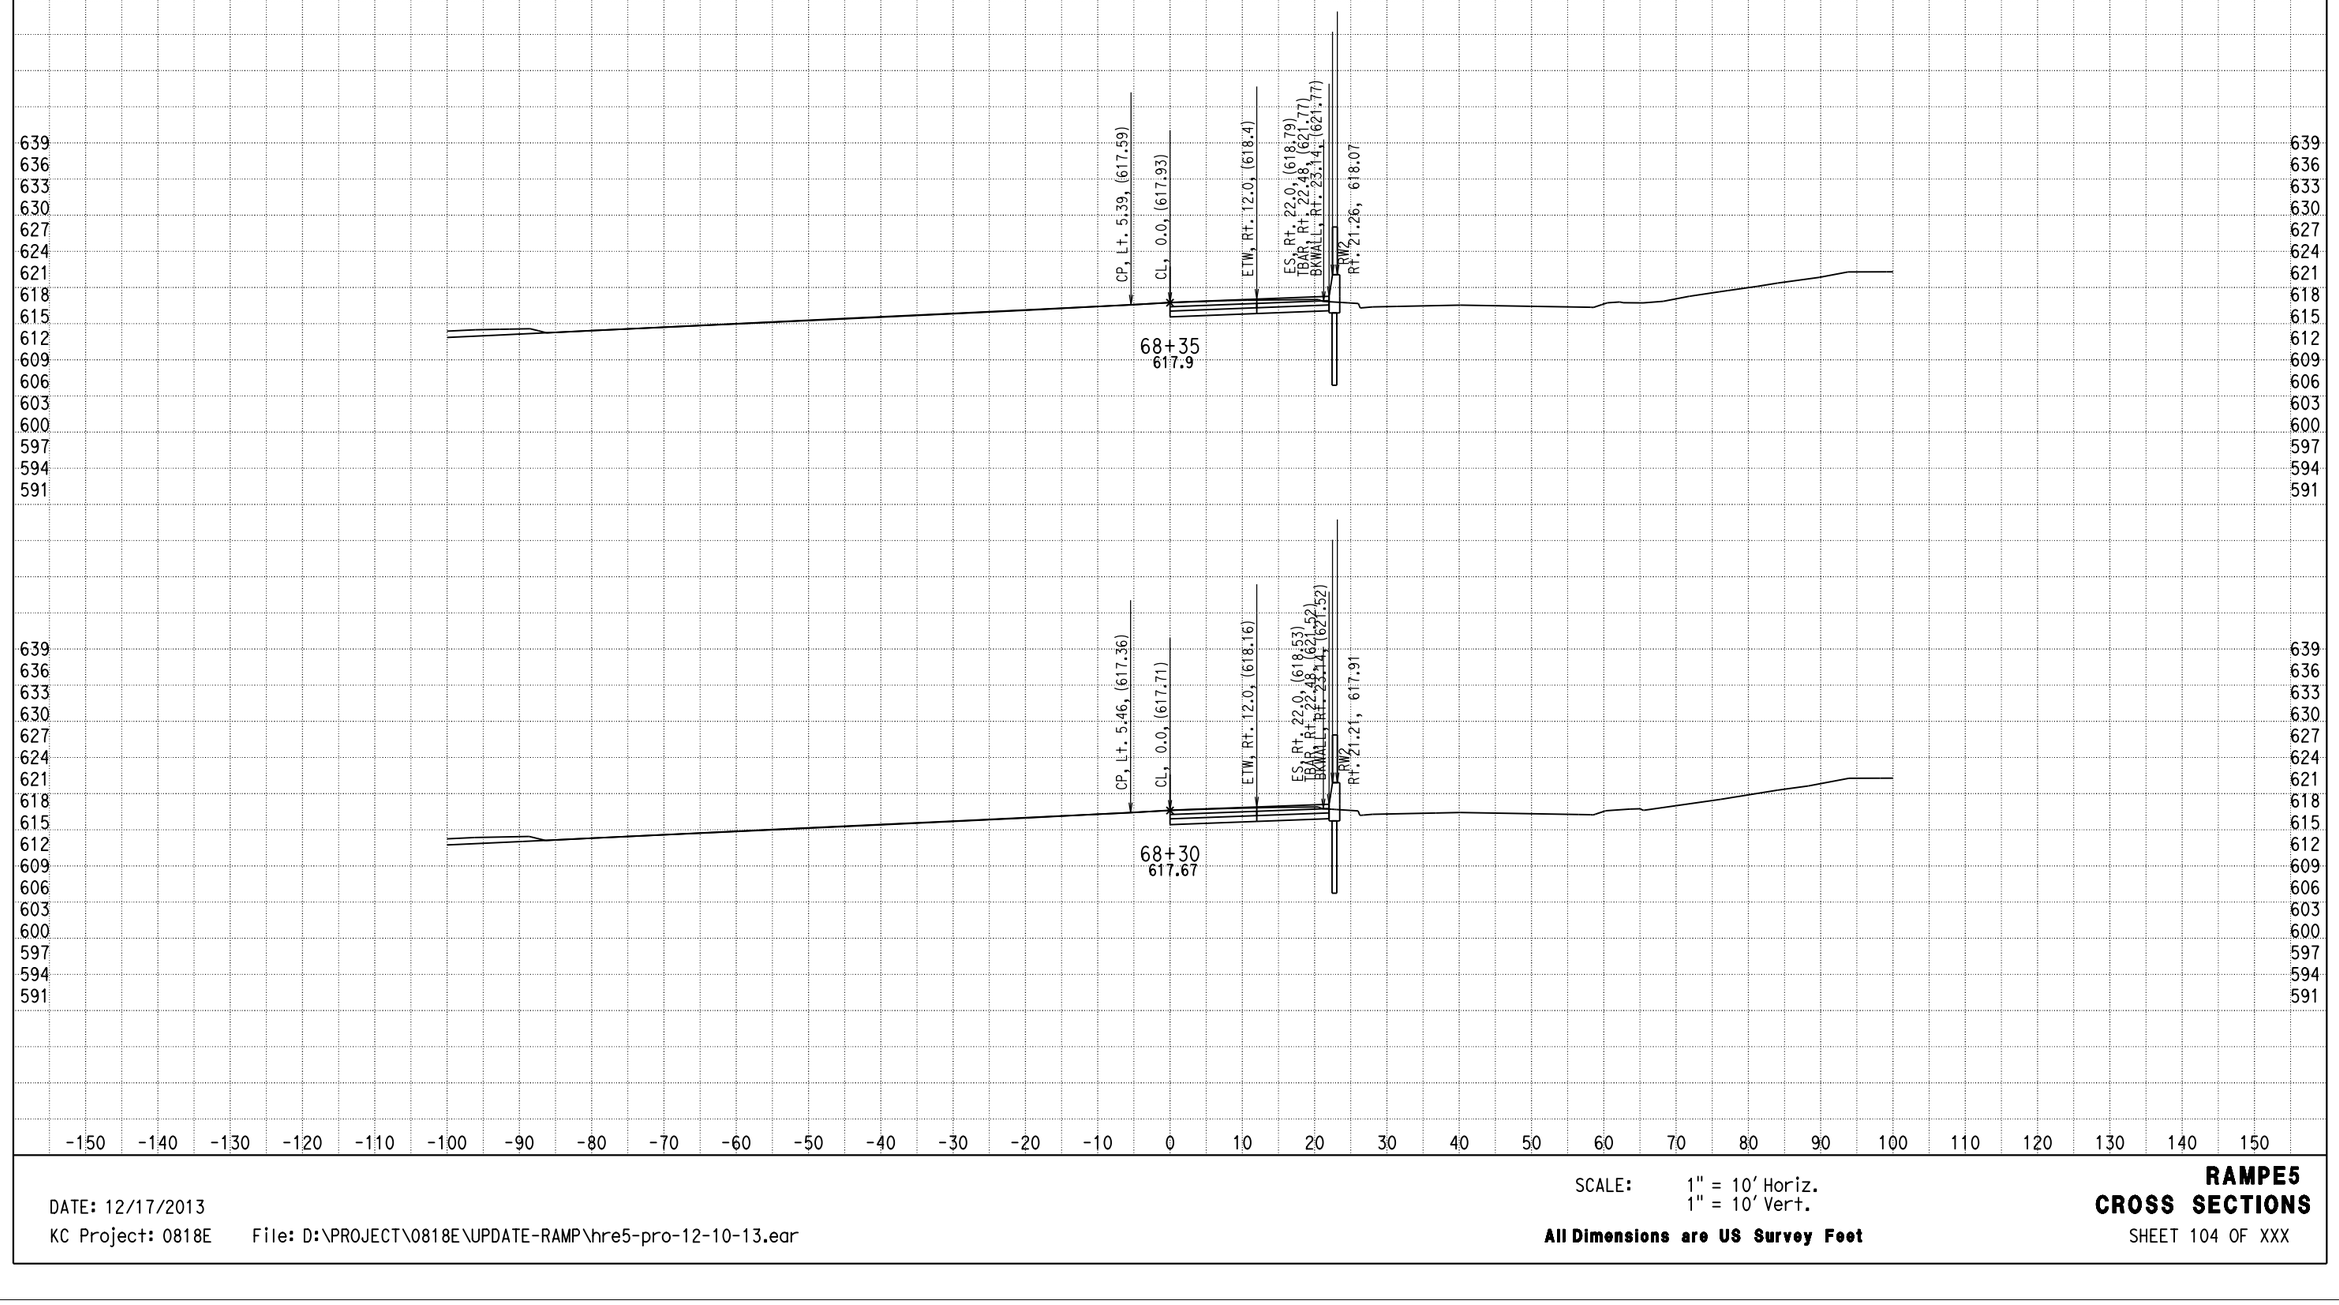

DATE: 12/17/2013

KC Project: 0818E File: D:\PROJECT\0818E\UPDATE-RAMP\hre5-pro-12-10-13.ear

SCALE: 1" = 10' Horiz.
1" = 10' Vert.

All Dimensions are US Survey Feet

RAMPE5
CROSS SECTIONS
SHEET 104 OF XXX

DESIGN STUDY ONLY

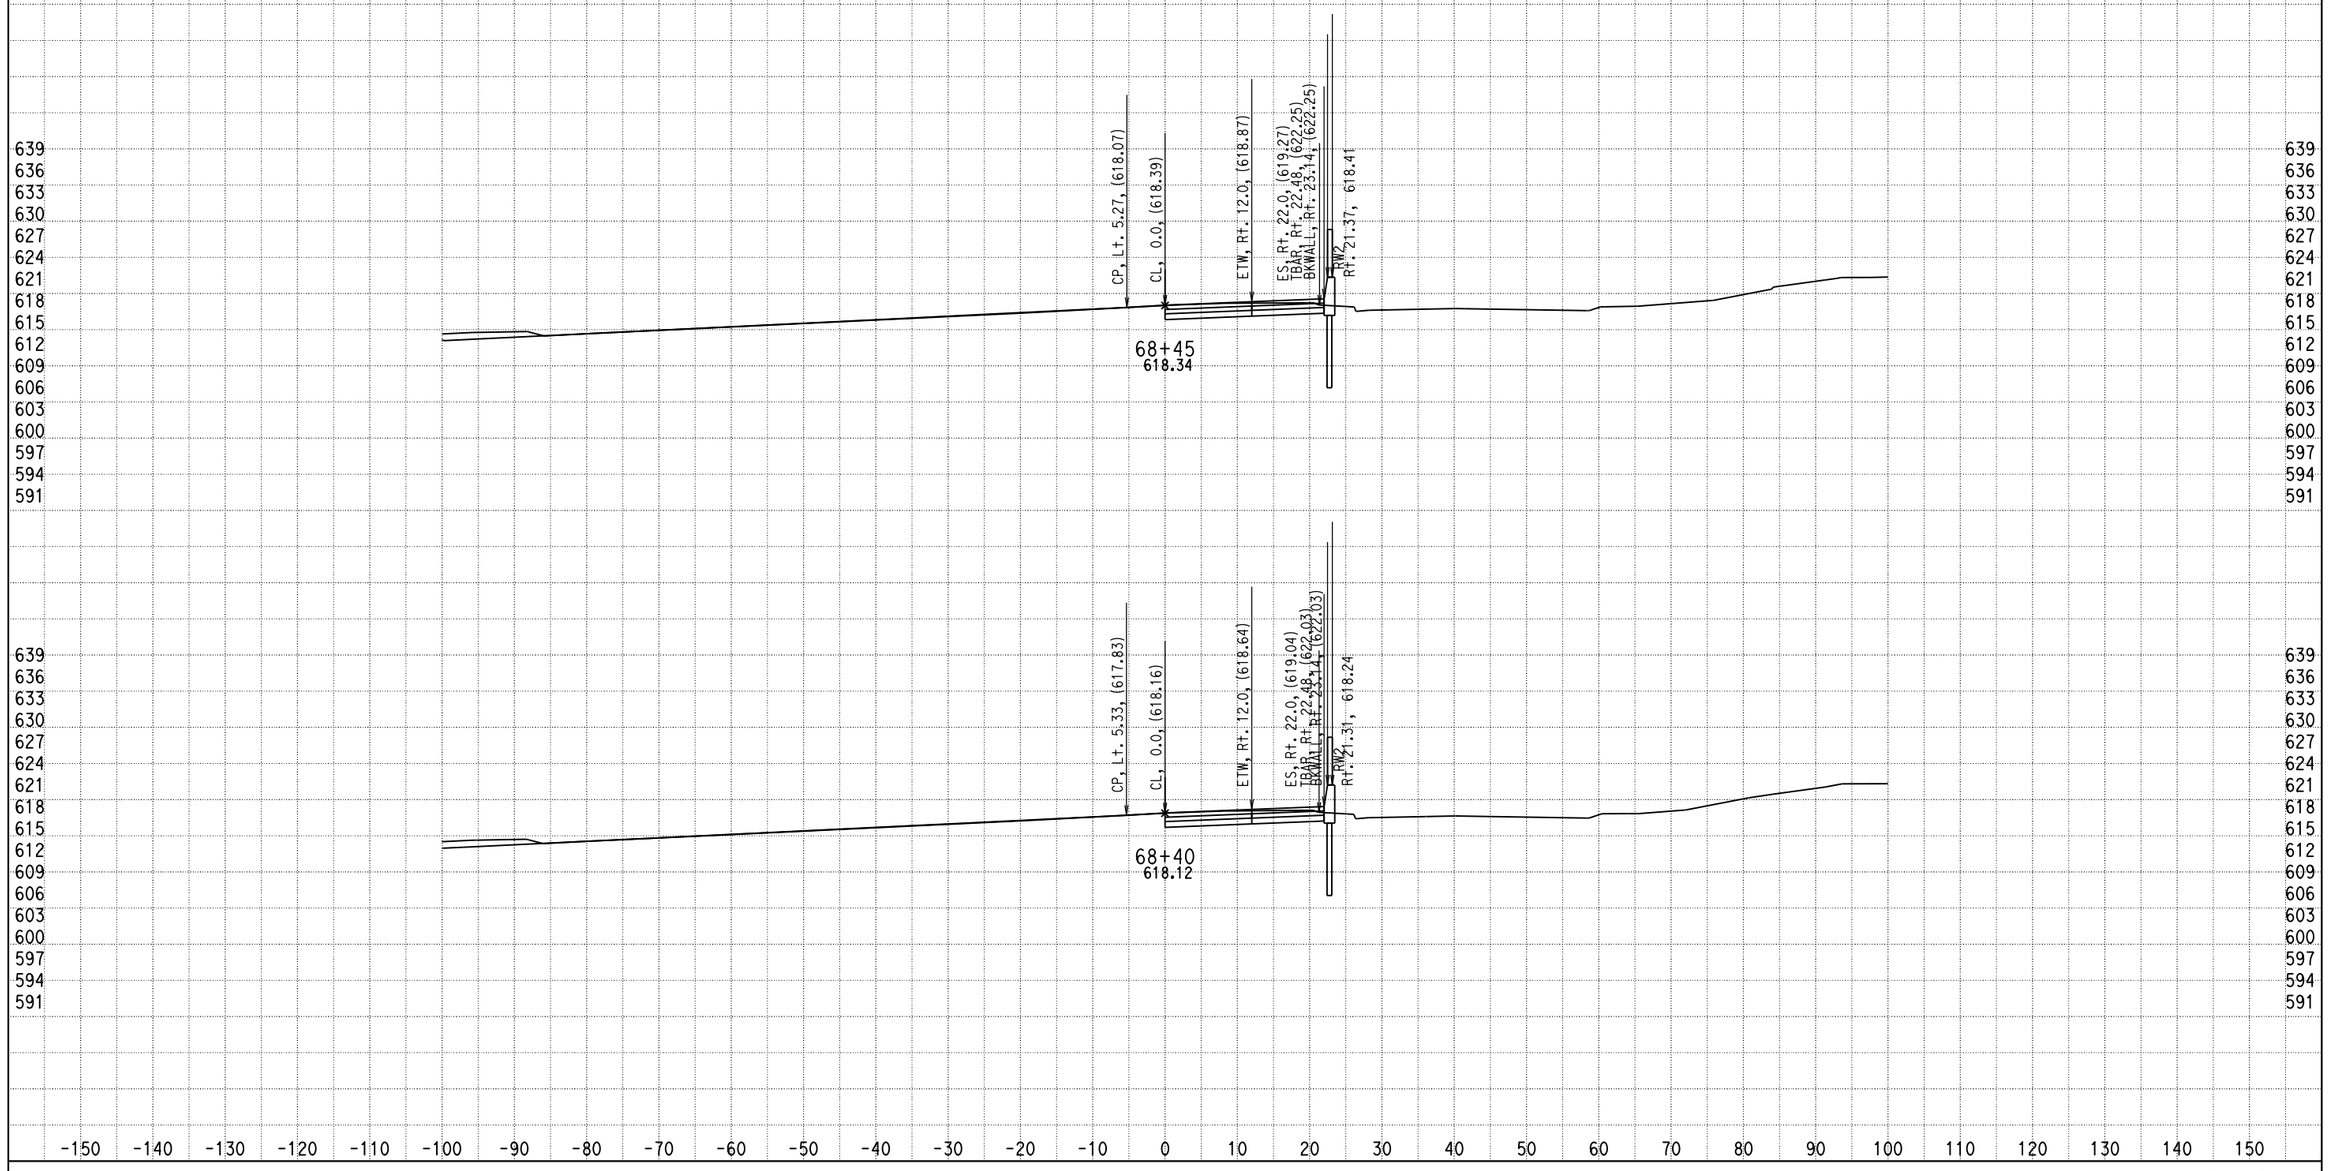

DATE: 12/17/2013

KC Project: 0818E File: D:\PROJECT\0818E\UPDATE-RAMP\hre5-pro-12-10-13.ear

SCALE: 1" = 10' Horiz.
1" = 10' Vert.

All Dimensions are US Survey Feet

RAMPE5
CROSS SECTIONS
SHEET 105 OF XXX

DESIGN STUDY ONLY

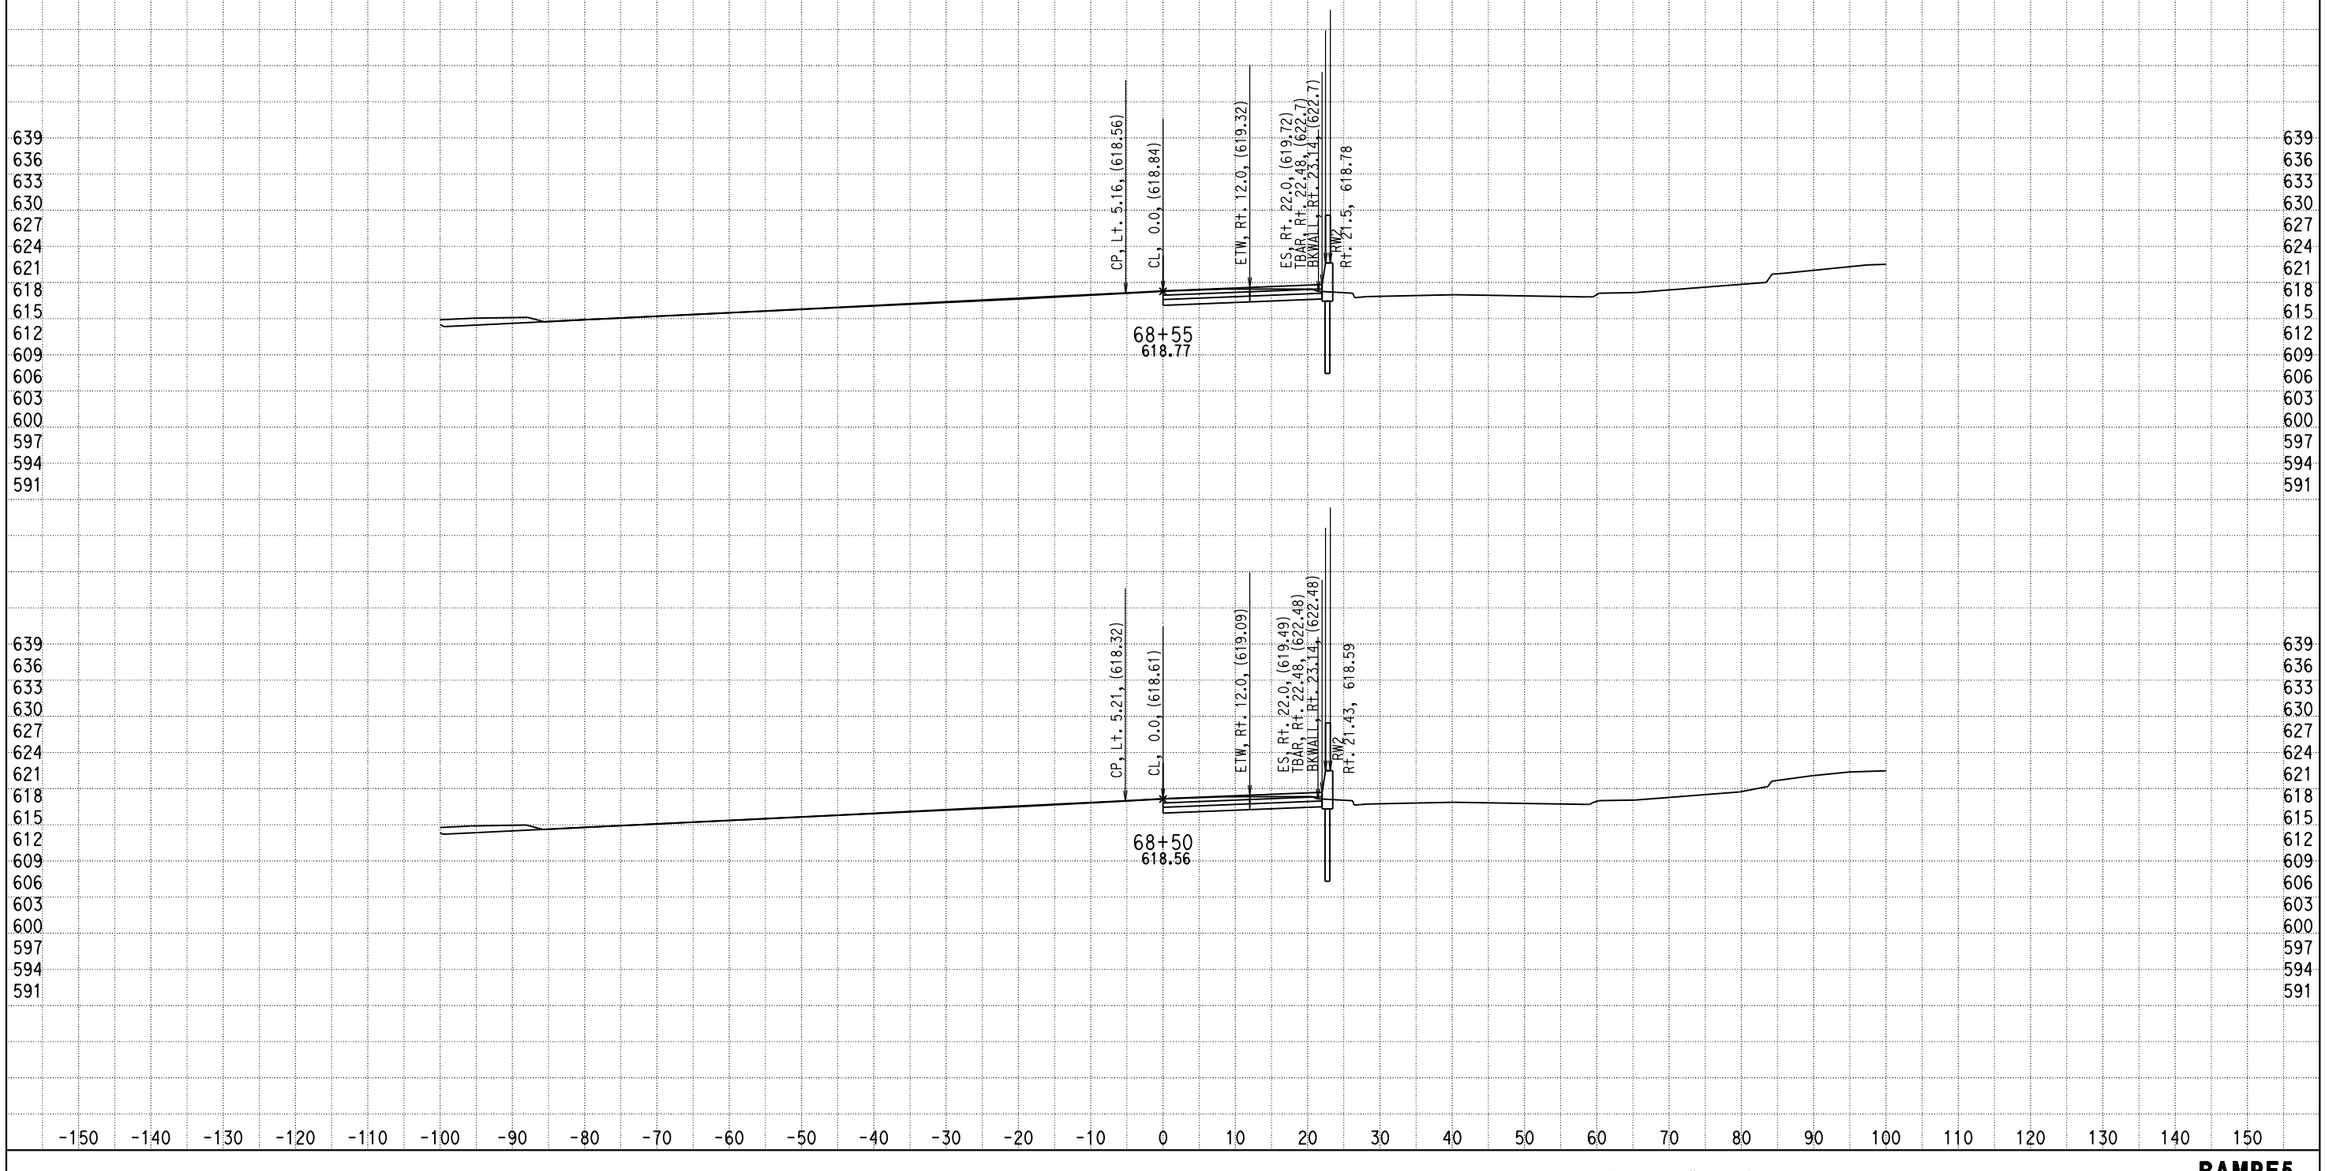

DATE: 12/17/2013

KC Project: 0818E File: D:\PROJECT\0818E\UPDATE-RAMP\hre5-pro-12-10-13.ear

SCALE: 1" = 10' Horiz.
1" = 10' Vert.

All Dimensions are US Survey Feet

RAMPE5
CROSS SECTIONS
SHEET 106 OF XXX

DESIGN STUDY ONLY

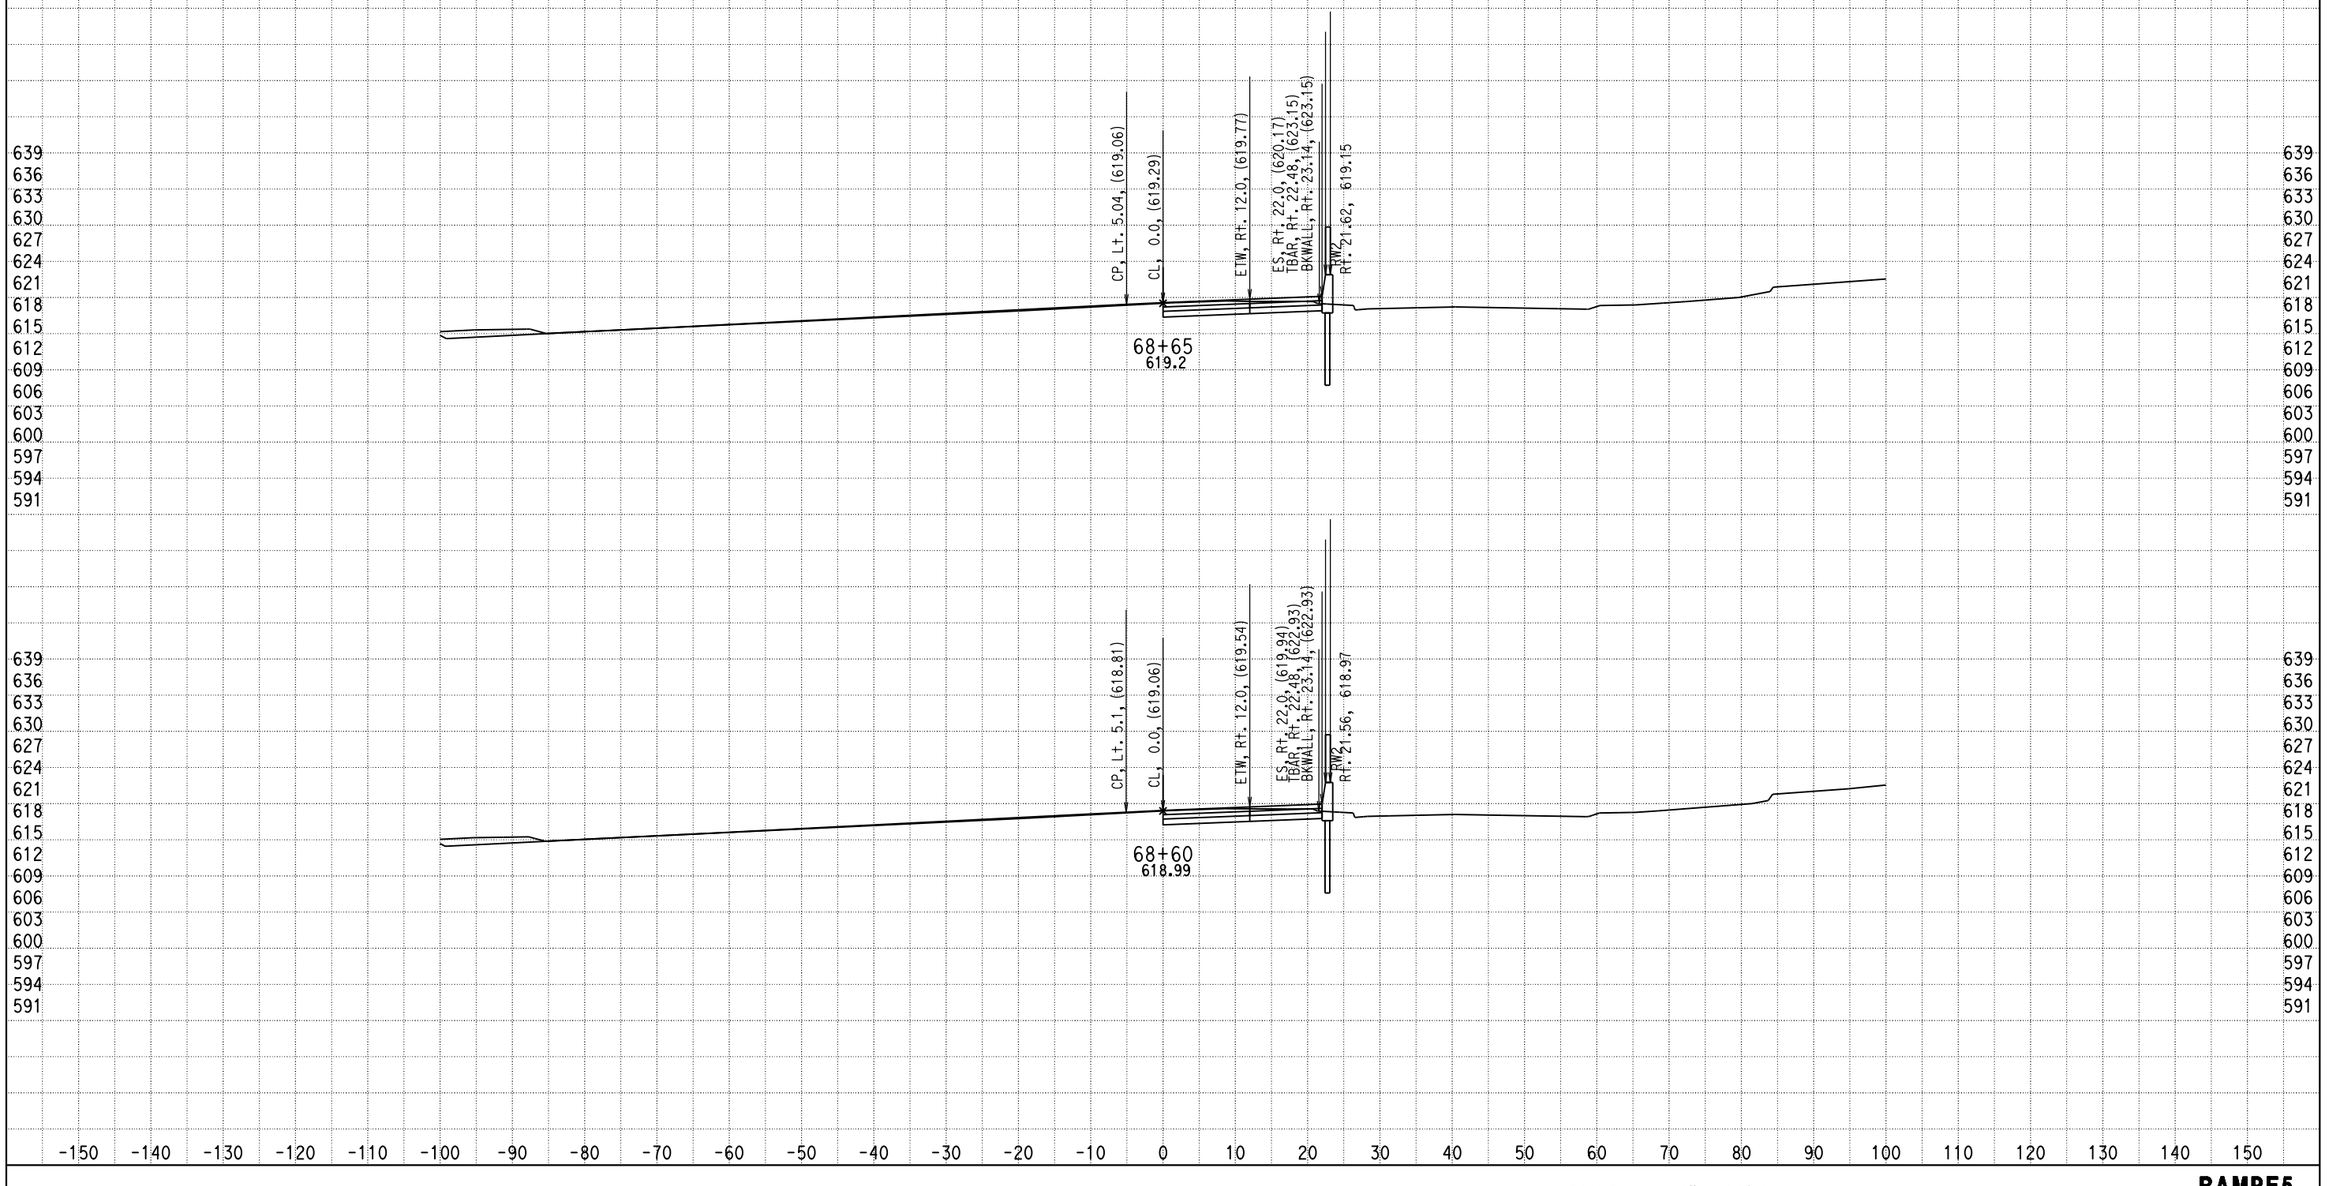

DATE: 12/17/2013

KC Project: 0818E File: D:\PROJECT\0818E\UPDATE-RAMP\hre5-pro-12-10-13.ear

SCALE: 1" = 10' Horiz.
1" = 10' Vert.

All Dimensions are US Survey Feet

RAMPE5
CROSS SECTIONS

DESIGN STUDY ONLY

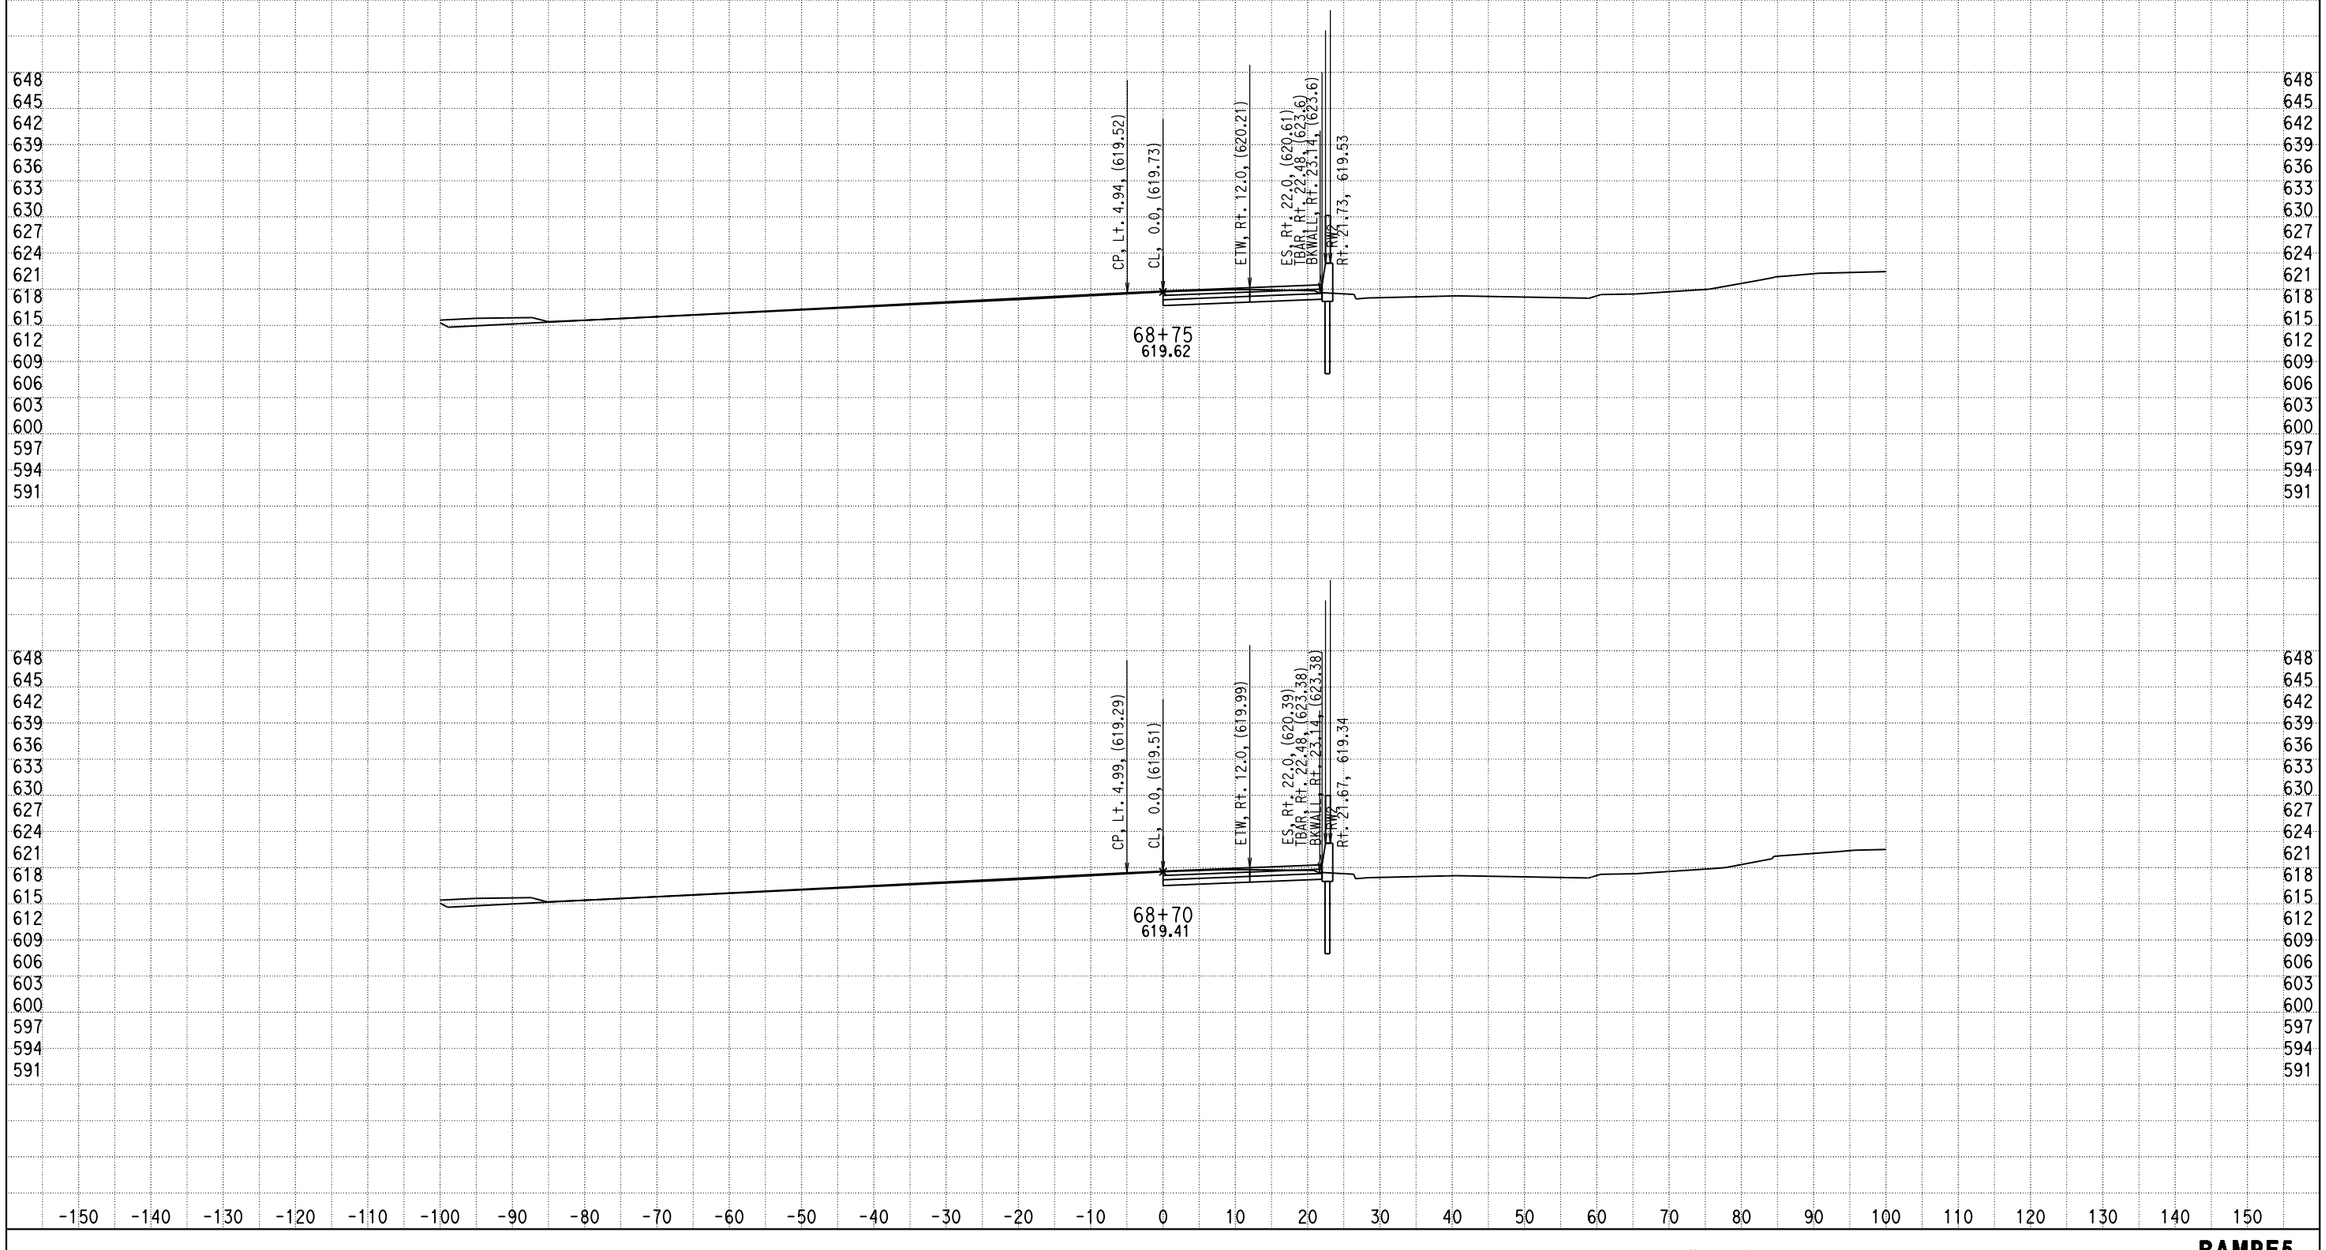

DATE: 12/17/2013

KC Project: 0818E File: D:\PROJECT\0818E\UPDATE-RAMP\hre5-pro-12-10-13.ear

SCALE: 1" = 10' Horiz.
1" = 10' Vert.

All Dimensions are US Survey Feet

RAMPE5
CROSS SECTIONS
SHEET 108 OF XXX

DESIGN STUDY ONLY

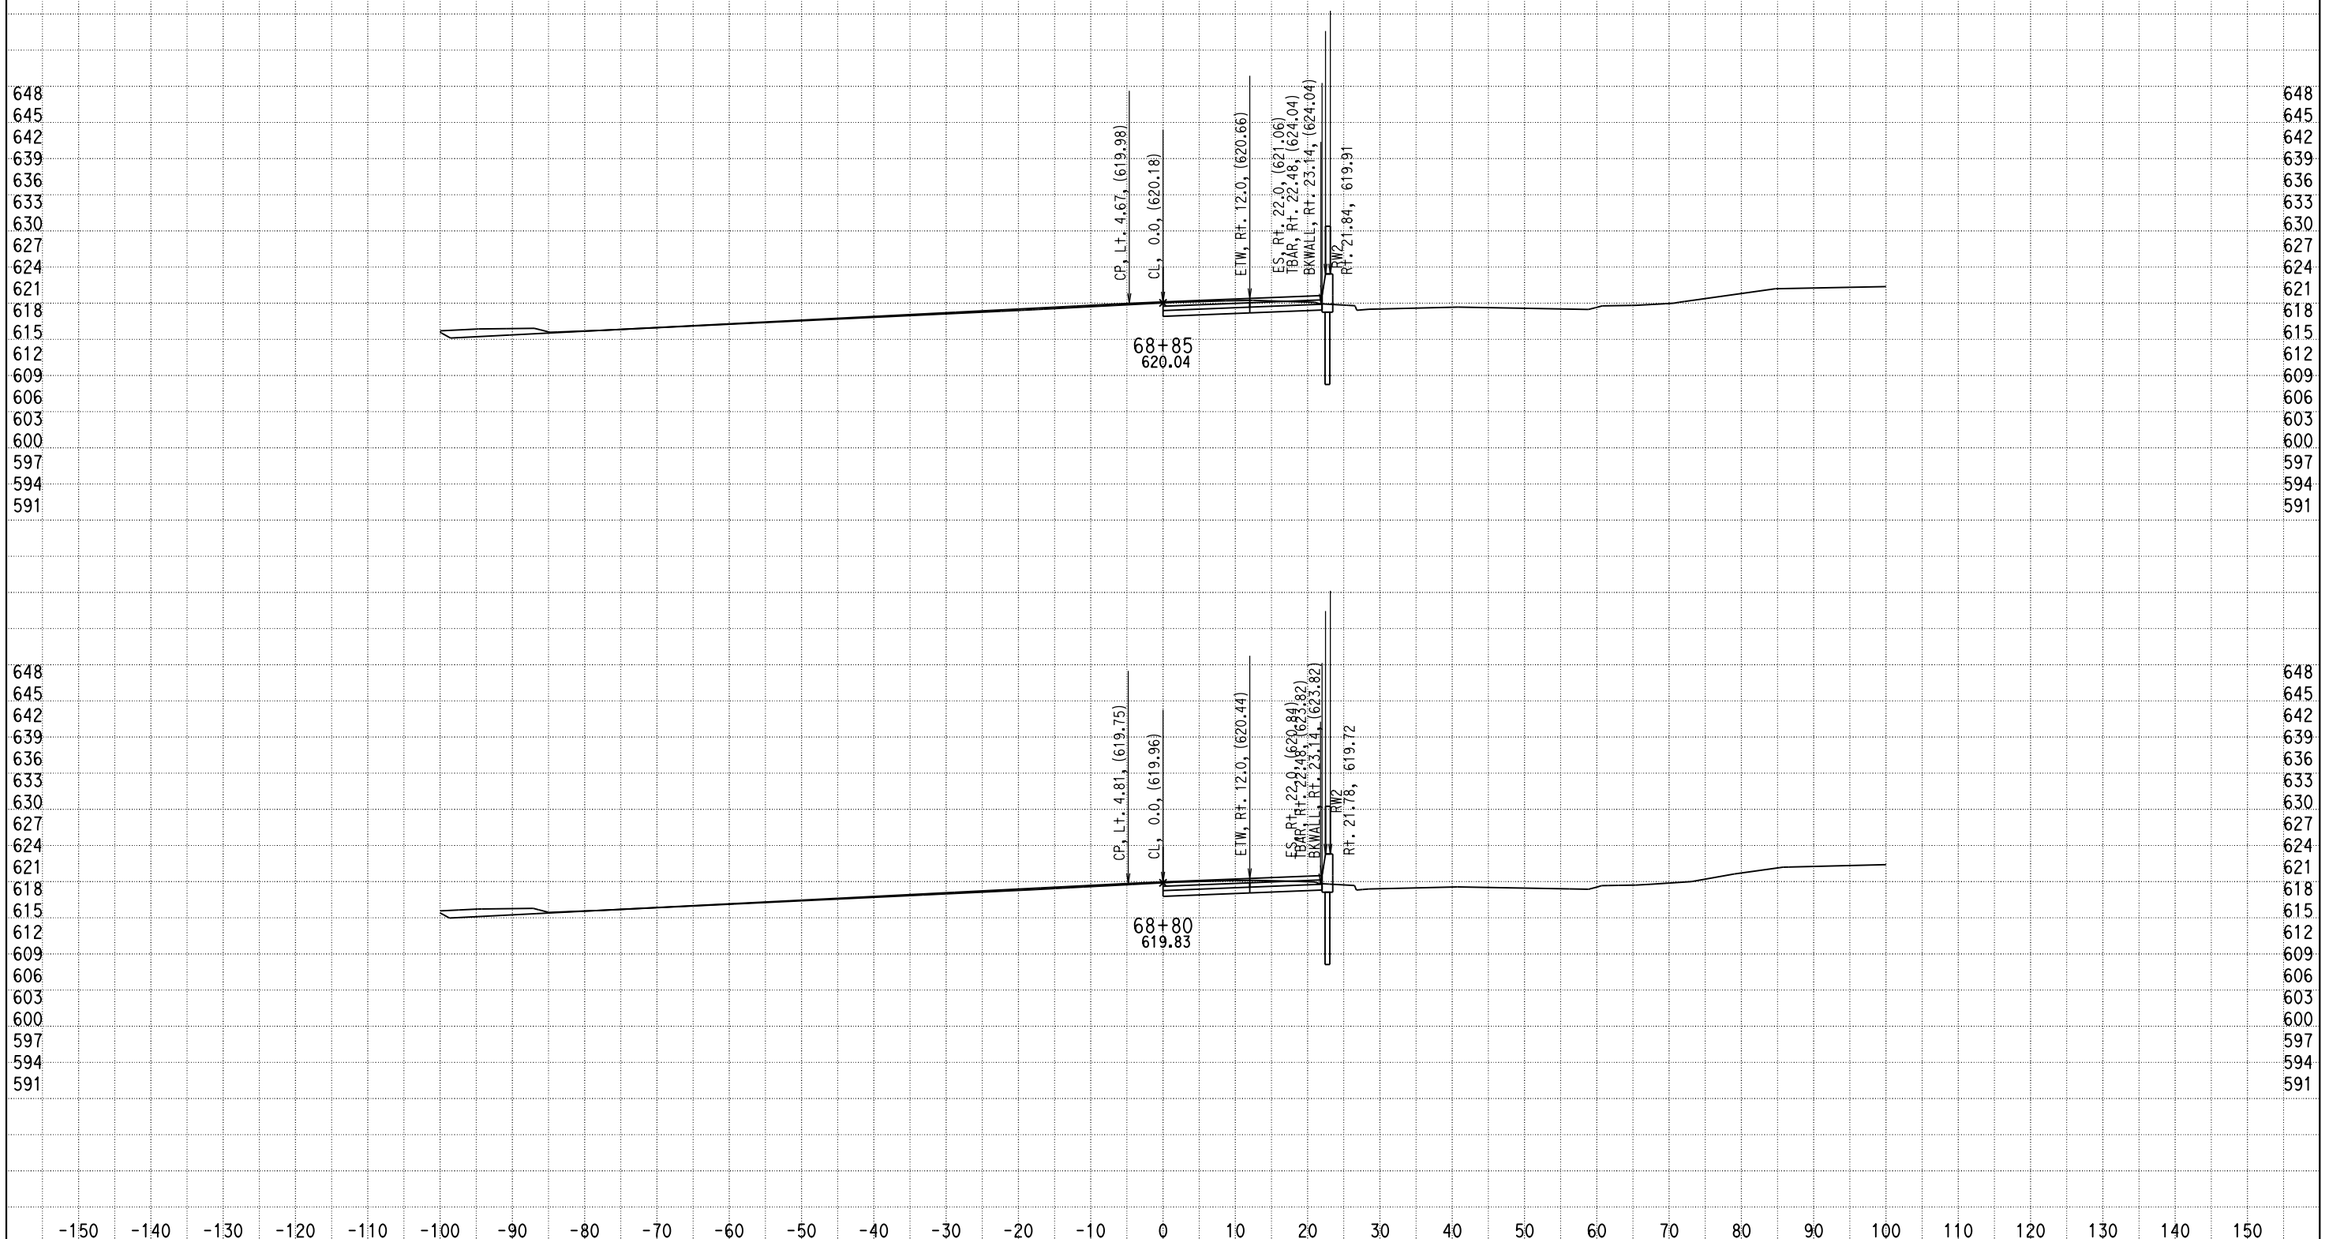

DATE: 12/17/2013

KC Project: 0818E File: D:\PROJECT\0818E\UPDATE-RAMP\hre5-pro-12-10-13.ear

SCALE: 1" = 10' Horiz.
1" = 10' Vert.

All Dimensions are US Survey Feet

RAMPE5
CROSS SECTIONS
SHEET 109 OF XXX

DESIGN STUDY ONLY

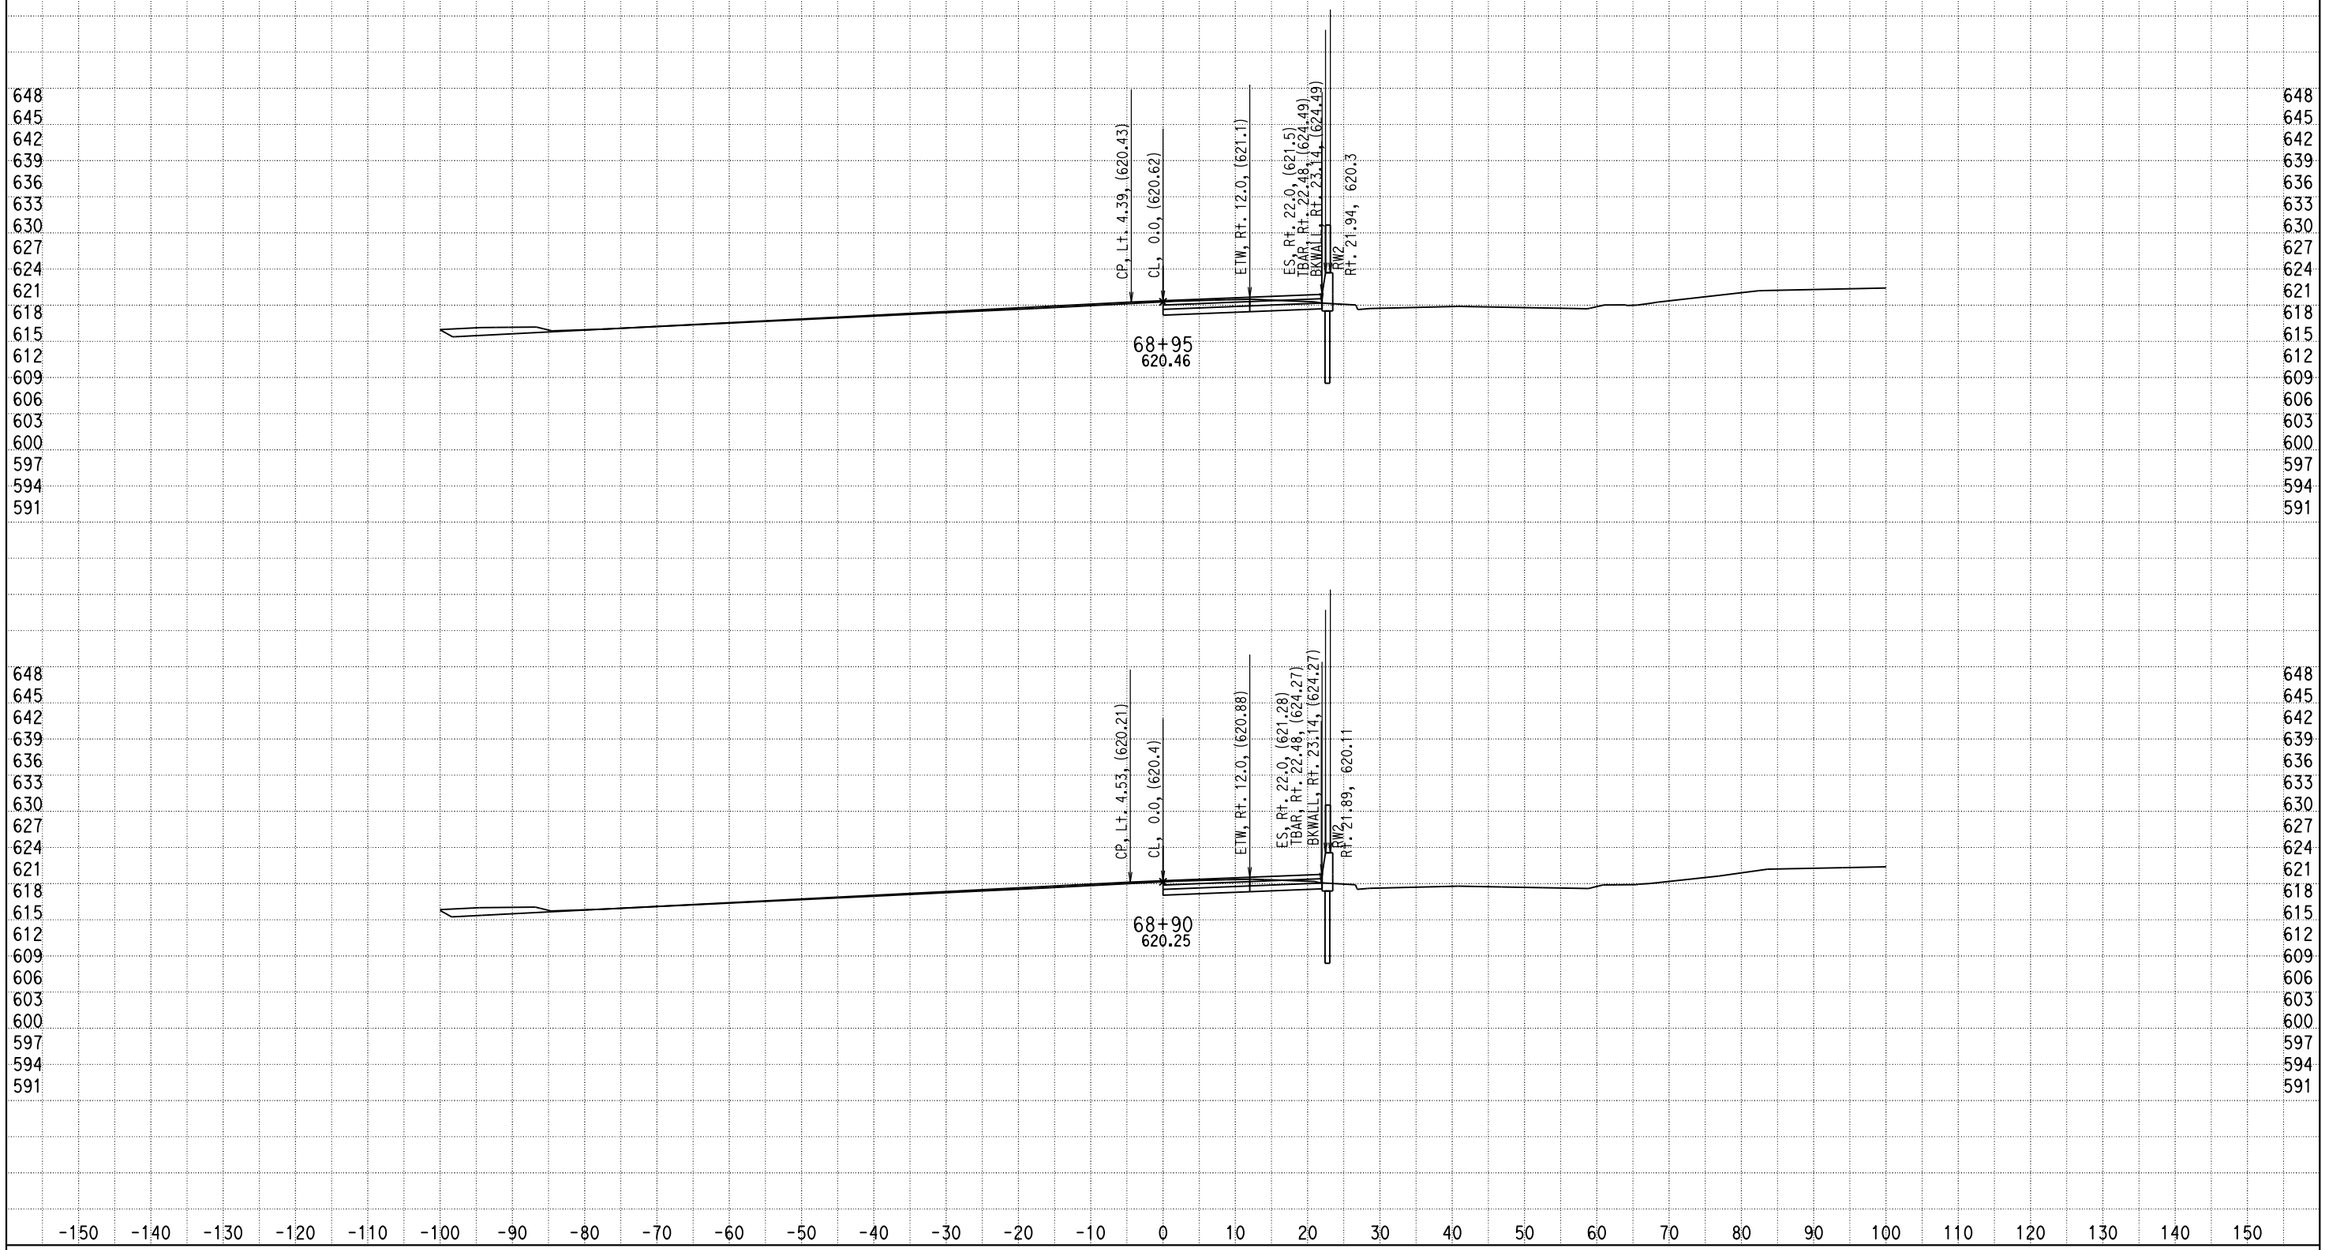

DATE: 12/17/2013

KC Project: 0818E File: D:\PROJECT\0818E\UPDATE-RAMP\hre5-pro-12-10-13.ear

SCALE: 1" = 10' Horiz.
1" = 10' Vert.

All Dimensions are US Survey Feet

RAMPE5
CROSS SECTIONS

DESIGN STUDY ONLY

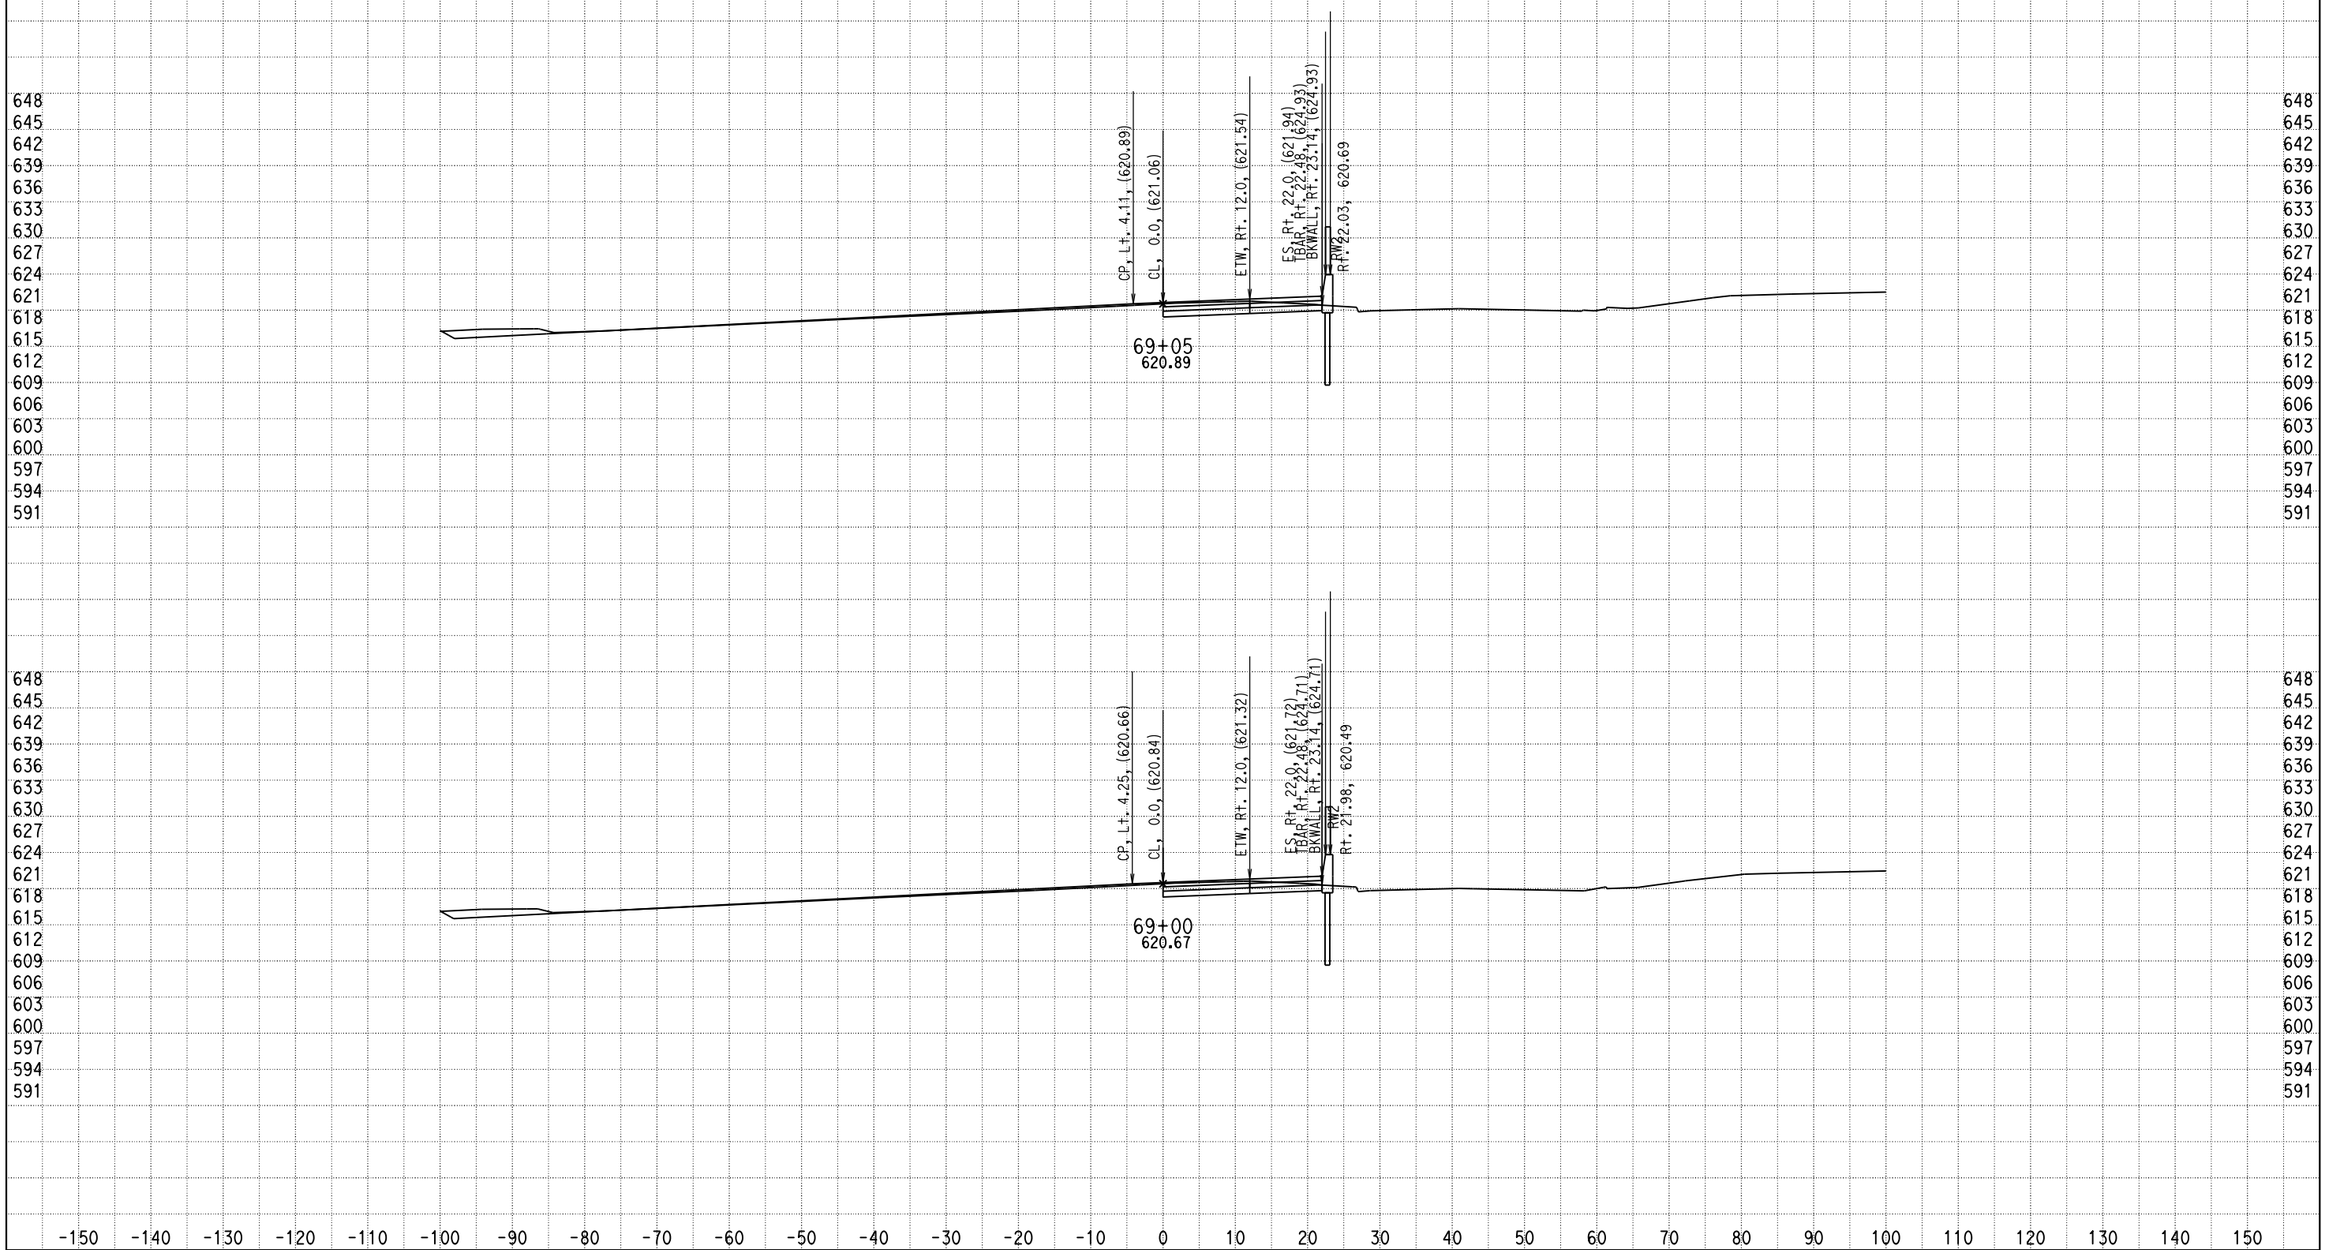

DATE: 12/17/2013

KC Project: 0818E File: D:\PROJECT\0818E\UPDATE-RAMP\hre5-pro-12-10-13.ear

SCALE: 1" = 10' Horiz.
1" = 10' Vert.

All Dimensions are US Survey Feet

RAMPE5
CROSS SECTIONS

DESIGN STUDY ONLY

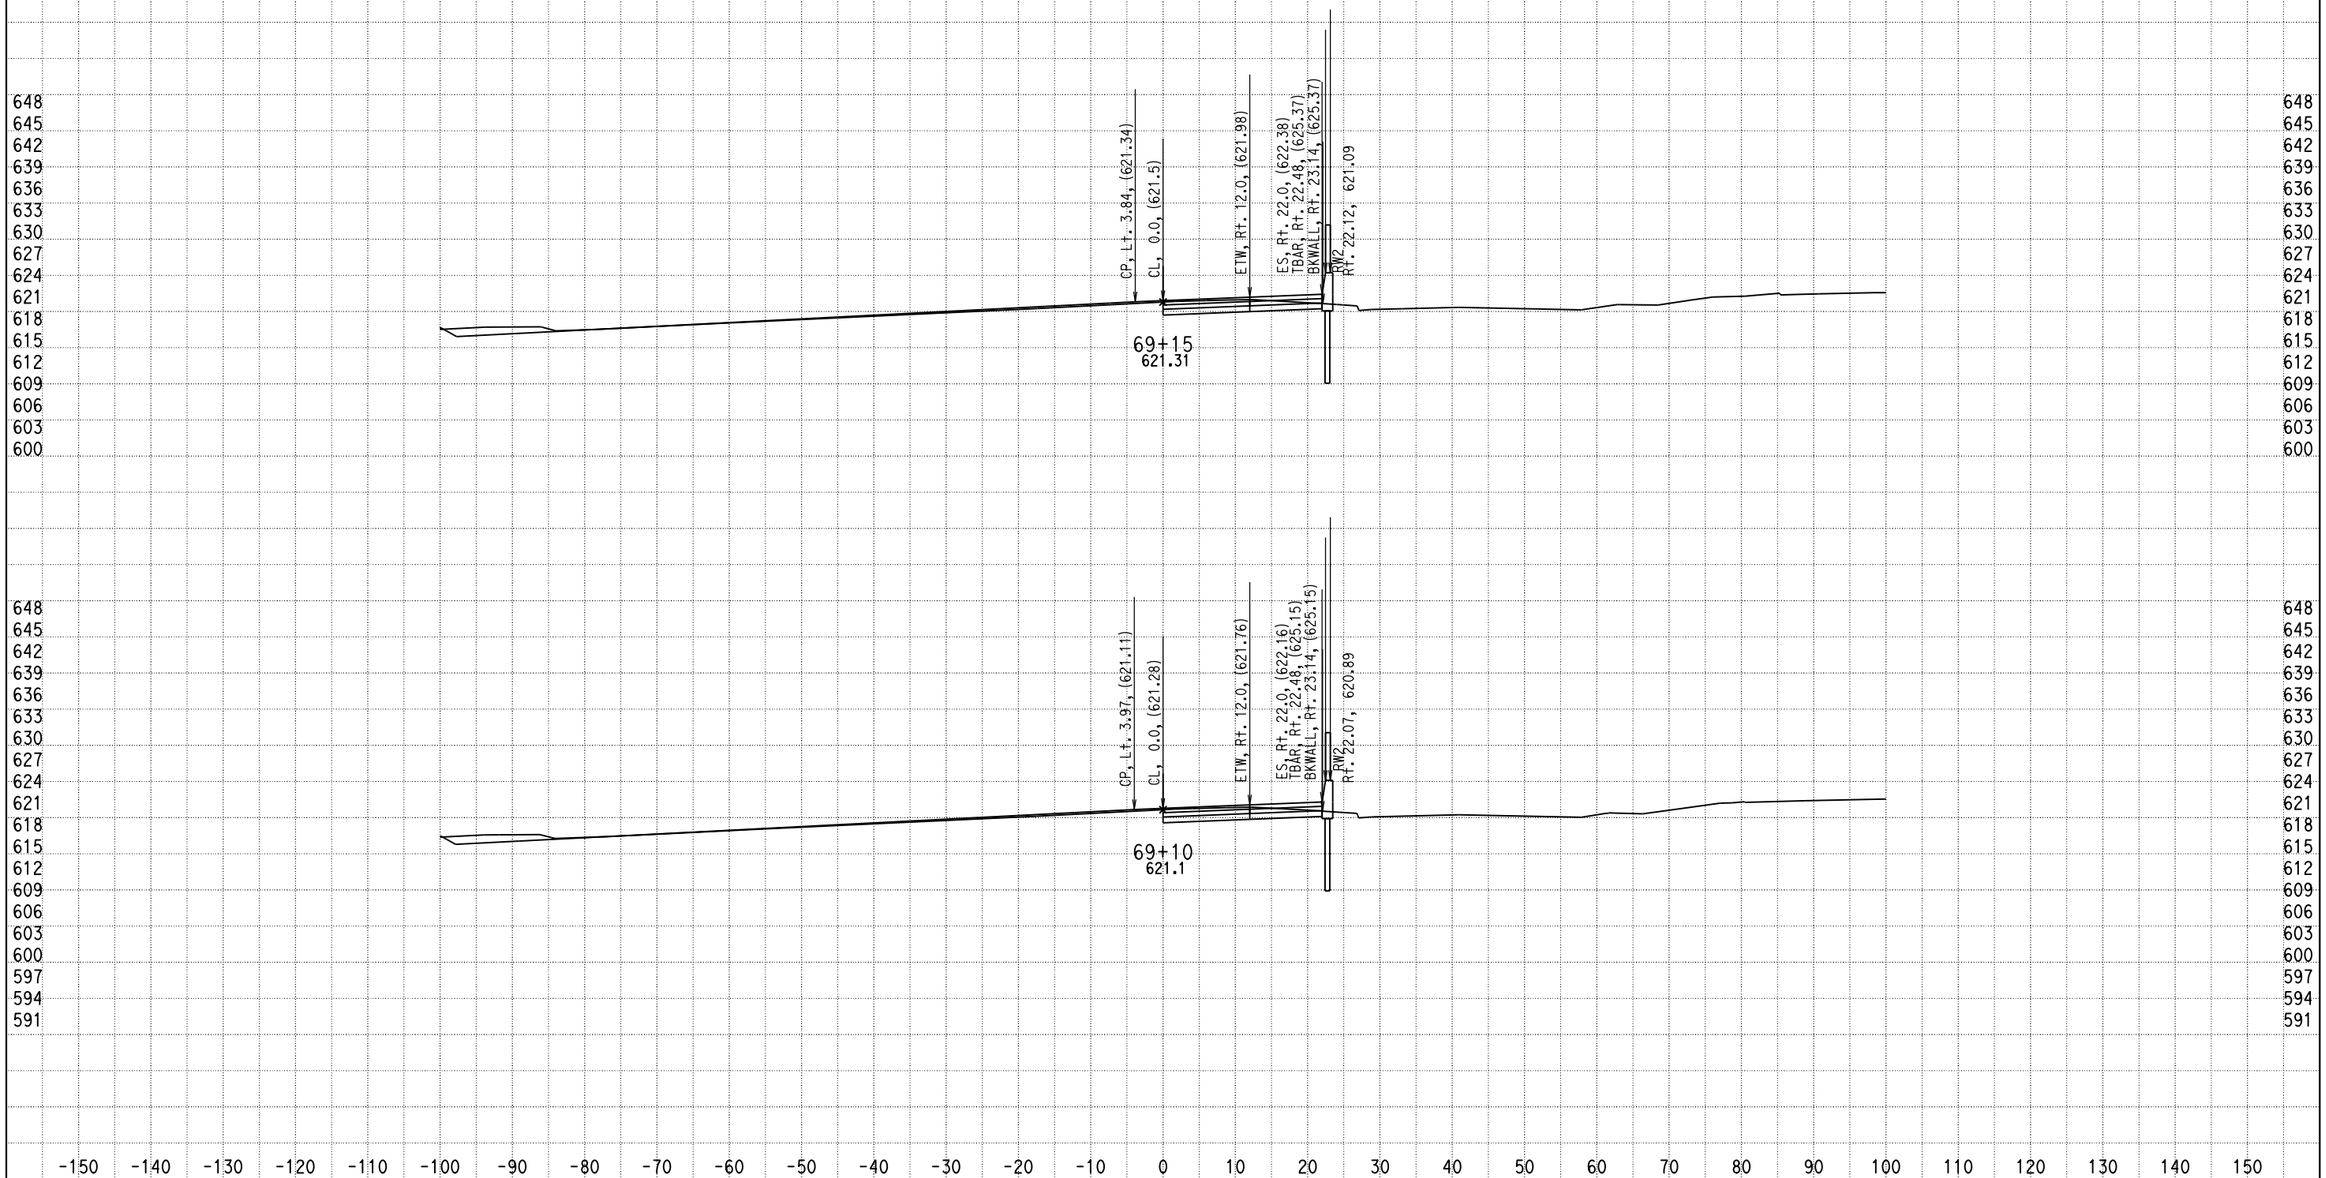

DATE: 12/17/2013

KC Project: 0818E File: D:\PROJECT\0818E\UPDATE-RAMP\hre5-pro-12-10-13.ear

SCALE: 1" = 10' Horiz.
1" = 10' Vert.

All Dimensions are US Survey Feet

RAMPE5
CROSS SECTIONS
SHEET 112 OF XXX

DESIGN STUDY ONLY

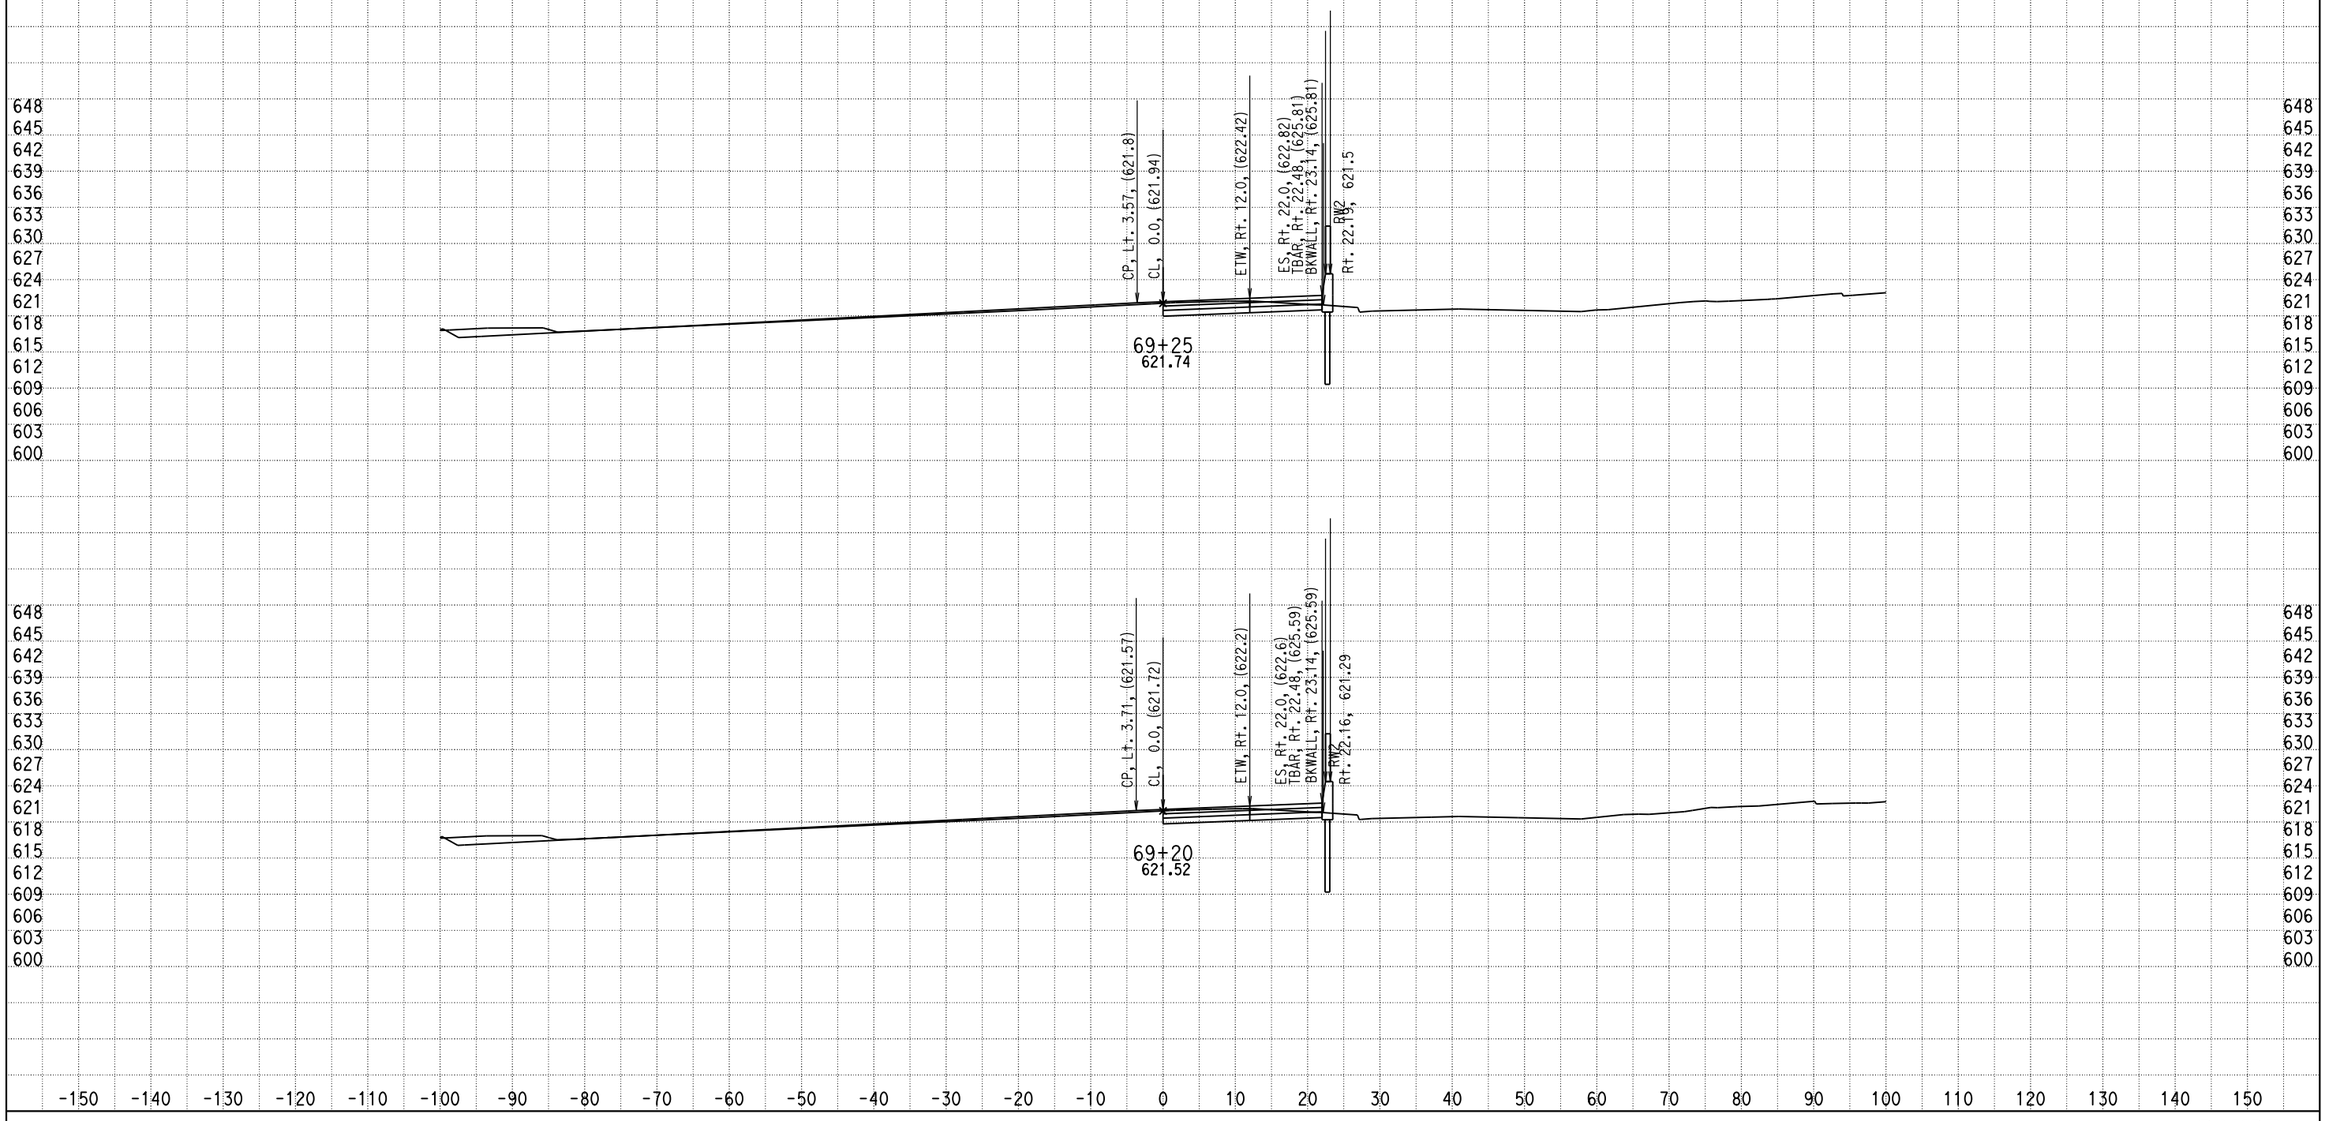

DATE: 12/17/2013

KC Project: 0818E File: D:\PROJECT\0818E\UPDATE-RAMP\hre5-pro-12-10-13.ear

SCALE: 1" = 10' Horiz.
1" = 10' Vert.

All Dimensions are US Survey Feet

RAMPE5
CROSS SECTIONS
SHEET 113 OF XXX

DESIGN STUDY ONLY

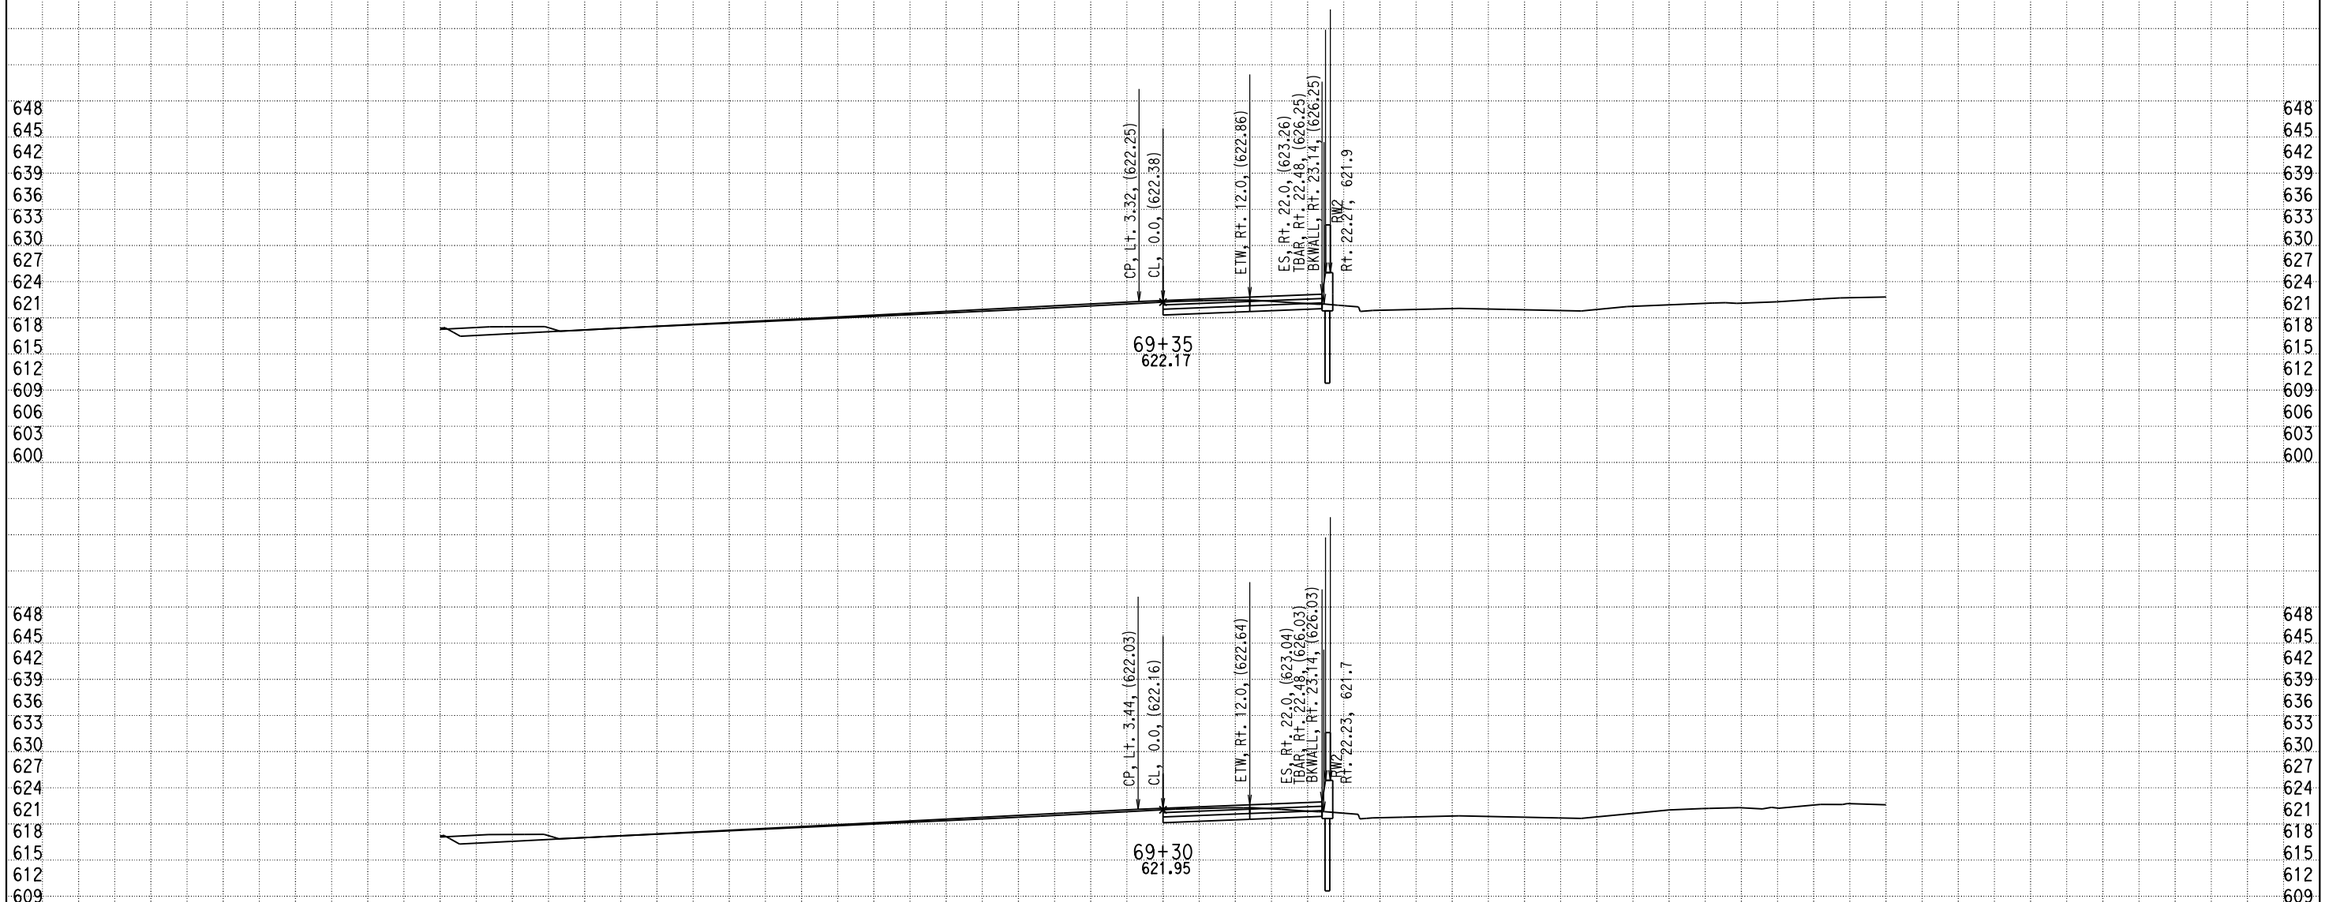

DATE: 12/17/2013

KC Project: 0818E File: D:\PROJECT\0818E\UPDATE-RAMP\hre5-pro-12-10-13.ear

SCALE: 1" = 10' Horiz.
1" = 10' Vert.

All Dimensions are US Survey Feet

RAMPE5
CROSS SECTIONS
SHEET 114 OF XXX

DESIGN STUDY ONLY

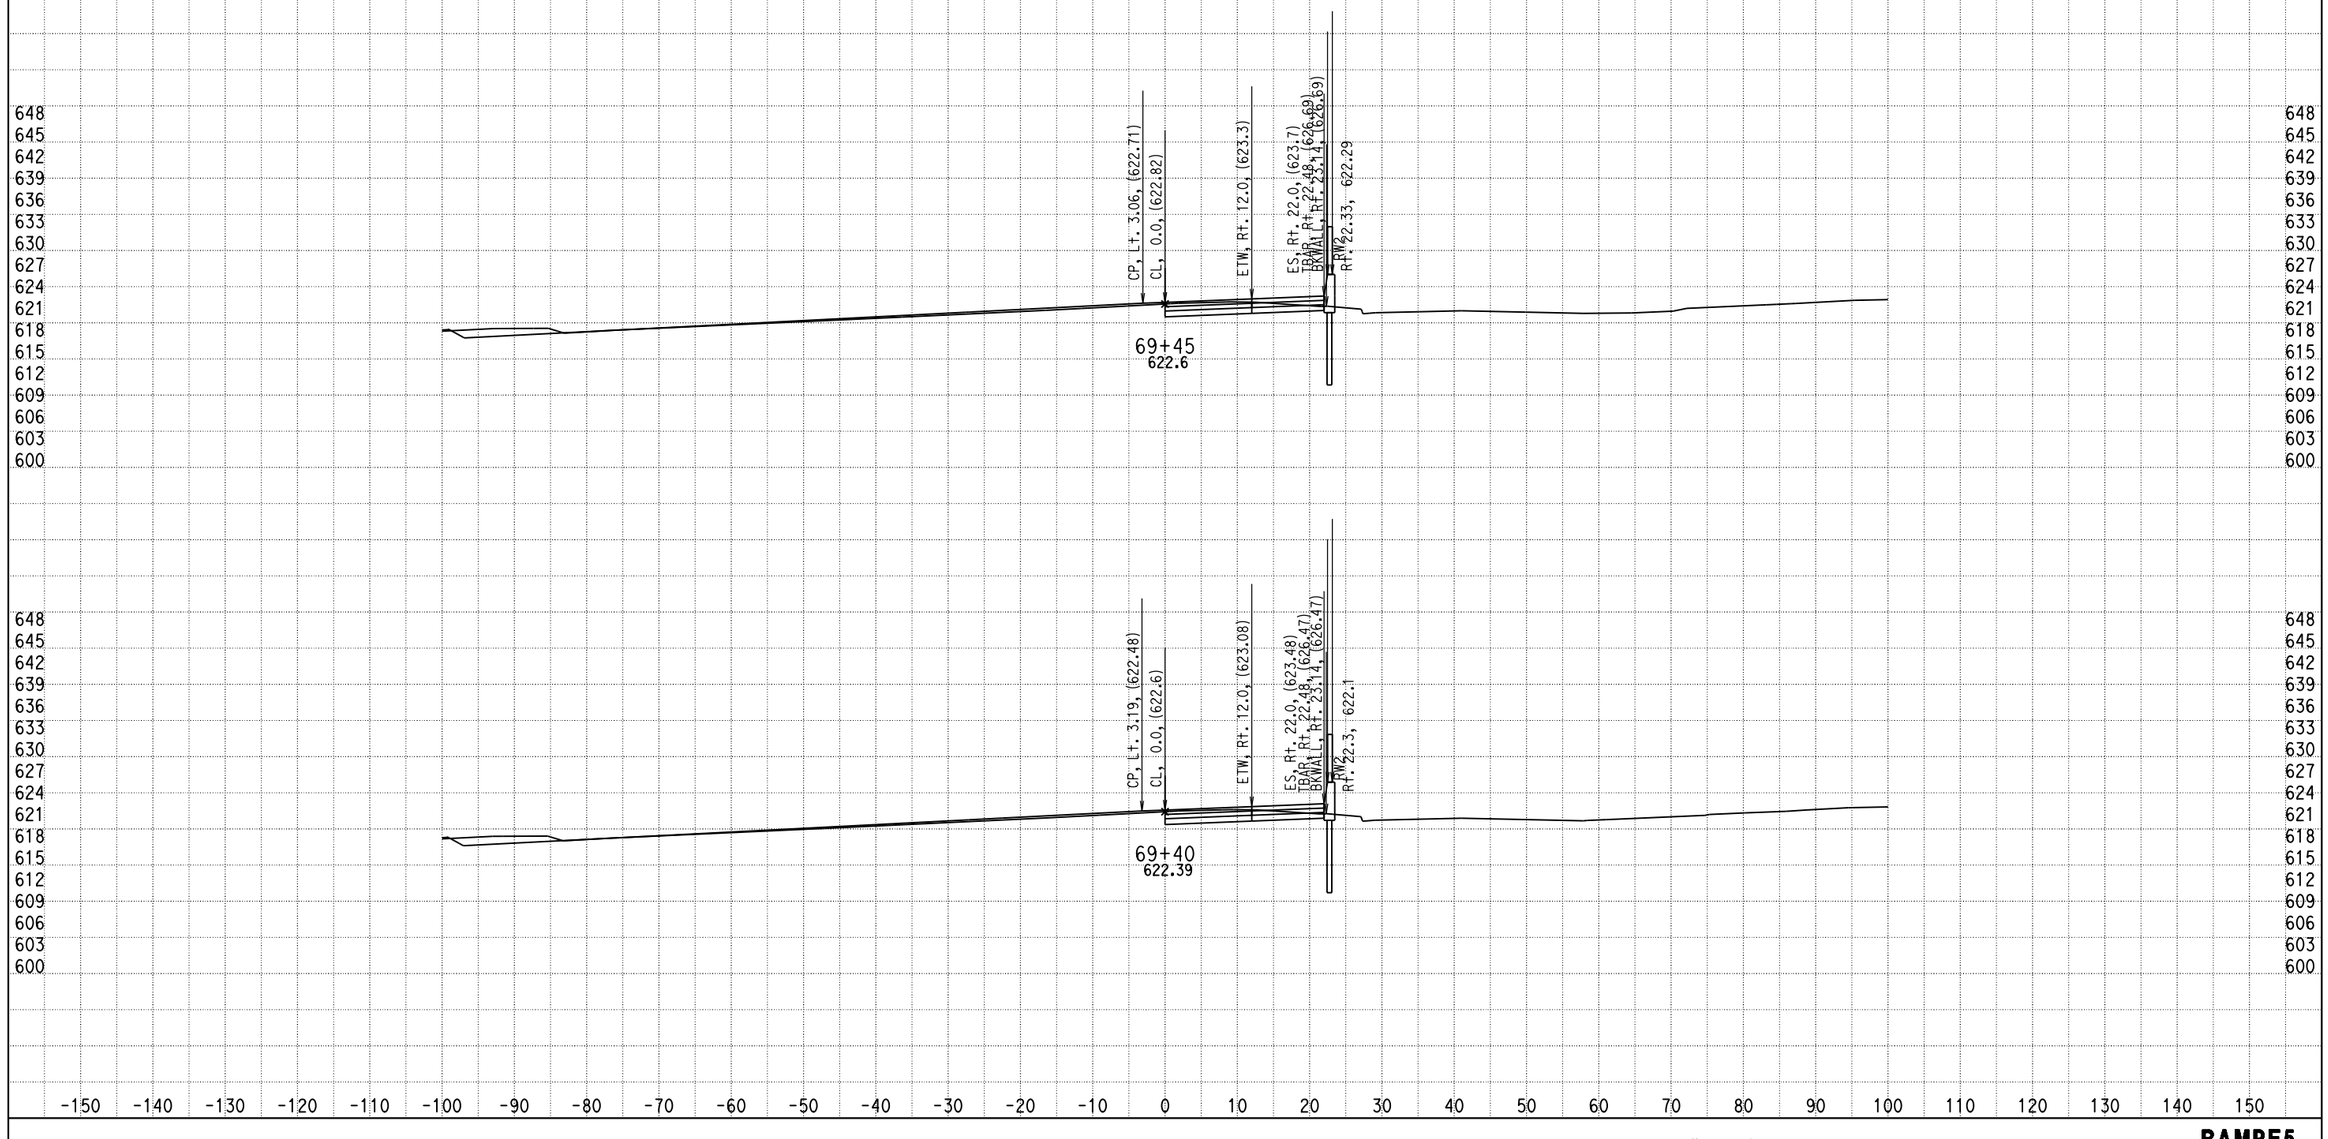

DATE: 12/17/2013

KC Project: 0818E File: D:\PROJECT\0818E\UPDATE-RAMP\hre5-pro-12-10-13.ear

SCALE: 1" = 10' Horiz.
1" = 10' Vert.

All Dimensions are US Survey Feet

RAMPE5
CROSS SECTIONS
SHEET 115 OF XXX

DESIGN STUDY ONLY

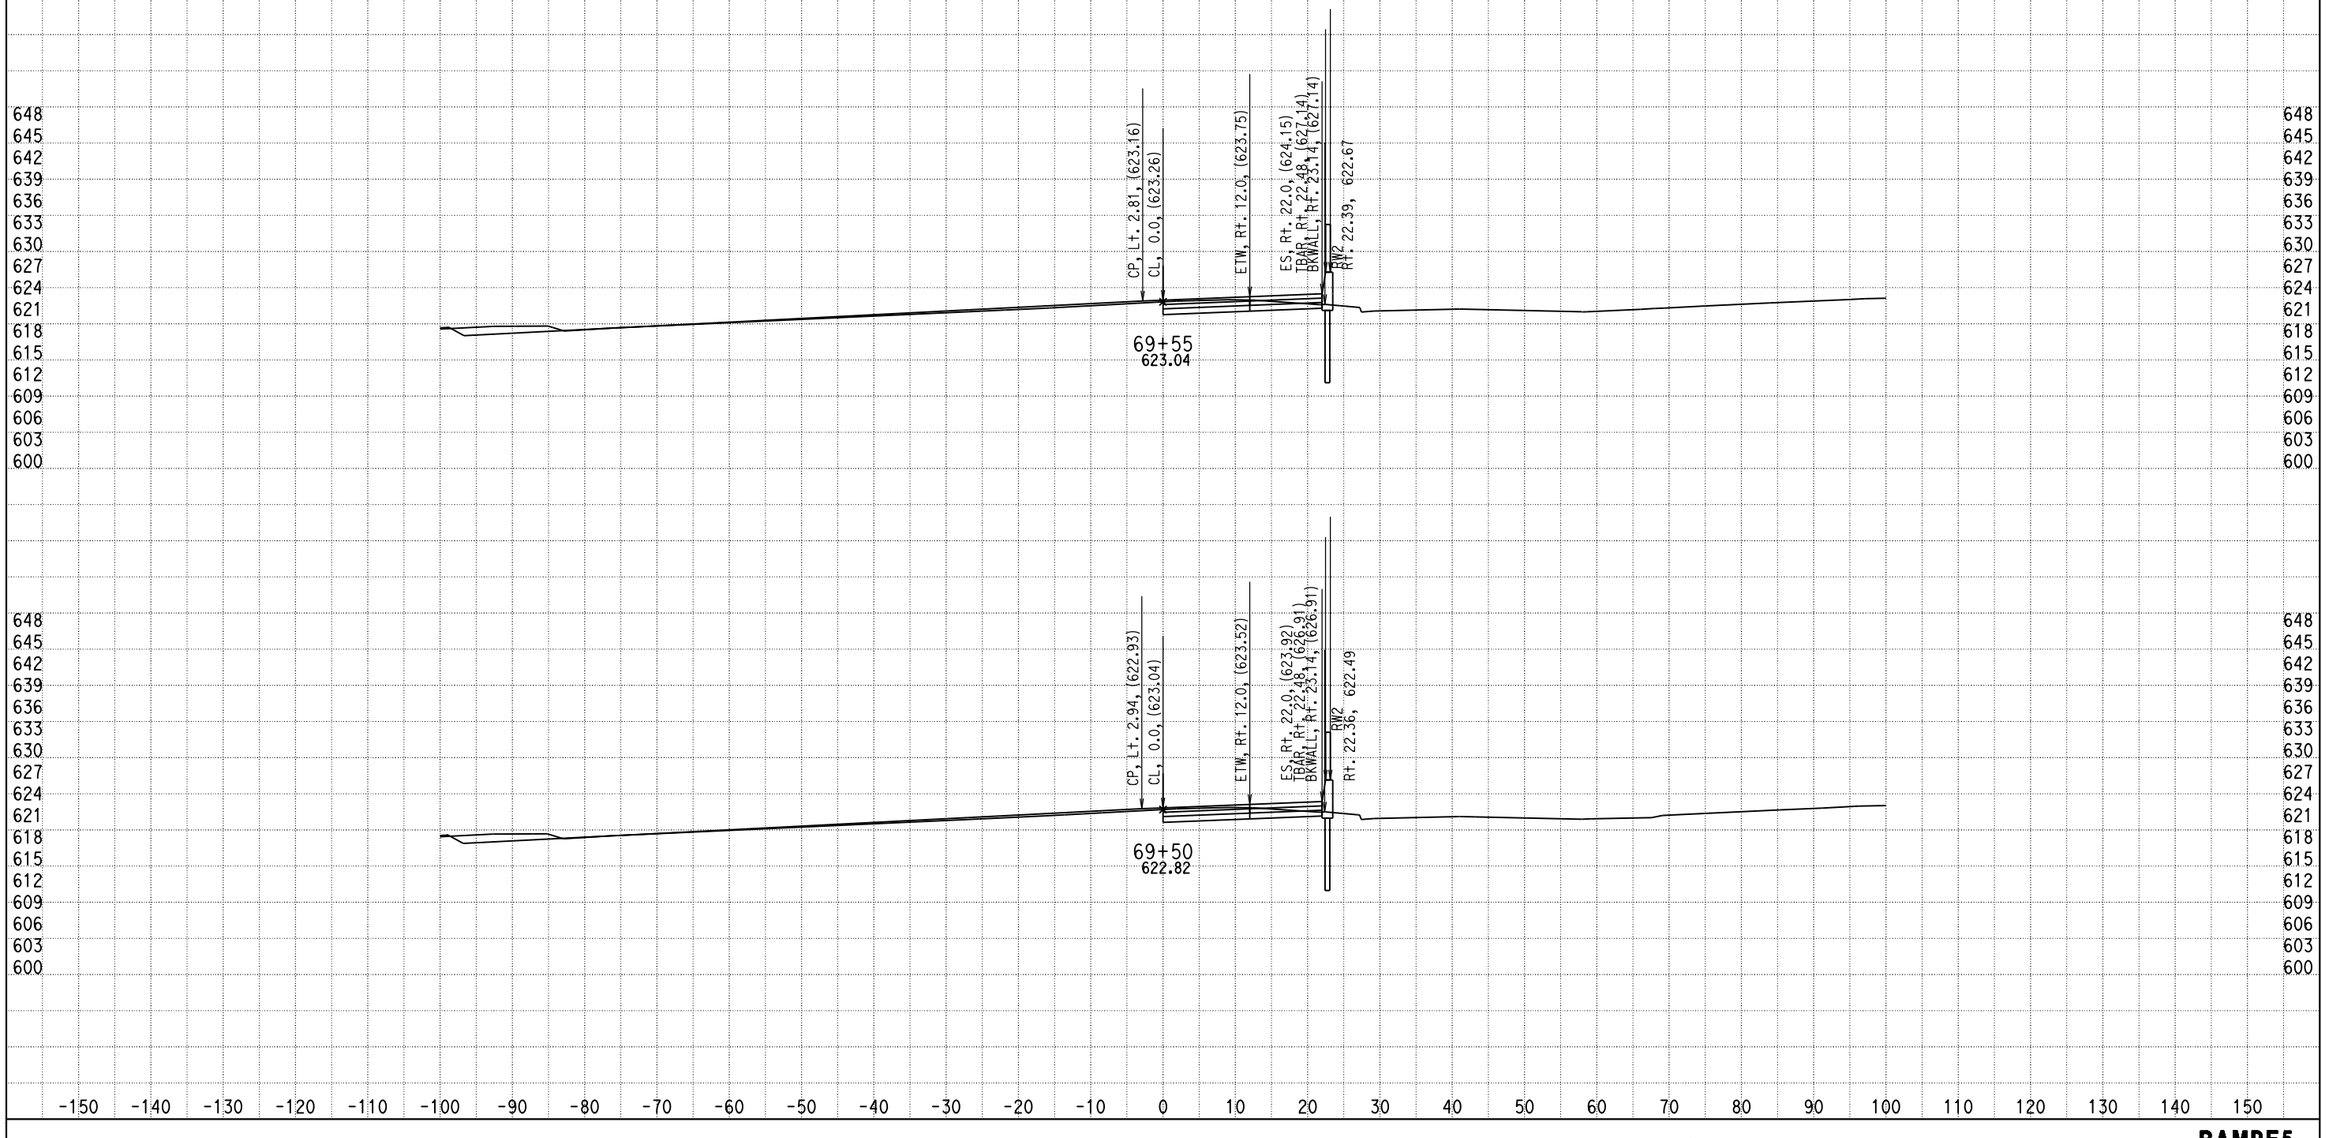

DATE: 12/17/2013

KC Project: 0818E File: D:\PROJECT\0818E\UPDATE-RAMP\hre5-pro-12-10-13.ear

SCALE: 1" = 10' Horiz.
1" = 10' Vert.

All Dimensions are US Survey Feet

RAMPE5
CROSS SECTIONS
SHEET 116 OF XXX

DESIGN STUDY ONLY

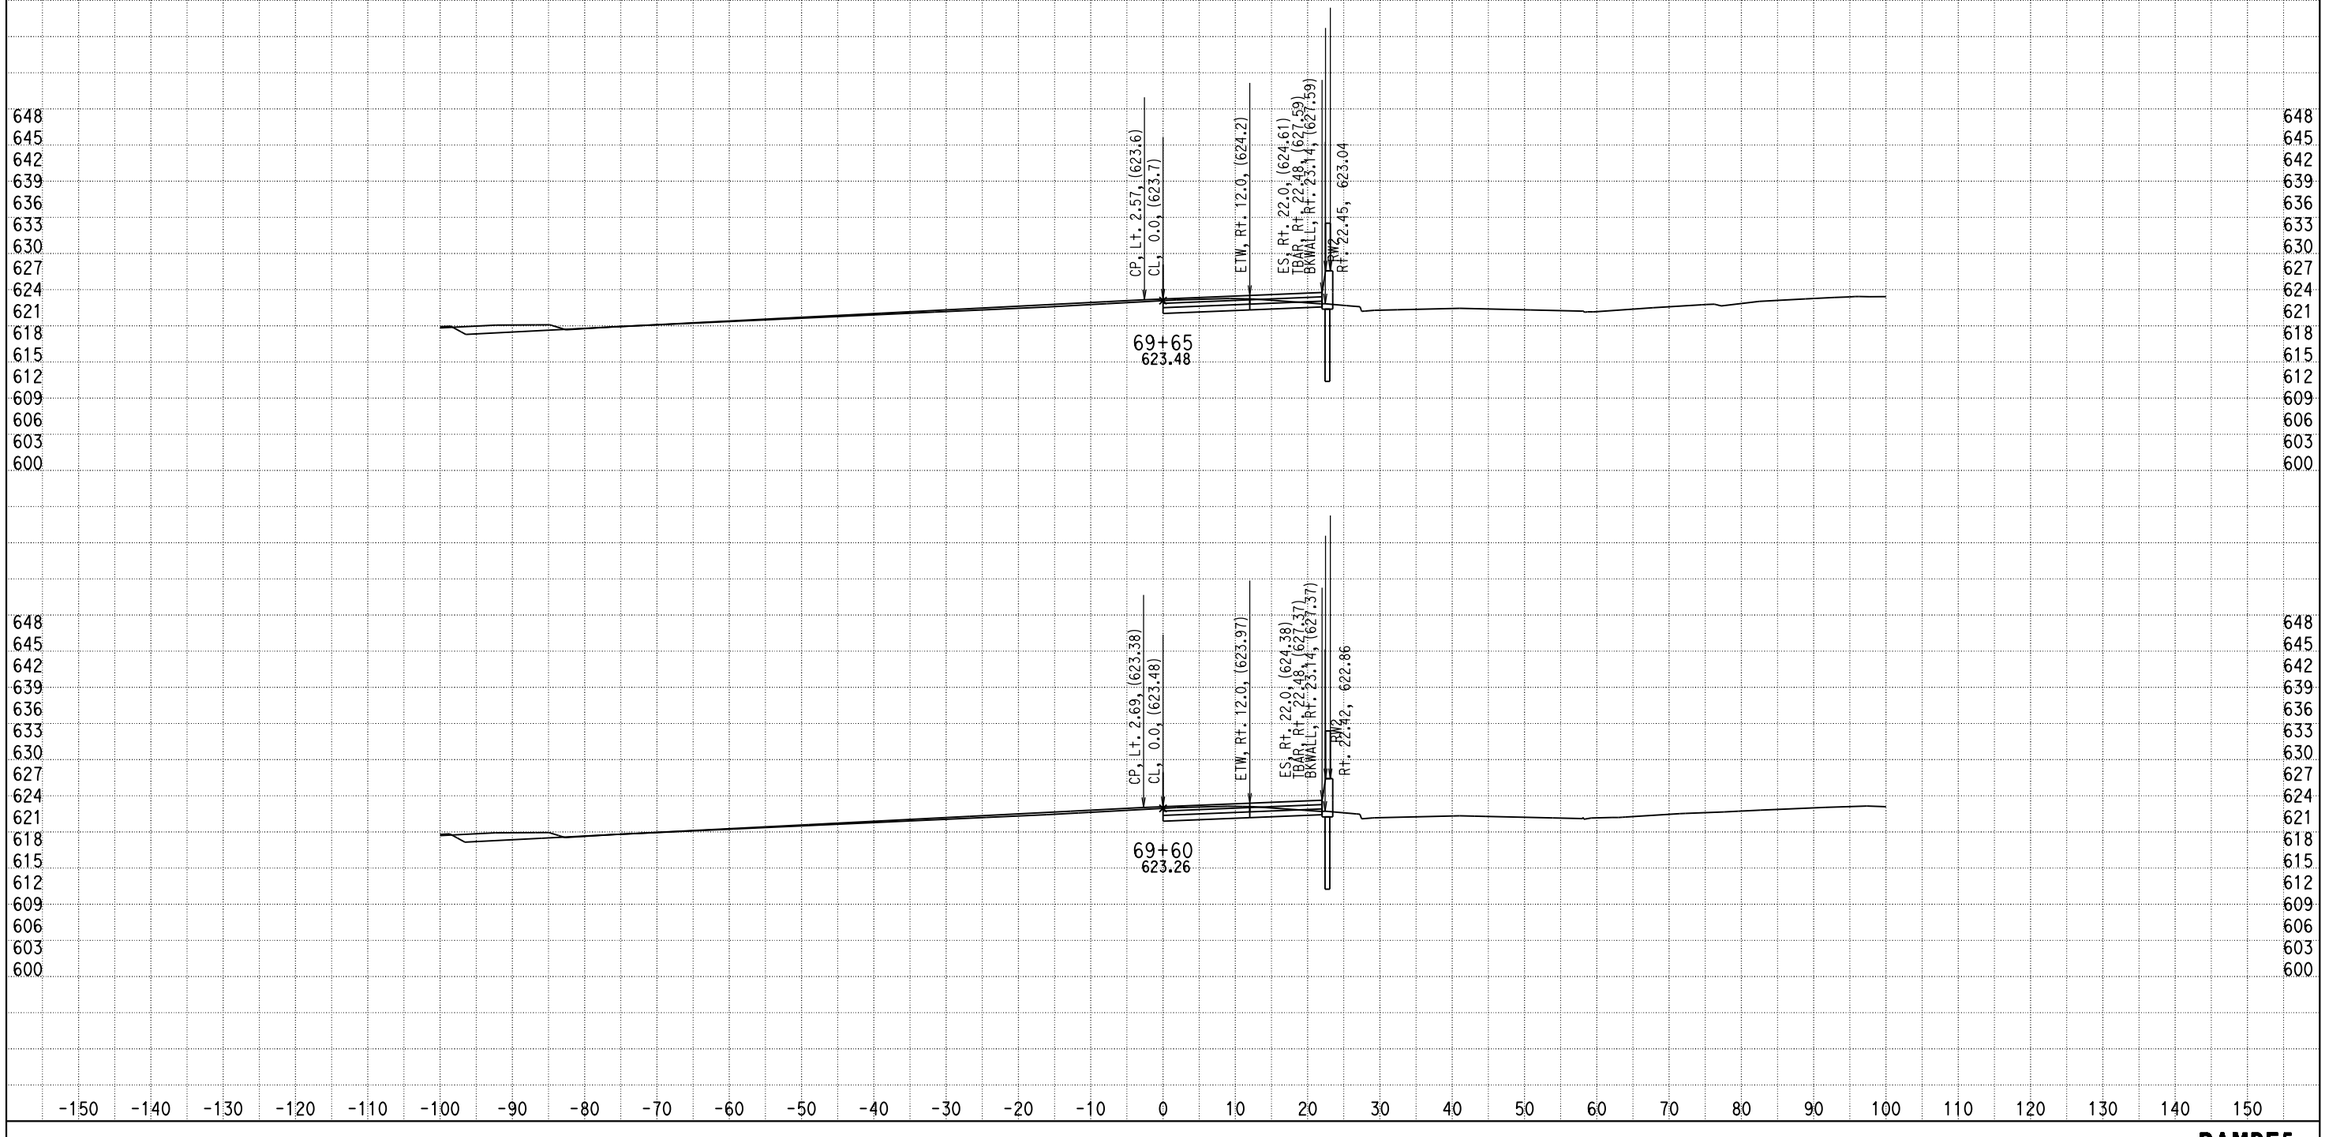

DATE: 12/17/2013

KC Project: 0818E File: D:\PROJECT\0818E\UPDATE-RAMP\hre5-pro-12-10-13.ear

SCALE: 1" = 10' Horiz.
1" = 10' Vert.

All Dimensions are US Survey Feet

RAMPE5
CROSS SECTIONS
SHEET 117 OF XXX

DESIGN STUDY ONLY

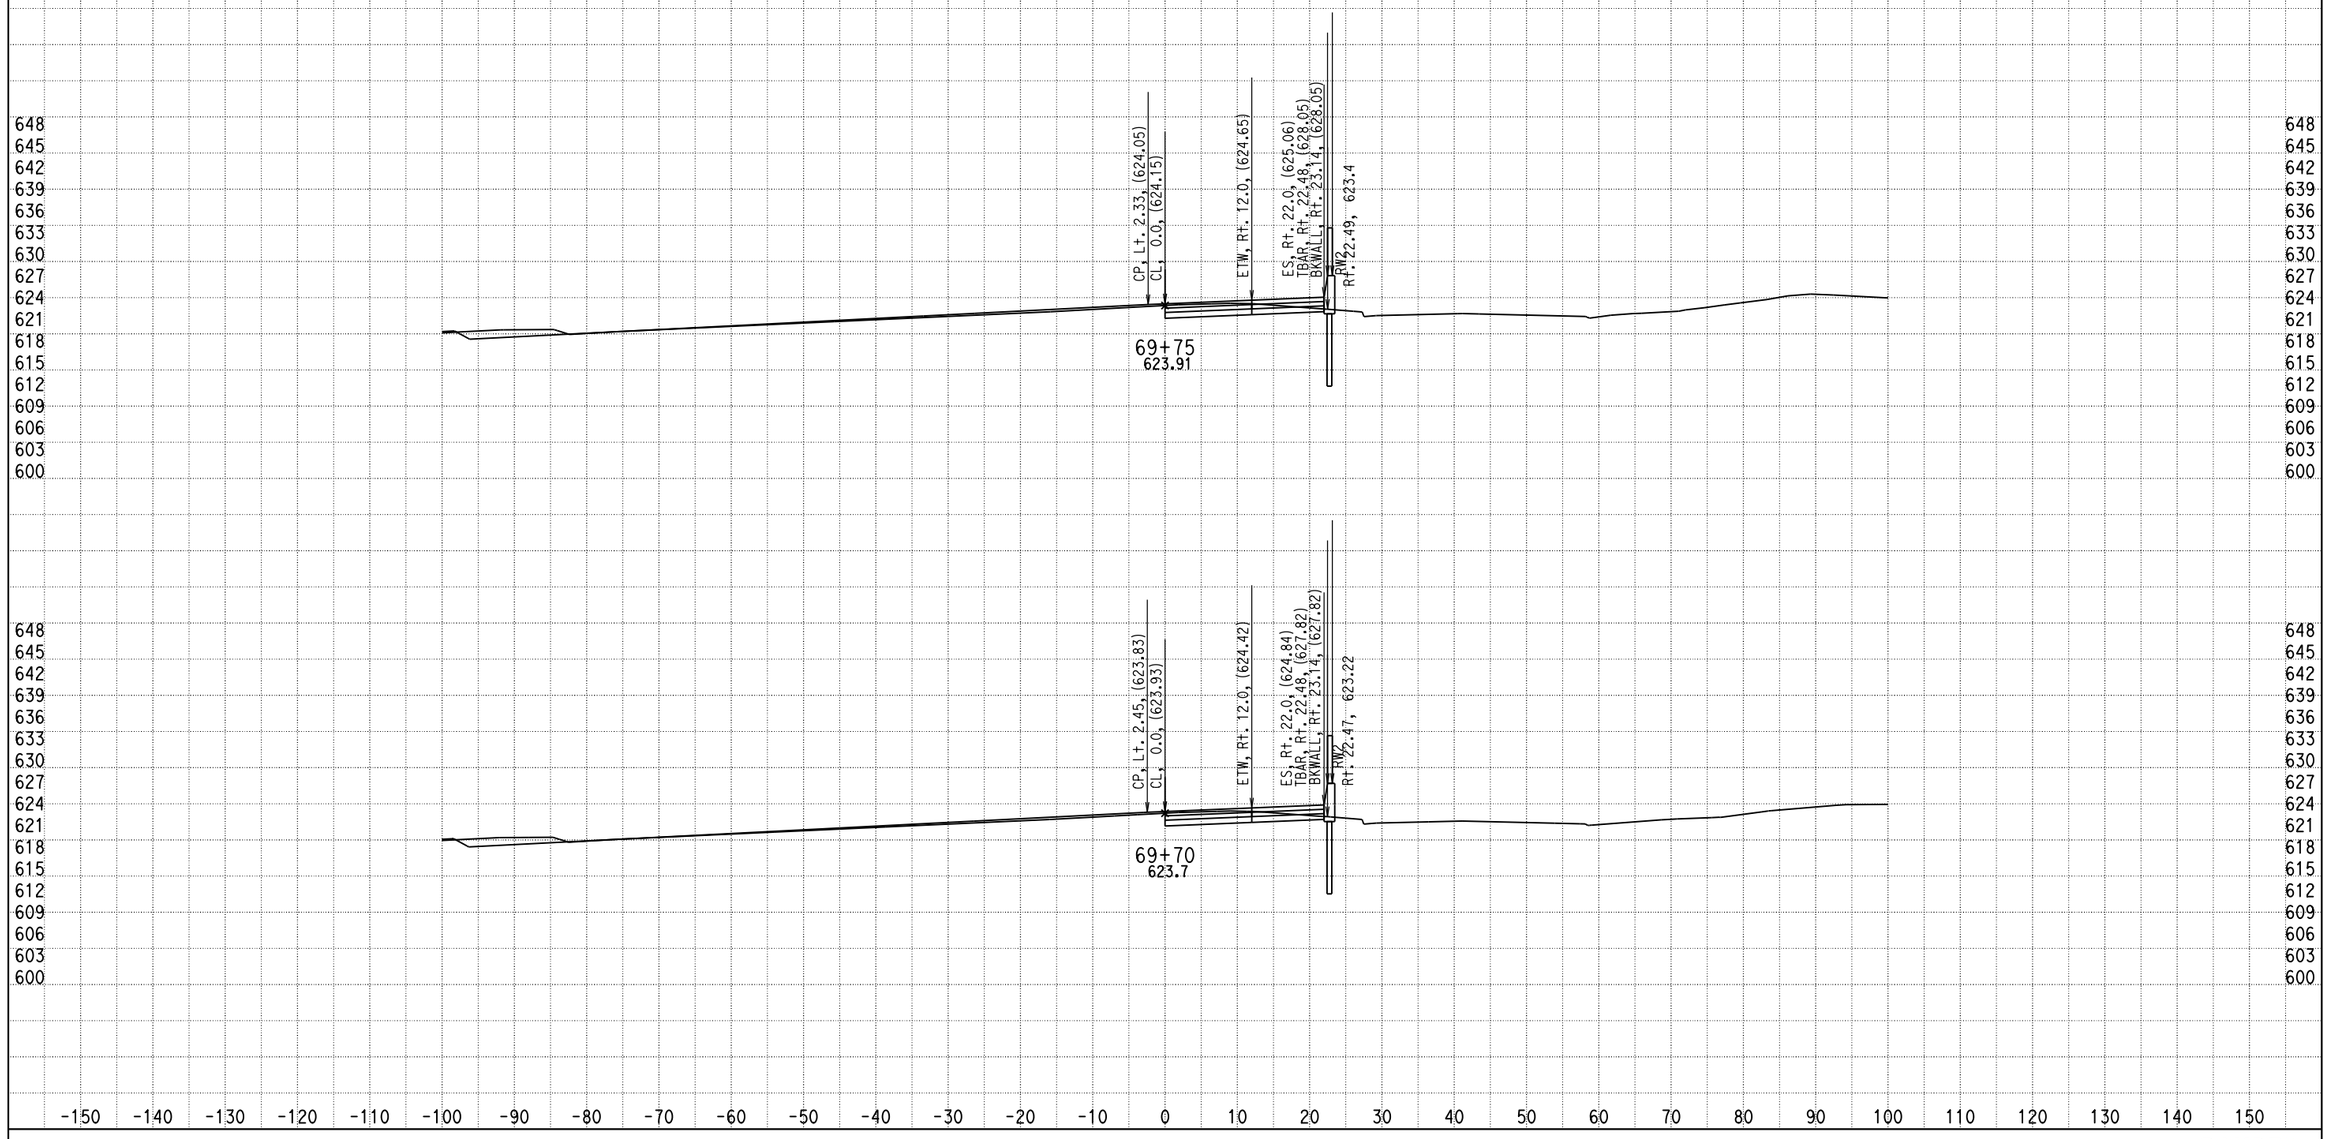

DATE: 12/17/2013

KC Project: 0818E File: D:\PROJECT\0818E\UPDATE-RAMP\hre5-pro-12-10-13.ear

SCALE: 1" = 10' Horiz.
1" = 10' Vert.

All Dimensions are US Survey Feet

RAMPE5
CROSS SECTIONS

DESIGN STUDY ONLY

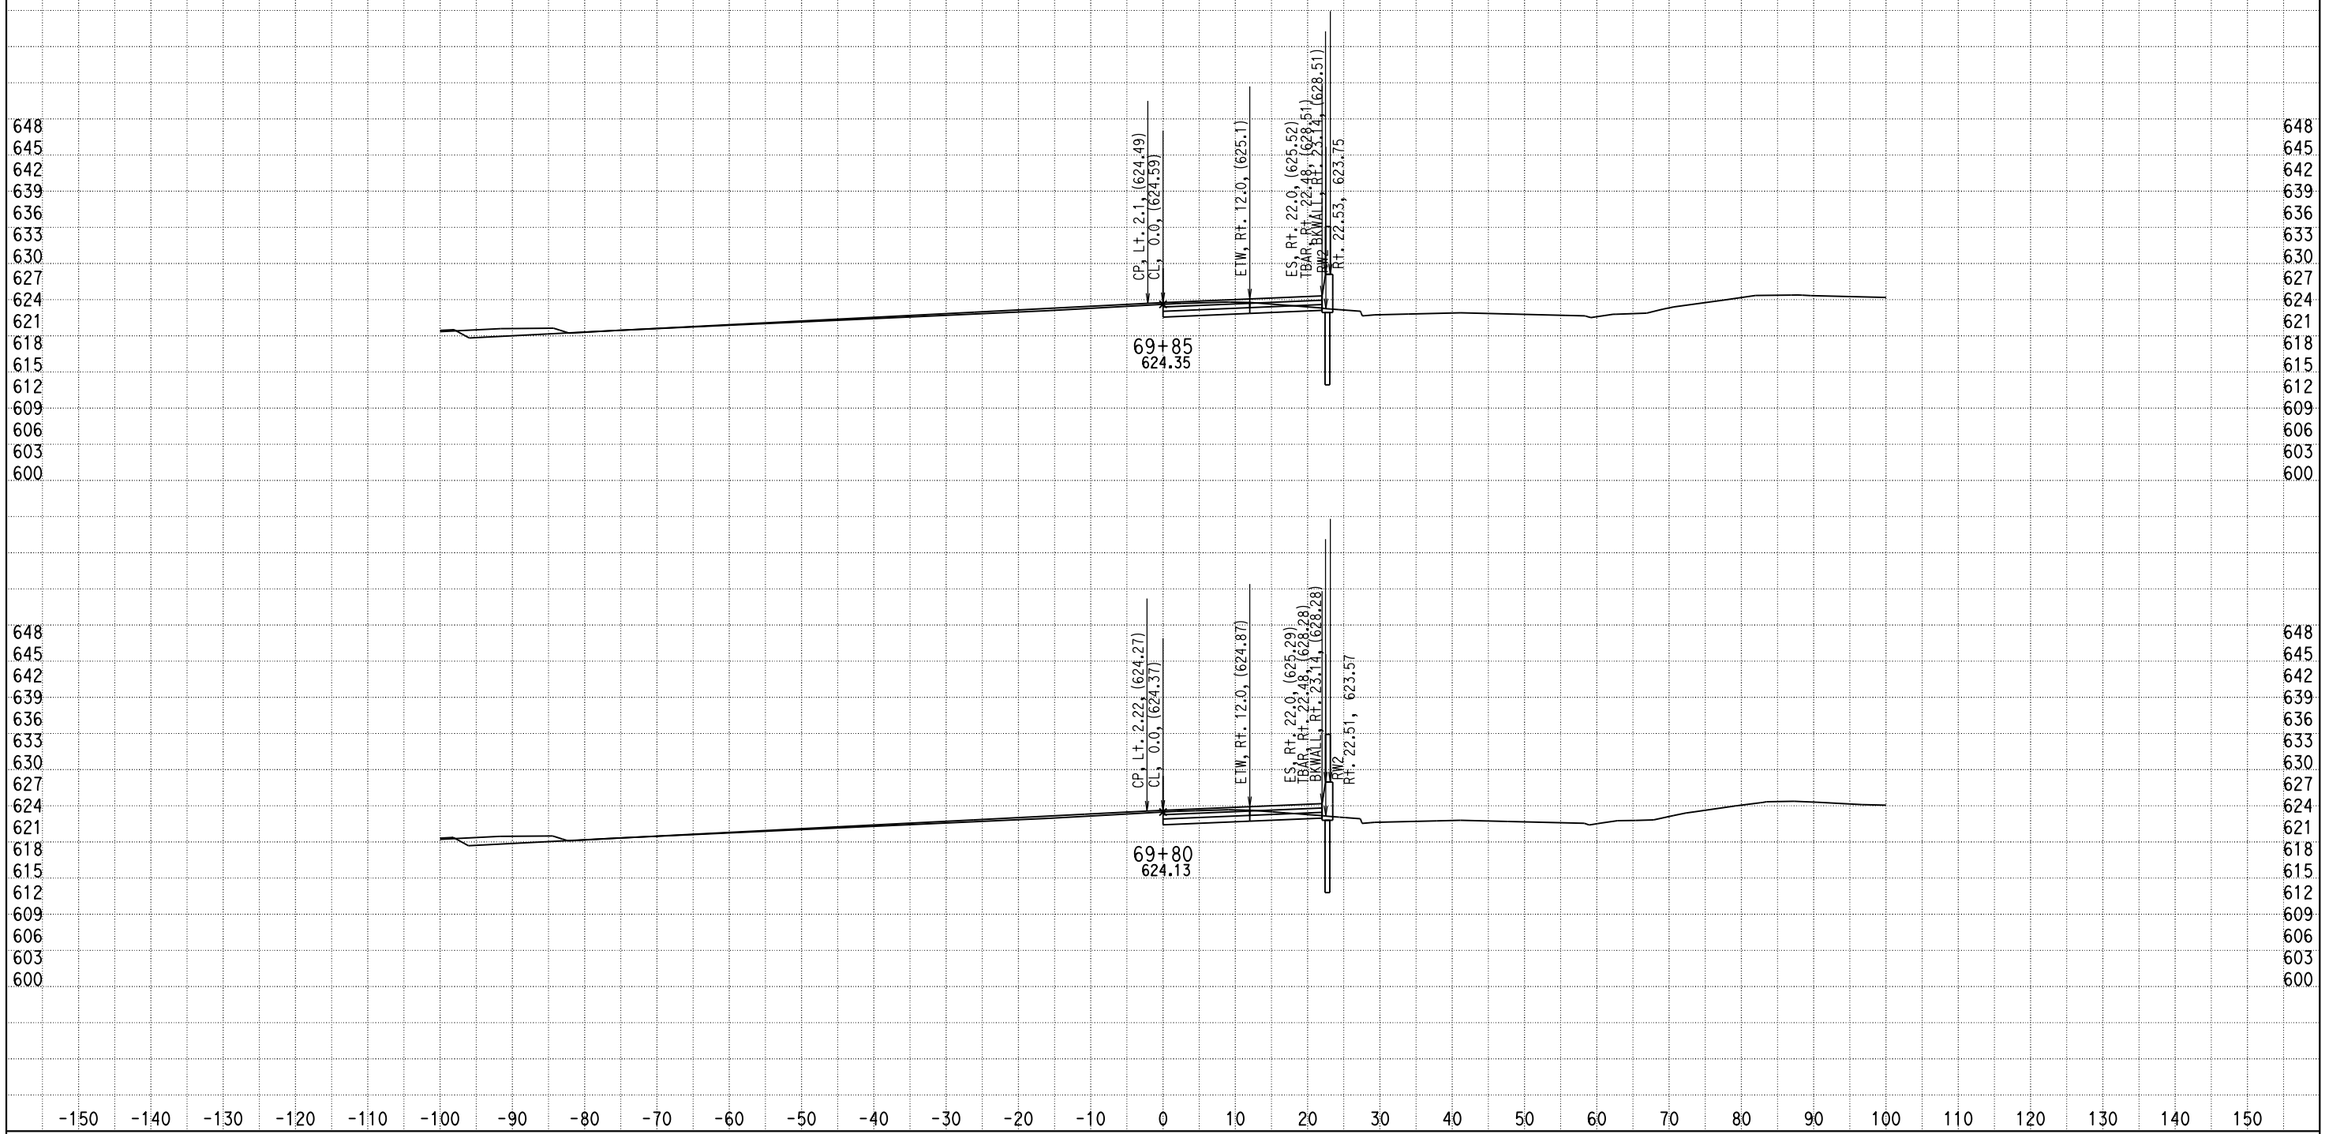

DATE: 12/17/2013

KC Project: 0818E File: D:\PROJECT\0818E\UPDATE-RAMP\hre5-pro-12-10-13.ear

SCALE: 1" = 10' Horiz.
1" = 10' Vert.

All Dimensions are US Survey Feet

RAMPE5
CROSS SECTIONS
SHEET 119 OF XXX

DESIGN STUDY ONLY

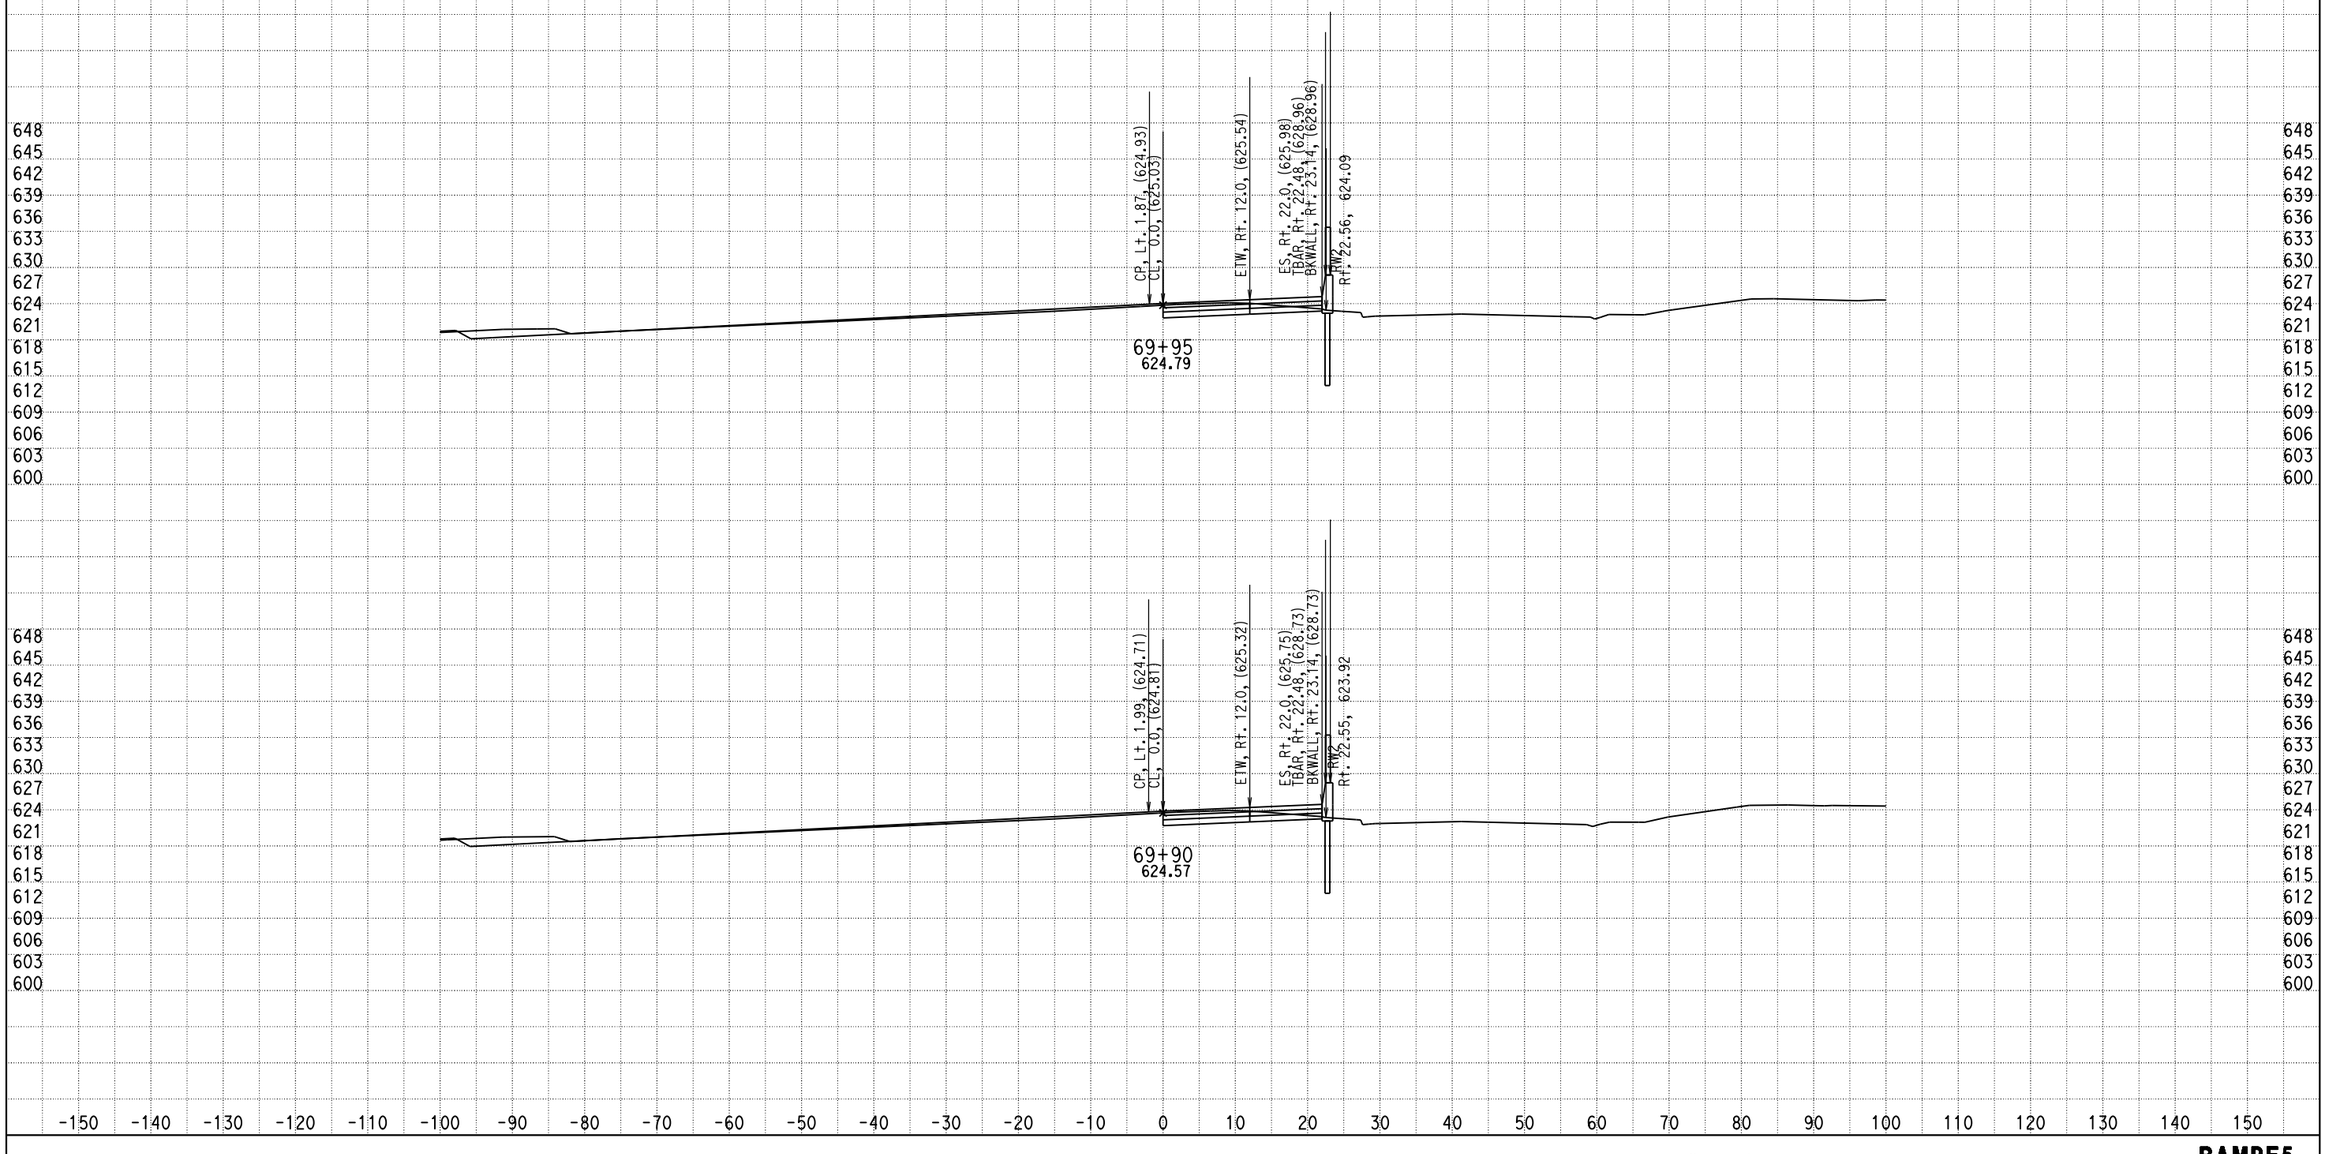

DATE: 12/17/2013

KC Project: 0818E File: D:\PROJECT\0818E\UPDATE-RAMP\hre5-pro-12-10-13.ear

SCALE: 1" = 10' Horiz.
1" = 10' Vert.

All Dimensions are US Survey Feet

RAMPE5
CROSS SECTIONS
SHEET 120 OF XXX

DESIGN STUDY ONLY

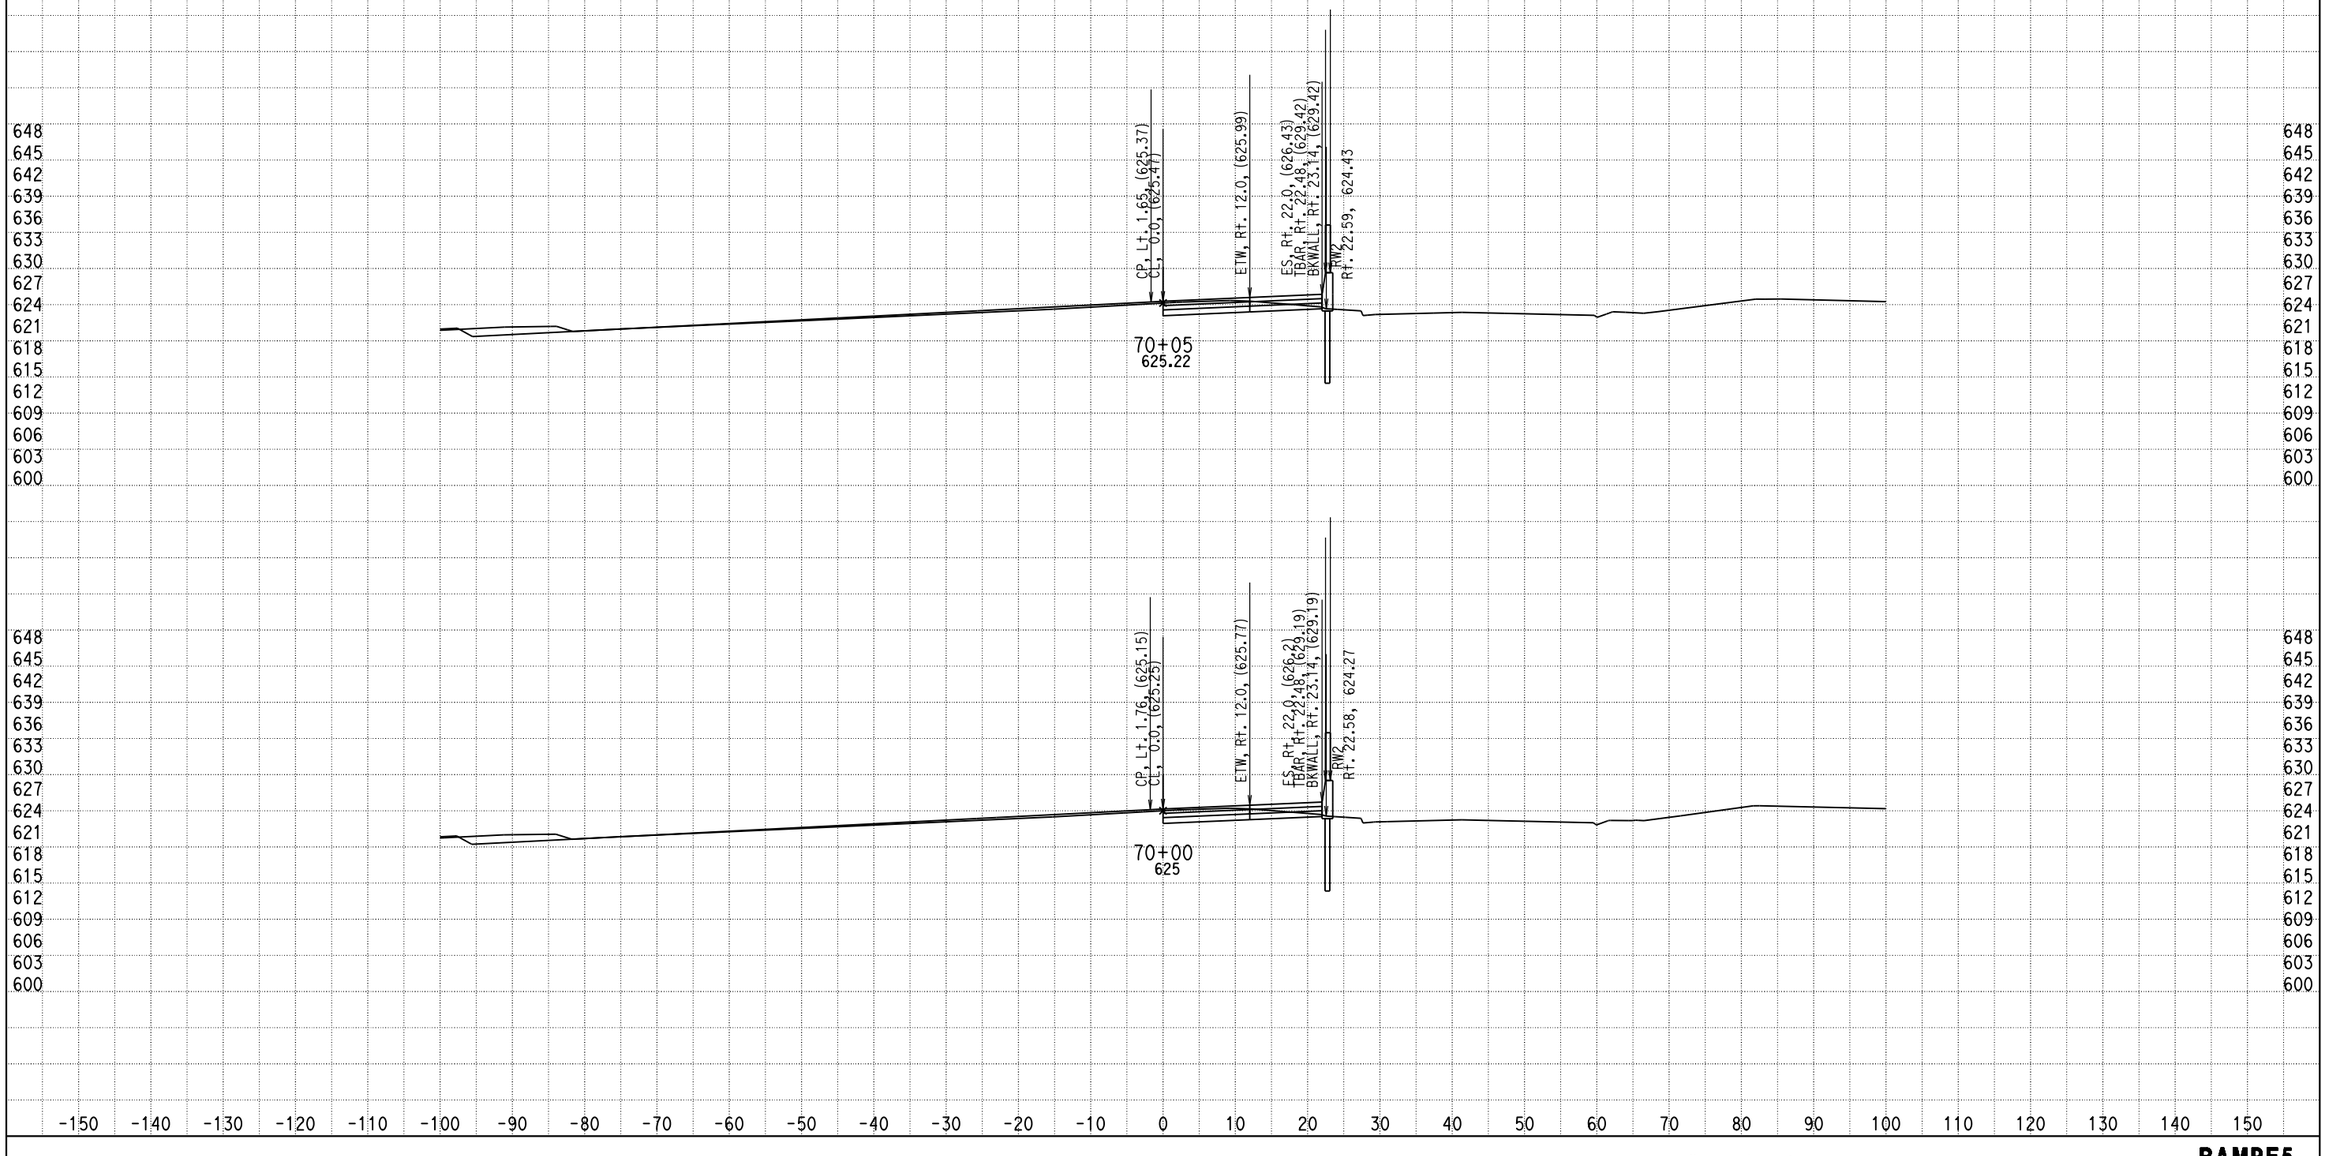

DATE: 12/17/2013

KC Project: 0818E File: D:\PROJECT\0818E\UPDATE-RAMP\hre5-pro-12-10-13.ear

SCALE: 1" = 10' Horiz.
1" = 10' Vert.

All Dimensions are US Survey Feet

RAMPE5
CROSS SECTIONS
SHEET 121 OF XXX

DESIGN STUDY ONLY

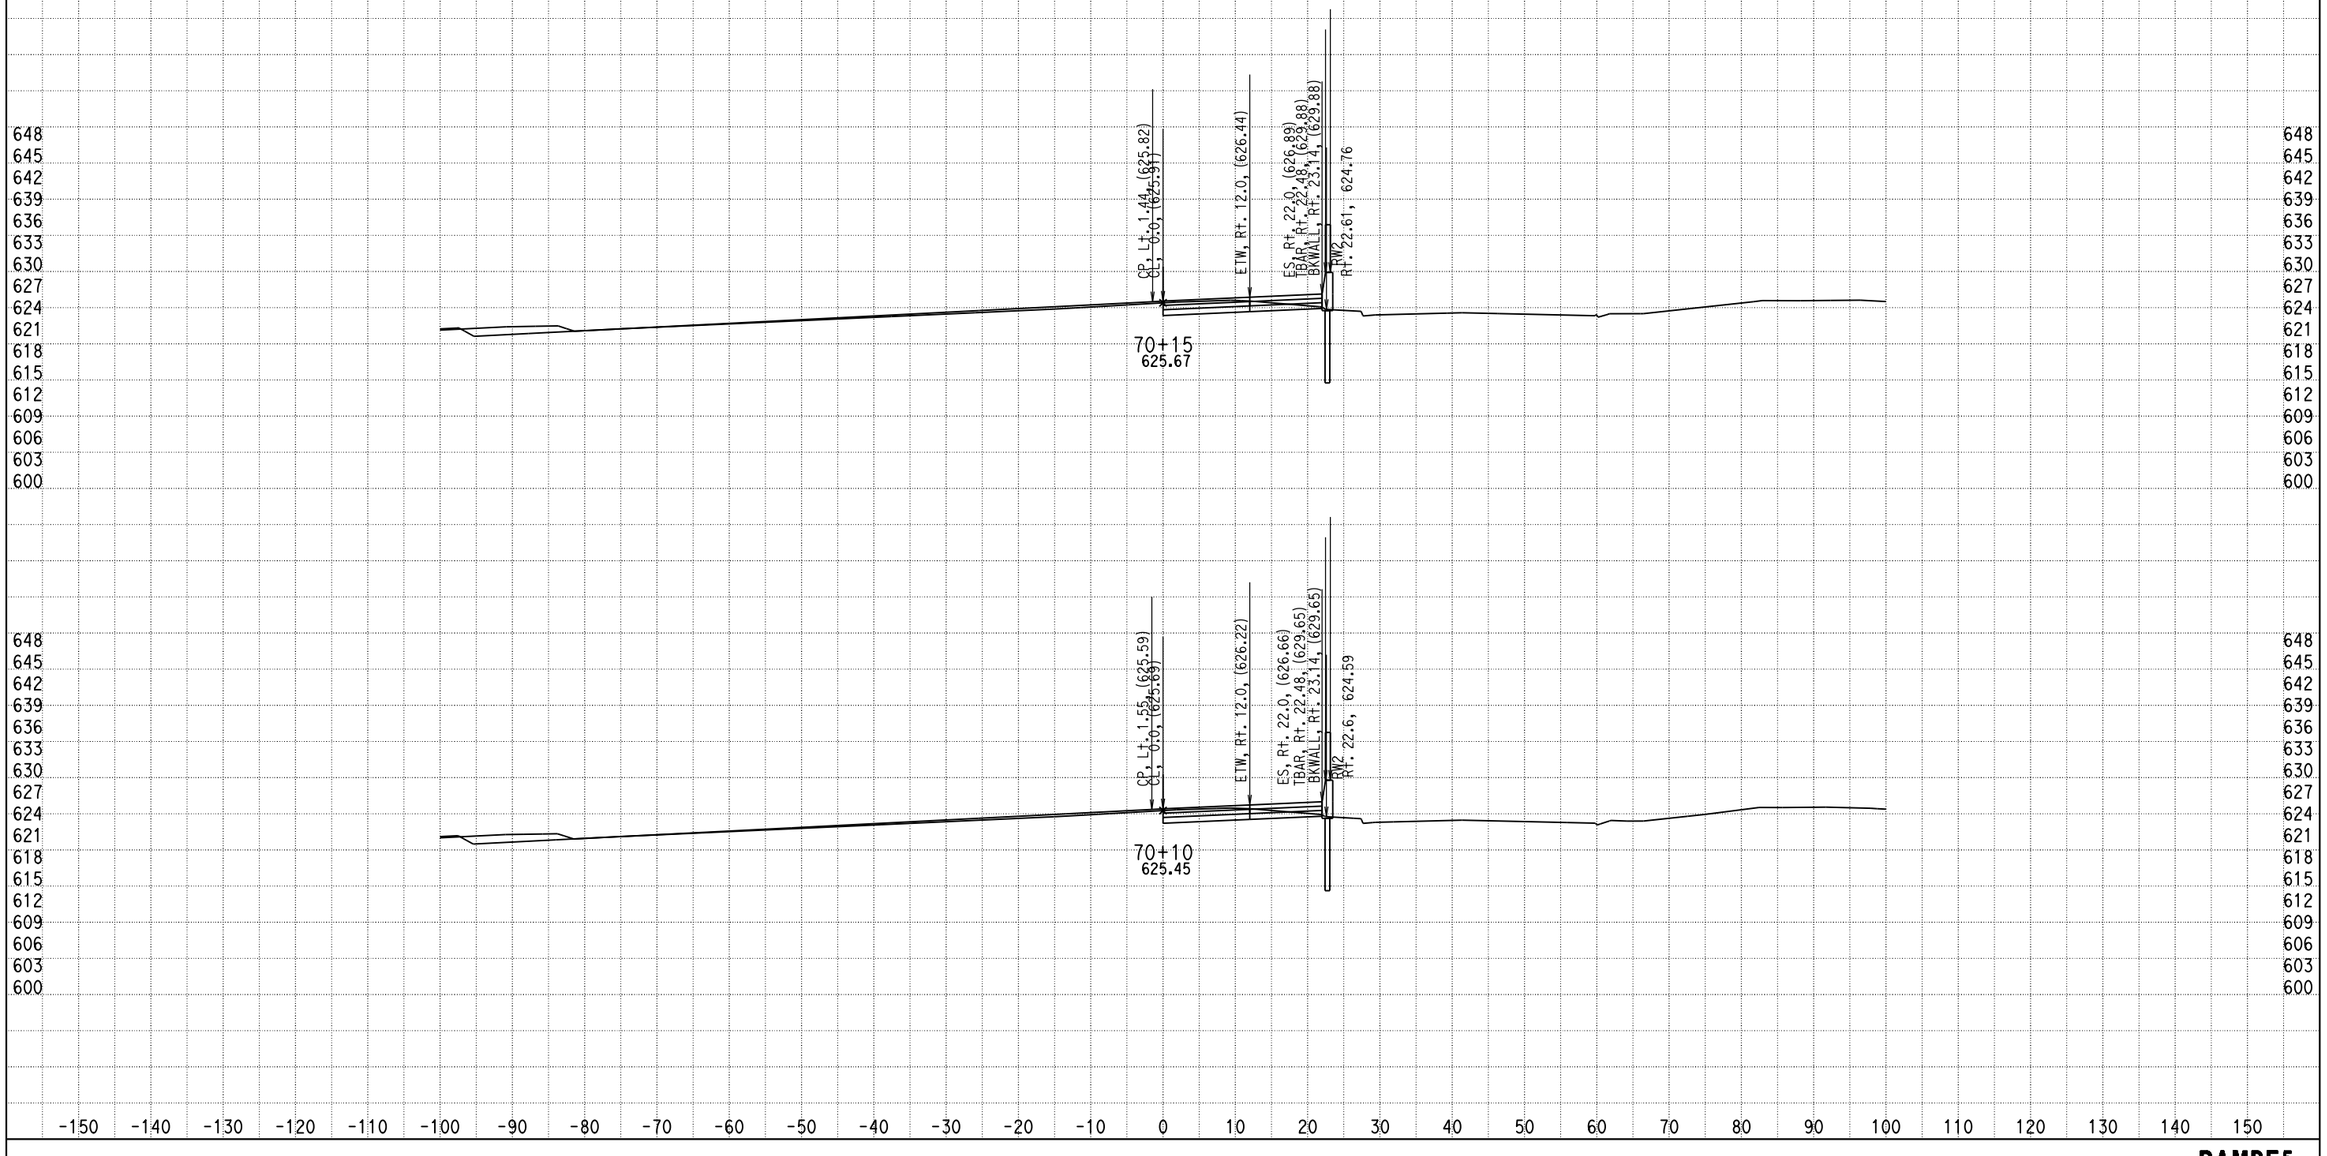

DATE: 12/17/2013

KC Project: 0818E File: D:\PROJECT\0818E\UPDATE-RAMP\hre5-pro-12-10-13.ear

SCALE: 1" = 10' Horiz.
1" = 10' Vert.

All Dimensions are US Survey Feet

RAMPE5
CROSS SECTIONS
SHEET 122 OF XXX

DESIGN STUDY ONLY

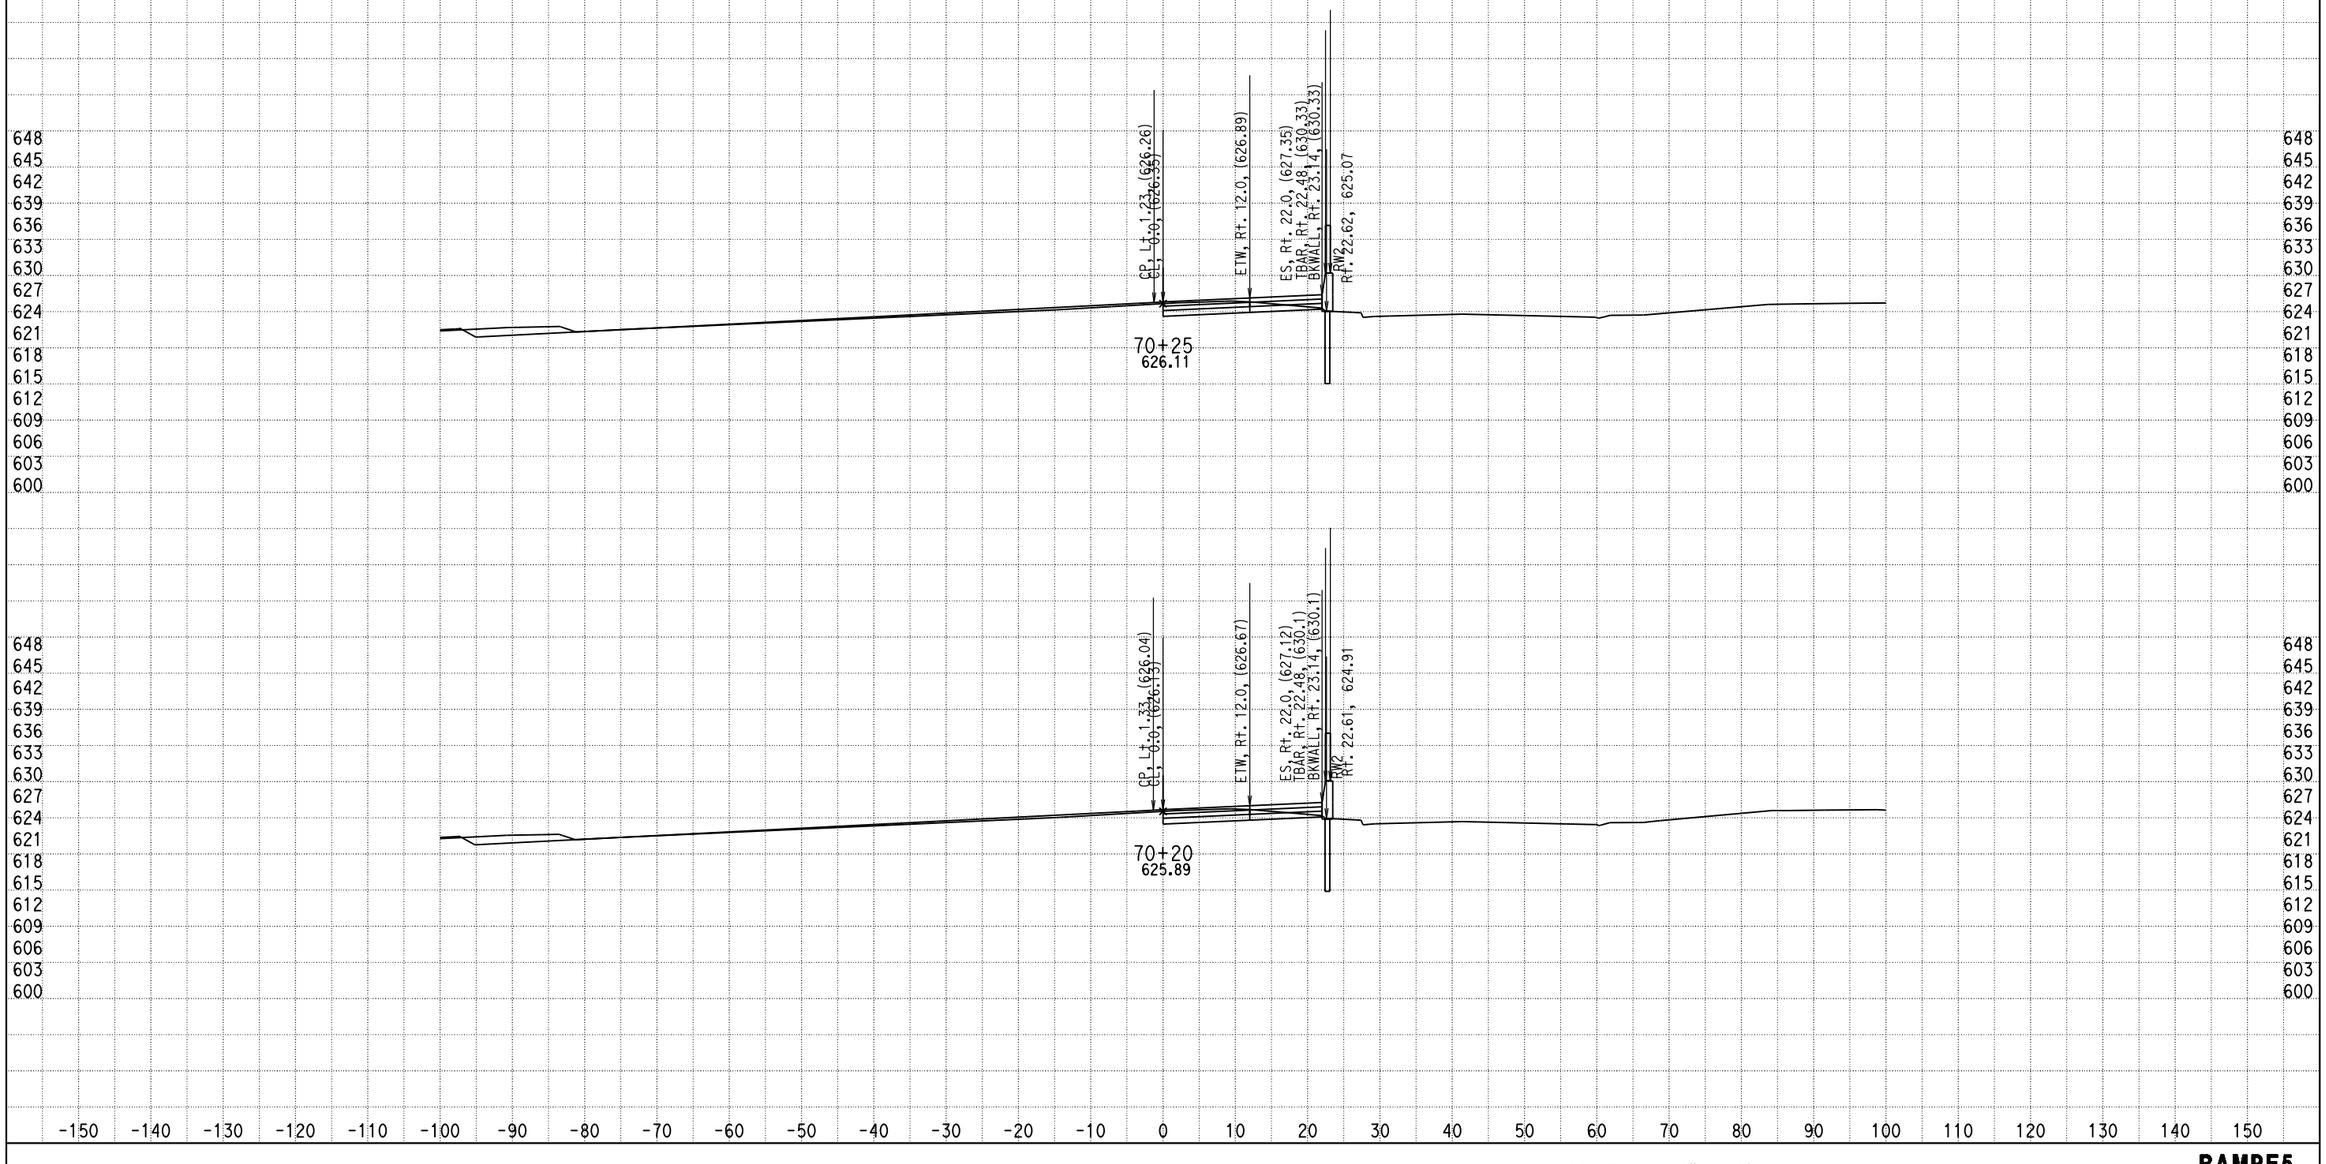

DATE: 12/17/2013

KC Project: 0818E File: D:\PROJECT\0818E\UPDATE-RAMP\hre5-pro-12-10-13.ear

SCALE: 1" = 10' Horiz.
1" = 10' Vert.

All Dimensions are US Survey Feet

RAMPE5
CROSS SECTIONS
SHEET 123 OF XXX

DESIGN STUDY ONLY

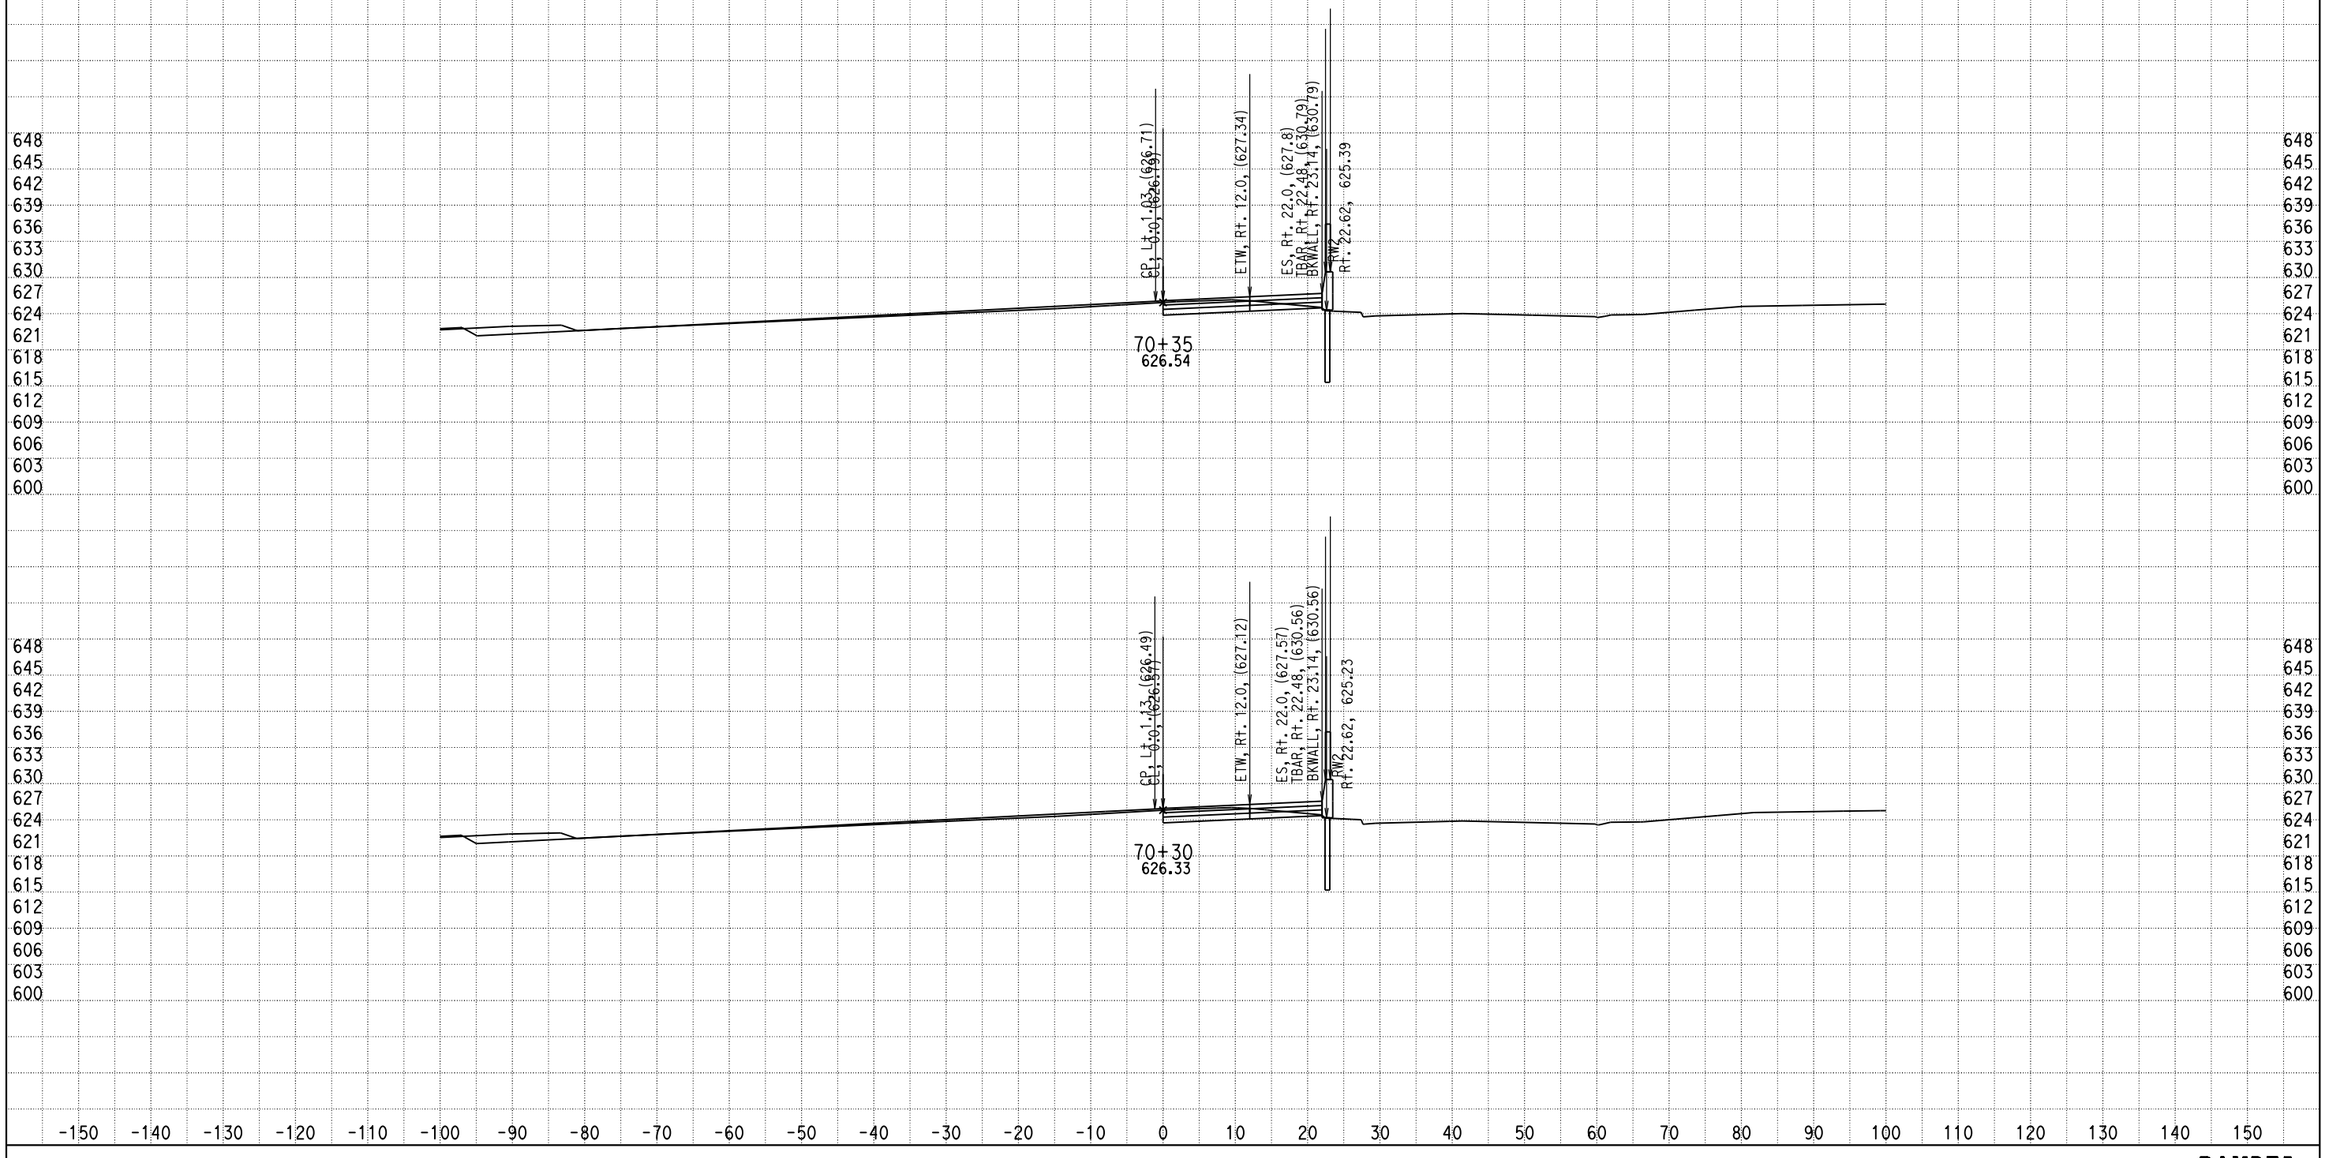

DATE: 12/17/2013

KC Project: 0818E File: D:\PROJECT\0818E\UPDATE-RAMP\hre5-pro-12-10-13.ear

SCALE: 1" = 10' Horiz.
1" = 10' Vert.

All Dimensions are US Survey Feet

RAMPE5
CROSS SECTIONS
SHEET 124 OF XXX

DESIGN STUDY ONLY

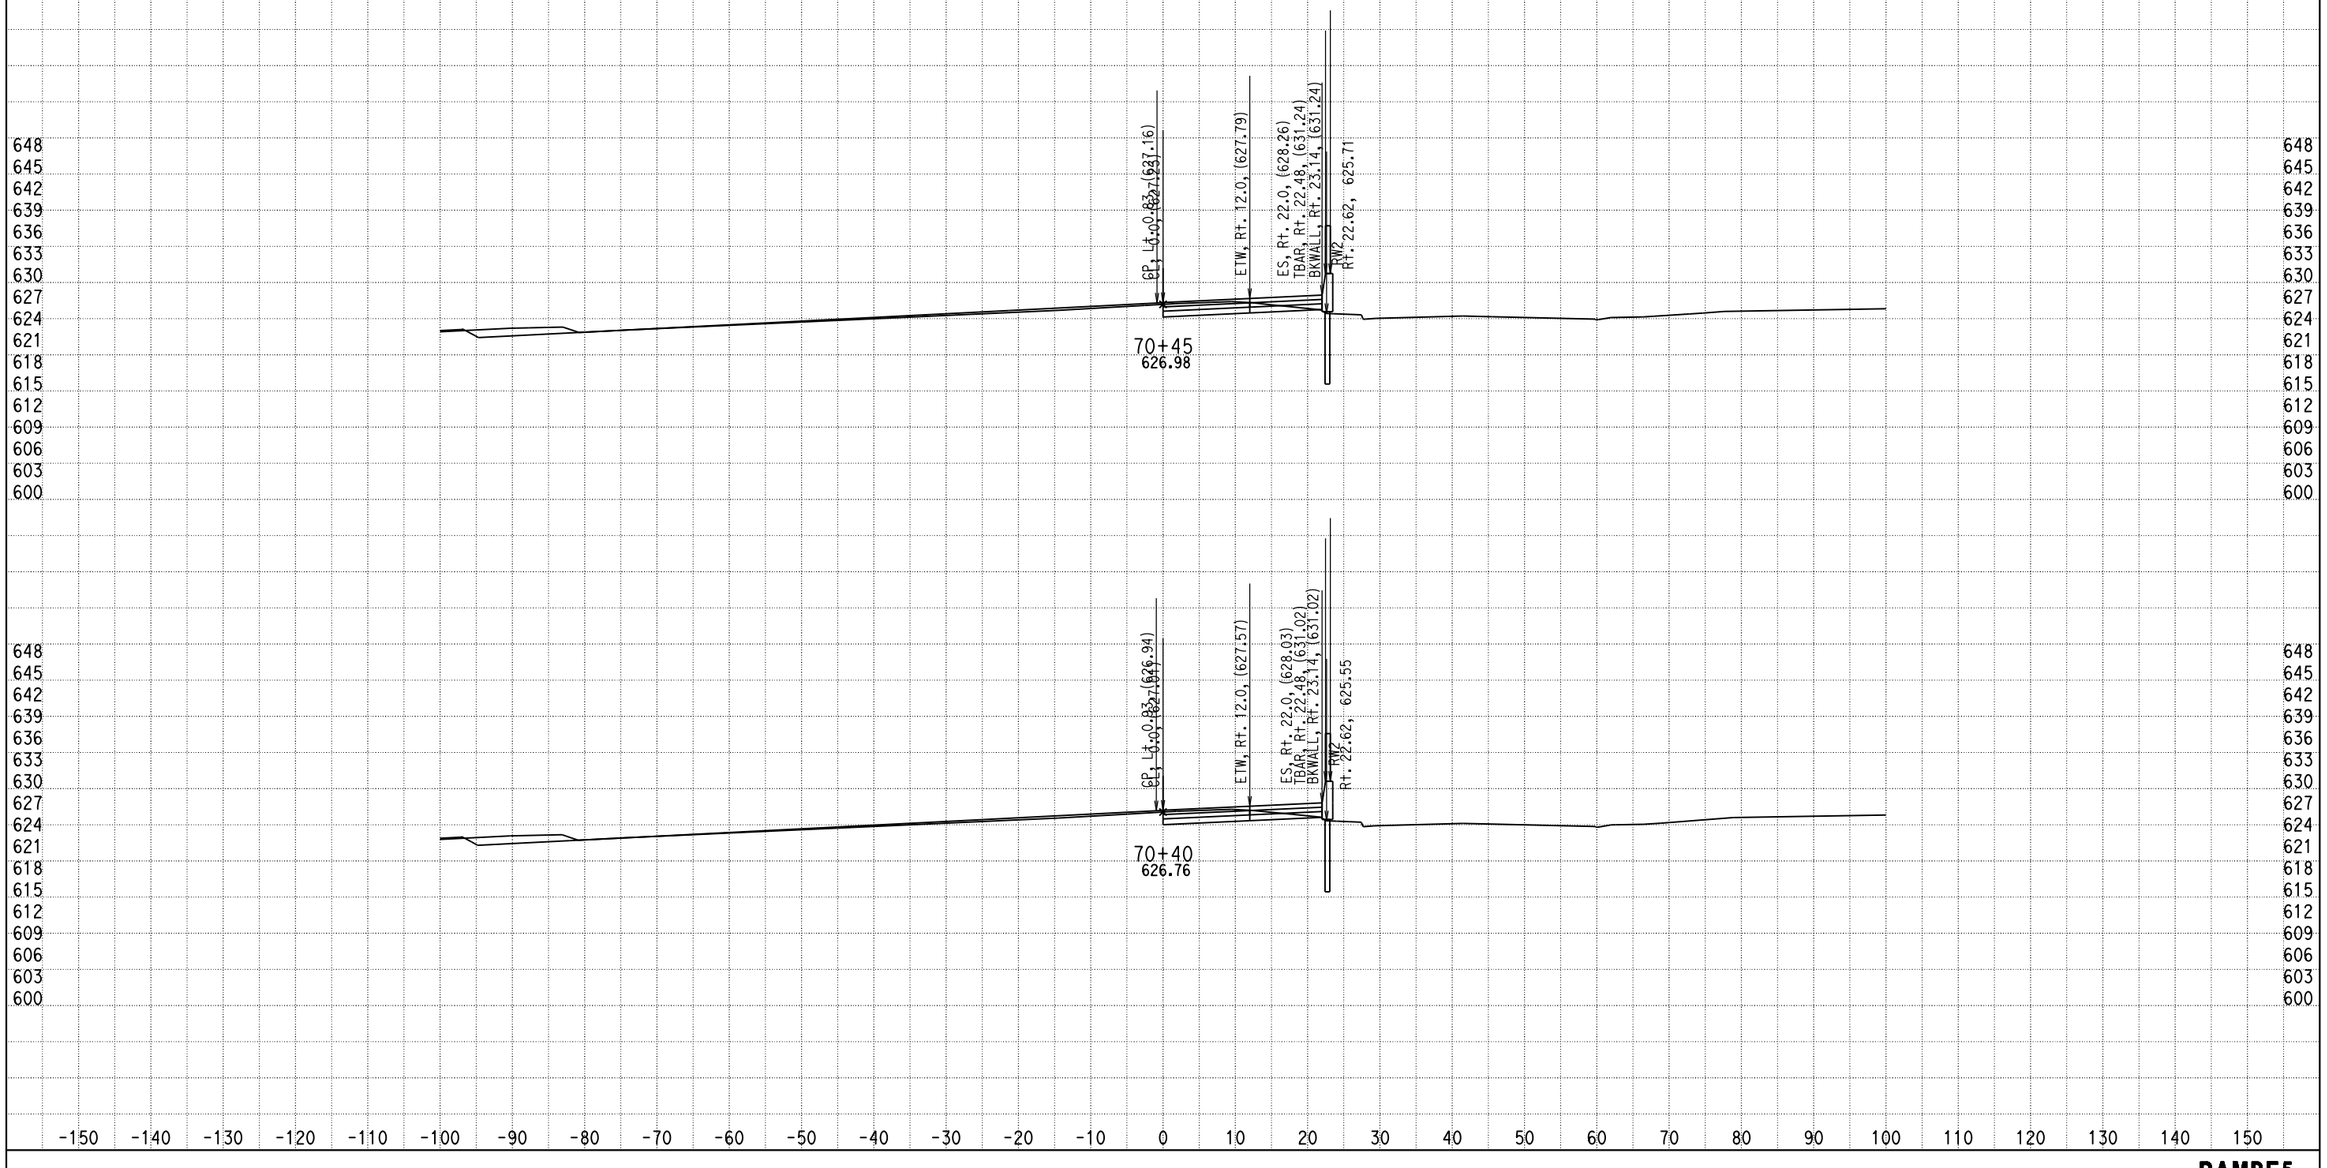

DATE: 12/17/2013

KC Project: 0818E File: D:\PROJECT\0818E\UPDATE-RAMP\hre5-pro-12-10-13.ear

SCALE: 1" = 10' Horiz.
1" = 10' Vert.

All Dimensions are US Survey Feet

RAMPE5
CROSS SECTIONS
SHEET 125 OF XXX

DESIGN STUDY ONLY

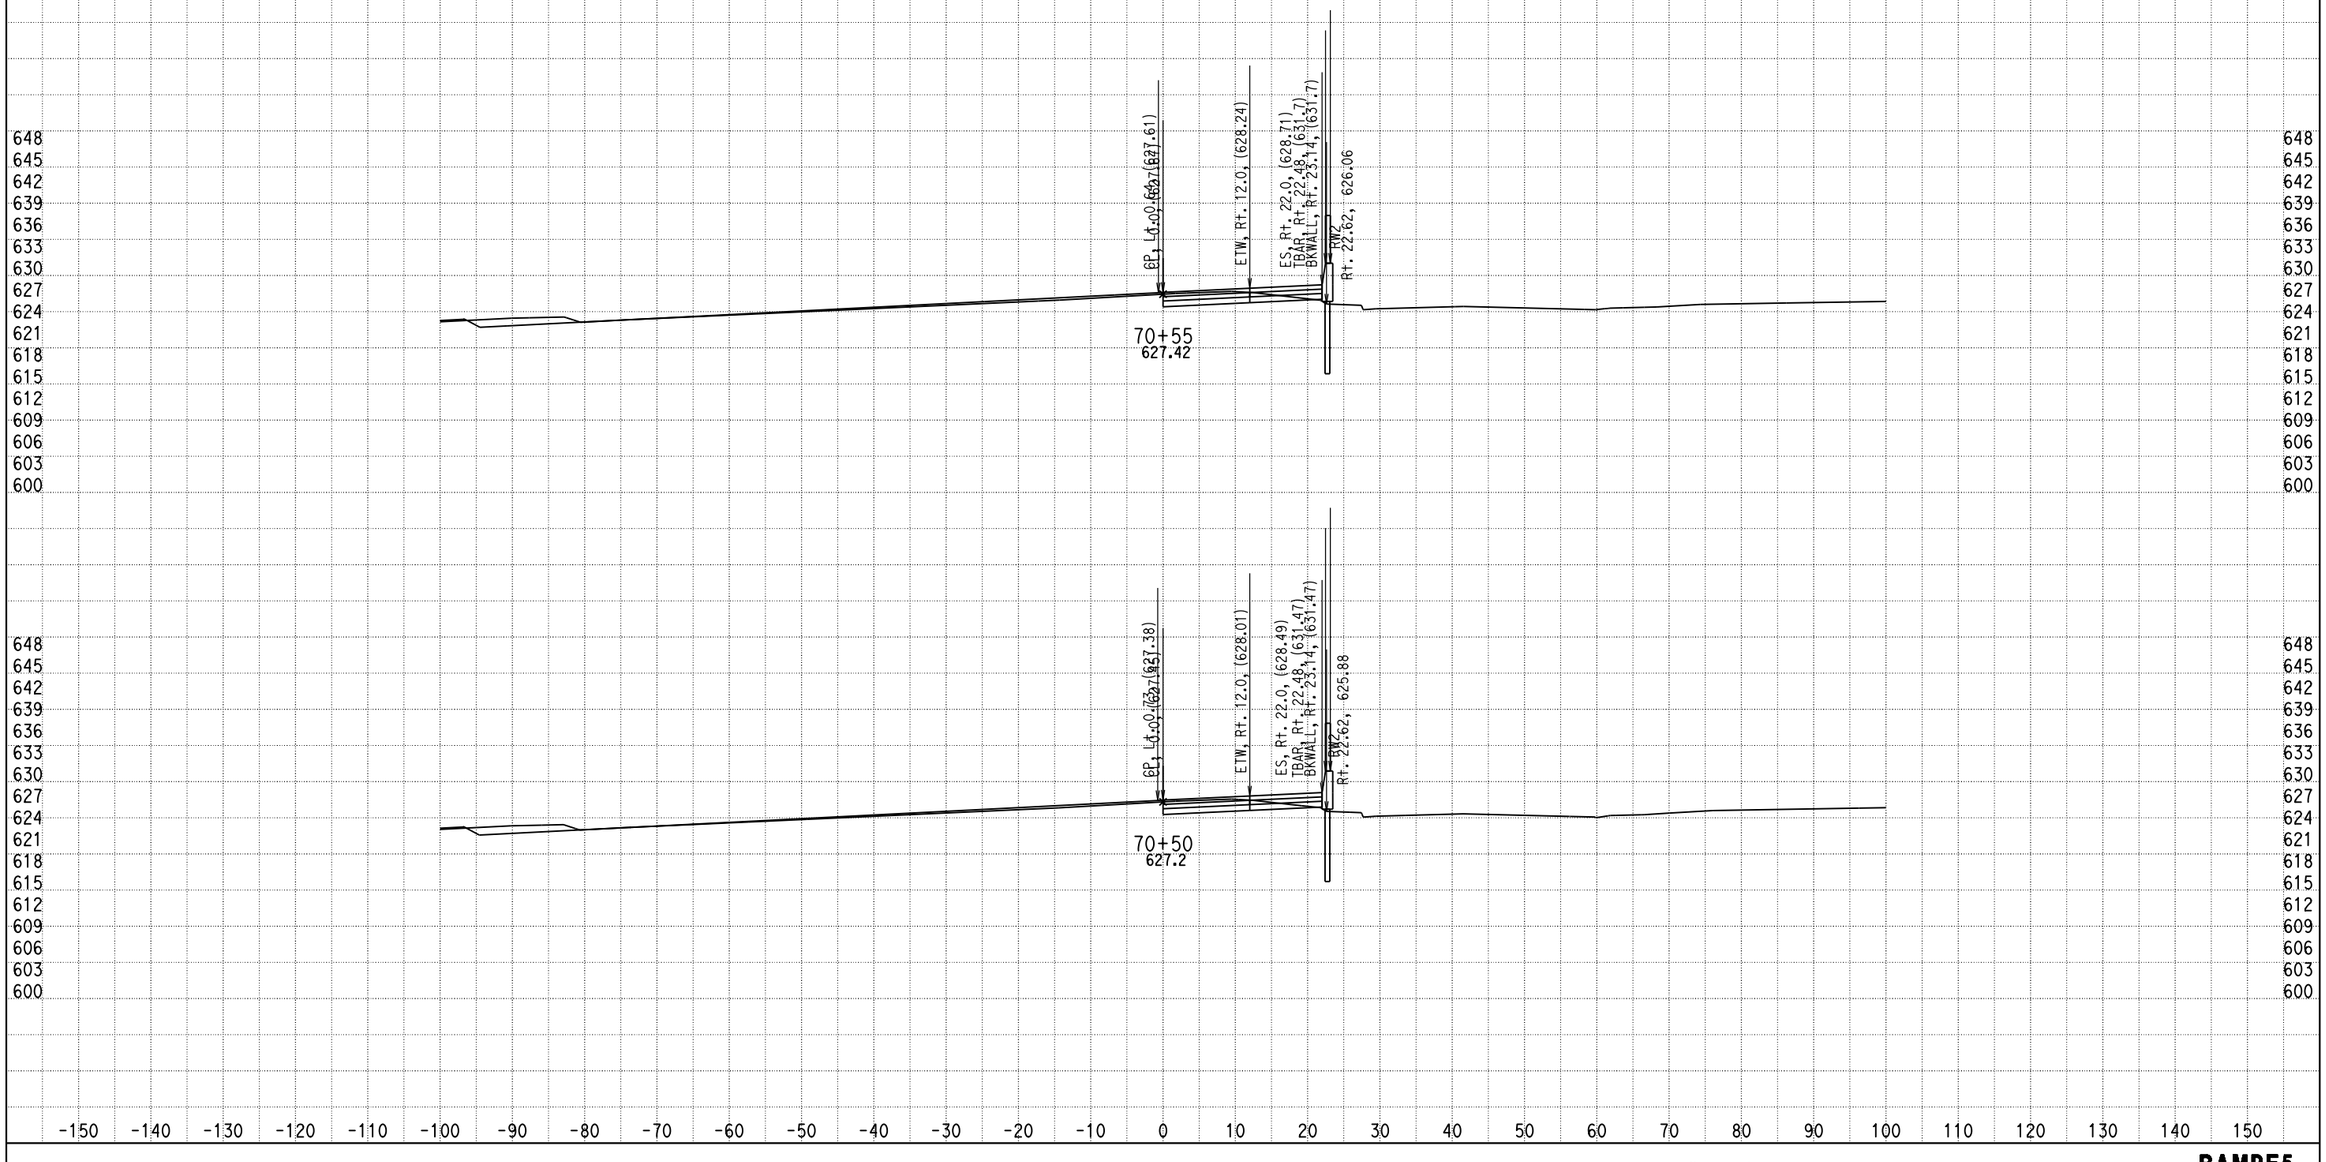

DATE: 12/17/2013

KC Project: 0818E File: D:\PROJECT\0818E\UPDATE-RAMP\hre5-pro-12-10-13.ear

SCALE: 1" = 10' Horiz.
1" = 10' Vert.

All Dimensions are US Survey Feet

RAMPE5
CROSS SECTIONS

DESIGN STUDY ONLY

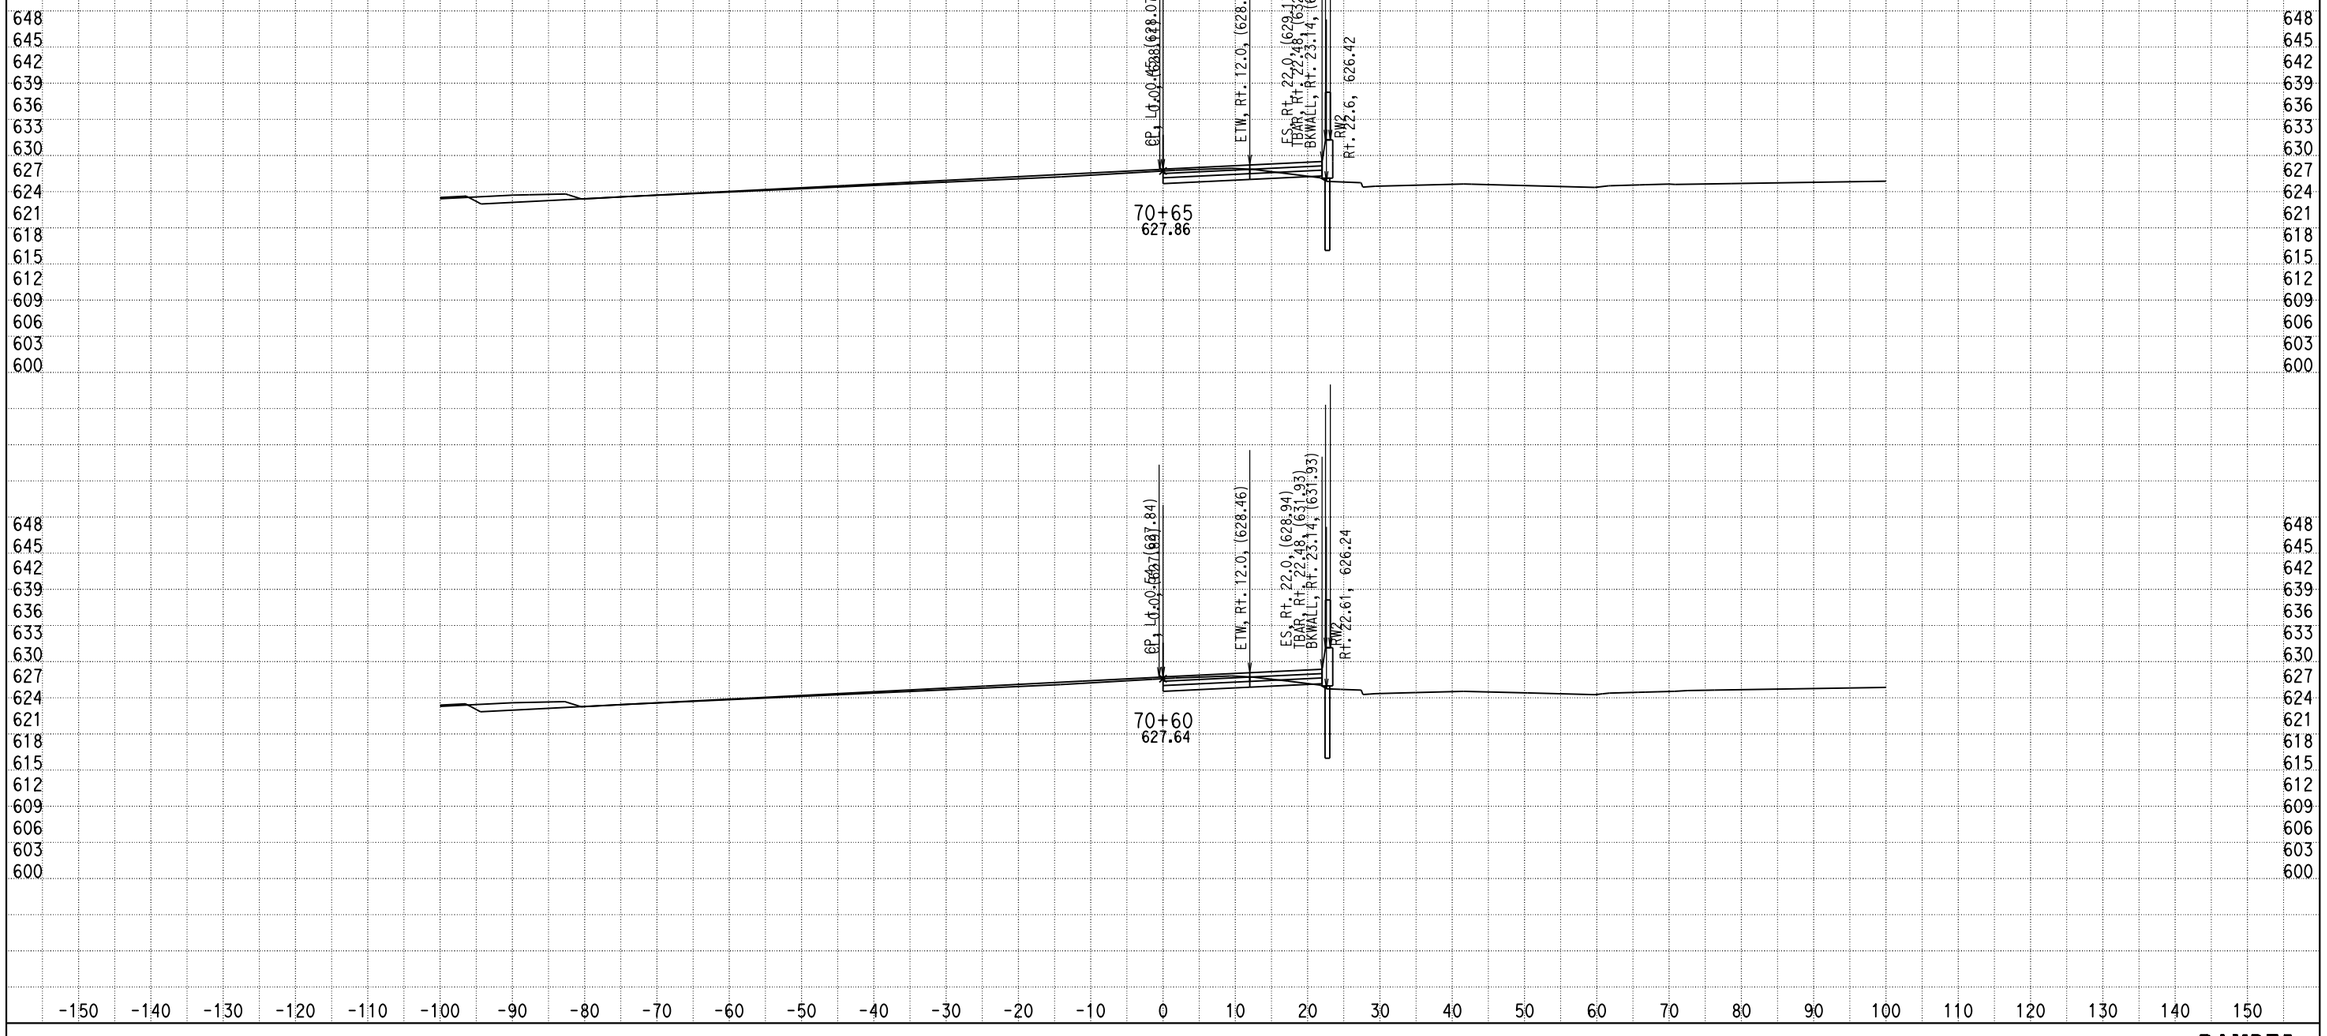

DATE: 12/17/2013

KC Project: 0818E File: D:\PROJECT\0818E\UPDATE-RAMP\hre5-pro-12-10-13.ear

SCALE: 1" = 10' Horiz.
1" = 10' Vert.

All Dimensions are US Survey Feet

RAMP5
CROSS SECTIONS
SHEET 127 OF XXX

DESIGN STUDY ONLY

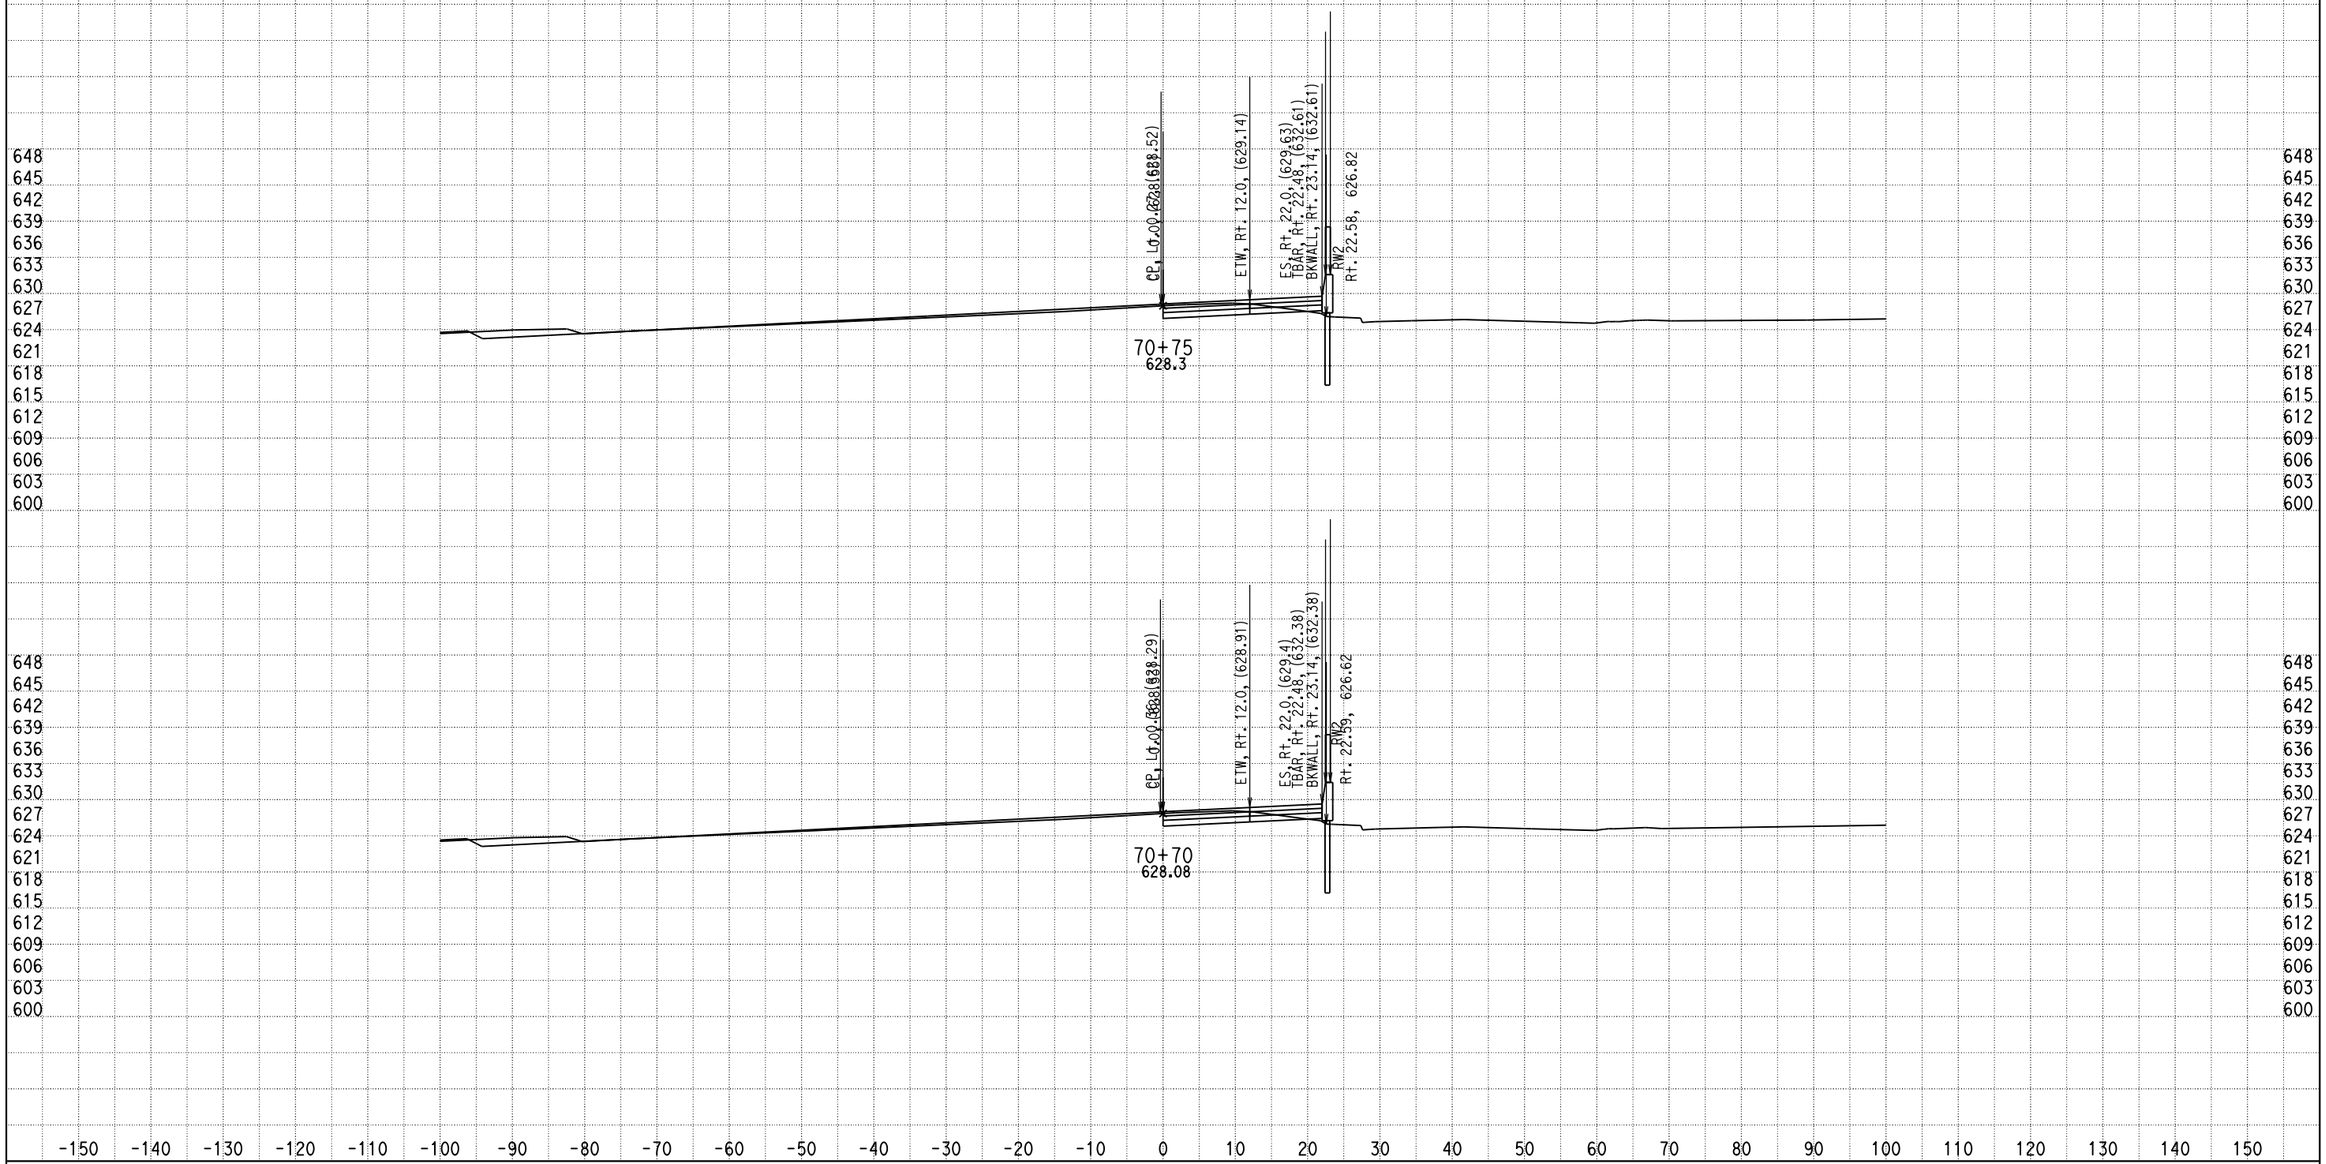

DATE: 12/17/2013

KC Project: 0818E File: D:\PROJECT\0818E\UPDATE-RAMP\hre5-pro-12-10-13.ear

SCALE: 1" = 10' Horiz.
1" = 10' Vert.

All Dimensions are US Survey Feet

RAMPE5
CROSS SECTIONS
SHEET 128 OF XXX

DESIGN STUDY ONLY

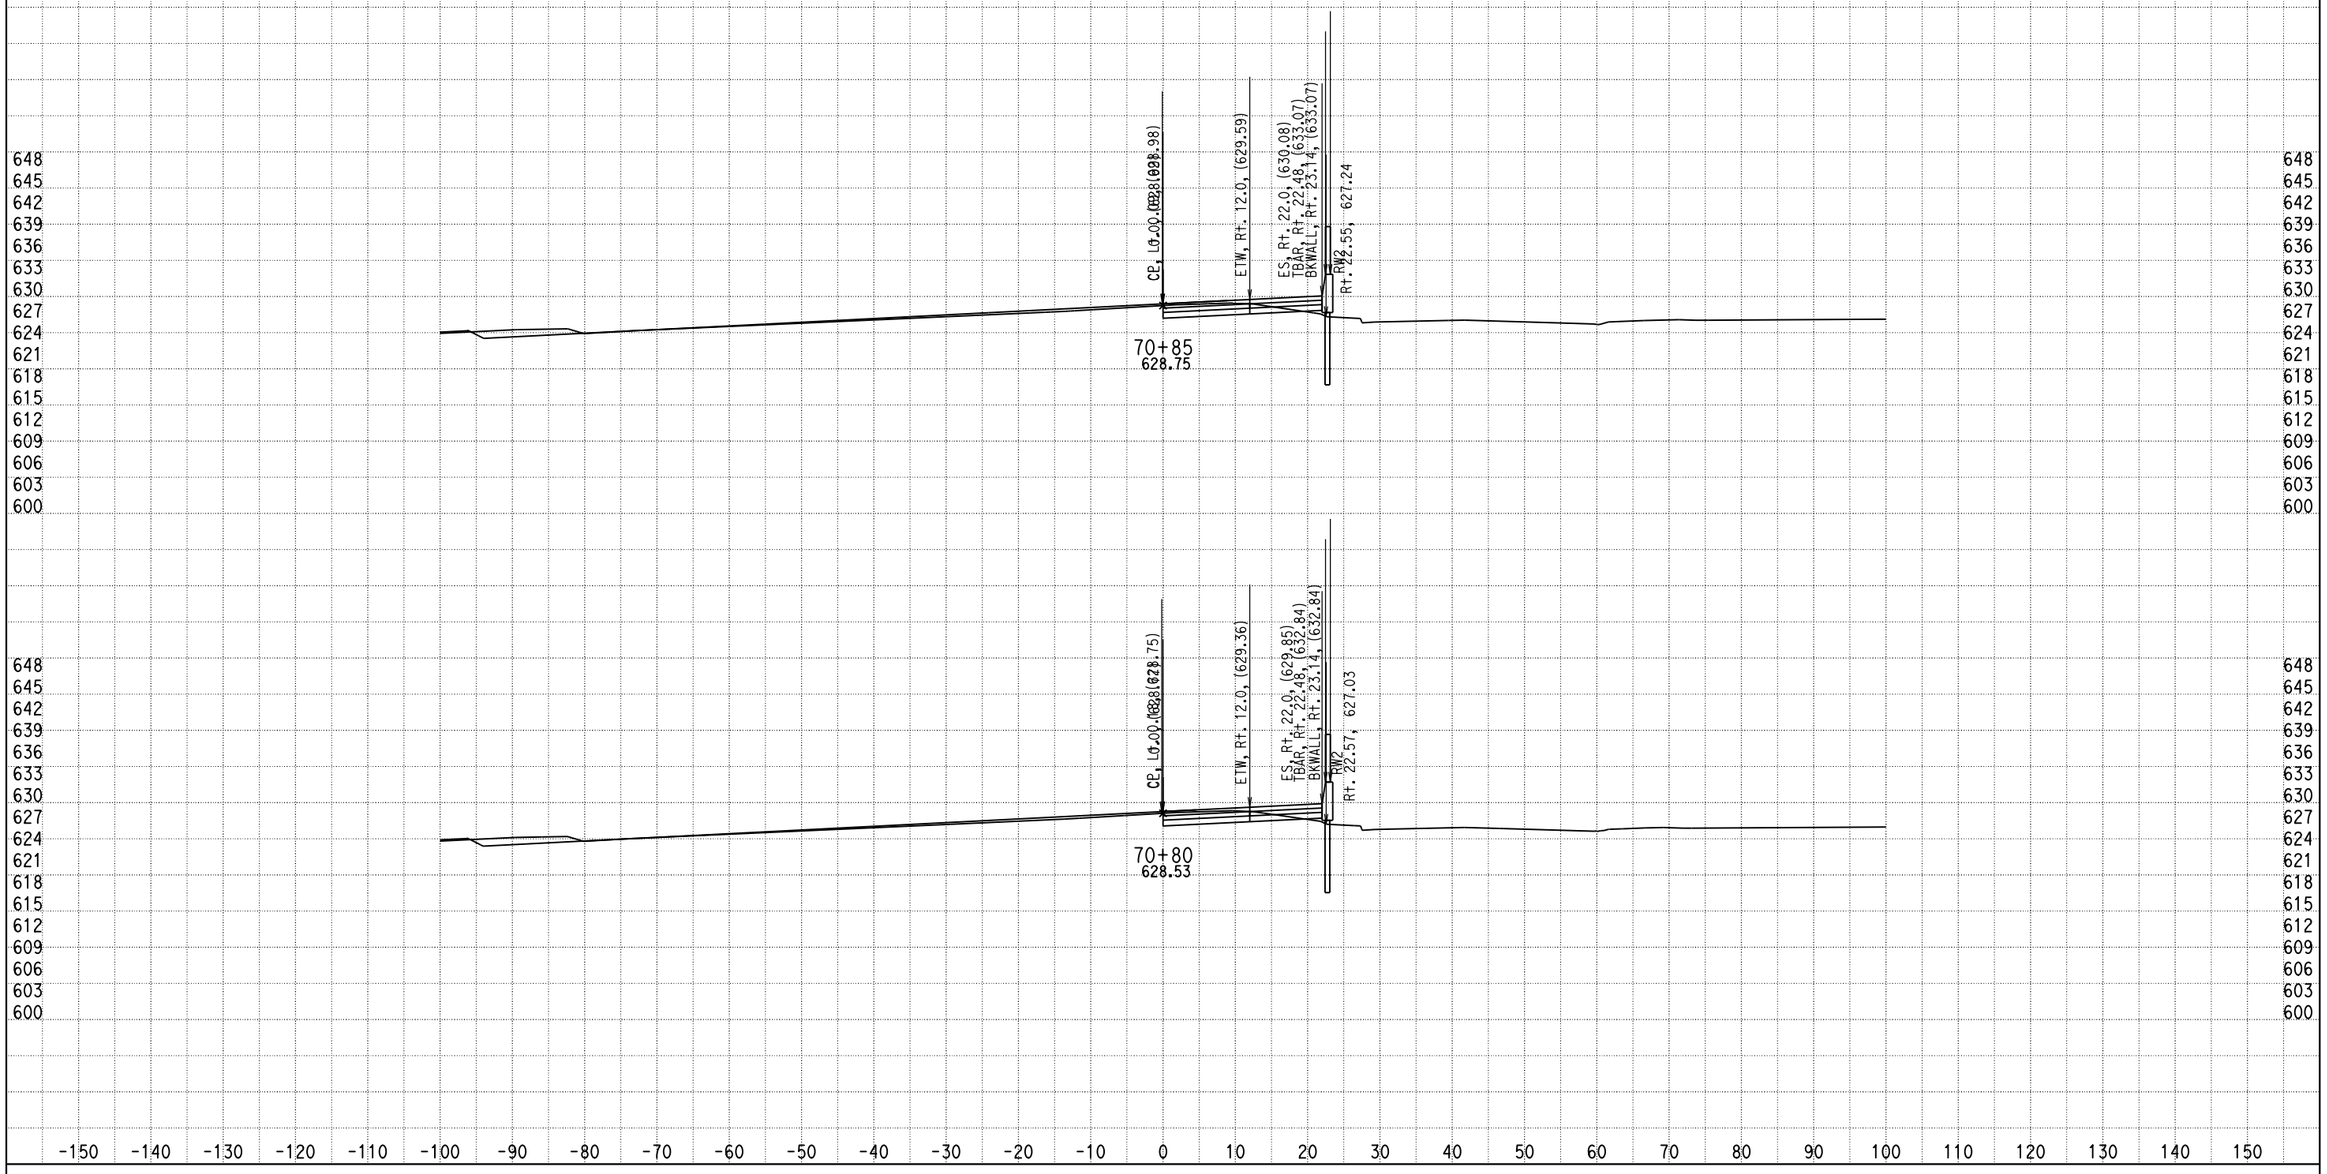

DATE: 12/17/2013

KC Project: 0818E File: D:\PROJECT\0818E\UPDATE-RAMP\hre5-pro-12-10-13.ear

SCALE: 1" = 10' Horiz.
1" = 10' Vert.

All Dimensions are US Survey Feet

RAMPE5
CROSS SECTIONS
SHEET 129 OF XXX

DESIGN STUDY ONLY

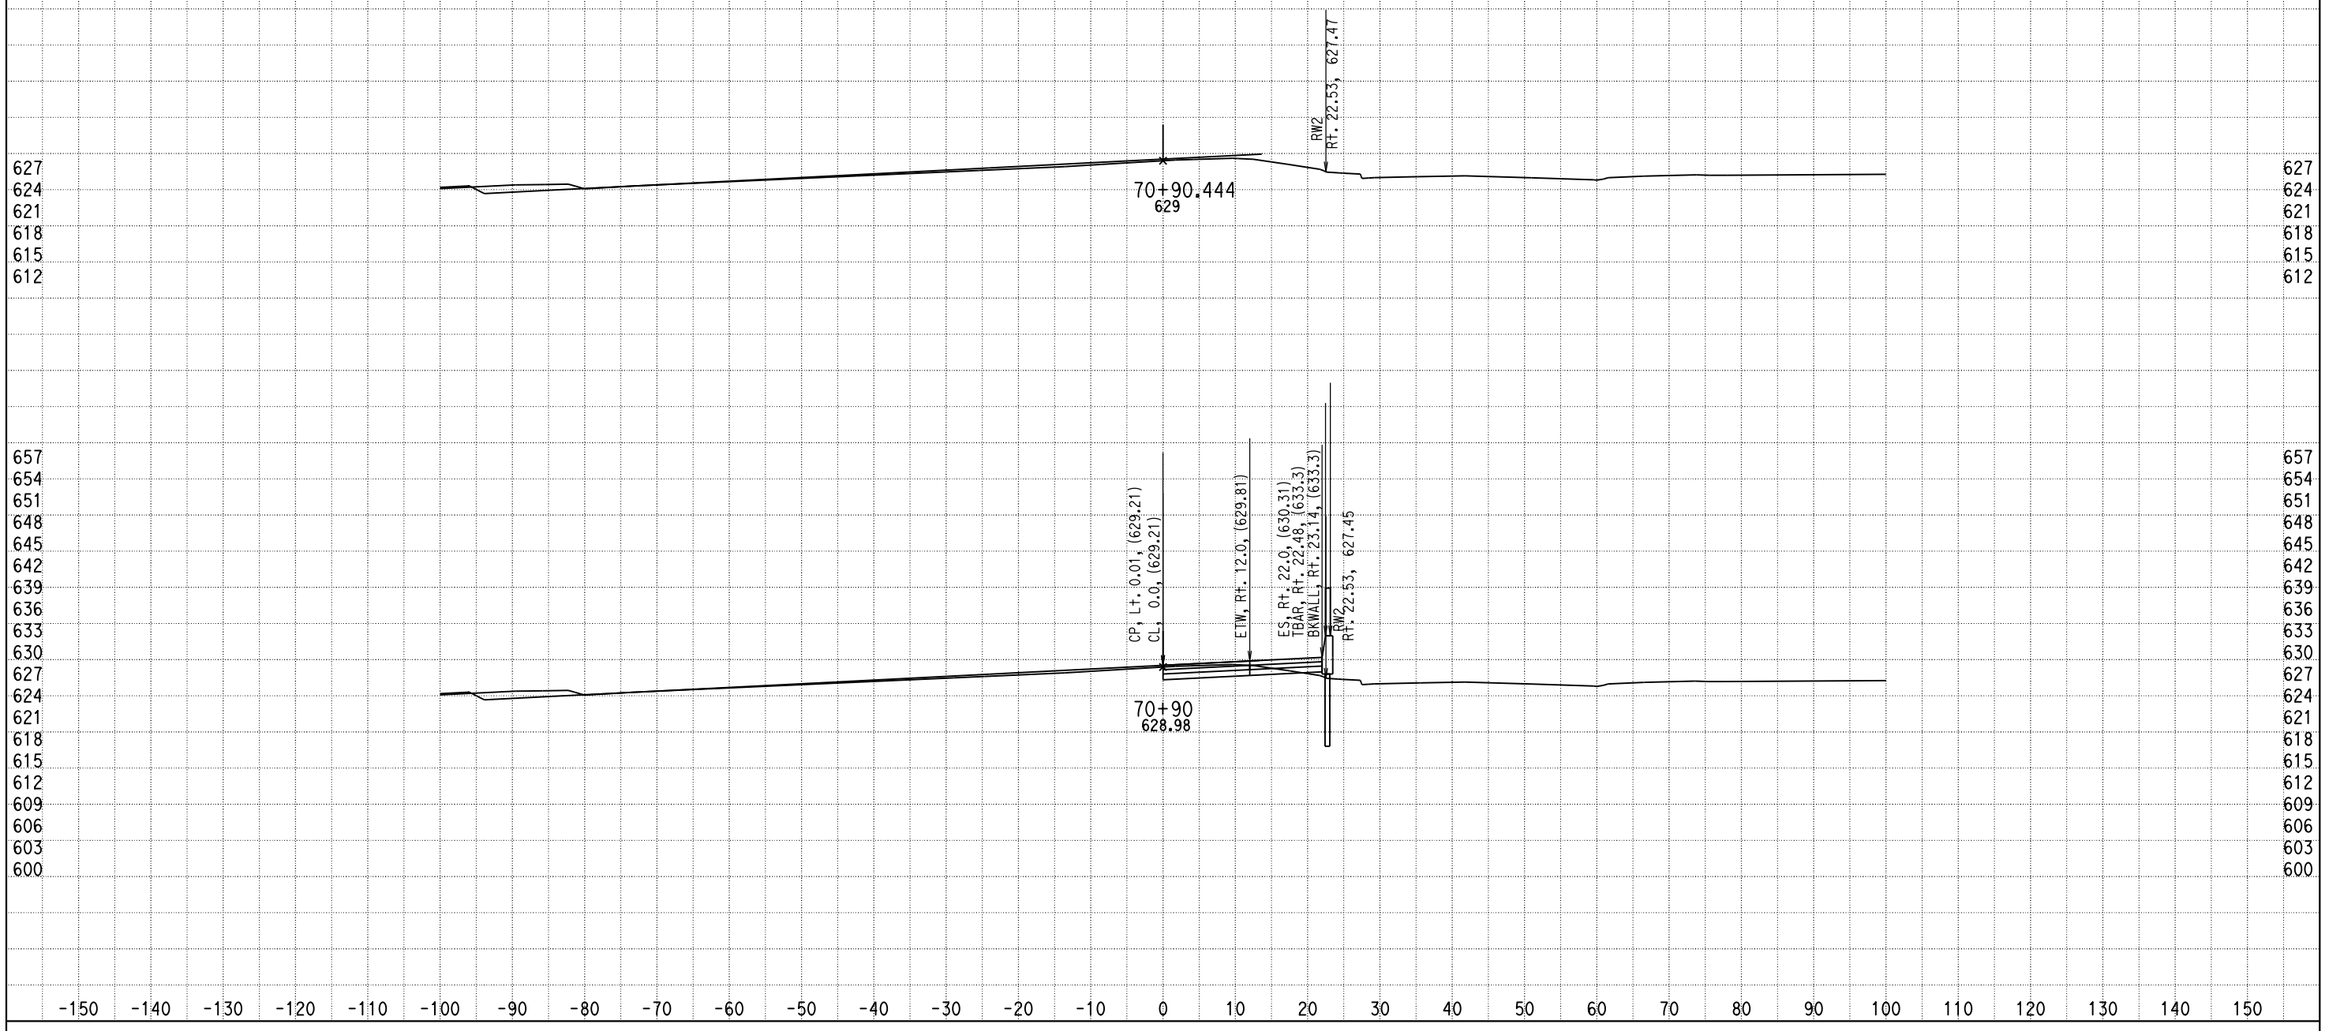

DATE: 12/17/2013

KC Project: 0818E File: D:\PROJECT\0818E\UPDATE-RAMP\hre5-pro-12-10-13.ear

SCALE: 1" = 10' Horiz.
1" = 10' Vert.

All Dimensions are US Survey Feet

RAMPE5
CROSS SECTIONS
SHEET 130 OF XXX

RAMP E6

DESIGN STUDY ONLY

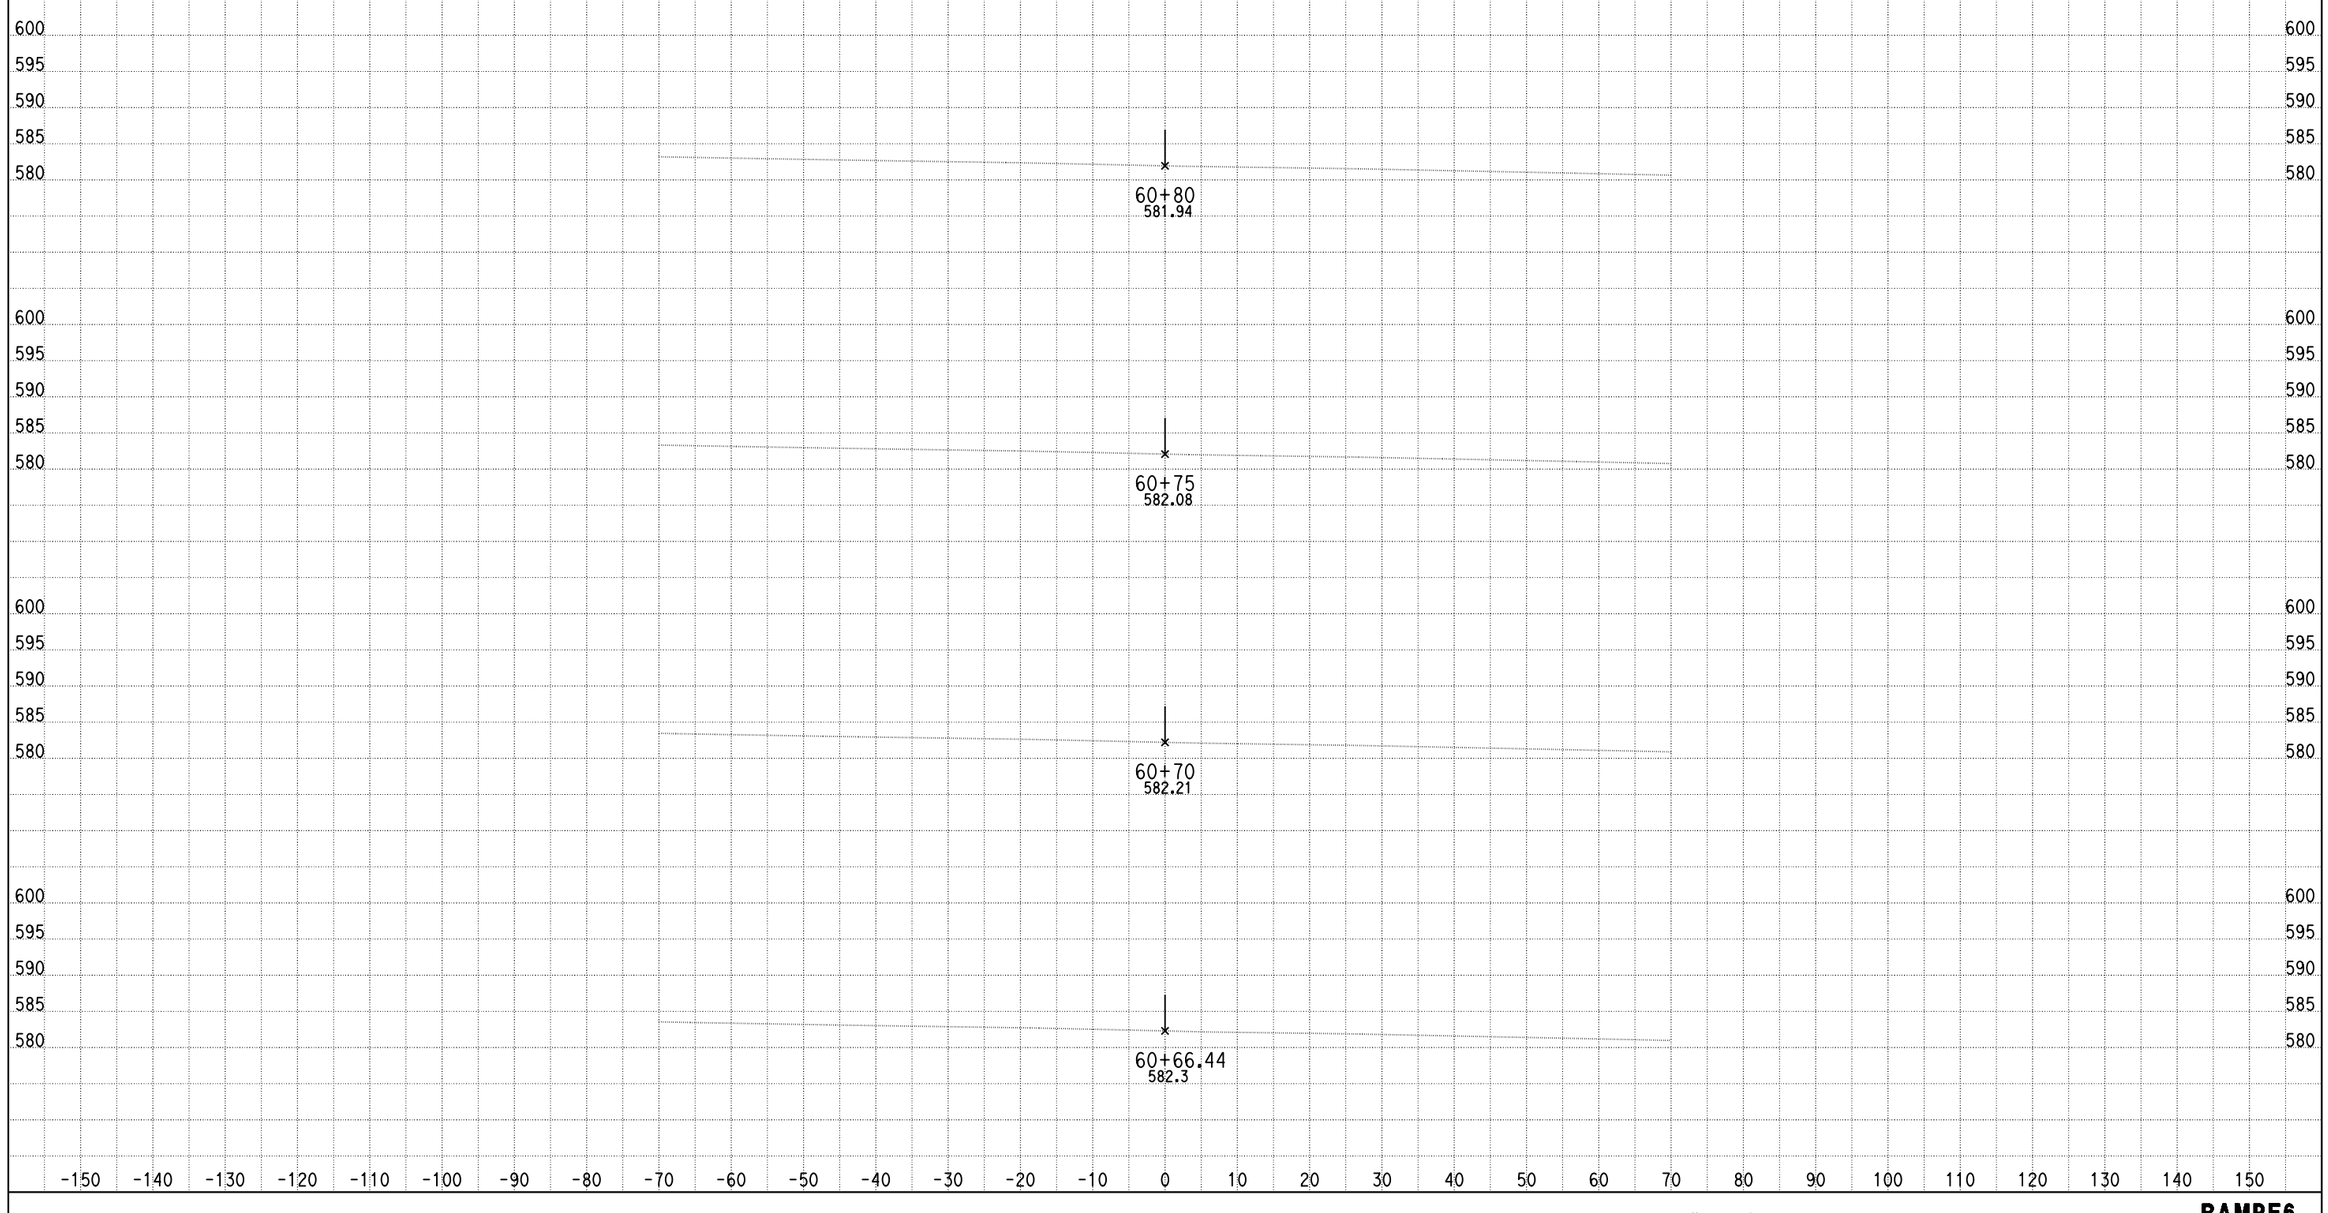

DATE: 9/4/2013

KC Project: 0818E File: D:\PROJECT\0818E\UPDATE-RAMP\hre6-pro.ear

SCALE: 1" = 10' Horiz.
1" = 10' Vert.

All Dimensions are US Survey Feet

RAMPE6
CROSS SECTIONS
SHEET 1 OF XXX

DESIGN STUDY ONLY

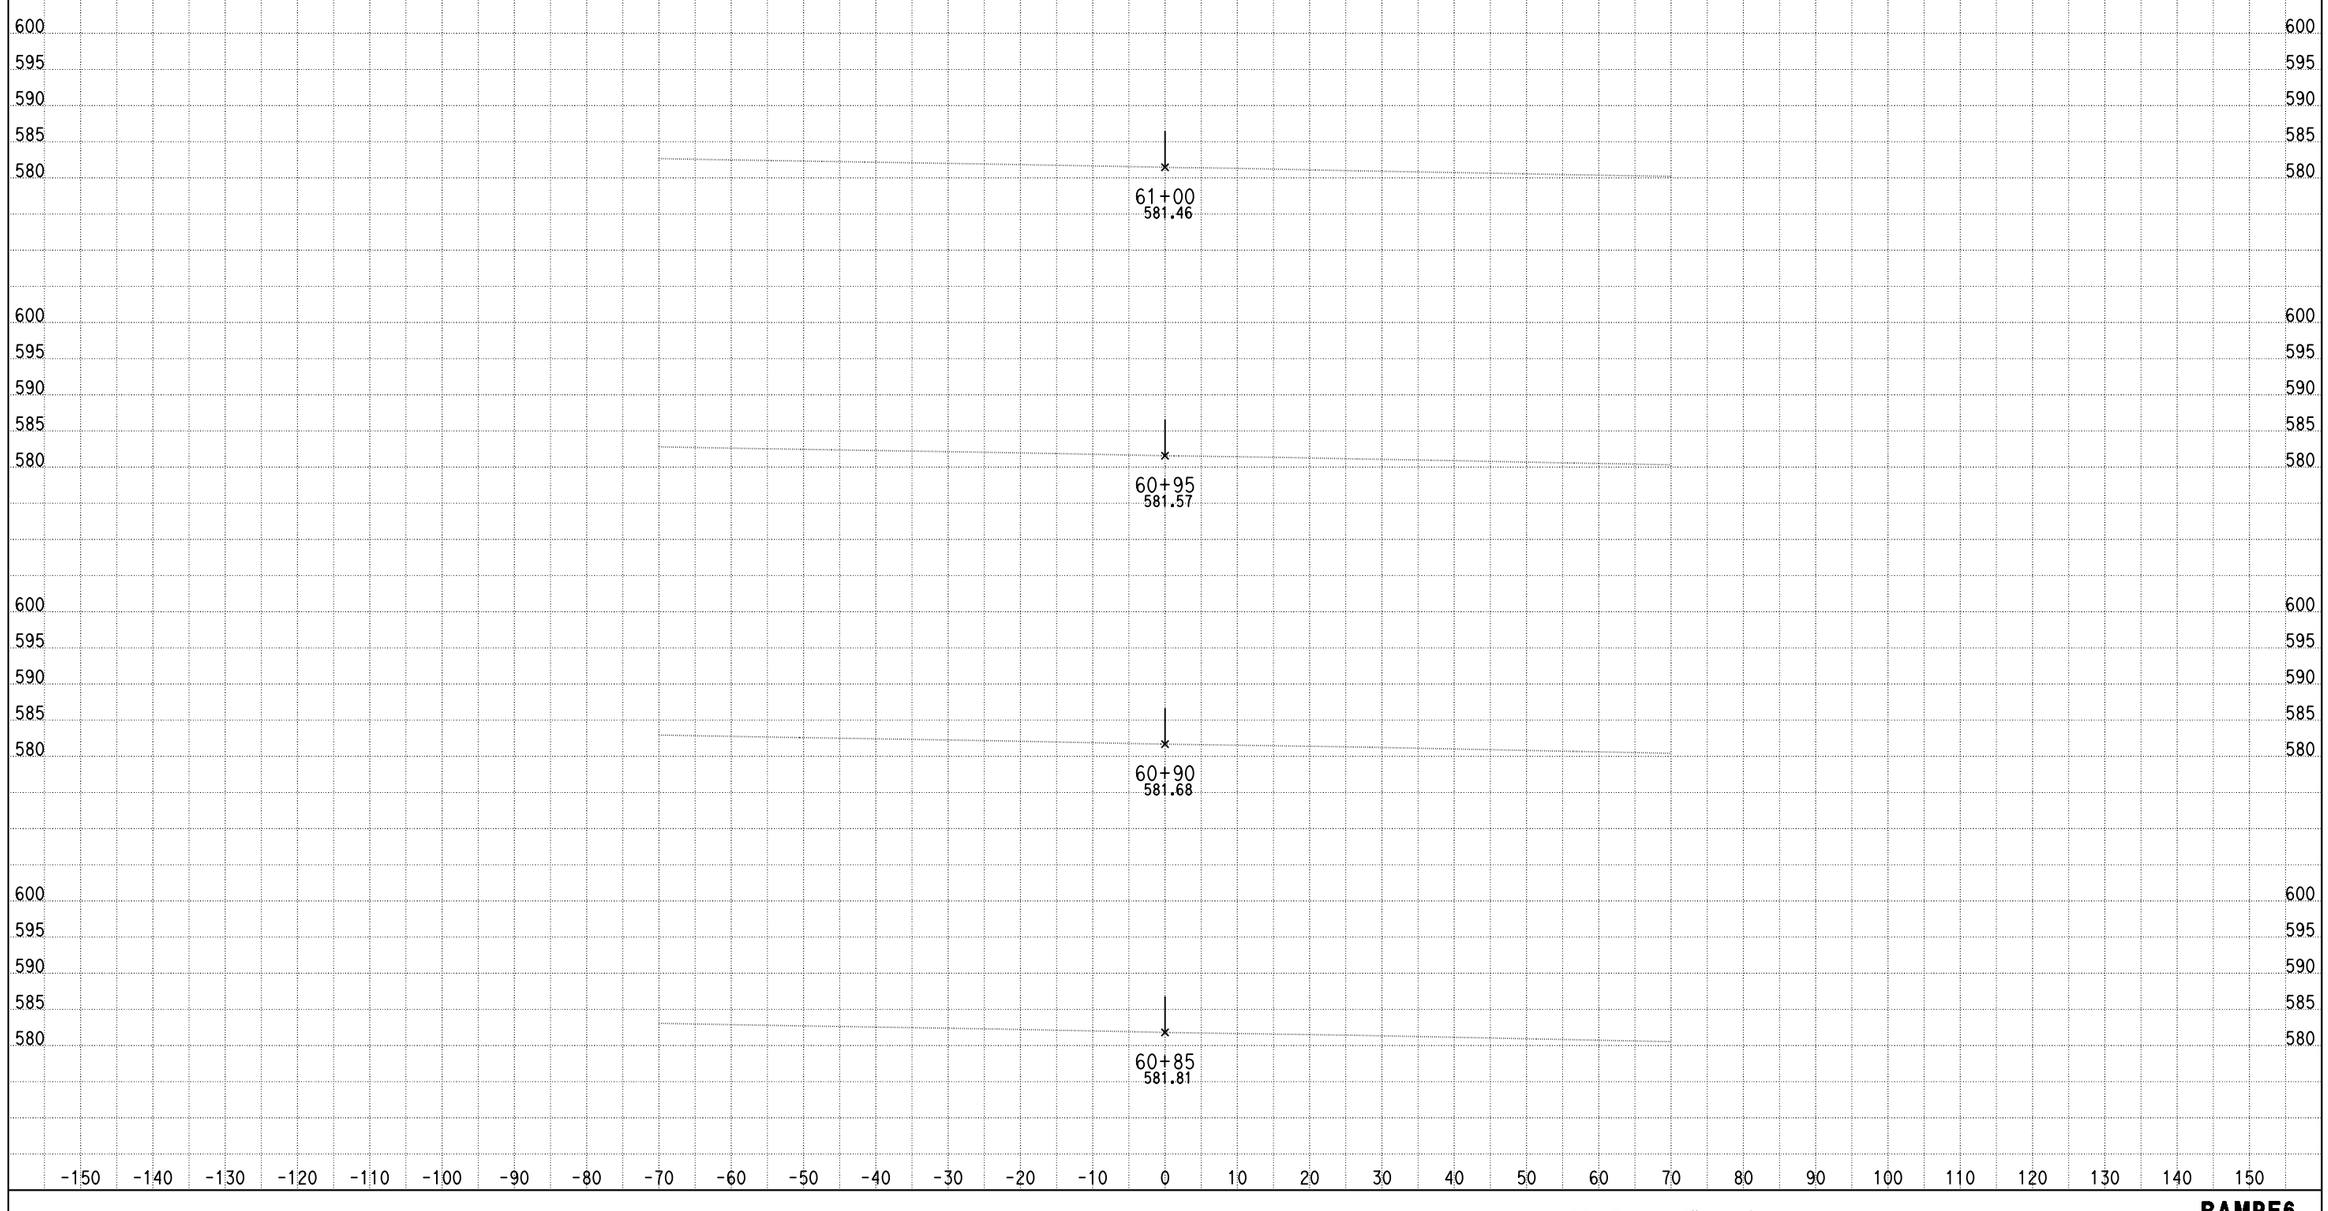

DATE: 9/4/2013

KC Project: 0818E File: D:\PROJECT\0818E\UPDATE-RAMP\hre6-pro.ear

SCALE: 1" = 10' Horiz.
1" = 10' Vert.

All Dimensions are US Survey Feet

RAMPE6
CROSS SECTIONS

DESIGN STUDY ONLY

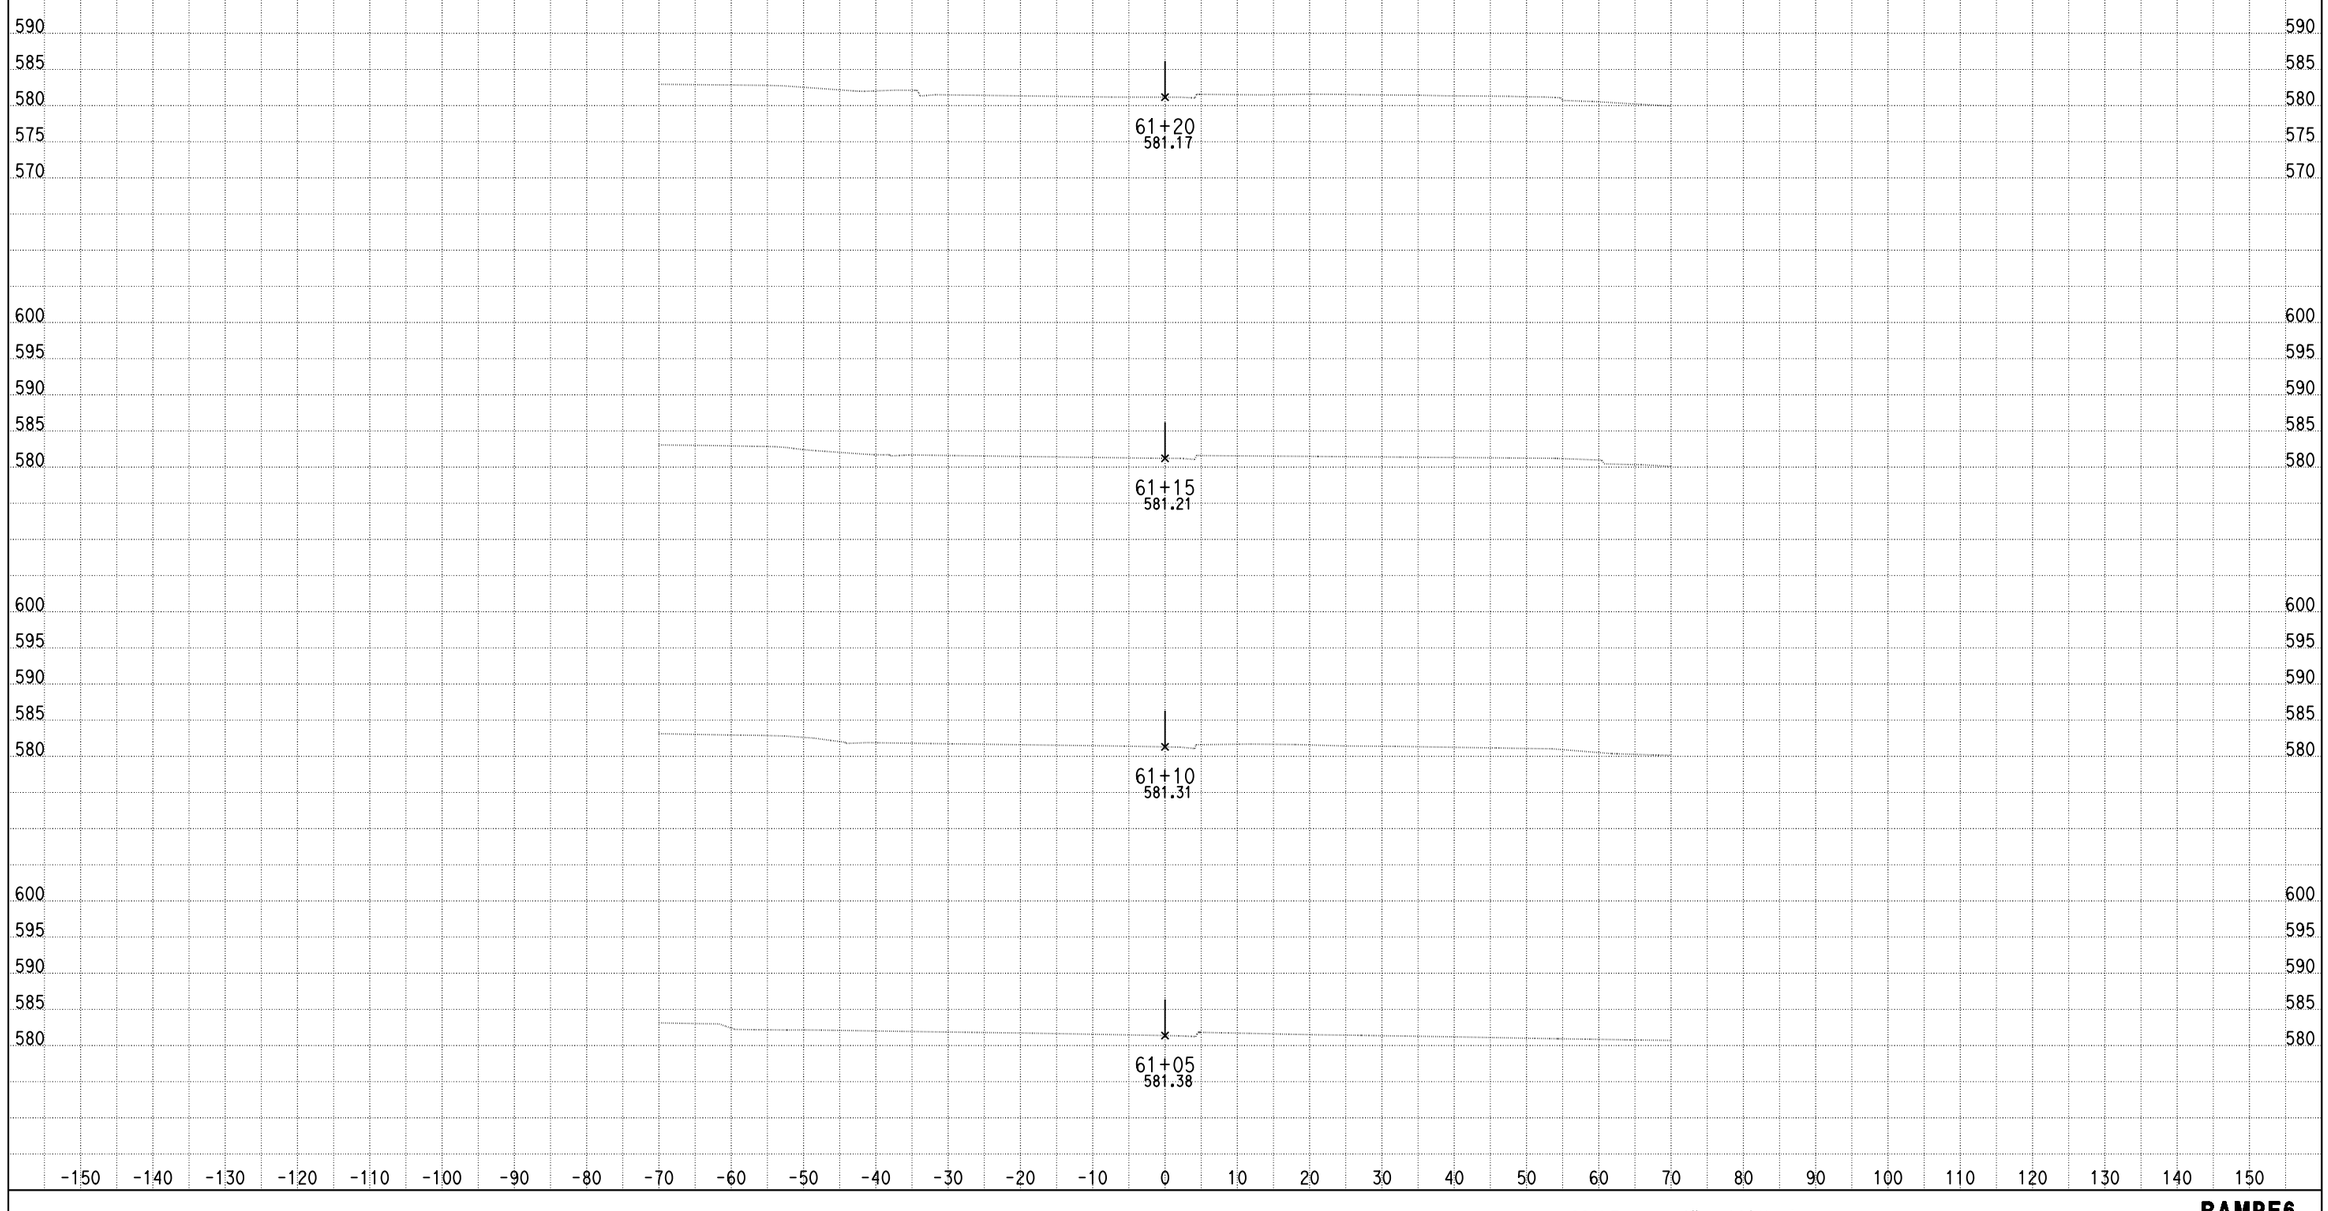

DATE: 9/4/2013

KC Project: 0818E File: D:\PROJECT\0818E\UPDATE-RAMP\hre6-pro.ear

SCALE: 1" = 10' Horiz.
1" = 10' Vert.

All Dimensions are US Survey Feet

RAMPE6
CROSS SECTIONS

DESIGN STUDY ONLY

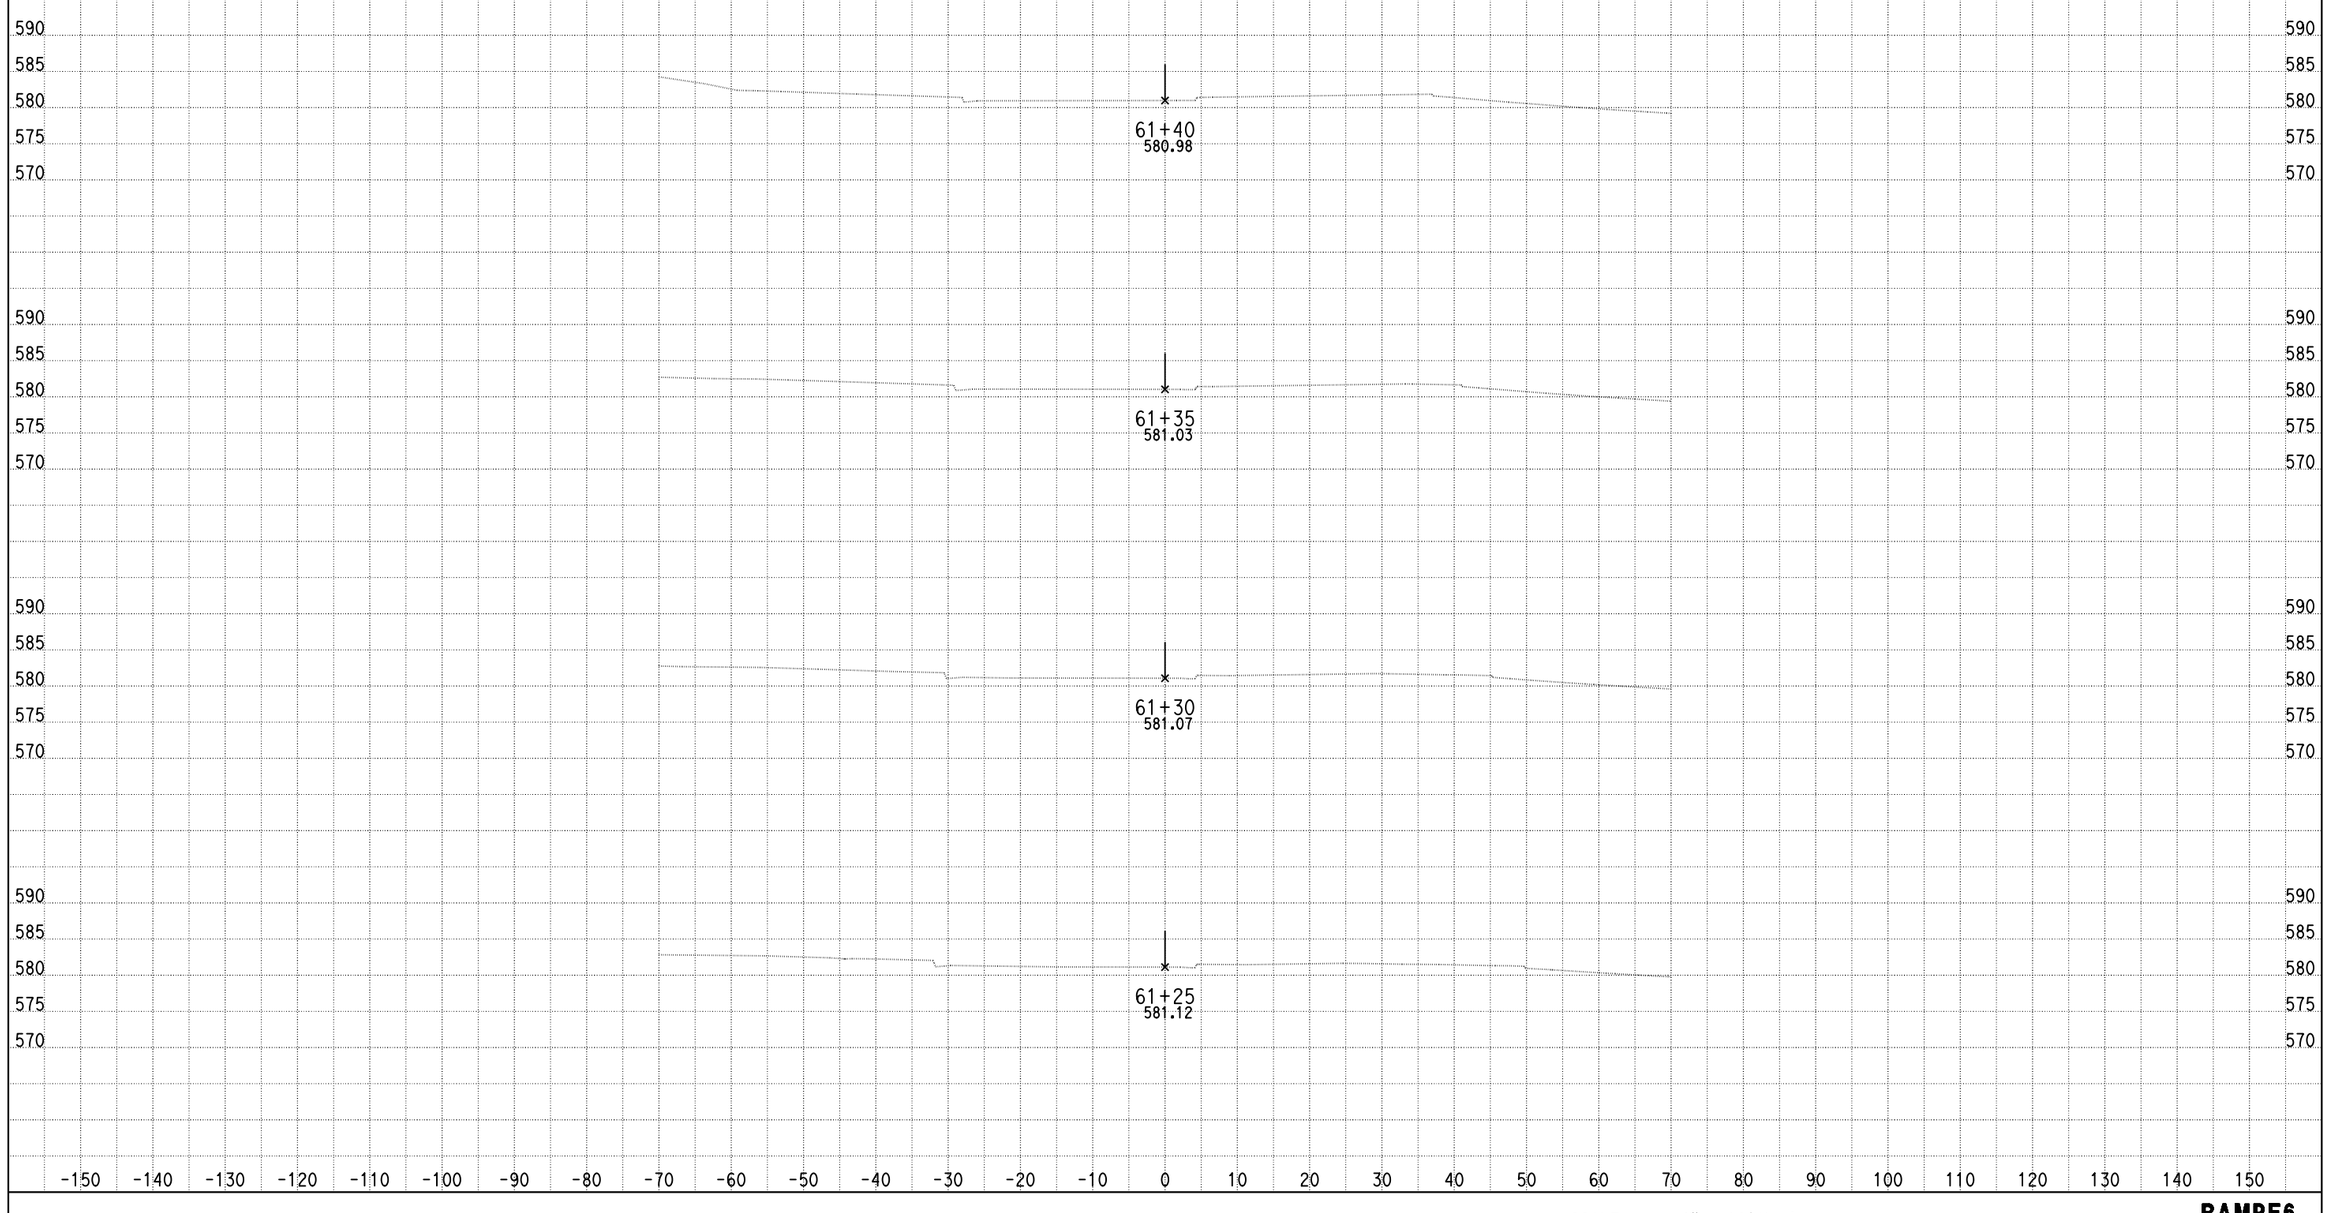

DATE: 9/4/2013

KC Project: 0818E File: D:\PROJECT\0818E\UPDATE-RAMP\hre6-pro.ear

SCALE: 1" = 10' Horiz.
1" = 10' Vert.

All Dimensions are US Survey Feet

RAMPE6
CROSS SECTIONS

DESIGN STUDY ONLY

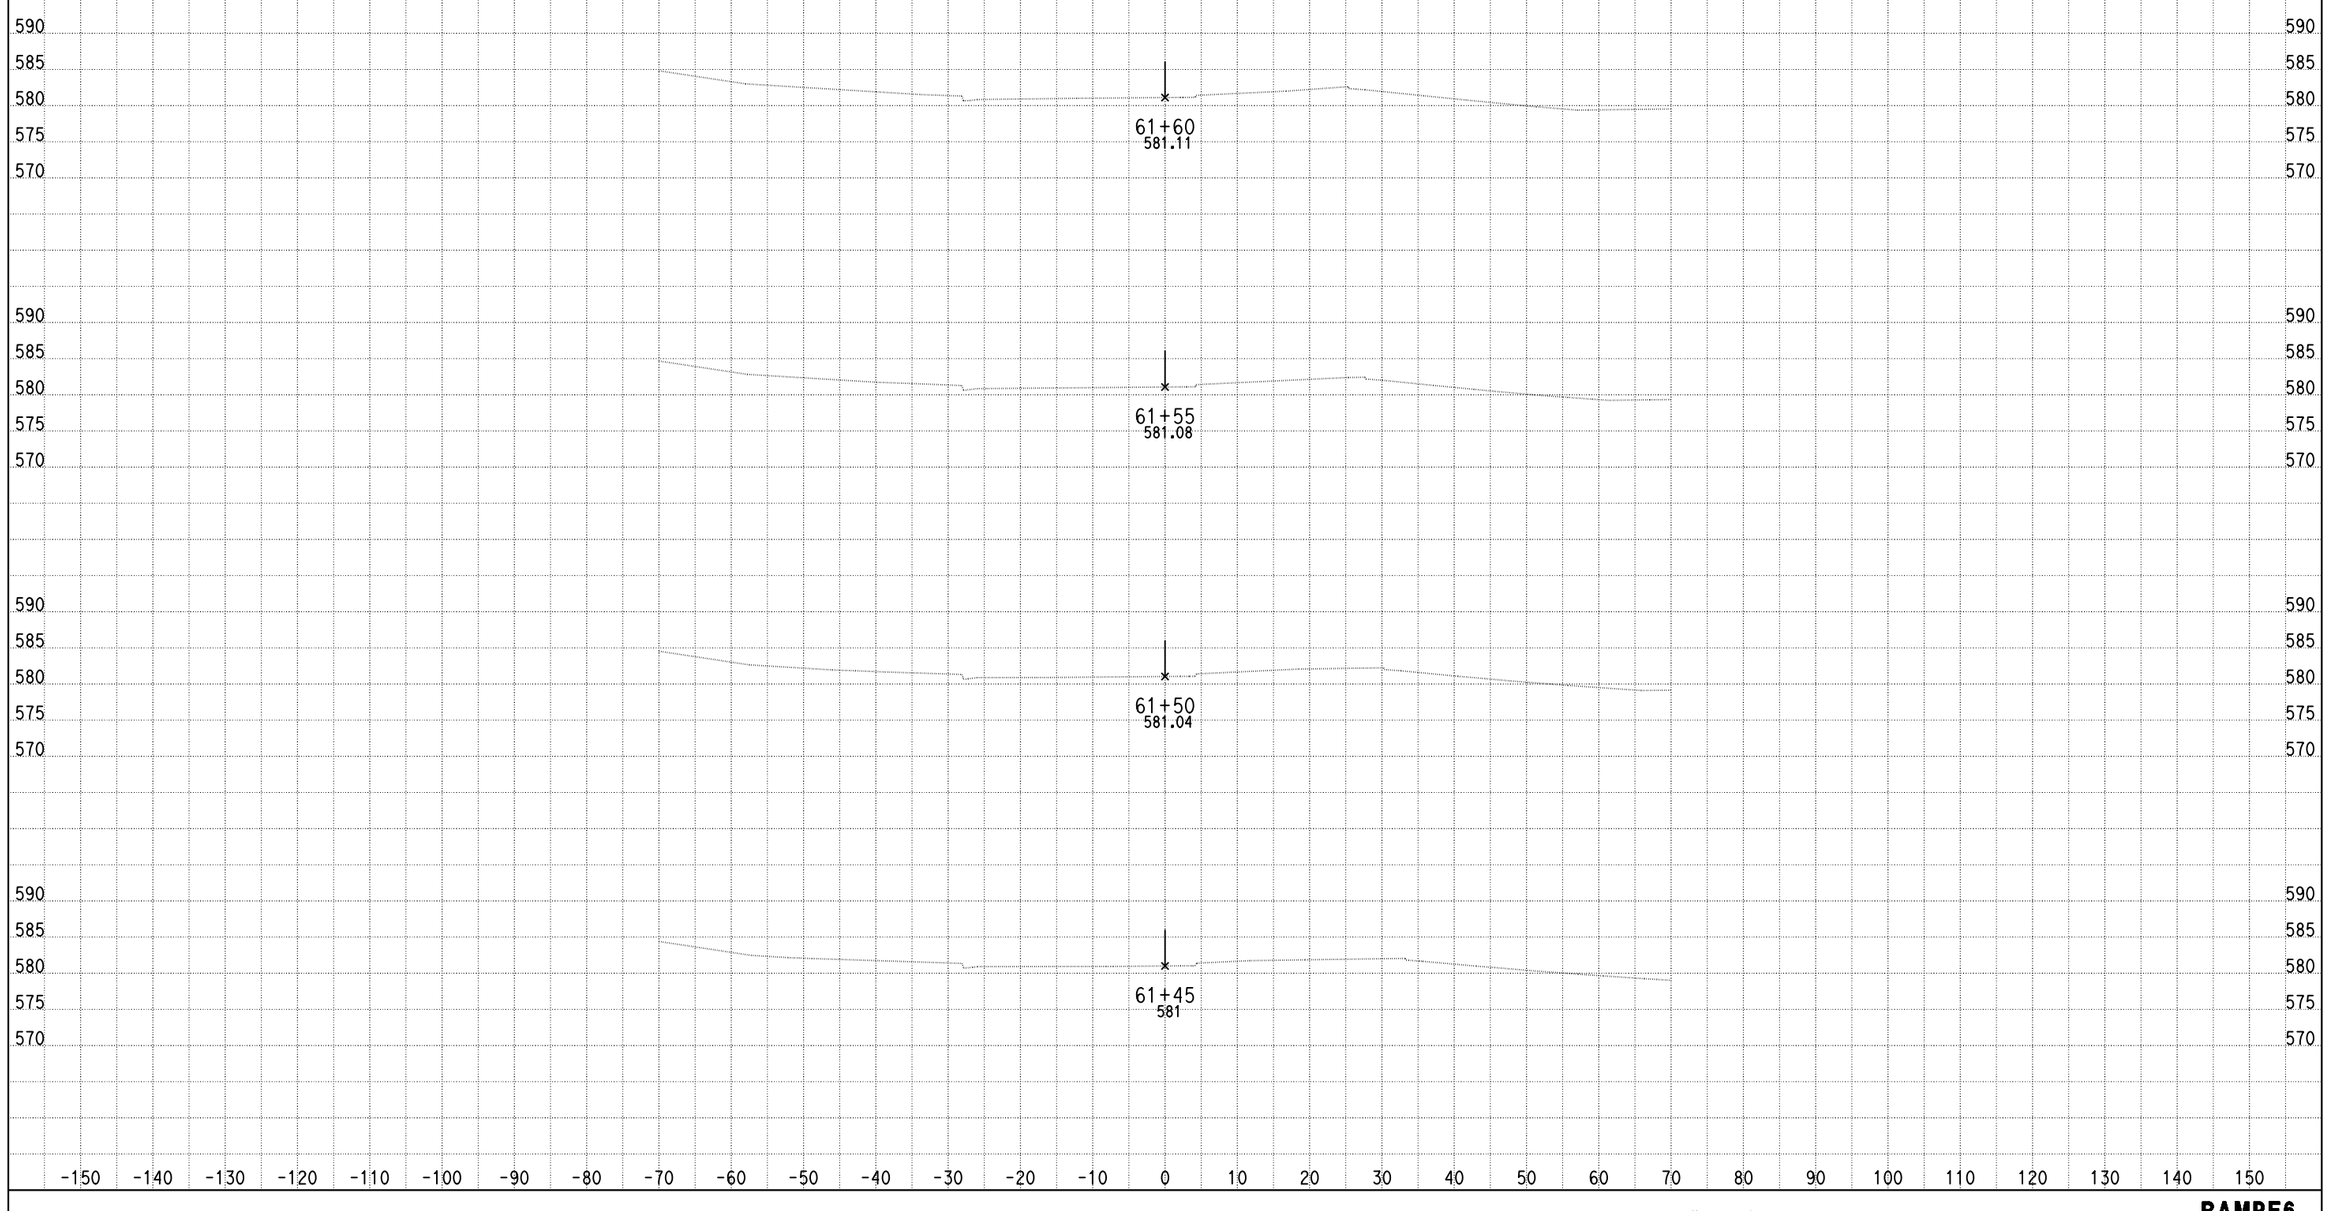

DATE: 9/4/2013

KC Project: 0818E File: D:\PROJECT\0818E\UPDATE-RAMP\hre6-pro.ear

SCALE: 1" = 10' Horiz.
1" = 10' Vert.

All Dimensions are US Survey Feet

RAMPE6
CROSS SECTIONS

DESIGN STUDY ONLY

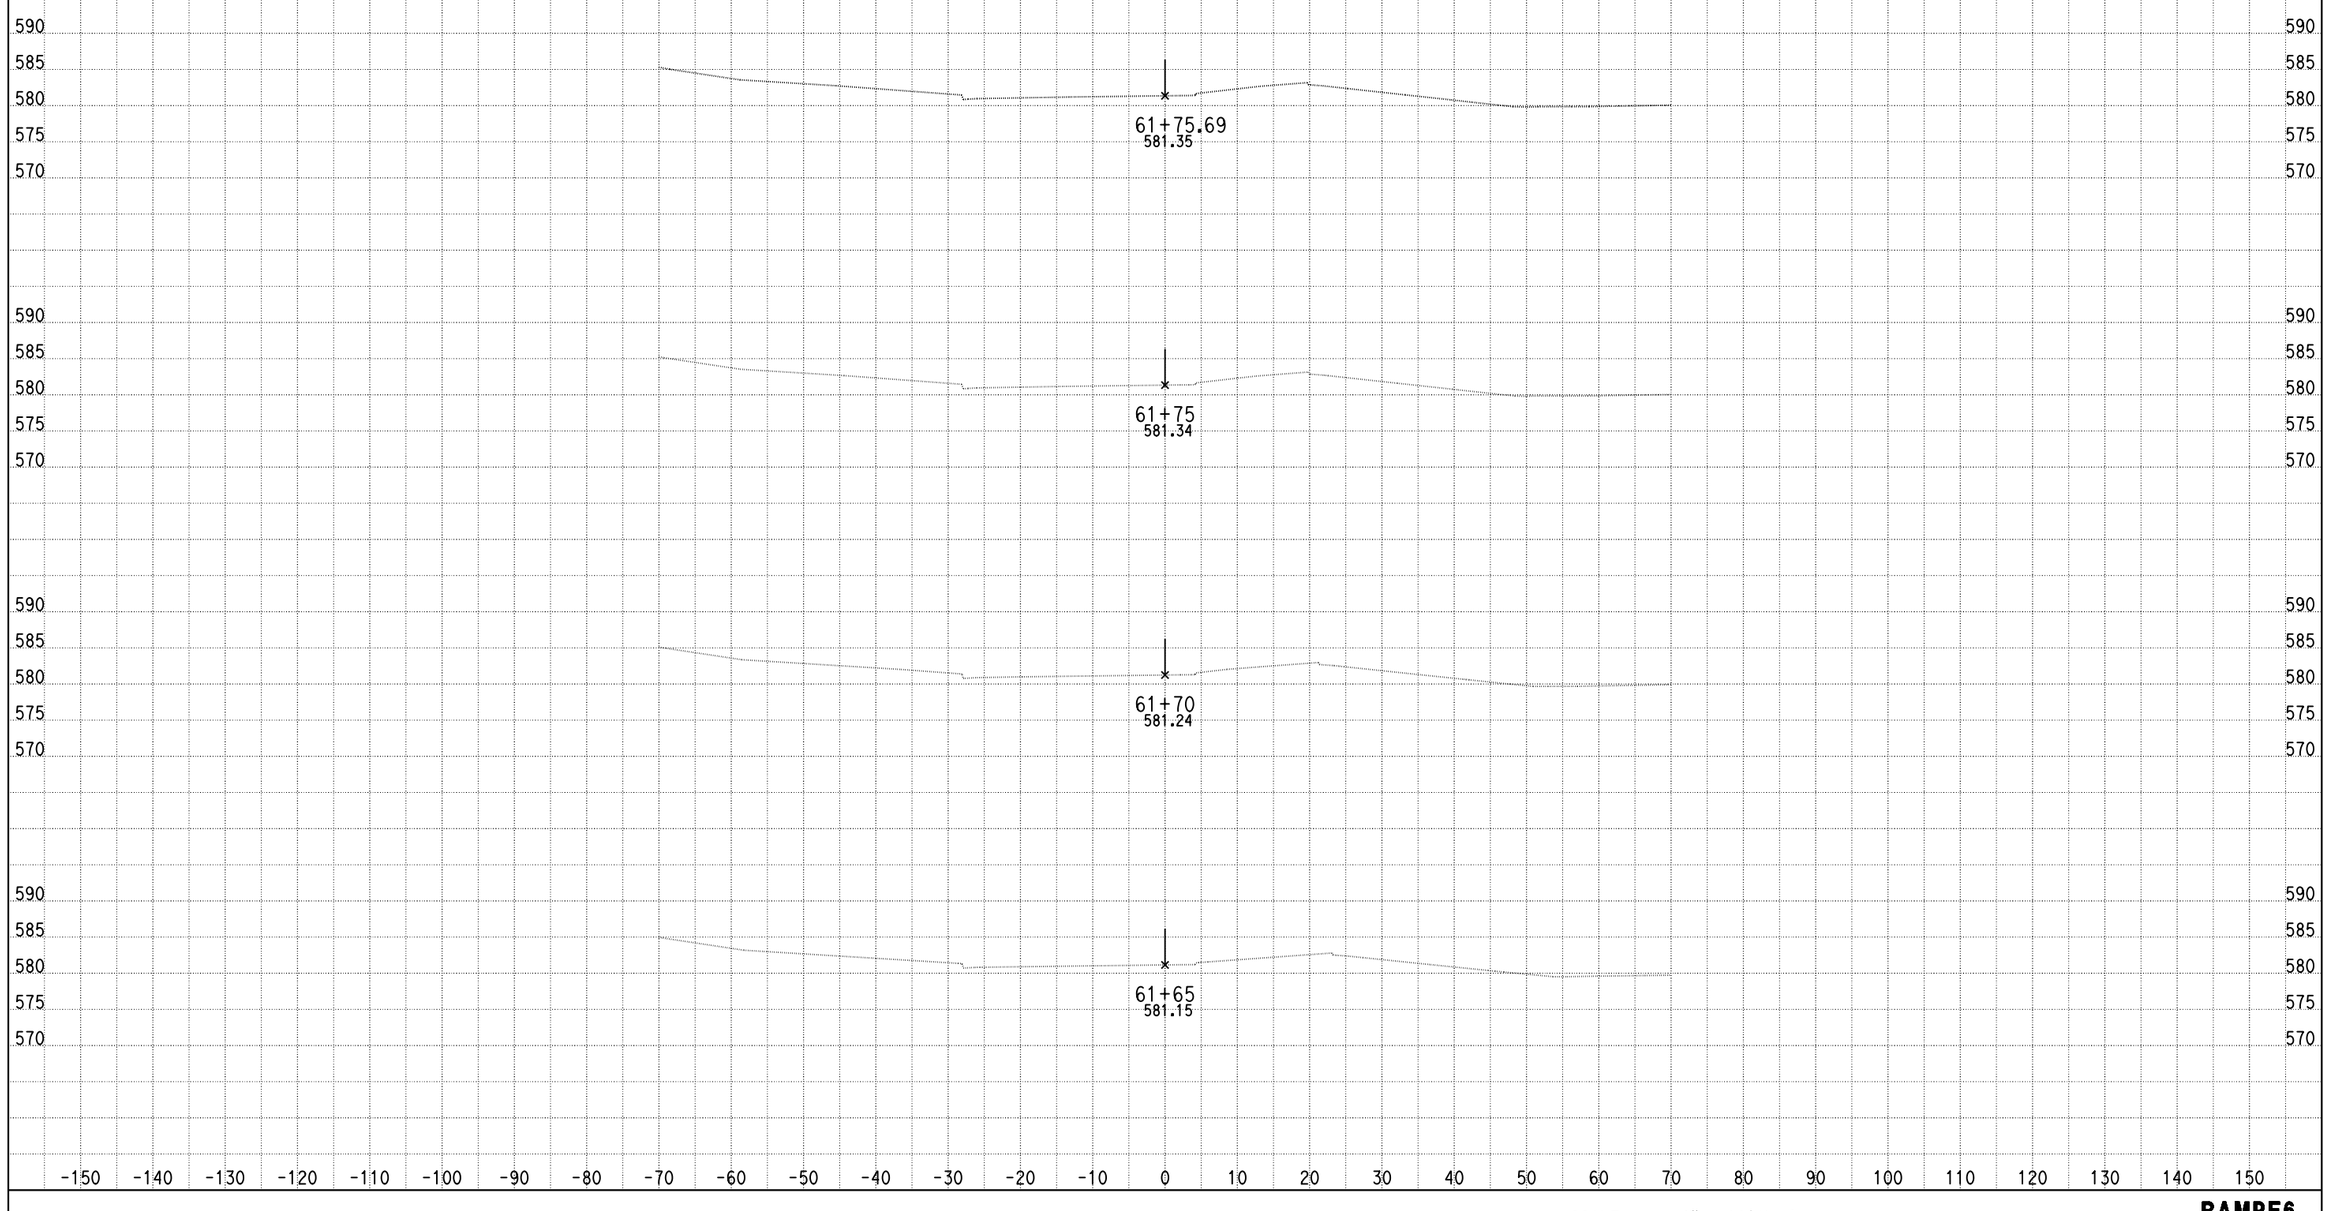

DATE: 9/4/2013

KC Project: 0818E File: D:\PROJECT\0818E\UPDATE-RAMP\hre6-pro.ear

SCALE: 1" = 10' Horiz.
1" = 10' Vert.

All Dimensions are US Survey Feet

RAMPE6
CROSS SECTIONS

DESIGN STUDY ONLY

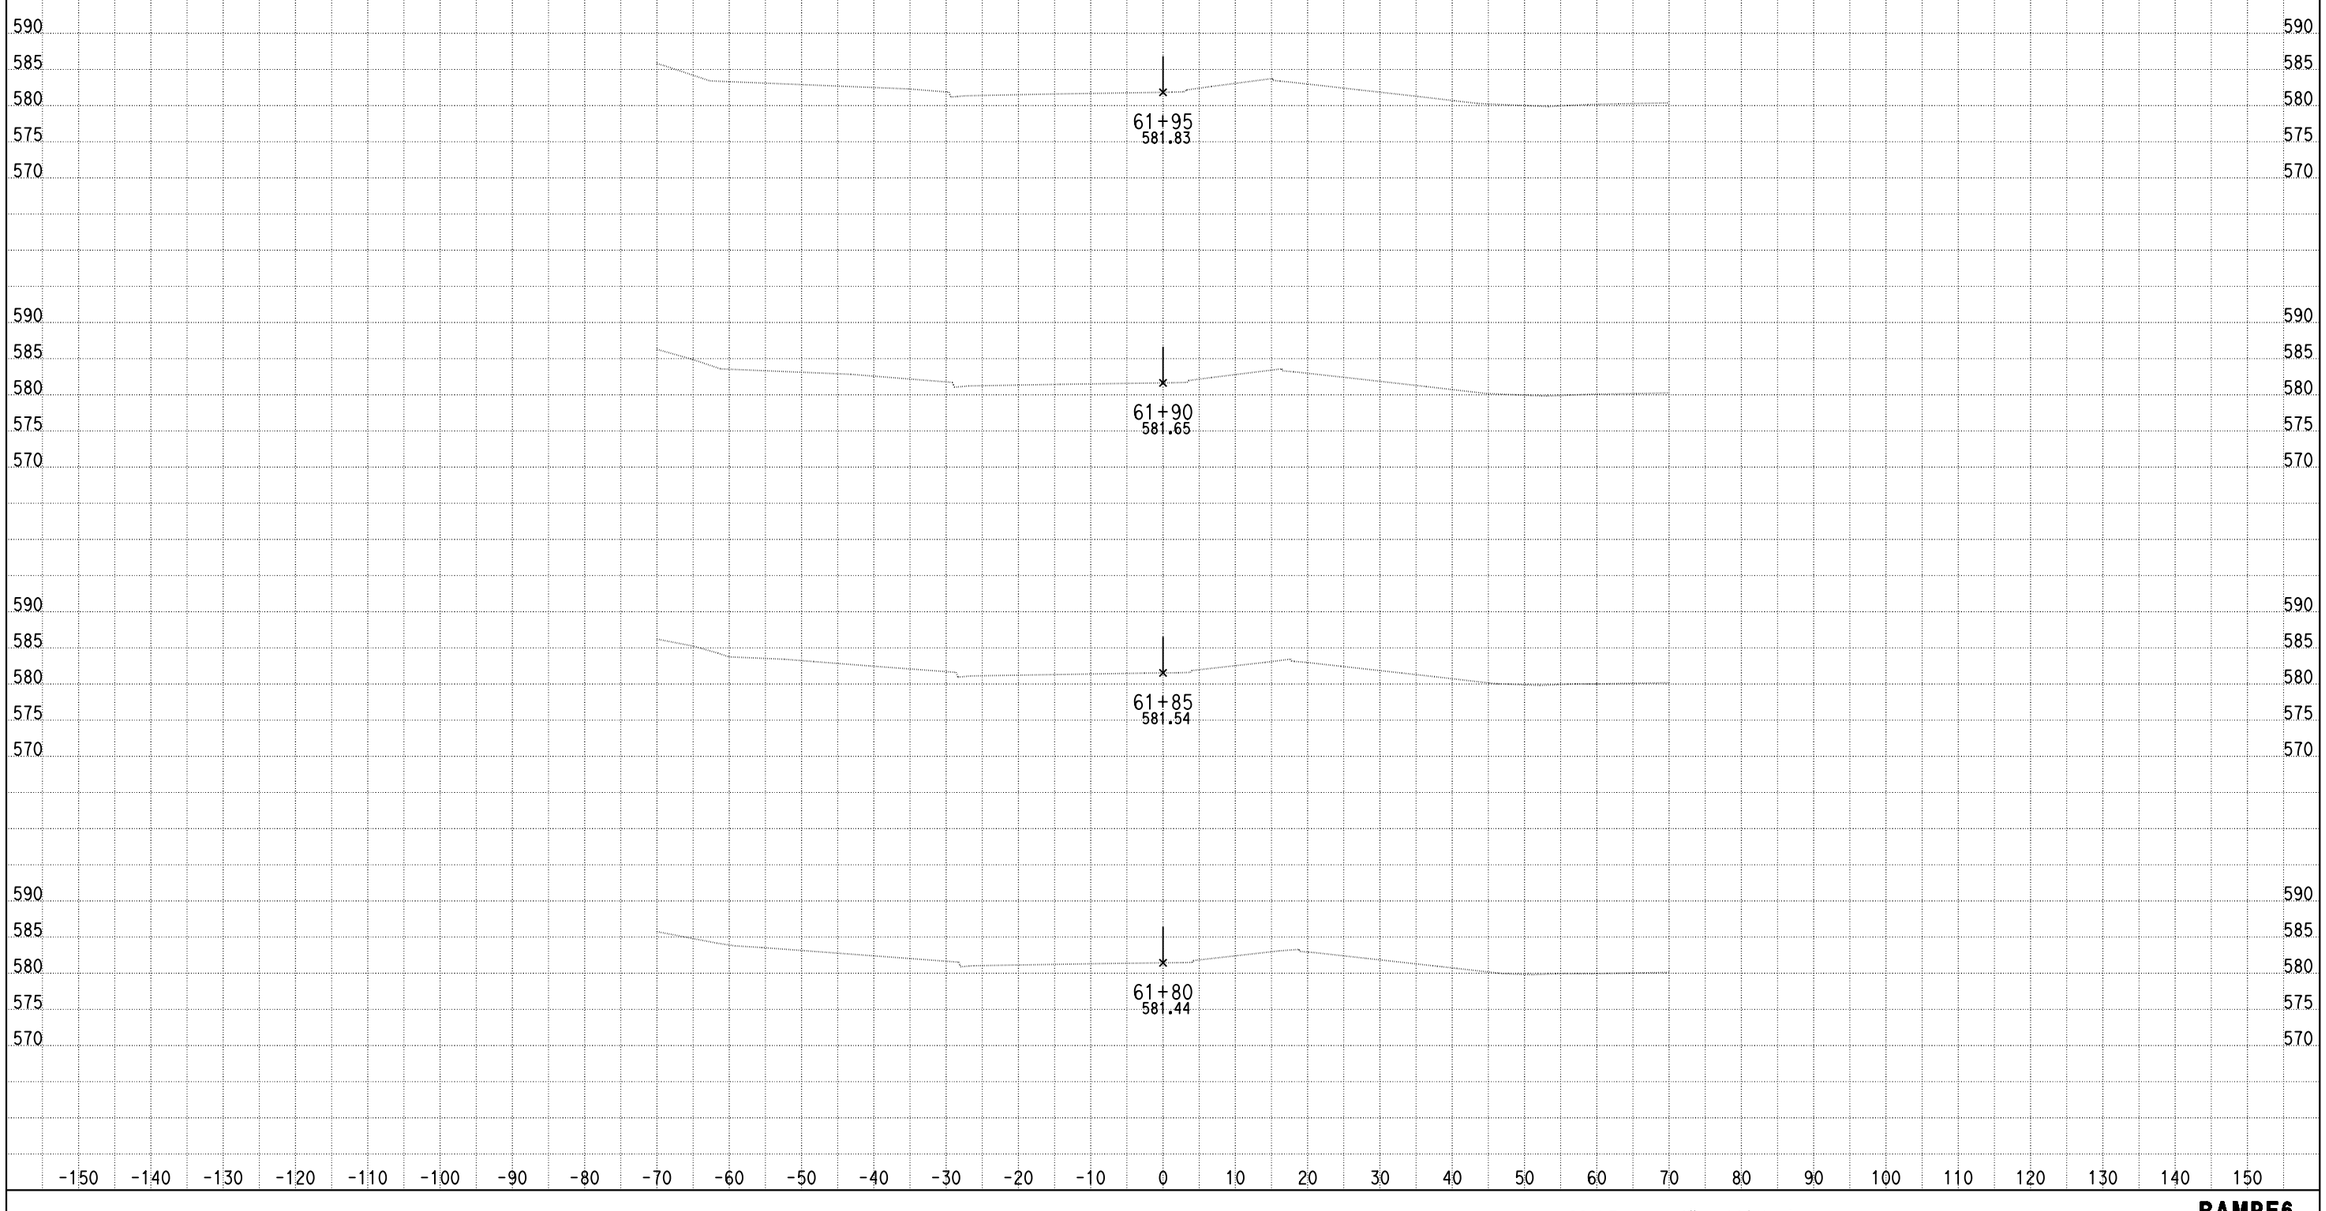

DATE: 9/4/2013

KC Project: 0818E File: D:\PROJECT\0818E\UPDATE-RAMP\hre6-pro.ear

SCALE: 1" = 10' Horiz.
1" = 10' Vert.

All Dimensions are US Survey Feet

RAMPE6
CROSS SECTIONS
SHEET 7 OF XXX

DESIGN STUDY ONLY

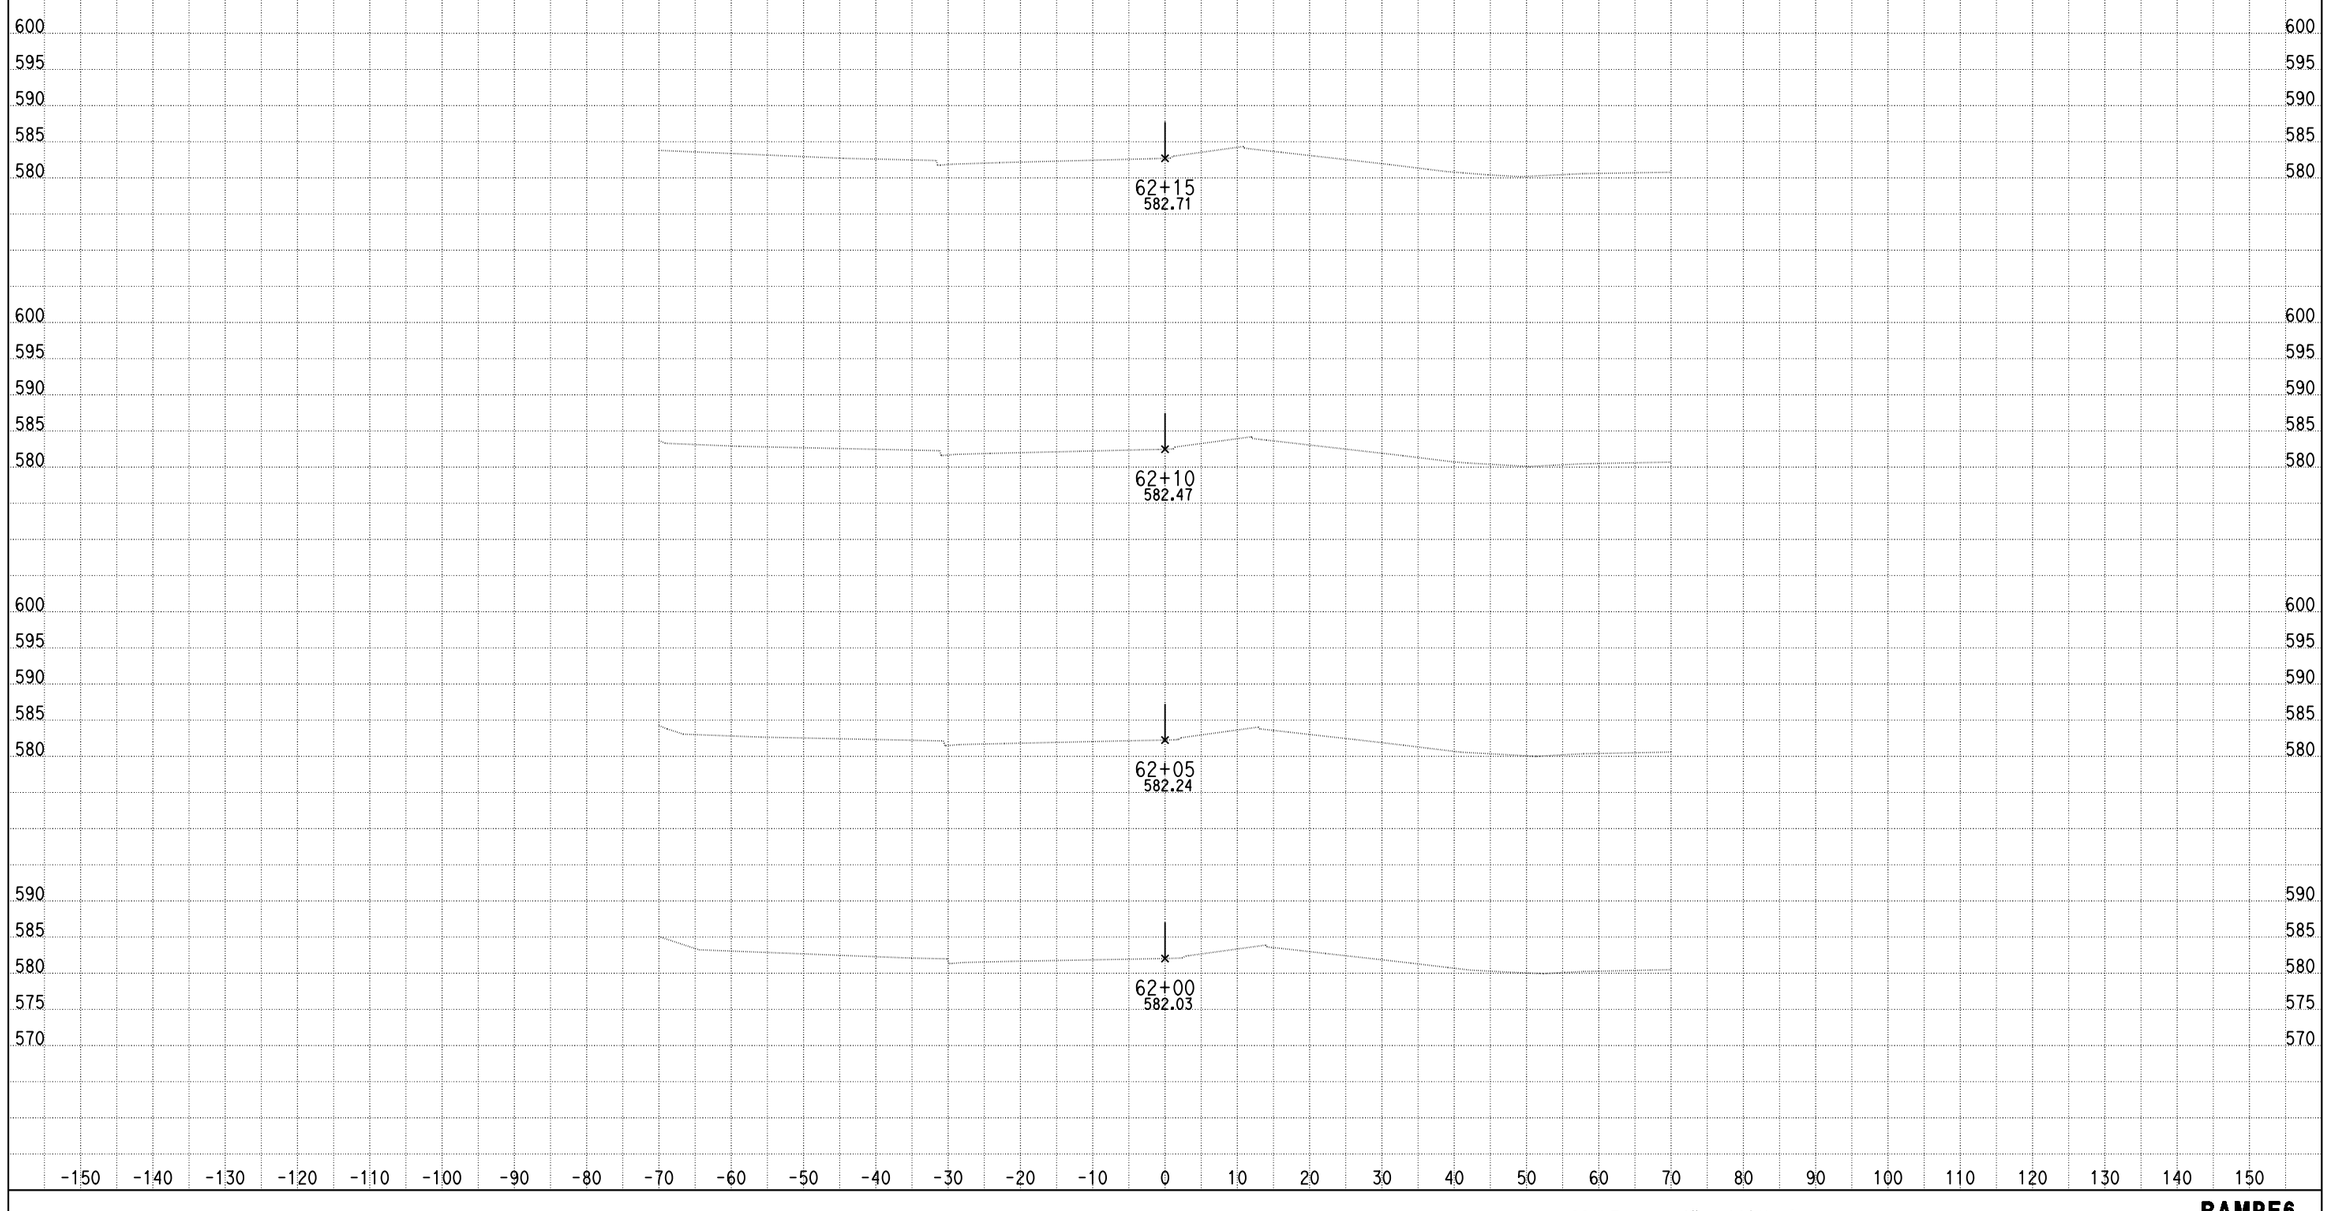

DATE: 9/4/2013
KC Project: 0818E File: D:\PROJECT\0818E\UPDATE-RAMP\hre6-pro.ear

SCALE: 1" = 10' Horiz.
1" = 10' Vert.

All Dimensions are US Survey Feet

RAMPE6
CROSS SECTIONS
SHEET 8 OF XXX

DESIGN STUDY ONLY

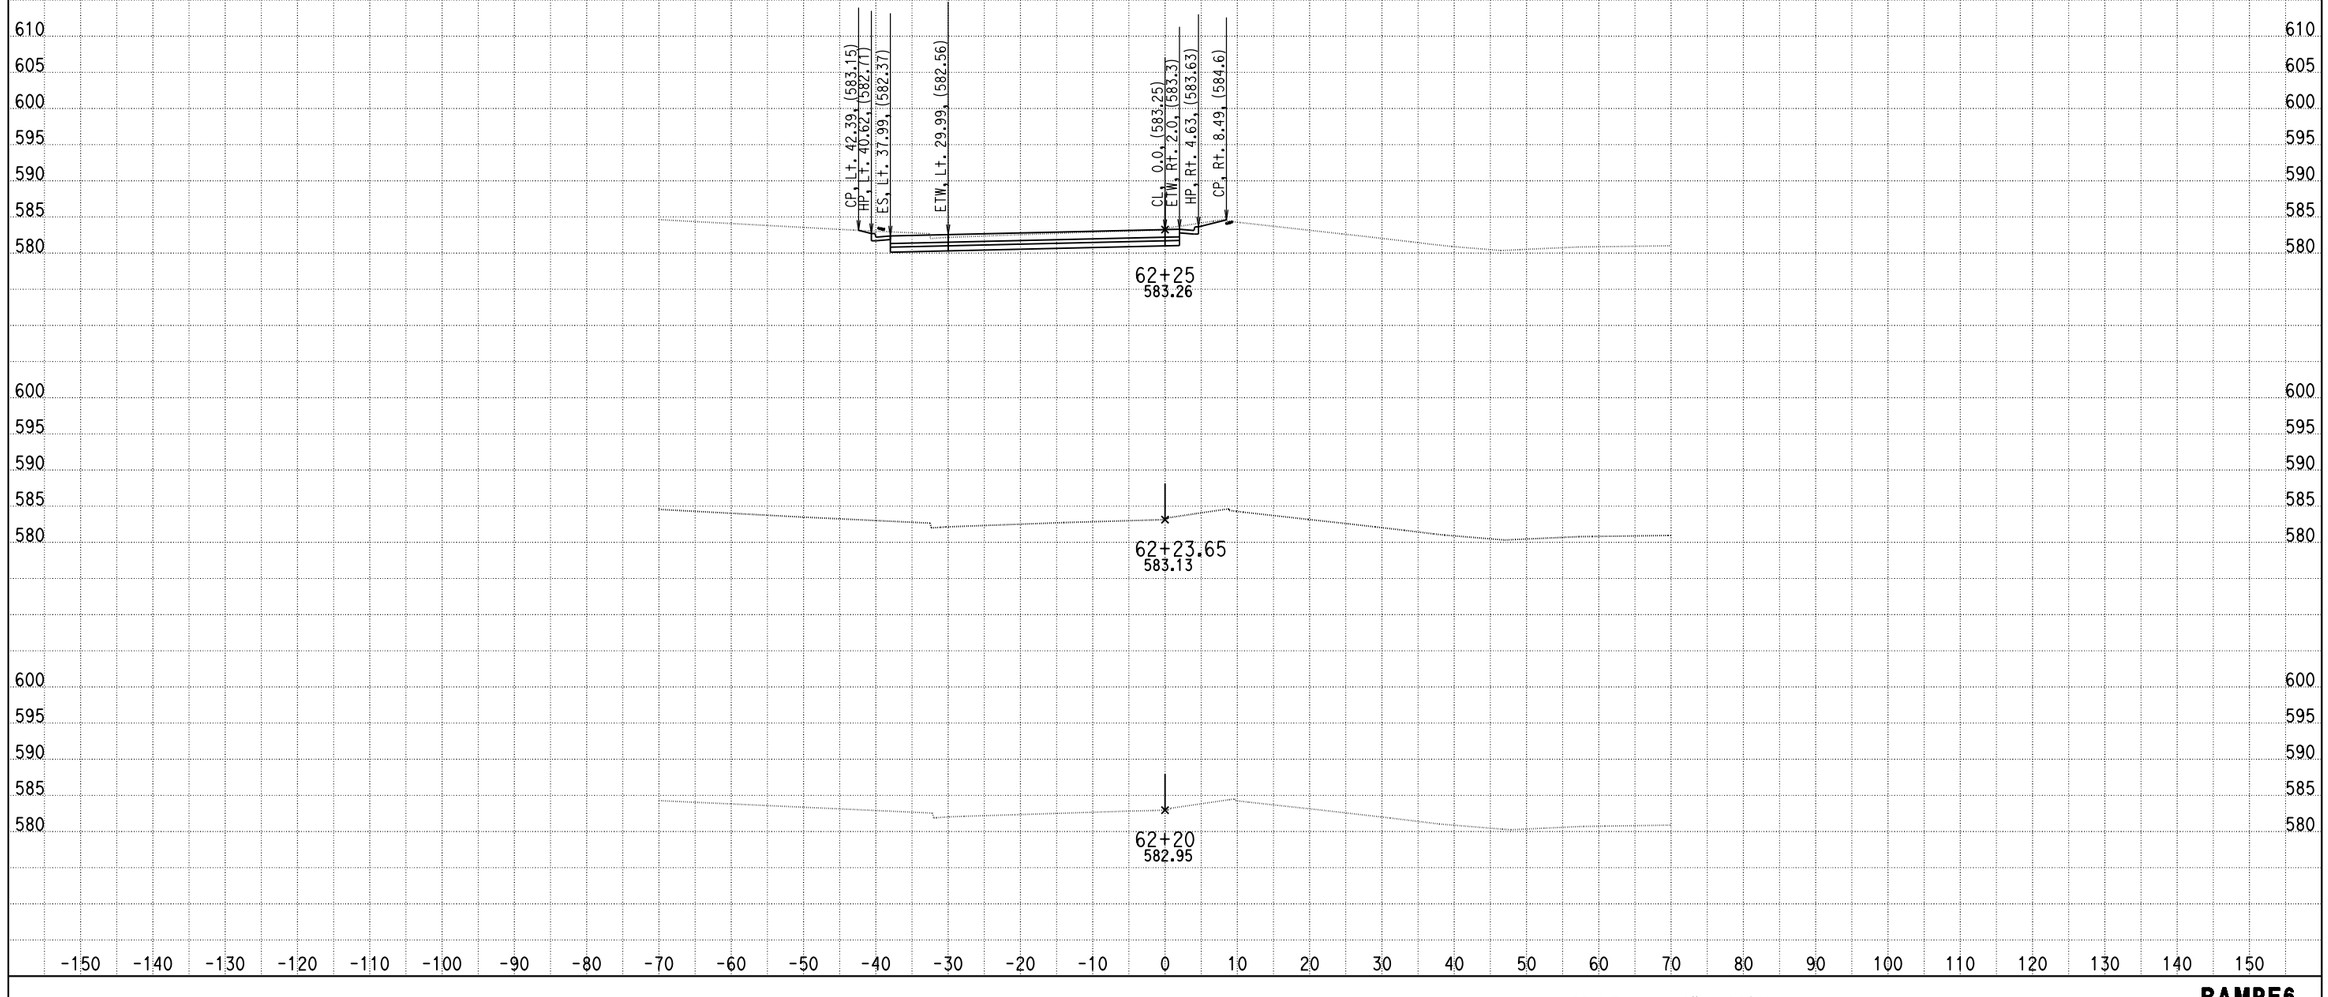

DATE: 9/4/2013

KC Project: 0818E File: D:\PROJECT\0818E\UPDATE-RAMP\hre6-pro.ear

SCALE: 1" = 10' Horiz.
1" = 10' Vert.

All Dimensions are US Survey Feet

RAMPE6
CROSS SECTIONS
SHEET 9 OF XXX

DESIGN STUDY ONLY

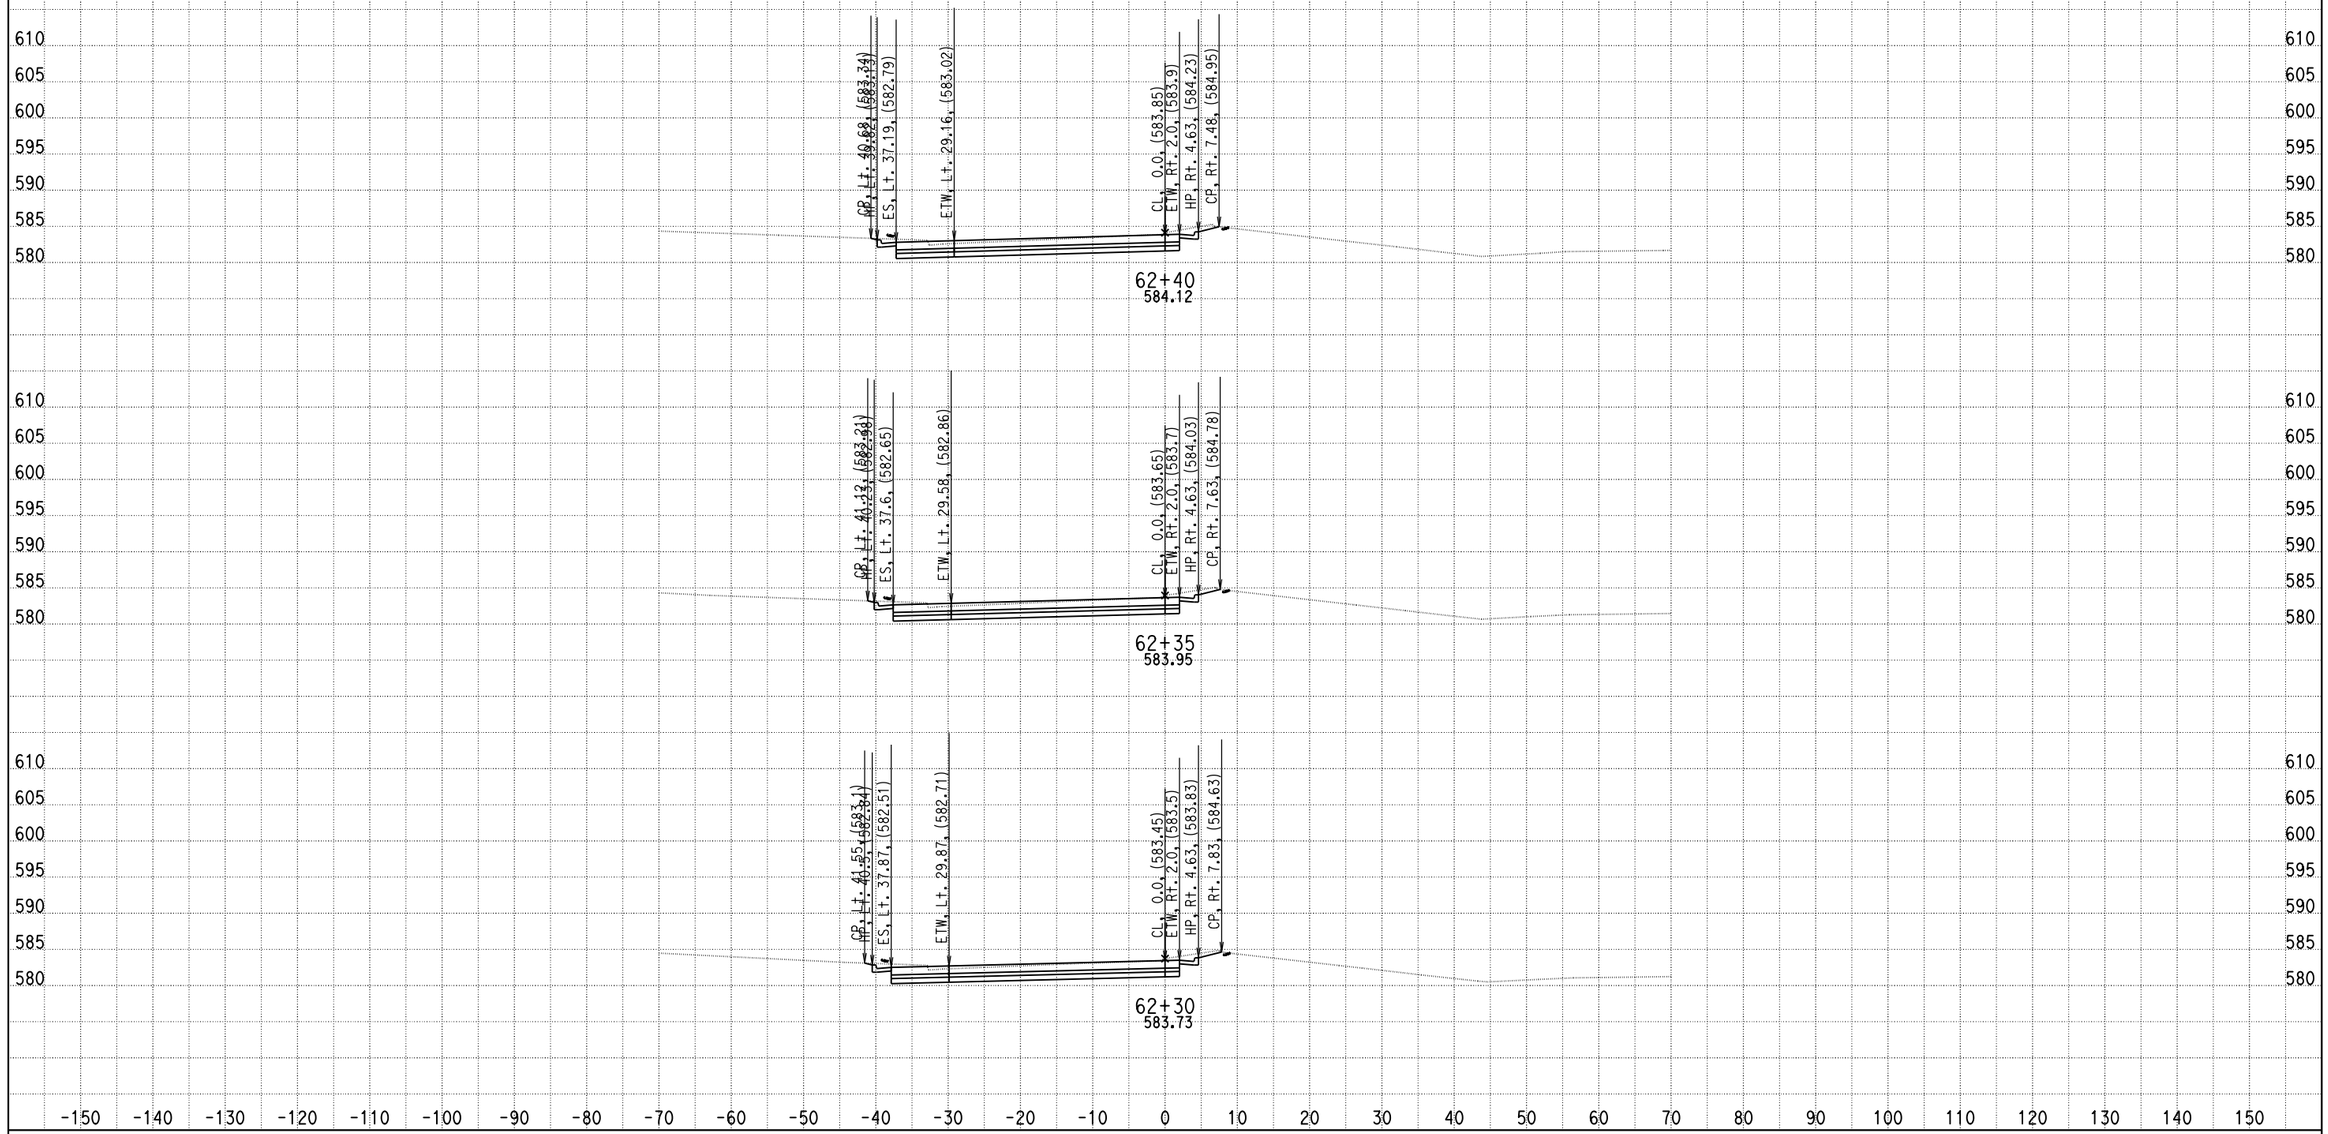

DATE: 9/4/2013

KC Project: 0818E File: D:\PROJECT\0818E\UPDATE-RAMP\hre6-pro.ear

SCALE: 1" = 10' Horiz.
1" = 10' Vert.

All Dimensions are US Survey Feet

RAMPE6
CROSS SECTIONS

SHEET 10 OF XXX

DESIGN STUDY ONLY

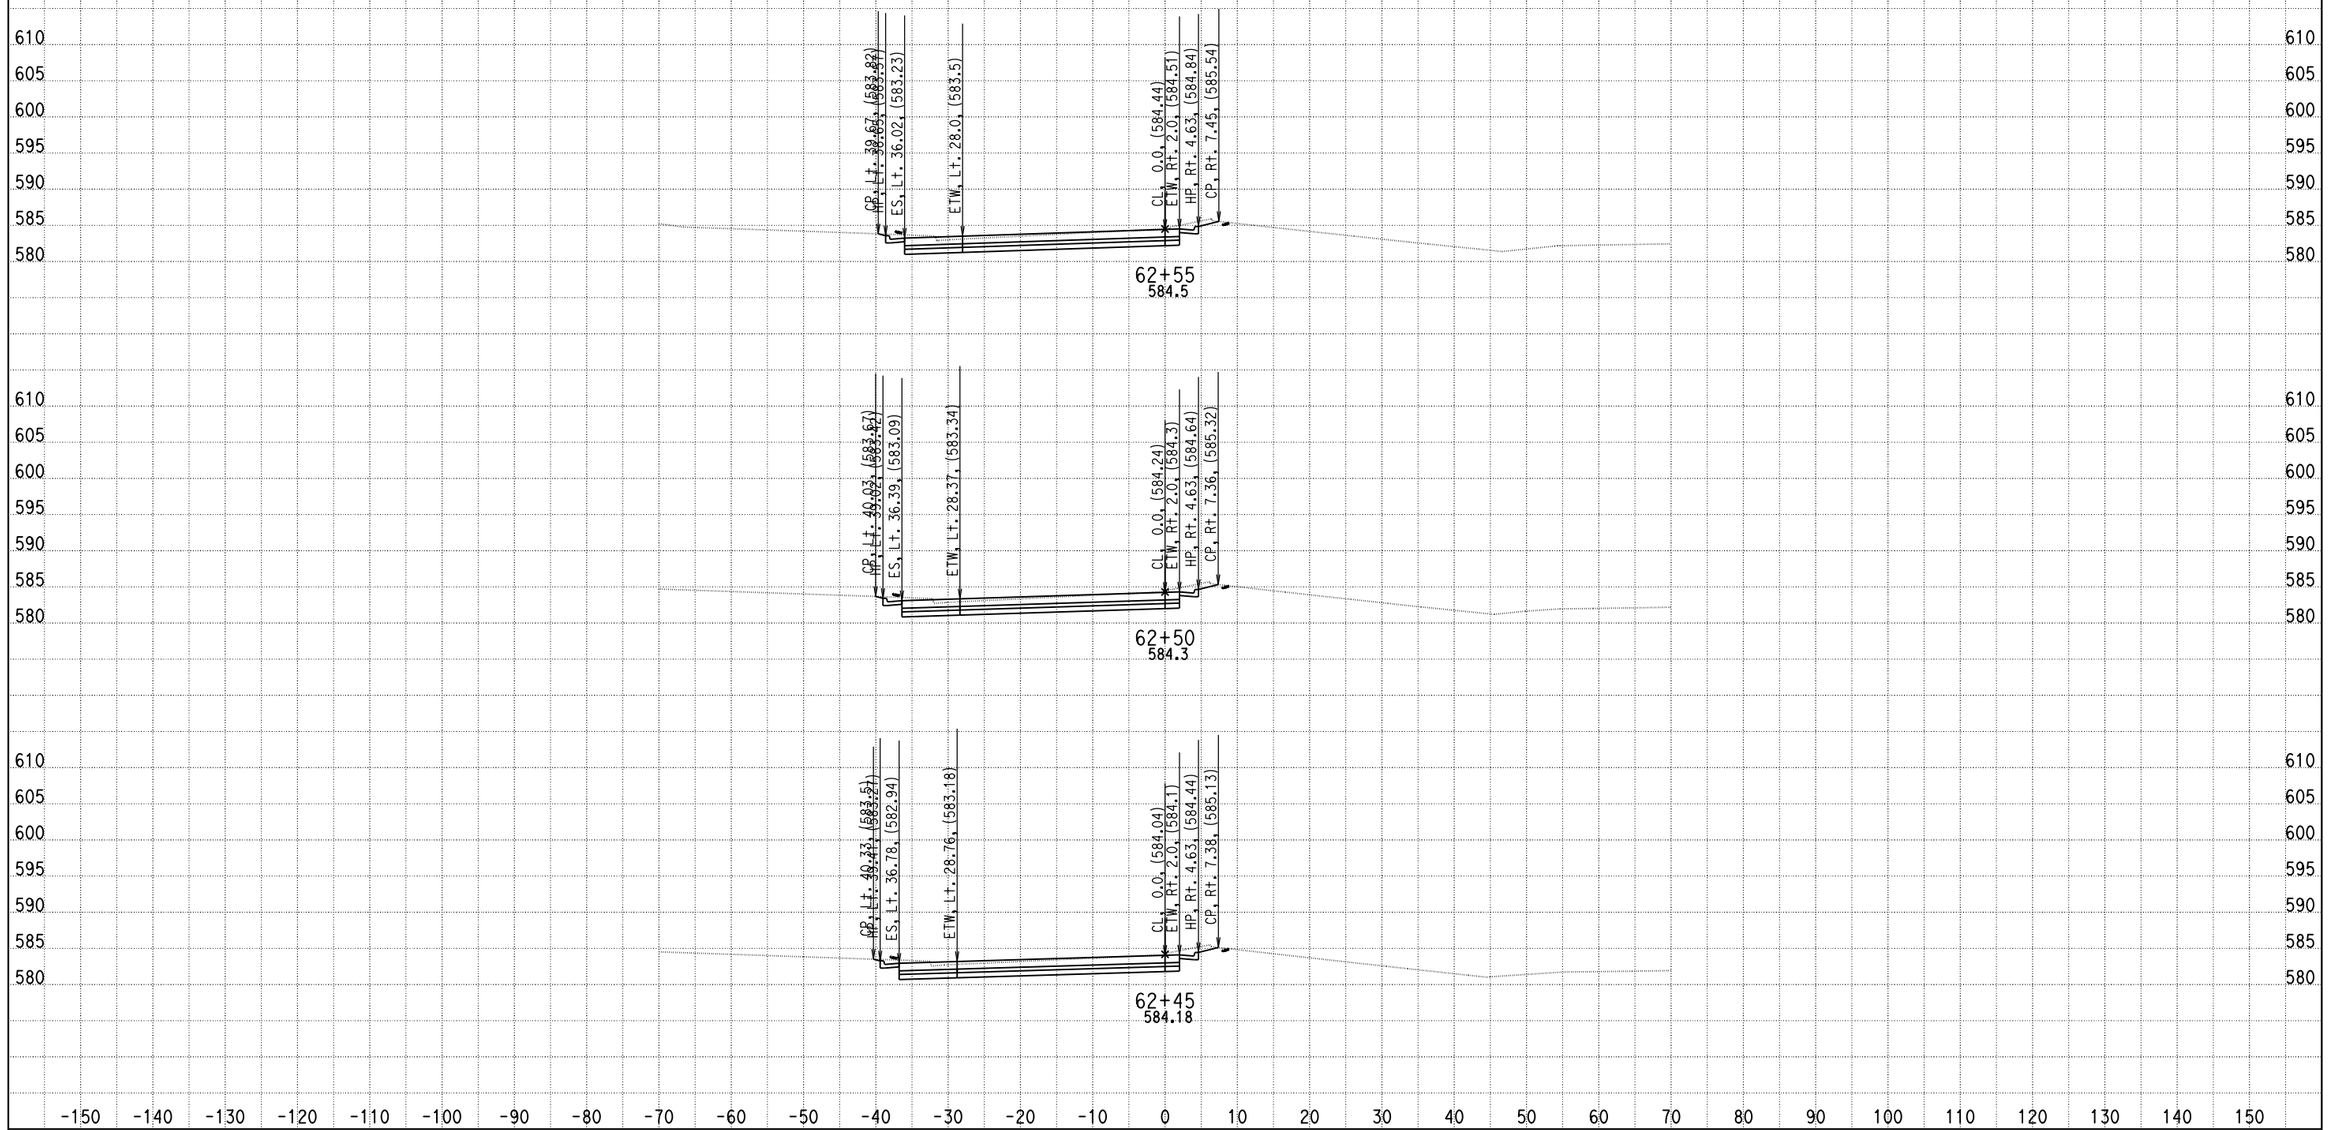

DATE: 9/4/2013

KC Project: 0818E File: D:\PROJECT\0818E\UPDATE-RAMP\hre6-pro.ear

SCALE: 1" = 10' Horiz.
1" = 10' Vert.

All Dimensions are US Survey Feet

RAMPE6
CROSS SECTIONS

SHEET 11 OF XXX

DESIGN STUDY ONLY

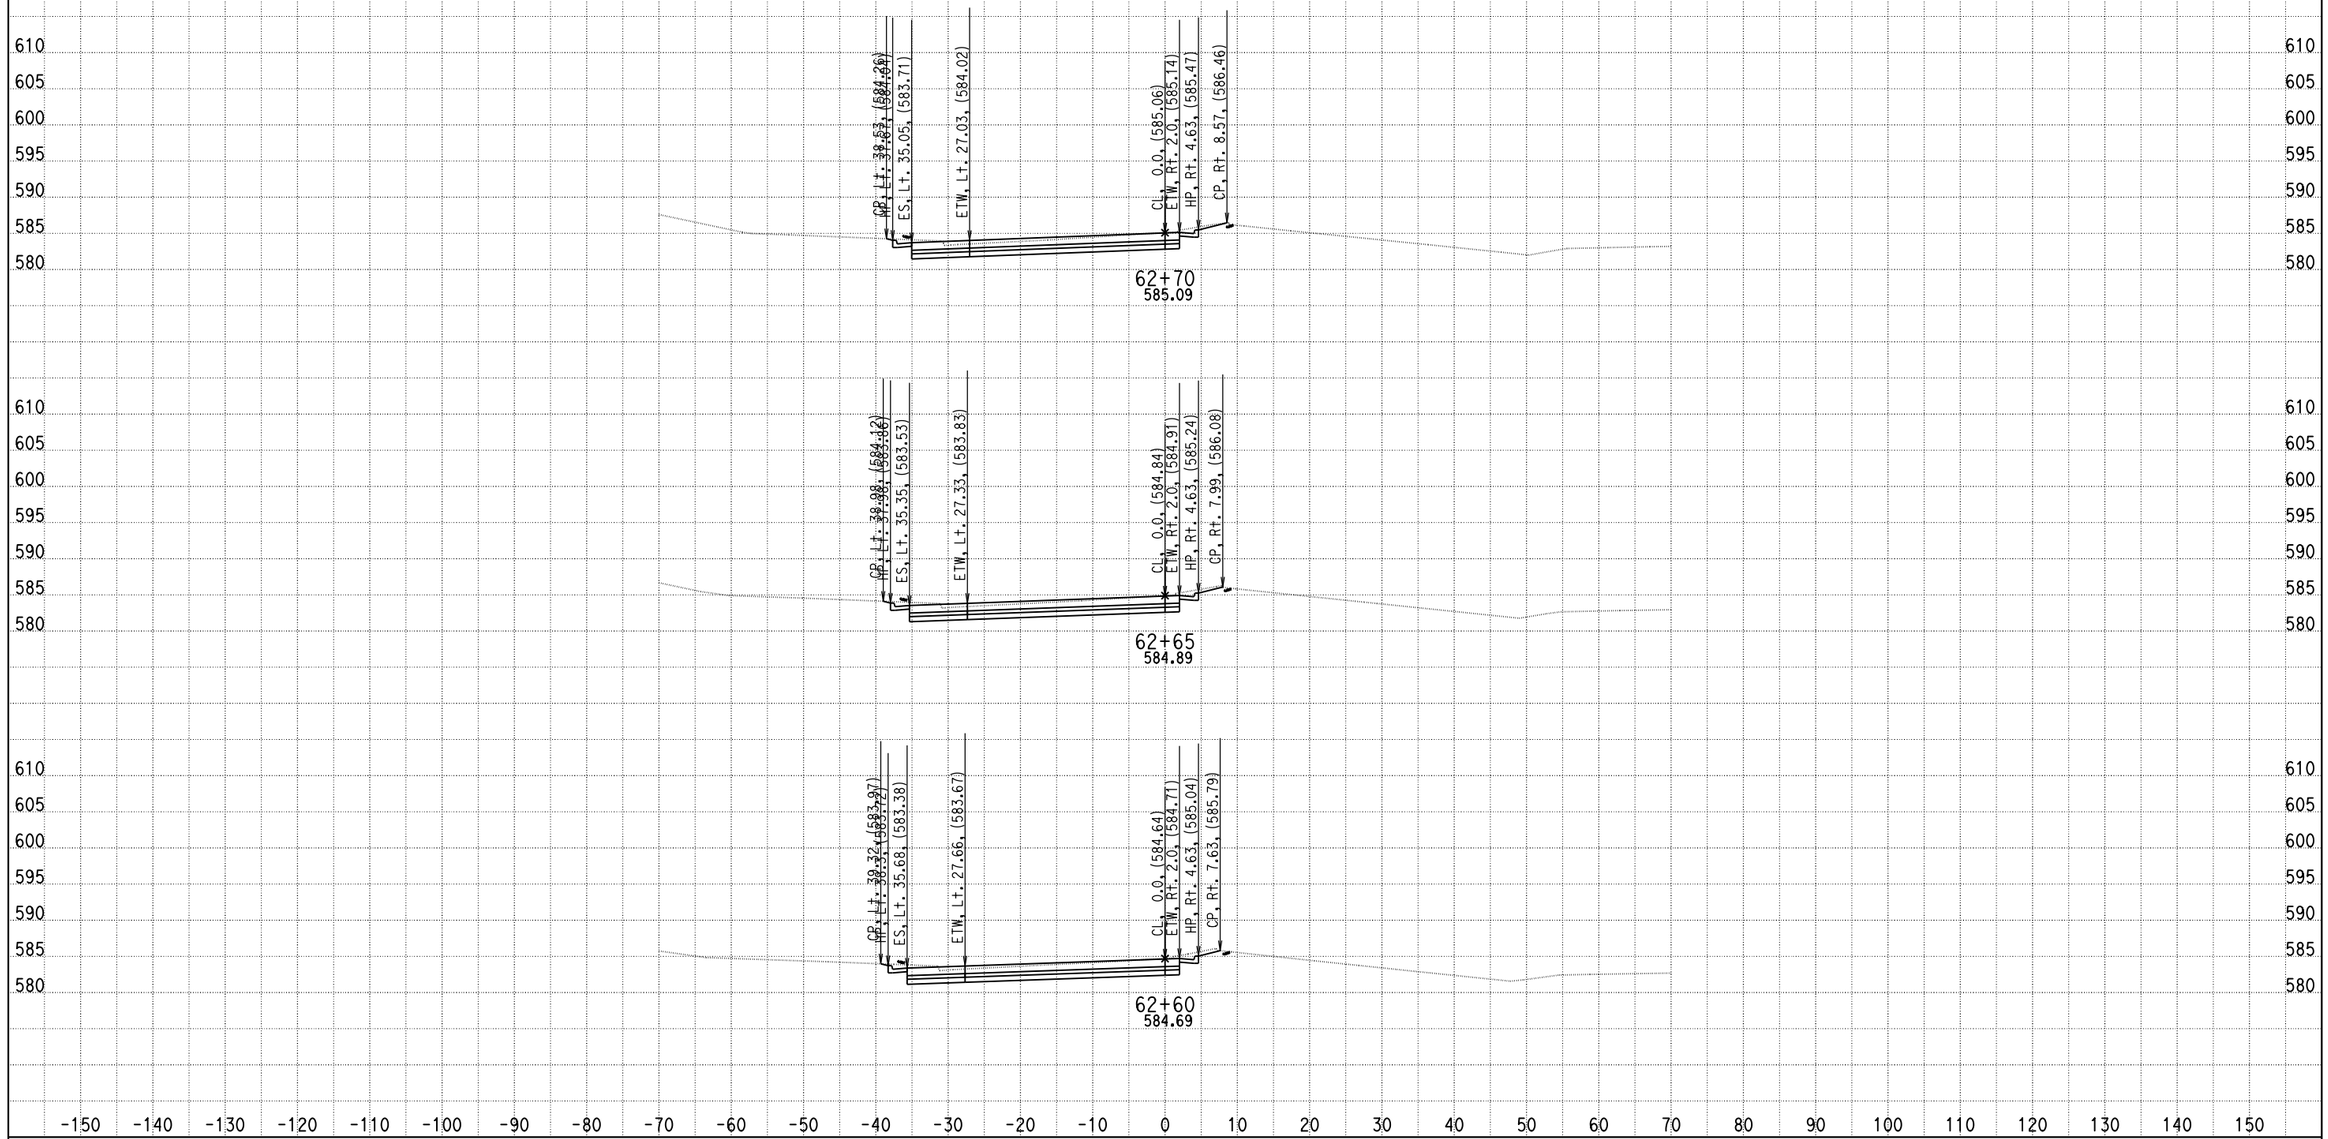

DATE: 9/4/2013

KC Project: 0818E File: D:\PROJECT\0818E\UPDATE-RAMP\hre6-pro.ear

SCALE: 1" = 10' Horiz.
1" = 10' Vert.

All Dimensions are US Survey Feet

RAMPE6
CROSS SECTIONS

SHEET 12 OF XXX

DESIGN STUDY ONLY

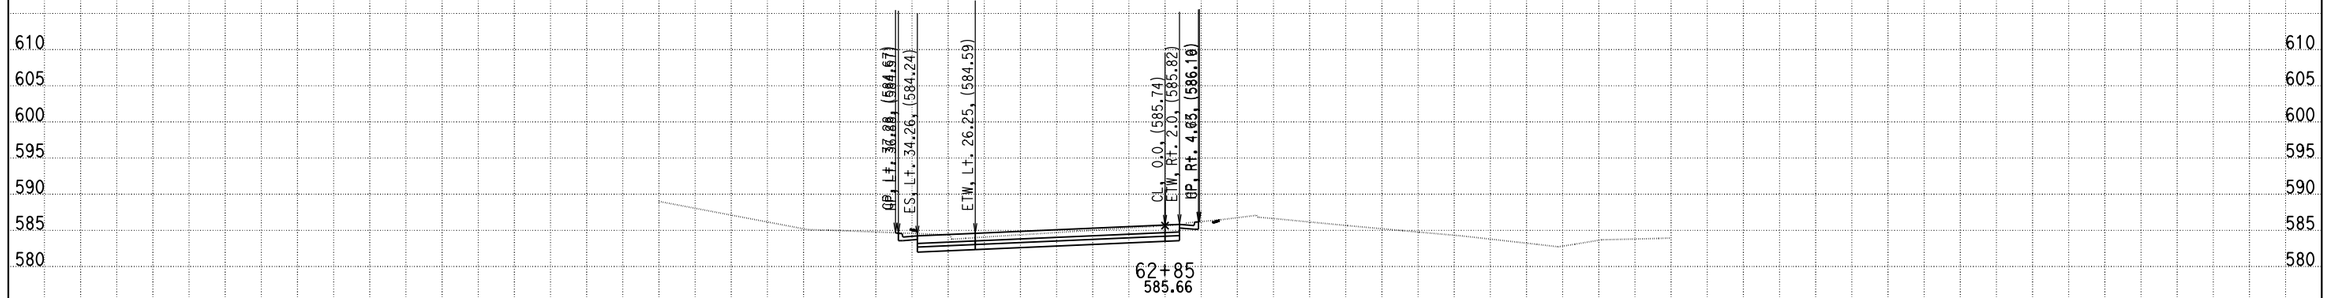

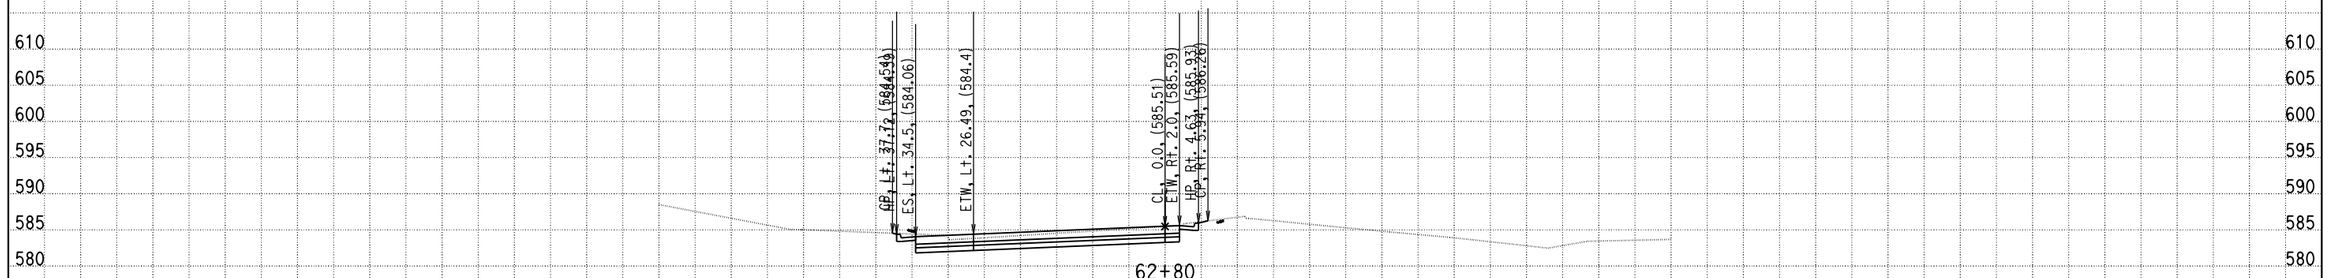

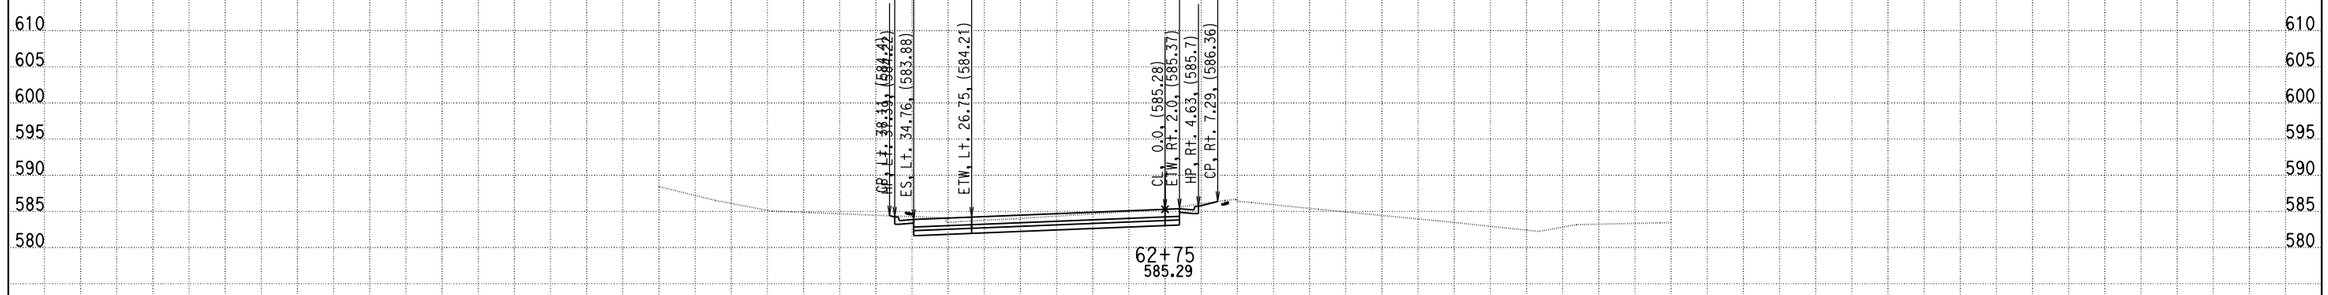

-150 -140 -130 -120 -110 -100 -90 -80 -70 -60 -50 -40 -30 -20 -10 0 10 20 30 40 50 60 70 80 90 100 110 120 130 140 150

DATE: 9/4/2013

KC Project: 0818E File: D:\PROJECT\0818E\UPDATE-RAMP\hre6-pro.ear

SCALE: 1" = 10' Horiz.
1" = 10' Vert.

All Dimensions are US Survey Feet

RAMPE6
CROSS SECTIONS

SHEET 13 OF XXX

DESIGN STUDY ONLY

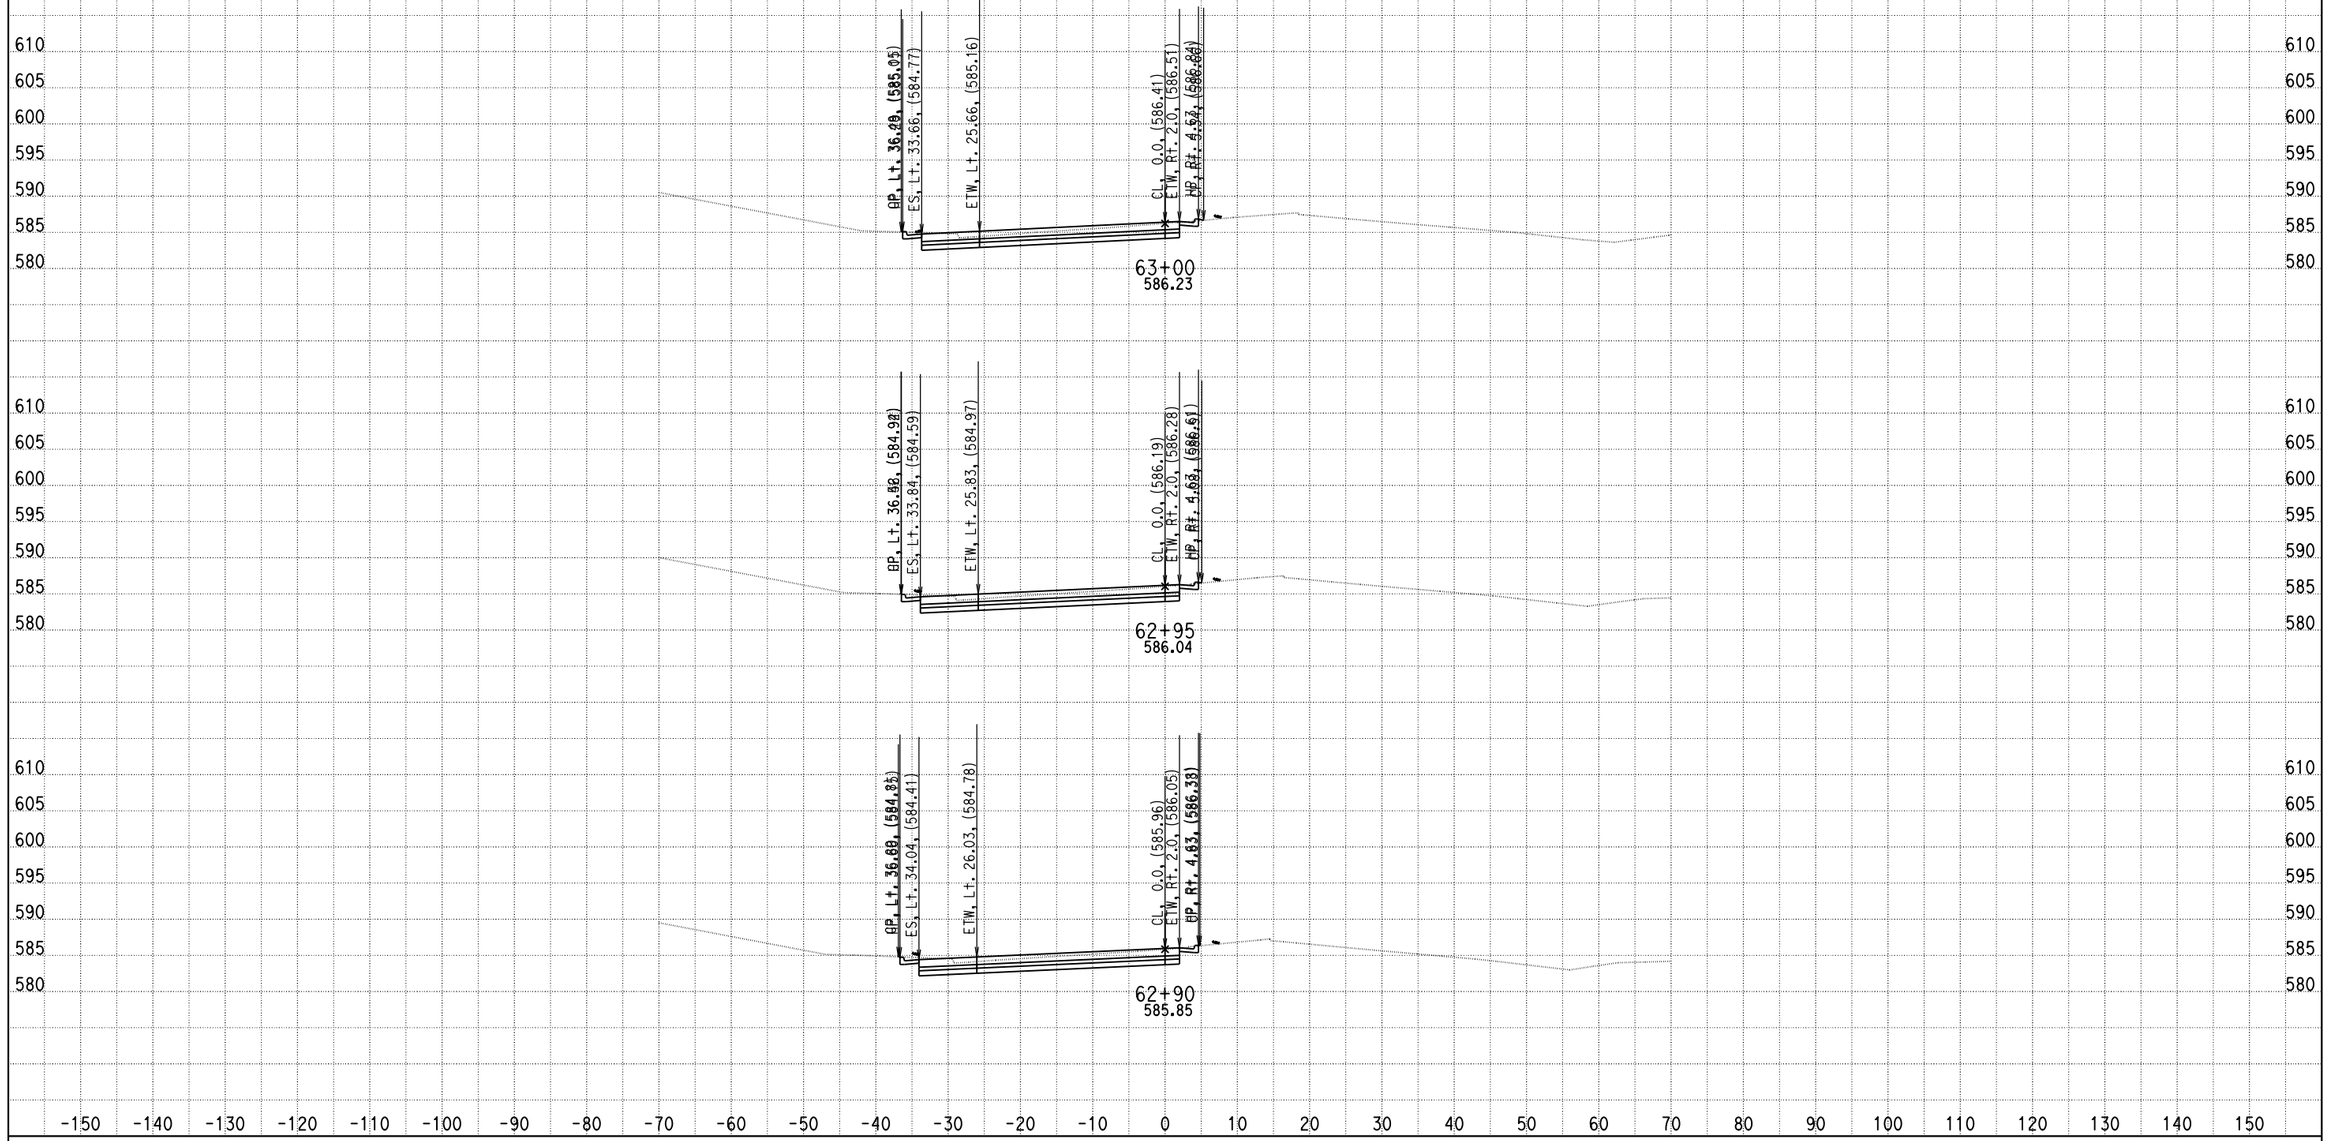

DATE: 9/4/2013

KC Project: 0818E File: D:\PROJECT\0818E\UPDATE-RAMP\hre6-pro.ear

SCALE: 1" = 10' Horiz.
1" = 10' Vert.

All Dimensions are US Survey Feet

RAMPE6
CROSS SECTIONS

SHEET 14 OF XXX

DESIGN STUDY ONLY

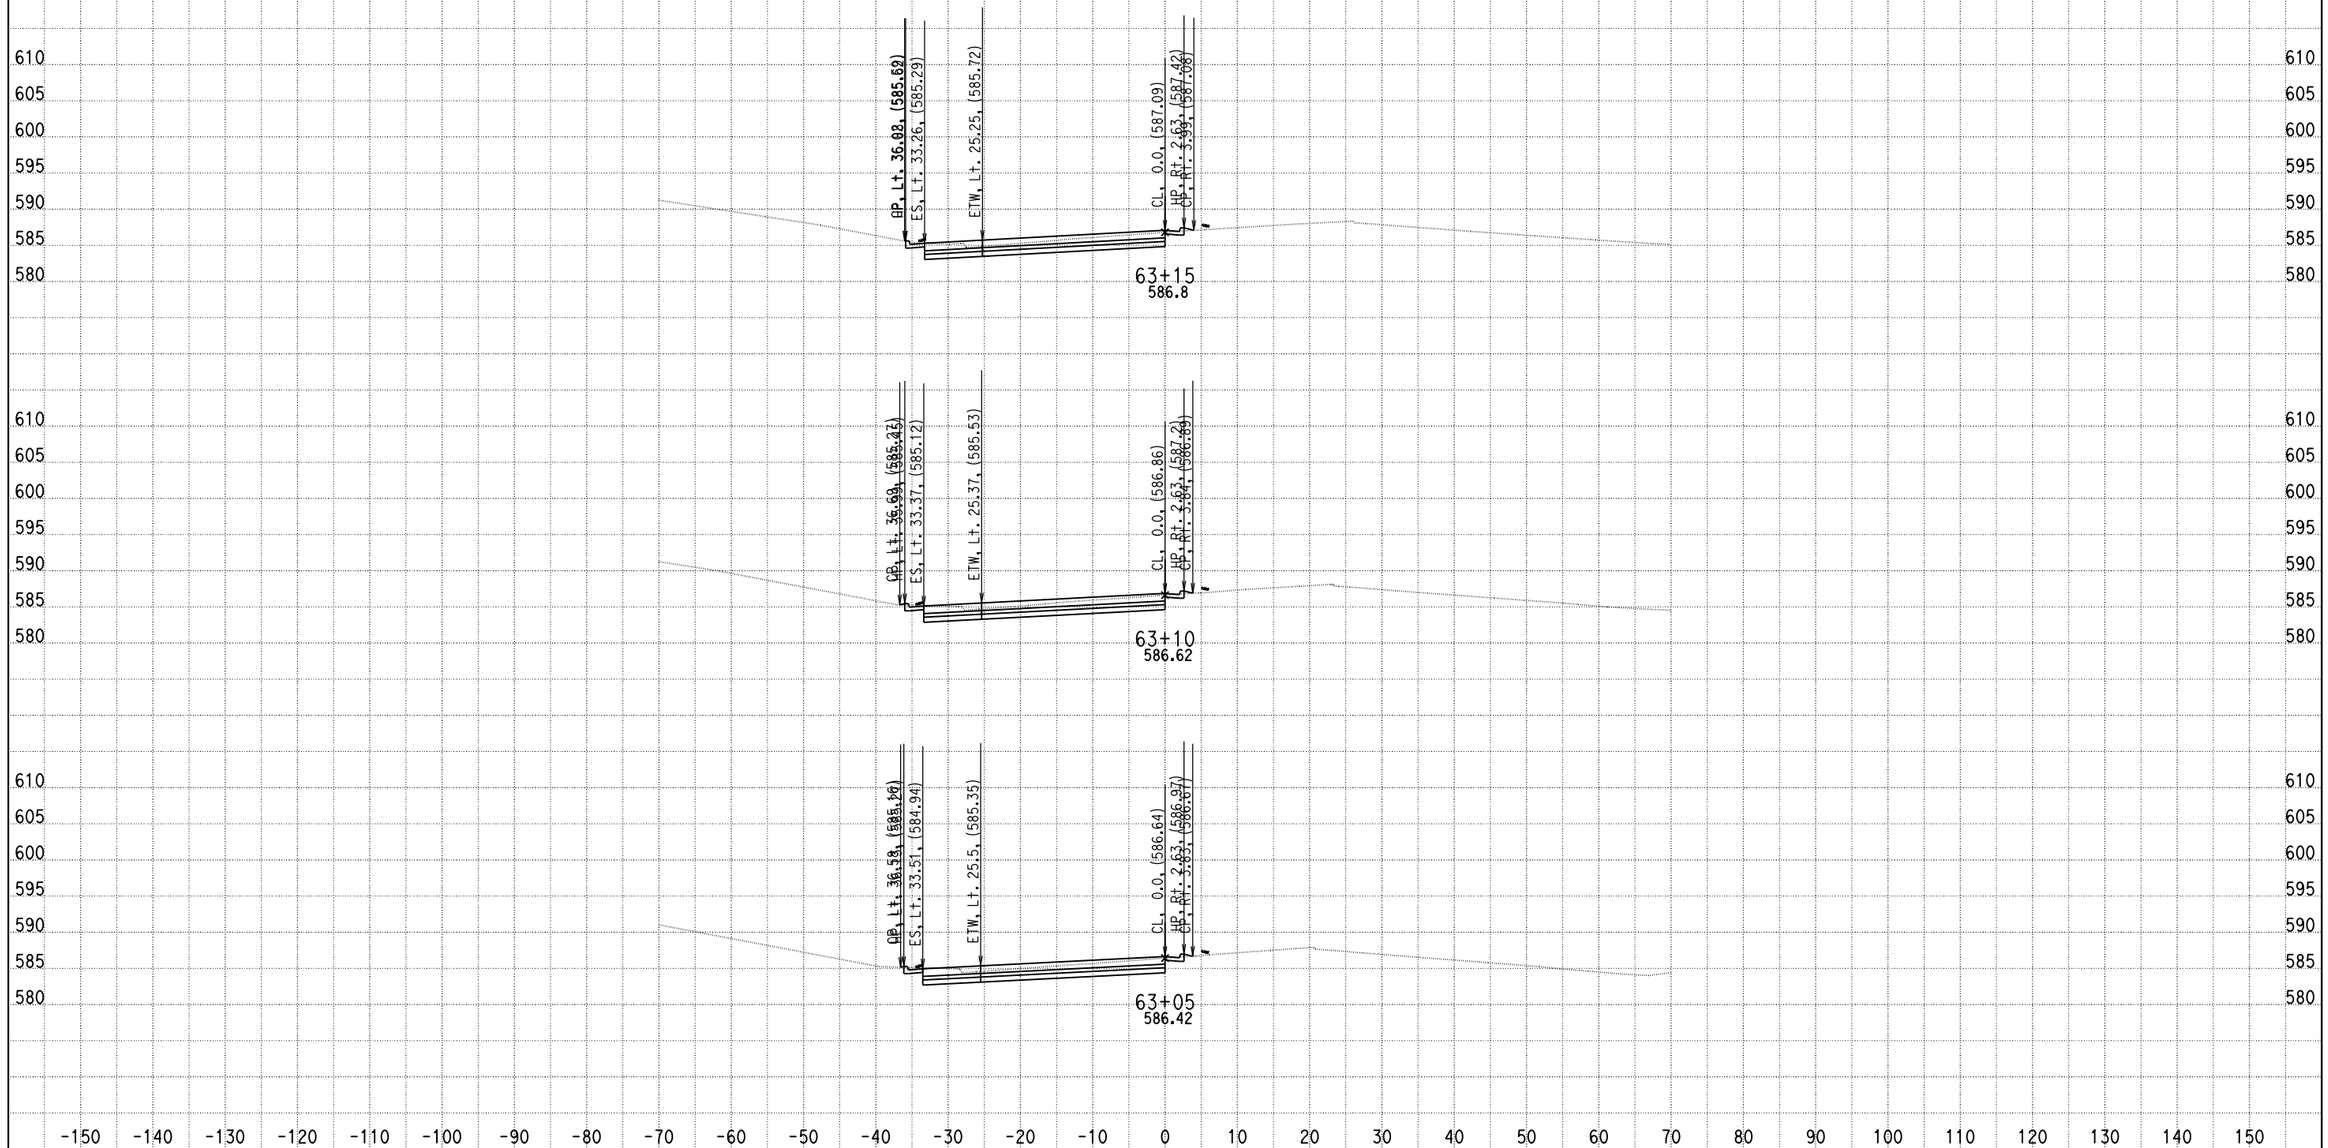

DATE: 9/4/2013

KC Project: 0818E File: D:\PROJECT\0818E\UPDATE-RAMP\hre6-pro.ear

SCALE: 1" = 10' Horiz.
1" = 10' Vert.

All Dimensions are US Survey Feet

RAMPE6
CROSS SECTIONS

SHEET 15 OF XXX

DESIGN STUDY ONLY

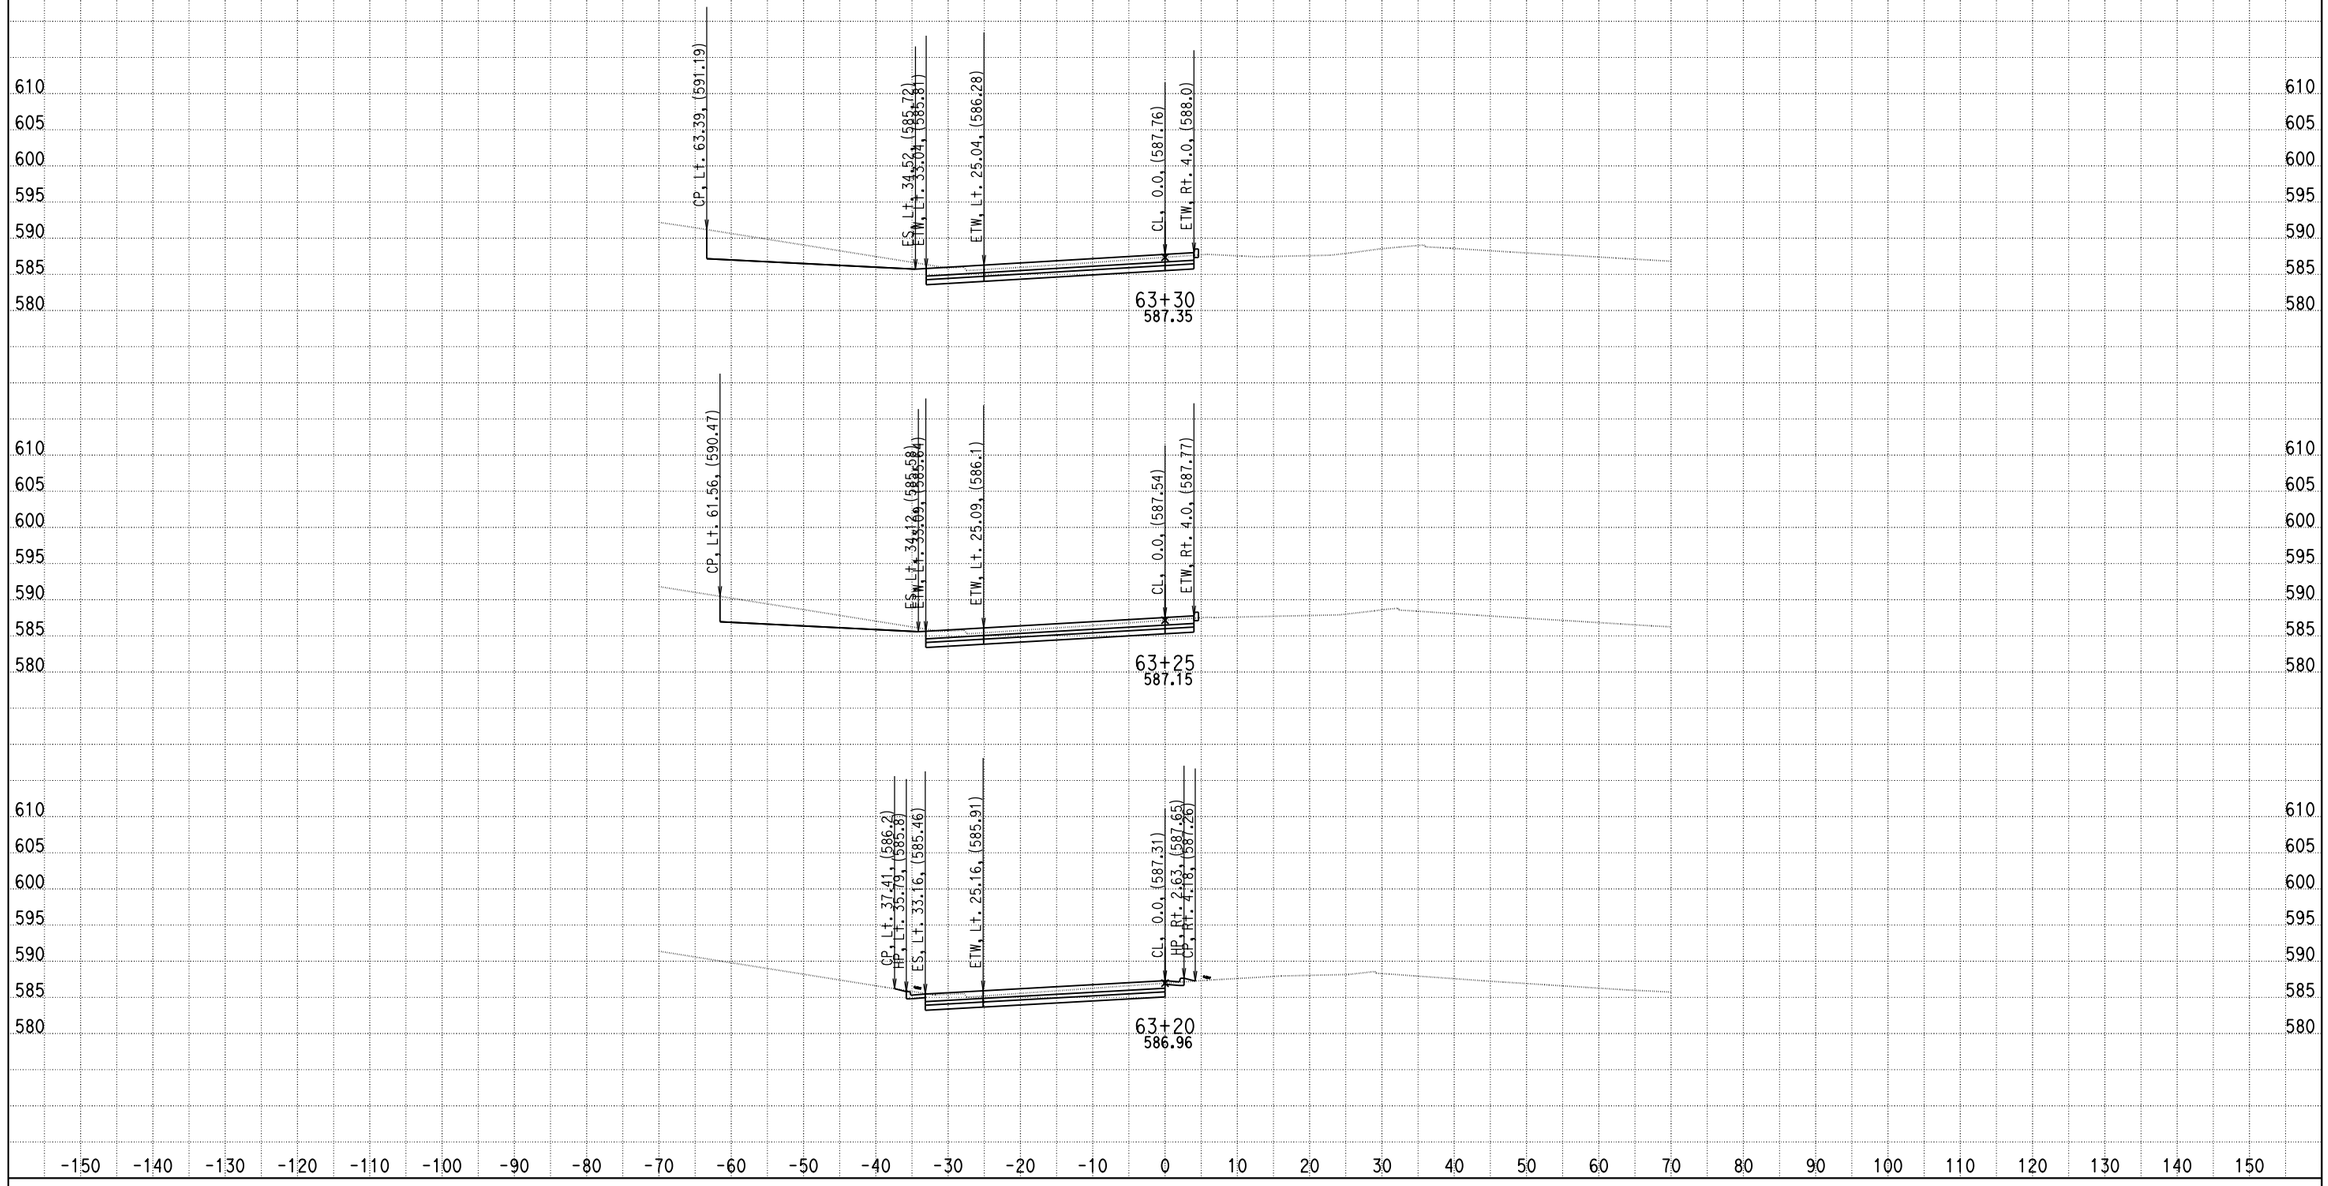

DATE: 9/4/2013

KC Project: 0818E File: D:\PROJECT\0818E\UPDATE-RAMP\hre6-pro.ear

SCALE: 1" = 10' Horiz.
1" = 10' Vert.

All Dimensions are US Survey Feet

RAMPE6
CROSS SECTIONS

DESIGN STUDY ONLY

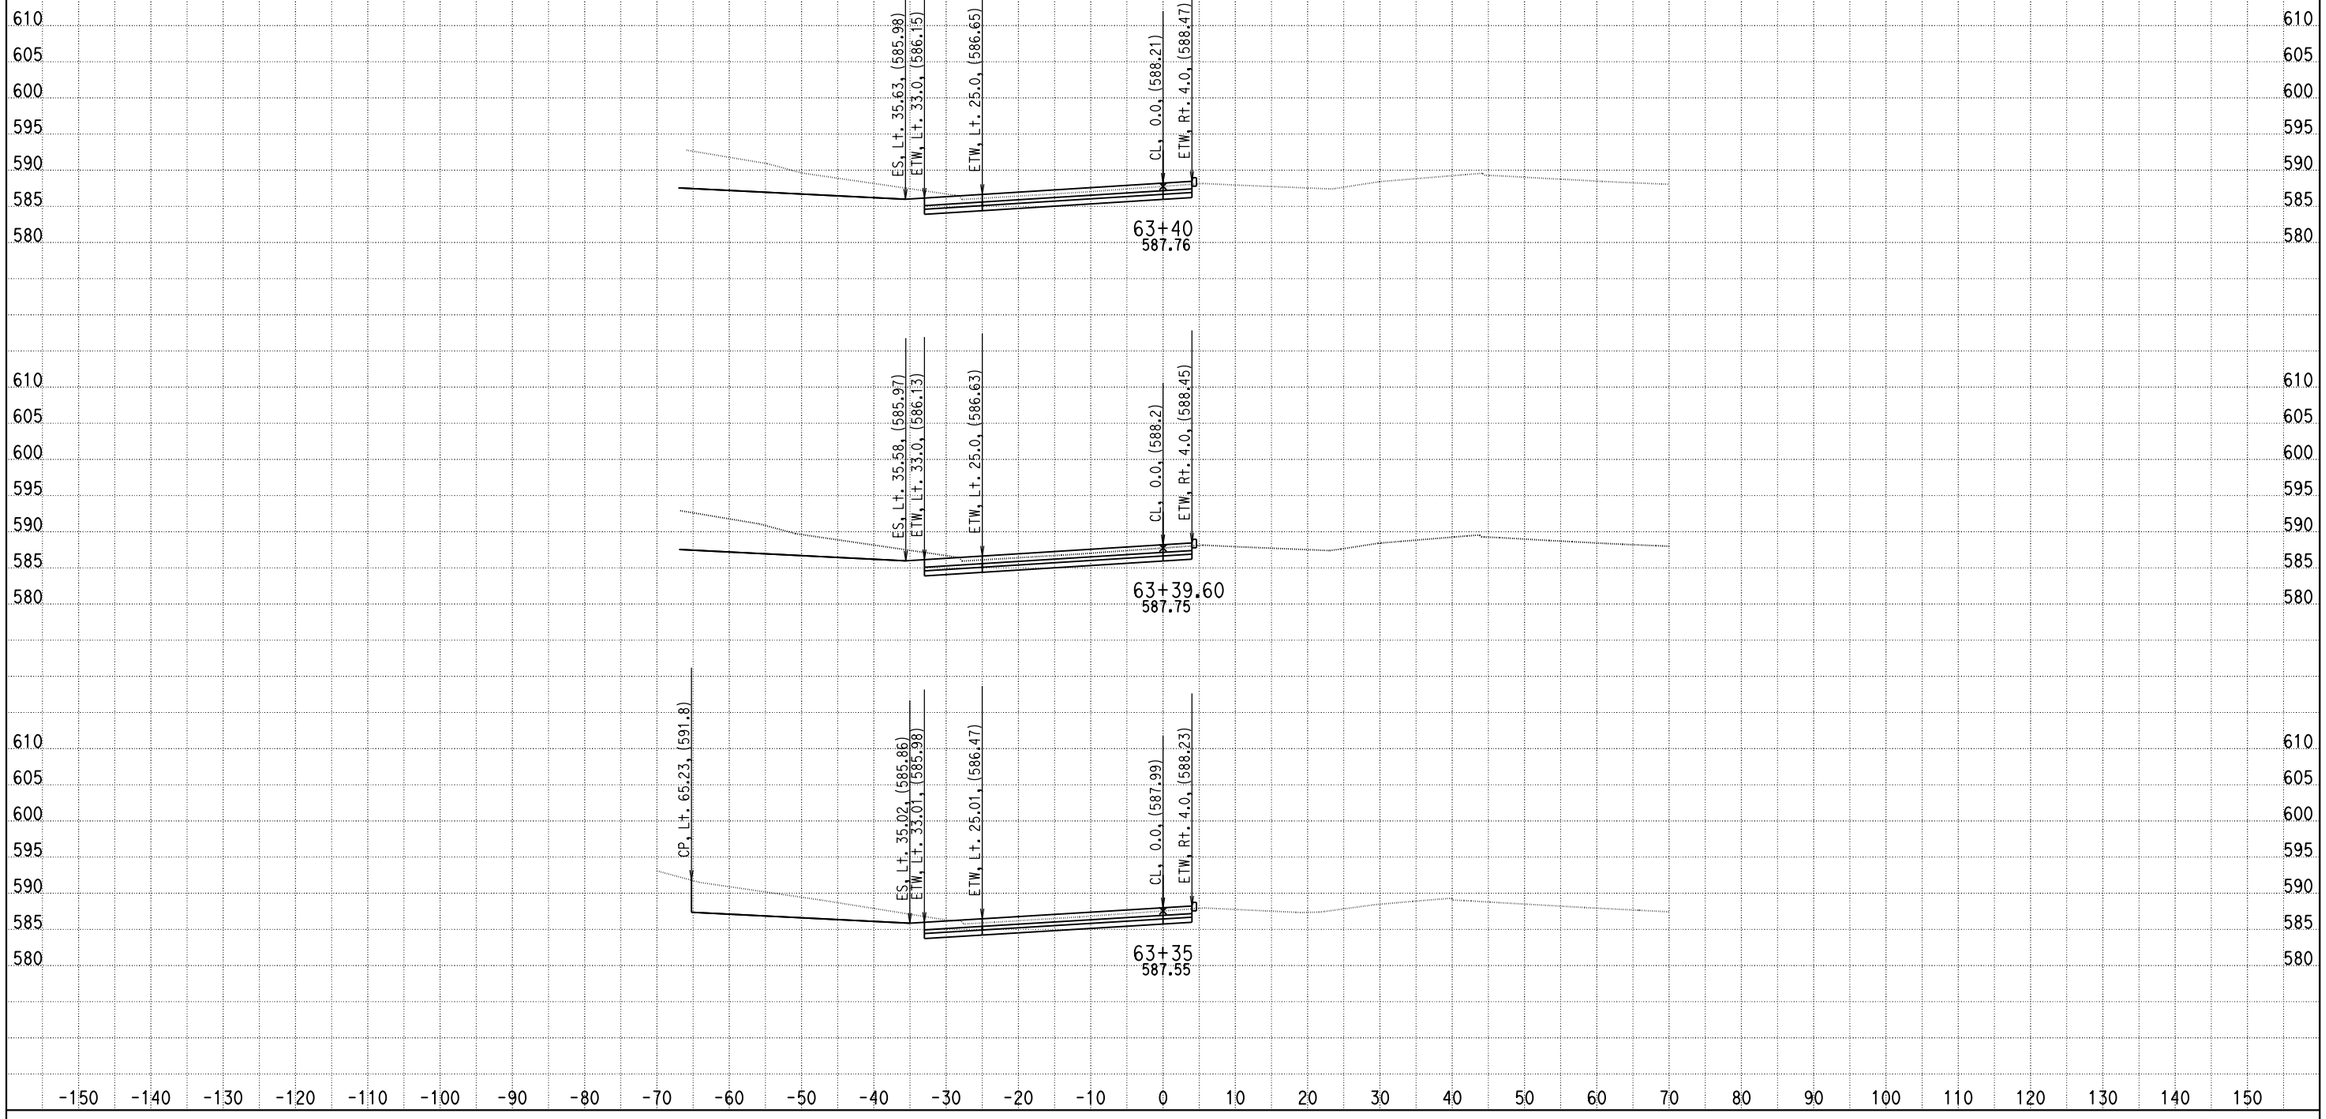

DATE: 9/4/2013

KC Project: 0818E File: D:\PROJECT\0818E\UPDATE-RAMP\hre6-pro.ear

SCALE: 1" = 10' Horiz.
1" = 10' Vert.

All Dimensions are US Survey Feet

RAMPE6
CROSS SECTIONS

SHEET 17 OF XXX

DESIGN STUDY ONLY

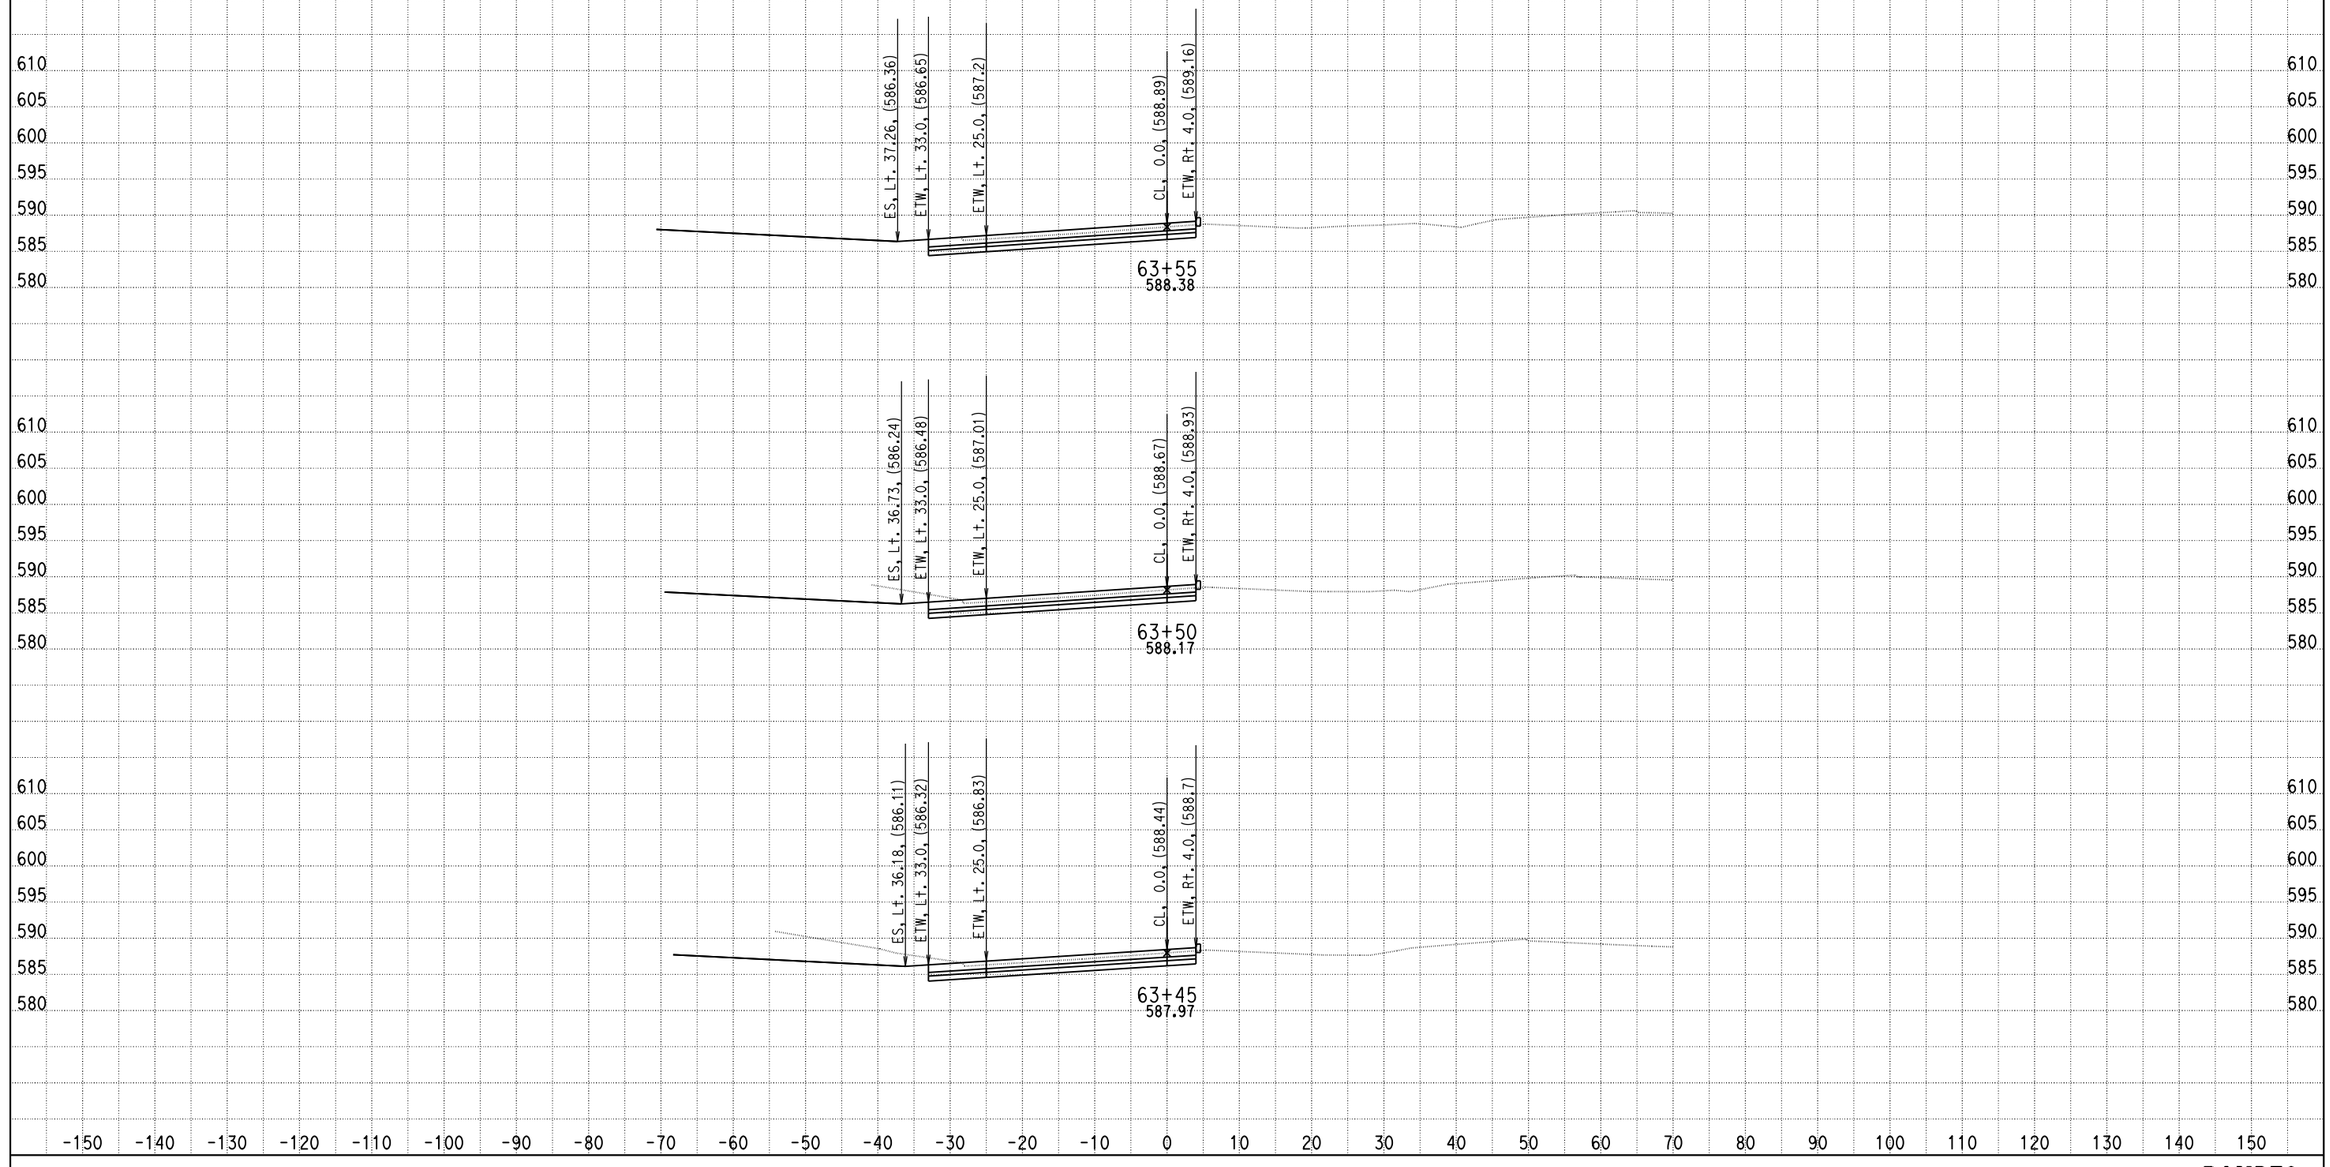

DATE: 9/4/2013

KC Project: 0818E File: D:\PROJECT\0818E\UPDATE-RAMP\hre6-pro.ear

SCALE: 1" = 10' Horiz.
1" = 10' Vert.

All Dimensions are US Survey Feet

RAMPE6
CROSS SECTIONS

DESIGN STUDY ONLY

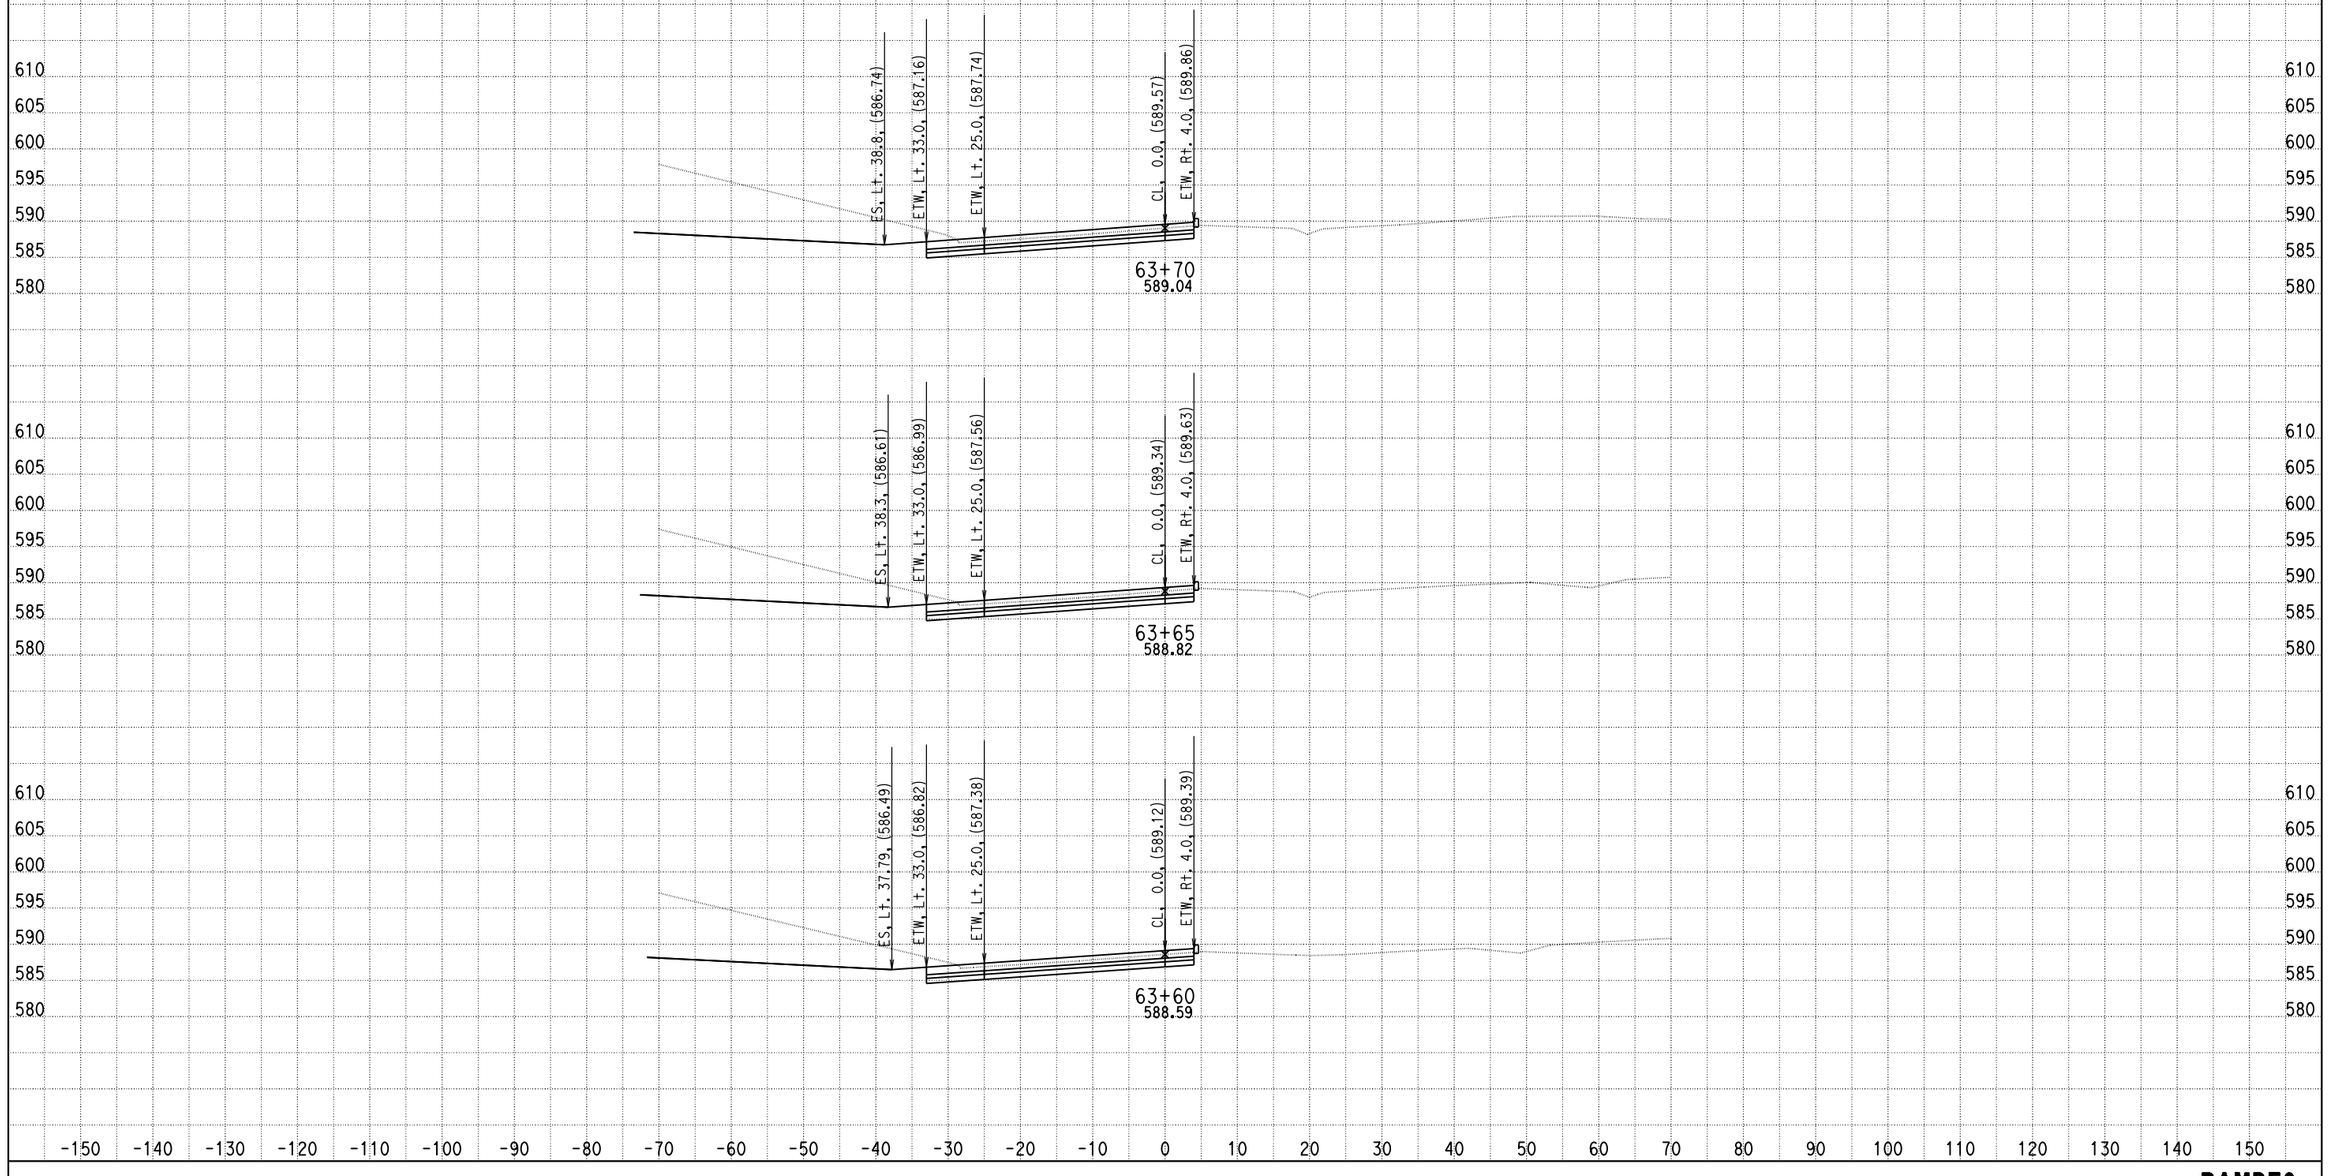

DATE: 9/4/2013

KC Project: 0818E File: D:\PROJECT\0818E\UPDATE-RAMP\hre6-pro.ear

SCALE: 1" = 10' Horiz.
1" = 10' Vert.

All Dimensions are US Survey Feet

RAMPE6
CROSS SECTIONS

SHEET 19 OF XXX

DESIGN STUDY ONLY

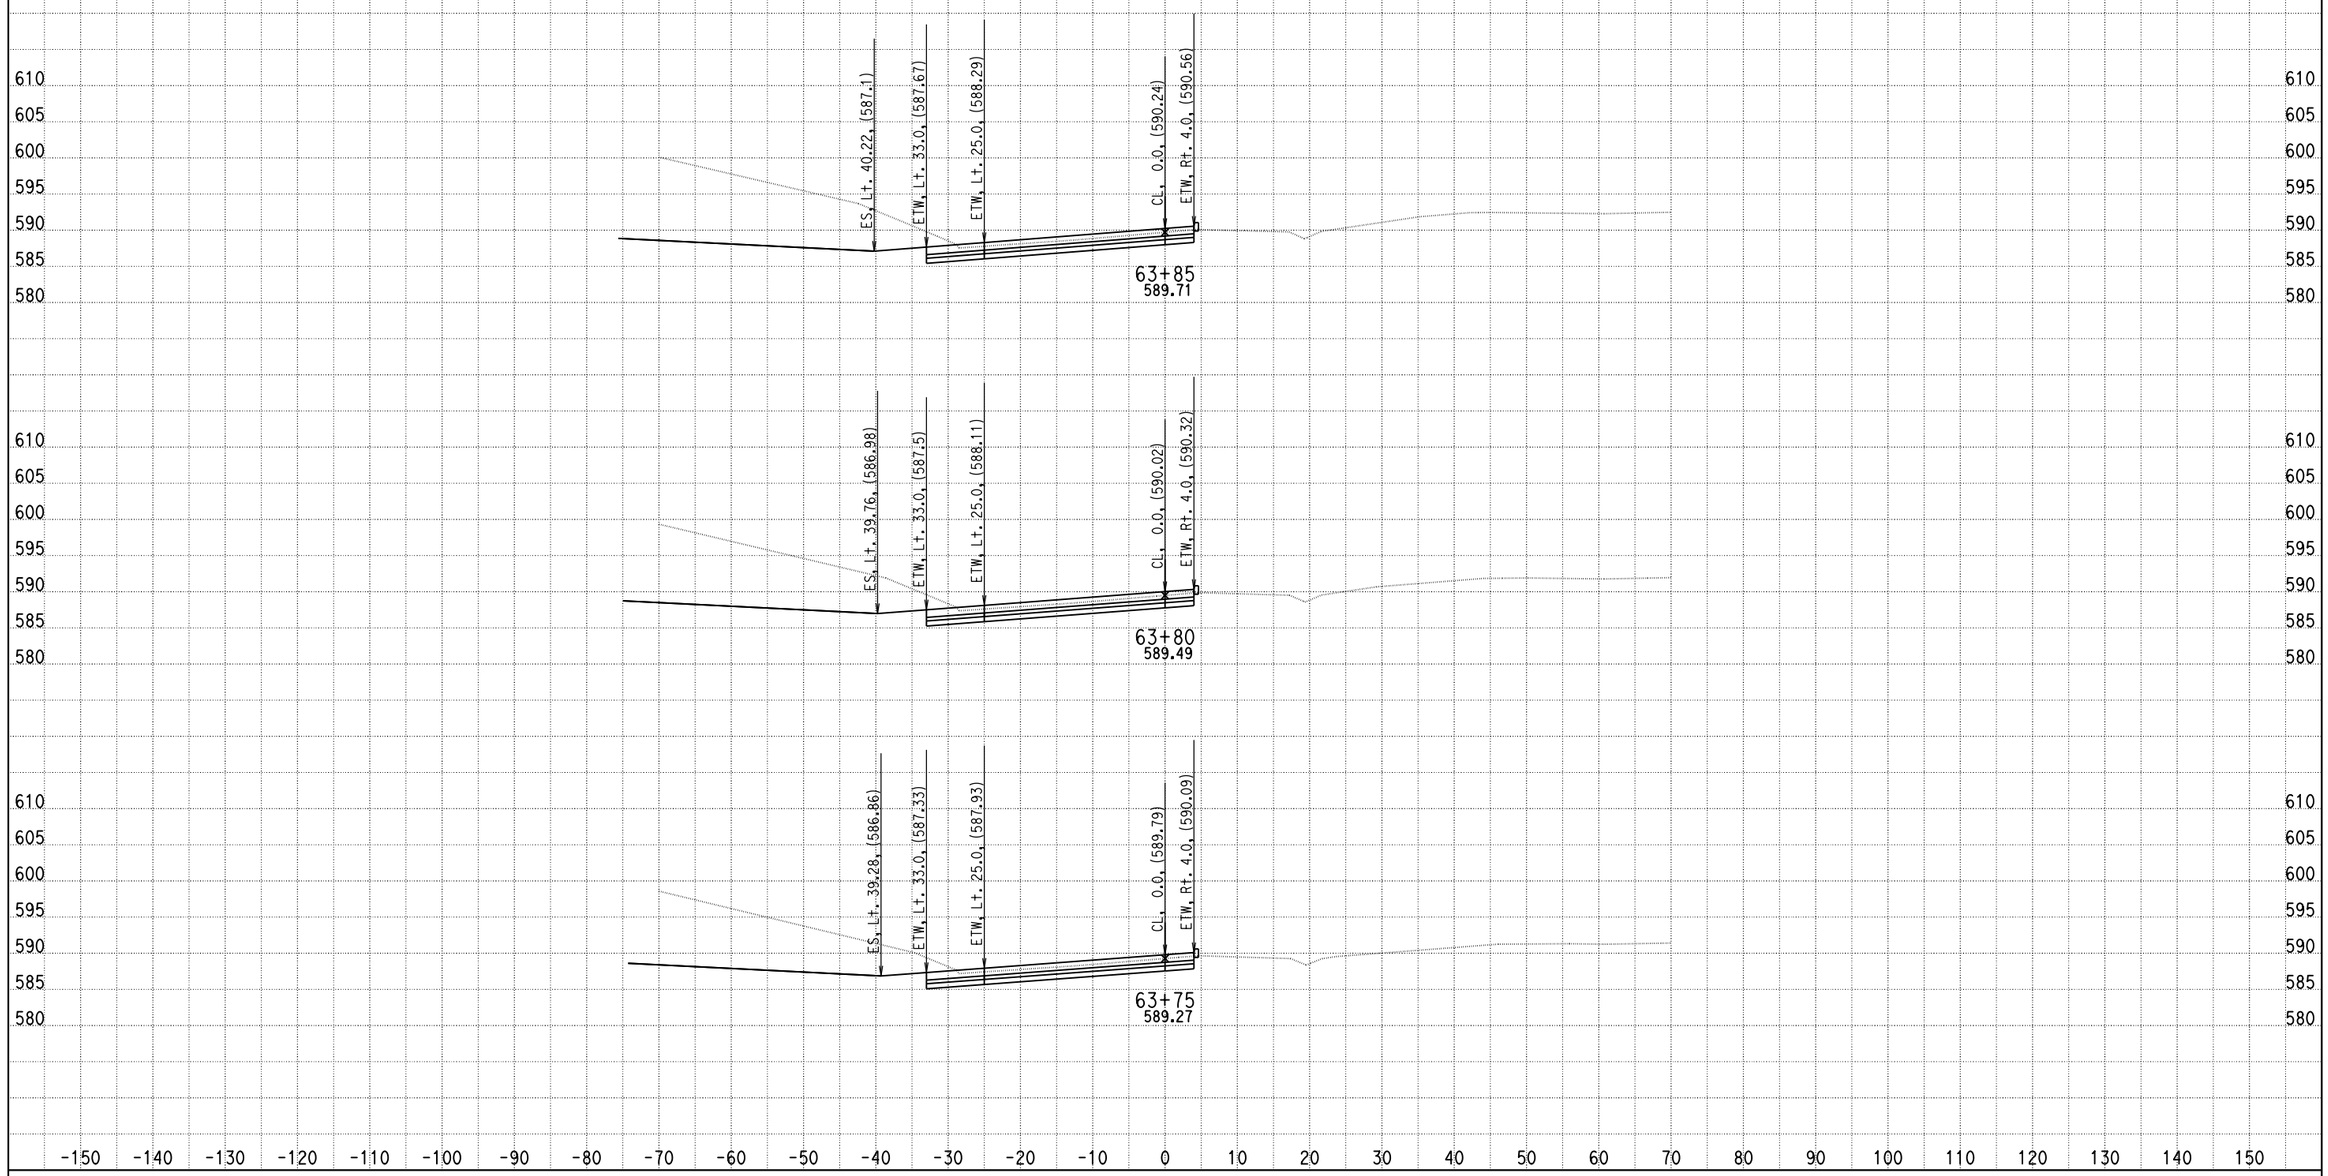

DATE: 9/4/2013

KC Project: 0818E File: D:\PROJECT\0818E\UPDATE-RAMP\hre6-pro.ear

SCALE: 1" = 10' Horiz.
1" = 10' Vert.

All Dimensions are US Survey Feet

RAMPE6
CROSS SECTIONS

SHEET 20 OF XXX

DESIGN STUDY ONLY

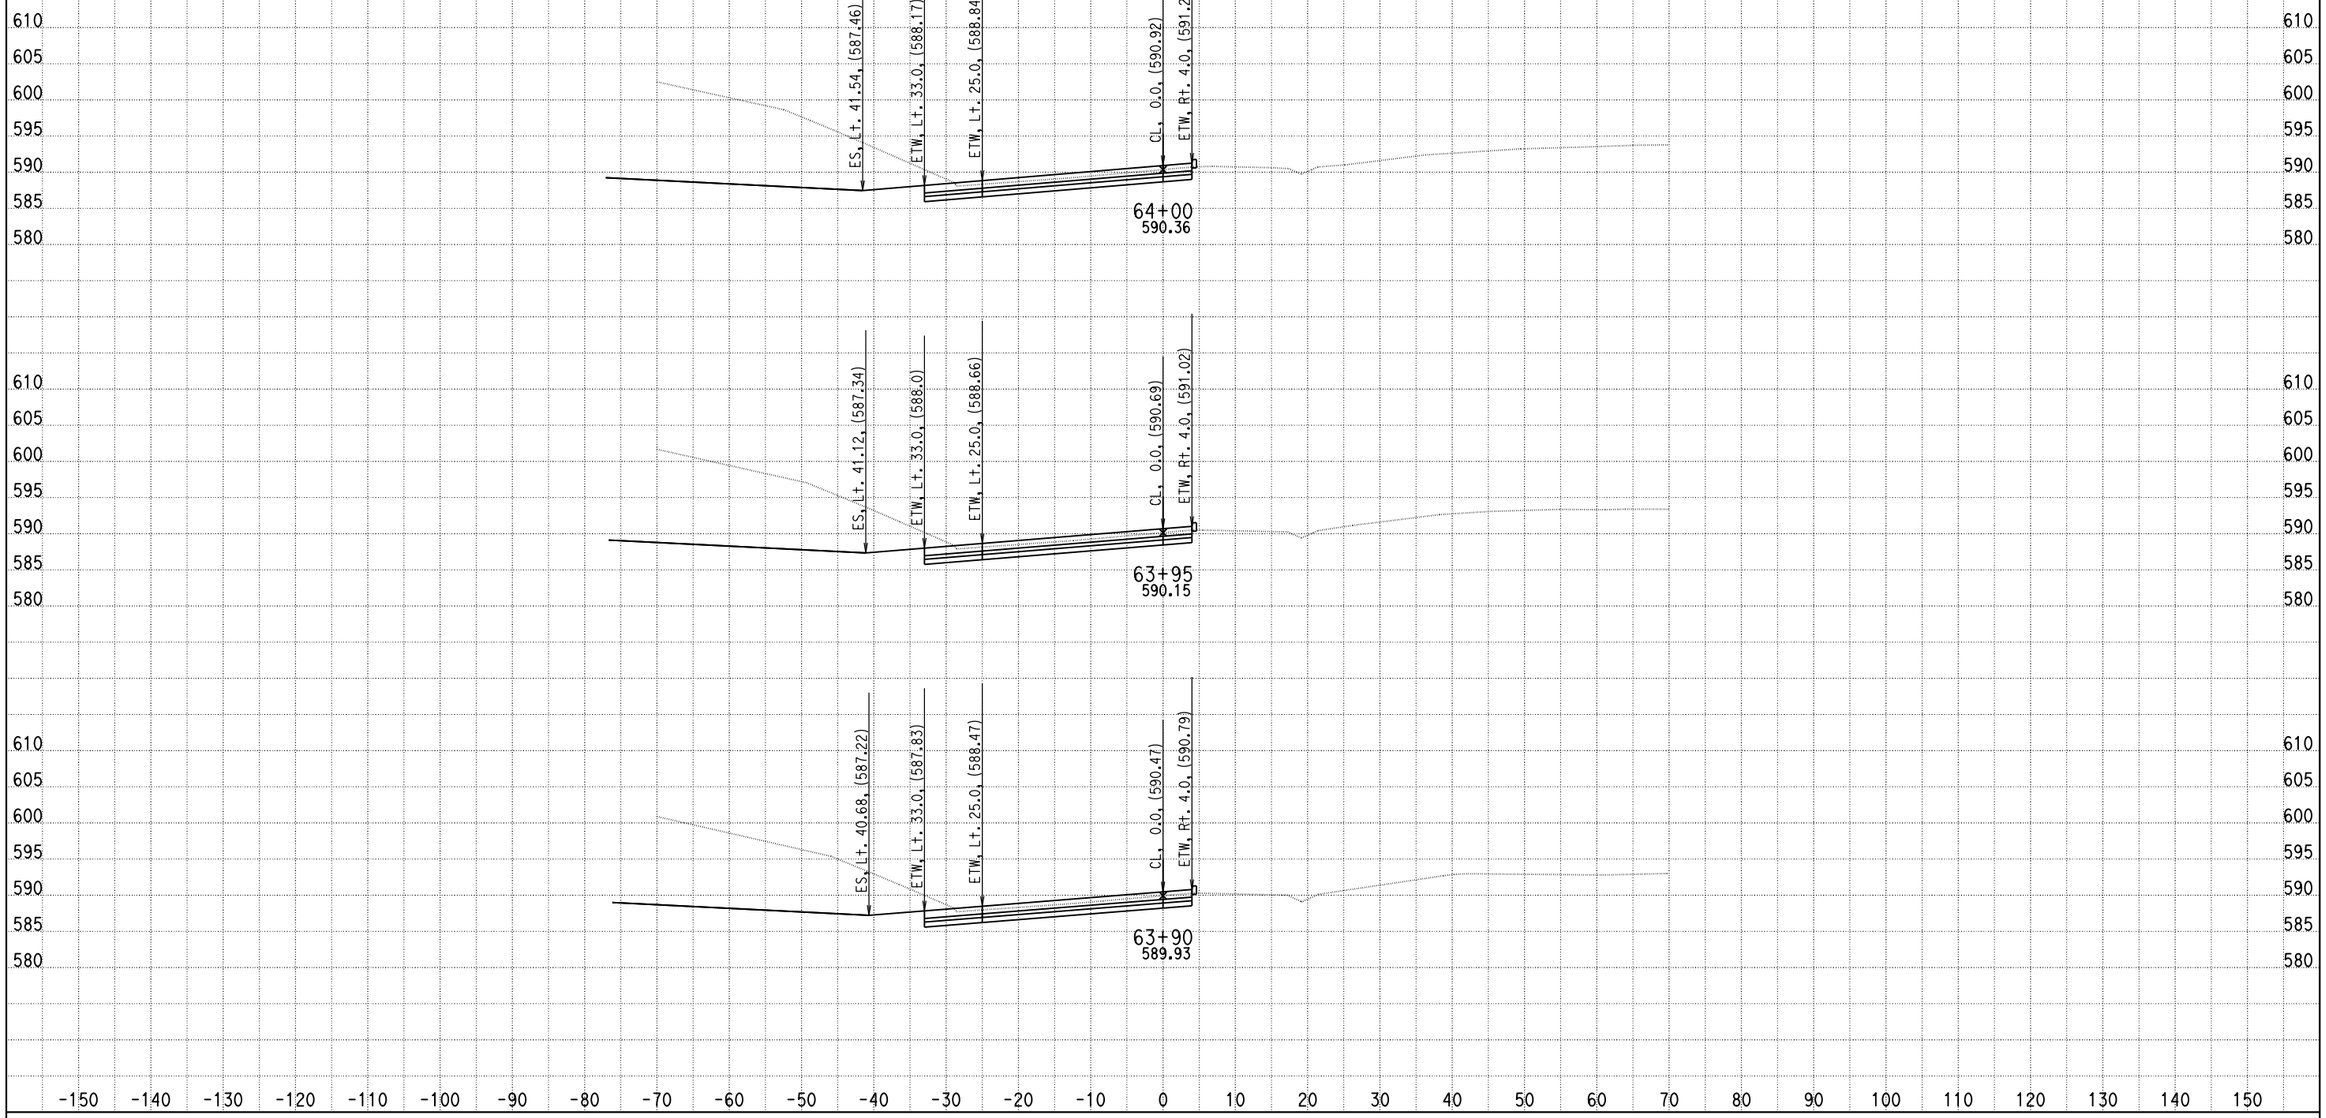

DATE: 9/4/2013

KC Project: 0818E File: D:\PROJECT\0818E\UPDATE-RAMP\hre6-pro.ear

SCALE: 1" = 10' Horiz.
1" = 10' Vert.

All Dimensions are US Survey Feet

RAMPE6
CROSS SECTIONS

SHEET 21 OF XXX

DESIGN STUDY ONLY

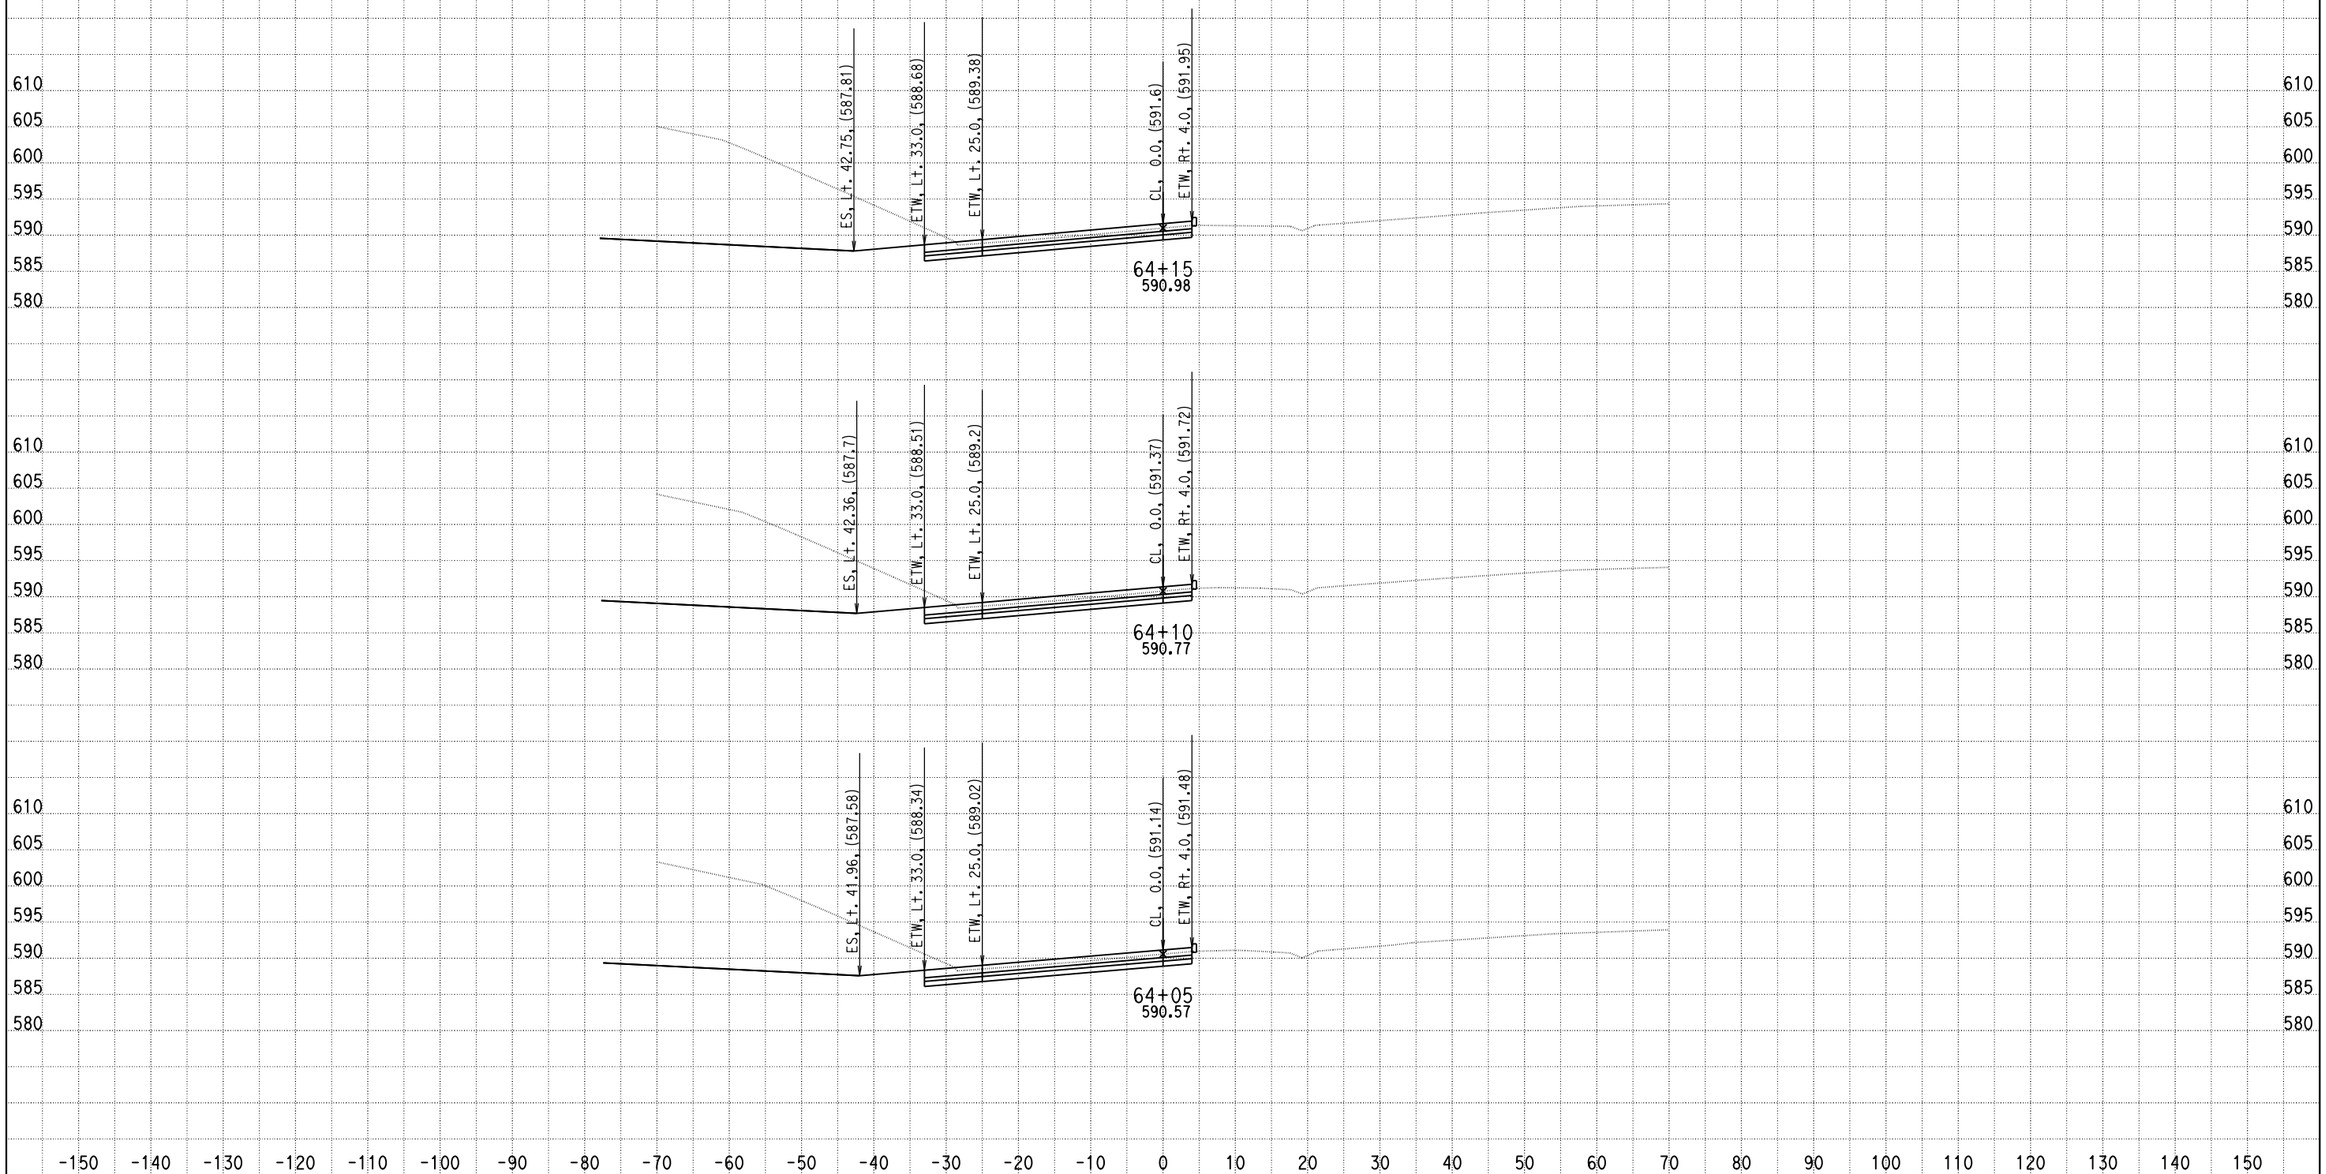

DATE: 9/4/2013

KC Project: 0818E File: D:\PROJECT\0818E\UPDATE-RAMP\hre6-pro.ear

SCALE: 1" = 10' Horiz.
1" = 10' Vert.

All Dimensions are US Survey Feet

RAMPE6
CROSS SECTIONS

SHEET 22 OF XXX

DESIGN STUDY ONLY

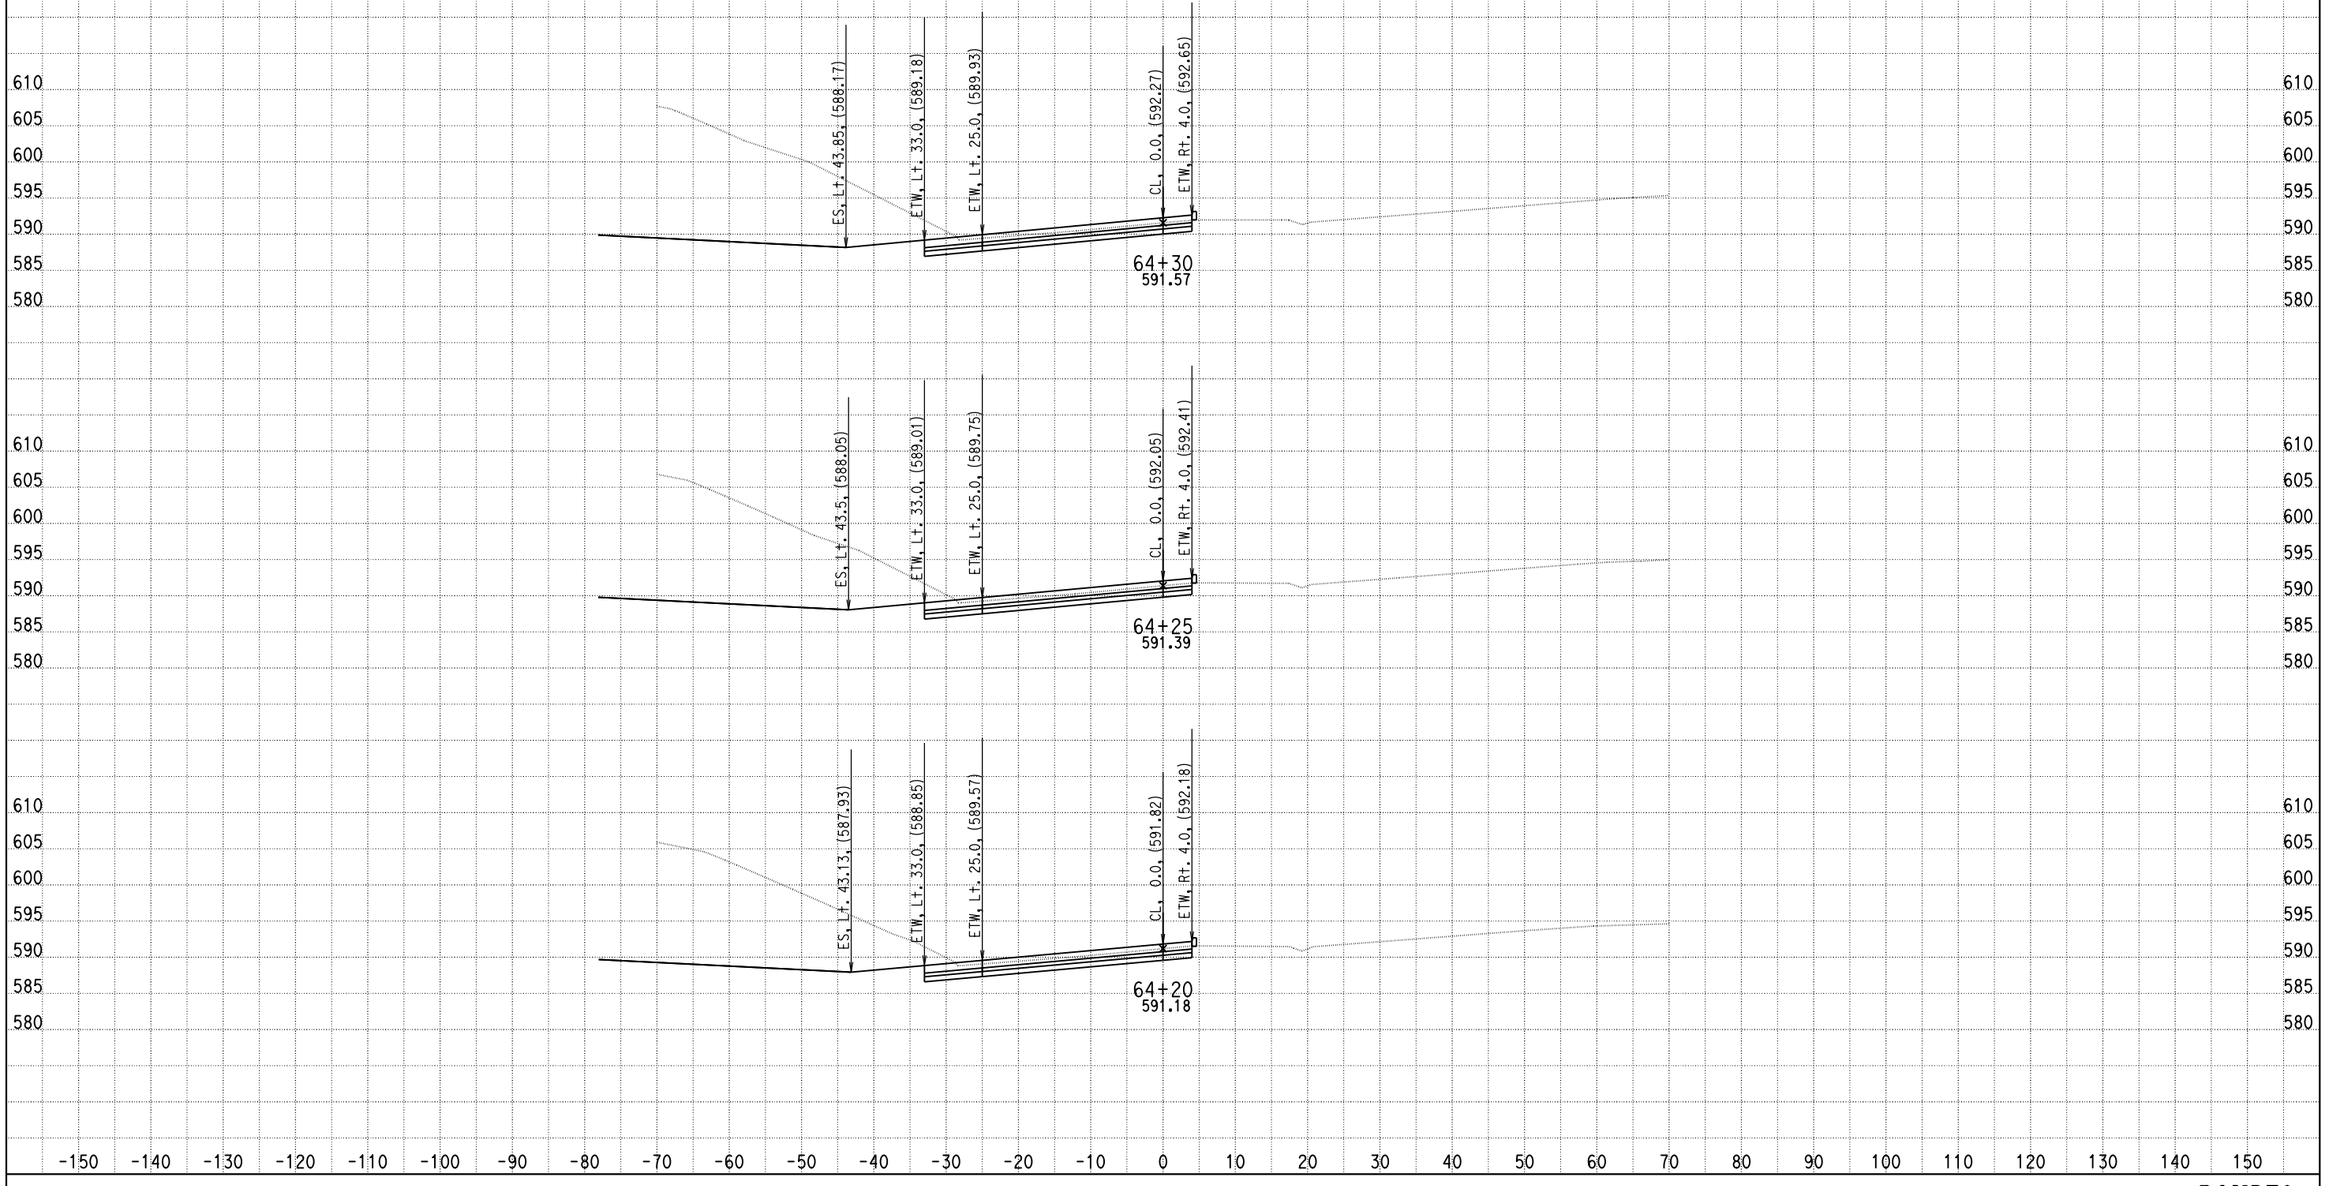

DATE: 9/4/2013

KC Project: 0818E File: D:\PROJECT\0818E\UPDATE-RAMP\hre6-pro.ear

SCALE: 1" = 10' Horiz.
1" = 10' Vert.

All Dimensions are US Survey Feet

RAMPE6
CROSS SECTIONS

SHEET 23 OF XXX

DESIGN STUDY ONLY

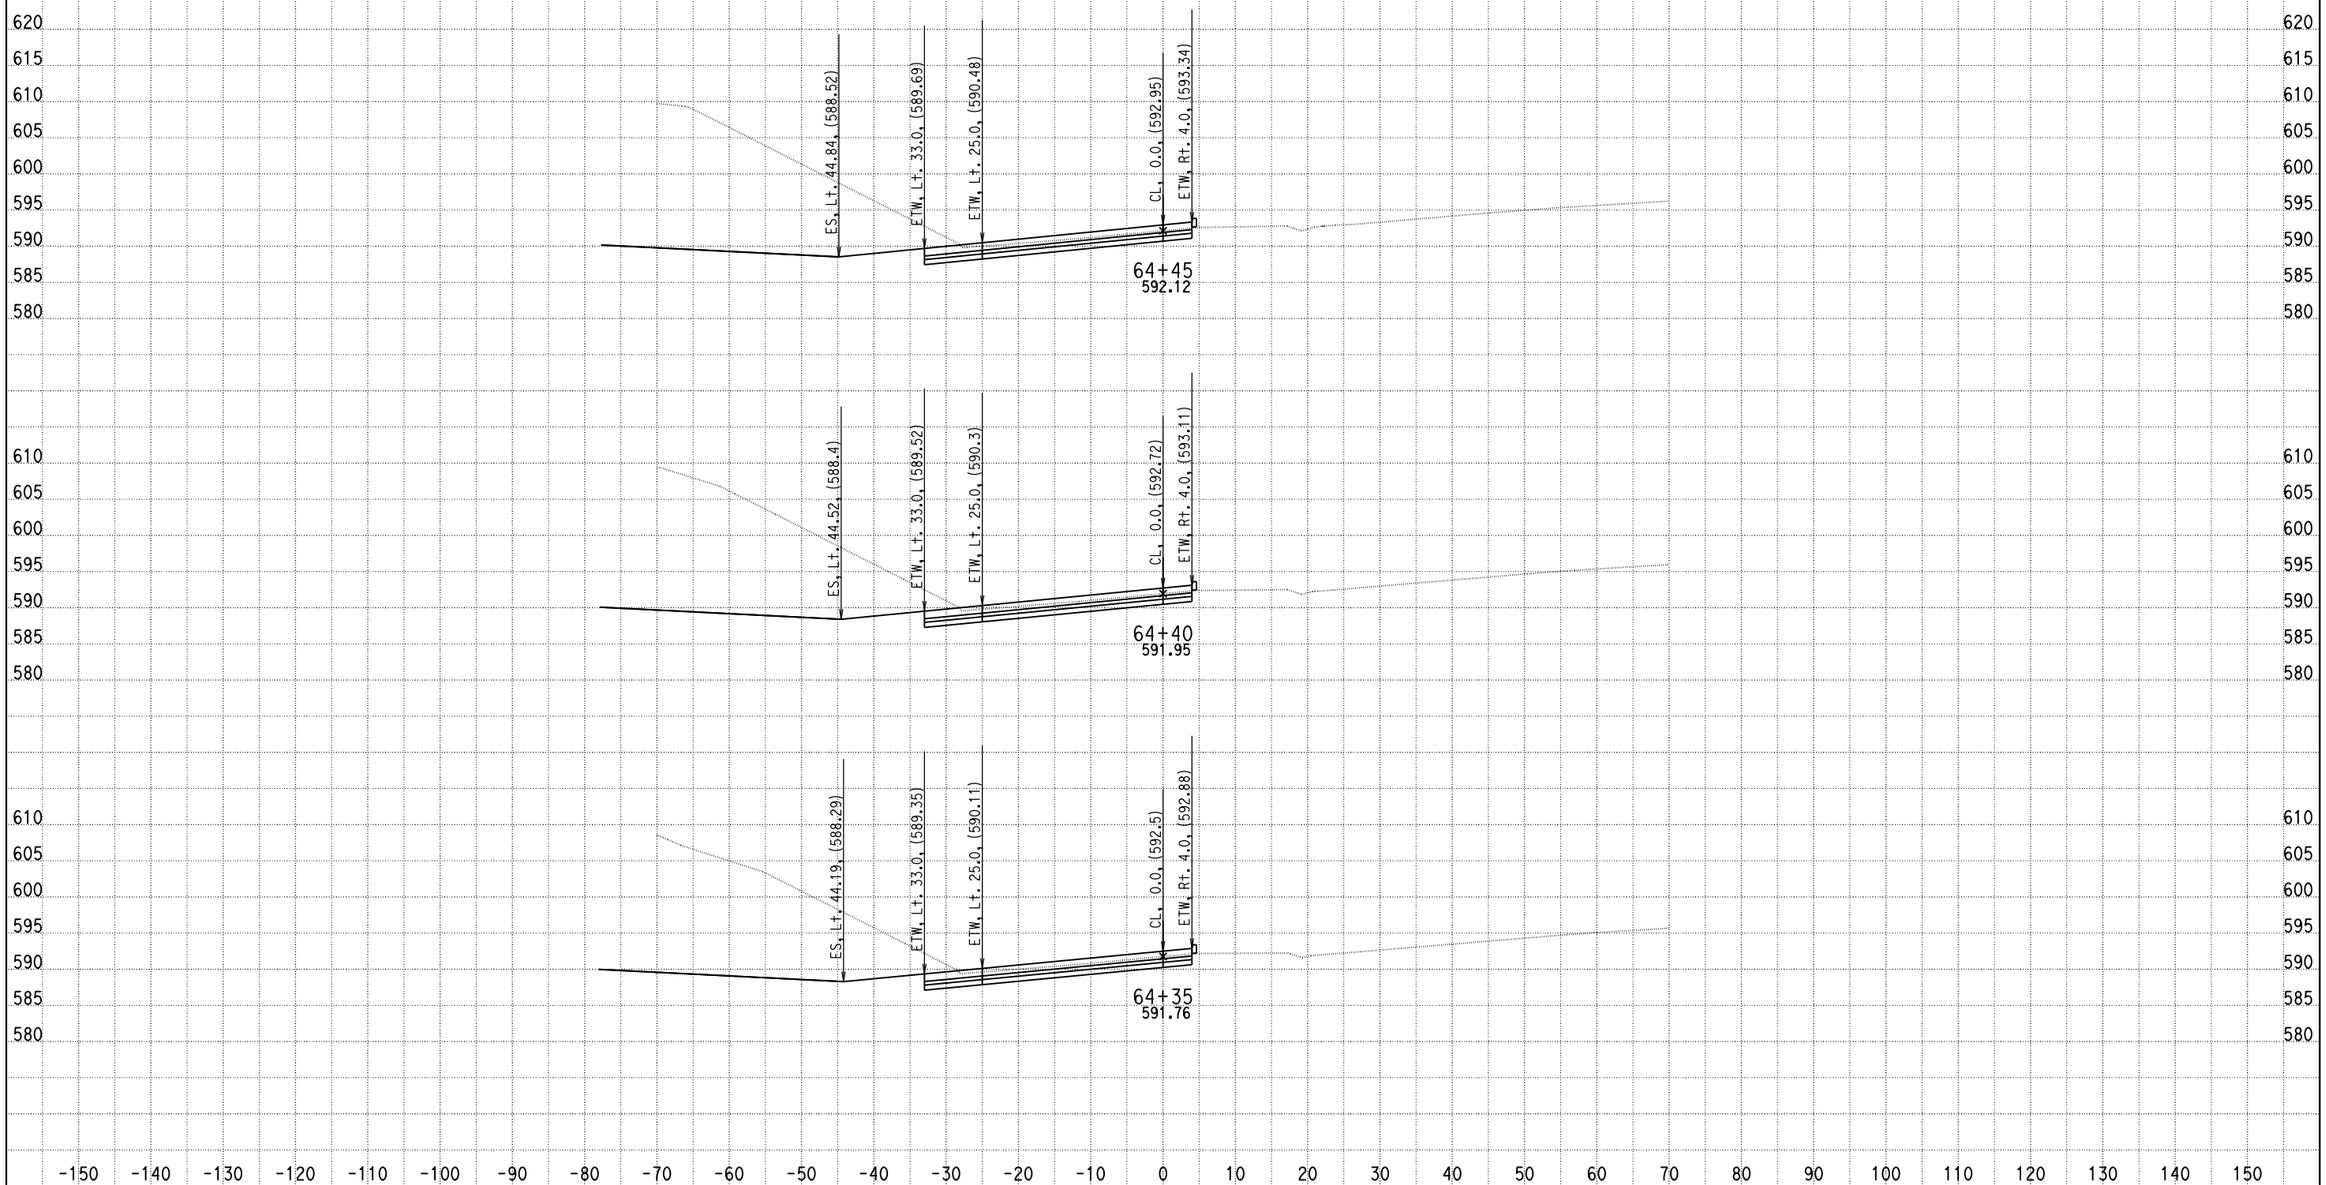

DATE: 9/4/2013

KC Project: 0818E File: D:\PROJECT\0818E\UPDATE-RAMP\hre6-pro.ear

SCALE: 1" = 10' Horiz.
1" = 10' Vert.

All Dimensions are US Survey Feet

RAMPE6
CROSS SECTIONS

SHEET 24 OF XXX

DESIGN STUDY ONLY

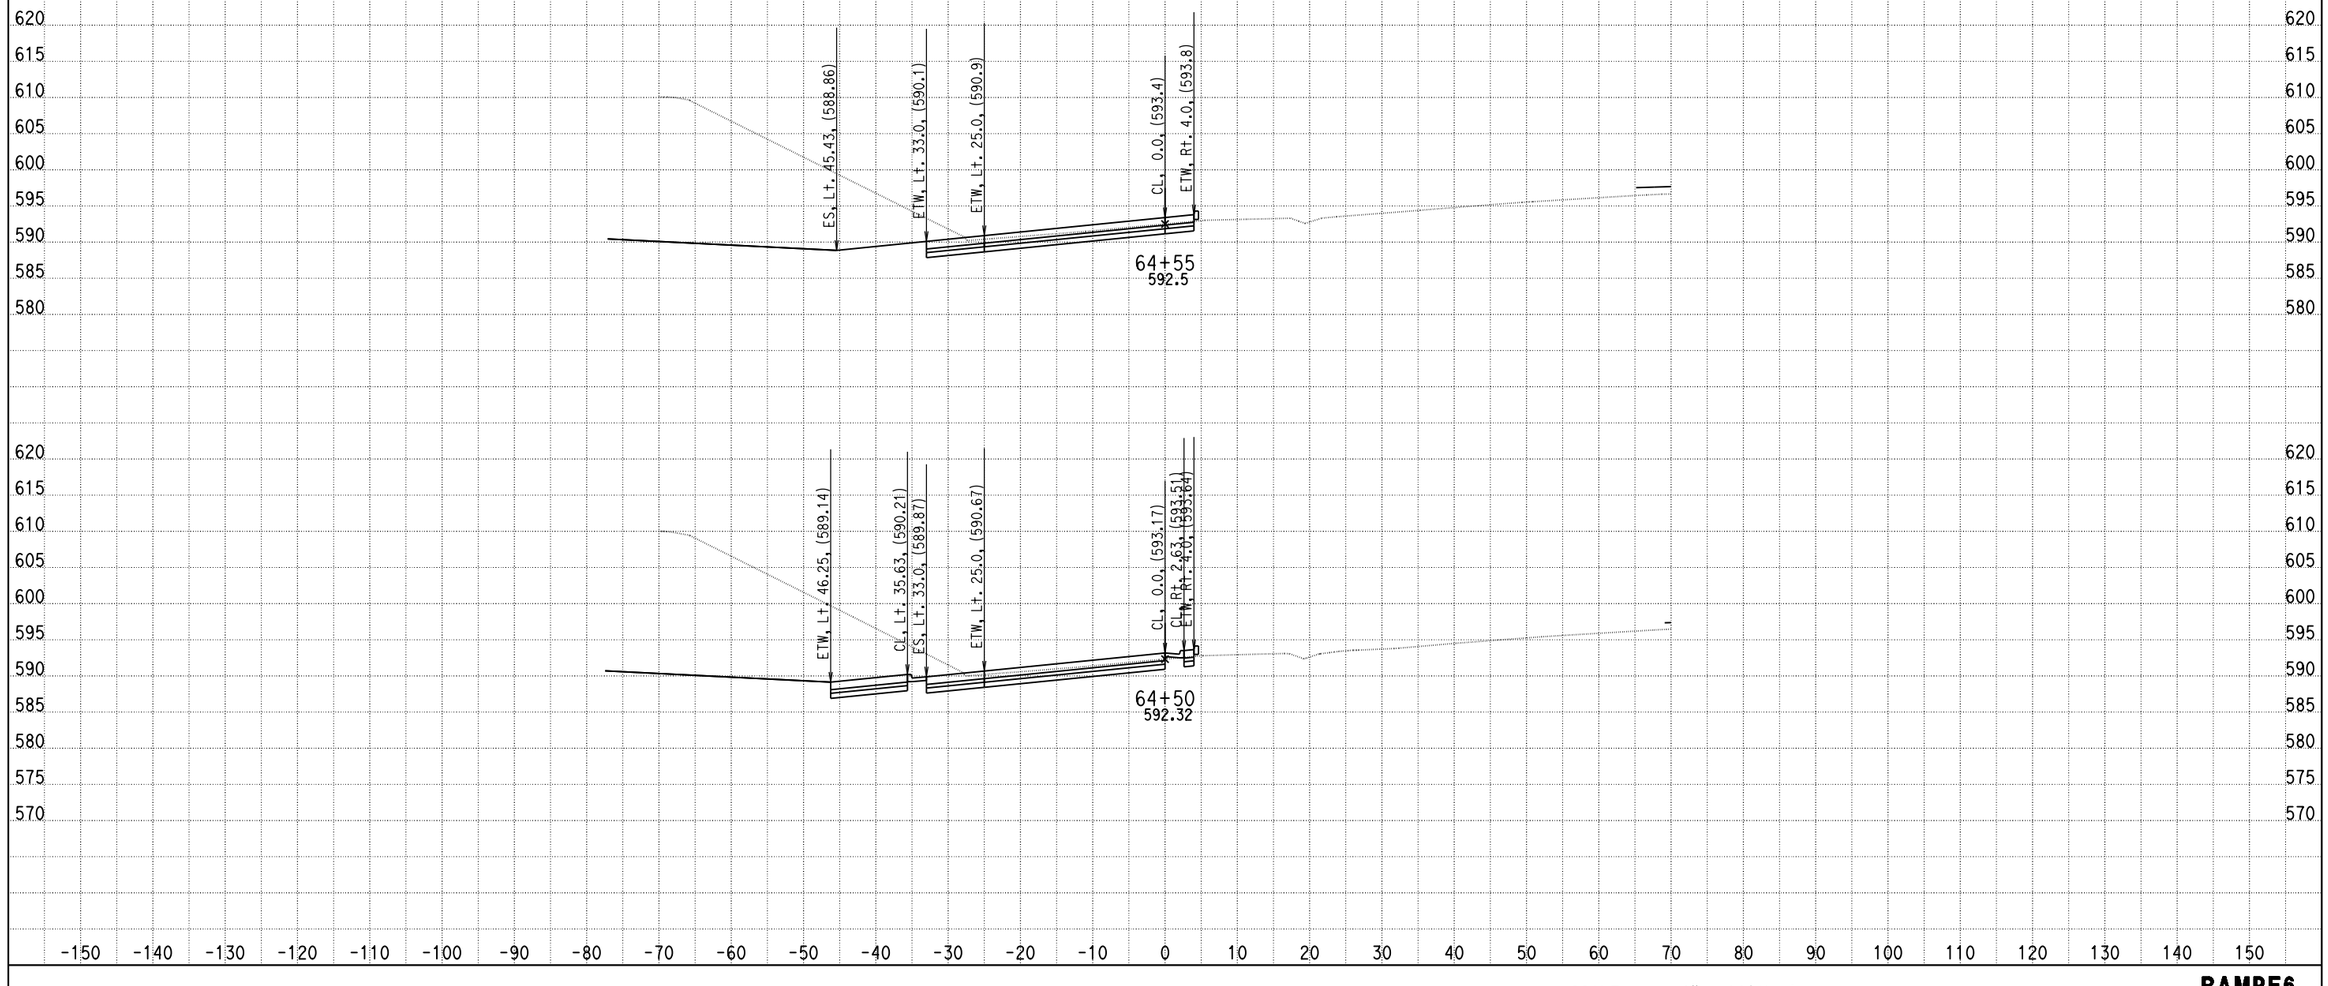

DATE: 9/4/2013

KC Project: 0818E File: D:\PROJECT\0818E\UPDATE-RAMP\hre6-pro.ear

SCALE: 1" = 10' Horiz.
1" = 10' Vert.

All Dimensions are US Survey Feet

RAMPE6
CROSS SECTIONS

SHEET 25 OF XXX

DESIGN STUDY ONLY

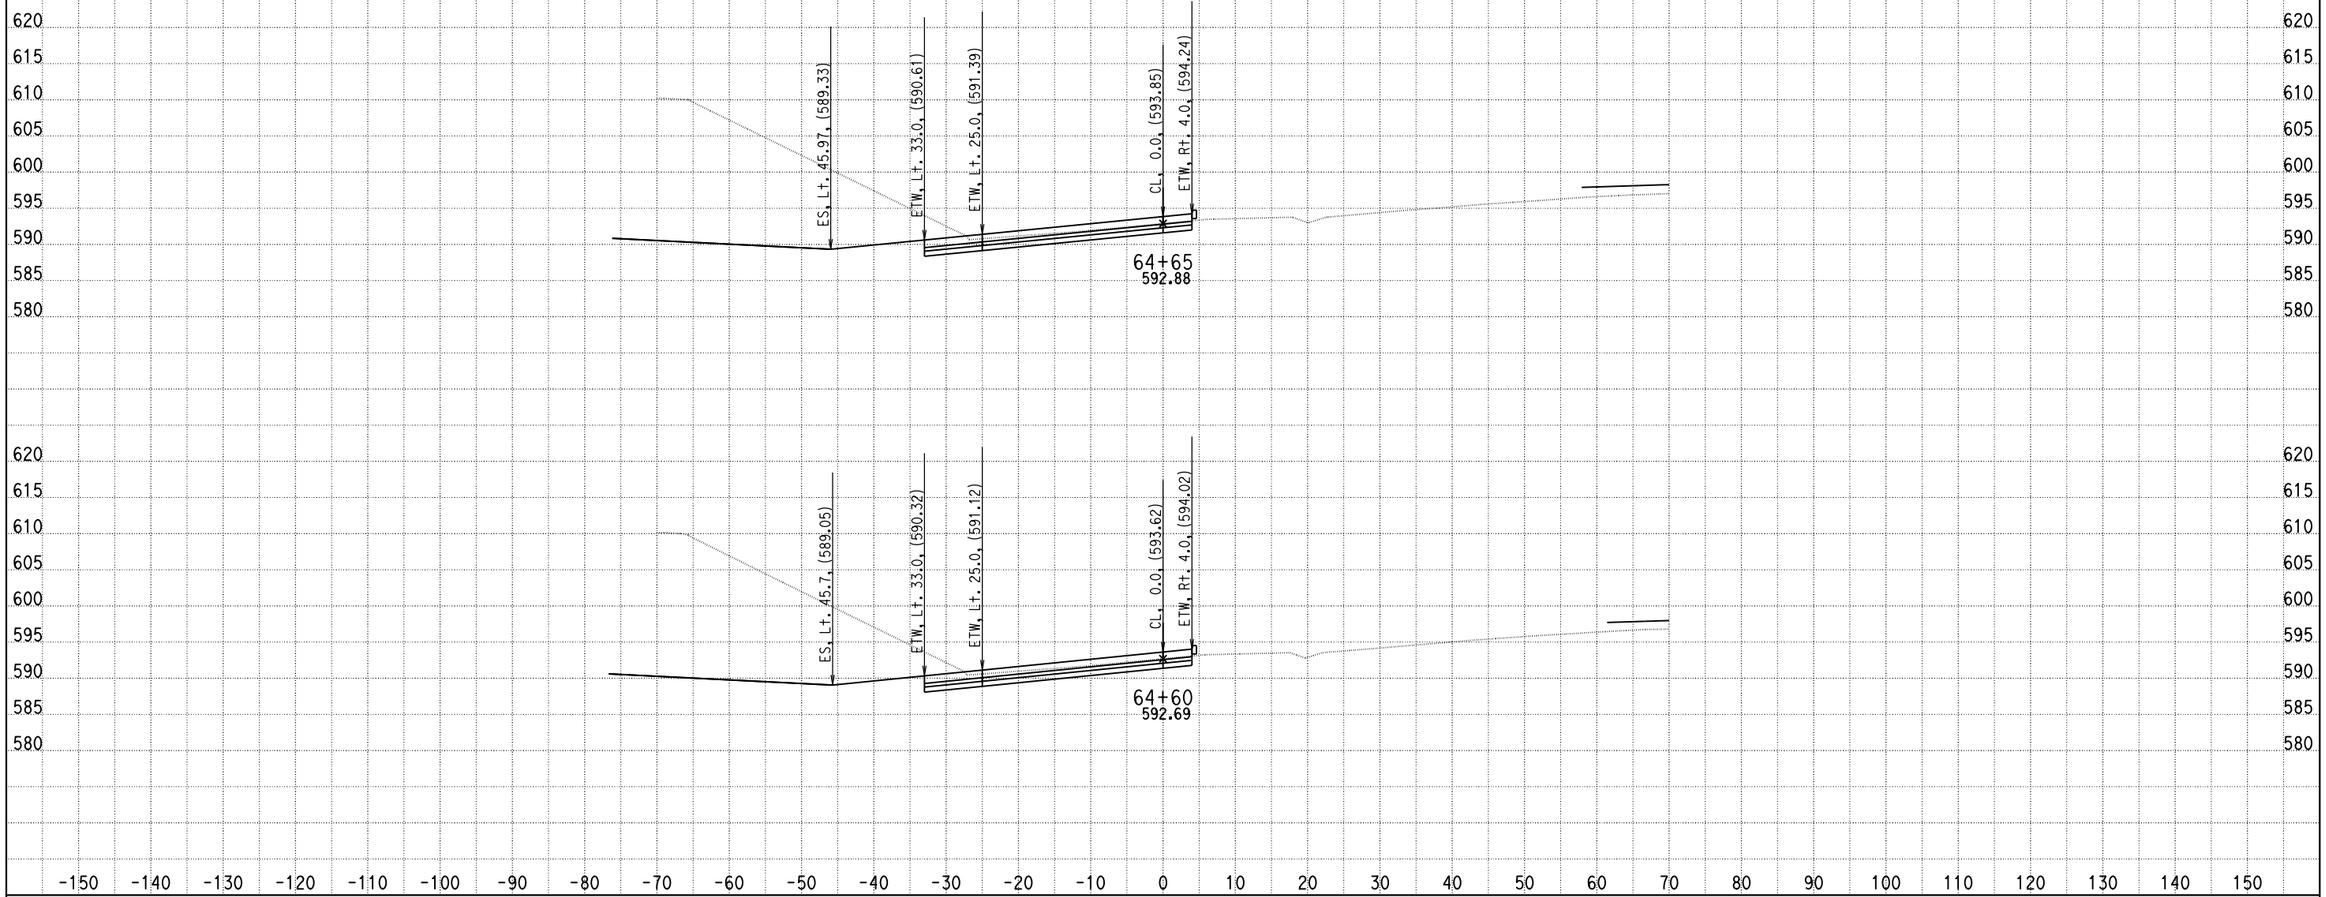

DATE: 9/4/2013

KC Project: 0818E File: D:\PROJECT\0818E\UPDATE-RAMP\hre6-pro.ear

SCALE: 1" = 10' Horiz.
1" = 10' Vert.

All Dimensions are US Survey Feet

RAMPE6
CROSS SECTIONS

SHEET 26 OF XXX

DESIGN STUDY ONLY

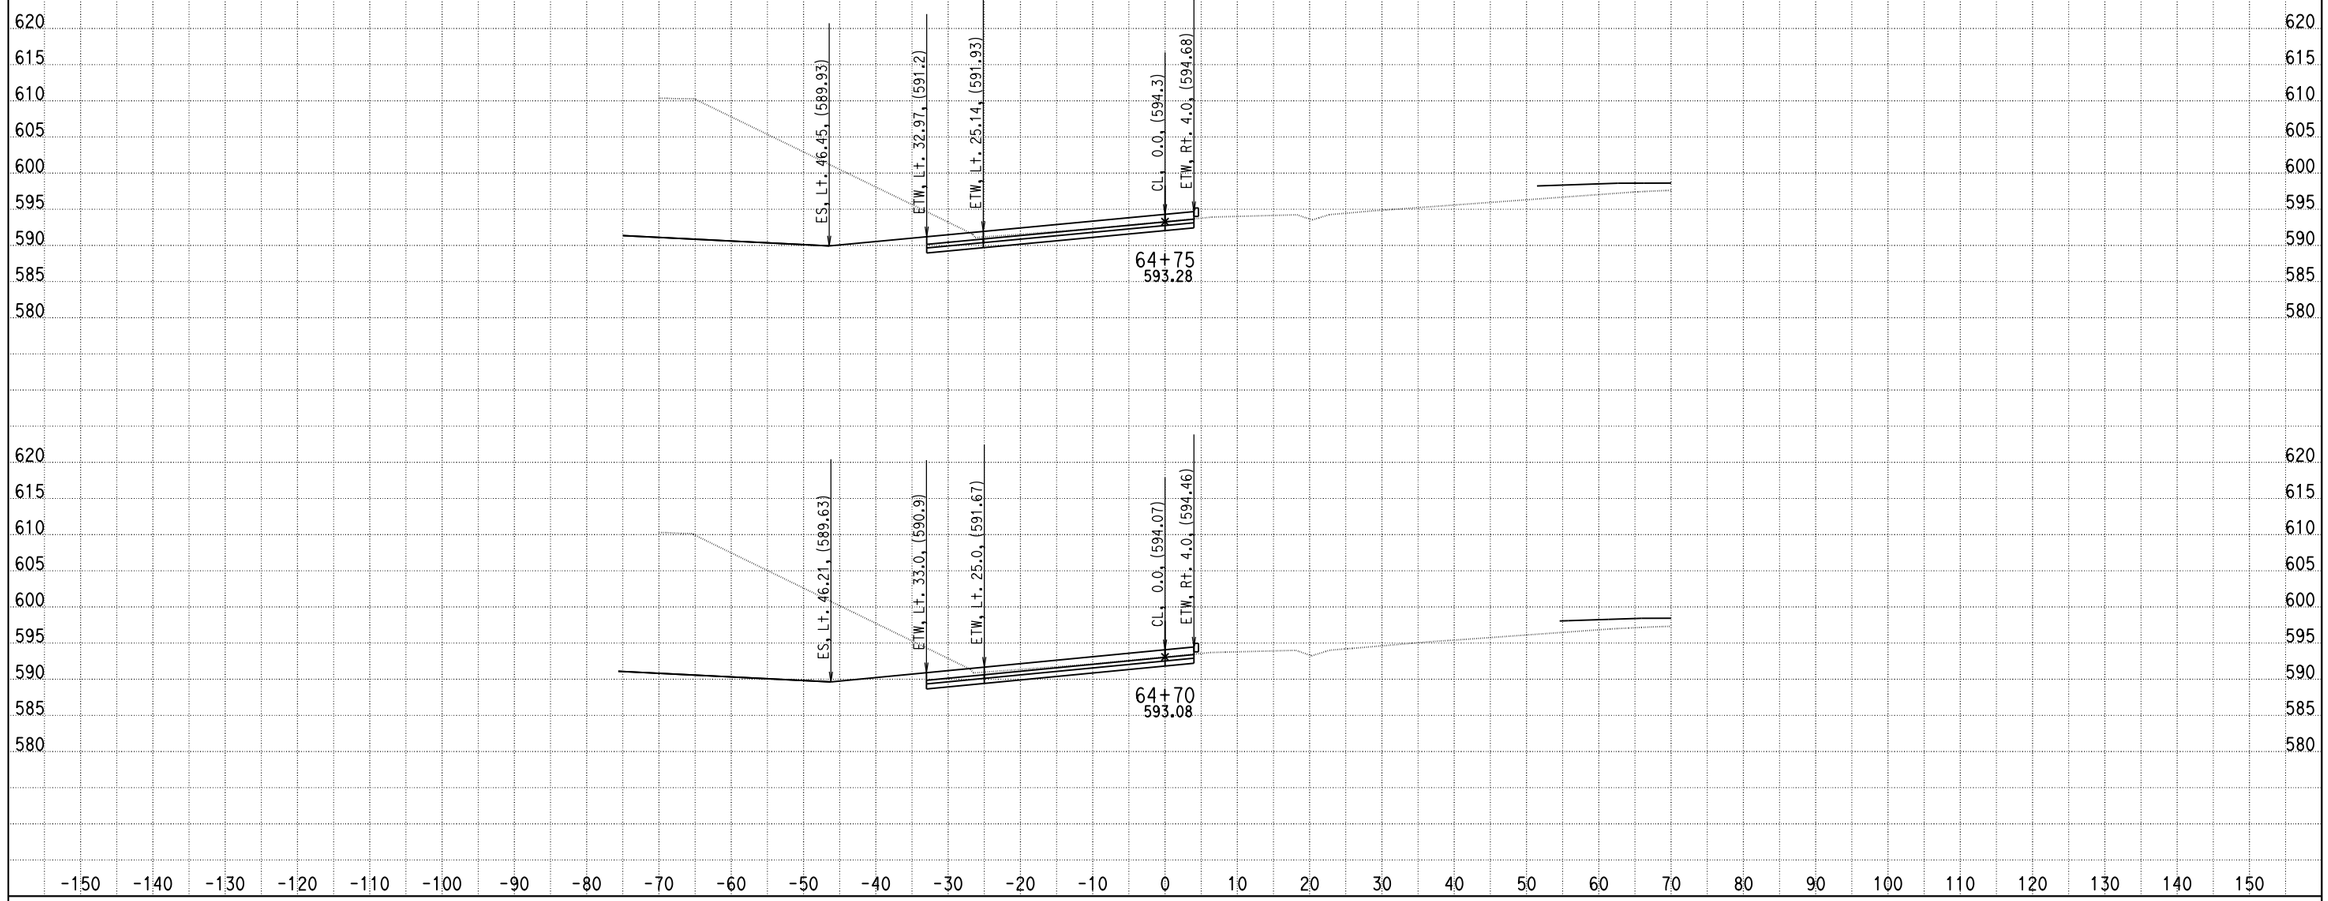

DATE: 9/4/2013

KC Project: 0818E File: D:\PROJECT\0818E\UPDATE-RAMP\hre6-pro.ear

SCALE: 1" = 10' Horiz.
1" = 10' Vert.

All Dimensions are US Survey Feet

RAMPE6
CROSS SECTIONS

DESIGN STUDY ONLY

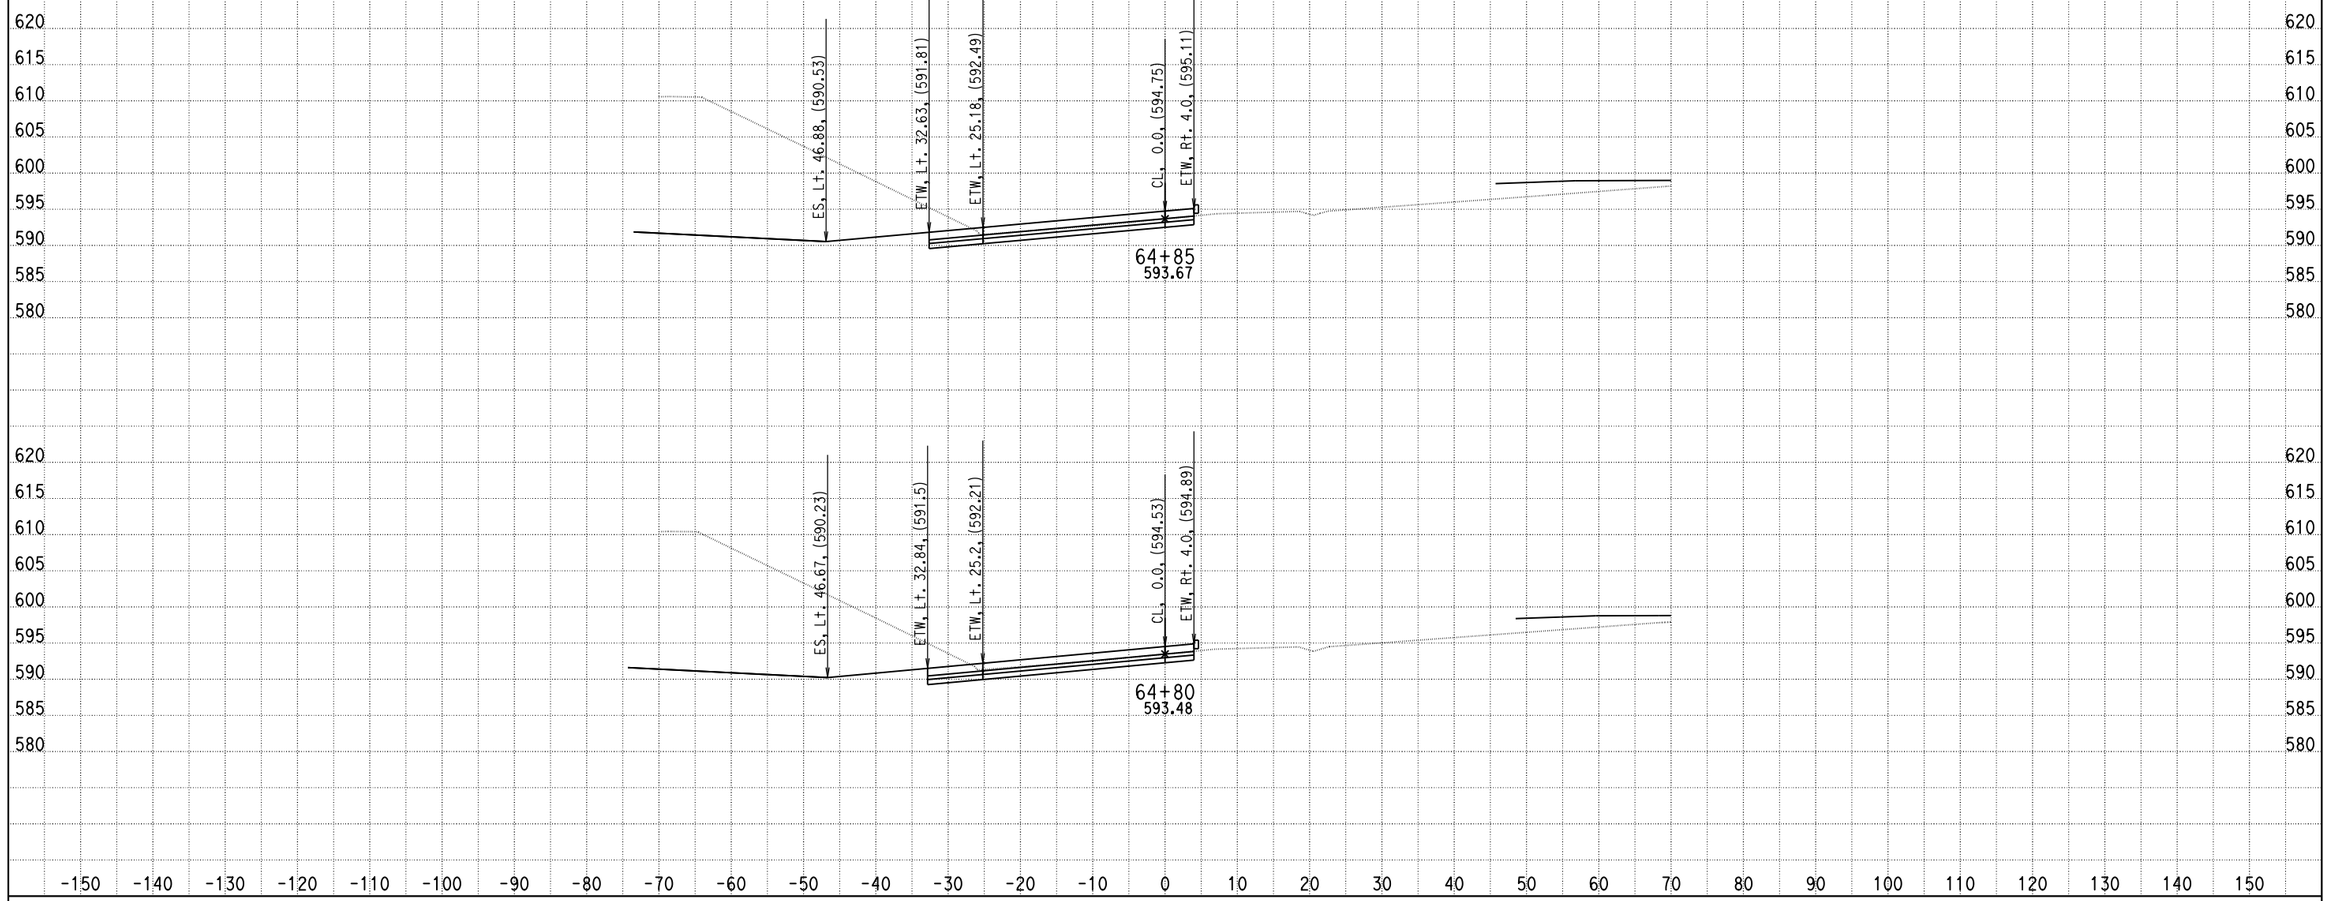

DATE: 9/4/2013

KC Project: 0818E File: D:\PROJECT\0818E\UPDATE-RAMP\hre6-pro.ear

SCALE: 1" = 10' Horiz.
1" = 10' Vert.

All Dimensions are US Survey Feet

RAMPE6
CROSS SECTIONS

SHEET 28 OF XXX

DESIGN STUDY ONLY

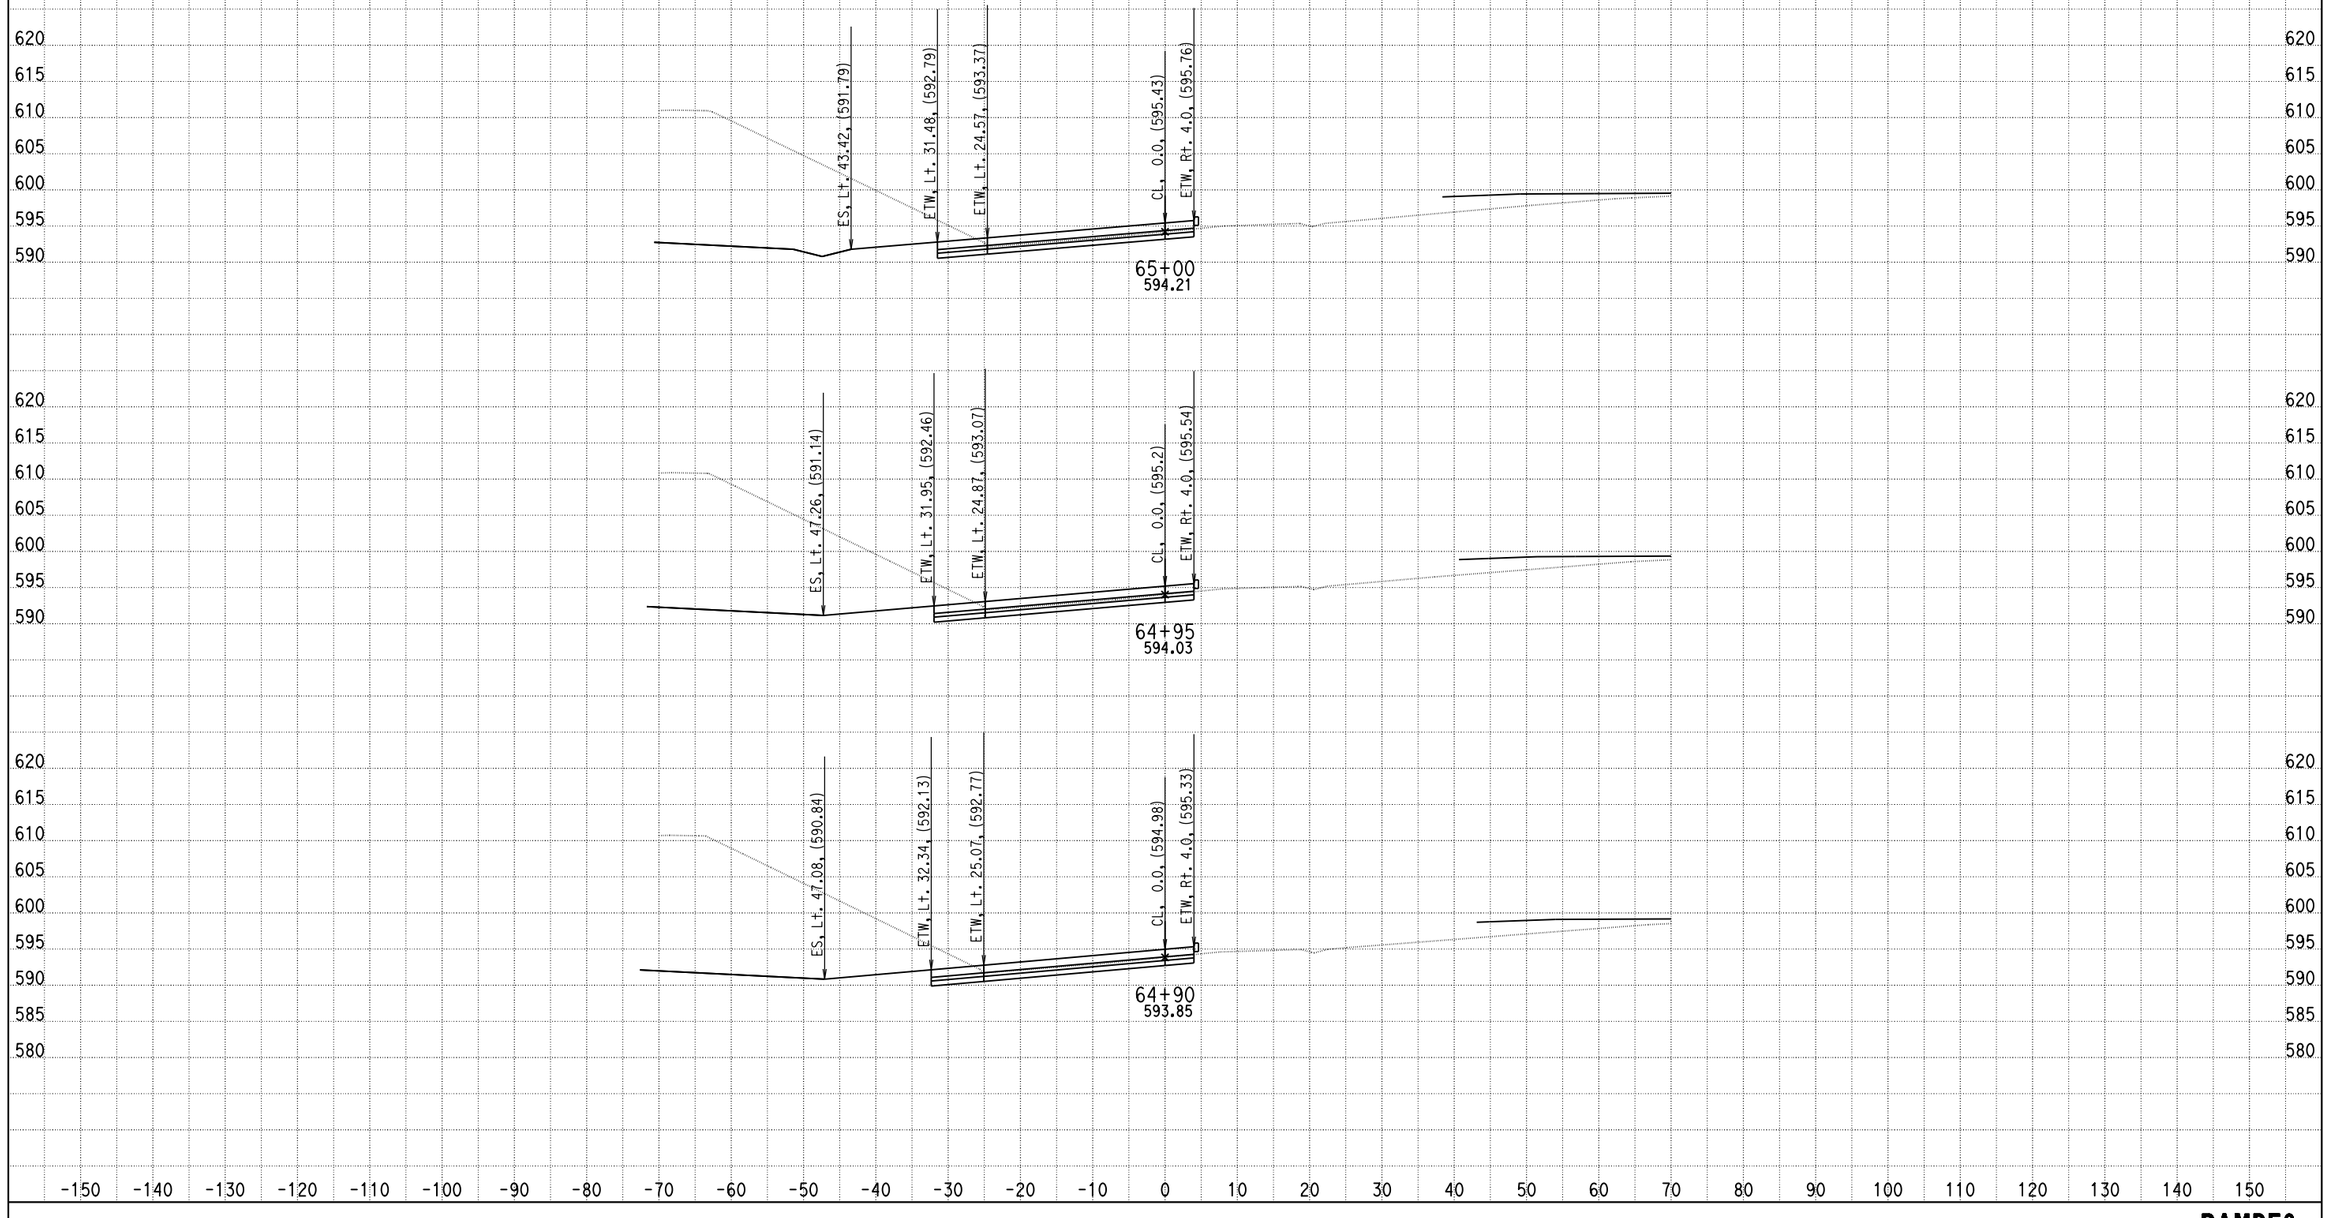

DATE: 9/4/2013

KC Project: 0818E File: D:\PROJECT\0818E\UPDATE-RAMP\hre6-pro.ear

SCALE: 1" = 10' Horiz.
1" = 10' Vert.

All Dimensions are US Survey Feet

RAMPE6
CROSS SECTIONS

SHEET 29 OF XXX

DESIGN STUDY ONLY

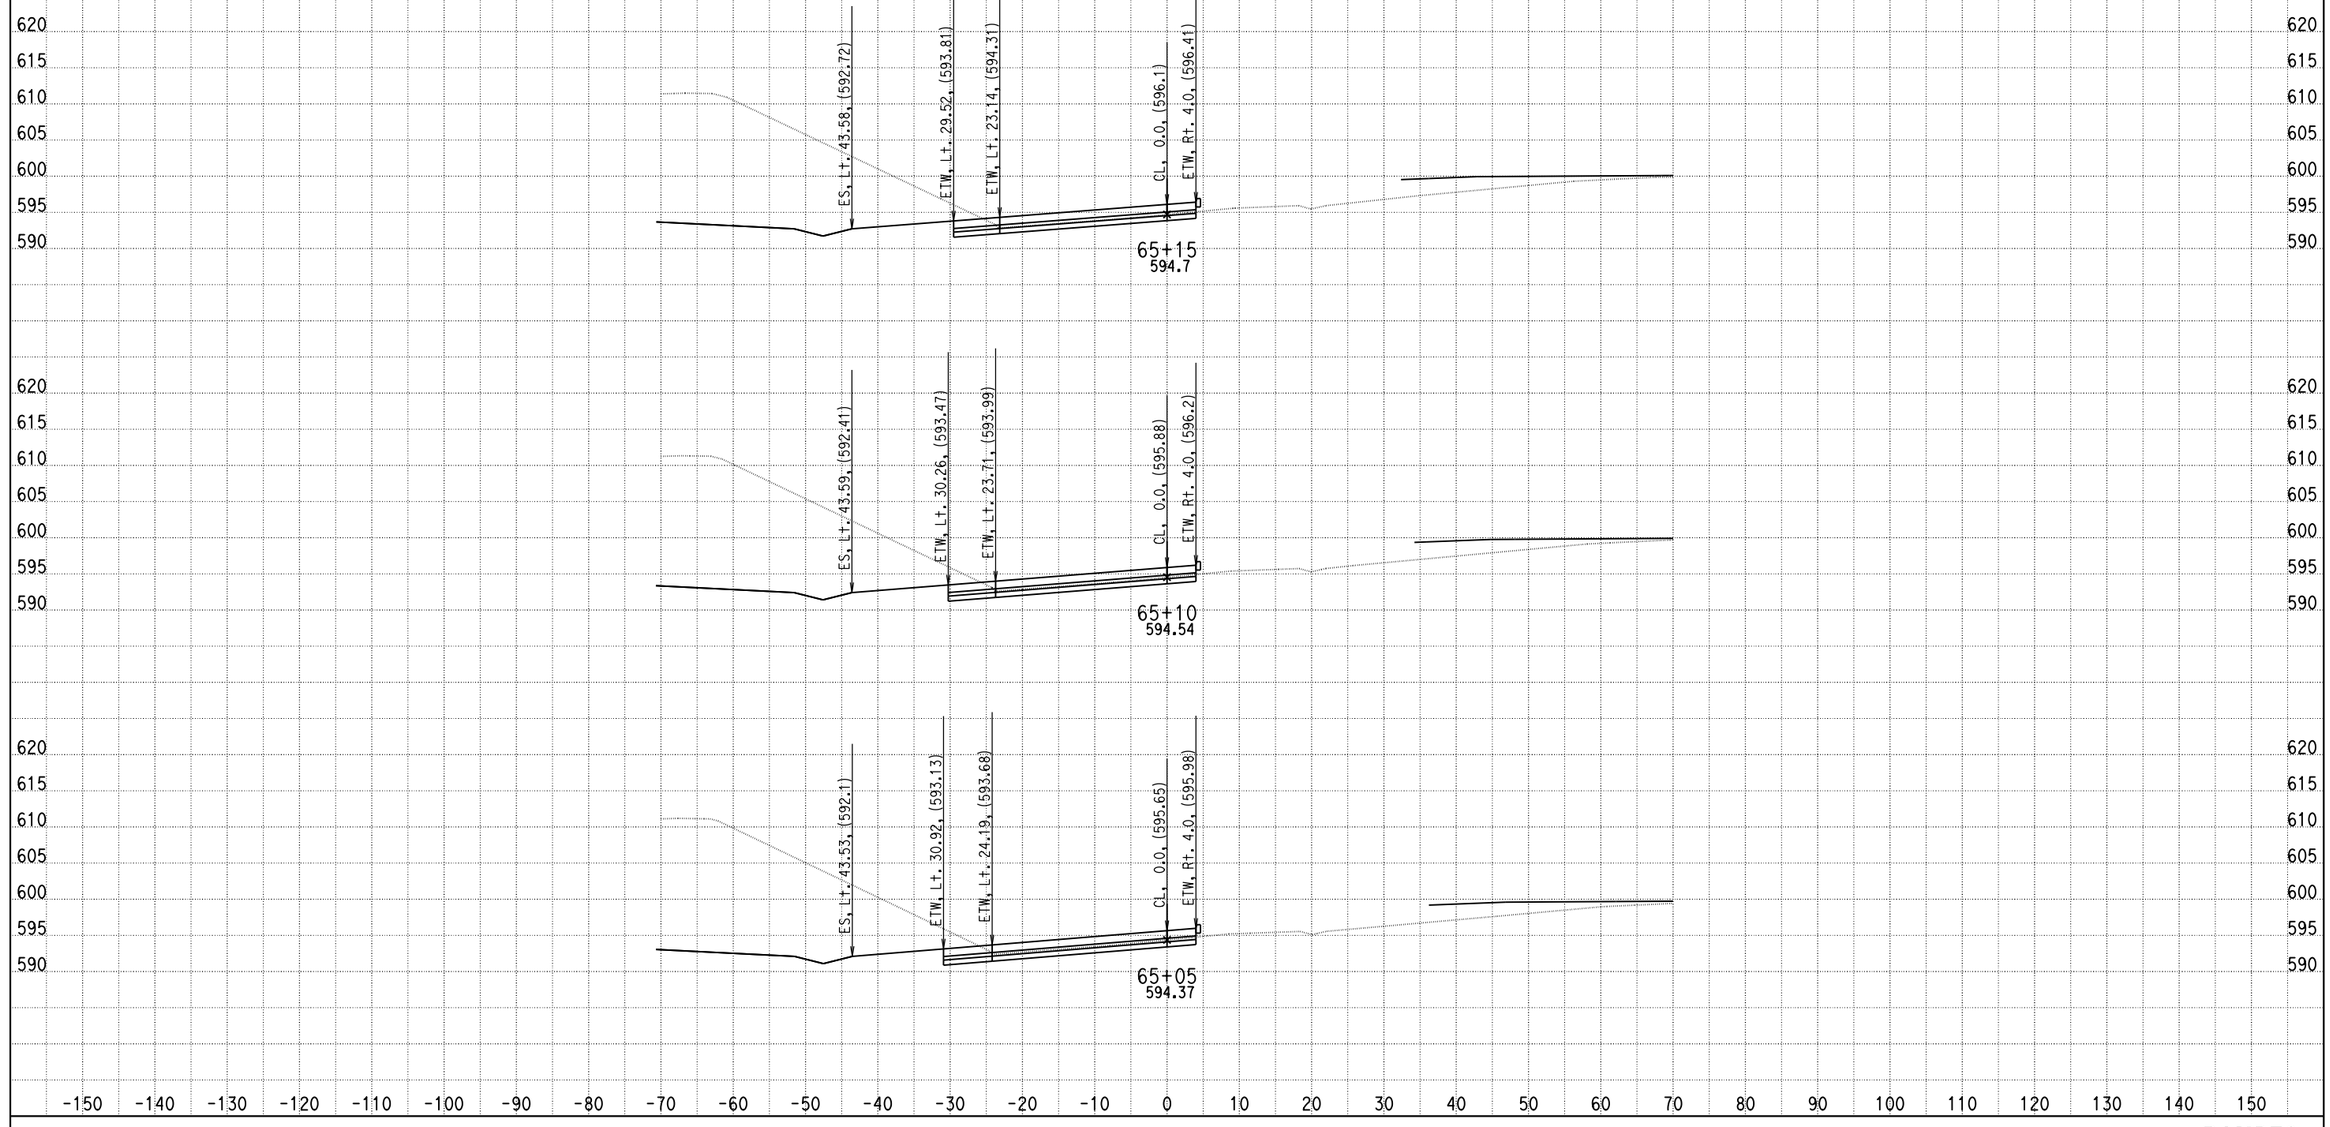

DATE: 9/4/2013

KC Project: 0818E File: D:\PROJECT\0818E\UPDATE-RAMP\hre6-pro.ear

SCALE: 1" = 10' Horiz.
1" = 10' Vert.

All Dimensions are US Survey Feet

RAMPE6
CROSS SECTIONS

SHEET 30 OF XXX

DESIGN STUDY ONLY

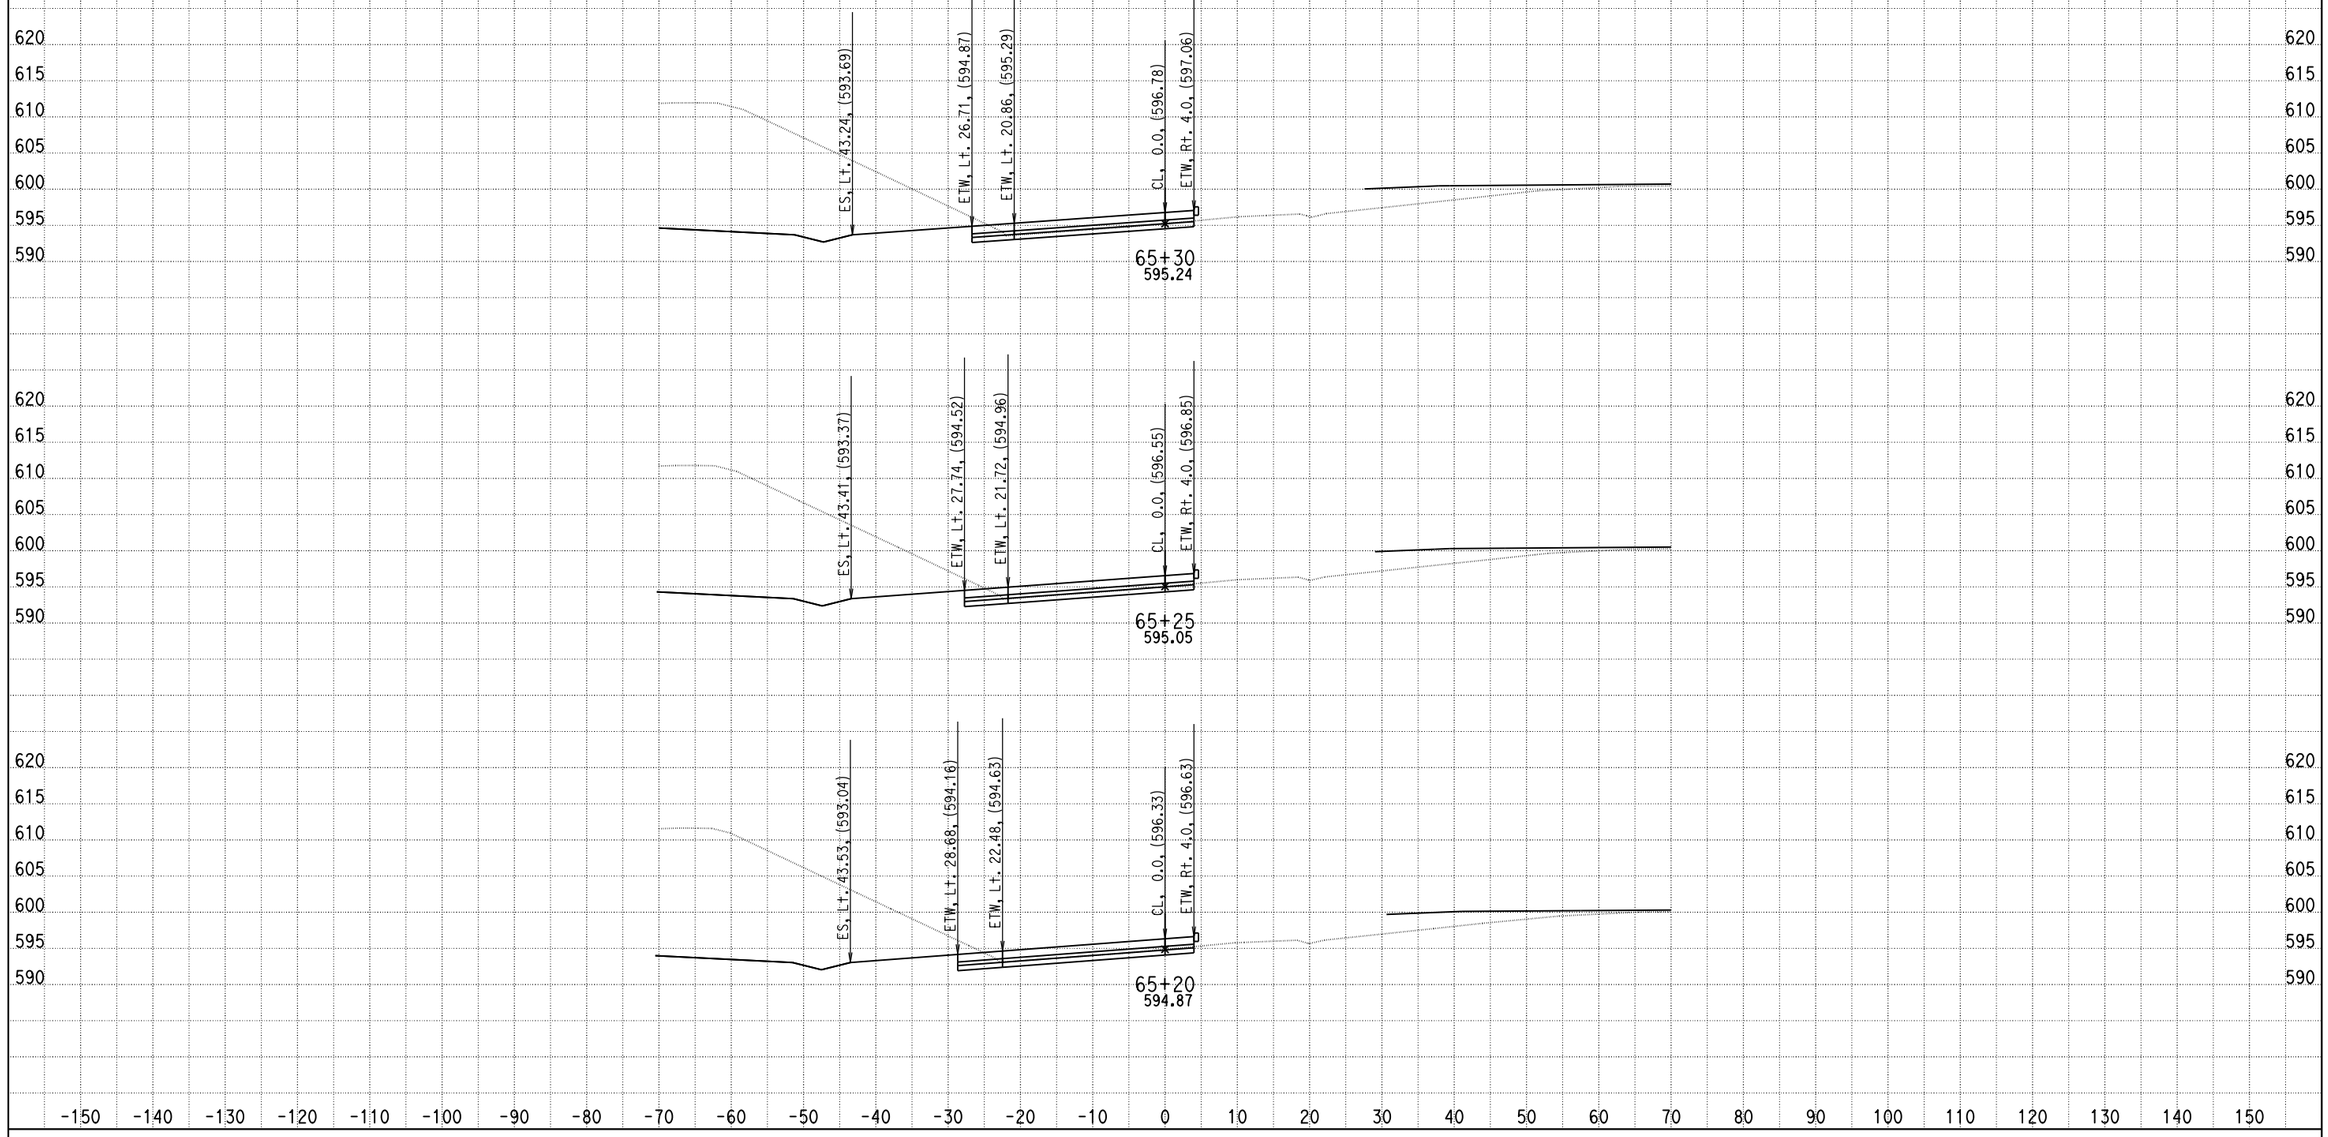

DATE: 9/4/2013

KC Project: 0818E File: D:\PROJECT\0818E\UPDATE-RAMP\hre6-pro.ear

SCALE: 1" = 10' Horiz.
1" = 10' Vert.

All Dimensions are US Survey Feet

RAMPE6
CROSS SECTIONS

SHEET 31 OF XXX

DESIGN STUDY ONLY

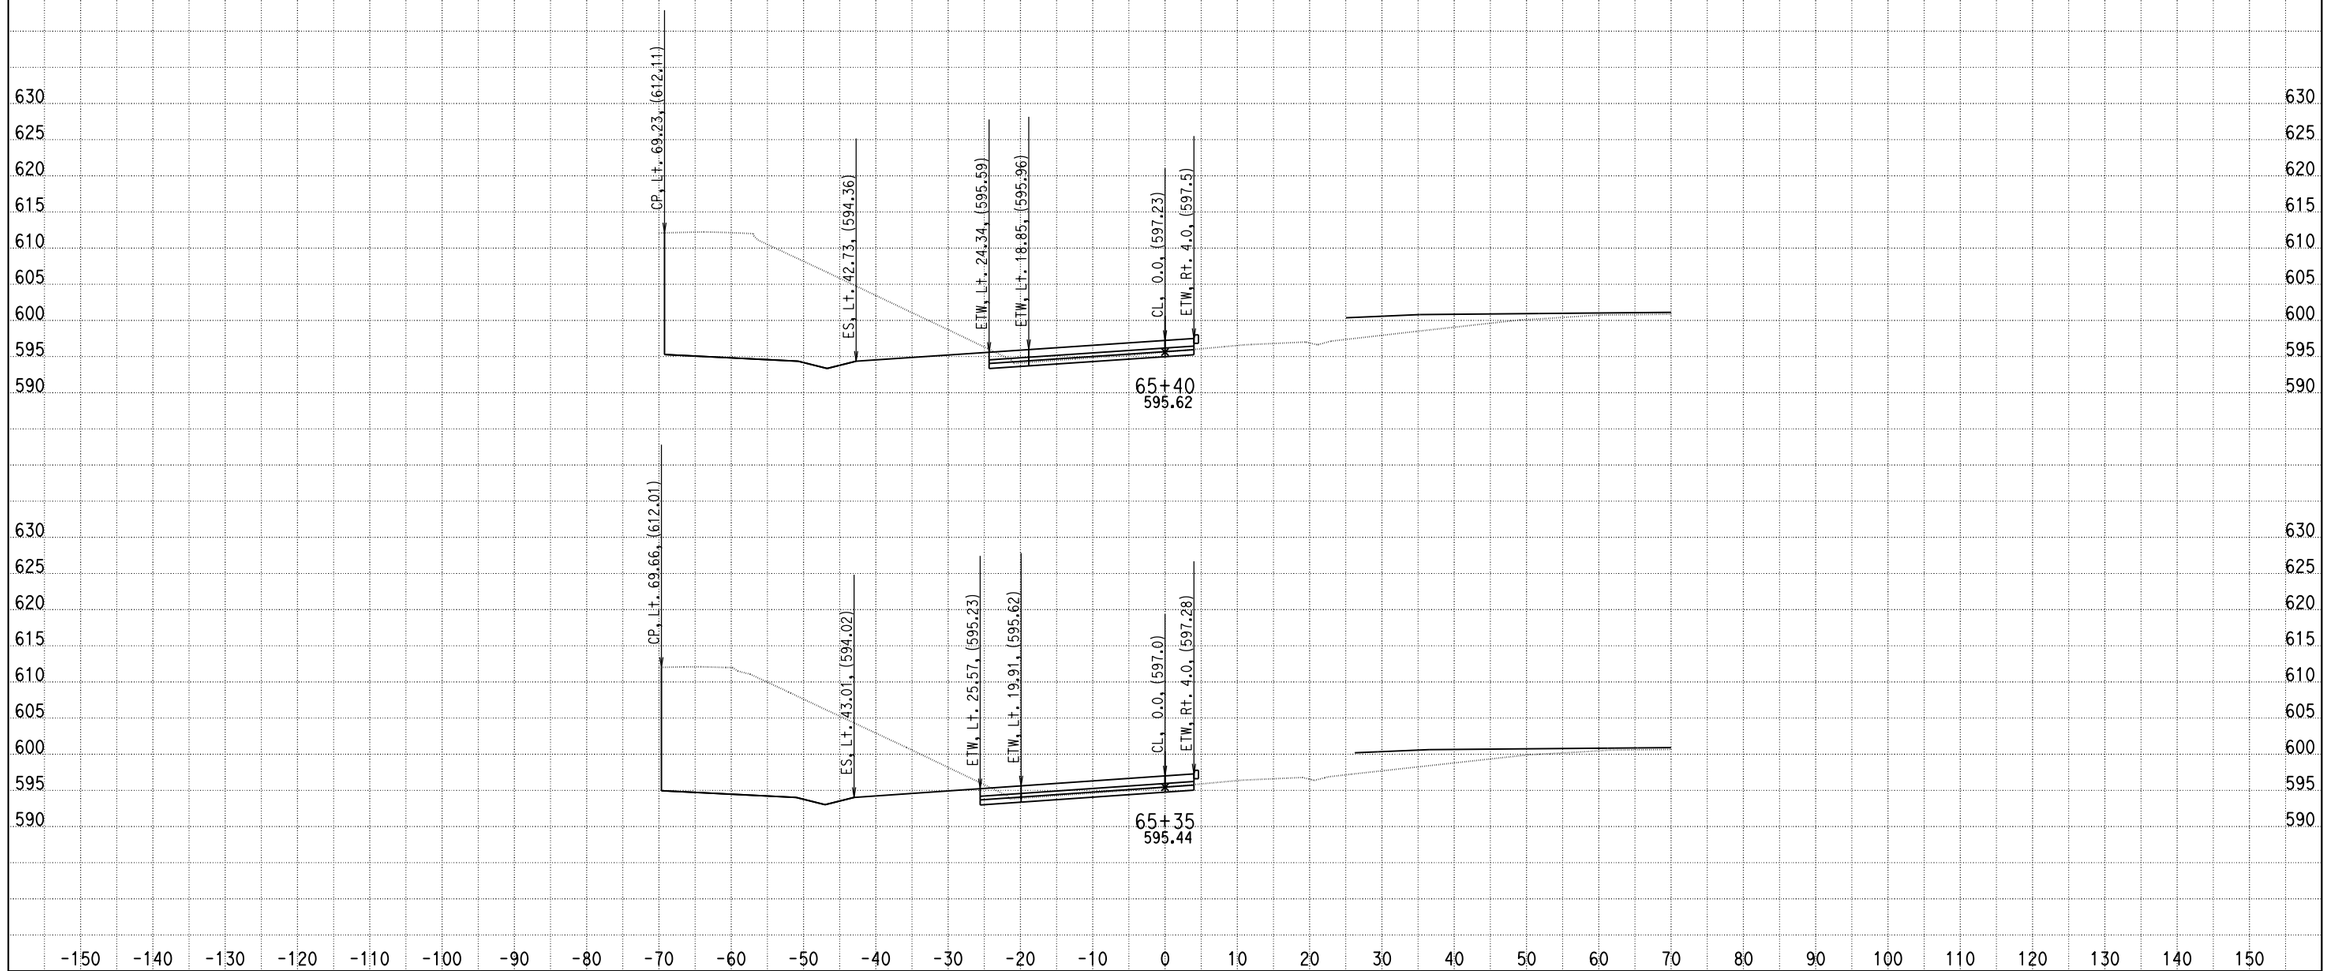

DATE: 9/4/2013

KC Project: 0818E File: D:\PROJECT\0818E\UPDATE-RAMP\hre6-pro.ear

SCALE: 1" = 10' Horiz.
1" = 10' Vert.

All Dimensions are US Survey Feet

RAMPE6
CROSS SECTIONS

DESIGN STUDY ONLY

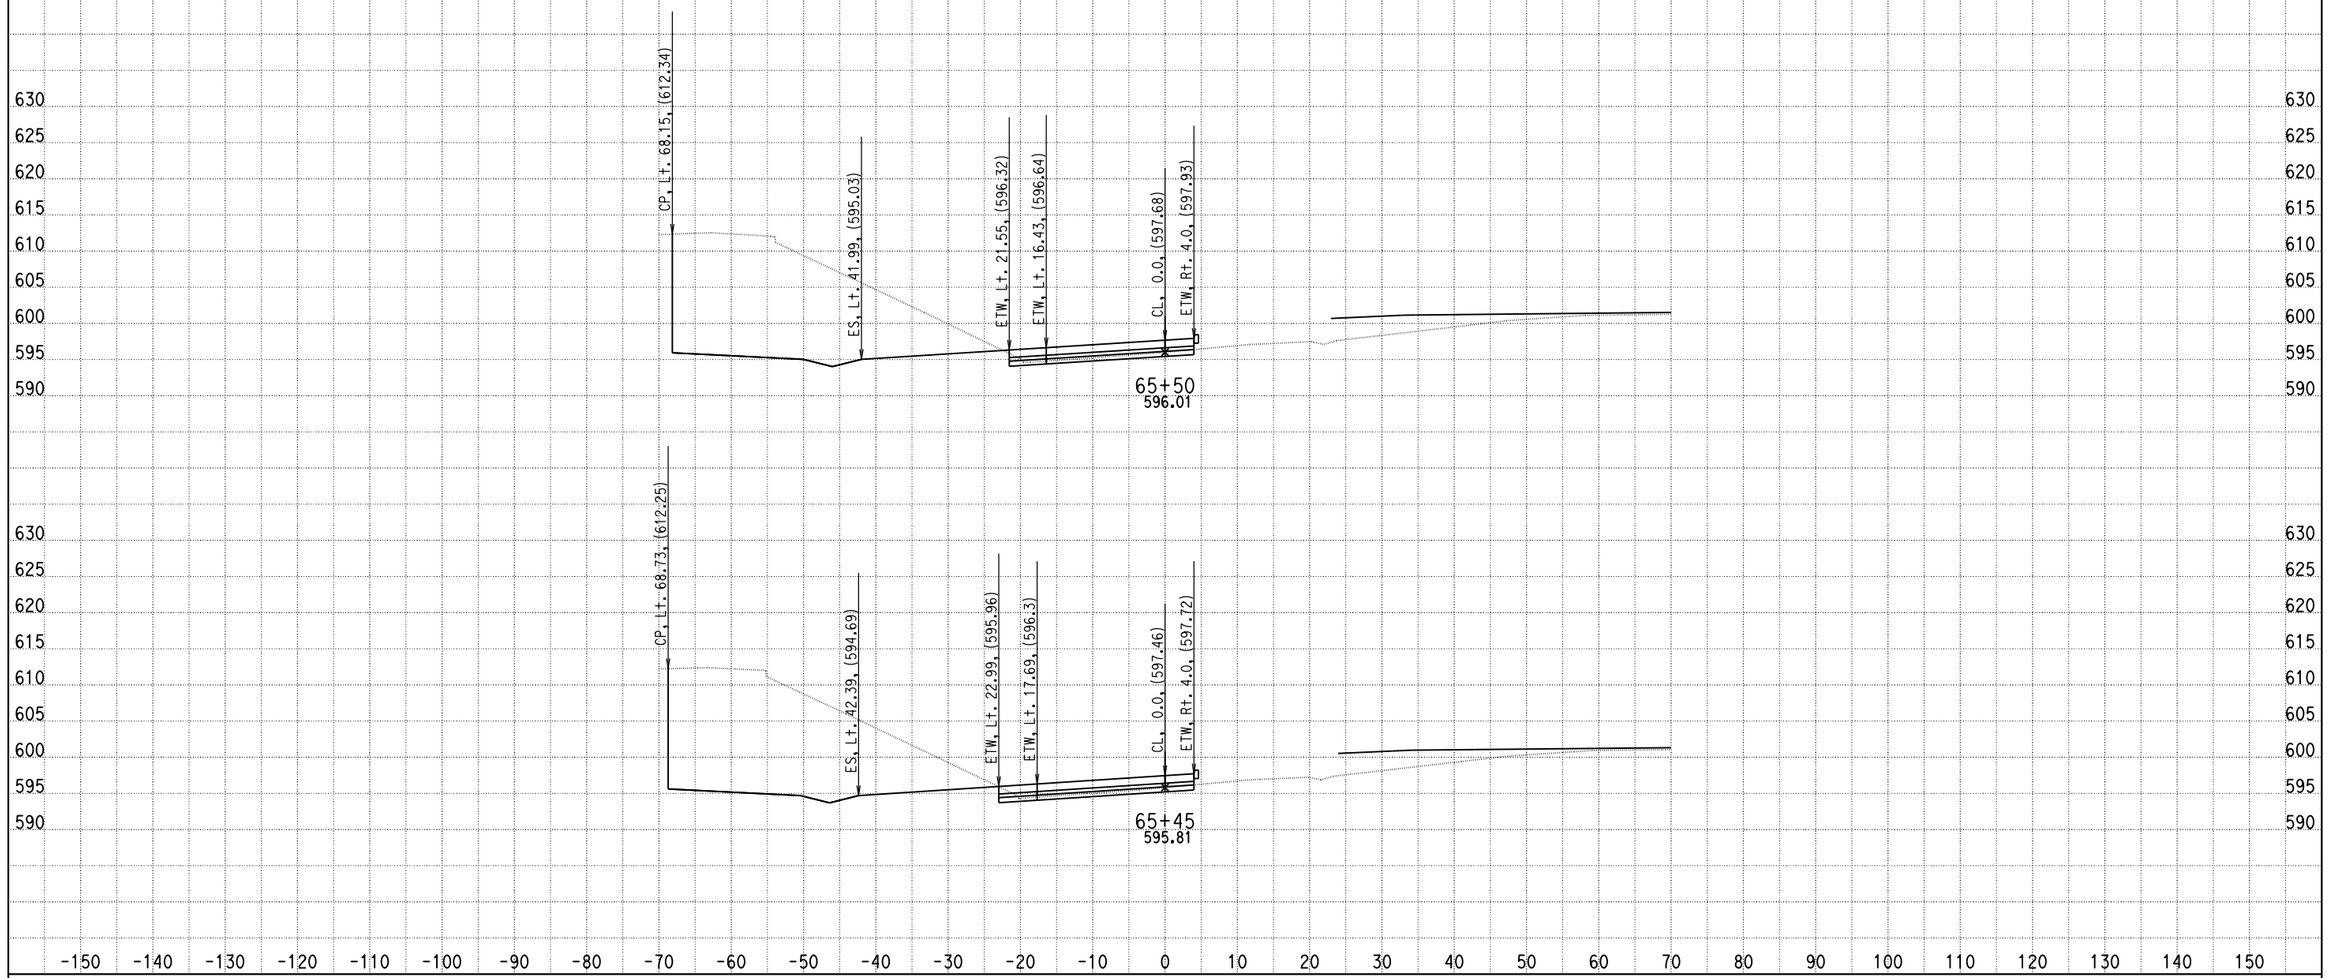

DATE: 9/4/2013

KC Project: 0818E File: D:\PROJECT\0818E\UPDATE-RAMP\hre6-pro.ear

SCALE: 1" = 10' Horiz.
1" = 10' Vert.

All Dimensions are US Survey Feet

RAMPE6
CROSS SECTIONS

SHEET 33 OF XXX

DESIGN STUDY ONLY

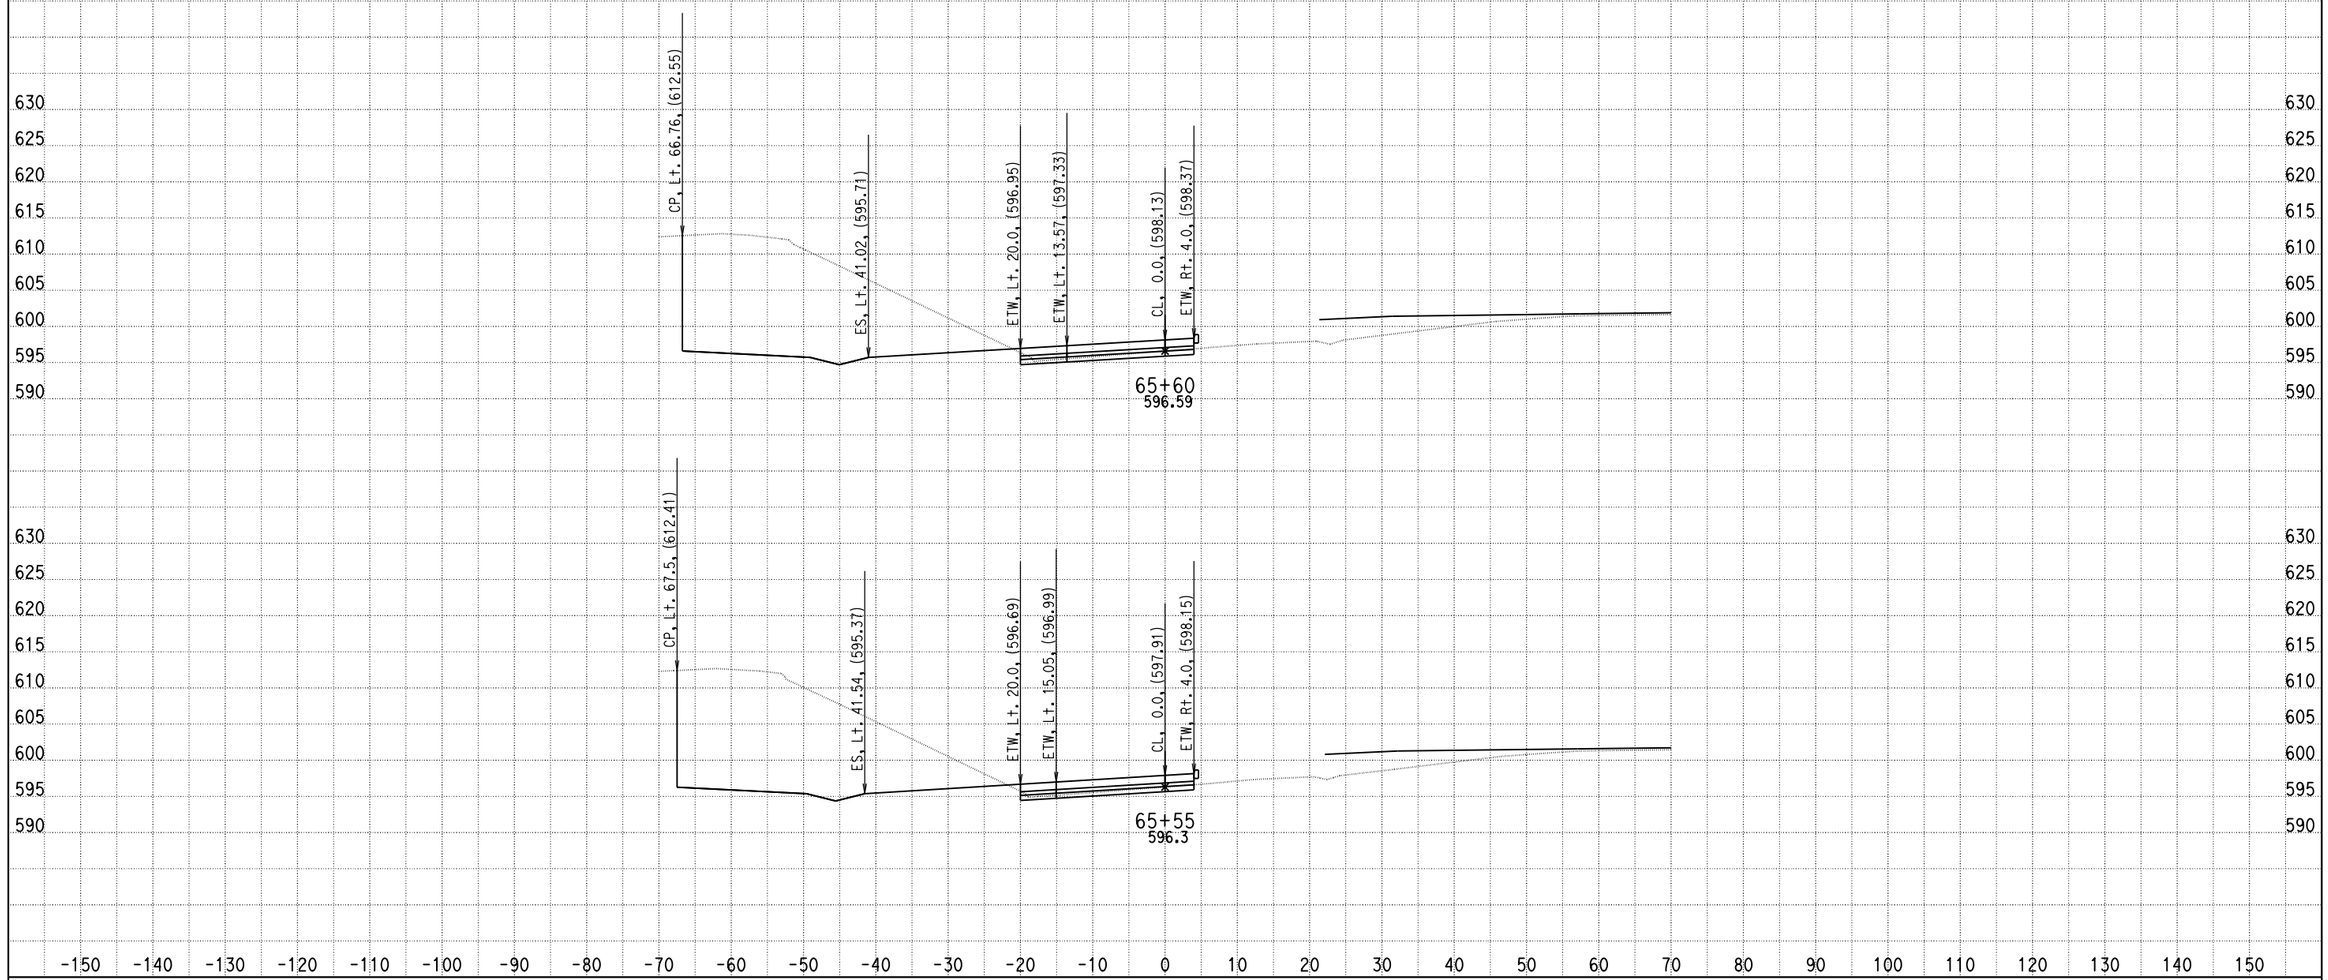

DATE: 9/4/2013

KC Project: 0818E File: D:\PROJECT\0818E\UPDATE-RAMP\hre6-pro.ear

SCALE: 1" = 10' Horiz.
1" = 10' Vert.

All Dimensions are US Survey Feet

RAMPE6
CROSS SECTIONS

DESIGN STUDY ONLY

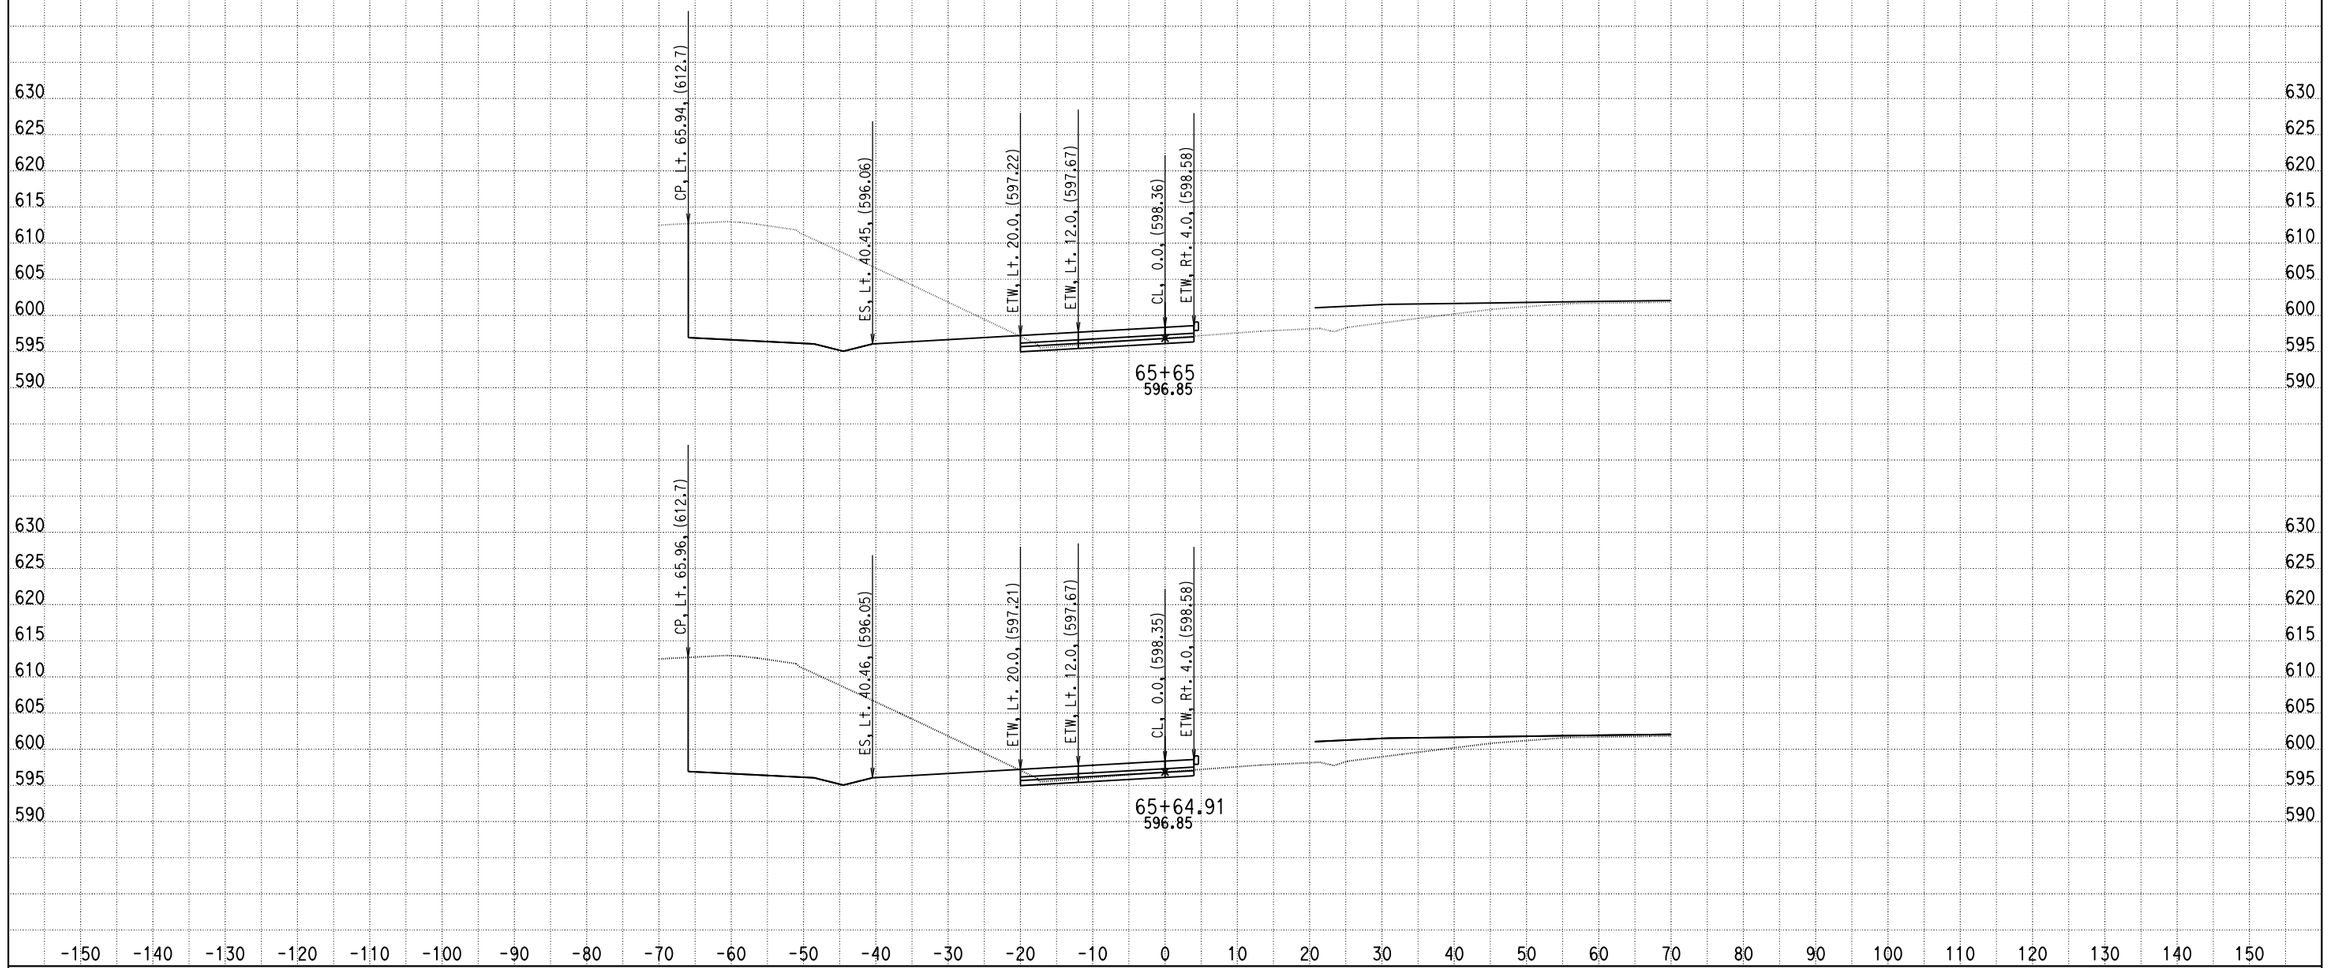

DATE: 9/4/2013

KC Project: 0818E File: D:\PROJECT\0818E\UPDATE-RAMP\hre6-pro.ear

SCALE: 1" = 10' Horiz.
1" = 10' Vert.

All Dimensions are US Survey Feet

RAMPE6
CROSS SECTIONS

SHEET 35 OF XXX

DESIGN STUDY ONLY

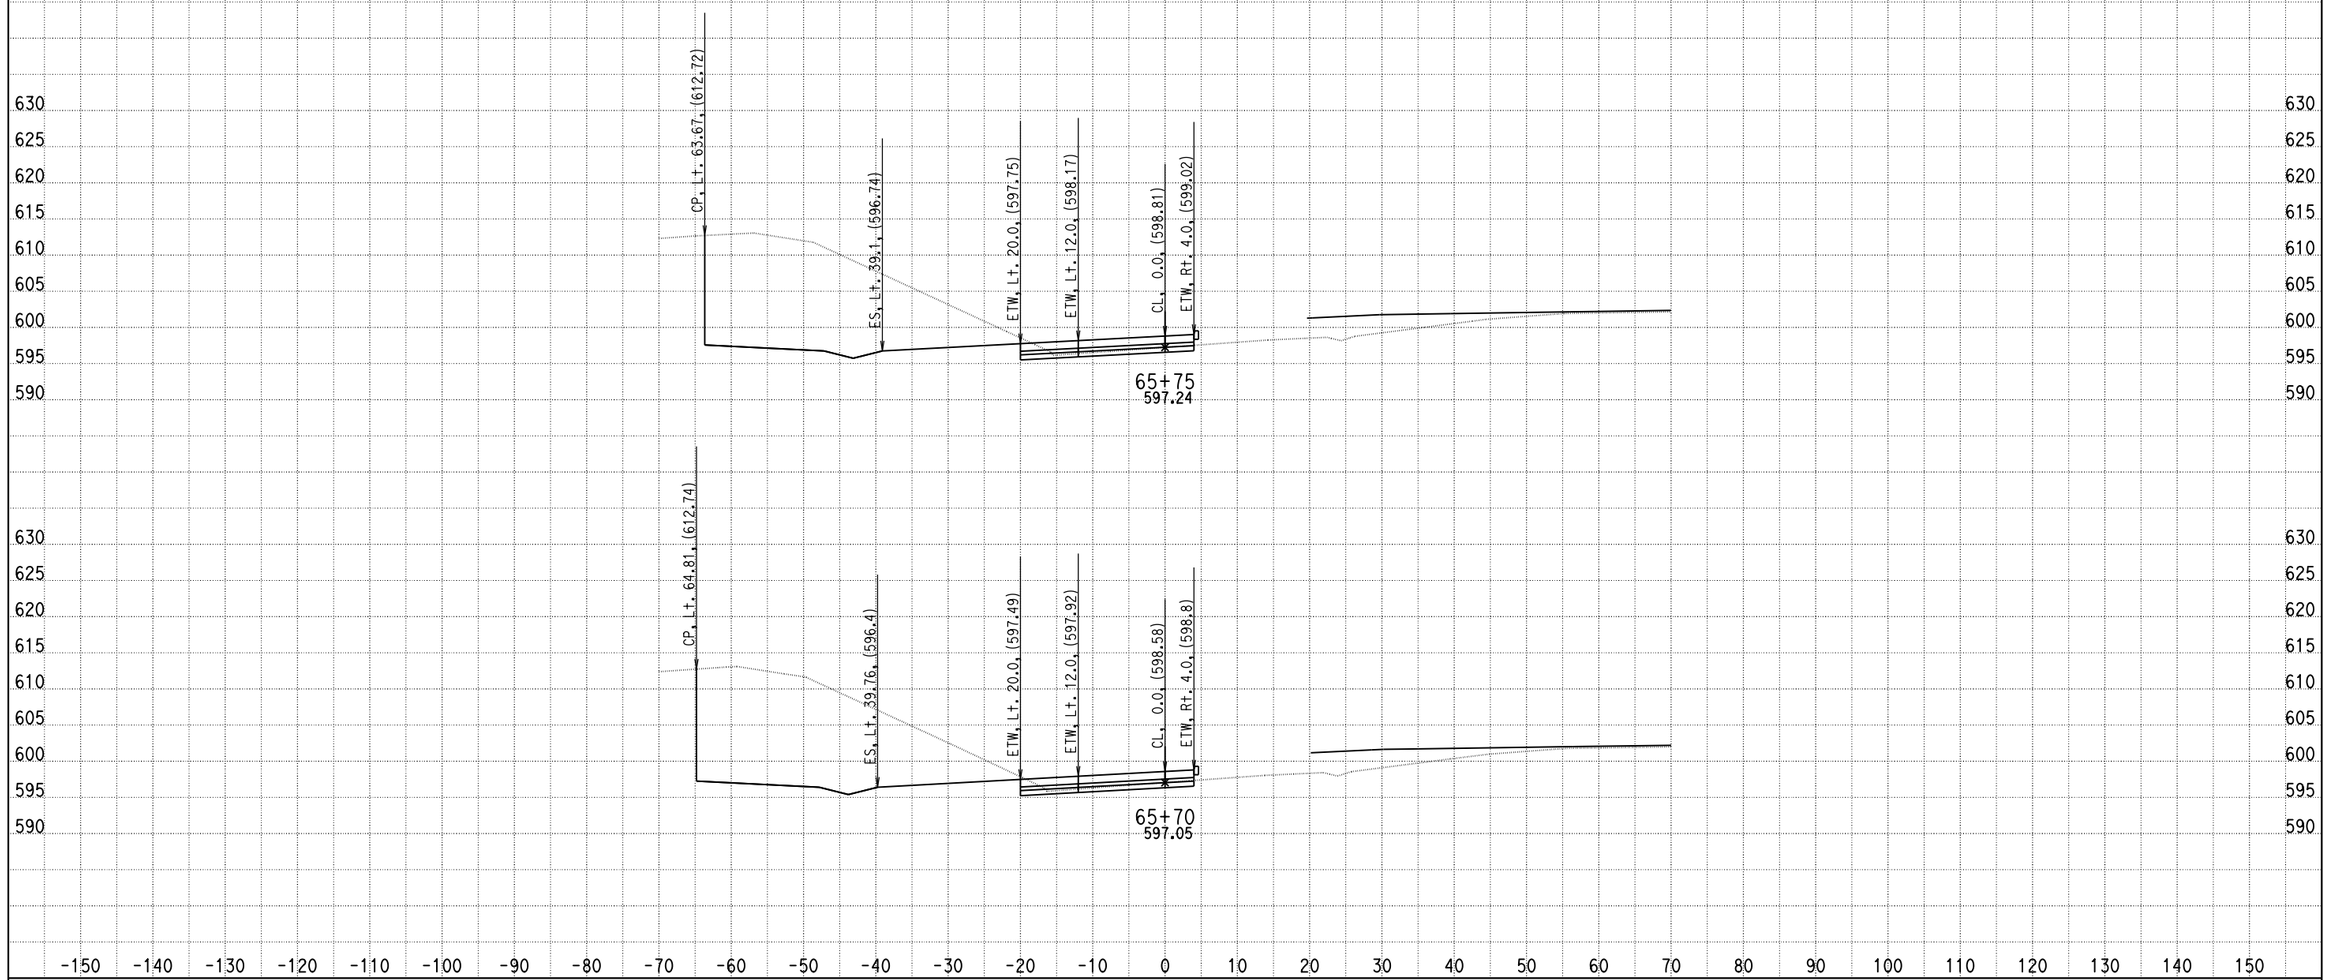

DATE: 9/4/2013

KC Project: 0818E File: D:\PROJECT\0818E\UPDATE-RAMP\hre6-pro.ear

SCALE: 1" = 10' Horiz.
1" = 10' Vert.

All Dimensions are US Survey Feet

RAMPE6
CROSS SECTIONS

DESIGN STUDY ONLY

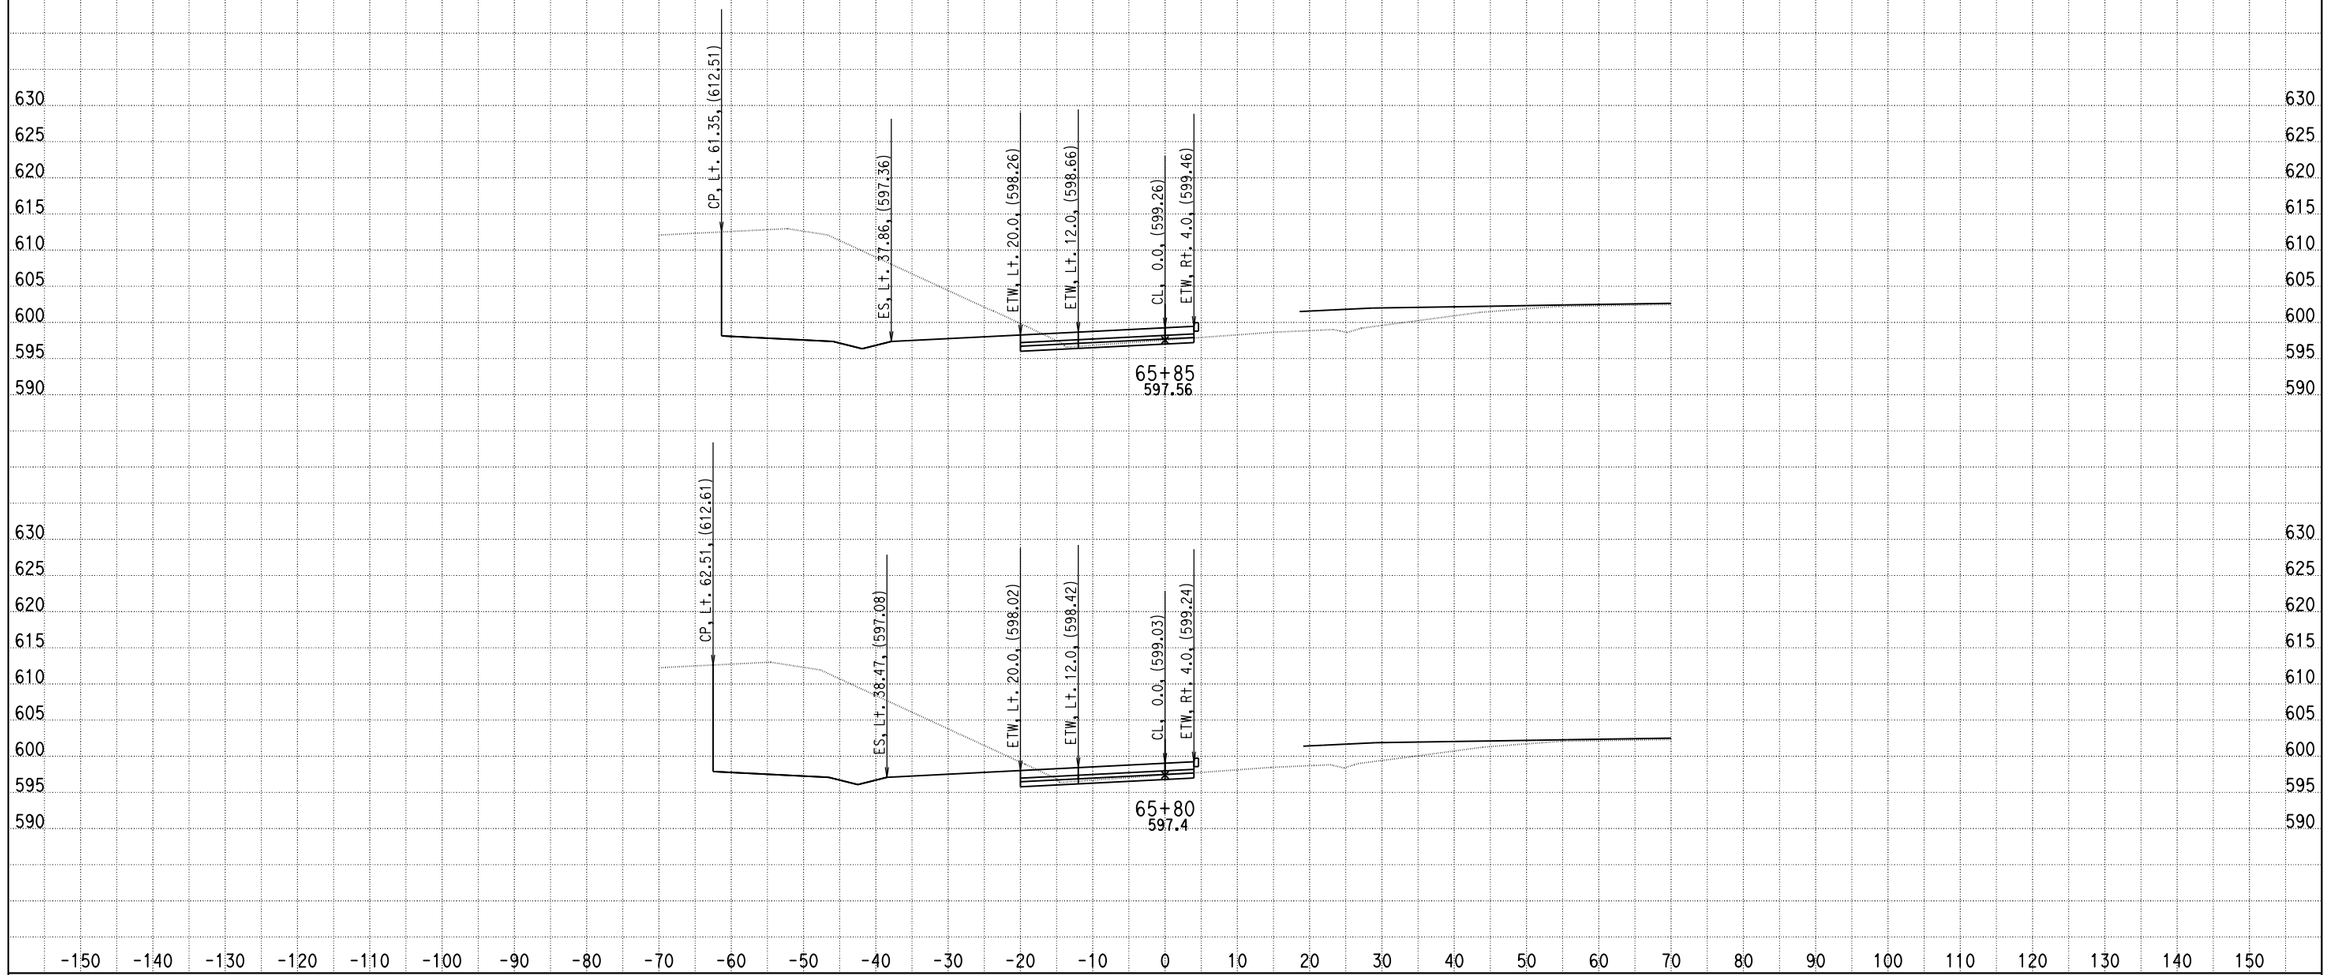

DATE: 9/4/2013

KC Project: 0818E File: D:\PROJECT\0818E\UPDATE-RAMP\hre6-pro.ear

SCALE: 1" = 10' Horiz.
1" = 10' Vert.

All Dimensions are US Survey Feet

RAMPE6
CROSS SECTIONS

DESIGN STUDY ONLY

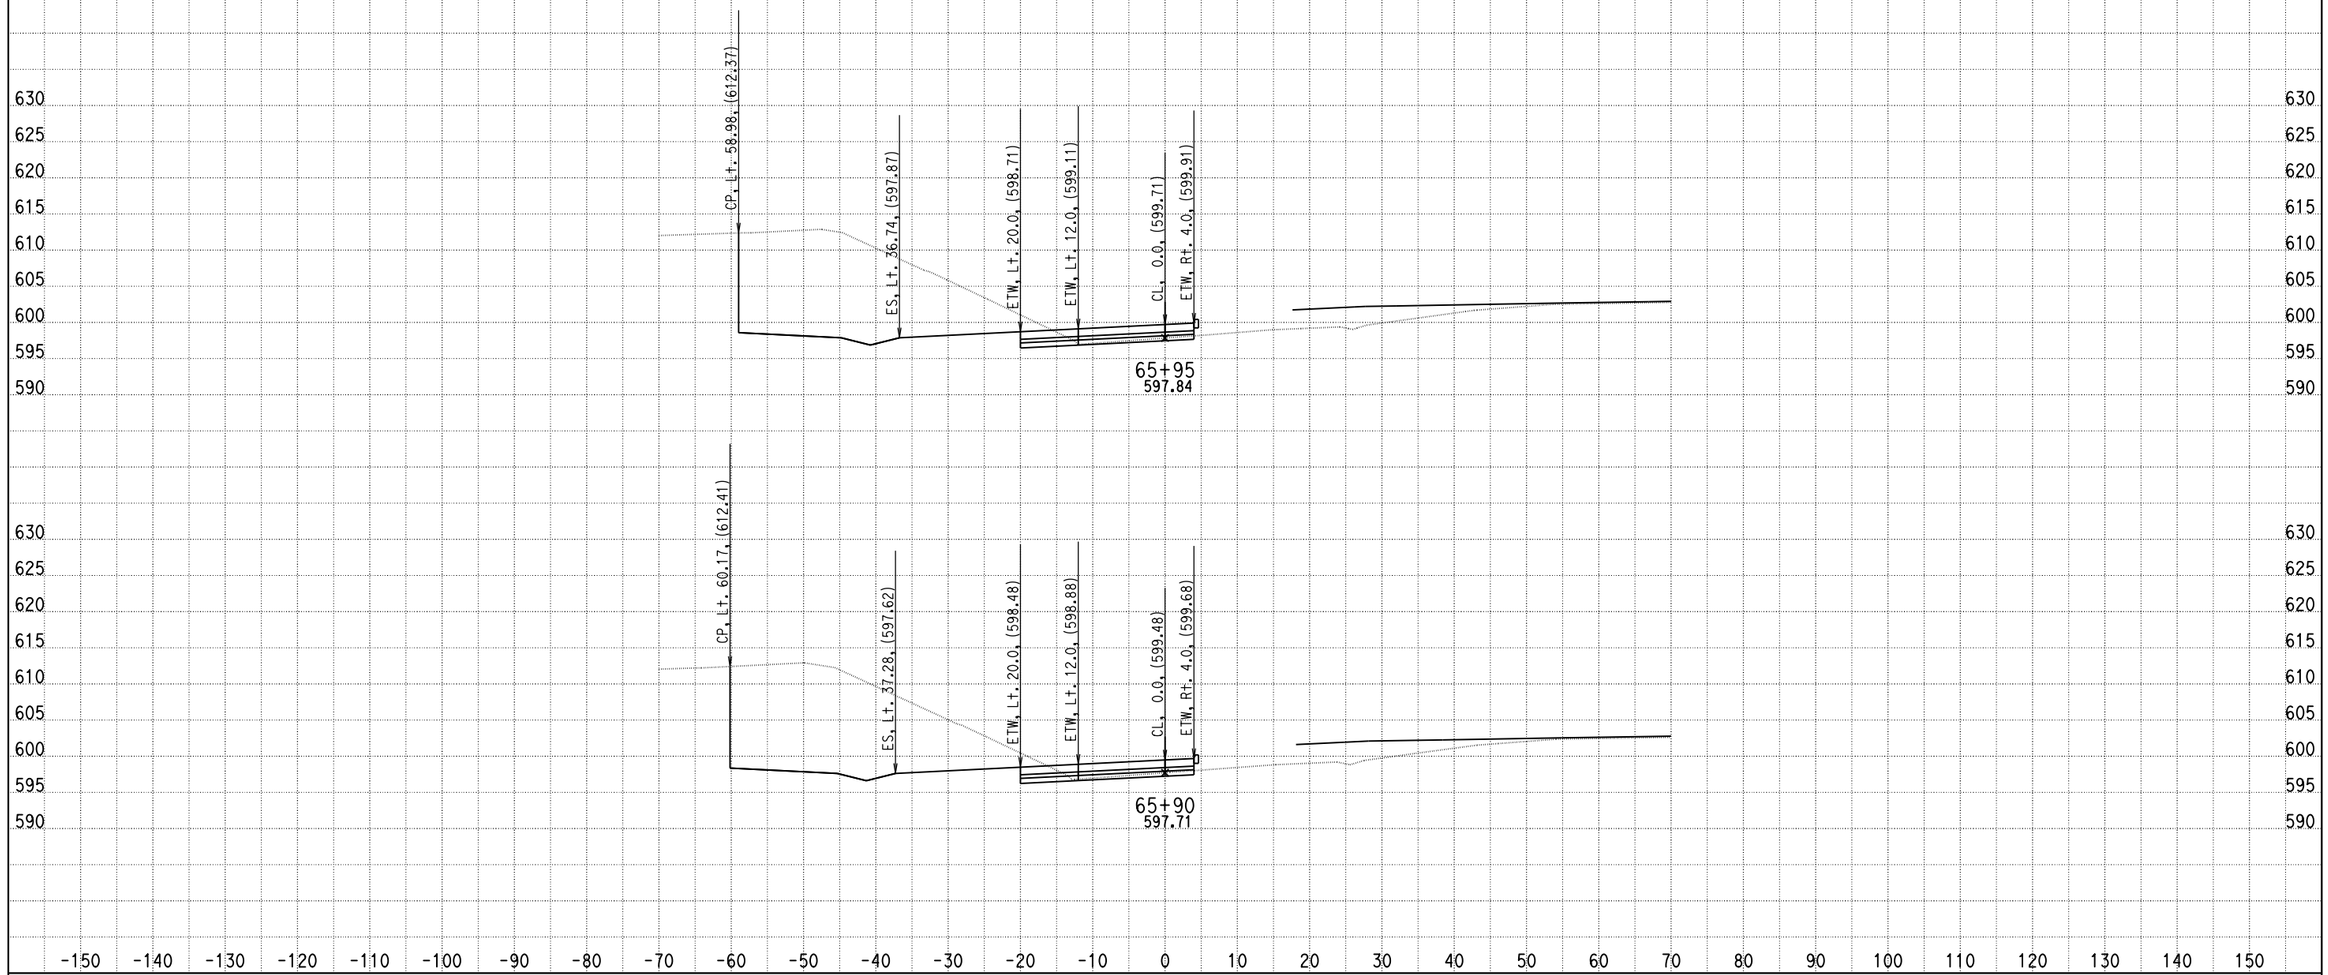

DATE: 9/4/2013

KC Project: 0818E File: D:\PROJECT\0818E\UPDATE-RAMP\hre6-pro.ear

SCALE: 1" = 10' Horiz.
1" = 10' Vert.

All Dimensions are US Survey Feet

RAMPE6
CROSS SECTIONS

SHEET 38 OF XXX

DESIGN STUDY ONLY

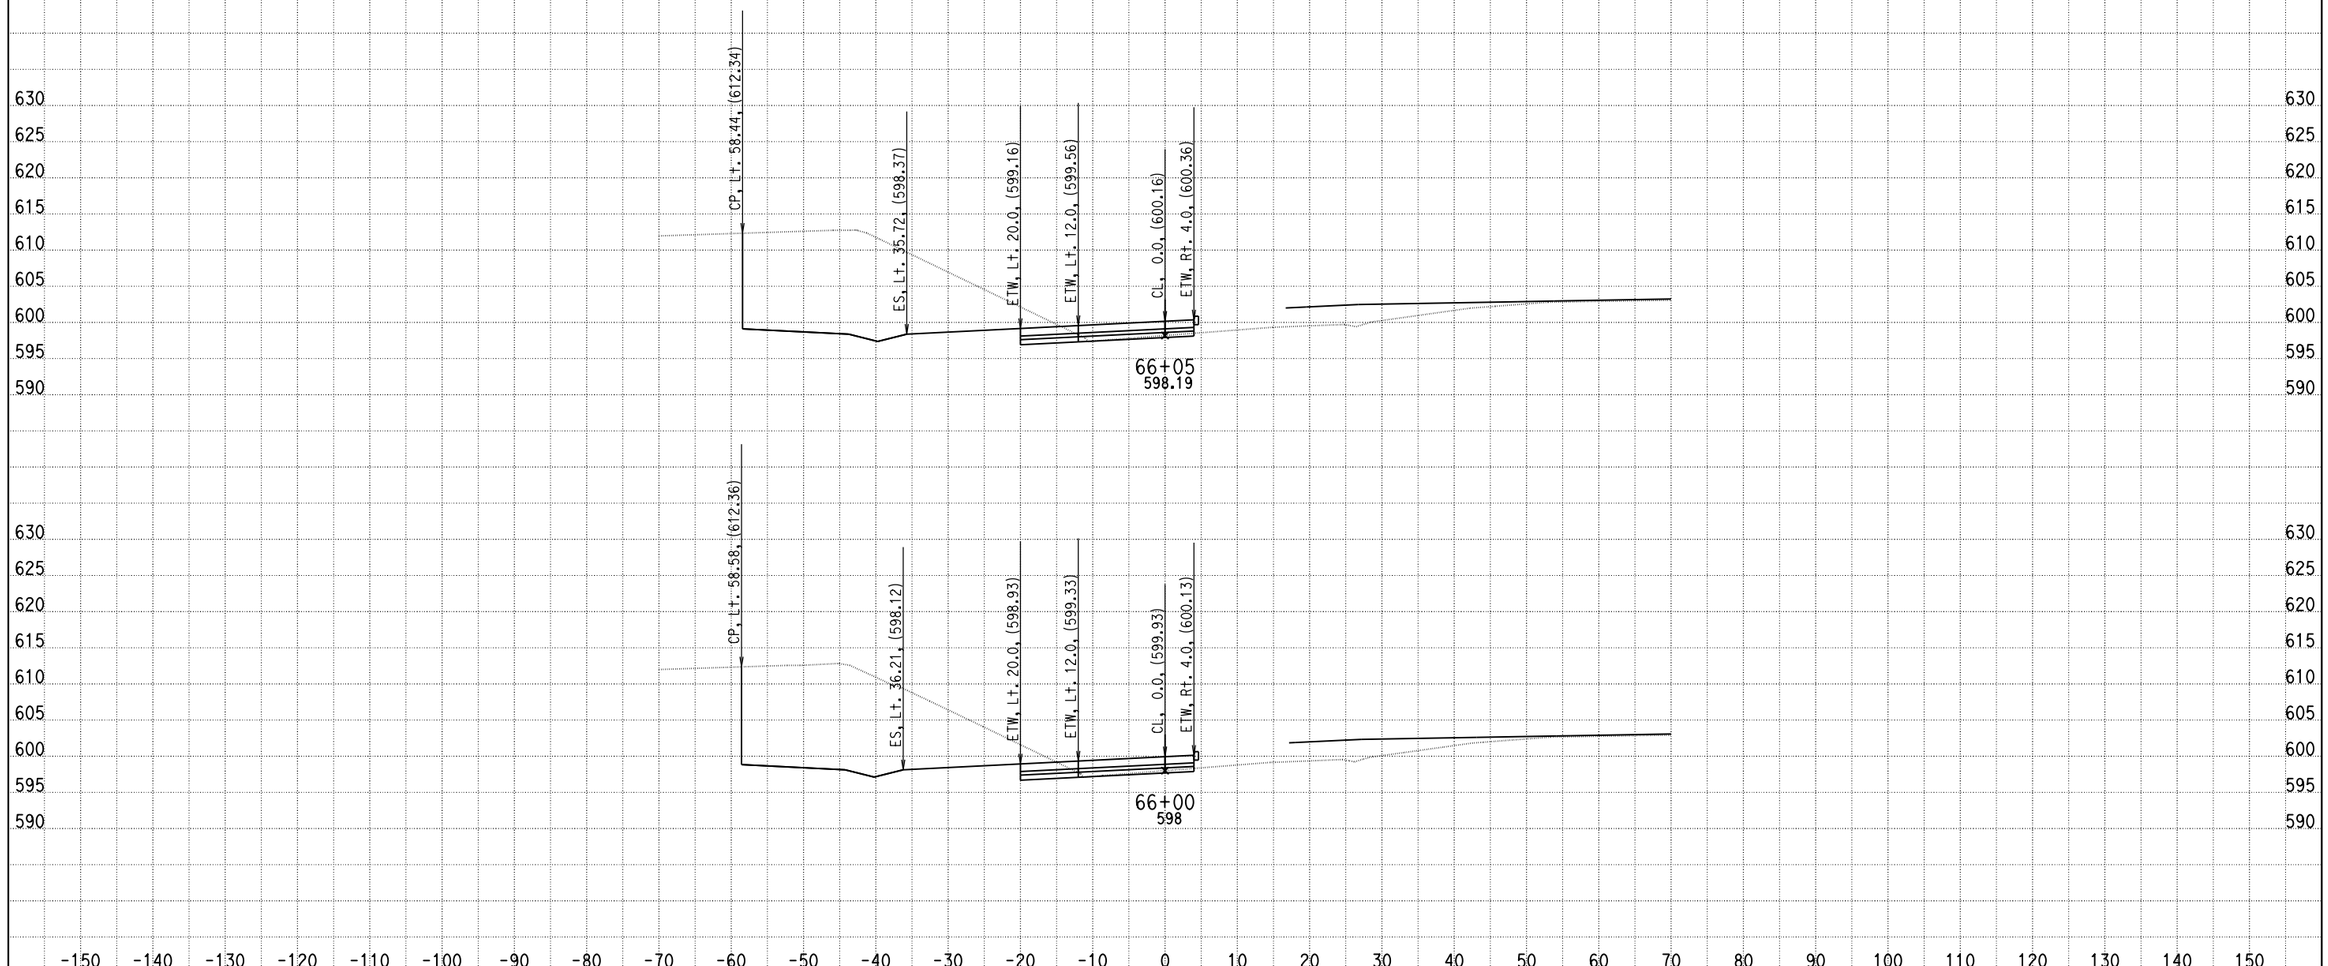

DATE: 9/4/2013

KC Project: 0818E File: D:\PROJECT\0818E\UPDATE-RAMP\hre6-pro.ear

SCALE: 1" = 10' Horiz.
1" = 10' Vert.

All Dimensions are US Survey Feet

RAMPE6
CROSS SECTIONS

DESIGN STUDY ONLY

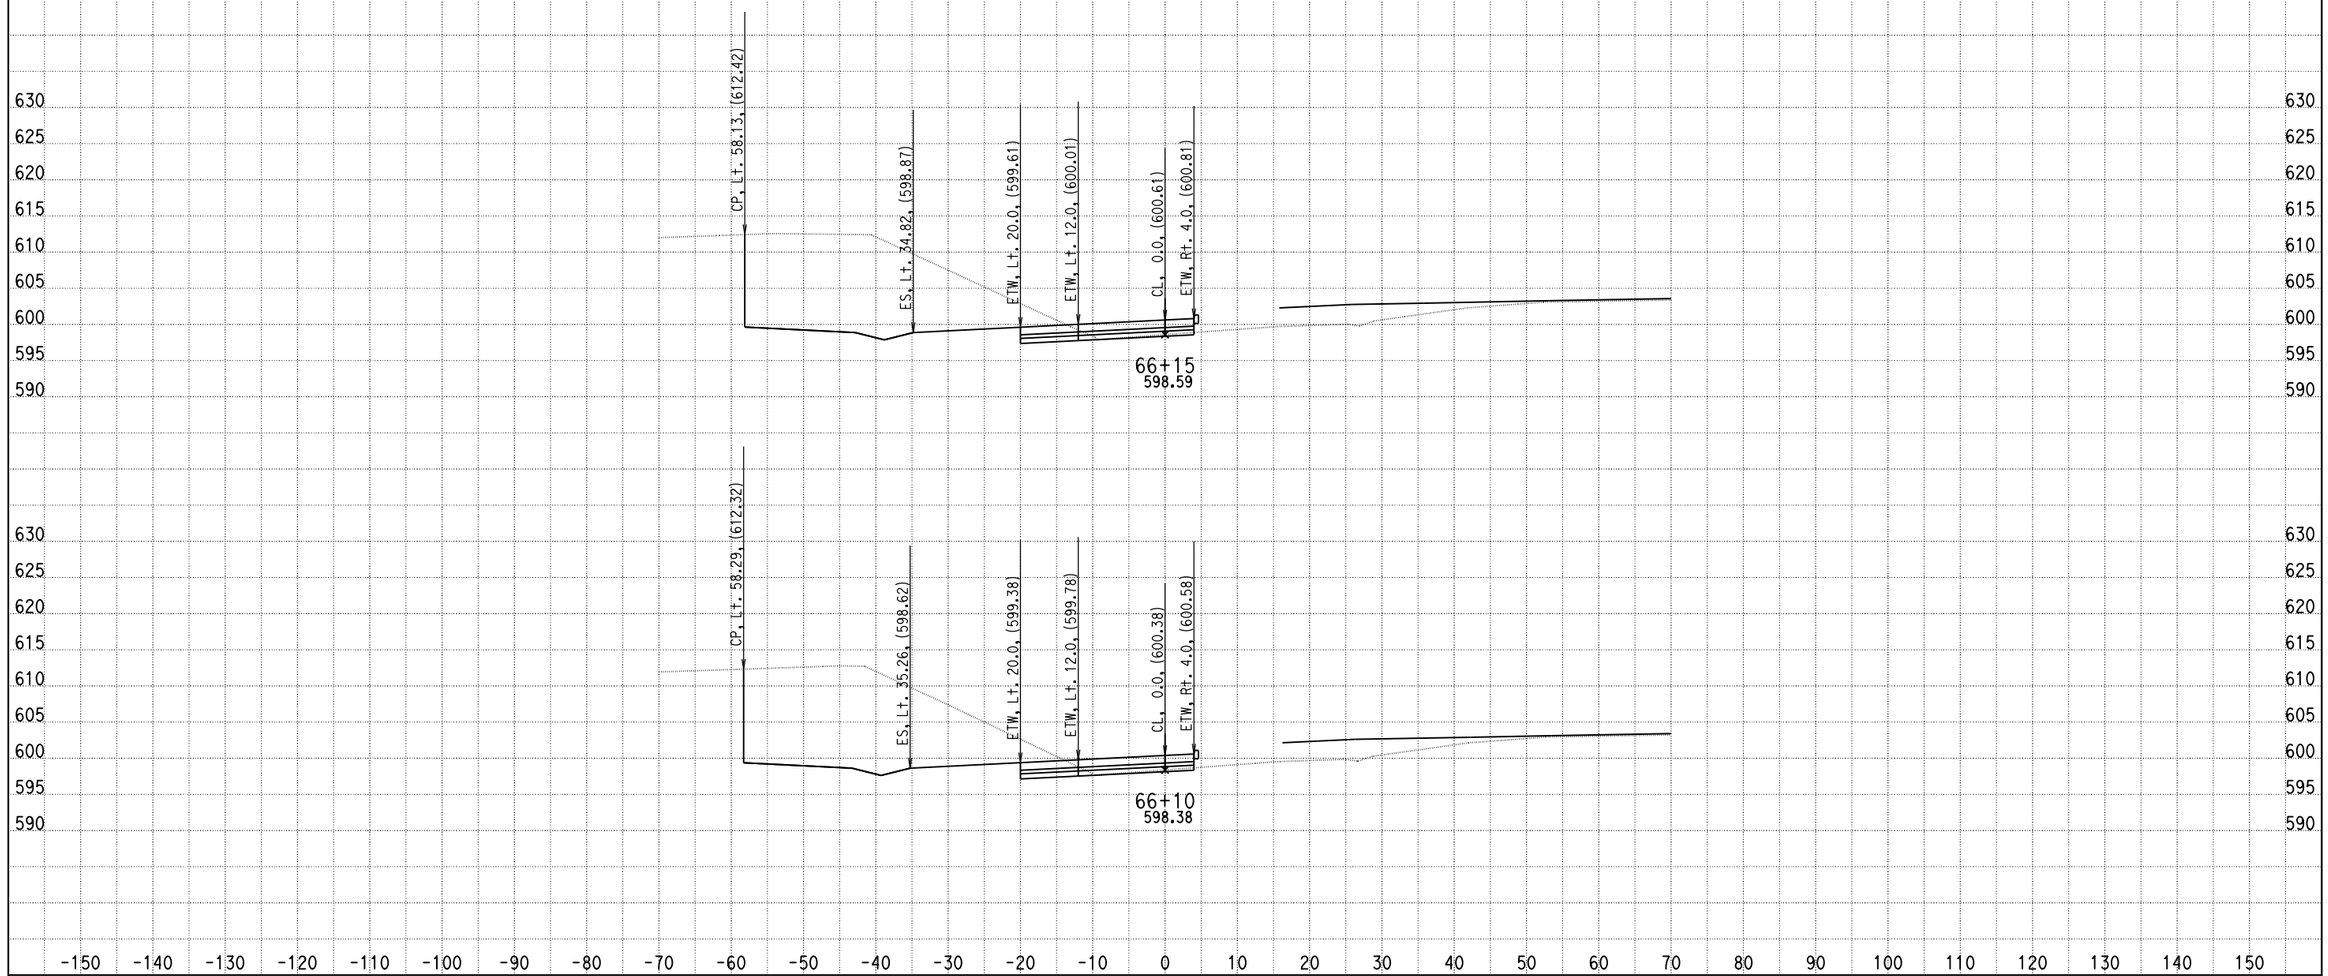

DATE: 9/4/2013

KC Project: 0818E File: D:\PROJECT\0818E\UPDATE-RAMP\hre6-pro.ear

SCALE: 1" = 10' Horiz.
1" = 10' Vert.

All Dimensions are US Survey Feet

RAMPE6
CROSS SECTIONS

SHEET 40 OF XXX

DESIGN STUDY ONLY

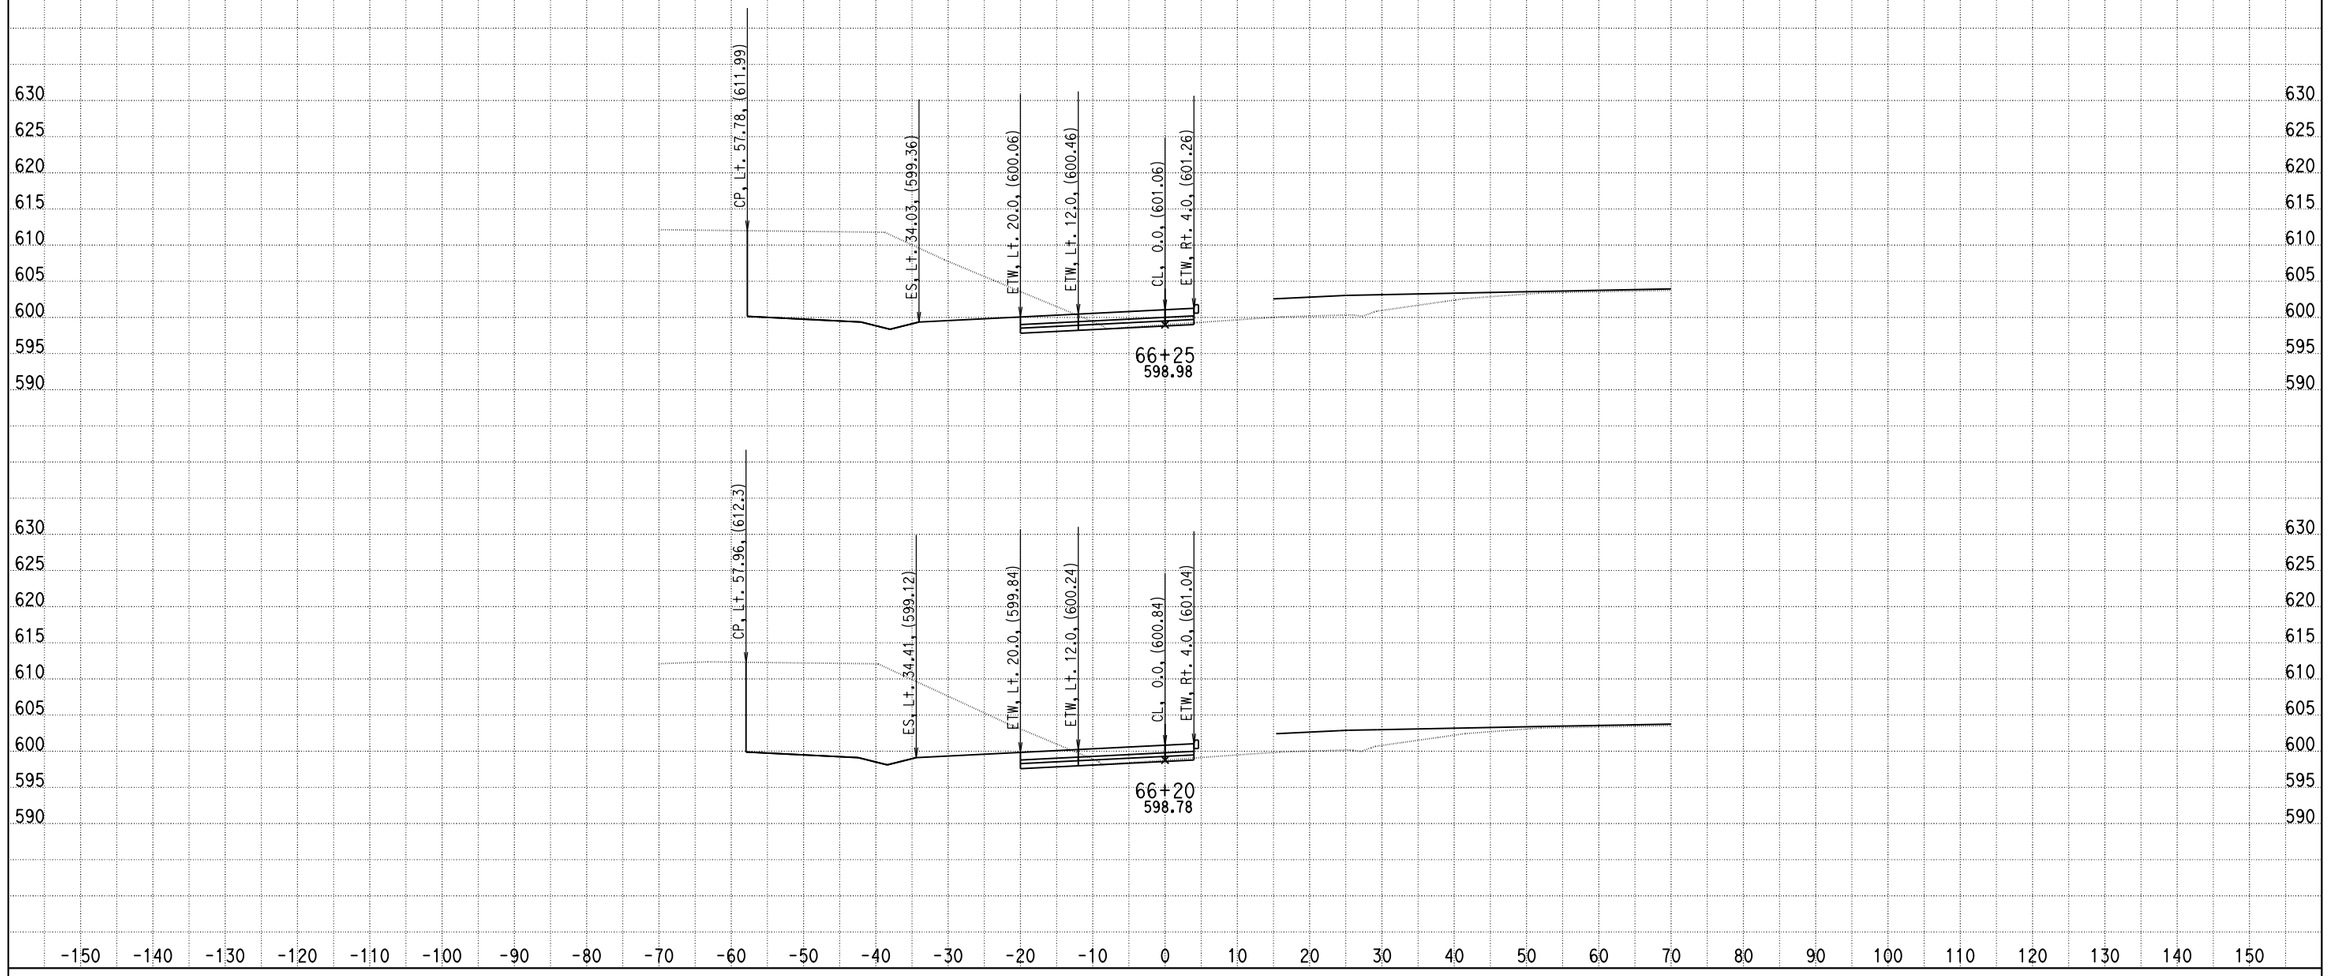

DATE: 9/4/2013

KC Project: 0818E File: D:\PROJECT\0818E\UPDATE-RAMP\hre6-pro.ear

SCALE: 1" = 10' Horiz.
1" = 10' Vert.

All Dimensions are US Survey Feet

RAMPE6
CROSS SECTIONS

SHEET 41 OF XXX

DESIGN STUDY ONLY

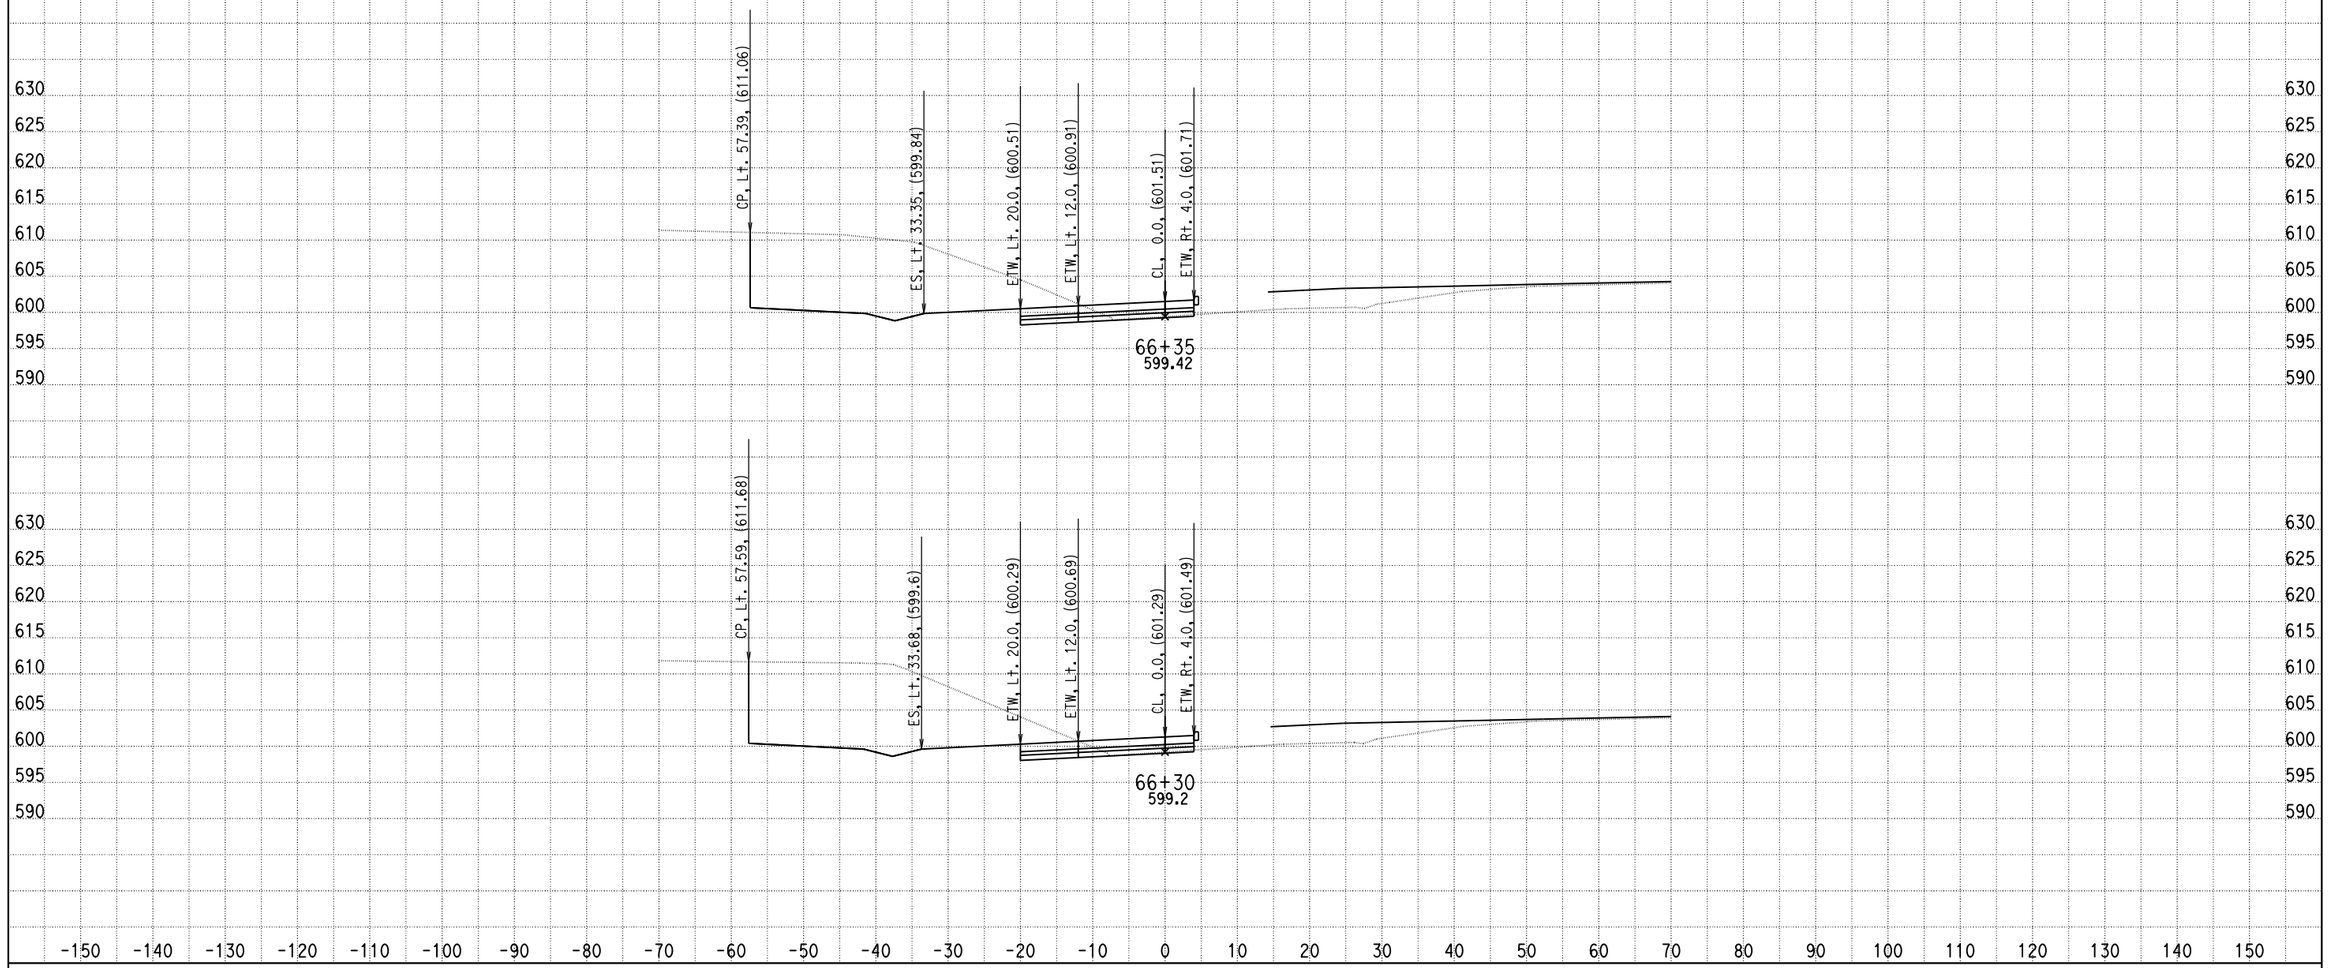

DATE: 9/4/2013

KC Project: 0818E File: D:\PROJECT\0818E\UPDATE-RAMP\hre6-pro.ear

SCALE: 1" = 10' Horiz.
1" = 10' Vert.

All Dimensions are US Survey Feet

RAMPE6
CROSS SECTIONS

DESIGN STUDY ONLY

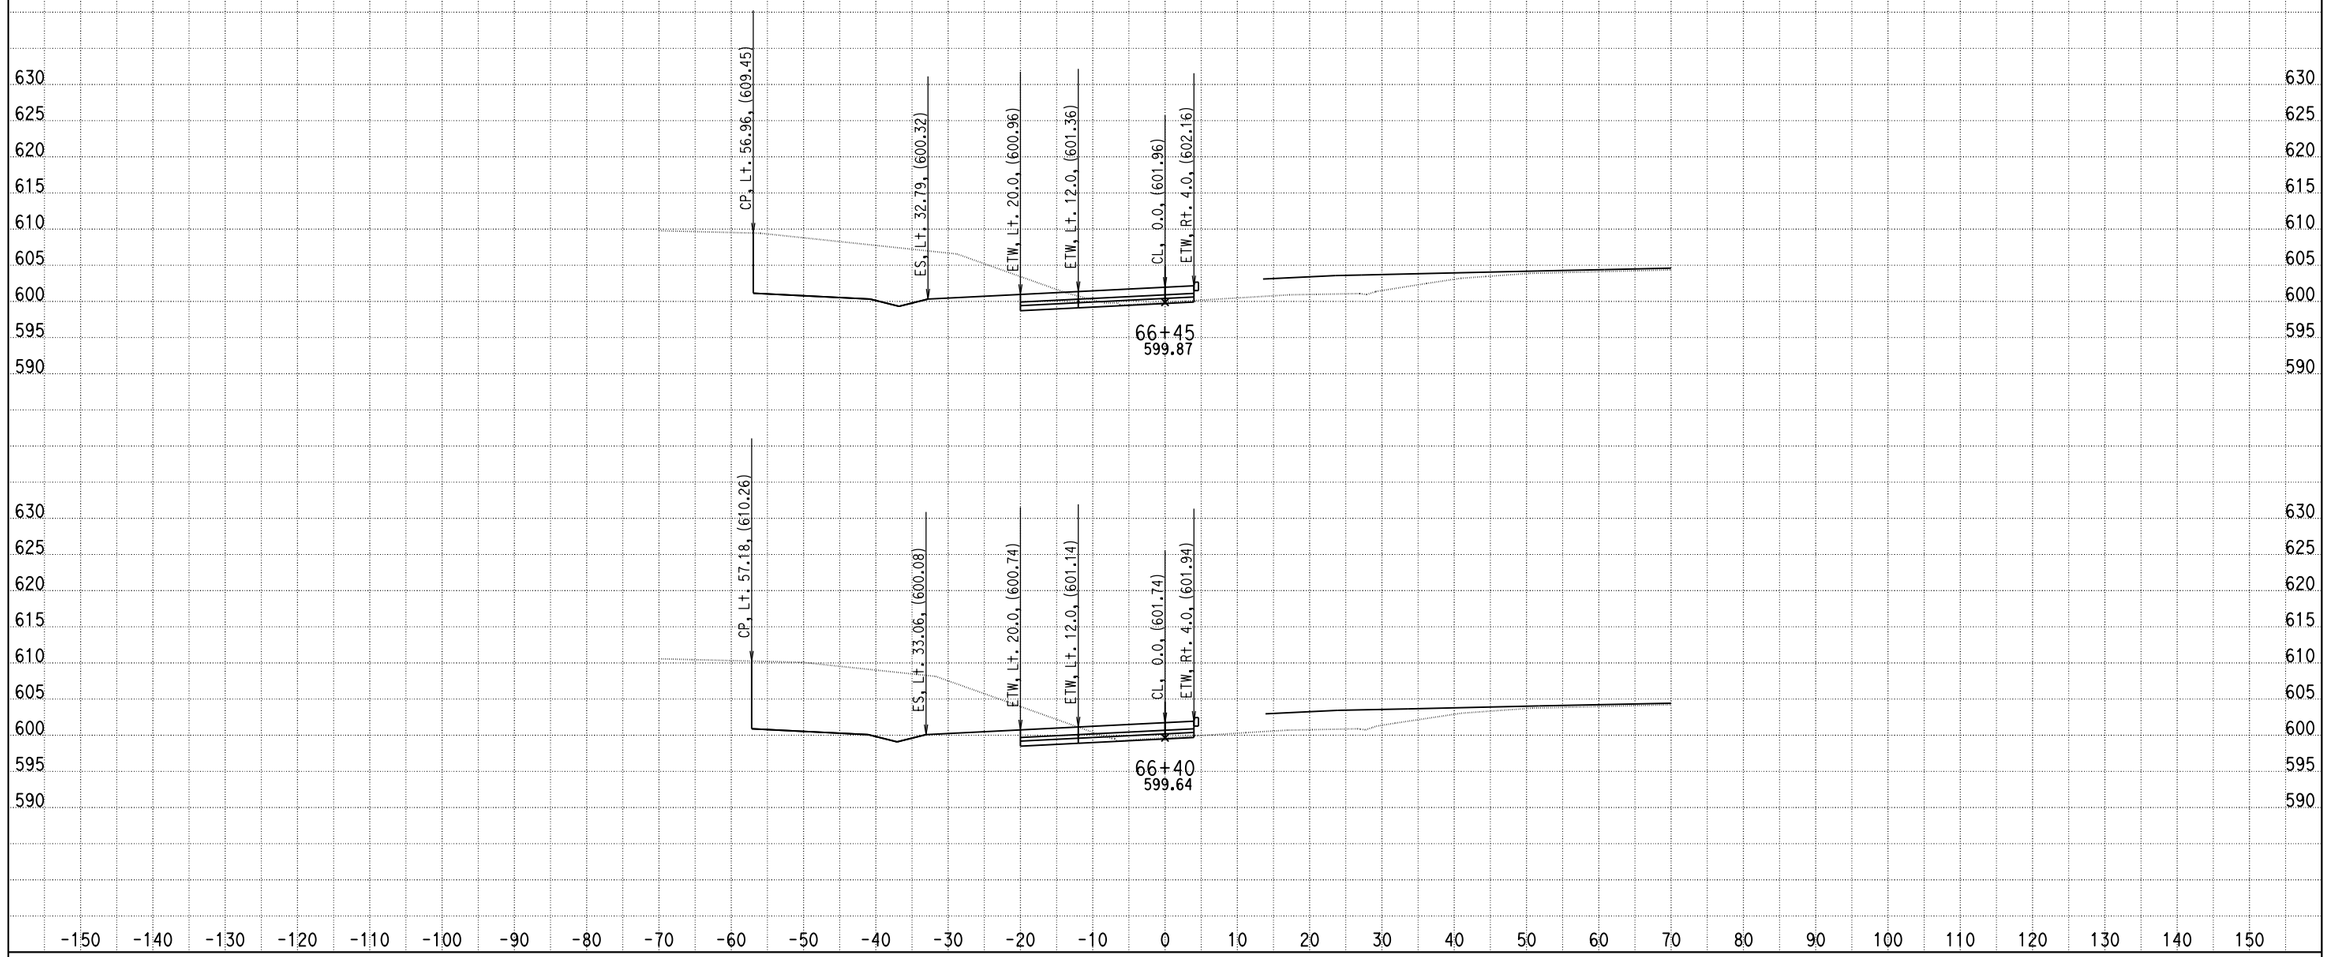

DATE: 9/4/2013

KC Project: 0818E File: D:\PROJECT\0818E\UPDATE-RAMP\hre6-pro.ear

SCALE: 1" = 10' Horiz.
1" = 10' Vert.

All Dimensions are US Survey Feet

RAMPE6
CROSS SECTIONS

DESIGN STUDY ONLY

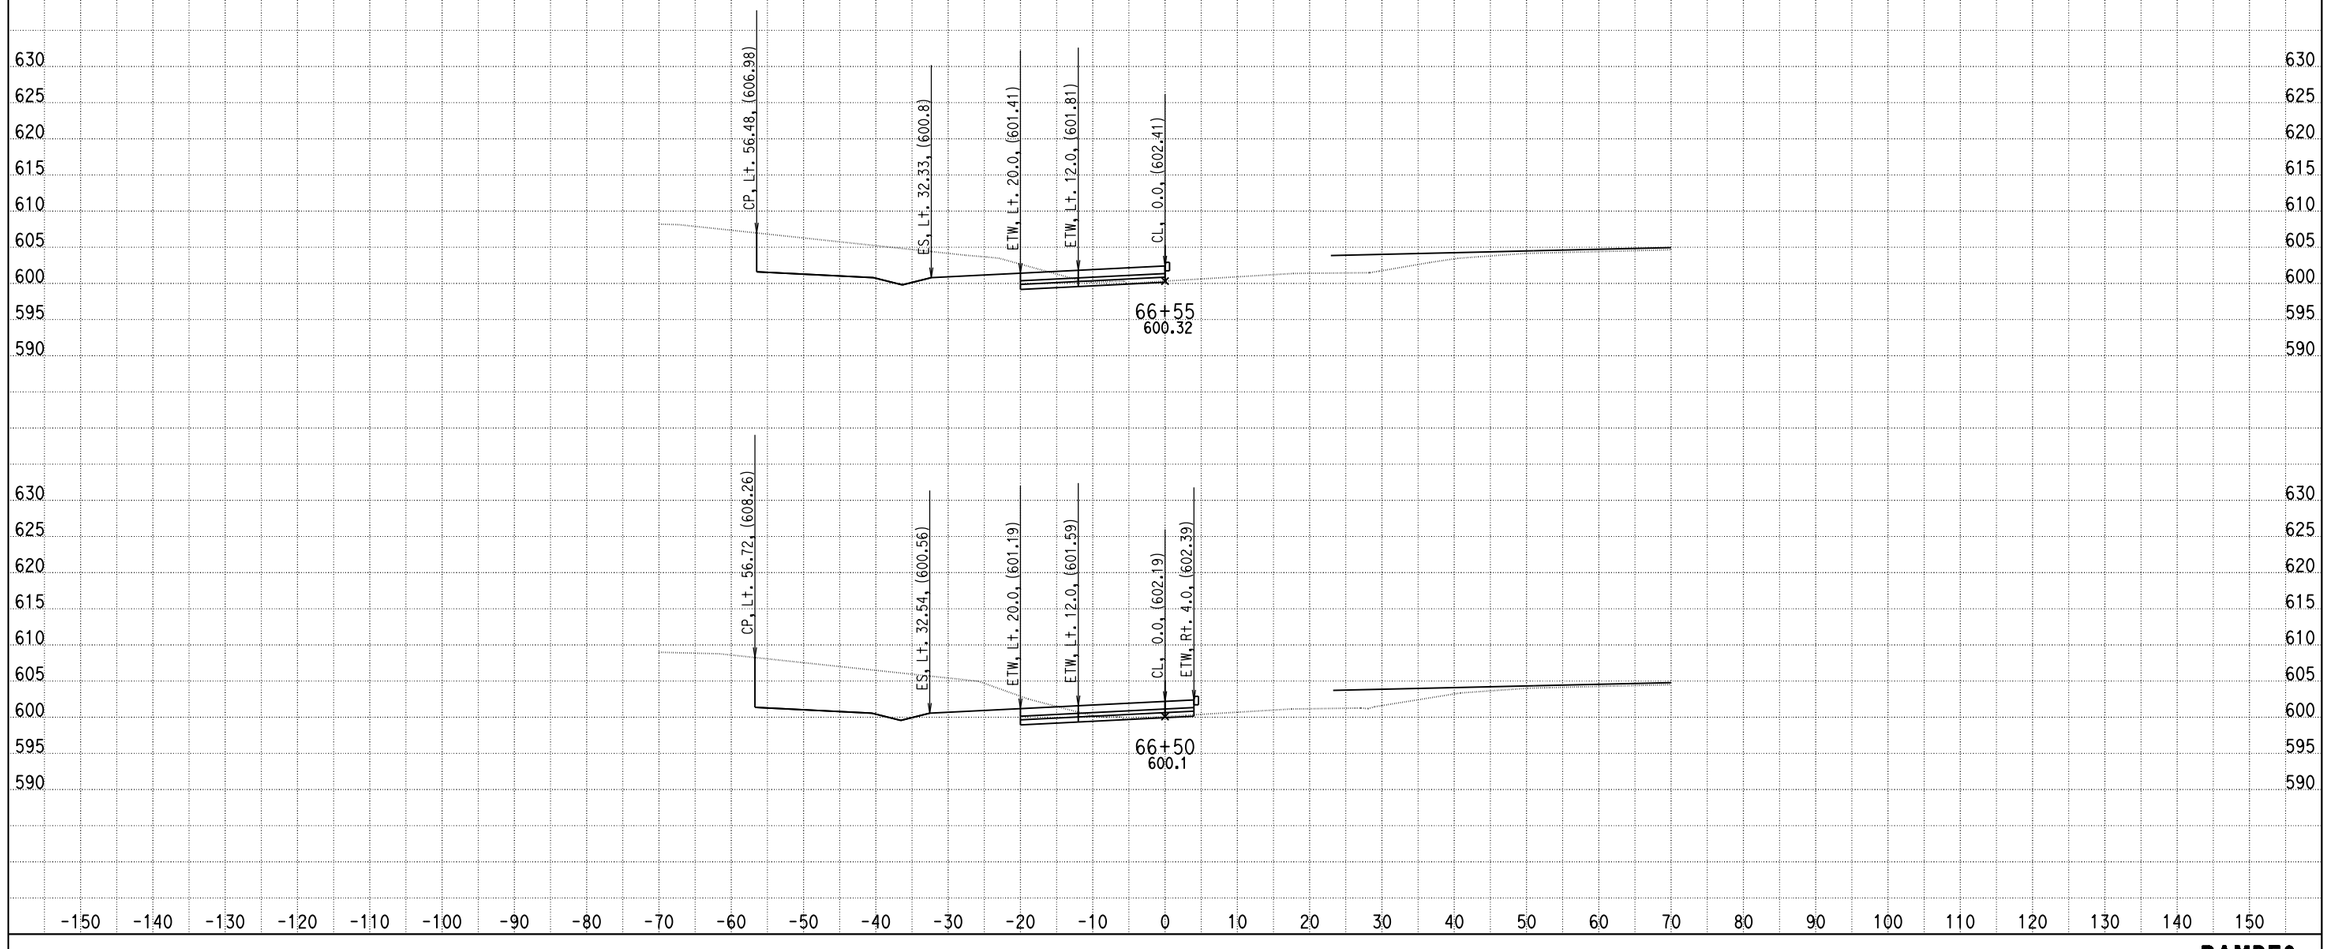

DATE: 9/4/2013

KC Project: 0818E File: D:\PROJECT\0818E\UPDATE-RAMP\hre6-pro.ear

SCALE: 1" = 10' Horiz.
1" = 10' Vert.

All Dimensions are US Survey Feet

RAMPE6
CROSS SECTIONS

SHEET 44 OF XXX

DESIGN STUDY ONLY

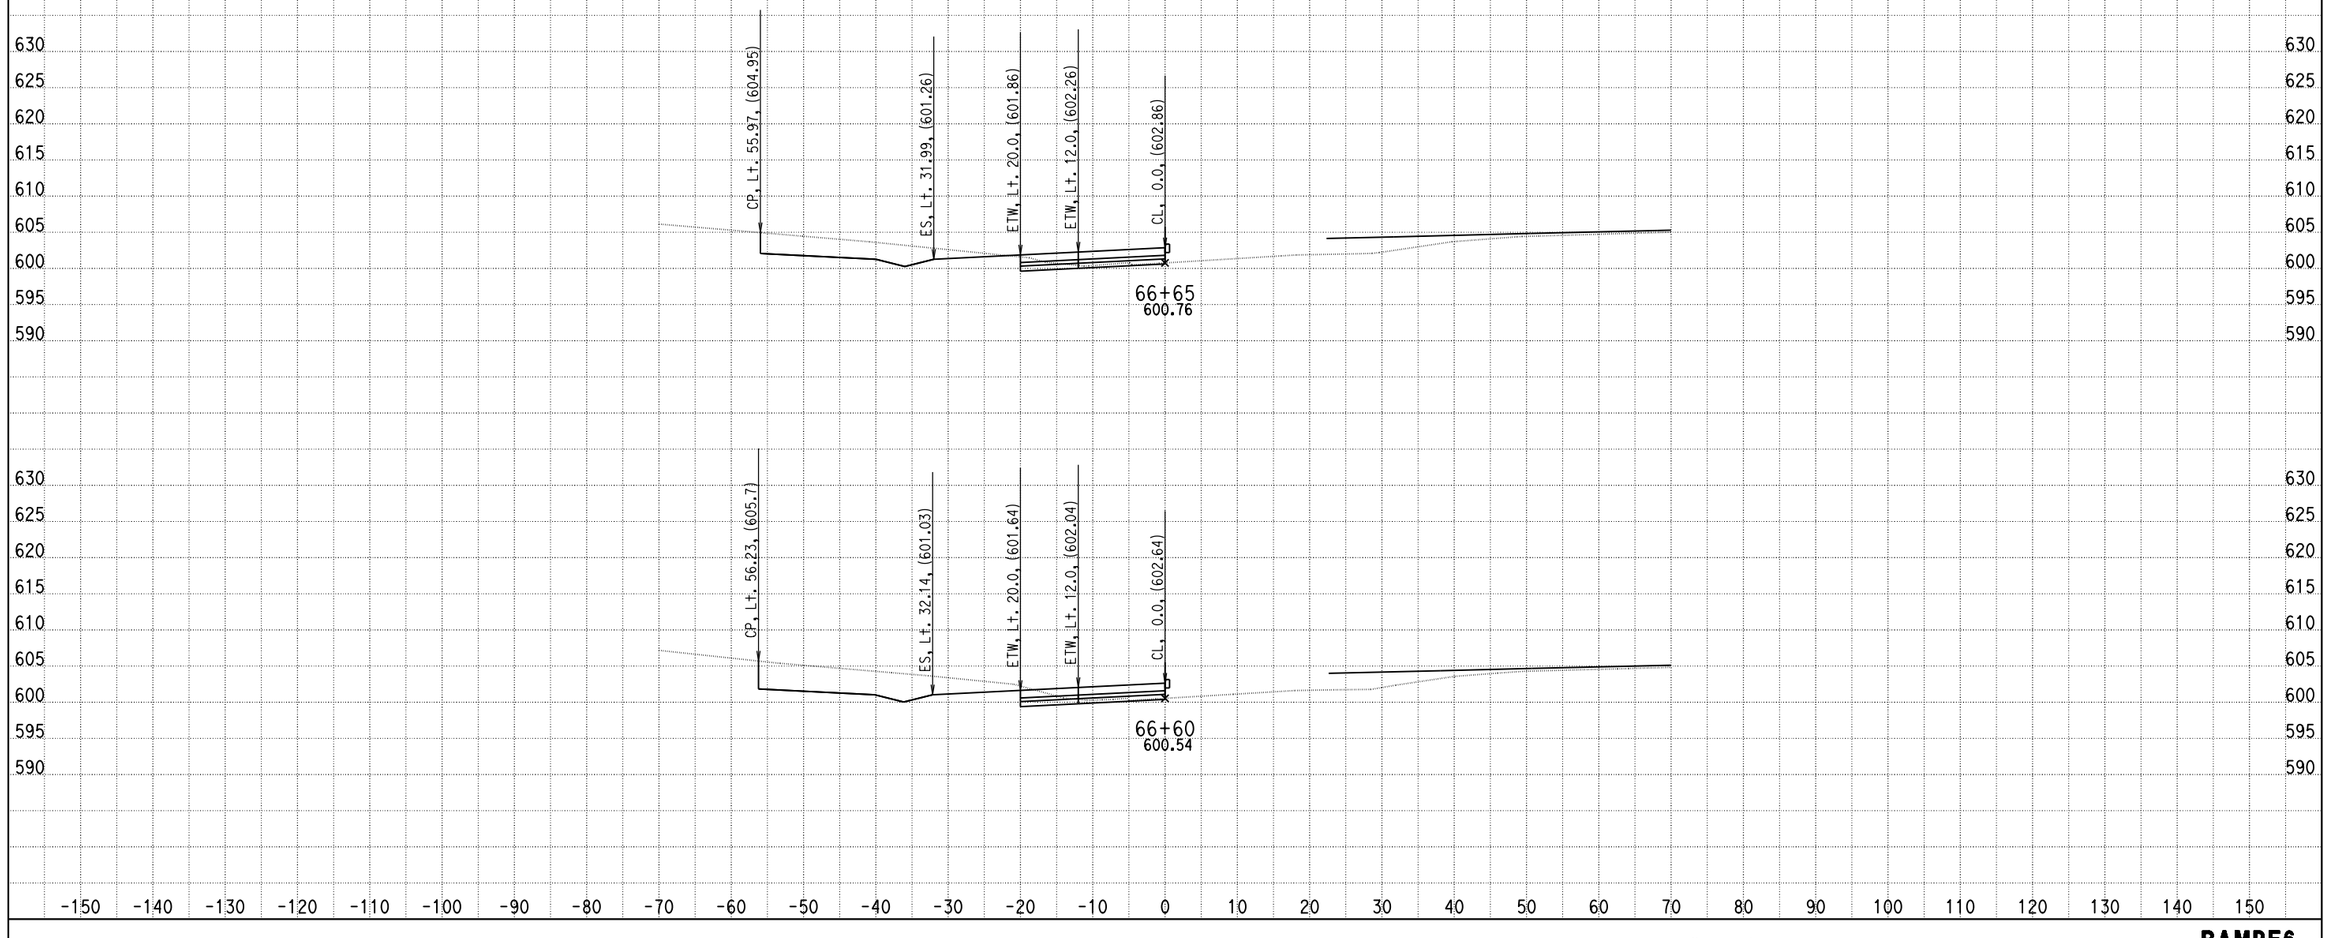

DATE: 9/4/2013

KC Project: 0818E File: D:\PROJECT\0818E\UPDATE-RAMP\hre6-pro.ear

SCALE: 1" = 10' Horiz.
1" = 10' Vert.

All Dimensions are US Survey Feet

RAMPE6
CROSS SECTIONS

SHEET 45 OF XXX

DESIGN STUDY ONLY

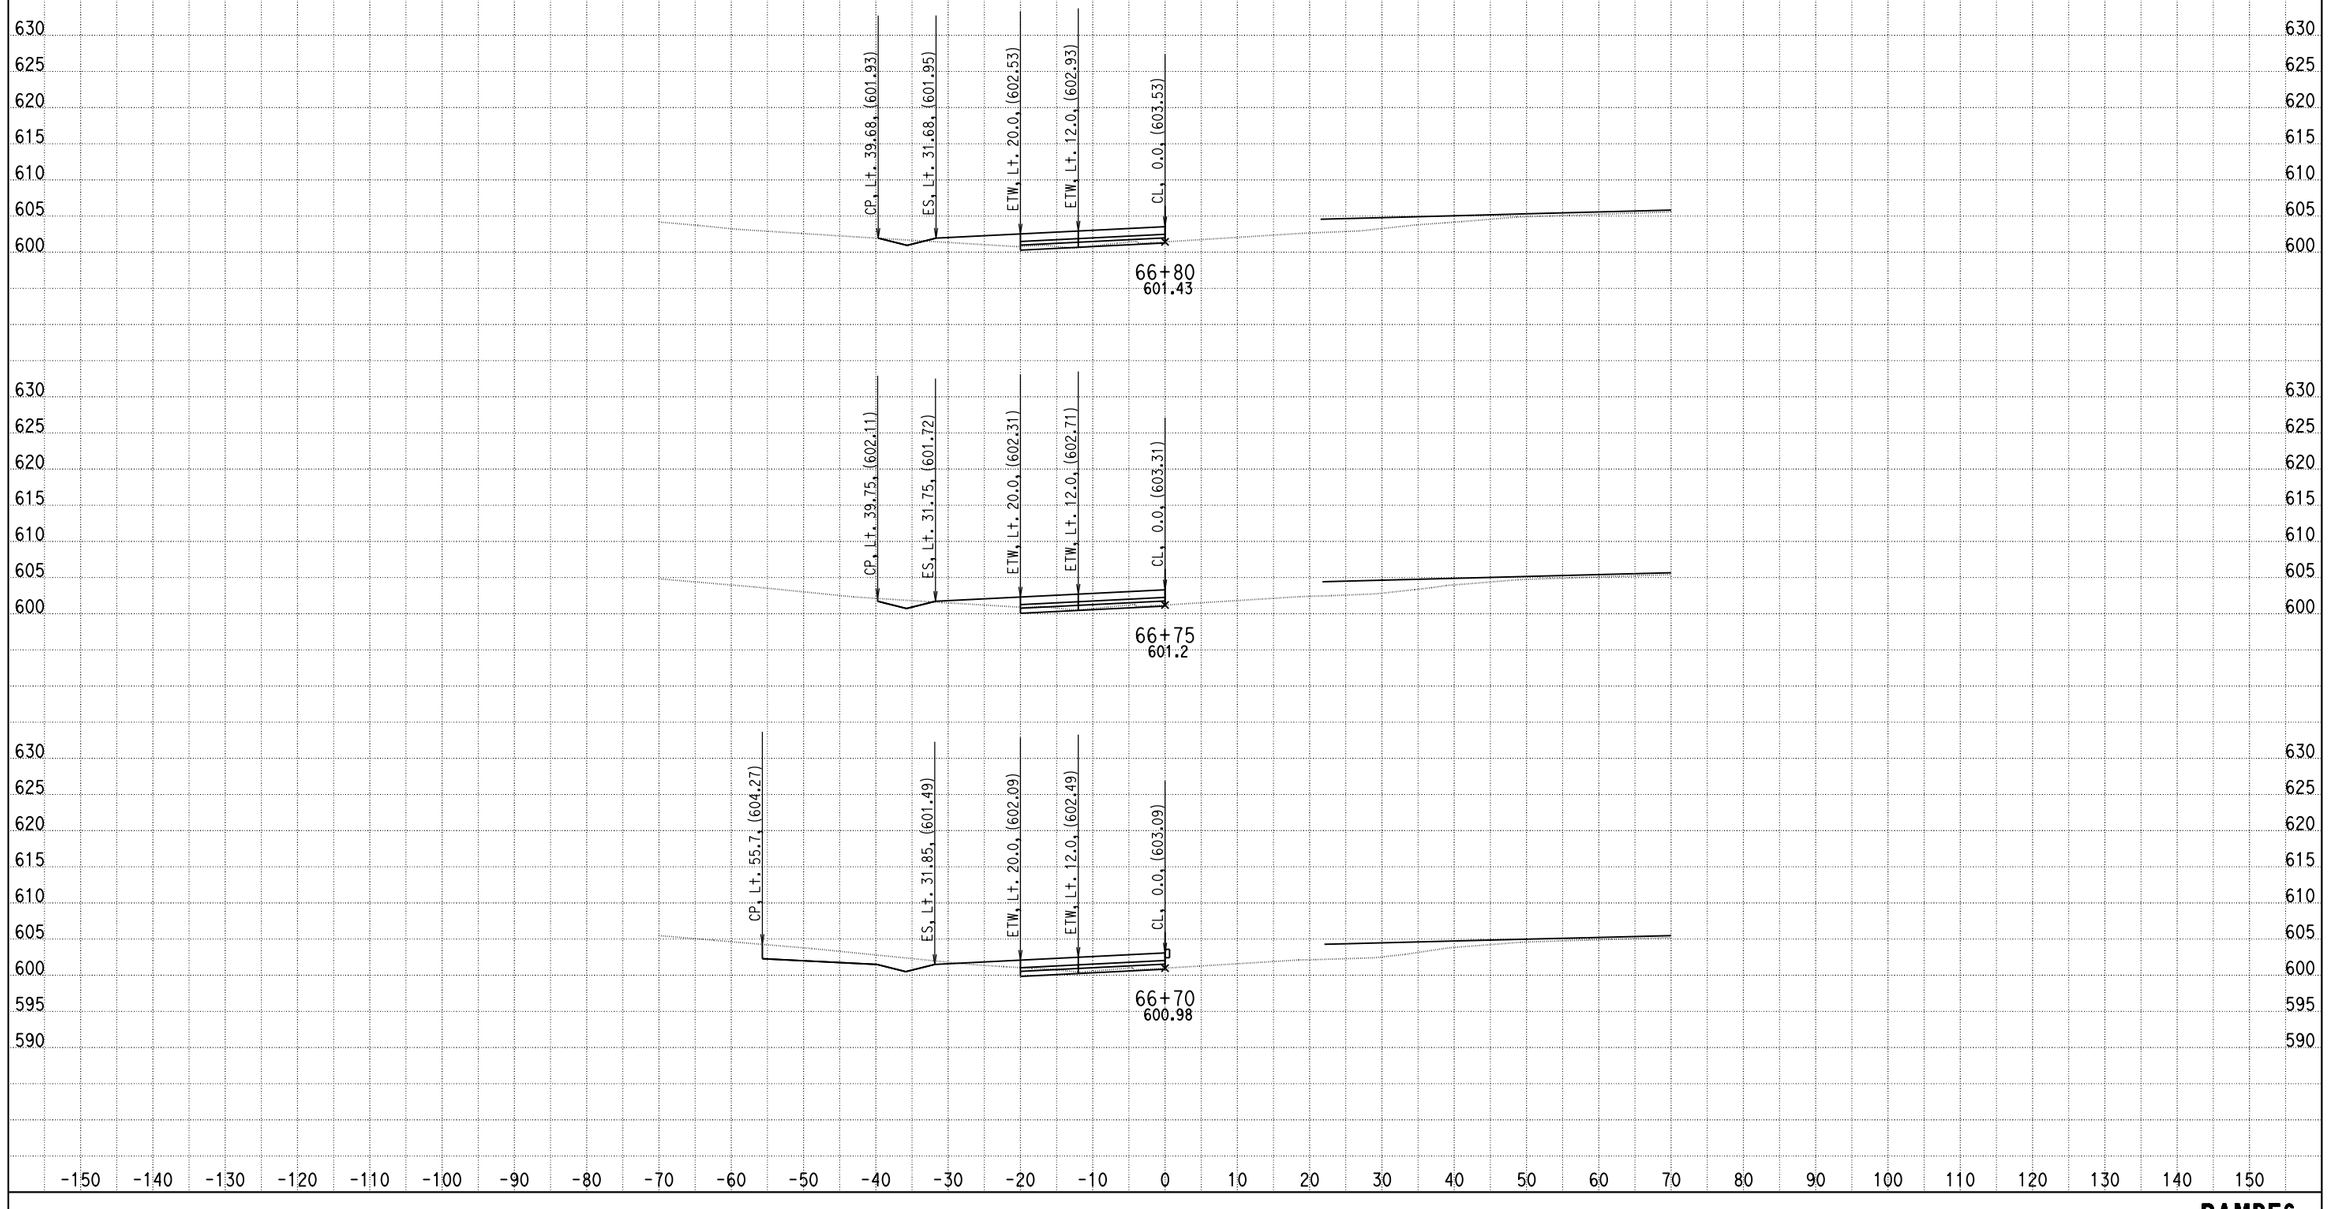

DATE: 9/4/2013

KC Project: 0818E File: D:\PROJECT\0818E\UPDATE-RAMP\hre6-pro.ear

SCALE: 1" = 10' Horiz.
1" = 10' Vert.

All Dimensions are US Survey Feet

RAMPE6
CROSS SECTIONS

DESIGN STUDY ONLY

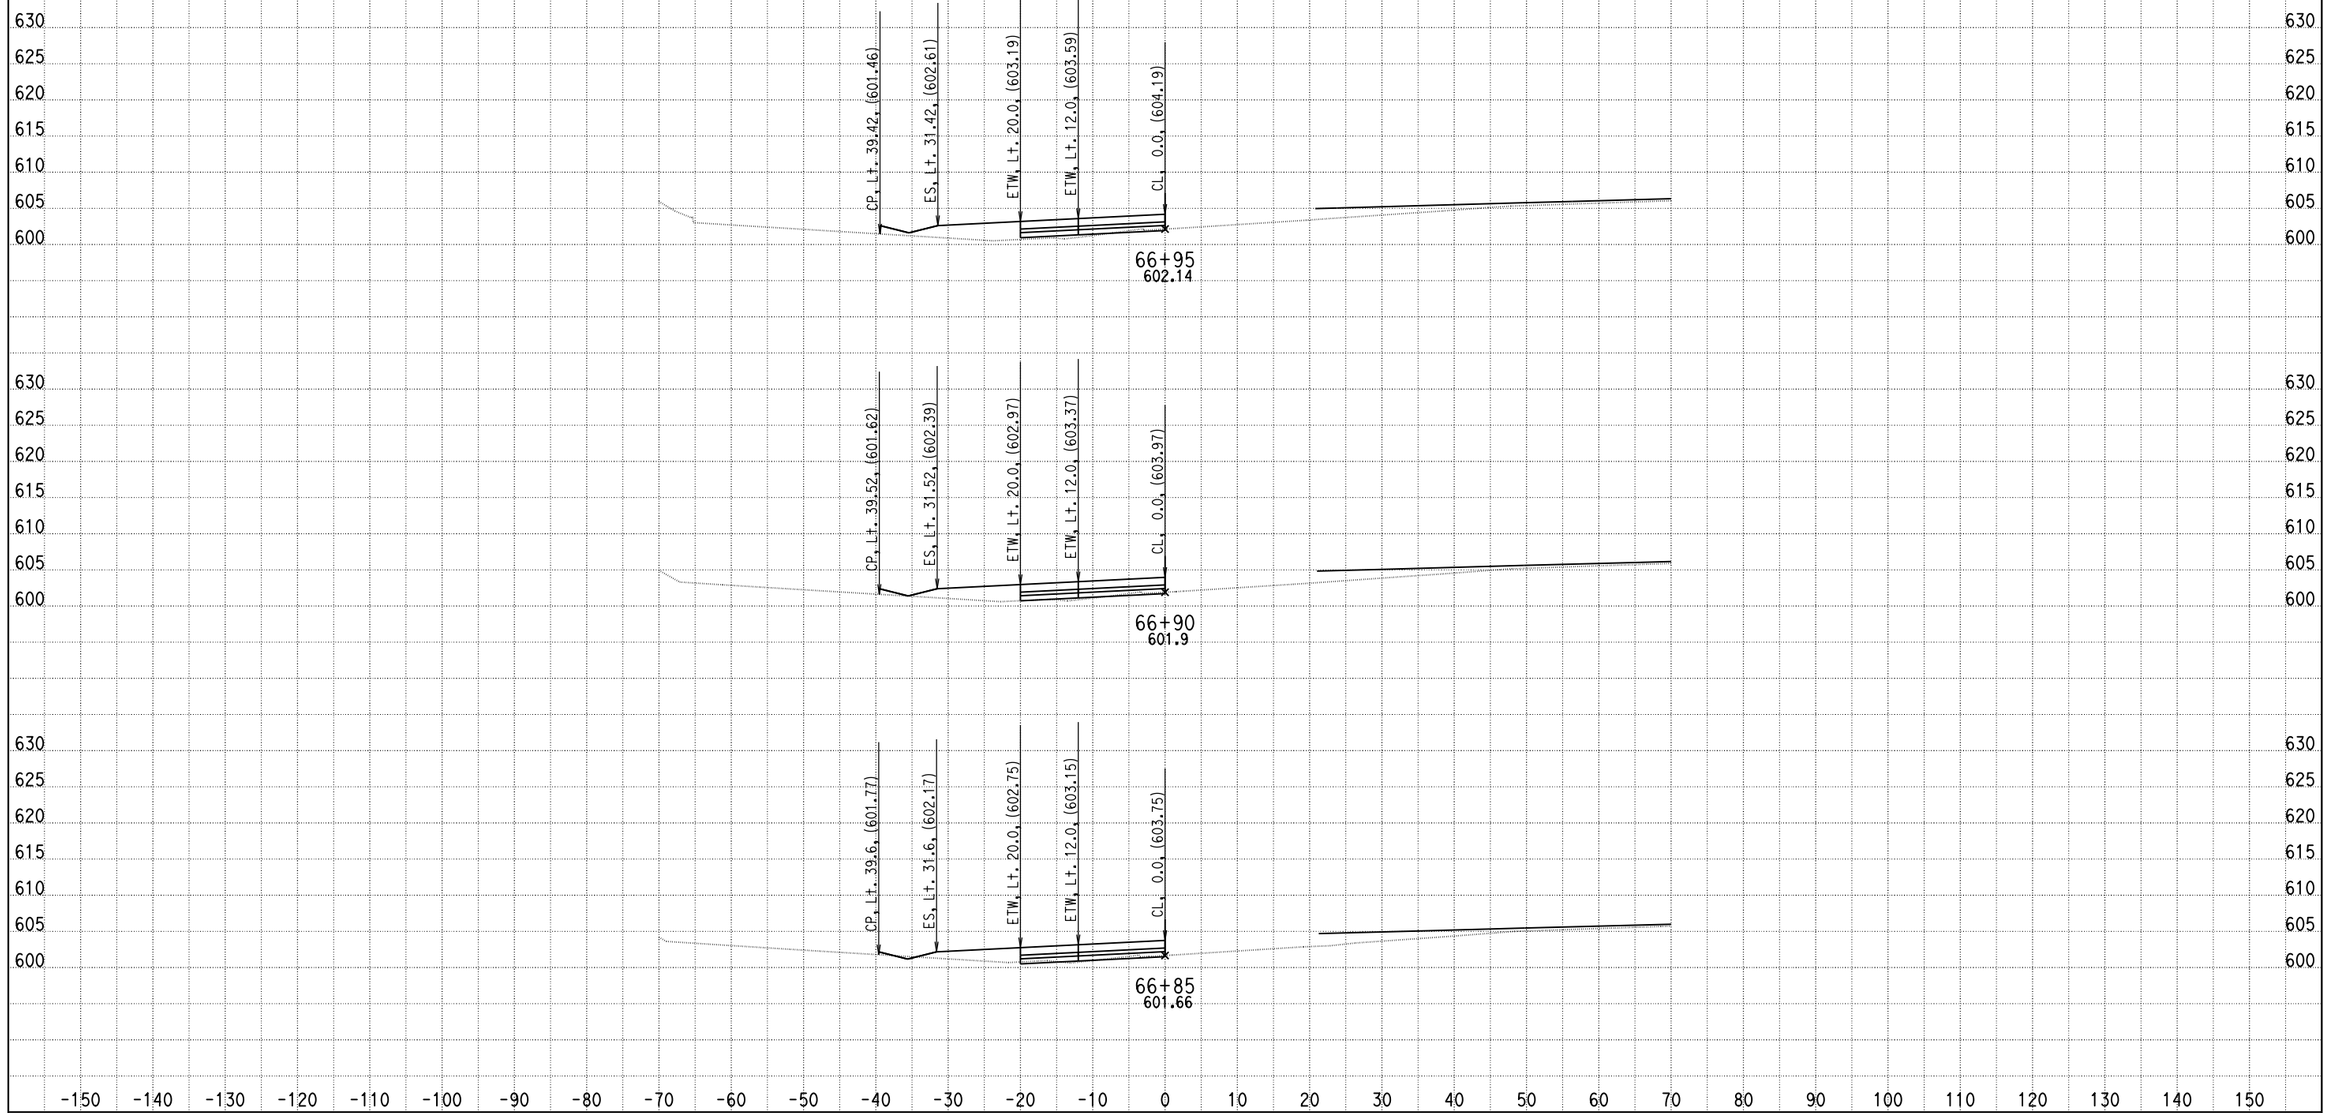

DATE: 9/4/2013

KC Project: 0818E File: D:\PROJECT\0818E\UPDATE-RAMP\hre6-pro.ear

SCALE: 1" = 10' Horiz.
1" = 10' Vert.

All Dimensions are US Survey Feet

RAMPE6
CROSS SECTIONS

SHEET 47 OF XXX

DESIGN STUDY ONLY

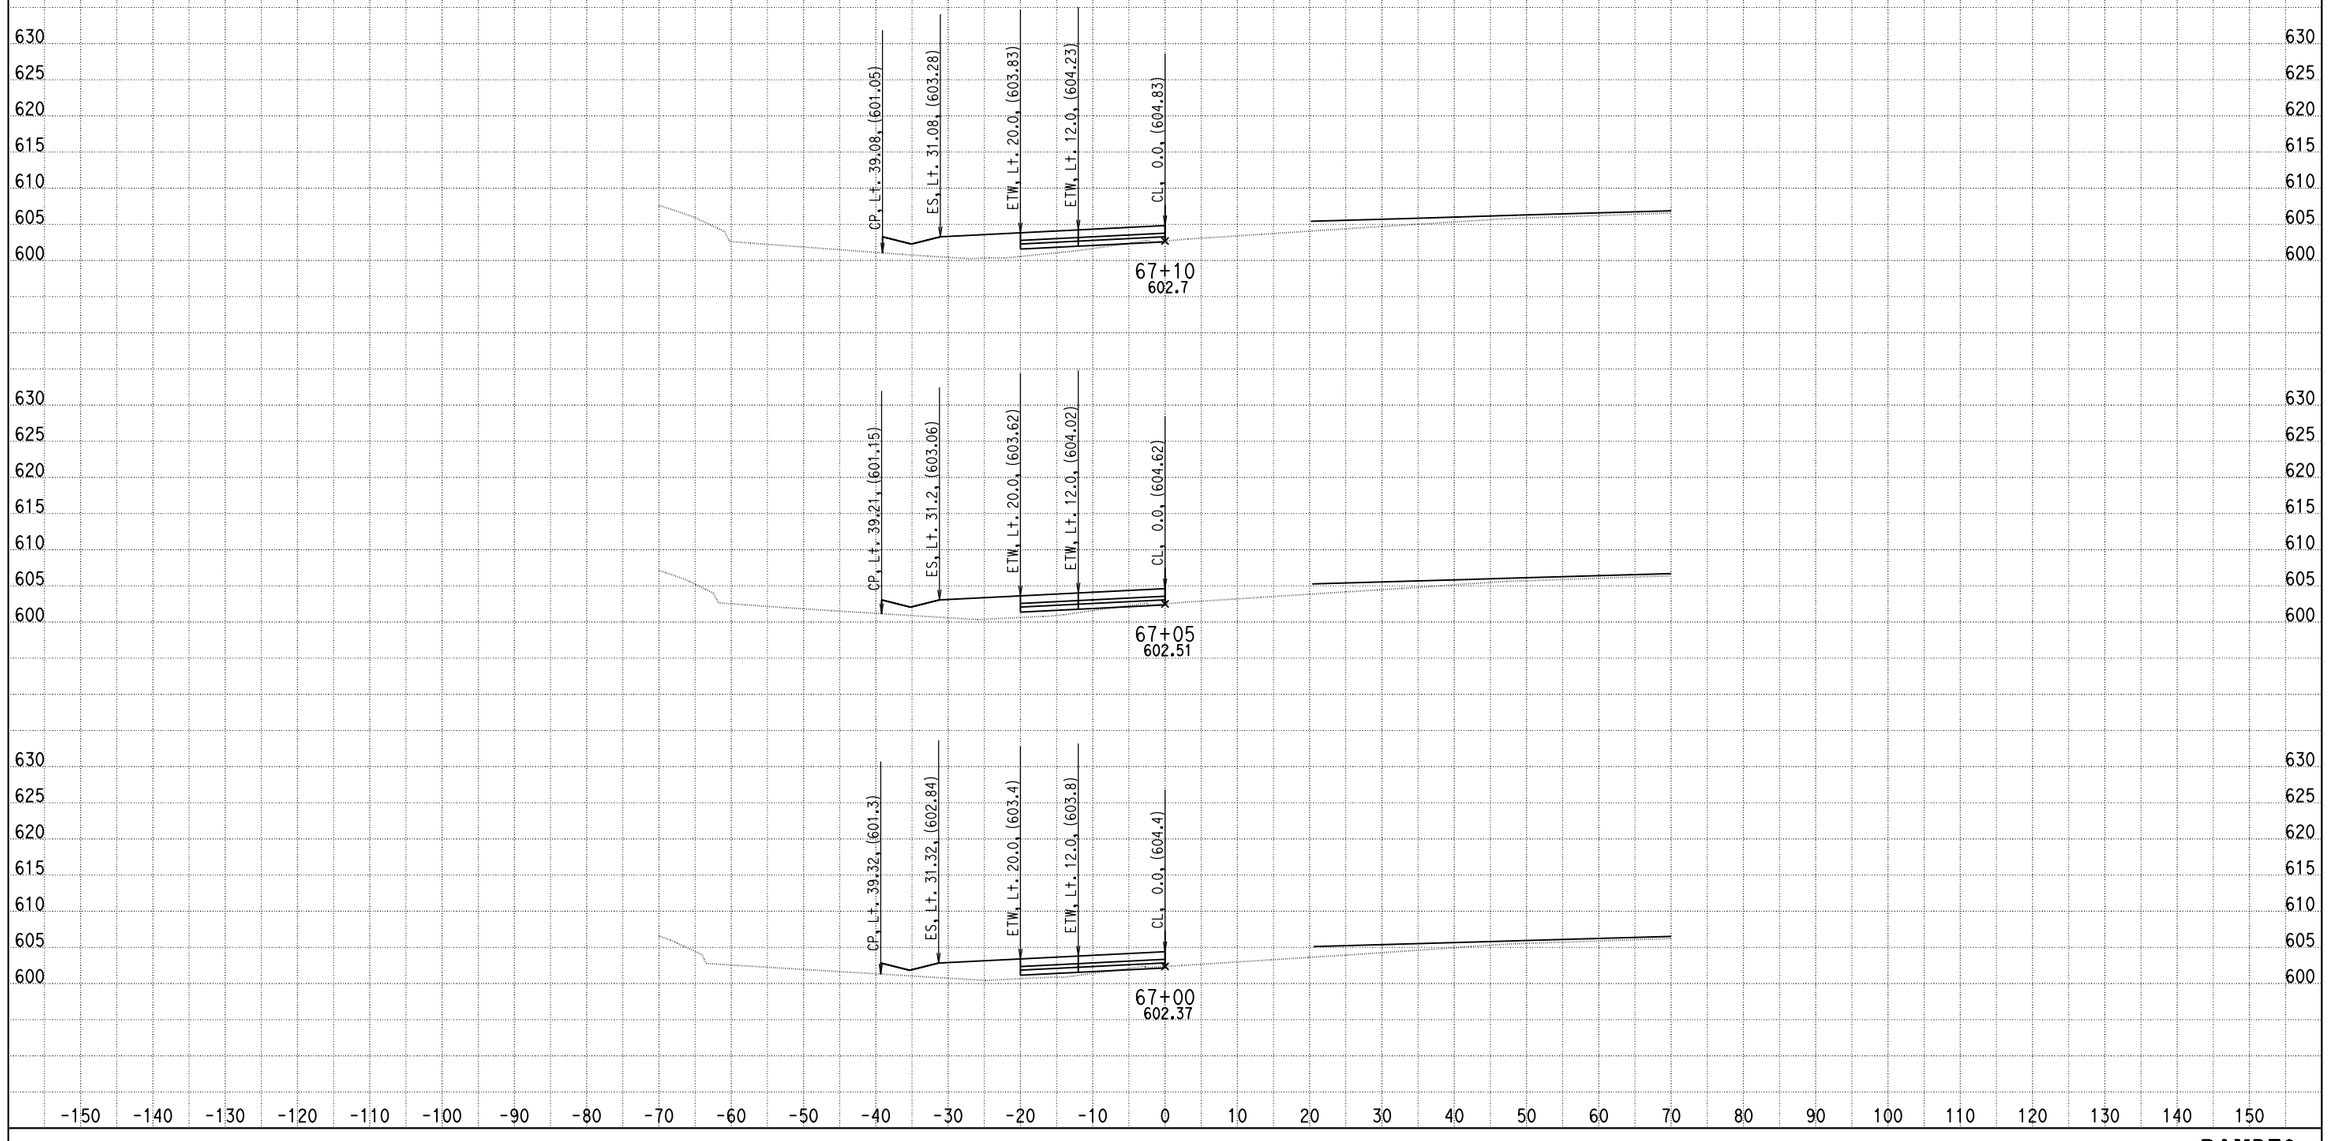

DATE: 9/4/2013

KC Project: 0818E File: D:\PROJECT\0818E\UPDATE-RAMP\hre6-pro.ear

SCALE: 1" = 10' Horiz.
1" = 10' Vert.

All Dimensions are US Survey Feet

RAMPE6
CROSS SECTIONS

DESIGN STUDY ONLY

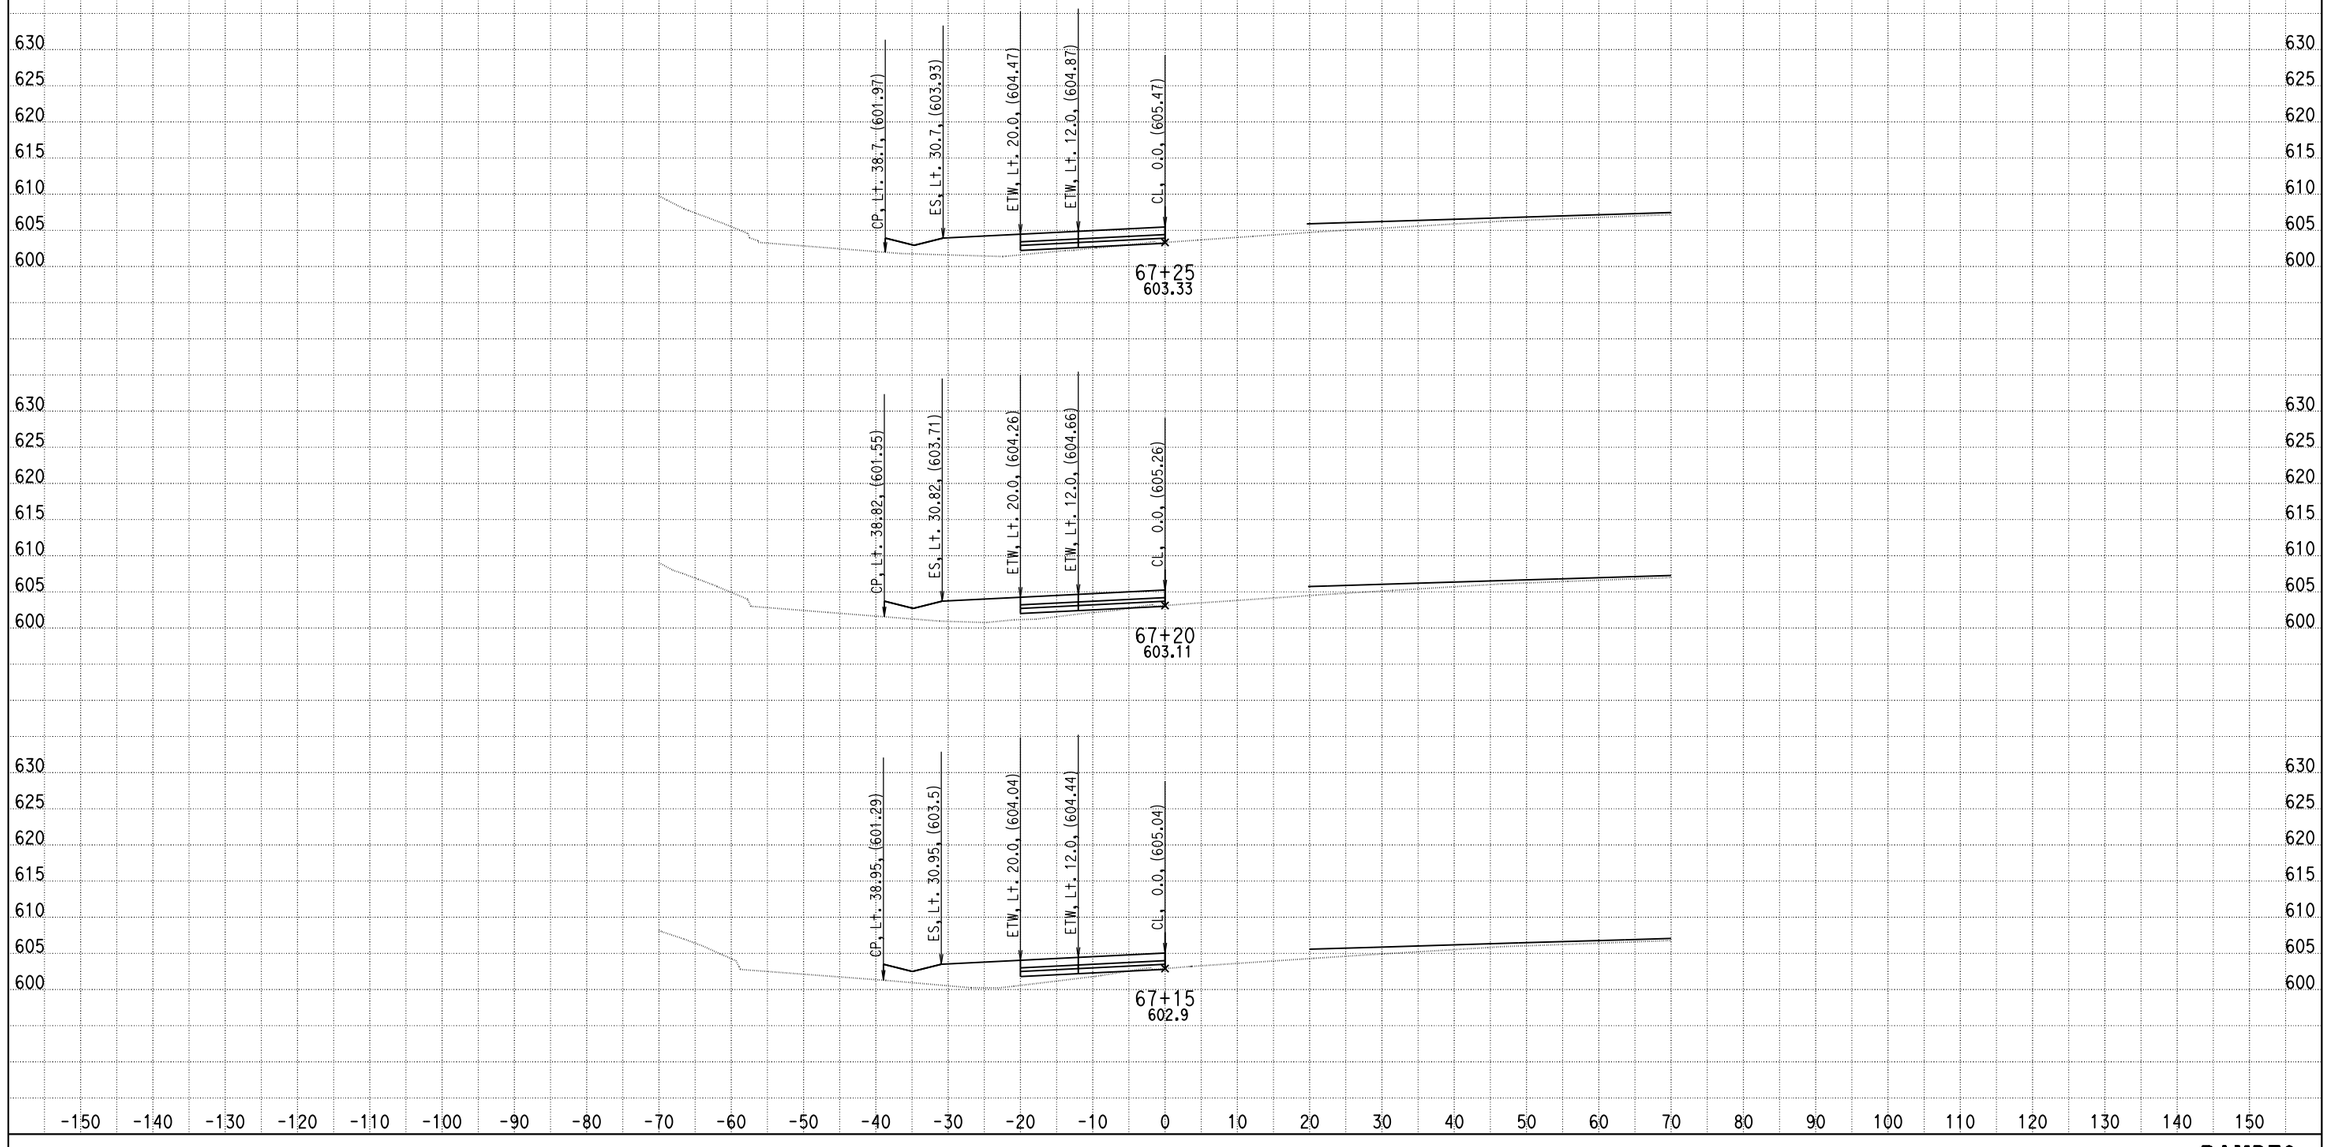

DATE: 9/4/2013

KC Project: 0818E File: D:\PROJECT\0818E\UPDATE-RAMP\hre6-pro.ear

SCALE: 1" = 10' Horiz.
1" = 10' Vert.

All Dimensions are US Survey Feet

RAMPE6
CROSS SECTIONS

DESIGN STUDY ONLY

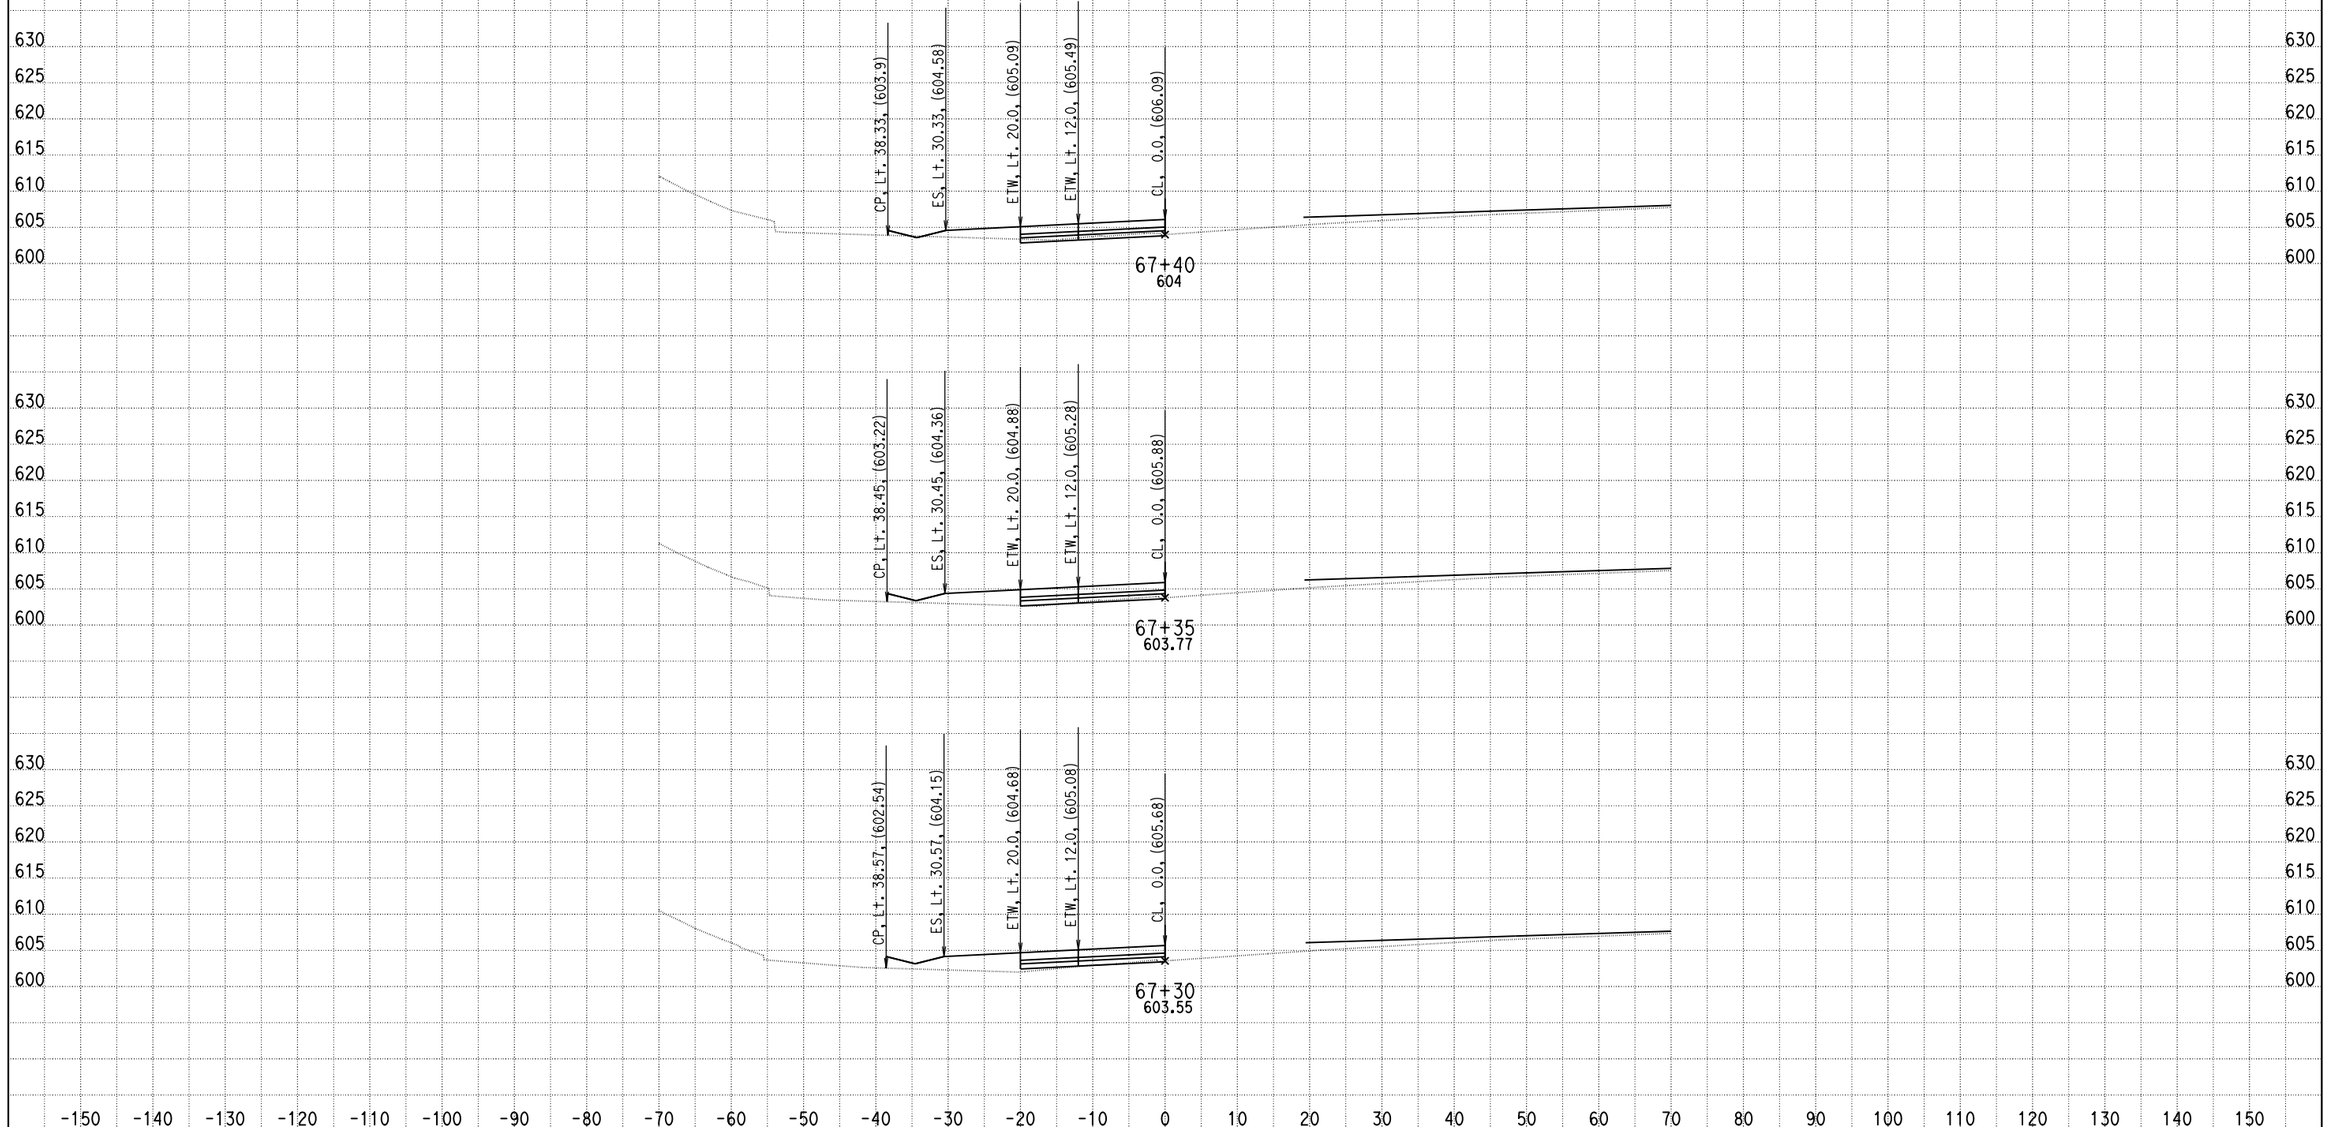

DATE: 9/4/2013

KC Project: 0818E File: D:\PROJECT\0818E\UPDATE-RAMP\hre6-pro.ear

SCALE: 1" = 10' Horiz.
1" = 10' Vert.

All Dimensions are US Survey Feet

RAMPE6
CROSS SECTIONS

SHEET 50 OF XXX

DESIGN STUDY ONLY

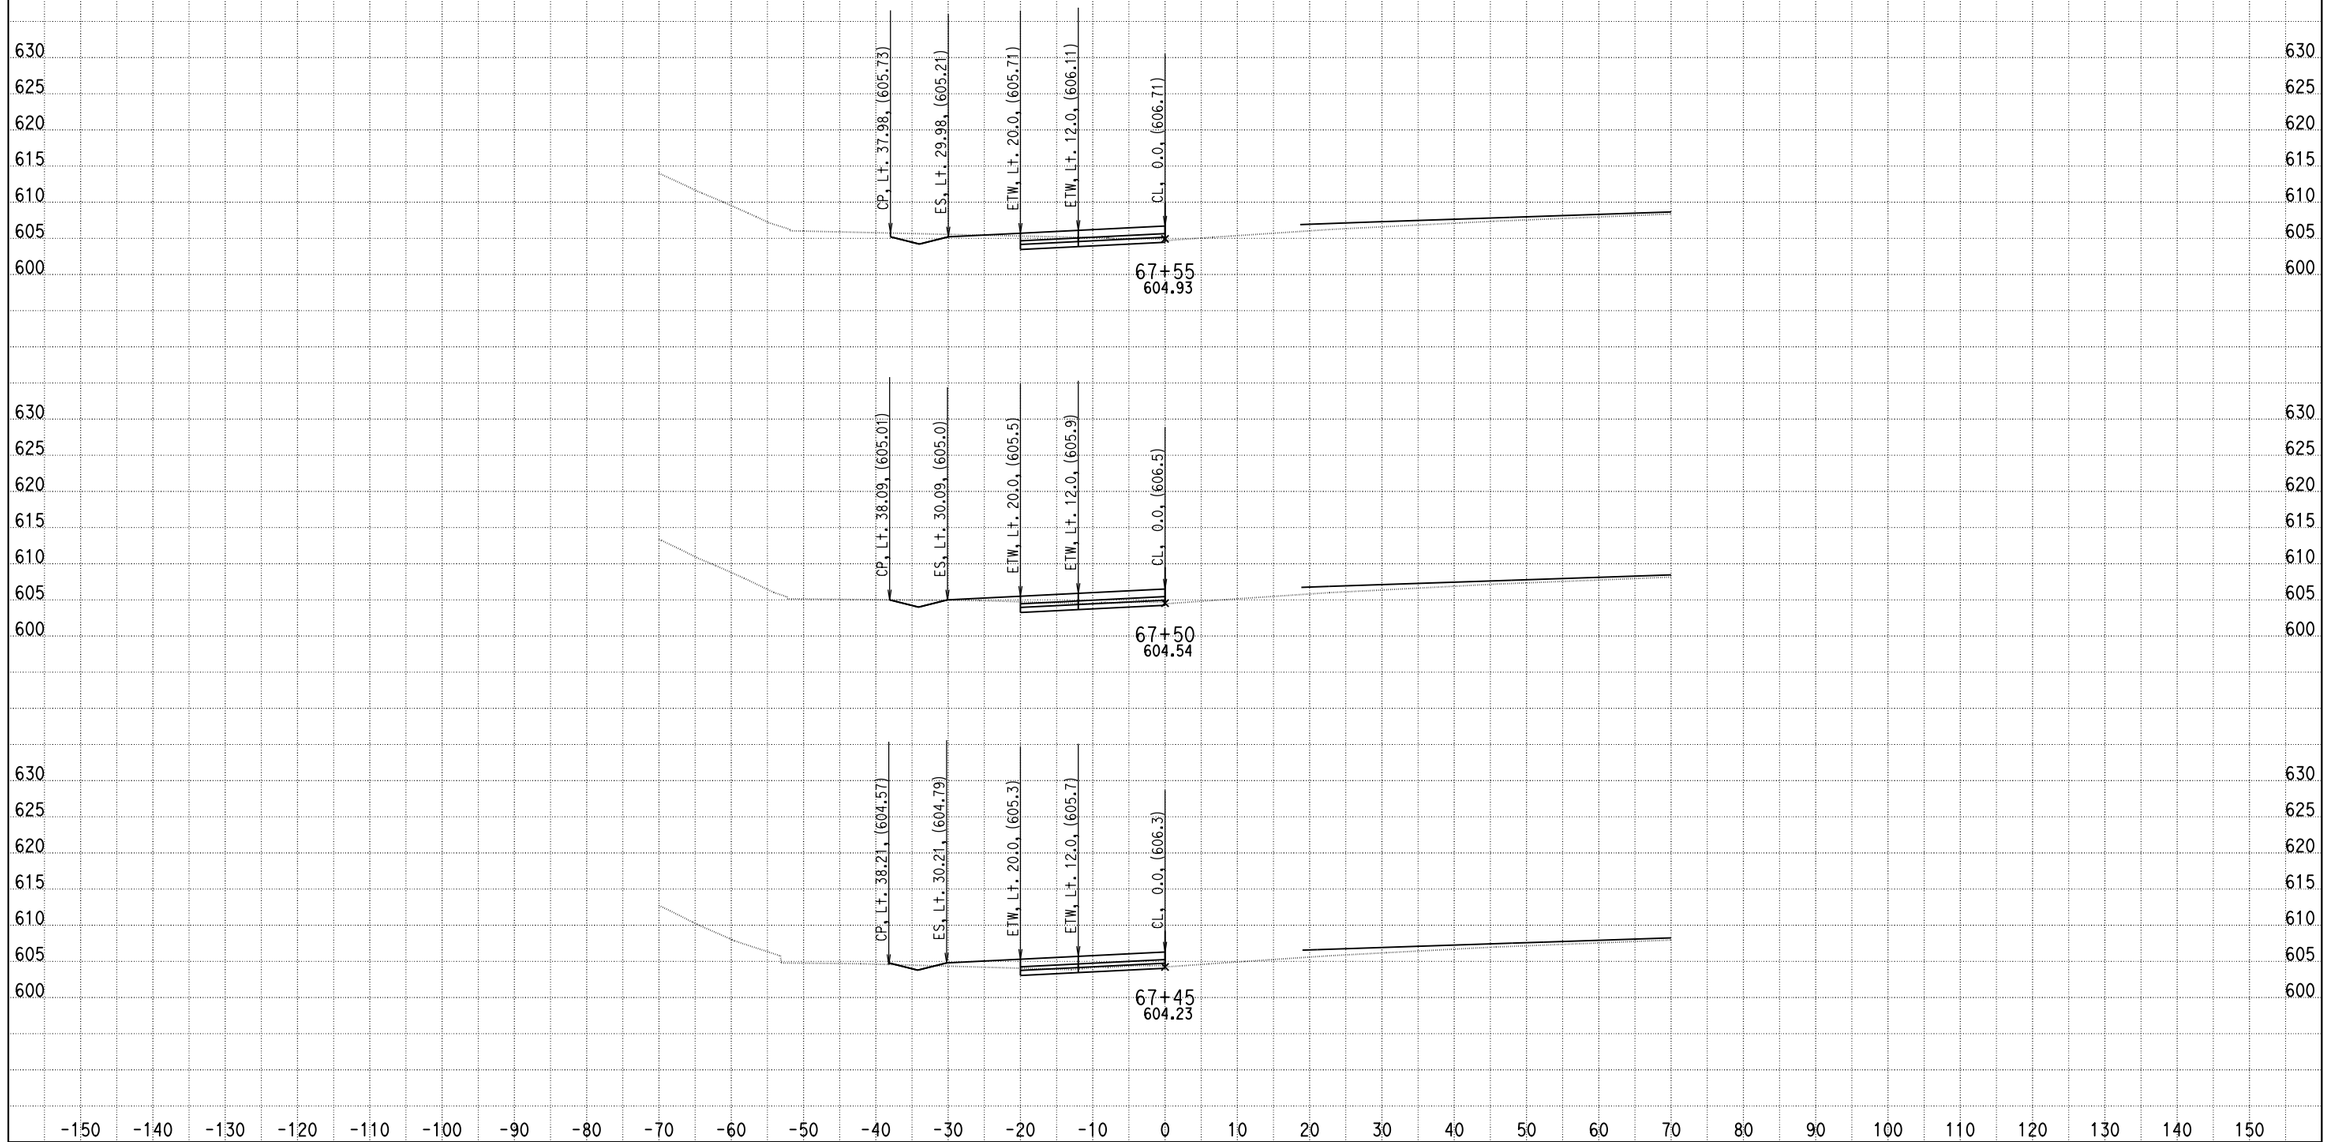

DATE: 9/4/2013

KC Project: 0818E File: D:\PROJECT\0818E\UPDATE-RAMP\hre6-pro.ear

SCALE: 1" = 10' Horiz.
1" = 10' Vert.

All Dimensions are US Survey Feet

RAMPE6
CROSS SECTIONS

SHEET 51 OF XXX

DESIGN STUDY ONLY

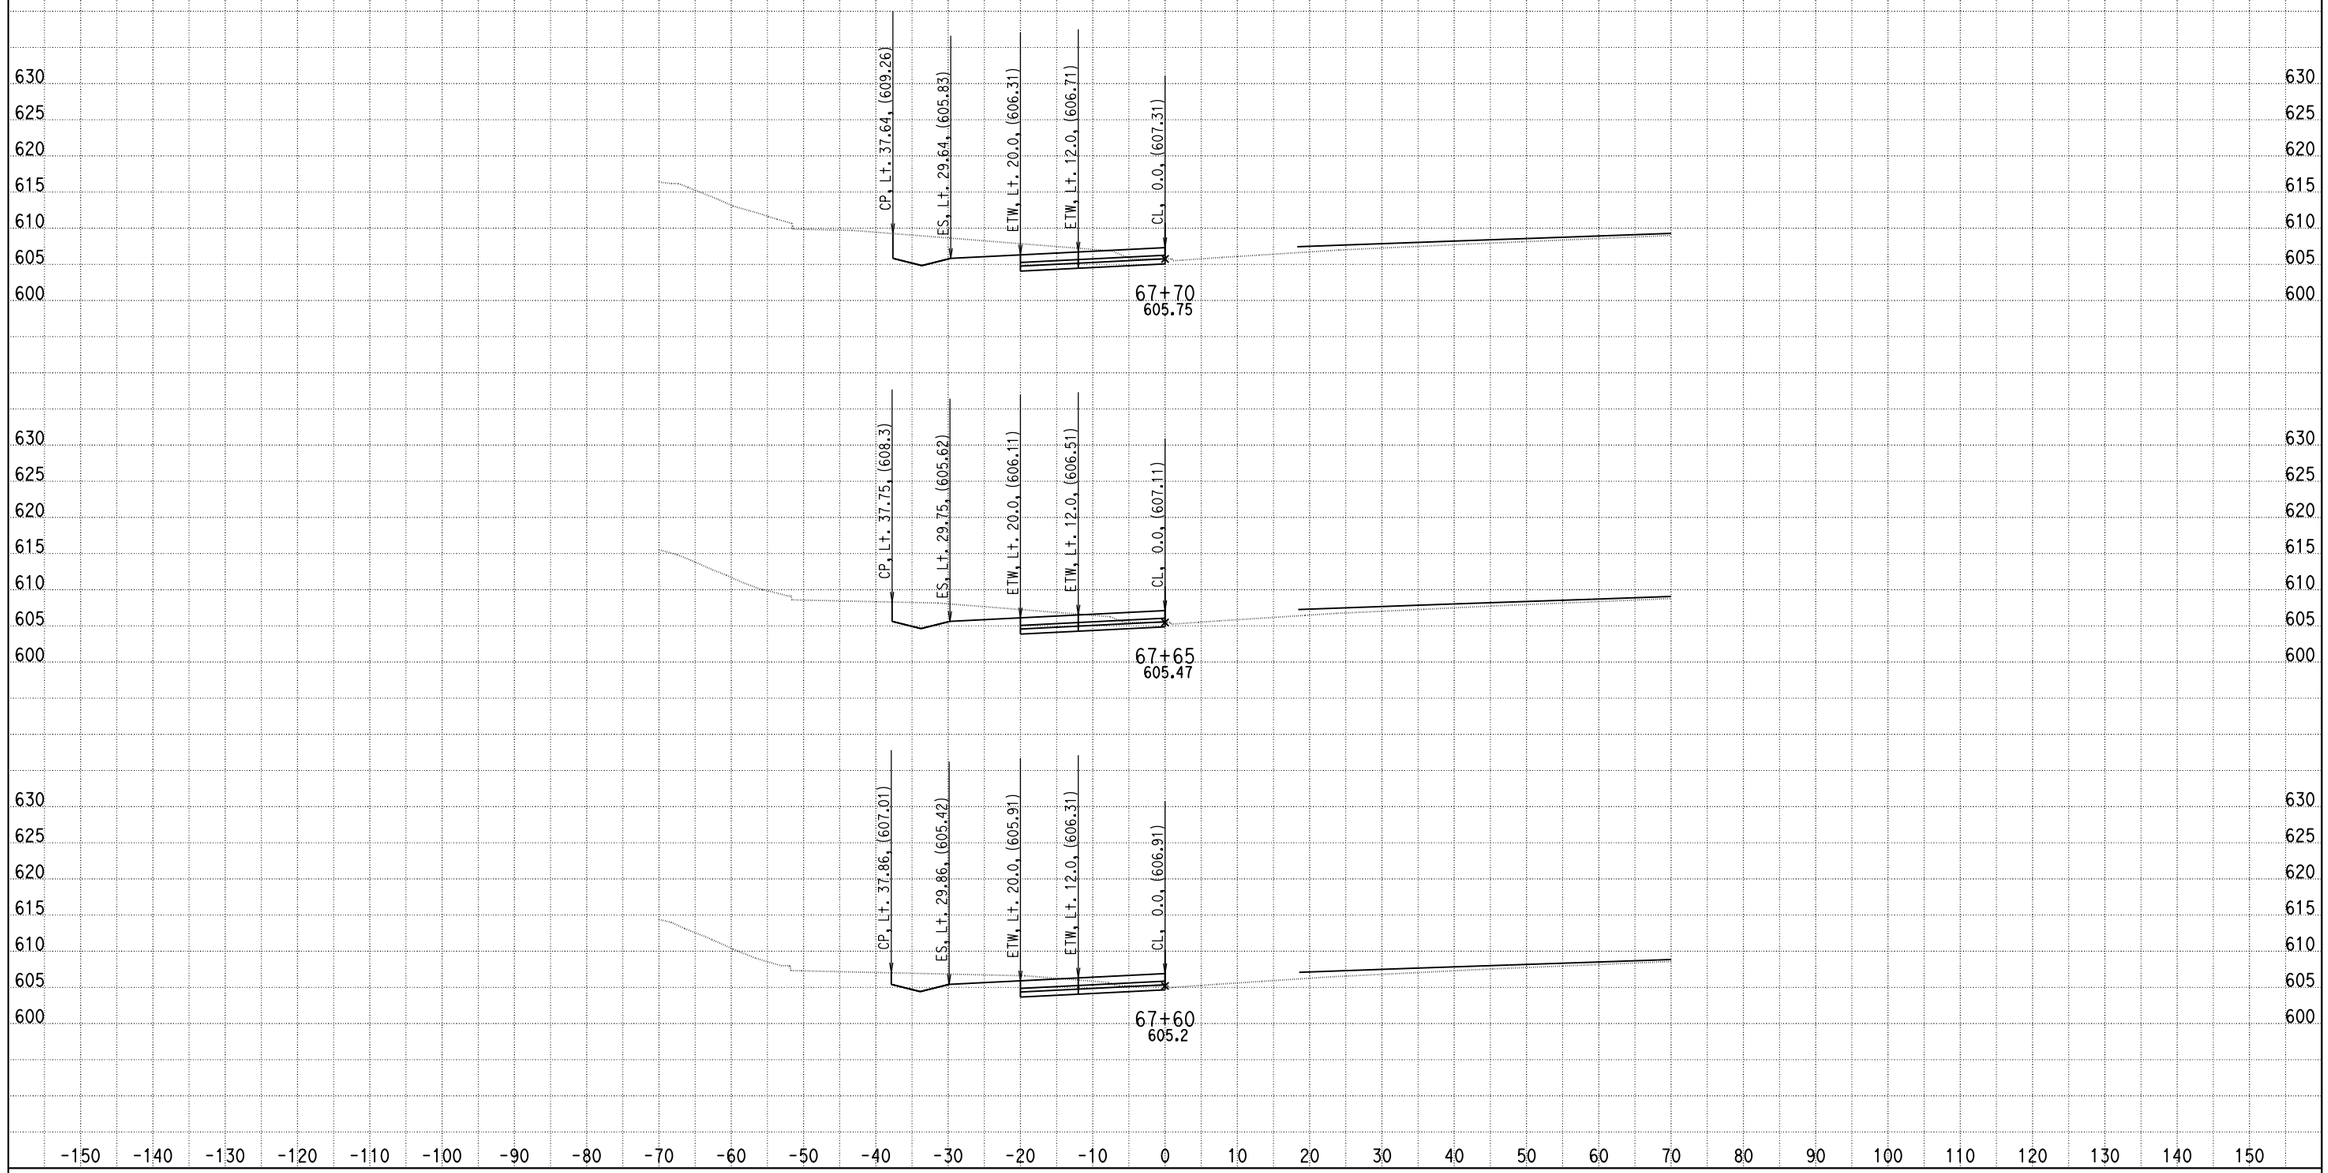

DATE: 9/4/2013

KC Project: 0818E File: D:\PROJECT\0818E\UPDATE-RAMP\hre6-pro.ear

SCALE: 1" = 10' Horiz.
1" = 10' Vert.

All Dimensions are US Survey Feet

RAMPE6
CROSS SECTIONS

SHEET 52 OF XXX

DESIGN STUDY ONLY

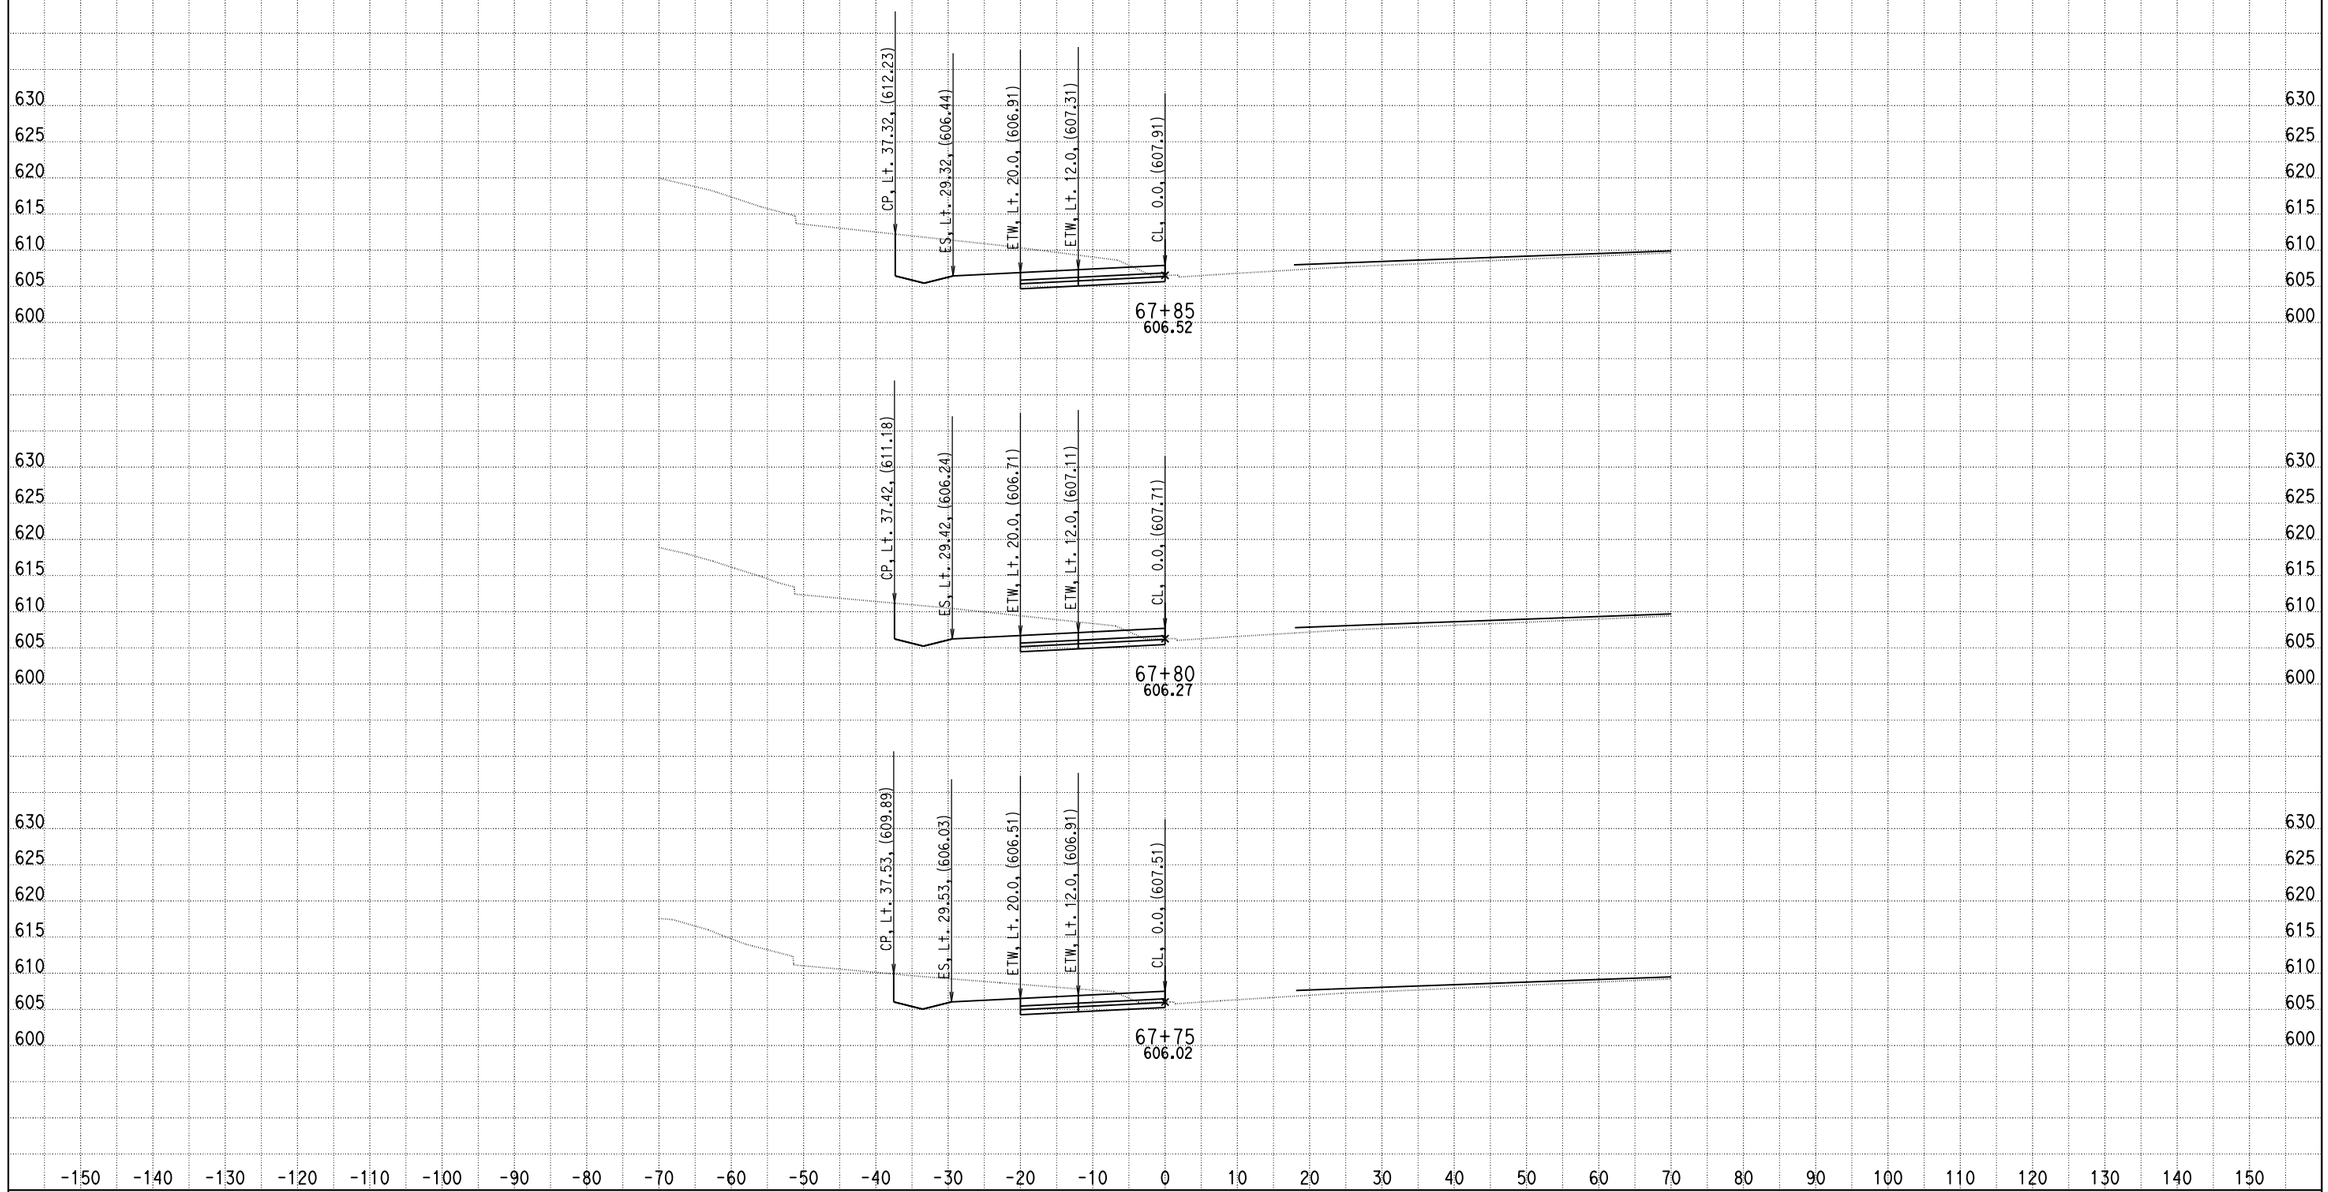

DATE: 9/4/2013

KC Project: 0818E File: D:\PROJECT\0818E\UPDATE-RAMP\hre6-pro.ear

SCALE: 1" = 10' Horiz.
1" = 10' Vert.

All Dimensions are US Survey Feet

RAMPE6
CROSS SECTIONS

SHEET 53 OF XXX

DESIGN STUDY ONLY

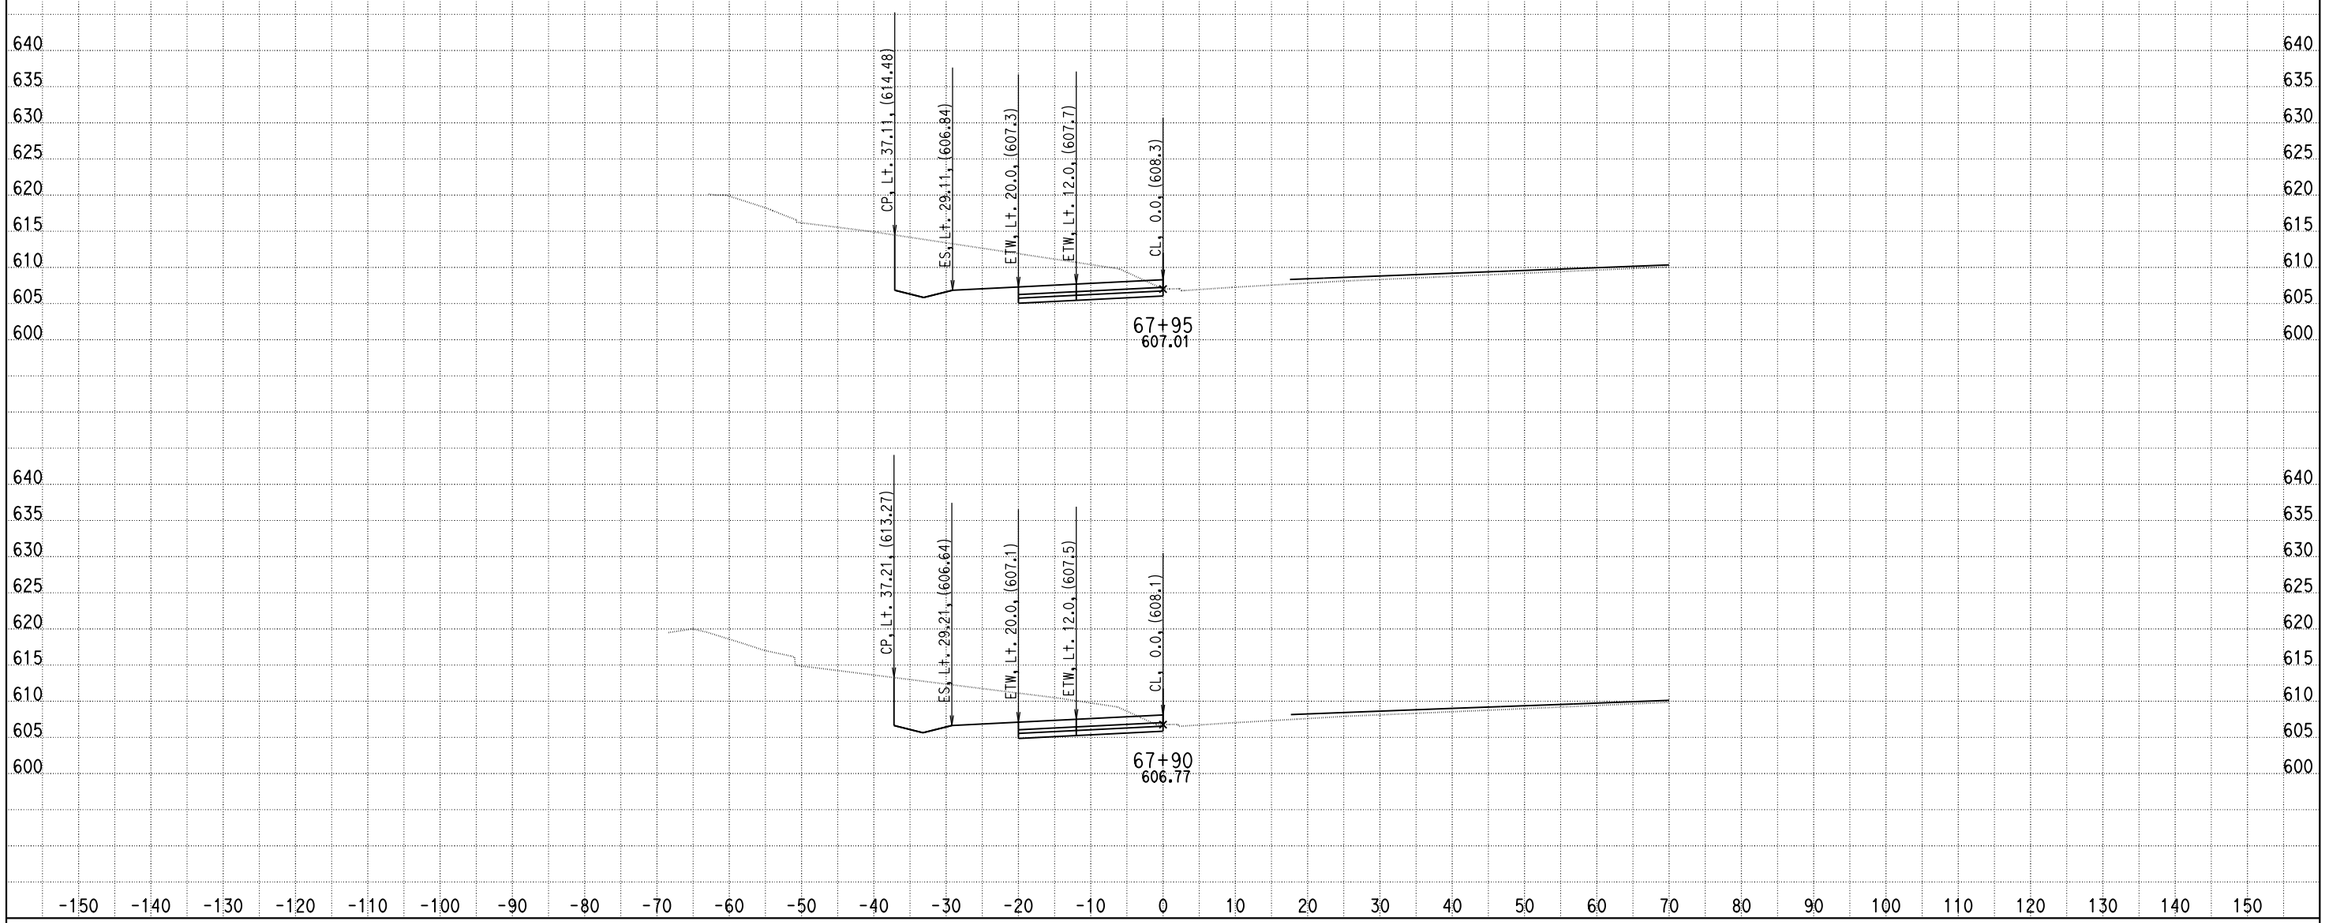

DATE: 9/4/2013

KC Project: 0818E File: D:\PROJECT\0818E\UPDATE-RAMP\hre6-pro.ear

SCALE: 1" = 10' Horiz.
1" = 10' Vert.

All Dimensions are US Survey Feet

RAMPE6
CROSS SECTIONS

DESIGN STUDY ONLY

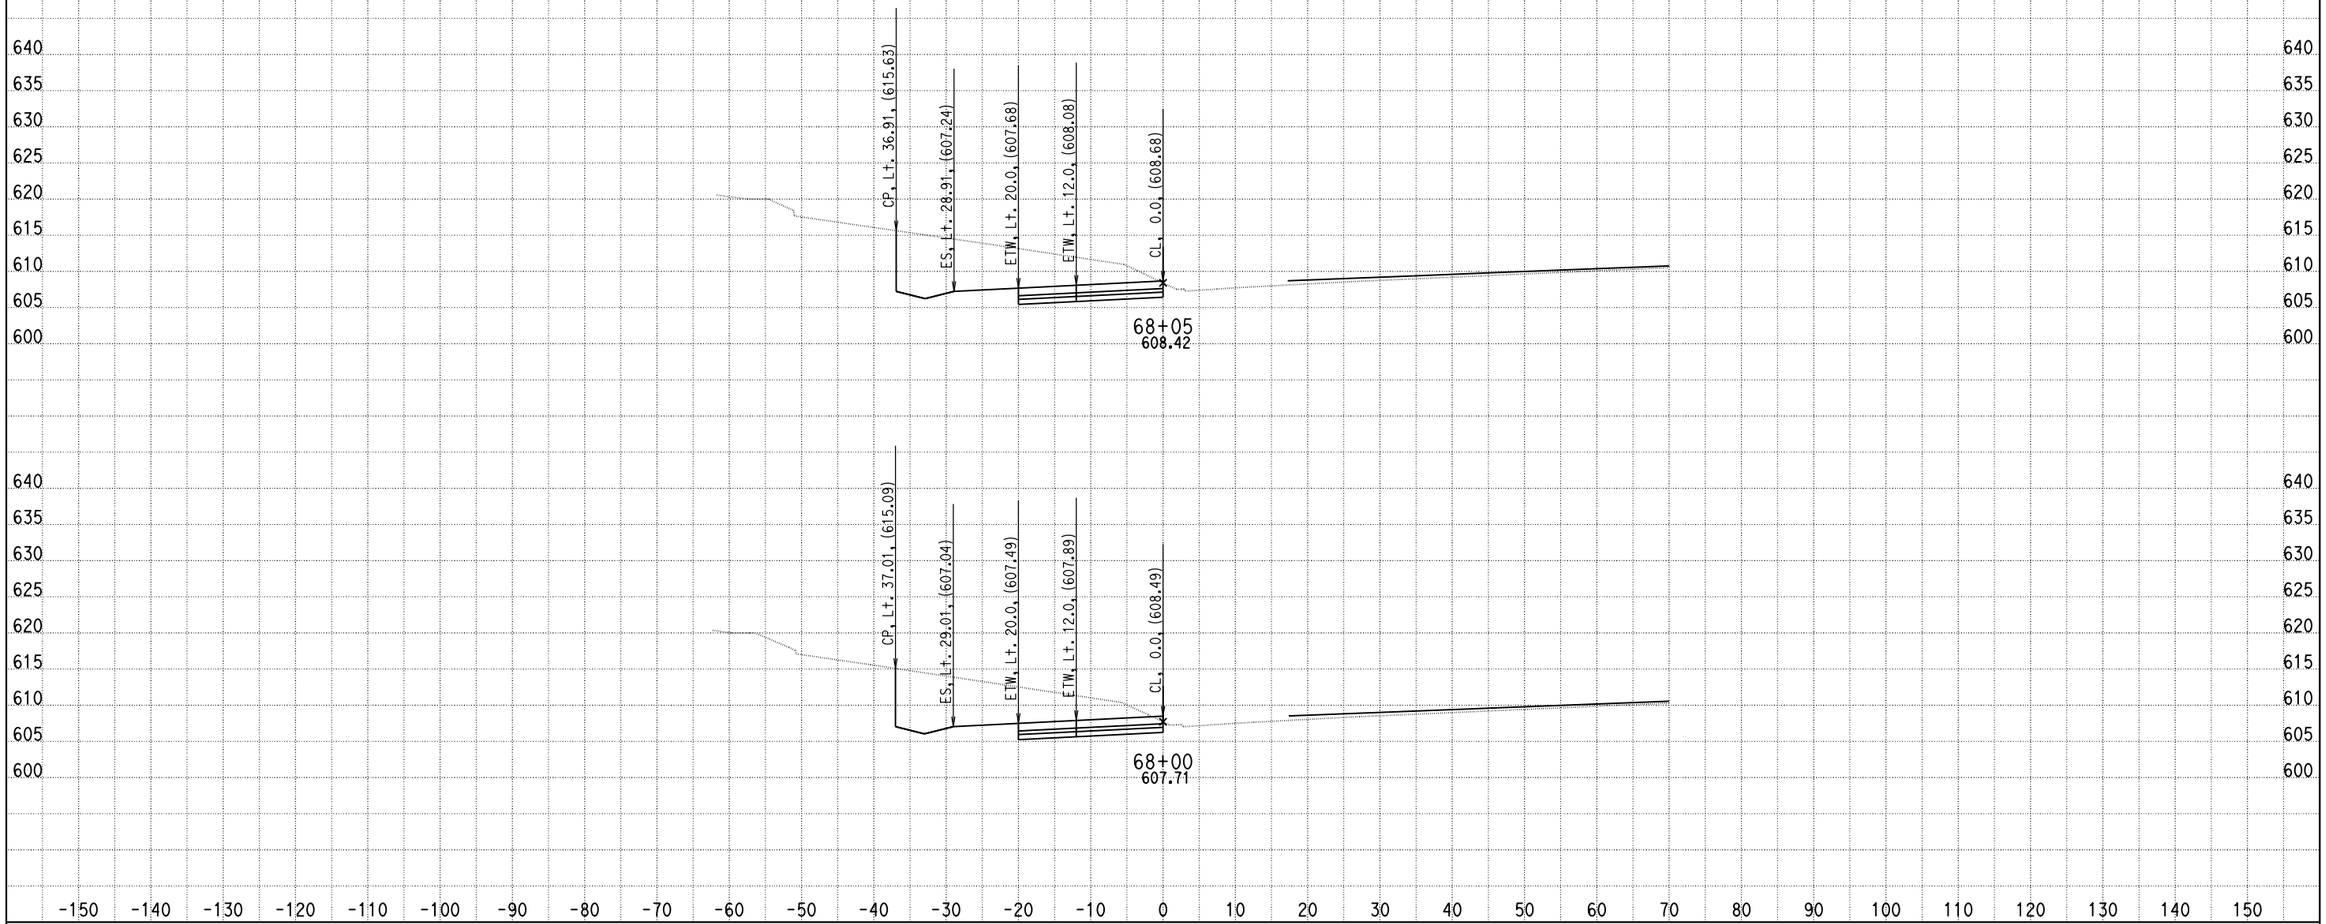

DATE: 9/4/2013

KC Project: 0818E File: D:\PROJECT\0818E\UPDATE-RAMP\hre6-pro.ear

SCALE: 1" = 10' Horiz.
1" = 10' Vert.

All Dimensions are US Survey Feet

RAMPE6
CROSS SECTIONS

SHEET 55 OF XXX

DESIGN STUDY ONLY

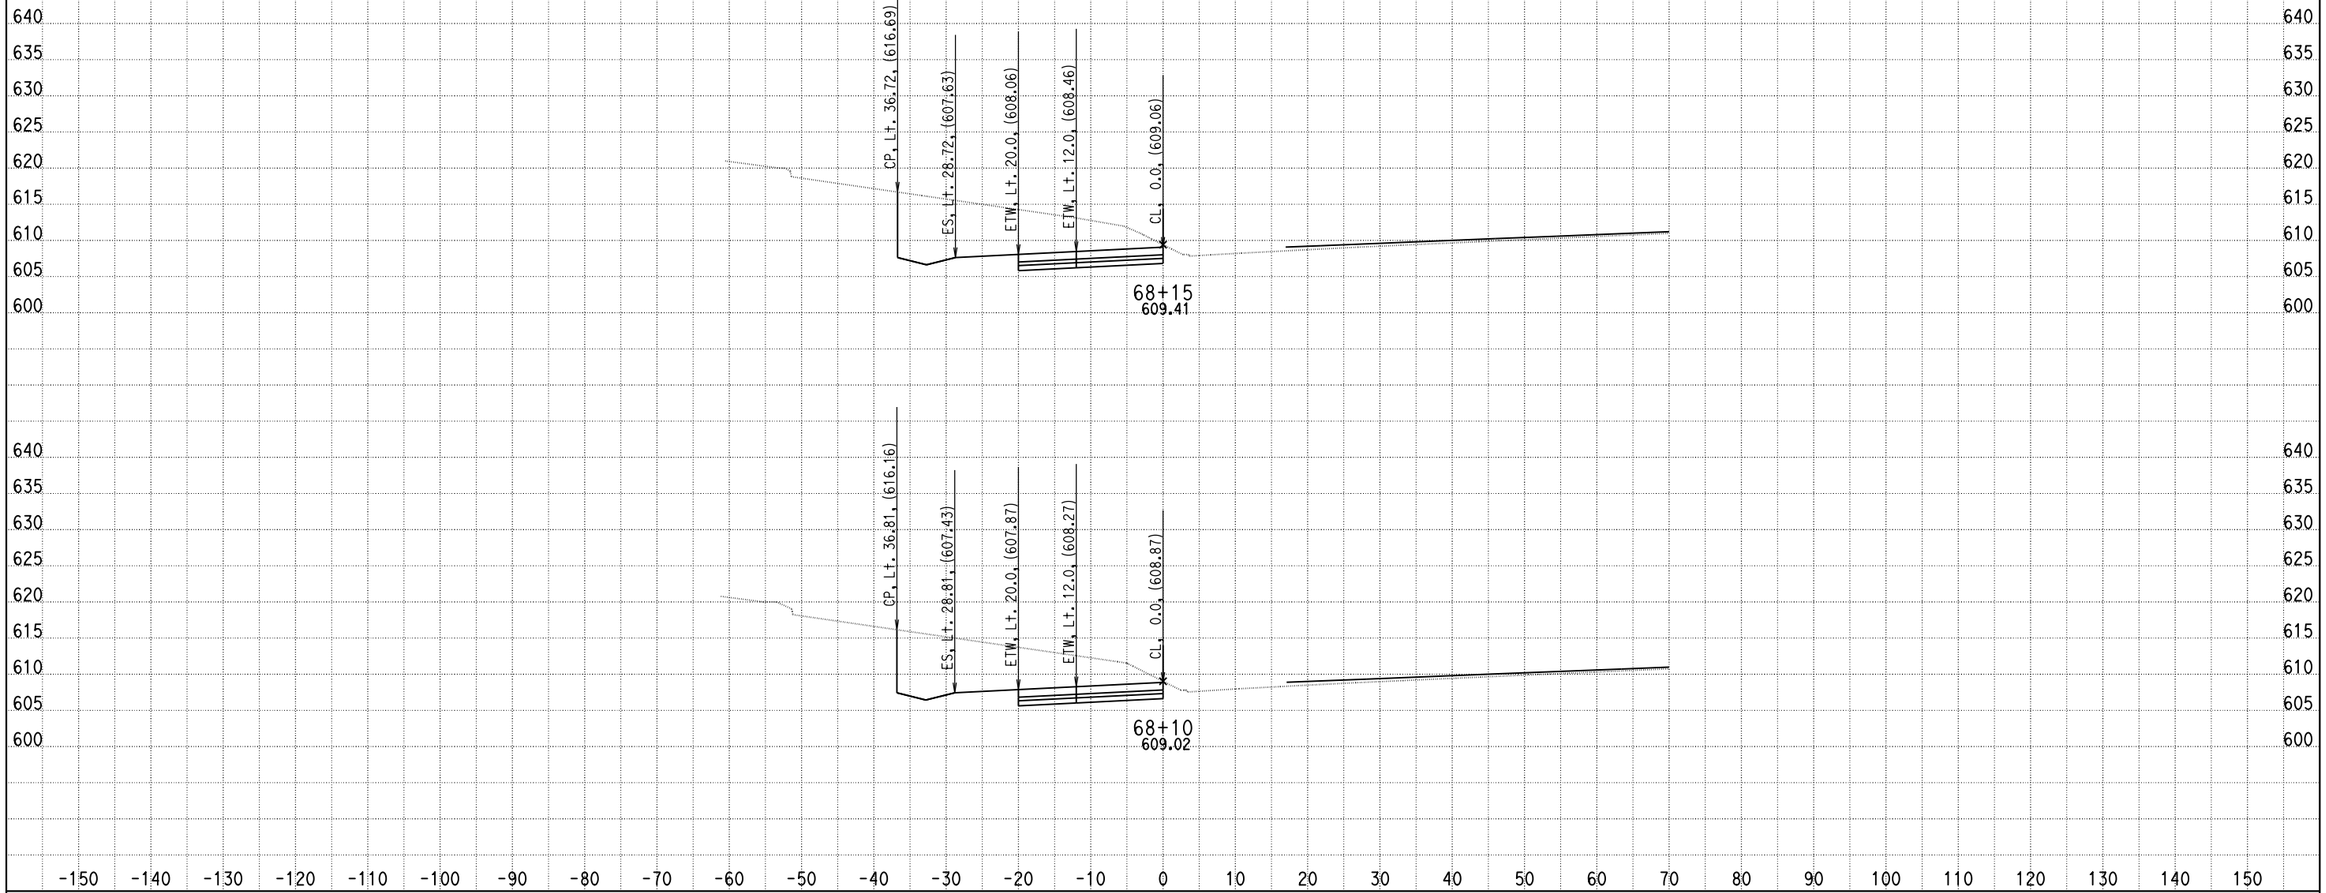

DATE: 9/4/2013

KC Project: 0818E File: D:\PROJECT\0818E\UPDATE-RAMP\hre6-pro.ear

SCALE: 1" = 10' Horiz.
1" = 10' Vert.

All Dimensions are US Survey Feet

RAMPE6
CROSS SECTIONS

SHEET 56 OF XXX

DESIGN STUDY ONLY

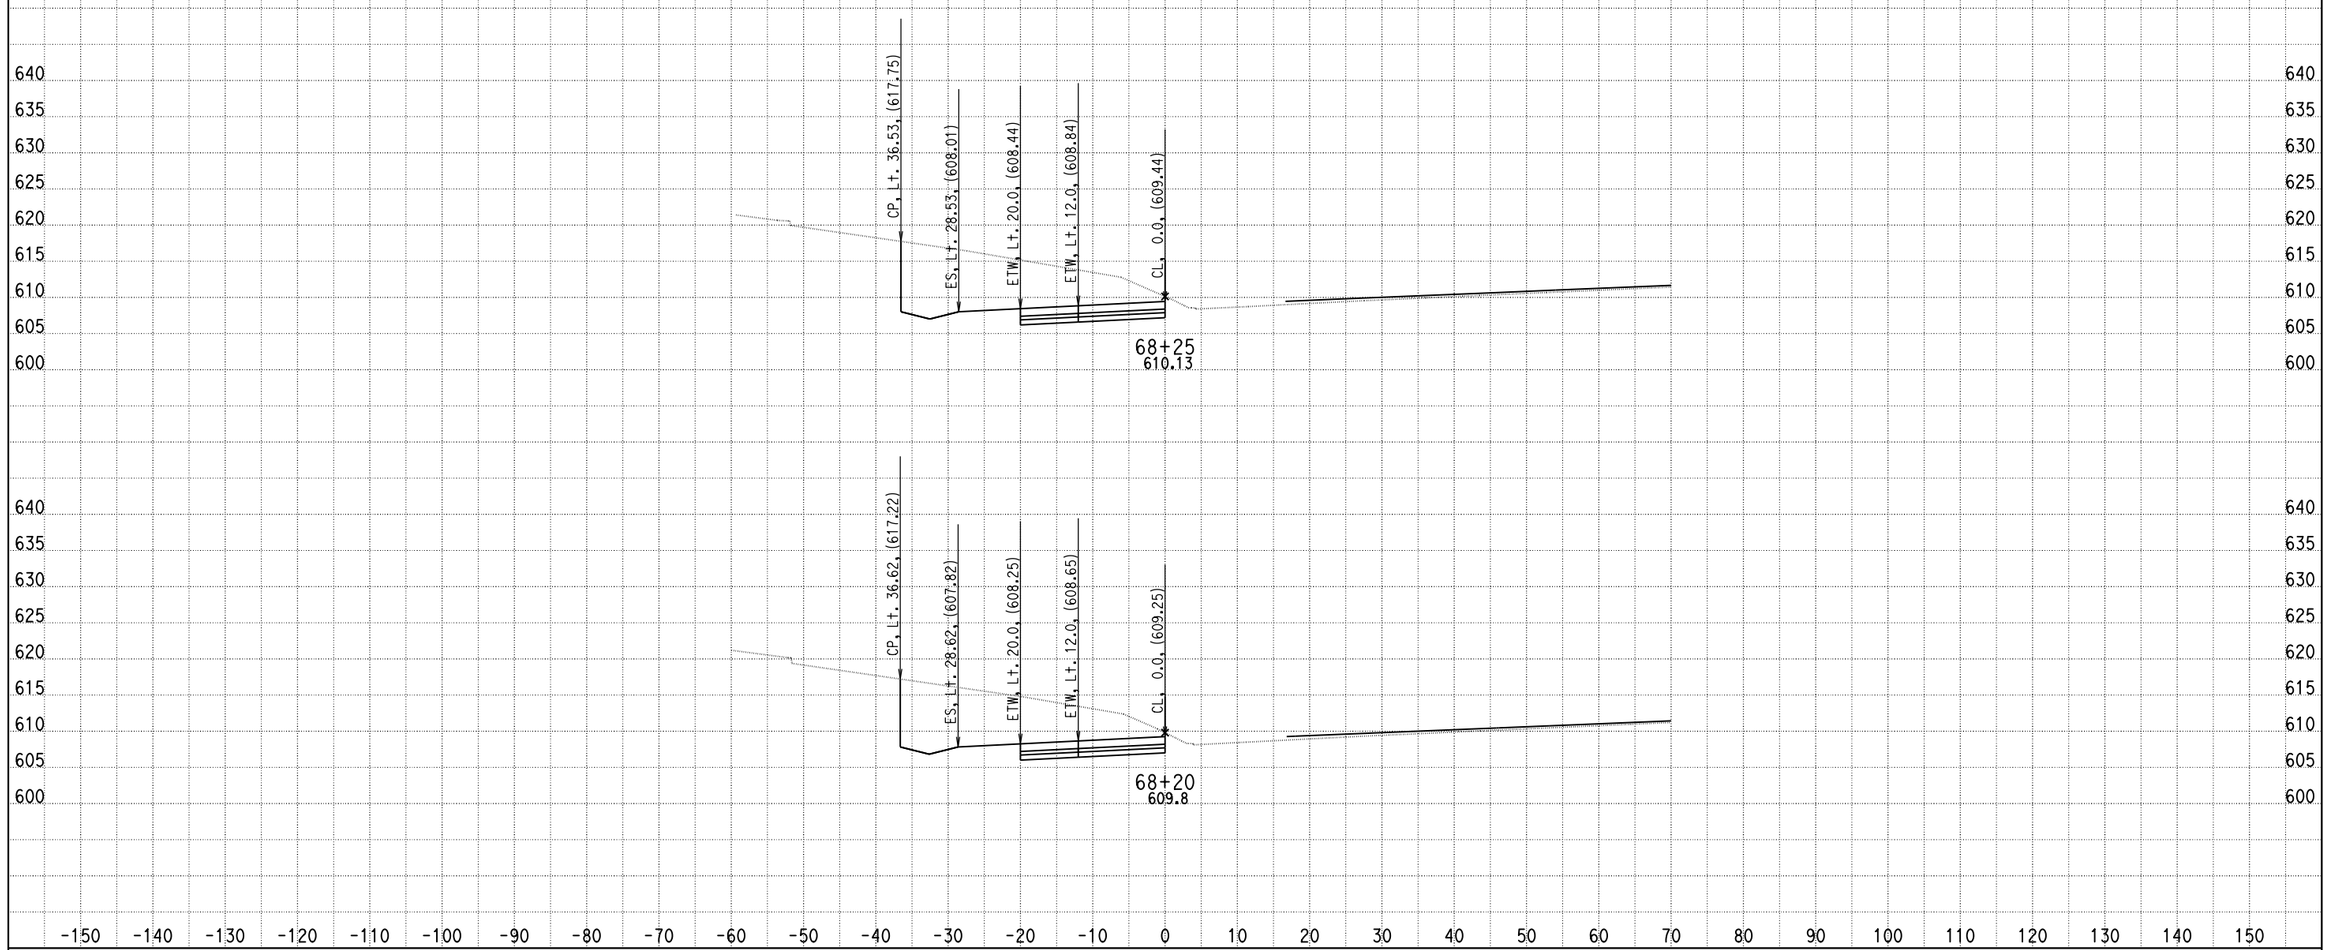

DATE: 9/4/2013

KC Project: 0818E File: D:\PROJECT\0818E\UPDATE-RAMP\hre6-pro.ear

SCALE: 1" = 10' Horiz.
1" = 10' Vert.

All Dimensions are US Survey Feet

RAMPE6
CROSS SECTIONS

SHEET 57 OF XXX

DESIGN STUDY ONLY

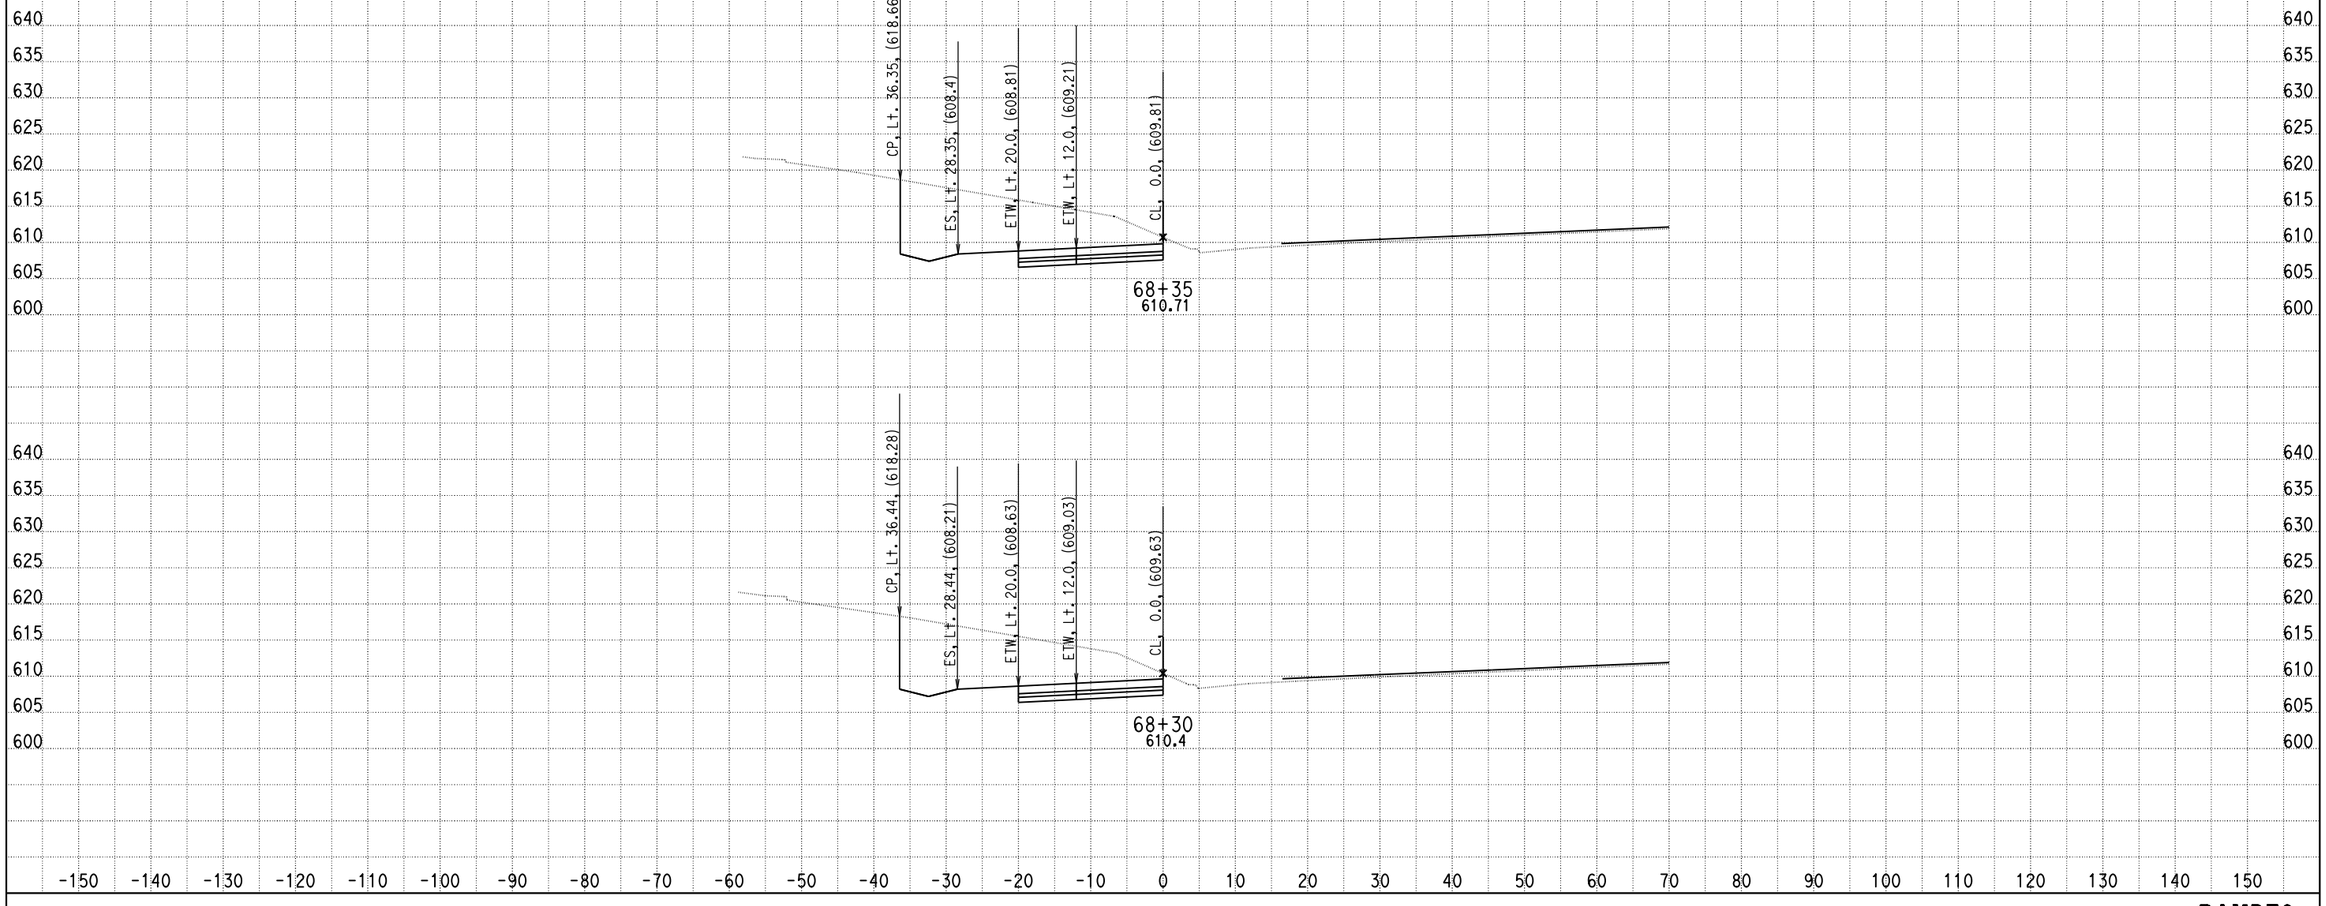

DATE: 9/4/2013

KC Project: 0818E File: D:\PROJECT\0818E\UPDATE-RAMP\hre6-pro.ear

SCALE: 1" = 10' Horiz.
1" = 10' Vert.

All Dimensions are US Survey Feet

RAMPE6
CROSS SECTIONS

DESIGN STUDY ONLY

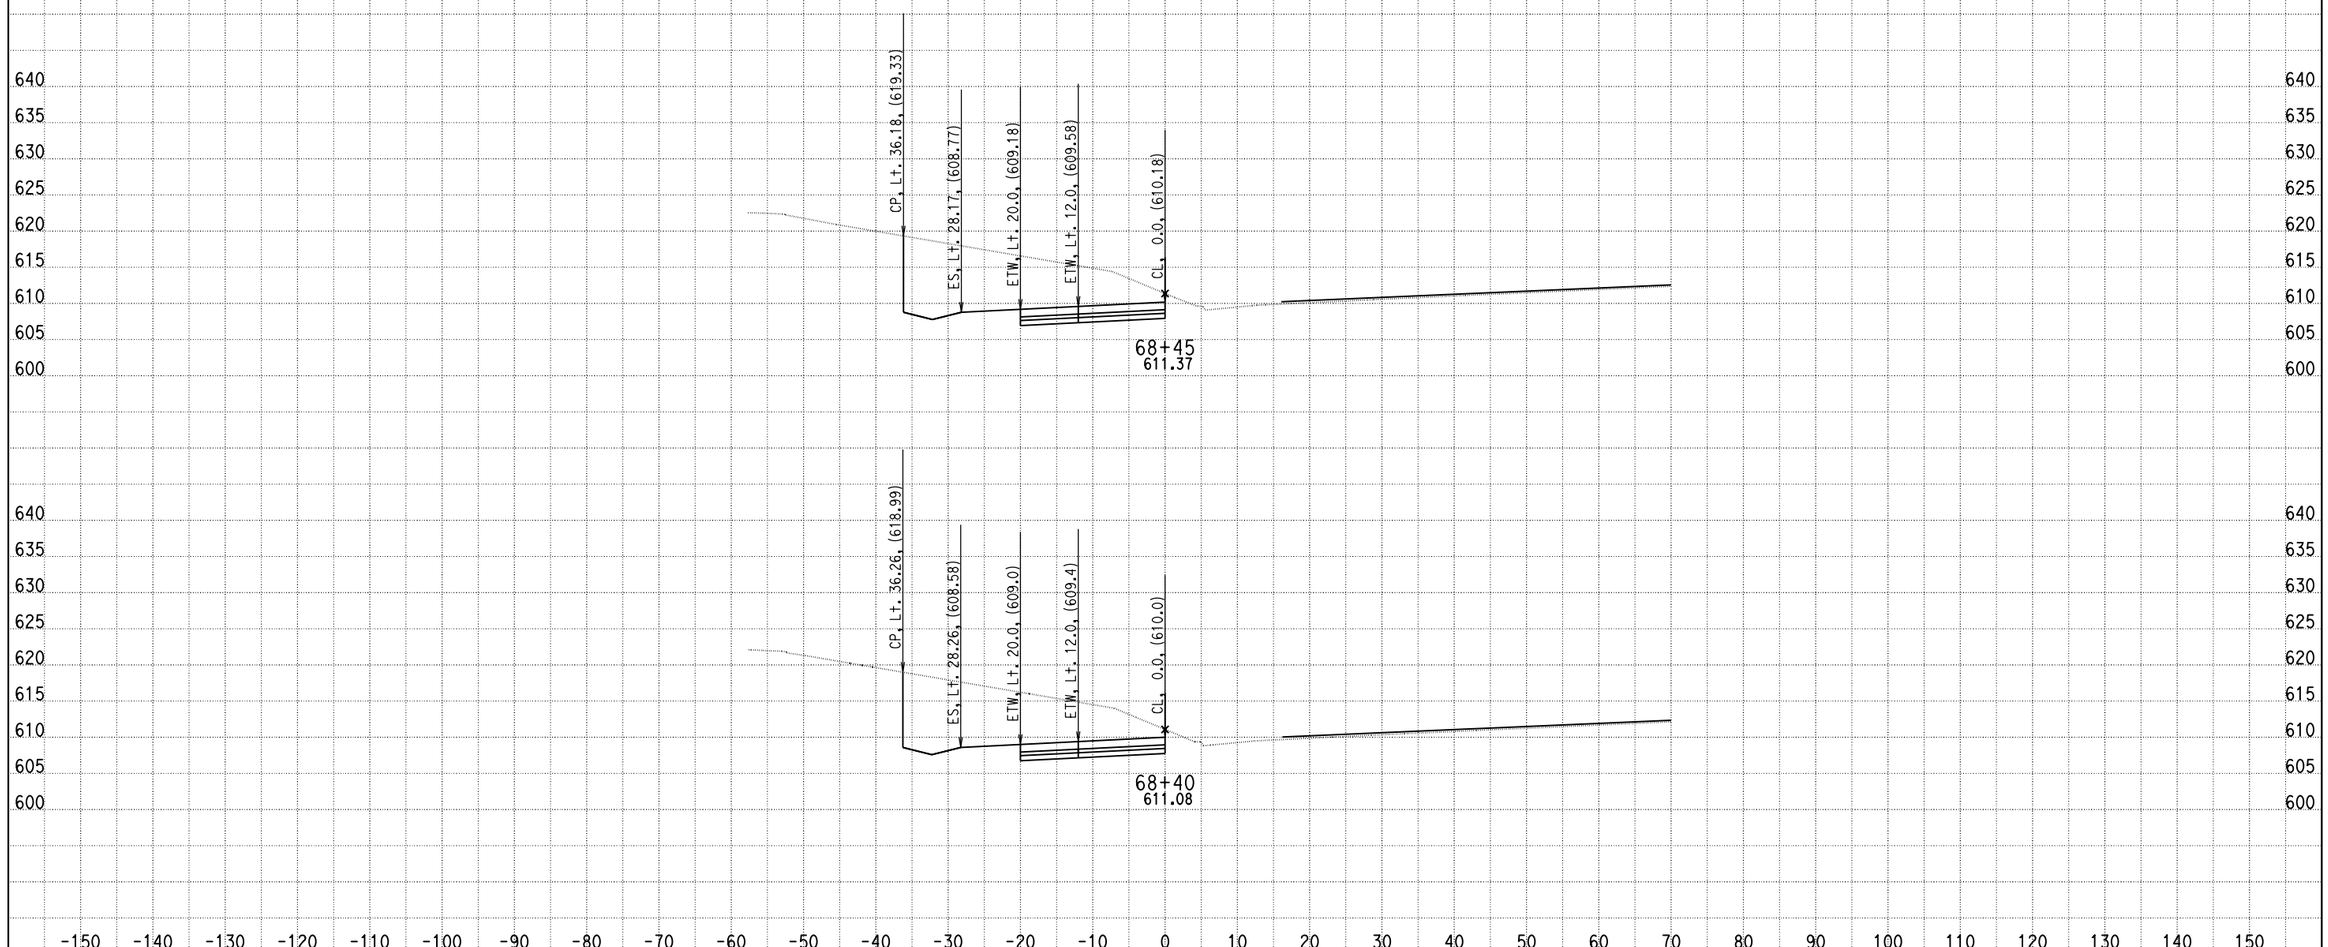

DATE: 9/4/2013

KC Project: 0818E File: D:\PROJECT\0818E\UPDATE-RAMP\hre6-pro.ear

SCALE: 1" = 10' Horiz.
1" = 10' Vert.

All Dimensions are US Survey Feet

RAMPE6
CROSS SECTIONS

SHEET 59 OF XXX

DESIGN STUDY ONLY

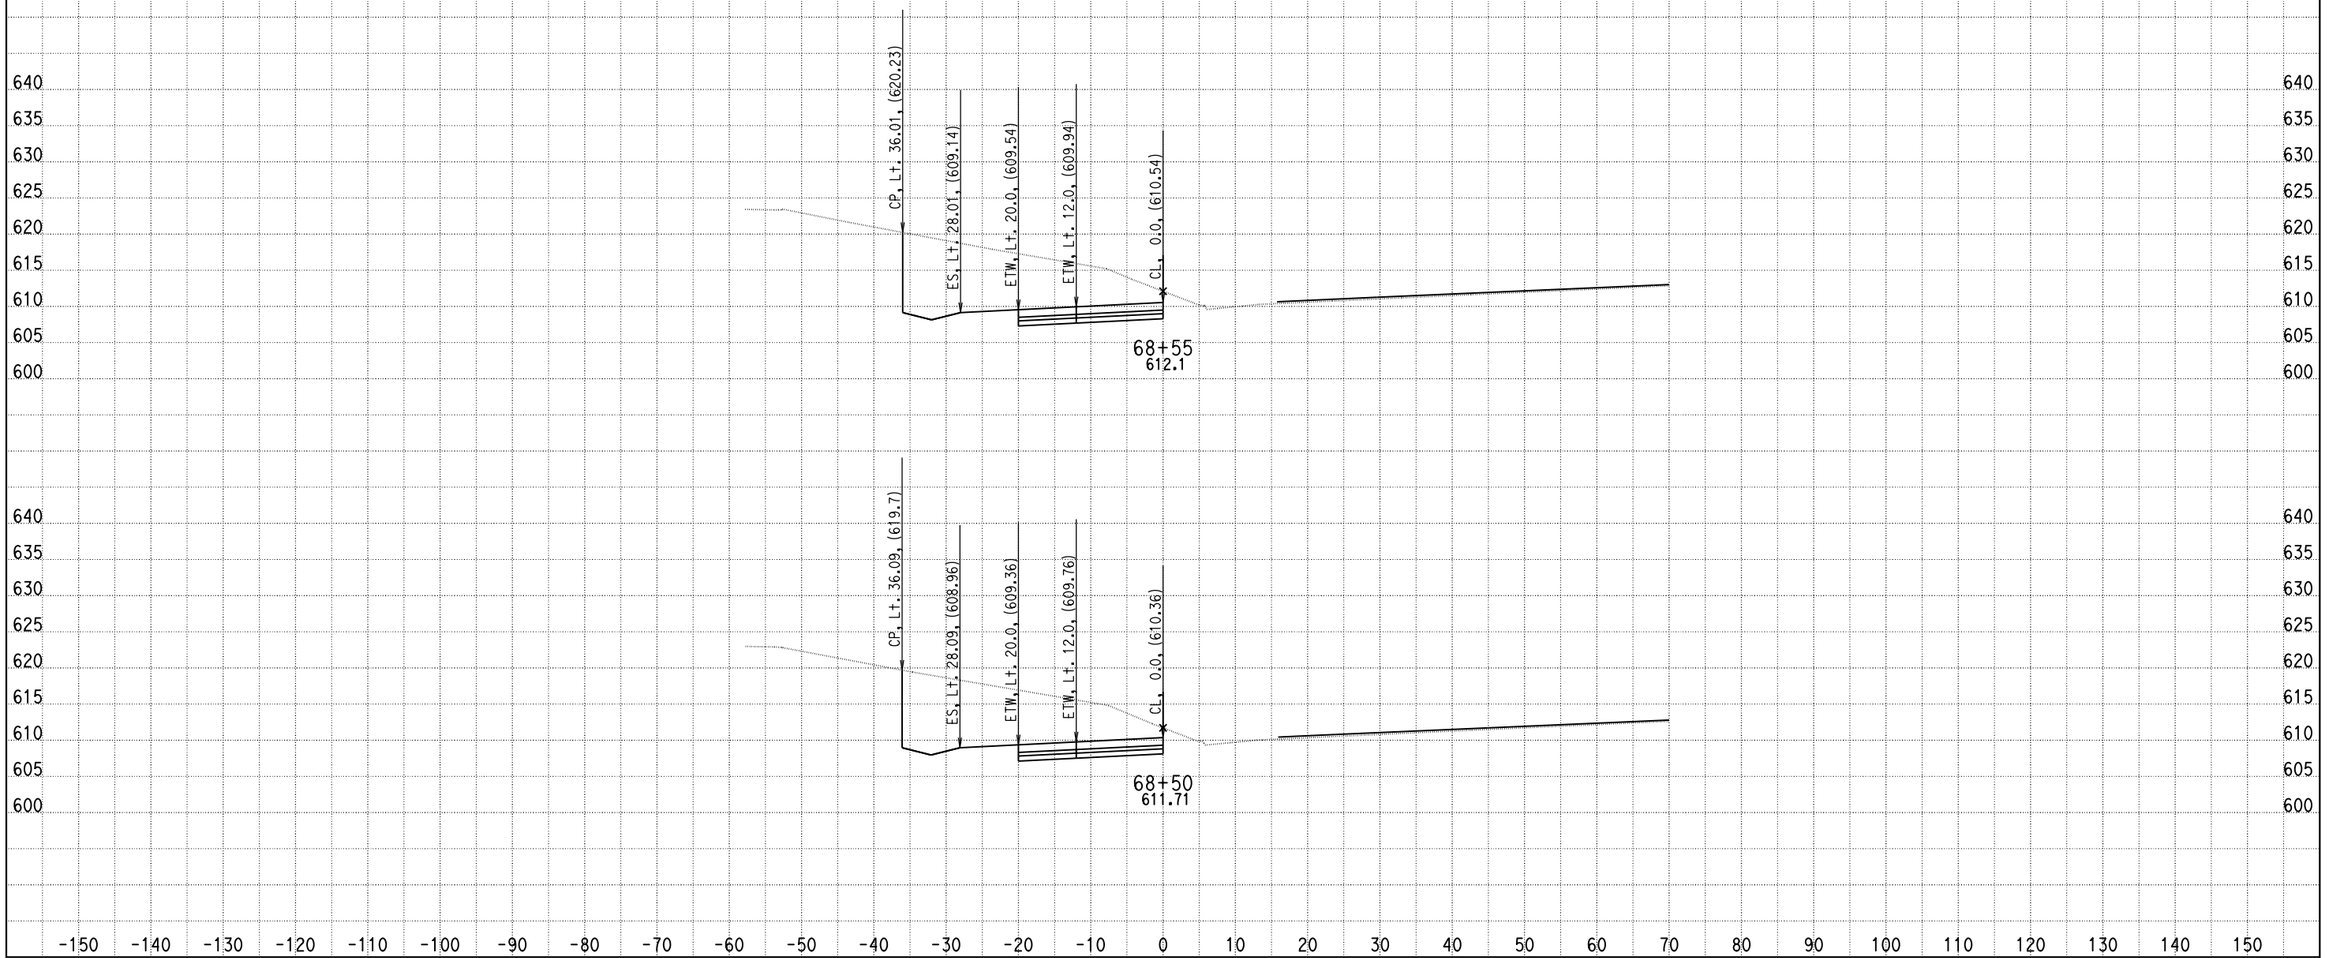

DATE: 9/4/2013

KC Project: 0818E File: D:\PROJECT\0818E\UPDATE-RAMP\hre6-pro.ear

SCALE: 1" = 10' Horiz.
1" = 10' Vert.

All Dimensions are US Survey Feet

RAMPE6
CROSS SECTIONS

SHEET 60 OF XXX

DESIGN STUDY ONLY

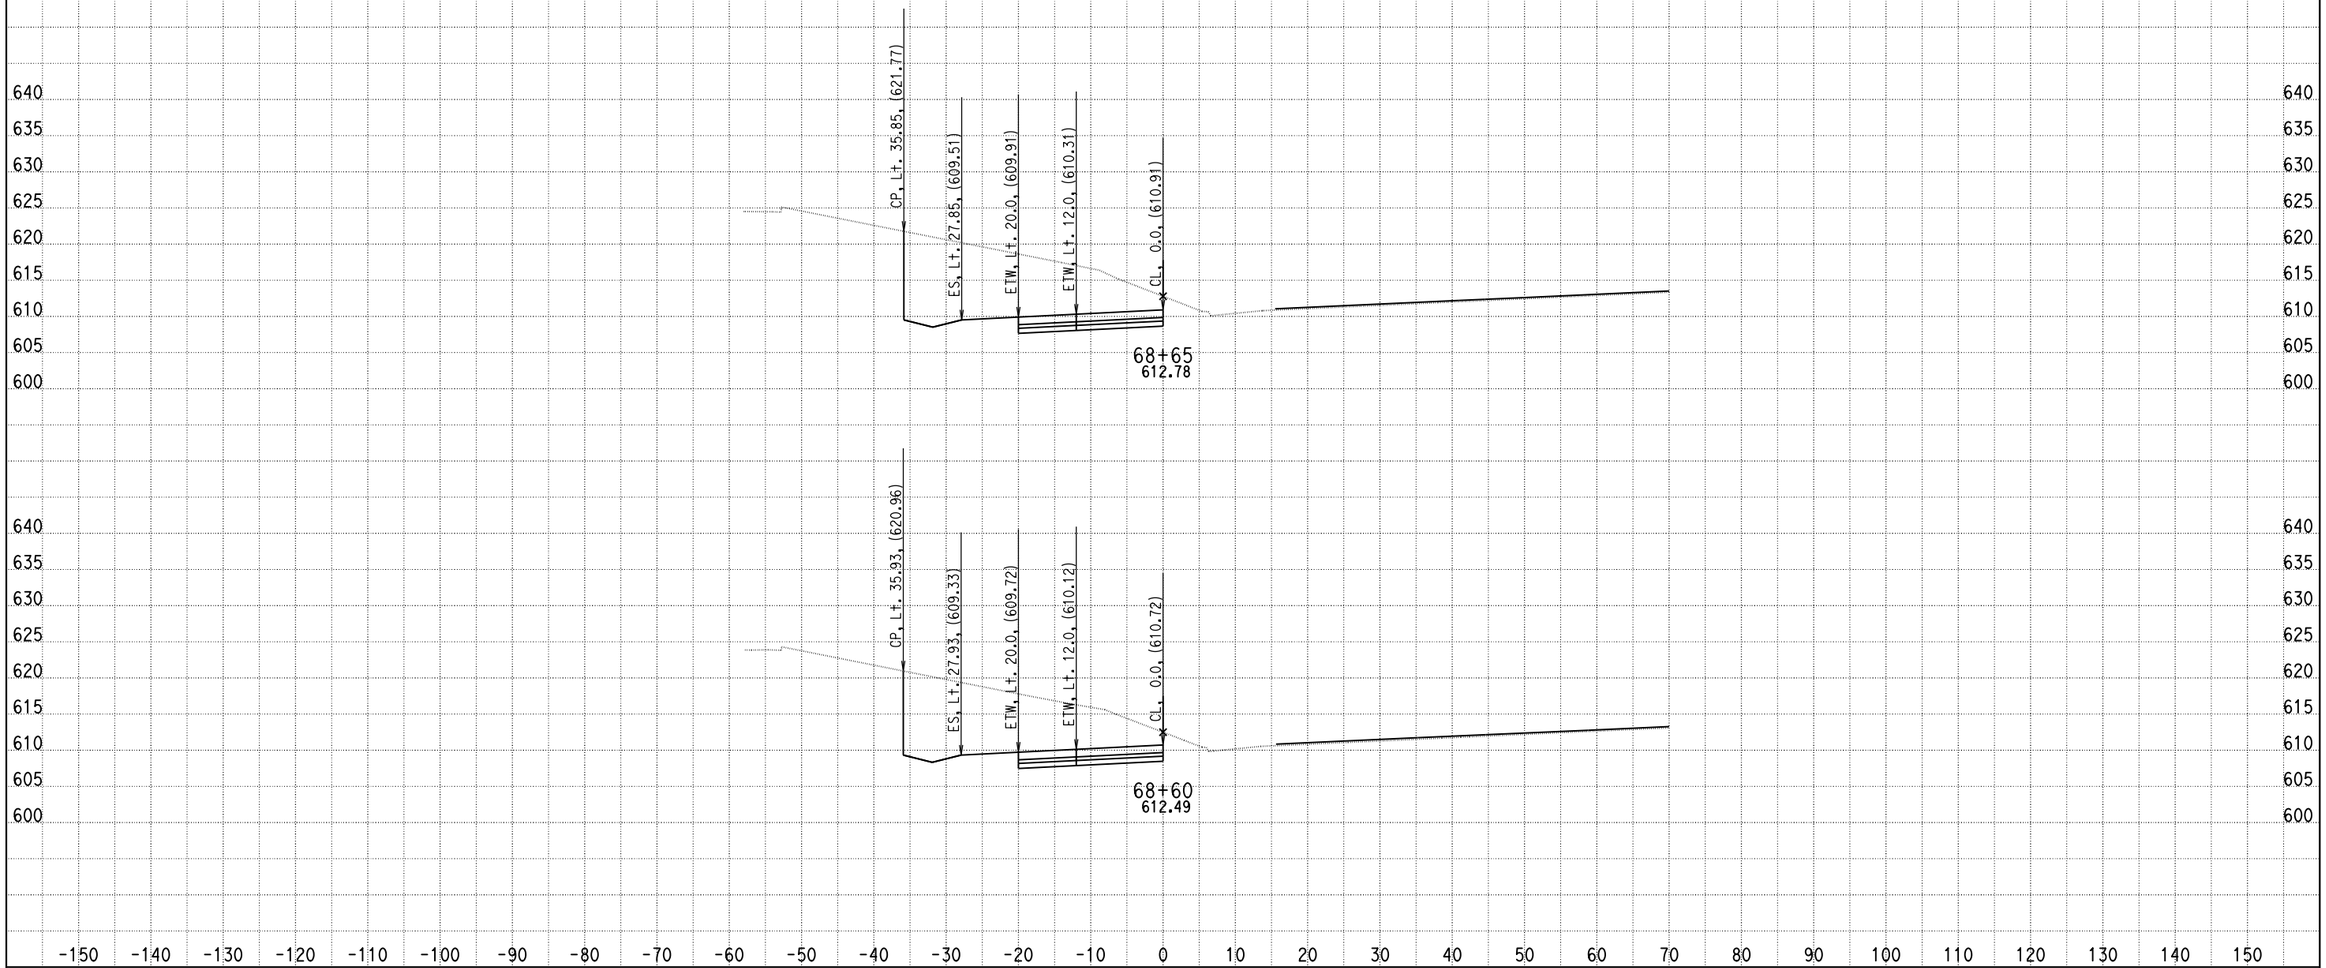

DATE: 9/4/2013

KC Project: 0818E File: D:\PROJECT\0818E\UPDATE-RAMP\hre6-pro.ear

SCALE: 1" = 10' Horiz.
1" = 10' Vert.

All Dimensions are US Survey Feet

RAMPE6
CROSS SECTIONS

DESIGN STUDY ONLY

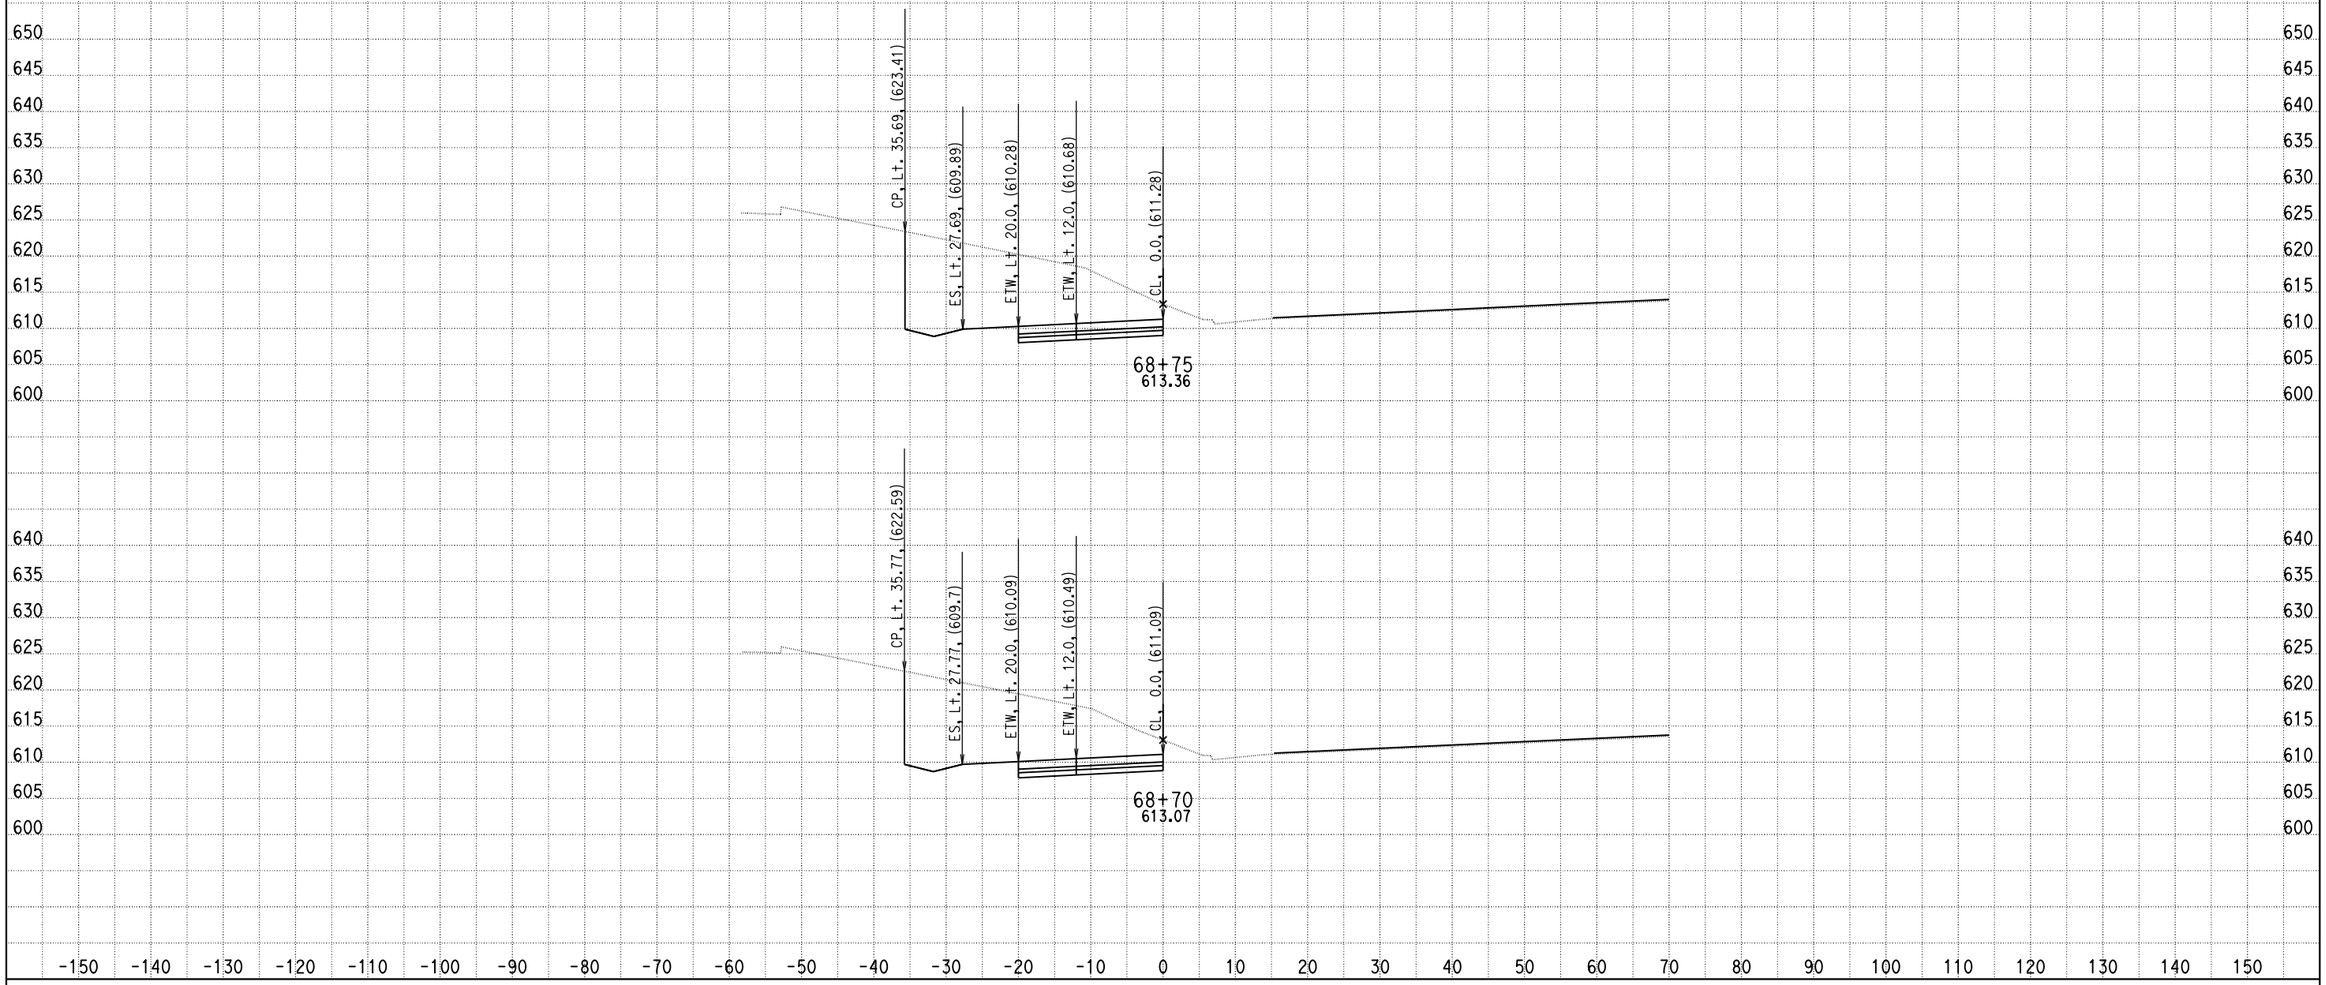

DATE: 9/4/2013

KC Project: 0818E File: D:\PROJECT\0818E\UPDATE-RAMP\hre6-pro.ear

SCALE: 1" = 10' Horiz.
1" = 10' Vert.

All Dimensions are US Survey Feet

RAMPE6
CROSS SECTIONS

SHEET 62 OF XXX

DESIGN STUDY ONLY

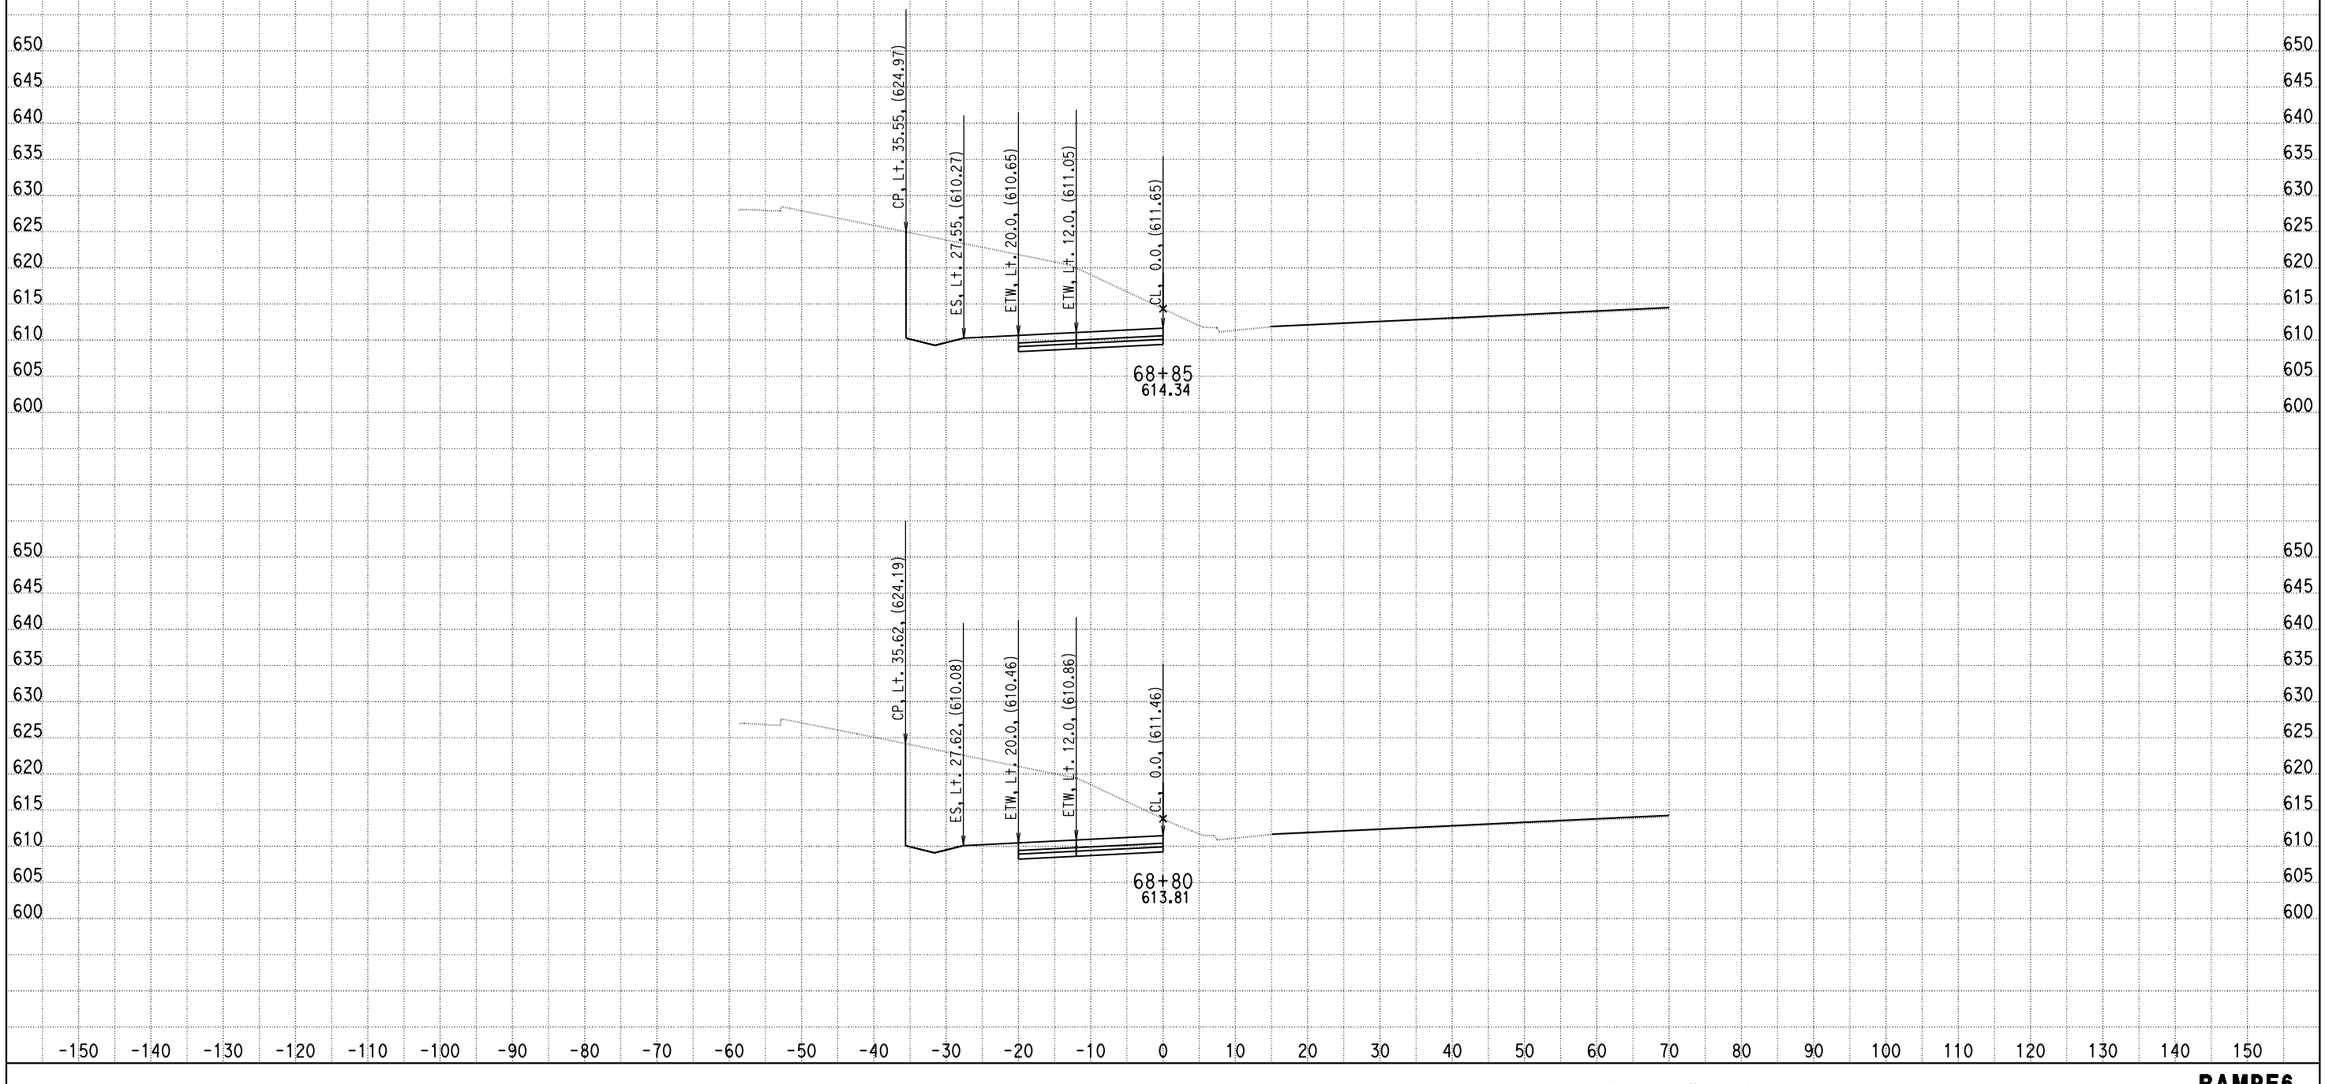

DATE: 9/4/2013

KC Project: 0818E File: D:\PROJECT\0818E\UPDATE-RAMP\hre6-pro.ear

SCALE: 1" = 10' Horiz.
1" = 10' Vert.

All Dimensions are US Survey Feet

RAMPE6
CROSS SECTIONS

SHEET 63 OF XXX

DESIGN STUDY ONLY

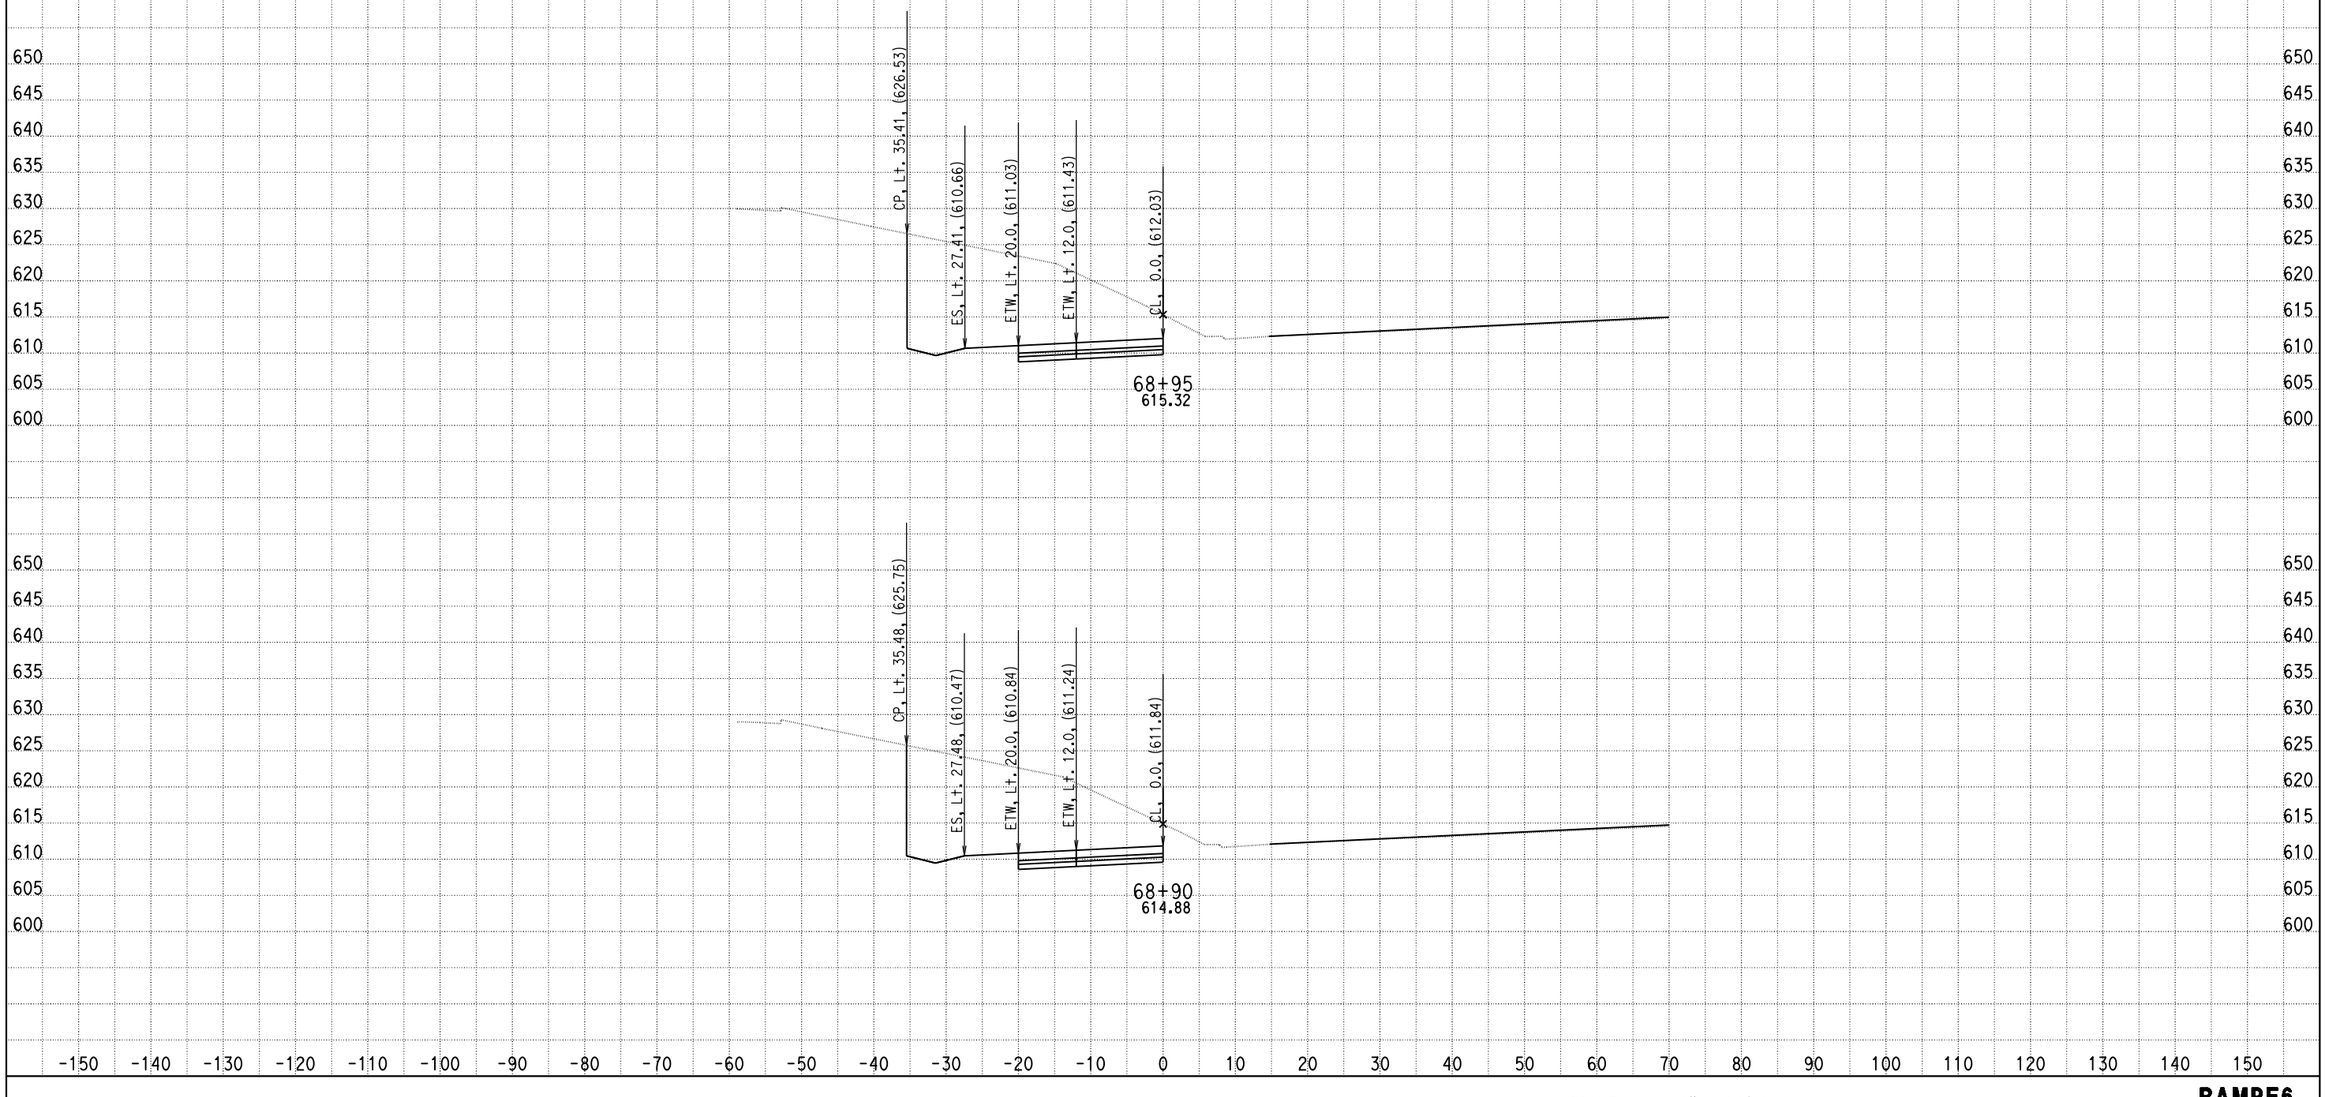

DATE: 9/4/2013

KC Project: 0818E File: D:\PROJECT\0818E\UPDATE-RAMP\hre6-pro.ear

SCALE: 1" = 10' Horiz.
1" = 10' Vert.

All Dimensions are US Survey Feet

RAMPE6
CROSS SECTIONS

DESIGN STUDY ONLY

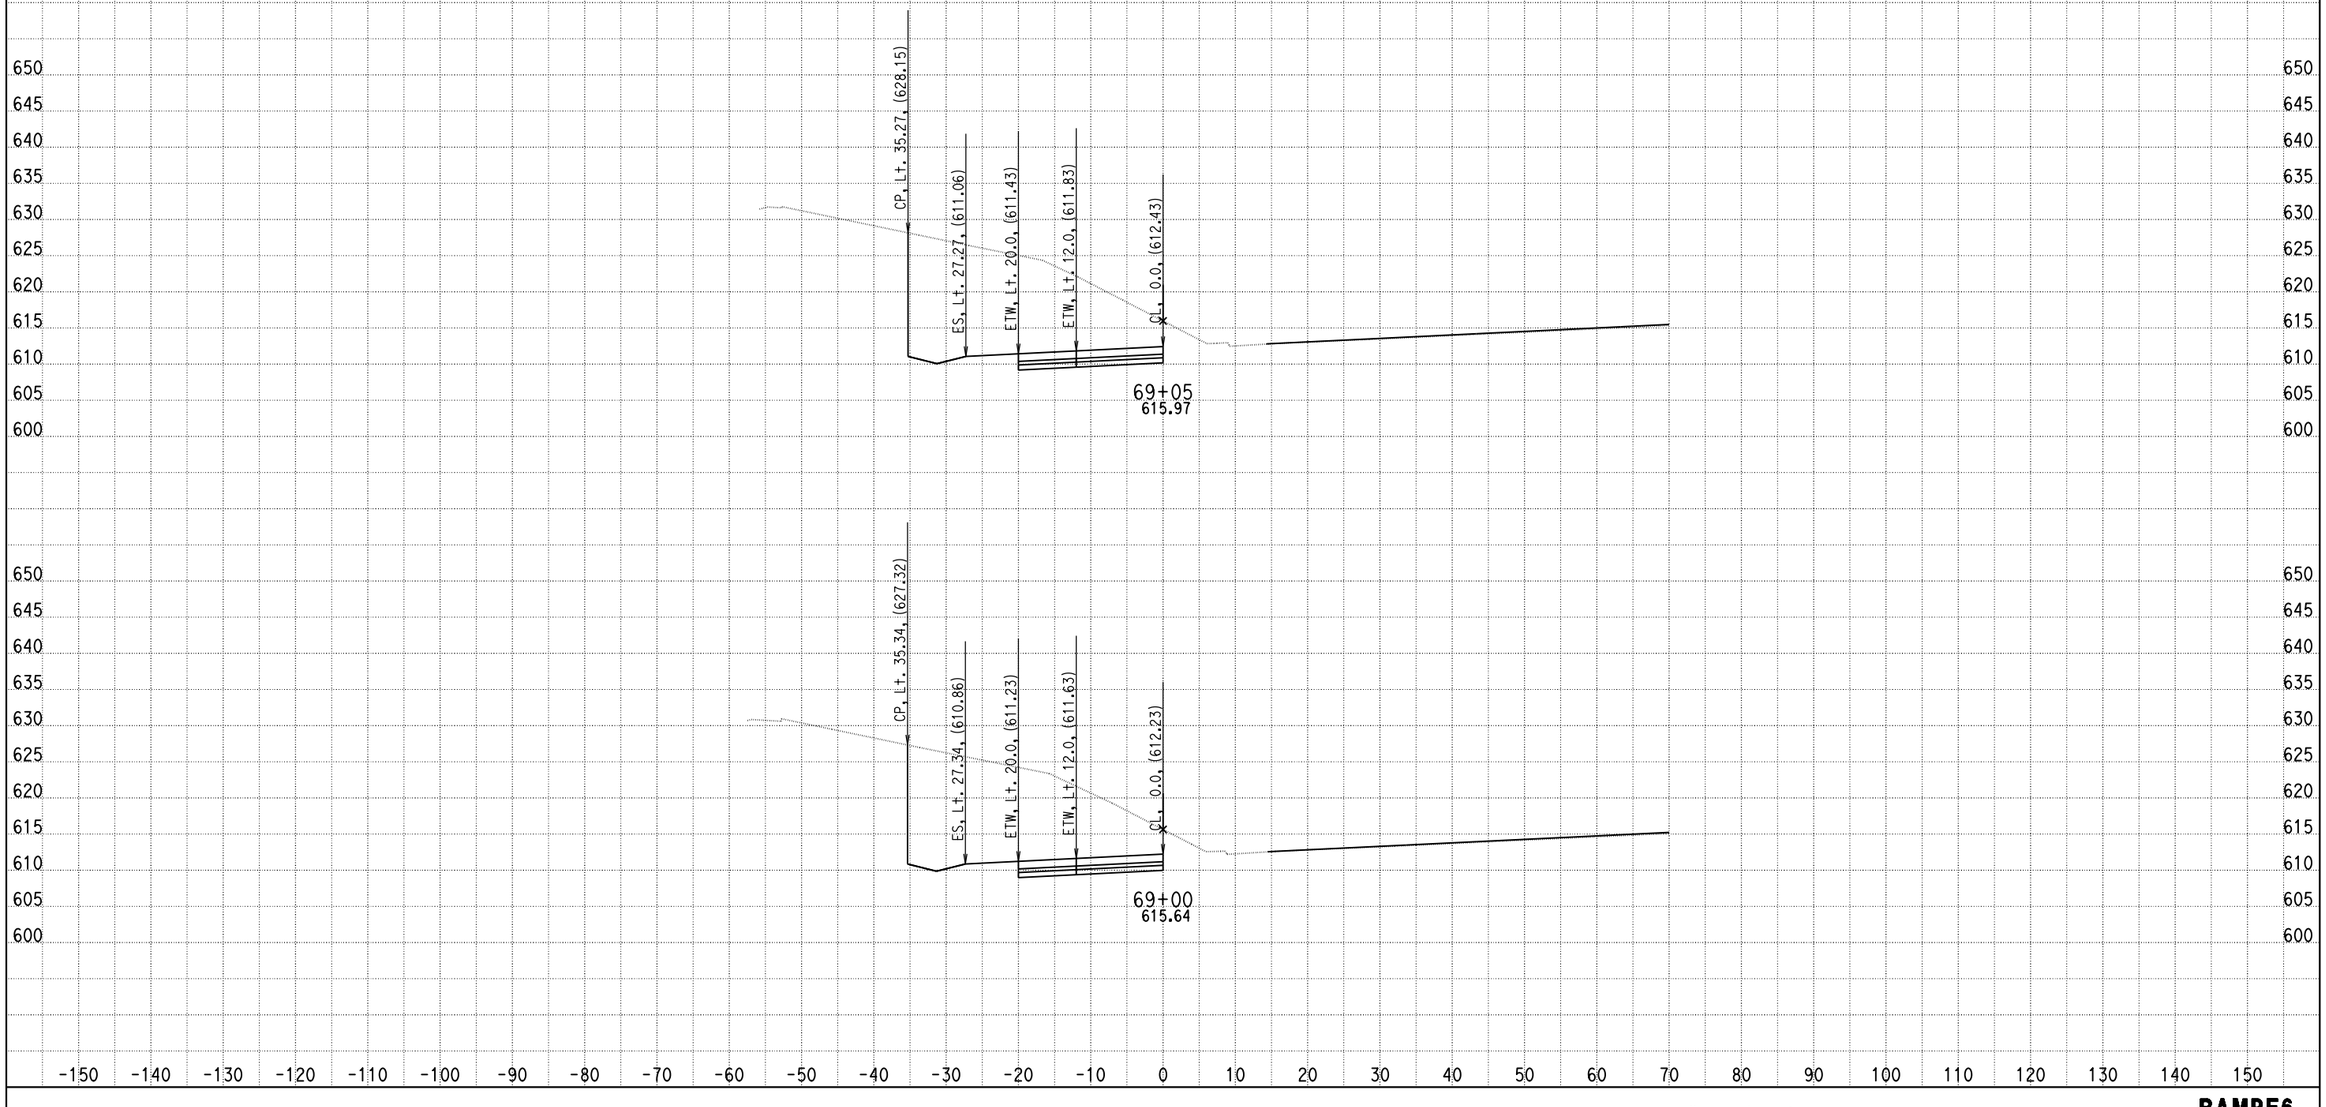

DATE: 9/4/2013

KC Project: 0818E File: D:\PROJECT\0818E\UPDATE-RAMP\hre6-pro.ear

SCALE: 1" = 10' Horiz.
1" = 10' Vert.

All Dimensions are US Survey Feet

RAMPE6
CROSS SECTIONS

DESIGN STUDY ONLY

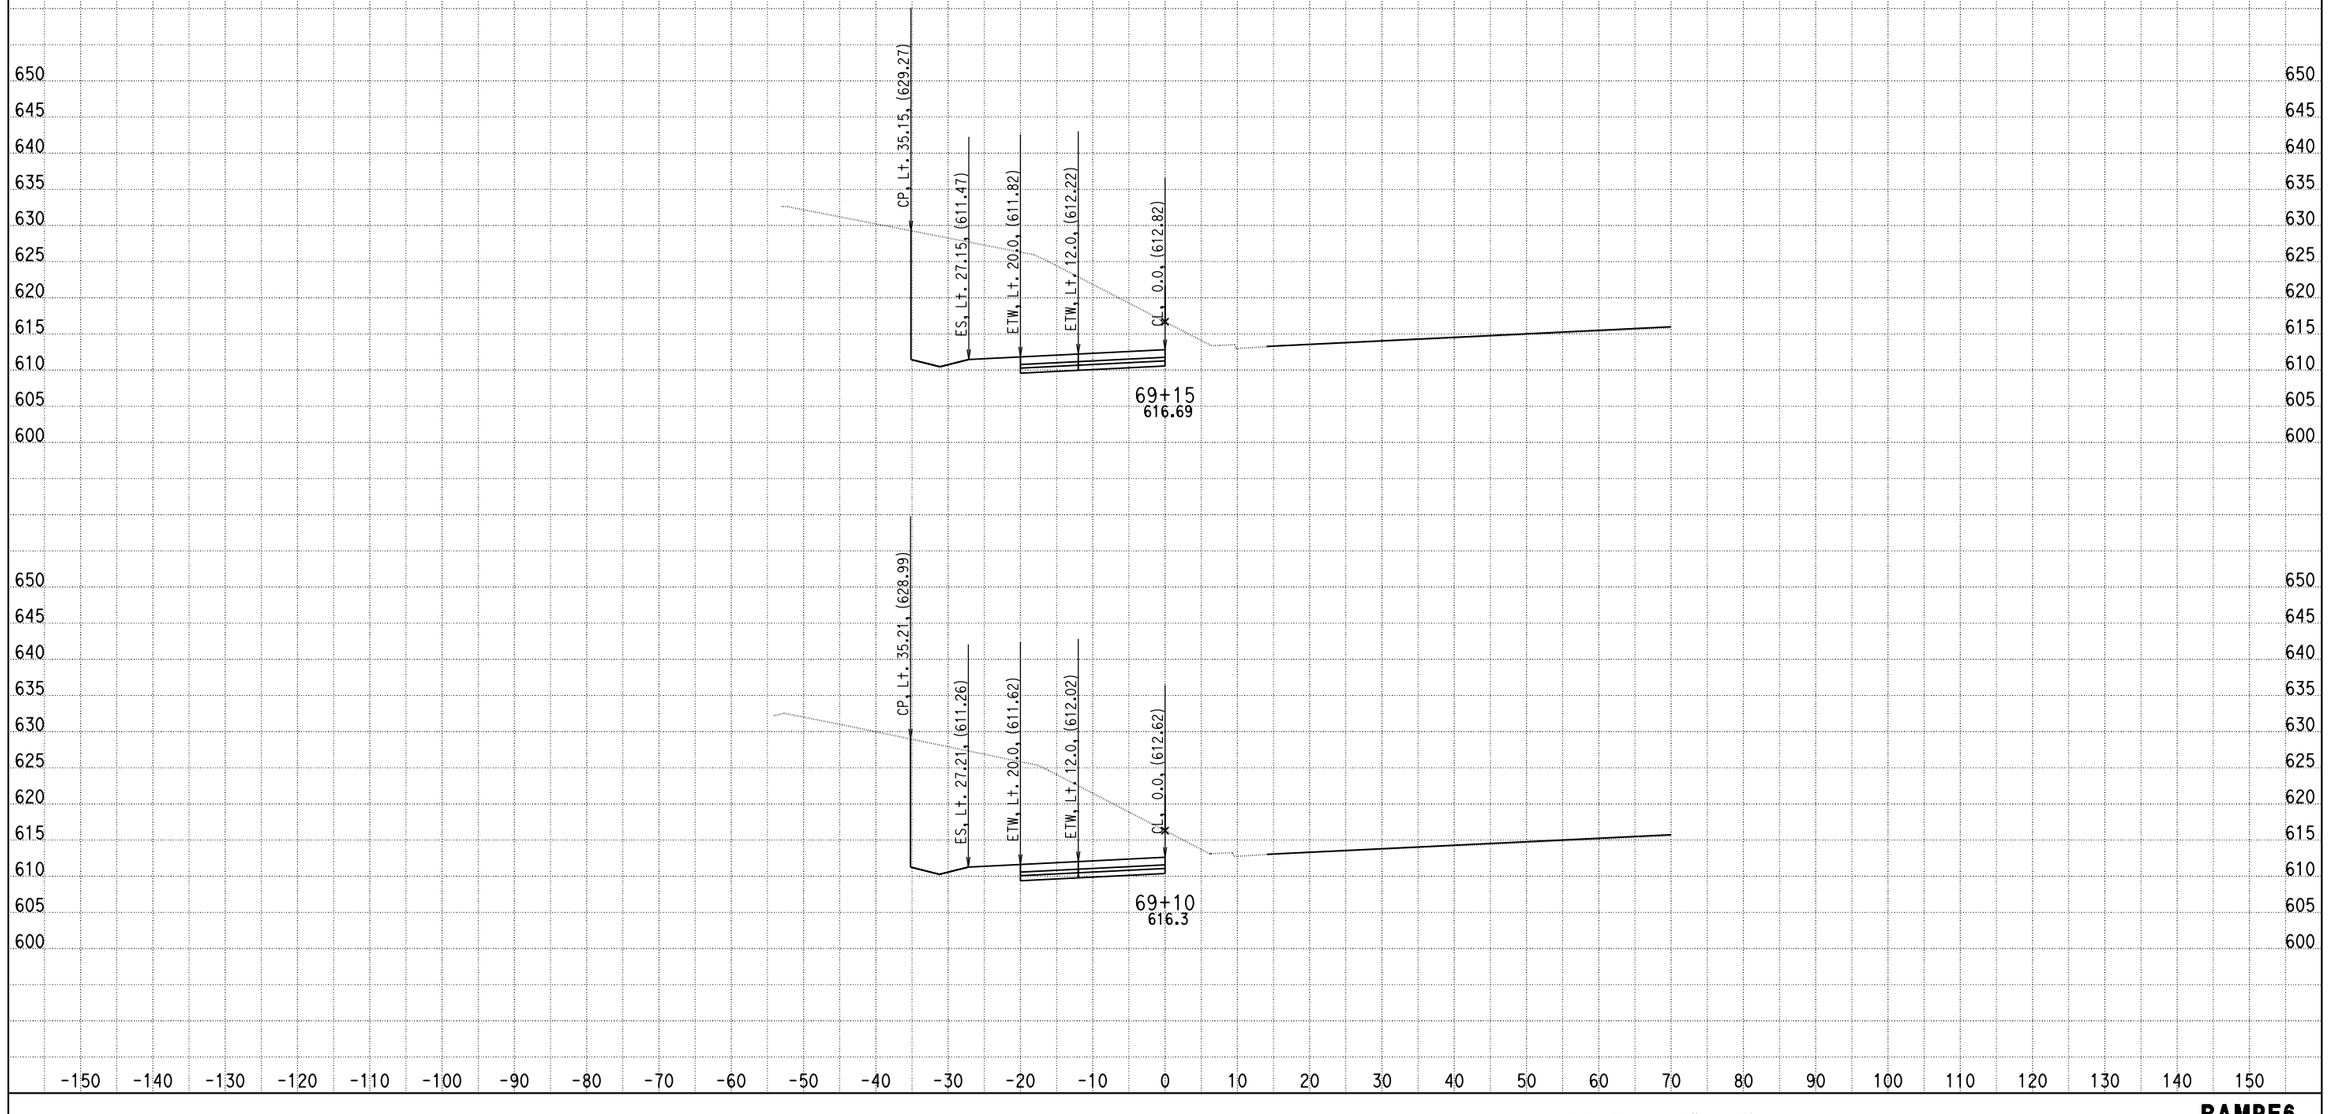

DATE: 9/4/2013

KC Project: 0818E File: D:\PROJECT\0818E\UPDATE-RAMP\hre6-pro.ear

SCALE: 1" = 10' Horiz.
1" = 10' Vert.

All Dimensions are US Survey Feet

RAMPE6
CROSS SECTIONS

SHEET 66 OF XXX

DESIGN STUDY ONLY

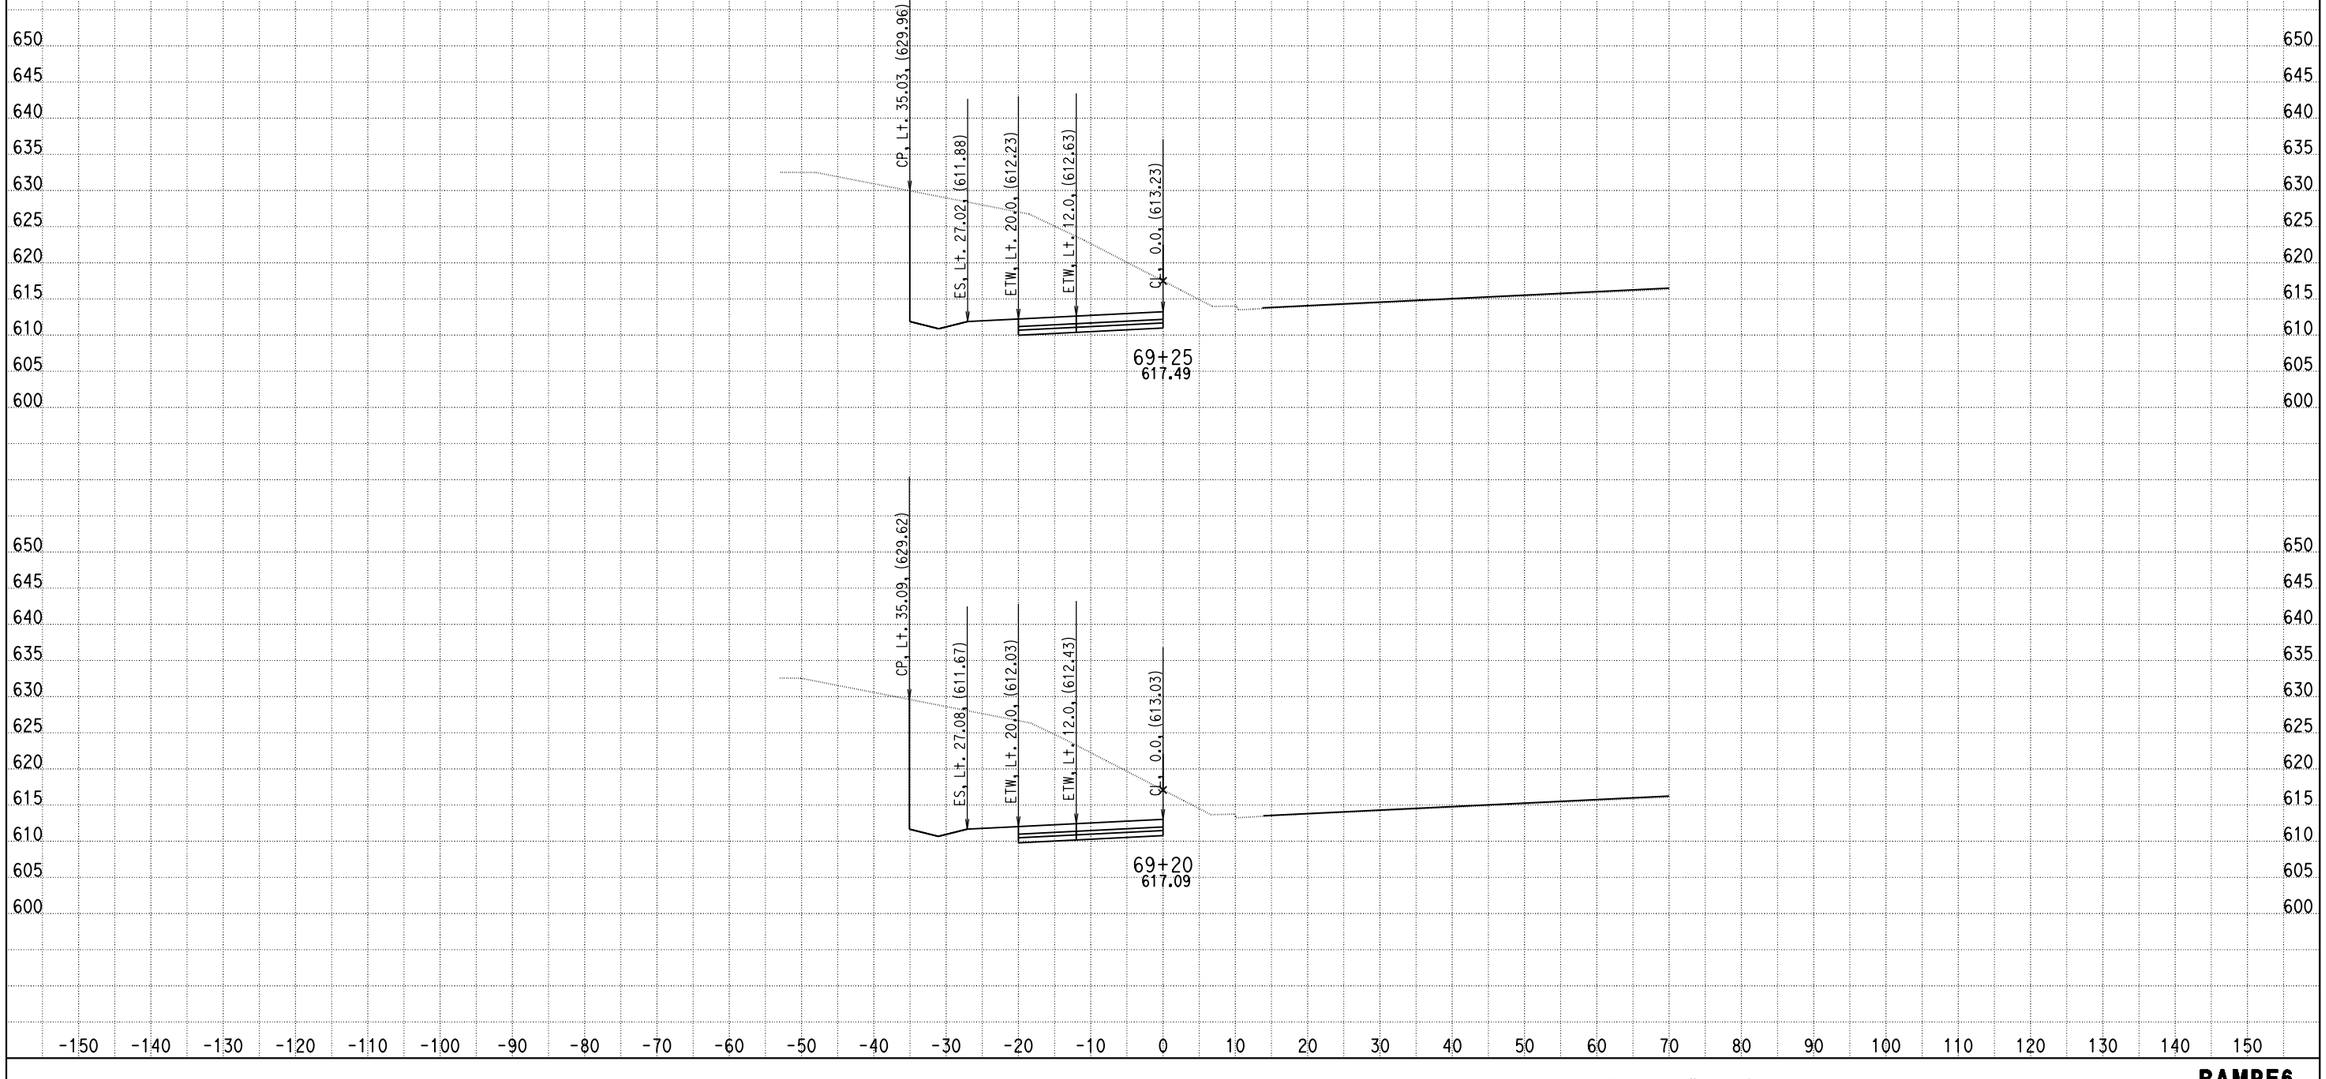

DATE: 9/4/2013
KC Project: 0818E File: D:\PROJECT\0818E\UPDATE-RAMP\hre6-pro.ear

SCALE: 1" = 10' Horiz.
1" = 10' Vert.

All Dimensions are US Survey Feet

RAMPE6
CROSS SECTIONS
SHEET 67 OF XXX

DESIGN STUDY ONLY

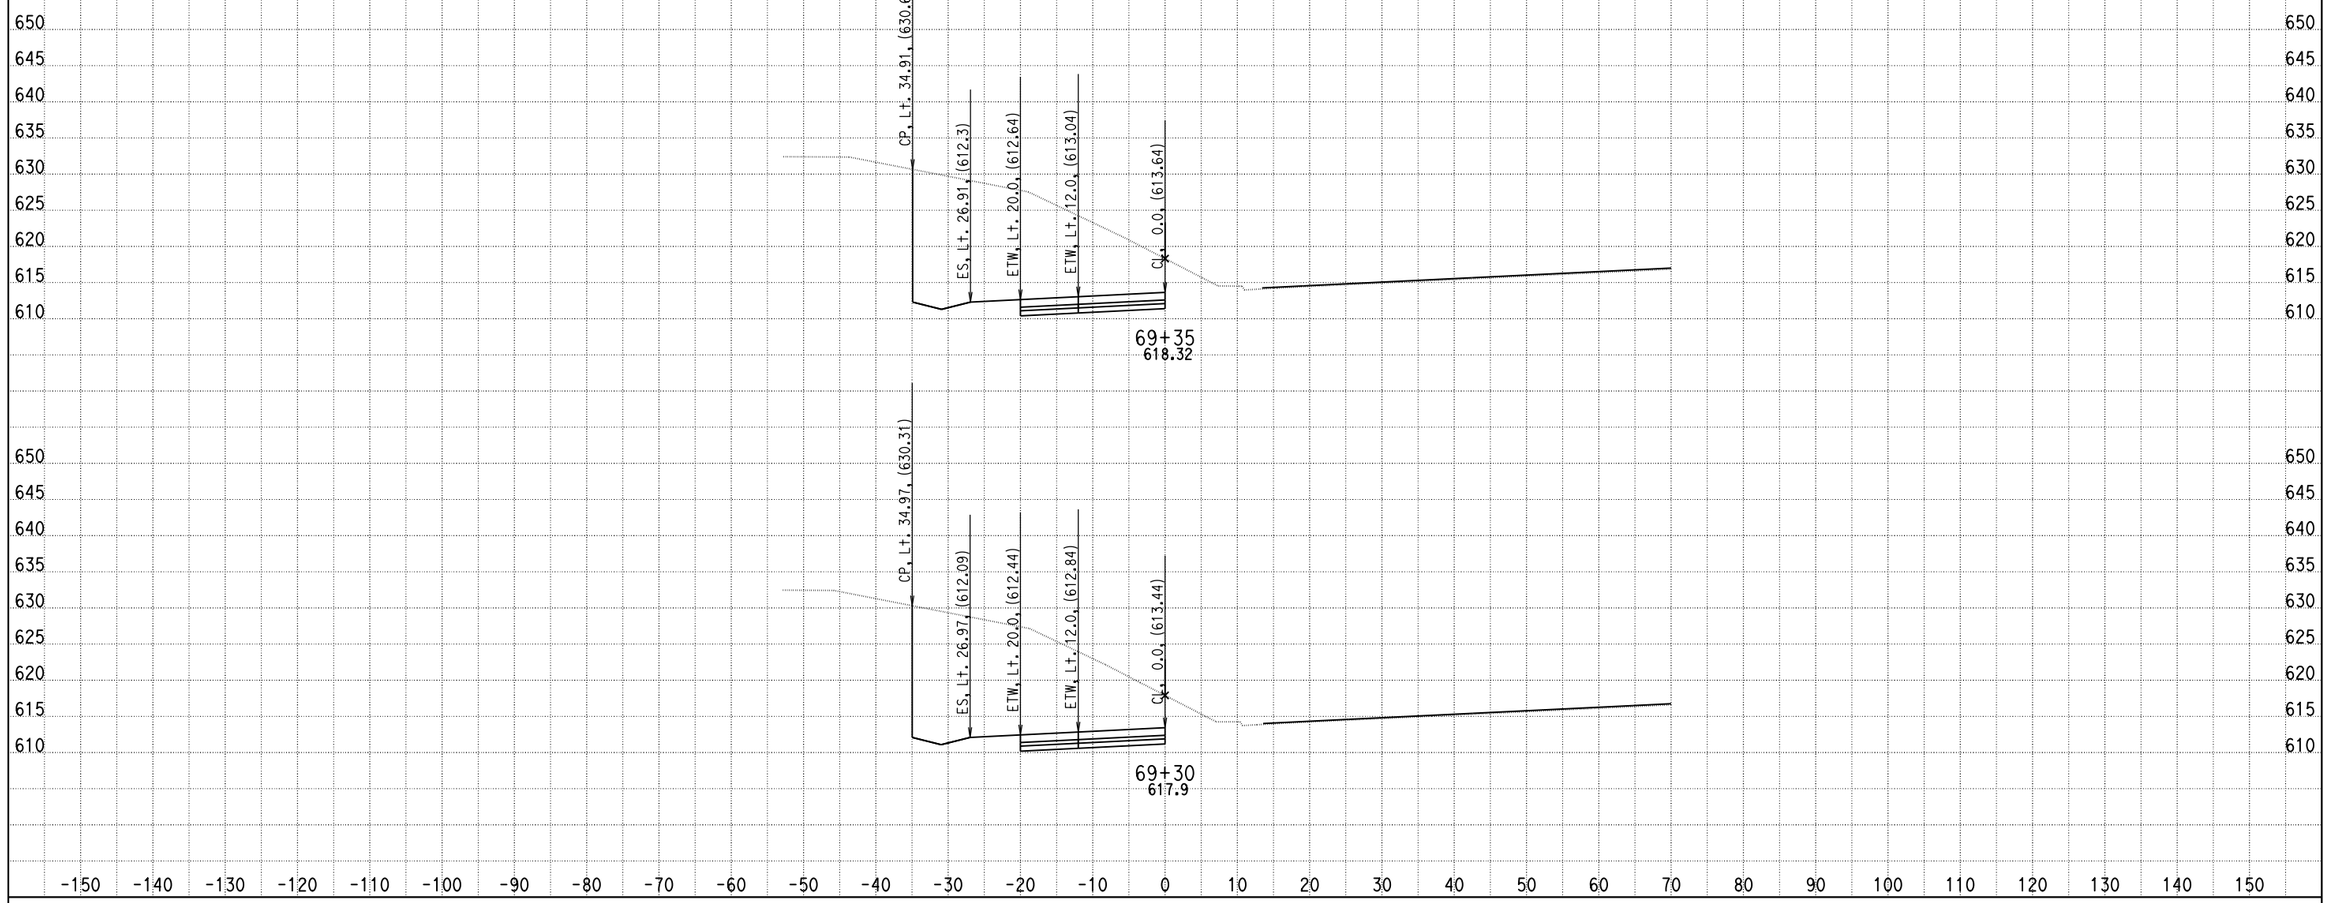

DATE: 9/4/2013

KC Project: 0818E File: D:\PROJECT\0818E\UPDATE-RAMP\hre6-pro.ear

SCALE: 1" = 10' Horiz.
1" = 10' Vert.

All Dimensions are US Survey Feet

RAMPE6
CROSS SECTIONS

DESIGN STUDY ONLY

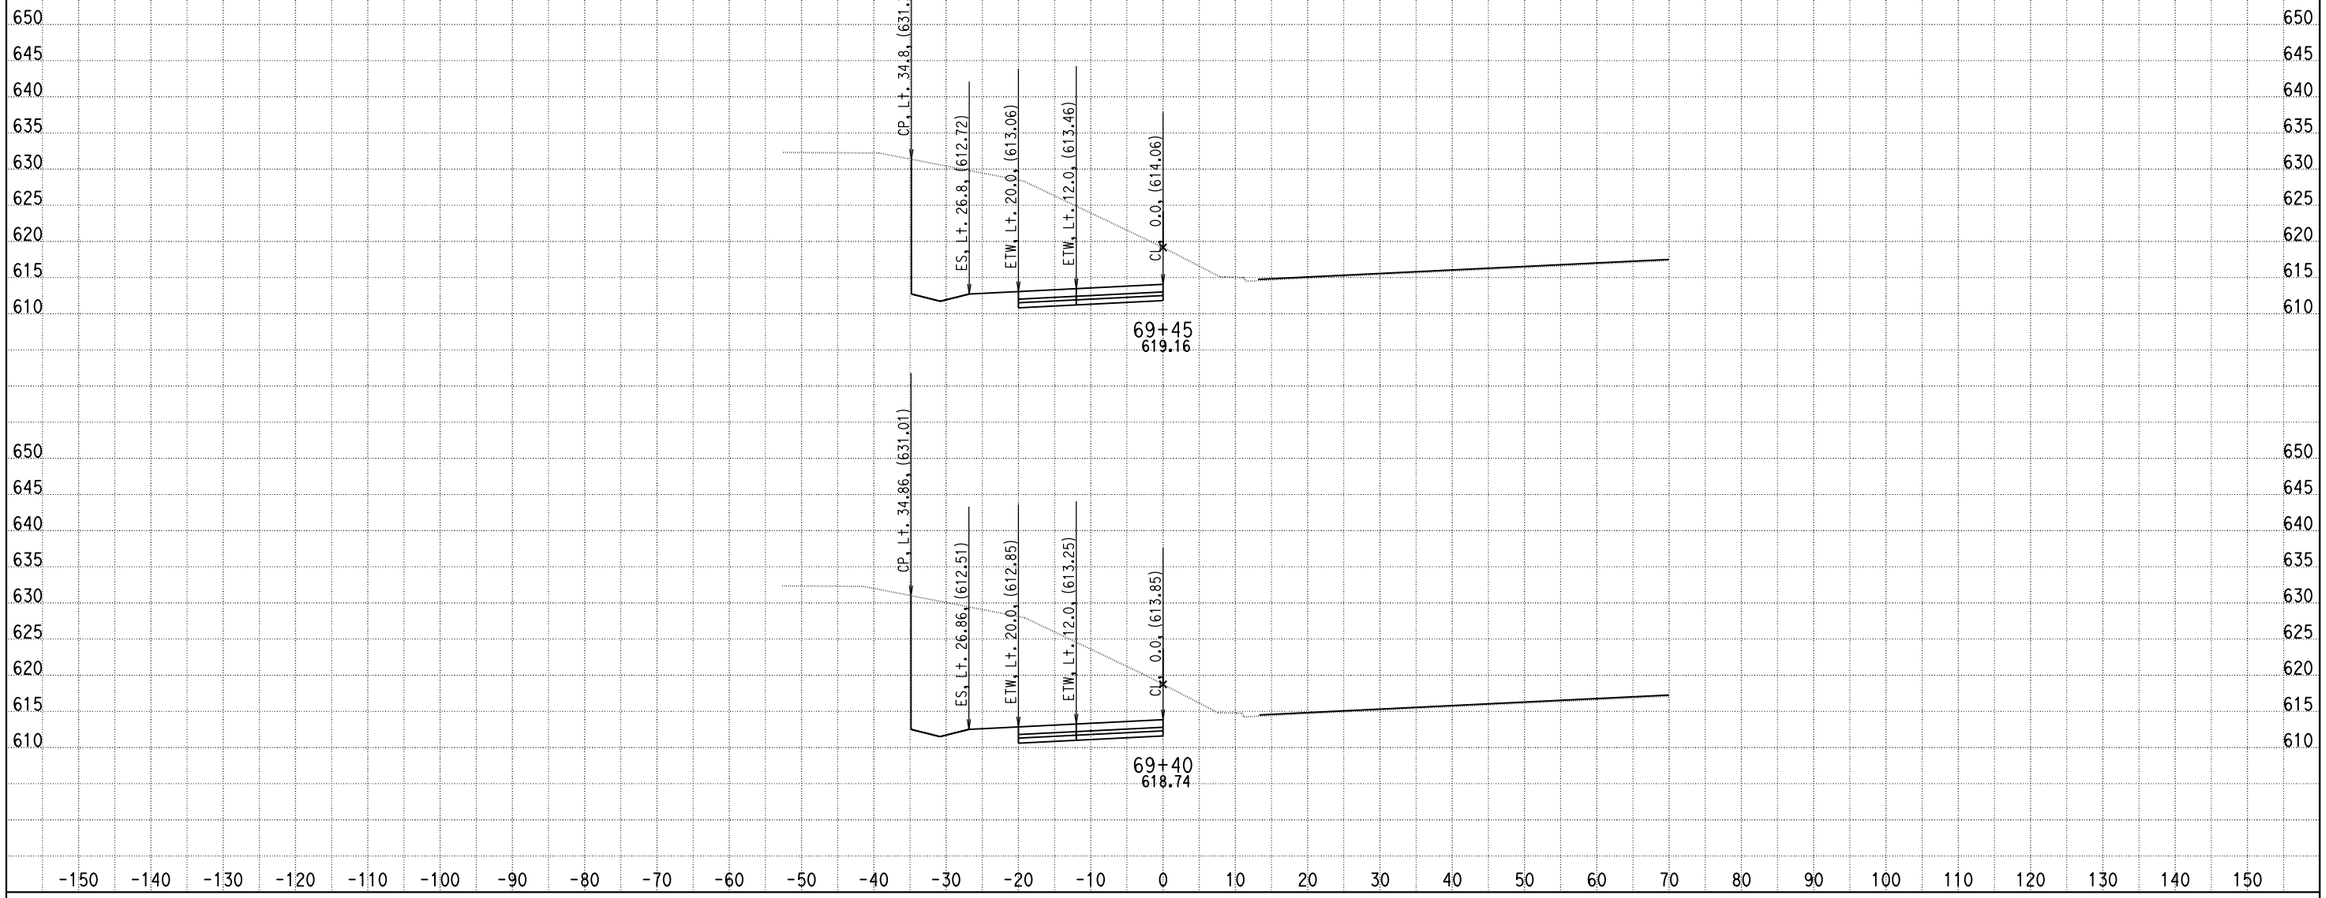

DATE: 9/4/2013

KC Project: 0818E File: D:\PROJECT\0818E\UPDATE-RAMP\hre6-pro.ear

SCALE: 1" = 10' Horiz.
1" = 10' Vert.

All Dimensions are US Survey Feet

RAMPE6
CROSS SECTIONS

SHEET 69 OF XXX

DESIGN STUDY ONLY

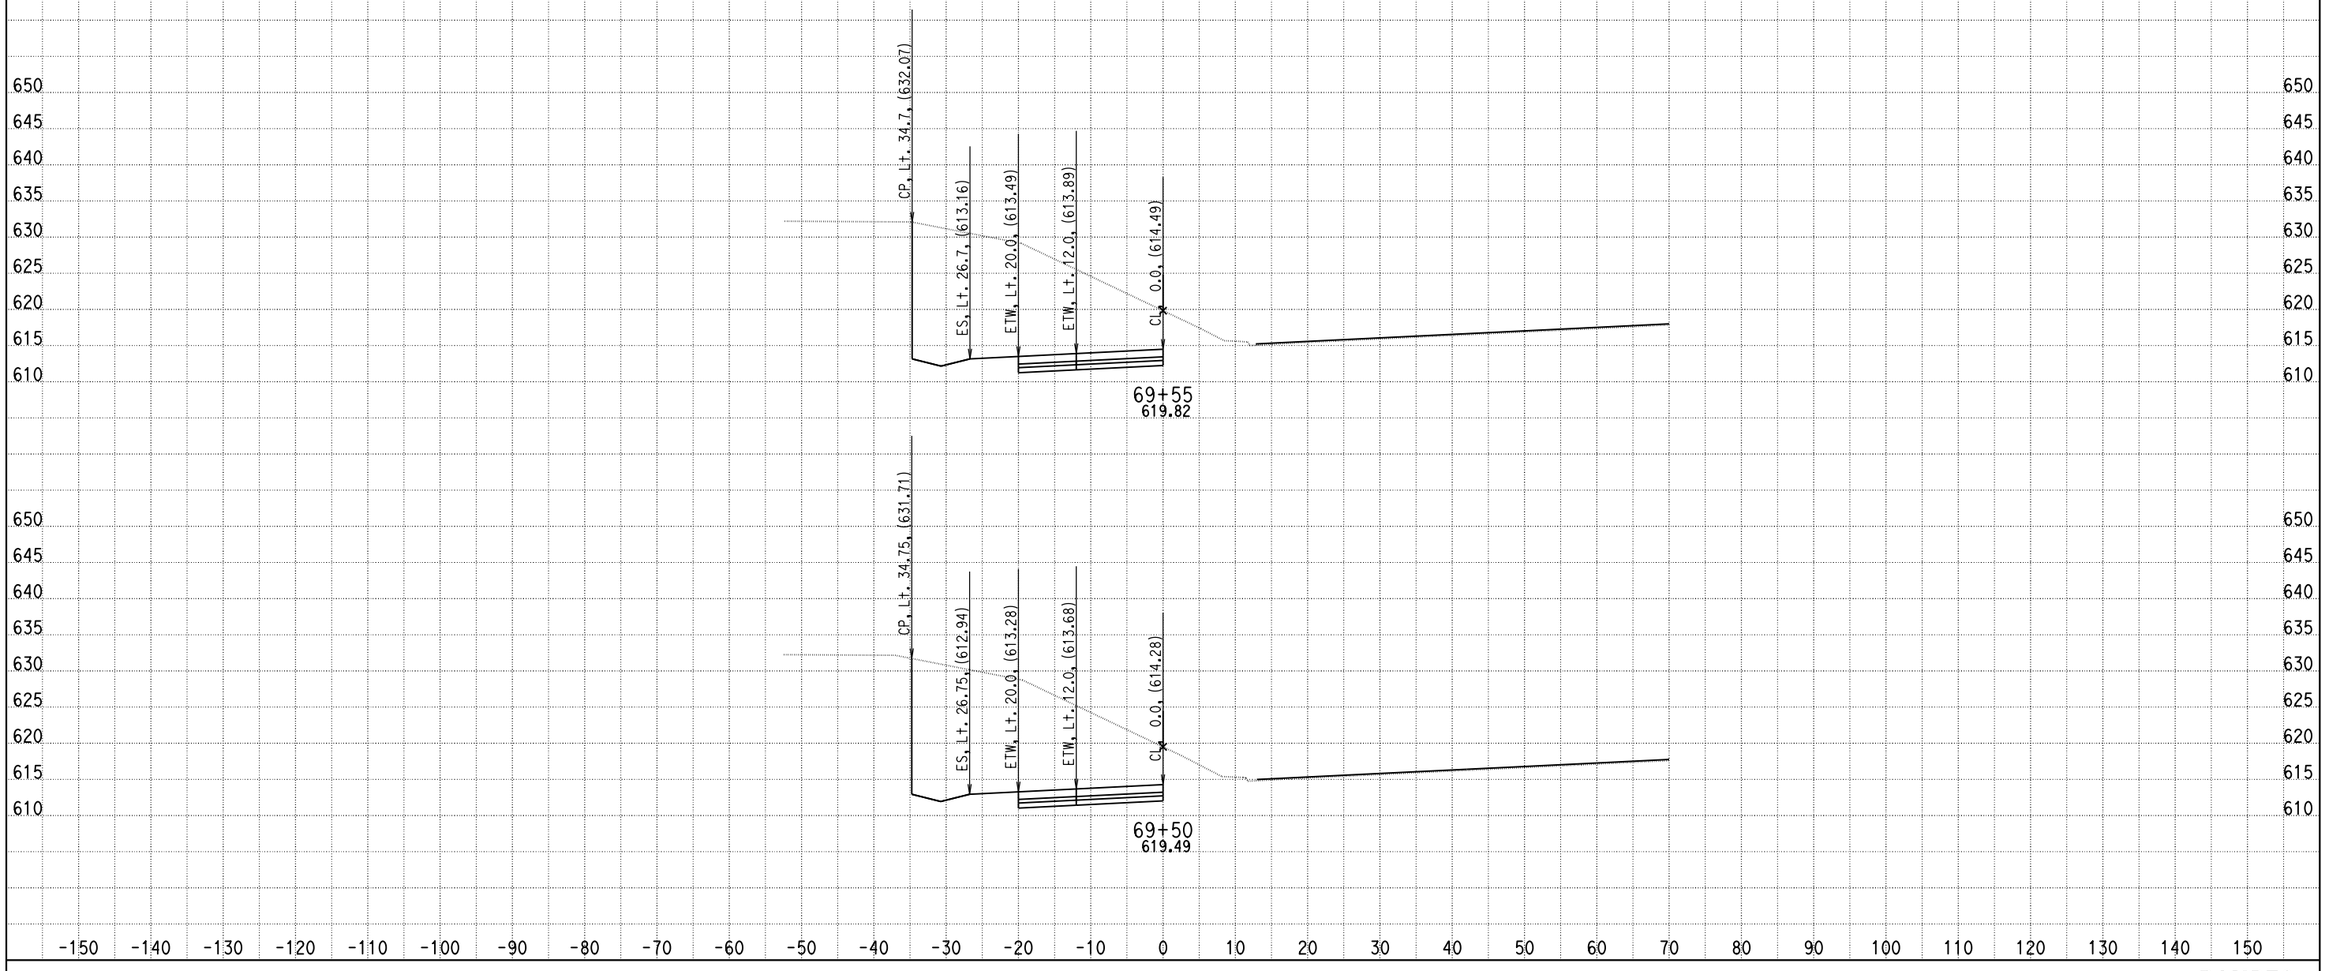

DATE: 9/4/2013

KC Project: 0818E File: D:\PROJECT\0818E\UPDATE-RAMP\hre6-pro.ear

SCALE: 1" = 10' Horiz.
1" = 10' Vert.

All Dimensions are US Survey Feet

RAMPE6
CROSS SECTIONS

DESIGN STUDY ONLY

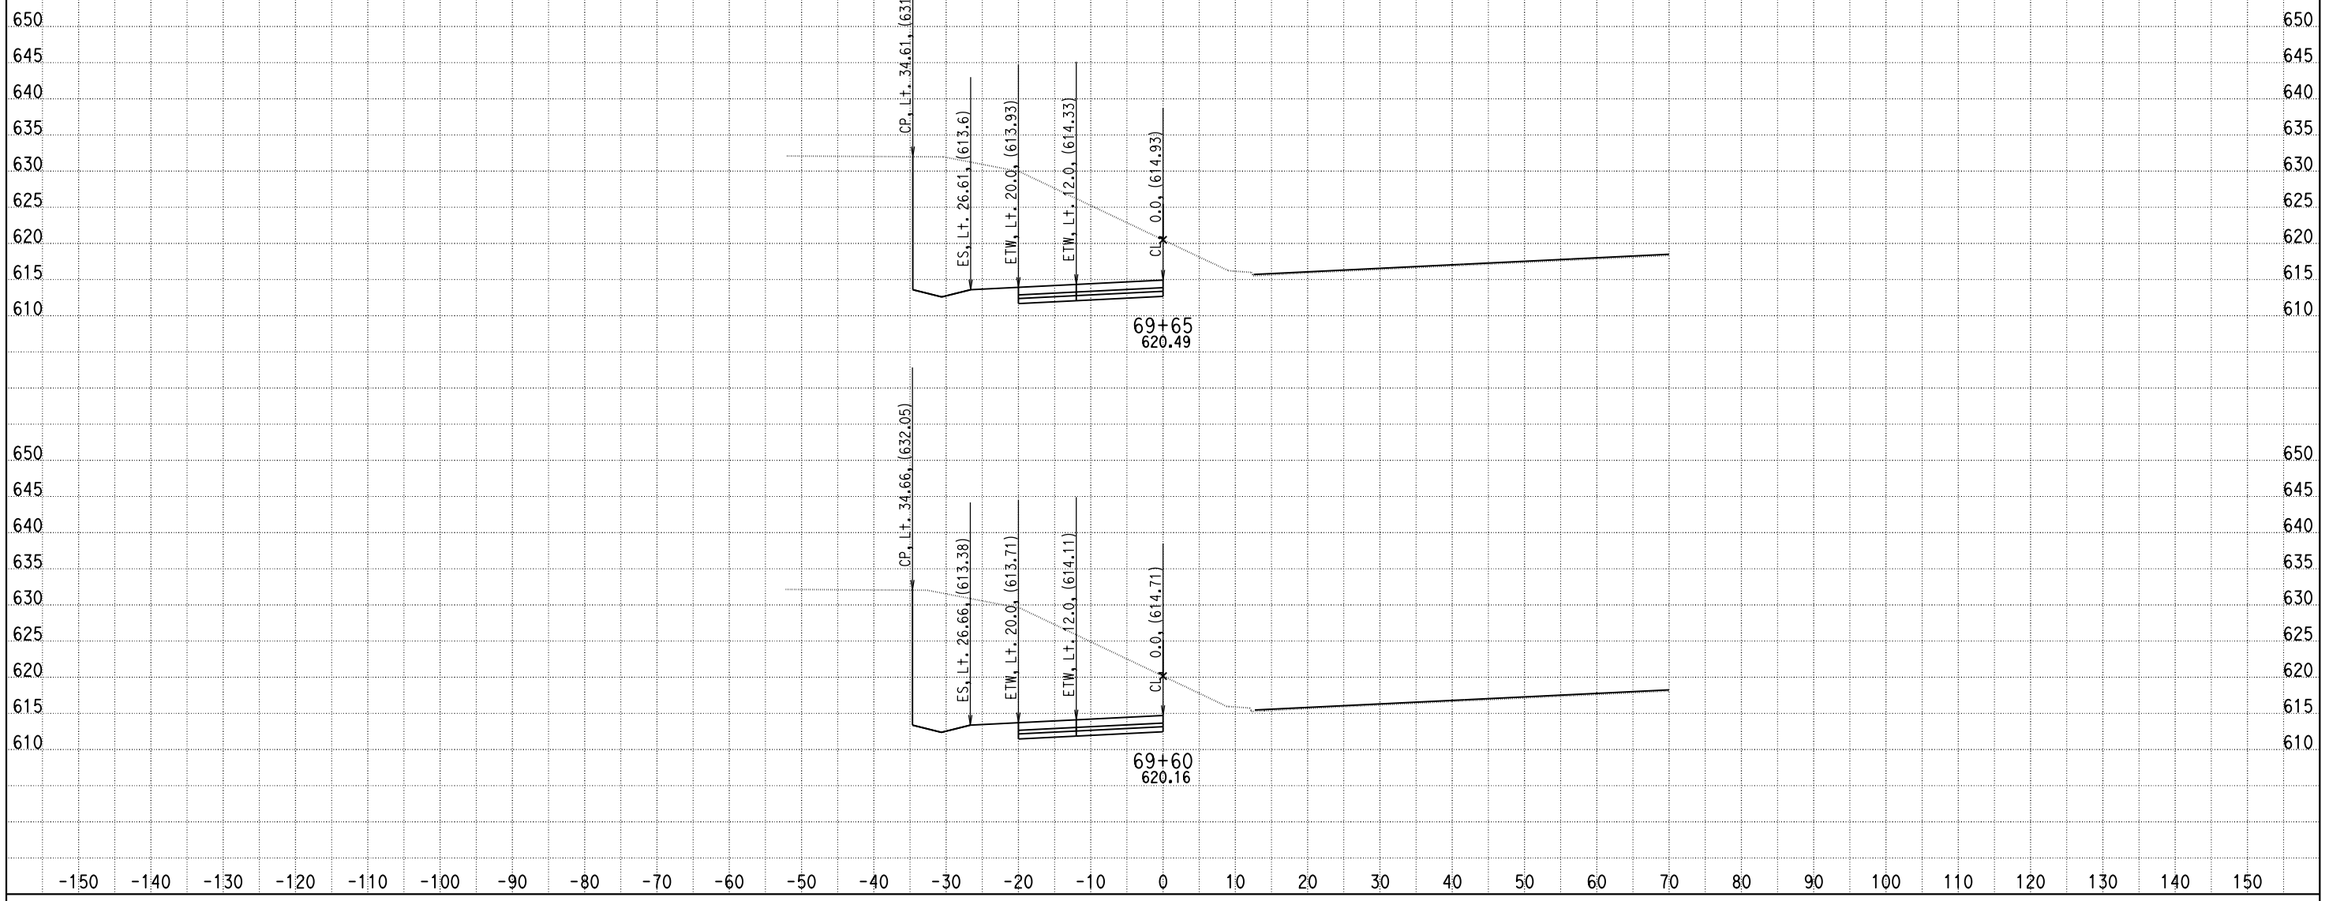

DATE: 9/4/2013

KC Project: 0818E File: D:\PROJECT\0818E\UPDATE-RAMP\hre6-pro.ear

SCALE: 1" = 10' Horiz.
1" = 10' Vert.

All Dimensions are US Survey Feet

RAMPE6
CROSS SECTIONS

SHEET 71 OF XXX

DESIGN STUDY ONLY

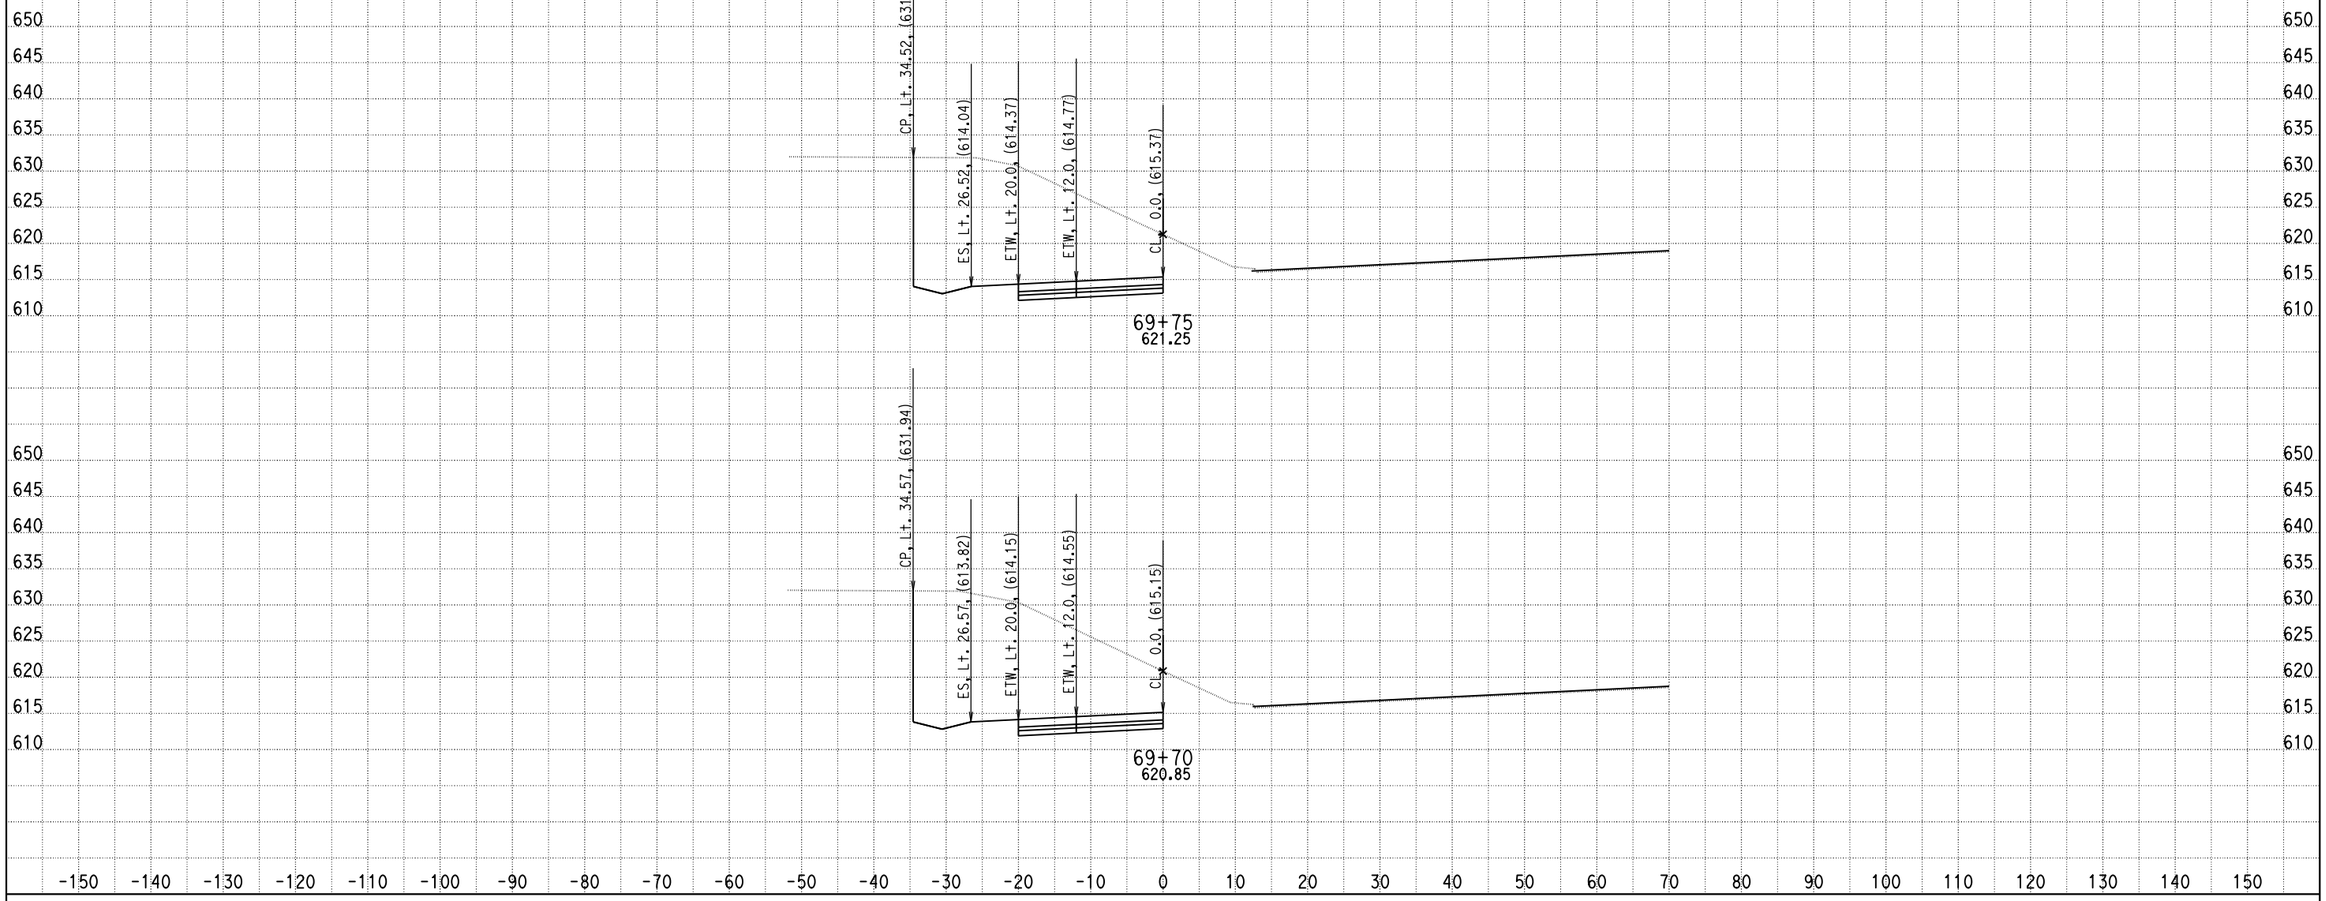

DATE: 9/4/2013

KC Project: 0818E File: D:\PROJECT\0818E\UPDATE-RAMP\hre6-pro.ear

SCALE: 1" = 10' Horiz.
1" = 10' Vert.

All Dimensions are US Survey Feet

RAMPE6
CROSS SECTIONS

DESIGN STUDY ONLY

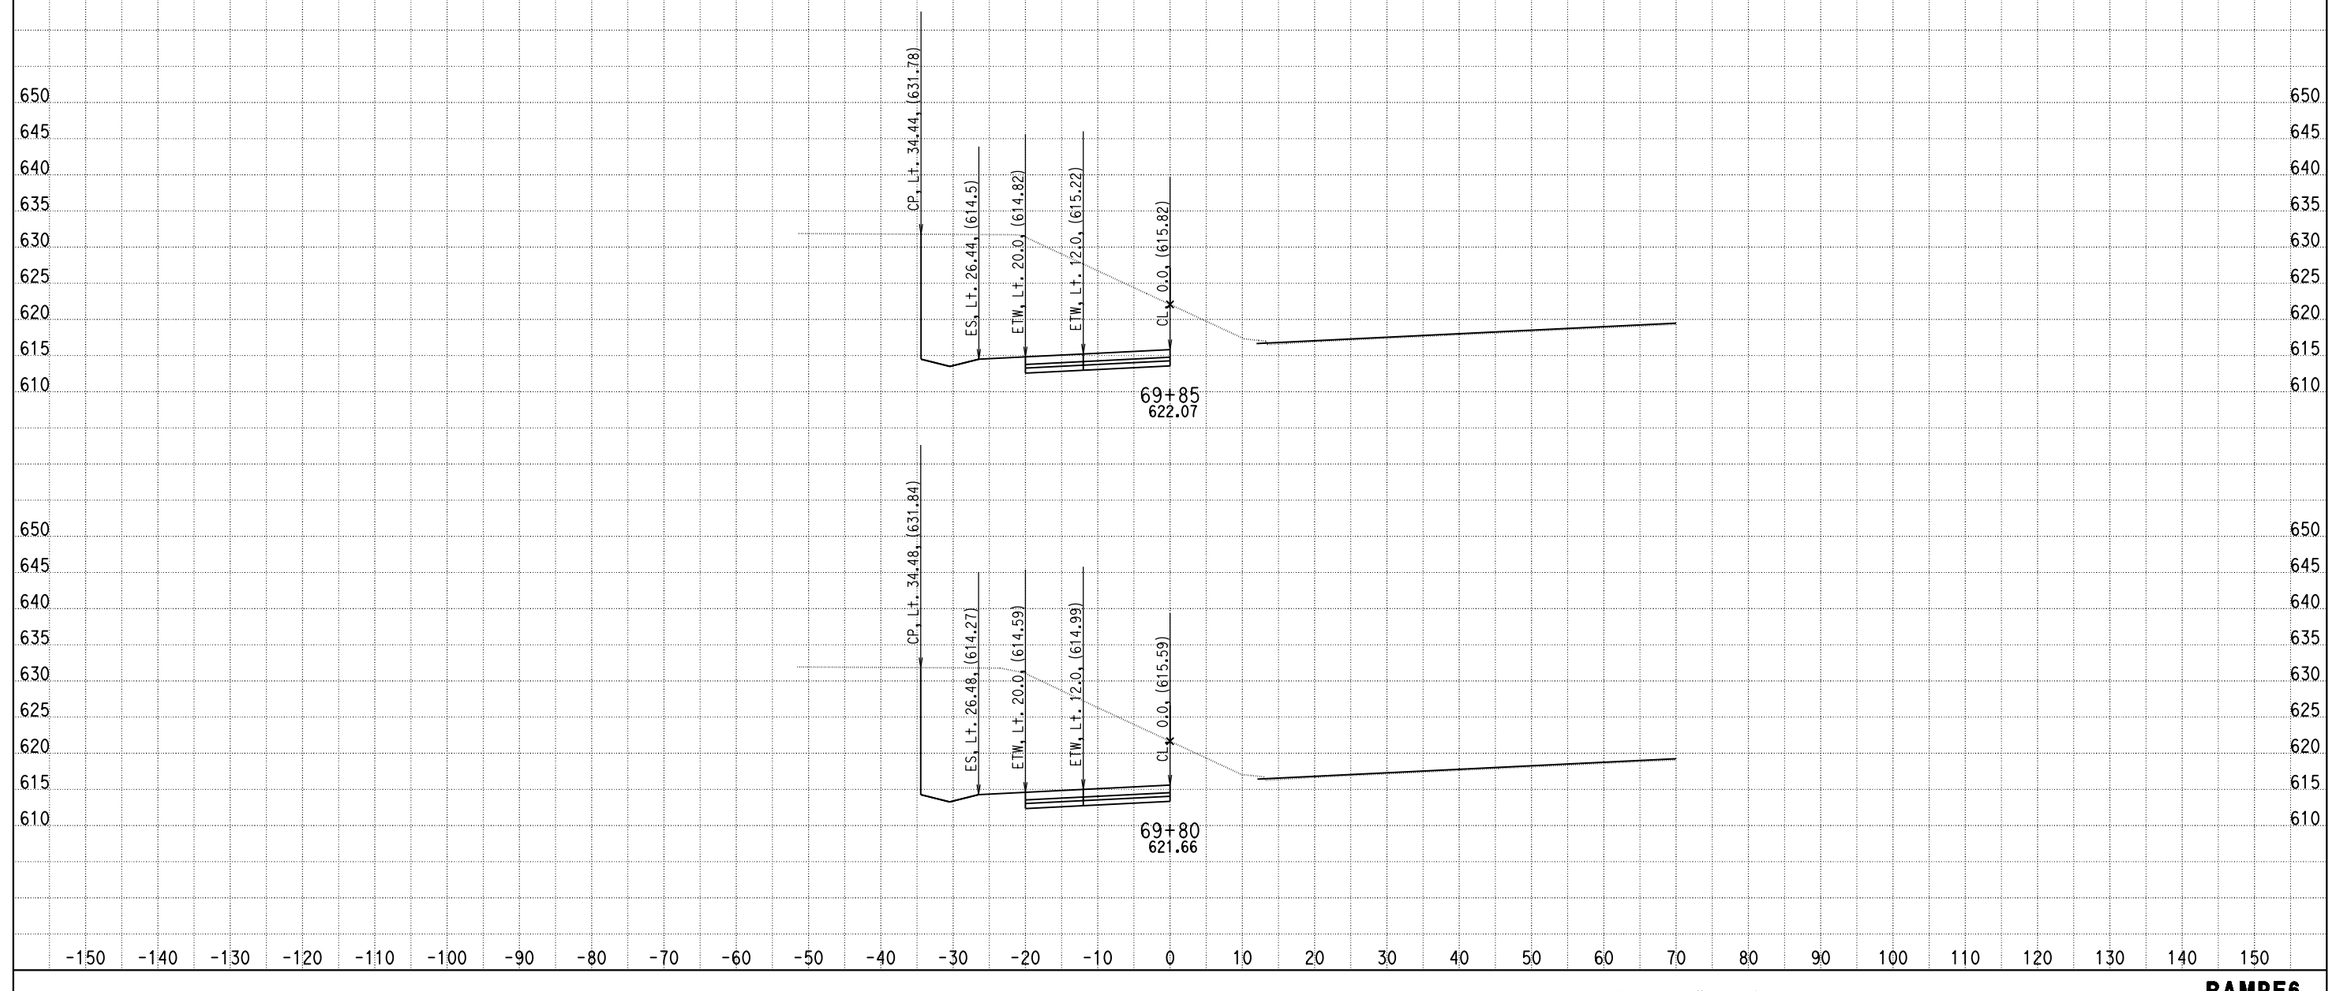

DATE: 9/4/2013

KC Project: 0818E File: D:\PROJECT\0818E\UPDATE-RAMP\hre6-pro.ear

SCALE: 1" = 10' Horiz.
1" = 10' Vert.

All Dimensions are US Survey Feet

RAMPE6
CROSS SECTIONS

DESIGN STUDY ONLY

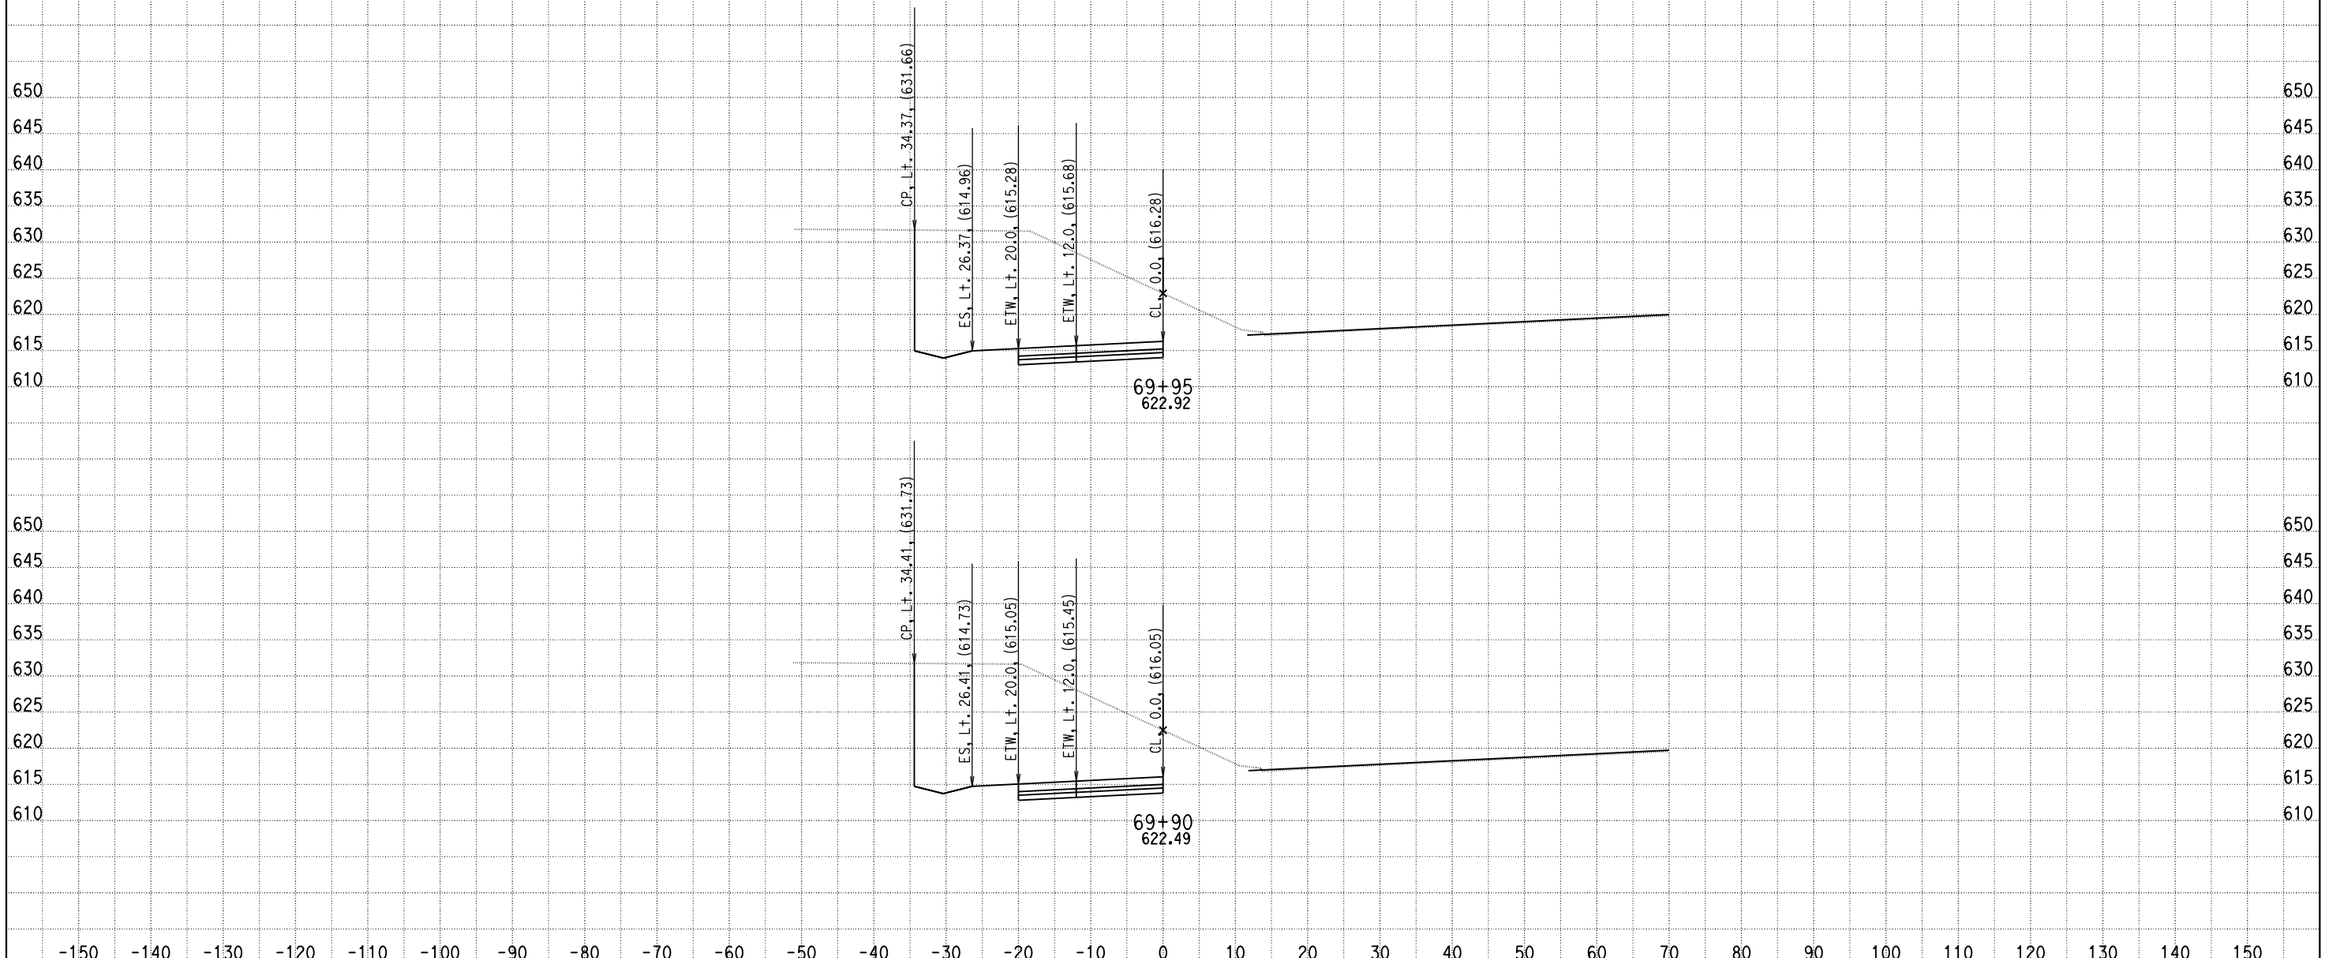

DATE: 9/4/2013

KC Project: 0818E File: D:\PROJECT\0818E\UPDATE-RAMP\hre6-pro.ear

SCALE: 1" = 10' Horiz.
1" = 10' Vert.

All Dimensions are US Survey Feet

RAMPE6
CROSS SECTIONS

SHEET 74 OF XXX

DESIGN STUDY ONLY

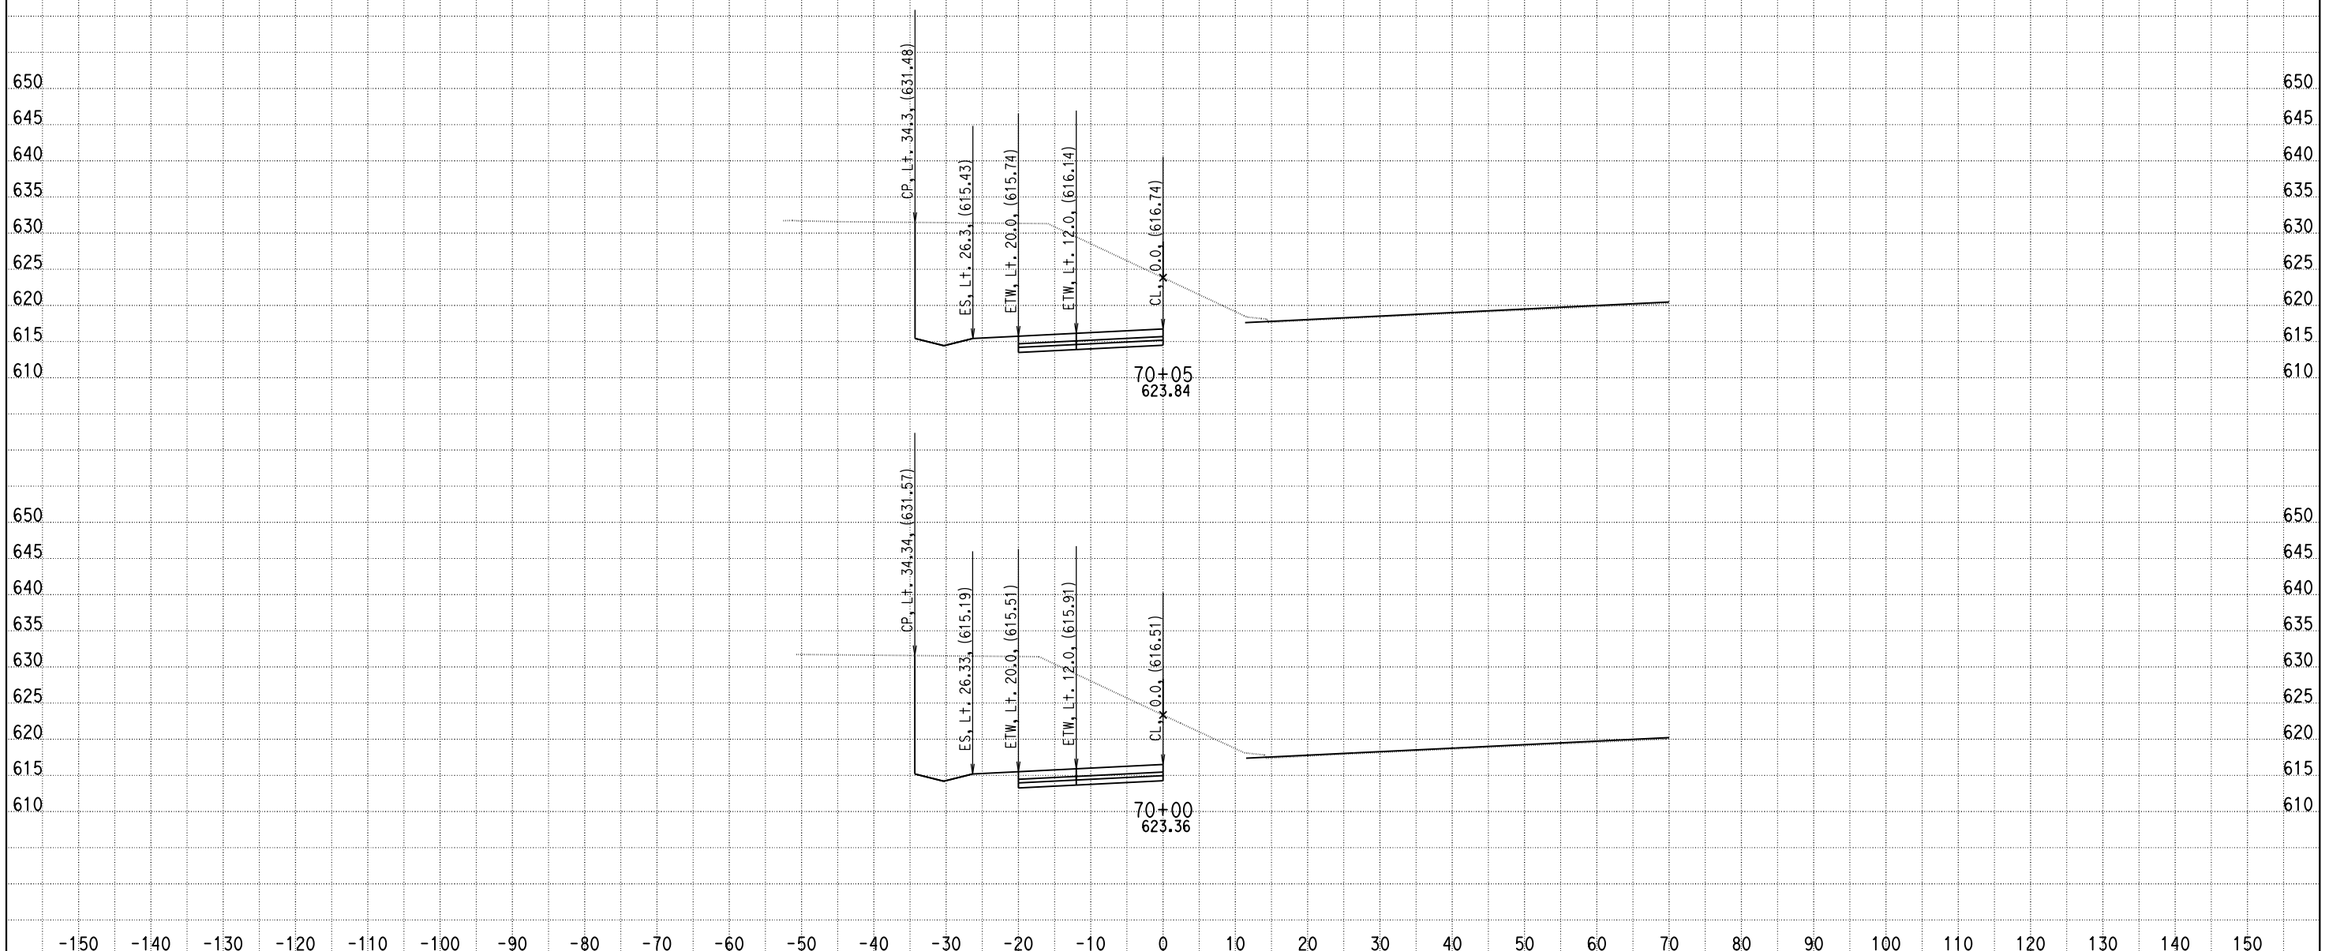

DATE: 9/4/2013

KC Project: 0818E File: D:\PROJECT\0818E\UPDATE-RAMP\hre6-pro.ear

SCALE: 1" = 10' Horiz.
1" = 10' Vert.

All Dimensions are US Survey Feet

RAMPE6
CROSS SECTIONS

SHEET 75 OF XXX

DESIGN STUDY ONLY

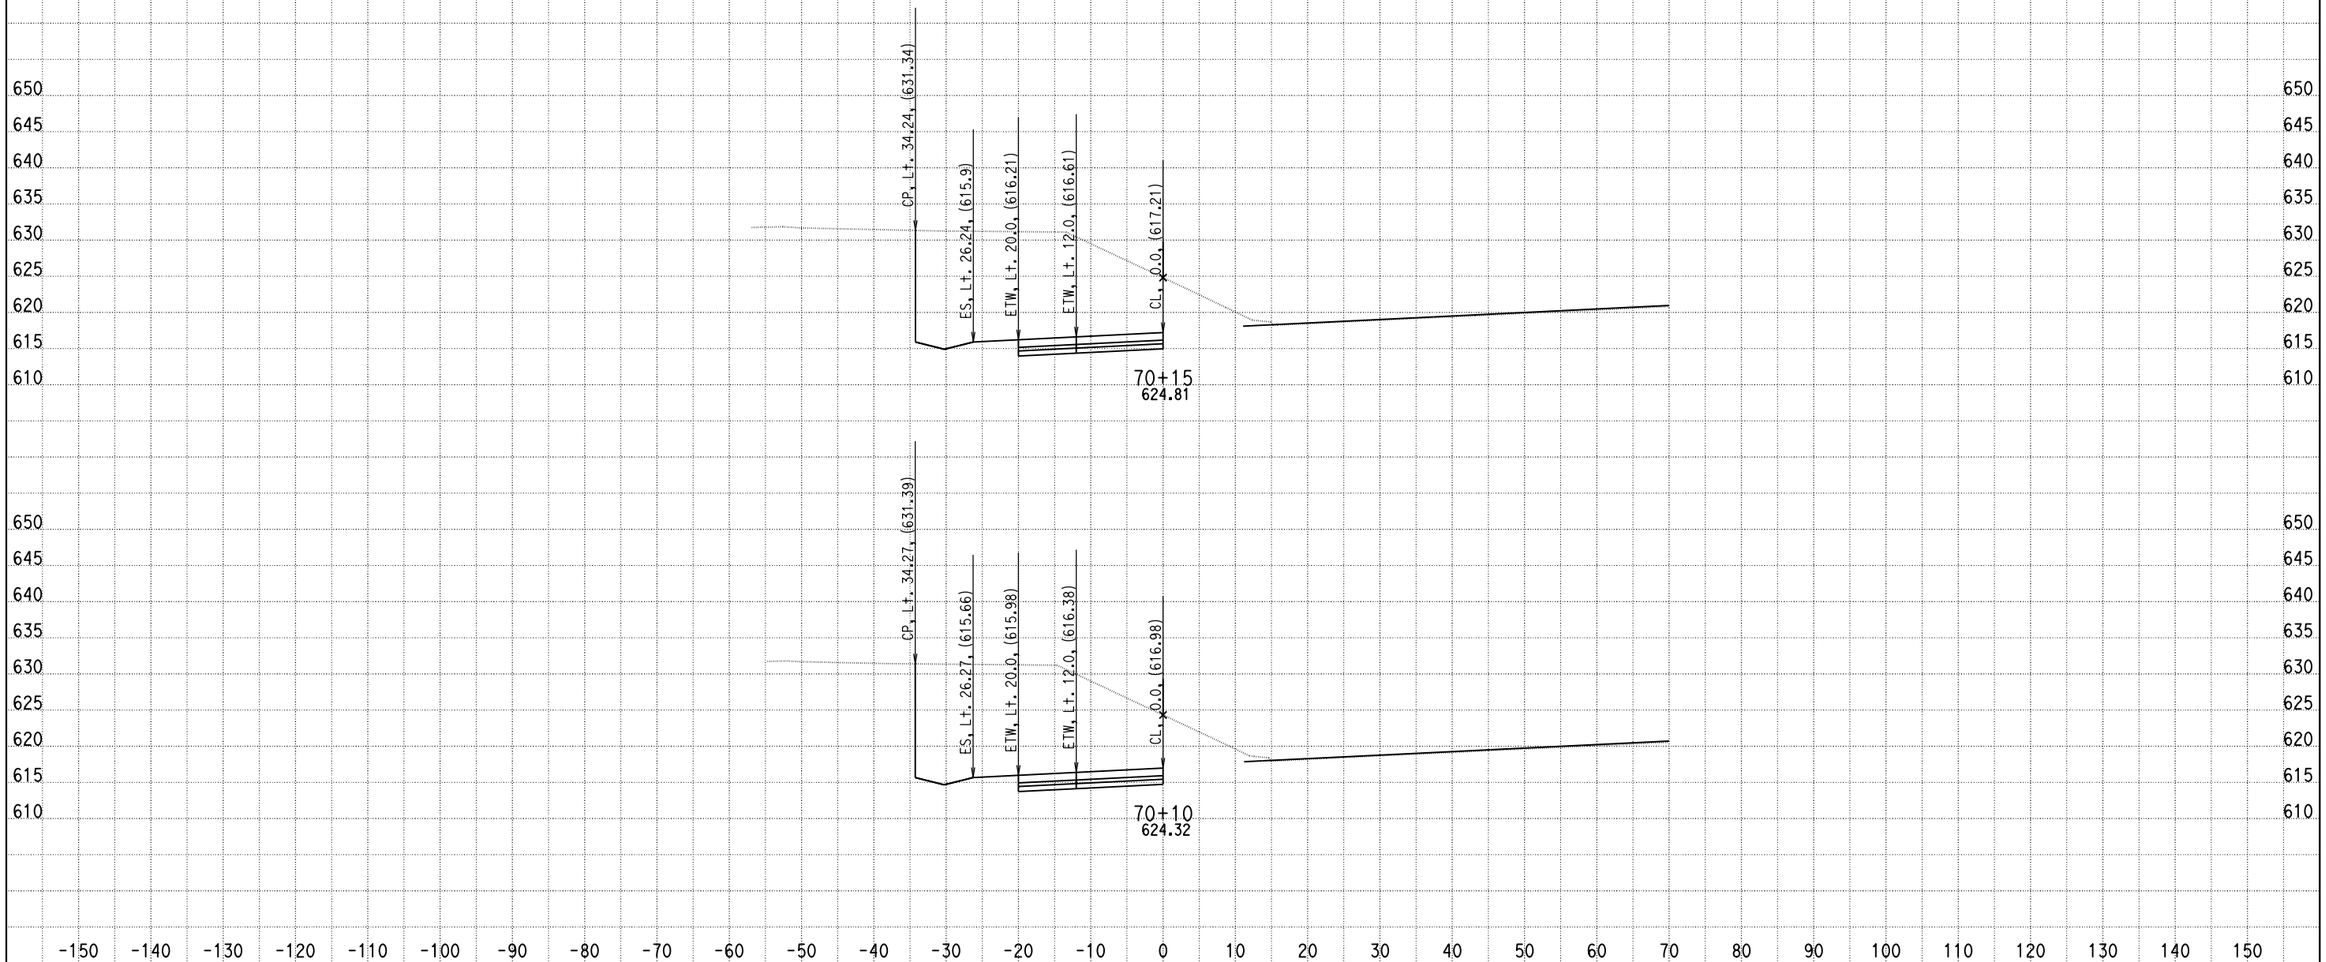

DATE: 9/4/2013

KC Project: 0818E File: D:\PROJECT\0818E\UPDATE-RAMP\hre6-pro.ear

SCALE: 1" = 10' Horiz.
1" = 10' Vert.

All Dimensions are US Survey Feet

RAMPE6
CROSS SECTIONS

SHEET 76 OF XXX

DESIGN STUDY ONLY

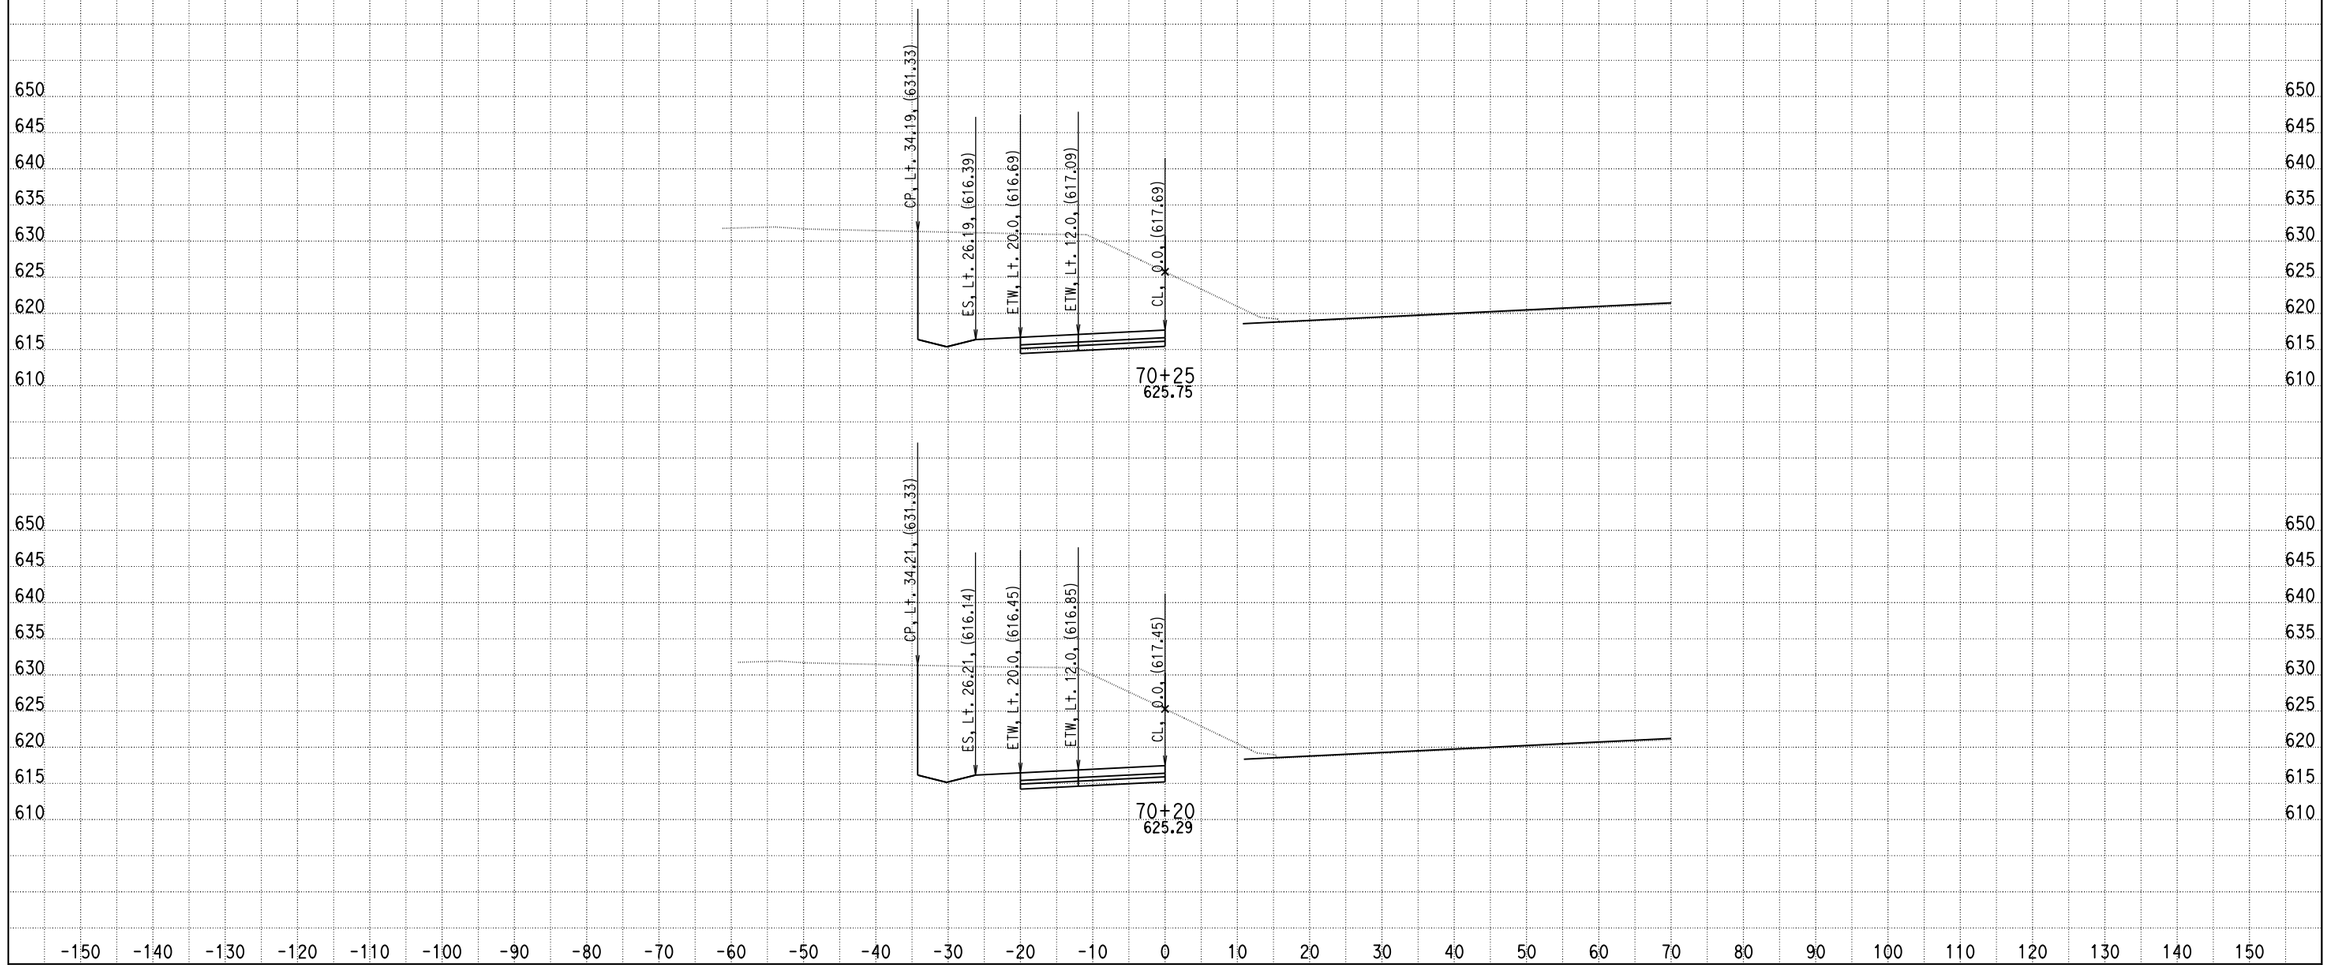

DATE: 9/4/2013

KC Project: 0818E File: D:\PROJECT\0818E\UPDATE-RAMP\hre6-pro.ear

SCALE: 1" = 10' Horiz.
1" = 10' Vert.

All Dimensions are US Survey Feet

RAMPE6
CROSS SECTIONS

SHEET 77 OF XXX

DESIGN STUDY ONLY

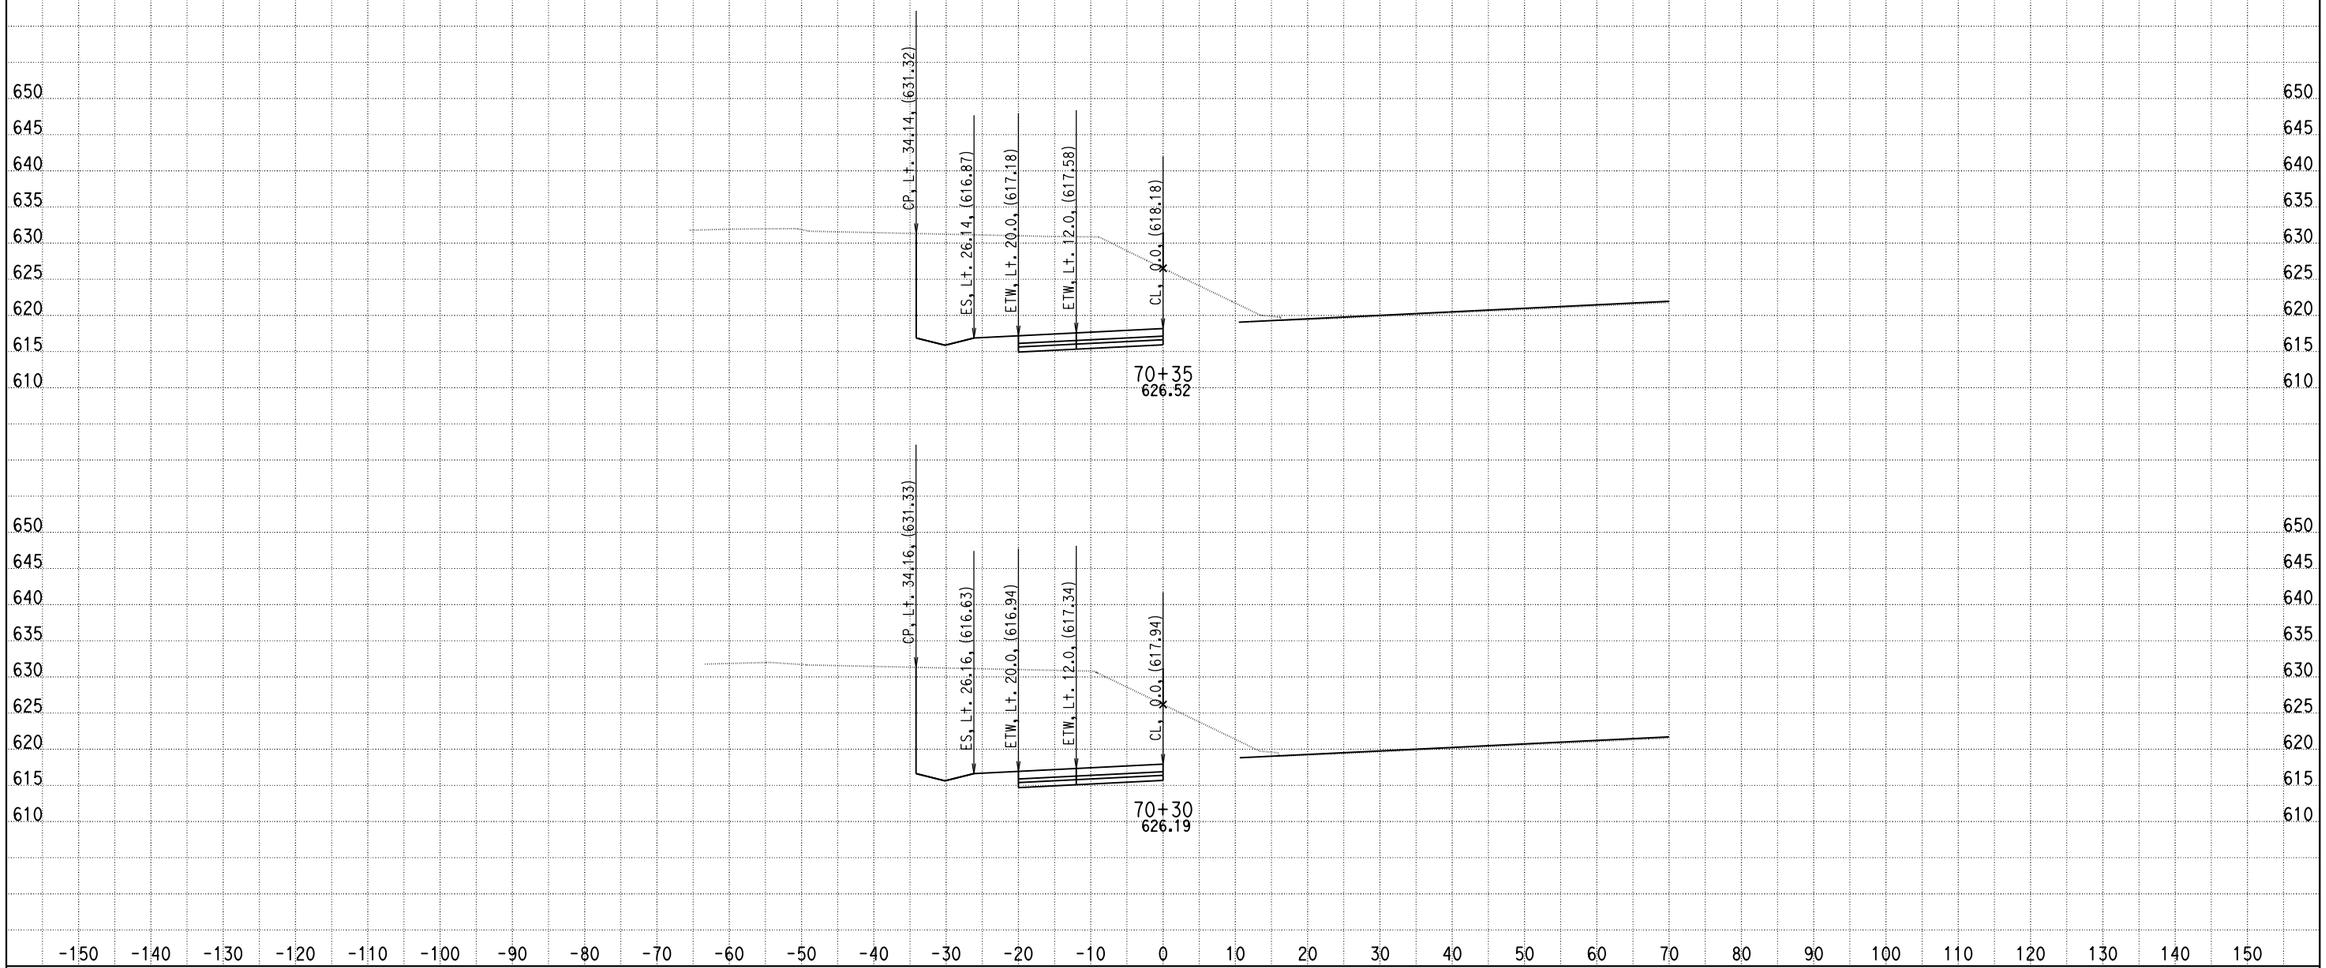

DATE: 9/4/2013

KC Project: 0818E File: D:\PROJECT\0818E\UPDATE-RAMP\hre6-pro.ear

SCALE: 1" = 10' Horiz.
1" = 10' Vert.

All Dimensions are US Survey Feet

RAMPE6
CROSS SECTIONS

SHEET 78 OF XXX

DESIGN STUDY ONLY

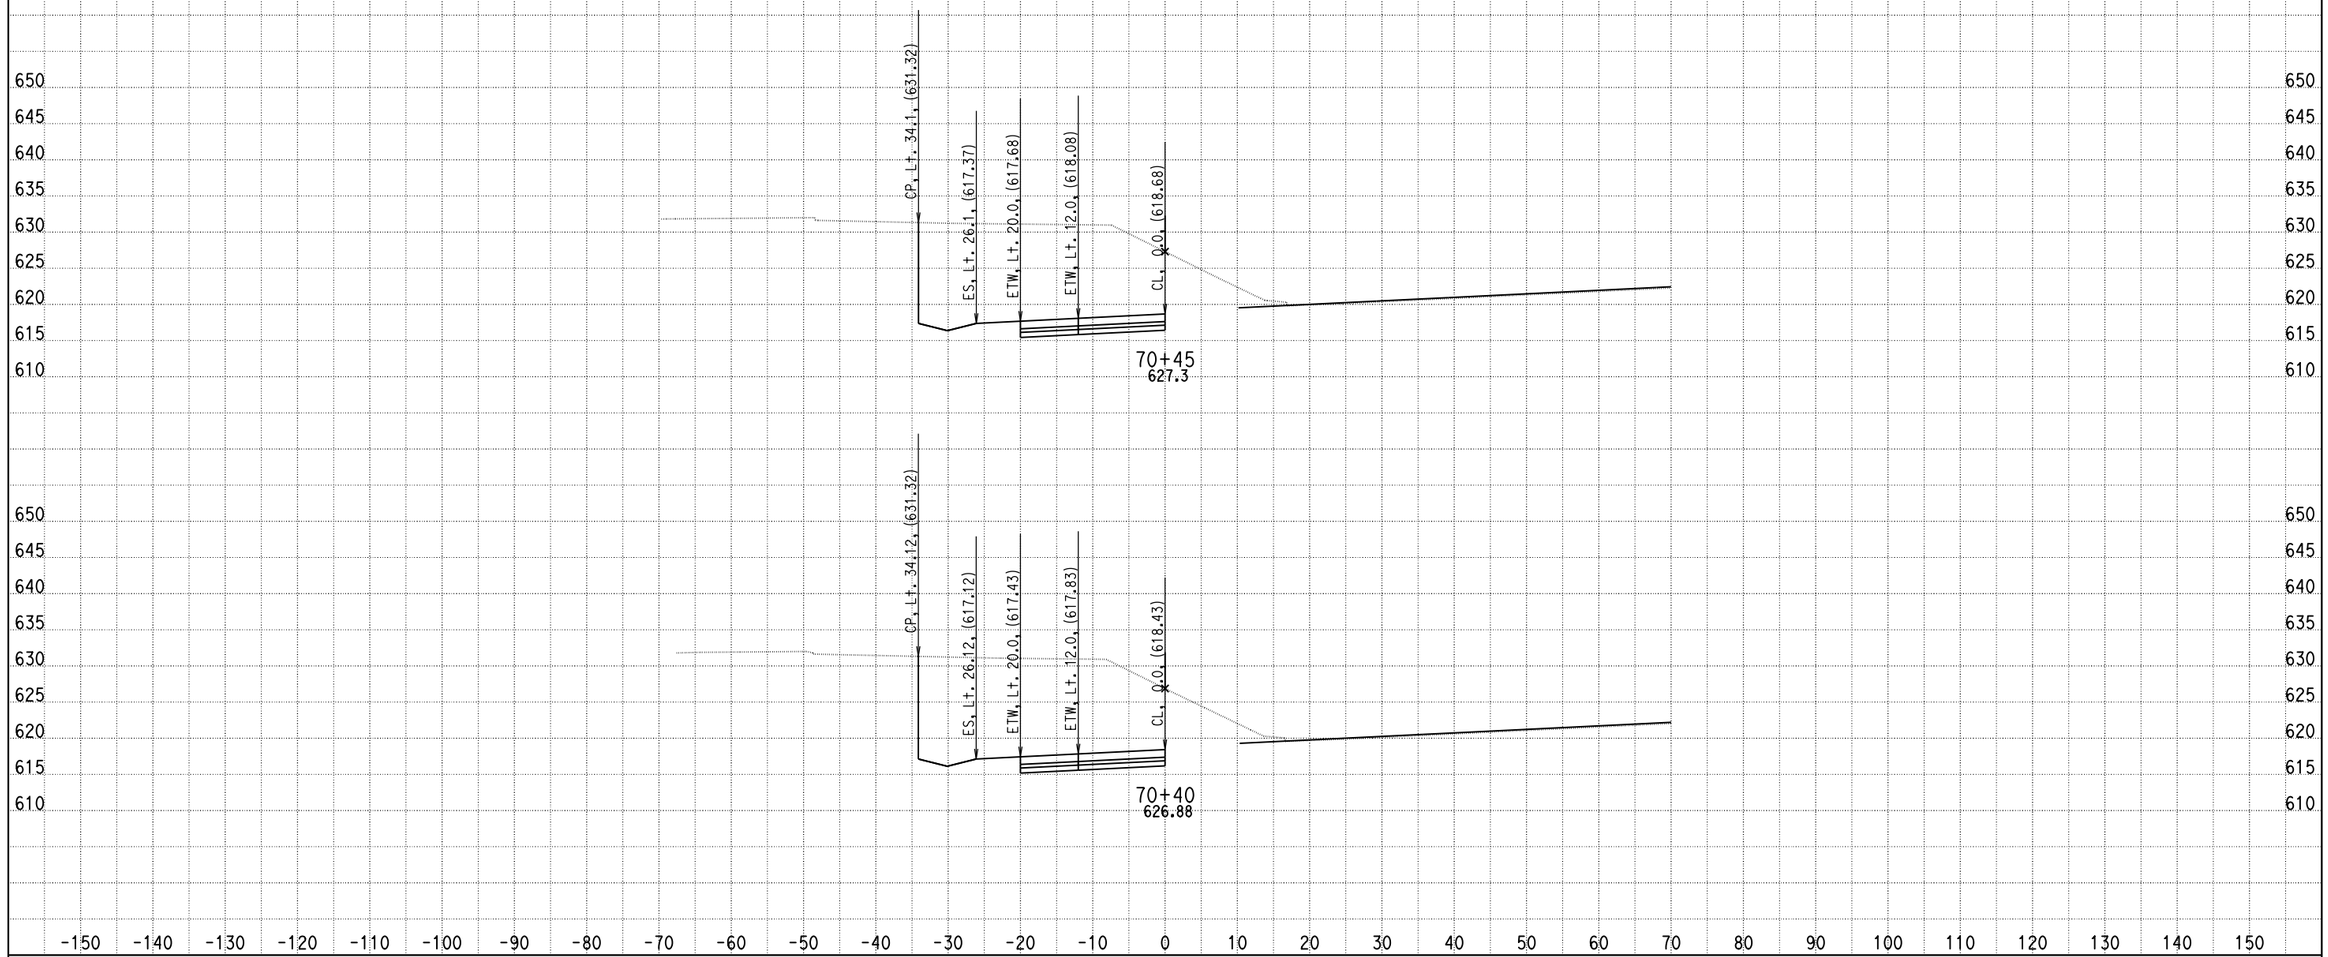

DATE: 9/4/2013

KC Project: 0818E File: D:\PROJECT\0818E\UPDATE-RAMP\hre6-pro.ear

SCALE: 1" = 10' Horiz.
1" = 10' Vert.

All Dimensions are US Survey Feet

RAMPE6
CROSS SECTIONS

DESIGN STUDY ONLY

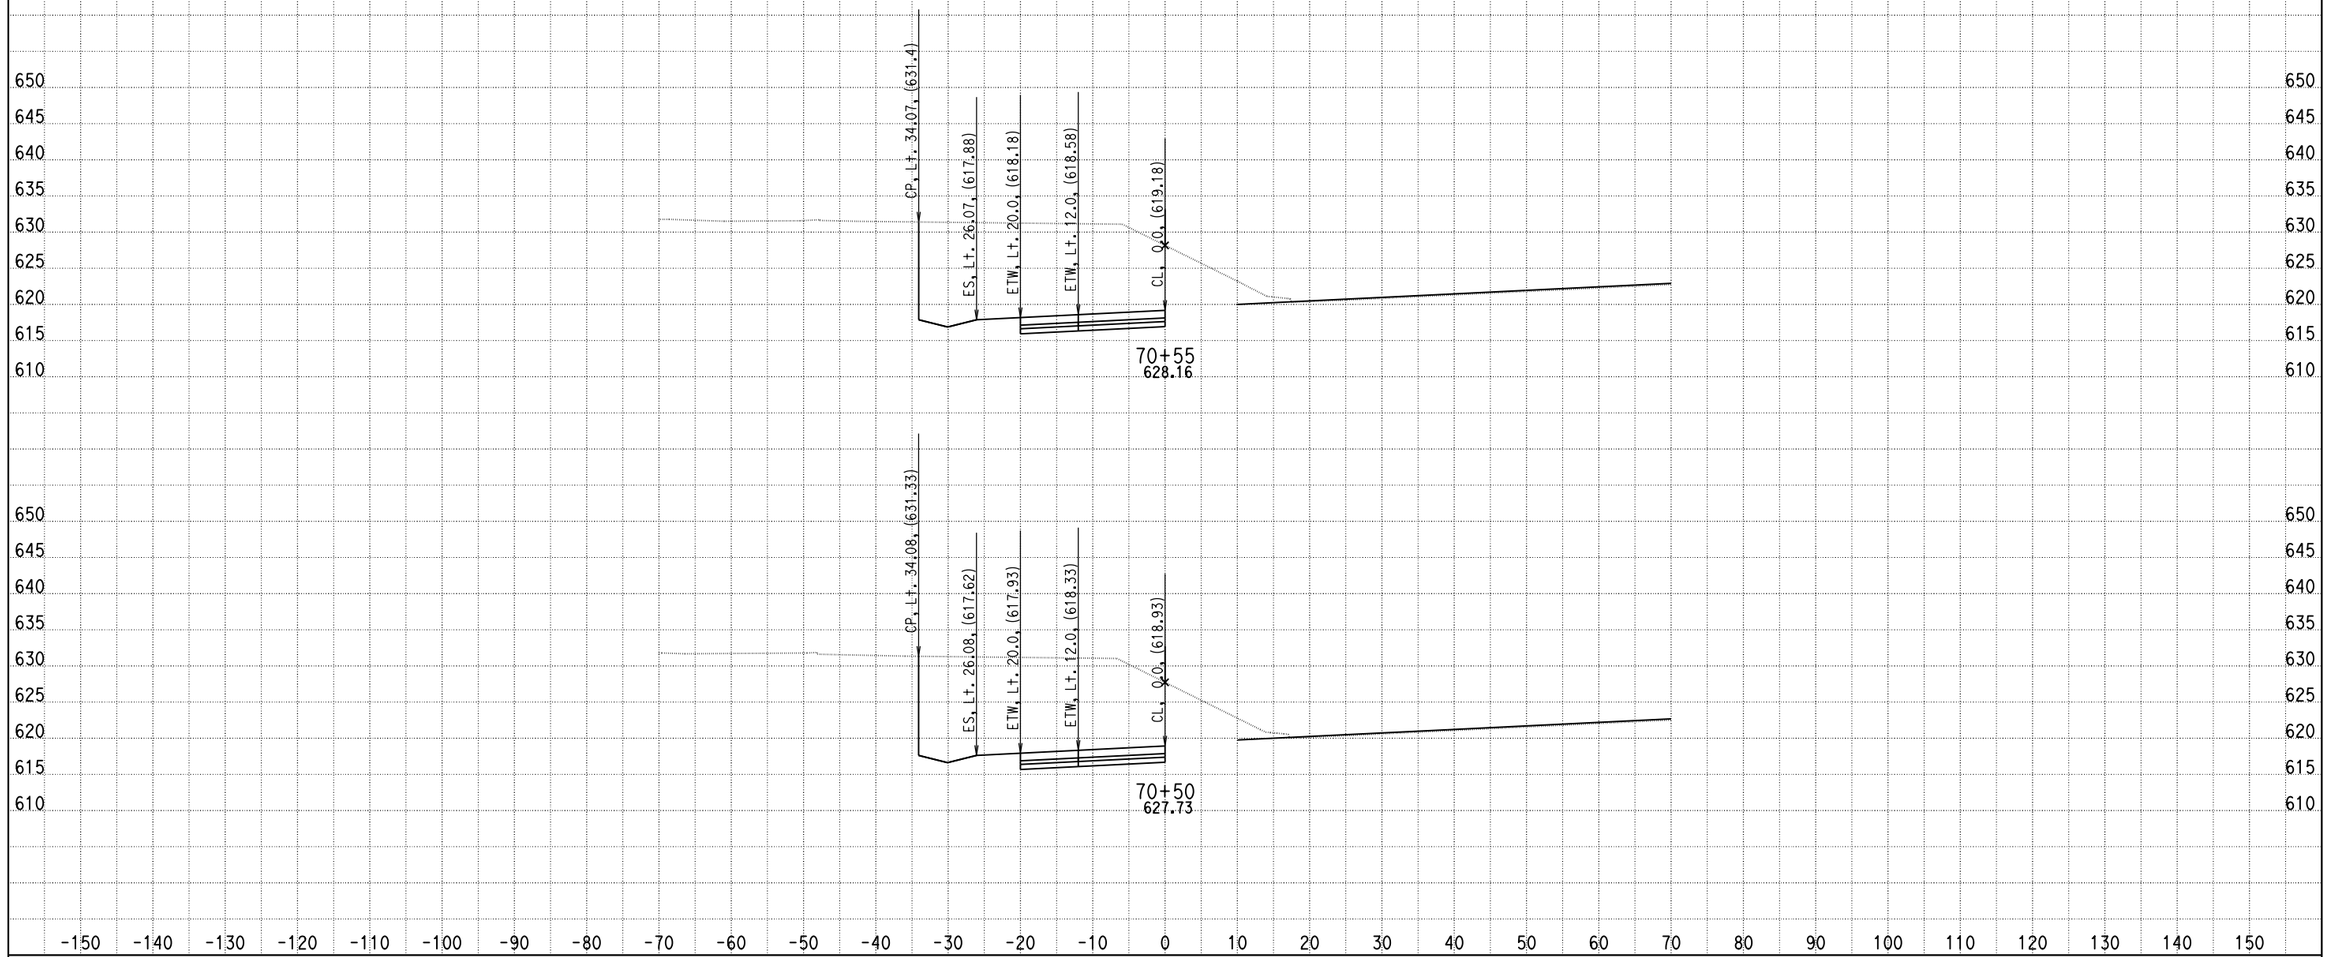

DATE: 9/4/2013

KC Project: 0818E File: D:\PROJECT\0818E\UPDATE-RAMP\hre6-pro.ear

SCALE: 1" = 10' Horiz.
1" = 10' Vert.

All Dimensions are US Survey Feet

RAMPE6
CROSS SECTIONS

SHEET 80 OF XXX

DESIGN STUDY ONLY

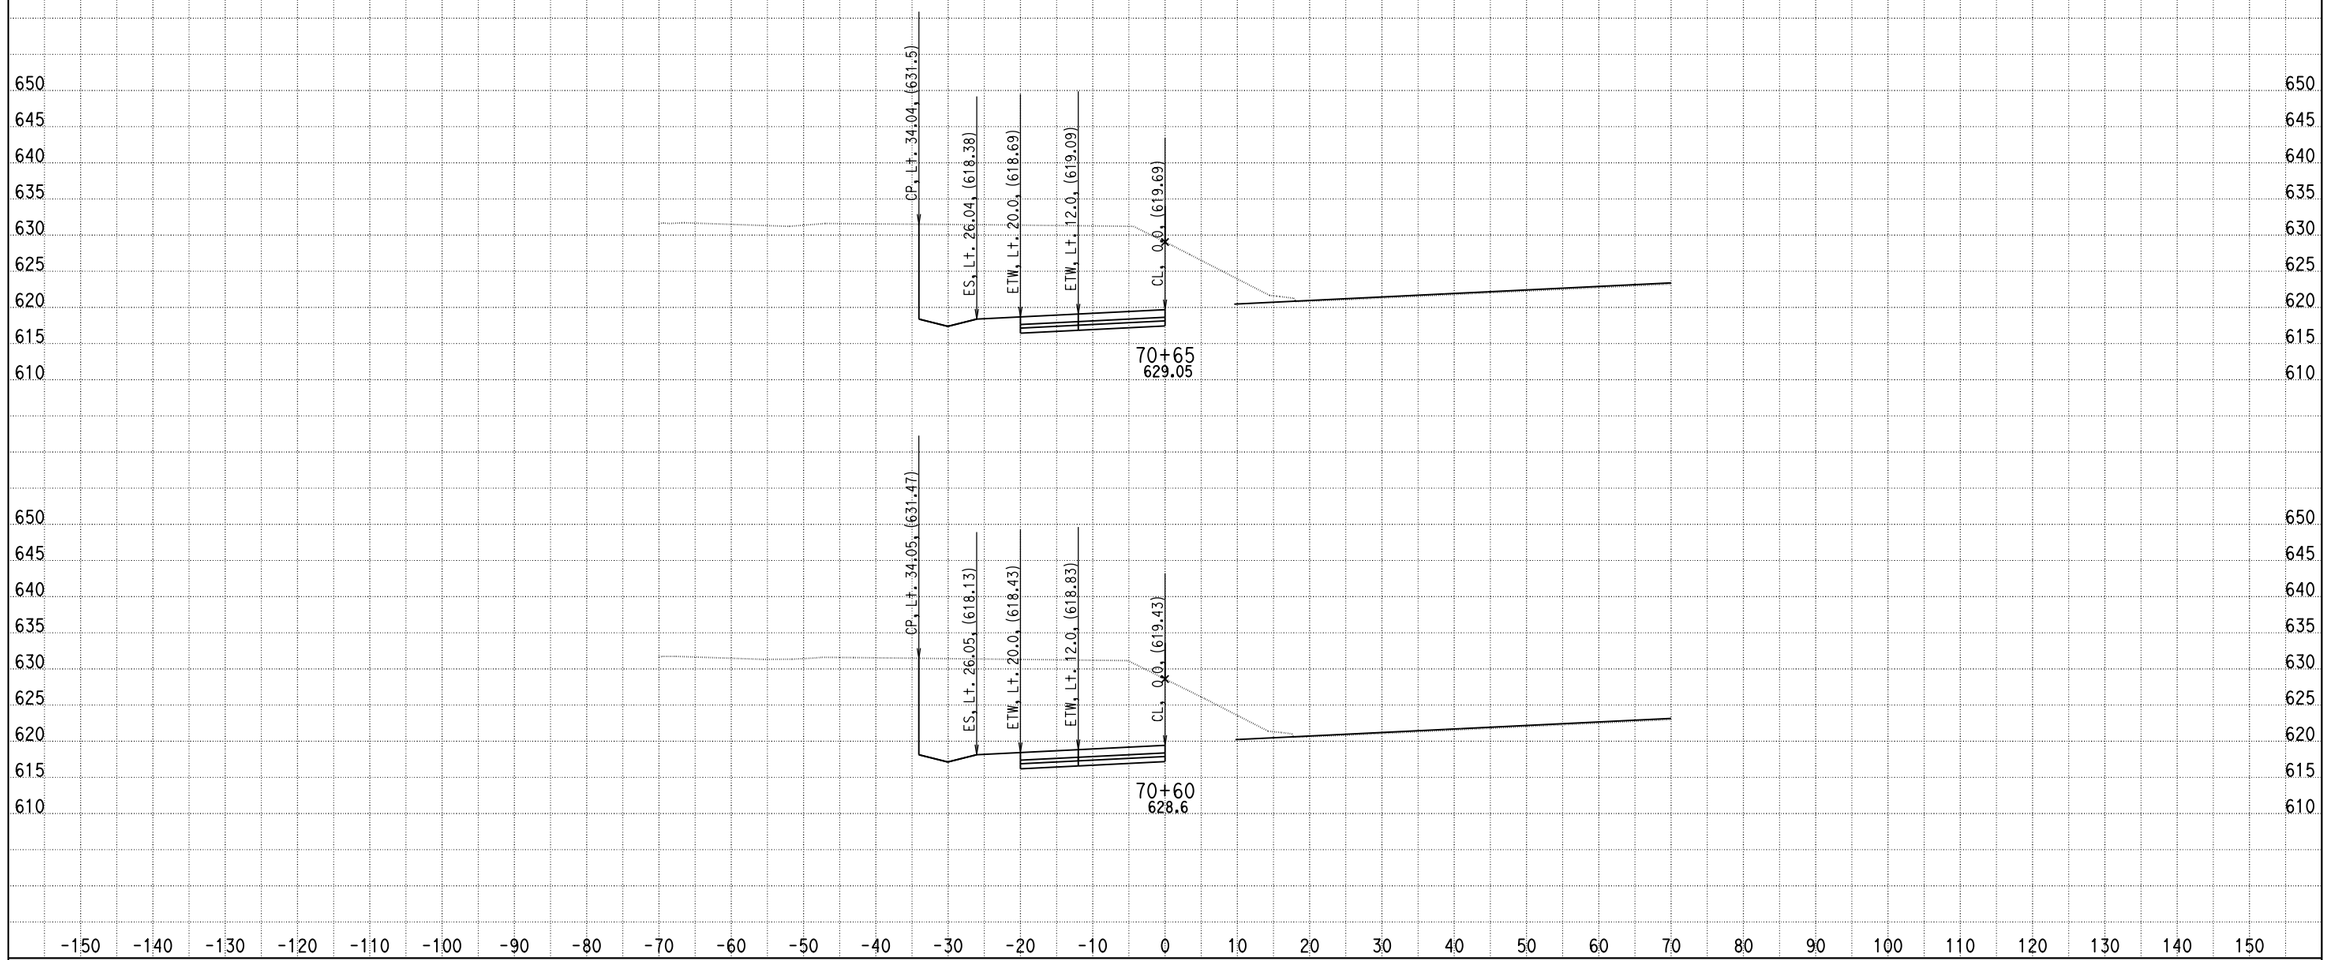

DATE: 9/4/2013

KC Project: 0818E File: D:\PROJECT\0818E\UPDATE-RAMP\hre6-pro.ear

SCALE: 1" = 10' Horiz.
1" = 10' Vert.

All Dimensions are US Survey Feet

RAMPE6
CROSS SECTIONS

SHEET 81 OF XXX

DESIGN STUDY ONLY

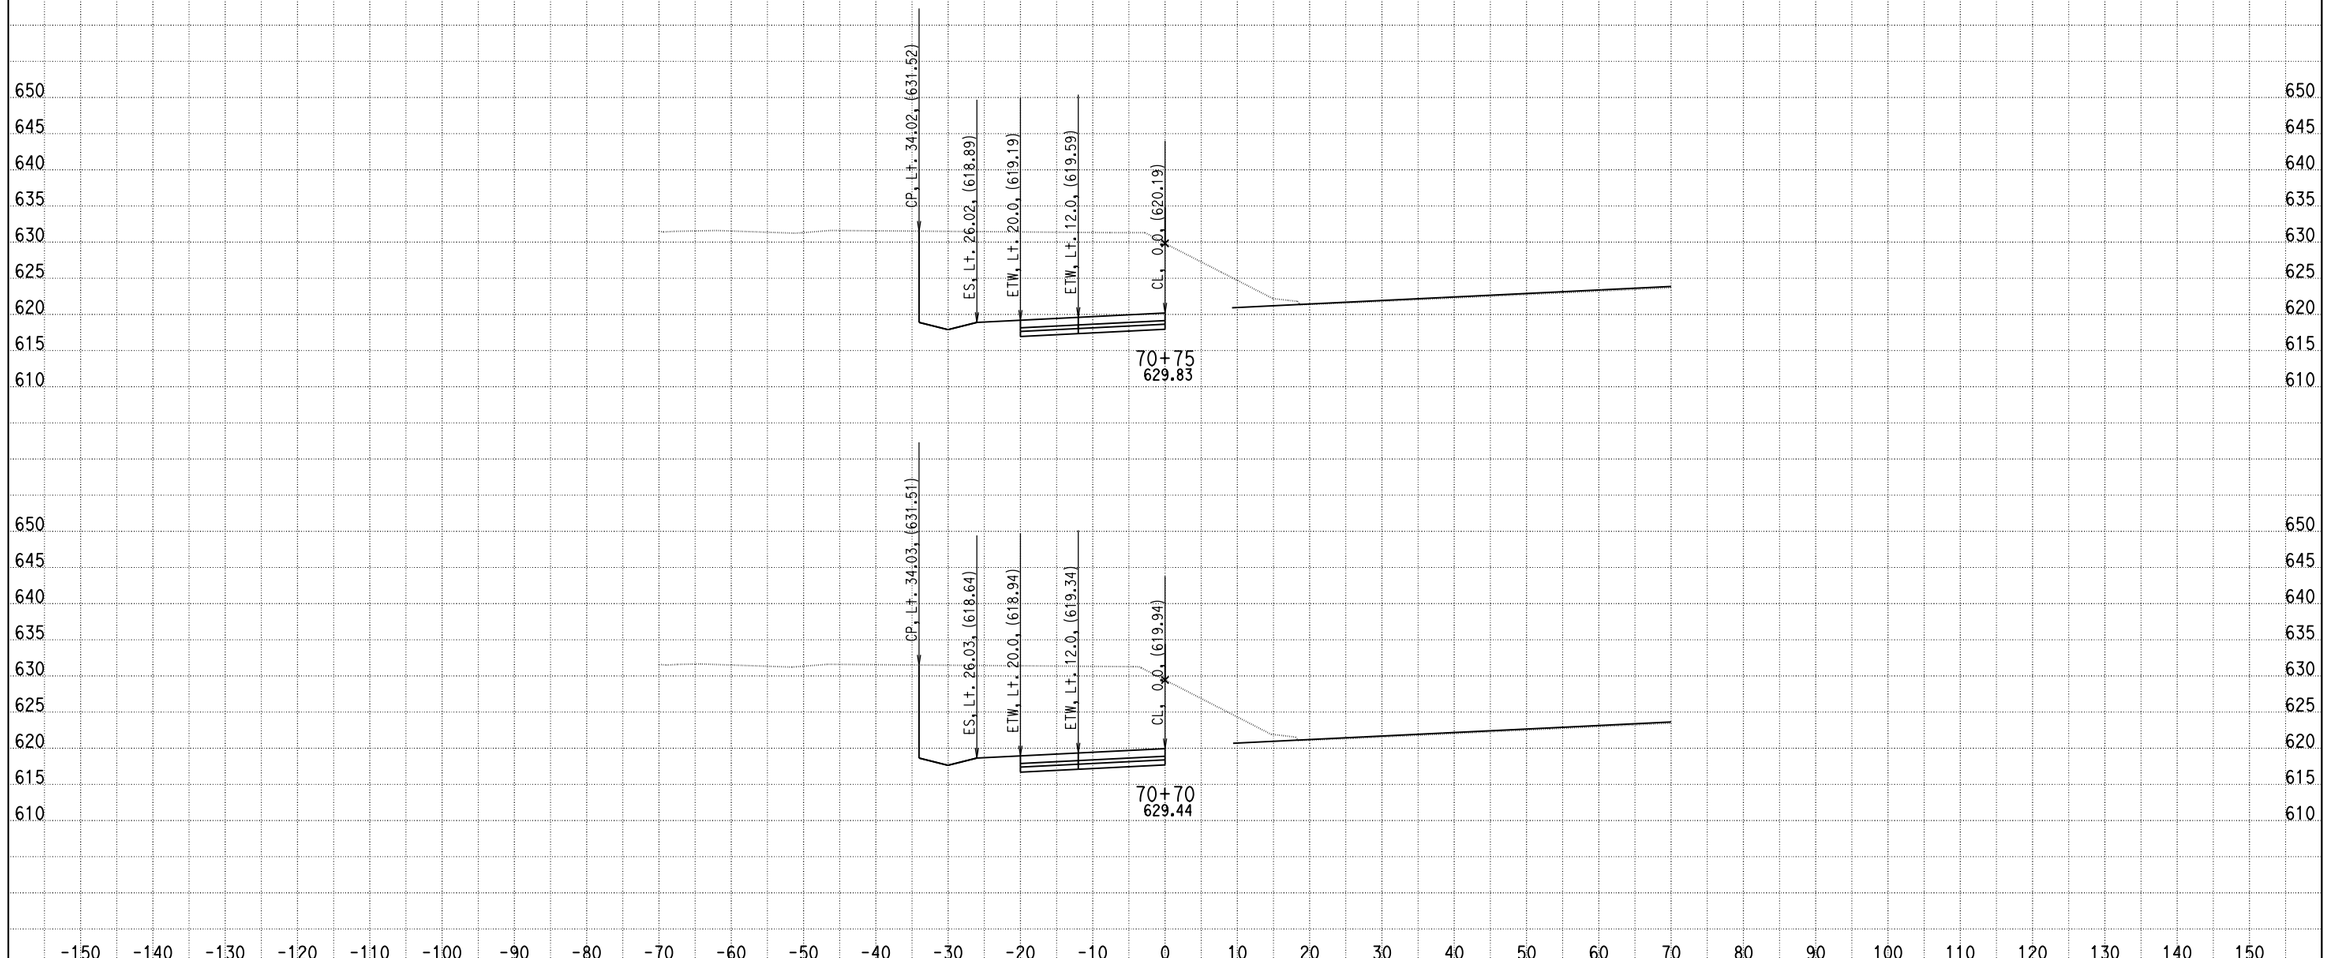

DATE: 9/4/2013

KC Project: 0818E File: D:\PROJECT\0818E\UPDATE-RAMP\hre6-pro.ear

SCALE: 1" = 10' Horiz.
1" = 10' Vert.

All Dimensions are US Survey Feet

RAMPE6
CROSS SECTIONS

DESIGN STUDY ONLY

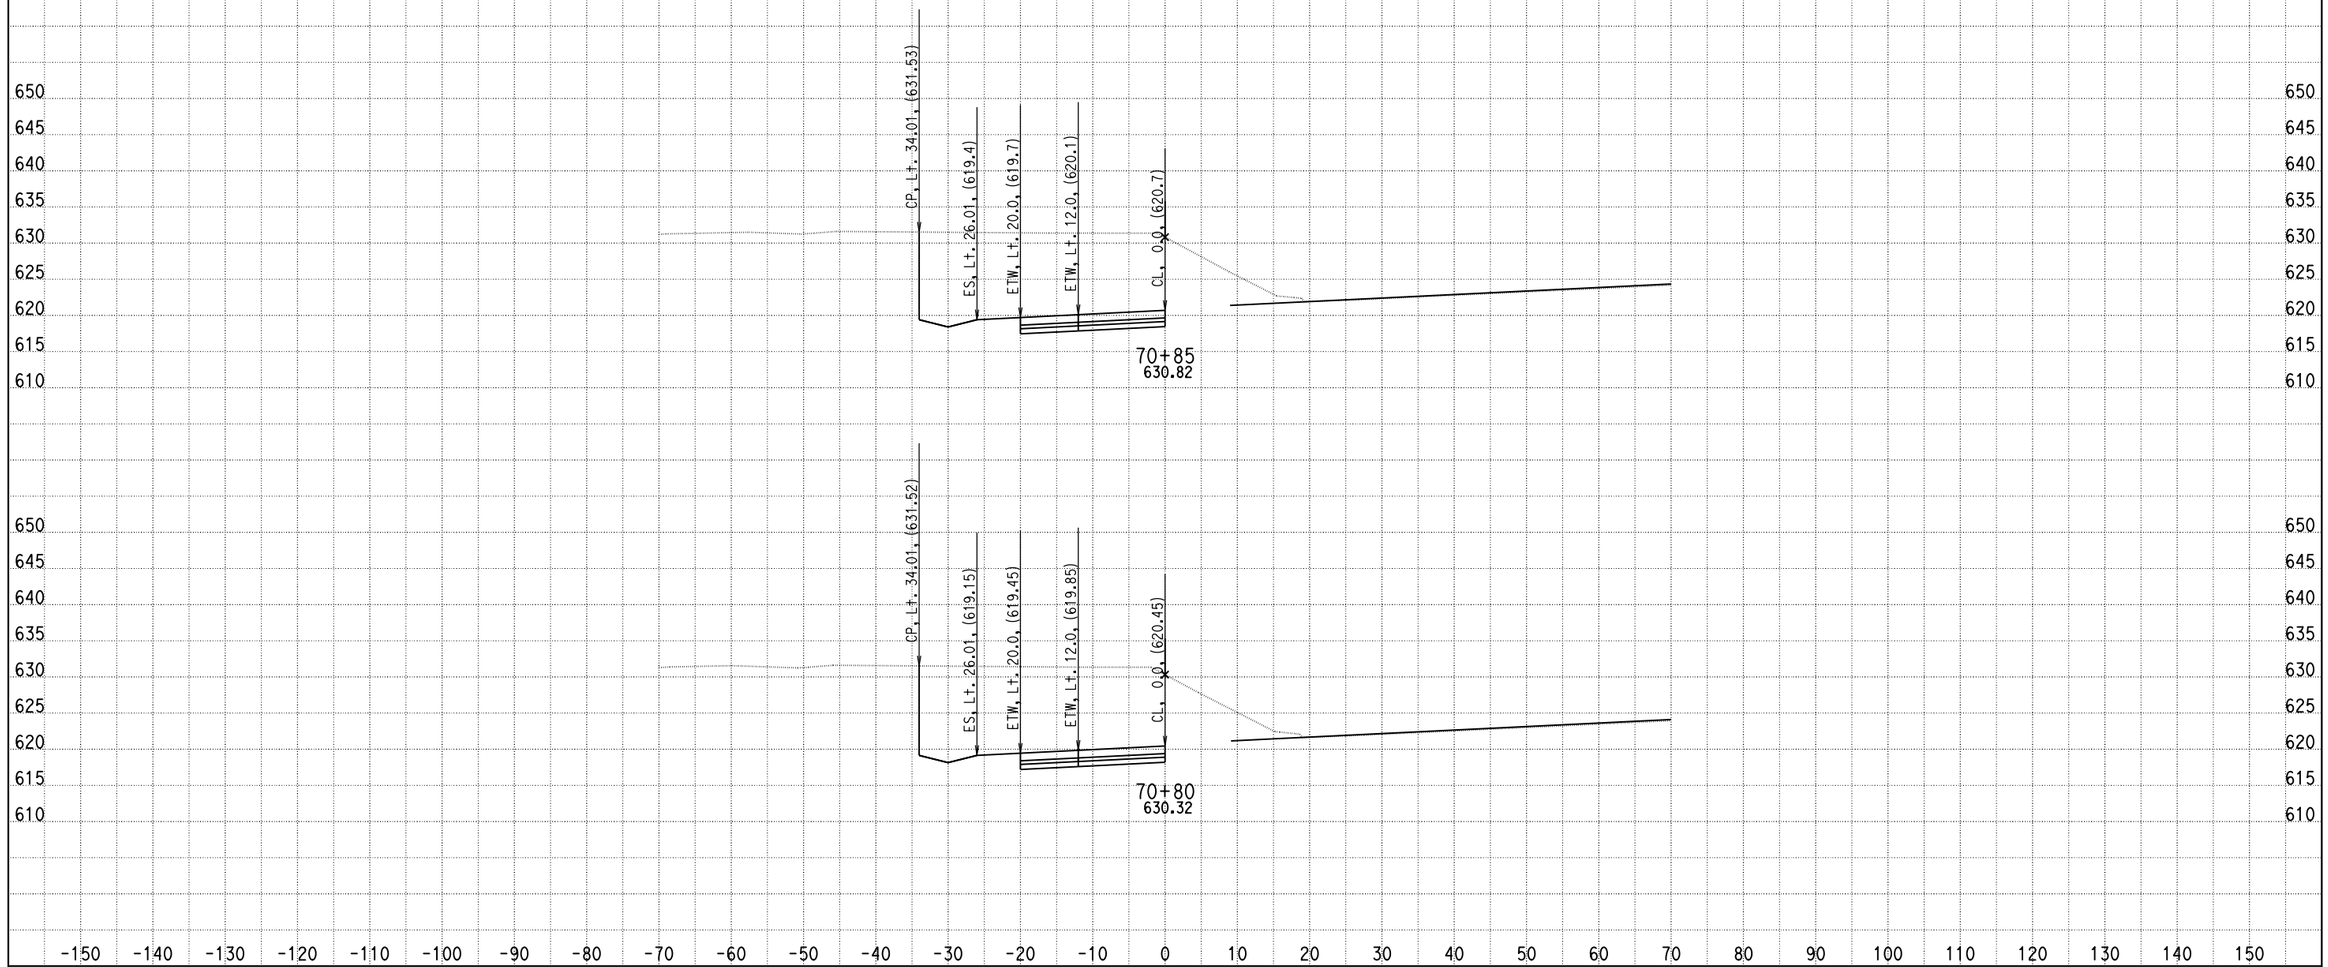

DATE: 9/4/2013

KC Project: 0818E File: D:\PROJECT\0818E\UPDATE-RAMP\hre6-pro.ear

SCALE: 1" = 10' Horiz.
1" = 10' Vert.

All Dimensions are US Survey Feet

RAMPE6
CROSS SECTIONS

SHEET 83 OF XXX

DESIGN STUDY ONLY

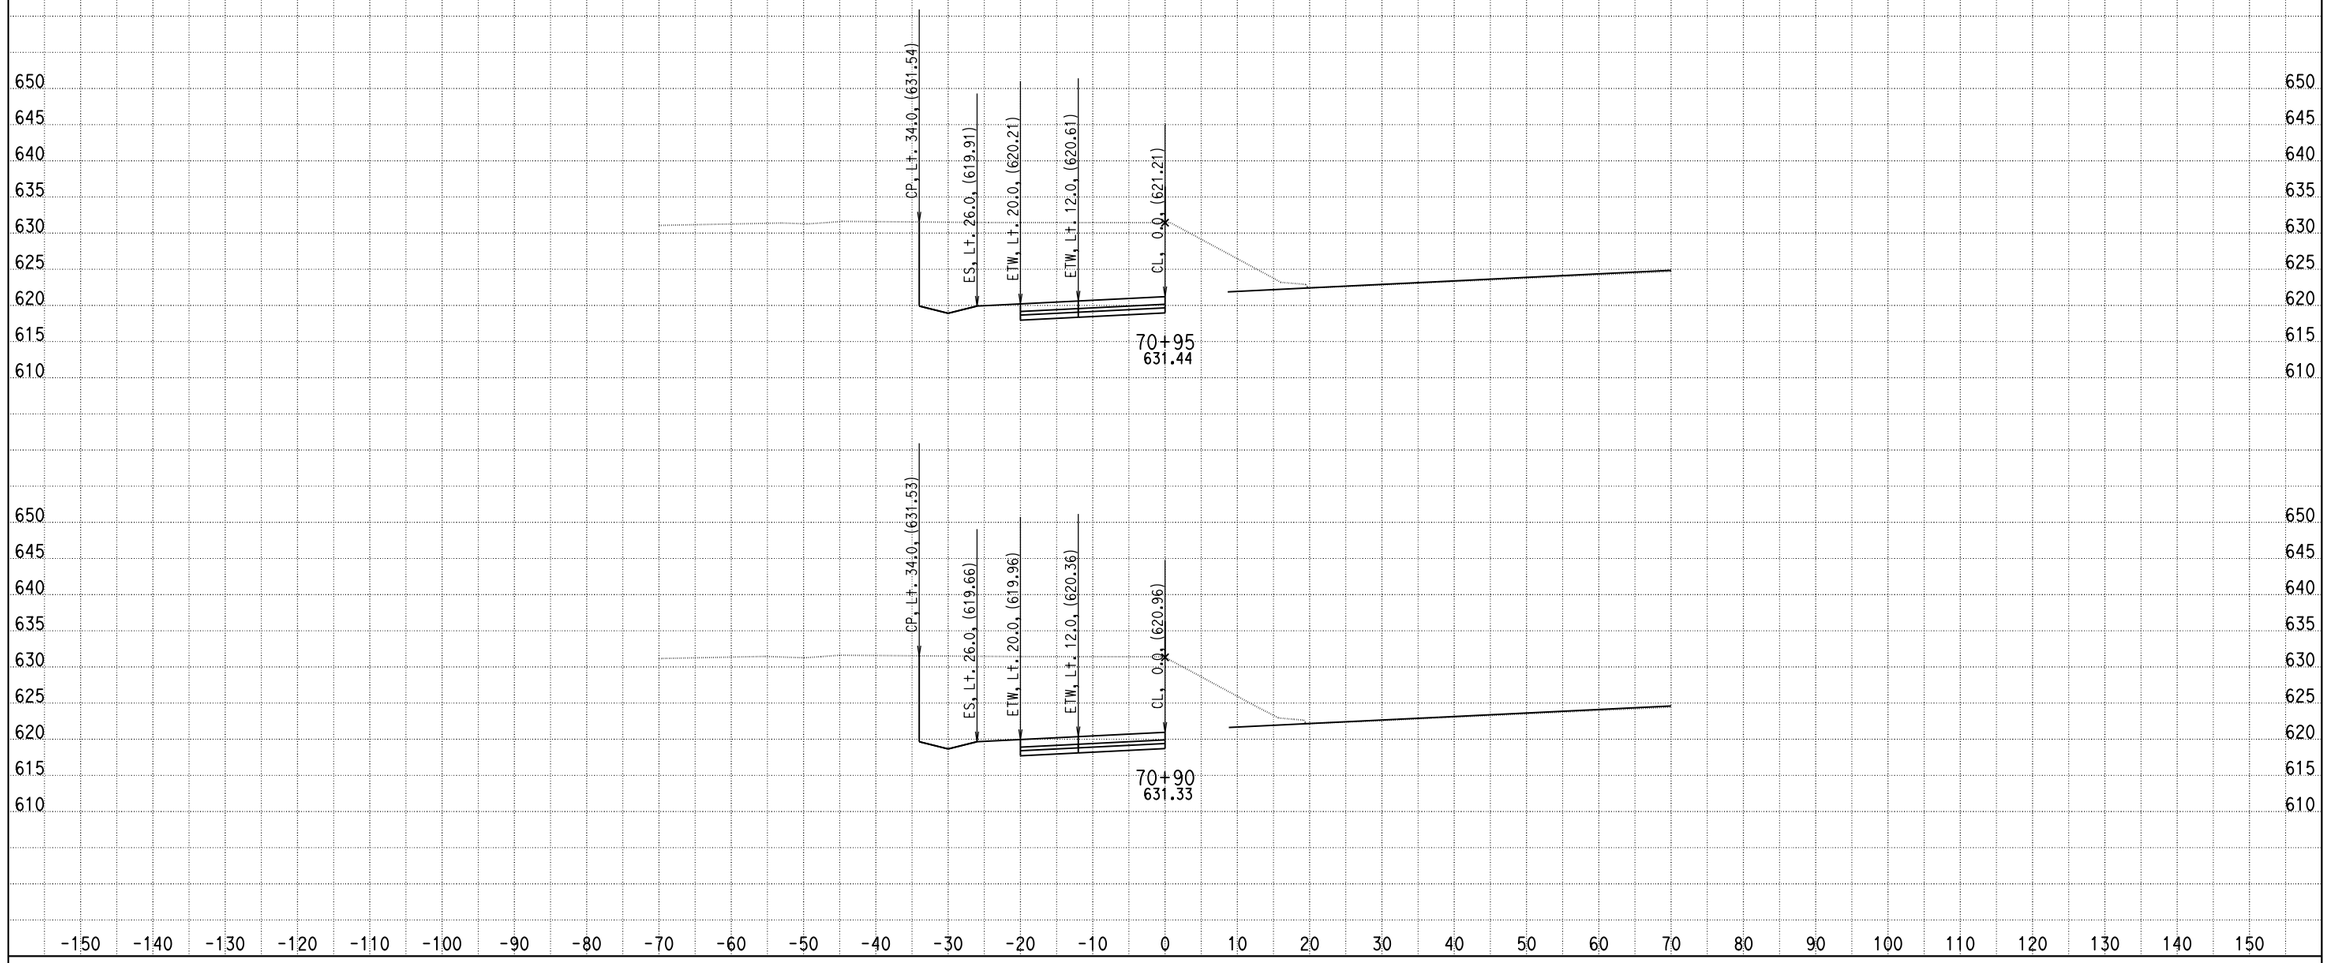

DATE: 9/4/2013

KC Project: 0818E File: D:\PROJECT\0818E\UPDATE-RAMP\hre6-pro.ear

SCALE: 1" = 10' Horiz.
1" = 10' Vert.

All Dimensions are US Survey Feet

RAMPE6
CROSS SECTIONS

DESIGN STUDY ONLY

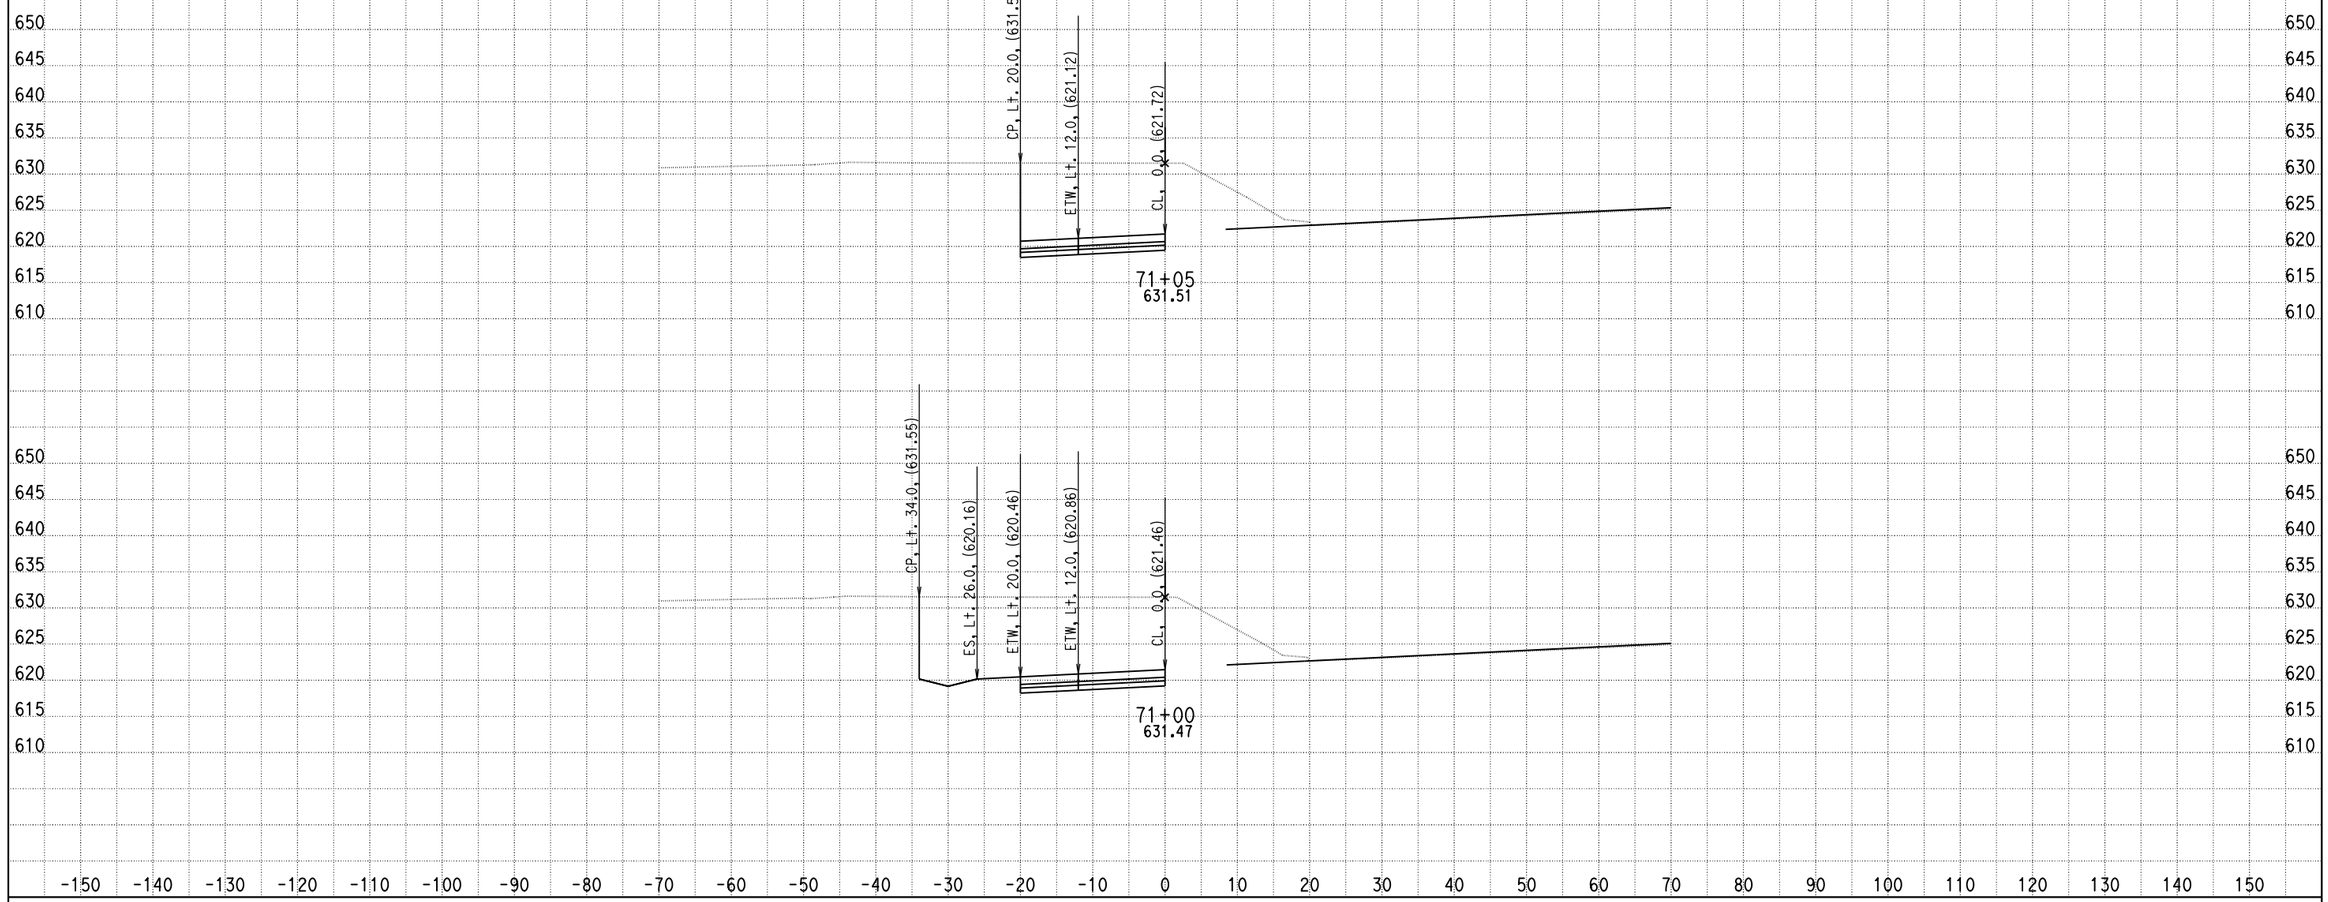

DATE: 9/4/2013

KC Project: 0818E File: D:\PROJECT\0818E\UPDATE-RAMP\hre6-pro.ear

SCALE: 1" = 10' Horiz.
1" = 10' Vert.

All Dimensions are US Survey Feet

RAMPE6
CROSS SECTIONS

DESIGN STUDY ONLY

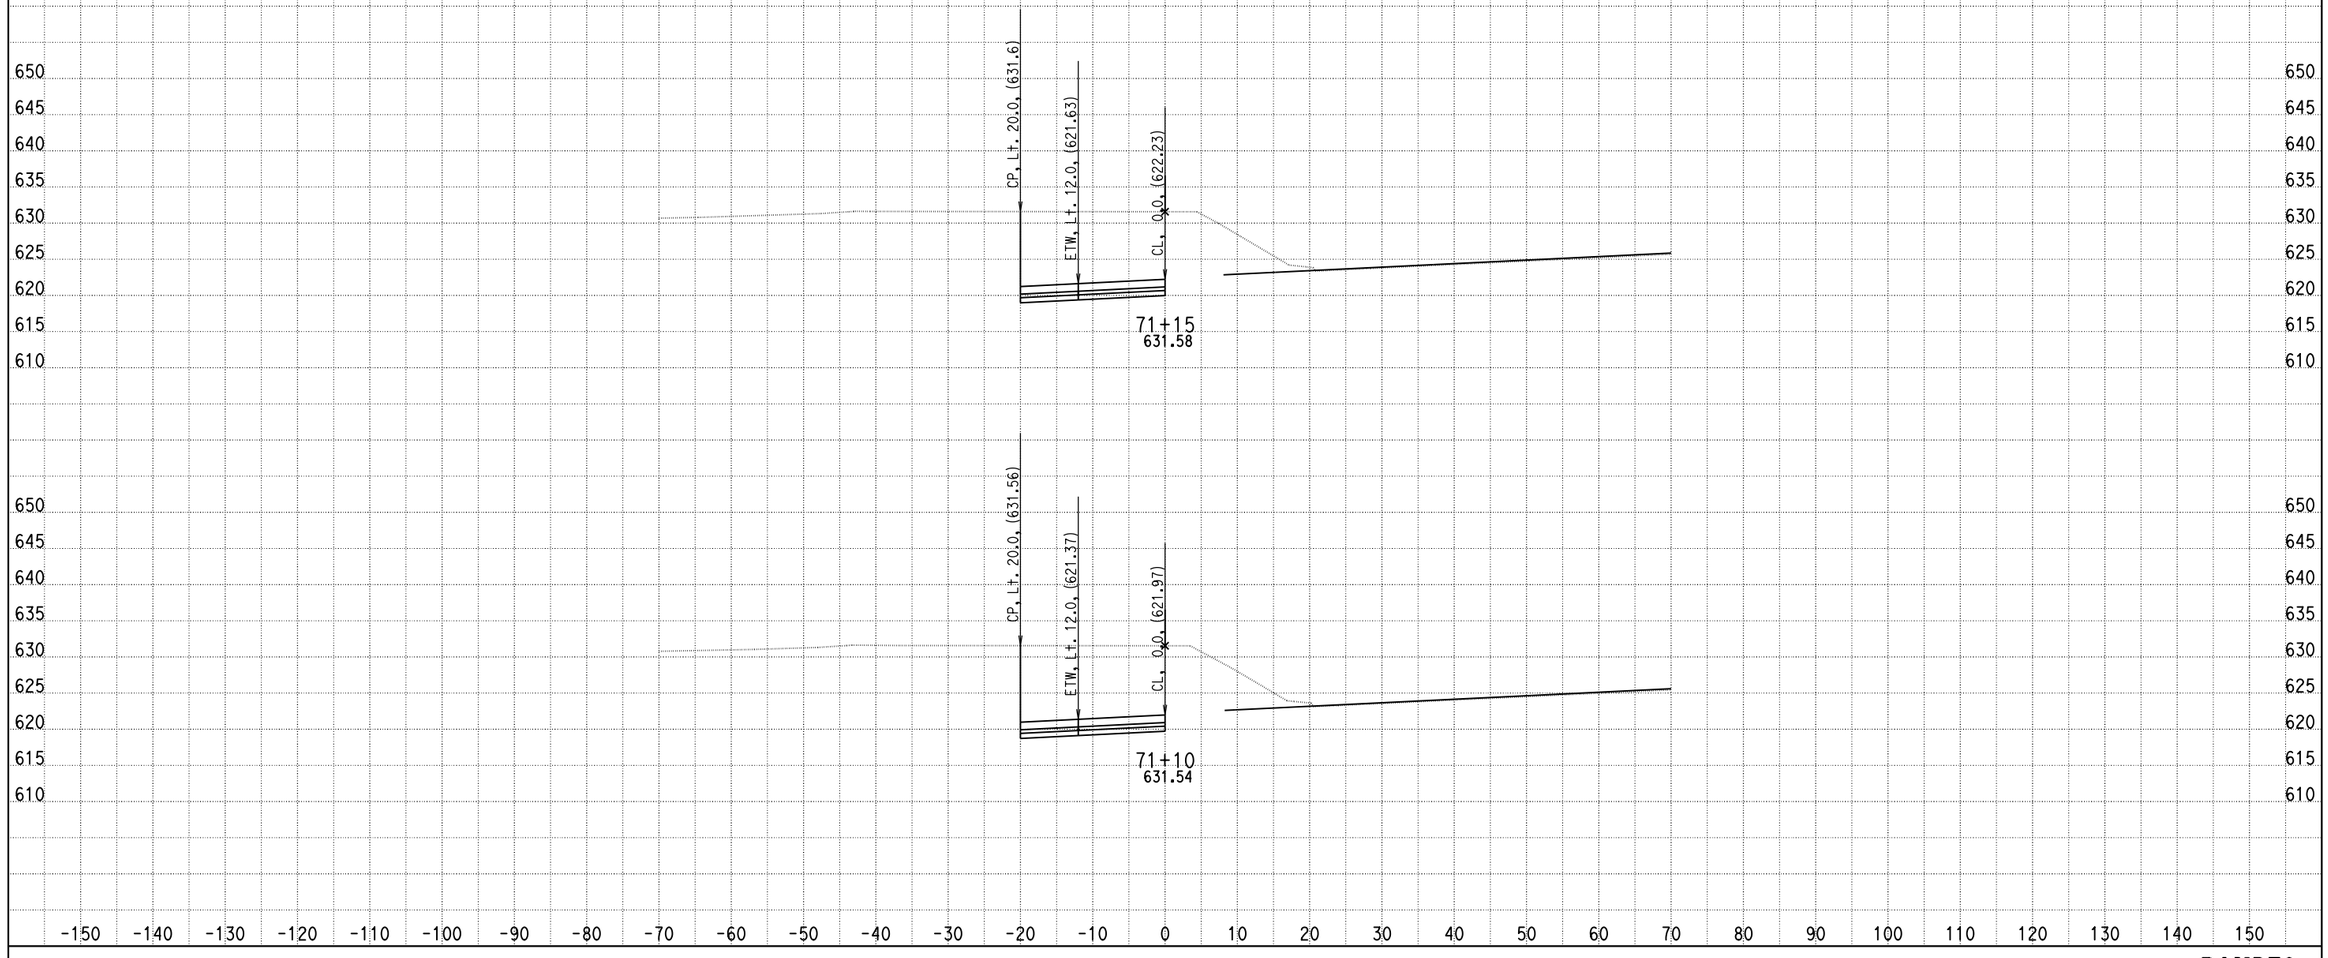

DATE: 9/4/2013

KC Project: 0818E File: D:\PROJECT\0818E\UPDATE-RAMP\hre6-pro.ear

SCALE: 1" = 10' Horiz.
1" = 10' Vert.

All Dimensions are US Survey Feet

RAMPE6
CROSS SECTIONS

SHEET 86 OF XXX

DESIGN STUDY ONLY

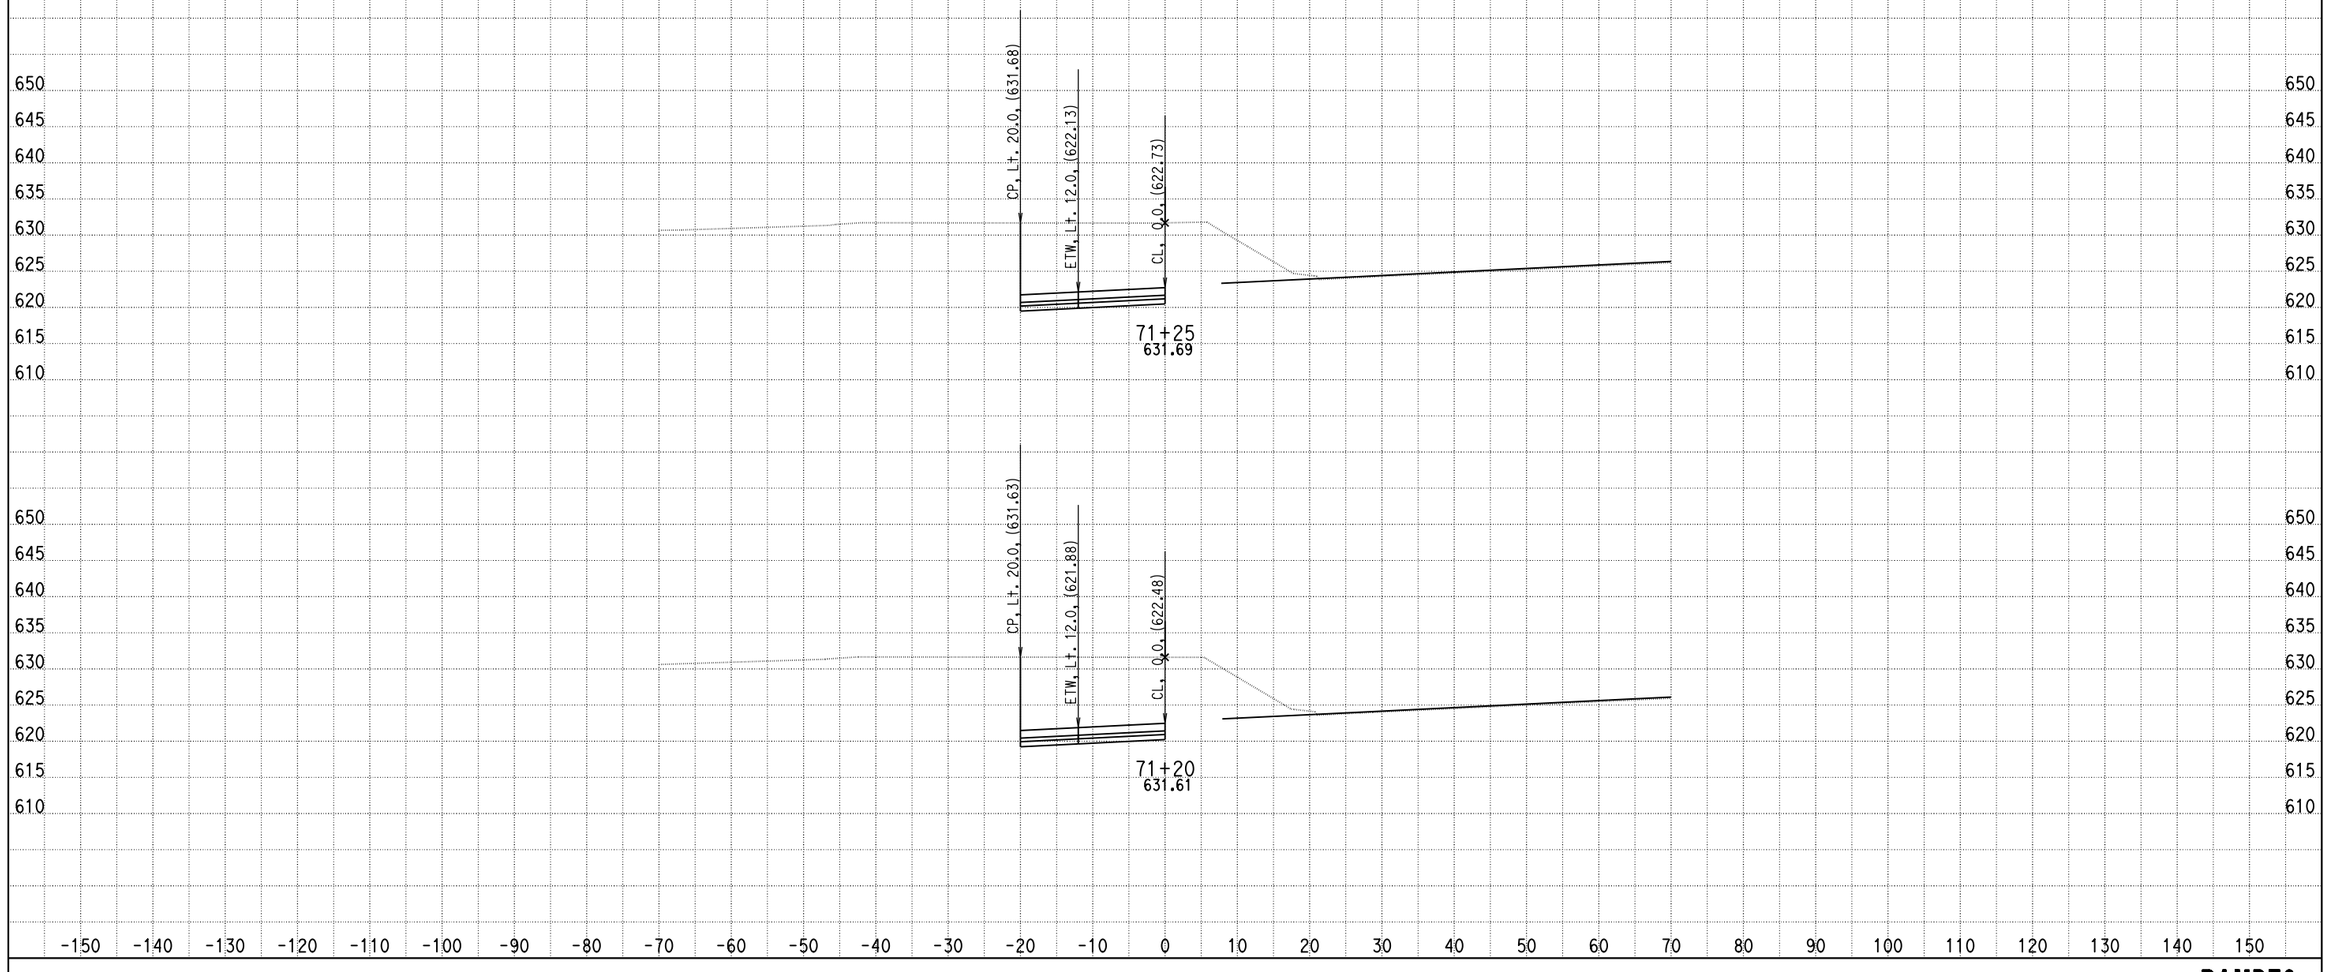

DATE: 9/4/2013

KC Project: 0818E File: D:\PROJECT\0818E\UPDATE-RAMP\hre6-pro.ear

SCALE: 1" = 10' Horiz.
1" = 10' Vert.

All Dimensions are US Survey Feet

RAMPE6
CROSS SECTIONS

SHEET 87 OF XXX

DESIGN STUDY ONLY

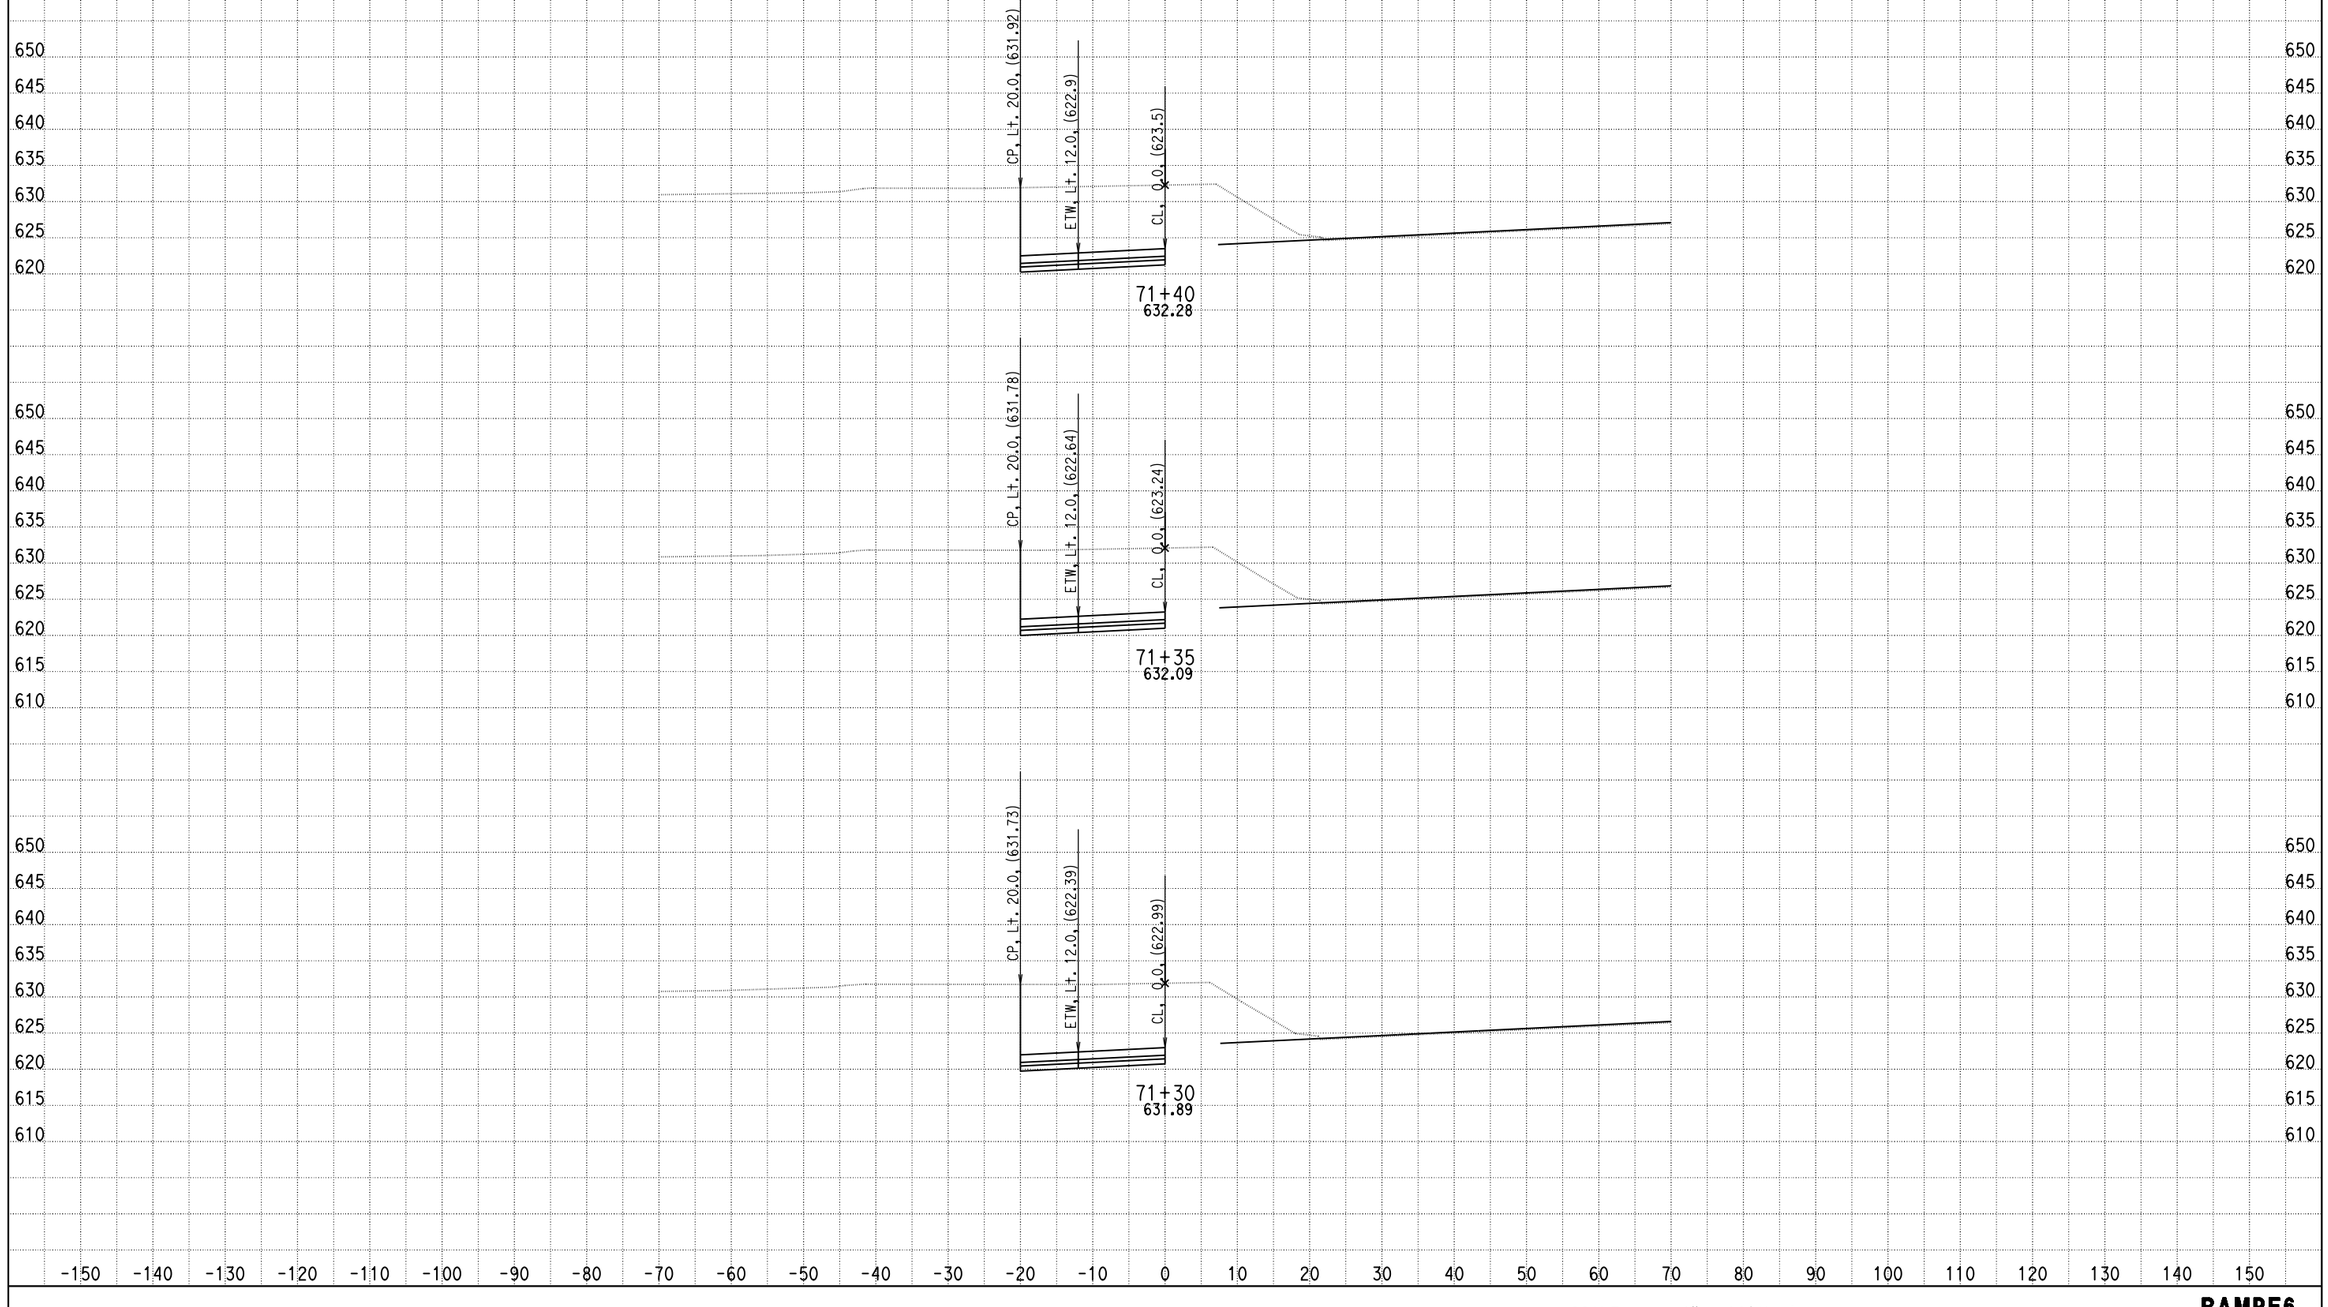

DATE: 9/4/2013

KC Project: 0818E File: D:\PROJECT\0818E\UPDATE-RAMP\hre6-pro.ear

SCALE: 1" = 10' Horiz.
1" = 10' Vert.

All Dimensions are US Survey Feet

RAMPE6
CROSS SECTIONS

DESIGN STUDY ONLY

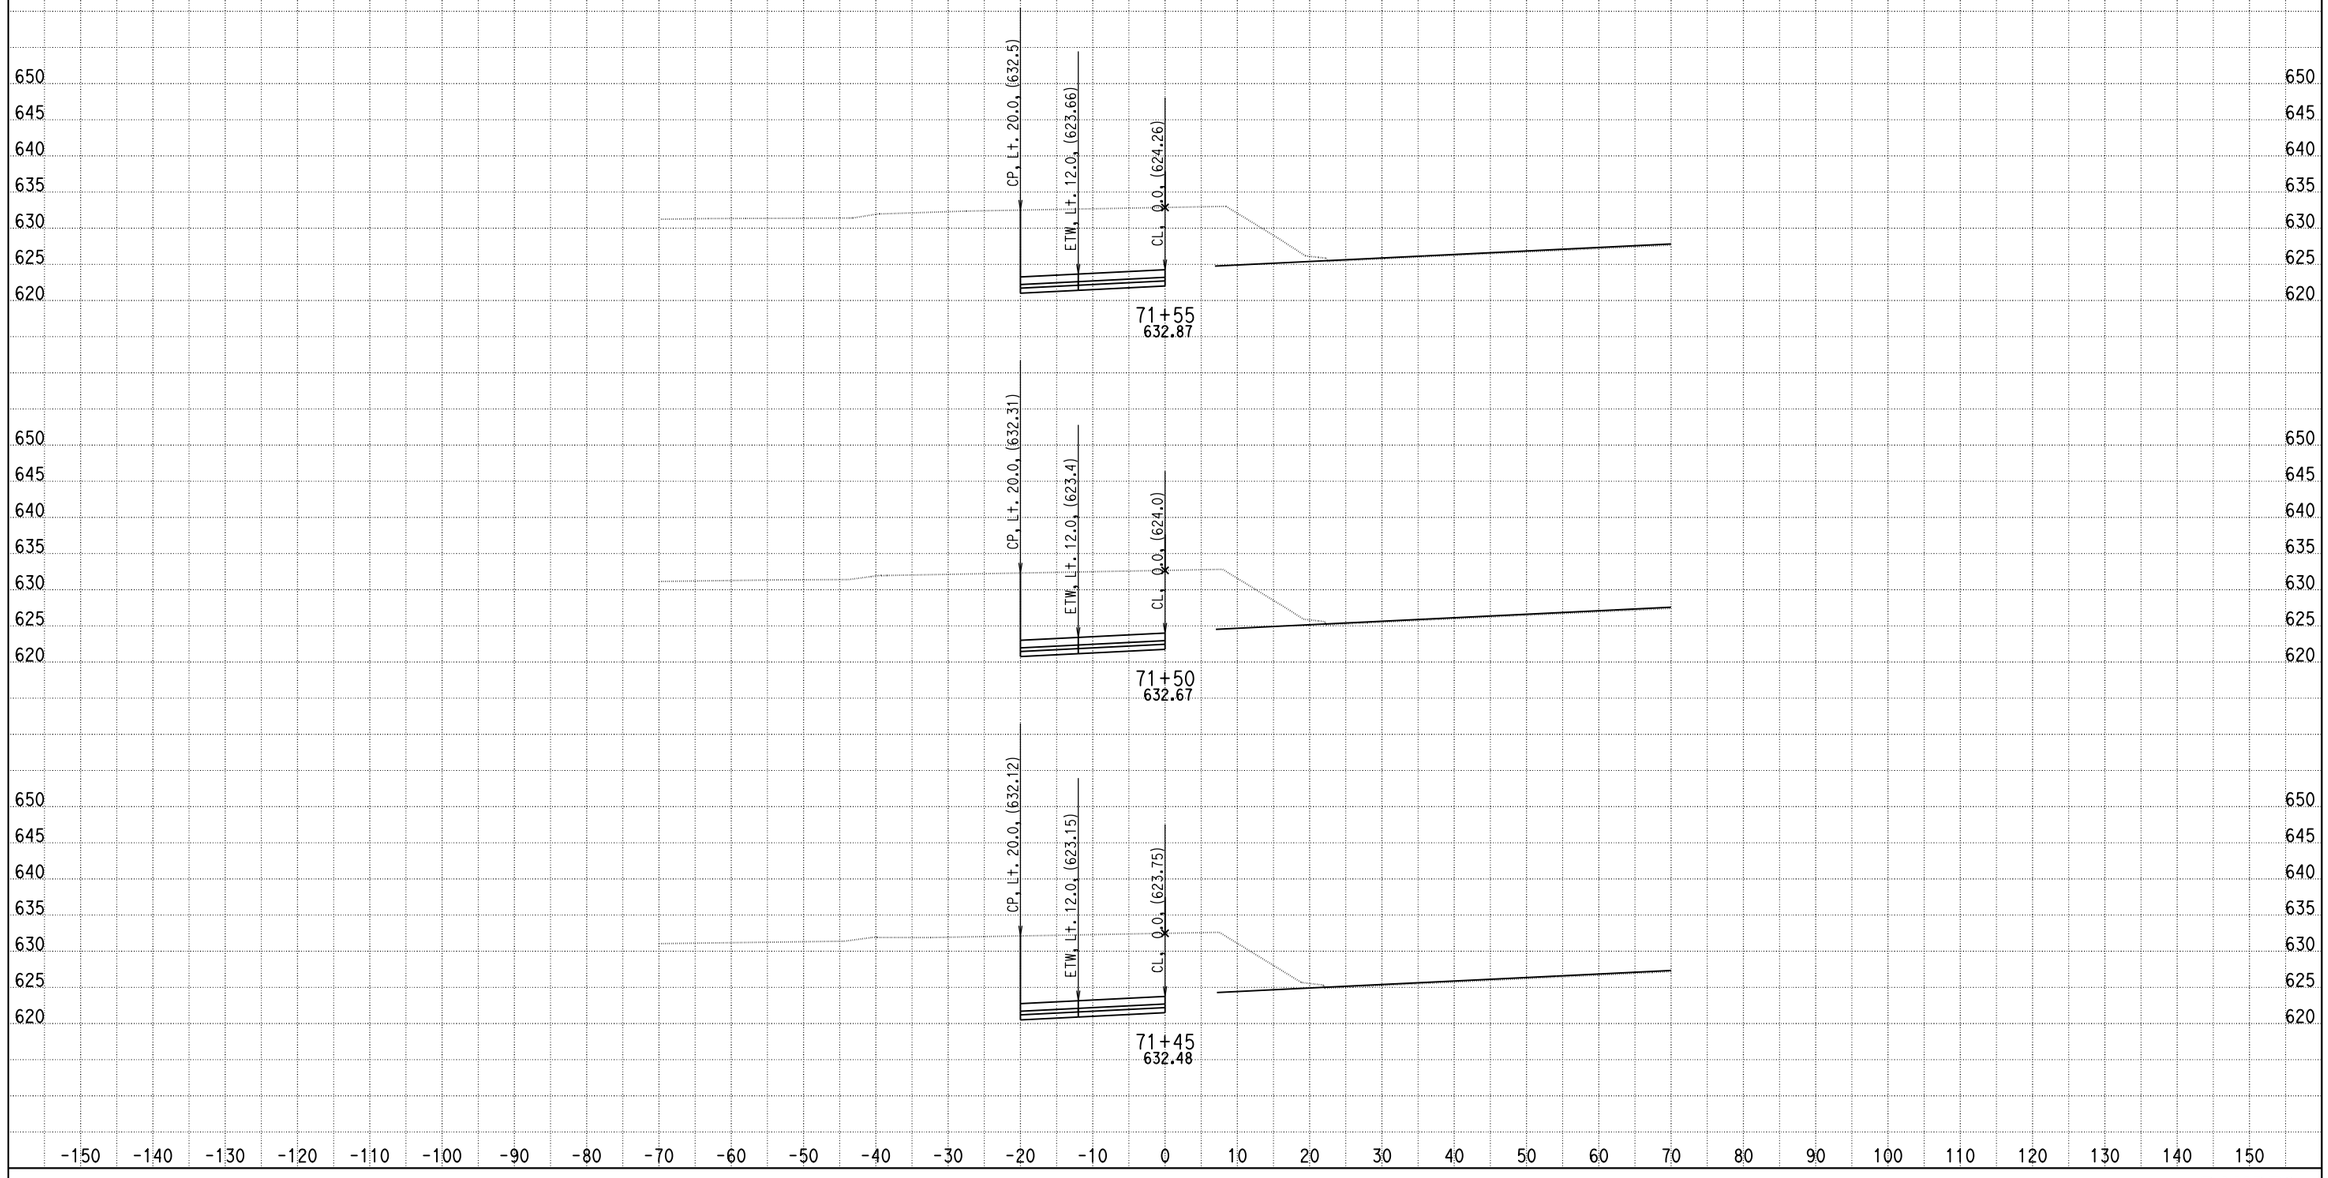

DATE: 9/4/2013

KC Project: 0818E File: D:\PROJECT\0818E\UPDATE-RAMP\hre6-pro.ear

SCALE: 1" = 10' Horiz.
1" = 10' Vert.

All Dimensions are US Survey Feet

RAMPE6
CROSS SECTIONS

DESIGN STUDY ONLY

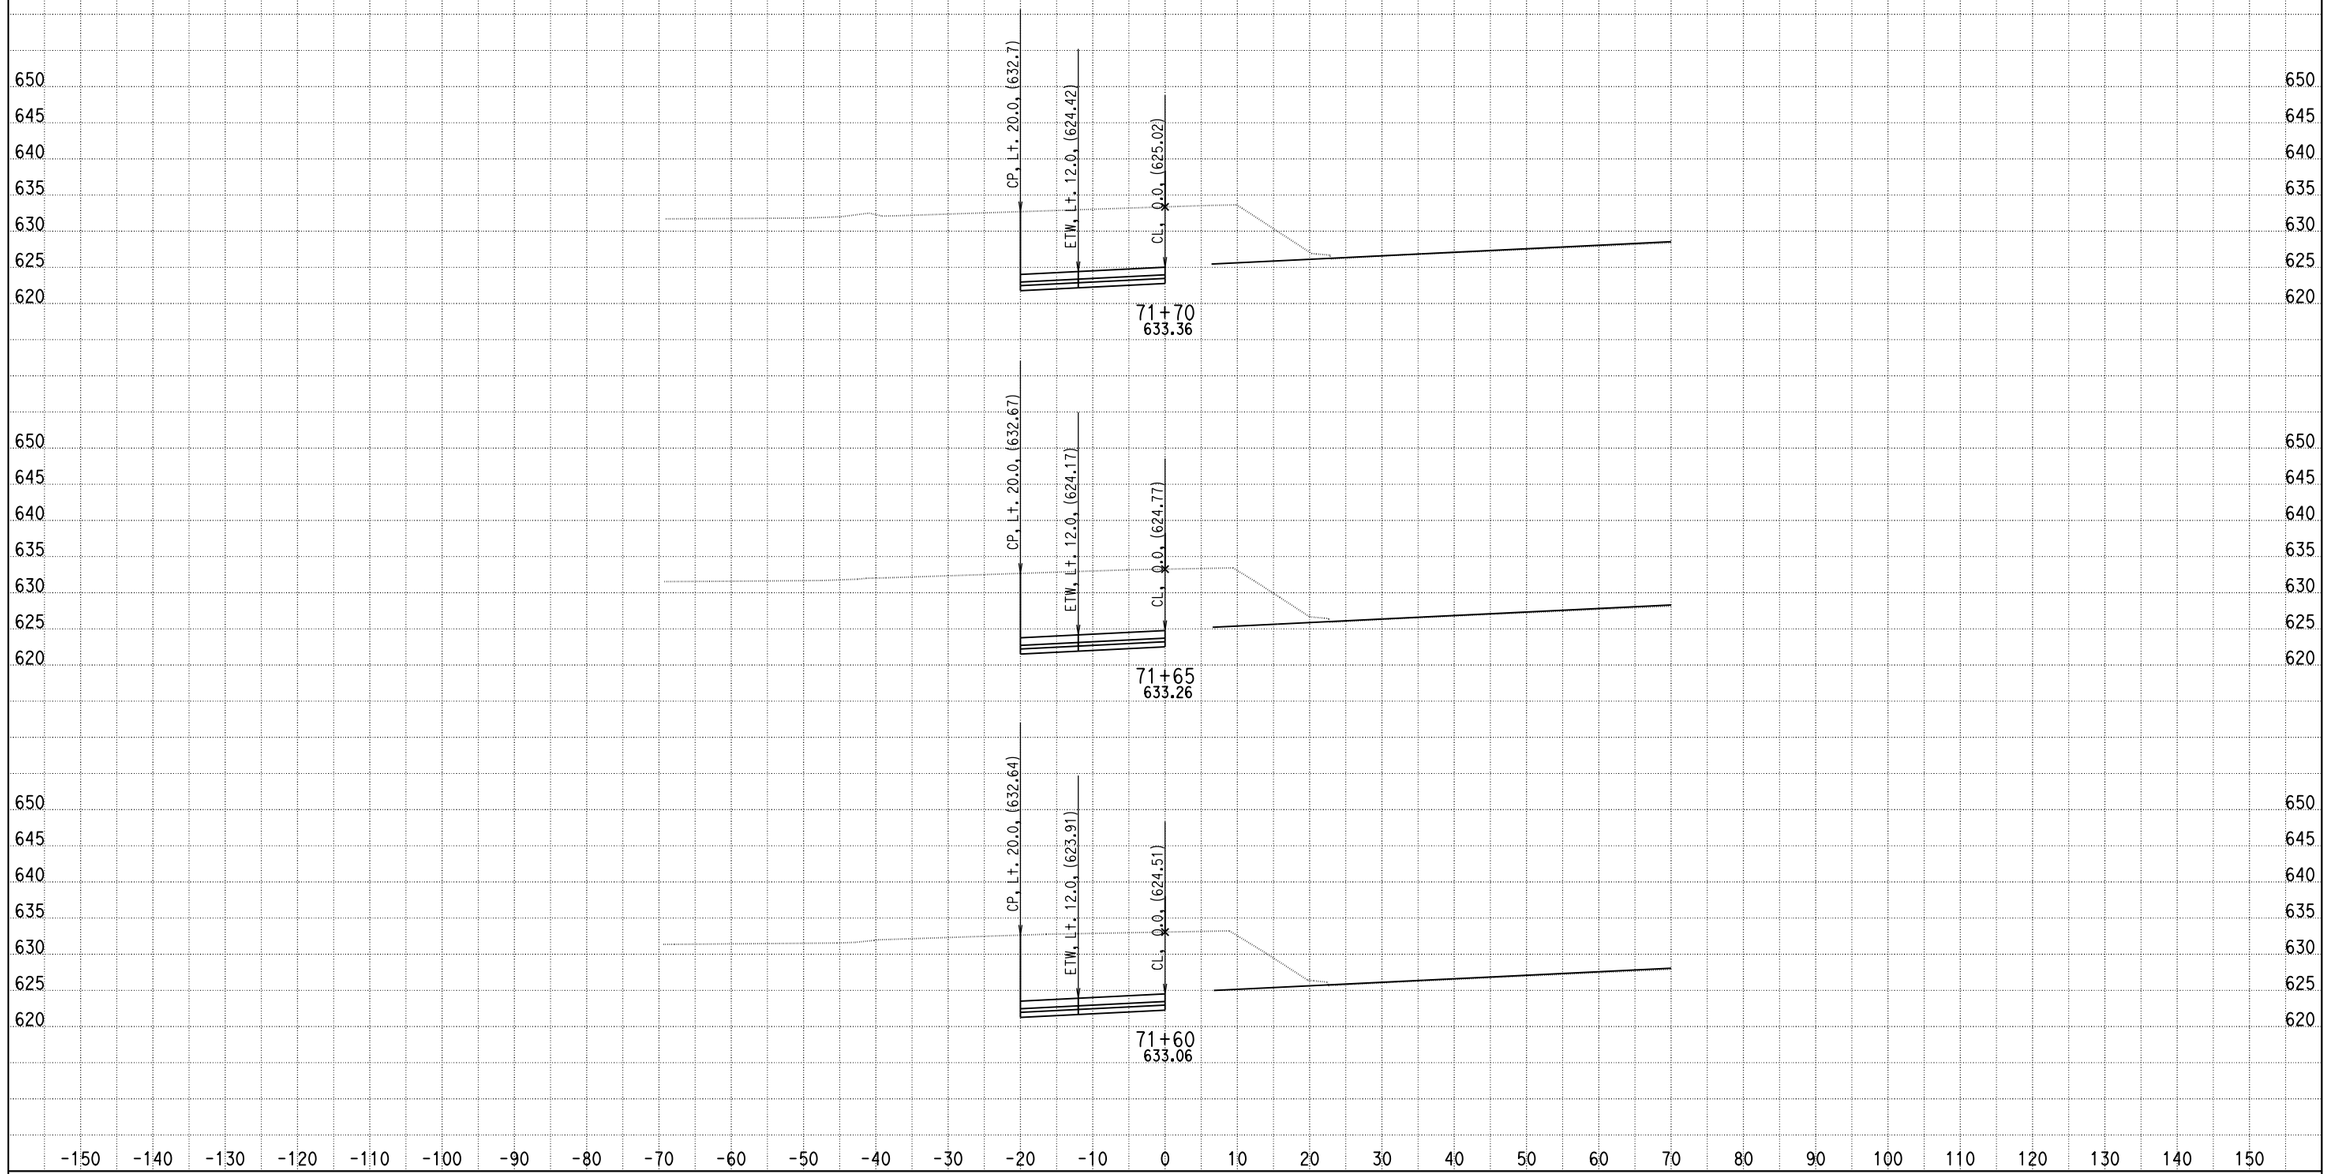

DATE: 9/4/2013

KC Project: 0818E File: D:\PROJECT\0818E\UPDATE-RAMP\hre6-pro.ear

SCALE: 1" = 10' Horiz.
1" = 10' Vert.

All Dimensions are US Survey Feet

RAMPE6
CROSS SECTIONS

SHEET 90 OF XXX

DESIGN STUDY ONLY

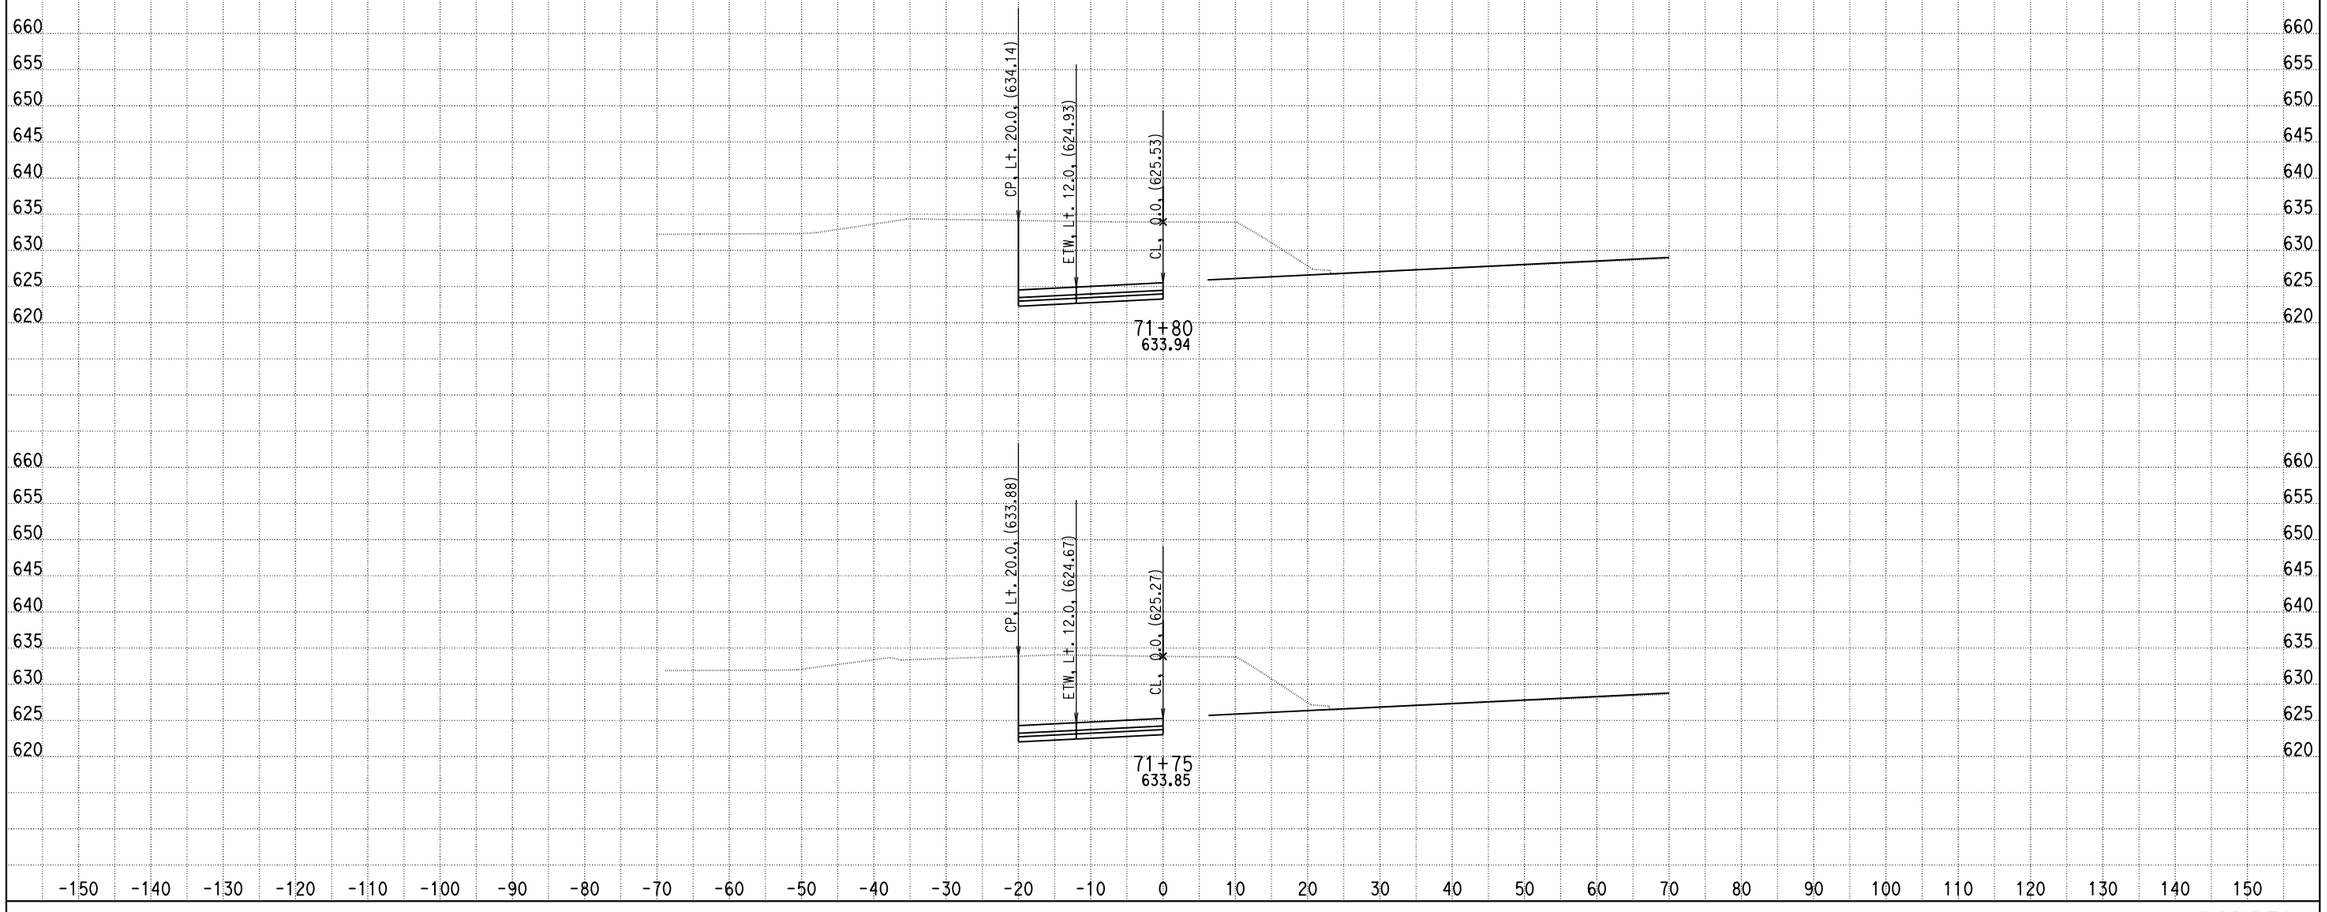

DATE: 9/4/2013

KC Project: 0818E File: D:\PROJECT\0818E\UPDATE-RAMP\hre6-pro.ear

SCALE: 1" = 10' Horiz.
1" = 10' Vert.

All Dimensions are US Survey Feet

RAMPE6
CROSS SECTIONS

SHEET 91 OF XXX

DESIGN STUDY ONLY

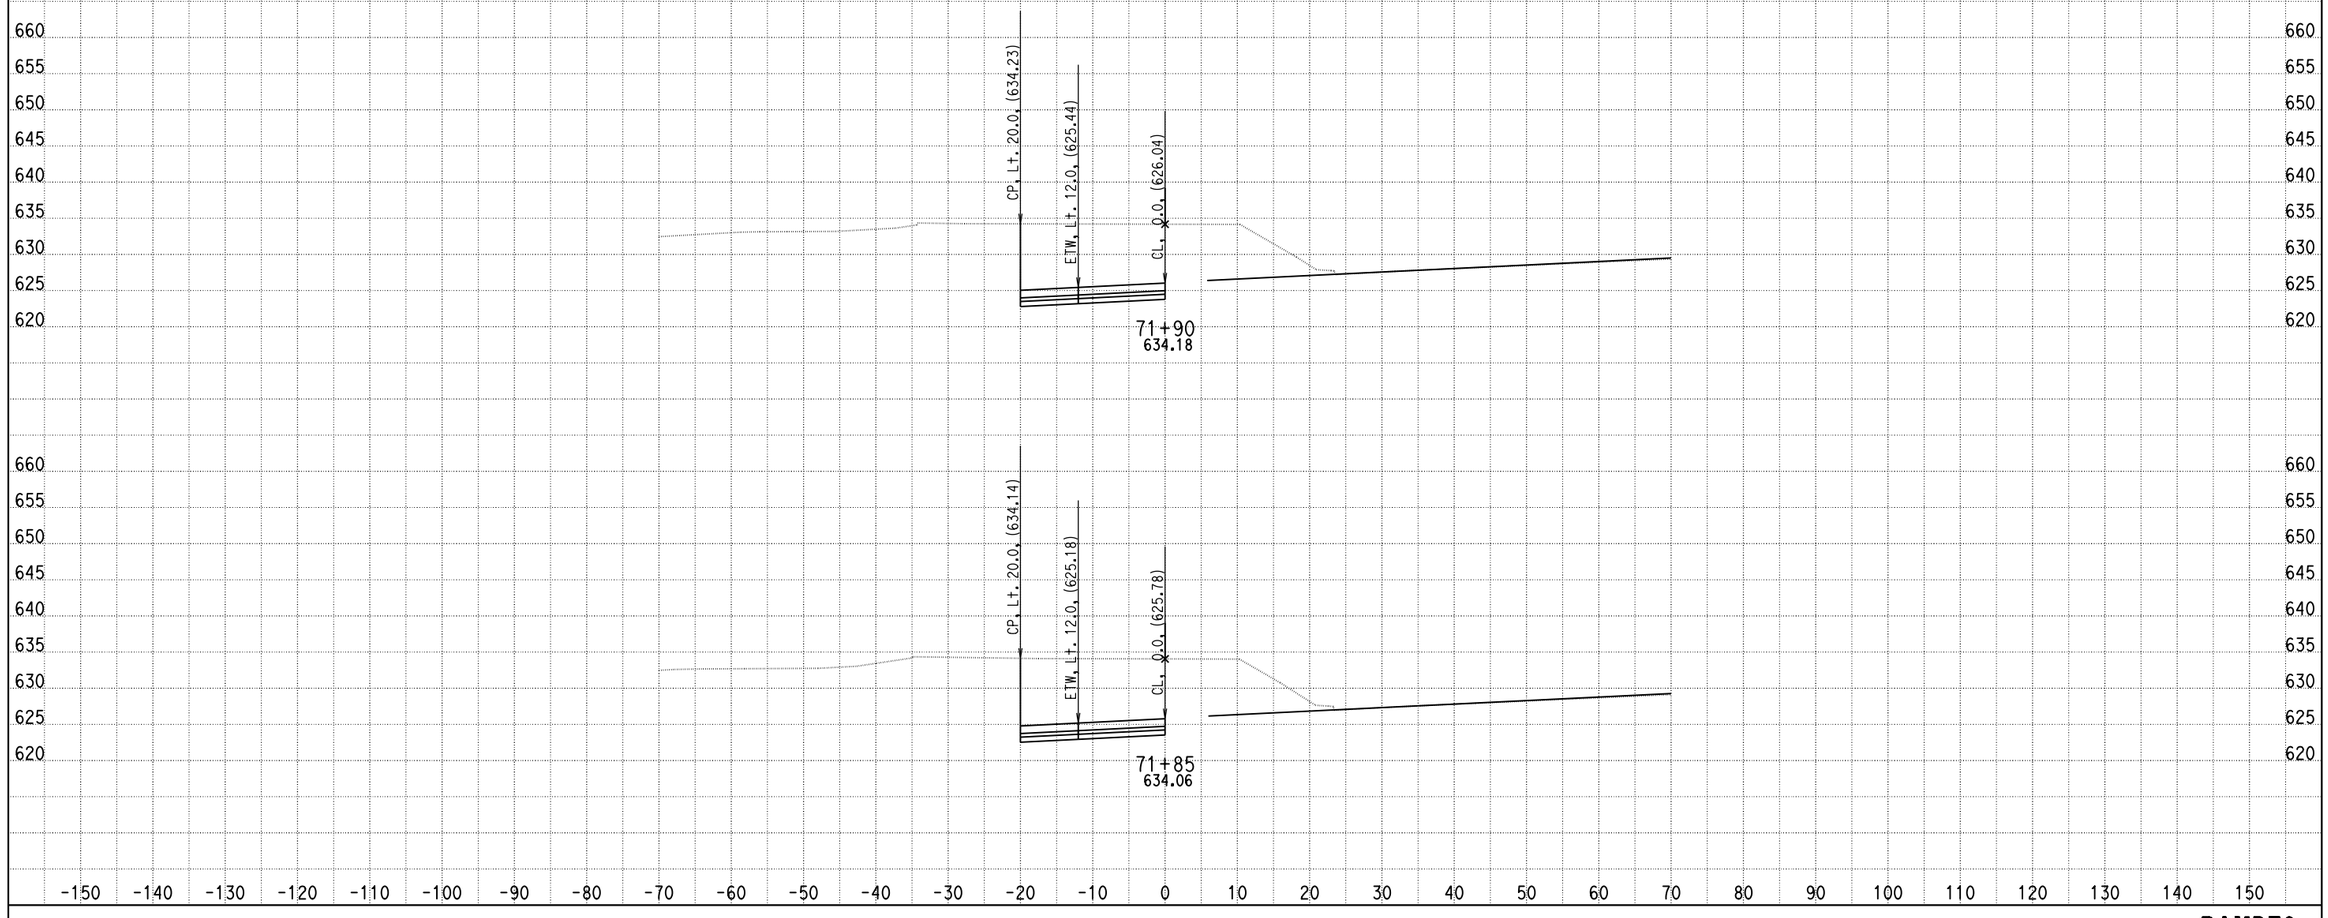

DATE: 9/4/2013

KC Project: 0818E File: D:\PROJECT\0818E\UPDATE-RAMP\hre6-pro.ear

SCALE: 1" = 10' Horiz.
1" = 10' Vert.

All Dimensions are US Survey Feet

RAMPE6
CROSS SECTIONS

DESIGN STUDY ONLY

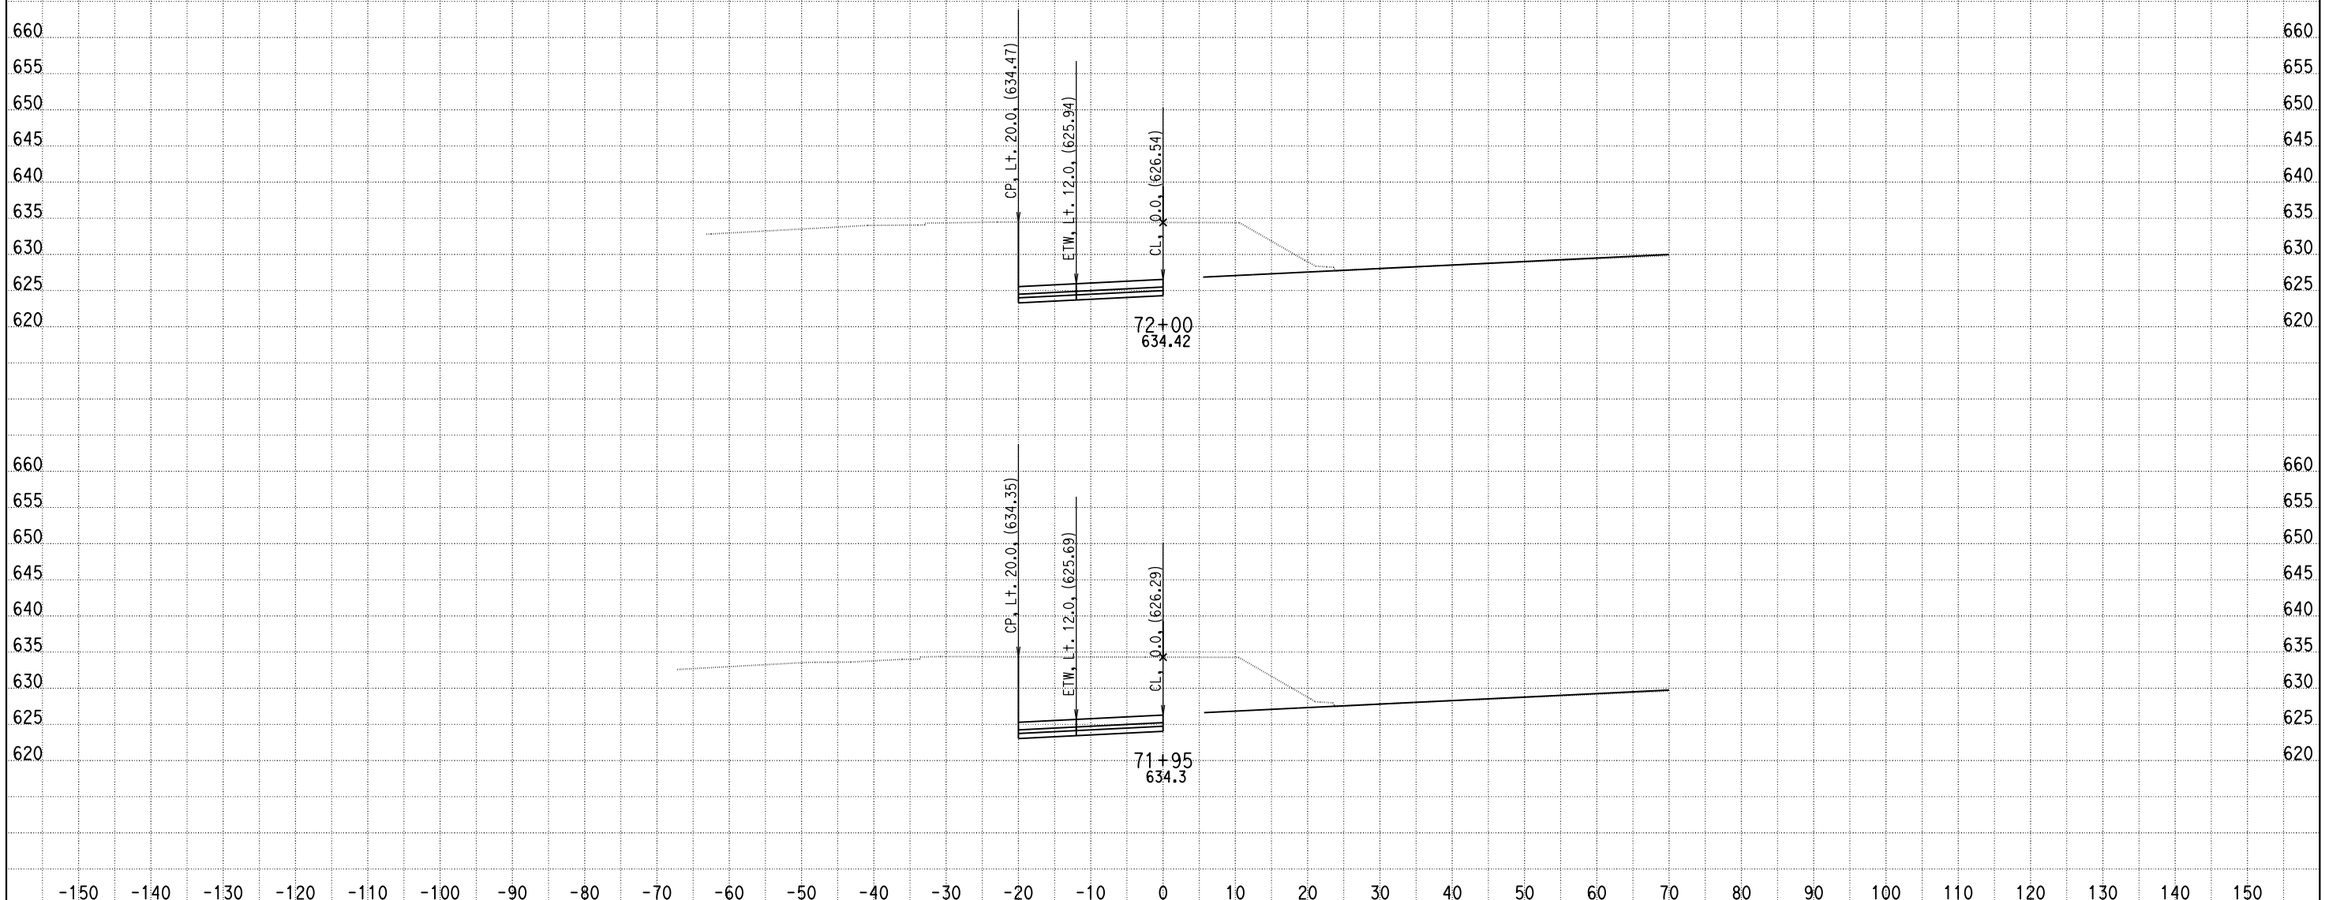

DATE: 9/4/2013

KC Project: 0818E File: D:\PROJECT\0818E\UPDATE-RAMP\hre6-pro.ear

SCALE: 1" = 10' Horiz.
1" = 10' Vert.

All Dimensions are US Survey Feet

RAMPE6
CROSS SECTIONS

SHEET 93 OF XXX

DESIGN STUDY ONLY

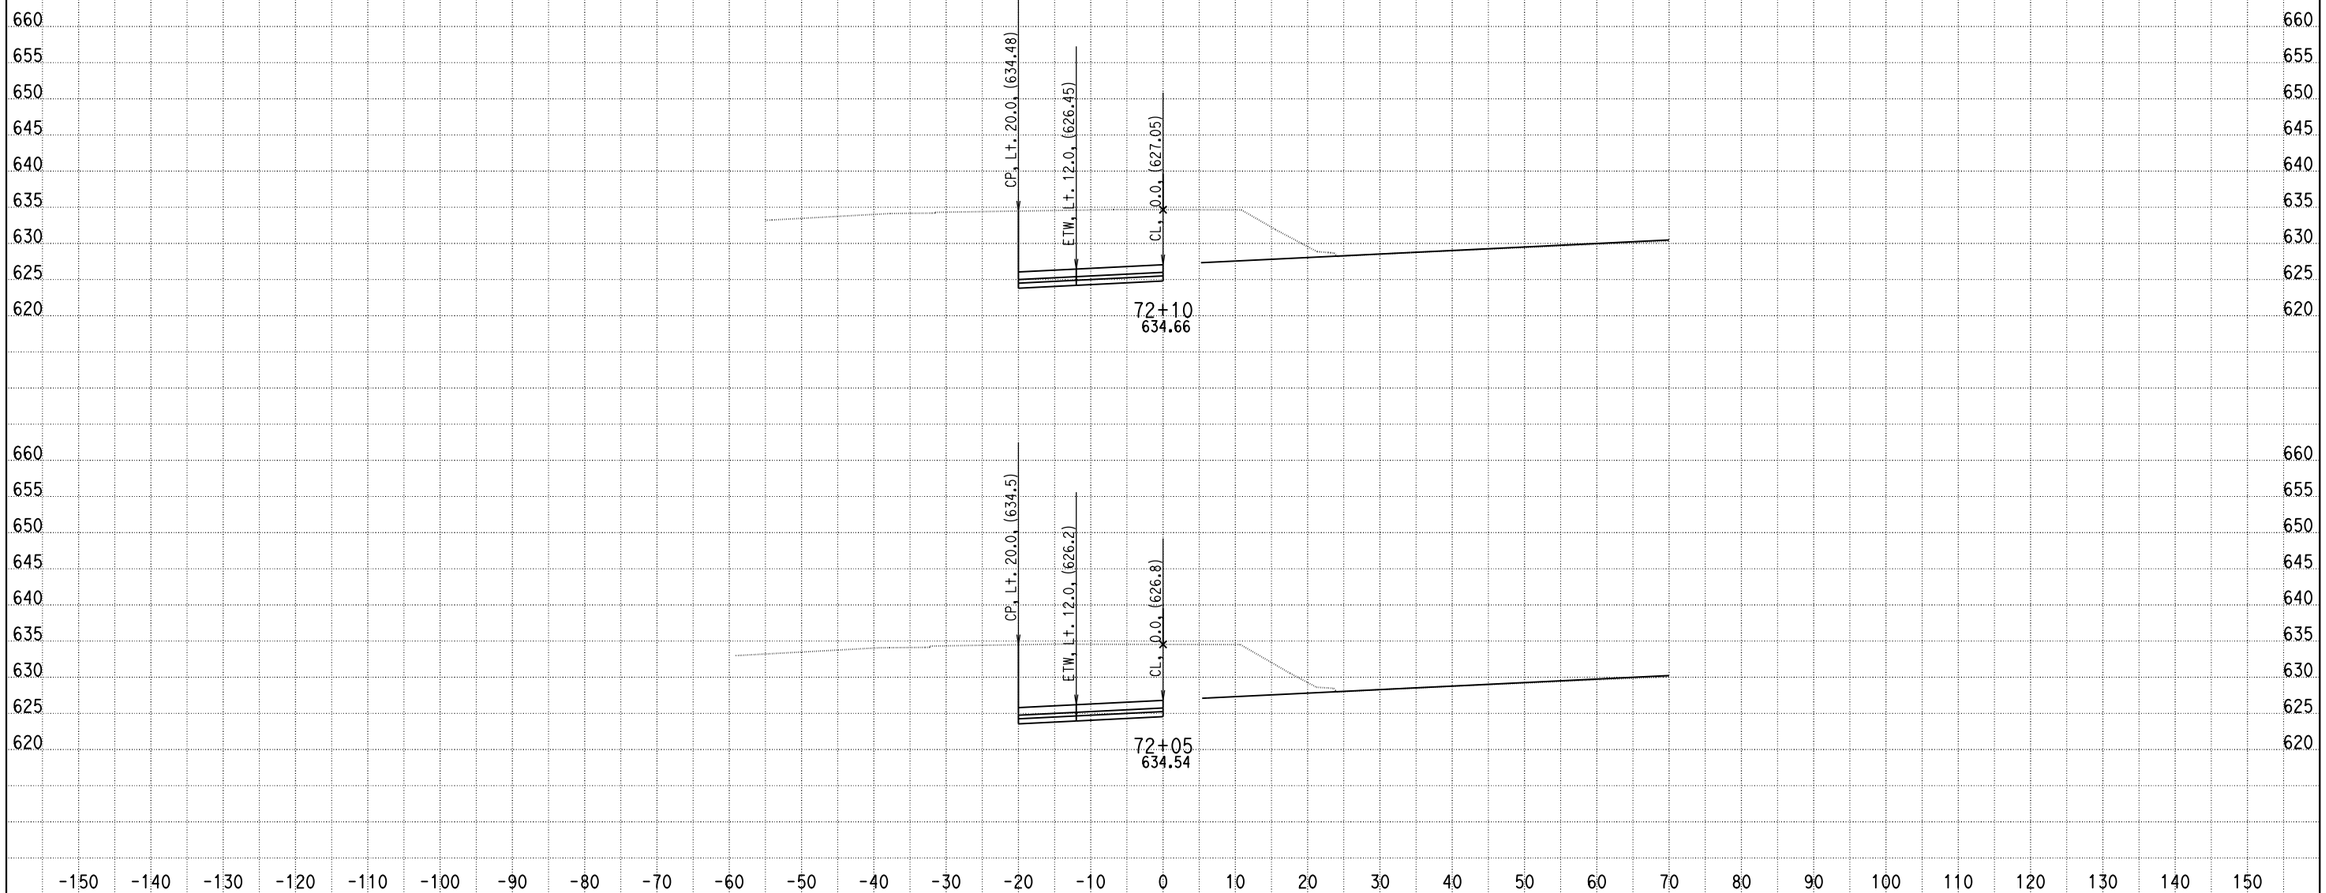

DATE: 9/4/2013

KC Project: 0818E File: D:\PROJECT\0818E\UPDATE-RAMP\hre6-pro.ear

SCALE: 1" = 10' Horiz.
1" = 10' Vert.

All Dimensions are US Survey Feet

RAMPE6
CROSS SECTIONS

DESIGN STUDY ONLY

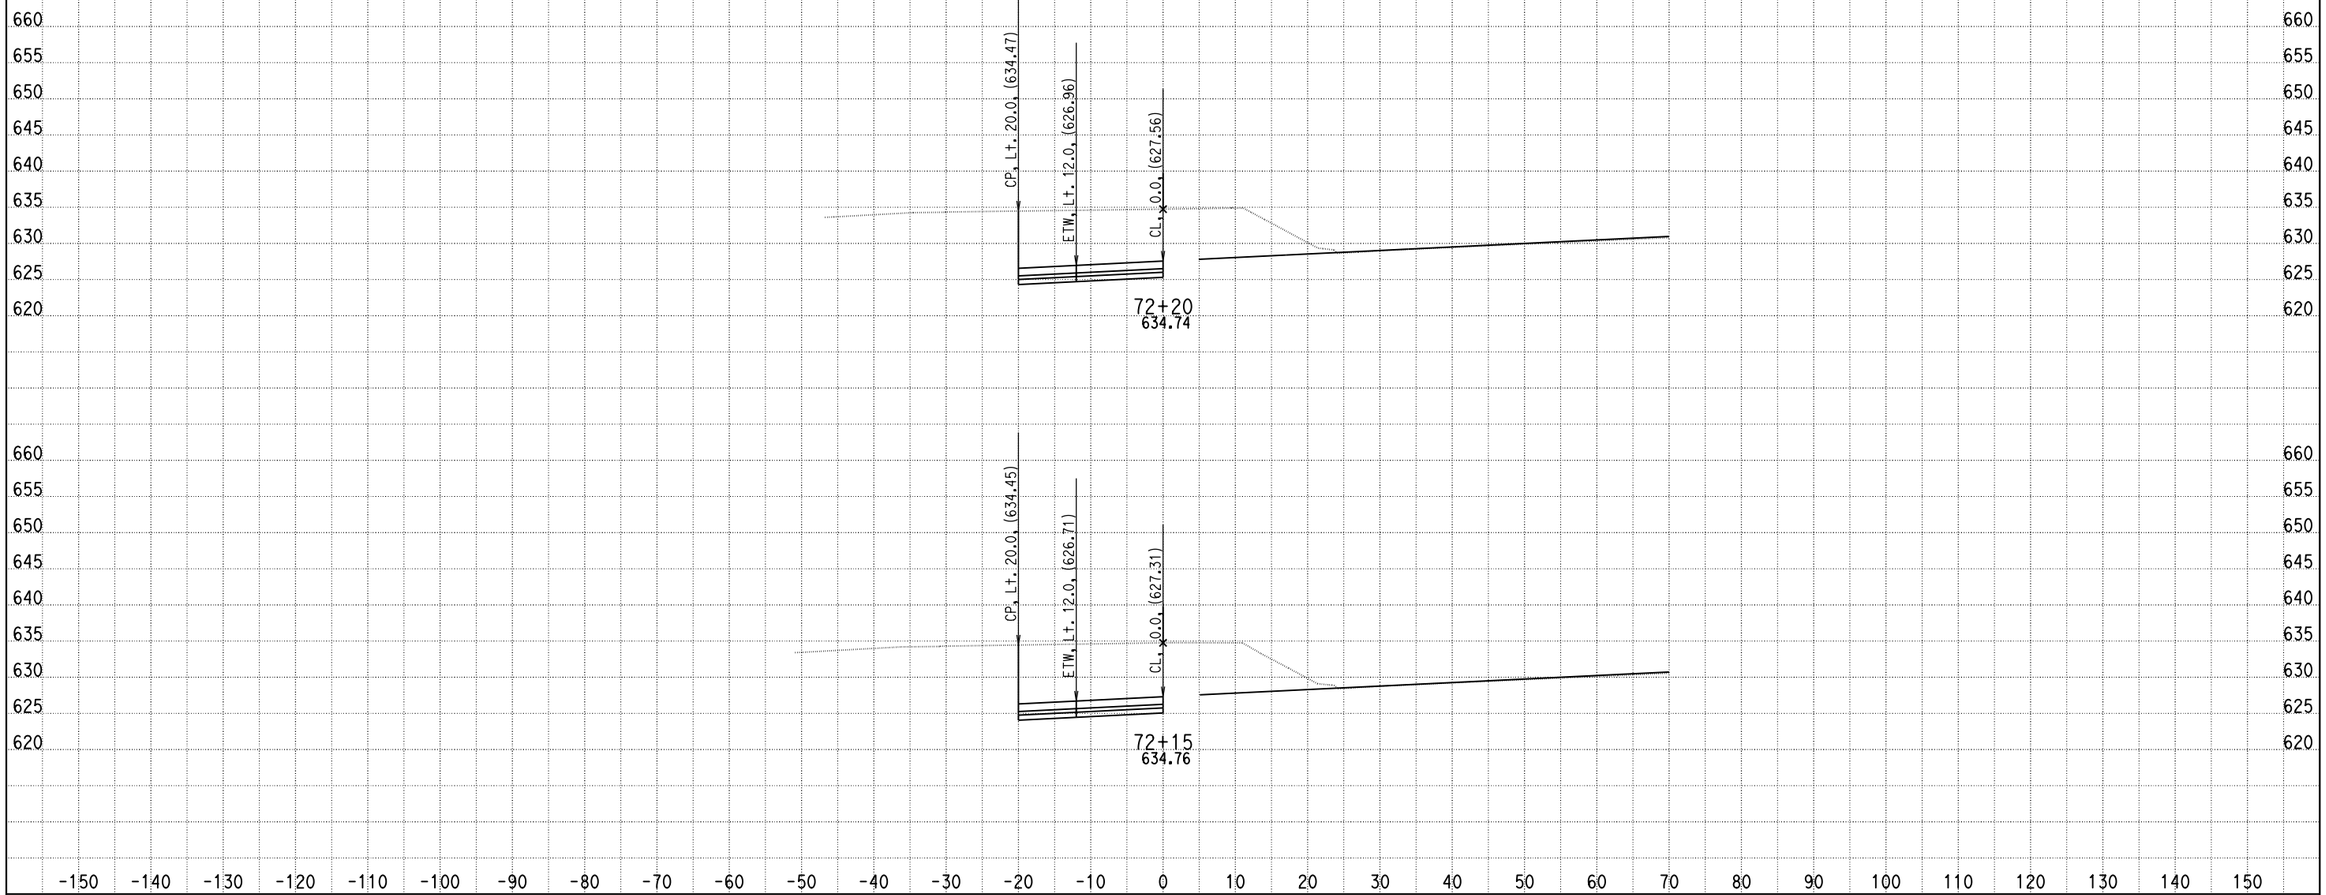

DATE: 9/4/2013

KC Project: 0818E File: D:\PROJECT\0818E\UPDATE-RAMP\hre6-pro.ear

SCALE: 1" = 10' Horiz.
1" = 10' Vert.

All Dimensions are US Survey Feet

RAMPE6
CROSS SECTIONS

SHEET 95 OF XXX

DESIGN STUDY ONLY

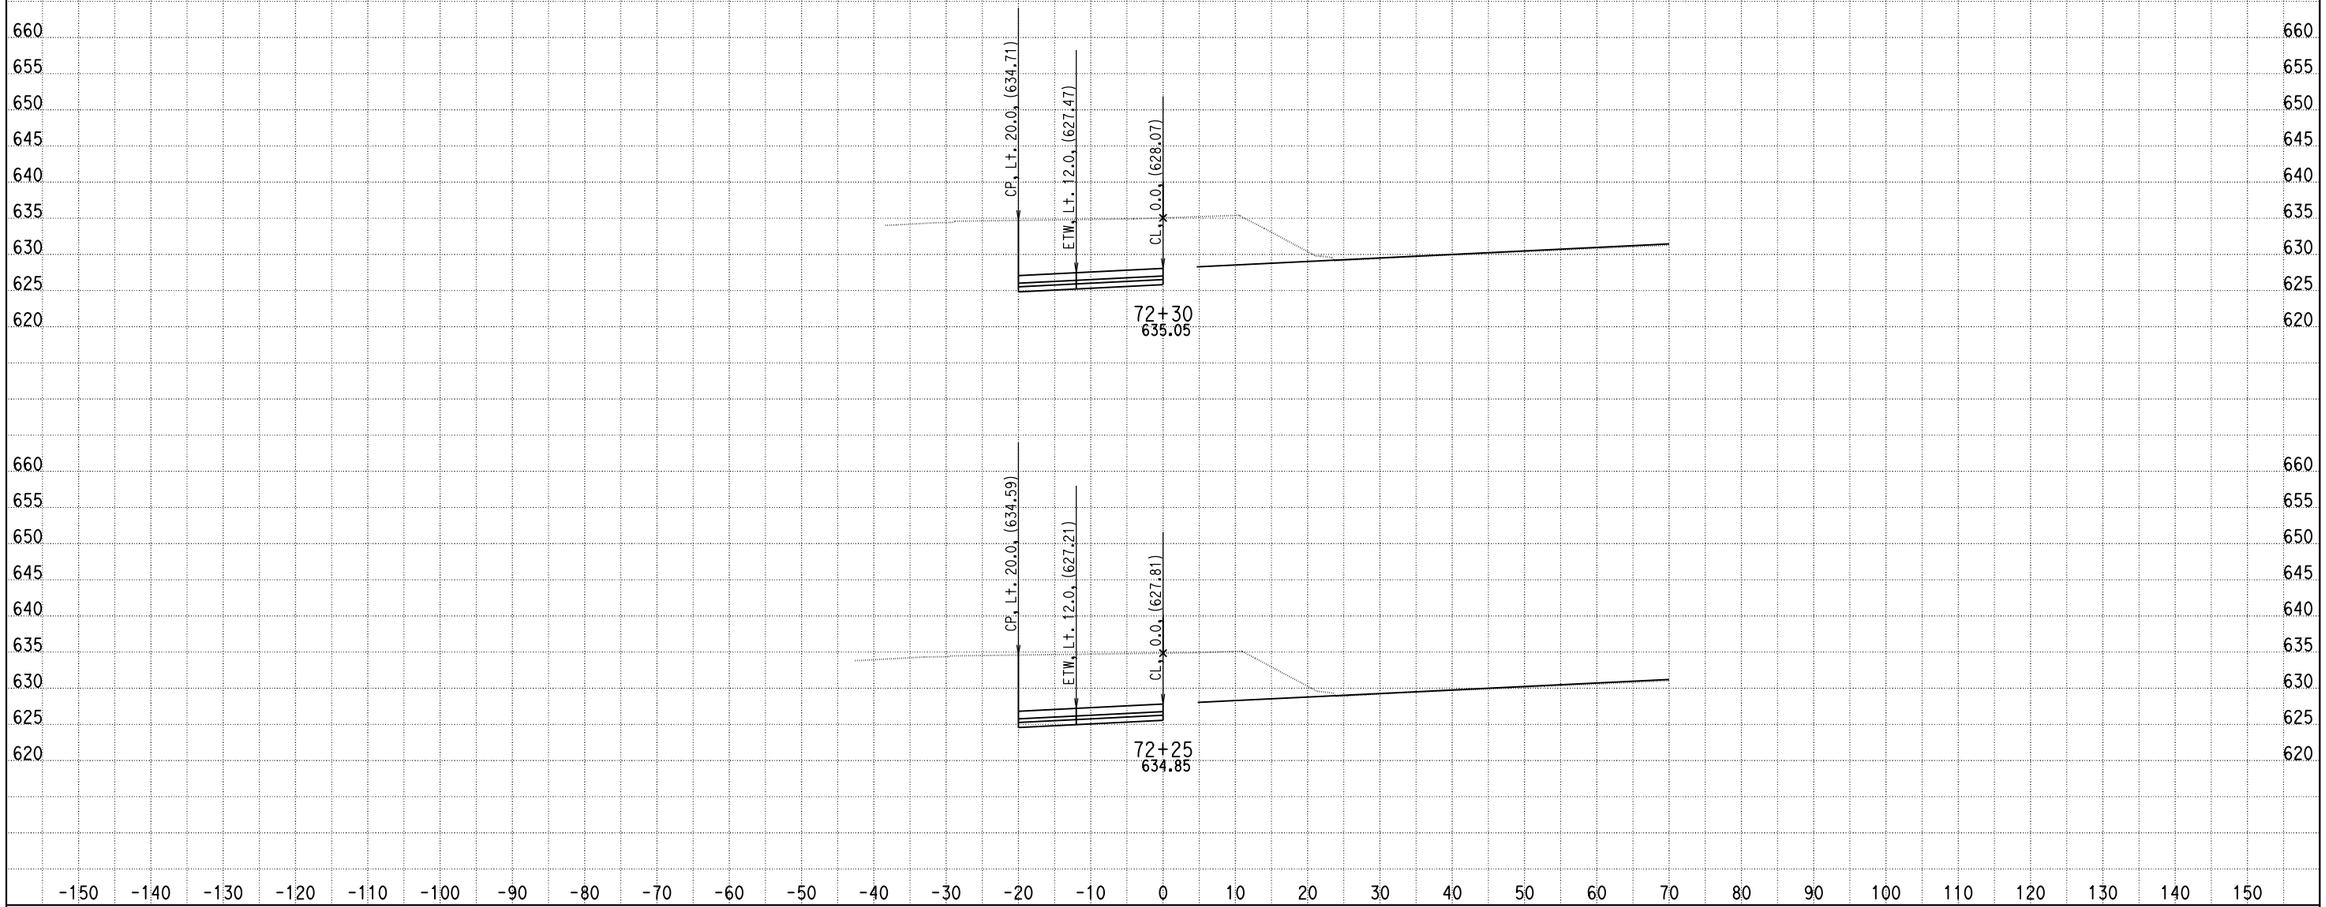

DATE: 9/4/2013

KC Project: 0818E File: D:\PROJECT\0818E\UPDATE-RAMP\hre6-pro.ear

SCALE: 1" = 10' Horiz.
1" = 10' Vert.

All Dimensions are US Survey Feet

RAMPE6
CROSS SECTIONS

DESIGN STUDY ONLY

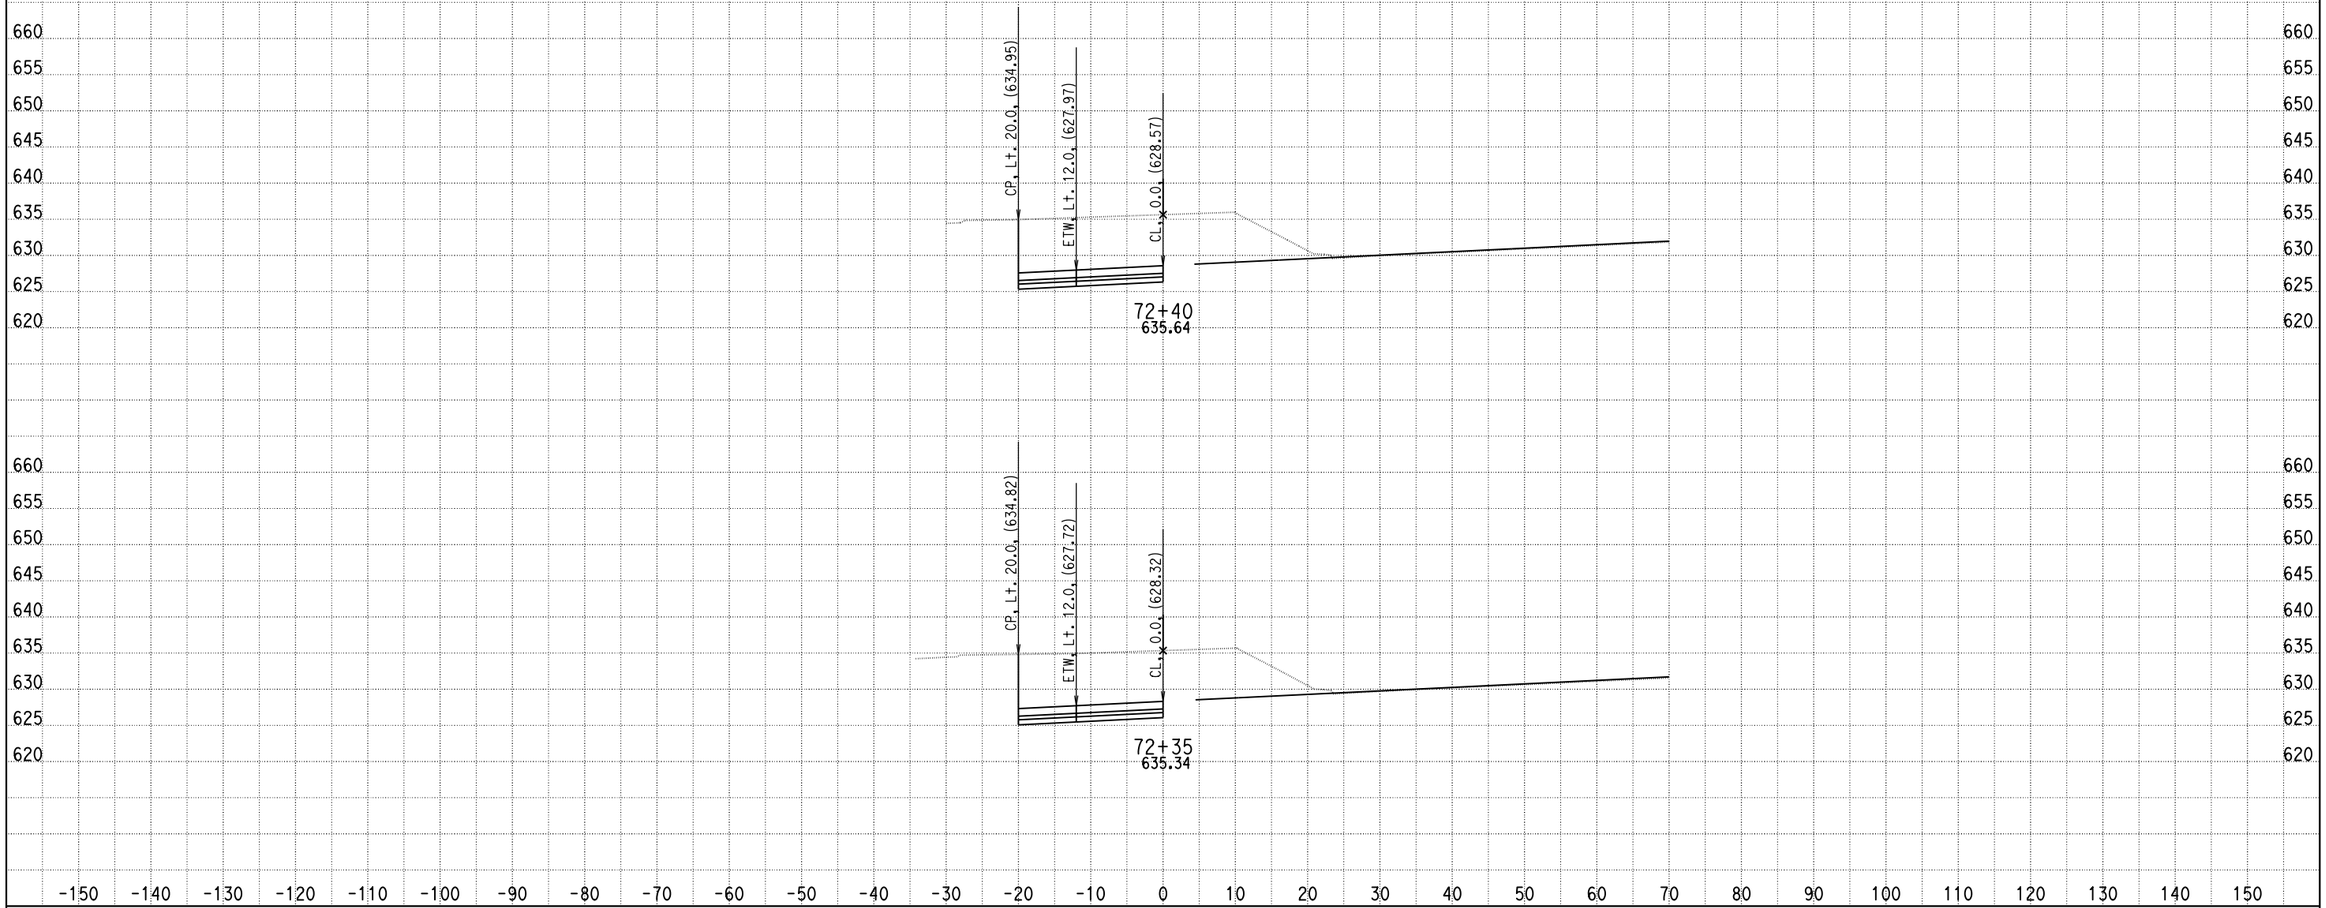

DATE: 9/4/2013

KC Project: 0818E File: D:\PROJECT\0818E\UPDATE-RAMP\hre6-pro.ear

SCALE: 1" = 10' Horiz.
1" = 10' Vert.

All Dimensions are US Survey Feet

RAMPE6
CROSS SECTIONS

DESIGN STUDY ONLY

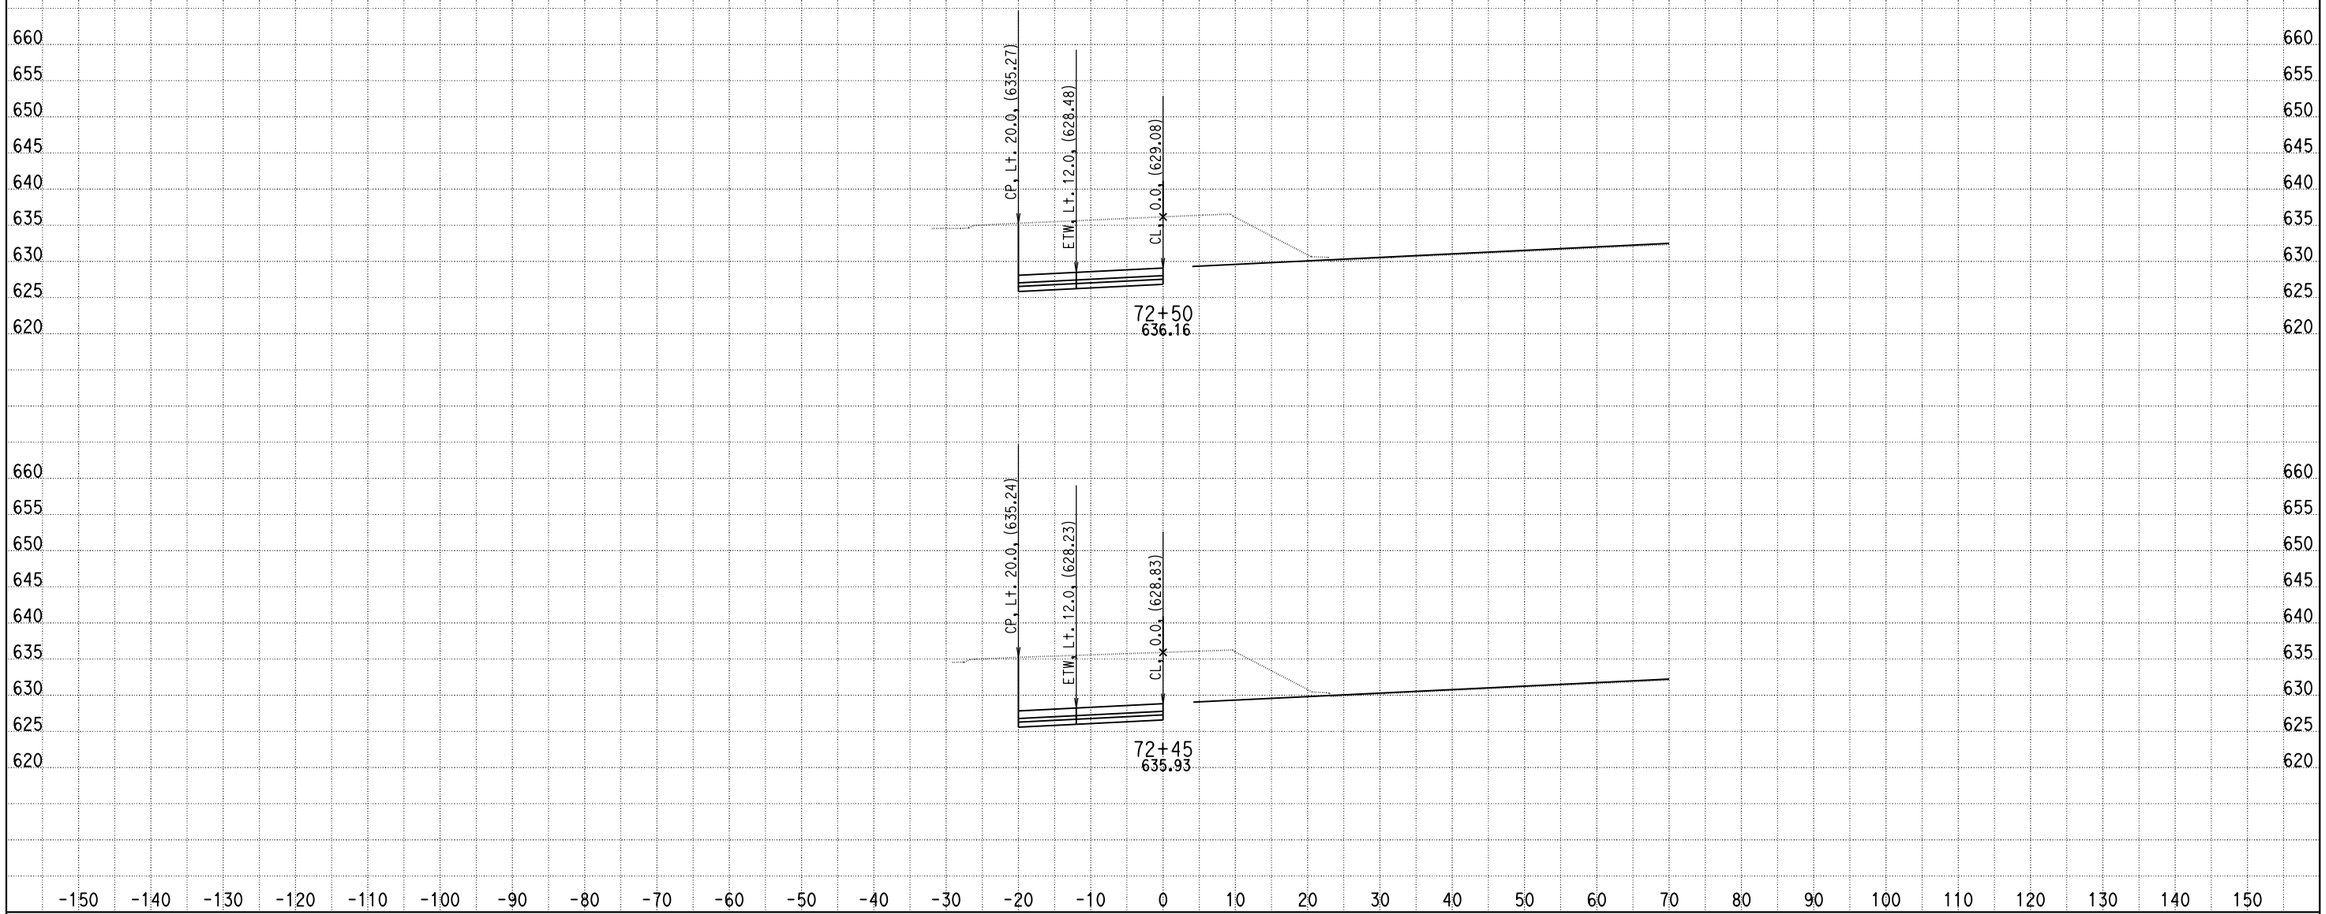

DATE: 9/4/2013

KC Project: 0818E File: D:\PROJECT\0818E\UPDATE-RAMP\hre6-pro.ear

SCALE: 1" = 10' Horiz.
1" = 10' Vert.

All Dimensions are US Survey Feet

RAMPE6
CROSS SECTIONS

DESIGN STUDY ONLY

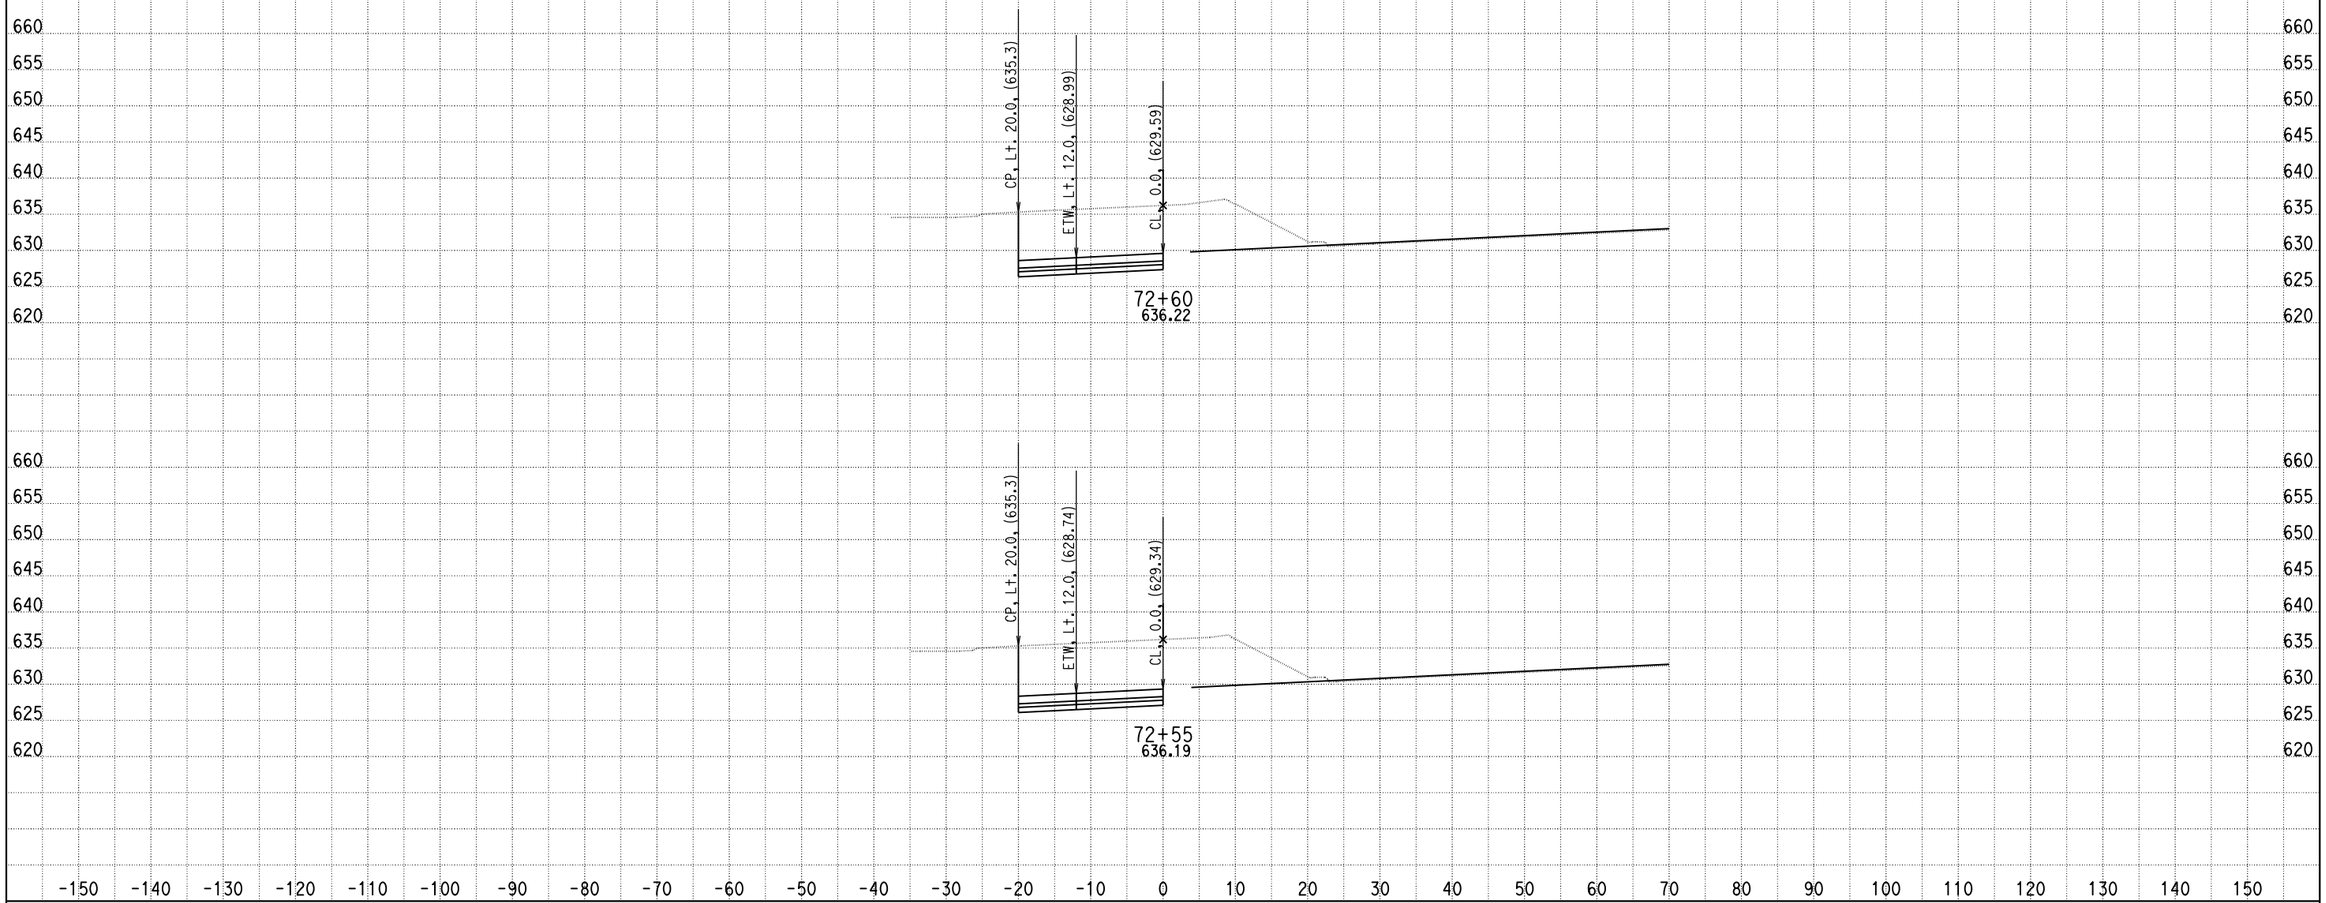

DATE: 9/4/2013

KC Project: 0818E File: D:\PROJECT\0818E\UPDATE-RAMP\hre6-pro.ear

SCALE: 1" = 10' Horiz.
1" = 10' Vert.

All Dimensions are US Survey Feet

RAMPE6
CROSS SECTIONS

SHEET 99 OF XXX

DESIGN STUDY ONLY

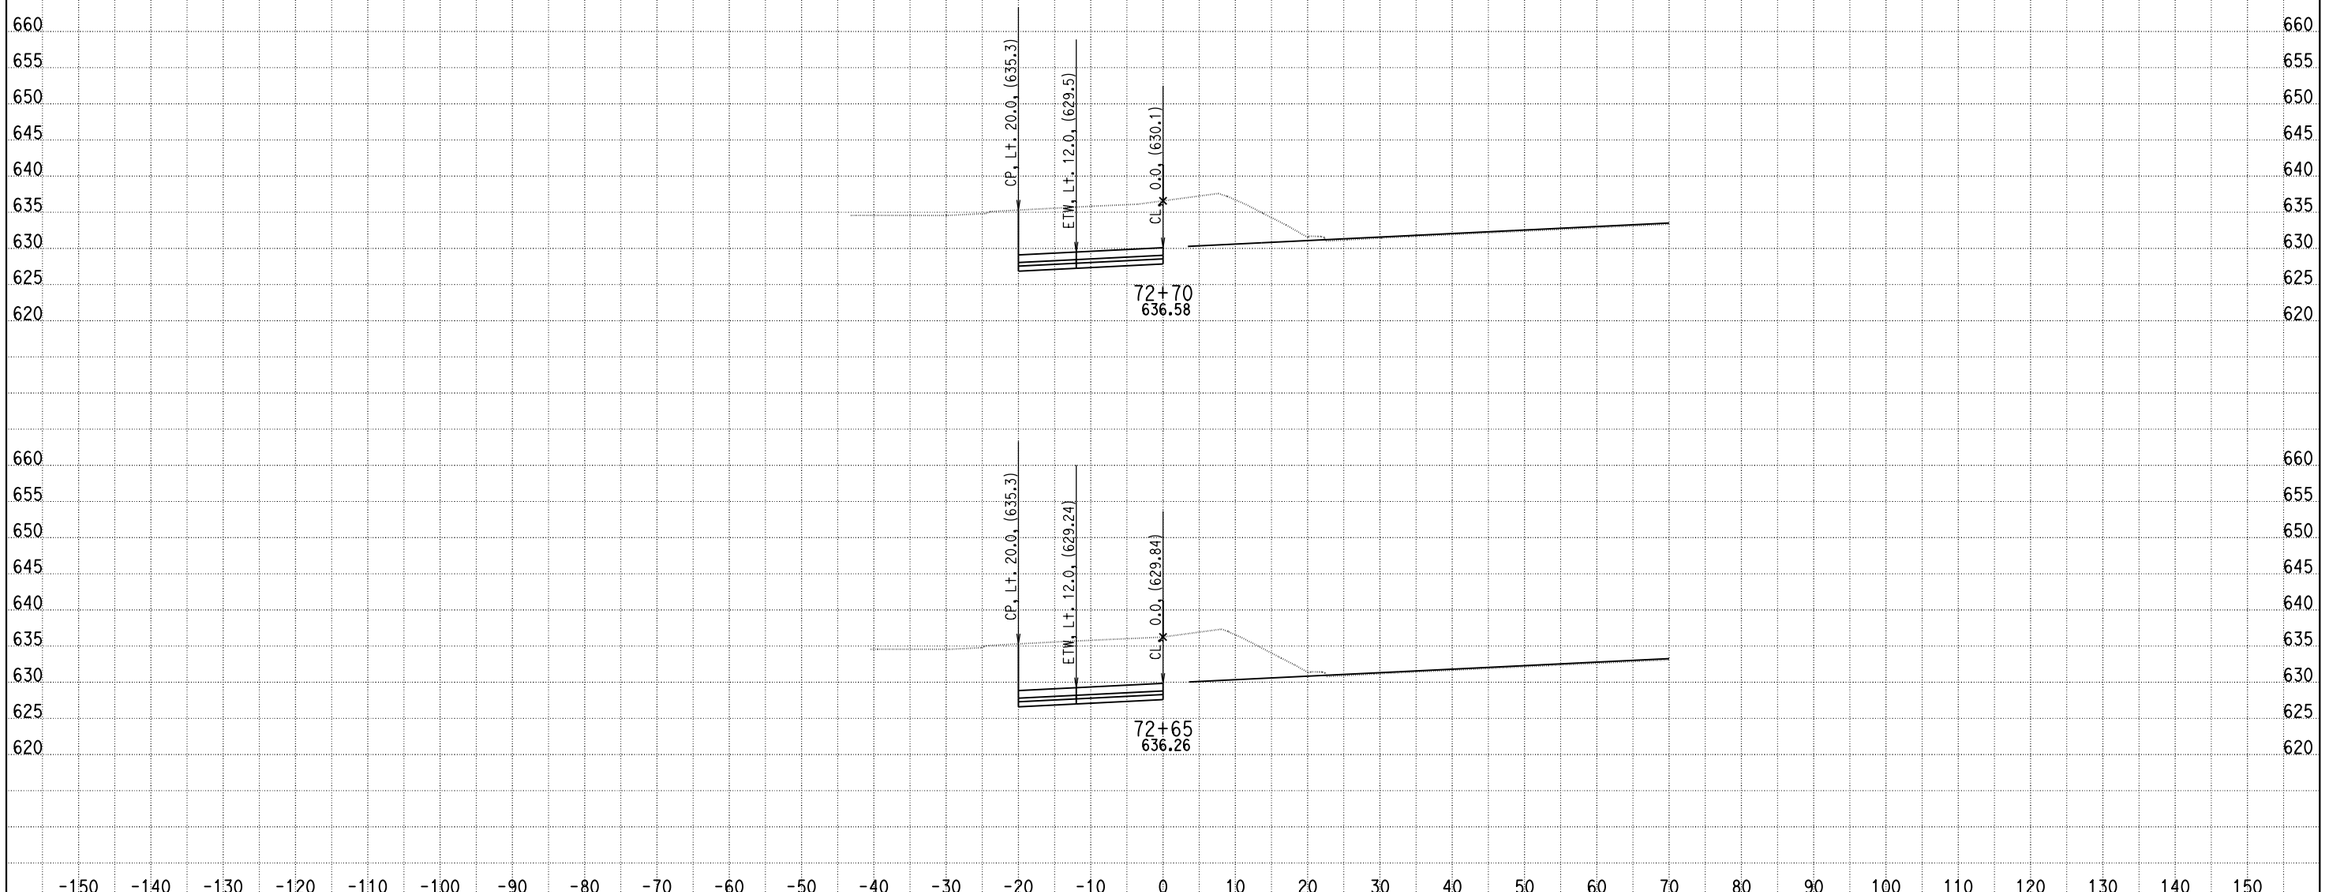

DATE: 9/4/2013

KC Project: 0818E File: D:\PROJECT\0818E\UPDATE-RAMP\hre6-pro.ear

SCALE: 1" = 10' Horiz.
1" = 10' Vert.

All Dimensions are US Survey Feet

RAMPE6
CROSS SECTIONS

SHEET 100 OF XXX

DESIGN STUDY ONLY

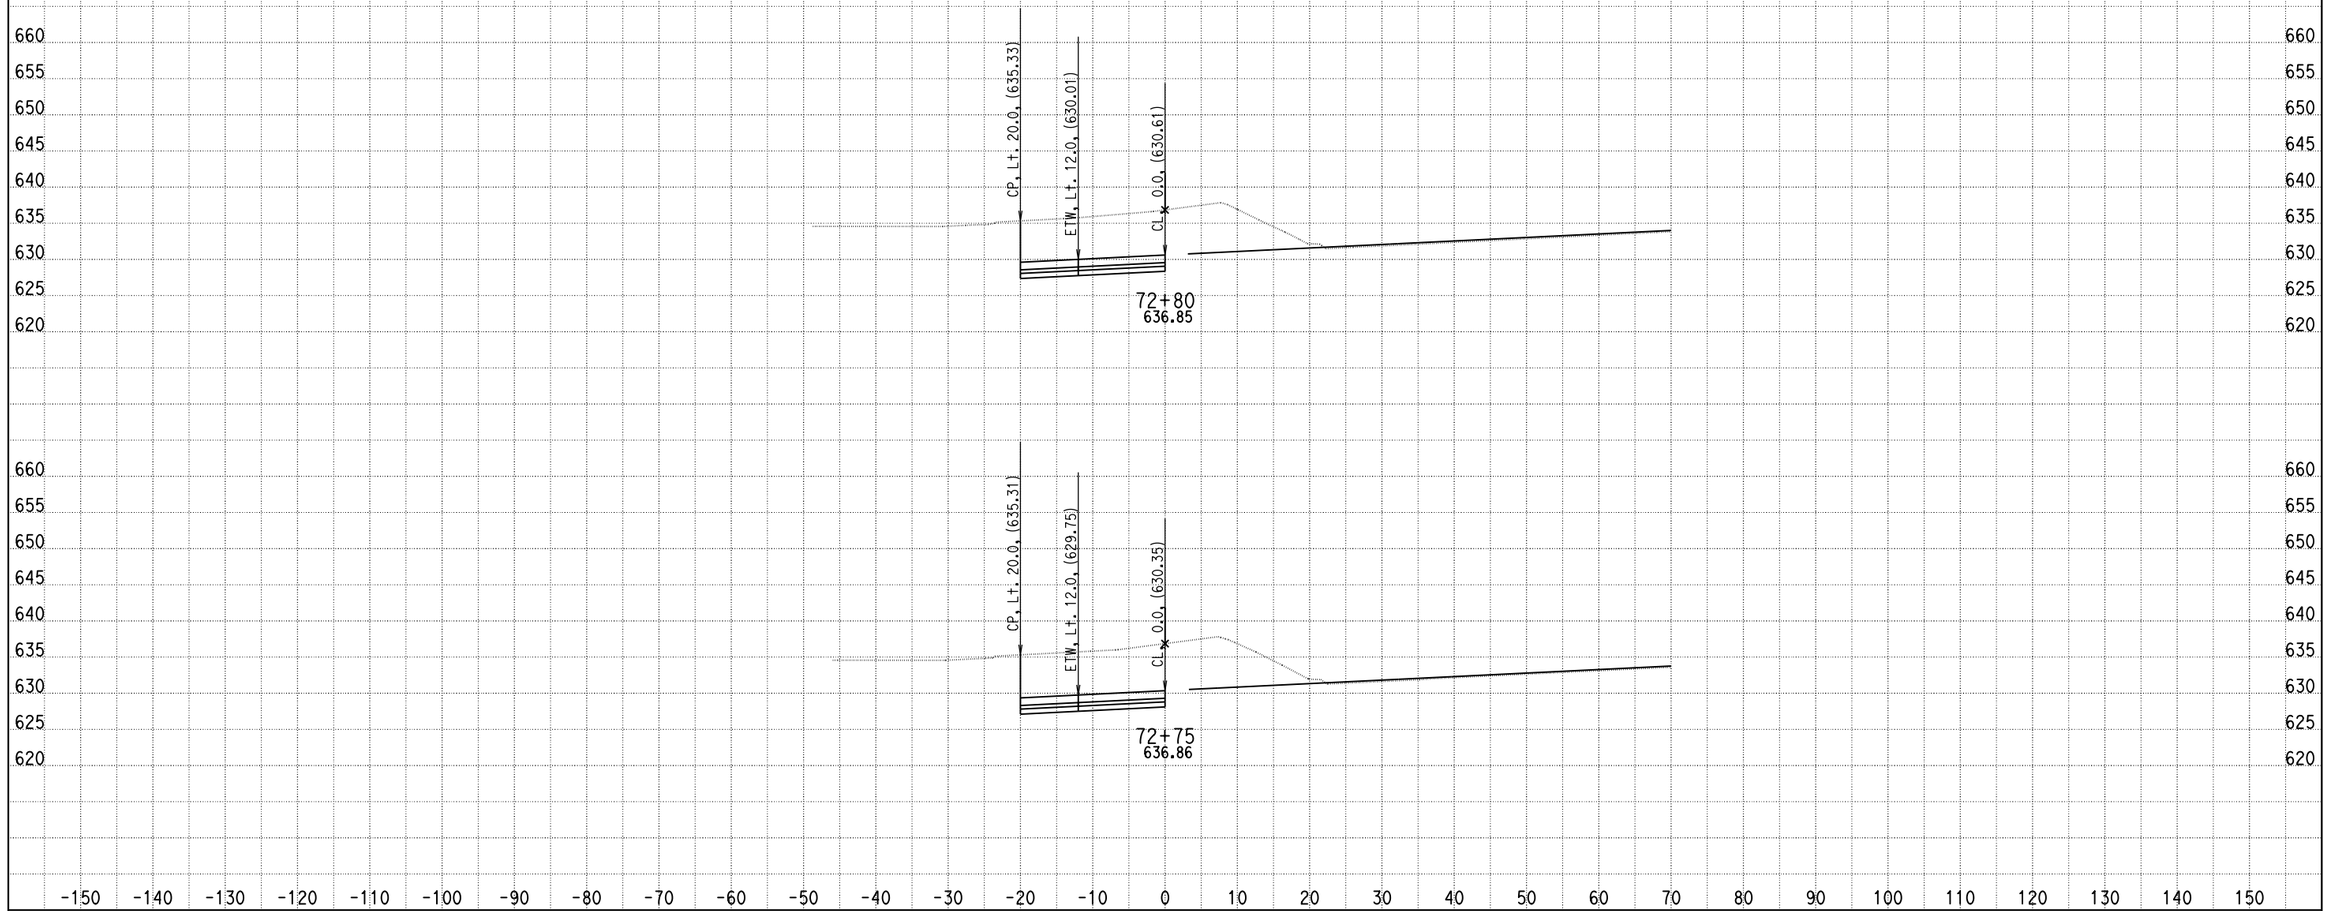

DATE: 9/4/2013

KC Project: 0818E File: D:\PROJECT\0818E\UPDATE-RAMP\hre6-pro.ear

SCALE: 1" = 10' Horiz.
1" = 10' Vert.

All Dimensions are US Survey Feet

RAMPE6
CROSS SECTIONS

SHEET 101 OF XXX

DESIGN STUDY ONLY

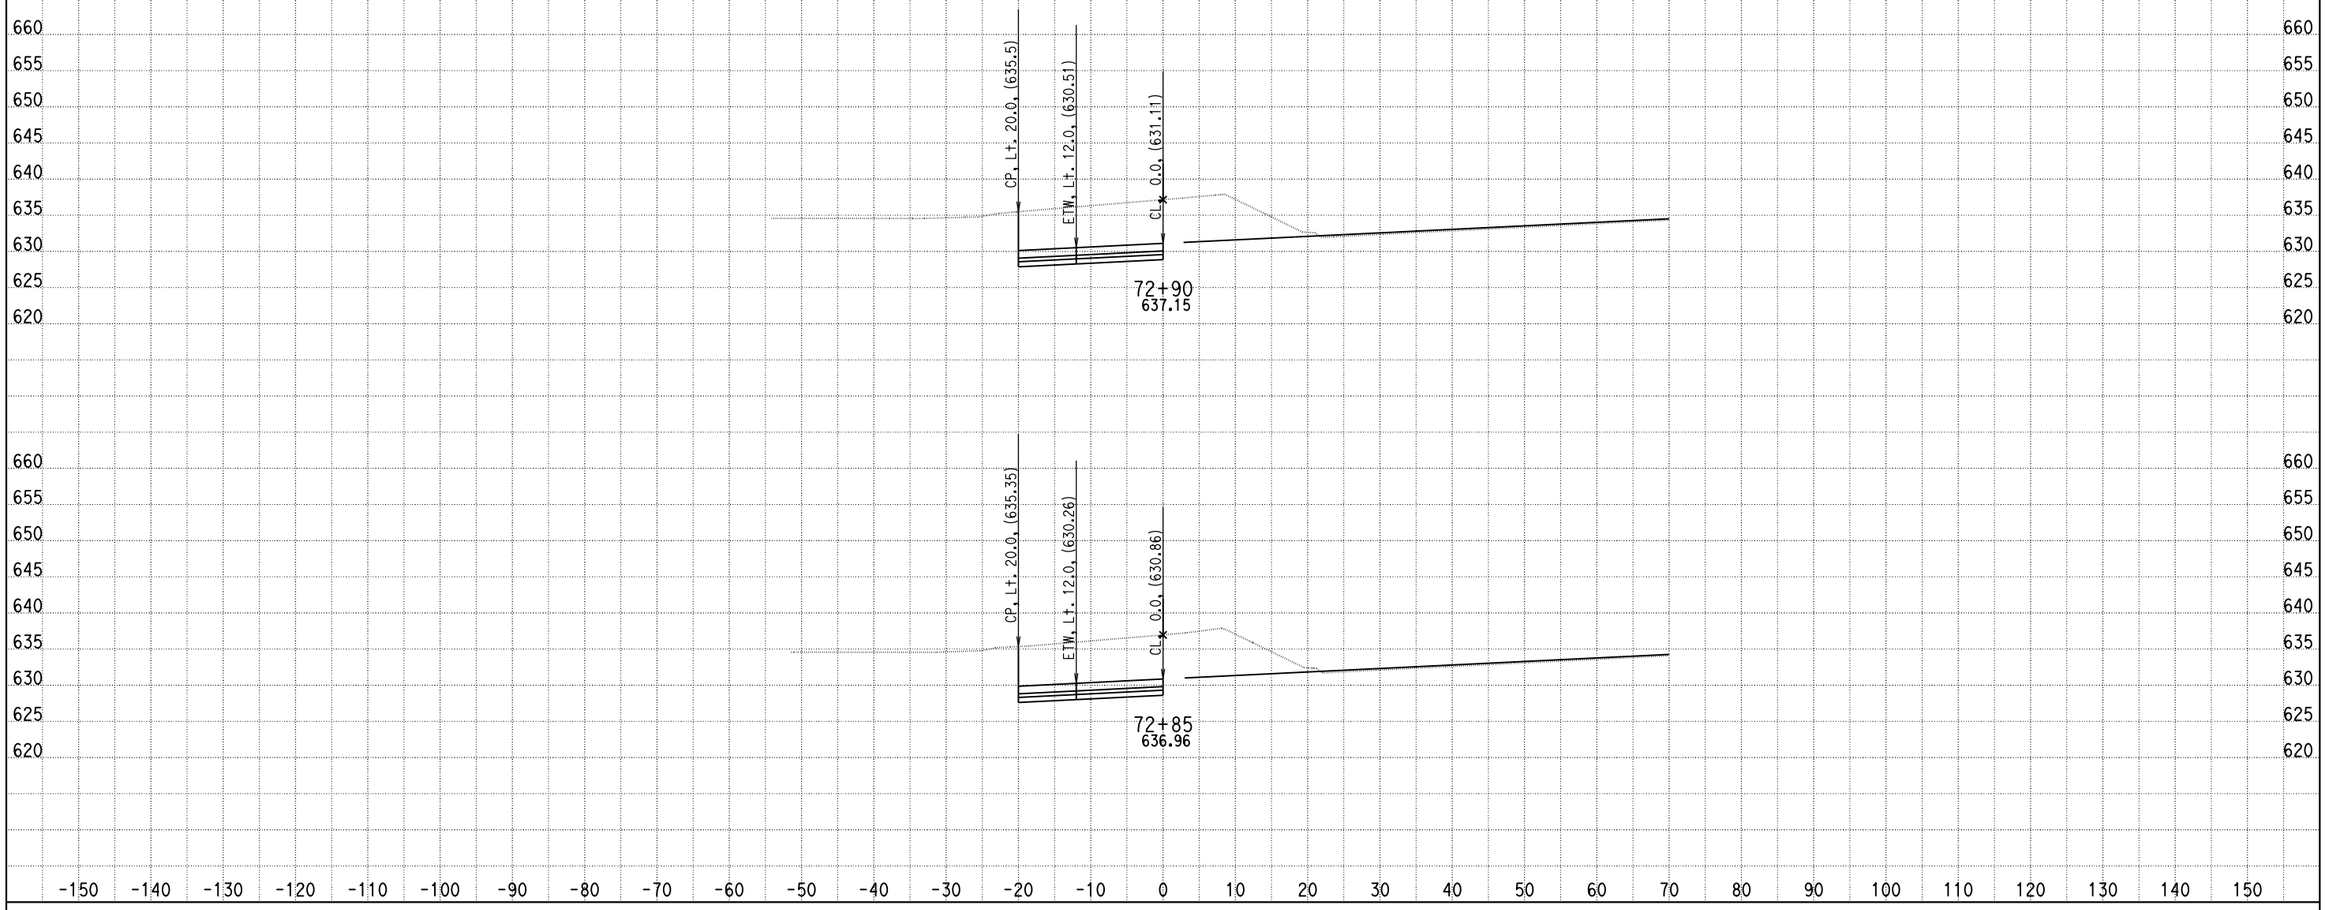

DATE: 9/4/2013

KC Project: 0818E File: D:\PROJECT\0818E\UPDATE-RAMP\hre6-pro.ear

SCALE: 1" = 10' Horiz.
1" = 10' Vert.

All Dimensions are US Survey Feet

RAMPE6
CROSS SECTIONS

SHEET 102 OF XXX

DESIGN STUDY ONLY

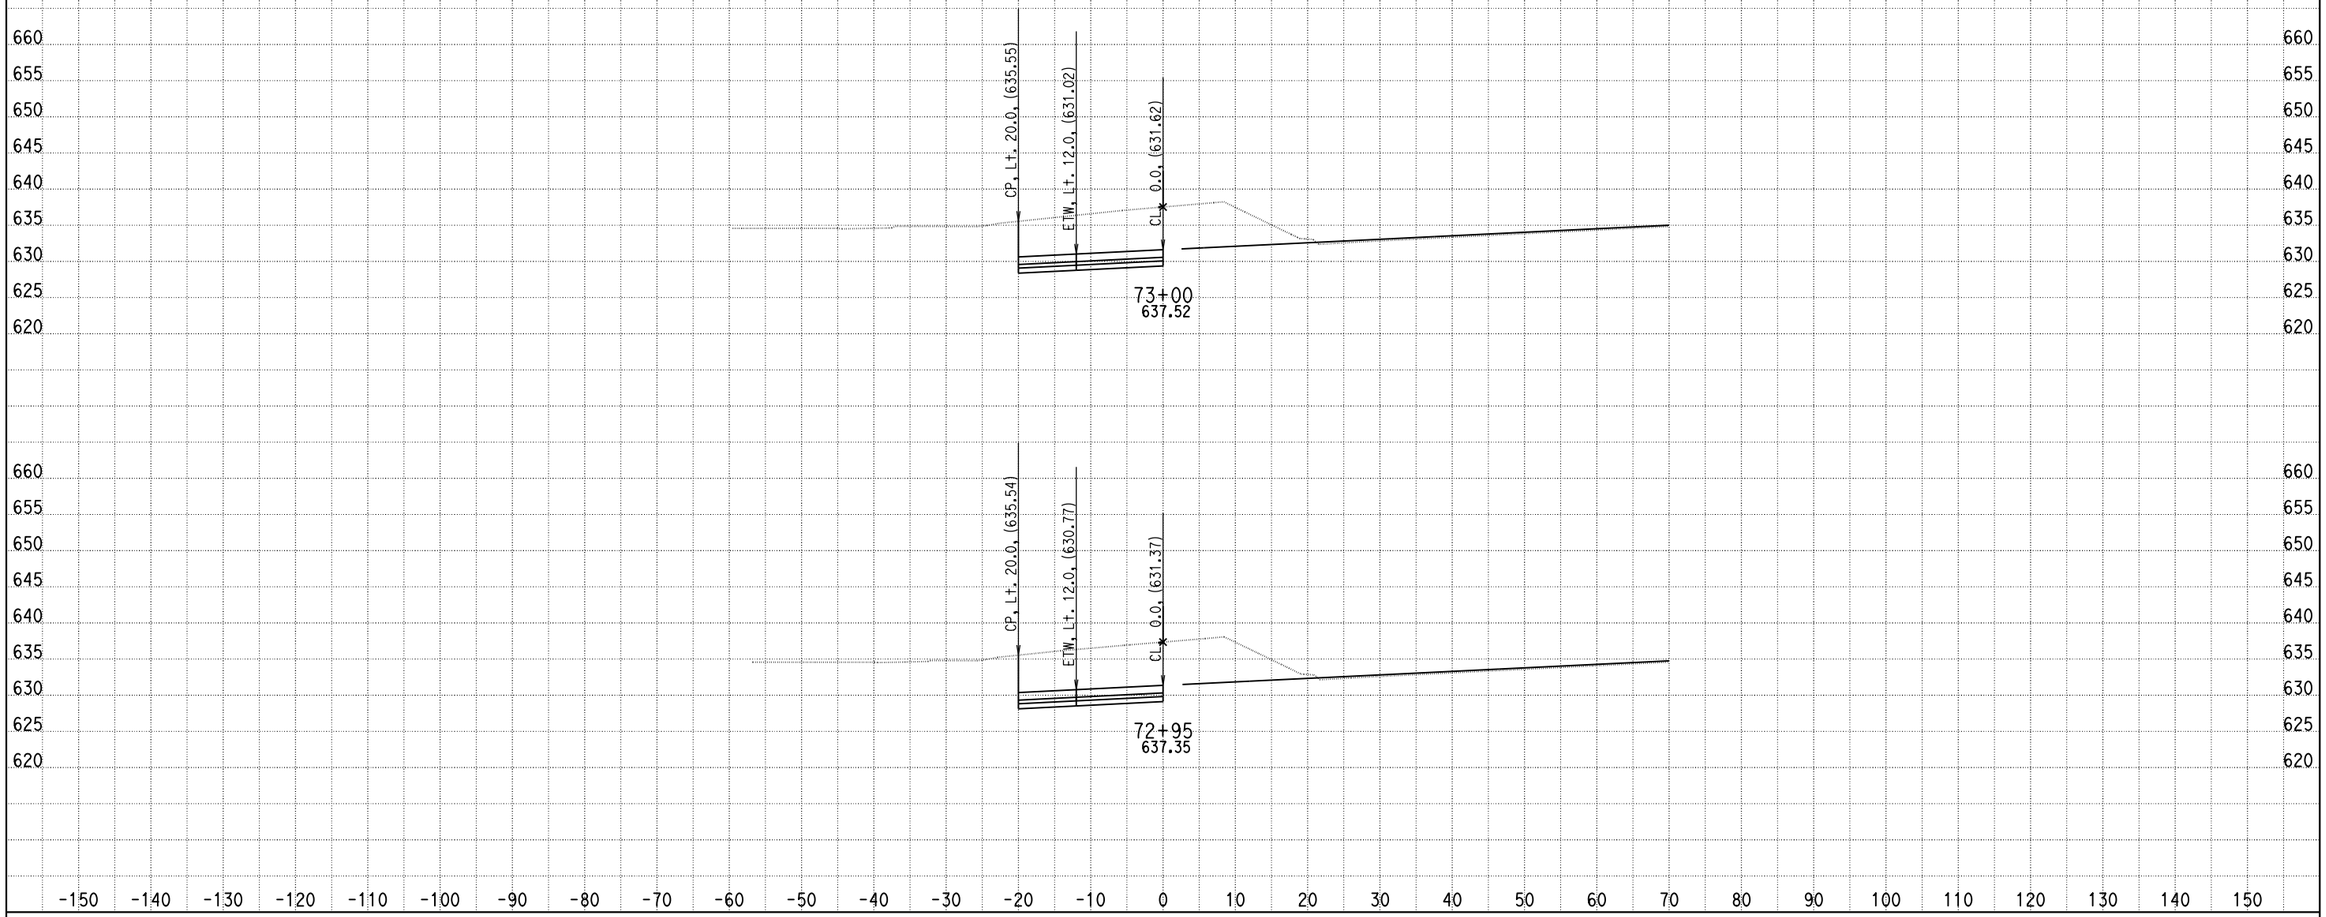

DATE: 9/4/2013

KC Project: 0818E File: D:\PROJECT\0818E\UPDATE-RAMP\hre6-pro.ear

SCALE: 1" = 10' Horiz.
1" = 10' Vert.

All Dimensions are US Survey Feet

RAMPE6
CROSS SECTIONS
SHEET 103 OF XXX

DESIGN STUDY ONLY

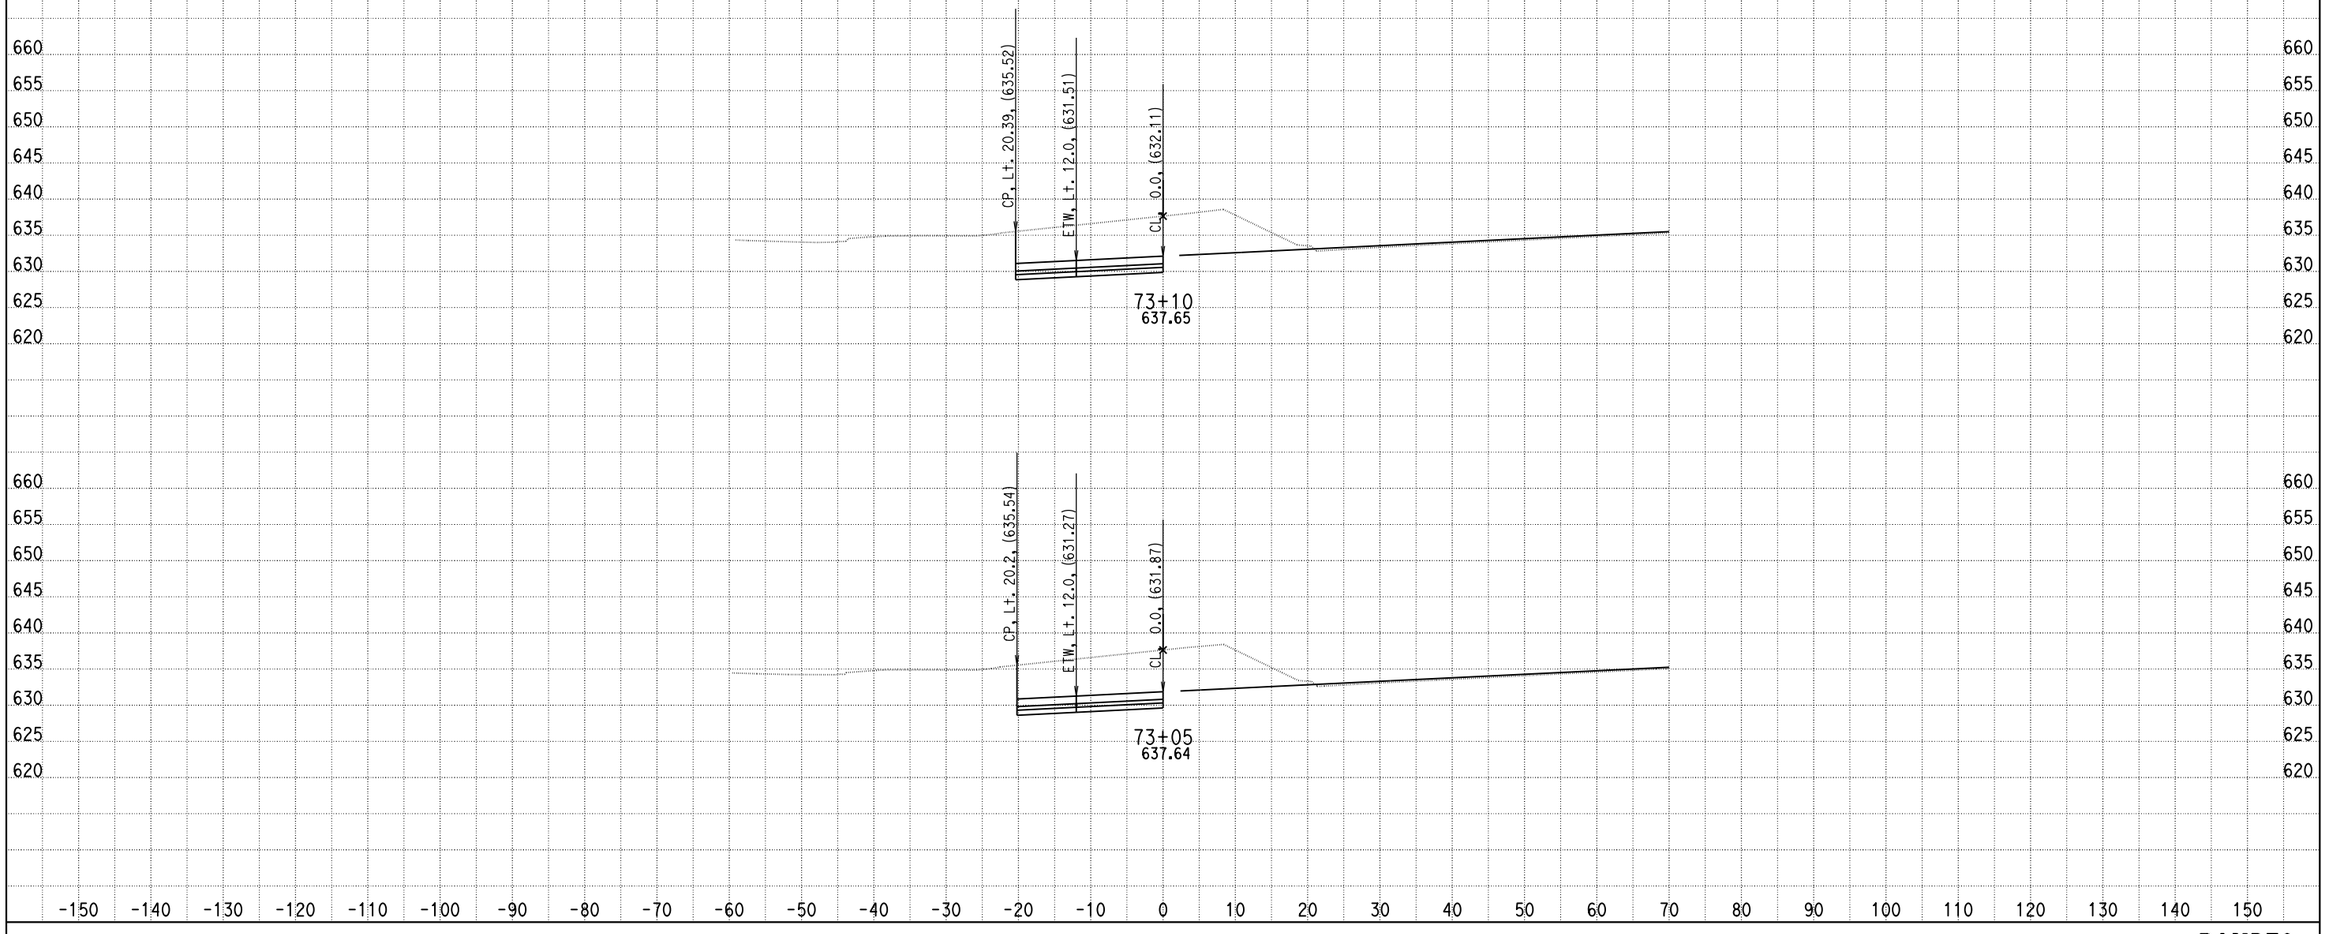

DATE: 9/4/2013

KC Project: 0818E File: D:\PROJECT\0818E\UPDATE-RAMP\hre6-pro.ear

SCALE: 1" = 10' Horiz.
1" = 10' Vert.

All Dimensions are US Survey Feet

RAMPE6
CROSS SECTIONS

SHEET 104 OF XXX

DESIGN STUDY ONLY

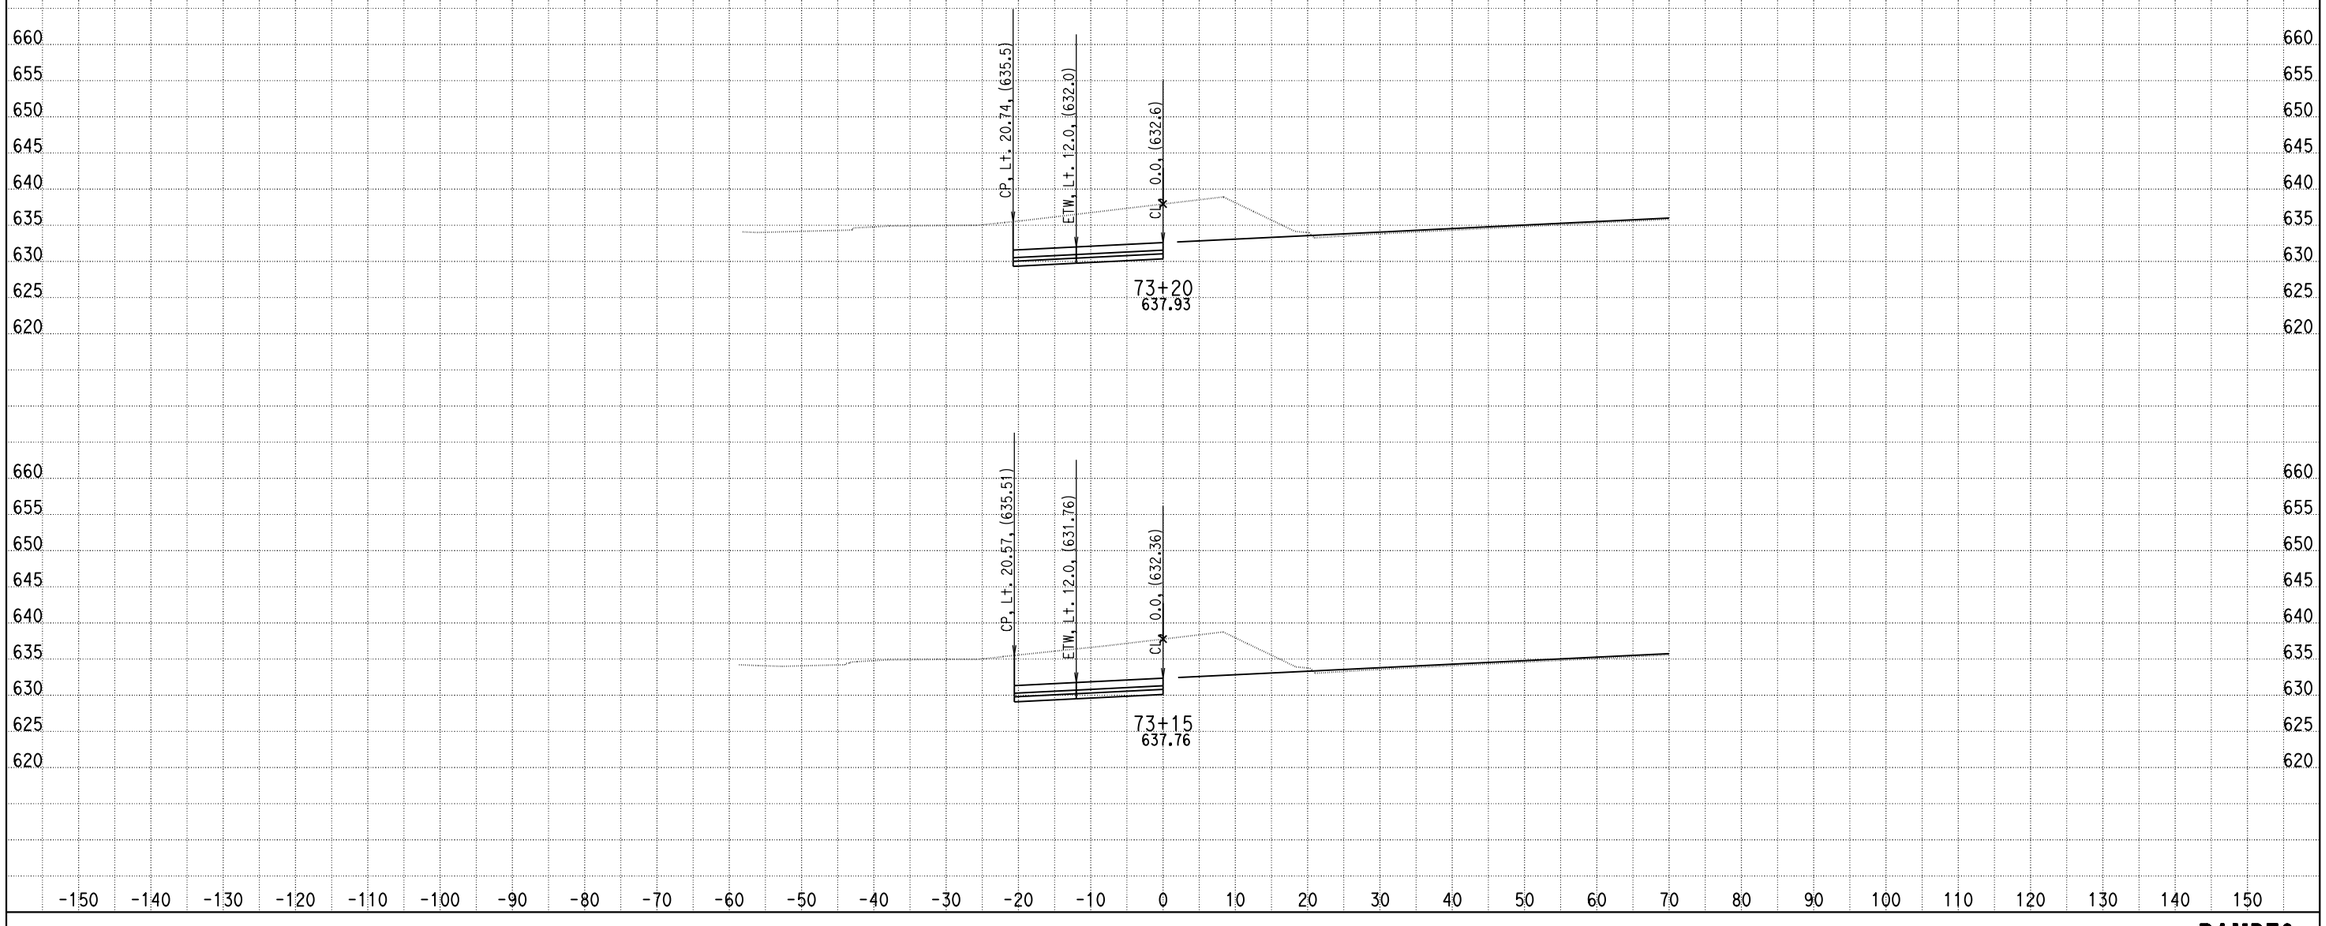

DATE: 9/4/2013

KC Project: 0818E File: D:\PROJECT\0818E\UPDATE-RAMP\hre6-pro.ear

SCALE: 1" = 10' Horiz.
1" = 10' Vert.

All Dimensions are US Survey Feet

RAMPE6
CROSS SECTIONS

SHEET 105 OF XXX

DESIGN STUDY ONLY

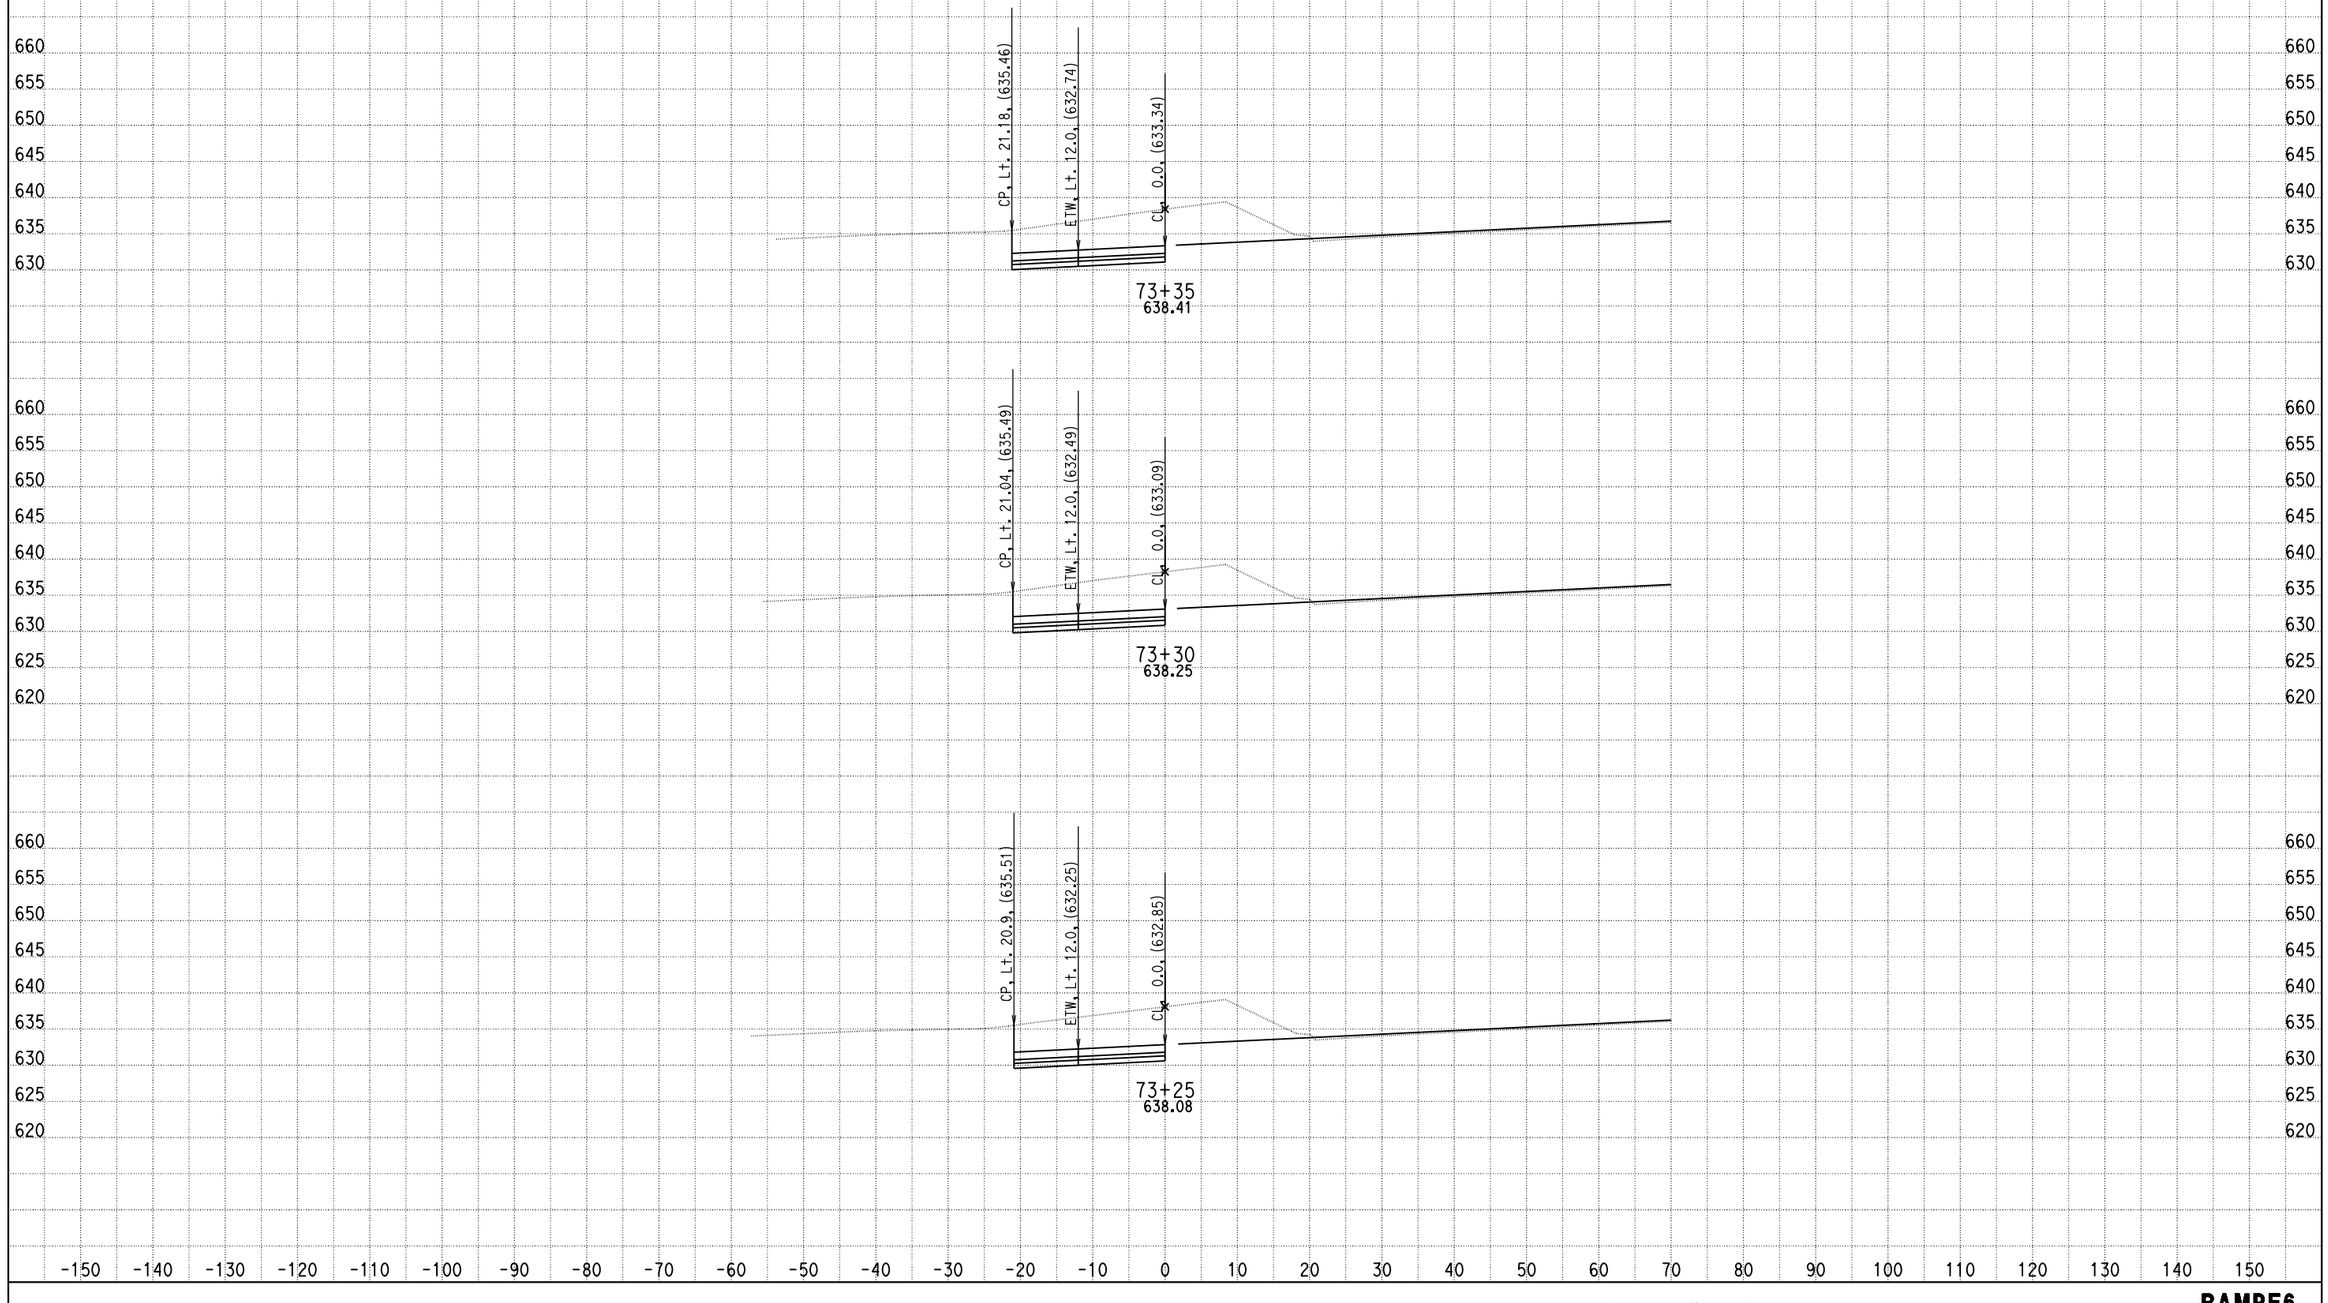

DATE: 9/4/2013

KC Project: 0818E File: D:\PROJECT\0818E\UPDATE-RAMP\hre6-pro.ear

SCALE: 1" = 10' Horiz.
1" = 10' Vert.

All Dimensions are US Survey Feet

RAMPE6
CROSS SECTIONS

DESIGN STUDY ONLY

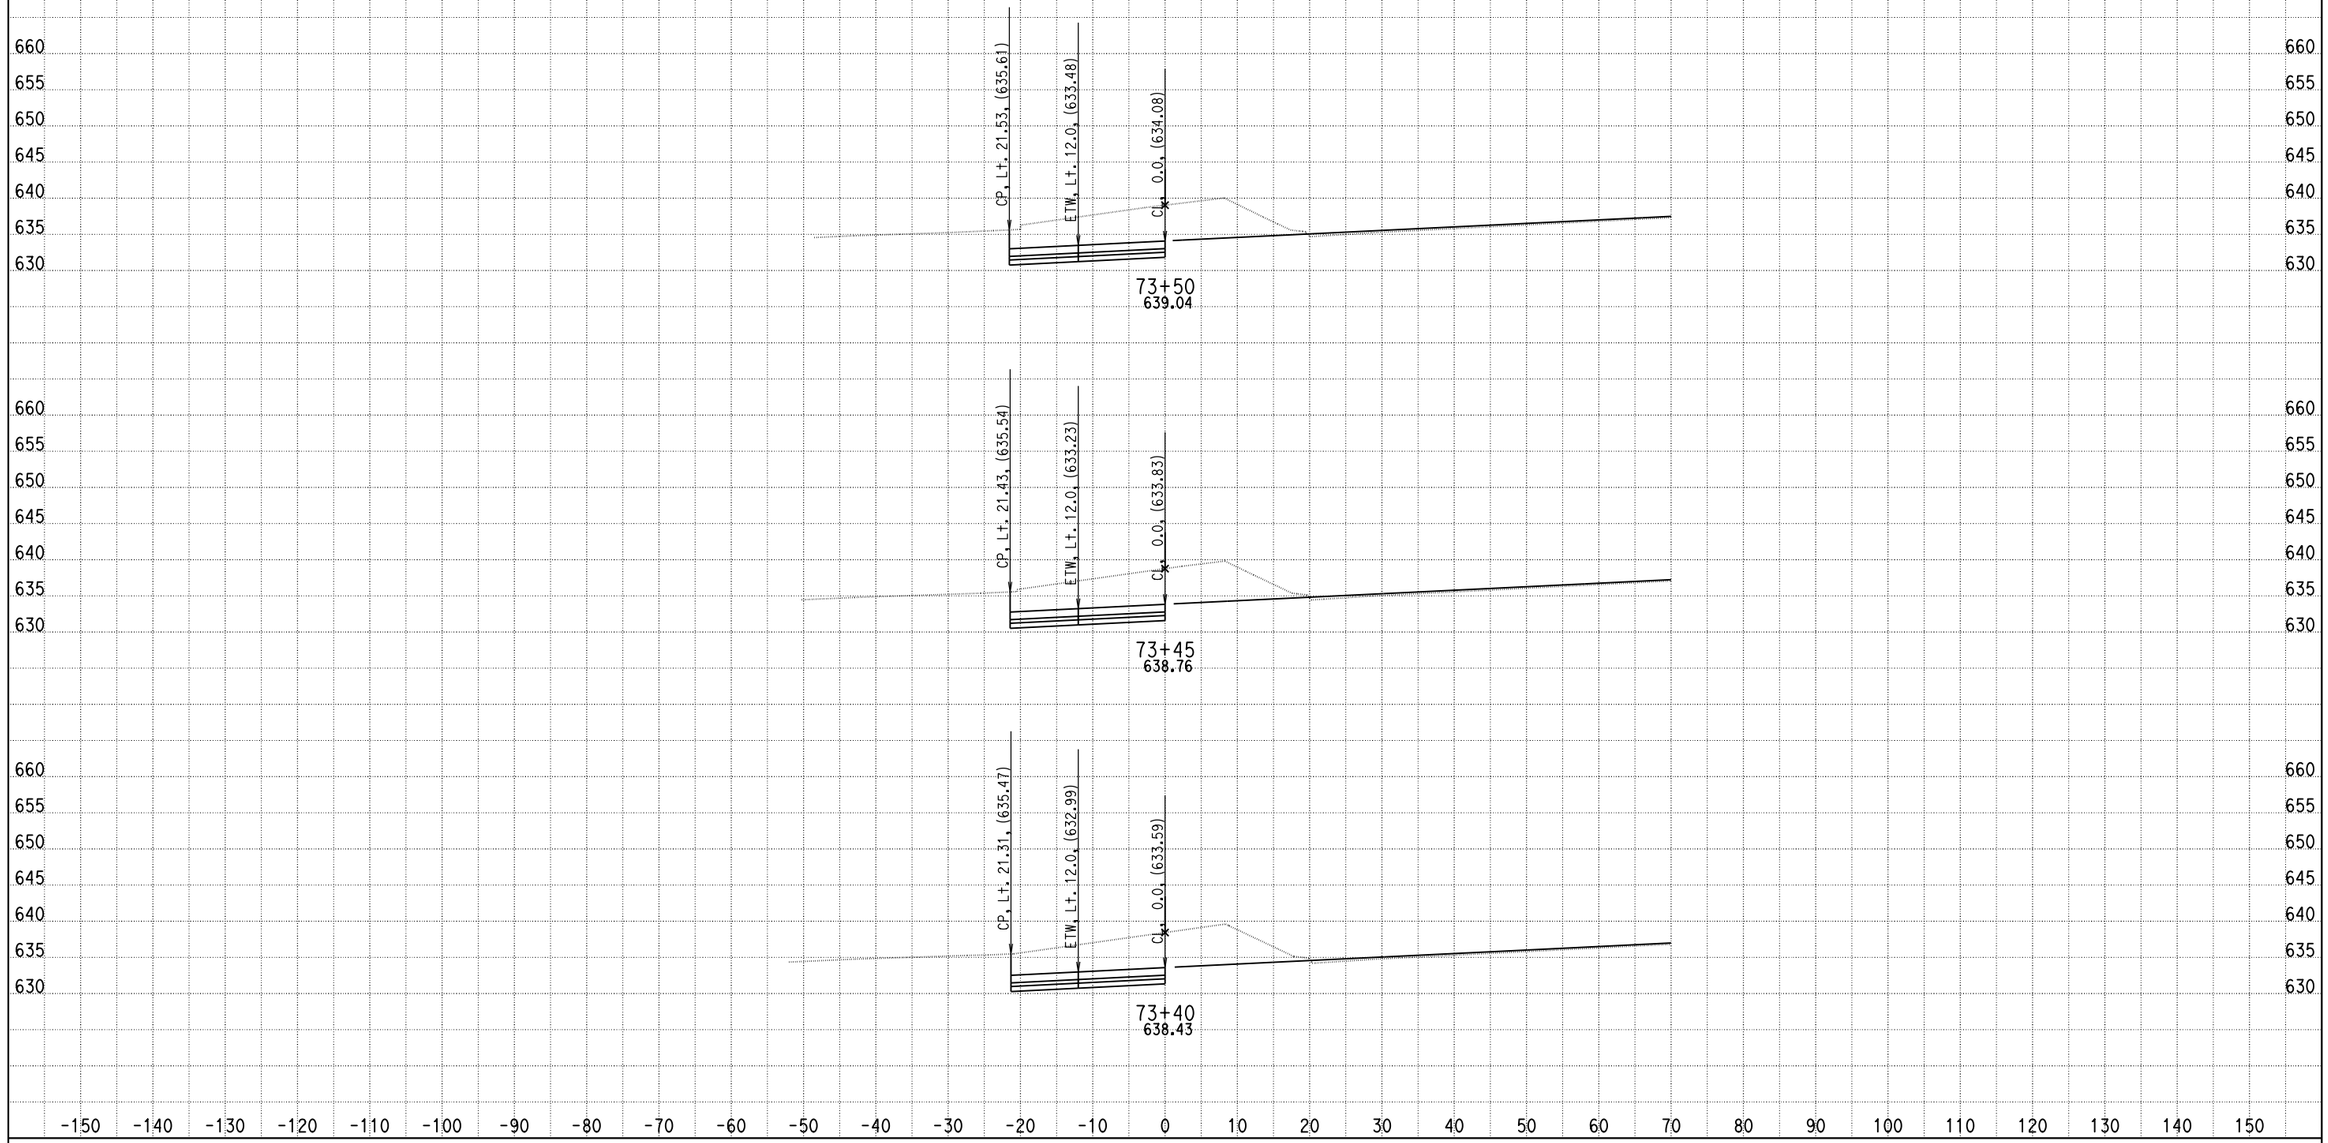

DATE: 9/4/2013

KC Project: 0818E File: D:\PROJECT\0818E\UPDATE-RAMP\hre6-pro.ear

SCALE: 1" = 10' Horiz.
1" = 10' Vert.

All Dimensions are US Survey Feet

RAMPE6
CROSS SECTIONS

SHEET 107 OF XXX

DESIGN STUDY ONLY

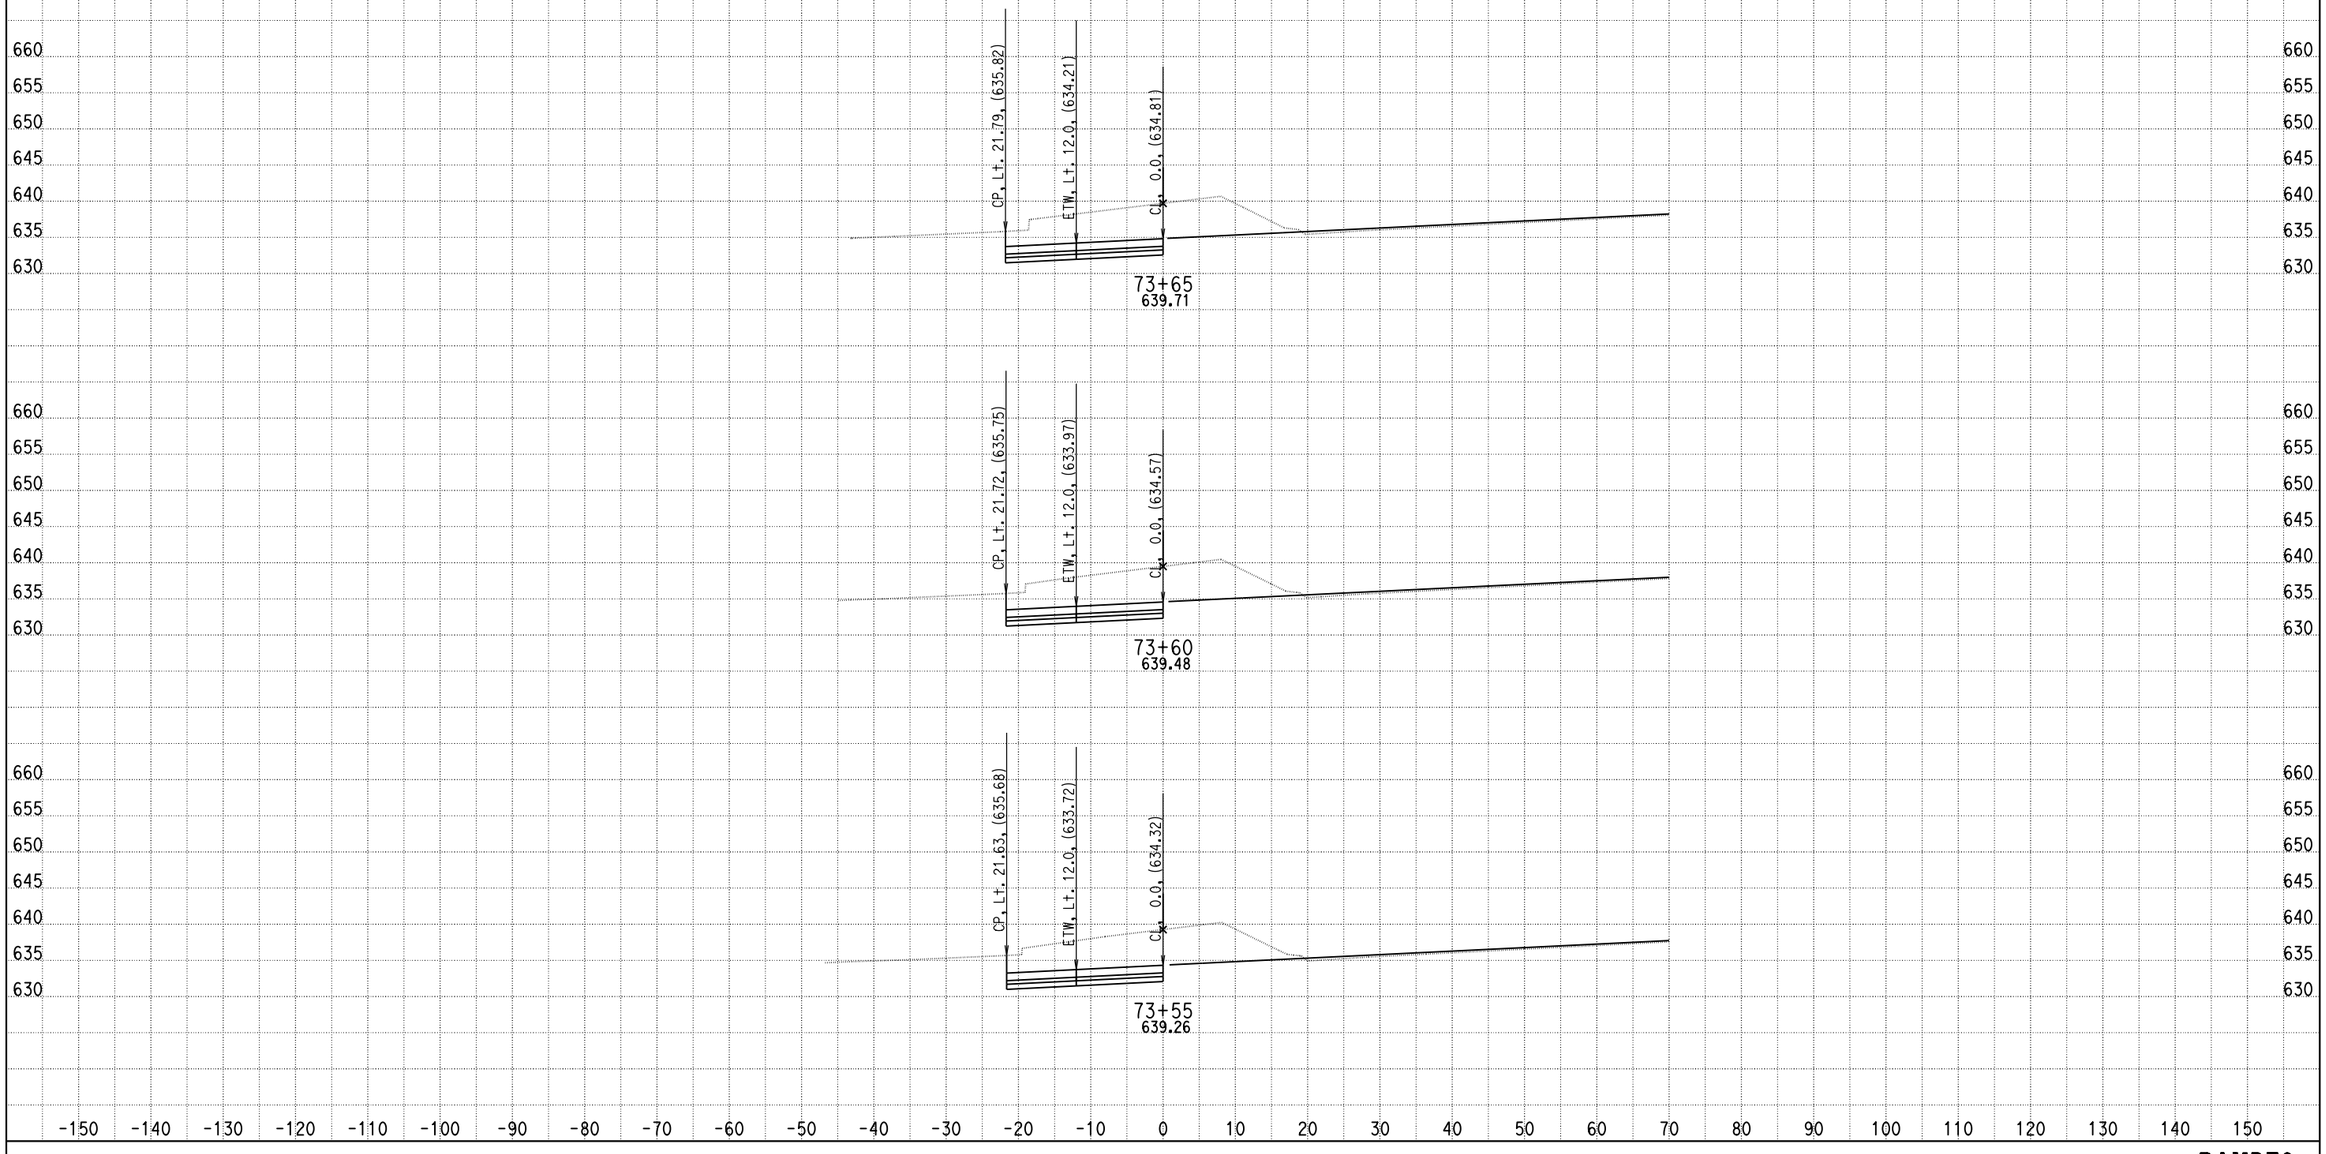

DATE: 9/4/2013

KC Project: 0818E File: D:\PROJECT\0818E\UPDATE-RAMP\hre6-pro.ear

SCALE: 1" = 10' Horiz.
1" = 10' Vert.

All Dimensions are US Survey Feet

RAMPE6
CROSS SECTIONS

DESIGN STUDY ONLY

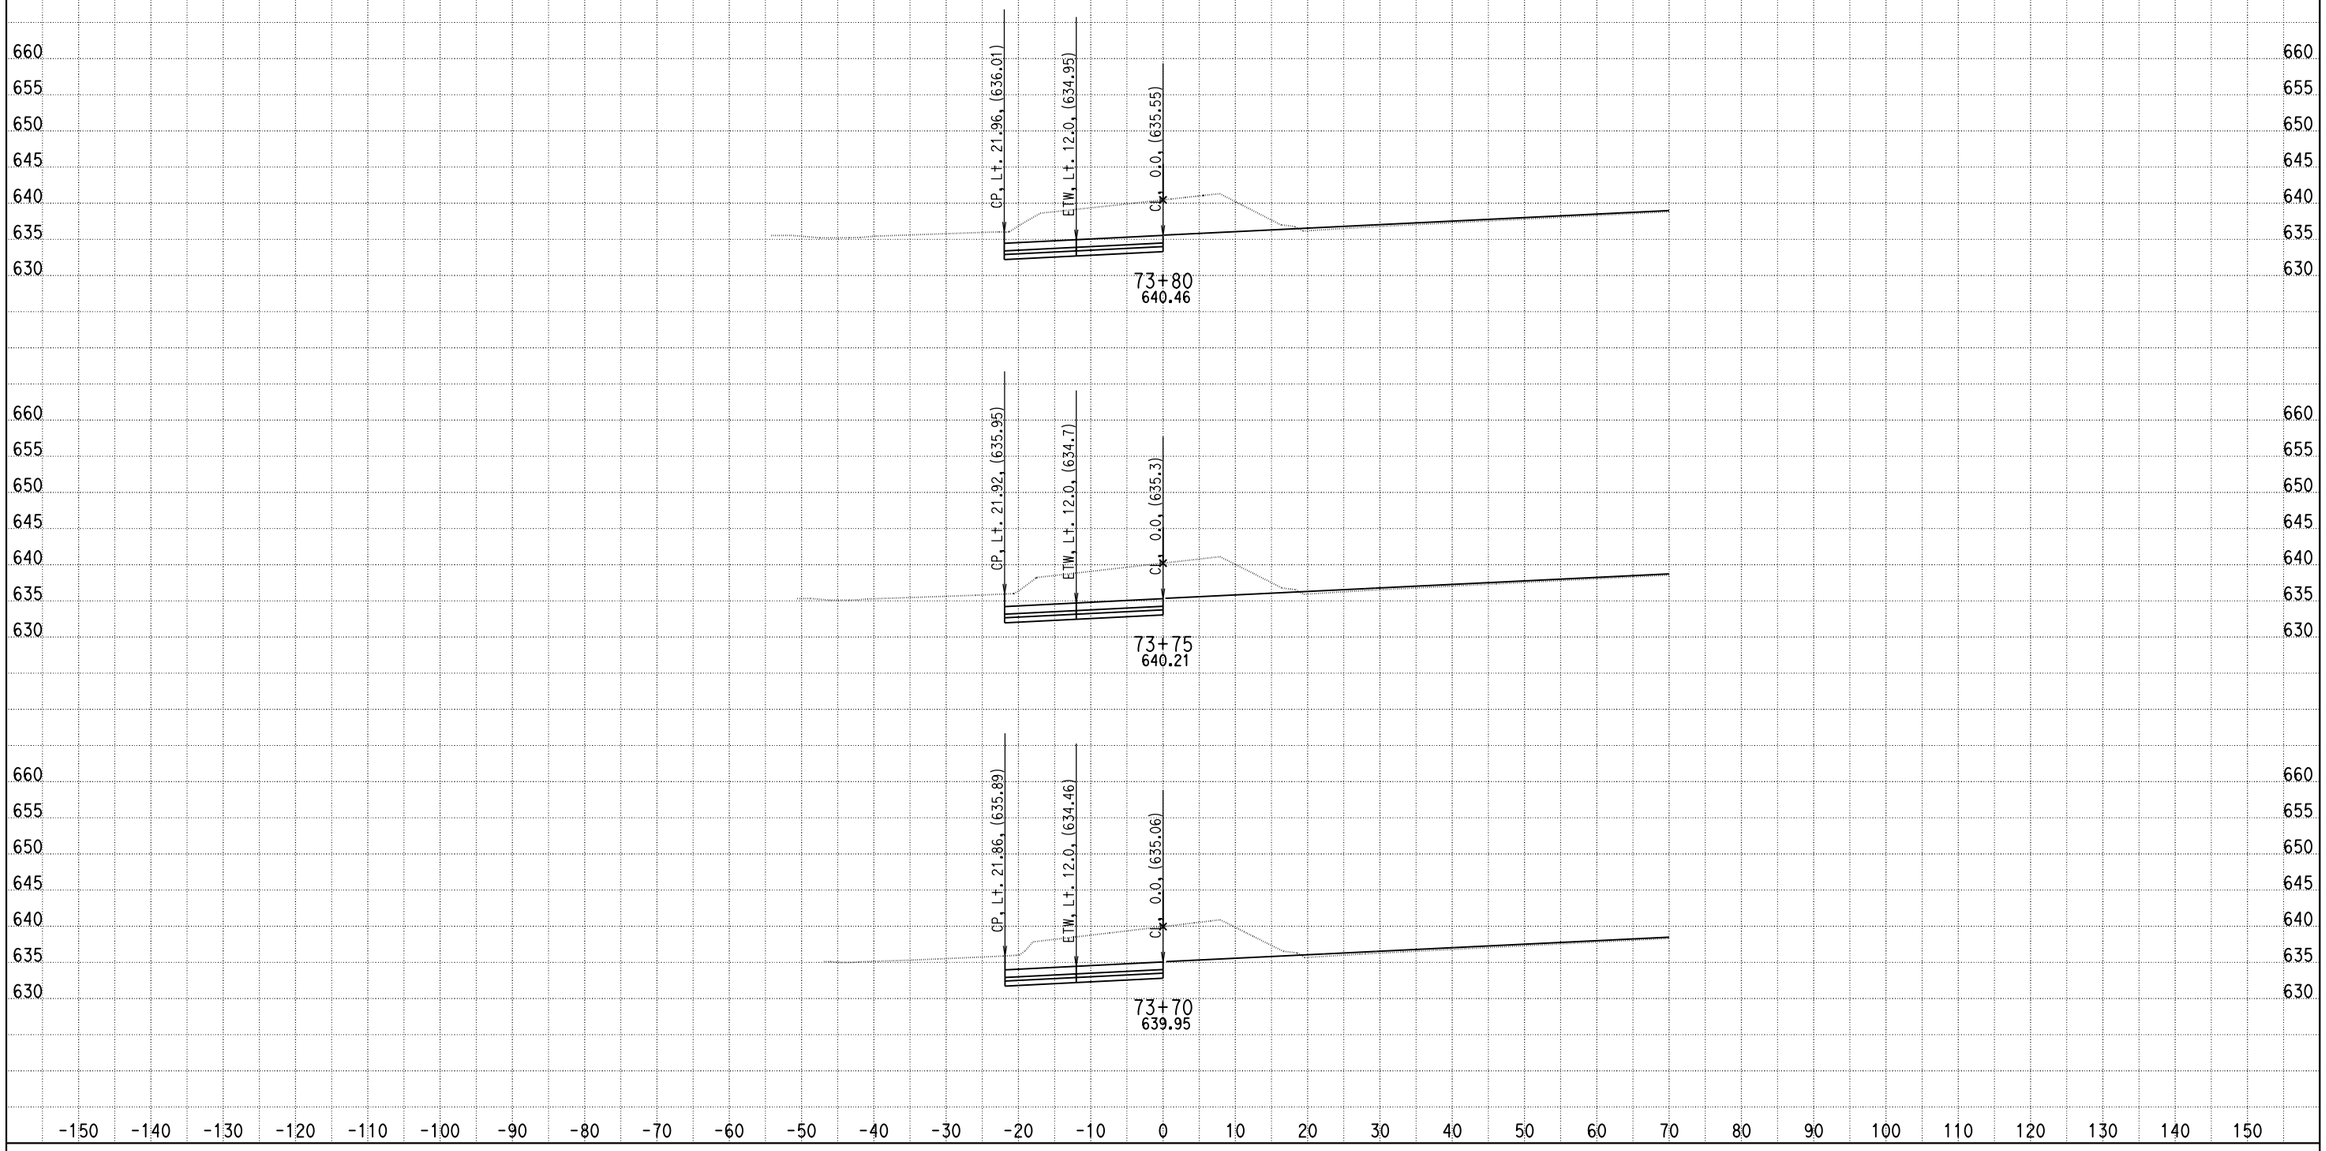

DATE: 9/4/2013

KC Project: 0818E File: D:\PROJECT\0818E\UPDATE-RAMP\hre6-pro.ear

SCALE: 1" = 10' Horiz.
1" = 10' Vert.

All Dimensions are US Survey Feet

RAMPE6
CROSS SECTIONS

SHEET 109 OF XXX

DESIGN STUDY ONLY

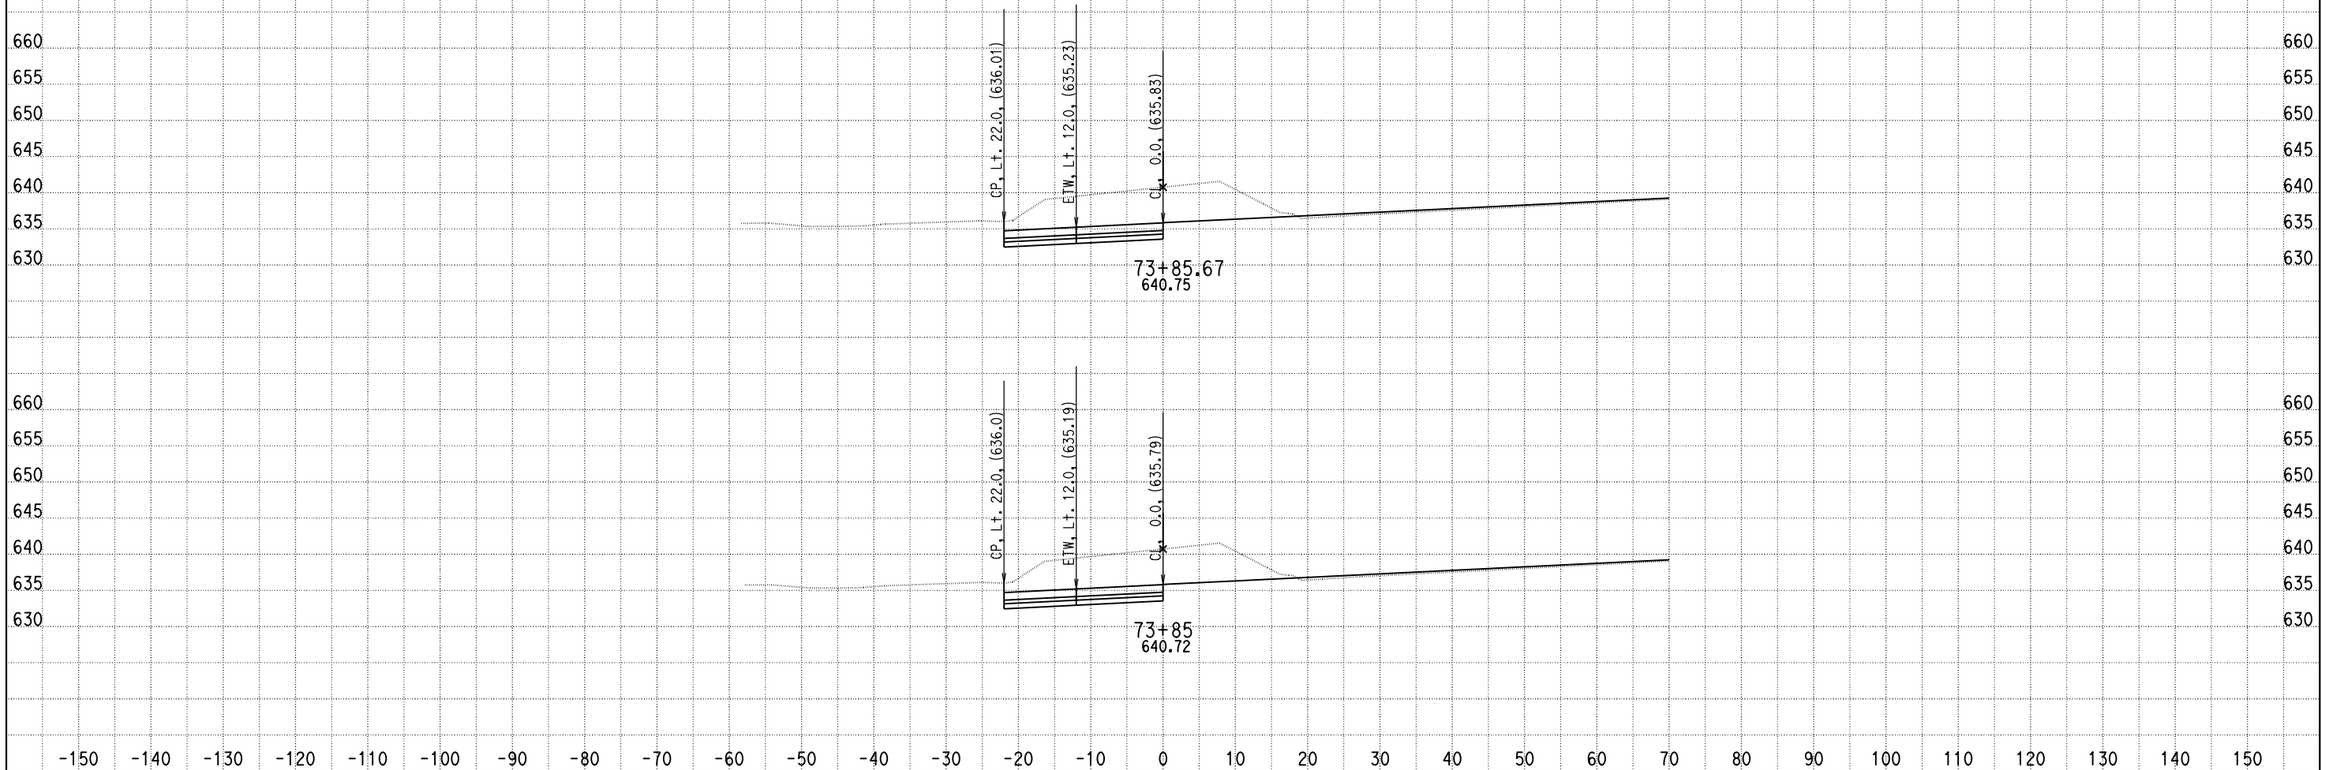

DATE: 9/4/2013

KC Project: 0818E File: D:\PROJECT\0818E\UPDATE-RAMP\hre6-pro.ear

SCALE: 1" = 10' Horiz.
1" = 10' Vert.

All Dimensions are US Survey Feet

RAMPE6
CROSS SECTIONS

RAMP F1

DESIGN STUDY ONLY

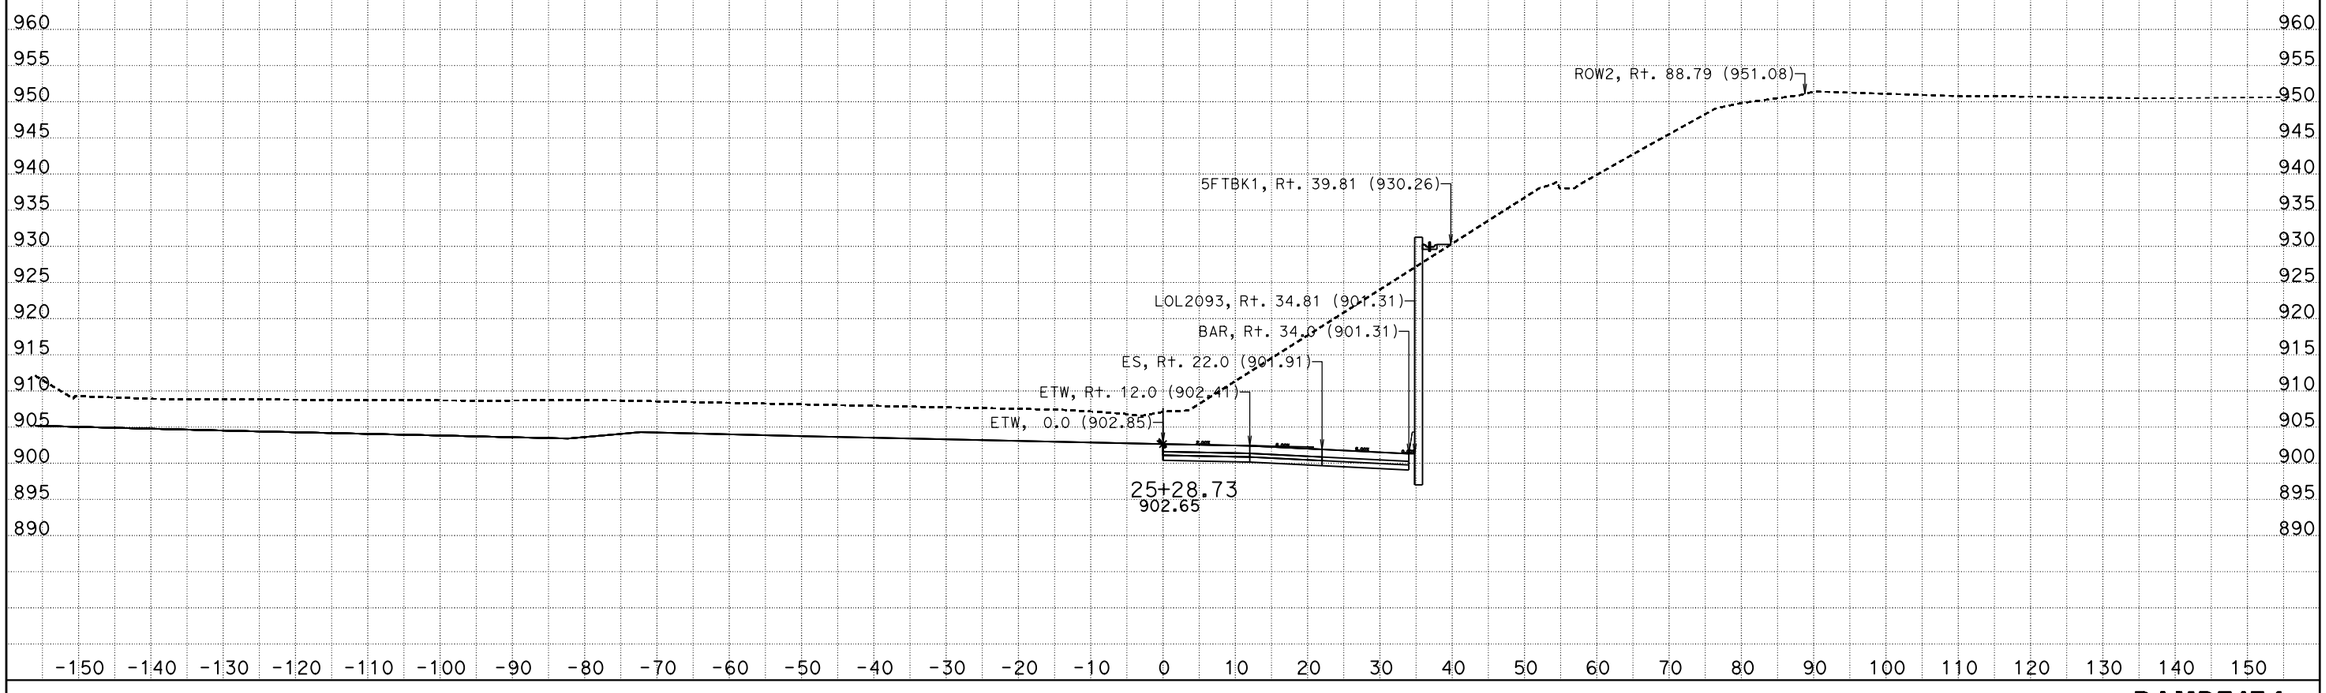

DATE: 9/4/2013
KC Project: 0818E File: D:\trieu\EA1193u1Q8E\trieu\RAMPF1\ramp_f1_fg_8_6_13.ear

SCALE: 1" = 10' Horiz.
1" = 10' Vert.

All Dimensions are US Survey Feet

RAMPF1F4
CROSS SECTIONS
SHEET 1 OF XXX

DESIGN STUDY ONLY

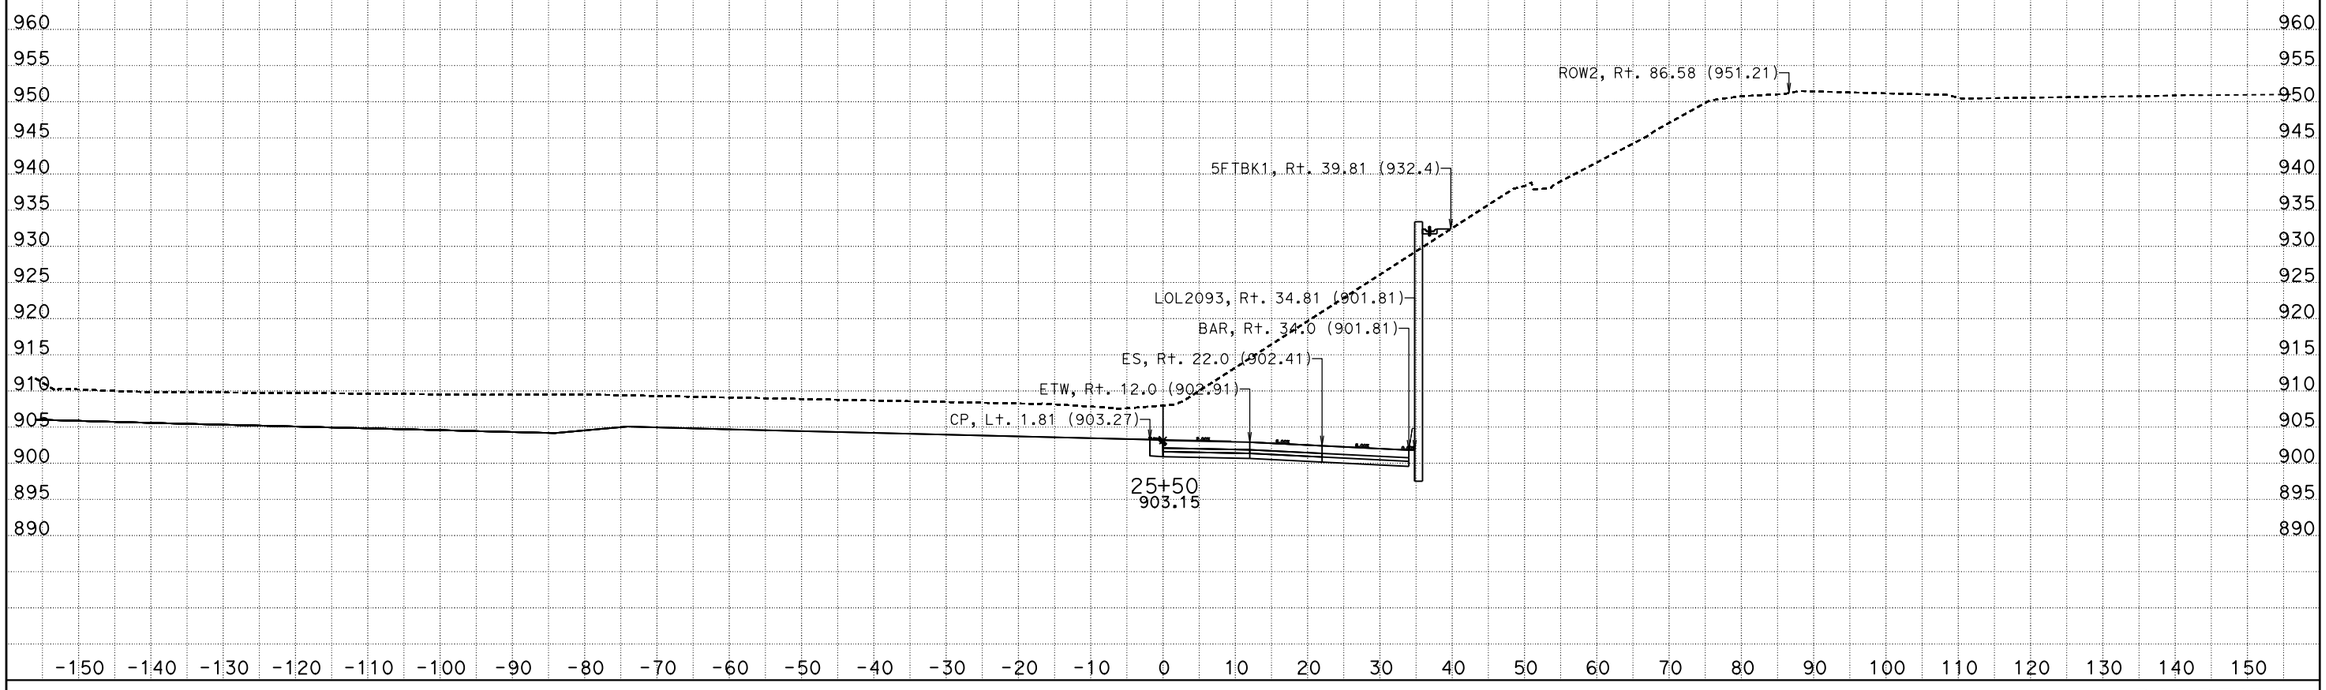

DATE: 9/4/2013

KC Project: 0818E File: D:\trieu\EA1193u1Q8E\trieu\RAMPF1\ramp_f1_fg_8_6_13.ear

SCALE: 1" = 10' Horiz.
1" = 10' Vert.

All Dimensions are US Survey Feet

RAMPF1F4
CROSS SECTIONS

DESIGN STUDY ONLY

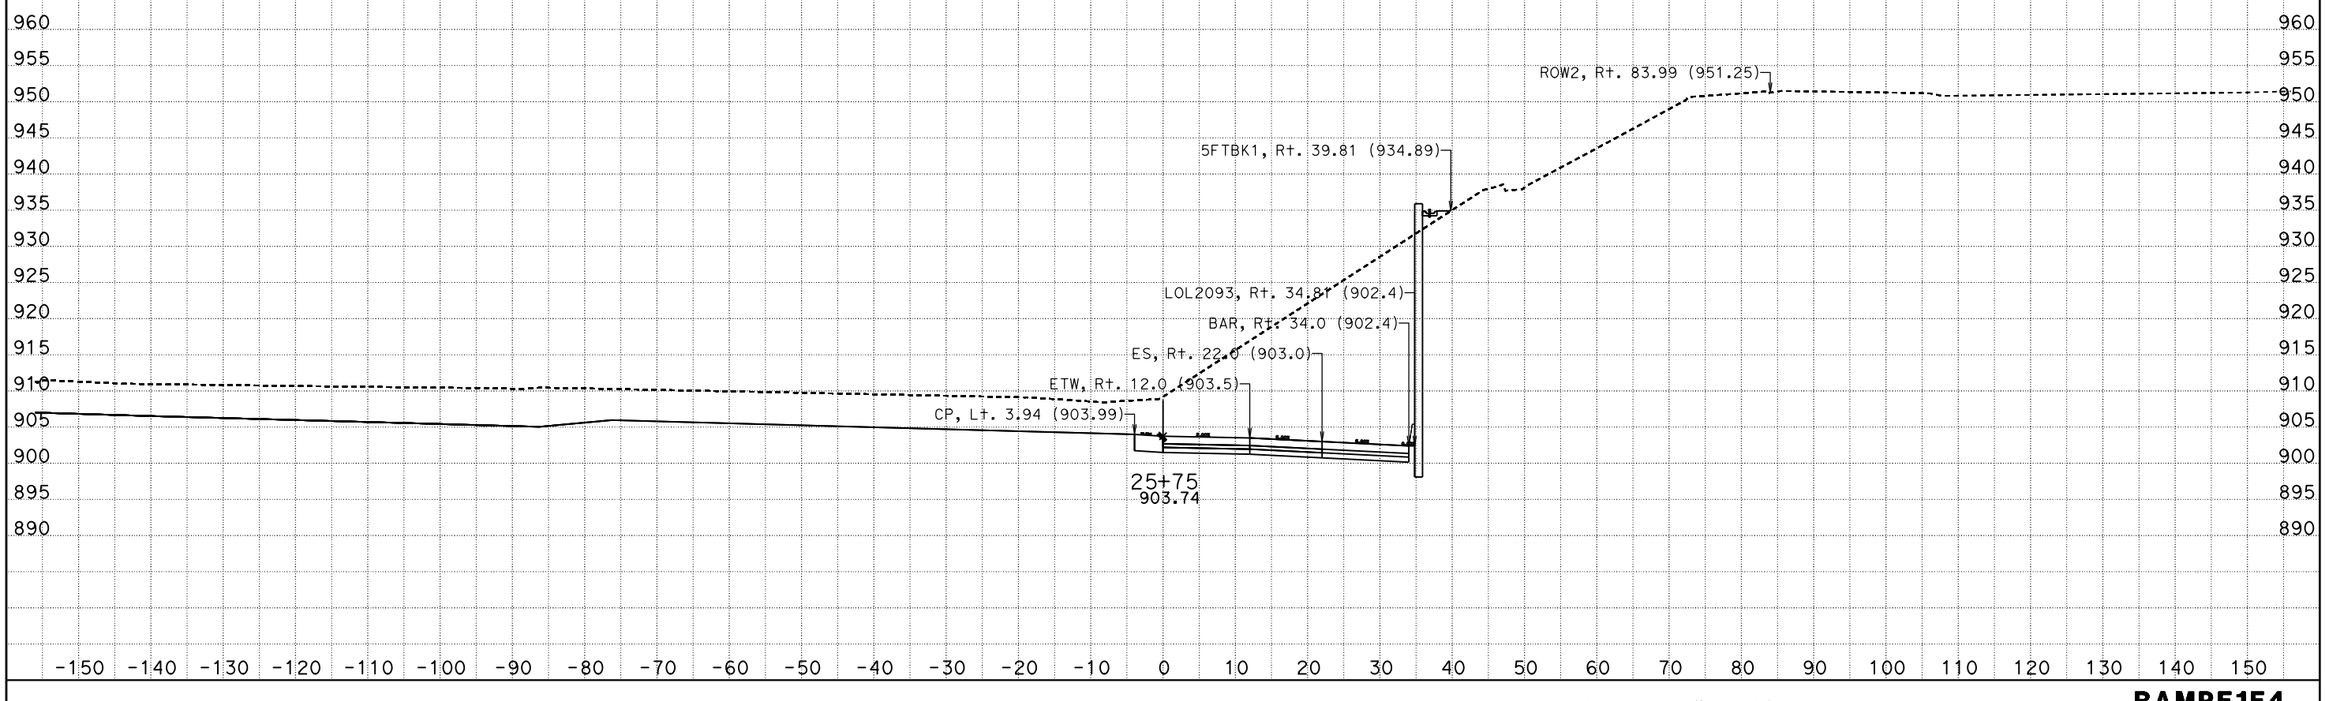

DATE: 9/4/2013

KC Project: 0818E File: D:\trieu\EA1193u1Q8E\trieu\RAMPF1\ramp_f1_fg_8_6_13.ear

SCALE: 1" = 10' Horiz.
1" = 10' Vert.

All Dimensions are US Survey Feet

RAMPF1F4
CROSS SECTIONS

DESIGN STUDY ONLY

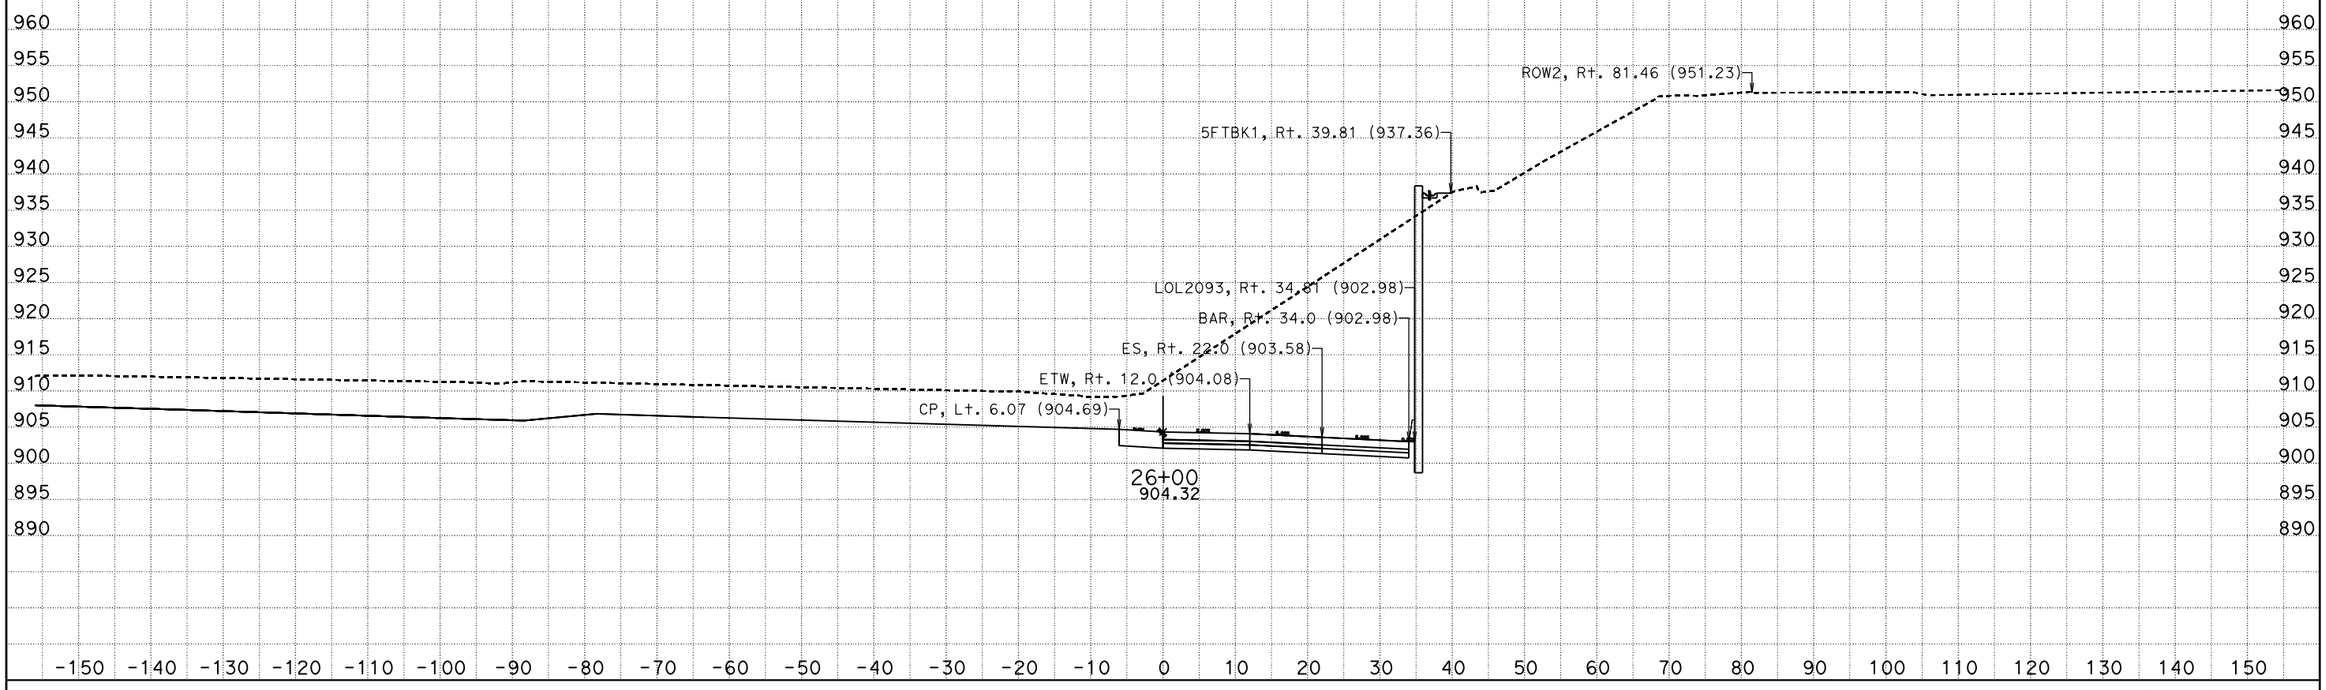

DATE: 9/4/2013

KC Project: 0818E File: D:\trieu\EA1193u1Q8E\trieu\RAMPF1\ramp_f1_fg_8_6_13.ear

SCALE: 1" = 10' Horiz.
1" = 10' Vert.

All Dimensions are US Survey Feet

RAMPF1F4
CROSS SECTIONS

DESIGN STUDY ONLY

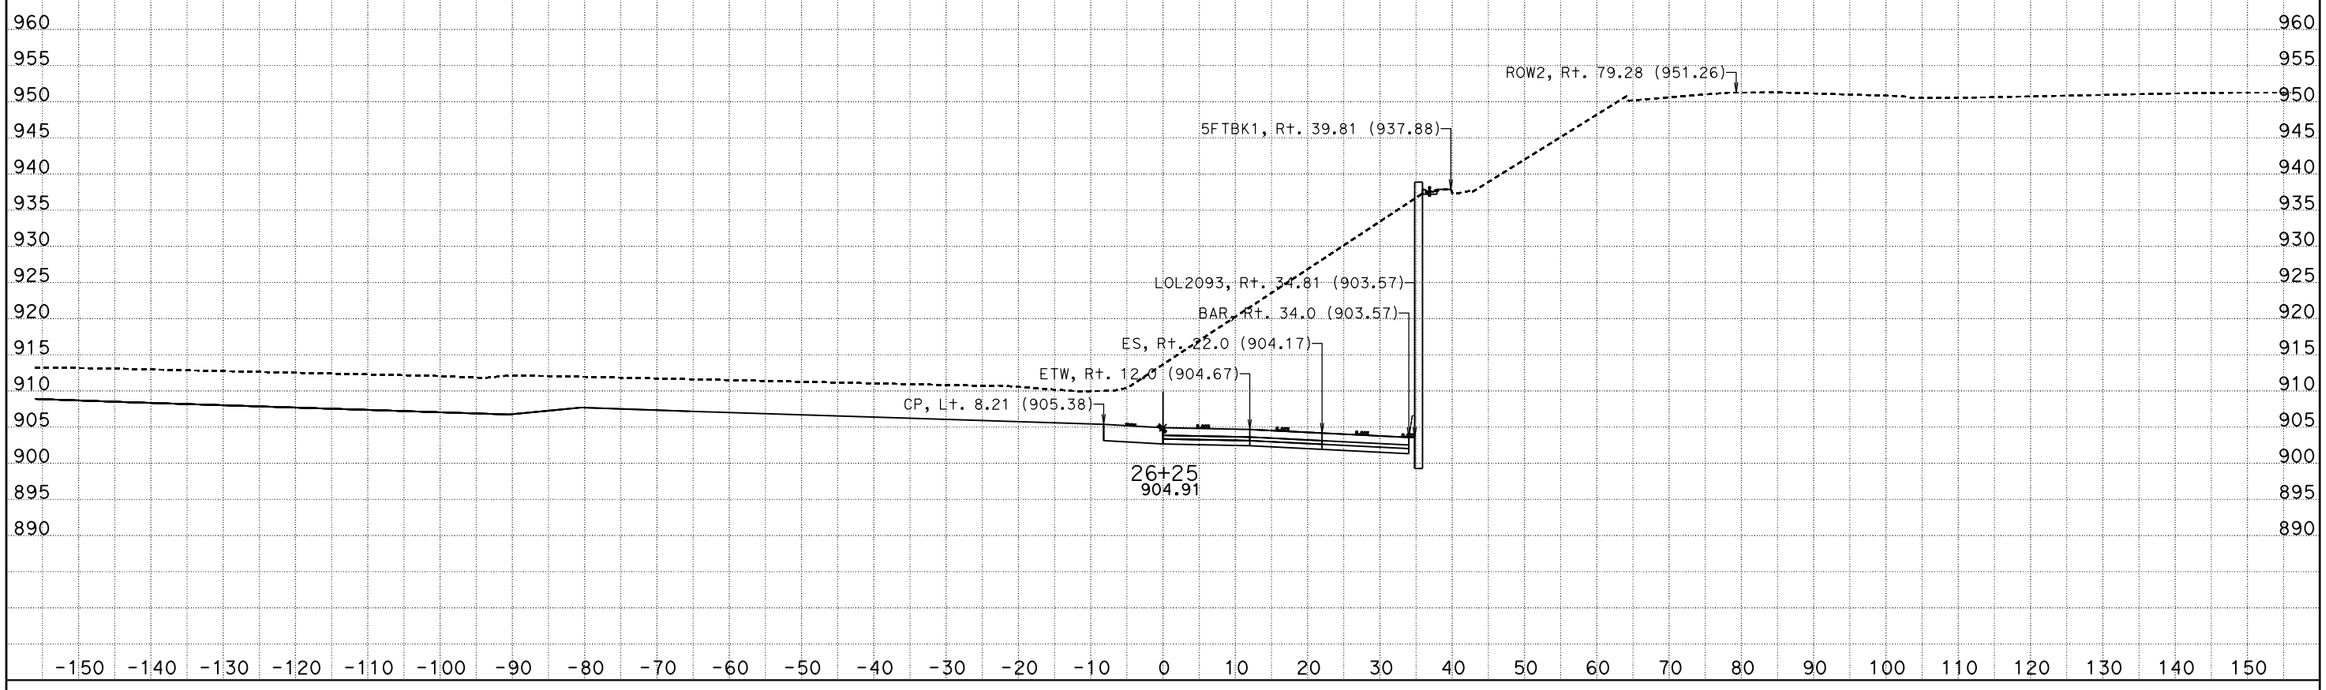

DATE: 9/4/2013
KC Project: 0818E File: D:\trieu\EA1193u1Q8E\trieu\RAMPF1\ramp_f1_fg_8_6_13.ear

SCALE: 1" = 10' Horiz.
1" = 10' Vert.

All Dimensions are US Survey Feet

RAMPF1F4
CROSS SECTIONS
SHEET 5 OF XXX

DESIGN STUDY ONLY

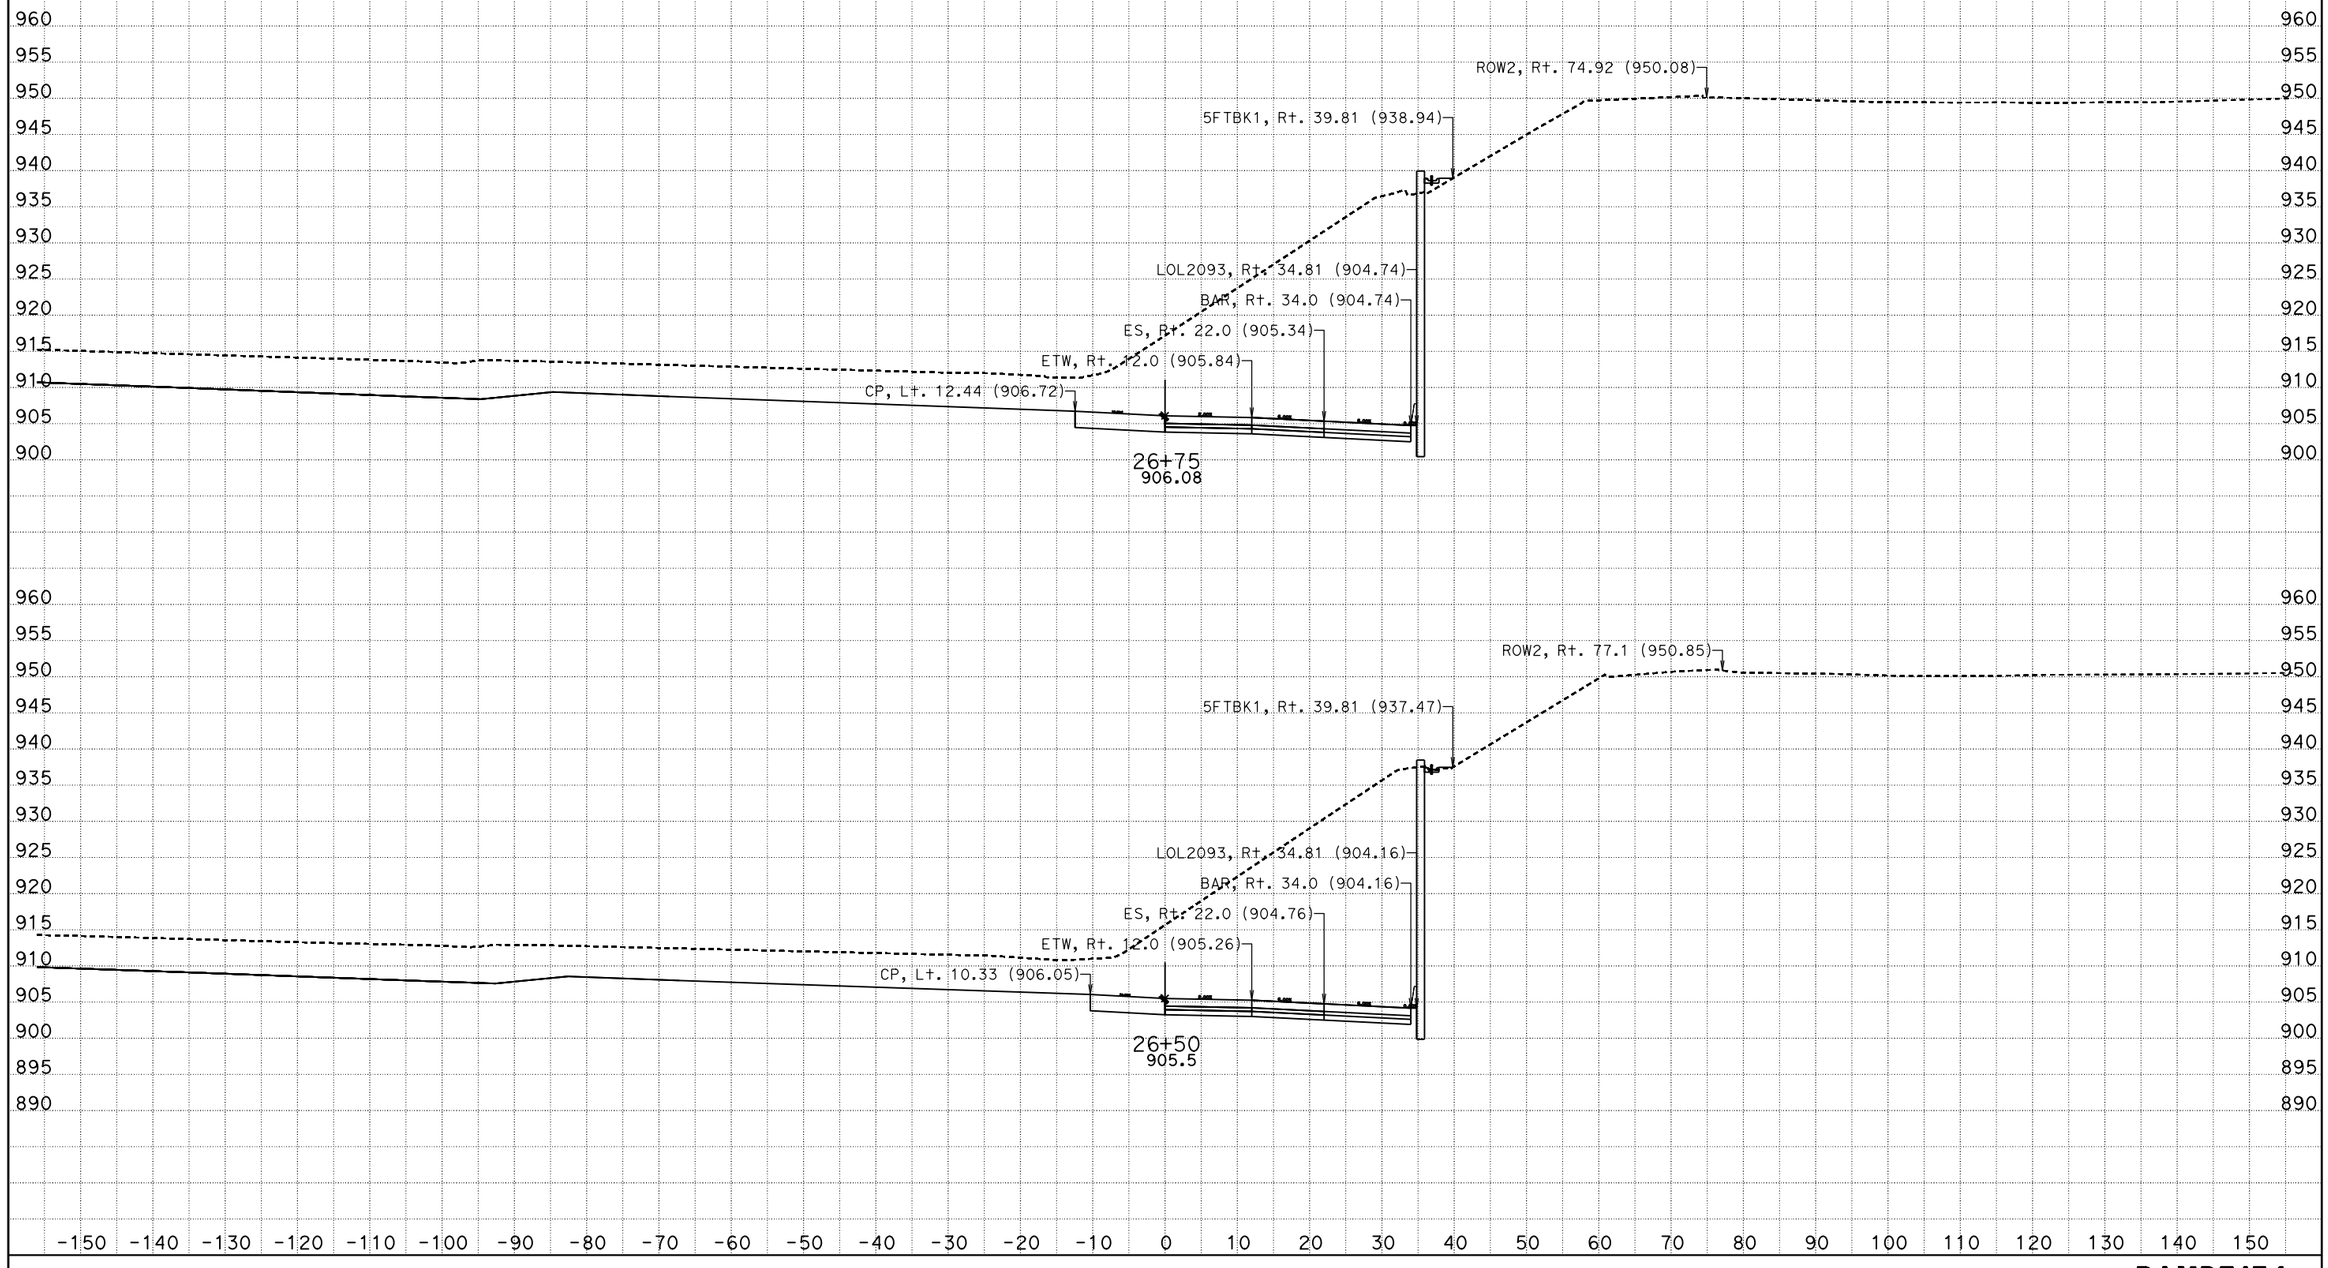

DATE: 9/4/2013
KC Project: 0818E File: D:\trieu\EA1193u1Q8E\trieu\RAMPF1\ramp_f1_fg_8_6_13.ear

SCALE: 1" = 10' Horiz.
1" = 10' Vert.

All Dimensions are US Survey Feet

RAMPF1F4
CROSS SECTIONS
SHEET 6 OF XXX

DESIGN STUDY ONLY

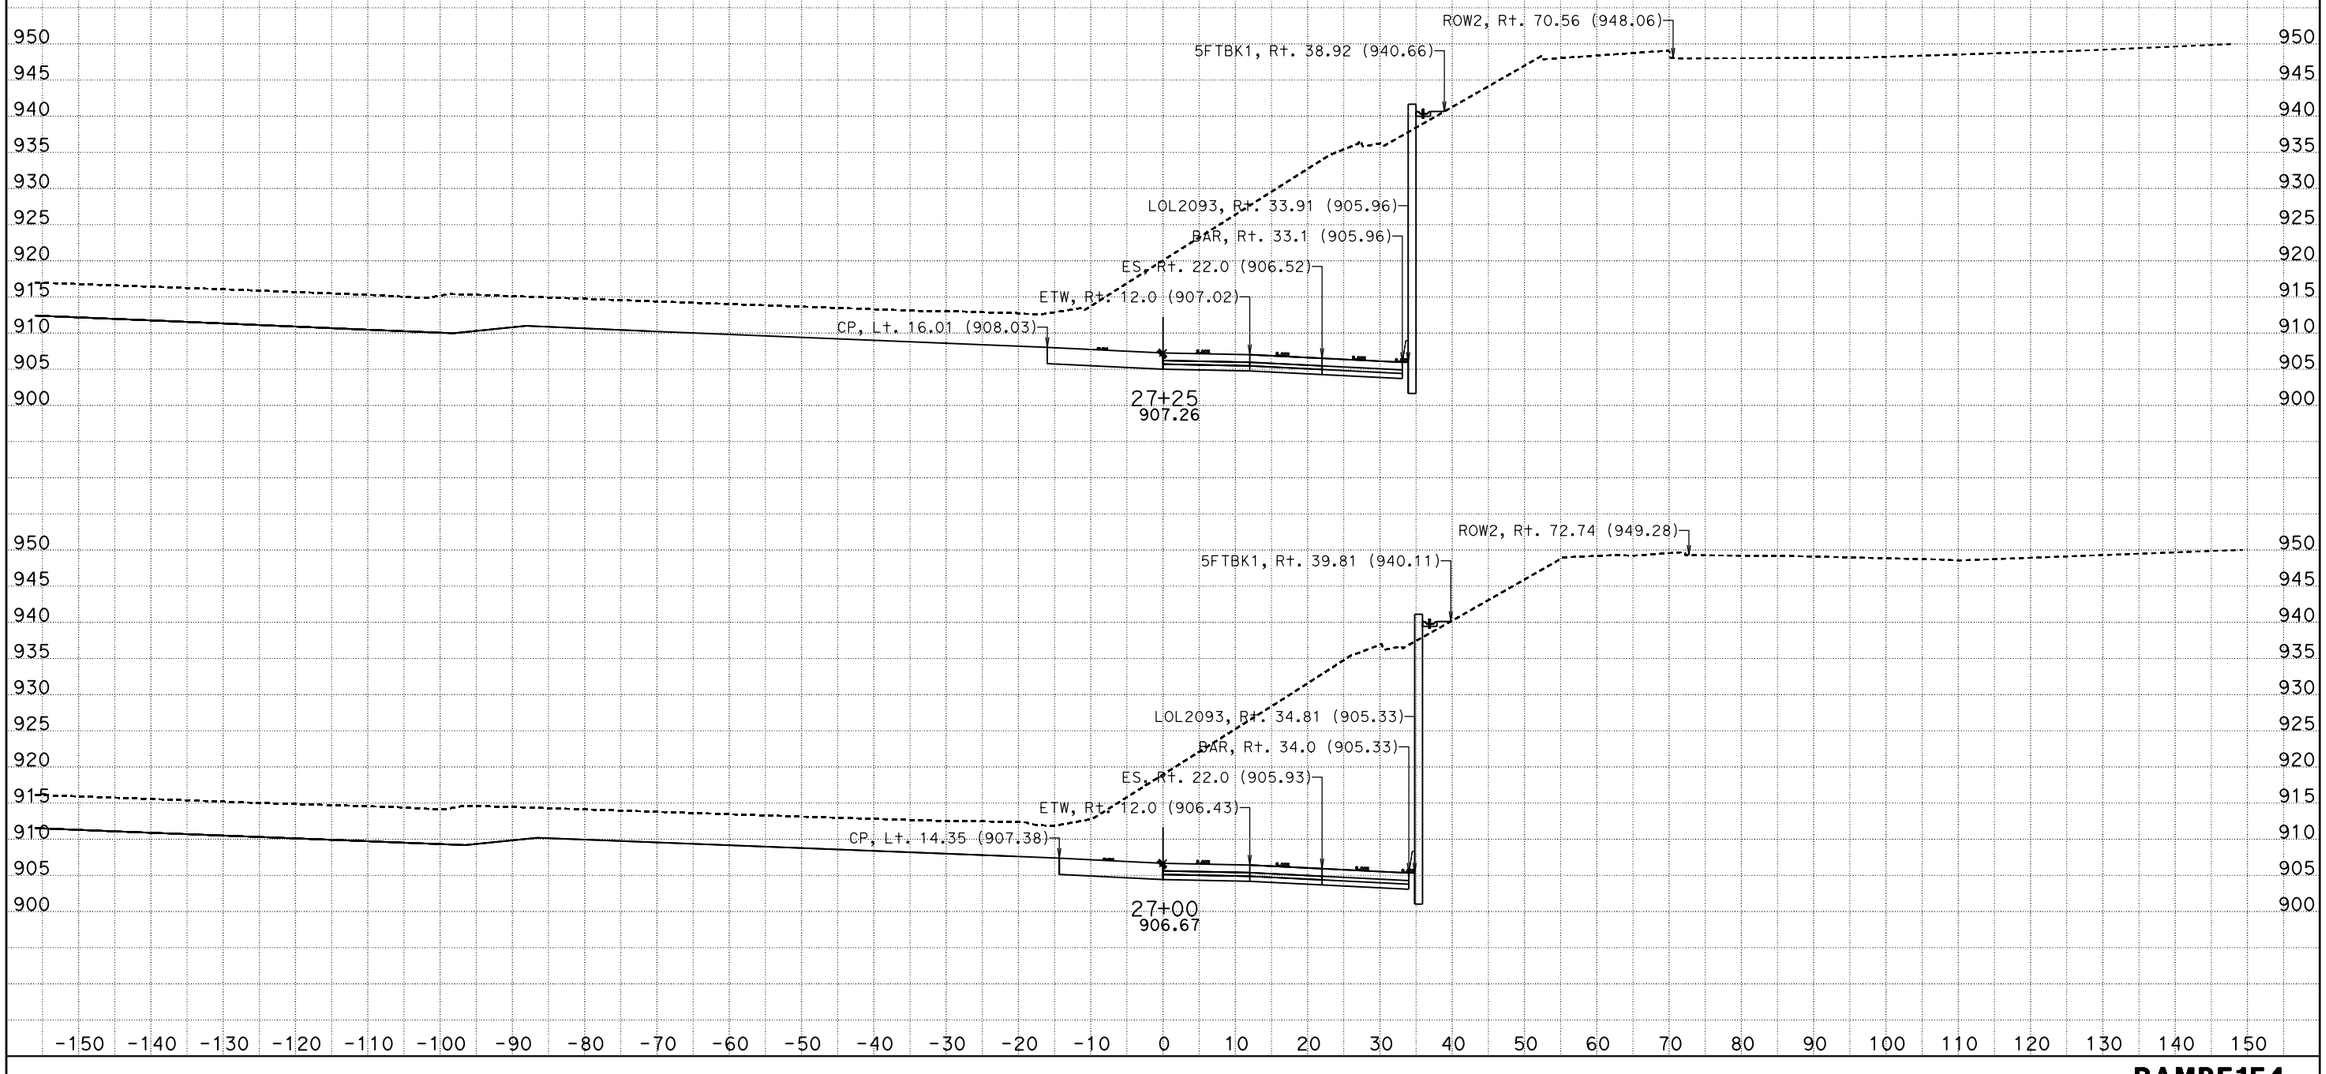

DATE: 9/4/2013
KC Project: 0818E File: D:\trieu\EA1193u1Q8E\trieu\RAMPF1\ramp_f1_fg_8_6_13.ear

SCALE: 1" = 10' Horiz.
1" = 10' Vert.

All Dimensions are US Survey Feet

RAMPF1F4
CROSS SECTIONS
SHEET 7 OF XXX

DESIGN STUDY ONLY

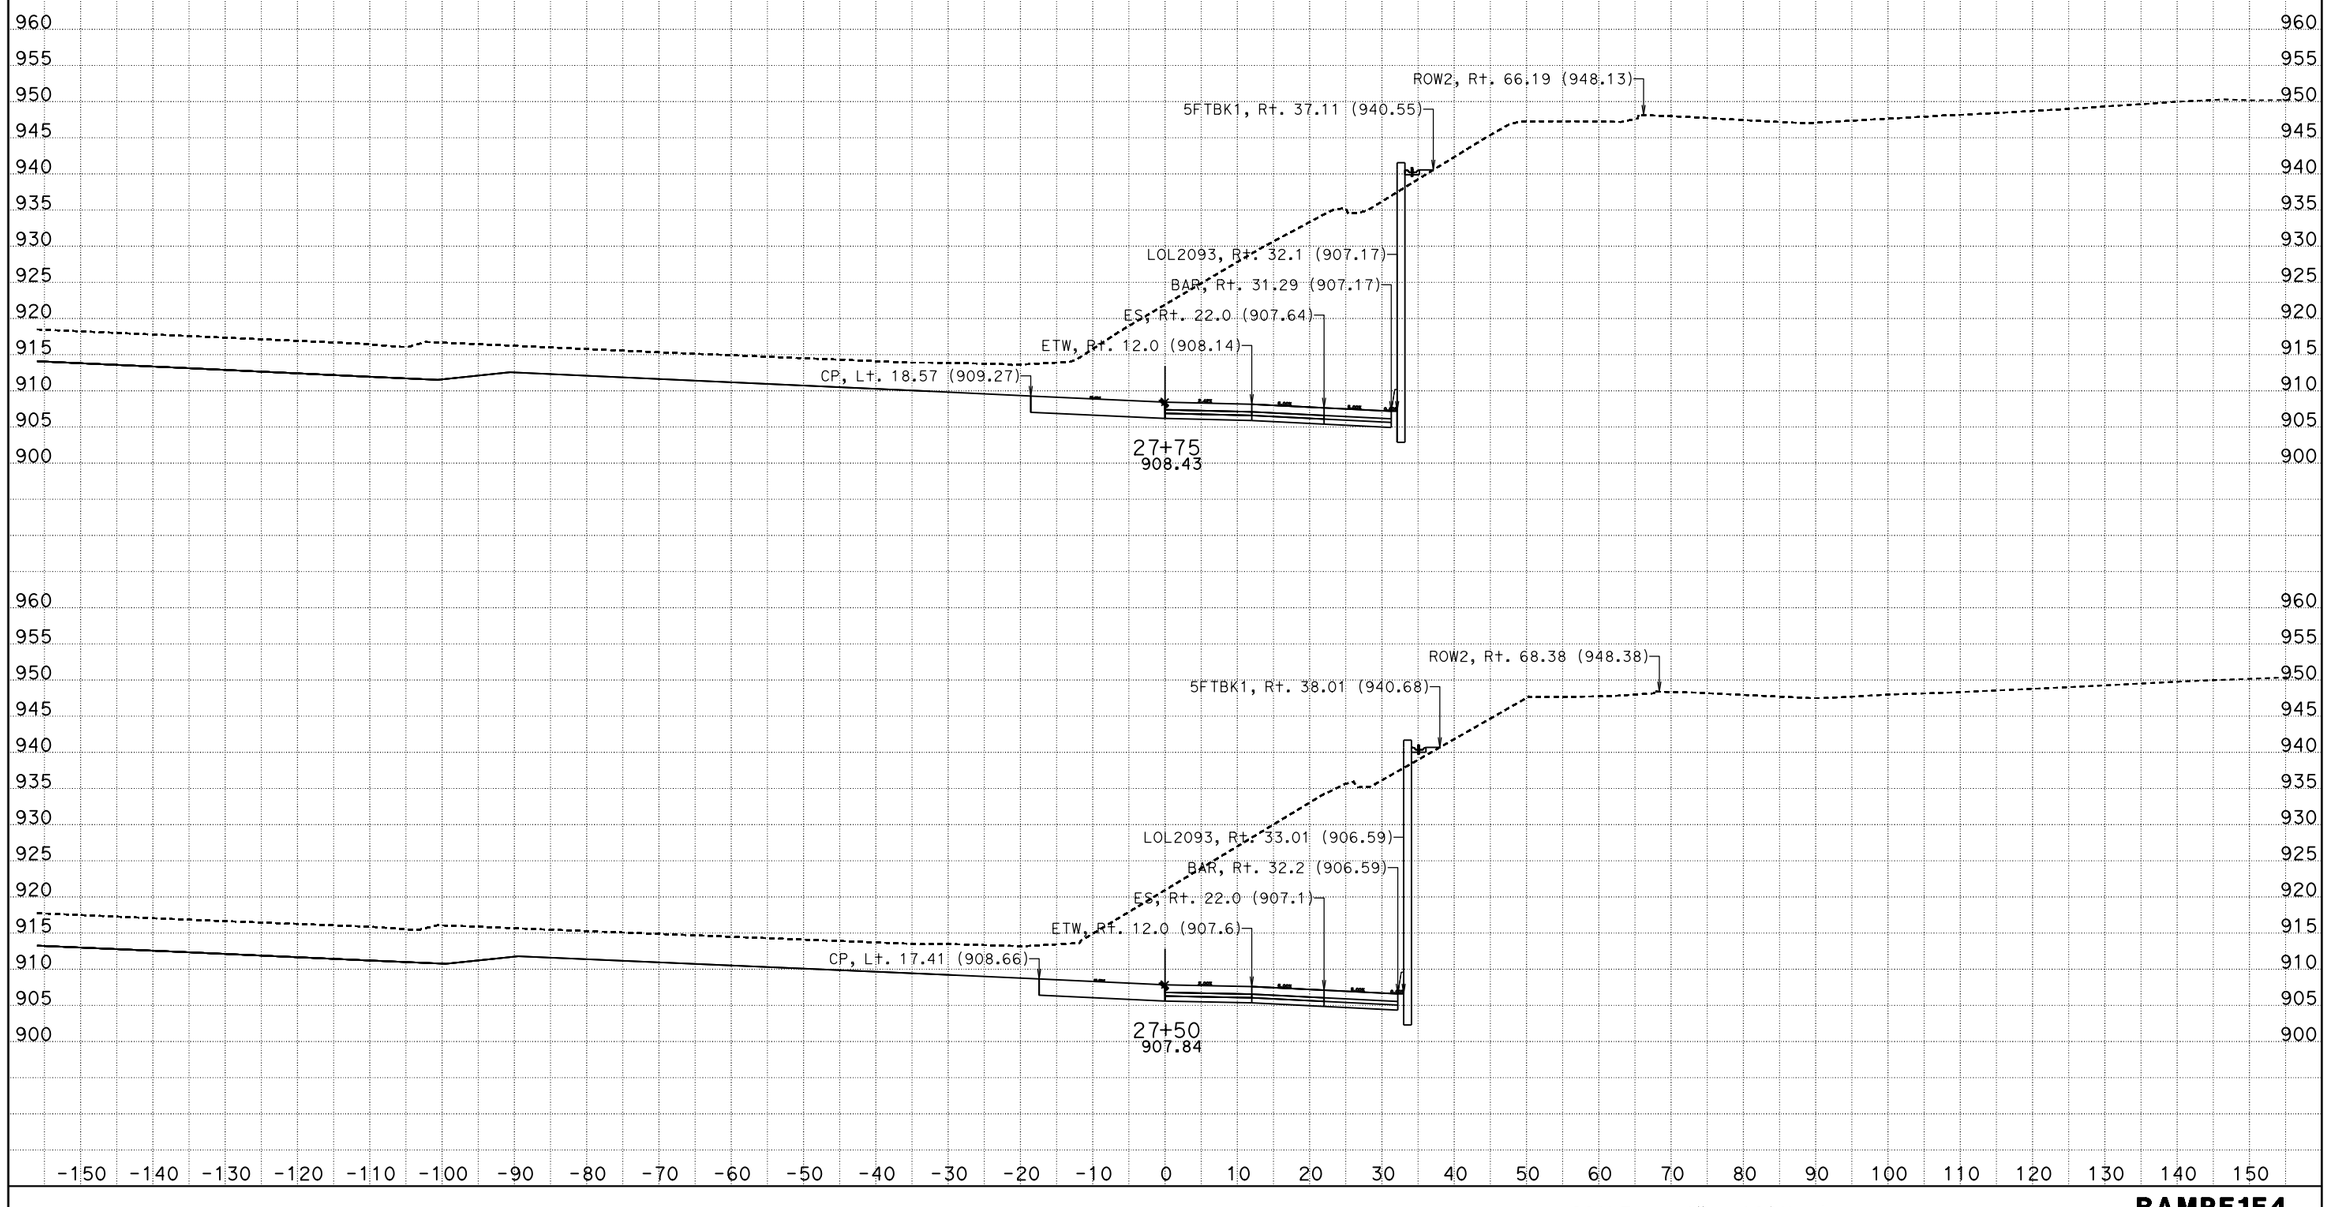

DATE: 9/4/2013
KC Project: 0818E File: D:\trieu\EA1193u1Q8E\trieu\RAMPF1\ramp_f1_fg_8_6_13.ear

SCALE: 1" = 10' Horiz.
1" = 10' Vert.

All Dimensions are US Survey Feet

RAMPF1F4
CROSS SECTIONS
SHEET 8 OF XXX

DESIGN STUDY ONLY

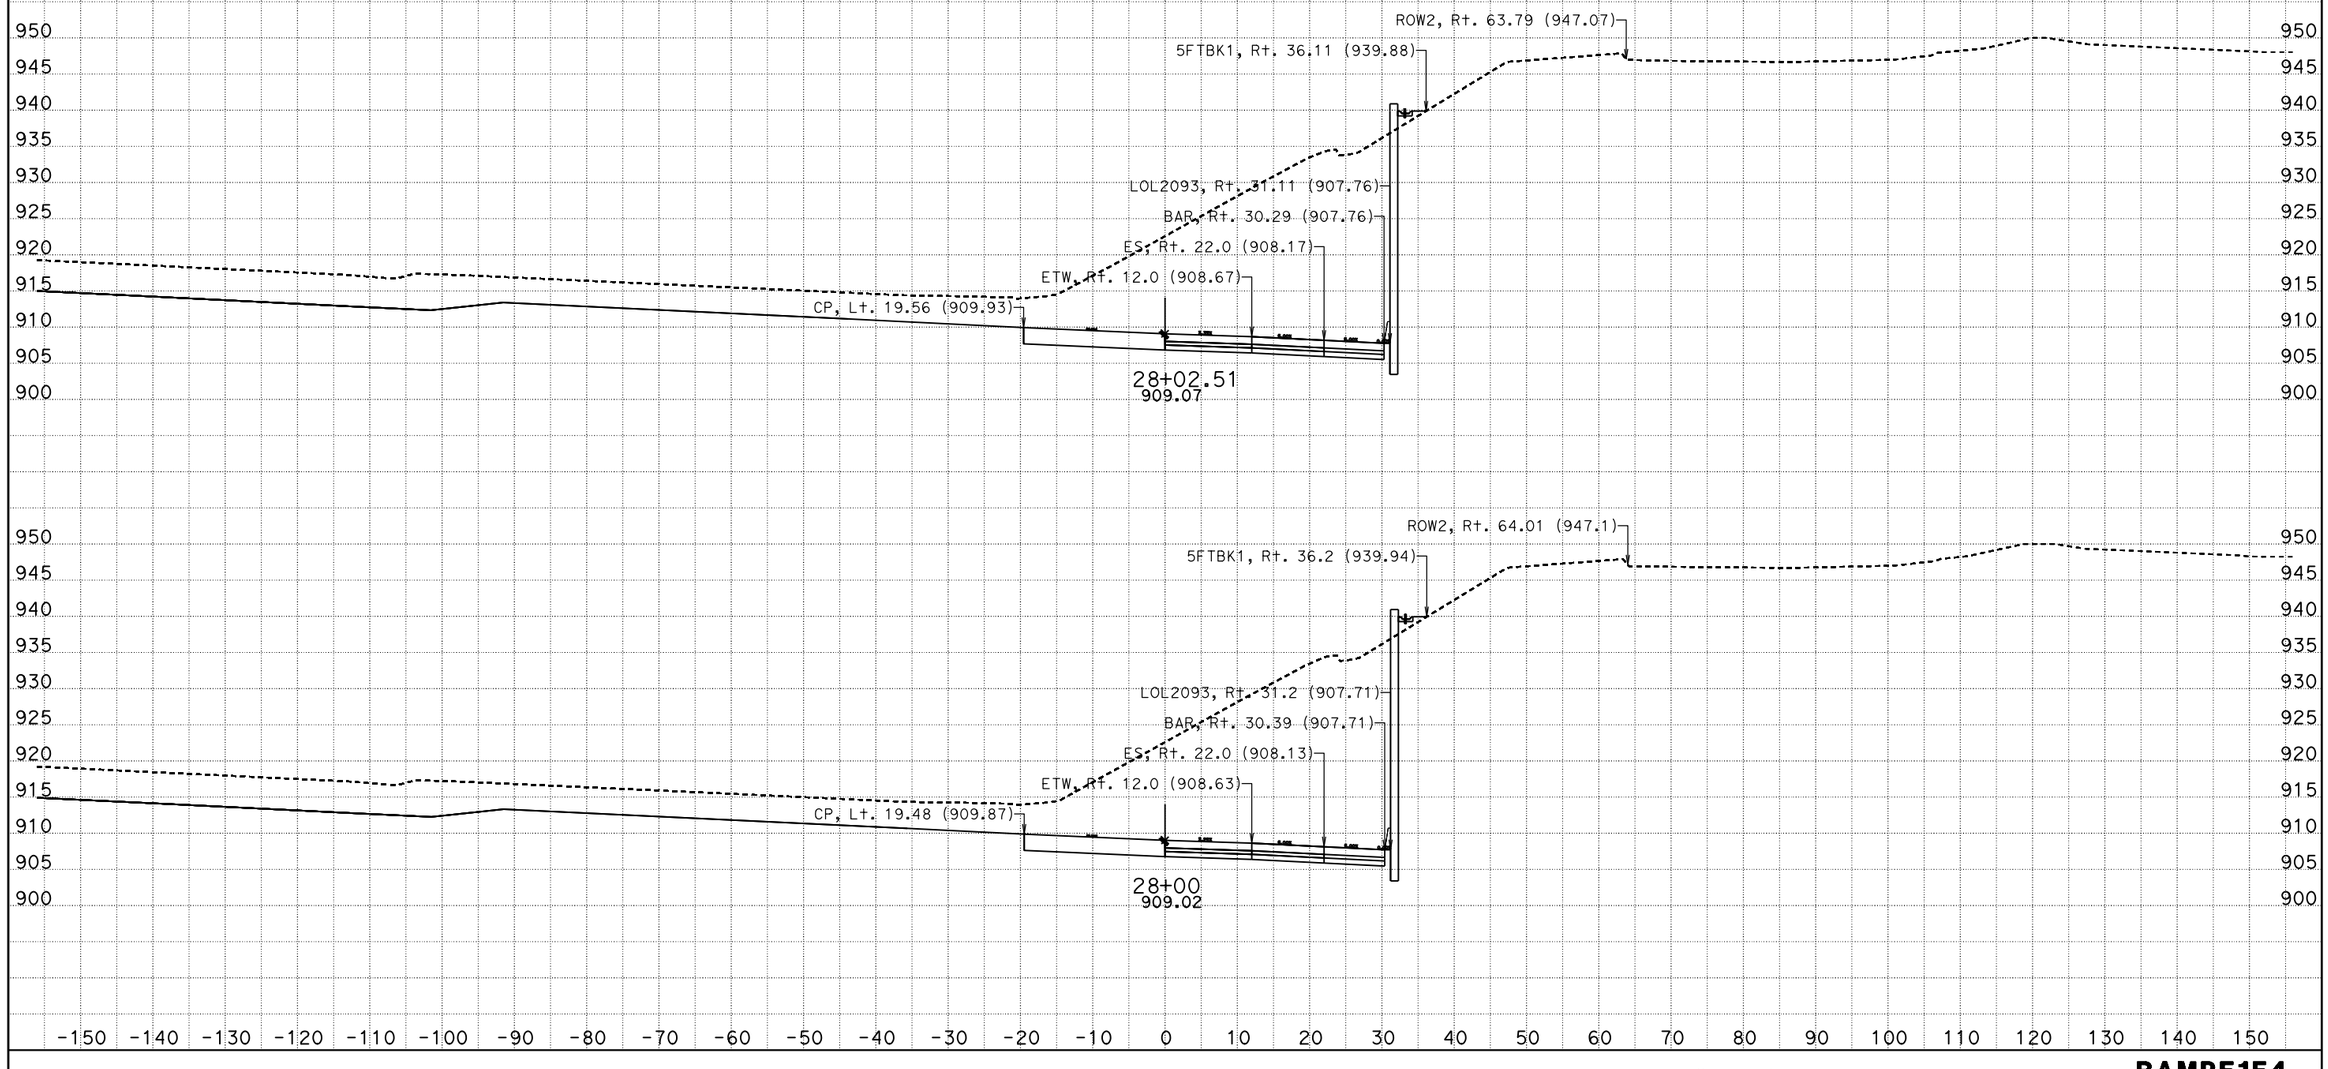

DATE: 9/4/2013
KC Project: 0818E File: D:\trieu\EA1193u1Q8E\trieu\RAMPF1\ramp_f1_fg_8_6_13.ear

SCALE: 1" = 10' Horiz.
1" = 10' Vert.

All Dimensions are US Survey Feet

RAMPF1F4
CROSS SECTIONS
SHEET 9 OF XXX

DESIGN STUDY ONLY

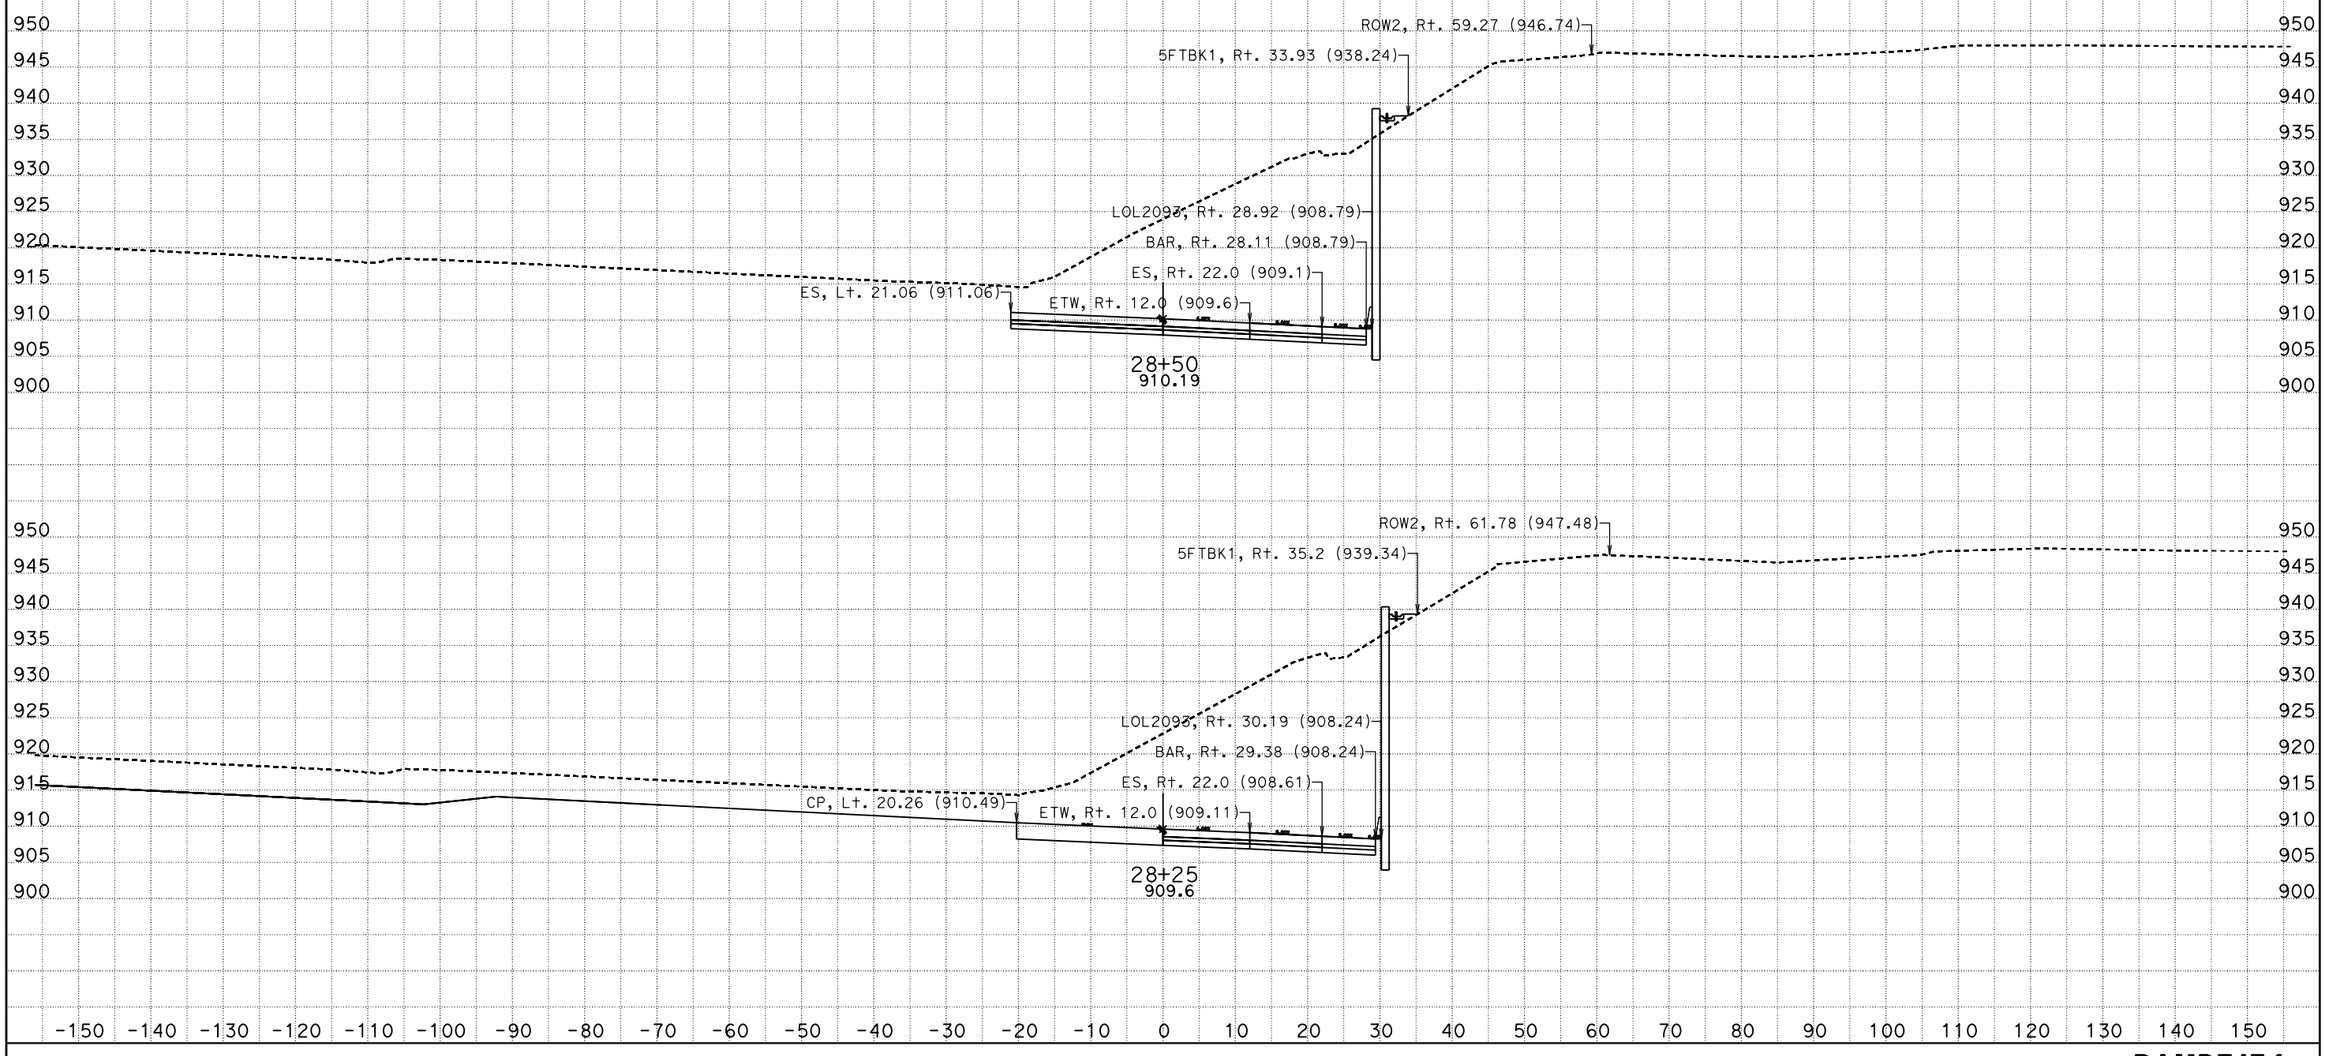

DATE: 9/4/2013
KC Project: 0818E File: D:\trieu\EA1193u1Q8E\trieu\RAMPF1\ramp_f1_fg_8_6_13.ear

SCALE: 1" = 10' Horiz.
1" = 10' Vert.

All Dimensions are US Survey Feet

RAMPF1F4
CROSS SECTIONS
SHEET 10 OF XXX

DESIGN STUDY ONLY

DATE: 9/4/2013
KC Project: 0818E File: D:\trieu\EA1193u1Q8E\trieu\RAMPF1\ramp_f1_fg_8_6_13.ear

SCALE: 1" = 10' Horiz.
1" = 10' Vert.

All Dimensions are US Survey Feet

RAMPF1F4
CROSS SECTIONS
SHEET 11 OF XXX

DESIGN STUDY ONLY

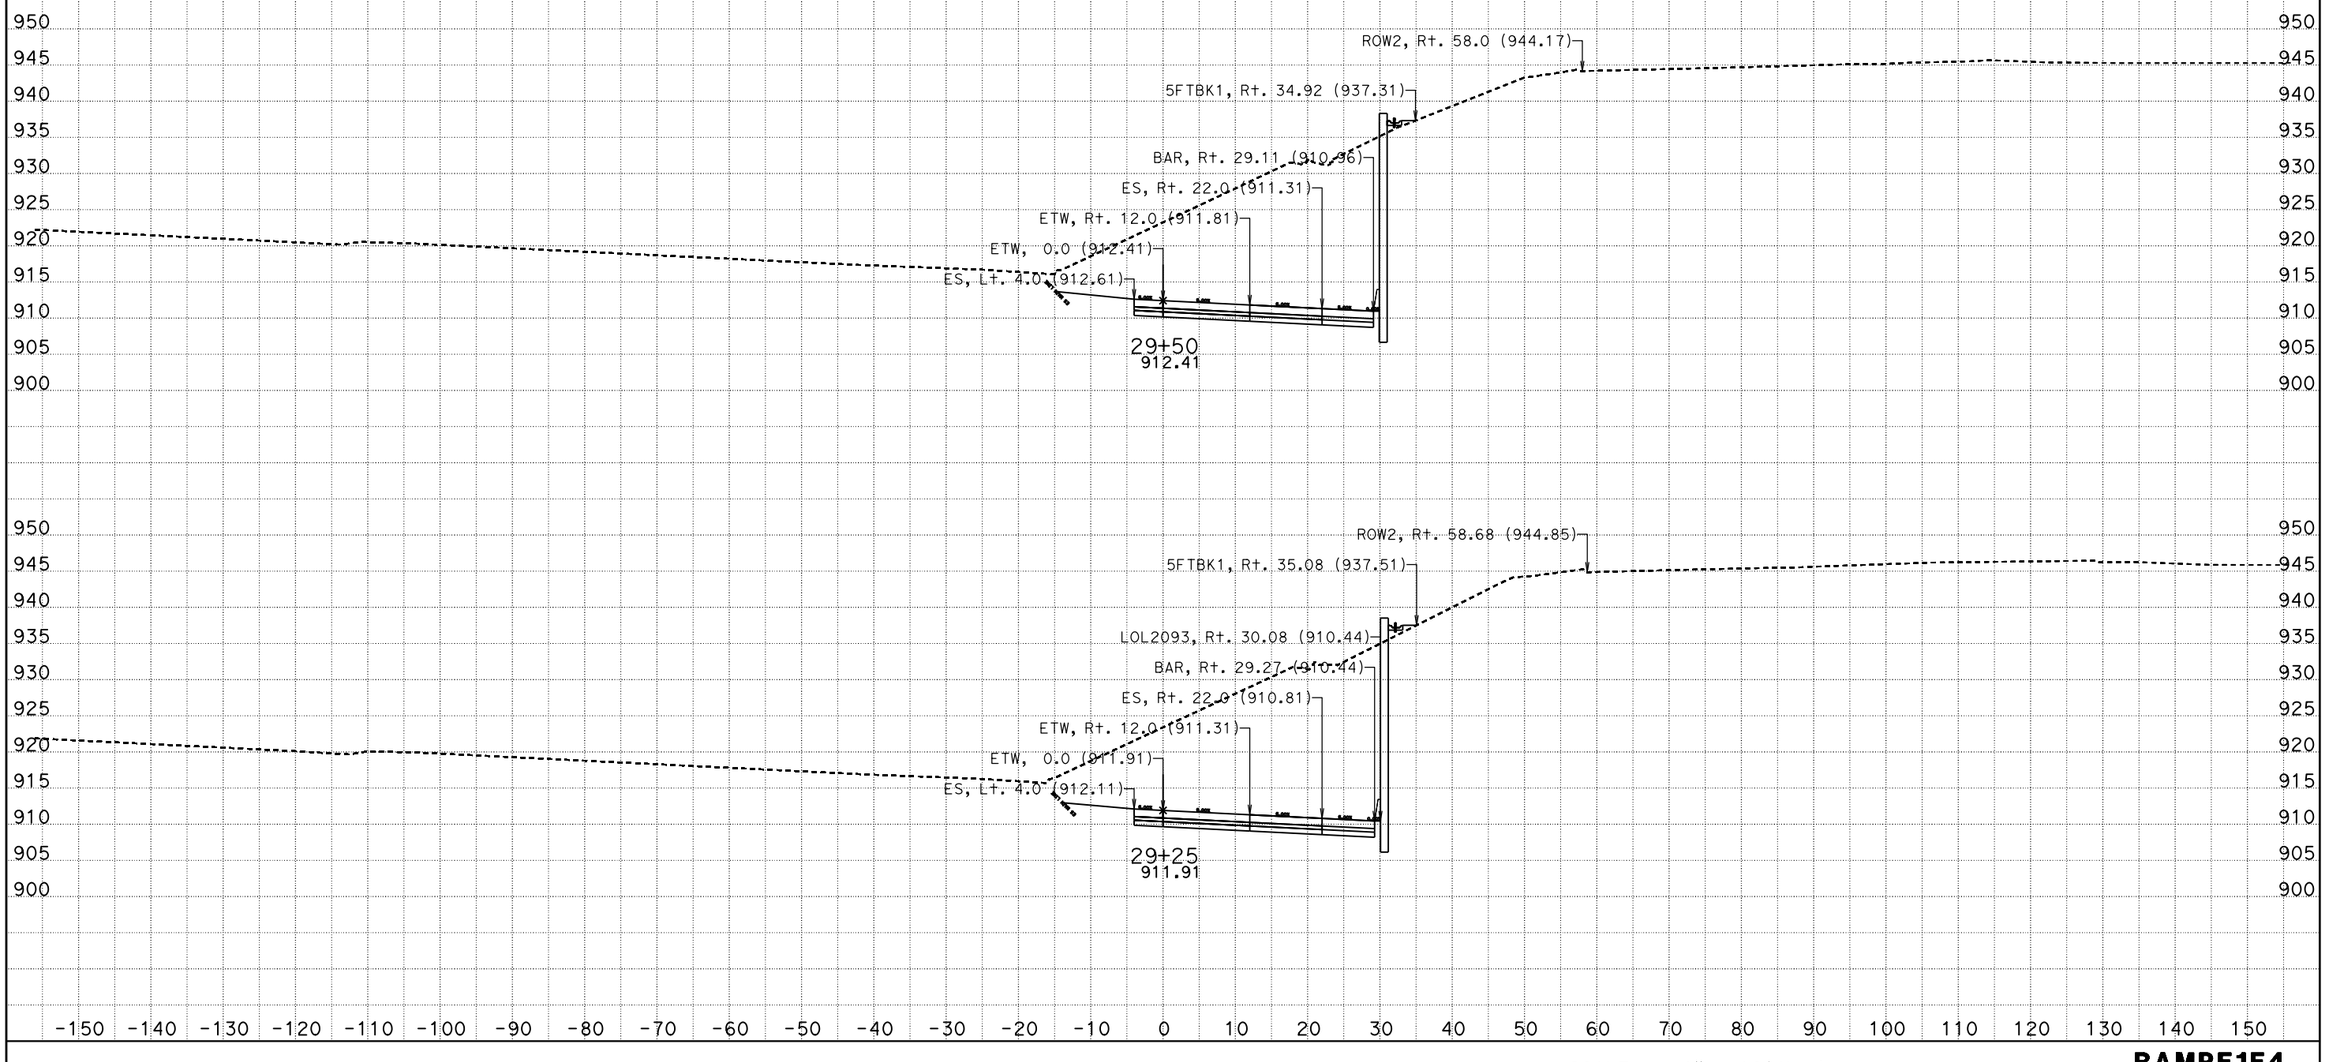

DATE: 9/4/2013
KC Project: 0818E File: D:\trieu\EA1193u1Q8E\trieu\RAMPF1\ramp_f1_fg_8_6_13.ear

SCALE: 1" = 10' Horiz.
1" = 10' Vert.

All Dimensions are US Survey Feet

RAMPF1F4
CROSS SECTIONS
SHEET 12 OF XXX

DESIGN STUDY ONLY

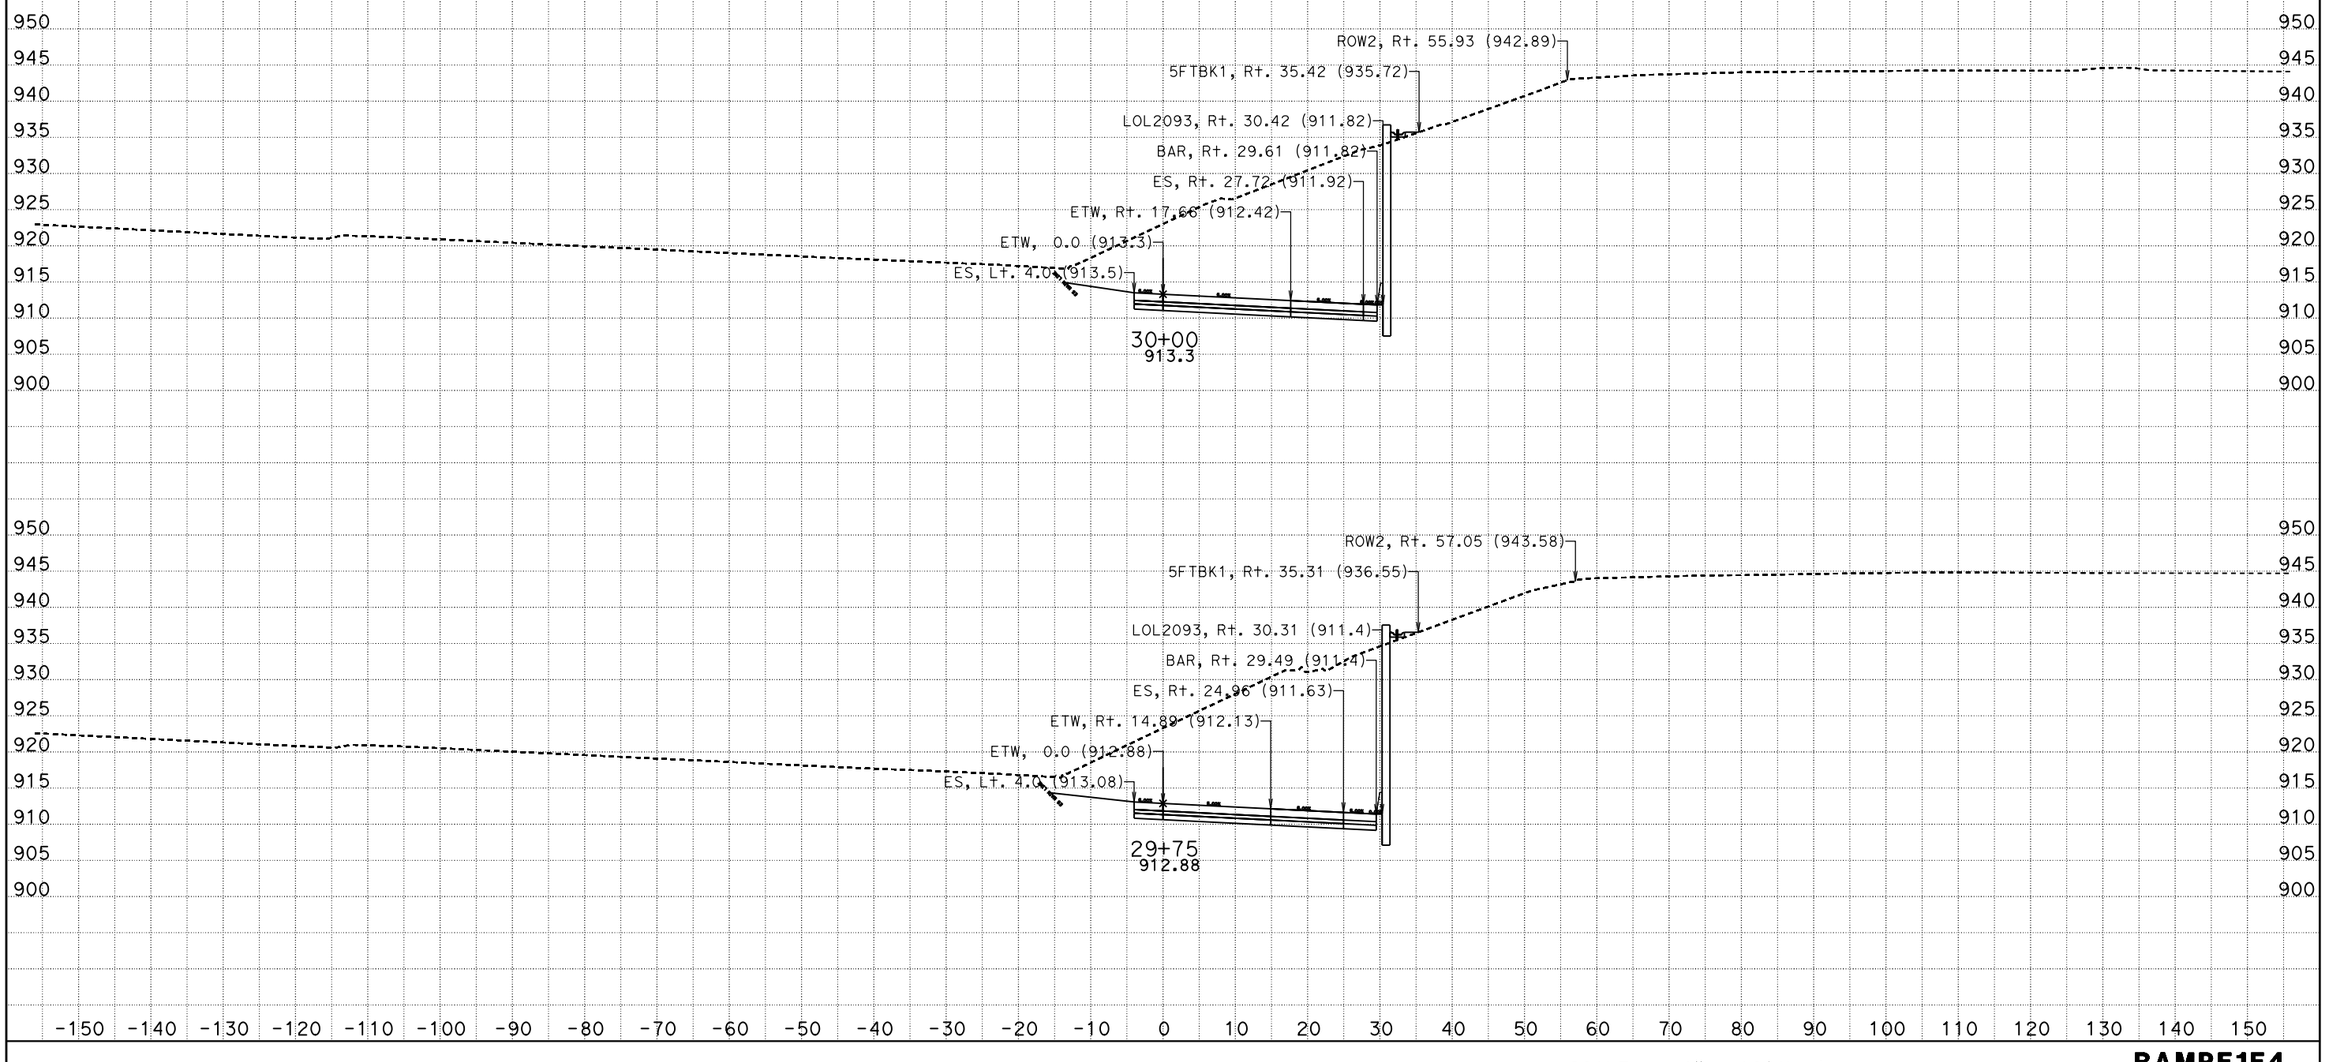

DATE: 9/4/2013
KC Project: 0818E File: D:\trieu\EA1193u1Q8E\trieu\RAMPF1\ramp_f1_fg_8_6_13.ear

SCALE: 1" = 10' Horiz.
1" = 10' Vert.

All Dimensions are US Survey Feet

RAMPF1F4
CROSS SECTIONS
SHEET 13 OF XXX

DESIGN STUDY ONLY

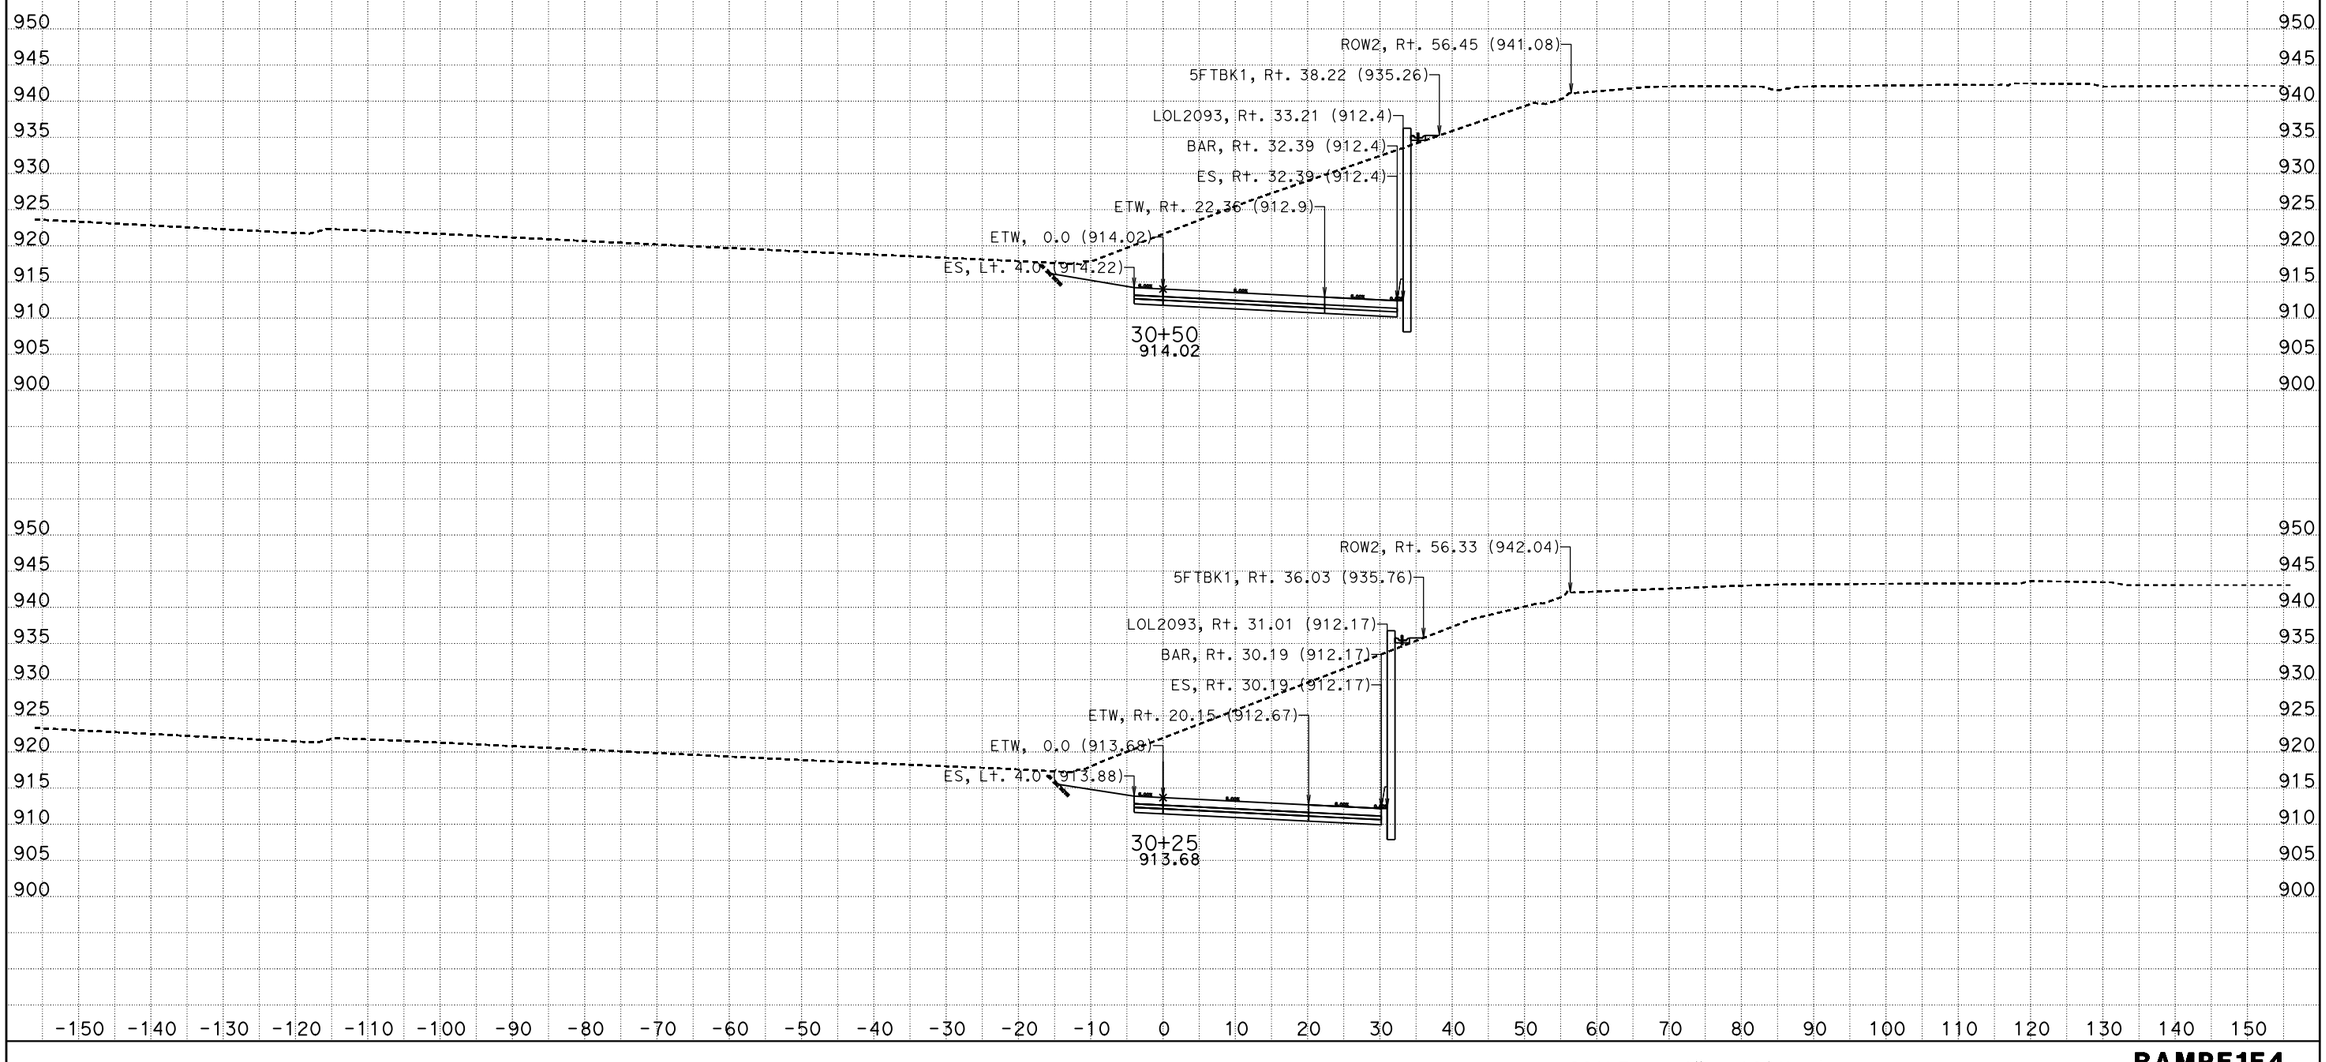

DATE: 9/4/2013
KC Project: 0818E File: D:\trieu\EA1193u1Q8E\trieu\RAMPF1\ramp_f1_fg_8_6_13.ear

SCALE: 1" = 10' Horiz.
1" = 10' Vert.

All Dimensions are US Survey Feet

RAMPF1F4
CROSS SECTIONS
SHEET 14 OF XXX

DESIGN STUDY ONLY

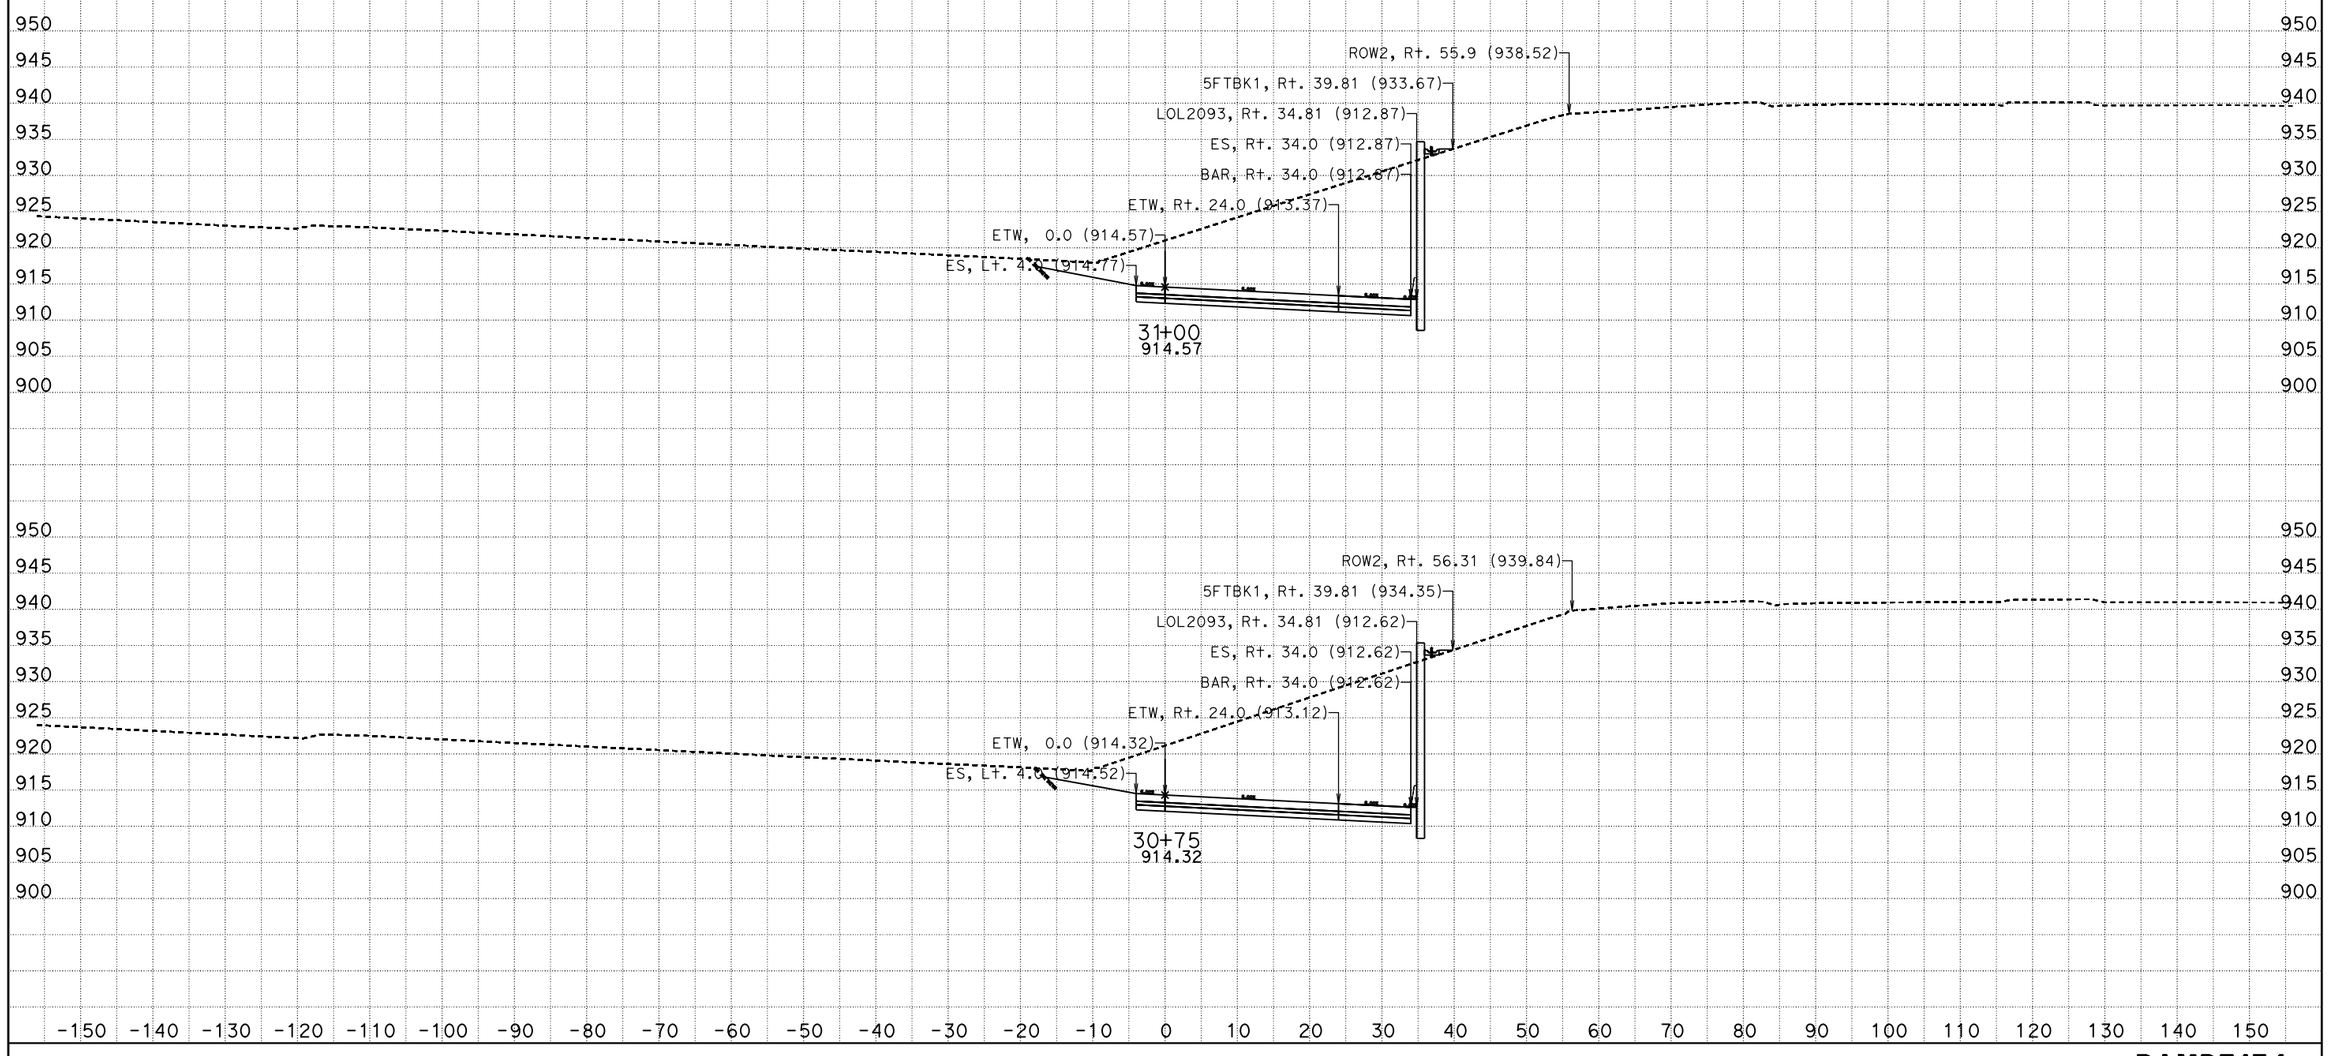

DATE: 9/4/2013
KC Project: 0818E File: D:\trieu\EA1193u1Q8E\trieu\RAMPF1\ramp_f1_fg_8_6_13.ear

SCALE: 1" = 10' Horiz.
1" = 10' Vert.

All Dimensions are US Survey Feet

RAMPF1F4
CROSS SECTIONS
SHEET 15 OF XXX

DESIGN STUDY ONLY

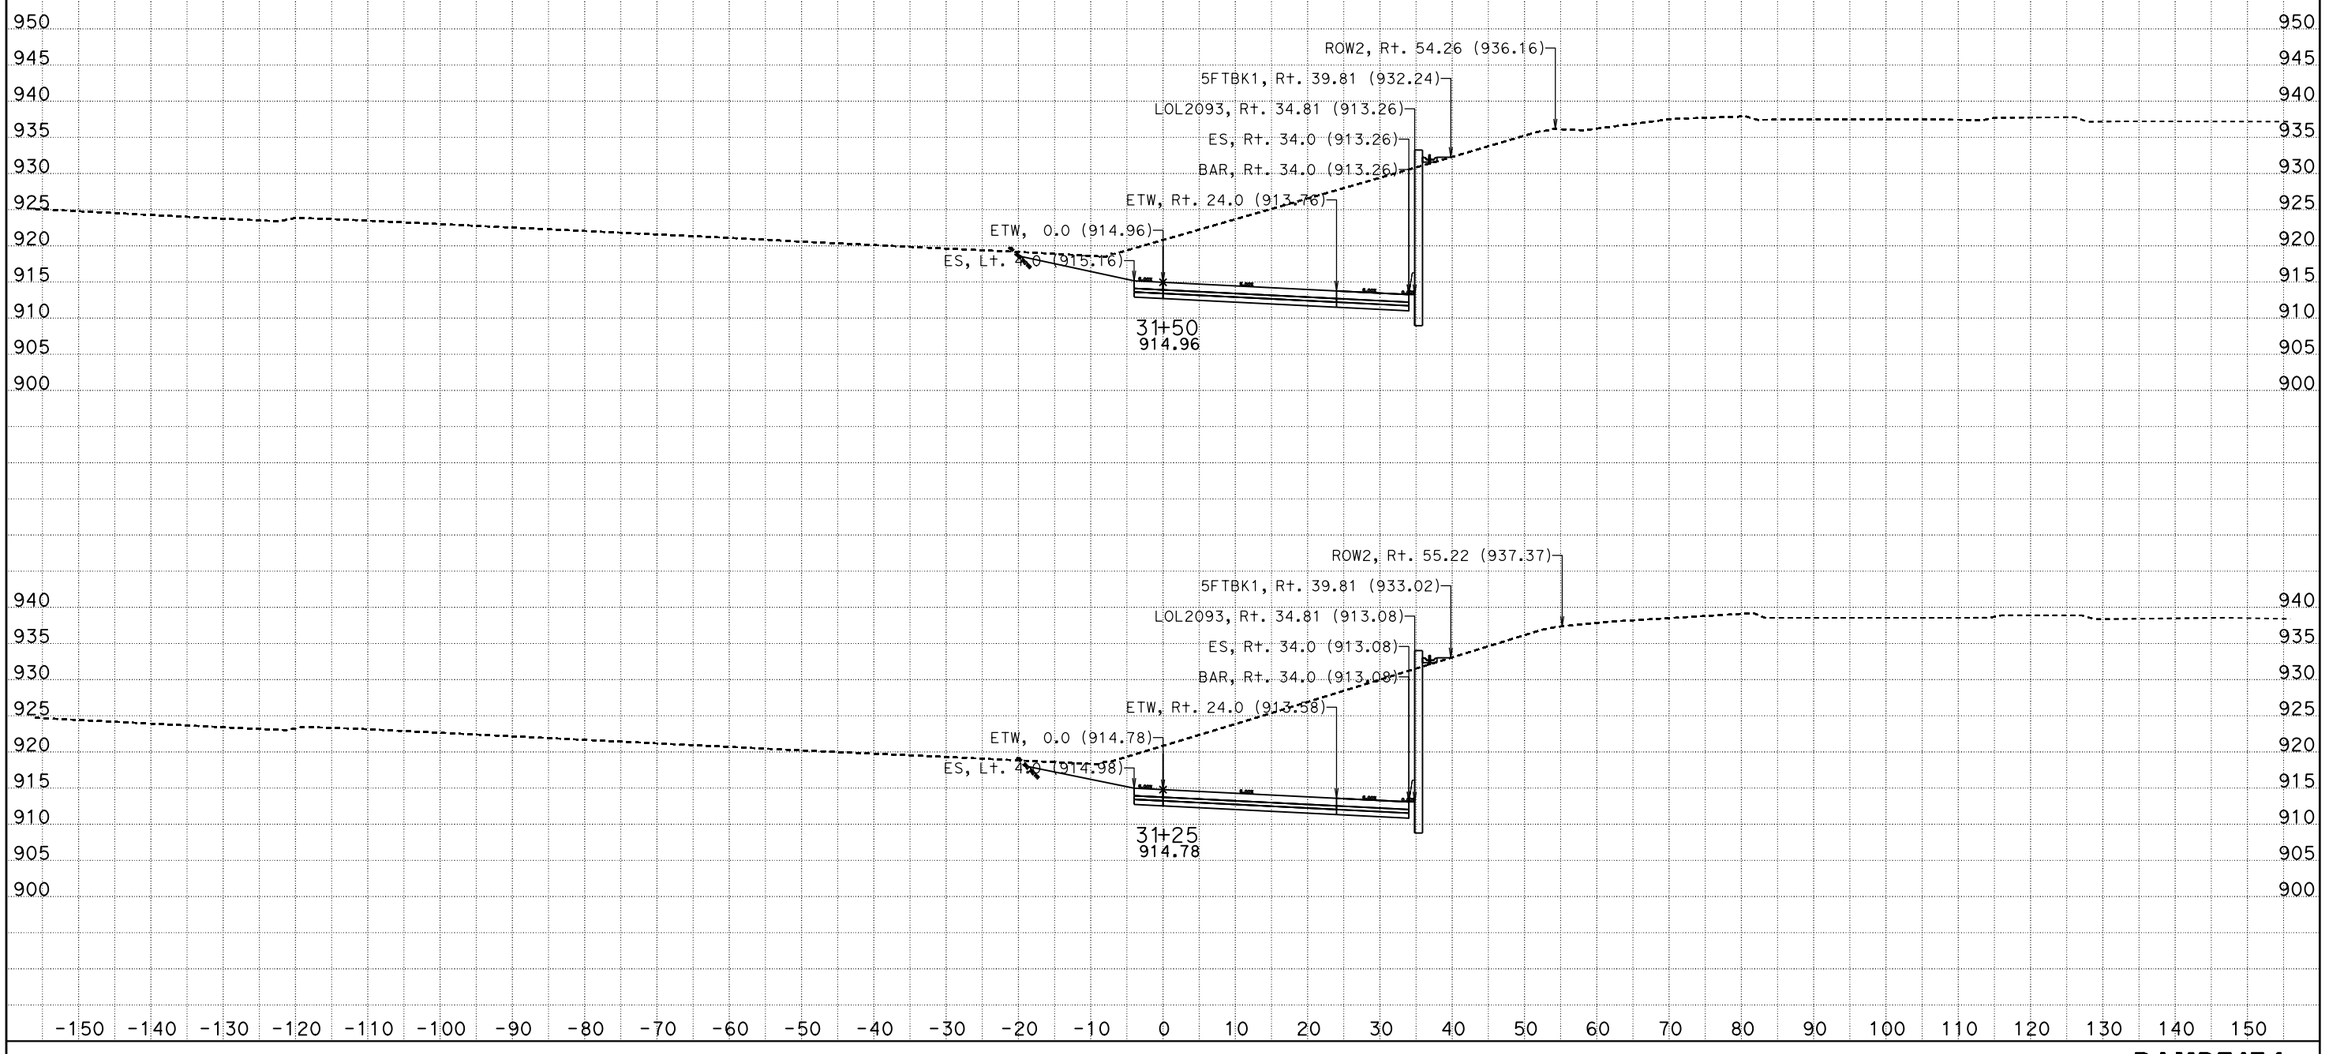

DATE: 9/4/2013
KC Project: 0818E File: D:\trieu\EA1193u1Q8E\trieu\RAMPF1\ramp_f1_fg_8_6_13.ear

SCALE: 1" = 10' Horiz.
1" = 10' Vert.

All Dimensions are US Survey Feet

RAMPF1F4
CROSS SECTIONS
SHEET 16 OF XXX

DESIGN STUDY ONLY

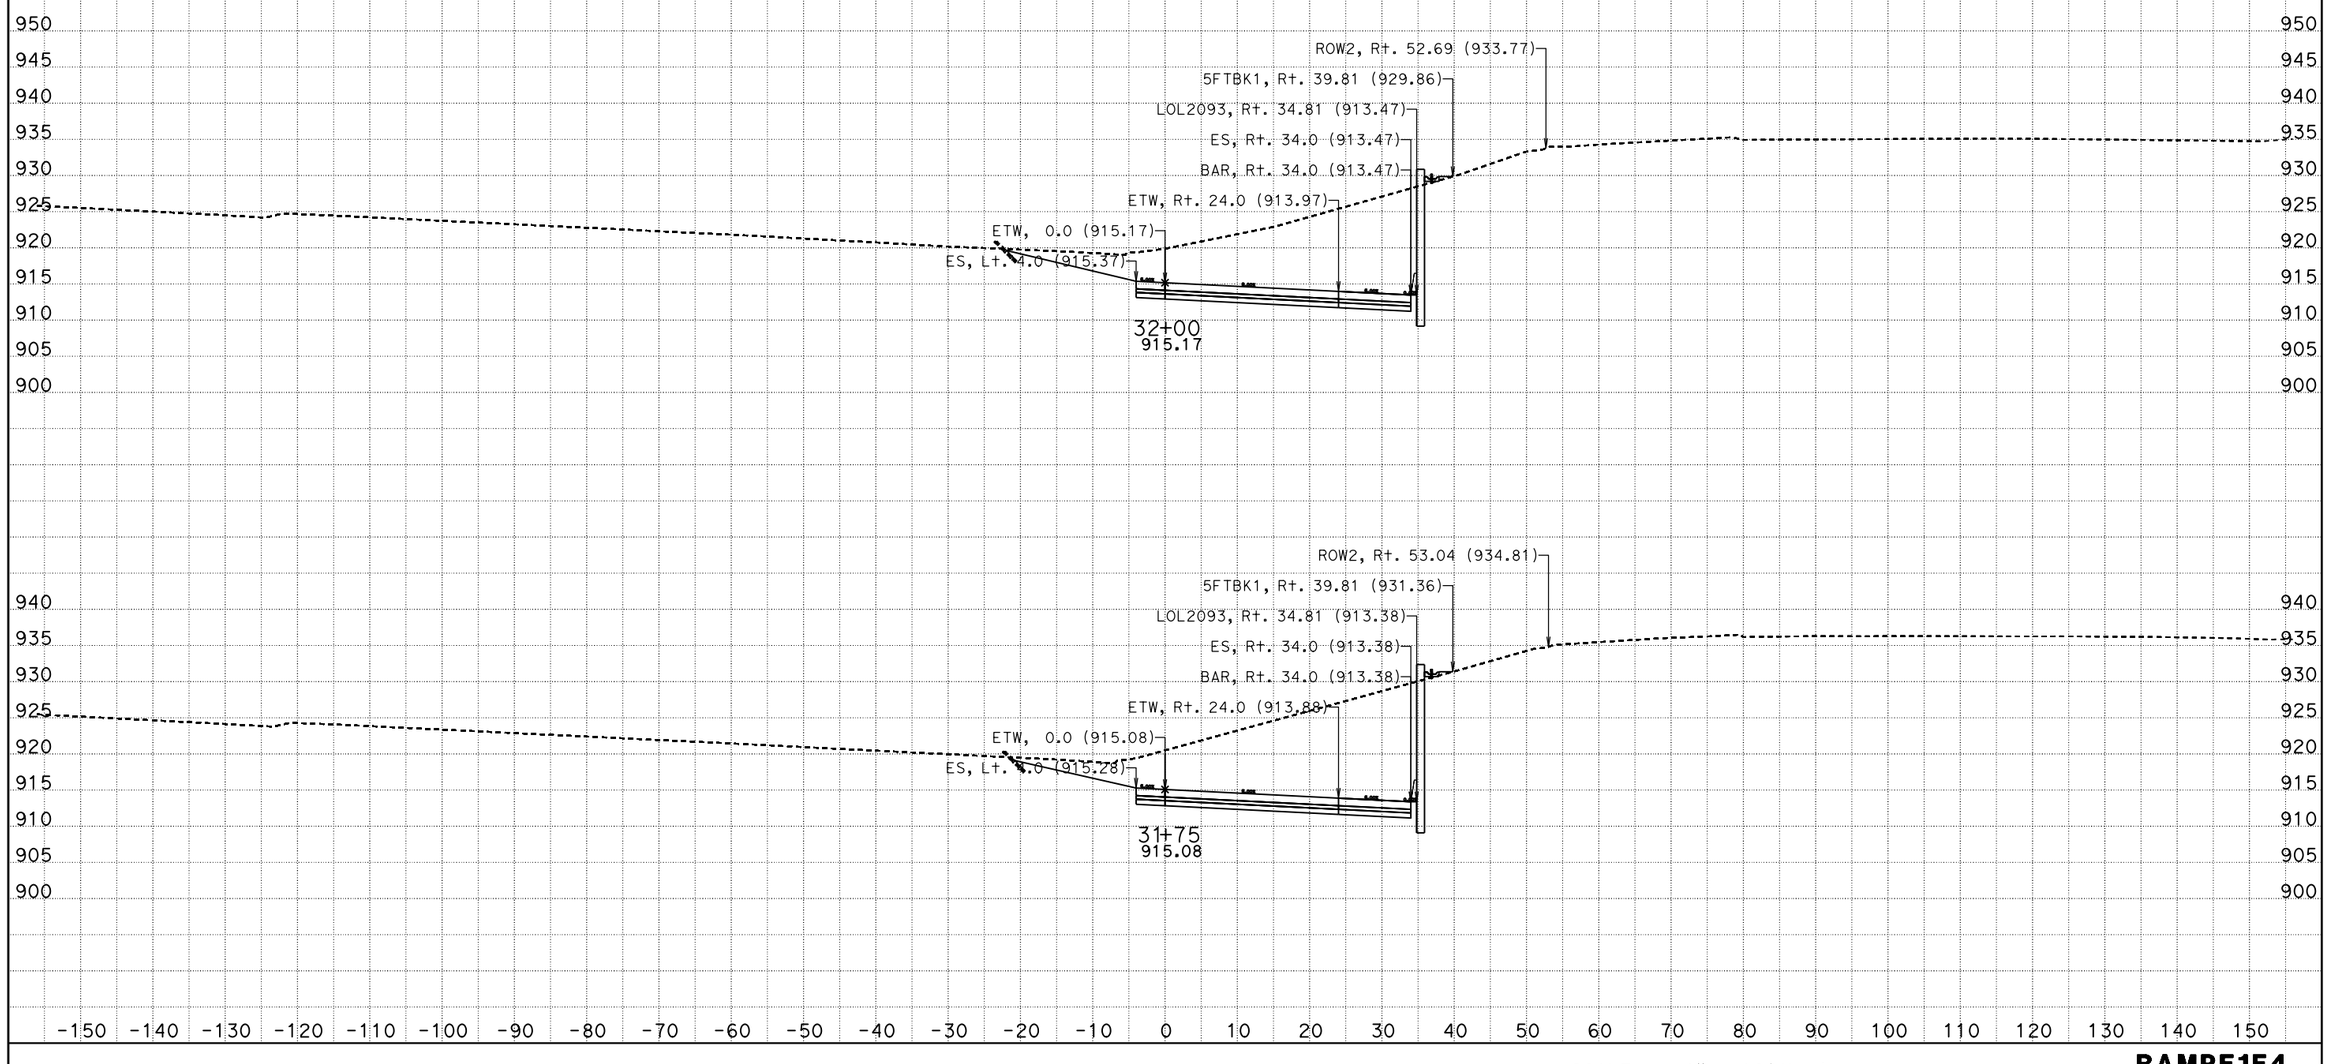

DATE: 9/4/2013

KC Project: 0818E File: D:\trieu\EA1193u1Q8E\trieu\RAMPF1\ramp_f1_fg_8_6_13.ear

SCALE: 1" = 10' Horiz.
1" = 10' Vert.

All Dimensions are US Survey Feet

RAMPF1F4
CROSS SECTIONS

SHEET 17 OF XXX

DESIGN STUDY ONLY

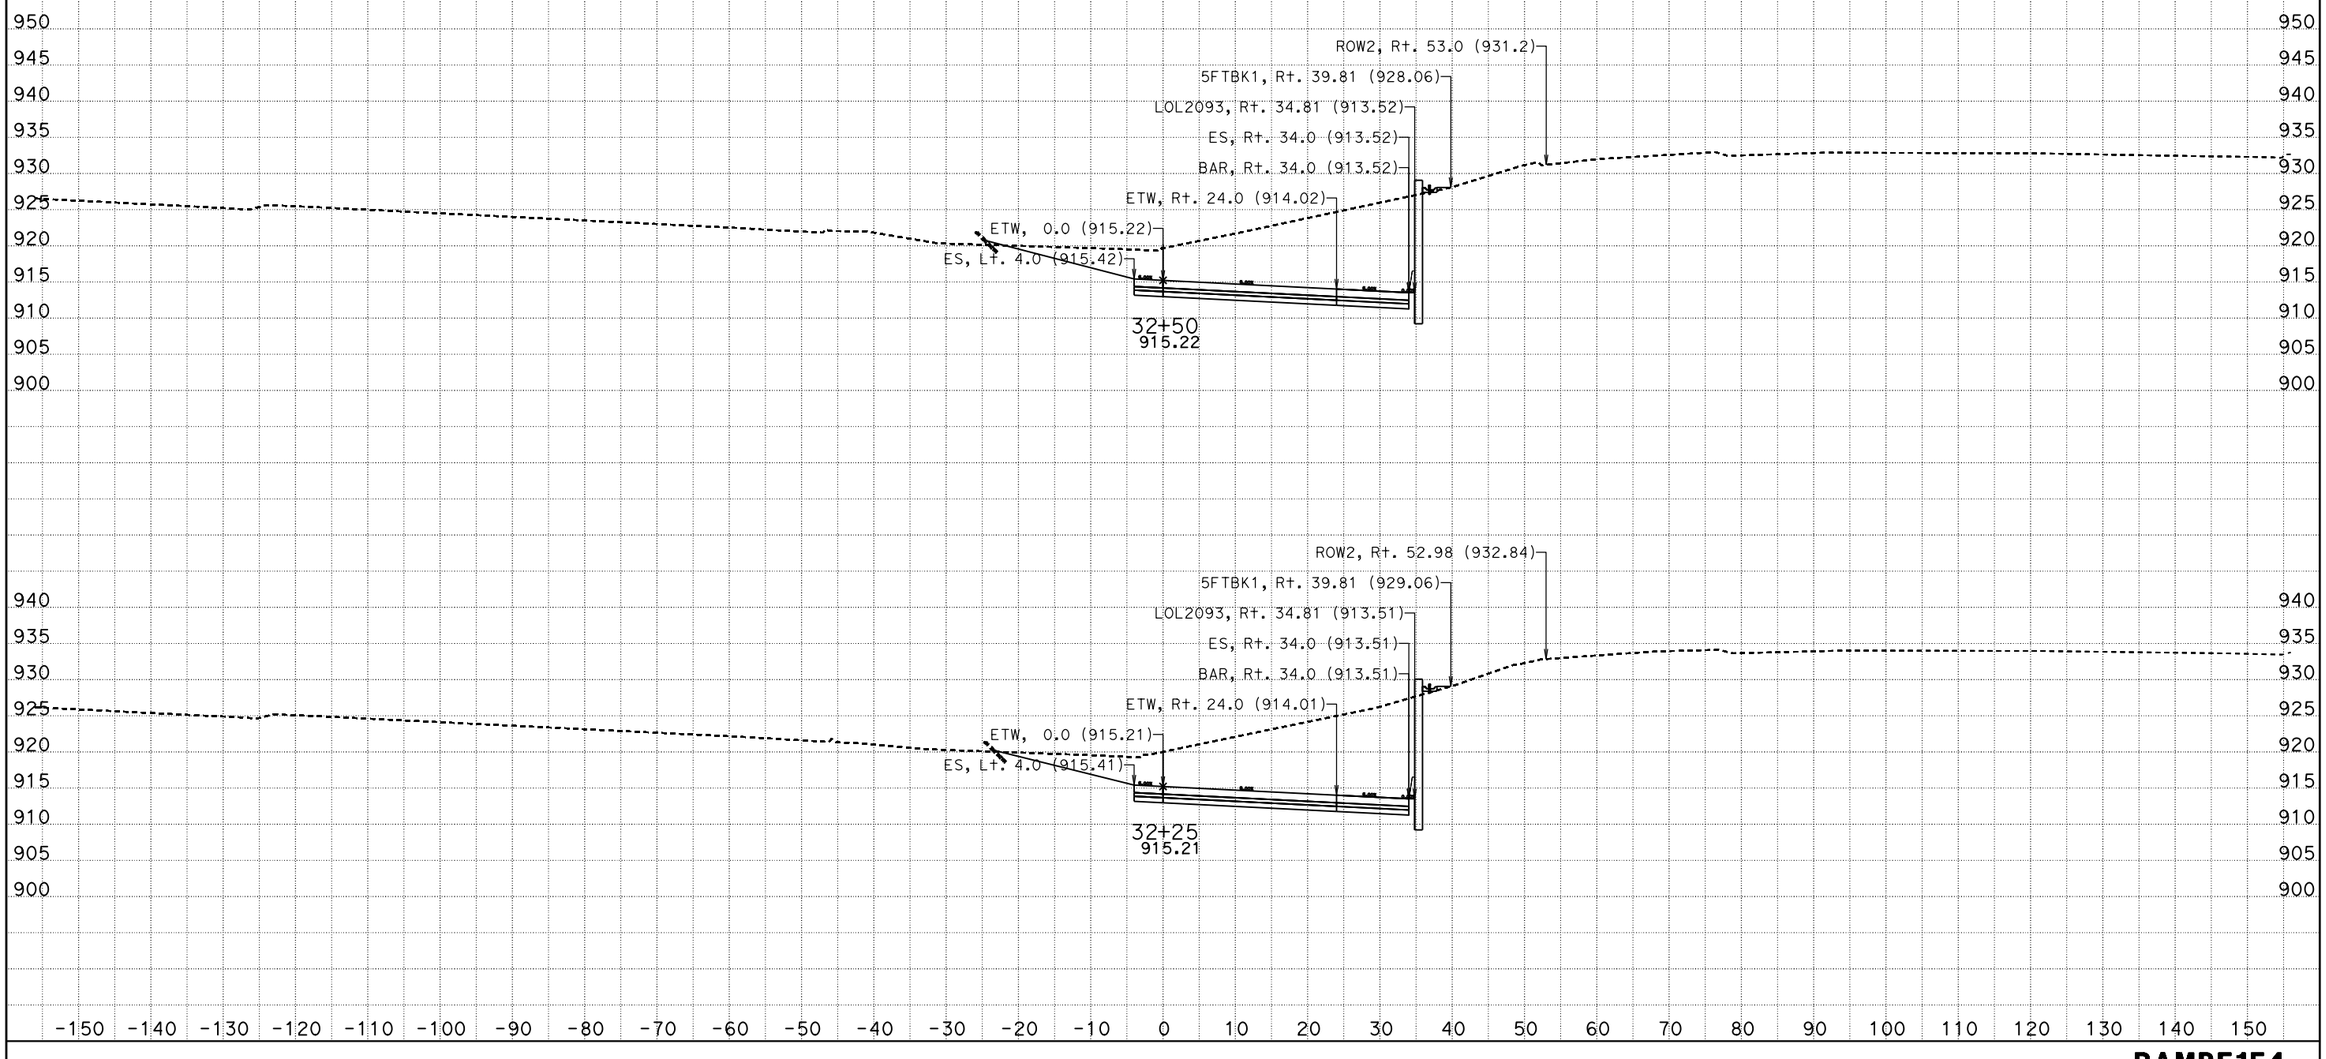

DATE: 9/4/2013
KC Project: 0818E File: D:\trieu\EA1193u1Q8E\trieu\RAMPF1\ramp_f1_fg_8_6_13.ear

SCALE: 1" = 10' Horiz.
1" = 10' Vert.

All Dimensions are US Survey Feet

RAMPF1F4
CROSS SECTIONS
SHEET 18 OF XXX

DESIGN STUDY ONLY

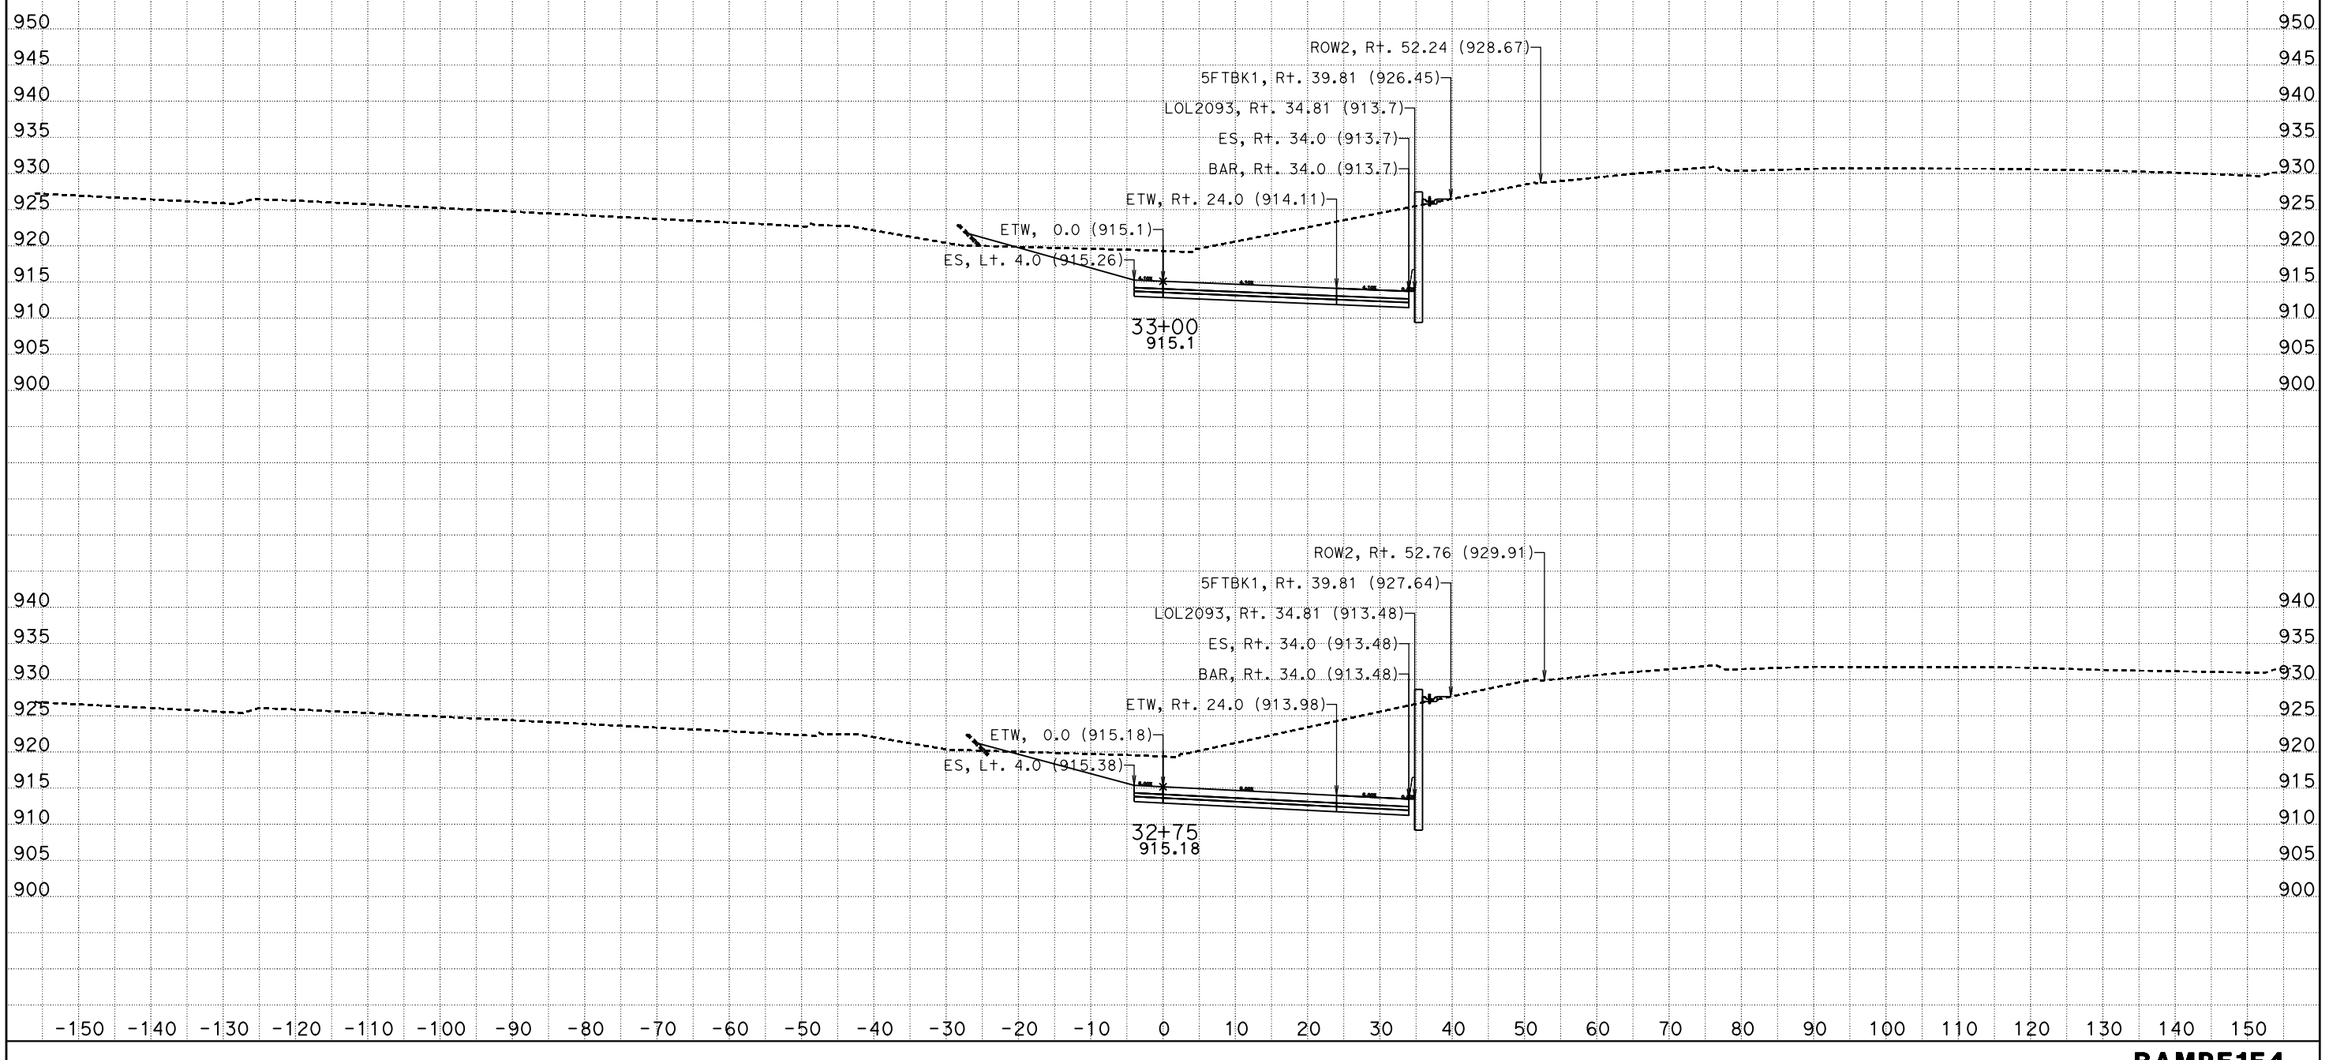

DATE: 9/4/2013

KC Project: 0818E File: D:\trieu\EA1193u1Q8E\trieu\RAMPF1\ramp_f1_fg_8_6_13.ear

SCALE: 1" = 10' Horiz.
1" = 10' Vert.

All Dimensions are US Survey Feet

RAMPF1F4
CROSS SECTIONS

SHEET 19 OF XXX

DESIGN STUDY ONLY

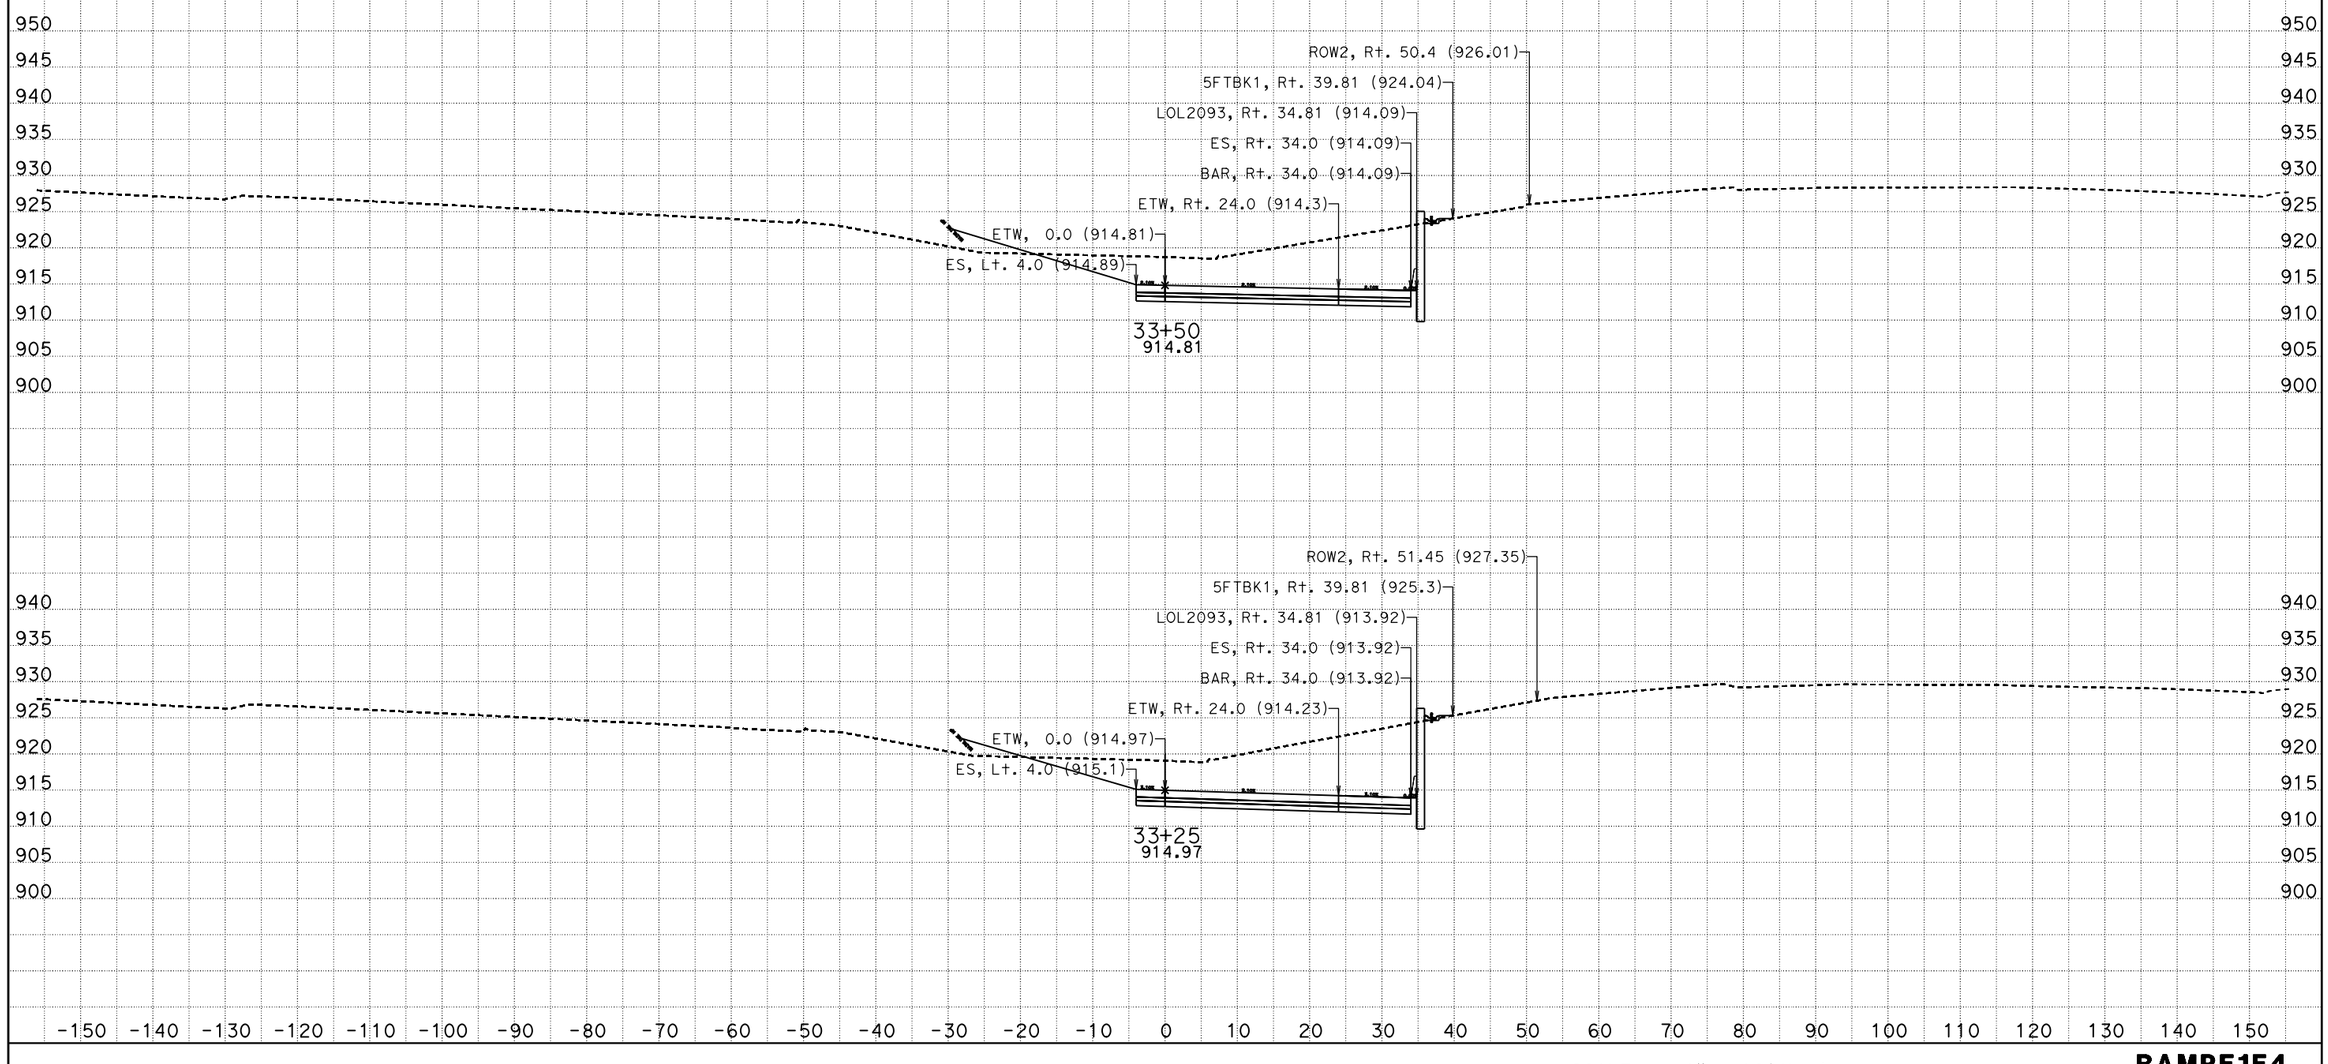

DATE: 9/4/2013
KC Project: 0818E File: D:\trieu\EA1193u1Q8E\trieu\RAMPF1\ramp_f1_fg_8_6_13.ear

SCALE: 1" = 10' Horiz.
1" = 10' Vert.

All Dimensions are US Survey Feet

RAMPF1F4
CROSS SECTIONS
SHEET 20 OF XXX

DESIGN STUDY ONLY

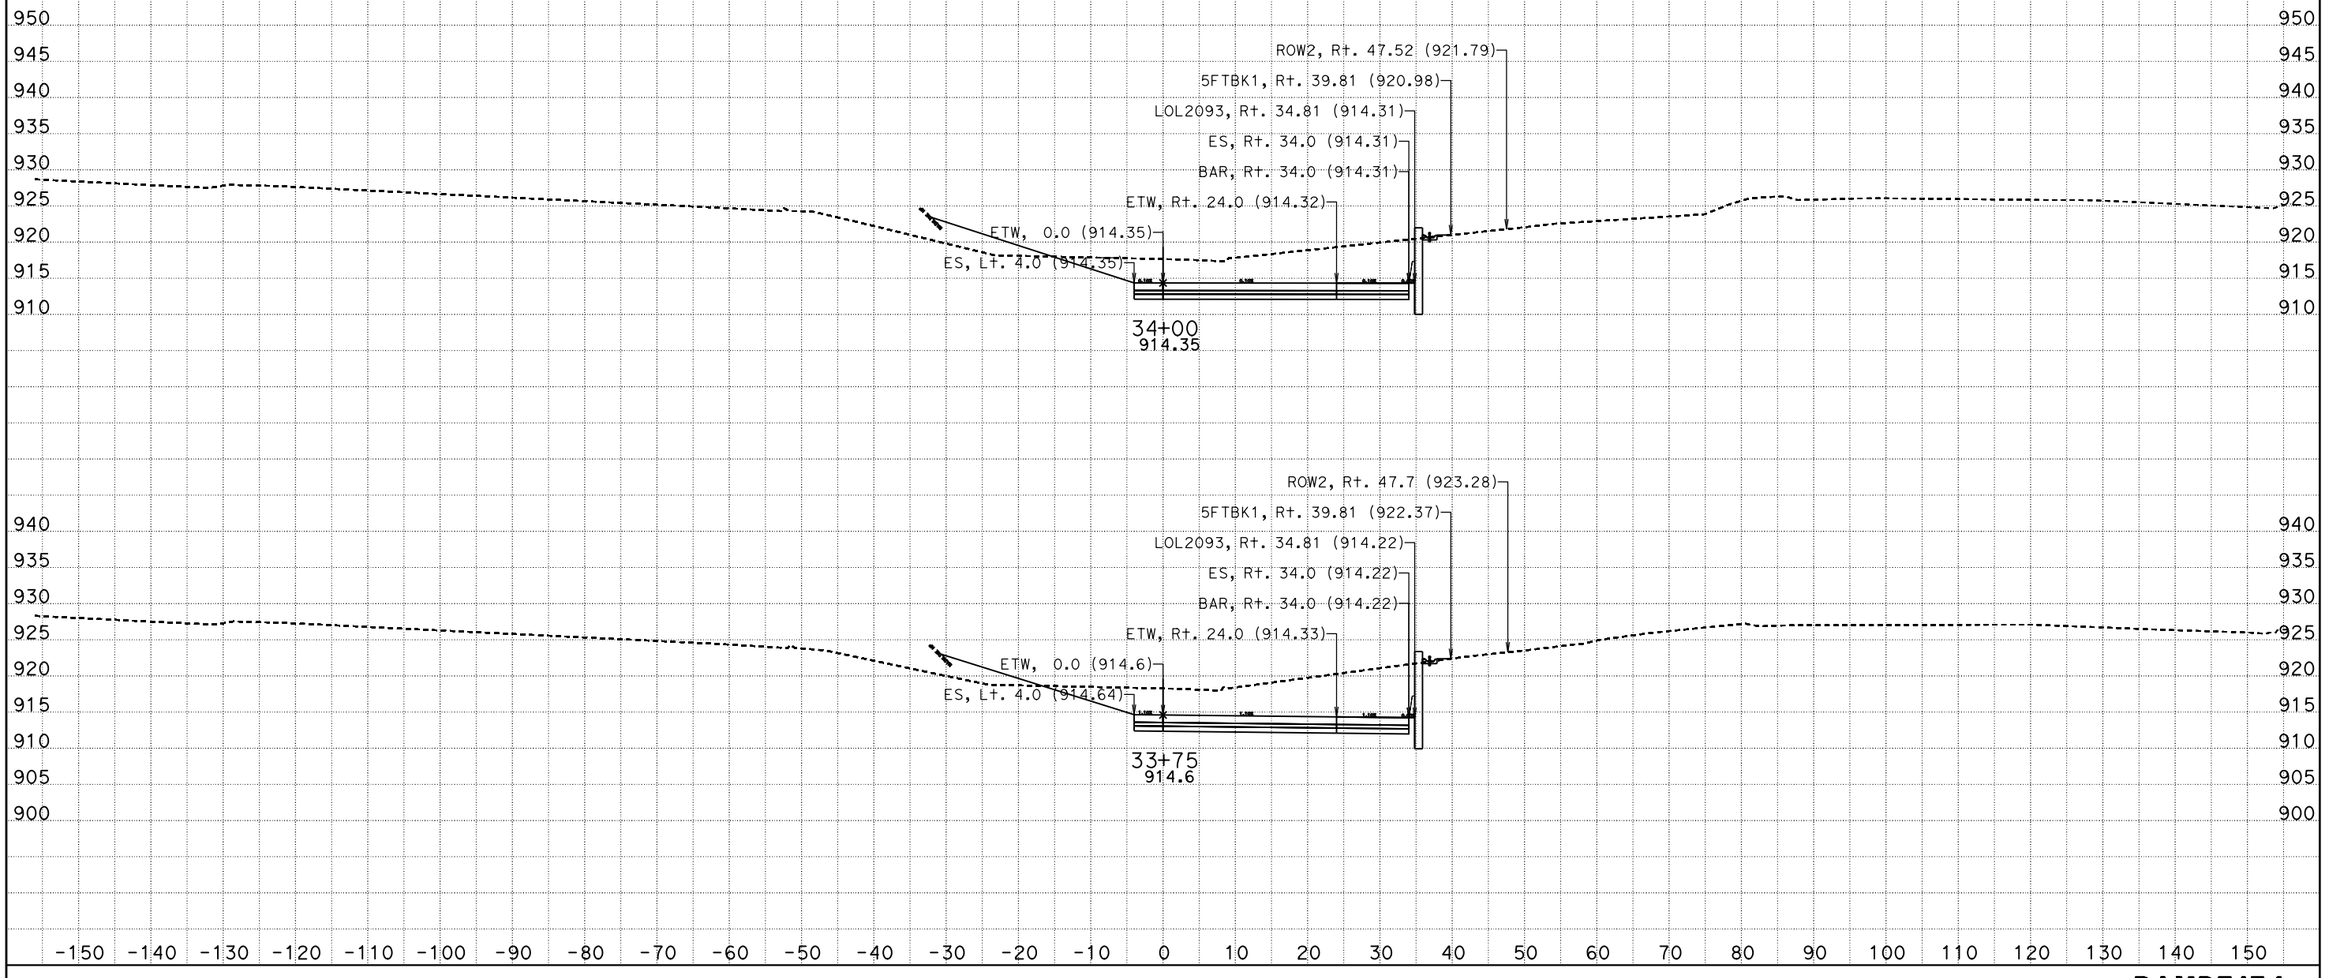

DATE: 9/4/2013
KC Project: 0818E File: D:\trieu\EA1193u1Q8E\trieu\RAMPF1\ramp_f1_fg_8_6_13.ear

SCALE: 1" = 10' Horiz.
1" = 10' Vert.

All Dimensions are US Survey Feet

RAMPF1F4
CROSS SECTIONS
SHEET 21 OF XXX

DESIGN STUDY ONLY

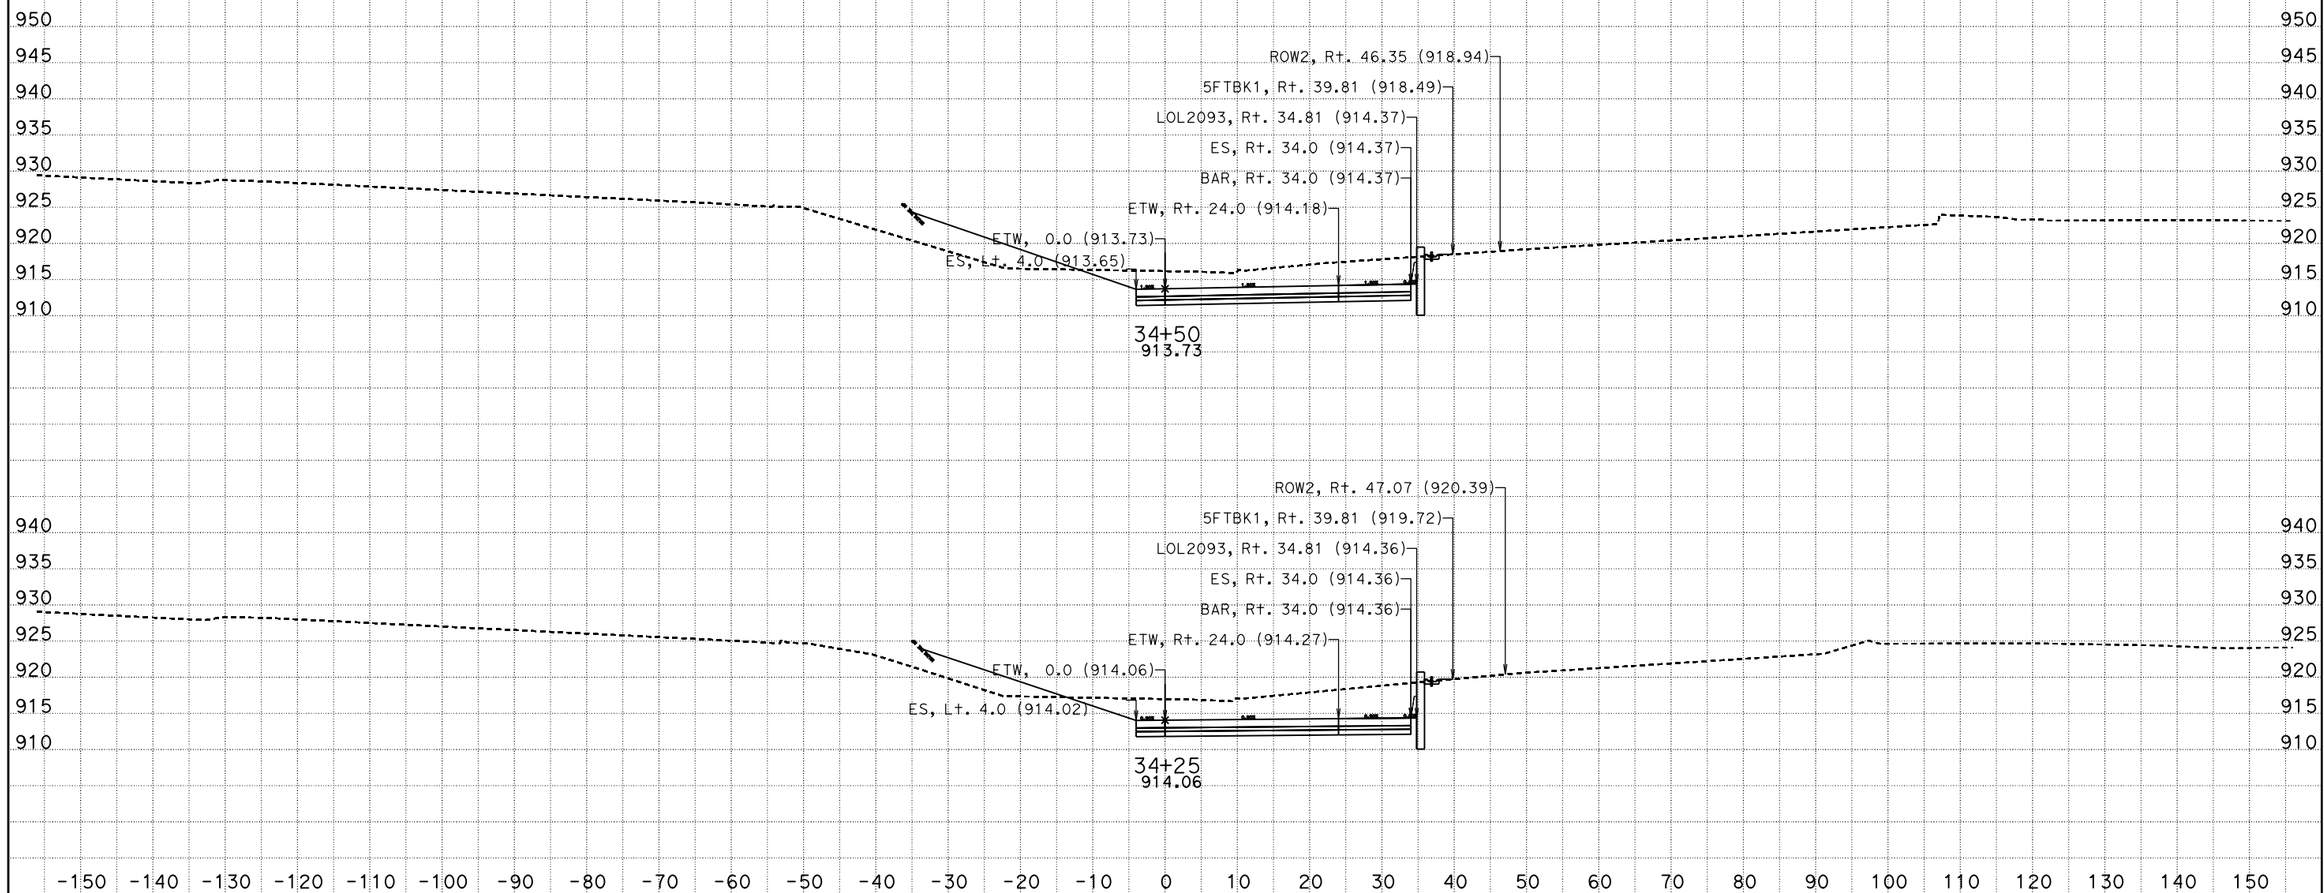

DATE: 9/4/2013

KC Project: 0818E File: D:\trieu\EA1193u1Q8E\trieu\RAMPF1\ramp_f1_fg_8_6_13.ear

SCALE: 1" = 10' Horiz.
1" = 10' Vert.

All Dimensions are US Survey Feet

RAMPF1F4
CROSS SECTIONS

SHEET 22 OF XXX

DESIGN STUDY ONLY

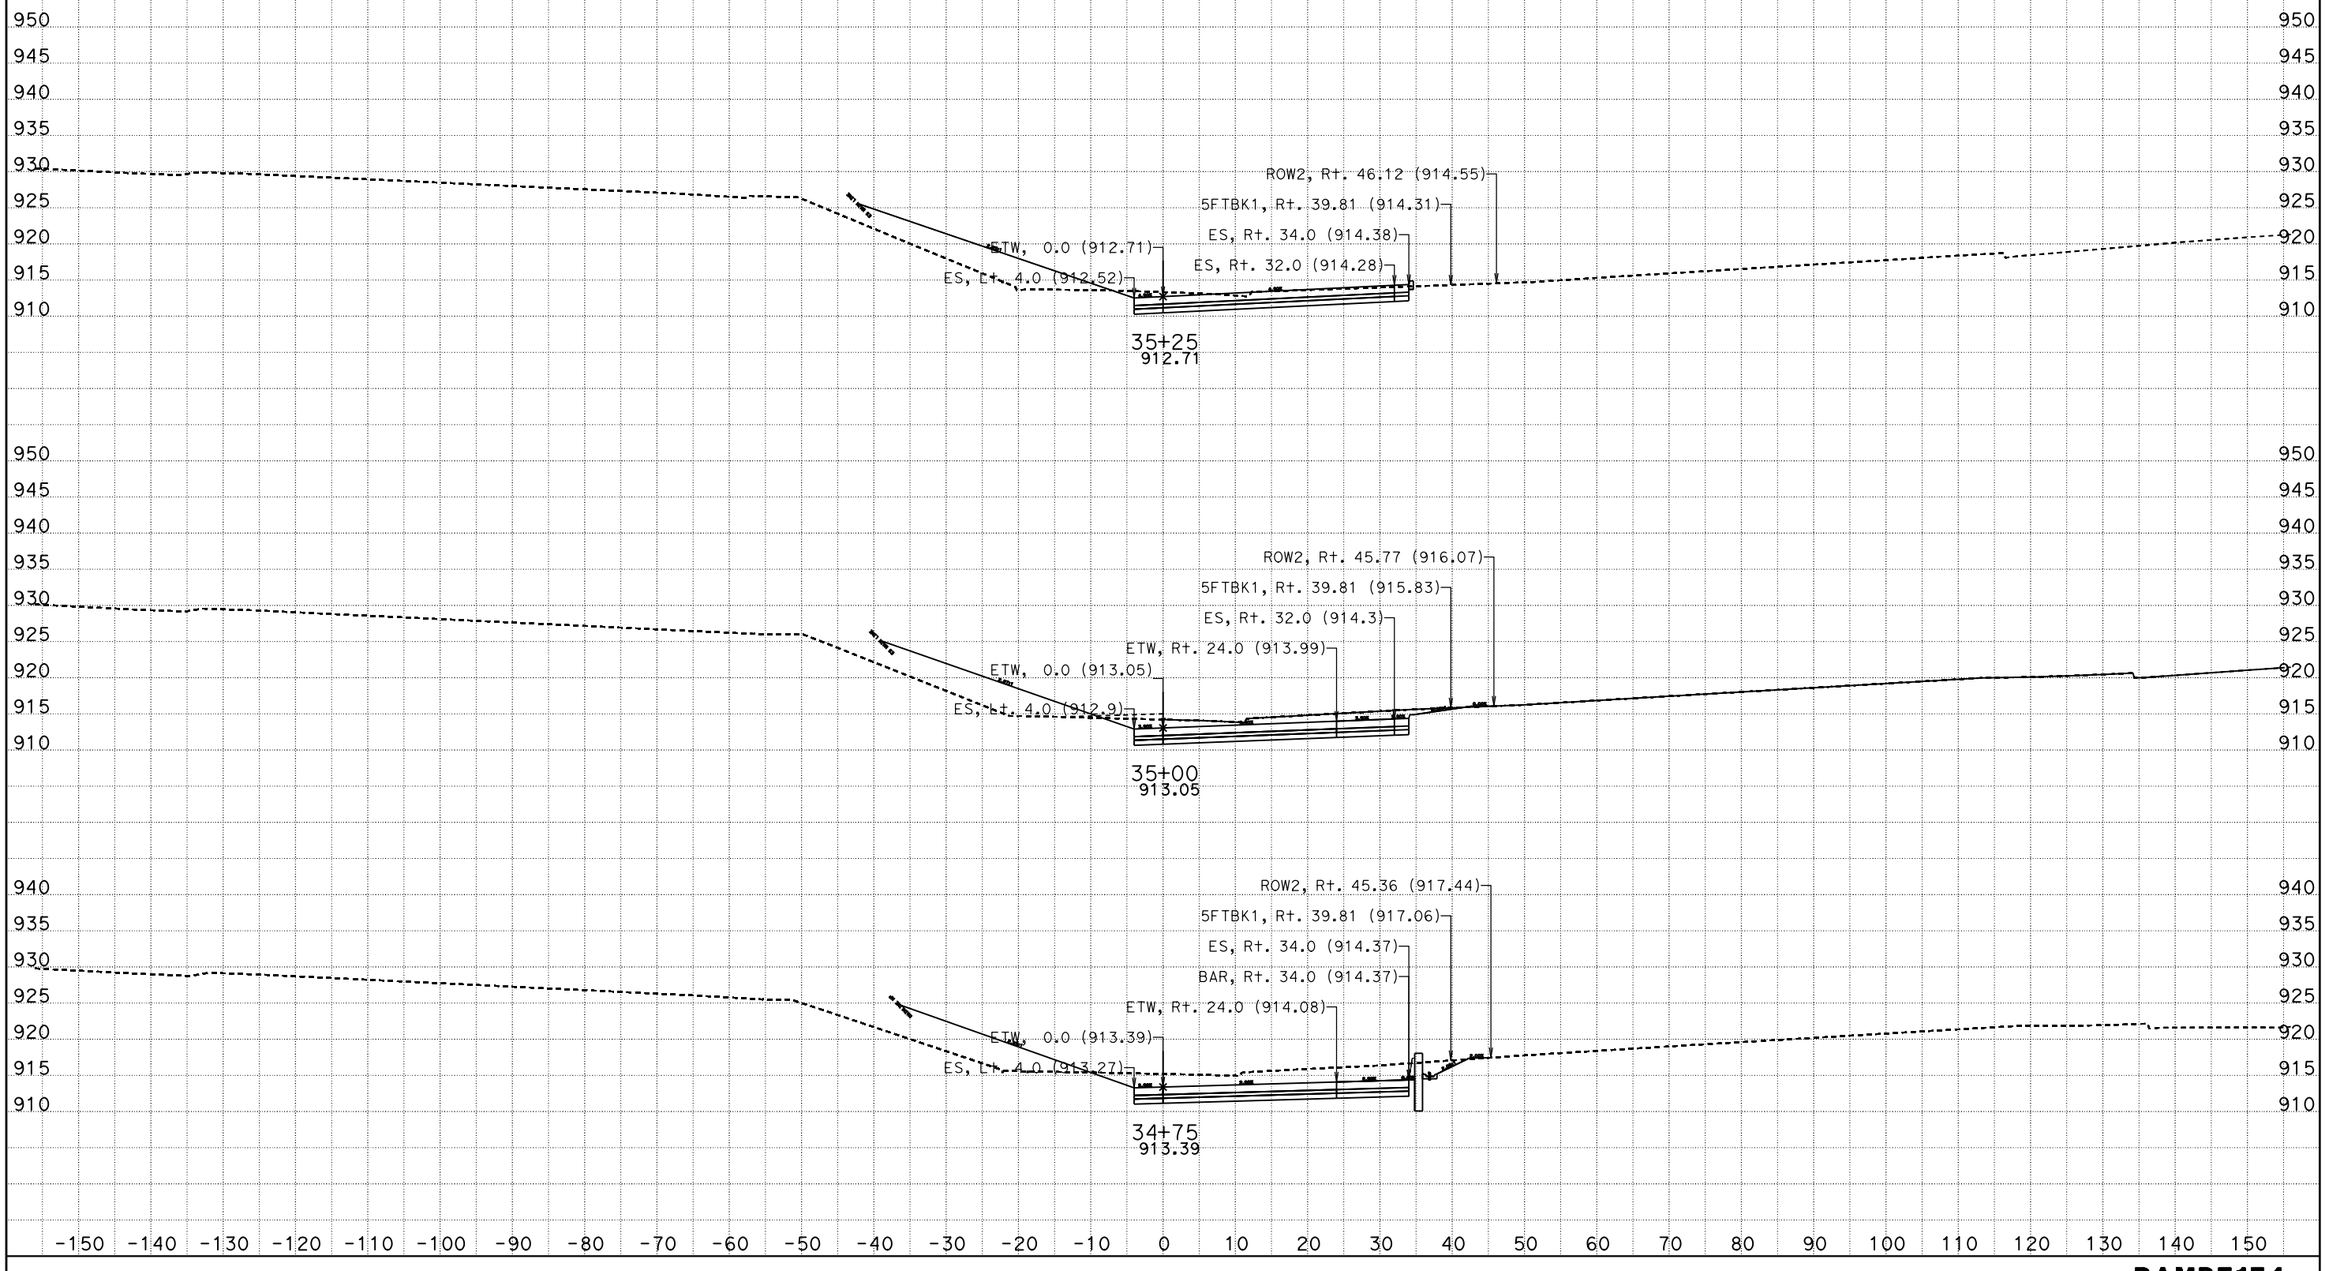

DATE: 9/4/2013

KC Project: 0818E File: D:\trieu\EA1193u1Q8E\trieu\RAMPF1\ramp_f1_fg_8_6_13.ear

SCALE: 1" = 10' Horiz.
1" = 10' Vert.

All Dimensions are US Survey Feet

RAMPF1F4
CROSS SECTIONS

DESIGN STUDY ONLY

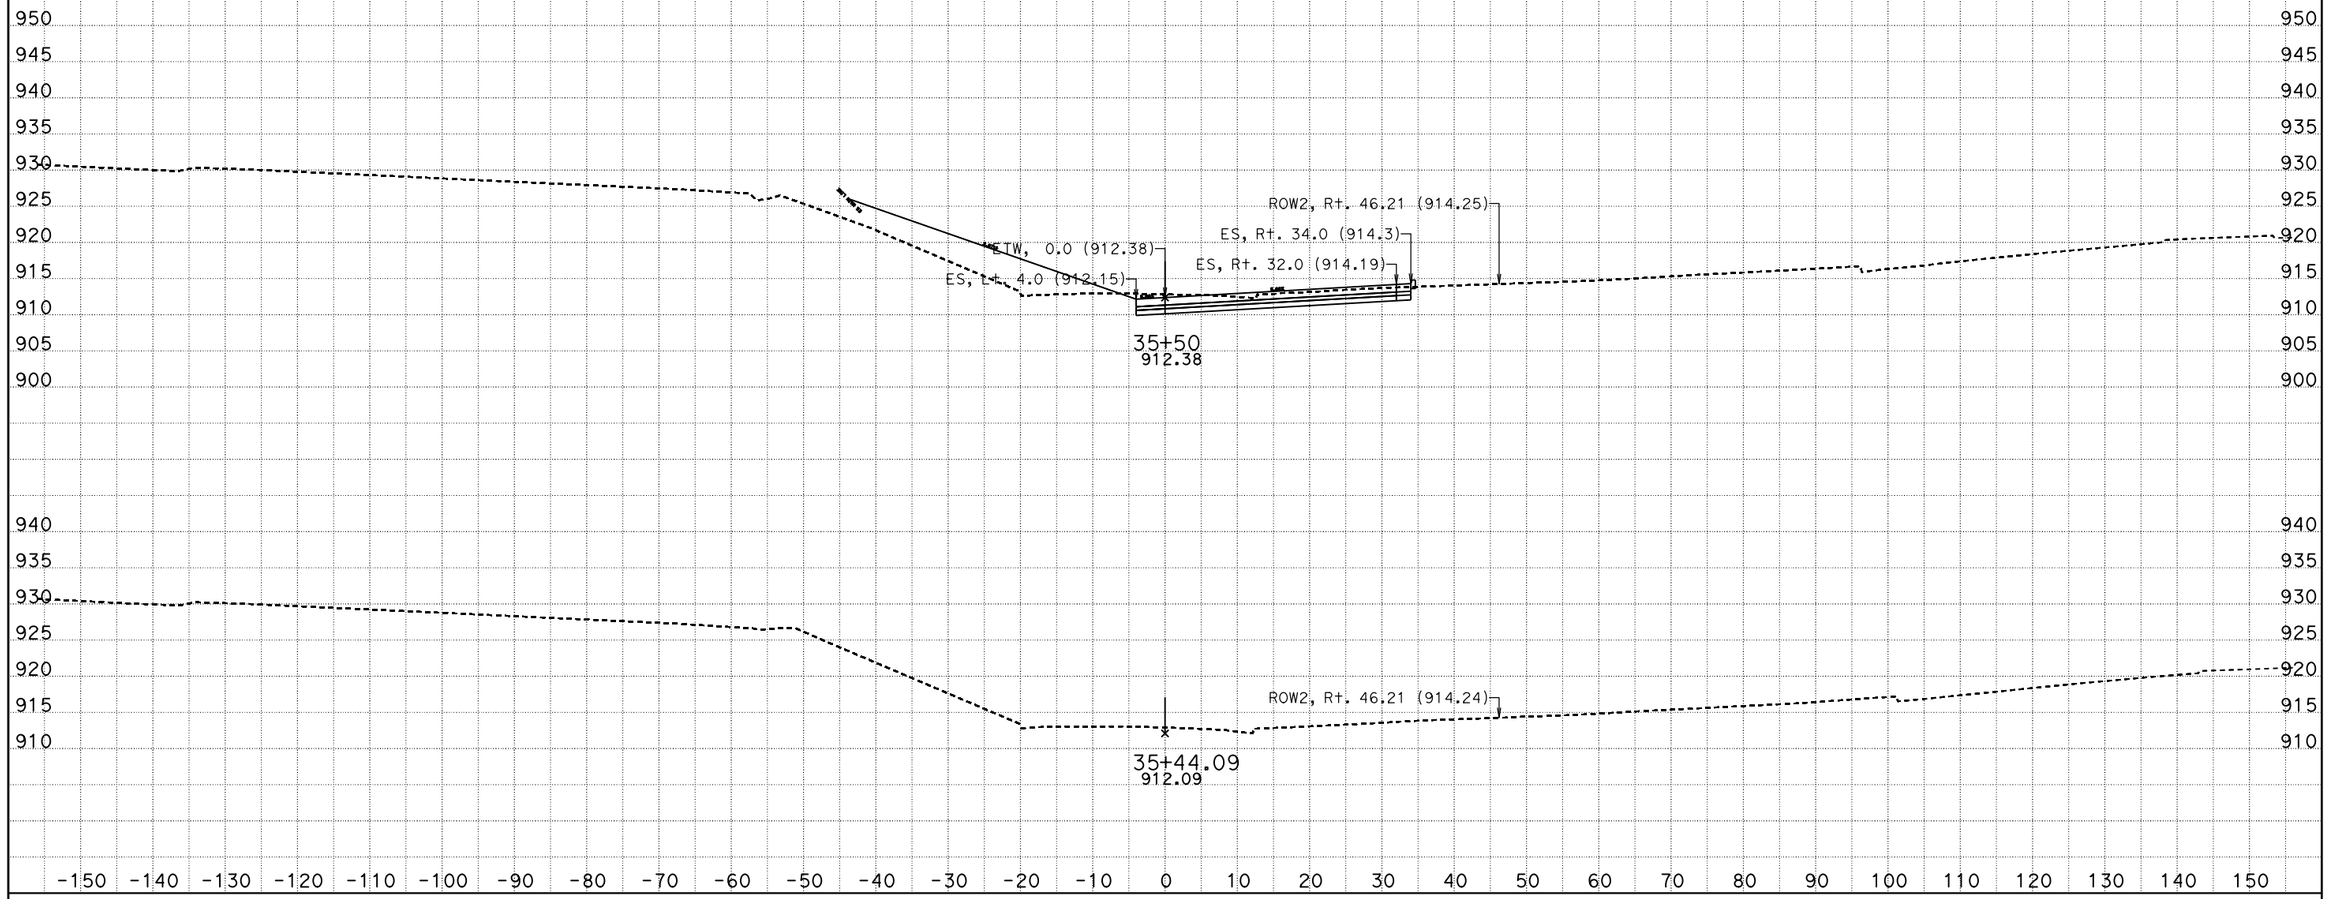

DATE: 9/4/2013

KC Project: 0818E File: D:\trieu\EA1193u1Q8E\trieu\RAMPF1\ramp_f1_fg_8_6_13.ear

SCALE: 1" = 10' Horiz.
1" = 10' Vert.

All Dimensions are US Survey Feet

RAMPF1F4
CROSS SECTIONS

SHEET 24 OF XXX

DESIGN STUDY ONLY

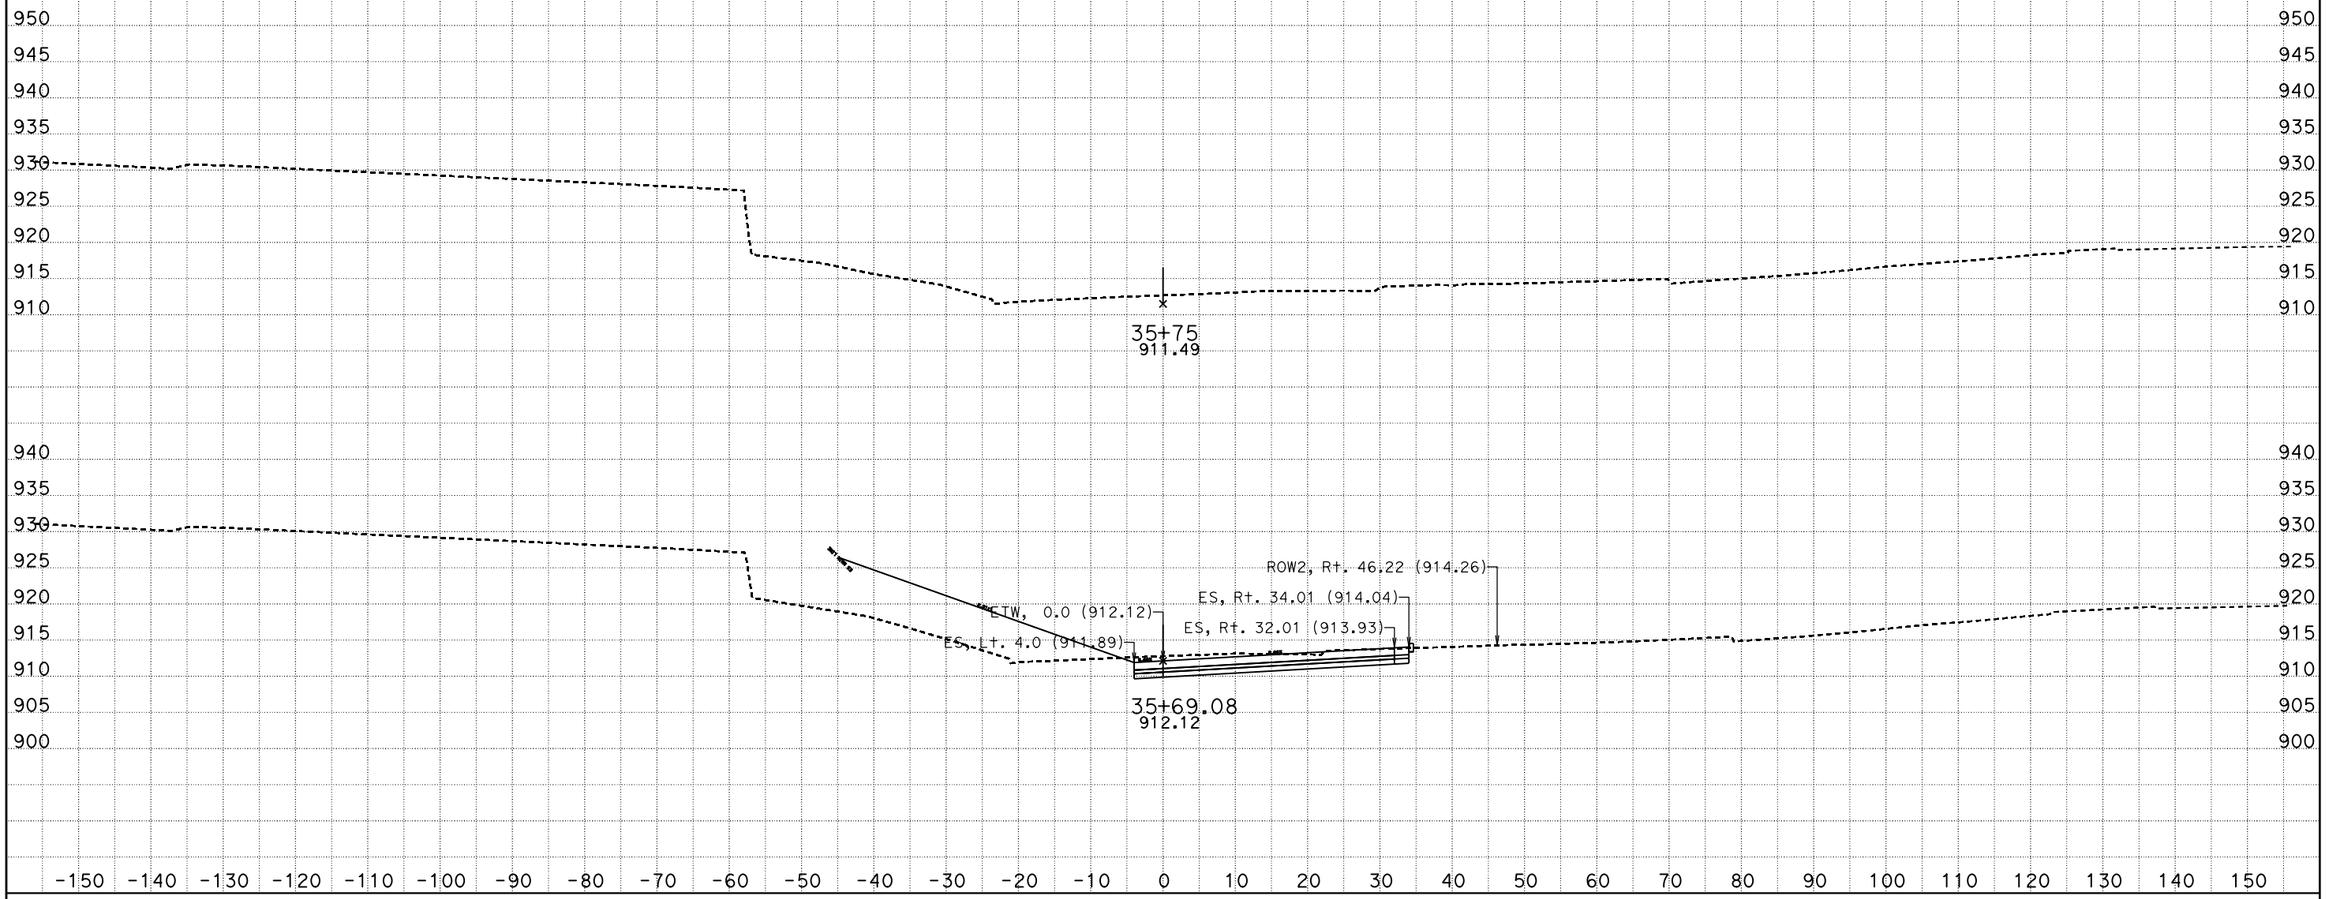

DATE: 9/4/2013
KC Project: 0818E File: D:\trieu\EA1193u1Q8E\trieu\RAMPF1\ramp_f1_fg_8_6_13.ear

SCALE: 1" = 10' Horiz.
1" = 10' Vert.

All Dimensions are US Survey Feet

RAMPF1F4
CROSS SECTIONS
SHEET 25 OF XXX

DESIGN STUDY ONLY

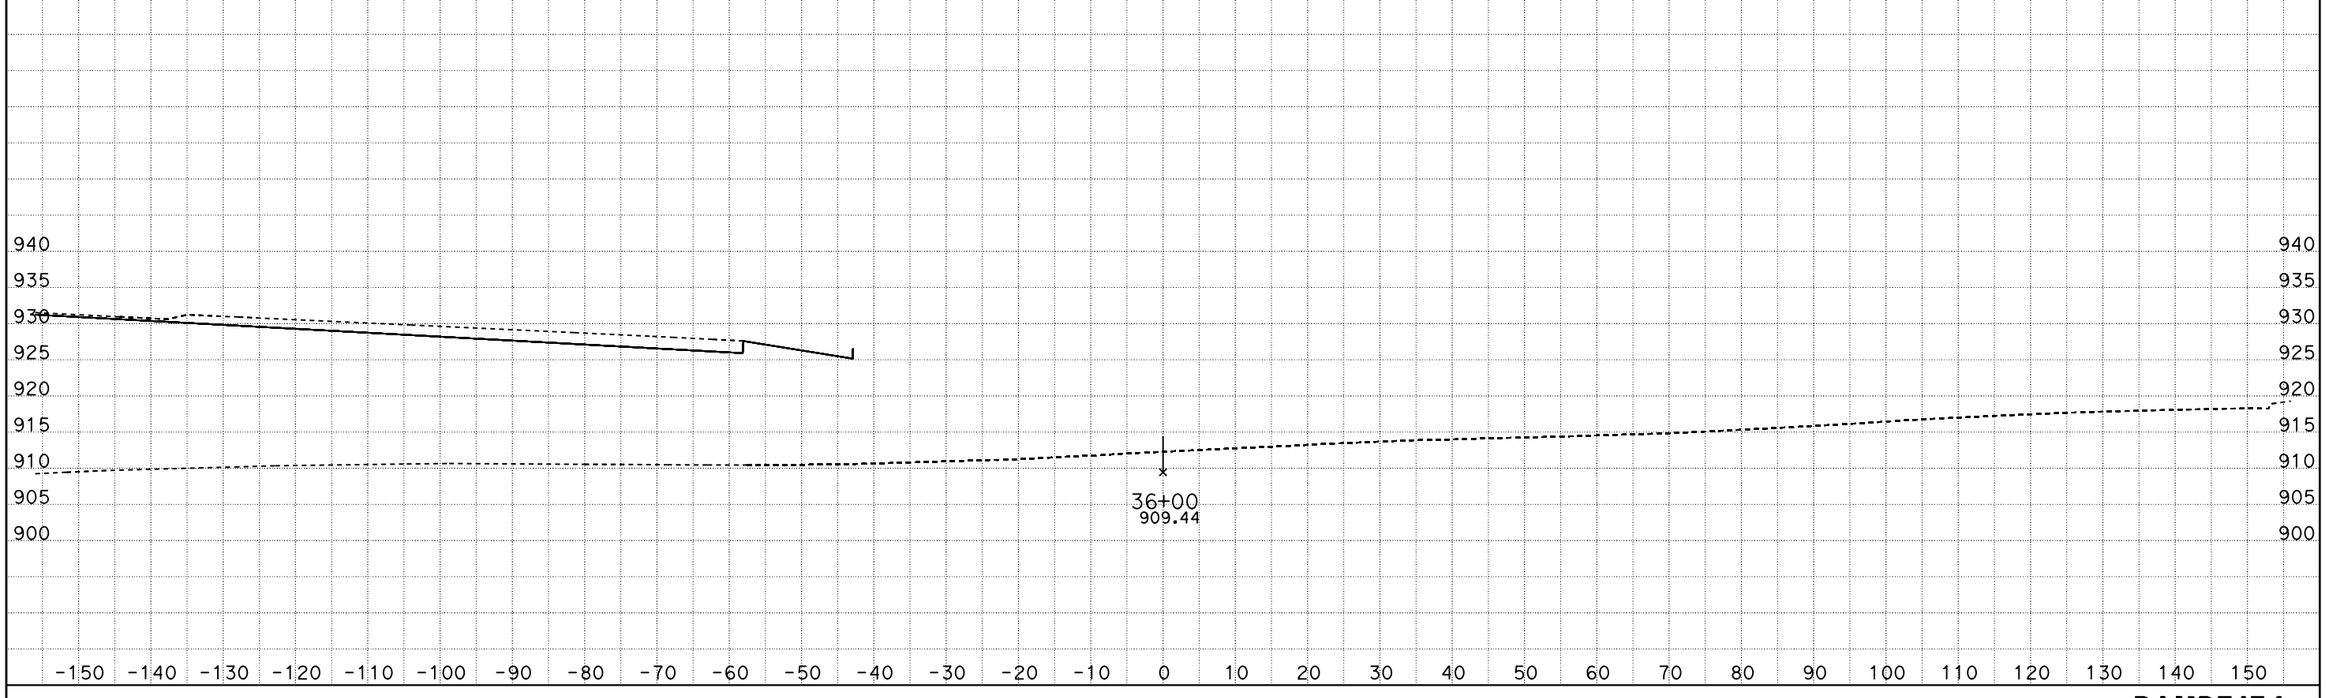

DATE: 9/4/2013
KC Project: 0818E File: D:\trieu\EA1193u1Q8E\trieu\RAMPF1\ramp_f1_fg_8_6_13.ear

SCALE: 1" = 10' Horiz.
1" = 10' Vert.

All Dimensions are US Survey Feet

RAMPF1F4
CROSS SECTIONS
SHEET 26 OF XXX

RAMP F2F3

DESIGN STUDY ONLY

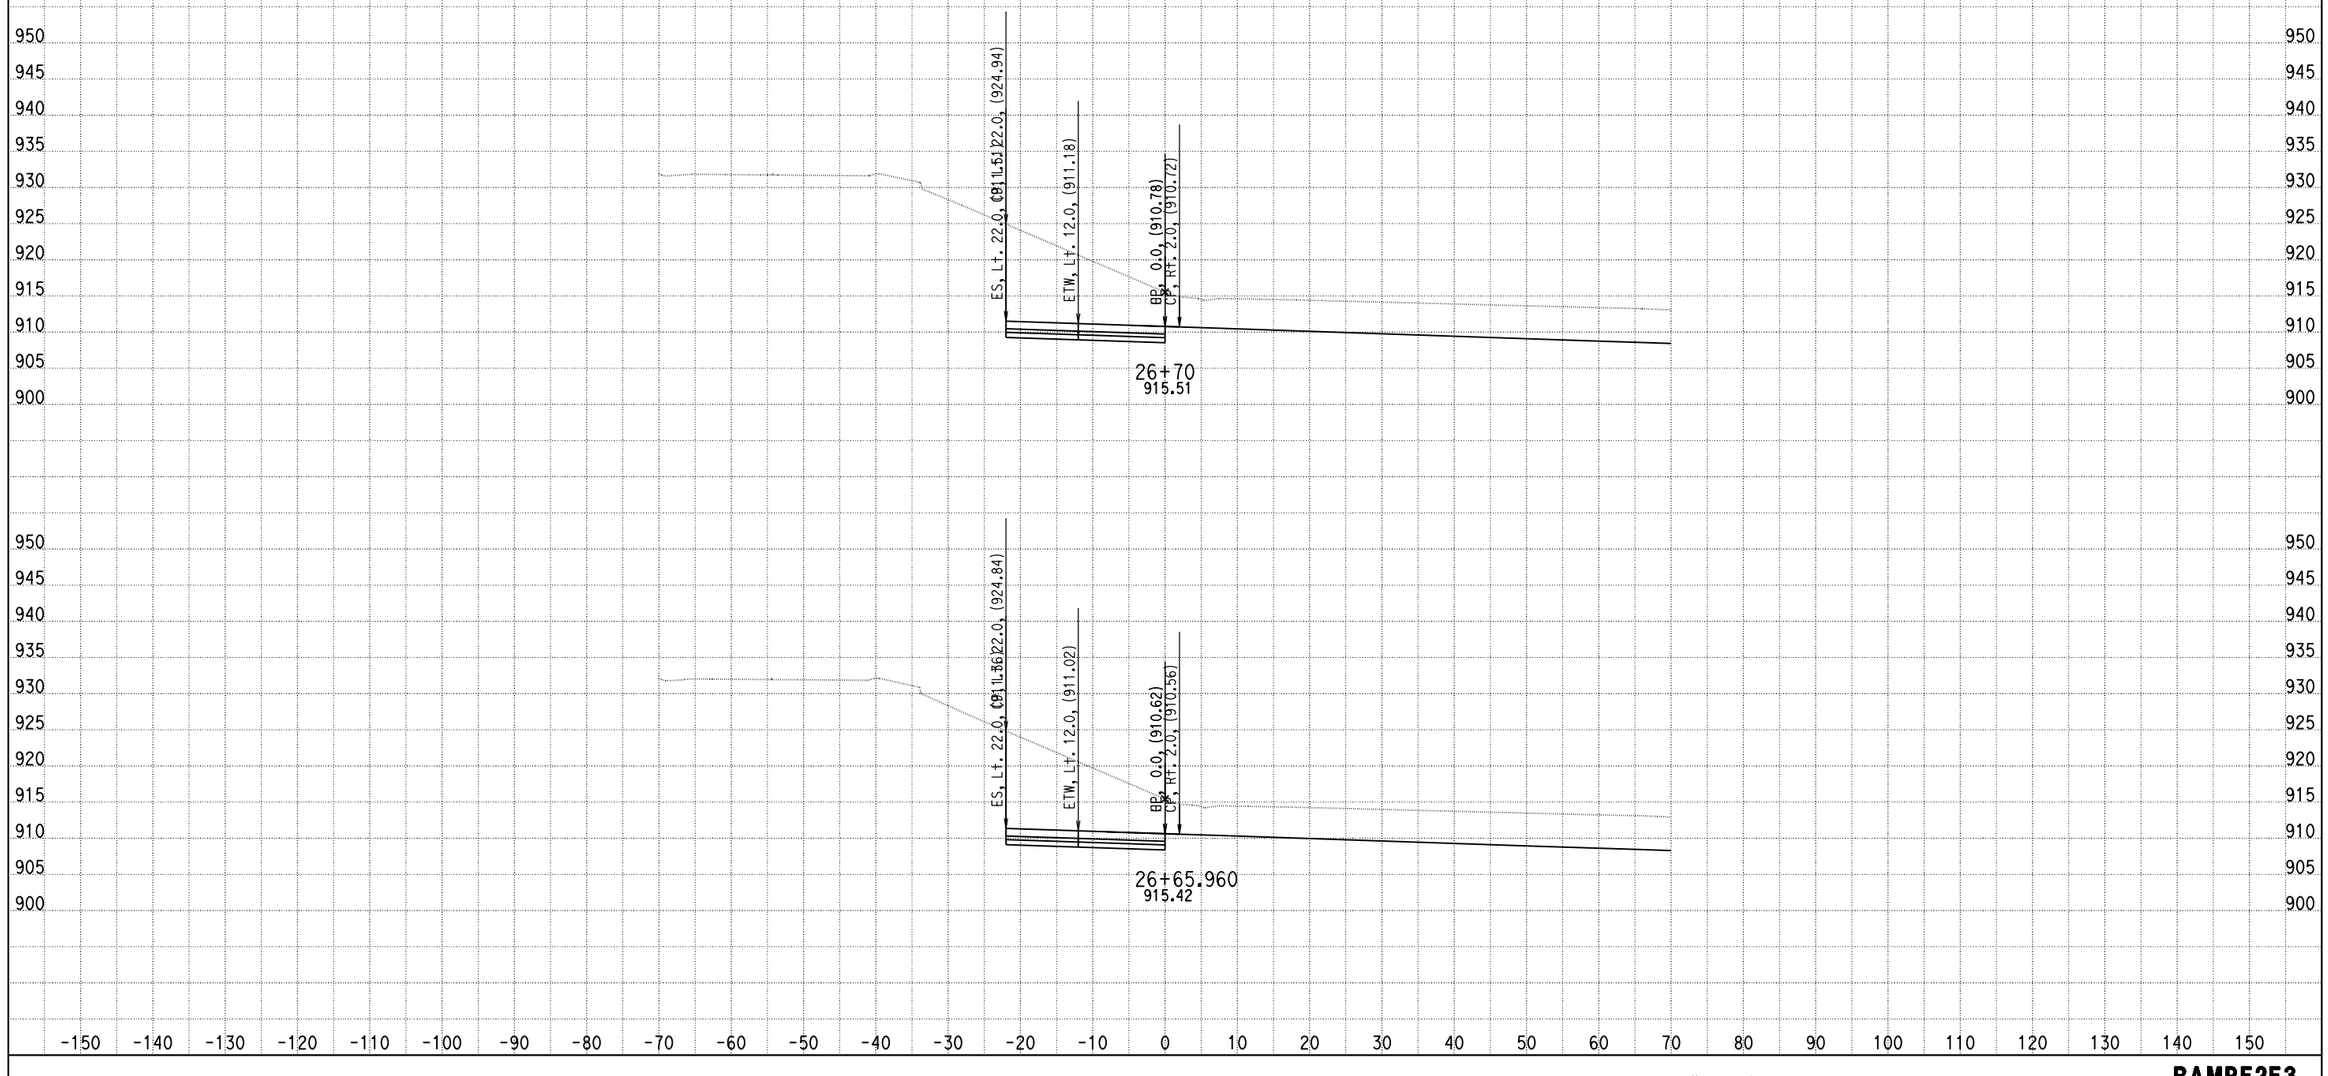

DATE: 4/8/2014

KC Project: 0818E File: D:\PROJECT\0818E\UPDATE-RAMP\hrf2f3-pro.ear

SCALE: 1" = 10' Horiz.
1" = 10' Vert.

All Dimensions are US Survey Feet

RAMPF2F3
CROSS SECTIONS
SHEET 1 OF XXX

DESIGN STUDY ONLY

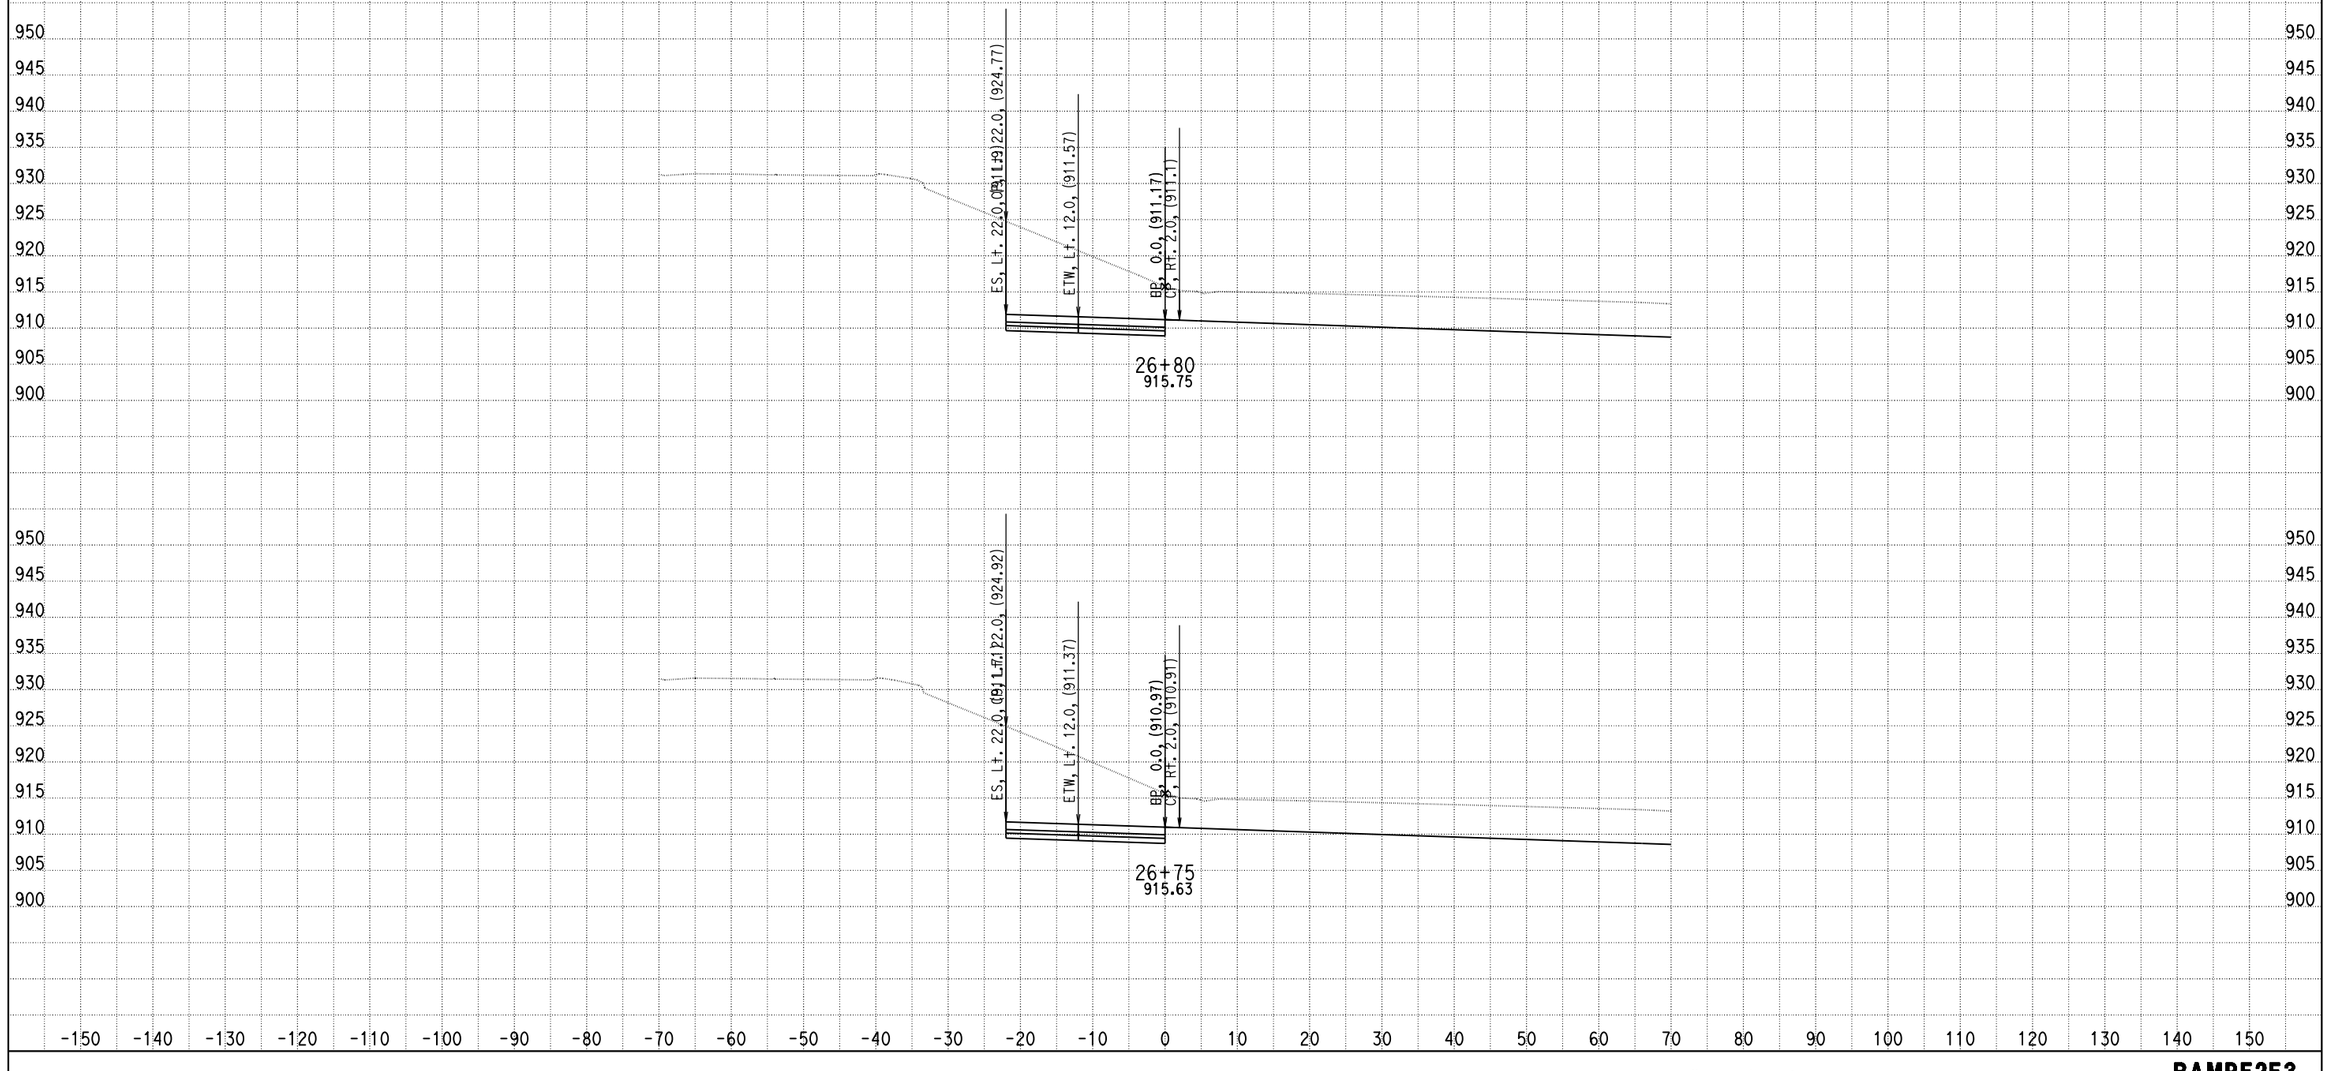

DATE: 4/8/2014

KC Project: 0818E File: D:\PROJECT\0818E\UPDATE-RAMP\hrf2f3-pro.ear

SCALE: 1" = 10' Horiz.
1" = 10' Vert.

All Dimensions are US Survey Feet

RAMPF2F3
CROSS SECTIONS
SHEET 2 OF XXX

DESIGN STUDY ONLY

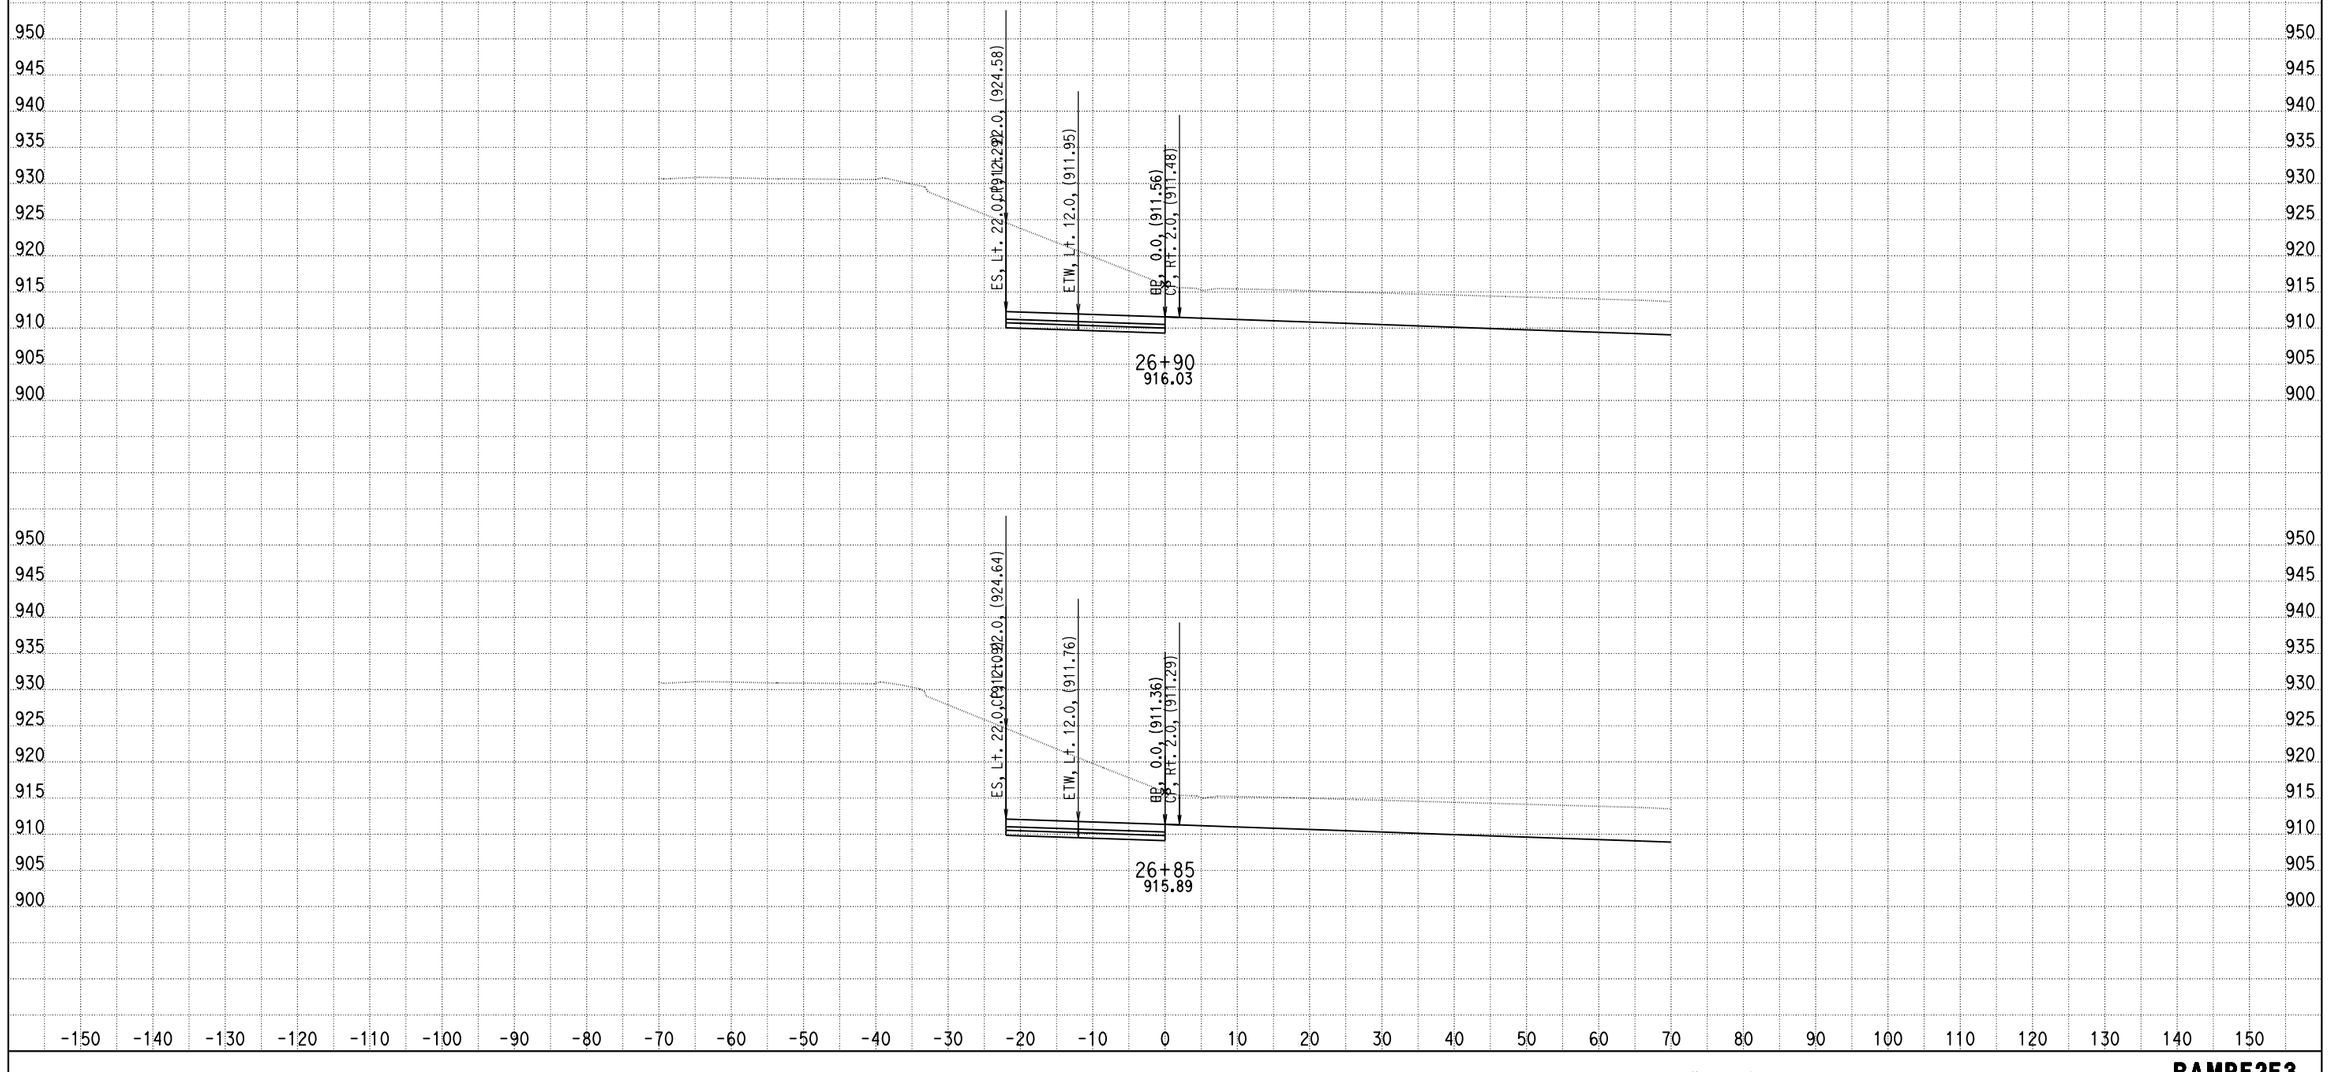

DATE: 4/8/2014

KC Project: 0818E File: D:\PROJECT\0818E\UPDATE-RAMP\hrf2f3-pro.ear

SCALE: 1" = 10' Horiz.
1" = 10' Vert.

All Dimensions are US Survey Feet

RAMPF2F3
CROSS SECTIONS
SHEET 3 OF XXX

DESIGN STUDY ONLY

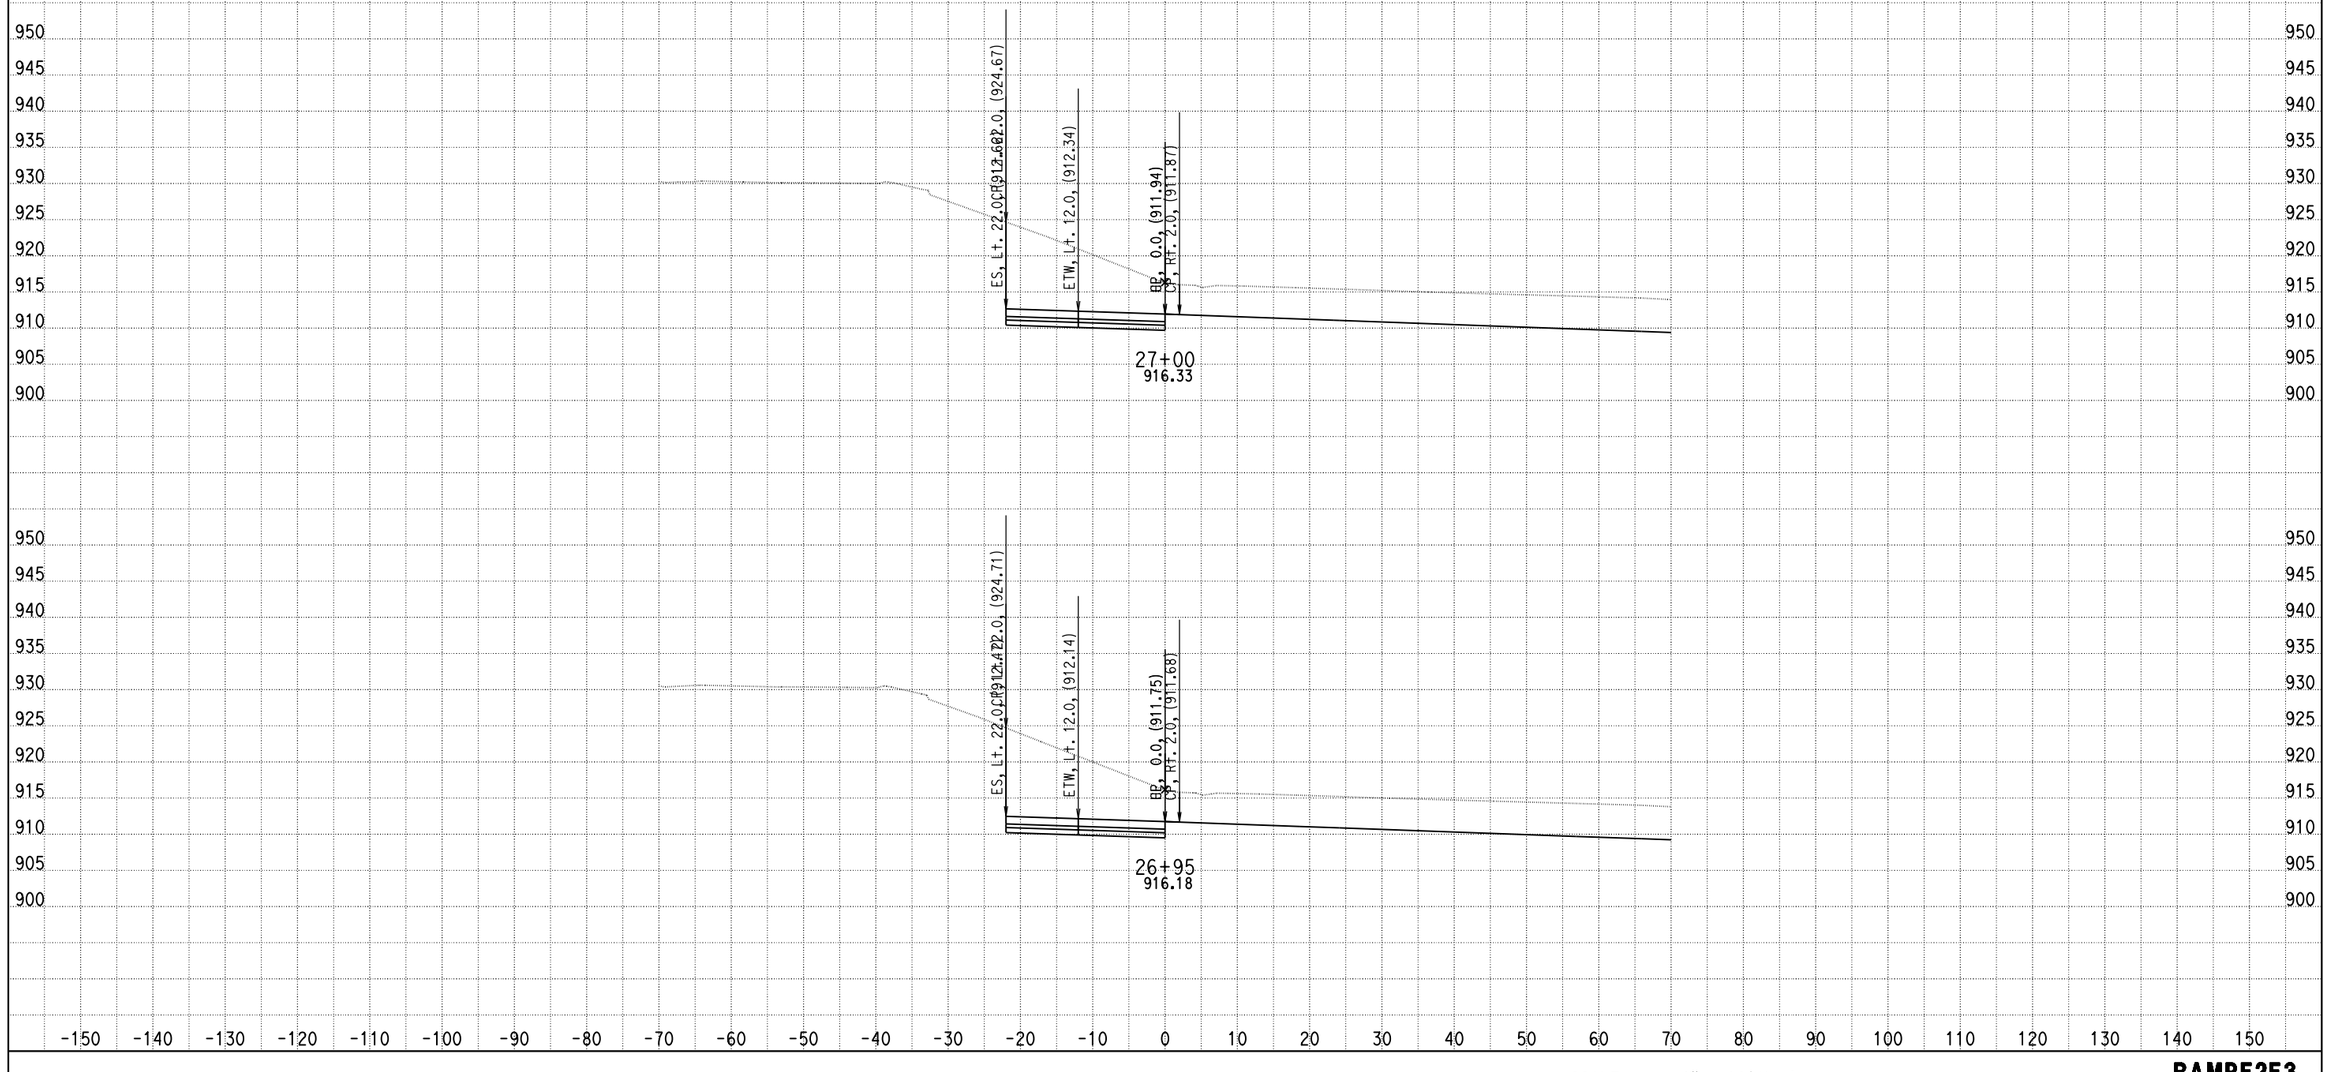

DATE: 4/8/2014

KC Project: 0818E File: D:\PROJECT\0818E\UPDATE-RAMP\hrf2f3-pro.ear

SCALE: 1" = 10' Horiz.
1" = 10' Vert.

All Dimensions are US Survey Feet

RAMPF2F3
CROSS SECTIONS
SHEET 4 OF XXX

DESIGN STUDY ONLY

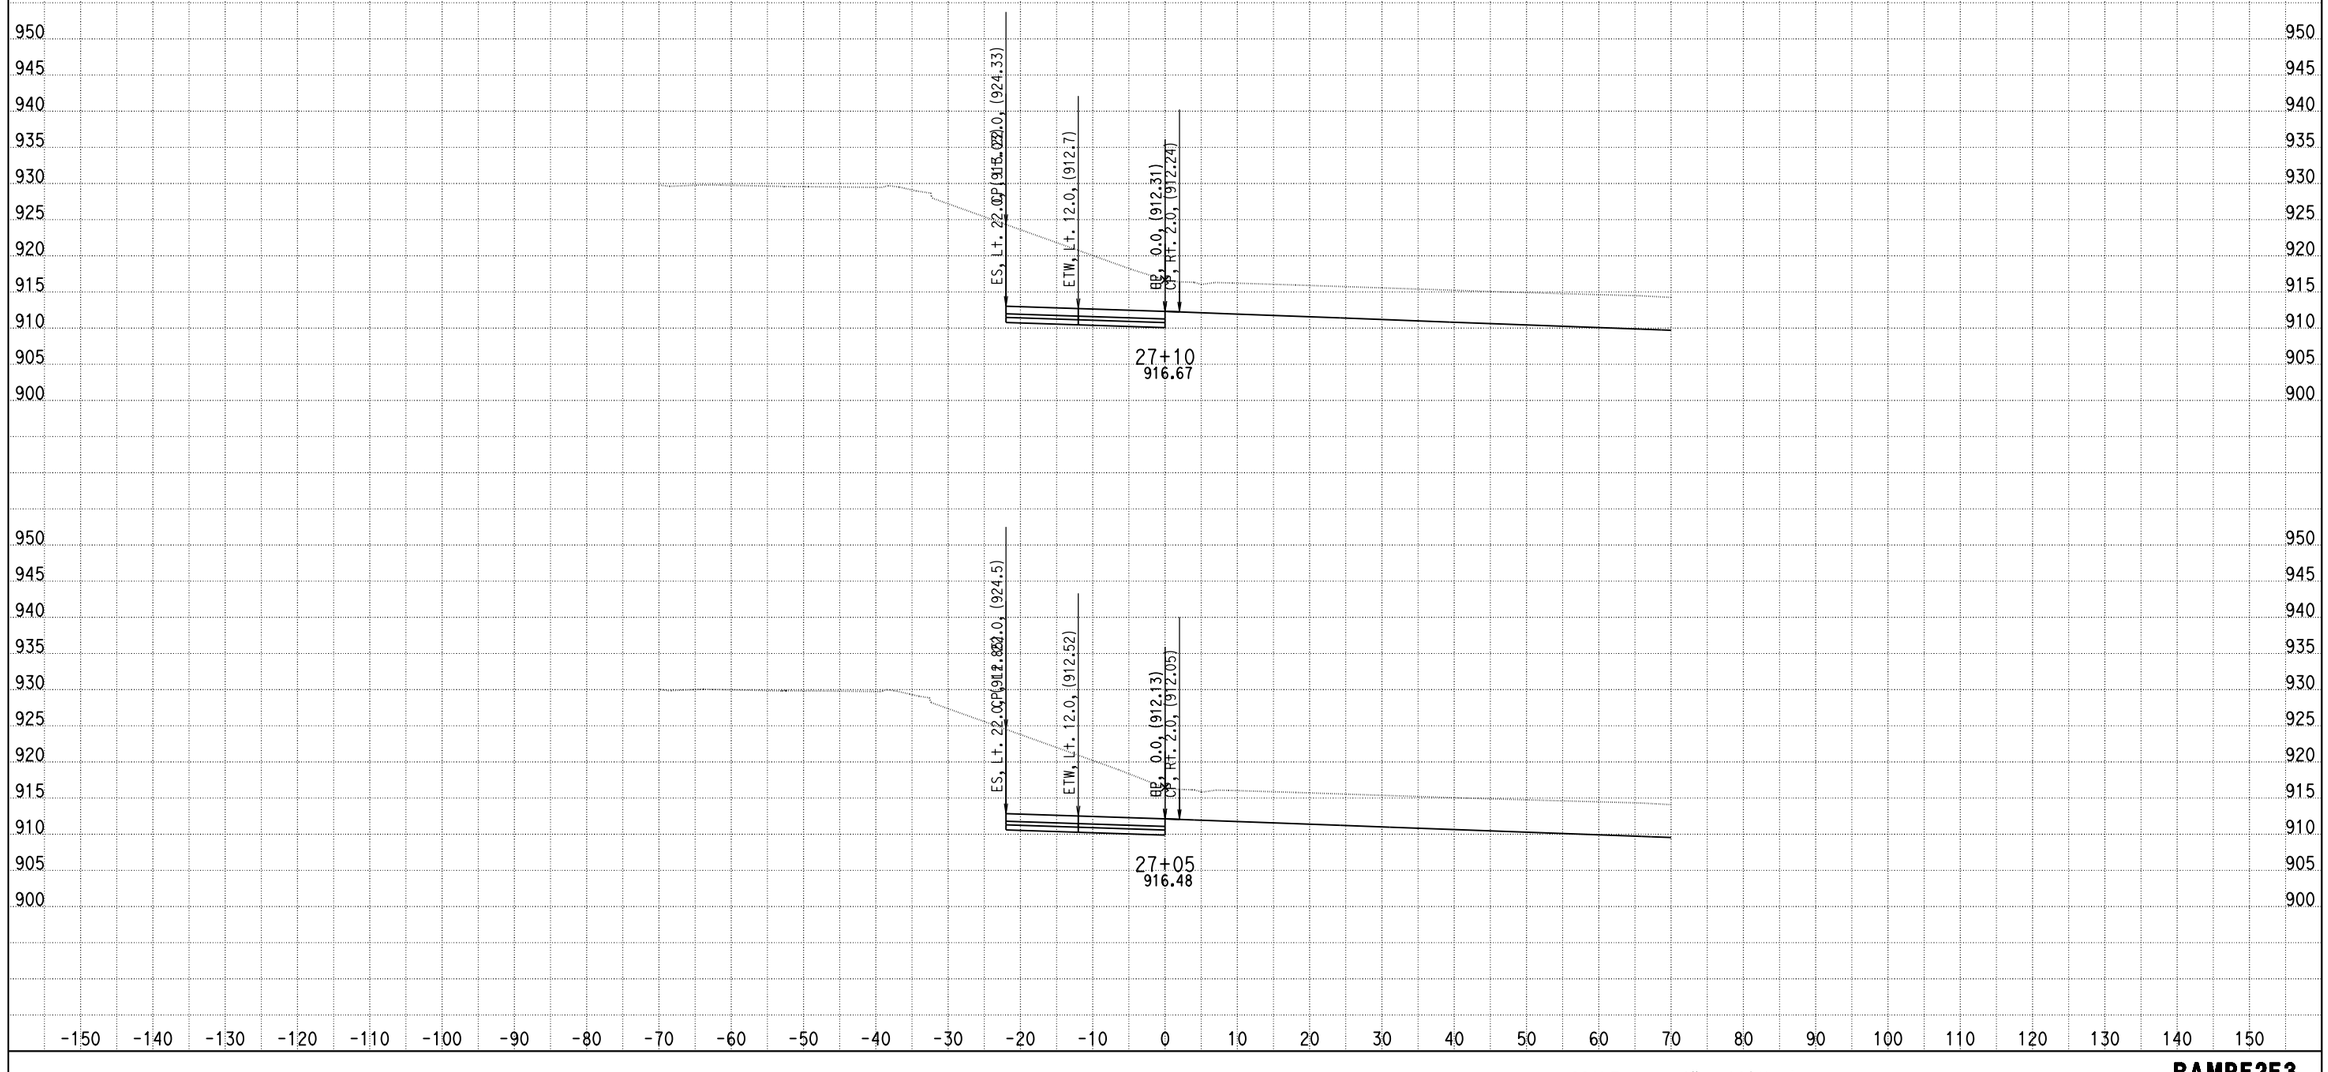

DATE: 4/8/2014

KC Project: 0818E File: D:\PROJECT\0818E\UPDATE-RAMP\hrf2f3-pro.ear

SCALE: 1" = 10' Horiz.
1" = 10' Vert.

All Dimensions are US Survey Feet

RAMPF2F3
CROSS SECTIONS
SHEET 5 OF XXX

DESIGN STUDY ONLY

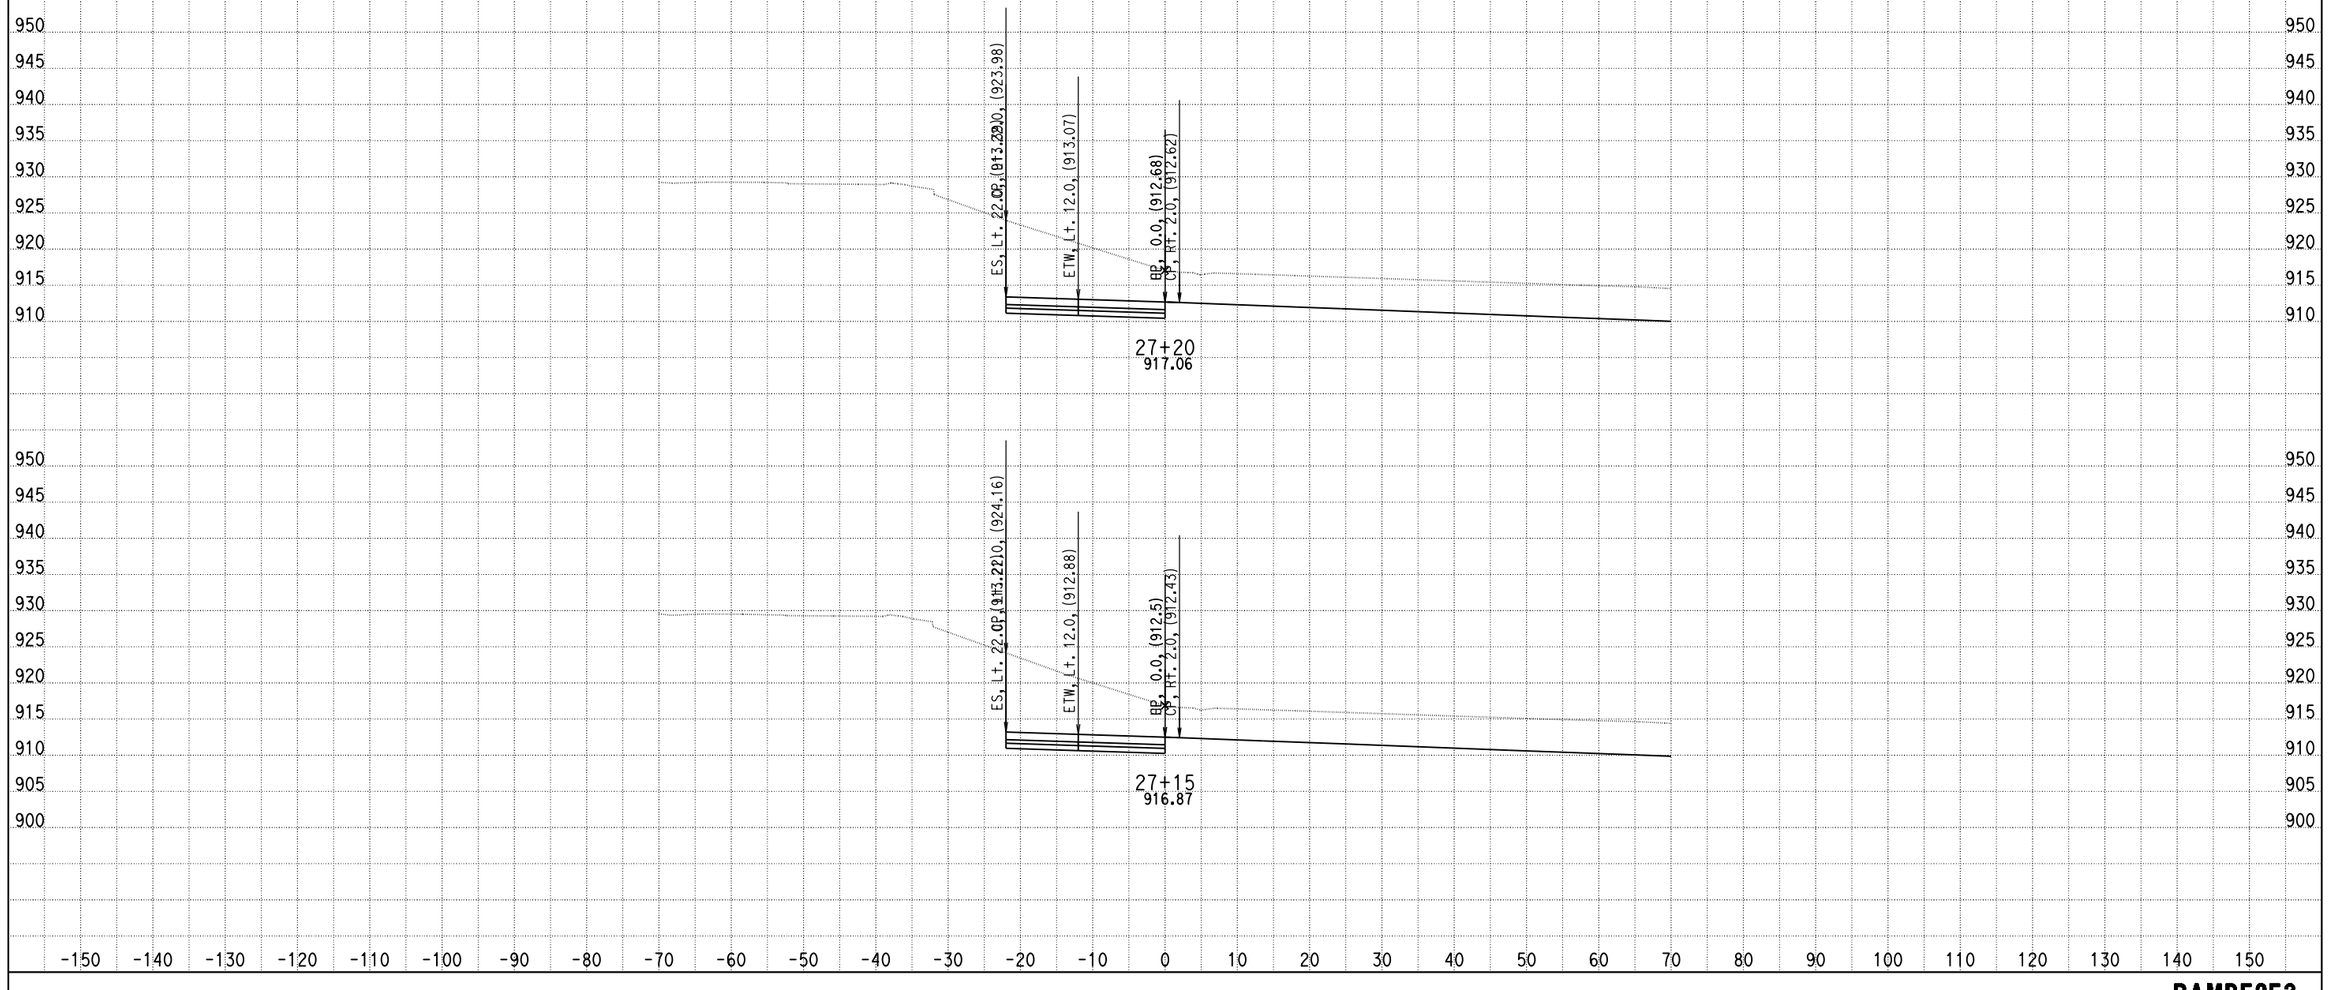

DATE: 4/8/2014

KC Project: 0818E File: D:\PROJECT\0818E\UPDATE-RAMP\hrf2f3-pro.ear

SCALE: 1" = 10' Horiz.
1" = 10' Vert.

All Dimensions are US Survey Feet

RAMPF2F3
CROSS SECTIONS
SHEET 6 OF XXX

DESIGN STUDY ONLY

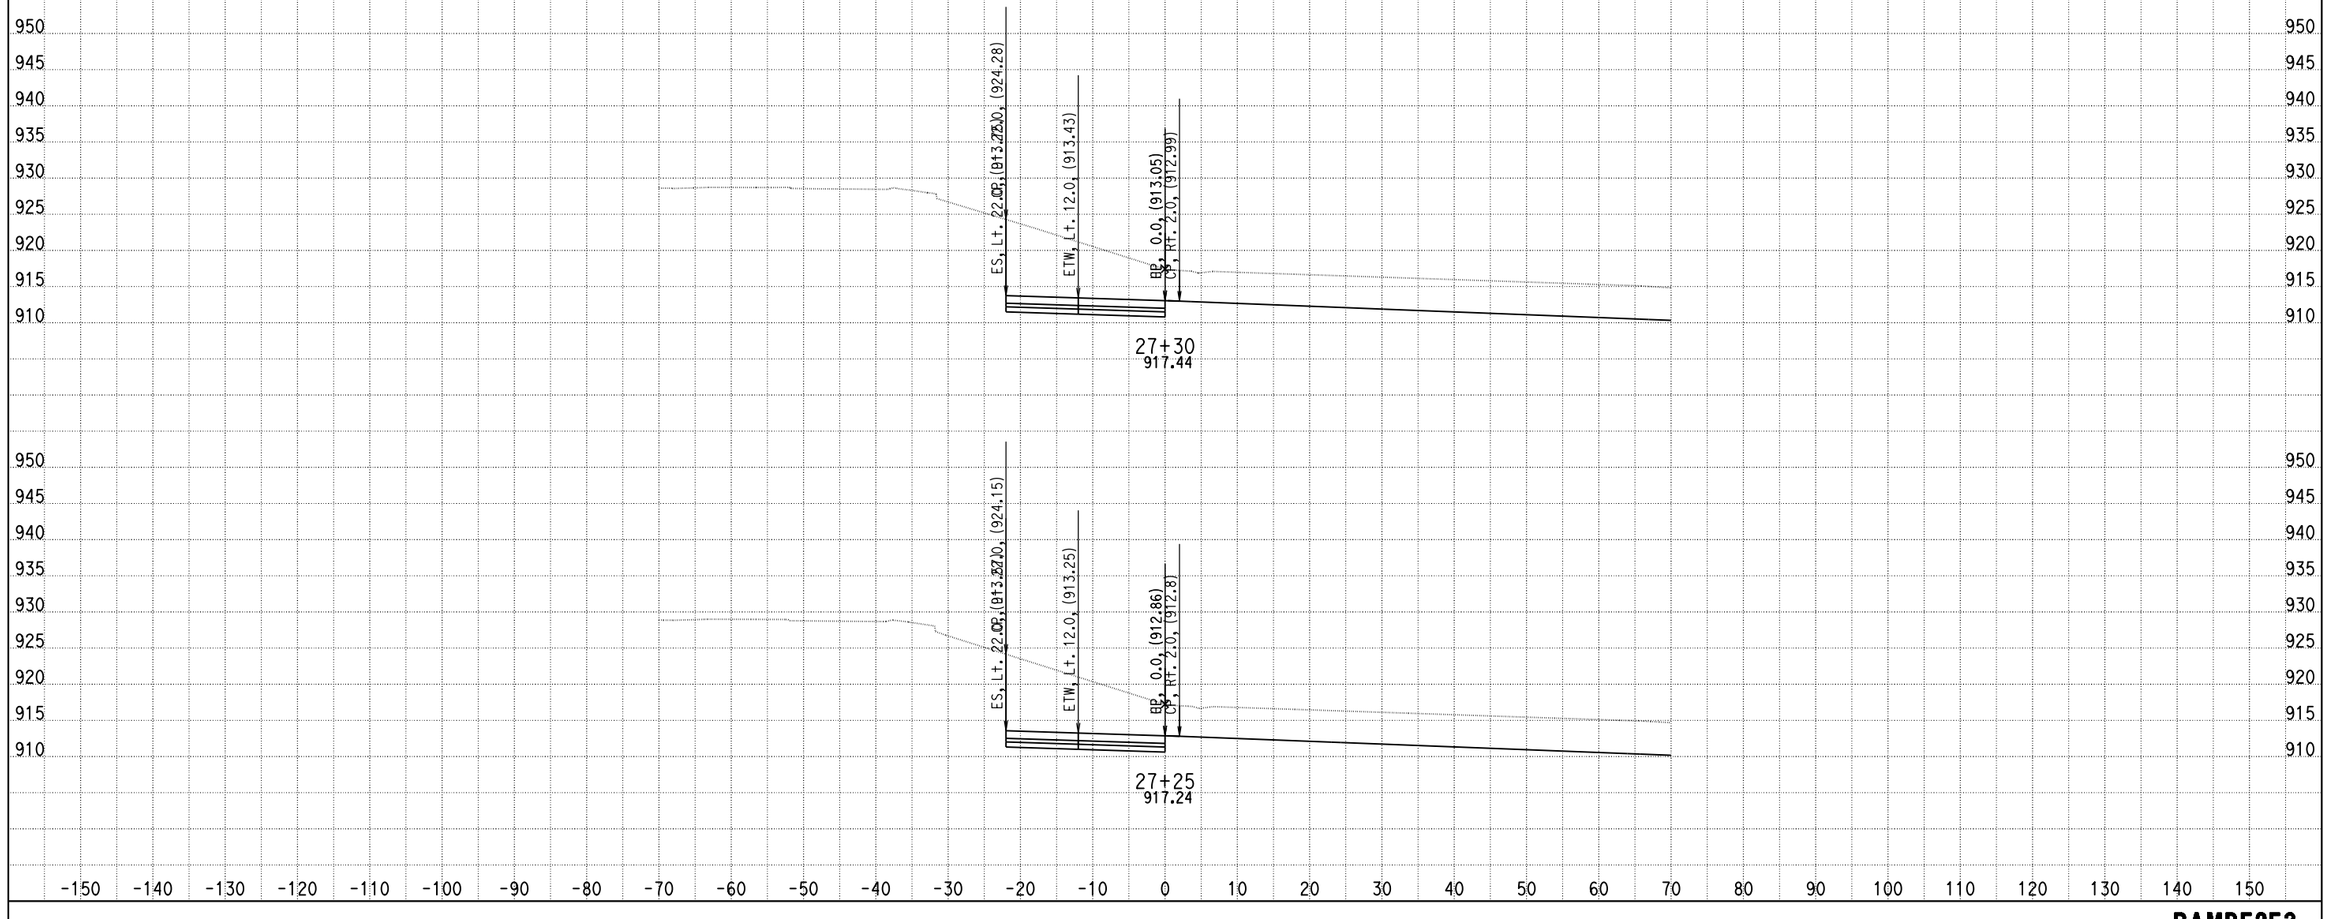

DATE: 4/8/2014

KC Project: 0818E File: D:\PROJECT\0818E\UPDATE-RAMP\hrf2f3-pro.ear

SCALE: 1" = 10' Horiz.
1" = 10' Vert.

All Dimensions are US Survey Feet

RAMPF2F3
CROSS SECTIONS
SHEET 7 OF XXX

DESIGN STUDY ONLY

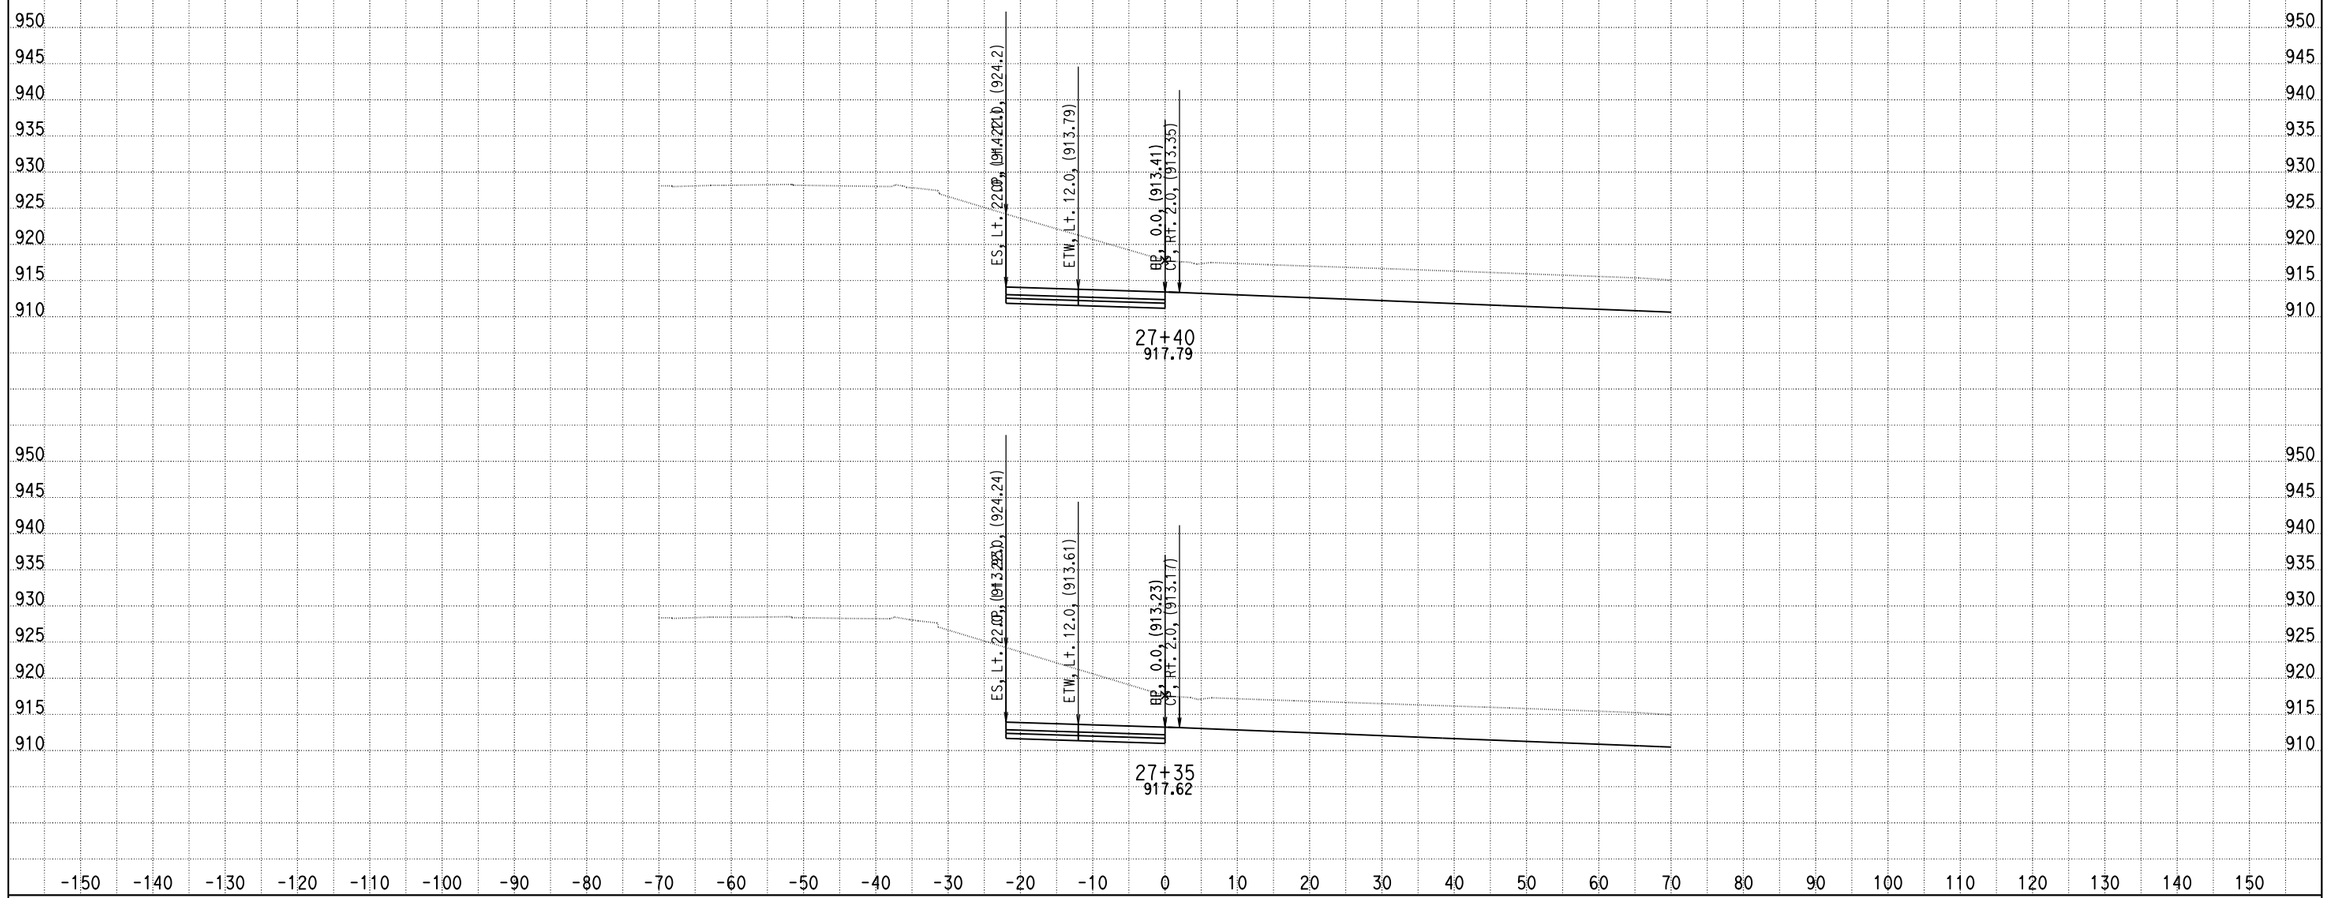

DATE: 4/8/2014

KC Project: 0818E File: D:\PROJECT\0818E\UPDATE-RAMP\hrf2f3-pro.ear

SCALE: 1" = 10' Horiz.
1" = 10' Vert.

All Dimensions are US Survey Feet

RAMPF2F3
CROSS SECTIONS

SHEET 8 OF XXX

DESIGN STUDY ONLY

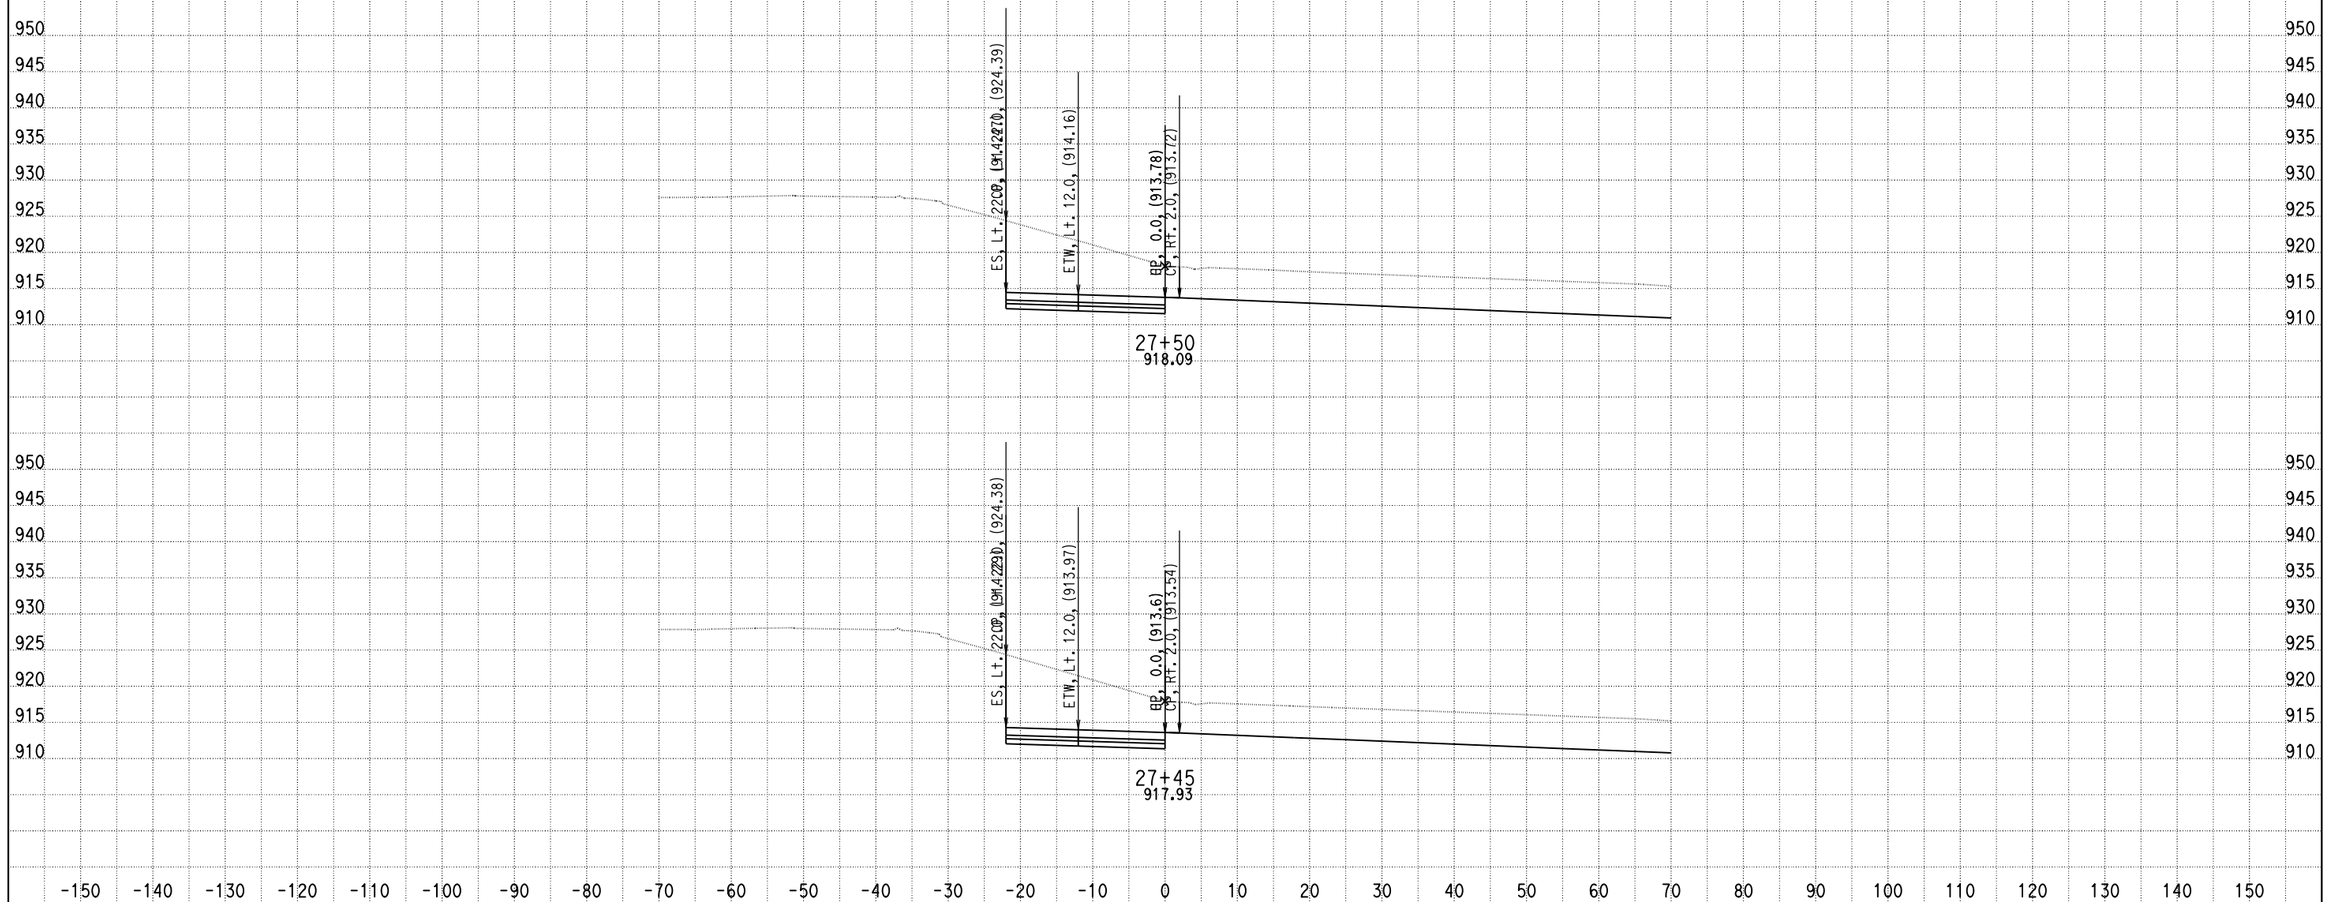

DATE: 4/8/2014

KC Project: 0818E File: D:\PROJECT\0818E\UPDATE-RAMP\hrf2f3-pro.ear

SCALE: 1" = 10' Horiz.
1" = 10' Vert.

All Dimensions are US Survey Feet

RAMPF2F3
CROSS SECTIONS

SHEET 9 OF XXX

DESIGN STUDY ONLY

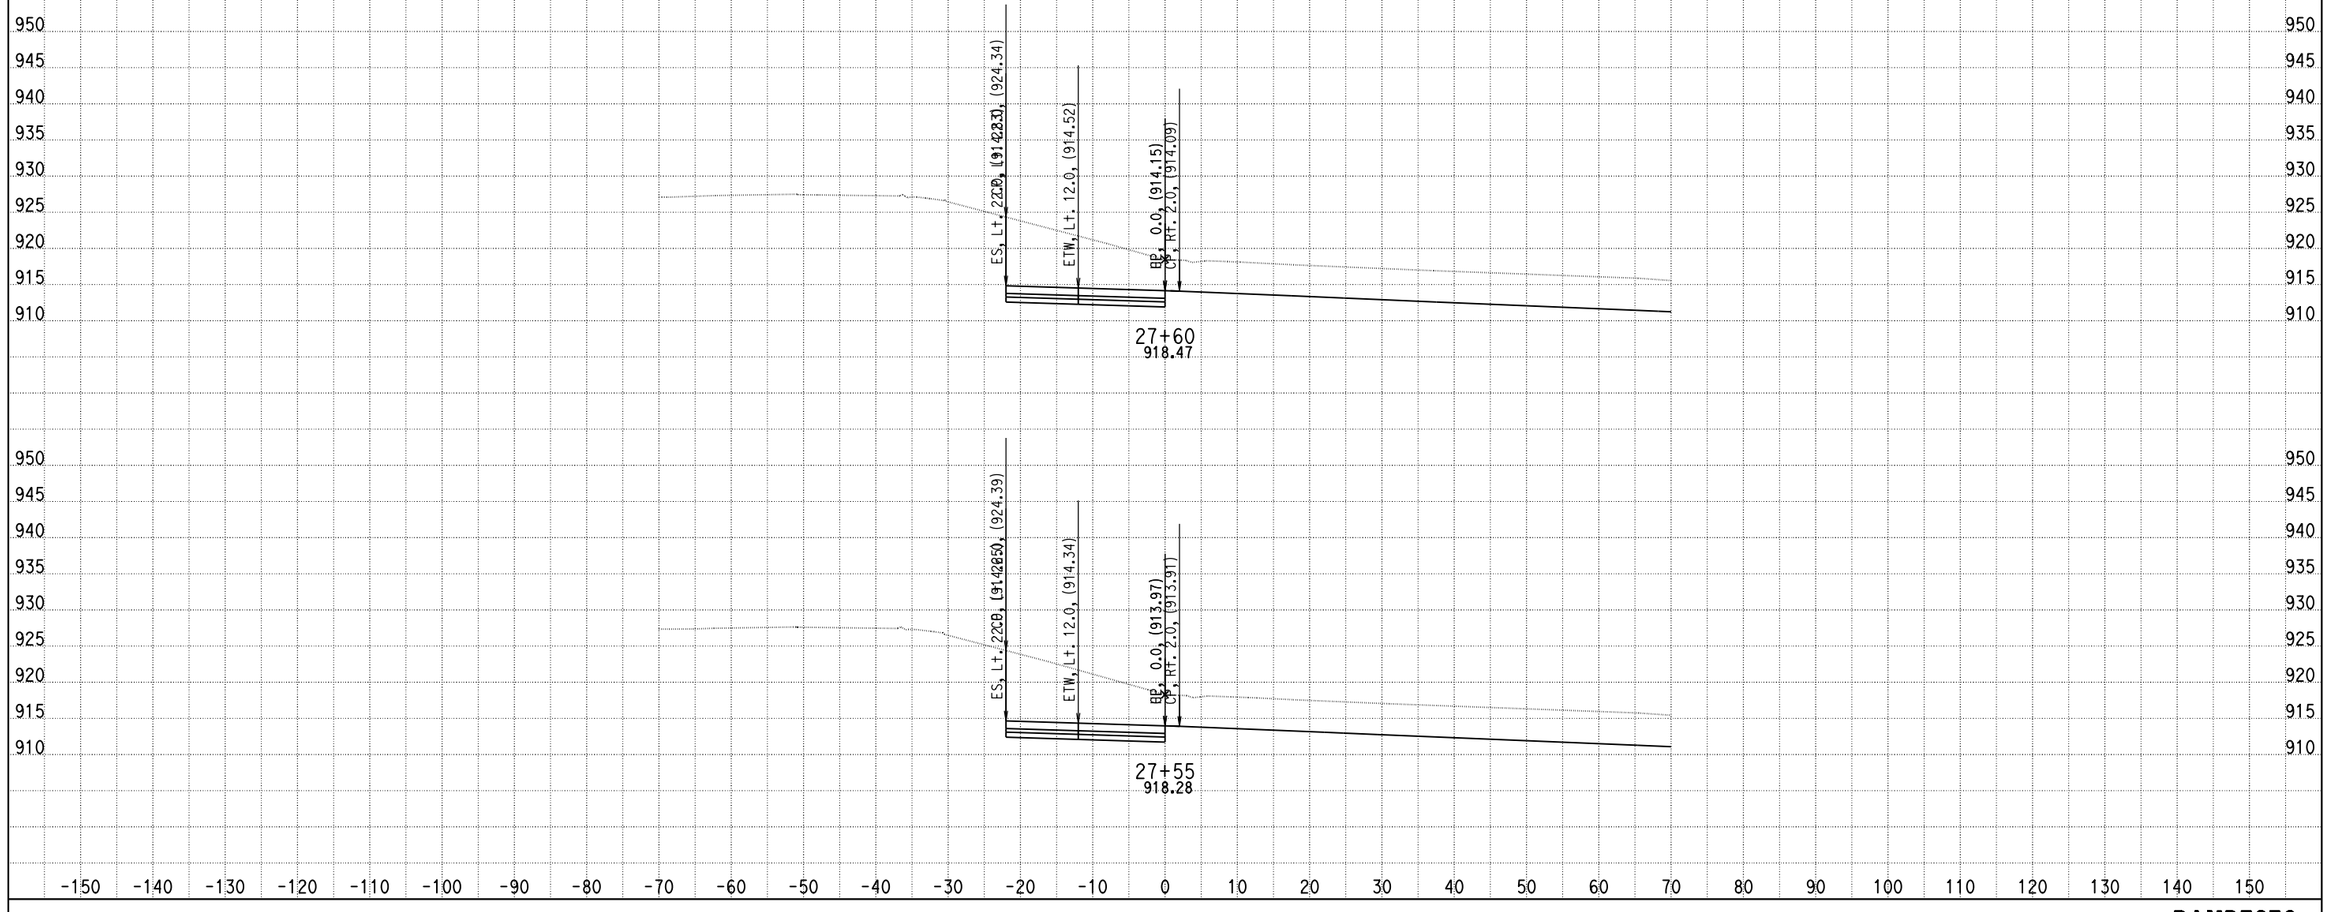

DATE: 4/8/2014

KC Project: 0818E File: D:\PROJECT\0818E\UPDATE-RAMP\hrf2f3-pro.ear

SCALE: 1" = 10' Horiz.
1" = 10' Vert.

All Dimensions are US Survey Feet

RAMPF2F3
CROSS SECTIONS
SHEET 10 OF XXX

DESIGN STUDY ONLY

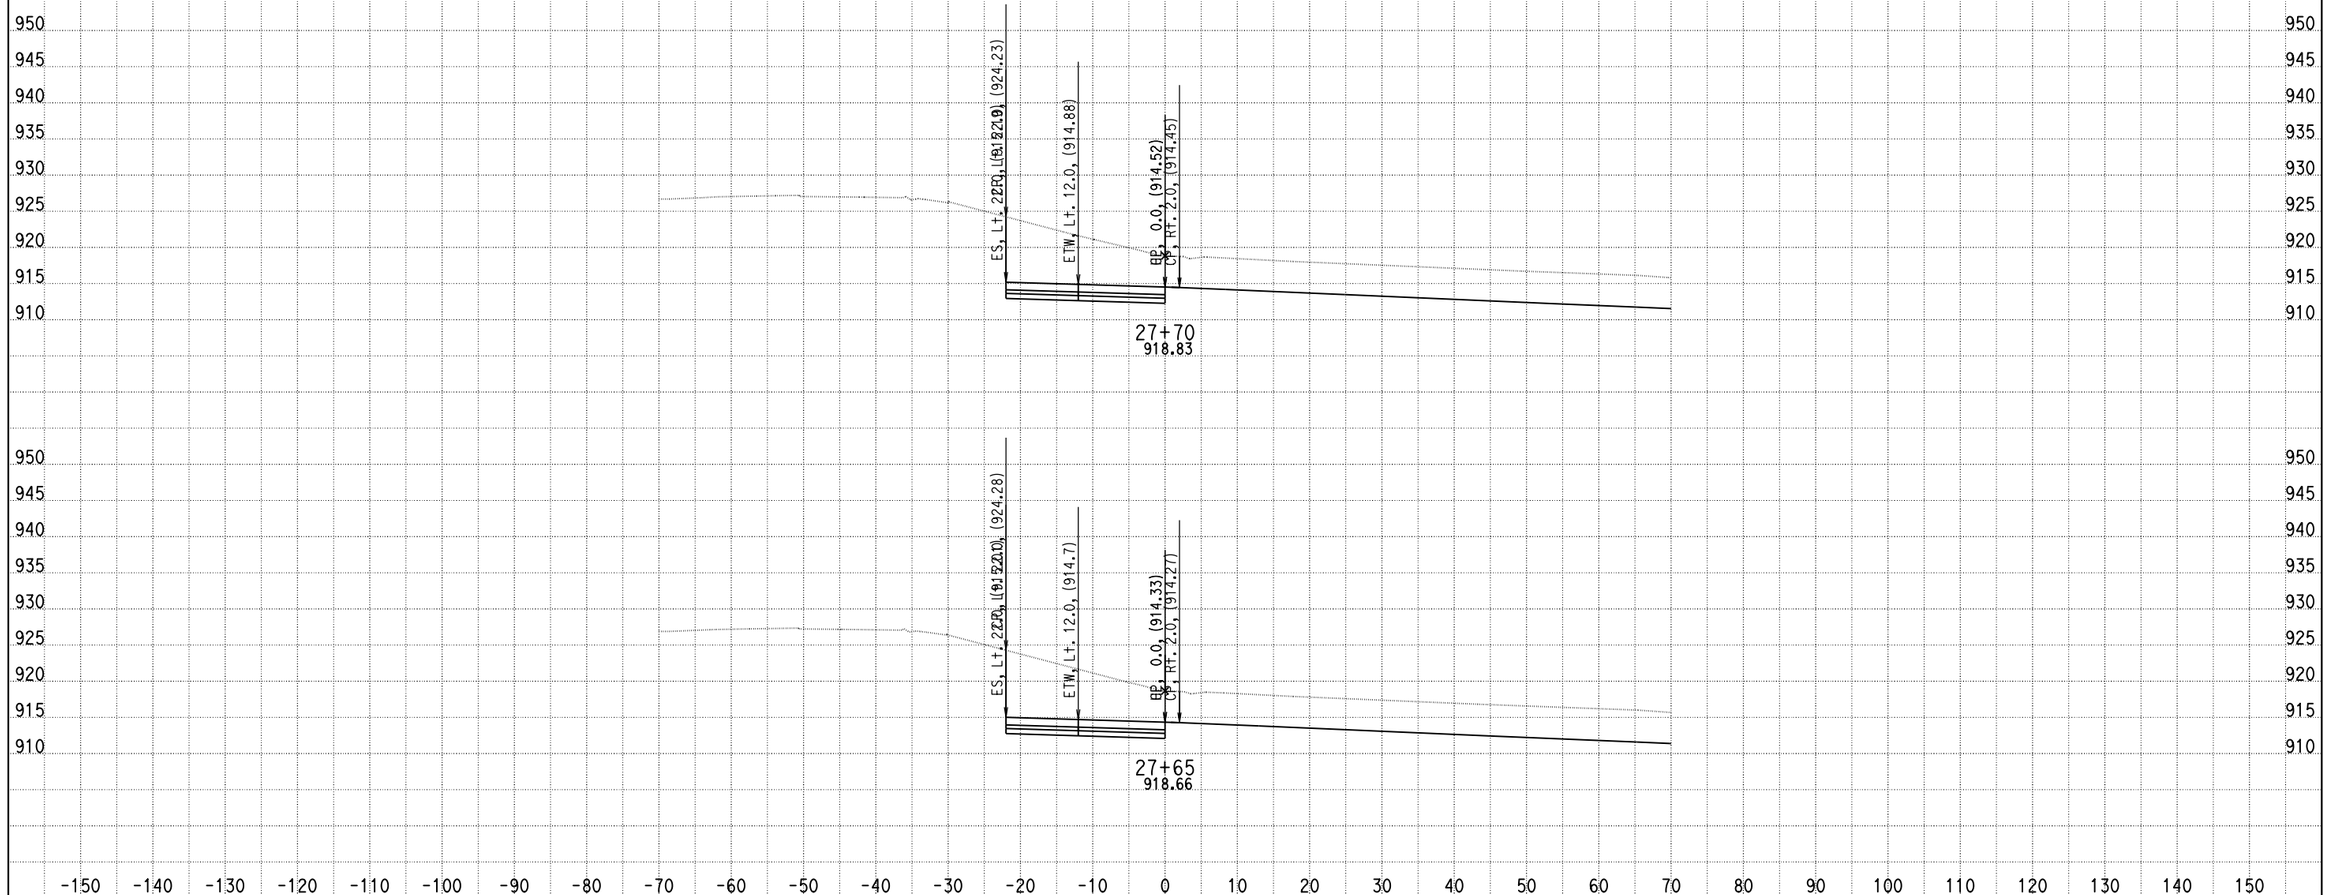

DATE: 4/8/2014

KC Project: 0818E File: D:\PROJECT\0818E\UPDATE-RAMP\hrf2f3-pro.ear

SCALE: 1" = 10' Horiz.
1" = 10' Vert.

All Dimensions are US Survey Feet

RAMPF2F3
CROSS SECTIONS

SHEET 11 OF XXX

DESIGN STUDY ONLY

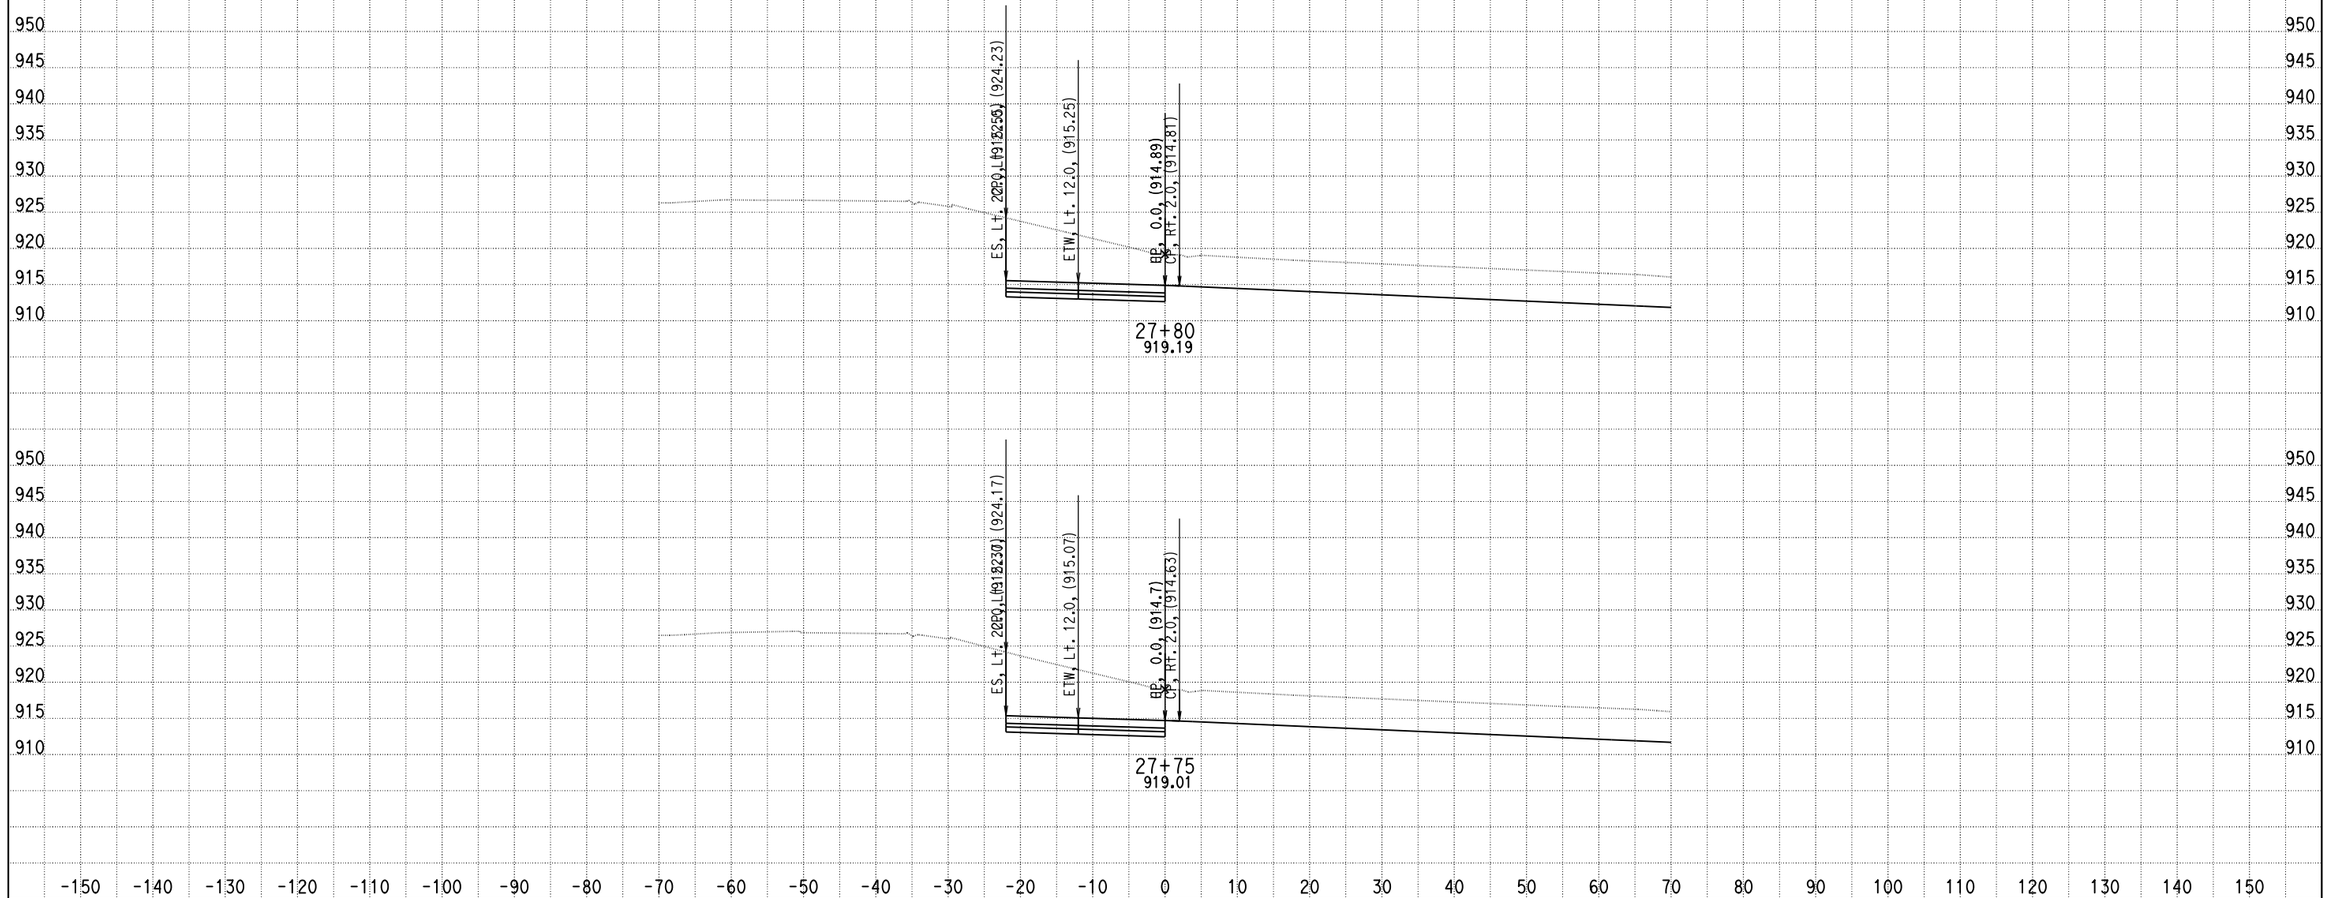

DATE: 4/8/2014

KC Project: 0818E File: D:\PROJECT\0818E\UPDATE-RAMP\hrf2f3-pro.ear

SCALE: 1" = 10' Horiz.
1" = 10' Vert.

All Dimensions are US Survey Feet

RAMPF2F3
CROSS SECTIONS

SHEET 12 OF XXX

DESIGN STUDY ONLY

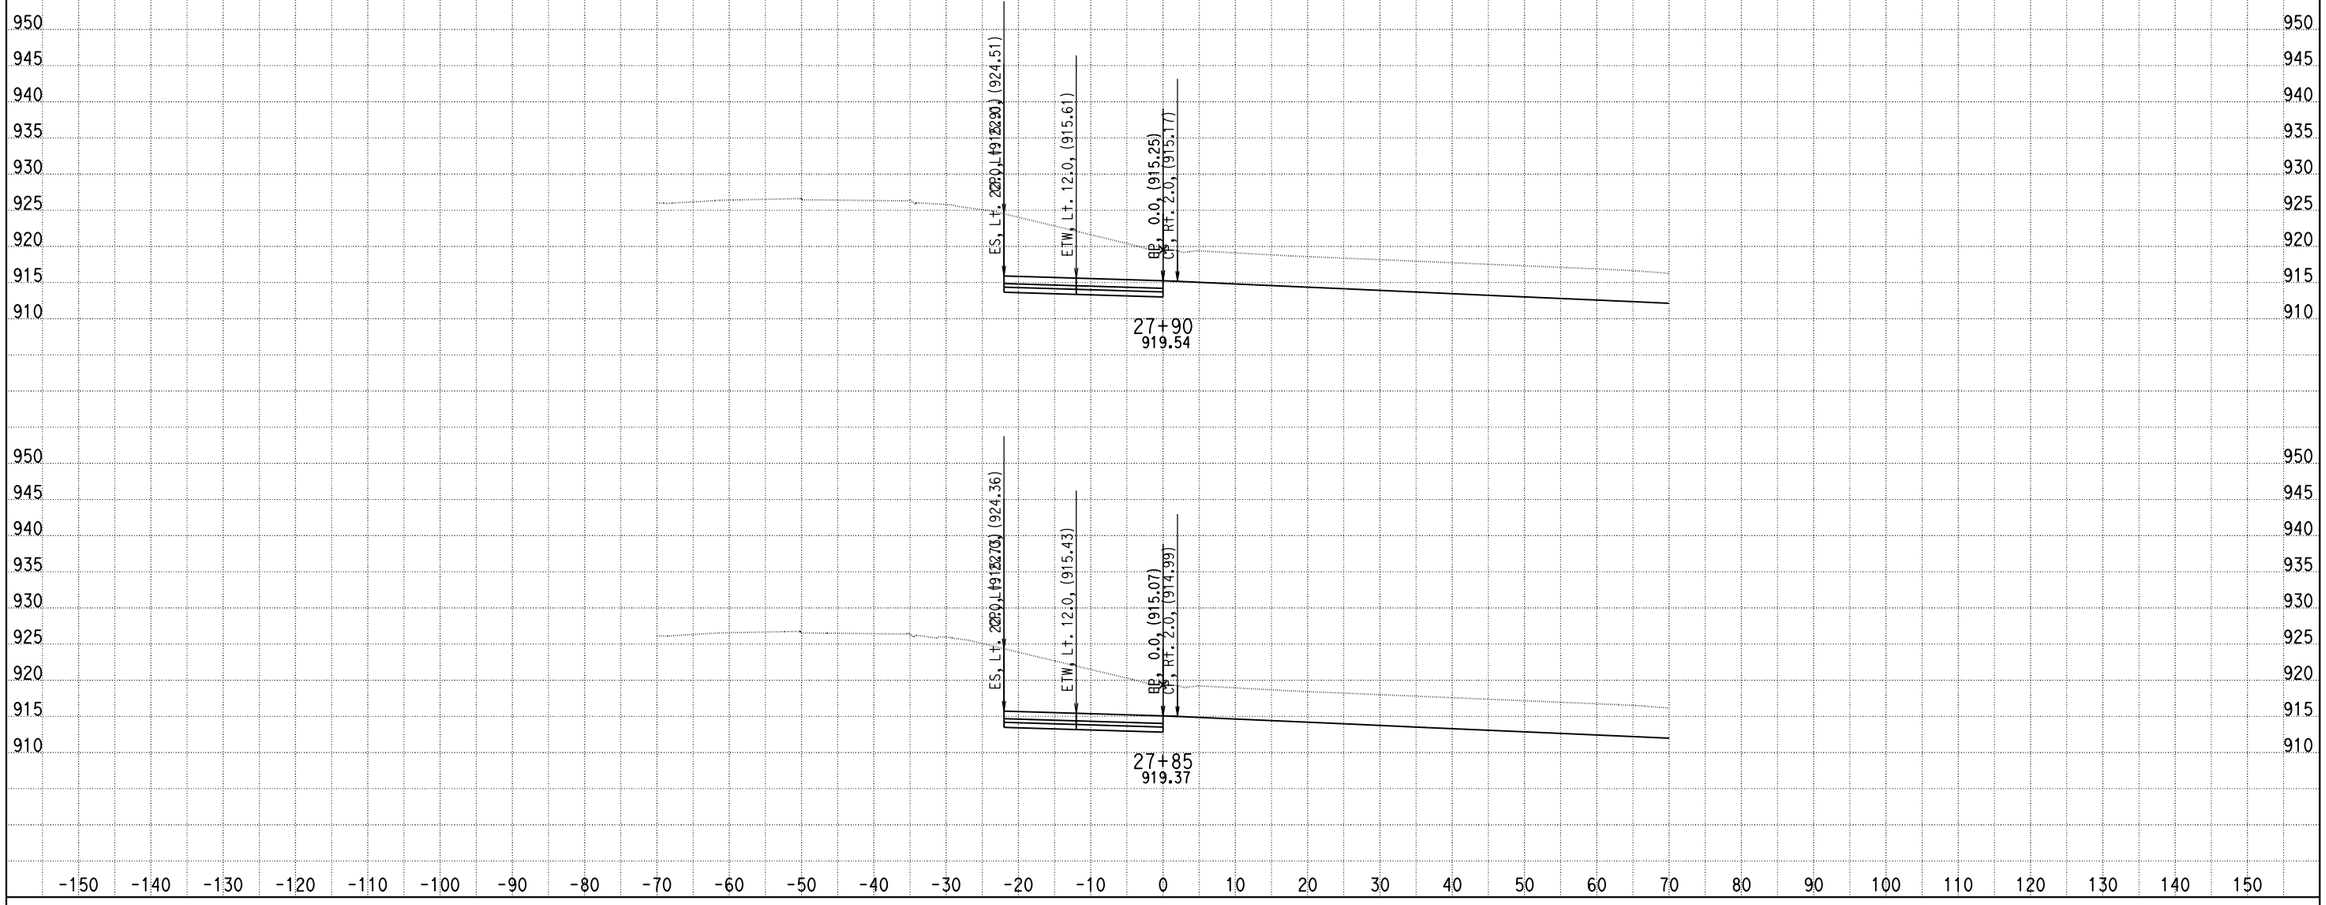

DATE: 4/8/2014

KC Project: 0818E File: D:\PROJECT\0818E\UPDATE-RAMP\hrf2f3-pro.ear

SCALE: 1" = 10' Horiz.
1" = 10' Vert.

All Dimensions are US Survey Feet

RAMPF2F3
CROSS SECTIONS

SHEET 13 OF XXX

DESIGN STUDY ONLY

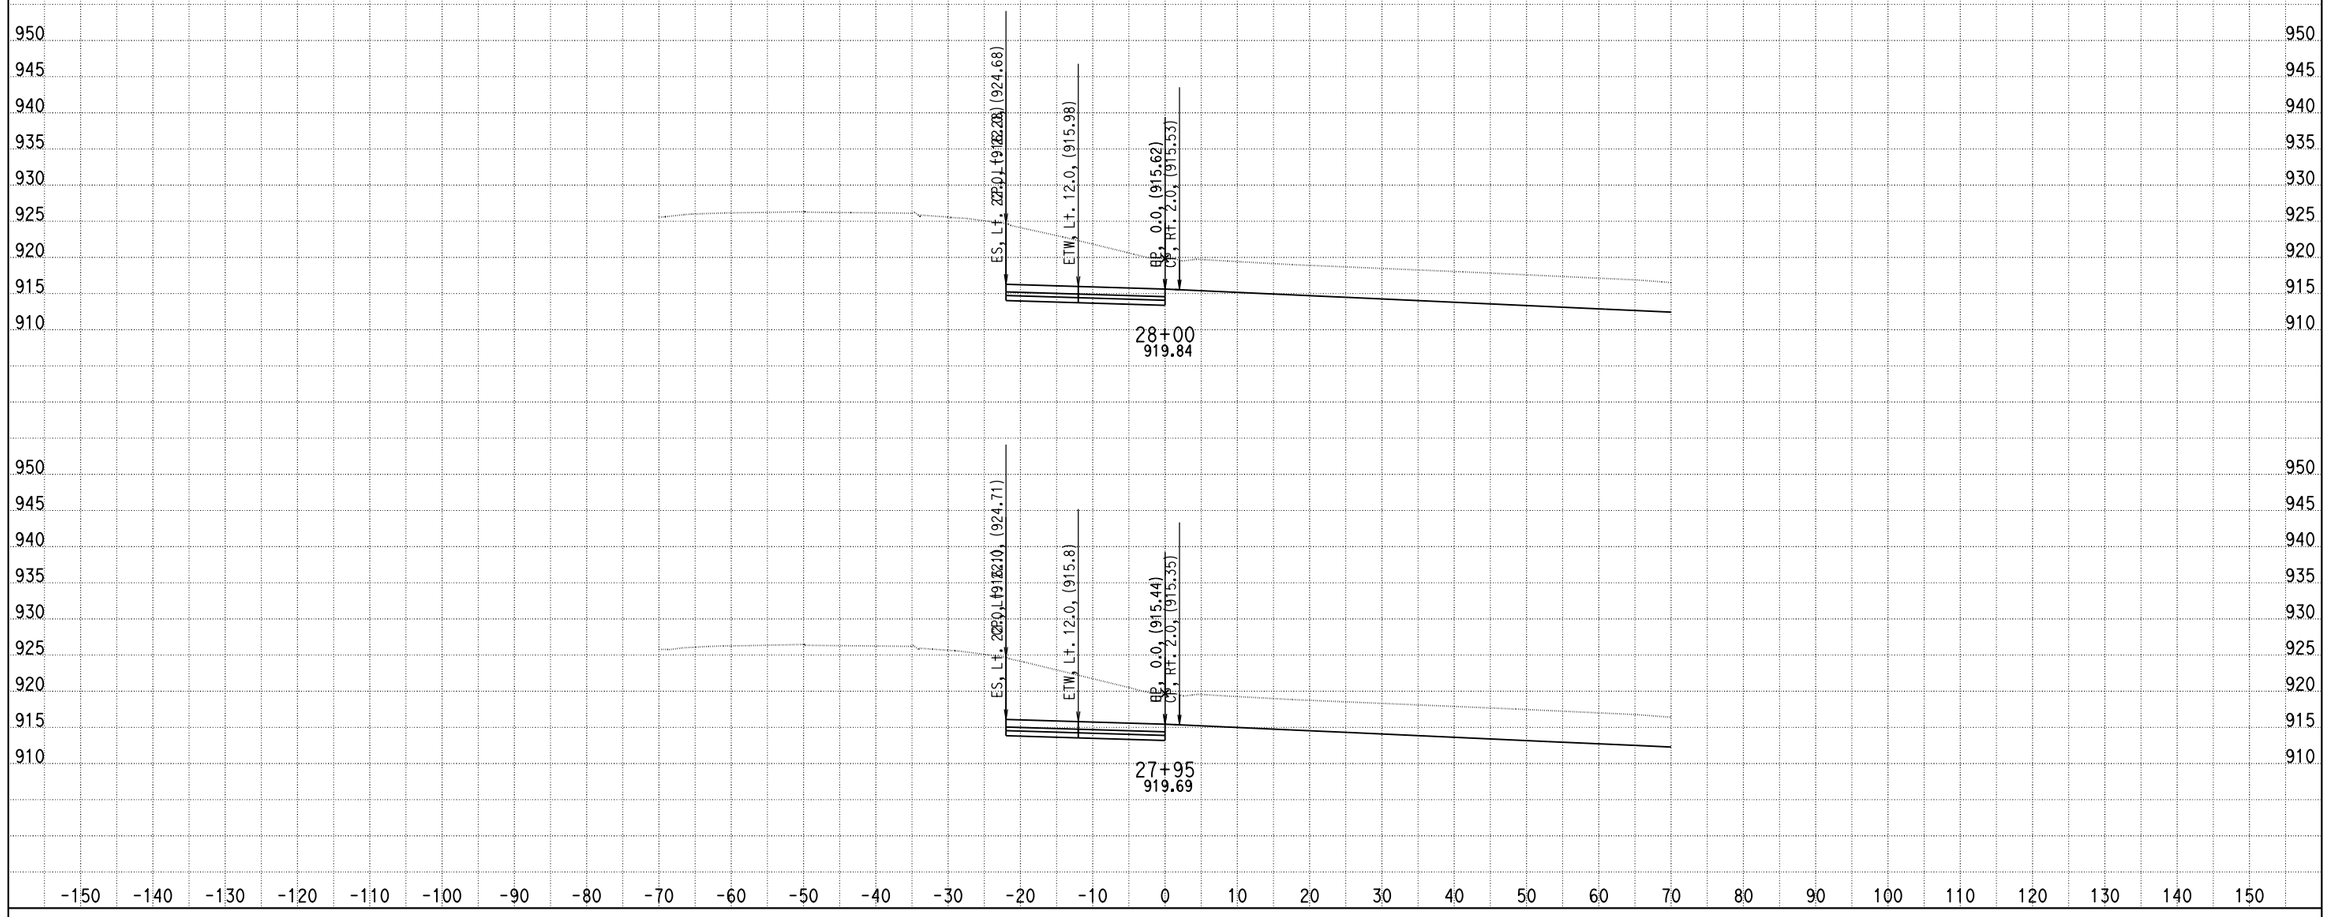

DATE: 4/8/2014

KC Project: 0818E File: D:\PROJECT\0818E\UPDATE-RAMP\hrf2f3-pro.ear

SCALE: 1" = 10' Horiz.
1" = 10' Vert.

All Dimensions are US Survey Feet

RAMPF2F3
CROSS SECTIONS
SHEET 14 OF XXX

DESIGN STUDY ONLY

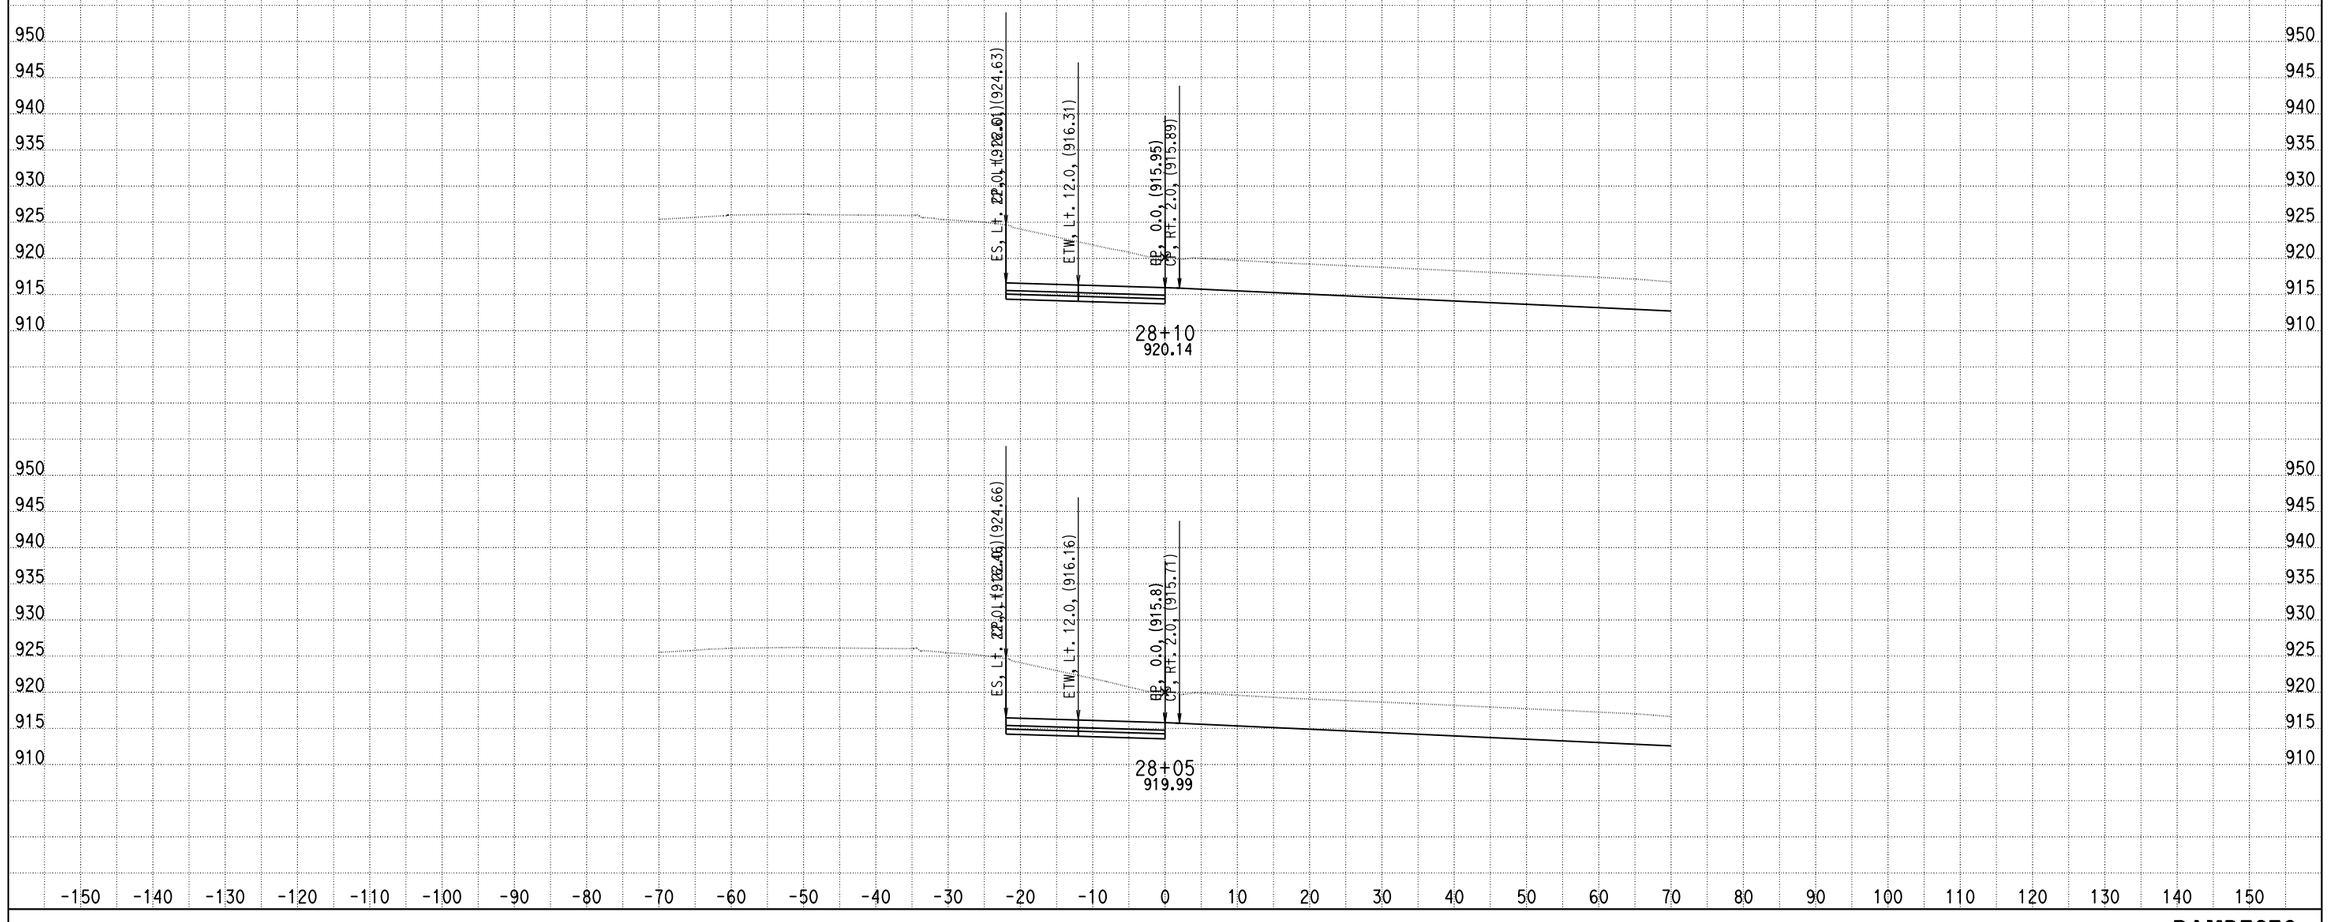

DATE: 4/8/2014

KC Project: 0818E File: D:\PROJECT\0818E\UPDATE-RAMP\hrf2f3-pro.ear

SCALE: 1" = 10' Horiz.
1" = 10' Vert.

All Dimensions are US Survey Feet

RAMPF2F3
CROSS SECTIONS
SHEET 15 OF XXX

DESIGN STUDY ONLY

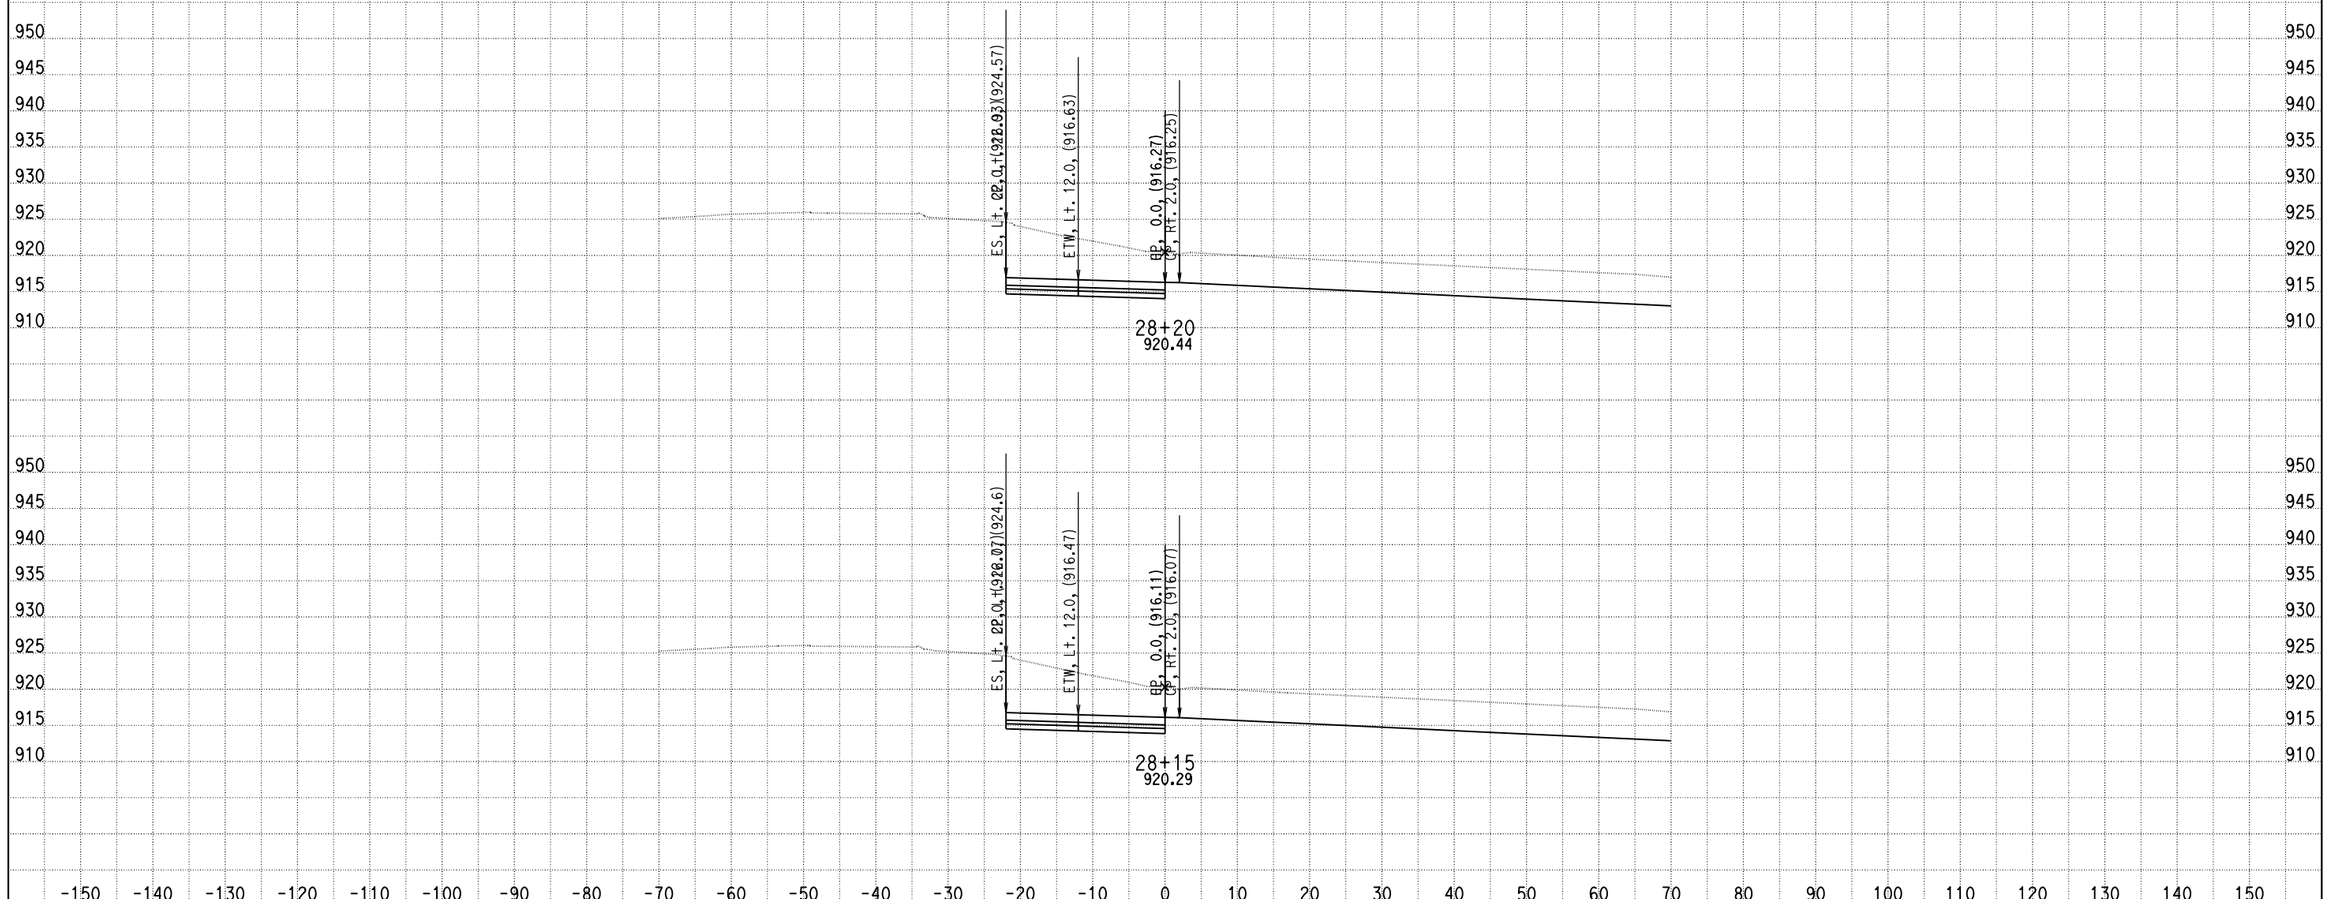

DATE: 4/8/2014

KC Project: 0818E File: D:\PROJECT\0818E\UPDATE-RAMP\hrf2f3-pro.ear

SCALE: 1" = 10' Horiz.
1" = 10' Vert.

All Dimensions are US Survey Feet

RAMPF2F3
CROSS SECTIONS

SHEET 16 OF XXX

DESIGN STUDY ONLY

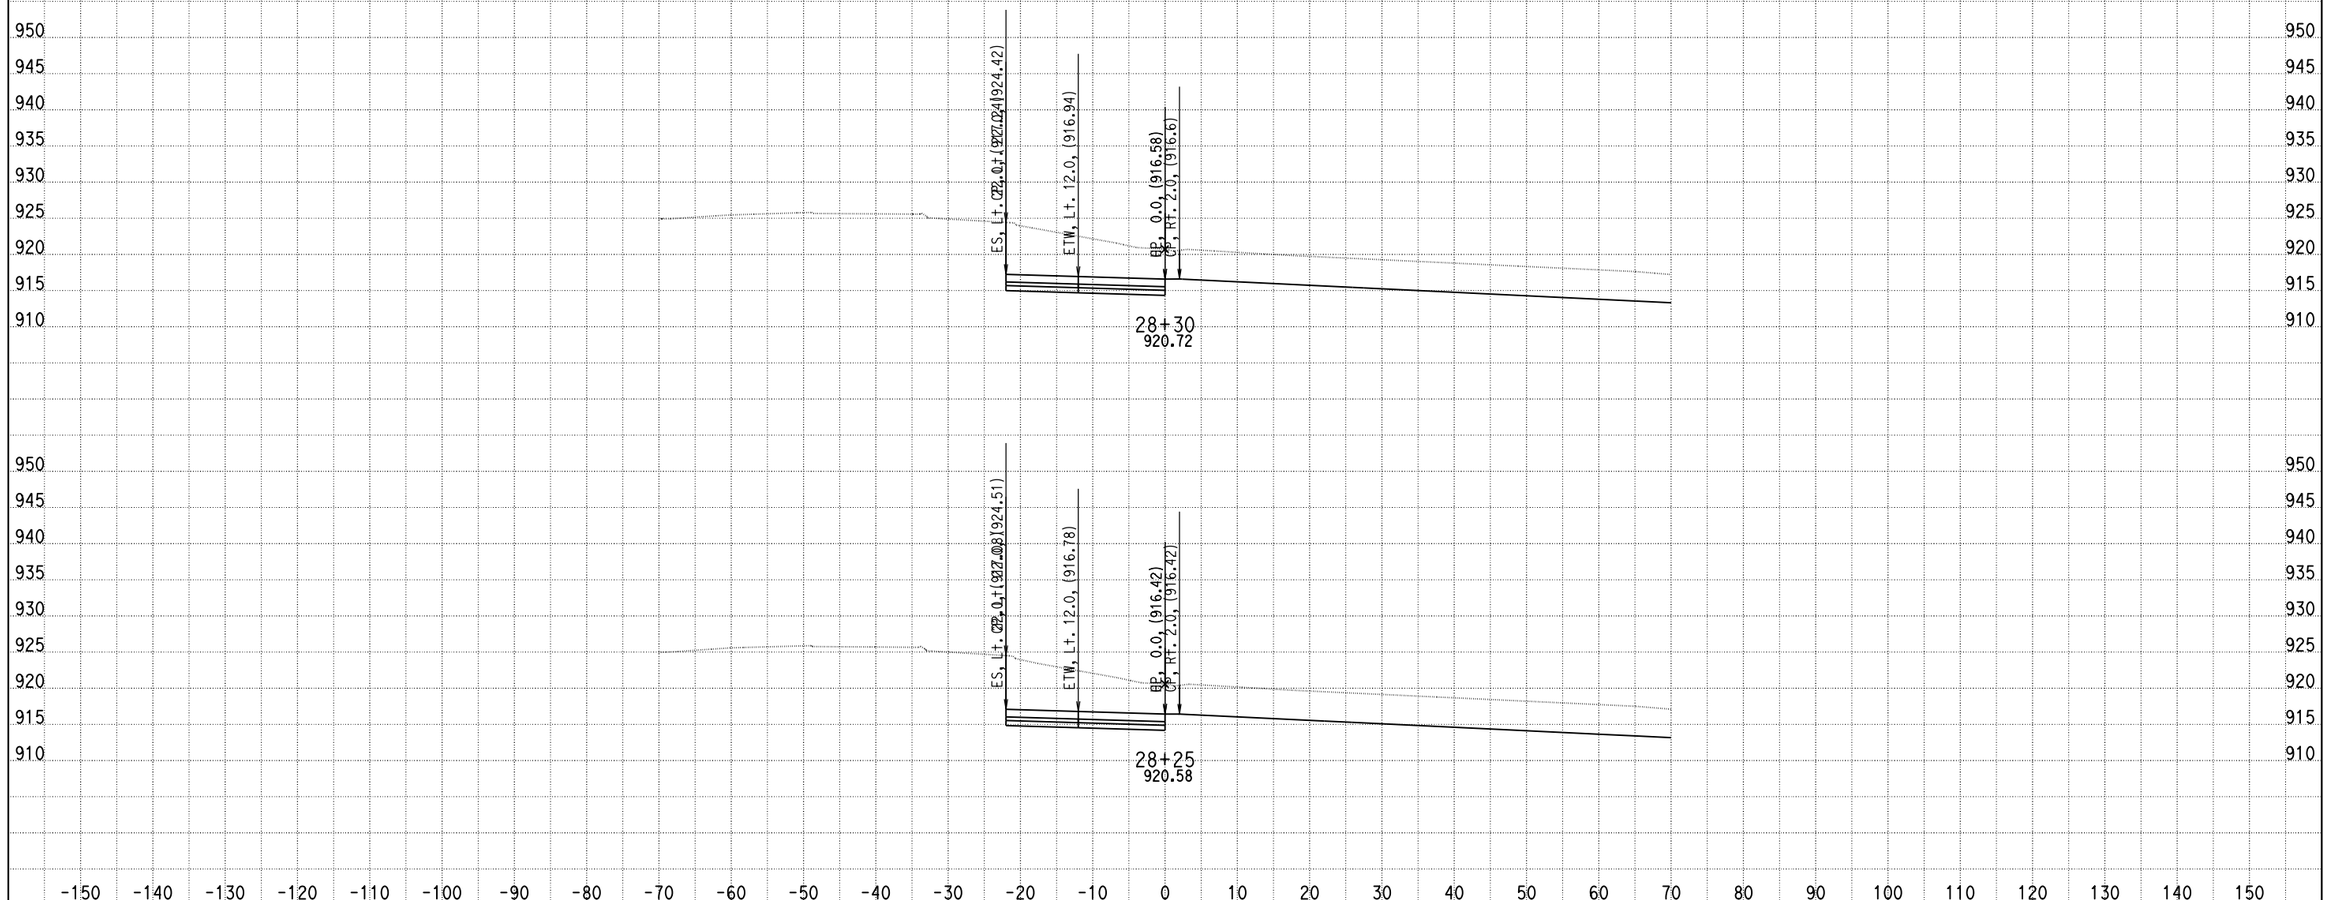

DATE: 4/8/2014

KC Project: 0818E File: D:\PROJECT\0818E\UPDATE-RAMP\hrf2f3-pro.ear

SCALE: 1" = 10' Horiz.
1" = 10' Vert.

All Dimensions are US Survey Feet

RAMPF2F3
CROSS SECTIONS

SHEET 17 OF XXX

DESIGN STUDY ONLY

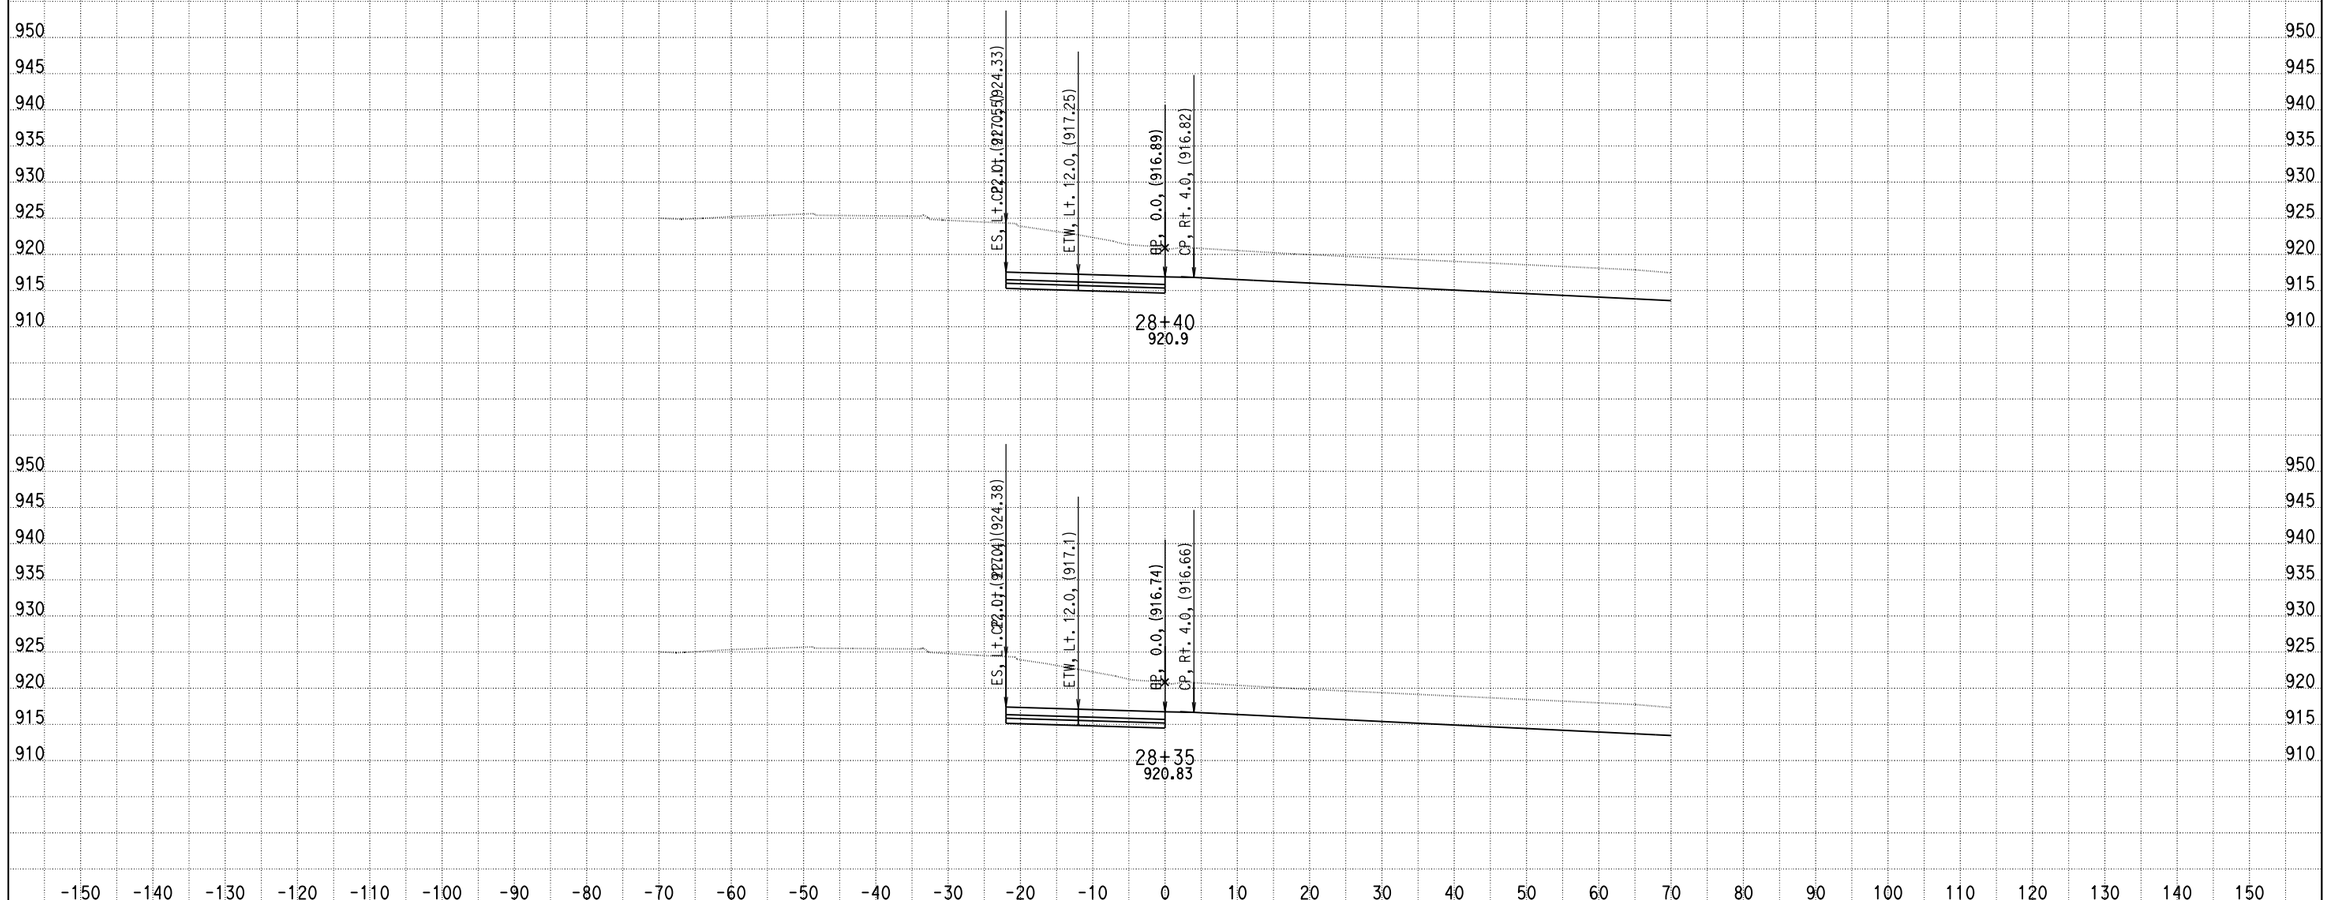

DATE: 4/8/2014

KC Project: 0818E File: D:\PROJECT\0818E\UPDATE-RAMP\hrf2f3-pro.ear

SCALE: 1" = 10' Horiz.
1" = 10' Vert.

All Dimensions are US Survey Feet

RAMPF2F3
CROSS SECTIONS

SHEET 18 OF XXX

DESIGN STUDY ONLY

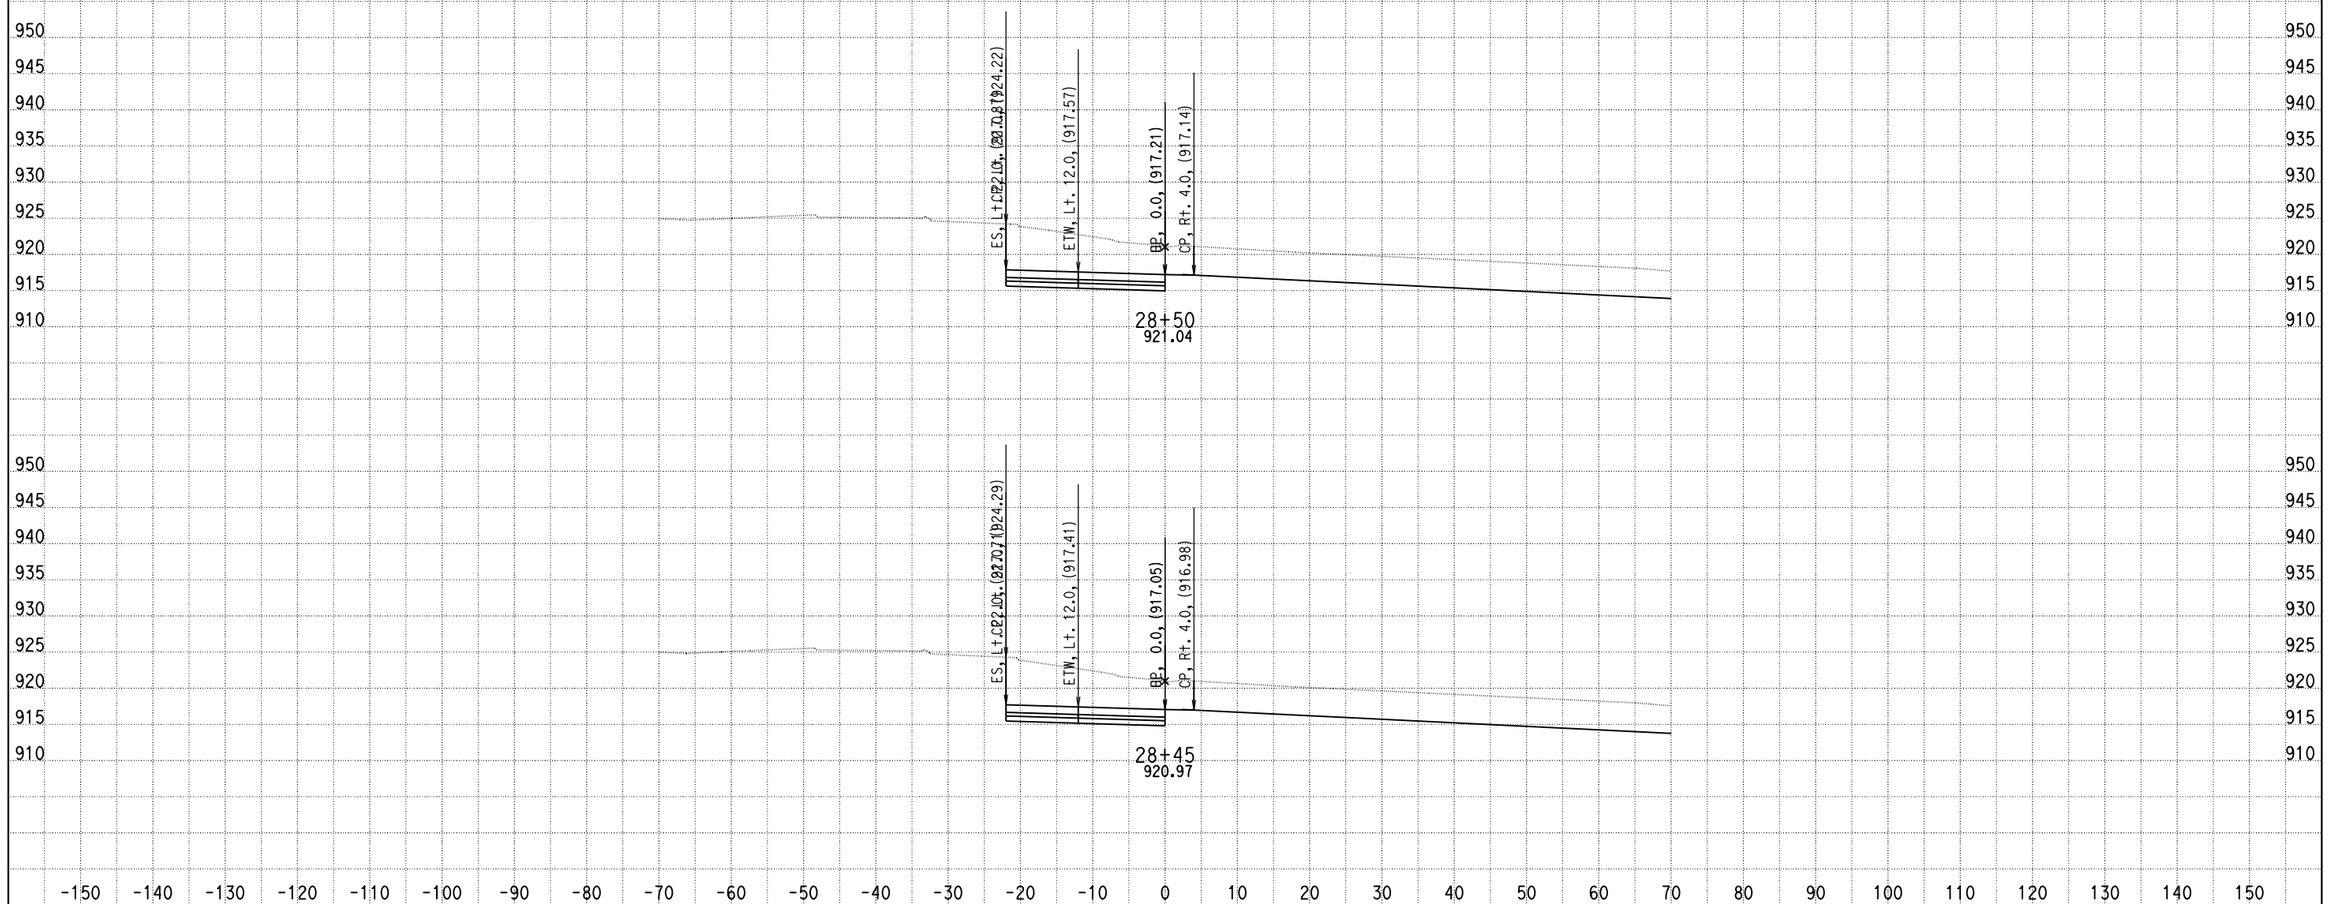

DATE: 4/8/2014

KC Project: 0818E File: D:\PROJECT\0818E\UPDATE-RAMP\hrf2f3-pro.ear

SCALE: 1" = 10' Horiz.
1" = 10' Vert.

All Dimensions are US Survey Feet

RAMPF2F3
CROSS SECTIONS

SHEET 19 OF XXX

DESIGN STUDY ONLY

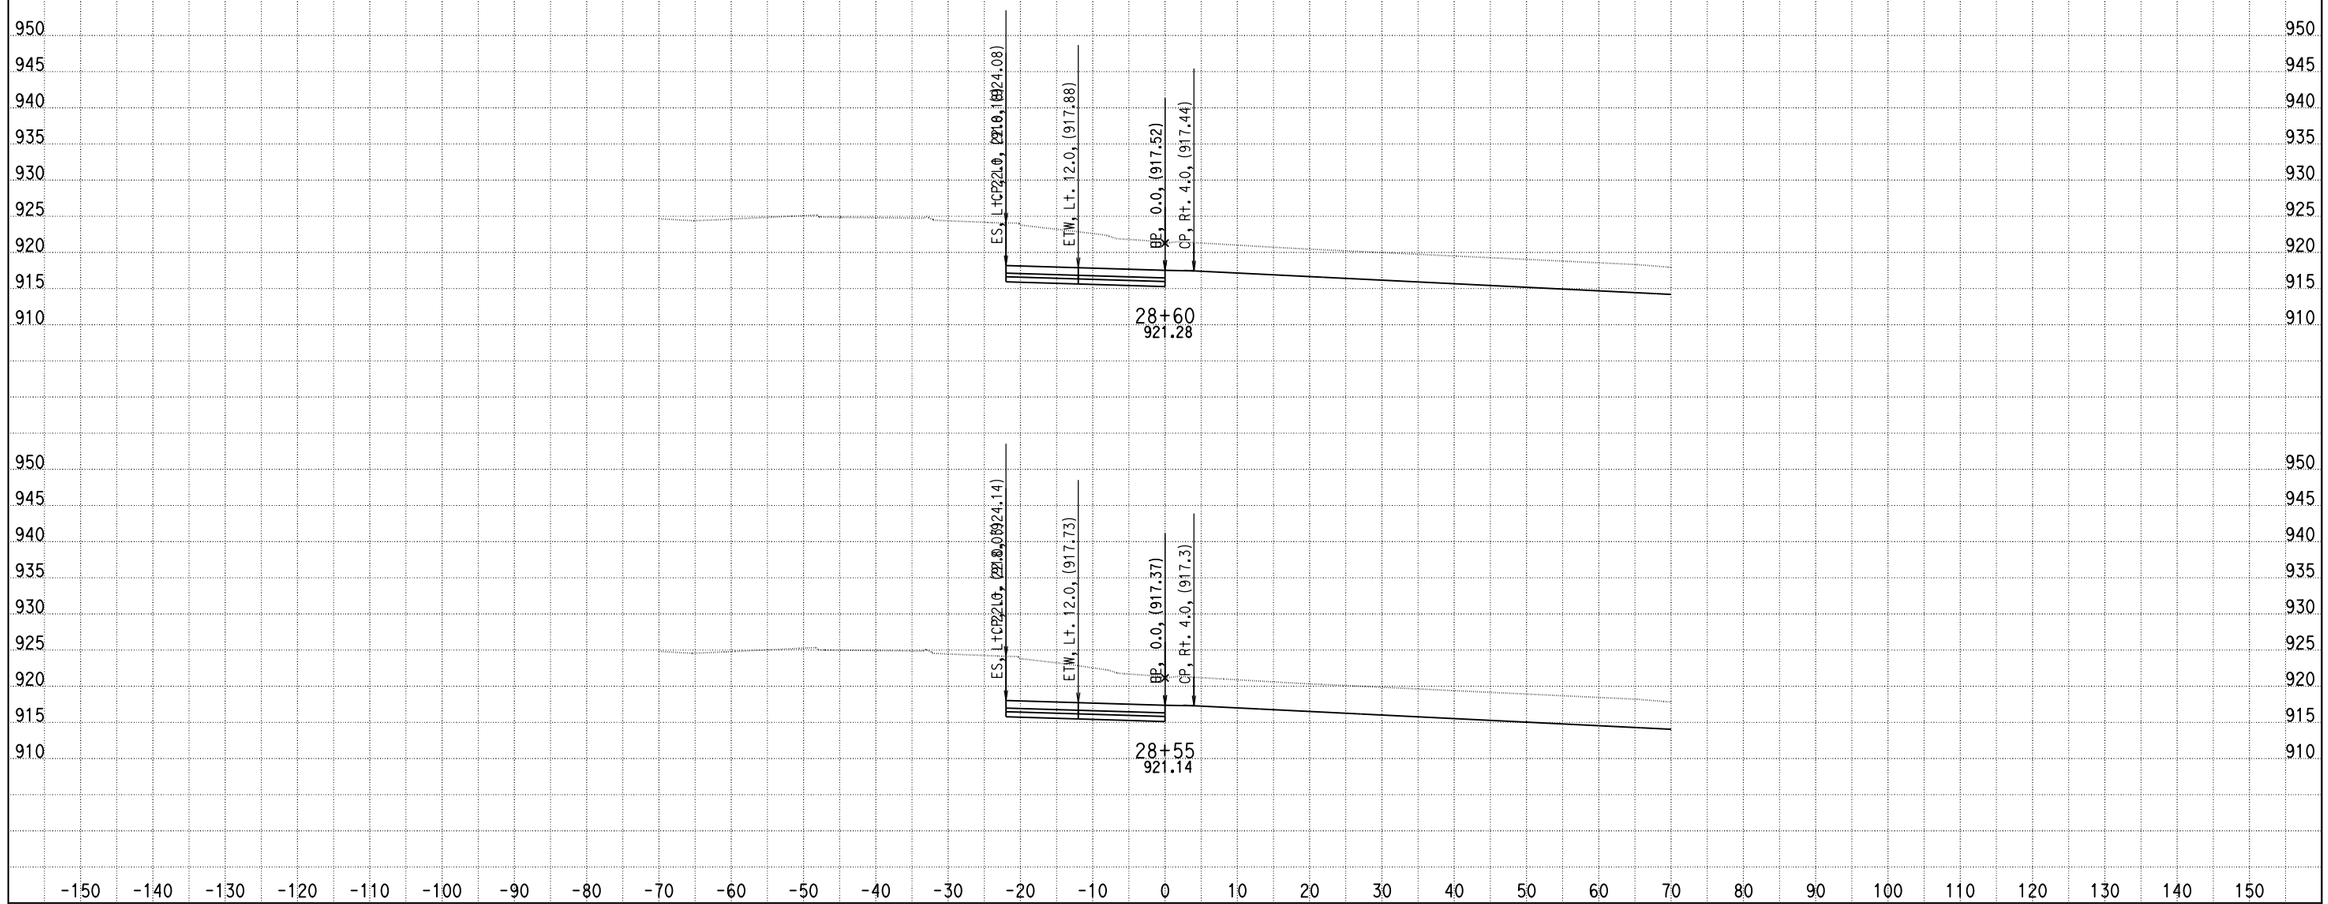

DATE: 4/8/2014

KC Project: 0818E File: D:\PROJECT\0818E\UPDATE-RAMP\hrf2f3-pro.ear

SCALE: 1" = 10' Horiz.
1" = 10' Vert.

All Dimensions are US Survey Feet

RAMPF2F3
CROSS SECTIONS

SHEET 20 OF XXX

DESIGN STUDY ONLY

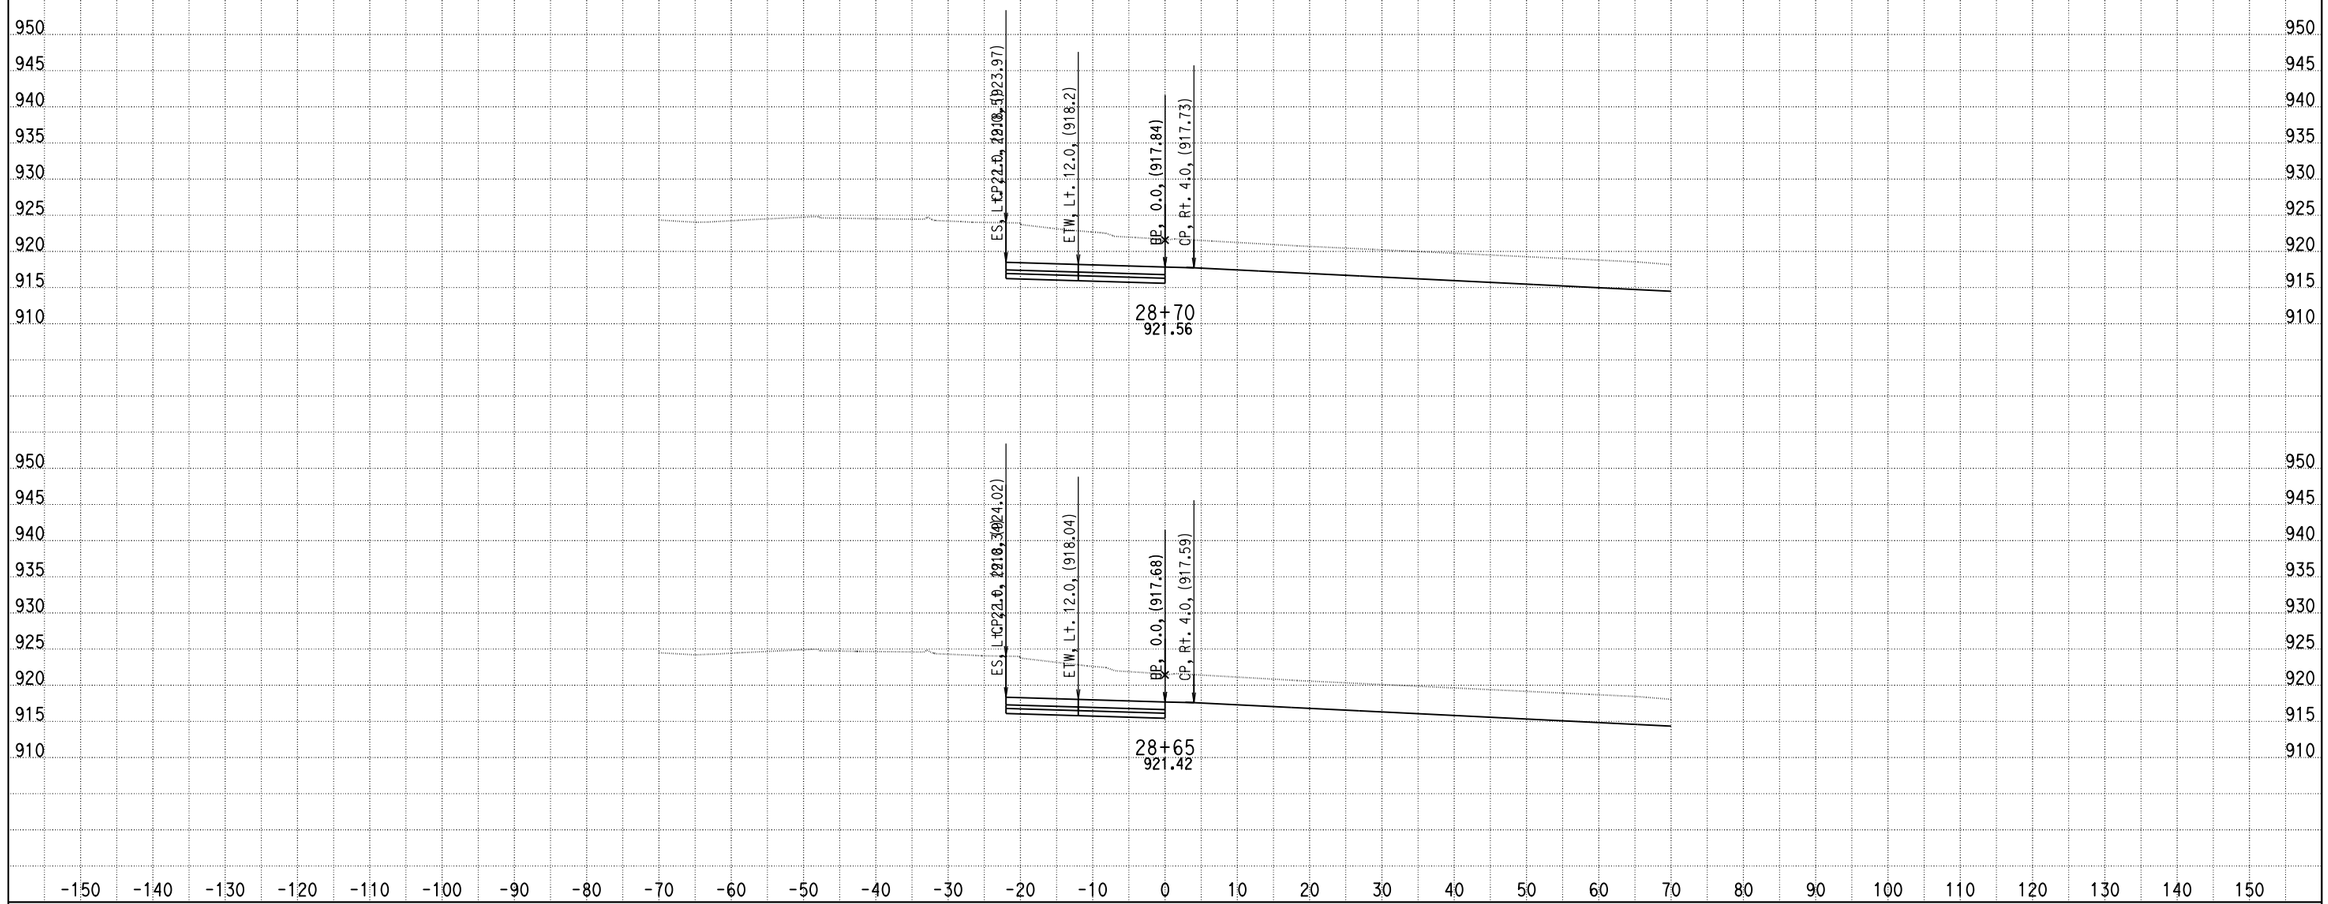

DATE: 4/8/2014

KC Project: 0818E File: D:\PROJECT\0818E\UPDATE-RAMP\hrf2f3-pro.ear

SCALE: 1" = 10' Horiz.
1" = 10' Vert.

All Dimensions are US Survey Feet

RAMPF2F3
CROSS SECTIONS

SHEET 21 OF XXX

DESIGN STUDY ONLY

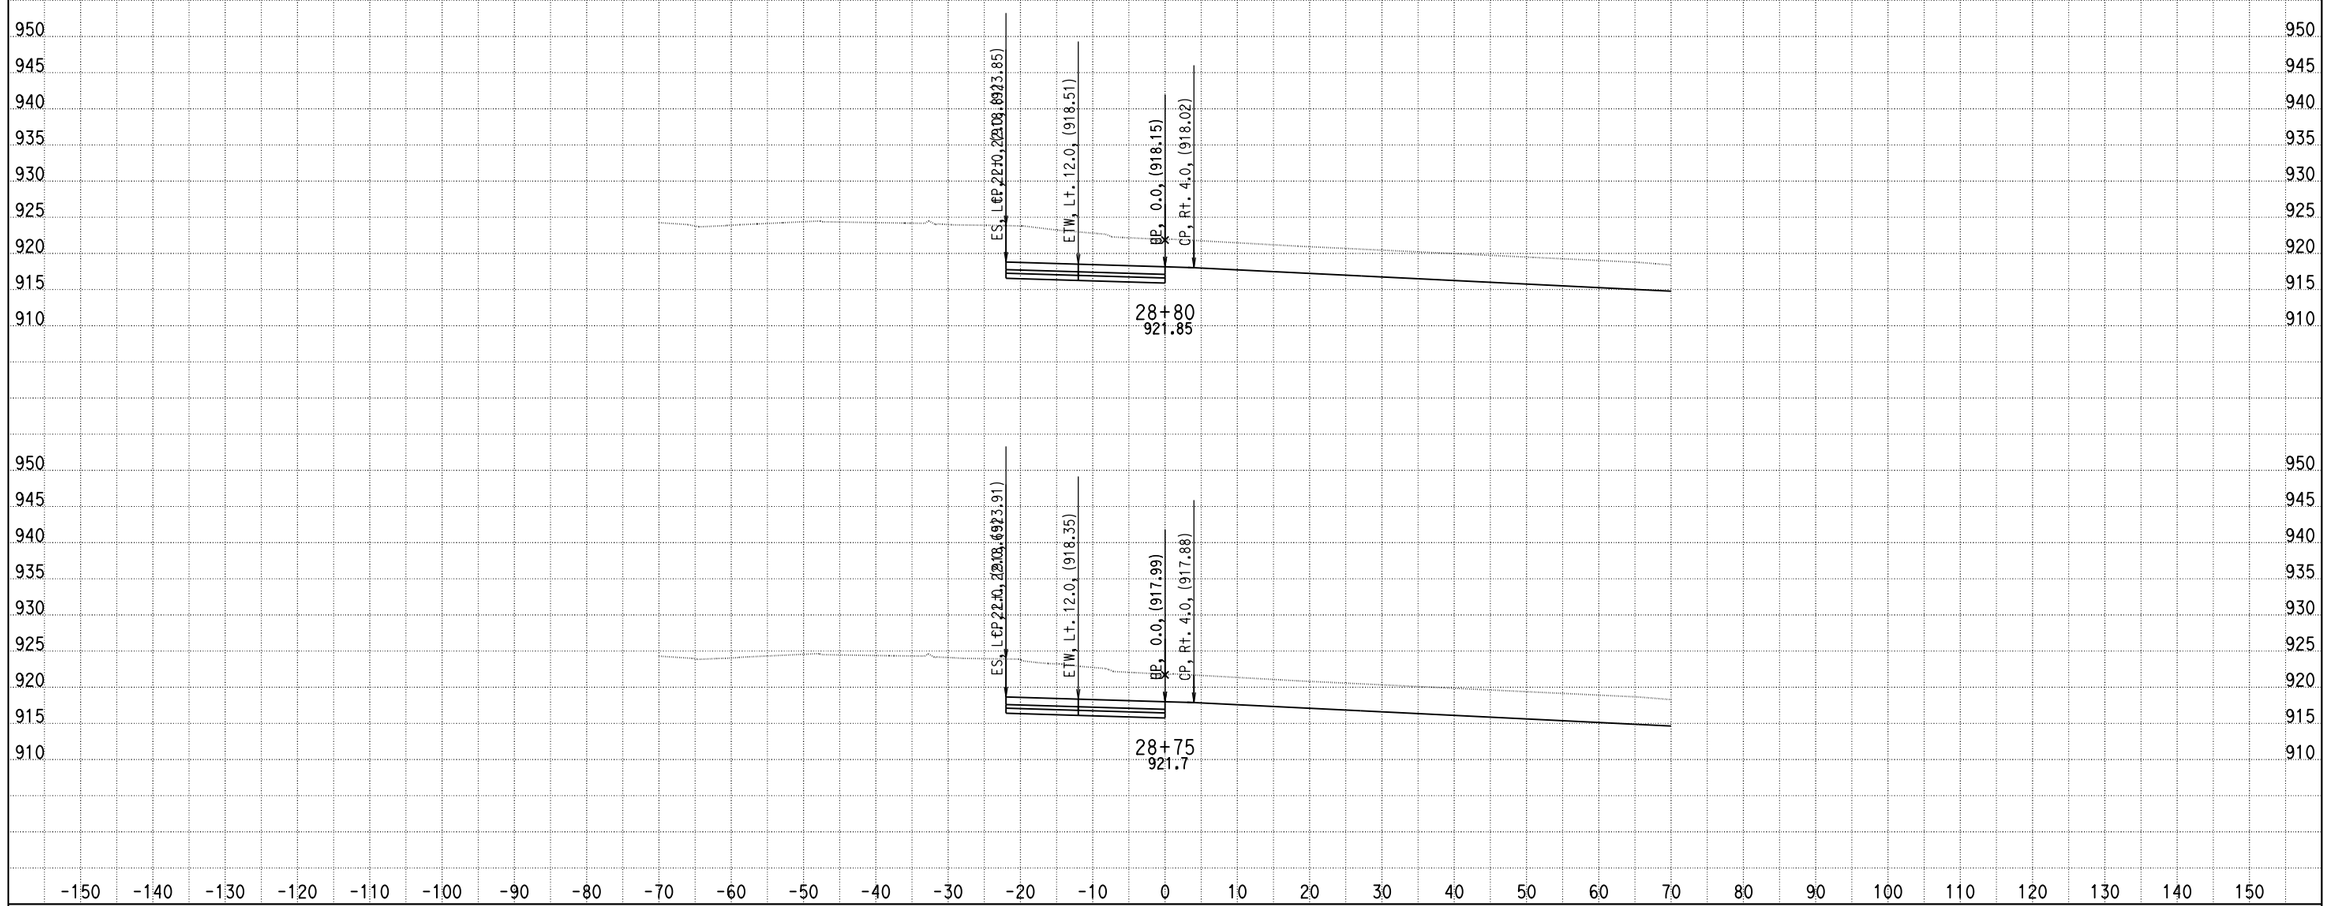

DATE: 4/8/2014

KC Project: 0818E File: D:\PROJECT\0818E\UPDATE-RAMP\hrf2f3-pro.ear

SCALE: 1" = 10' Horiz.
1" = 10' Vert.

All Dimensions are US Survey Feet

RAMPF2F3
CROSS SECTIONS

SHEET 22 OF XXX

DESIGN STUDY ONLY

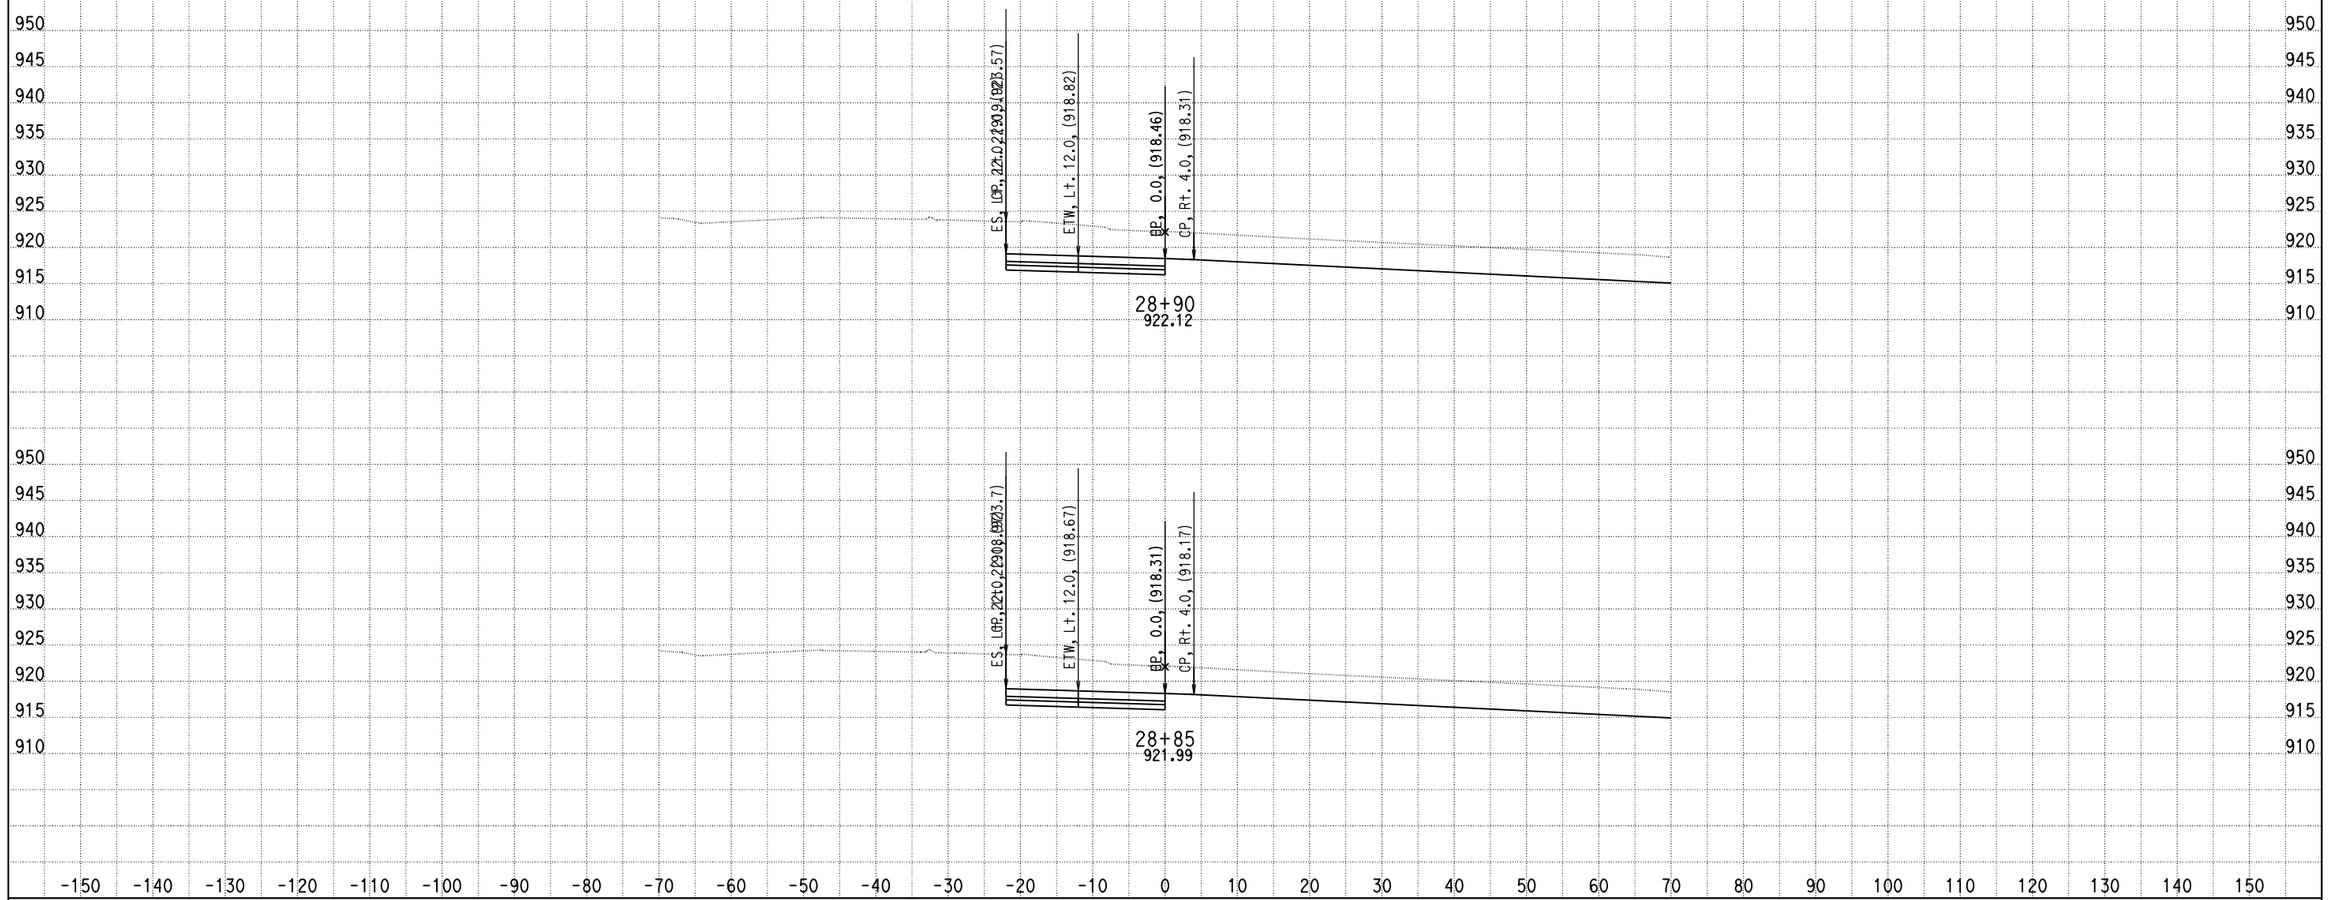

DATE: 4/8/2014

KC Project: 0818E File: D:\PROJECT\0818E\UPDATE-RAMP\hrf2f3-pro.ear

SCALE: 1" = 10' Horiz.
1" = 10' Vert.

All Dimensions are US Survey Feet

RAMPF2F3
CROSS SECTIONS

DESIGN STUDY ONLY

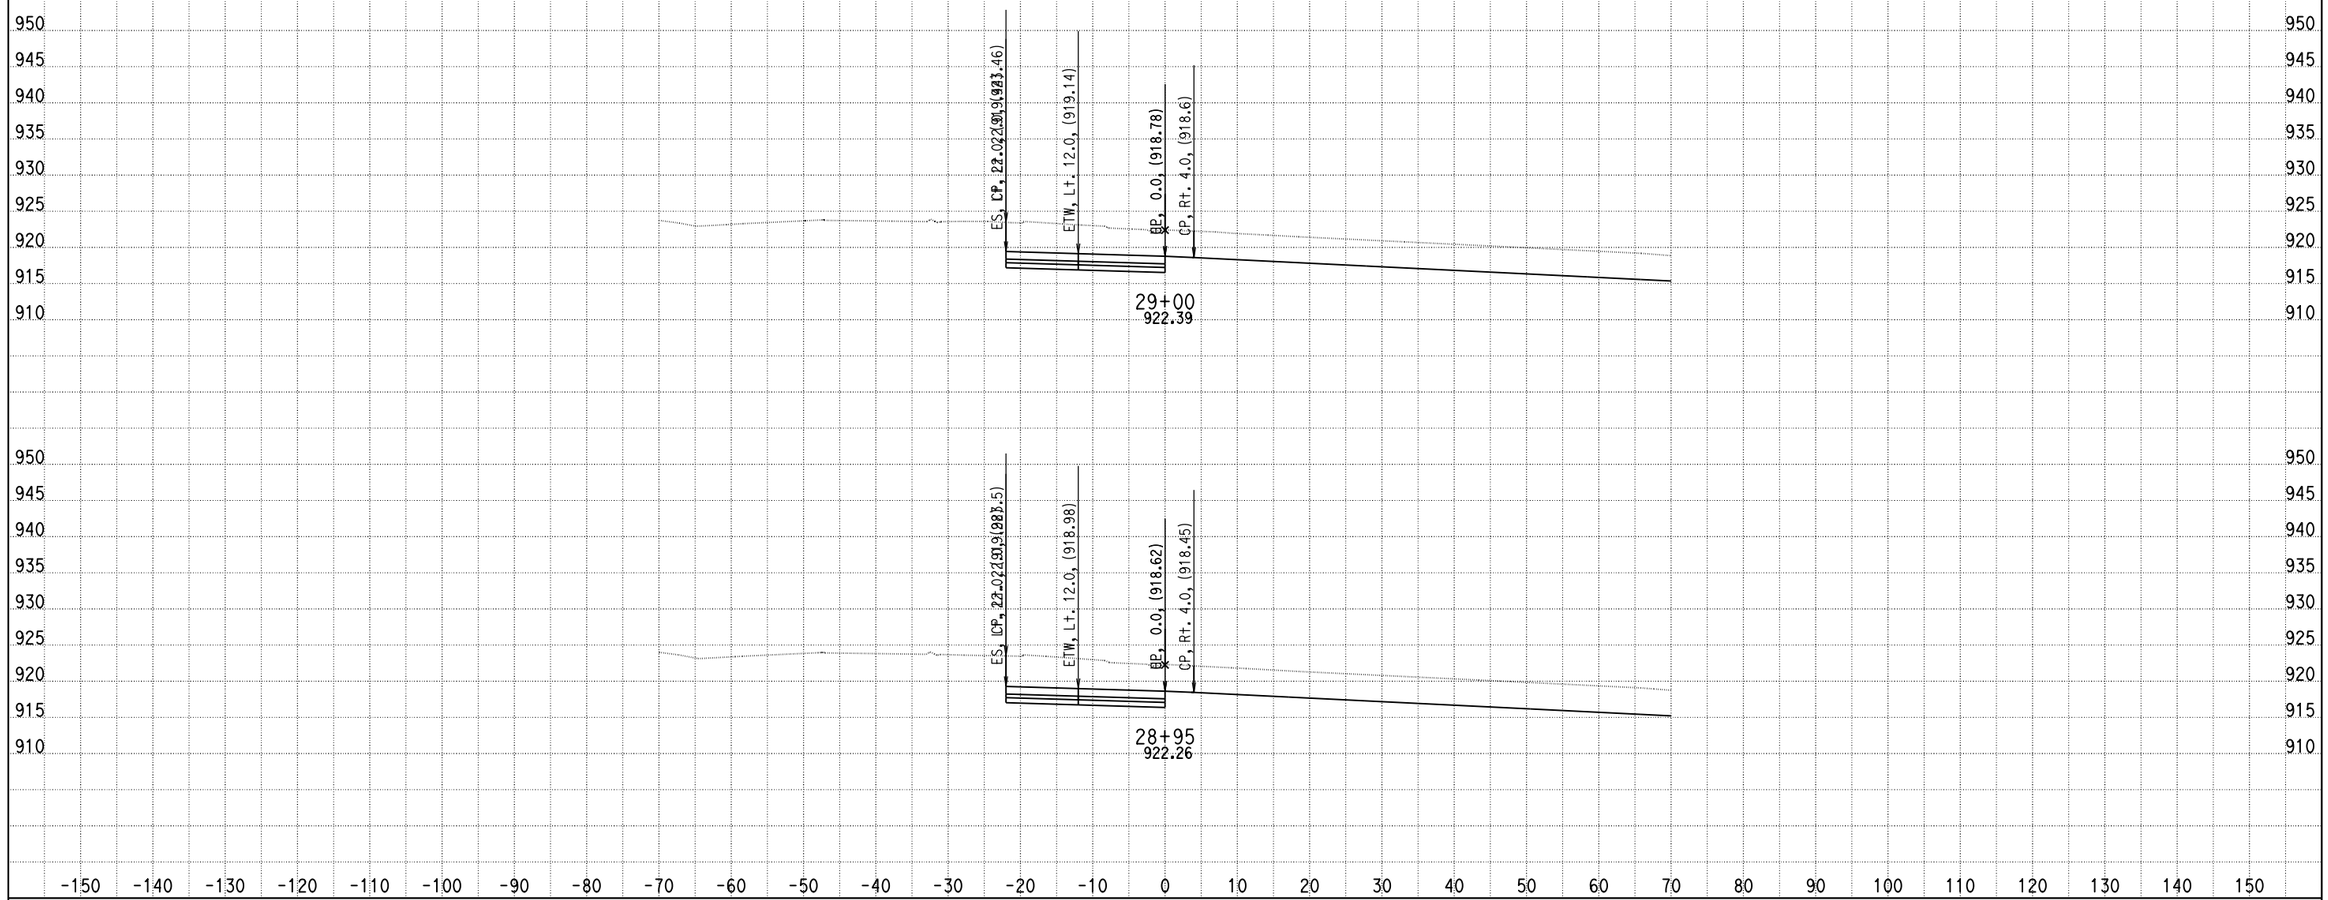

DATE: 4/8/2014

KC Project: 0818E File: D:\PROJECT\0818E\UPDATE-RAMP\hrf2f3-pro.ear

SCALE: 1" = 10' Horiz.
1" = 10' Vert.

All Dimensions are US Survey Feet

RAMPF2F3
CROSS SECTIONS

DESIGN STUDY ONLY

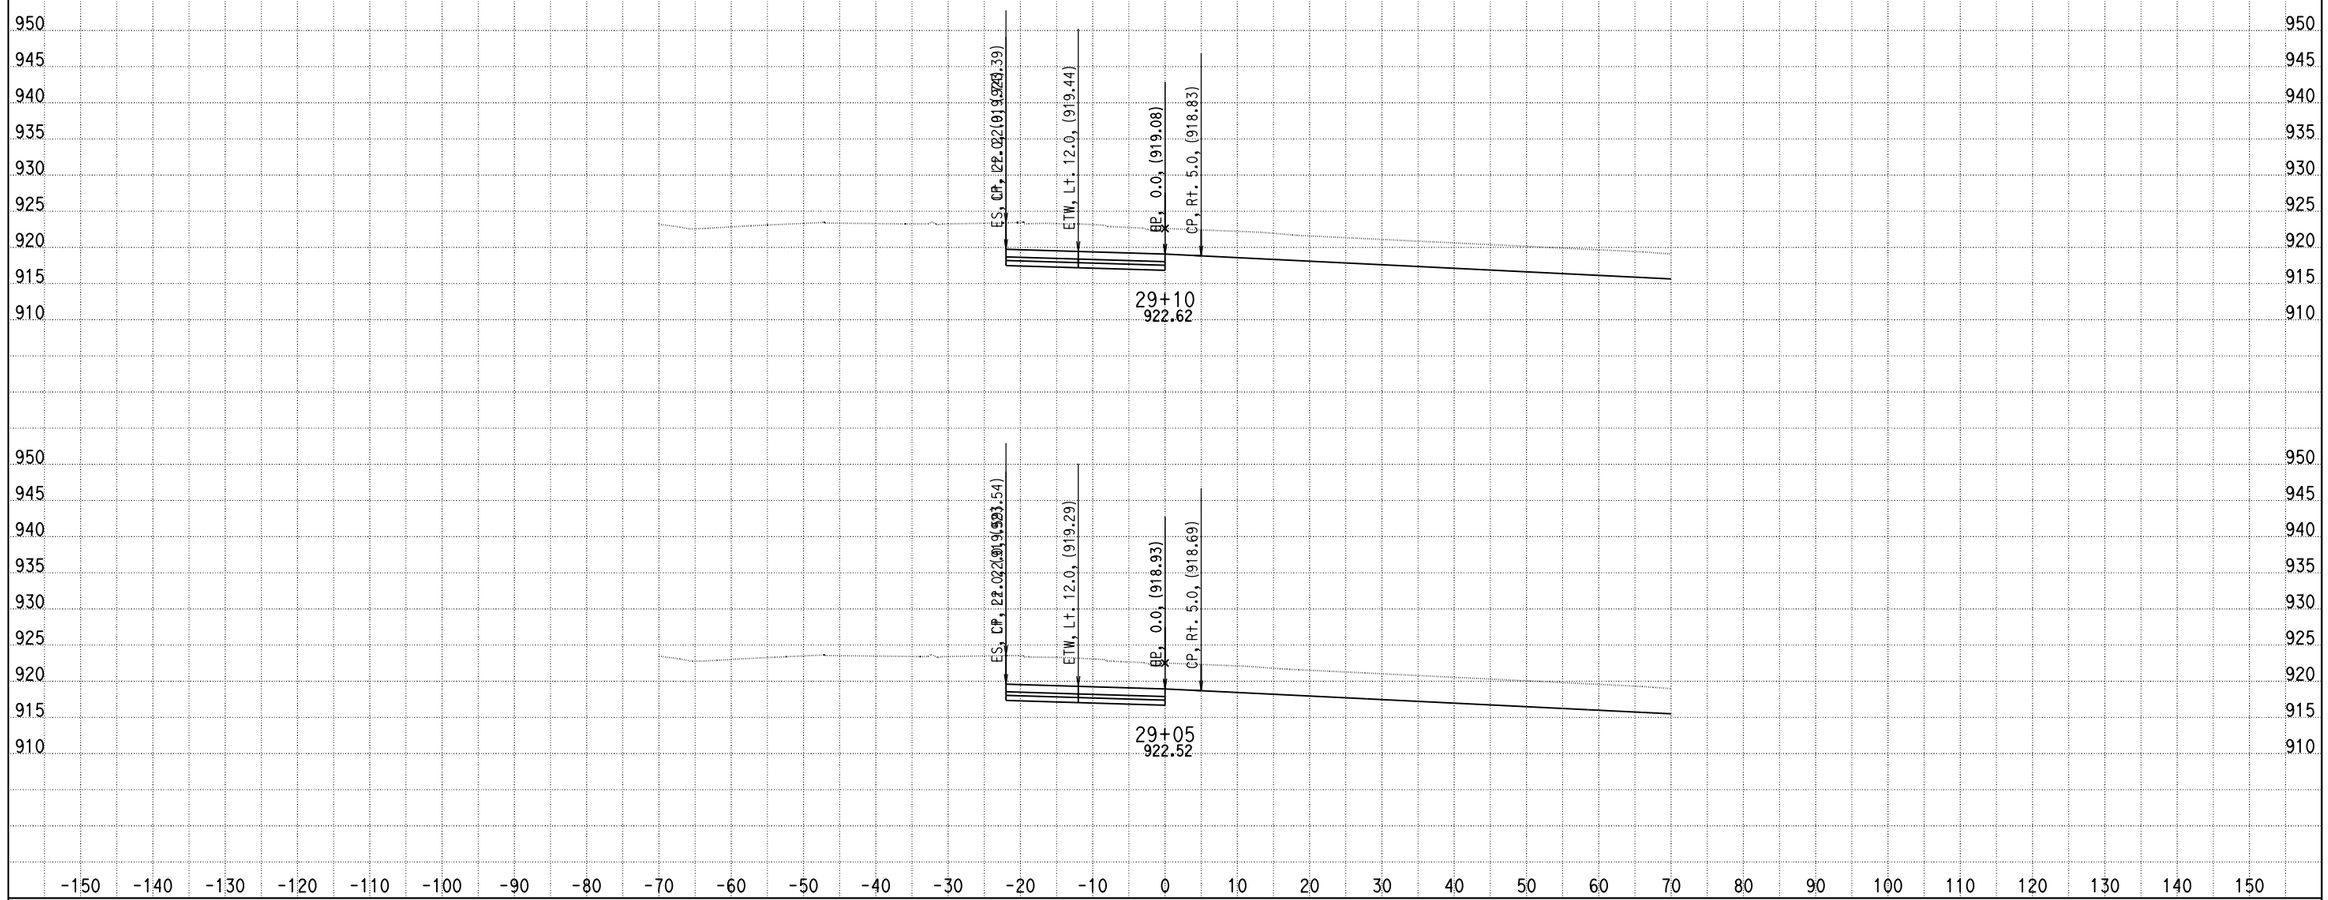

DATE: 4/8/2014

KC Project: 0818E File: D:\PROJECT\0818E\UPDATE-RAMP\hrf2f3-pro.ear

SCALE: 1" = 10' Horiz.
1" = 10' Vert.

All Dimensions are US Survey Feet

RAMPF2F3
CROSS SECTIONS

SHEET 25 OF XXX

DESIGN STUDY ONLY

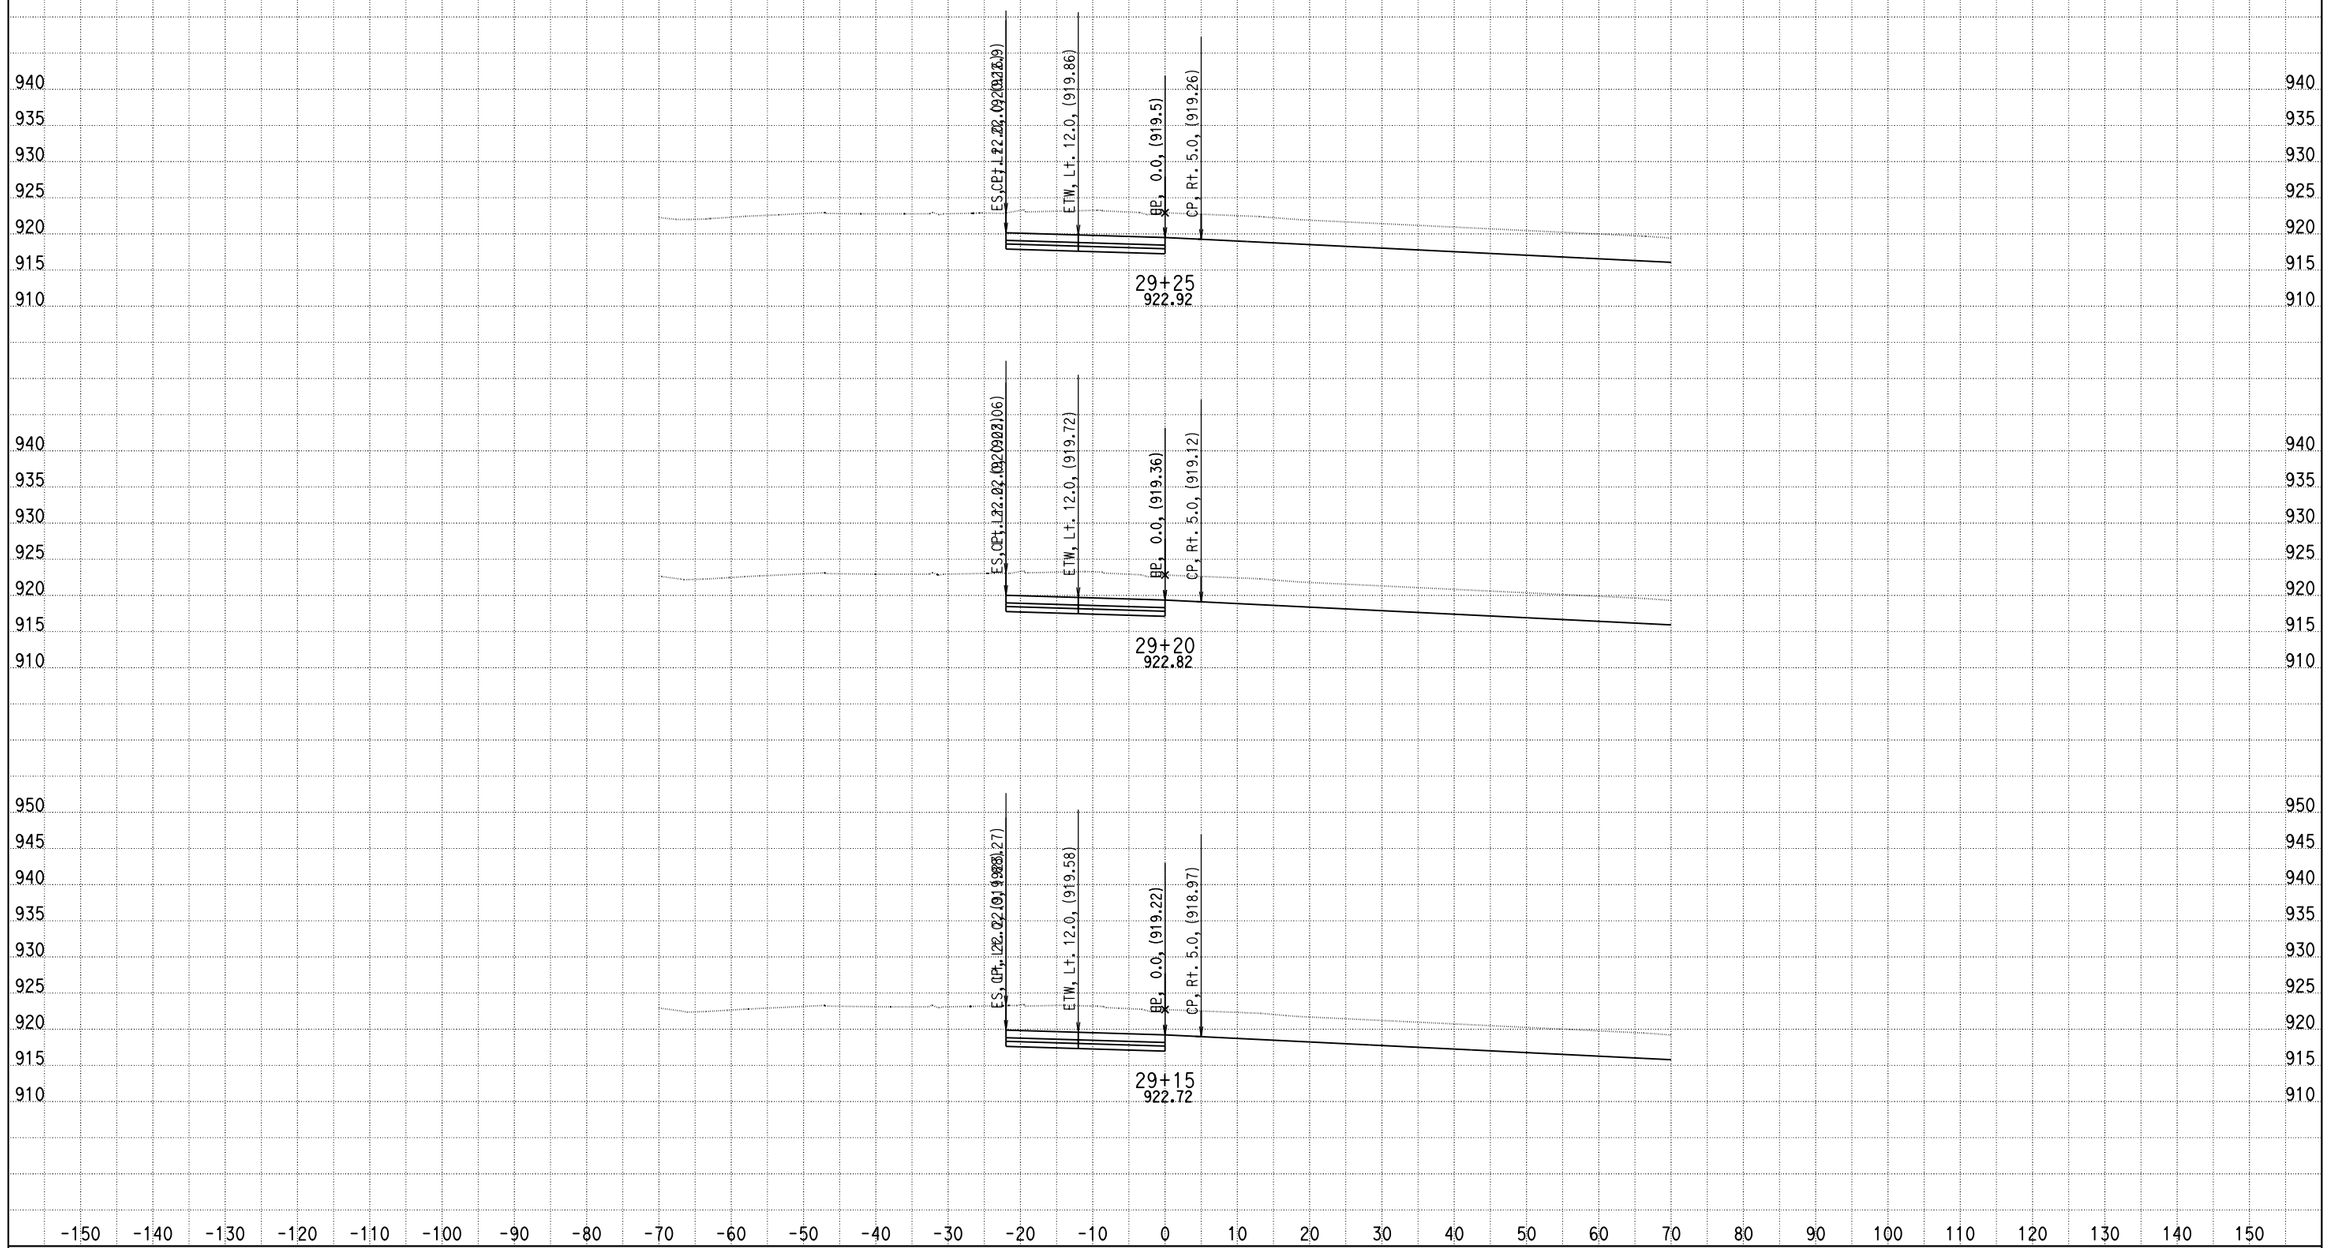

DATE: 4/8/2014

KC Project: 0818E File: D:\PROJECT\0818E\UPDATE-RAMP\hrf2f3-pro.ear

SCALE: 1" = 10' Horiz.
1" = 10' Vert.

All Dimensions are US Survey Feet

RAMPF2F3
CROSS SECTIONS

SHEET 26 OF XXX

DESIGN STUDY ONLY

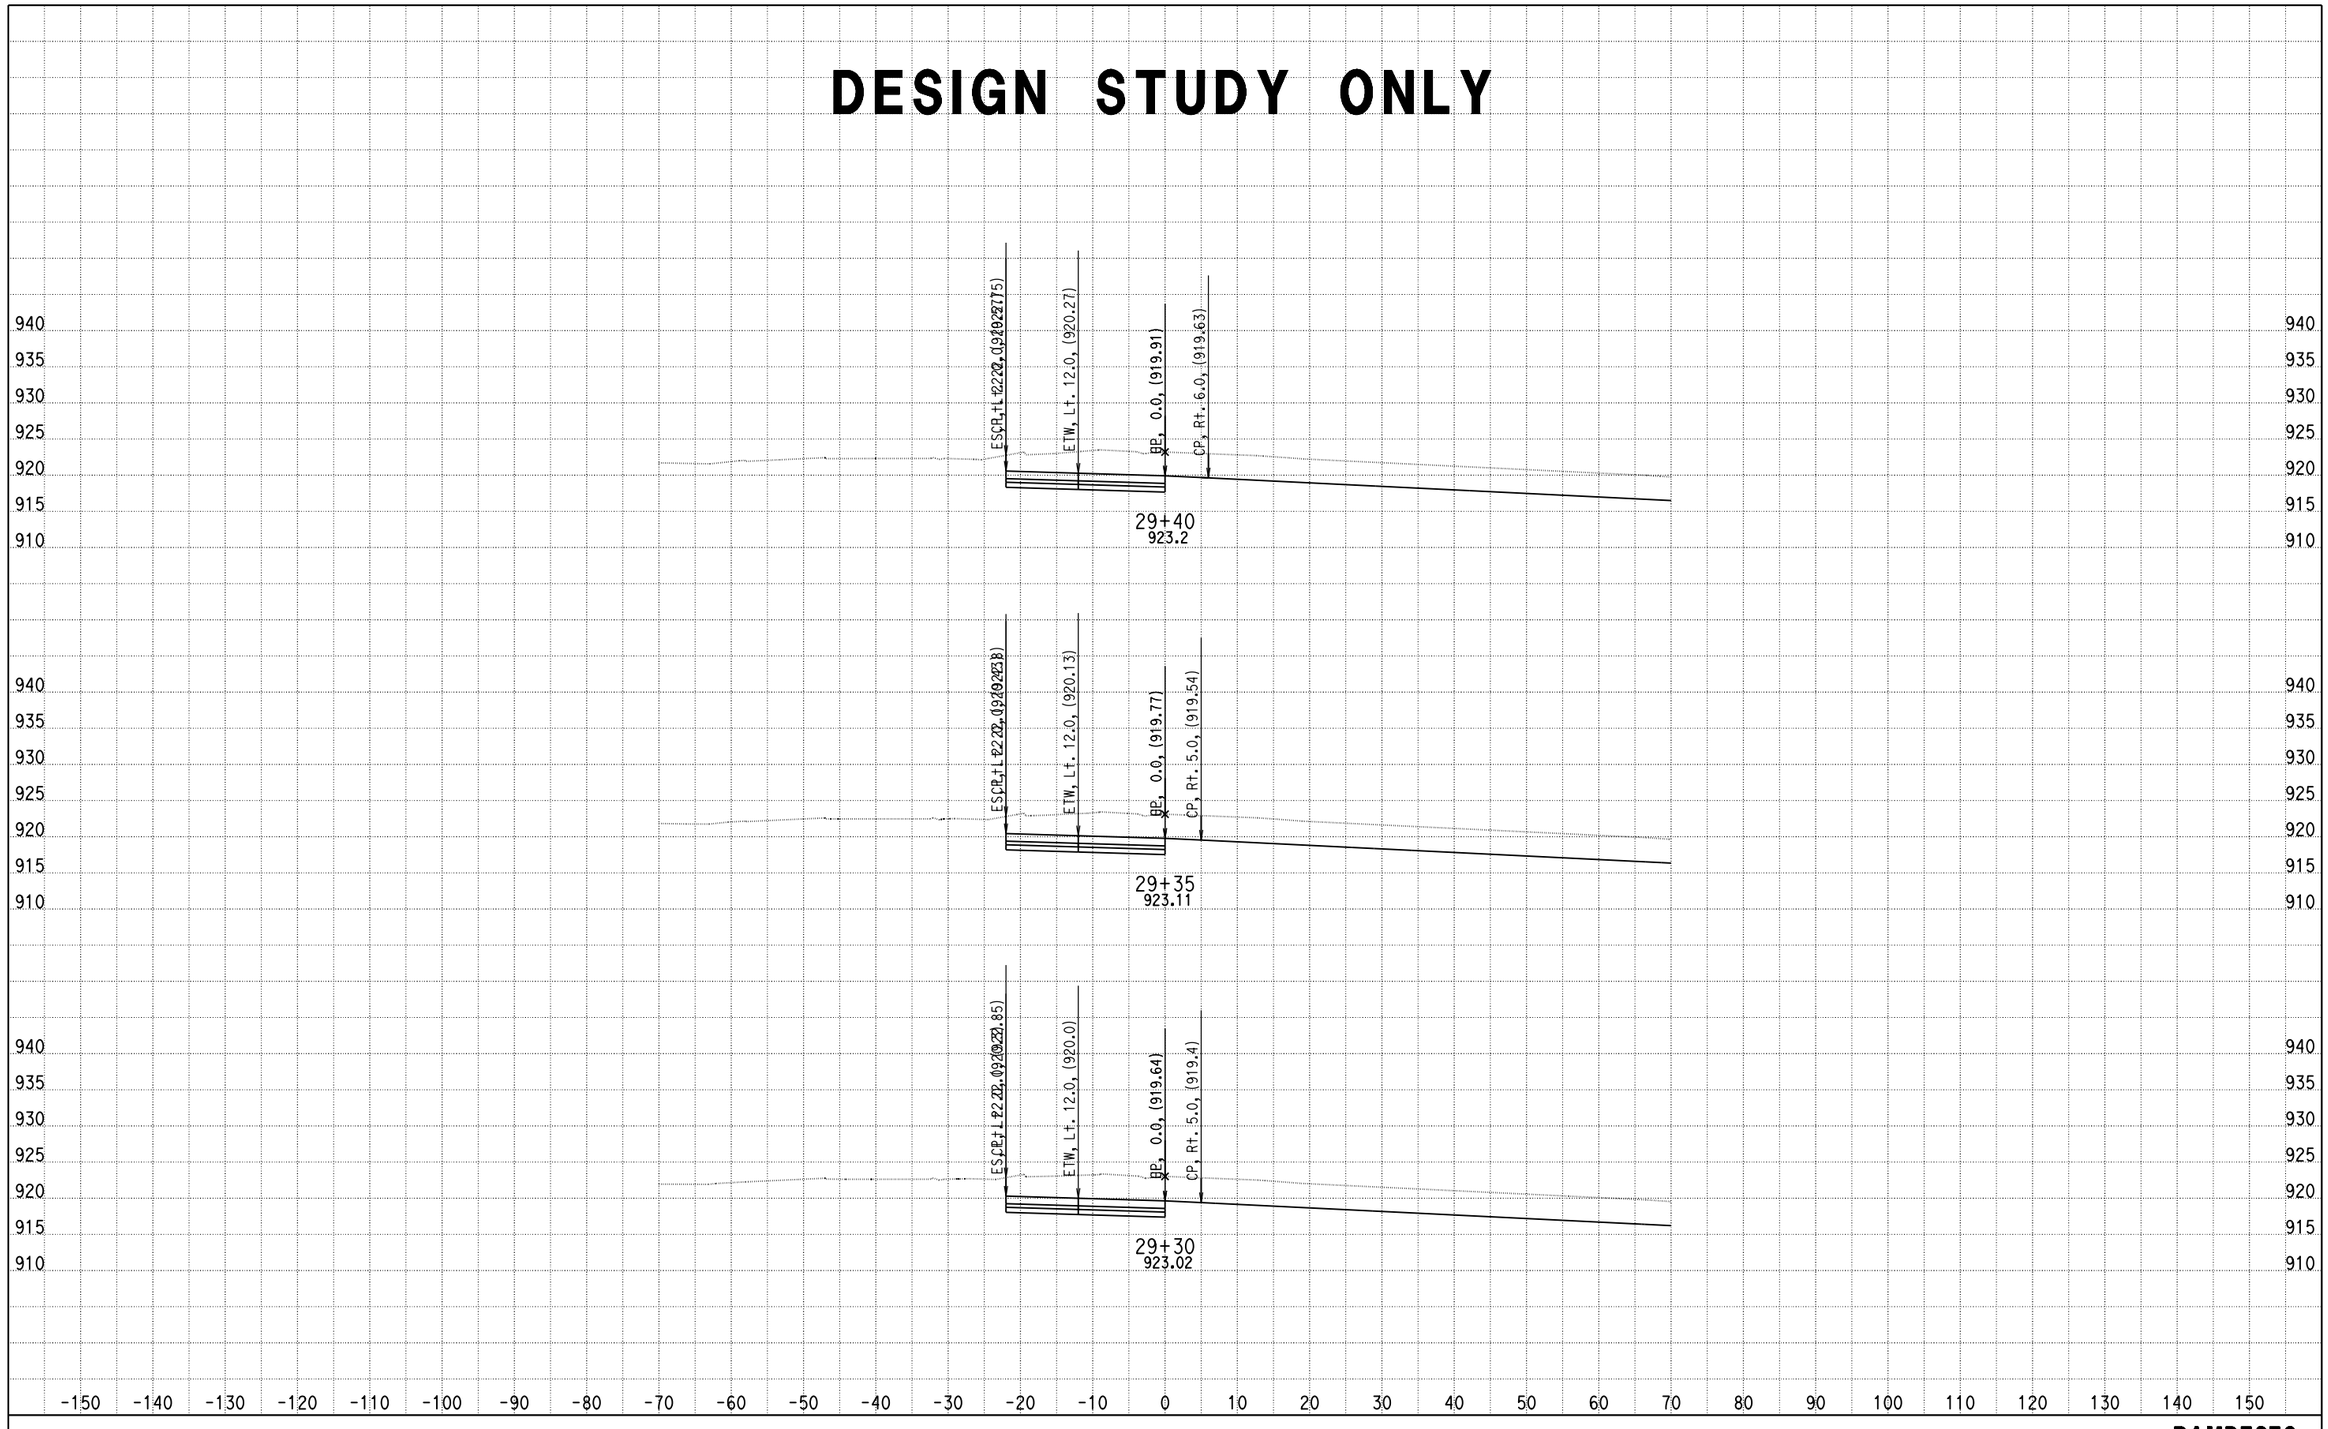

DATE: 4/8/2014

KC Project: 0818E File: D:\PROJECT\0818E\UPDATE-RAMP\hrf2f3-pro.ear

SCALE: 1" = 10' Horiz.
1" = 10' Vert.

All Dimensions are US Survey Feet

RAMPF2F3
CROSS SECTIONS

SHEET 27 OF XXX

DESIGN STUDY ONLY

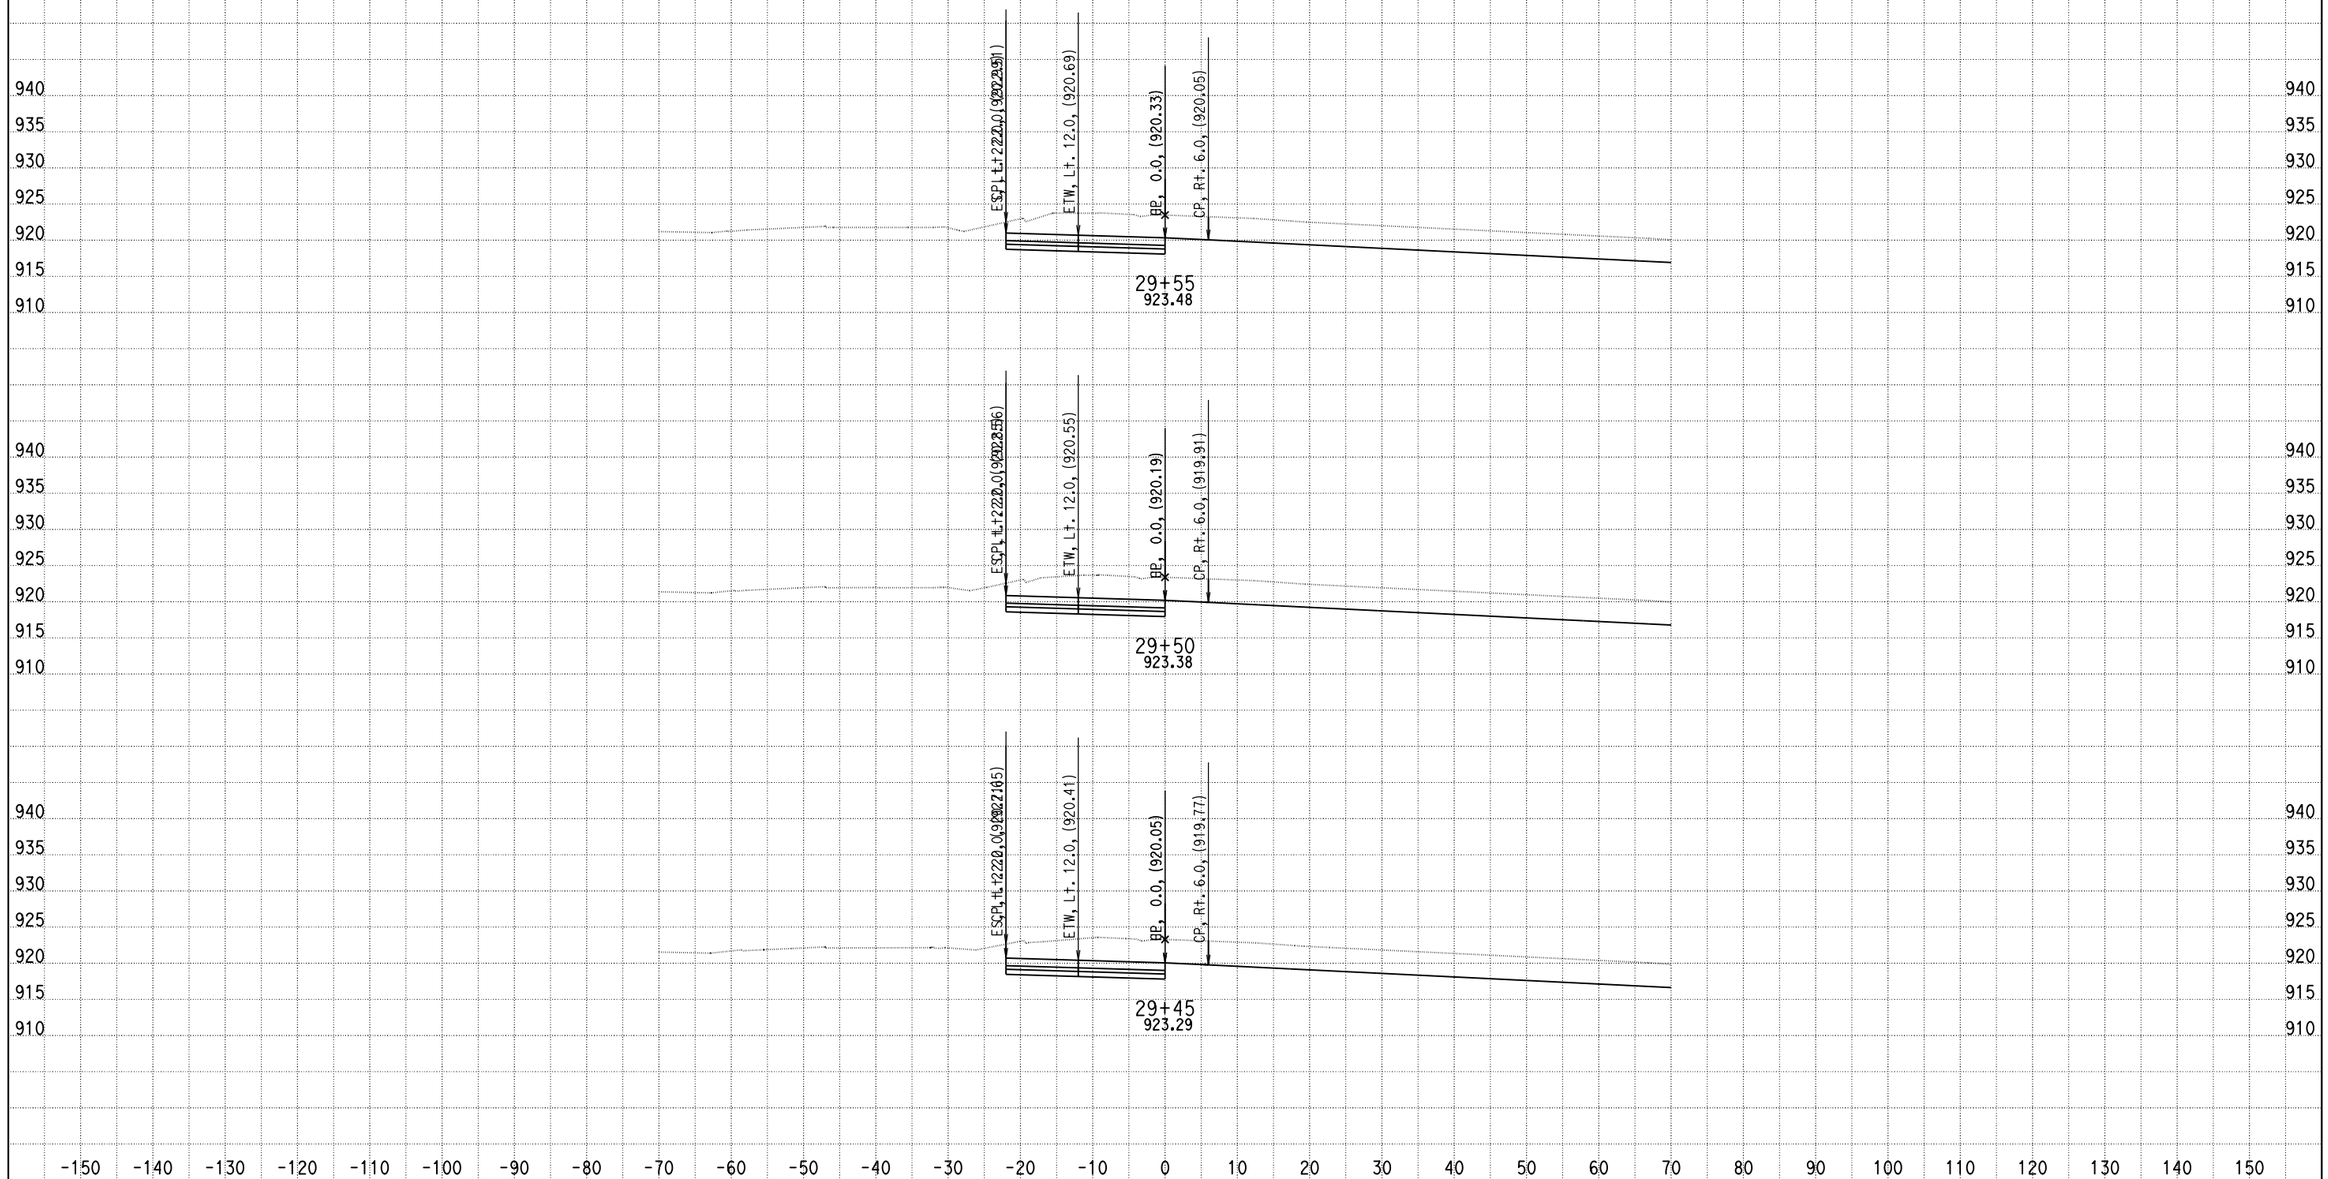

DATE: 4/8/2014

KC Project: 0818E File: D:\PROJECT\0818E\UPDATE-RAMP\hrf2f3-pro.ear

SCALE: 1" = 10' Horiz.
1" = 10' Vert.

All Dimensions are US Survey Feet

RAMPF2F3
CROSS SECTIONS

DESIGN STUDY ONLY

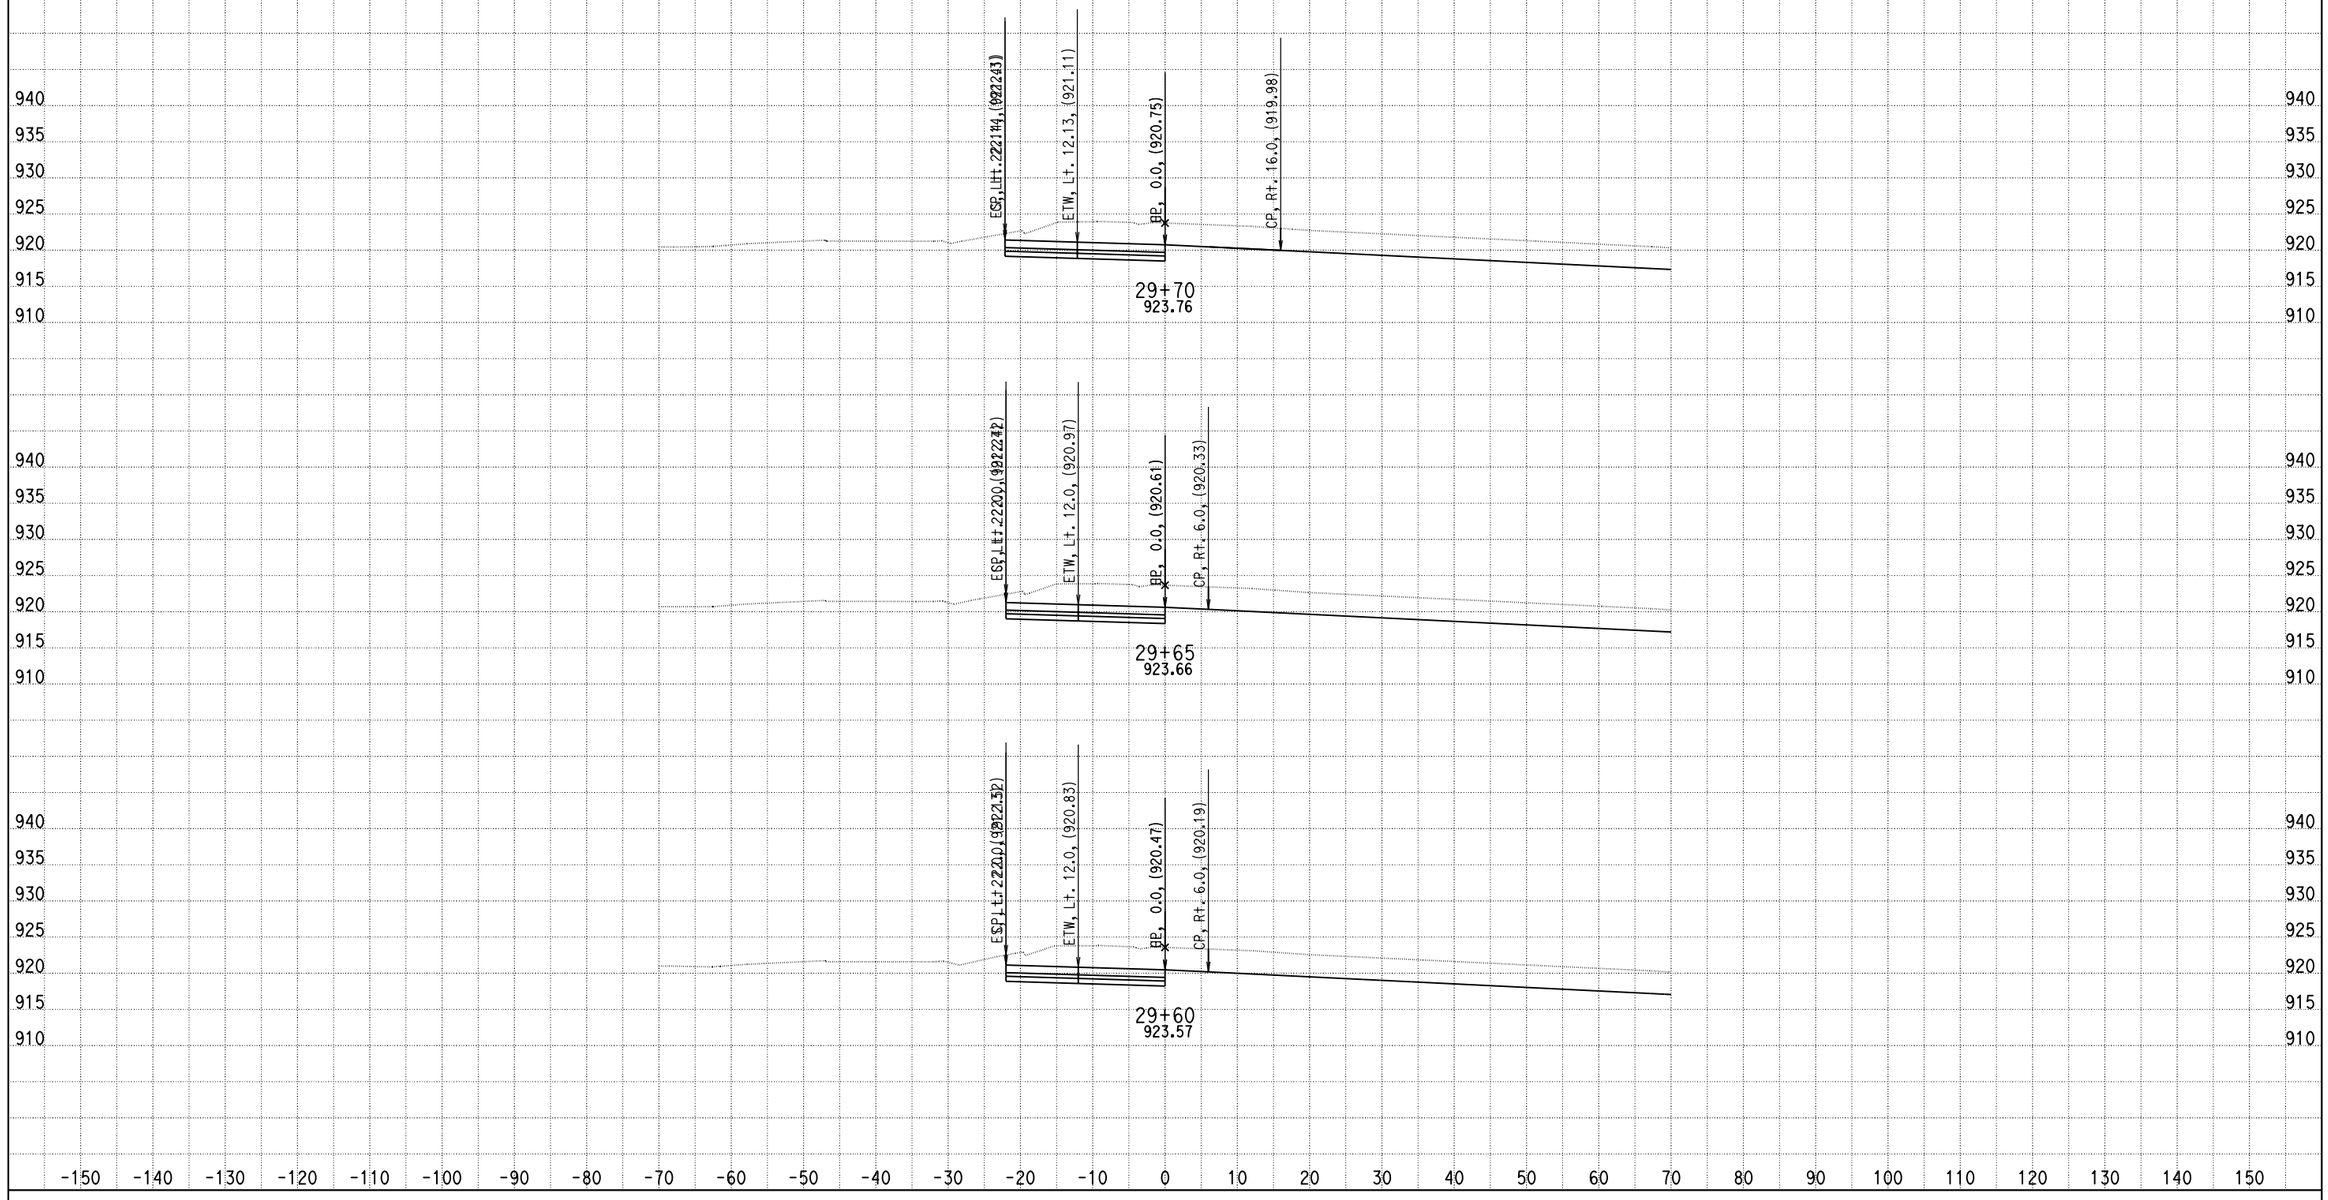

DATE: 4/8/2014

KC Project: 0818E File: D:\PROJECT\0818E\UPDATE-RAMP\hrf2f3-pro.ear

SCALE: 1" = 10' Horiz.
1" = 10' Vert.

All Dimensions are US Survey Feet

RAMPF2F3
CROSS SECTIONS

SHEET 29 OF XXX

DESIGN STUDY ONLY

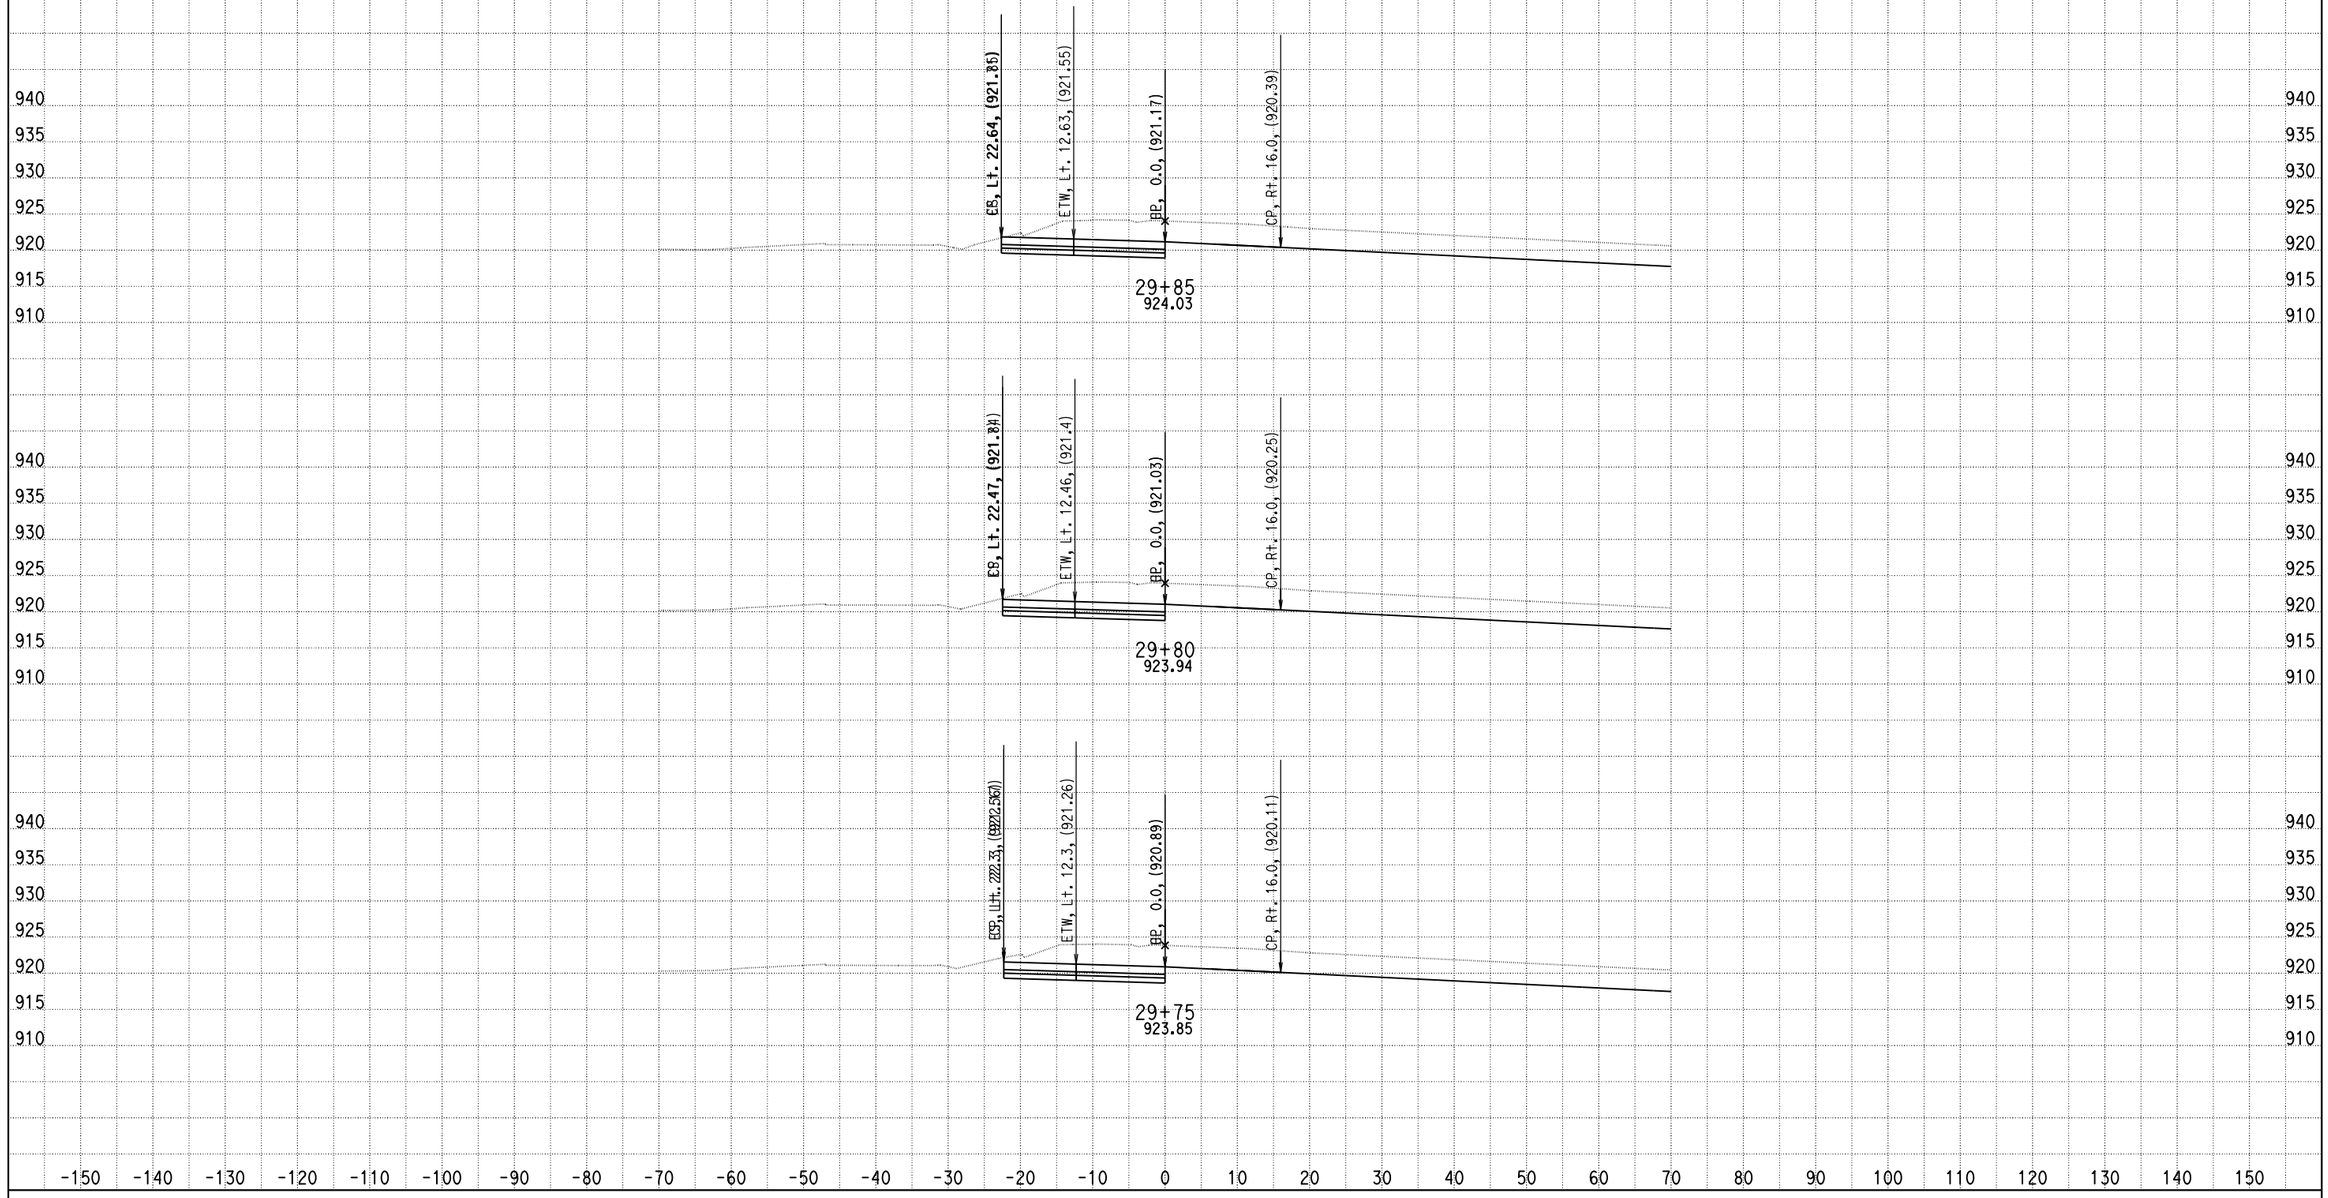

DATE: 4/8/2014

KC Project: 0818E File: D:\PROJECT\0818E\UPDATE-RAMP\hrf2f3-pro.ear

SCALE: 1" = 10' Horiz.
1" = 10' Vert.

All Dimensions are US Survey Feet

RAMPF2F3
CROSS SECTIONS

DESIGN STUDY ONLY

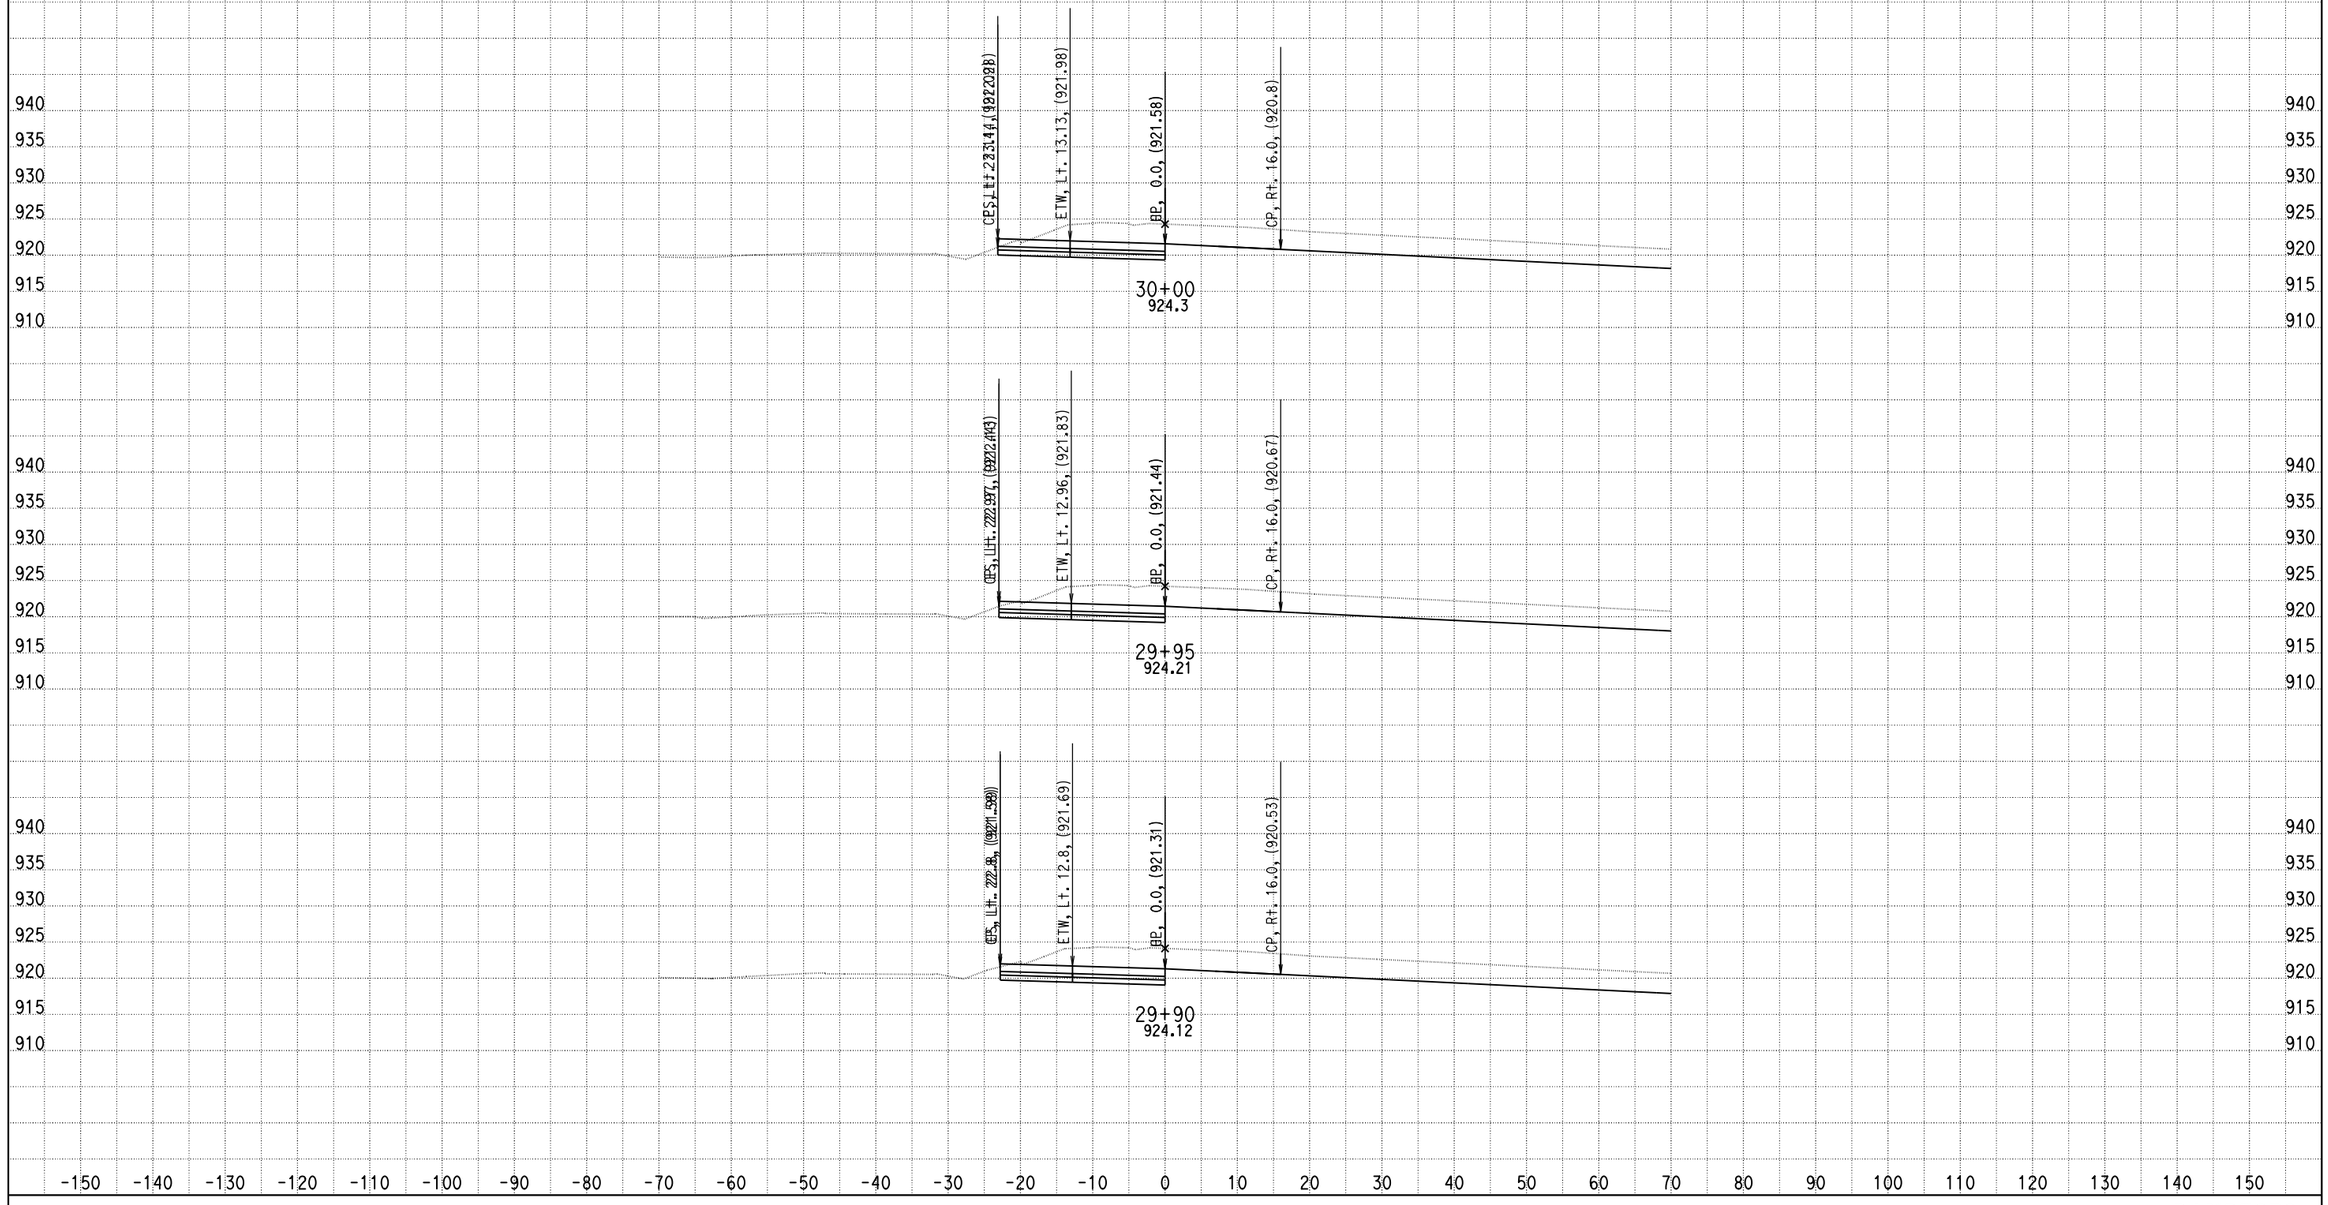

DATE: 4/8/2014

KC Project: 0818E File: D:\PROJECT\0818E\UPDATE-RAMP\hrf2f3-pro.ear

SCALE: 1" = 10' Horiz.
1" = 10' Vert.

All Dimensions are US Survey Feet

RAMPF2F3
CROSS SECTIONS

SHEET 31 OF XXX

DESIGN STUDY ONLY

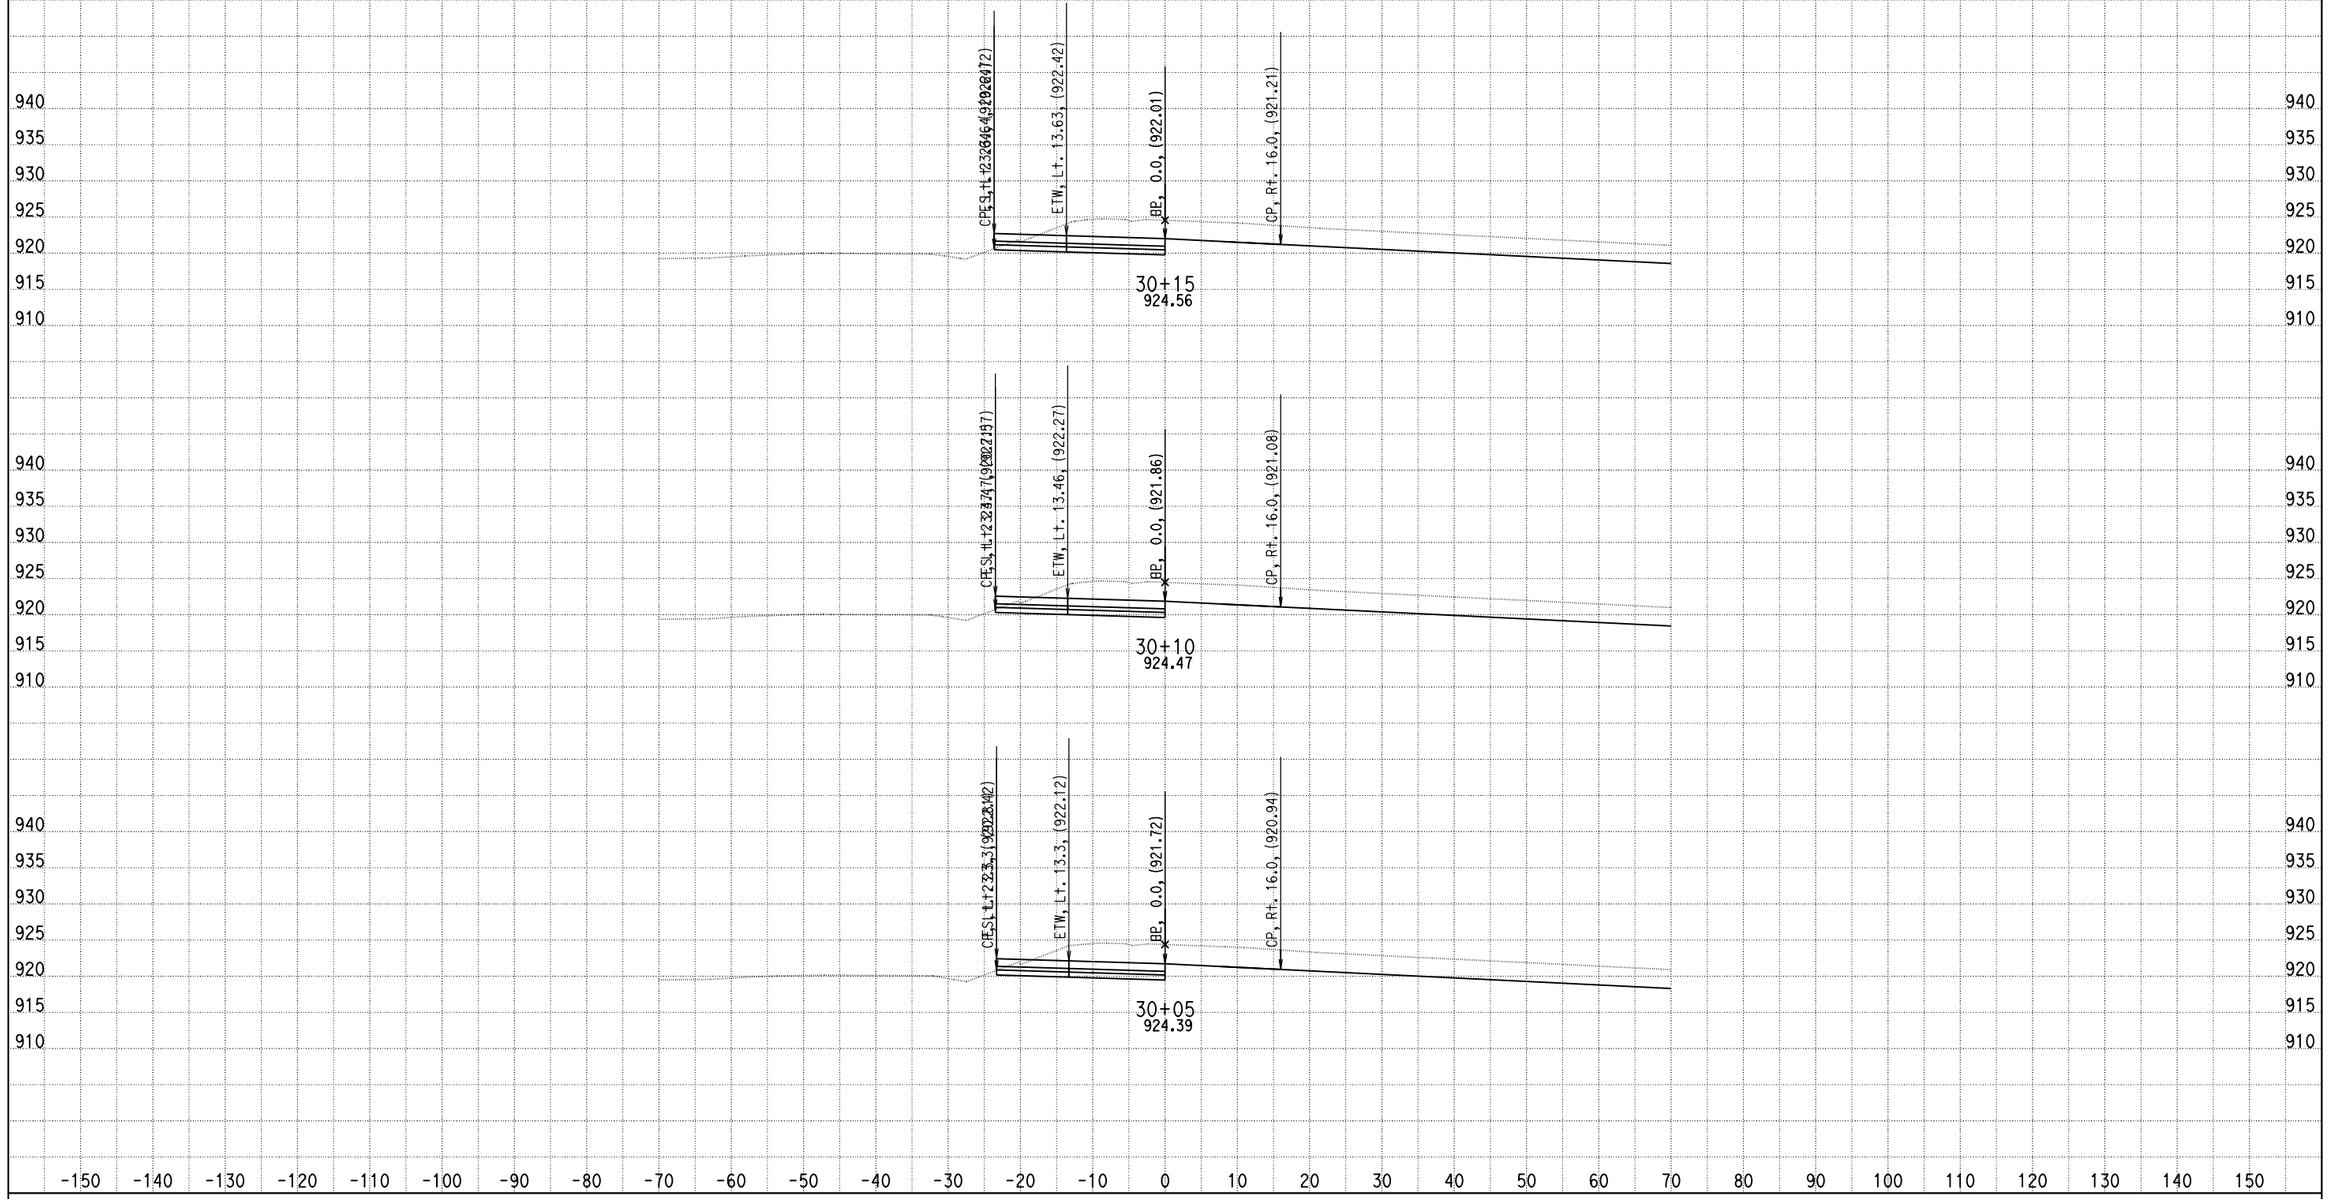

DATE: 4/8/2014

KC Project: 0818E File: D:\PROJECT\0818E\UPDATE-RAMP\hrf2f3-pro.ear

SCALE: 1" = 10' Horiz.
1" = 10' Vert.

All Dimensions are US Survey Feet

RAMPF2F3
CROSS SECTIONS

SHEET 32 OF XXX

DESIGN STUDY ONLY

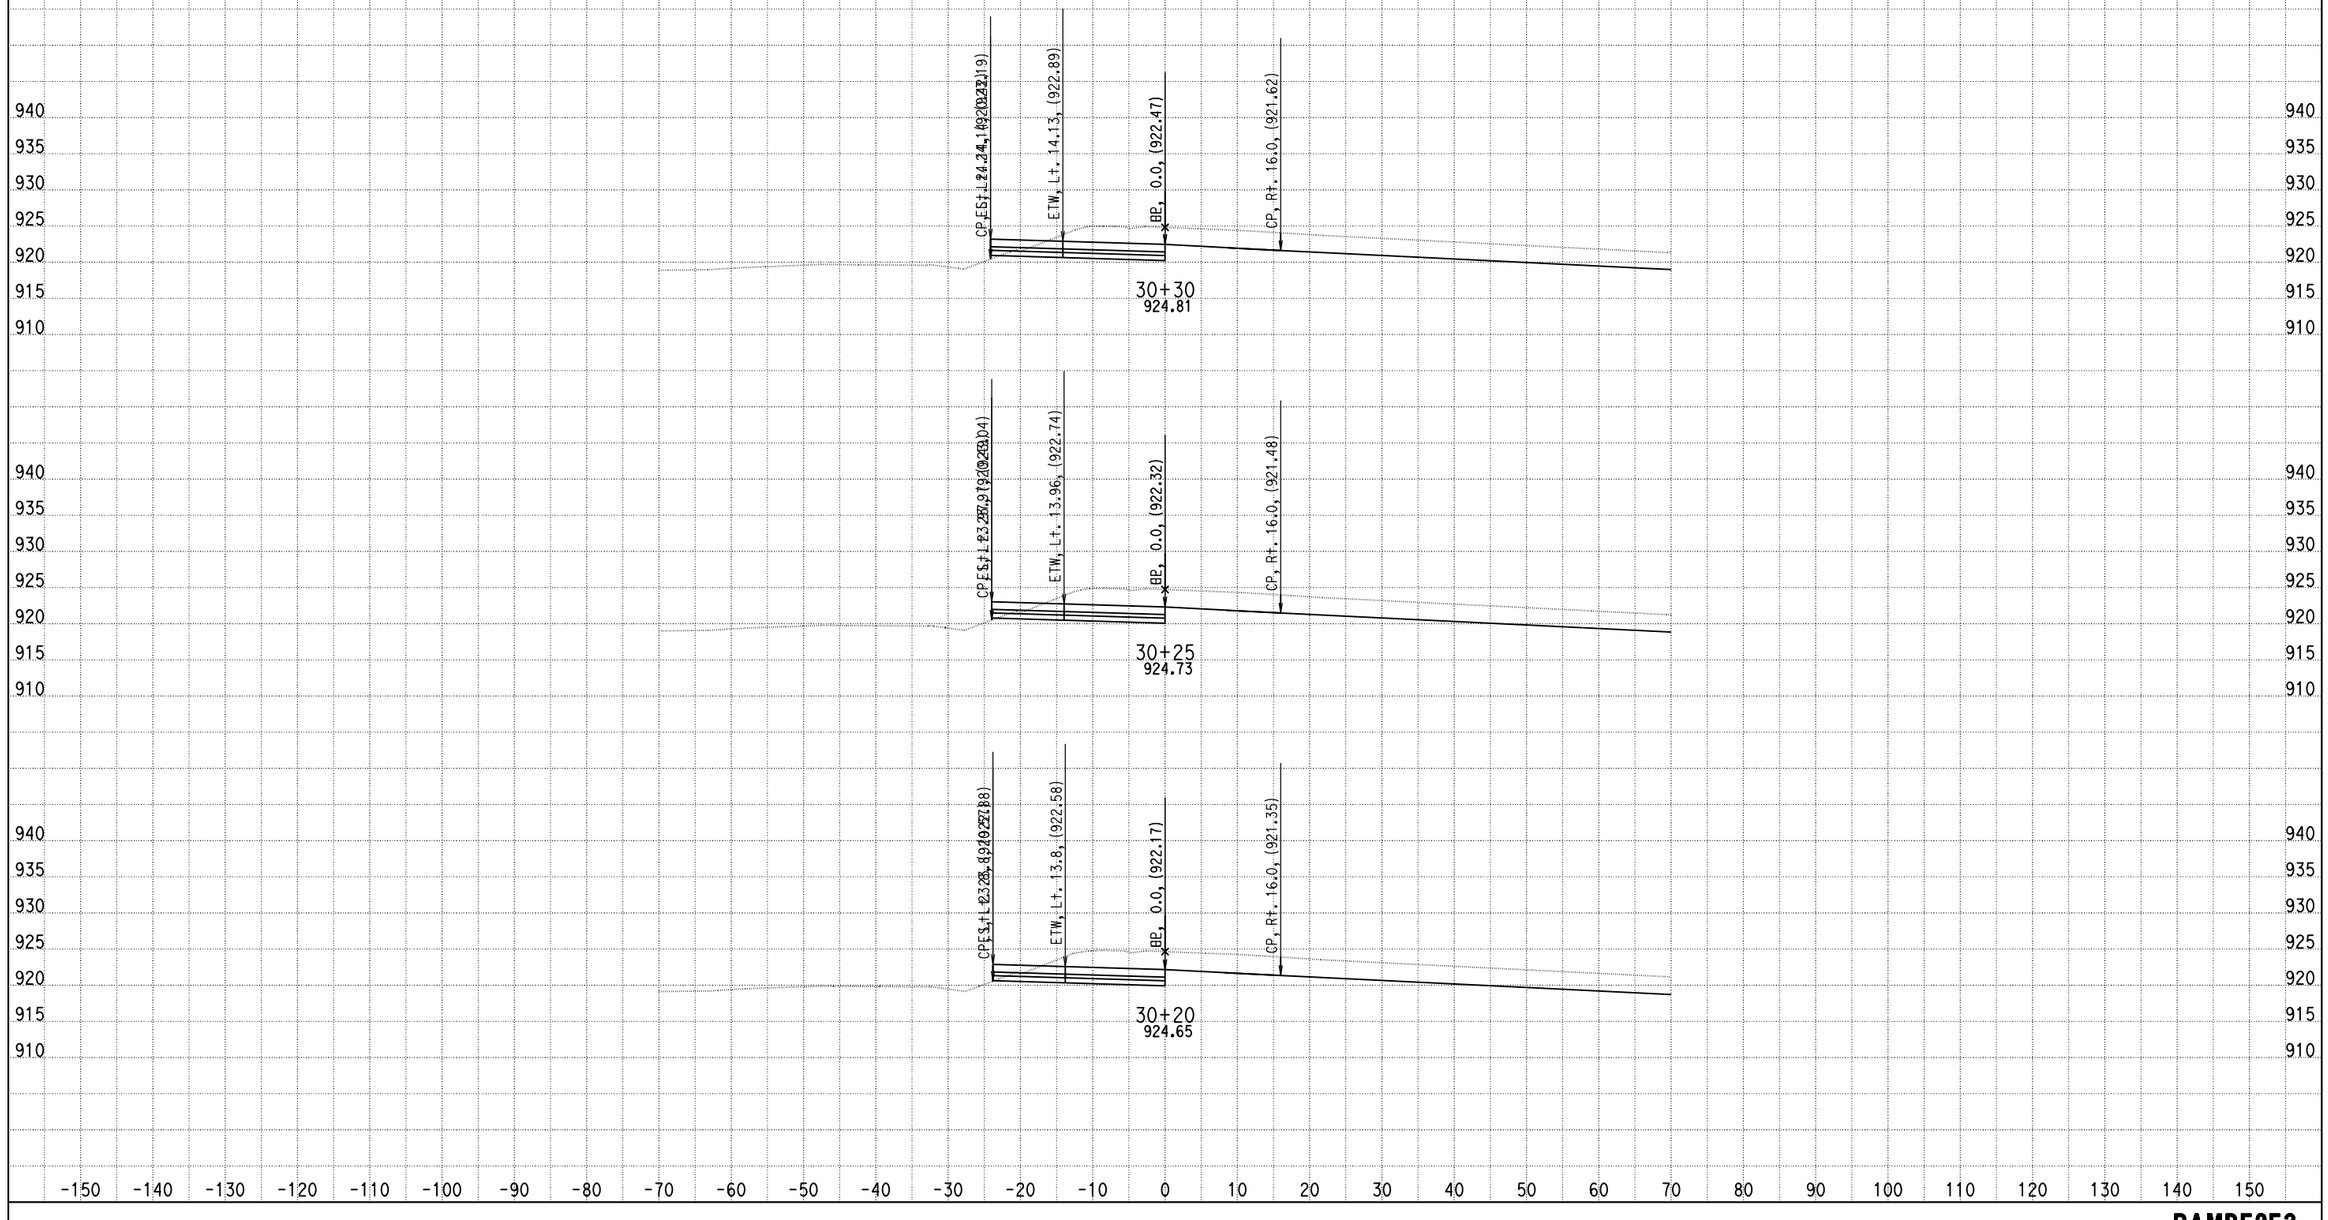

DATE: 4/8/2014

KC Project: 0818E File: D:\PROJECT\0818E\UPDATE-RAMP\hrf2f3-pro.ear

SCALE: 1" = 10' Horiz.
1" = 10' Vert.

All Dimensions are US Survey Feet

RAMPF2F3
CROSS SECTIONS

DESIGN STUDY ONLY

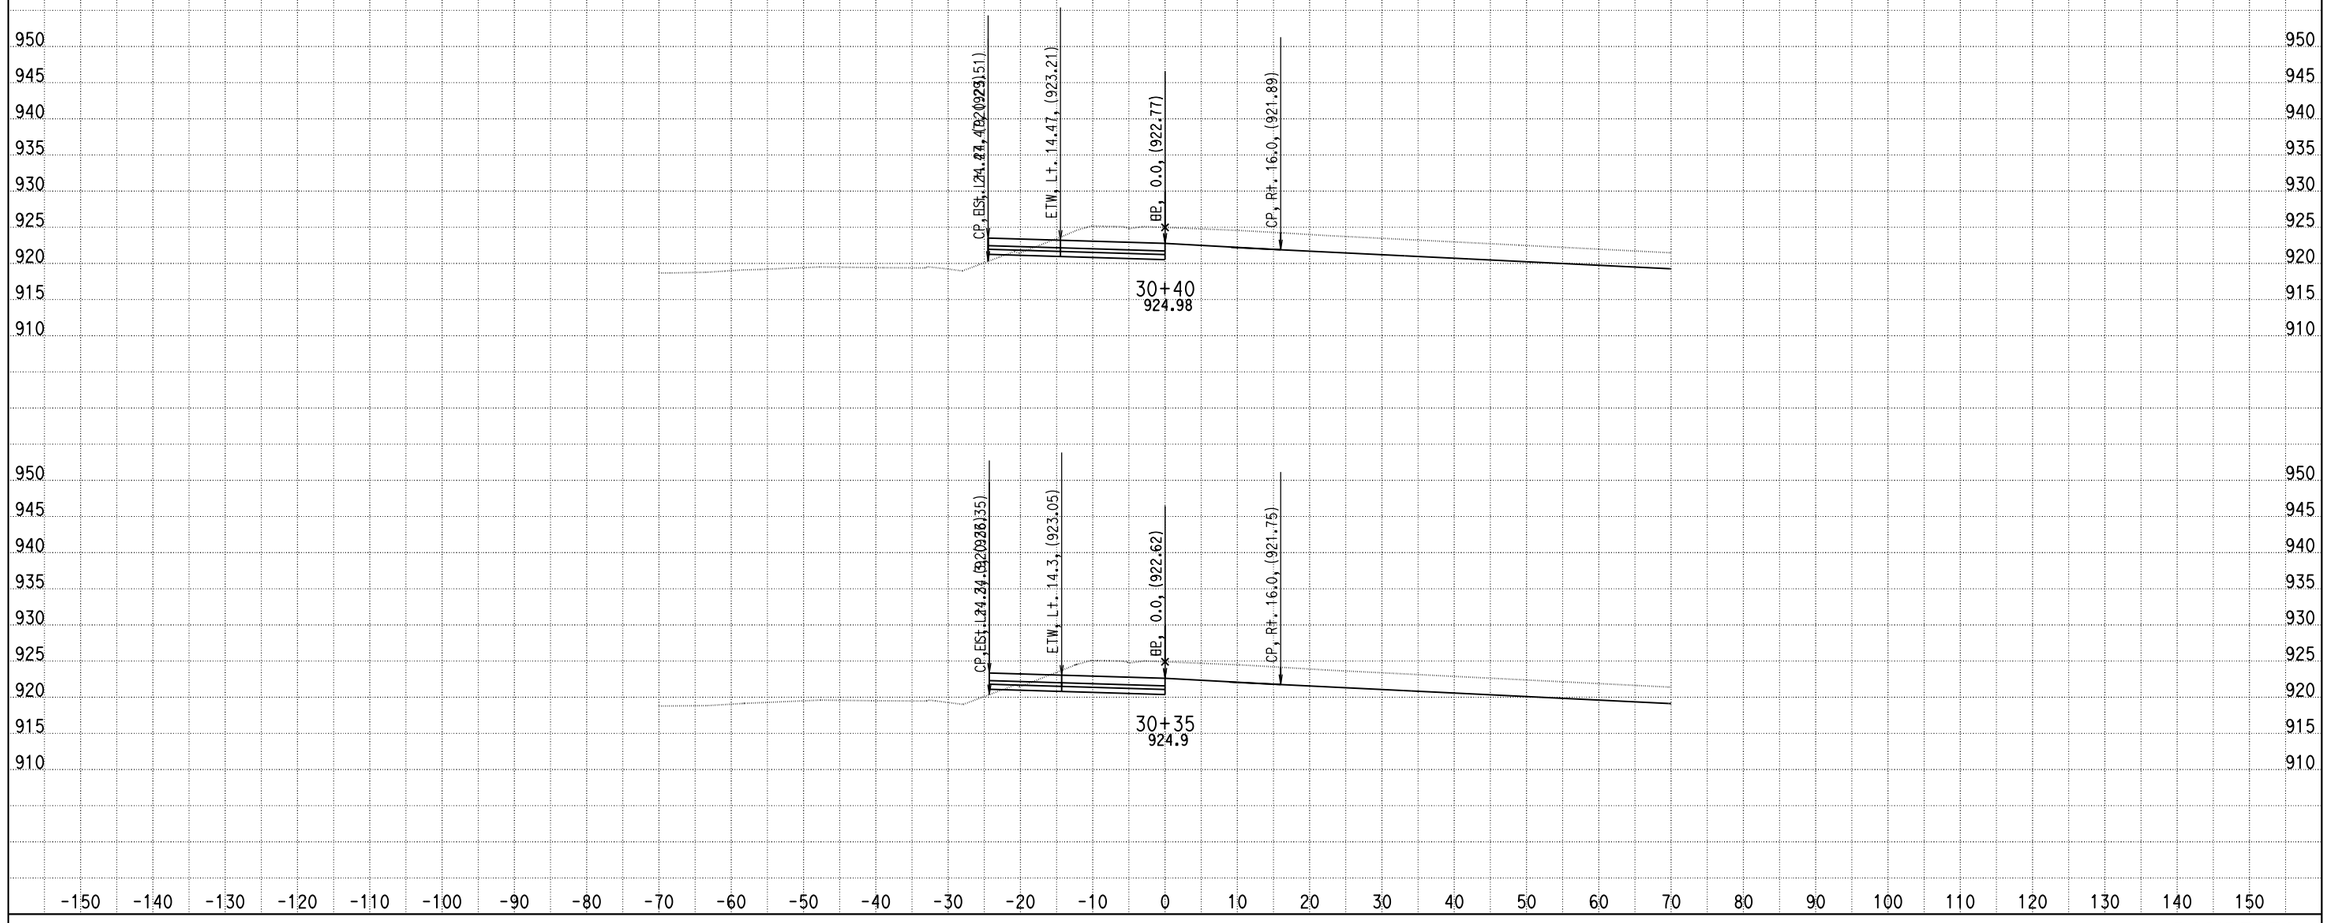

DATE: 4/8/2014

KC Project: 0818E File: D:\PROJECT\0818E\UPDATE-RAMP\hrf2f3-pro.ear

SCALE: 1" = 10' Horiz.
1" = 10' Vert.

All Dimensions are US Survey Feet

RAMPF2F3
CROSS SECTIONS

SHEET 34 OF XXX

DESIGN STUDY ONLY

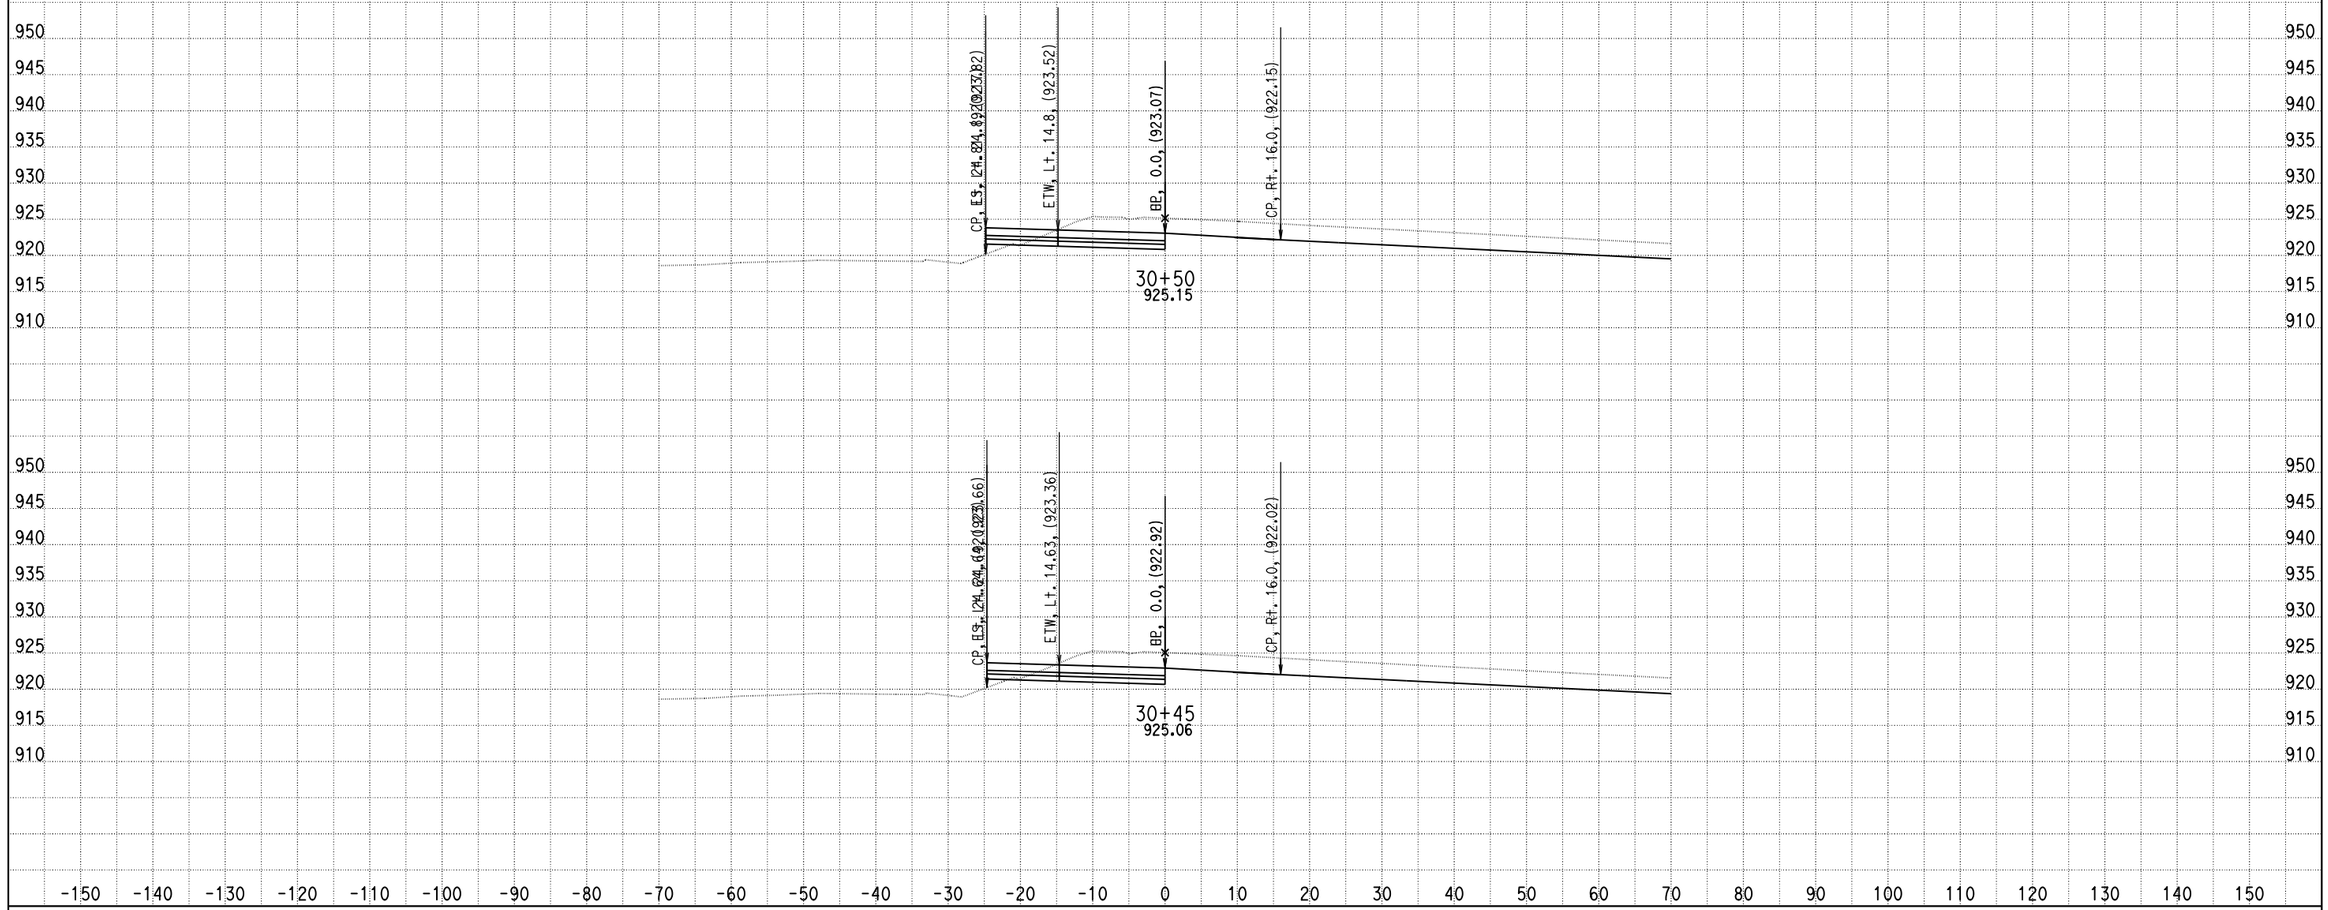

DATE: 4/8/2014

KC Project: 0818E File: D:\PROJECT\0818E\UPDATE-RAMP\hrf2f3-pro.ear

SCALE: 1" = 10' Horiz.
1" = 10' Vert.

All Dimensions are US Survey Feet

RAMPF2F3
CROSS SECTIONS

SHEET 35 OF XXX

DESIGN STUDY ONLY

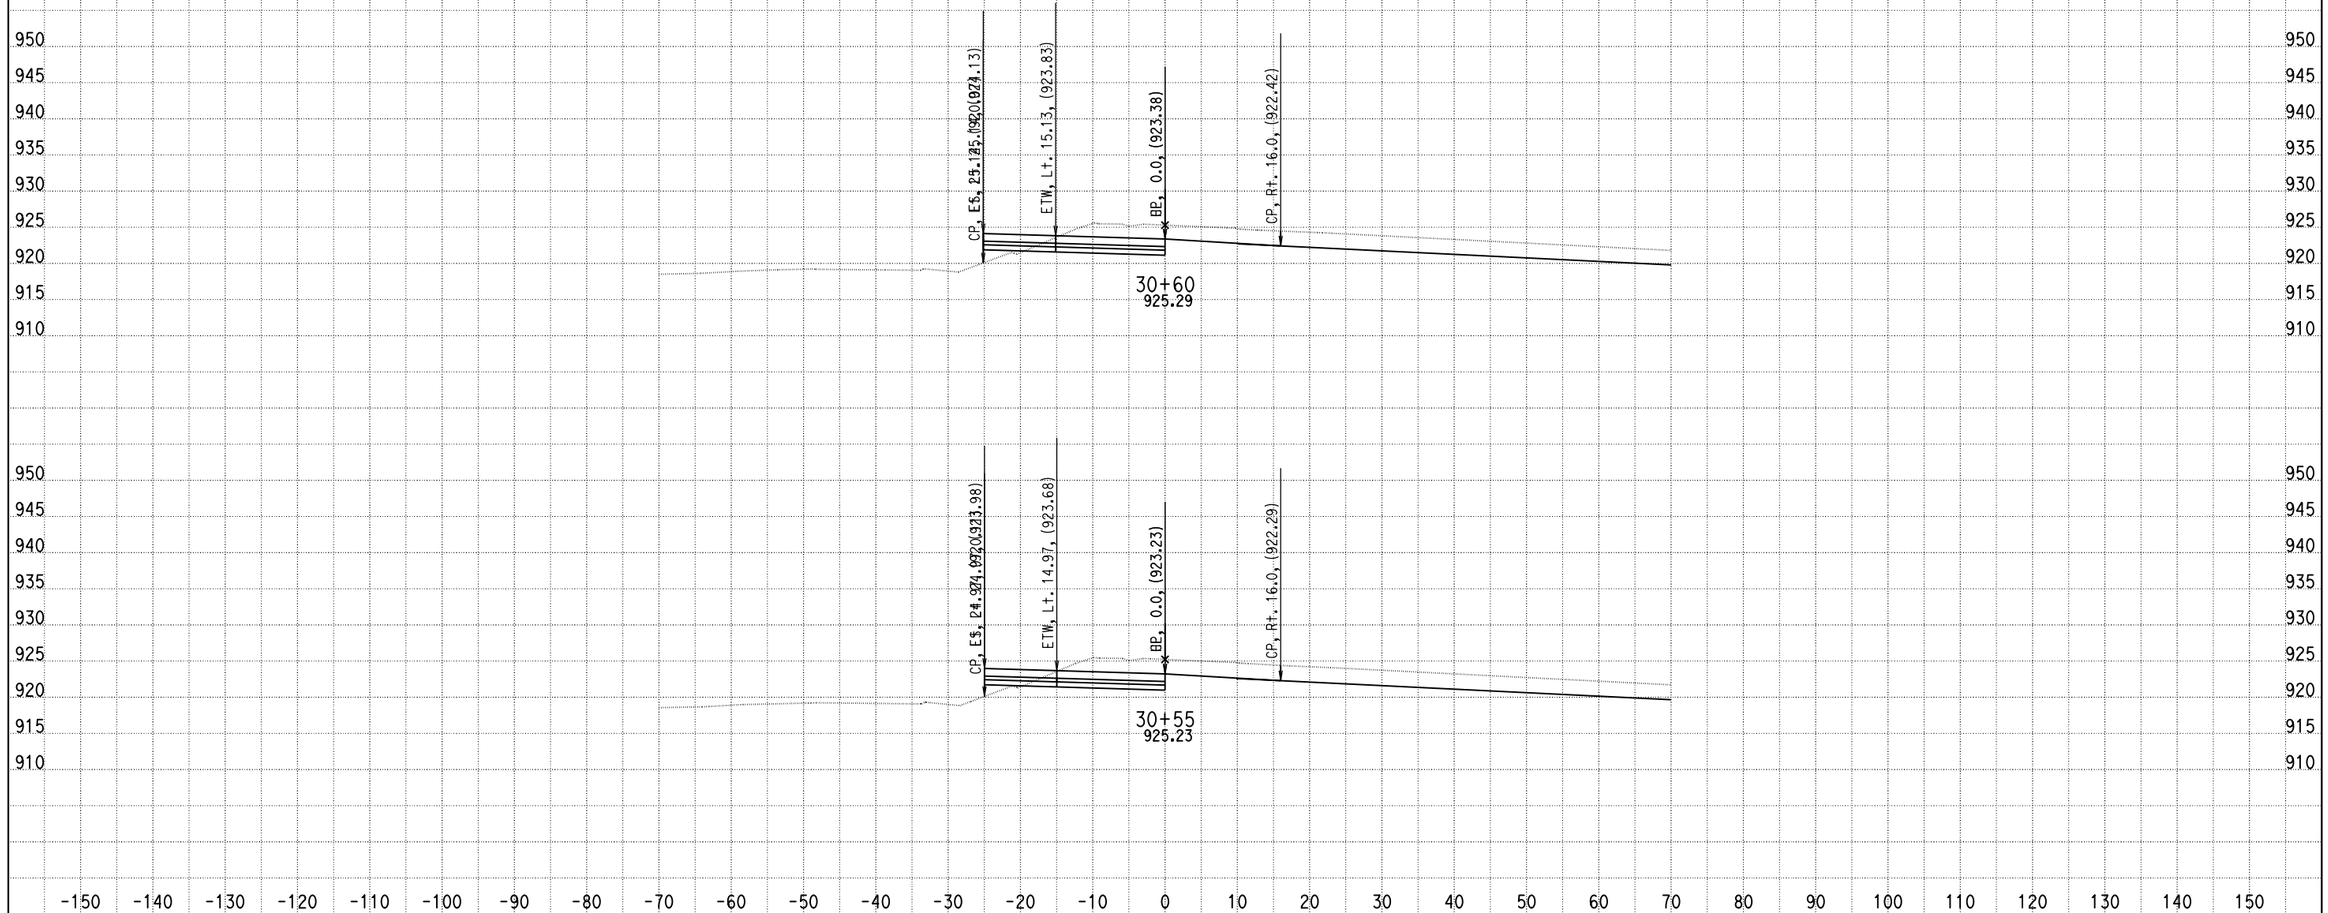

DATE: 4/8/2014

KC Project: 0818E File: D:\PROJECT\0818E\UPDATE-RAMP\hrf2f3-pro.ear

SCALE: 1" = 10' Horiz.
1" = 10' Vert.

All Dimensions are US Survey Feet

RAMPF2F3
CROSS SECTIONS

SHEET 36 OF XXX

DESIGN STUDY ONLY

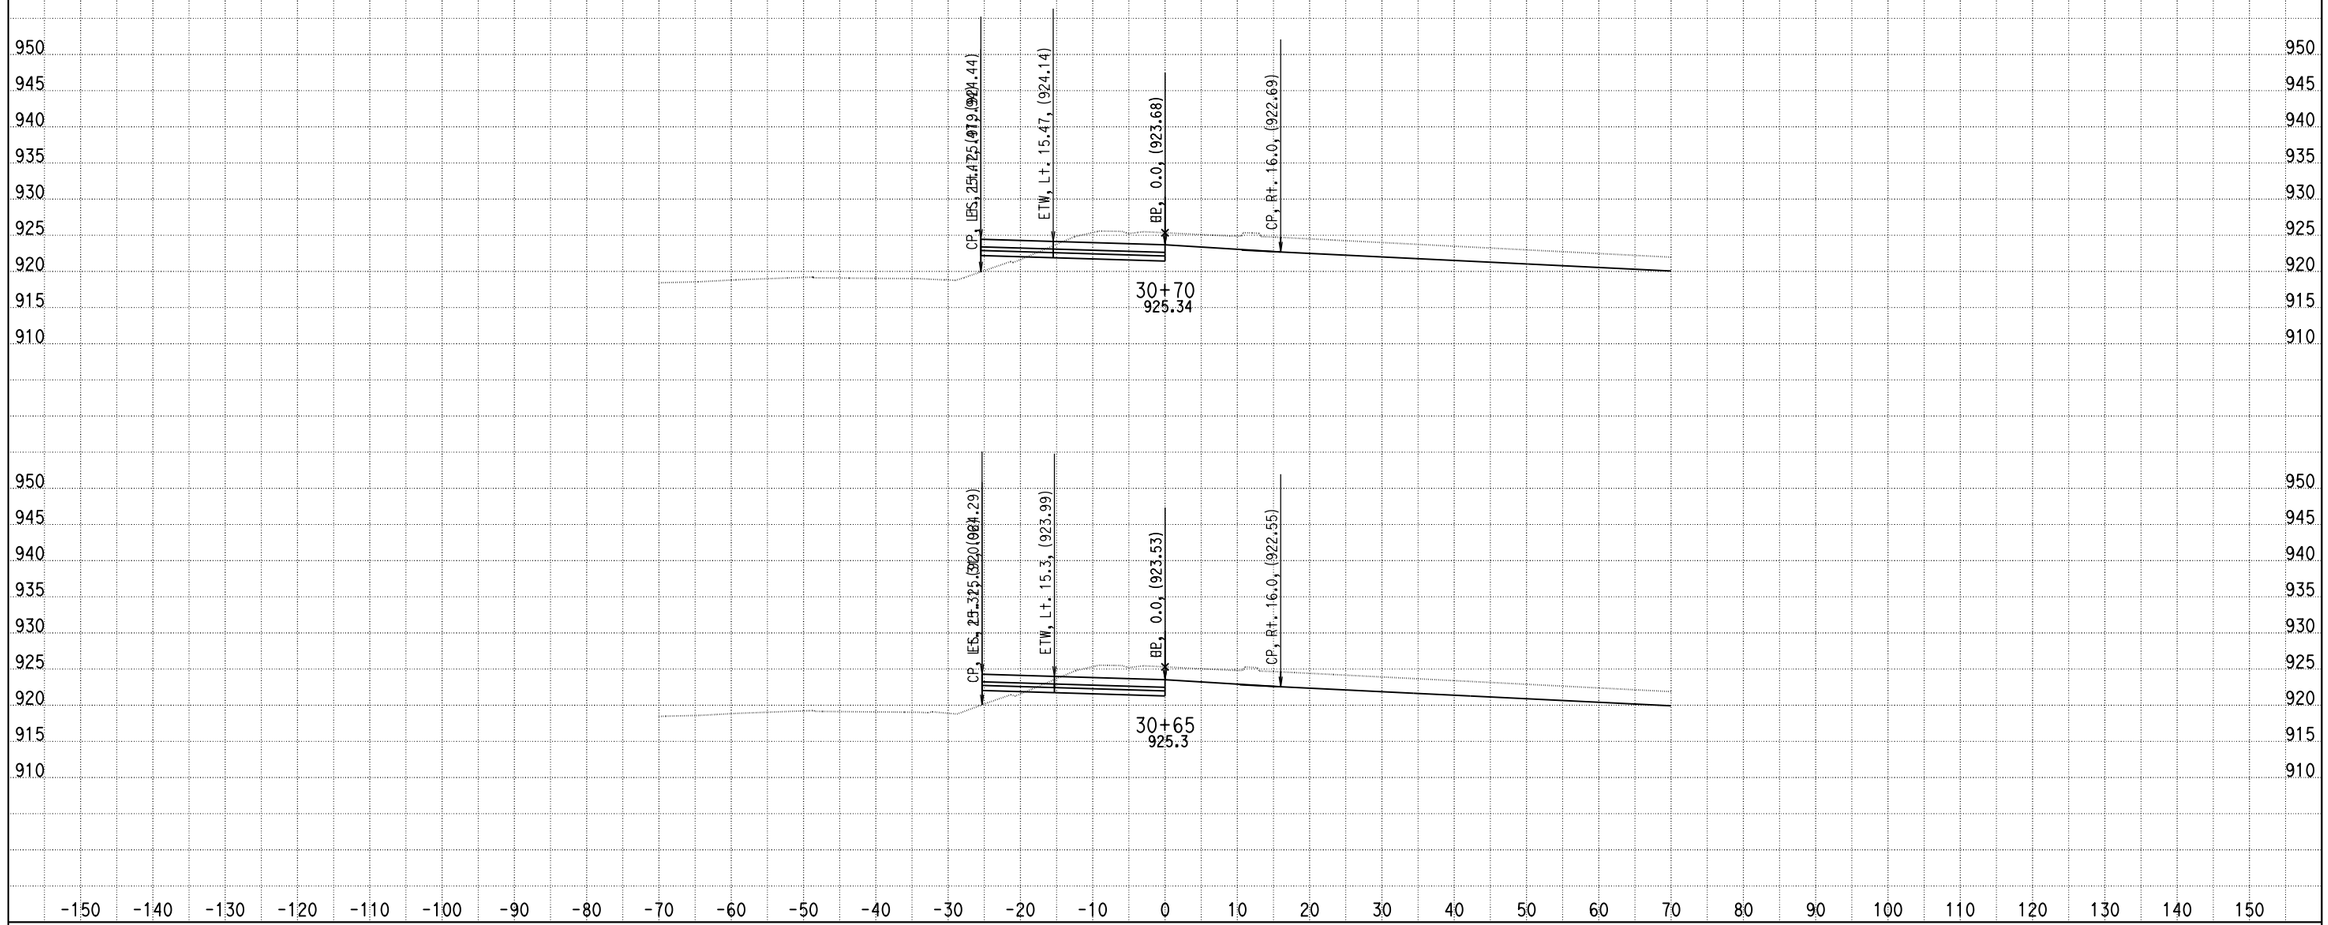

DATE: 4/8/2014

KC Project: 0818E File: D:\PROJECT\0818E\UPDATE-RAMP\hrf2f3-pro.ear

SCALE: 1" = 10' Horiz.
1" = 10' Vert.

All Dimensions are US Survey Feet

RAMPF2F3
CROSS SECTIONS

SHEET 37 OF XXX

DESIGN STUDY ONLY

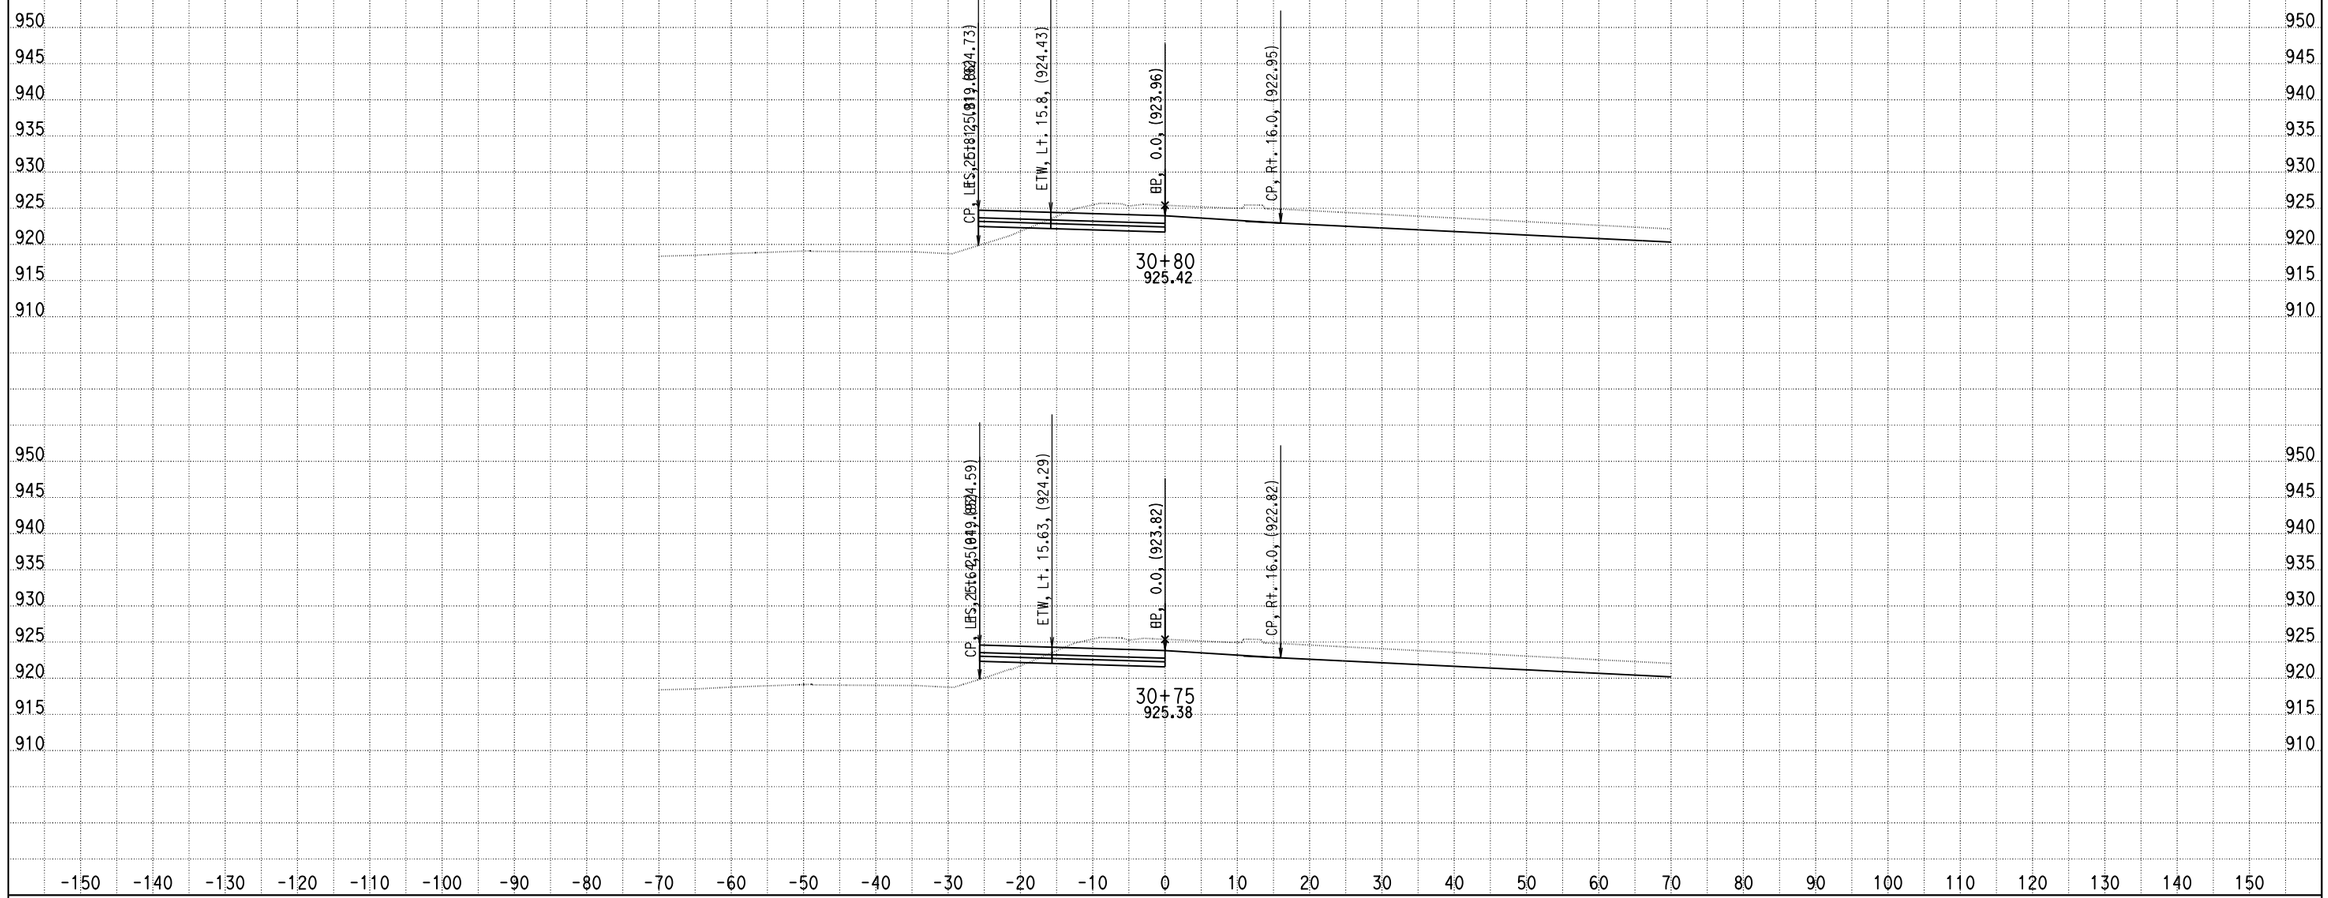

DATE: 4/8/2014

KC Project: 0818E File: D:\PROJECT\0818E\UPDATE-RAMP\hrf2f3-pro.ear

SCALE: 1" = 10' Horiz.
1" = 10' Vert.

All Dimensions are US Survey Feet

RAMPF2F3
CROSS SECTIONS

SHEET 38 OF XXX

DESIGN STUDY ONLY

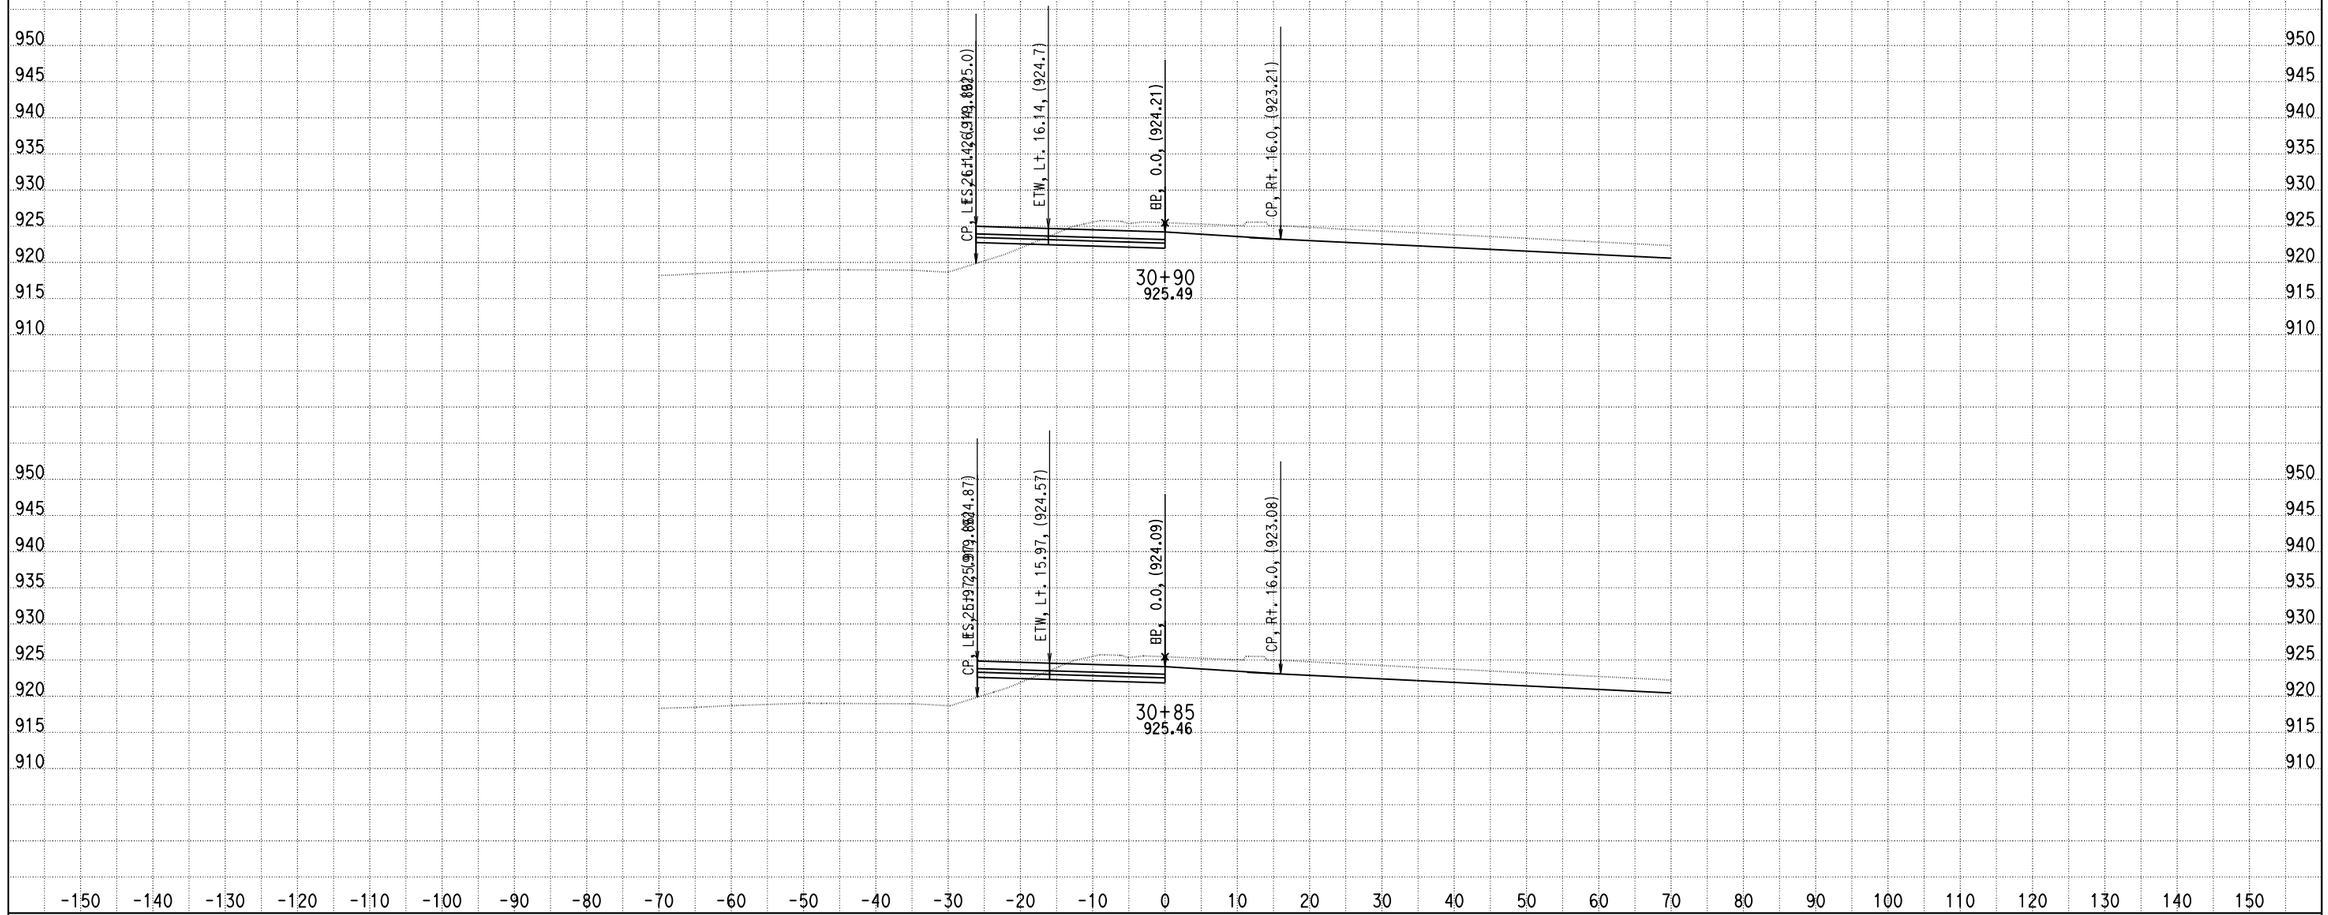

DATE: 4/8/2014

KC Project: 0818E File: D:\PROJECT\0818E\UPDATE-RAMP\hrf2f3-pro.ear

SCALE: 1" = 10' Horiz.
1" = 10' Vert.

All Dimensions are US Survey Feet

RAMPF2F3
CROSS SECTIONS

SHEET 39 OF XXX

DESIGN STUDY ONLY

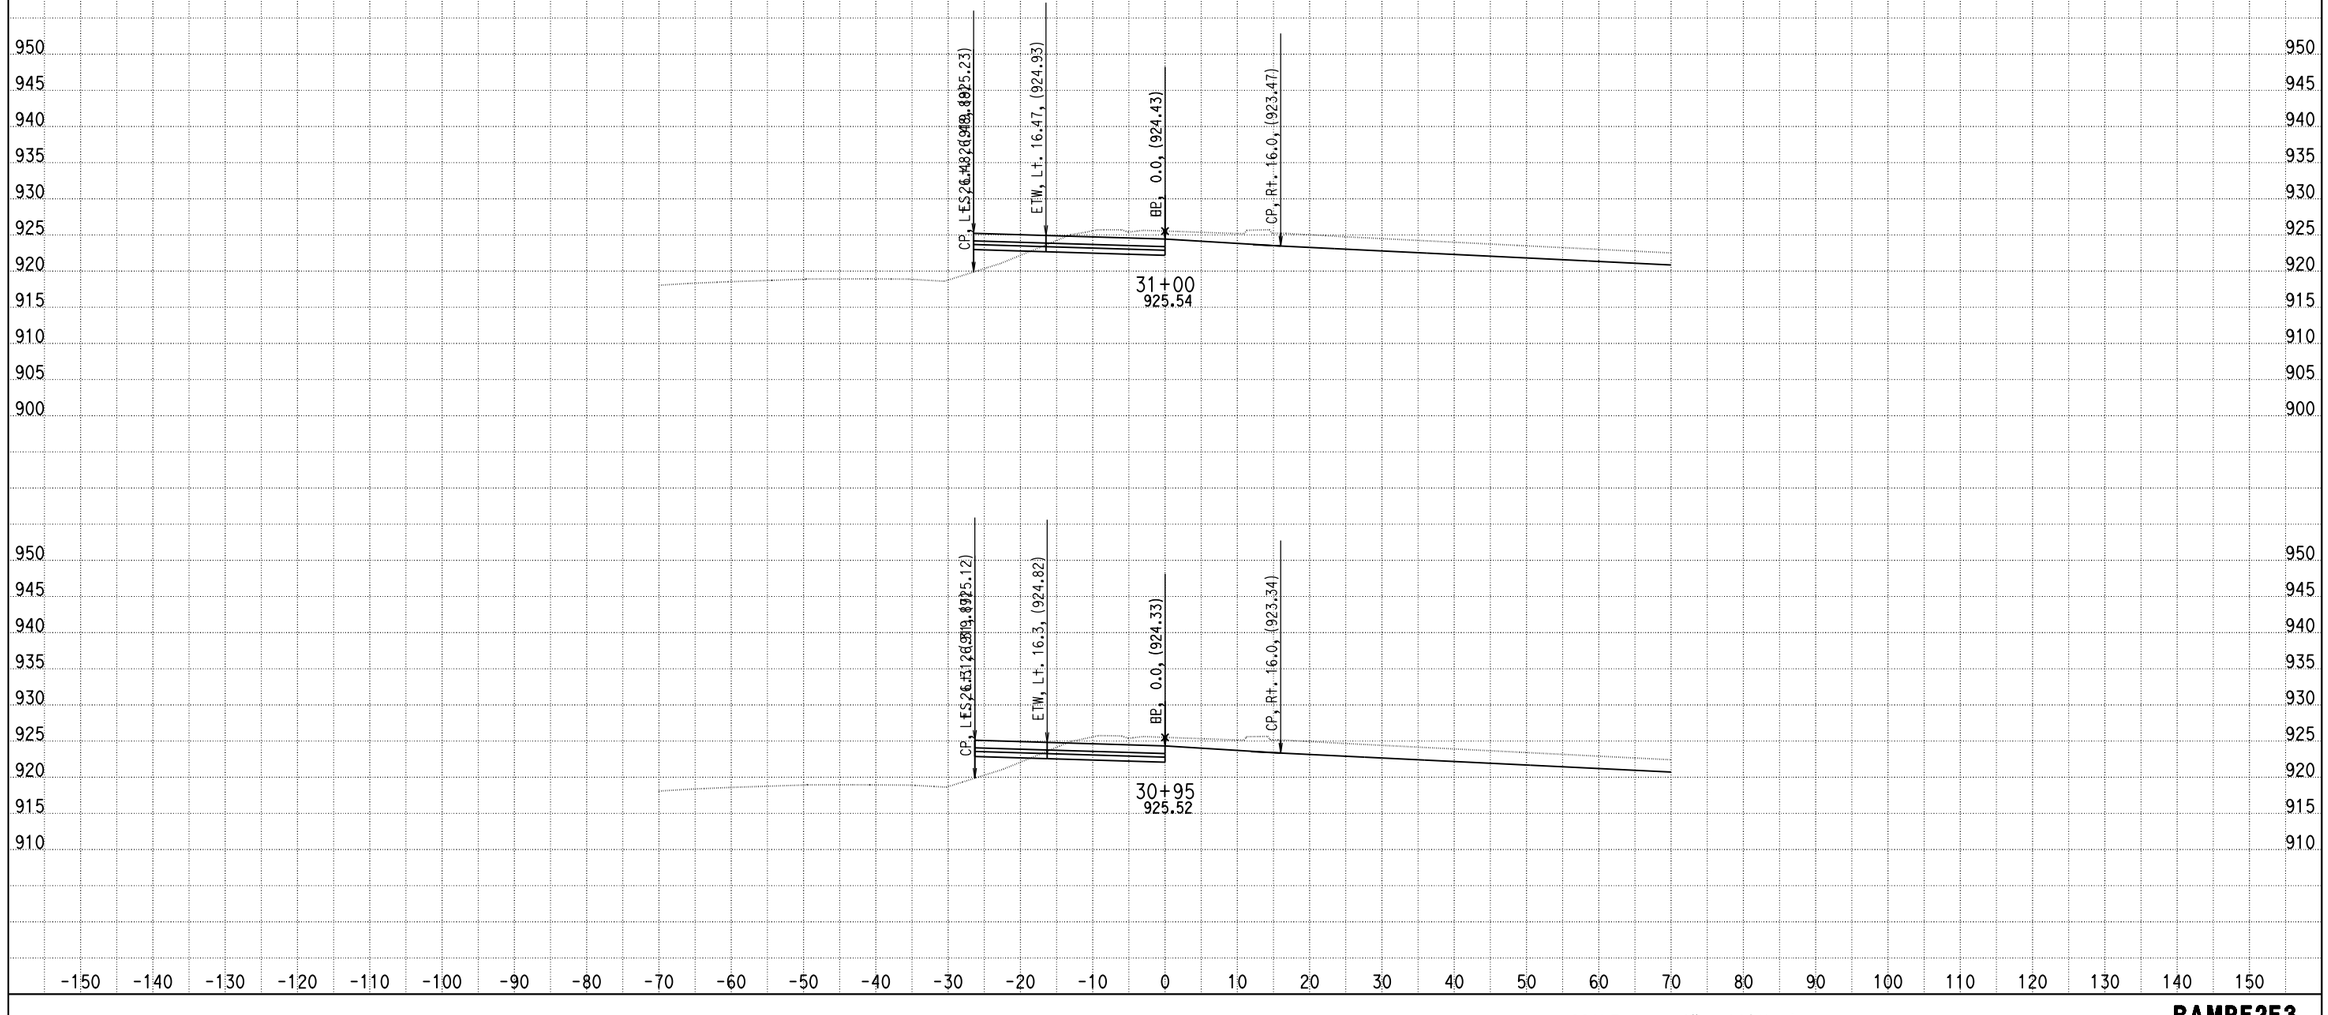

DATE: 4/8/2014

KC Project: 0818E File: D:\PROJECT\0818E\UPDATE-RAMP\hrf2f3-pro.ear

SCALE: 1" = 10' Horiz.
1" = 10' Vert.

All Dimensions are US Survey Feet

RAMPF2F3
CROSS SECTIONS
SHEET 40 OF XXX

DESIGN STUDY ONLY

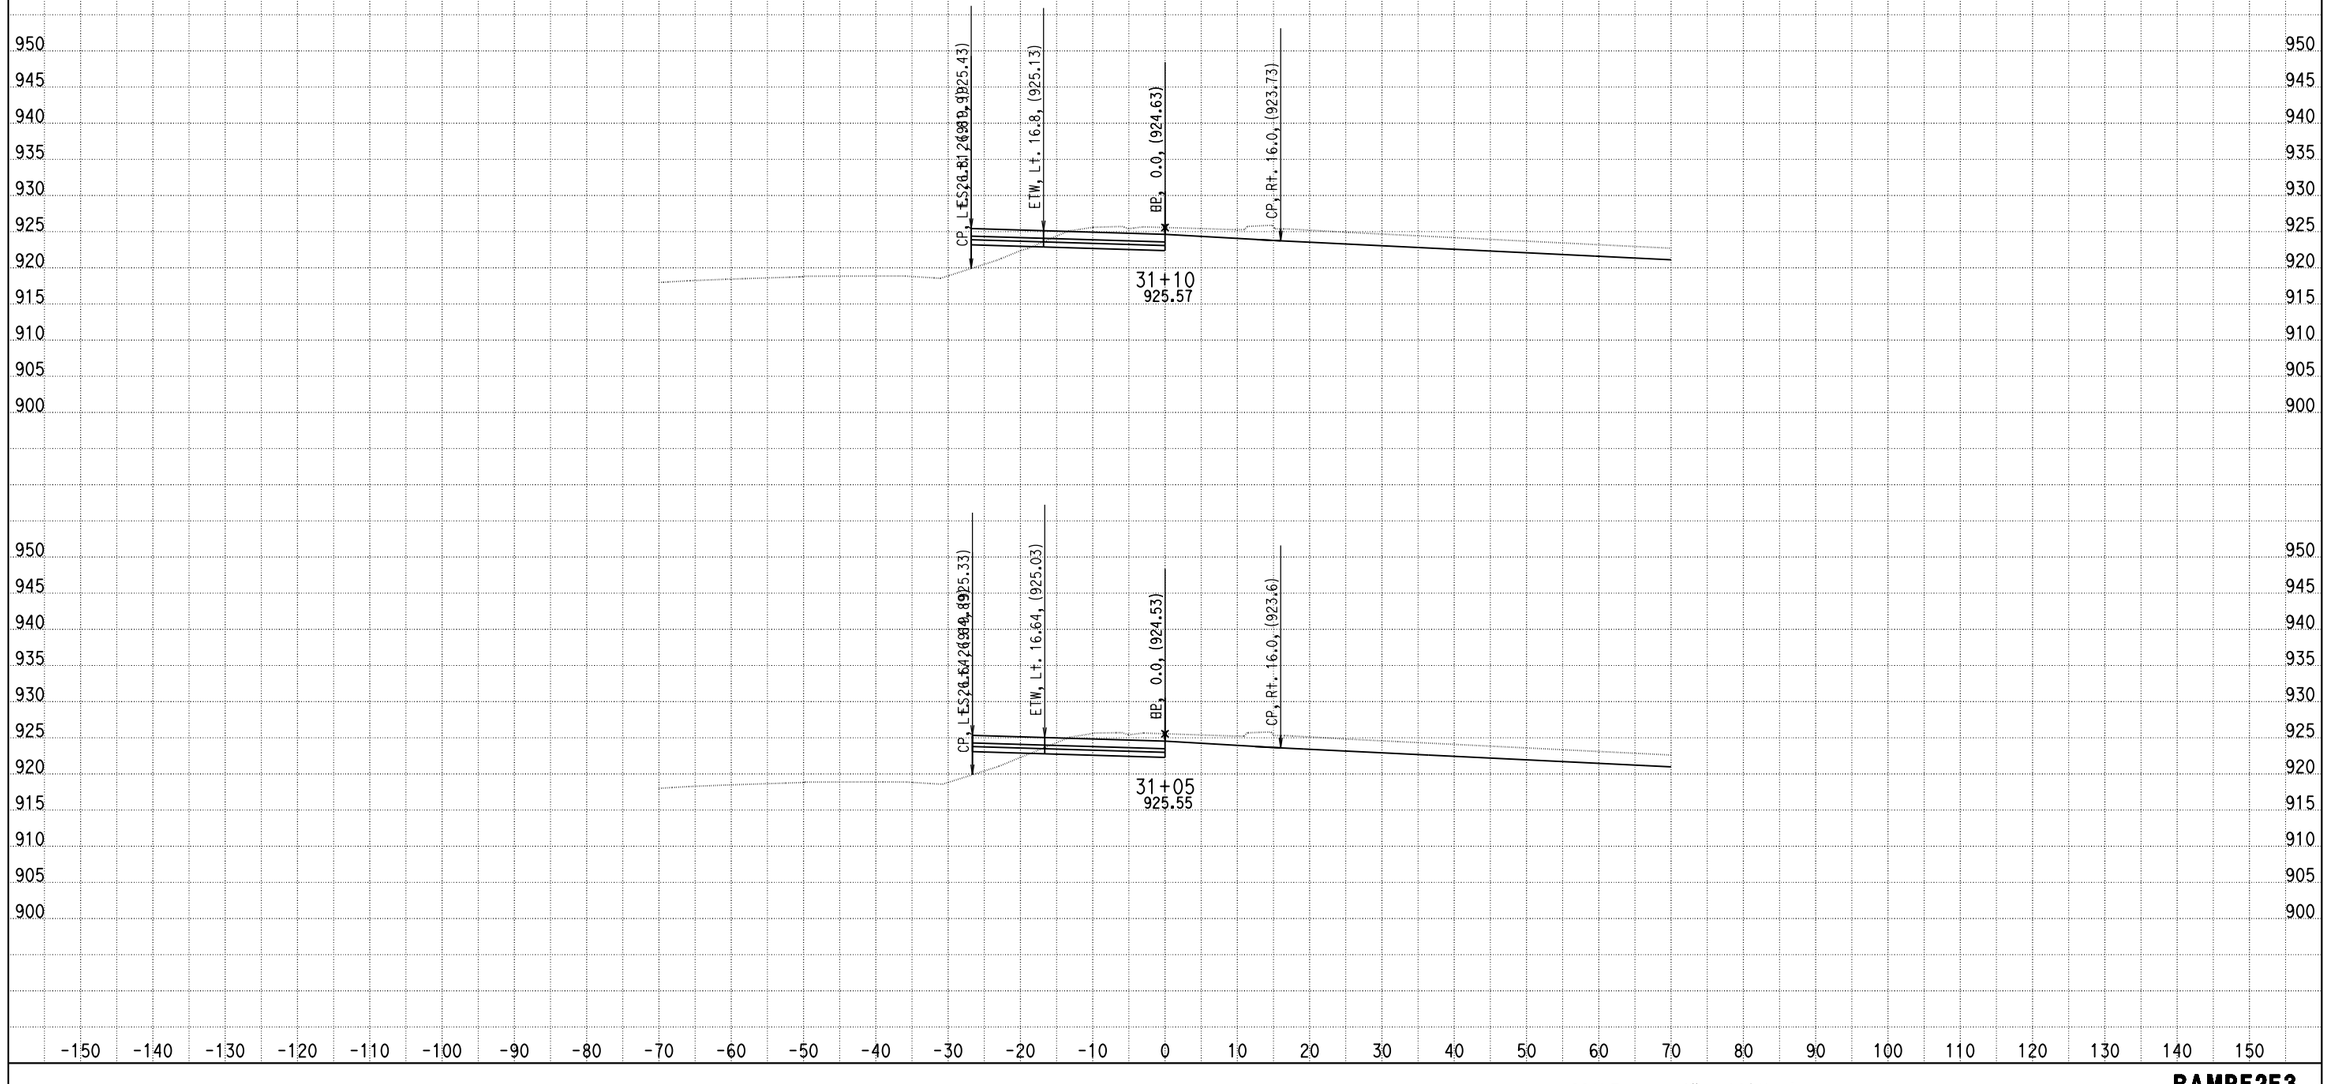

DATE: 4/8/2014

KC Project: 0818E File: D:\PROJECT\0818E\UPDATE-RAMP\hrf2f3-pro.ear

SCALE: 1" = 10' Horiz.
1" = 10' Vert.

All Dimensions are US Survey Feet

RAMPF2F3
CROSS SECTIONS

SHEET 41 OF XXX

DESIGN STUDY ONLY

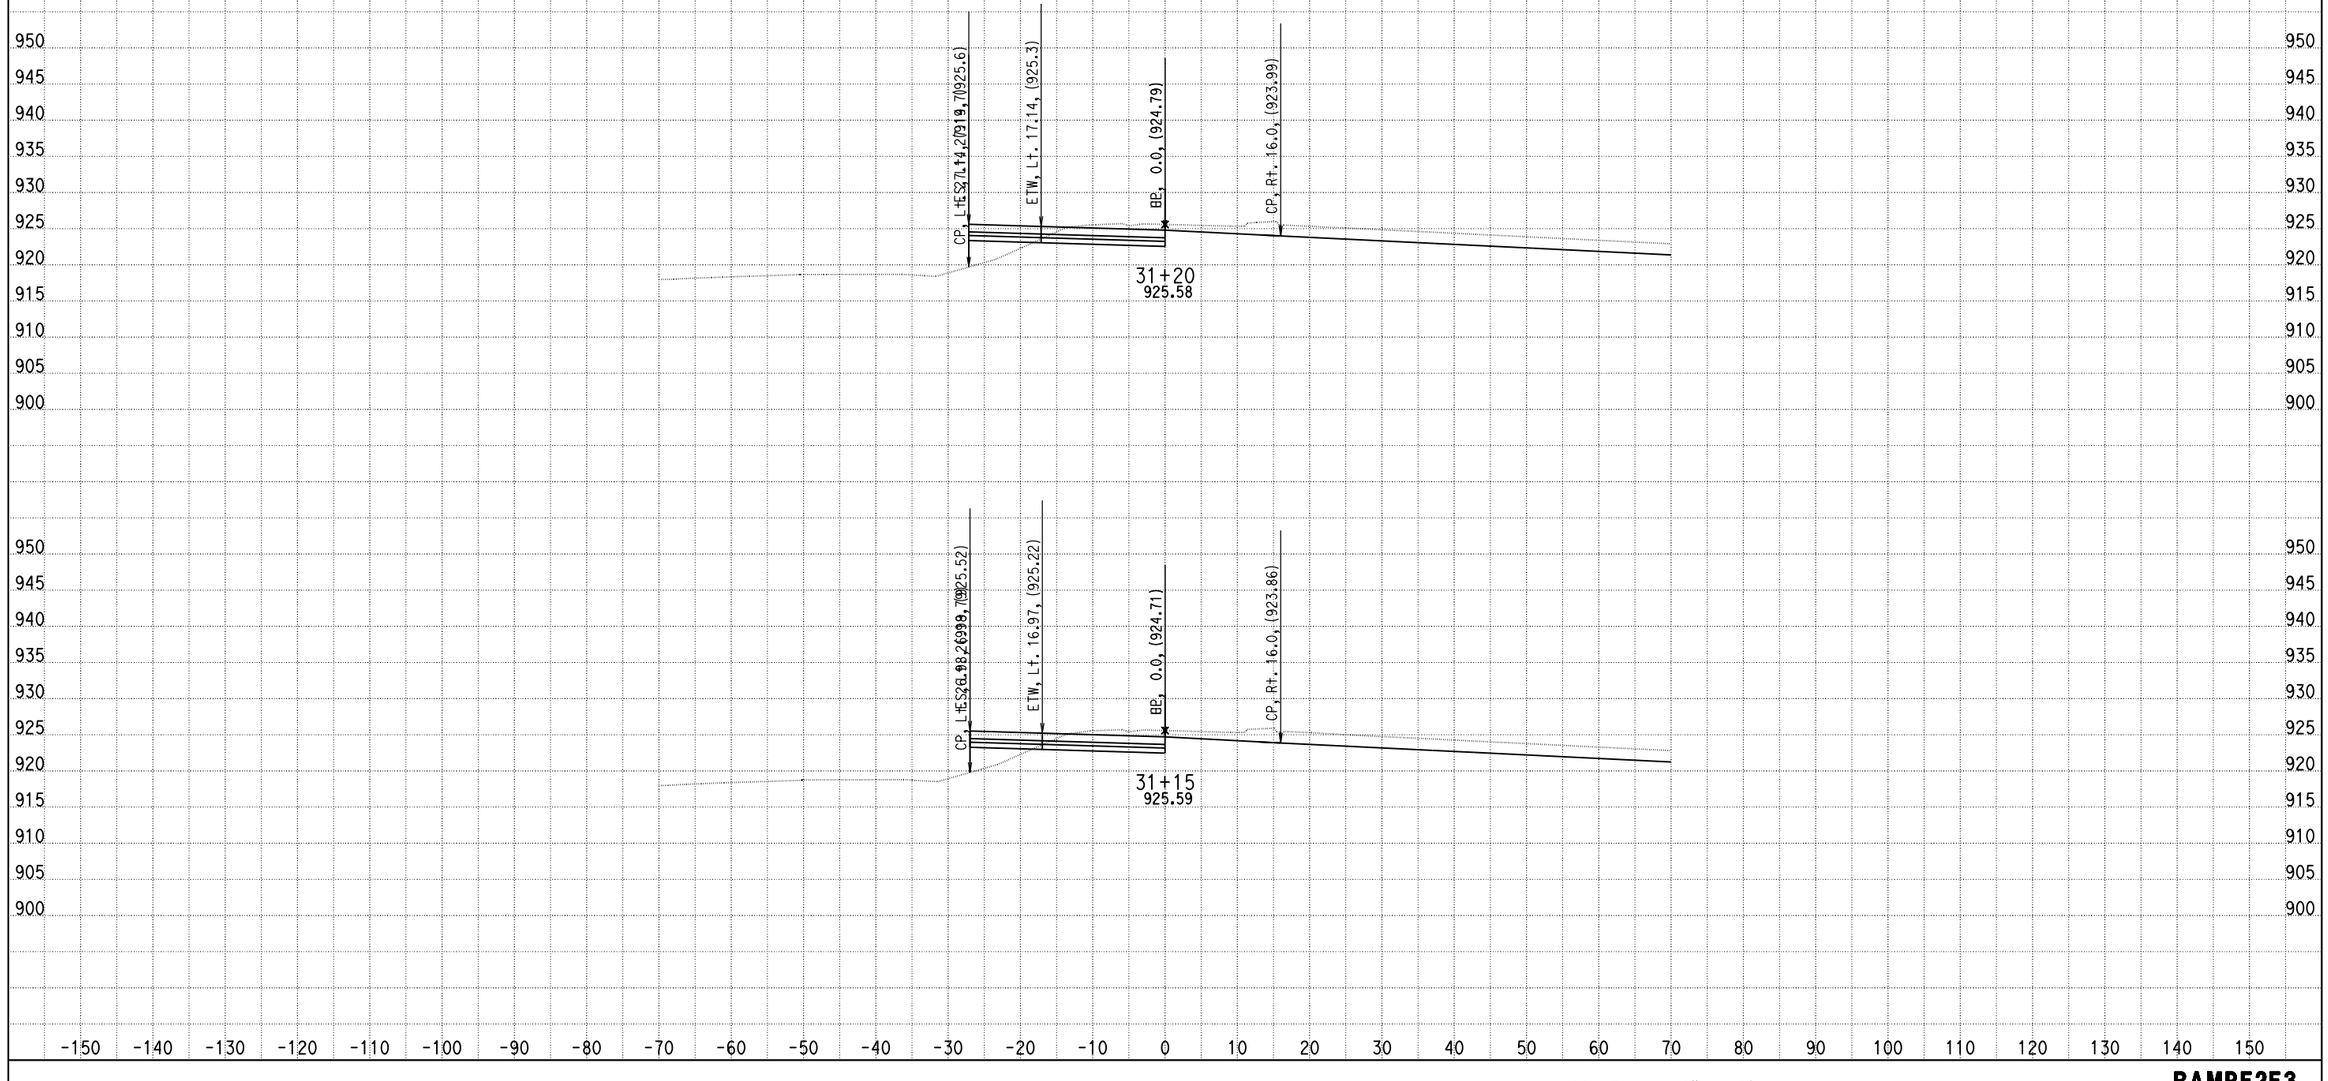

DATE: 4/8/2014

KC Project: 0818E File: D:\PROJECT\0818E\UPDATE-RAMP\hrf2f3-pro.ear

SCALE: 1" = 10' Horiz.
1" = 10' Vert.

All Dimensions are US Survey Feet

RAMPF2F3
CROSS SECTIONS
SHEET 42 OF XXX

DESIGN STUDY ONLY

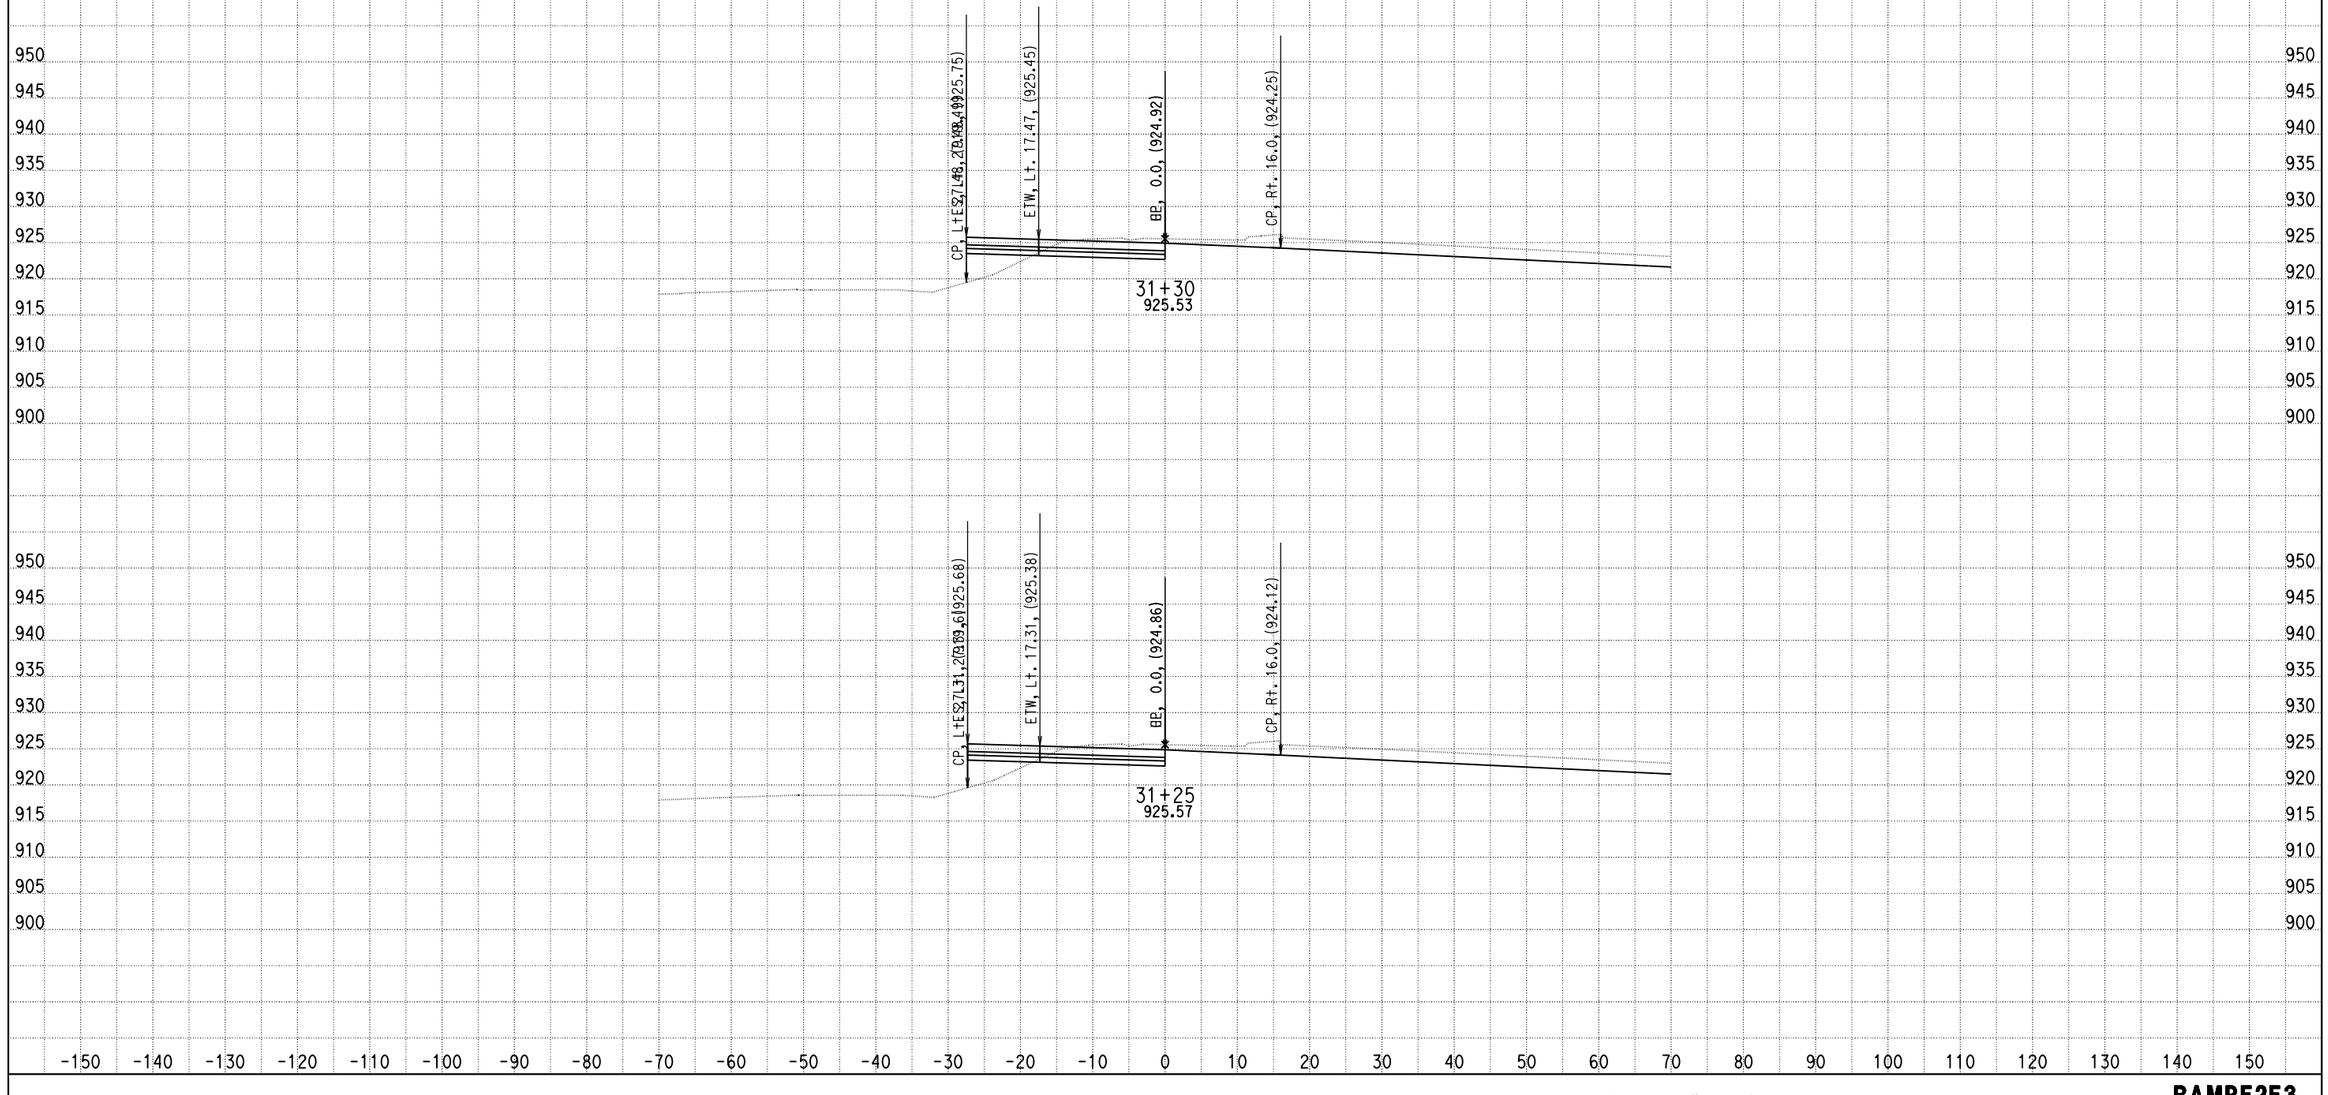

DATE: 4/8/2014

KC Project: 0818E File: D:\PROJECT\0818E\UPDATE-RAMP\hrf2f3-pro.ear

SCALE: 1" = 10' Horiz.
1" = 10' Vert.

All Dimensions are US Survey Feet

RAMPF2F3
CROSS SECTIONS
SHEET 43 OF XXX

DESIGN STUDY ONLY

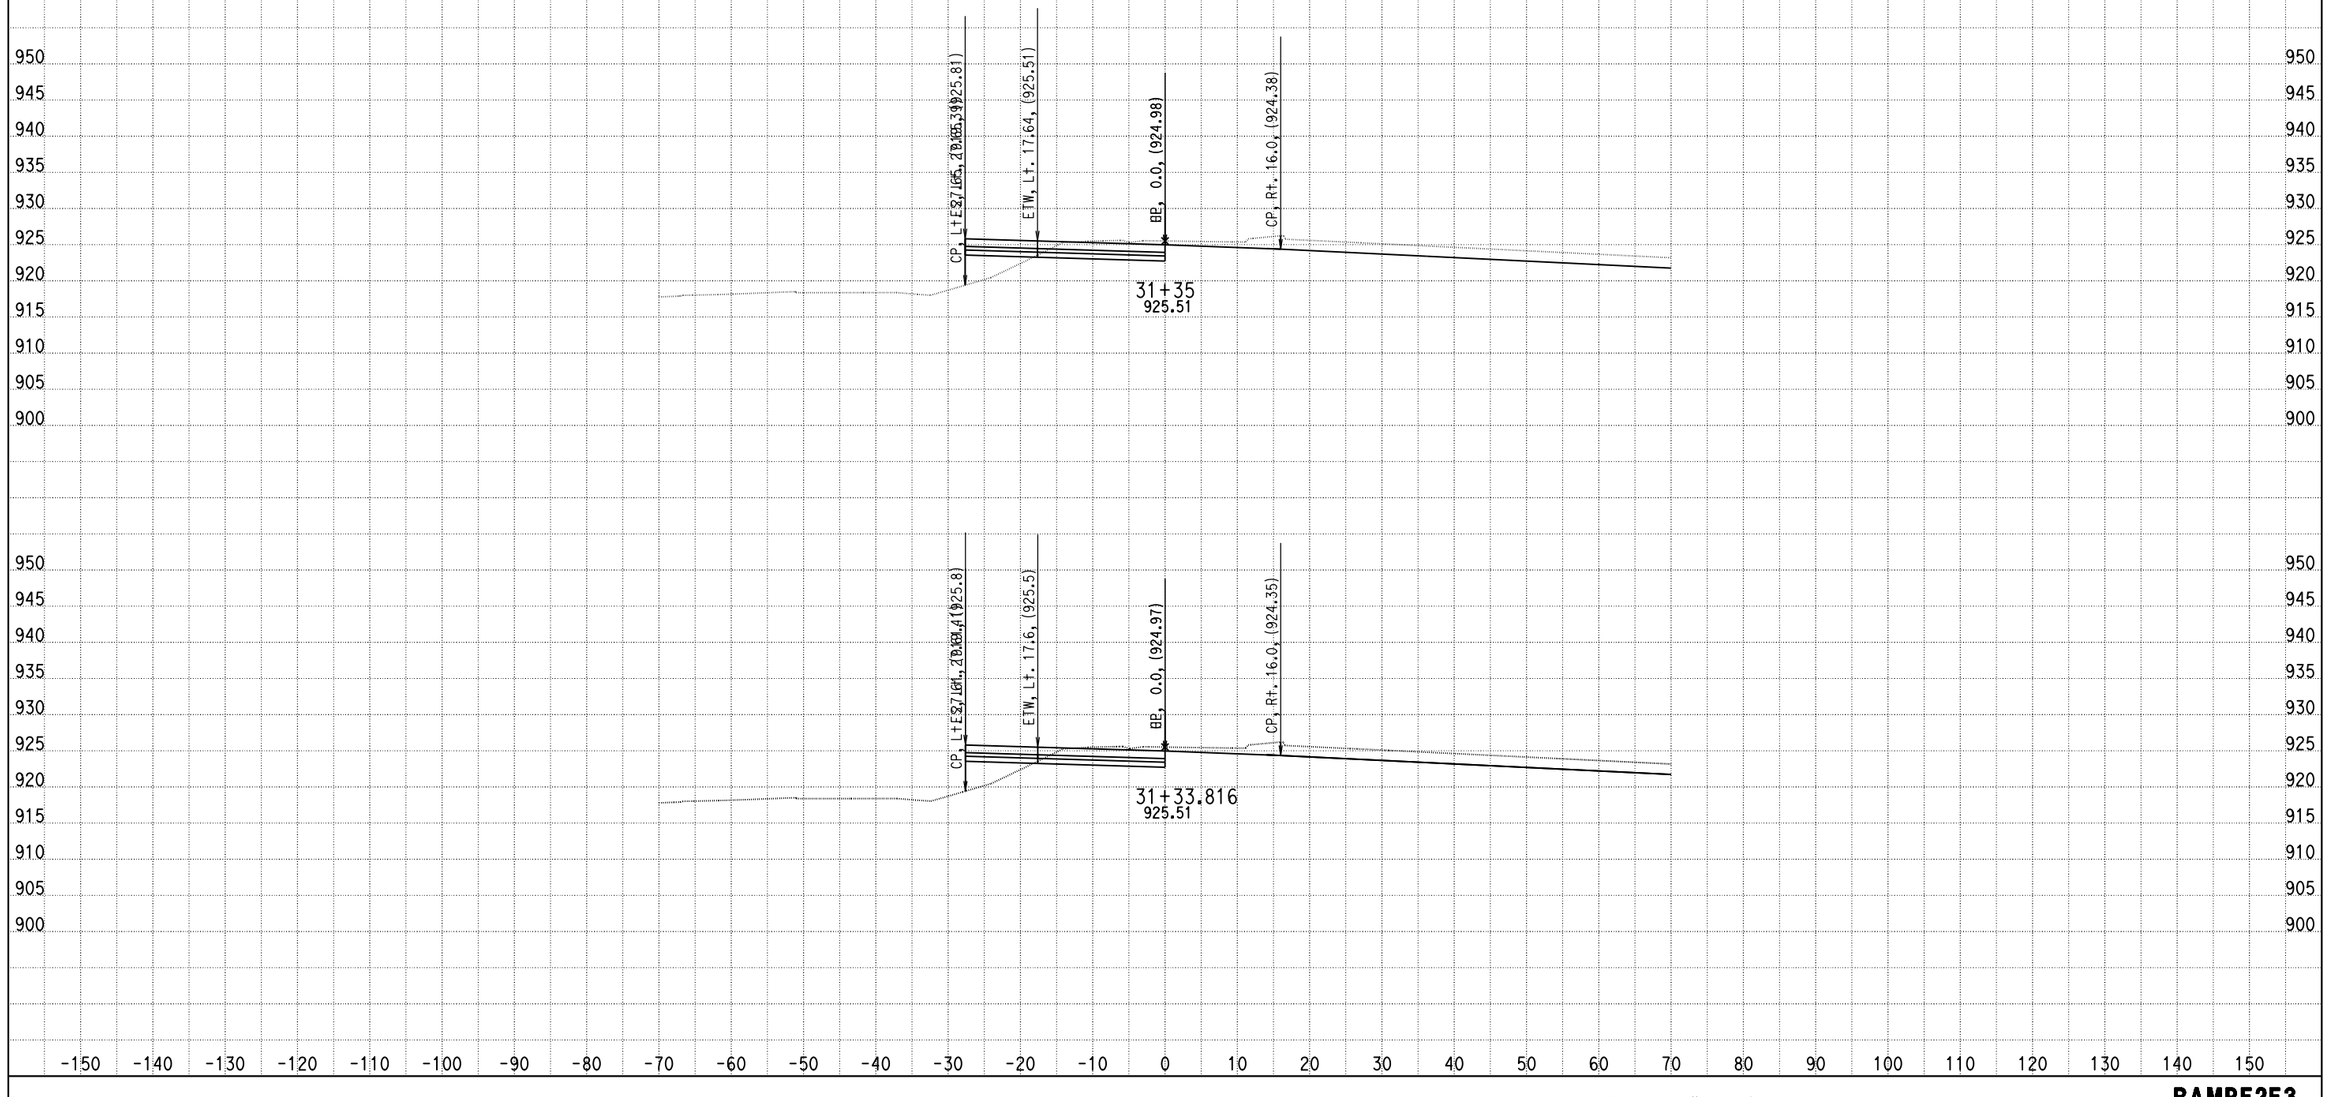

DATE: 4/8/2014

KC Project: 0818E File: D:\PROJECT\0818E\UPDATE-RAMP\hrf2f3-pro.ear

SCALE: 1" = 10' Horiz.
1" = 10' Vert.

All Dimensions are US Survey Feet

RAMPF2F3
CROSS SECTIONS
SHEET 44 OF XXX

DESIGN STUDY ONLY

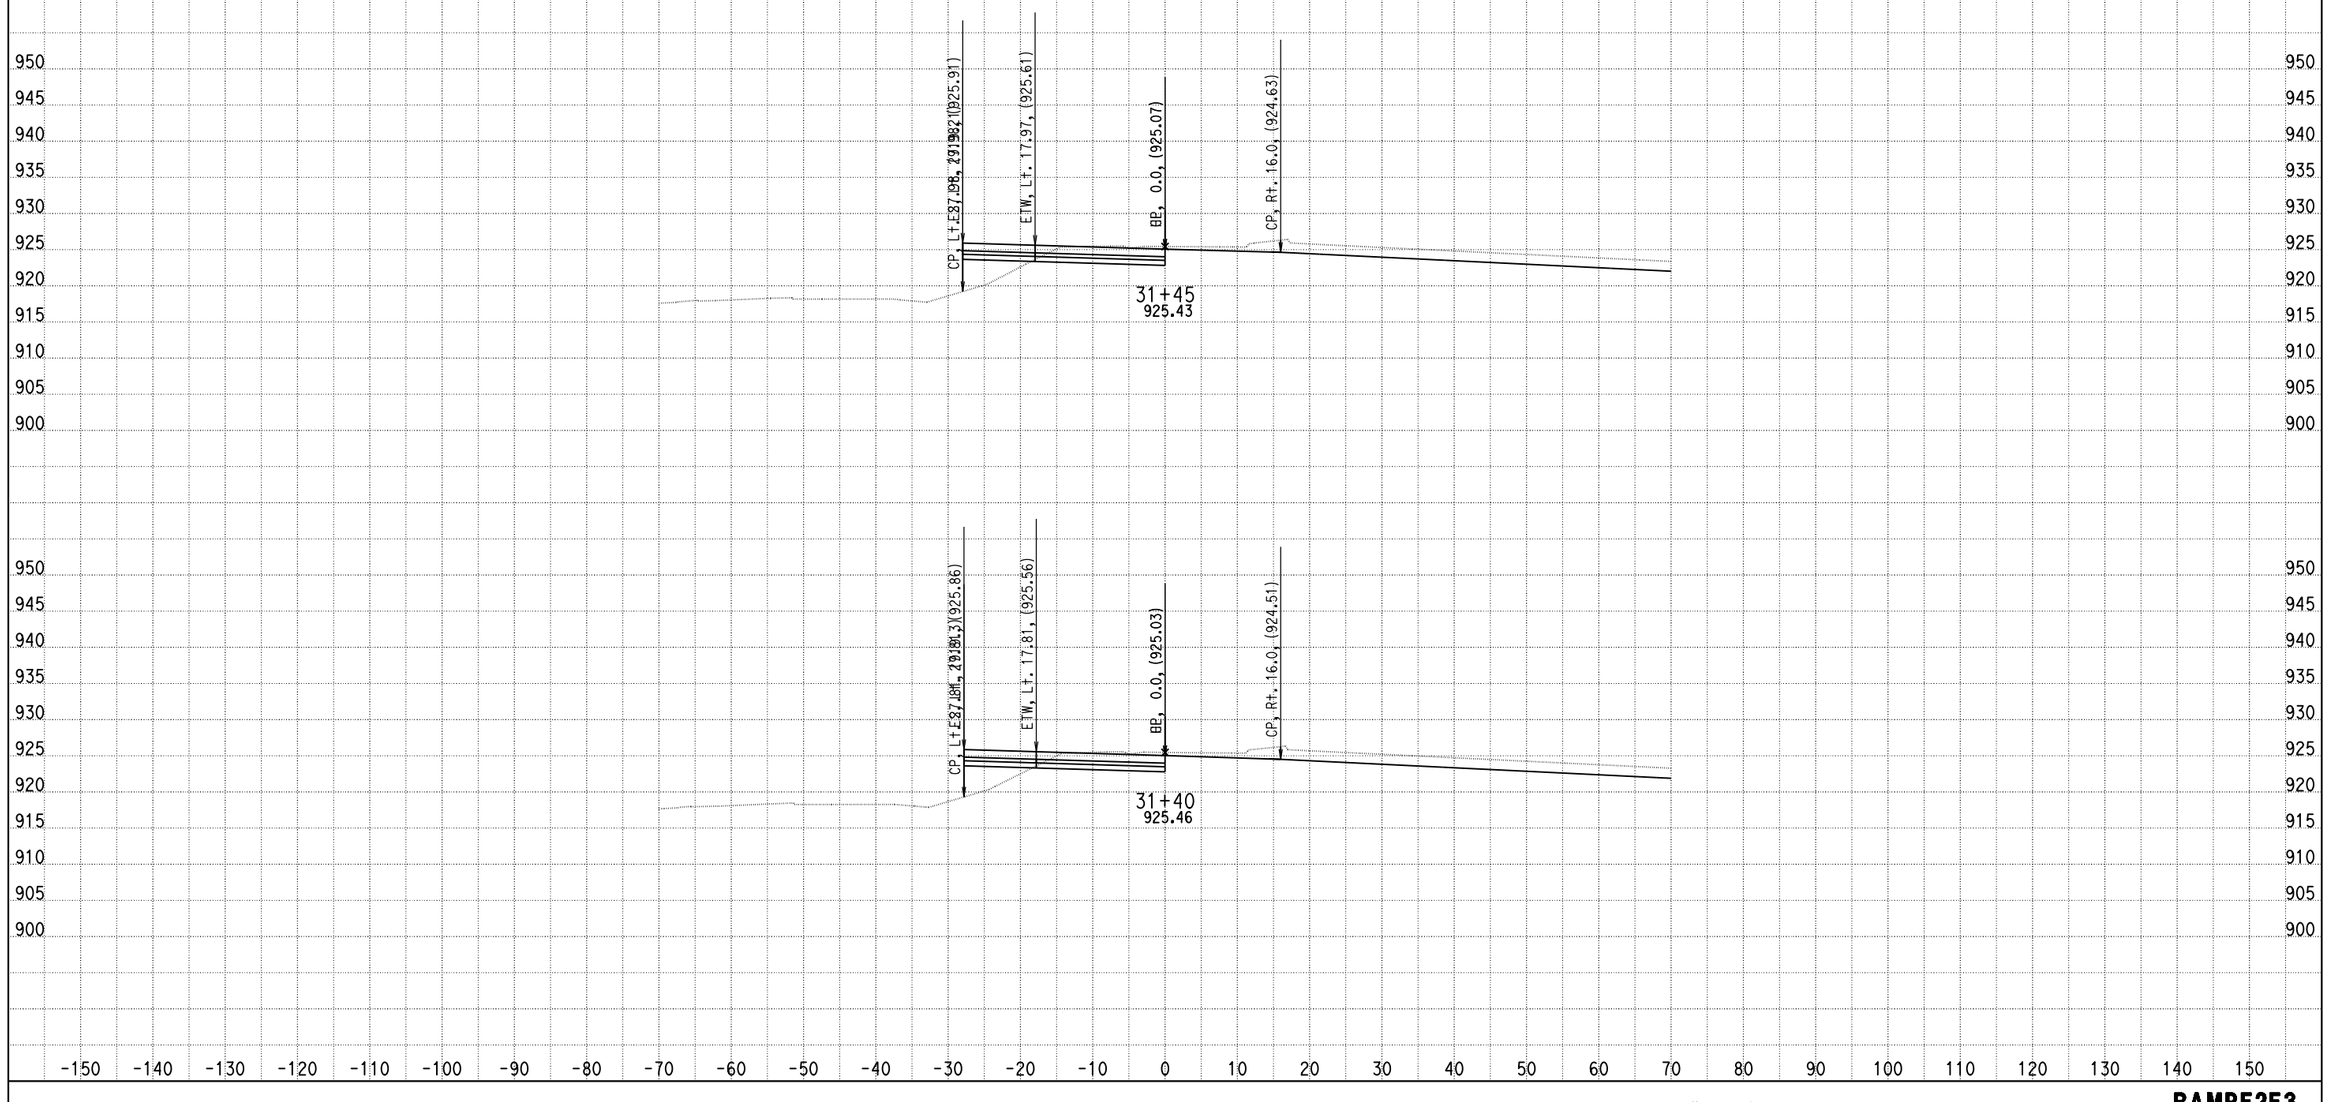

DATE: 4/8/2014

KC Project: 0818E File: D:\PROJECT\0818E\UPDATE-RAMP\hrf2f3-pro.ear

SCALE: 1" = 10' Horiz.
1" = 10' Vert.

All Dimensions are US Survey Feet

RAMPF2F3
CROSS SECTIONS
SHEET 45 OF XXX

DESIGN STUDY ONLY

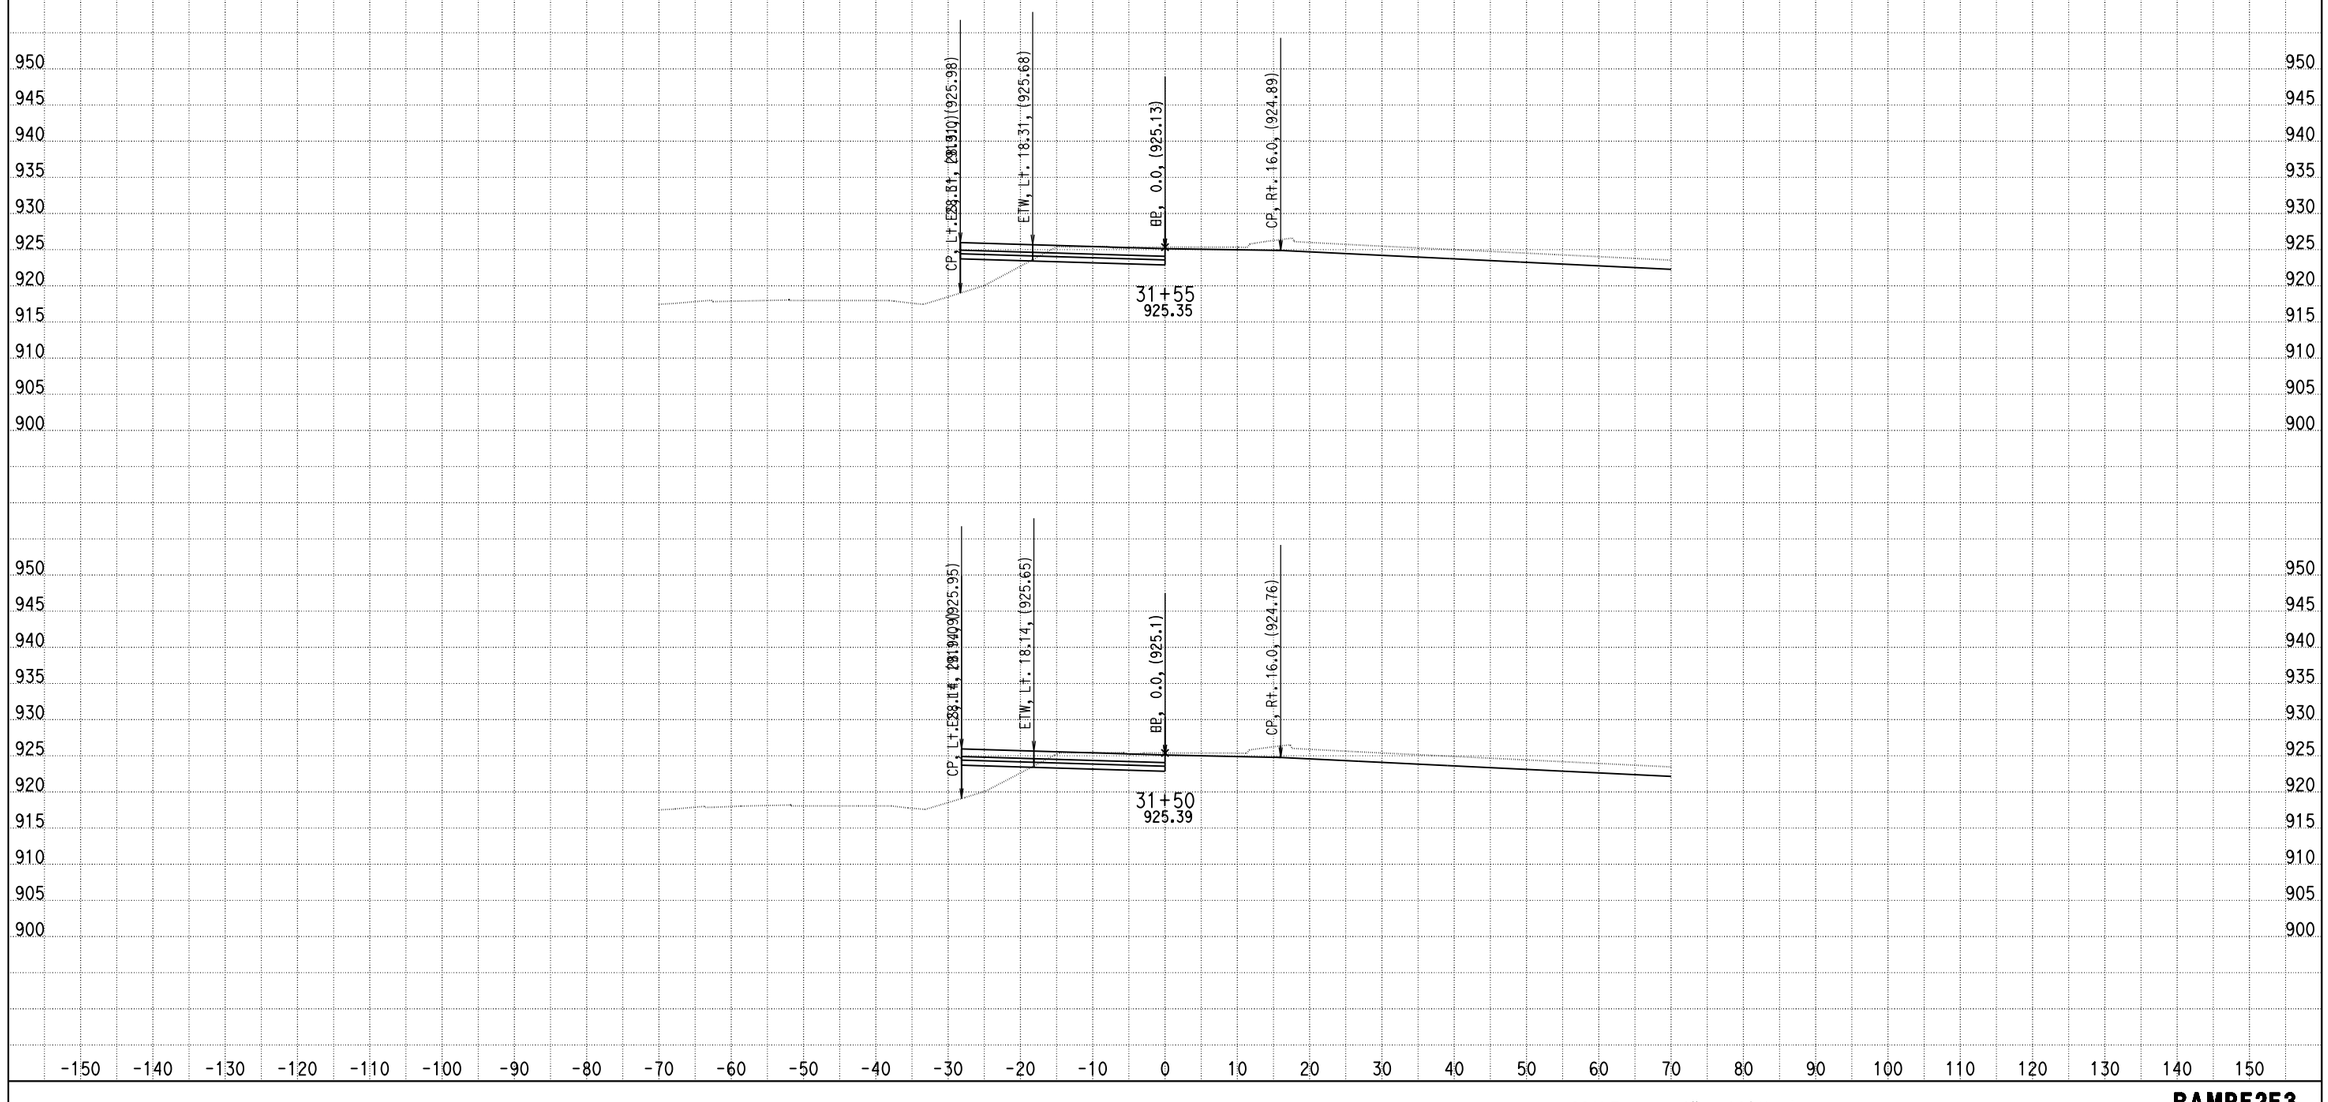

DATE: 4/8/2014

KC Project: 0818E File: D:\PROJECT\0818E\UPDATE-RAMP\hrf2f3-pro.ear

SCALE: 1" = 10' Horiz.
1" = 10' Vert.

All Dimensions are US Survey Feet

RAMPF2F3
CROSS SECTIONS

DESIGN STUDY ONLY

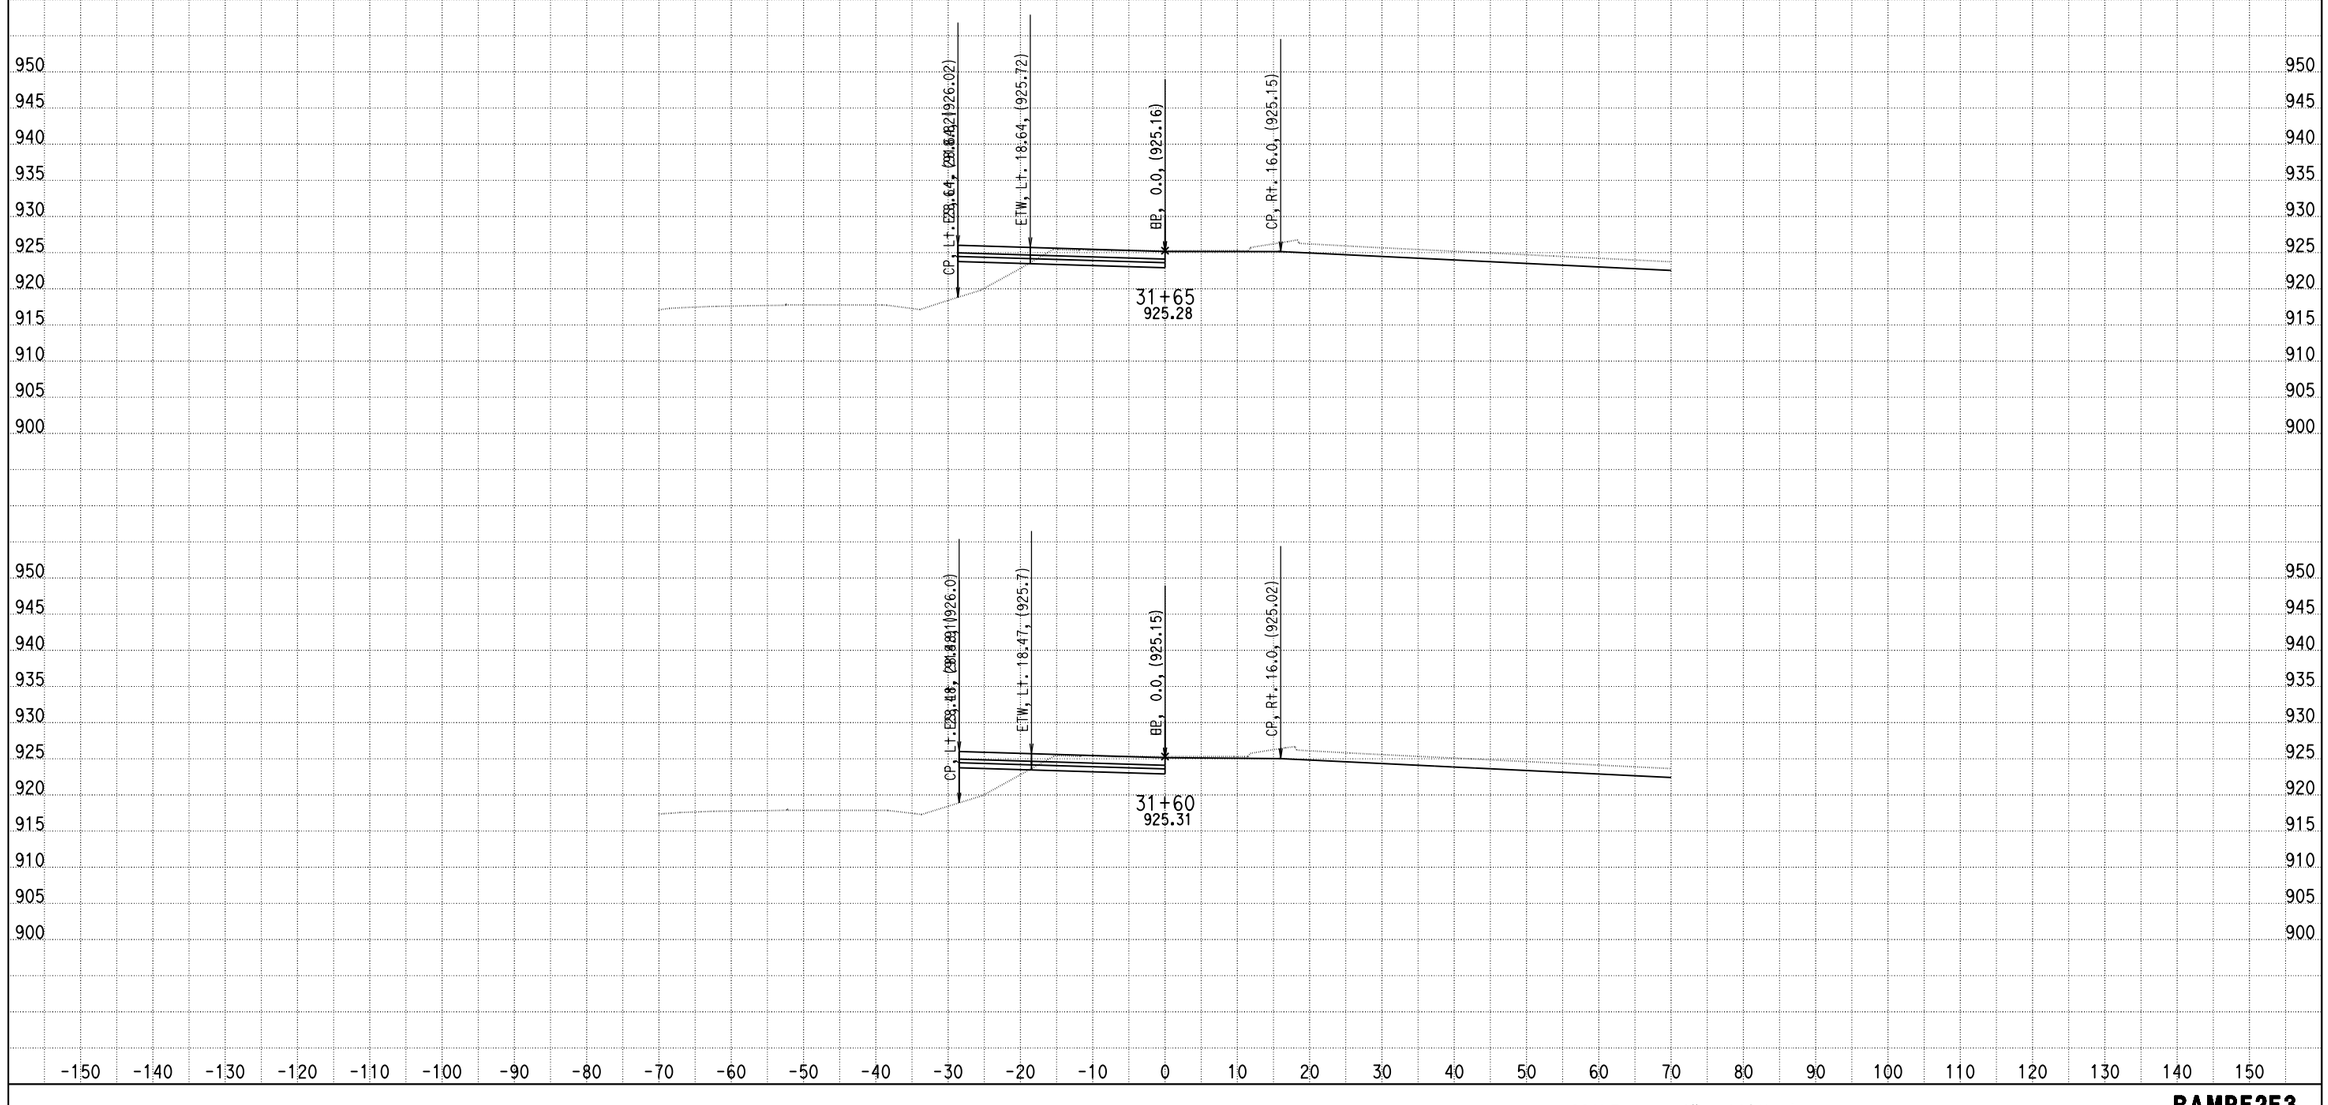

DATE: 4/8/2014

KC Project: 0818E File: D:\PROJECT\0818E\UPDATE-RAMP\hrf2f3-pro.ear

SCALE: 1" = 10' Horiz.
1" = 10' Vert.

All Dimensions are US Survey Feet

RAMPF2F3
CROSS SECTIONS
SHEET 47 OF XXX

DESIGN STUDY ONLY

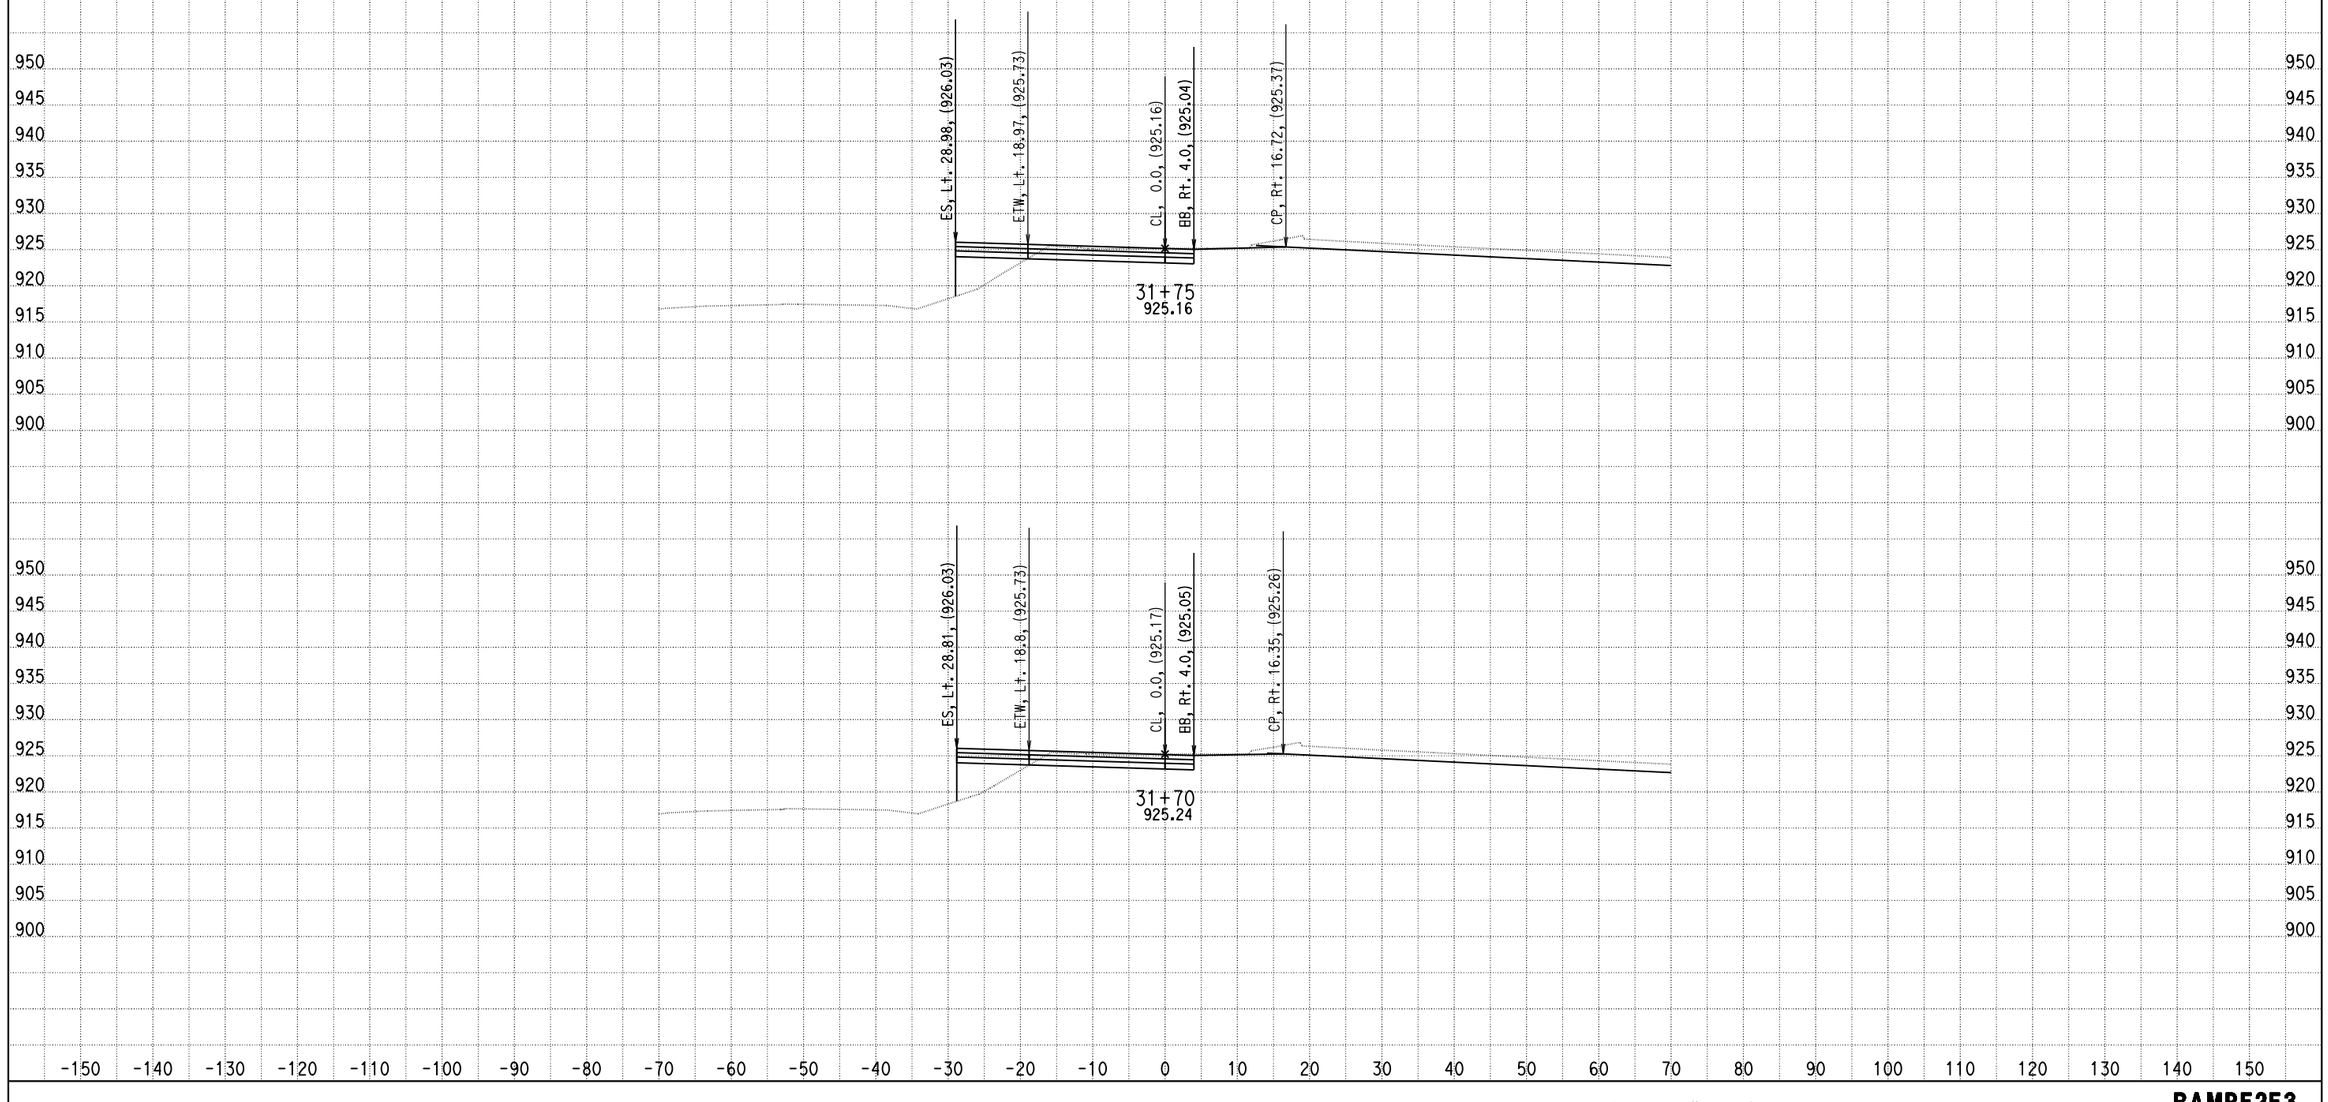

DATE: 4/8/2014

KC Project: 0818E File: D:\PROJECT\0818E\UPDATE-RAMP\hrf2f3-pro.ear

SCALE: 1" = 10' Horiz.
1" = 10' Vert.

All Dimensions are US Survey Feet

RAMPF2F3
CROSS SECTIONS

DESIGN STUDY ONLY

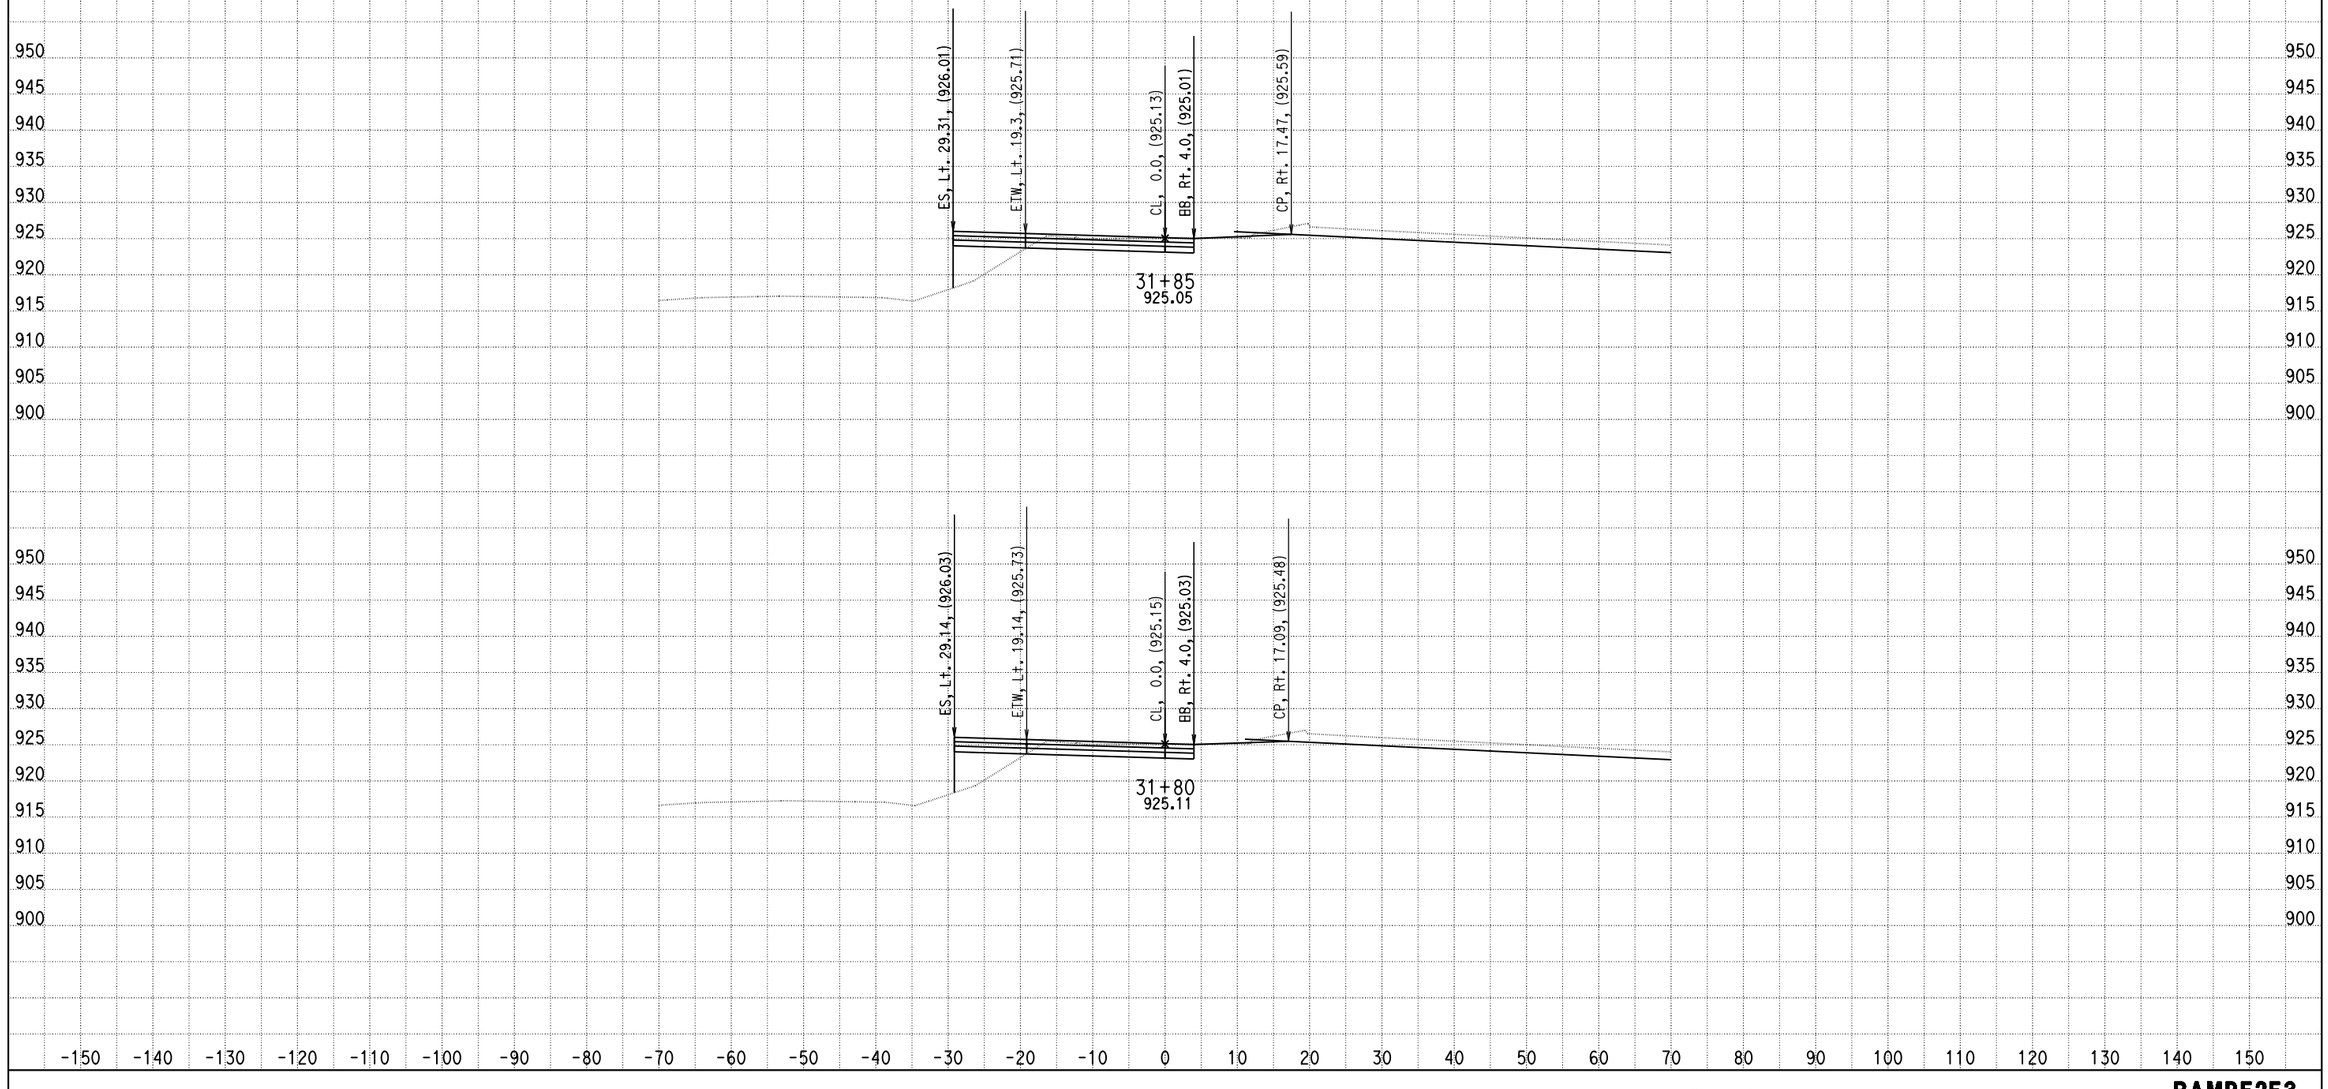

DATE: 4/8/2014

KC Project: 0818E File: D:\PROJECT\0818E\UPDATE-RAMP\hrf2f3-pro.ear

SCALE: 1" = 10' Horiz.
1" = 10' Vert.

All Dimensions are US Survey Feet

RAMPF2F3
CROSS SECTIONS
SHEET 49 OF XXX

DESIGN STUDY ONLY

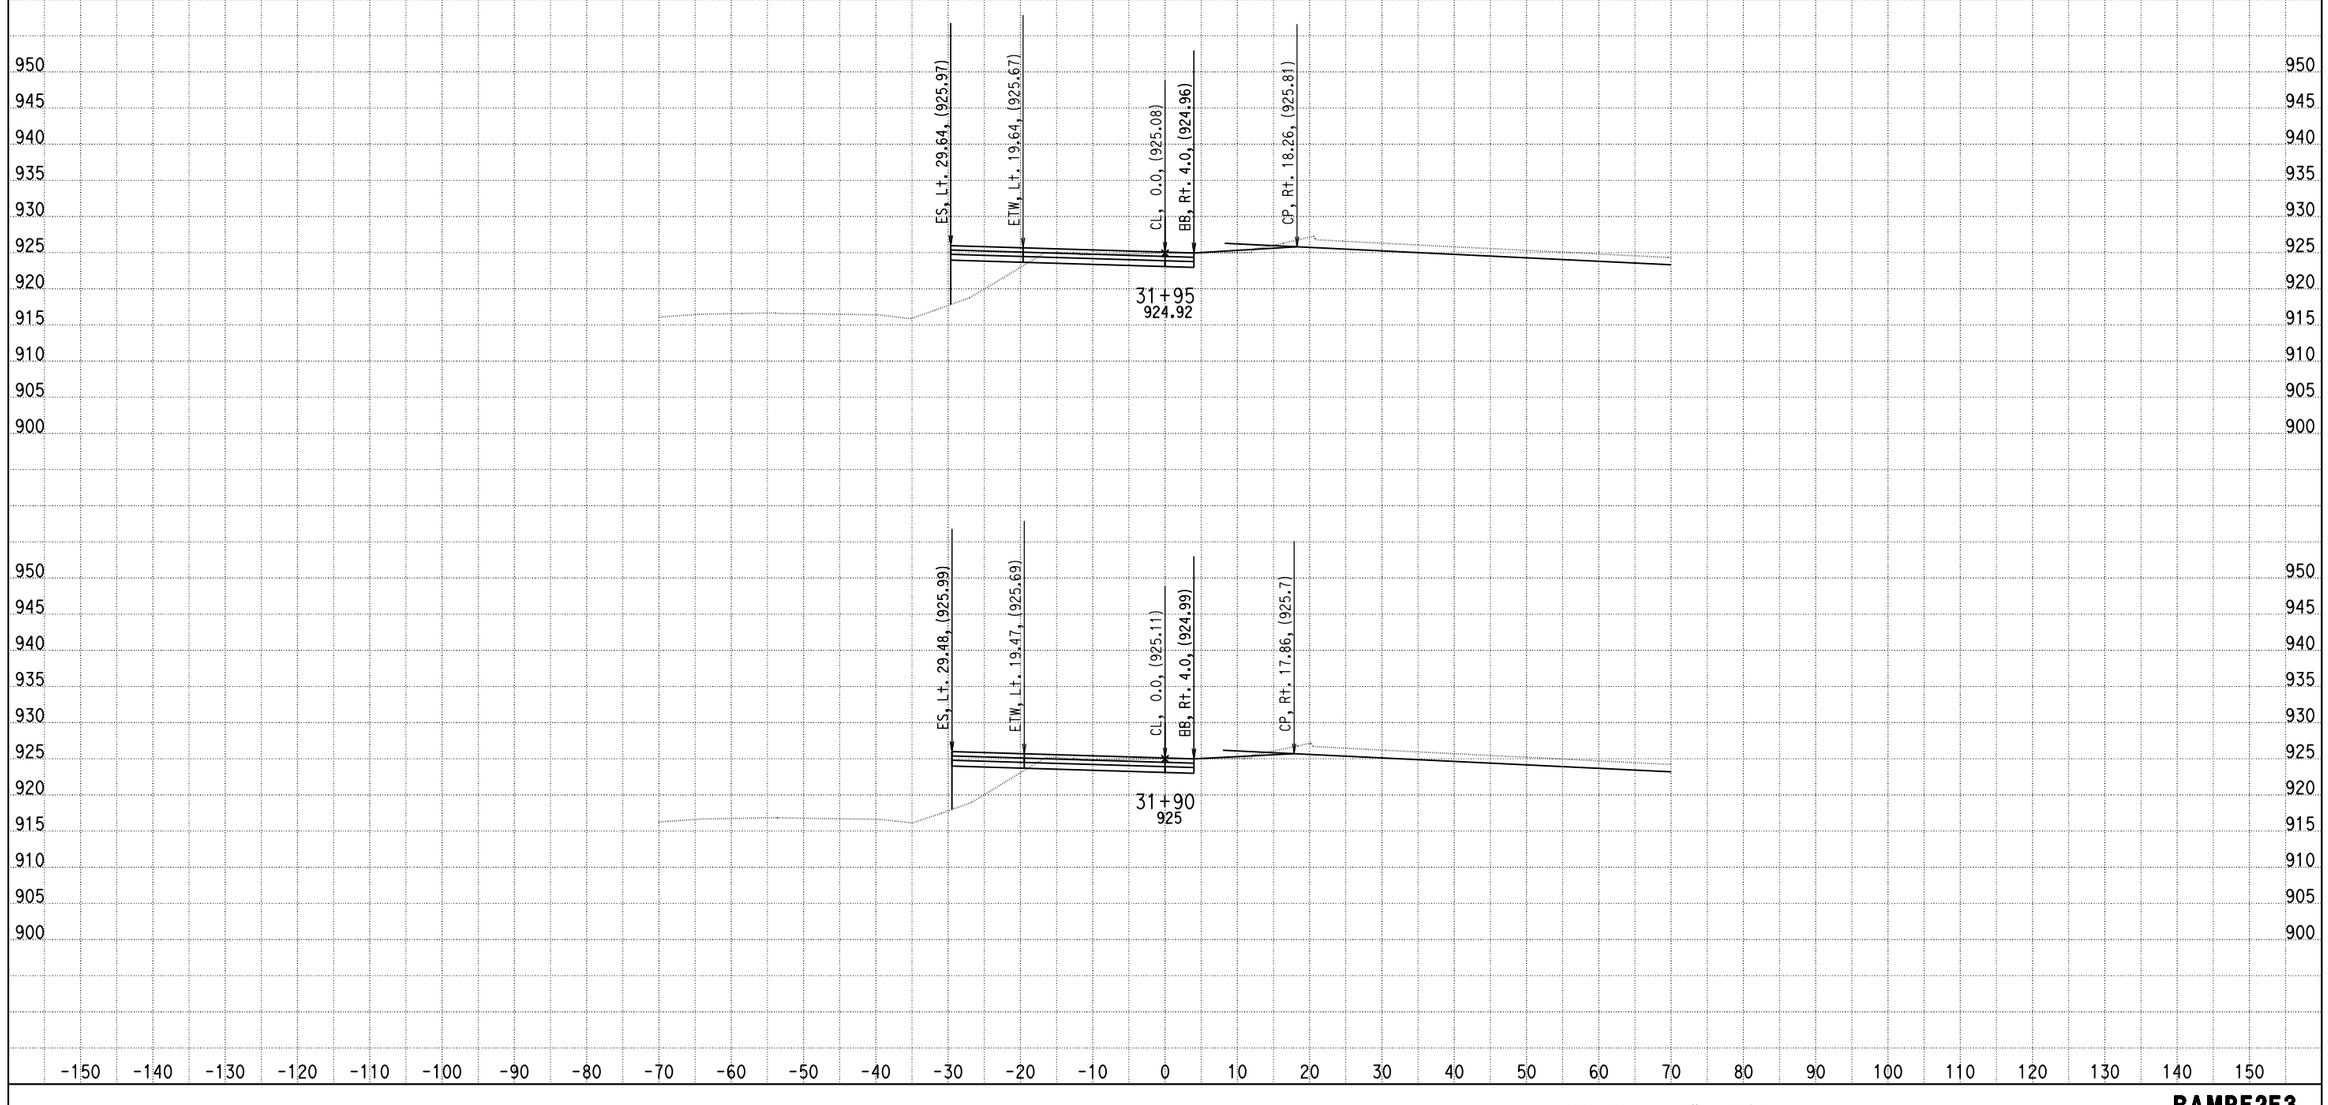

DATE: 4/8/2014

KC Project: 0818E File: D:\PROJECT\0818E\UPDATE-RAMP\hrf2f3-pro.ear

SCALE: 1" = 10' Horiz.
1" = 10' Vert.

All Dimensions are US Survey Feet

RAMPF2F3
CROSS SECTIONS
SHEET 50 OF XXX

DESIGN STUDY ONLY

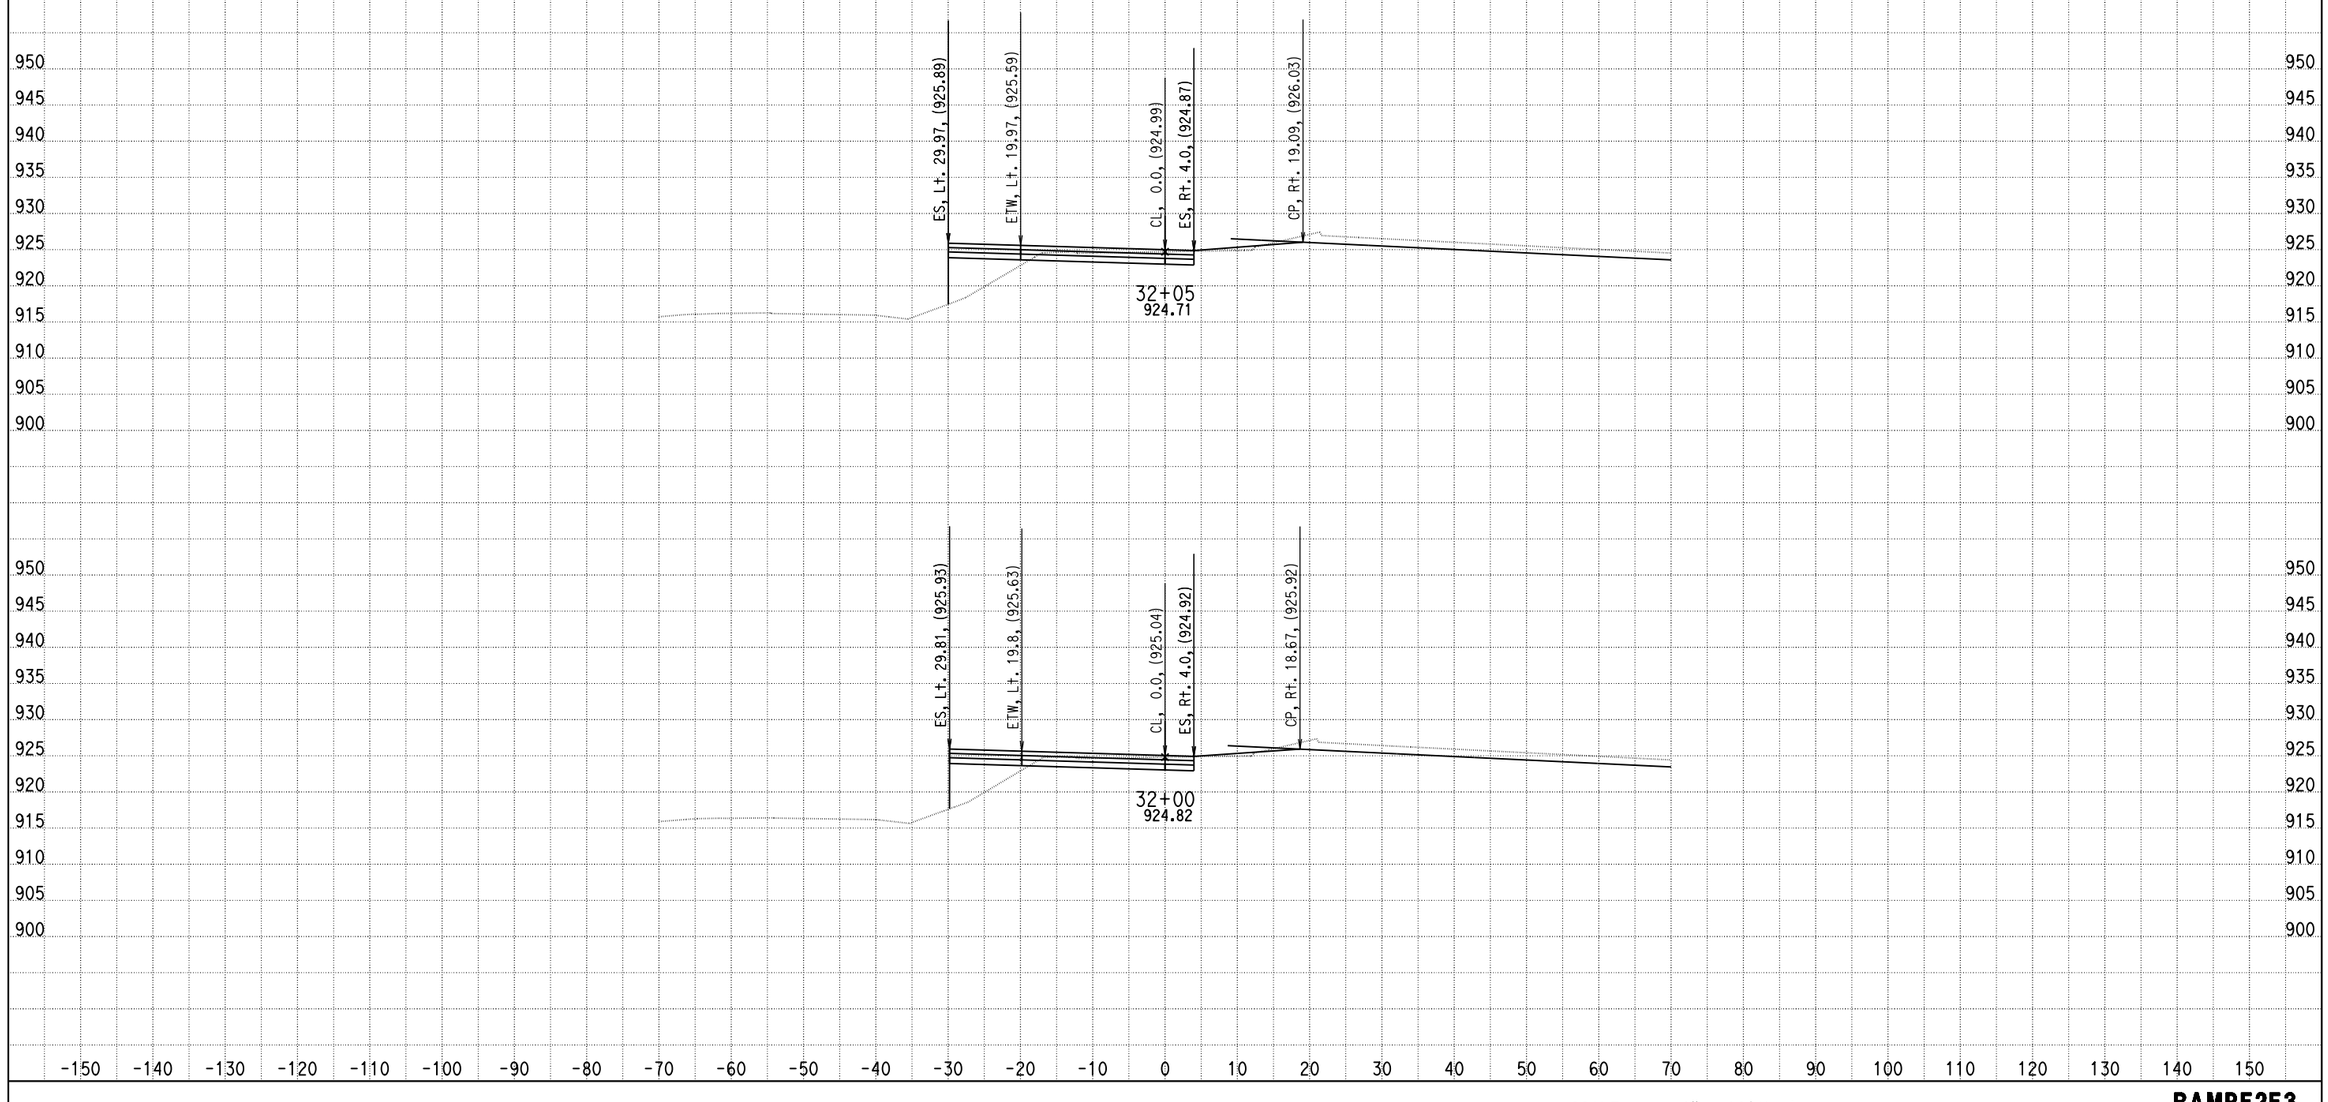

DATE: 4/8/2014

KC Project: 0818E File: D:\PROJECT\0818E\UPDATE-RAMP\hrf2f3-pro.ear

SCALE: 1" = 10' Horiz.
1" = 10' Vert.

All Dimensions are US Survey Feet

RAMPF2F3
CROSS SECTIONS
SHEET 51 OF XXX

DESIGN STUDY ONLY

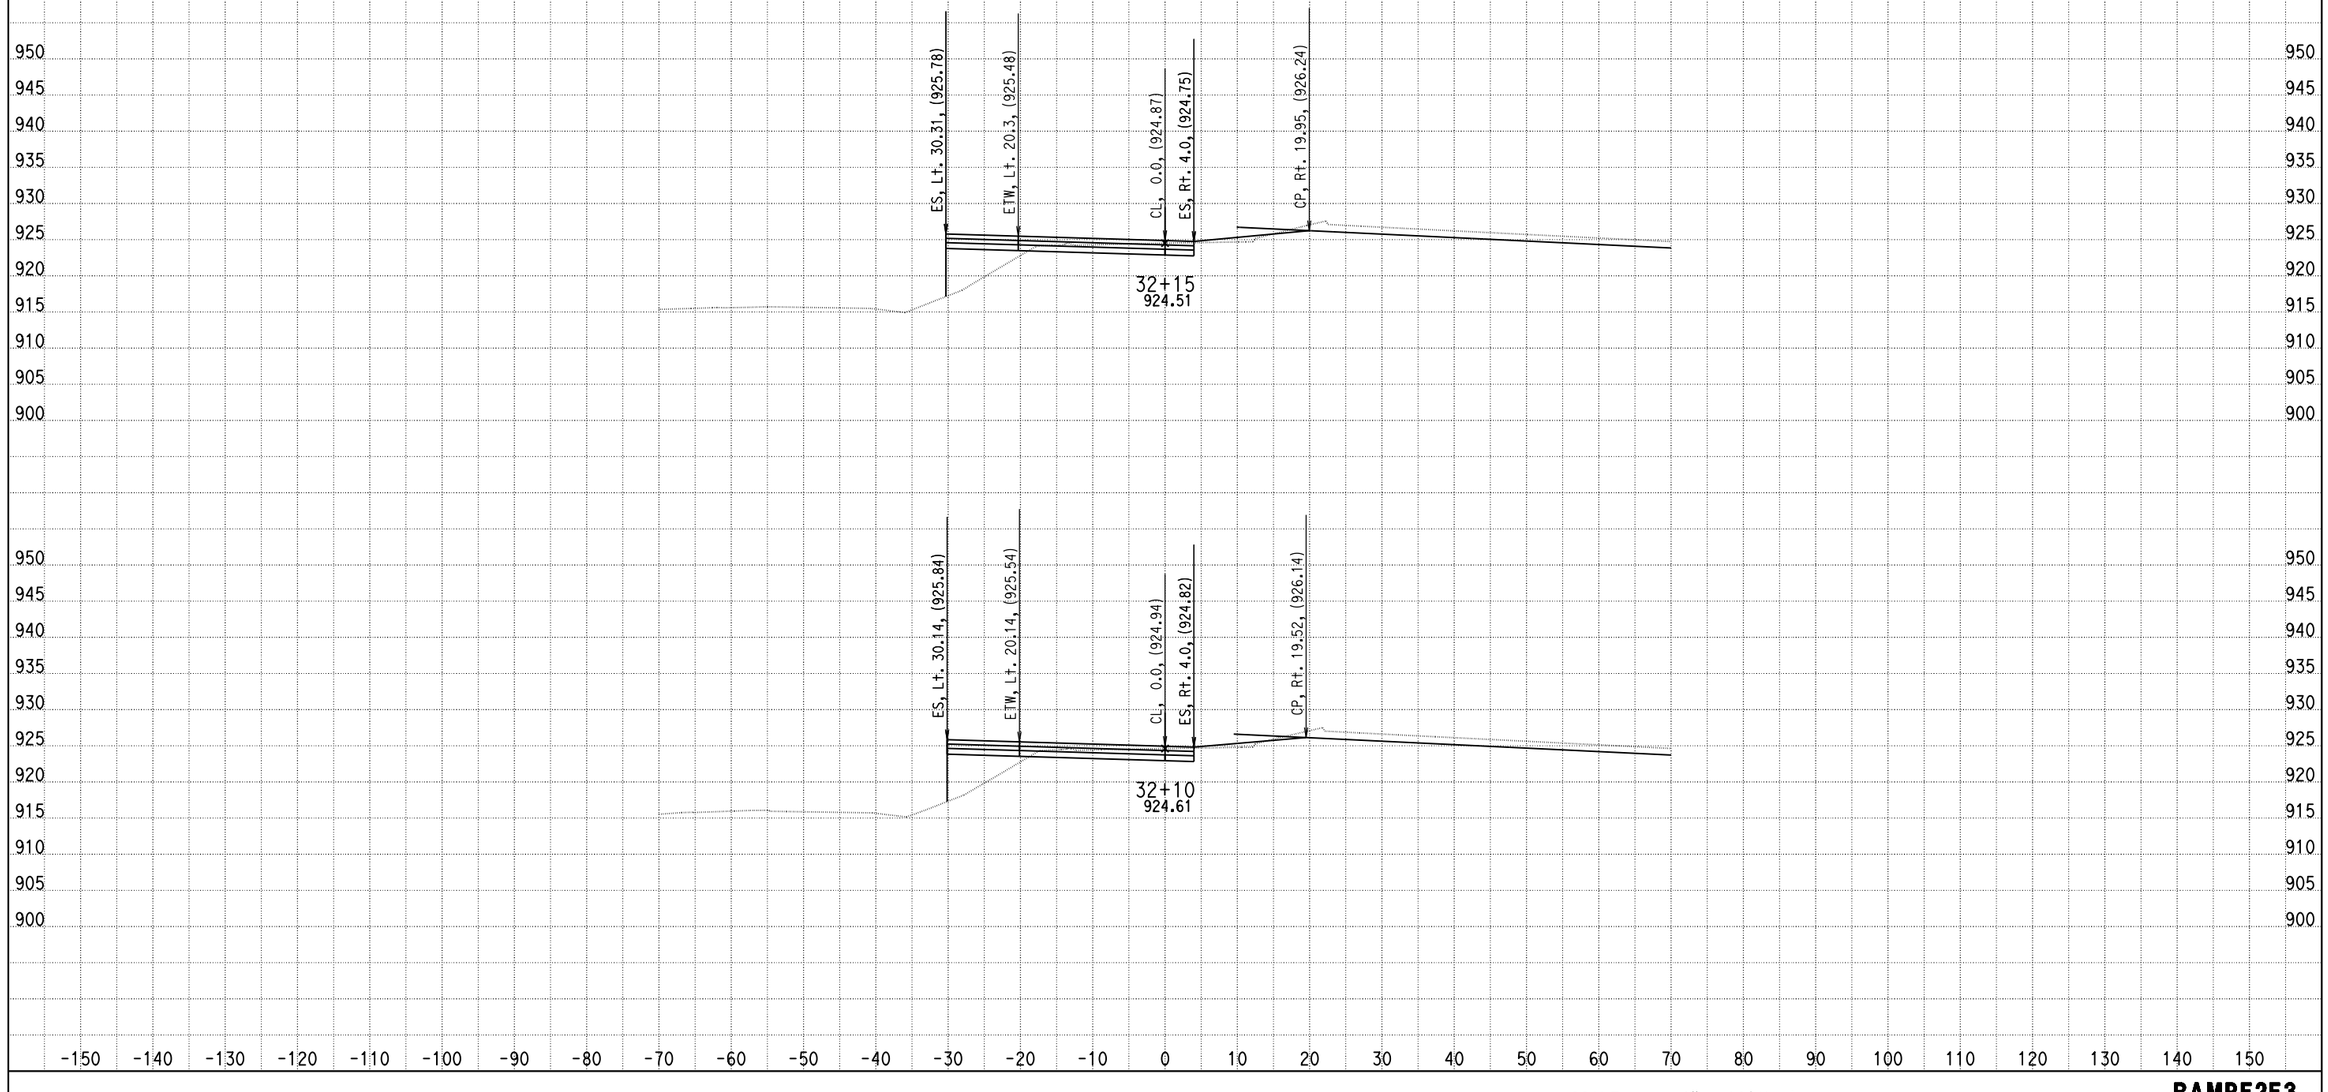

DATE: 4/8/2014

KC Project: 0818E File: D:\PROJECT\0818E\UPDATE-RAMP\hrf2f3-pro.ear

SCALE: 1" = 10' Horiz.
1" = 10' Vert.

All Dimensions are US Survey Feet

RAMPF2F3
CROSS SECTIONS

DESIGN STUDY ONLY

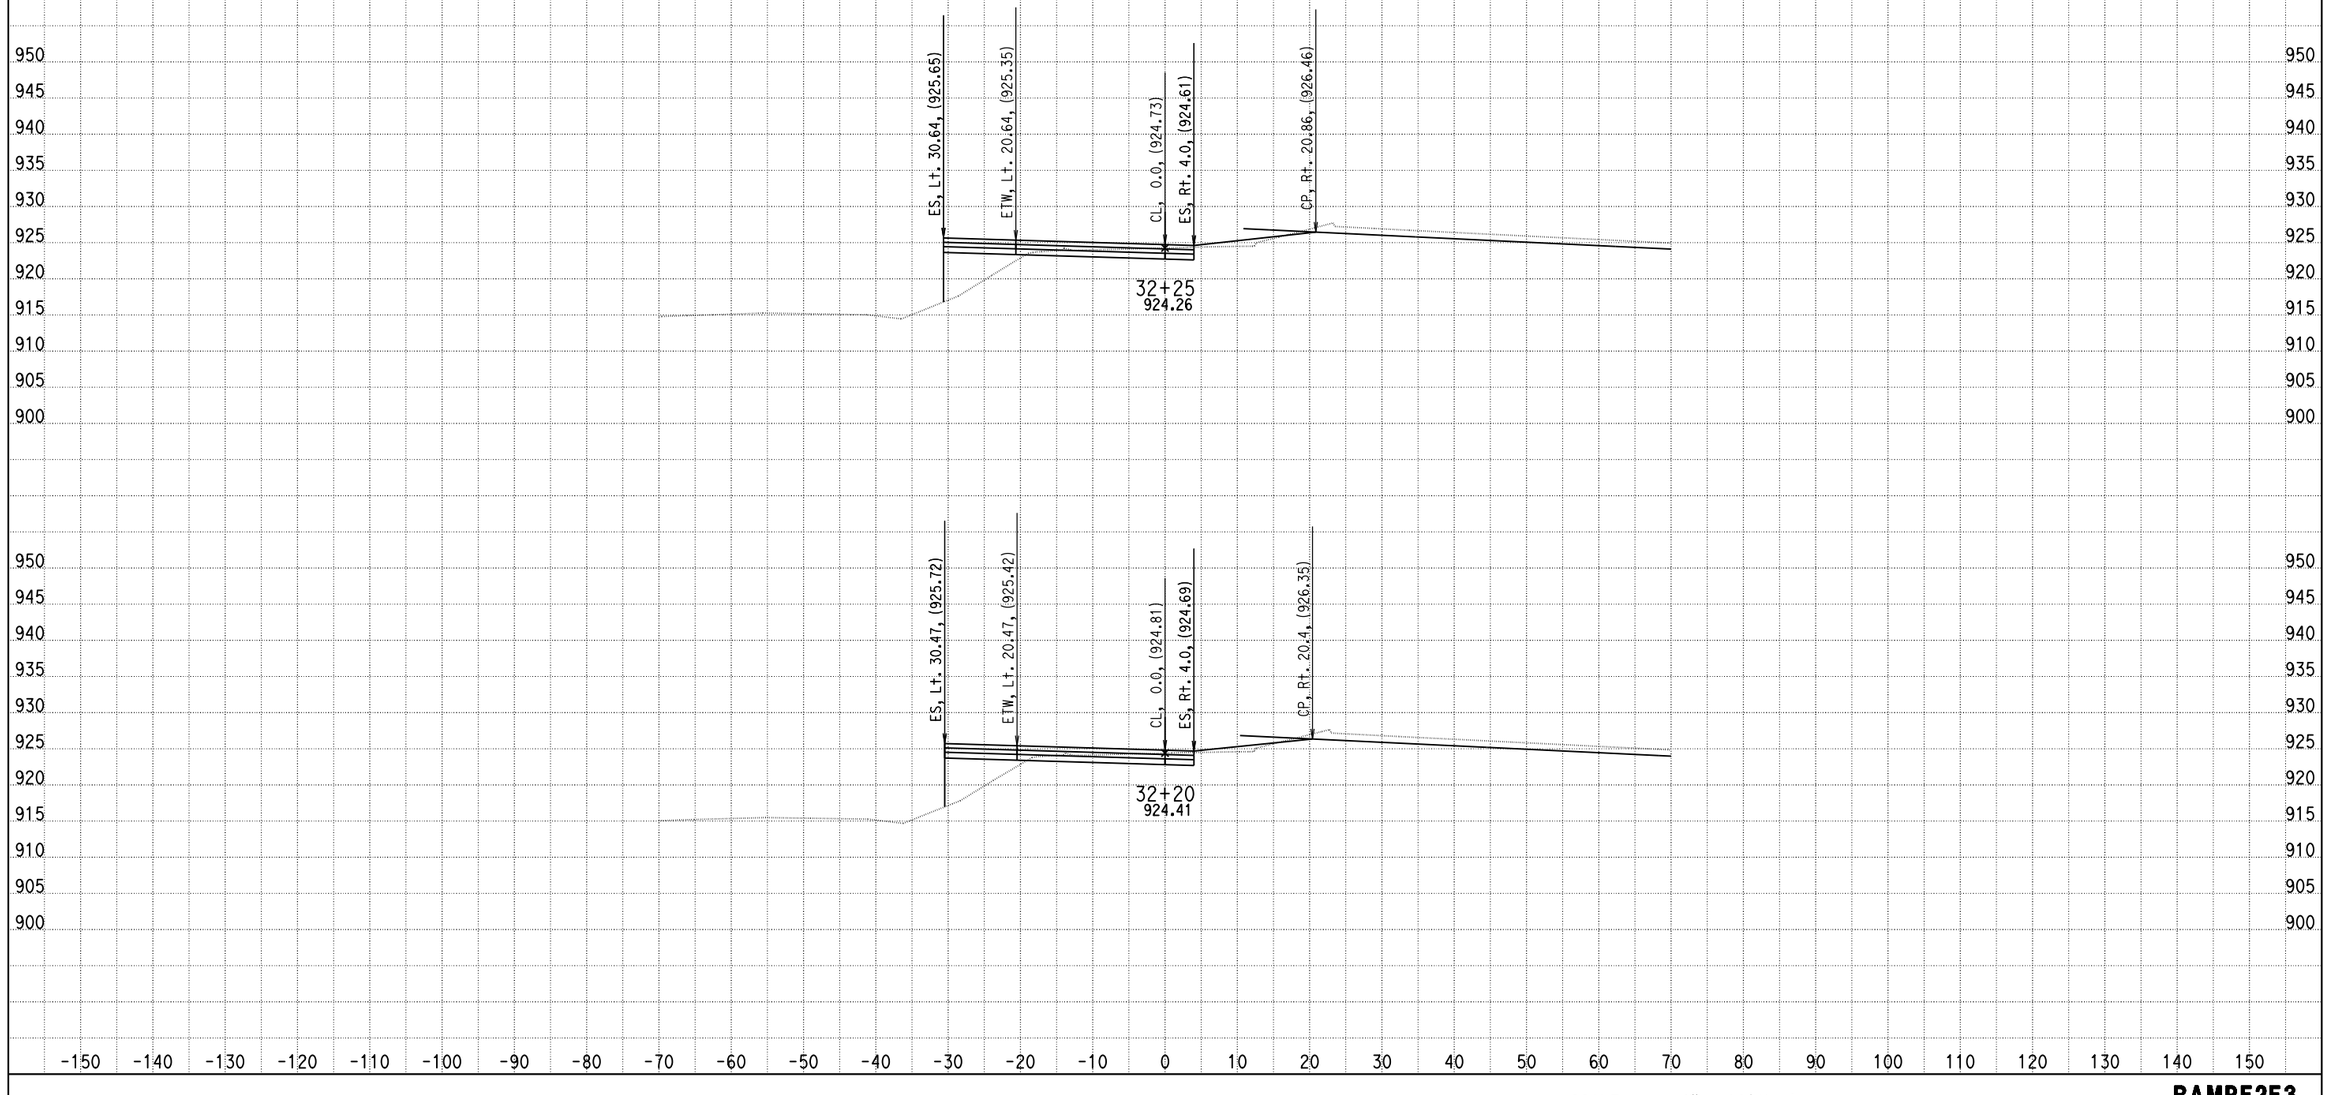

DATE: 4/8/2014

KC Project: 0818E File: D:\PROJECT\0818E\UPDATE-RAMP\hrf2f3-pro.ear

SCALE: 1" = 10' Horiz.
1" = 10' Vert.

All Dimensions are US Survey Feet

RAMPF2F3
CROSS SECTIONS
SHEET 53 OF XXX

DESIGN STUDY ONLY

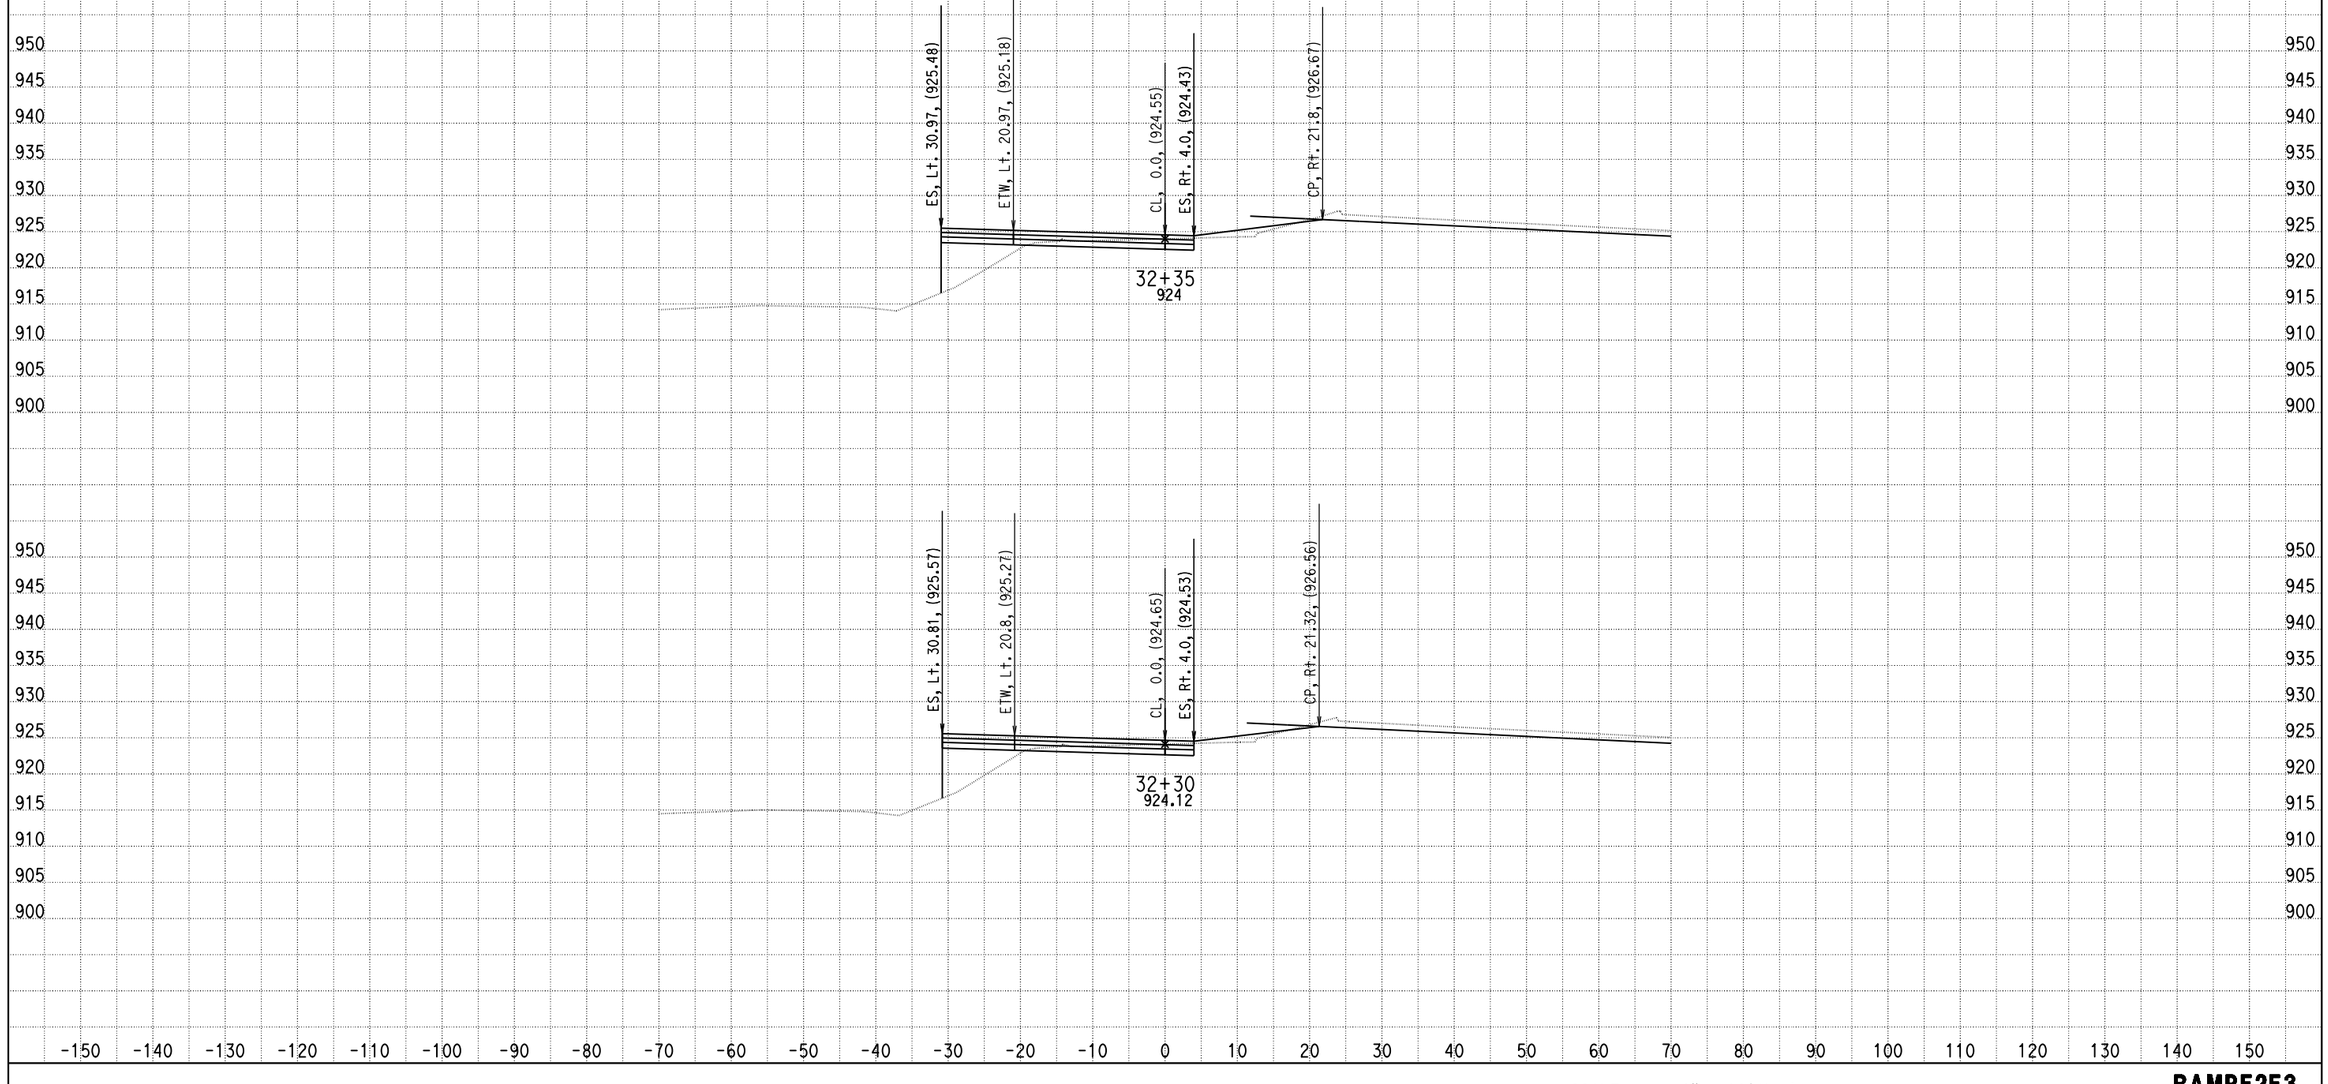

DATE: 4/8/2014

KC Project: 0818E File: D:\PROJECT\0818E\UPDATE-RAMP\hrf2f3-pro.ear

SCALE: 1" = 10' Horiz.
1" = 10' Vert.

All Dimensions are US Survey Feet

RAMPF2F3
CROSS SECTIONS
SHEET 54 OF XXX

DESIGN STUDY ONLY

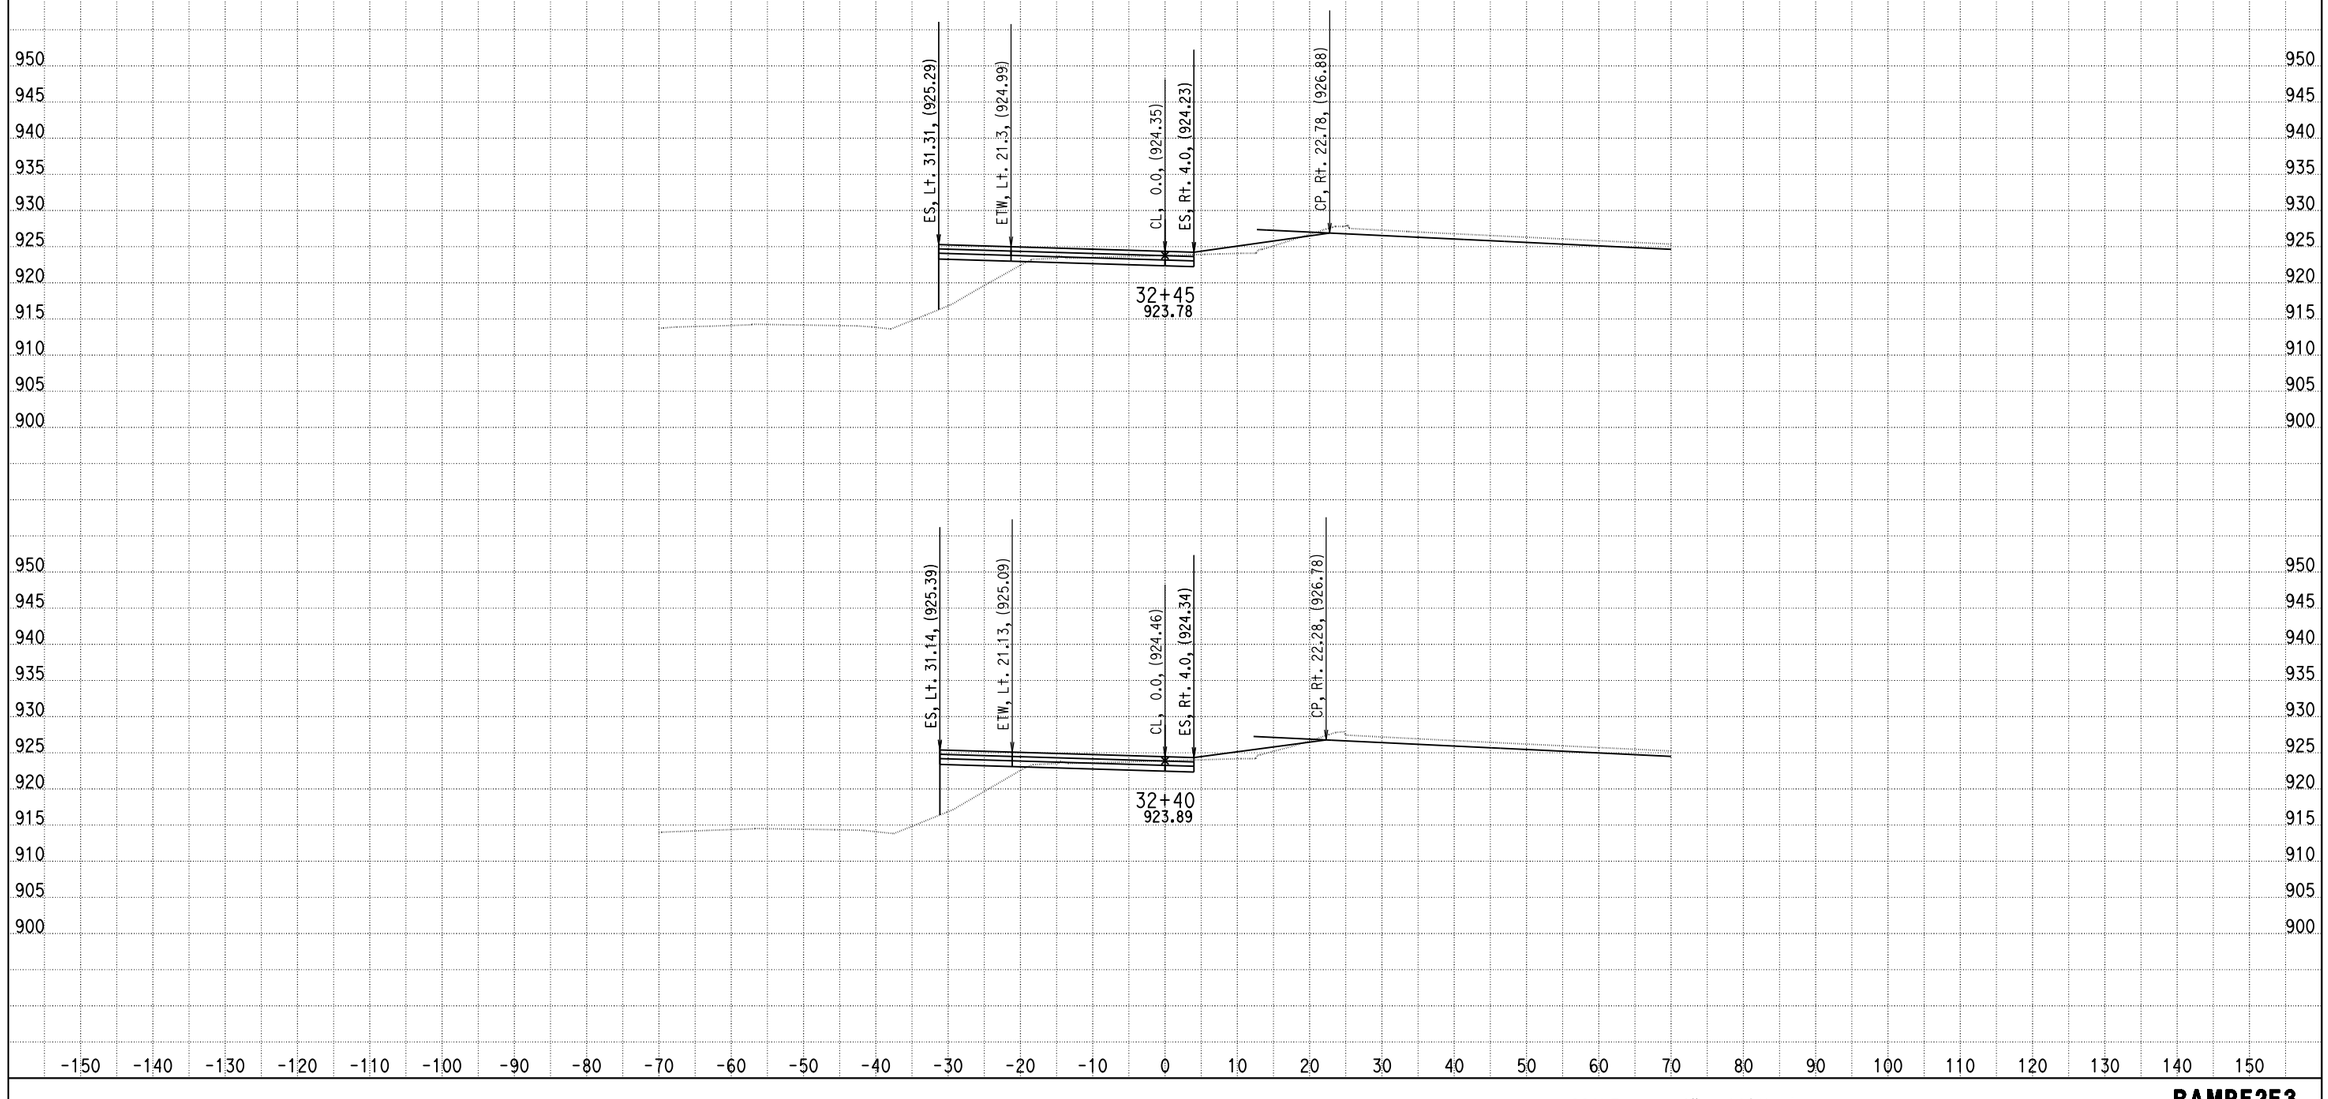

DATE: 4/8/2014

KC Project: 0818E File: D:\PROJECT\0818E\UPDATE-RAMP\hrf2f3-pro.ear

SCALE: 1" = 10' Horiz.
1" = 10' Vert.

All Dimensions are US Survey Feet

RAMPF2F3
CROSS SECTIONS
SHEET 55 OF XXX

DESIGN STUDY ONLY

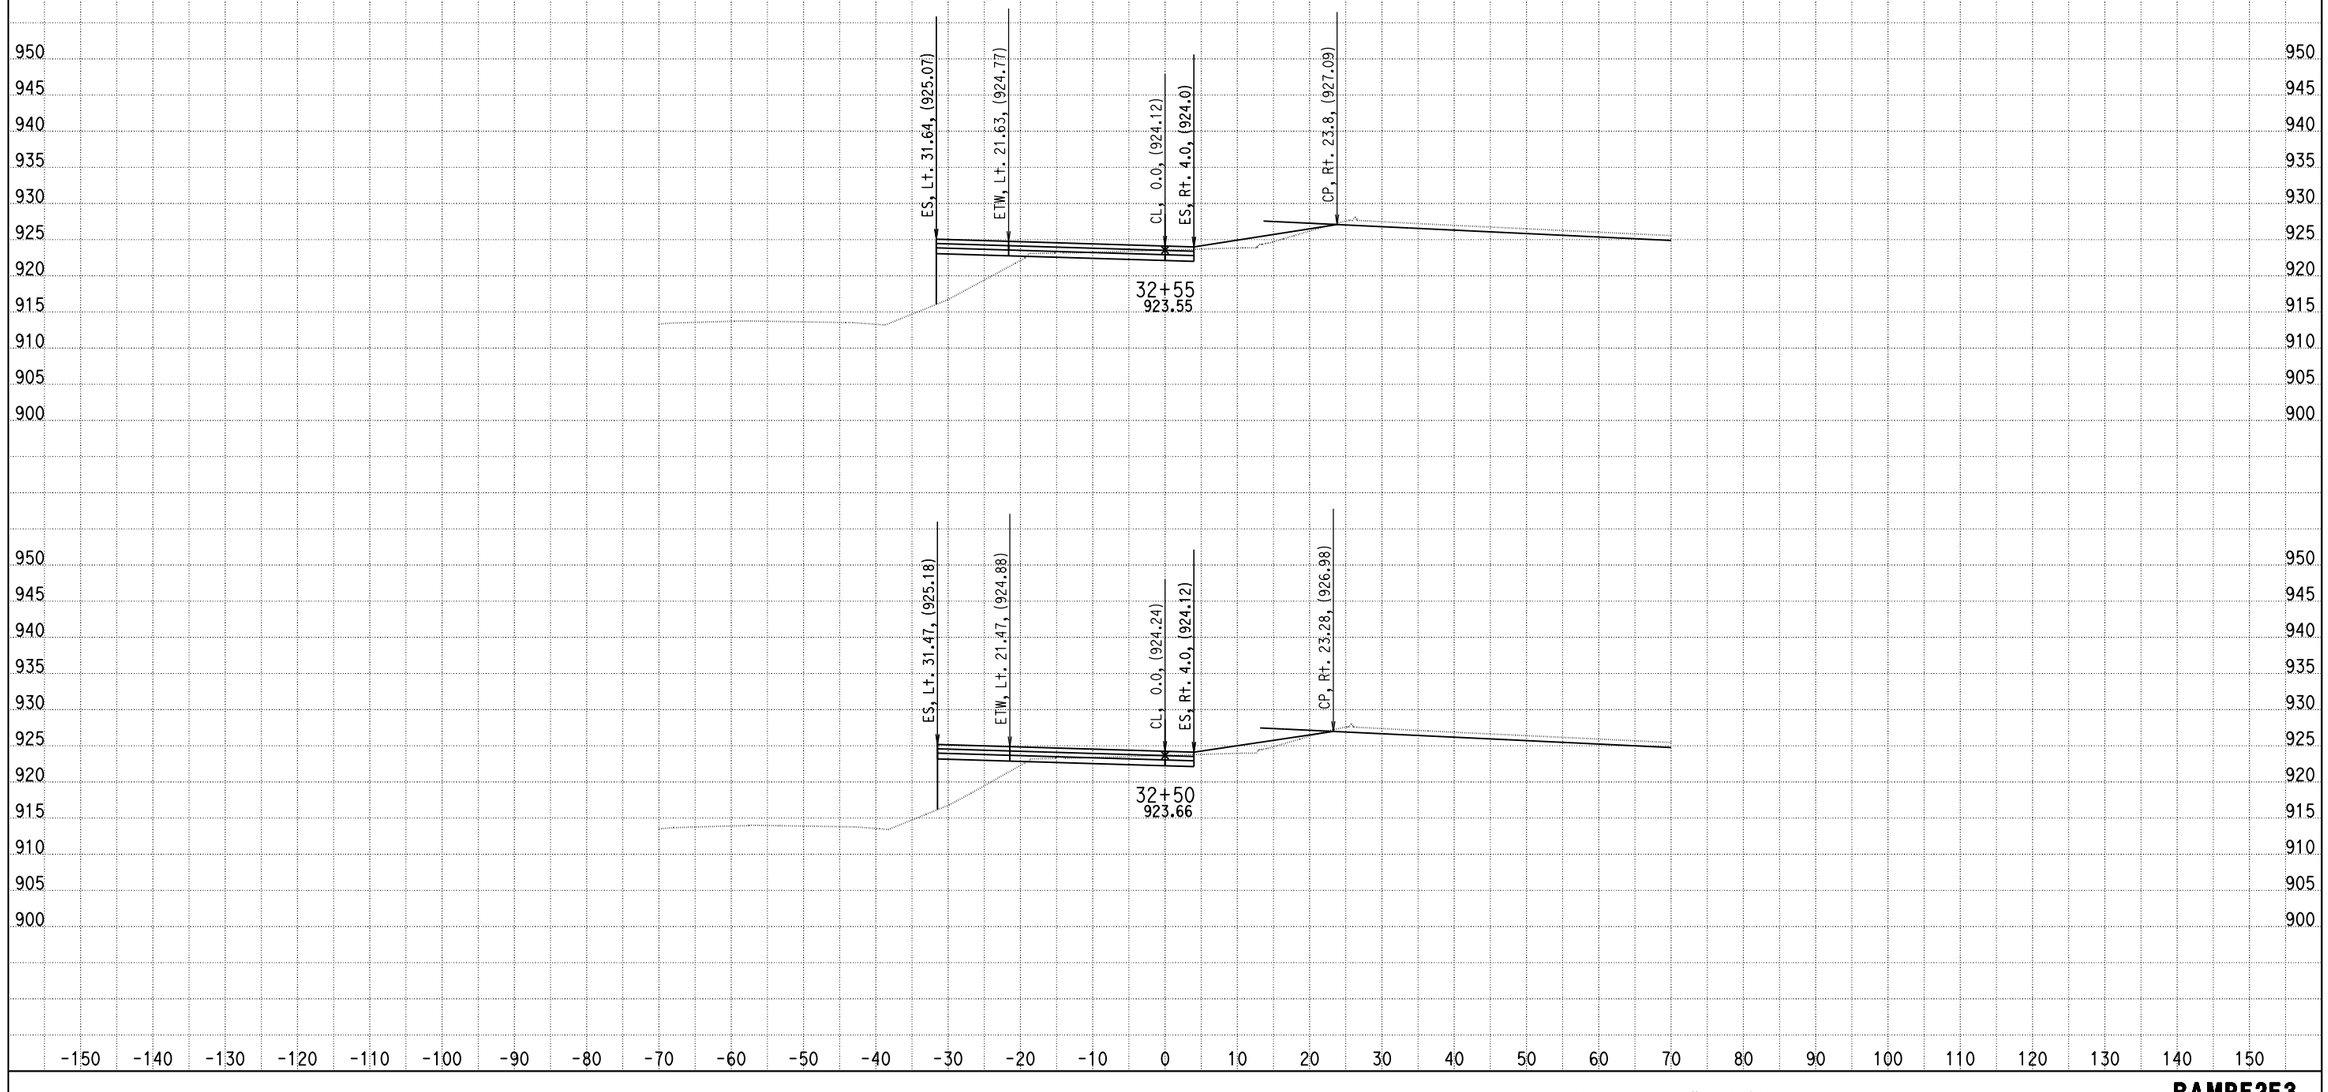

DATE: 4/8/2014

KC Project: 0818E File: D:\PROJECT\0818E\UPDATE-RAMP\hrf2f3-pro.ear

SCALE: 1" = 10' Horiz.
1" = 10' Vert.

All Dimensions are US Survey Feet

RAMPF2F3
CROSS SECTIONS
SHEET 56 OF XXX

DESIGN STUDY ONLY

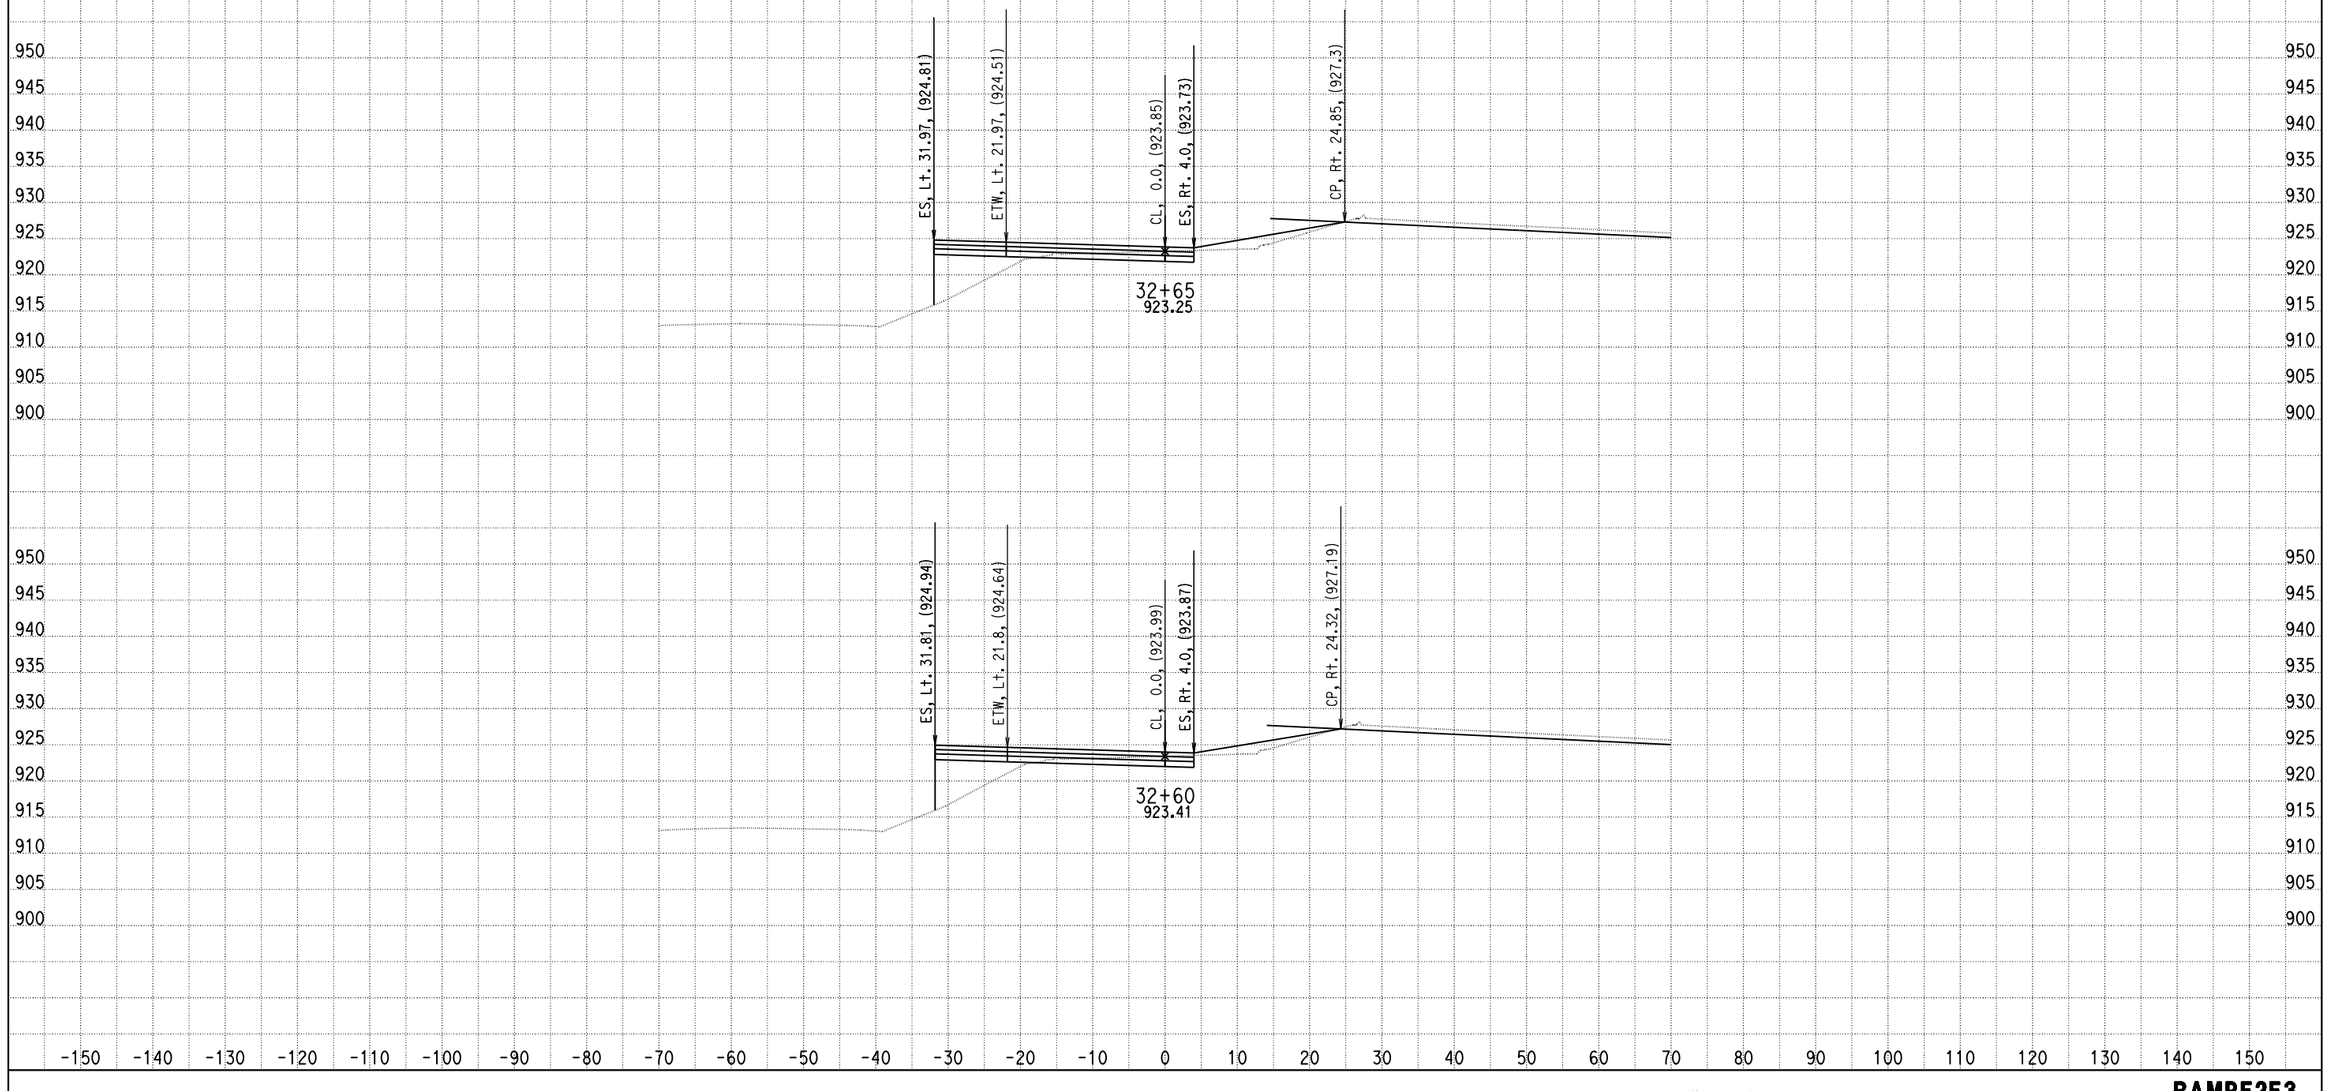

DATE: 4/8/2014

KC Project: 0818E File: D:\PROJECT\0818E\UPDATE-RAMP\hrf2f3-pro.ear

SCALE: 1" = 10' Horiz.
1" = 10' Vert.

All Dimensions are US Survey Feet

RAMPF2F3
CROSS SECTIONS
SHEET 57 OF XXX

DESIGN STUDY ONLY

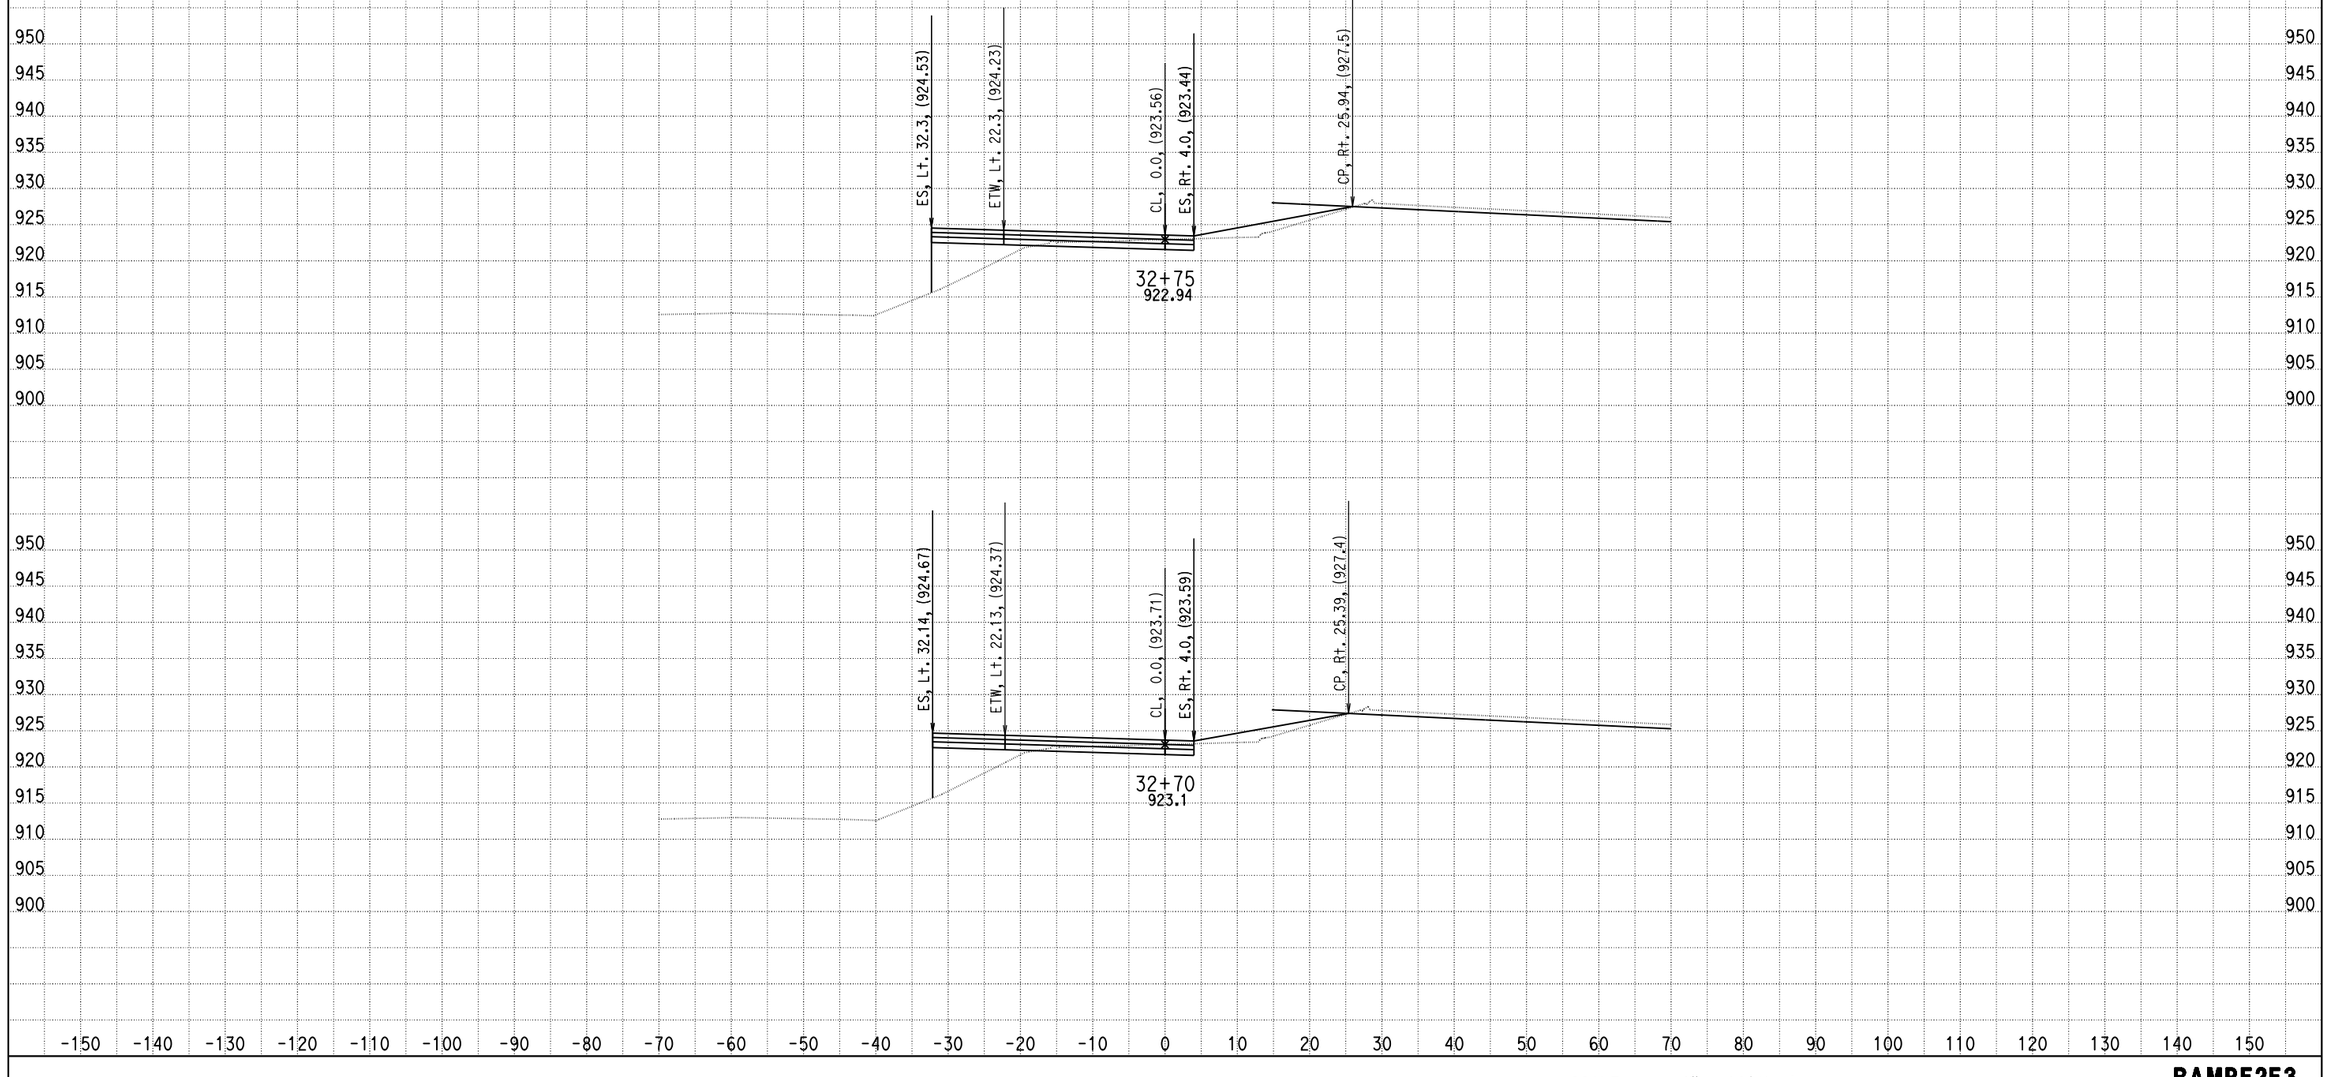

DATE: 4/8/2014

KC Project: 0818E File: D:\PROJECT\0818E\UPDATE-RAMP\hrf2f3-pro.ear

SCALE: 1" = 10' Horiz.
1" = 10' Vert.

All Dimensions are US Survey Feet

RAMPF2F3
CROSS SECTIONS
SHEET 58 OF XXX

DESIGN STUDY ONLY

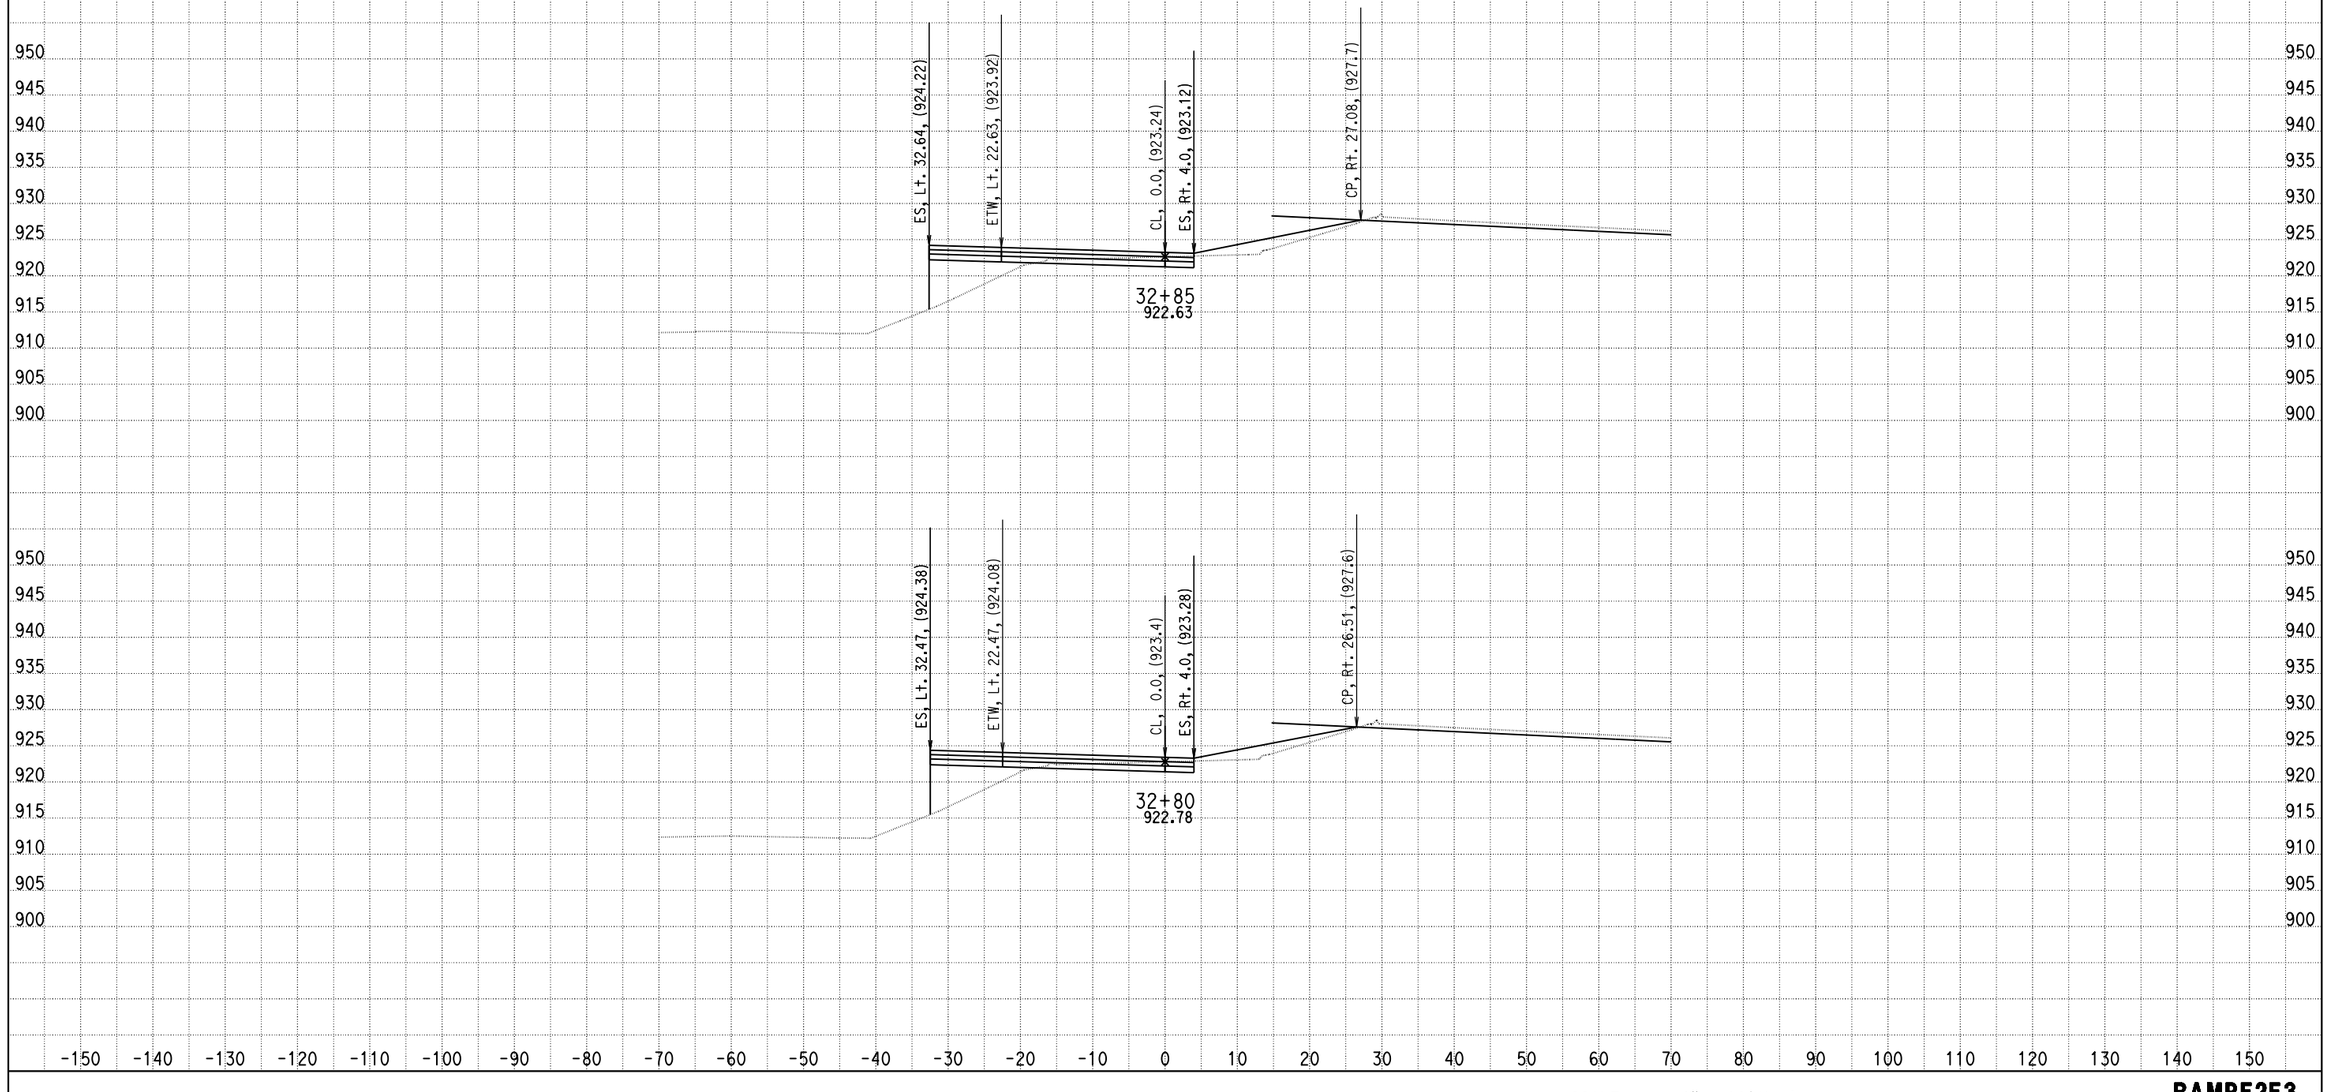

DATE: 4/8/2014

KC Project: 0818E File: D:\PROJECT\0818E\UPDATE-RAMP\hrf2f3-pro.ear

SCALE: 1" = 10' Horiz.
1" = 10' Vert.

All Dimensions are US Survey Feet

RAMPF2F3
CROSS SECTIONS
SHEET 59 OF XXX

DESIGN STUDY ONLY

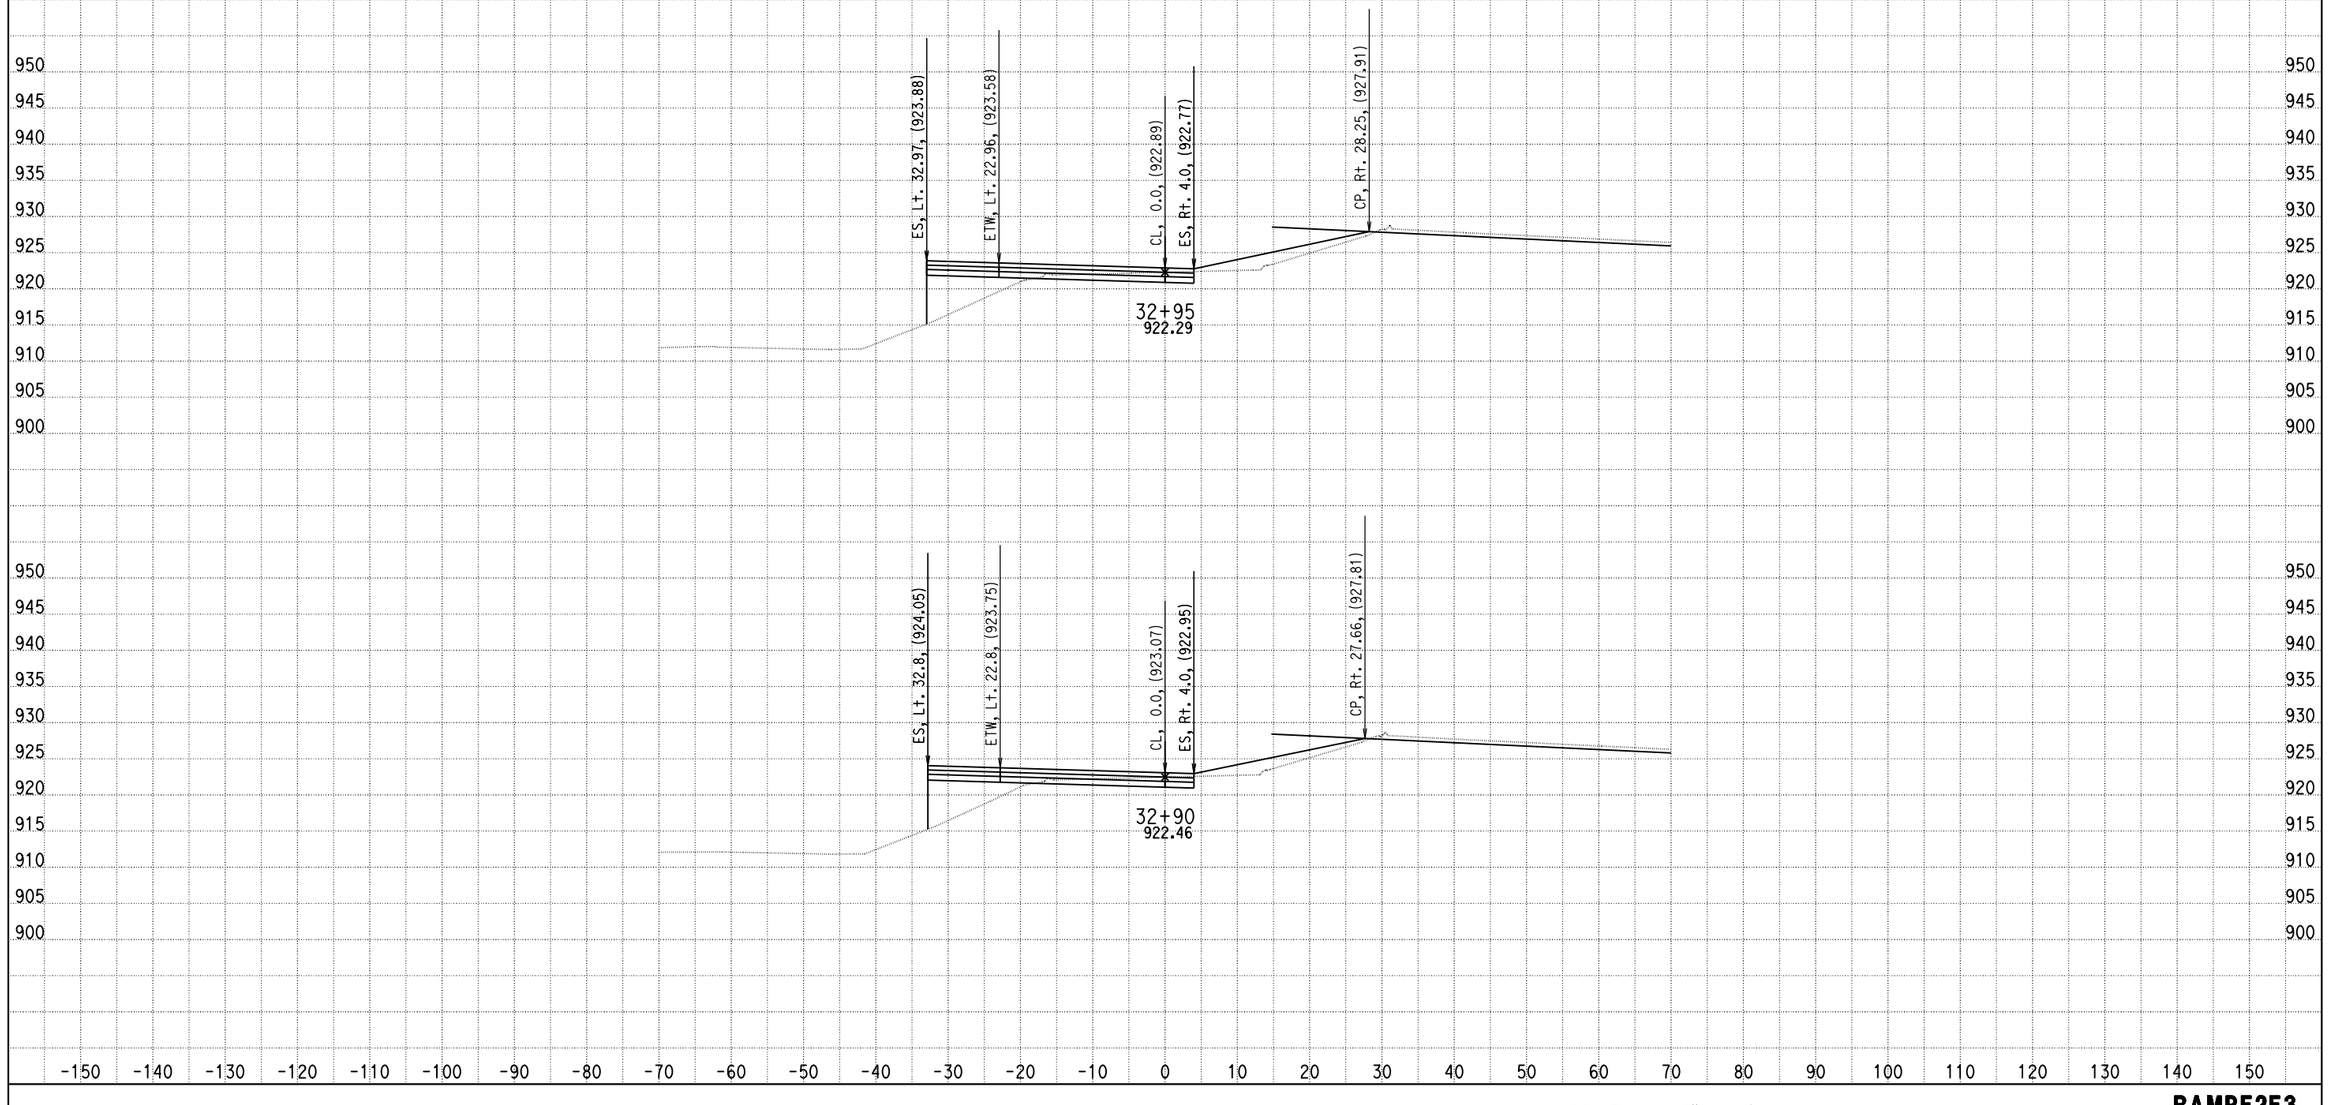

DATE: 4/8/2014

KC Project: 0818E File: D:\PROJECT\0818E\UPDATE-RAMP\hrf2f3-pro.ear

SCALE: 1" = 10' Horiz.
1" = 10' Vert.

All Dimensions are US Survey Feet

RAMPF2F3
CROSS SECTIONS
SHEET 60 OF XXX

DESIGN STUDY ONLY

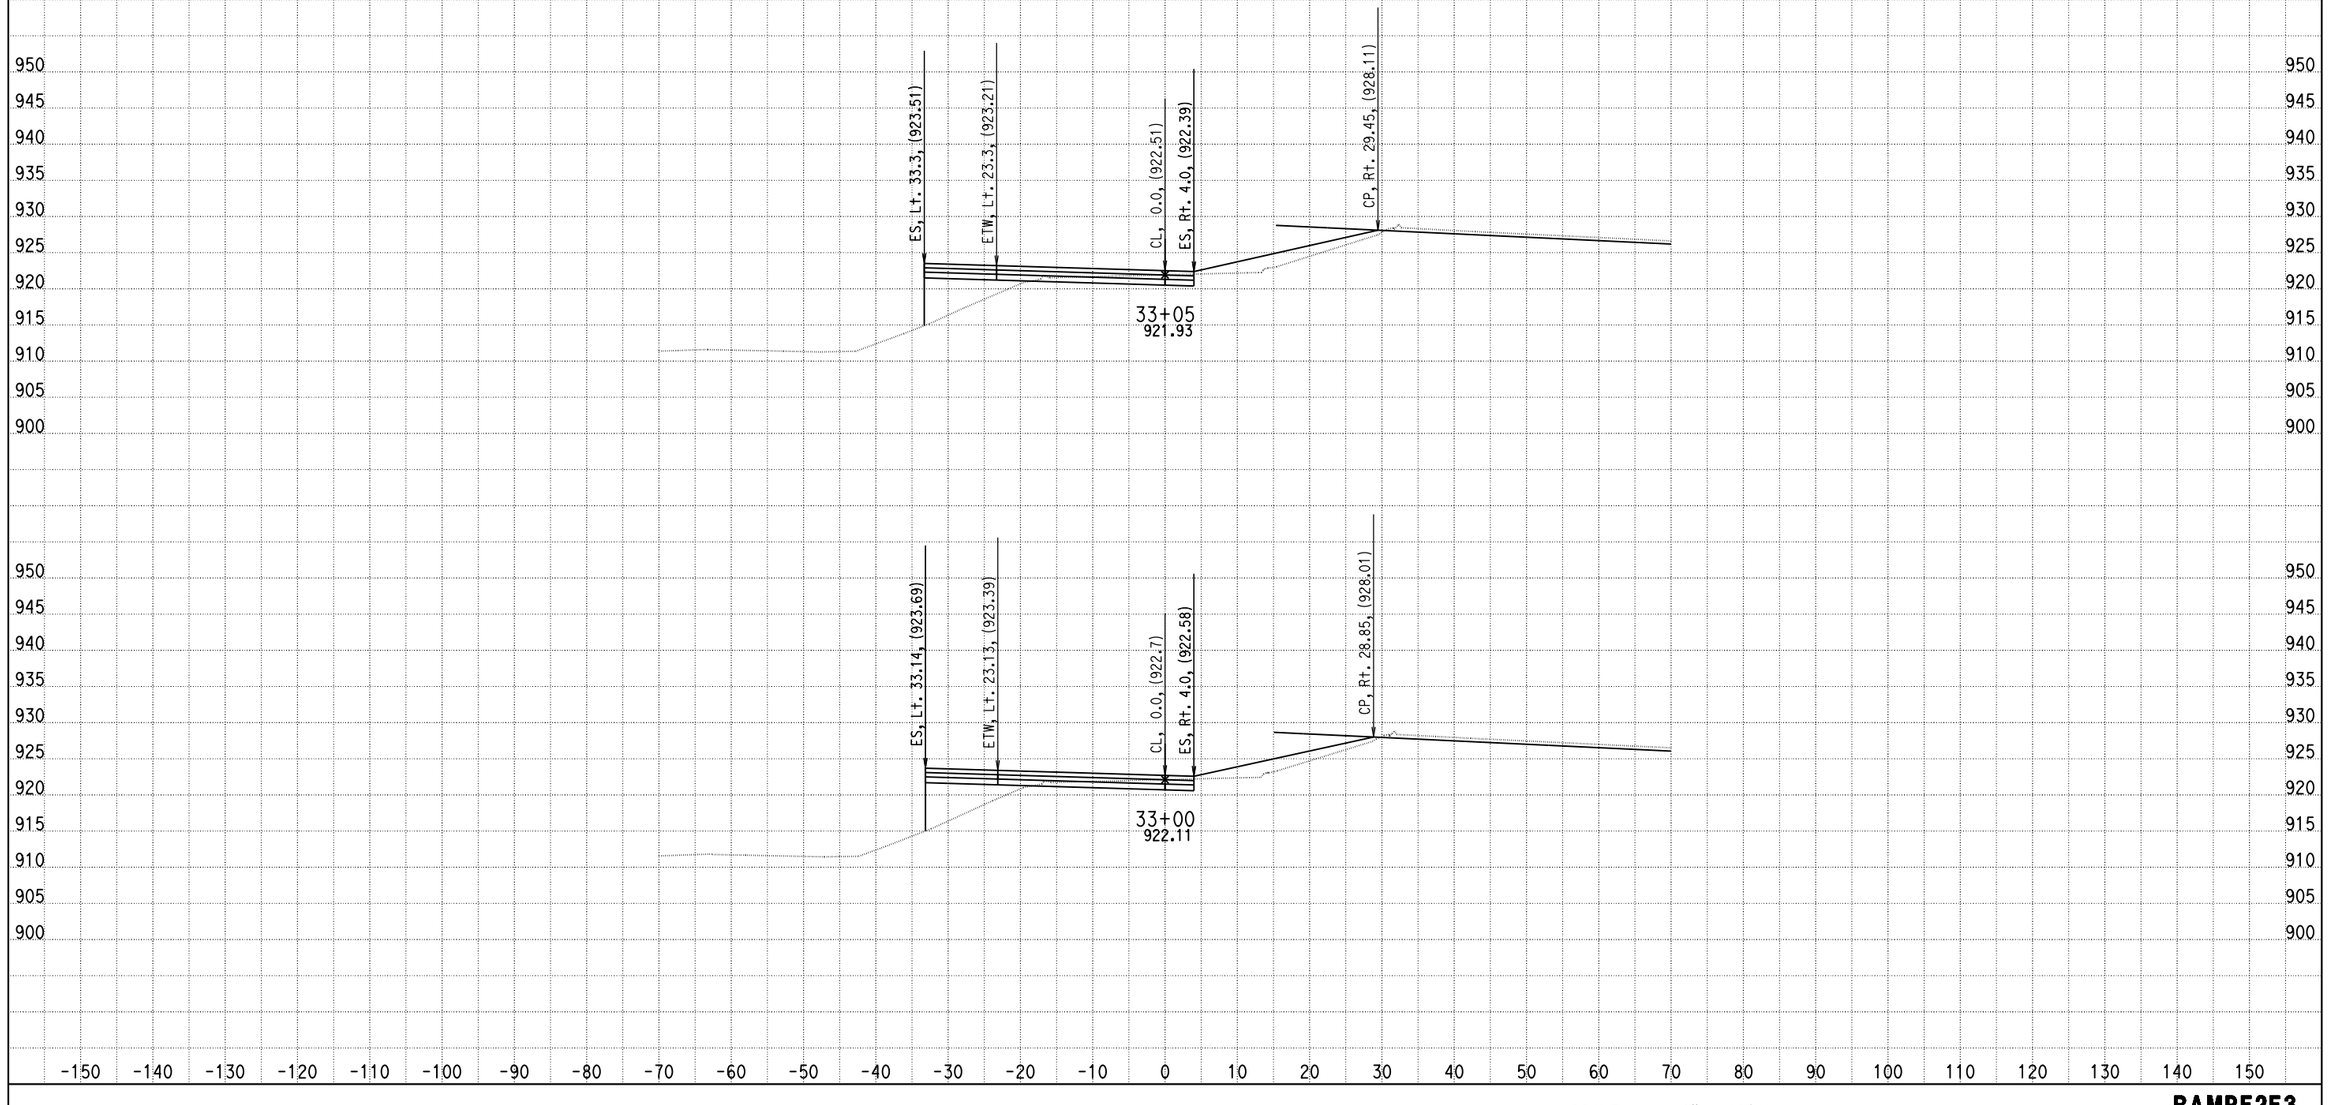

DATE: 4/8/2014

KC Project: 0818E File: D:\PROJECT\0818E\UPDATE-RAMP\hrf2f3-pro.ear

SCALE: 1" = 10' Horiz.
1" = 10' Vert.

All Dimensions are US Survey Feet

RAMPF2F3
CROSS SECTIONS
SHEET 61 OF XXX

DESIGN STUDY ONLY

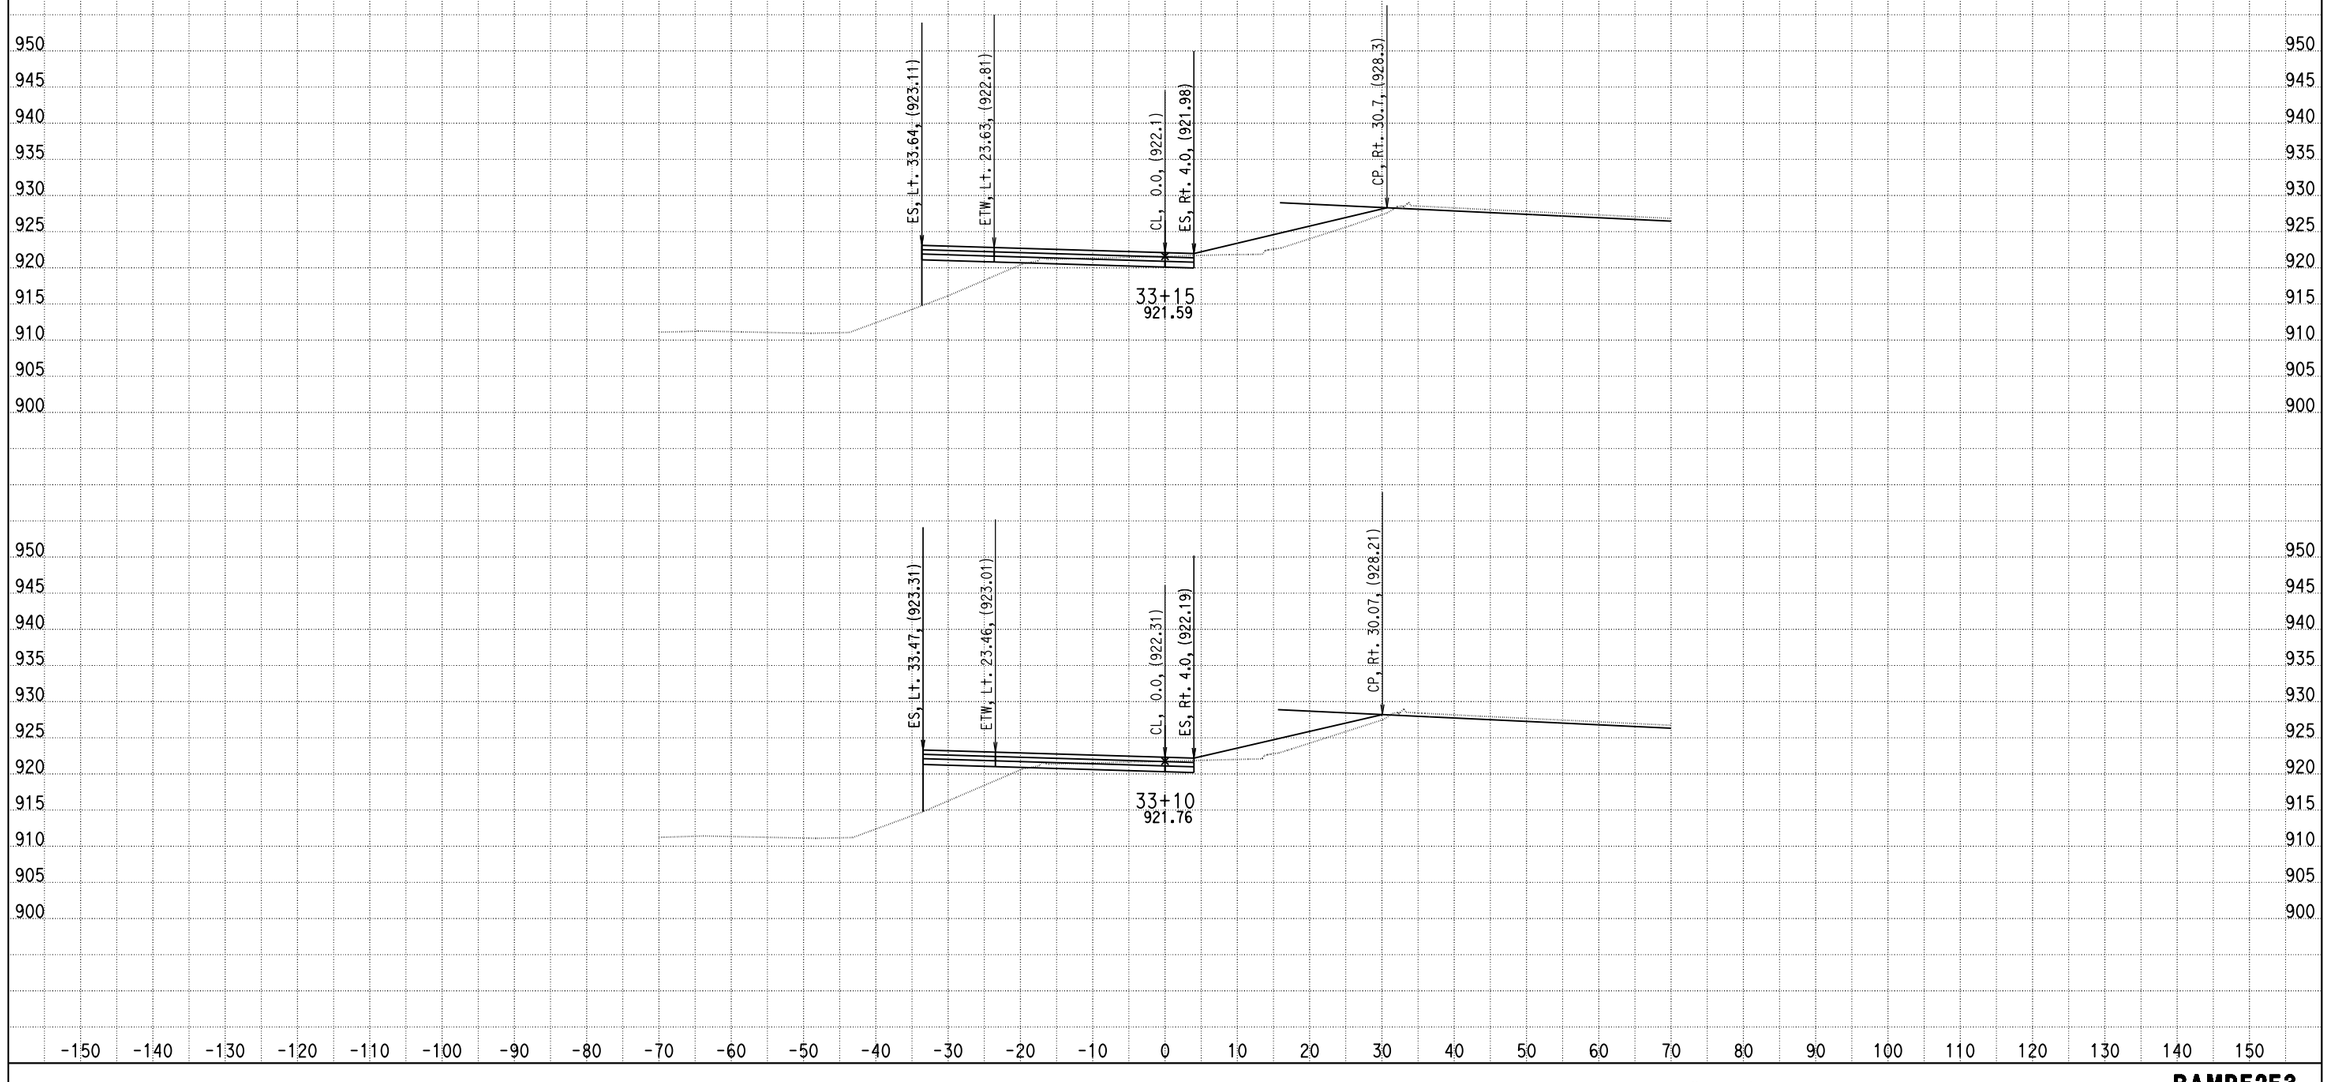

DATE: 4/8/2014

KC Project: 0818E File: D:\PROJECT\0818E\UPDATE-RAMP\hrf2f3-pro.ear

SCALE: 1" = 10' Horiz.
1" = 10' Vert.

All Dimensions are US Survey Feet

RAMPF2F3
CROSS SECTIONS
SHEET 62 OF XXX

DESIGN STUDY ONLY

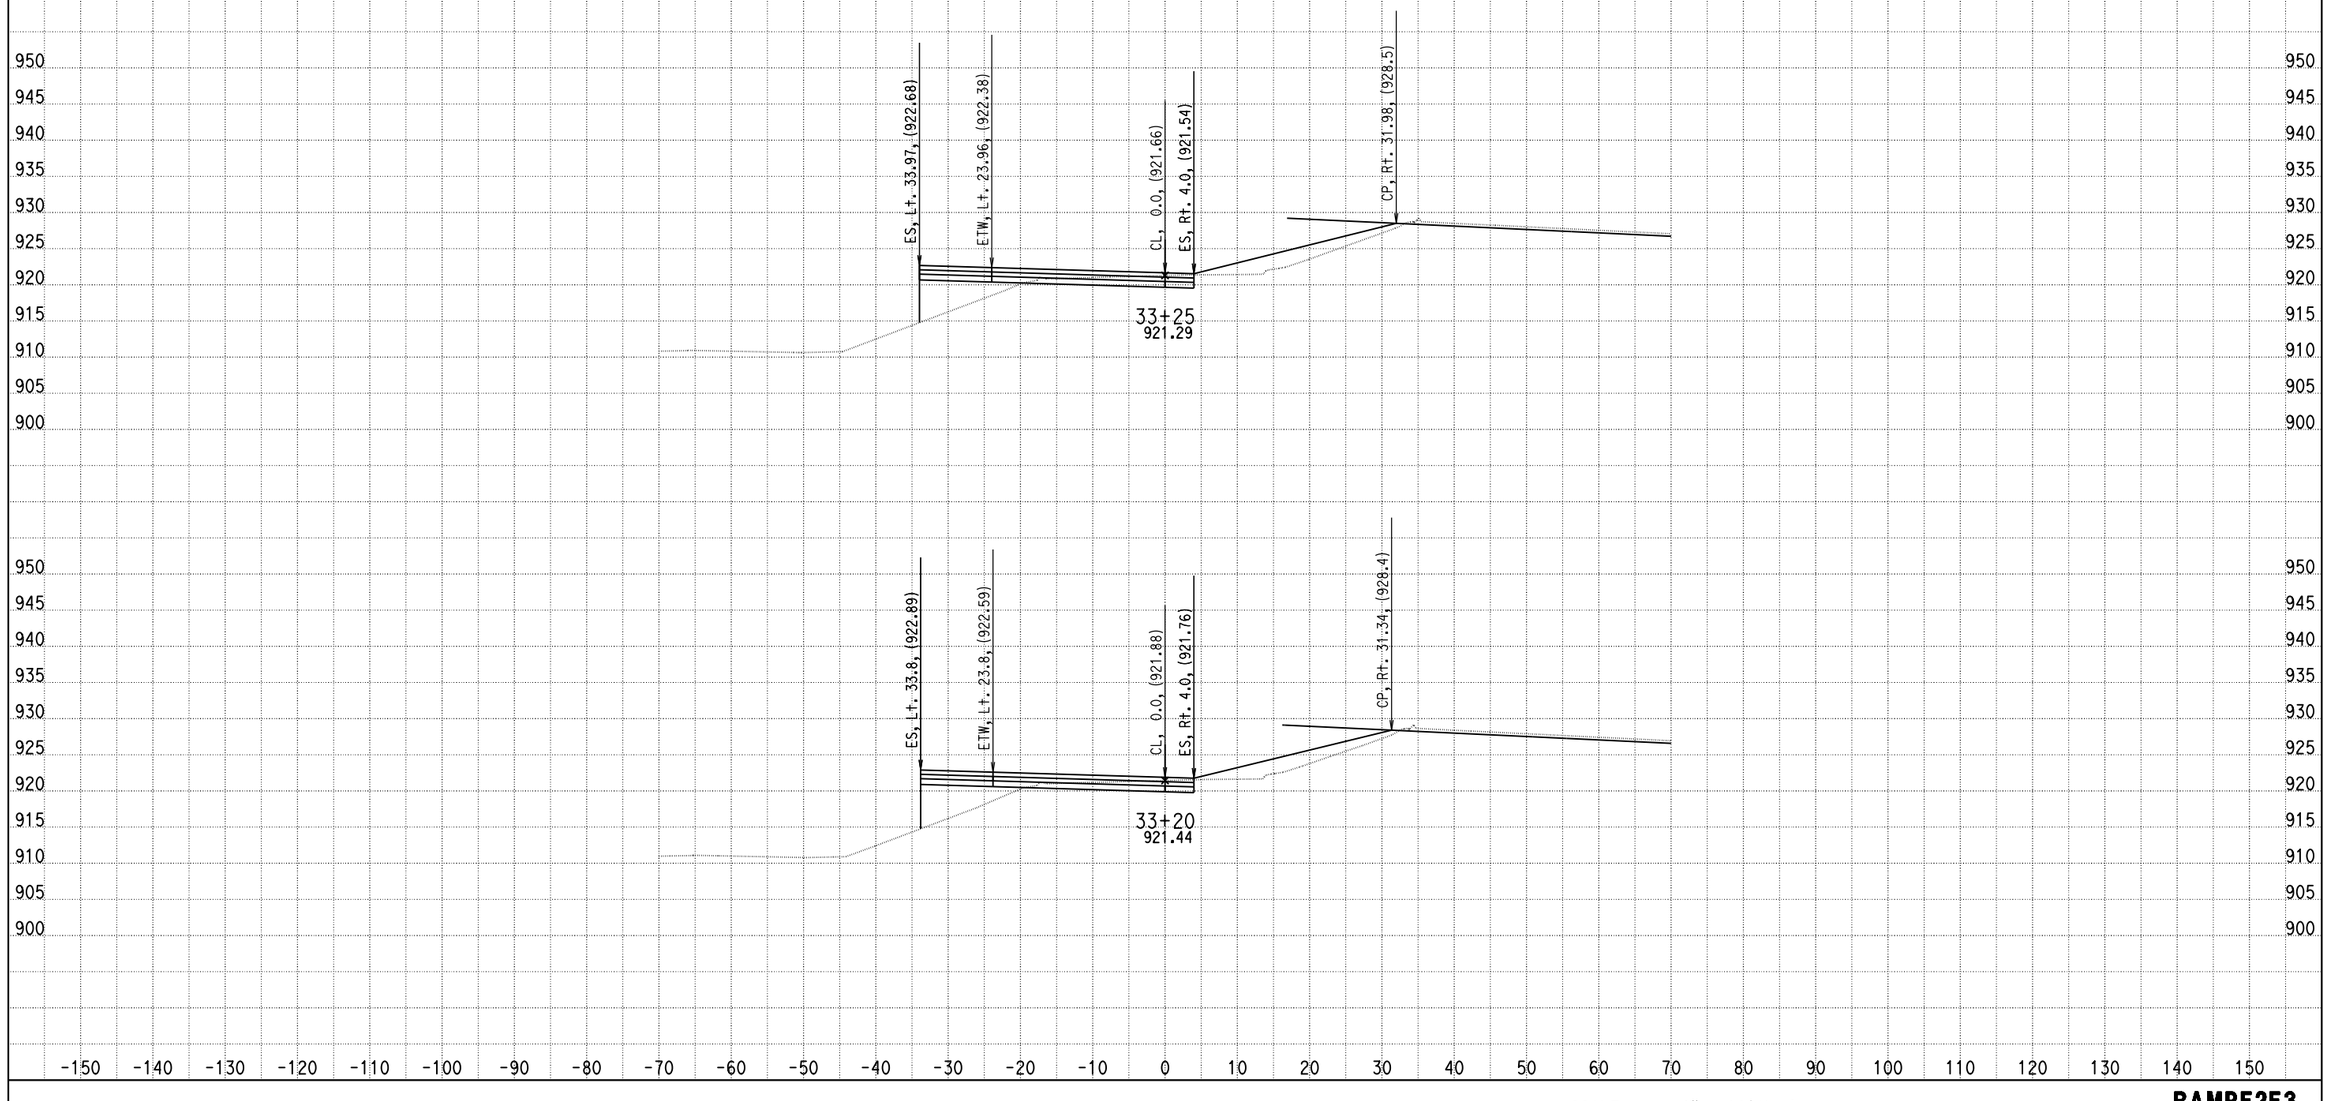

DATE: 4/8/2014

KC Project: 0818E File: D:\PROJECT\0818E\UPDATE-RAMP\hrf2f3-pro.ear

SCALE: 1" = 10' Horiz.
1" = 10' Vert.

All Dimensions are US Survey Feet

RAMPF2F3
CROSS SECTIONS
SHEET 63 OF XXX

DESIGN STUDY ONLY

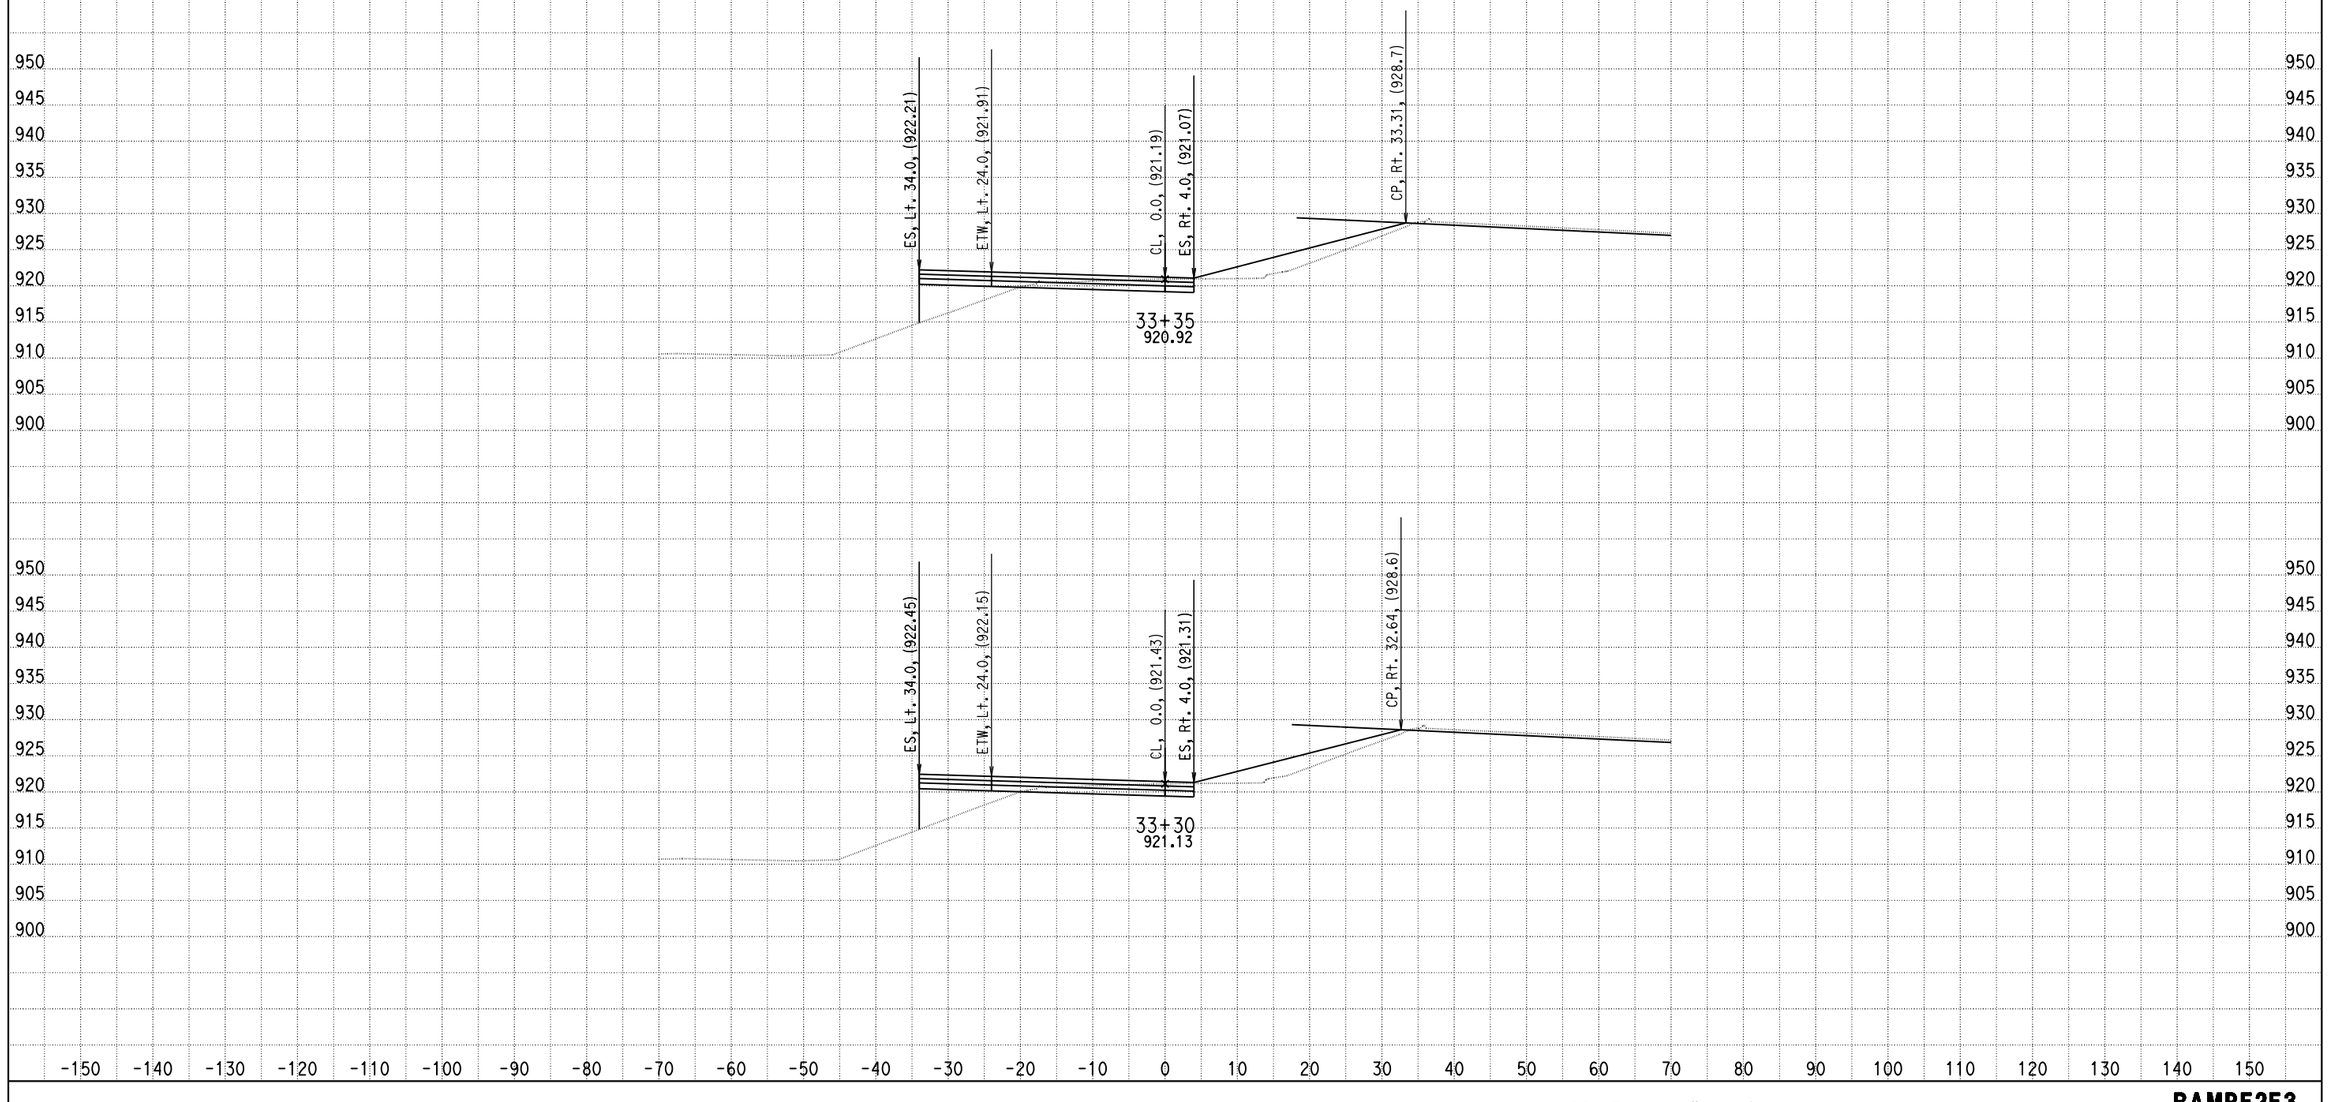

DATE: 4/8/2014

KC Project: 0818E File: D:\PROJECT\0818E\UPDATE-RAMP\hrf2f3-pro.ear

SCALE: 1" = 10' Horiz.
1" = 10' Vert.

All Dimensions are US Survey Feet

RAMPF2F3
CROSS SECTIONS
SHEET 64 OF XXX

DESIGN STUDY ONLY

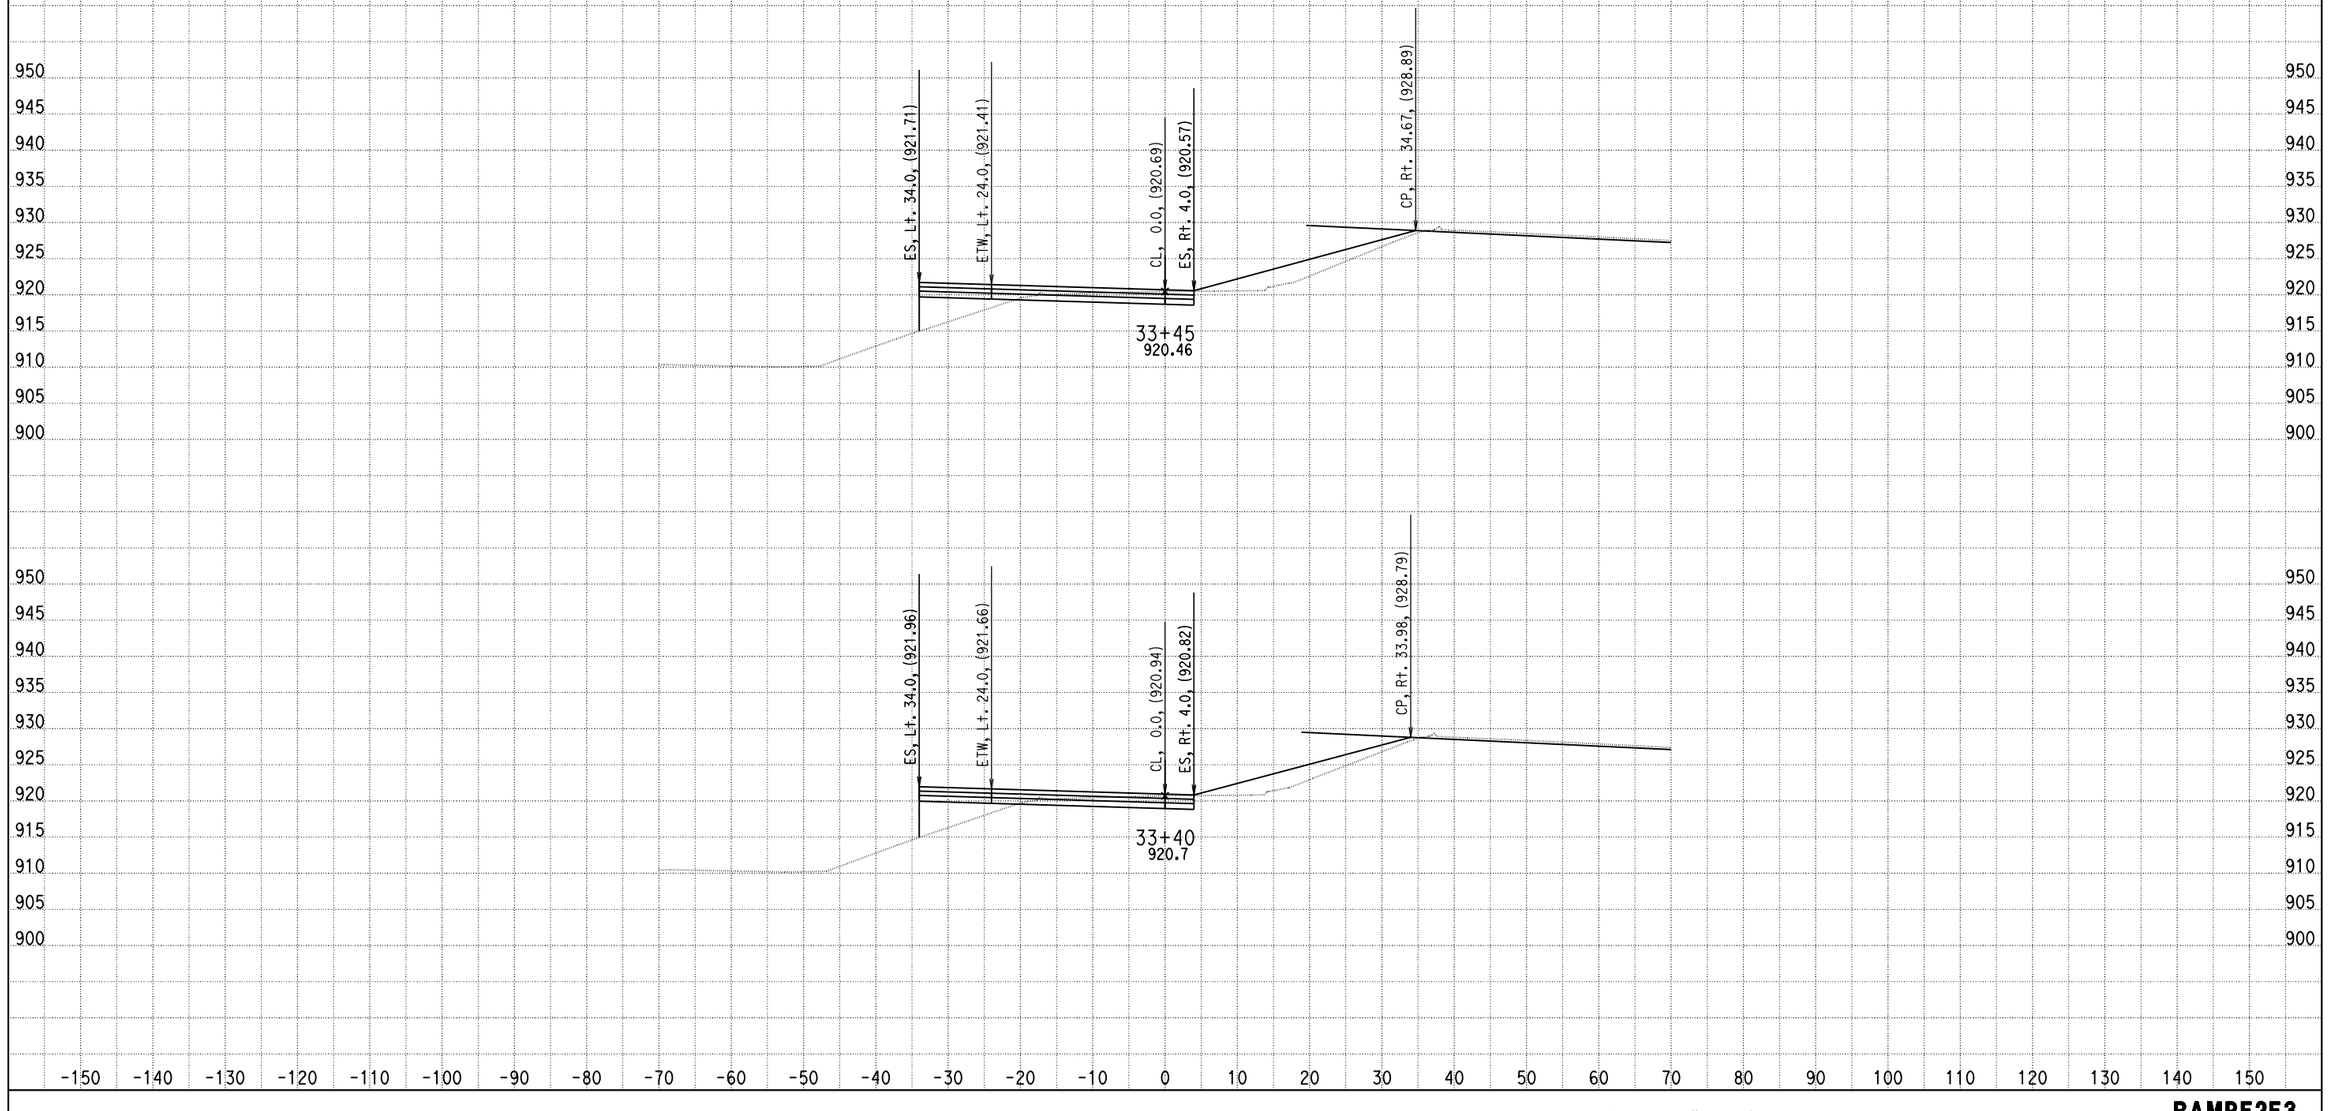

DATE: 4/8/2014

KC Project: 0818E File: D:\PROJECT\0818E\UPDATE-RAMP\hrf2f3-pro.ear

SCALE: 1" = 10' Horiz.
1" = 10' Vert.

All Dimensions are US Survey Feet

RAMPF2F3
CROSS SECTIONS
SHEET 65 OF XXX

DESIGN STUDY ONLY

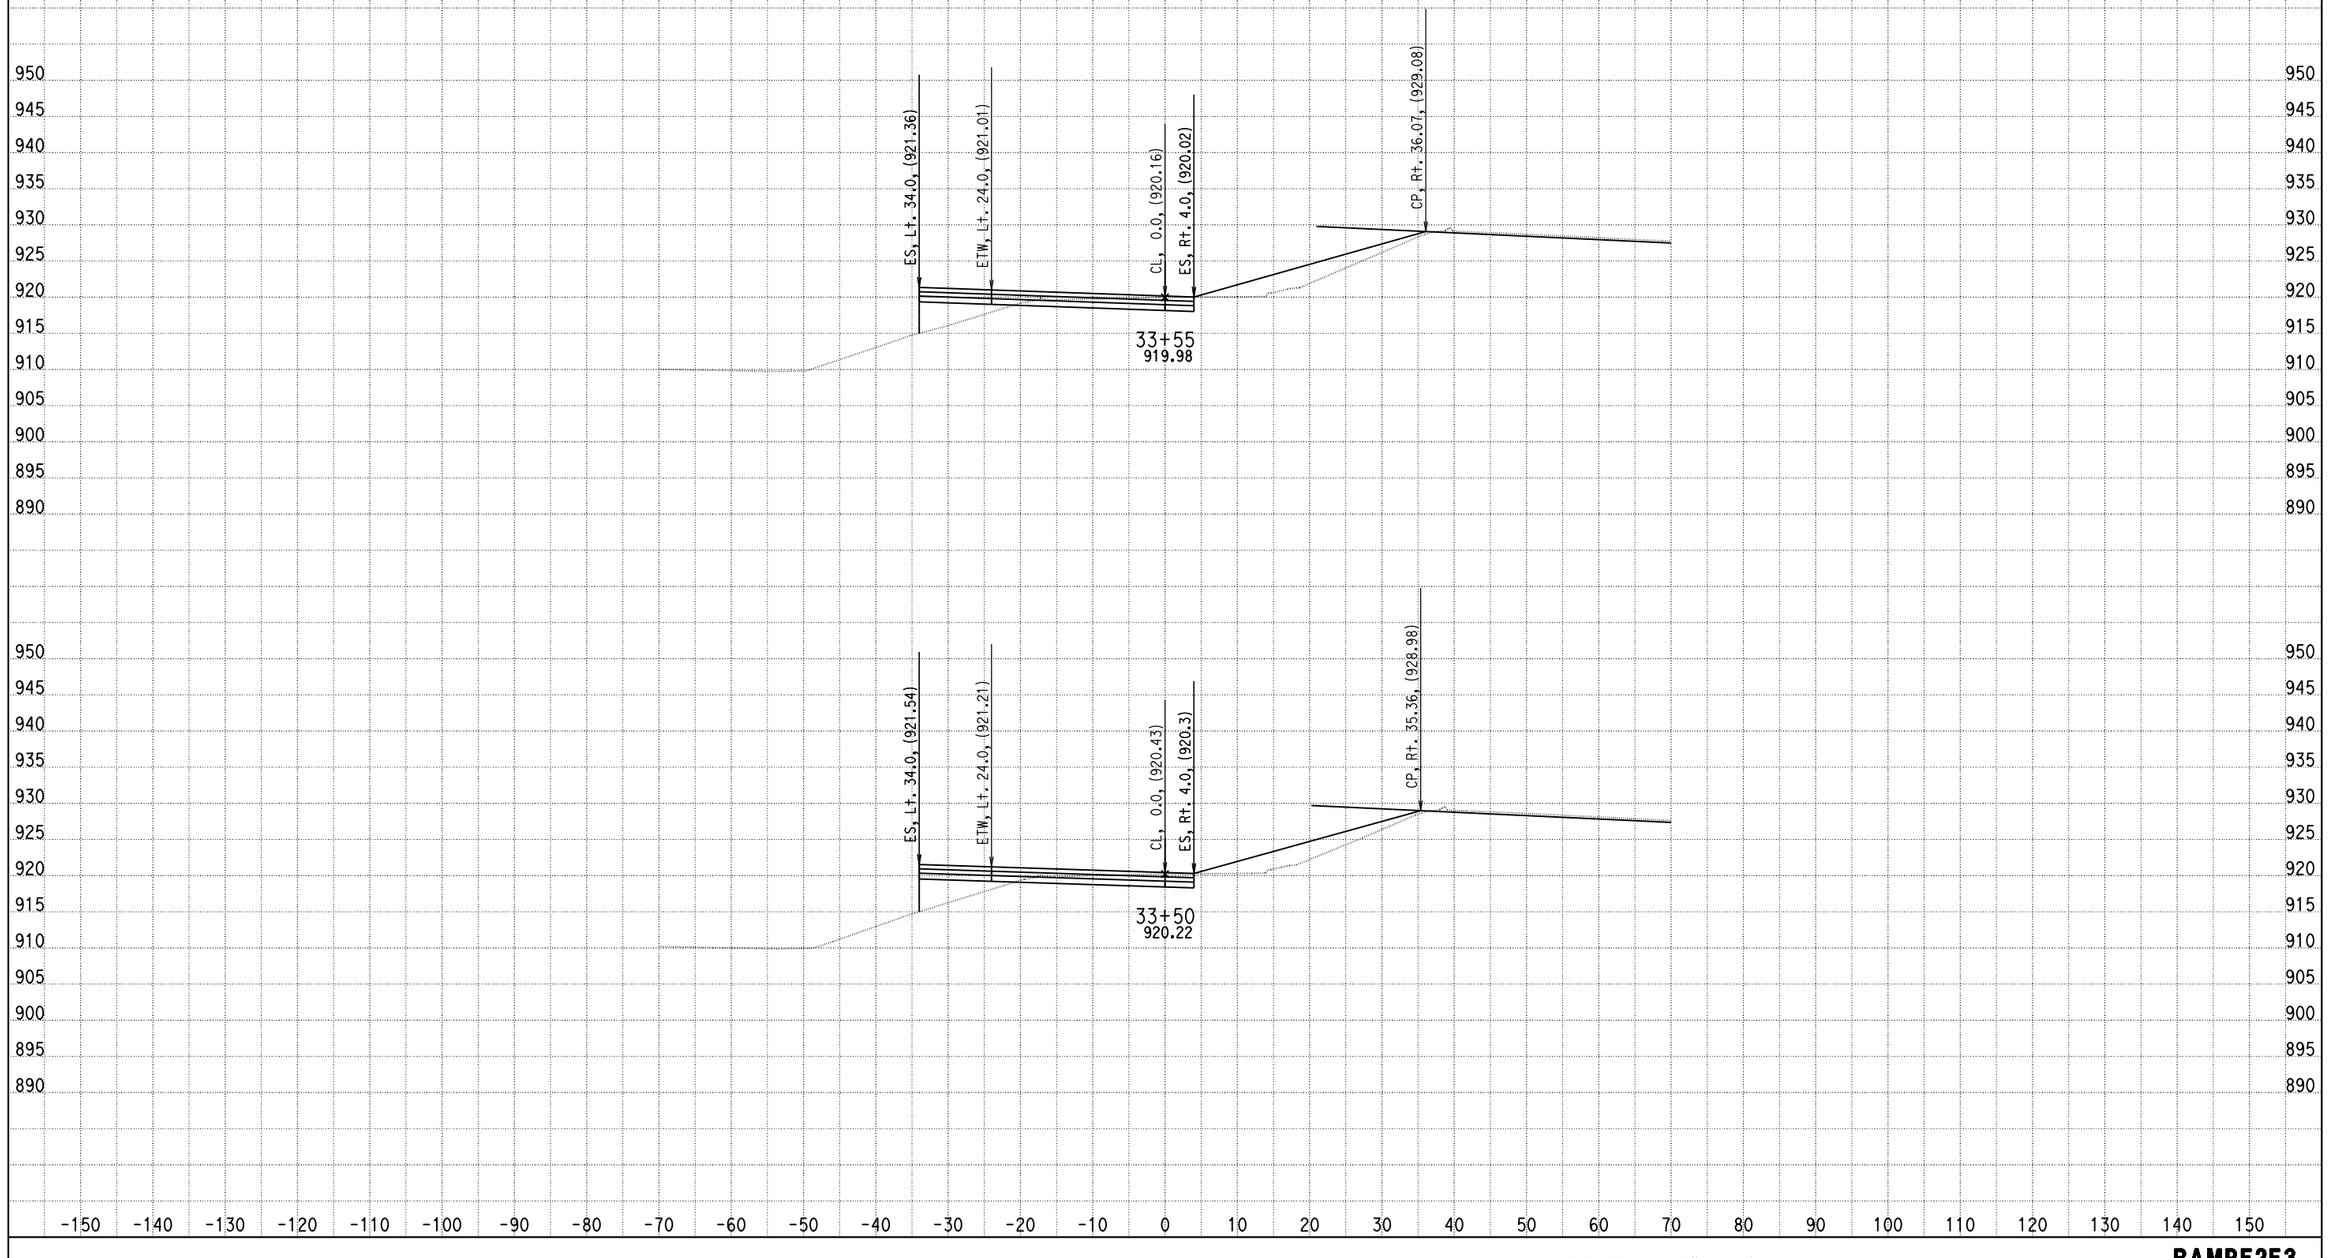

DATE: 4/8/2014

KC Project: 0818E File: D:\PROJECT\0818E\UPDATE-RAMP\hrf2f3-pro.ear

SCALE: 1" = 10' Horiz.
1" = 10' Vert.

All Dimensions are US Survey Feet

RAMPF2F3
CROSS SECTIONS
SHEET 66 OF XXX

DESIGN STUDY ONLY

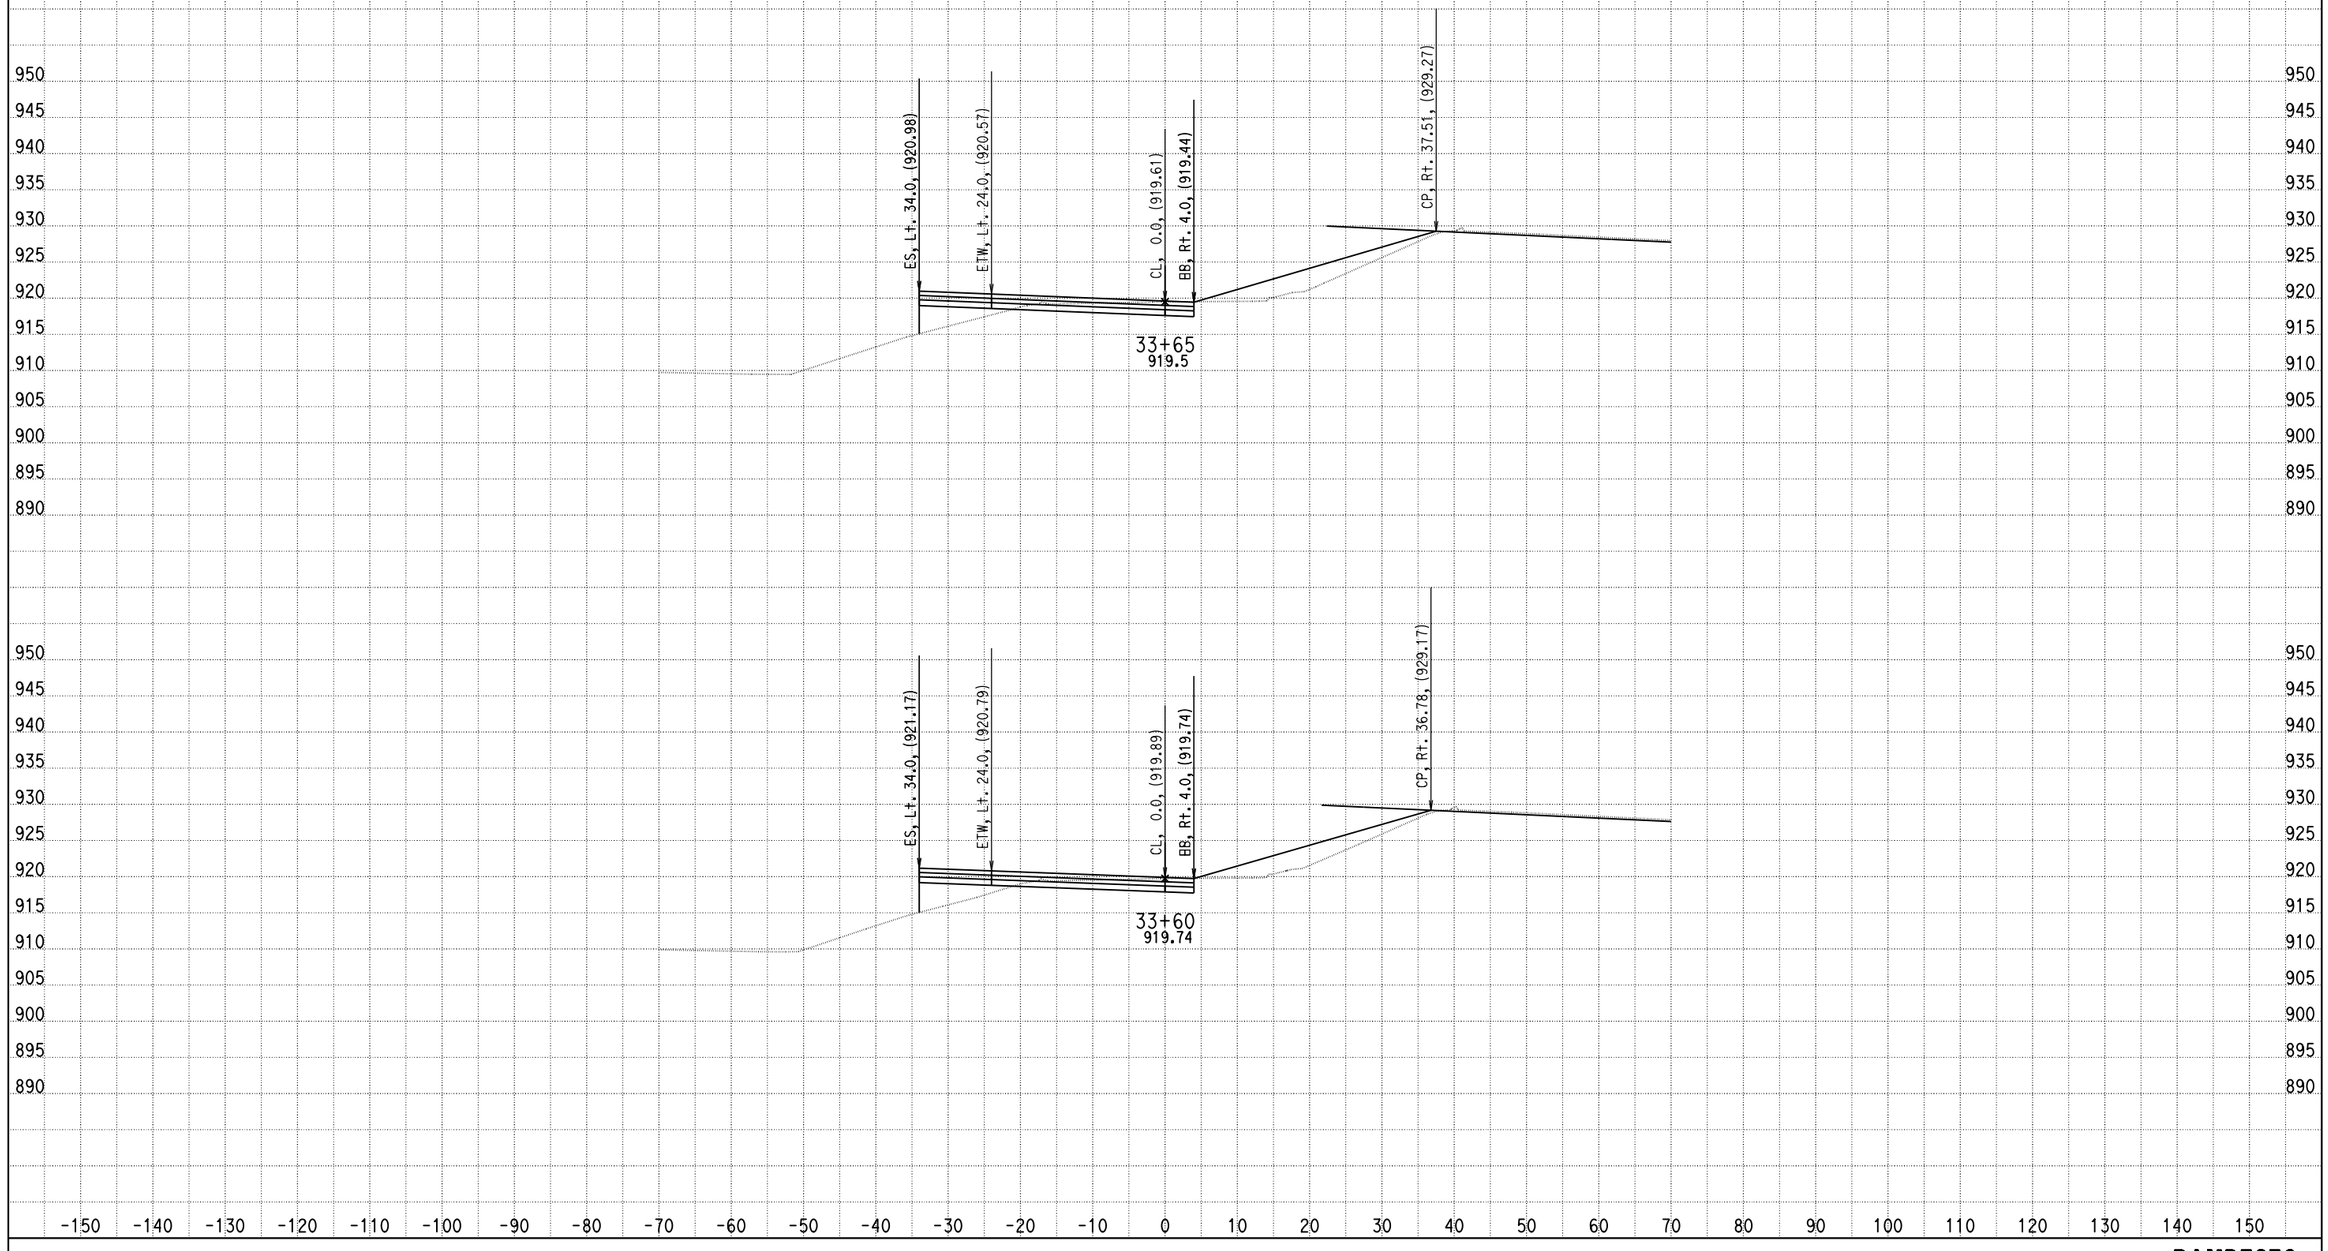

DATE: 4/8/2014

KC Project: 0818E File: D:\PROJECT\0818E\UPDATE-RAMP\hrf2f3-pro.ear

SCALE: 1" = 10' Horiz.
1" = 10' Vert.

All Dimensions are US Survey Feet

RAMPF2F3
CROSS SECTIONS

DESIGN STUDY ONLY

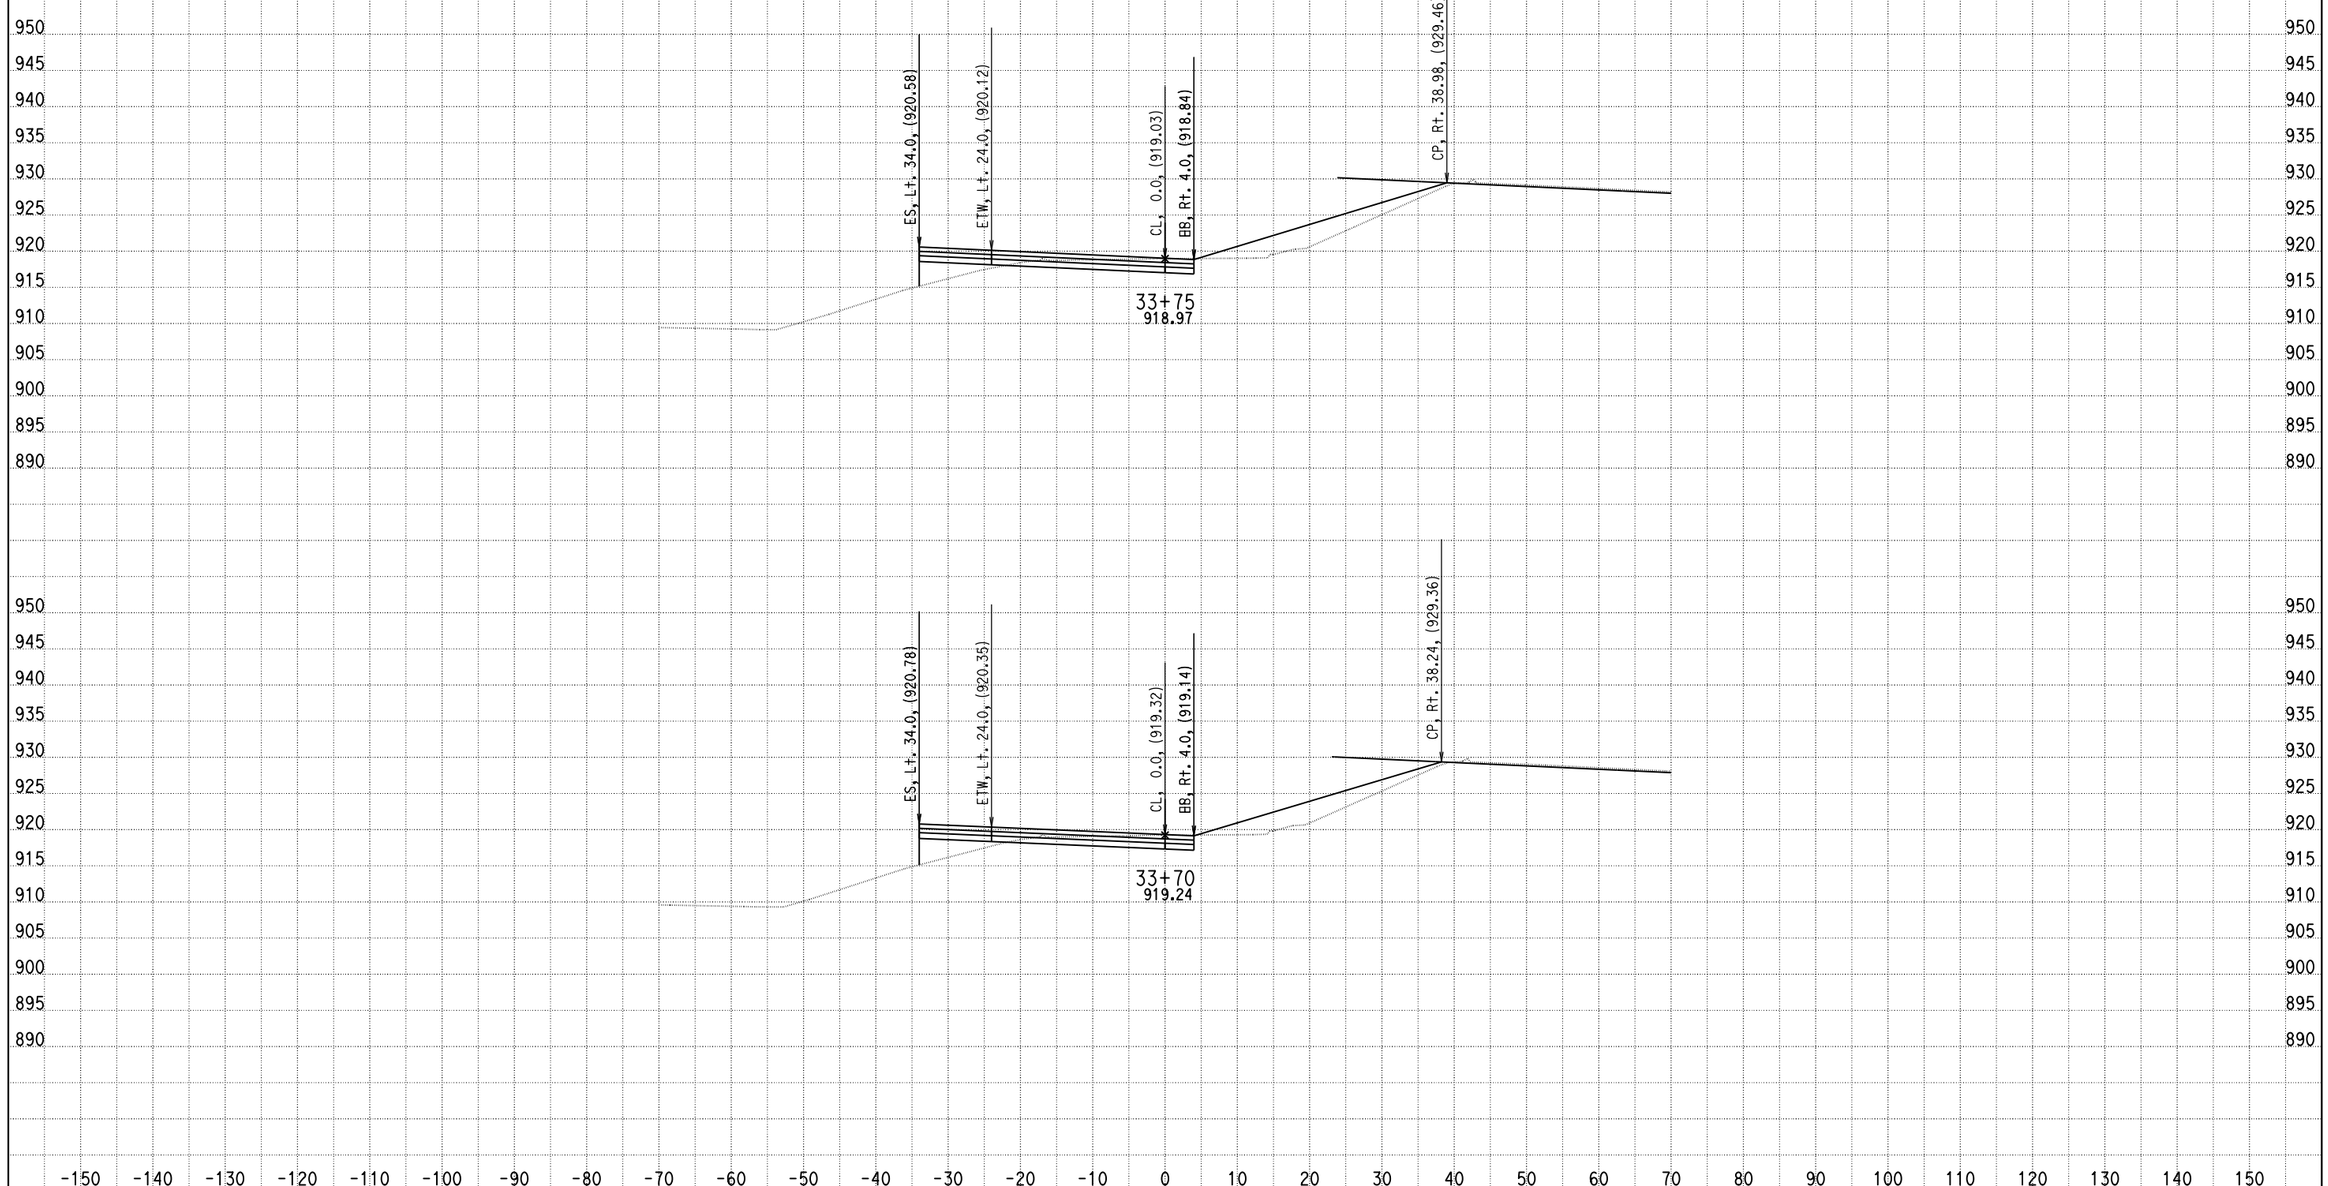

DATE: 4/8/2014

KC Project: 0818E File: D:\PROJECT\0818E\UPDATE-RAMP\hrf2f3-pro.ear

SCALE: 1" = 10' Horiz.
1" = 10' Vert.

All Dimensions are US Survey Feet

RAMPF2F3
CROSS SECTIONS

DESIGN STUDY ONLY

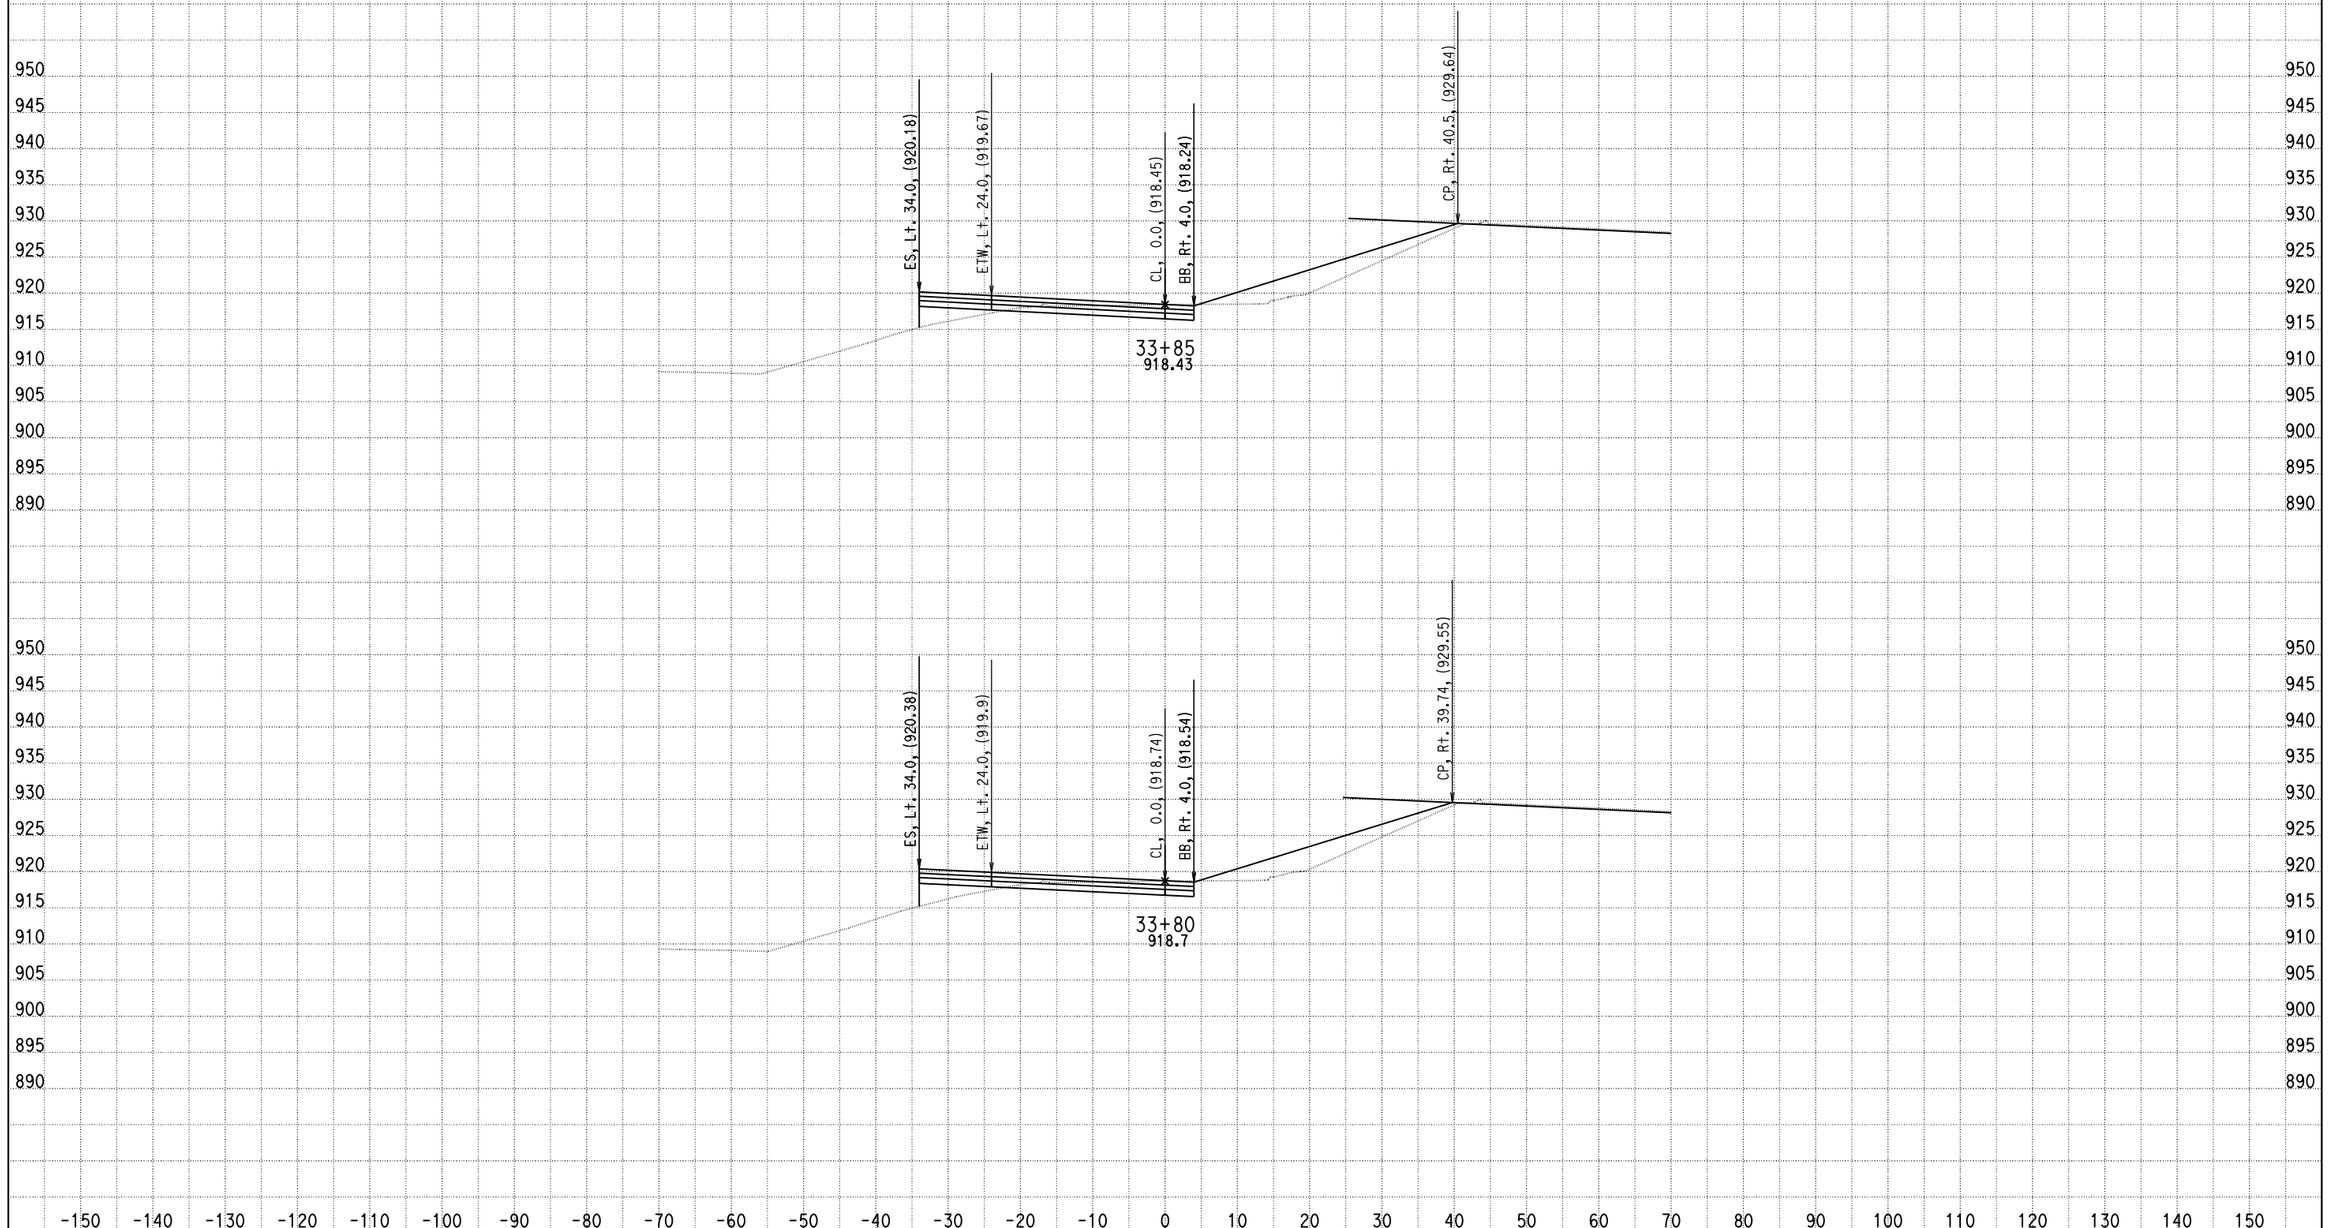

DATE: 4/8/2014

KC Project: 0818E File: D:\PROJECT\0818E\UPDATE-RAMP\hrf2f3-pro.ear

SCALE: 1" = 10' Horiz.
1" = 10' Vert.

All Dimensions are US Survey Feet

RAMPF2F3
CROSS SECTIONS

DESIGN STUDY ONLY

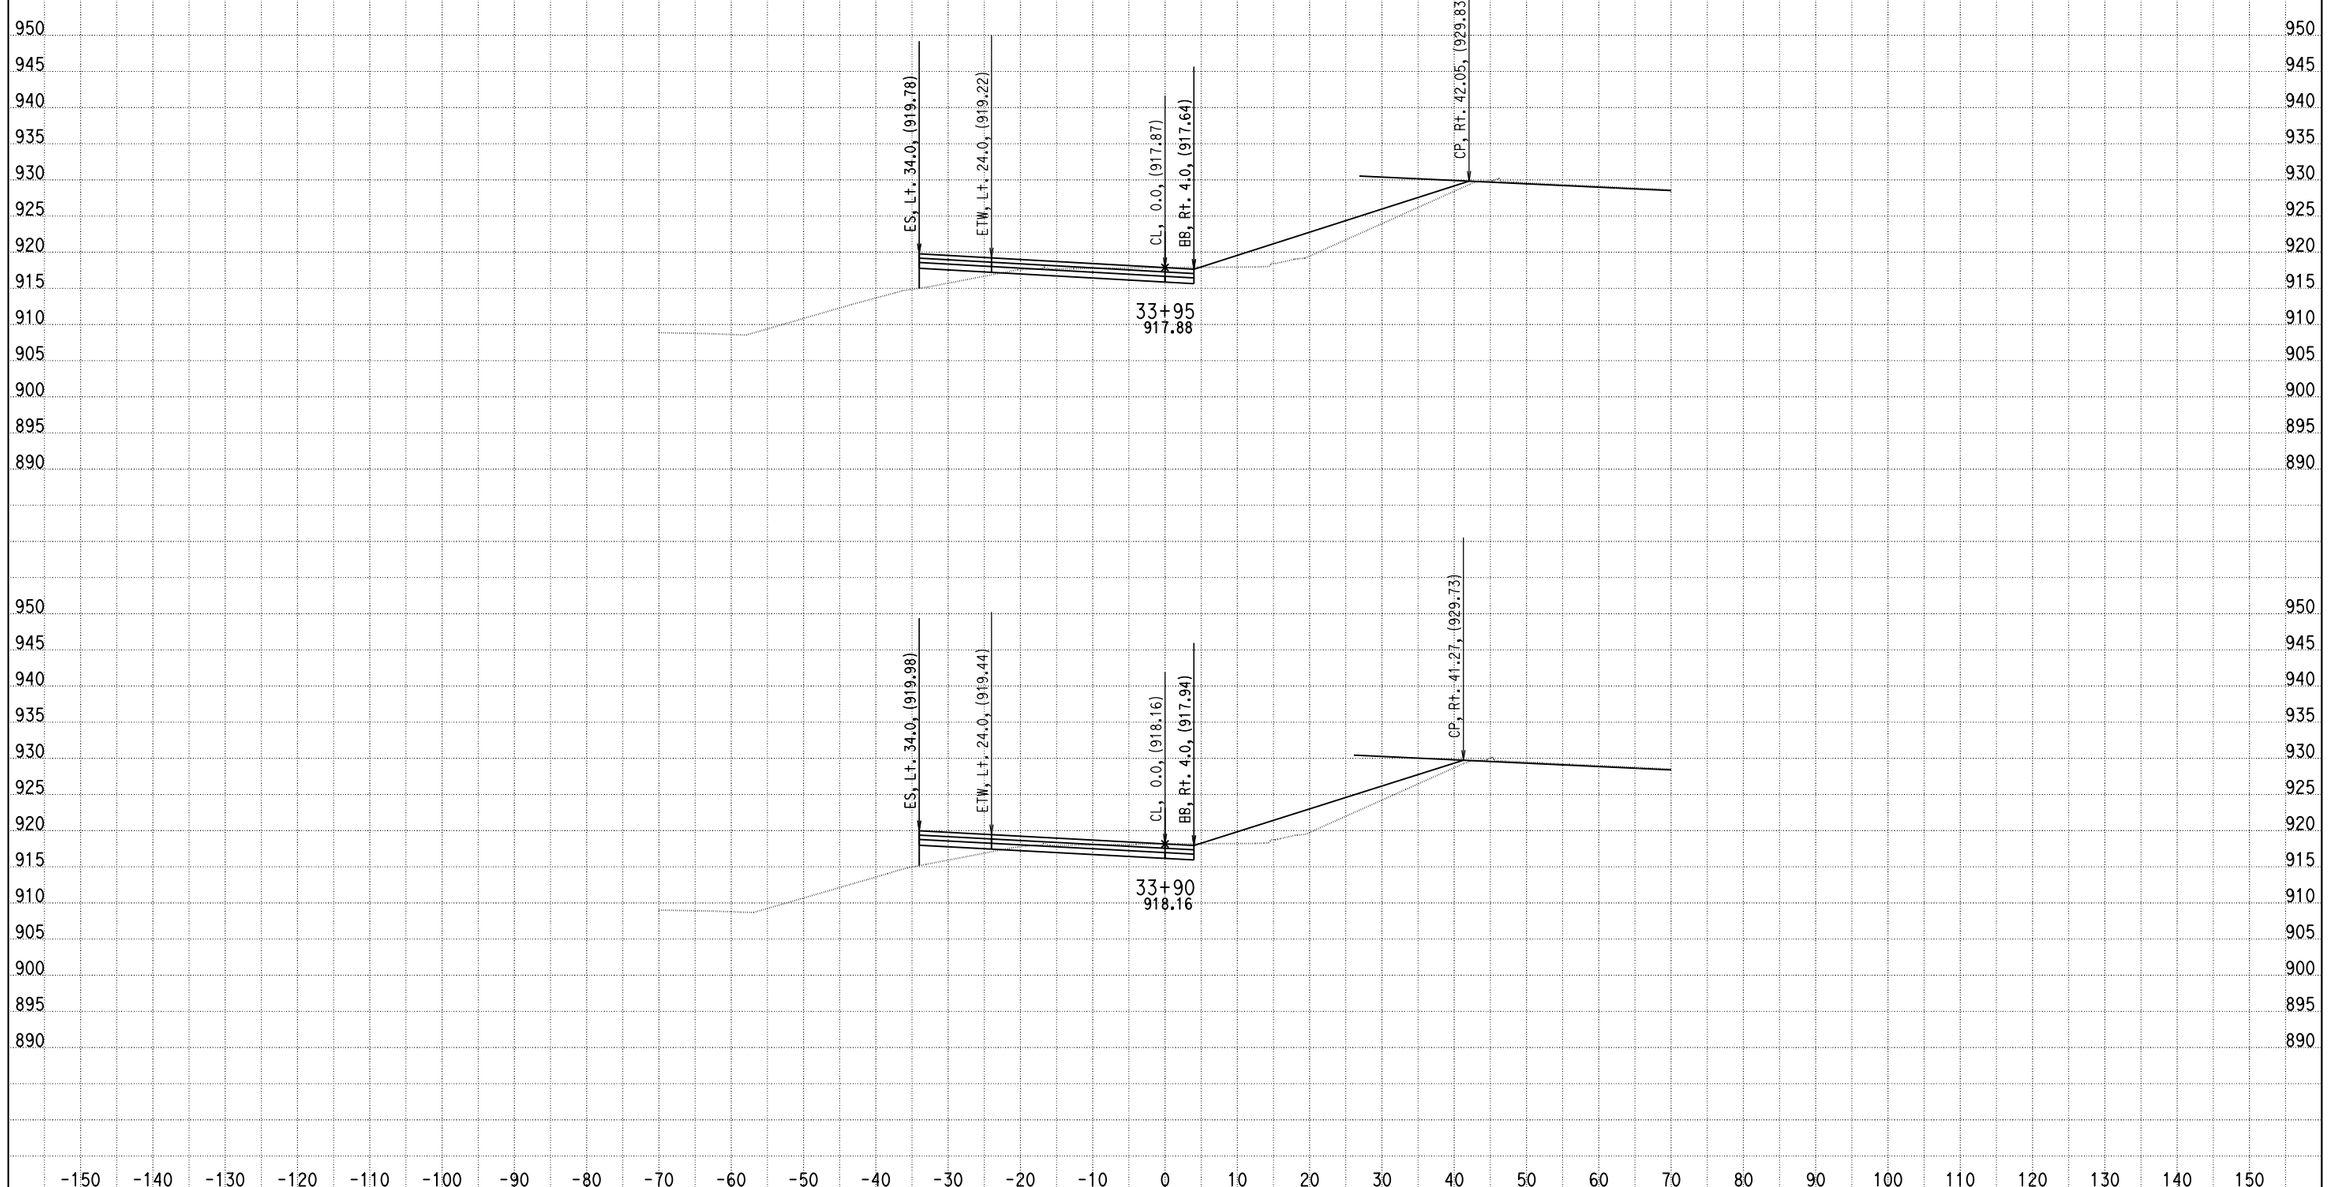

DATE: 4/8/2014

KC Project: 0818E File: D:\PROJECT\0818E\UPDATE-RAMP\hrf2f3-pro.ear

SCALE: 1" = 10' Horiz.
1" = 10' Vert.

All Dimensions are US Survey Feet

RAMPF2F3
CROSS SECTIONS

SHEET 70 OF XXX

DESIGN STUDY ONLY

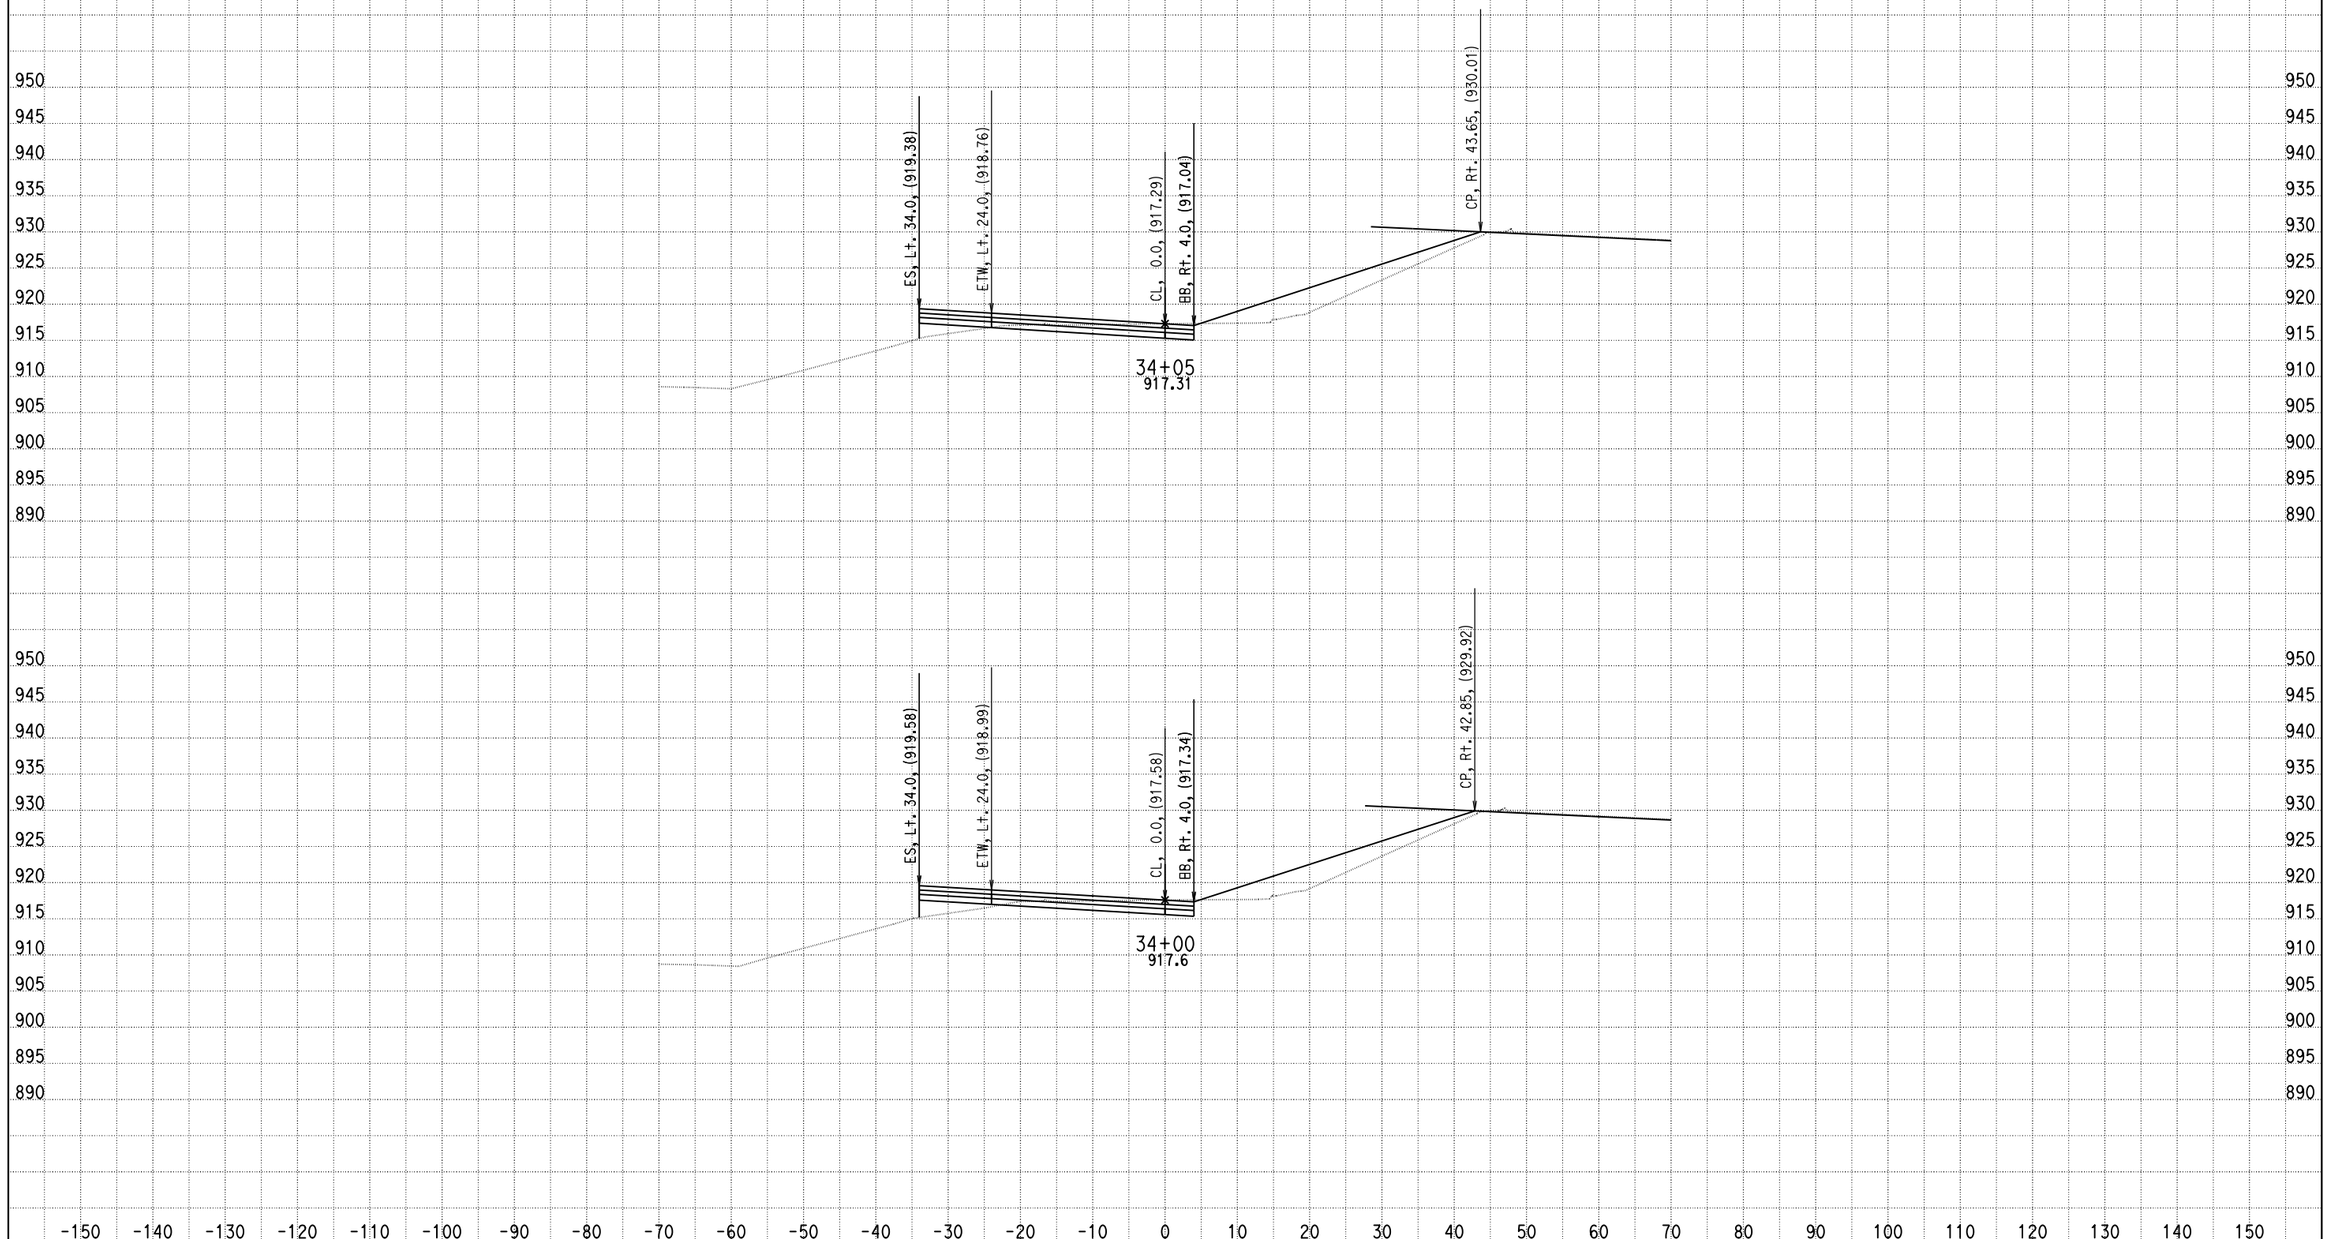

DATE: 4/8/2014

KC Project: 0818E File: D:\PROJECT\0818E\UPDATE-RAMP\hrf2f3-pro.ear

SCALE: 1" = 10' Horiz.
1" = 10' Vert.

All Dimensions are US Survey Feet

RAMPF2F3
CROSS SECTIONS

SHEET 71 OF XXX

DESIGN STUDY ONLY

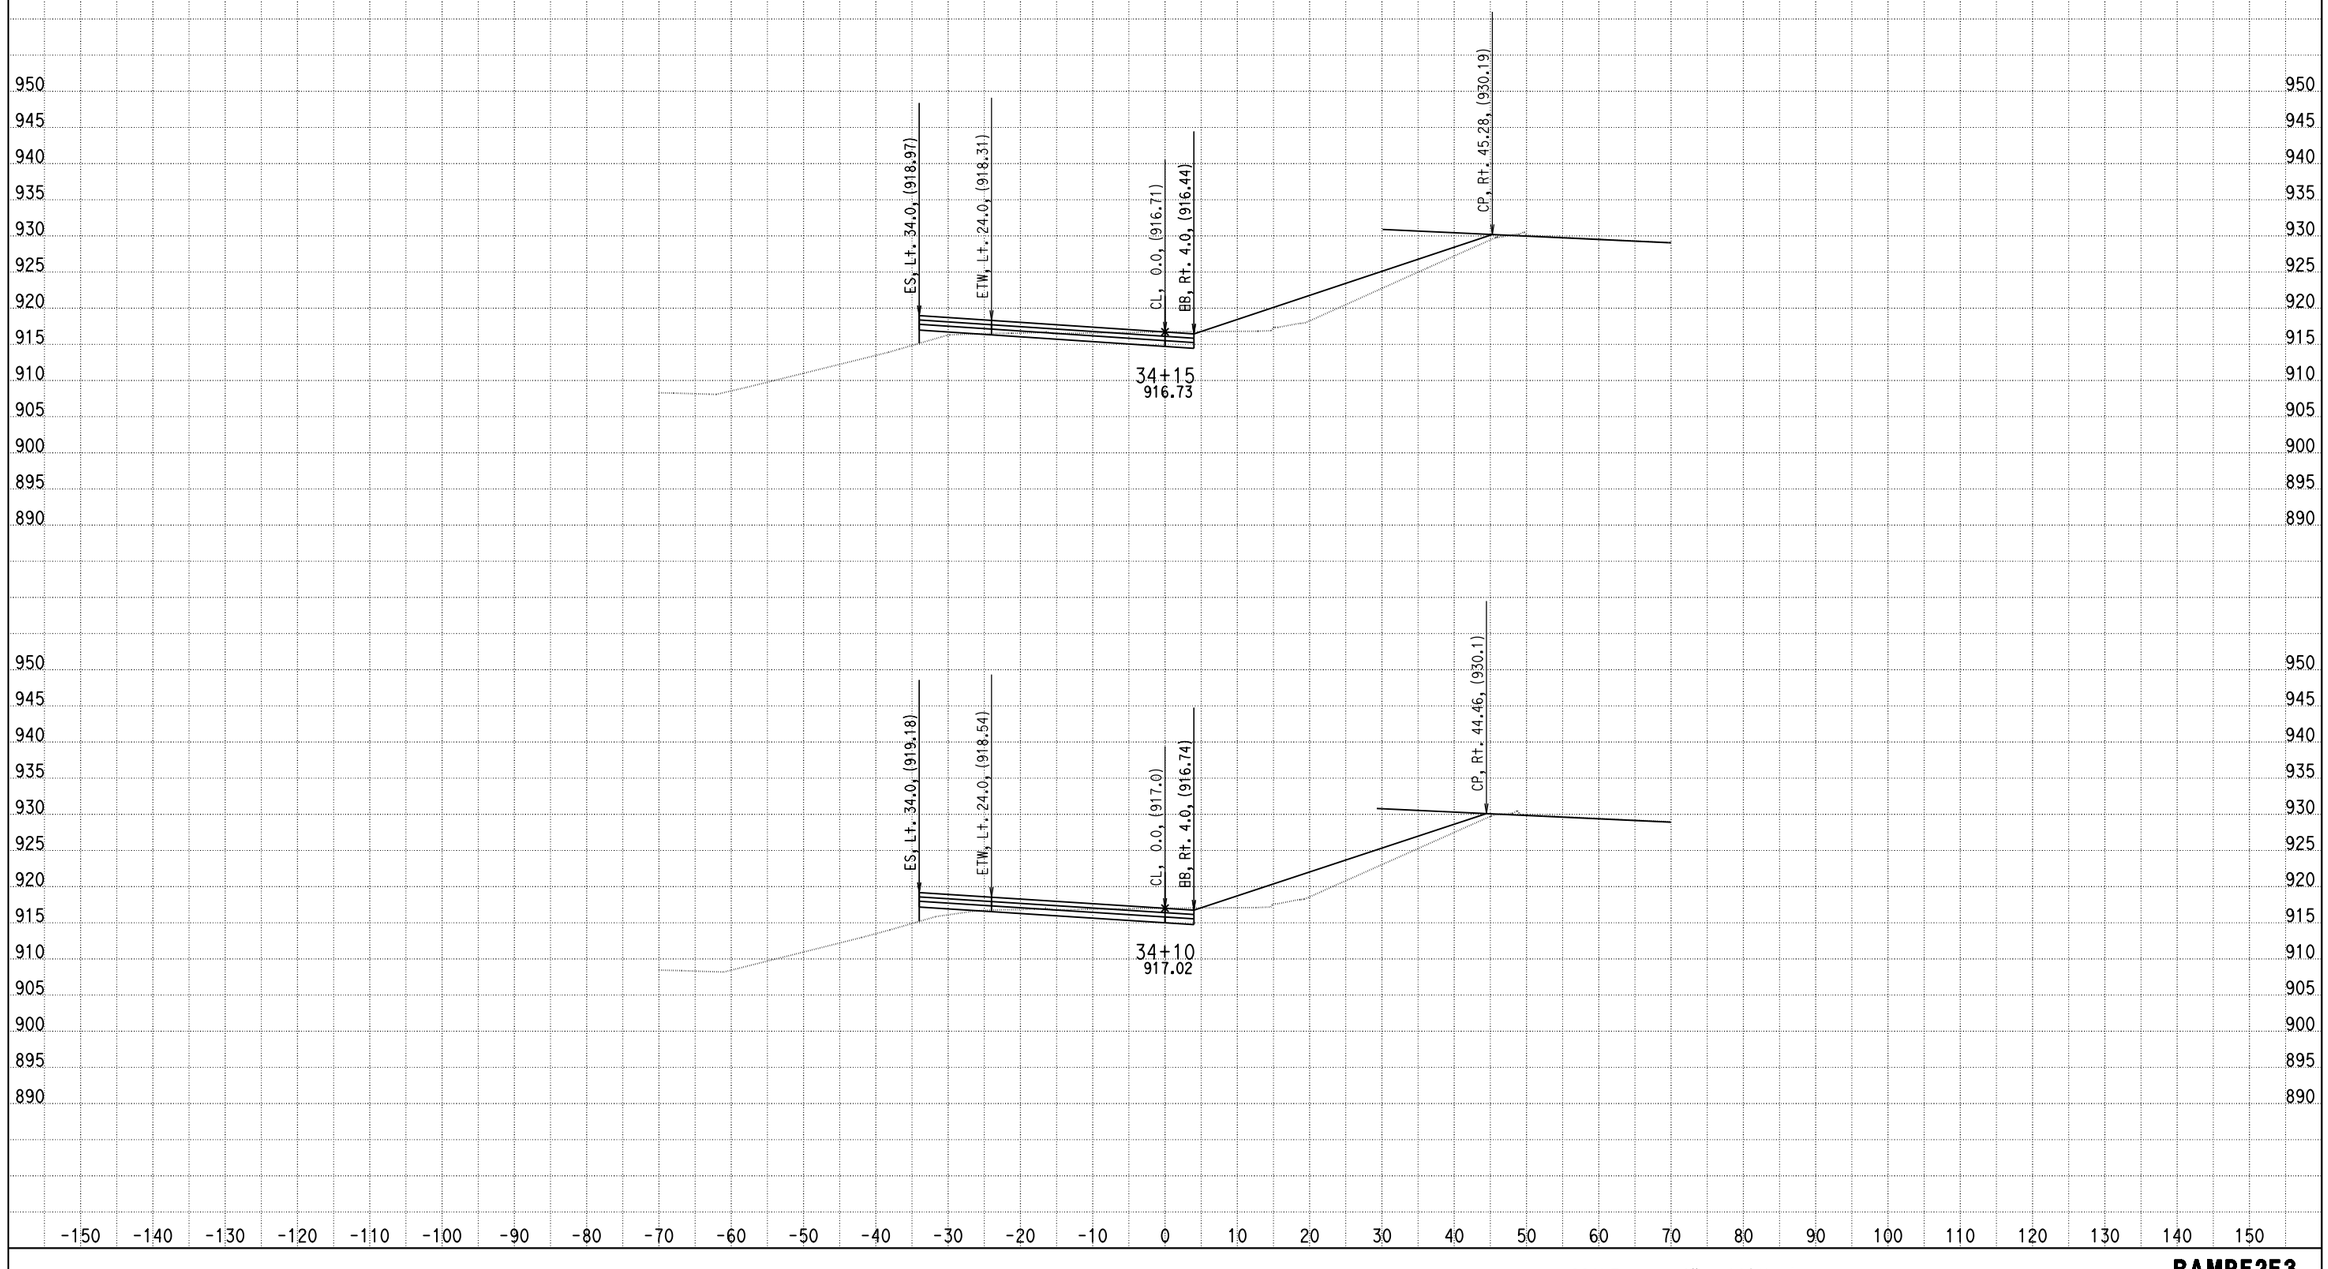

DATE: 4/8/2014

KC Project: 0818E File: D:\PROJECT\0818E\UPDATE-RAMP\hrf2f3-pro.ear

SCALE: 1" = 10' Horiz.
1" = 10' Vert.

All Dimensions are US Survey Feet

RAMPF2F3
CROSS SECTIONS
SHEET 72 OF XXX

DESIGN STUDY ONLY

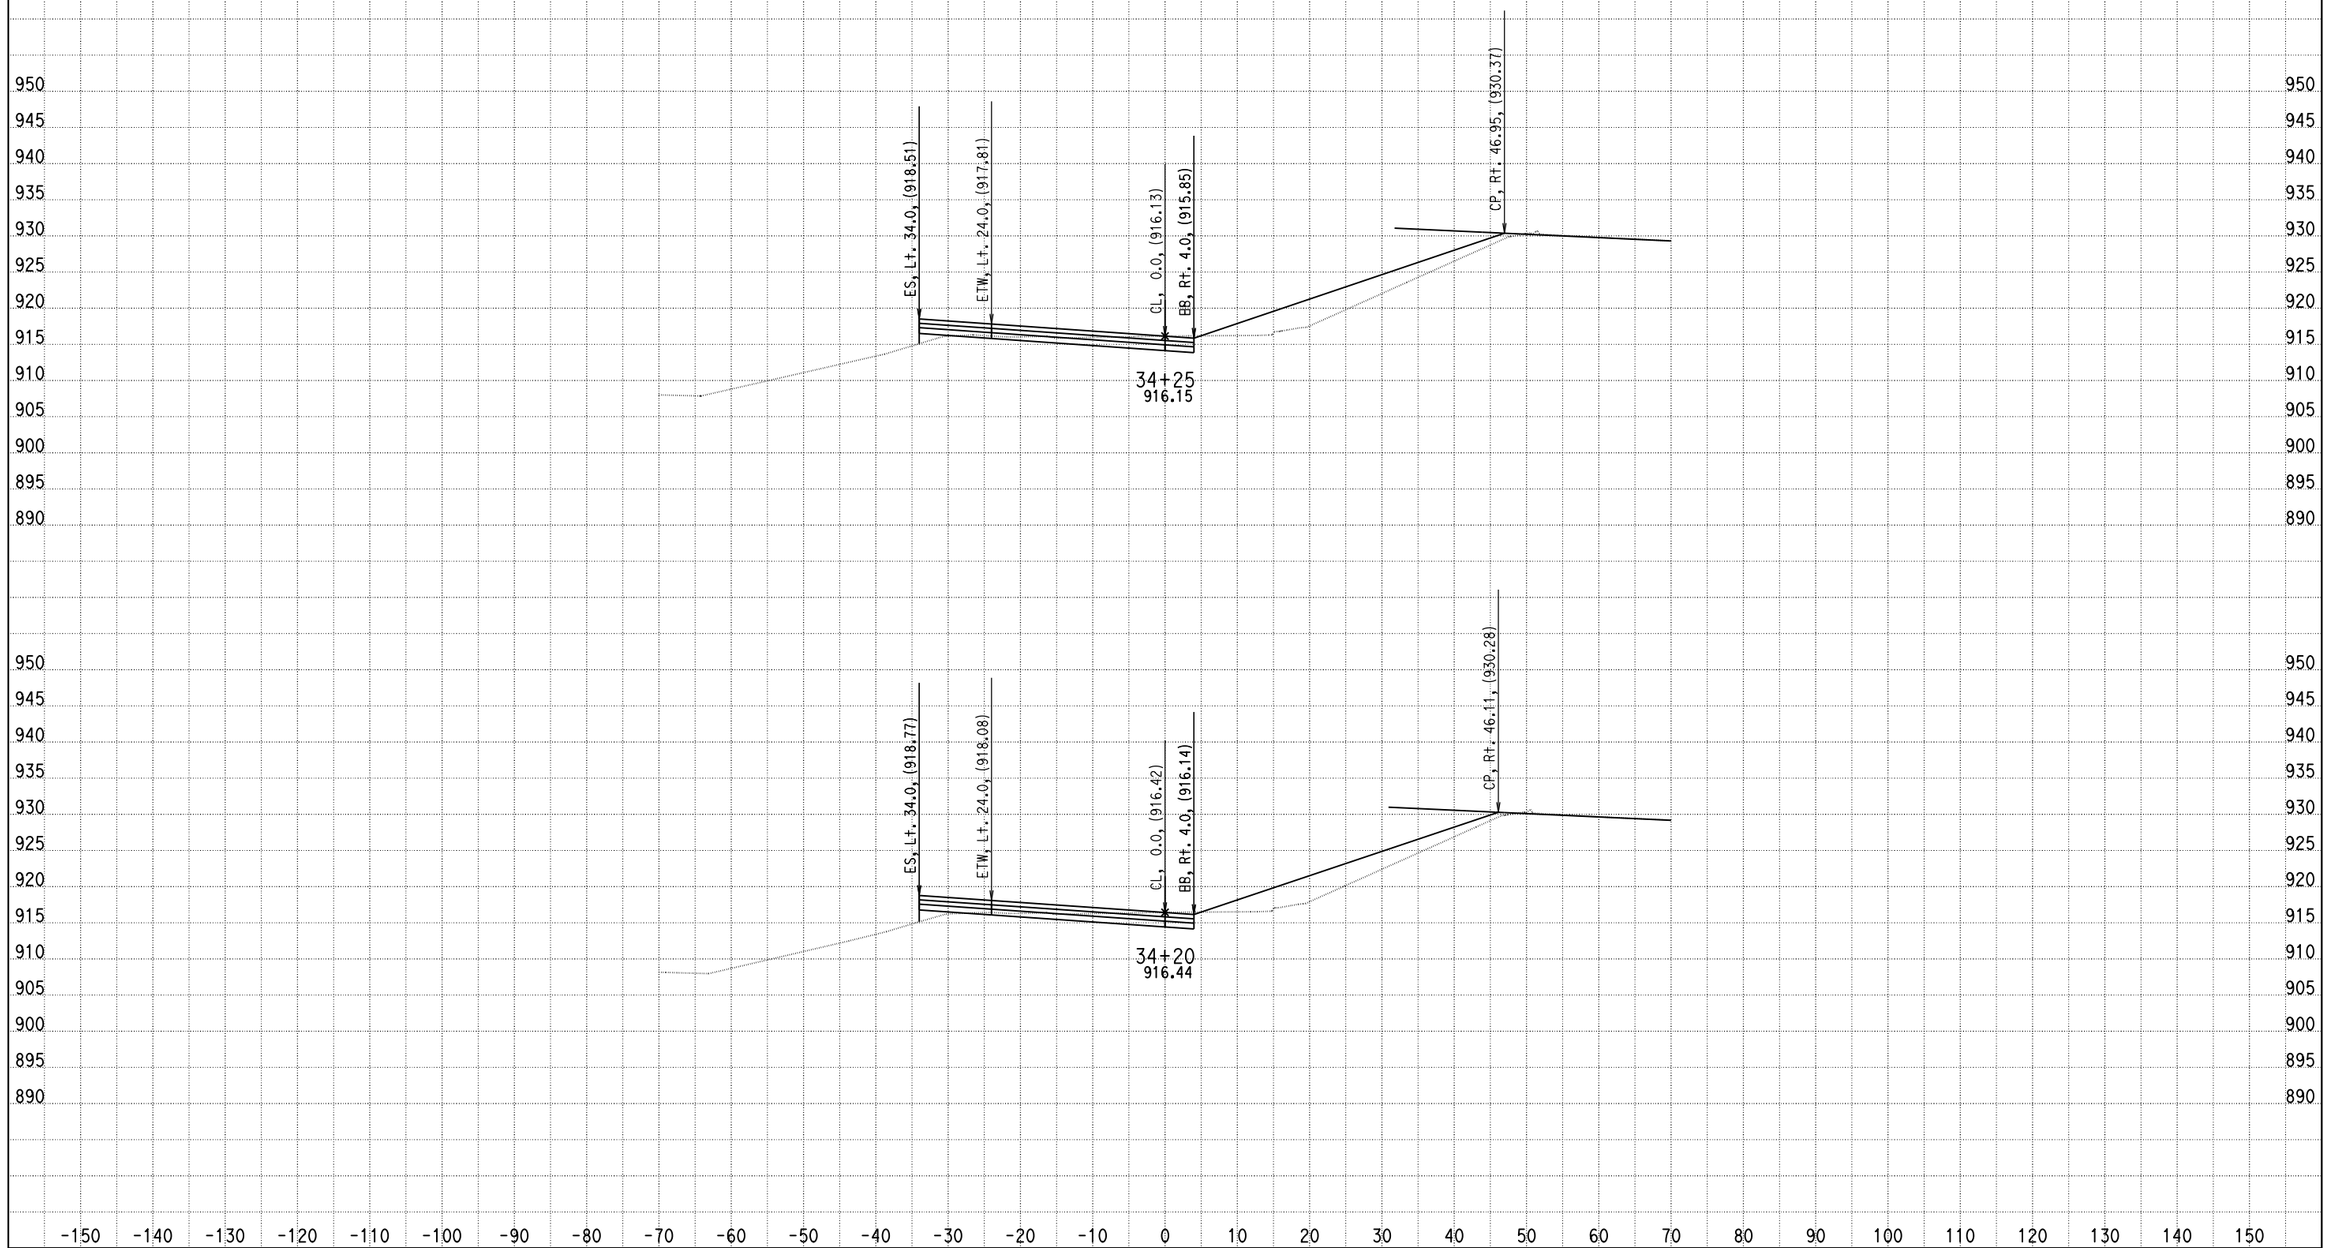

DATE: 4/8/2014

KC Project: 0818E File: D:\PROJECT\0818E\UPDATE-RAMP\hrf2f3-pro.ear

SCALE: 1" = 10' Horiz.
1" = 10' Vert.

All Dimensions are US Survey Feet

RAMPF2F3
CROSS SECTIONS

DESIGN STUDY ONLY

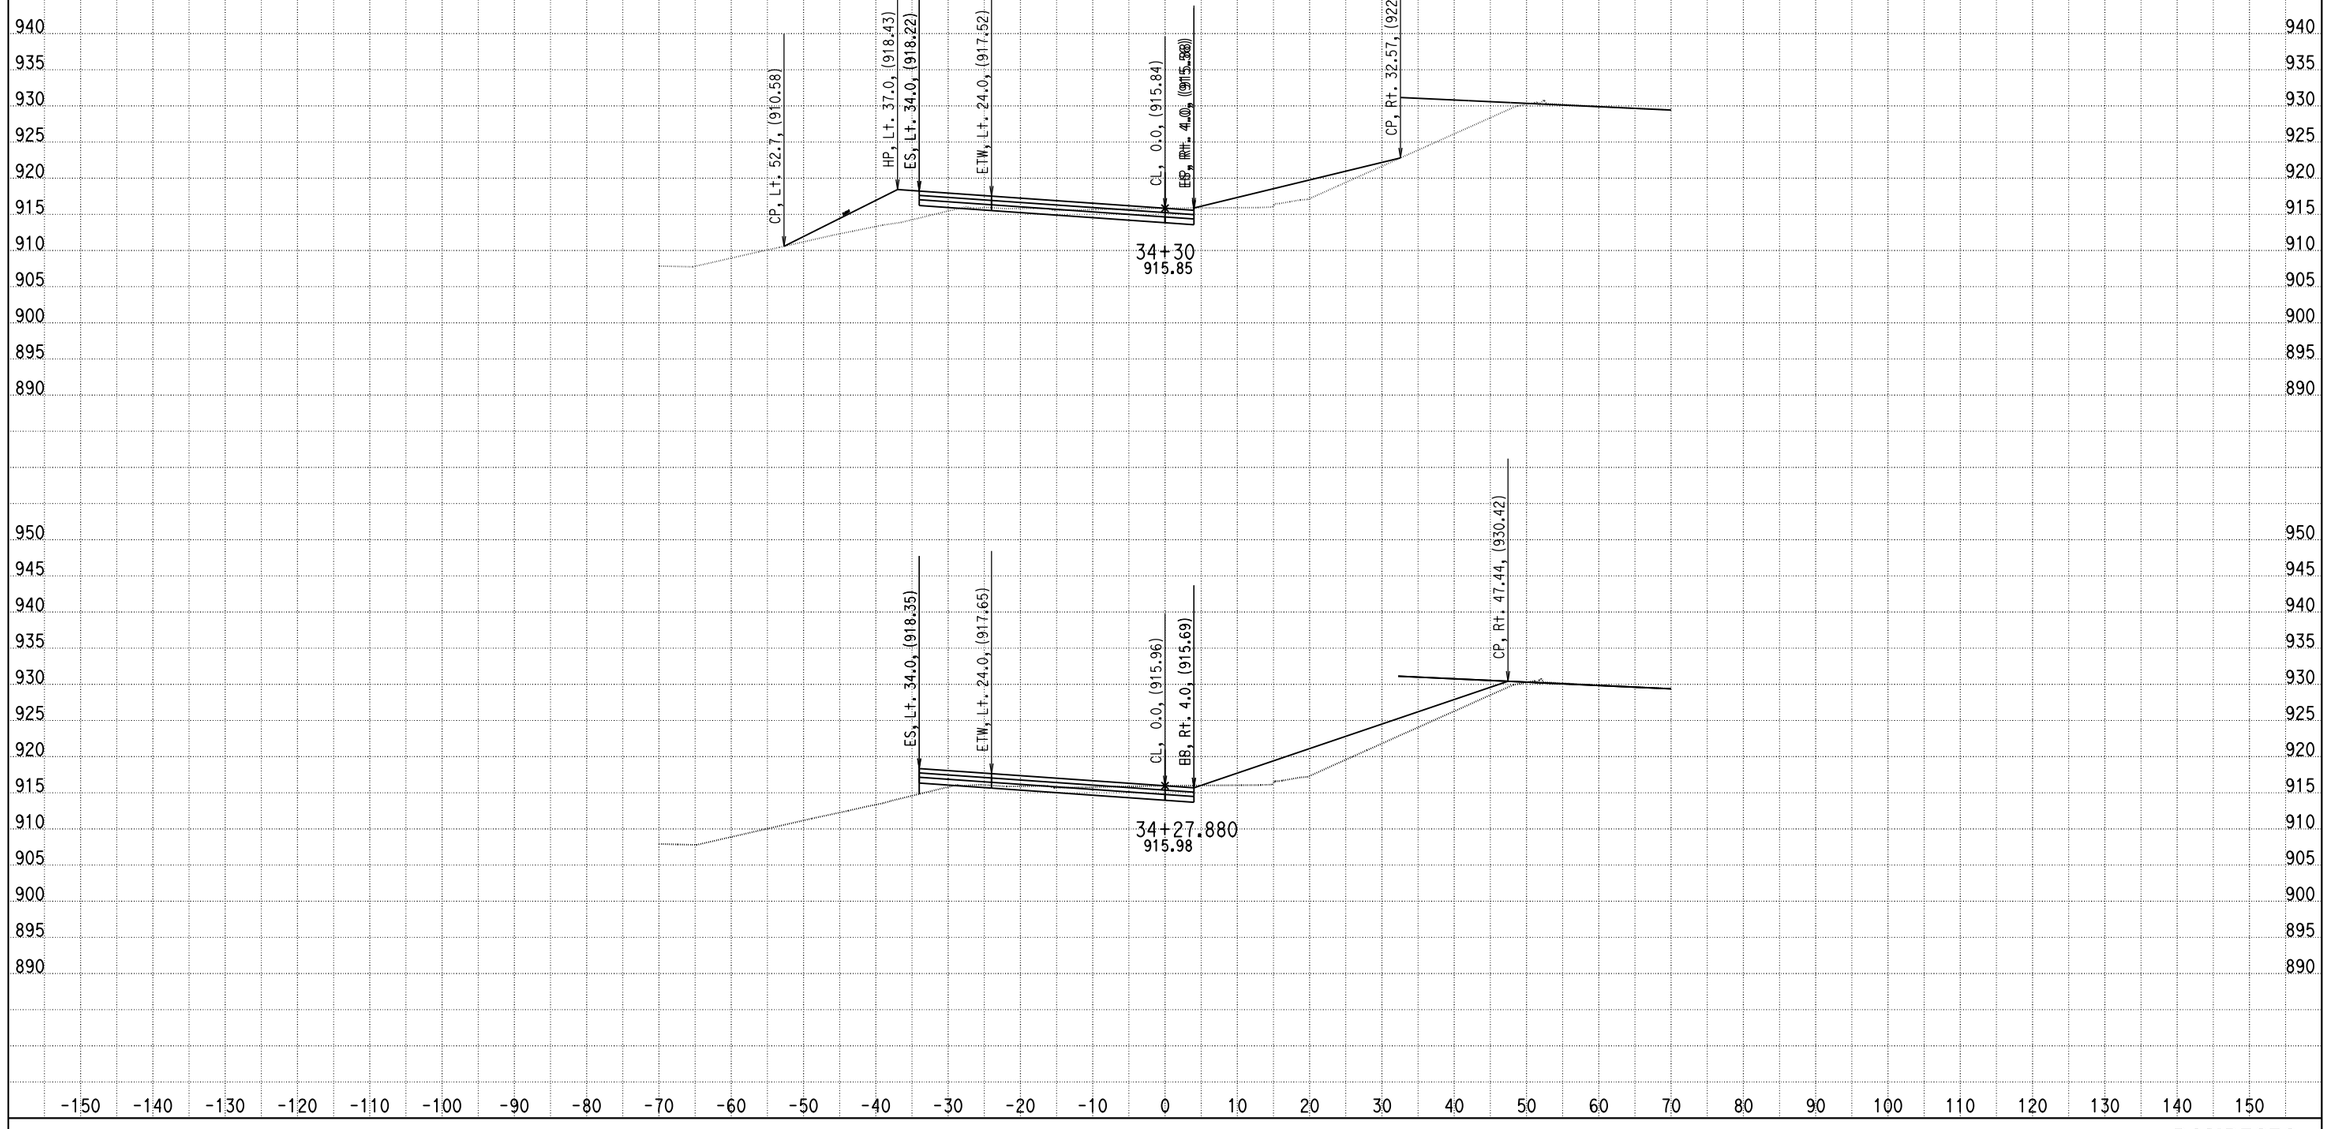

DATE: 4/8/2014

KC Project: 0818E File: D:\PROJECT\0818E\UPDATE-RAMP\hrf2f3-pro.ear

SCALE: 1" = 10' Horiz.
1" = 10' Vert.

All Dimensions are US Survey Feet

RAMPF2F3
CROSS SECTIONS

DESIGN STUDY ONLY

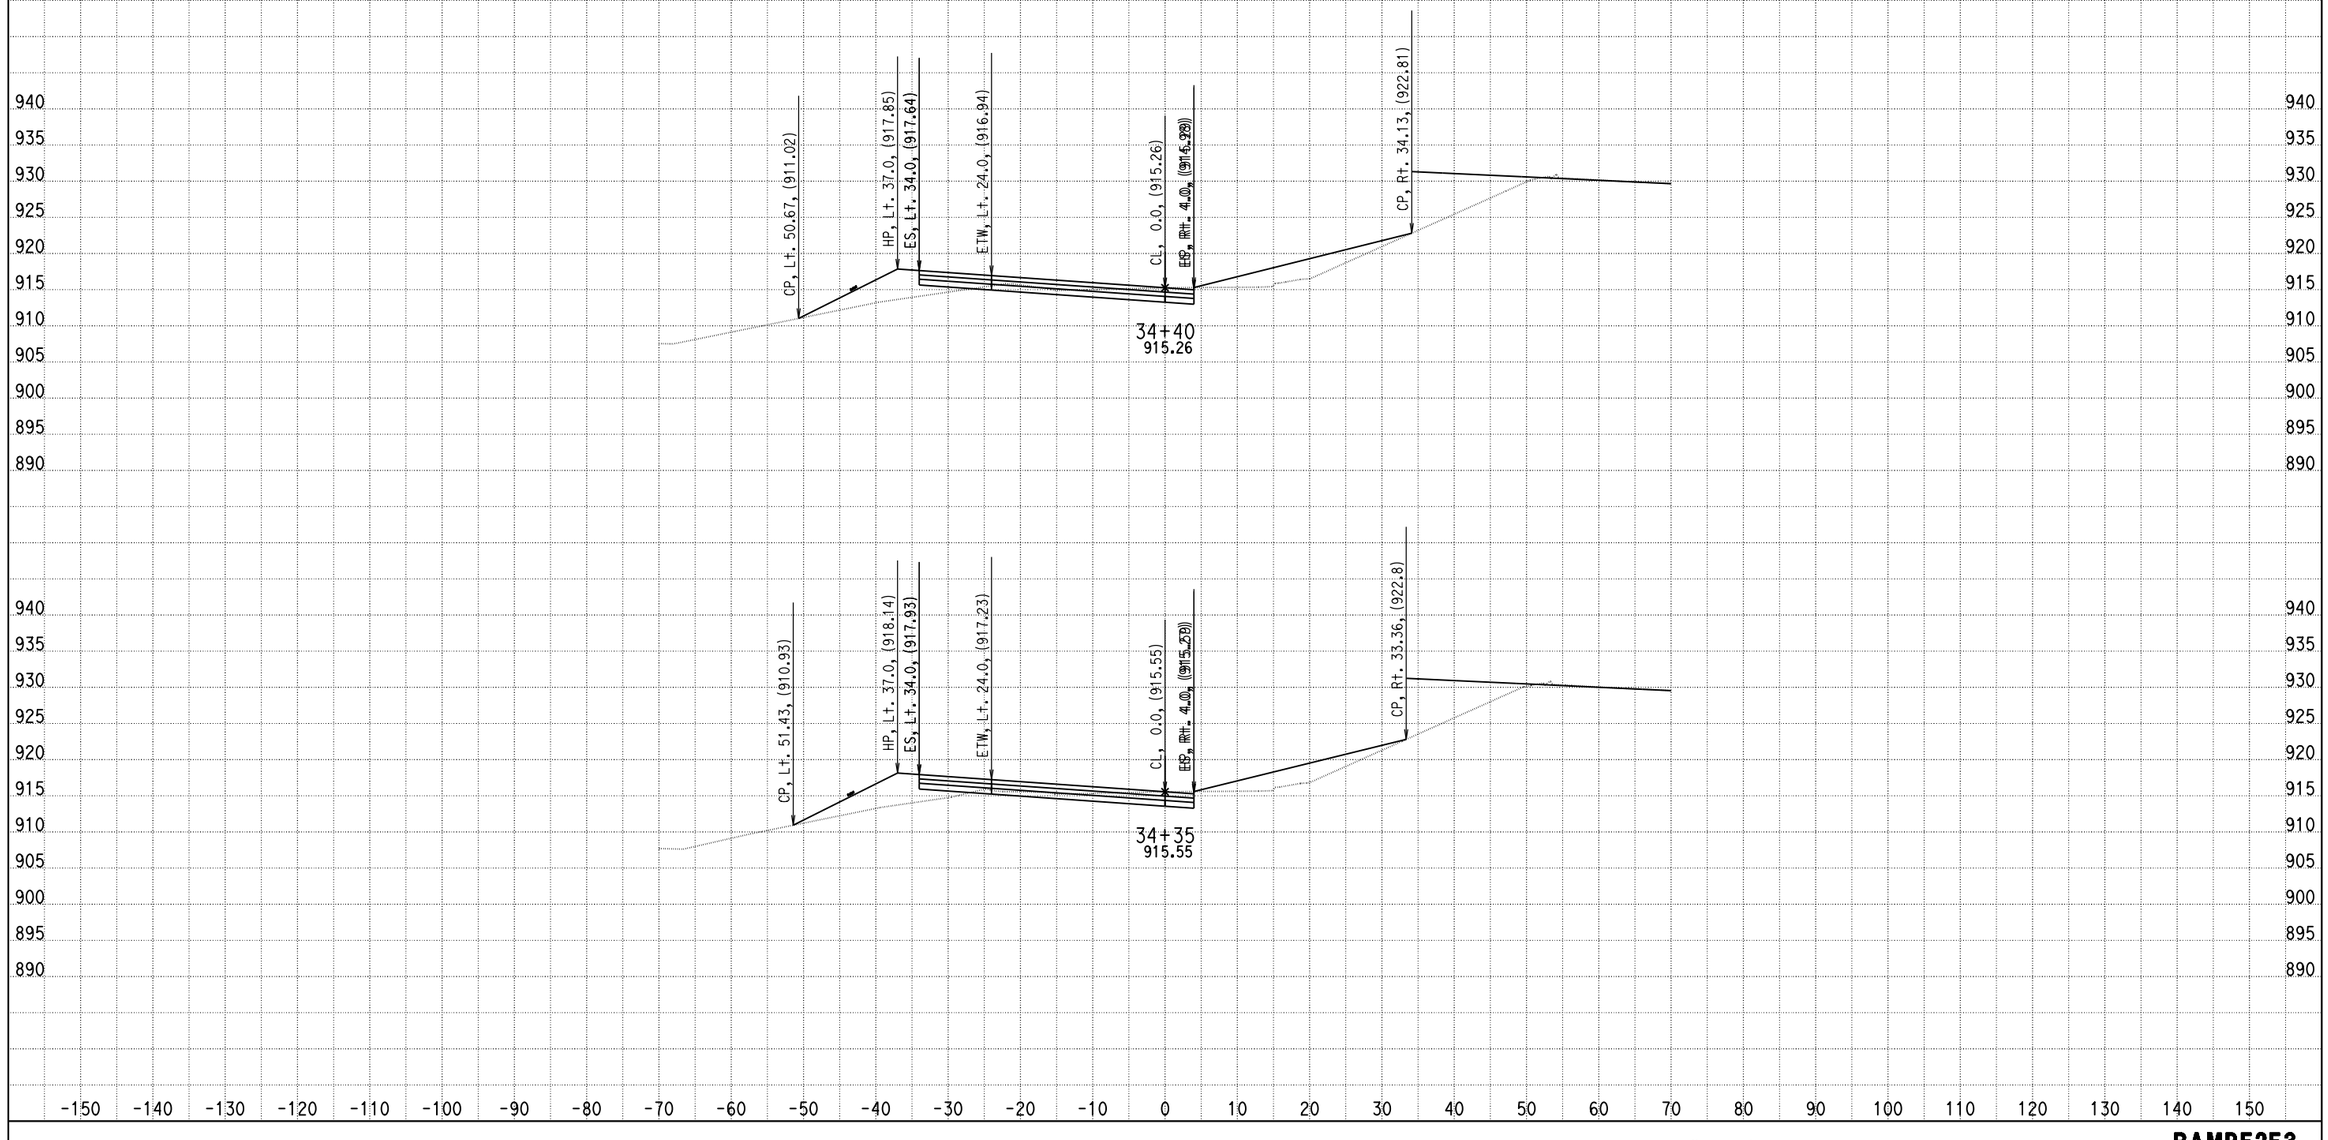

DATE: 4/8/2014

KC Project: 0818E File: D:\PROJECT\0818E\UPDATE-RAMP\hrf2f3-pro.ear

SCALE: 1" = 10' Horiz.
1" = 10' Vert.

All Dimensions are US Survey Feet

RAMPF2F3
CROSS SECTIONS
SHEET 75 OF XXX

DESIGN STUDY ONLY

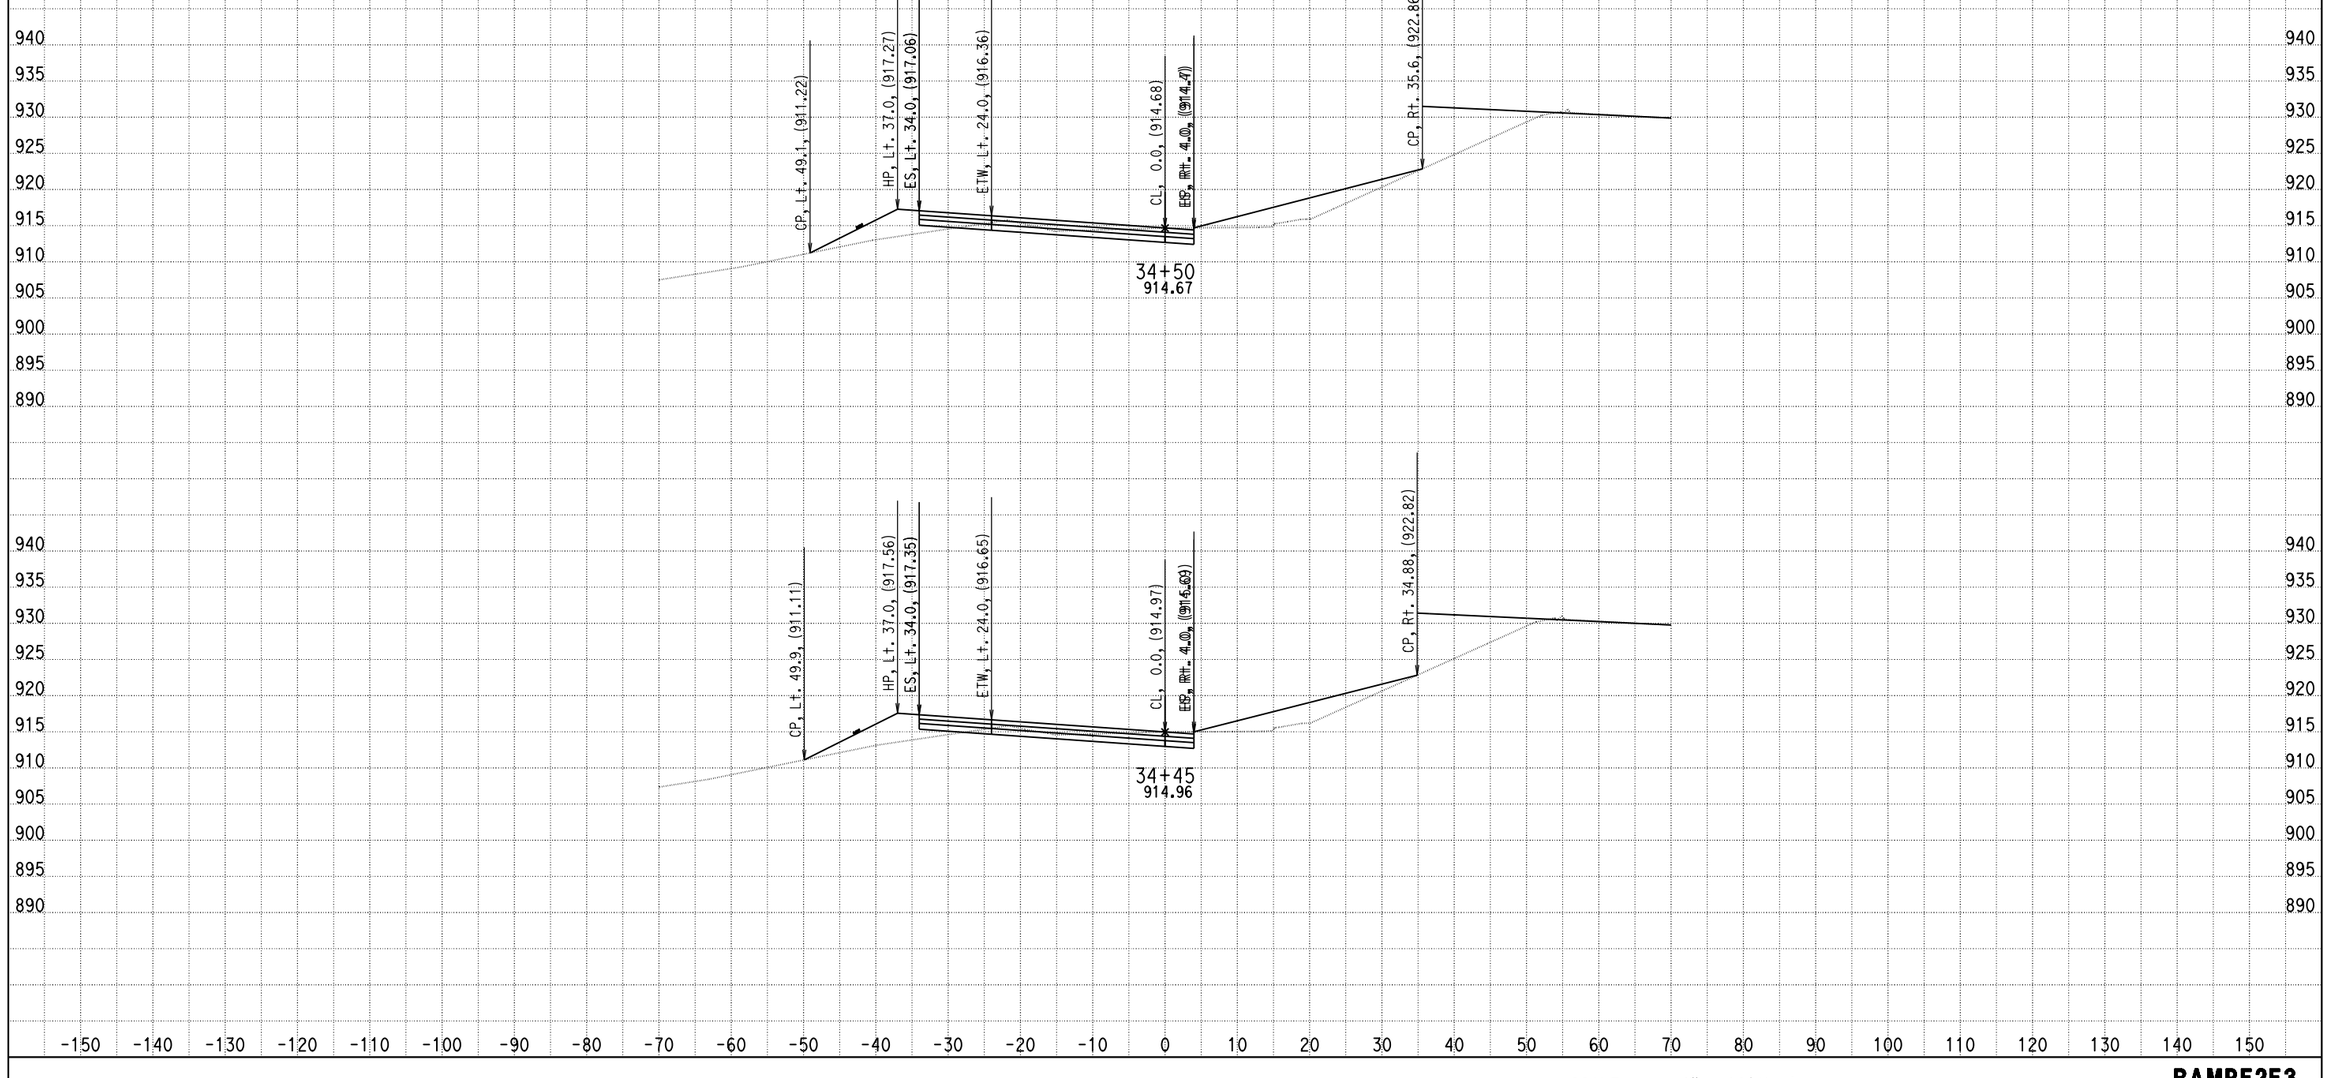

DATE: 4/8/2014

KC Project: 0818E File: D:\PROJECT\0818E\UPDATE-RAMP\hrf2f3-pro.ear

SCALE: 1" = 10' Horiz.
1" = 10' Vert.

All Dimensions are US Survey Feet

RAMPF2F3
CROSS SECTIONS
SHEET 76 OF XXX

DESIGN STUDY ONLY

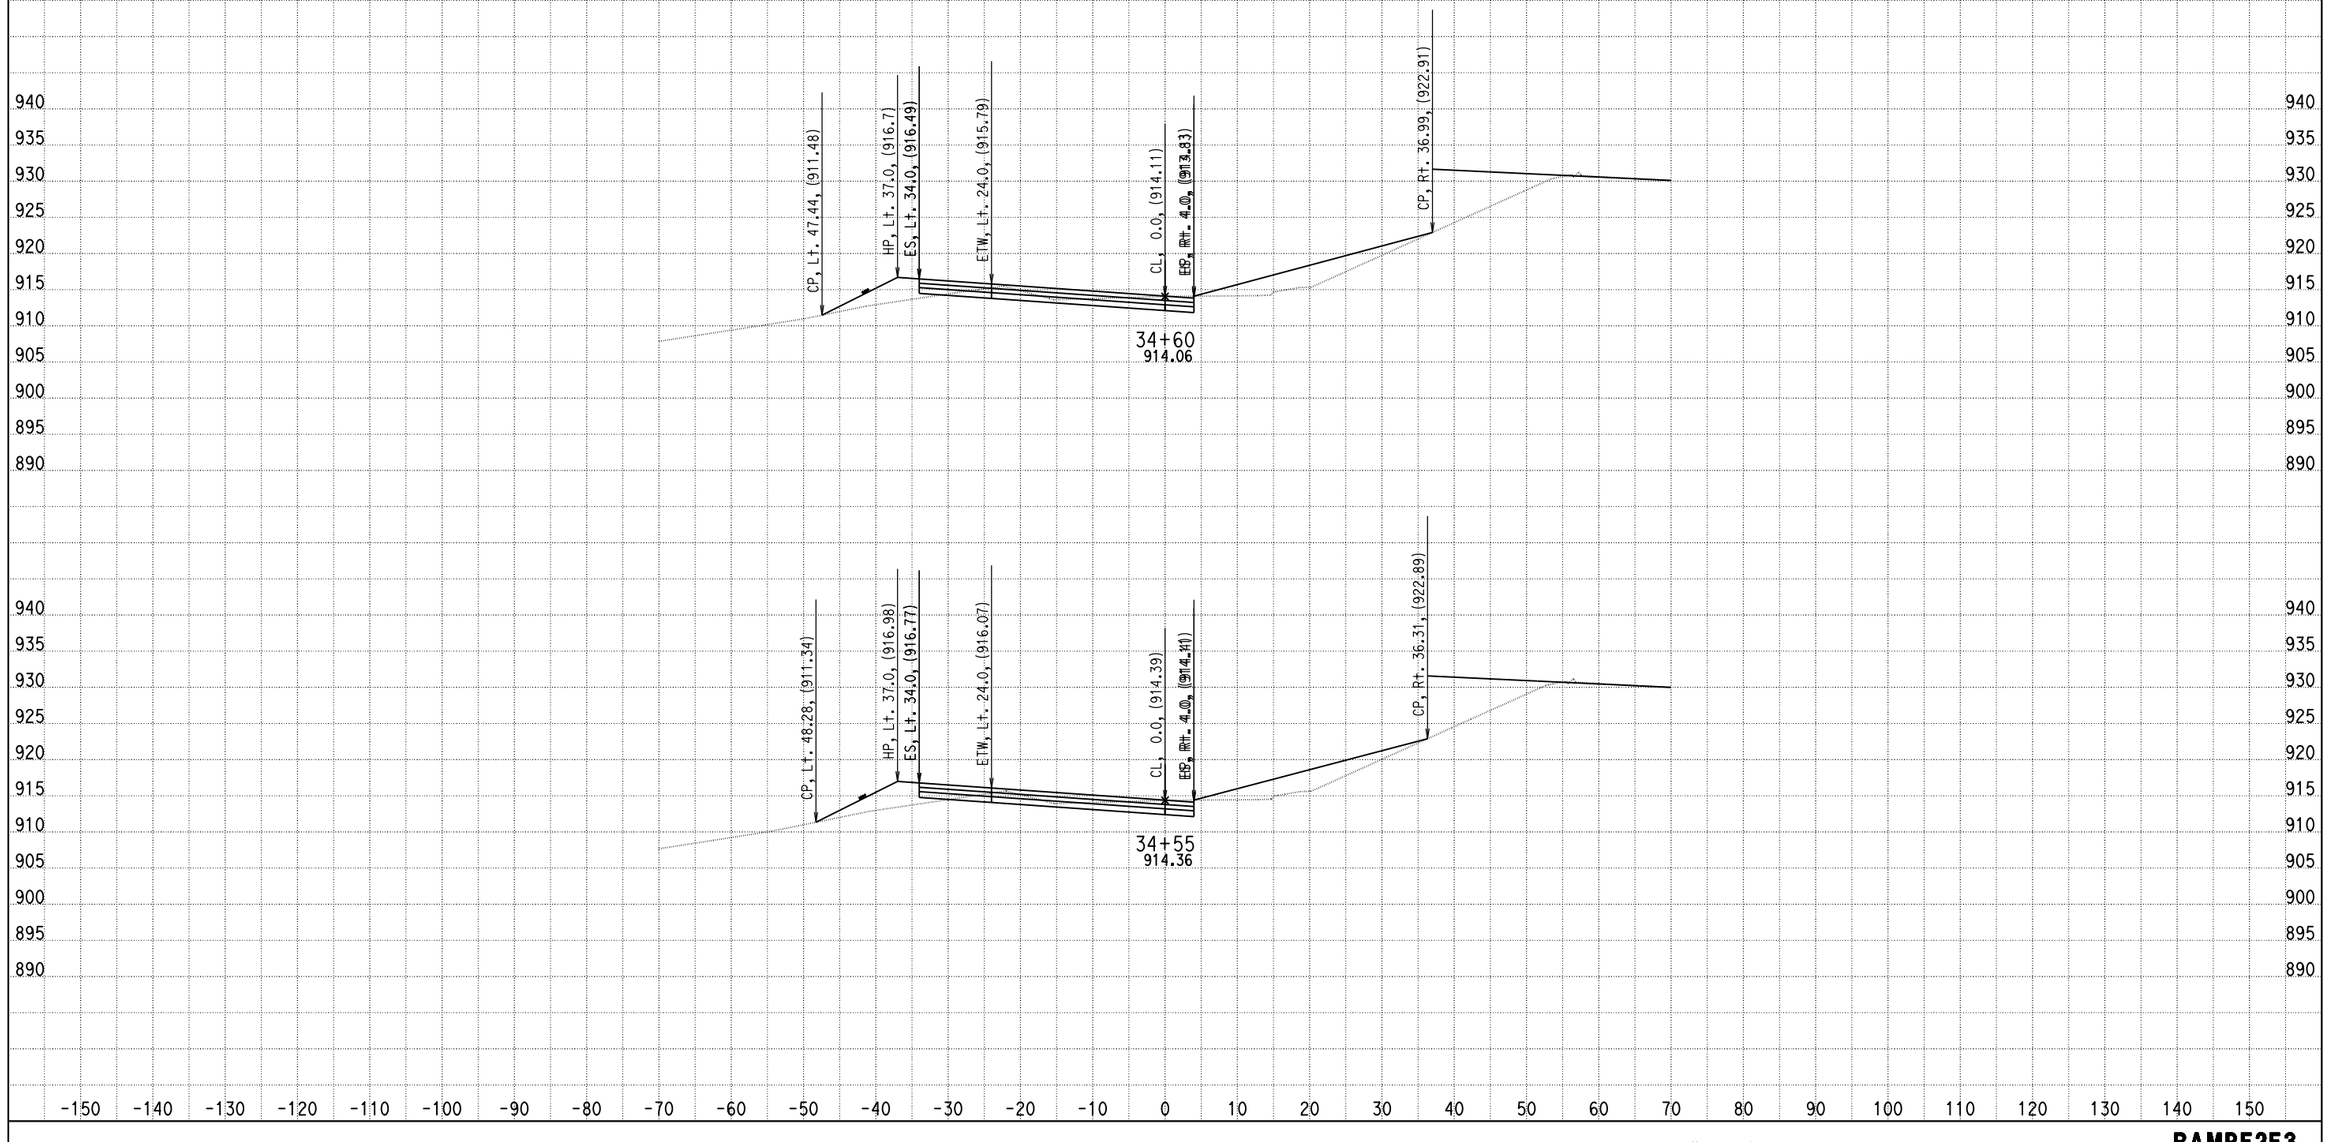

DATE: 4/8/2014

KC Project: 0818E File: D:\PROJECT\0818E\UPDATE-RAMP\hrf2f3-pro.ear

SCALE: 1" = 10' Horiz.
1" = 10' Vert.

All Dimensions are US Survey Feet

RAMPF2F3
CROSS SECTIONS
SHEET 77 OF XXX

DESIGN STUDY ONLY

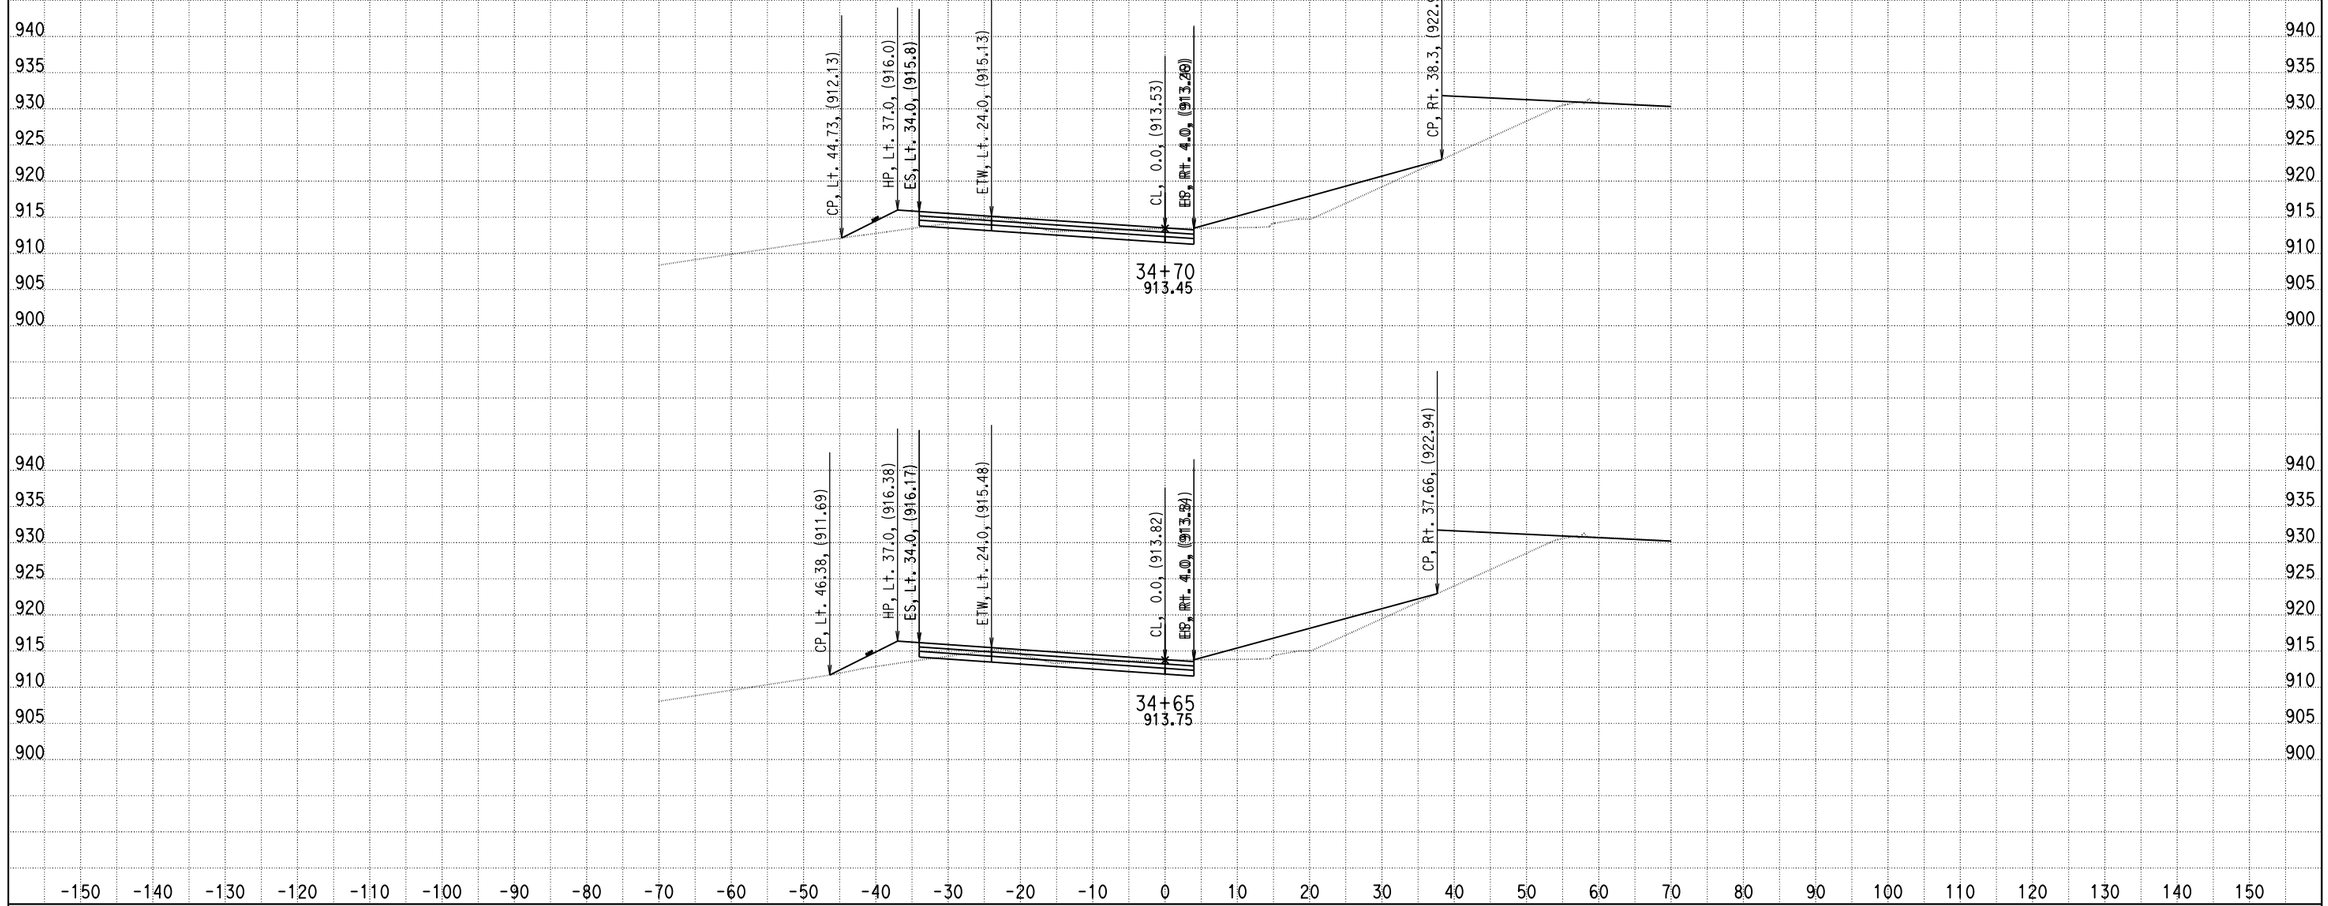

DATE: 4/8/2014

KC Project: 0818E File: D:\PROJECT\0818E\UPDATE-RAMP\hrf2f3-pro.ear

SCALE: 1" = 10' Horiz.
1" = 10' Vert.

All Dimensions are US Survey Feet

RAMPF2F3
CROSS SECTIONS

DESIGN STUDY ONLY

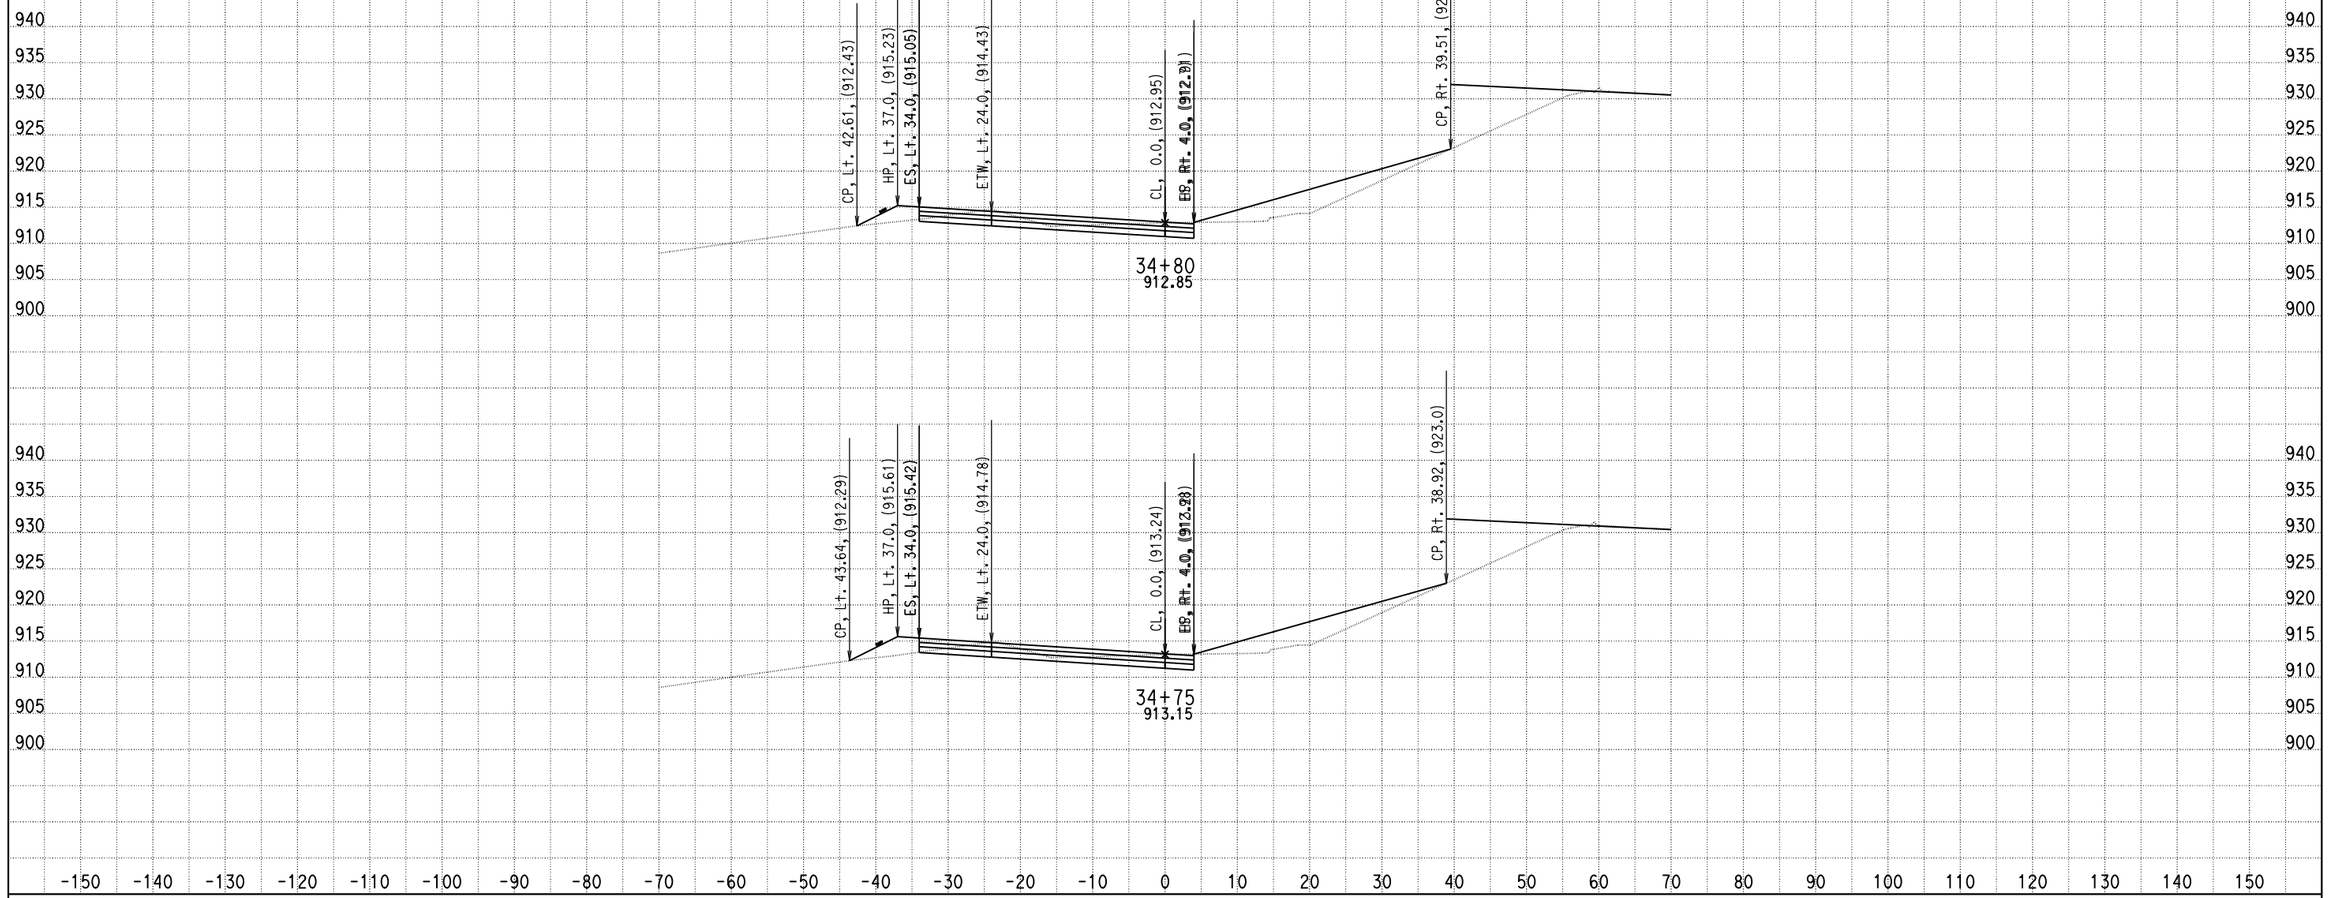

DATE: 4/8/2014

KC Project: 0818E File: D:\PROJECT\0818E\UPDATE-RAMP\hrf2f3-pro.ear

SCALE: 1" = 10' Horiz.
1" = 10' Vert.

All Dimensions are US Survey Feet

RAMPF2F3
CROSS SECTIONS

SHEET 79 OF XXX

DESIGN STUDY ONLY

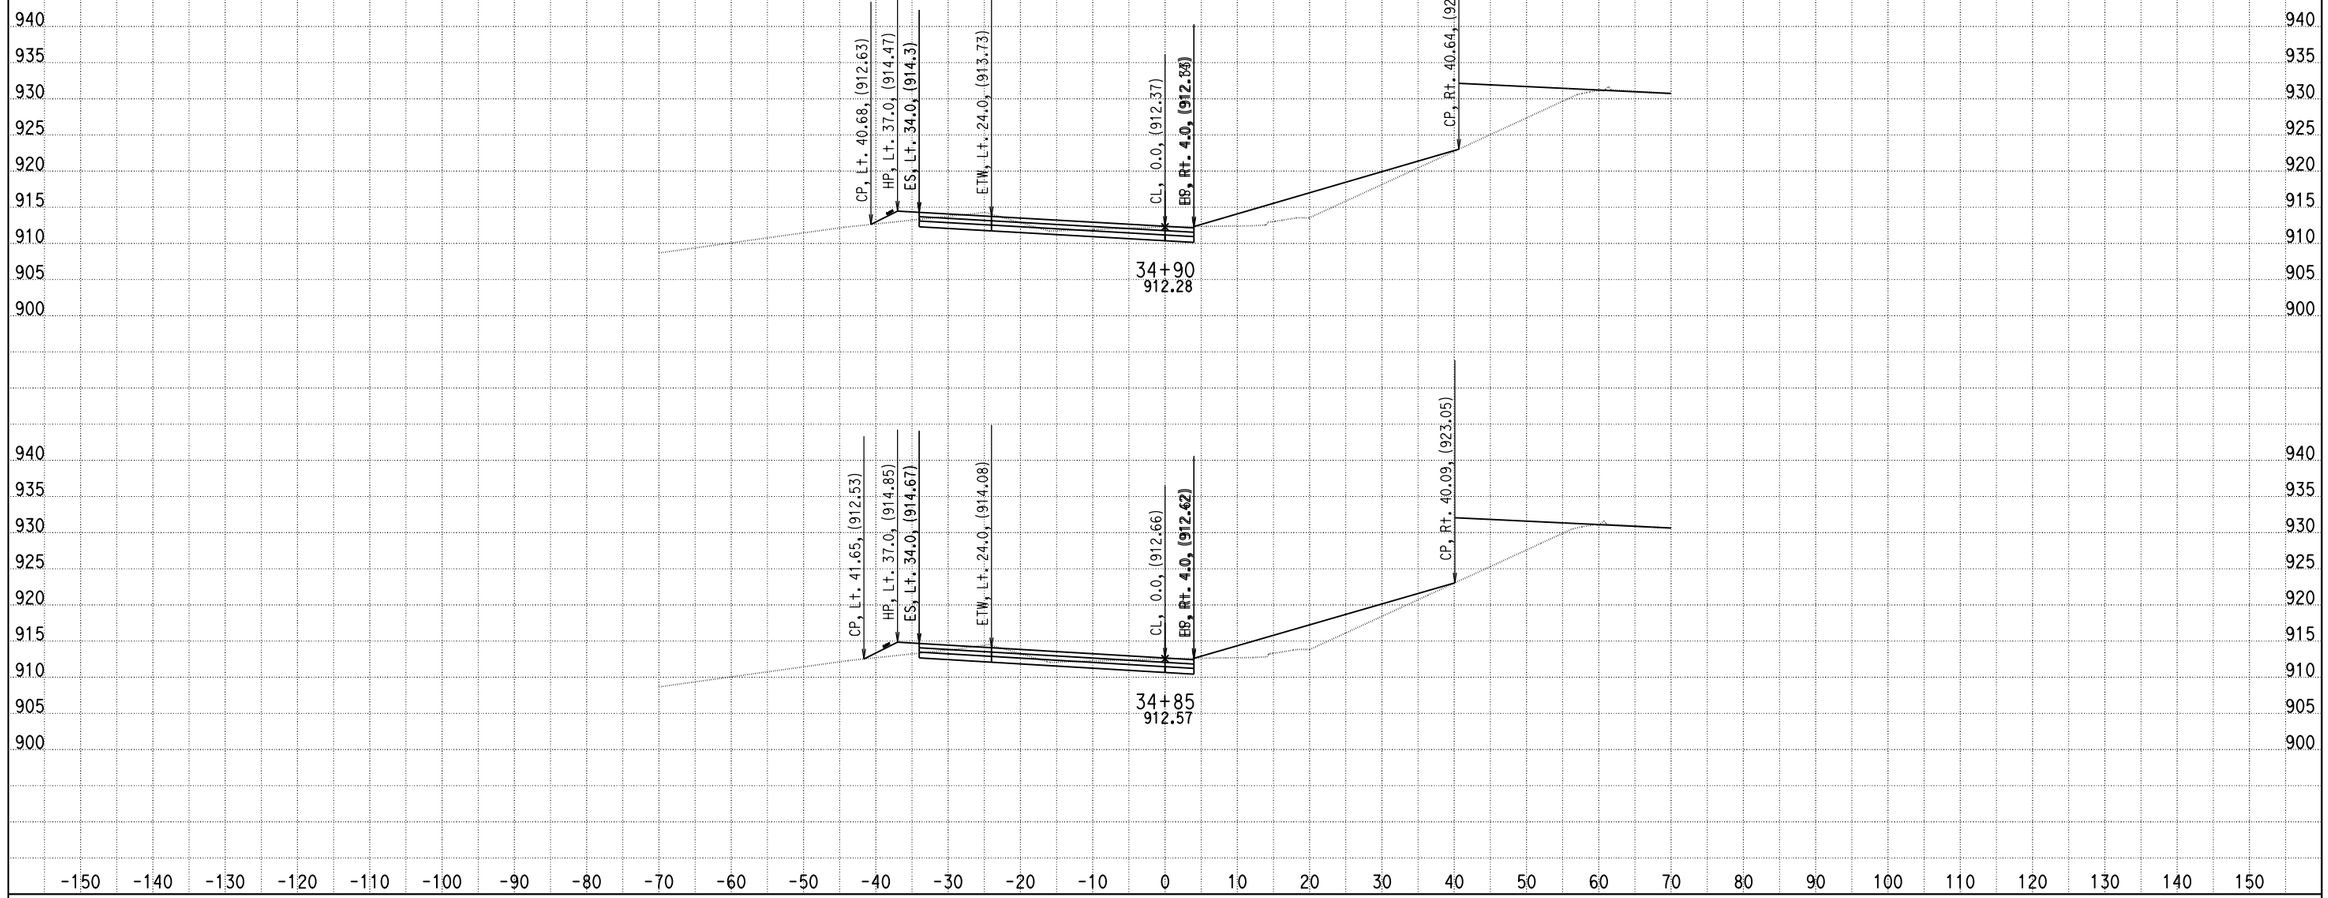

DATE: 4/8/2014

KC Project: 0818E File: D:\PROJECT\0818E\UPDATE-RAMP\hrf2f3-pro.ear

SCALE: 1" = 10' Horiz.
1" = 10' Vert.

All Dimensions are US Survey Feet

RAMPF2F3
CROSS SECTIONS

SHEET 80 OF XXX

DESIGN STUDY ONLY

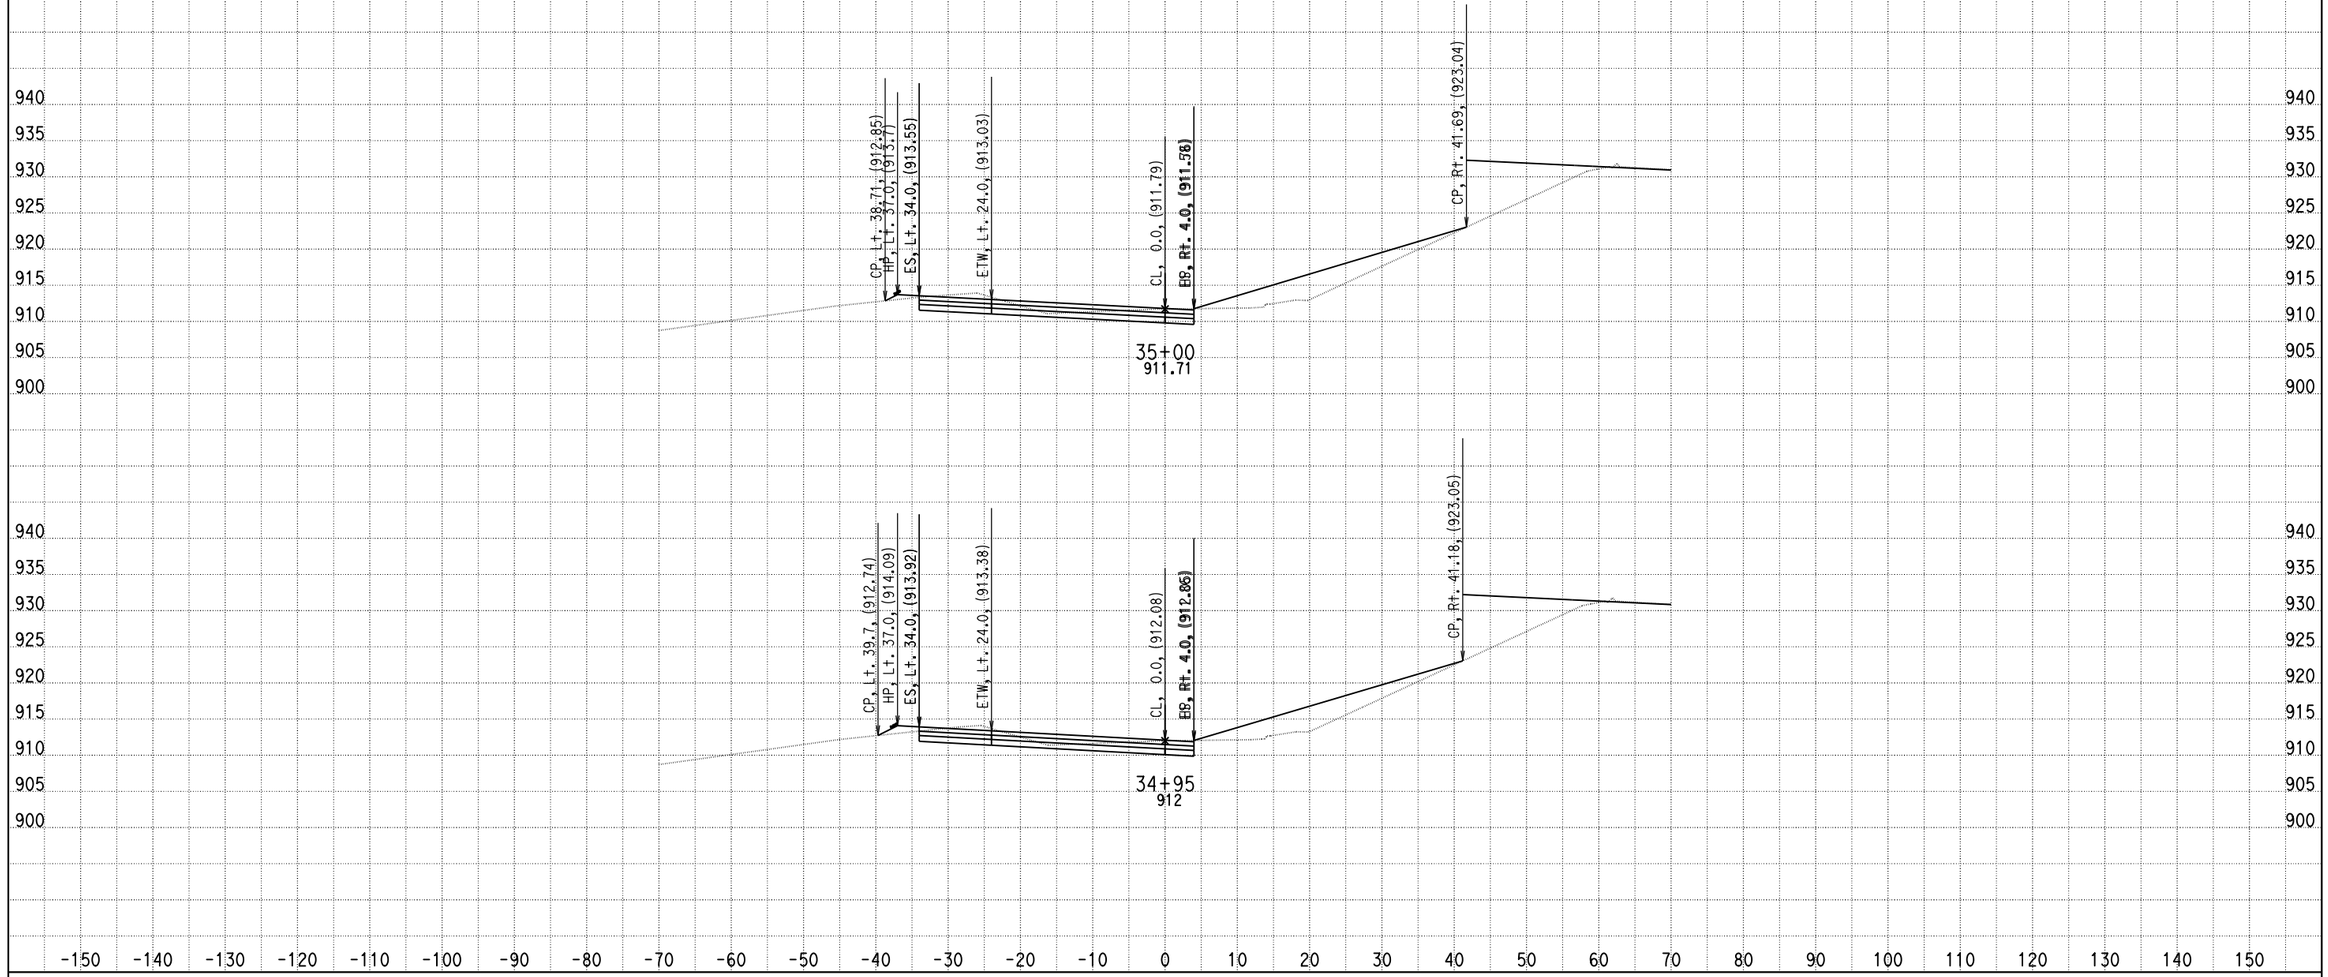

DATE: 4/8/2014

KC Project: 0818E File: D:\PROJECT\0818E\UPDATE-RAMP\hrf2f3-pro.ear

SCALE: 1" = 10' Horiz.
1" = 10' Vert.

All Dimensions are US Survey Feet

RAMPF2F3
CROSS SECTIONS

SHEET 81 OF XXX

DESIGN STUDY ONLY

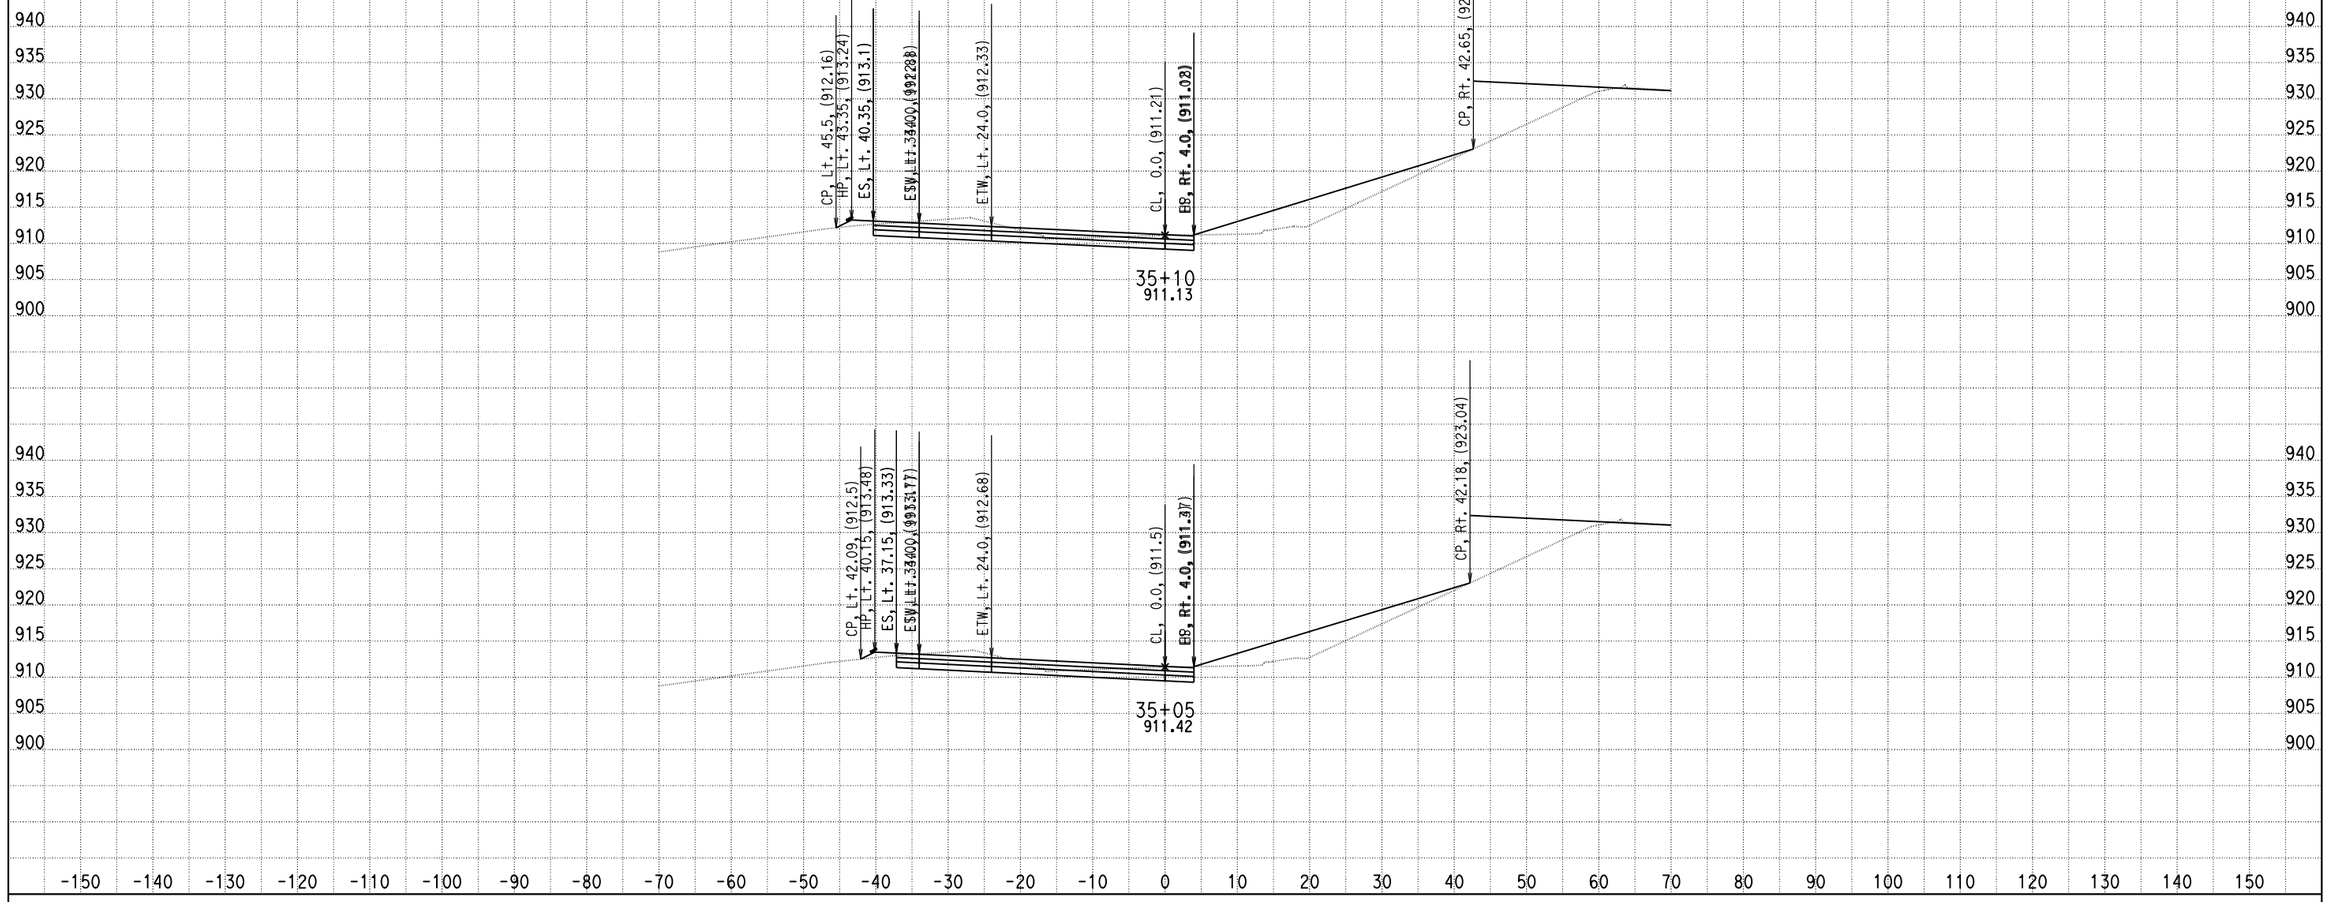

DATE: 4/8/2014

KC Project: 0818E File: D:\PROJECT\0818E\UPDATE-RAMP\hrf2f3-pro.ear

SCALE: 1" = 10' Horiz.
1" = 10' Vert.

All Dimensions are US Survey Feet

RAMPF2F3
CROSS SECTIONS

SHEET 82 OF XXX

DESIGN STUDY ONLY

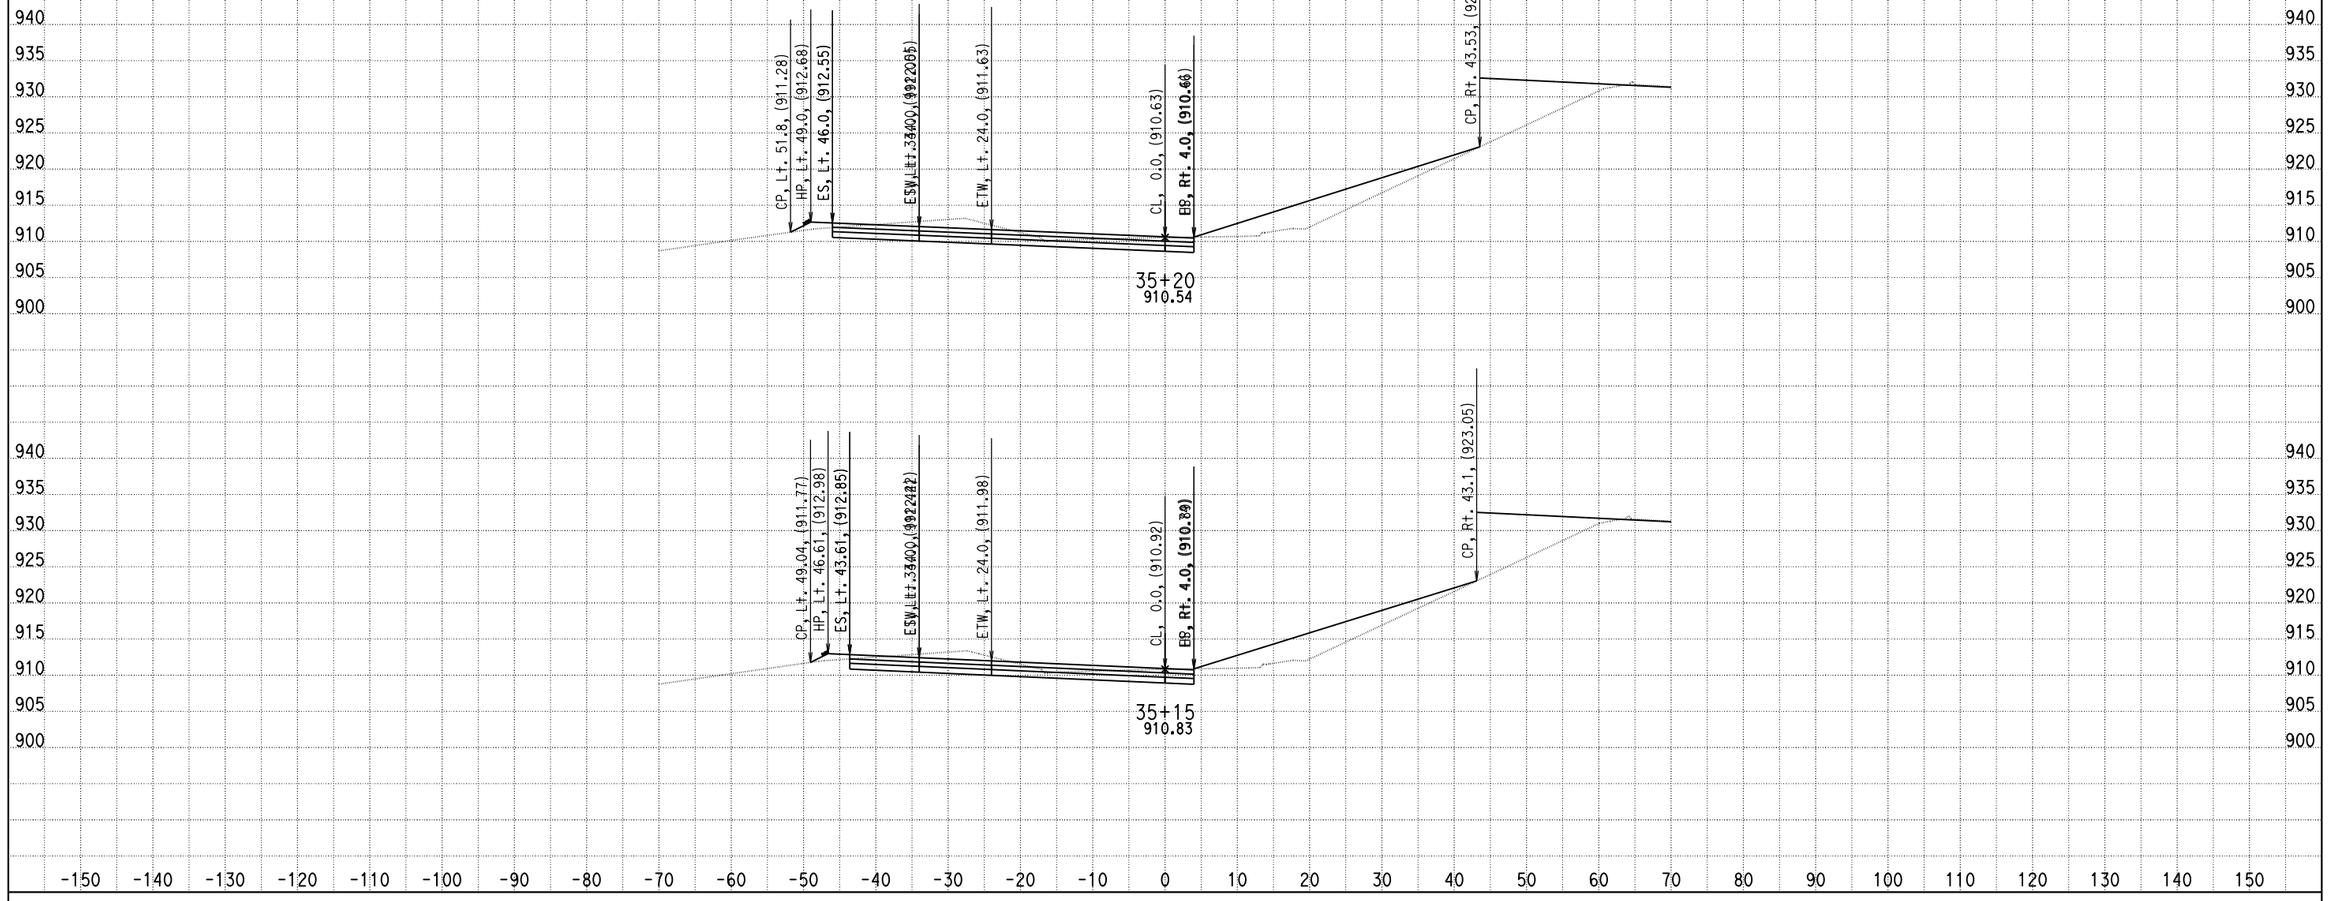

DATE: 4/8/2014

KC Project: 0818E File: D:\PROJECT\0818E\UPDATE-RAMP\hrf2f3-pro.ear

SCALE: 1" = 10' Horiz.
1" = 10' Vert.

All Dimensions are US Survey Feet

RAMPF2F3
CROSS SECTIONS

DESIGN STUDY ONLY

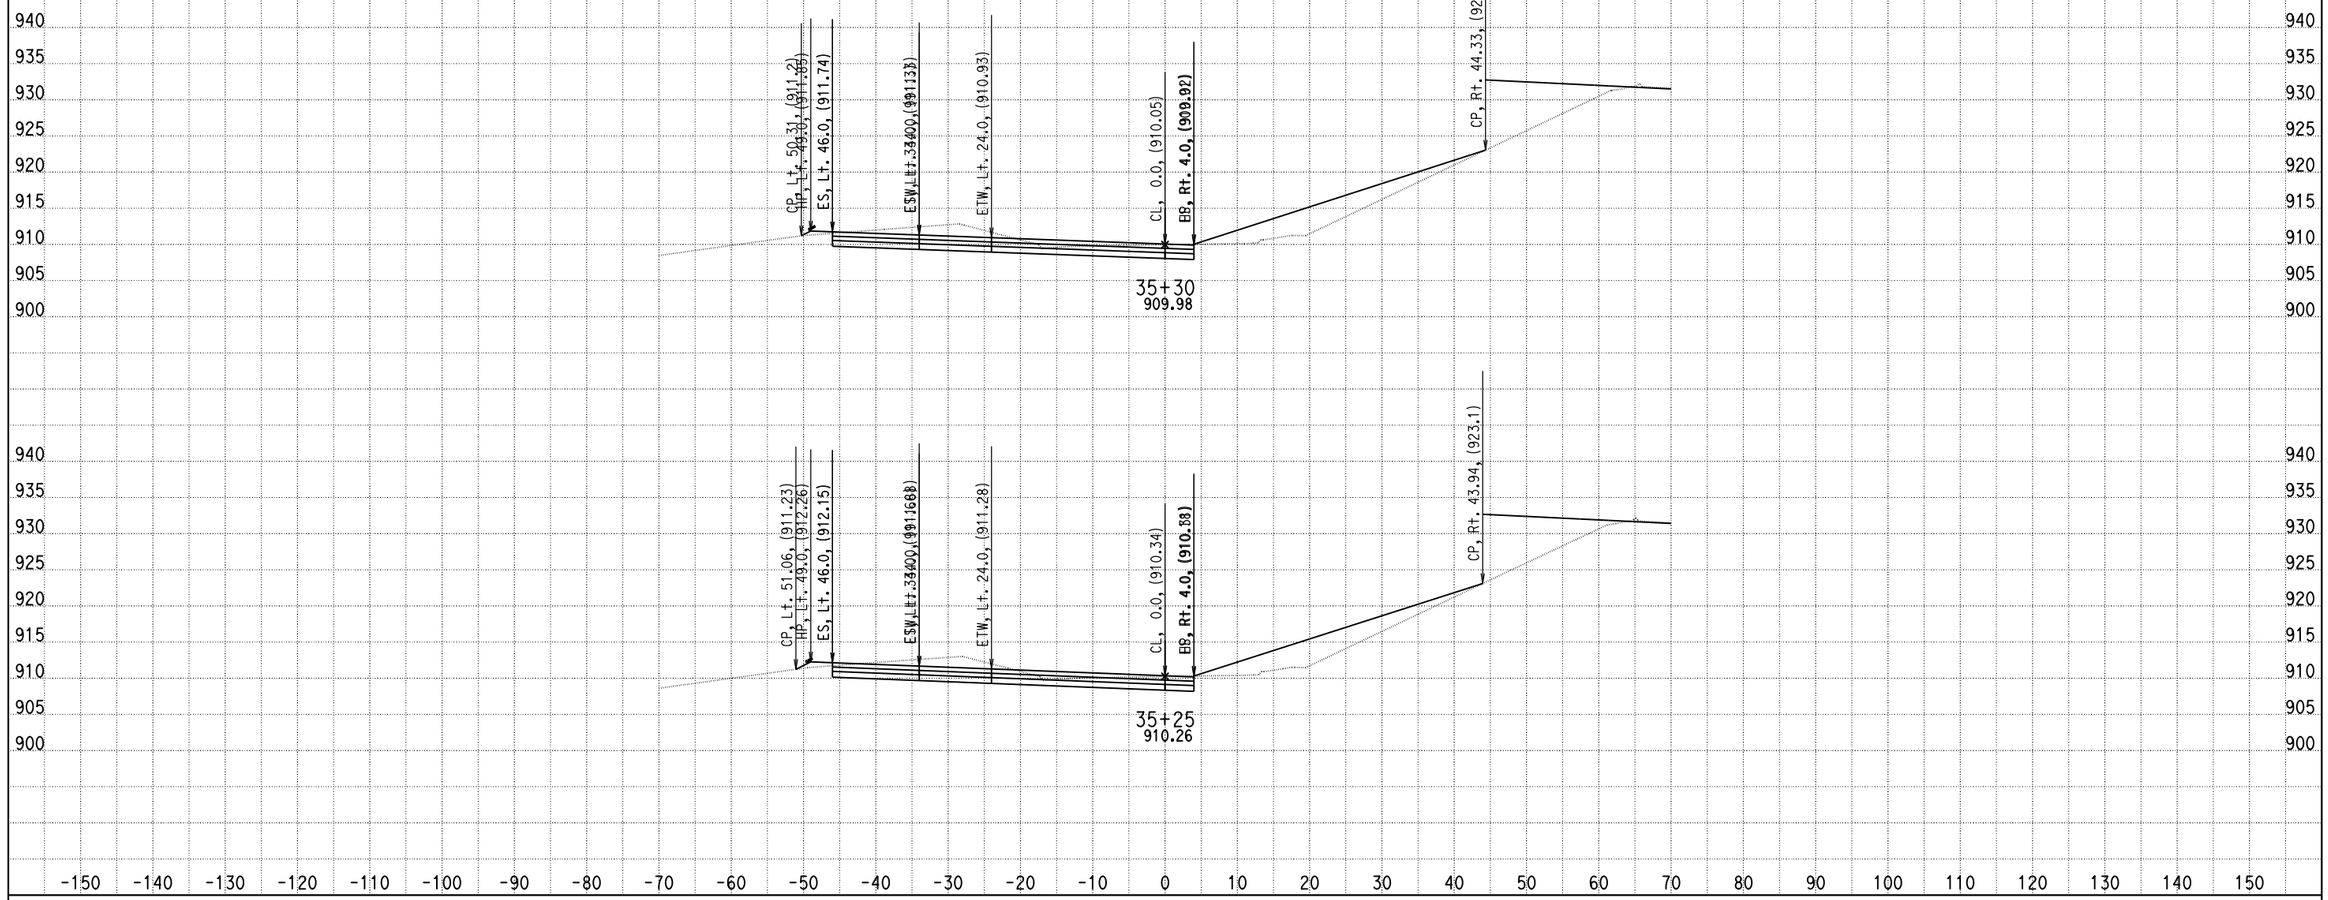

DATE: 4/8/2014

KC Project: 0818E File: D:\PROJECT\0818E\UPDATE-RAMP\hrf2f3-pro.ear

SCALE: 1" = 10' Horiz.
1" = 10' Vert.

All Dimensions are US Survey Feet

RAMPF2F3
CROSS SECTIONS

DESIGN STUDY ONLY

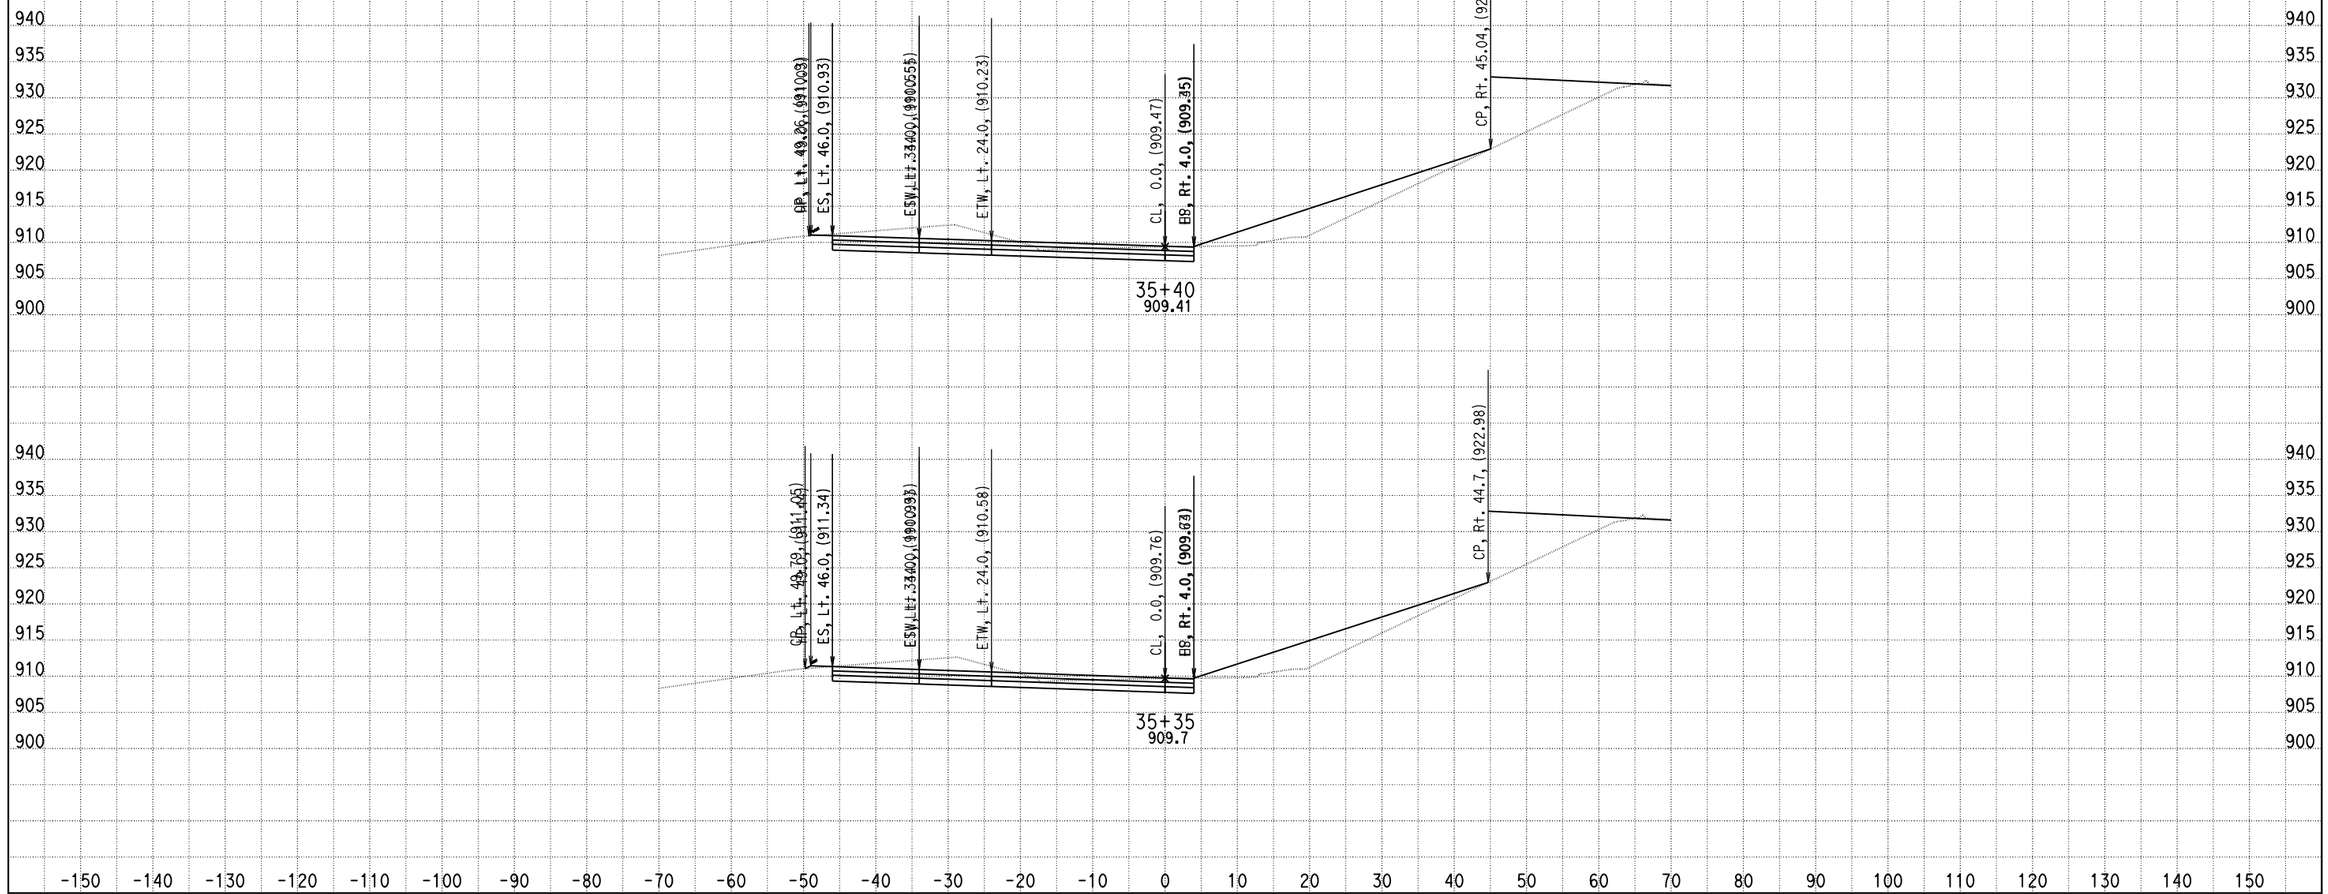

DATE: 4/8/2014

KC Project: 0818E File: D:\PROJECT\0818E\UPDATE-RAMP\hrf2f3-pro.ear

SCALE: 1" = 10' Horiz.
1" = 10' Vert.

All Dimensions are US Survey Feet

RAMPF2F3
CROSS SECTIONS

SHEET 85 OF XXX

DESIGN STUDY ONLY

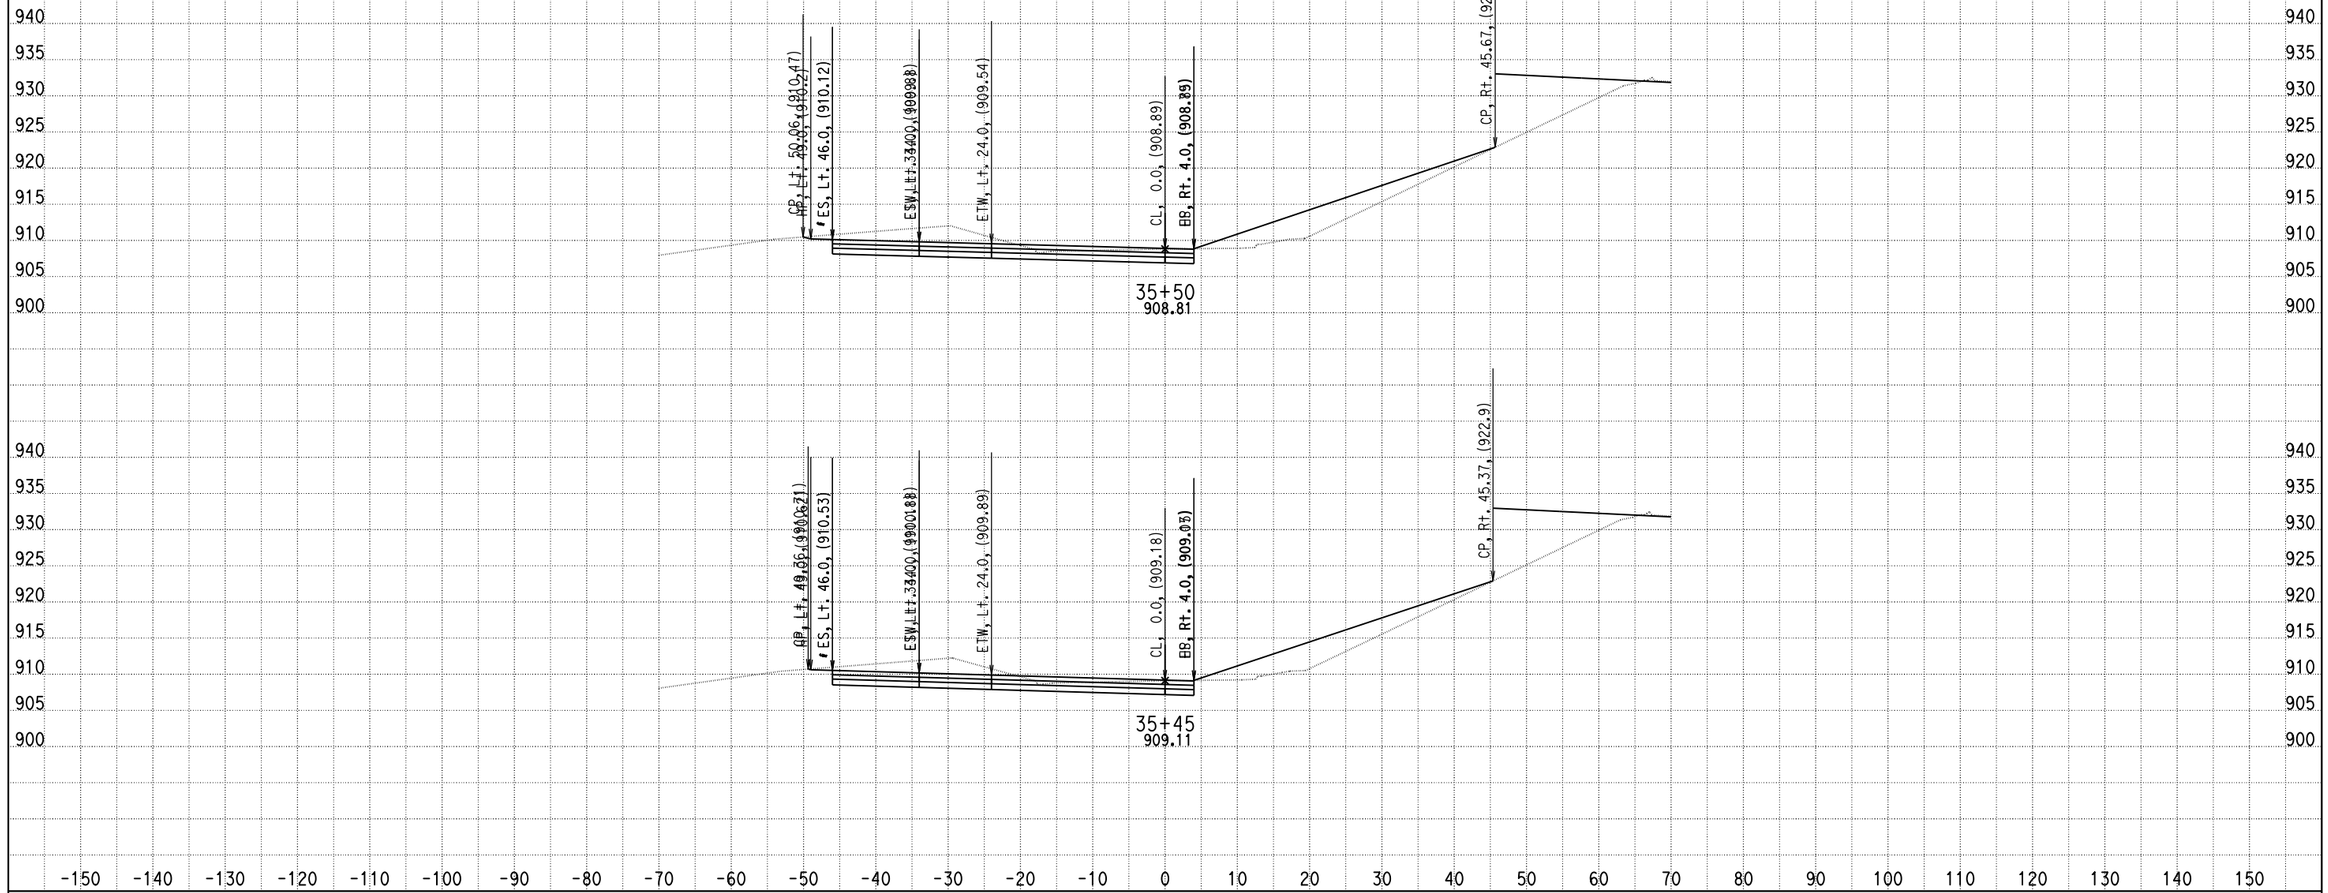

DATE: 4/8/2014

KC Project: 0818E File: D:\PROJECT\0818E\UPDATE-RAMP\hrf2f3-pro.ear

SCALE: 1" = 10' Horiz.
1" = 10' Vert.

All Dimensions are US Survey Feet

RAMPF2F3
CROSS SECTIONS

SHEET 86 OF XXX

DESIGN STUDY ONLY

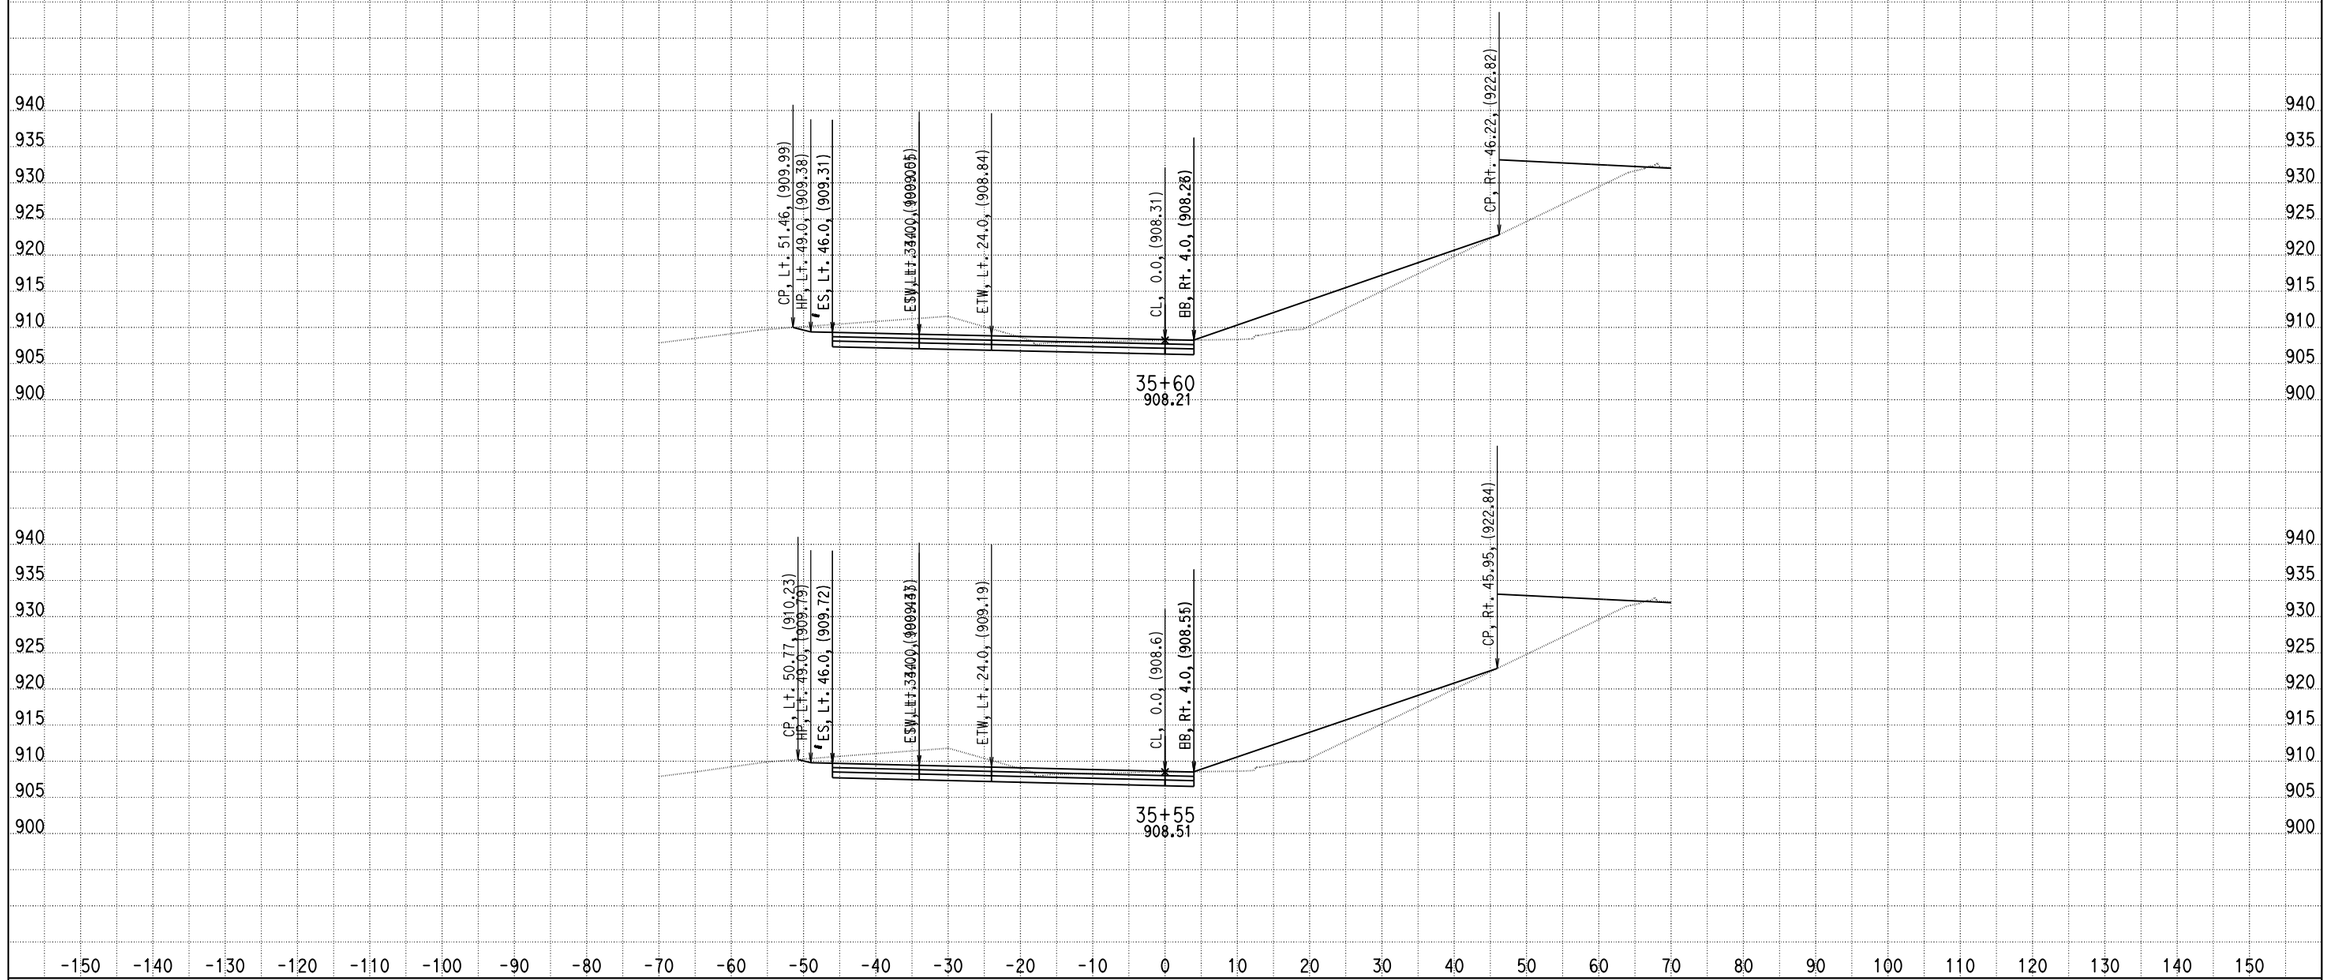

DATE: 4/8/2014

KC Project: 0818E File: D:\PROJECT\0818E\UPDATE-RAMP\hrf2f3-pro.ear

SCALE: 1" = 10' Horiz.
1" = 10' Vert.

All Dimensions are US Survey Feet

RAMPF2F3
CROSS SECTIONS

SHEET 87 OF XXX

DESIGN STUDY ONLY

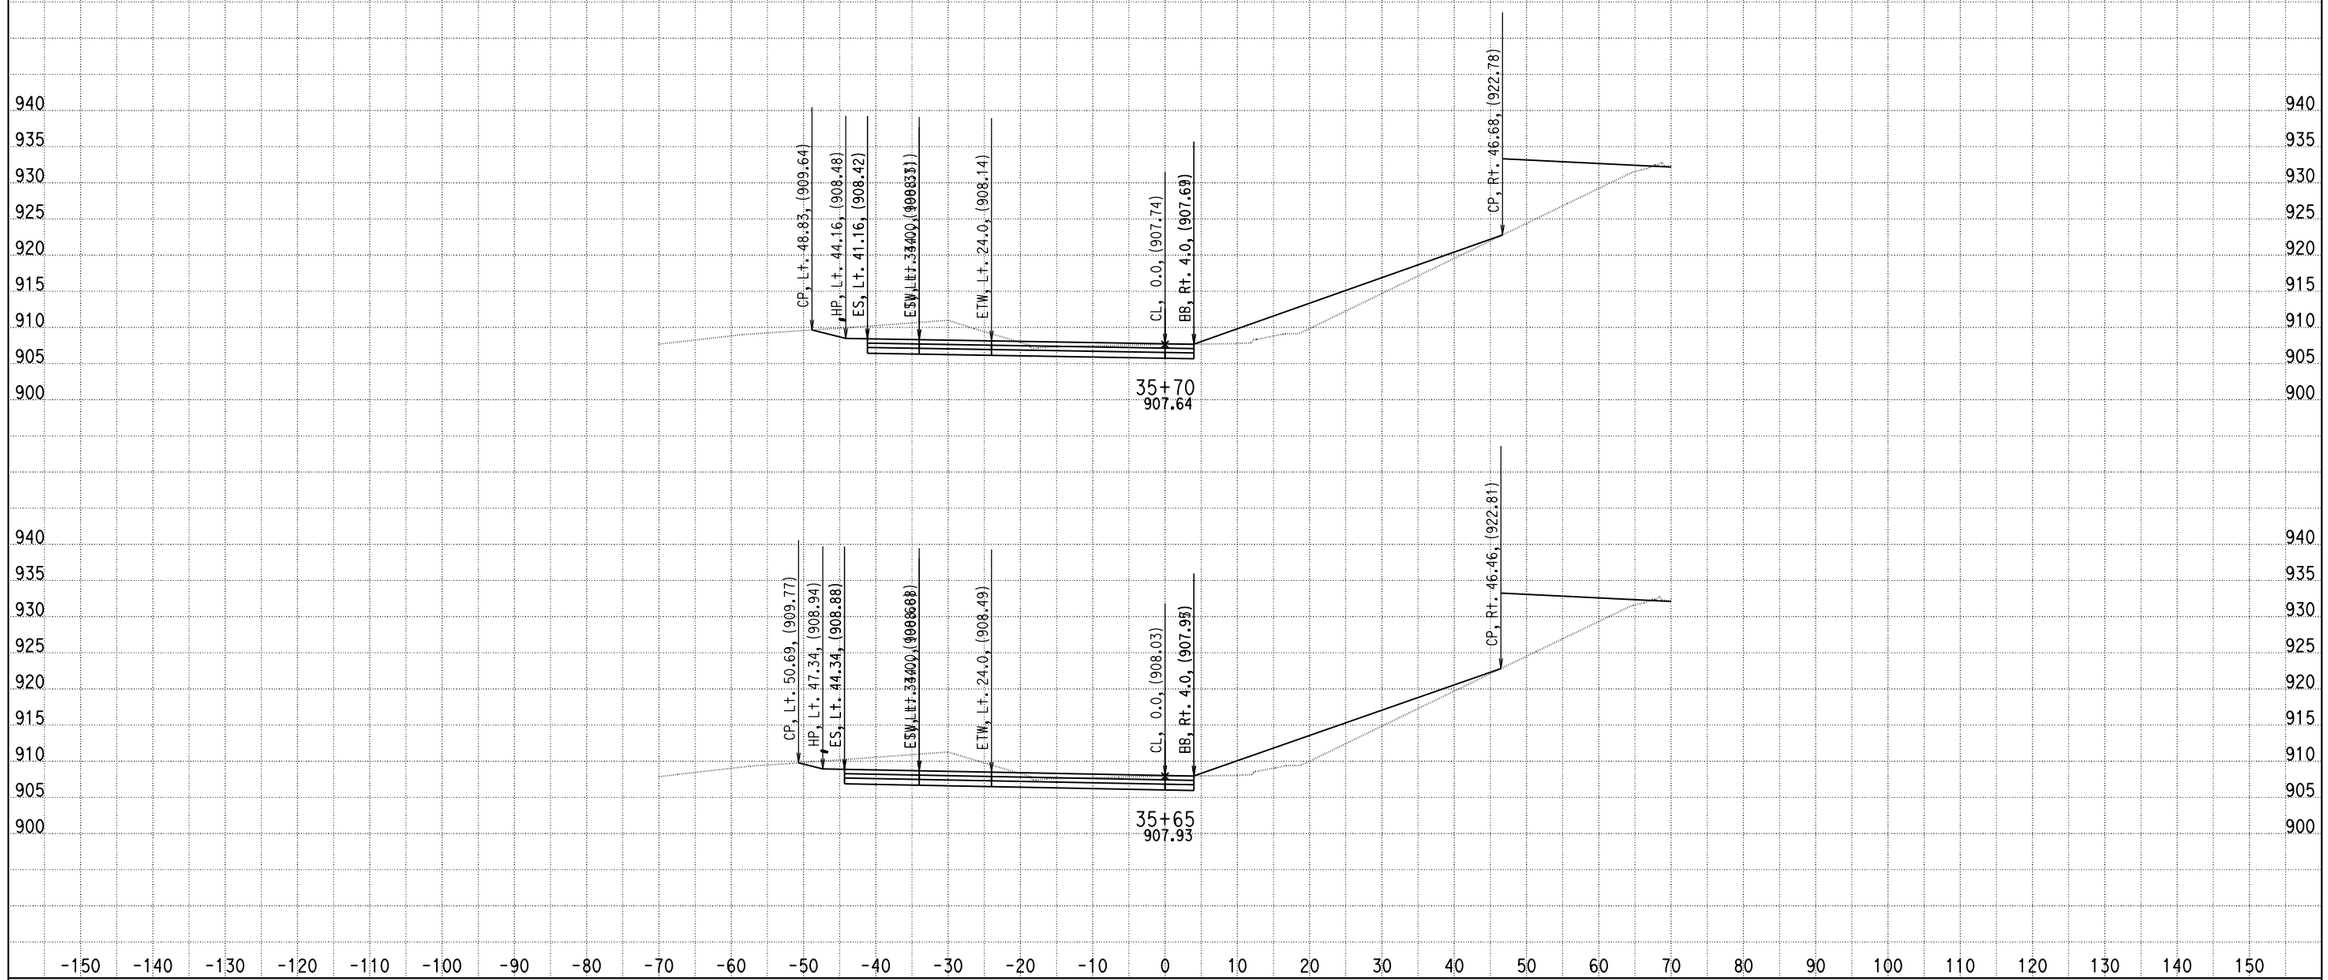

DATE: 4/8/2014

KC Project: 0818E File: D:\PROJECT\0818E\UPDATE-RAMP\hrf2f3-pro.ear

SCALE: 1" = 10' Horiz.
1" = 10' Vert.

All Dimensions are US Survey Feet

RAMPF2F3
CROSS SECTIONS

DESIGN STUDY ONLY

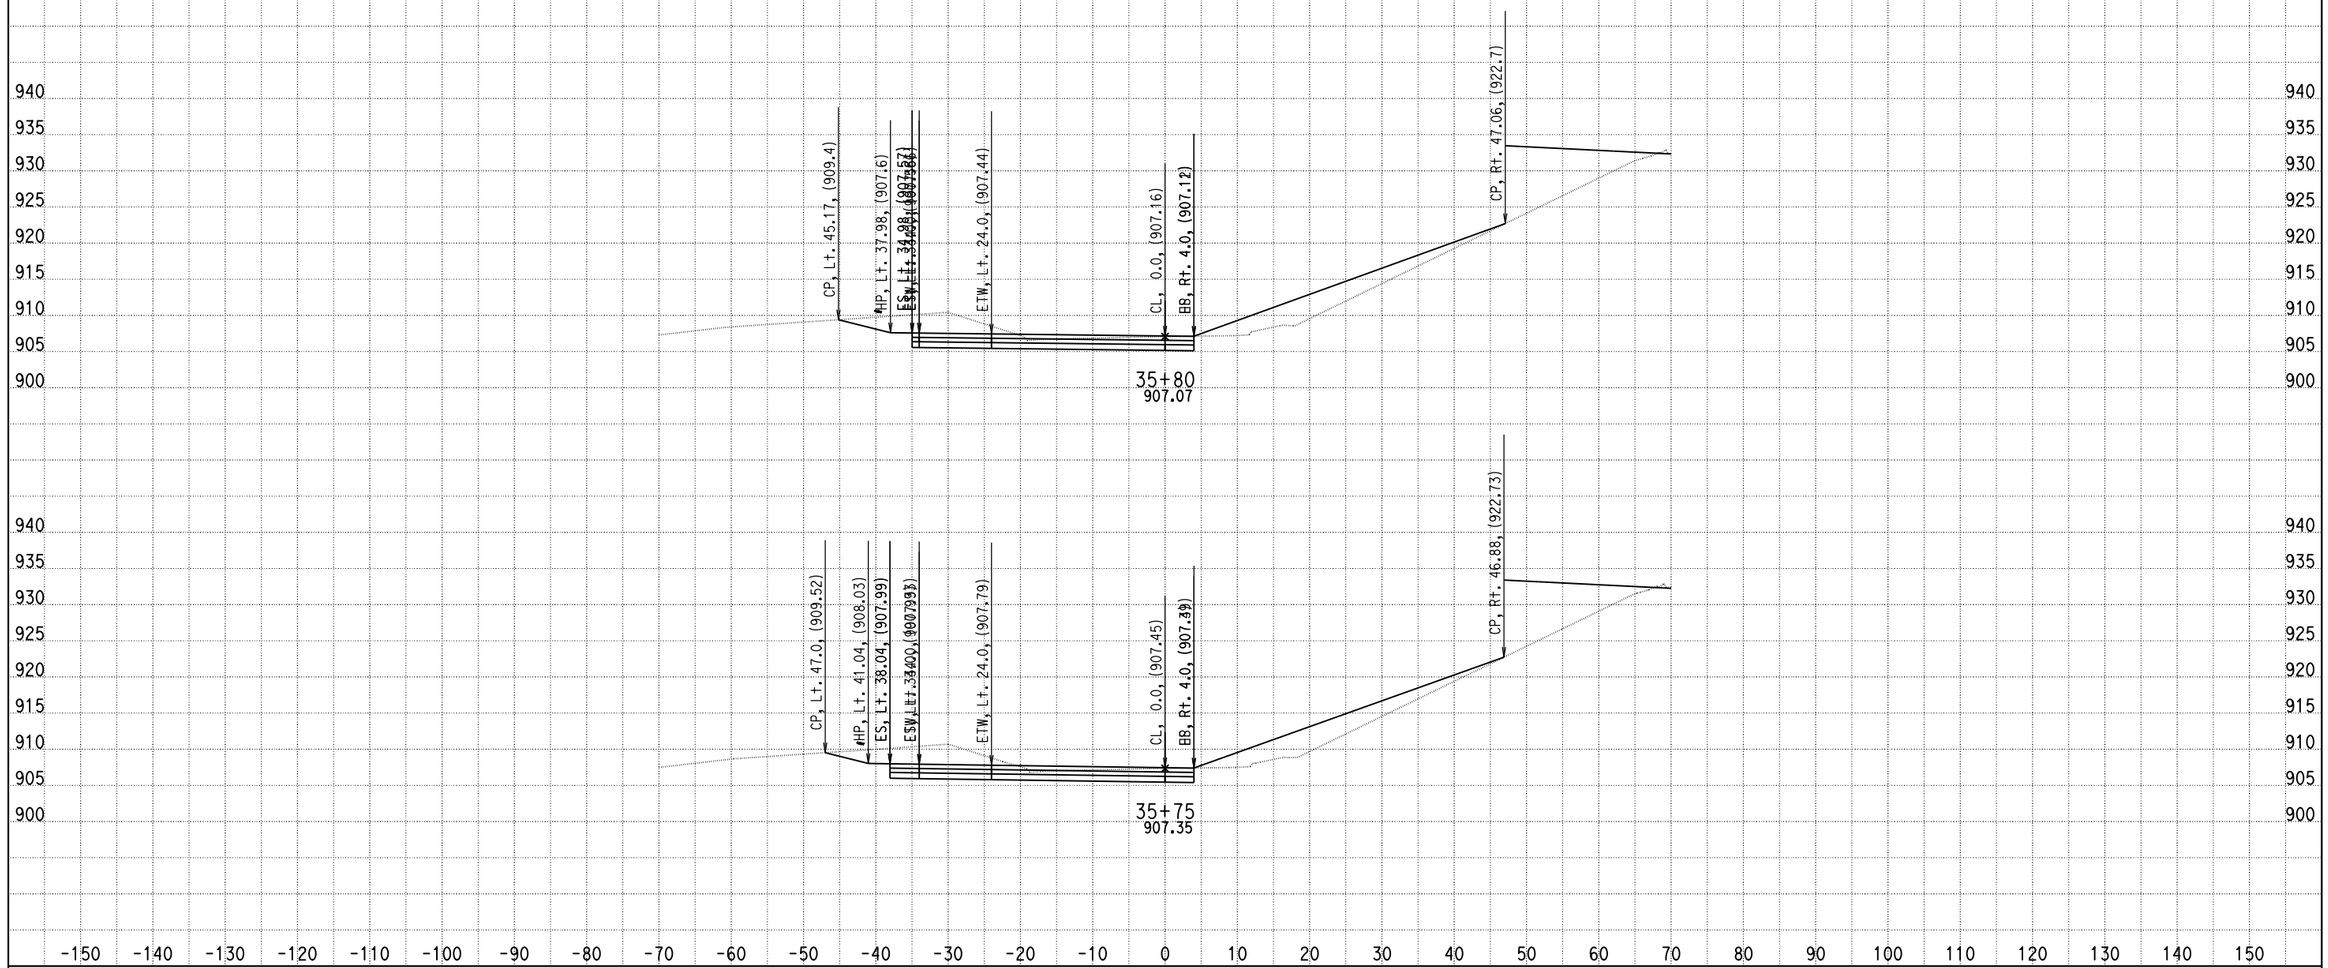

DATE: 4/8/2014

KC Project: 0818E File: D:\PROJECT\0818E\UPDATE-RAMP\hrf2f3-pro.ear

SCALE: 1" = 10' Horiz.
1" = 10' Vert.

All Dimensions are US Survey Feet

RAMPF2F3
CROSS SECTIONS

SHEET 89 OF XXX

DESIGN STUDY ONLY

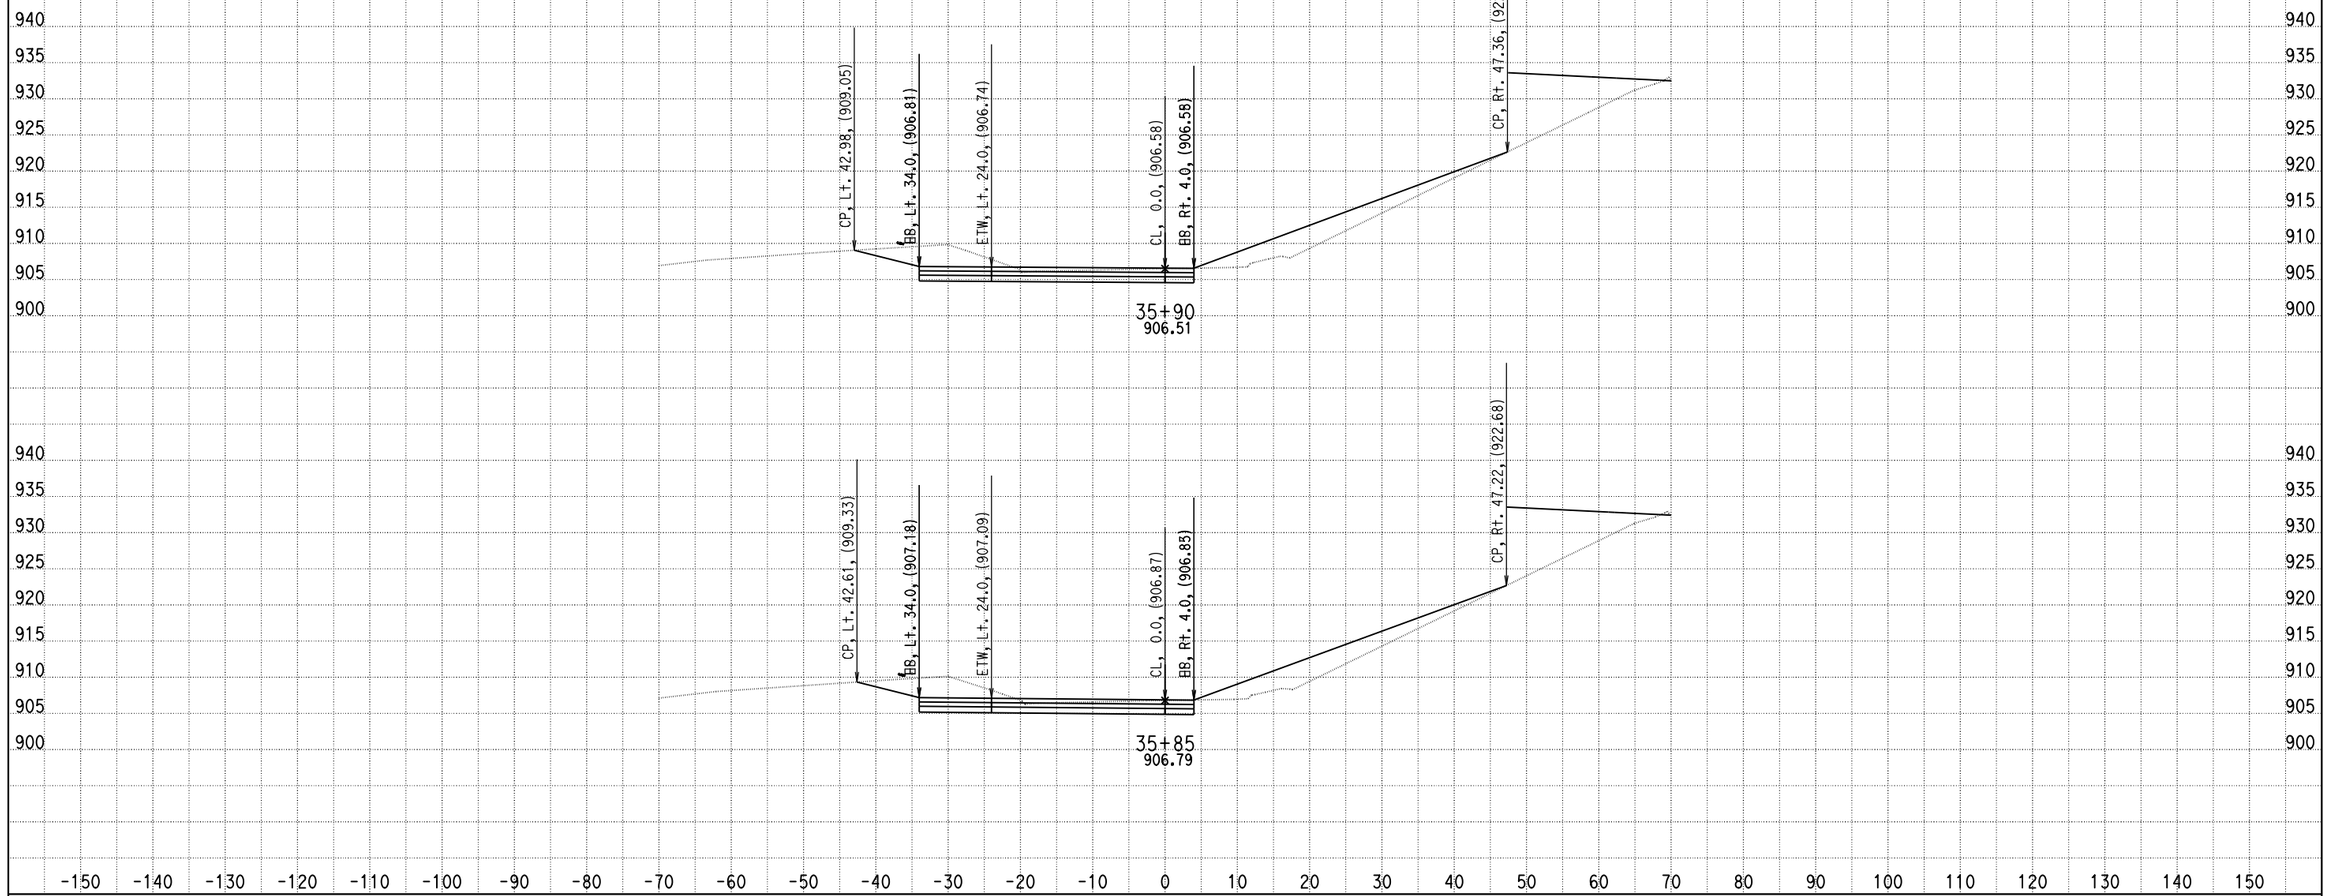

DATE: 4/8/2014

KC Project: 0818E File: D:\PROJECT\0818E\UPDATE-RAMP\hrf2f3-pro.ear

SCALE: 1" = 10' Horiz.
1" = 10' Vert.

All Dimensions are US Survey Feet

RAMPF2F3
CROSS SECTIONS

SHEET 90 OF XXX

DESIGN STUDY ONLY

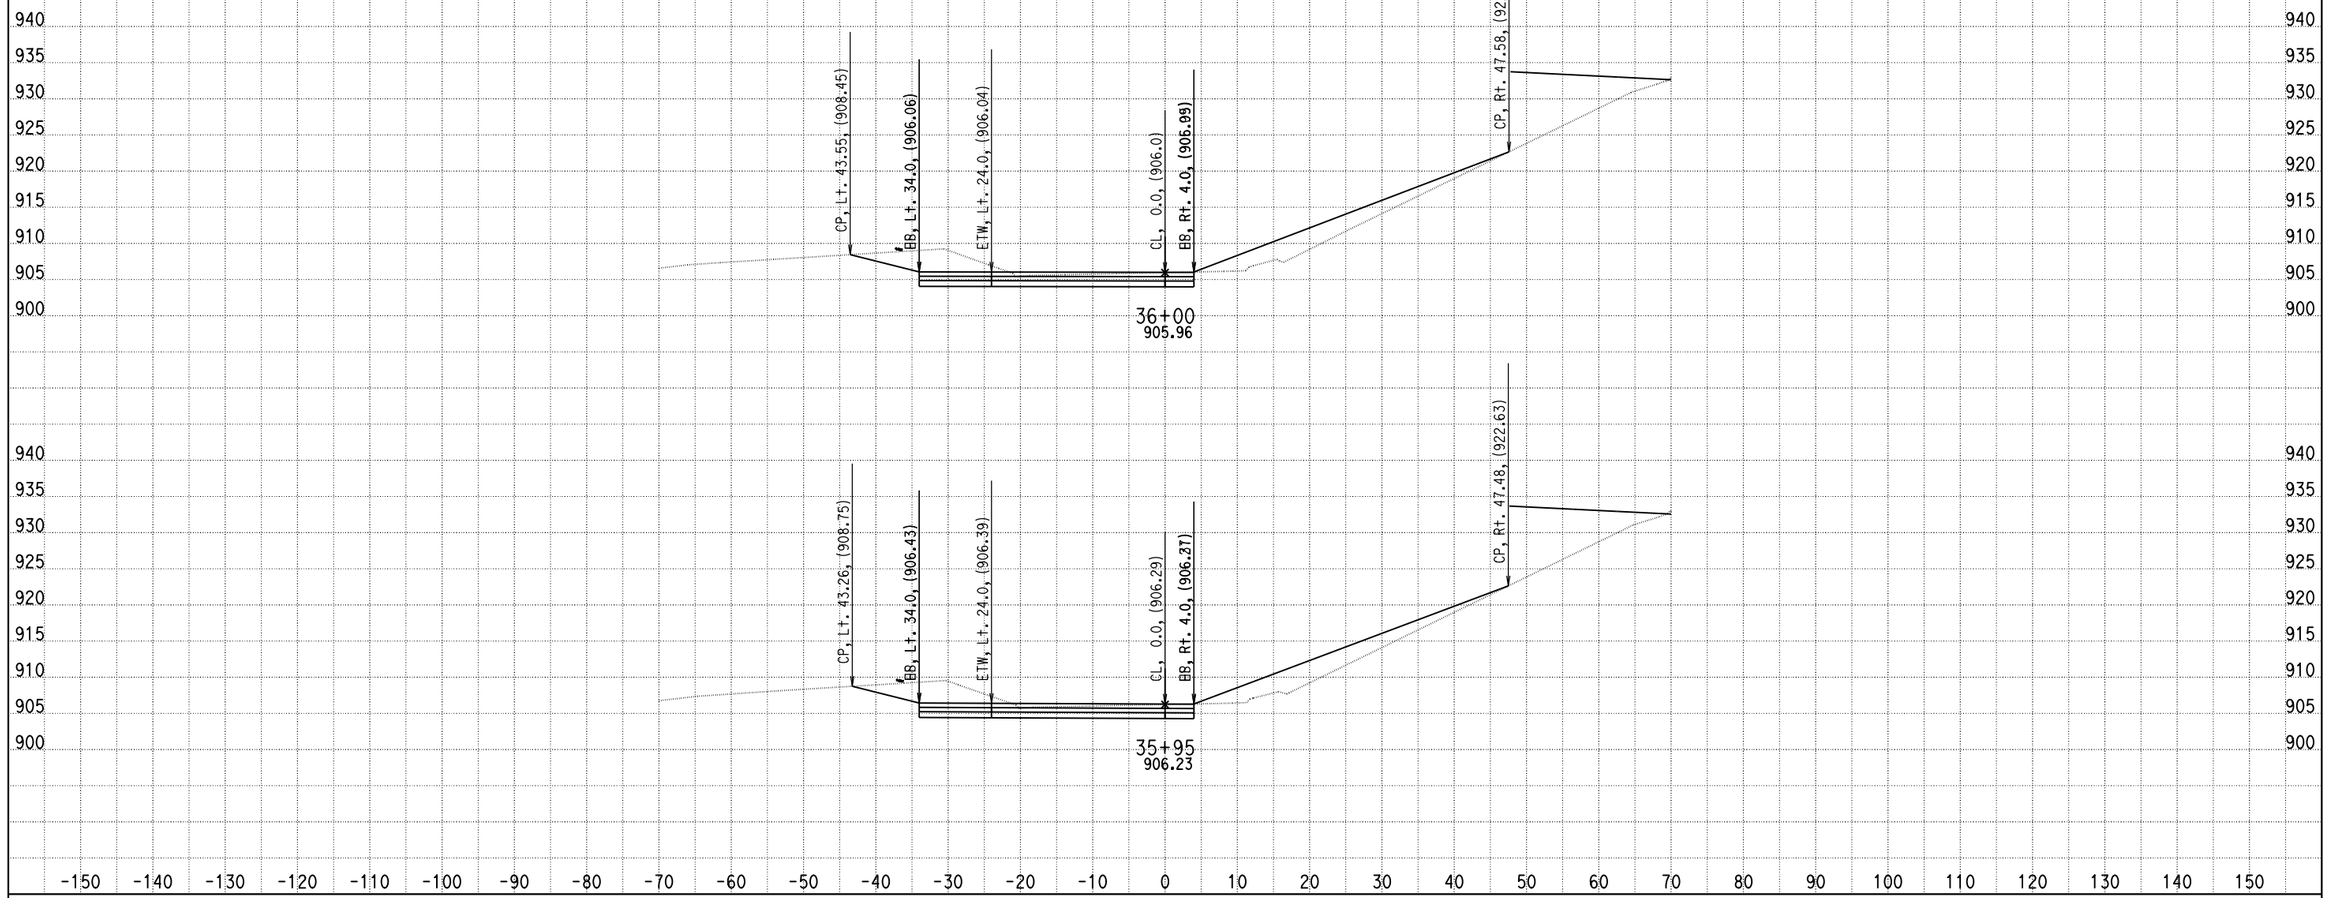

DATE: 4/8/2014

KC Project: 0818E File: D:\PROJECT\0818E\UPDATE-RAMP\hrf2f3-pro.ear

SCALE: 1" = 10' Horiz.
1" = 10' Vert.

All Dimensions are US Survey Feet

RAMPF2F3
CROSS SECTIONS

DESIGN STUDY ONLY

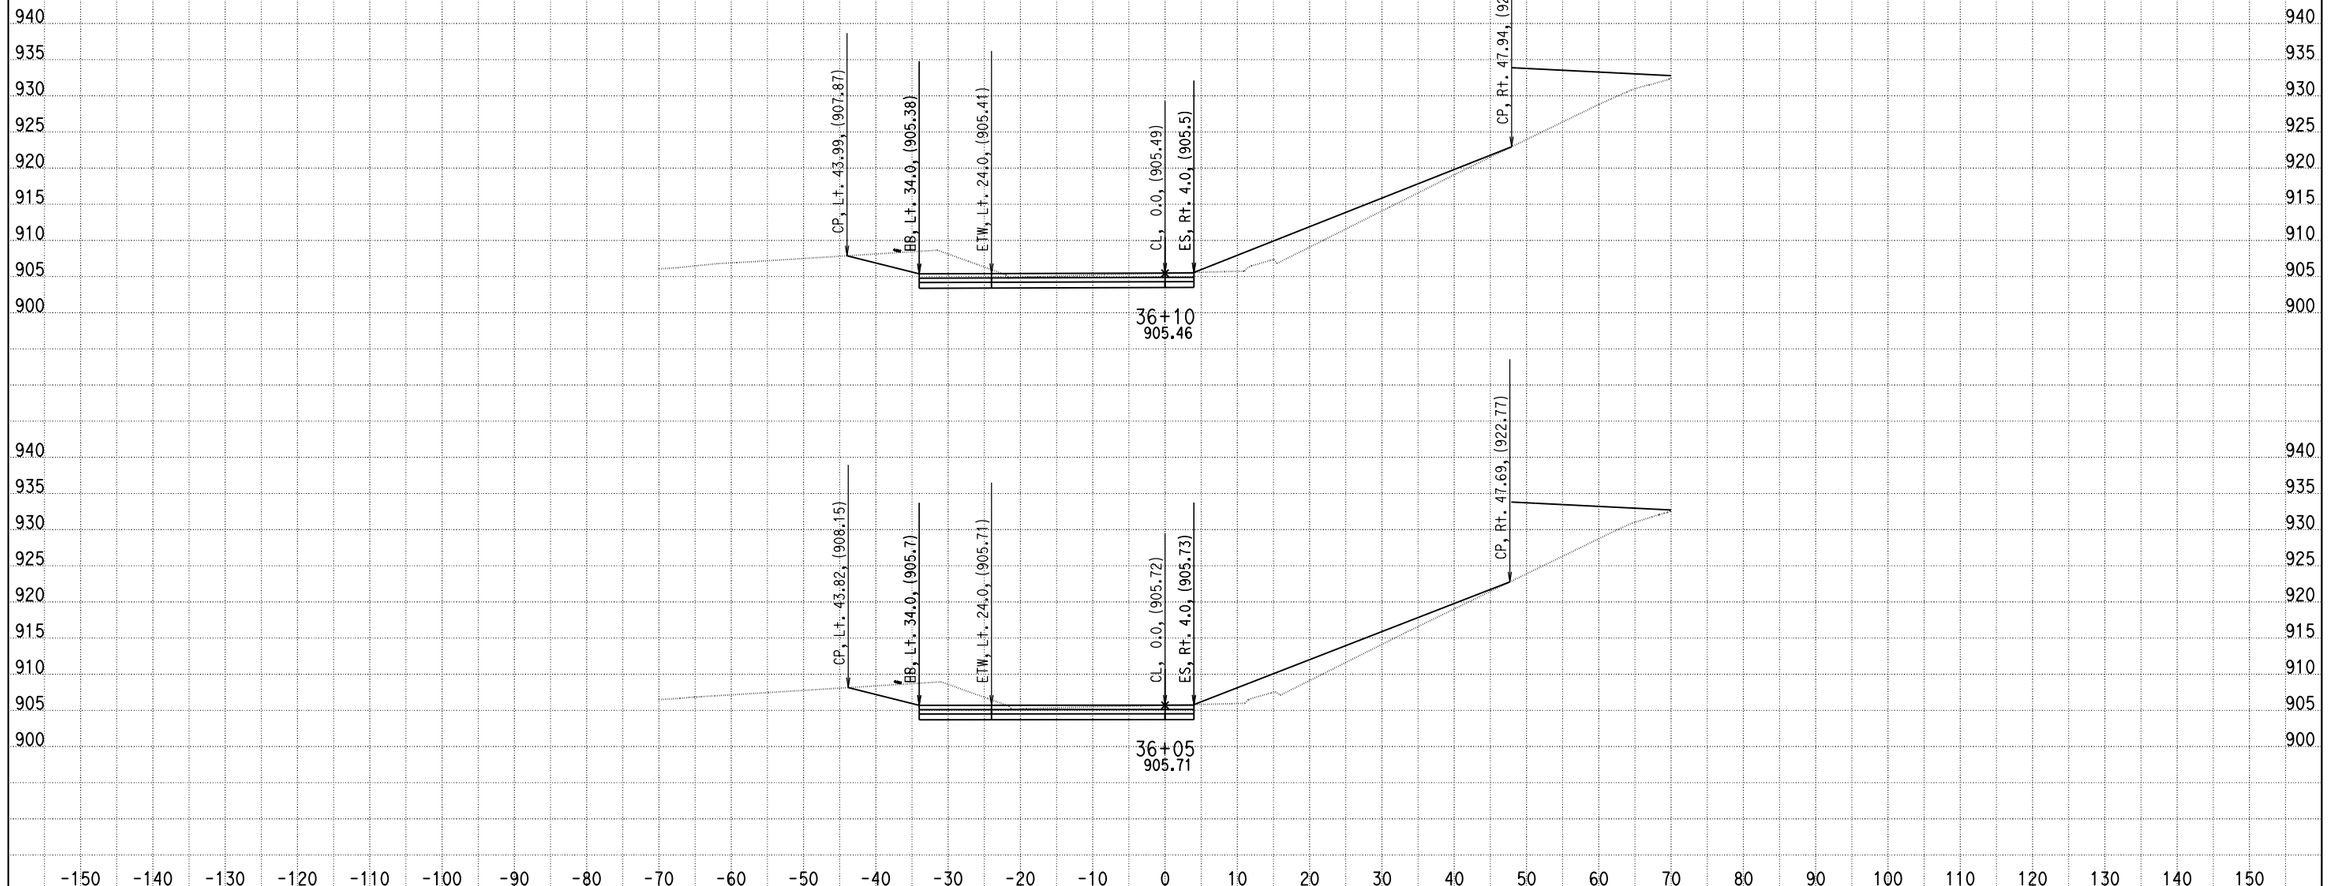

DATE: 4/8/2014

KC Project: 0818E File: D:\PROJECT\0818E\UPDATE-RAMP\hrf2f3-pro.ear

SCALE: 1" = 10' Horiz.
1" = 10' Vert.

All Dimensions are US Survey Feet

RAMPF2F3
CROSS SECTIONS

SHEET 92 OF XXX

DESIGN STUDY ONLY

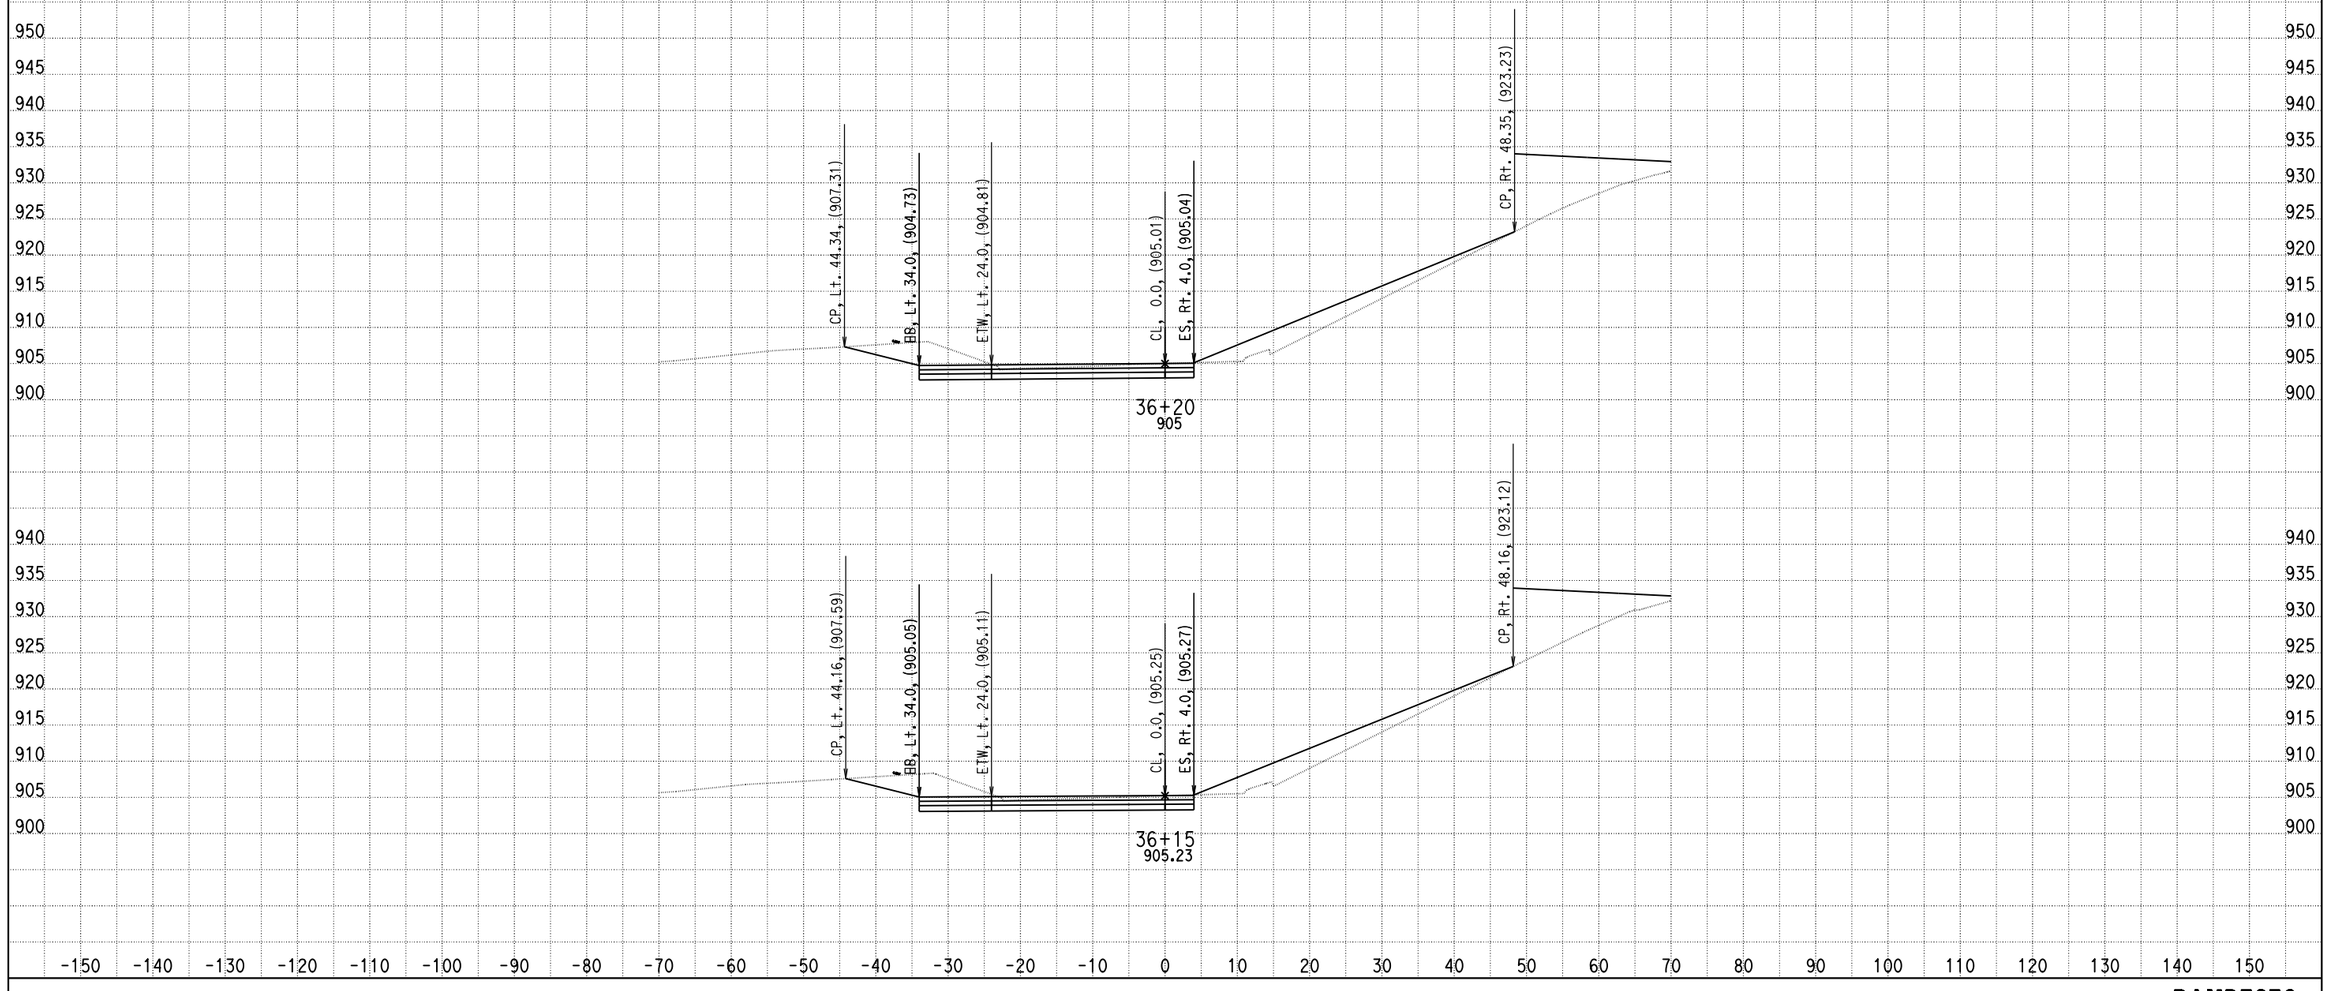

DATE: 4/8/2014

KC Project: 0818E File: D:\PROJECT\0818E\UPDATE-RAMP\hrf2f3-pro.ear

SCALE: 1" = 10' Horiz.
1" = 10' Vert.

All Dimensions are US Survey Feet

RAMPF2F3
CROSS SECTIONS

DESIGN STUDY ONLY

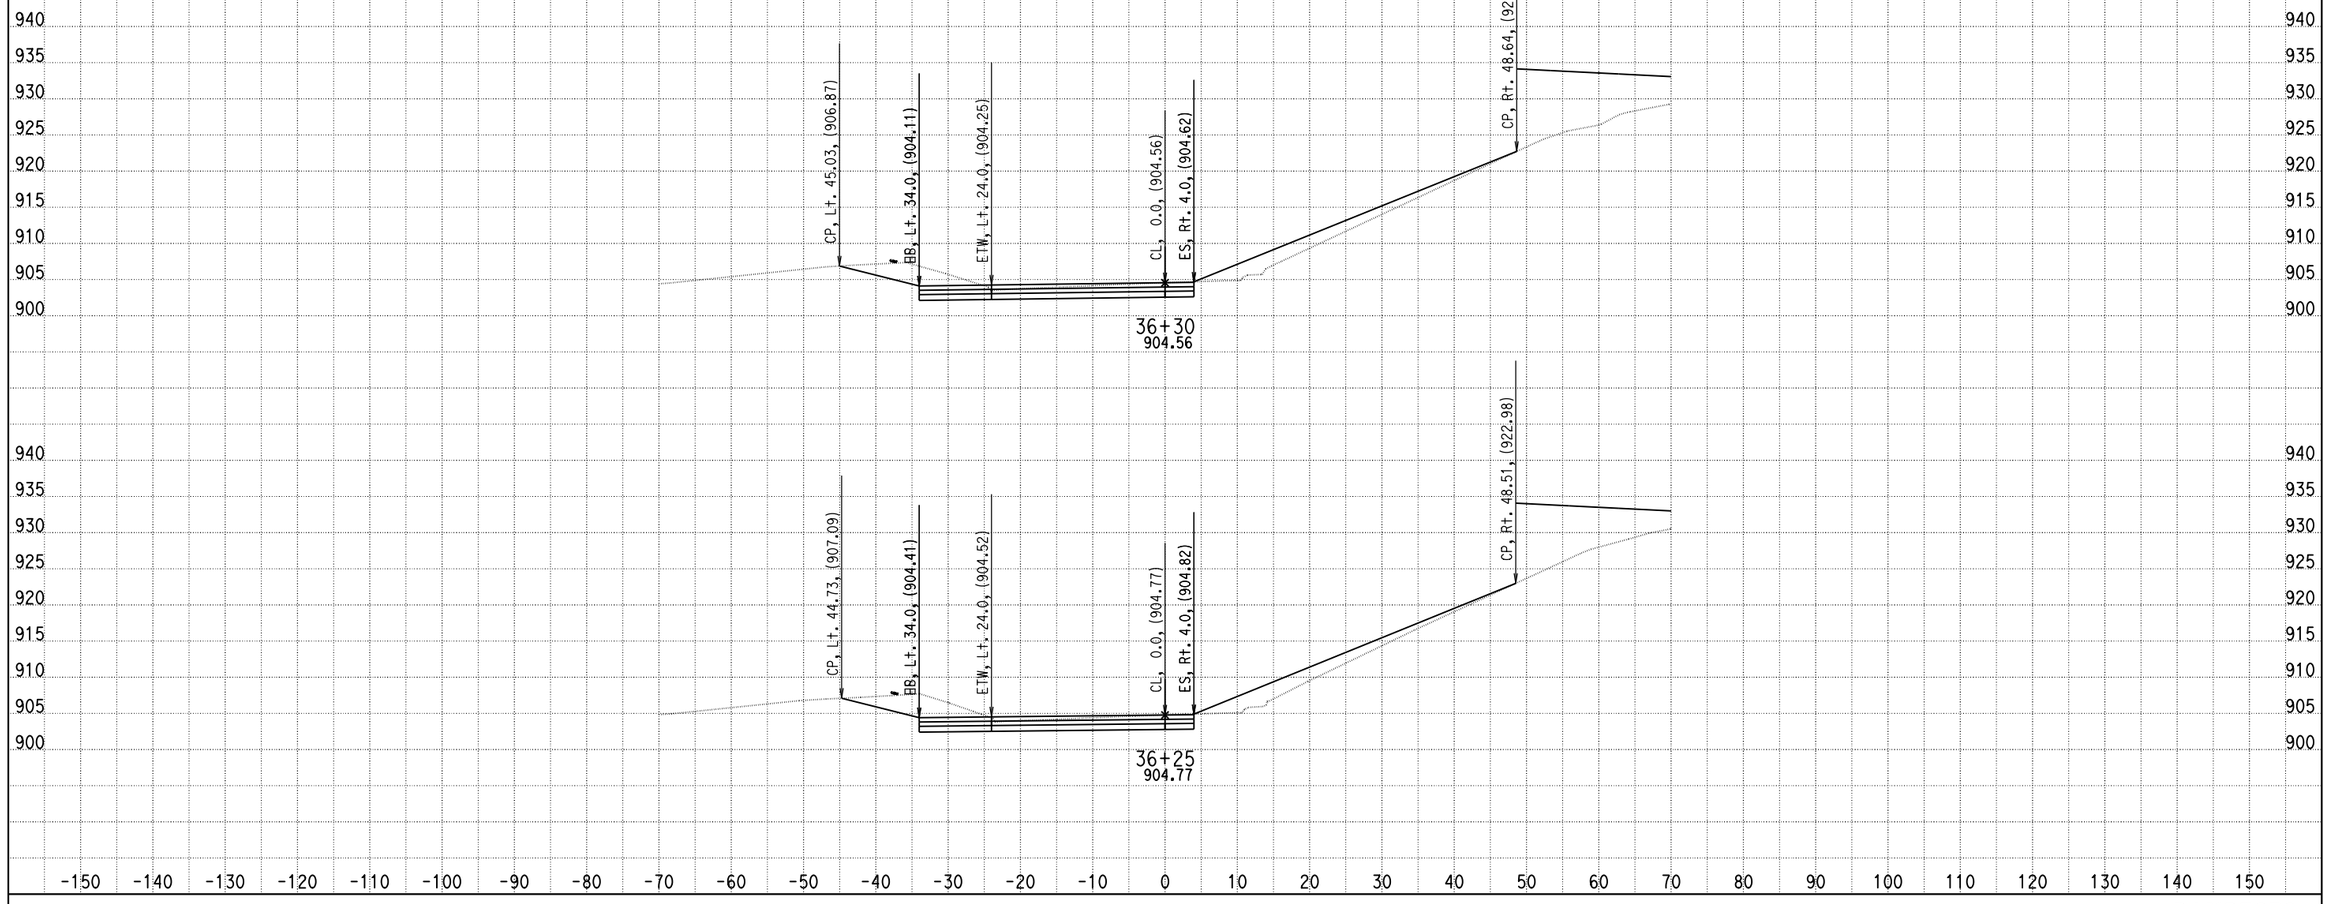

DATE: 4/8/2014

KC Project: 0818E File: D:\PROJECT\0818E\UPDATE-RAMP\hrf2f3-pro.ear

SCALE: 1" = 10' Horiz.
1" = 10' Vert.

All Dimensions are US Survey Feet

RAMPF2F3
CROSS SECTIONS

SHEET 94 OF XXX

DESIGN STUDY ONLY

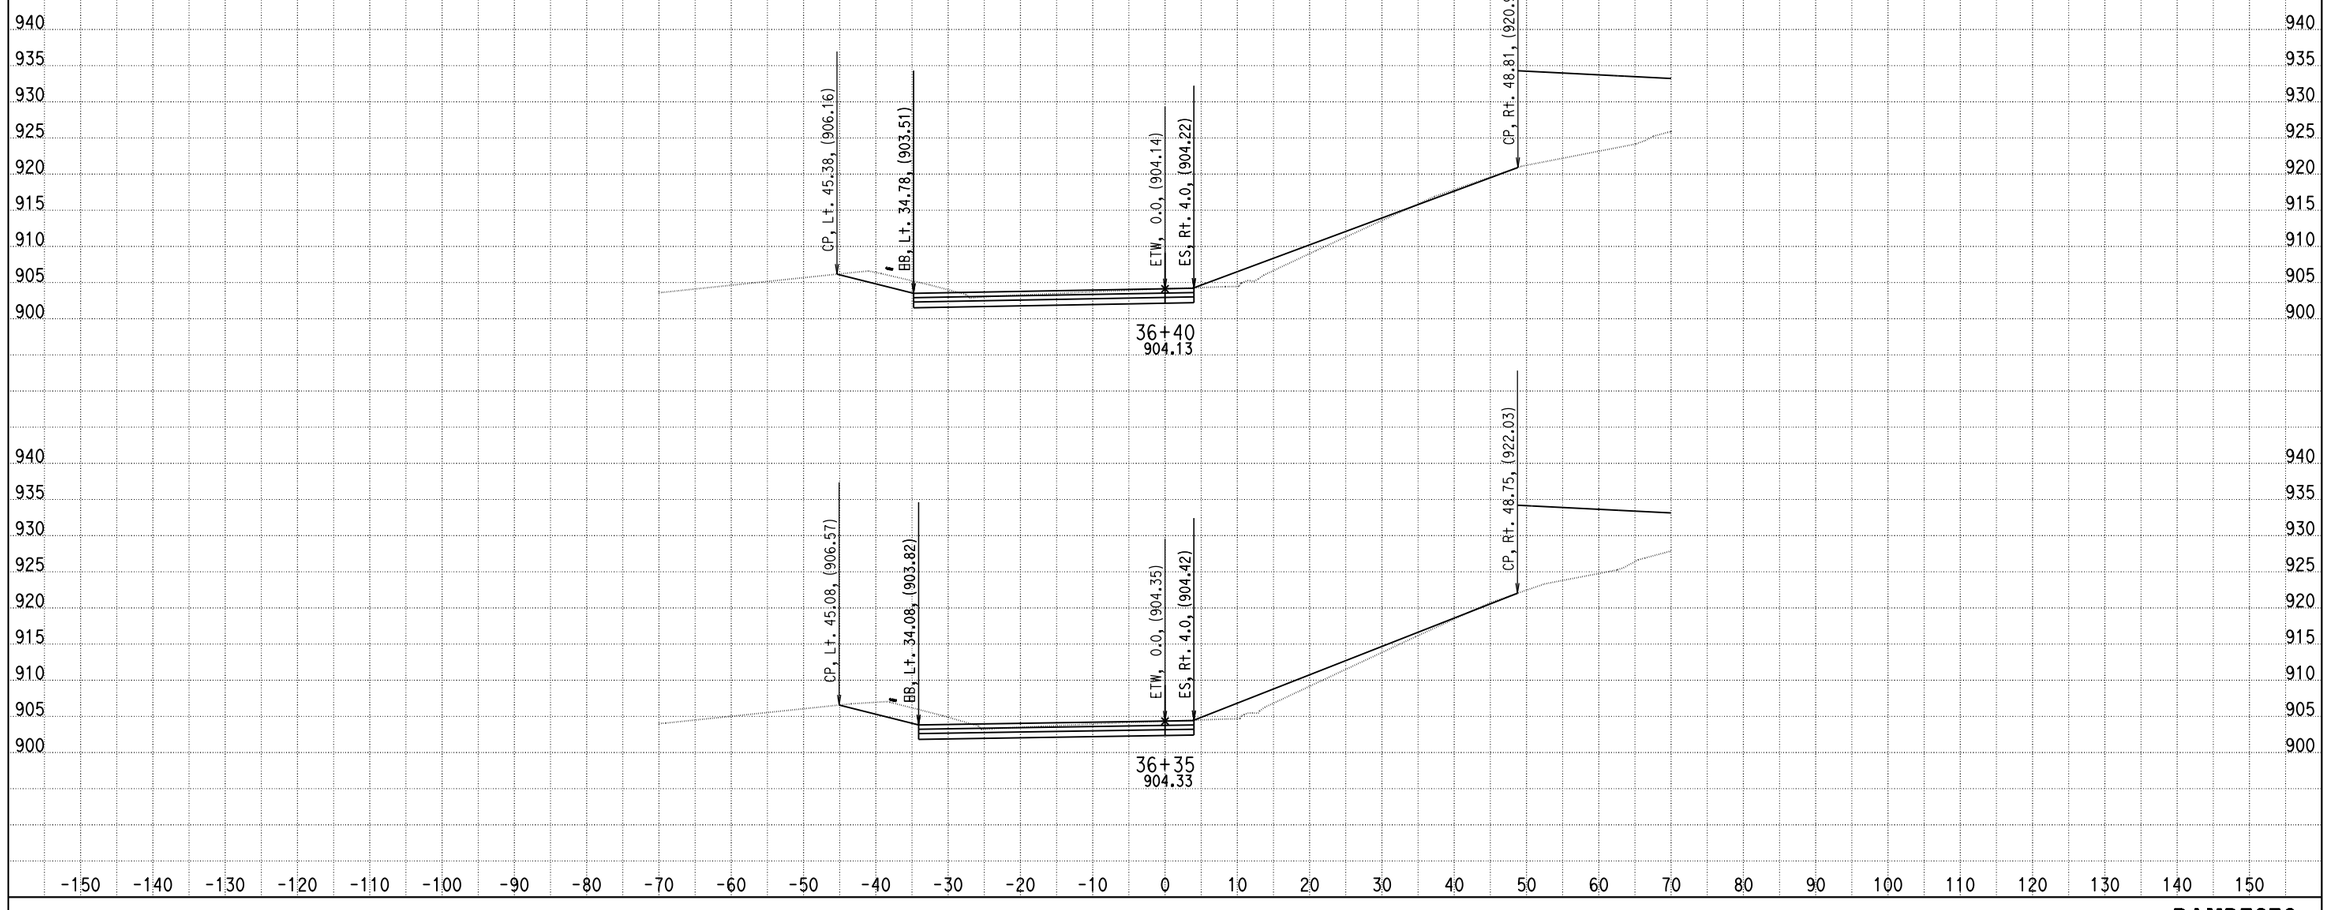

DATE: 4/8/2014

KC Project: 0818E File: D:\PROJECT\0818E\UPDATE-RAMP\hrf2f3-pro.ear

SCALE: 1" = 10' Horiz.
1" = 10' Vert.

All Dimensions are US Survey Feet

RAMPF2F3
CROSS SECTIONS

SHEET 95 OF XXX

DESIGN STUDY ONLY

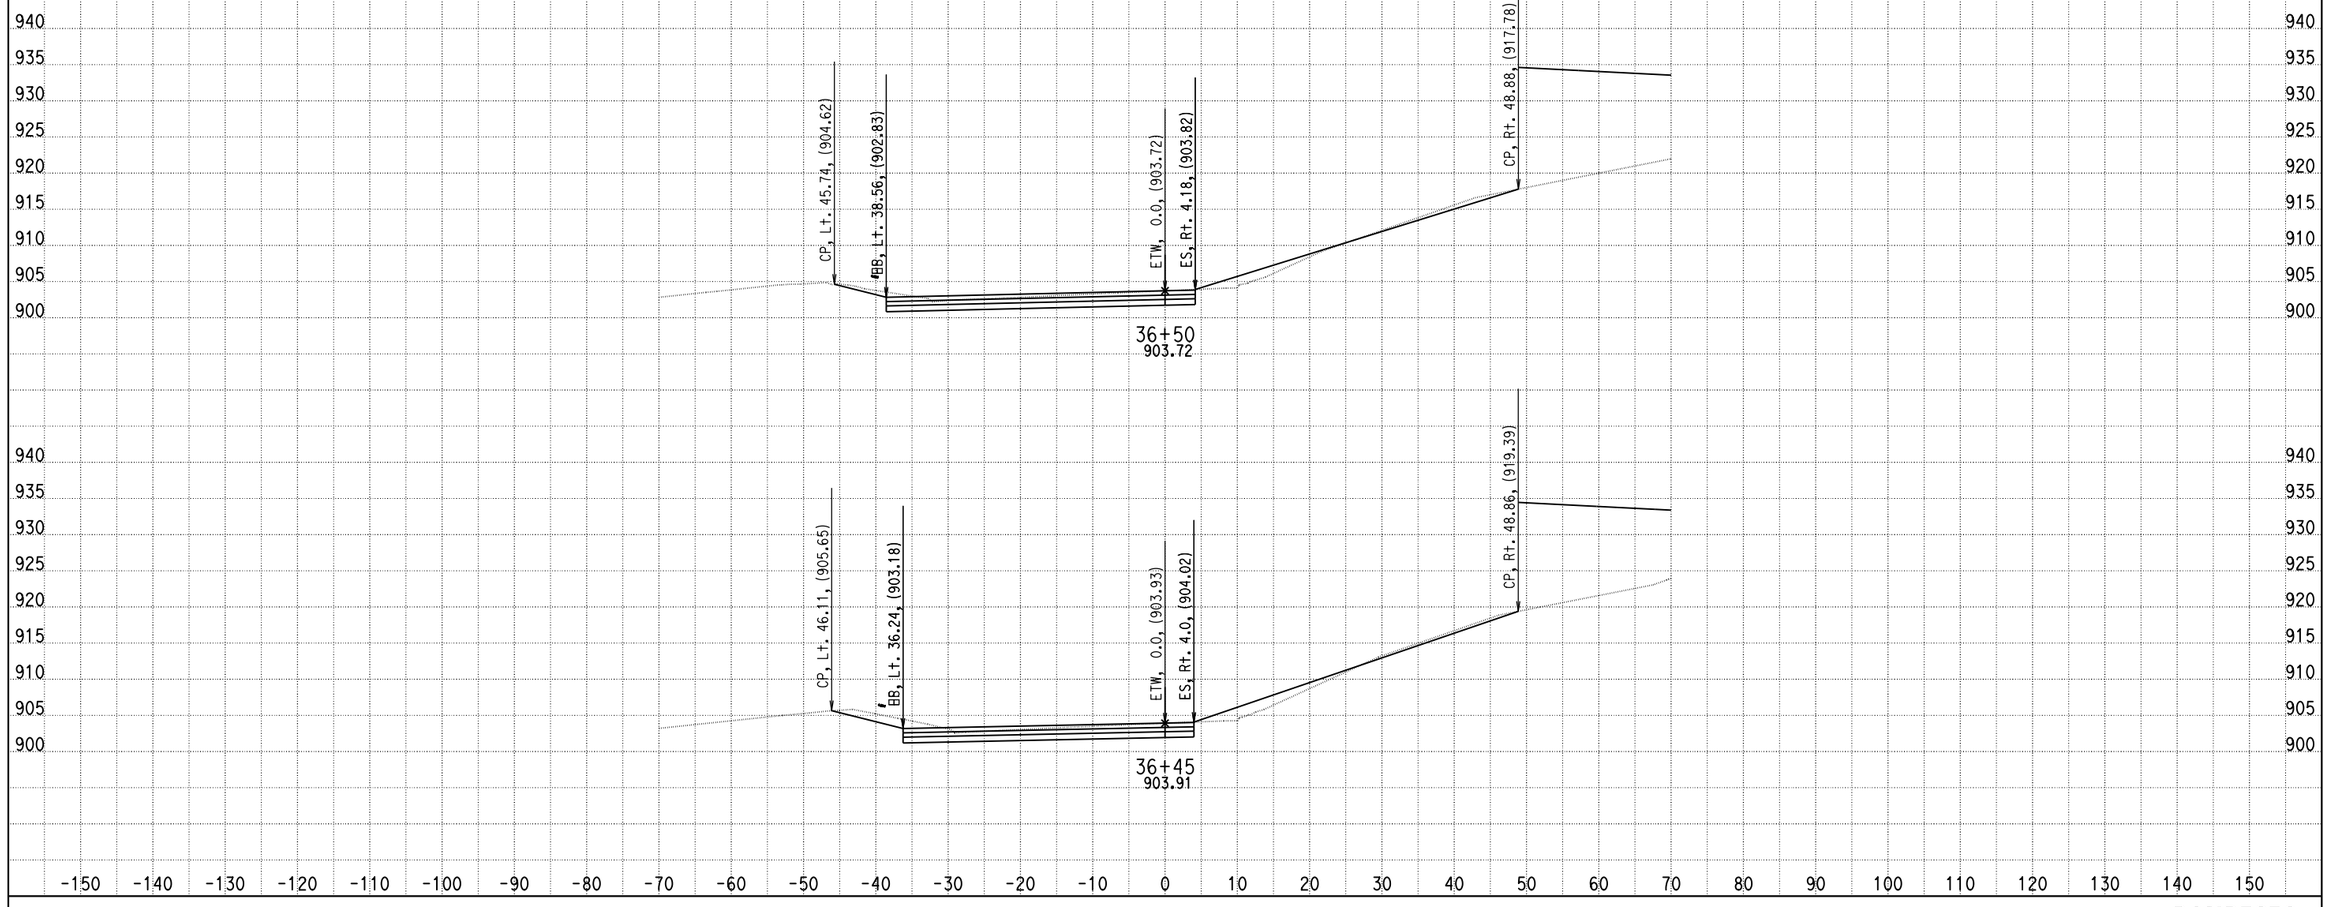

DATE: 4/8/2014

KC Project: 0818E File: D:\PROJECT\0818E\UPDATE-RAMP\hrf2f3-pro.ear

SCALE: 1" = 10' Horiz.
1" = 10' Vert.

All Dimensions are US Survey Feet

RAMPF2F3
CROSS SECTIONS

DESIGN STUDY ONLY

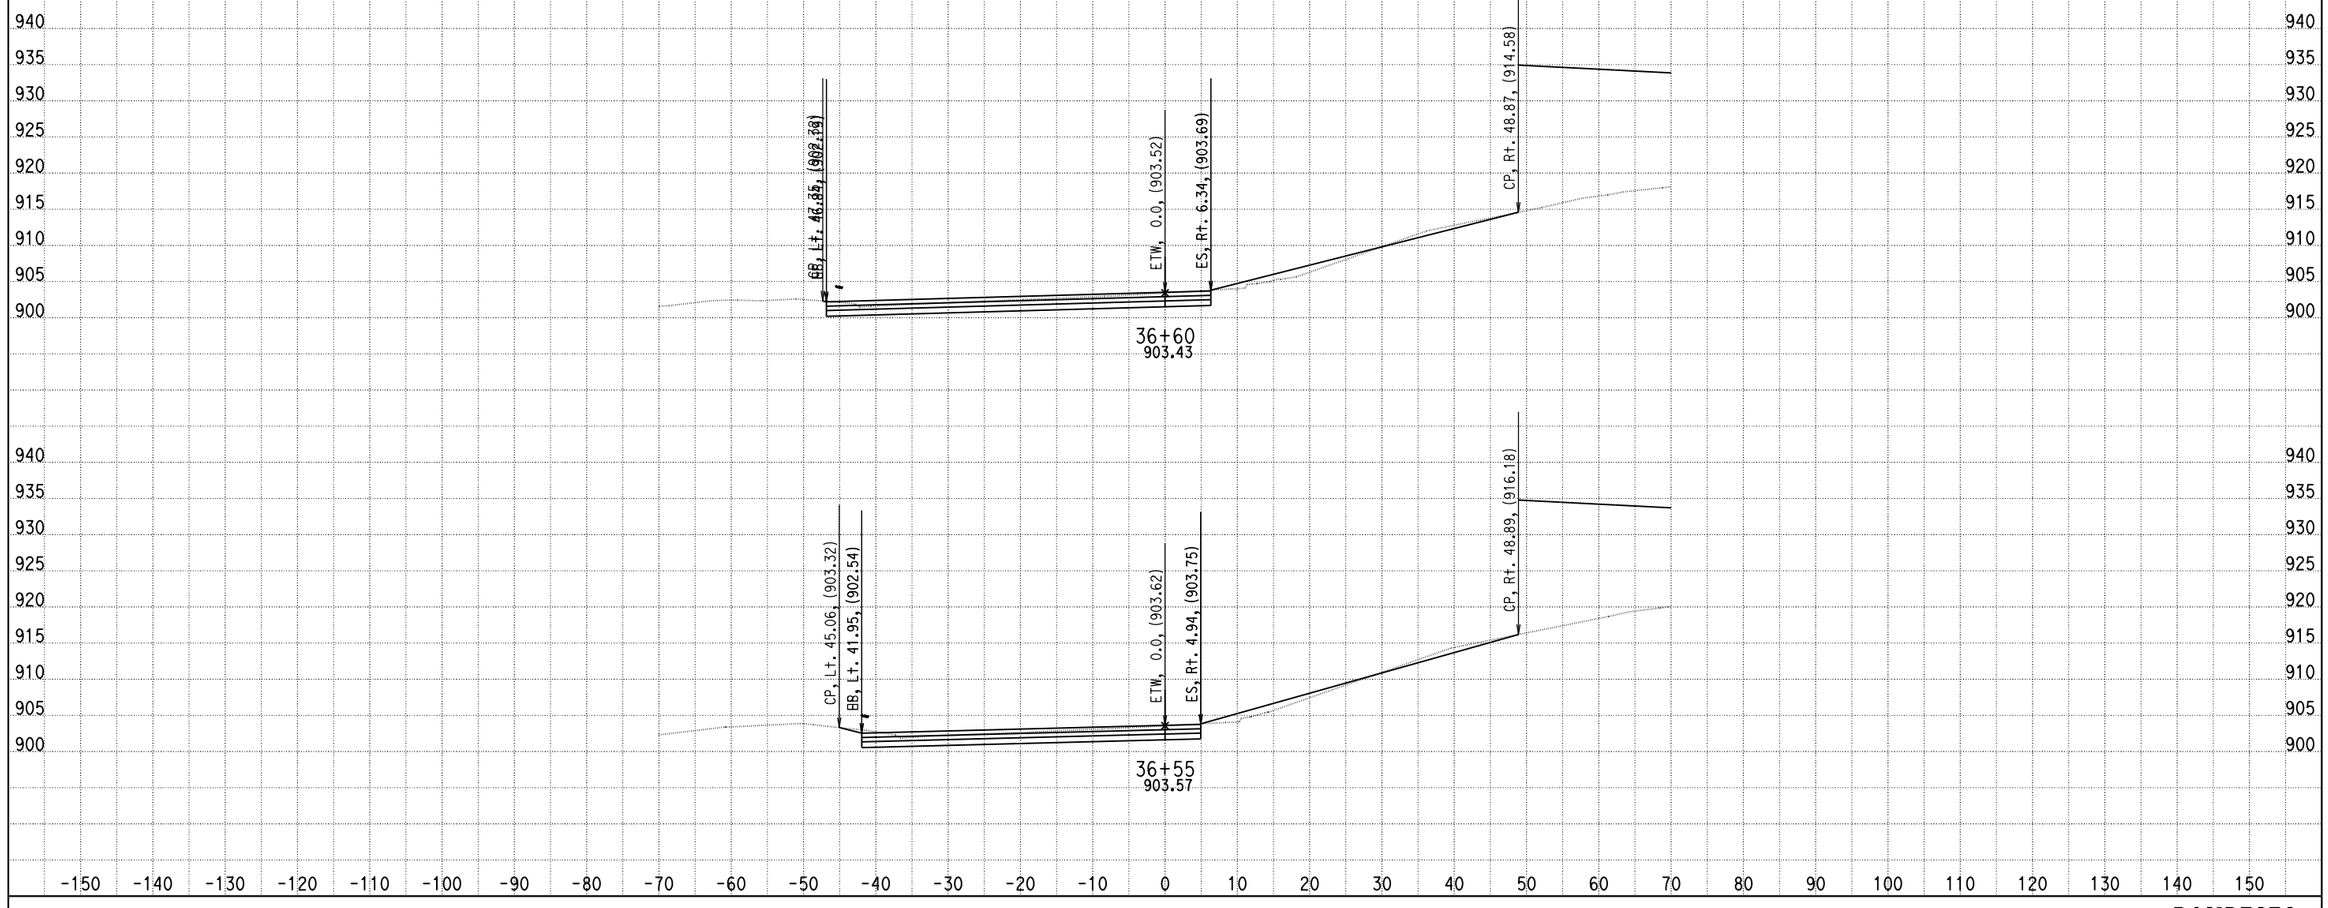

DATE: 4/8/2014

KC Project: 0818E File: D:\PROJECT\0818E\UPDATE-RAMP\hrf2f3-pro.ear

SCALE: 1" = 10' Horiz.
1" = 10' Vert.

All Dimensions are US Survey Feet

RAMPF2F3
CROSS SECTIONS

DESIGN STUDY ONLY

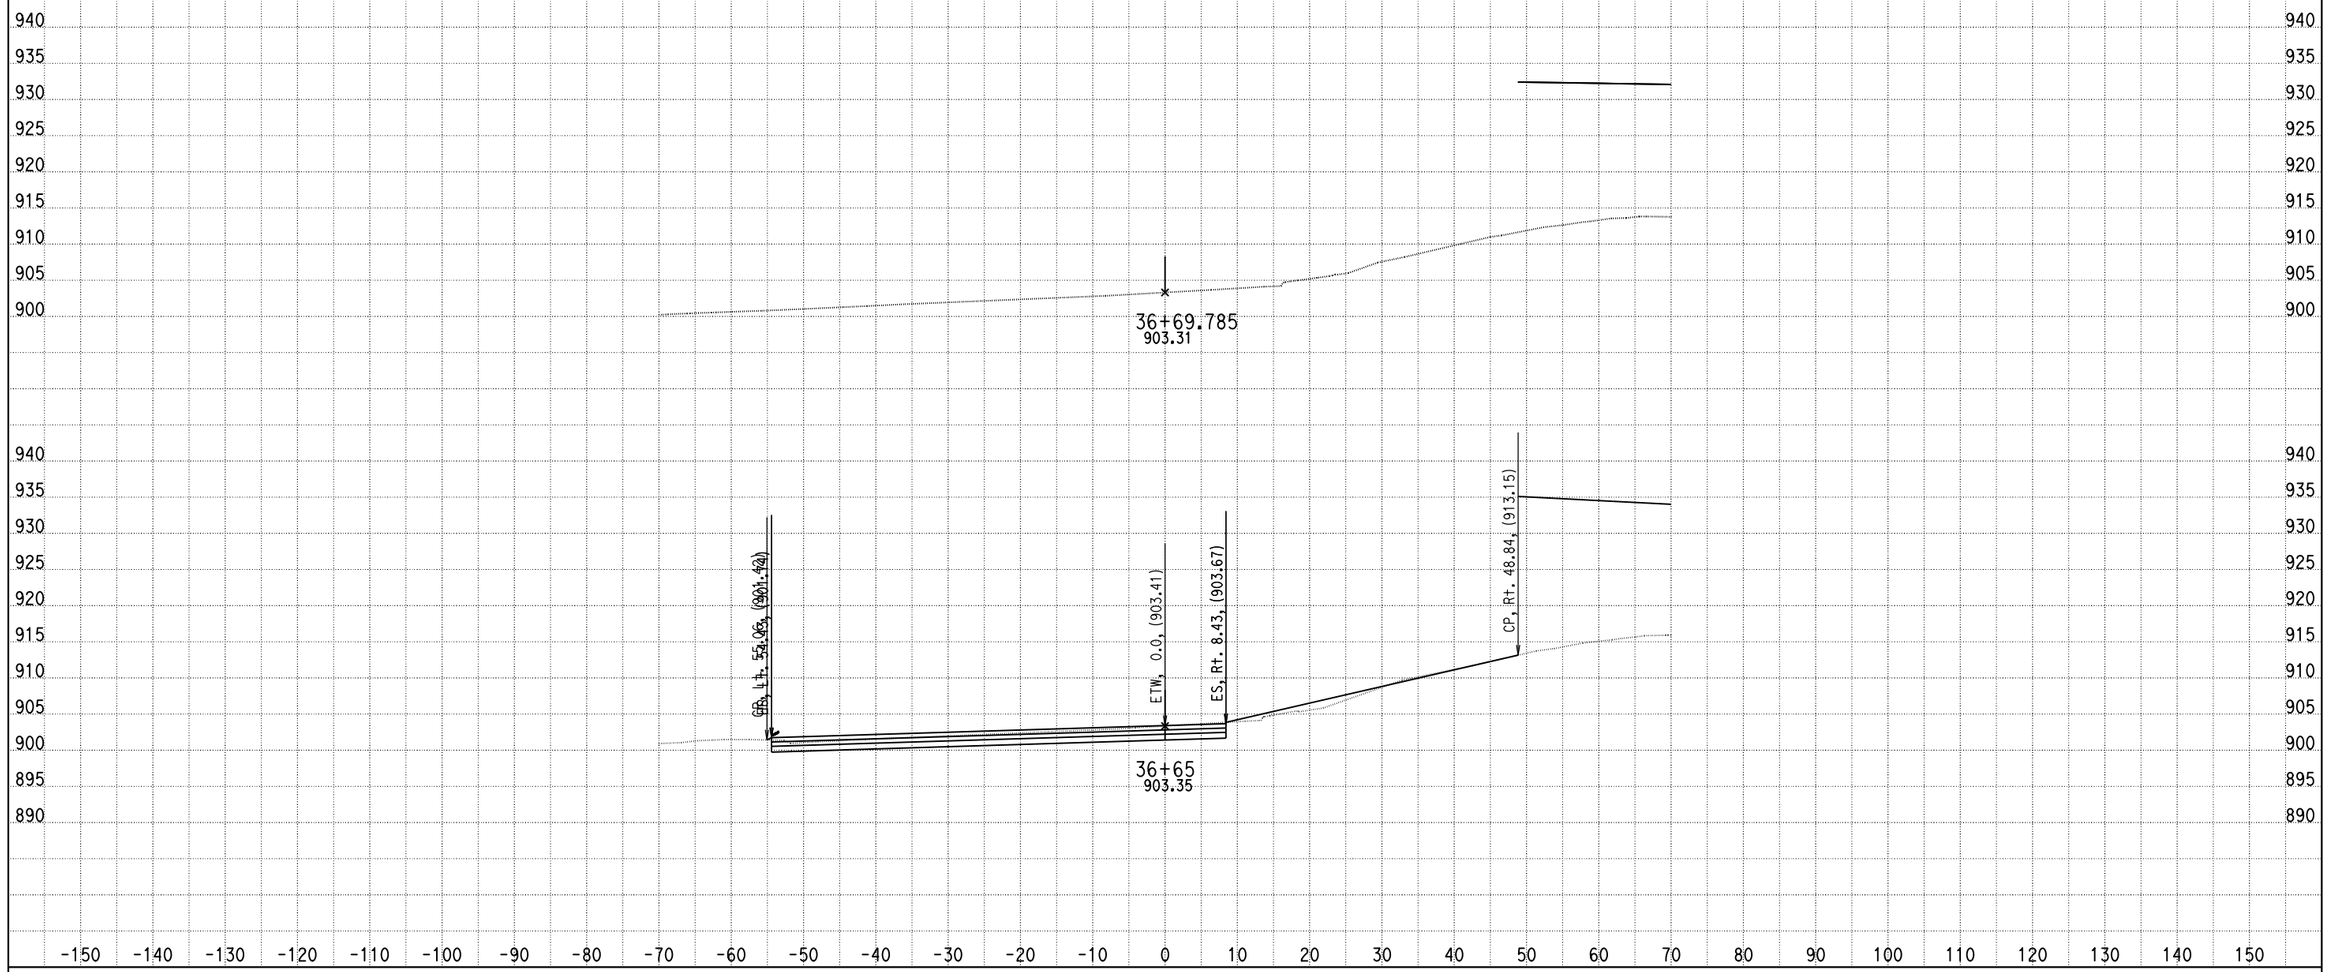

DATE: 4/8/2014

KC Project: 0818E File: D:\PROJECT\0818E\UPDATE-RAMP\hrf2f3-pro.ear

SCALE: 1" = 10' Horiz.
1" = 10' Vert.

All Dimensions are US Survey Feet

RAMPF2F3
CROSS SECTIONS

DESIGN STUDY ONLY

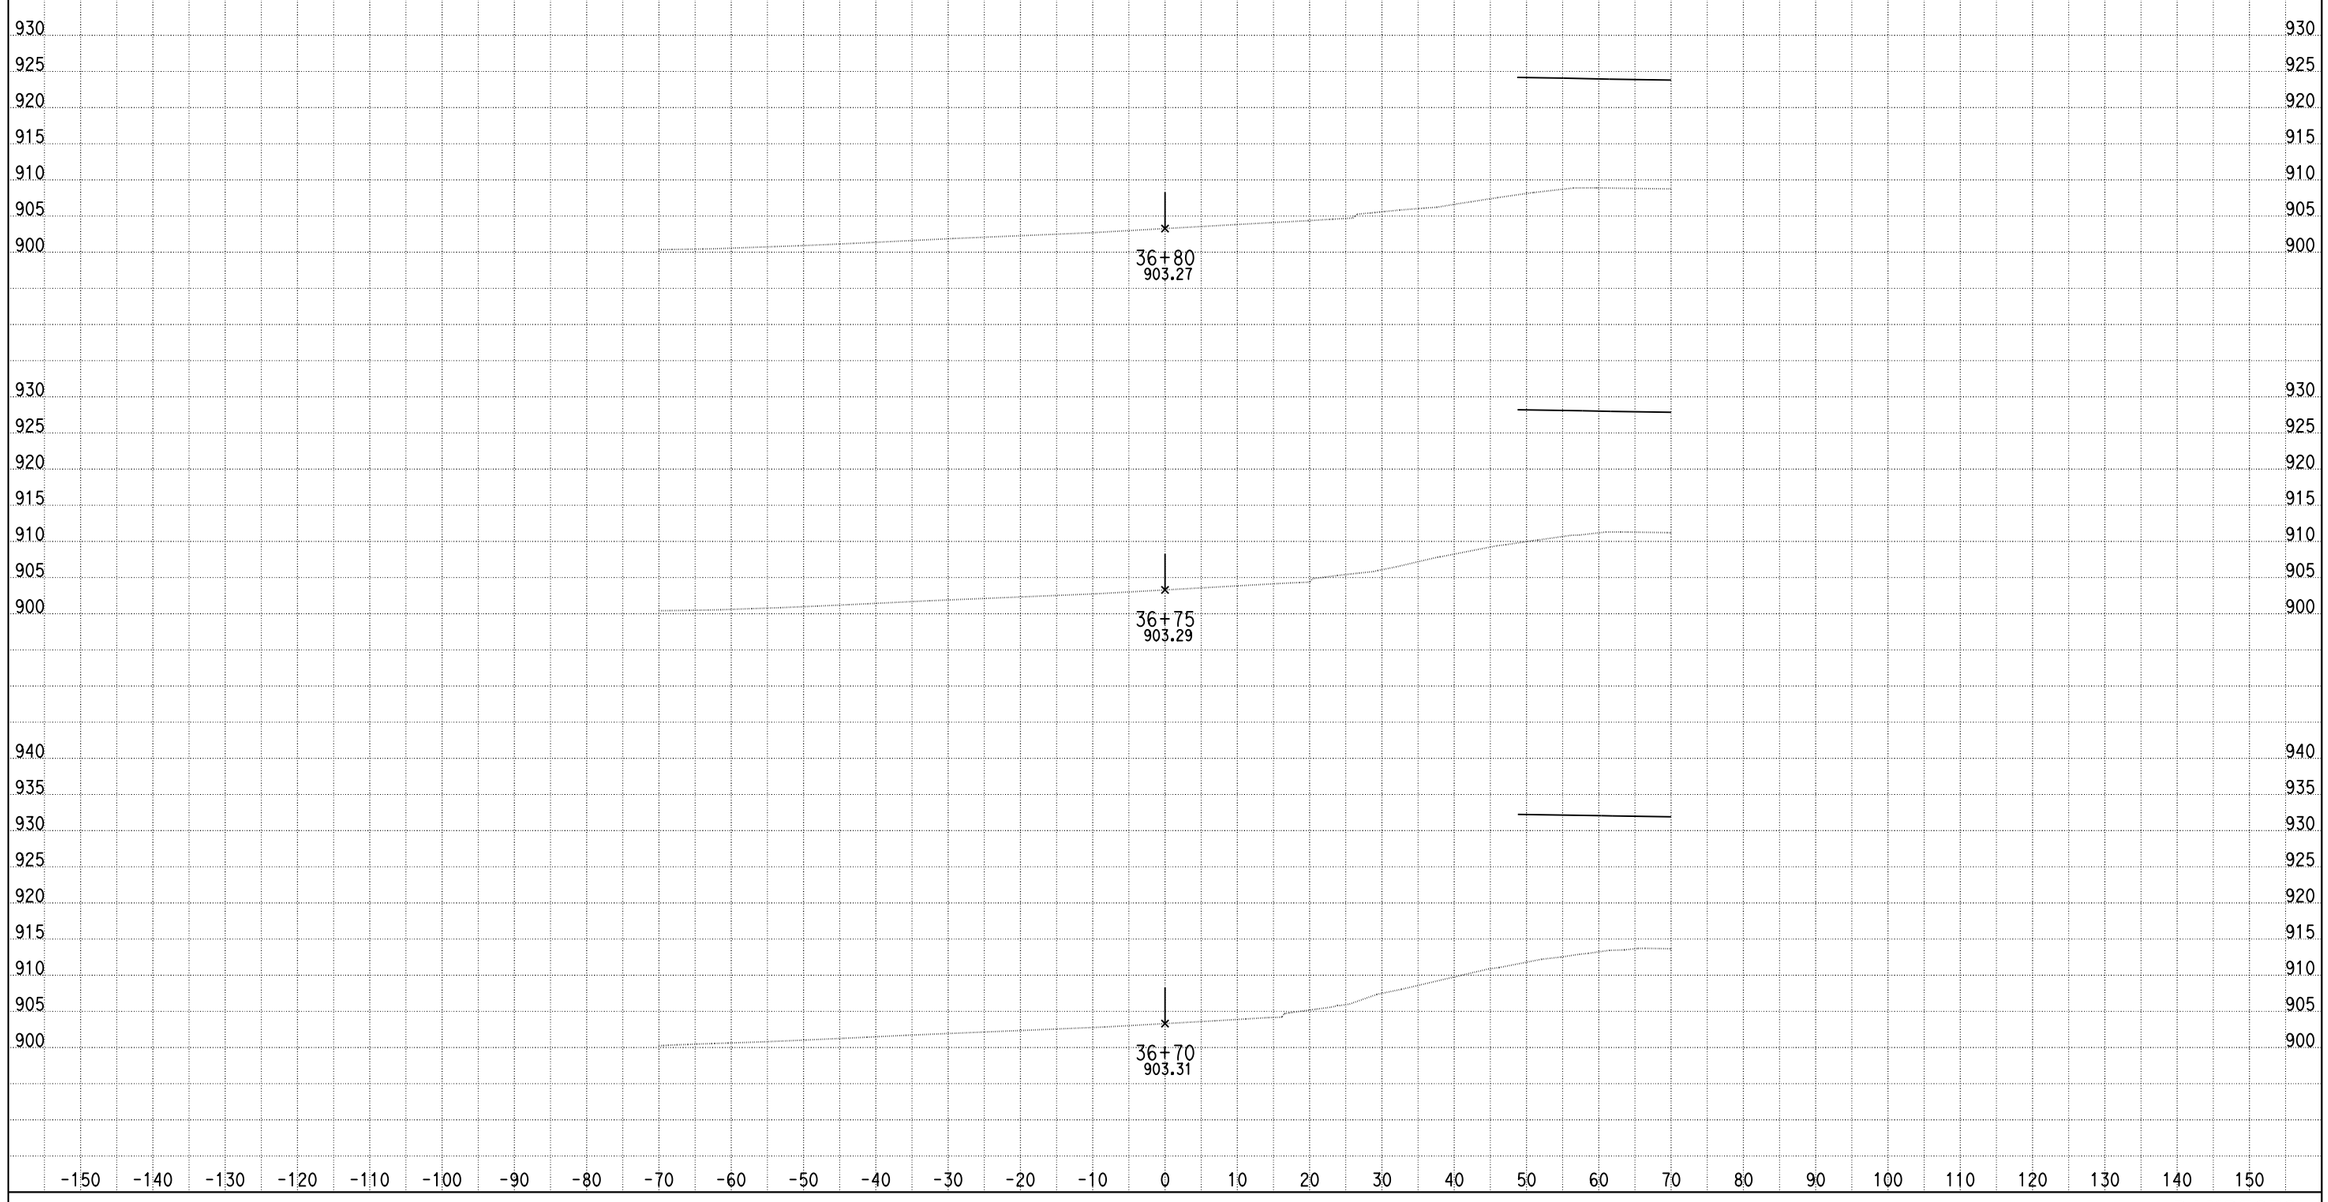

DATE: 4/8/2014

KC Project: 0818E File: D:\PROJECT\0818E\UPDATE-RAMP\hrf2f3-pro.ear

SCALE: 1" = 10' Horiz.
1" = 10' Vert.

All Dimensions are US Survey Feet

RAMPF2F3
CROSS SECTIONS

DESIGN STUDY ONLY

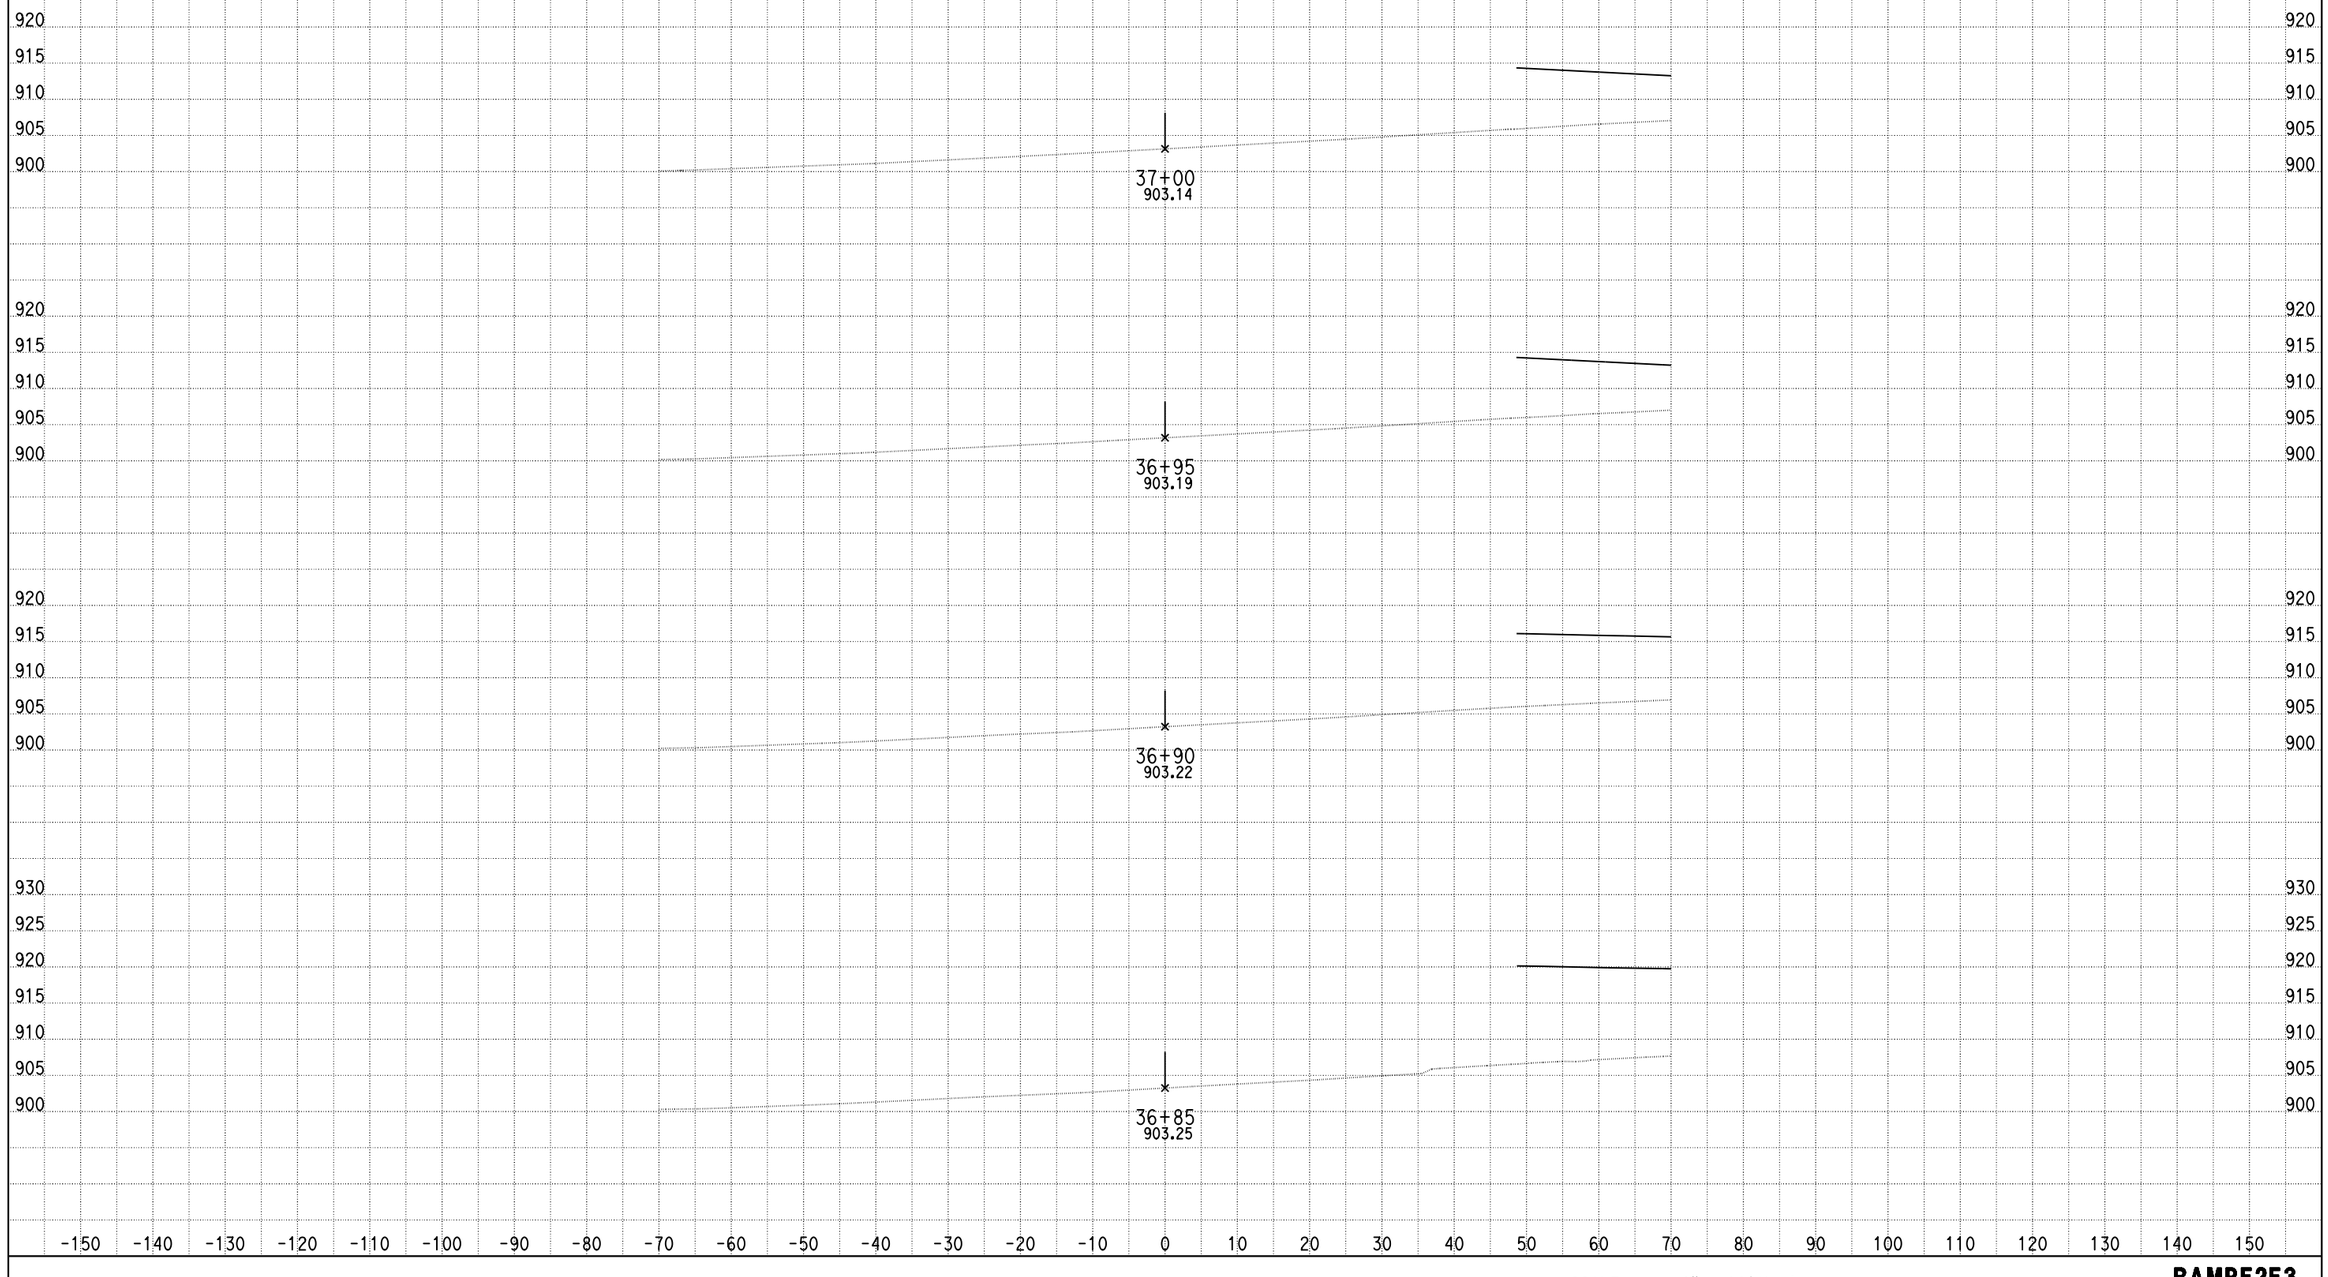

DATE: 4/8/2014

KC Project: 0818E File: D:\PROJECT\0818E\UPDATE-RAMP\hrf2f3-pro.ear

SCALE: 1" = 10' Horiz.
1" = 10' Vert.

All Dimensions are US Survey Feet

RAMPF2F3
CROSS SECTIONS
SHEET 100 OF XXX

DESIGN STUDY ONLY

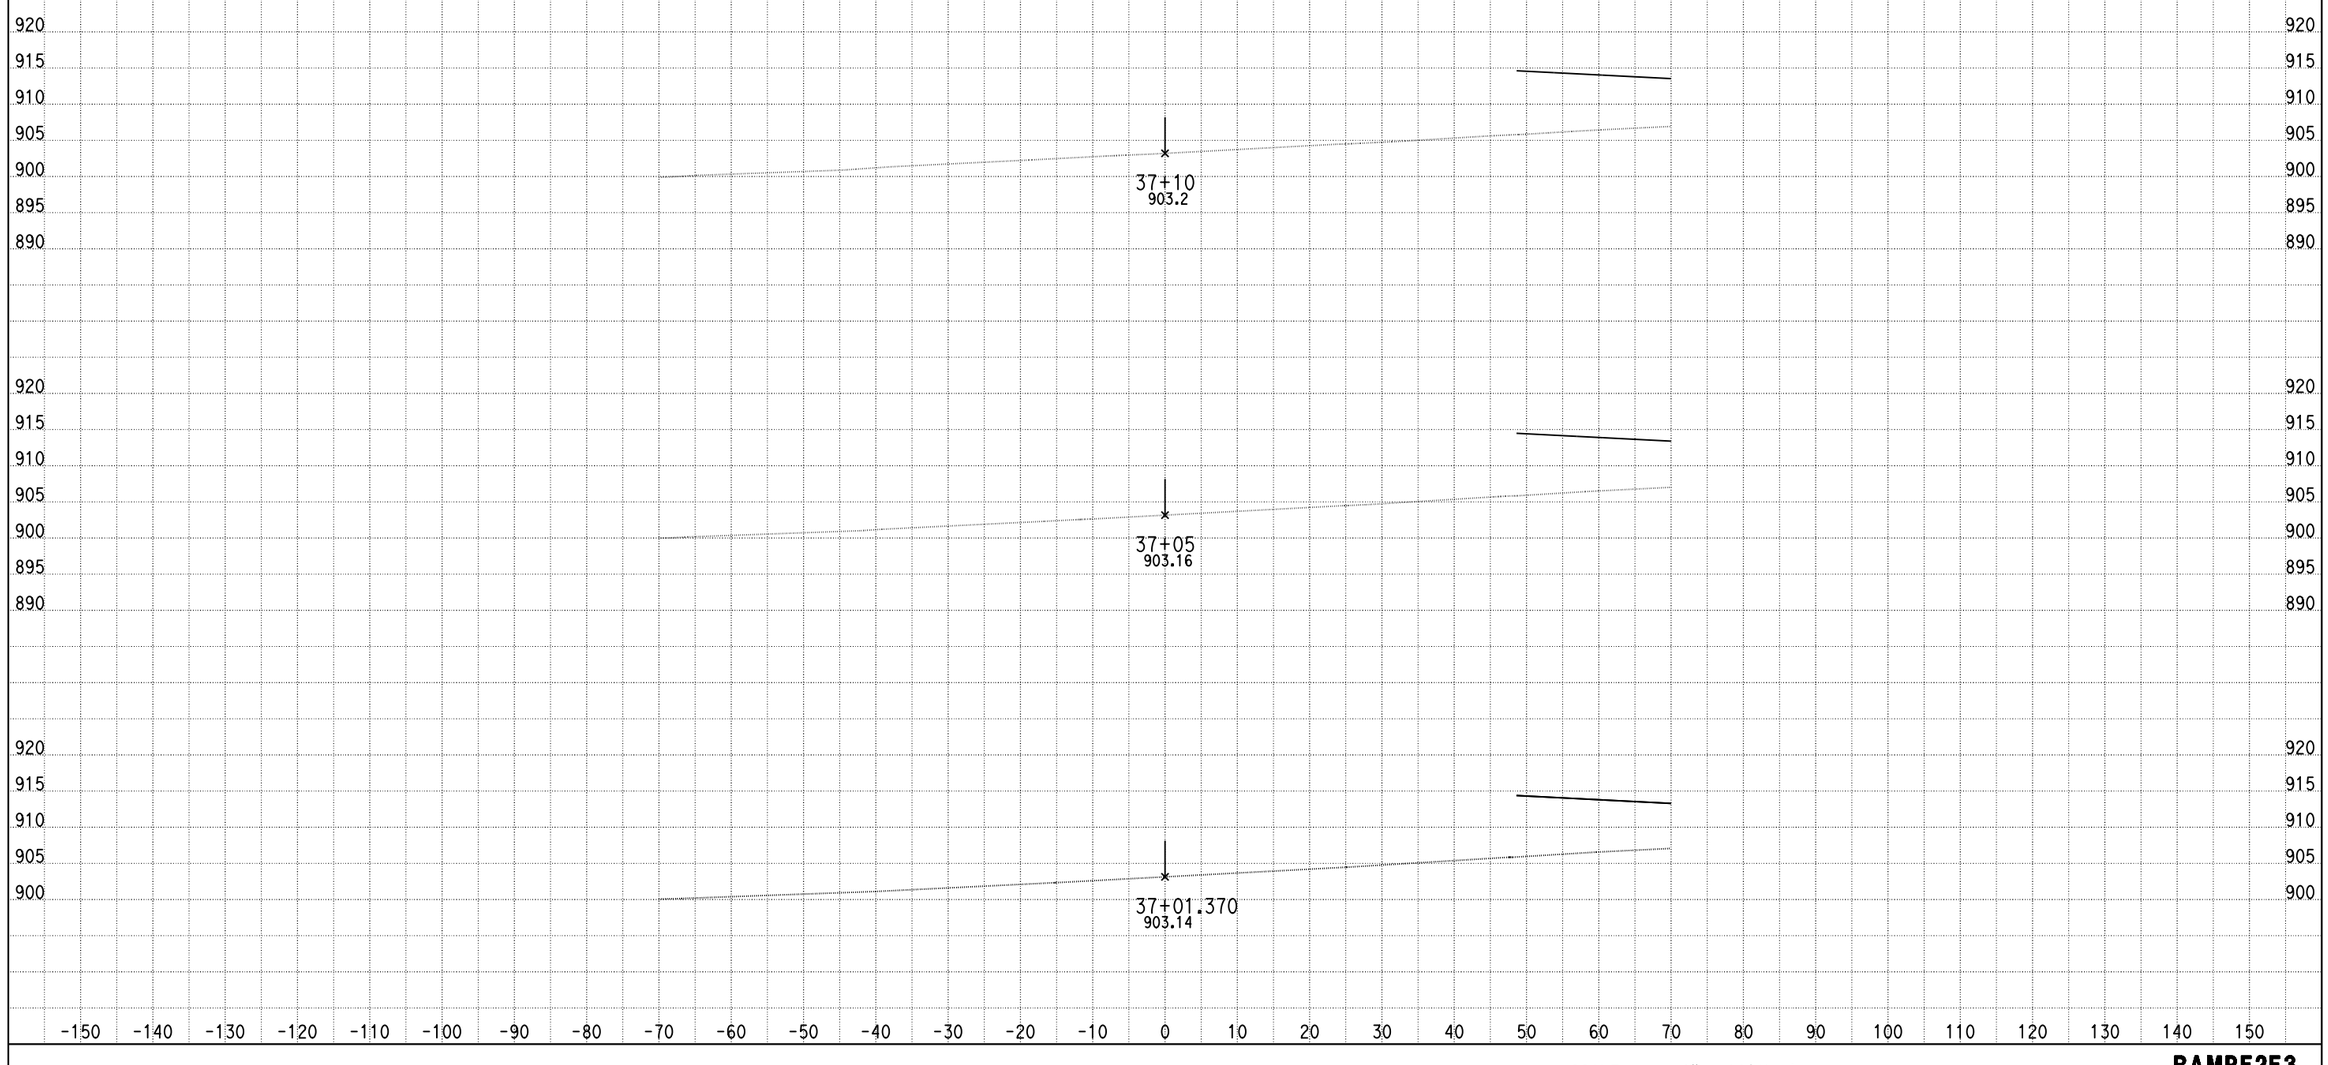

DATE: 4/8/2014

KC Project: 0818E File: D:\PROJECT\0818E\UPDATE-RAMP\hrf2f3-pro.ear

SCALE: 1" = 10' Horiz.
1" = 10' Vert.

All Dimensions are US Survey Feet

RAMPF2F3
CROSS SECTIONS
SHEET 101 OF XXX

DESIGN STUDY ONLY

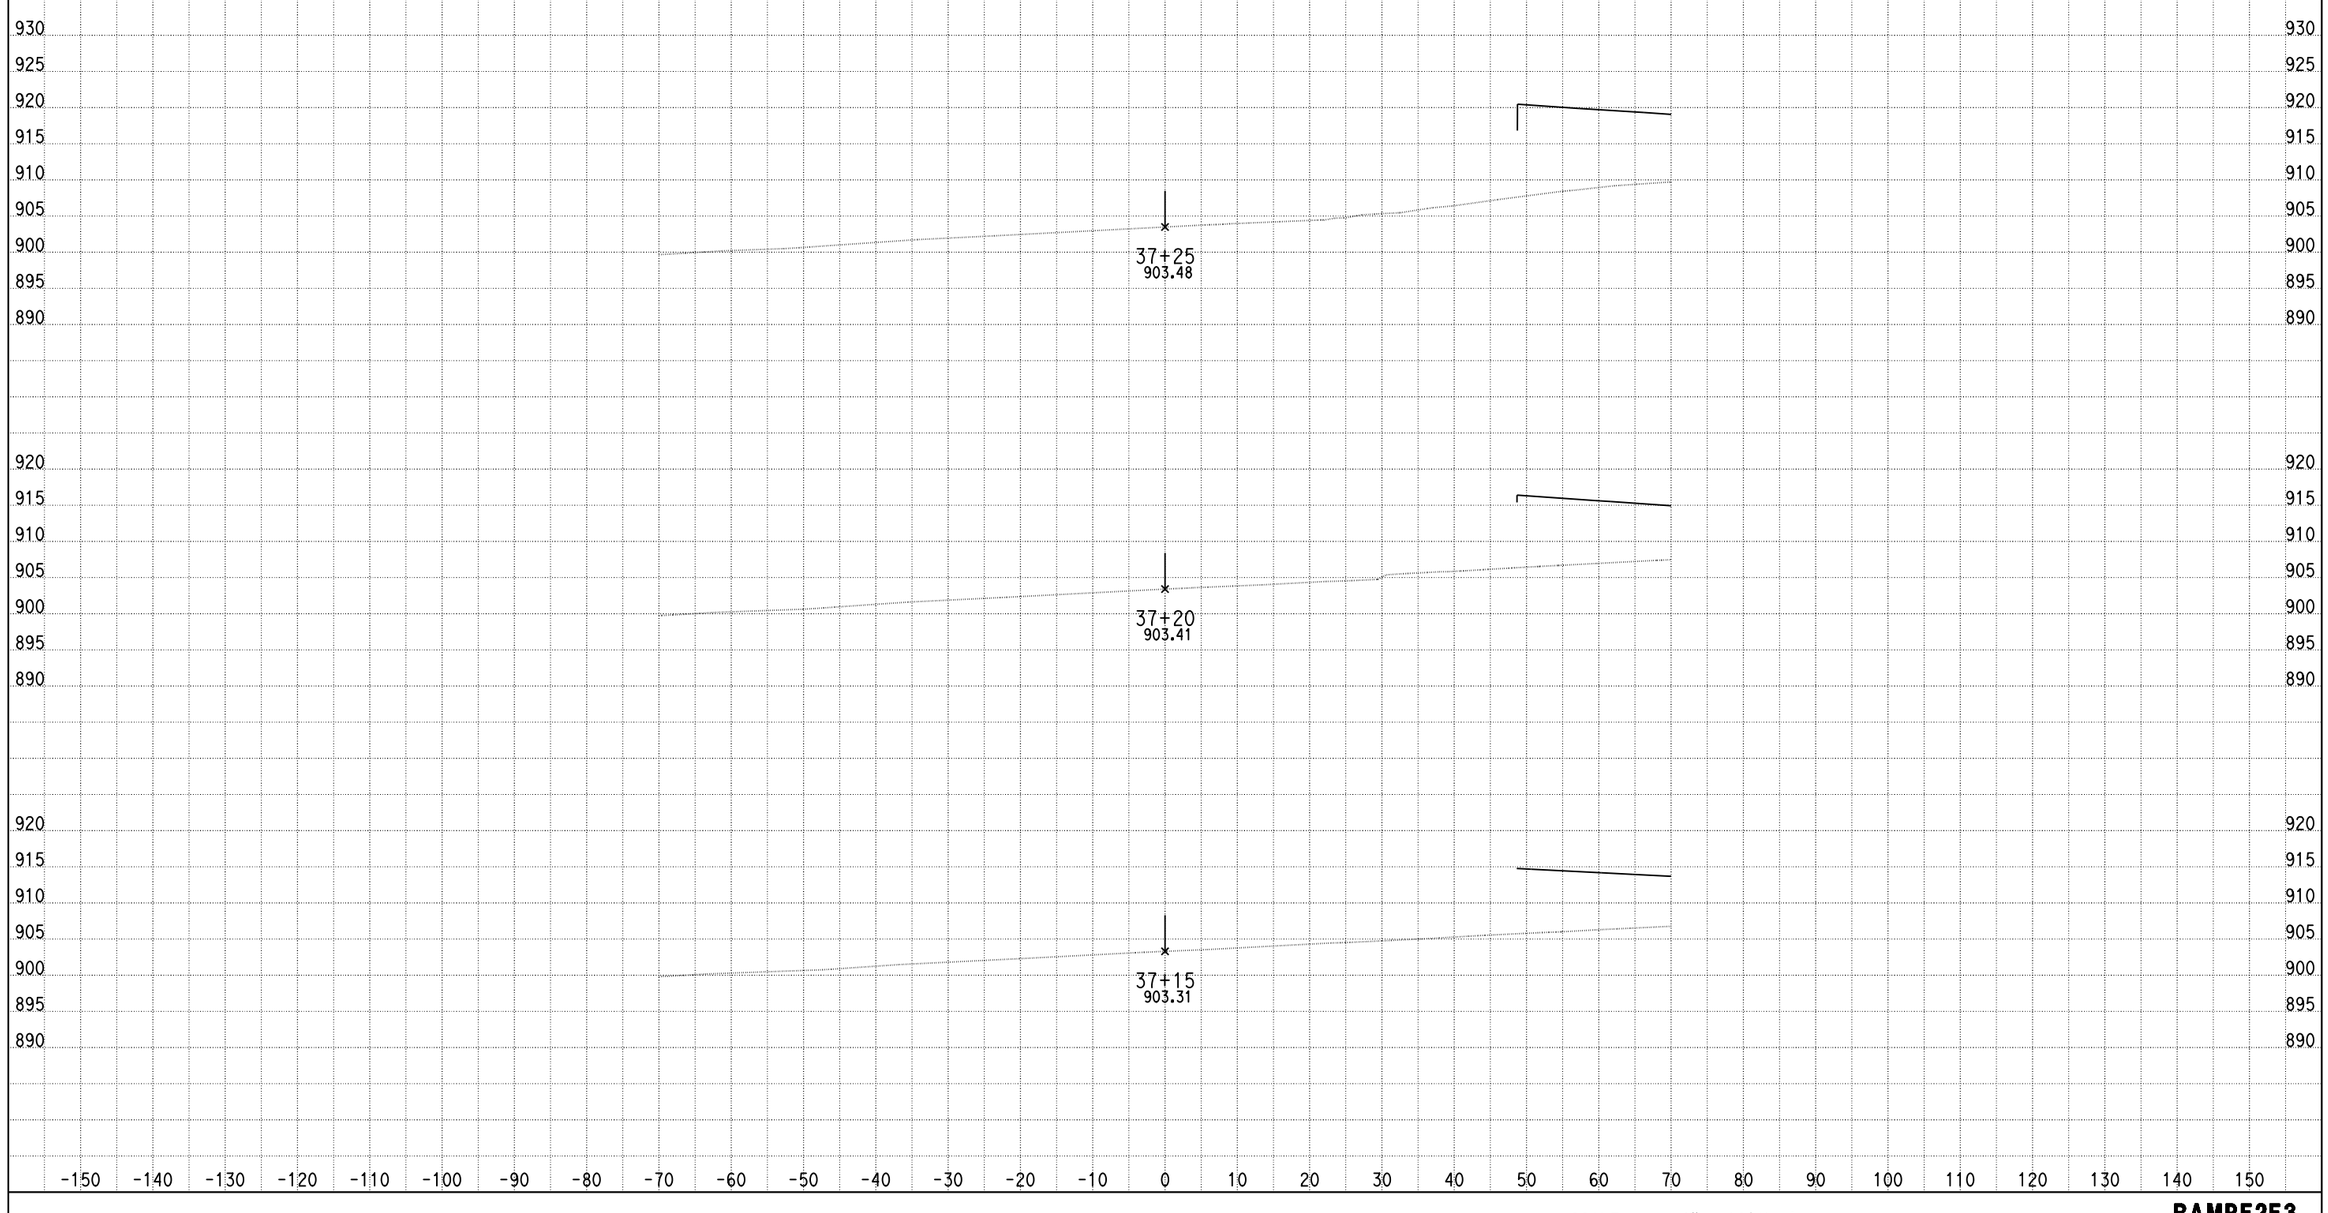

DATE: 4/8/2014

KC Project: 0818E File: D:\PROJECT\0818E\UPDATE-RAMP\hrf2f3-pro.ear

SCALE: 1" = 10' Horiz.
1" = 10' Vert.

All Dimensions are US Survey Feet

RAMPF2F3
CROSS SECTIONS
SHEET 102 OF XXX

DESIGN STUDY ONLY

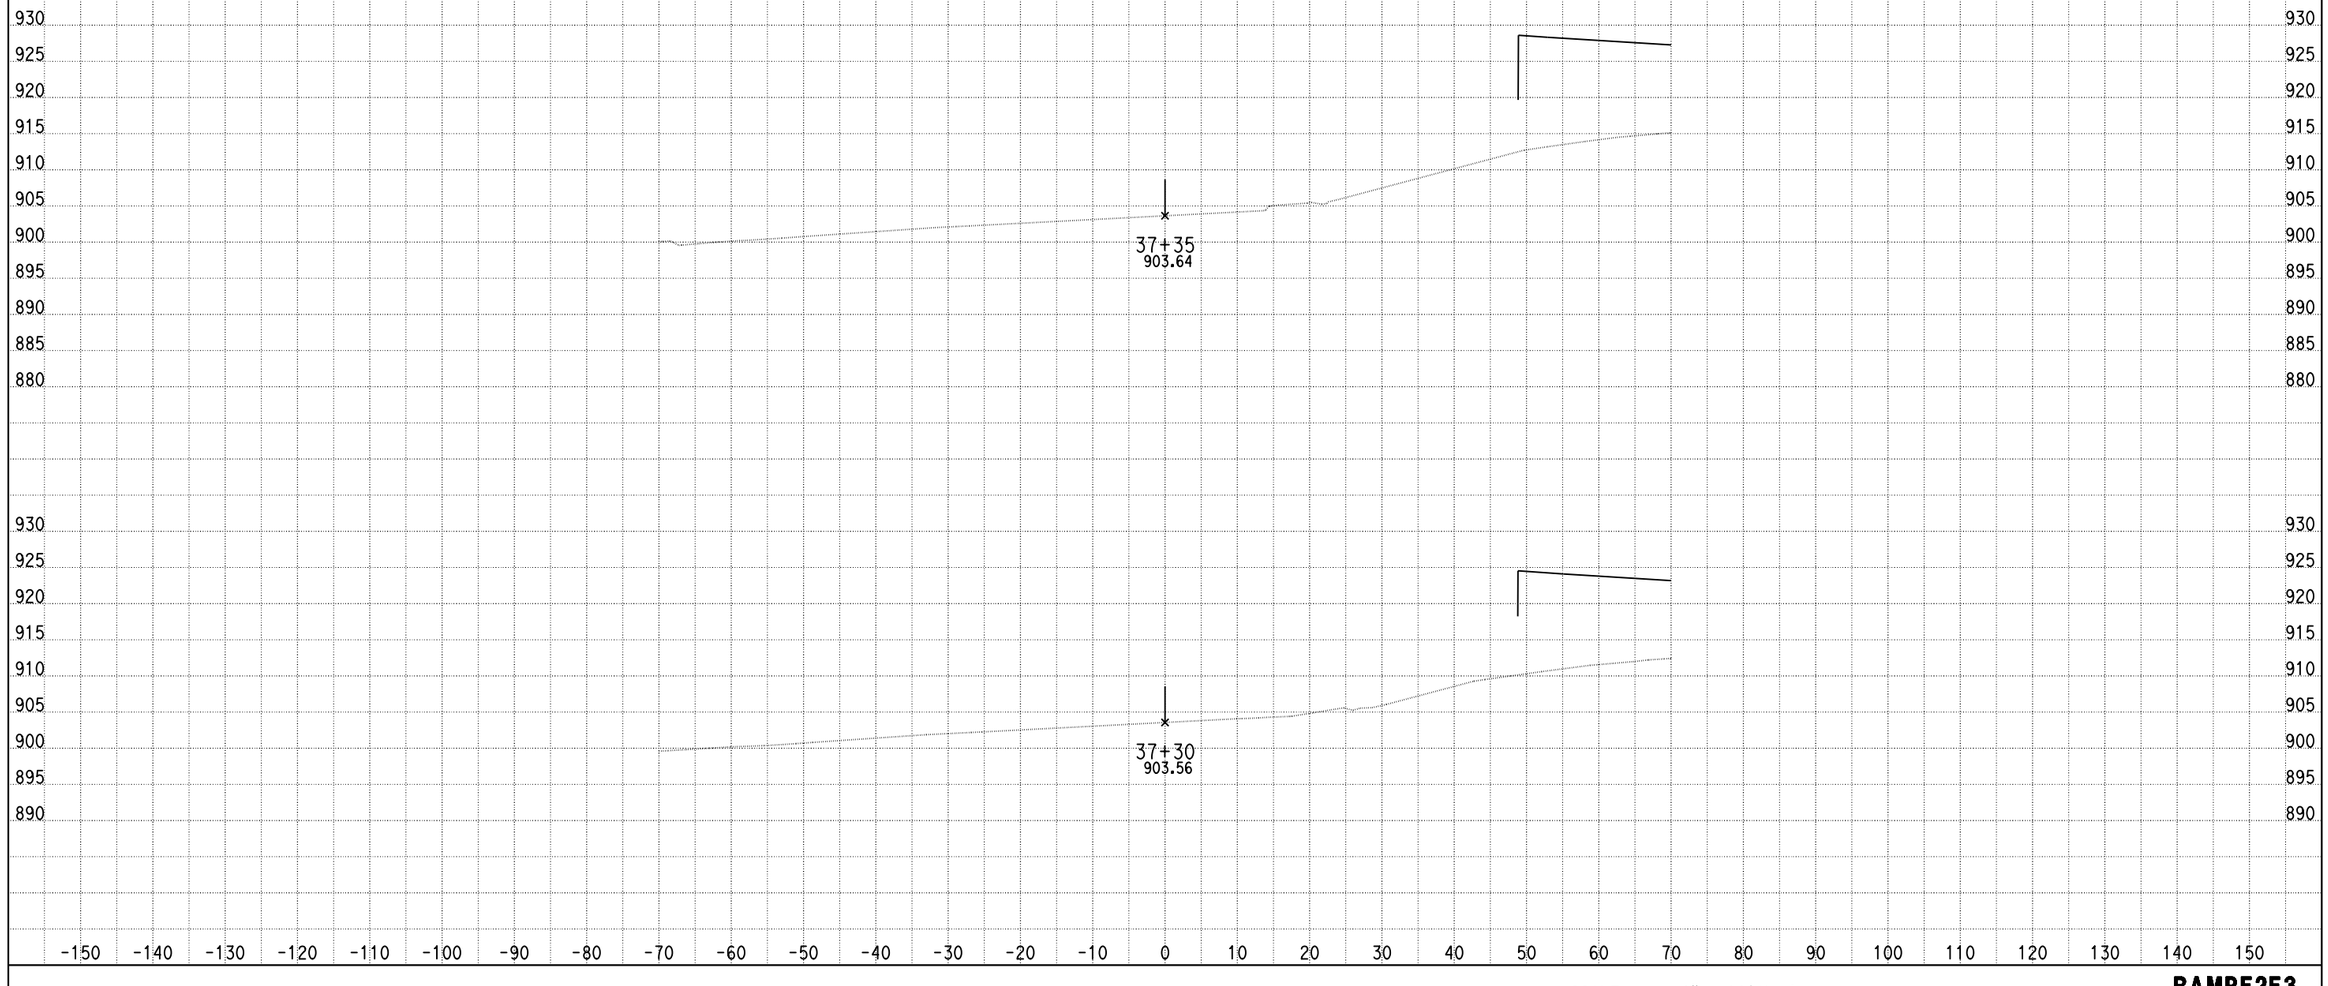

DATE: 4/8/2014

KC Project: 0818E File: D:\PROJECT\0818E\UPDATE-RAMP\hrf2f3-pro.ear

SCALE: 1" = 10' Horiz.
1" = 10' Vert.

All Dimensions are US Survey Feet

RAMPF2F3
CROSS SECTIONS
SHEET 103 OF XXX

DESIGN STUDY ONLY

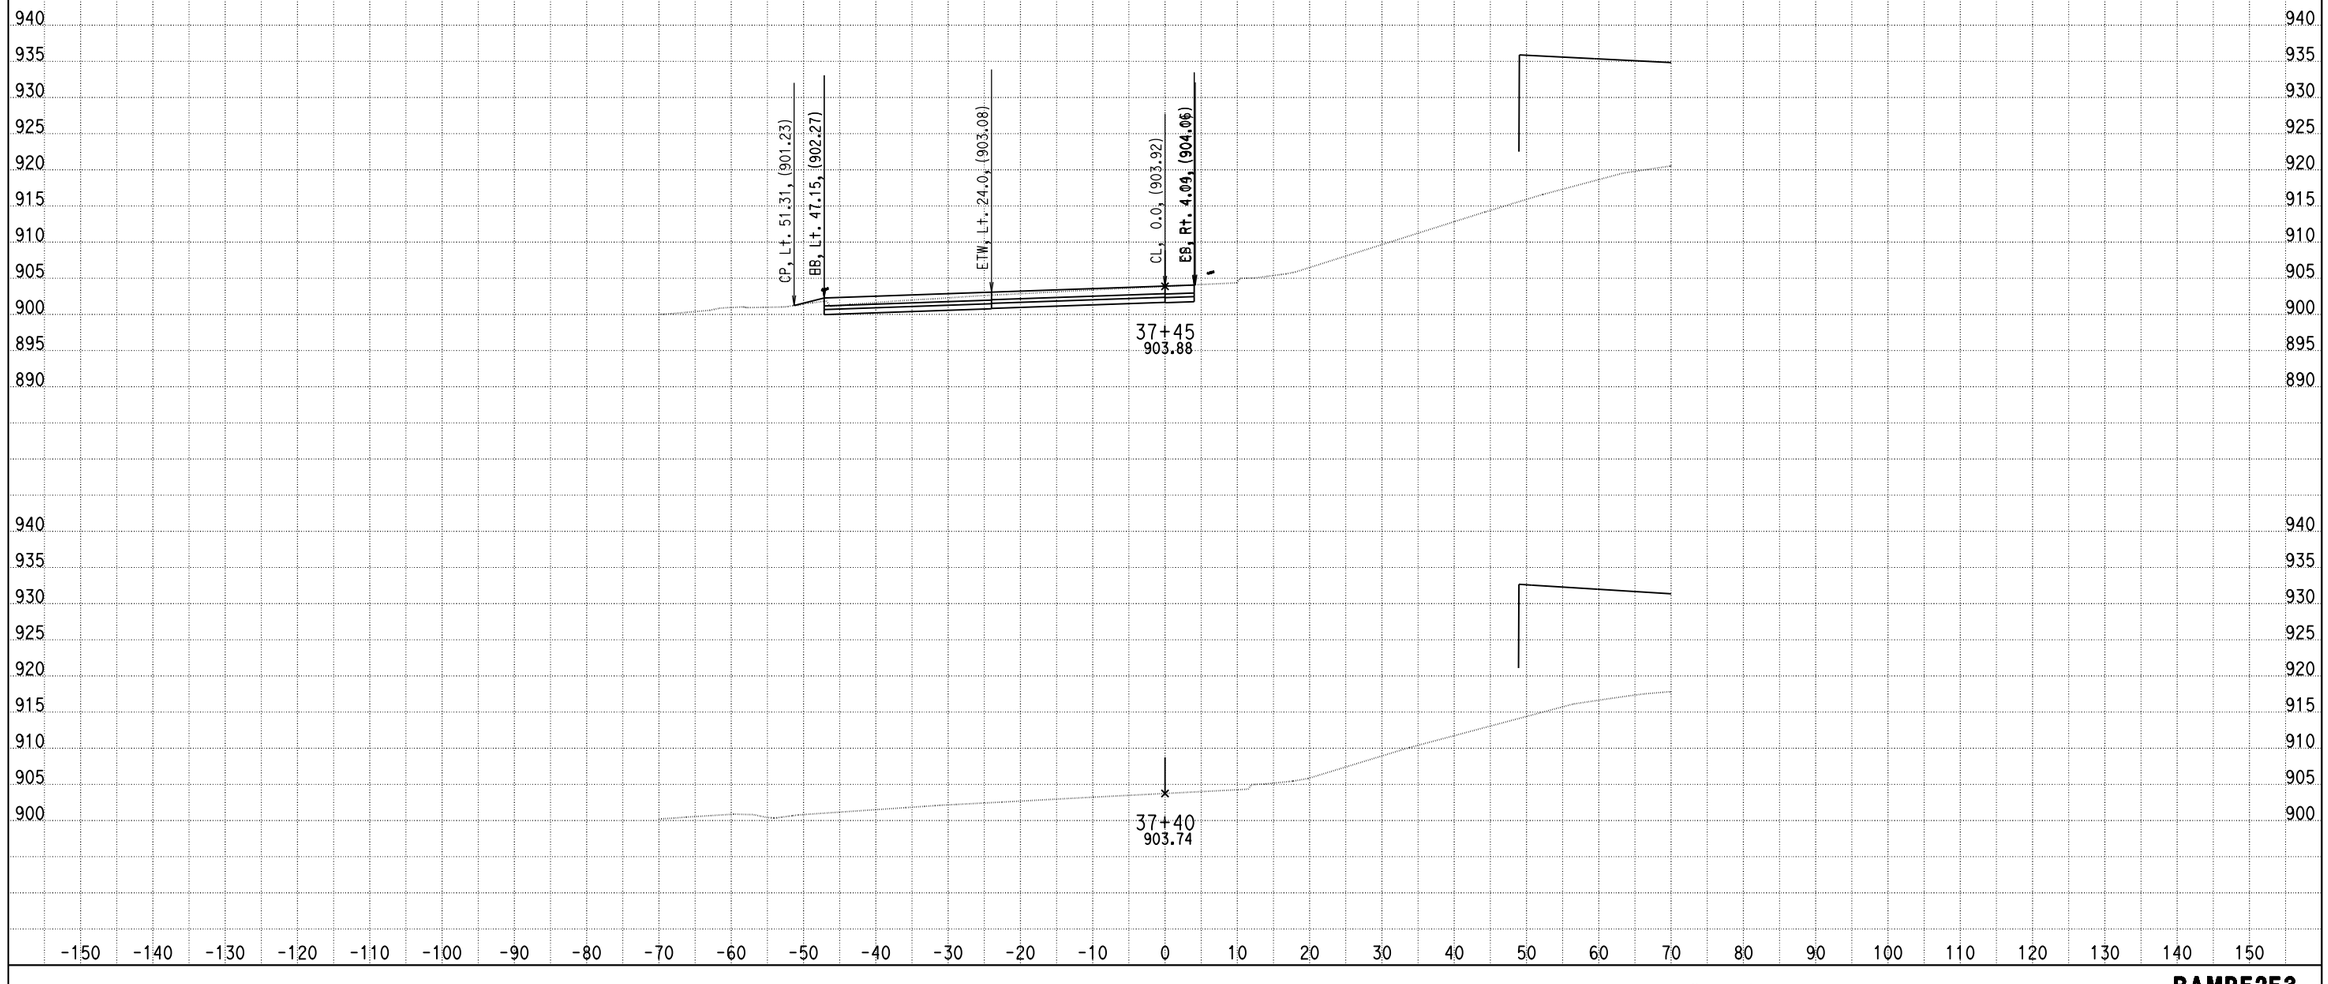

DATE: 4/8/2014

KC Project: 0818E File: D:\PROJECT\0818E\UPDATE-RAMP\hrf2f3-pro.ear

SCALE: 1" = 10' Horiz.
1" = 10' Vert.

All Dimensions are US Survey Feet

RAMPF2F3
CROSS SECTIONS

DESIGN STUDY ONLY

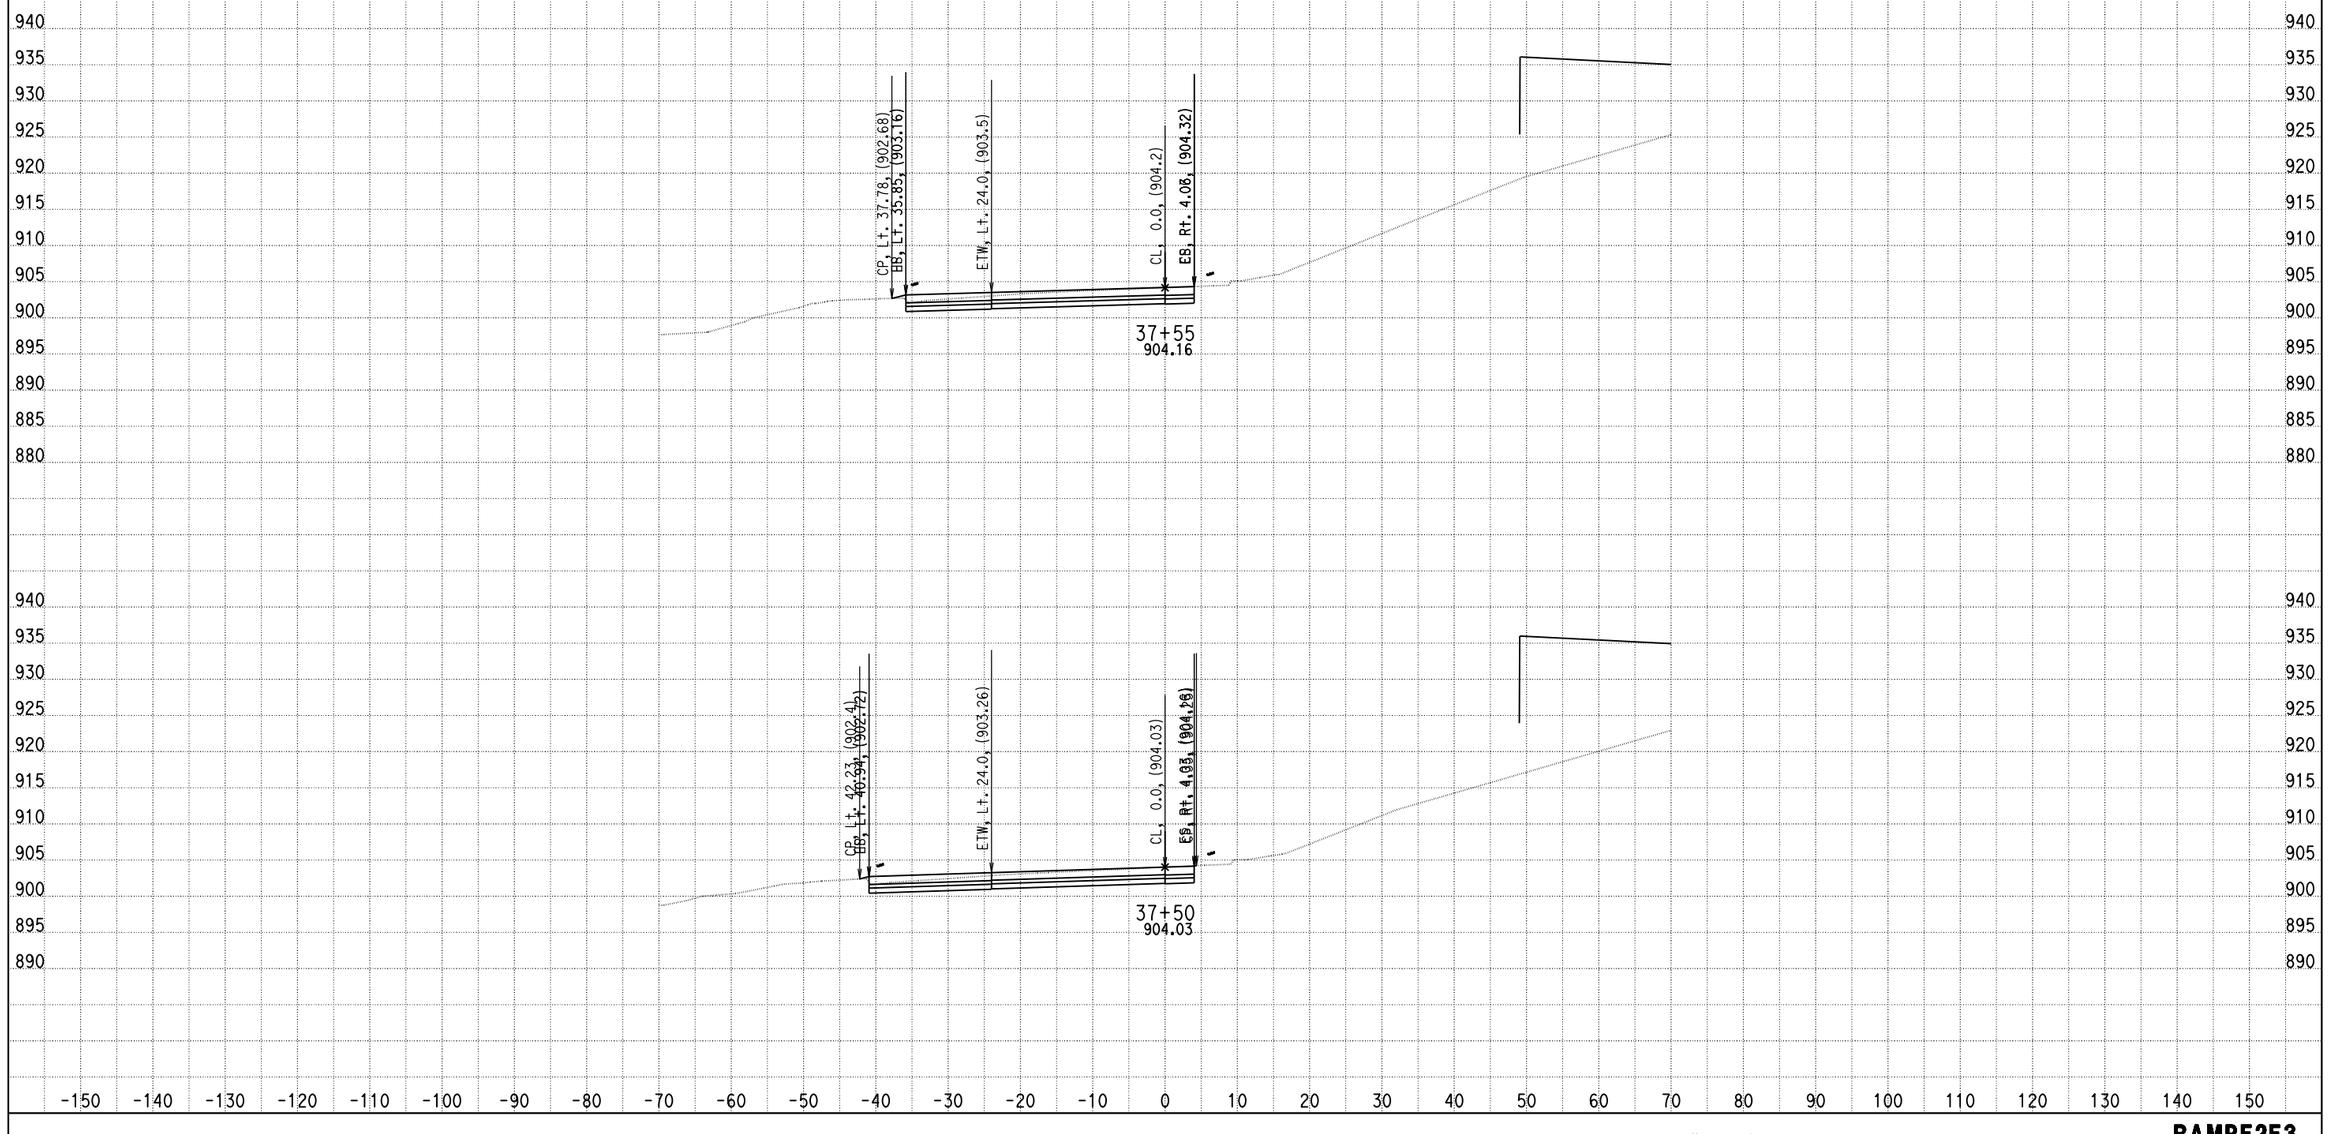

DATE: 4/8/2014

KC Project: 0818E File: D:\PROJECT\0818E\UPDATE-RAMP\hrf2f3-pro.ear

SCALE: 1" = 10' Horiz.
1" = 10' Vert.

All Dimensions are US Survey Feet

RAMPF2F3
CROSS SECTIONS
SHEET 105 OF XXX

DESIGN STUDY ONLY

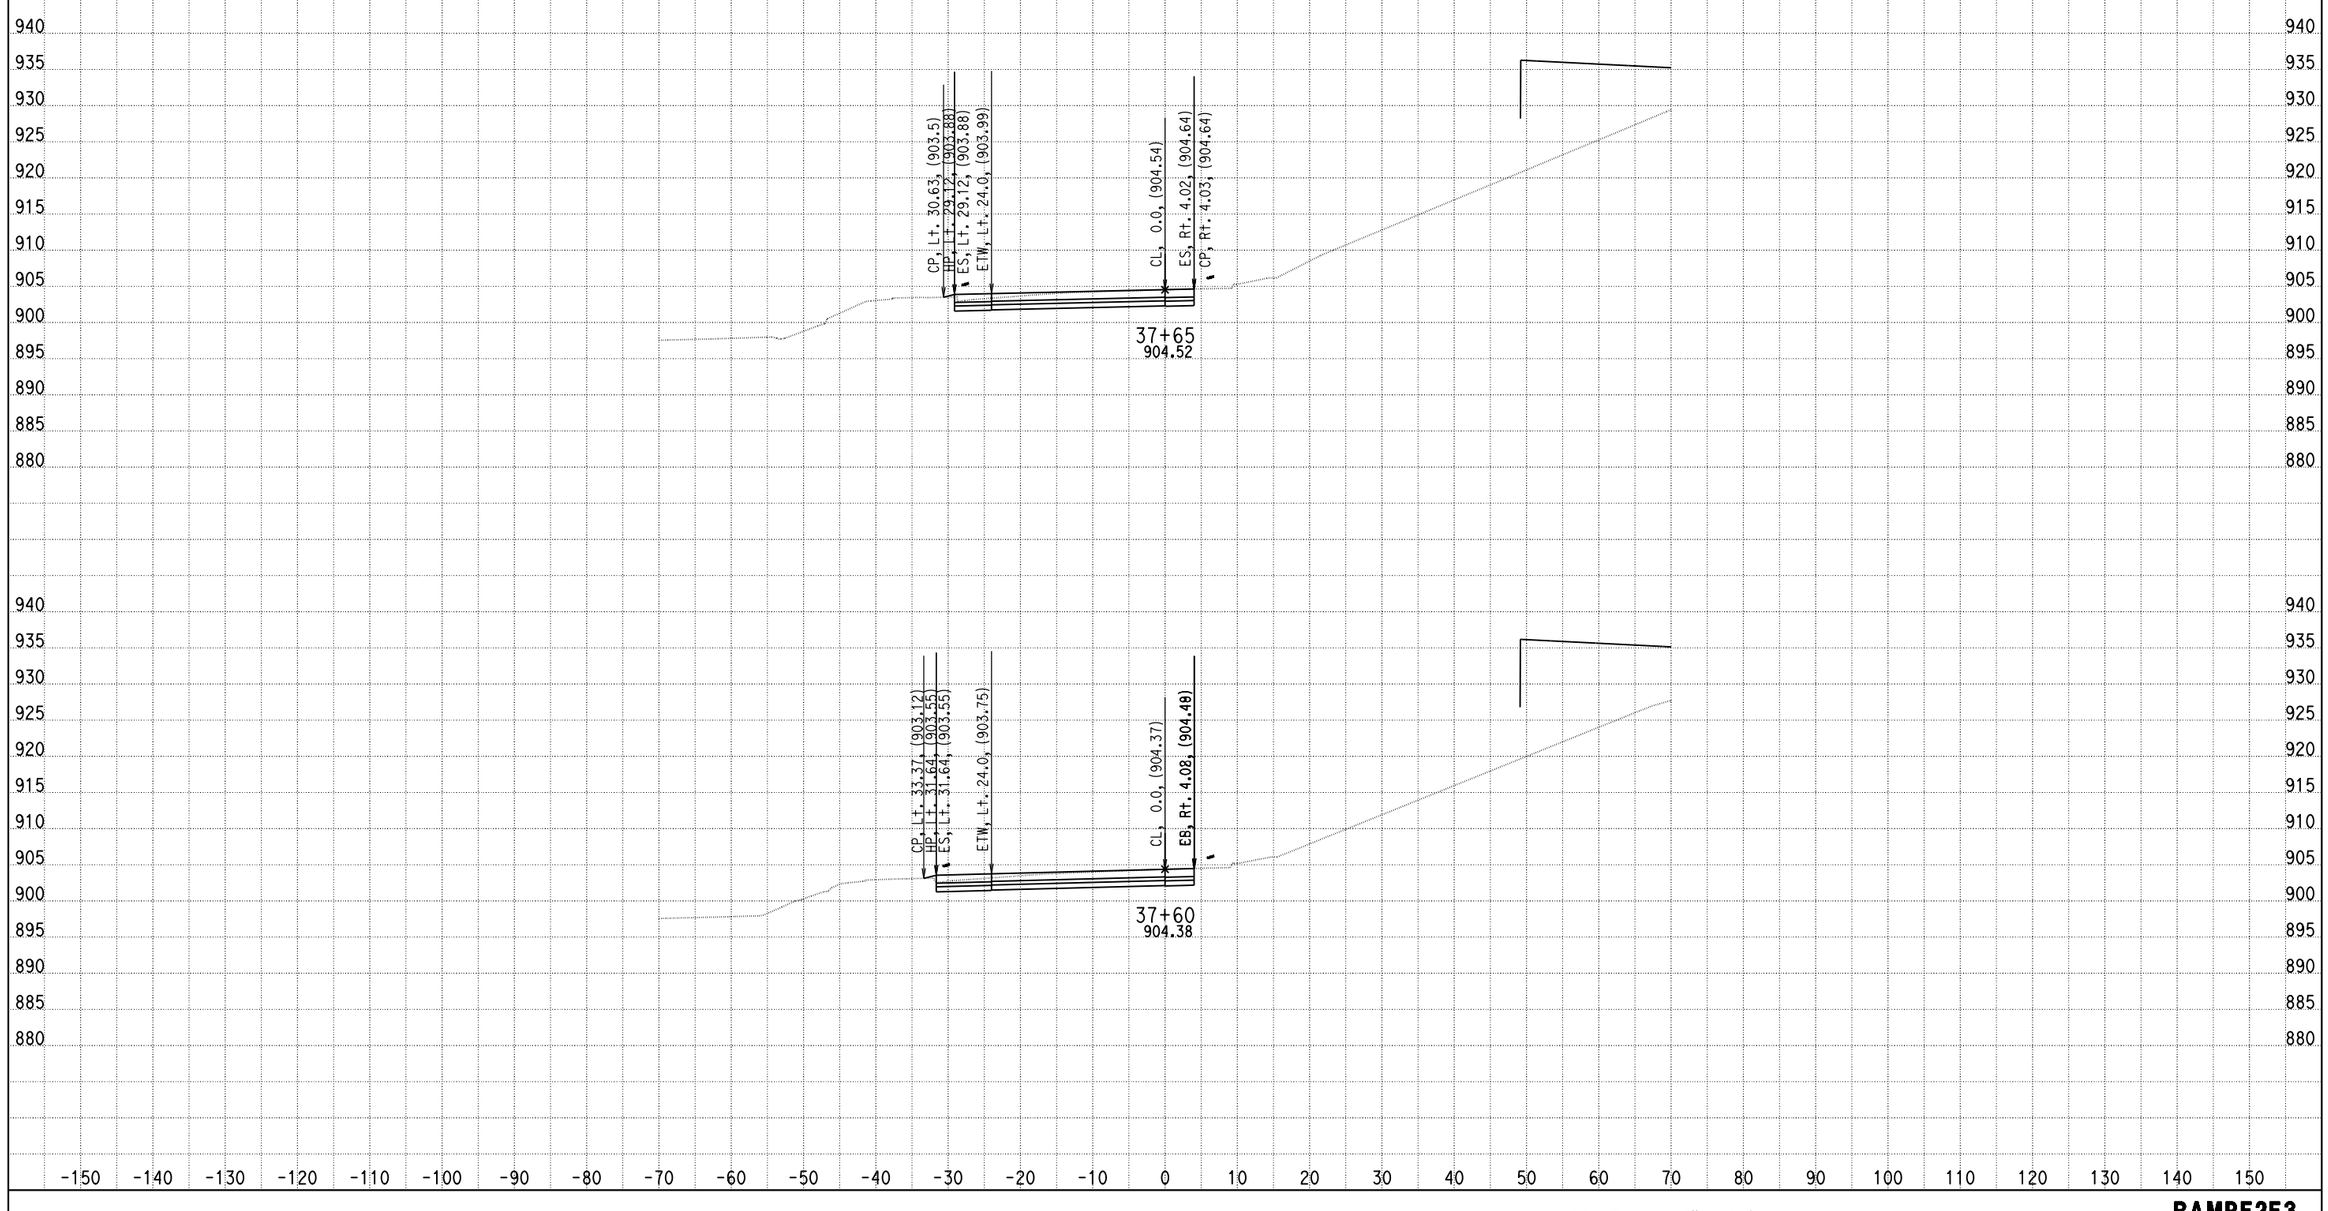

DATE: 4/8/2014

KC Project: 0818E File: D:\PROJECT\0818E\UPDATE-RAMP\hrf2f3-pro.ear

SCALE: 1" = 10' Horiz.
1" = 10' Vert.

All Dimensions are US Survey Feet

RAMPF2F3
CROSS SECTIONS
SHEET 106 OF XXX

DESIGN STUDY ONLY

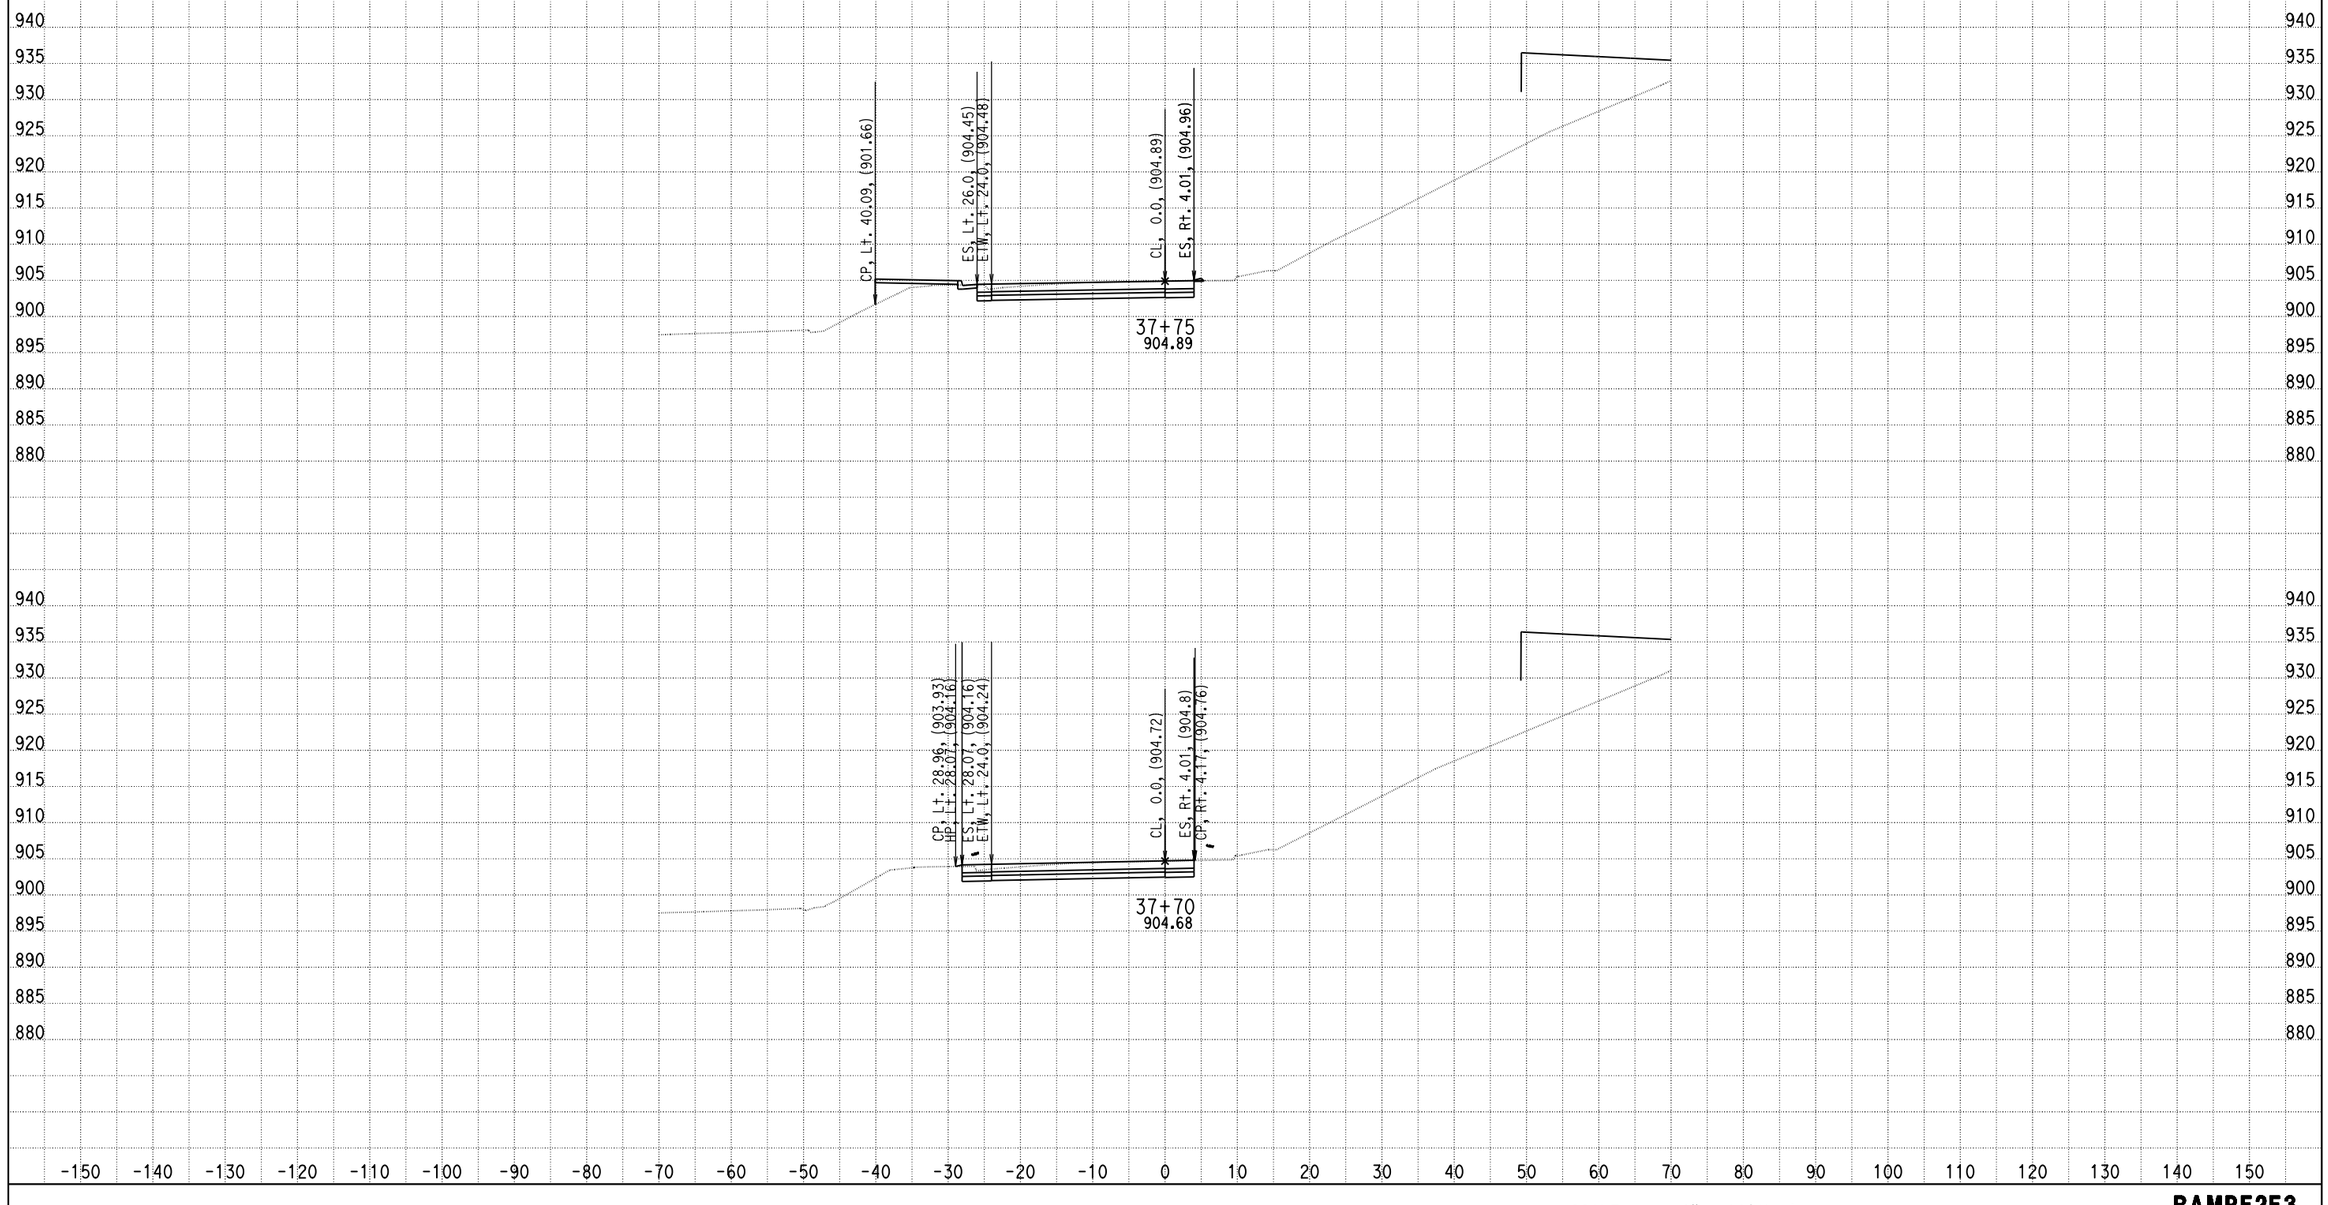

DATE: 4/8/2014

KC Project: 0818E File: D:\PROJECT\0818E\UPDATE-RAMP\hrf2f3-pro.ear

SCALE: 1" = 10' Horiz.
1" = 10' Vert.

All Dimensions are US Survey Feet

RAMPF2F3
CROSS SECTIONS
SHEET 107 OF XXX

DESIGN STUDY ONLY

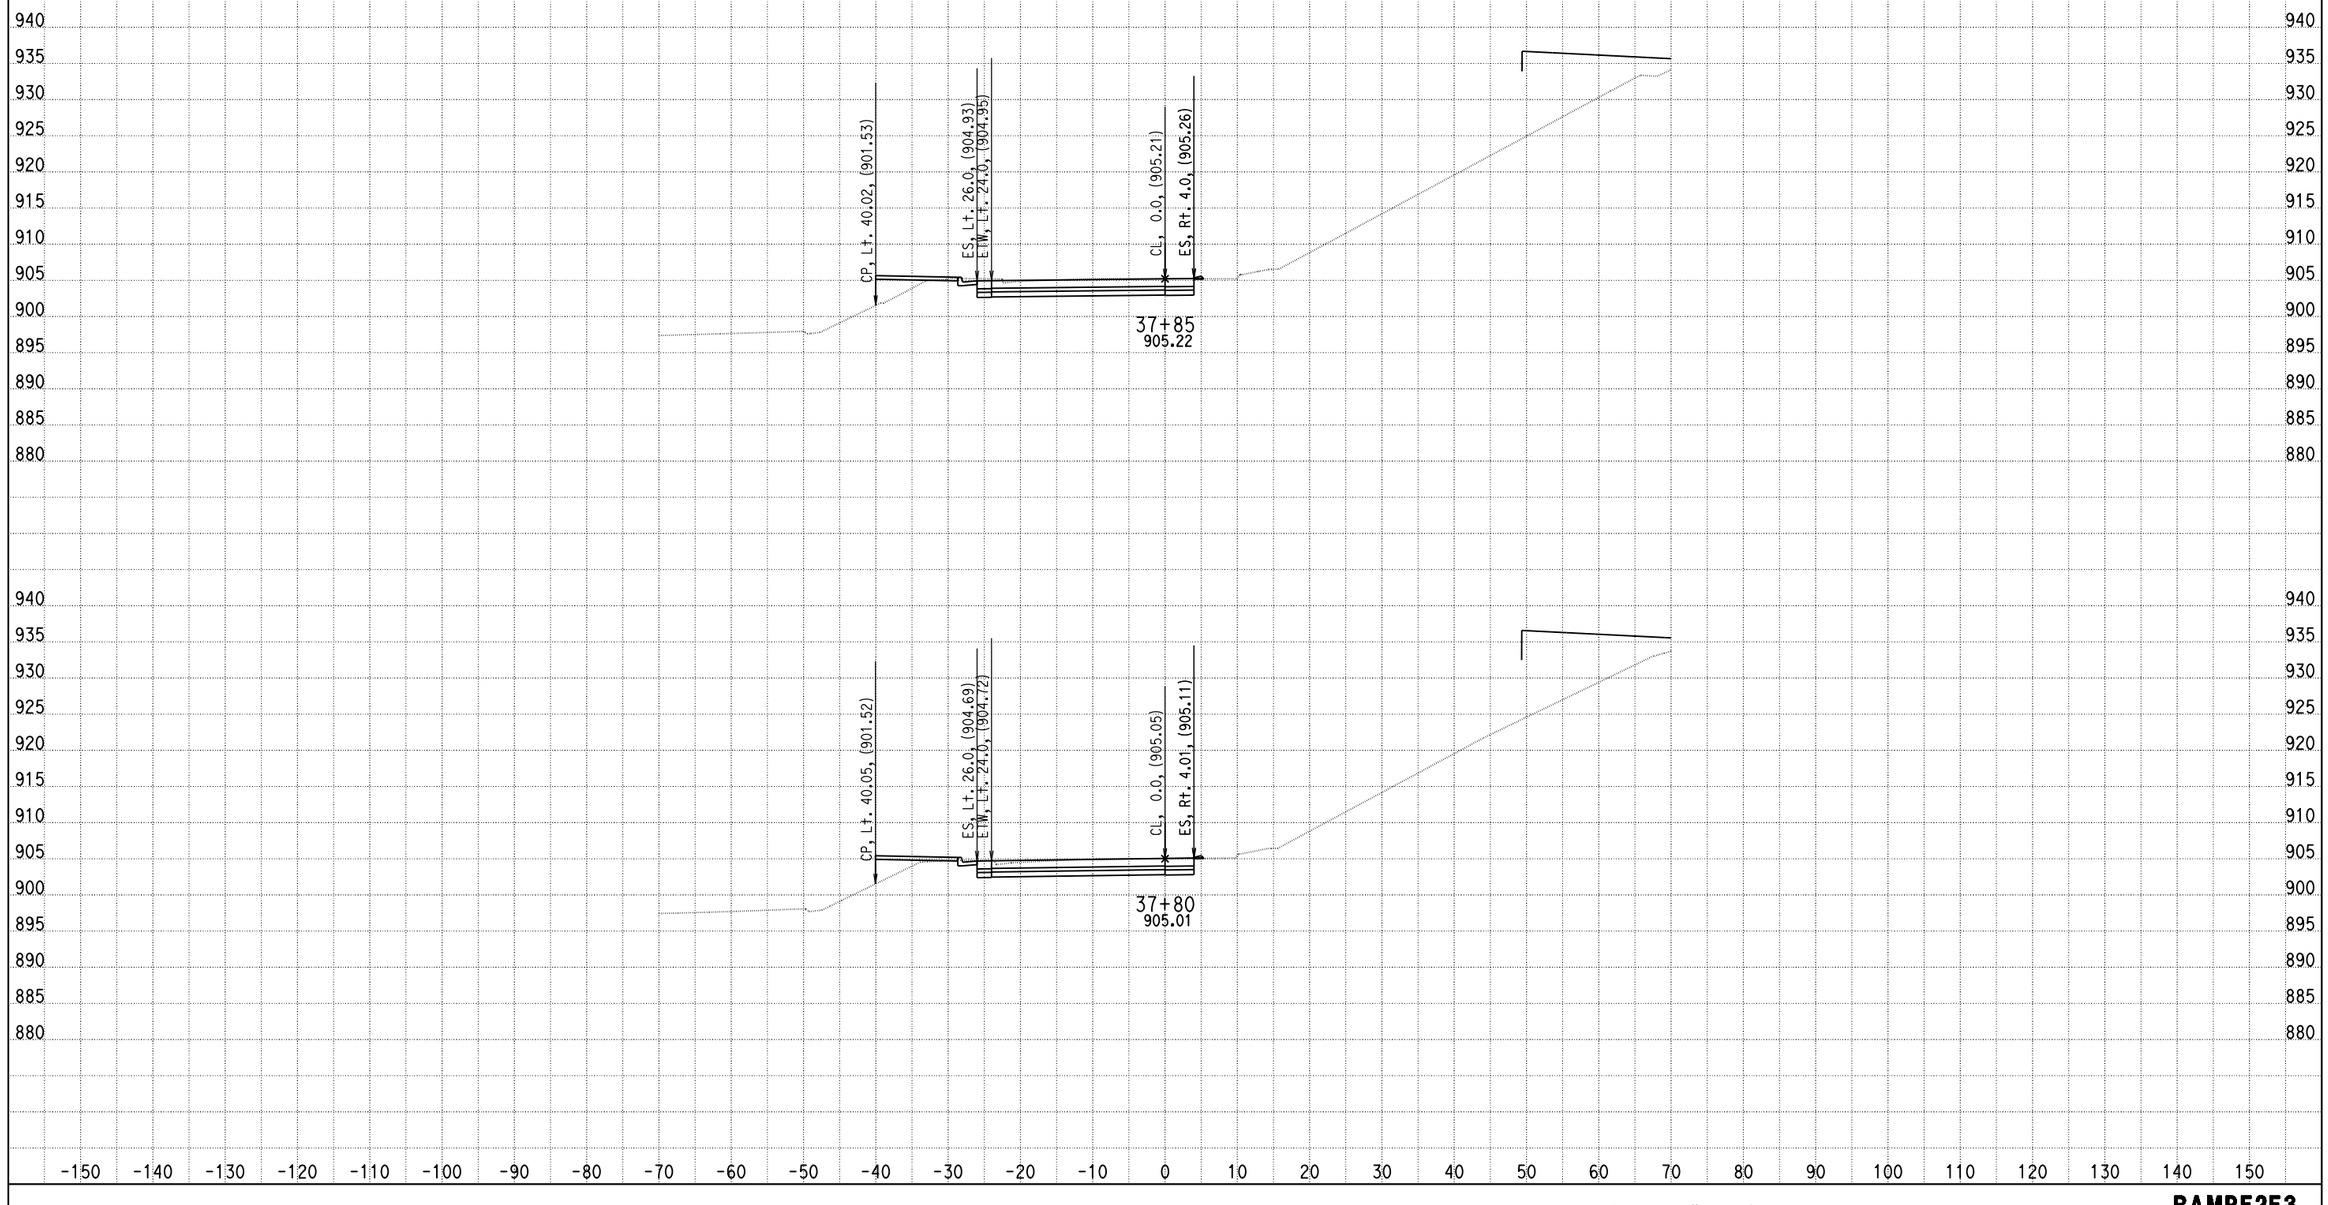

DATE: 4/8/2014

KC Project: 0818E File: D:\PROJECT\0818E\UPDATE-RAMP\hrf2f3-pro.ear

SCALE: 1" = 10' Horiz.
1" = 10' Vert.

All Dimensions are US Survey Feet

RAMPF2F3
CROSS SECTIONS
SHEET 108 OF XXX

DESIGN STUDY ONLY

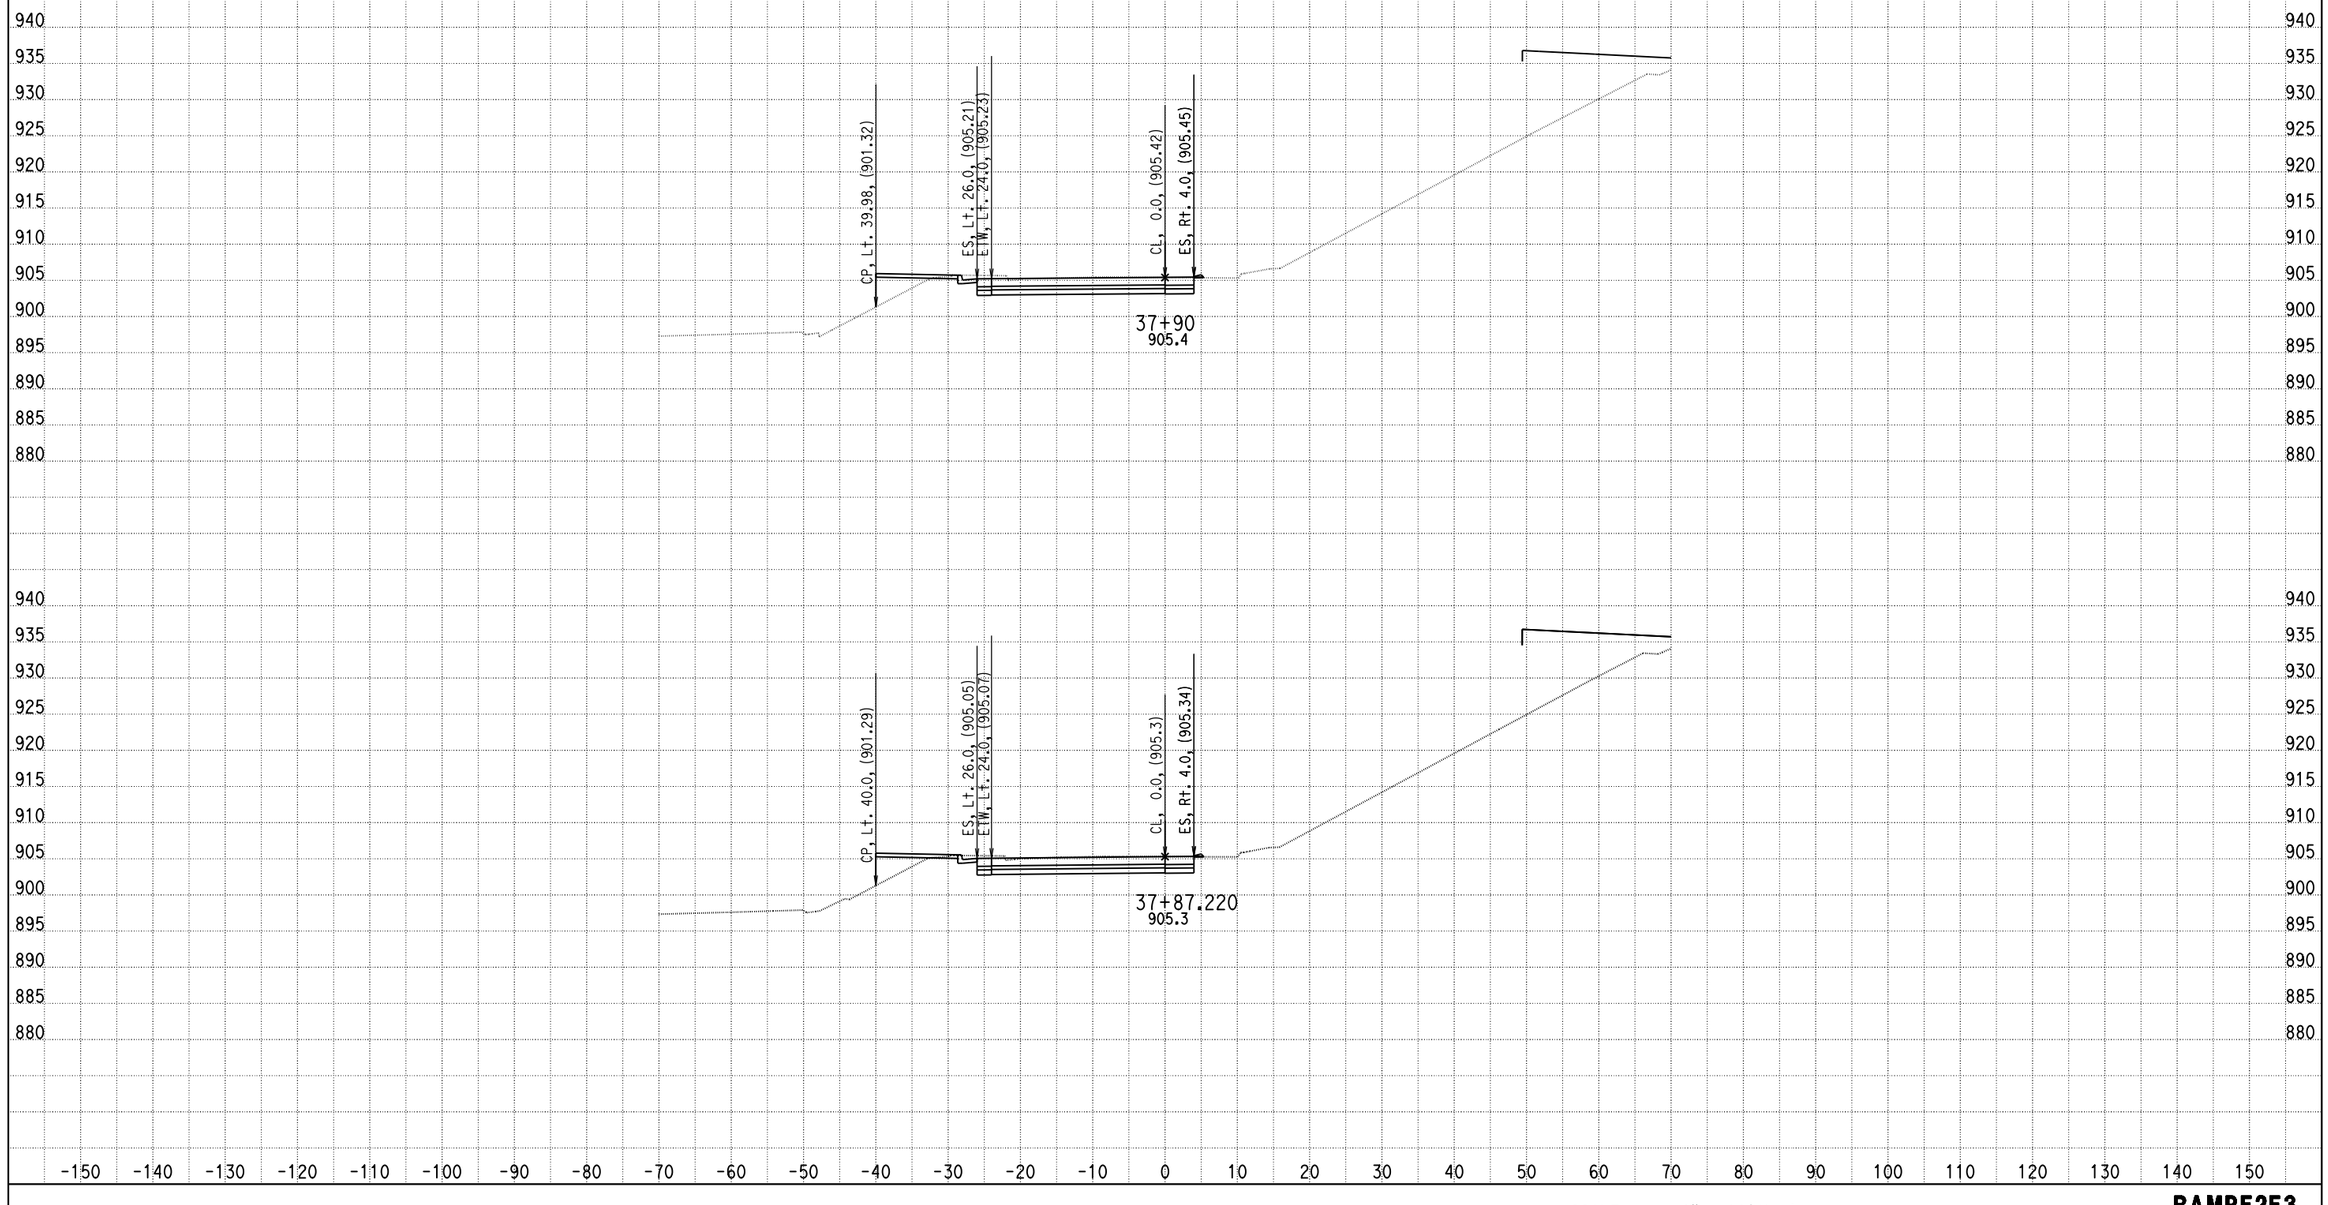

DATE: 4/8/2014

KC Project: 0818E File: D:\PROJECT\0818E\UPDATE-RAMP\hrf2f3-pro.ear

SCALE: 1" = 10' Horiz.
1" = 10' Vert.

All Dimensions are US Survey Feet

RAMPF2F3
CROSS SECTIONS
SHEET 109 OF XXX

DESIGN STUDY ONLY

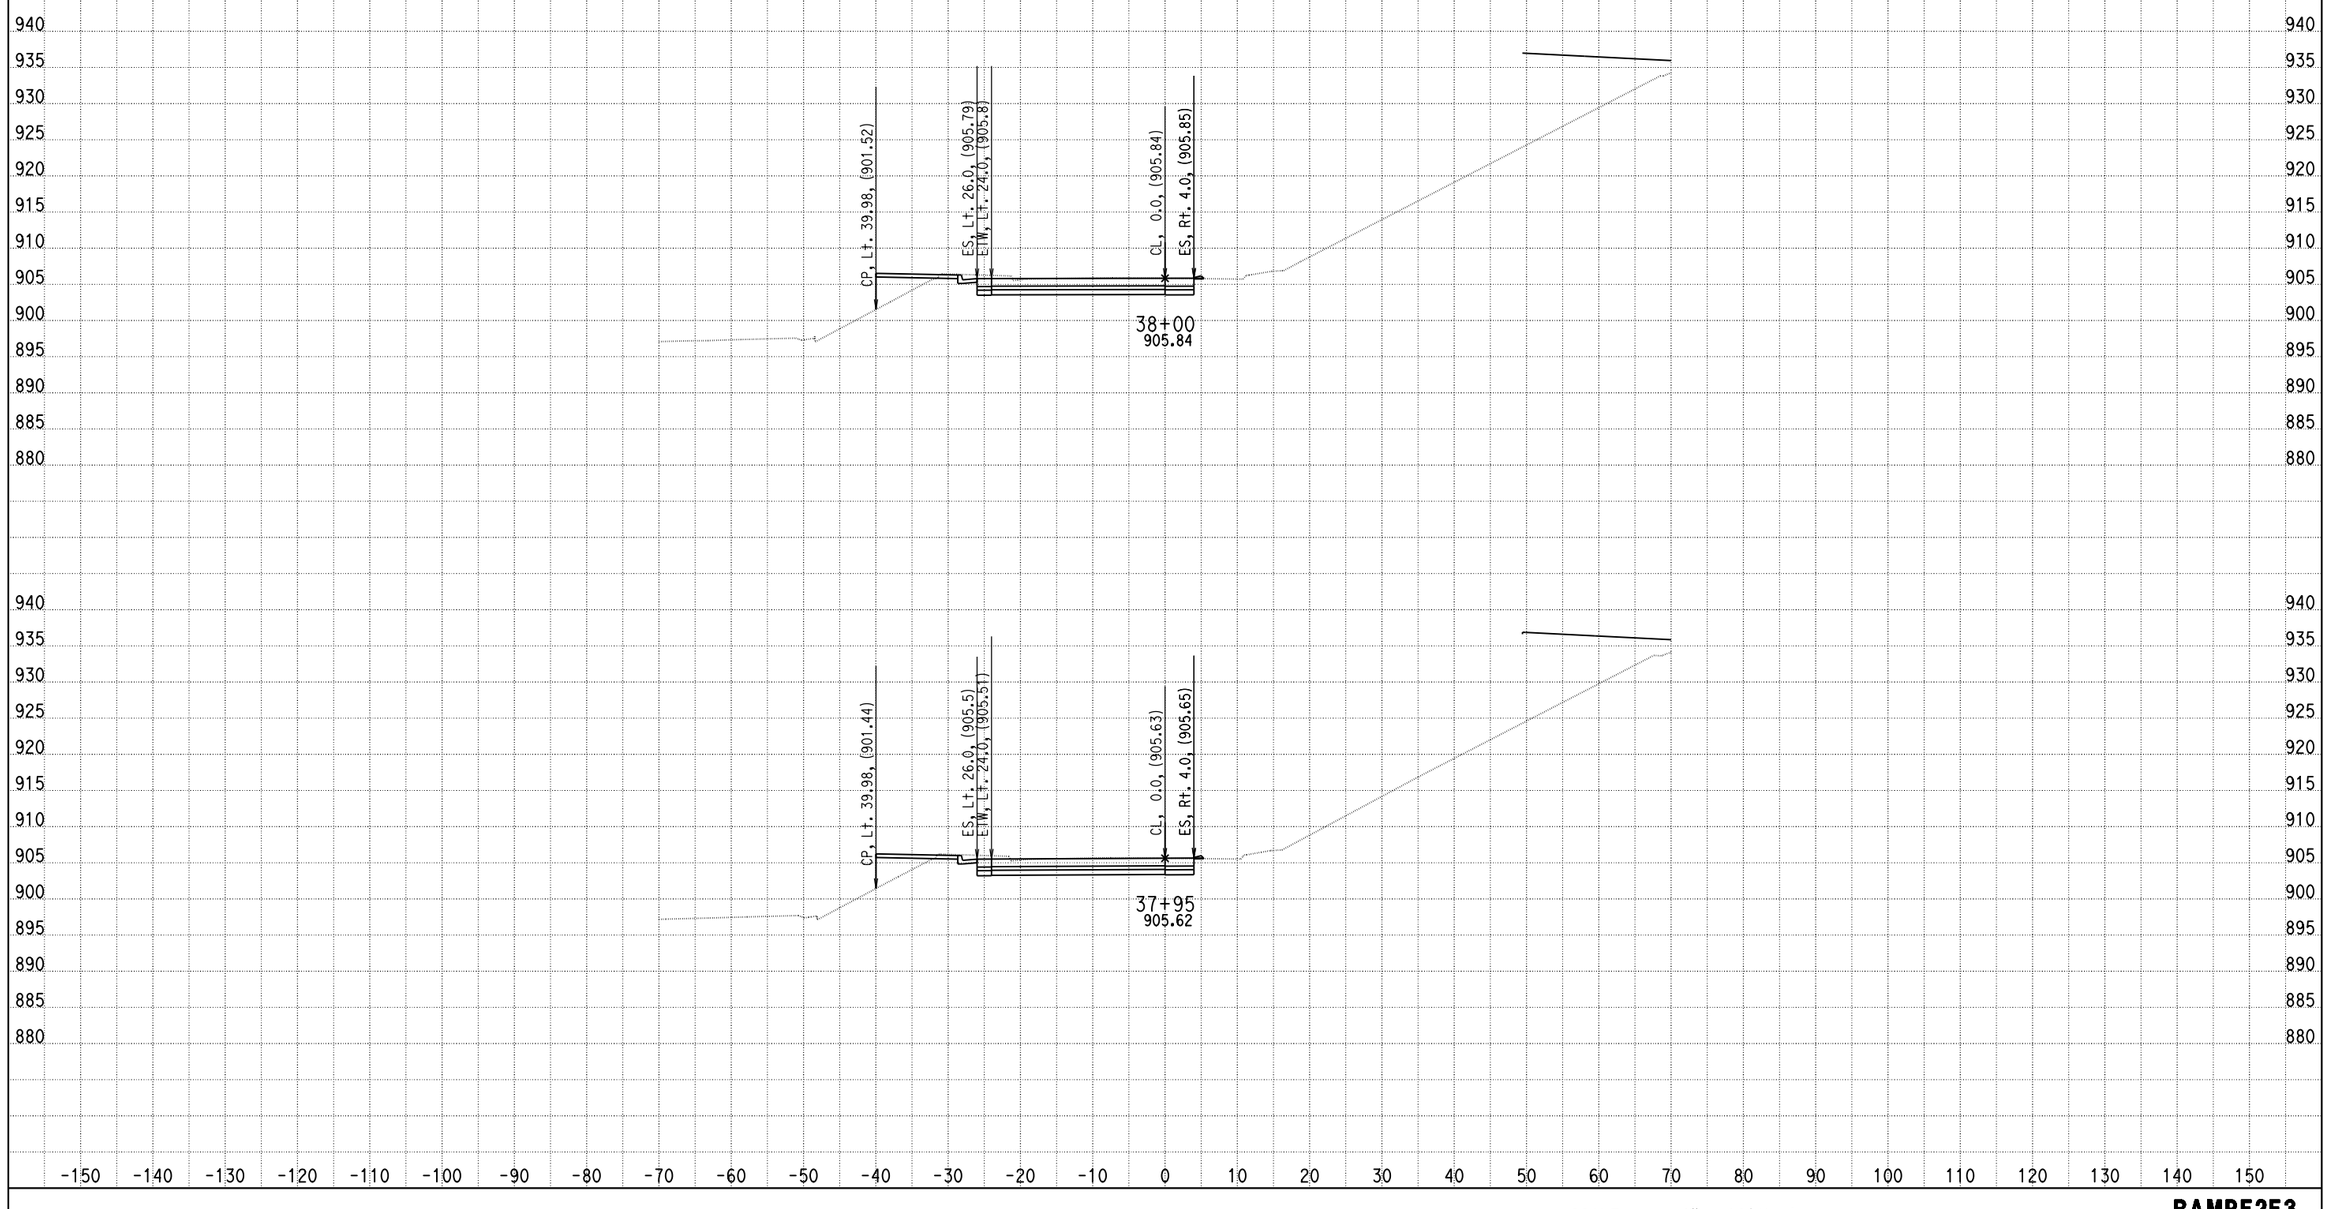

DATE: 4/8/2014

KC Project: 0818E File: D:\PROJECT\0818E\UPDATE-RAMP\hrf2f3-pro.ear

SCALE: 1" = 10' Horiz.
1" = 10' Vert.

All Dimensions are US Survey Feet

RAMPF2F3
CROSS SECTIONS
SHEET 110 OF XXX

DESIGN STUDY ONLY

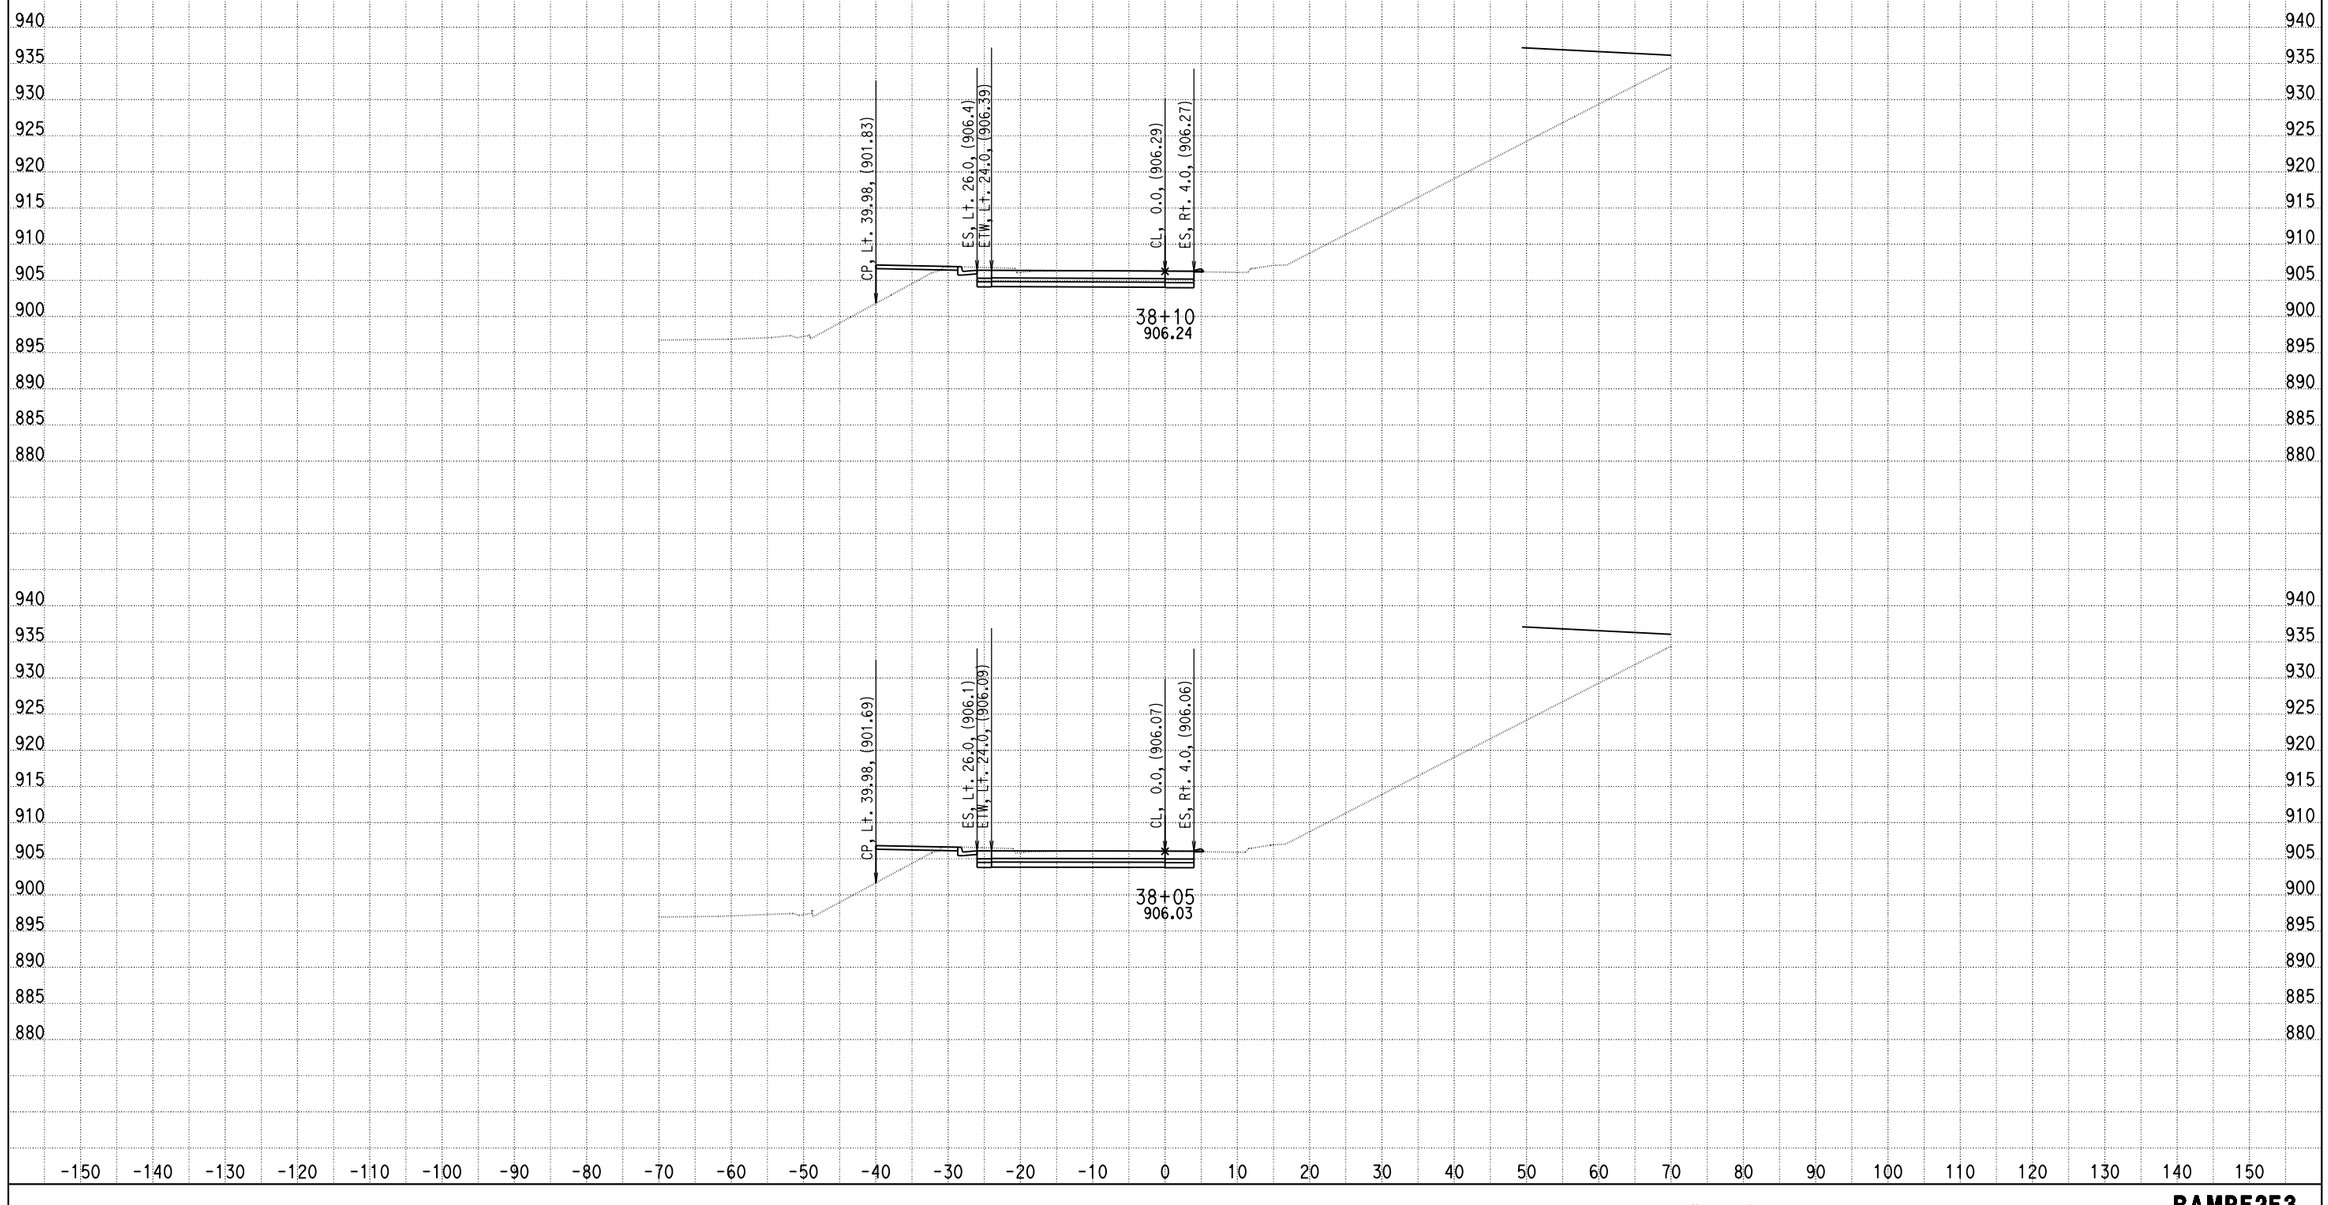

DATE: 4/8/2014

KC Project: 0818E File: D:\PROJECT\0818E\UPDATE-RAMP\hrf2f3-pro.ear

SCALE: 1" = 10' Horiz.
1" = 10' Vert.

All Dimensions are US Survey Feet

RAMPF2F3
CROSS SECTIONS
SHEET 111 OF XXX

DESIGN STUDY ONLY

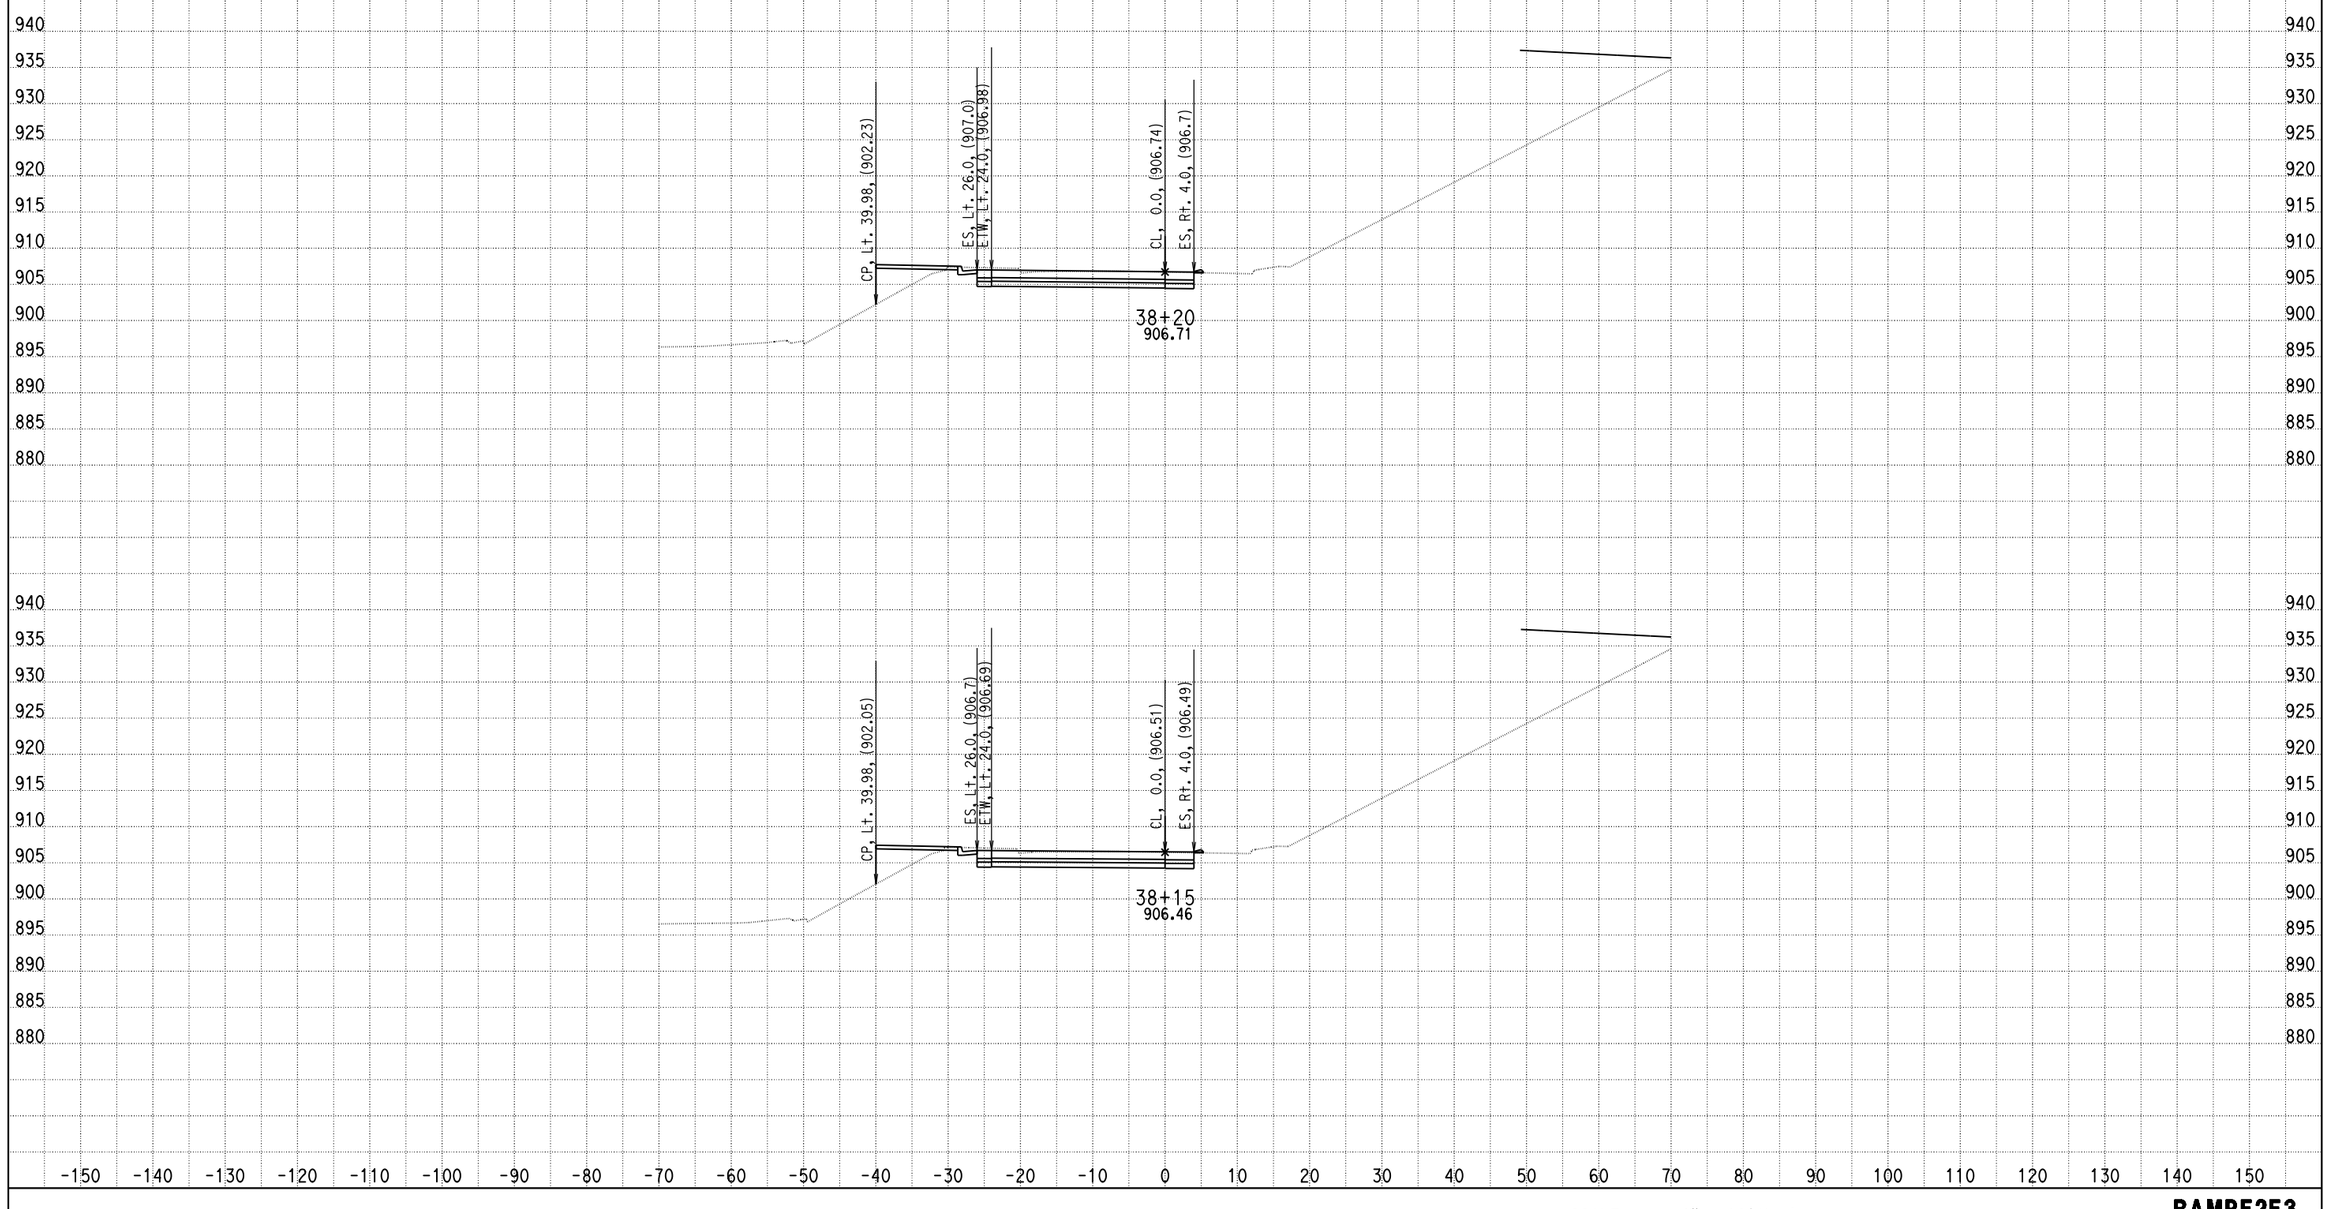

DATE: 4/8/2014

KC Project: 0818E File: D:\PROJECT\0818E\UPDATE-RAMP\hrf2f3-pro.ear

SCALE: 1" = 10' Horiz.
1" = 10' Vert.

All Dimensions are US Survey Feet

RAMPF2F3
CROSS SECTIONS
SHEET 112 OF XXX

DESIGN STUDY ONLY

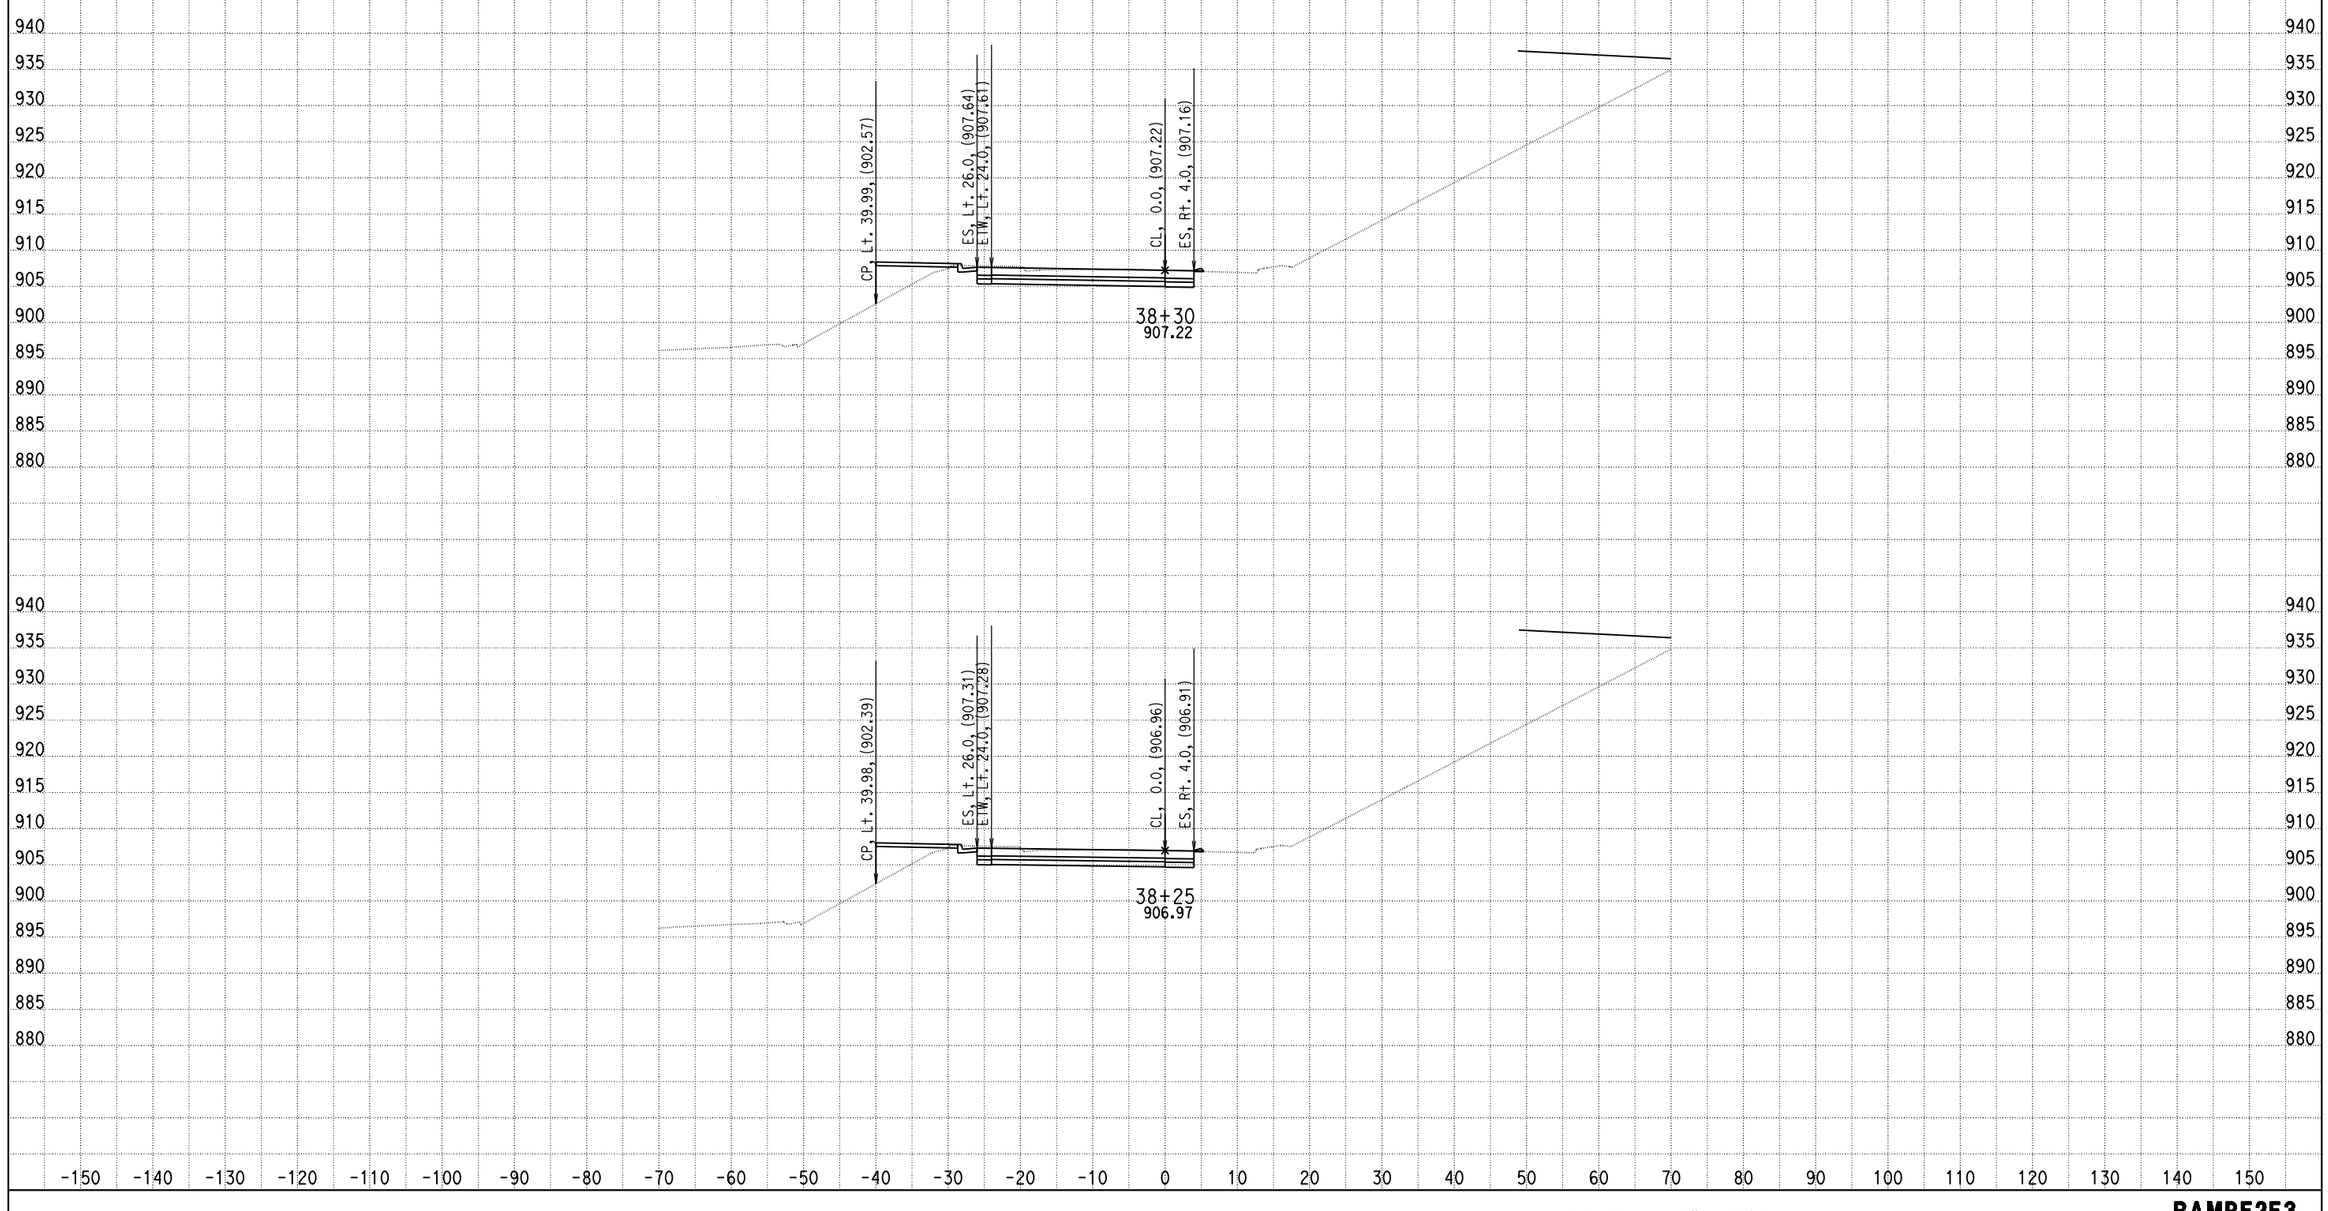

DATE: 4/8/2014

KC Project: 0818E File: D:\PROJECT\0818E\UPDATE-RAMP\hrf2f3-pro.ear

SCALE: 1" = 10' Horiz.
1" = 10' Vert.

All Dimensions are US Survey Feet

RAMPF2F3
CROSS SECTIONS
SHEET 113 OF XXX

DESIGN STUDY ONLY

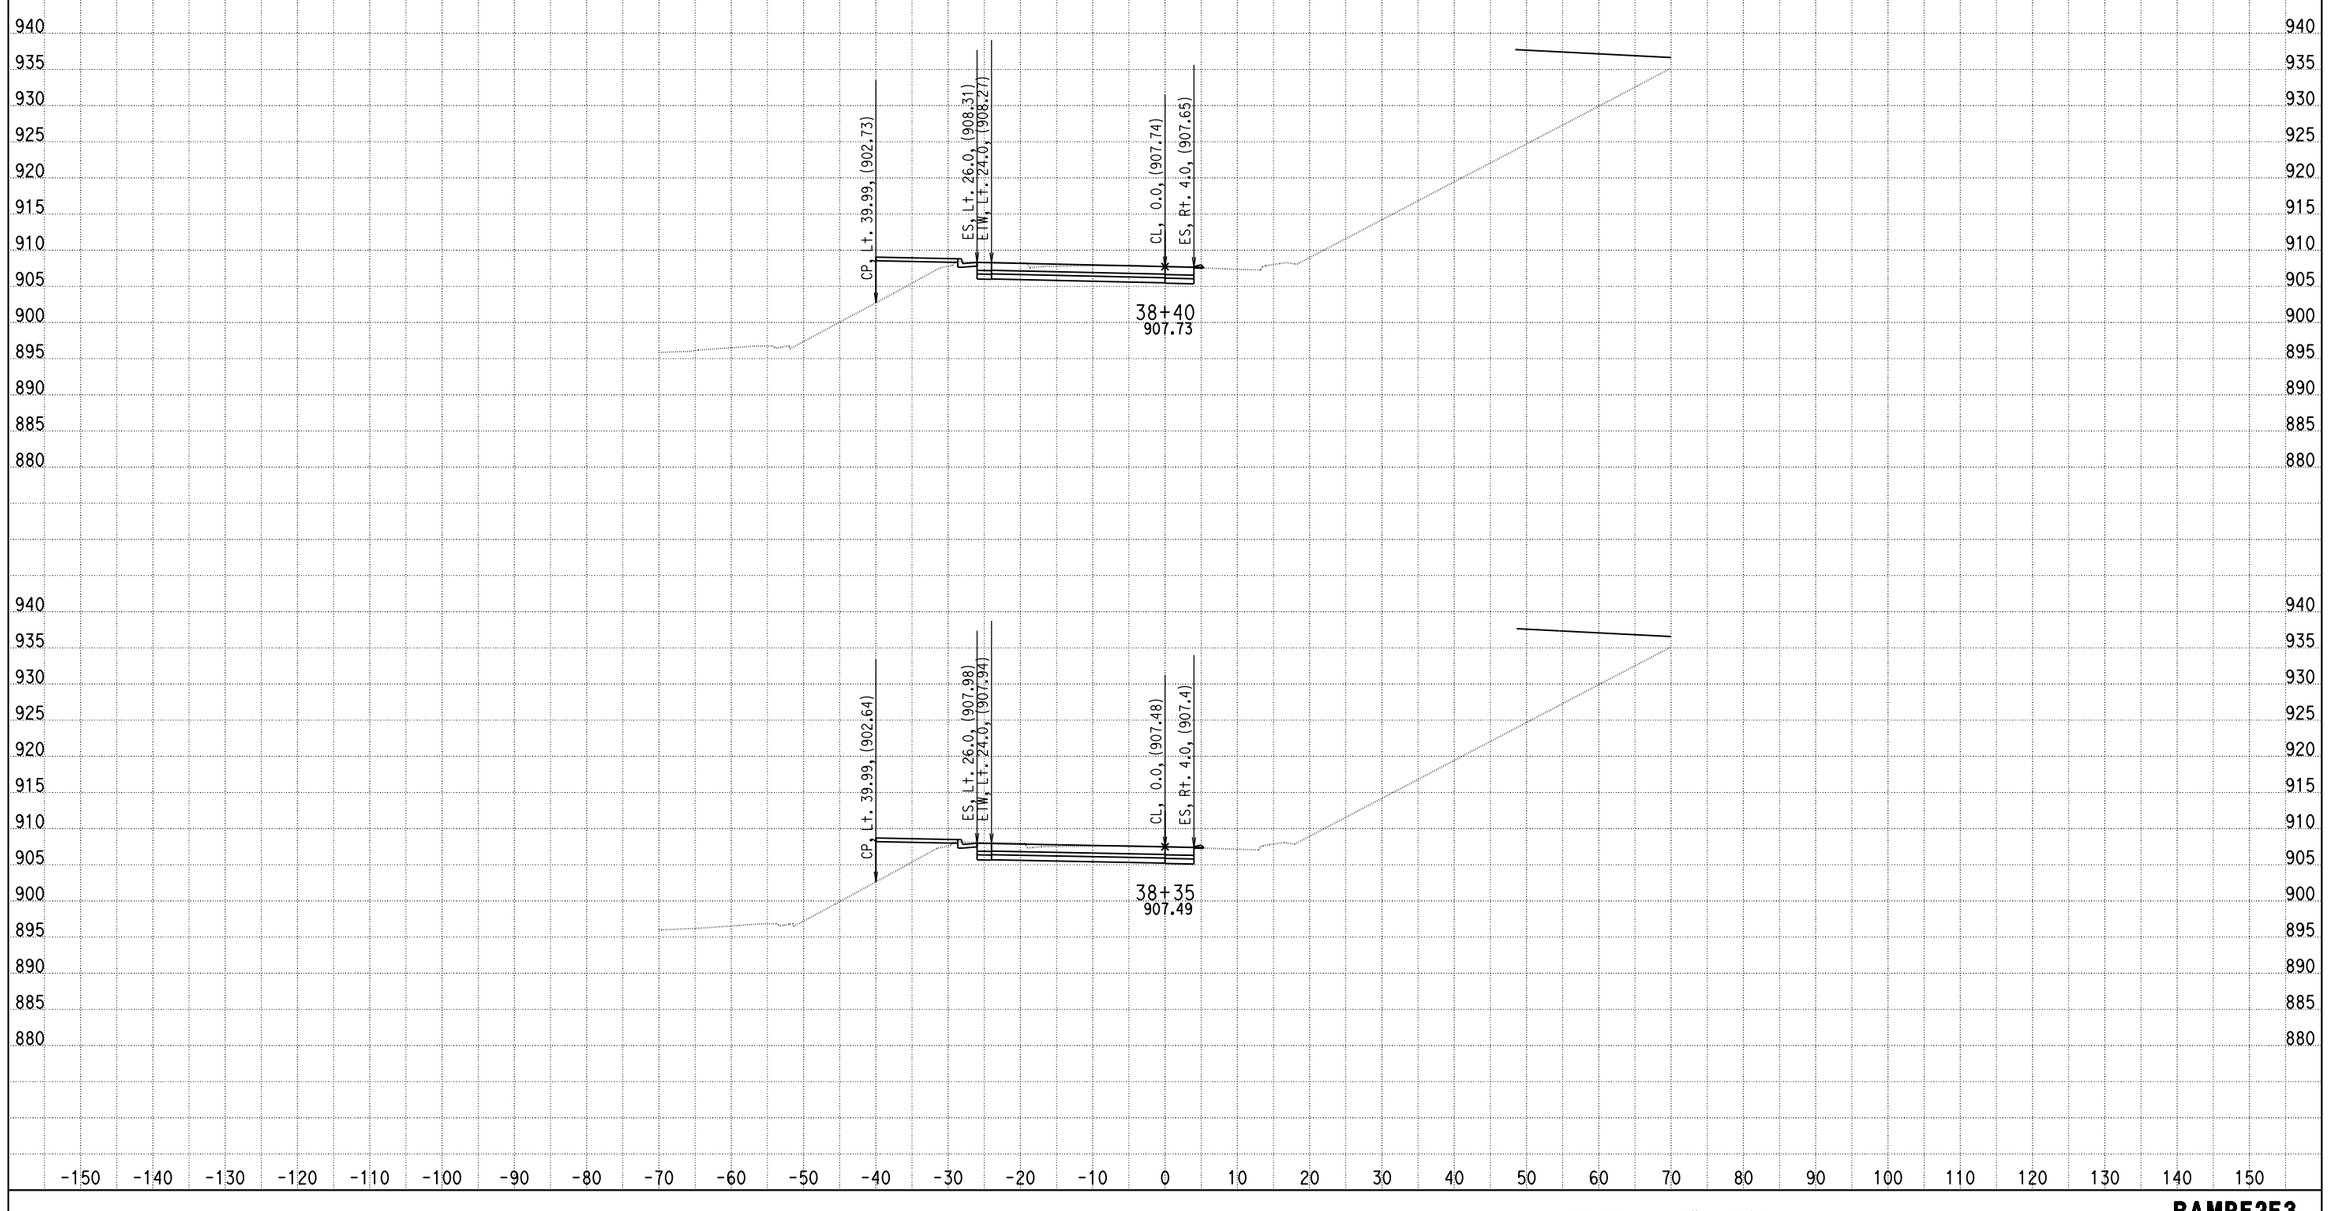

DATE: 4/8/2014

KC Project: 0818E File: D:\PROJECT\0818E\UPDATE-RAMP\hrf2f3-pro.ear

SCALE: 1" = 10' Horiz.
1" = 10' Vert.

All Dimensions are US Survey Feet

RAMPF2F3
CROSS SECTIONS
SHEET 114 OF XXX

DESIGN STUDY ONLY

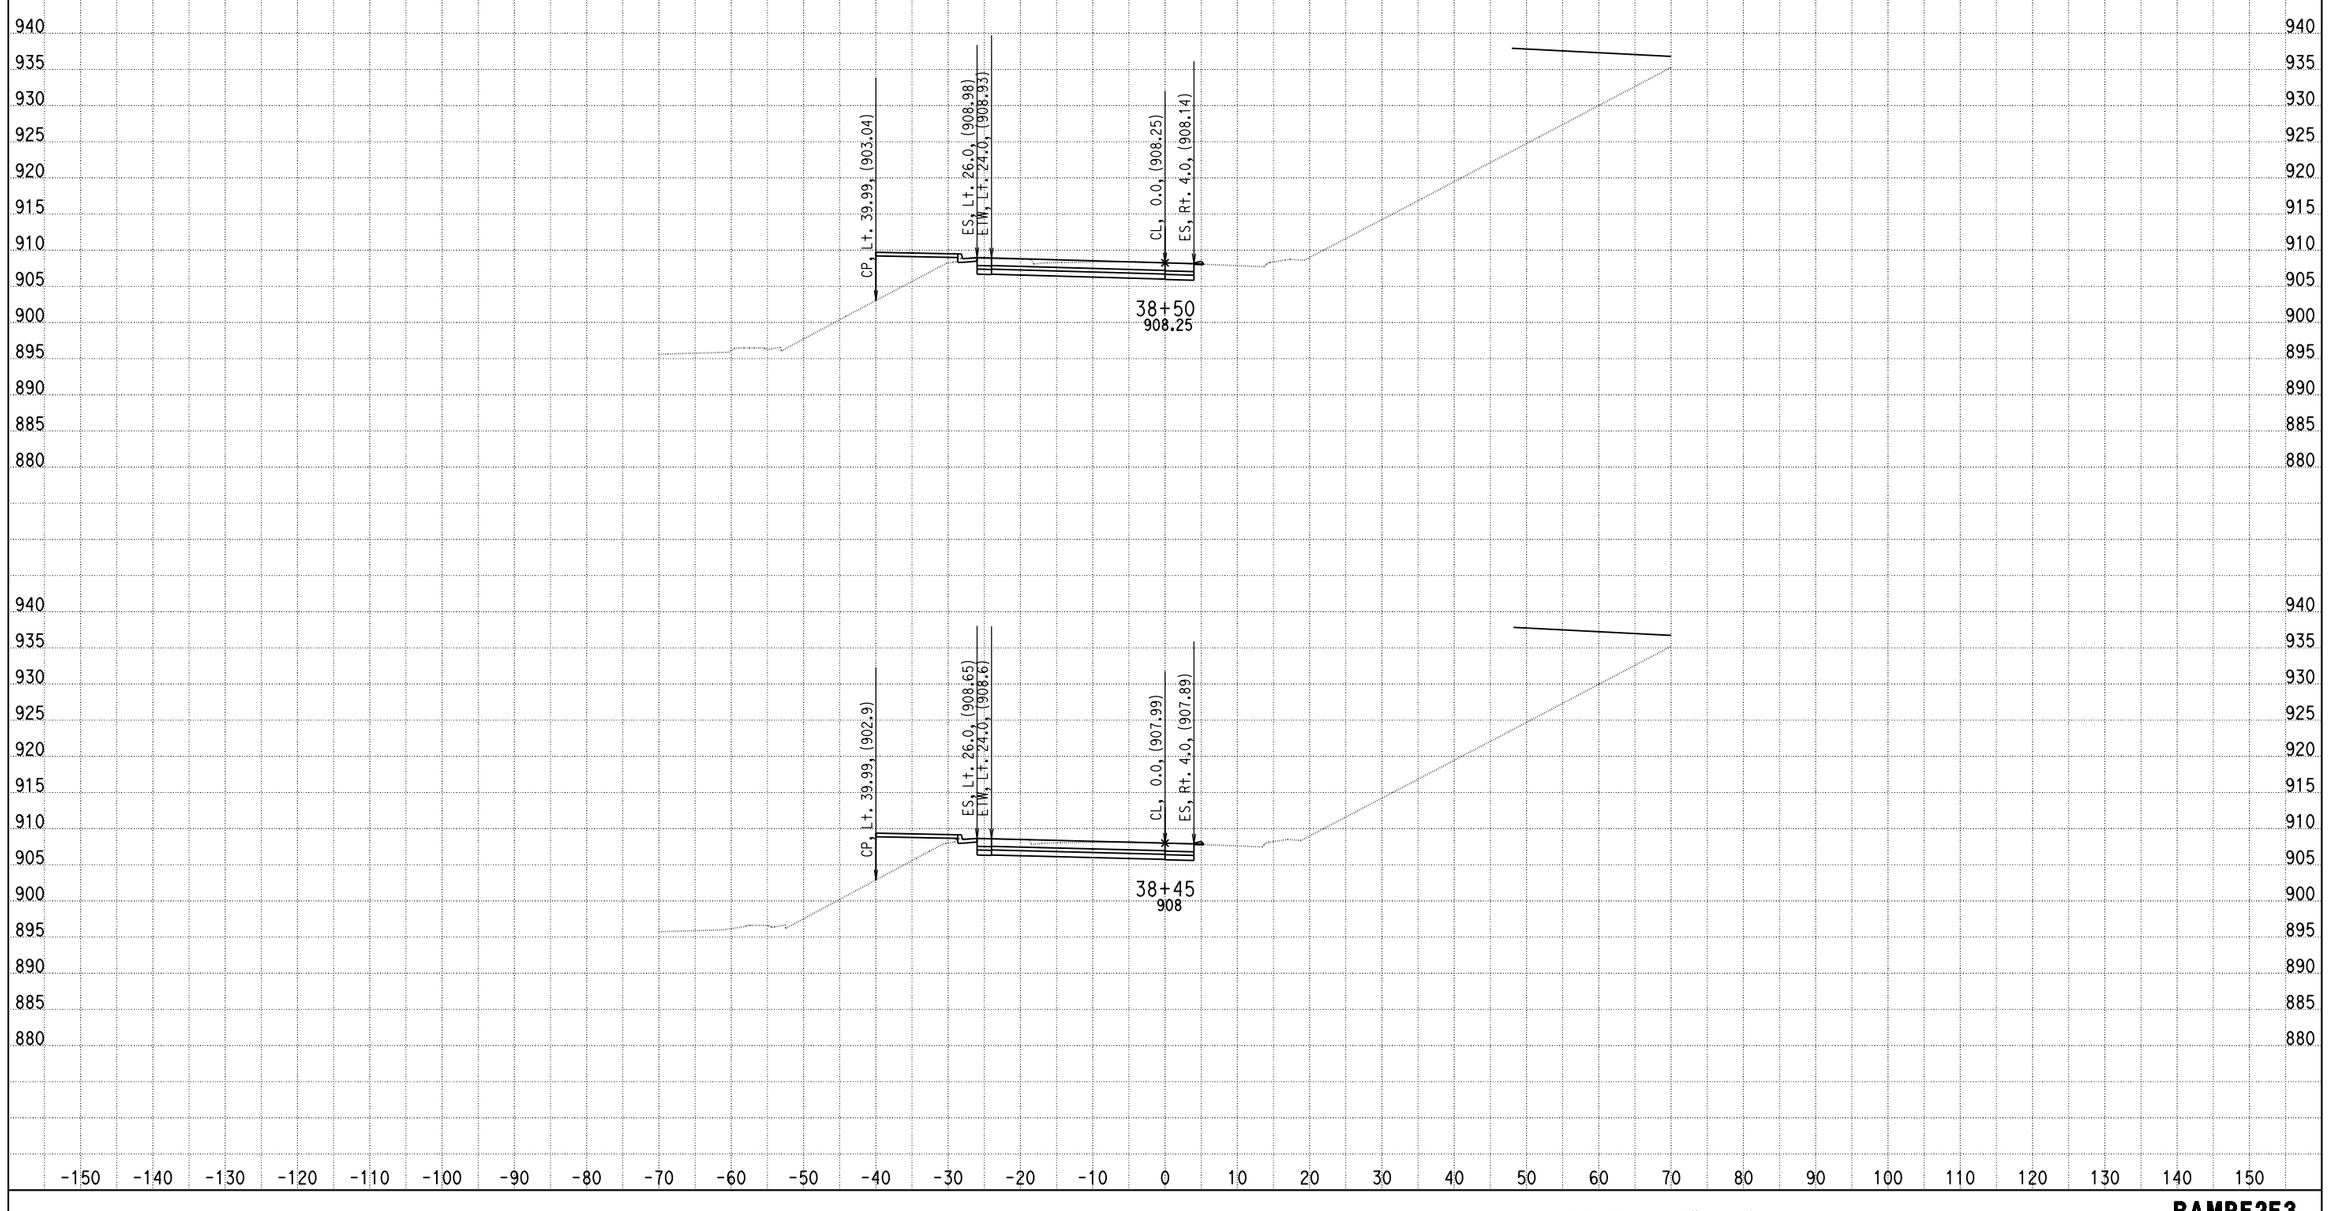

DATE: 4/8/2014

KC Project: 0818E File: D:\PROJECT\0818E\UPDATE-RAMP\hrf2f3-pro.ear

SCALE: 1" = 10' Horiz.
1" = 10' Vert.

All Dimensions are US Survey Feet

RAMPF2F3
CROSS SECTIONS
SHEET 115 OF XXX

DESIGN STUDY ONLY

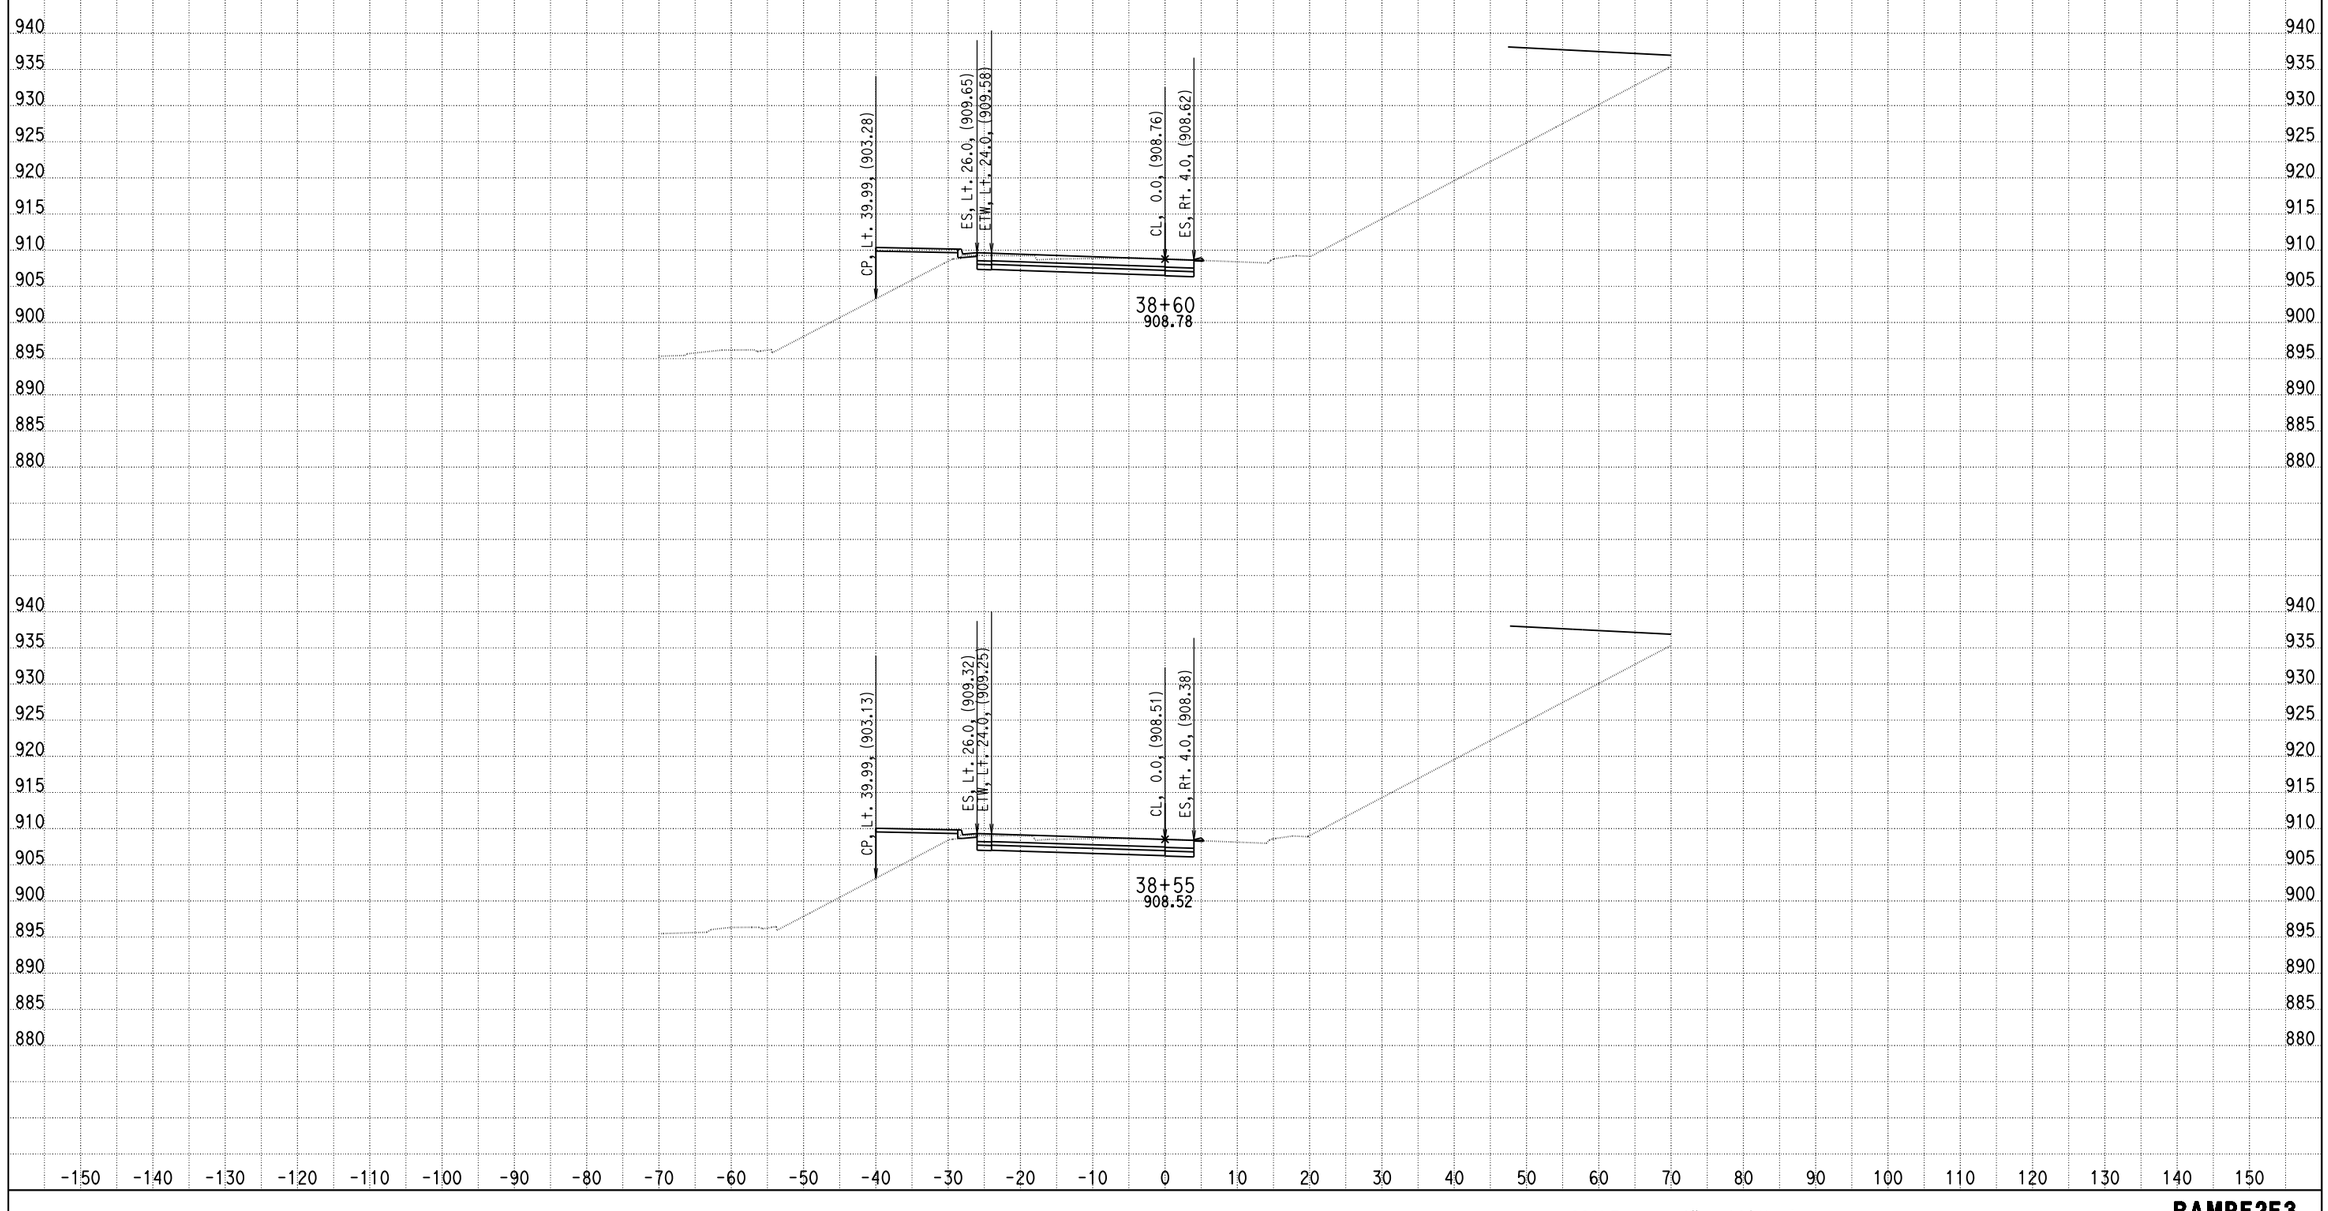

DATE: 4/8/2014

KC Project: 0818E File: D:\PROJECT\0818E\UPDATE-RAMP\hrf2f3-pro.ear

SCALE: 1" = 10' Horiz.
1" = 10' Vert.

All Dimensions are US Survey Feet

RAMPF2F3
CROSS SECTIONS
SHEET 116 OF XXX

DESIGN STUDY ONLY

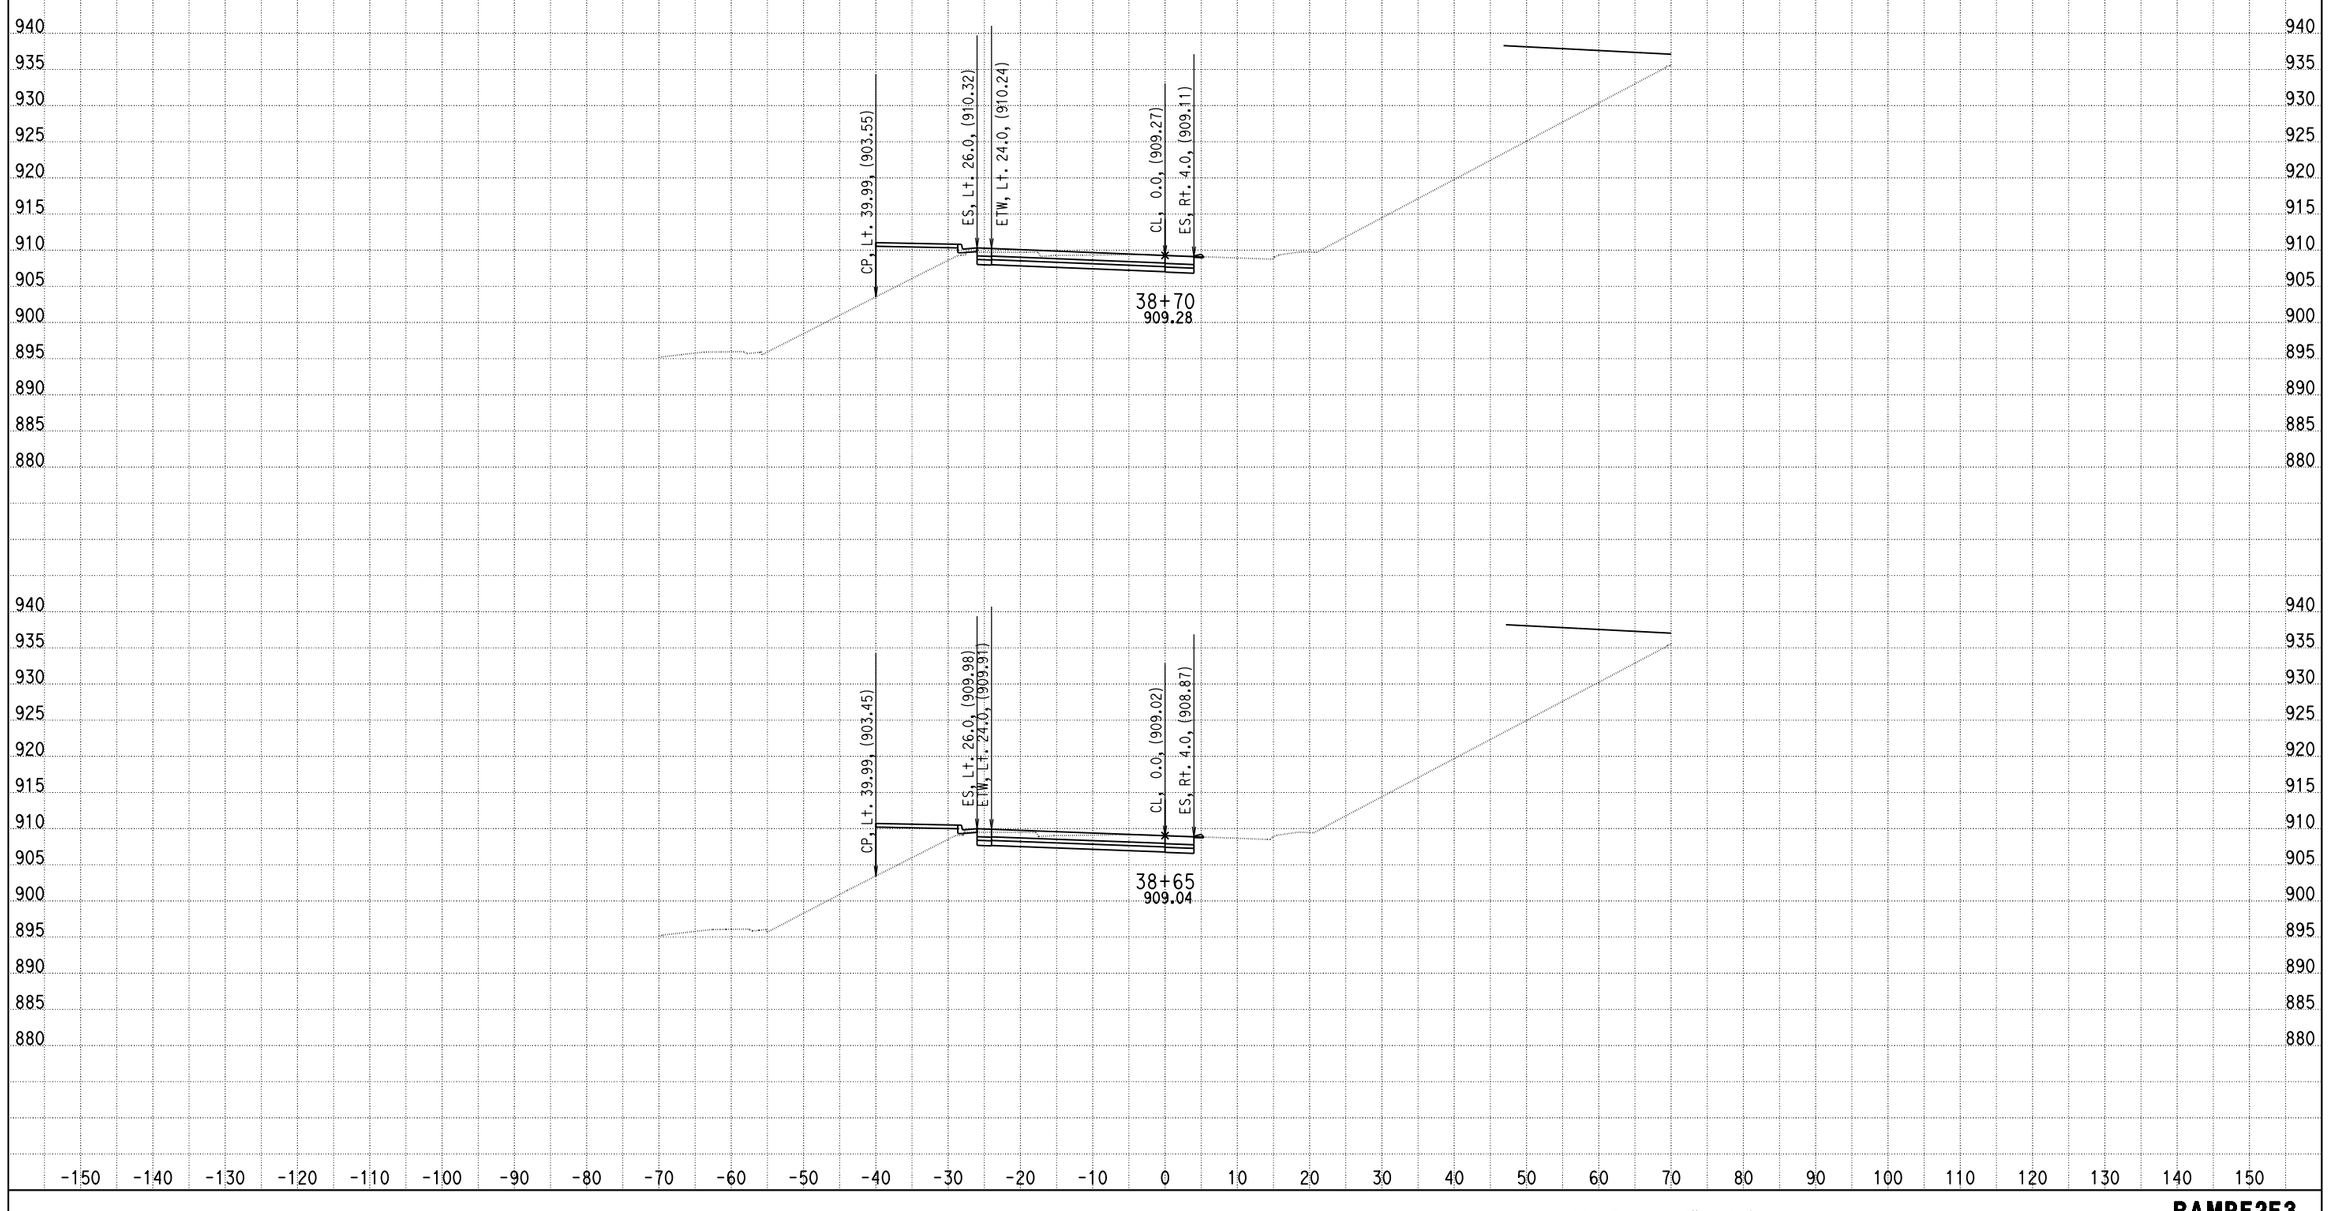

DATE: 4/8/2014

KC Project: 0818E File: D:\PROJECT\0818E\UPDATE-RAMP\hrf2f3-pro.ear

SCALE: 1" = 10' Horiz.
1" = 10' Vert.

All Dimensions are US Survey Feet

RAMPF2F3
CROSS SECTIONS
SHEET 117 OF XXX

DESIGN STUDY ONLY

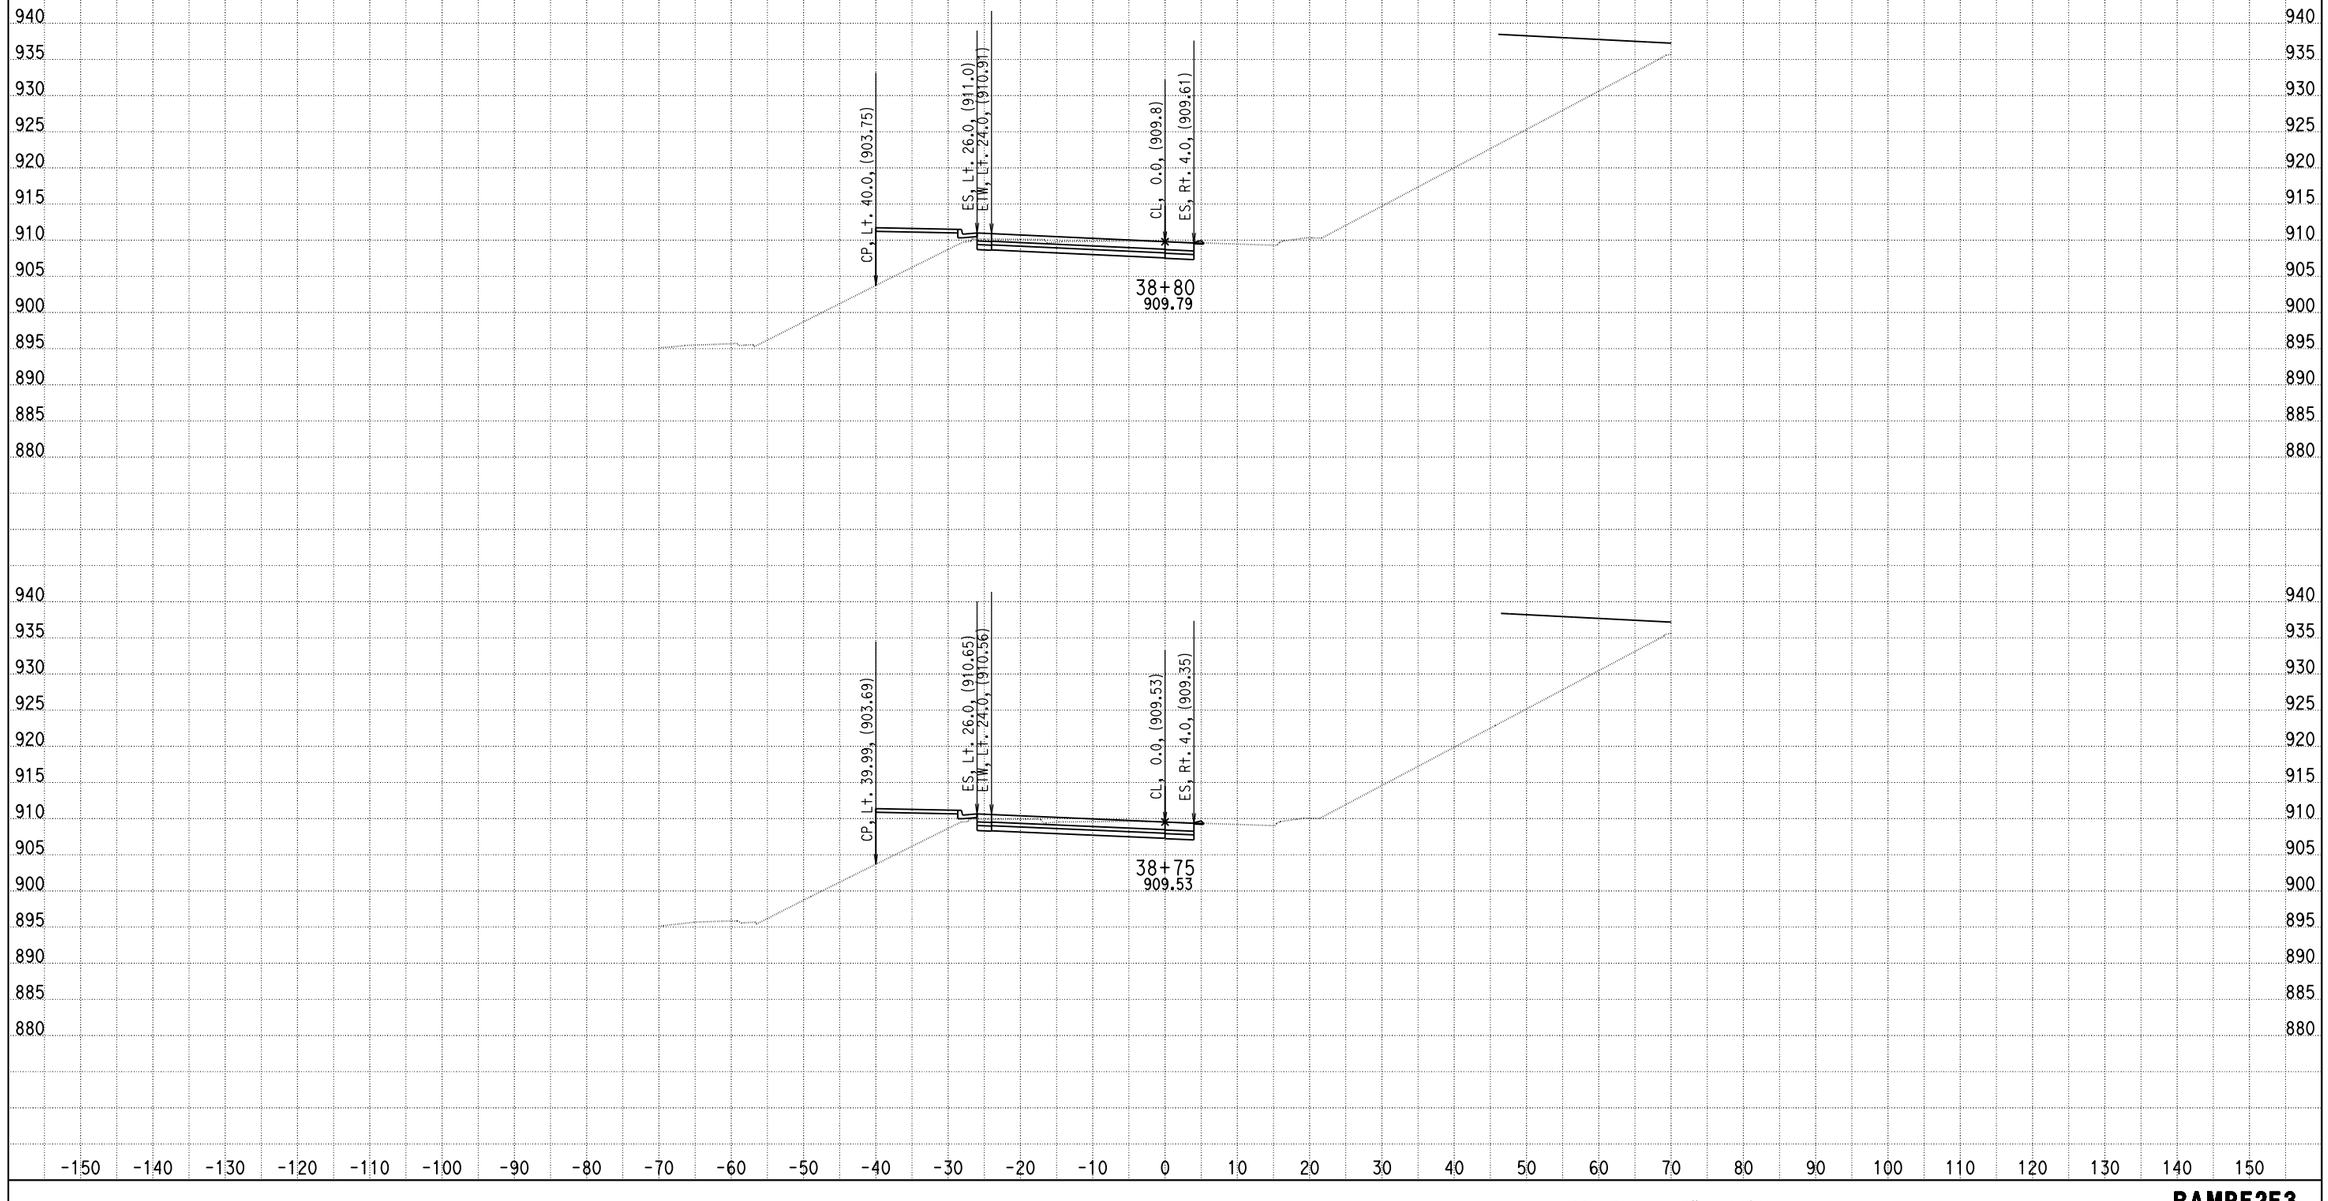

DATE: 4/8/2014

KC Project: 0818E File: D:\PROJECT\0818E\UPDATE-RAMP\hrf2f3-pro.ear

SCALE: 1" = 10' Horiz.
1" = 10' Vert.

All Dimensions are US Survey Feet

RAMPF2F3
CROSS SECTIONS
SHEET 118 OF XXX

DESIGN STUDY ONLY

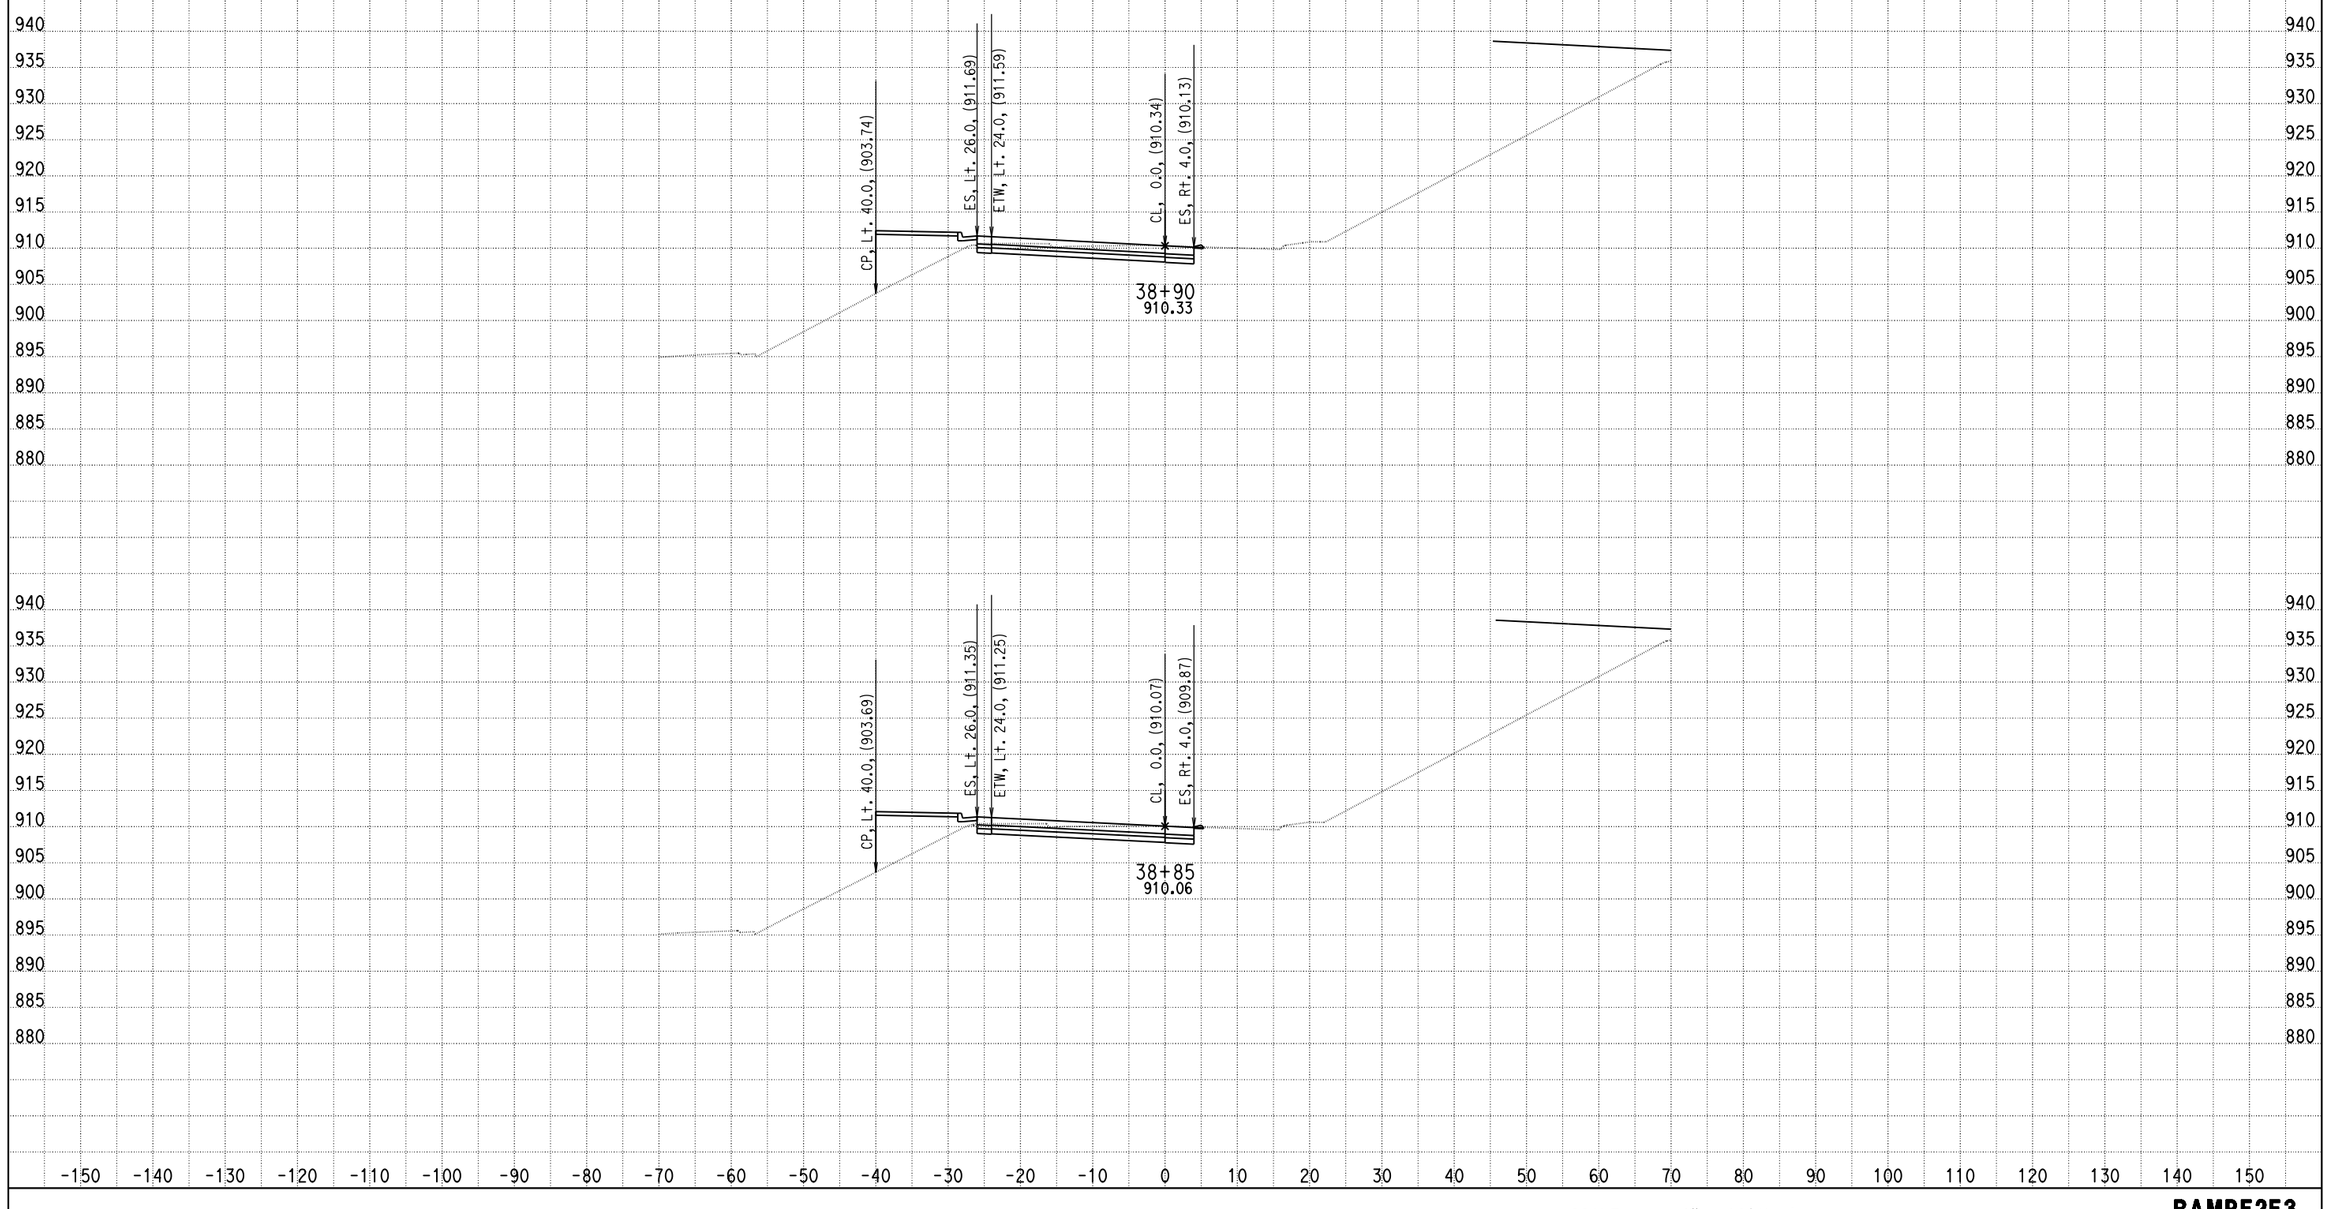

DATE: 4/8/2014

KC Project: 0818E File: D:\PROJECT\0818E\UPDATE-RAMP\hrf2f3-pro.ear

SCALE: 1" = 10' Horiz.
1" = 10' Vert.

All Dimensions are US Survey Feet

RAMPF2F3
CROSS SECTIONS
SHEET 119 OF XXX

DESIGN STUDY ONLY

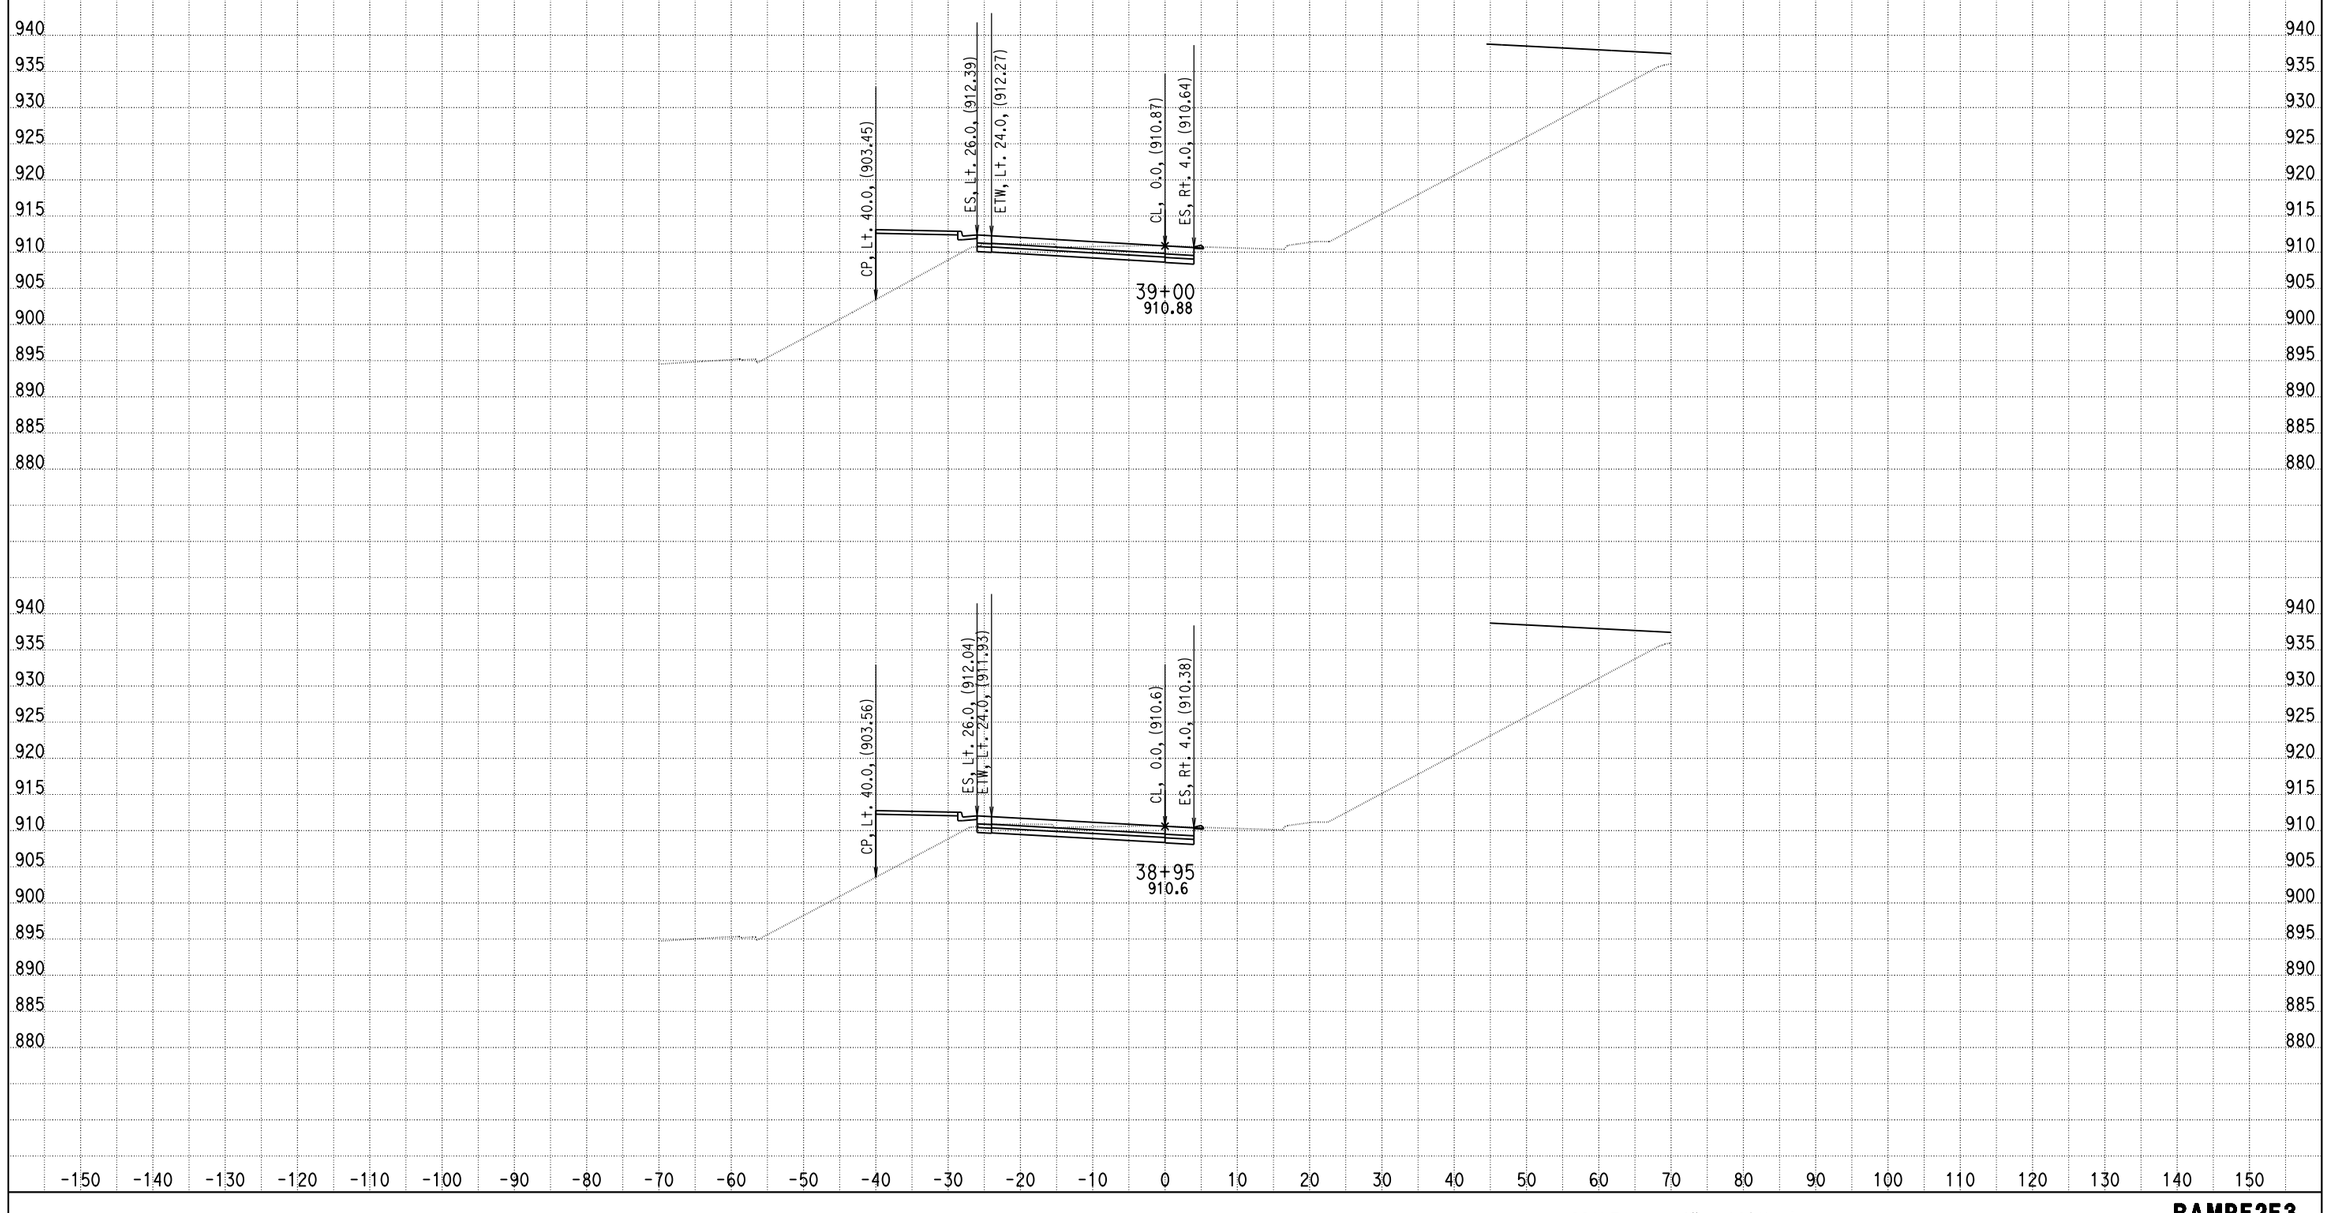

DATE: 4/8/2014

KC Project: 0818E File: D:\PROJECT\0818E\UPDATE-RAMP\hrf2f3-pro.ear

SCALE: 1" = 10' Horiz.
1" = 10' Vert.

All Dimensions are US Survey Feet

RAMPF2F3
CROSS SECTIONS
SHEET 120 OF XXX

DESIGN STUDY ONLY

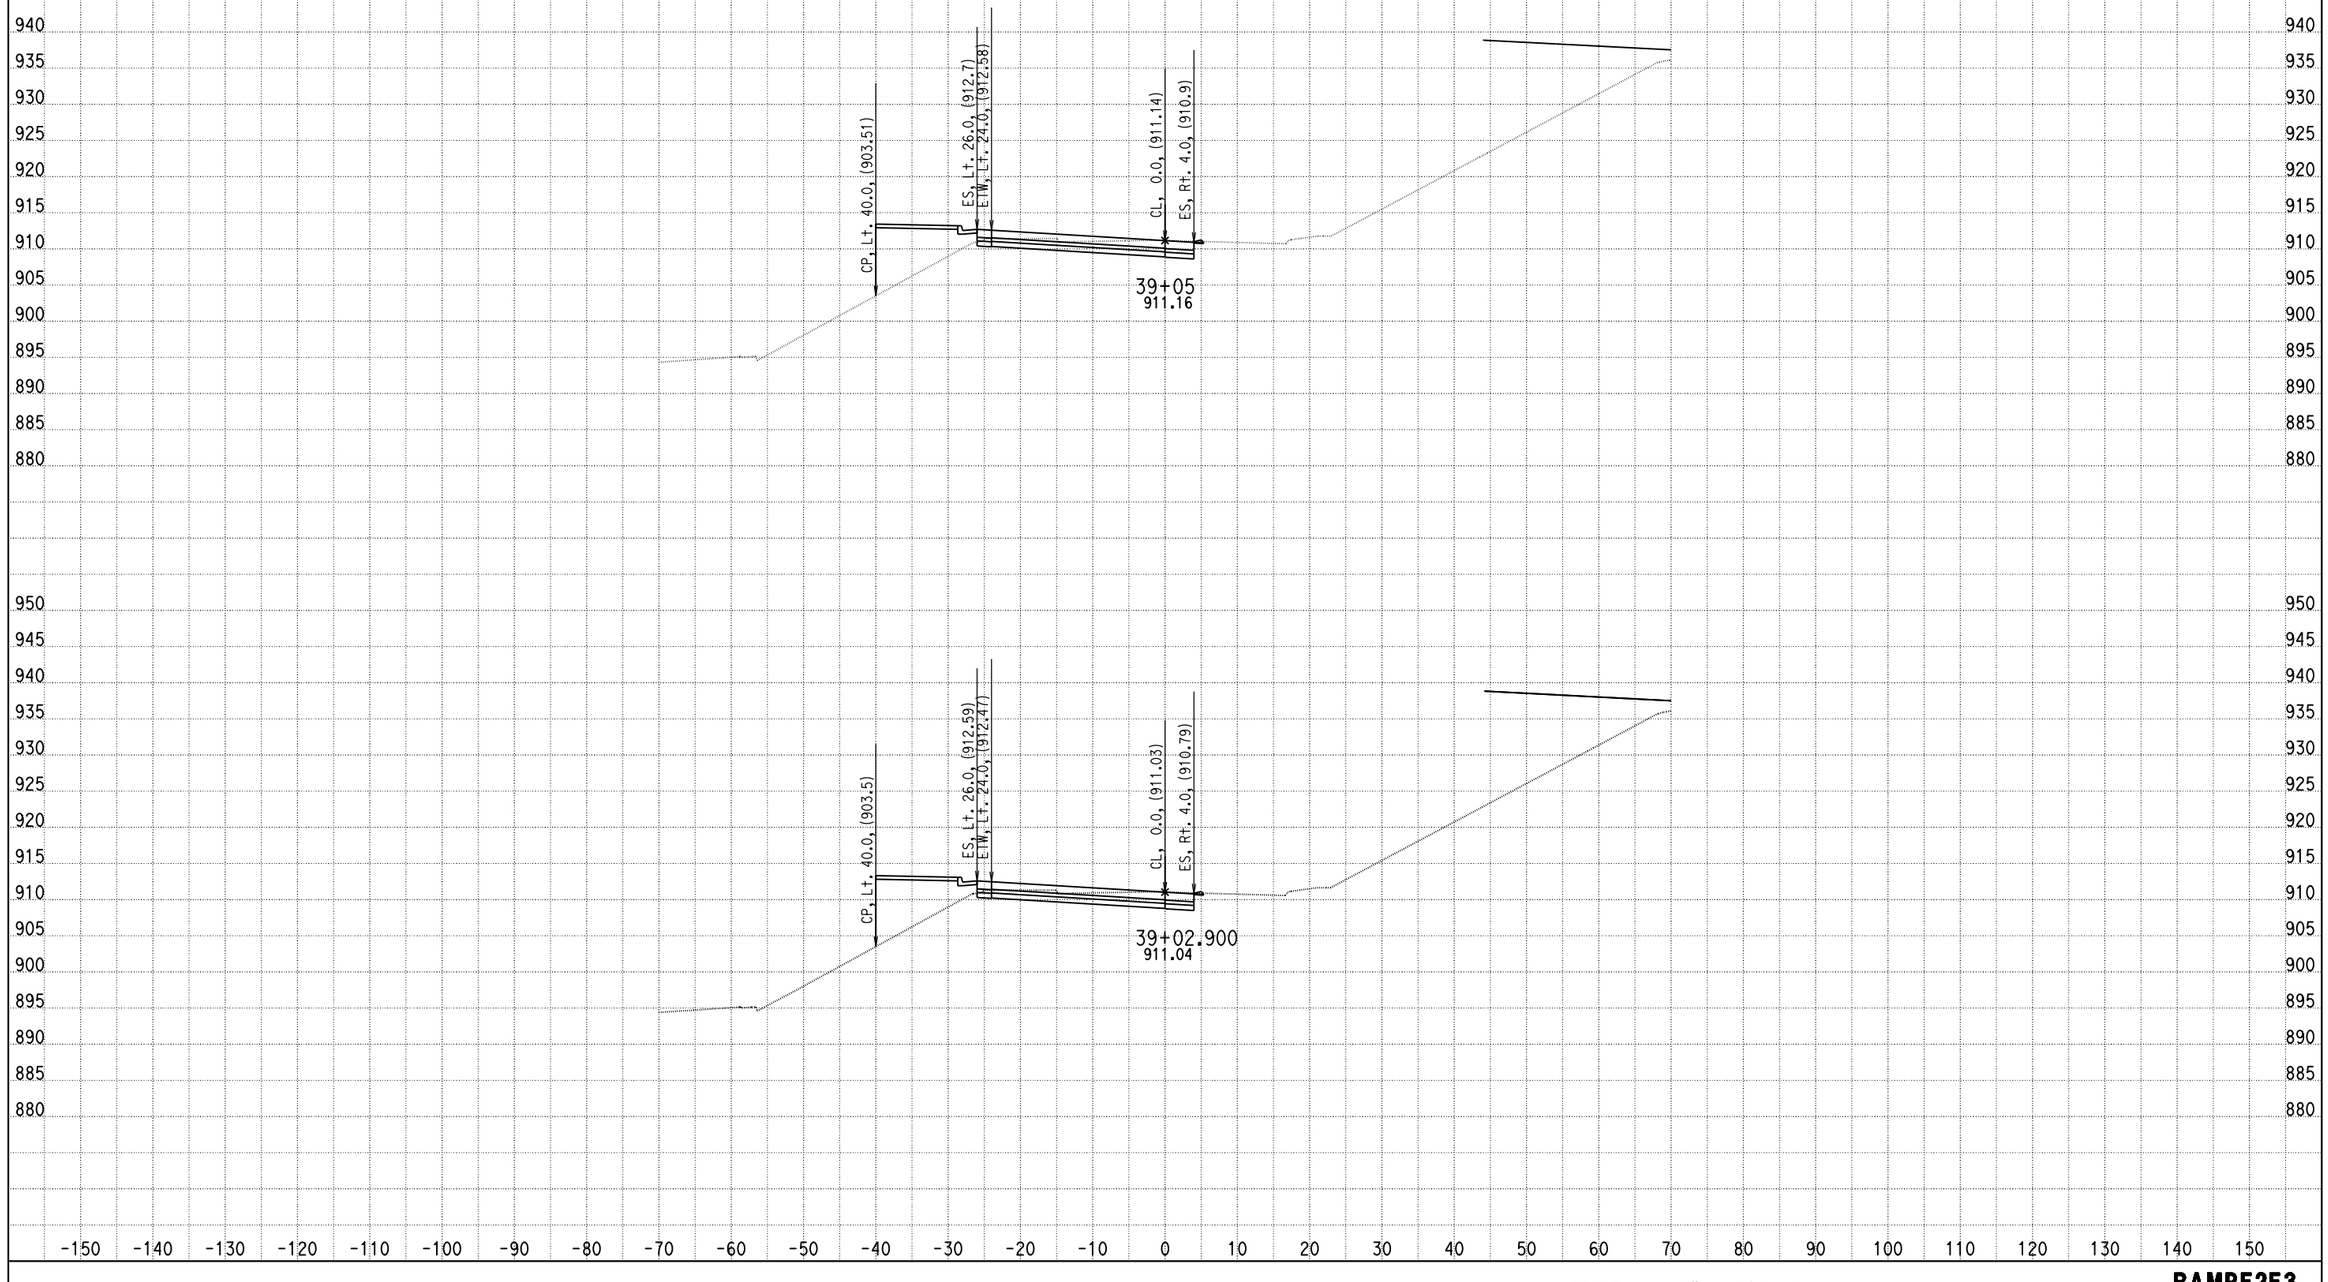

DATE: 4/8/2014

KC Project: 0818E File: D:\PROJECT\0818E\UPDATE-RAMP\hrf2f3-pro.ear

SCALE: 1" = 10' Horiz.
1" = 10' Vert.

All Dimensions are US Survey Feet

RAMPF2F3
CROSS SECTIONS
SHEET 121 OF XXX

DESIGN STUDY ONLY

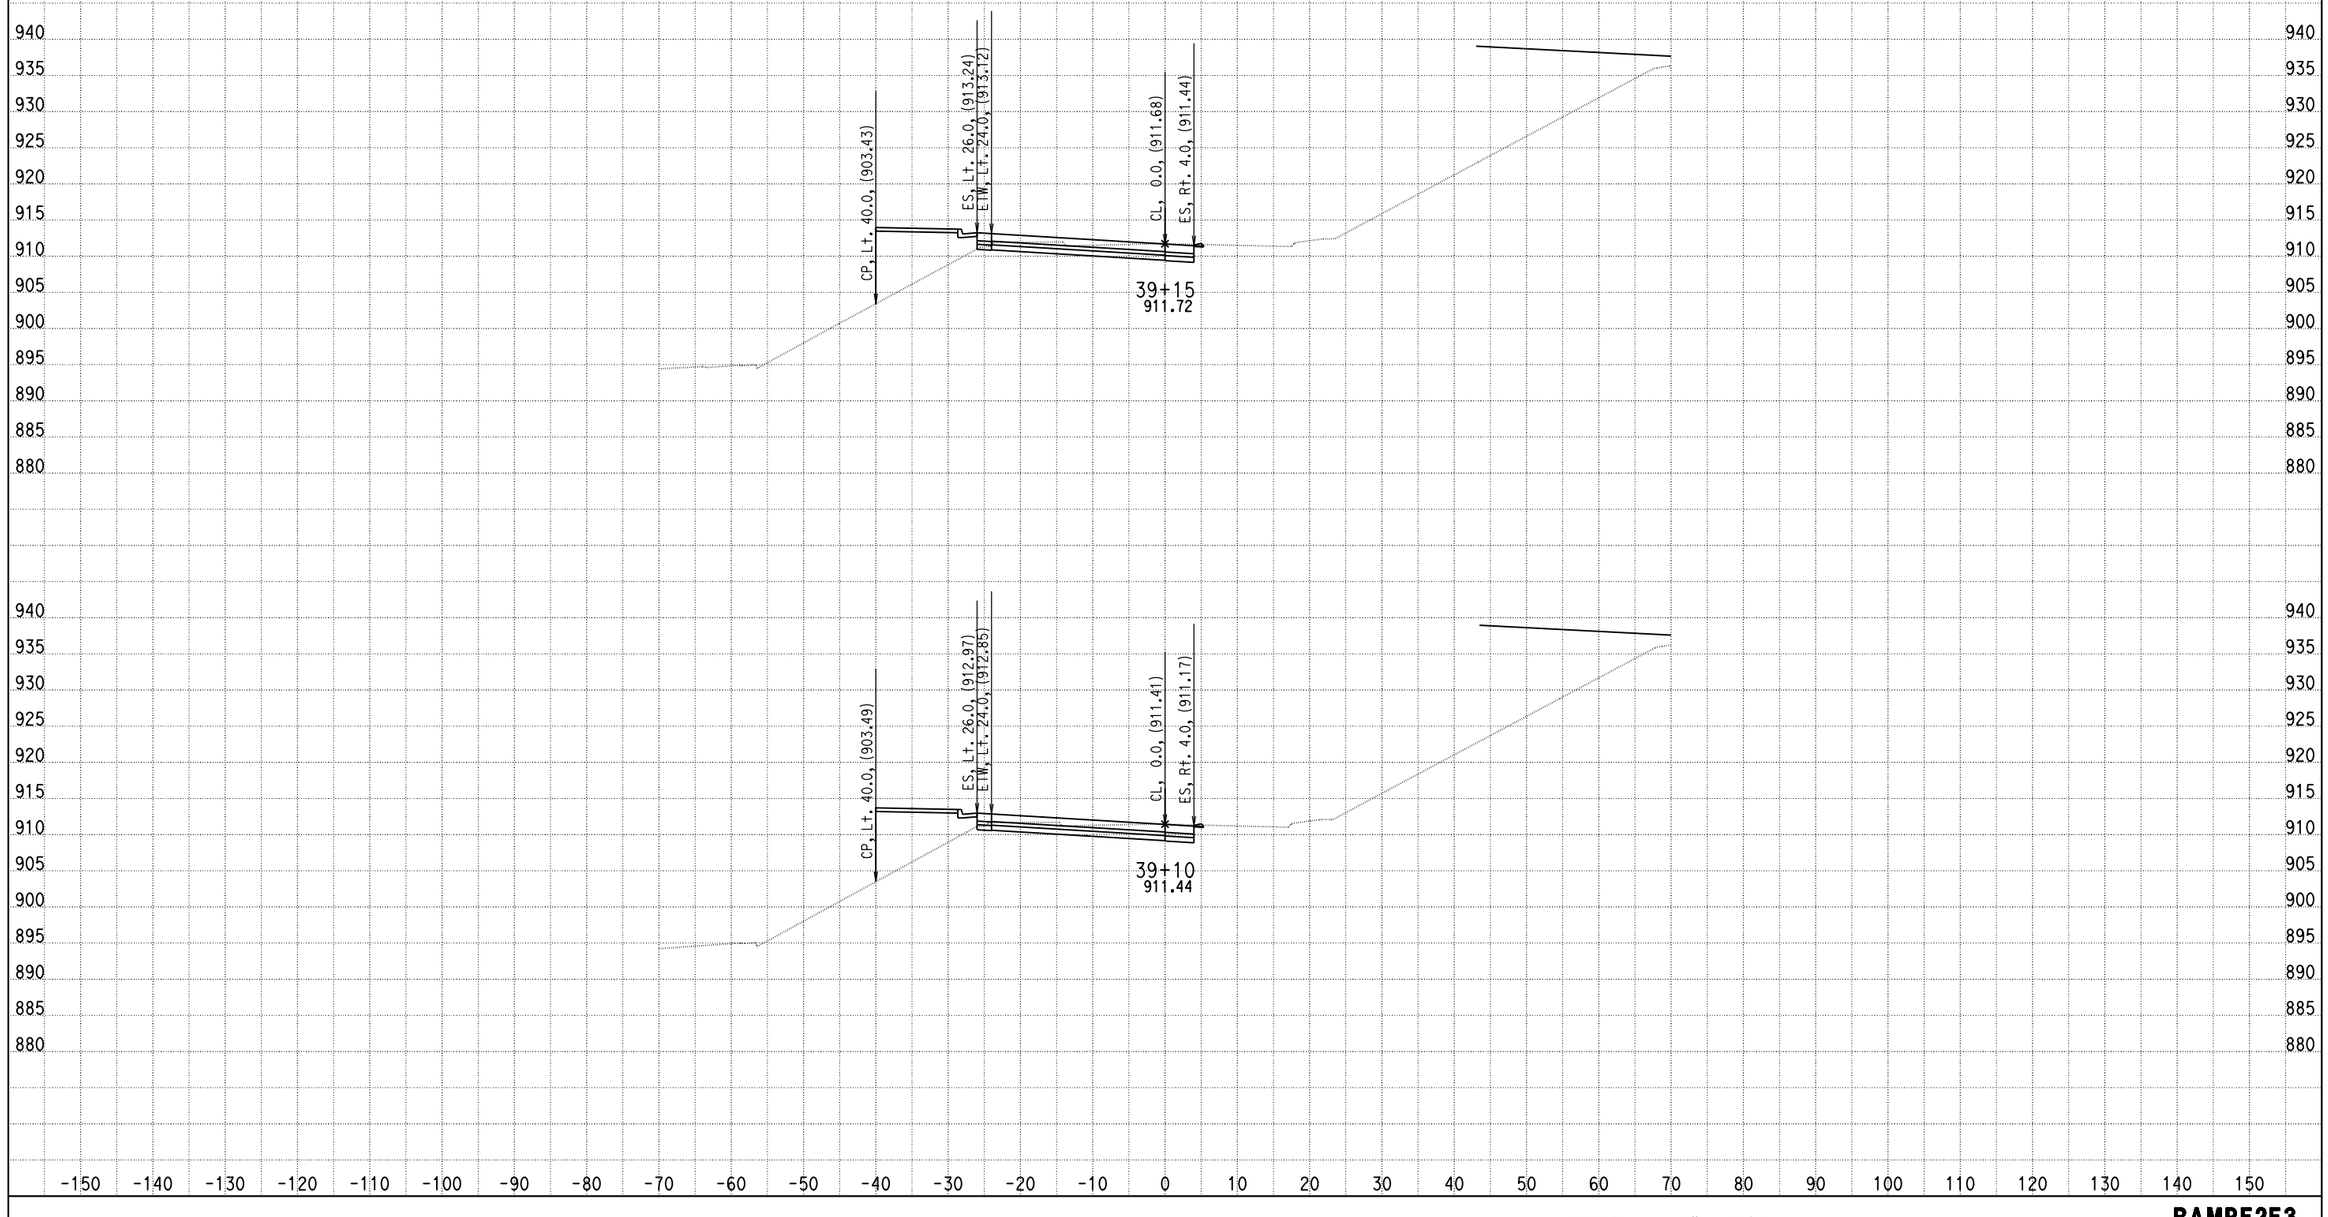

DATE: 4/8/2014

KC Project: 0818E File: D:\PROJECT\0818E\UPDATE-RAMP\hrf2f3-pro.ear

SCALE: 1" = 10' Horiz.
1" = 10' Vert.

All Dimensions are US Survey Feet

RAMPF2F3
CROSS SECTIONS
SHEET 122 OF XXX

DESIGN STUDY ONLY

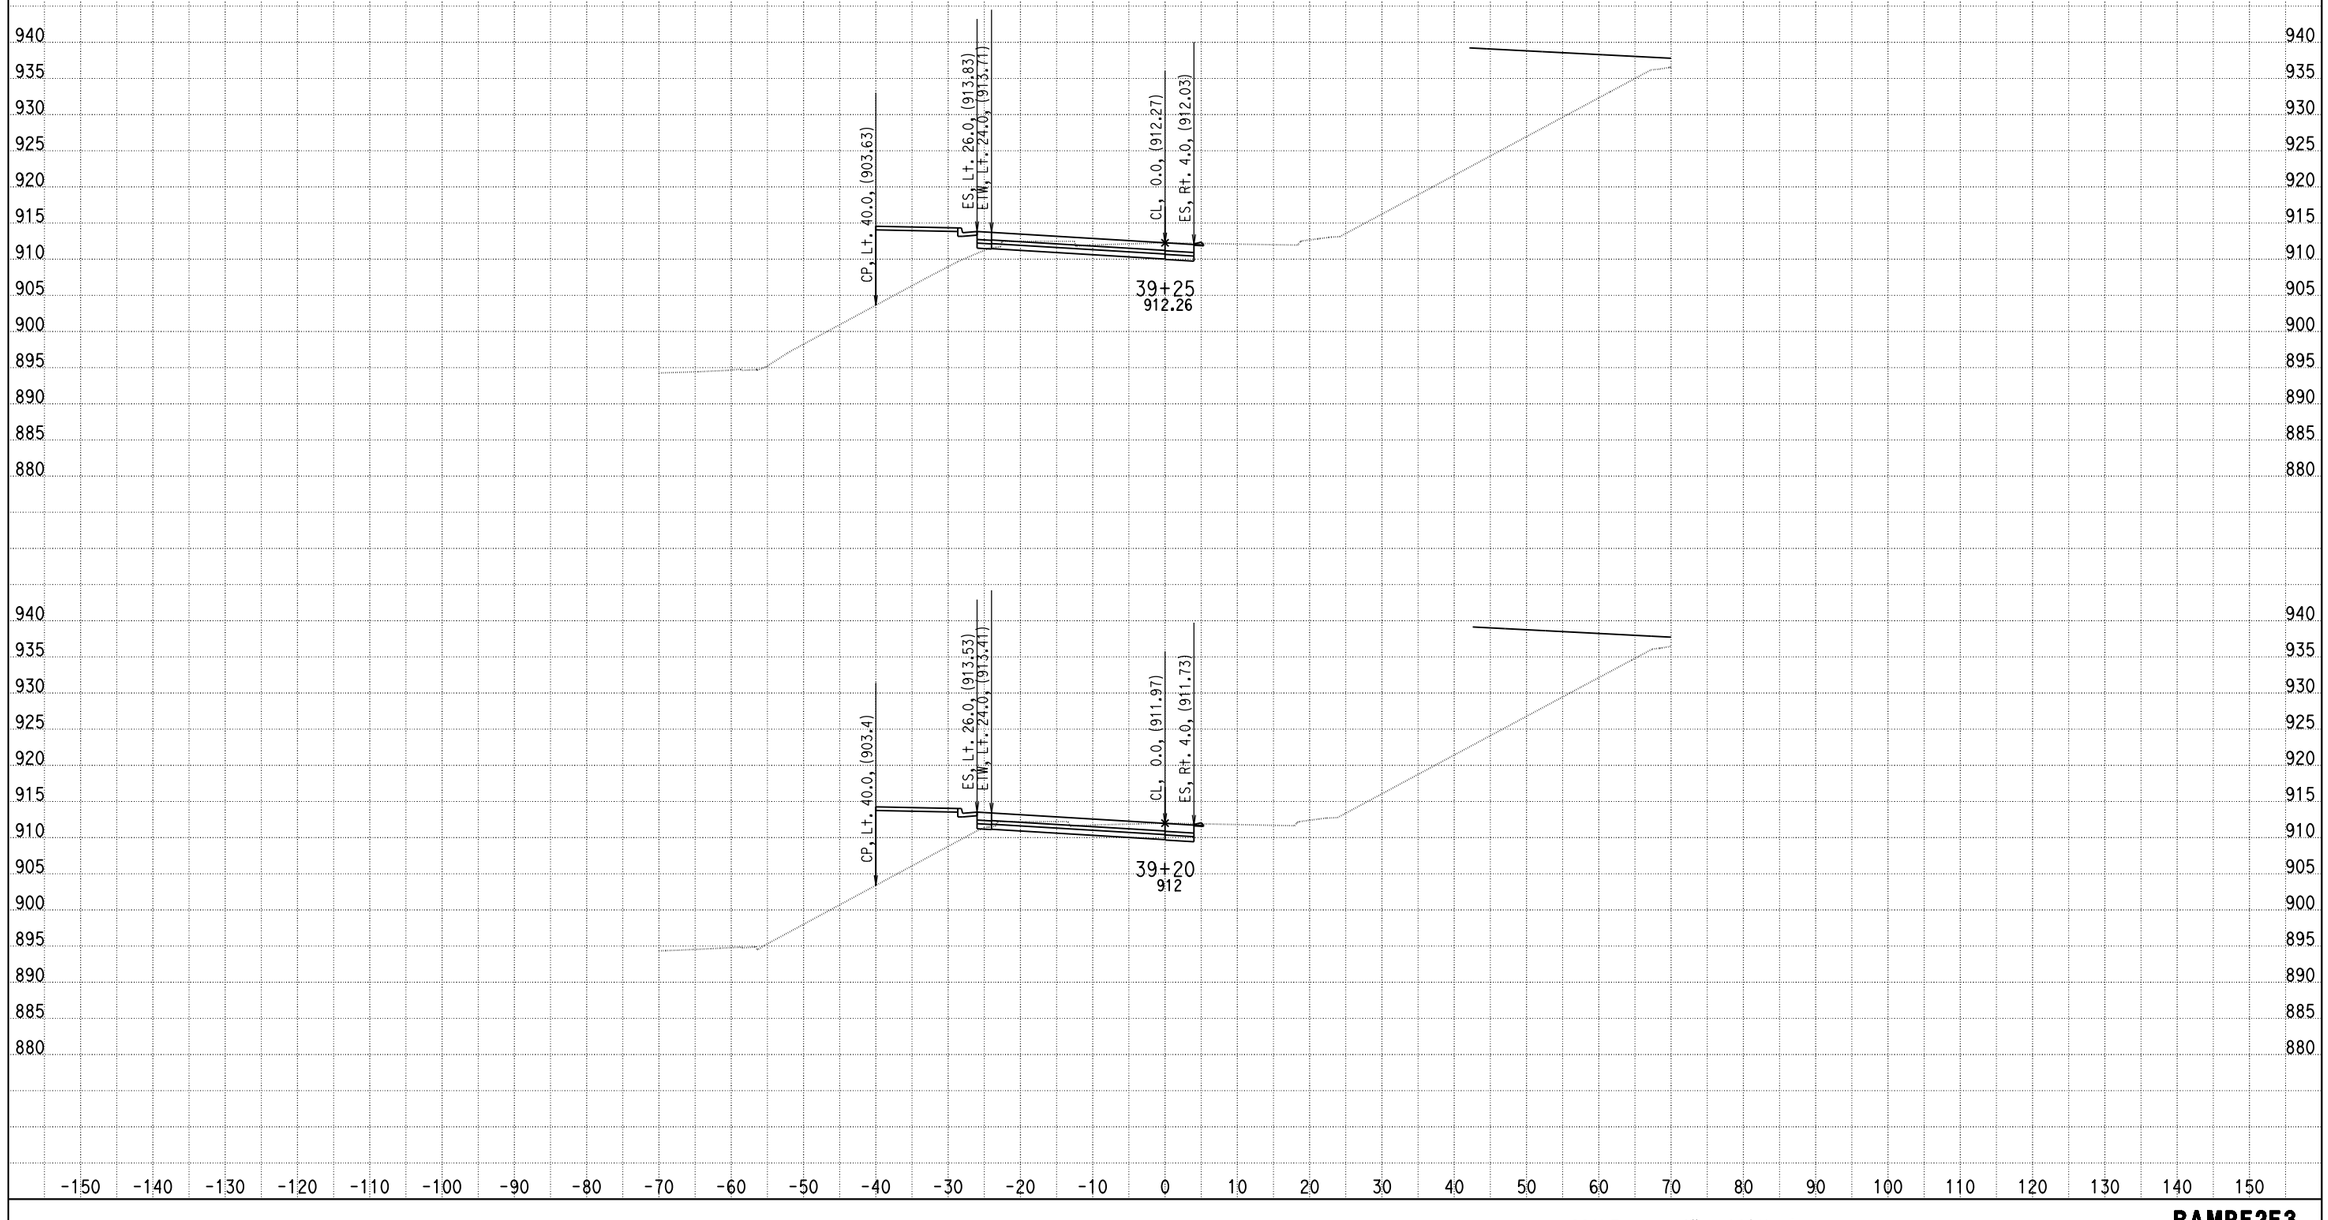

DATE: 4/8/2014

KC Project: 0818E File: D:\PROJECT\0818E\UPDATE-RAMP\hrf2f3-pro.ear

SCALE: 1" = 10' Horiz.
1" = 10' Vert.

All Dimensions are US Survey Feet

RAMPF2F3
CROSS SECTIONS
SHEET 123 OF XXX

DESIGN STUDY ONLY

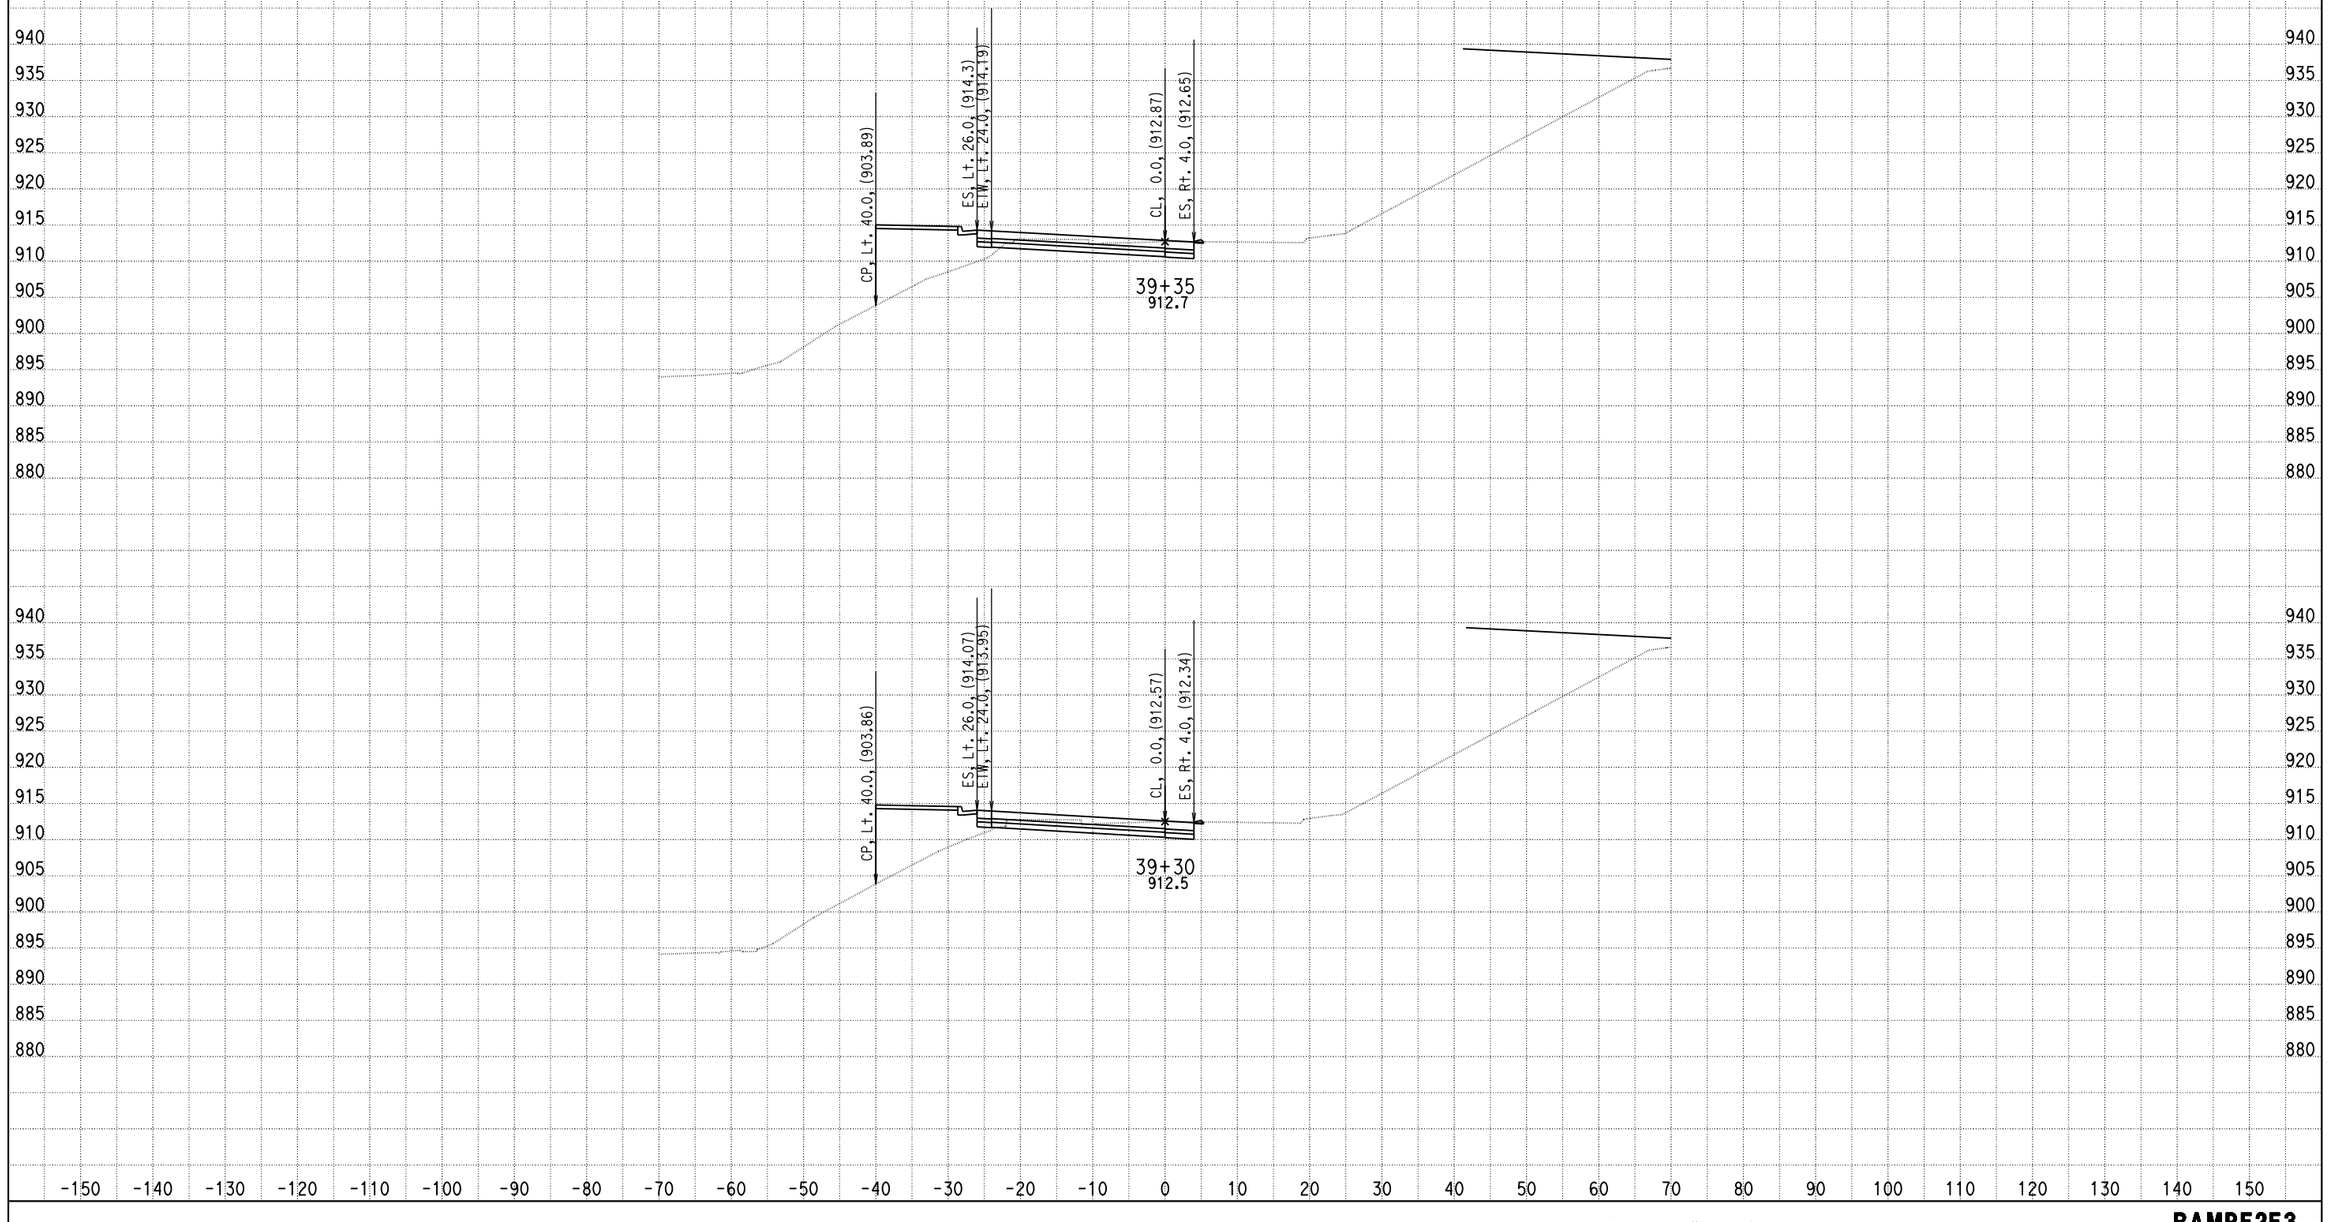

DATE: 4/8/2014

KC Project: 0818E File: D:\PROJECT\0818E\UPDATE-RAMP\hrf2f3-pro.ear

SCALE: 1" = 10' Horiz.
1" = 10' Vert.

All Dimensions are US Survey Feet

RAMPF2F3
CROSS SECTIONS
SHEET 124 OF XXX

DESIGN STUDY ONLY

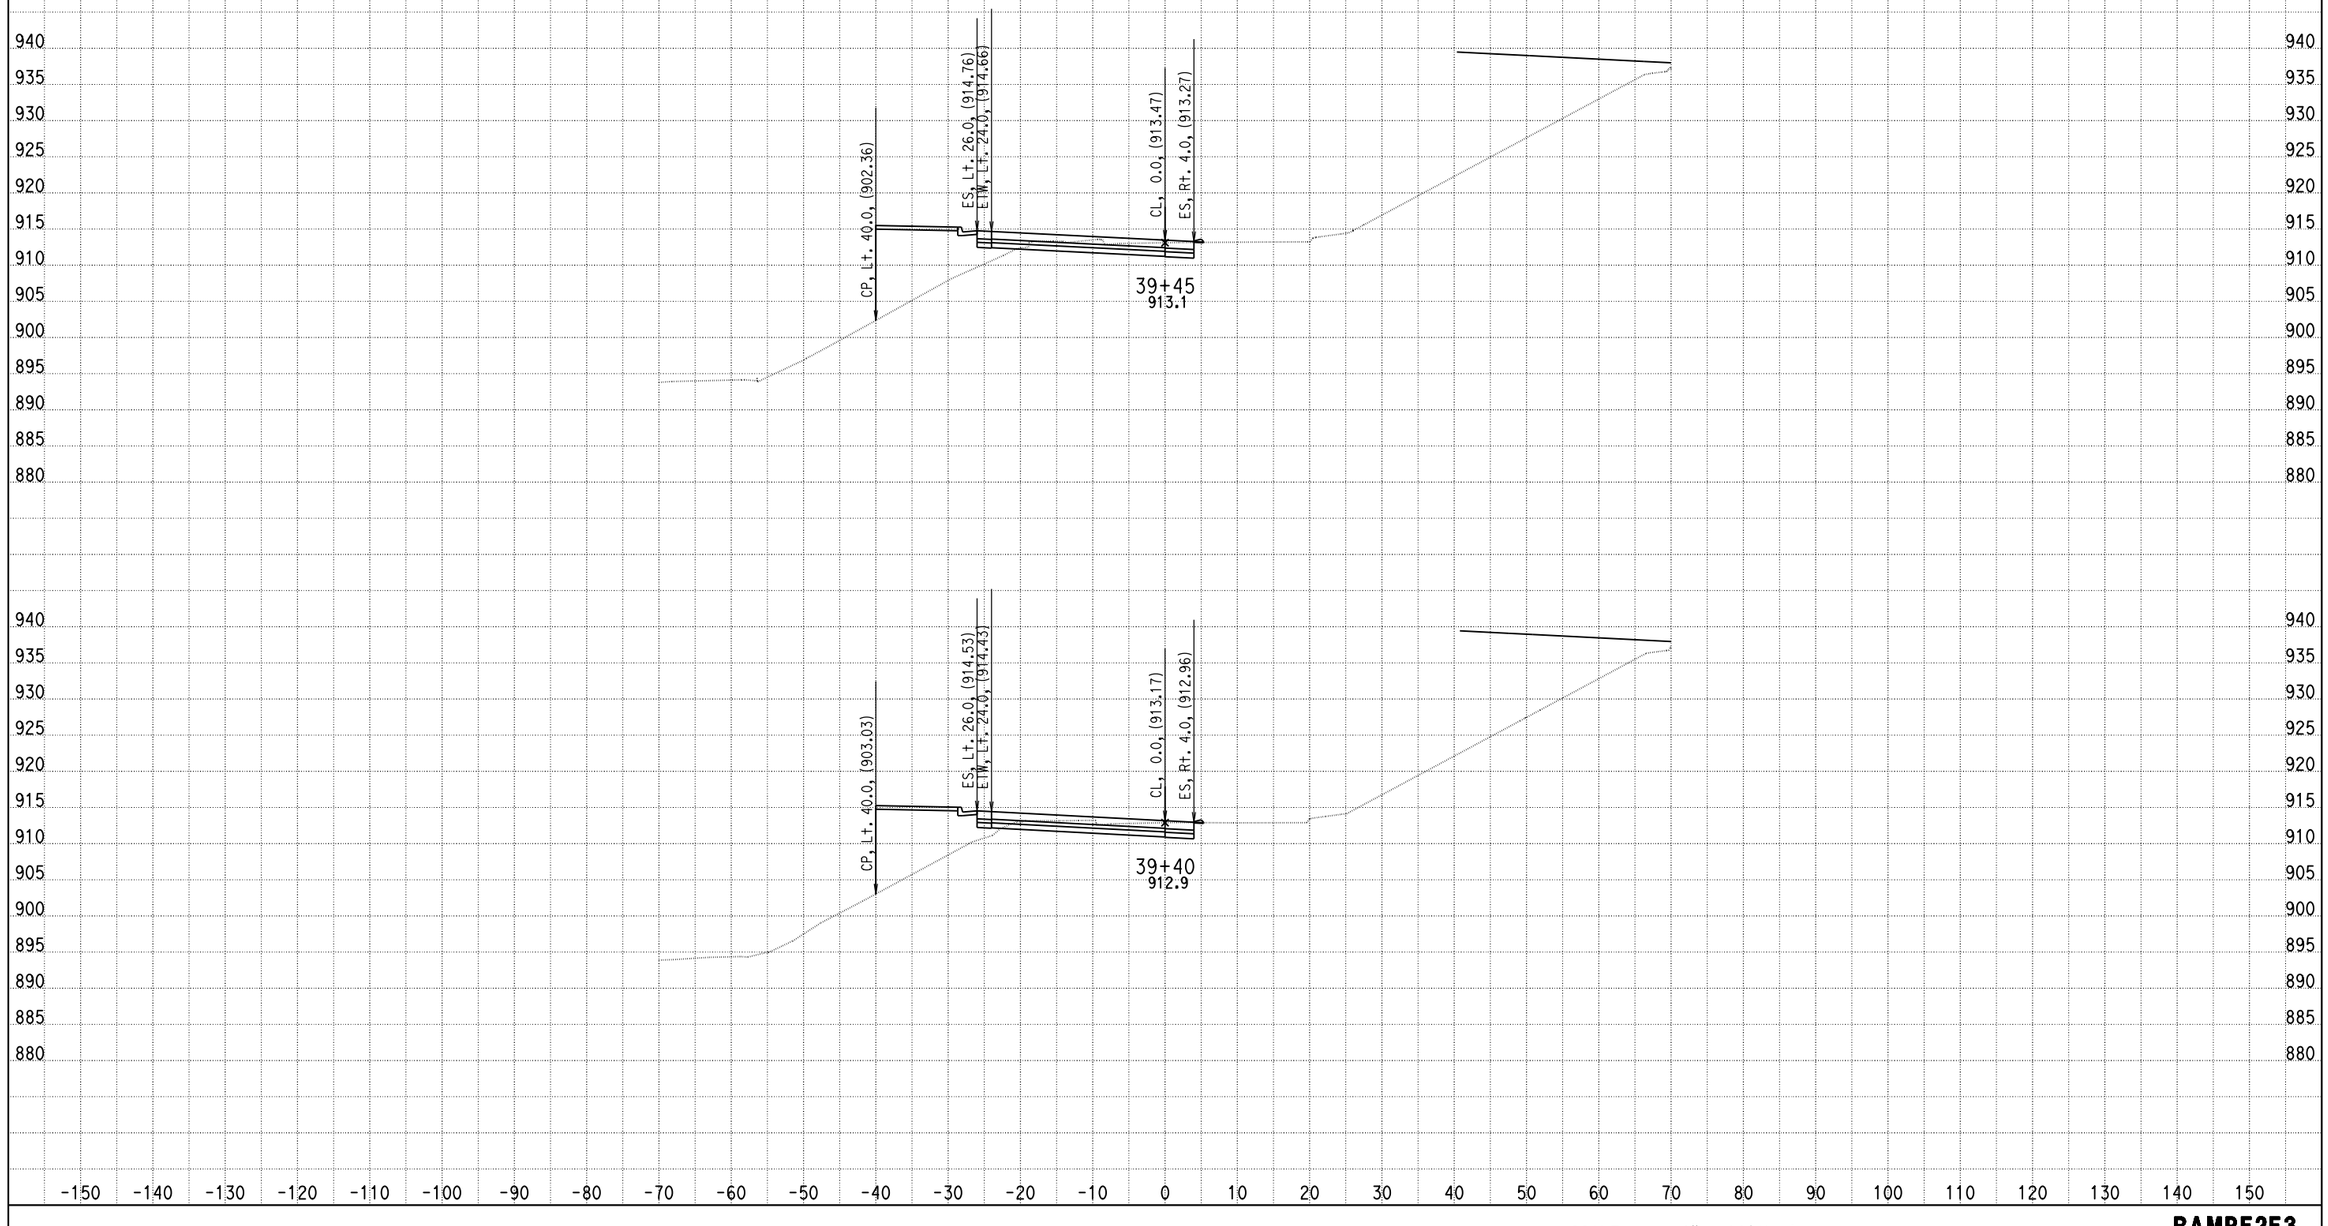

DATE: 4/8/2014

KC Project: 0818E File: D:\PROJECT\0818E\UPDATE-RAMP\hrf2f3-pro.ear

SCALE: 1" = 10' Horiz.
1" = 10' Vert.

All Dimensions are US Survey Feet

RAMPF2F3
CROSS SECTIONS
SHEET 125 OF XXX

DESIGN STUDY ONLY

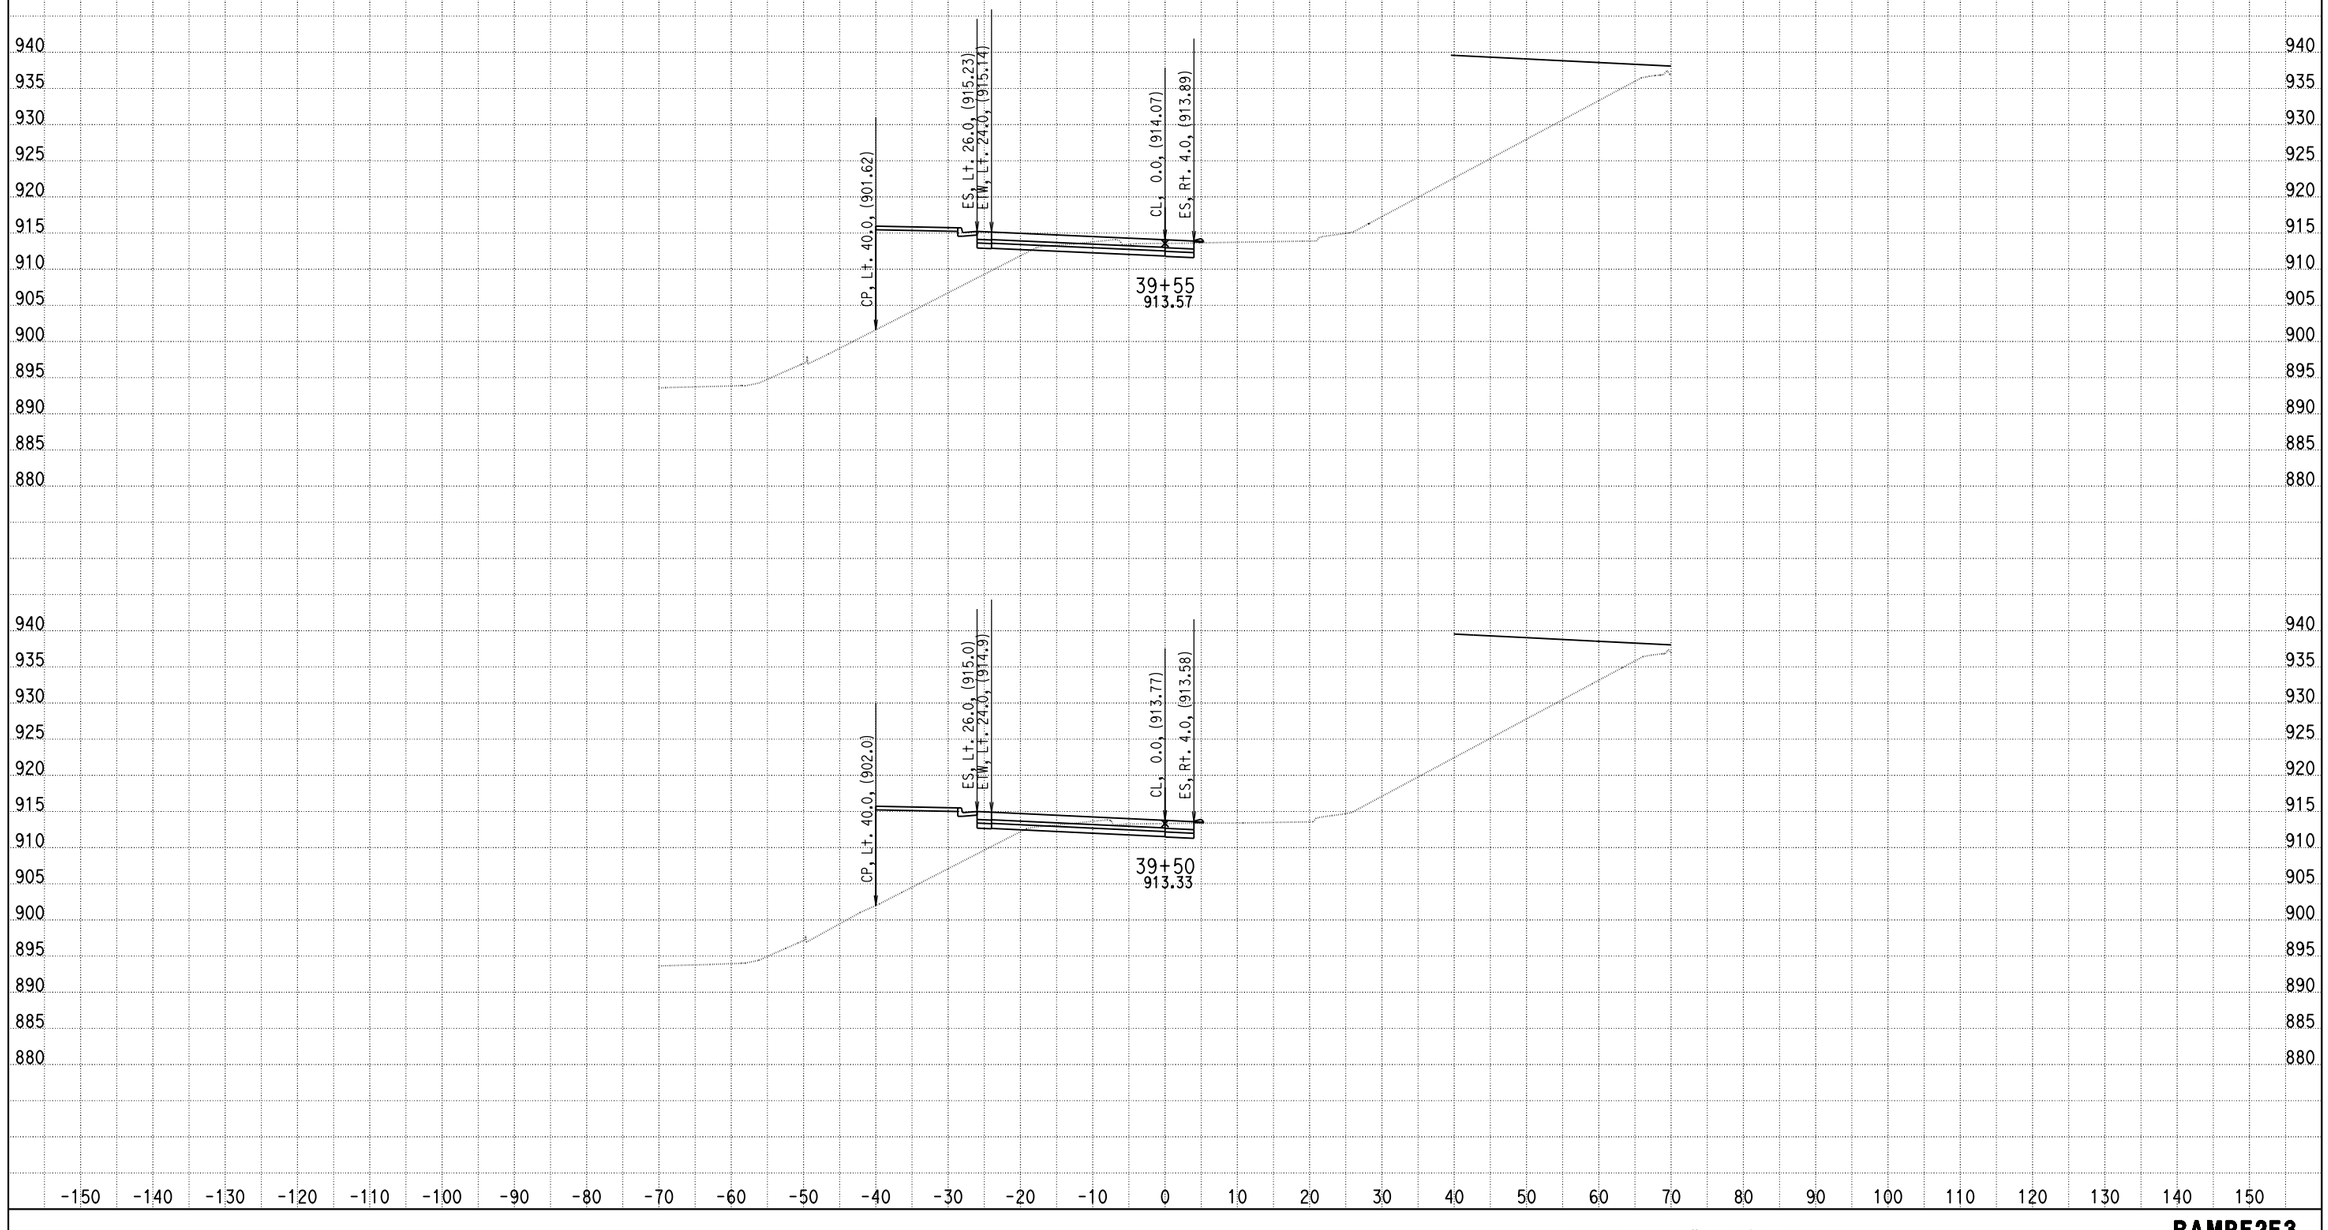

DATE: 4/8/2014

KC Project: 0818E File: D:\PROJECT\0818E\UPDATE-RAMP\hrf2f3-pro.ear

SCALE: 1" = 10' Horiz.
1" = 10' Vert.

All Dimensions are US Survey Feet

RAMPF2F3
CROSS SECTIONS
SHEET 126 OF XXX

DESIGN STUDY ONLY

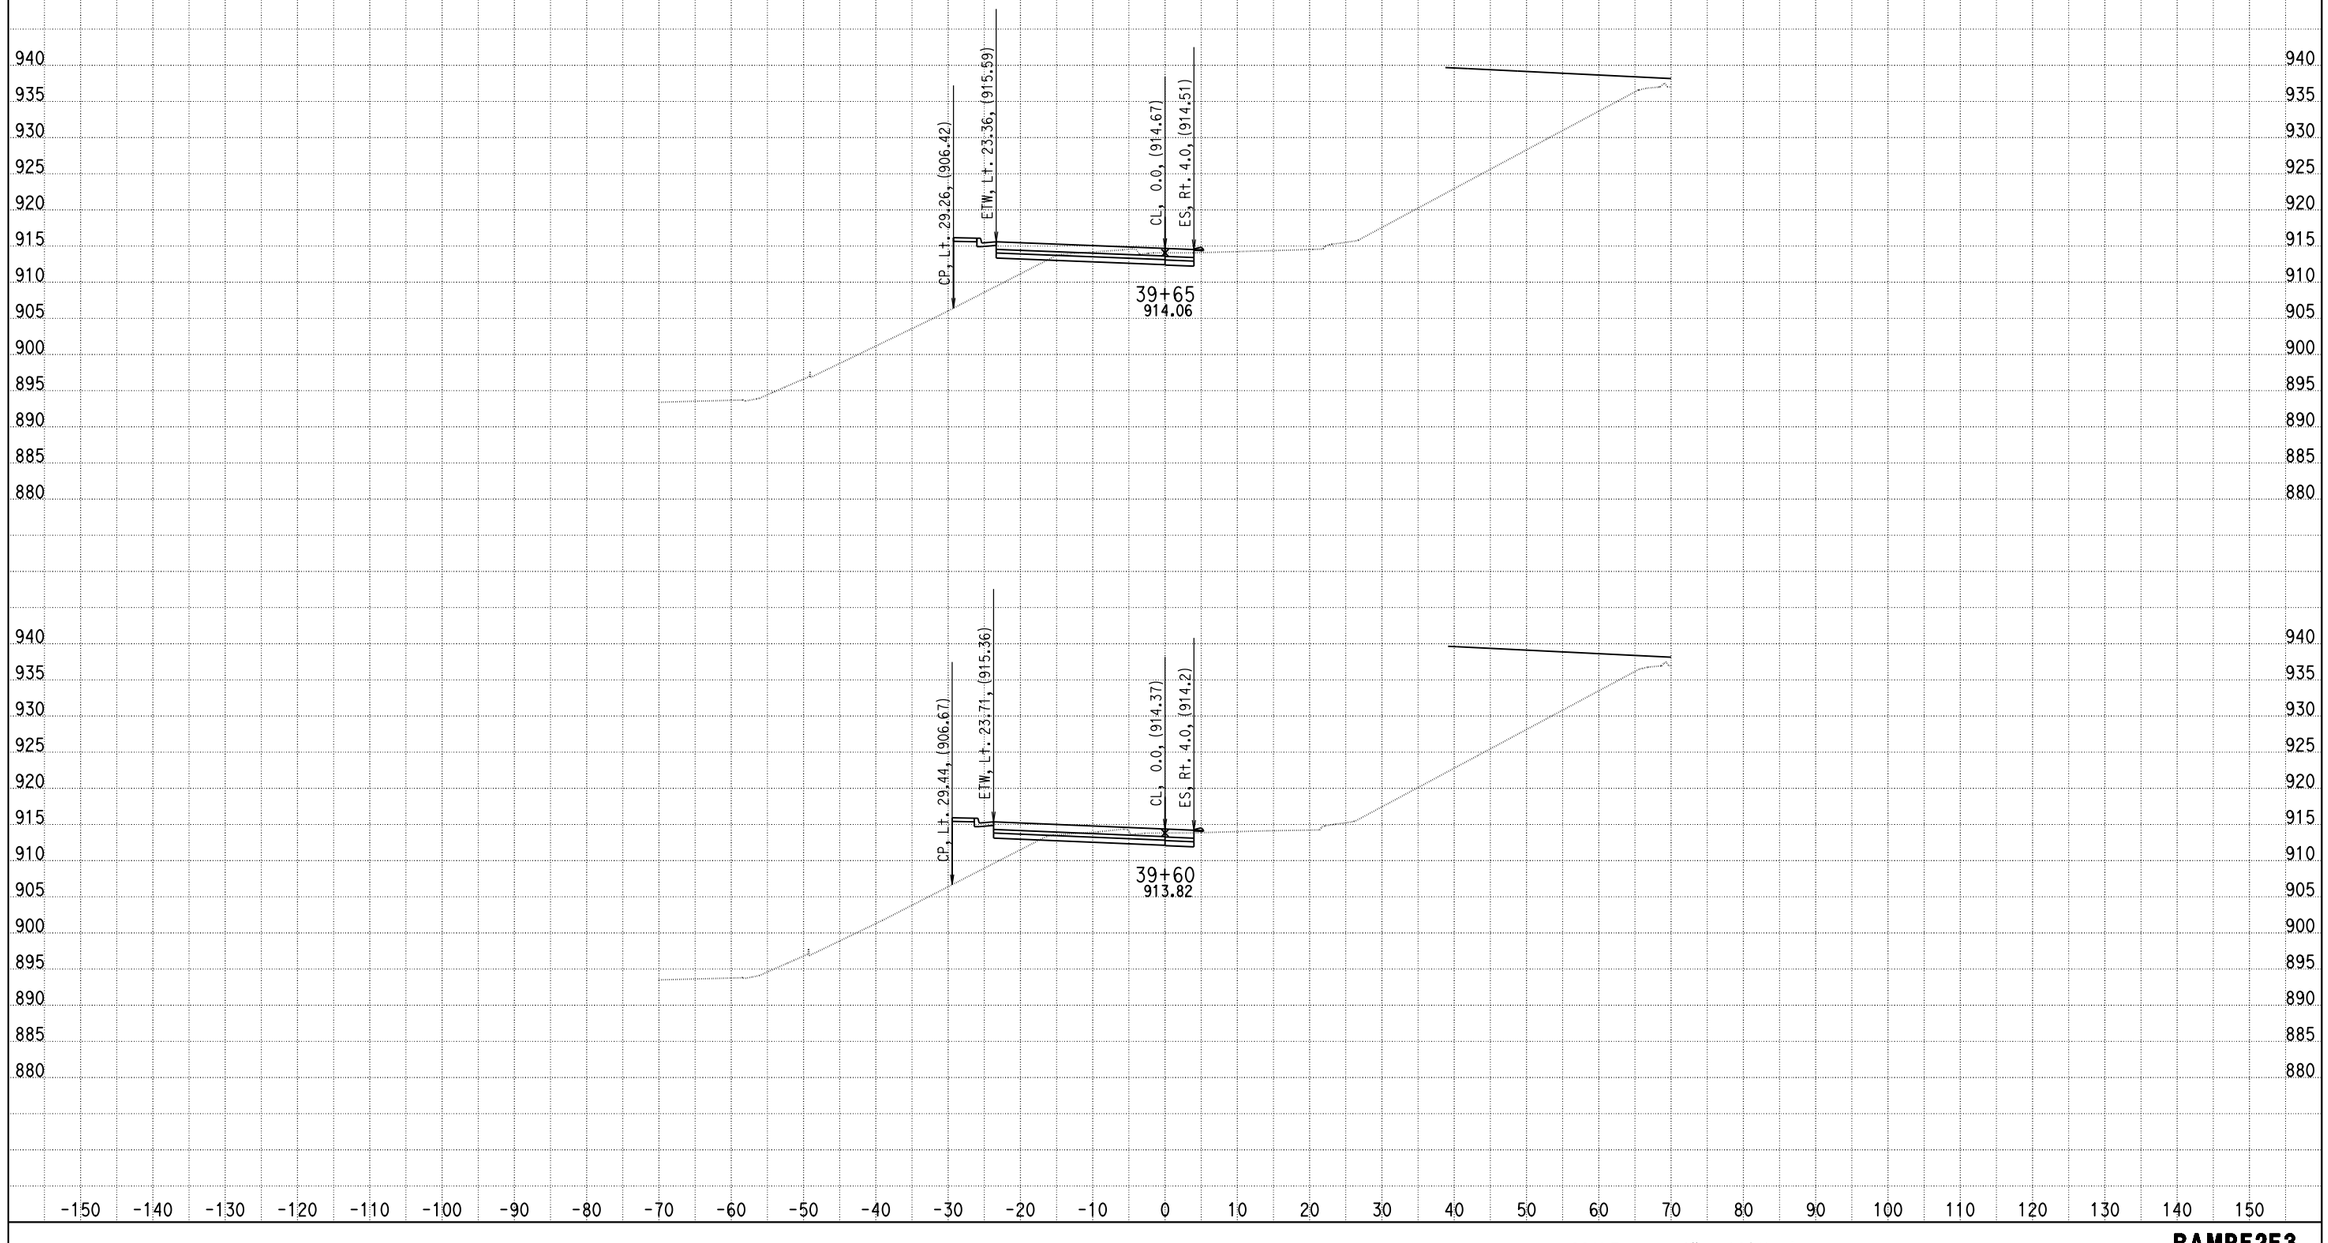

DATE: 4/8/2014

KC Project: 0818E File: D:\PROJECT\0818E\UPDATE-RAMP\hrf2f3-pro.ear

SCALE: 1" = 10' Horiz.
1" = 10' Vert.

All Dimensions are US Survey Feet

RAMPF2F3
CROSS SECTIONS
SHEET 127 OF XXX

DESIGN STUDY ONLY

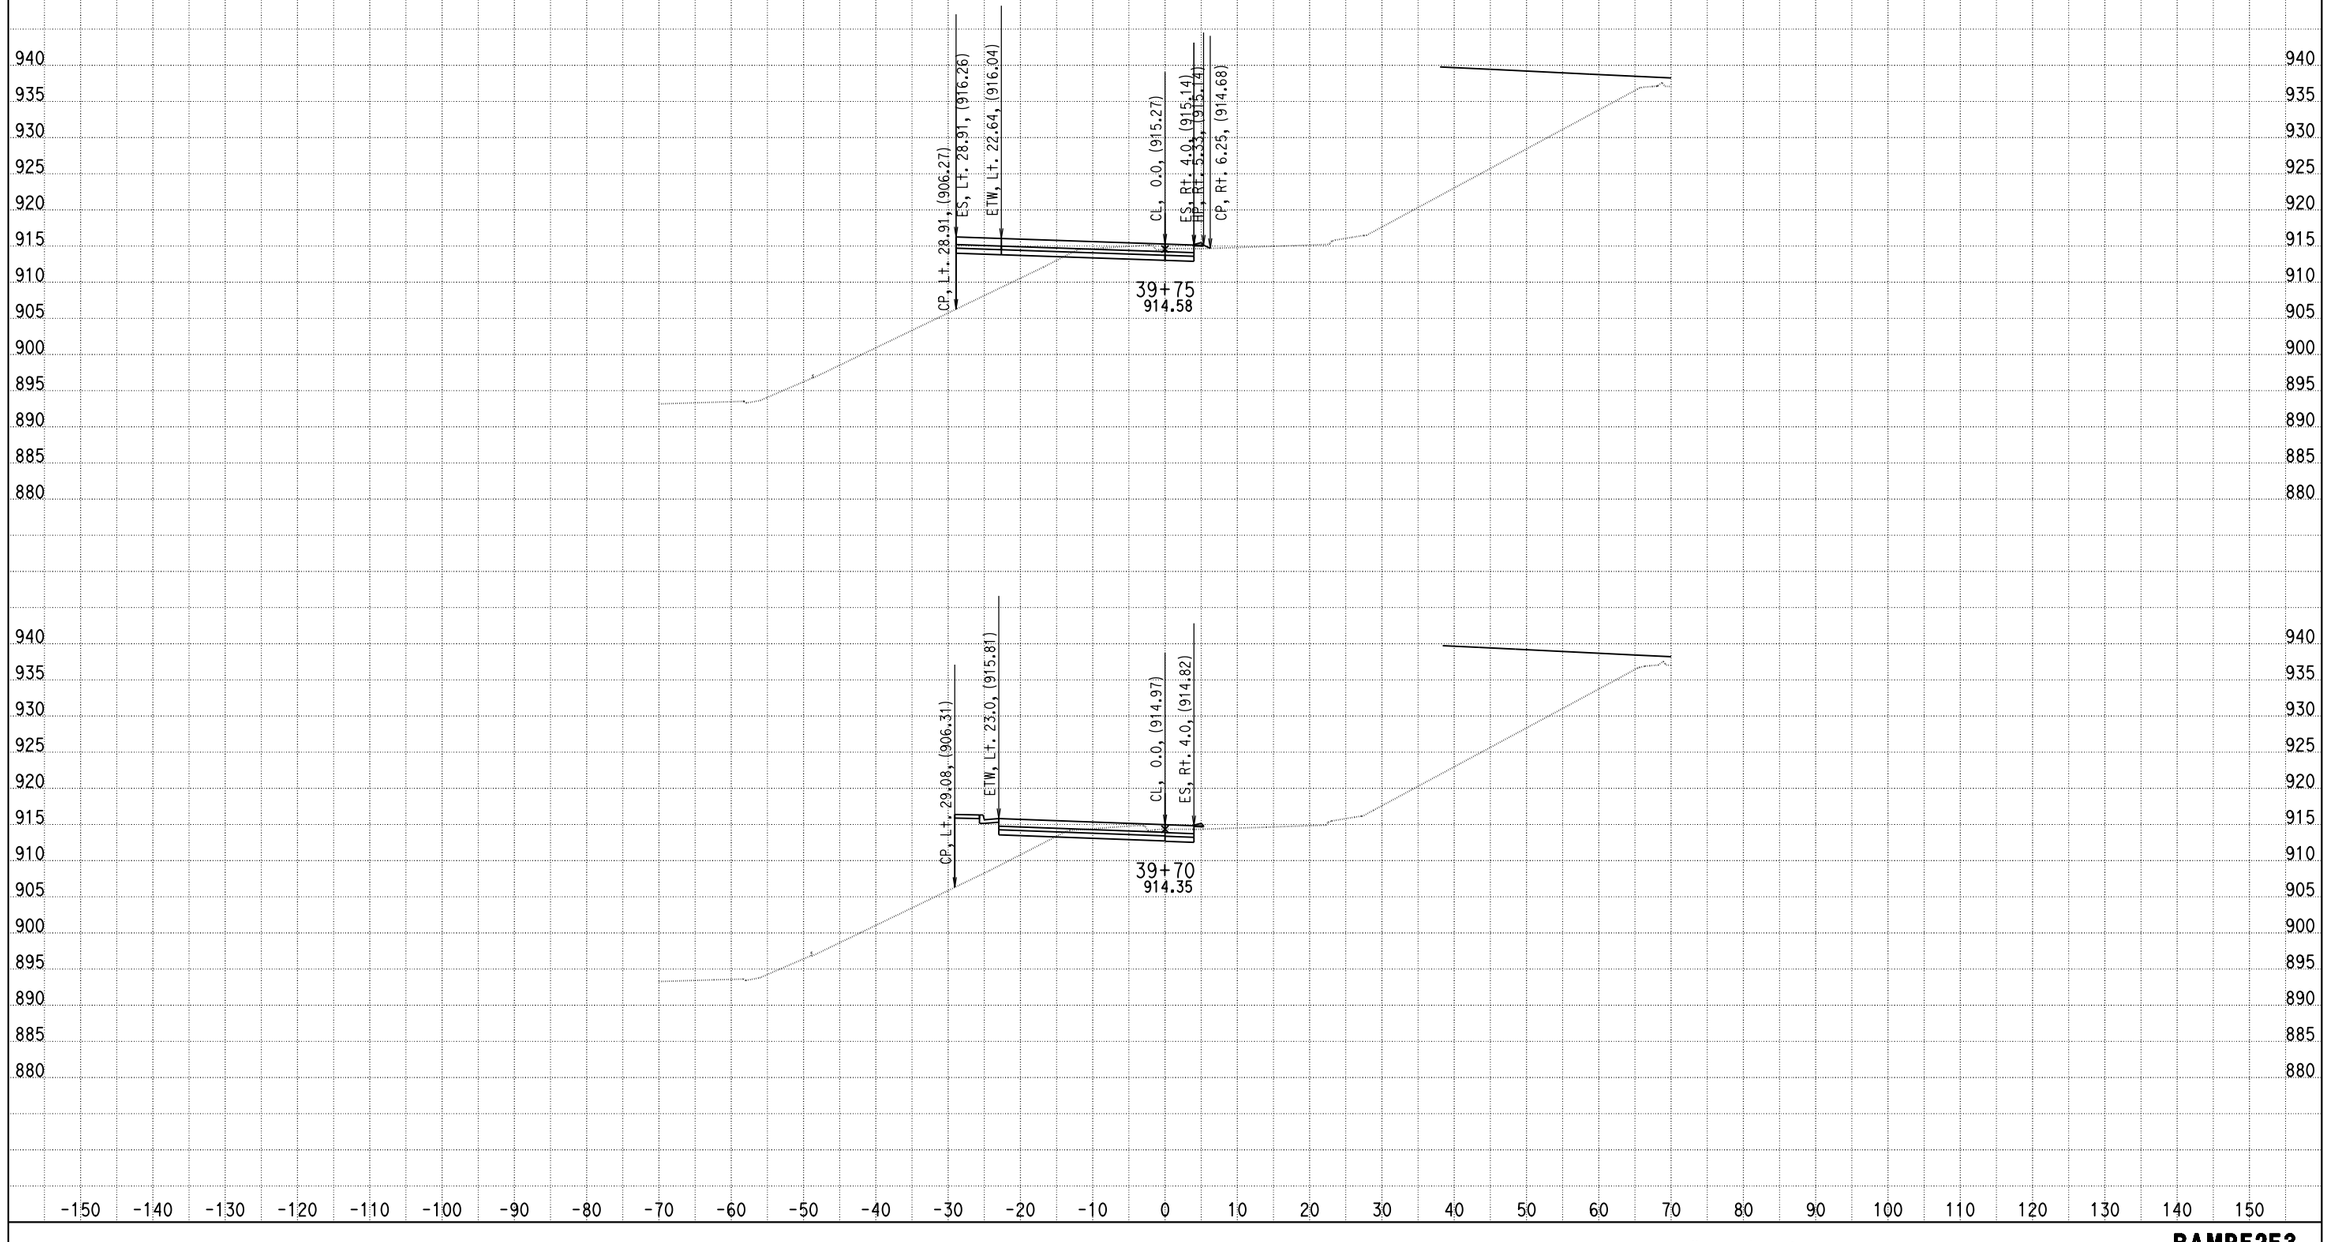

DATE: 4/8/2014

KC Project: 0818E File: D:\PROJECT\0818E\UPDATE-RAMP\hrf2f3-pro.ear

SCALE: 1" = 10' Horiz.
1" = 10' Vert.

All Dimensions are US Survey Feet

RAMPF2F3
CROSS SECTIONS
SHEET 128 OF XXX

DESIGN STUDY ONLY

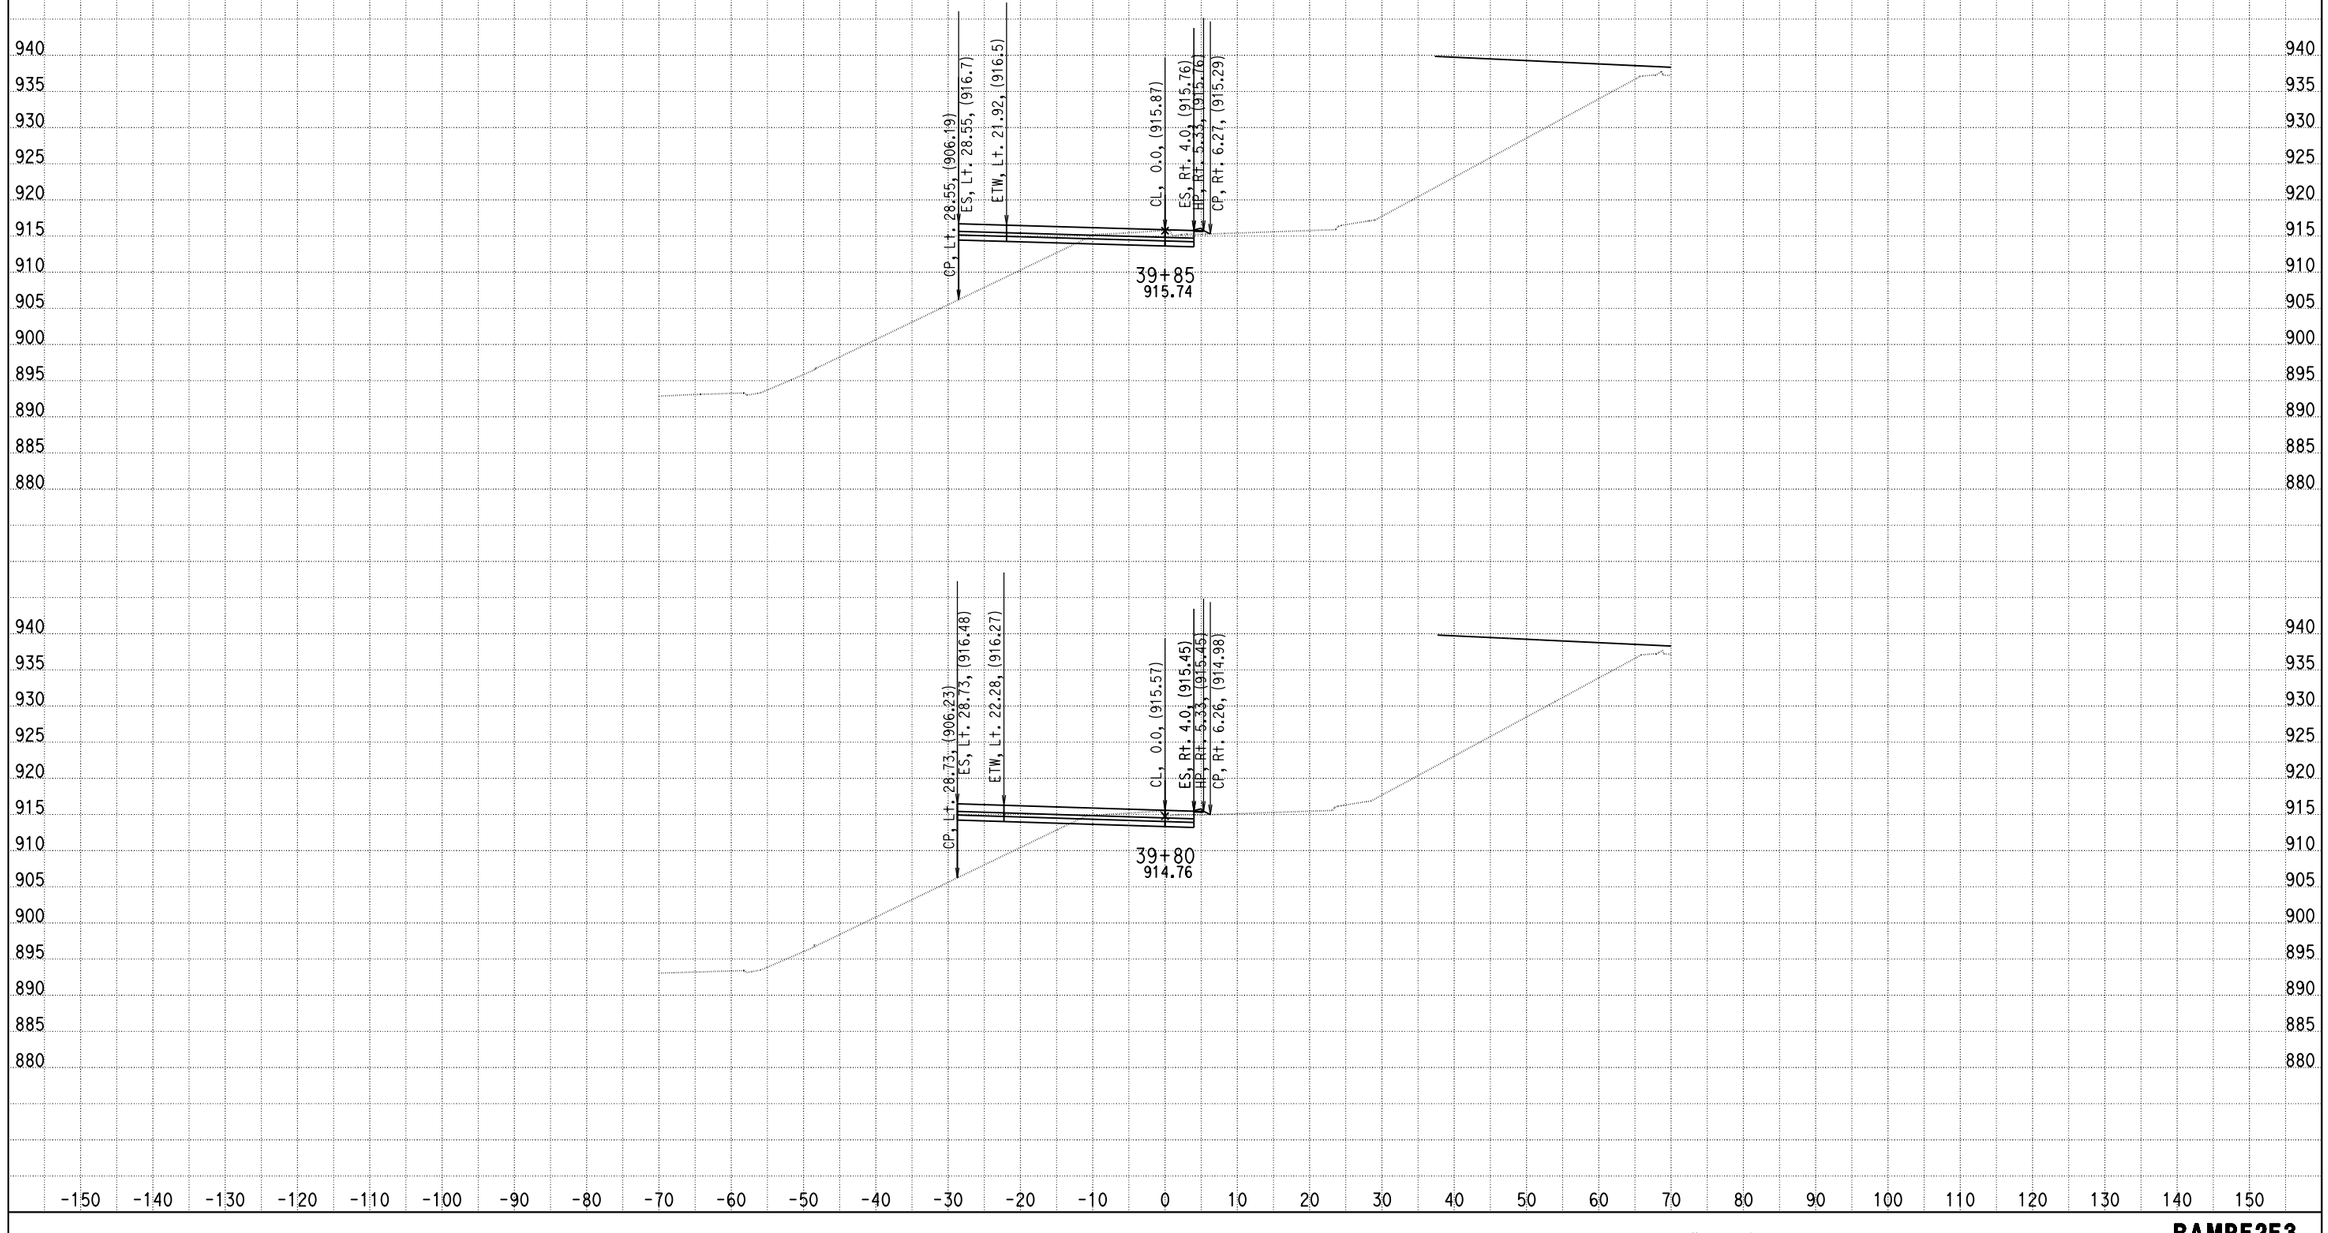

DATE: 4/8/2014

KC Project: 0818E File: D:\PROJECT\0818E\UPDATE-RAMP\hrf2f3-pro.ear

SCALE: 1" = 10' Horiz.
1" = 10' Vert.

All Dimensions are US Survey Feet

RAMPF2F3
CROSS SECTIONS
SHEET 129 OF XXX

DESIGN STUDY ONLY

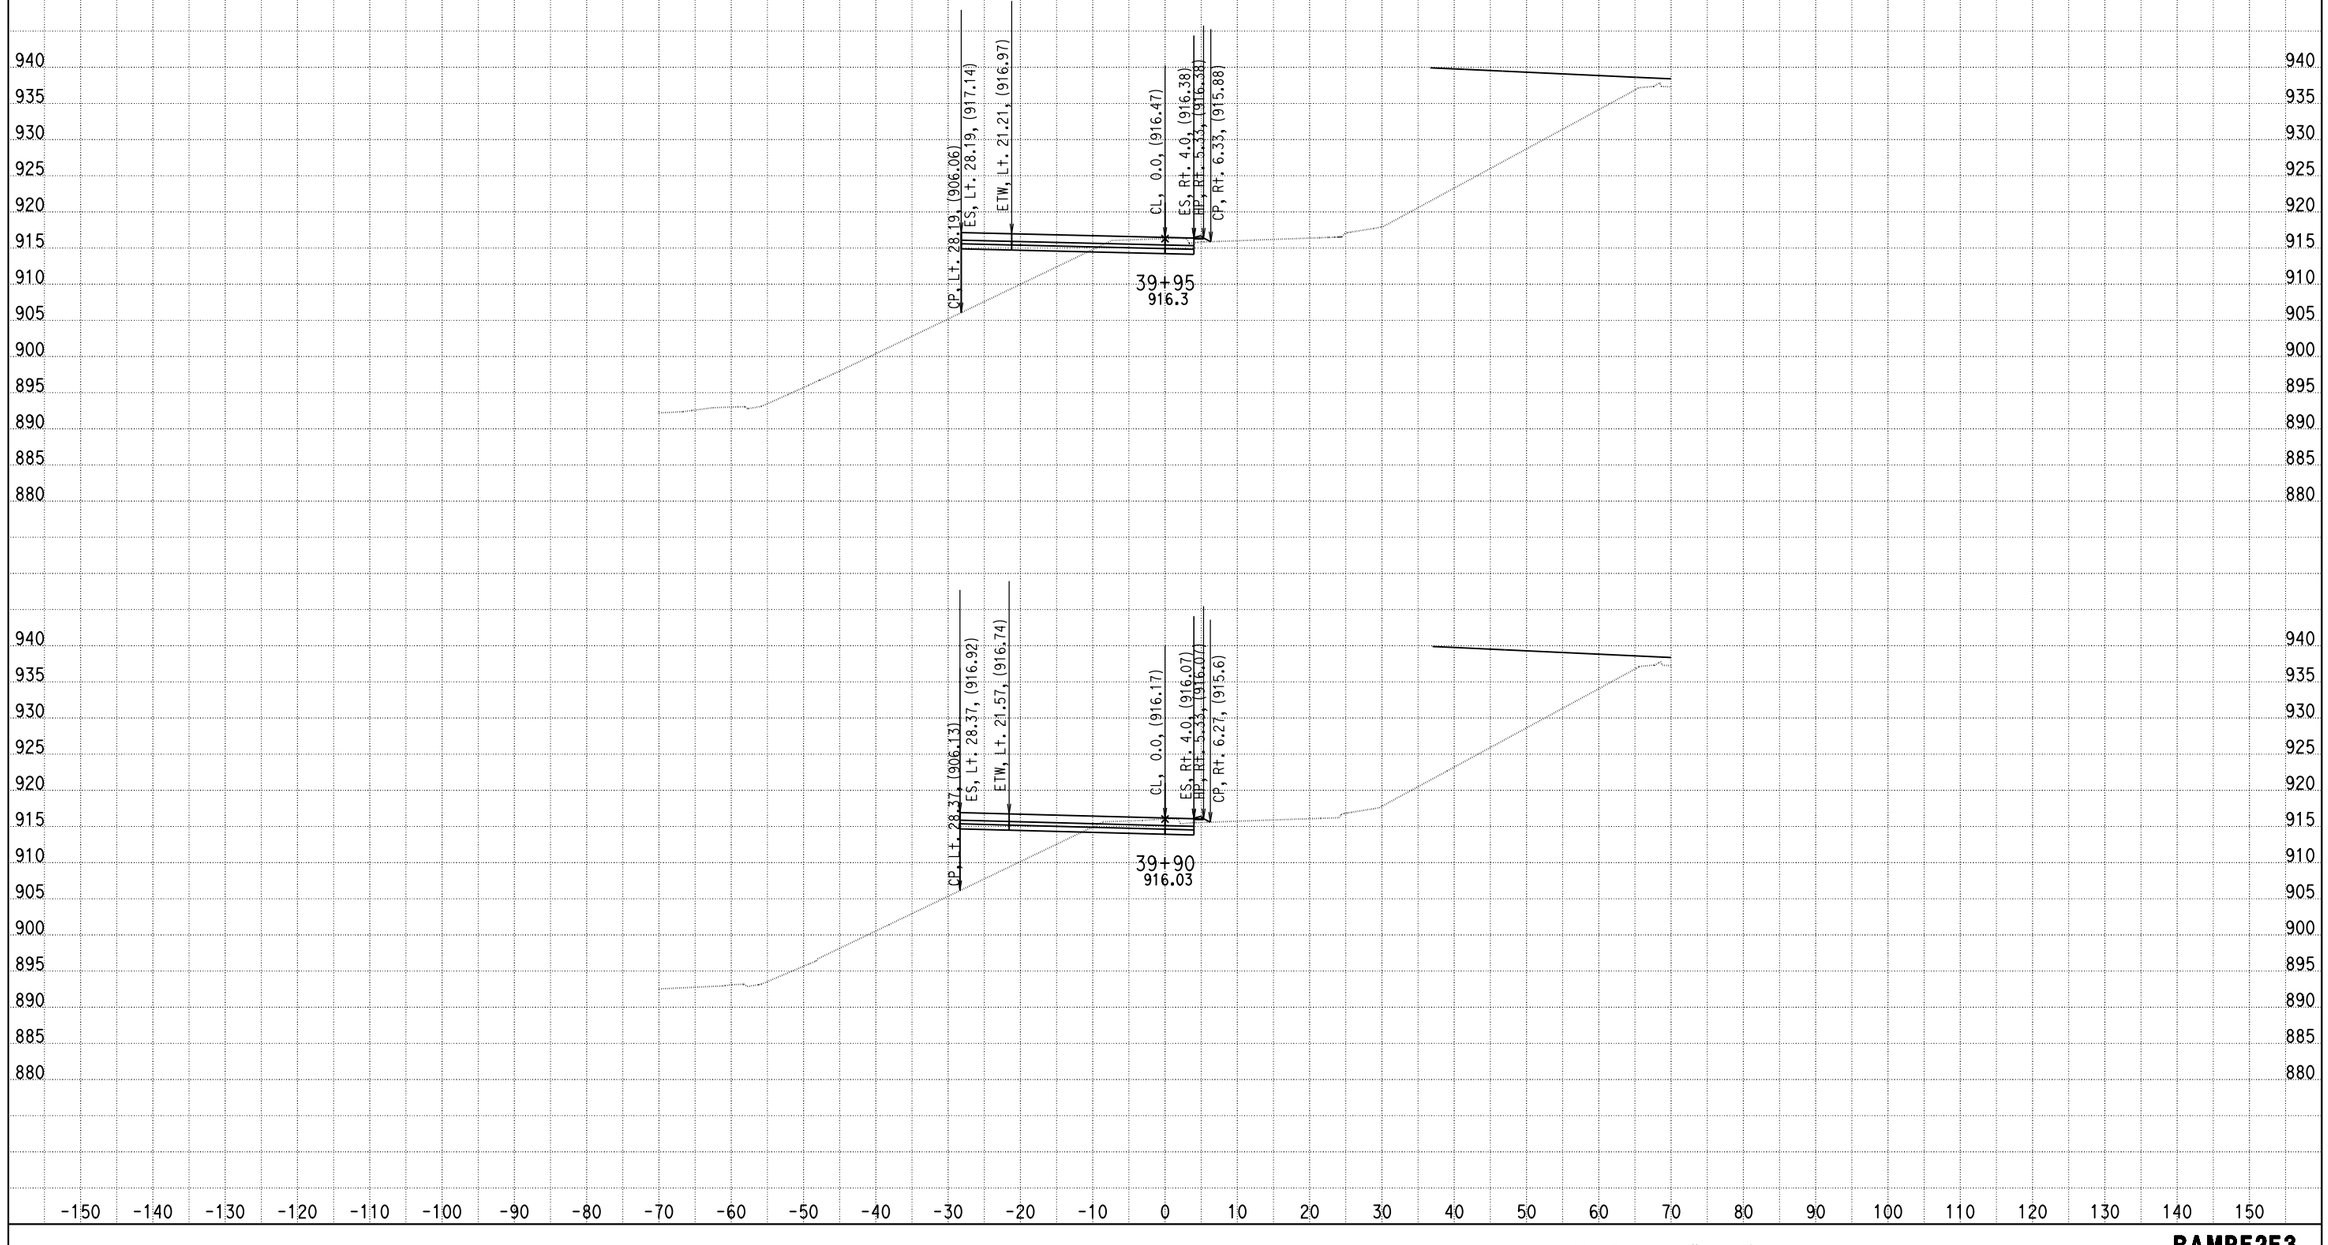

DATE: 4/8/2014

KC Project: 0818E File: D:\PROJECT\0818E\UPDATE-RAMP\hrf2f3-pro.ear

SCALE: 1" = 10' Horiz.
1" = 10' Vert.

All Dimensions are US Survey Feet

RAMPF2F3
CROSS SECTIONS
SHEET 130 OF XXX

DESIGN STUDY ONLY

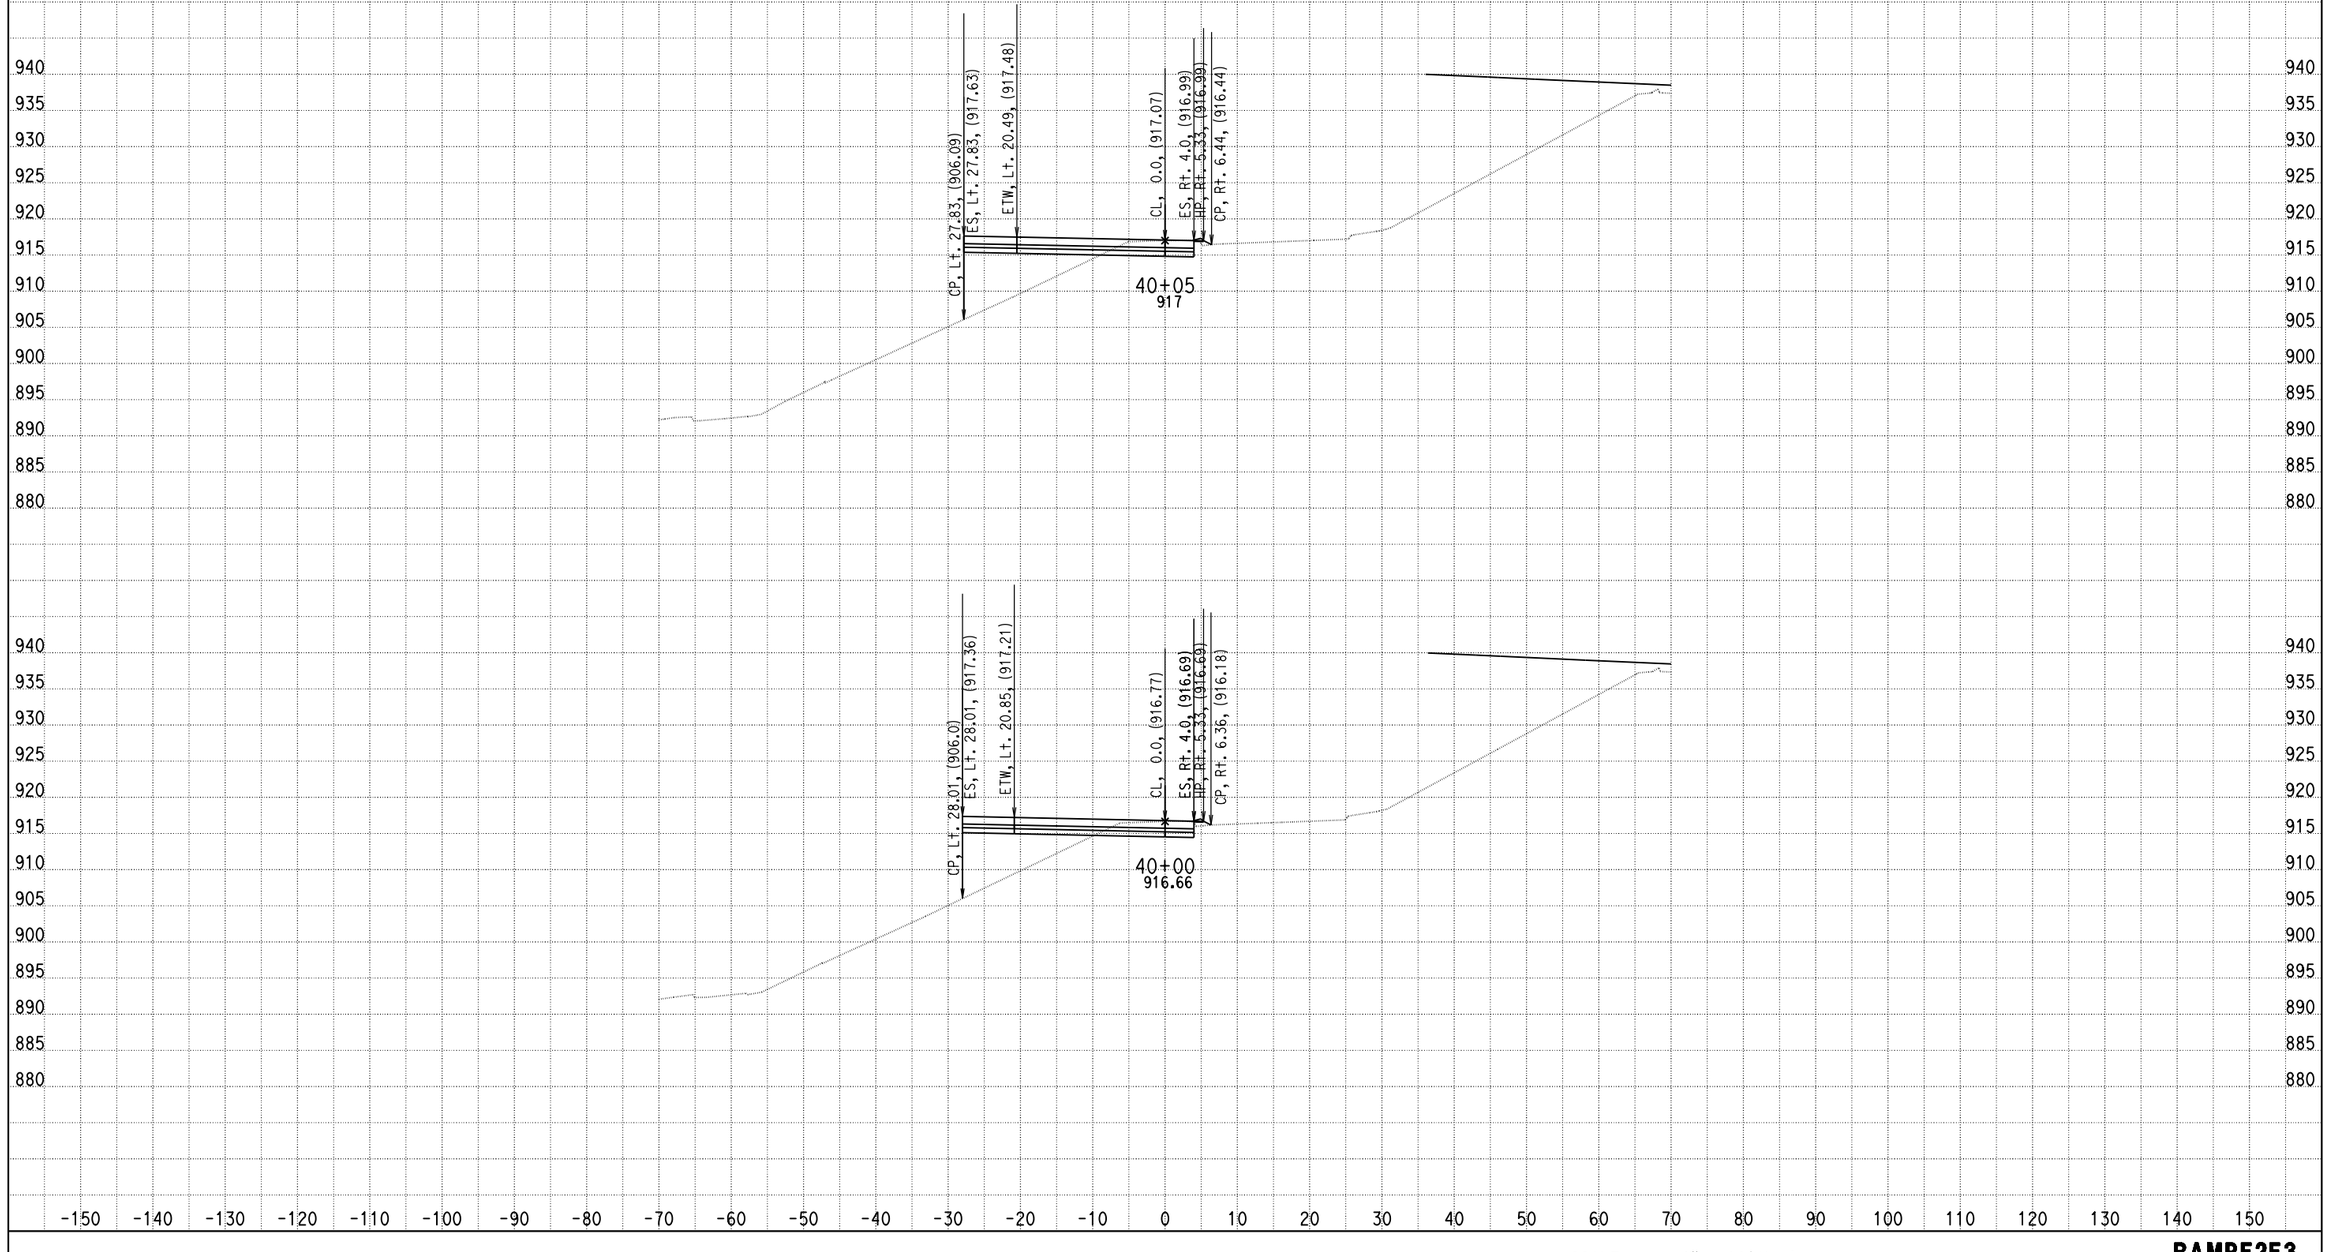

DATE: 4/8/2014

KC Project: 0818E File: D:\PROJECT\0818E\UPDATE-RAMP\hrf2f3-pro.ear

SCALE: 1" = 10' Horiz.
1" = 10' Vert.

All Dimensions are US Survey Feet

RAMPF2F3
CROSS SECTIONS
SHEET 131 OF XXX

DESIGN STUDY ONLY

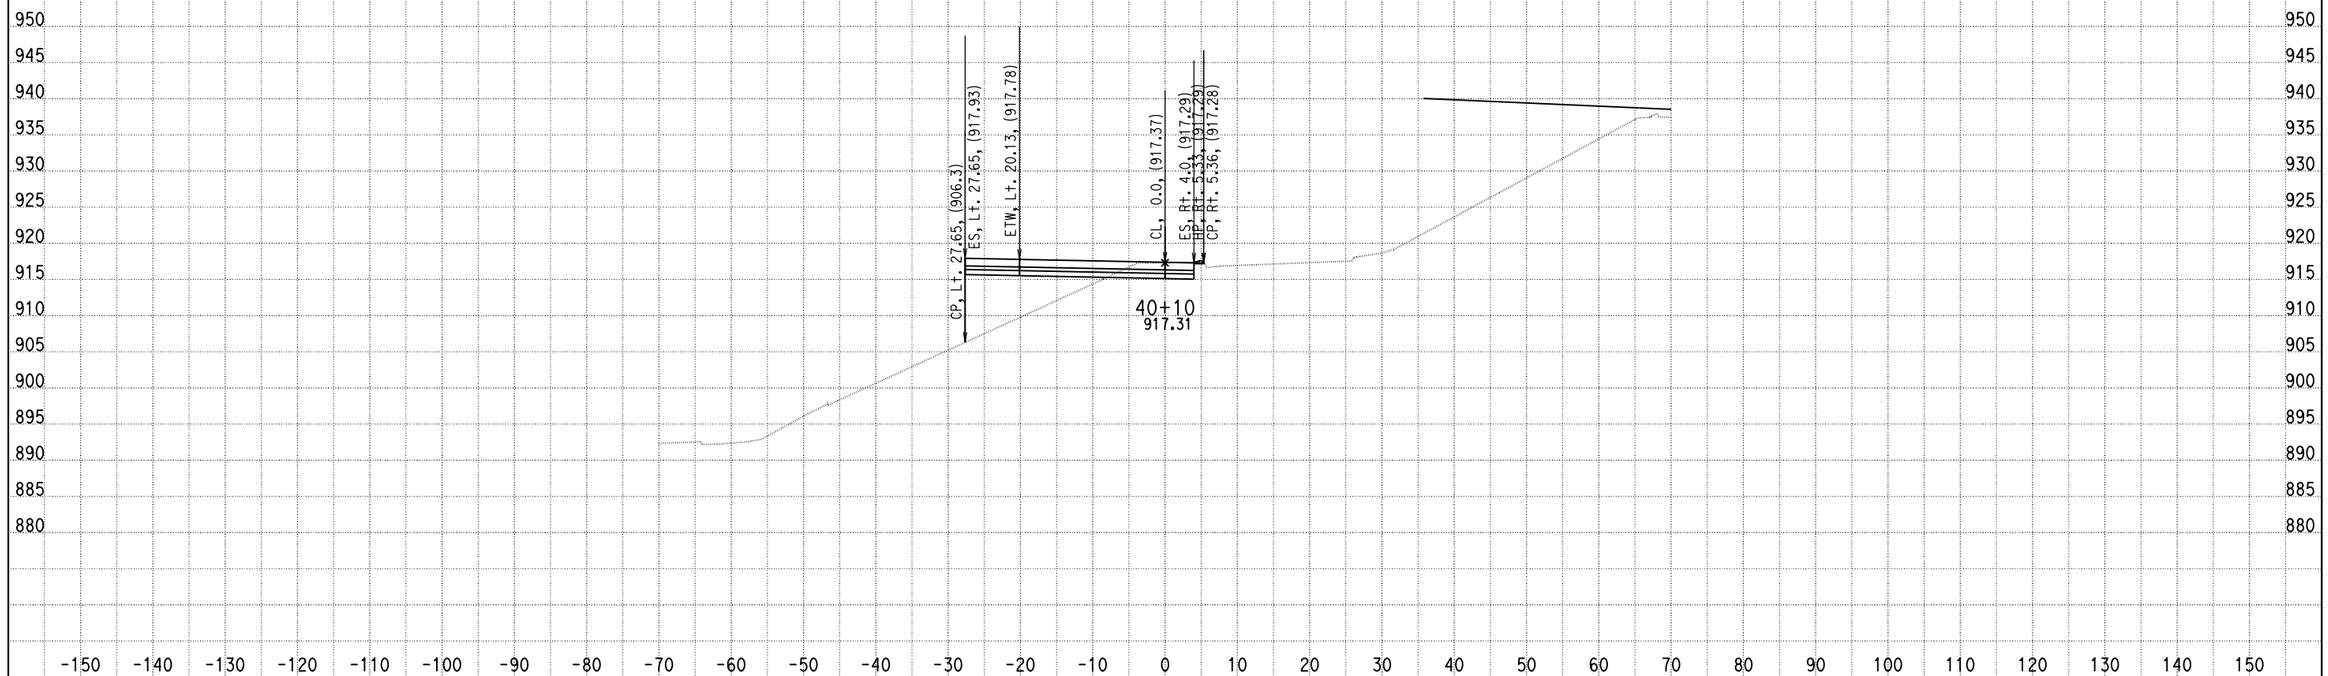

DATE: 4/8/2014

KC Project: 0818E File: D:\PROJECT\0818E\UPDATE-RAMP\hrf2f3-pro.ear

SCALE: 1" = 10' Horiz.
1" = 10' Vert.

All Dimensions are US Survey Feet

RAMPF2F3
CROSS SECTIONS

SHEET 132 OF XXX

DESIGN STUDY ONLY

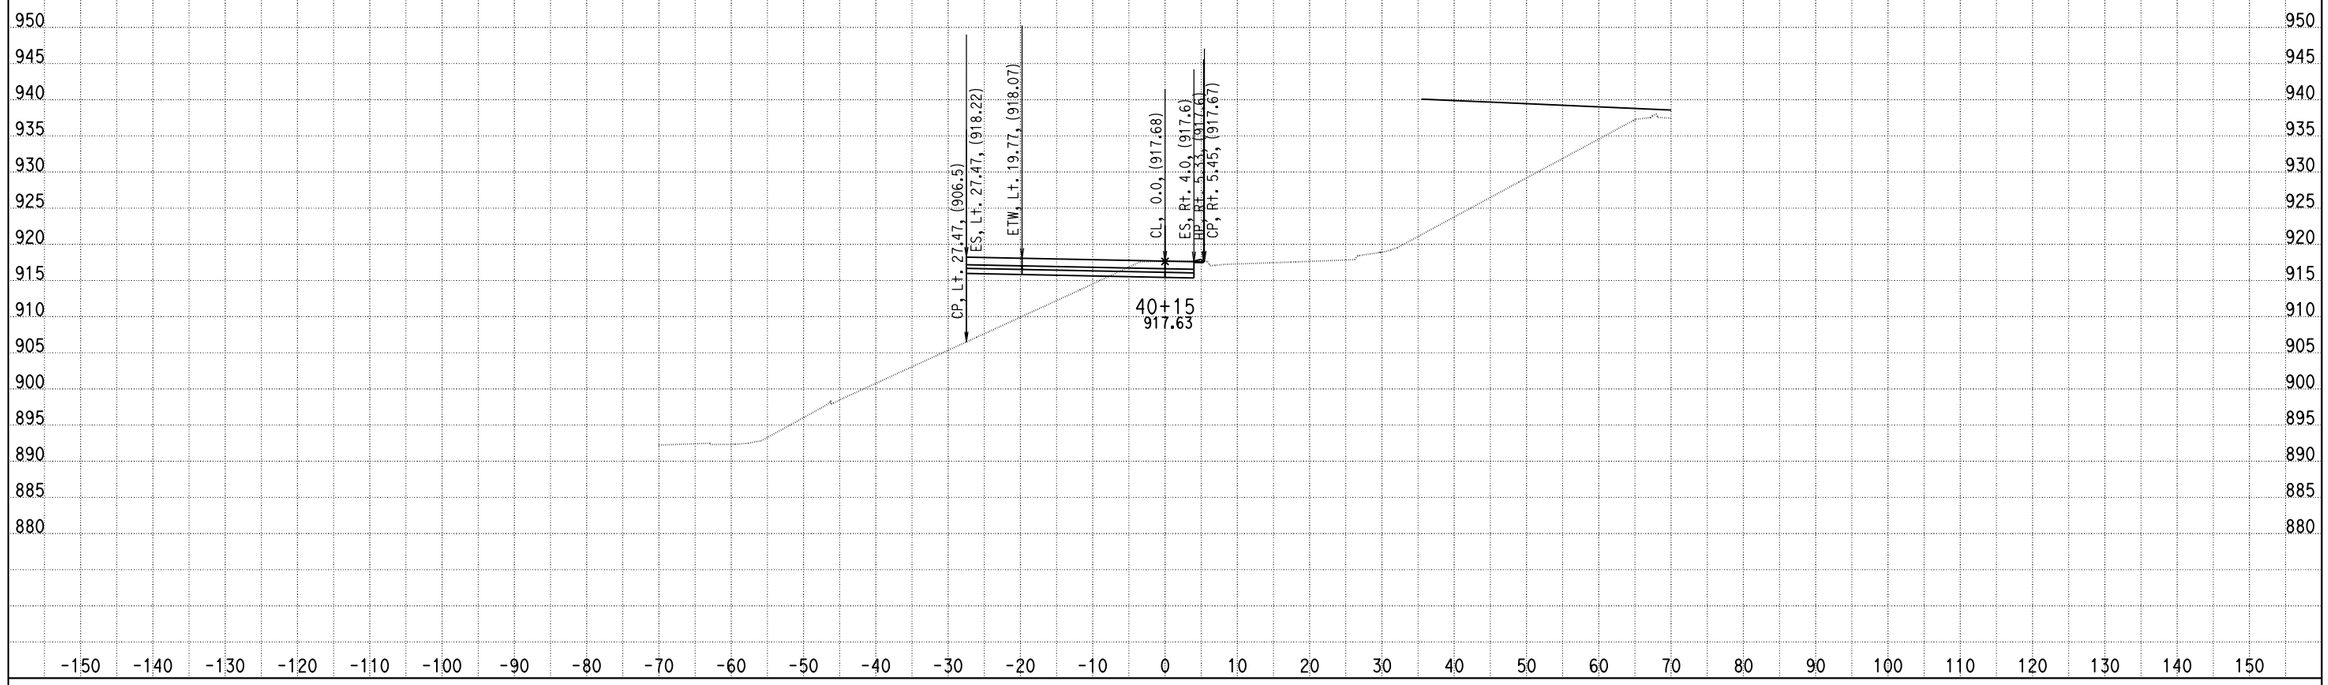

DATE: 4/8/2014

KC Project: 0818E File: D:\PROJECT\0818E\UPDATE-RAMP\hrf2f3-pro.ear

SCALE: 1" = 10' Horiz.
1" = 10' Vert.

All Dimensions are US Survey Feet

RAMPF2F3
CROSS SECTIONS

SHEET 133 OF XXX

DESIGN STUDY ONLY

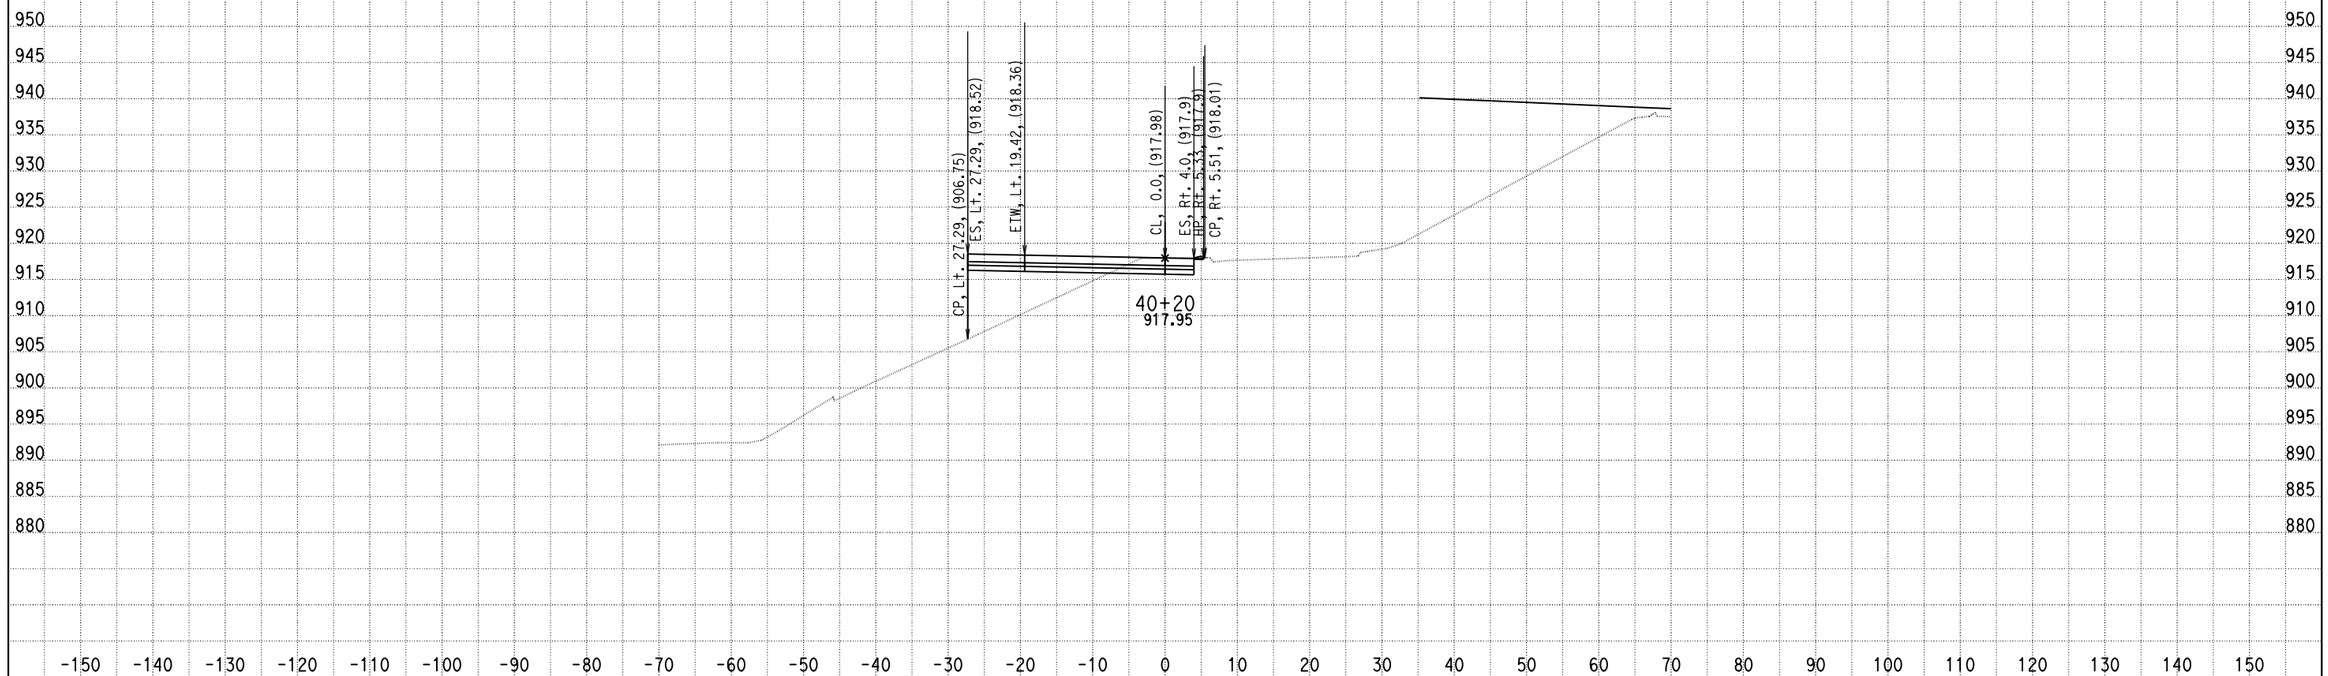

DATE: 4/8/2014

KC Project: 0818E File: D:\PROJECT\0818E\UPDATE-RAMP\hrf2f3-pro.ear

SCALE: 1" = 10' Horiz.
1" = 10' Vert.

All Dimensions are US Survey Feet

RAMPF2F3
CROSS SECTIONS

DESIGN STUDY ONLY

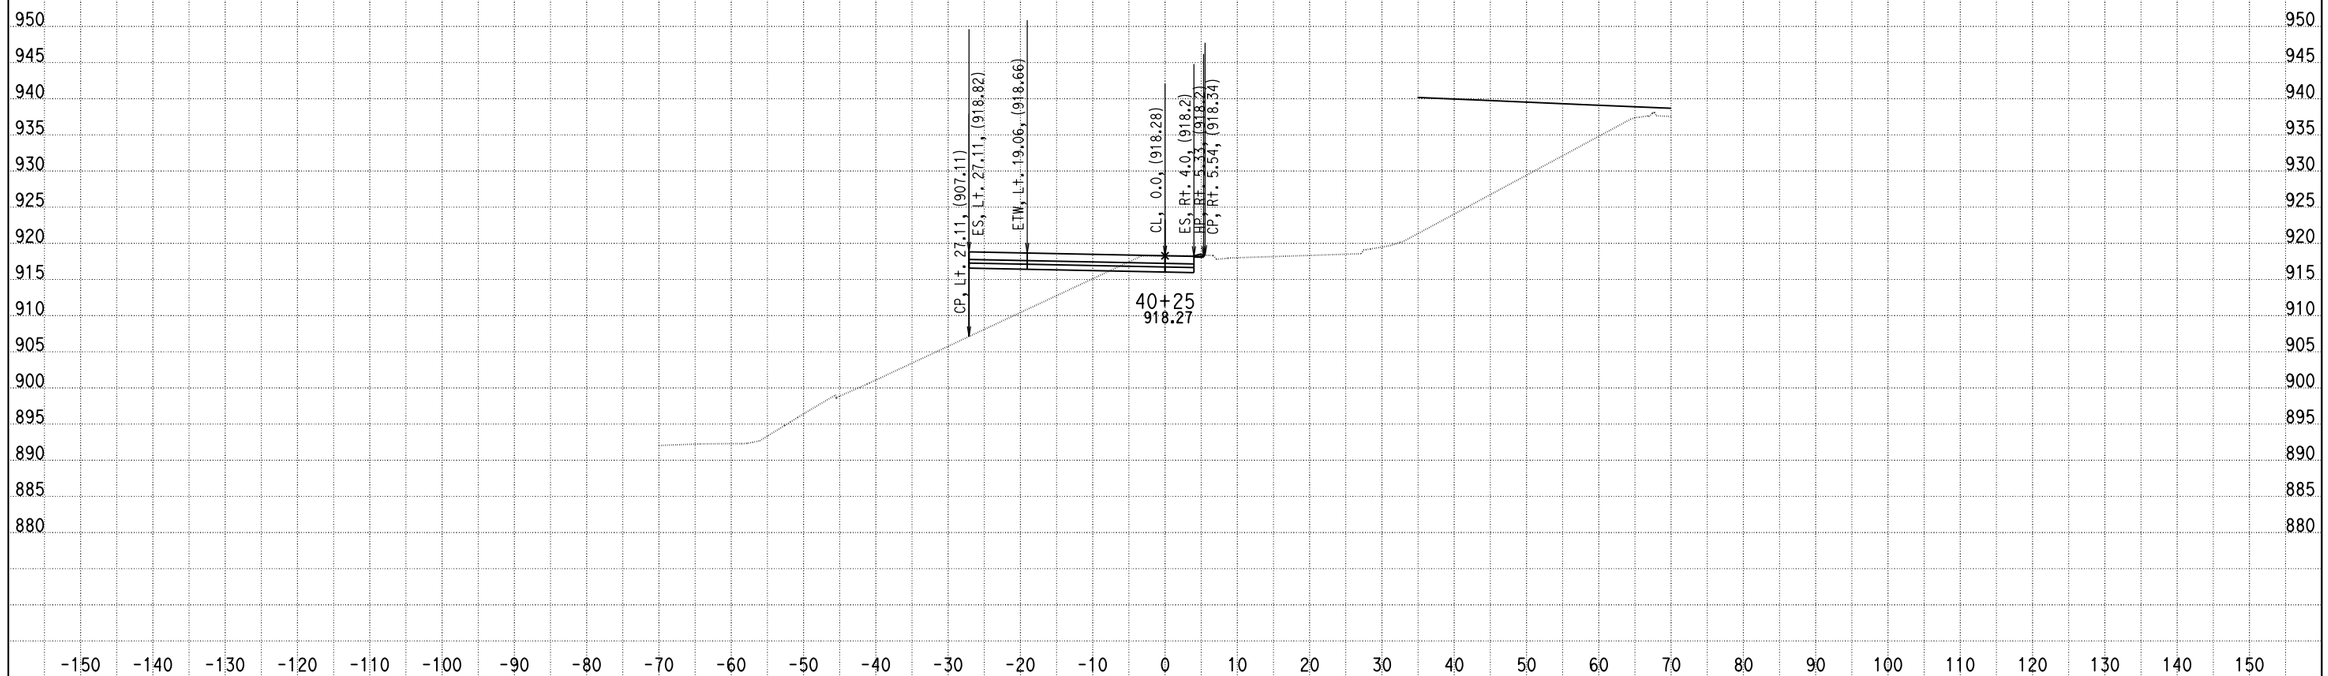

DATE: 4/8/2014

KC Project: 0818E File: D:\PROJECT\0818E\UPDATE-RAMP\hrf2f3-pro.ear

SCALE: 1" = 10' Horiz.
1" = 10' Vert.

All Dimensions are US Survey Feet

RAMPF2F3
CROSS SECTIONS

SHEET 135 OF XXX

DESIGN STUDY ONLY

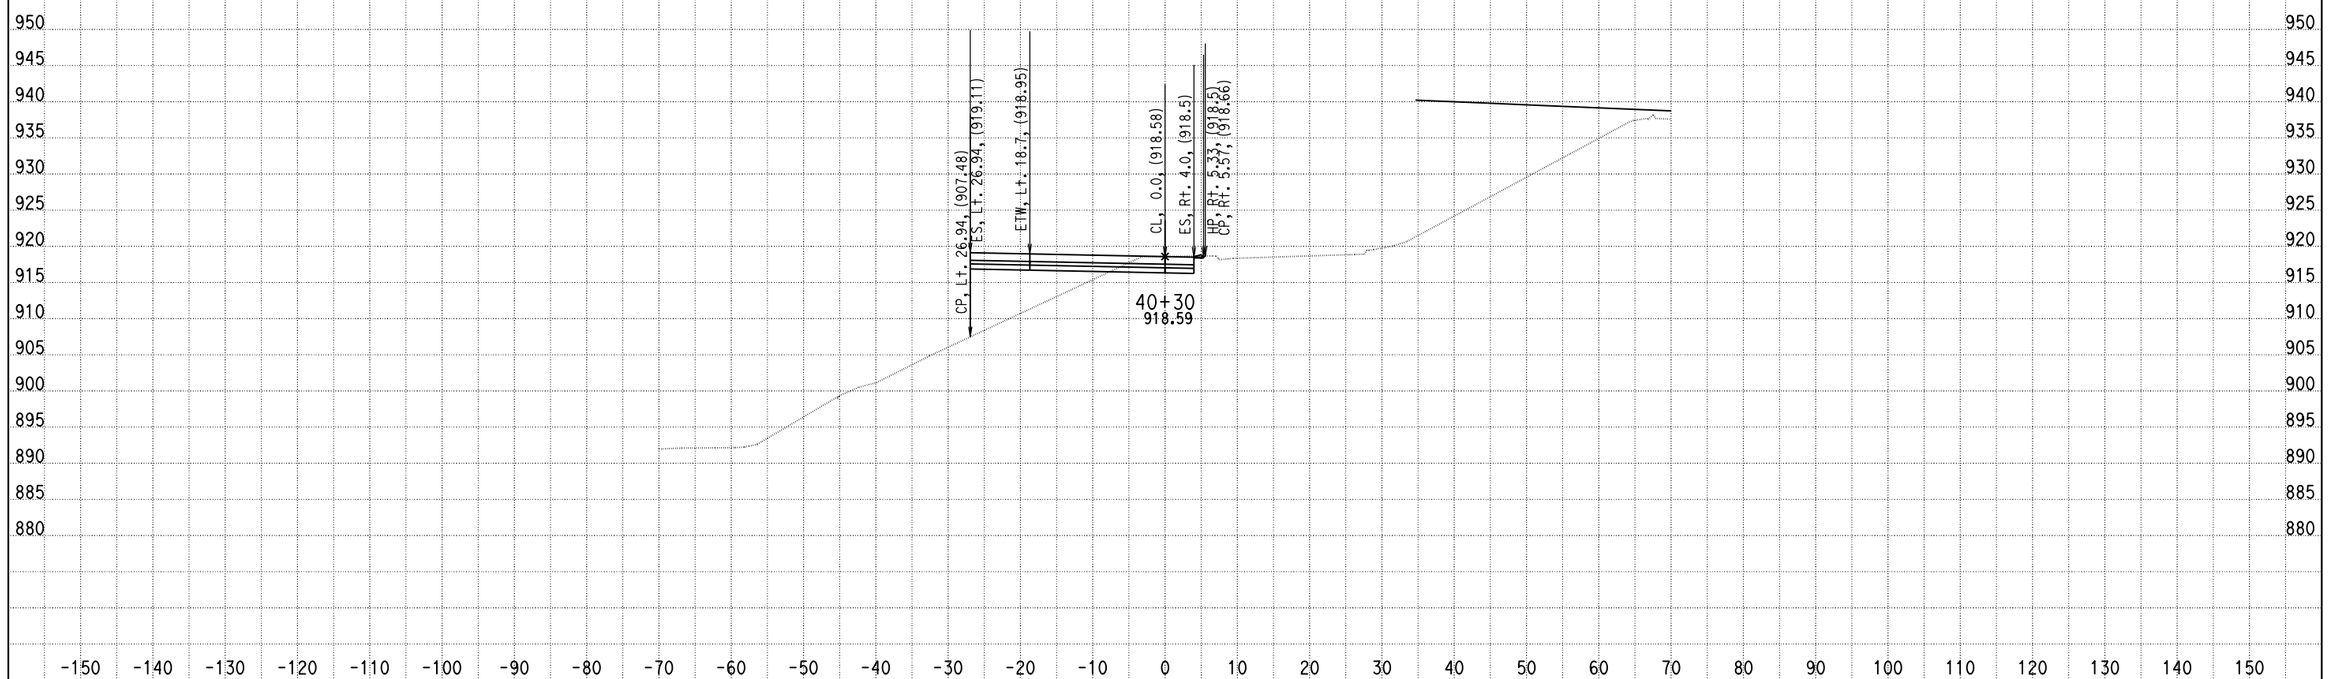

DATE: 4/8/2014

KC Project: 0818E File: D:\PROJECT\0818E\UPDATE-RAMP\hrf2f3-pro.ear

SCALE: 1" = 10' Horiz.
1" = 10' Vert.

All Dimensions are US Survey Feet

RAMPF2F3
CROSS SECTIONS

SHEET 136 OF XXX

DESIGN STUDY ONLY

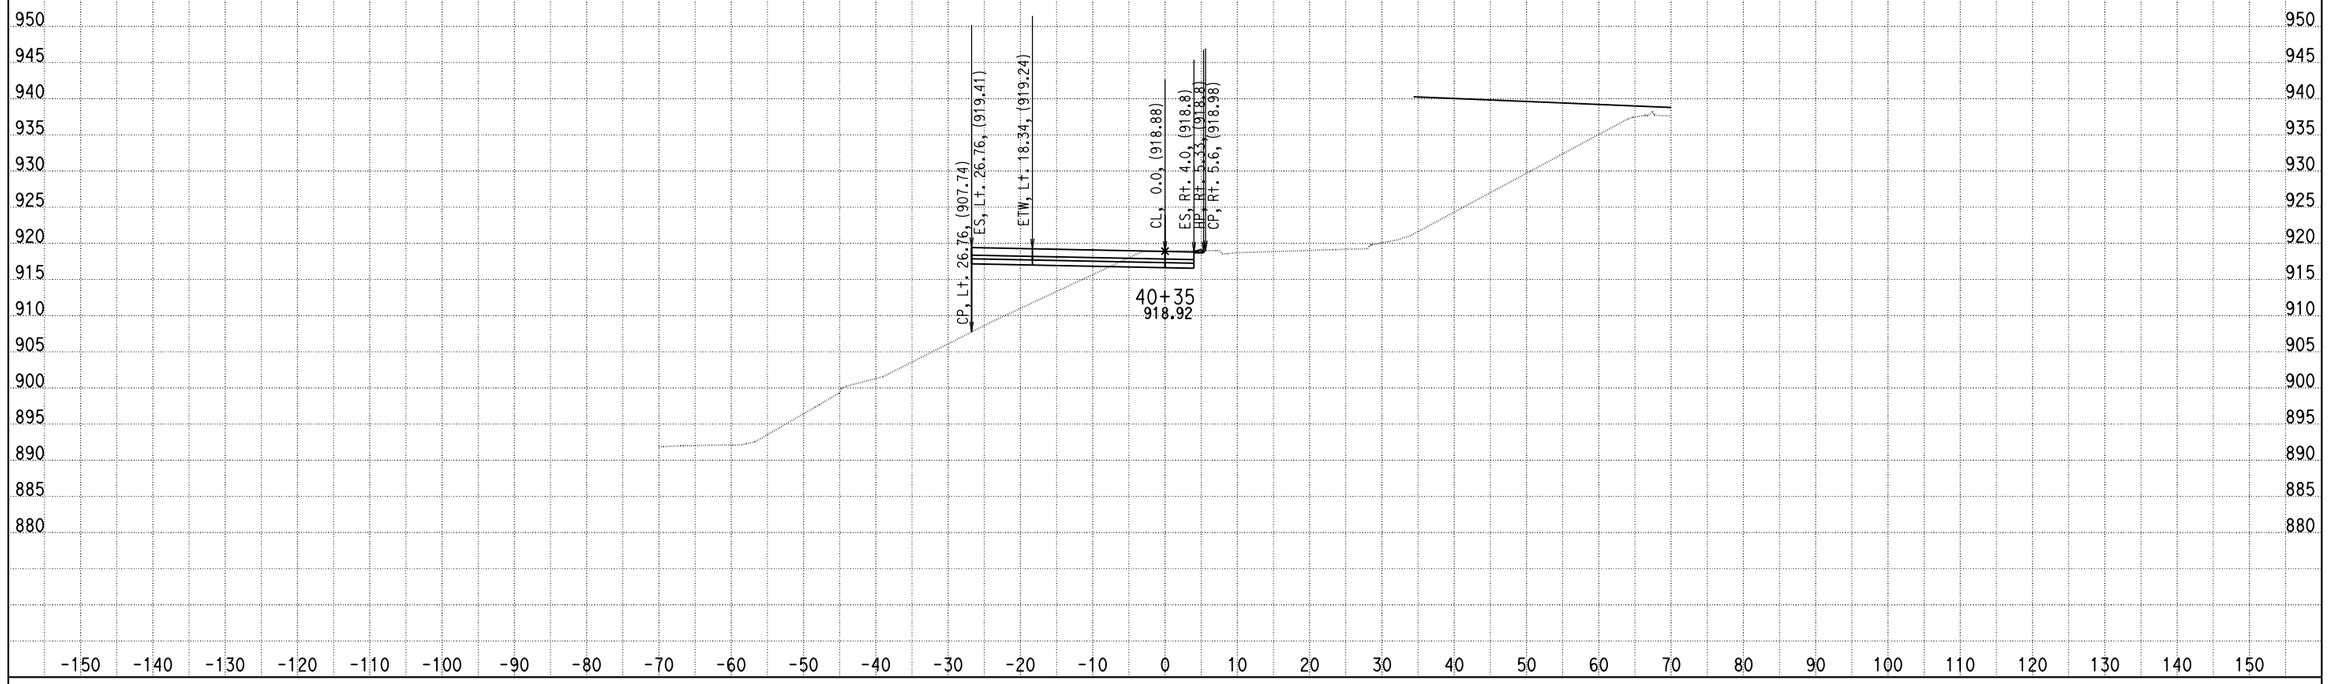

DATE: 4/8/2014

KC Project: 0818E File: D:\PROJECT\0818E\UPDATE-RAMP\hrf2f3-pro.ear

SCALE: 1" = 10' Horiz.
1" = 10' Vert.

All Dimensions are US Survey Feet

RAMPF2F3
CROSS SECTIONS

SHEET 137 OF XXX

DESIGN STUDY ONLY

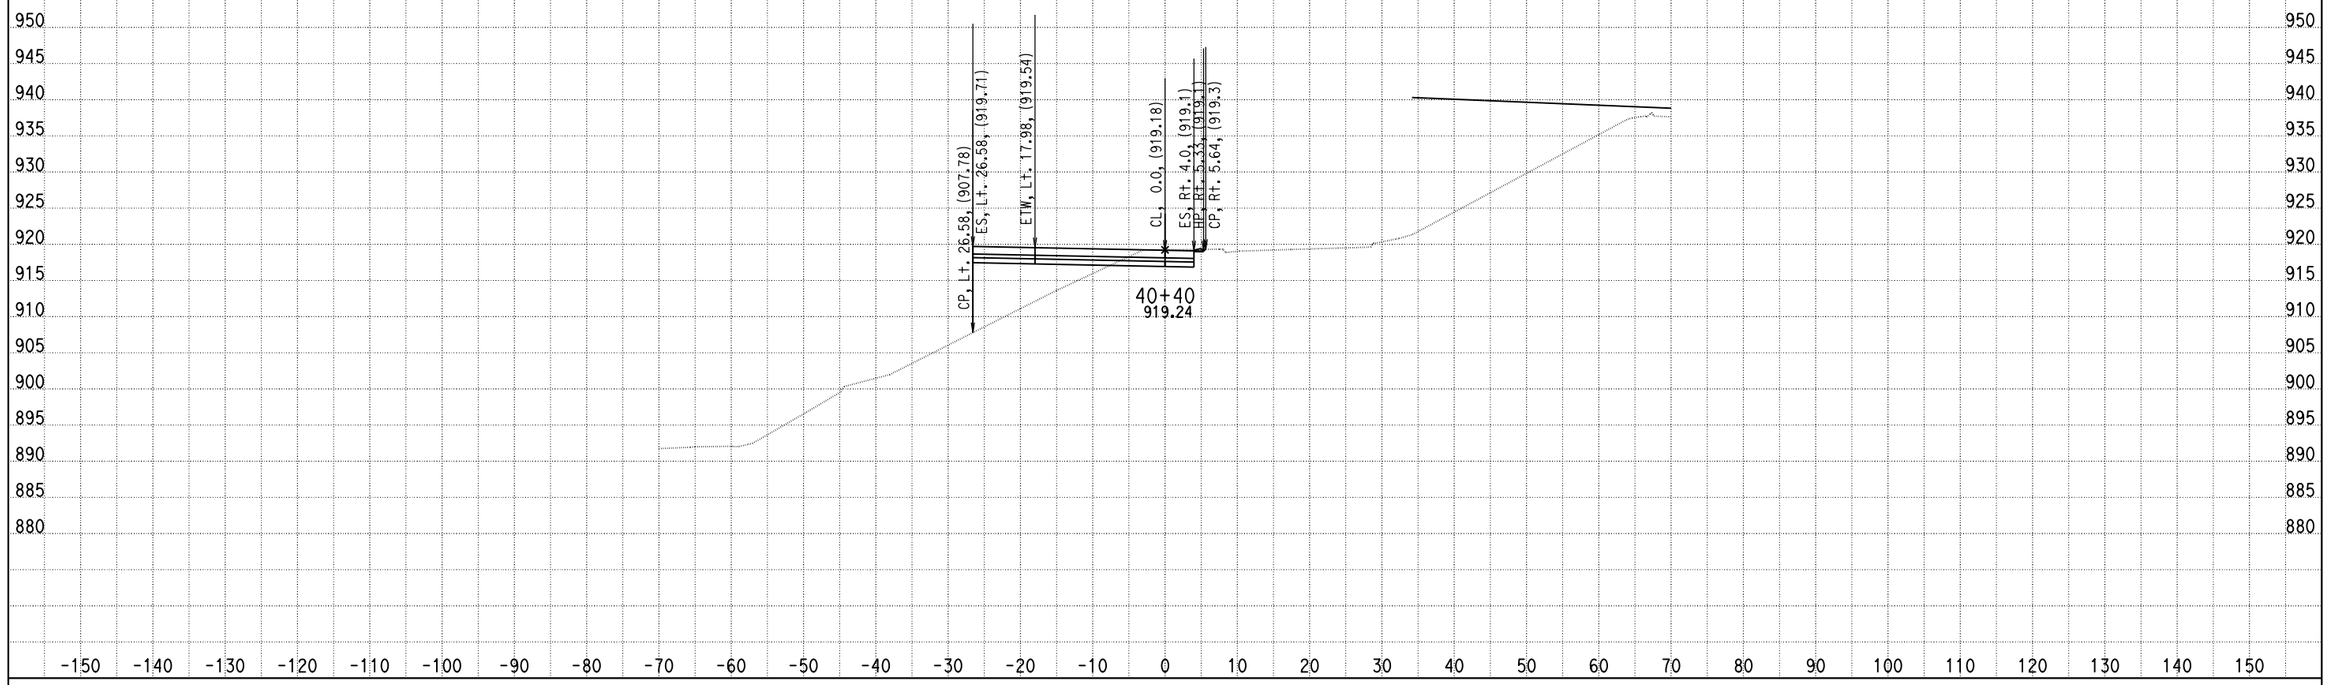

DATE: 4/8/2014

KC Project: 0818E File: D:\PROJECT\0818E\UPDATE-RAMP\hrf2f3-pro.ear

SCALE: 1" = 10' Horiz.
1" = 10' Vert.

All Dimensions are US Survey Feet

RAMPF2F3
CROSS SECTIONS

DESIGN STUDY ONLY

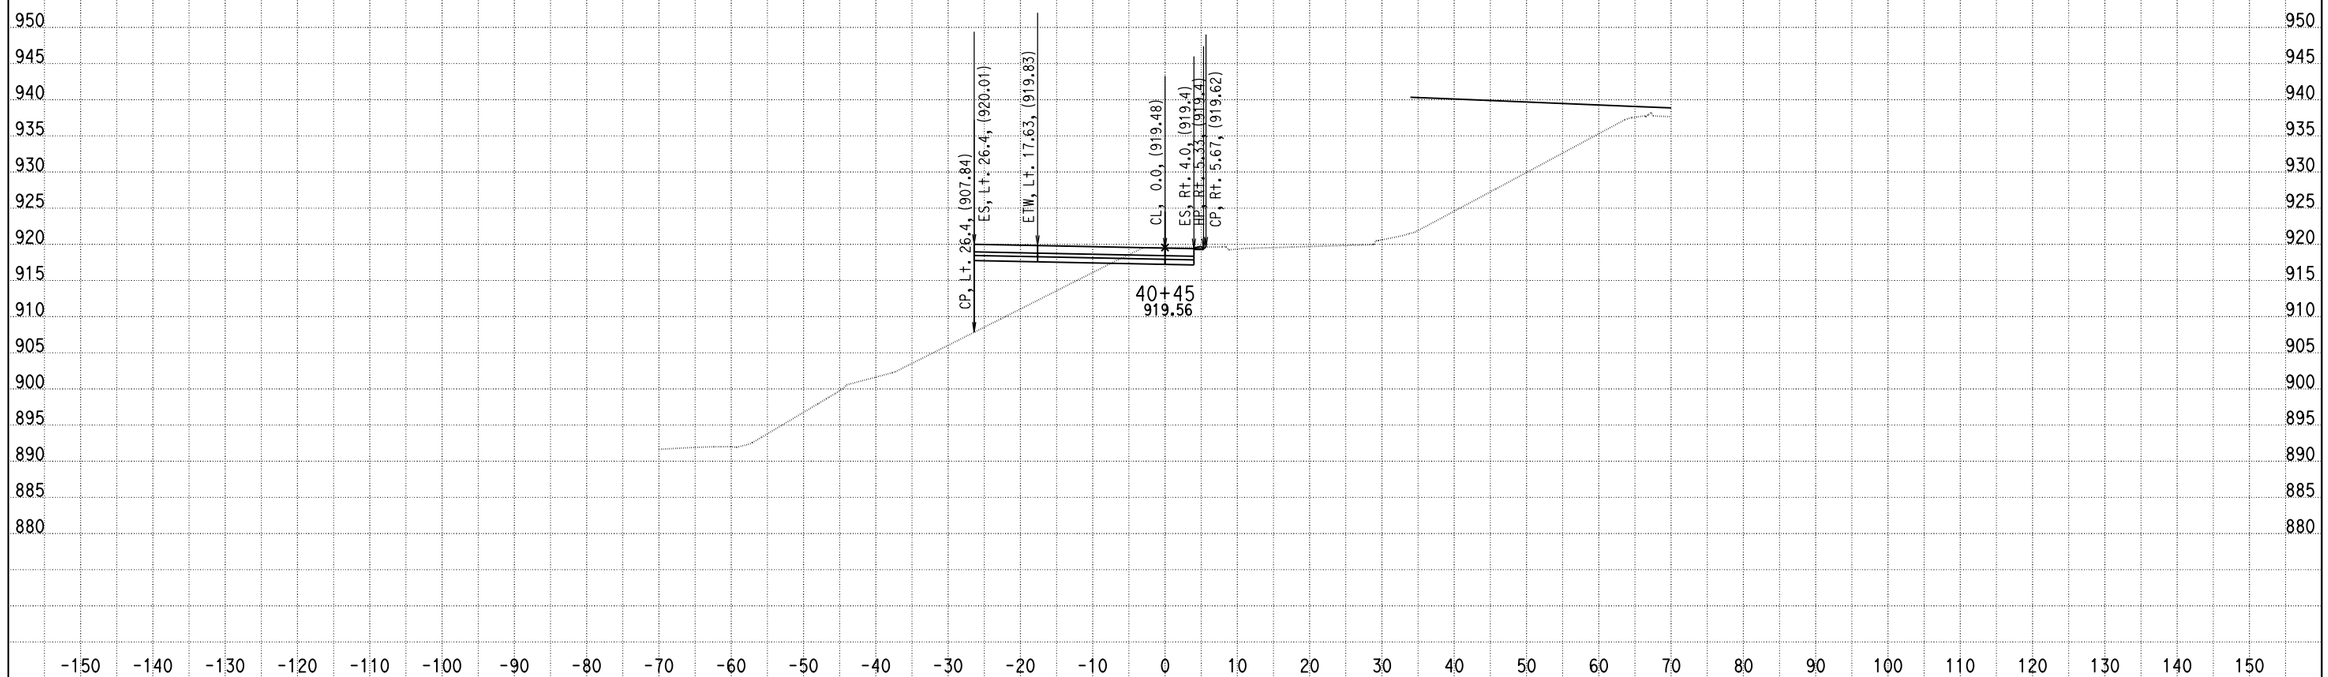

DATE: 4/8/2014

KC Project: 0818E File: D:\PROJECT\0818E\UPDATE-RAMP\hrf2f3-pro.ear

SCALE: 1" = 10' Horiz.
1" = 10' Vert.

All Dimensions are US Survey Feet

RAMPF2F3
CROSS SECTIONS

SHEET 139 OF XXX

DESIGN STUDY ONLY

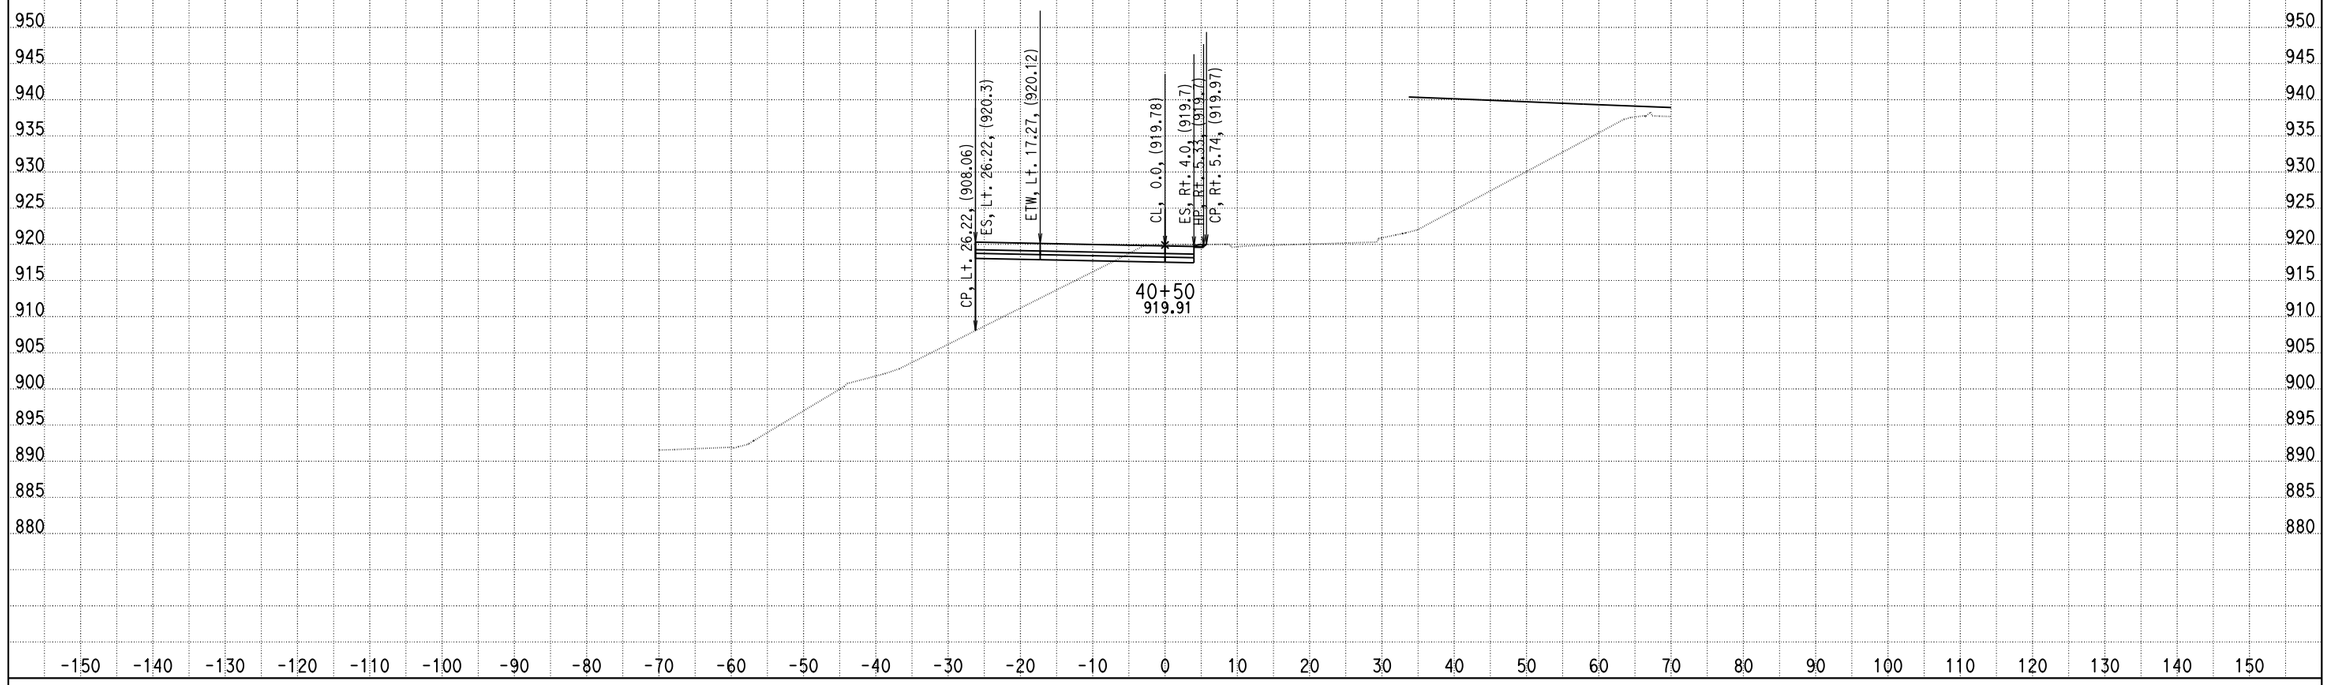

DATE: 4/8/2014

KC Project: 0818E File: D:\PROJECT\0818E\UPDATE-RAMP\hrf2f3-pro.ear

SCALE: 1" = 10' Horiz.
1" = 10' Vert.

All Dimensions are US Survey Feet

RAMPF2F3
CROSS SECTIONS

SHEET 140 OF XXX

DESIGN STUDY ONLY

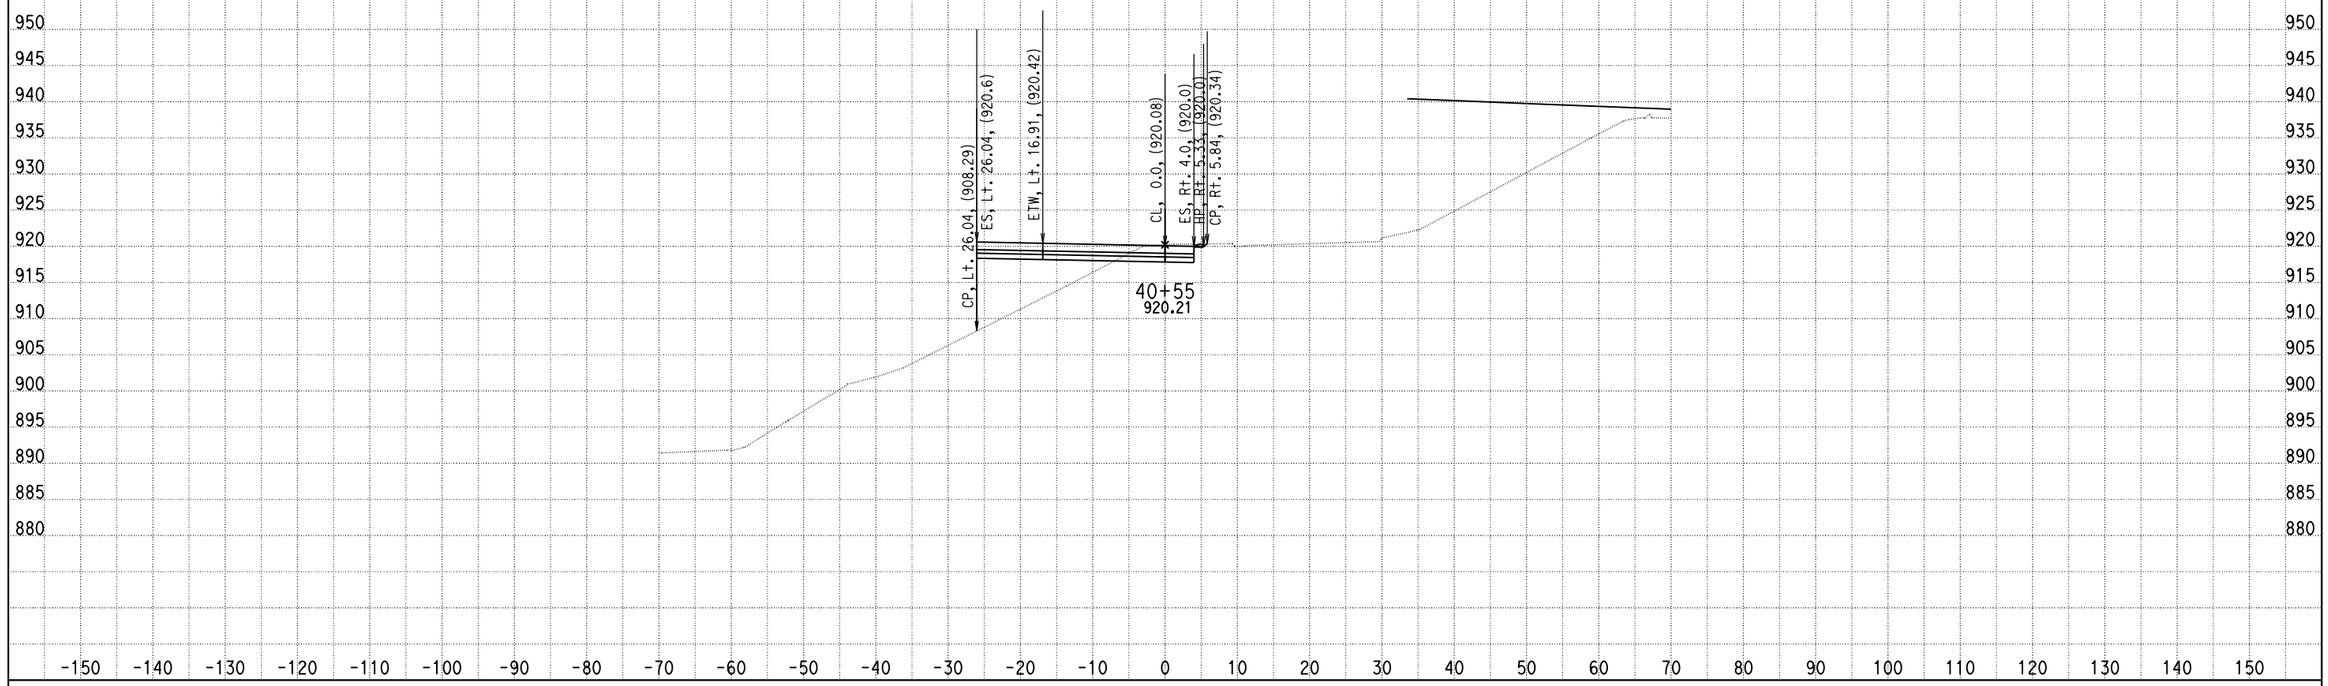

DATE: 4/8/2014

KC Project: 0818E File: D:\PROJECT\0818E\UPDATE-RAMP\hrf2f3-pro.ear

SCALE: 1" = 10' Horiz.
1" = 10' Vert.

All Dimensions are US Survey Feet

RAMPF2F3
CROSS SECTIONS

SHEET 141 OF XXX

DESIGN STUDY ONLY

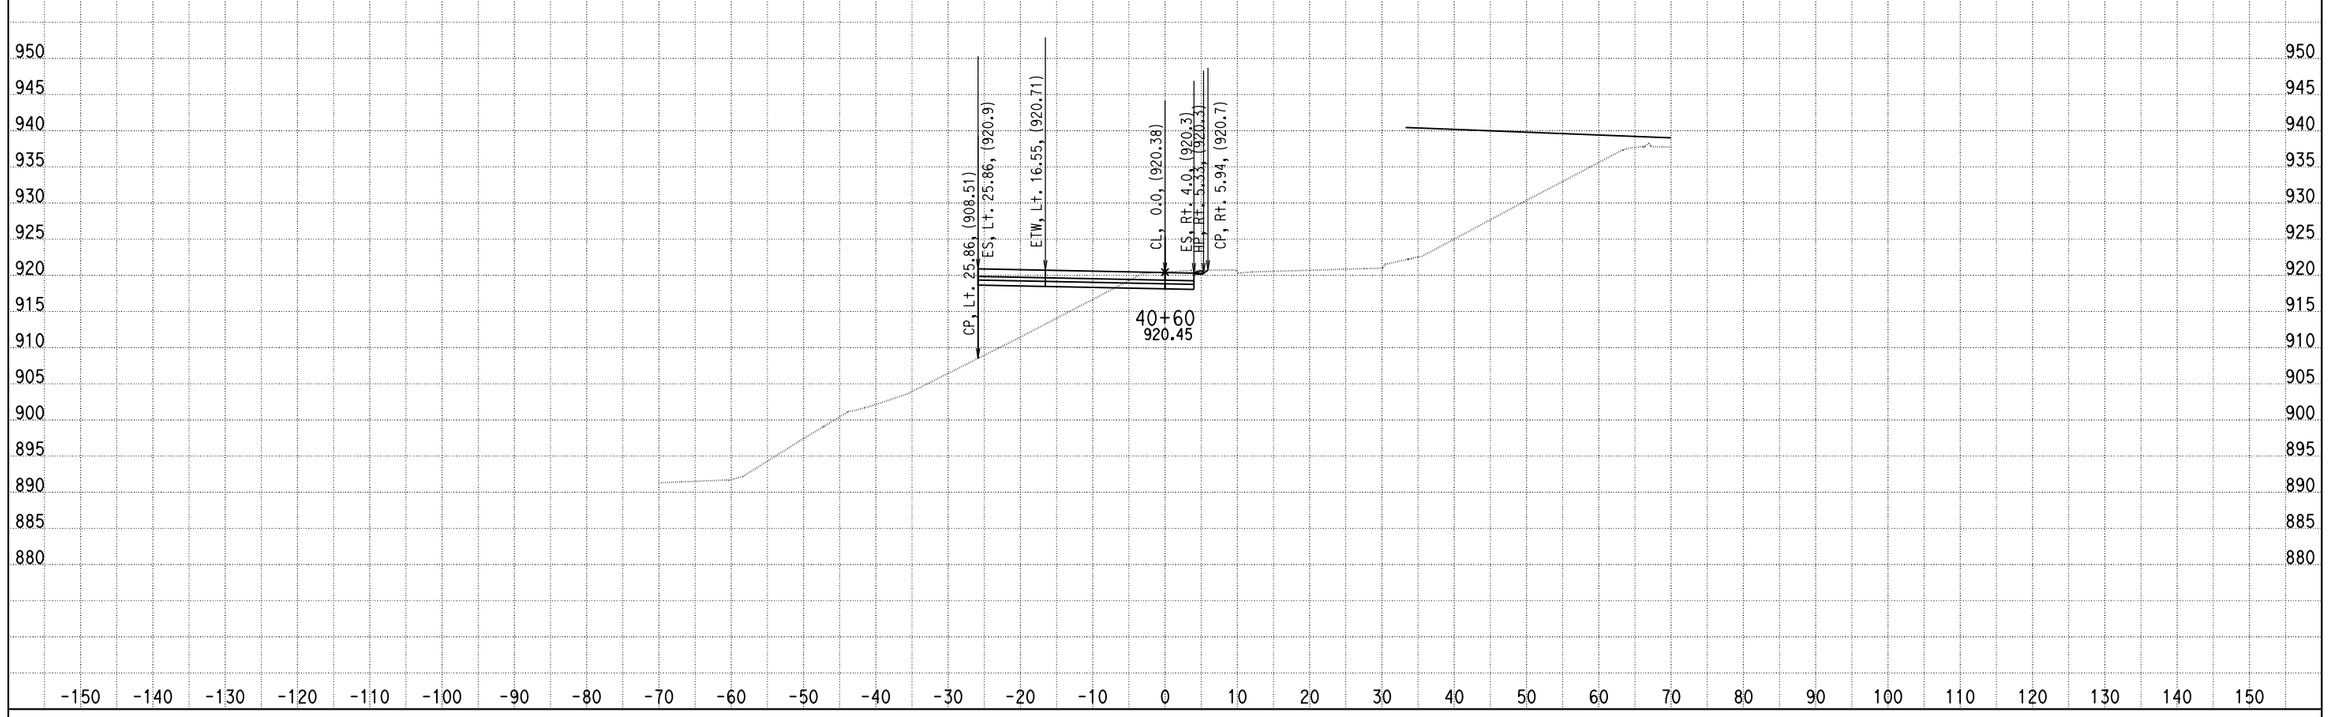

DATE: 4/8/2014

KC Project: 0818E File: D:\PROJECT\0818E\UPDATE-RAMP\hrf2f3-pro.ear

SCALE: 1" = 10' Horiz.
1" = 10' Vert.

All Dimensions are US Survey Feet

RAMPF2F3
CROSS SECTIONS

SHEET 142 OF XXX

DESIGN STUDY ONLY

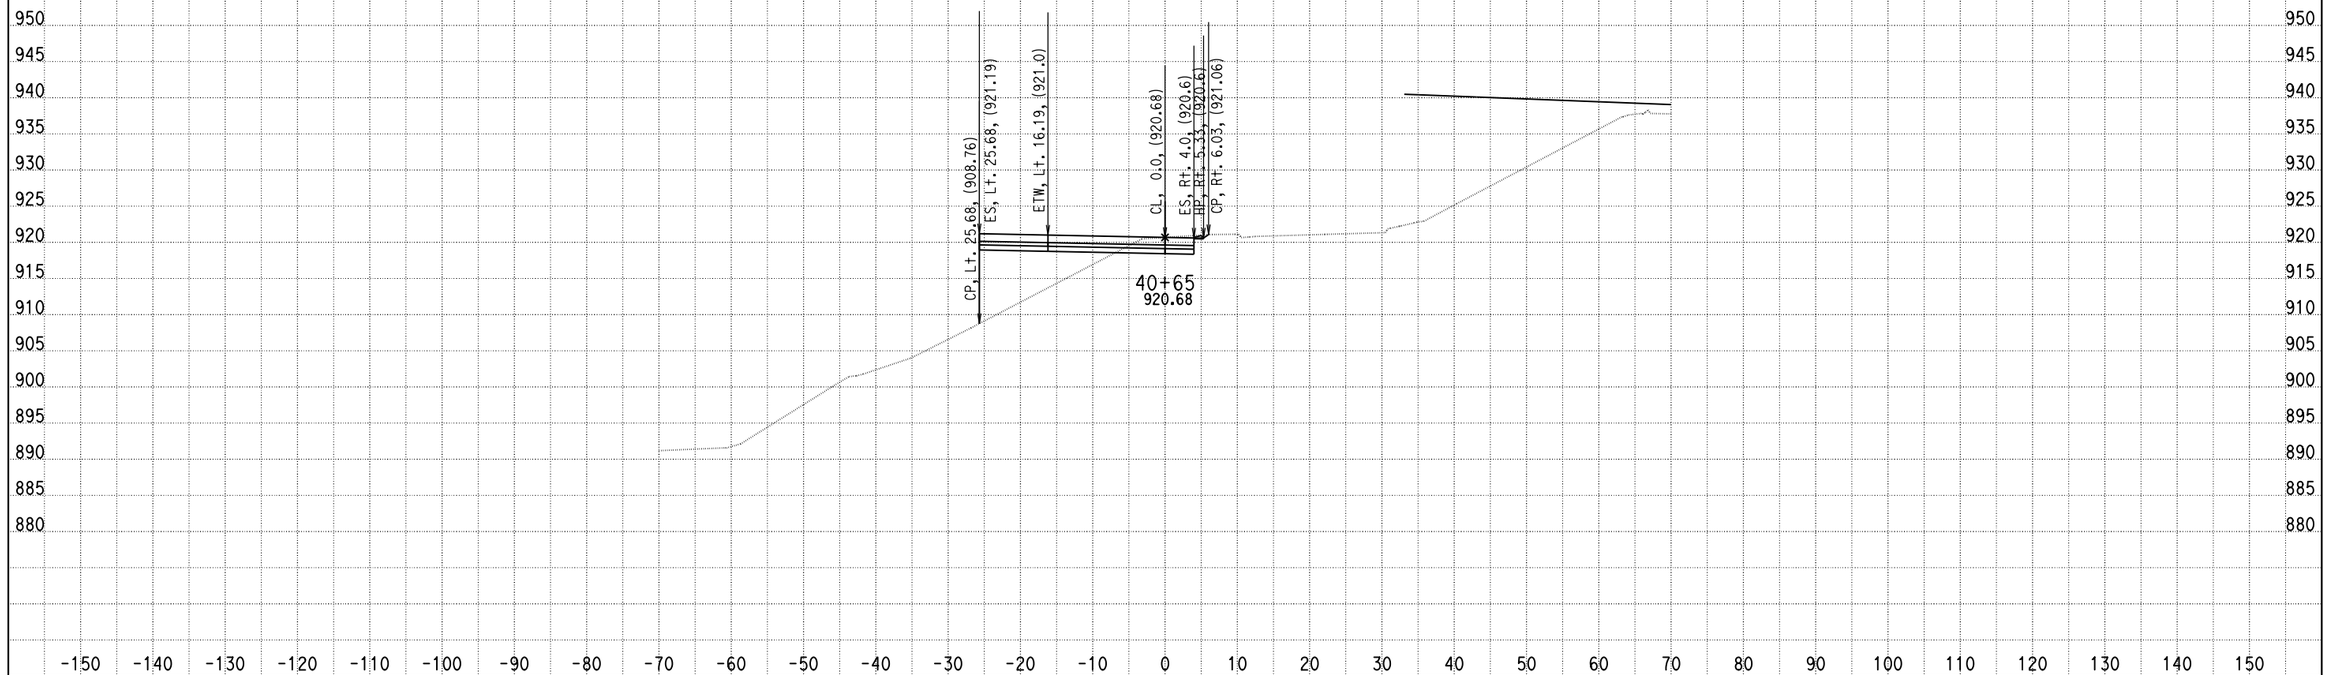

DATE: 4/8/2014

KC Project: 0818E File: D:\PROJECT\0818E\UPDATE-RAMP\hrf2f3-pro.ear

SCALE: 1" = 10' Horiz.
1" = 10' Vert.

All Dimensions are US Survey Feet

RAMPF2F3
CROSS SECTIONS

SHEET 143 OF XXX

DESIGN STUDY ONLY

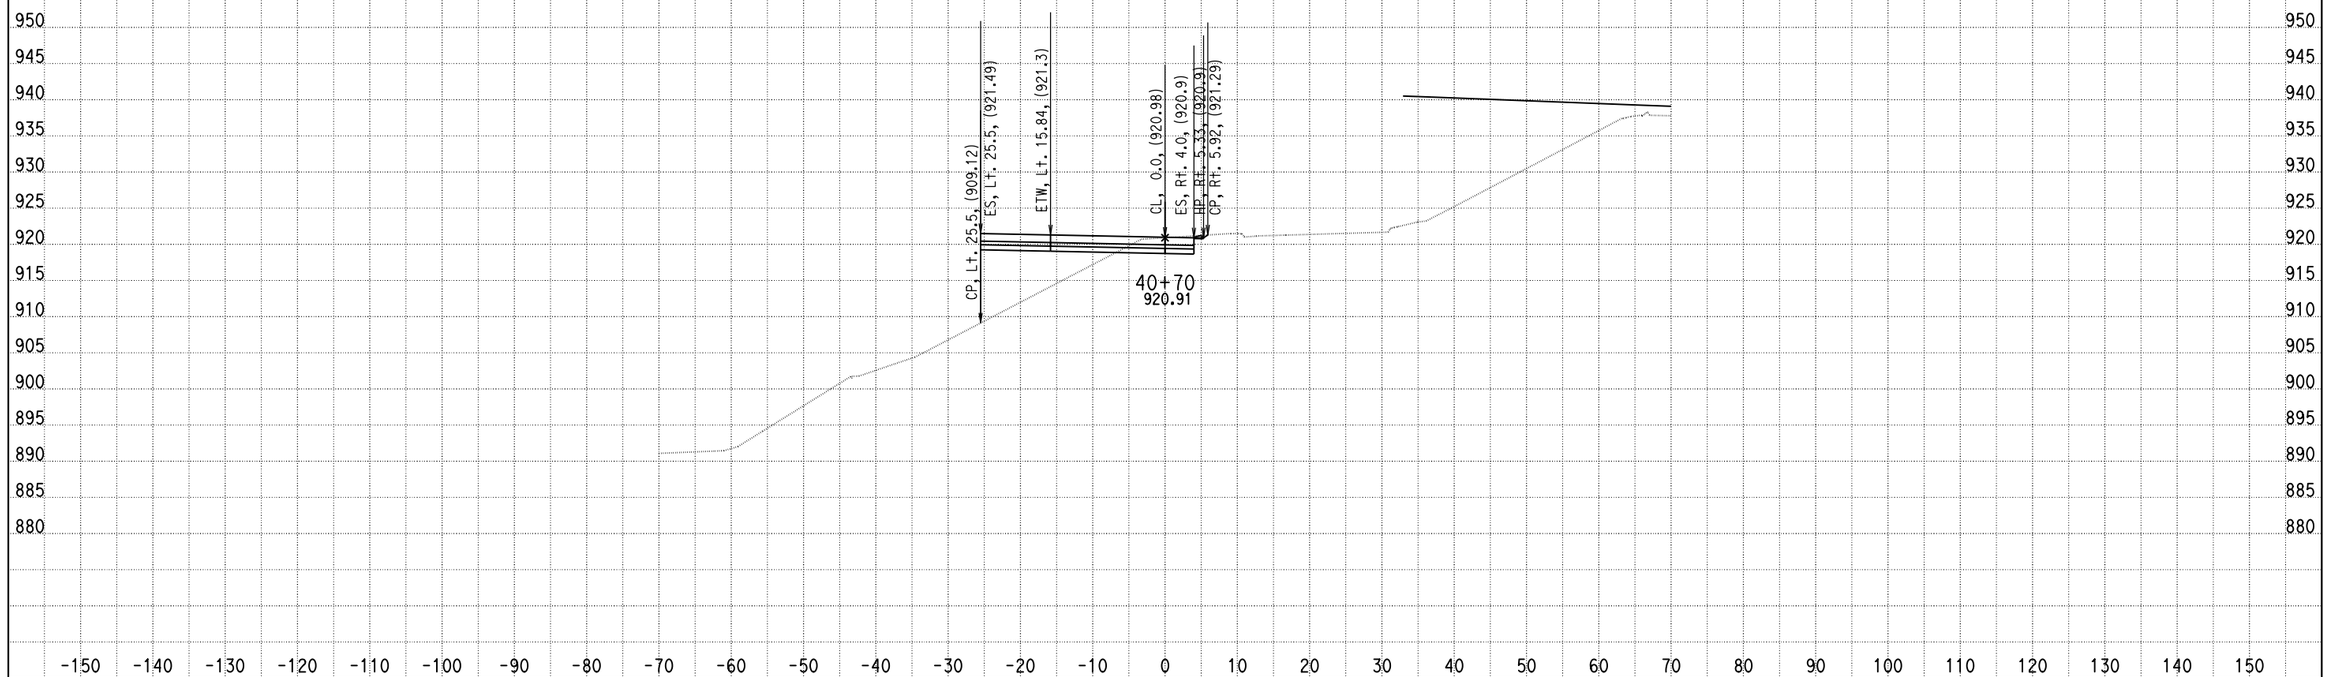

DATE: 4/8/2014

KC Project: 0818E File: D:\PROJECT\0818E\UPDATE-RAMP\hrf2f3-pro.ear

SCALE: 1" = 10' Horiz.
1" = 10' Vert.

All Dimensions are US Survey Feet

RAMPF2F3
CROSS SECTIONS

SHEET 144 OF XXX

DESIGN STUDY ONLY

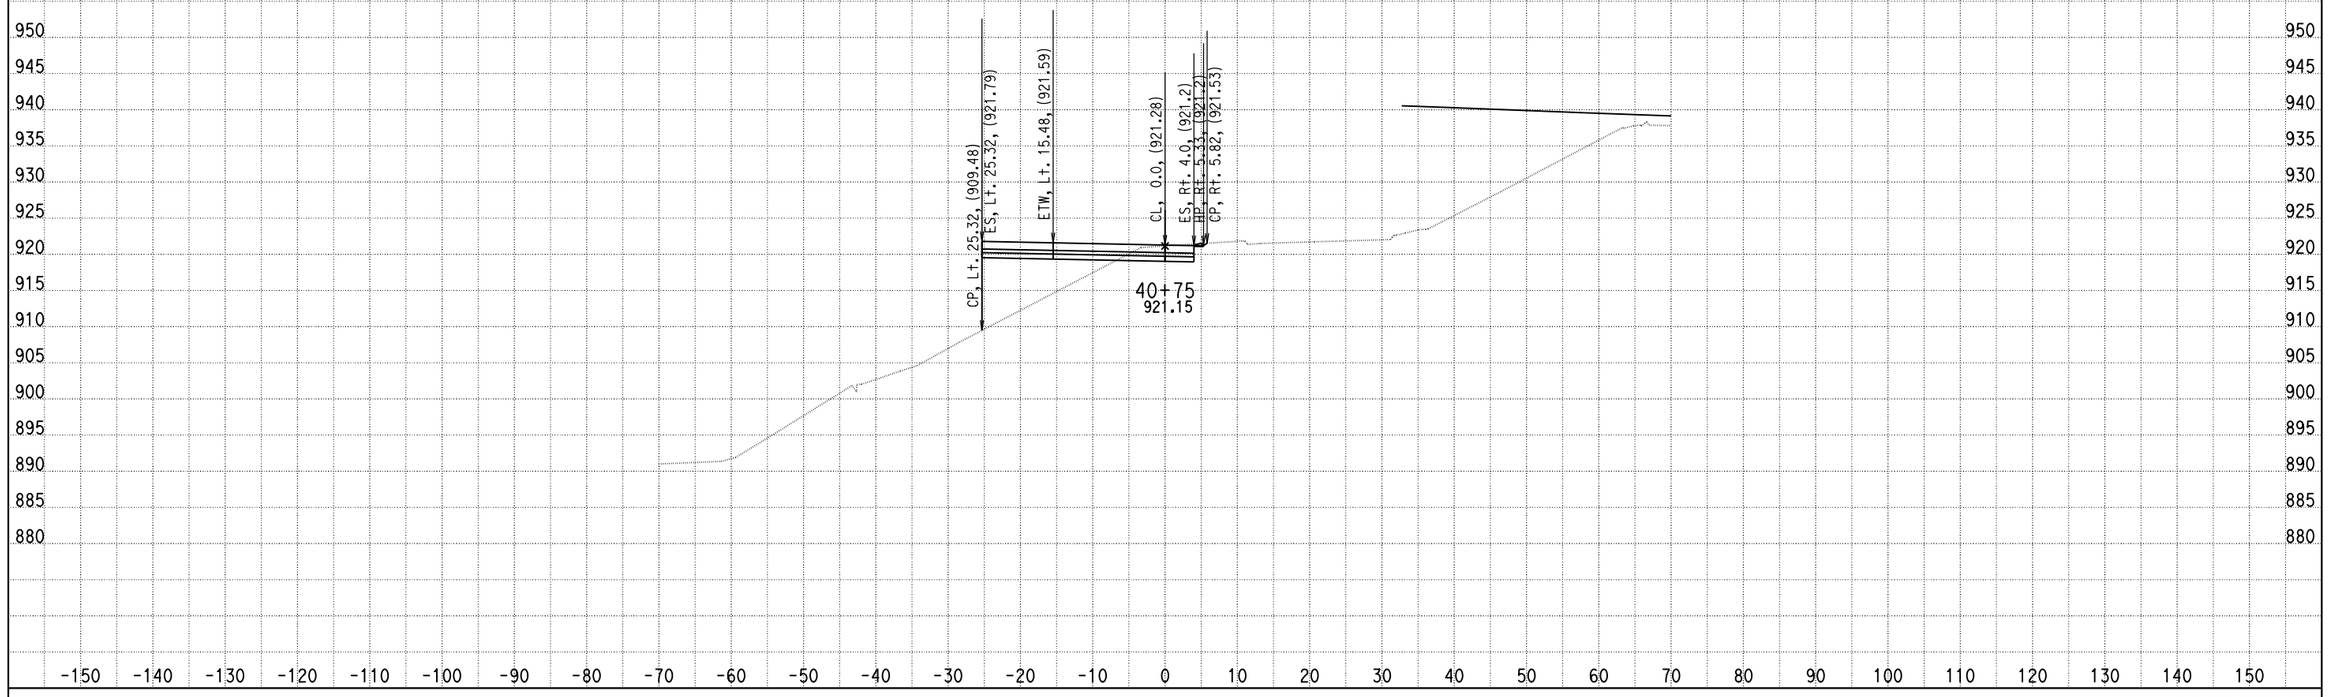

DATE: 4/8/2014

KC Project: 0818E File: D:\PROJECT\0818E\UPDATE-RAMP\hrf2f3-pro.ear

SCALE: 1" = 10' Horiz.
1" = 10' Vert.

All Dimensions are US Survey Feet

RAMPF2F3
CROSS SECTIONS
SHEET 145 OF XXX

DESIGN STUDY ONLY

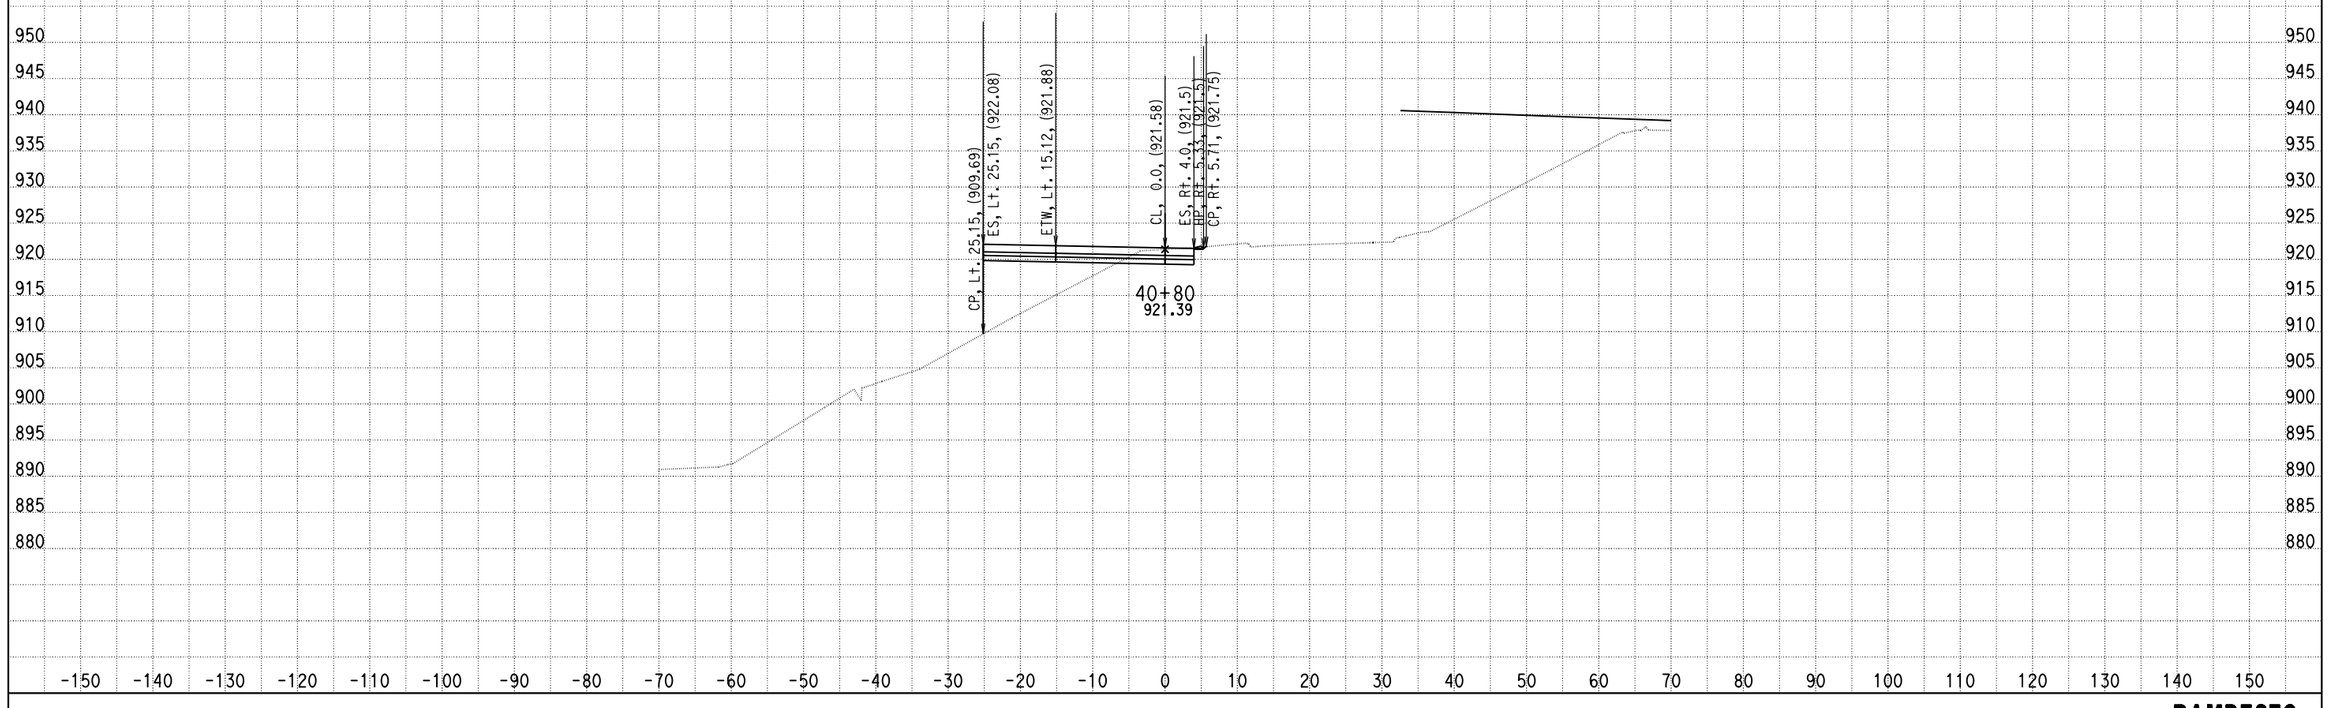

DATE: 4/8/2014

KC Project: 0818E File: D:\PROJECT\0818E\UPDATE-RAMP\hrf2f3-pro.ear

SCALE: 1" = 10' Horiz.
1" = 10' Vert.

All Dimensions are US Survey Feet

RAMPF2F3
CROSS SECTIONS
SHEET 146 OF XXX

DESIGN STUDY ONLY

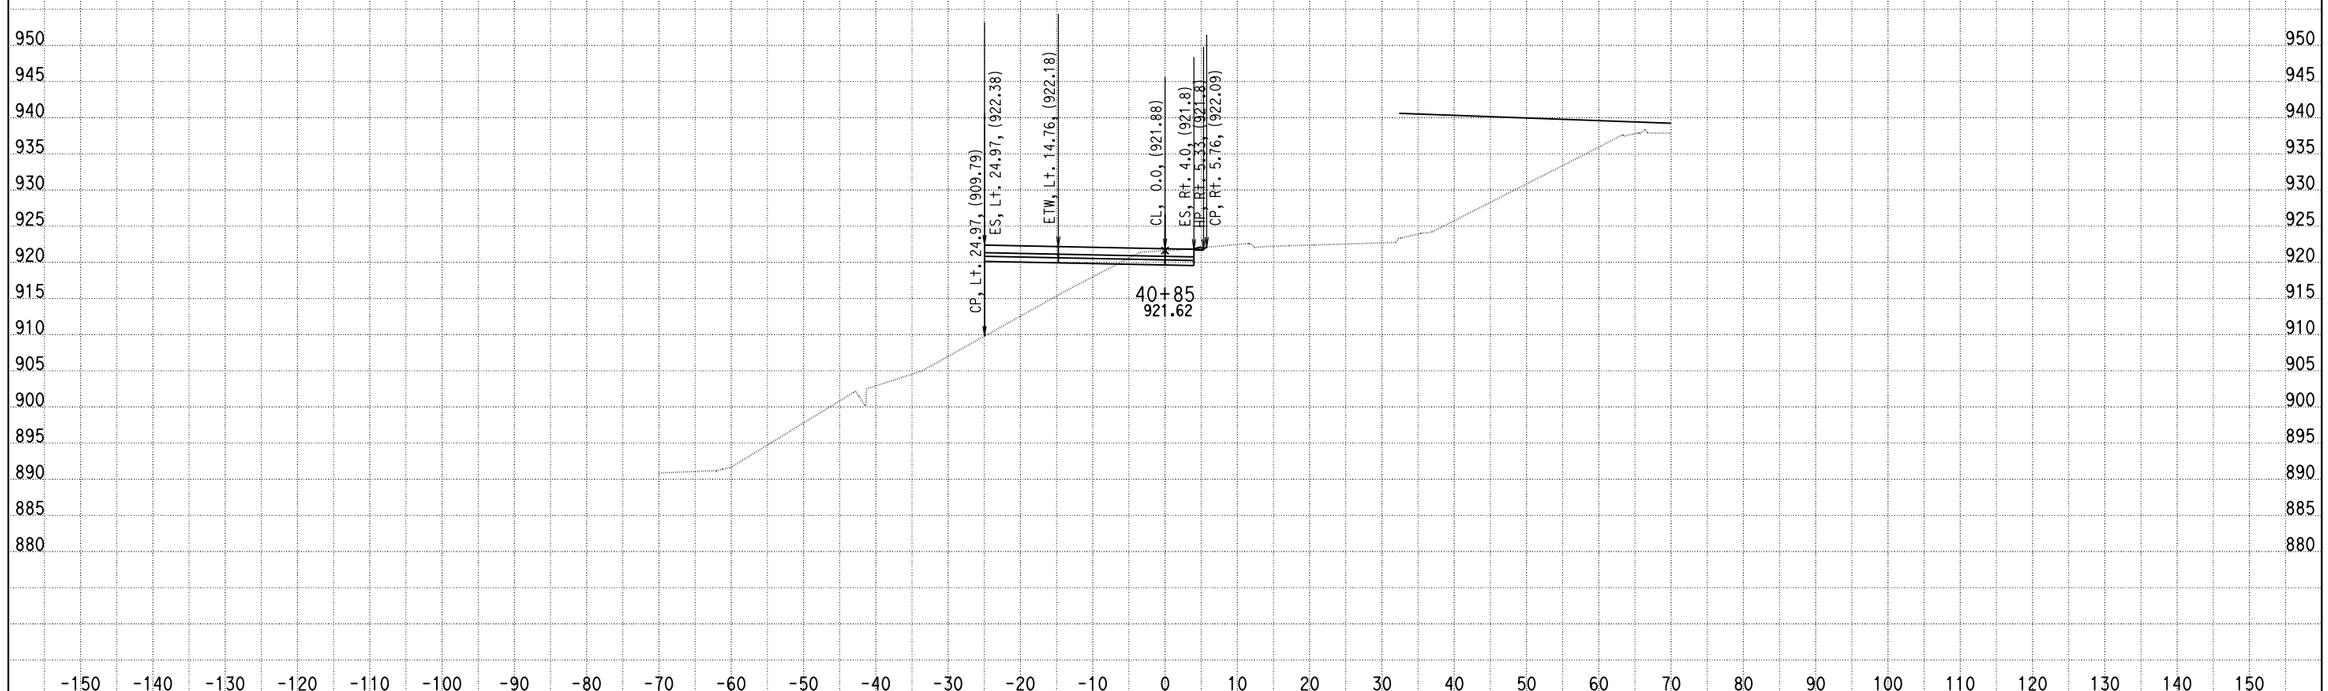

DATE: 4/8/2014

KC Project: 0818E File: D:\PROJECT\0818E\UPDATE-RAMP\hrf2f3-pro.ear

SCALE: 1" = 10' Horiz.
1" = 10' Vert.

All Dimensions are US Survey Feet

RAMPF2F3
CROSS SECTIONS

SHEET 147 OF XXX

DESIGN STUDY ONLY

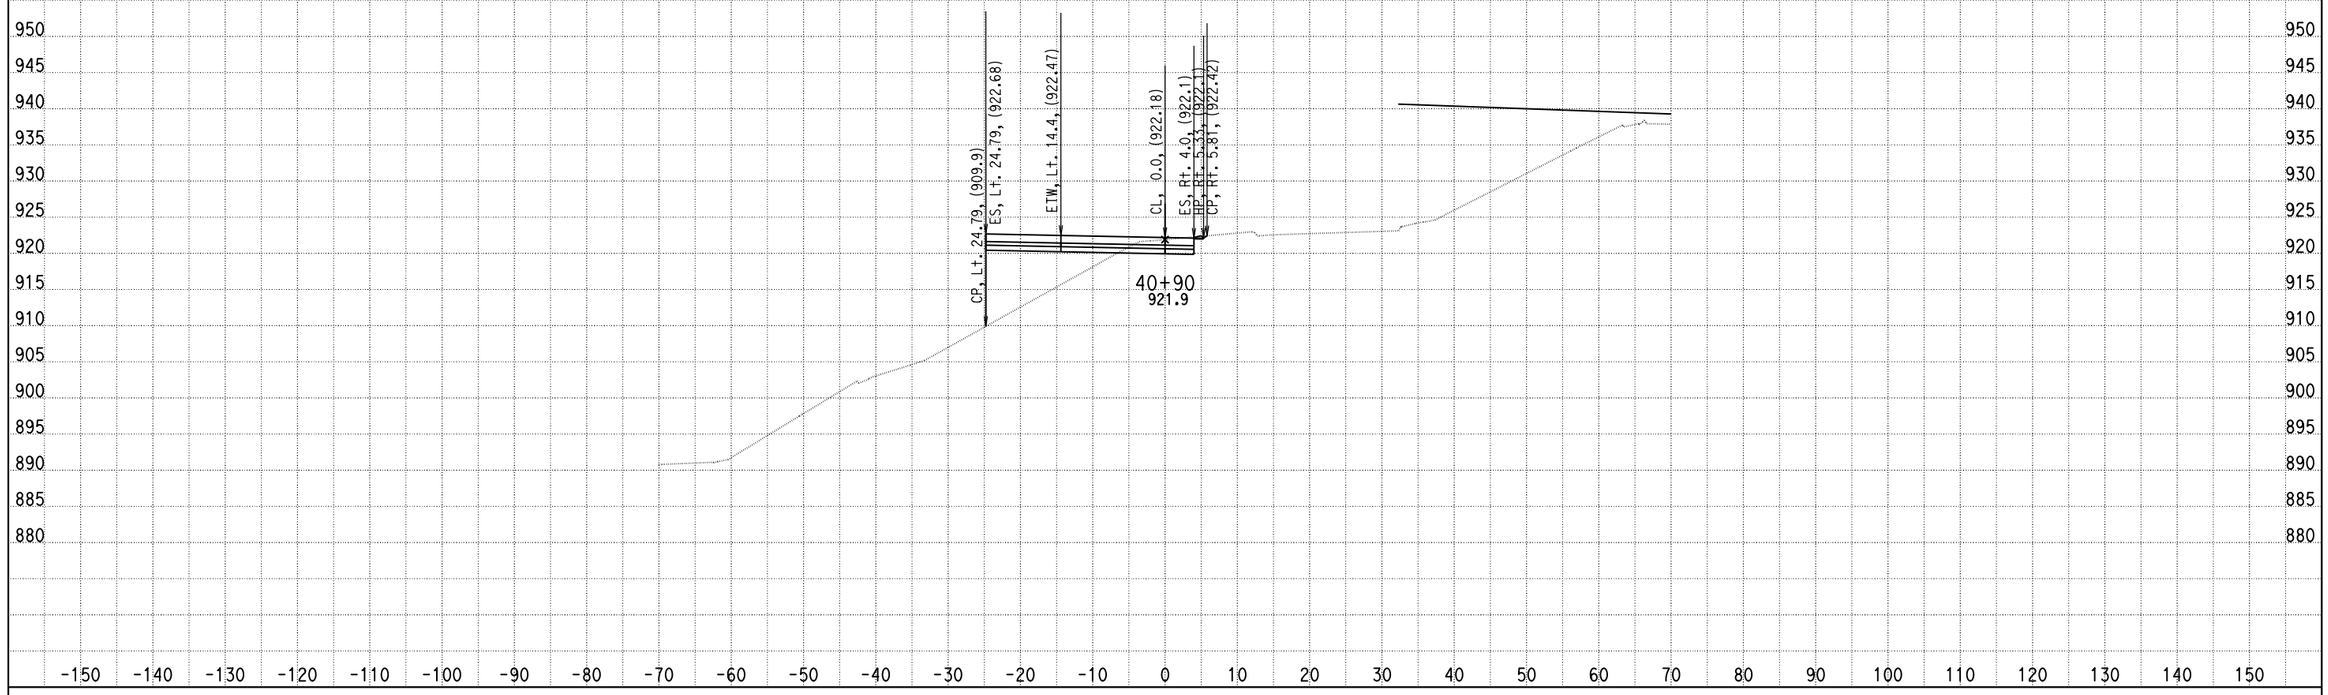

DATE: 4/8/2014

KC Project: 0818E File: D:\PROJECT\0818E\UPDATE-RAMP\hrf2f3-pro.ear

SCALE: 1" = 10' Horiz.
1" = 10' Vert.

All Dimensions are US Survey Feet

RAMPF2F3
CROSS SECTIONS

DESIGN STUDY ONLY

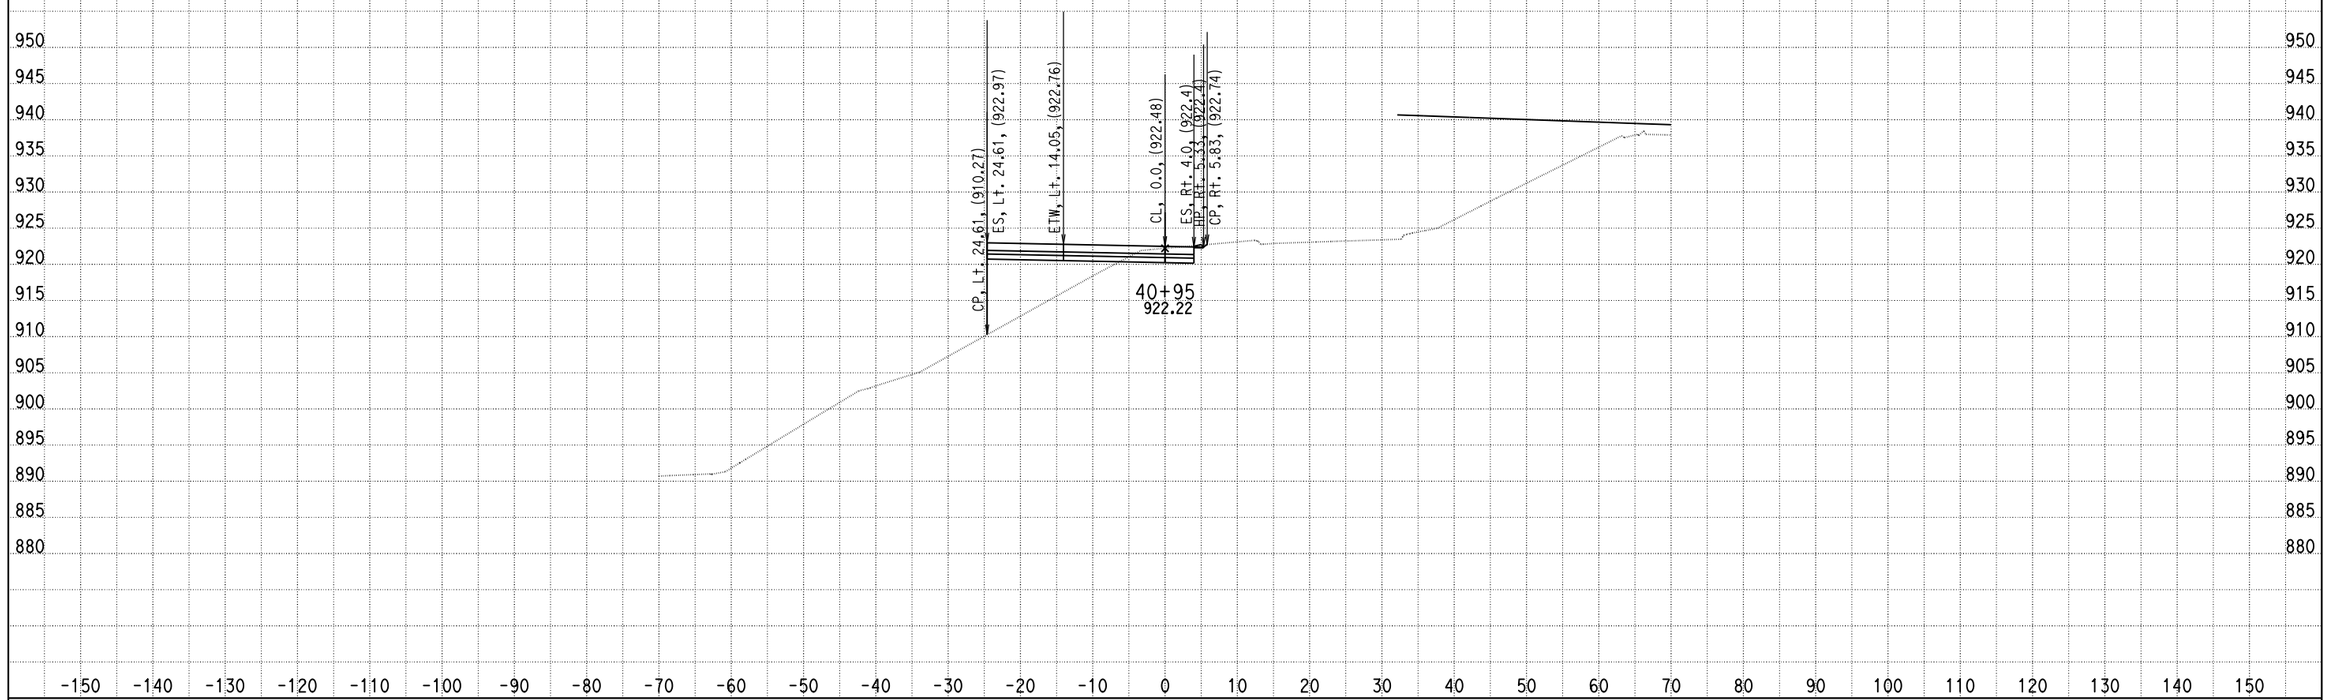

DATE: 4/8/2014

KC Project: 0818E File: D:\PROJECT\0818E\UPDATE-RAMP\hrf2f3-pro.ear

SCALE: 1" = 10' Horiz.
1" = 10' Vert.

All Dimensions are US Survey Feet

RAMPF2F3
CROSS SECTIONS

SHEET 149 OF XXX

DESIGN STUDY ONLY

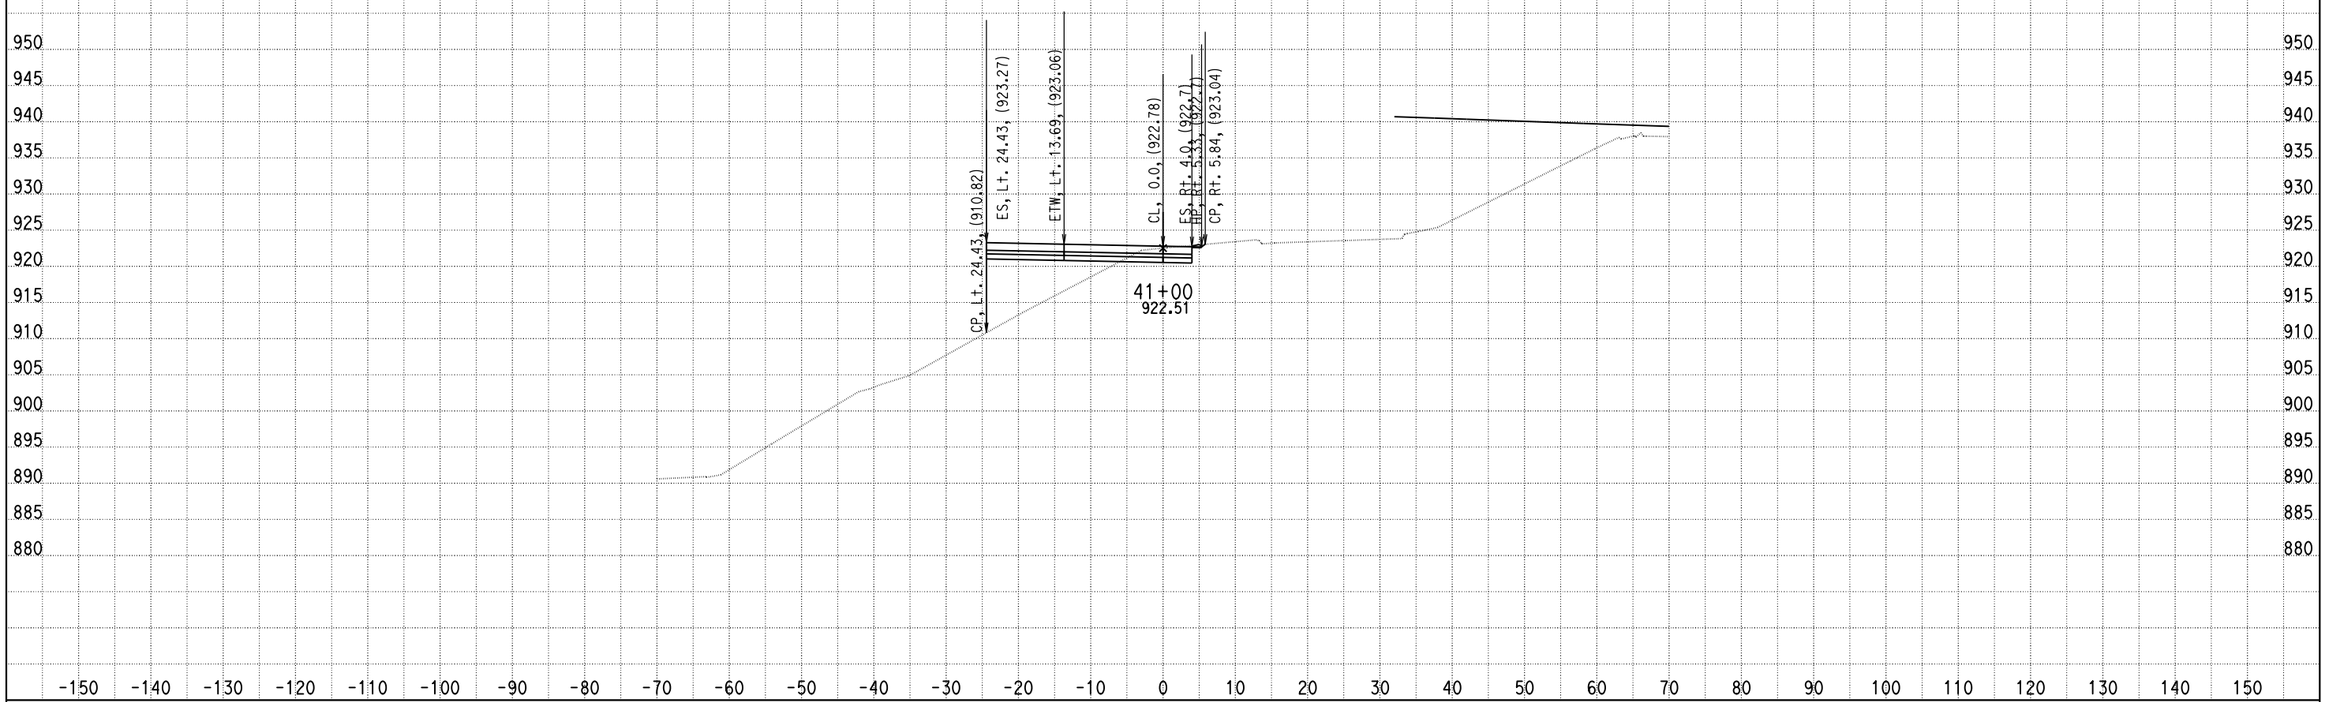

DATE: 4/8/2014

KC Project: 0818E File: D:\PROJECT\0818E\UPDATE-RAMP\hrf2f3-pro.ear

SCALE: 1" = 10' Horiz.
1" = 10' Vert.

All Dimensions are US Survey Feet

RAMPF2F3
CROSS SECTIONS

SHEET 150 OF XXX

DESIGN STUDY ONLY

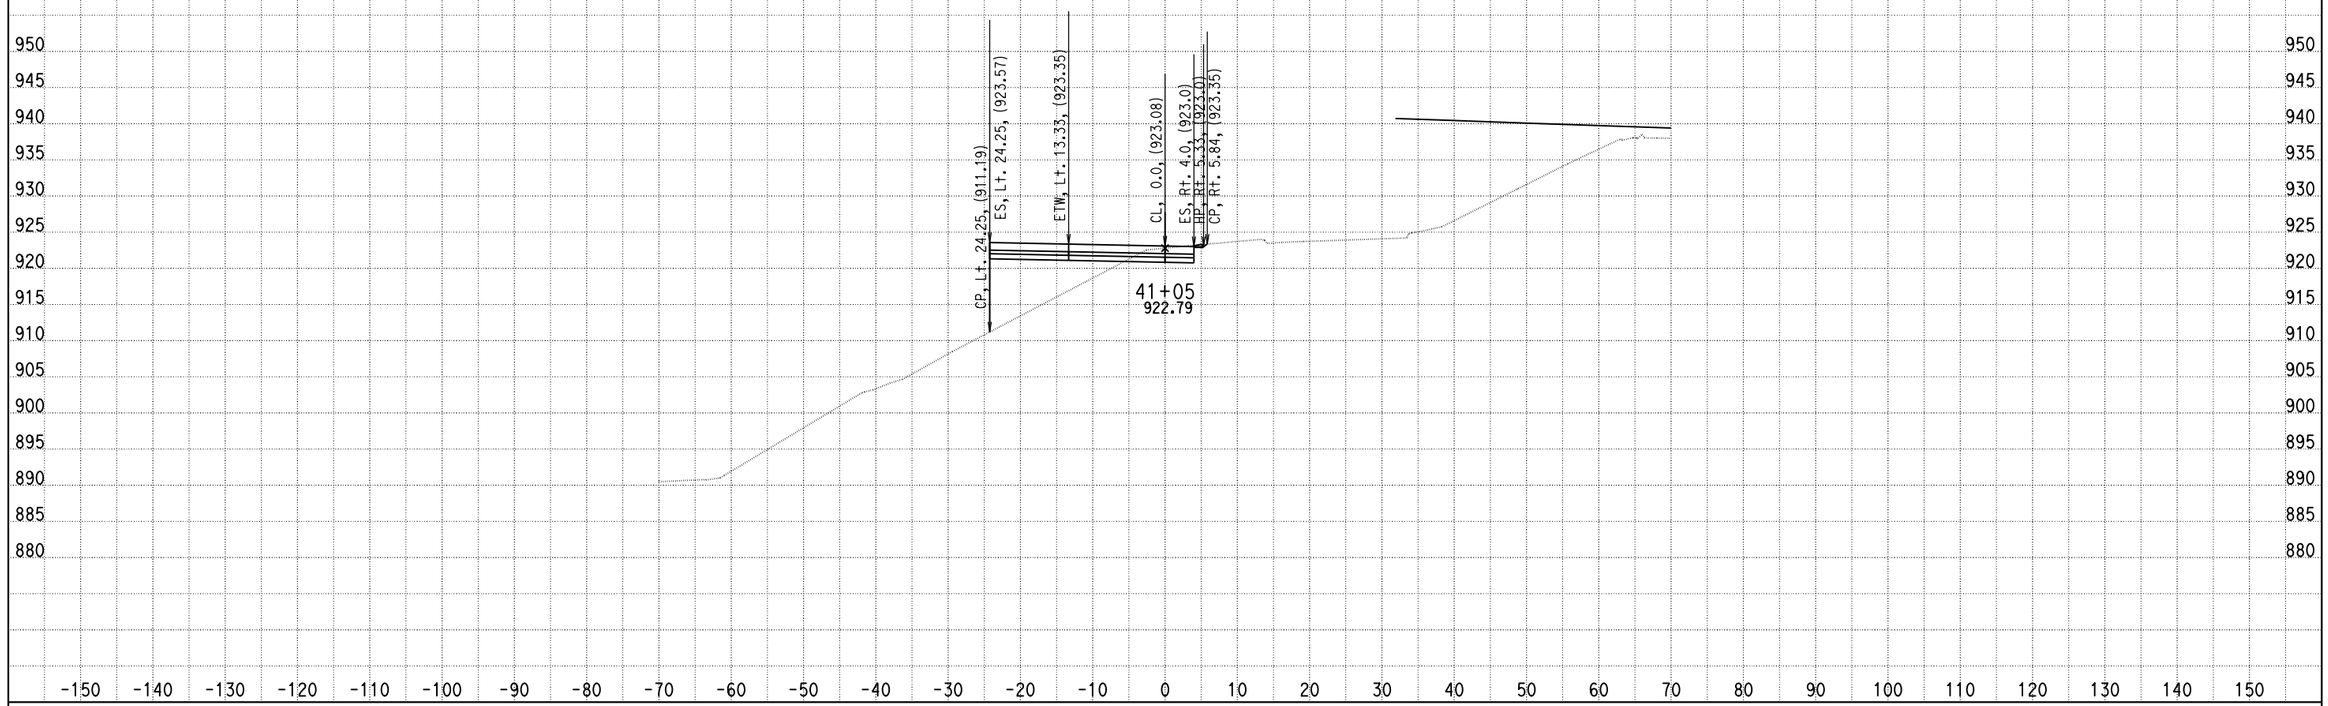

DATE: 4/8/2014

KC Project: 0818E File: D:\PROJECT\0818E\UPDATE-RAMP\hrf2f3-pro.ear

SCALE: 1" = 10' Horiz.
1" = 10' Vert.

All Dimensions are US Survey Feet

RAMPF2F3
CROSS SECTIONS

SHEET 151 OF XXX

DESIGN STUDY ONLY

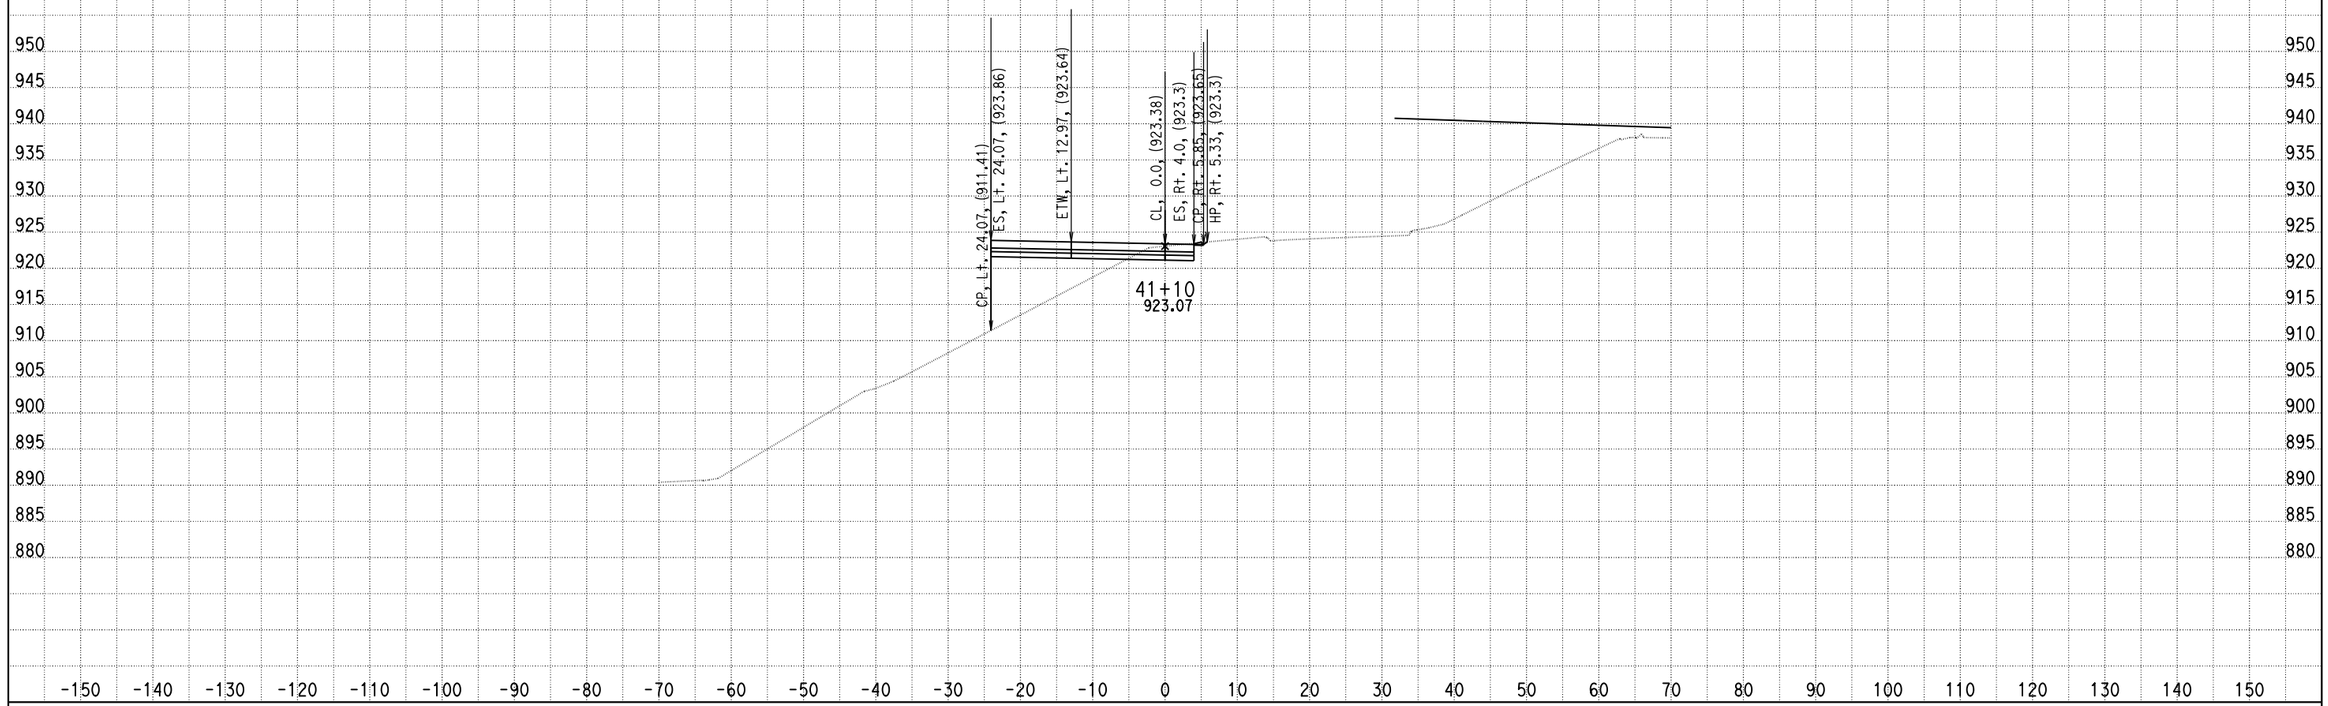

DATE: 4/8/2014

KC Project: 0818E File: D:\PROJECT\0818E\UPDATE-RAMP\hrf2f3-pro.ear

SCALE: 1" = 10' Horiz.
1" = 10' Vert.

All Dimensions are US Survey Feet

RAMPF2F3
CROSS SECTIONS

SHEET 152 OF XXX

DESIGN STUDY ONLY

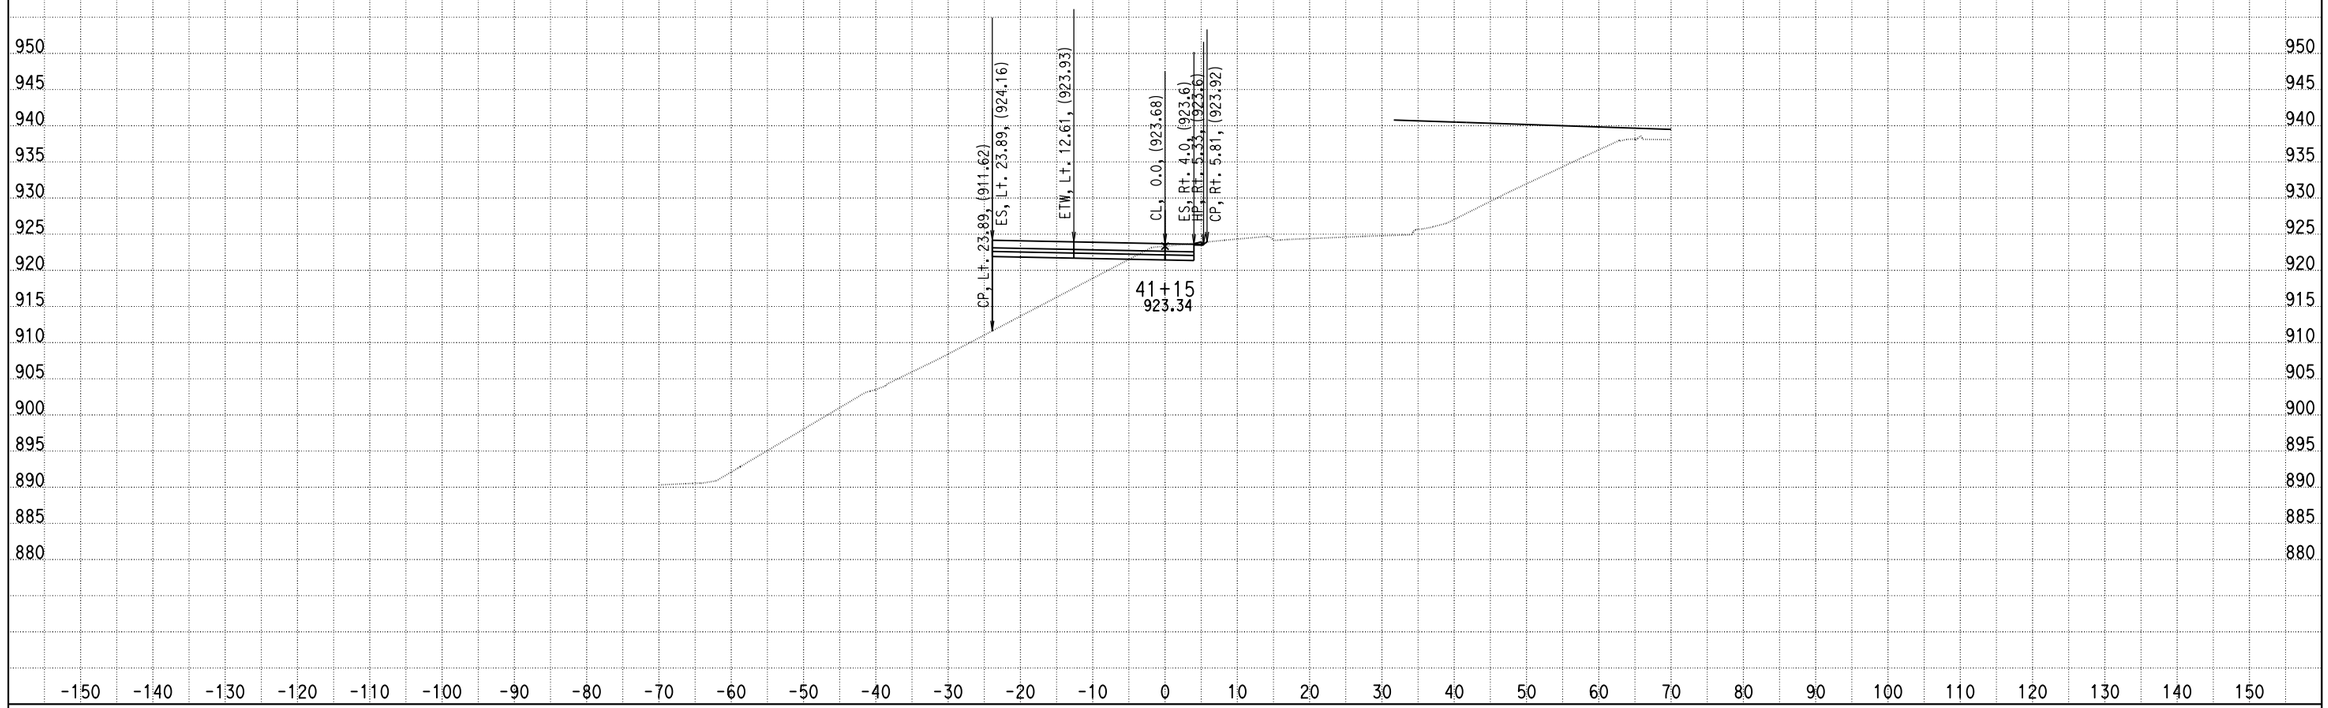

DATE: 4/8/2014

KC Project: 0818E File: D:\PROJECT\0818E\UPDATE-RAMP\hrf2f3-pro.ear

SCALE: 1" = 10' Horiz.
1" = 10' Vert.

All Dimensions are US Survey Feet

RAMPF2F3
CROSS SECTIONS

DESIGN STUDY ONLY

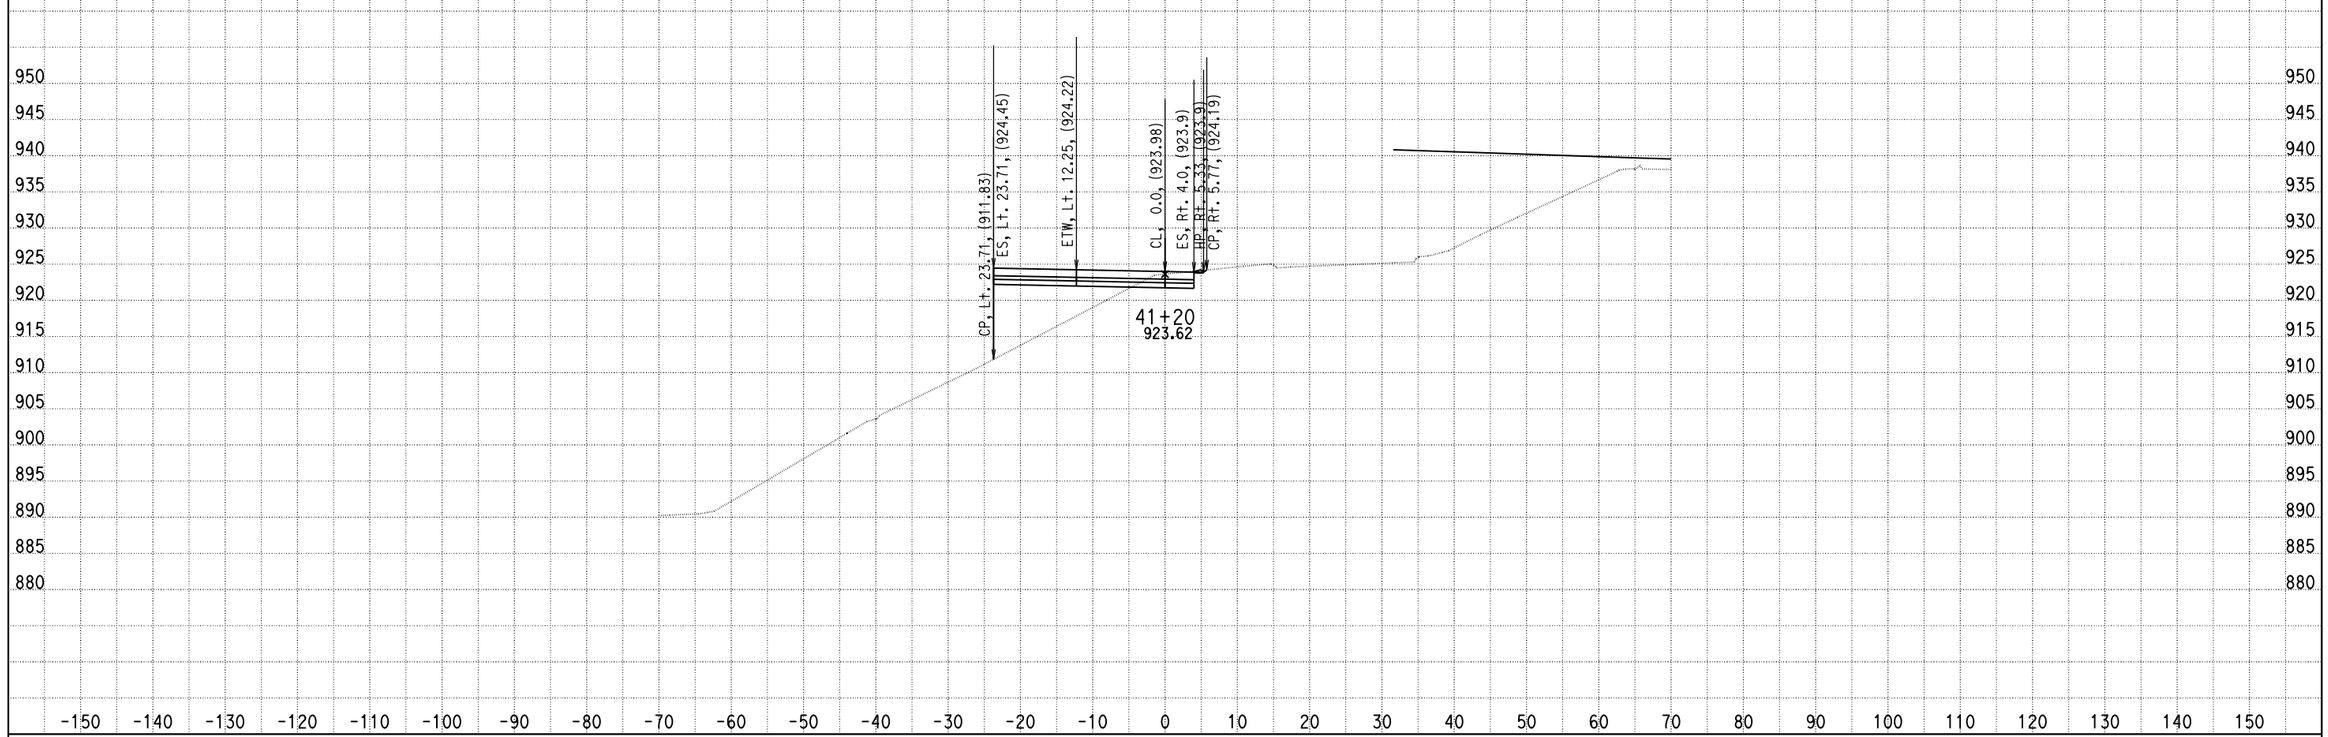

DATE: 4/8/2014

KC Project: 0818E File: D:\PROJECT\0818E\UPDATE-RAMP\hrf2f3-pro.ear

SCALE: 1" = 10' Horiz.
1" = 10' Vert.

All Dimensions are US Survey Feet

RAMPF2F3
CROSS SECTIONS

SHEET 154 OF XXX

DESIGN STUDY ONLY

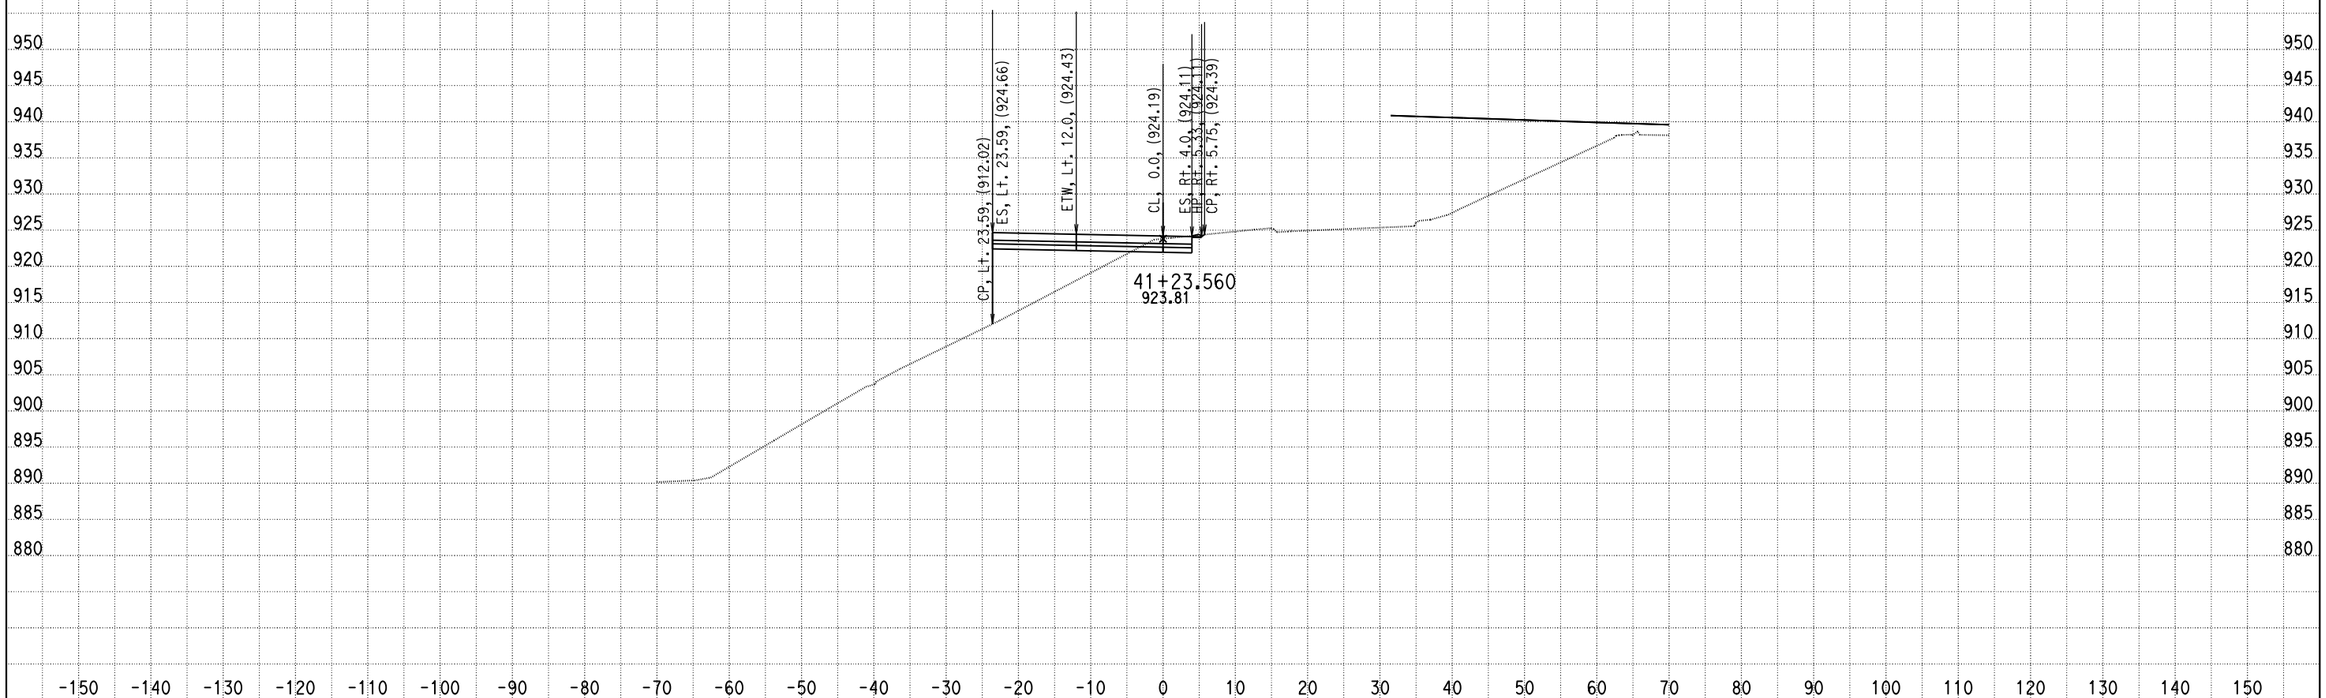

DATE: 4/8/2014

KC Project: 0818E File: D:\PROJECT\0818E\UPDATE-RAMP\hrf2f3-pro.ear

SCALE: 1" = 10' Horiz.
1" = 10' Vert.

All Dimensions are US Survey Feet

RAMPF2F3
CROSS SECTIONS

DESIGN STUDY ONLY

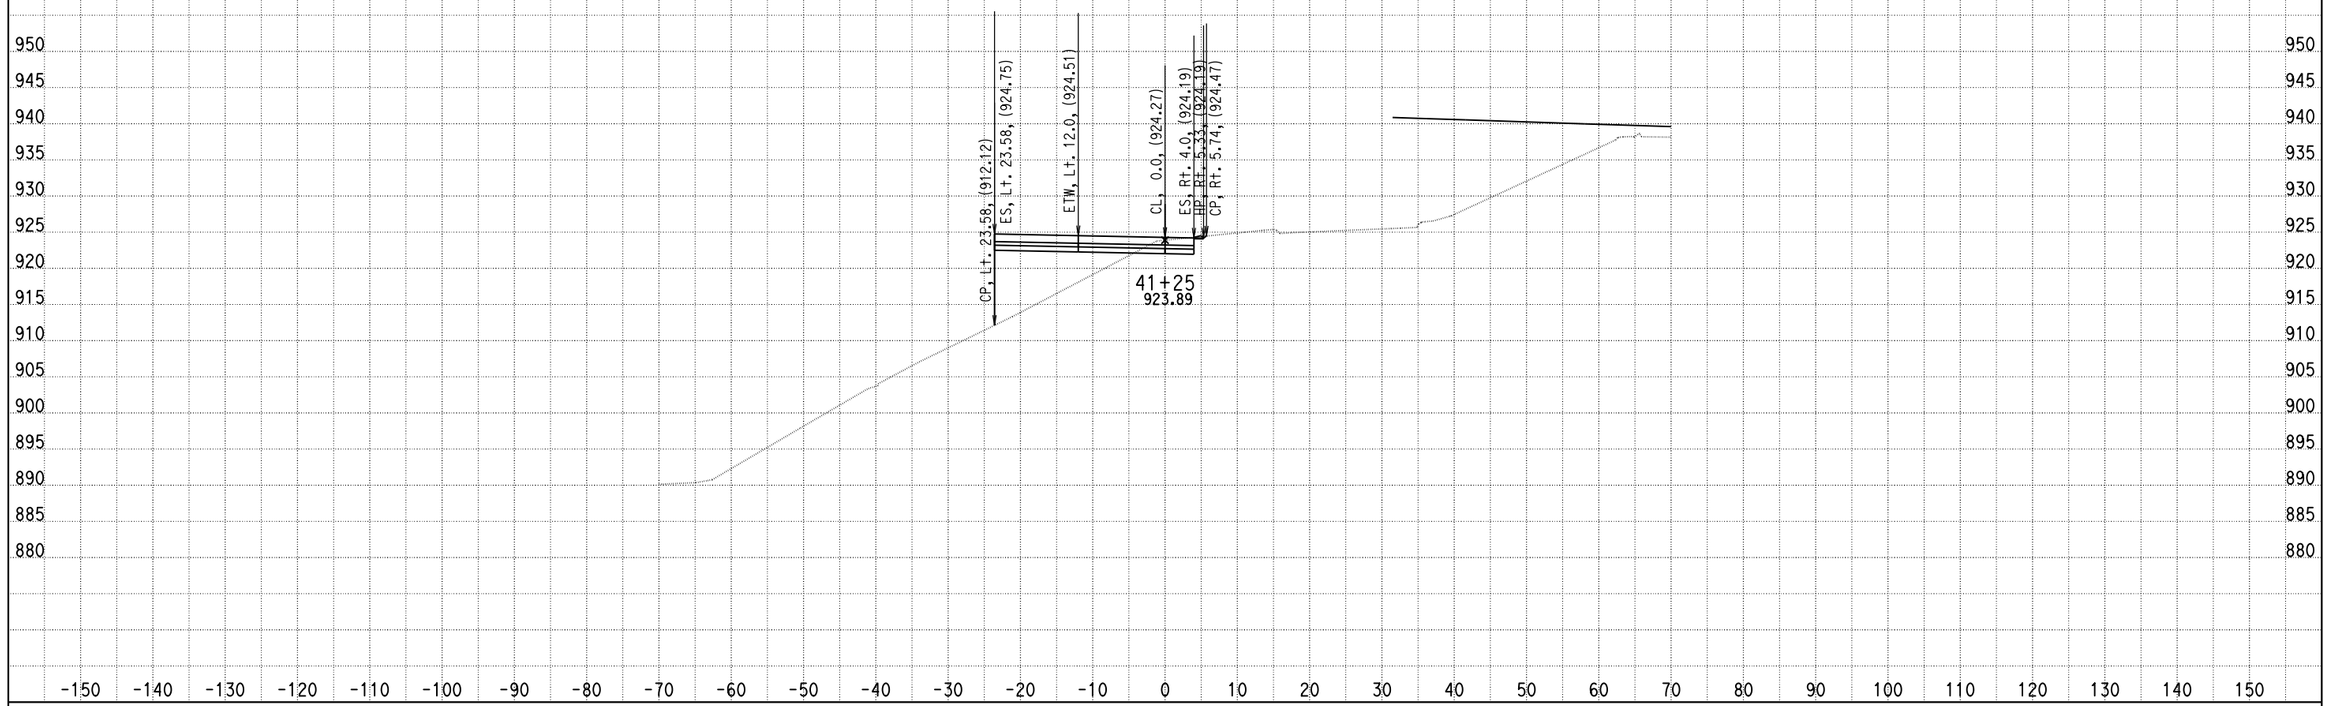

DATE: 4/8/2014

KC Project: 0818E File: D:\PROJECT\0818E\UPDATE-RAMP\hrf2f3-pro.ear

SCALE: 1" = 10' Horiz.
1" = 10' Vert.

All Dimensions are US Survey Feet

RAMPF2F3
CROSS SECTIONS

SHEET 156 OF XXX

DESIGN STUDY ONLY

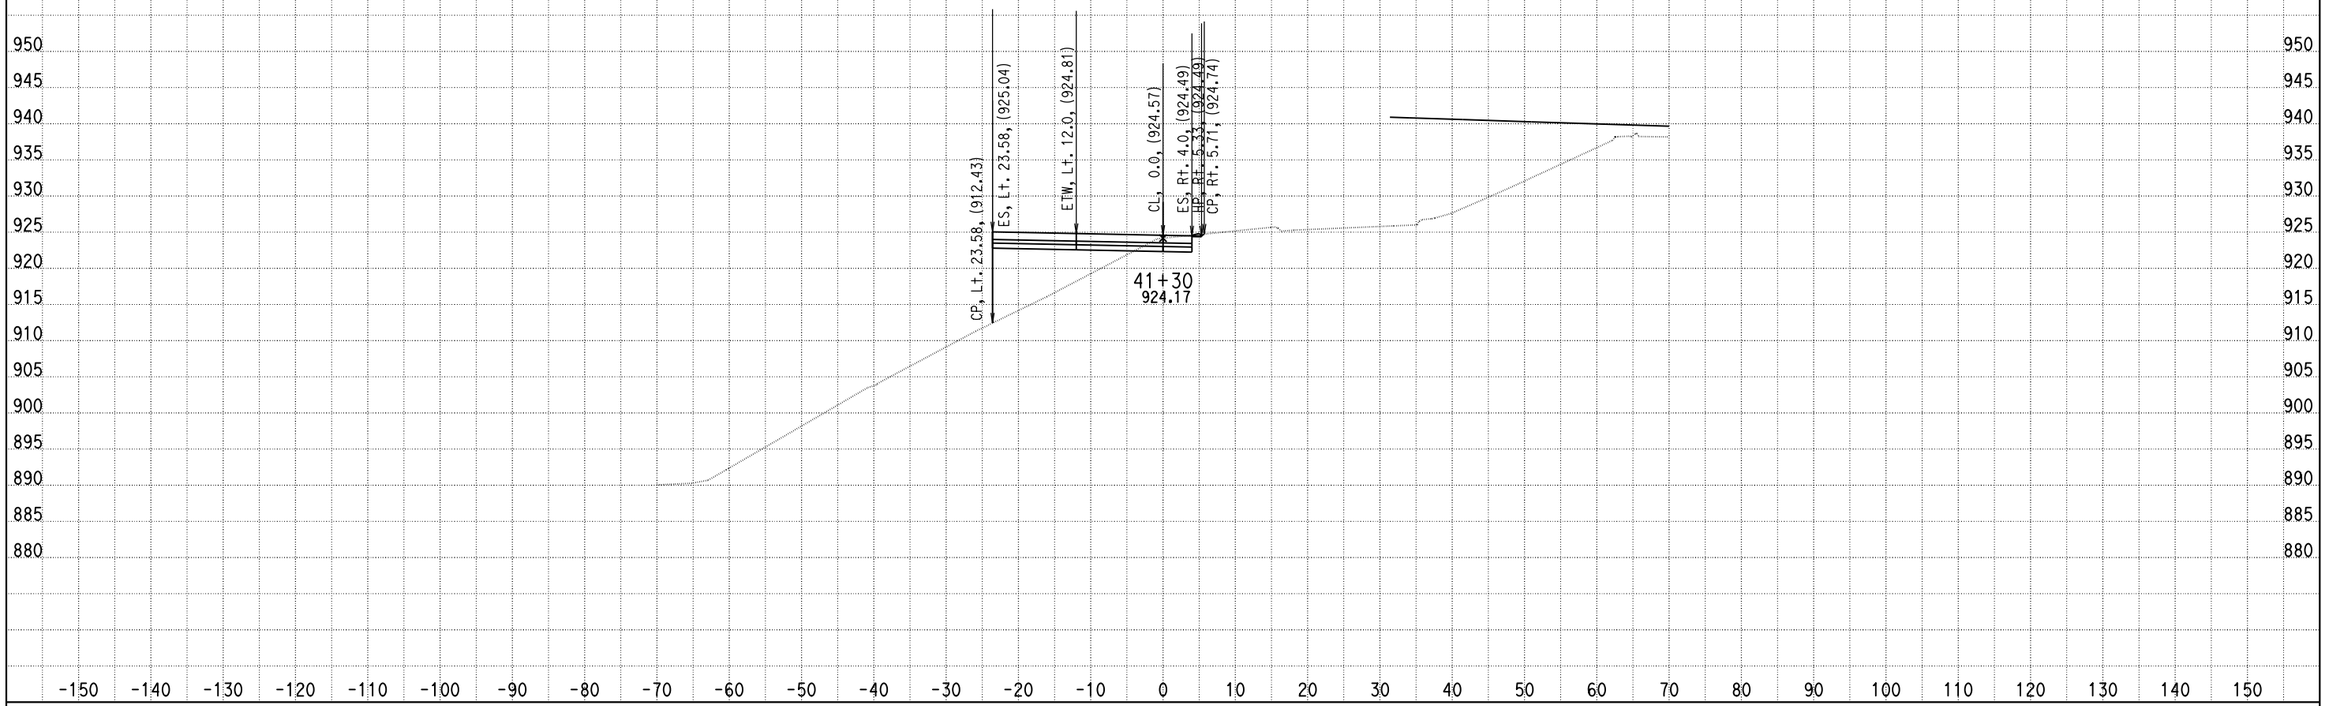

DATE: 4/8/2014

KC Project: 0818E File: D:\PROJECT\0818E\UPDATE-RAMP\hrf2f3-pro.ear

SCALE: 1" = 10' Horiz.
1" = 10' Vert.

All Dimensions are US Survey Feet

RAMPF2F3
CROSS SECTIONS

SHEET 157 OF XXX

DESIGN STUDY ONLY

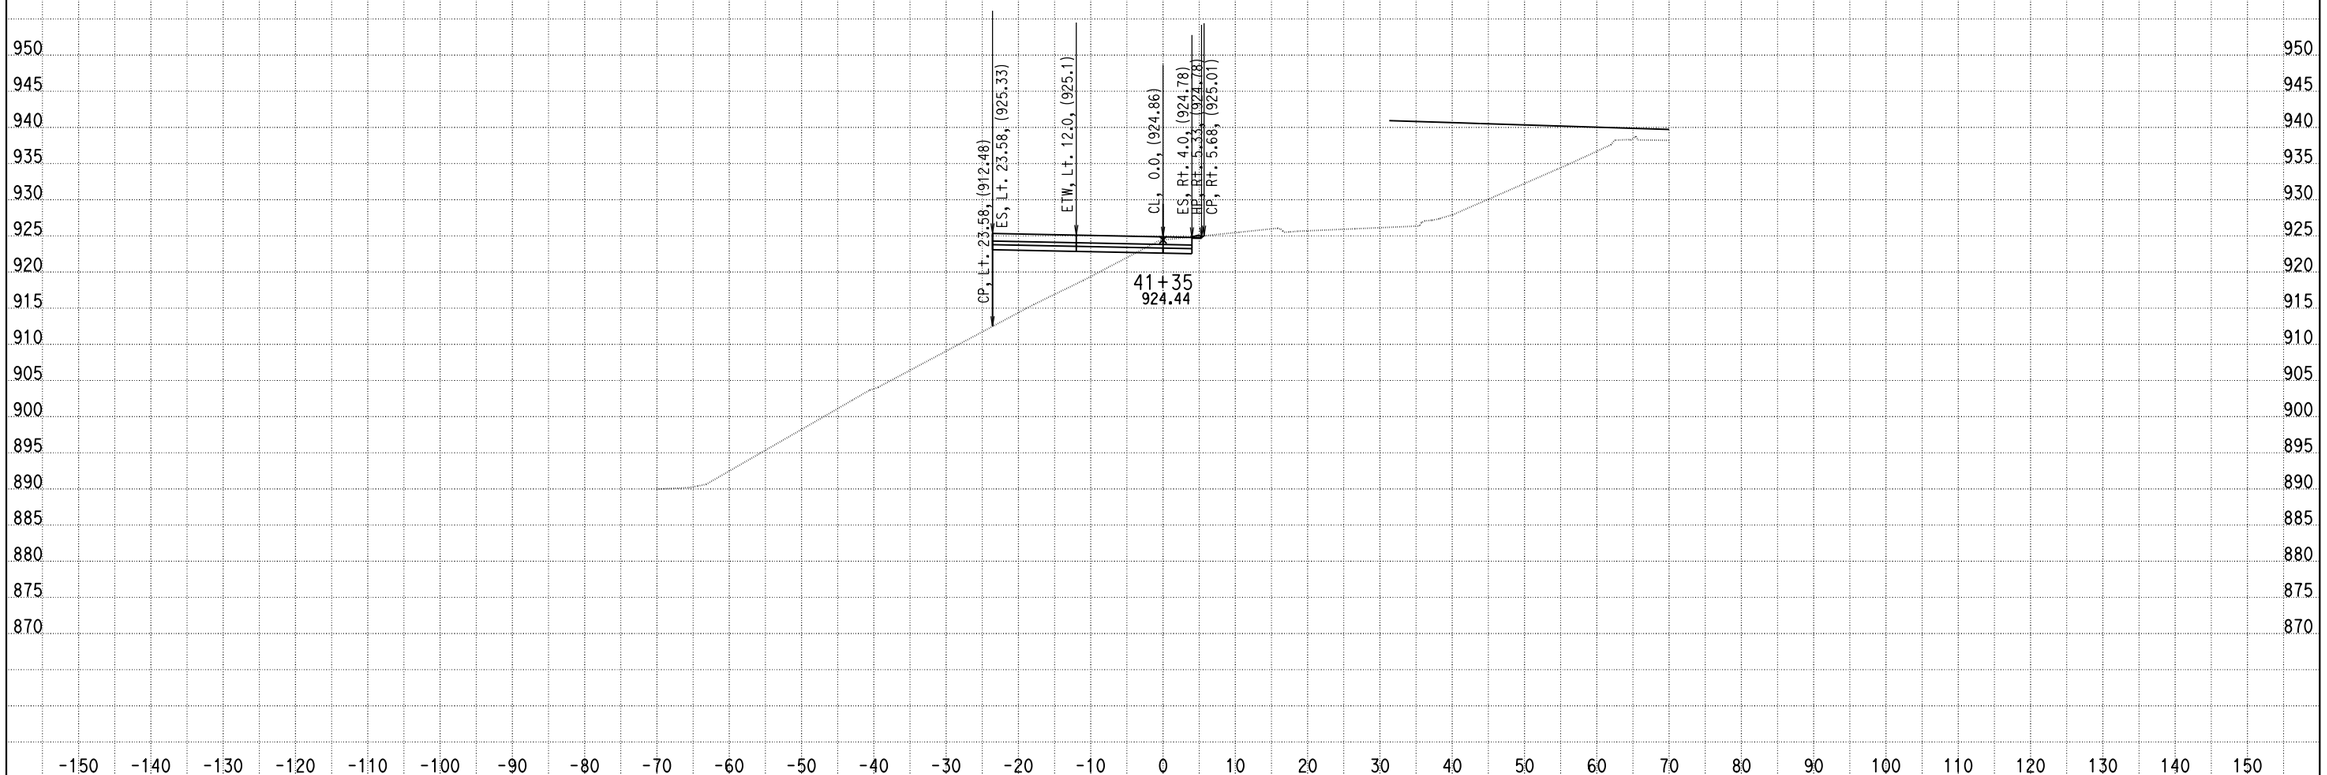

DATE: 4/8/2014

KC Project: 0818E File: D:\PROJECT\0818E\UPDATE-RAMP\hrf2f3-pro.ear

SCALE: 1" = 10' Horiz.
1" = 10' Vert.

All Dimensions are US Survey Feet

RAMPF2F3
CROSS SECTIONS

SHEET 158 OF XXX

DESIGN STUDY ONLY

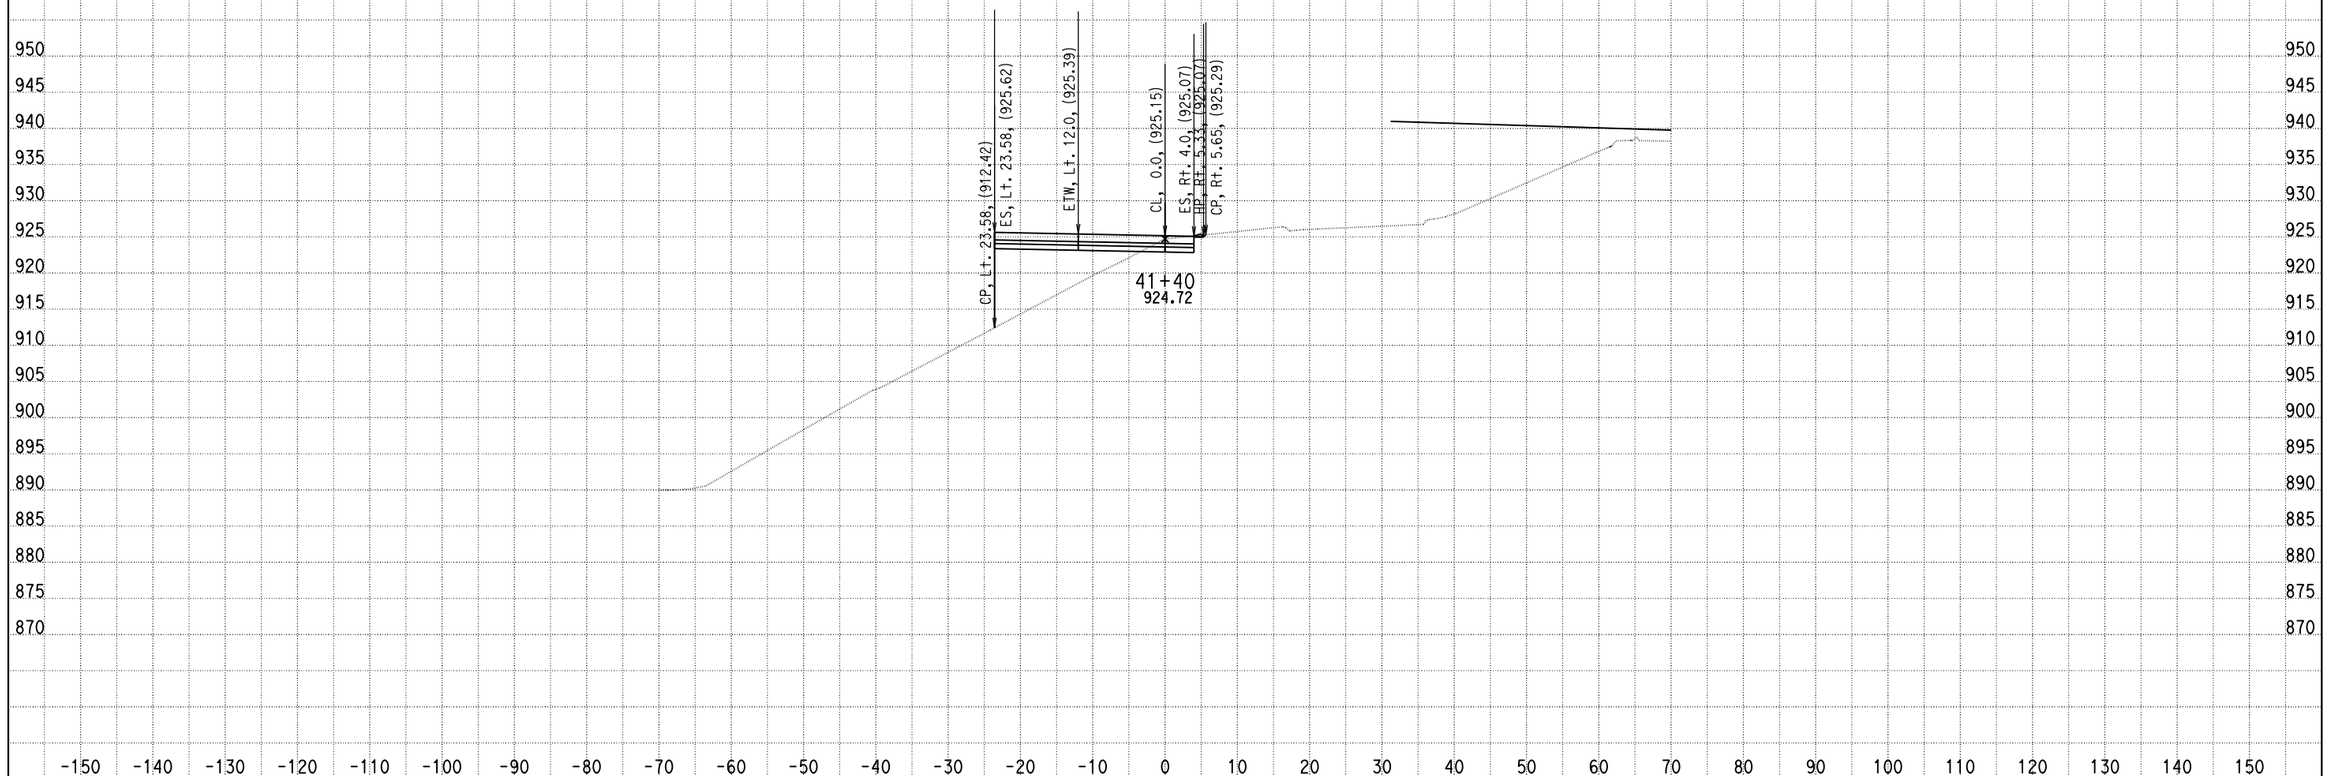

DATE: 4/8/2014

KC Project: 0818E File: D:\PROJECT\0818E\UPDATE-RAMP\hrf2f3-pro.ear

SCALE: 1" = 10' Horiz.
1" = 10' Vert.

All Dimensions are US Survey Feet

RAMPF2F3
CROSS SECTIONS

SHEET 159 OF XXX

DESIGN STUDY ONLY

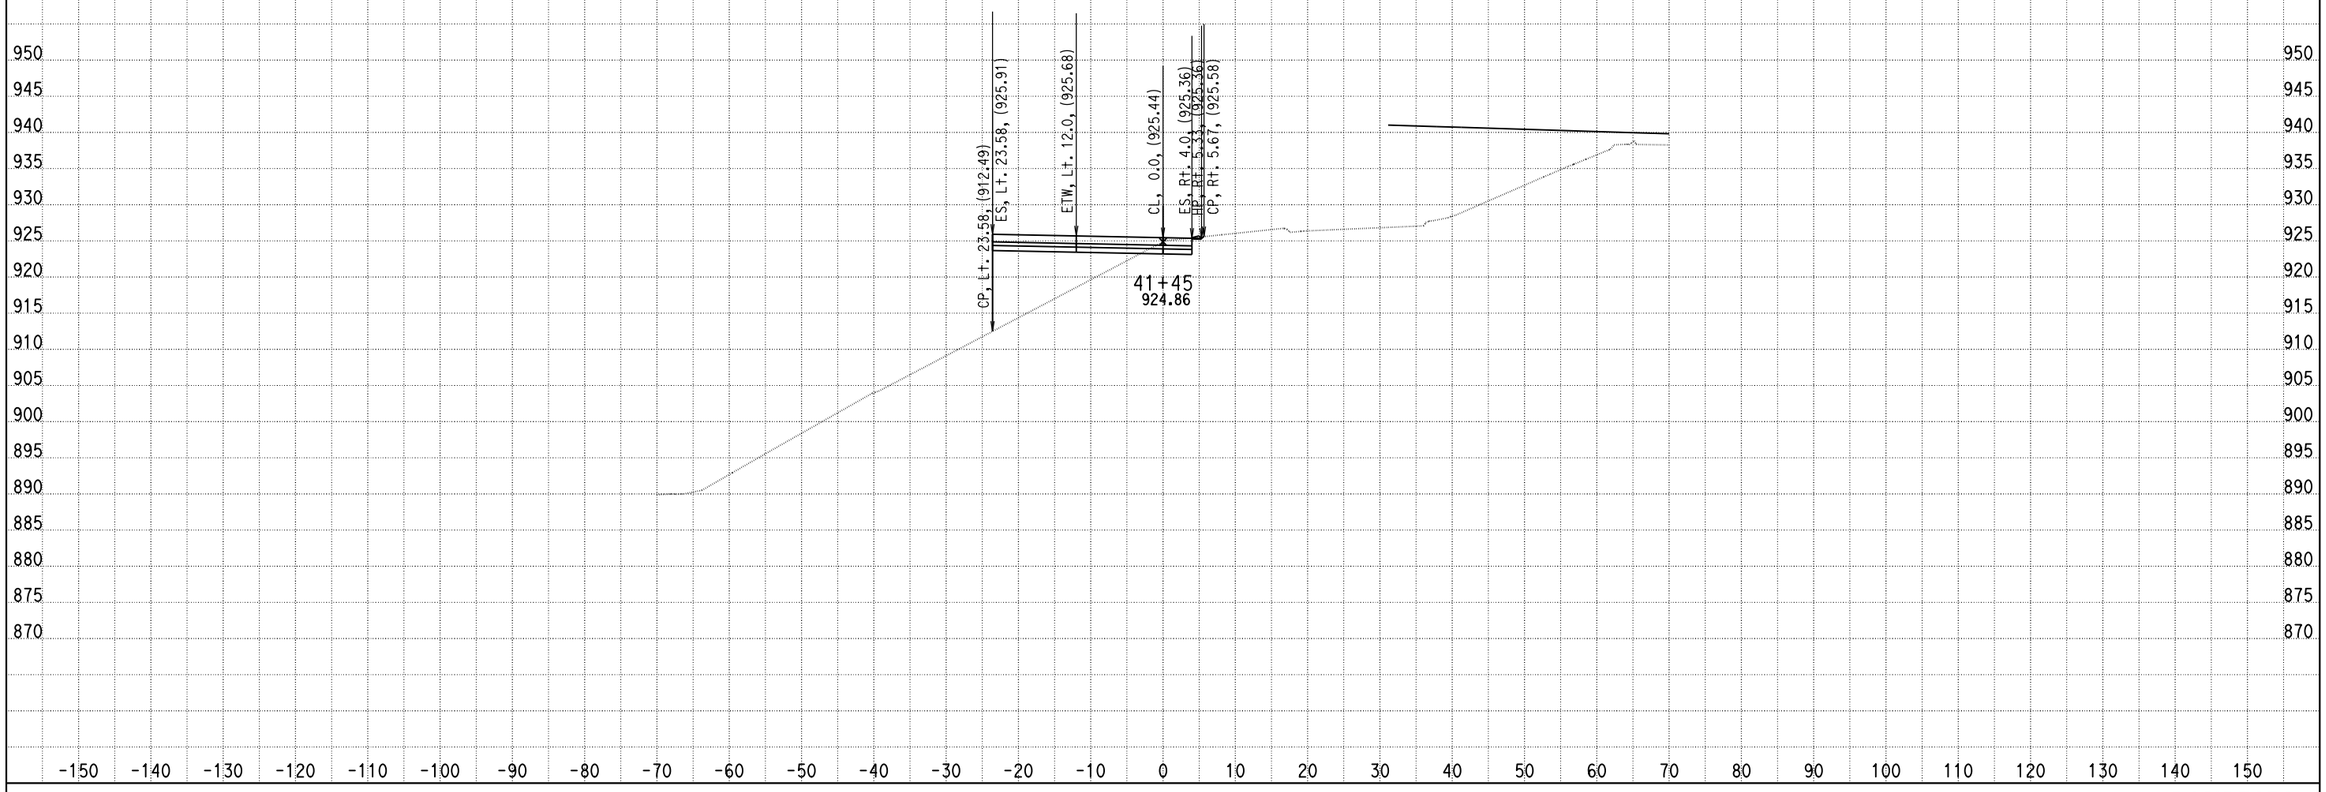

DATE: 4/8/2014

KC Project: 0818E File: D:\PROJECT\0818E\UPDATE-RAMP\hrf2f3-pro.ear

SCALE: 1" = 10' Horiz.
1" = 10' Vert.

All Dimensions are US Survey Feet

RAMPF2F3
CROSS SECTIONS

SHEET 160 OF XXX

DESIGN STUDY ONLY

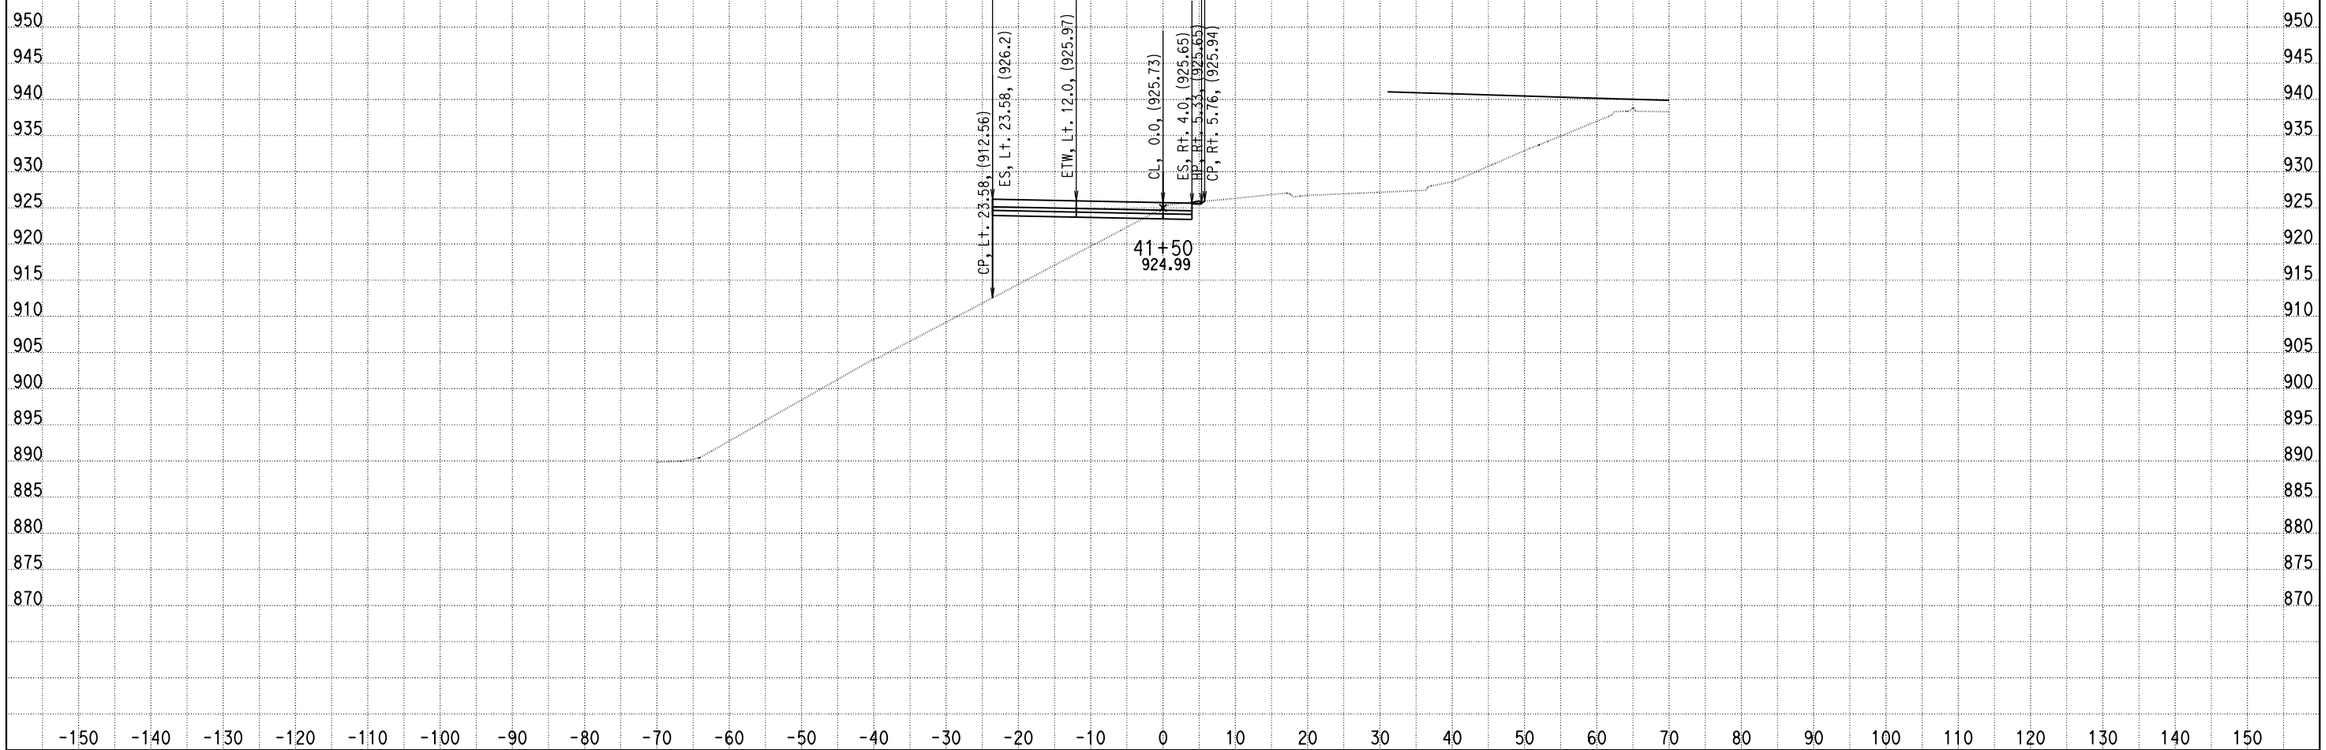

DATE: 4/8/2014

KC Project: 0818E File: D:\PROJECT\0818E\UPDATE-RAMP\hrf2f3-pro.ear

SCALE: 1" = 10' Horiz.
1" = 10' Vert.

All Dimensions are US Survey Feet

RAMPF2F3
CROSS SECTIONS

DESIGN STUDY ONLY

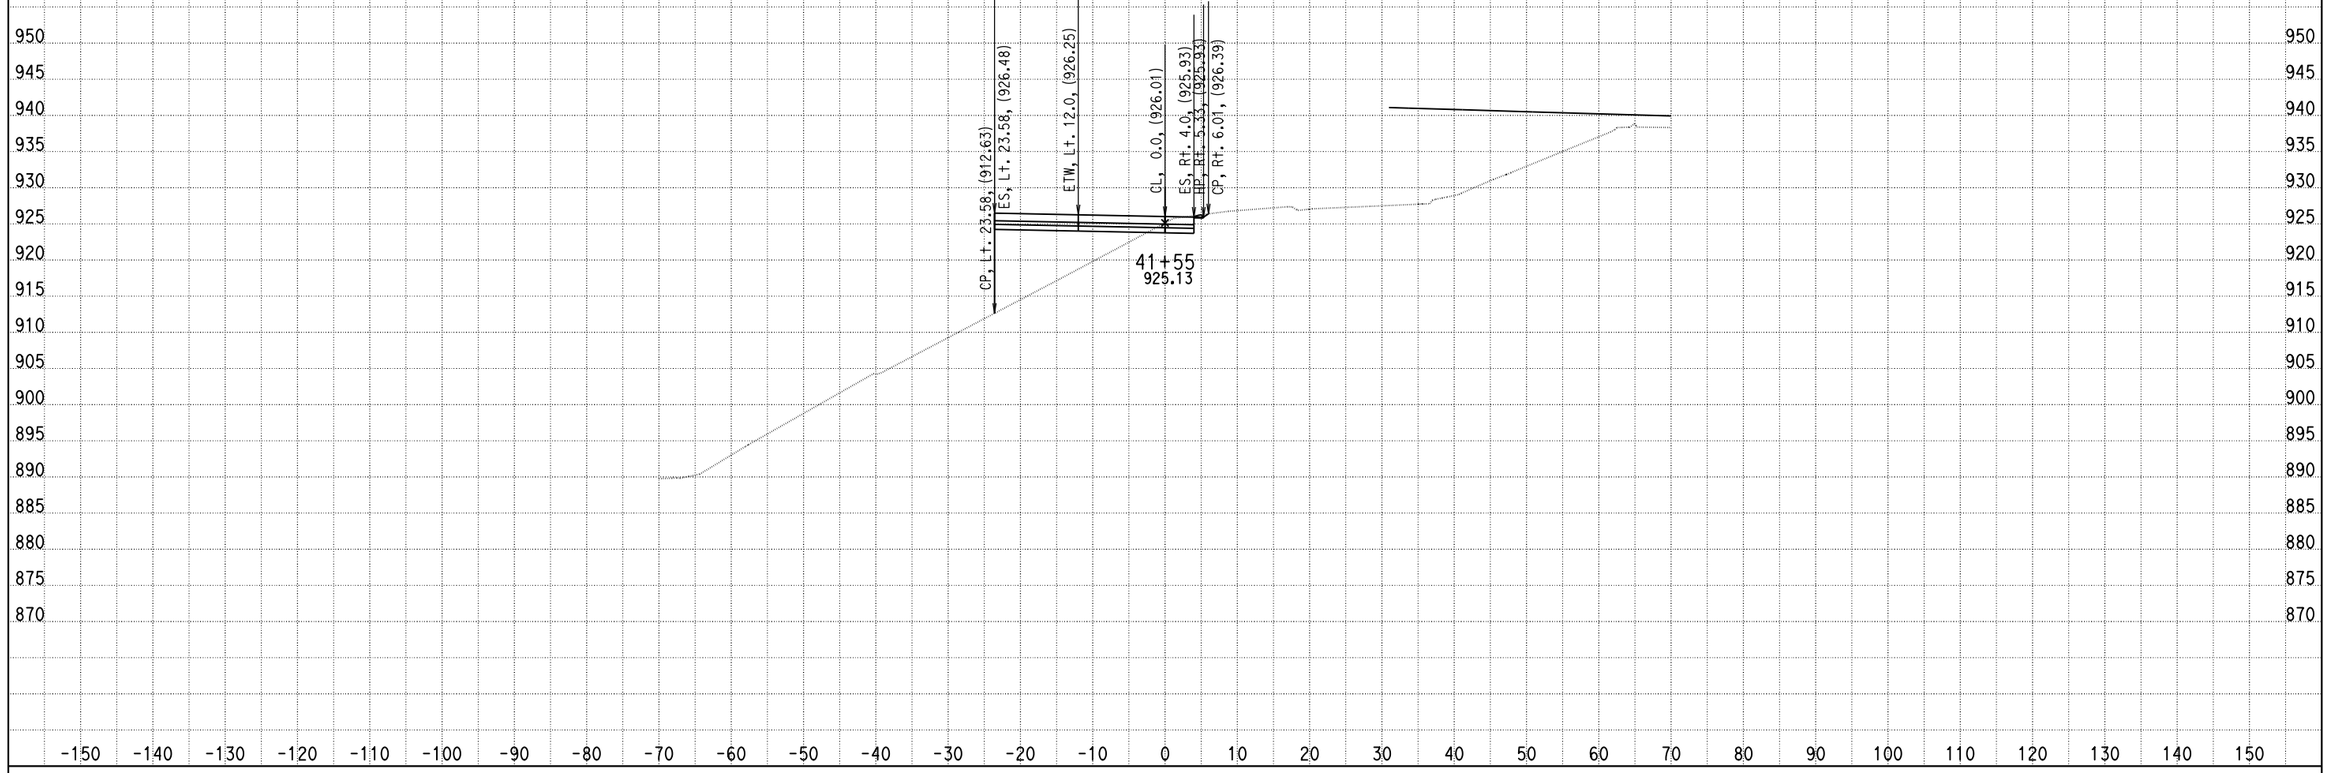

DATE: 4/8/2014

KC Project: 0818E File: D:\PROJECT\0818E\UPDATE-RAMP\hrf2f3-pro.ear

SCALE: 1" = 10' Horiz.
1" = 10' Vert.

All Dimensions are US Survey Feet

RAMPF2F3
CROSS SECTIONS

SHEET 162 OF XXX

DESIGN STUDY ONLY

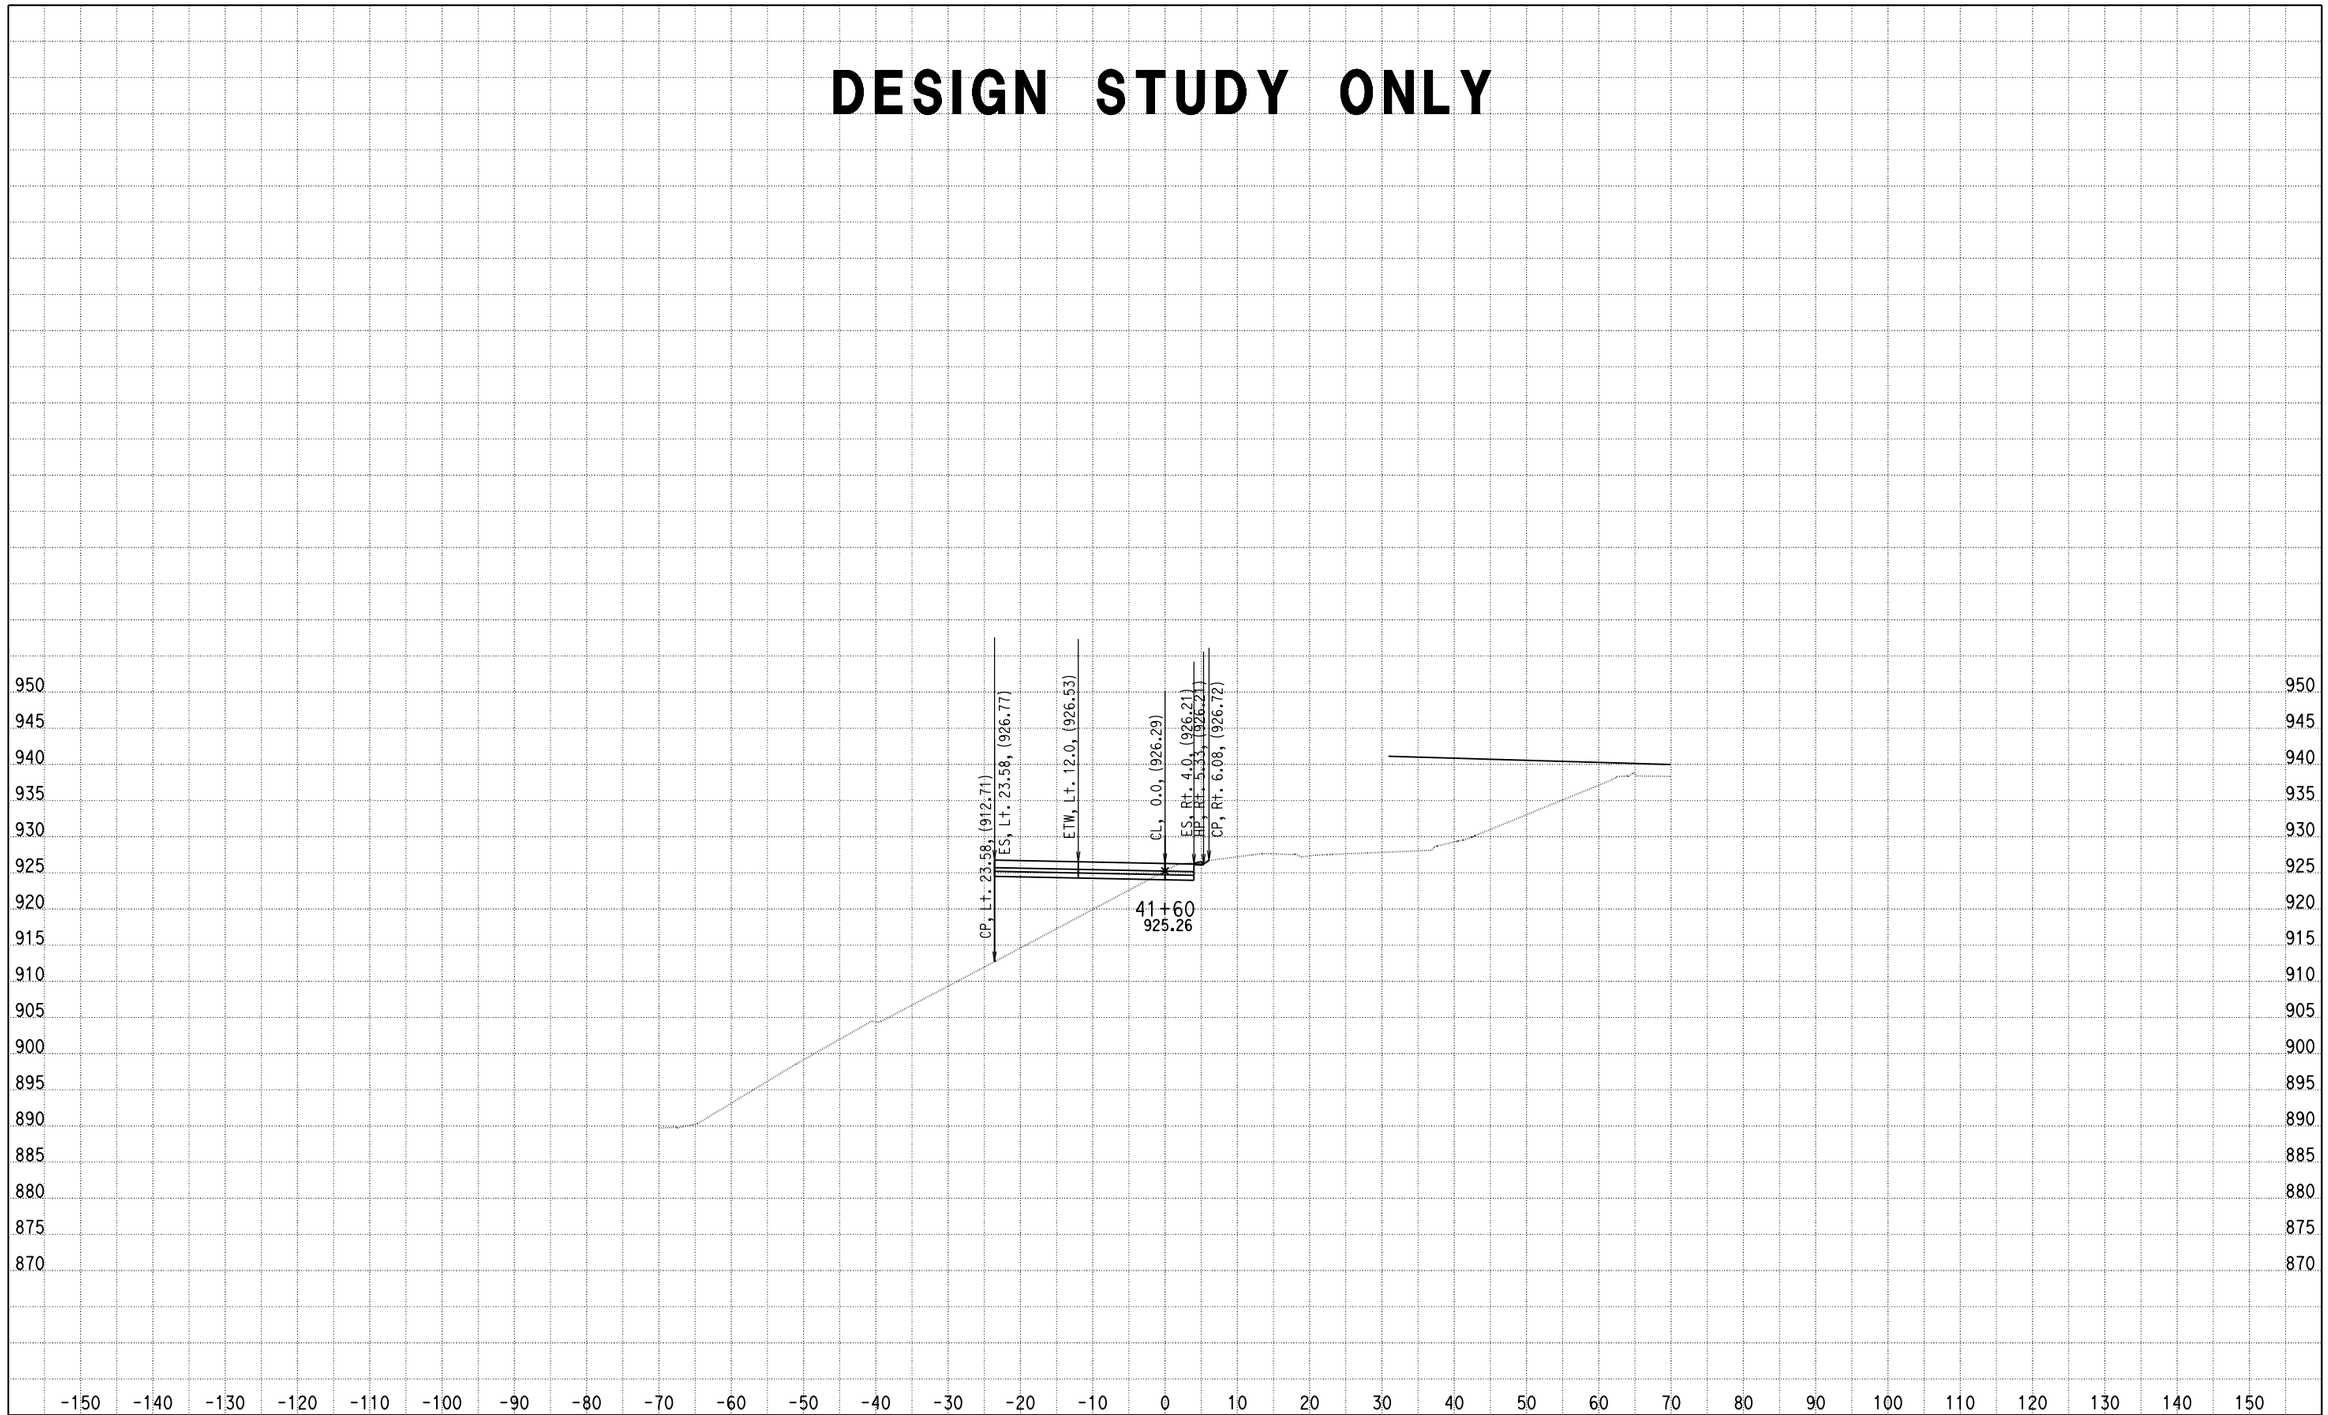

DATE: 4/8/2014

KC Project: 0818E File: D:\PROJECT\0818E\UPDATE-RAMP\hrf2f3-pro.ear

SCALE: 1" = 10' Horiz.
1" = 10' Vert.

All Dimensions are US Survey Feet

RAMPF2F3
CROSS SECTIONS

SHEET 163 OF XXX

DESIGN STUDY ONLY

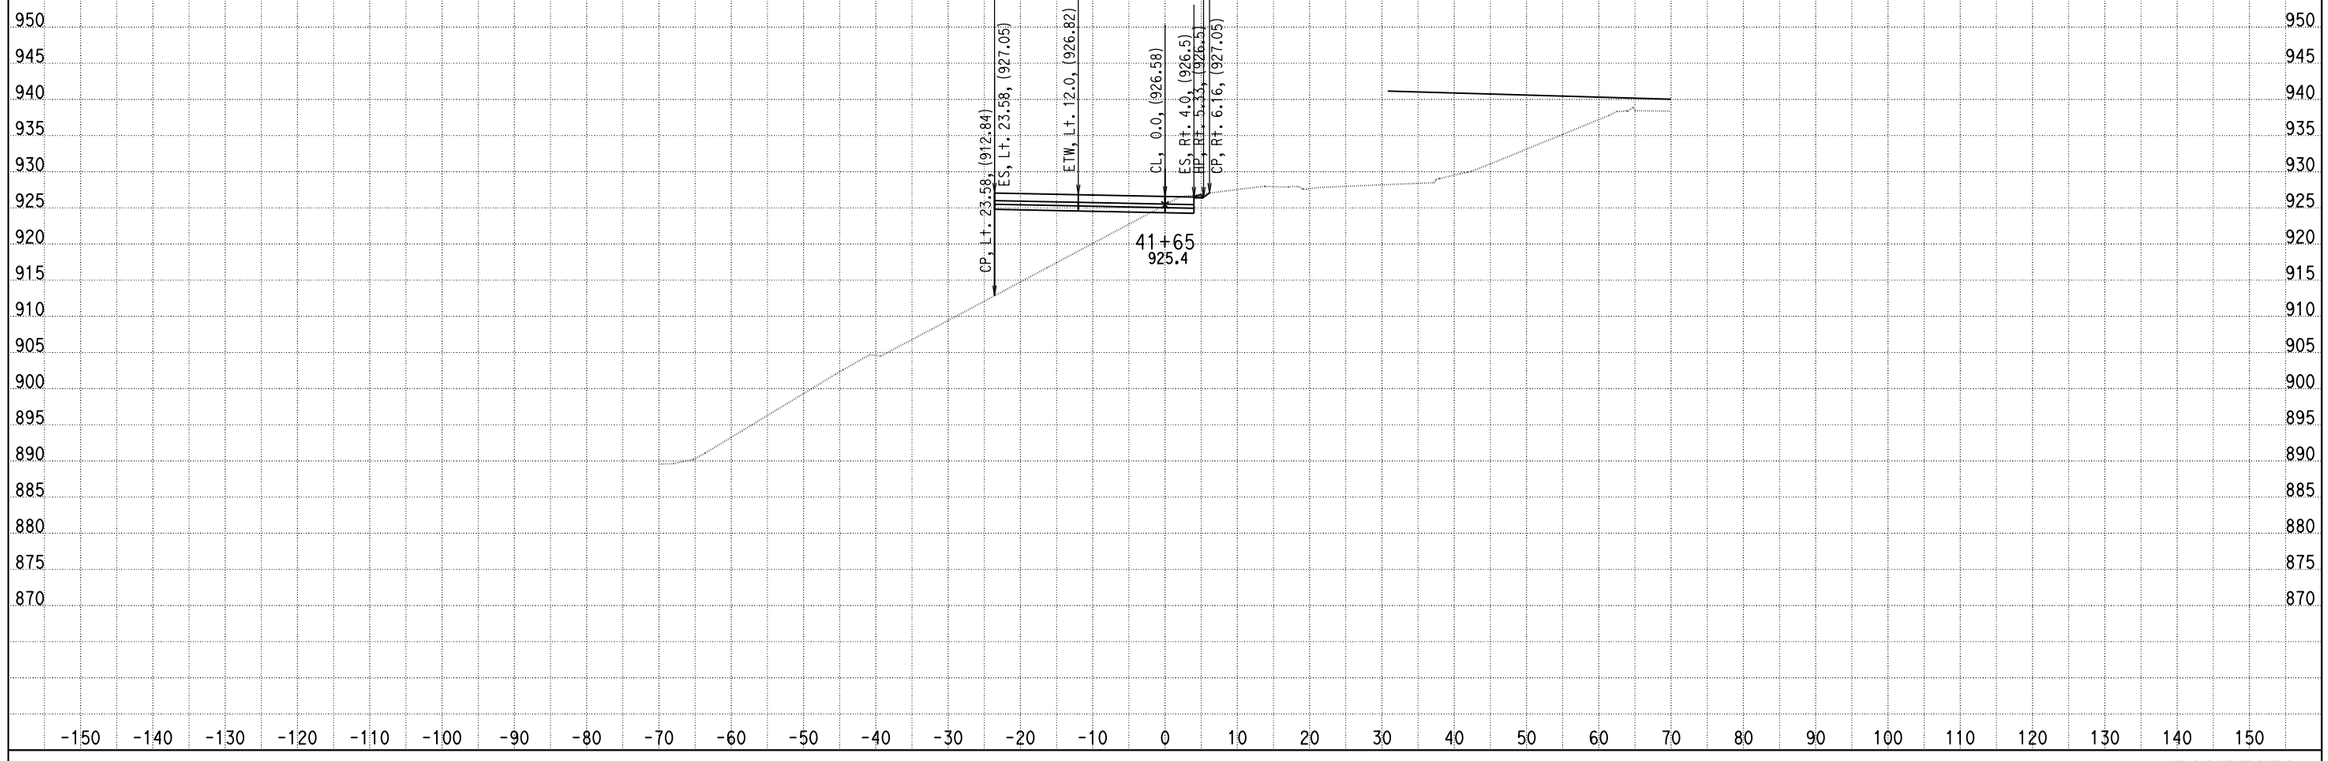

DATE: 4/8/2014

KC Project: 0818E File: D:\PROJECT\0818E\UPDATE-RAMP\hrf2f3-pro.ear

SCALE: 1" = 10' Horiz.
1" = 10' Vert.

All Dimensions are US Survey Feet

RAMPF2F3
CROSS SECTIONS

SHEET 164 OF XXX

DESIGN STUDY ONLY

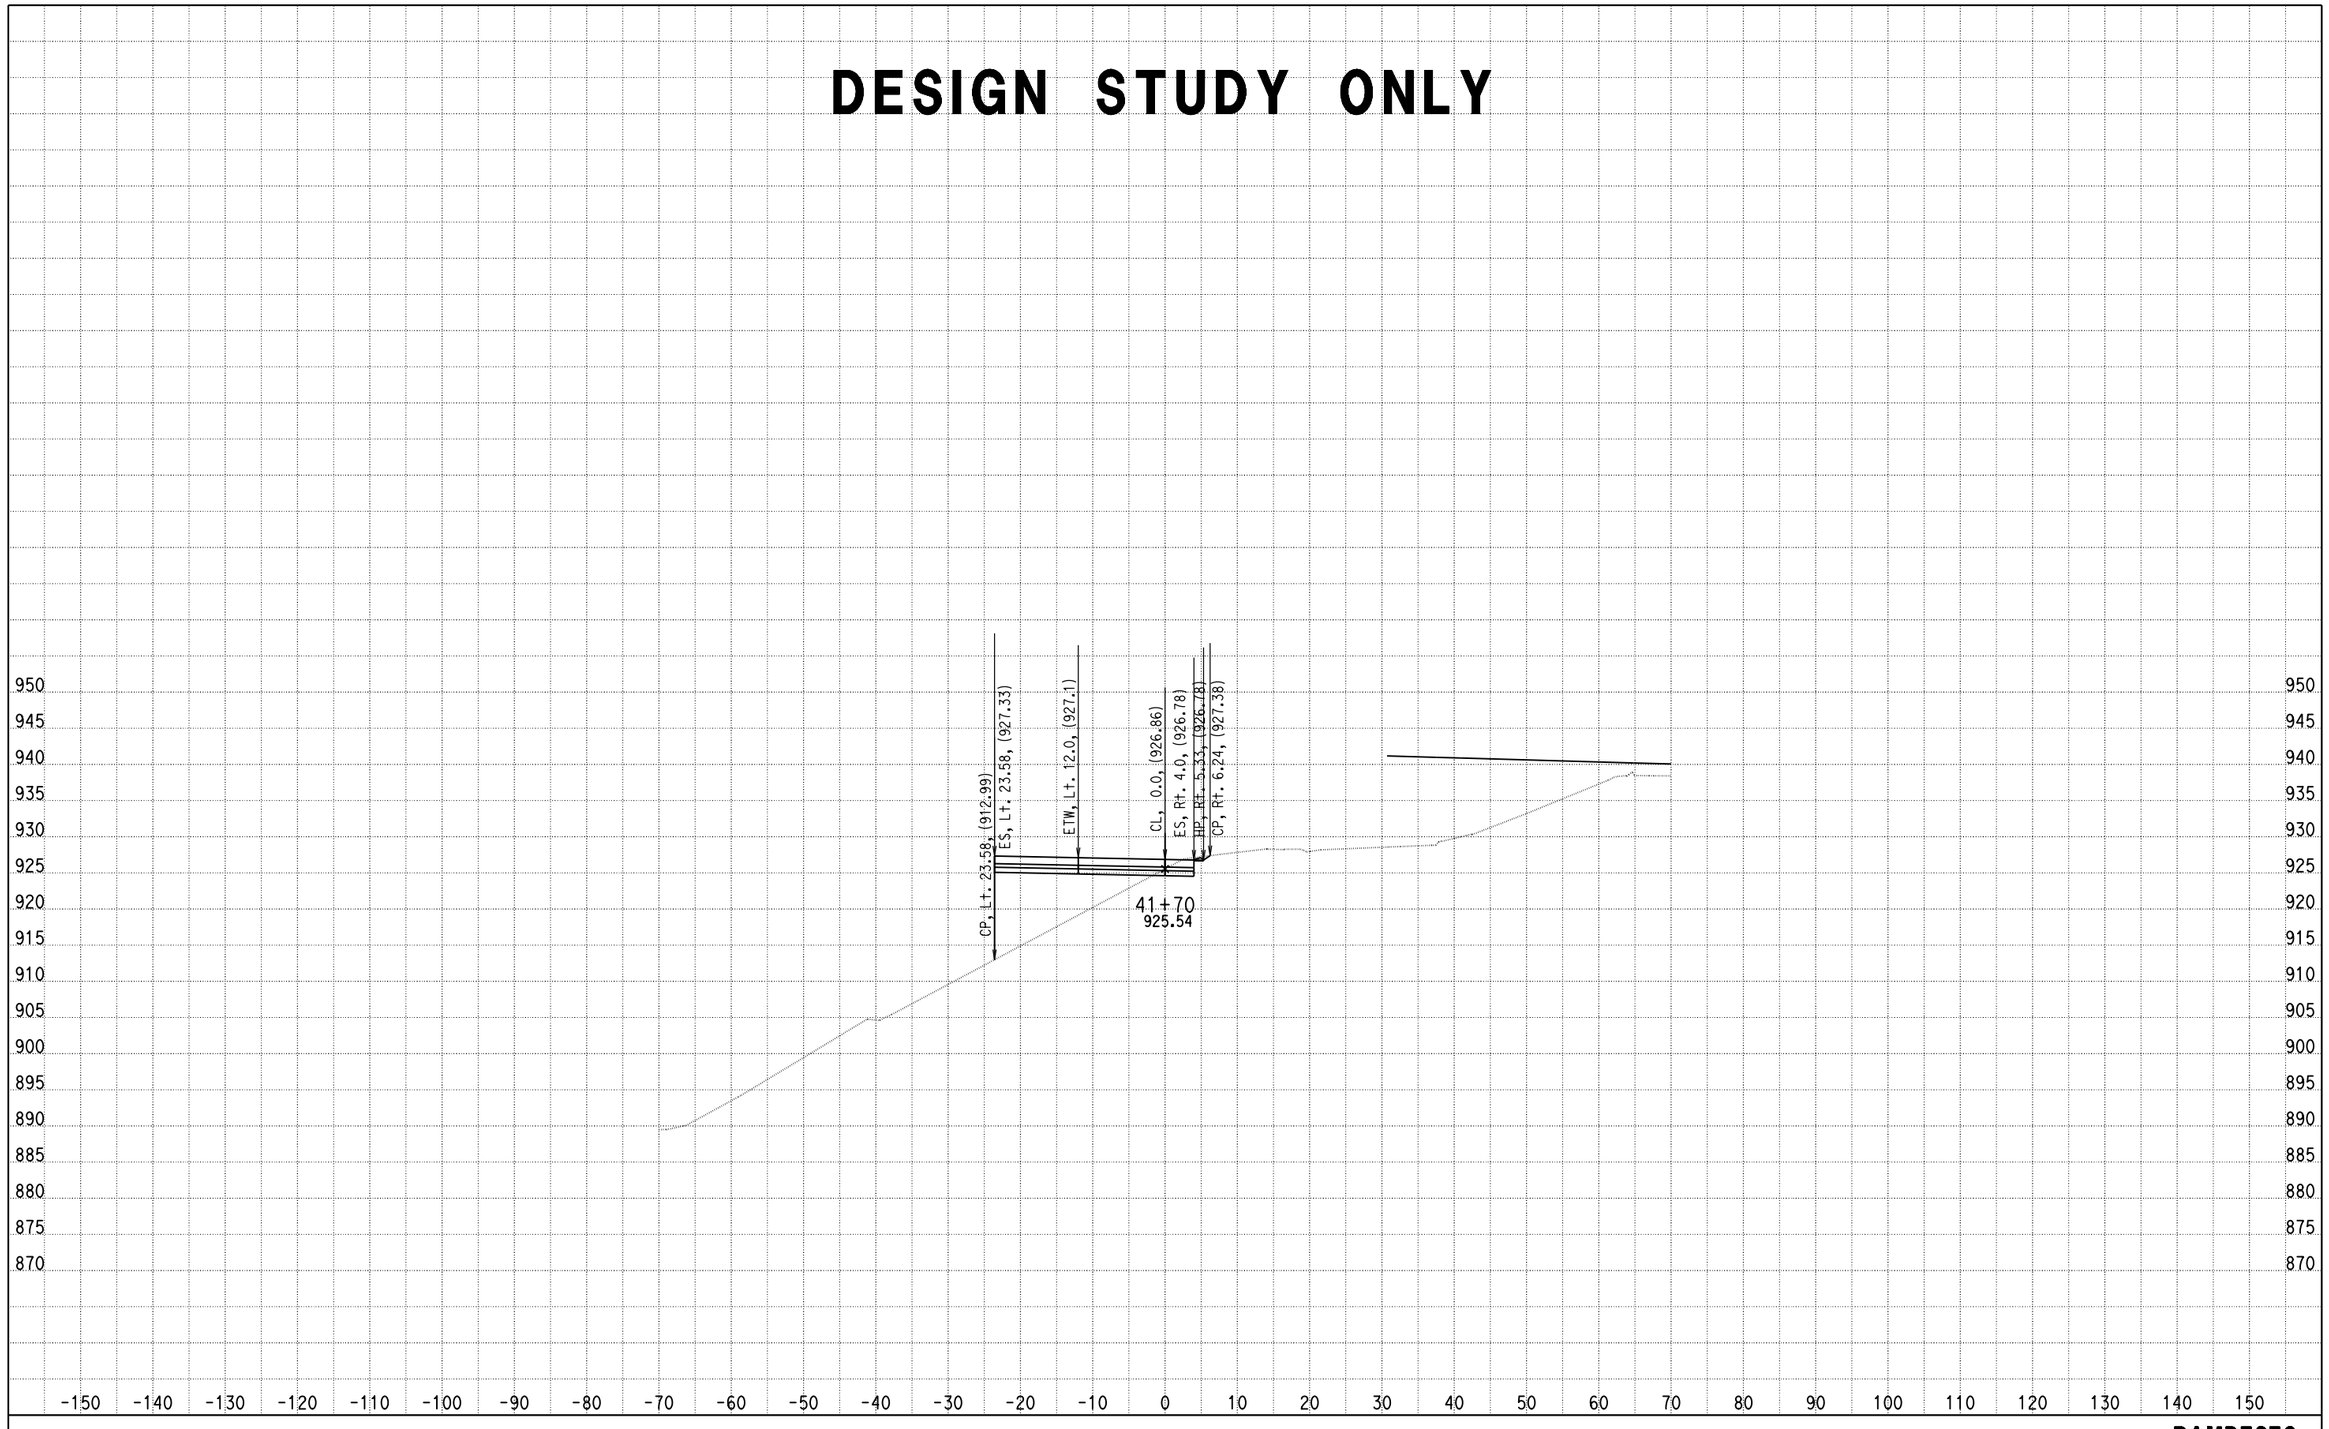

DATE: 4/8/2014

KC Project: 0818E File: D:\PROJECT\0818E\UPDATE-RAMP\hrf2f3-pro.ear

SCALE: 1" = 10' Horiz.
1" = 10' Vert.

All Dimensions are US Survey Feet

RAMPF2F3
CROSS SECTIONS

SHEET 165 OF XXX

DESIGN STUDY ONLY

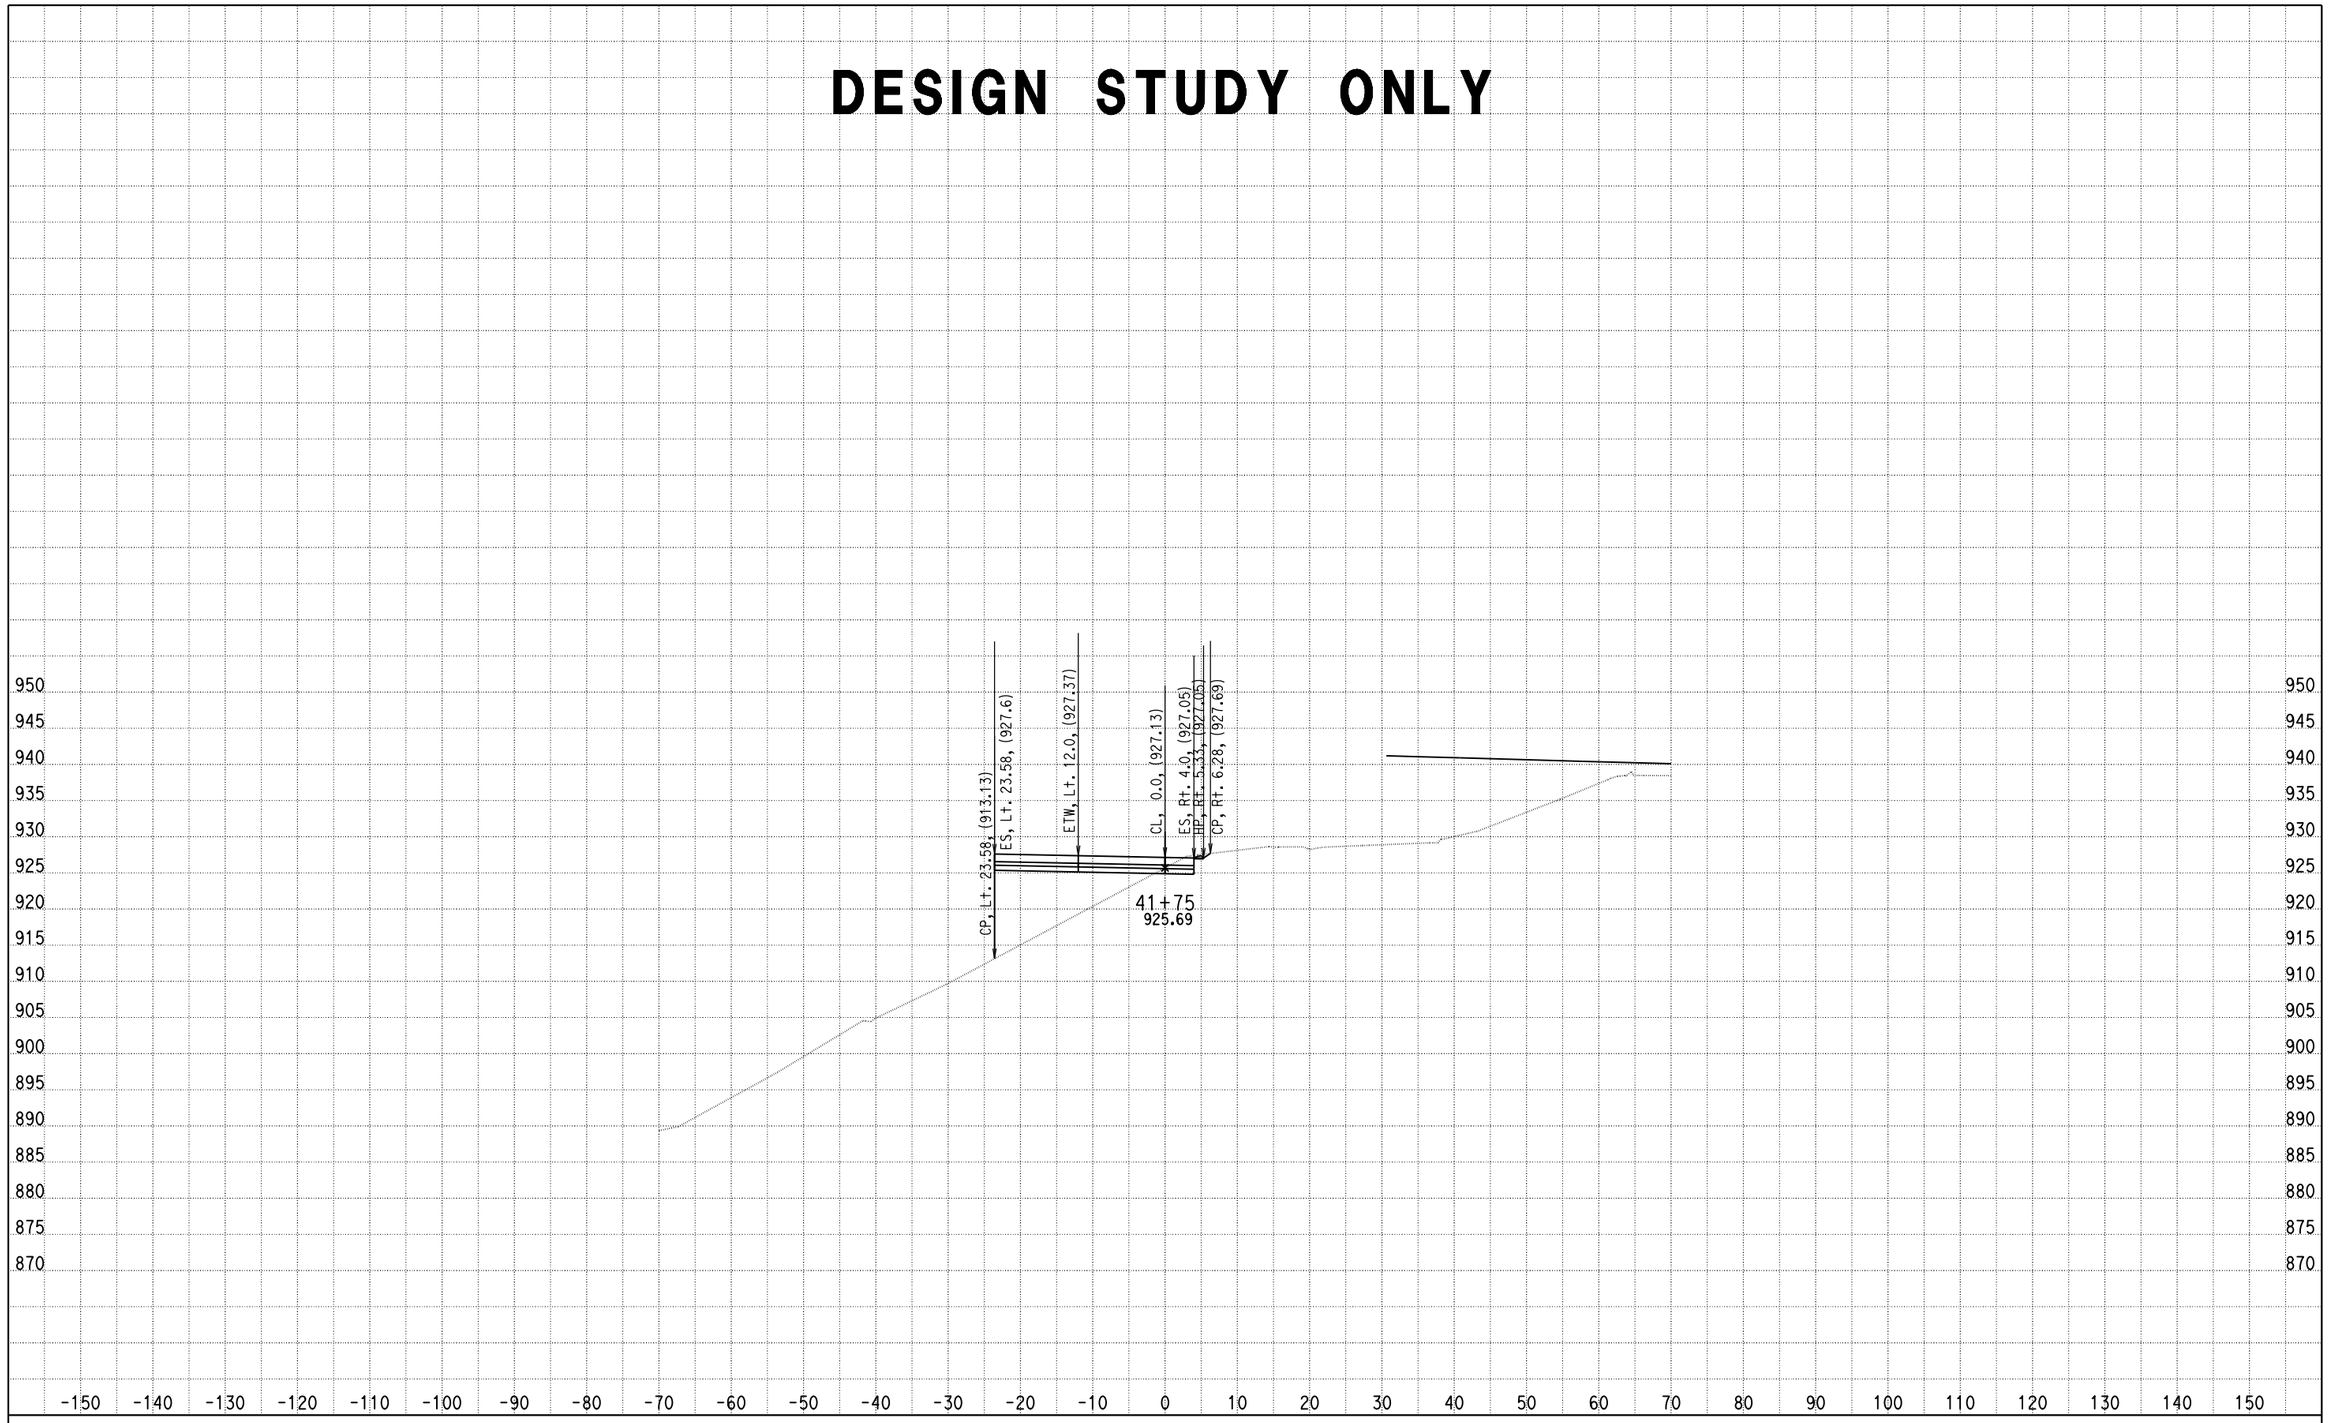

DATE: 4/8/2014

KC Project: 0818E File: D:\PROJECT\0818E\UPDATE-RAMP\hrf2f3-pro.ear

SCALE: 1" = 10' Horiz.
1" = 10' Vert.

All Dimensions are US Survey Feet

RAMPF2F3
CROSS SECTIONS

SHEET 166 OF XXX

DESIGN STUDY ONLY

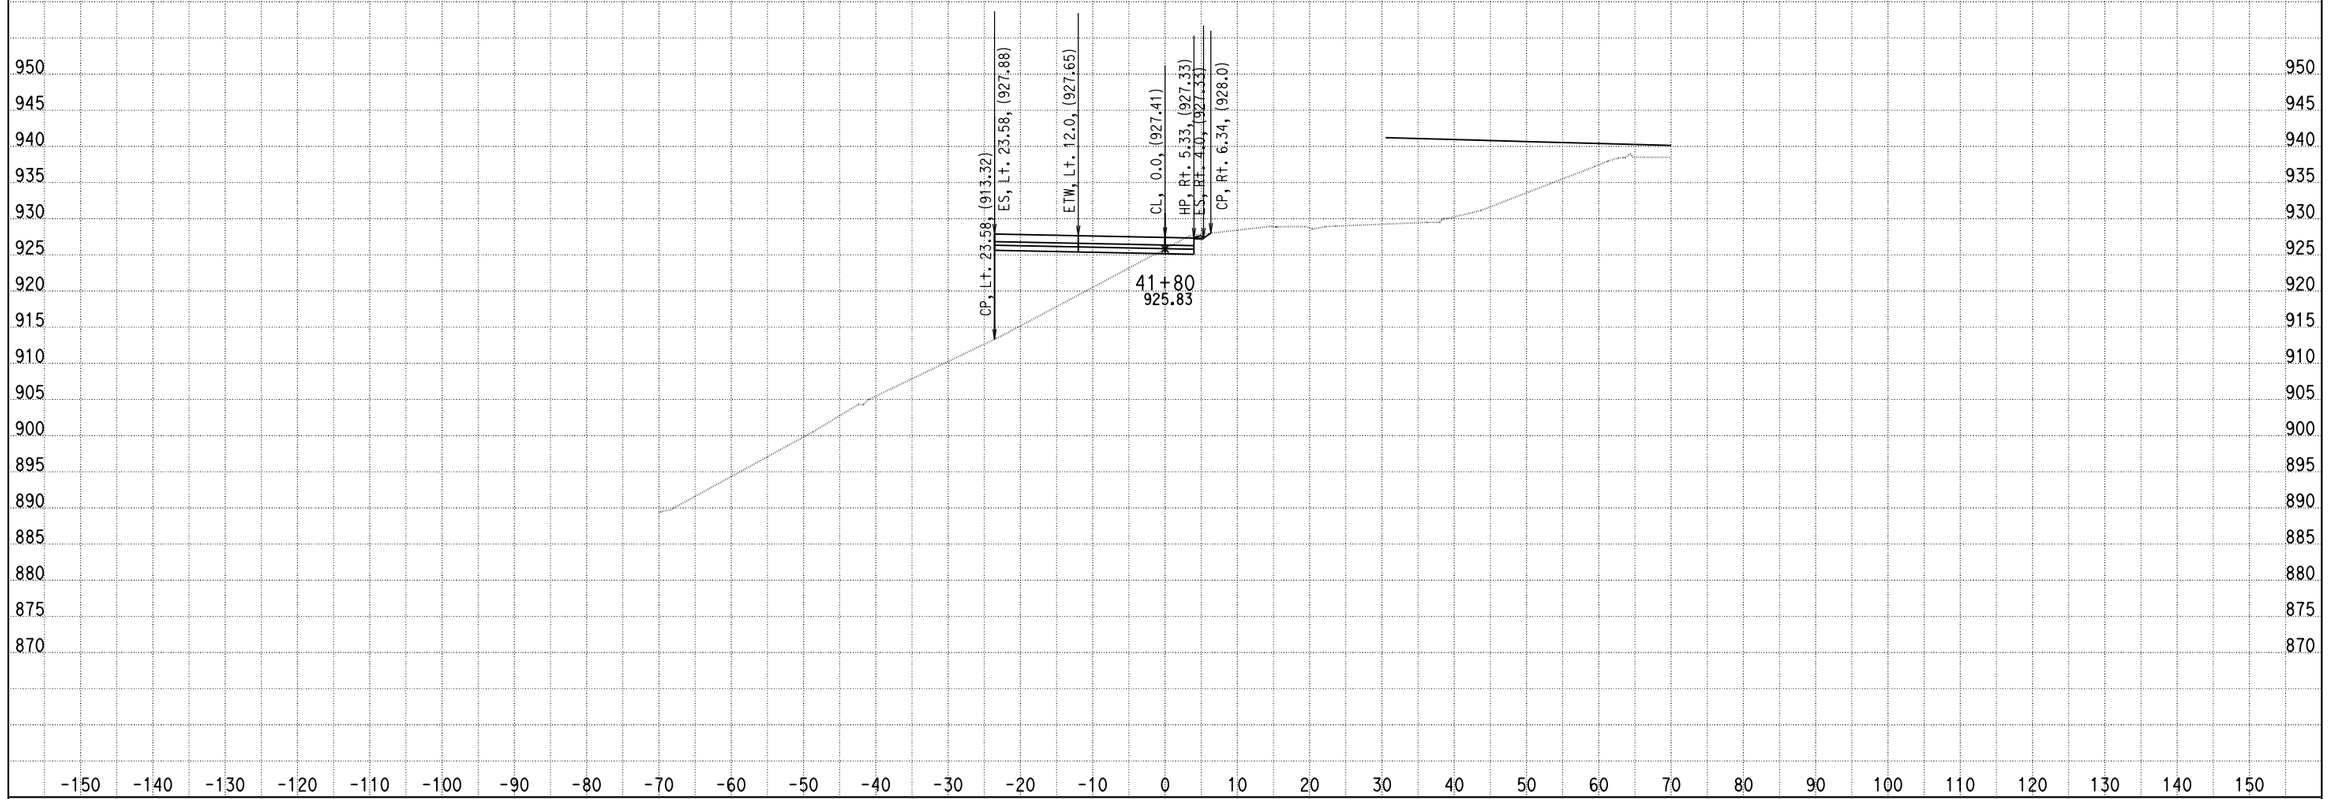

DATE: 4/8/2014

KC Project: 0818E File: D:\PROJECT\0818E\UPDATE-RAMP\hrf2f3-pro.ear

SCALE: 1" = 10' Horiz.
1" = 10' Vert.

All Dimensions are US Survey Feet

RAMPF2F3
CROSS SECTIONS

DESIGN STUDY ONLY

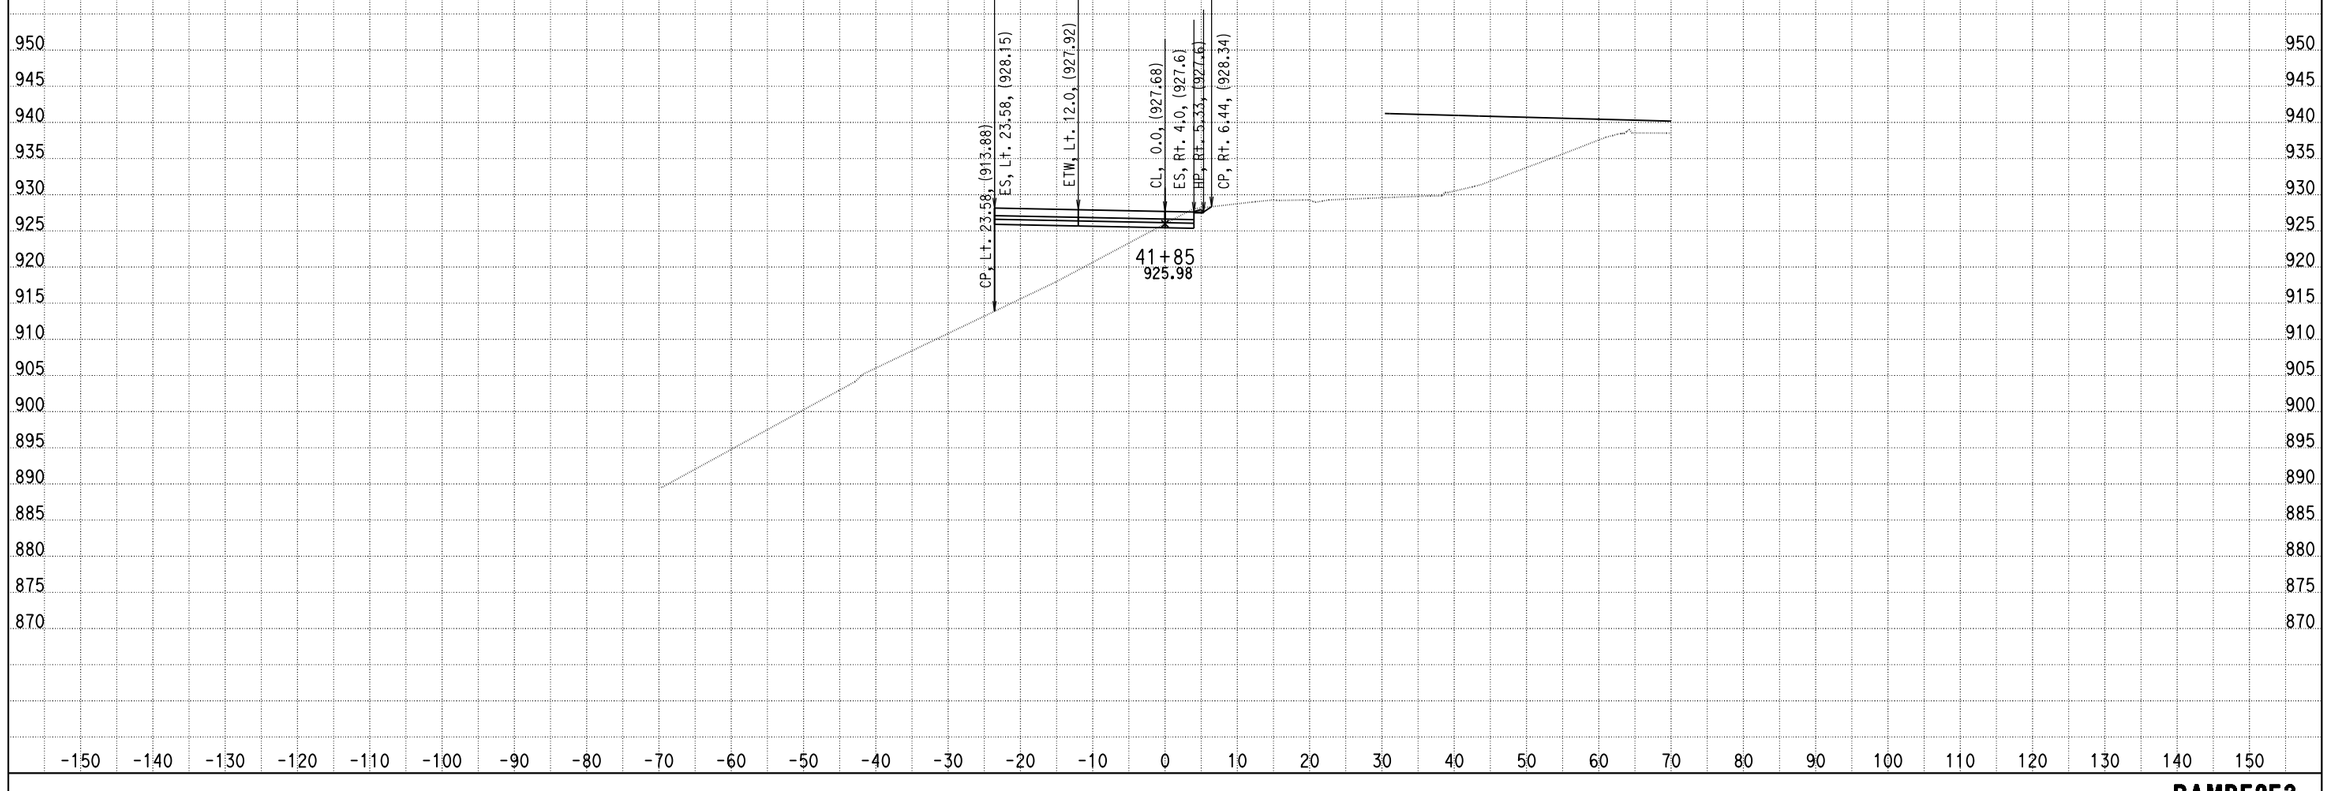

DATE: 4/8/2014

KC Project: 0818E File: D:\PROJECT\0818E\UPDATE-RAMP\hrf2f3-pro.ear

SCALE: 1" = 10' Horiz.
1" = 10' Vert.

All Dimensions are US Survey Feet

RAMPF2F3
CROSS SECTIONS
SHEET 168 OF XXX

DESIGN STUDY ONLY

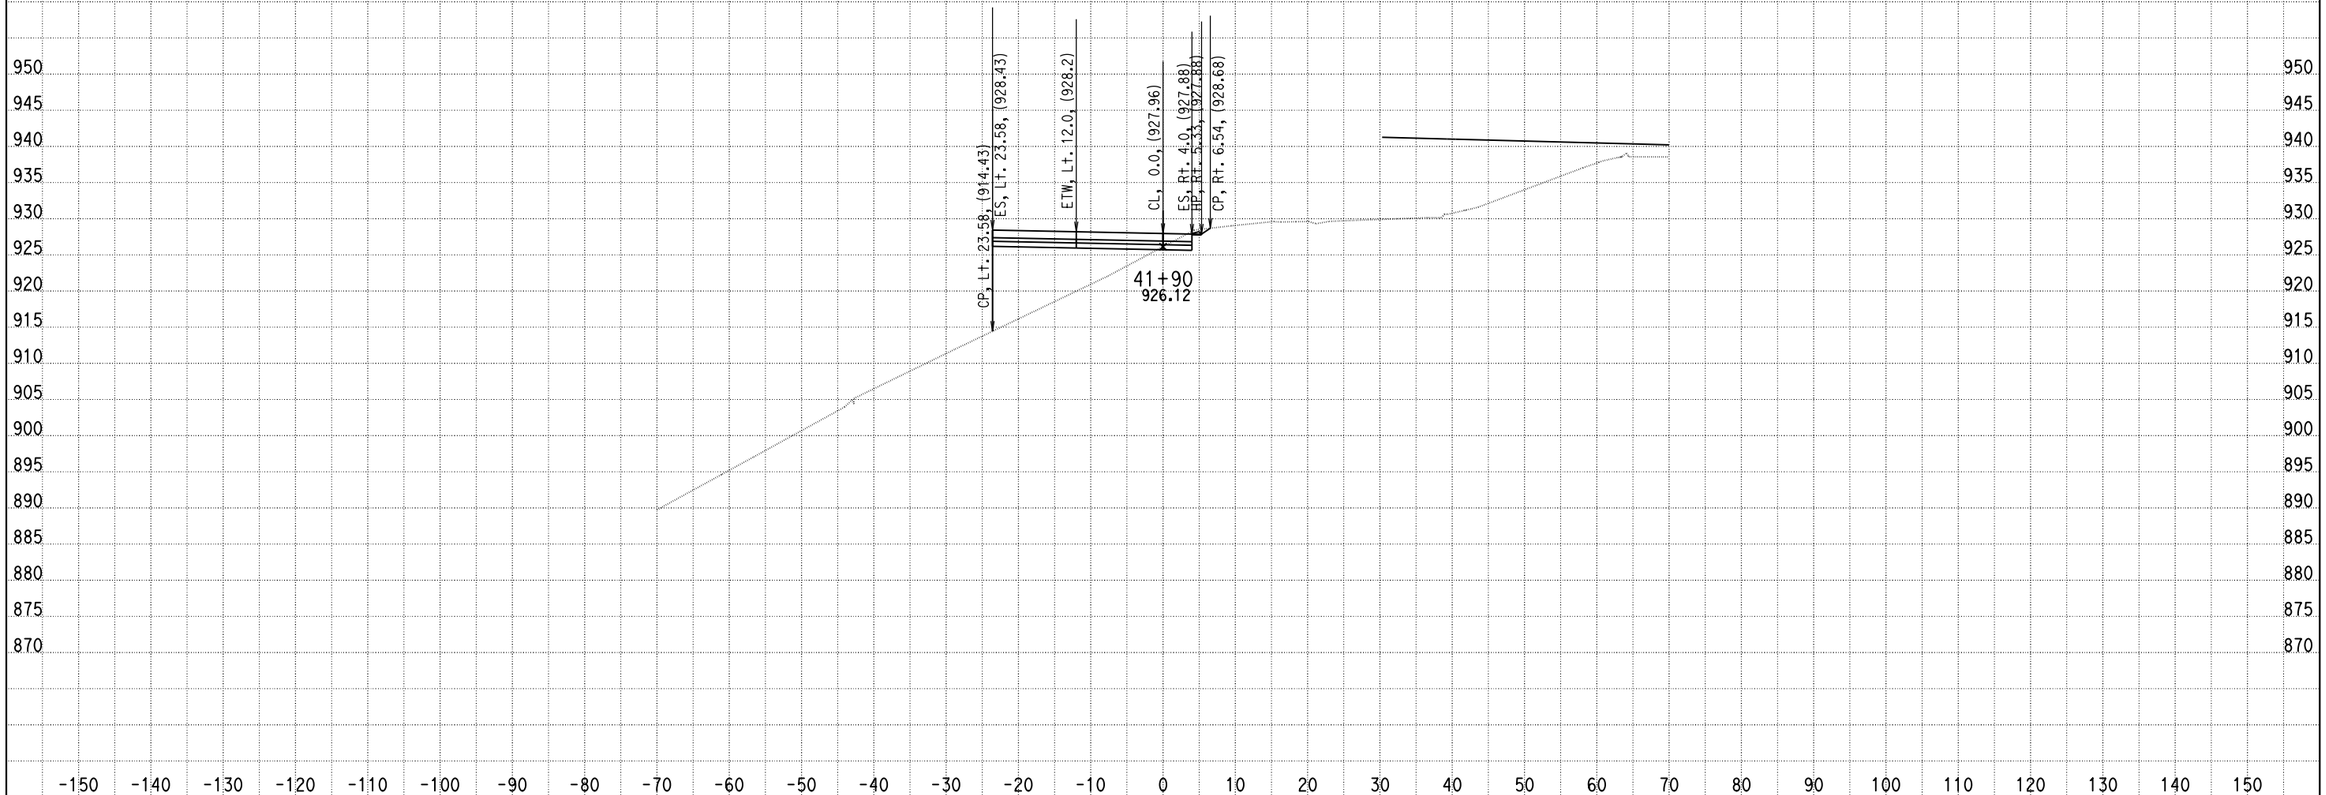

DATE: 4/8/2014

KC Project: 0818E File: D:\PROJECT\0818E\UPDATE-RAMP\hrf2f3-pro.ear

SCALE: 1" = 10' Horiz.
1" = 10' Vert.

All Dimensions are US Survey Feet

RAMPF2F3
CROSS SECTIONS

SHEET 169 OF XXX

DESIGN STUDY ONLY

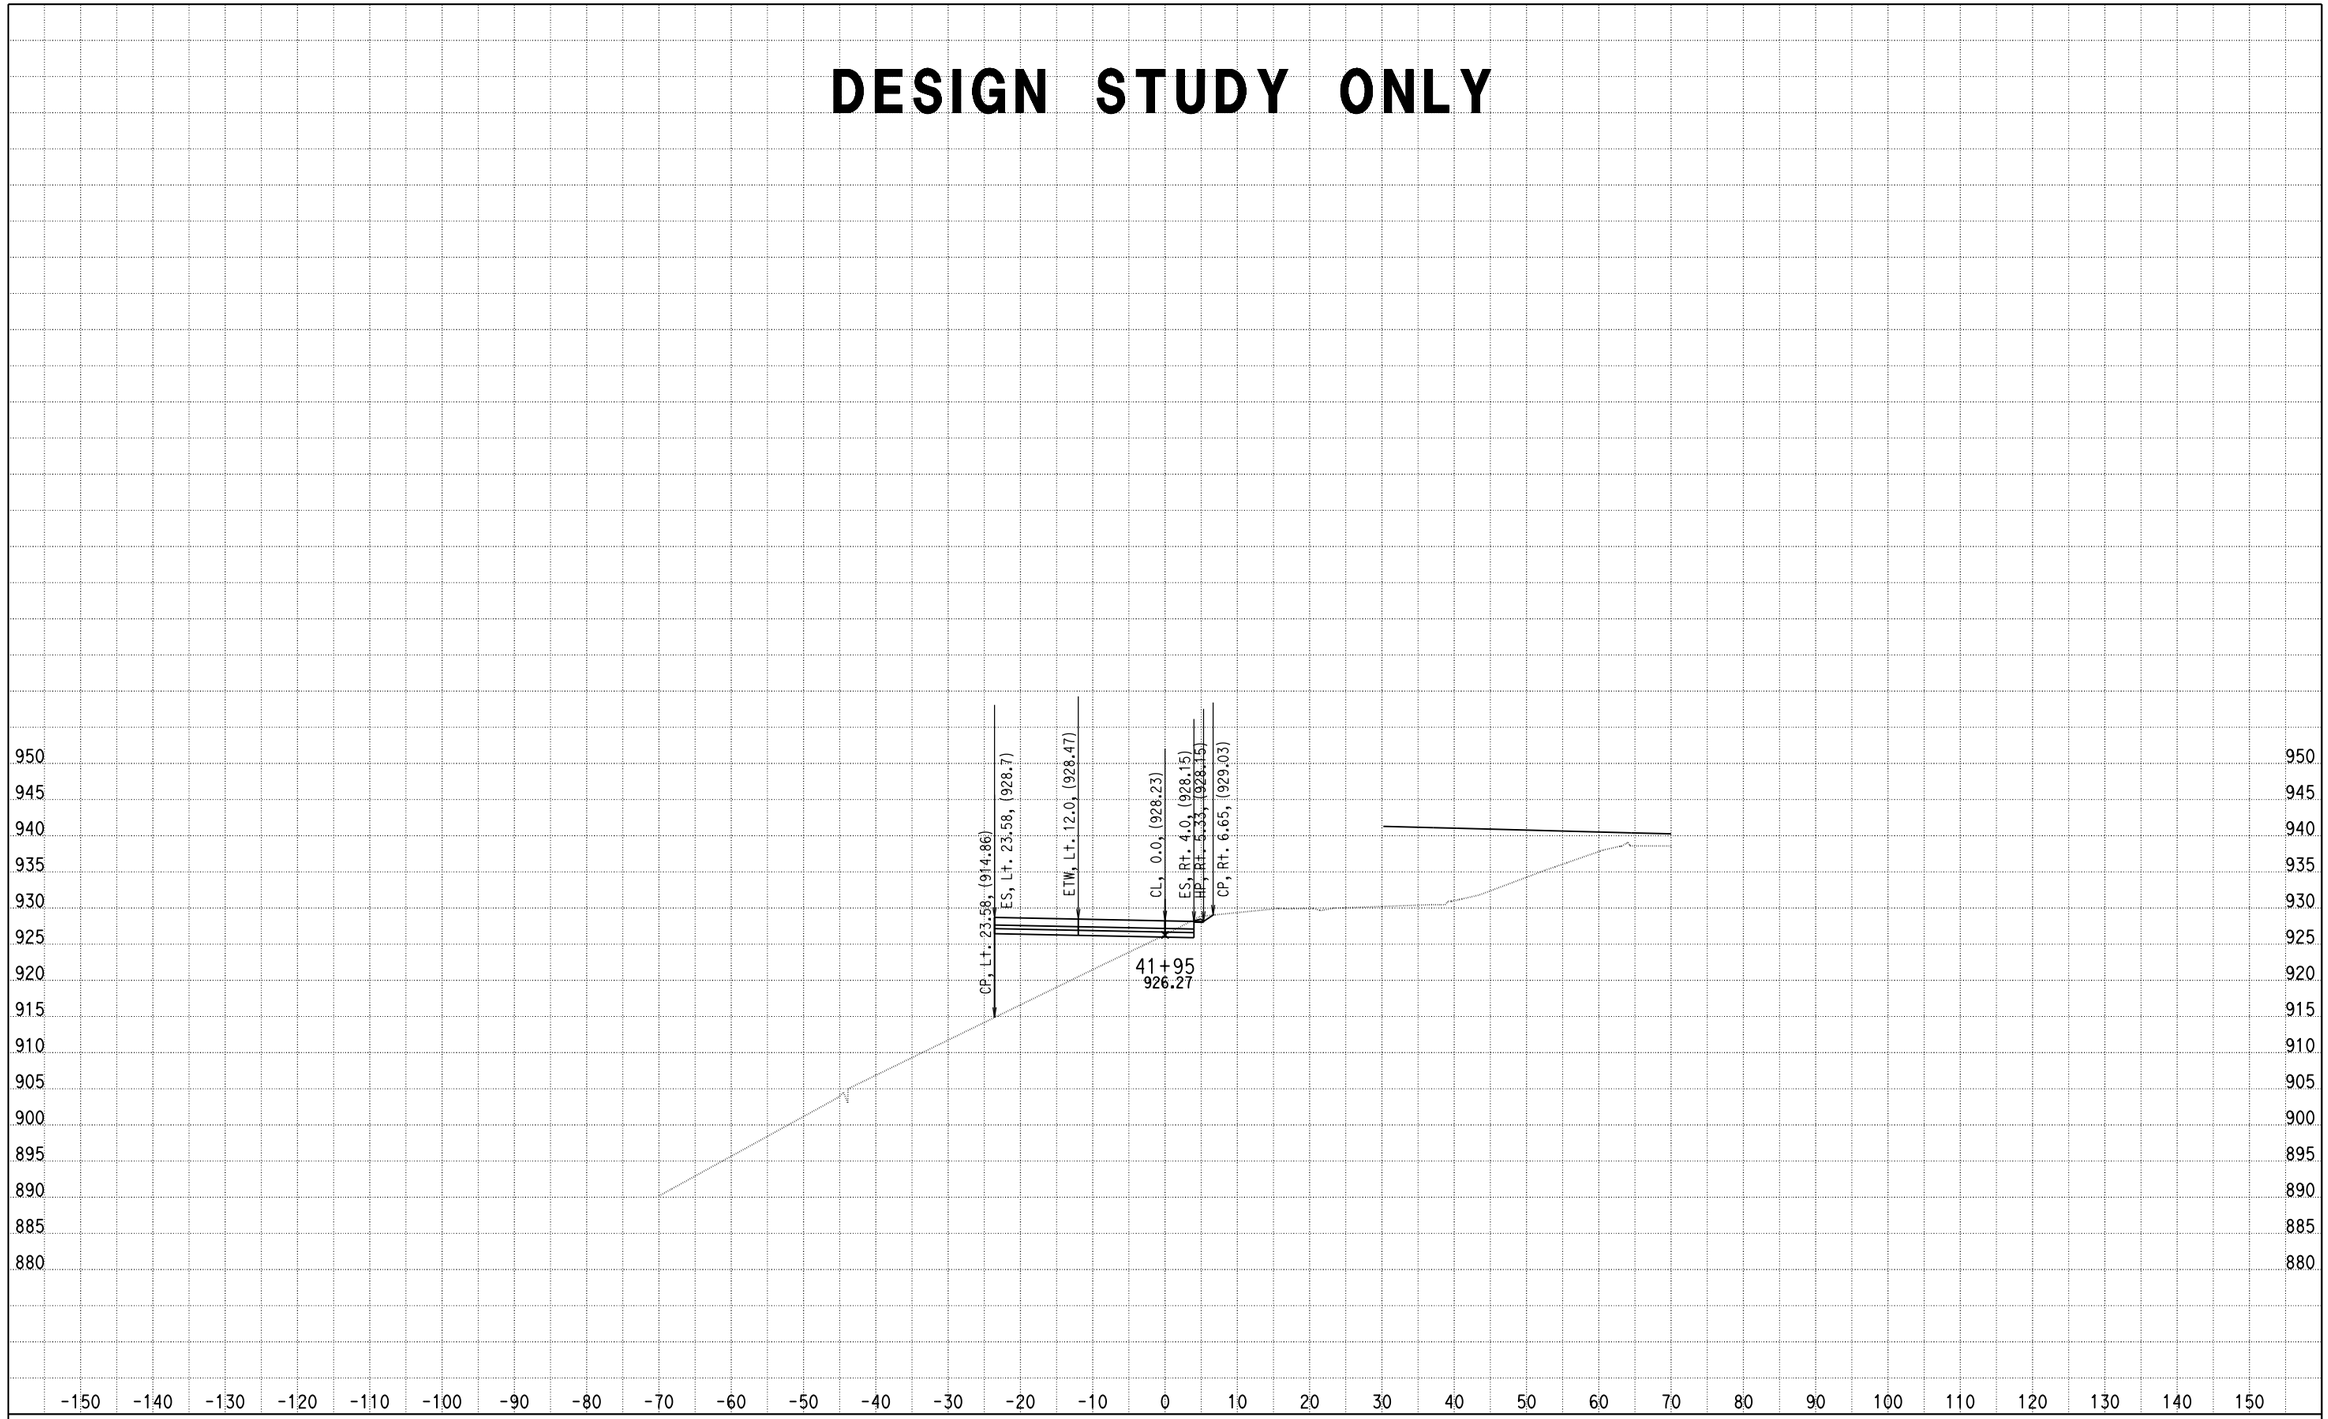

DATE: 4/8/2014

KC Project: 0818E File: D:\PROJECT\0818E\UPDATE-RAMP\hrf2f3-pro.ear

SCALE: 1" = 10' Horiz.
1" = 10' Vert.

All Dimensions are US Survey Feet

RAMPF2F3
CROSS SECTIONS

SHEET 170 OF XXX

DESIGN STUDY ONLY

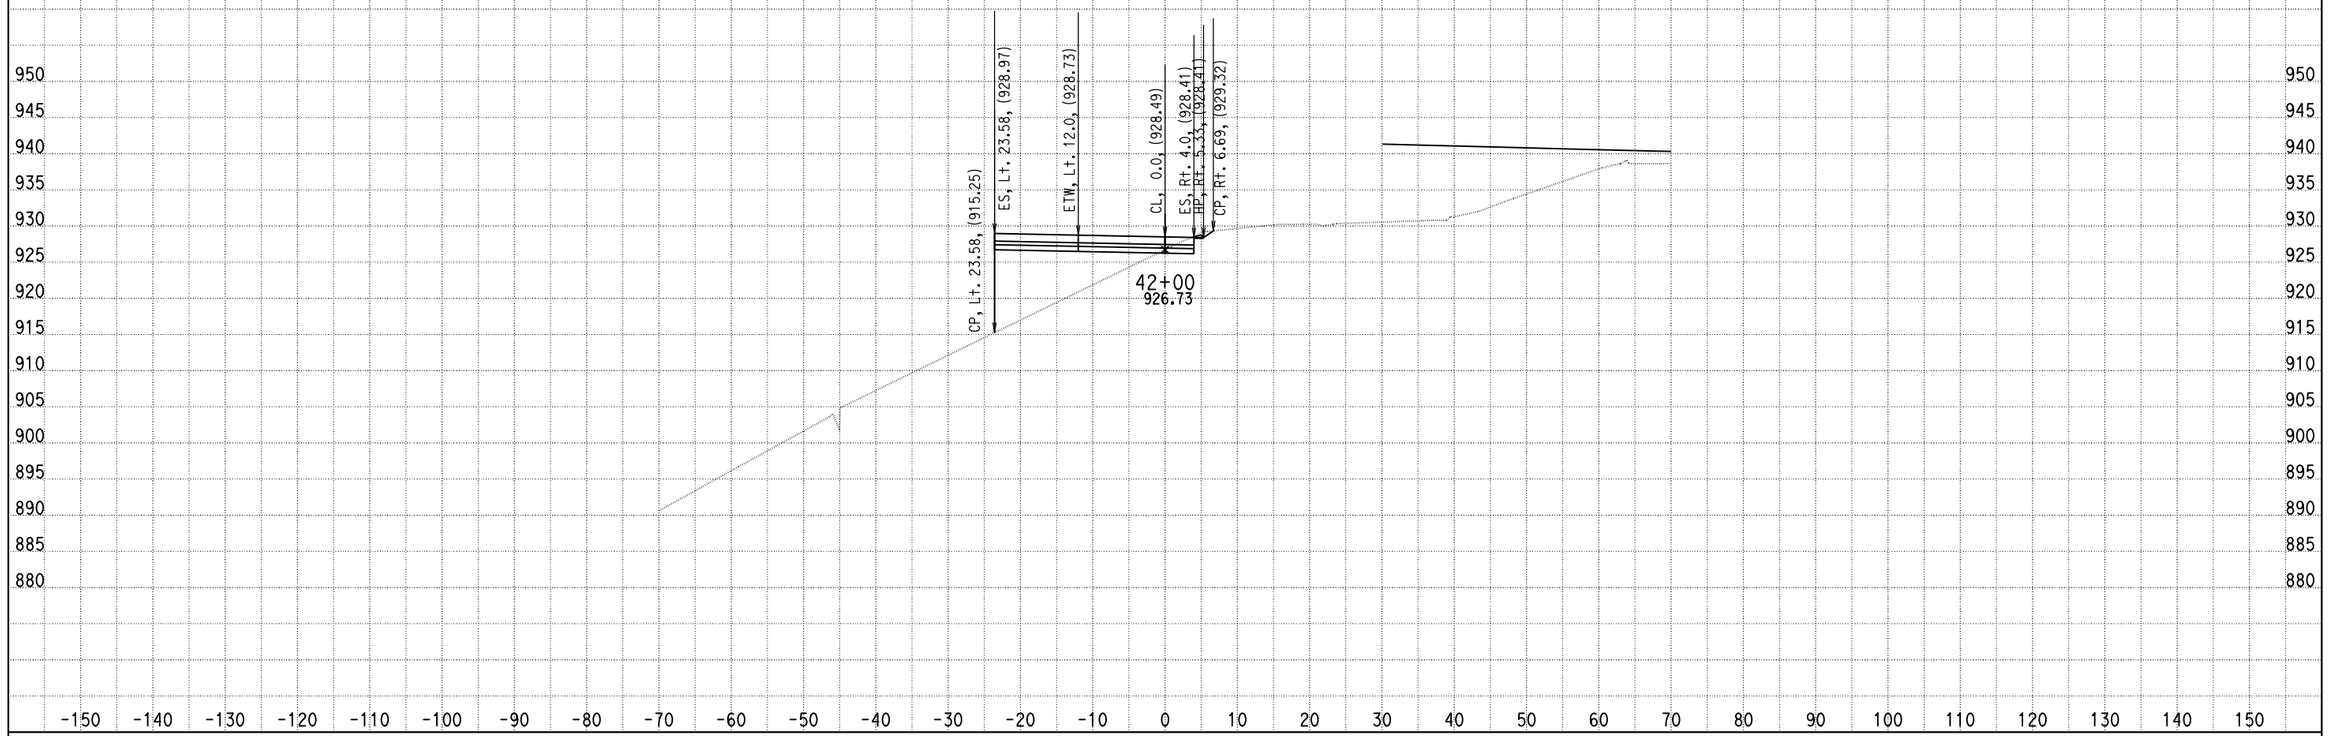

DATE: 4/8/2014

KC Project: 0818E File: D:\PROJECT\0818E\UPDATE-RAMP\hrf2f3-pro.ear

SCALE: 1" = 10' Horiz.
1" = 10' Vert.

All Dimensions are US Survey Feet

RAMPF2F3
CROSS SECTIONS

SHEET 171 OF XXX

DESIGN STUDY ONLY

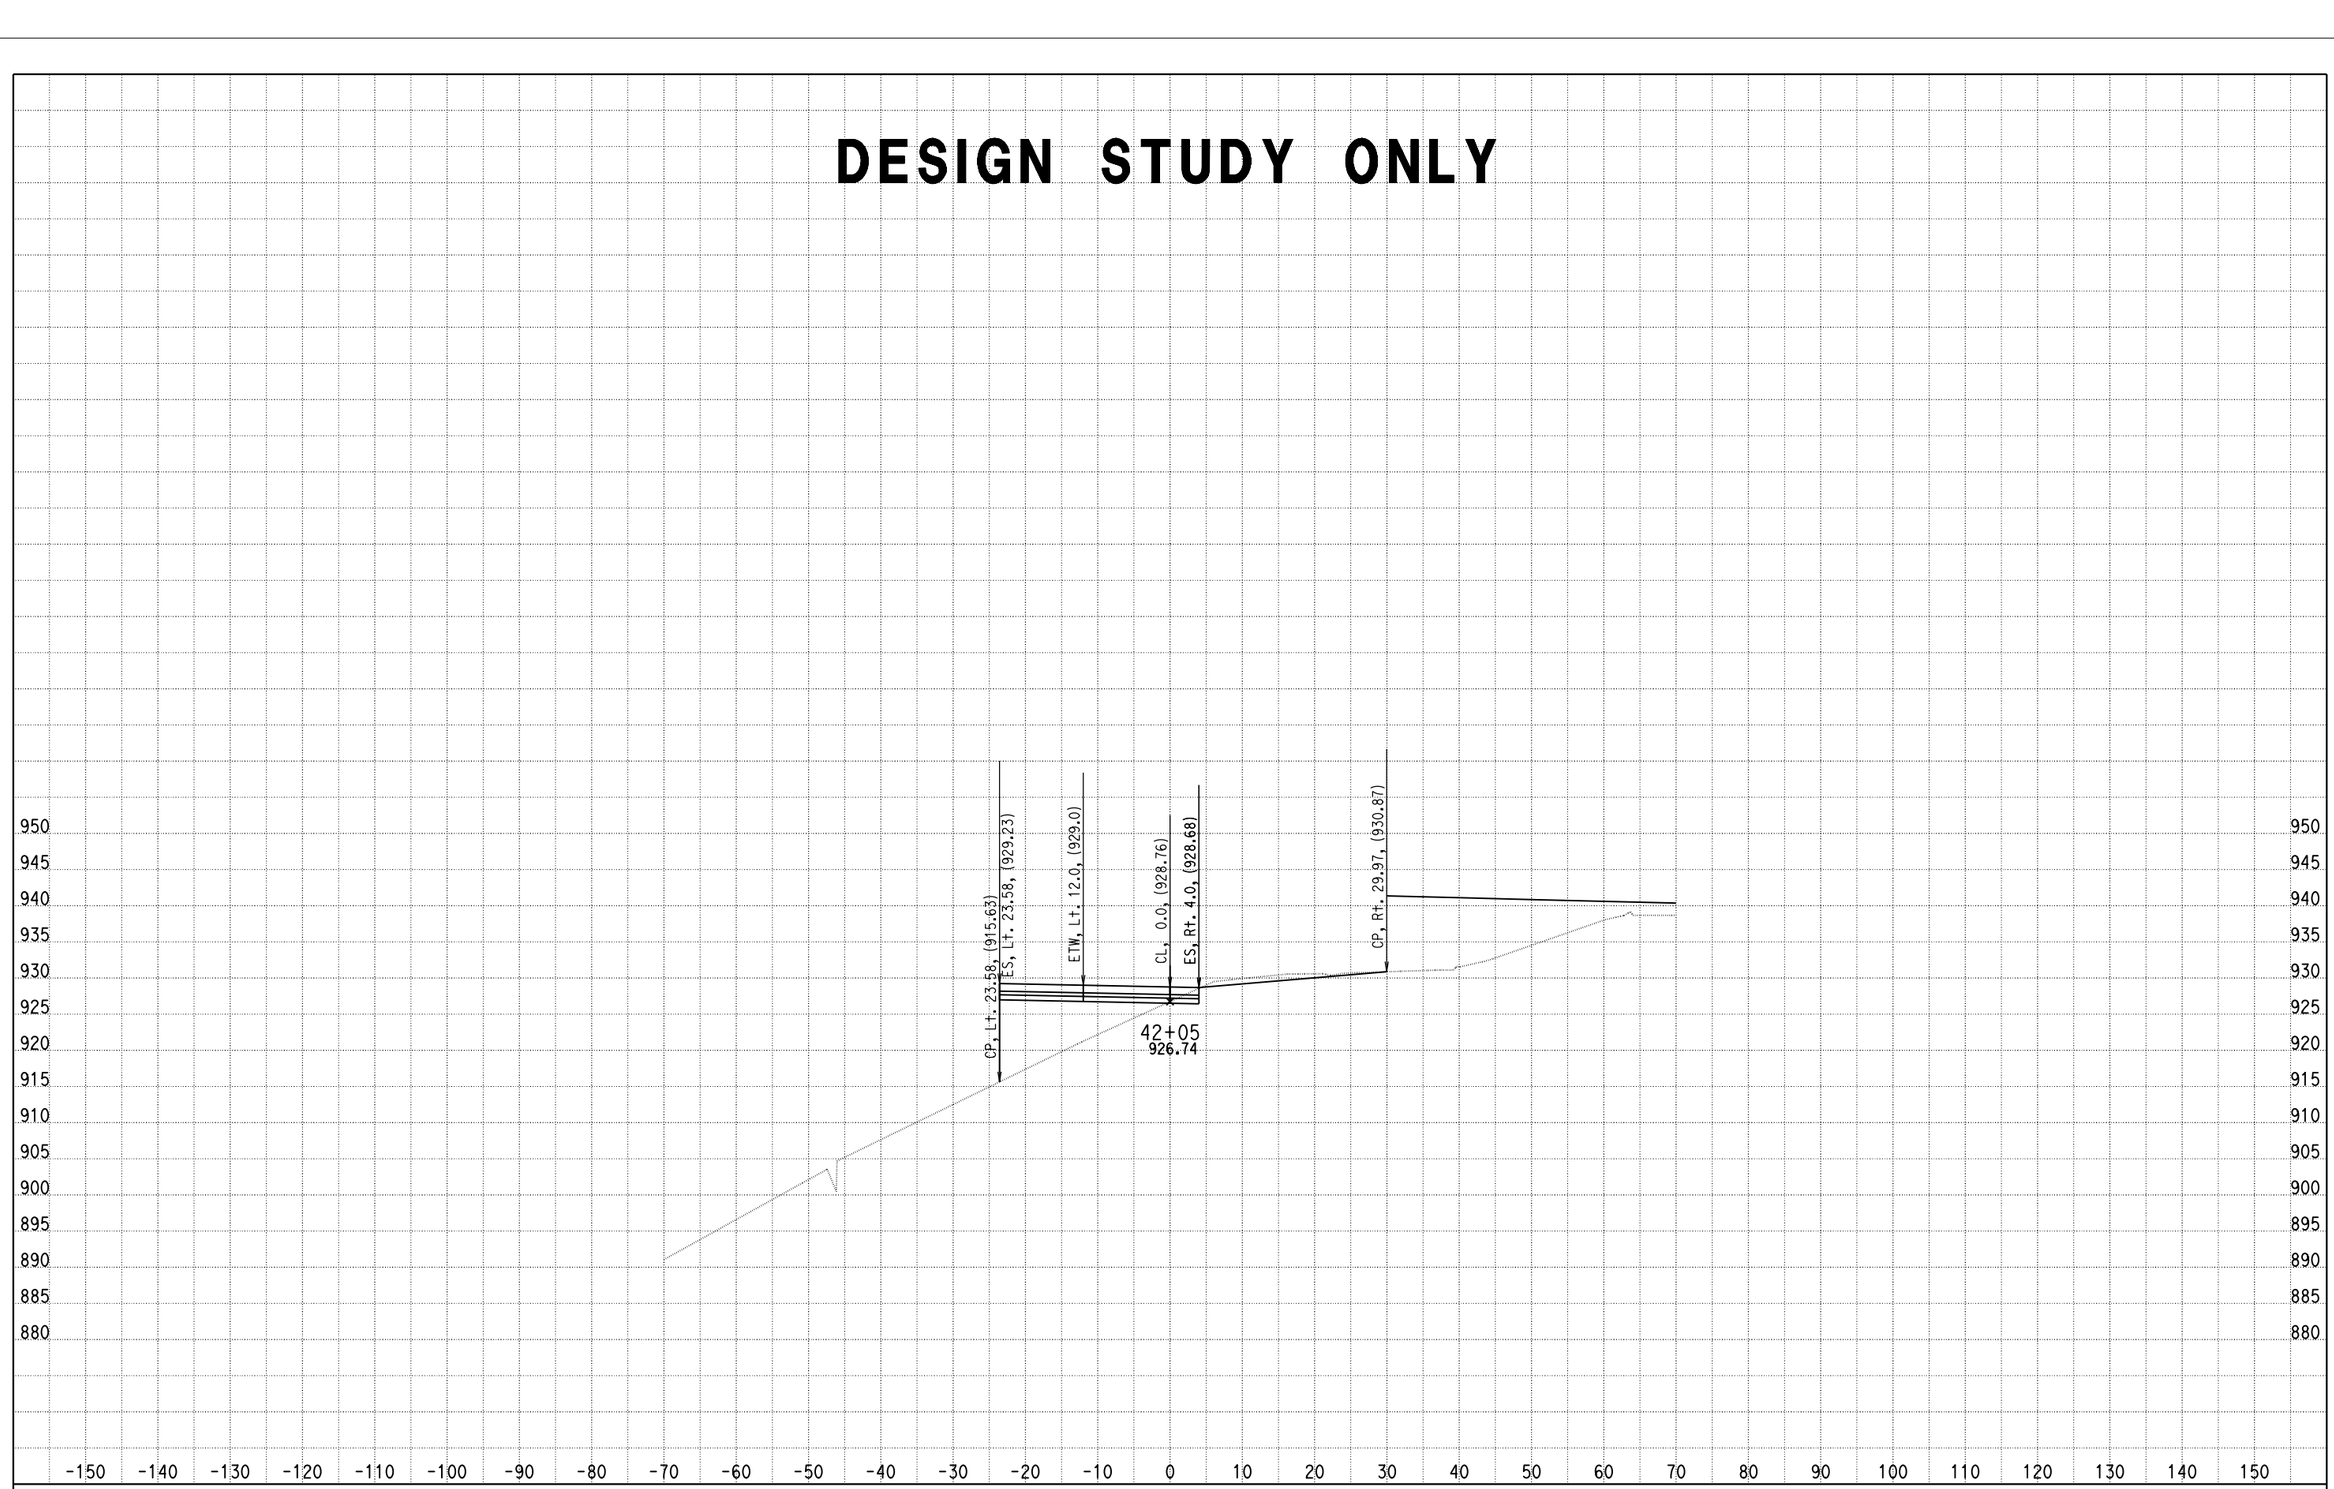

DATE: 4/8/2014

KC Project: 0818E File: D:\PROJECT\0818E\UPDATE-RAMP\hrf2f3-pro.ear

SCALE: 1" = 10' Horiz.
1" = 10' Vert.

All Dimensions are US Survey Feet

RAMPF2F3
CROSS SECTIONS

SHEET 172 OF XXX

DESIGN STUDY ONLY

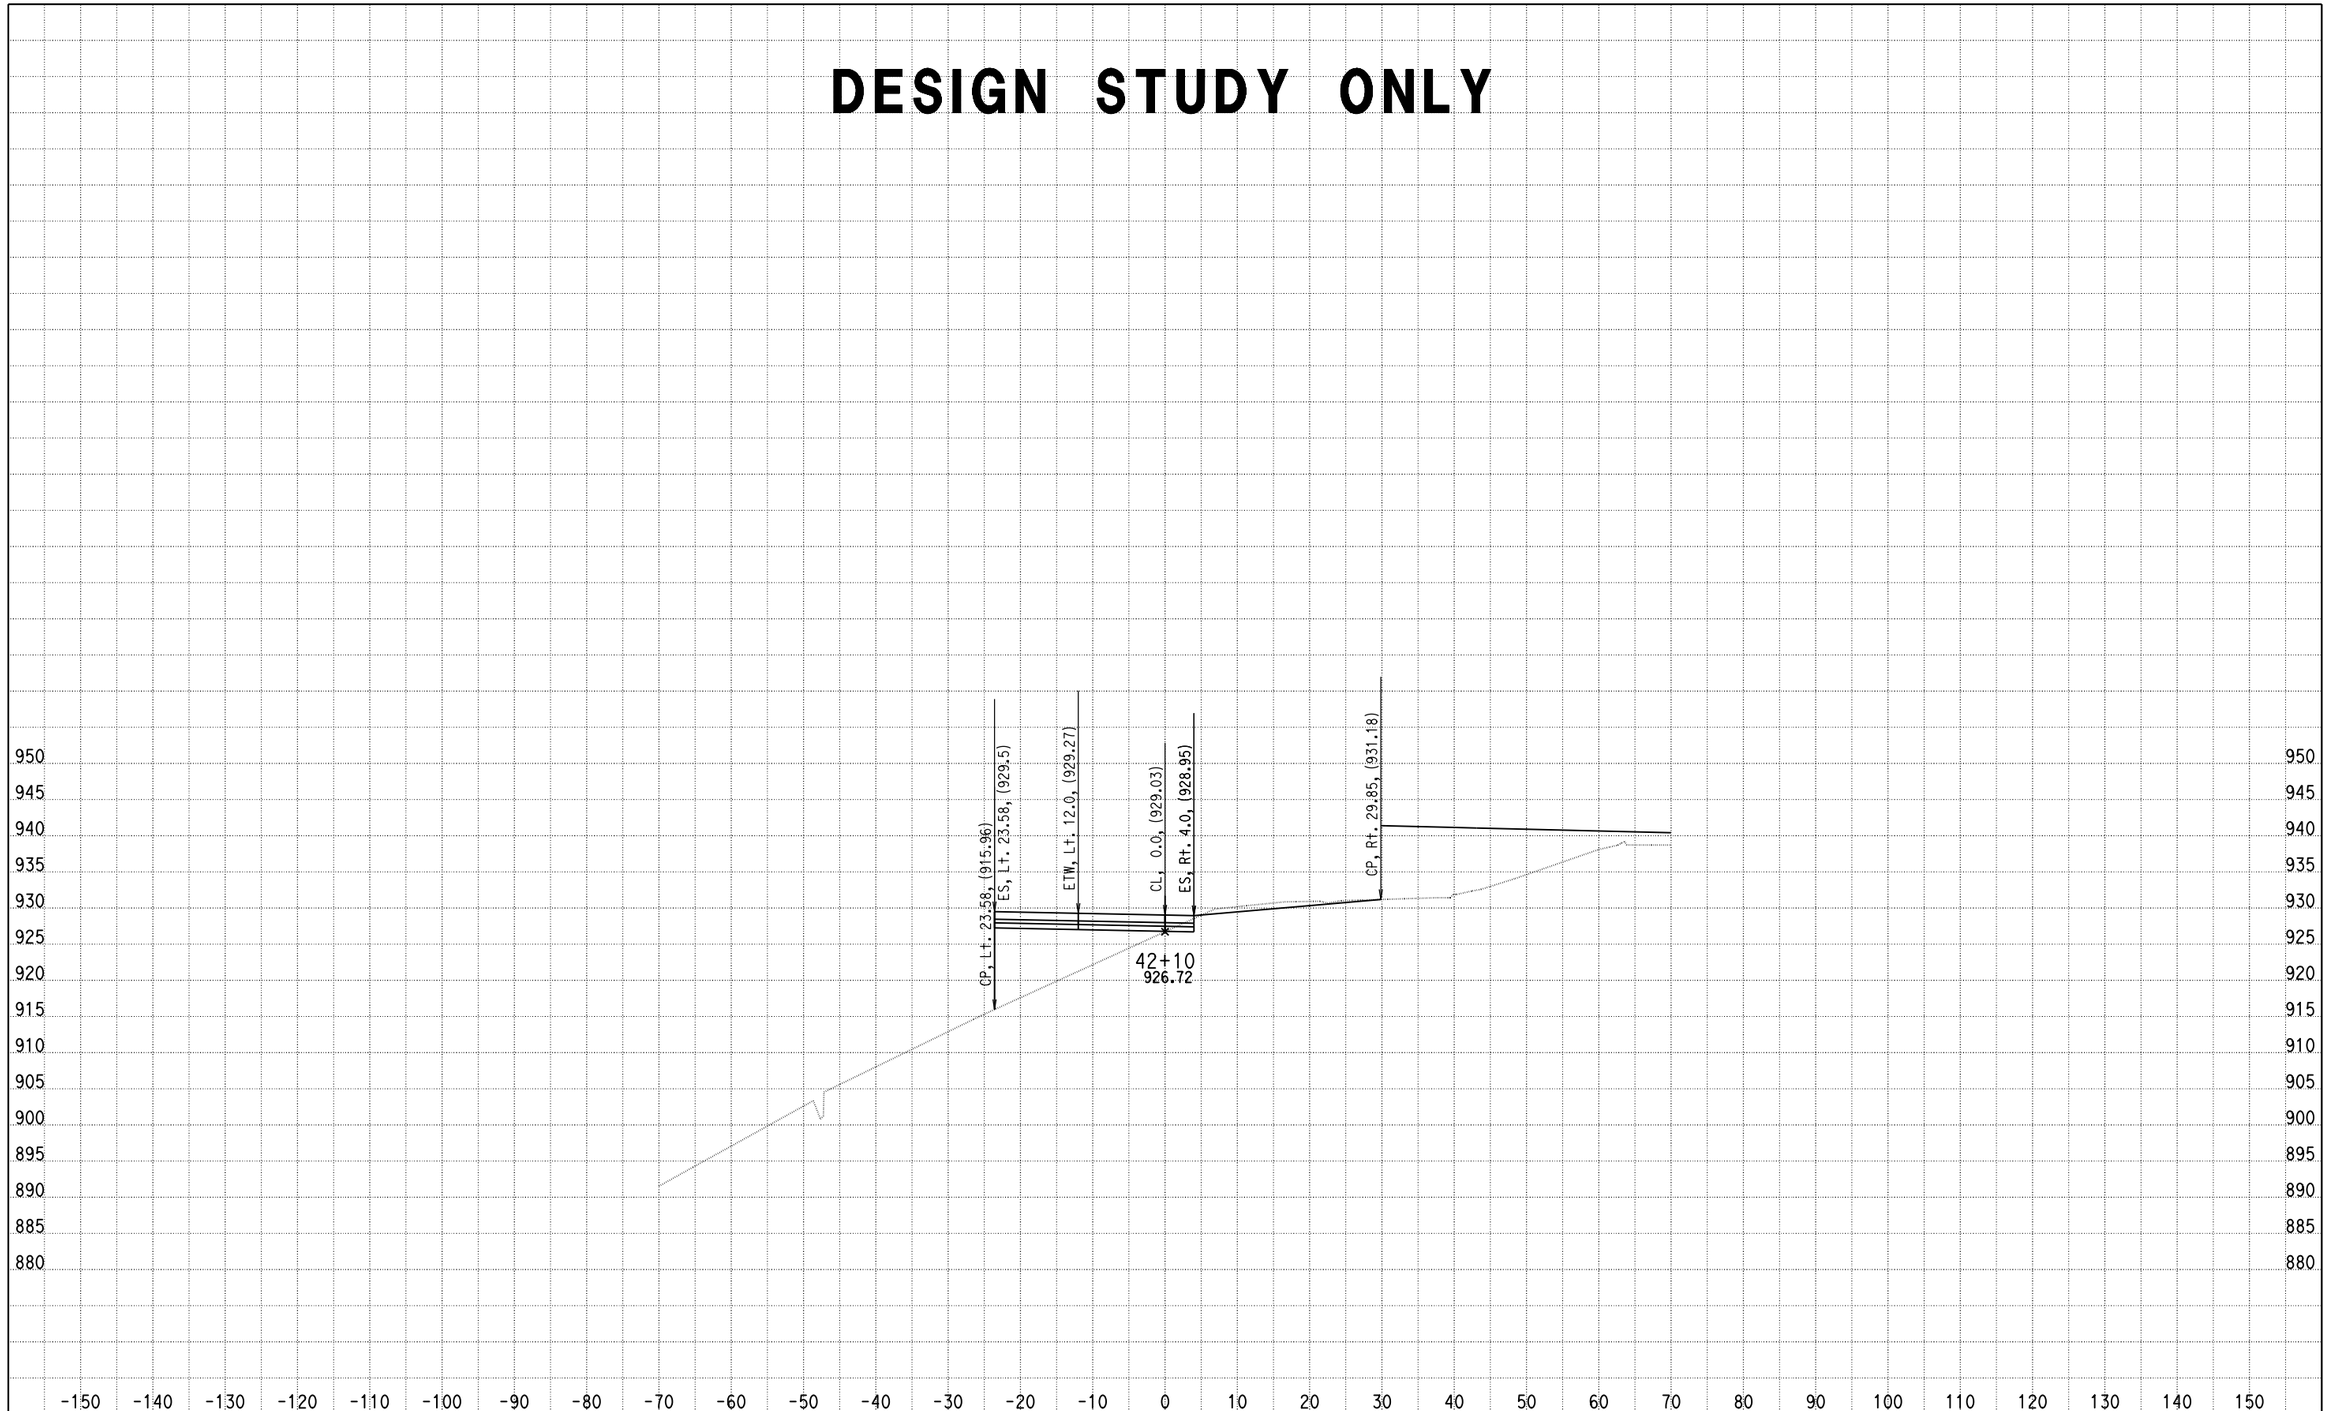

DATE: 4/8/2014

KC Project: 0818E File: D:\PROJECT\0818E\UPDATE-RAMP\hrf2f3-pro.ear

SCALE: 1" = 10' Horiz.
1" = 10' Vert.

All Dimensions are US Survey Feet

RAMPF2F3
CROSS SECTIONS

SHEET 173 OF XXX

DESIGN STUDY ONLY

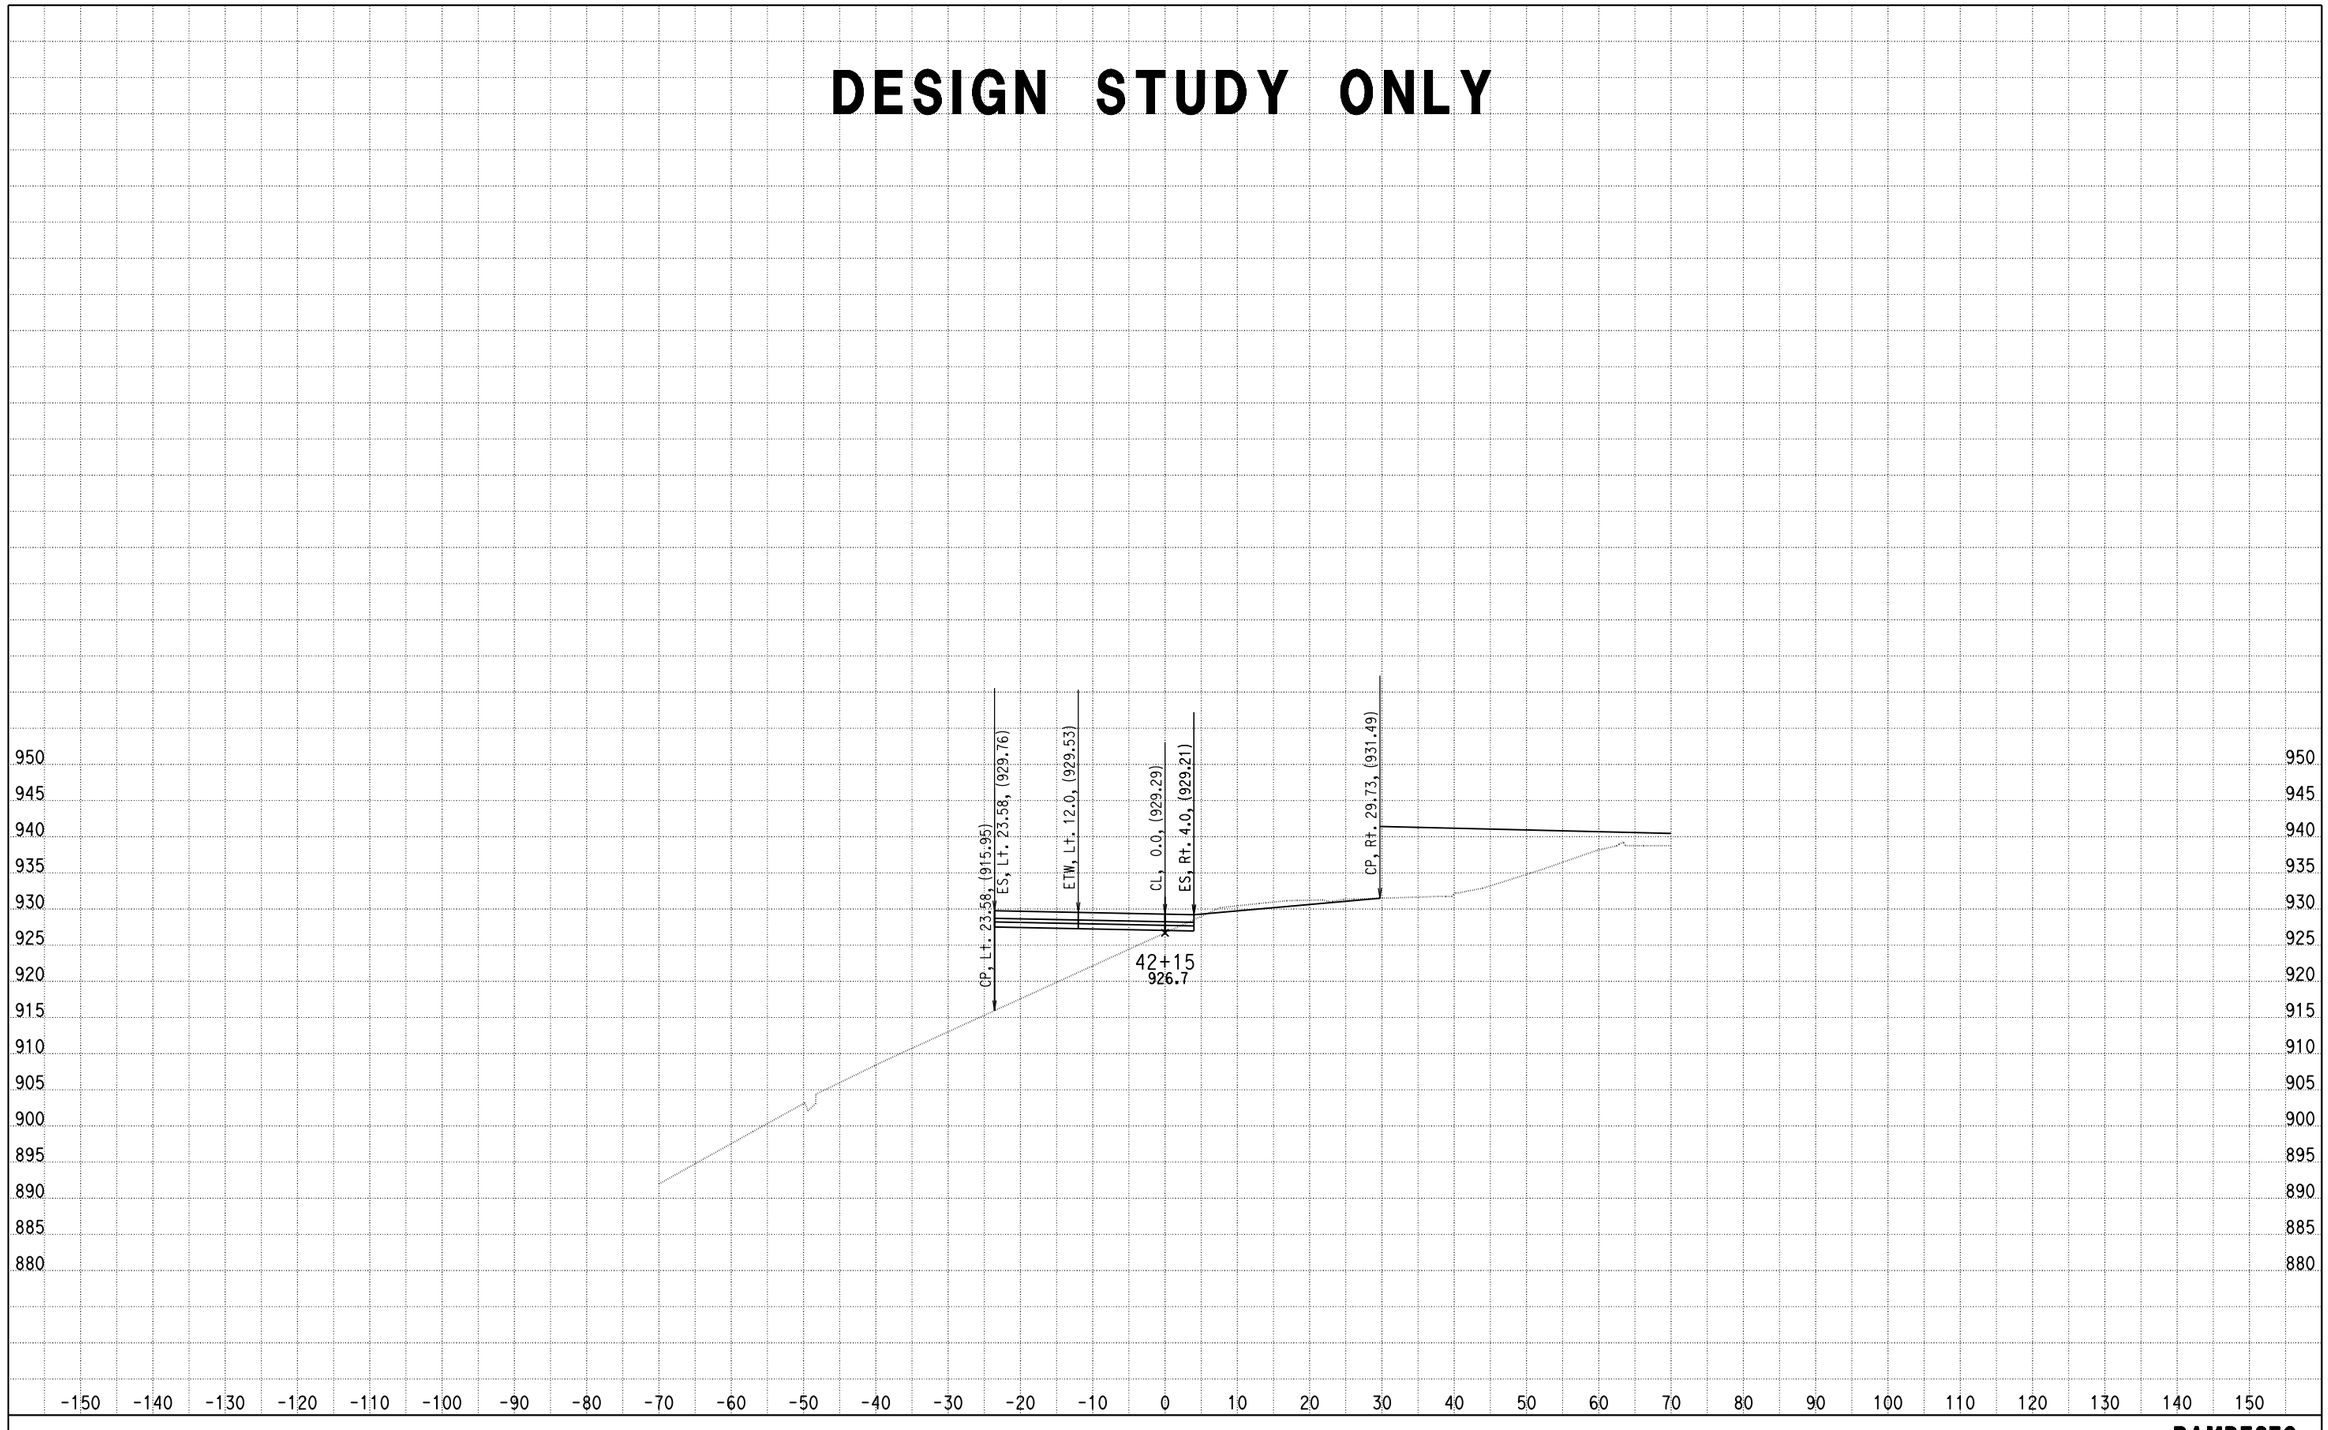

DATE: 4/8/2014

KC Project: 0818E File: D:\PROJECT\0818E\UPDATE-RAMP\hrf2f3-pro.ear

SCALE: 1" = 10' Horiz.
1" = 10' Vert.

All Dimensions are US Survey Feet

RAMPF2F3
CROSS SECTIONS

DESIGN STUDY ONLY

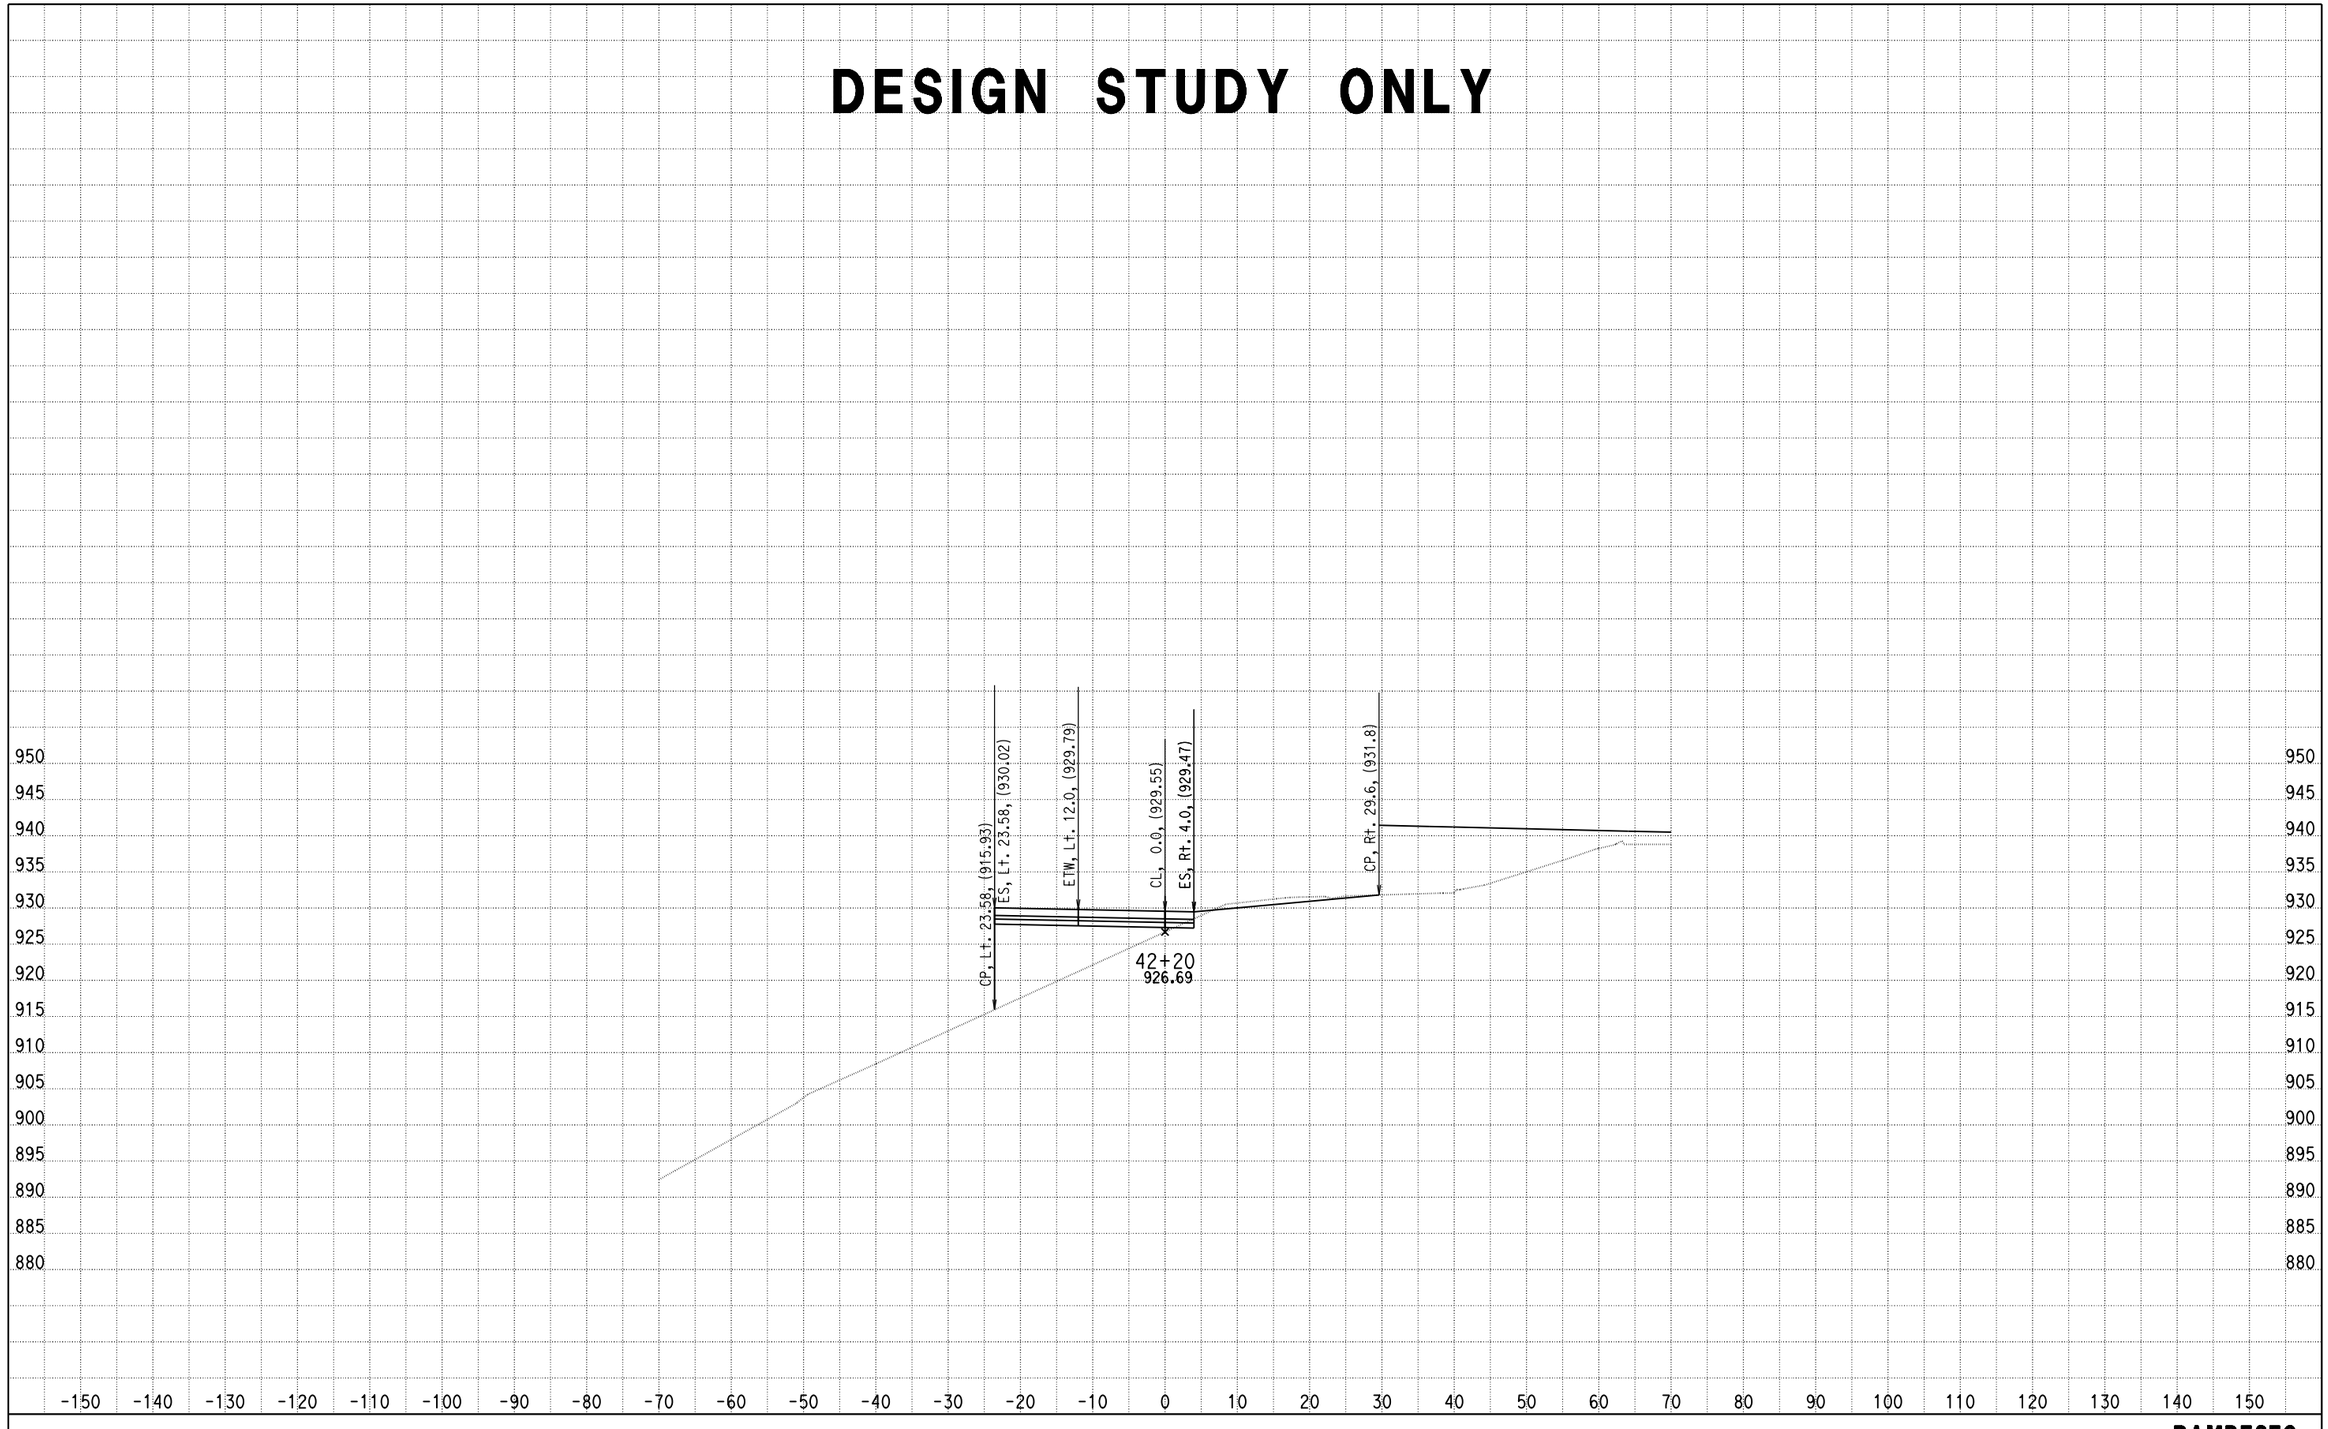

DATE: 4/8/2014

KC Project: 0818E File: D:\PROJECT\0818E\UPDATE-RAMP\hrf2f3-pro.ear

SCALE: 1" = 10' Horiz.
1" = 10' Vert.

All Dimensions are US Survey Feet

RAMPF2F3
CROSS SECTIONS
SHEET 175 OF XXX

DESIGN STUDY ONLY

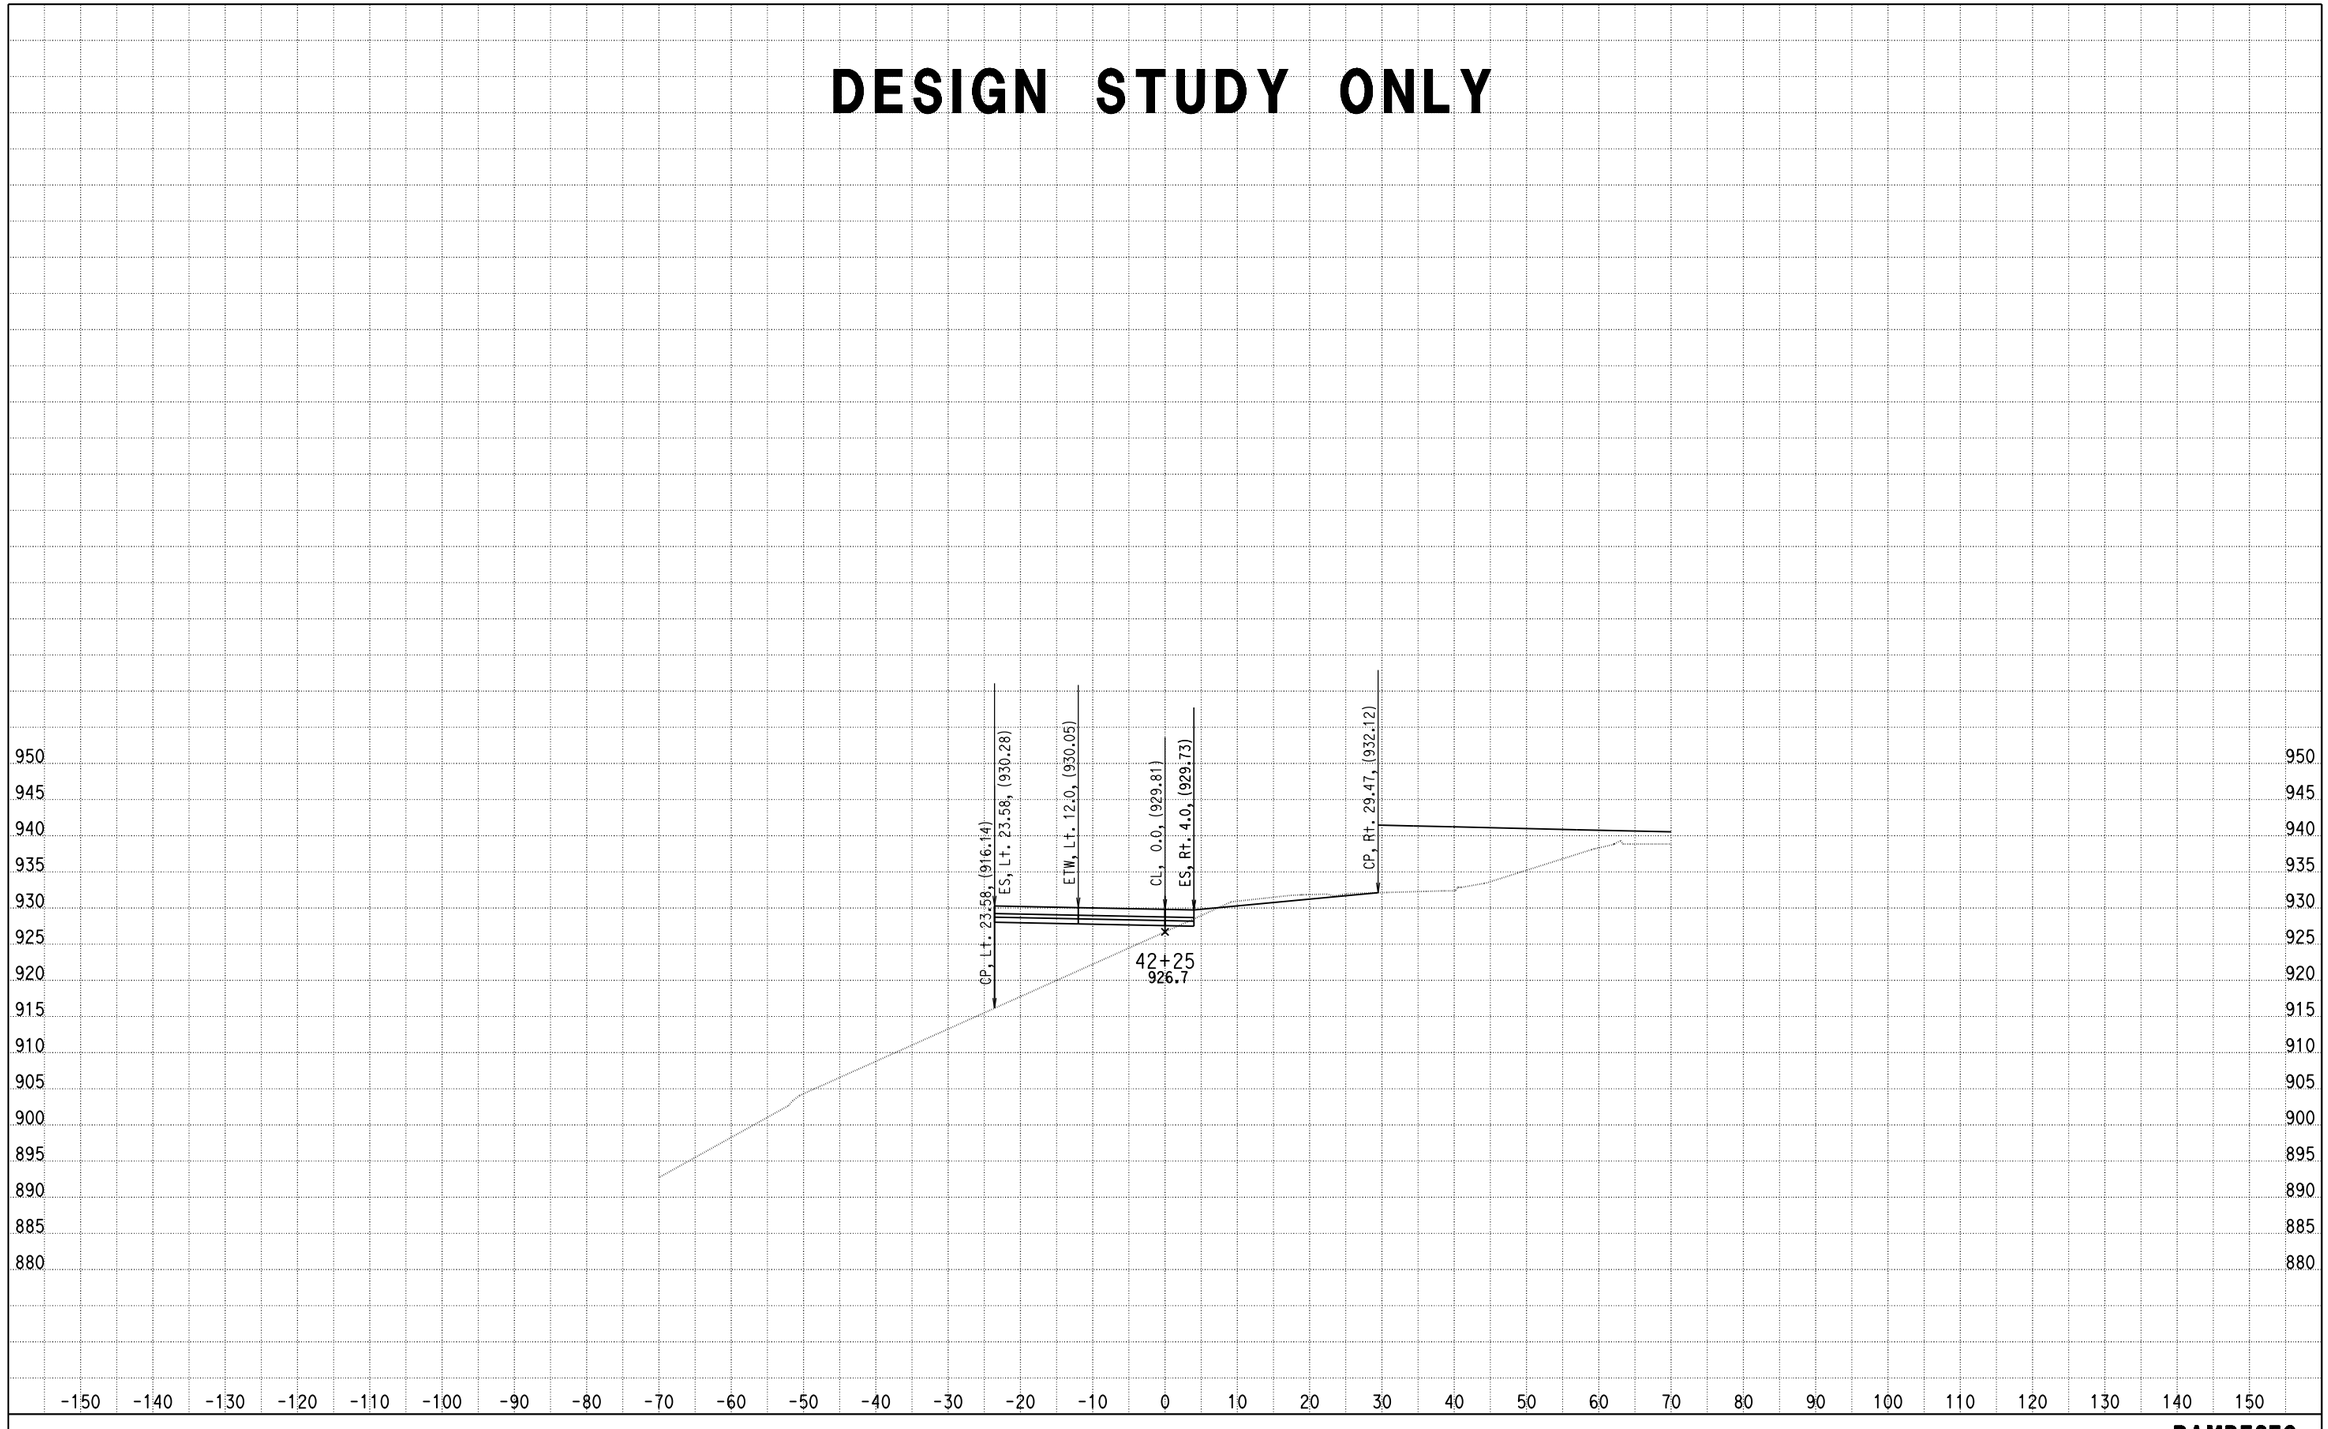

DATE: 4/8/2014

KC Project: 0818E File: D:\PROJECT\0818E\UPDATE-RAMP\hrf2f3-pro.ear

SCALE: 1" = 10' Horiz.
1" = 10' Vert.

All Dimensions are US Survey Feet

RAMPF2F3
CROSS SECTIONS
SHEET 176 OF XXX

DESIGN STUDY ONLY

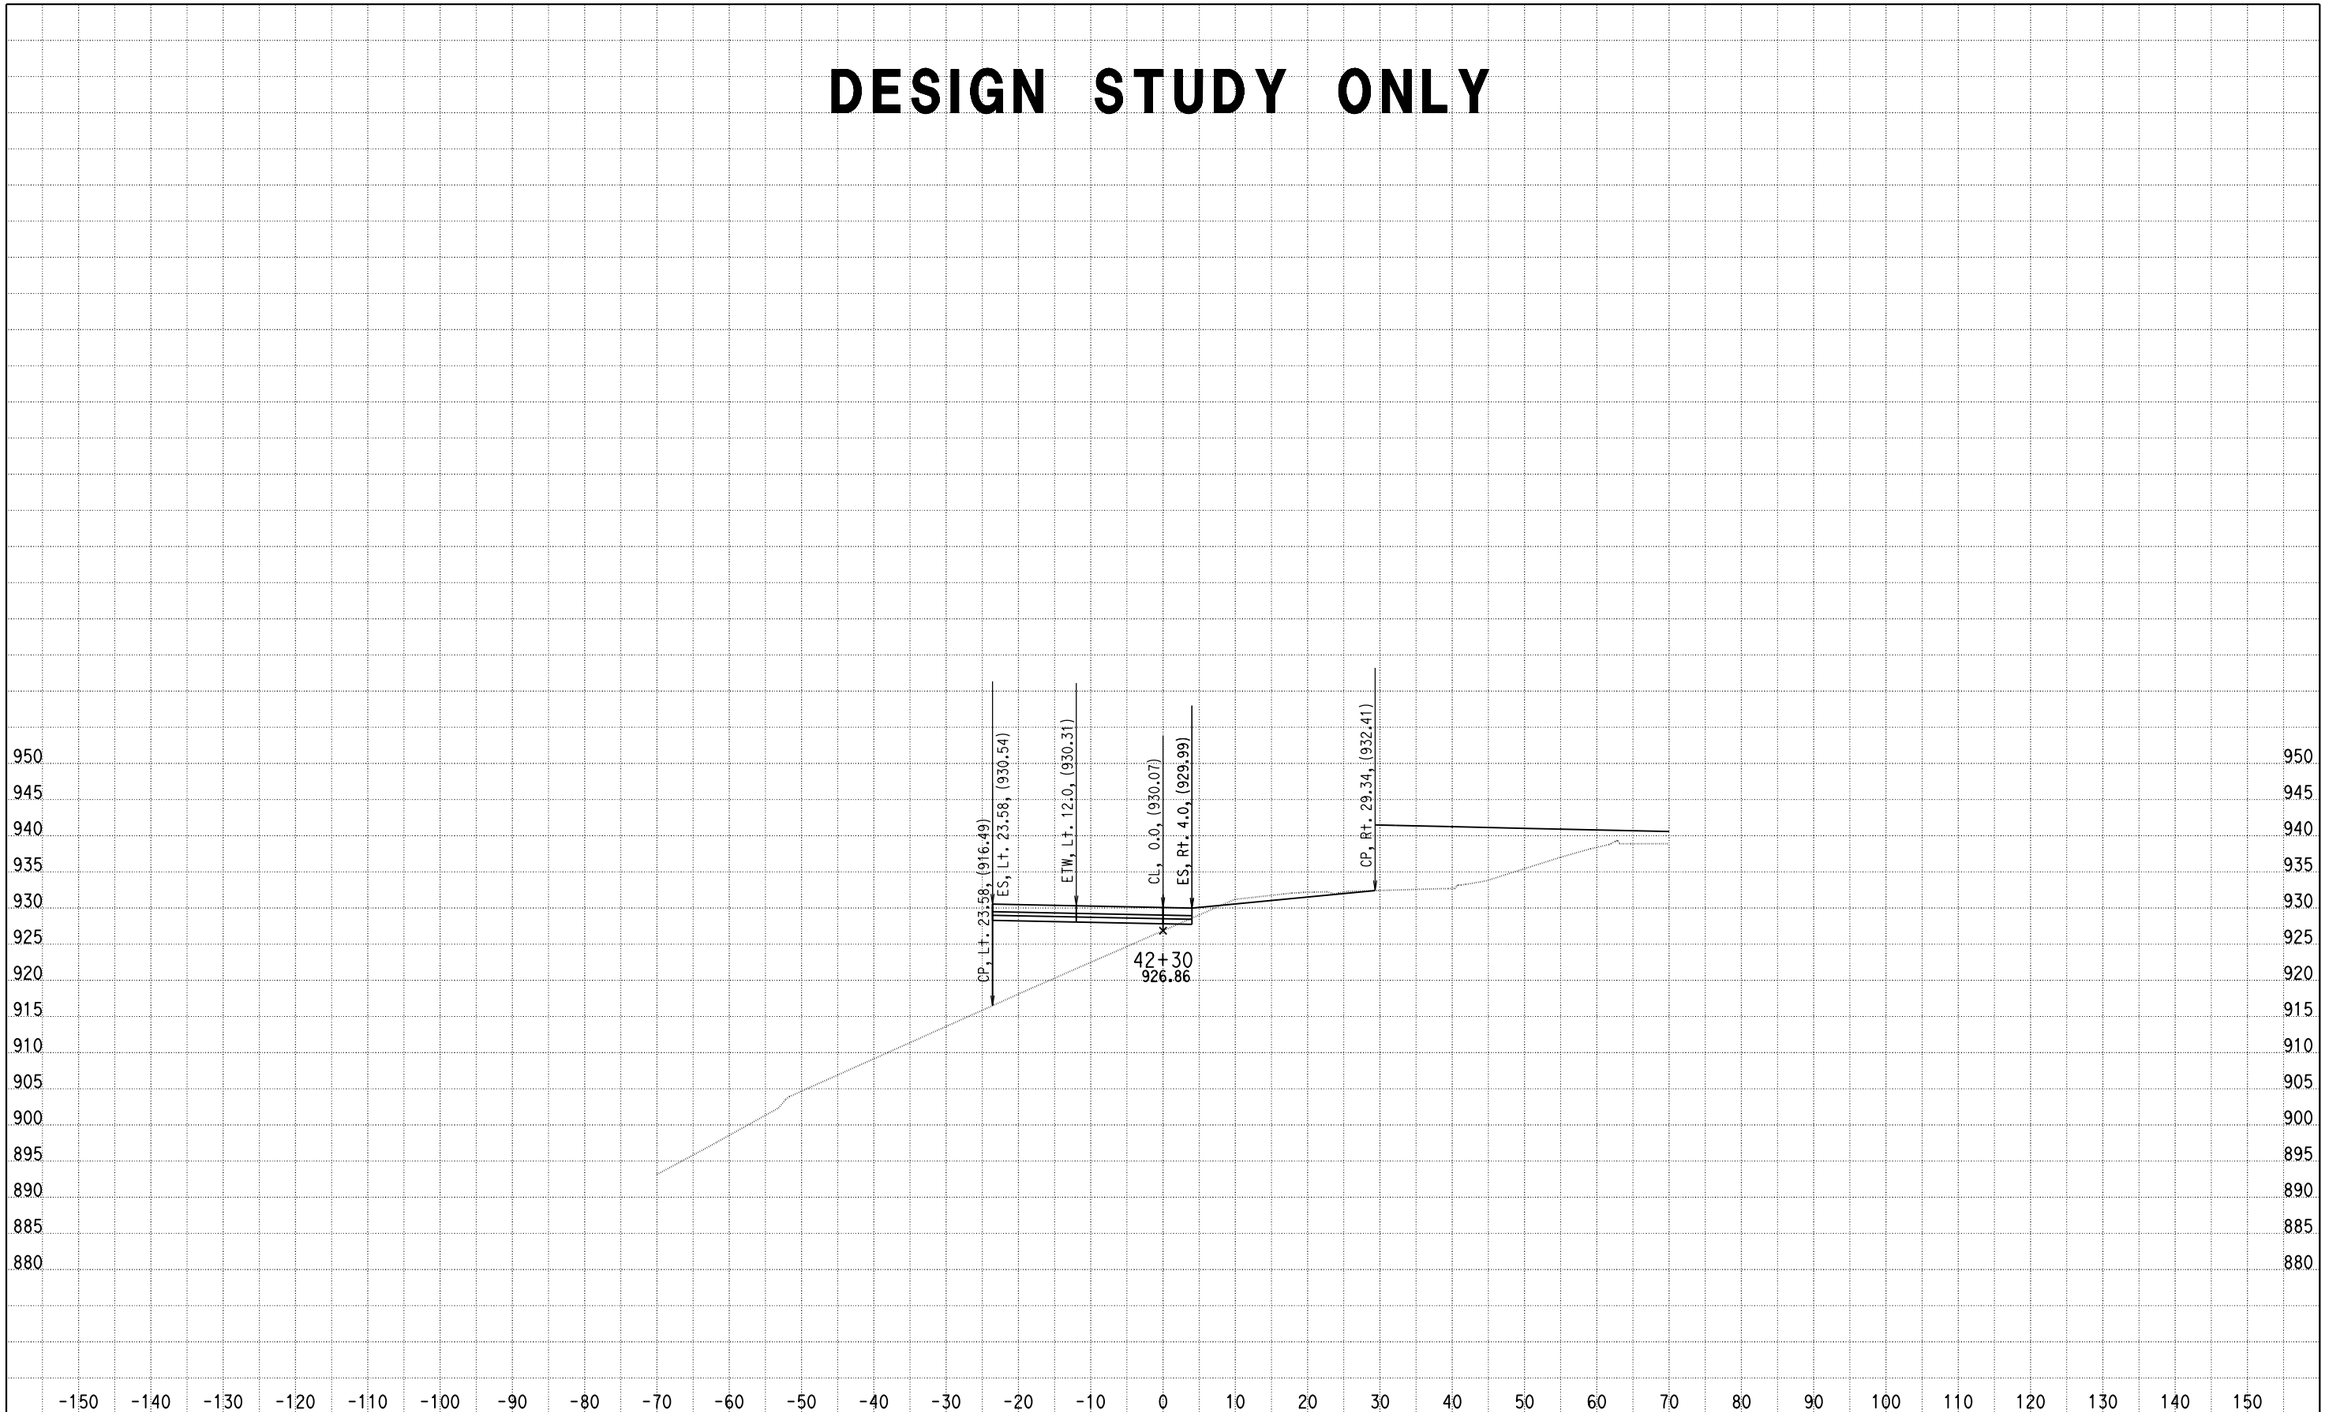

DATE: 4/8/2014

KC Project: 0818E File: D:\PROJECT\0818E\UPDATE-RAMP\hrf2f3-pro.ear

SCALE: 1" = 10' Horiz.
1" = 10' Vert.

All Dimensions are US Survey Feet

RAMPF2F3
CROSS SECTIONS

SHEET 177 OF XXX

DESIGN STUDY ONLY

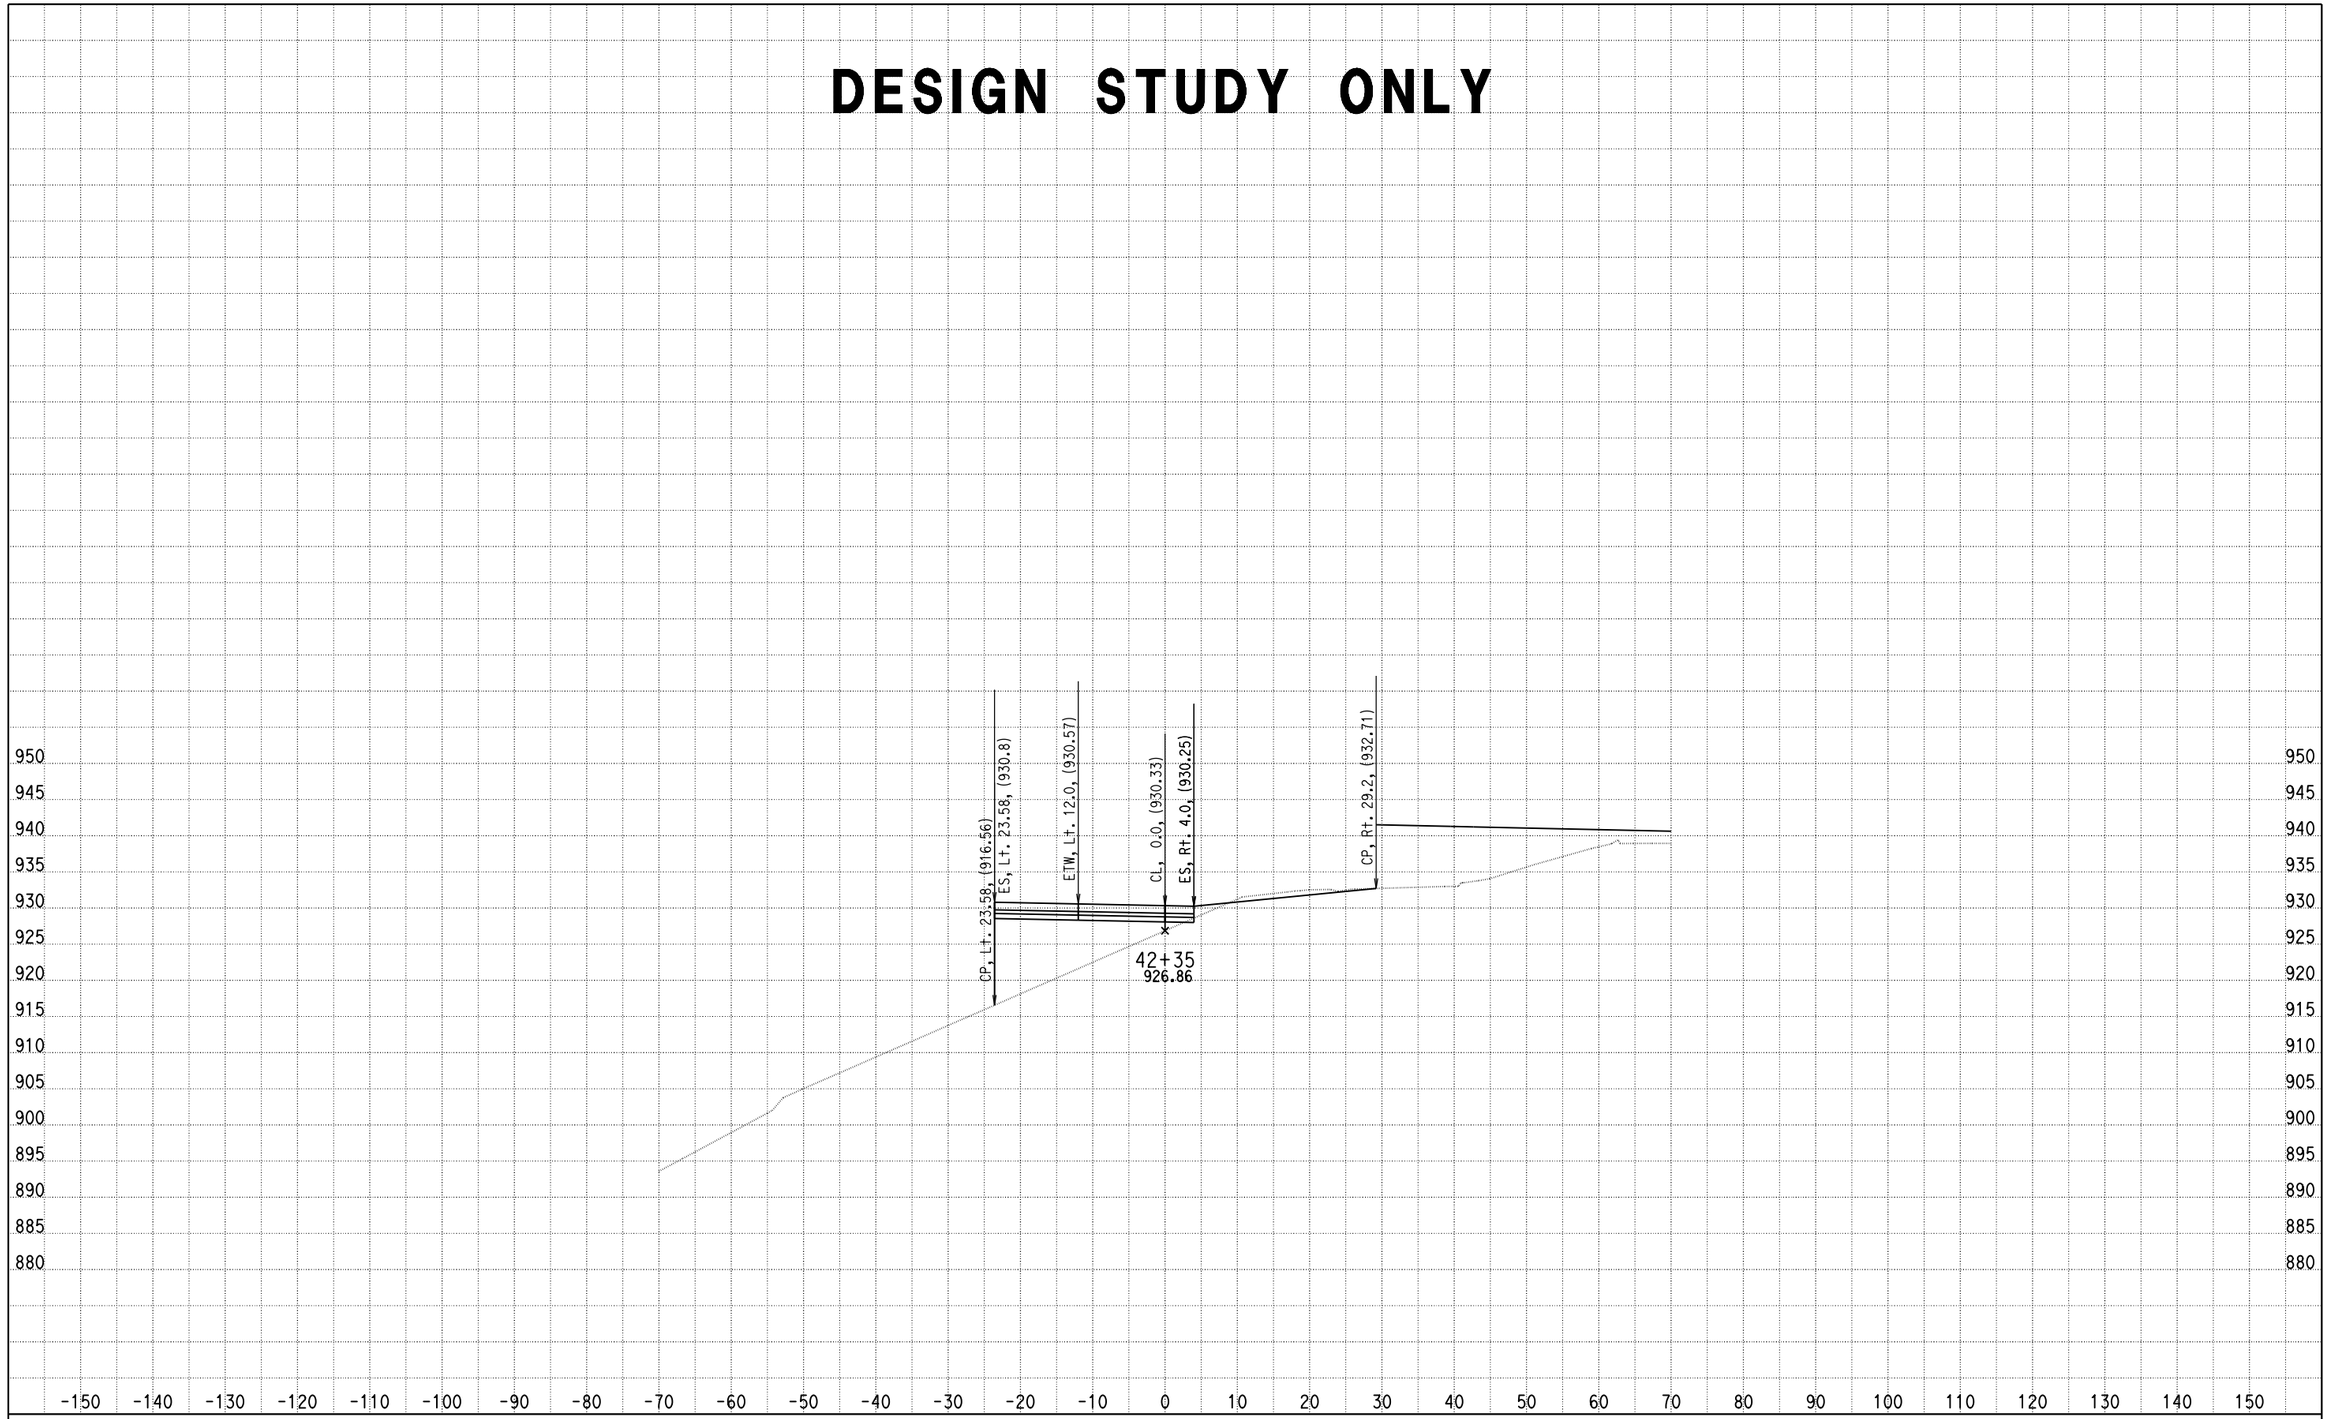

DATE: 4/8/2014

KC Project: 0818E File: D:\PROJECT\0818E\UPDATE-RAMP\hrf2f3-pro.ear

SCALE: 1" = 10' Horiz.
1" = 10' Vert.

All Dimensions are US Survey Feet

RAMPF2F3
CROSS SECTIONS

SHEET 178 OF XXX

DESIGN STUDY ONLY

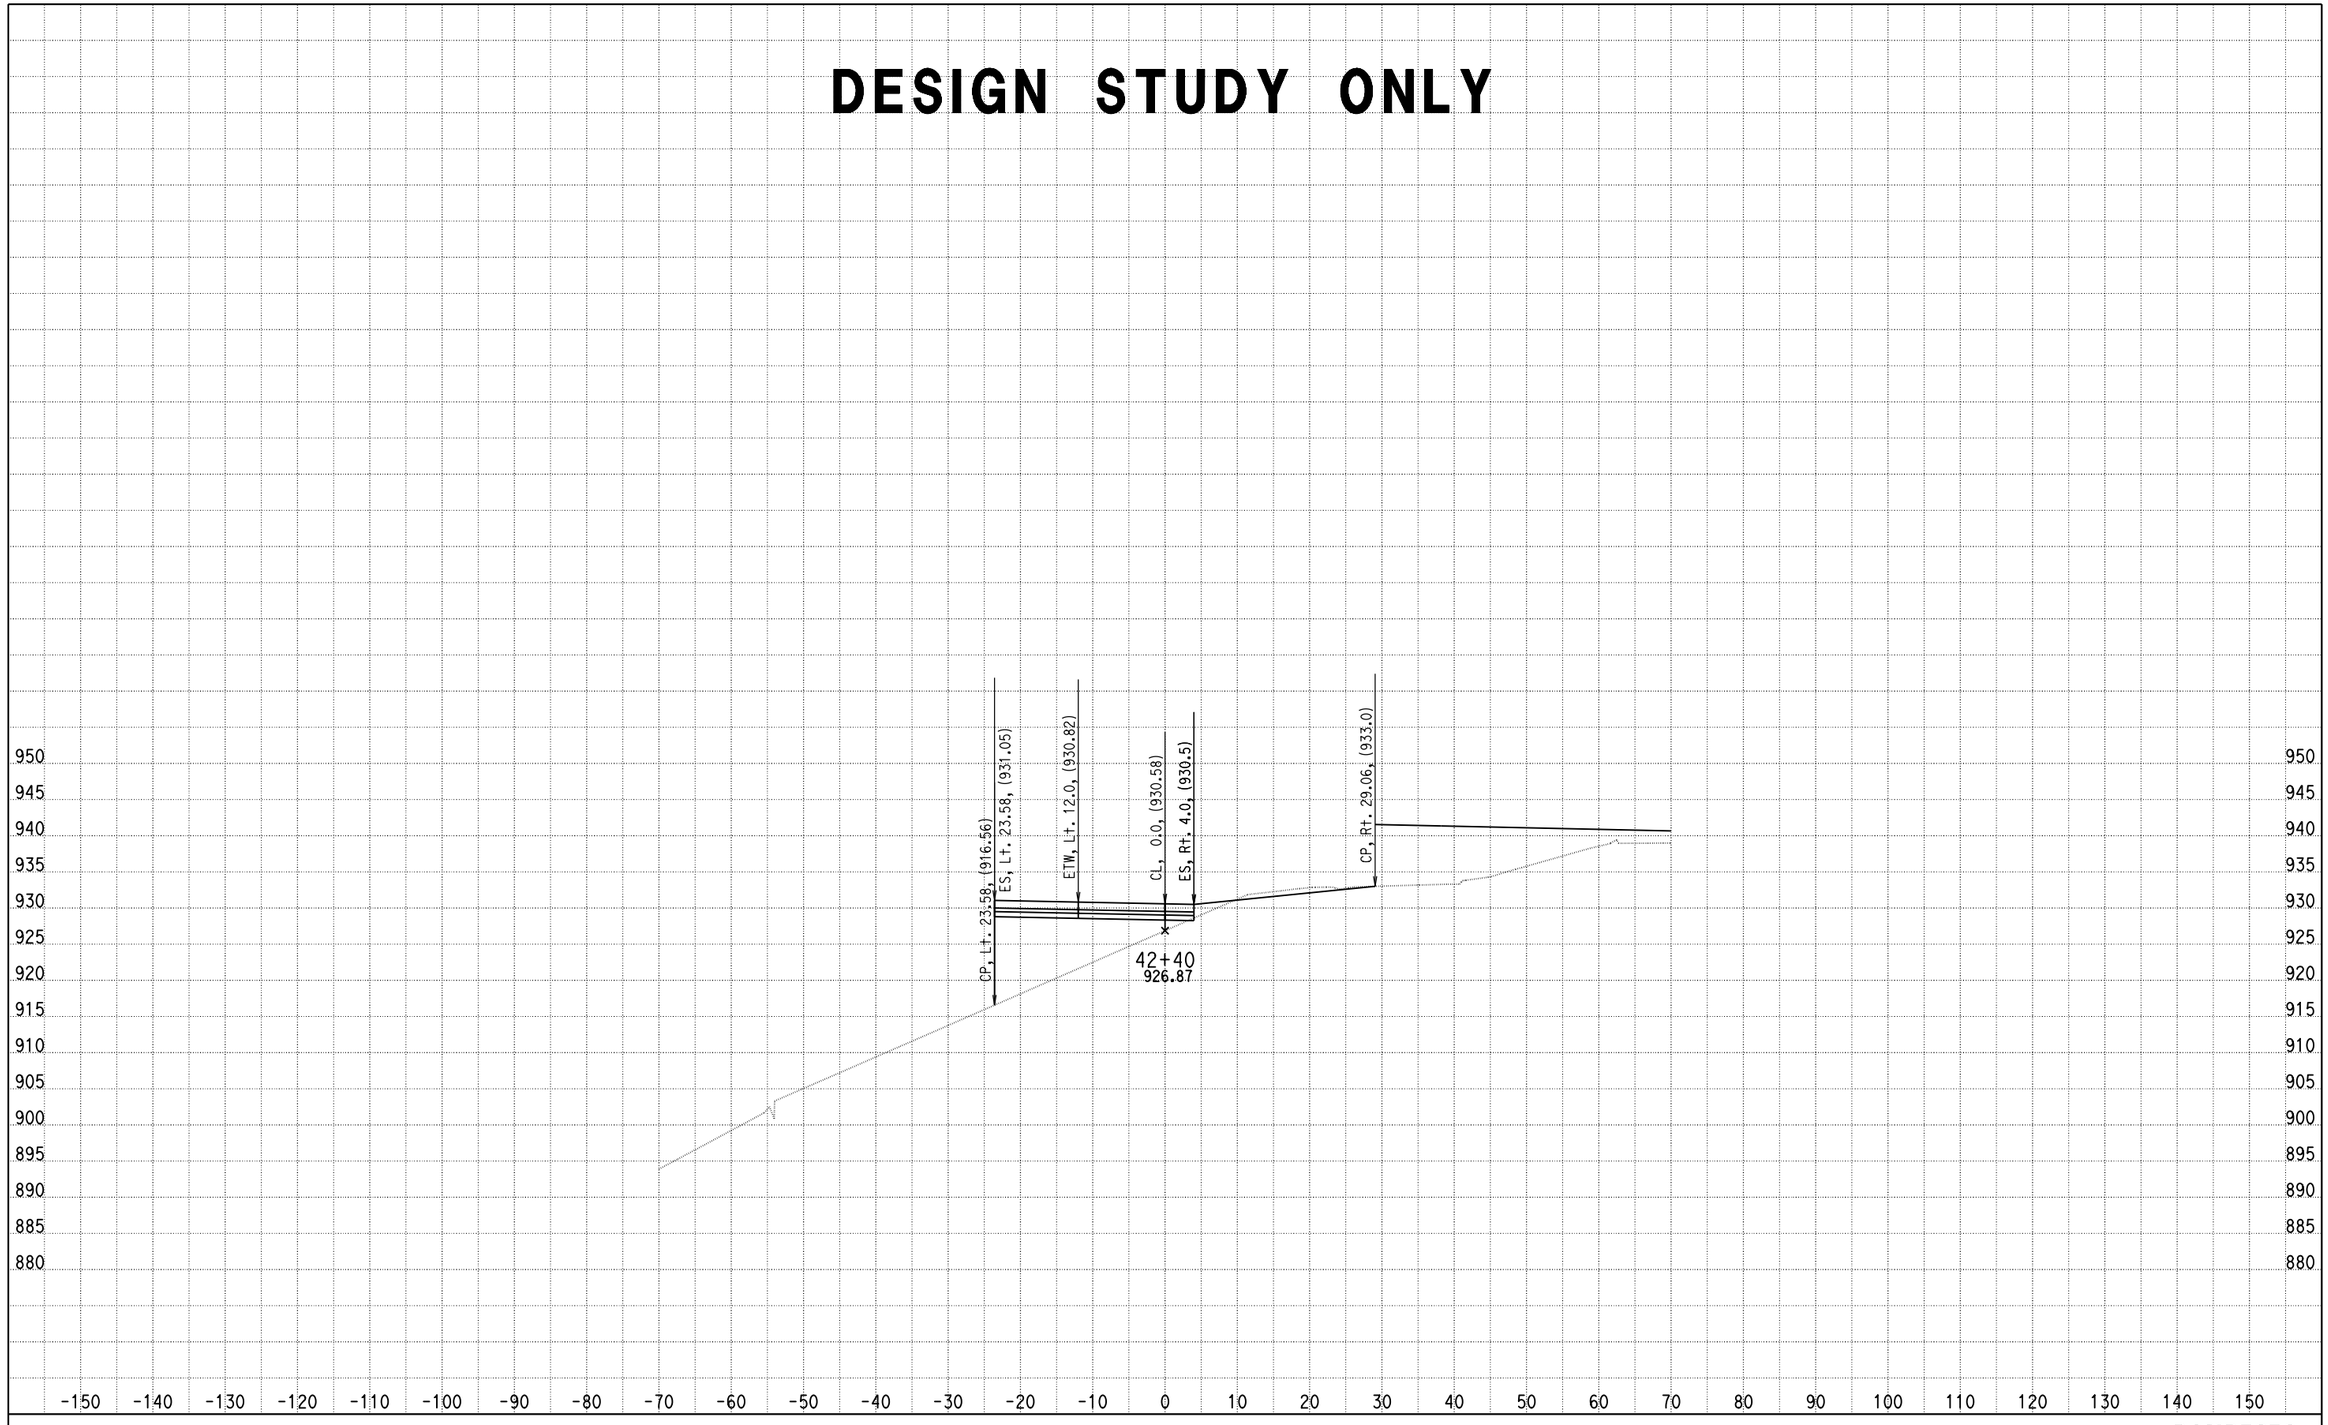

DATE: 4/8/2014

KC Project: 0818E File: D:\PROJECT\0818E\UPDATE-RAMP\hrf2f3-pro.ear

SCALE: 1" = 10' Horiz.
1" = 10' Vert.

All Dimensions are US Survey Feet

RAMPF2F3
CROSS SECTIONS

SHEET 179 OF XXX

DESIGN STUDY ONLY

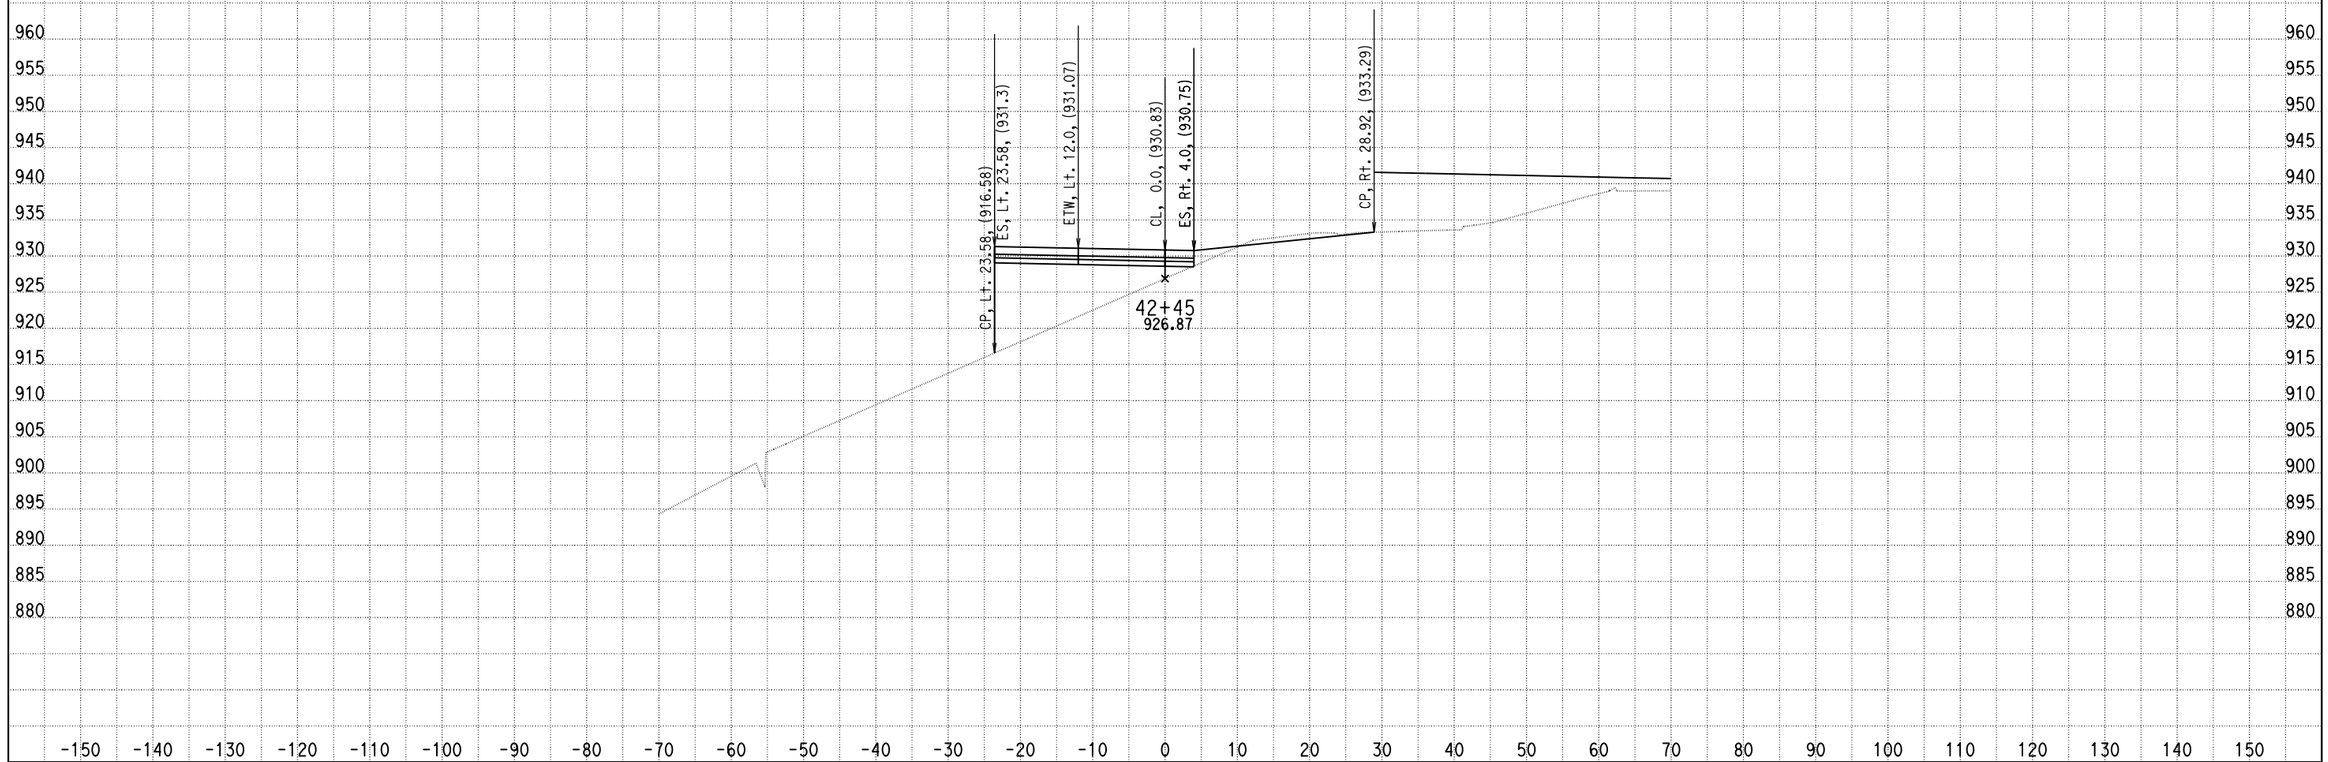

DATE: 4/8/2014

KC Project: 0818E File: D:\PROJECT\0818E\UPDATE-RAMP\hrf2f3-pro.ear

SCALE: 1" = 10' Horiz.
1" = 10' Vert.

All Dimensions are US Survey Feet

RAMPF2F3
CROSS SECTIONS

SHEET 180 OF XXX

DESIGN STUDY ONLY

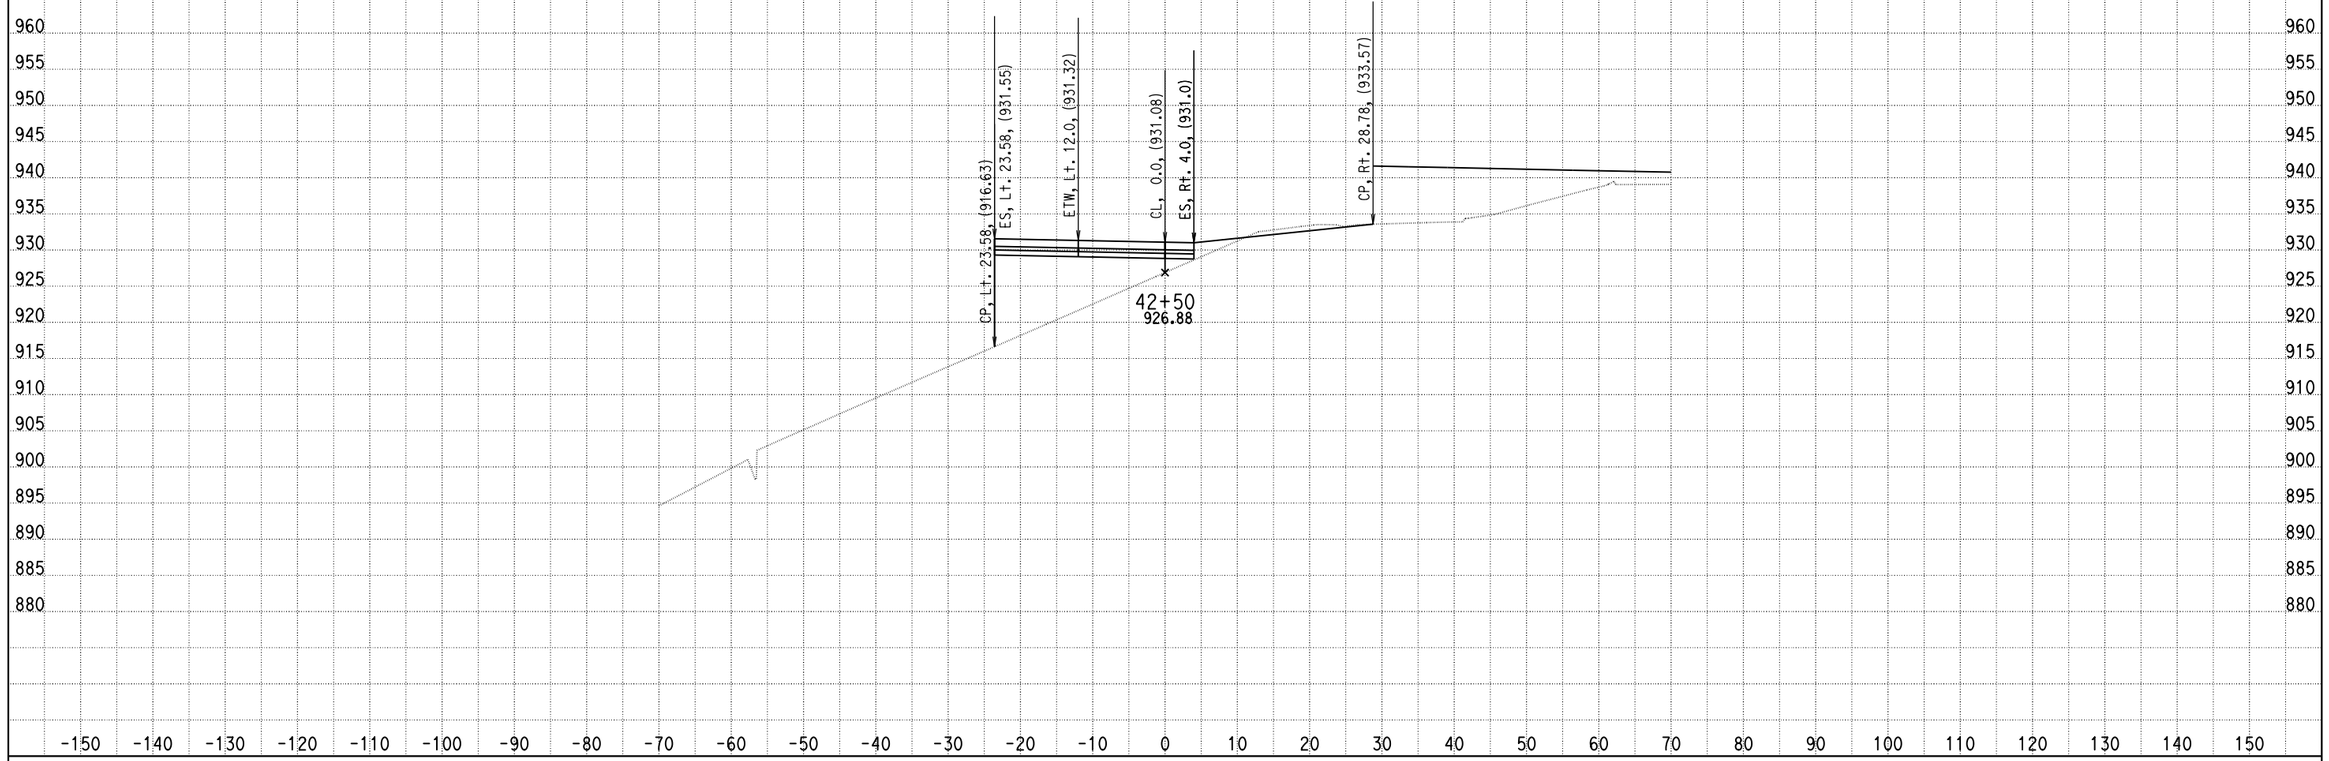

DATE: 4/8/2014

KC Project: 0818E File: D:\PROJECT\0818E\UPDATE-RAMP\hrf2f3-pro.ear

SCALE: 1" = 10' Horiz.
1" = 10' Vert.

All Dimensions are US Survey Feet

RAMPF2F3
CROSS SECTIONS

SHEET 181 OF XXX

DESIGN STUDY ONLY

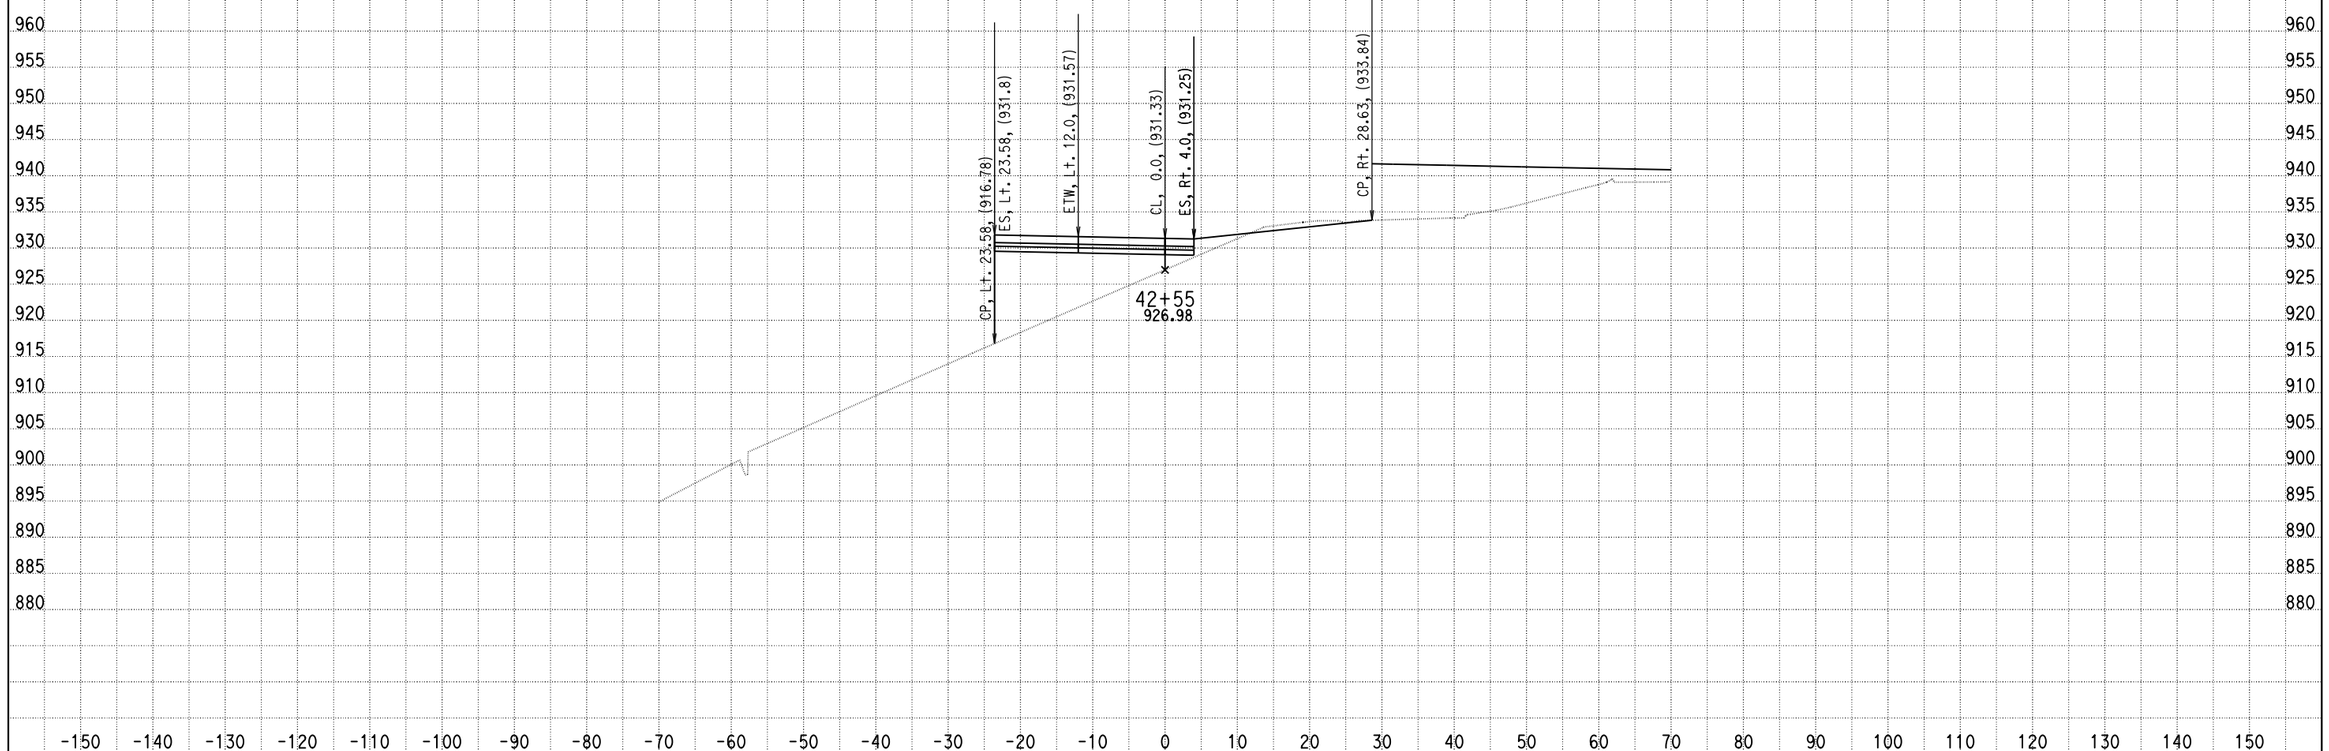

DATE: 4/8/2014

KC Project: 0818E File: D:\PROJECT\0818E\UPDATE-RAMP\hrf2f3-pro.ear

SCALE: 1" = 10' Horiz.
1" = 10' Vert.

All Dimensions are US Survey Feet

RAMPF2F3
CROSS SECTIONS

SHEET 182 OF XXX

DESIGN STUDY ONLY

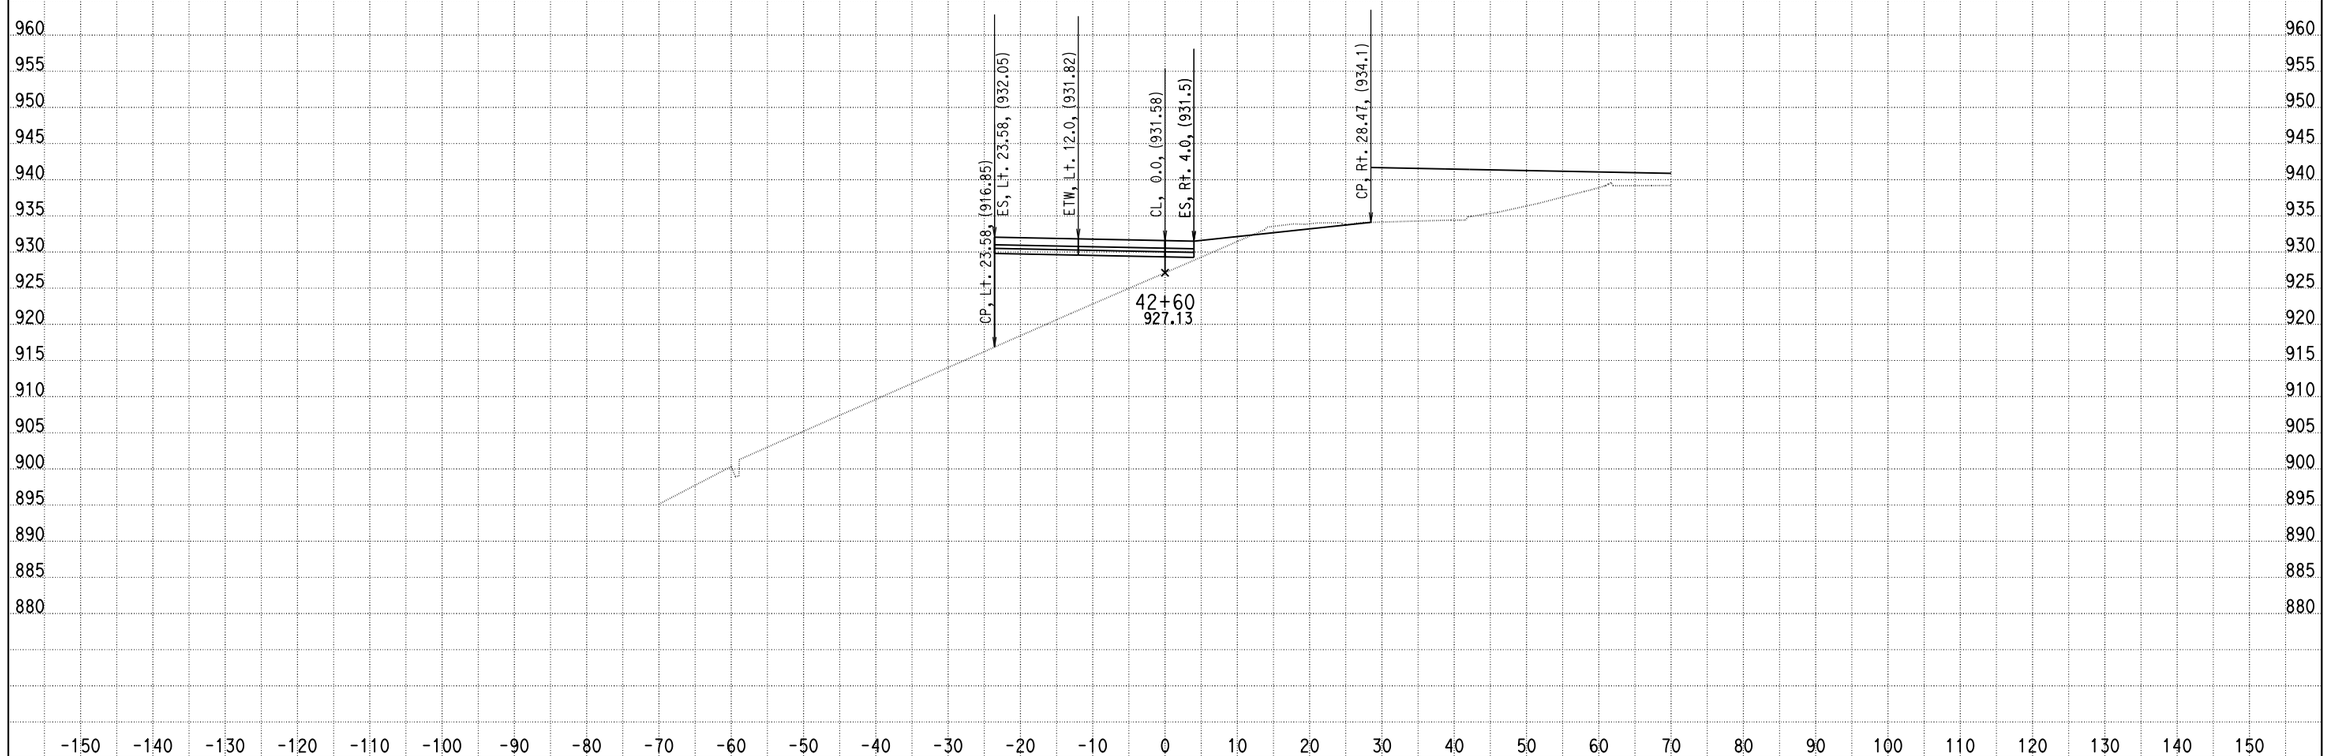

DATE: 4/8/2014

KC Project: 0818E File: D:\PROJECT\0818E\UPDATE-RAMP\hrf2f3-pro.ear

SCALE: 1" = 10' Horiz.
1" = 10' Vert.

All Dimensions are US Survey Feet

RAMPF2F3
CROSS SECTIONS

SHEET 183 OF XXX

DESIGN STUDY ONLY

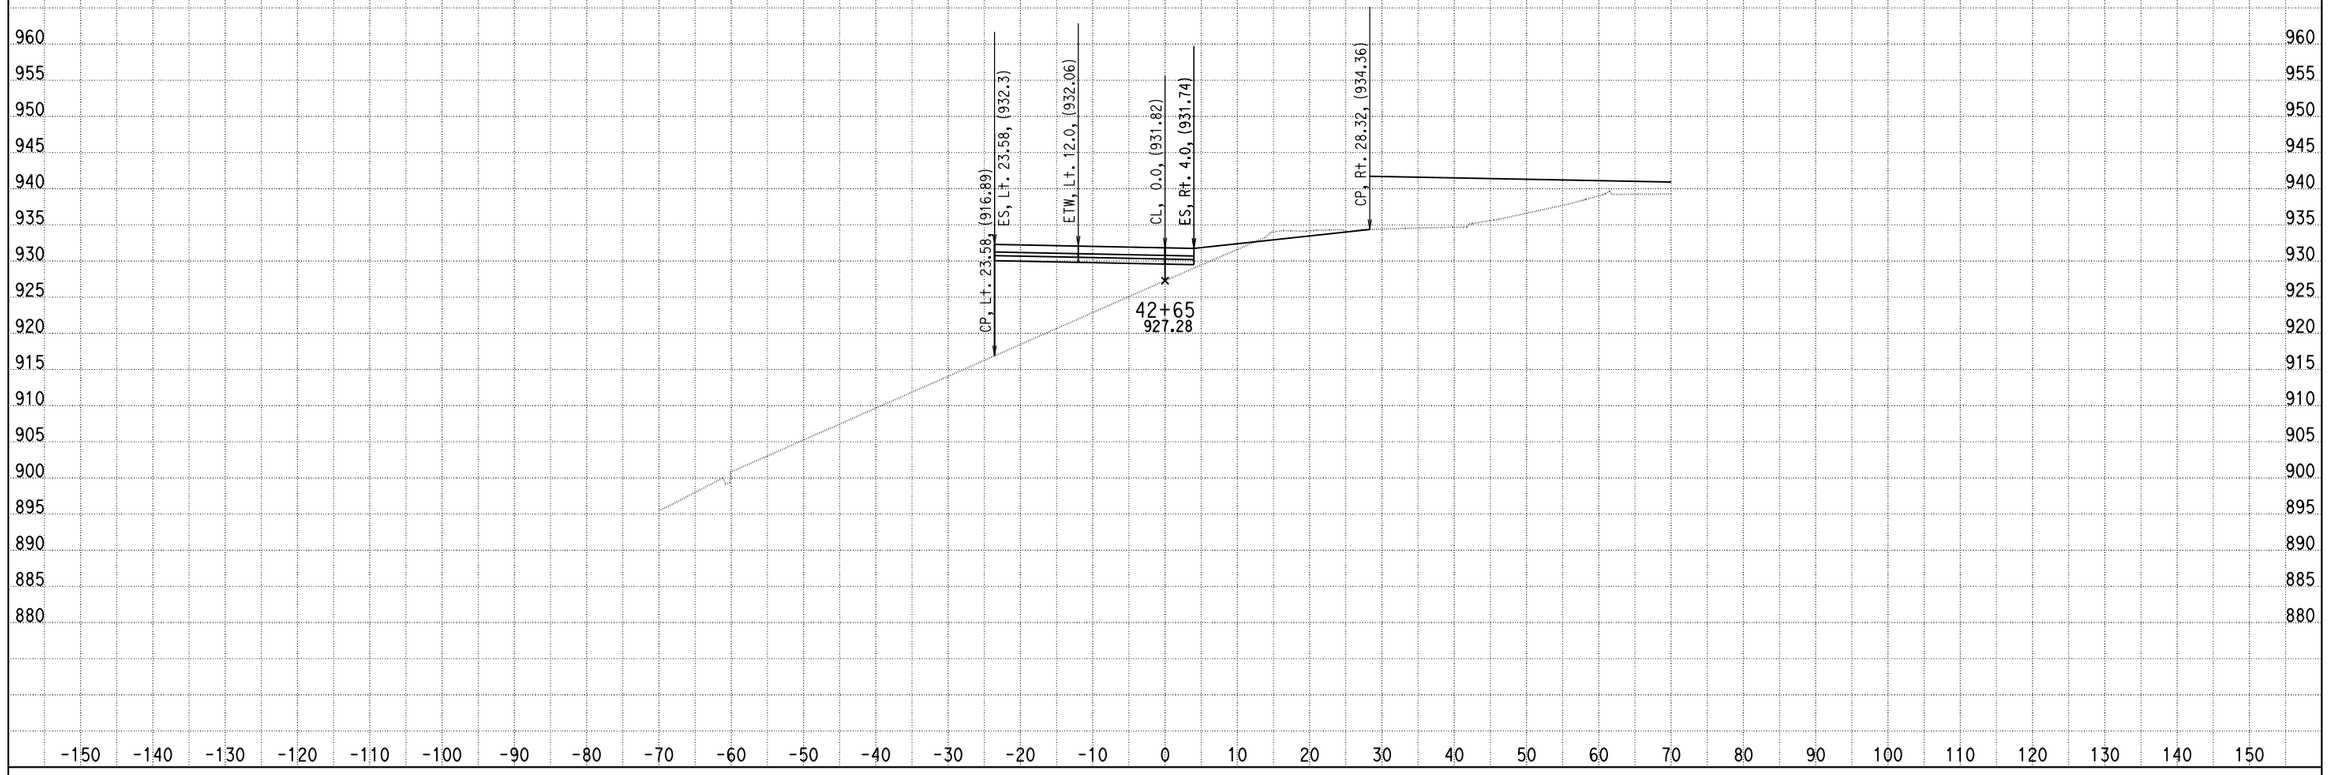

DATE: 4/8/2014

KC Project: 0818E File: D:\PROJECT\0818E\UPDATE-RAMP\hrf2f3-pro.ear

SCALE: 1" = 10' Horiz.
1" = 10' Vert.

All Dimensions are US Survey Feet

RAMPF2F3
CROSS SECTIONS

SHEET 184 OF XXX

DESIGN STUDY ONLY

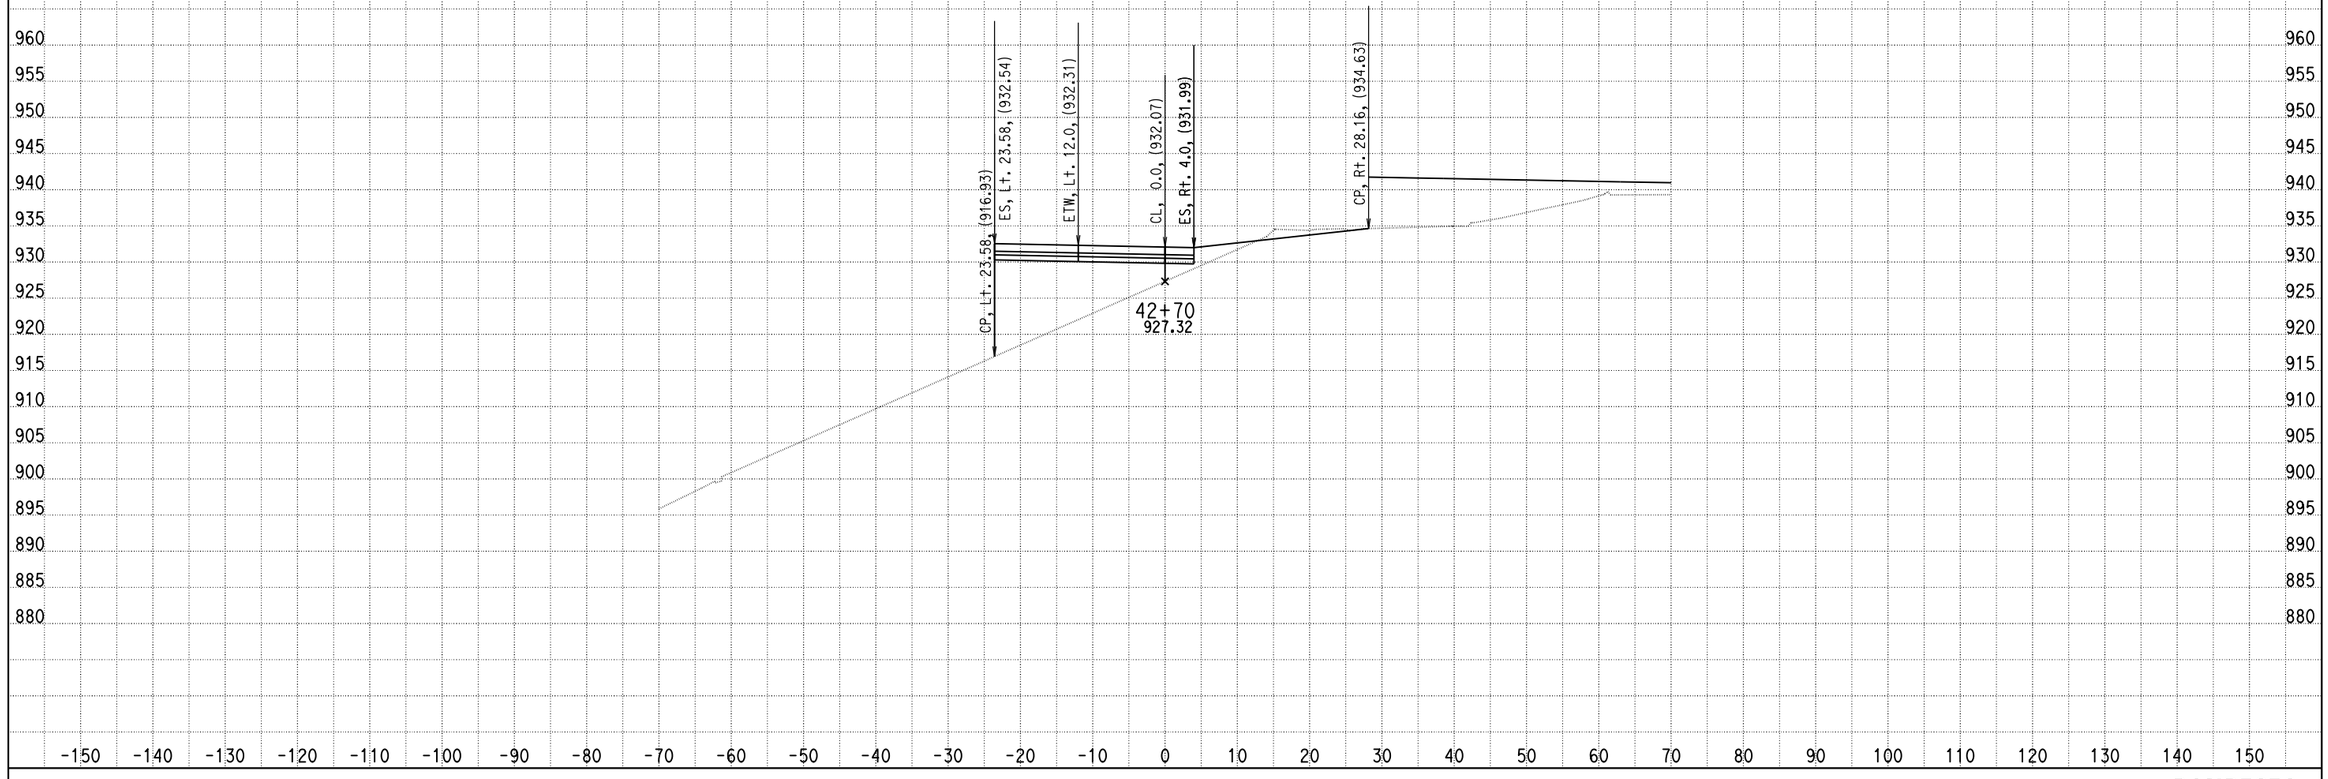

DATE: 4/8/2014

KC Project: 0818E File: D:\PROJECT\0818E\UPDATE-RAMP\hrf2f3-pro.ear

SCALE: 1" = 10' Horiz.
1" = 10' Vert.

All Dimensions are US Survey Feet

RAMPF2F3
CROSS SECTIONS

DESIGN STUDY ONLY

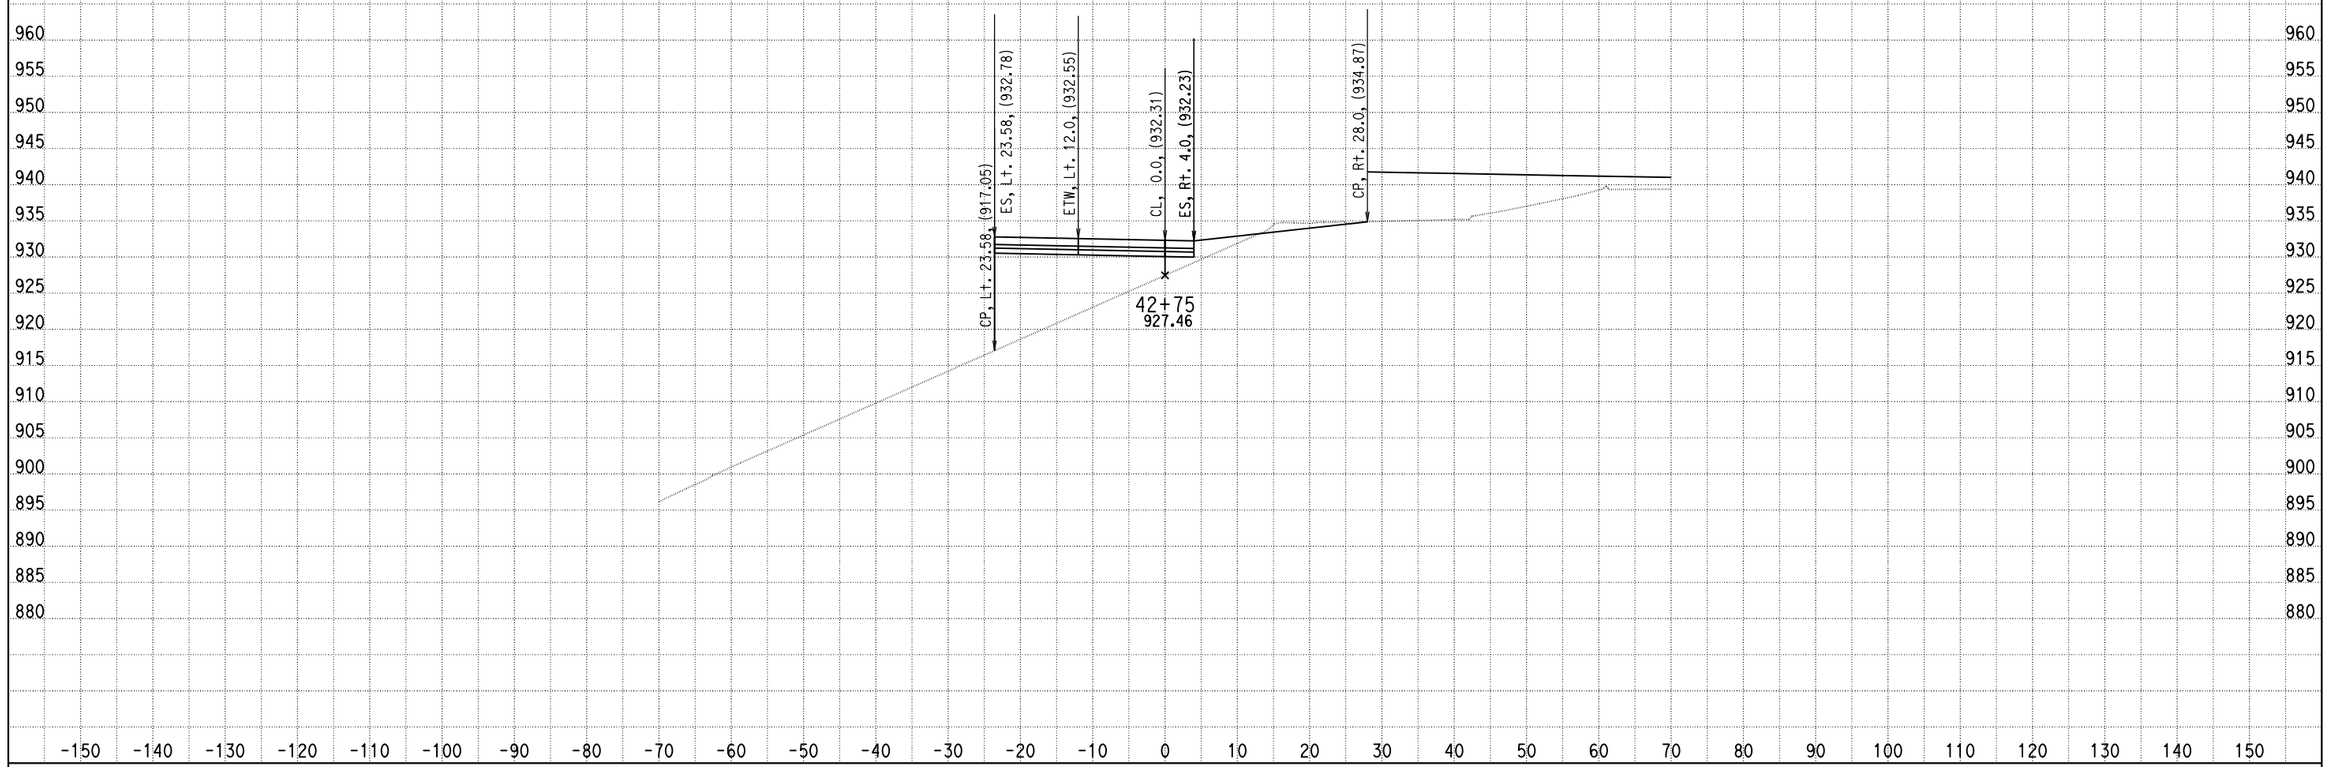

DATE: 4/8/2014

KC Project: 0818E File: D:\PROJECT\0818E\UPDATE-RAMP\hrf2f3-pro.ear

SCALE: 1" = 10' Horiz.
1" = 10' Vert.

All Dimensions are US Survey Feet

RAMPF2F3
CROSS SECTIONS

SHEET 186 OF XXX

DESIGN STUDY ONLY

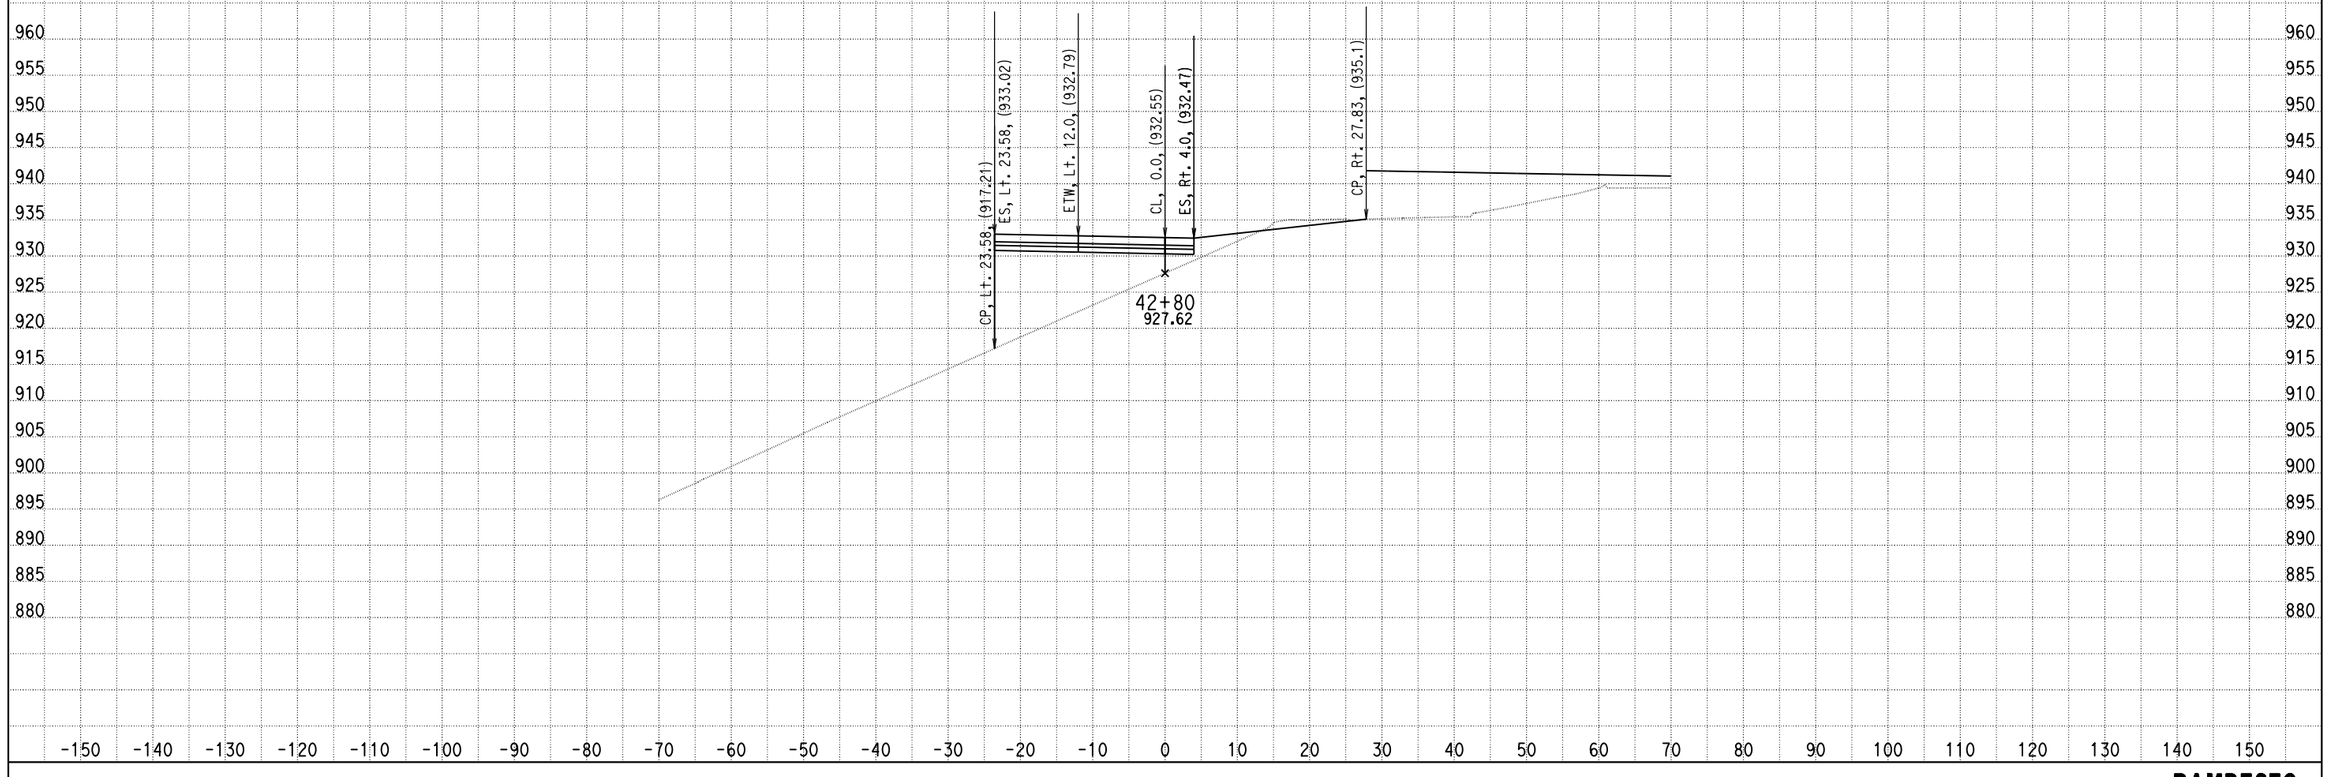

DATE: 4/8/2014

KC Project: 0818E File: D:\PROJECT\0818E\UPDATE-RAMP\hrf2f3-pro.ear

SCALE: 1" = 10' Horiz.
1" = 10' Vert.

All Dimensions are US Survey Feet

RAMPF2F3
CROSS SECTIONS
SHEET 187 OF XXX

DESIGN STUDY ONLY

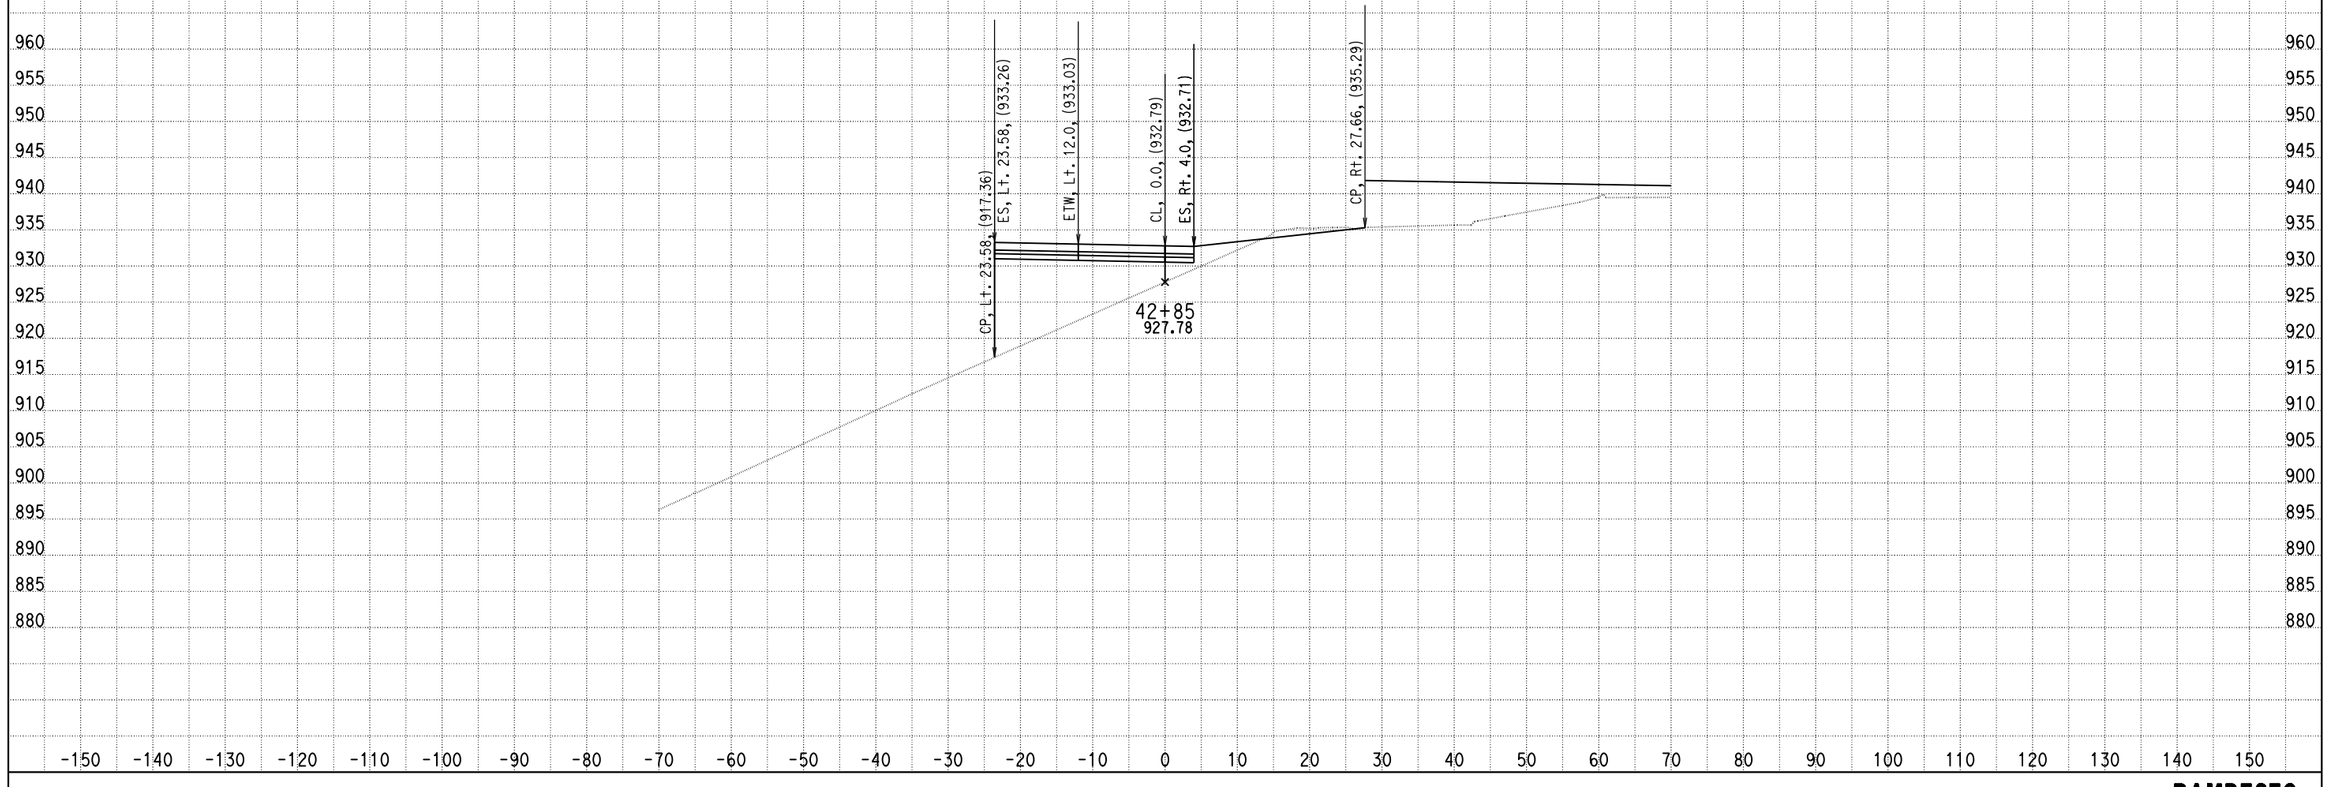

DATE: 4/8/2014

KC Project: 0818E File: D:\PROJECT\0818E\UPDATE-RAMP\hrf2f3-pro.ear

SCALE: 1" = 10' Horiz.
1" = 10' Vert.

All Dimensions are US Survey Feet

RAMPF2F3
CROSS SECTIONS
SHEET 188 OF XXX

DESIGN STUDY ONLY

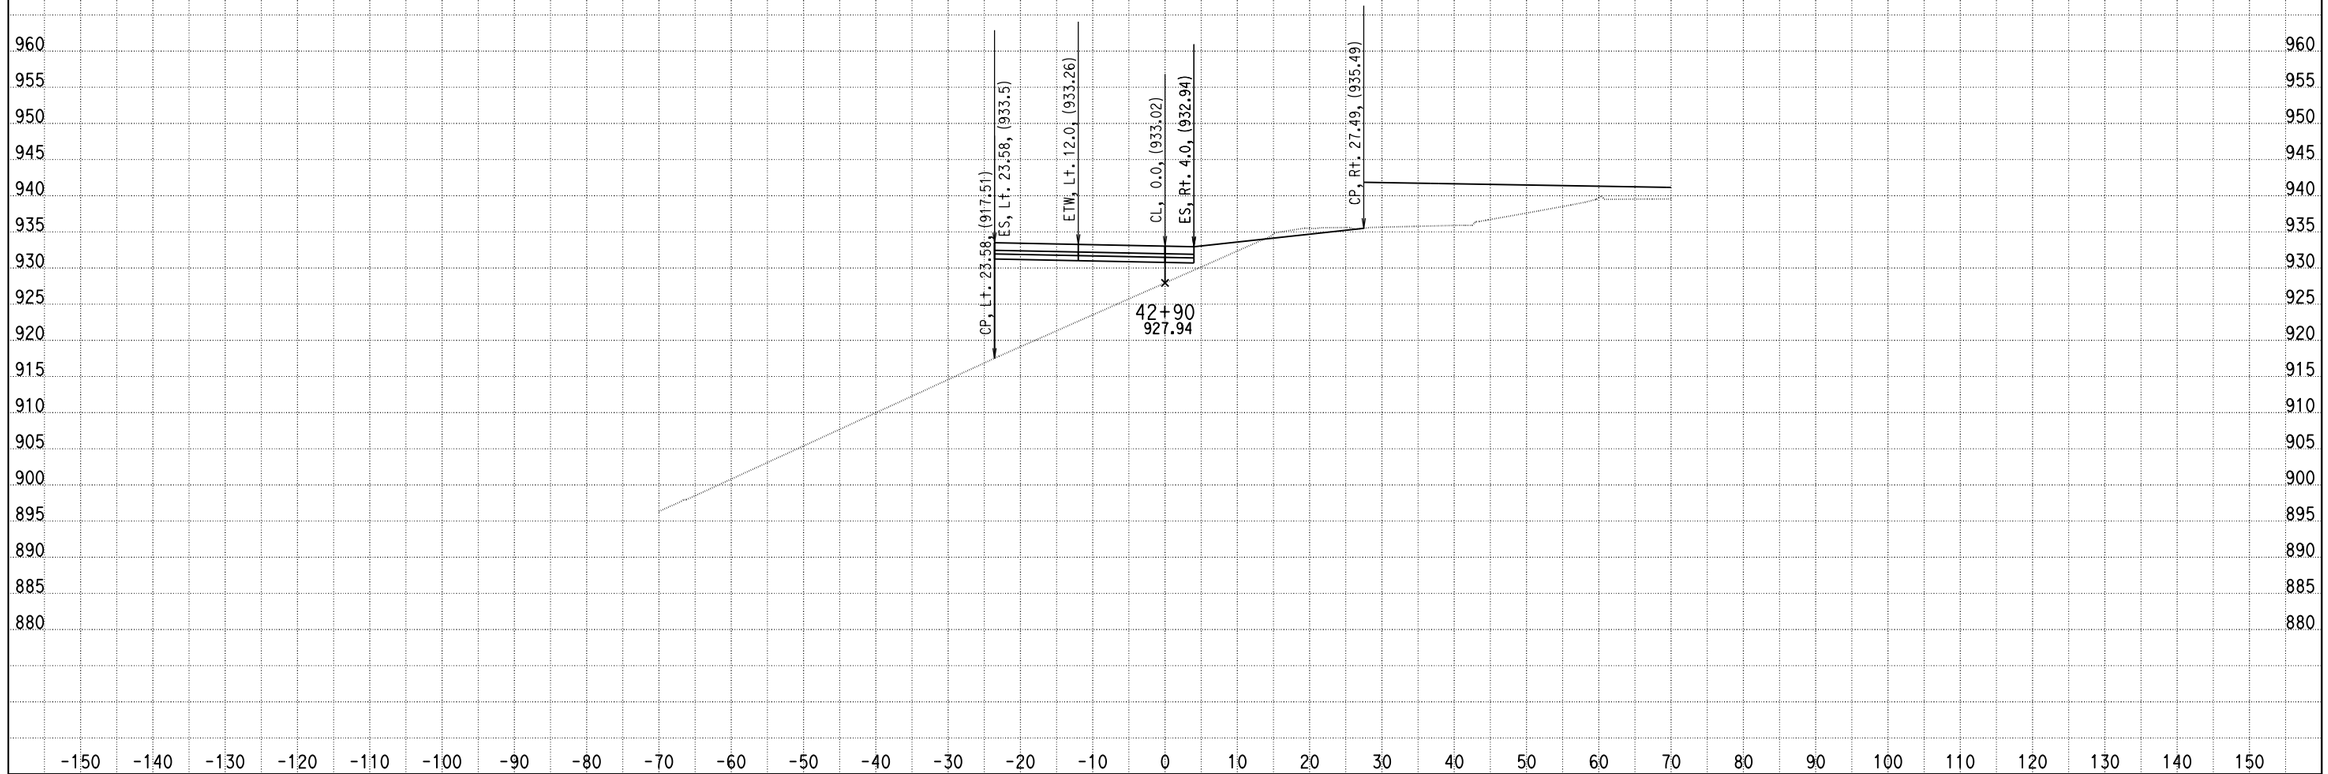

DATE: 4/8/2014

KC Project: 0818E File: D:\PROJECT\0818E\UPDATE-RAMP\hrf2f3-pro.ear

SCALE: 1" = 10' Horiz.
1" = 10' Vert.

All Dimensions are US Survey Feet

RAMPF2F3
CROSS SECTIONS

SHEET 189 OF XXX

DESIGN STUDY ONLY

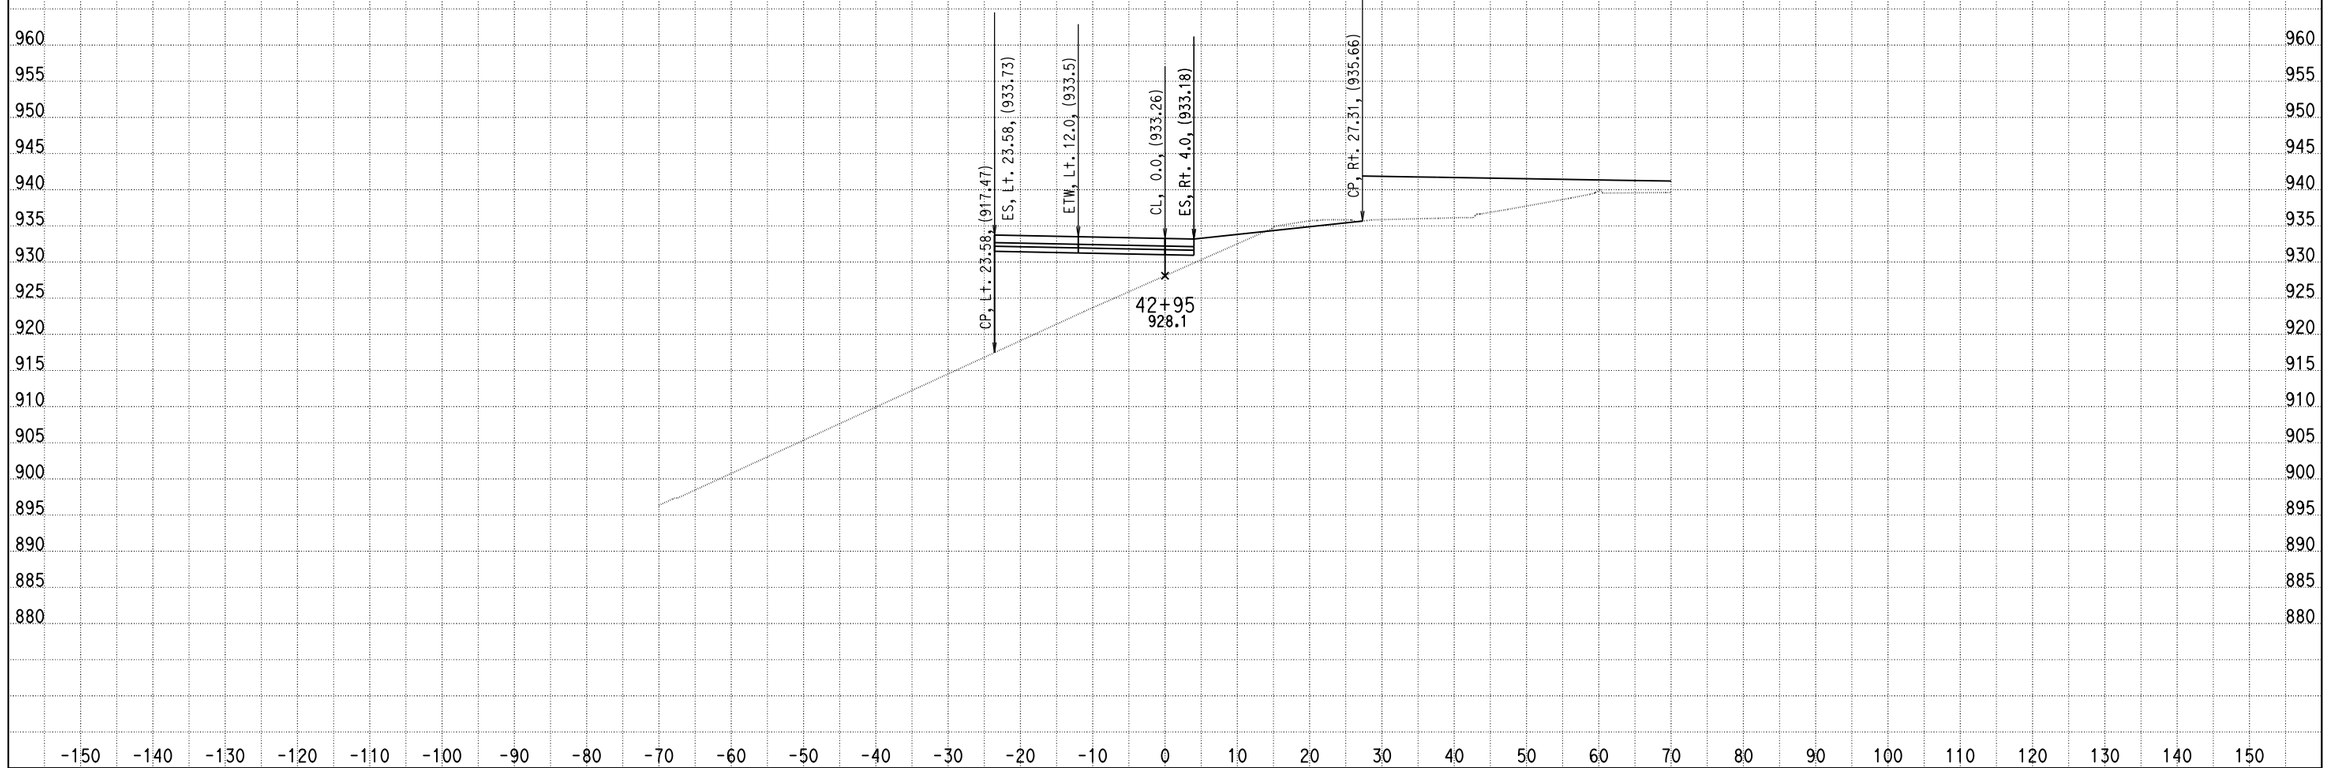

DATE: 4/8/2014

KC Project: 0818E File: D:\PROJECT\0818E\UPDATE-RAMP\hrf2f3-pro.ear

SCALE: 1" = 10' Horiz.
1" = 10' Vert.

All Dimensions are US Survey Feet

RAMPF2F3
CROSS SECTIONS

SHEET 190 OF XXX

DESIGN STUDY ONLY

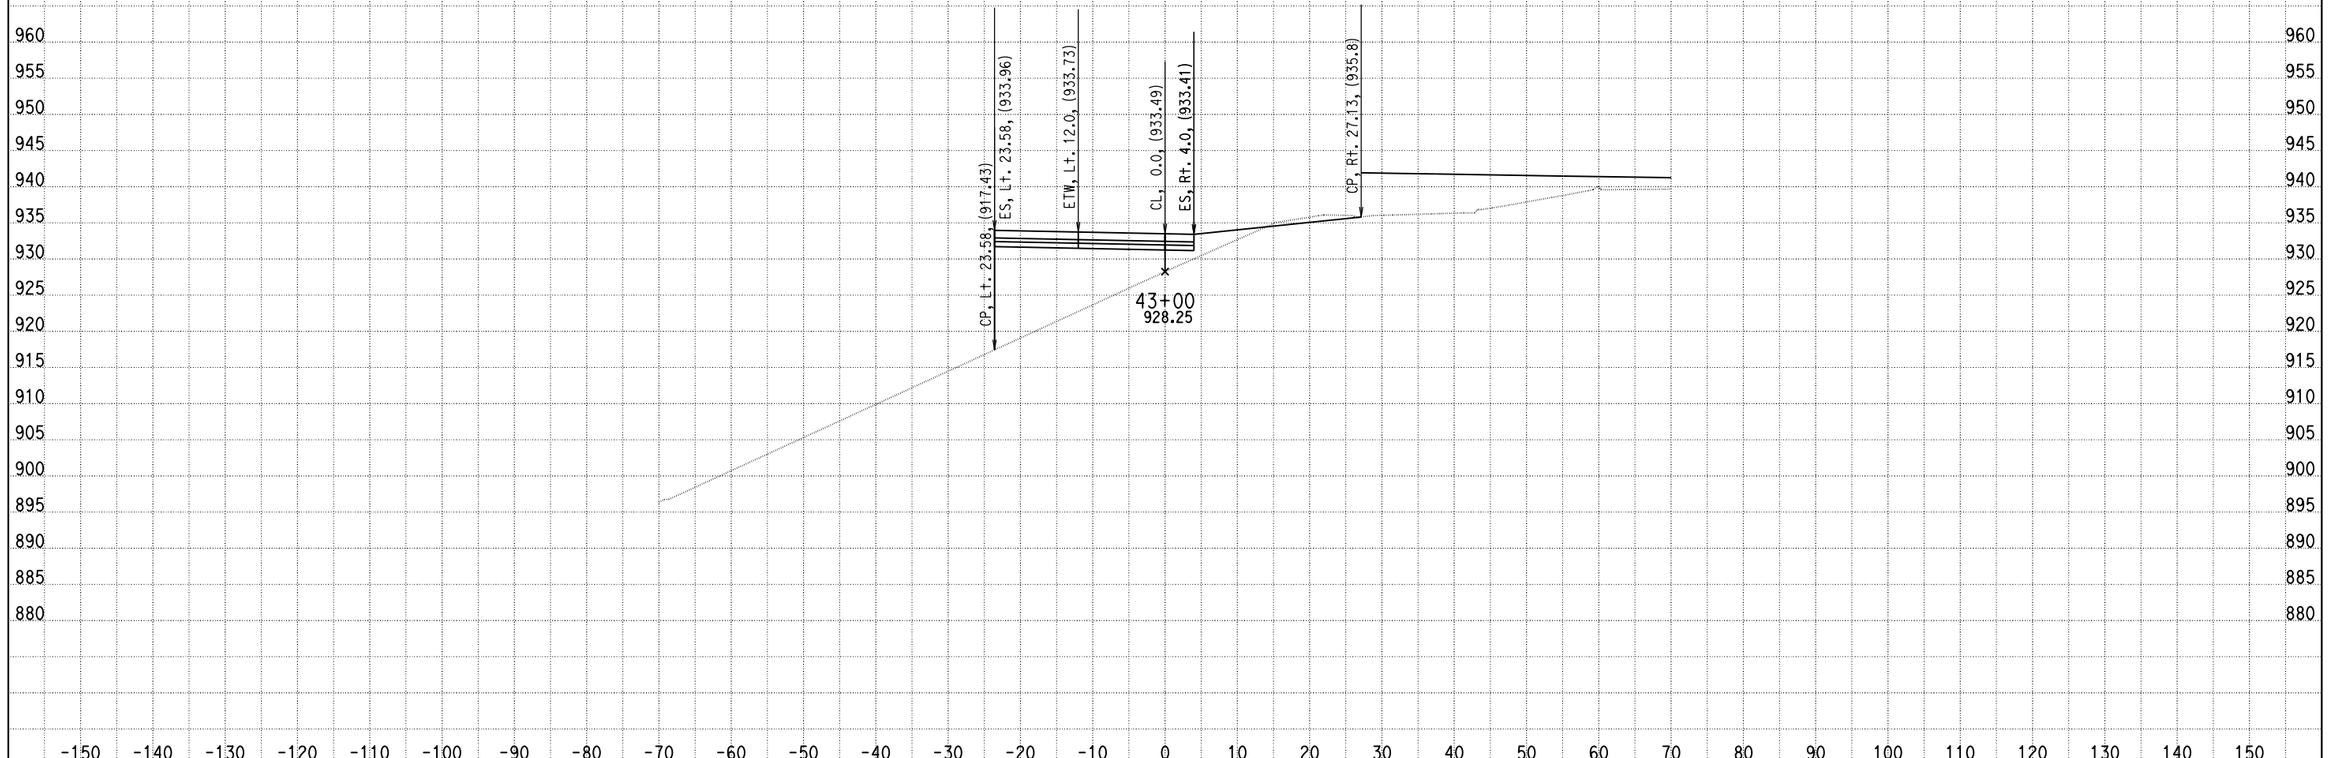

DATE: 4/8/2014

KC Project: 0818E File: D:\PROJECT\0818E\UPDATE-RAMP\hrf2f3-pro.ear

SCALE: 1" = 10' Horiz.
1" = 10' Vert.

All Dimensions are US Survey Feet

RAMPF2F3
CROSS SECTIONS

SHEET 191 OF XXX

DESIGN STUDY ONLY

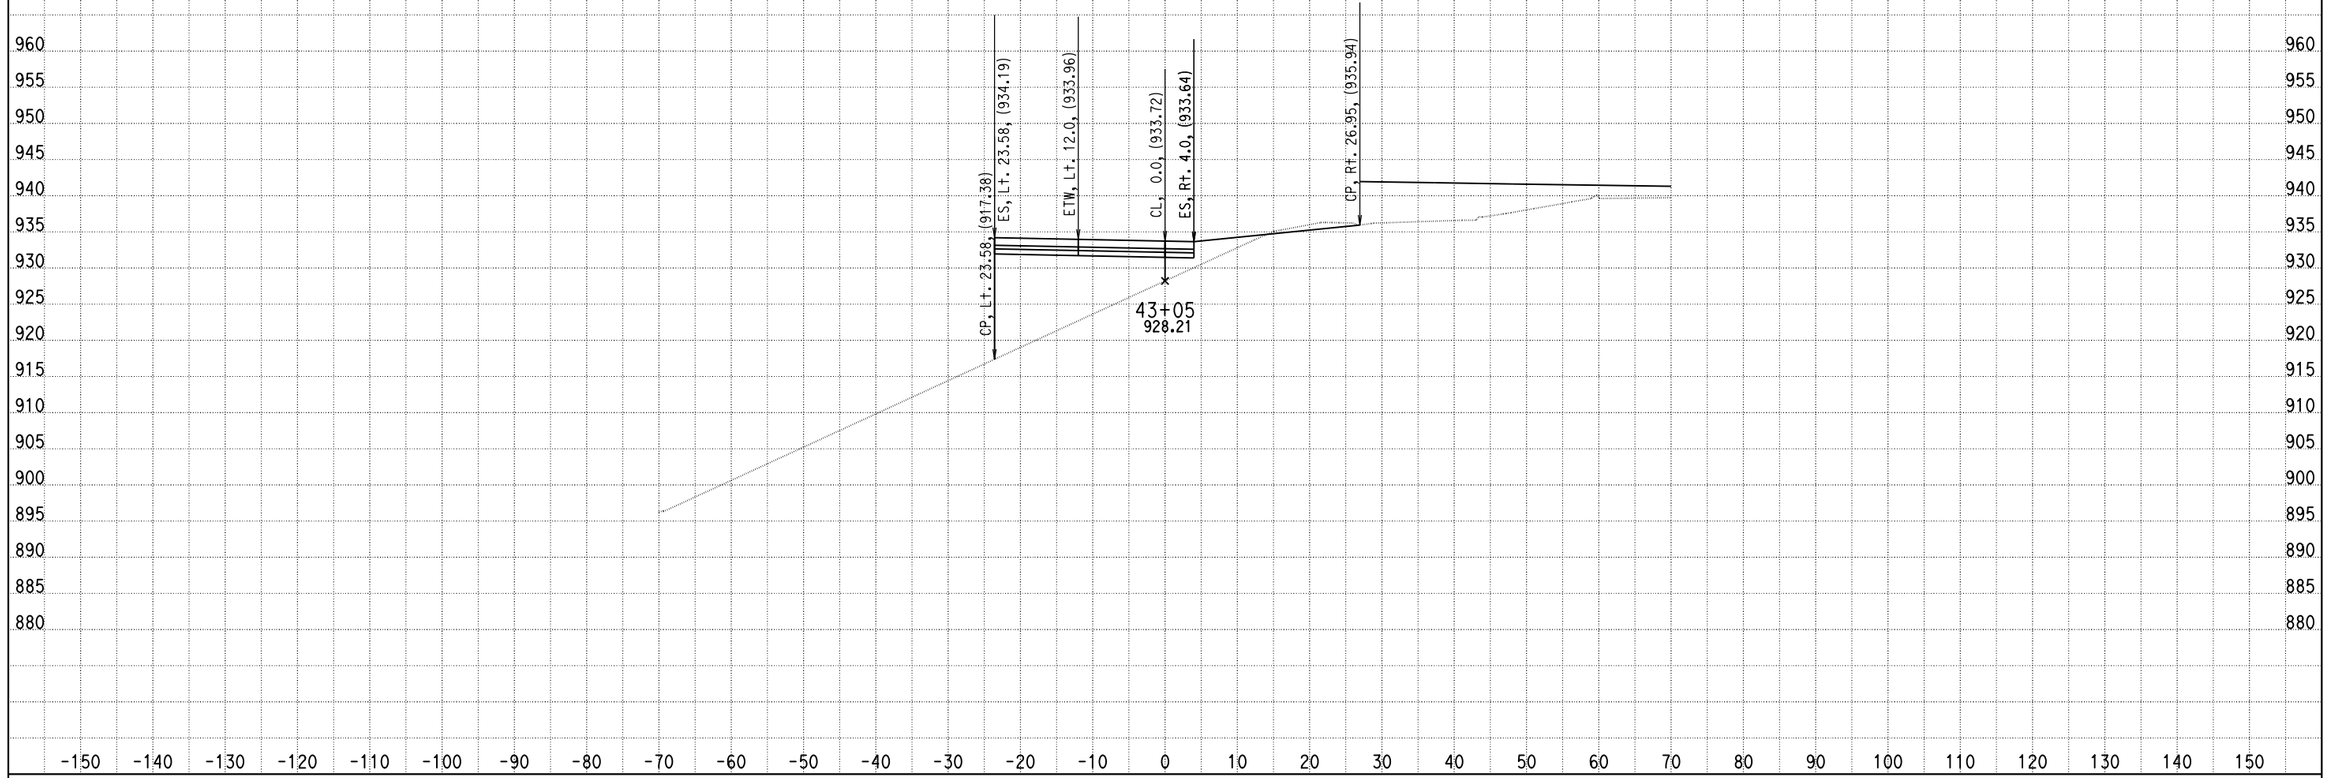

DATE: 4/8/2014

KC Project: 0818E File: D:\PROJECT\0818E\UPDATE-RAMP\hrf2f3-pro.ear

SCALE: 1" = 10' Horiz.
1" = 10' Vert.

All Dimensions are US Survey Feet

RAMPF2F3
CROSS SECTIONS

DESIGN STUDY ONLY

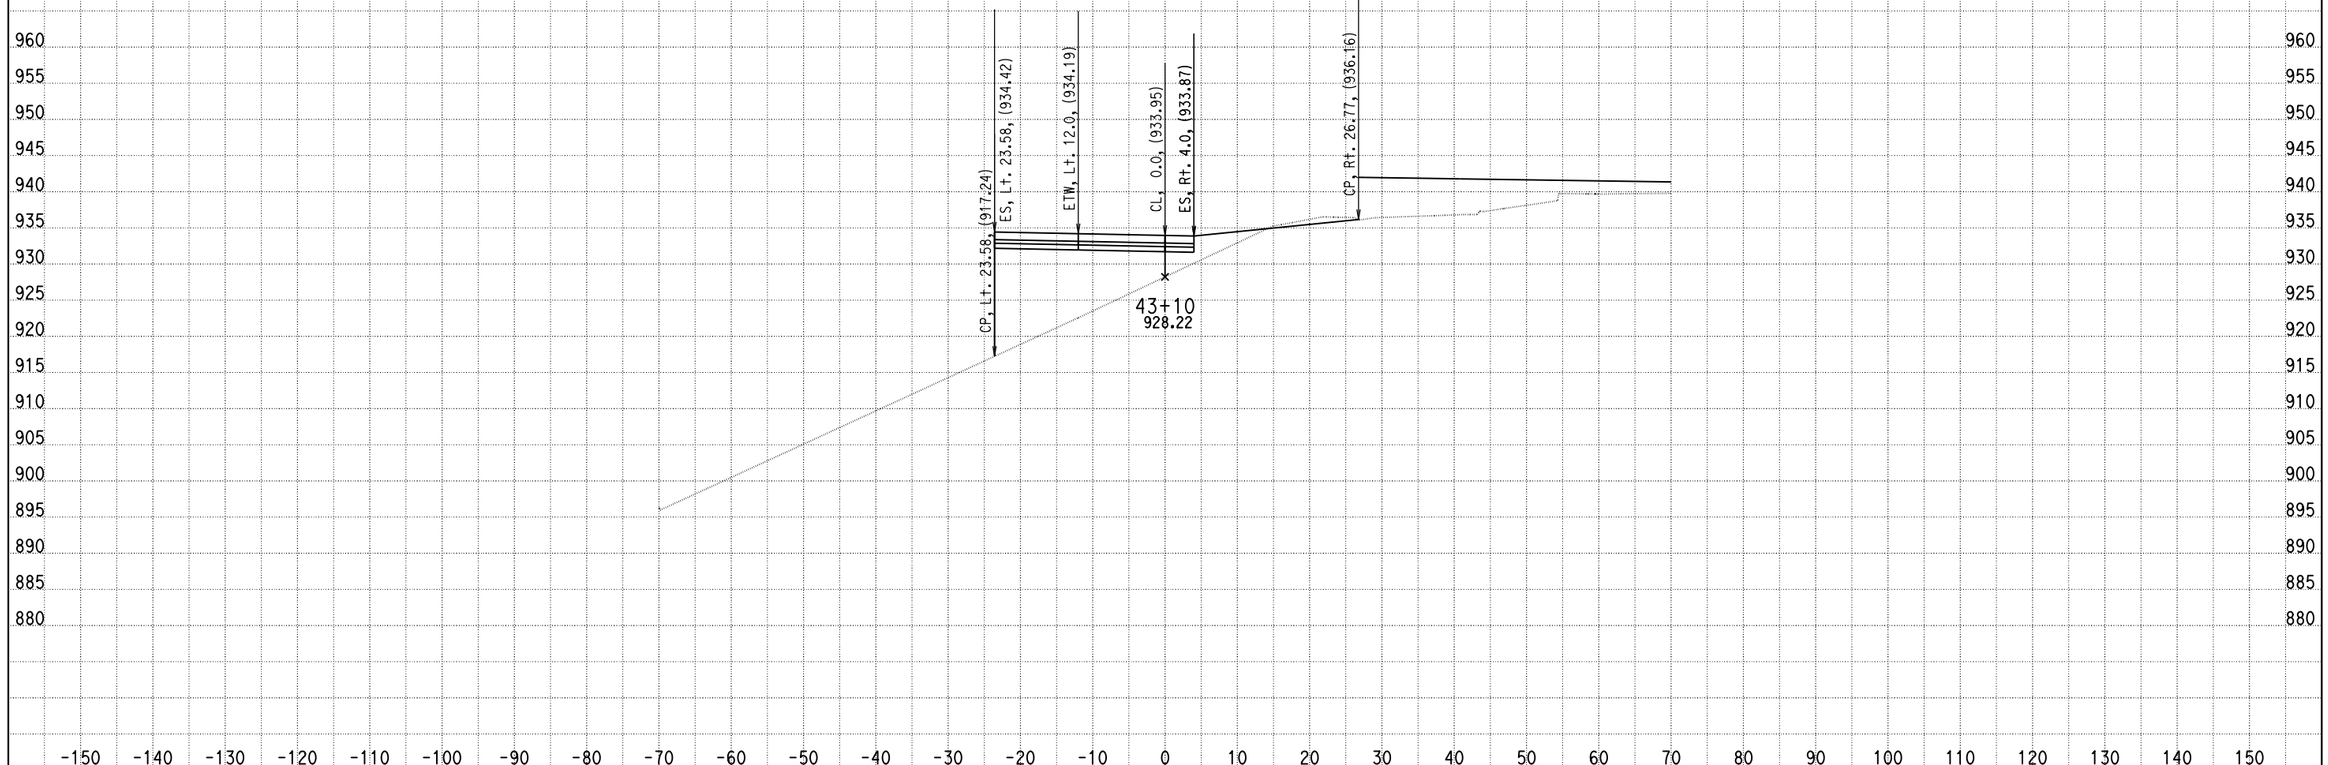

DATE: 4/8/2014

KC Project: 0818E File: D:\PROJECT\0818E\UPDATE-RAMP\hrf2f3-pro.ear

SCALE: 1" = 10' Horiz.
1" = 10' Vert.

All Dimensions are US Survey Feet

RAMPF2F3
CROSS SECTIONS

SHEET 193 OF XXX

DESIGN STUDY ONLY

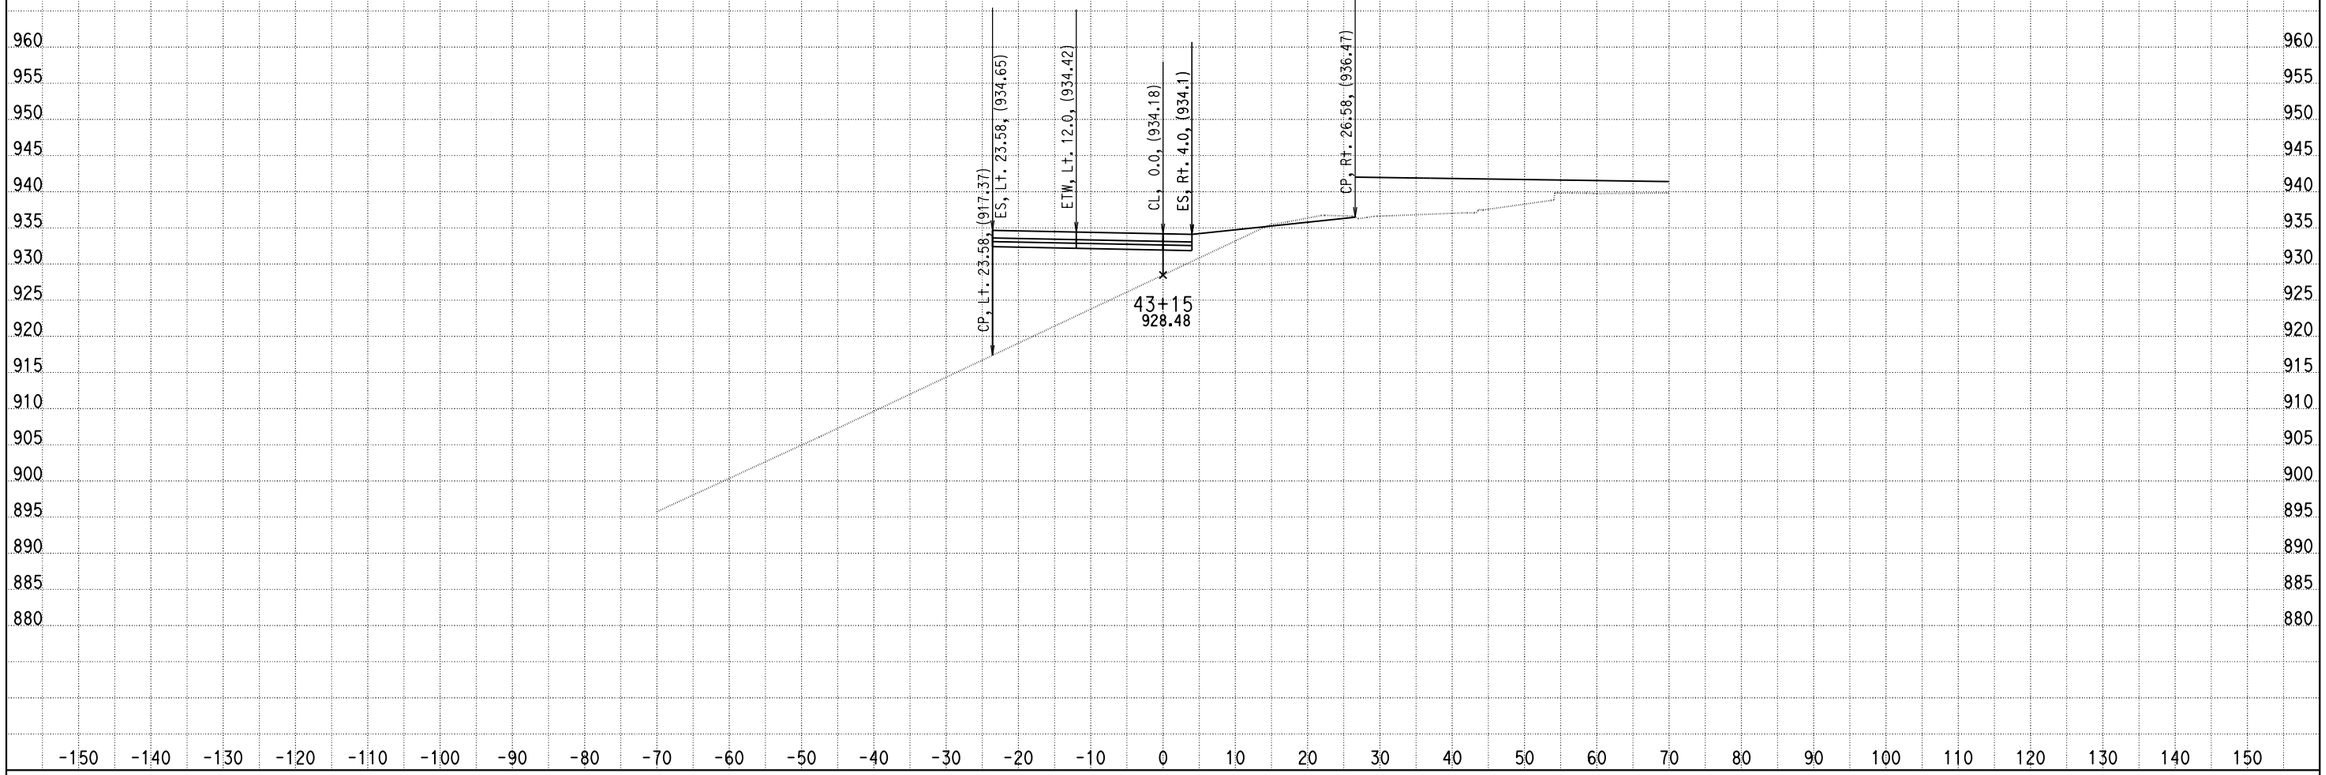

DATE: 4/8/2014

KC Project: 0818E File: D:\PROJECT\0818E\UPDATE-RAMP\hrf2f3-pro.ear

SCALE: 1" = 10' Horiz.
1" = 10' Vert.

All Dimensions are US Survey Feet

RAMPF2F3
CROSS SECTIONS

SHEET 194 OF XXX

DESIGN STUDY ONLY

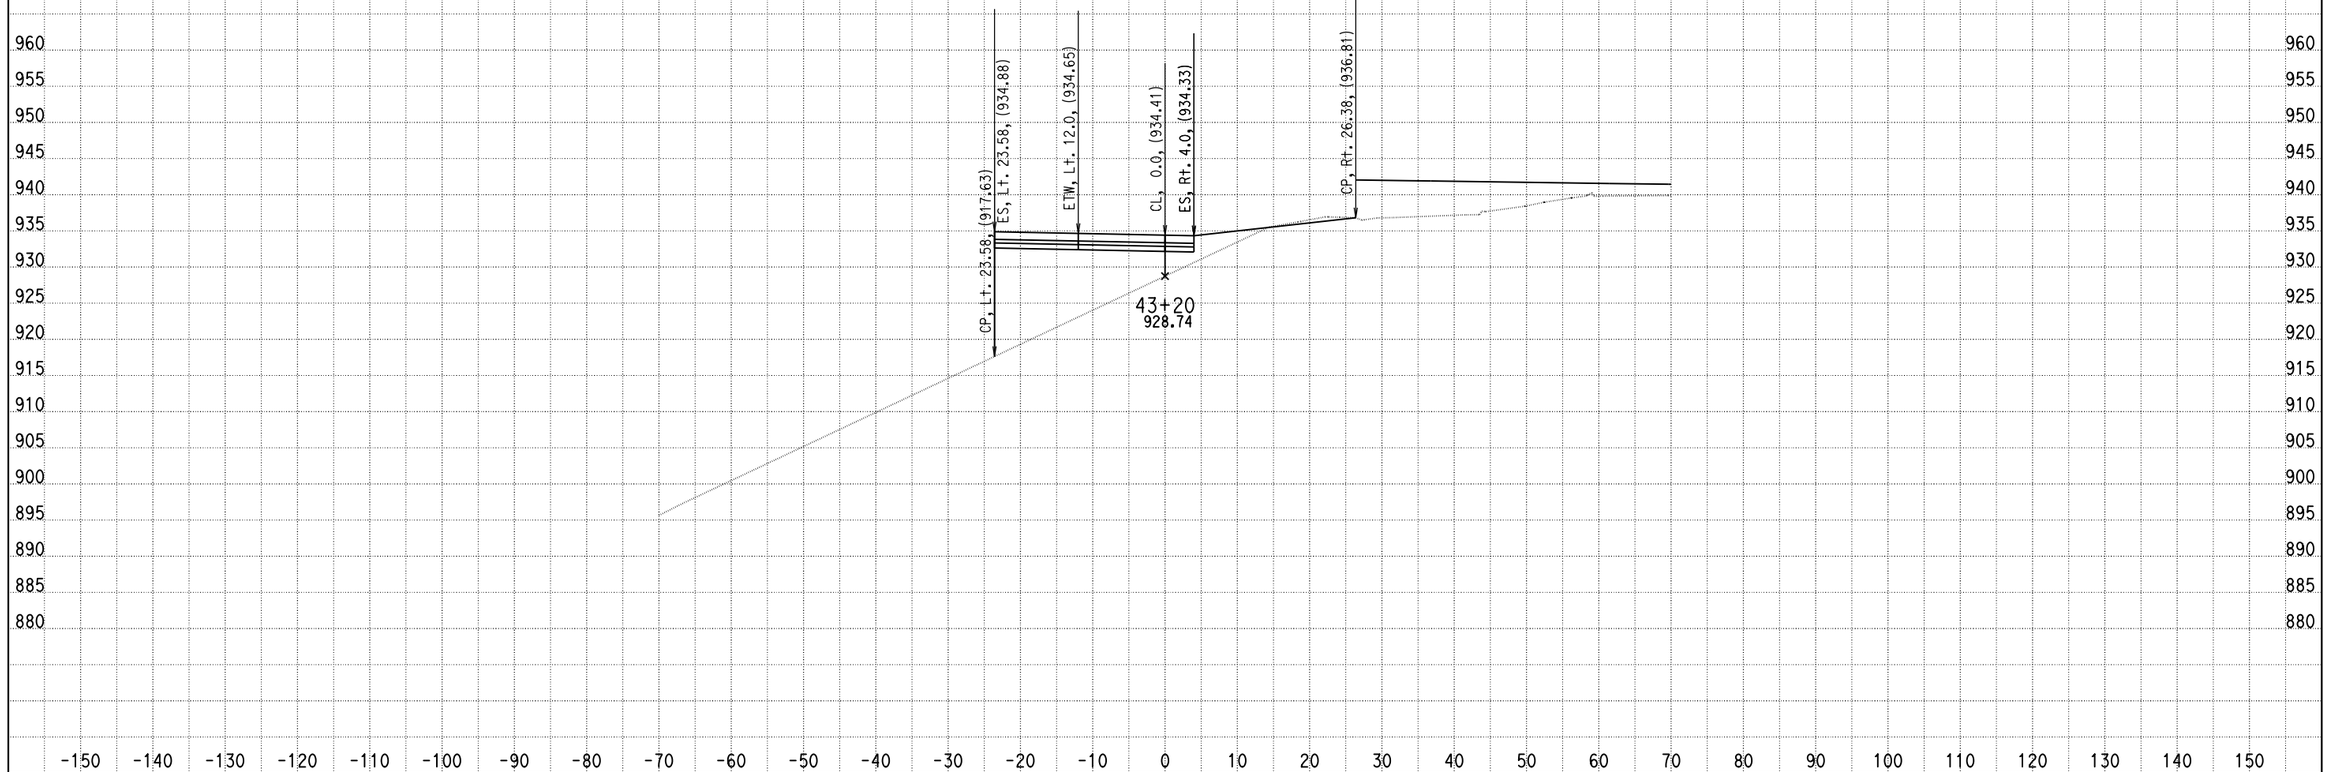

DATE: 4/8/2014

KC Project: 0818E File: D:\PROJECT\0818E\UPDATE-RAMP\hrf2f3-pro.ear

SCALE: 1" = 10' Horiz.
1" = 10' Vert.

All Dimensions are US Survey Feet

RAMPF2F3
CROSS SECTIONS

SHEET 195 OF XXX

DESIGN STUDY ONLY

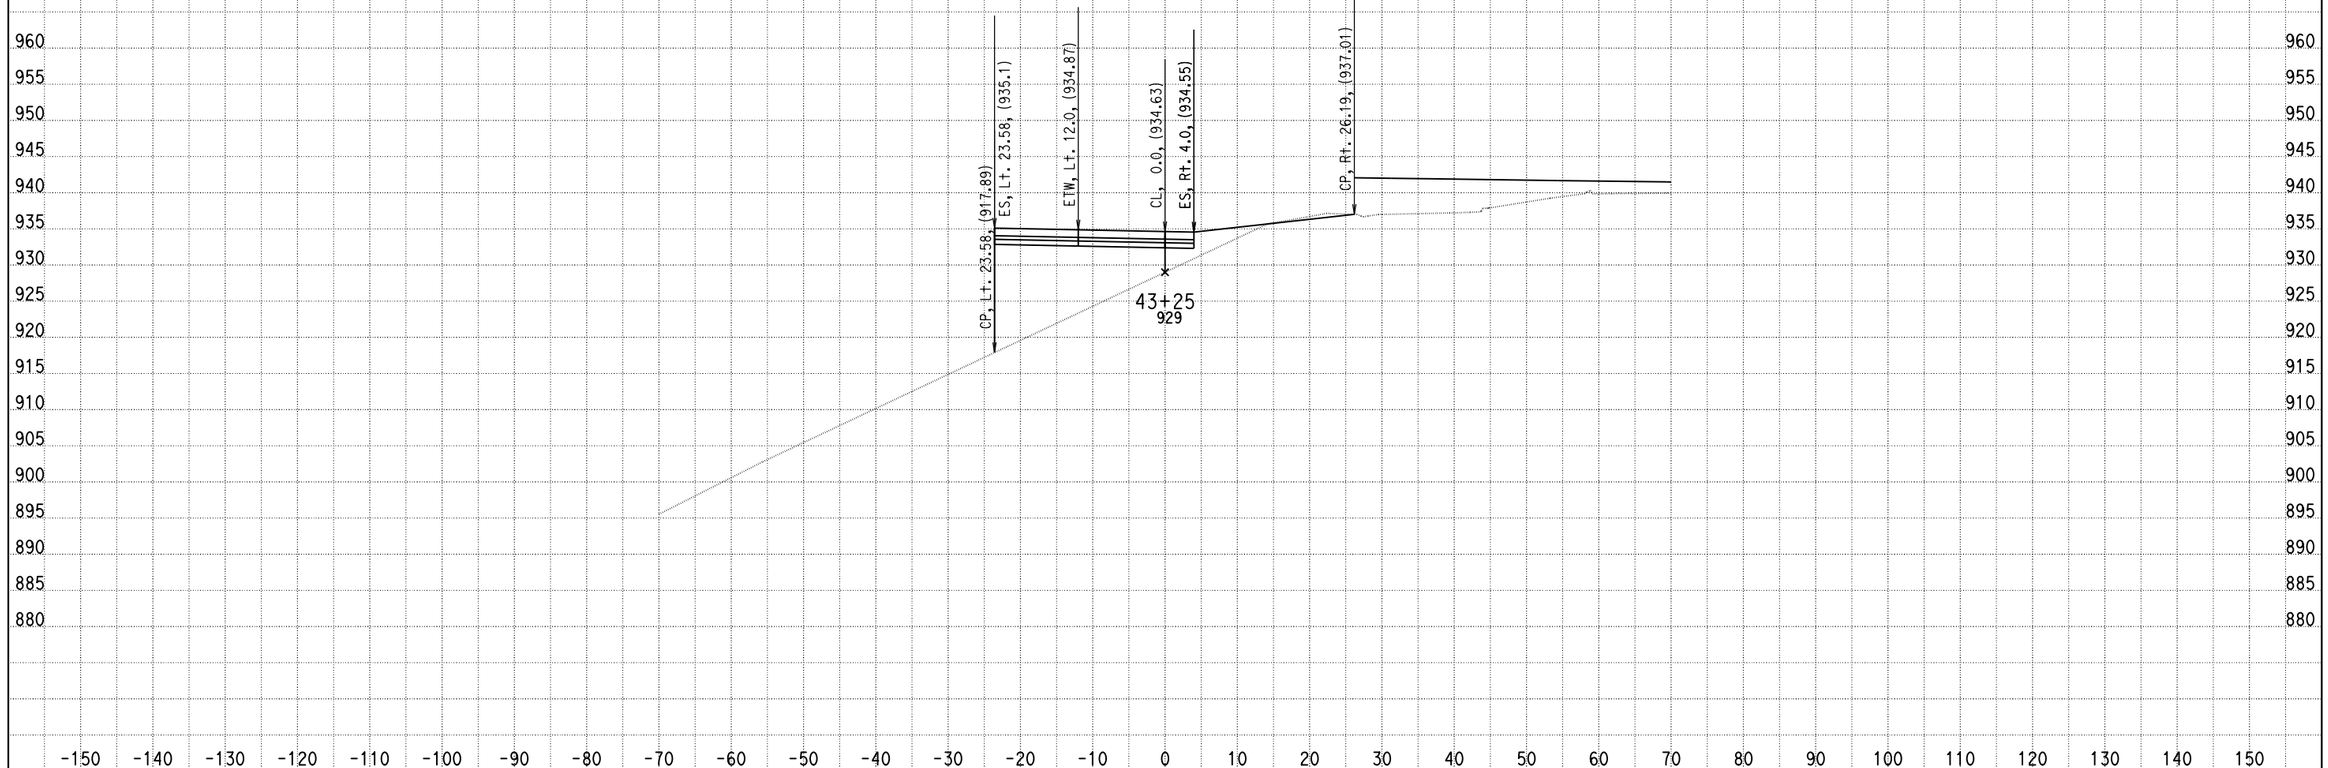

DATE: 4/8/2014

KC Project: 0818E File: D:\PROJECT\0818E\UPDATE-RAMP\hrf2f3-pro.ear

SCALE: 1" = 10' Horiz.
1" = 10' Vert.

All Dimensions are US Survey Feet

RAMPF2F3
CROSS SECTIONS

DESIGN STUDY ONLY

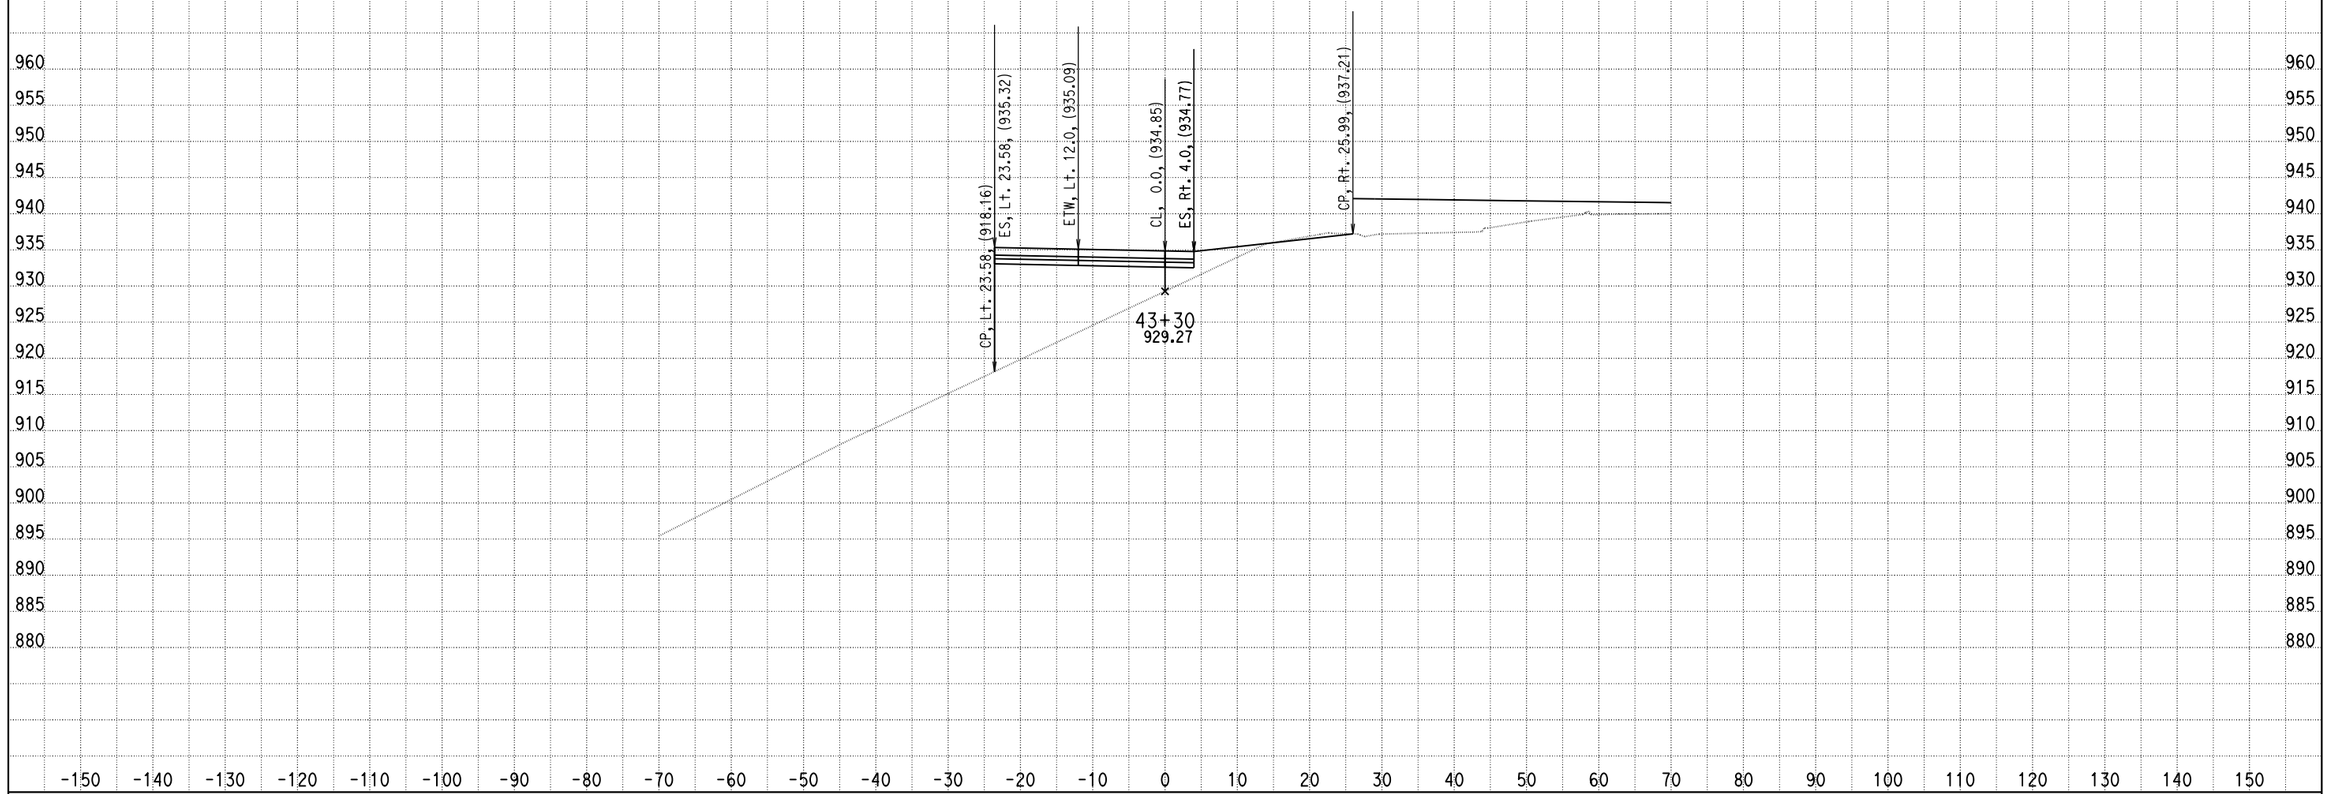

DATE: 4/8/2014

KC Project: 0818E File: D:\PROJECT\0818E\UPDATE-RAMP\hrf2f3-pro.ear

SCALE: 1" = 10' Horiz.
1" = 10' Vert.

All Dimensions are US Survey Feet

RAMPF2F3
CROSS SECTIONS

DESIGN STUDY ONLY

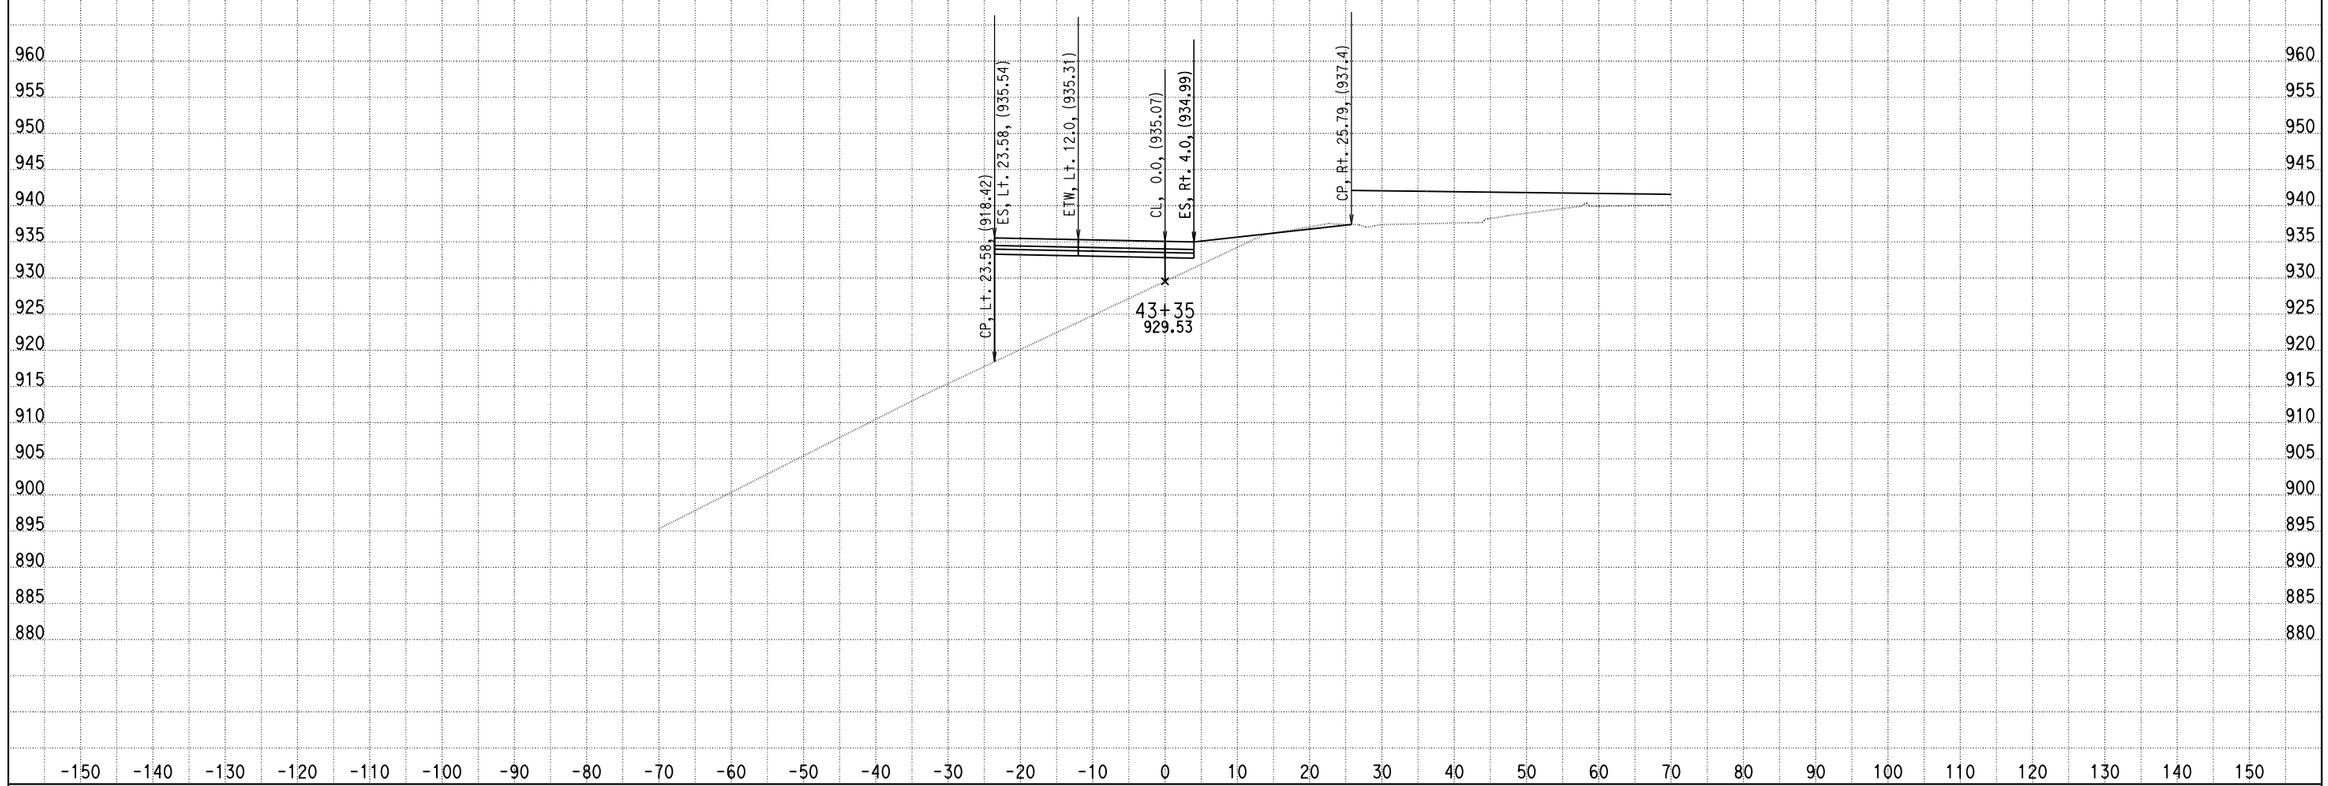

DATE: 4/8/2014

KC Project: 0818E File: D:\PROJECT\0818E\UPDATE-RAMP\hrf2f3-pro.ear

SCALE: 1" = 10' Horiz.
1" = 10' Vert.

All Dimensions are US Survey Feet

RAMPF2F3
CROSS SECTIONS

DESIGN STUDY ONLY

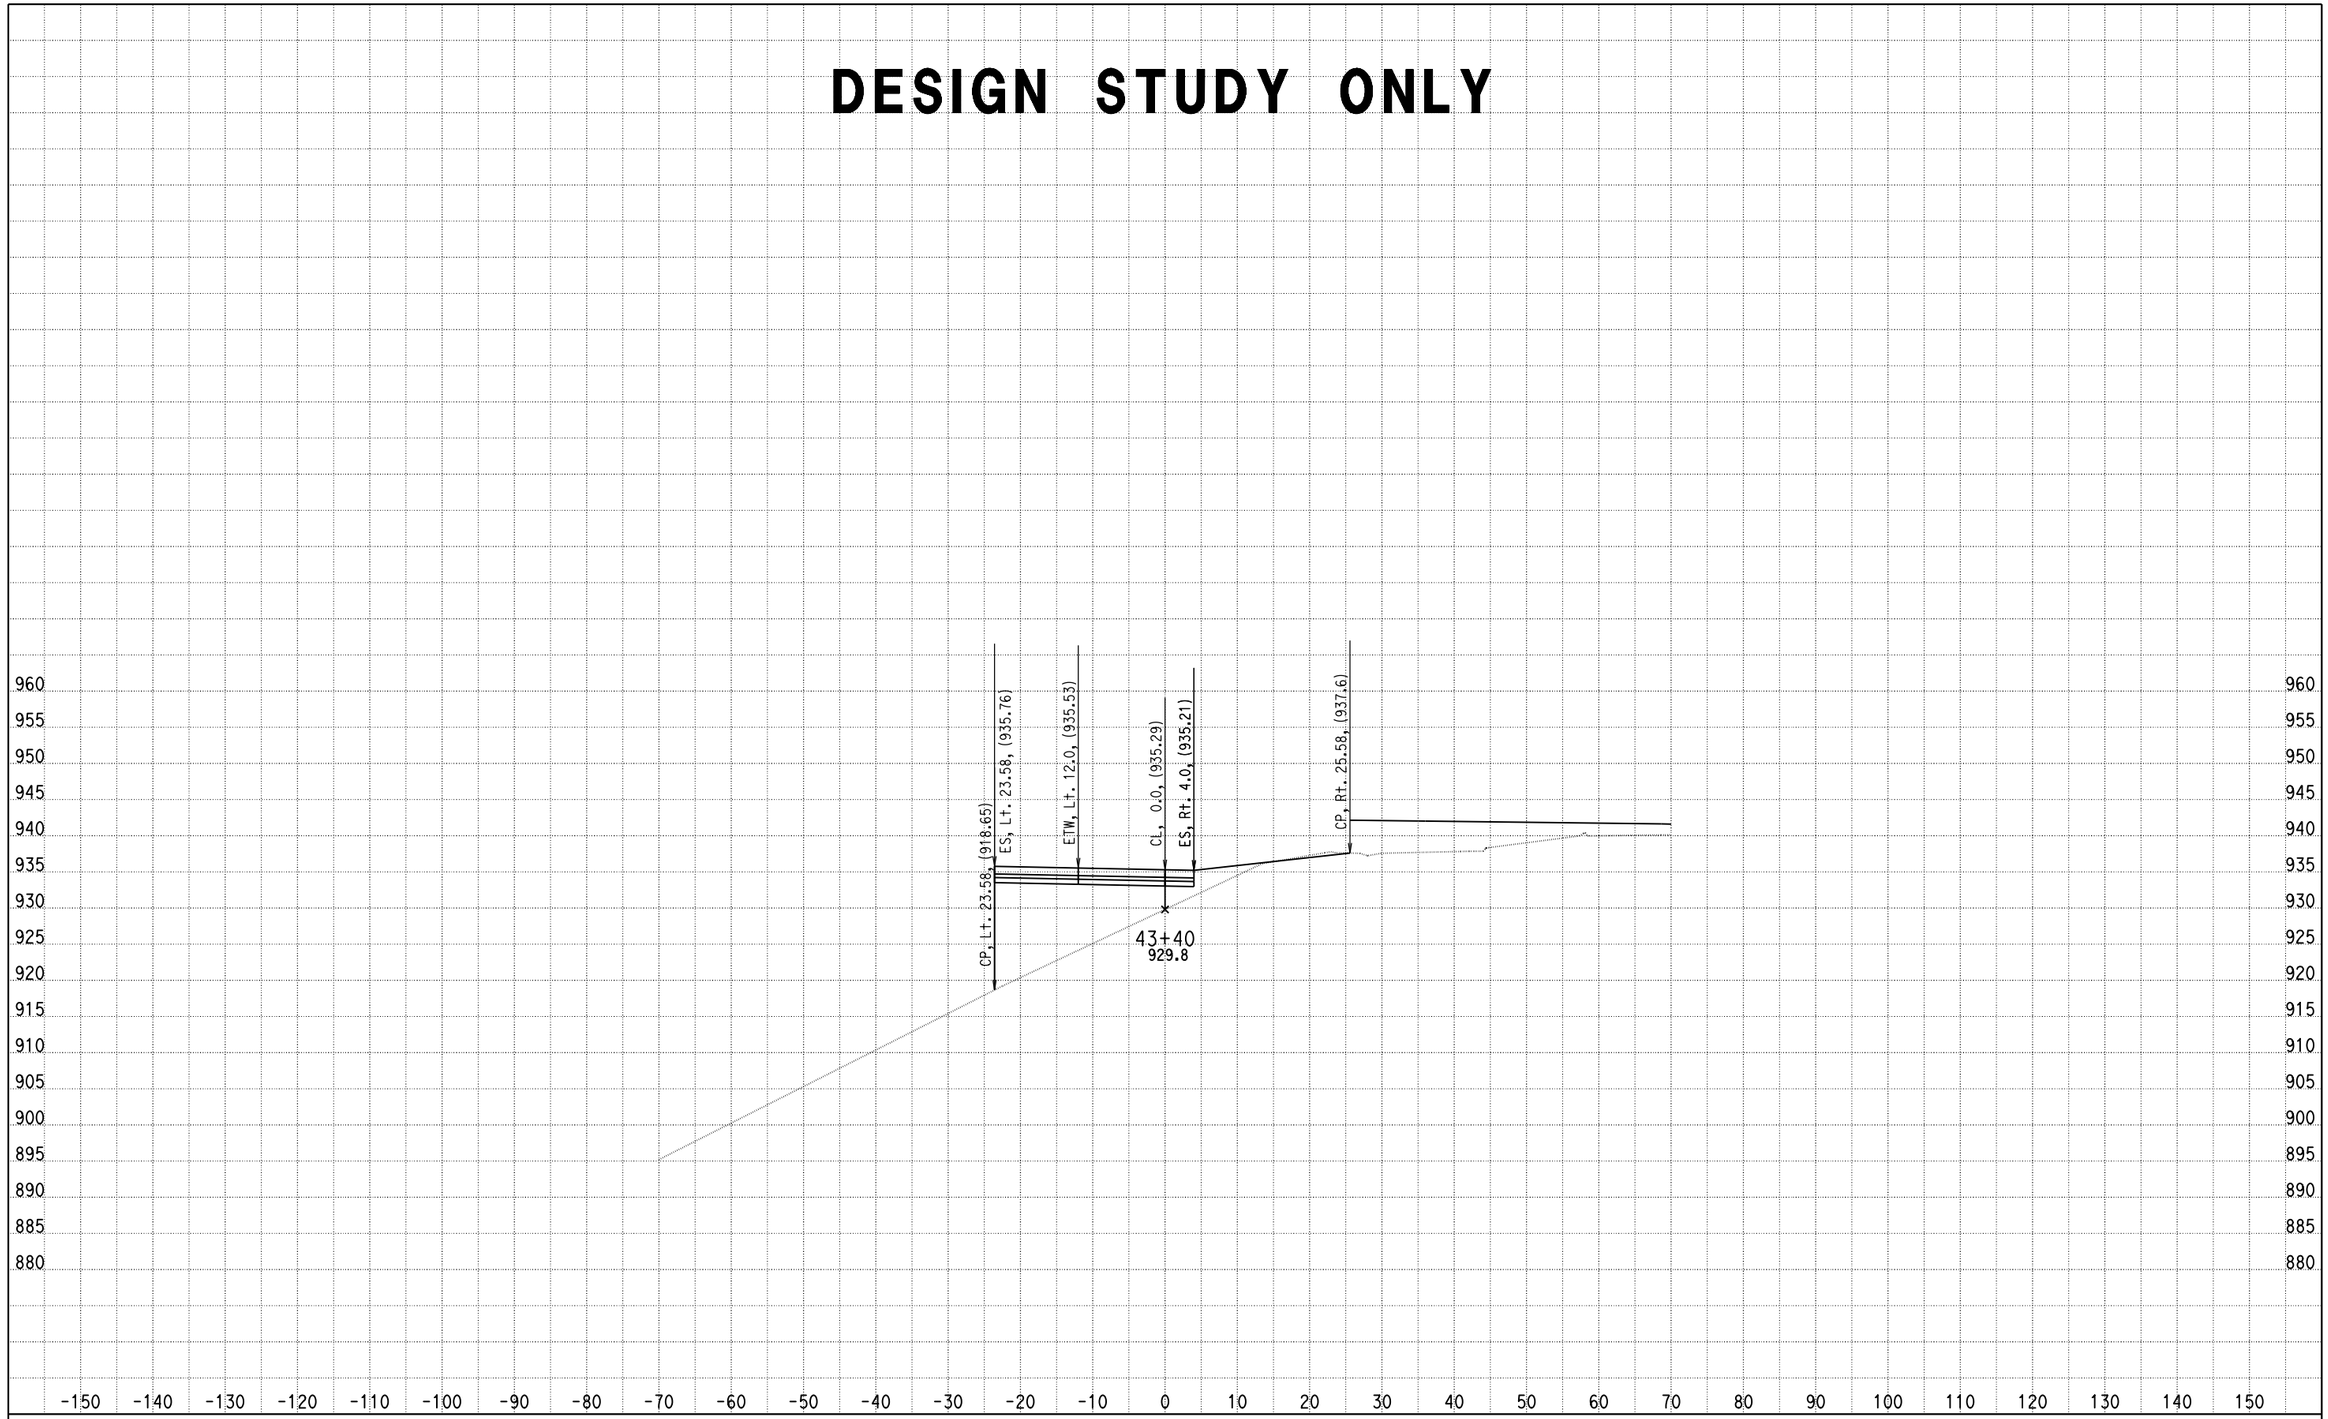

DATE: 4/8/2014

KC Project: 0818E File: D:\PROJECT\0818E\UPDATE-RAMP\hrf2f3-pro.ear

SCALE: 1" = 10' Horiz.
1" = 10' Vert.

All Dimensions are US Survey Feet

RAMPF2F3
CROSS SECTIONS

DESIGN STUDY ONLY

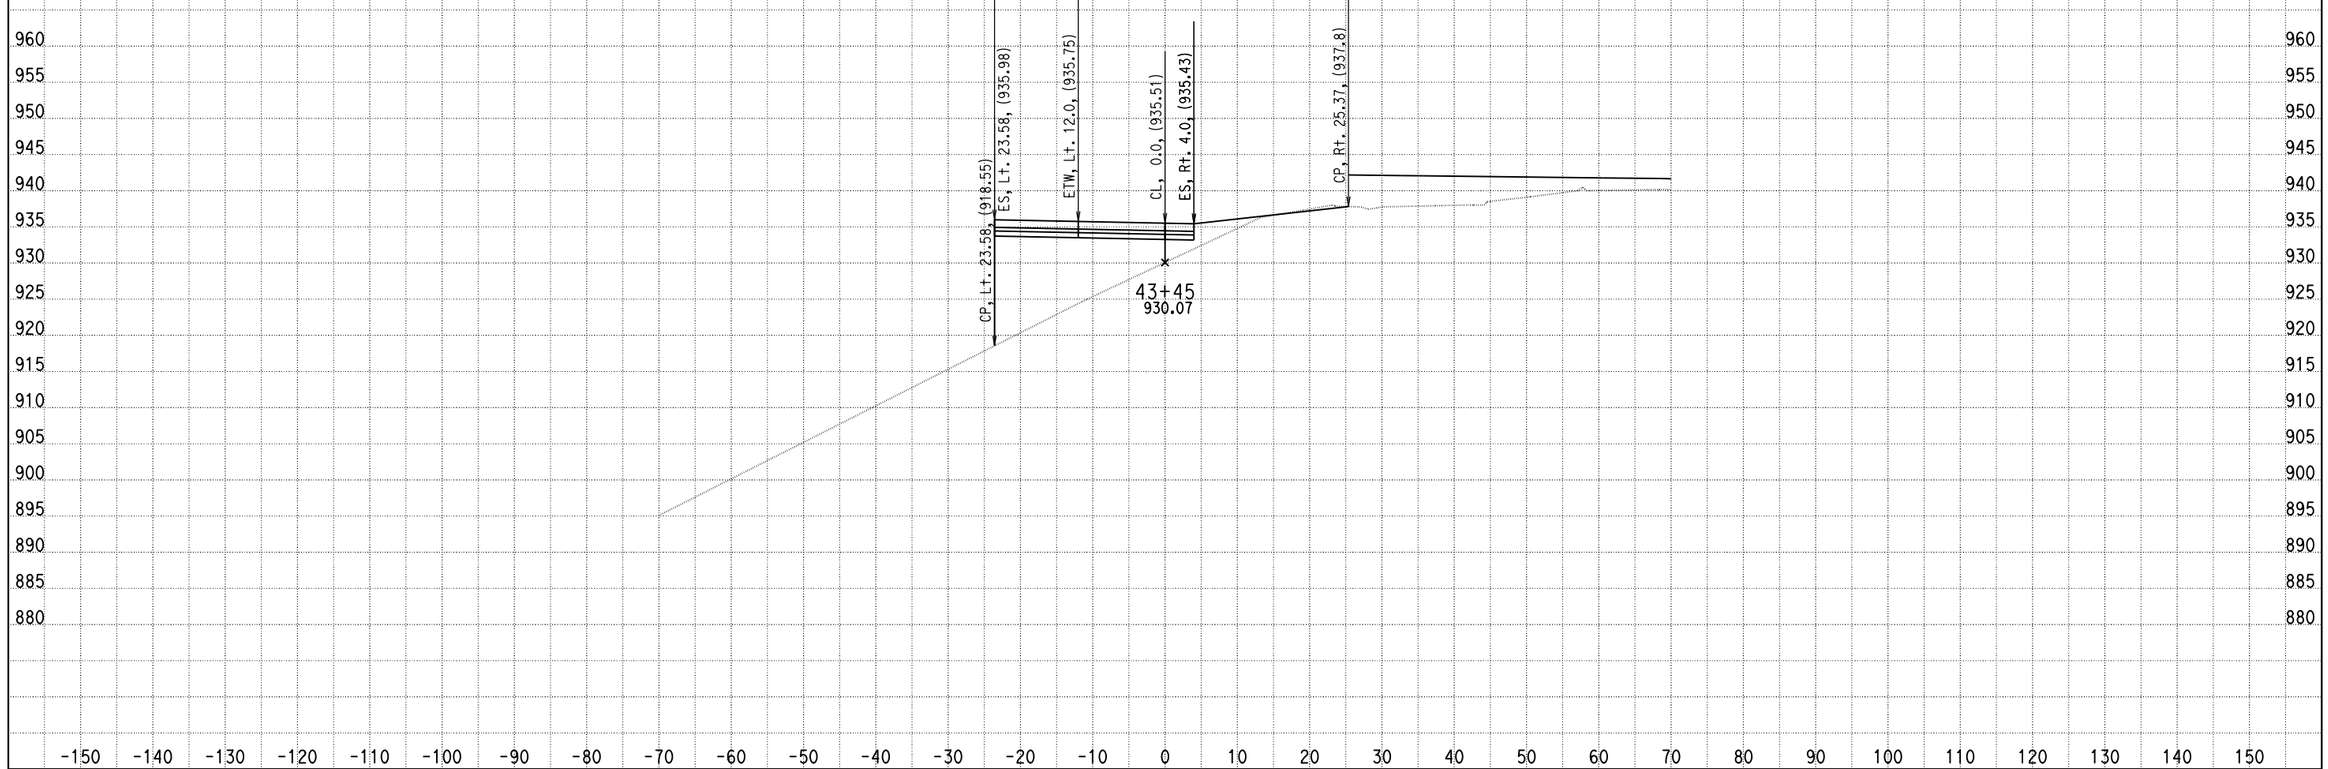

DATE: 4/8/2014

KC Project: 0818E File: D:\PROJECT\0818E\UPDATE-RAMP\hrf2f3-pro.ear

SCALE: 1" = 10' Horiz.
1" = 10' Vert.

All Dimensions are US Survey Feet

RAMPF2F3
CROSS SECTIONS

DESIGN STUDY ONLY

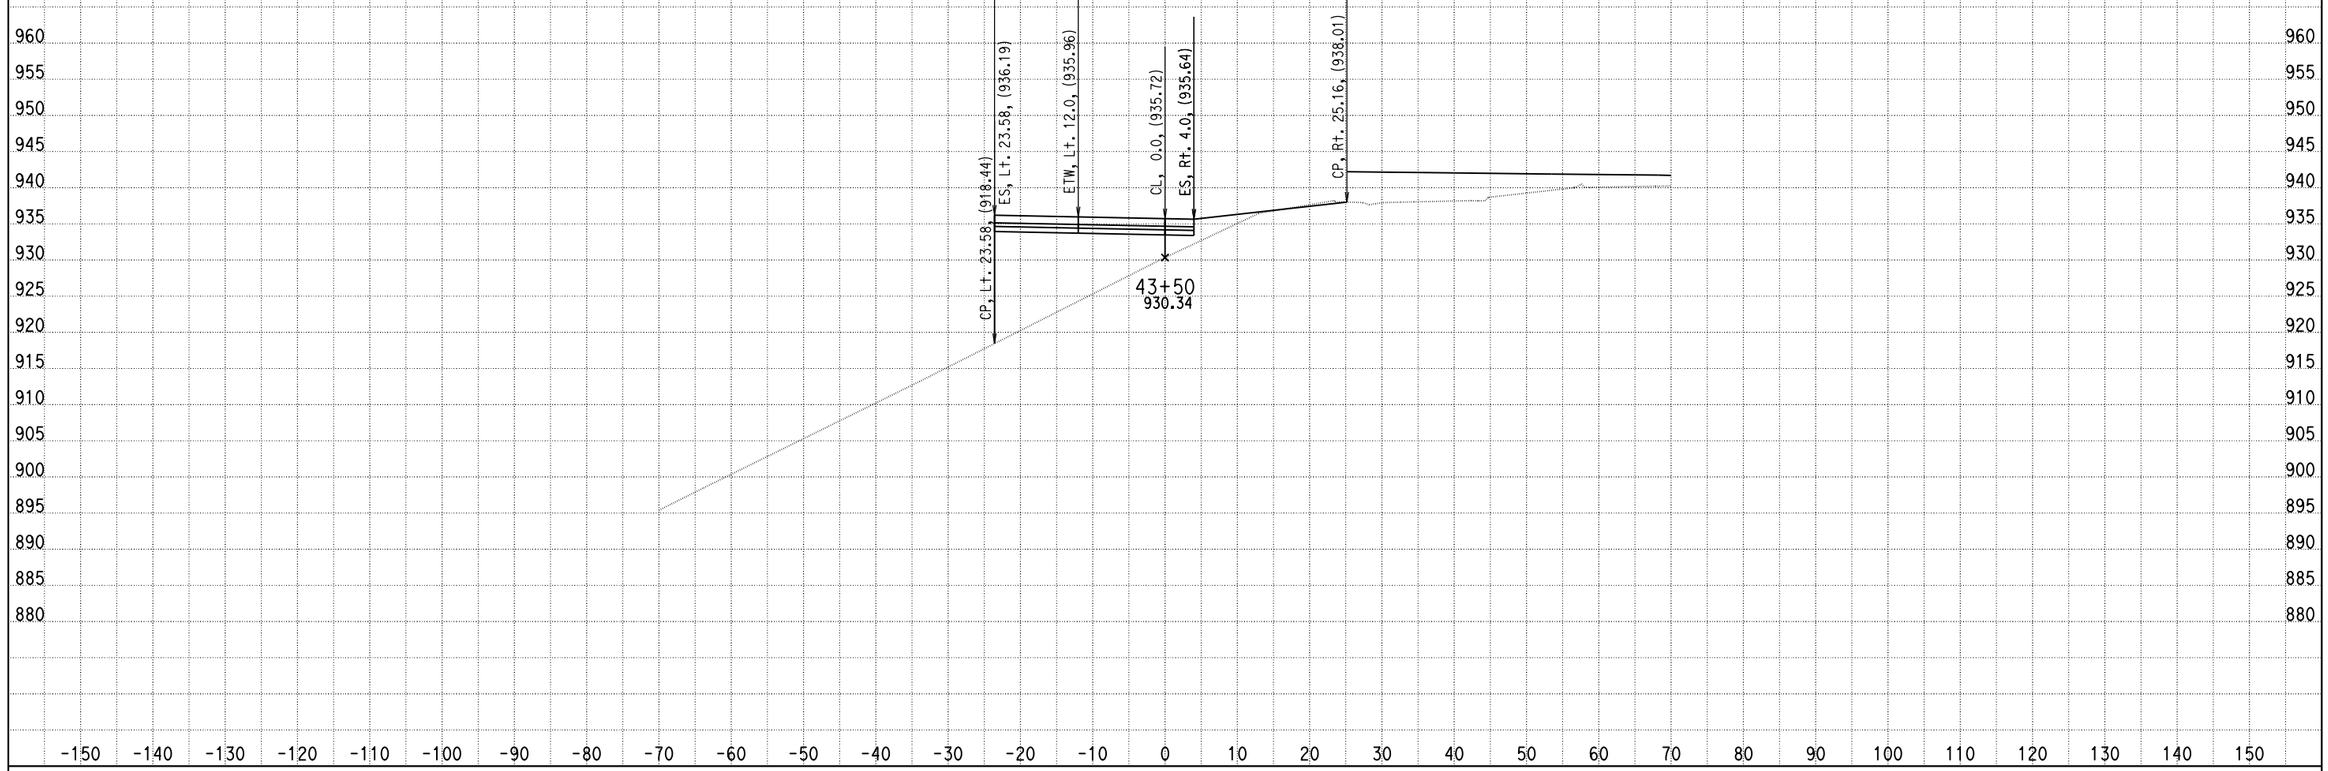

DATE: 4/8/2014

KC Project: 0818E File: D:\PROJECT\0818E\UPDATE-RAMP\hrf2f3-pro.ear

SCALE: 1" = 10' Horiz.
1" = 10' Vert.

All Dimensions are US Survey Feet

RAMPF2F3
CROSS SECTIONS

SHEET 201 OF XXX

DESIGN STUDY ONLY

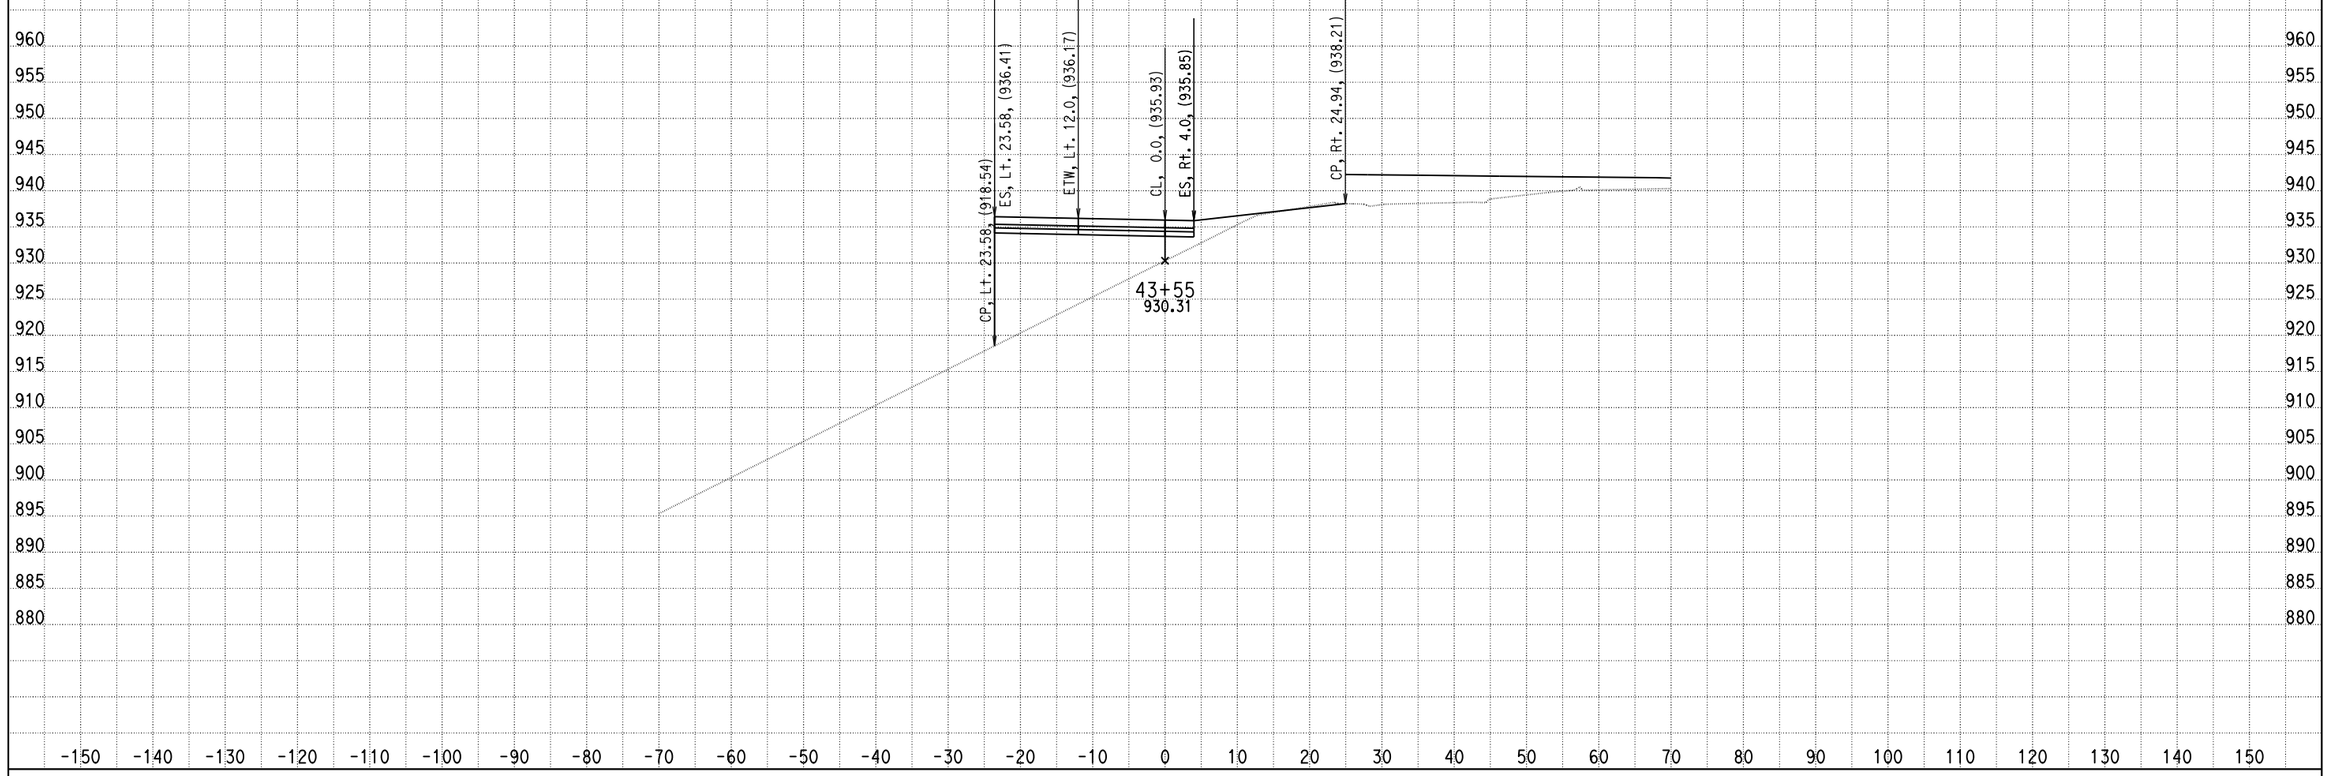

DATE: 4/8/2014

KC Project: 0818E File: D:\PROJECT\0818E\UPDATE-RAMP\hrf2f3-pro.ear

SCALE: 1" = 10' Horiz.
1" = 10' Vert.

All Dimensions are US Survey Feet

RAMPF2F3
CROSS SECTIONS

DESIGN STUDY ONLY

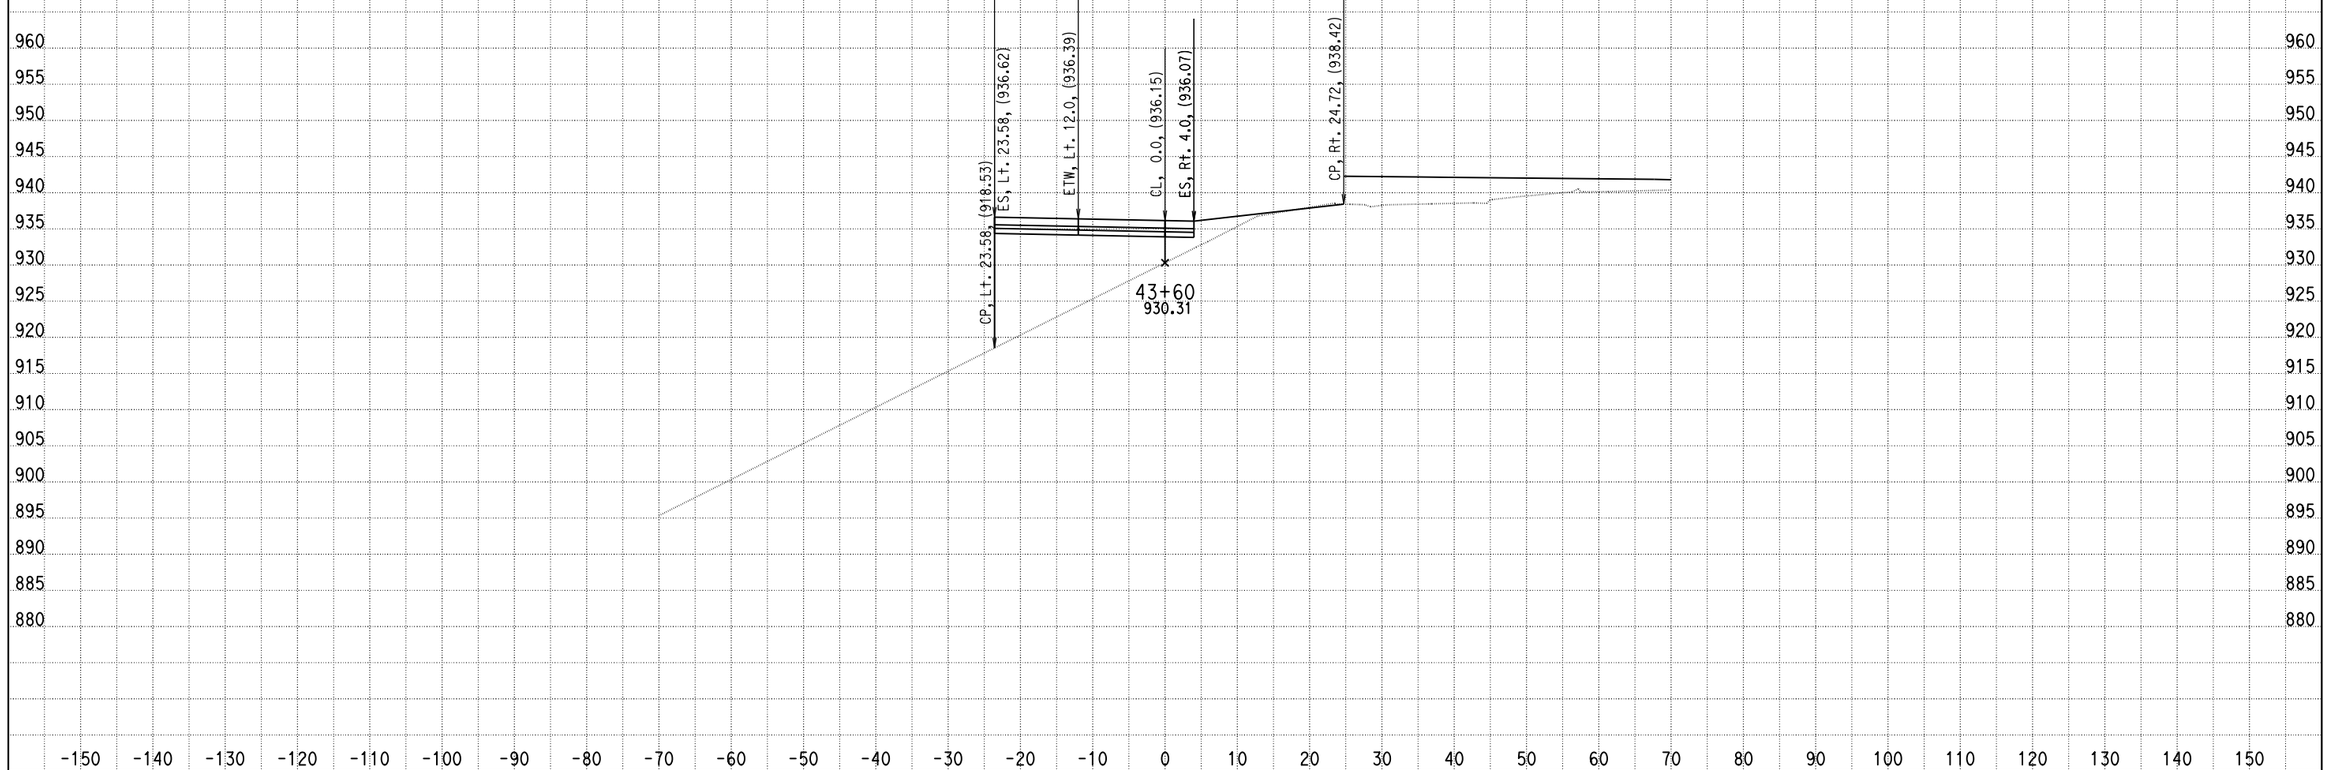

DATE: 4/8/2014

KC Project: 0818E File: D:\PROJECT\0818E\UPDATE-RAMP\hrf2f3-pro.ear

SCALE: 1" = 10' Horiz.
1" = 10' Vert.

All Dimensions are US Survey Feet

RAMPF2F3
CROSS SECTIONS
SHEET 203 OF XXX

DESIGN STUDY ONLY

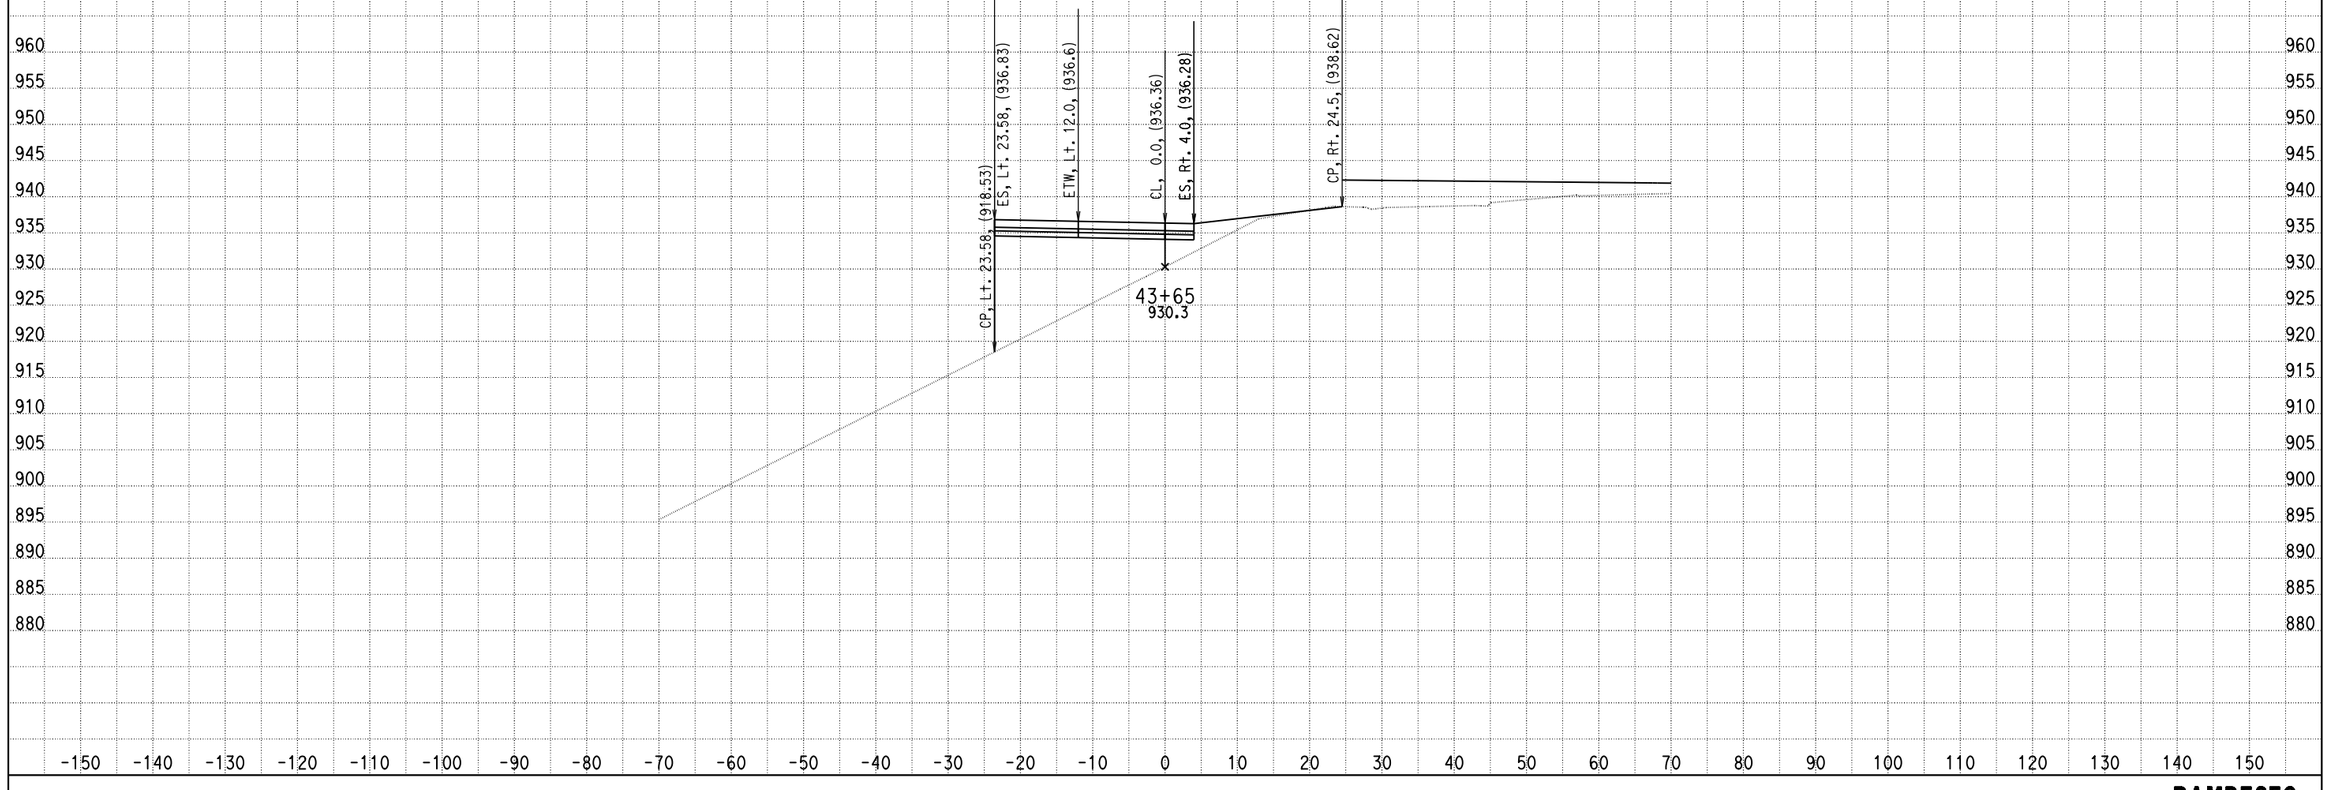

DATE: 4/8/2014

KC Project: 0818E File: D:\PROJECT\0818E\UPDATE-RAMP\hrf2f3-pro.ear

SCALE: 1" = 10' Horiz.
1" = 10' Vert.

All Dimensions are US Survey Feet

RAMPF2F3
CROSS SECTIONS

DESIGN STUDY ONLY

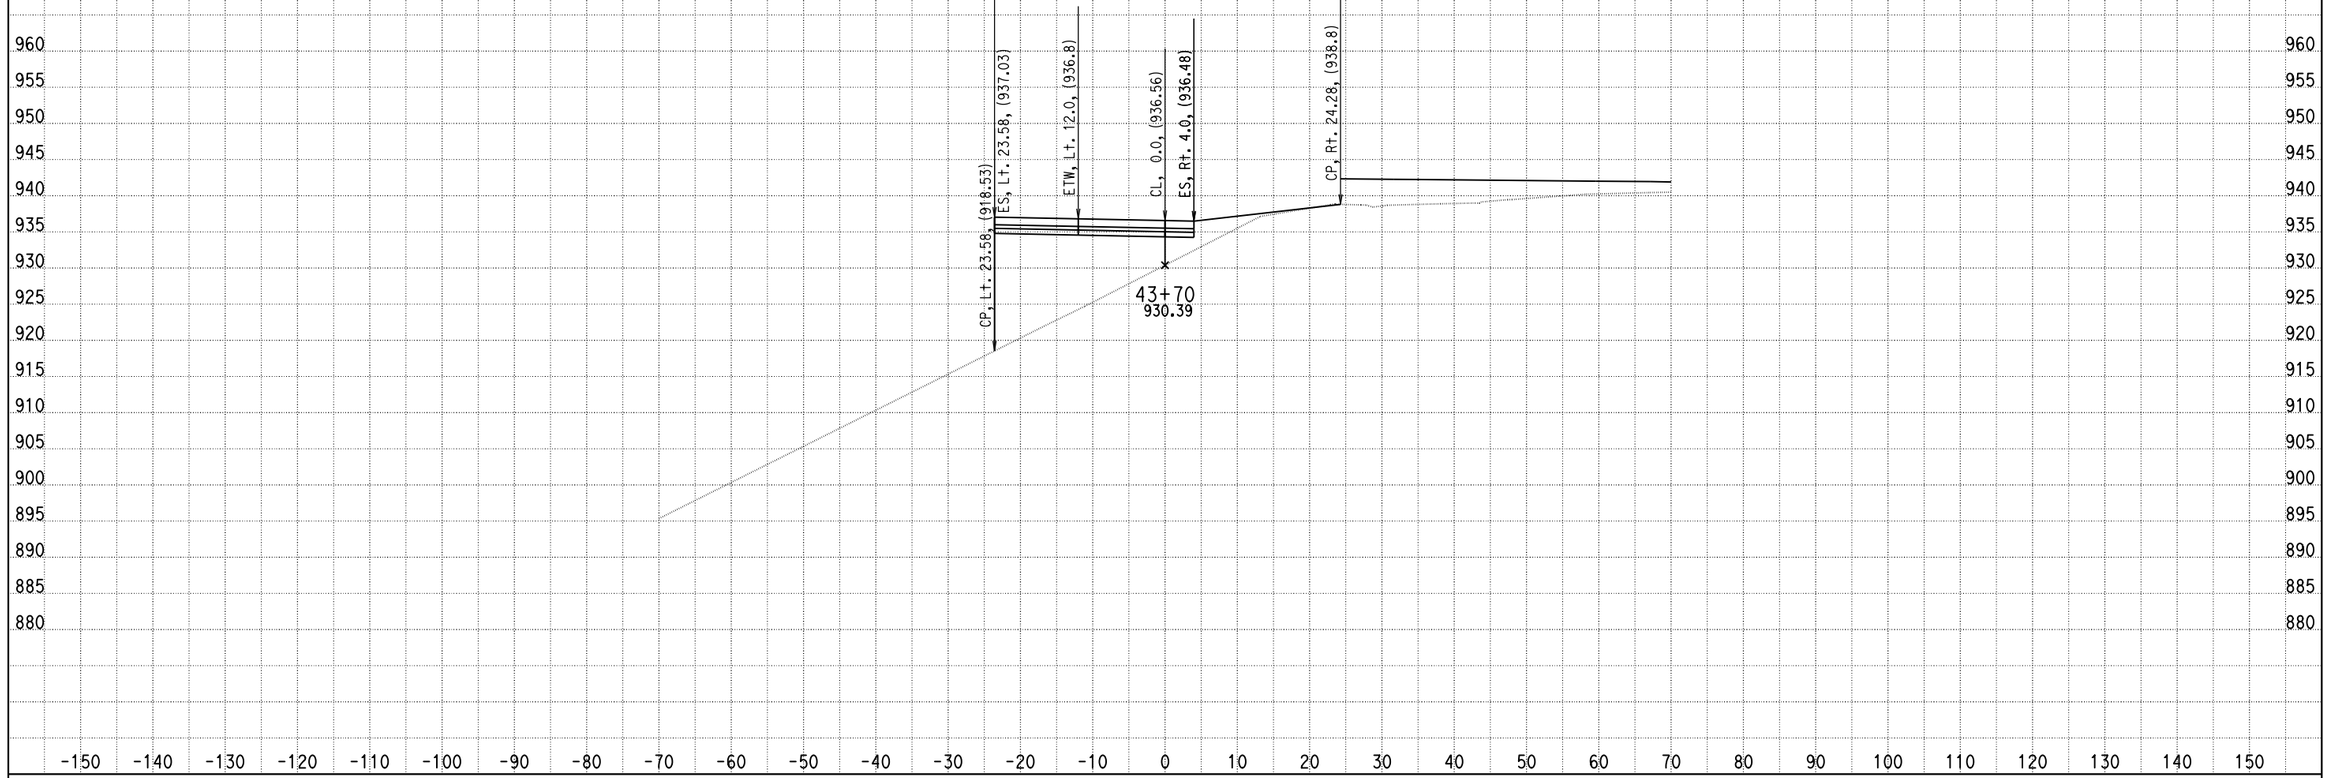

DATE: 4/8/2014

KC Project: 0818E File: D:\PROJECT\0818E\UPDATE-RAMP\hrf2f3-pro.ear

SCALE: 1" = 10' Horiz.
1" = 10' Vert.

All Dimensions are US Survey Feet

RAMPF2F3
CROSS SECTIONS

SHEET 205 OF XXX

DESIGN STUDY ONLY

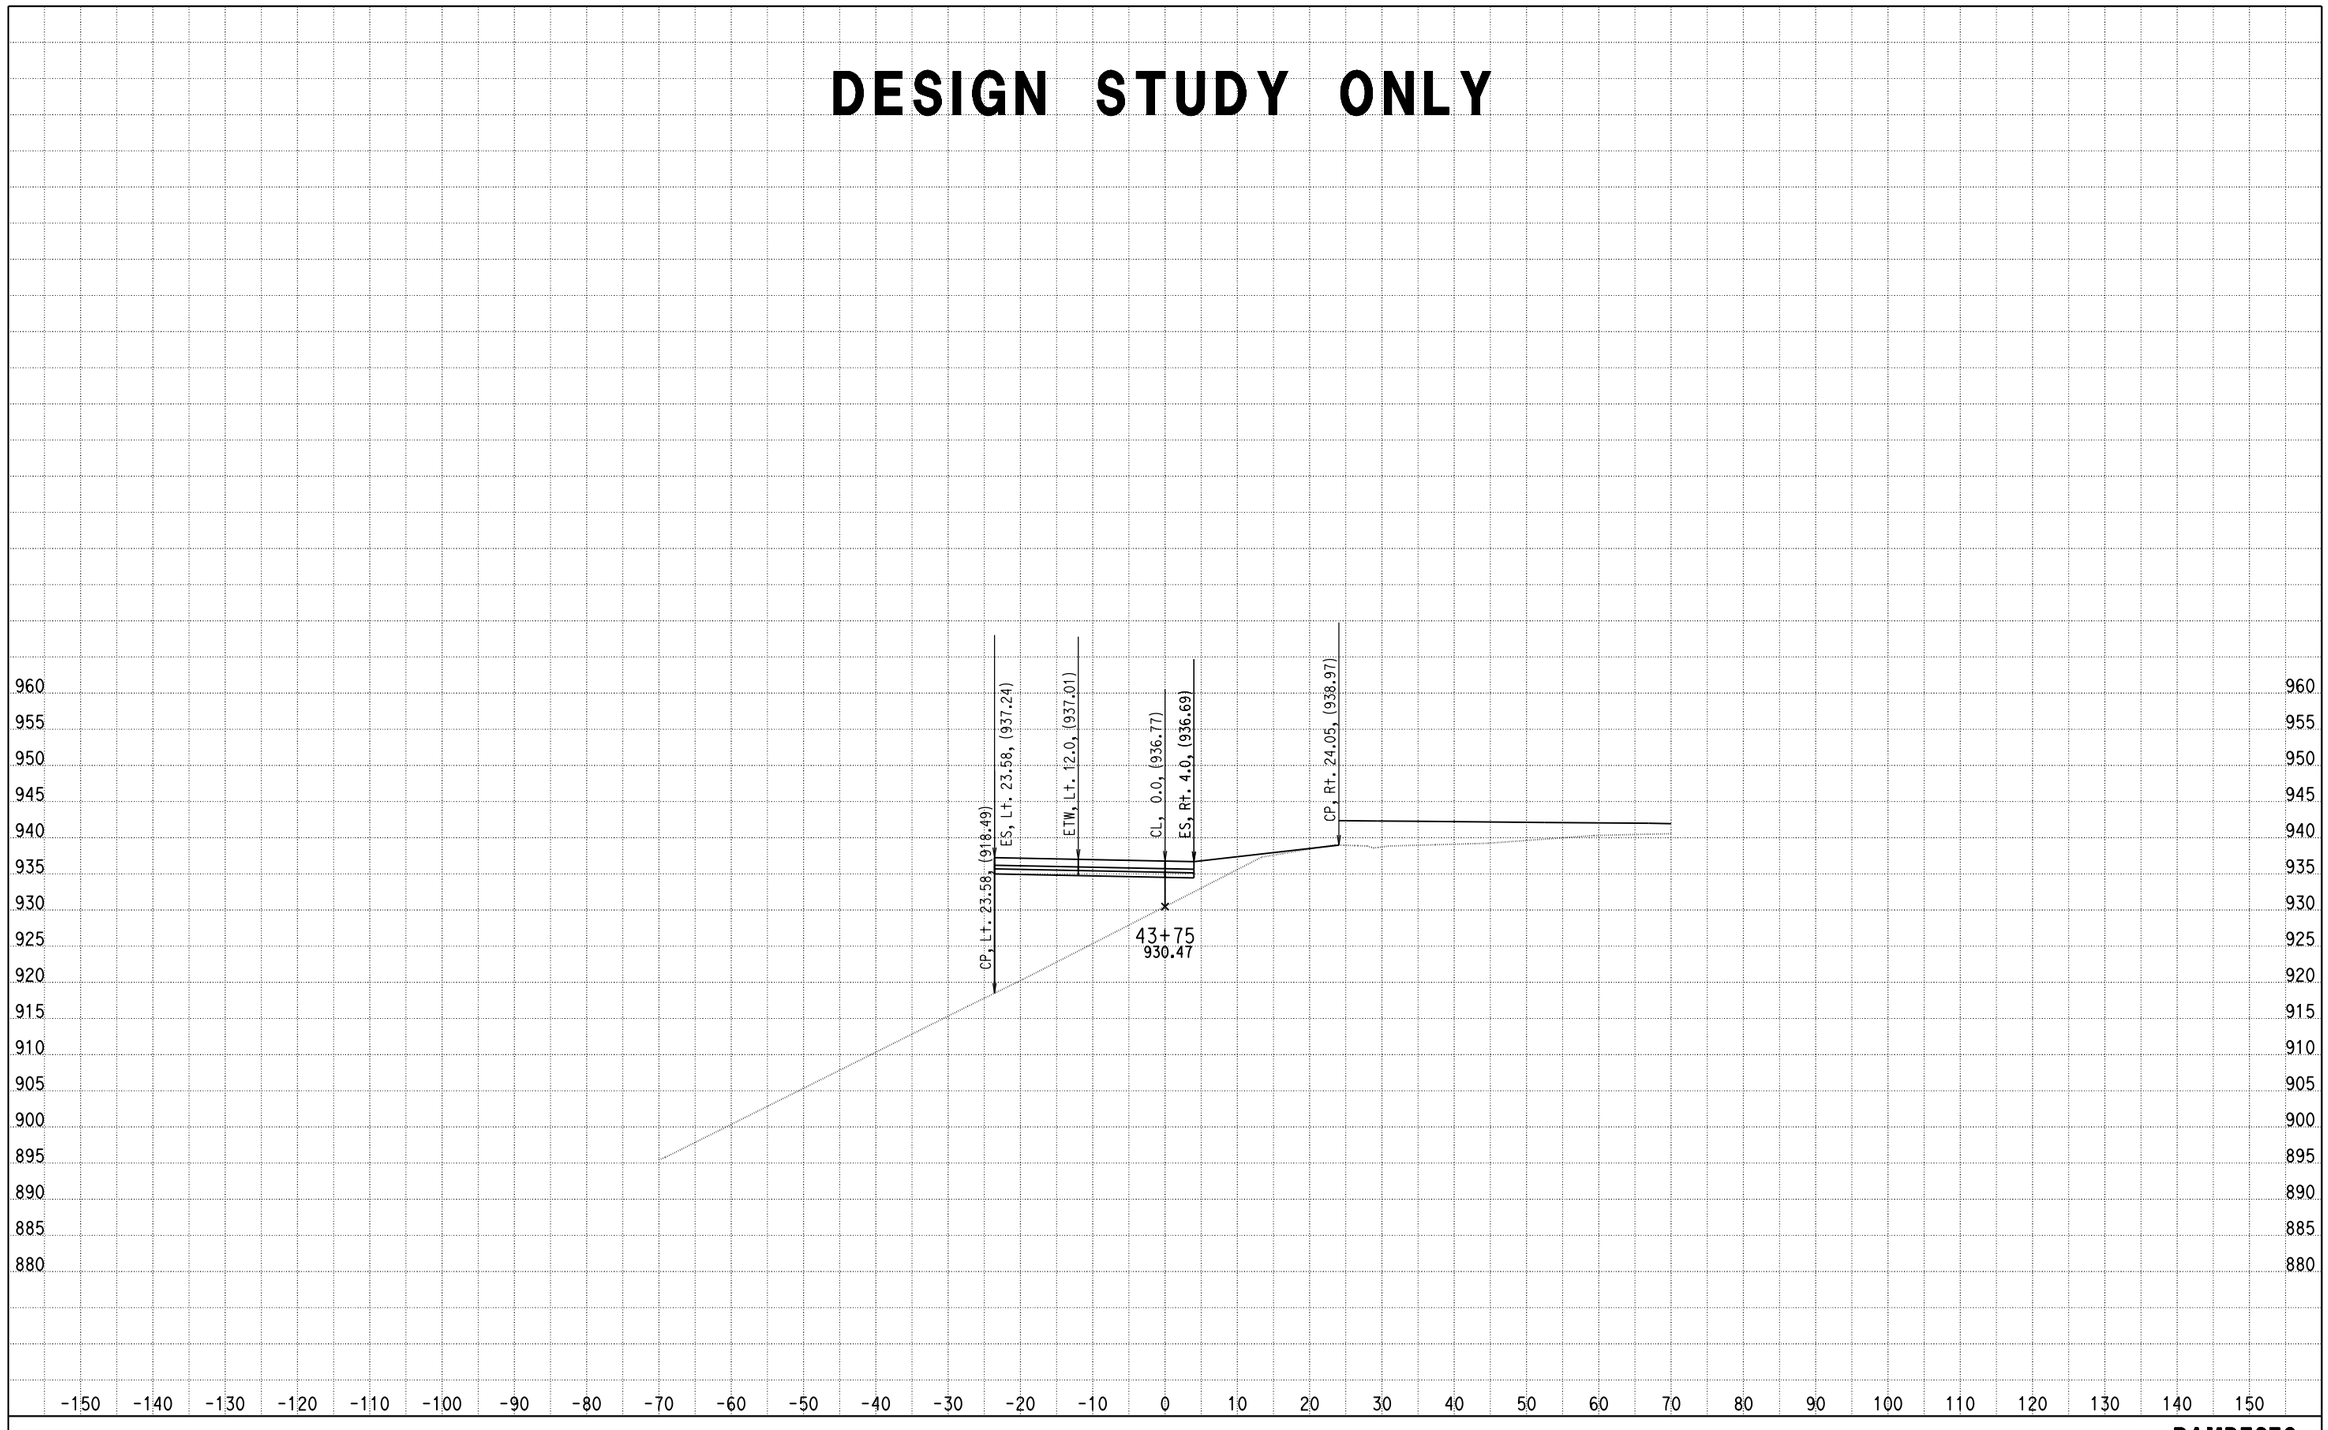

DATE: 4/8/2014

KC Project: 0818E File: D:\PROJECT\0818E\UPDATE-RAMP\hrf2f3-pro.ear

SCALE: 1" = 10' Horiz.
1" = 10' Vert.

All Dimensions are US Survey Feet

RAMPF2F3
CROSS SECTIONS

DESIGN STUDY ONLY

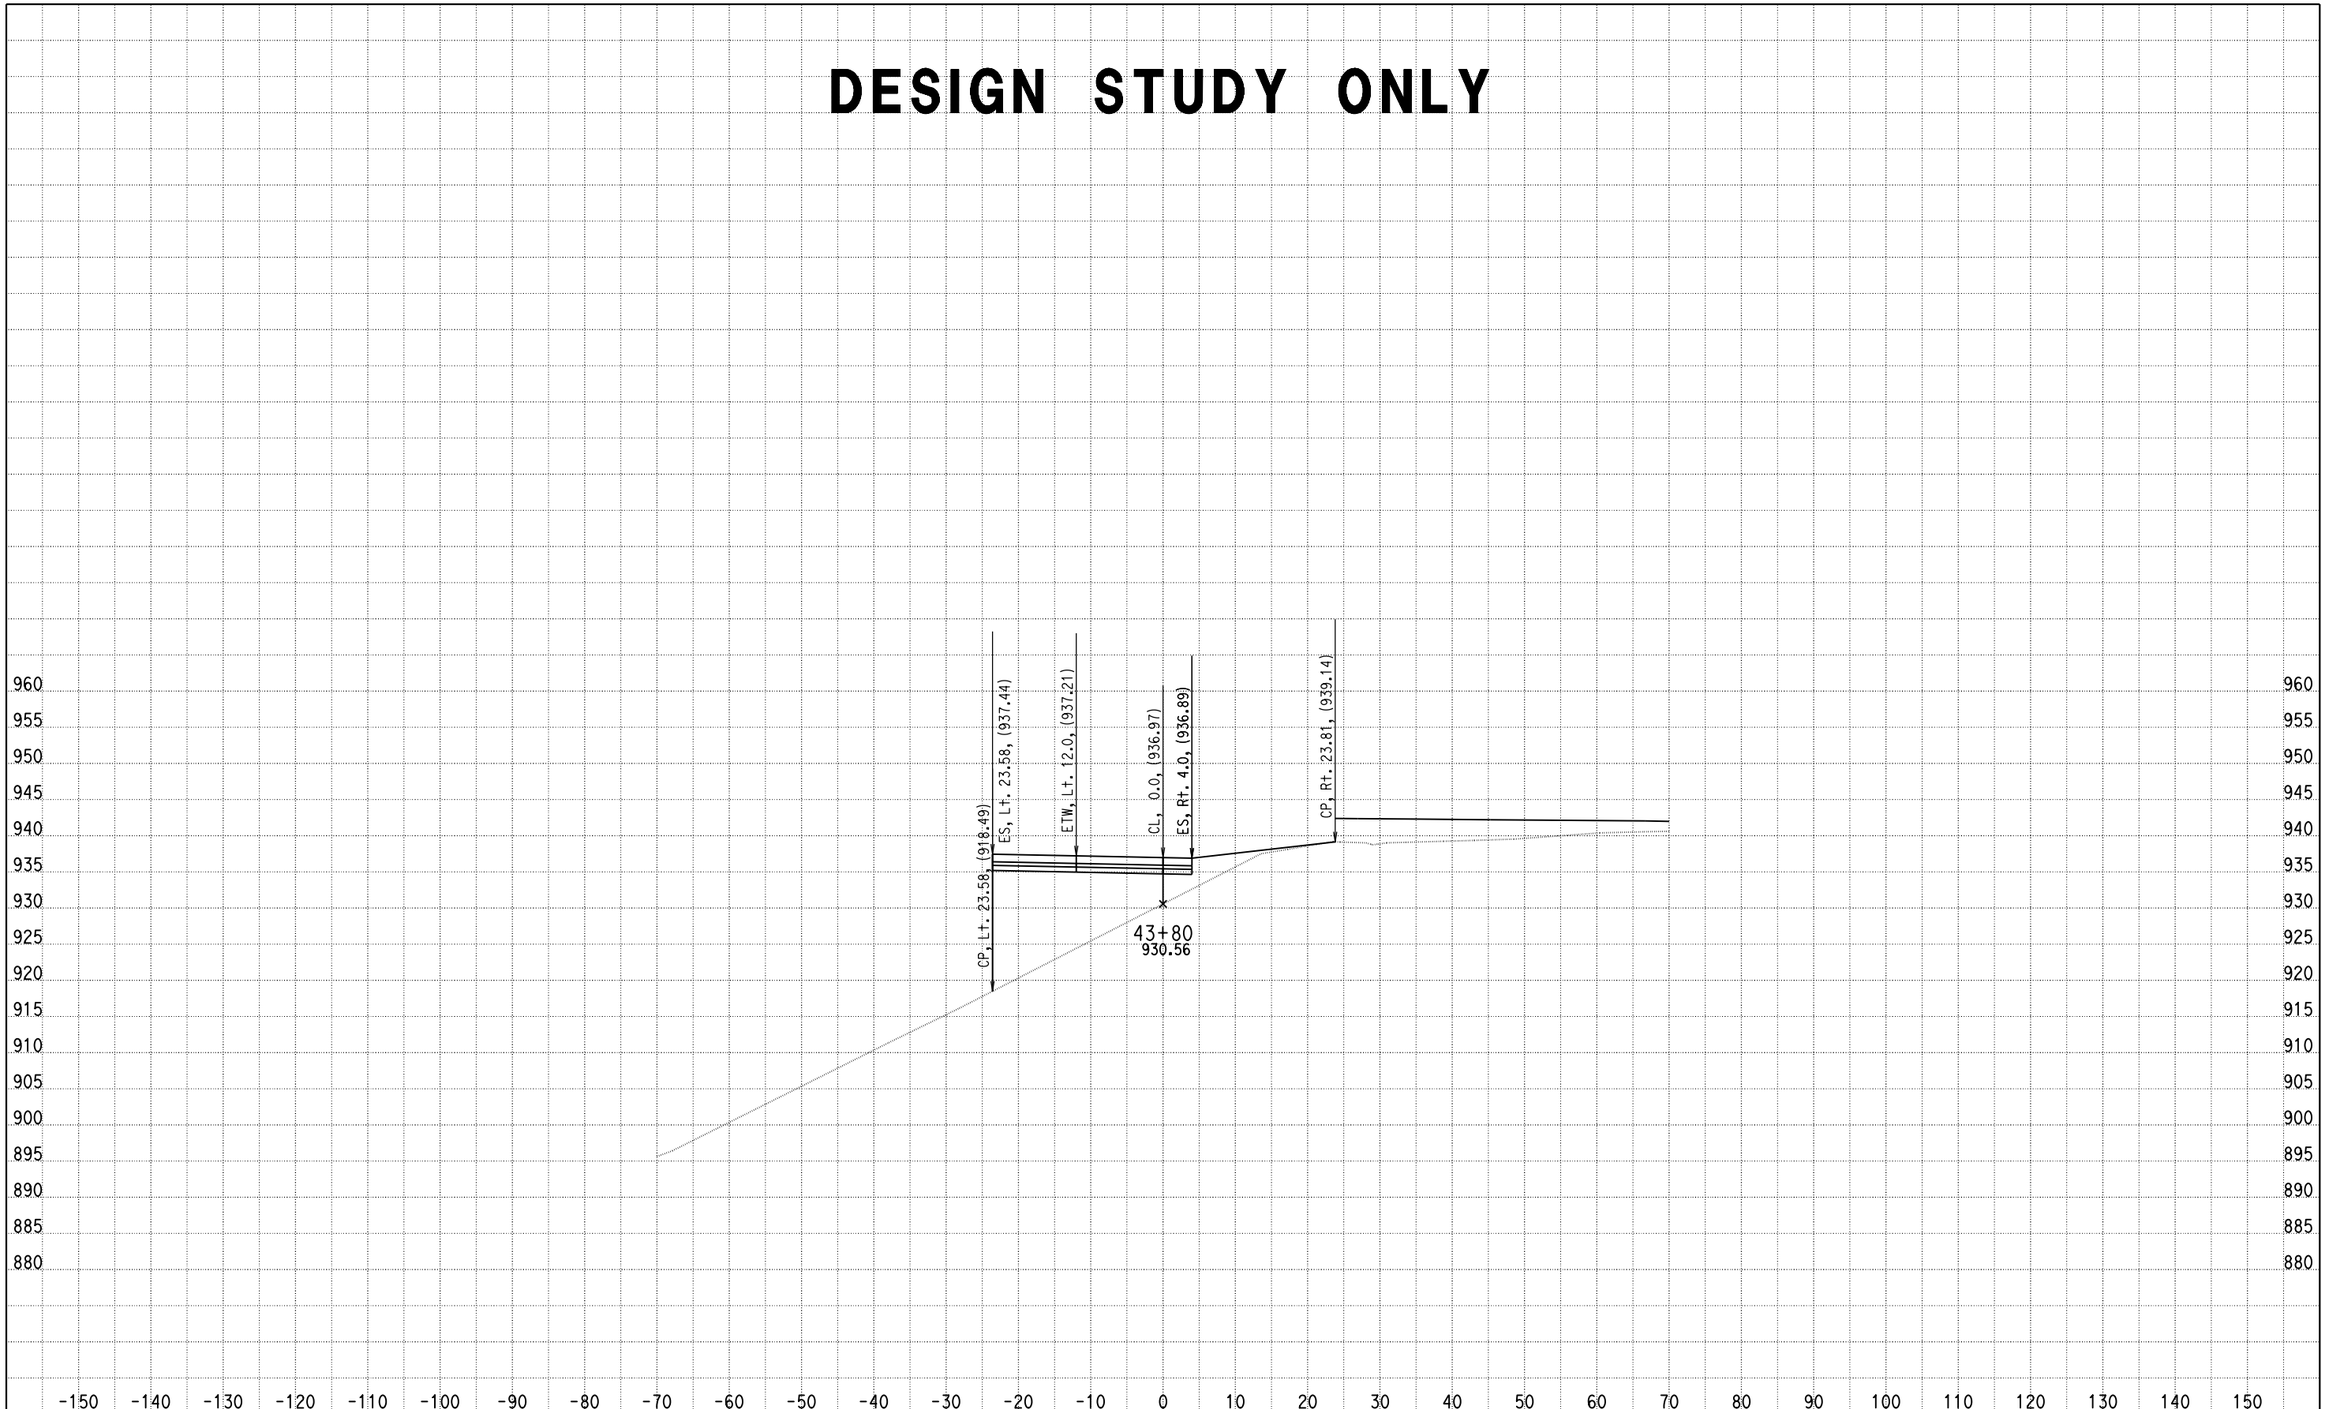

DATE: 4/8/2014

KC Project: 0818E File: D:\PROJECT\0818E\UPDATE-RAMP\hrf2f3-pro.ear

SCALE: 1" = 10' Horiz.
1" = 10' Vert.

All Dimensions are US Survey Feet

RAMPF2F3
CROSS SECTIONS

SHEET 207 OF XXX

DESIGN STUDY ONLY

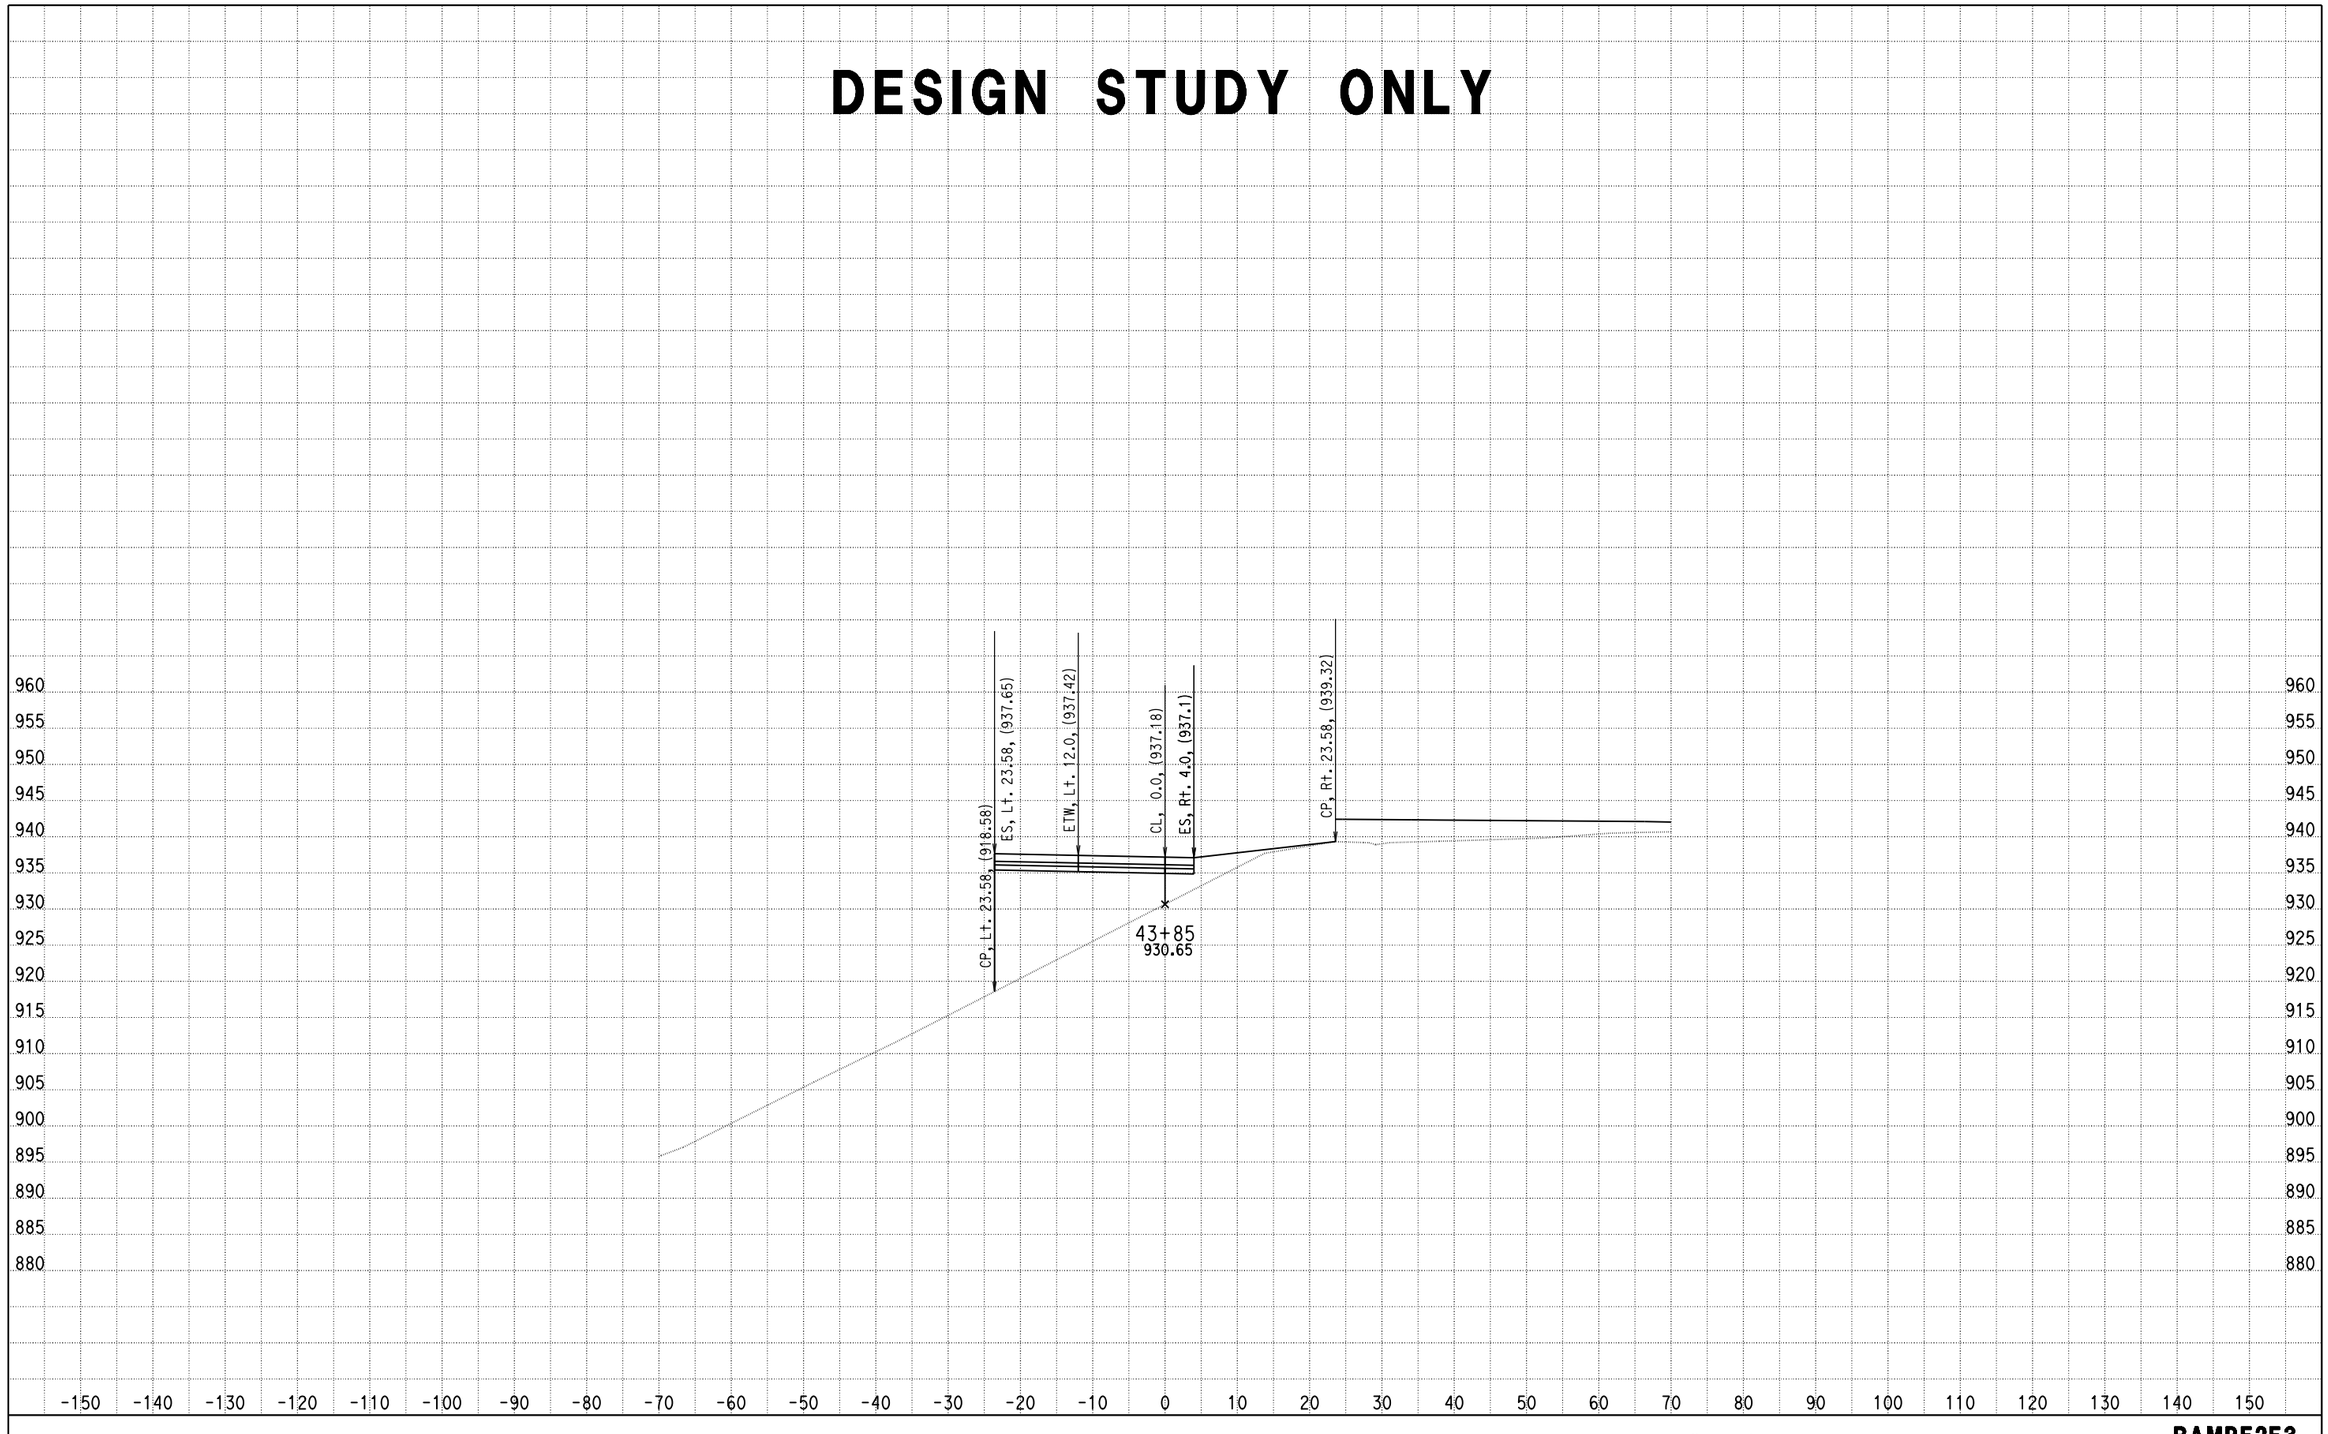

DATE: 4/8/2014

KC Project: 0818E File: D:\PROJECT\0818E\UPDATE-RAMP\hrf2f3-pro.ear

SCALE: 1" = 10' Horiz.
1" = 10' Vert.

All Dimensions are US Survey Feet

RAMPF2F3
CROSS SECTIONS

DESIGN STUDY ONLY

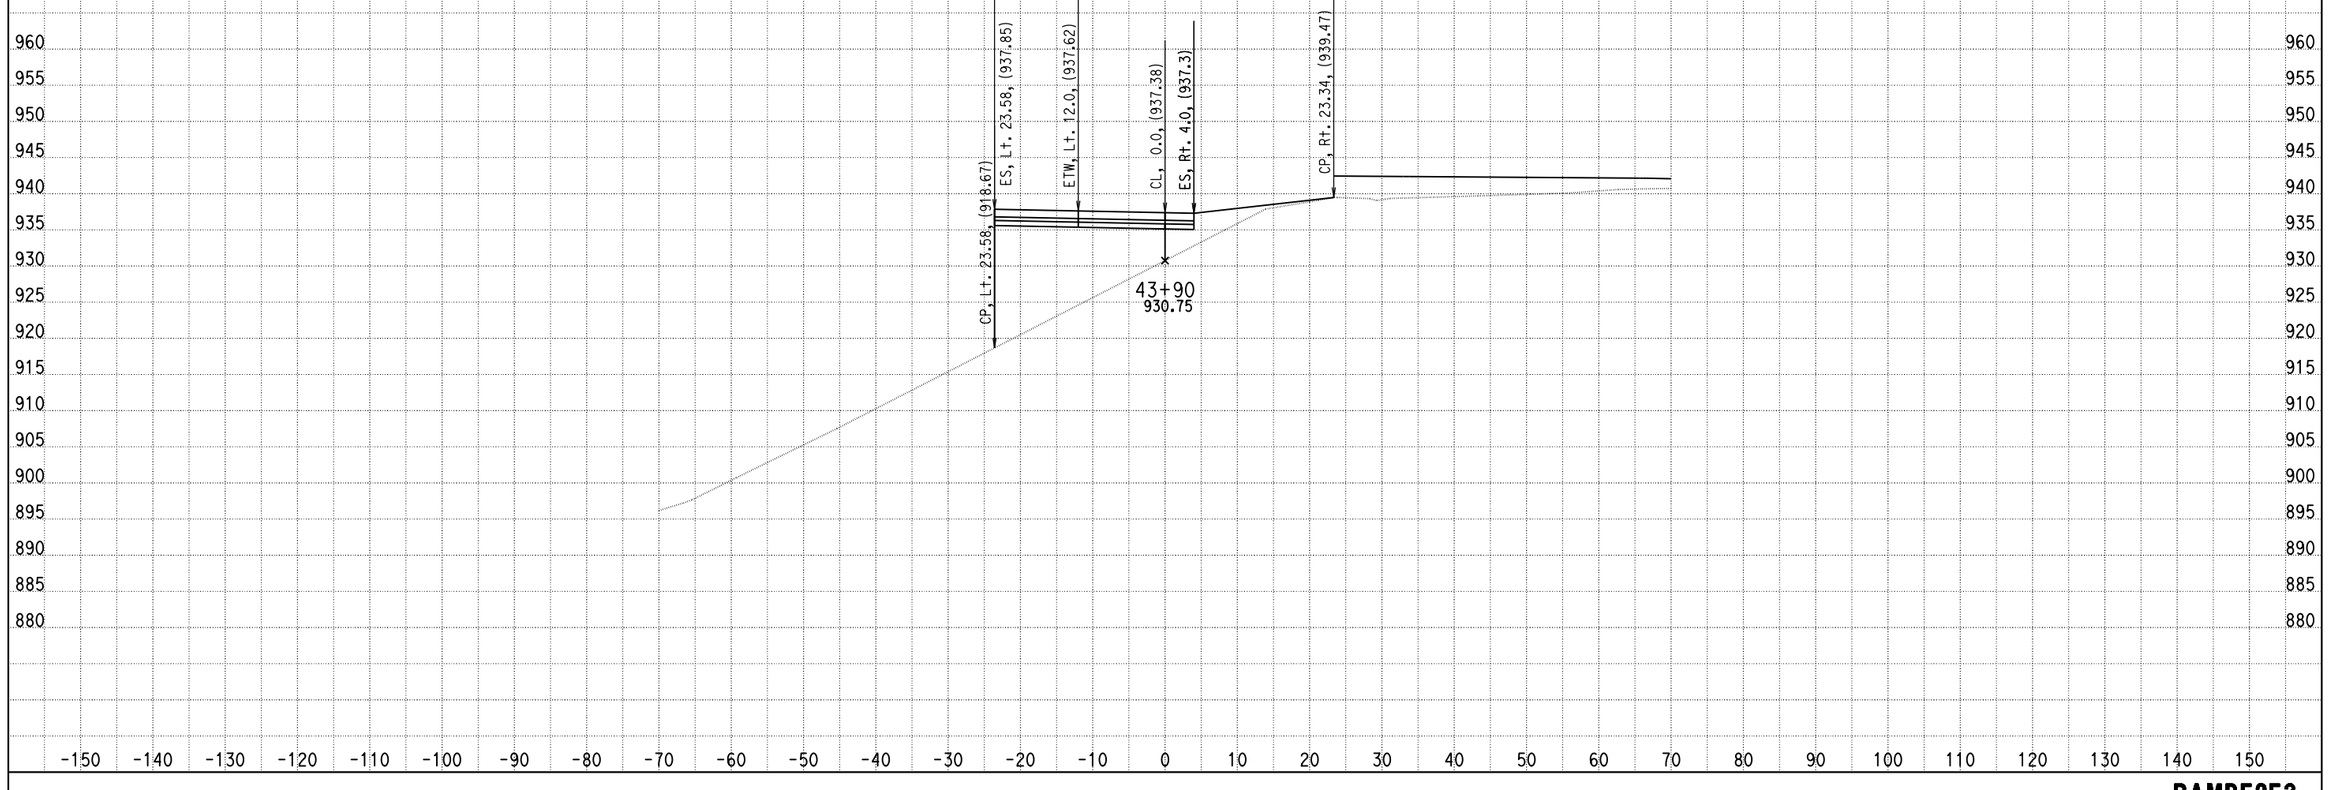

DATE: 4/8/2014

KC Project: 0818E File: D:\PROJECT\0818E\UPDATE-RAMP\hrf2f3-pro.ear

SCALE: 1" = 10' Horiz.
1" = 10' Vert.

All Dimensions are US Survey Feet

RAMPF2F3
CROSS SECTIONS
SHEET 209 OF XXX

DESIGN STUDY ONLY

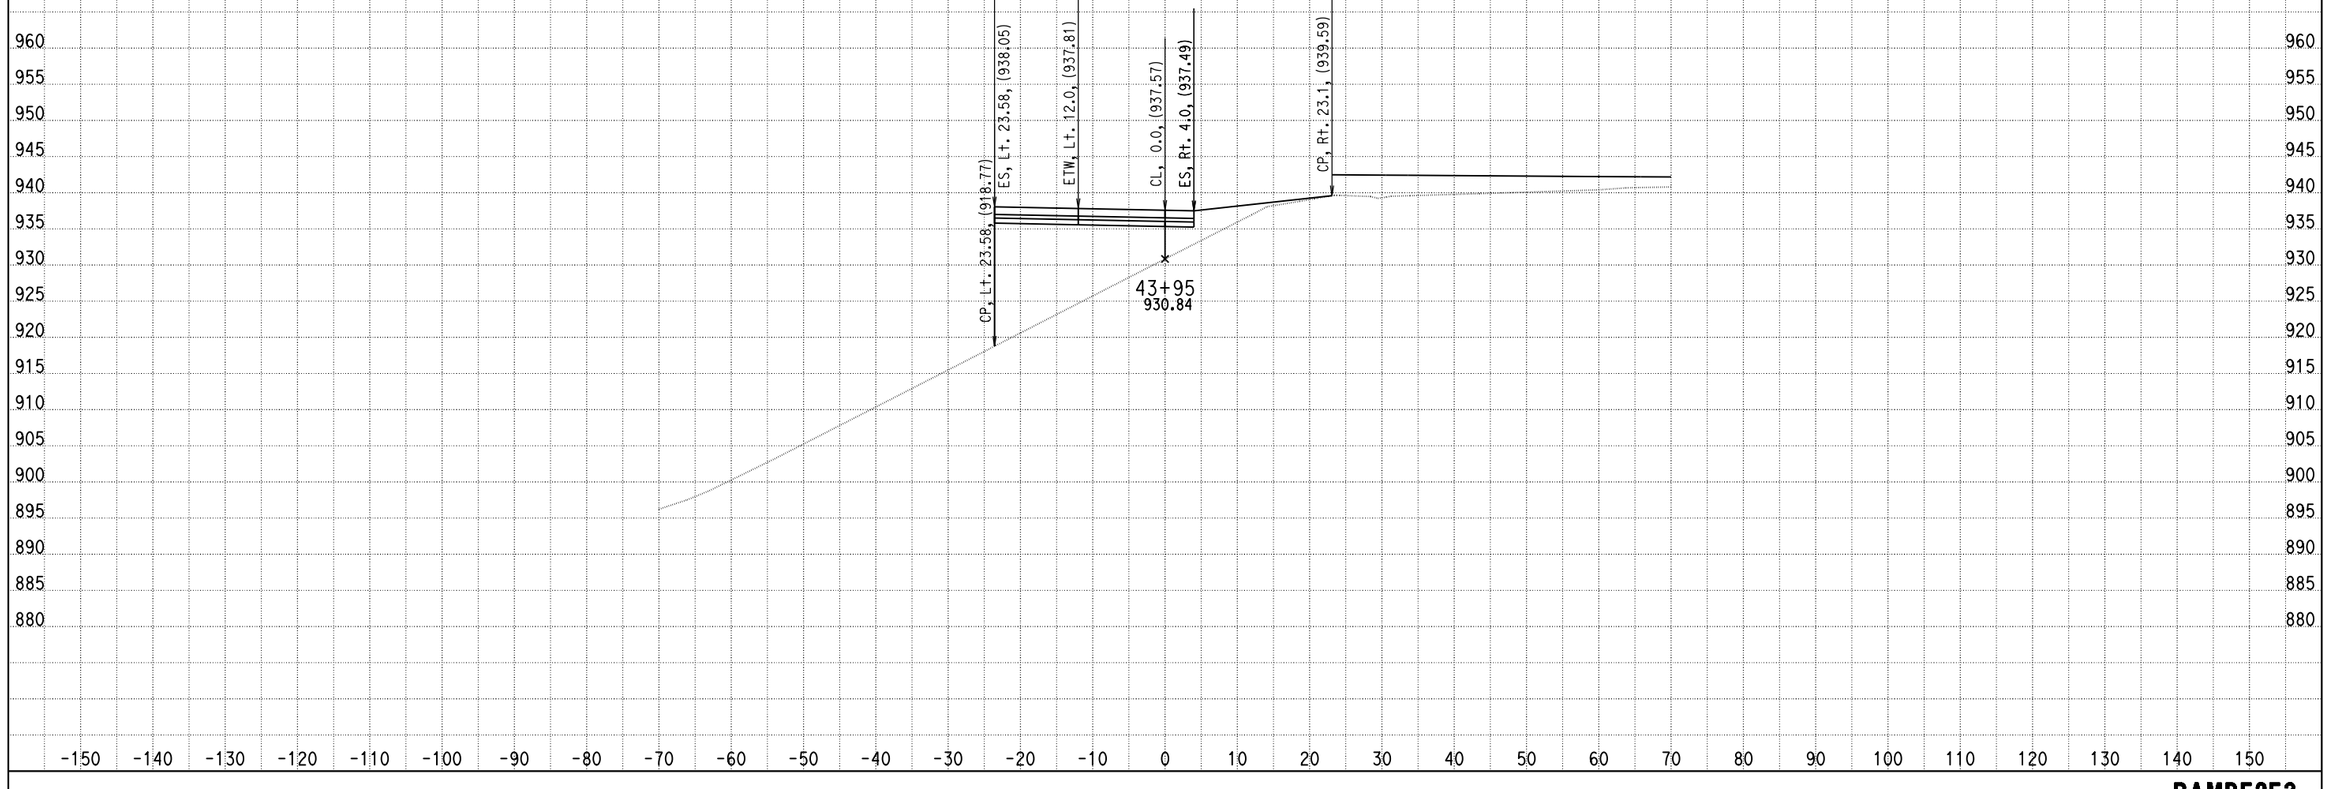

DATE: 4/8/2014

KC Project: 0818E File: D:\PROJECT\0818E\UPDATE-RAMP\hrf2f3-pro.ear

SCALE: 1" = 10' Horiz.
1" = 10' Vert.

All Dimensions are US Survey Feet

RAMPF2F3
CROSS SECTIONS
SHEET 210 OF XXX

DESIGN STUDY ONLY

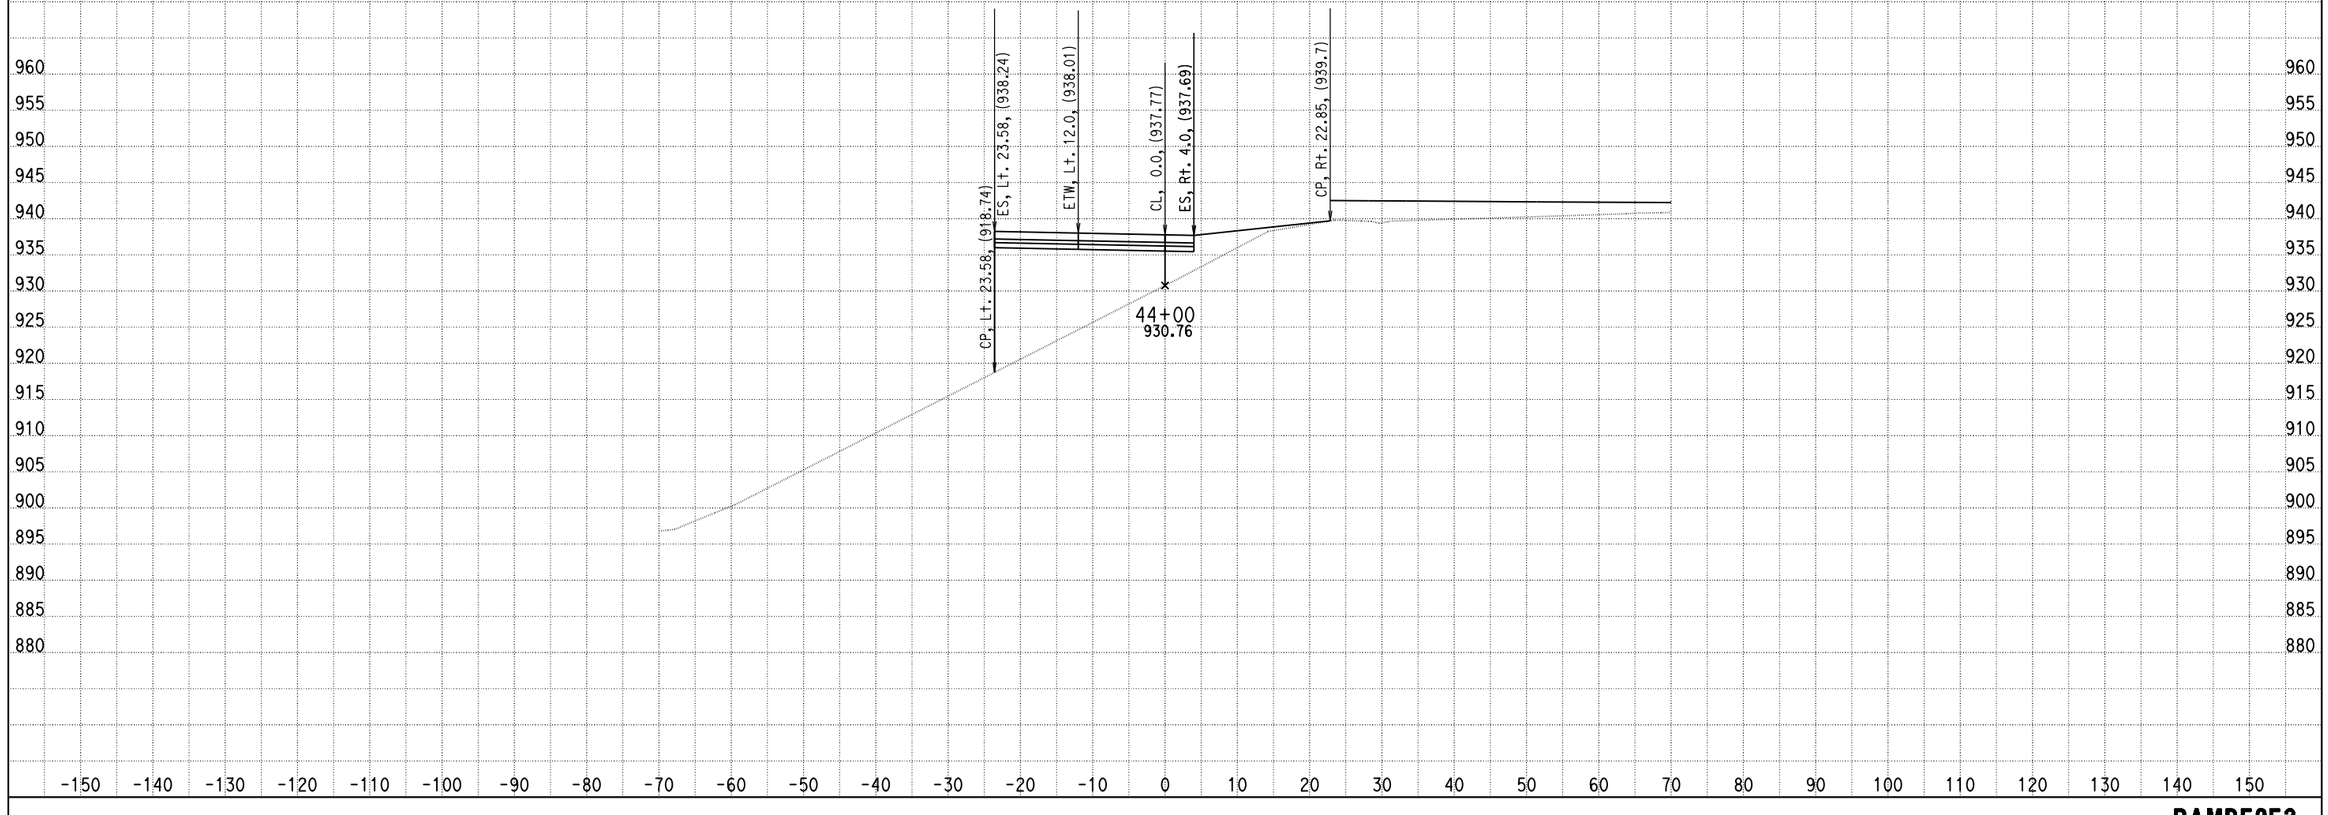

DATE: 4/8/2014

KC Project: 0818E File: D:\PROJECT\0818E\UPDATE-RAMP\hrf2f3-pro.ear

SCALE: 1" = 10' Horiz.
1" = 10' Vert.

All Dimensions are US Survey Feet

RAMPF2F3
CROSS SECTIONS
SHEET 211 OF XXX

DESIGN STUDY ONLY

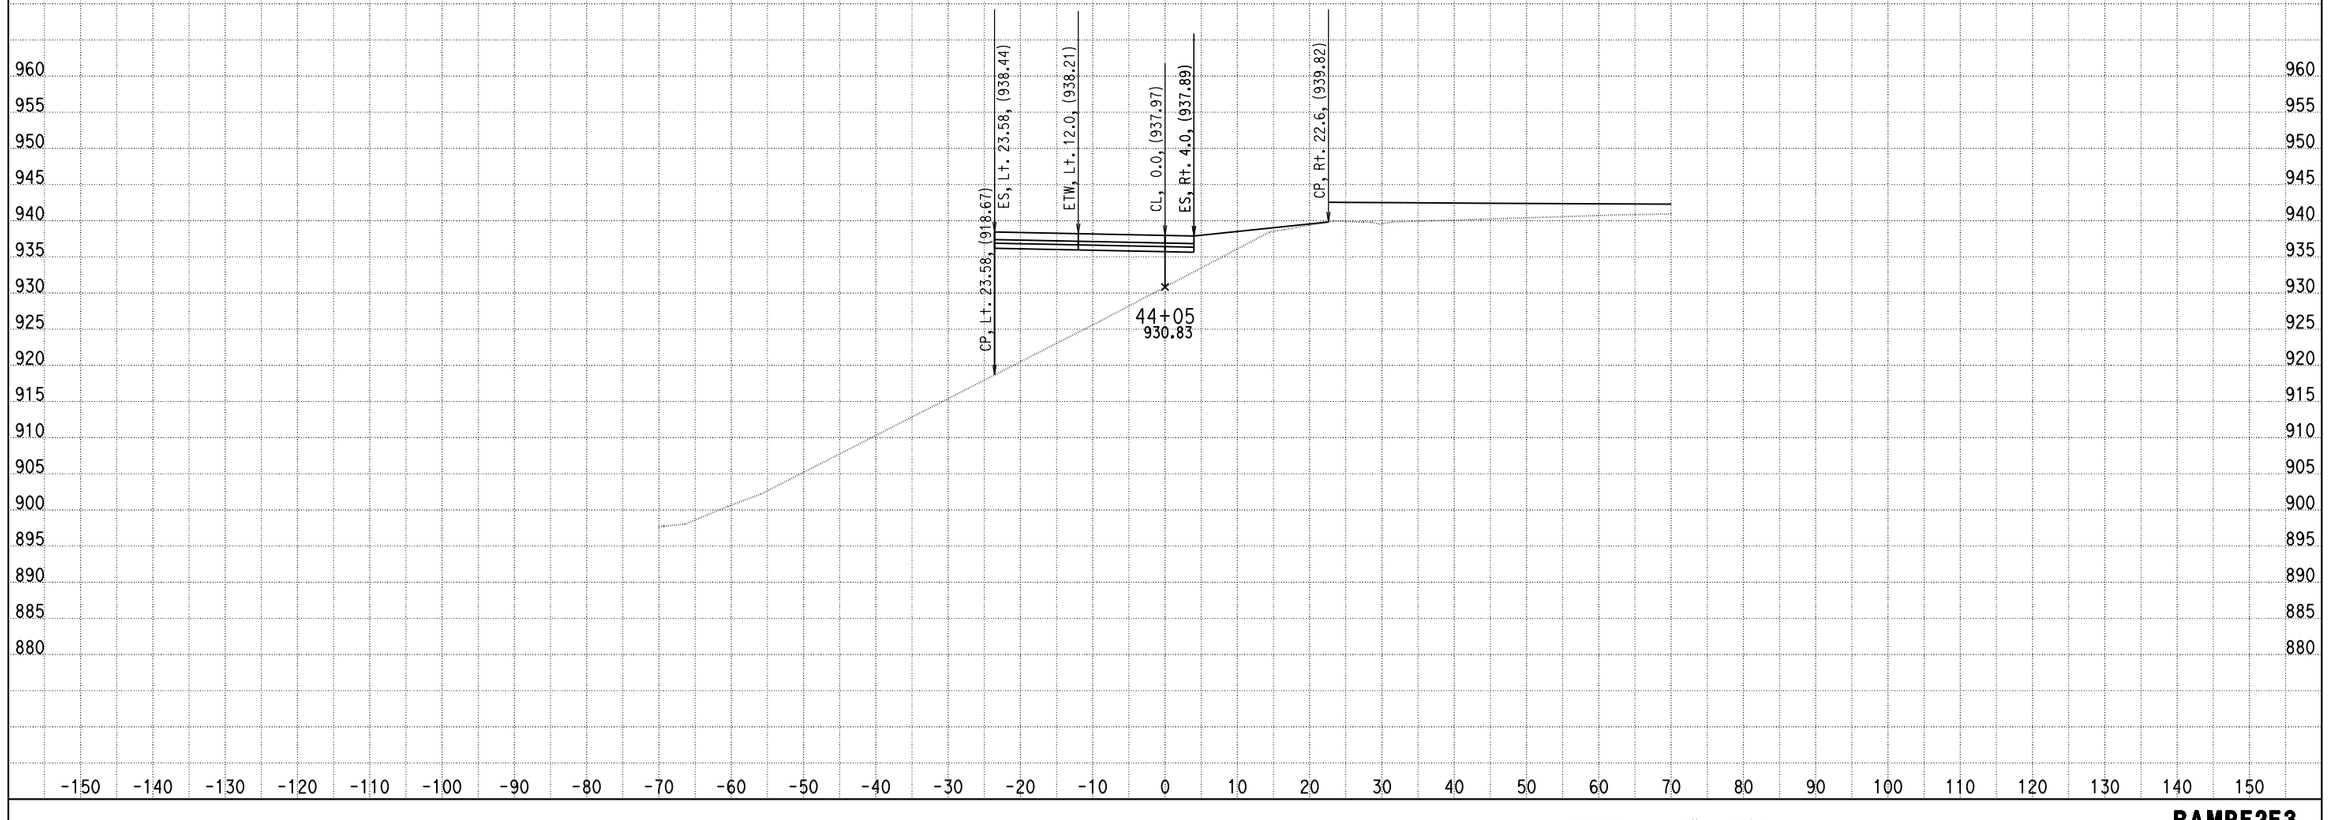

DATE: 4/8/2014

KC Project: 0818E File: D:\PROJECT\0818E\UPDATE-RAMP\hrf2f3-pro.ear

SCALE: 1" = 10' Horiz.
1" = 10' Vert.

All Dimensions are US Survey Feet

RAMPF2F3
CROSS SECTIONS
SHEET 212 OF XXX

DESIGN STUDY ONLY

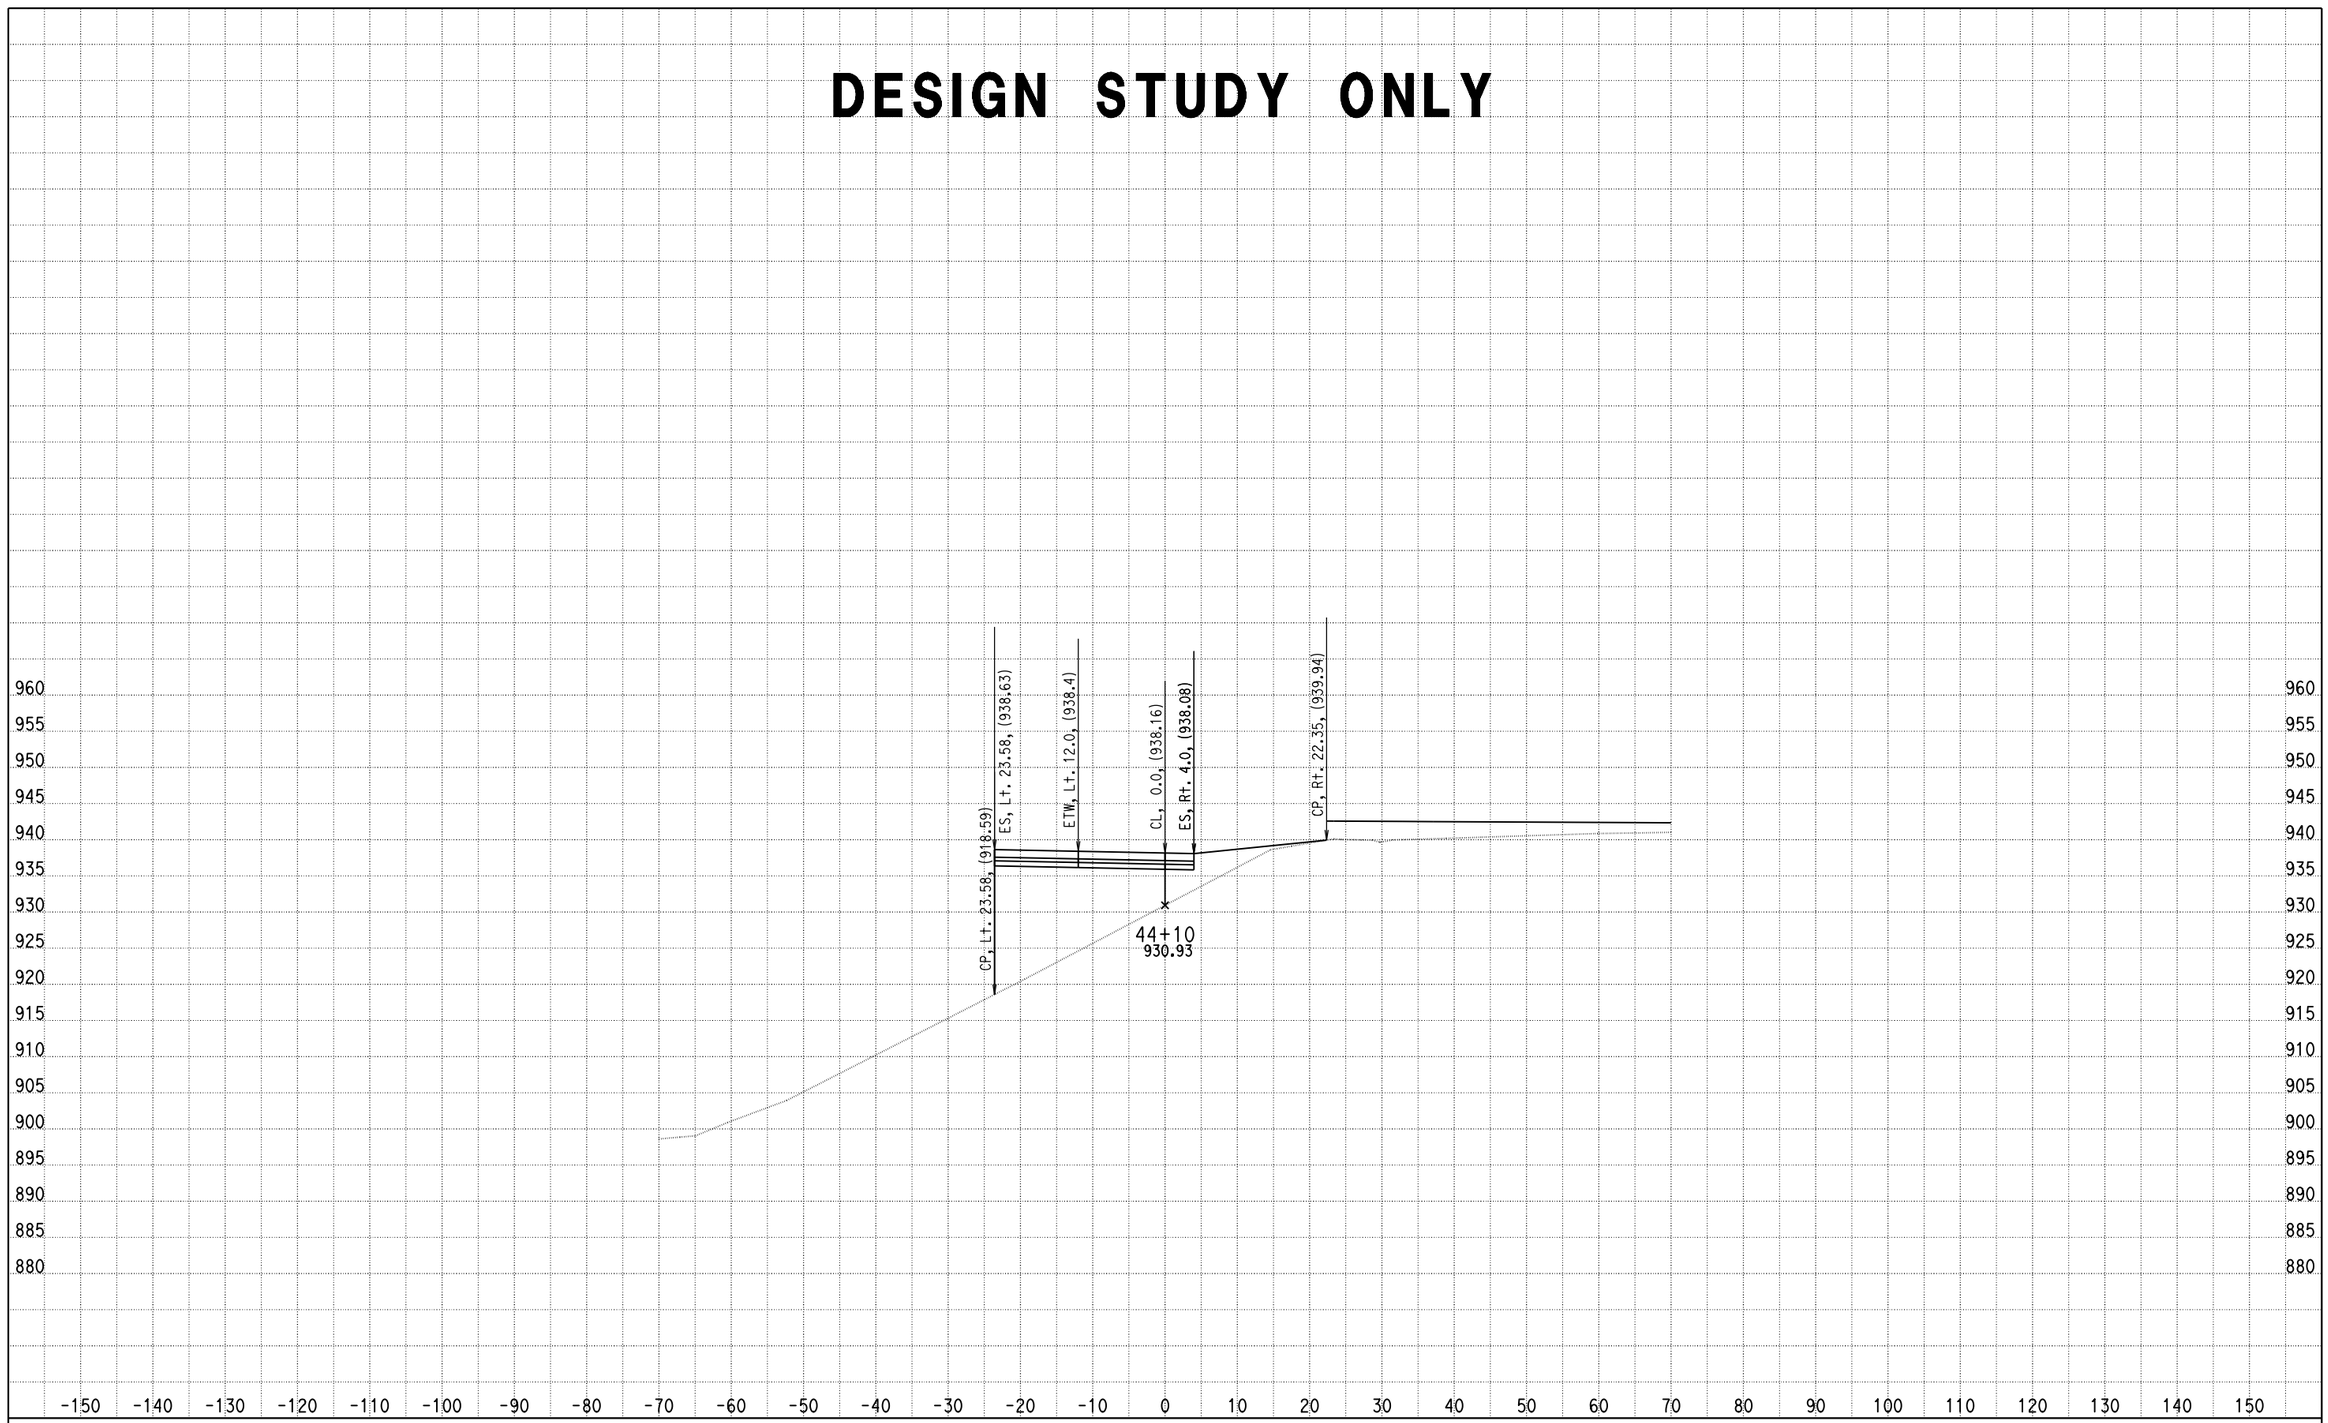

DATE: 4/8/2014

KC Project: 0818E File: D:\PROJECT\0818E\UPDATE-RAMP\hrf2f3-pro.ear

SCALE: 1" = 10' Horiz.
1" = 10' Vert.

All Dimensions are US Survey Feet

RAMPF2F3
CROSS SECTIONS

DESIGN STUDY ONLY

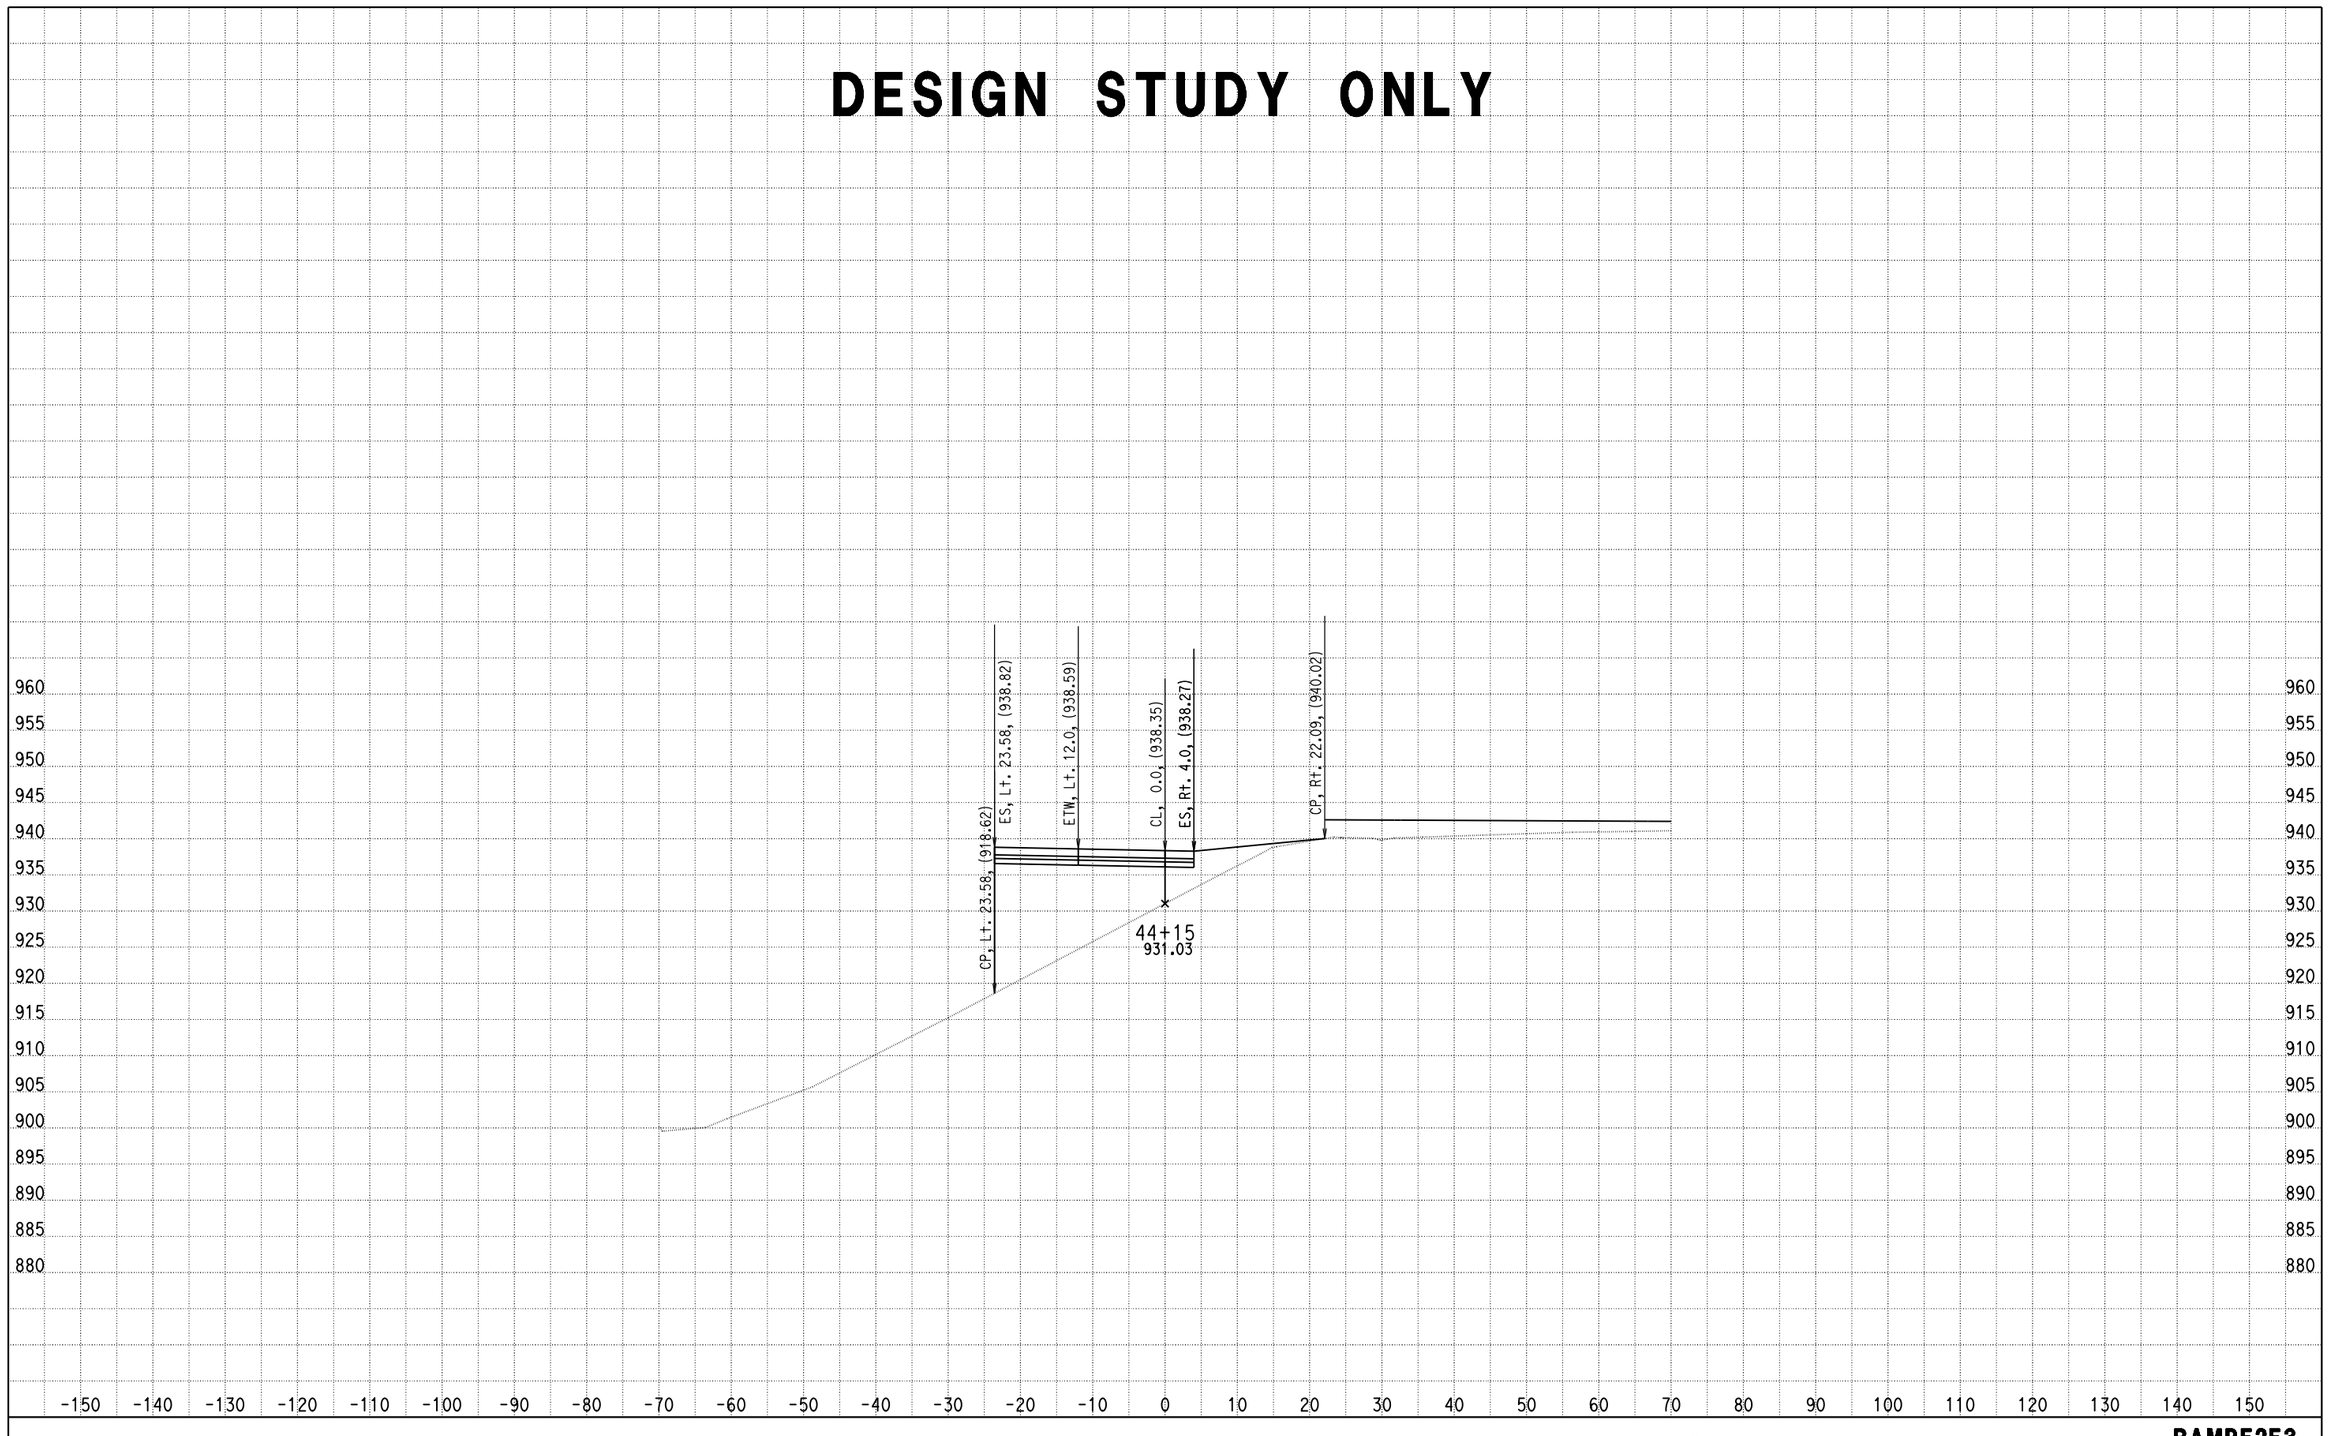

DATE: 4/8/2014

KC Project: 0818E File: D:\PROJECT\0818E\UPDATE-RAMP\hrf2f3-pro.ear

SCALE: 1" = 10' Horiz.
1" = 10' Vert.

All Dimensions are US Survey Feet

RAMPF2F3
CROSS SECTIONS

DESIGN STUDY ONLY

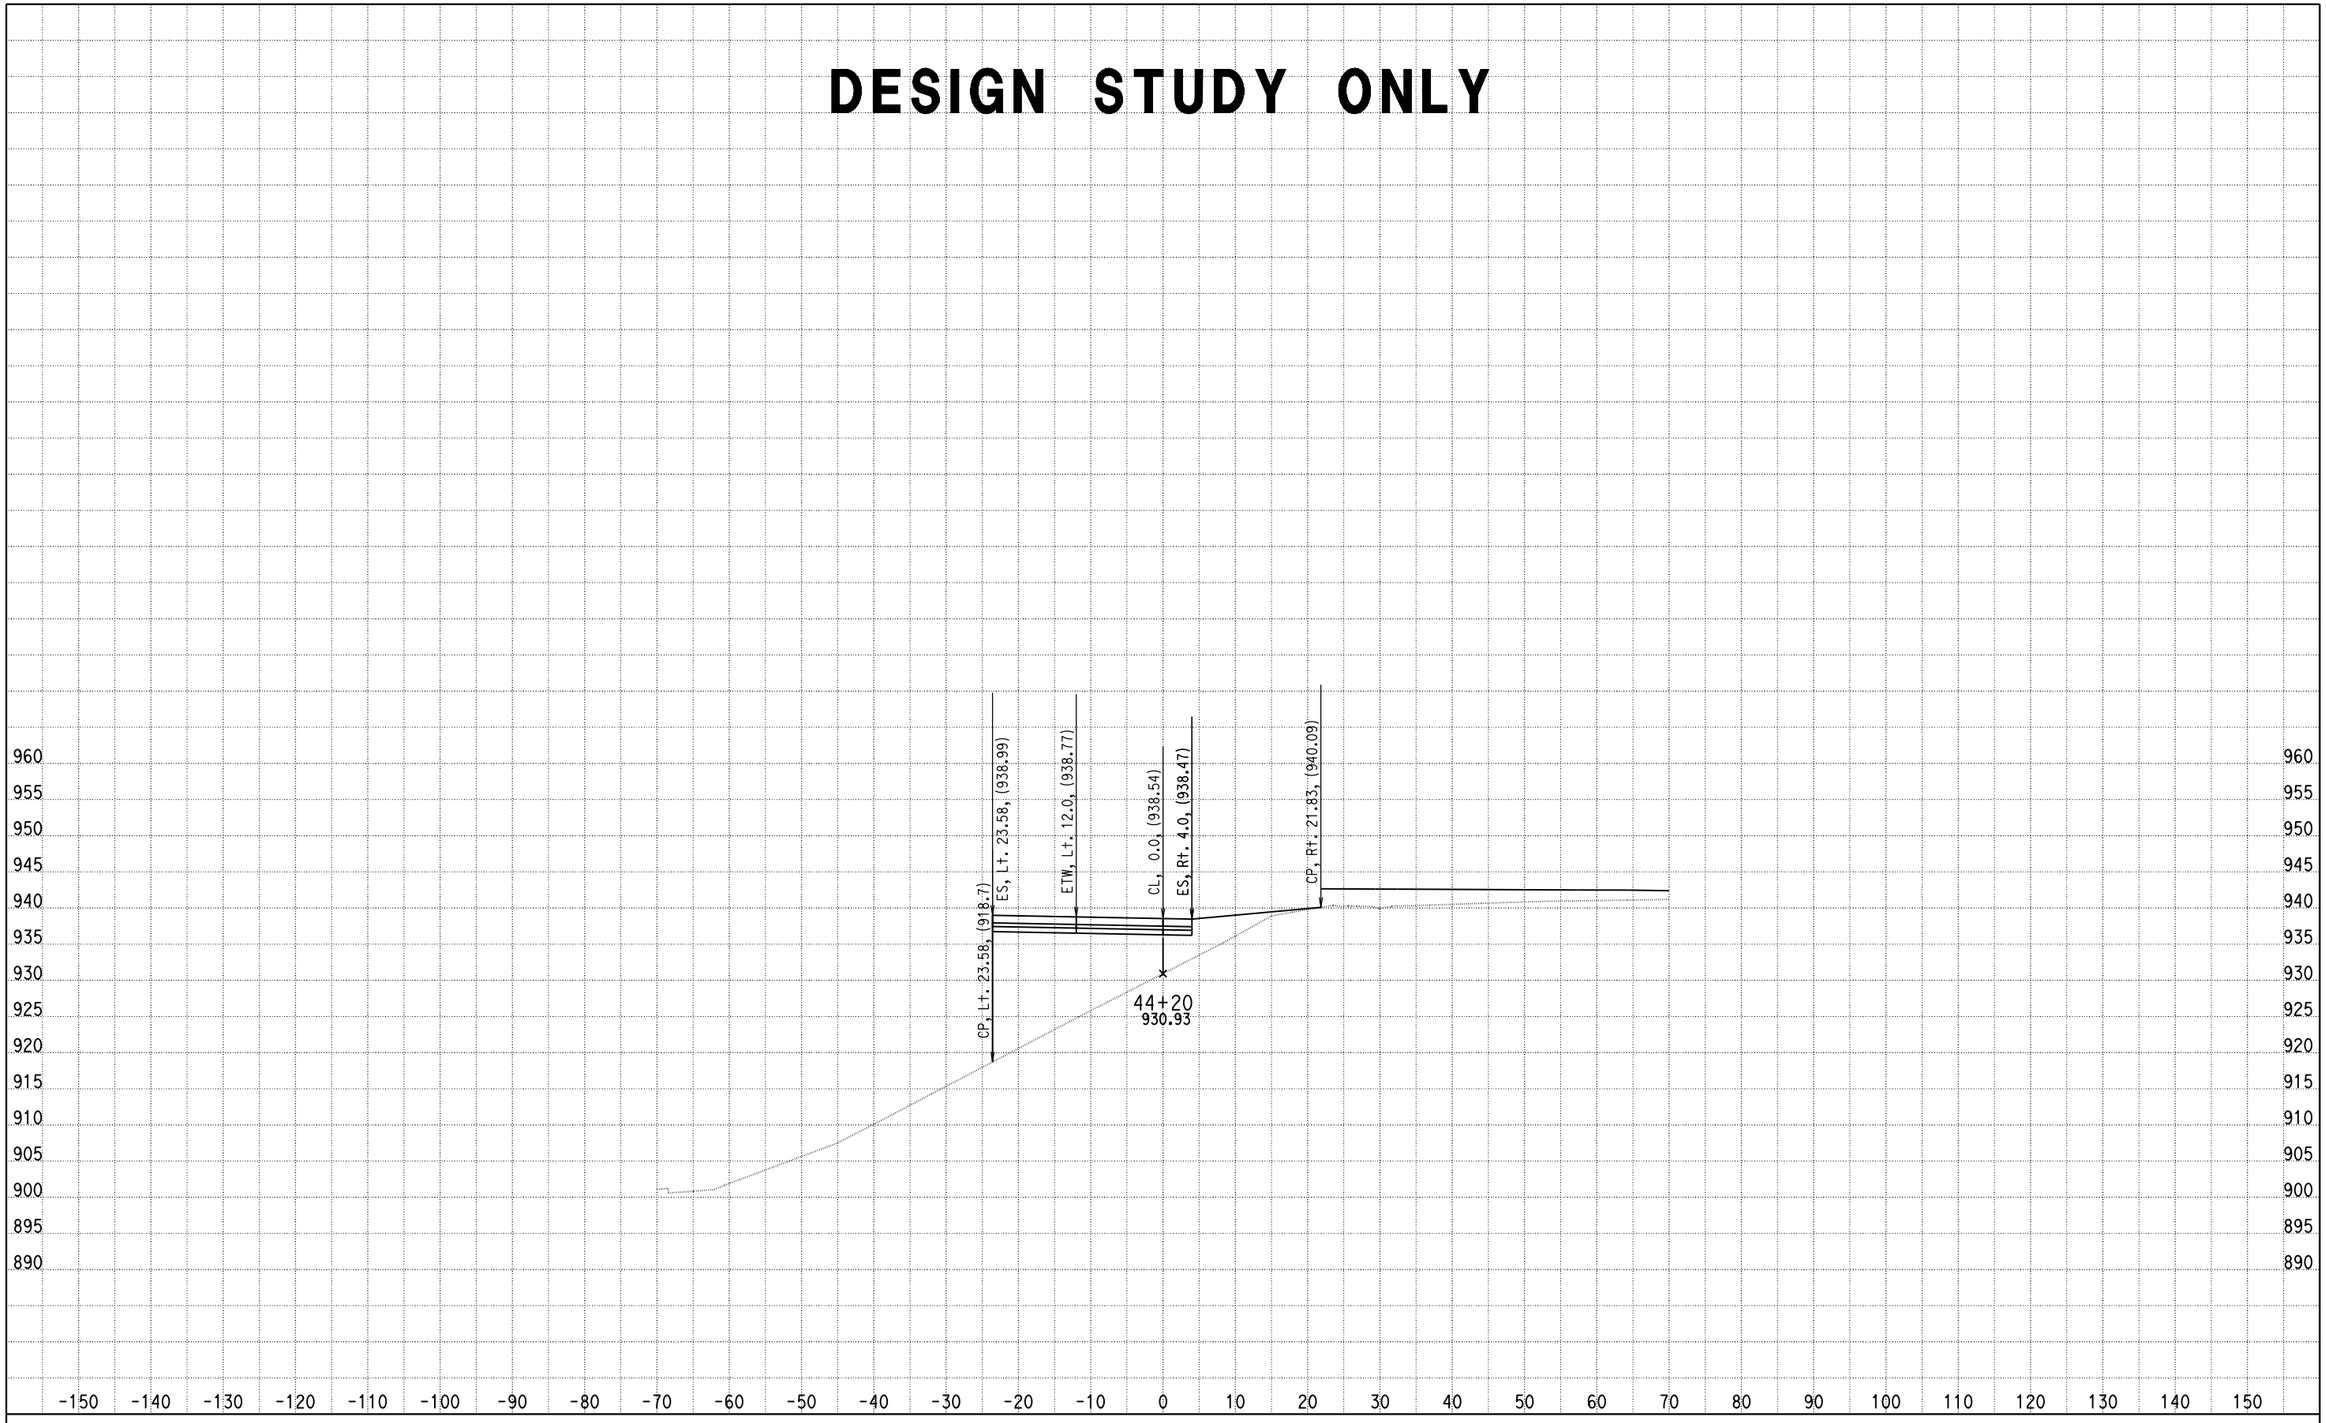

DATE: 4/8/2014

KC Project: 0818E File: D:\PROJECT\0818E\UPDATE-RAMP\hrf2f3-pro.ear

SCALE: 1" = 10' Horiz.
1" = 10' Vert.

All Dimensions are US Survey Feet

RAMPF2F3
CROSS SECTIONS

SHEET 215 OF XXX

DESIGN STUDY ONLY

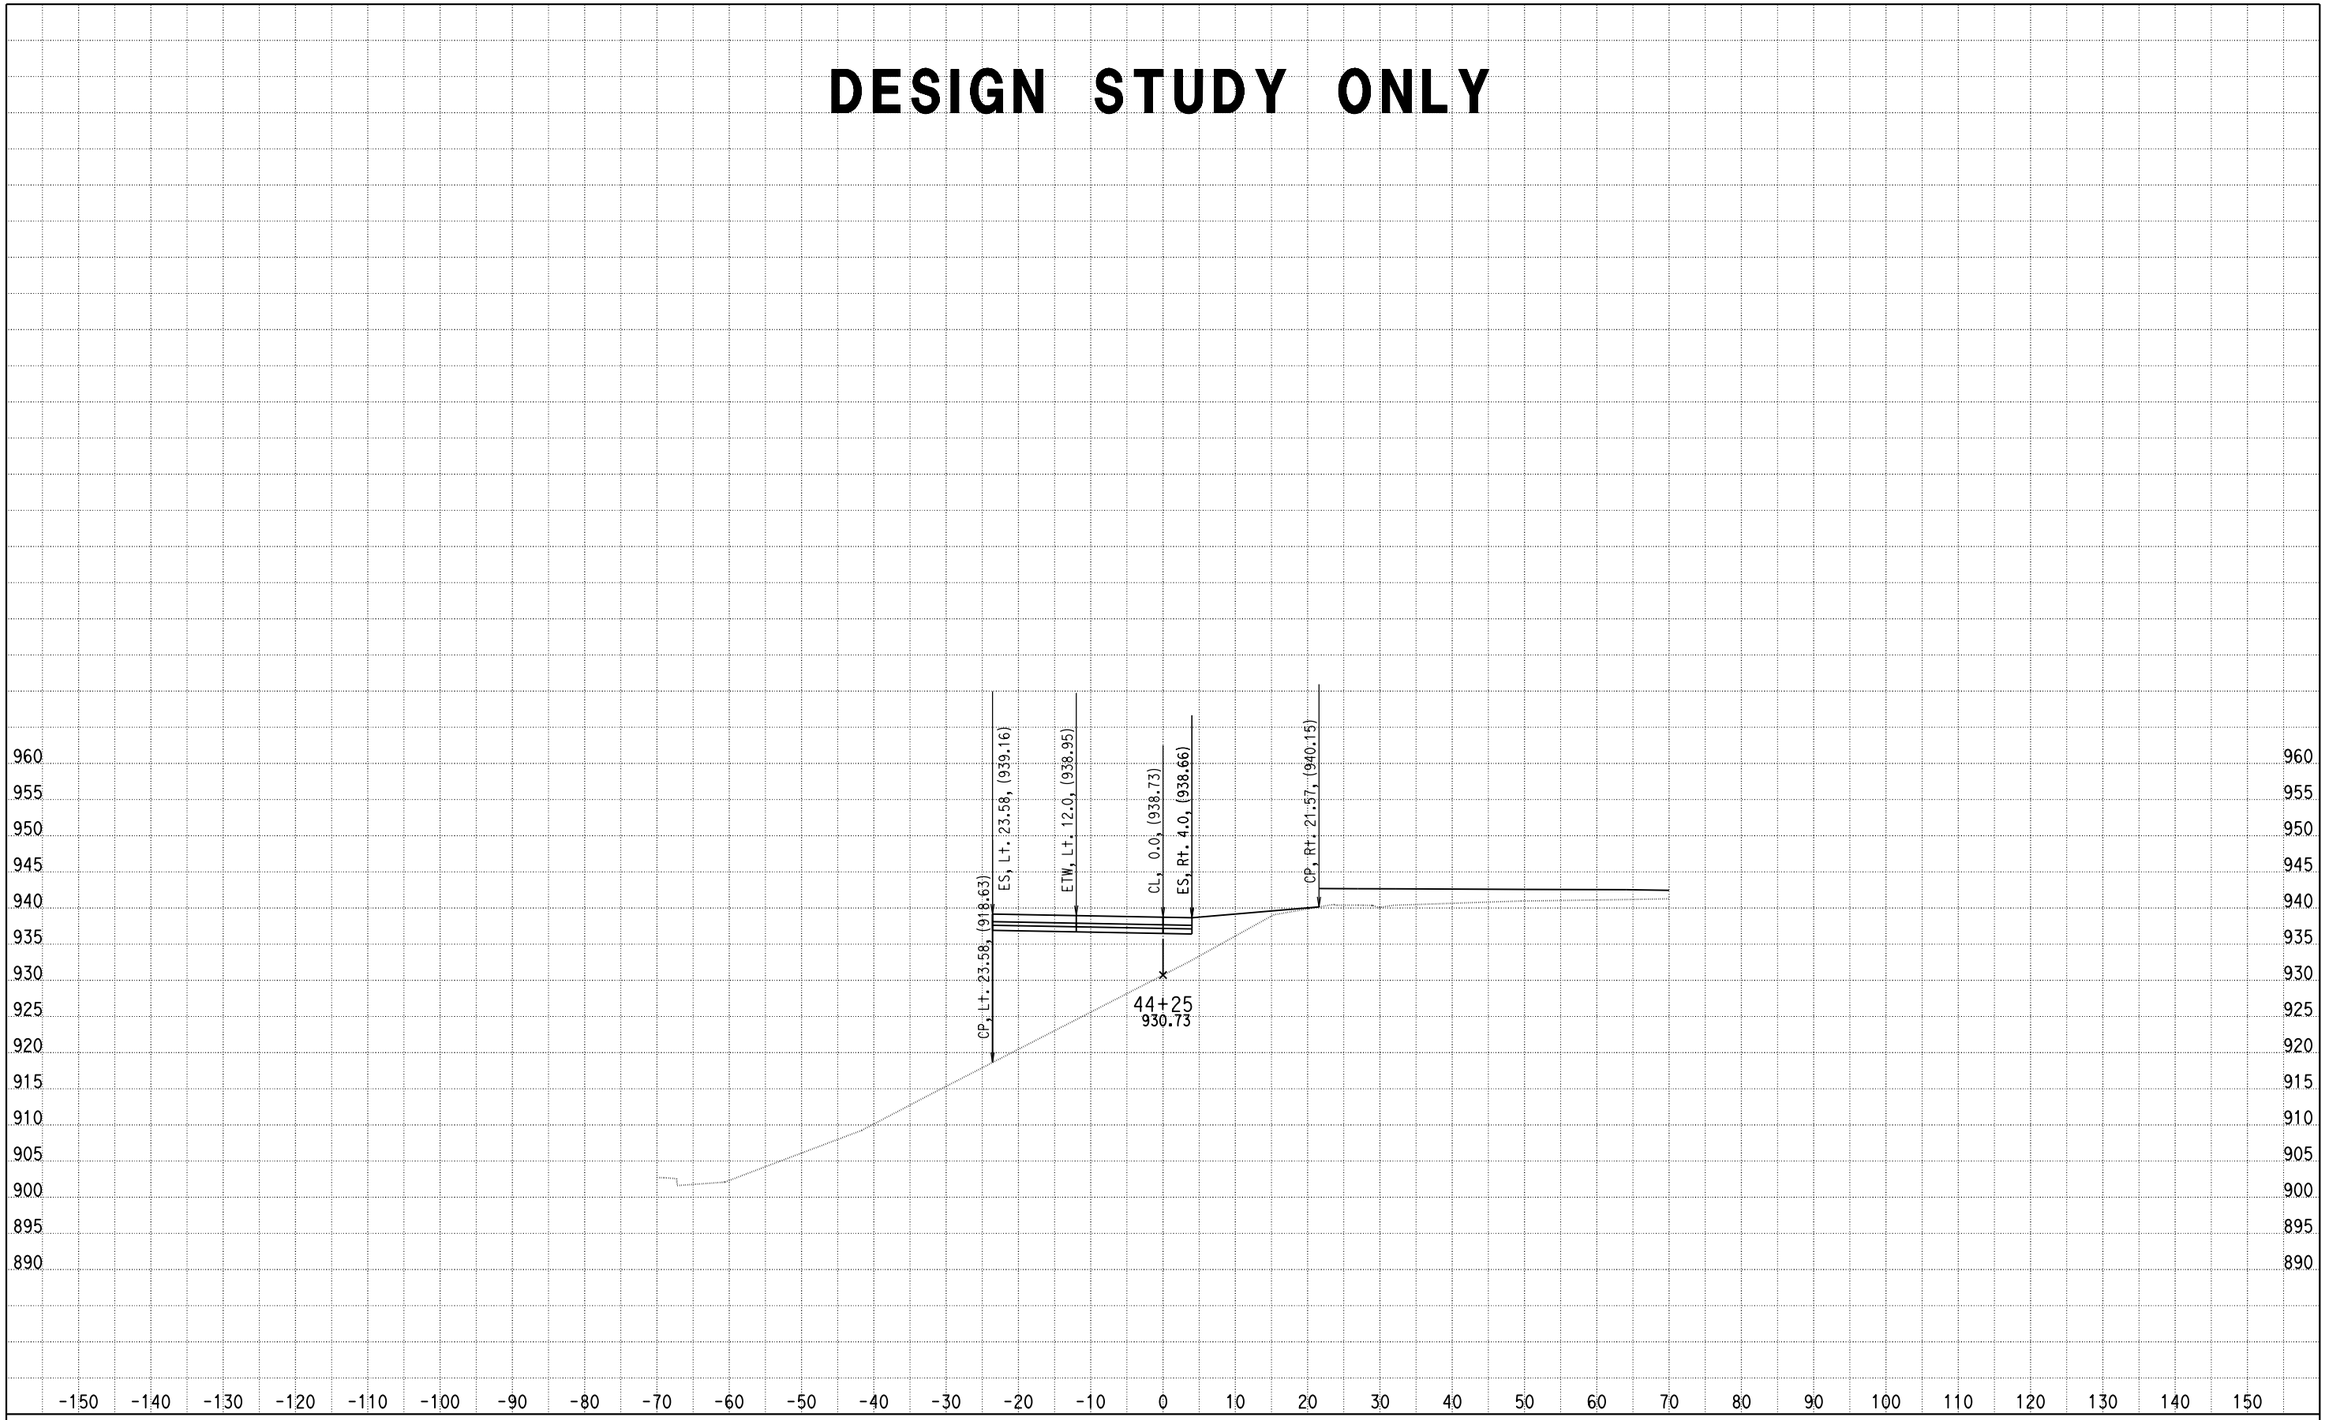

DATE: 4/8/2014

KC Project: 0818E File: D:\PROJECT\0818E\UPDATE-RAMP\hrf2f3-pro.ear

SCALE: 1" = 10' Horiz.
1" = 10' Vert.

All Dimensions are US Survey Feet

RAMPF2F3
CROSS SECTIONS

SHEET 216 OF XXX

DESIGN STUDY ONLY

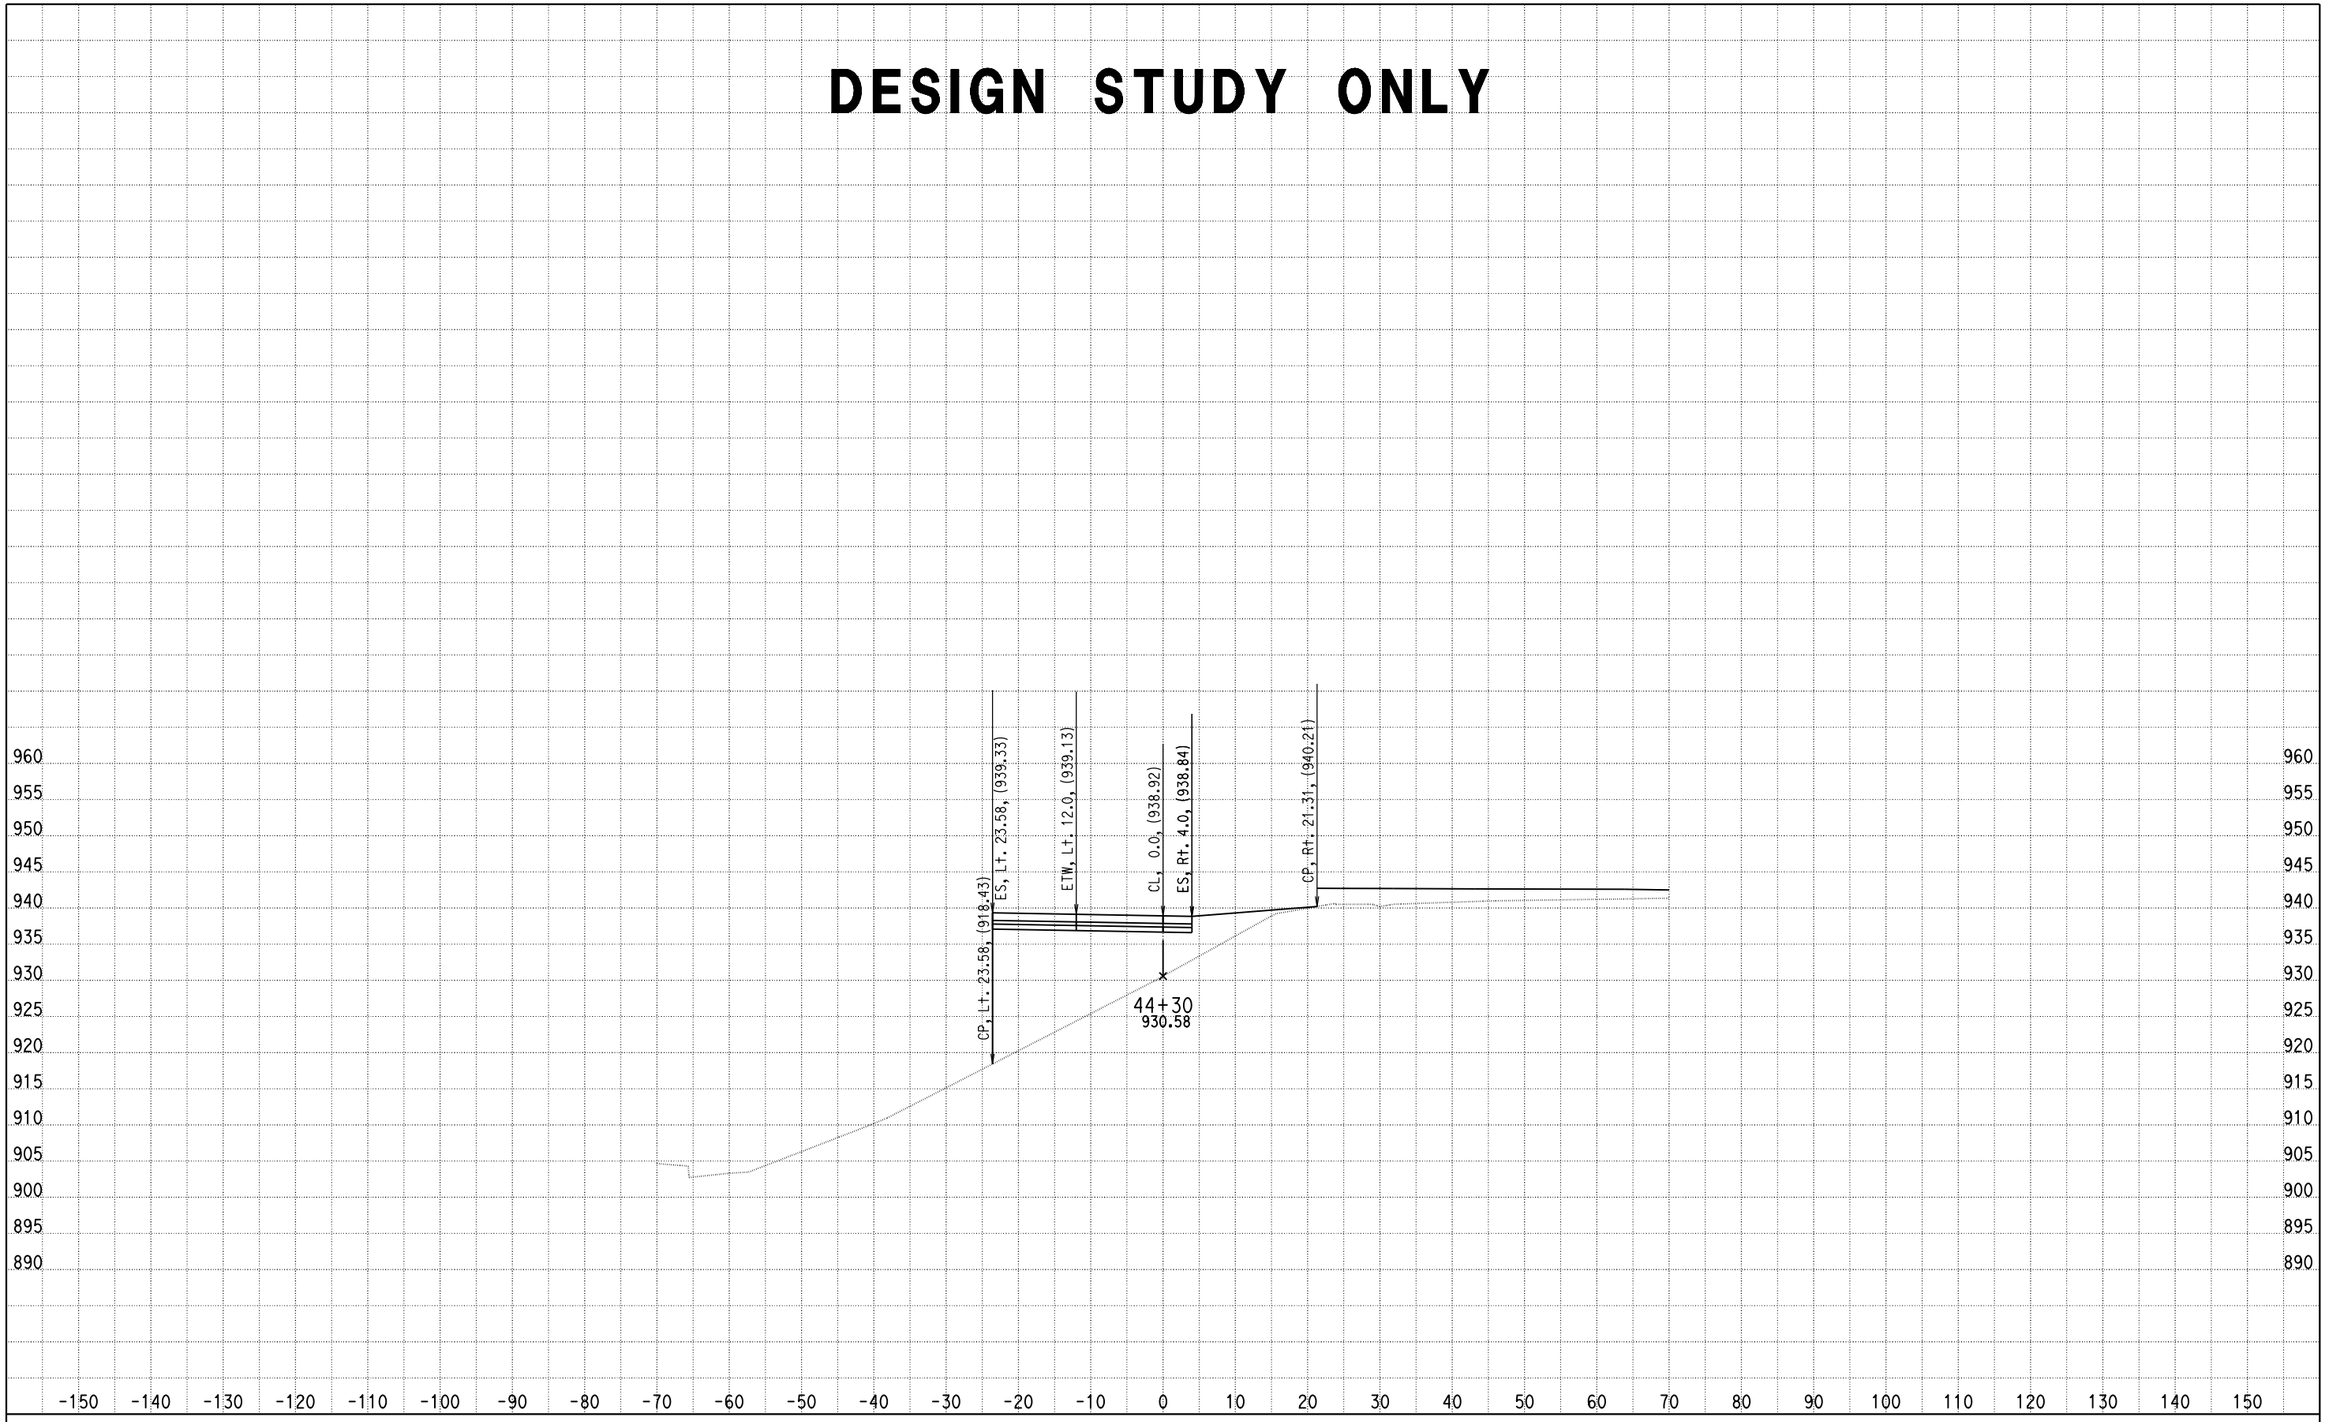

DATE: 4/8/2014

KC Project: 0818E File: D:\PROJECT\0818E\UPDATE-RAMP\hrf2f3-pro.ear

SCALE: 1" = 10' Horiz.
1" = 10' Vert.

All Dimensions are US Survey Feet

RAMPF2F3
CROSS SECTIONS

SHEET 217 OF XXX

DESIGN STUDY ONLY

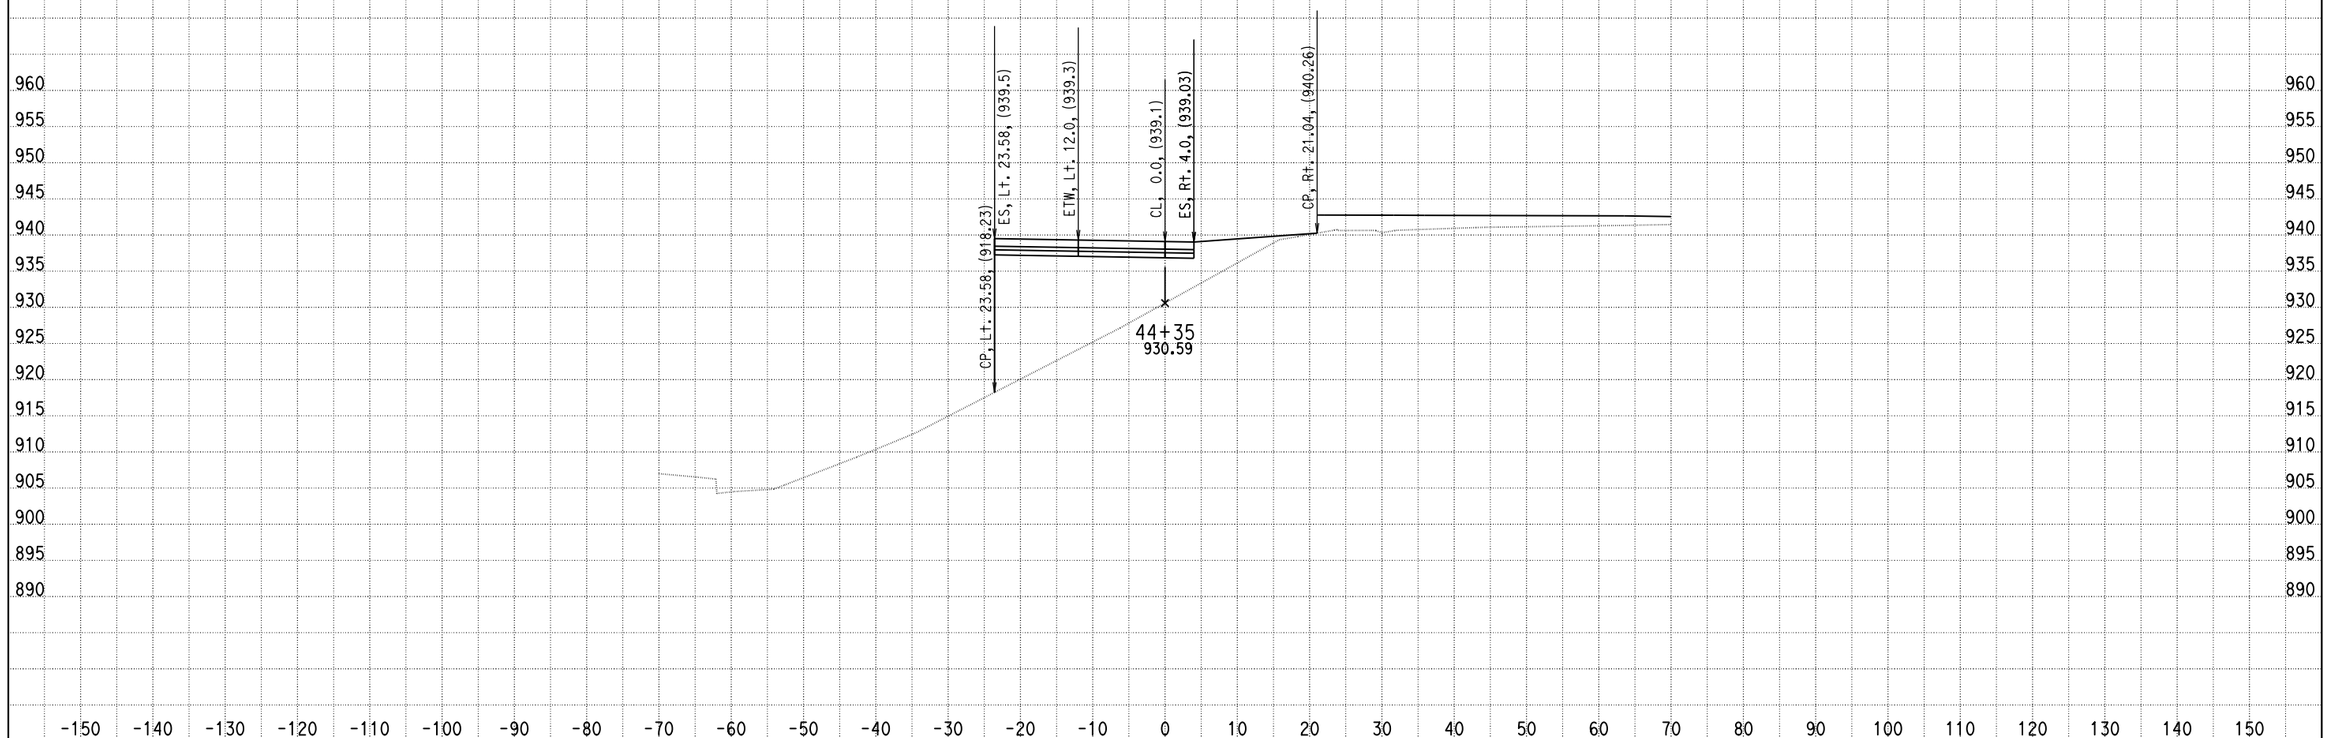

DATE: 4/8/2014

KC Project: 0818E File: D:\PROJECT\0818E\UPDATE-RAMP\hrf2f3-pro.ear

SCALE: 1" = 10' Horiz.
1" = 10' Vert.

All Dimensions are US Survey Feet

RAMPF2F3
CROSS SECTIONS

SHEET 218 OF XXX

DESIGN STUDY ONLY

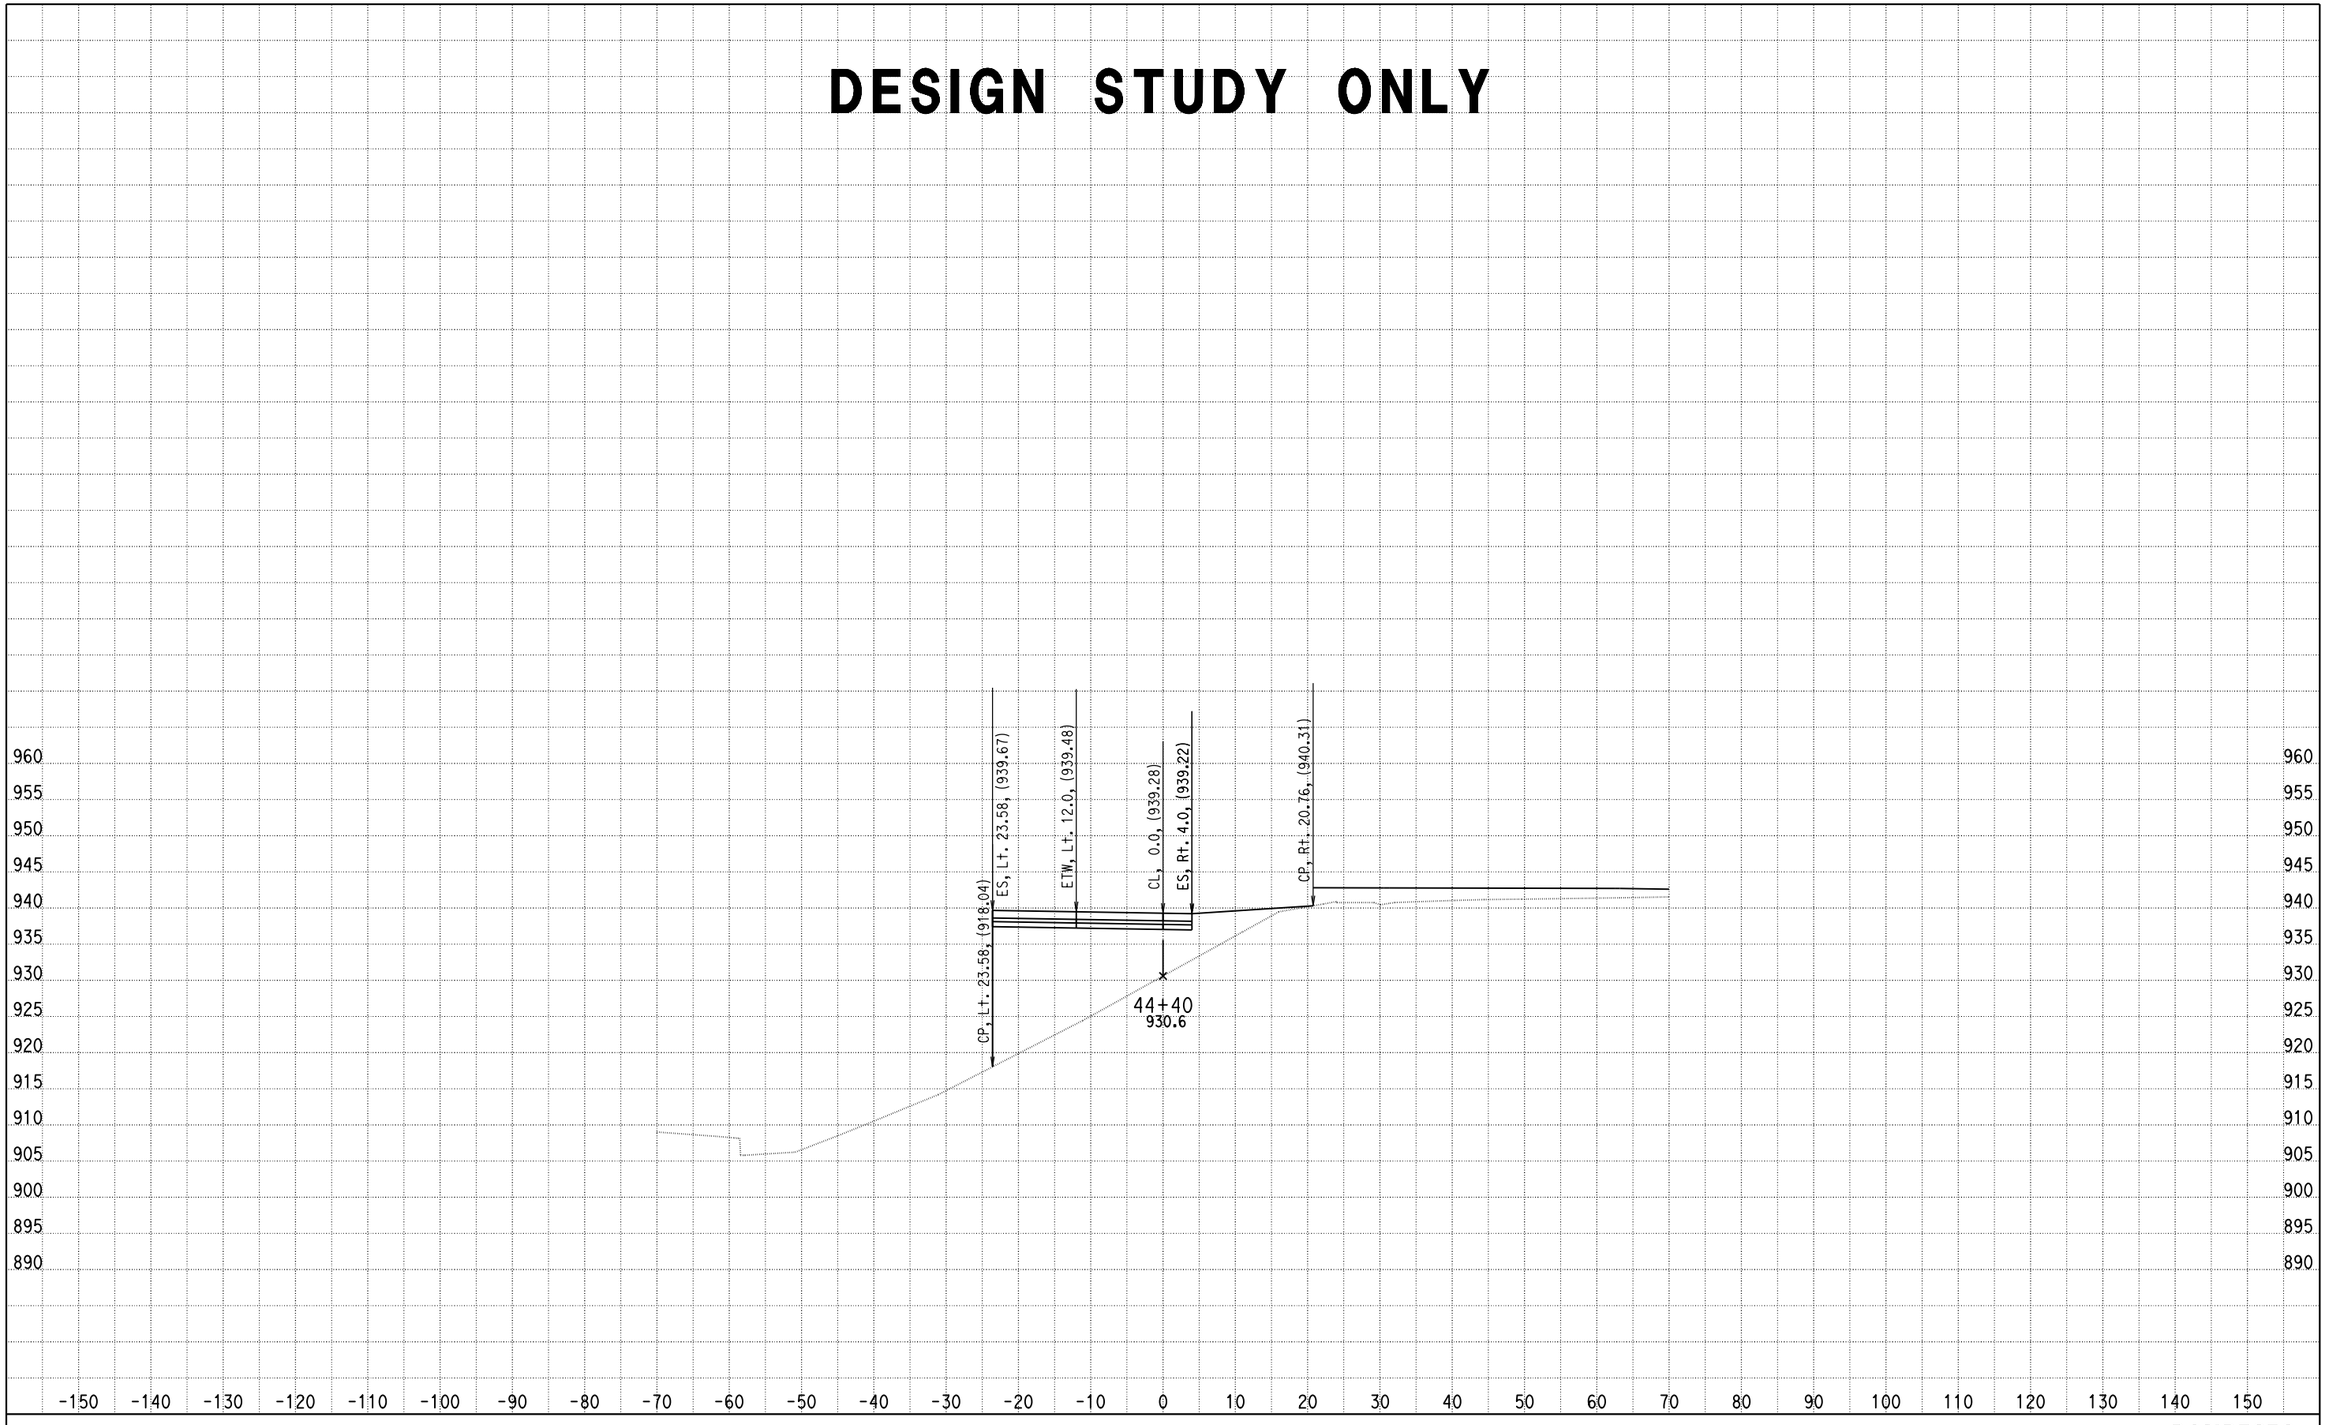

DATE: 4/8/2014

KC Project: 0818E File: D:\PROJECT\0818E\UPDATE-RAMP\hrf2f3-pro.ear

SCALE: 1" = 10' Horiz.
1" = 10' Vert.

All Dimensions are US Survey Feet

RAMPF2F3
CROSS SECTIONS
SHEET 219 OF XXX

DESIGN STUDY ONLY

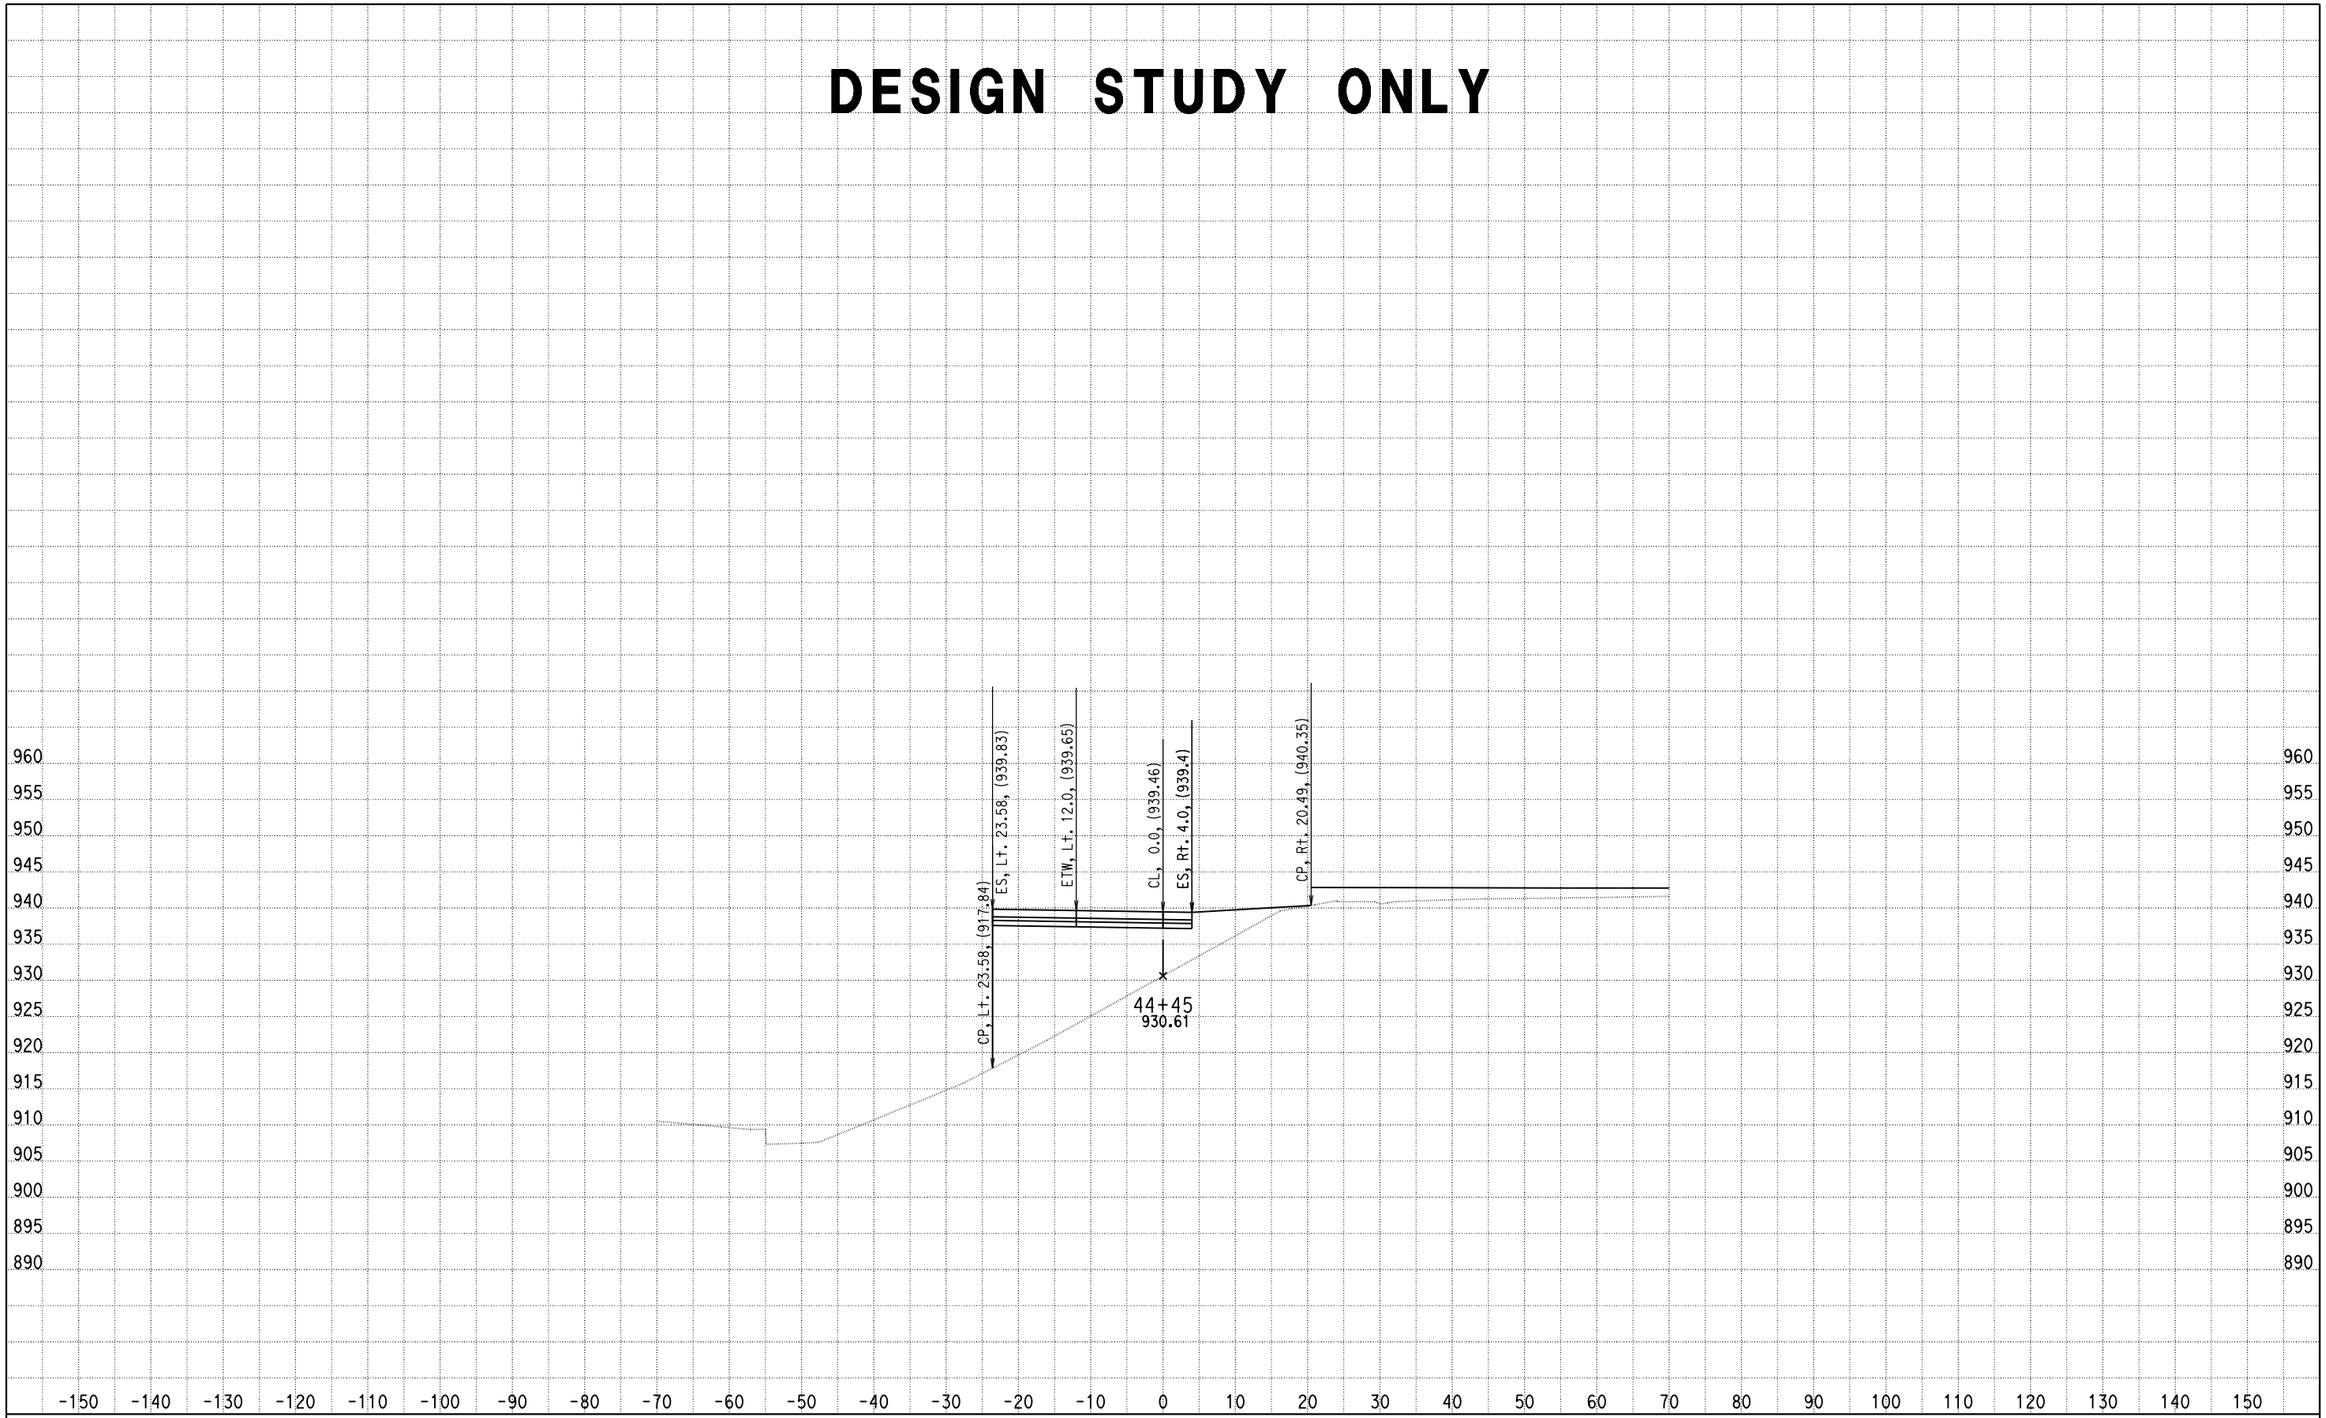

DATE: 4/8/2014

KC Project: 0818E File: D:\PROJECT\0818E\UPDATE-RAMP\hrf2f3-pro.ear

SCALE: 1" = 10' Horiz.
1" = 10' Vert.

All Dimensions are US Survey Feet

RAMPF2F3
CROSS SECTIONS

SHEET 220 OF XXX

DESIGN STUDY ONLY

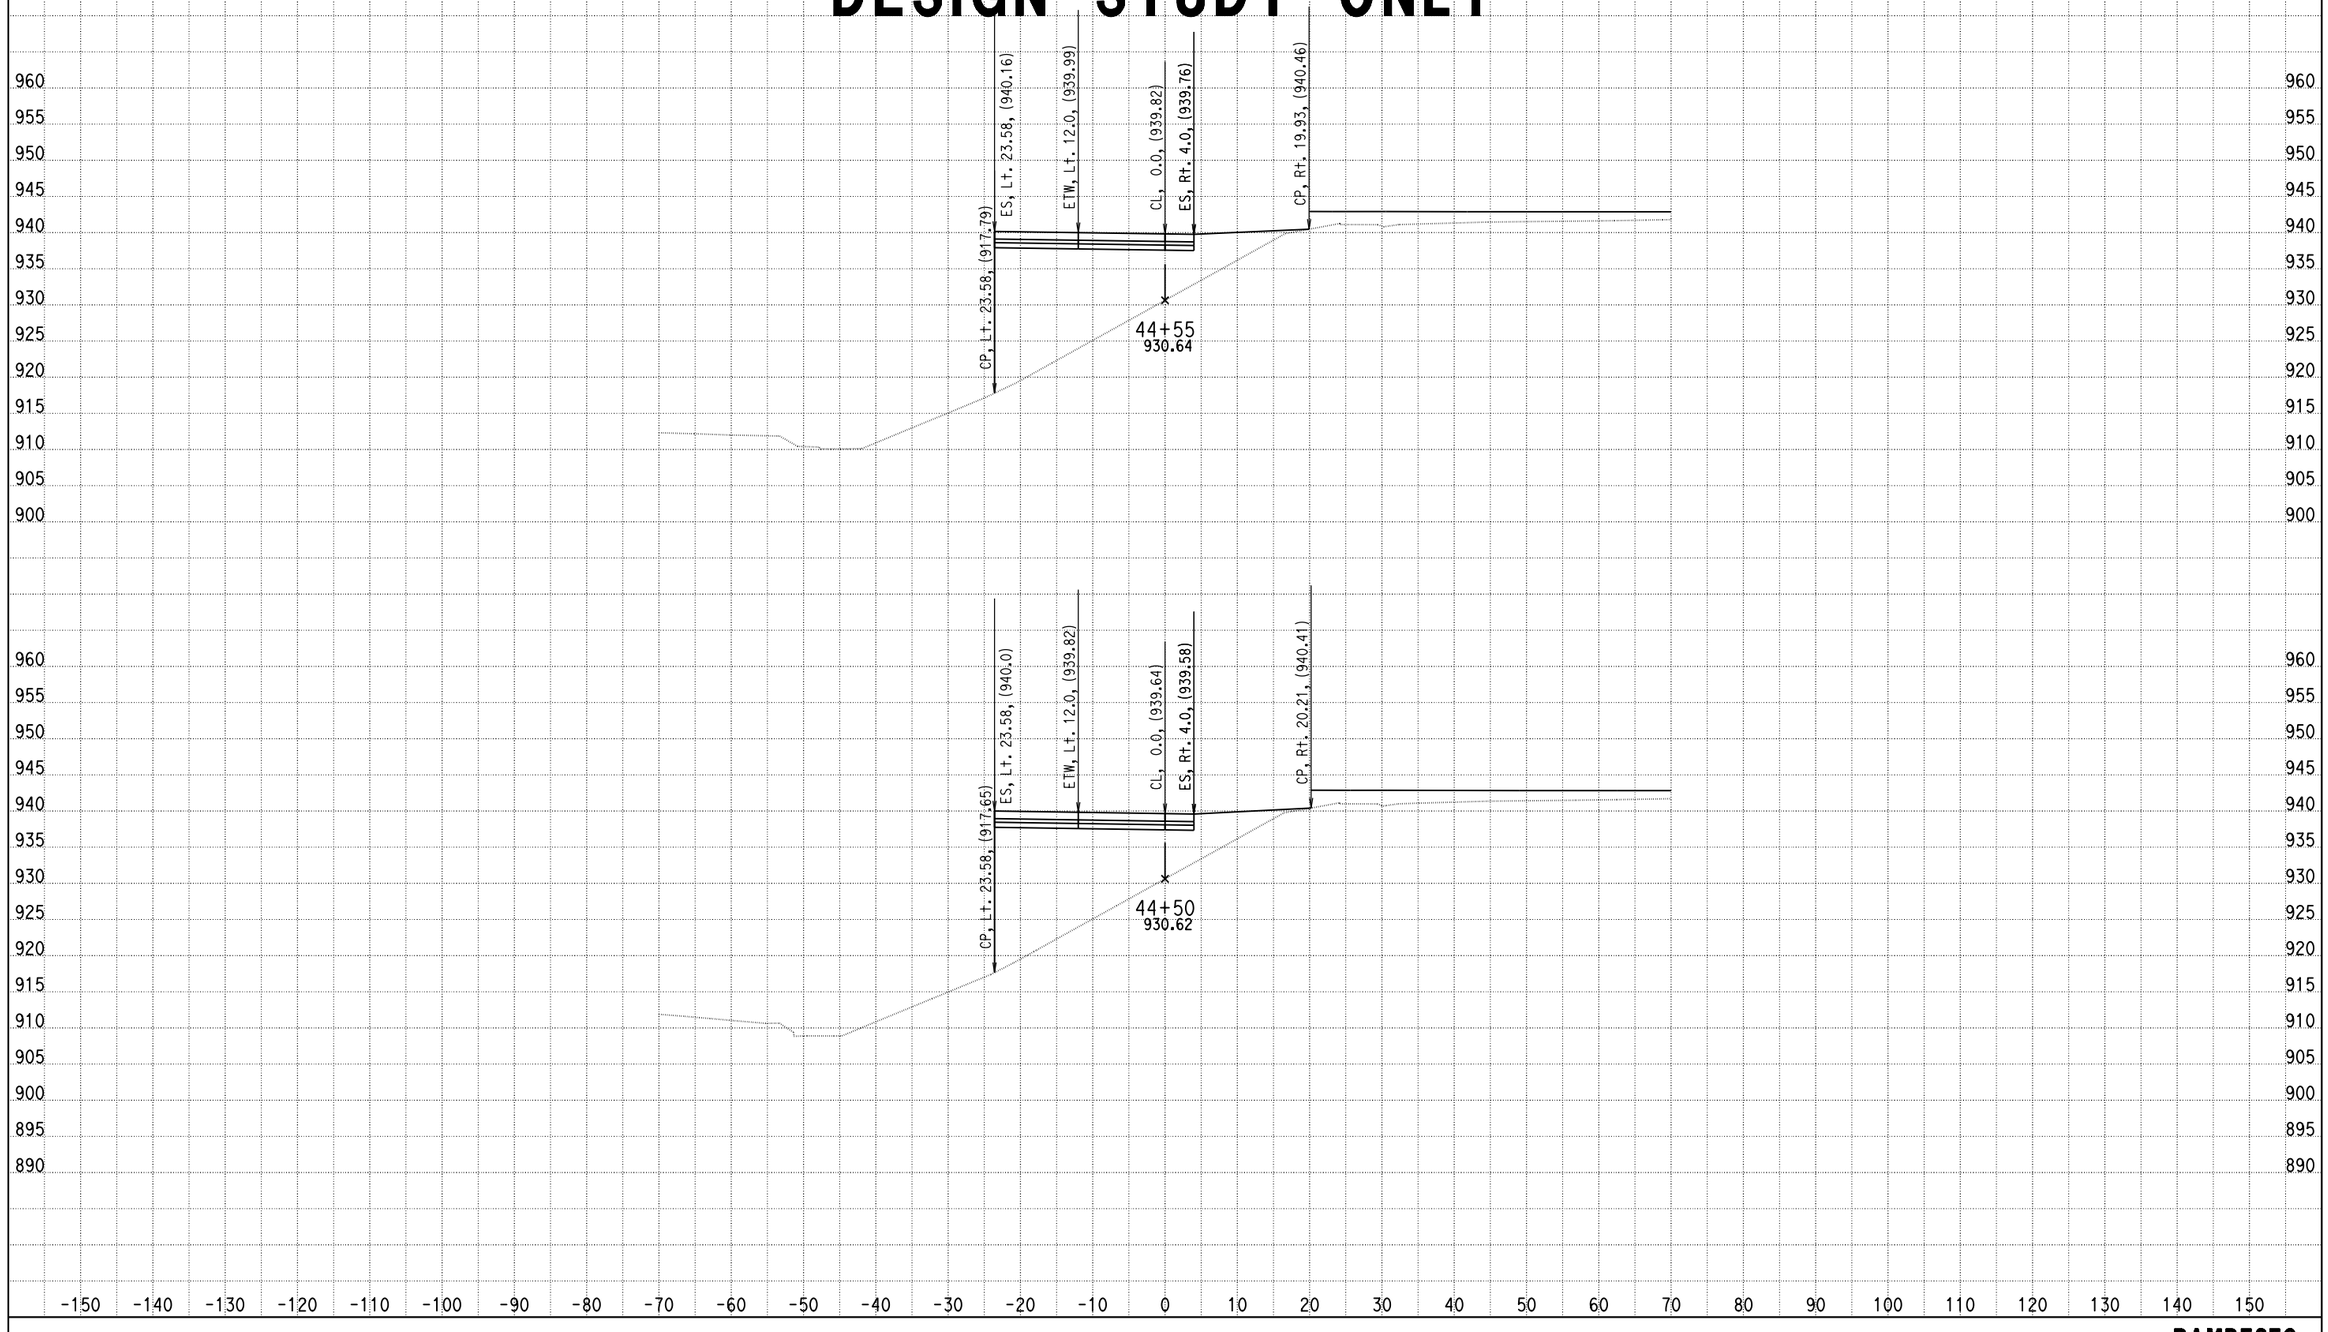

DATE: 4/8/2014

KC Project: 0818E File: D:\PROJECT\0818E\UPDATE-RAMP\hrf2f3-pro.ear

SCALE: 1" = 10' Horiz.
1" = 10' Vert.

All Dimensions are US Survey Feet

RAMPF2F3
CROSS SECTIONS

DESIGN STUDY ONLY

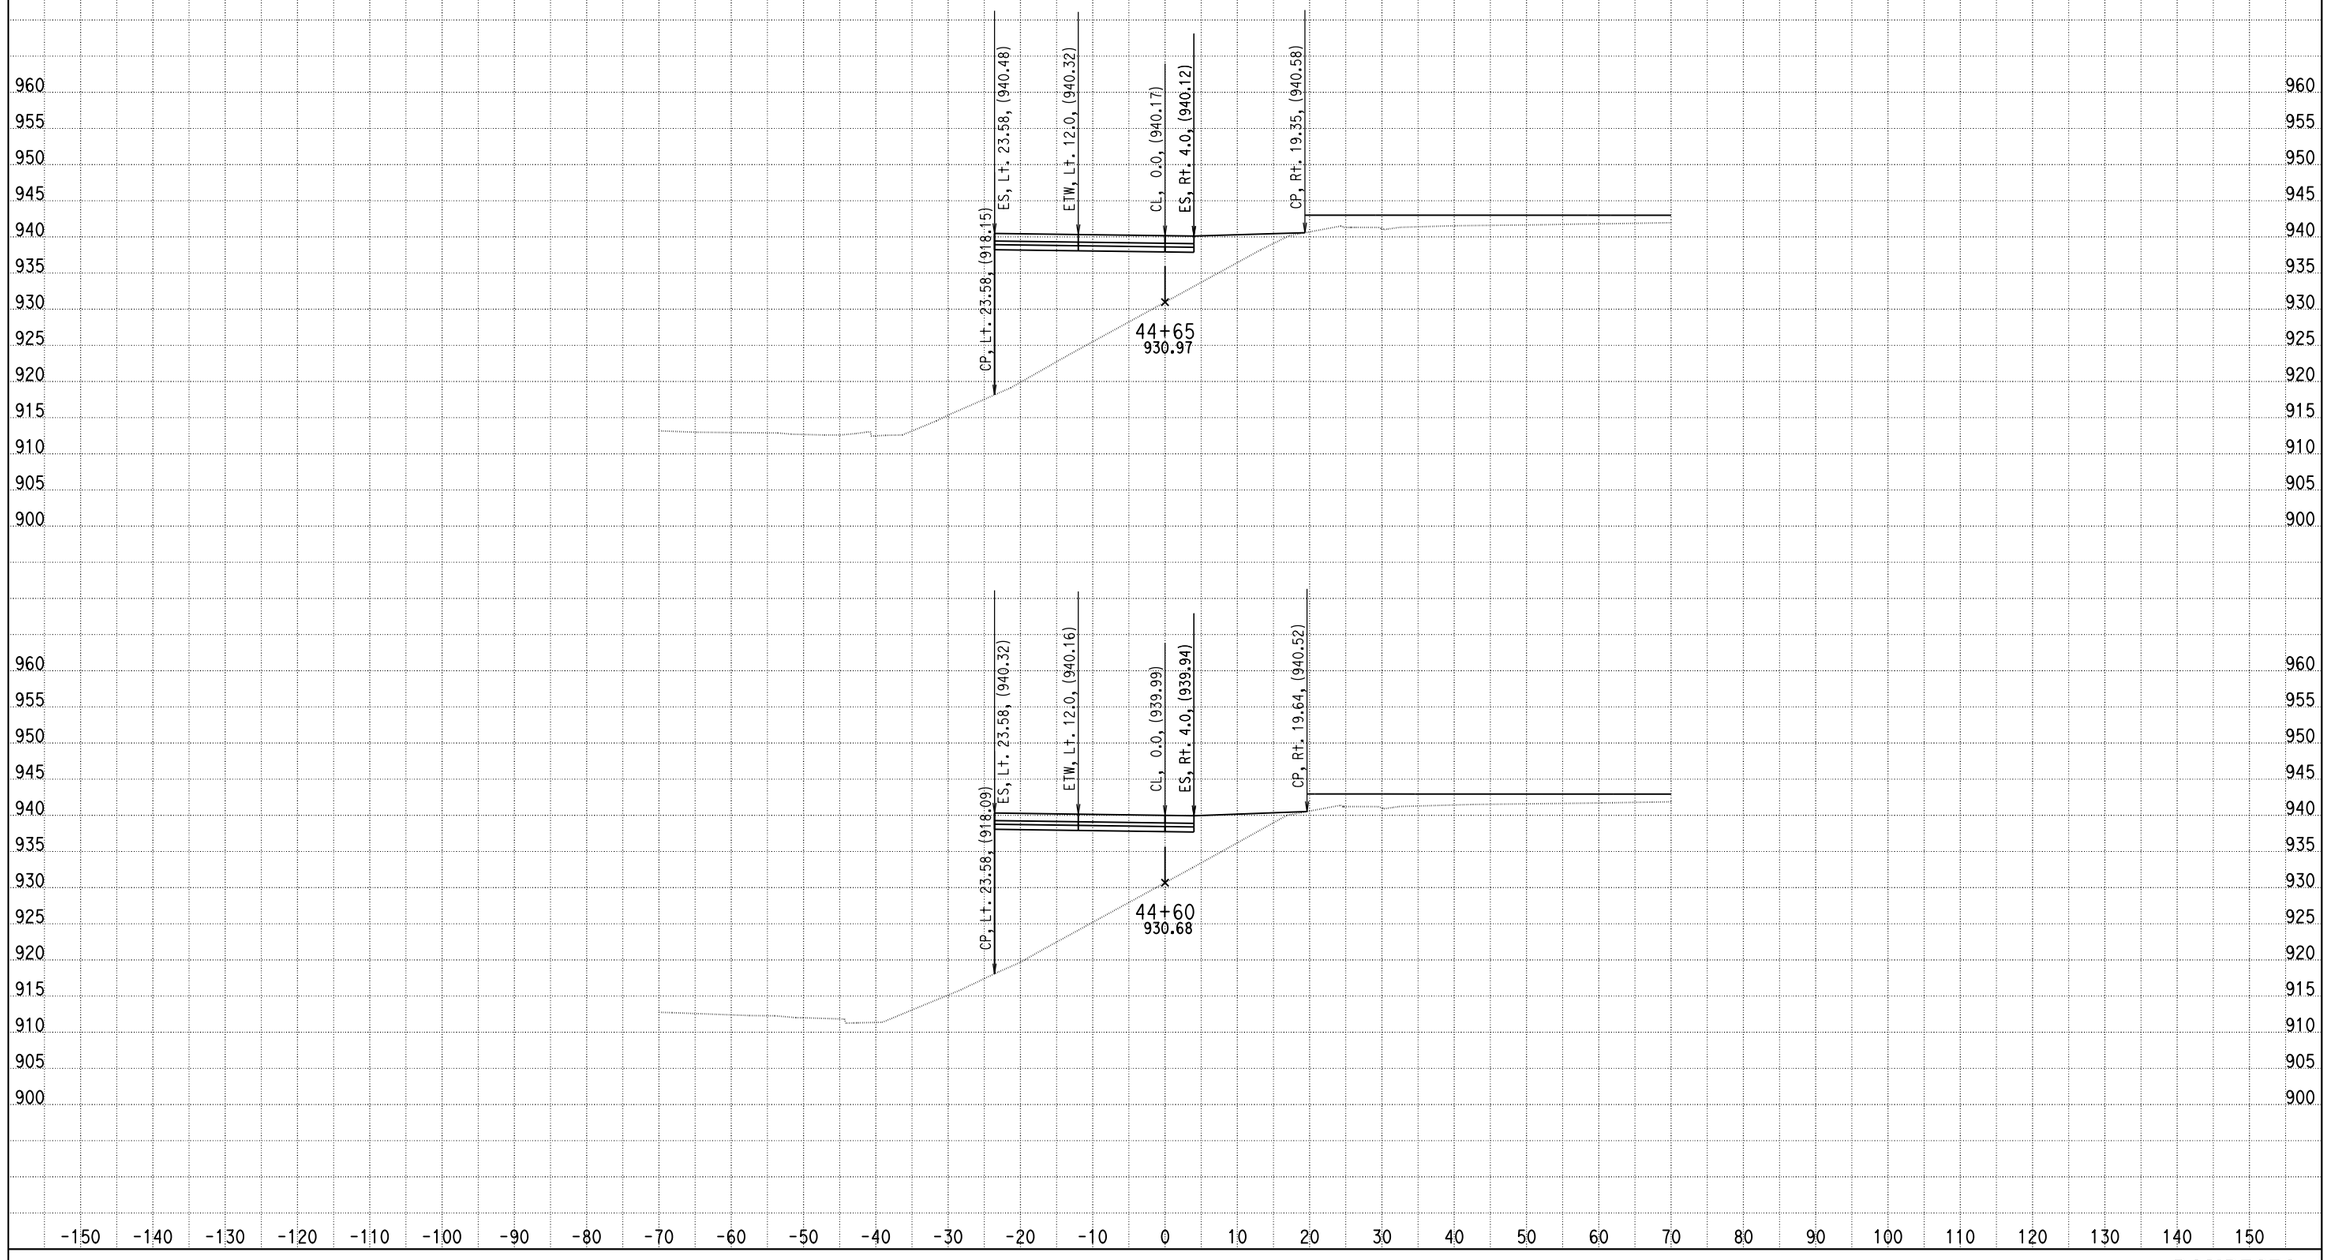

DATE: 4/8/2014

KC Project: 0818E File: D:\PROJECT\0818E\UPDATE-RAMP\hrf2f3-pro.ear

SCALE: 1" = 10' Horiz.
1" = 10' Vert.

All Dimensions are US Survey Feet

RAMPF2F3
CROSS SECTIONS

DESIGN STUDY ONLY

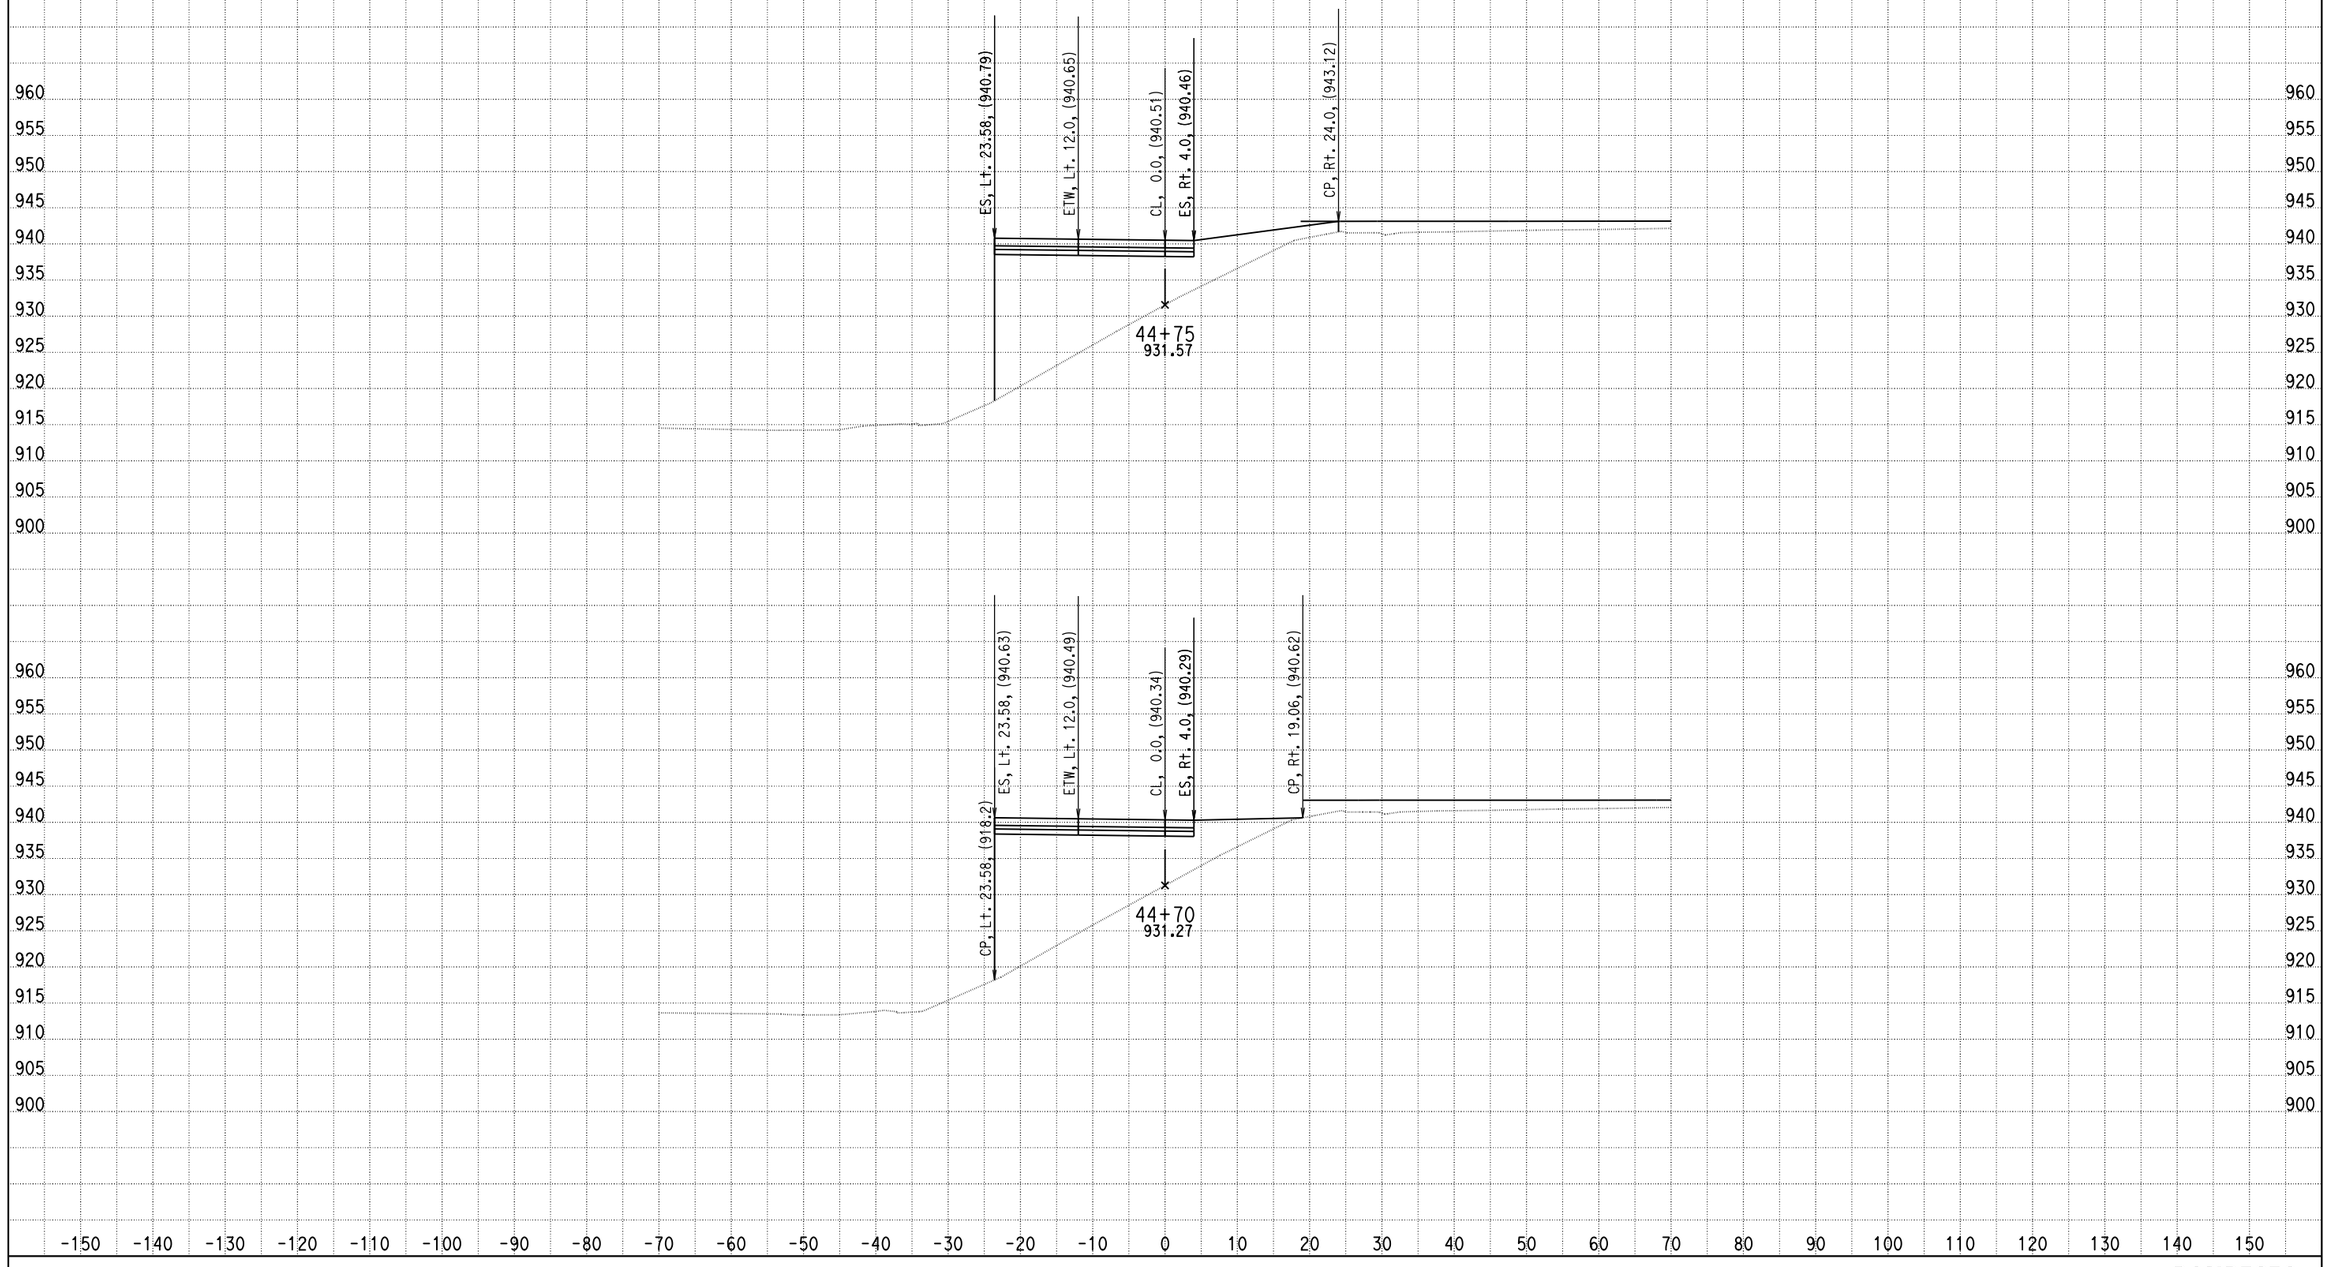

DATE: 4/8/2014

KC Project: 0818E File: D:\PROJECT\0818E\UPDATE-RAMP\hrf2f3-pro.ear

SCALE: 1" = 10' Horiz.
1" = 10' Vert.

All Dimensions are US Survey Feet

RAMPF2F3
CROSS SECTIONS

DESIGN STUDY ONLY

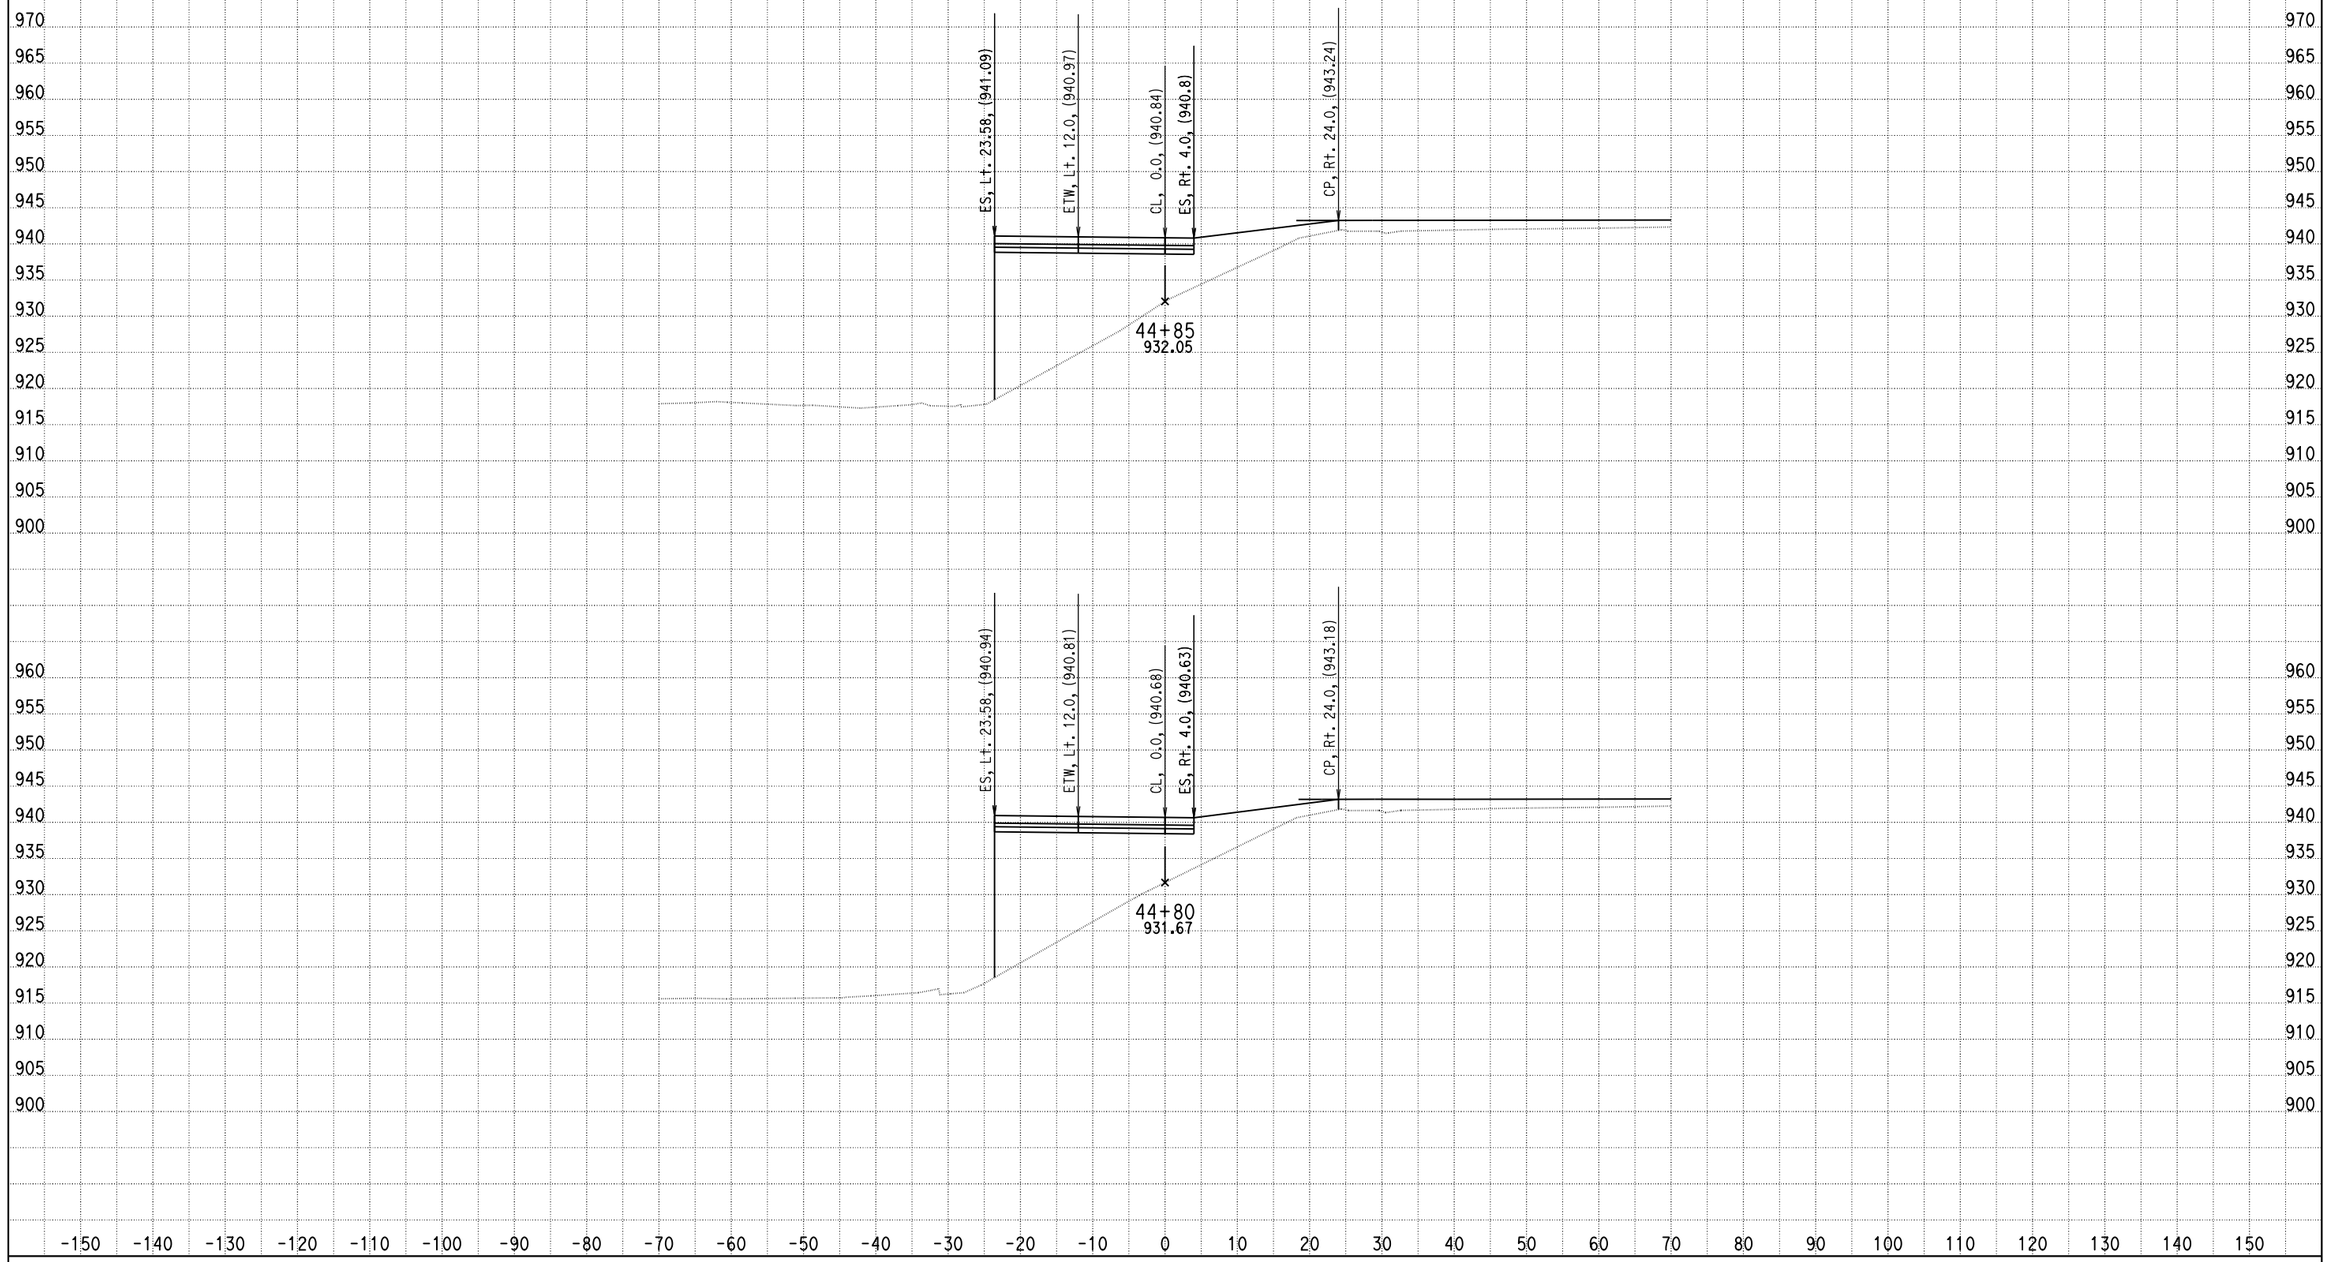

DATE: 4/8/2014

KC Project: 0818E File: D:\PROJECT\0818E\UPDATE-RAMP\hrf2f3-pro.ear

SCALE: 1" = 10' Horiz.
1" = 10' Vert.

All Dimensions are US Survey Feet

RAMPF2F3
CROSS SECTIONS

DESIGN STUDY ONLY

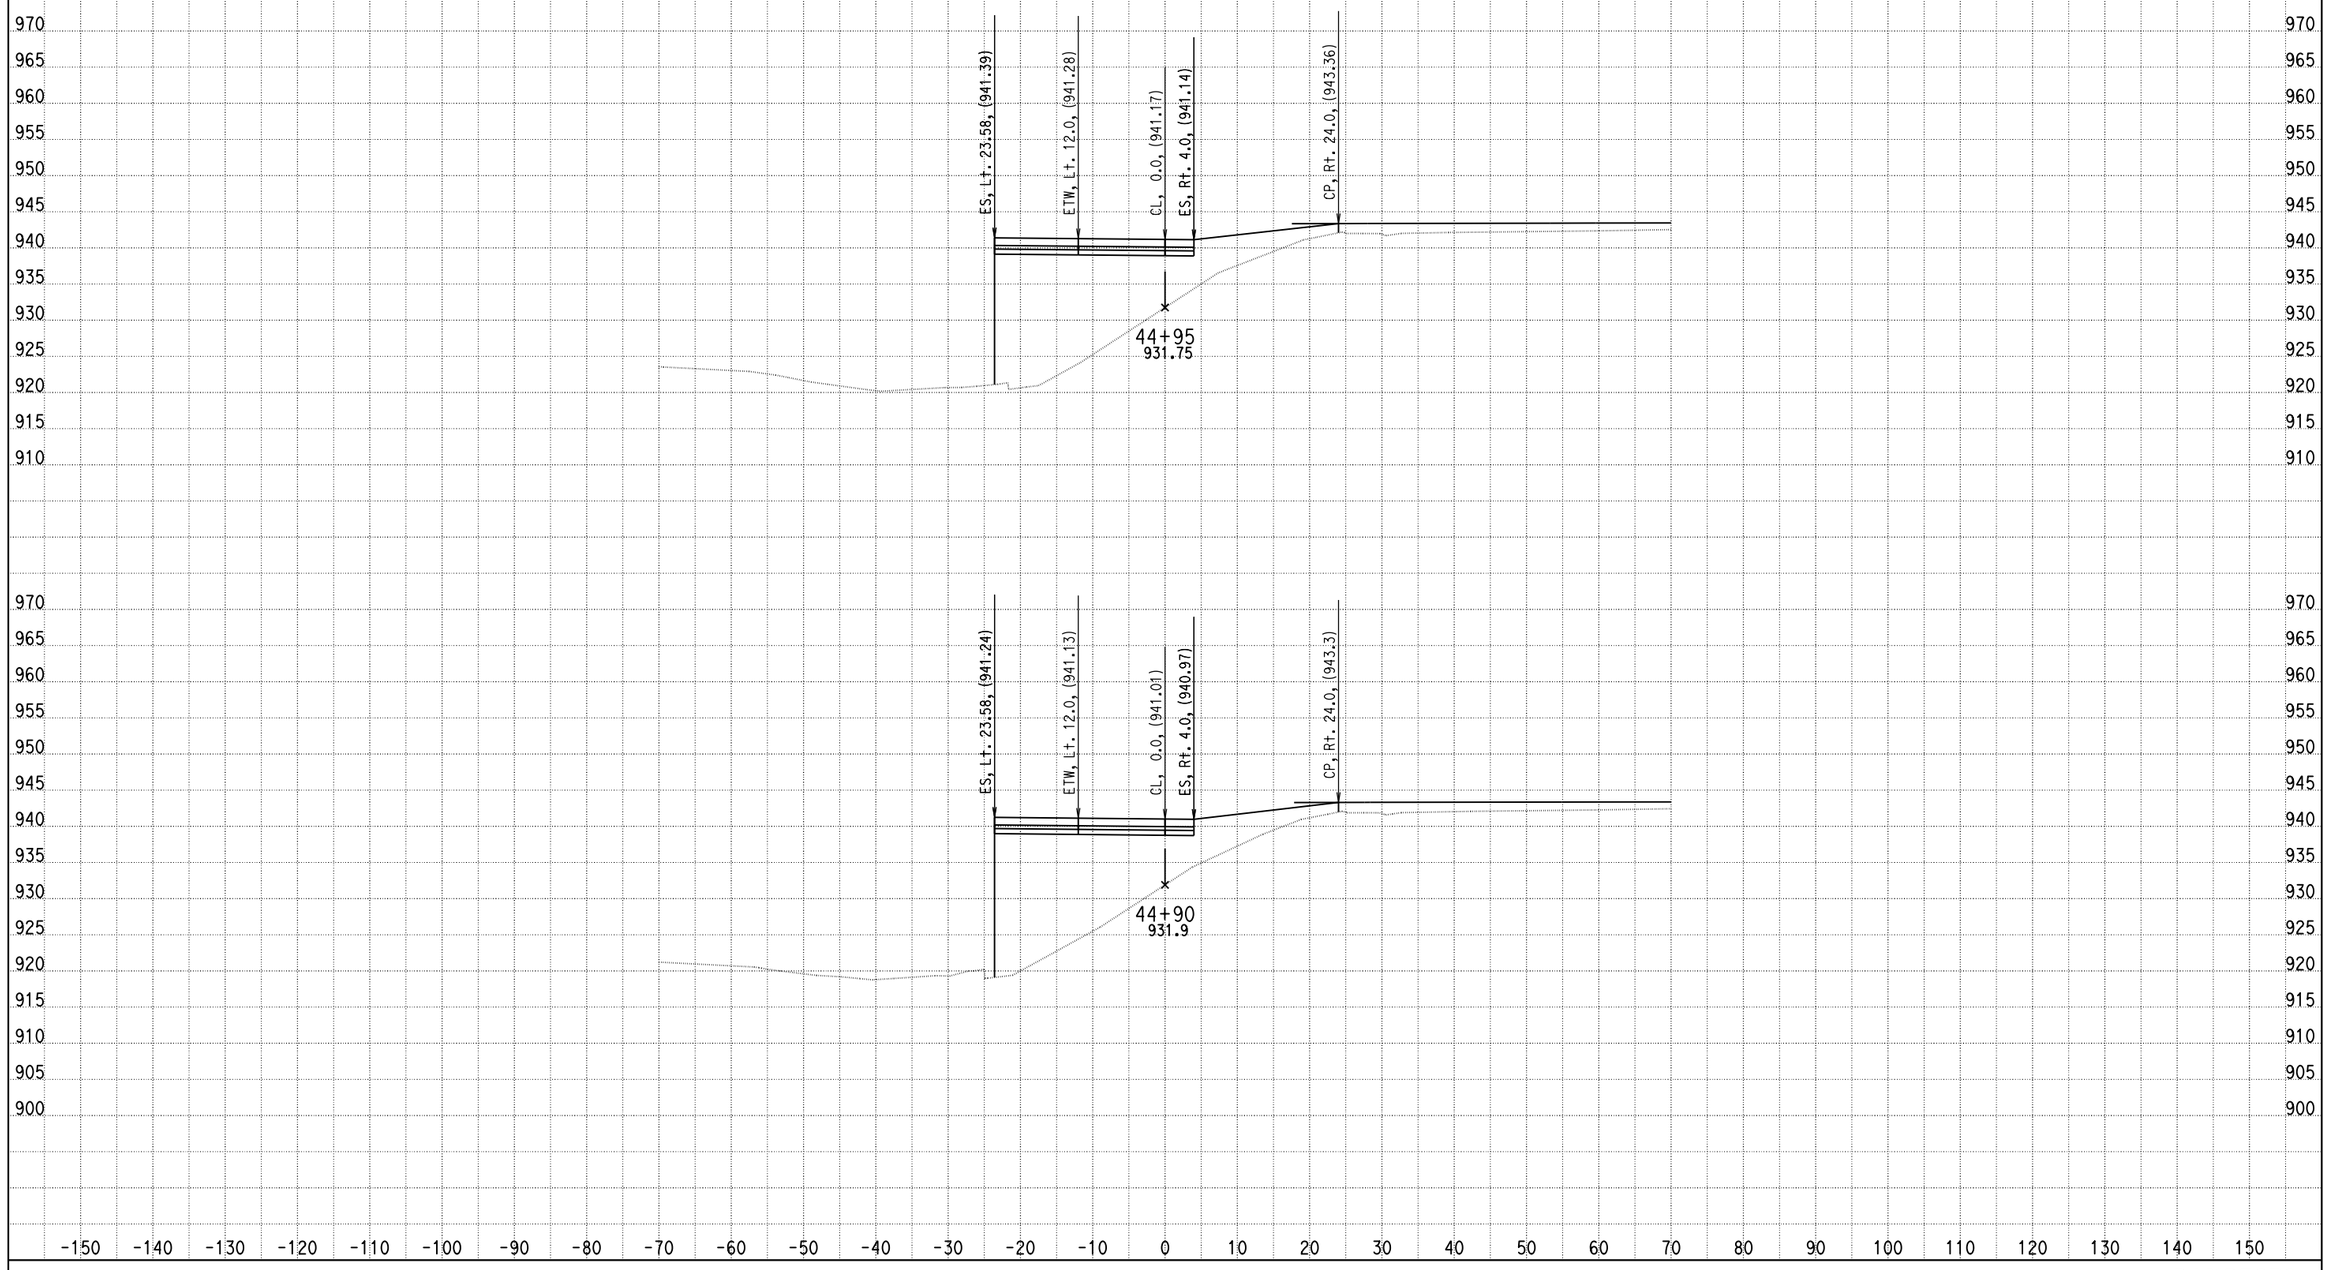

DATE: 4/8/2014

KC Project: 0818E File: D:\PROJECT\0818E\UPDATE-RAMP\hrf2f3-pro.ear

SCALE: 1" = 10' Horiz.
1" = 10' Vert.

All Dimensions are US Survey Feet

RAMPF2F3
CROSS SECTIONS

SHEET 225 OF XXX

DESIGN STUDY ONLY

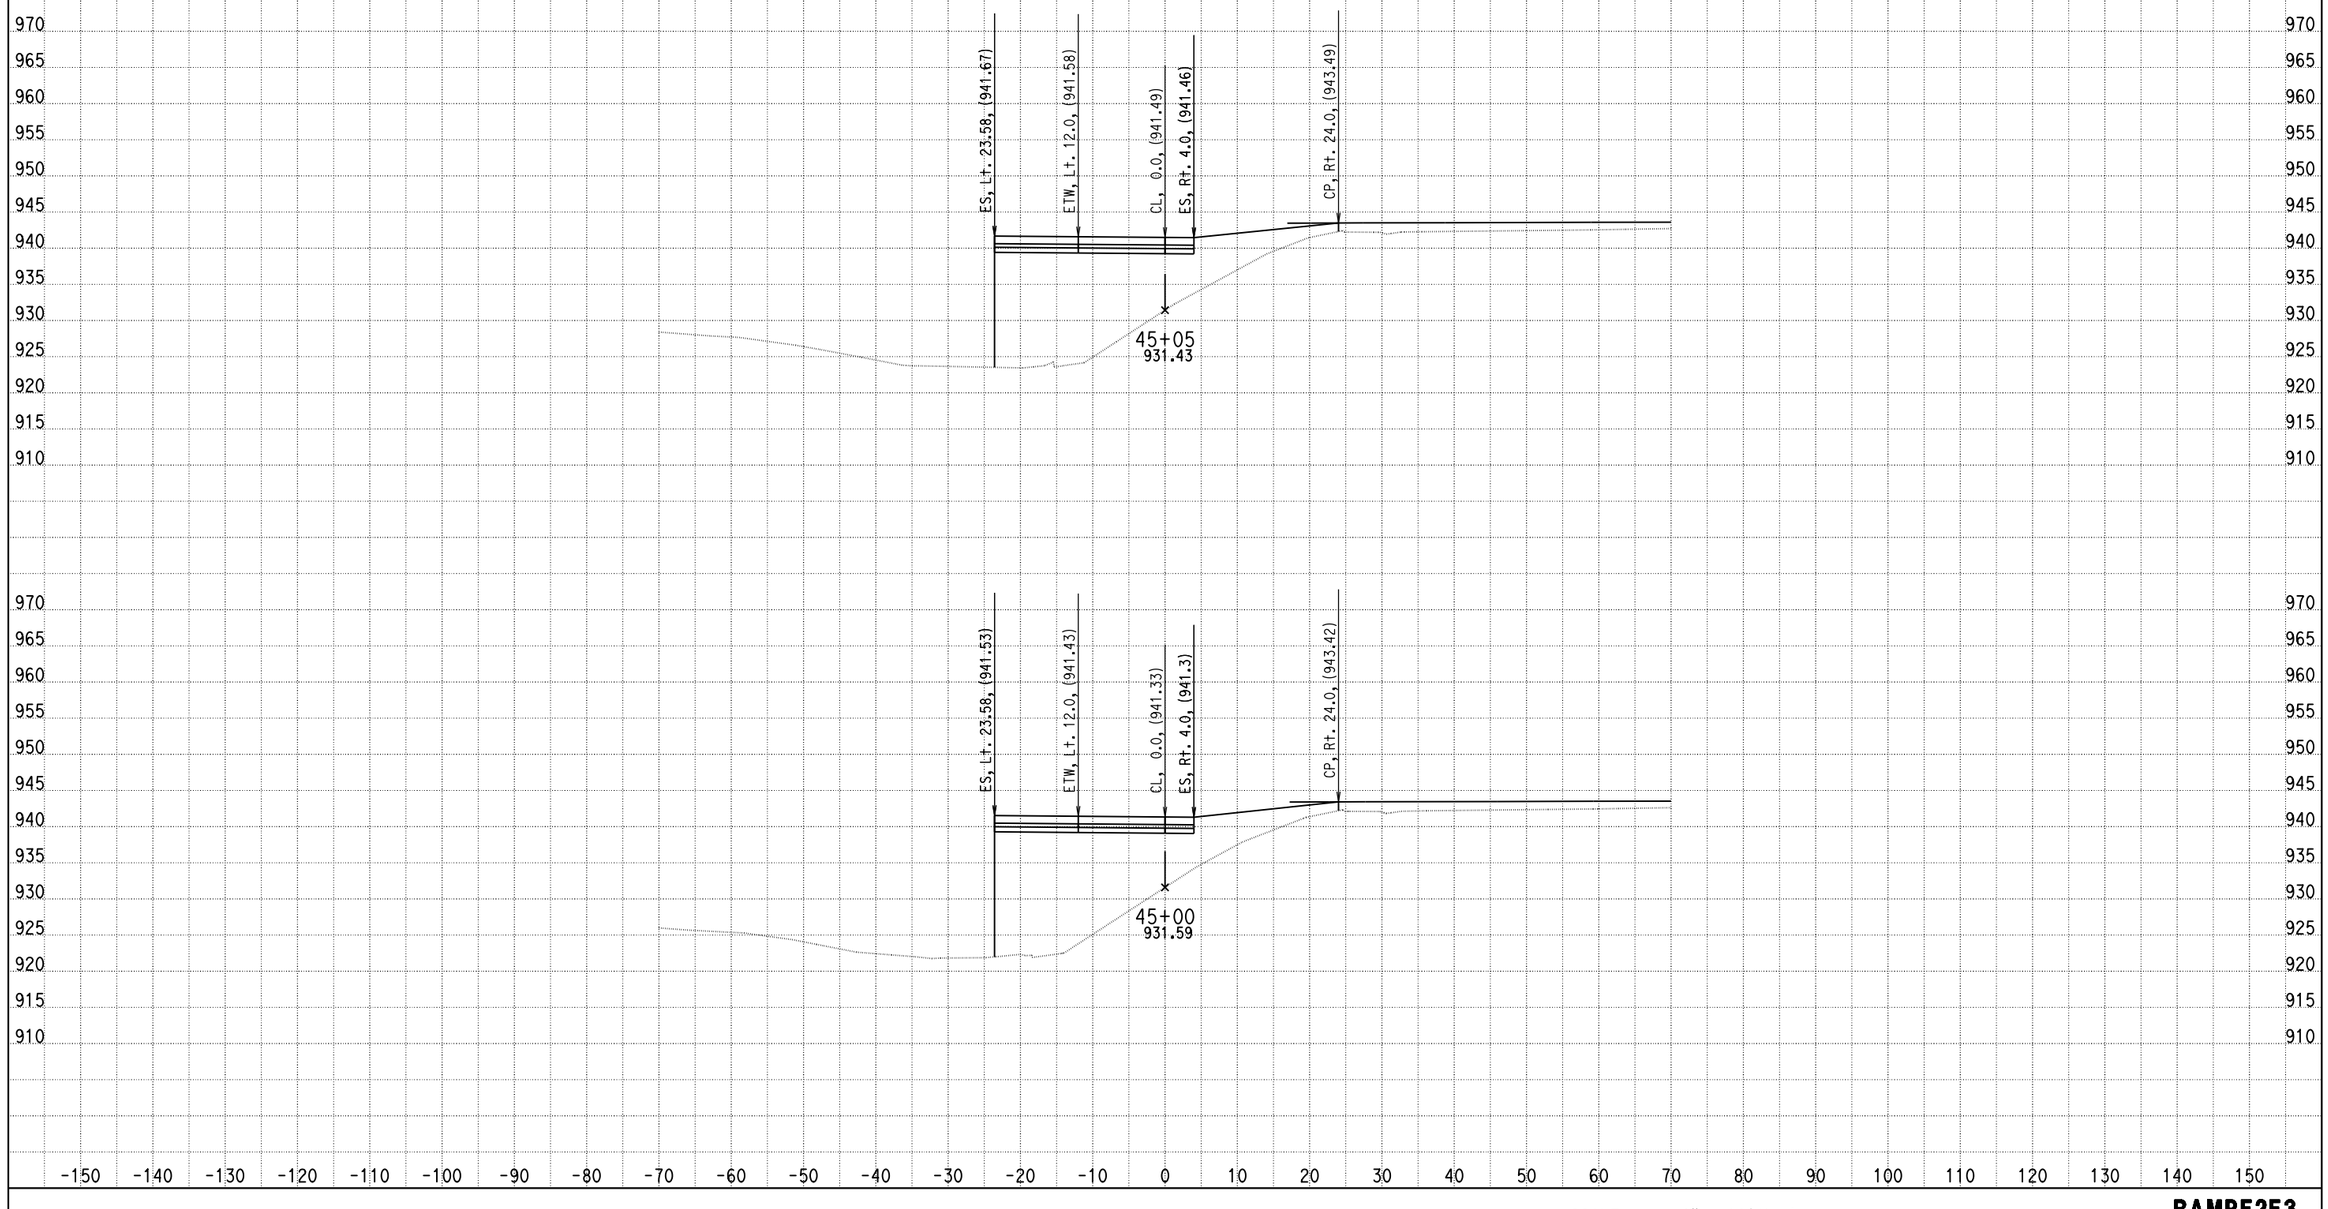

DATE: 4/8/2014

KC Project: 0818E File: D:\PROJECT\0818E\UPDATE-RAMP\hrf2f3-pro.ear

SCALE: 1" = 10' Horiz.
1" = 10' Vert.

All Dimensions are US Survey Feet

RAMPF2F3
CROSS SECTIONS
SHEET 226 OF XXX

DESIGN STUDY ONLY

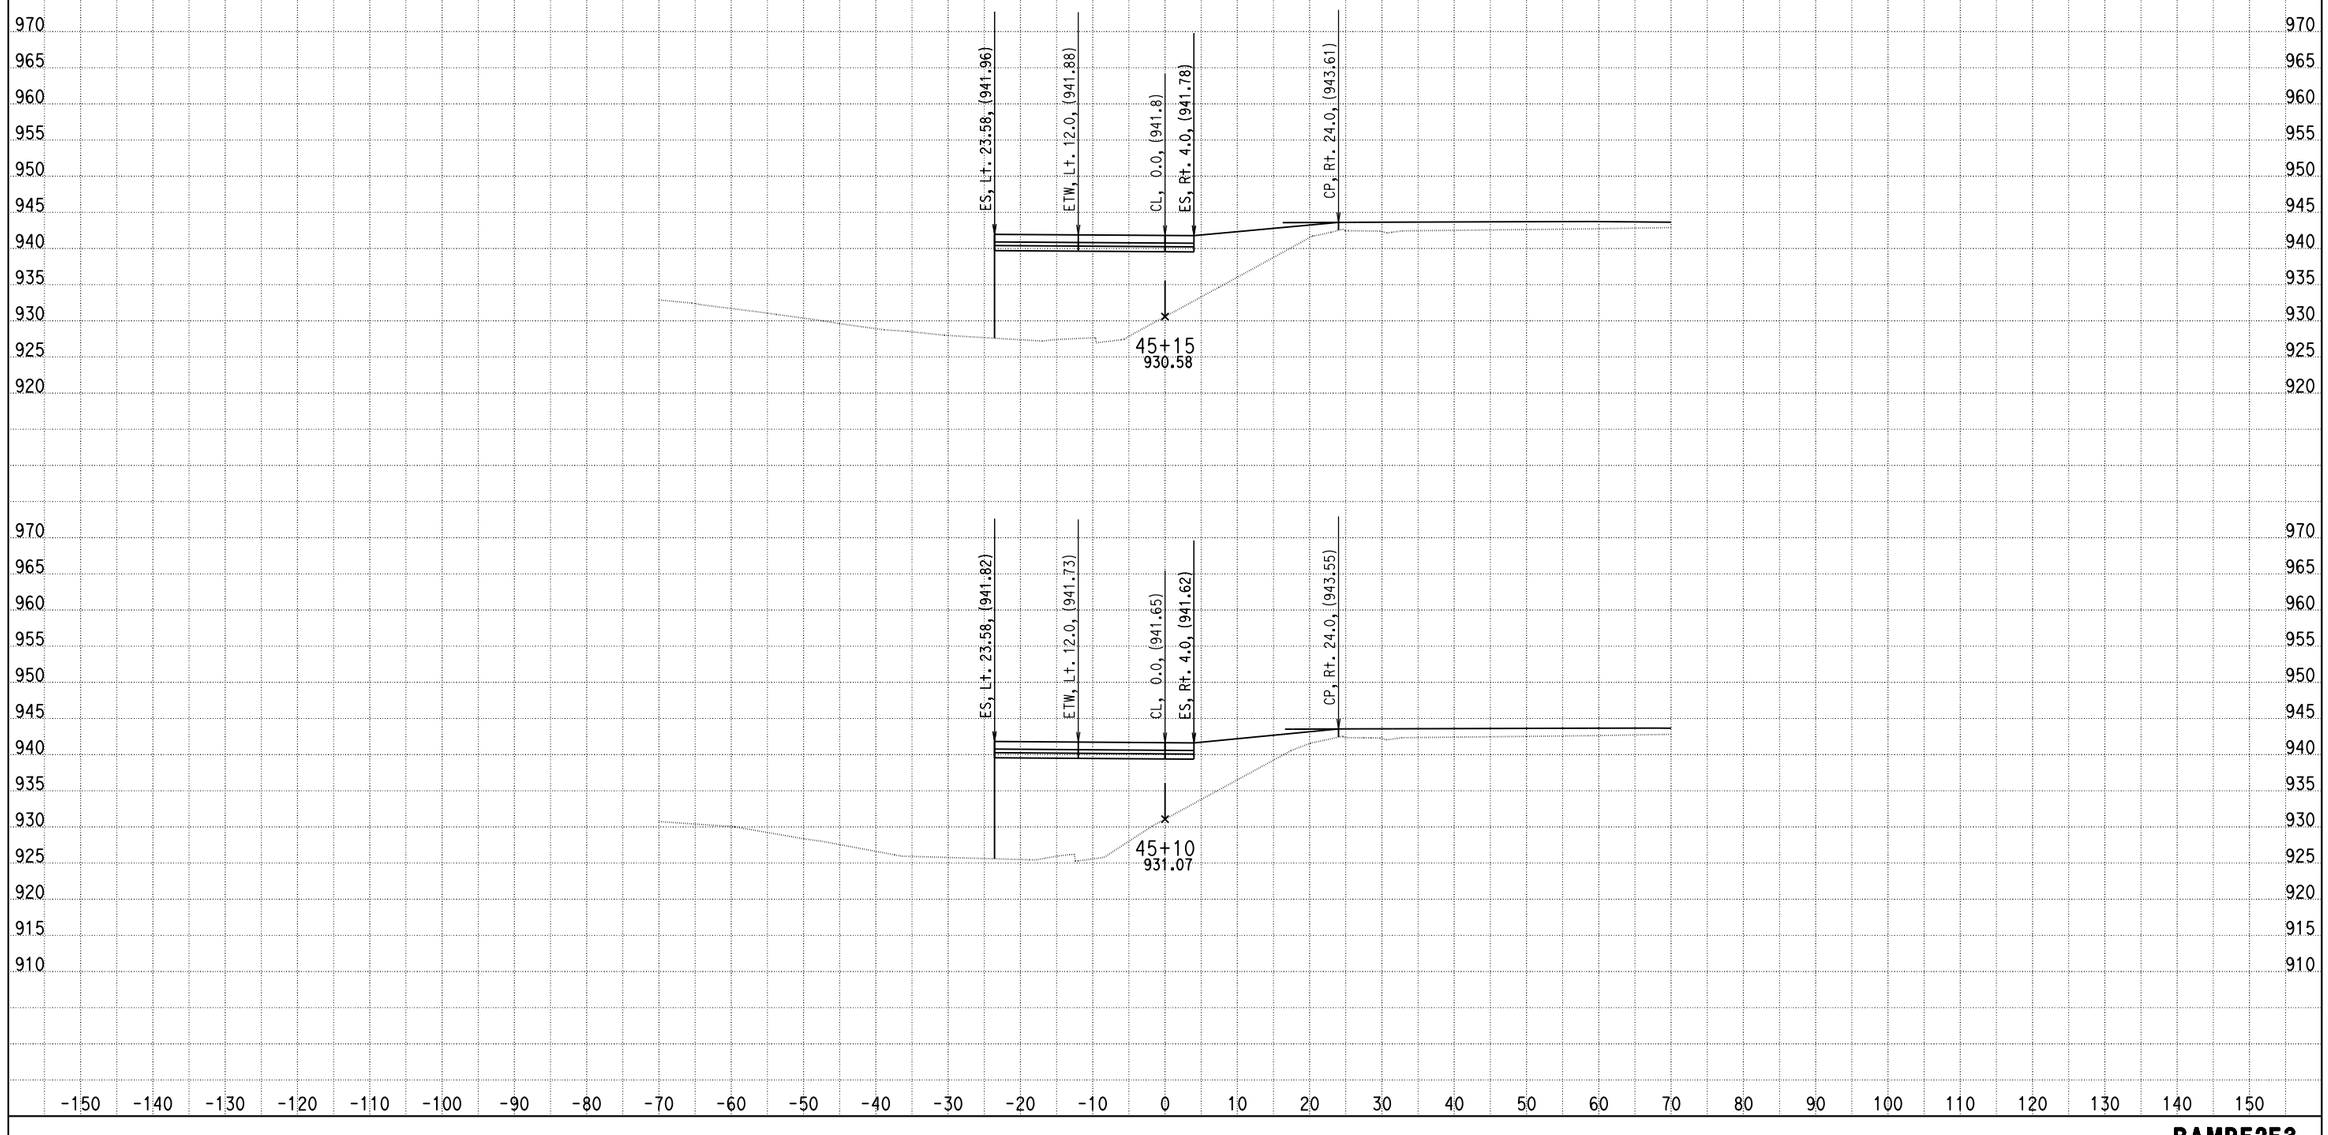

DATE: 4/8/2014

KC Project: 0818E File: D:\PROJECT\0818E\UPDATE-RAMP\hrf2f3-pro.ear

SCALE: 1" = 10' Horiz.
1" = 10' Vert.

All Dimensions are US Survey Feet

RAMPF2F3
CROSS SECTIONS
SHEET 227 OF XXX

DESIGN STUDY ONLY

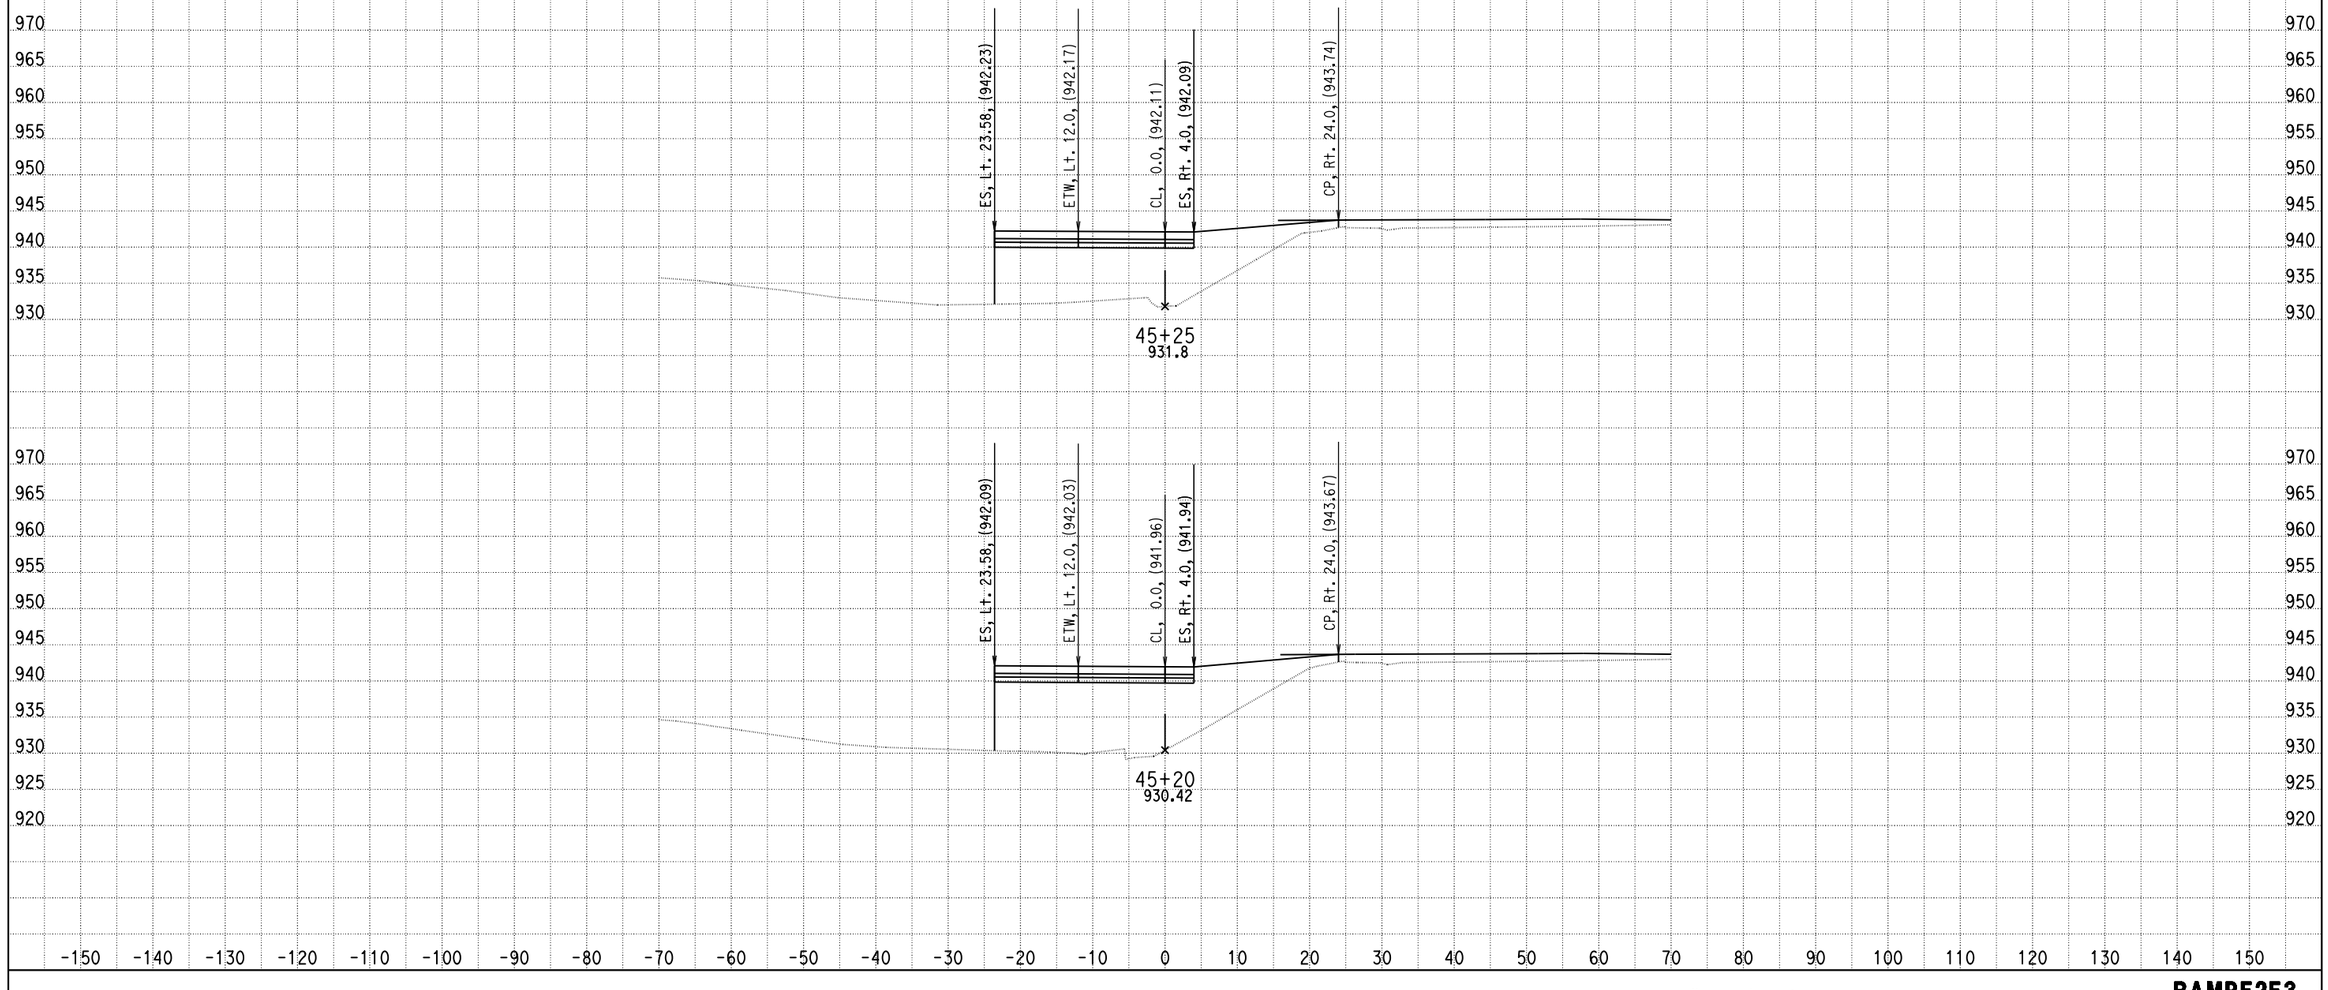

DATE: 4/8/2014

KC Project: 0818E File: D:\PROJECT\0818E\UPDATE-RAMP\hrf2f3-pro.ear

SCALE: 1" = 10' Horiz.
1" = 10' Vert.

All Dimensions are US Survey Feet

RAMPF2F3
CROSS SECTIONS
SHEET 228 OF XXX

DESIGN STUDY ONLY

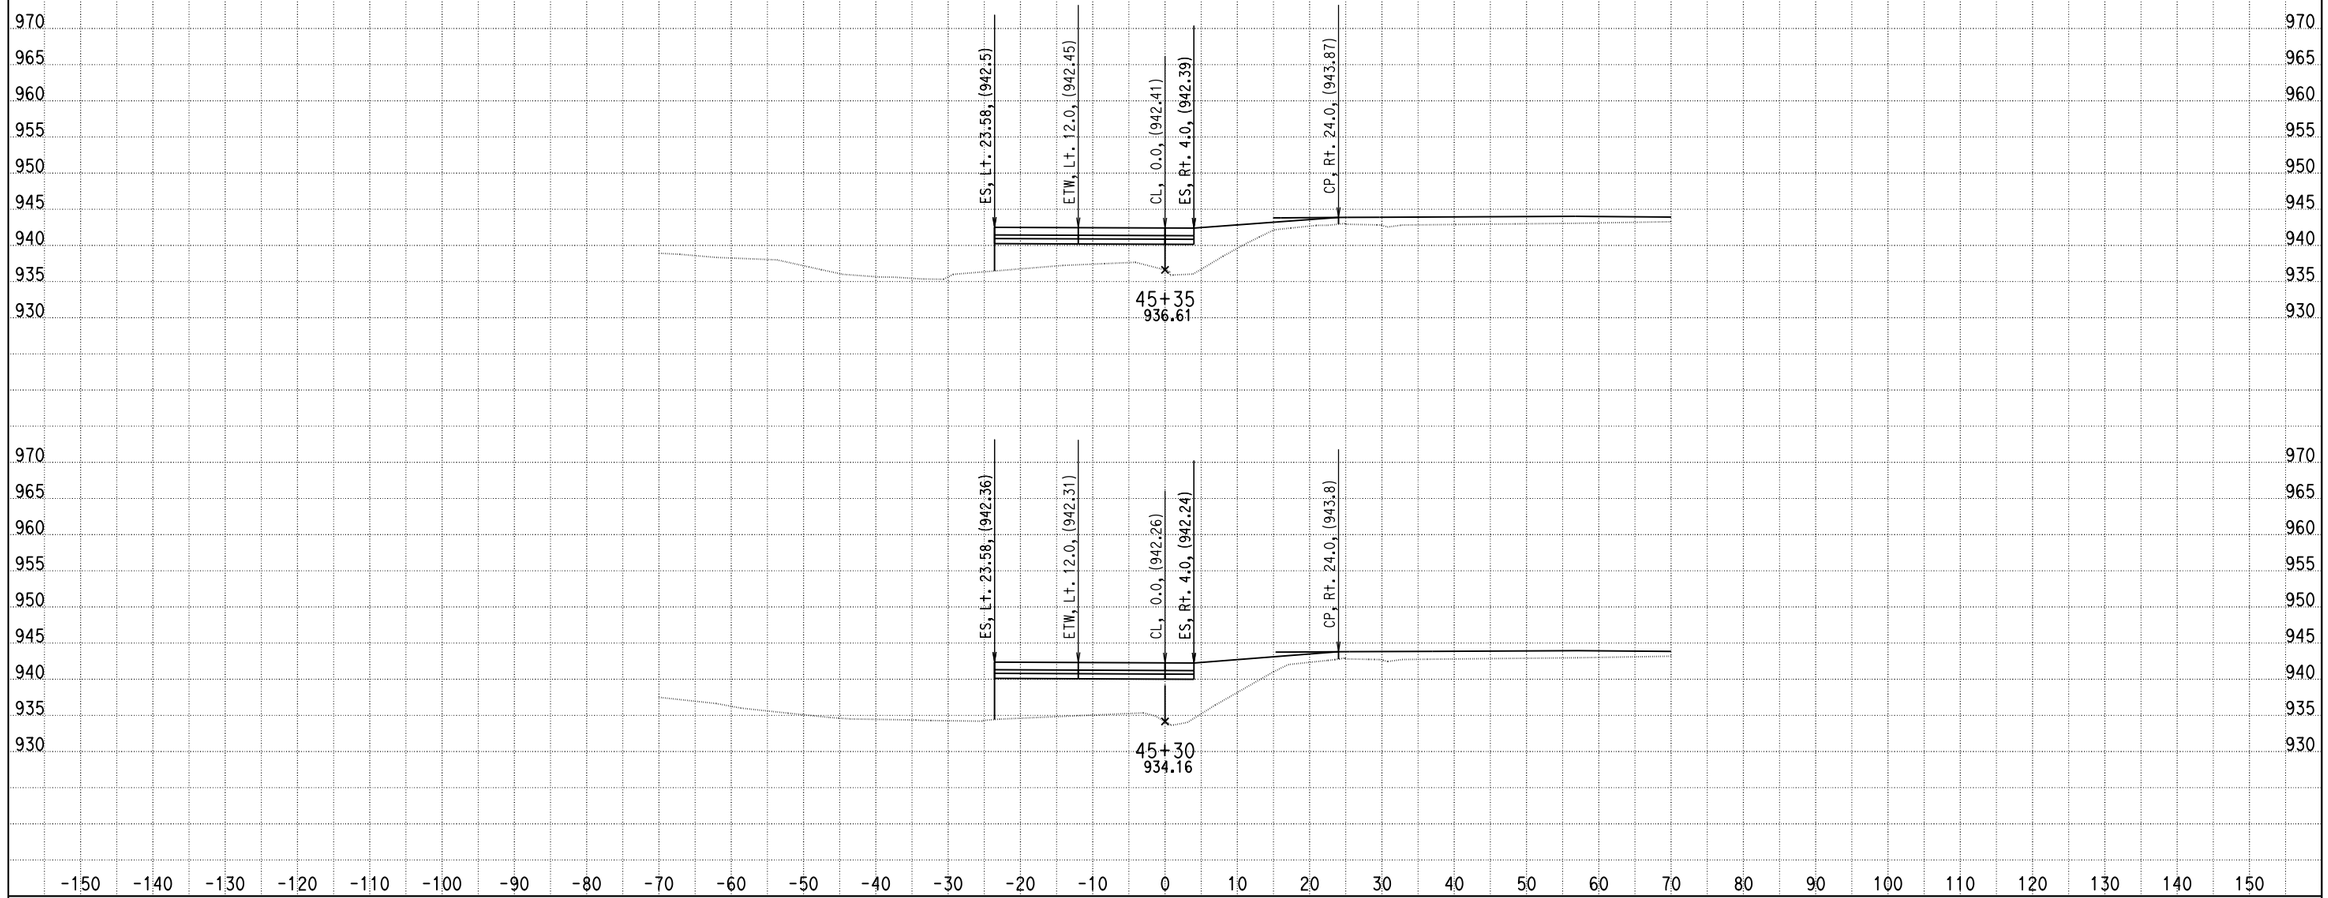

DATE: 4/8/2014

KC Project: 0818E File: D:\PROJECT\0818E\UPDATE-RAMP\hrf2f3-pro.ear

SCALE: 1" = 10' Horiz.
1" = 10' Vert.

All Dimensions are US Survey Feet

RAMPF2F3
CROSS SECTIONS

DESIGN STUDY ONLY

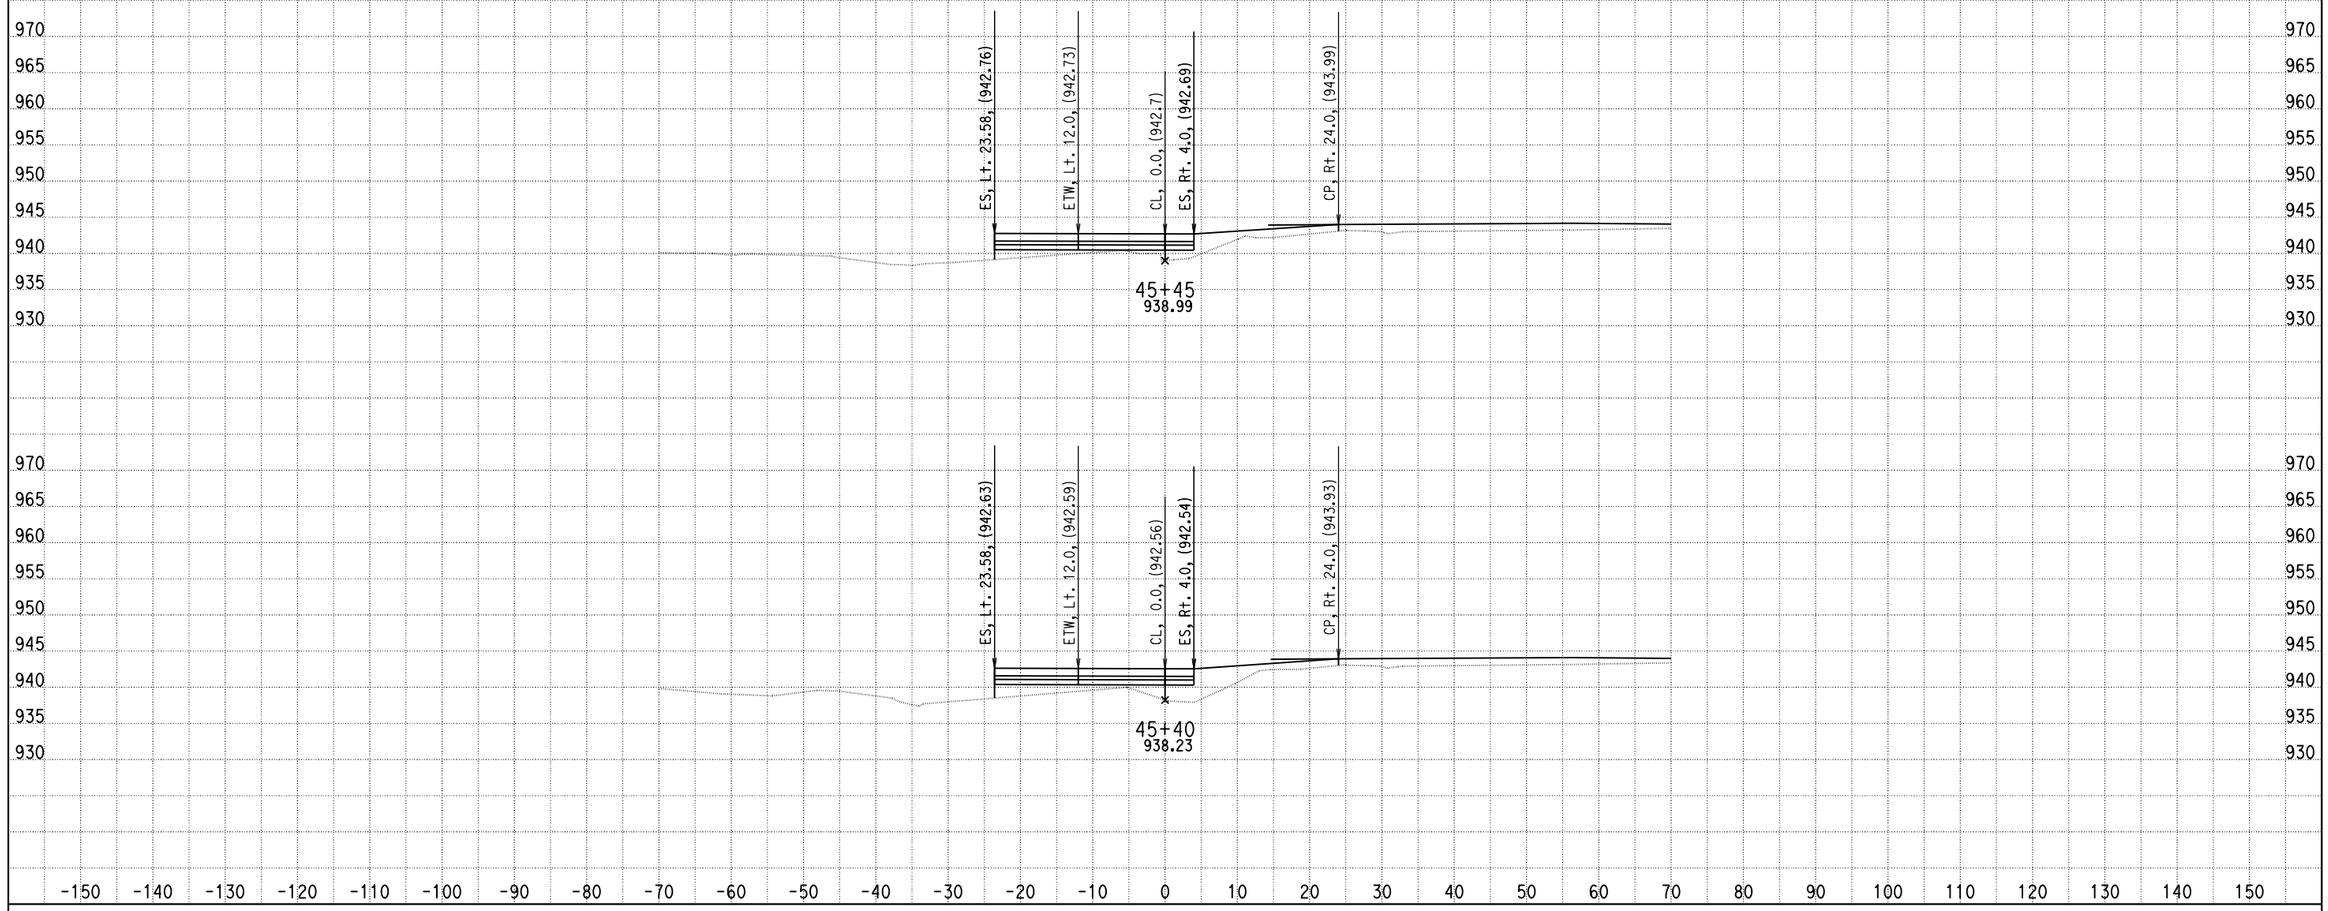

DATE: 4/8/2014

KC Project: 0818E File: D:\PROJECT\0818E\UPDATE-RAMP\hrf2f3-pro.ear

SCALE: 1" = 10' Horiz.
1" = 10' Vert.

All Dimensions are US Survey Feet

RAMPF2F3
CROSS SECTIONS

DESIGN STUDY ONLY

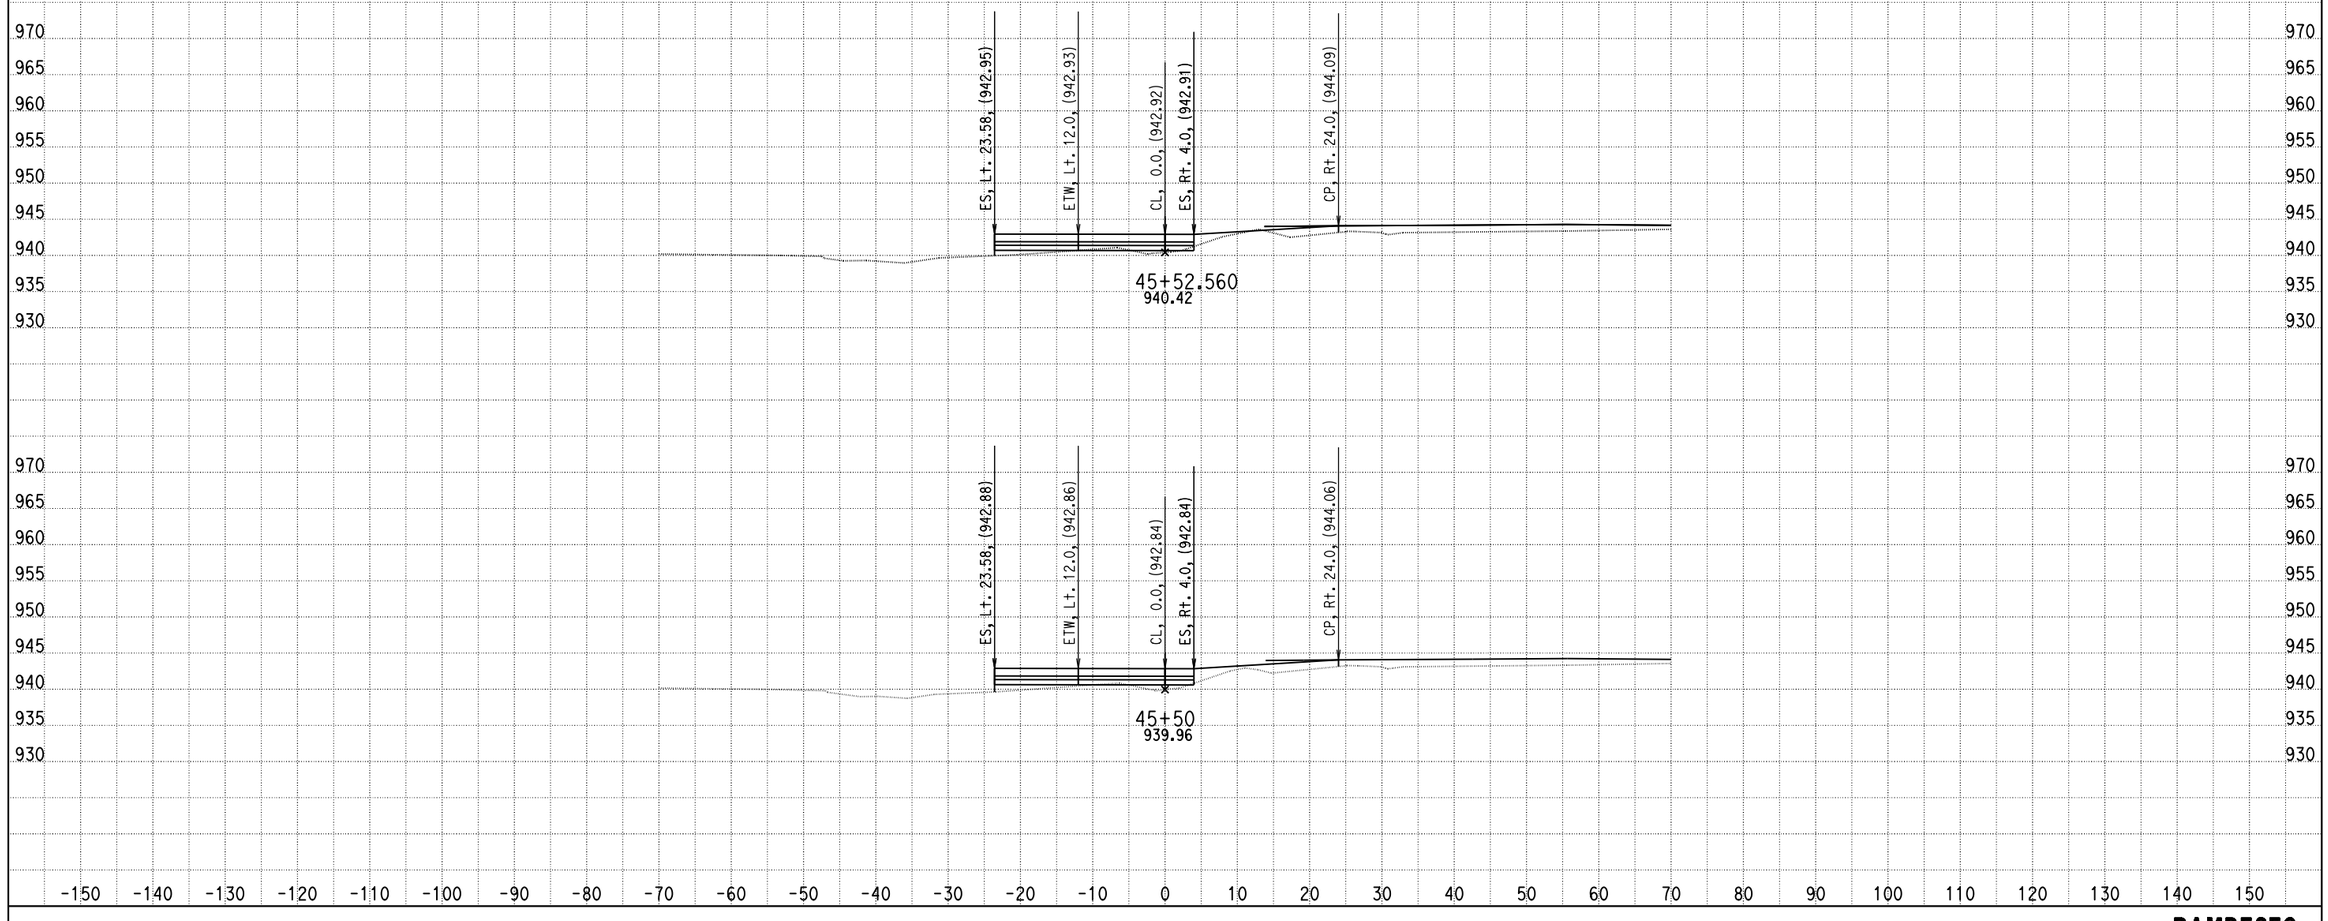

DATE: 4/8/2014

KC Project: 0818E File: D:\PROJECT\0818E\UPDATE-RAMP\hrf2f3-pro.ear

SCALE: 1" = 10' Horiz.
1" = 10' Vert.

All Dimensions are US Survey Feet

RAMPF2F3
CROSS SECTIONS

DESIGN STUDY ONLY

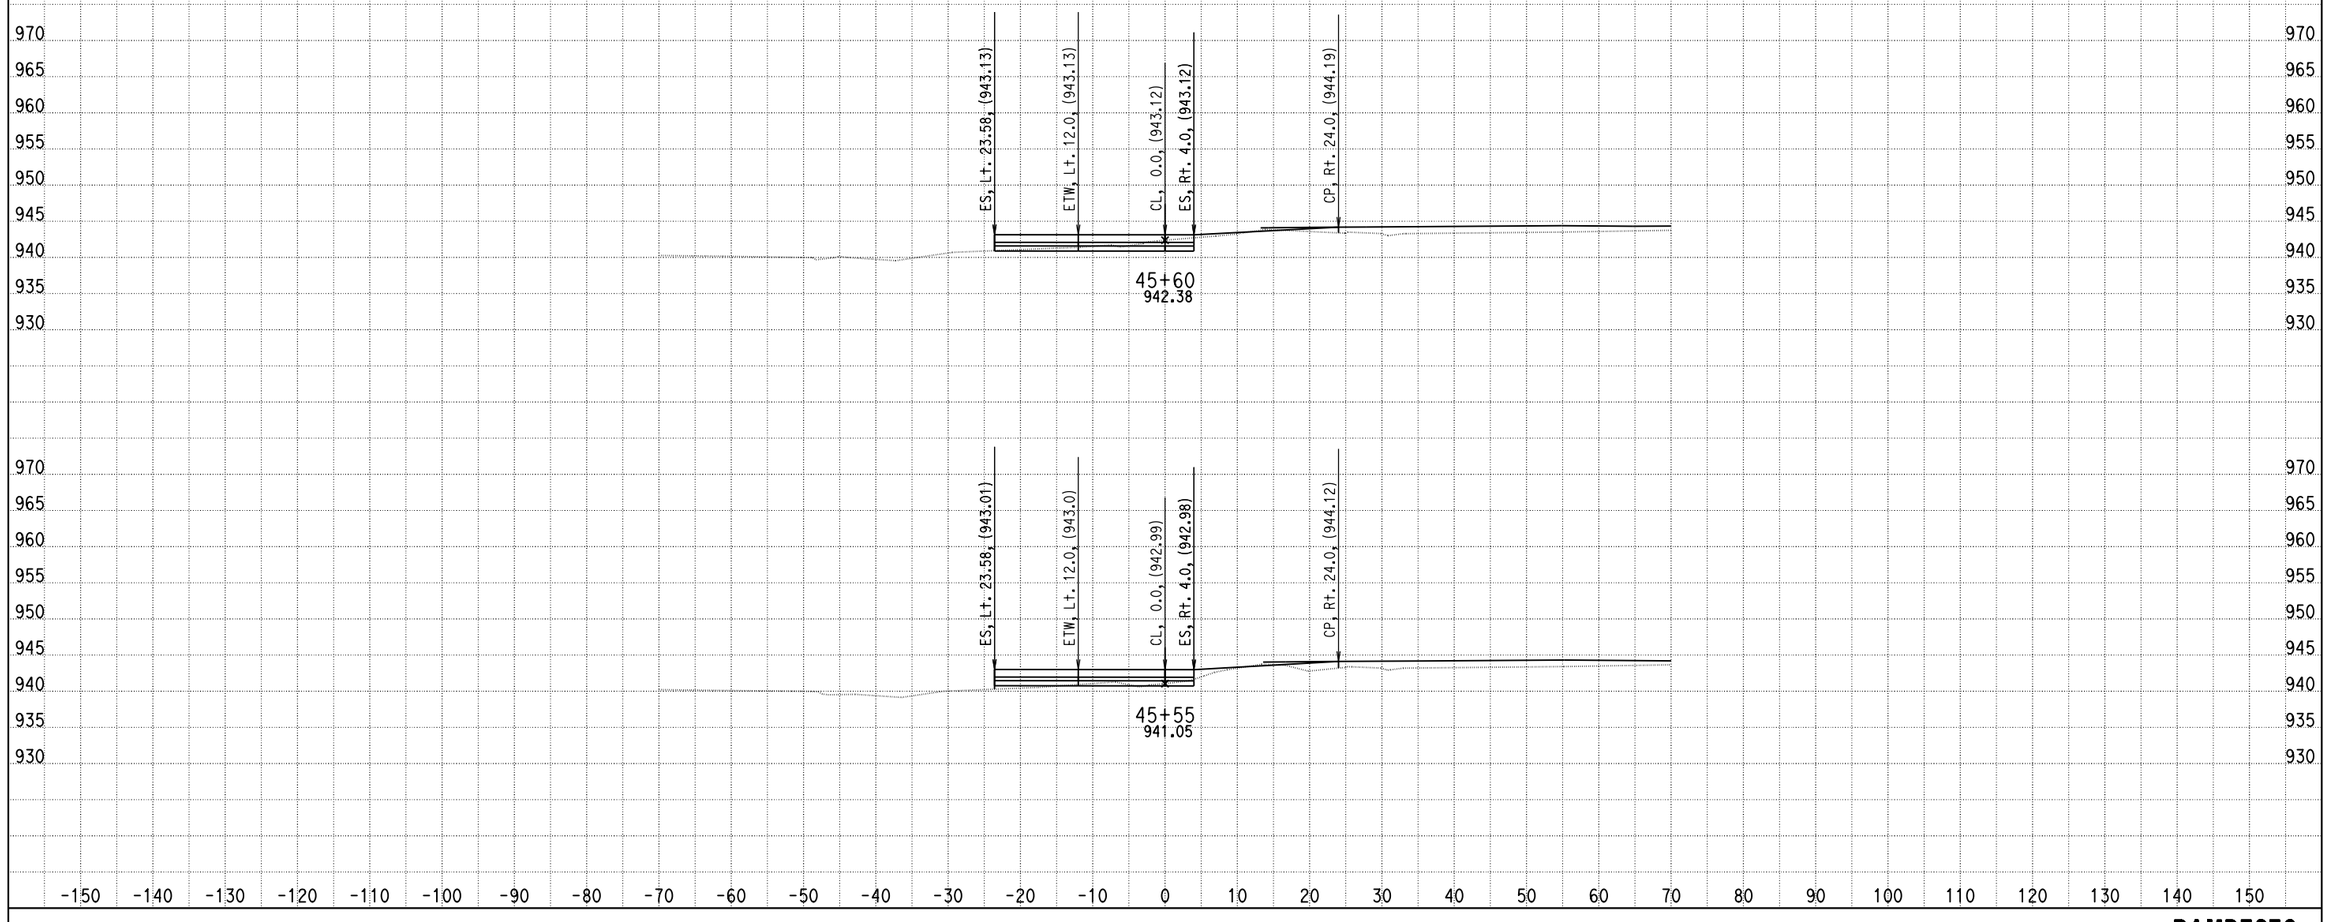

DATE: 4/8/2014

KC Project: 0818E File: D:\PROJECT\0818E\UPDATE-RAMP\hrf2f3-pro.ear

SCALE: 1" = 10' Horiz.
1" = 10' Vert.

All Dimensions are US Survey Feet

RAMPF2F3
CROSS SECTIONS

DESIGN STUDY ONLY

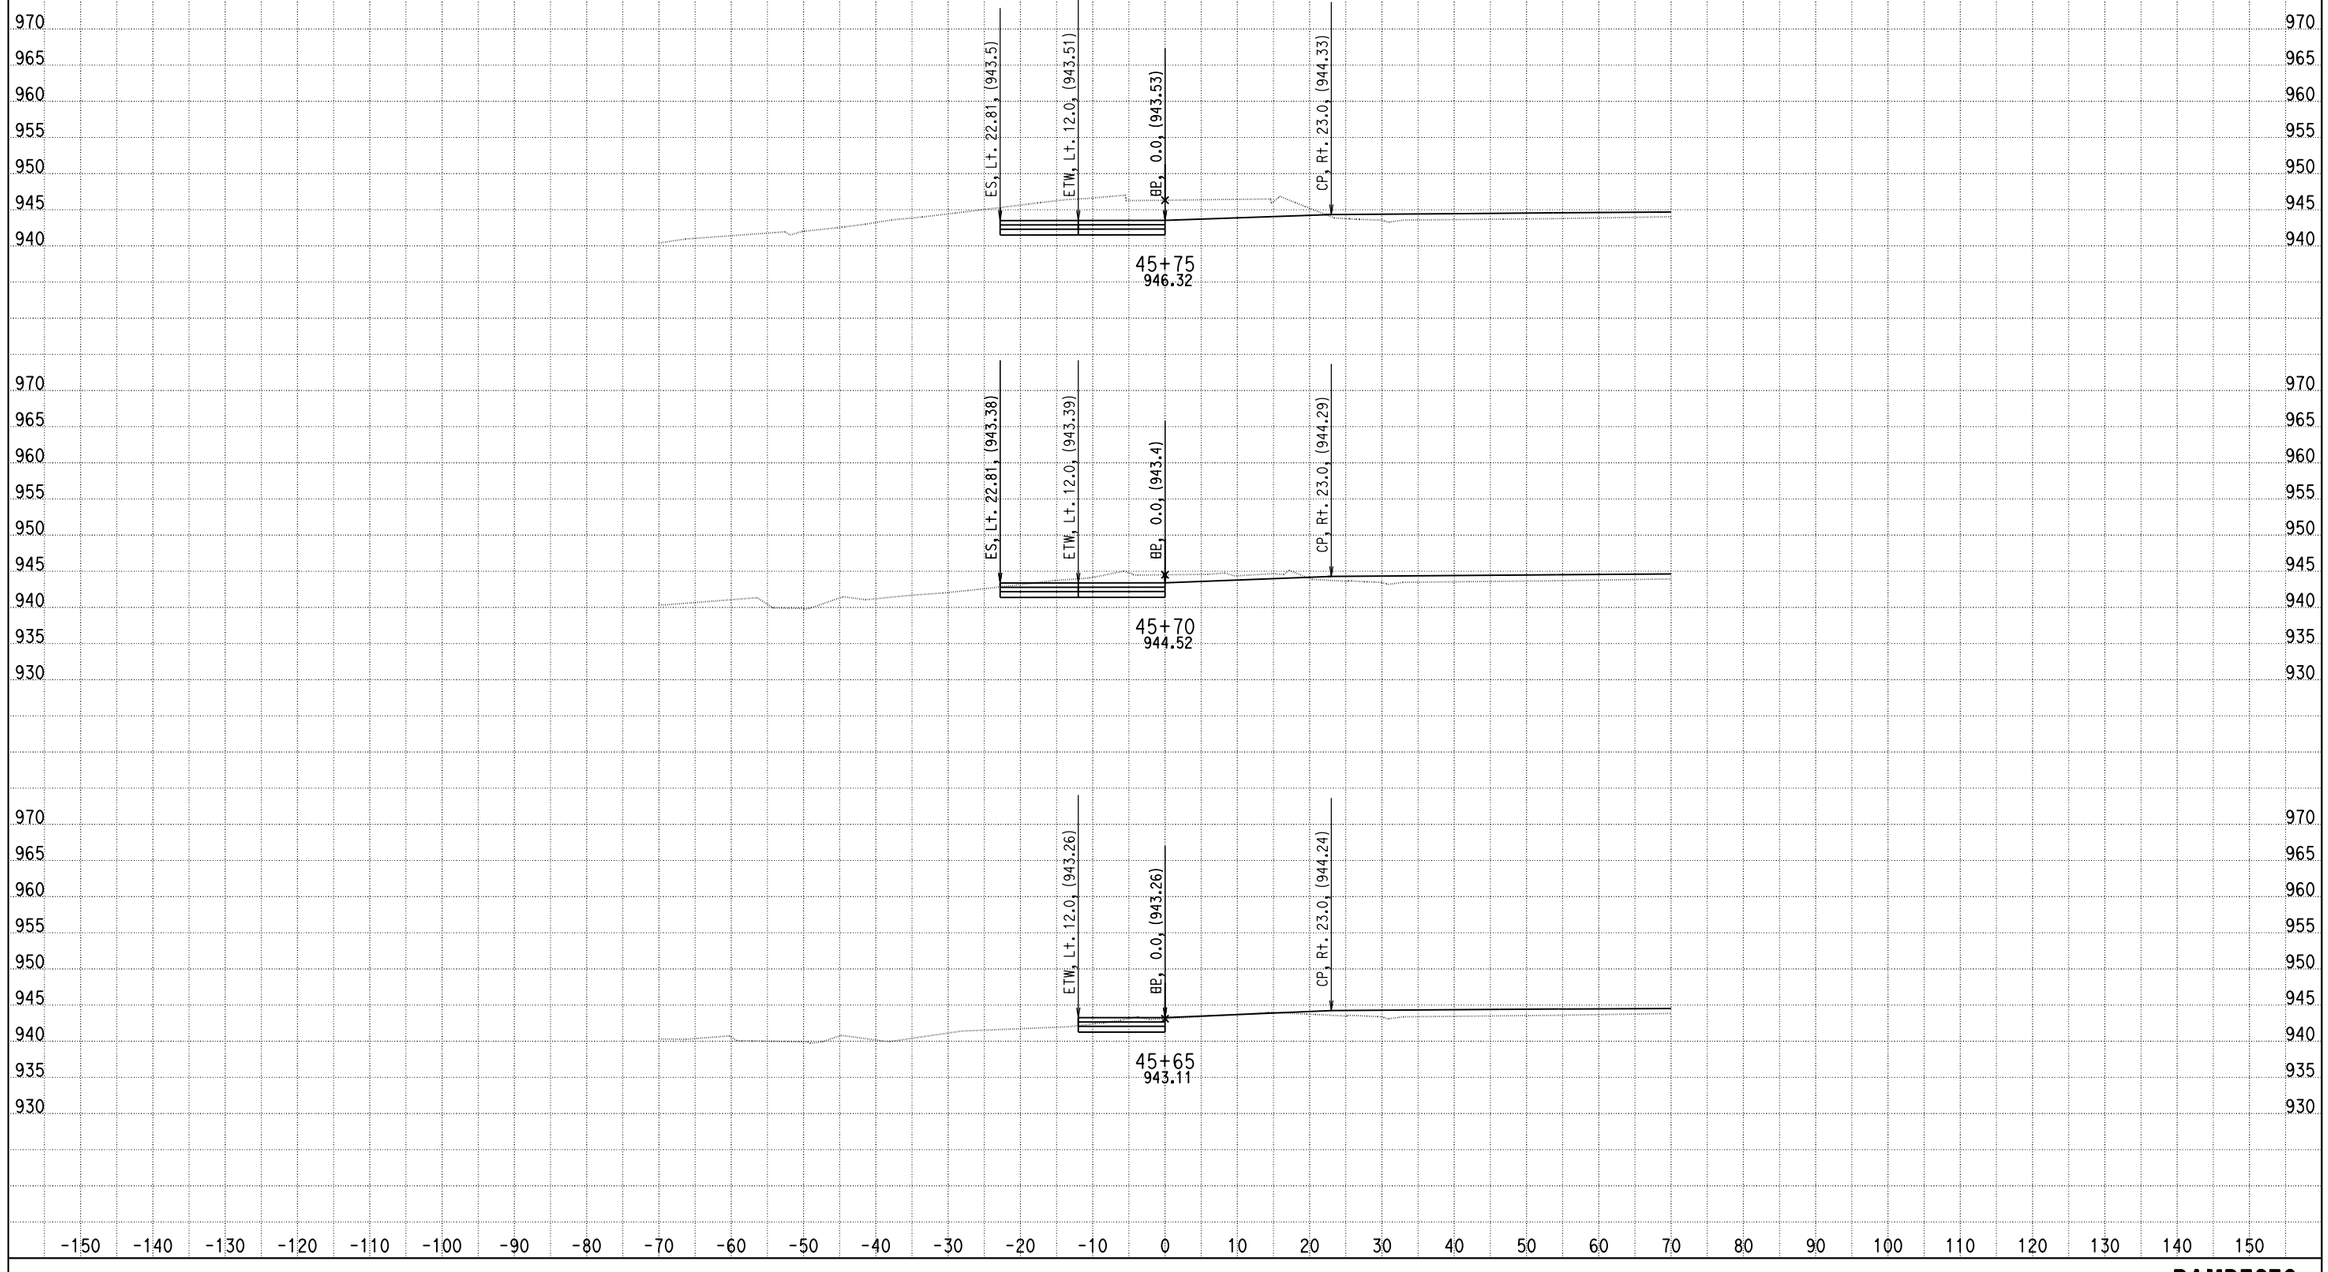

DATE: 4/8/2014

KC Project: 0818E File: D:\PROJECT\0818E\UPDATE-RAMP\hrf2f3-pro.ear

SCALE: 1" = 10' Horiz.
1" = 10' Vert.

All Dimensions are US Survey Feet

RAMPF2F3
CROSS SECTIONS

DESIGN STUDY ONLY

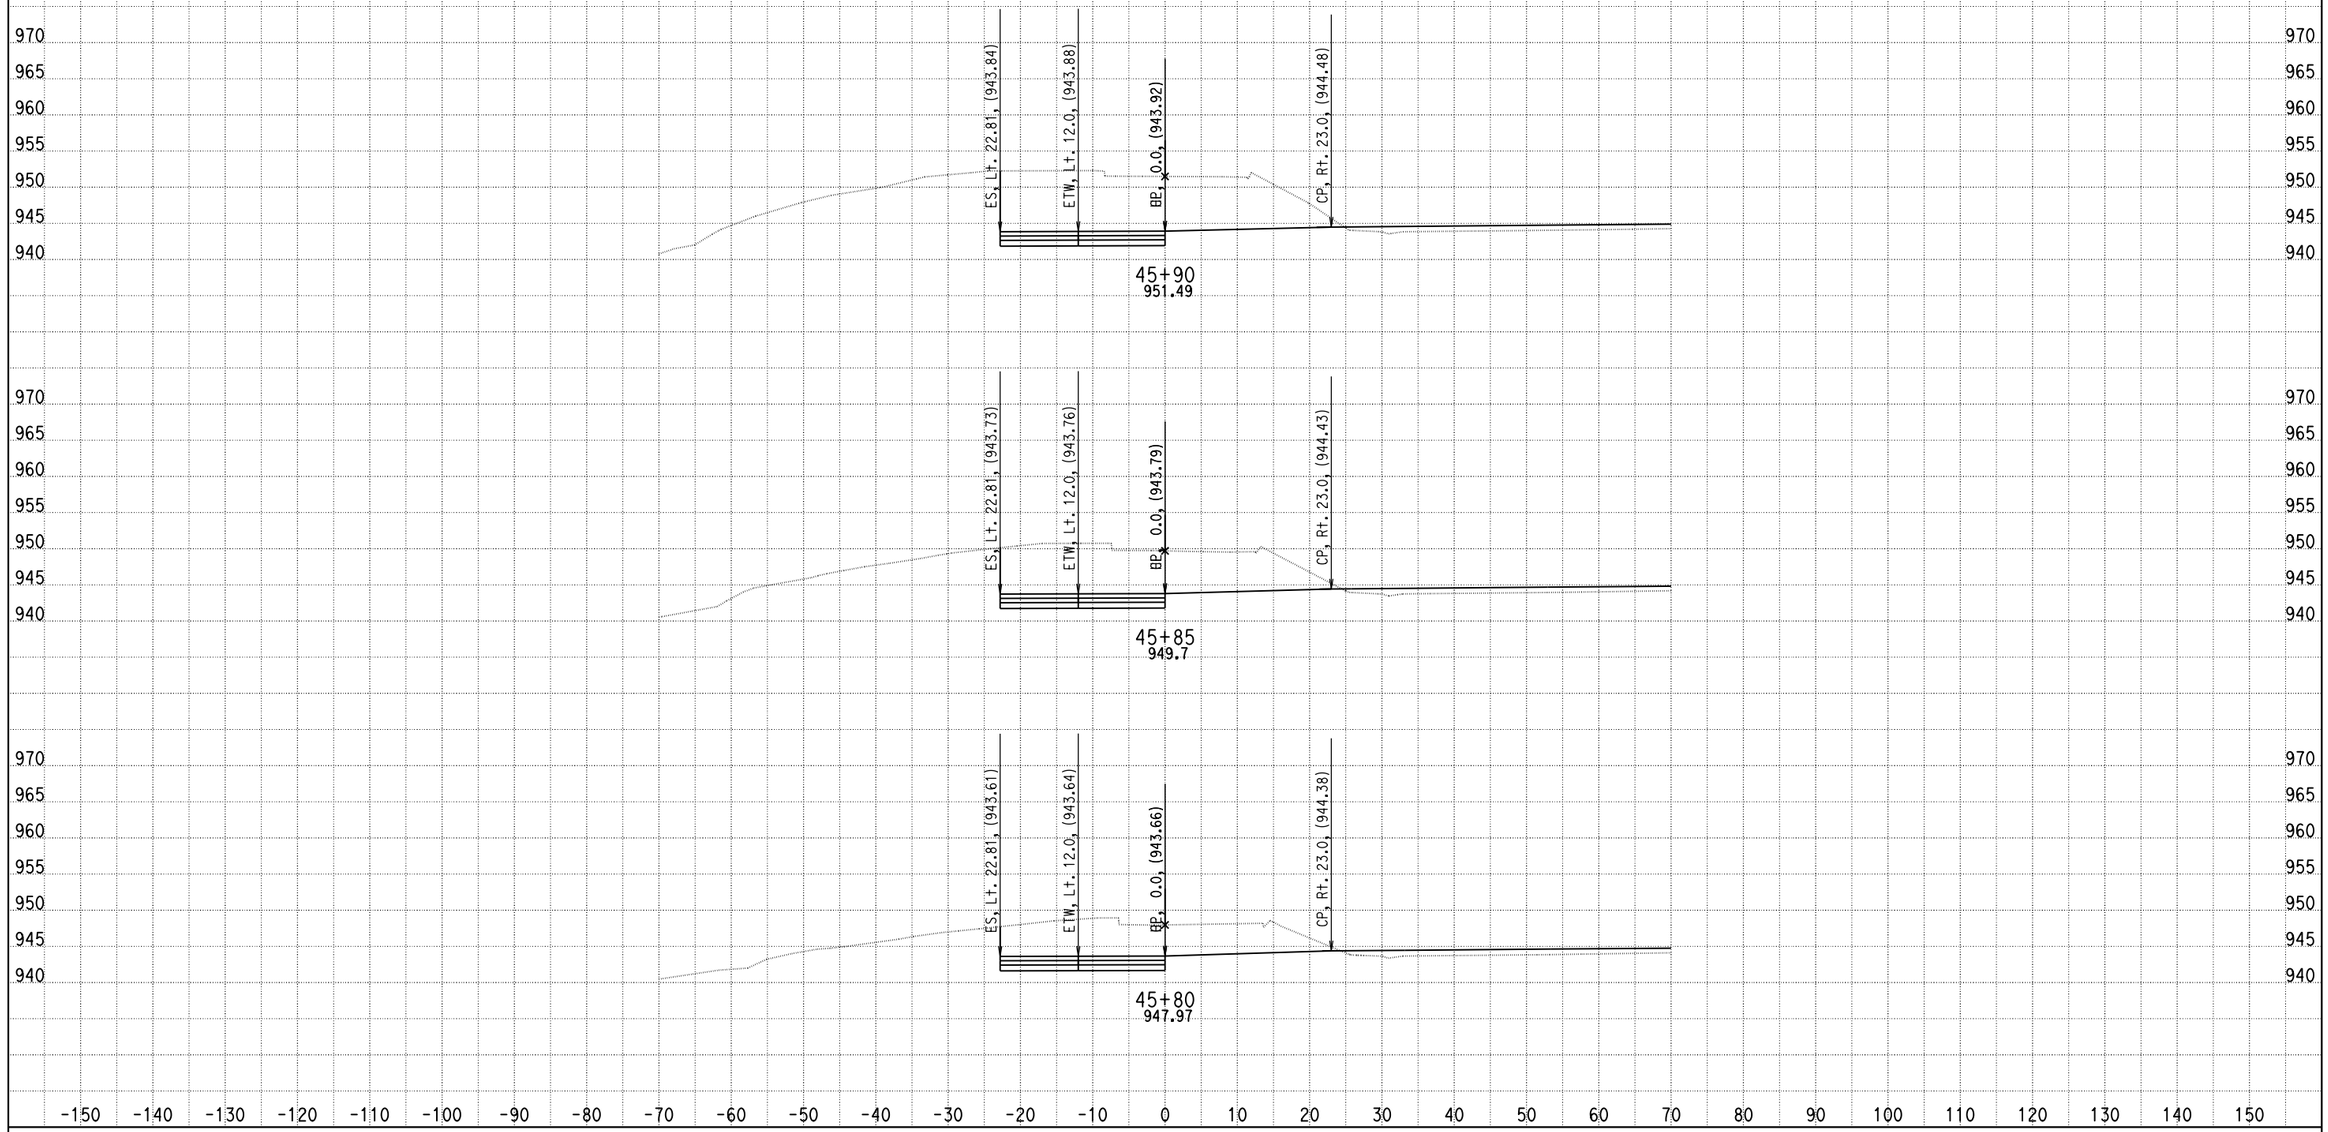

DATE: 4/8/2014

KC Project: 0818E File: D:\PROJECT\0818E\UPDATE-RAMP\hrf2f3-pro.ear

SCALE: 1" = 10' Horiz.
1" = 10' Vert.

All Dimensions are US Survey Feet

RAMPF2F3
CROSS SECTIONS

SHEET 234 OF XXX

DESIGN STUDY ONLY

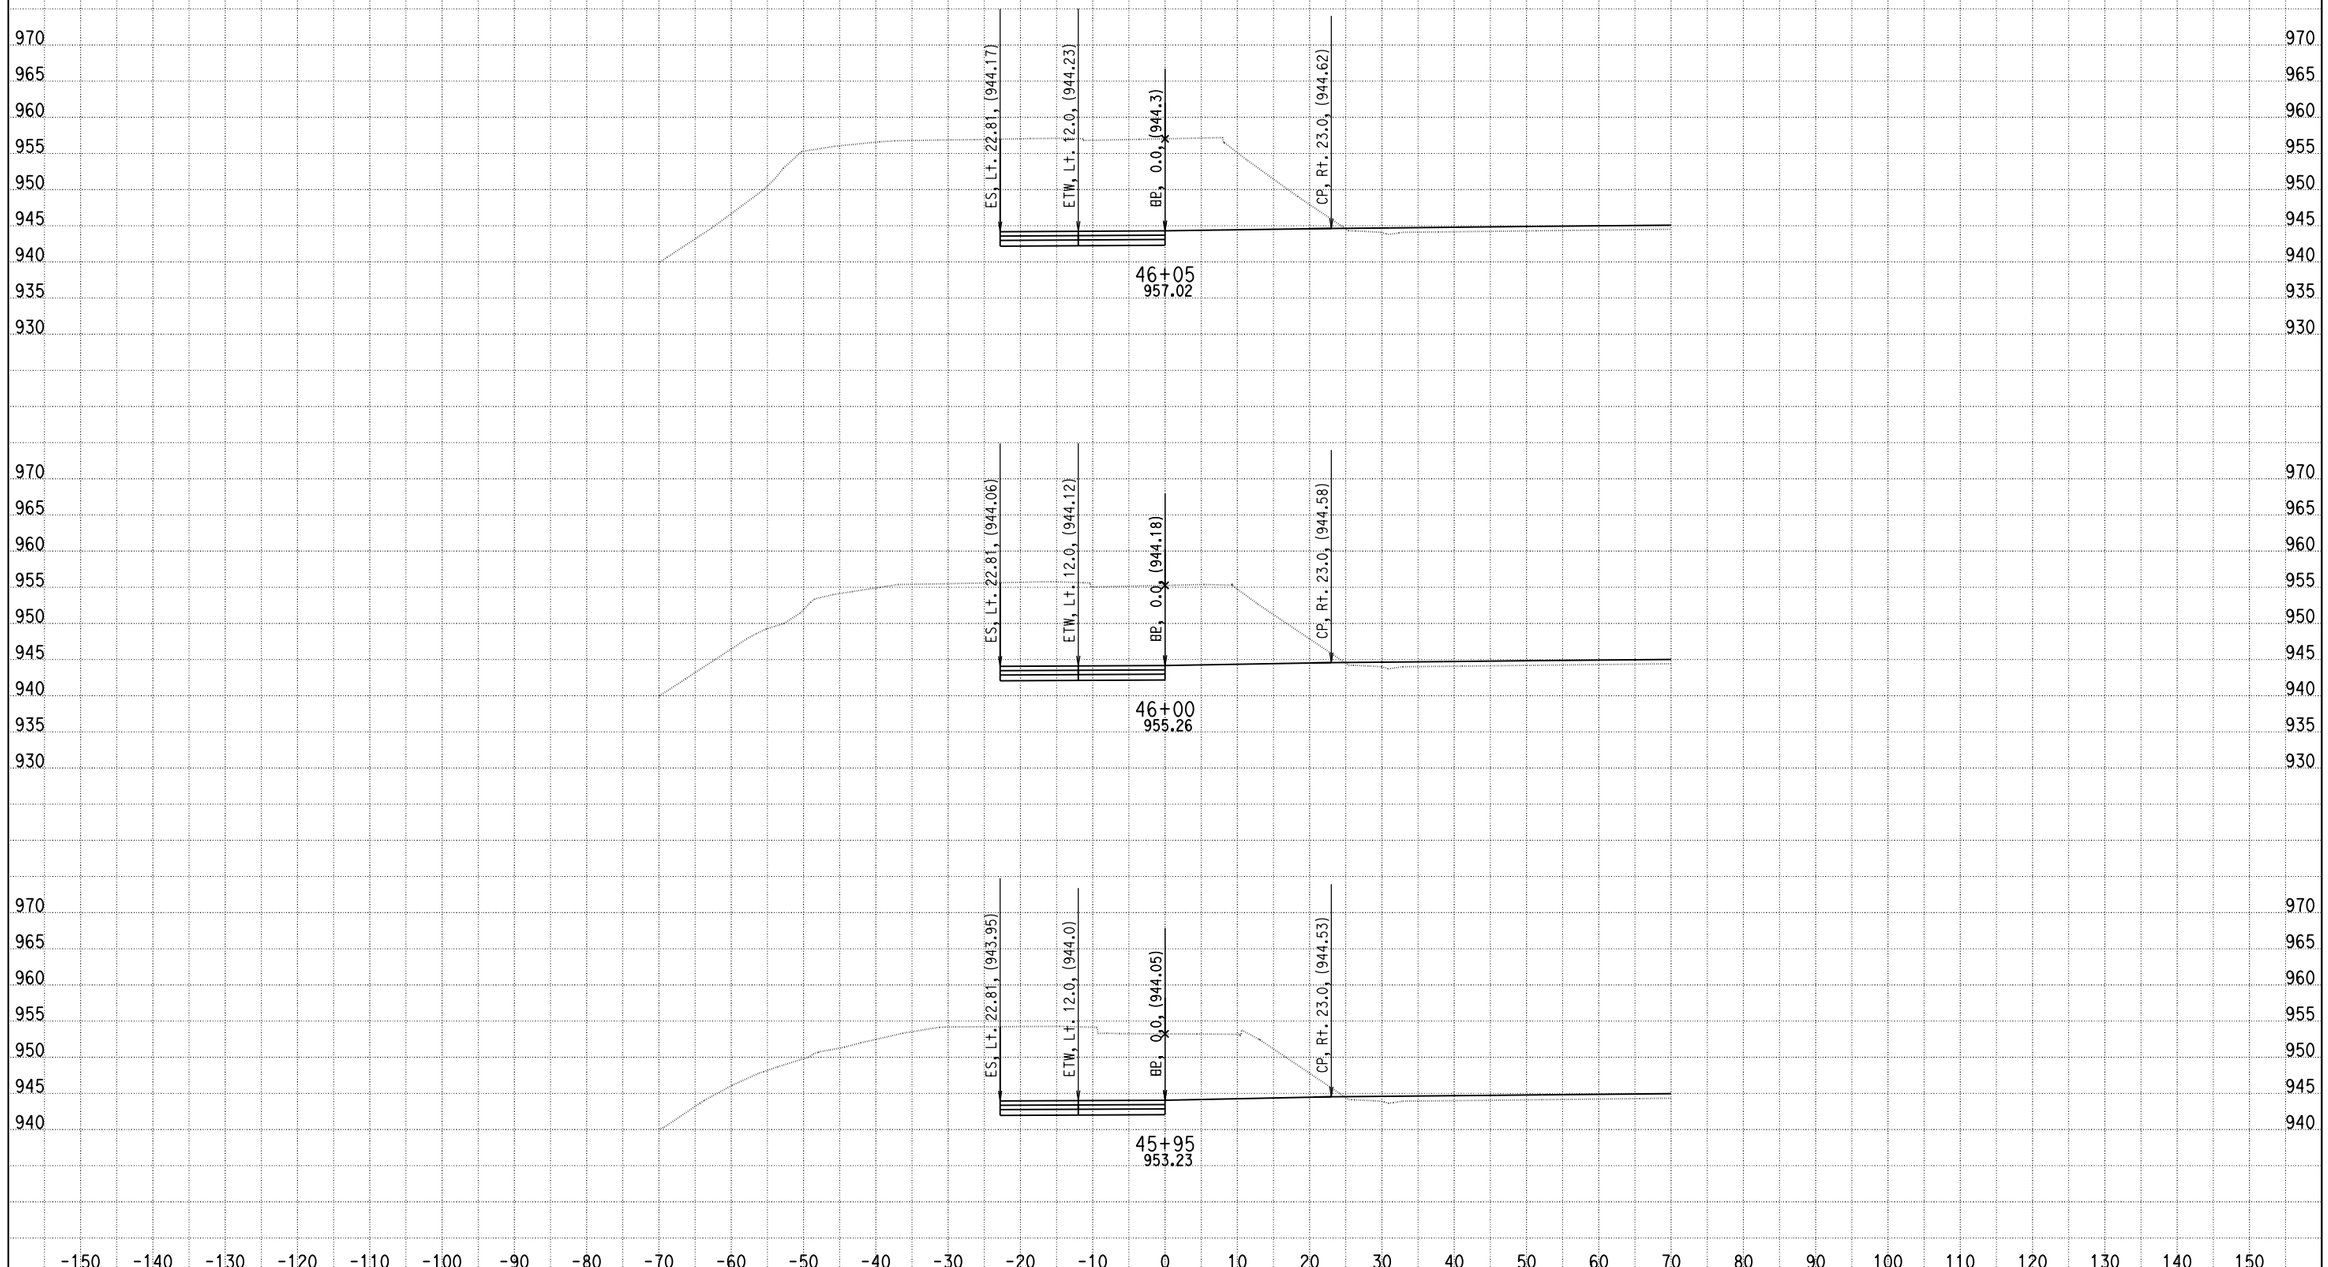

DATE: 4/8/2014

KC Project: 0818E File: D:\PROJECT\0818E\UPDATE-RAMP\hrf2f3-pro.ear

SCALE: 1" = 10' Horiz.
1" = 10' Vert.

All Dimensions are US Survey Feet

RAMPF2F3
CROSS SECTIONS

SHEET 235 OF XXX

DESIGN STUDY ONLY

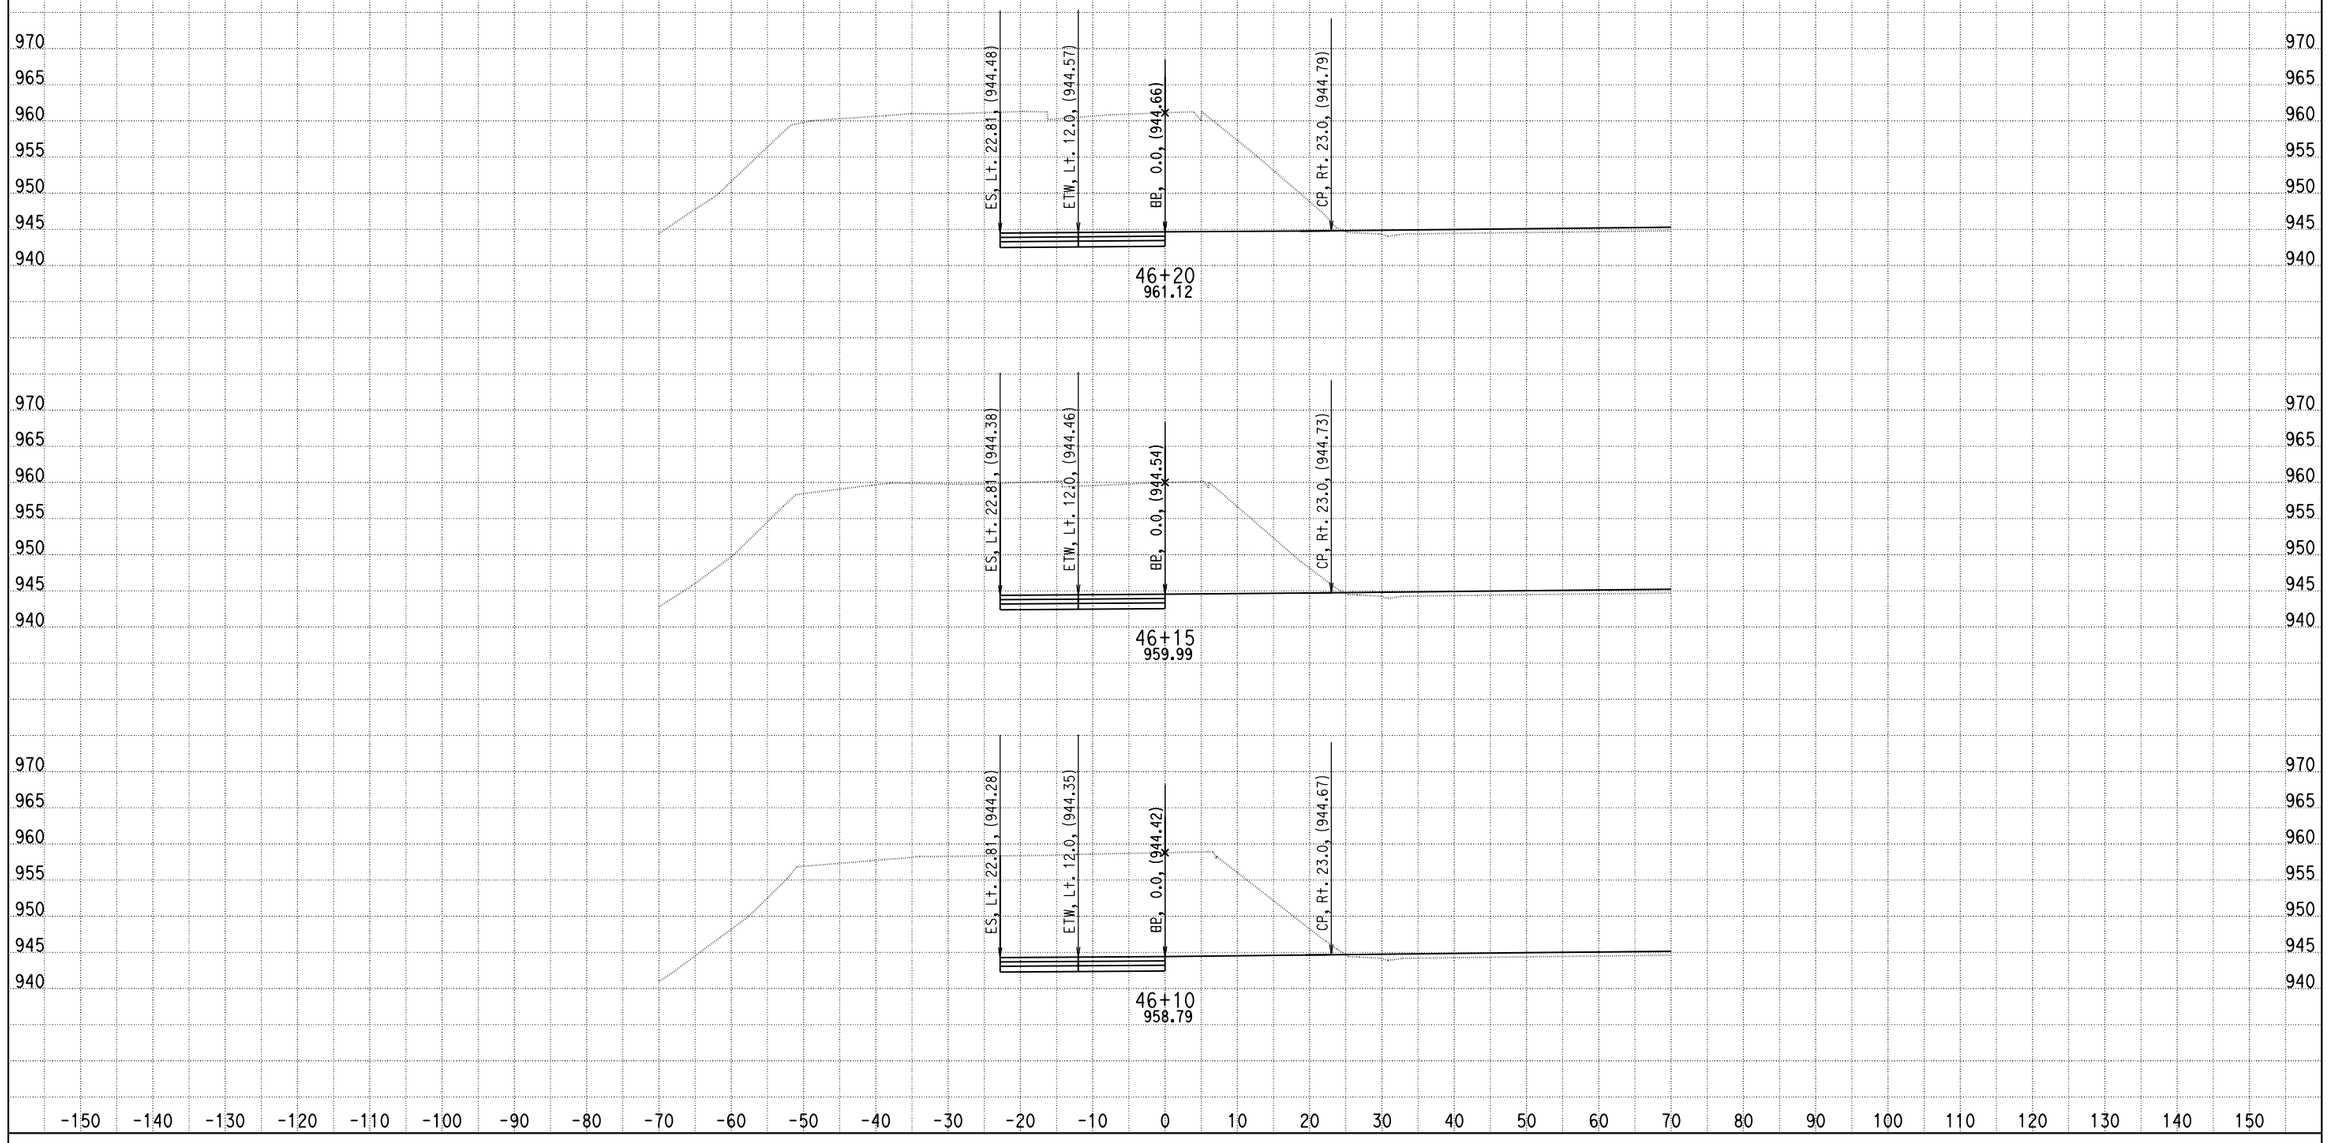

DATE: 4/8/2014

KC Project: 0818E File: D:\PROJECT\0818E\UPDATE-RAMP\hrf2f3-pro.ear

SCALE: 1" = 10' Horiz.
1" = 10' Vert.

All Dimensions are US Survey Feet

RAMPF2F3
CROSS SECTIONS

DESIGN STUDY ONLY

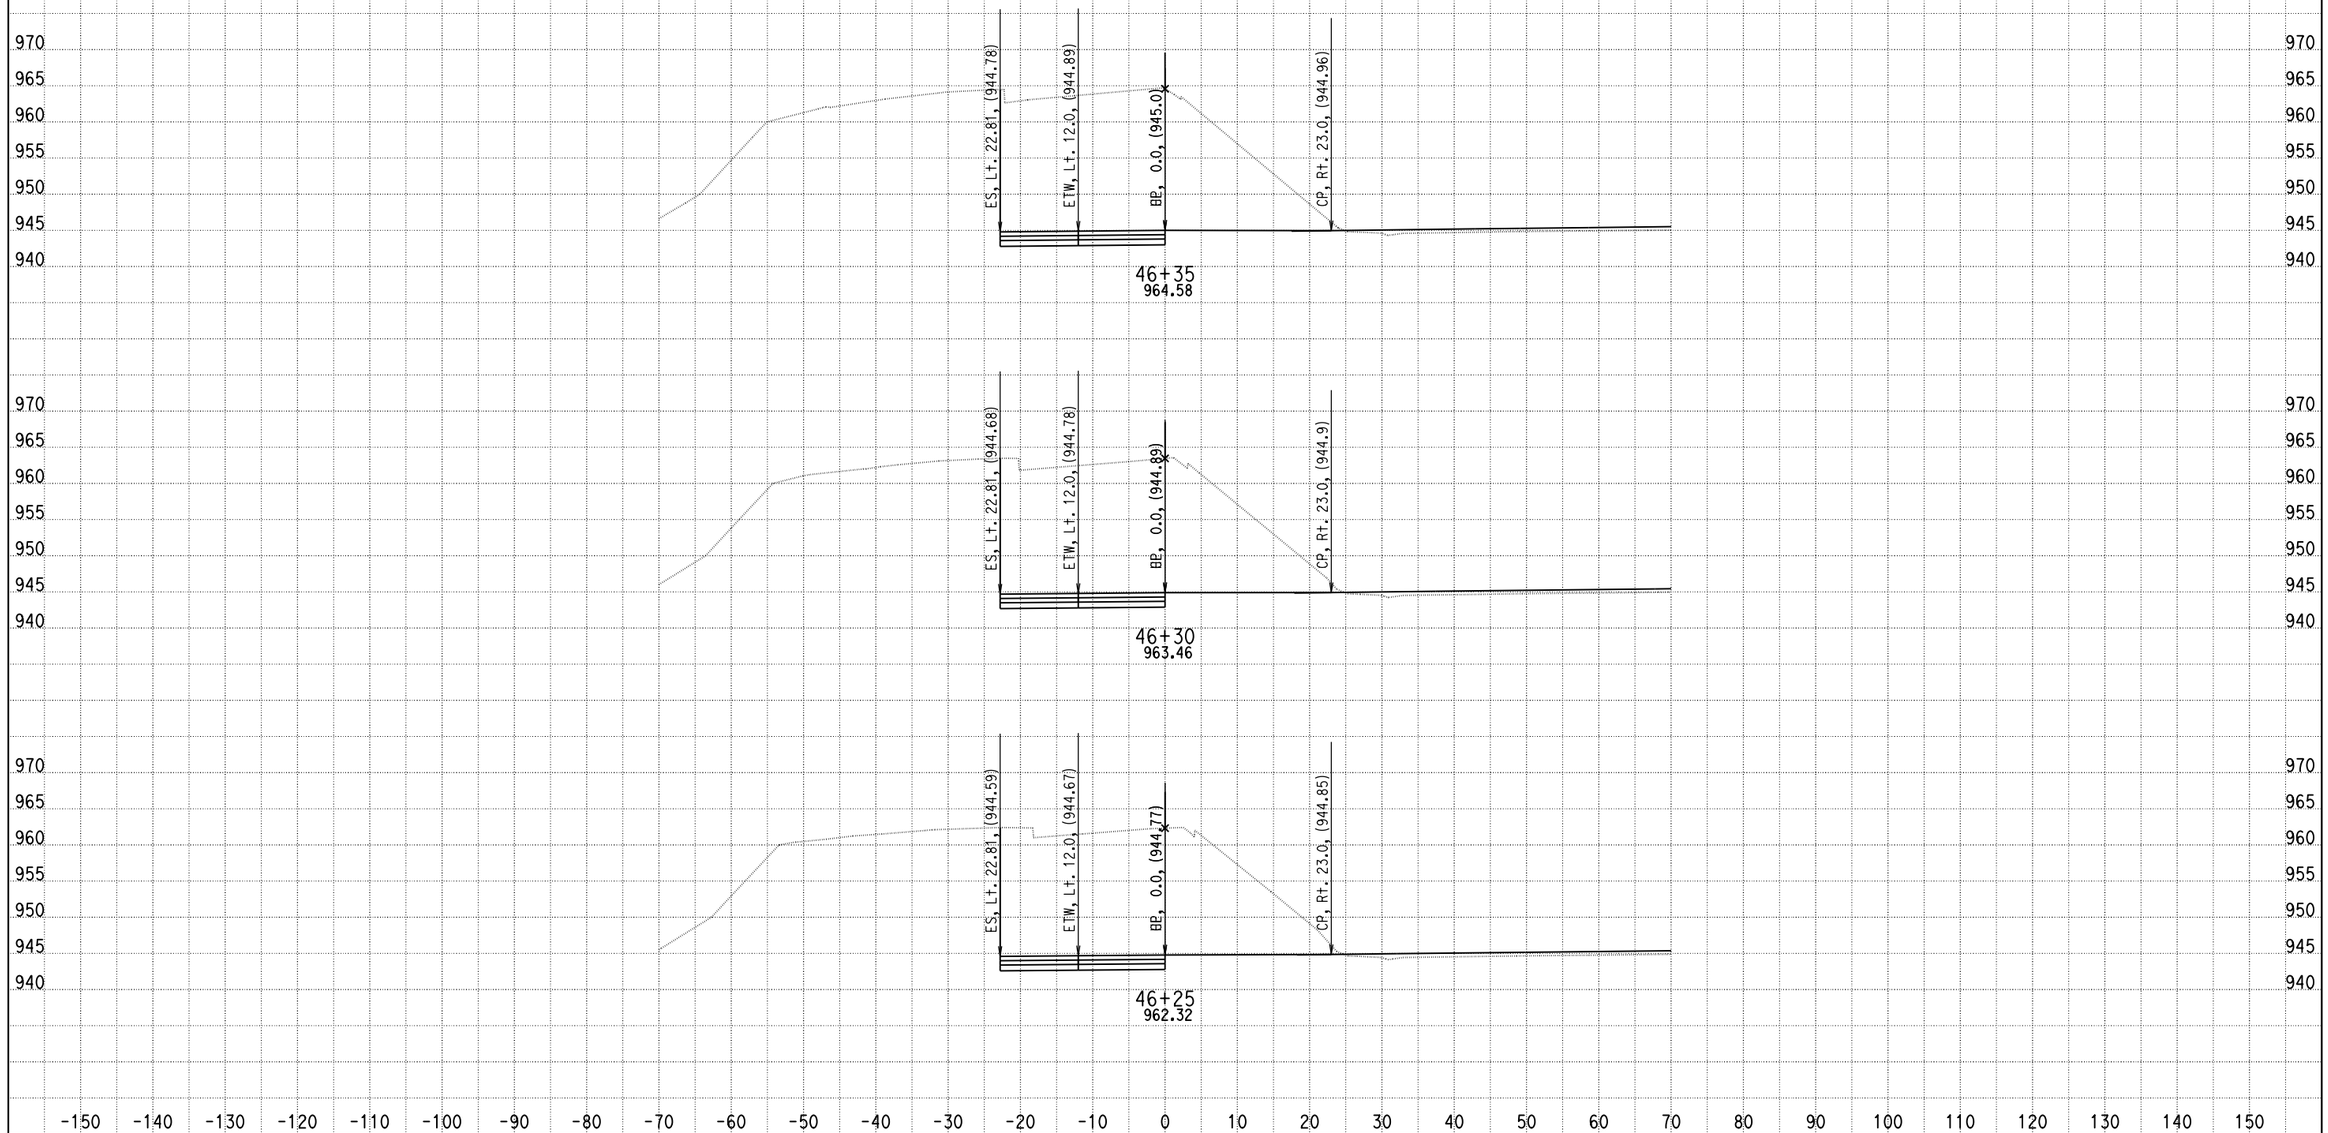

DATE: 4/8/2014

KC Project: 0818E File: D:\PROJECT\0818E\UPDATE-RAMP\hrf2f3-pro.ear

SCALE: 1" = 10' Horiz.
1" = 10' Vert.

All Dimensions are US Survey Feet

RAMPF2F3
CROSS SECTIONS

SHEET 237 OF XXX

DESIGN STUDY ONLY

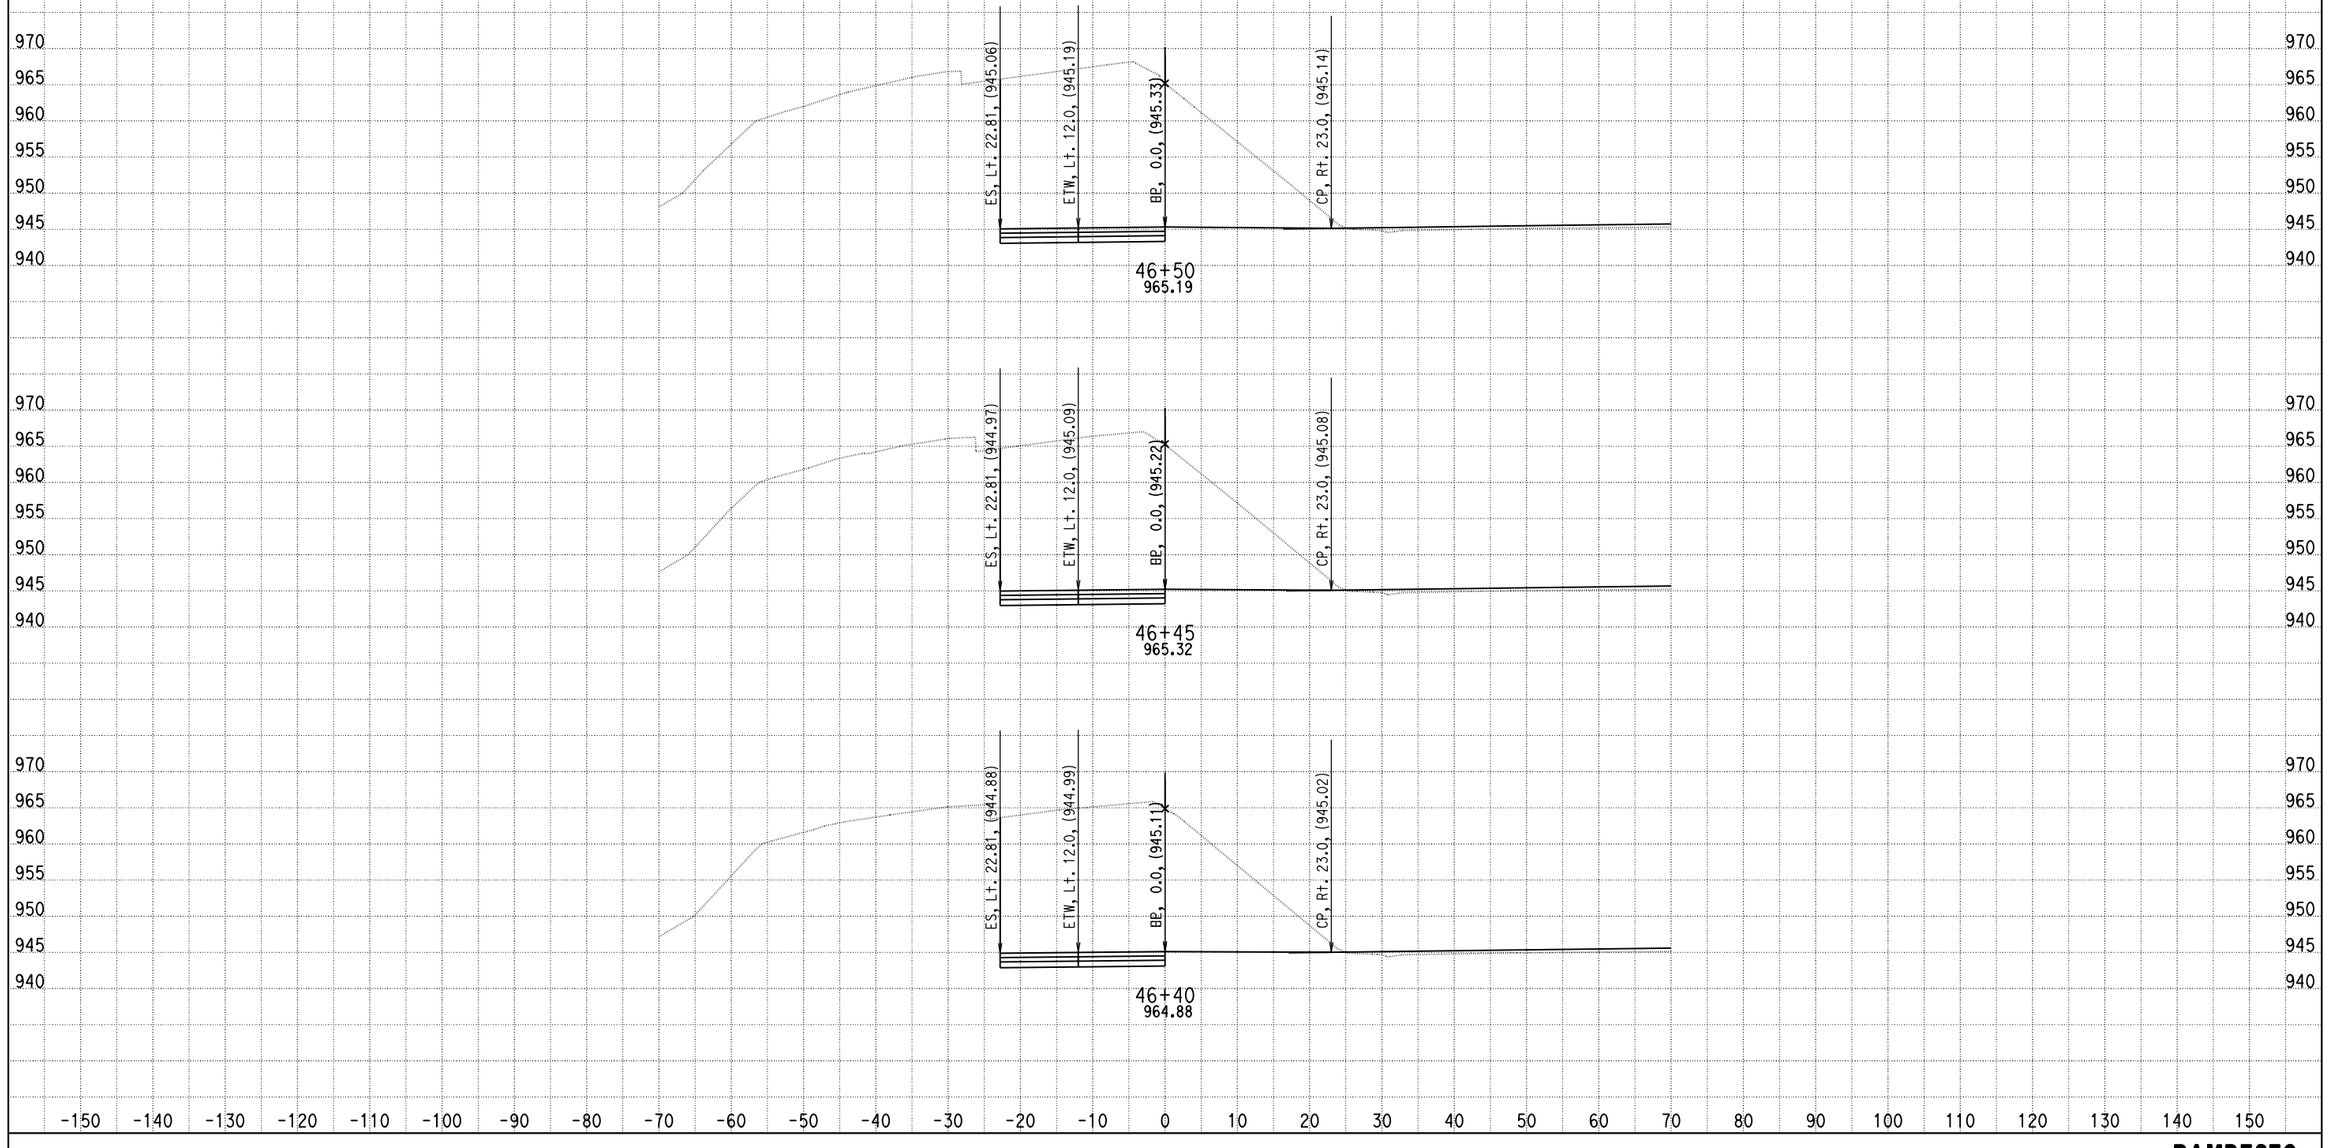

DATE: 4/8/2014

KC Project: 0818E File: D:\PROJECT\0818E\UPDATE-RAMP\hrf2f3-pro.ear

SCALE: 1" = 10' Horiz.
1" = 10' Vert.

All Dimensions are US Survey Feet

RAMPF2F3
CROSS SECTIONS

DESIGN STUDY ONLY

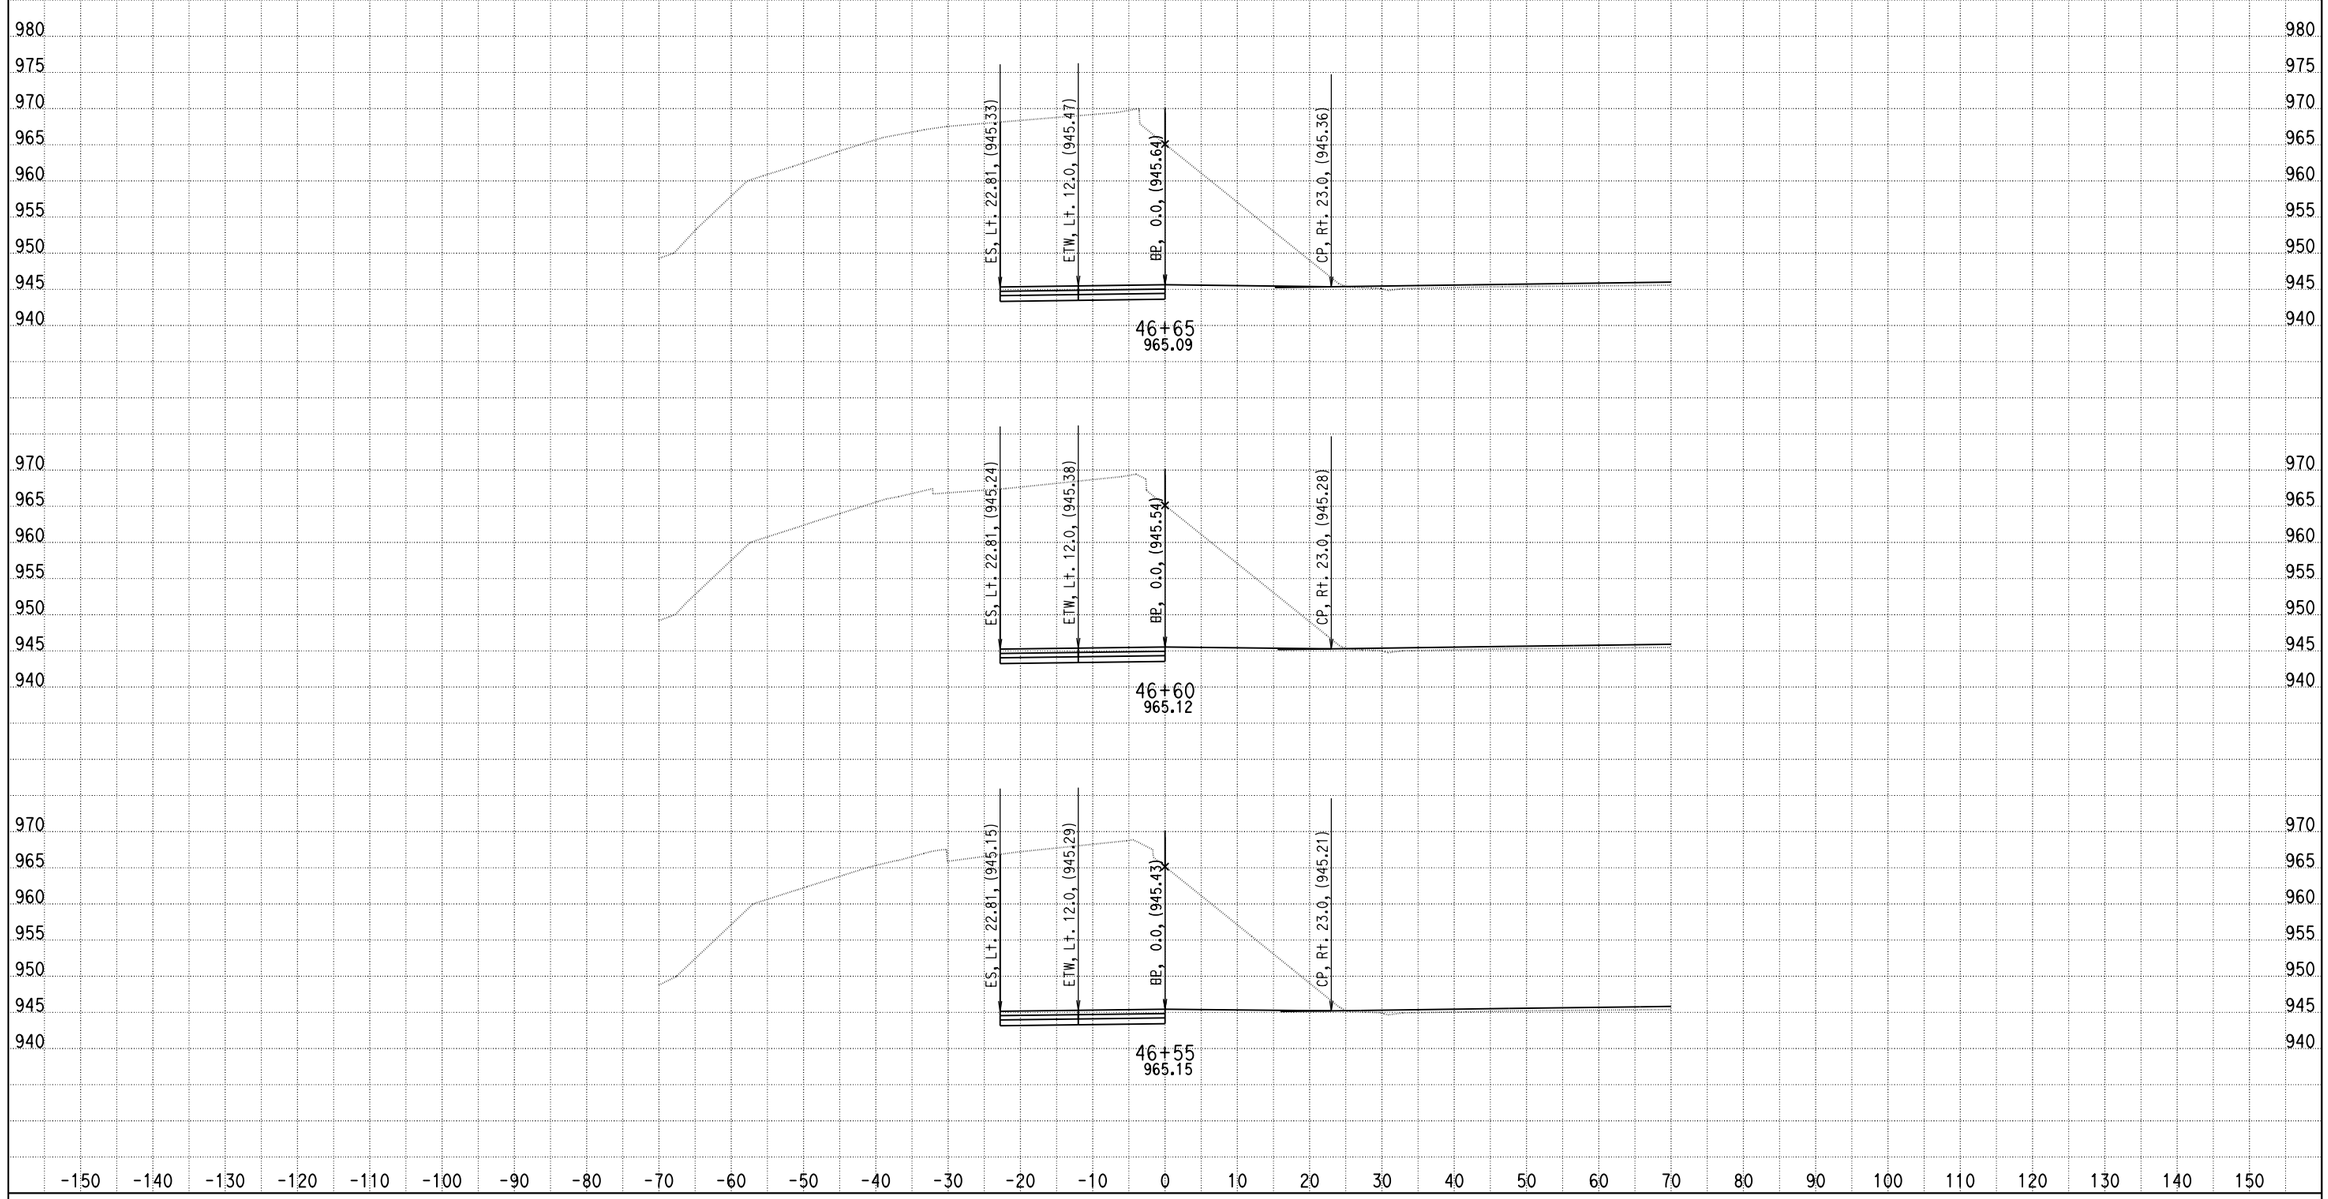

DATE: 4/8/2014

KC Project: 0818E File: D:\PROJECT\0818E\UPDATE-RAMP\hrf2f3-pro.ear

SCALE: 1" = 10' Horiz.
1" = 10' Vert.

All Dimensions are US Survey Feet

RAMPF2F3
CROSS SECTIONS

DESIGN STUDY ONLY

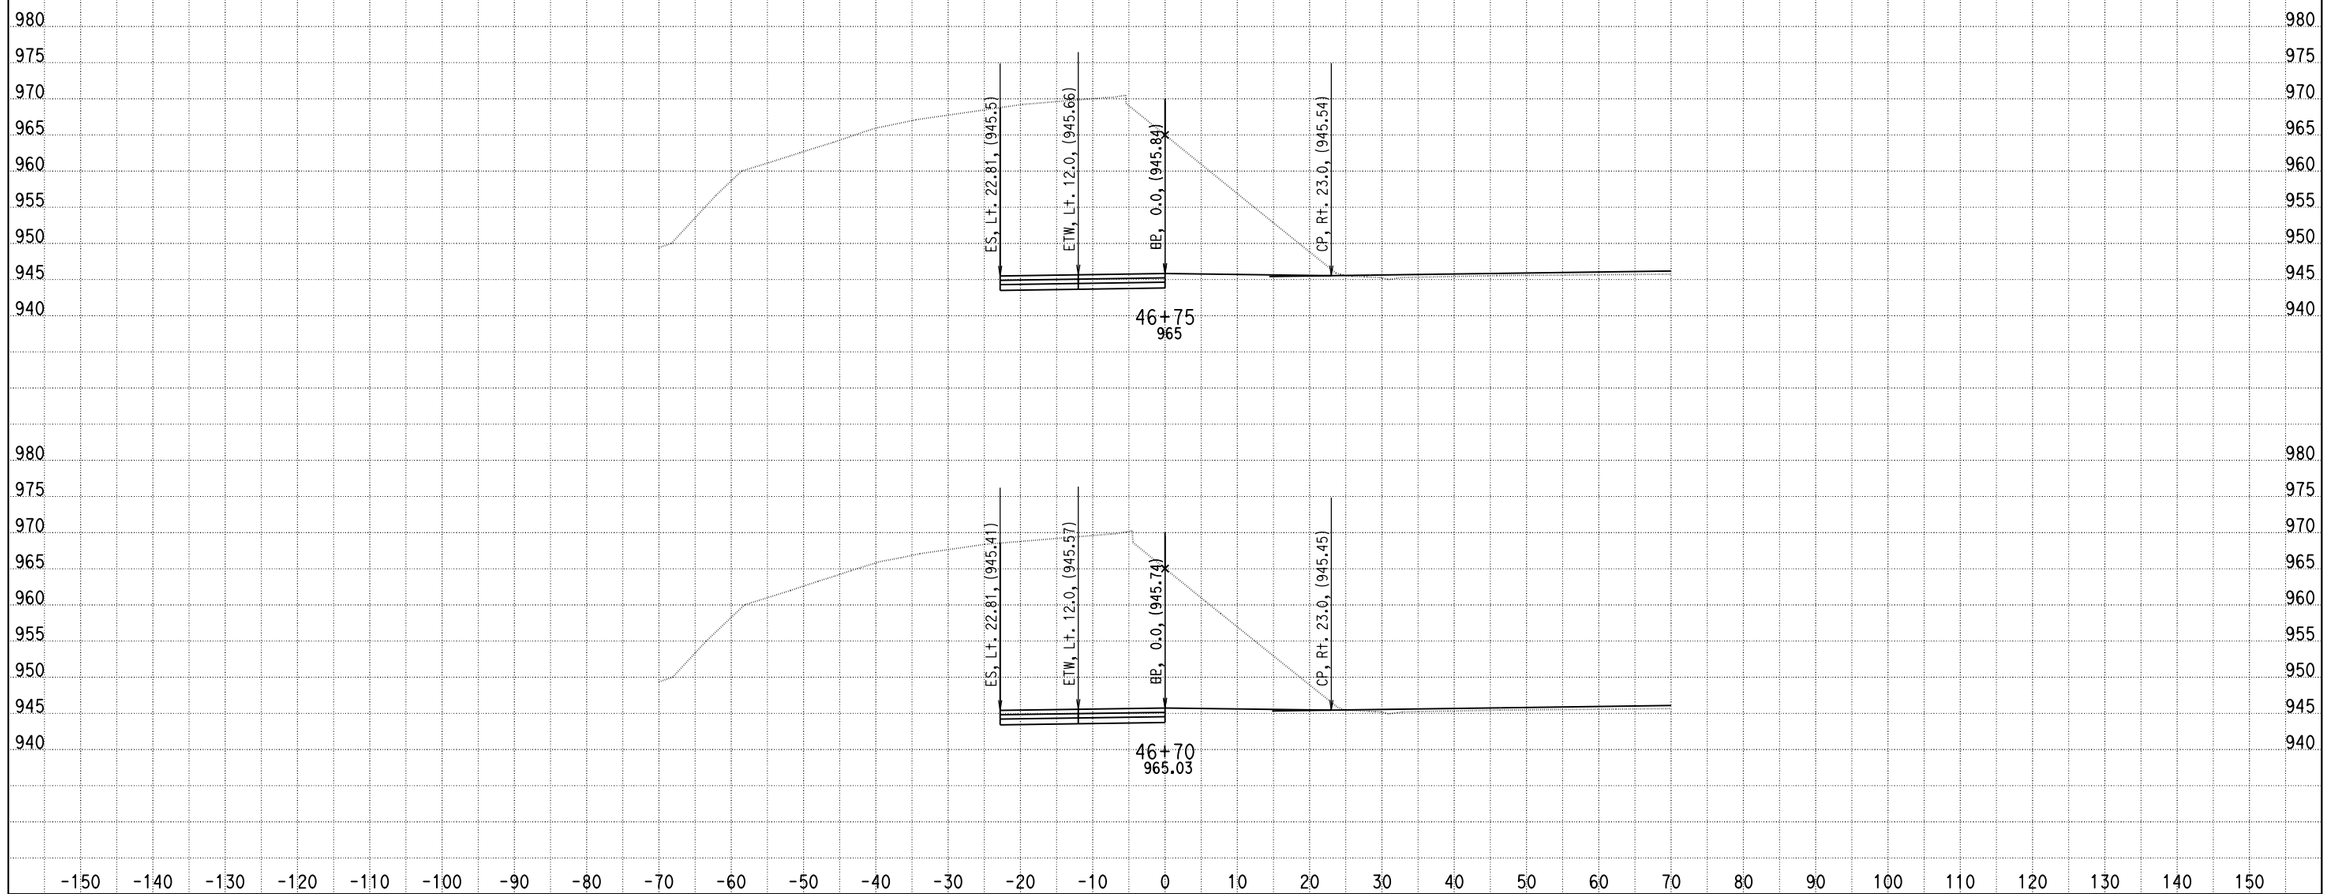

DATE: 4/8/2014

KC Project: 0818E File: D:\PROJECT\0818E\UPDATE-RAMP\hrf2f3-pro.ear

SCALE: 1" = 10' Horiz.
1" = 10' Vert.

All Dimensions are US Survey Feet

RAMPF2F3
CROSS SECTIONS

SHEET 240 OF XXX

DESIGN STUDY ONLY

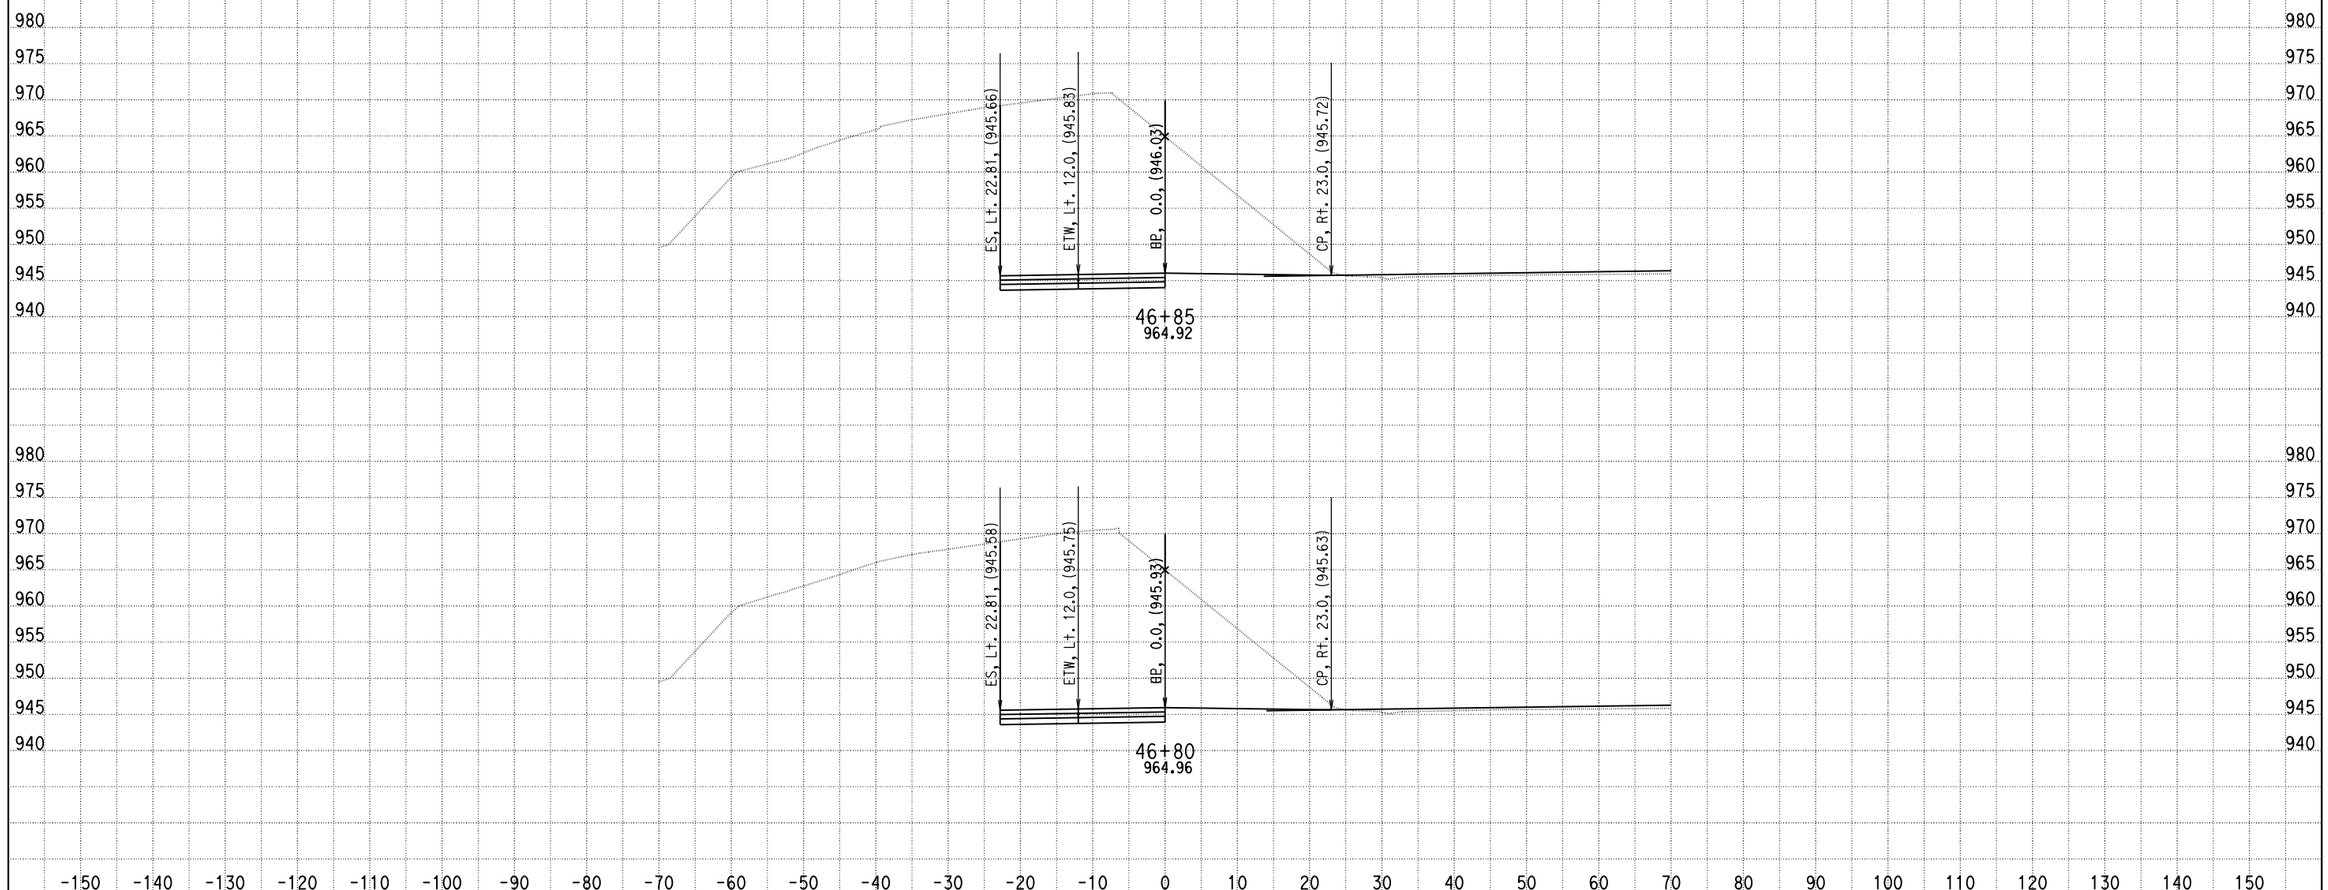

DATE: 4/8/2014

KC Project: 0818E File: D:\PROJECT\0818E\UPDATE-RAMP\hrf2f3-pro.ear

SCALE: 1" = 10' Horiz.
1" = 10' Vert.

All Dimensions are US Survey Feet

RAMPF2F3
CROSS SECTIONS

SHEET 241 OF XXX

DESIGN STUDY ONLY

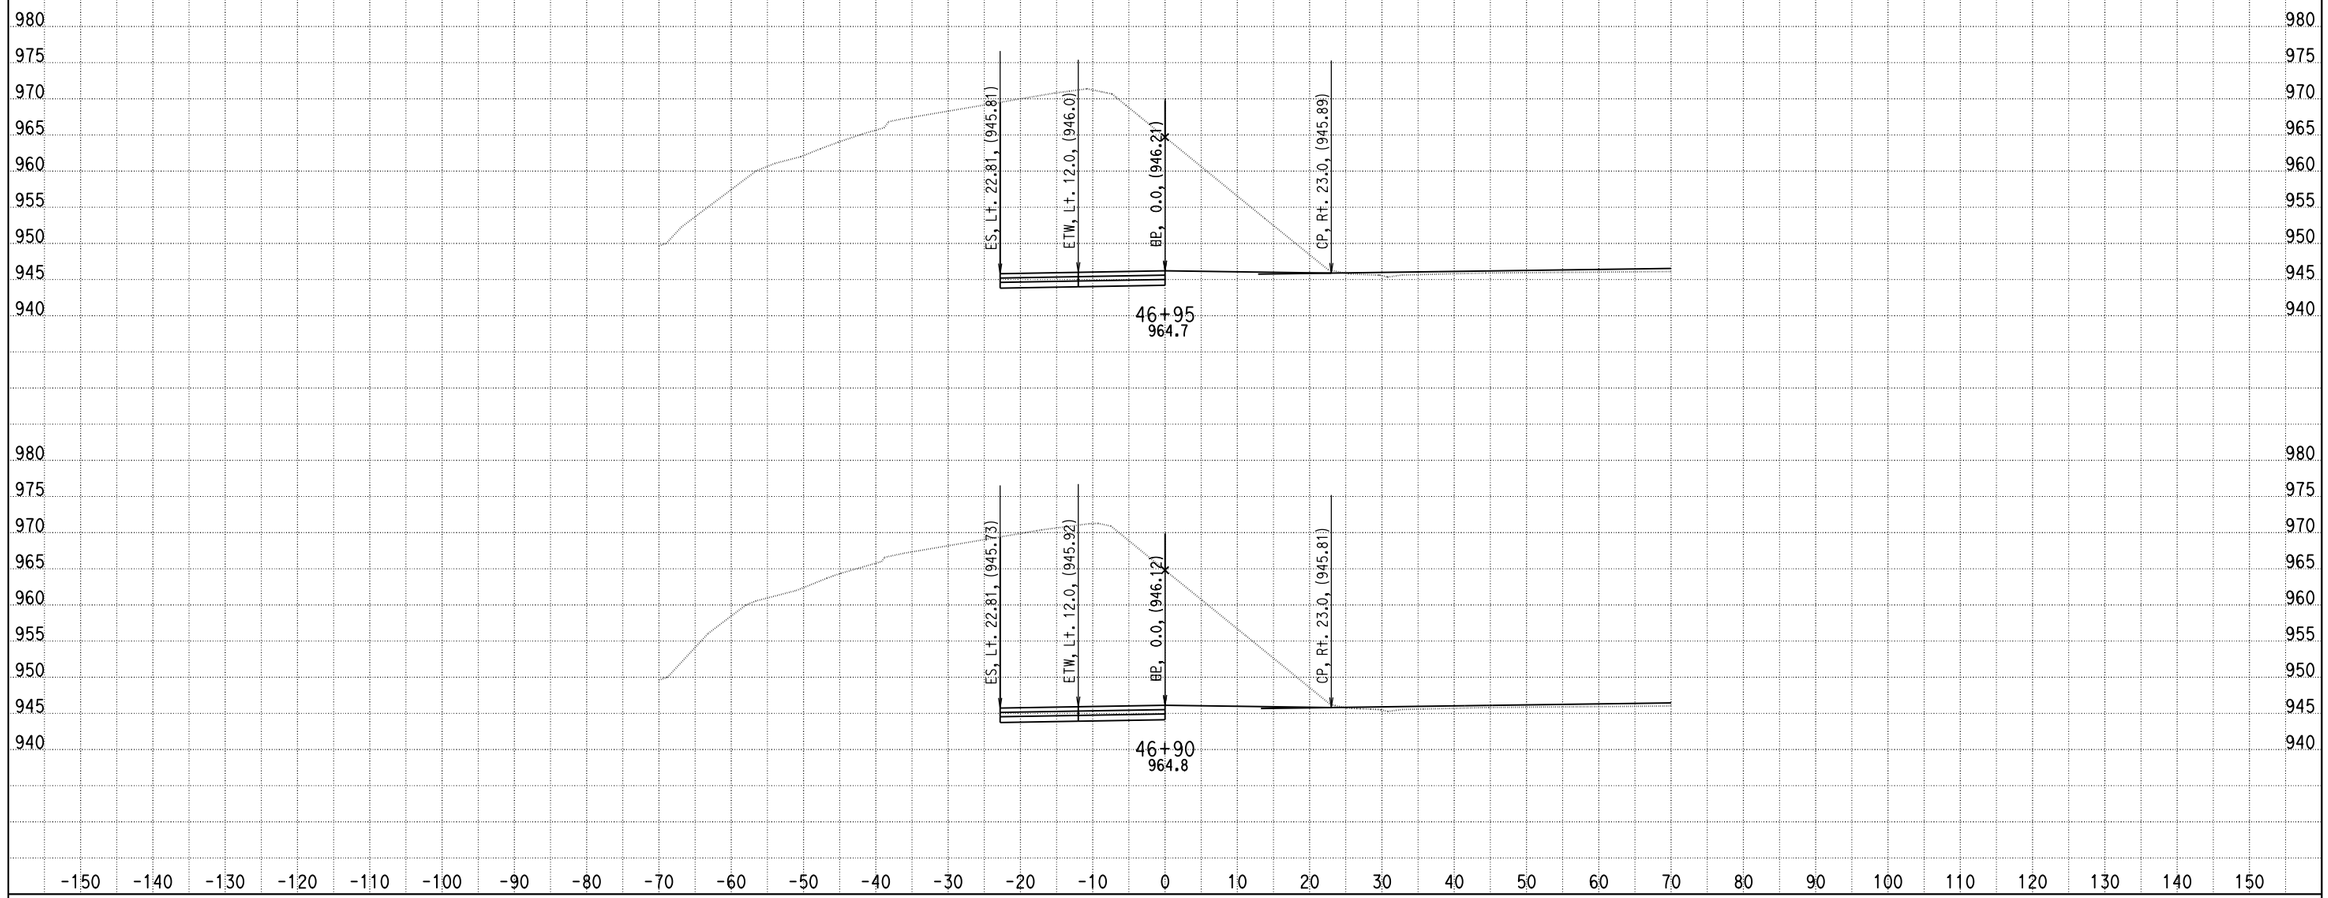

DATE: 4/8/2014

KC Project: 0818E File: D:\PROJECT\0818E\UPDATE-RAMP\hrf2f3-pro.ear

SCALE: 1" = 10' Horiz.
1" = 10' Vert.

All Dimensions are US Survey Feet

RAMPF2F3
CROSS SECTIONS

SHEET 242 OF XXX

DESIGN STUDY ONLY

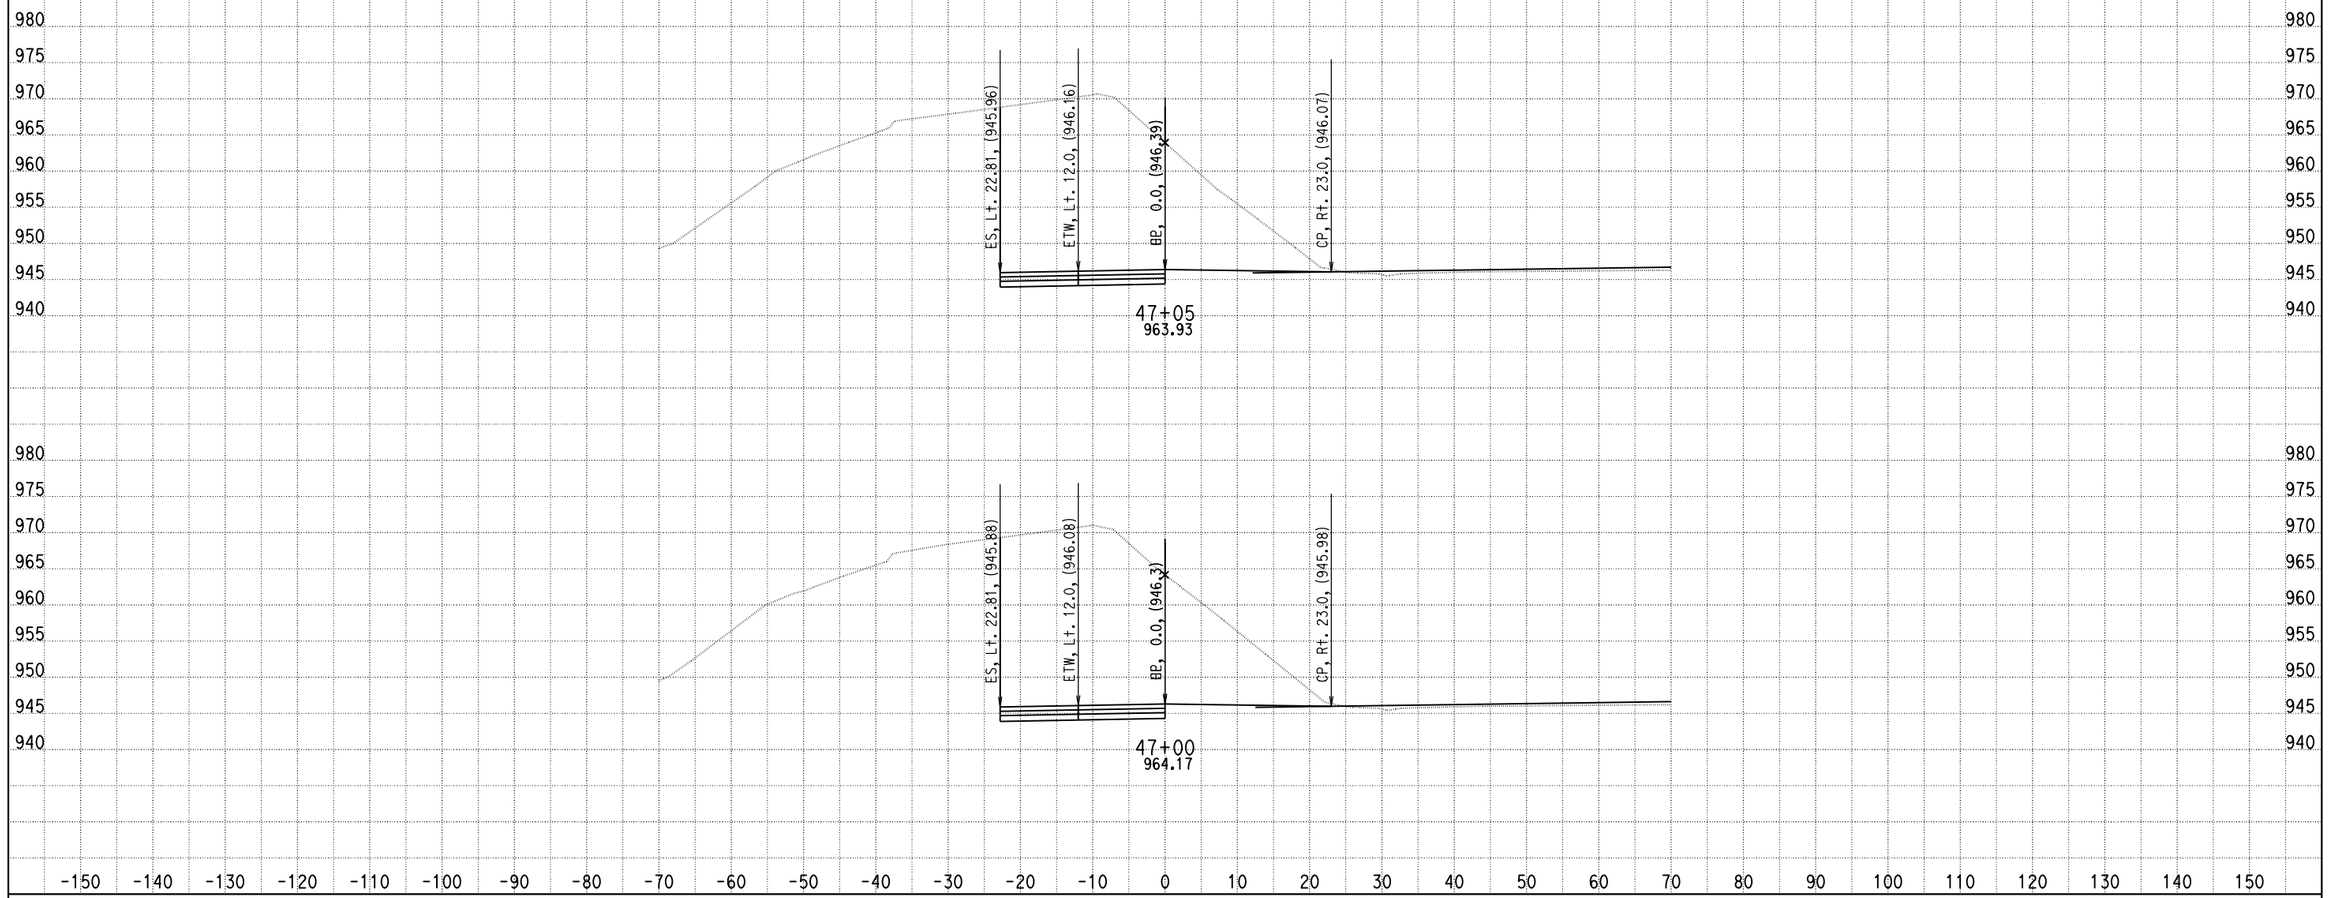

DATE: 4/8/2014

KC Project: 0818E File: D:\PROJECT\0818E\UPDATE-RAMP\hrf2f3-pro.ear

SCALE: 1" = 10' Horiz.
1" = 10' Vert.

All Dimensions are US Survey Feet

RAMPF2F3
CROSS SECTIONS

SHEET 243 OF XXX

DESIGN STUDY ONLY

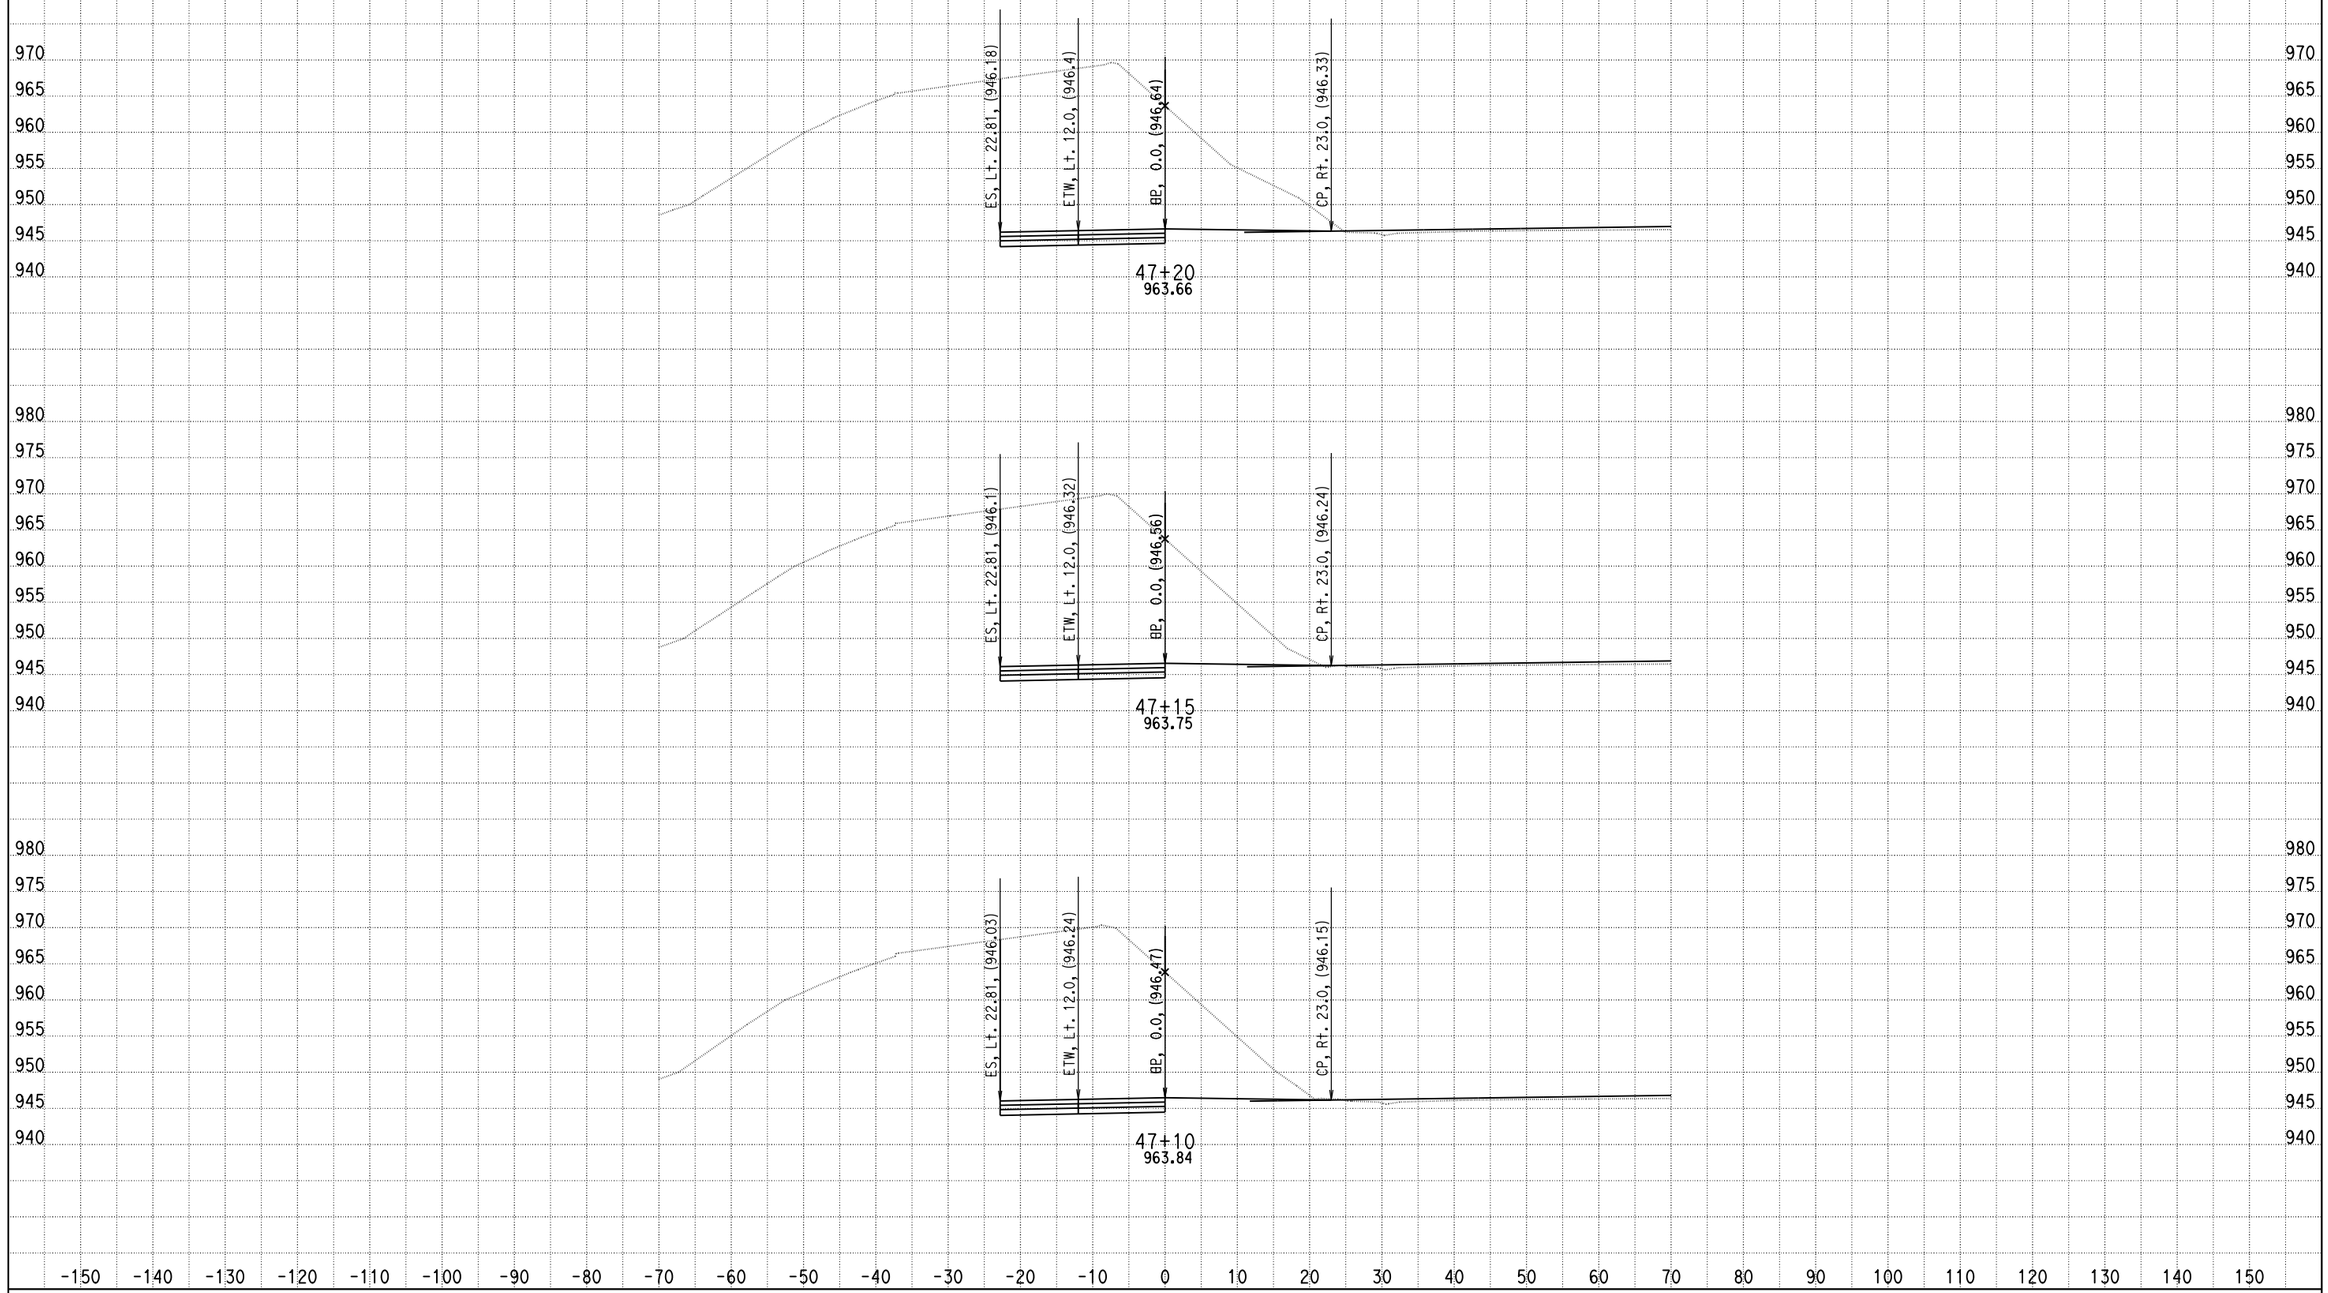

DATE: 4/8/2014

KC Project: 0818E File: D:\PROJECT\0818E\UPDATE-RAMP\hrf2f3-pro.ear

SCALE: 1" = 10' Horiz.
1" = 10' Vert.

All Dimensions are US Survey Feet

RAMPF2F3
CROSS SECTIONS

DESIGN STUDY ONLY

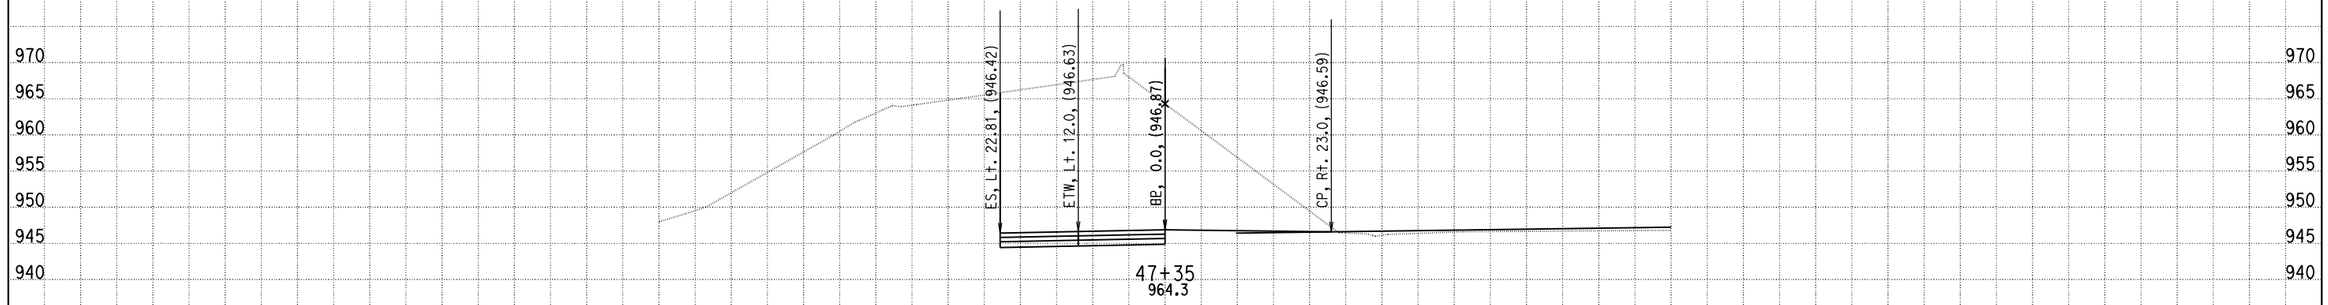

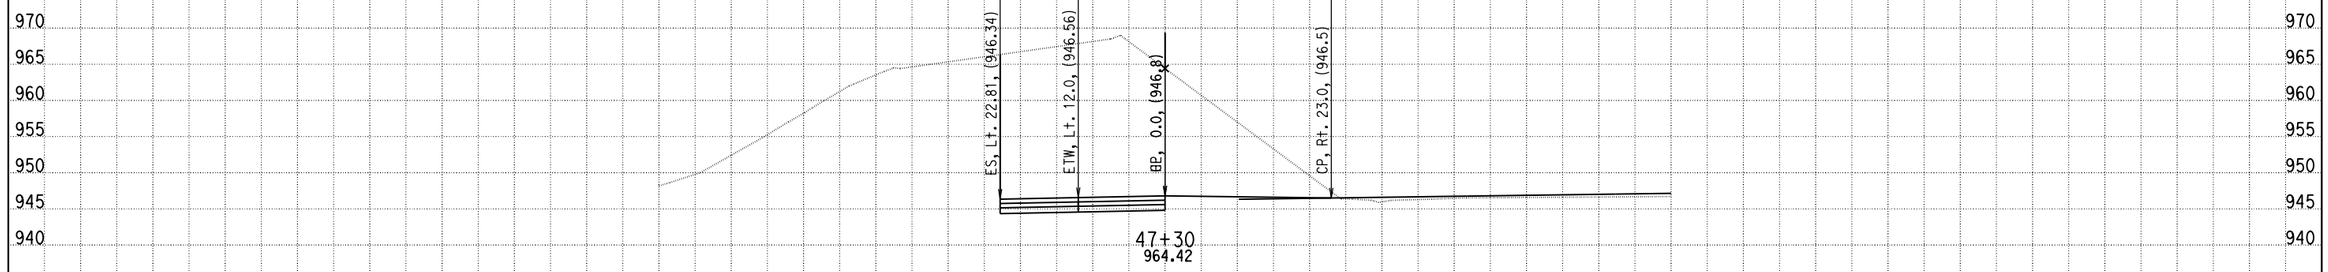

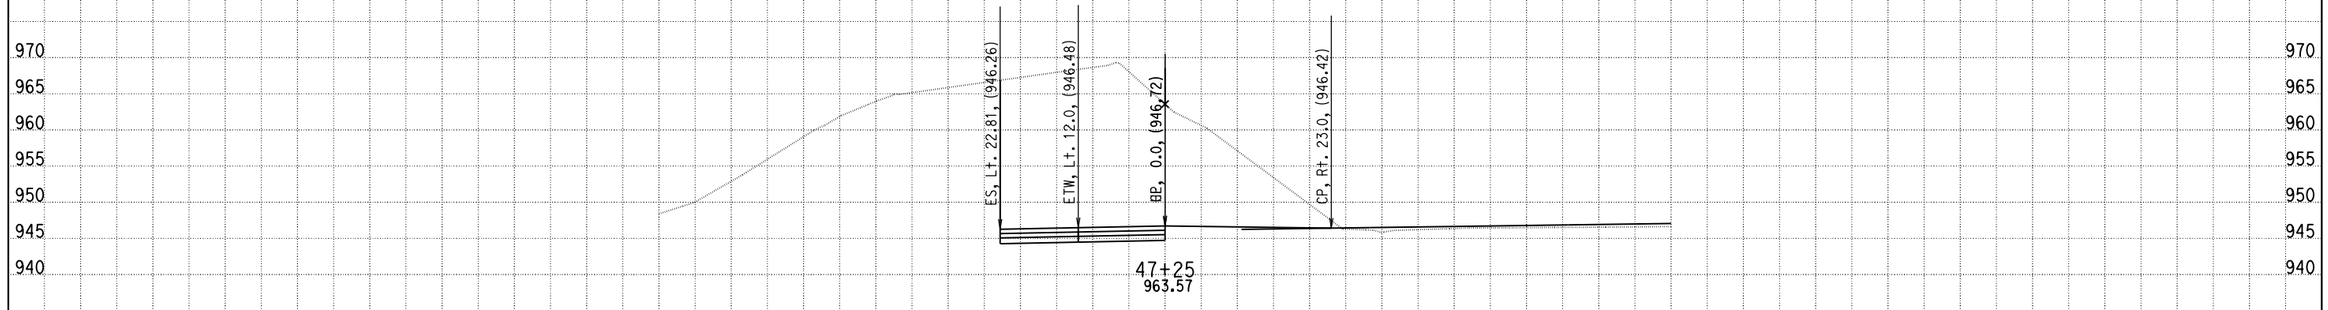

DATE: 4/8/2014
KC Project: 0818E File: D:\PROJECT\0818E\UPDATE-RAMP\hrf2f3-pro.ear

SCALE: 1" = 10' Horiz.
1" = 10' Vert.

All Dimensions are US Survey Feet

RAMPF2F3
CROSS SECTIONS
SHEET 245 OF XXX

DESIGN STUDY ONLY

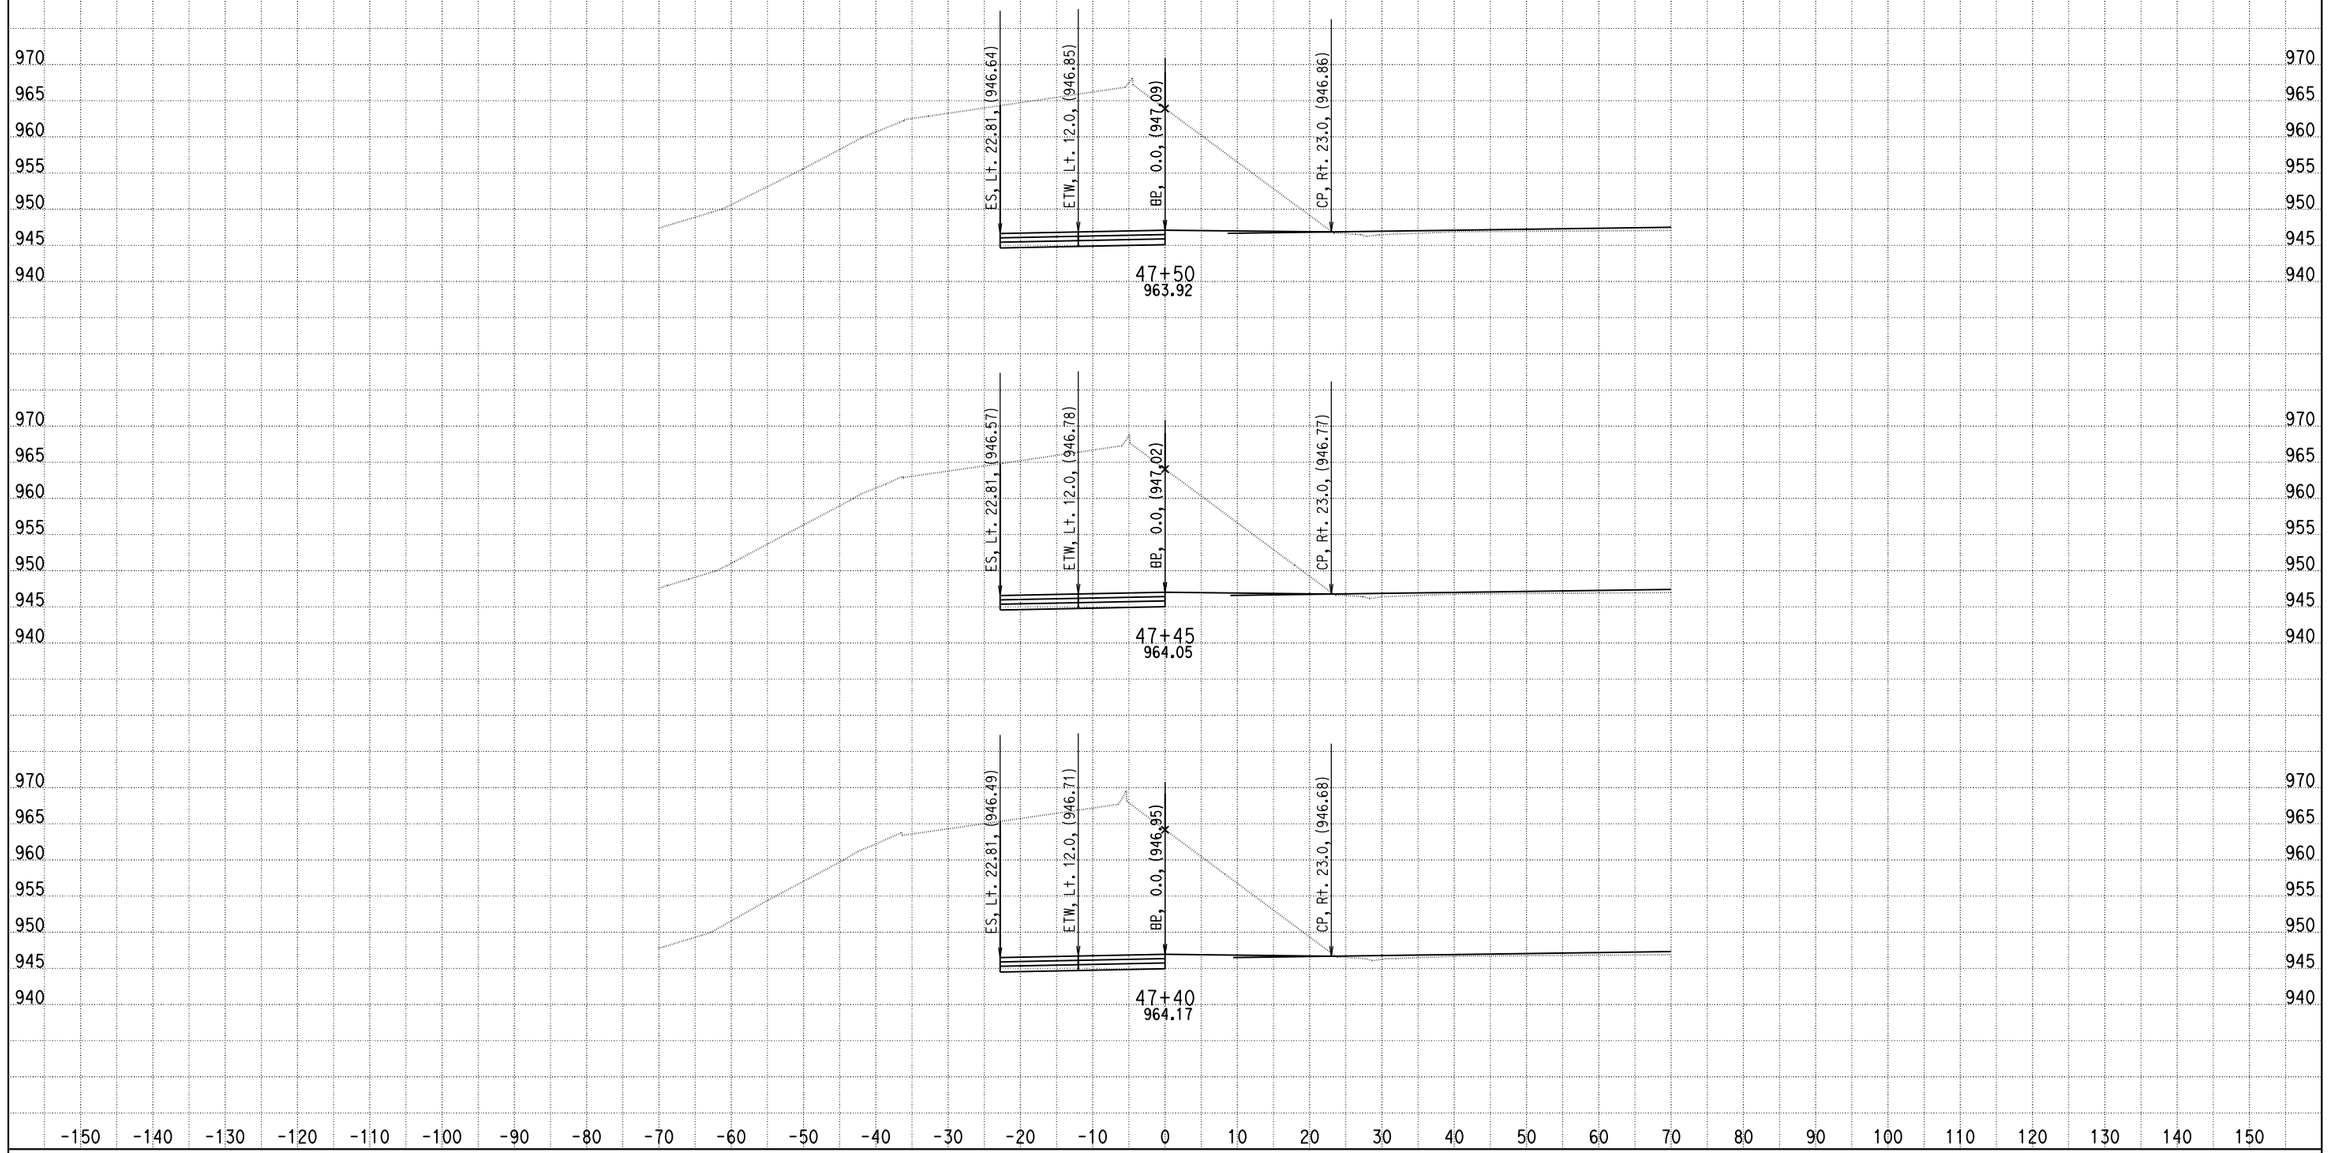

DATE: 4/8/2014

KC Project: 0818E File: D:\PROJECT\0818E\UPDATE-RAMP\hrf2f3-pro.ear

SCALE: 1" = 10' Horiz.
1" = 10' Vert.

All Dimensions are US Survey Feet

RAMPF2F3
CROSS SECTIONS

DESIGN STUDY ONLY

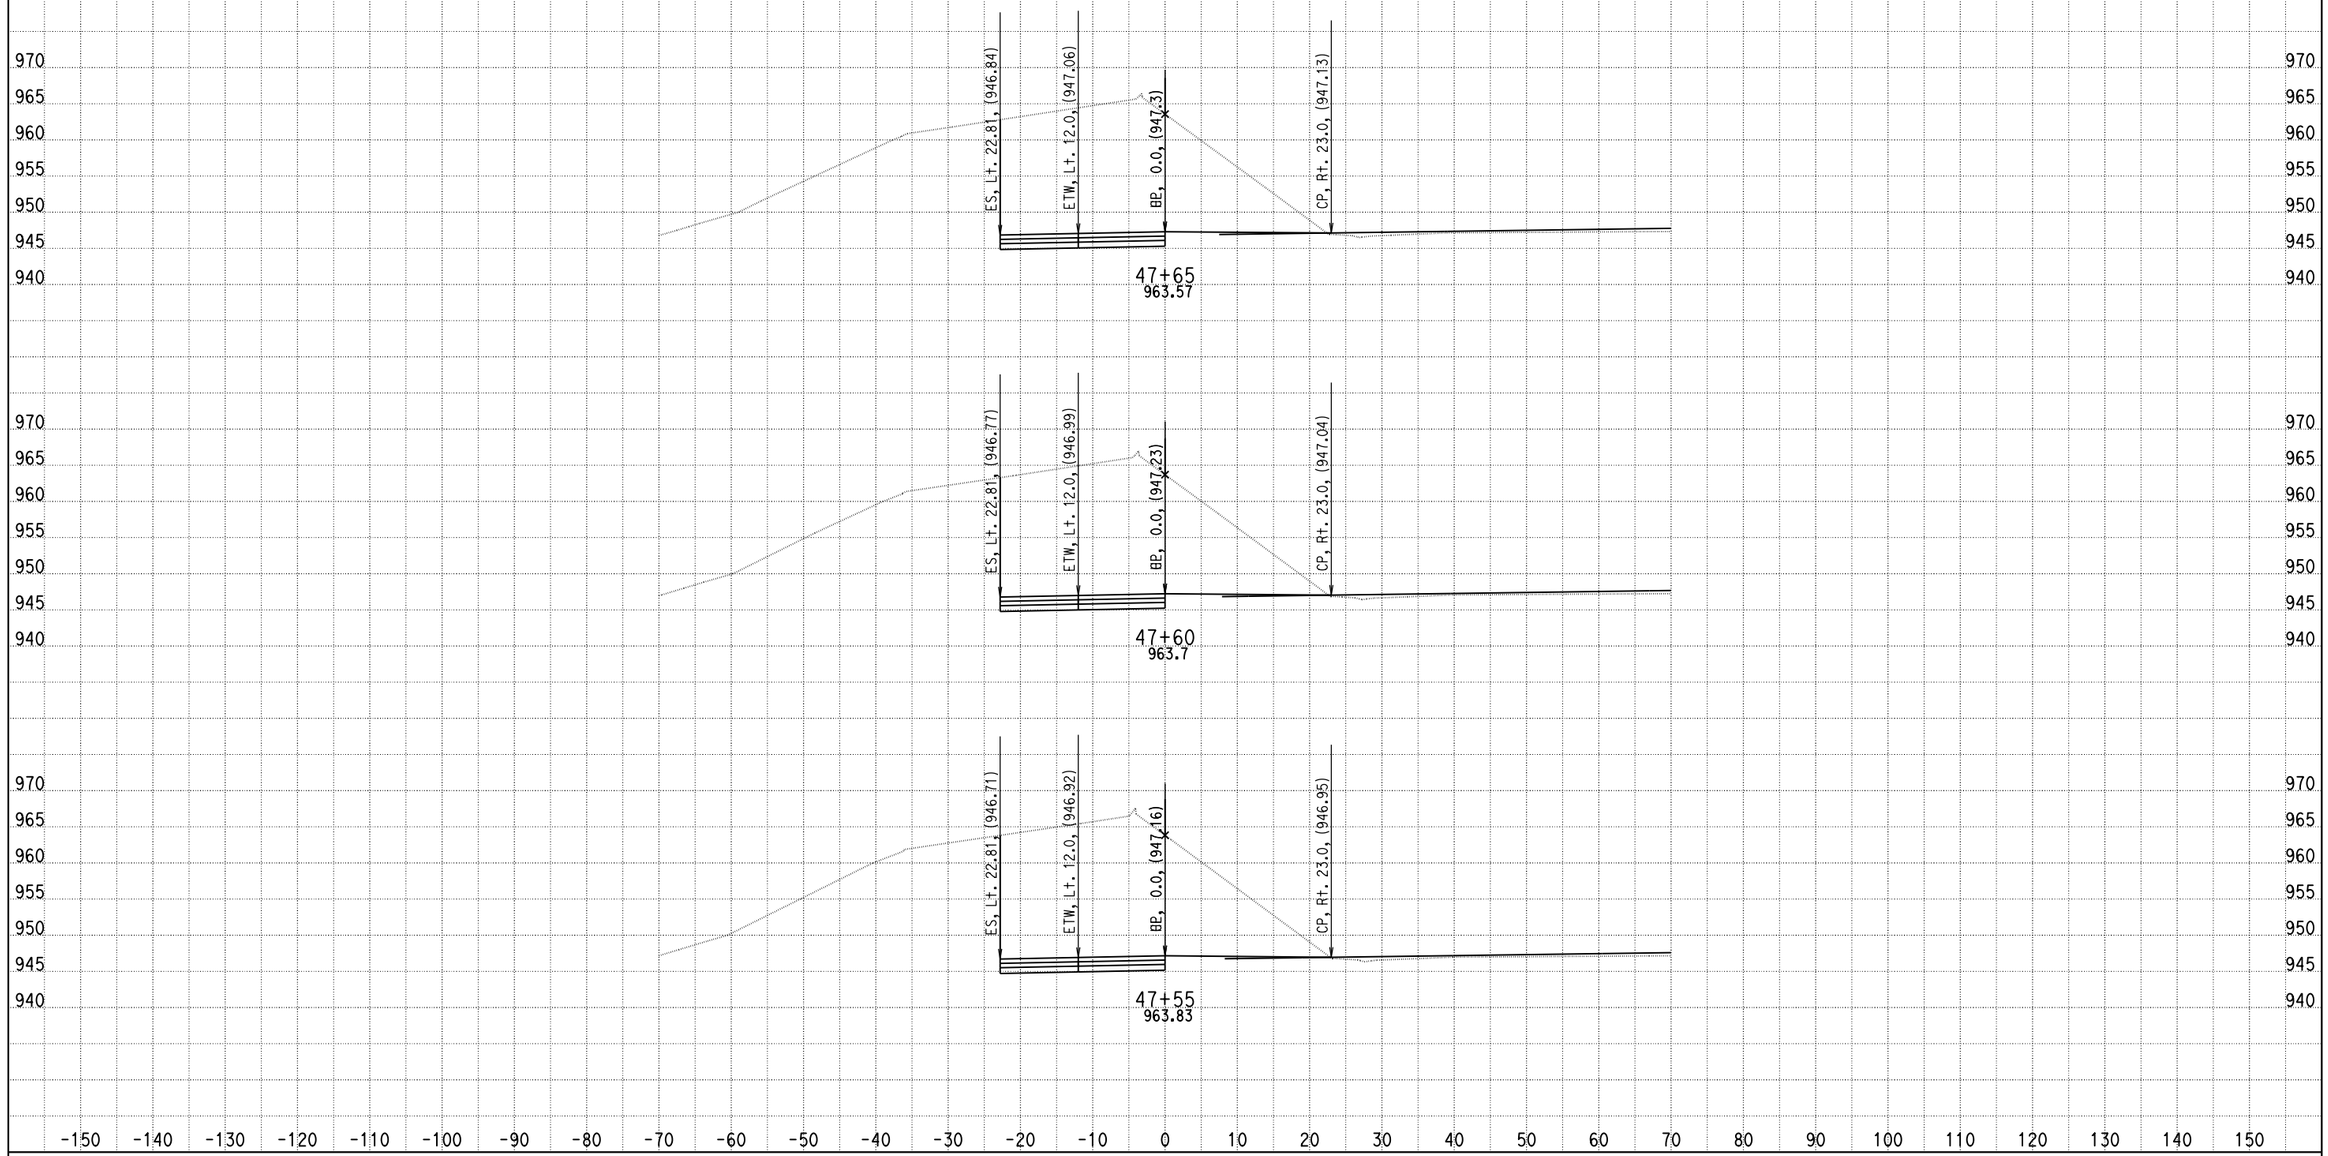

DATE: 4/8/2014

KC Project: 0818E File: D:\PROJECT\0818E\UPDATE-RAMP\hrf2f3-pro.ear

SCALE: 1" = 10' Horiz.
1" = 10' Vert.

All Dimensions are US Survey Feet

RAMPF2F3
CROSS SECTIONS

DESIGN STUDY ONLY

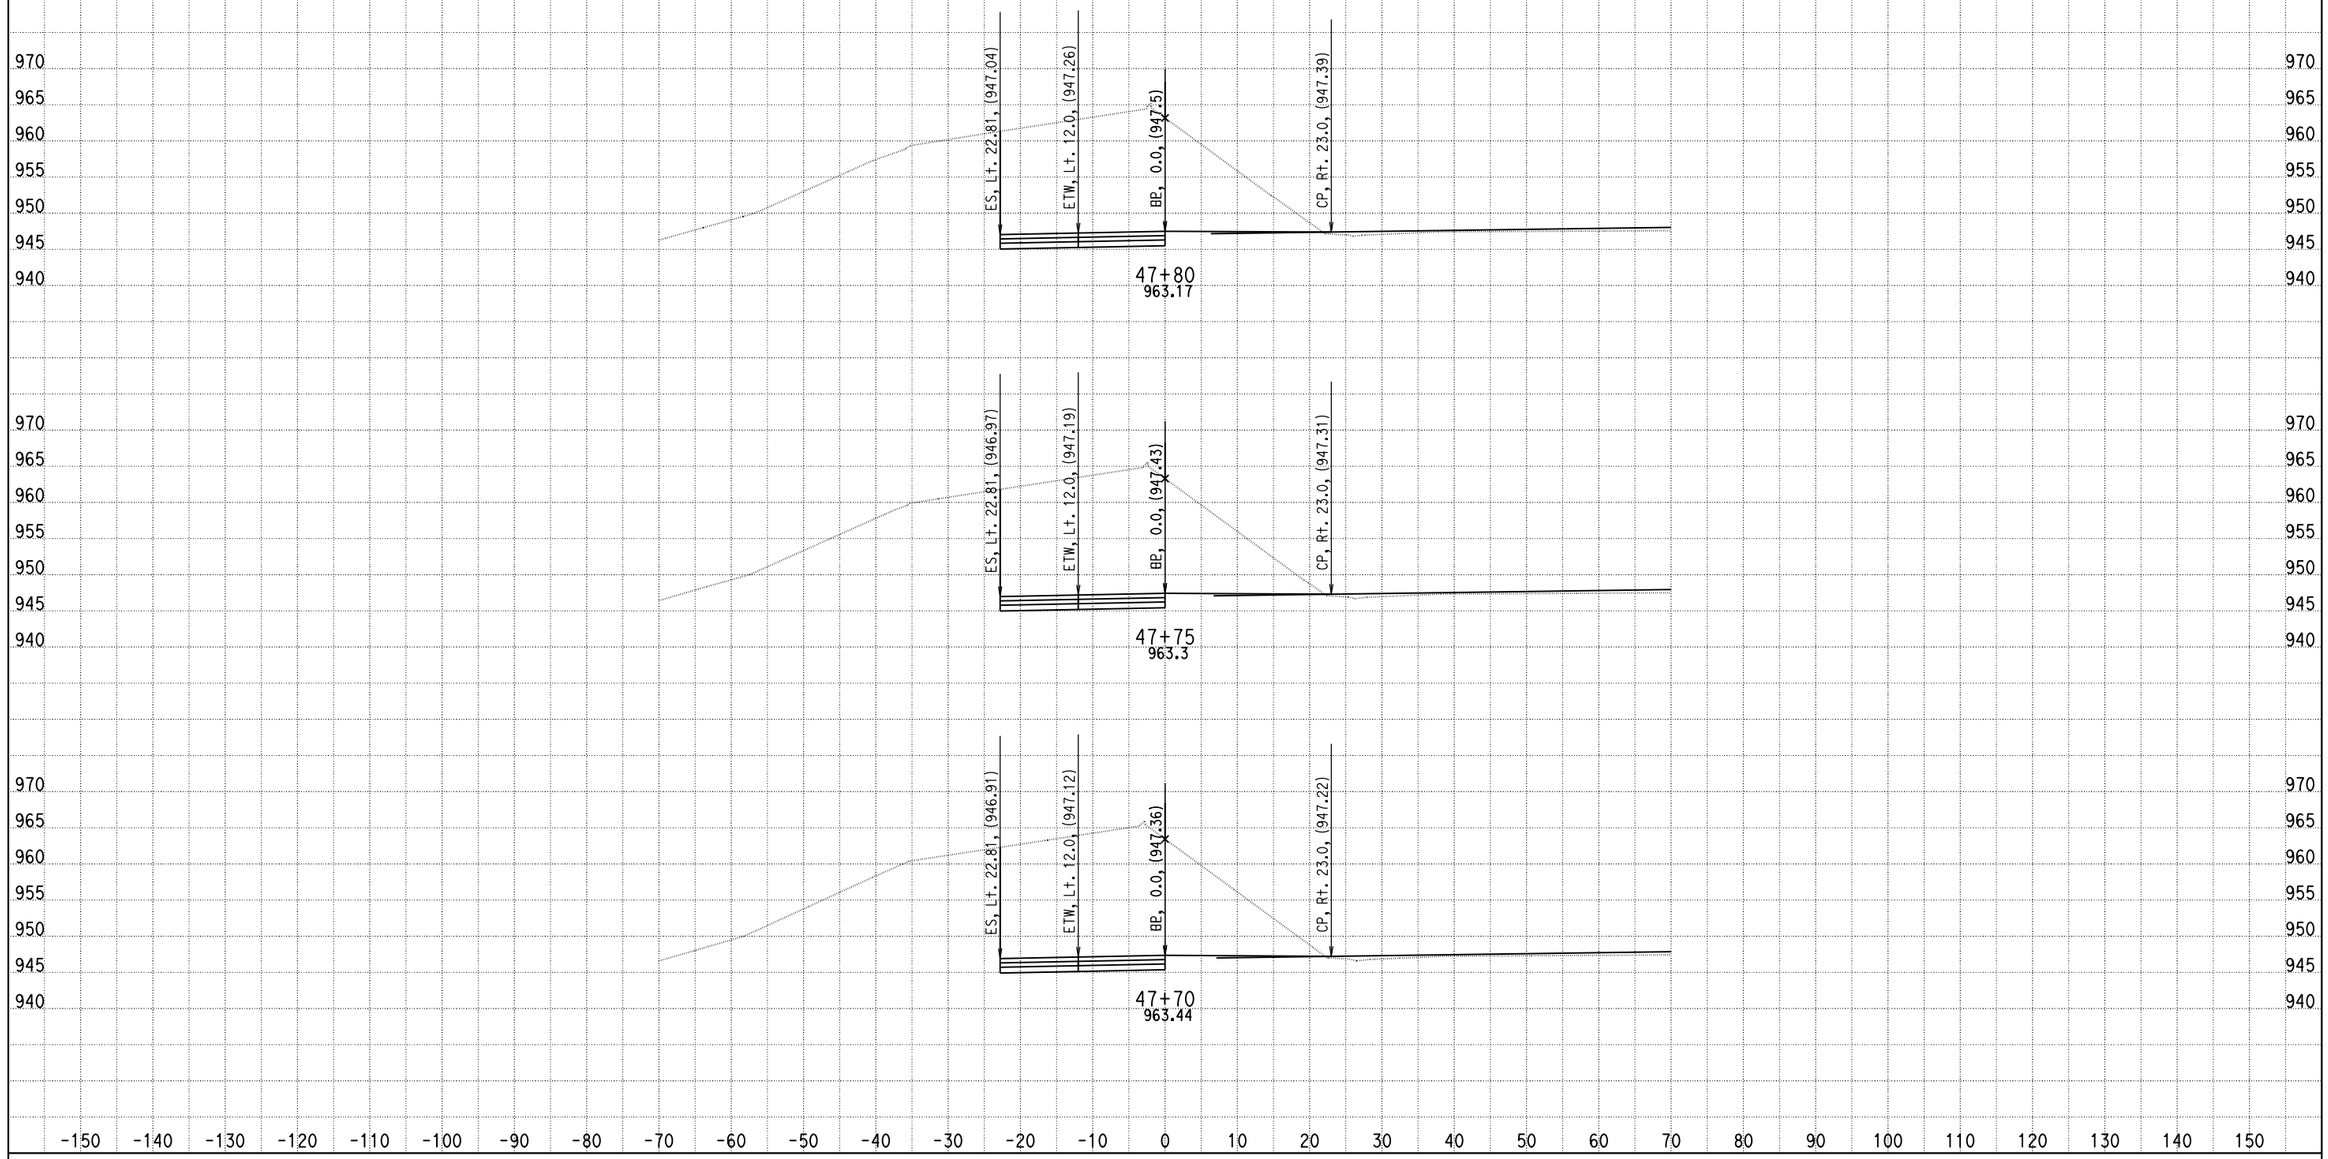

DATE: 4/8/2014

KC Project: 0818E File: D:\PROJECT\0818E\UPDATE-RAMP\hrf2f3-pro.ear

SCALE: 1" = 10' Horiz.
1" = 10' Vert.

All Dimensions are US Survey Feet

RAMPF2F3
CROSS SECTIONS

DESIGN STUDY ONLY

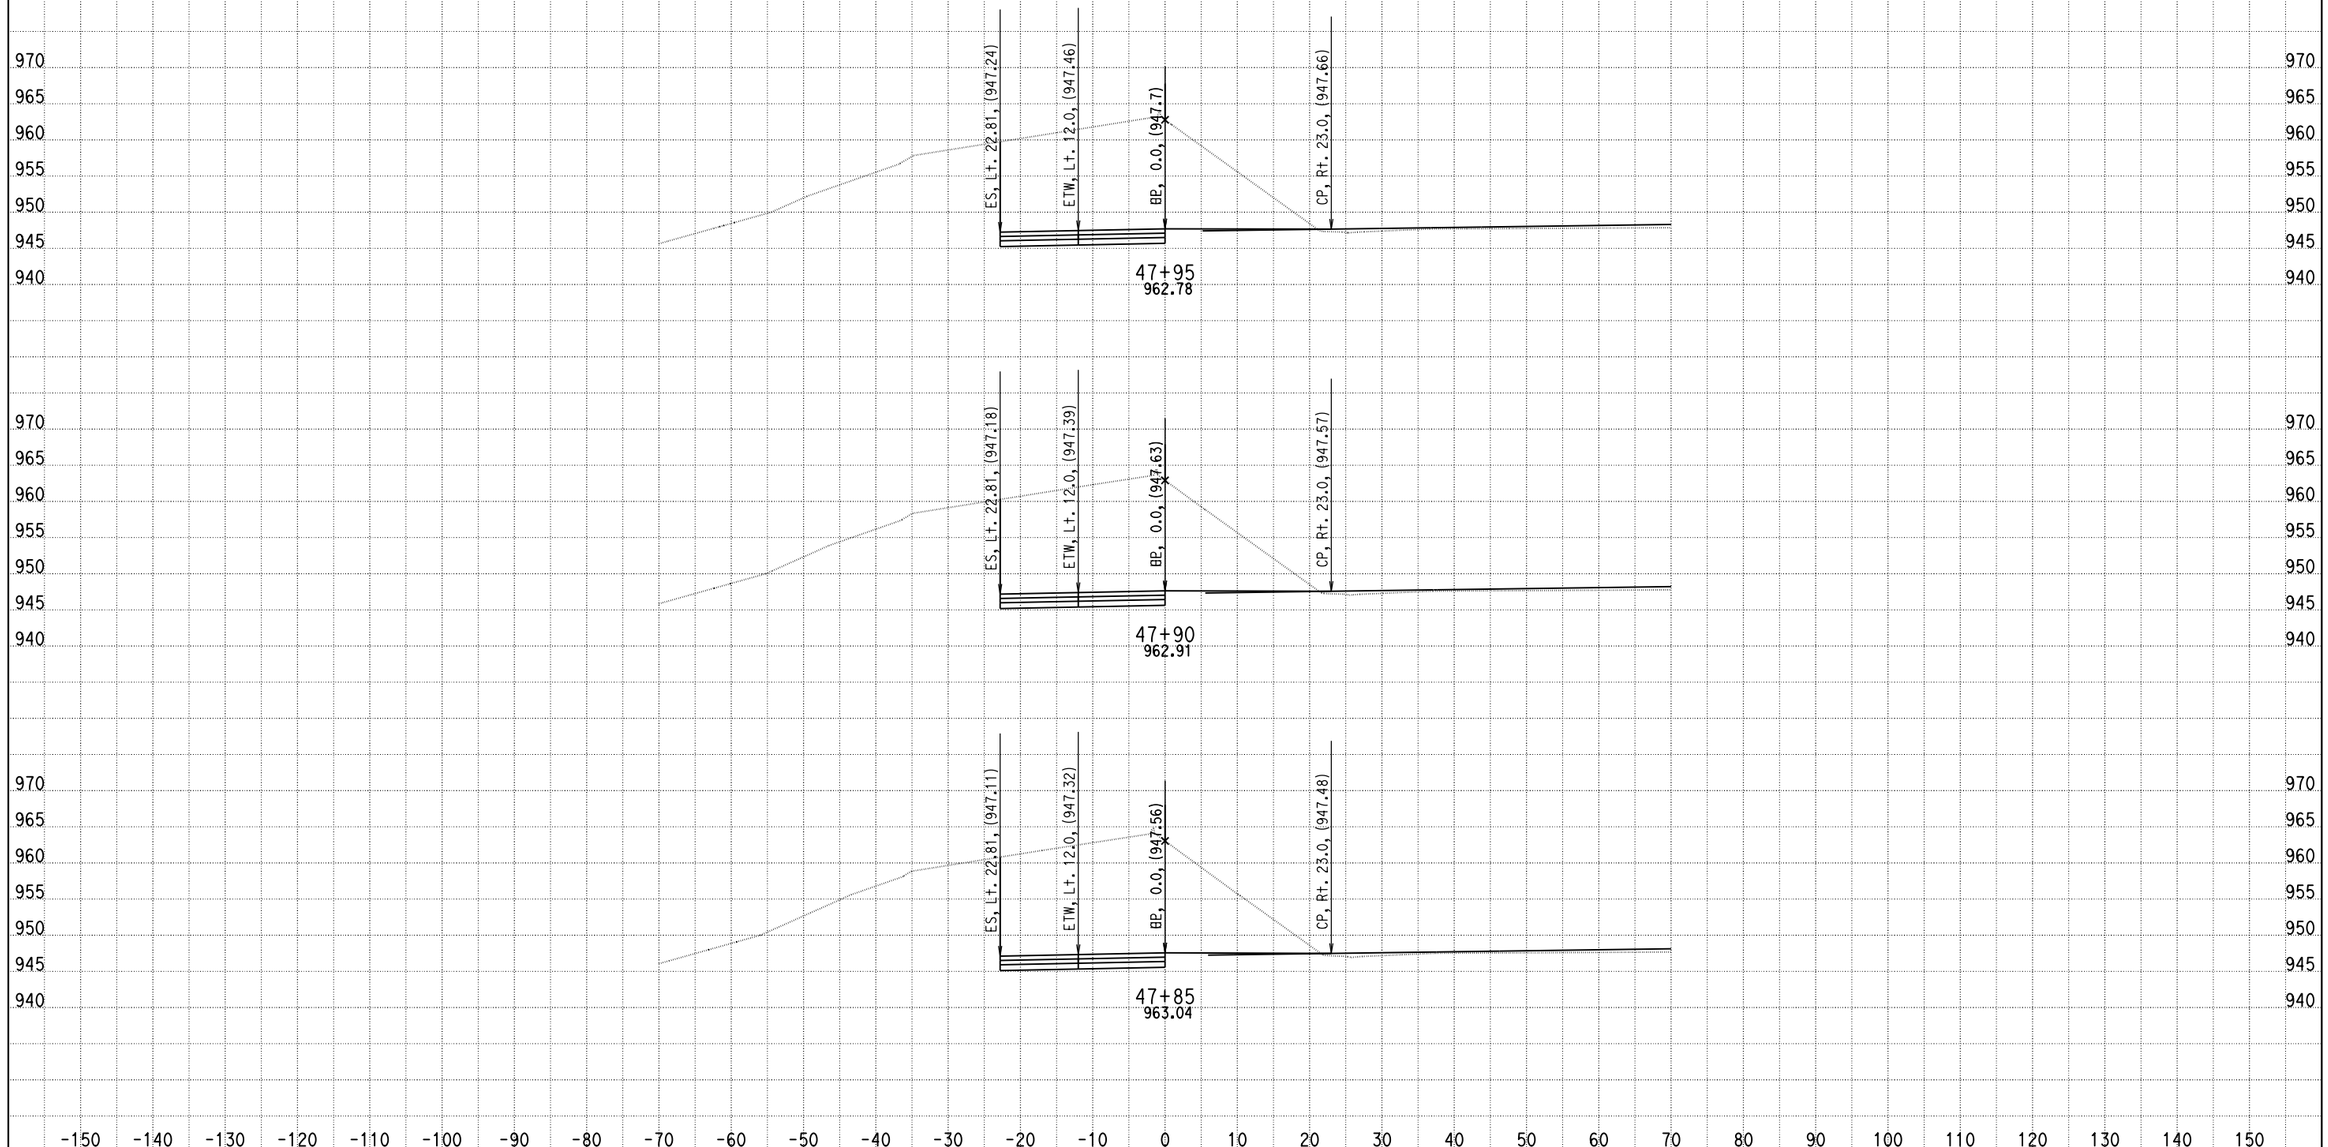

DATE: 4/8/2014

KC Project: 0818E File: D:\PROJECT\0818E\UPDATE-RAMP\hrf2f3-pro.ear

SCALE: 1" = 10' Horiz.
1" = 10' Vert.

All Dimensions are US Survey Feet

RAMPF2F3
CROSS SECTIONS

DESIGN STUDY ONLY

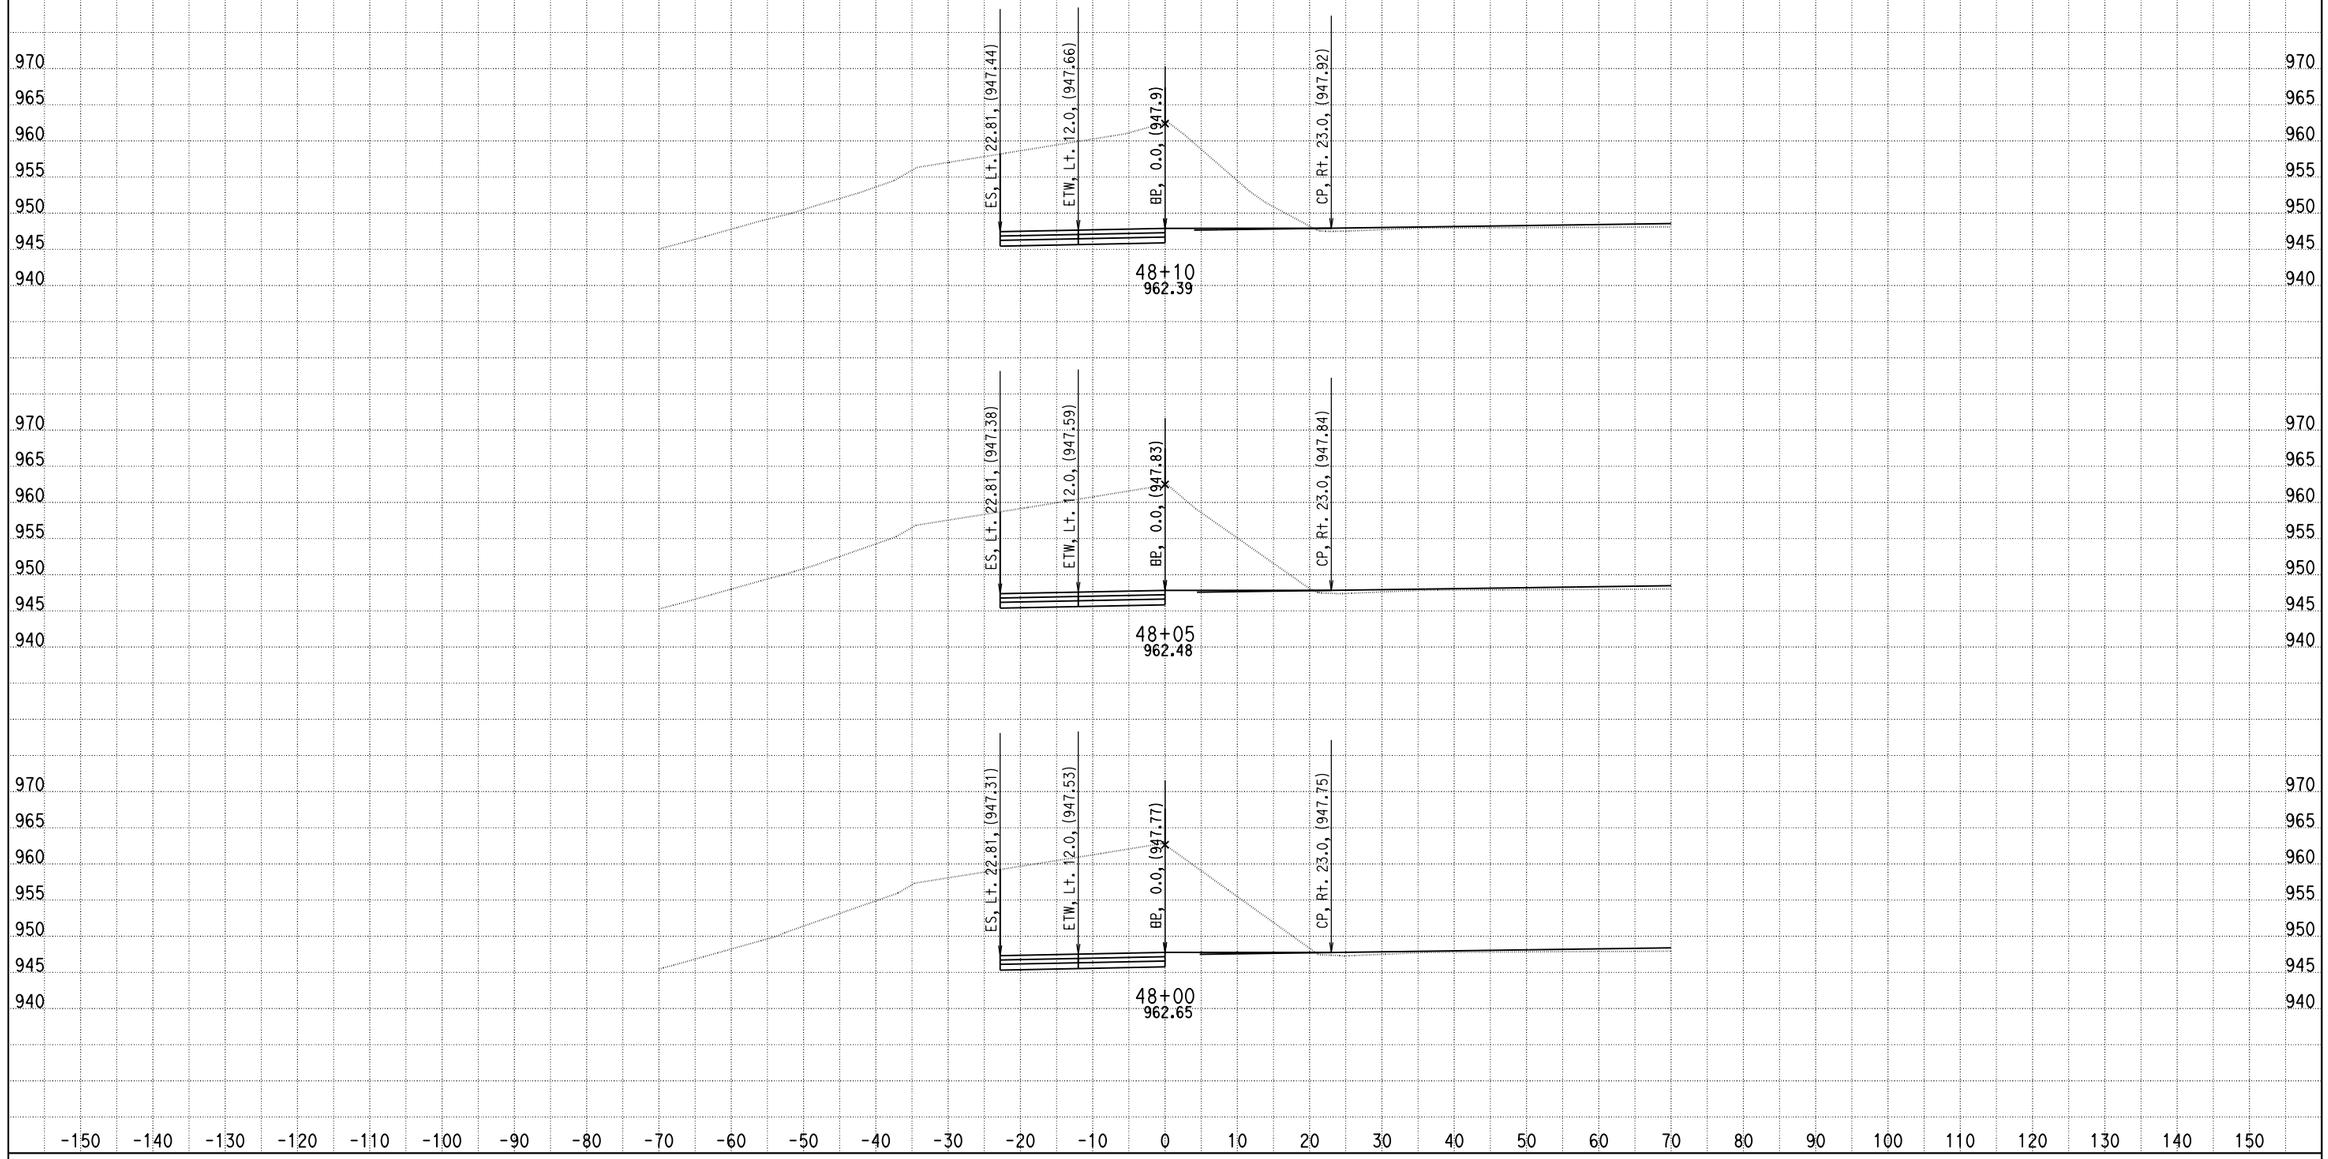

DATE: 4/8/2014

KC Project: 0818E File: D:\PROJECT\0818E\UPDATE-RAMP\hrf2f3-pro.ear

SCALE: 1" = 10' Horiz.
1" = 10' Vert.

All Dimensions are US Survey Feet

RAMPF2F3
CROSS SECTIONS

DESIGN STUDY ONLY

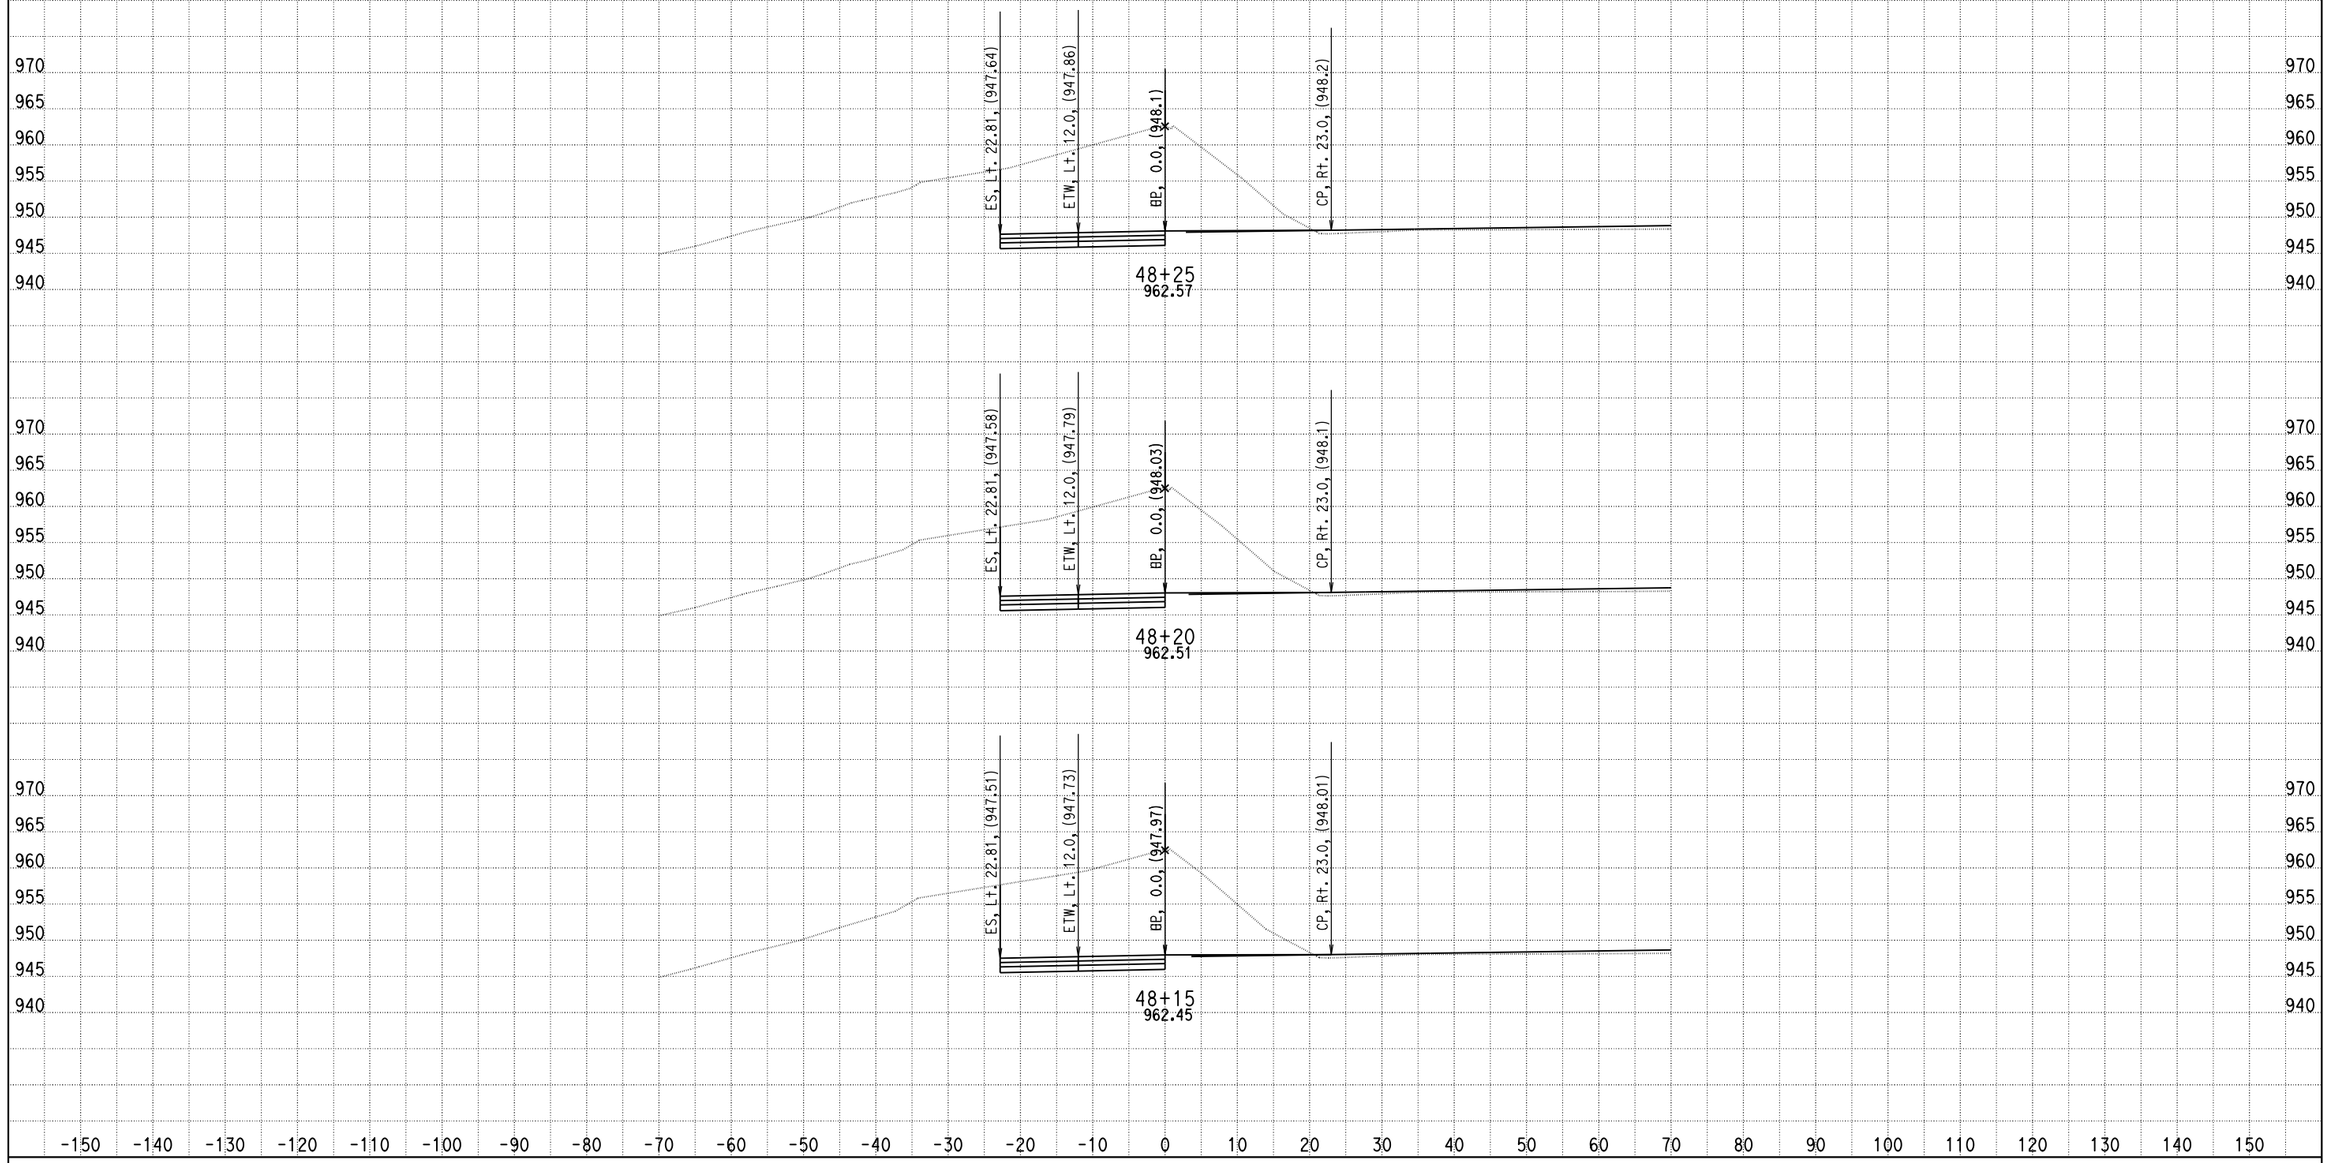

DATE: 4/8/2014

KC Project: 0818E File: D:\PROJECT\0818E\UPDATE-RAMP\hrf2f3-pro.ear

SCALE: 1" = 10' Horiz.
1" = 10' Vert.

All Dimensions are US Survey Feet

RAMPF2F3
CROSS SECTIONS

DESIGN STUDY ONLY

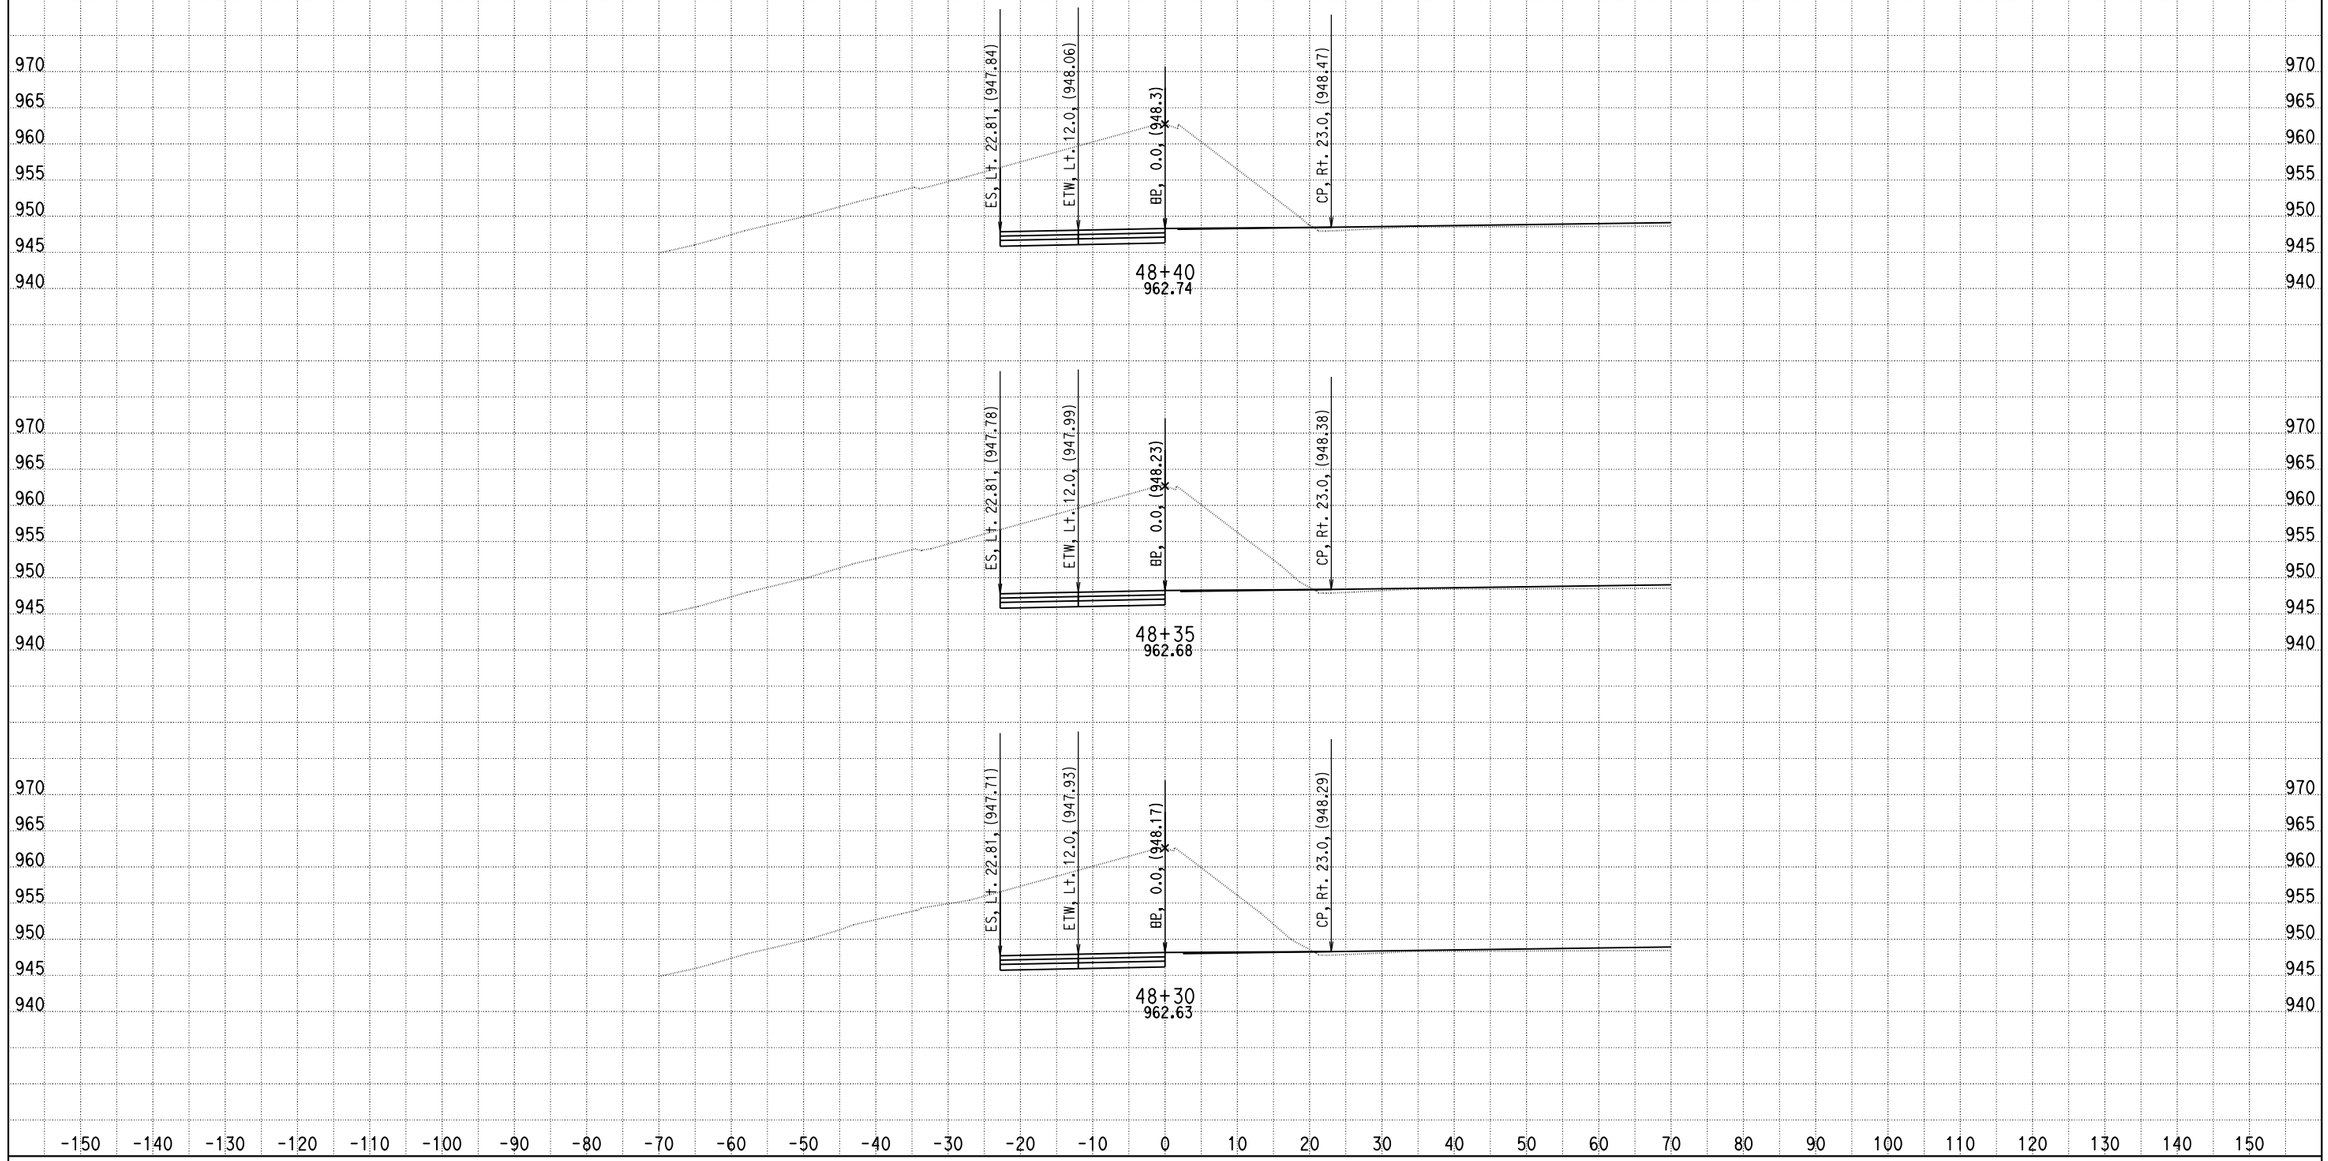

DATE: 4/8/2014

KC Project: 0818E File: D:\PROJECT\0818E\UPDATE-RAMP\hrf2f3-pro.ear

SCALE: 1" = 10' Horiz.
1" = 10' Vert.

All Dimensions are US Survey Feet

RAMPF2F3
CROSS SECTIONS

DESIGN STUDY ONLY

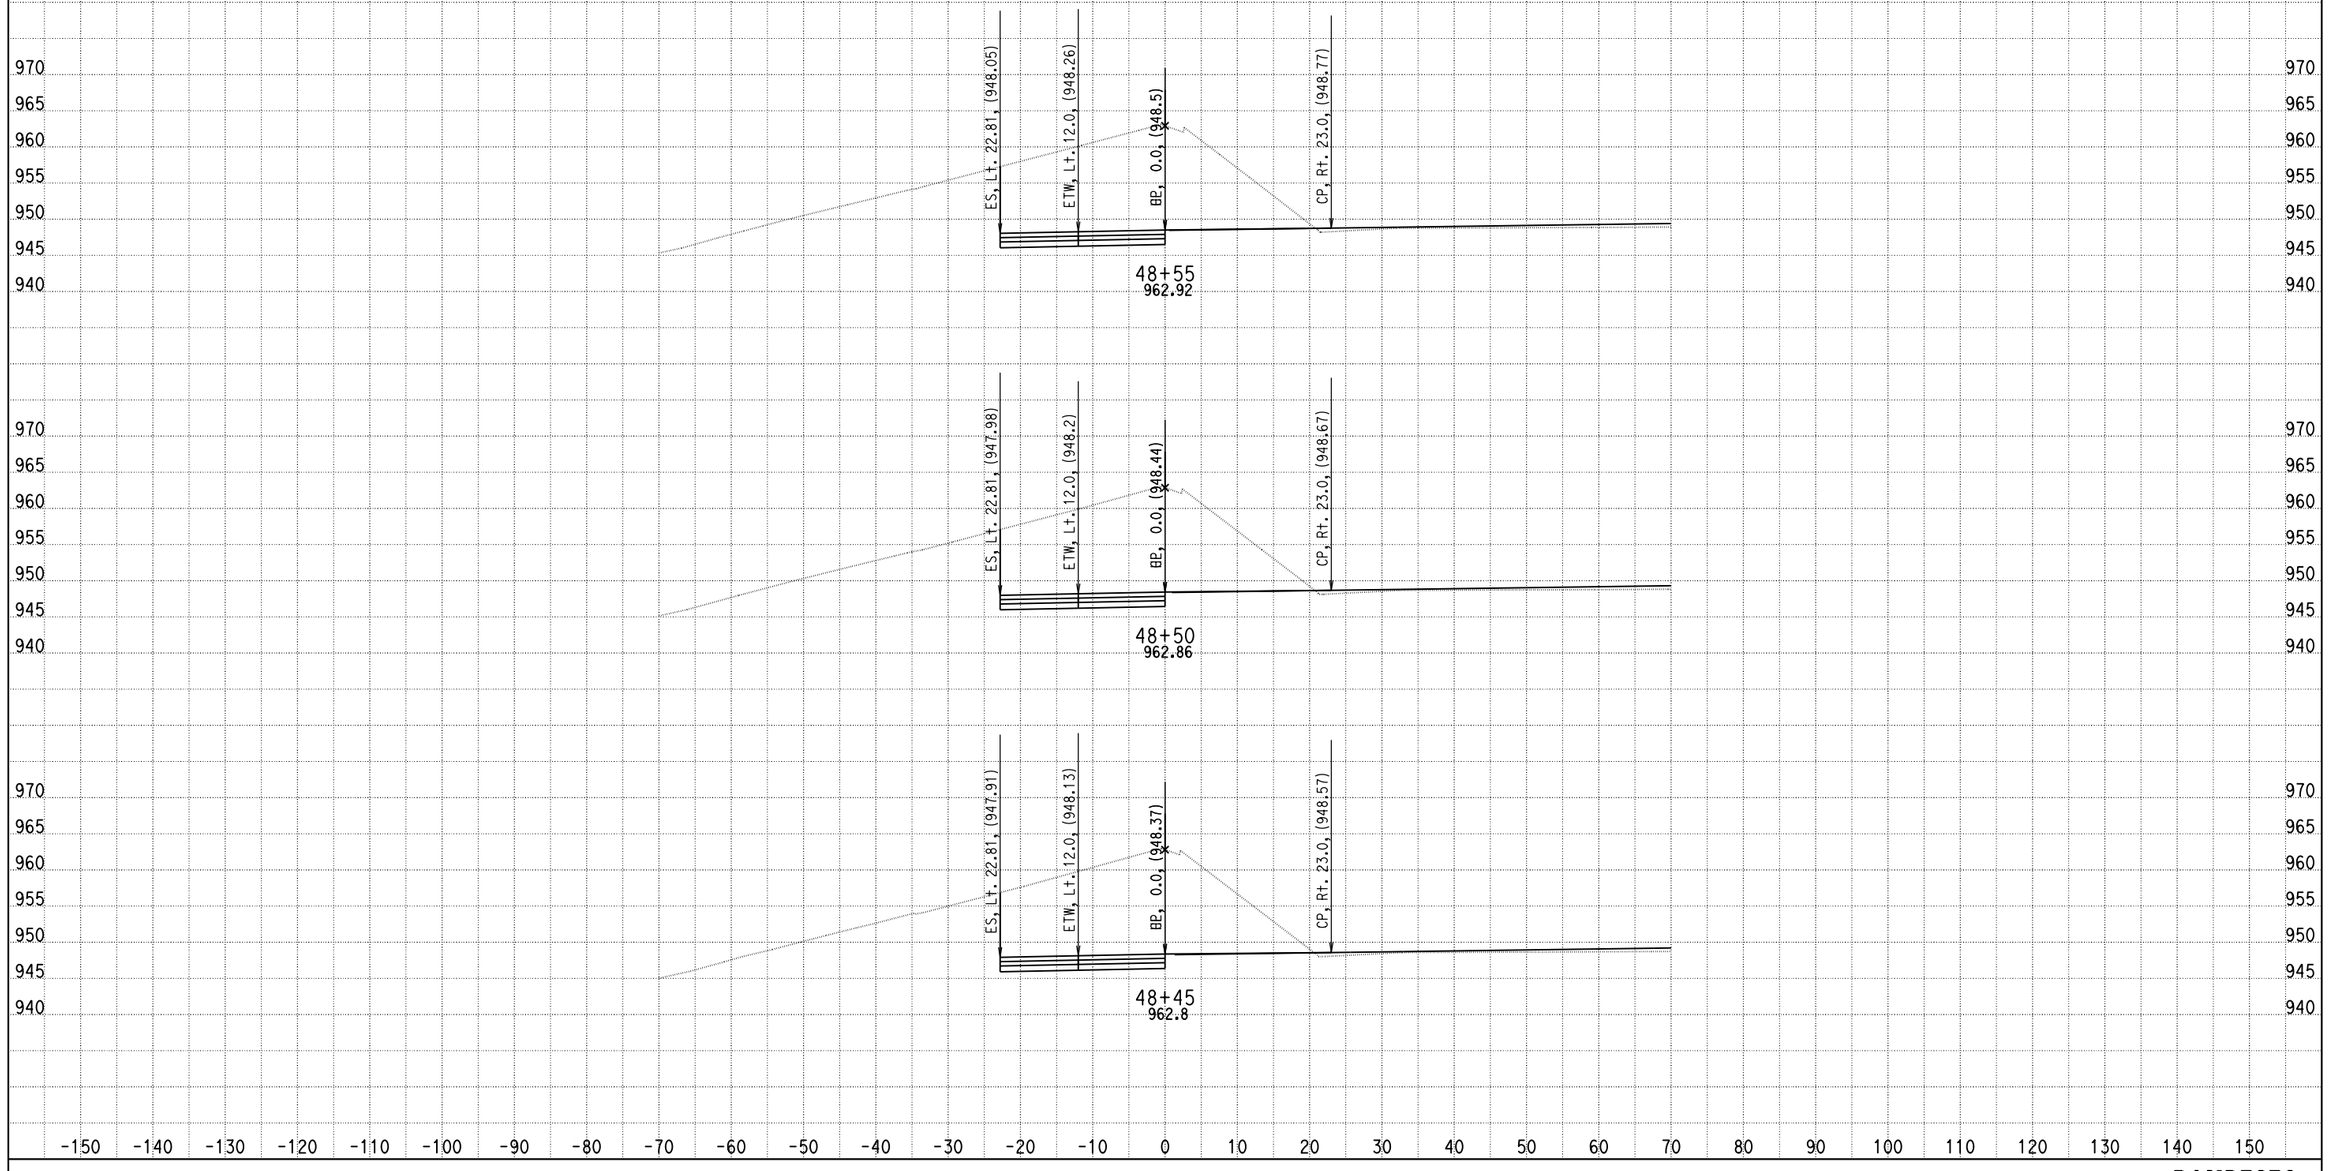

DATE: 4/8/2014

KC Project: 0818E File: D:\PROJECT\0818E\UPDATE-RAMP\hrf2f3-pro.ear

SCALE: 1" = 10' Horiz.
1" = 10' Vert.

All Dimensions are US Survey Feet

RAMPF2F3
CROSS SECTIONS

DESIGN STUDY ONLY

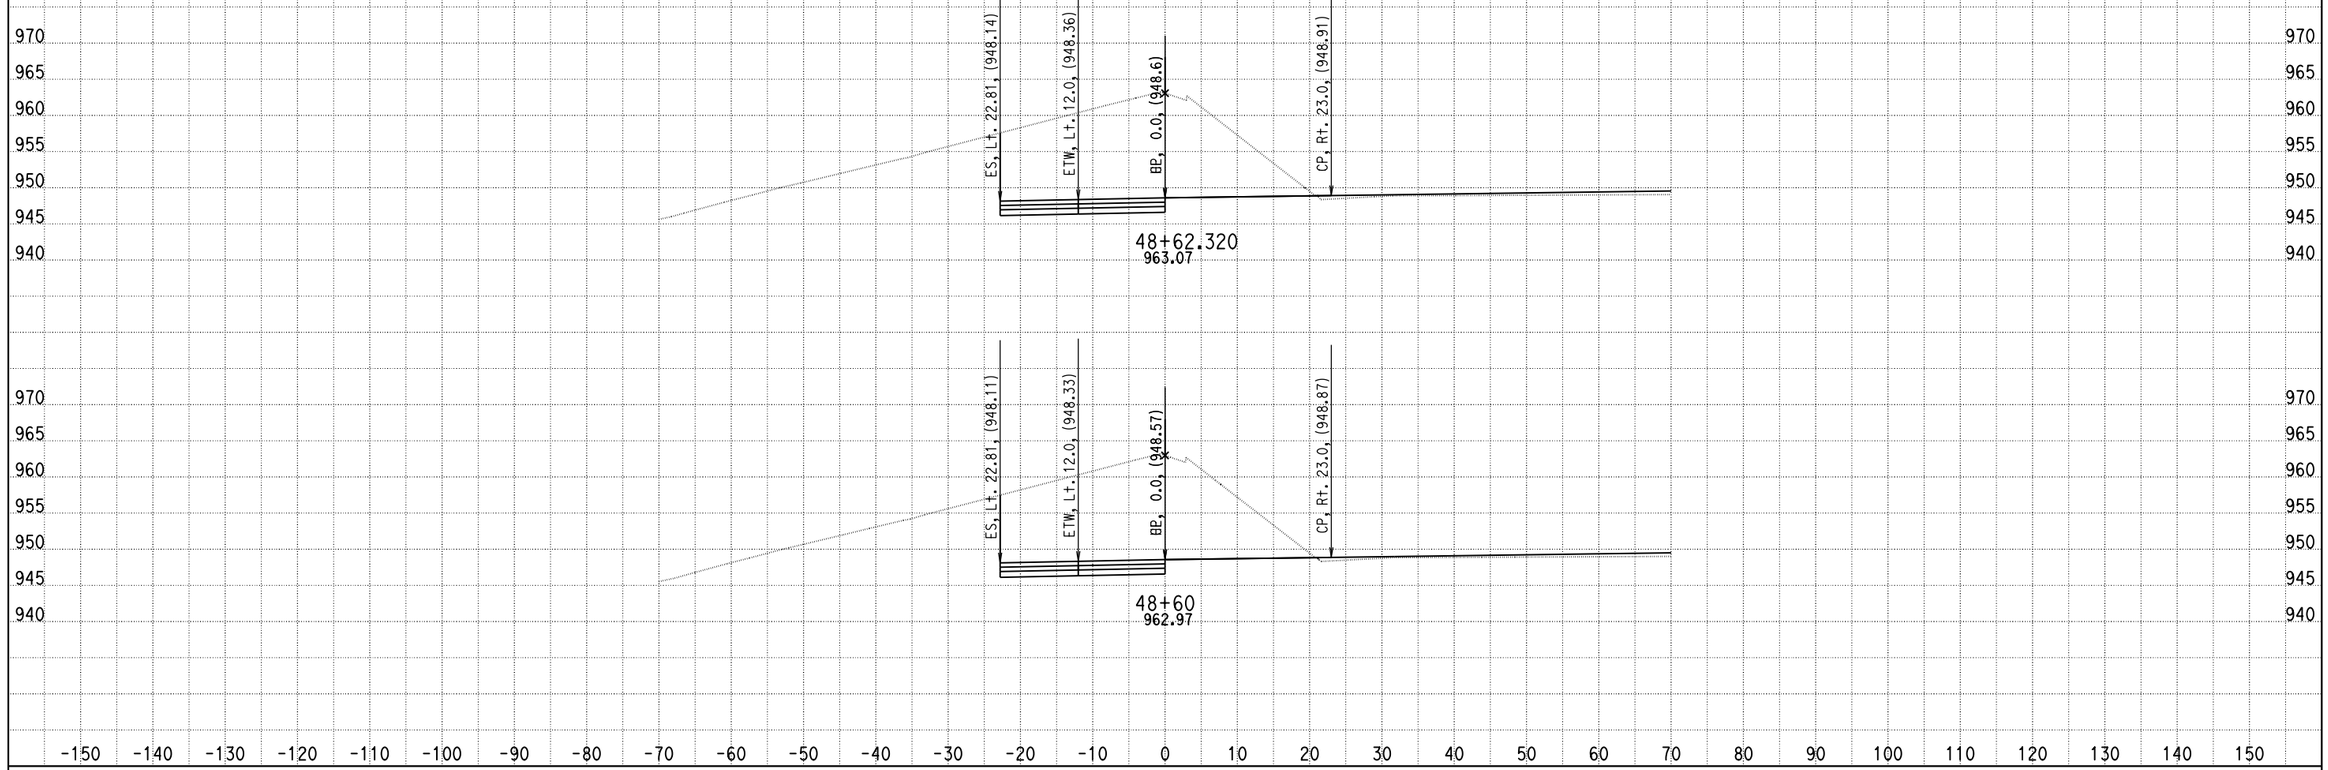

DATE: 4/8/2014

KC Project: 0818E File: D:\PROJECT\0818E\UPDATE-RAMP\hrf2f3-pro.ear

SCALE: 1" = 10' Horiz.
1" = 10' Vert.

All Dimensions are US Survey Feet

RAMPF2F3
CROSS SECTIONS

SHEET 254 OF XXX

RAMP F4

DESIGN STUDY ONLY

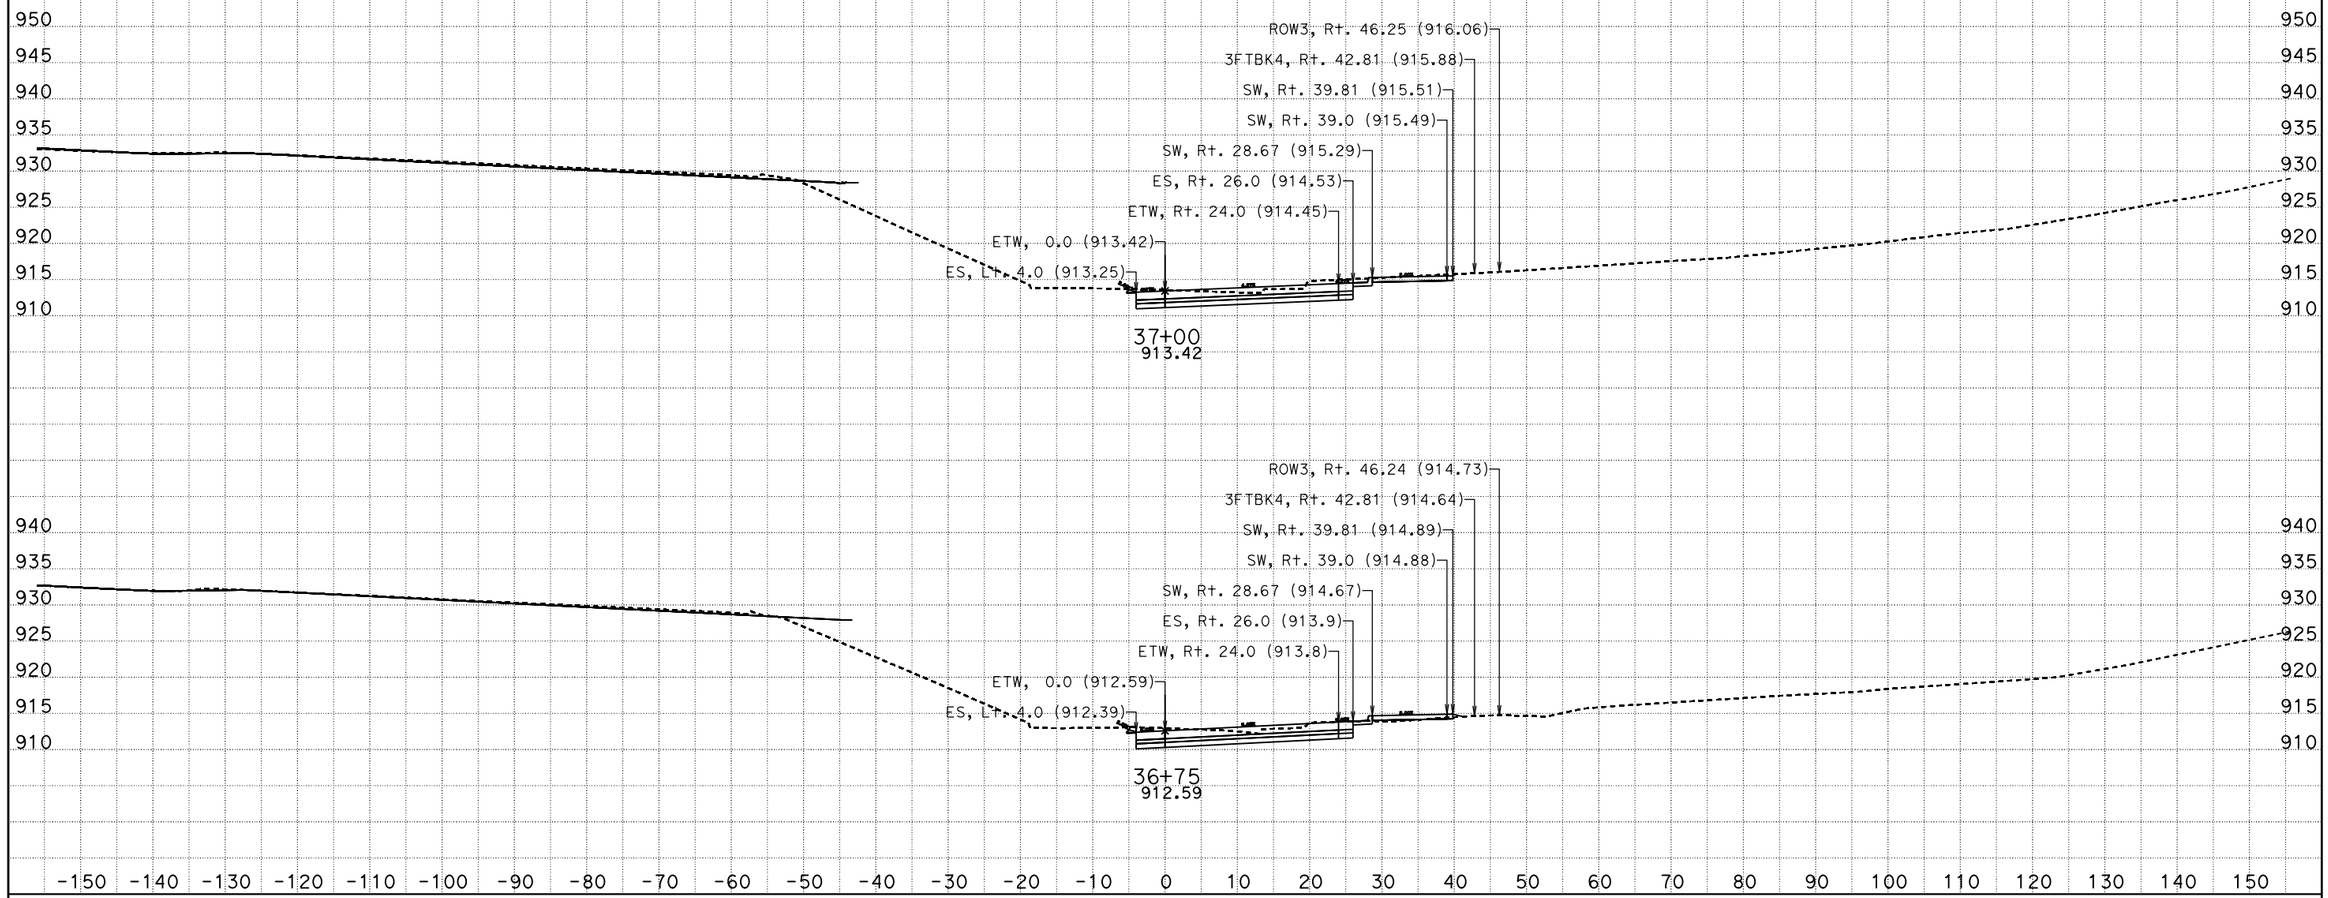

DATE: 9/4/2013

KC Project: 0818E File: D:\trieu\EA1193u1Q8E\trieu\rampF4\rampf4_fg_8_14_13.ear

SCALE: 1" = 10' Horiz.
1" = 10' Vert.

All Dimensions are US Survey Feet

RAMPF1F4
CROSS SECTIONS

SHEET 1 OF XXX

DESIGN STUDY ONLY

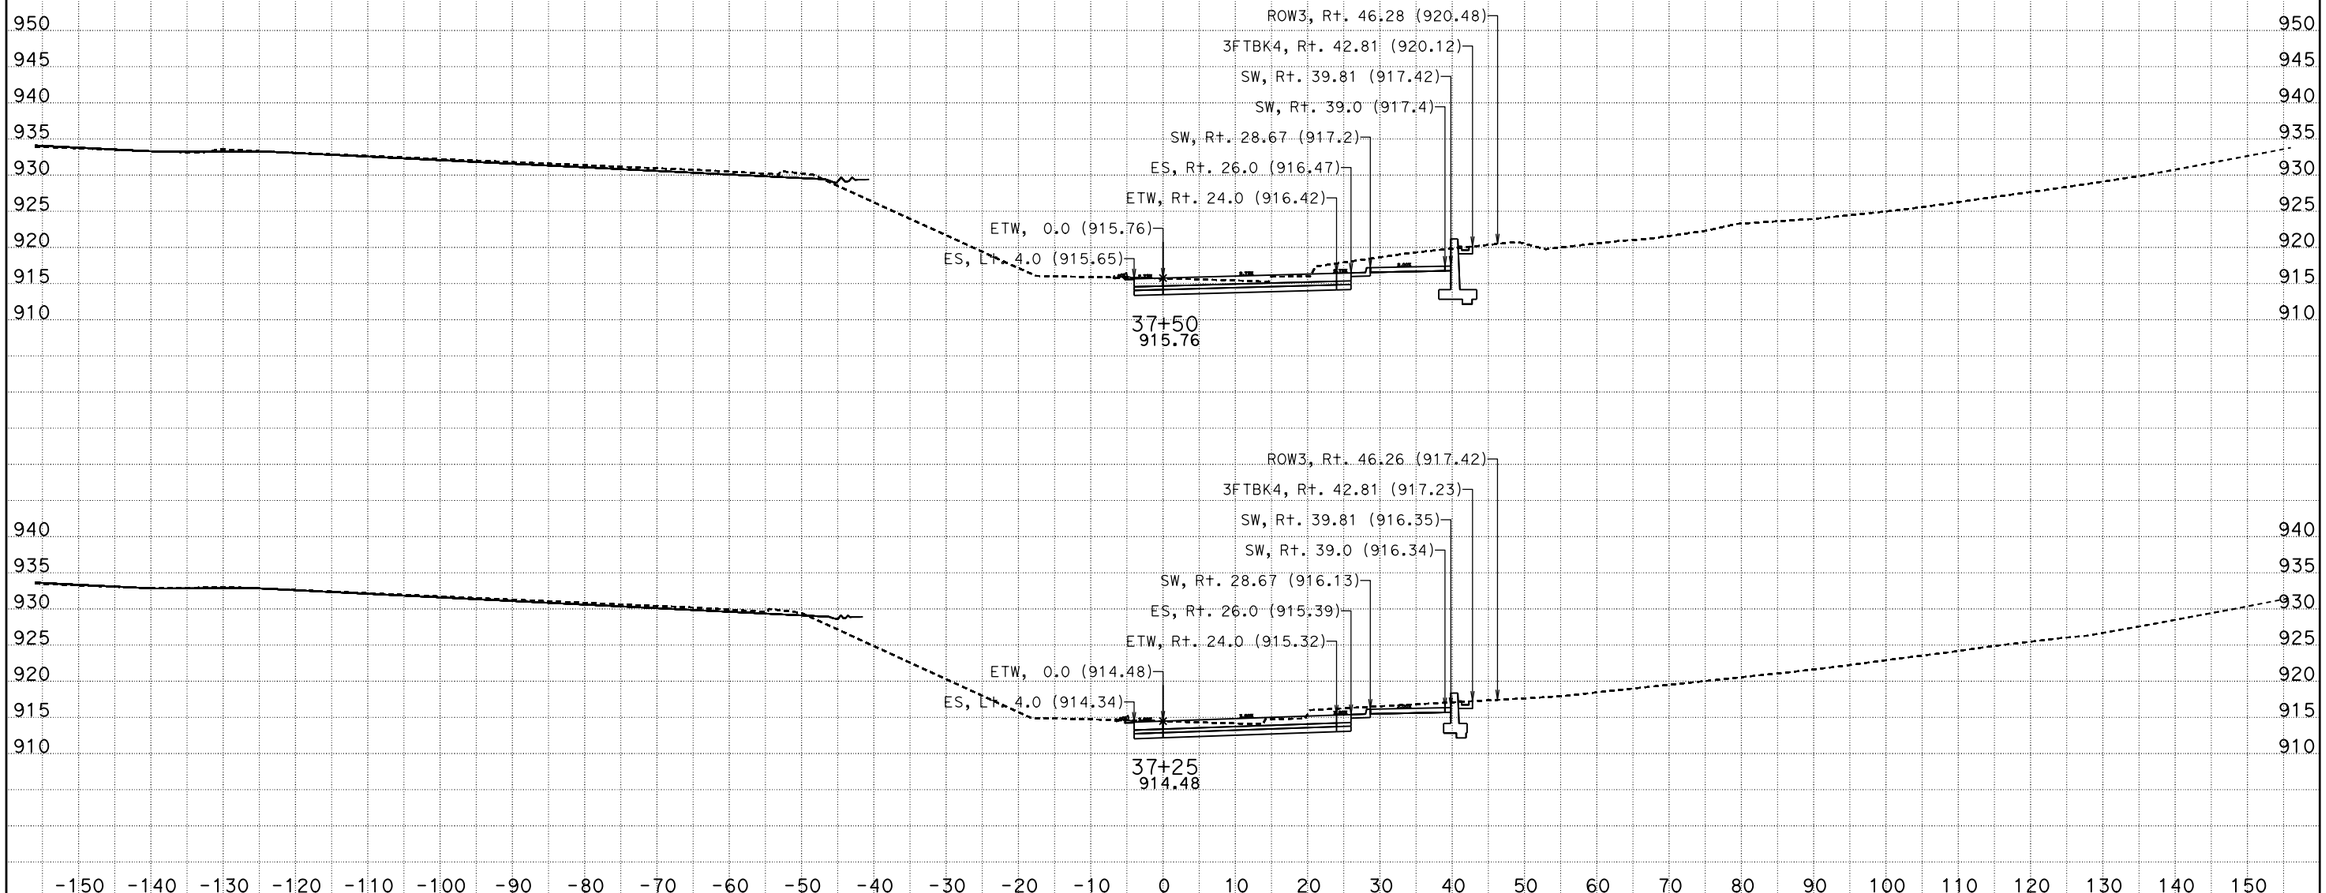

DATE: 9/4/2013

KC Project: 0818E File: D:\trieu\EA1193u1Q8E\trieu\rampF4\rampf4_fg_8_14_13.ear

SCALE: 1" = 10' Horiz.
1" = 10' Vert.

All Dimensions are US Survey Feet

RAMPF1F4
CROSS SECTIONS

DESIGN STUDY ONLY

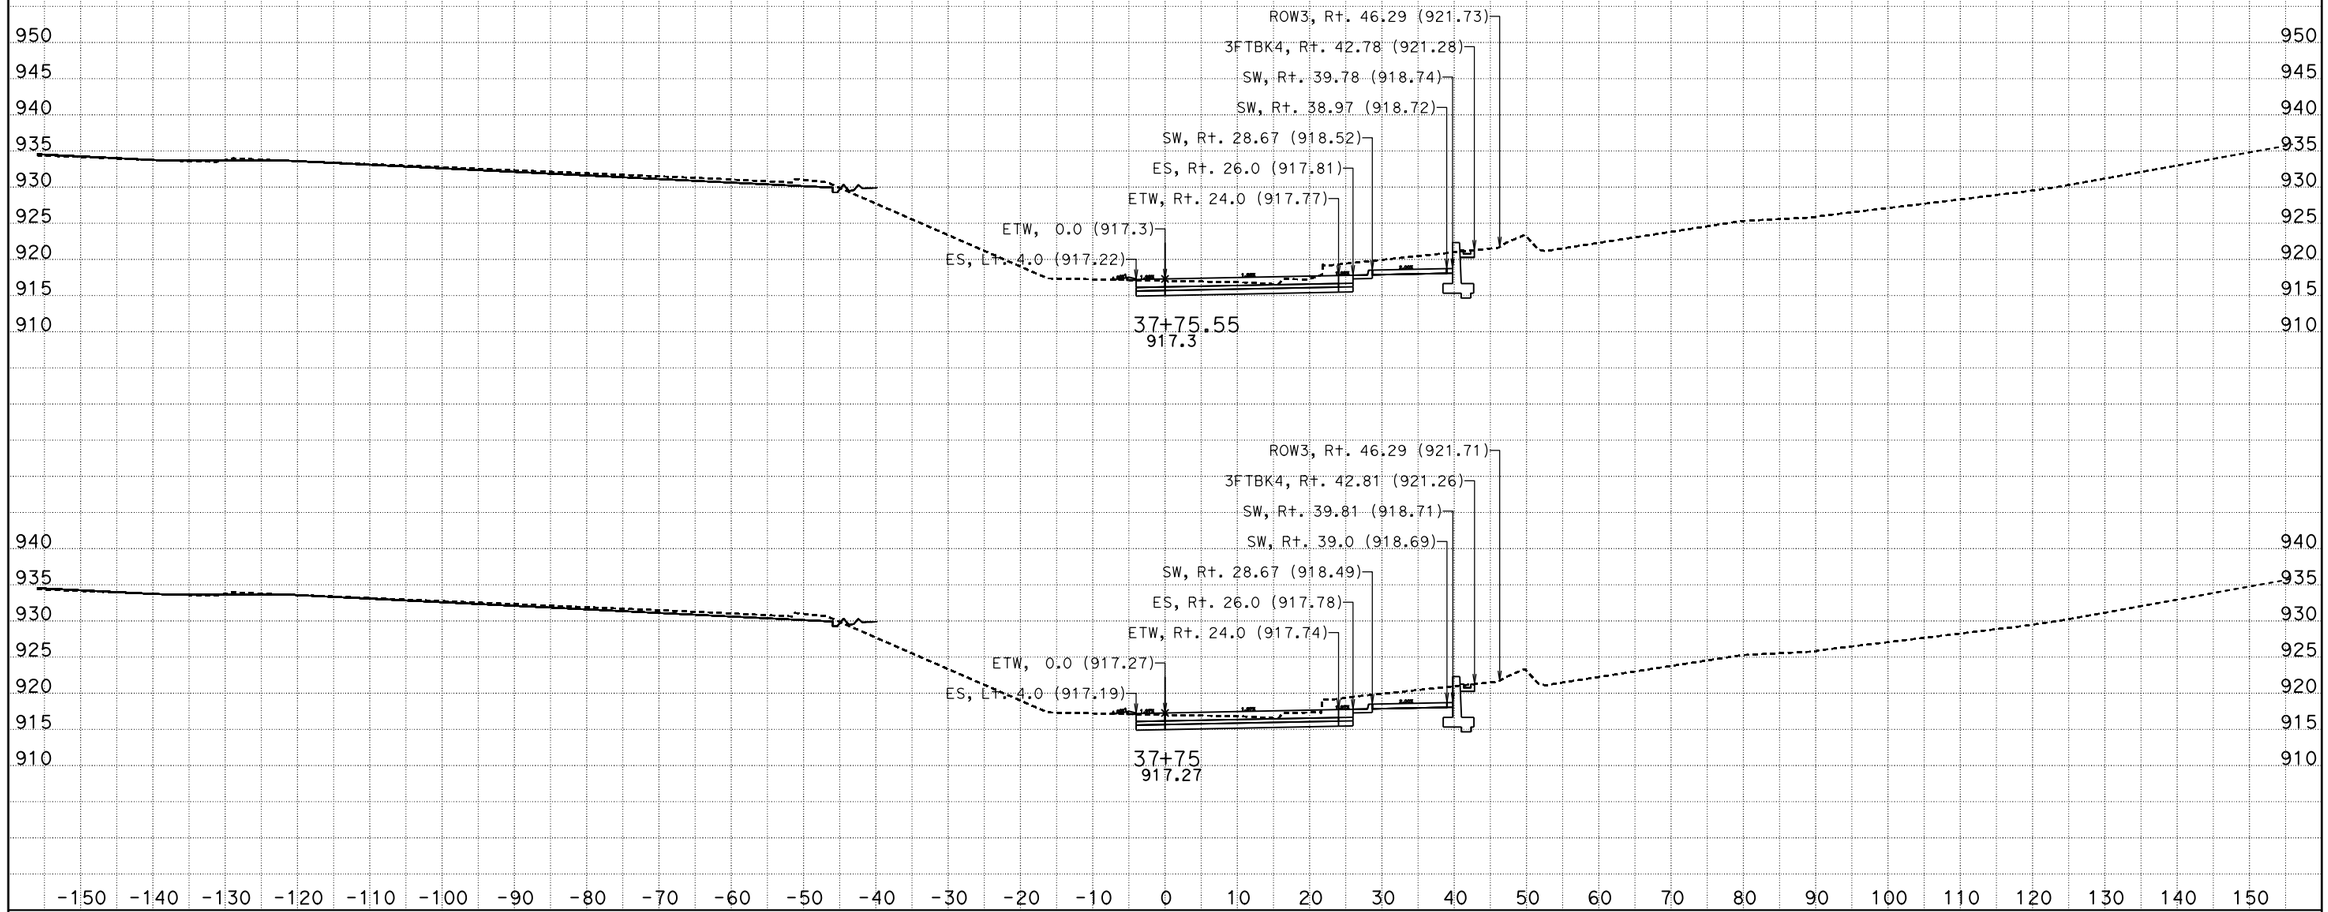

DATE: 9/4/2013
KC Project: 0818E File: D:\trieu\EA1193u1Q8E\trieu\rampF4\rampf4_fg_8_14_13.ear

SCALE: 1" = 10' Horiz.
1" = 10' Vert.

All Dimensions are US Survey Feet

RAMPF1F4
CROSS SECTIONS
SHEET 3 OF XXX

DESIGN STUDY ONLY

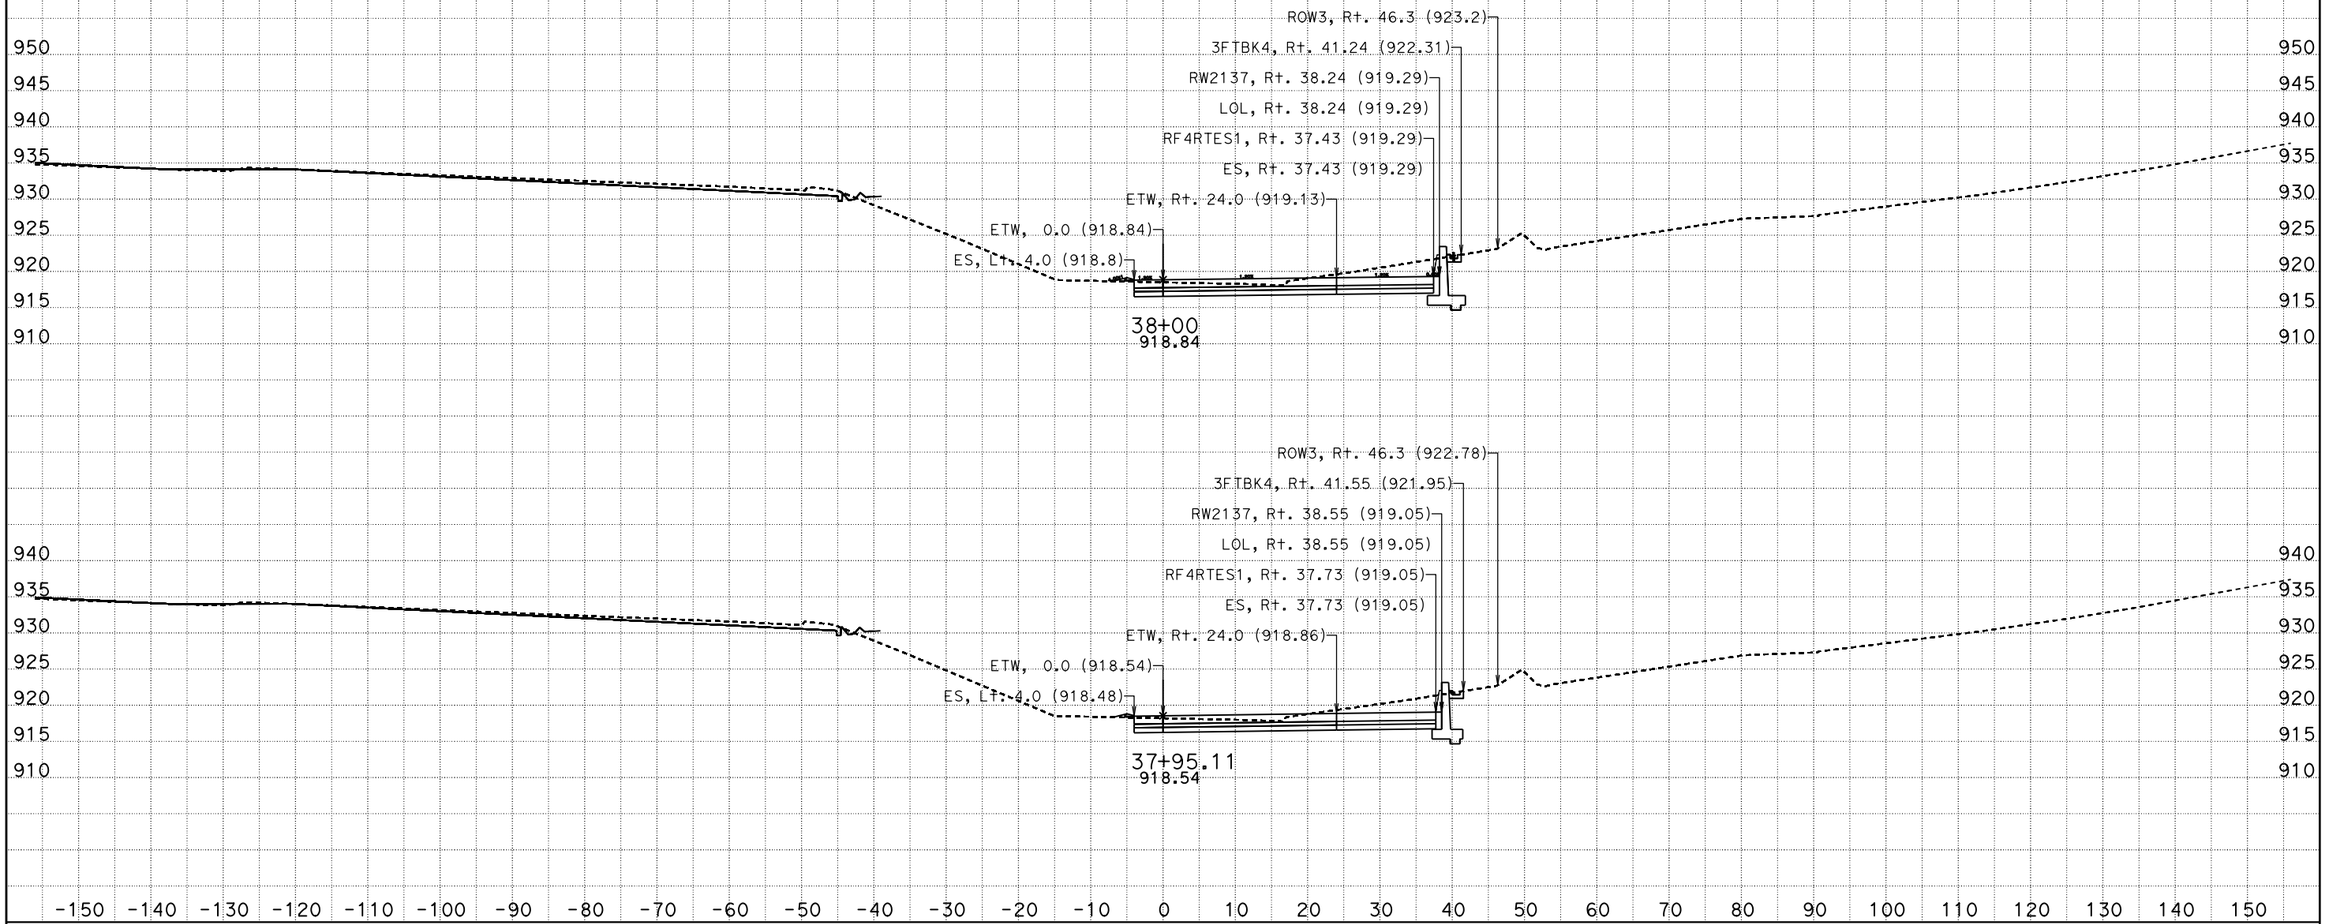

DATE: 9/4/2013

KC Project: 0818E File: D:\trieu\EA1193u1Q8E\trieu\rampF4\rampf4_fg_8_14_13.ear

SCALE: 1" = 10' Horiz.
1" = 10' Vert.

All Dimensions are US Survey Feet

RAMPF1F4
CROSS SECTIONS

DESIGN STUDY ONLY

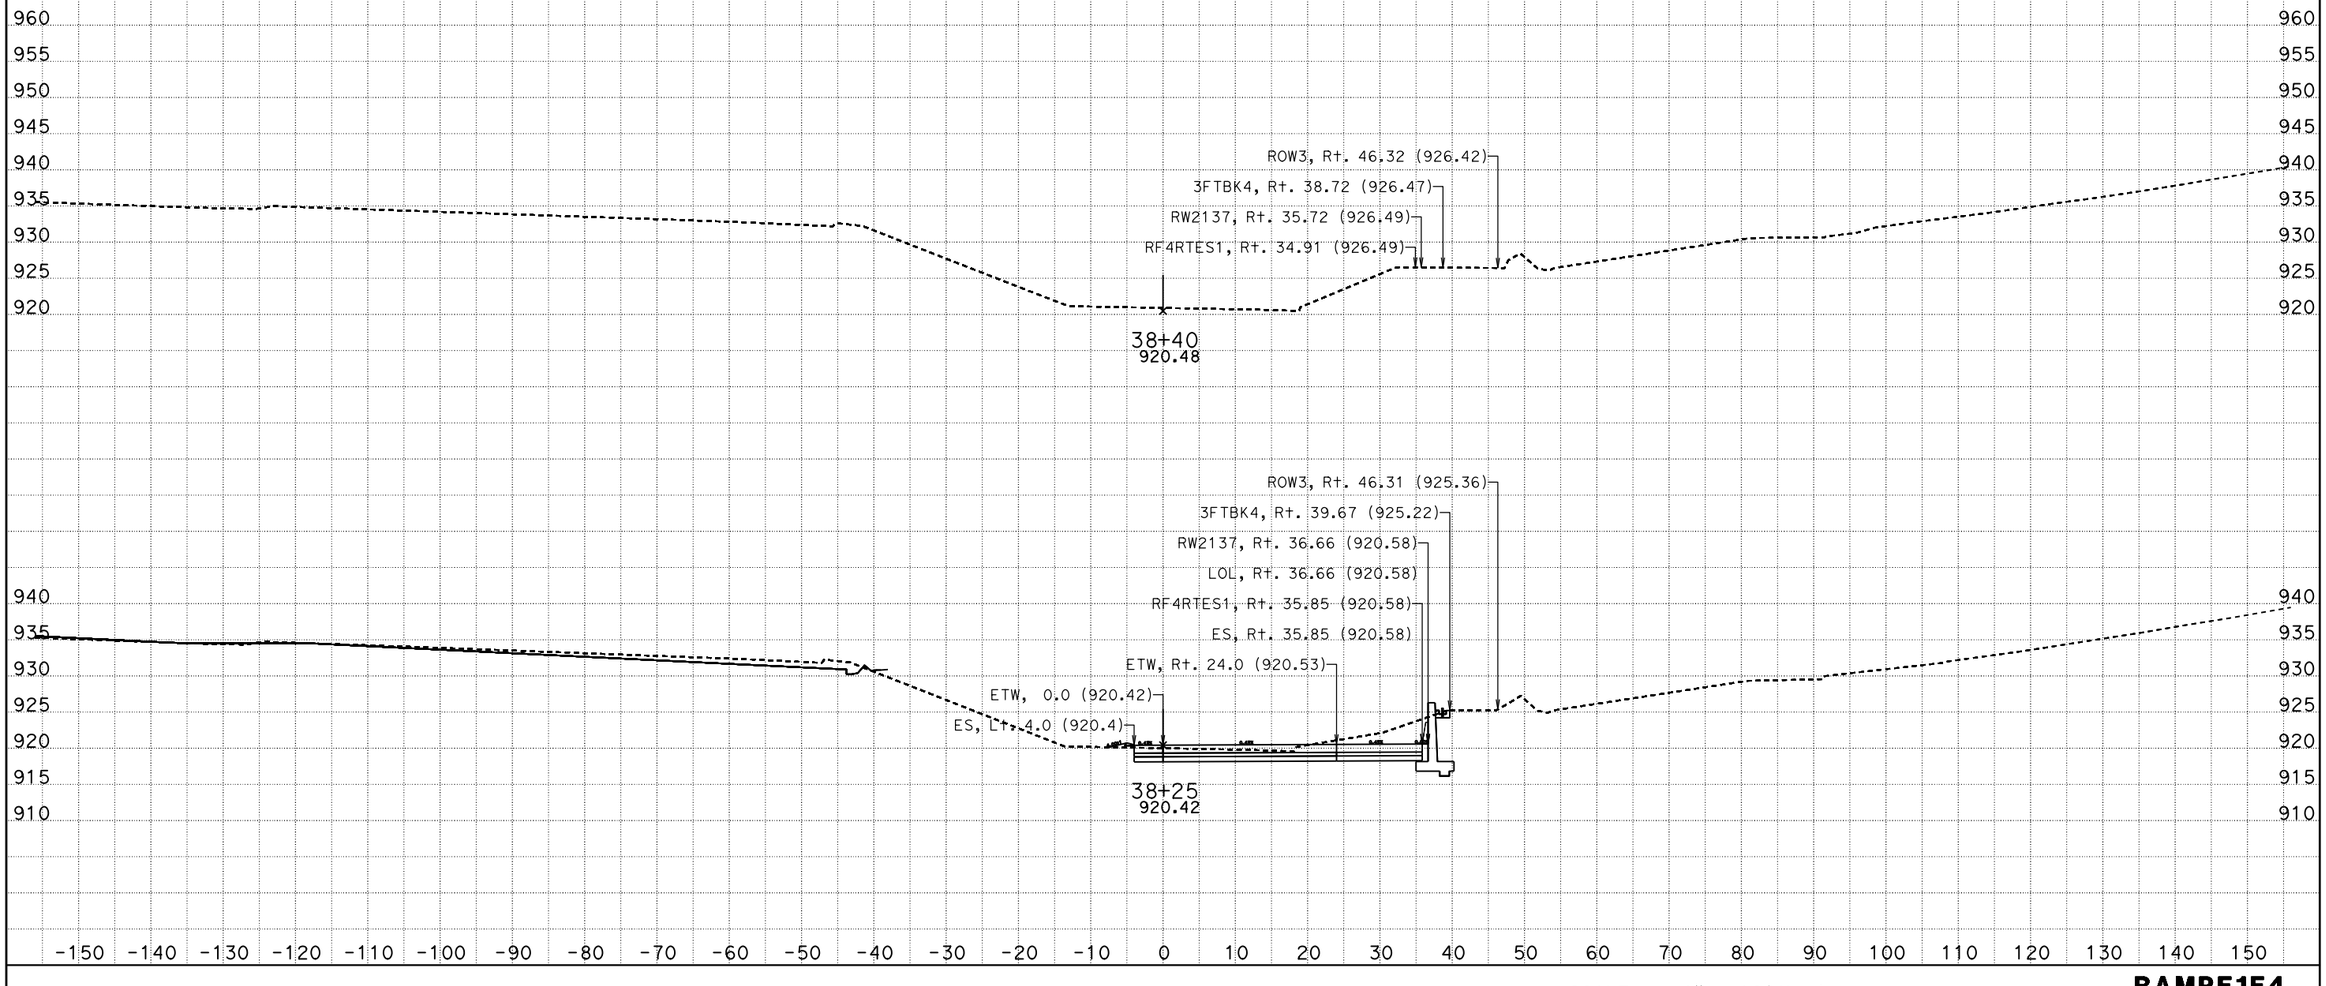

DATE: 9/4/2013
KC Project: 0818E File: D:\trieu\EA1193u1Q8E\trieu\rampF4\rampf4_fg_8_14_13.ear

SCALE: 1" = 10' Horiz.
1" = 10' Vert.

All Dimensions are US Survey Feet

RAMPF1F4
CROSS SECTIONS
SHEET 5 OF XXX

DESIGN STUDY ONLY

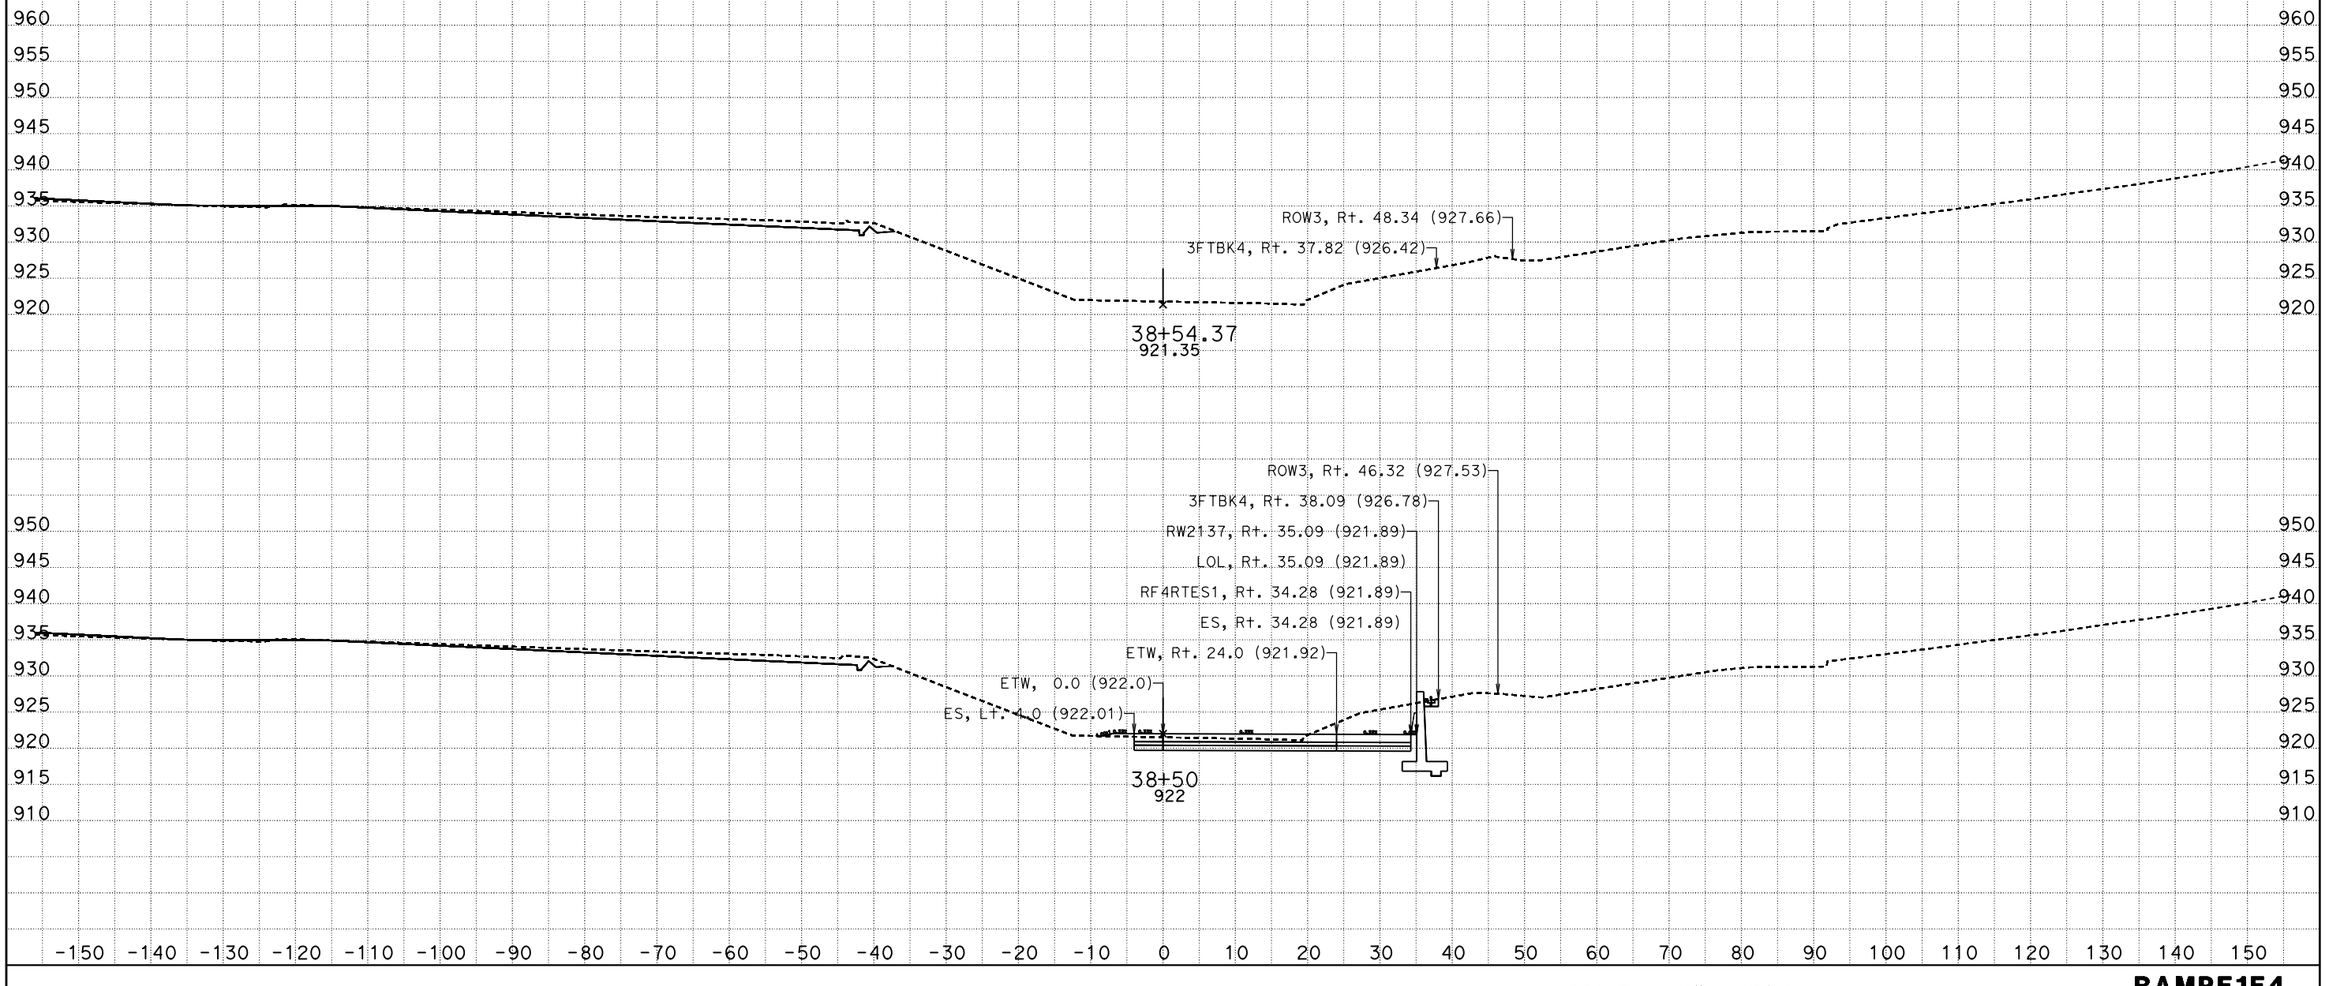

DATE: 9/4/2013
KC Project: 0818E File: D:\trieu\EA1193u1Q8E\trieu\rampF4\rampf4_fg_8_14_13.ear

SCALE: 1" = 10' Horiz.
1" = 10' Vert.

All Dimensions are US Survey Feet

RAMPF1F4
CROSS SECTIONS
SHEET 6 OF XXX

DESIGN STUDY ONLY

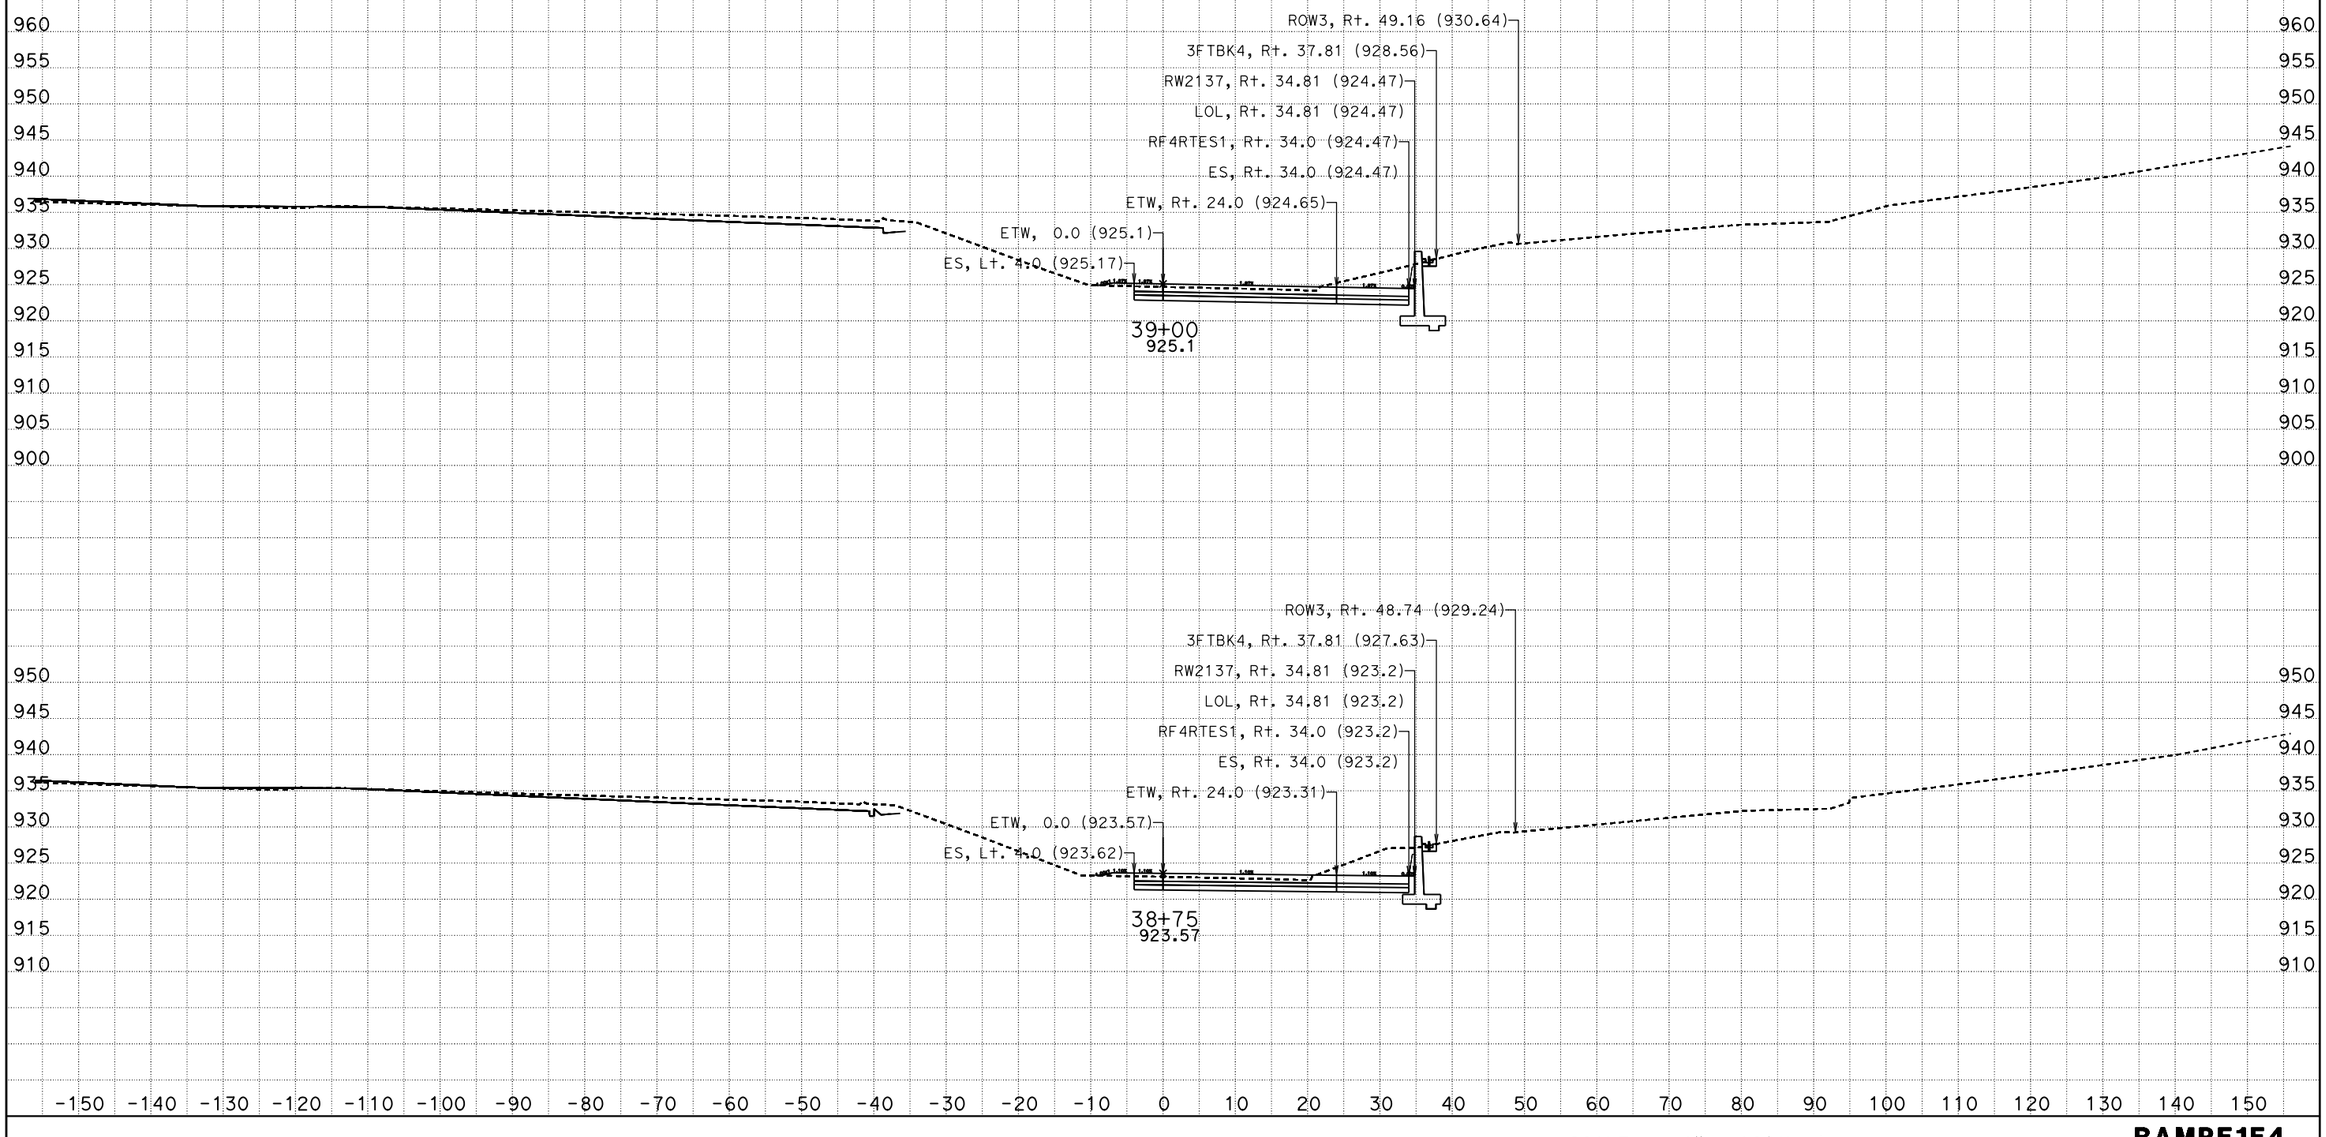

DATE: 9/4/2013
KC Project: 0818E File: D:\trieu\EA1193u1Q8E\trieu\rampF4\rampf4_fg_8_14_13.ear

SCALE: 1" = 10' Horiz.
1" = 10' Vert.

All Dimensions are US Survey Feet

RAMPF1F4
CROSS SECTIONS
SHEET 7 OF XXX

DESIGN STUDY ONLY

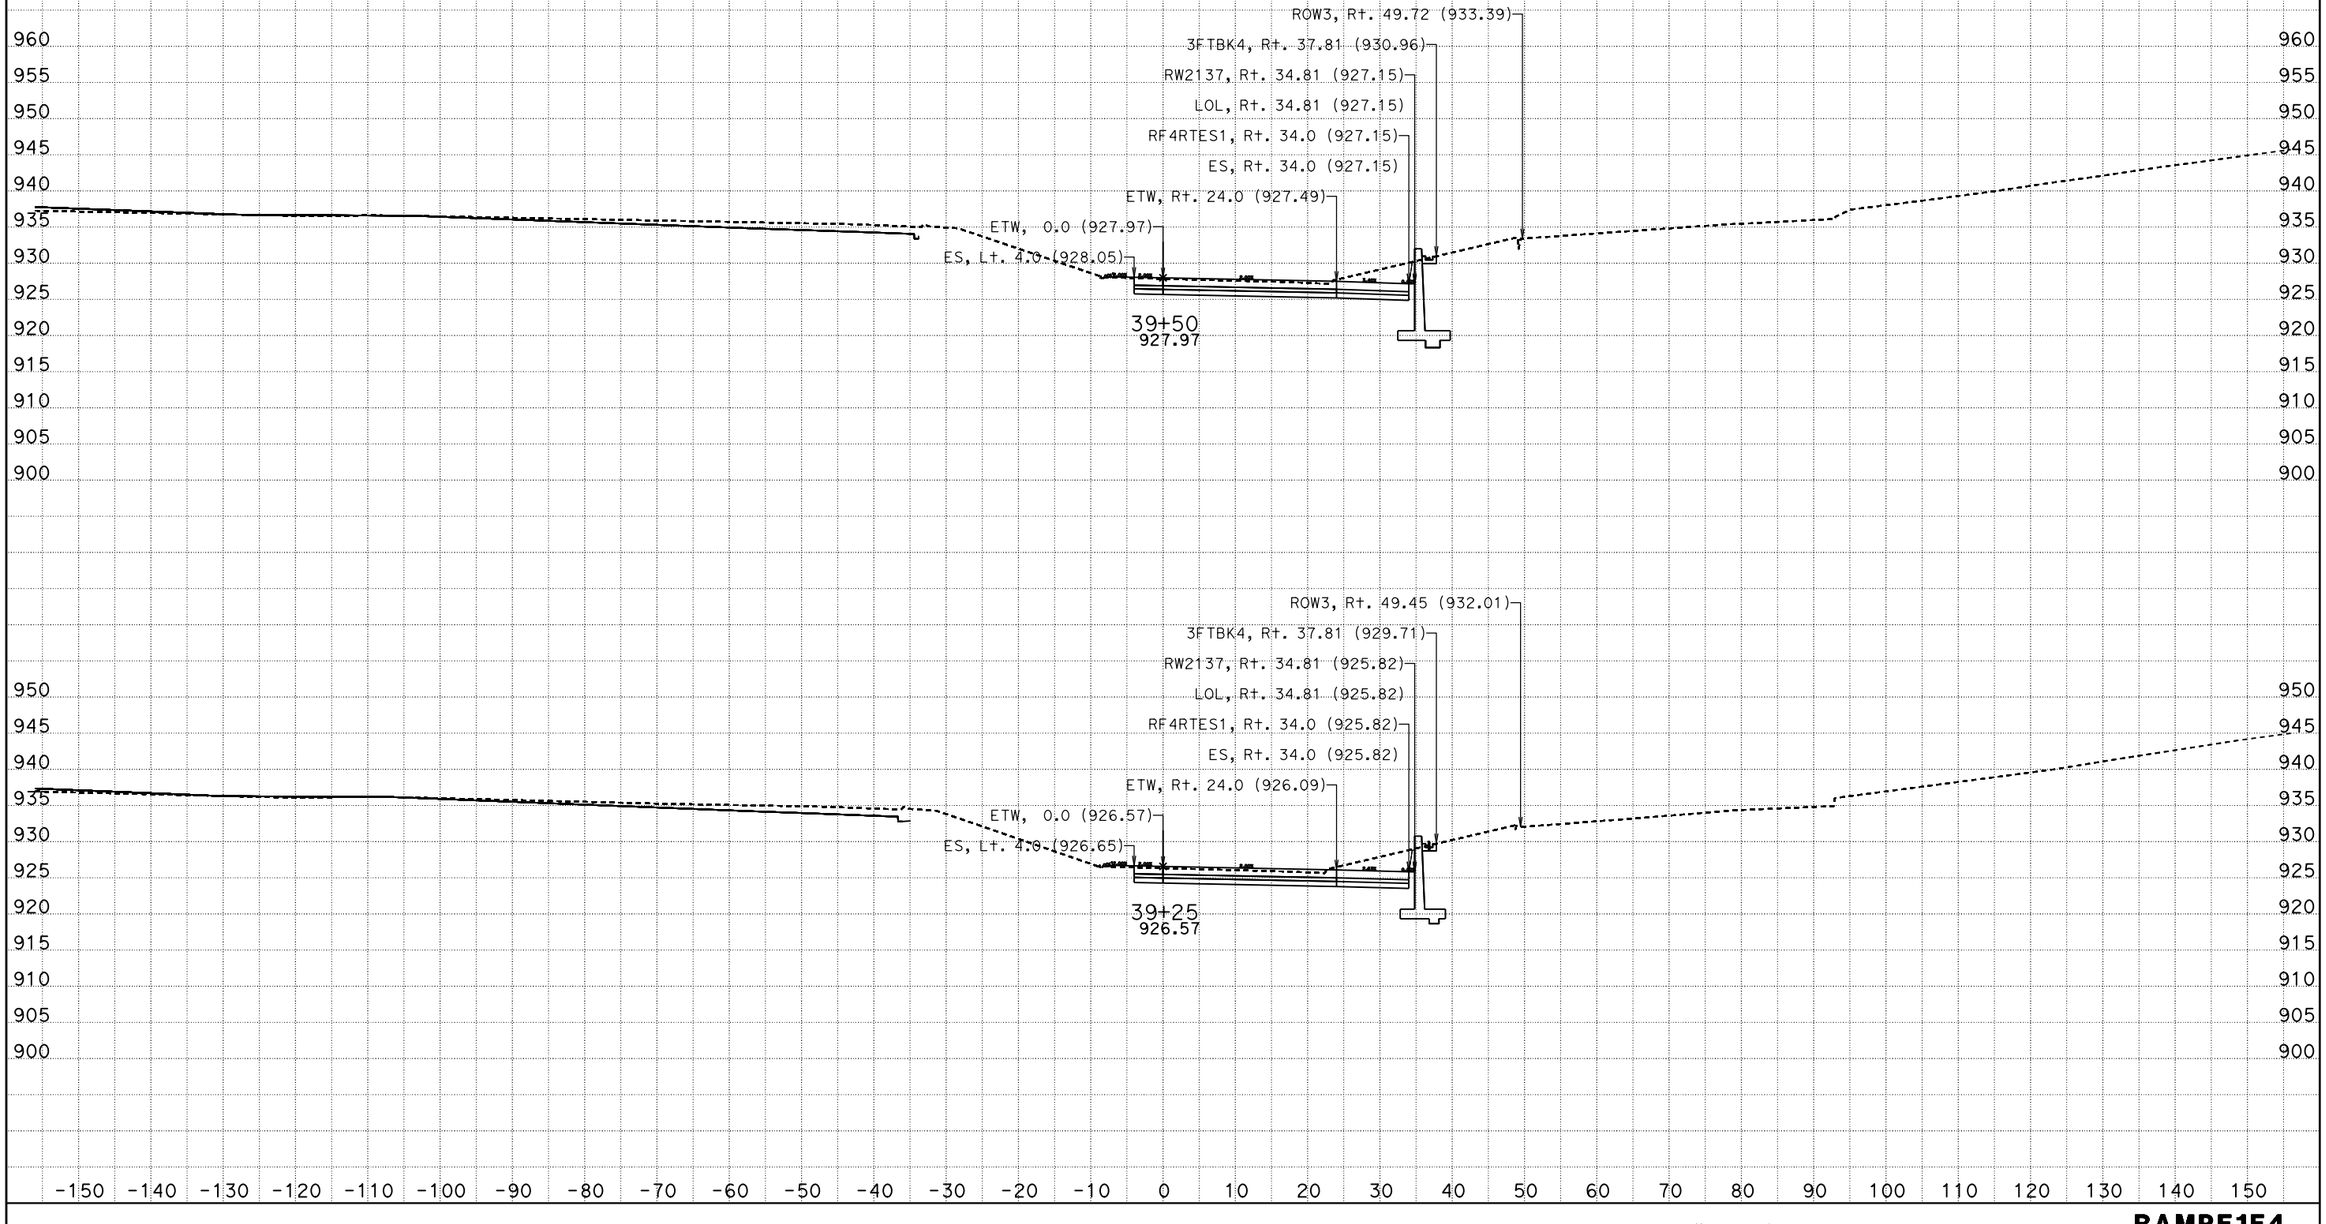

DATE: 9/4/2013
KC Project: 0818E File: D:\trieu\EA1193u1Q8E\trieu\rampF4\rampf4_fg_8_14_13.ear

SCALE: 1" = 10' Horiz.
1" = 10' Vert.

All Dimensions are US Survey Feet

RAMPF1F4
CROSS SECTIONS
SHEET 8 OF XXX

DESIGN STUDY ONLY

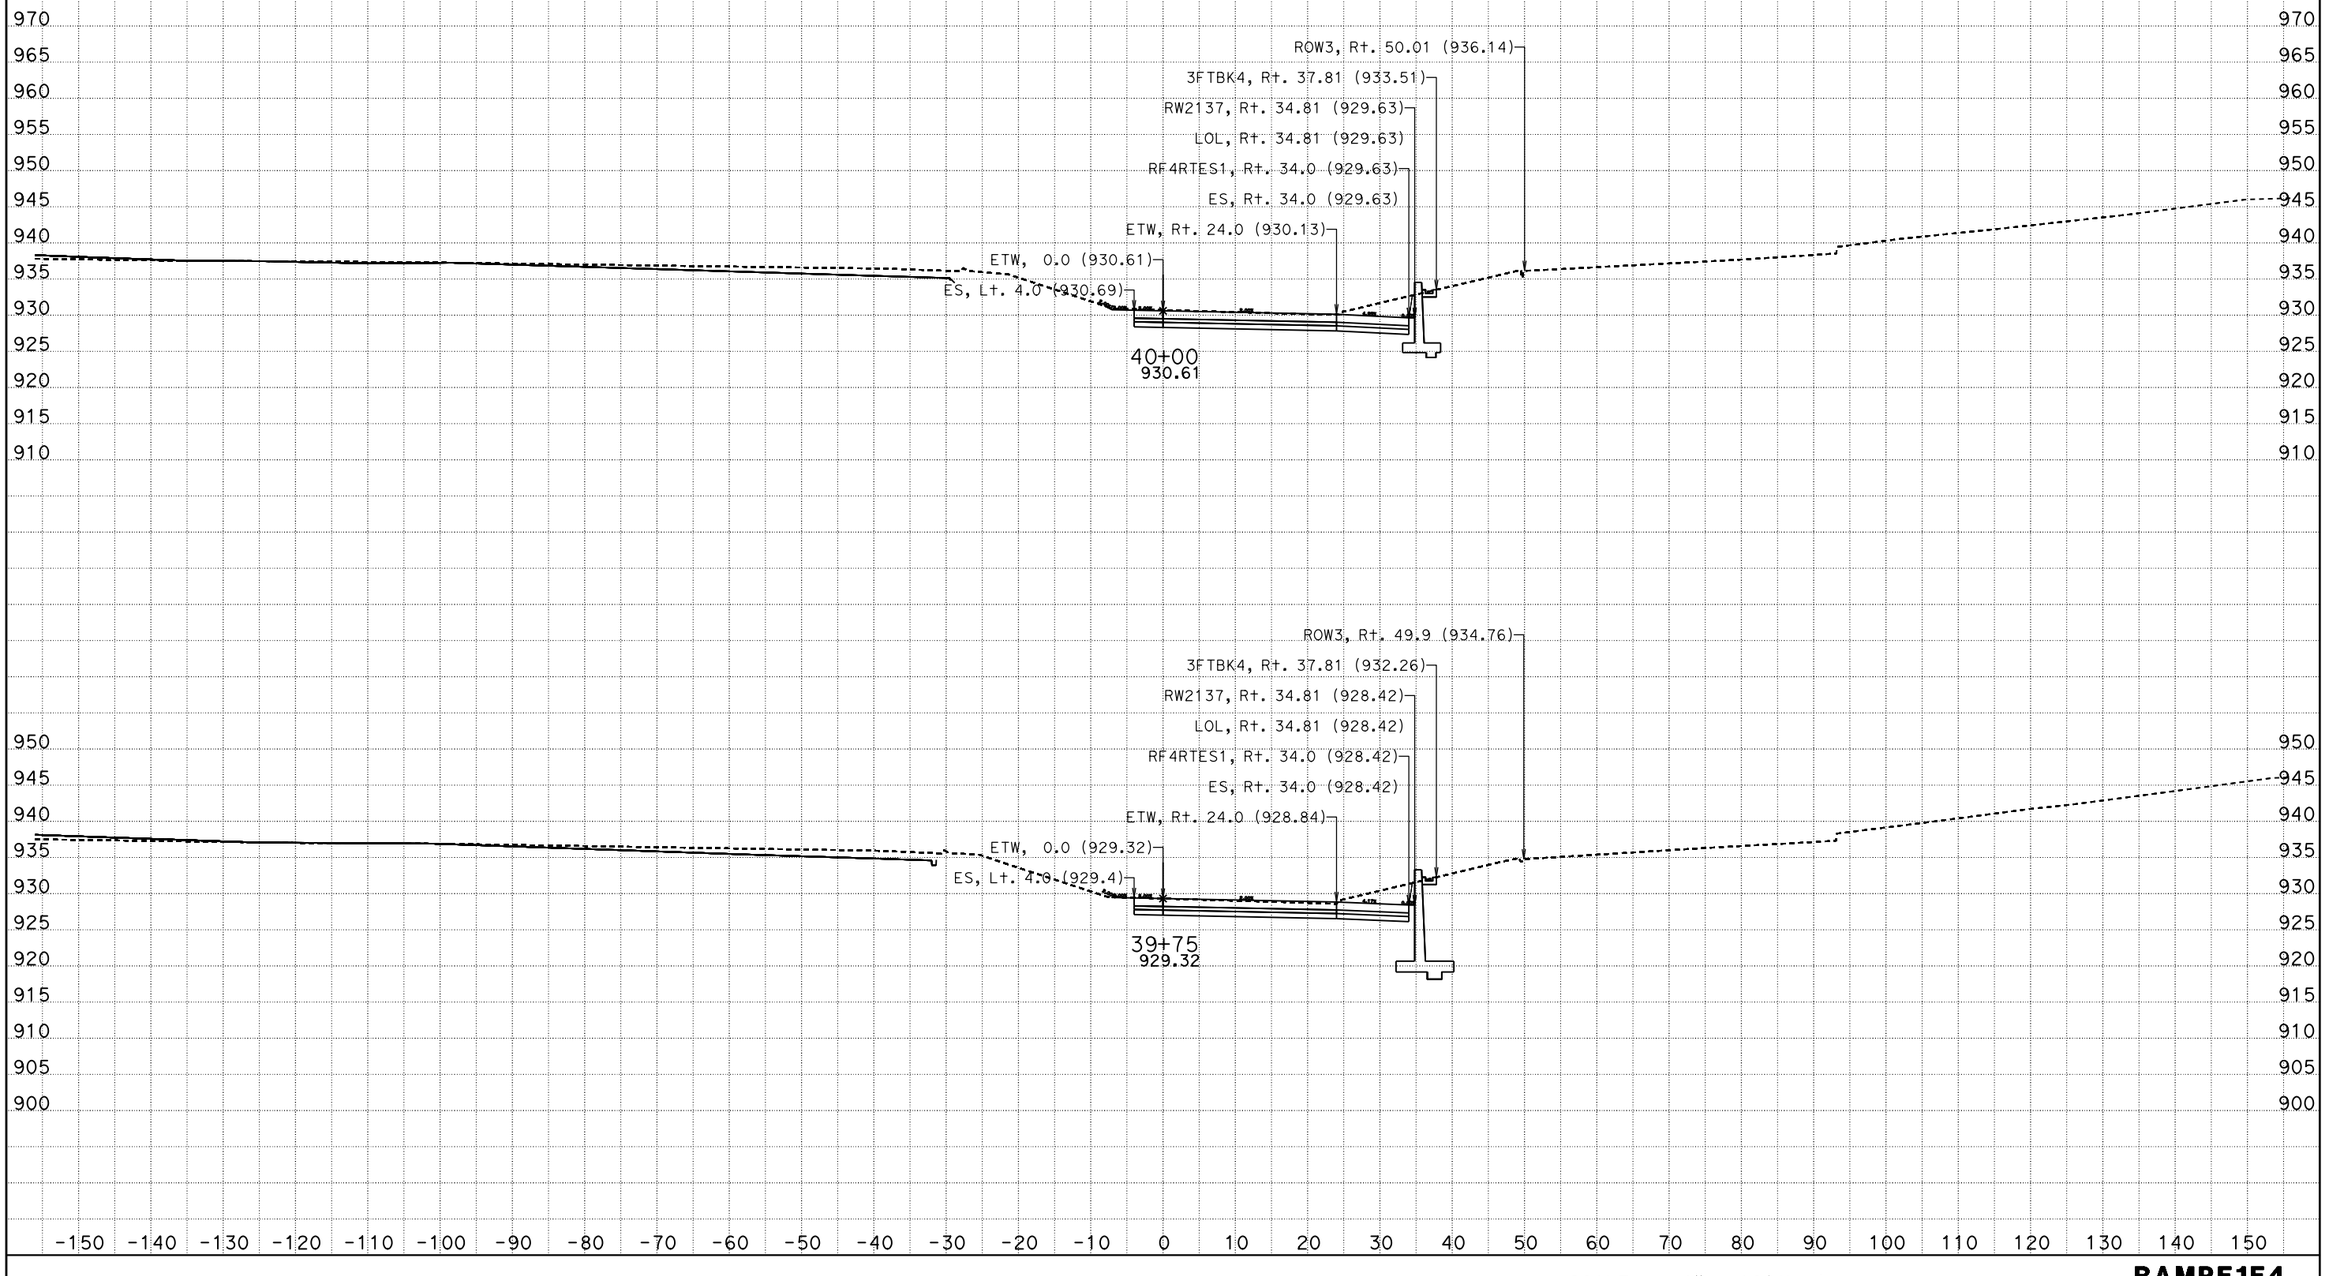

DATE: 9/4/2013
KC Project: 0818E File: D:\trieu\EA1193u1Q8E\trieu\rampF4\rampf4_fg_8_14_13.ear

SCALE: 1" = 10' Horiz.
1" = 10' Vert.

All Dimensions are US Survey Feet

RAMPF1F4
CROSS SECTIONS
SHEET 9 OF XXX

DESIGN STUDY ONLY

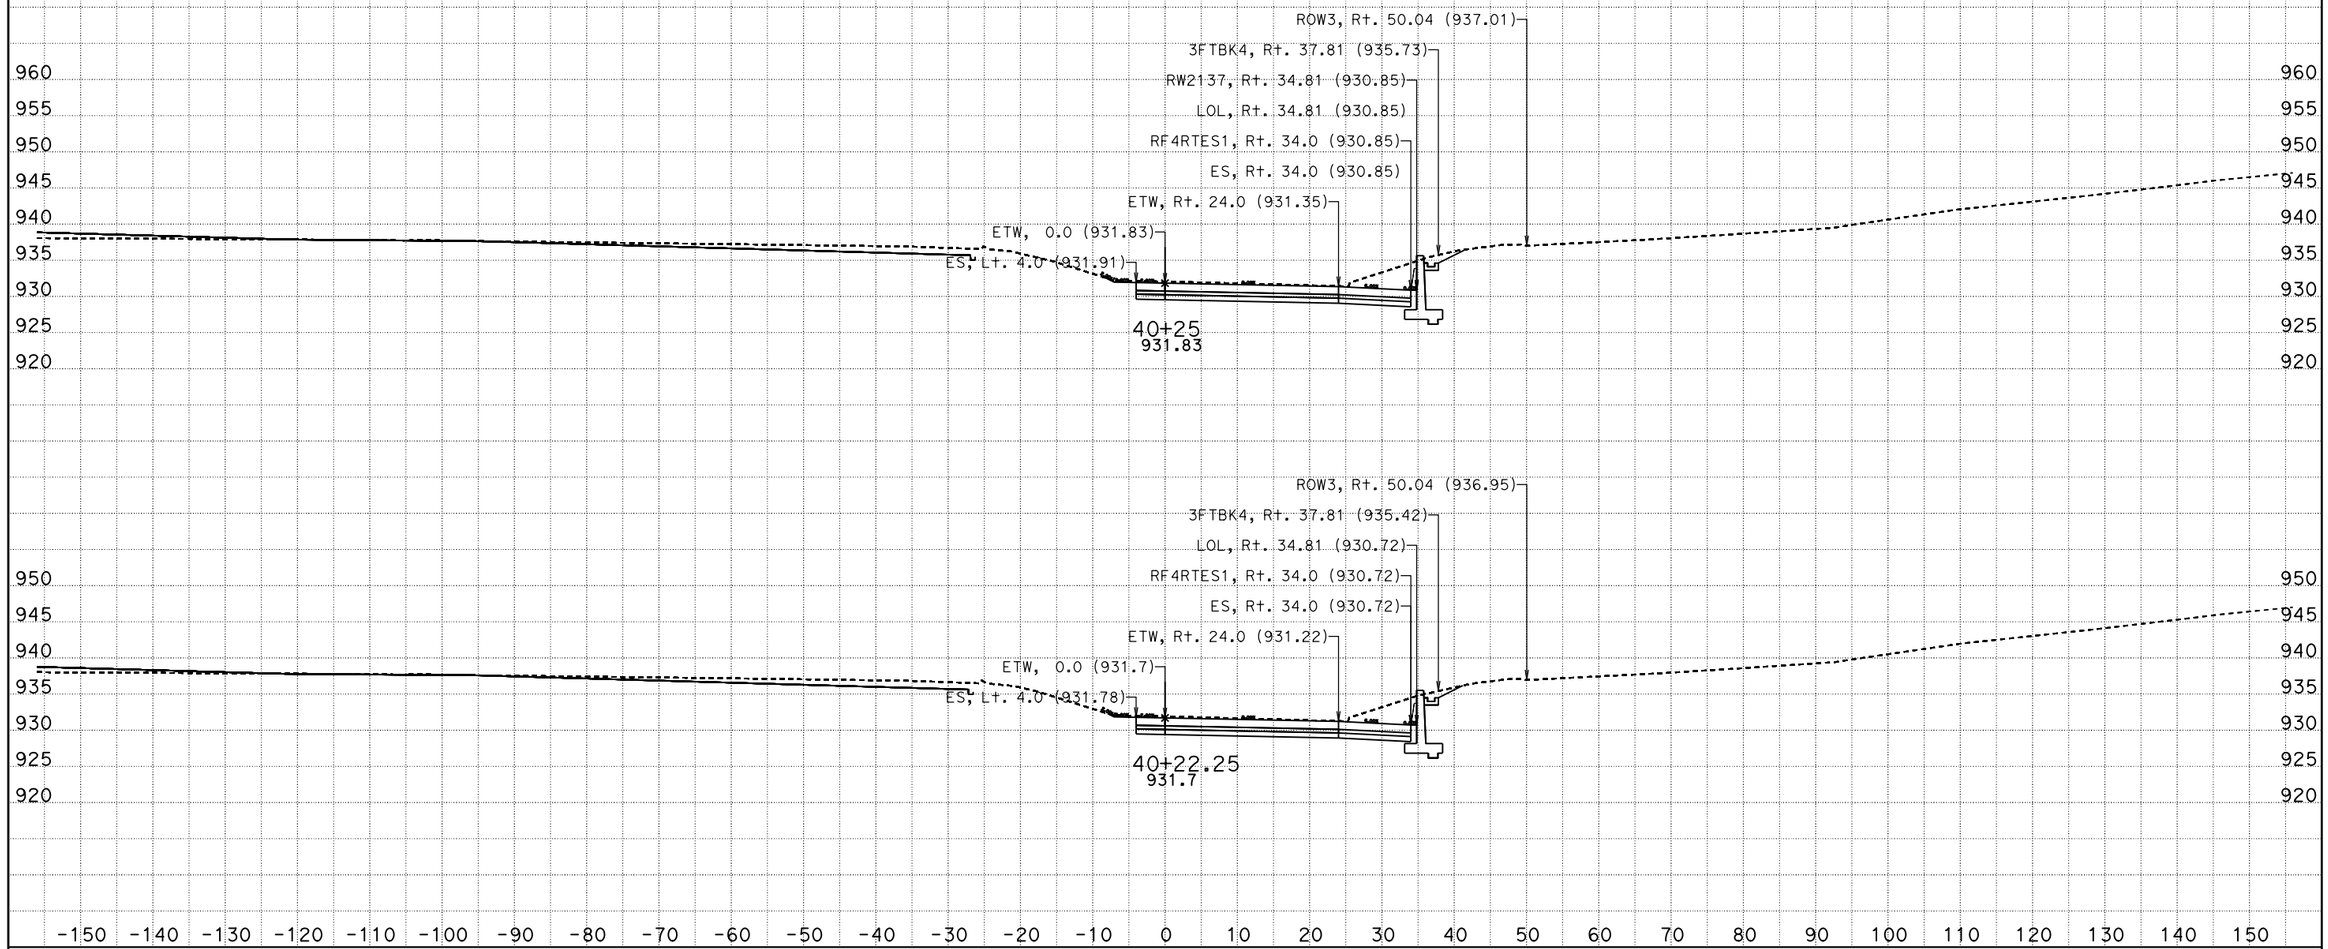

DATE: 9/4/2013

KC Project: 0818E File: D:\trieu\EA1193u1Q8E\trieu\rampF4\rampf4_fg_8_14_13.ear

SCALE: 1" = 10' Horiz.
1" = 10' Vert.

All Dimensions are US Survey Feet

RAMPF1F4
CROSS SECTIONS

SHEET 10 OF XXX

DESIGN STUDY ONLY

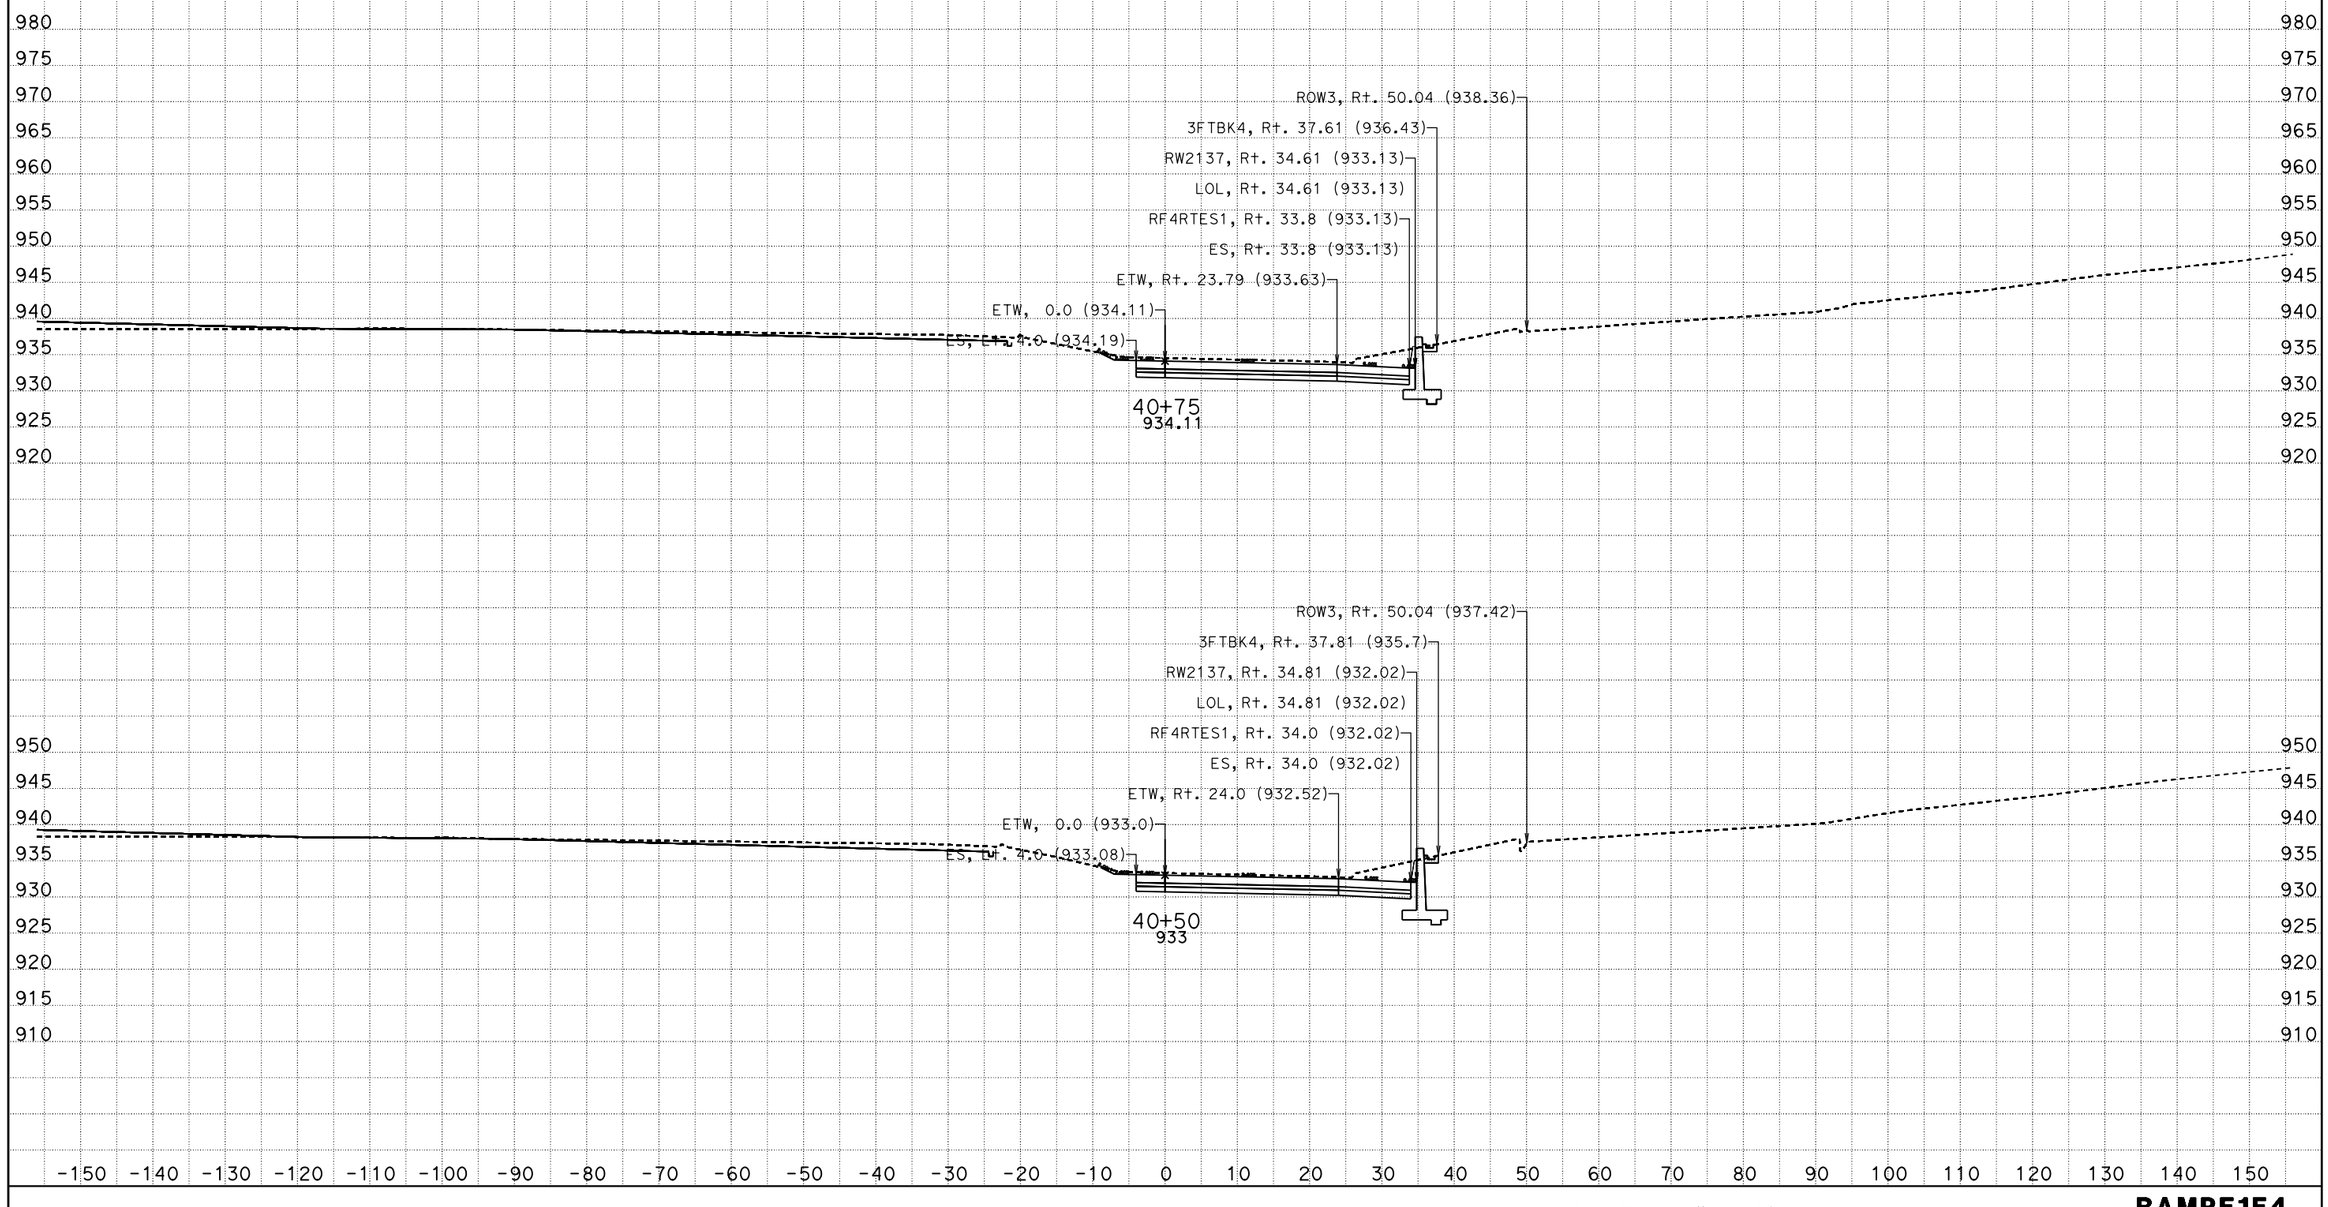

DATE: 9/4/2013
KC Project: 0818E File: D:\trieu\EA1193u1Q8E\trieu\rampF4\rampf4_fg_8_14_13.ear

SCALE: 1" = 10' Horiz.
1" = 10' Vert.

All Dimensions are US Survey Feet

RAMPF1F4
CROSS SECTIONS
SHEET 11 OF XXX

DESIGN STUDY ONLY

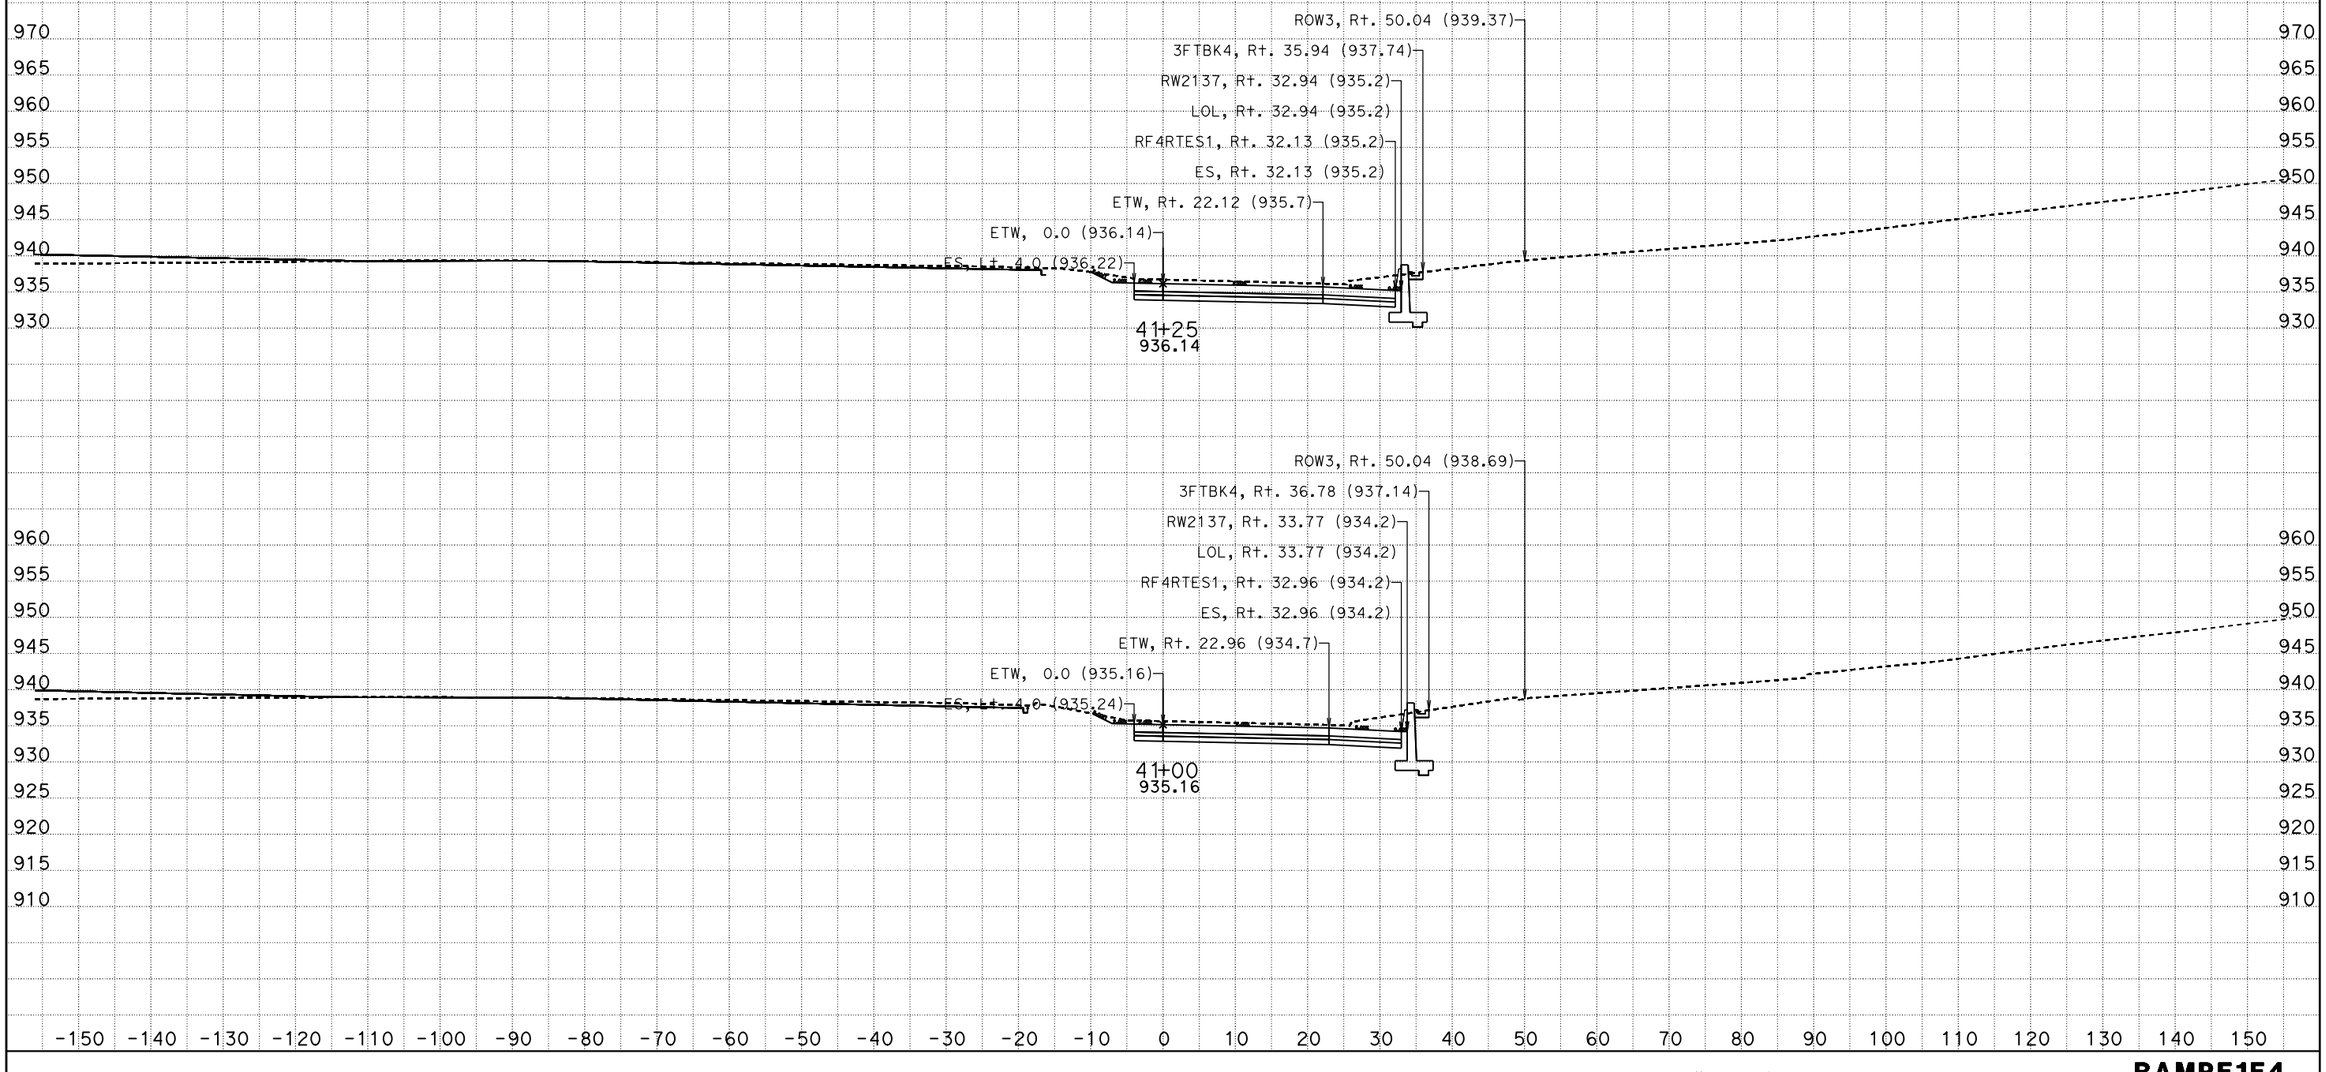

DATE: 9/4/2013
KC Project: 0818E File: D:\trieu\EA1193u1Q8E\trieu\rampF4\rampf4_fg_8_14_13.ear

SCALE: 1" = 10' Horiz.
1" = 10' Vert.

All Dimensions are US Survey Feet

RAMPF1F4
CROSS SECTIONS
SHEET 12 OF XXX

DESIGN STUDY ONLY

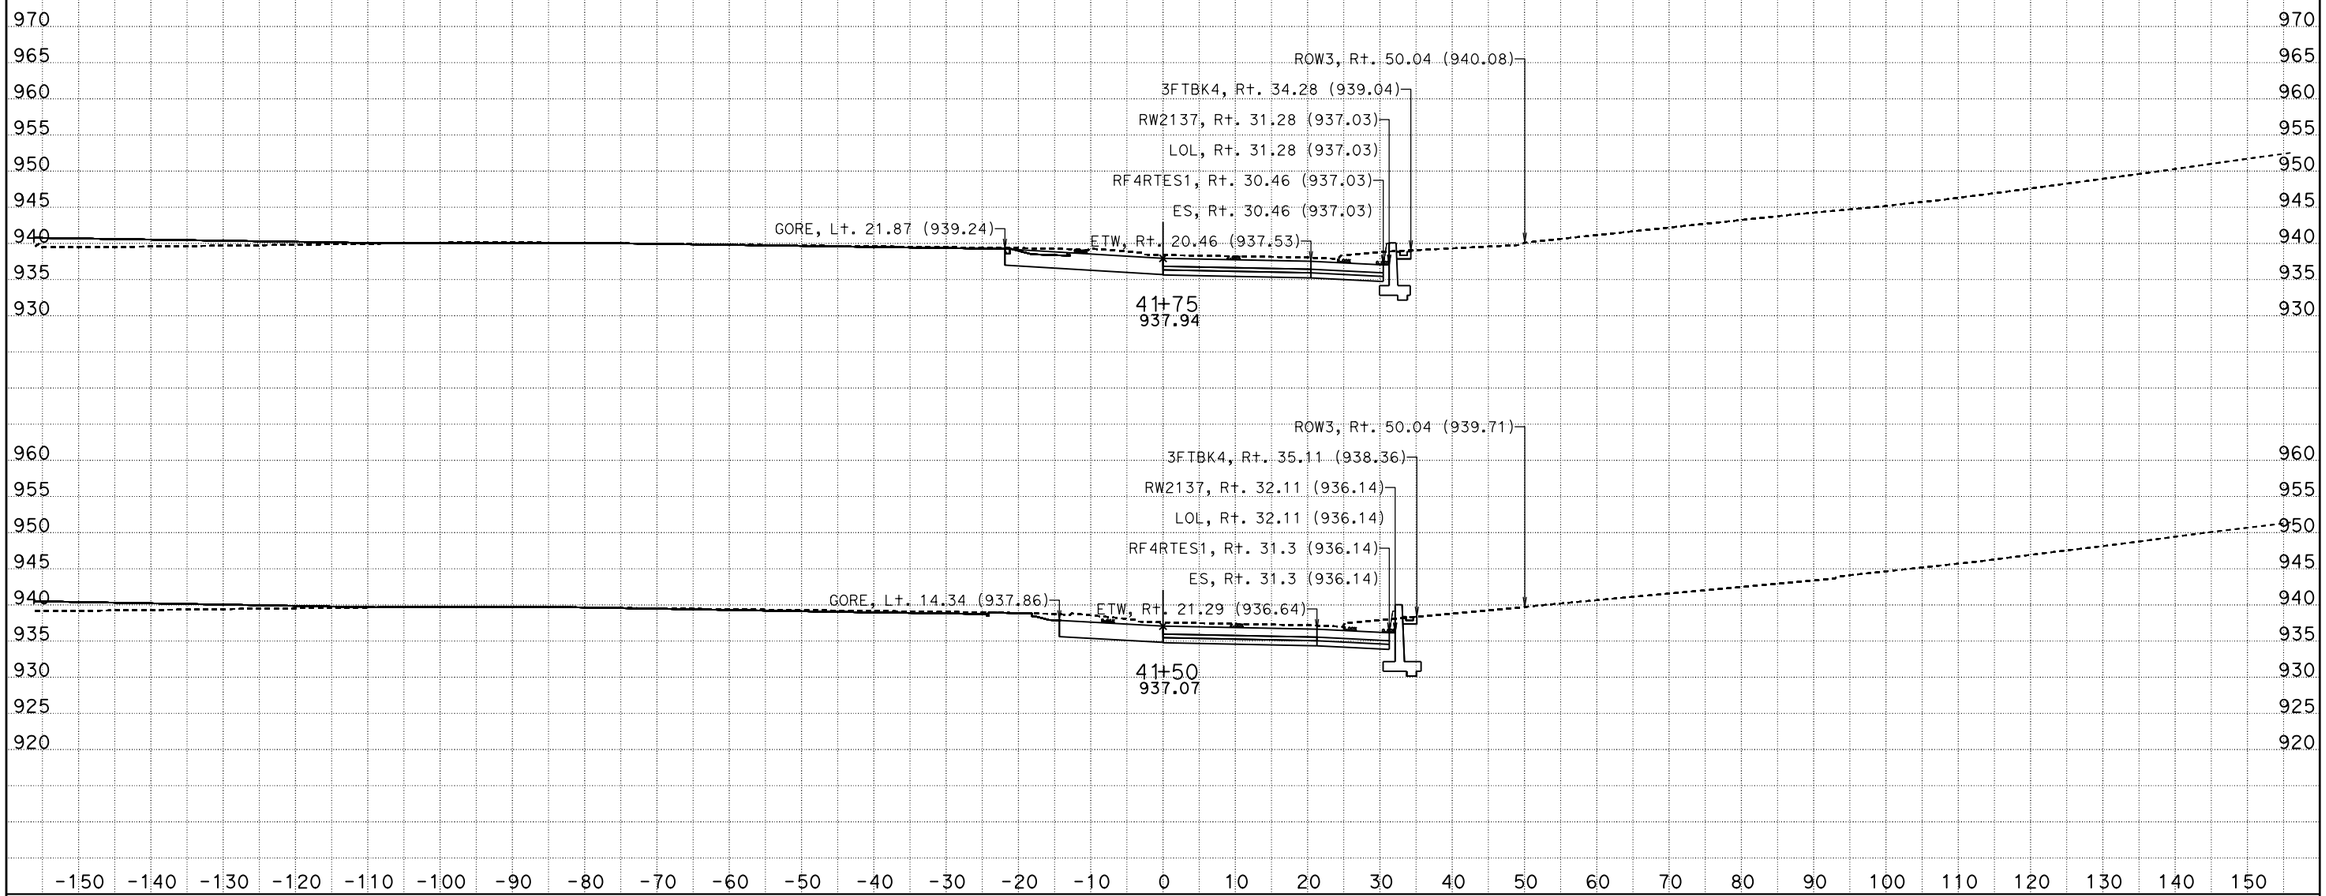

DATE: 9/4/2013

KC Project: 0818E File: D:\trieu\EA1193u1Q8E\trieu\rampF4\rampf4_fg_8_14_13.ear

SCALE: 1" = 10' Horiz.
1" = 10' Vert.

All Dimensions are US Survey Feet

RAMPF1F4
CROSS SECTIONS

SHEET 13 OF XXX

DESIGN STUDY ONLY

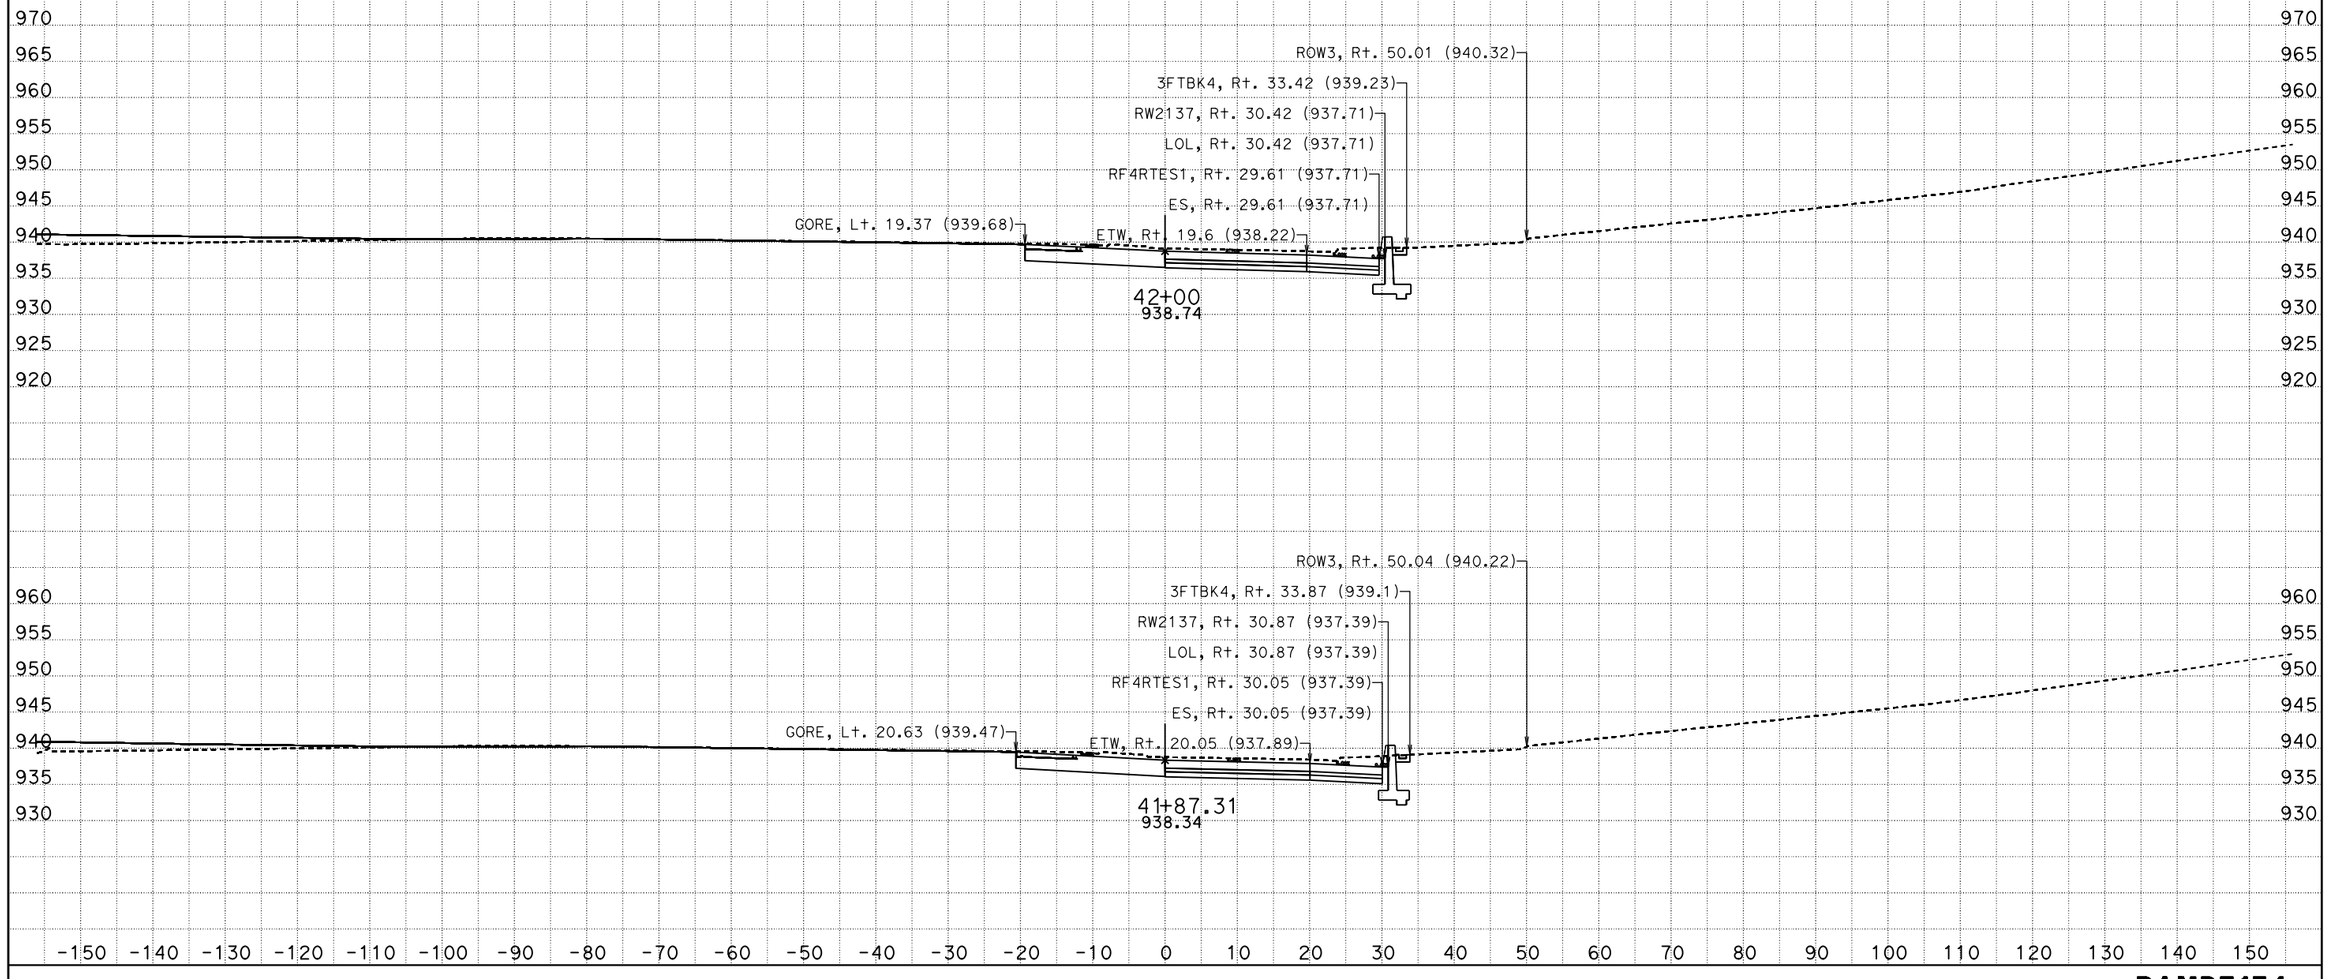

DATE: 9/4/2013

KC Project: 0818E File: D:\trieu\EA1193u1Q8E\trieu\rampF4\rampf4_fg_8_14_13.ear

SCALE: 1" = 10' Horiz.
1" = 10' Vert.

All Dimensions are US Survey Feet

RAMPF1F4
CROSS SECTIONS

DESIGN STUDY ONLY

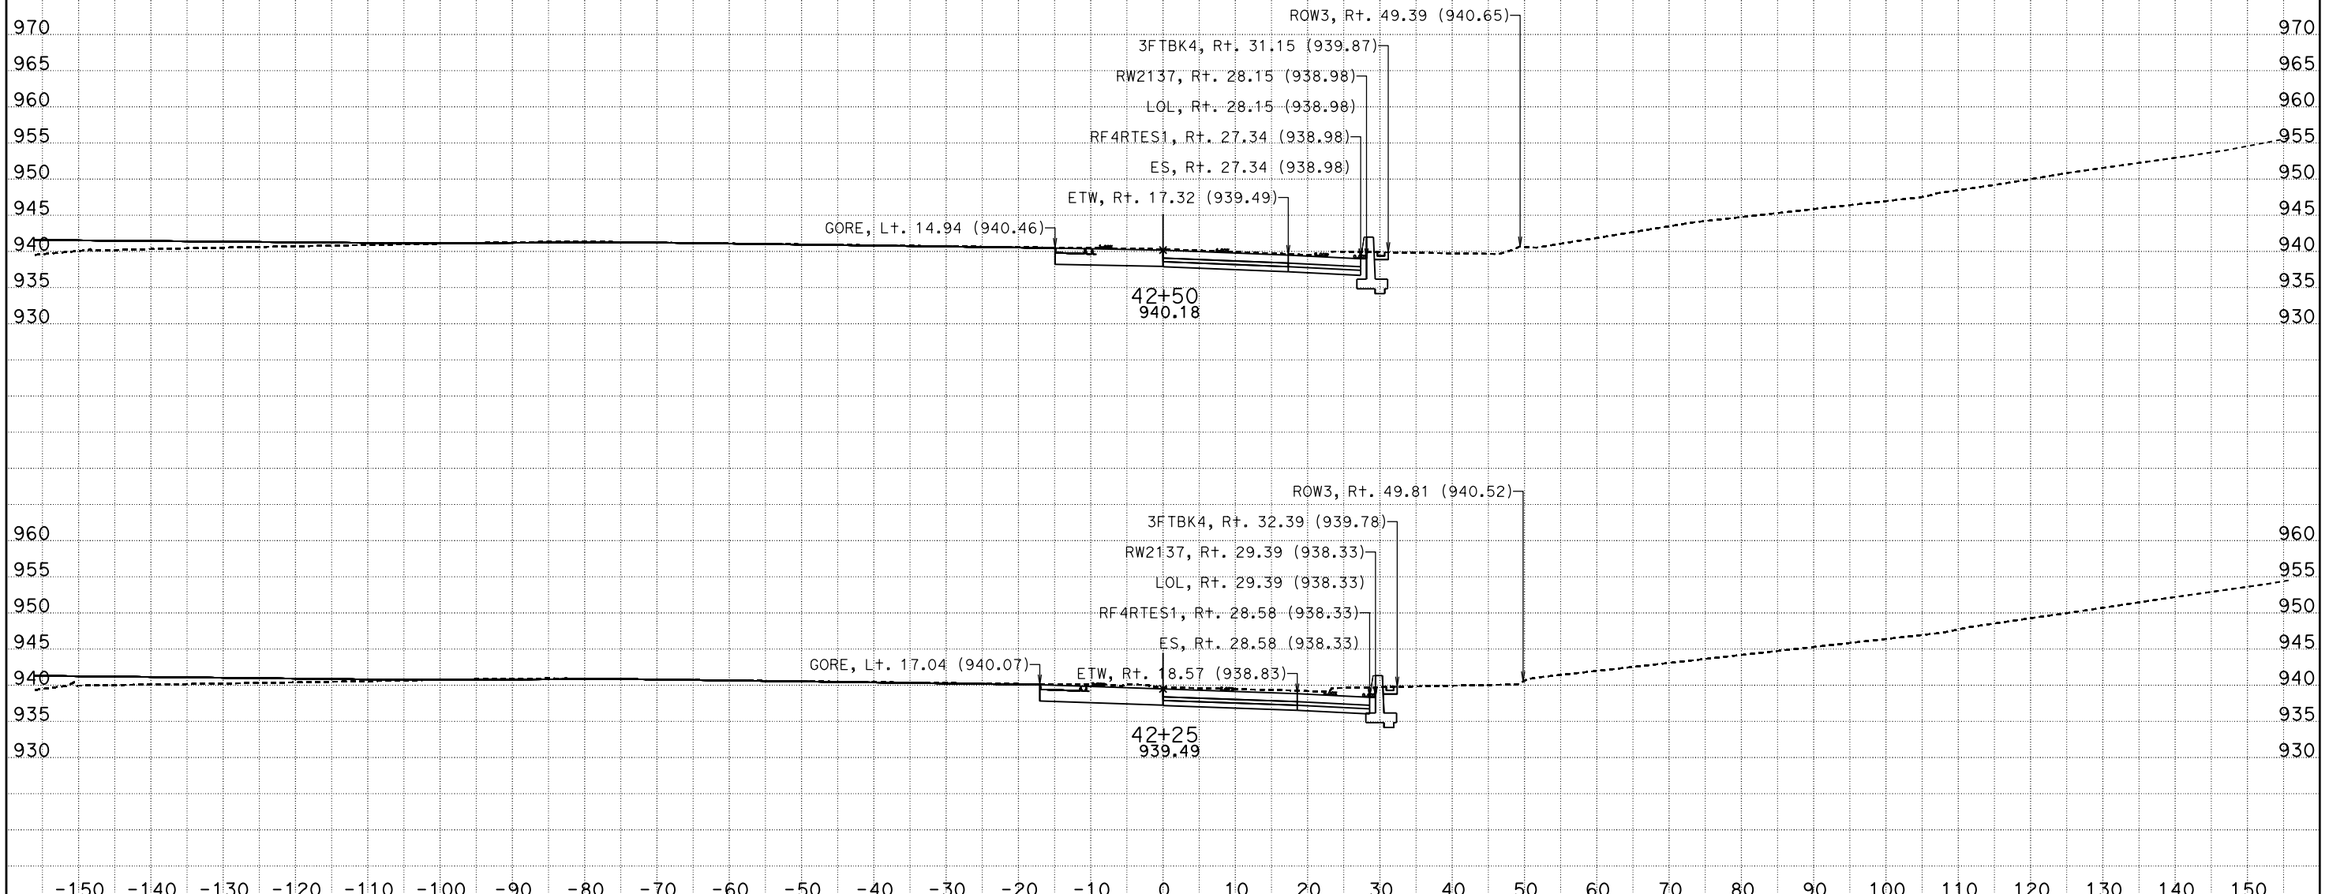

DATE: 9/4/2013

KC Project: 0818E File: D:\trieu\EA1193u1Q8E\trieu\rampF4\rampf4_fg_8_14_13.ear

SCALE: 1" = 10' Horiz.
1" = 10' Vert.

All Dimensions are US Survey Feet

RAMPF1F4
CROSS SECTIONS

SHEET 15 OF XXX

DESIGN STUDY ONLY

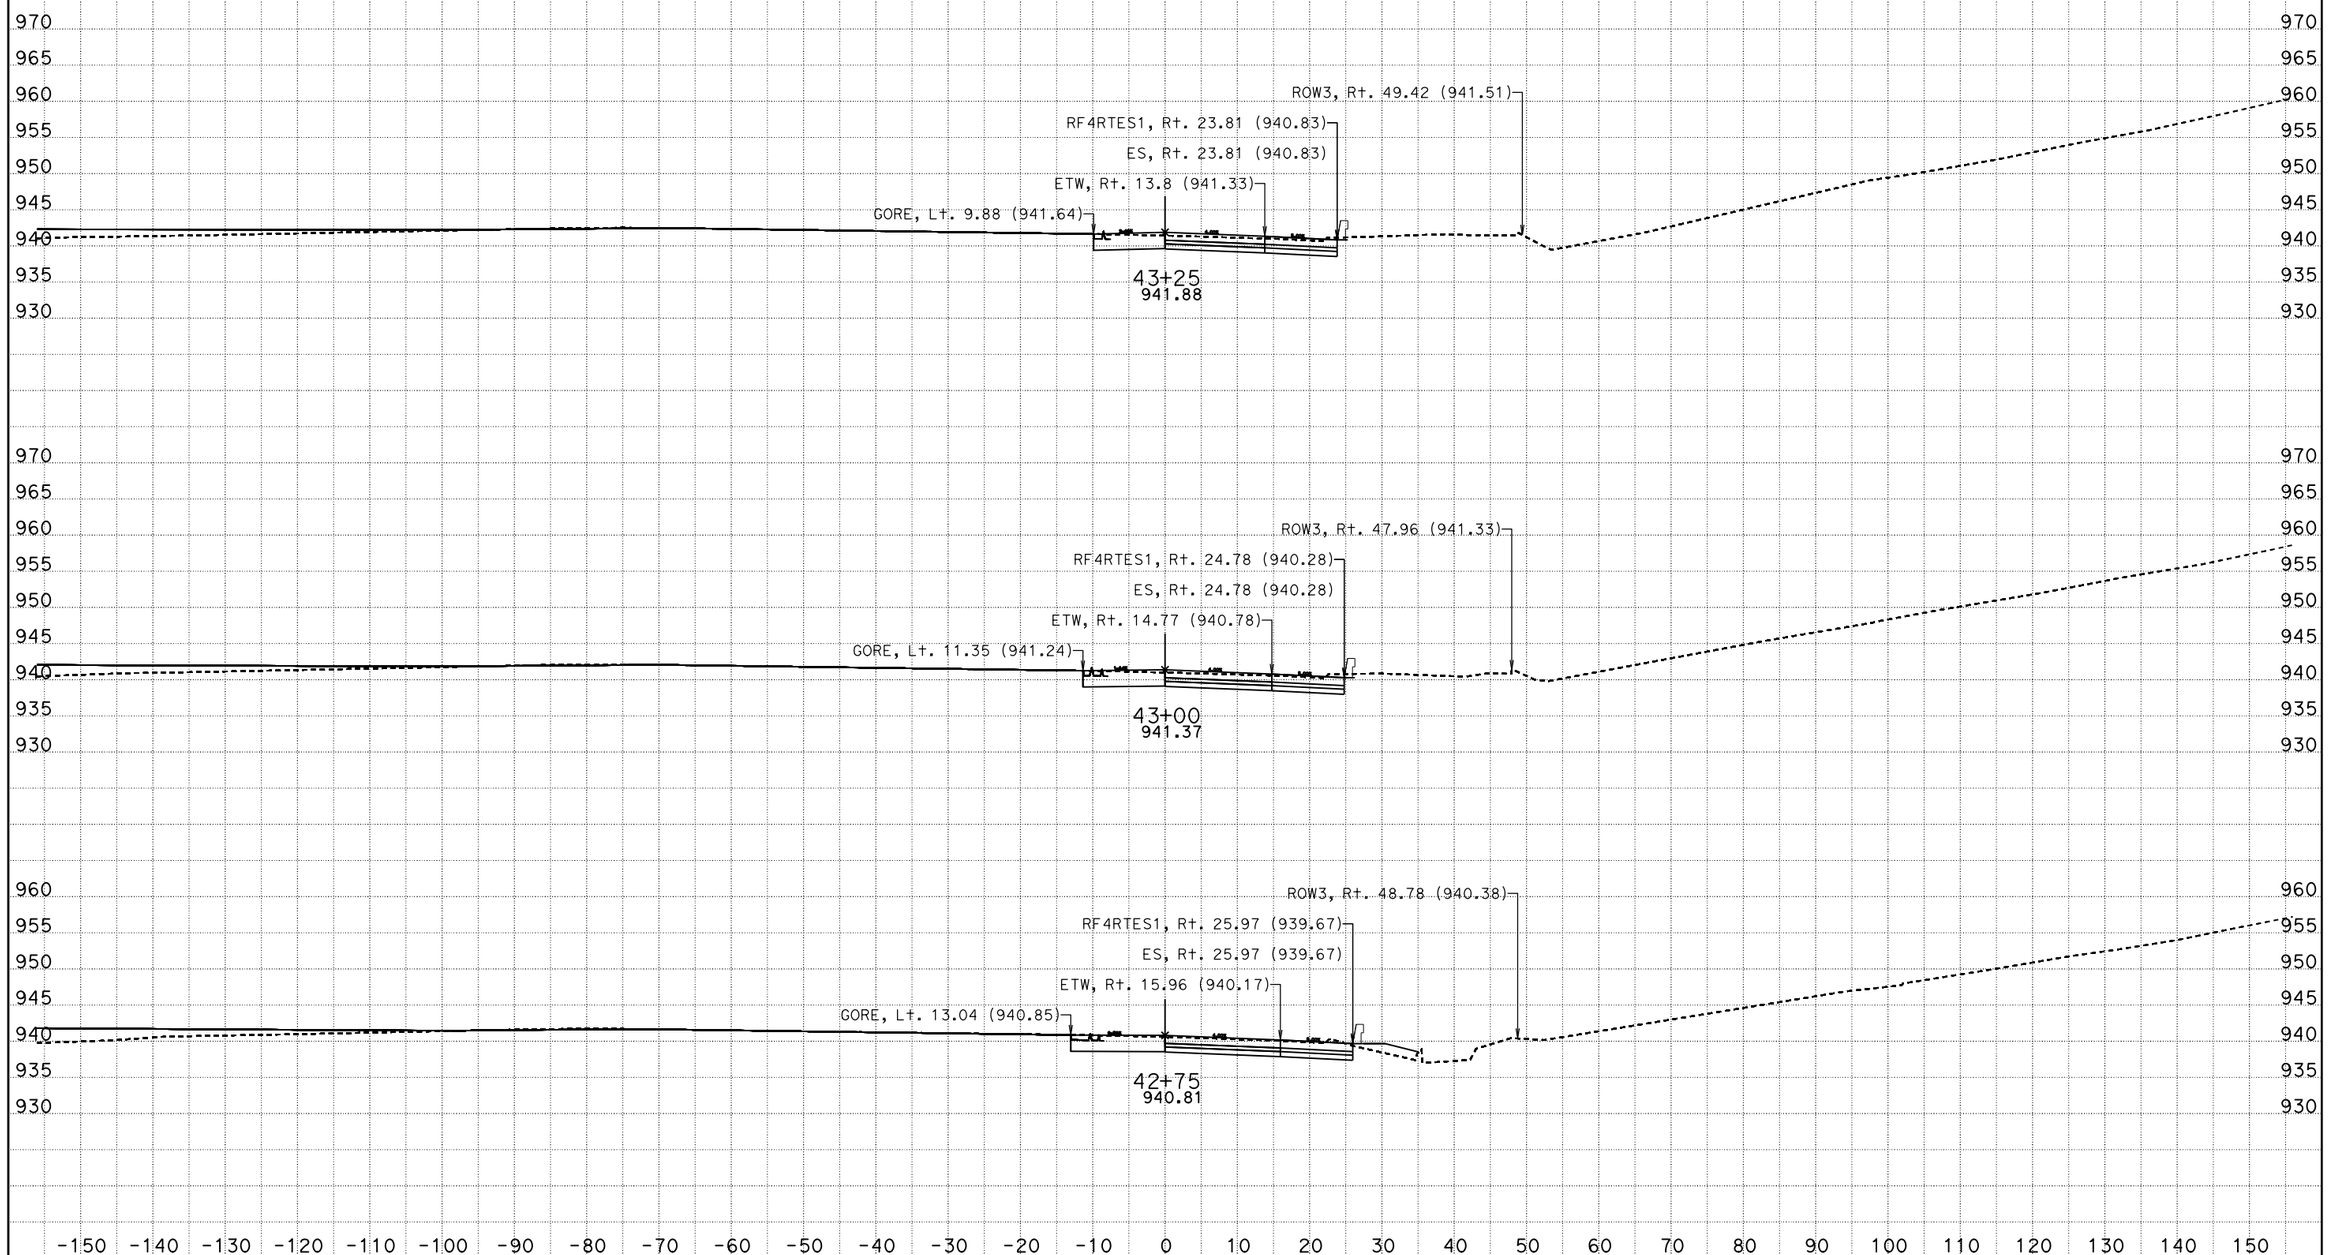

DATE: 9/4/2013

KC Project: 0818E File: D:\trieu\EA1193u1Q8E\trieu\rampF4\rampf4_fg_8_14_13.ear

SCALE: 1" = 10' Horiz.
1" = 10' Vert.

All Dimensions are US Survey Feet

RAMPF1F4
CROSS SECTIONS

DESIGN STUDY ONLY

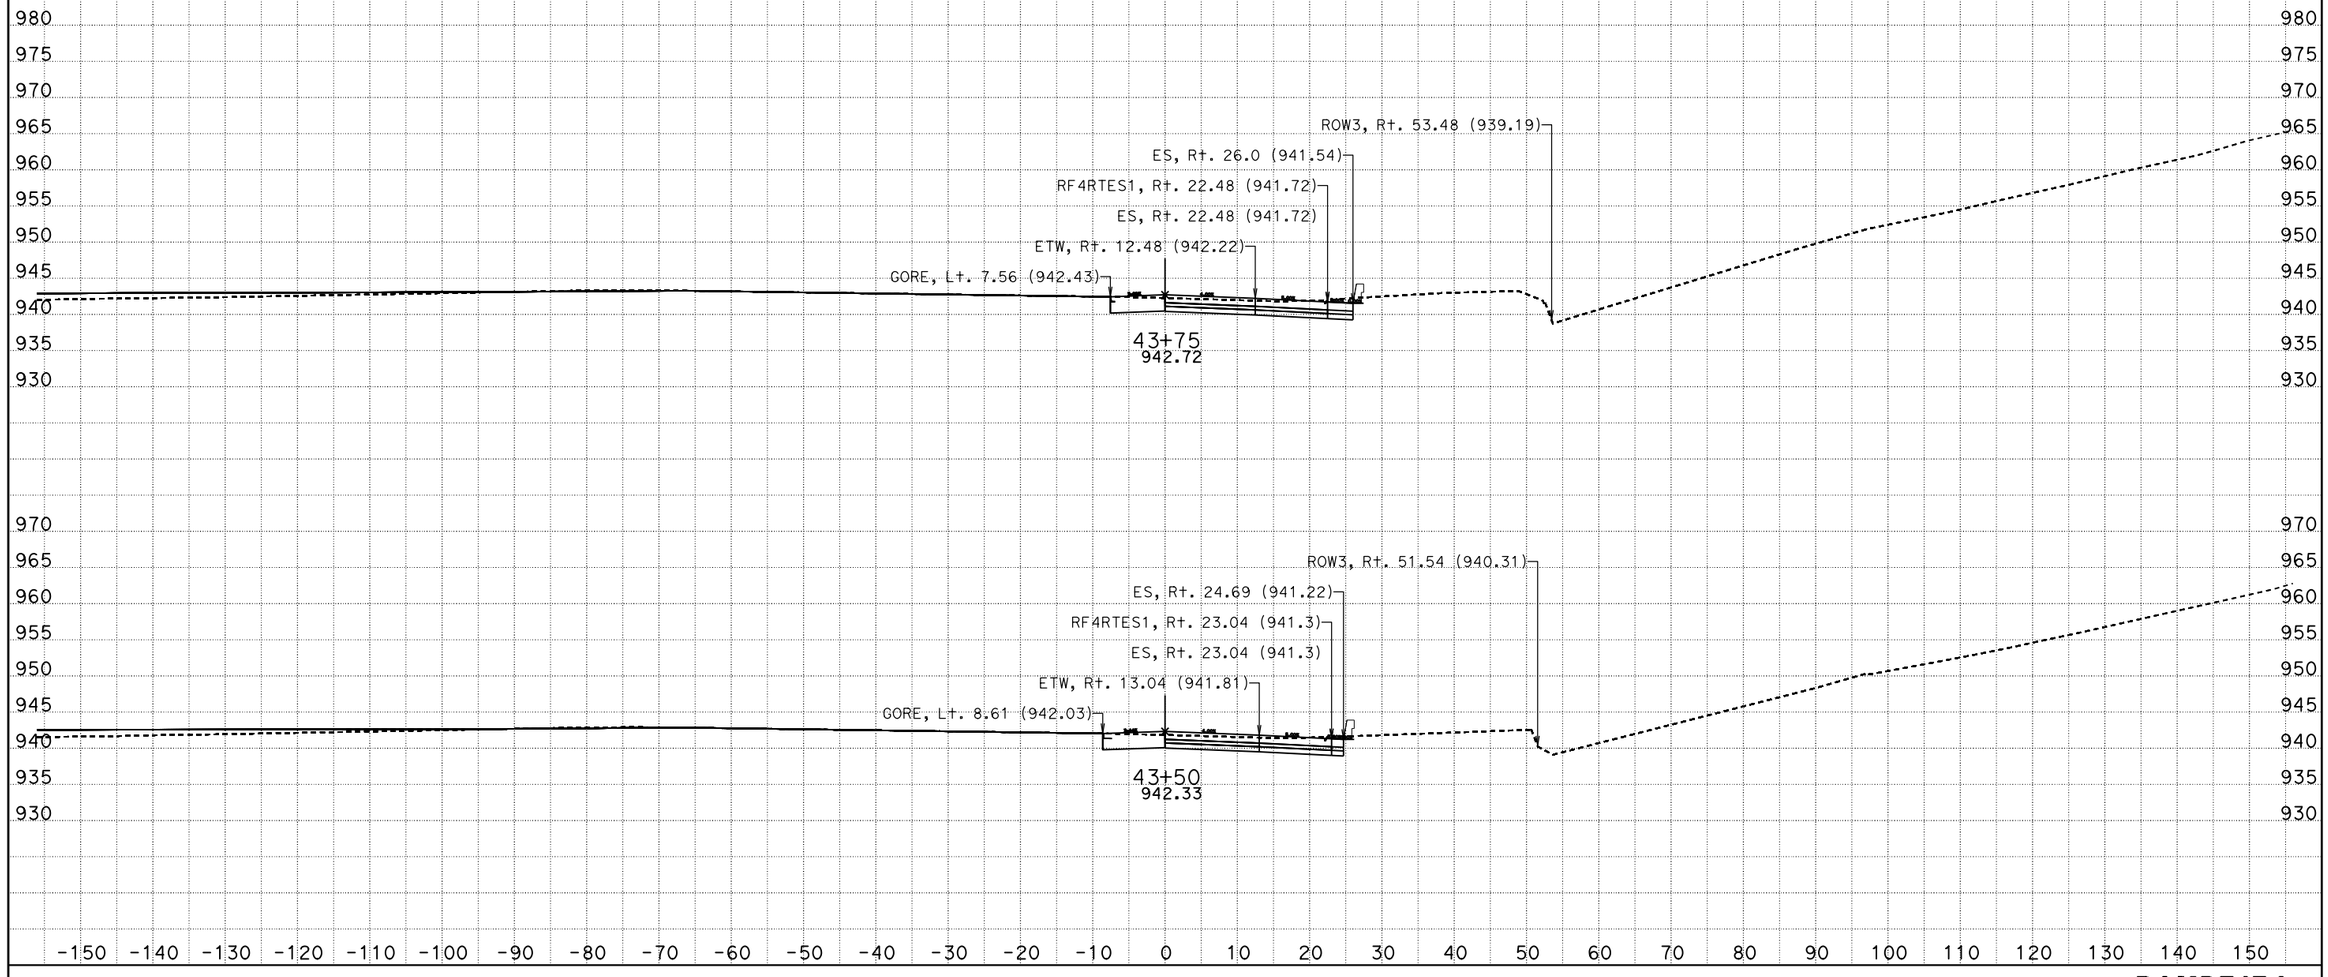

DATE: 9/4/2013

KC Project: 0818E File: D:\trieu\EA1193u1Q8E\trieu\rampF4\rampf4_fg_8_14_13.ear

SCALE: 1" = 10' Horiz.
1" = 10' Vert.

All Dimensions are US Survey Feet

RAMPF1F4
CROSS SECTIONS

SHEET 17 OF XXX

DESIGN STUDY ONLY

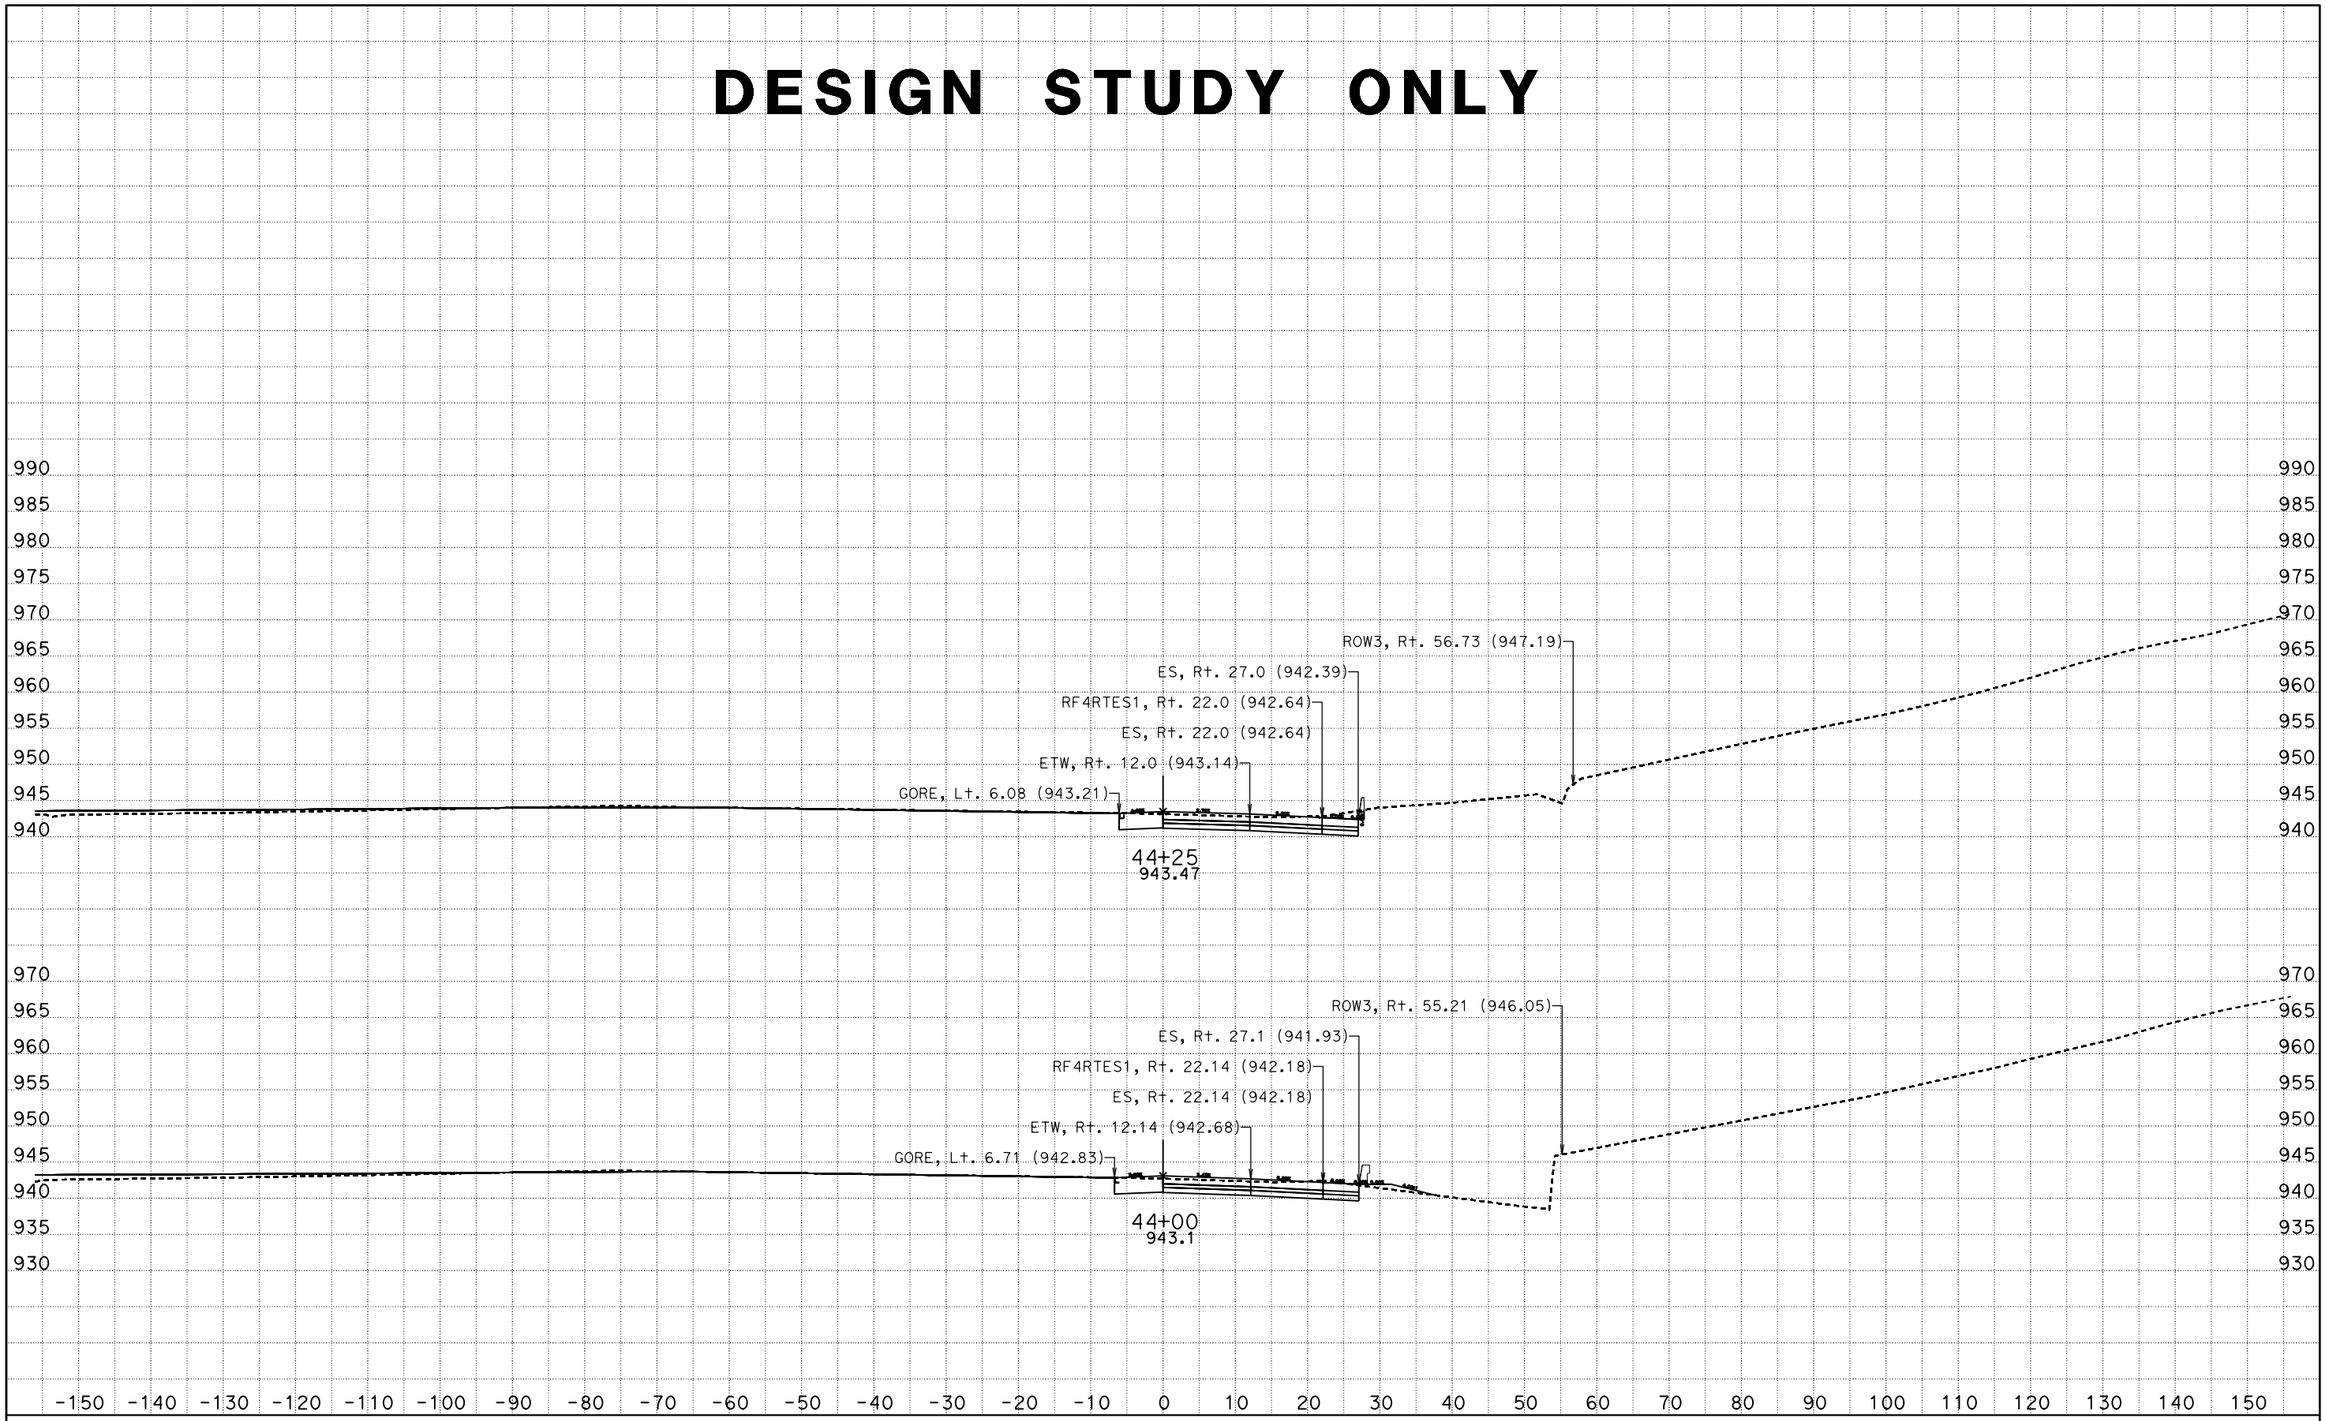

DATE: 9/4/2013

KC Project: 0818E File: D:\trieu\EA1193u1Q8E\trieu\rampF4\rampf4_fg_8_14_13.ear

SCALE: 1" = 10' Horiz.
1" = 10' Vert.

All Dimensions are US Survey Feet

RAMPF1F4
CROSS SECTIONS

SHEET 18 OF XXX

DESIGN STUDY ONLY

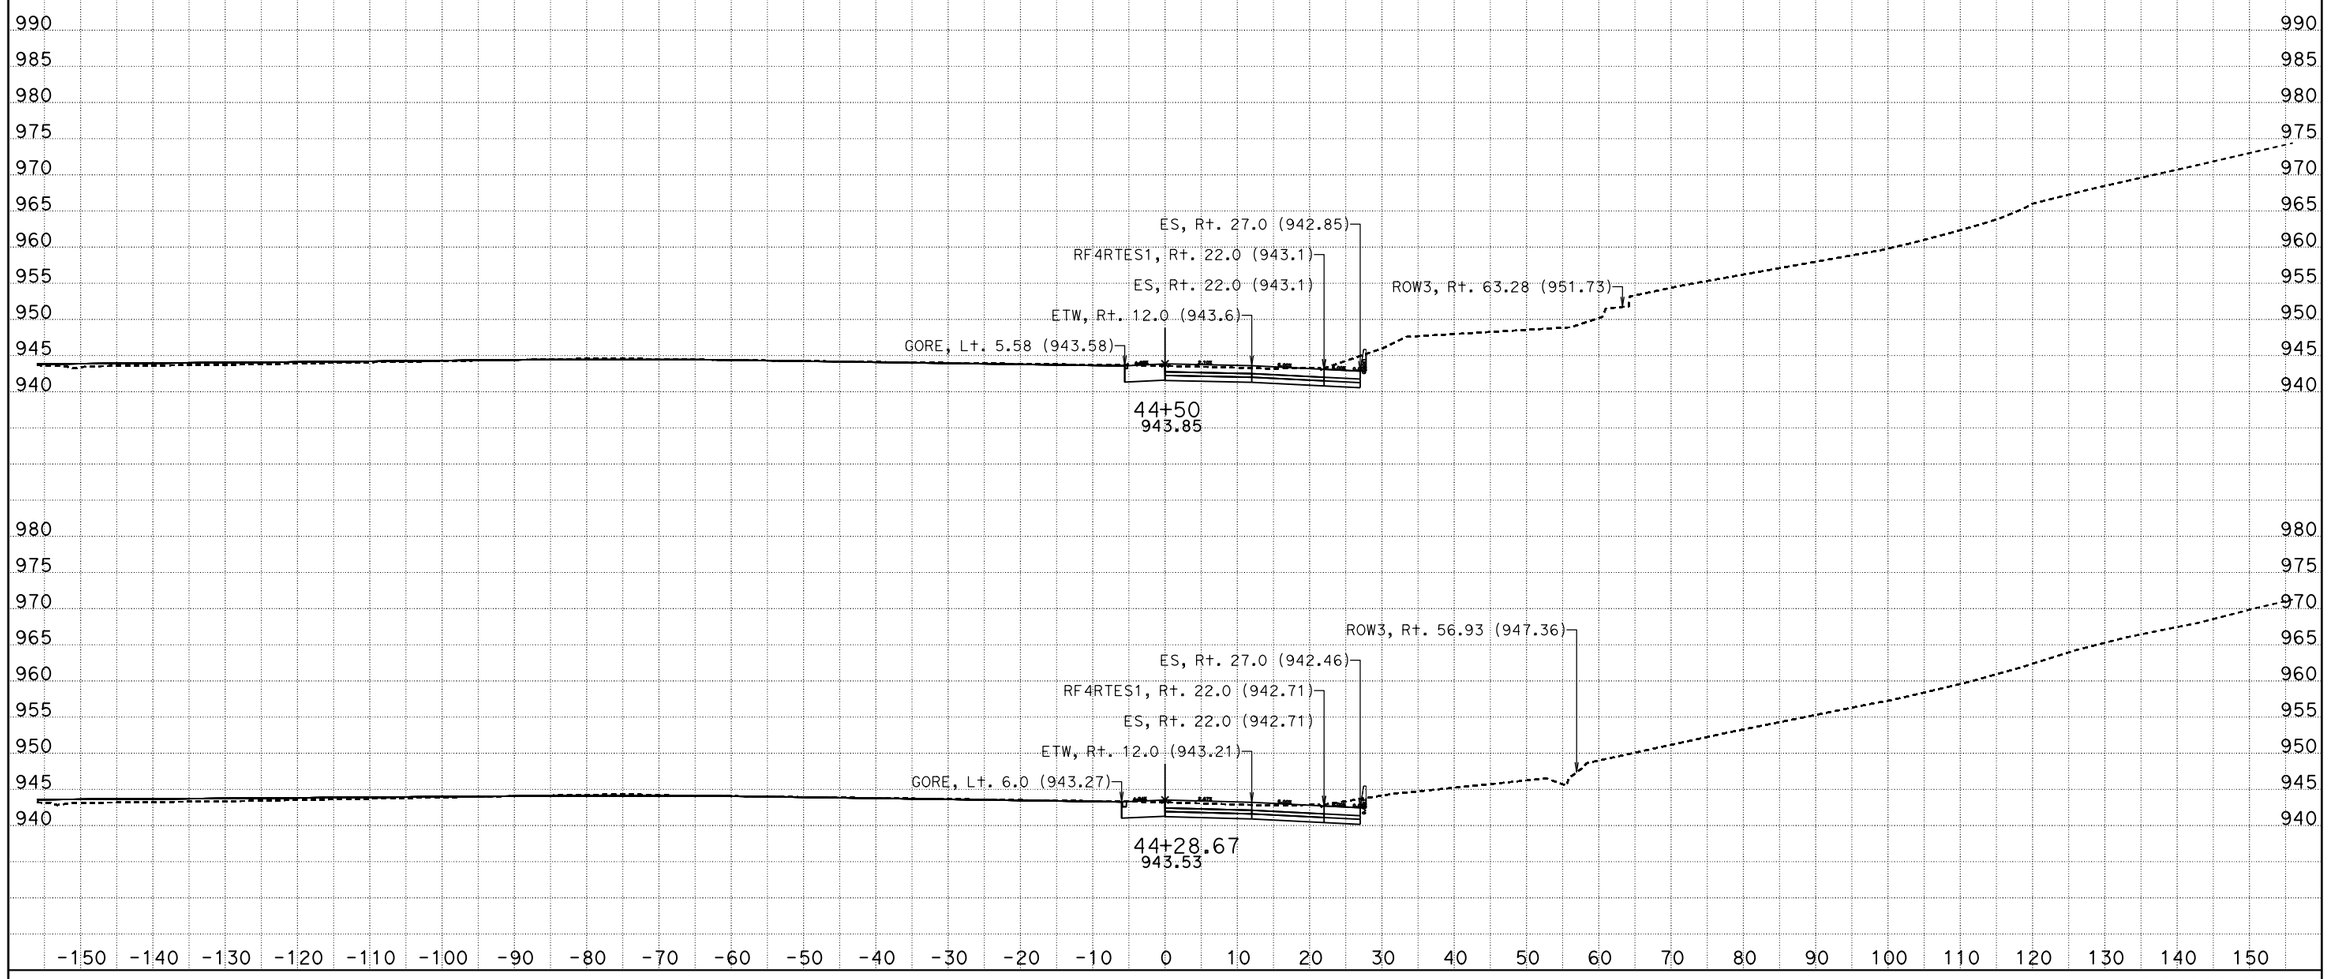

DATE: 9/4/2013

KC Project: 0818E File: D:\trieu\EA1193u1Q8E\trieu\rampF4\rampf4_fg_8_14_13.ear

SCALE: 1" = 10' Horiz.
1" = 10' Vert.

All Dimensions are US Survey Feet

RAMPF1F4
CROSS SECTIONS

DESIGN STUDY ONLY

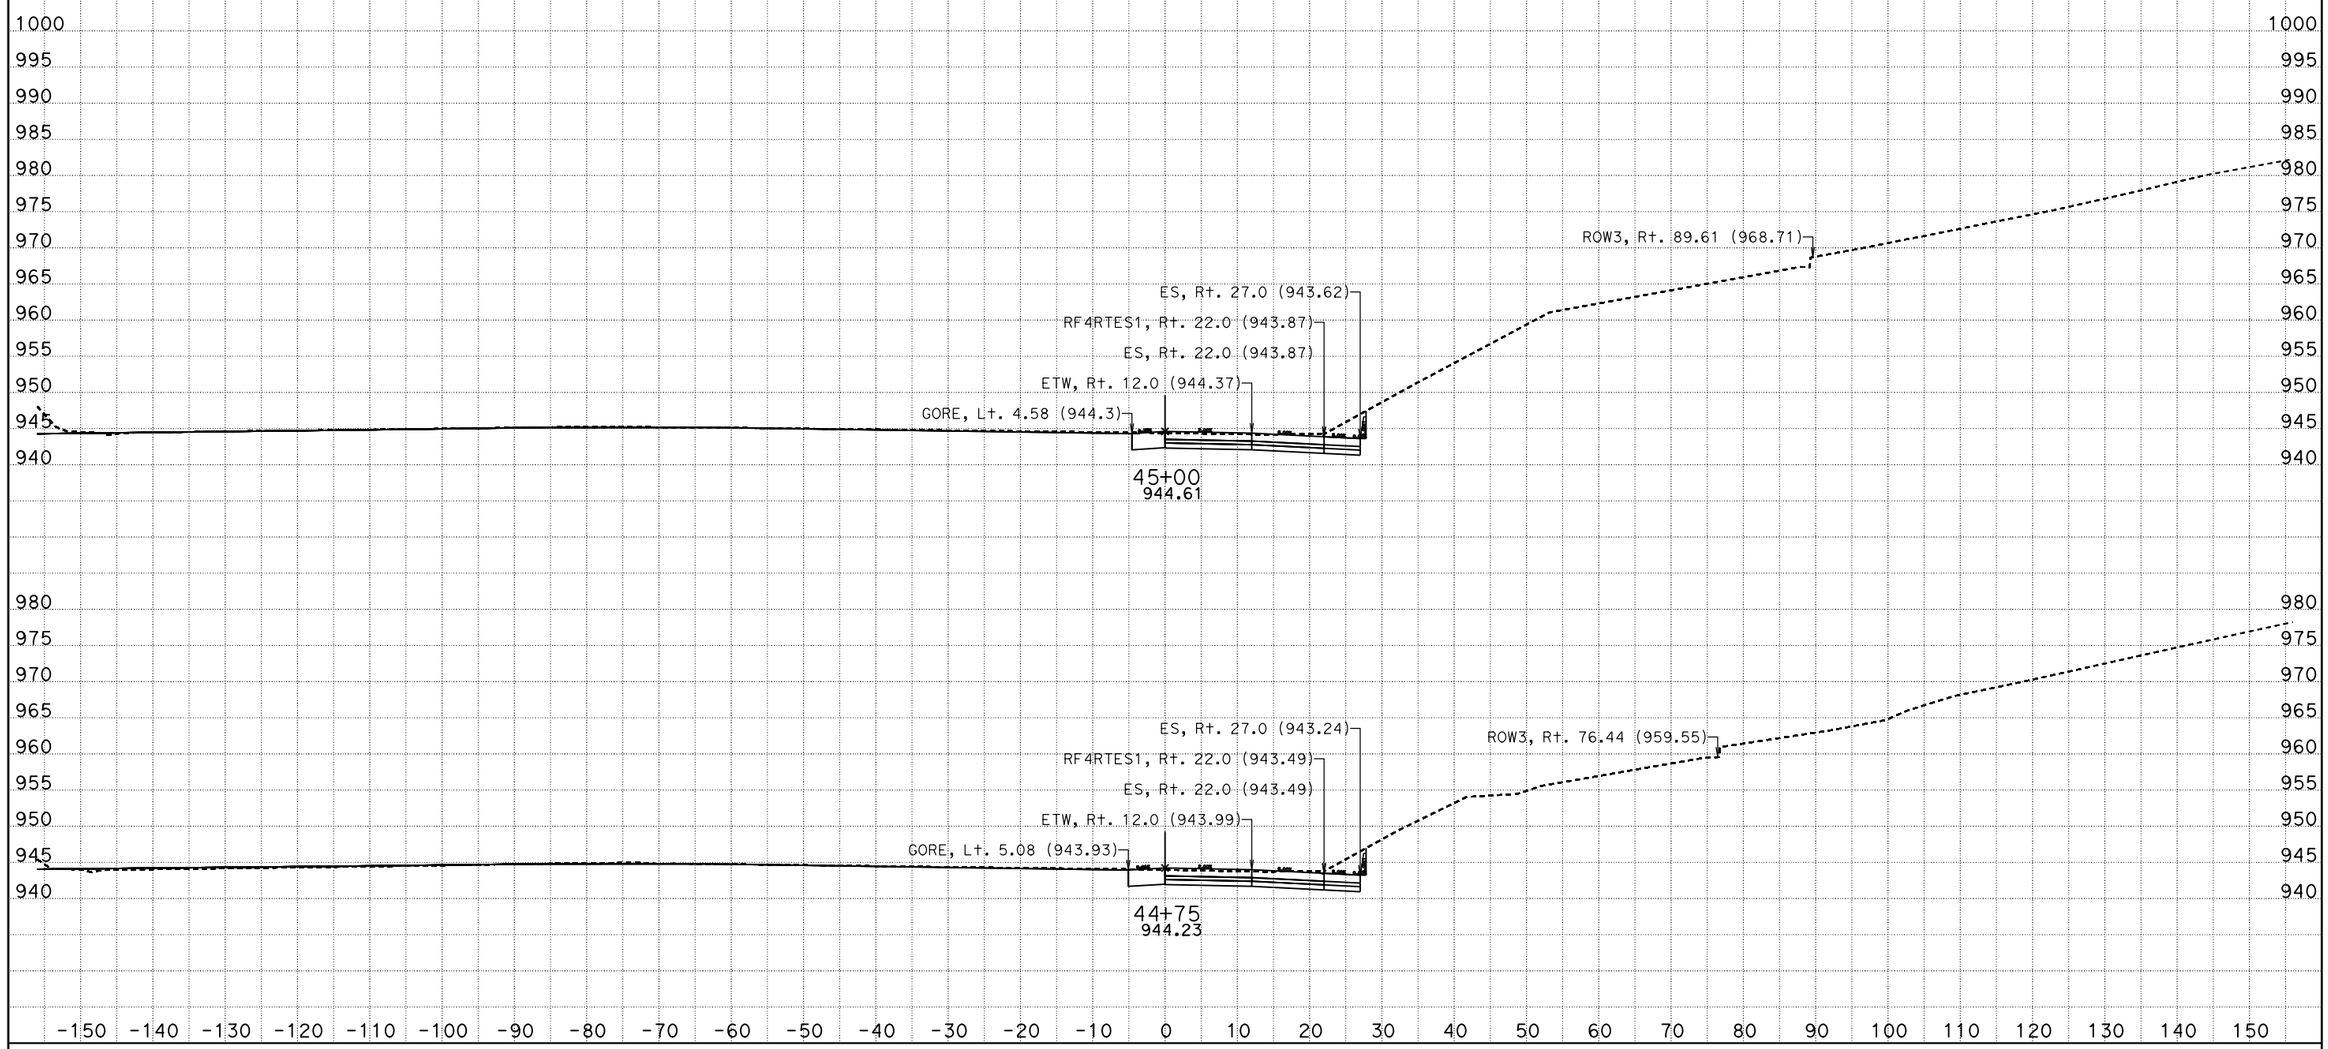

DATE: 9/4/2013

KC Project: 0818E File: D:\trieu\EA1193u1Q8E\trieu\rampF4\rampf4_fg_8_14_13.ear

SCALE: 1" = 10' Horiz.
1" = 10' Vert.

All Dimensions are US Survey Feet

RAMPF1F4
CROSS SECTIONS

SHEET 20 OF XXX

DESIGN STUDY ONLY

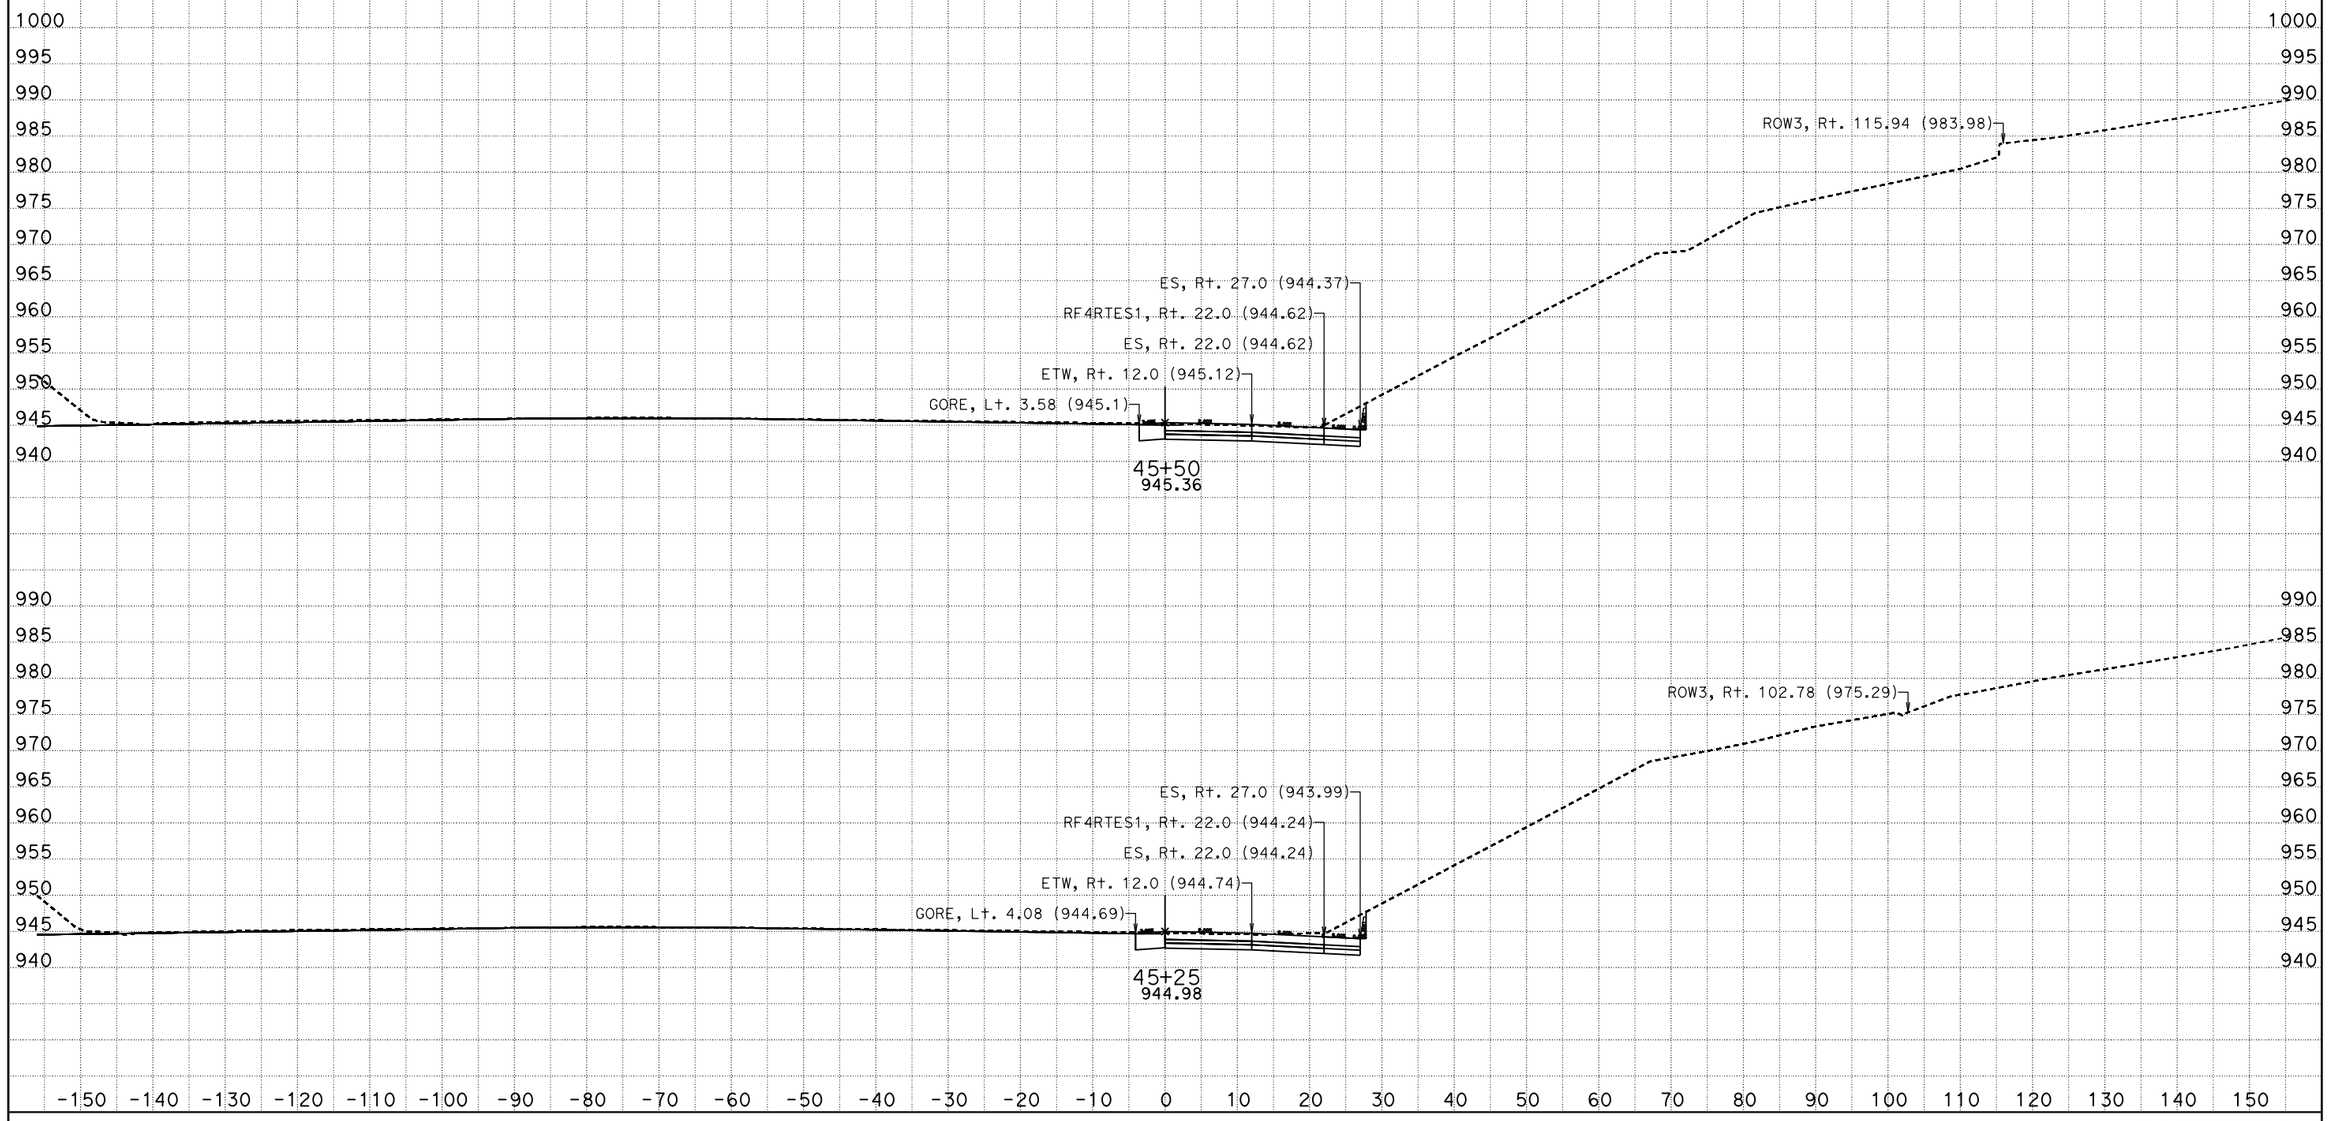

DATE: 9/4/2013
KC Project: 0818E File: D:\trieu\EA1193u1Q8E\trieu\rampF4\rampf4_fg_8_14_13.ear

SCALE: 1" = 10' Horiz.
1" = 10' Vert.

All Dimensions are US Survey Feet

RAMPF1F4
CROSS SECTIONS
SHEET 21 OF XXX

DESIGN STUDY ONLY

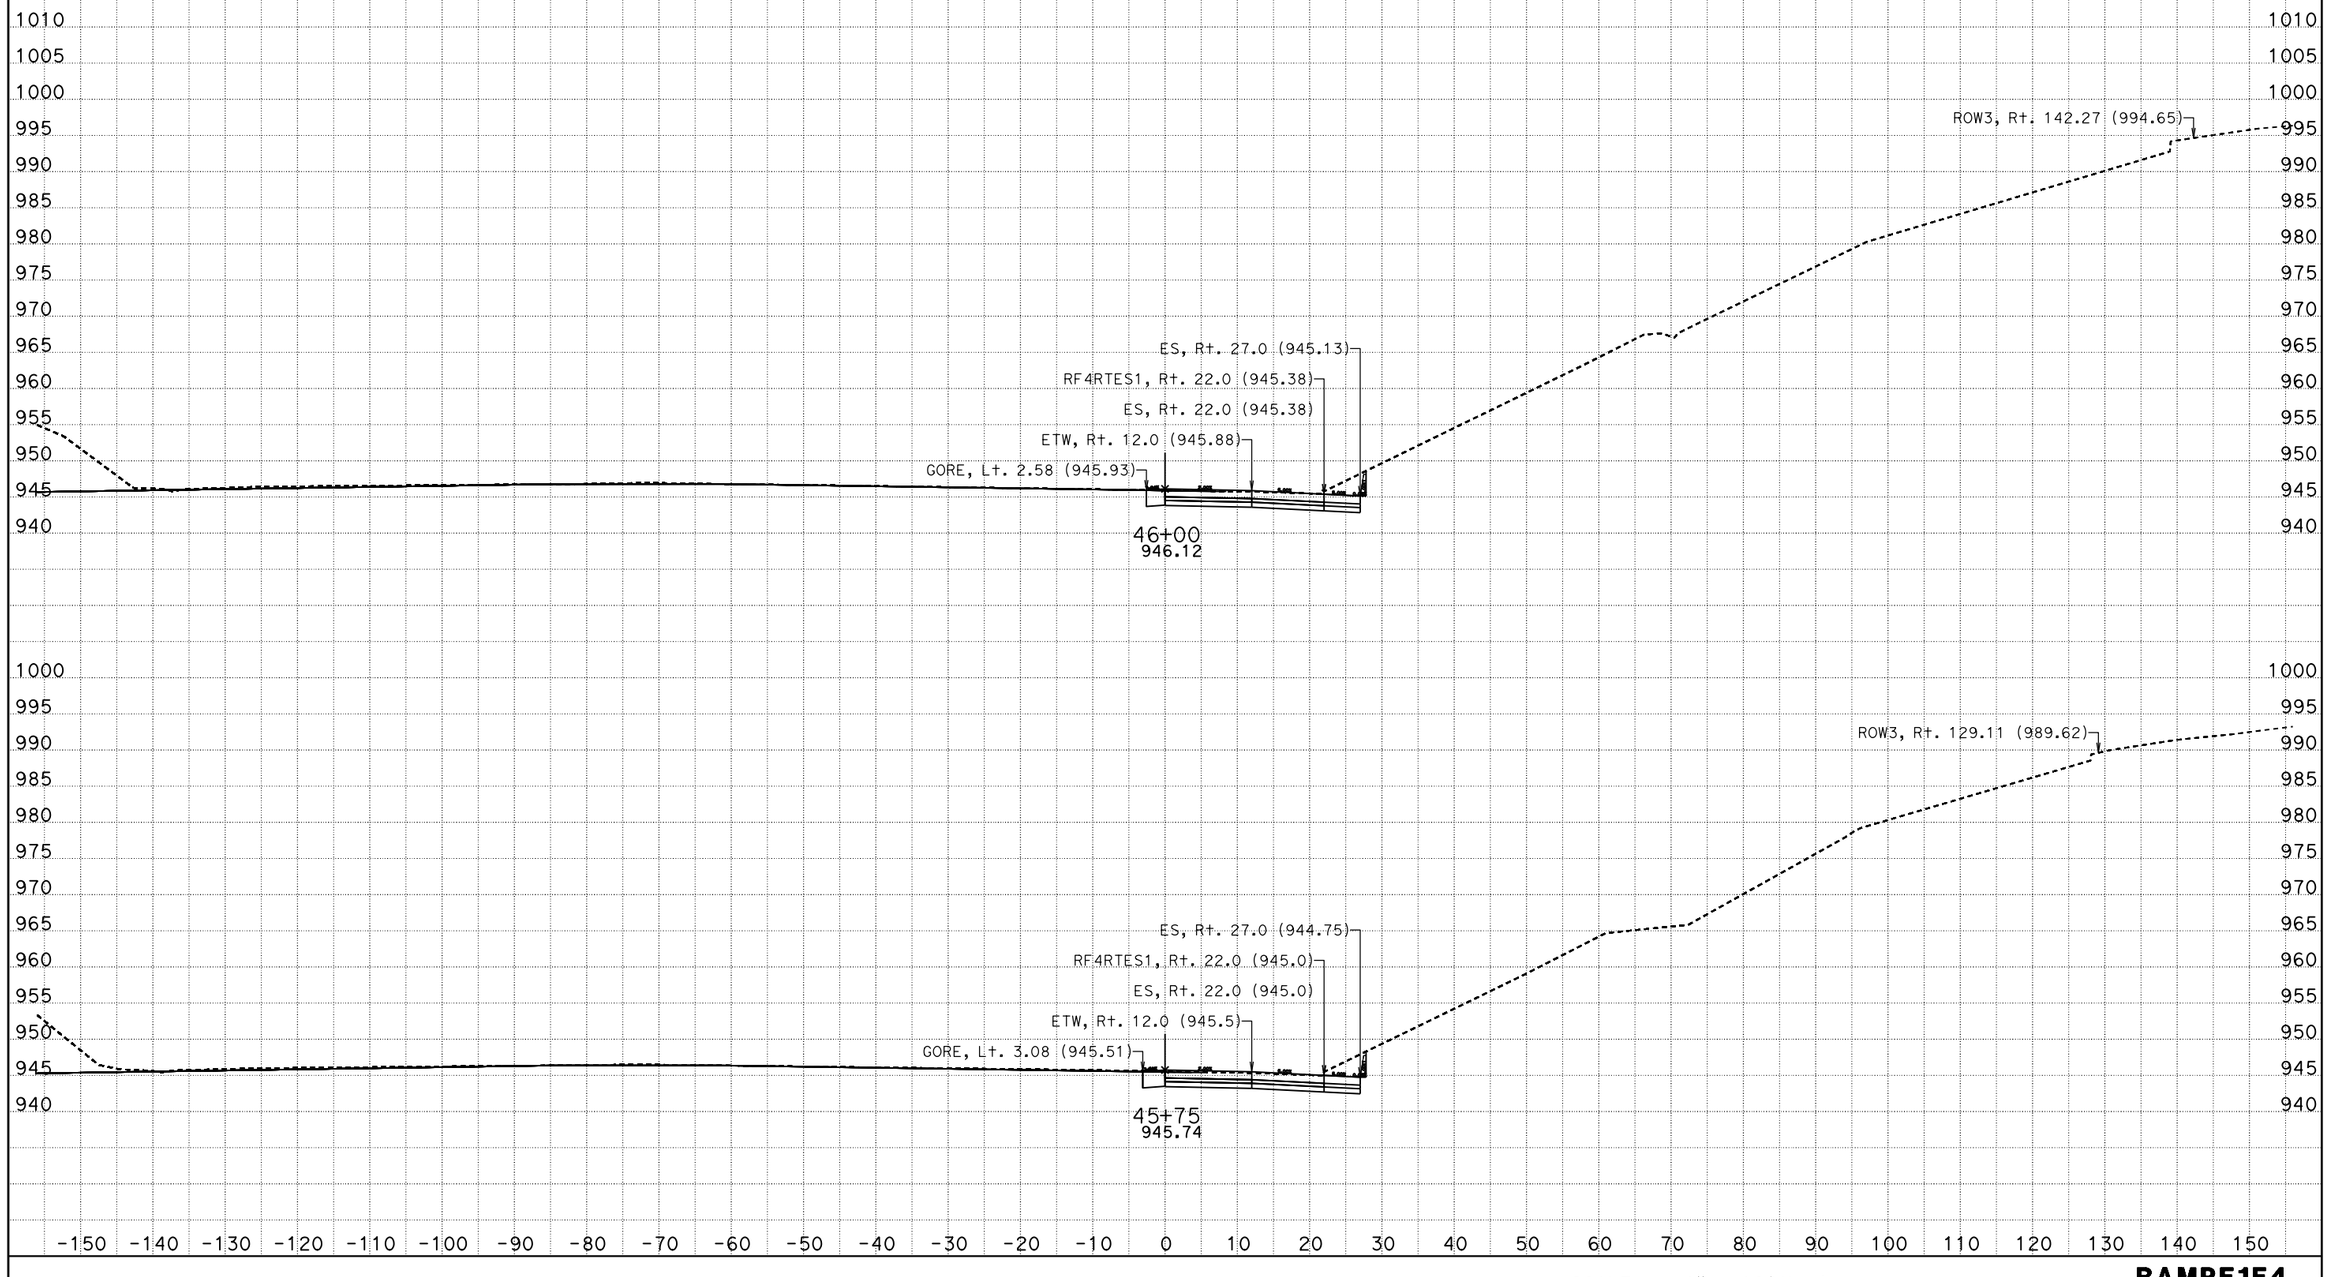

DATE: 9/4/2013
KC Project: 0818E File: D:\trieu\EA1193u1Q8E\trieu\rampF4\rampf4_fg_8_14_13.ear

SCALE: 1" = 10' Horiz.
1" = 10' Vert.

All Dimensions are US Survey Feet

RAMPF1F4
CROSS SECTIONS
SHEET 22 OF XXX

DESIGN STUDY ONLY

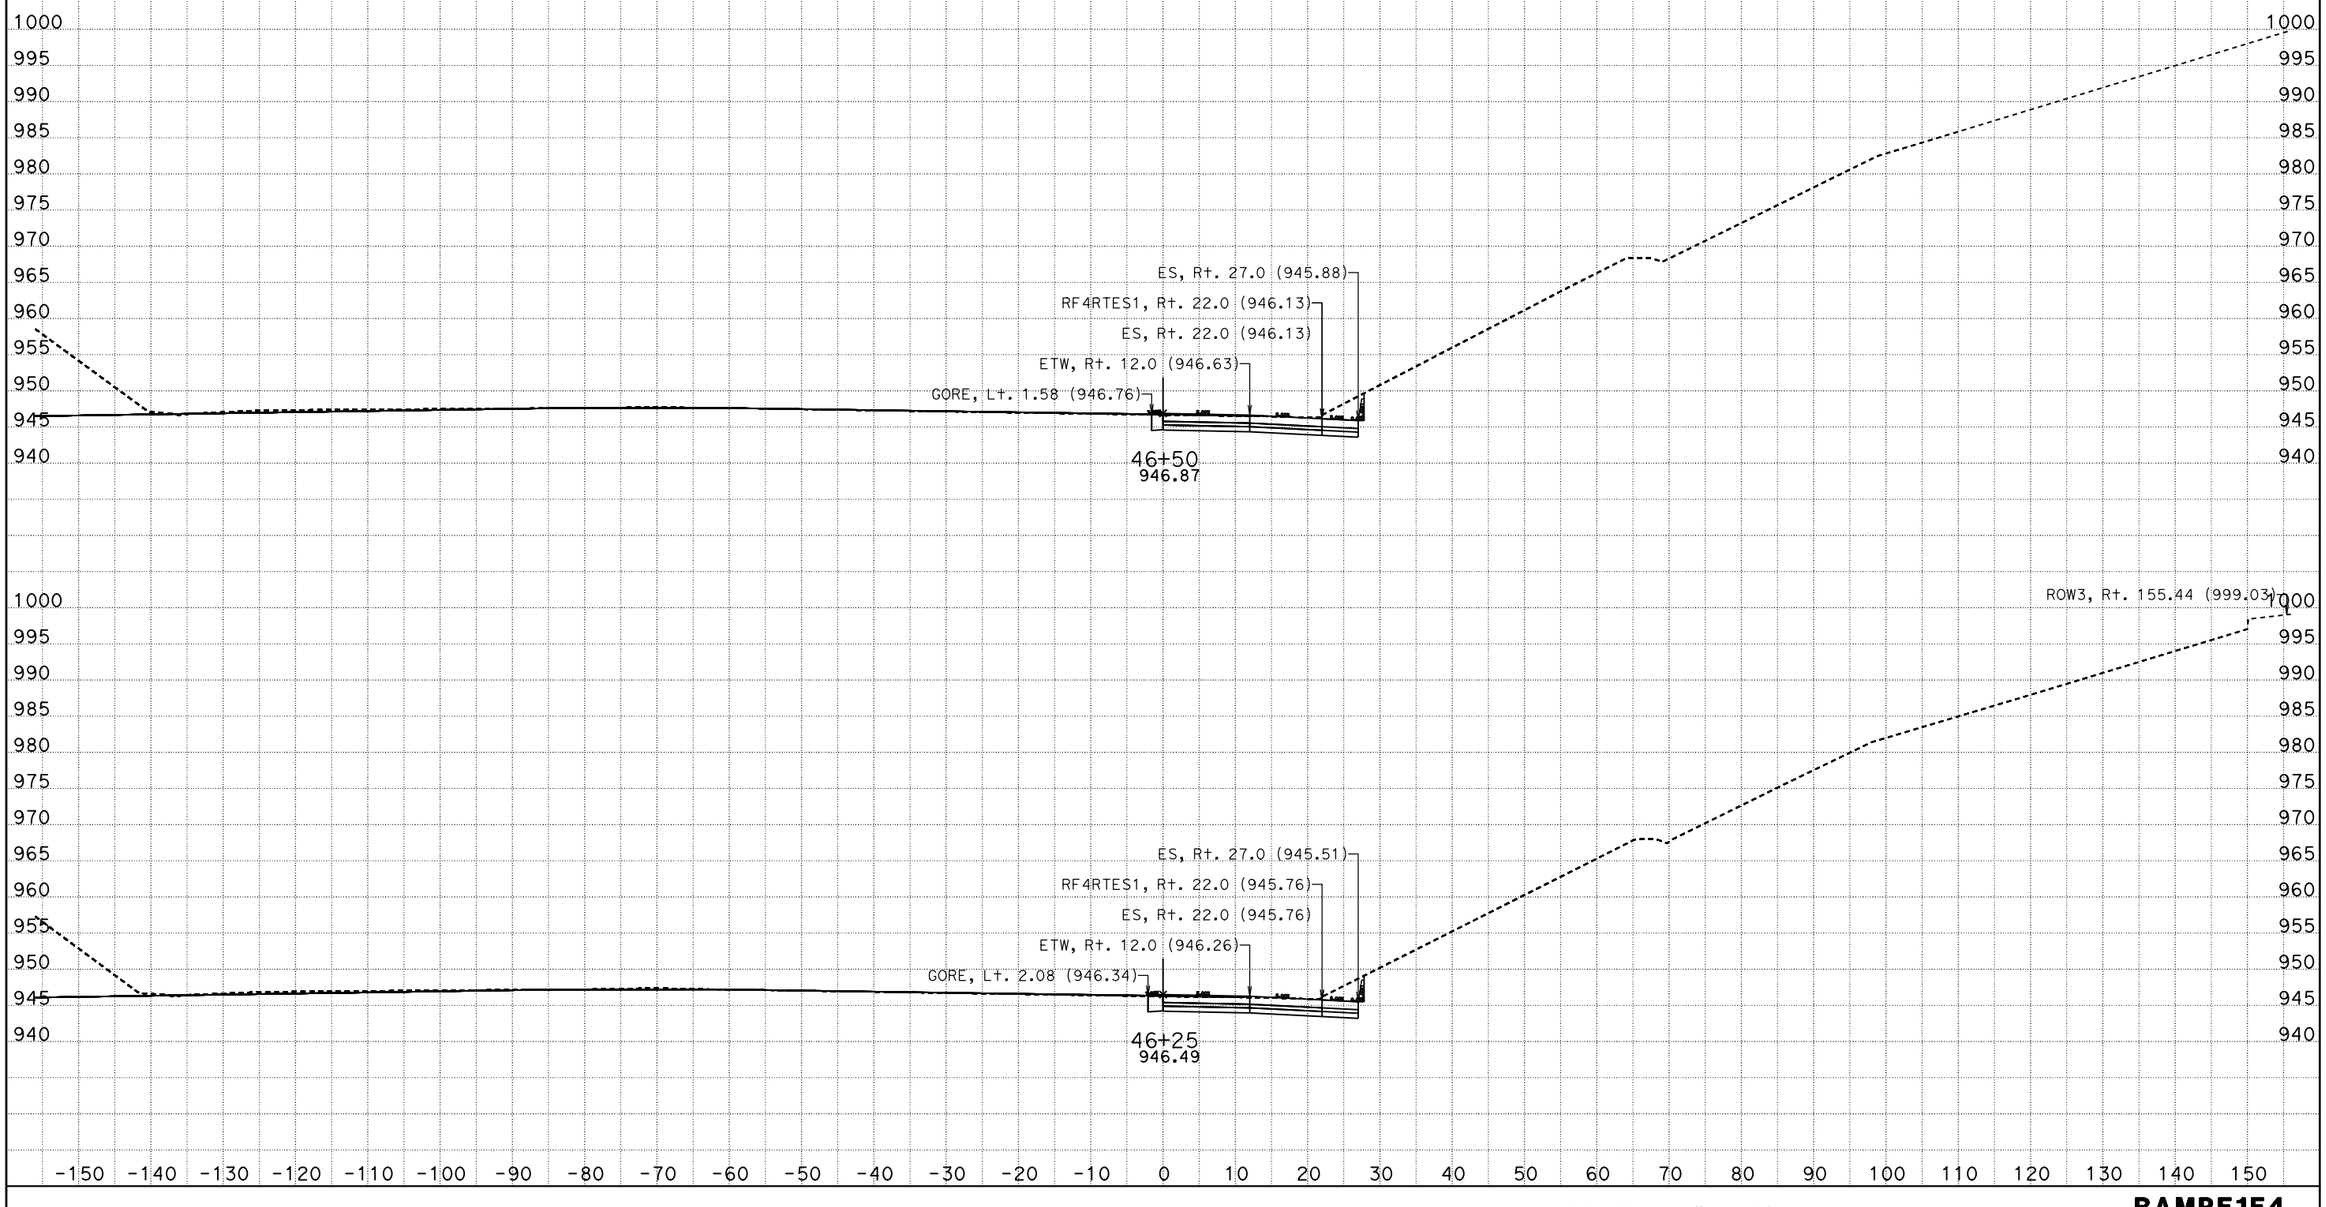

DATE: 9/4/2013
KC Project: 0818E File: D:\trieu\EA1193u1Q8E\trieu\rampF4\rampf4_fg_8_14_13.ear

SCALE: 1" = 10' Horiz.
1" = 10' Vert.

All Dimensions are US Survey Feet

RAMPF1F4
CROSS SECTIONS
SHEET 23 OF XXX

DESIGN STUDY ONLY

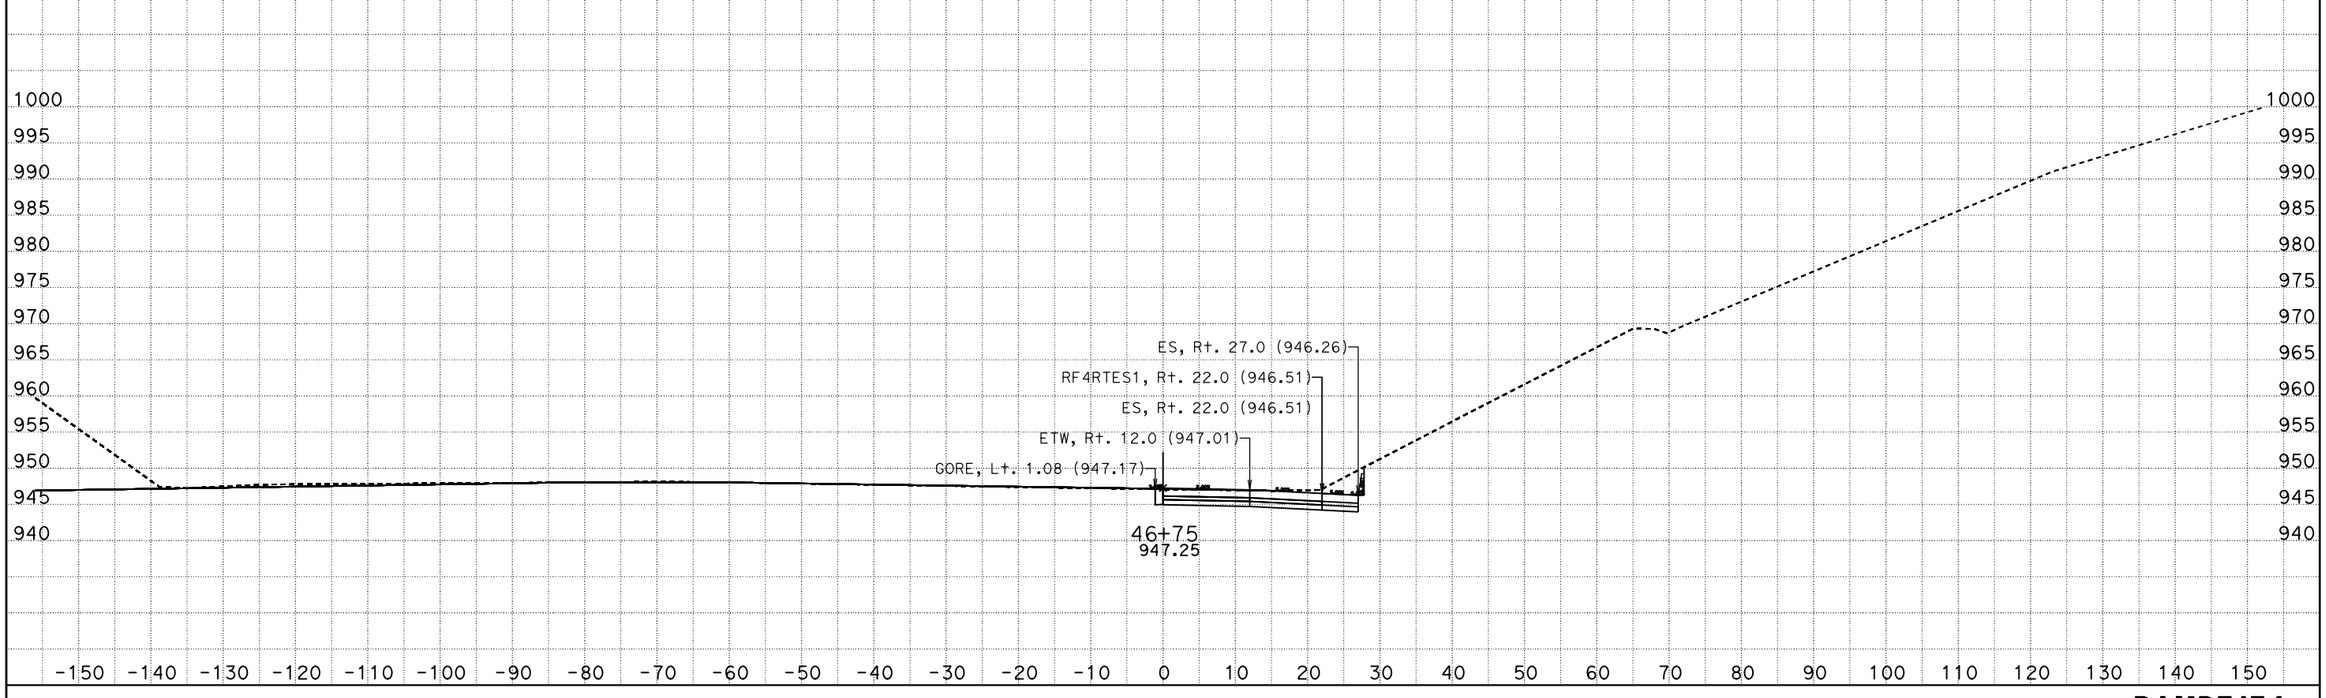

DATE: 9/4/2013
KC Project: 0818E File: D:\trieu\EA1193u1Q8E\trieu\rampF4\rampf4_fg_8_14_13.ear

SCALE: 1" = 10' Horiz.
1" = 10' Vert.

All Dimensions are US Survey Feet

RAMPF1F4
CROSS SECTIONS
SHEET 24 OF XXX

DESIGN STUDY ONLY

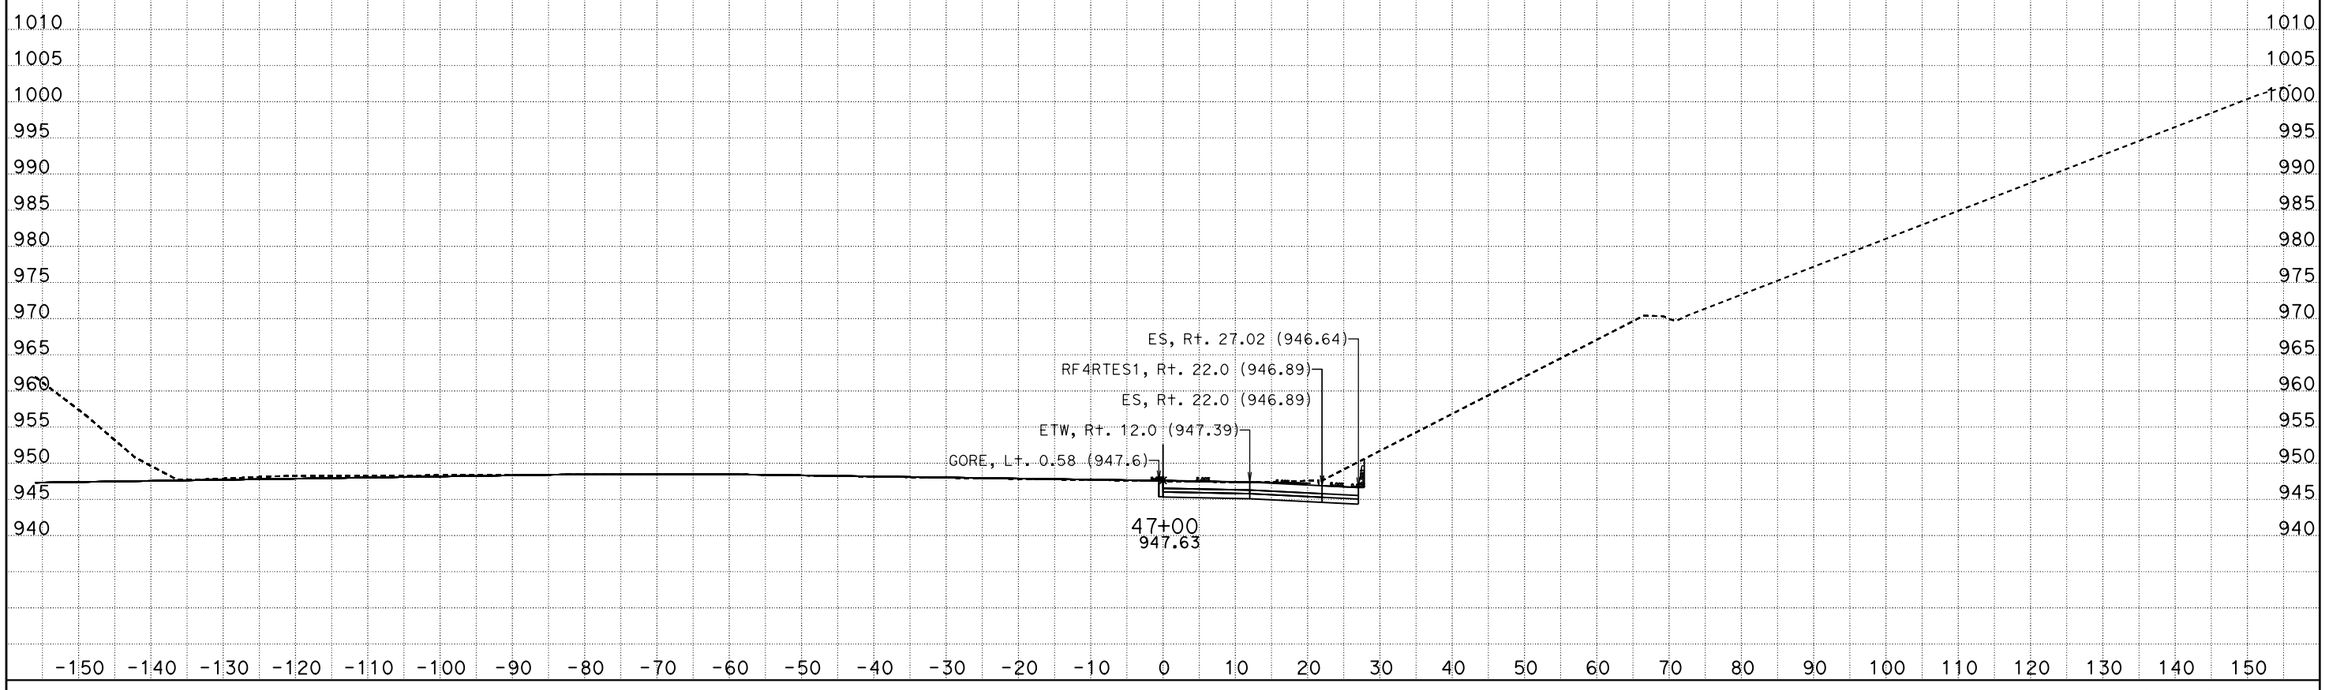

DATE: 9/4/2013
KC Project: 0818E File: D:\trieu\EA1193u1Q8E\trieu\rampF4\rampf4_fg_8_14_13.ear

SCALE: 1" = 10' Horiz.
1" = 10' Vert.

All Dimensions are US Survey Feet

RAMPF1F4
CROSS SECTIONS
SHEET 25 OF XXX

DESIGN STUDY ONLY

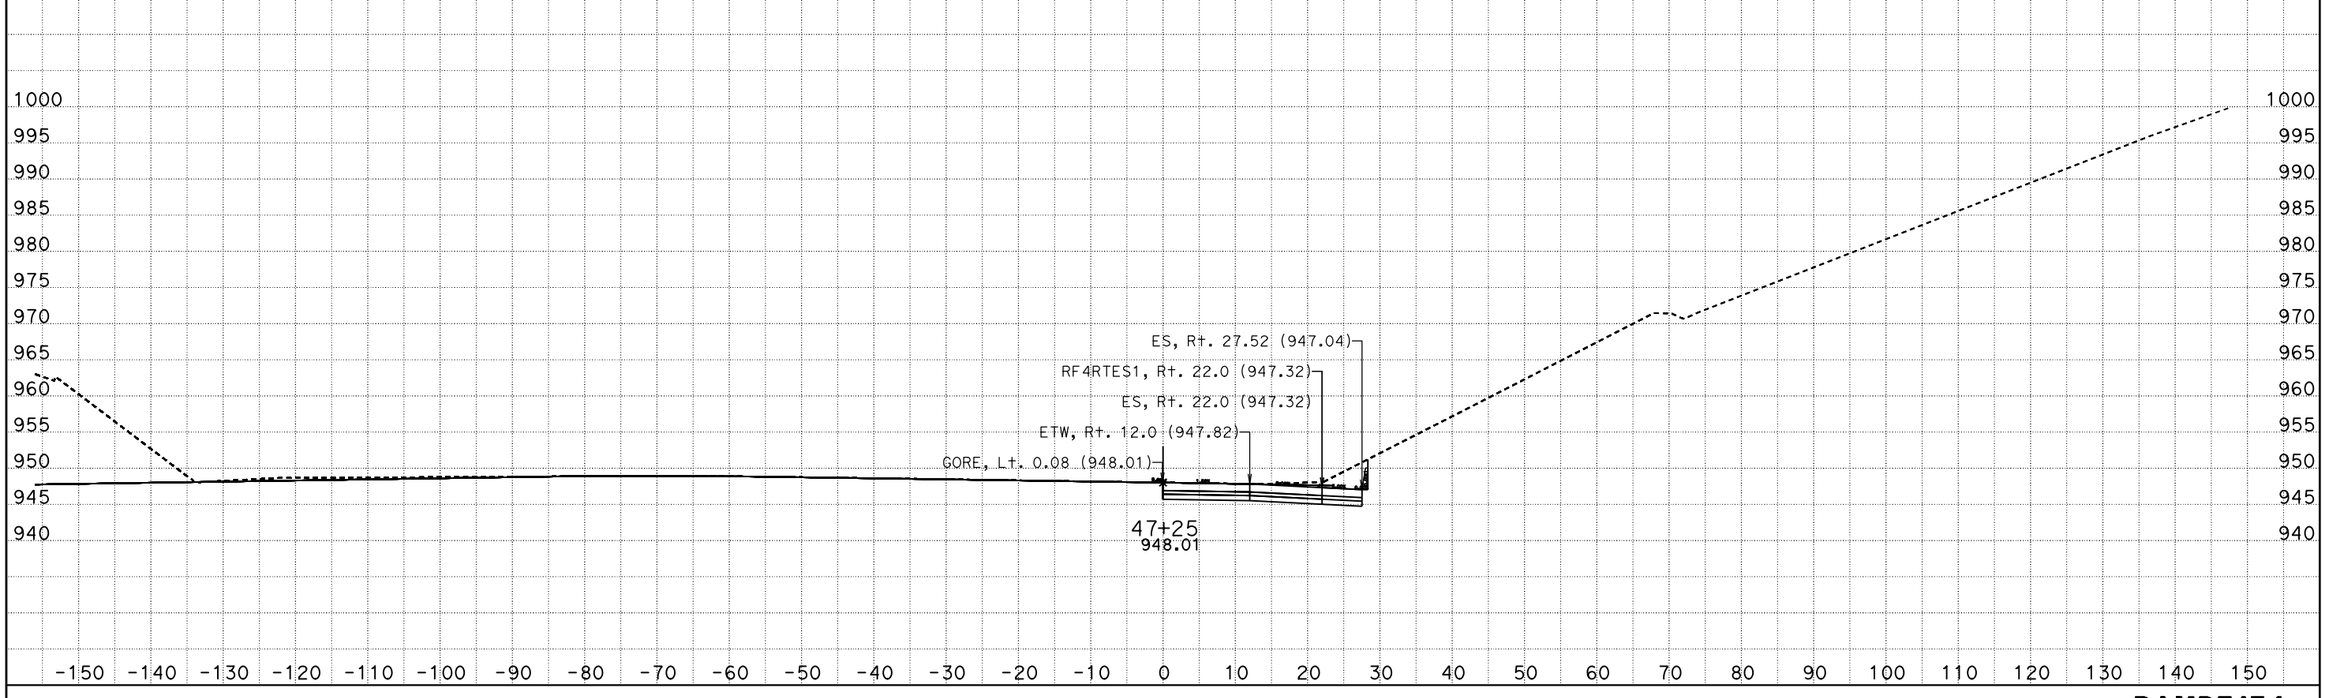

DATE: 9/4/2013
KC Project: 0818E File: D:\trieu\EA1193u1Q8E\trieu\rampF4\rampf4_fg_8_14_13.ear

SCALE: 1" = 10' Horiz.
1" = 10' Vert.

All Dimensions are US Survey Feet

RAMPF1F4
CROSS SECTIONS
SHEET 26 OF XXX

RAMP G1

DESIGN STUDY ONLY

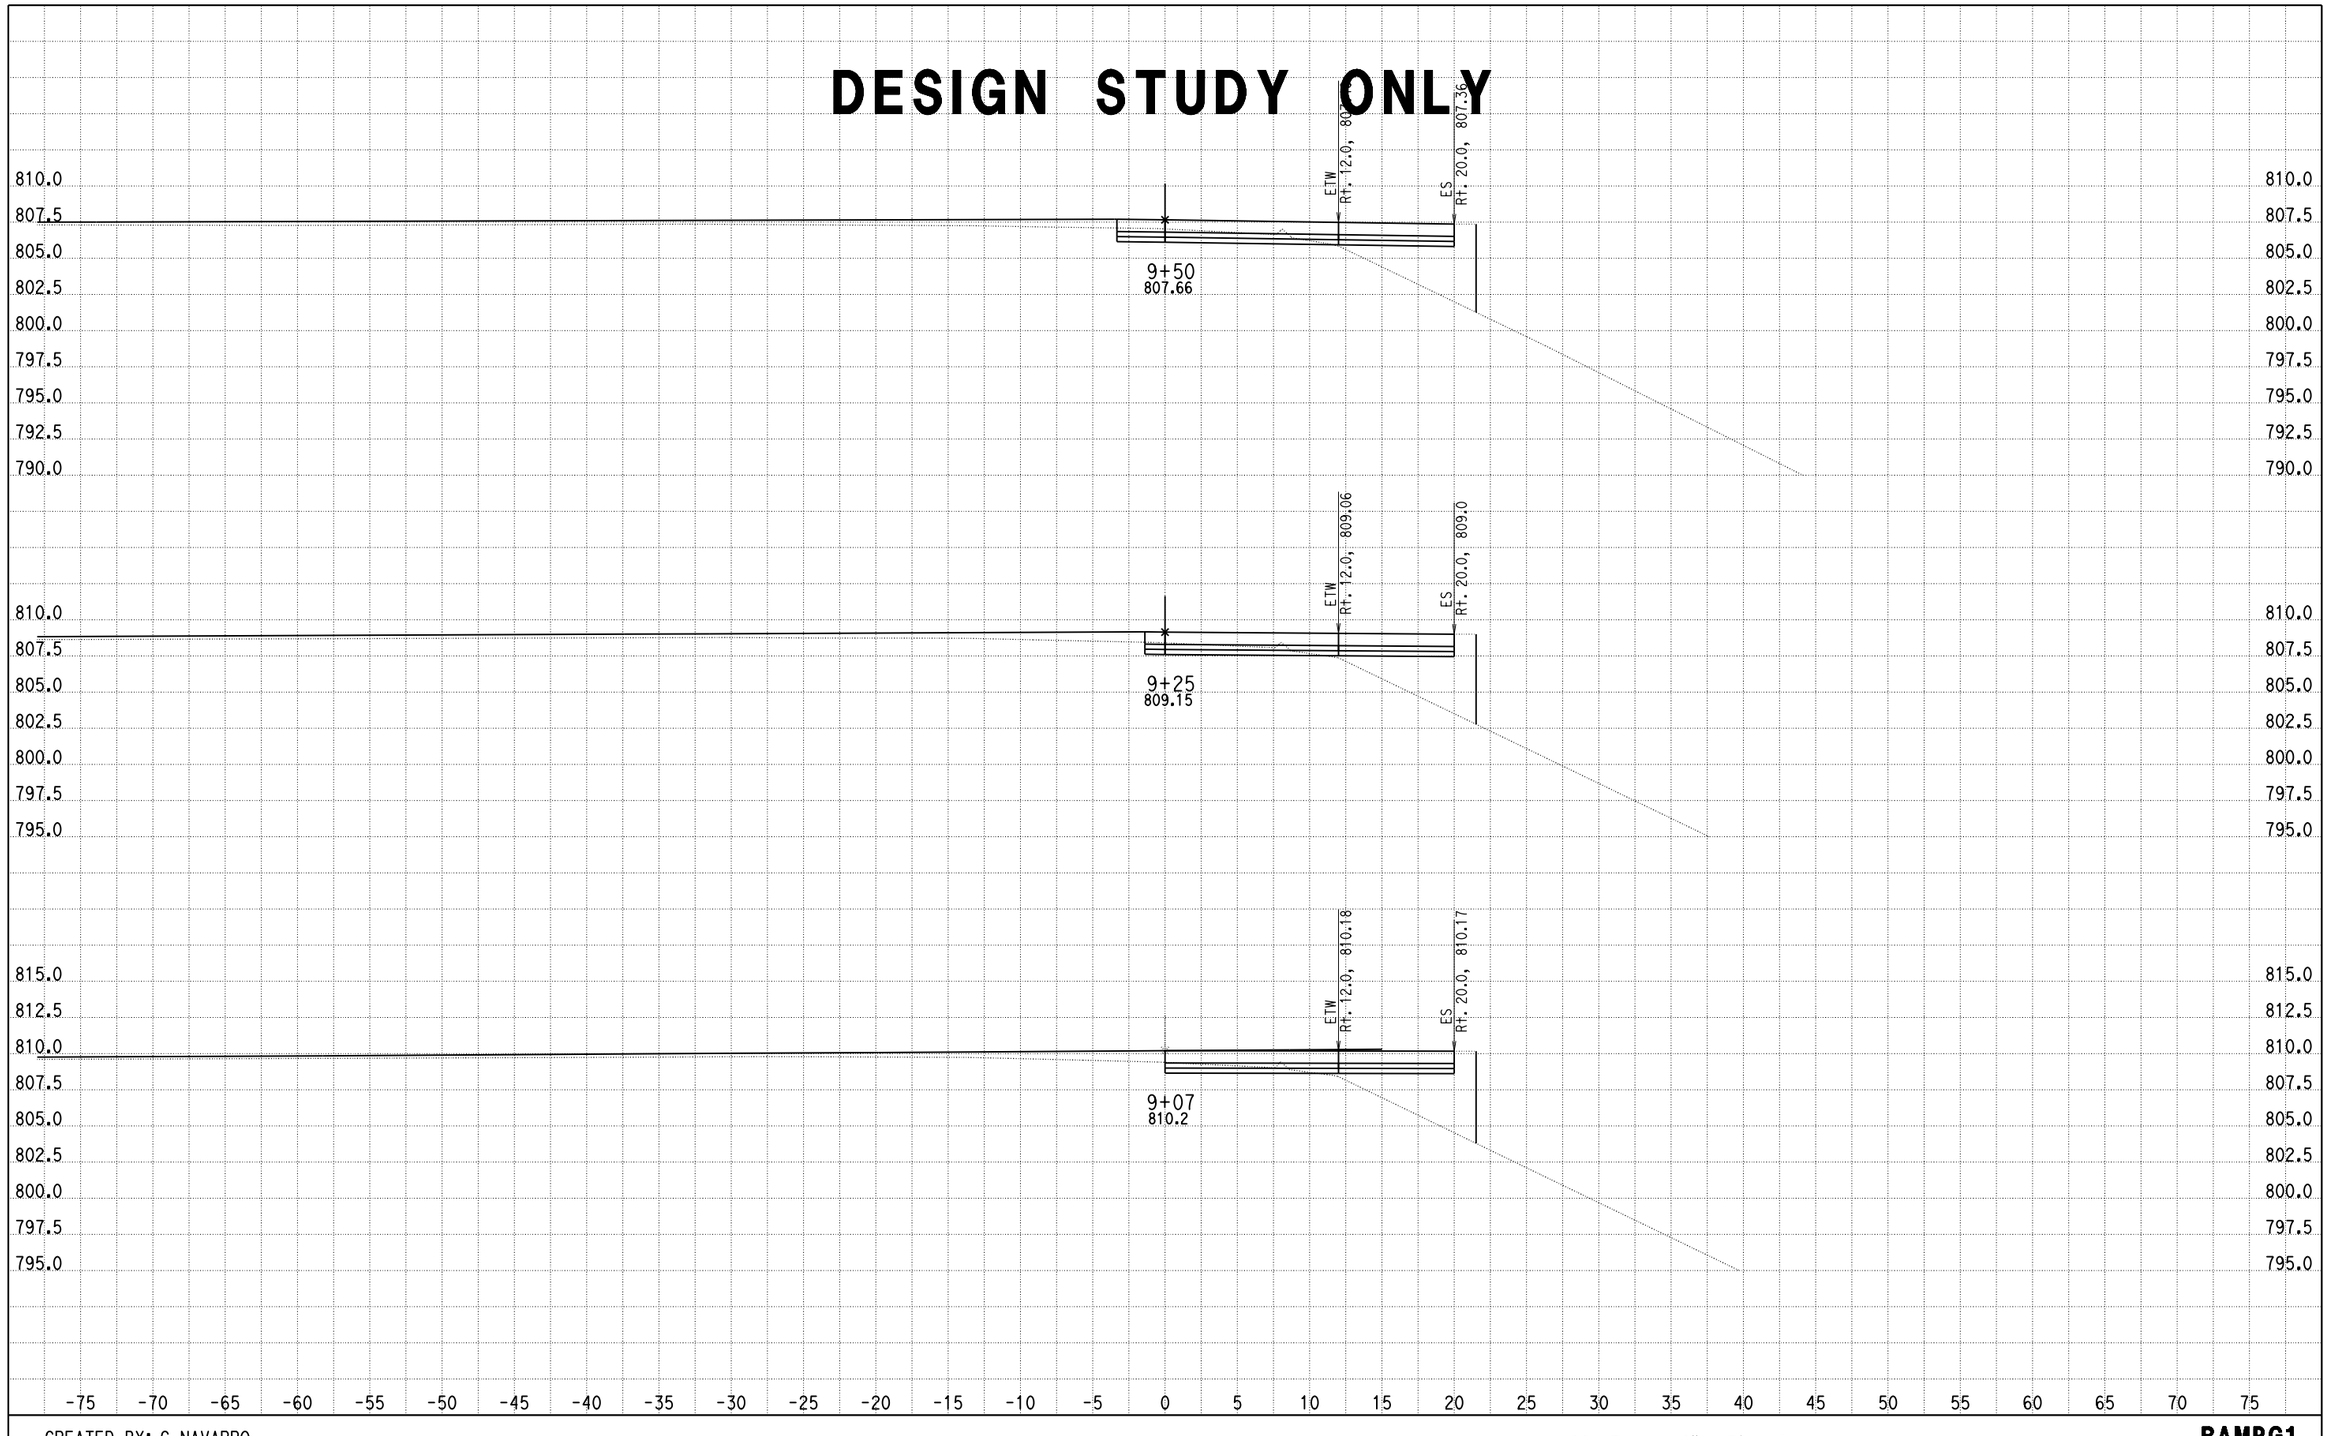

CREATED BY: G NAVARRO
DATE: 9/4/2013
KC Project: 0818E File: D:\1193U1_ALAO\0818E\001_Guillermo_NewD\RAMP_G1\rampg1_dsign01.ear

SCALE: 1" = 5' Horiz.
1" = 5' Vert.

All Dimensions are US Survey Feet

RAMPG1
CROSS SECTIONS
SHEET 1 OF XXX

DESIGN STUDY ONLY

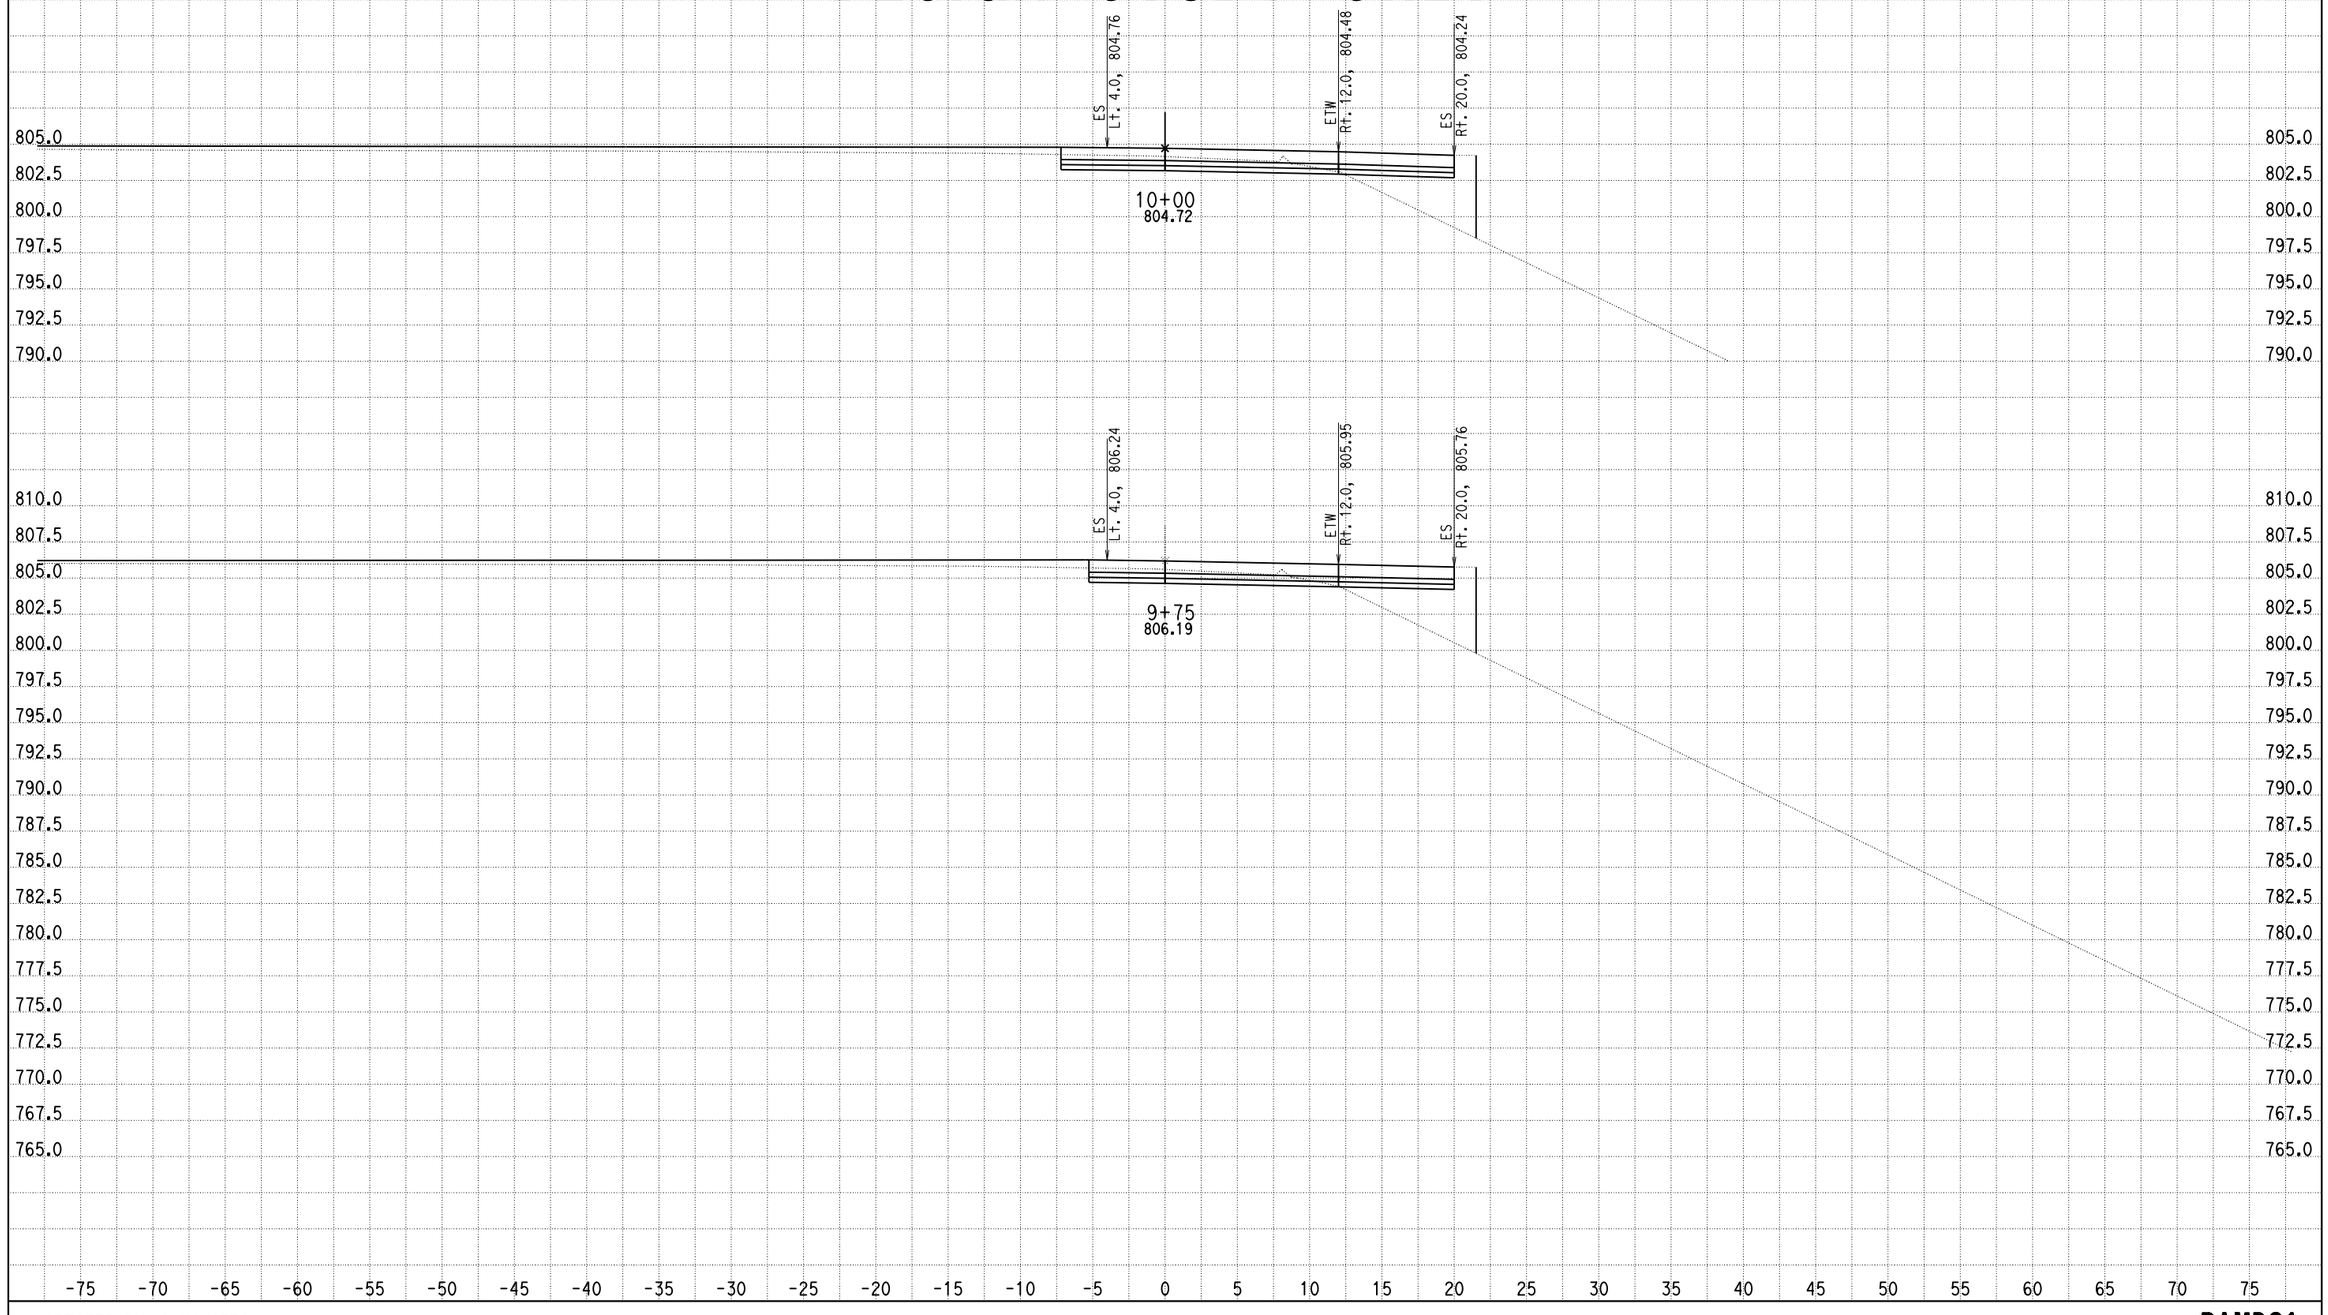

CREATED BY: G NAVARRO
DATE: 9/4/2013
KC Project: 0818E File: D:\1193U1_ALAO\0818E\001_Guillermo_NewD\RAMP_G1\rampg1_dsign01.ear

SCALE: 1" = 5' Horiz.
1" = 5' Vert.

All Dimensions are US Survey Feet

RAMPG1
CROSS SECTIONS
SHEET 2 OF XXX

DESIGN STUDY ONLY

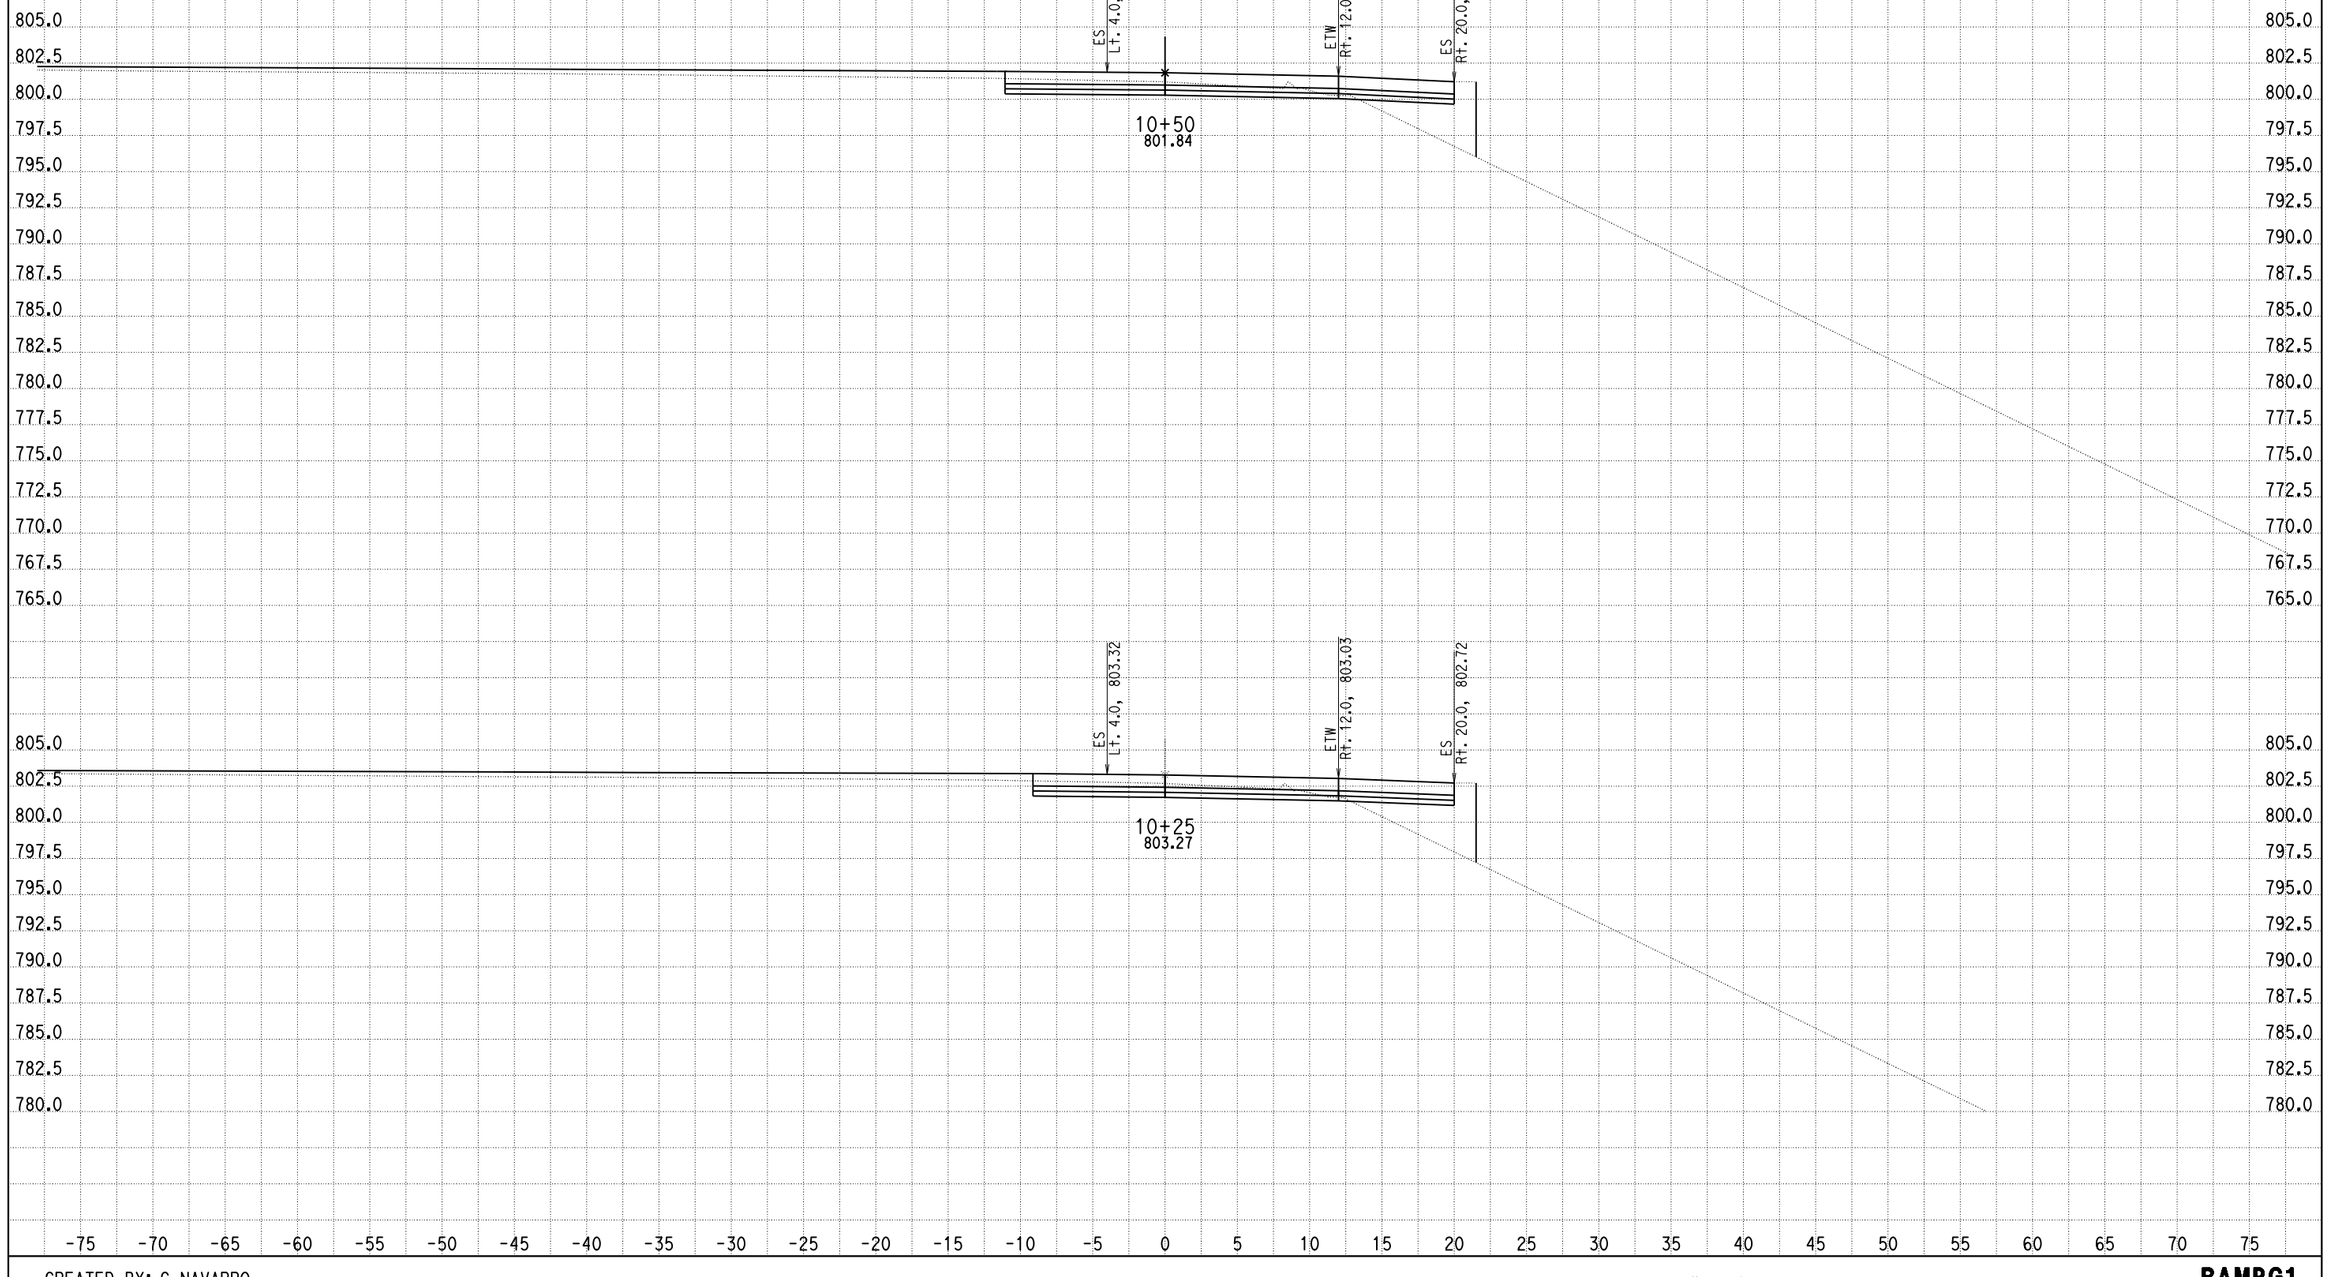

CREATED BY: G NAVARRO
DATE: 9/4/2013
KC Project: 0818E File: D:\1193U1_ALA0\0818E\001_Guillermo_NewD\RAMP_G1\rampg1_dsign01.ear

SCALE: 1" = 5' Horiz.
1" = 5' Vert.

All Dimensions are US Survey Feet

RAMPG1
CROSS SECTIONS
SHEET 3 OF XXX

DESIGN STUDY ONLY

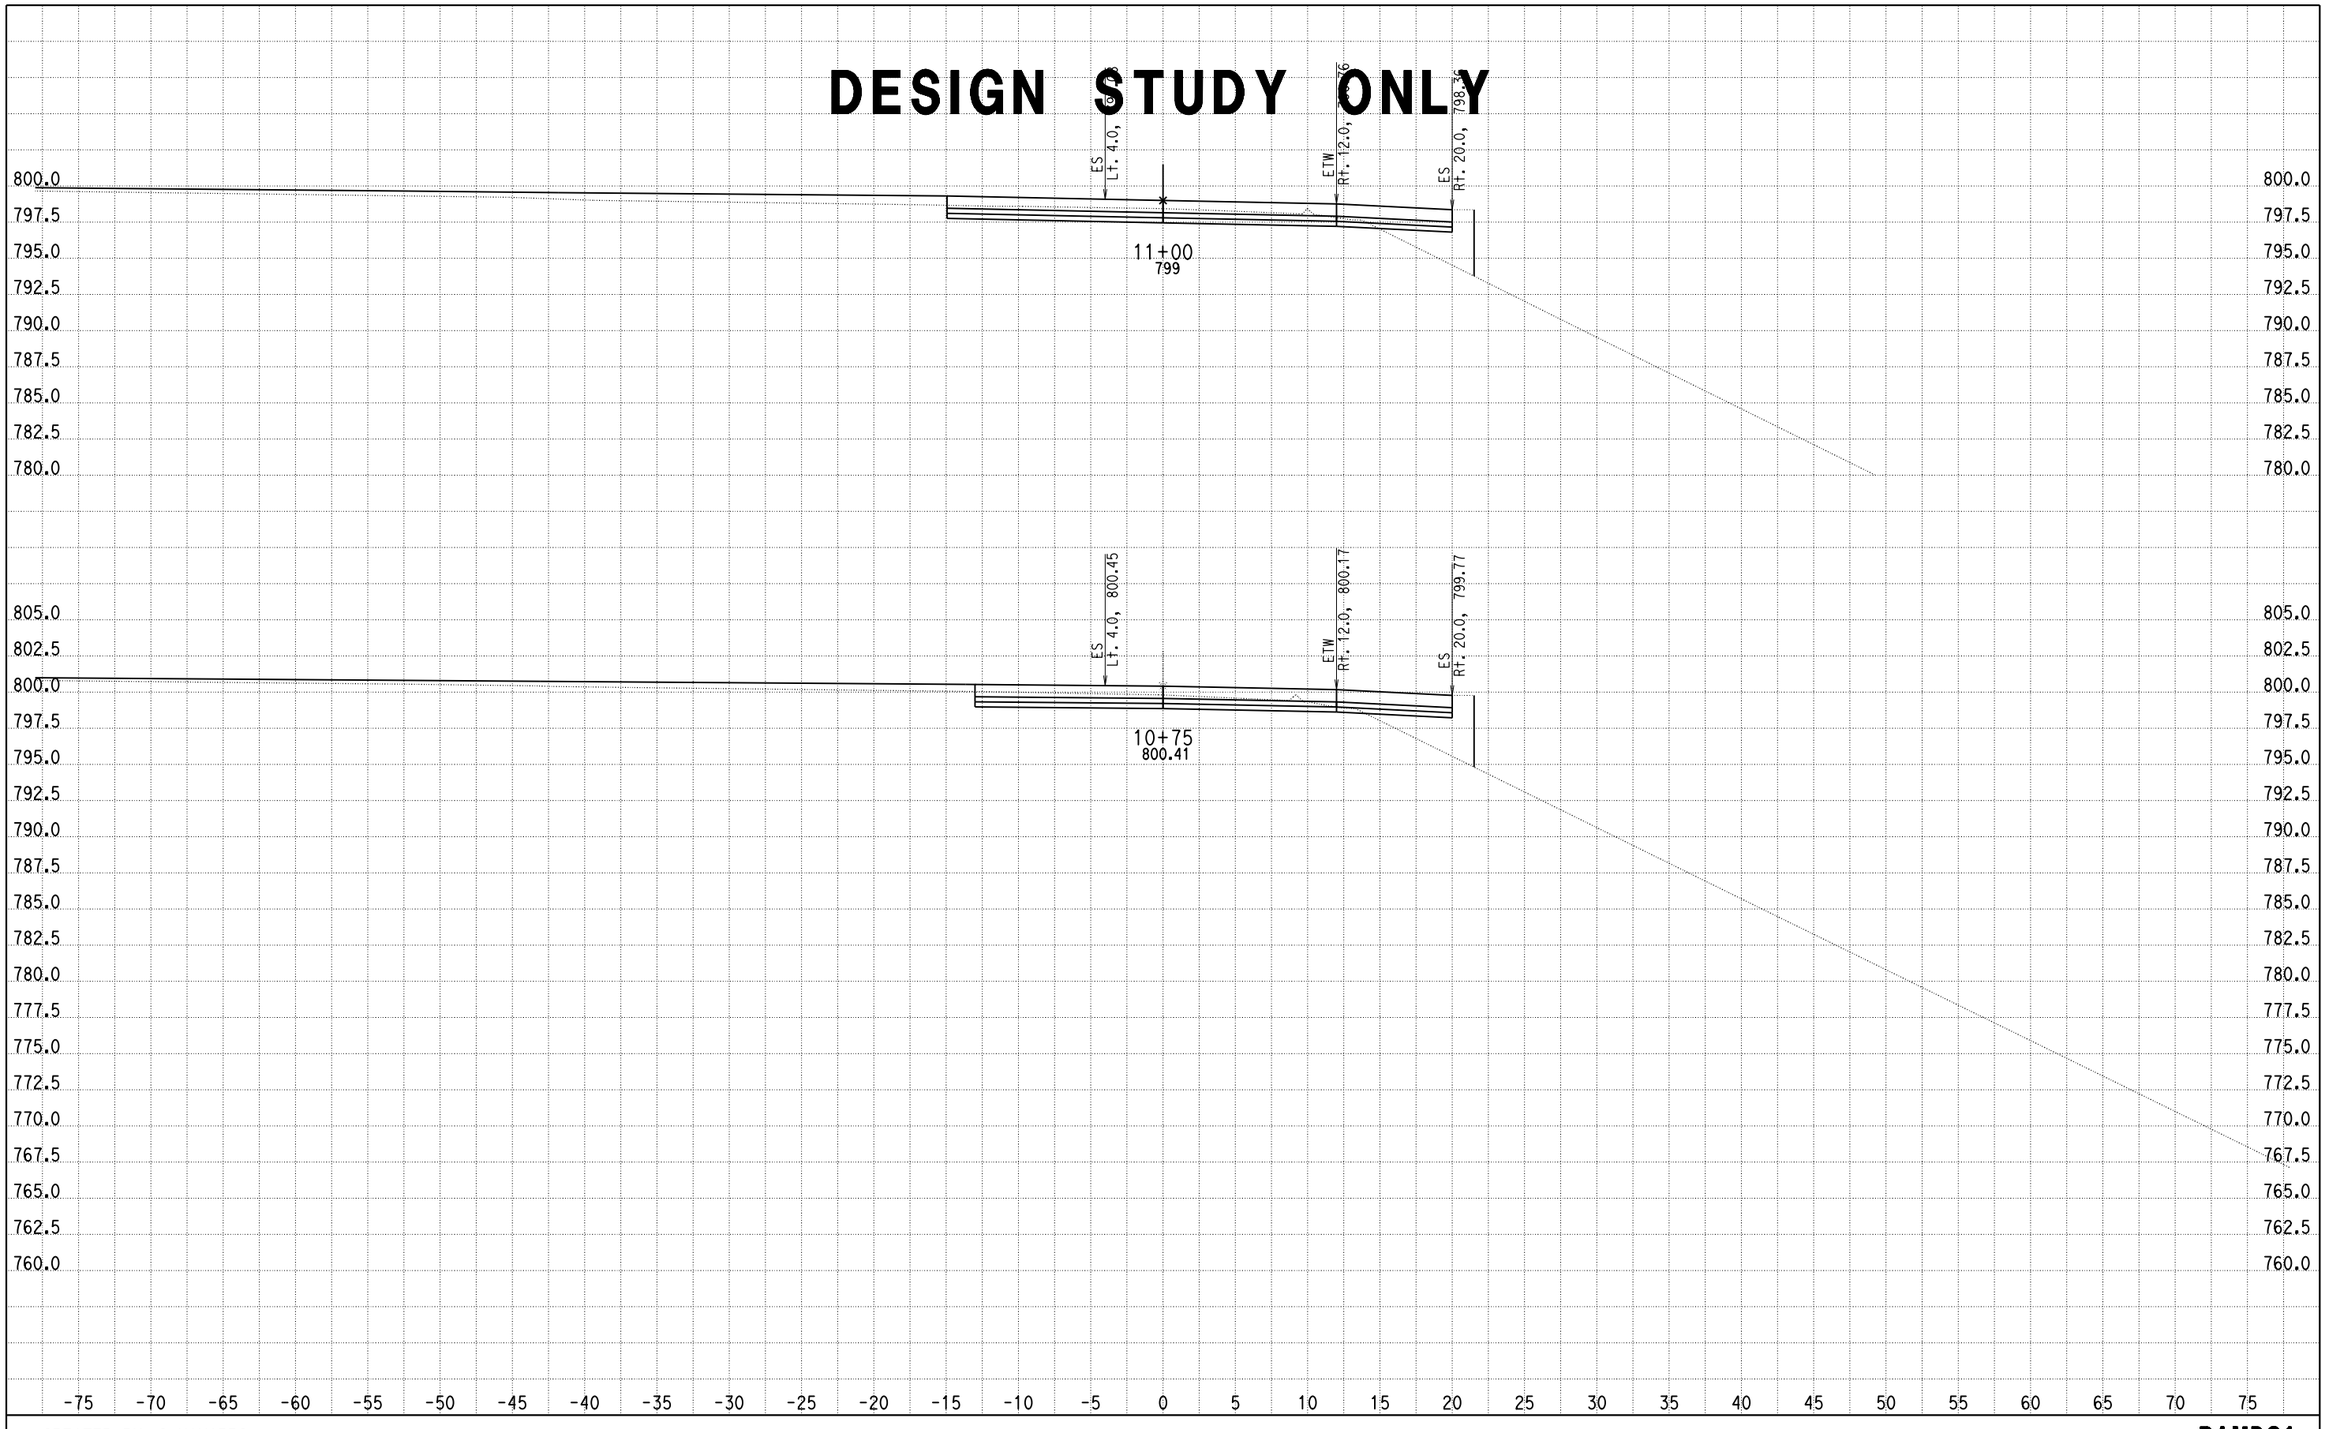

CREATED BY: G NAVARRO
DATE: 9/4/2013
KC Project: 0818E File: D:\1193U1_ALA0\0818E\001_Guillermo_NewD\RAMP_G1\rampg1_dsign01.ear

SCALE: 1" = 5' Horiz.
1" = 5' Vert.

All Dimensions are US Survey Feet

RAMPG1
CROSS SECTIONS
SHEET 4 OF XXX

DESIGN STUDY ONLY

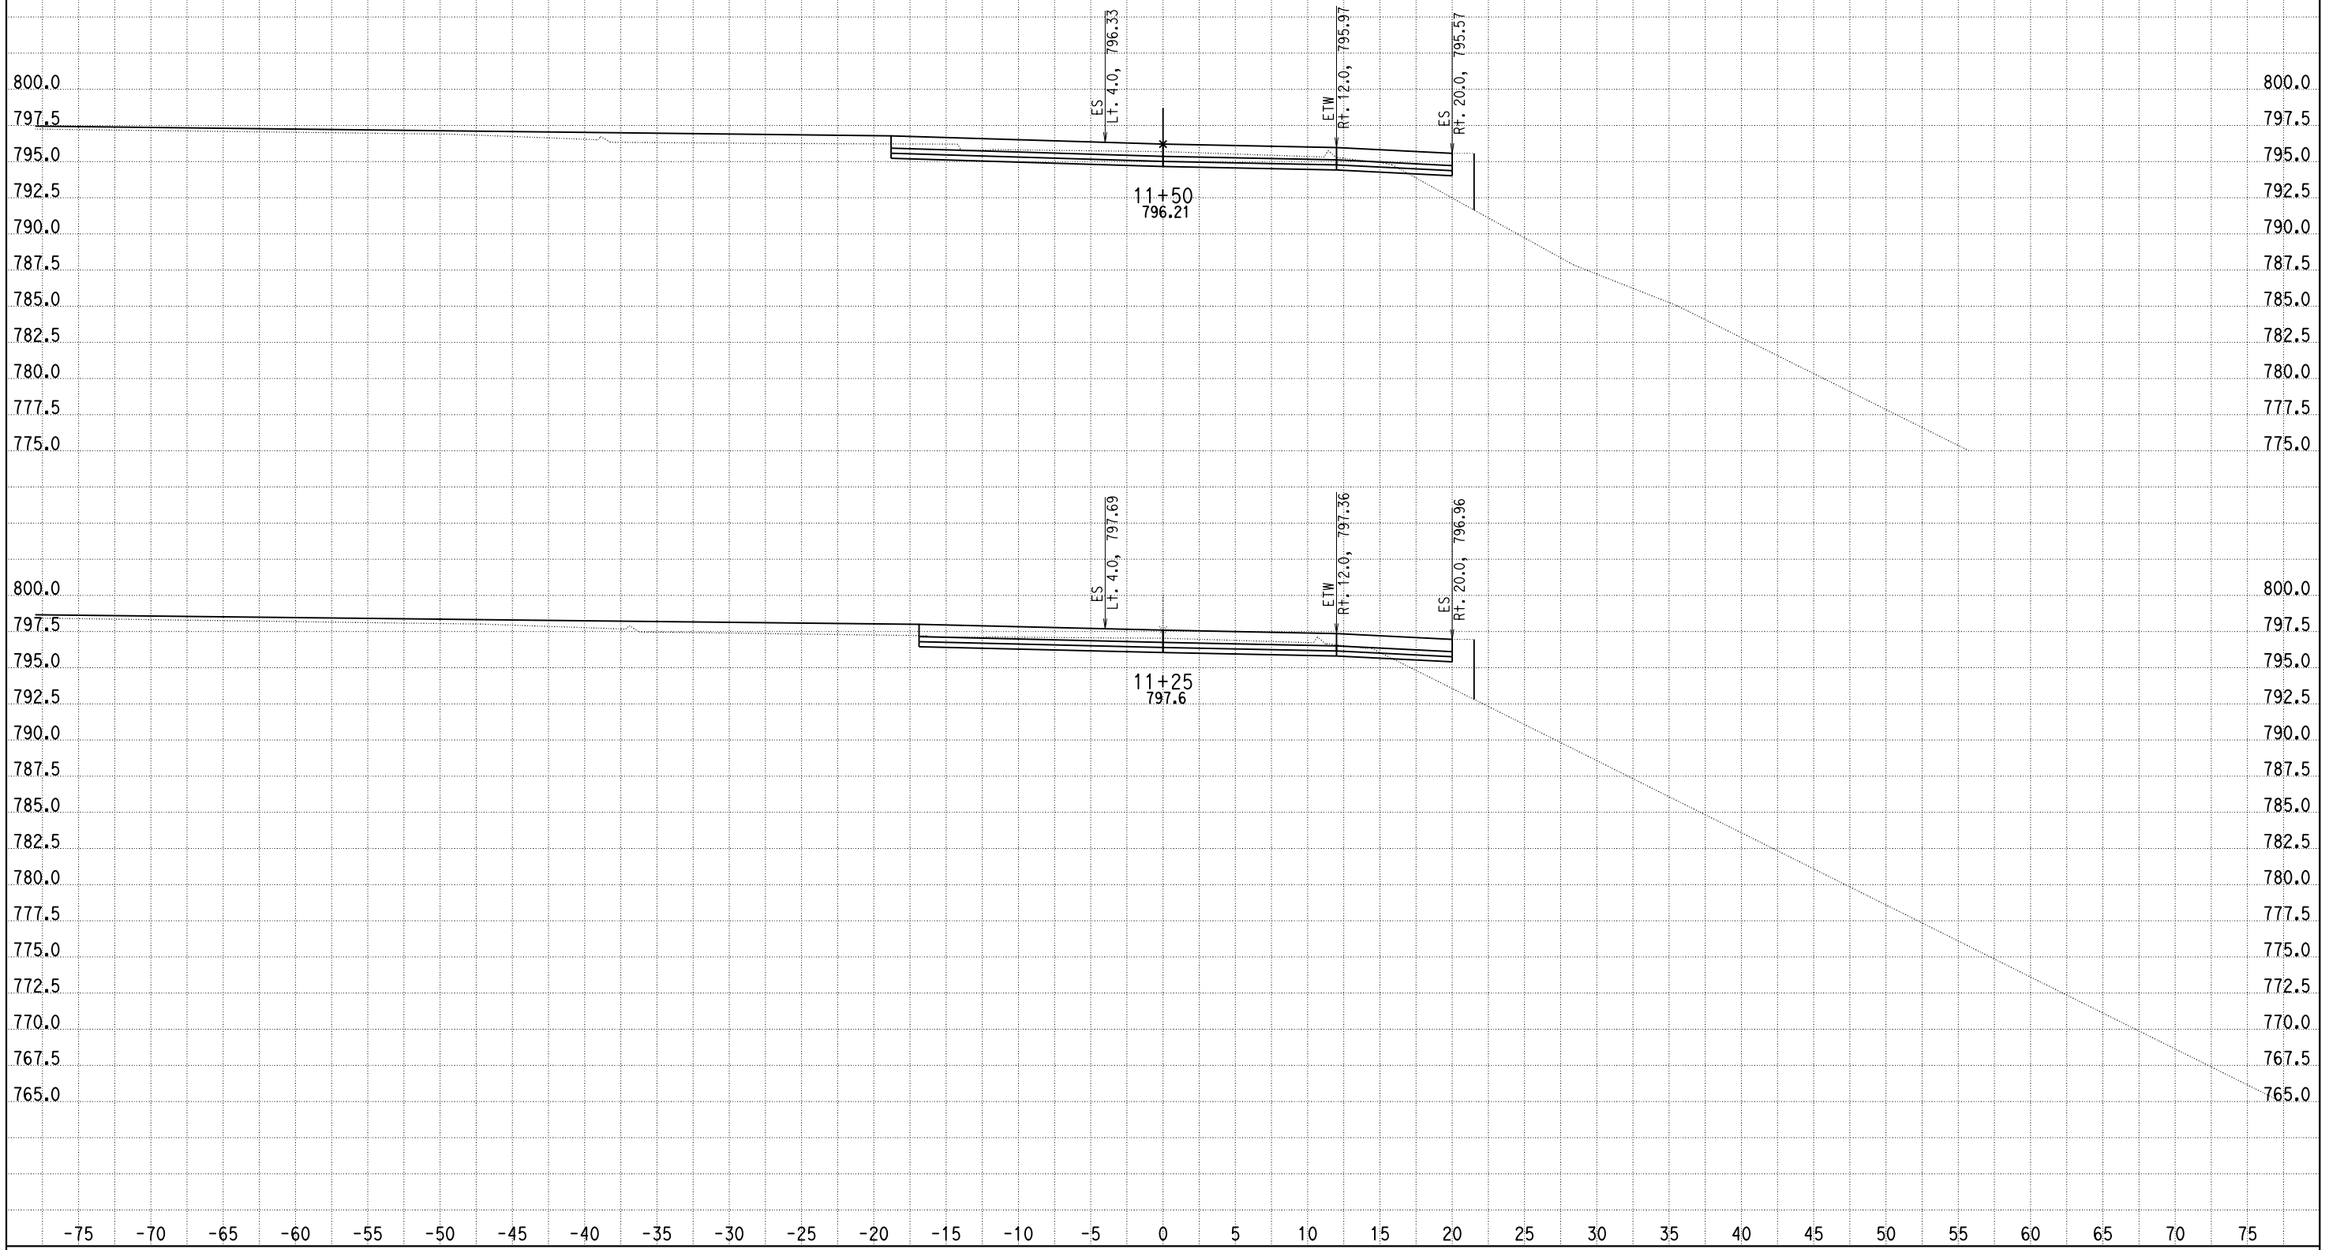

CREATED BY: G NAVARRO
DATE: 9/4/2013
KC Project: 0818E File: D:\1193U1_ALAO\0818E\001_Guillermo_NewD\RAMP_G1\rampg1_dsign01.ear

SCALE: 1" = 5' Horiz.
1" = 5' Vert.

All Dimensions are US Survey Feet

RAMPG1
CROSS SECTIONS
SHEET 5 OF XXX

DESIGN STUDY ONLY

CREATED BY: G NAVARRO
DATE: 9/4/2013
KC Project: 0818E File: D:\1193U1_ALAO\0818E\001_Guillermo_NewD\RAMP_G1\rampg1_dsign01.ear

SCALE: 1" = 5' Horiz.
1" = 5' Vert.

All Dimensions are US Survey Feet

RAMPG1
CROSS SECTIONS
SHEET 6 OF XXX

DESIGN STUDY ONLY

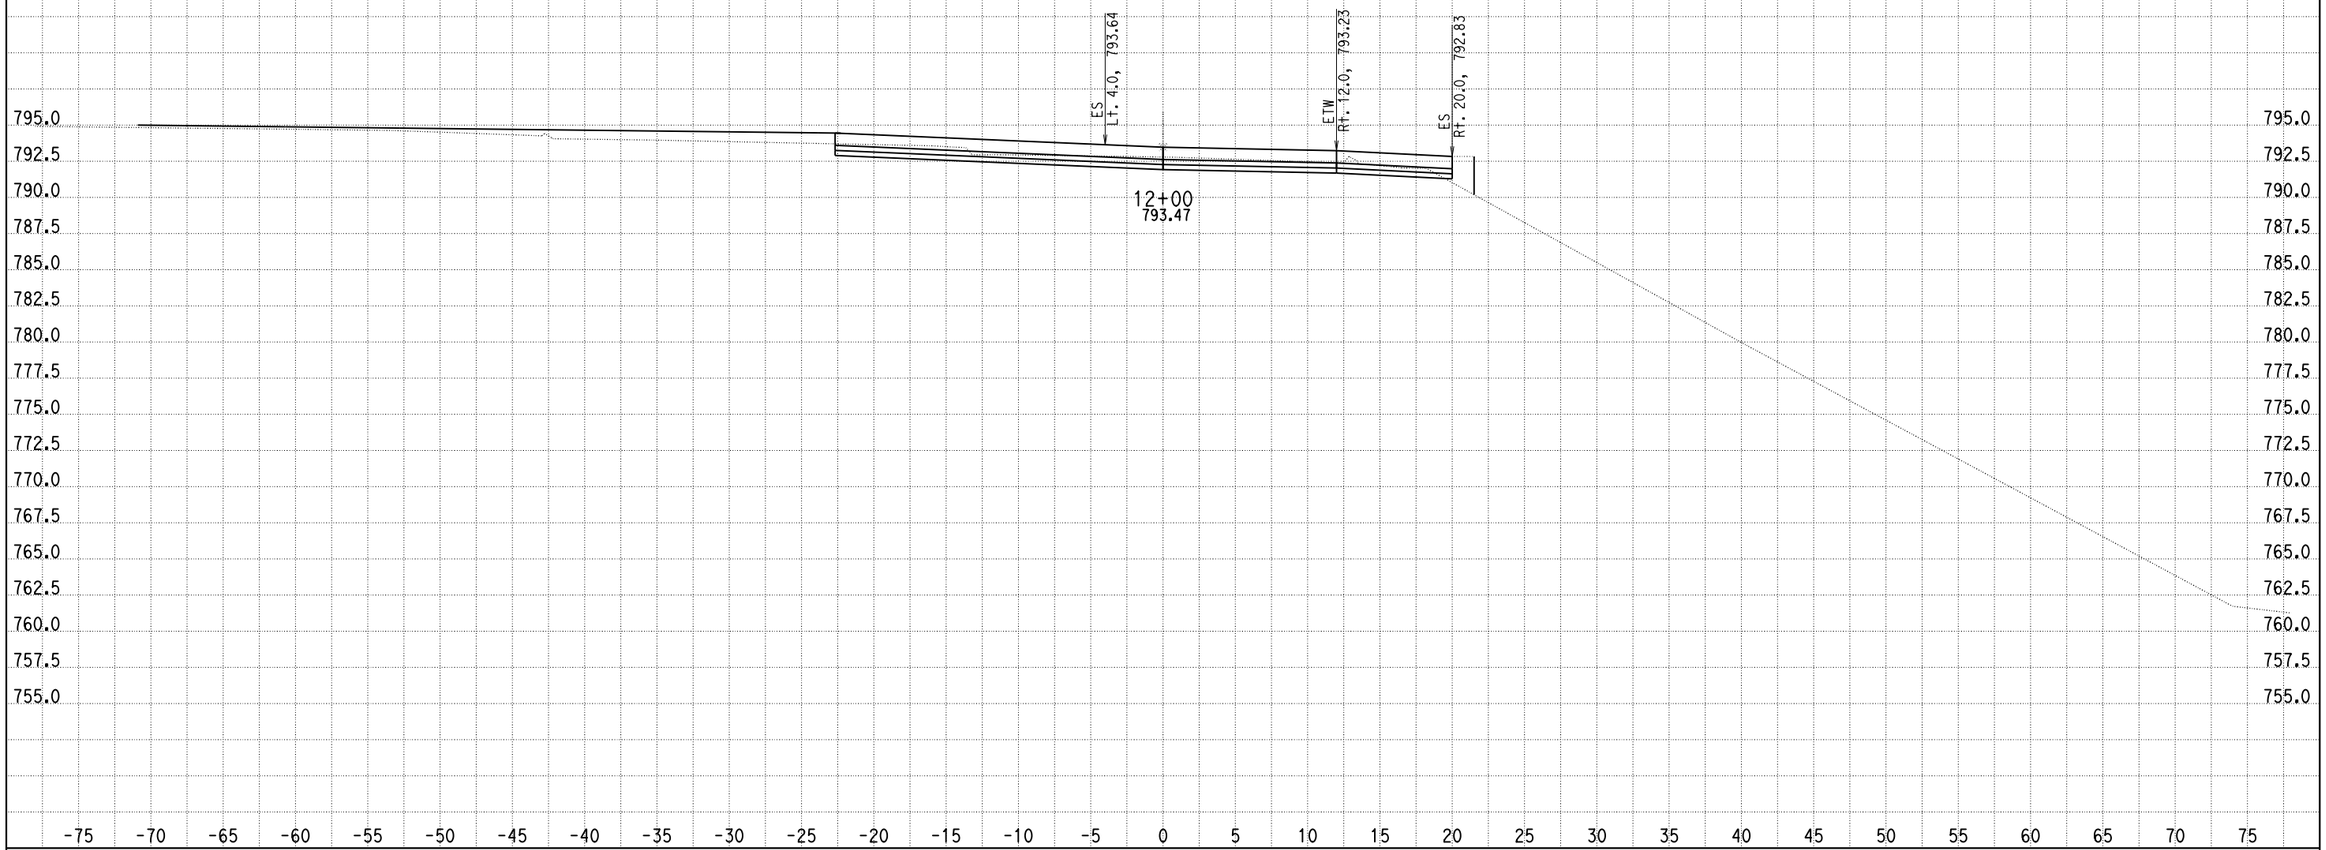

CREATED BY: G NAVARRO
DATE: 9/4/2013
KC Project: 0818E File: D:\1193U1_ALAO\0818E\001_Guillermo_NewD\RAMP_G1\rampg1_dsign01.ear

SCALE: 1" = 5' Horiz.
1" = 5' Vert.

All Dimensions are US Survey Feet

RAMPG1
CROSS SECTIONS
SHEET 7 OF XXX

DESIGN STUDY ONLY

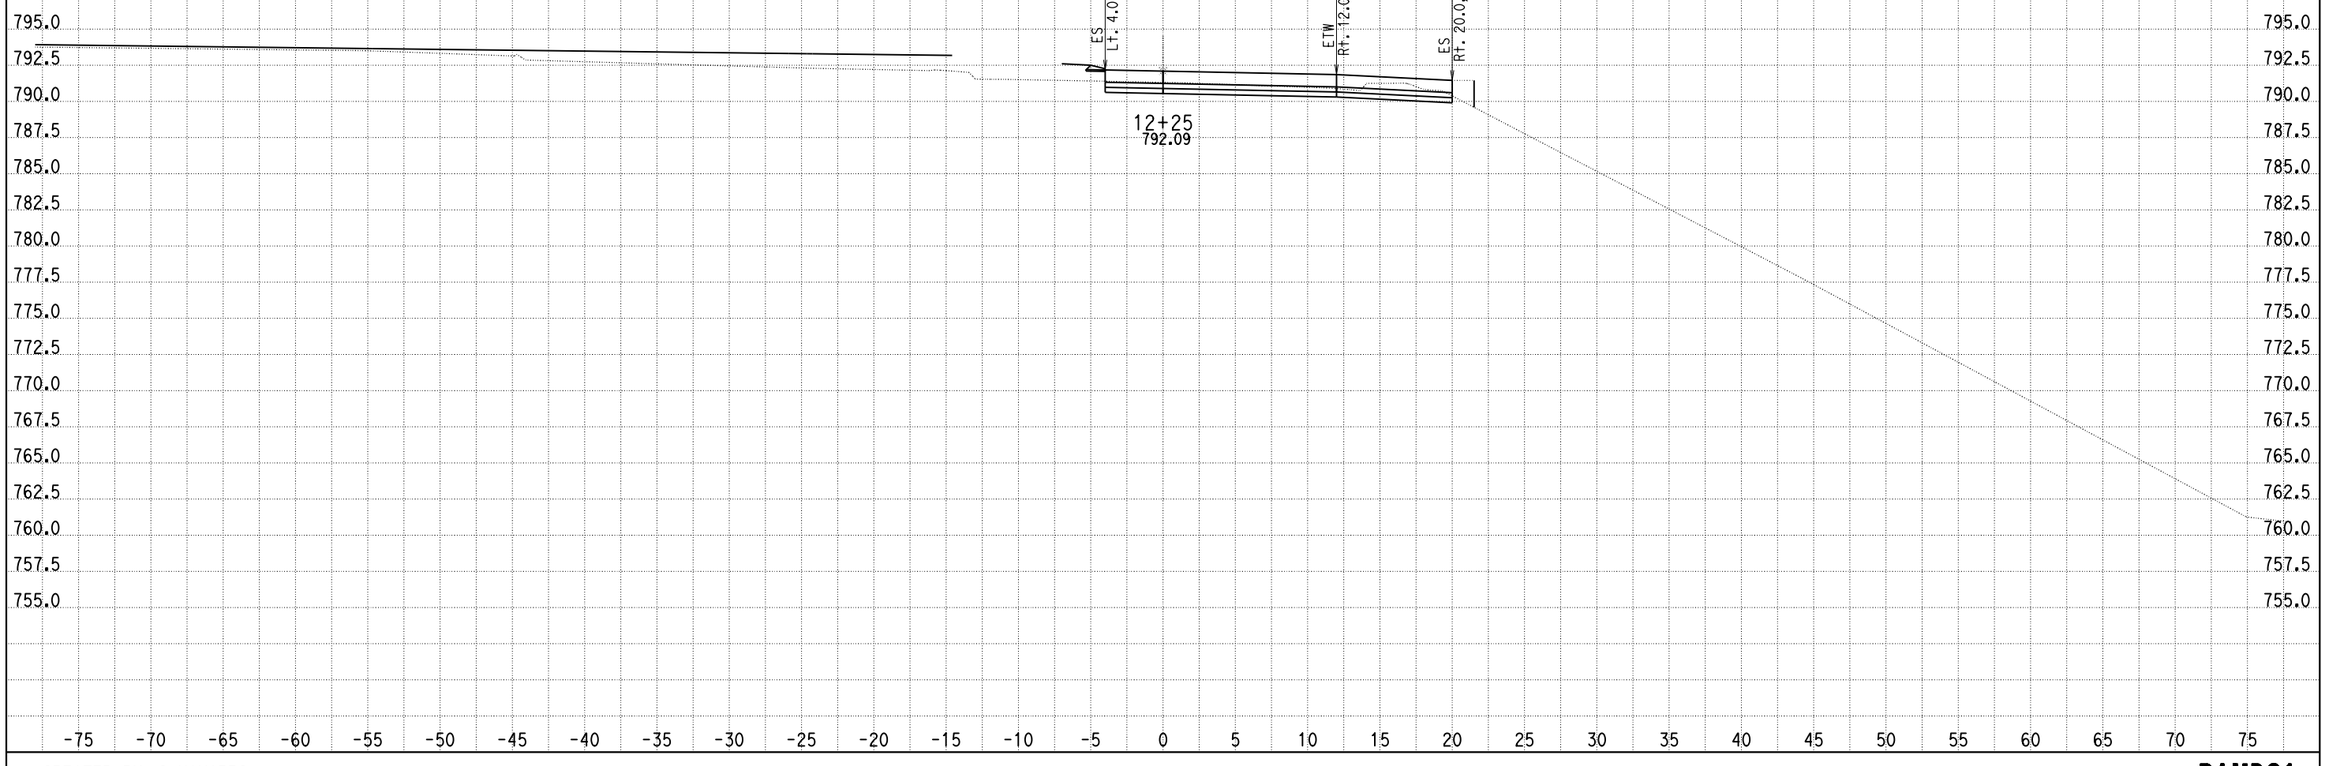

CREATED BY: G NAVARRO
DATE: 9/4/2013
KC Project: 0818E File: D:\1193U1_ALAO\0818E\001_Guillermo_NewD\RAMP_G1\rampg1_dsign01.ear

SCALE: 1" = 5' Horiz.
1" = 5' Vert.

All Dimensions are US Survey Feet

RAMPG1
CROSS SECTIONS
SHEET 8 OF XXX

DESIGN STUDY ONLY

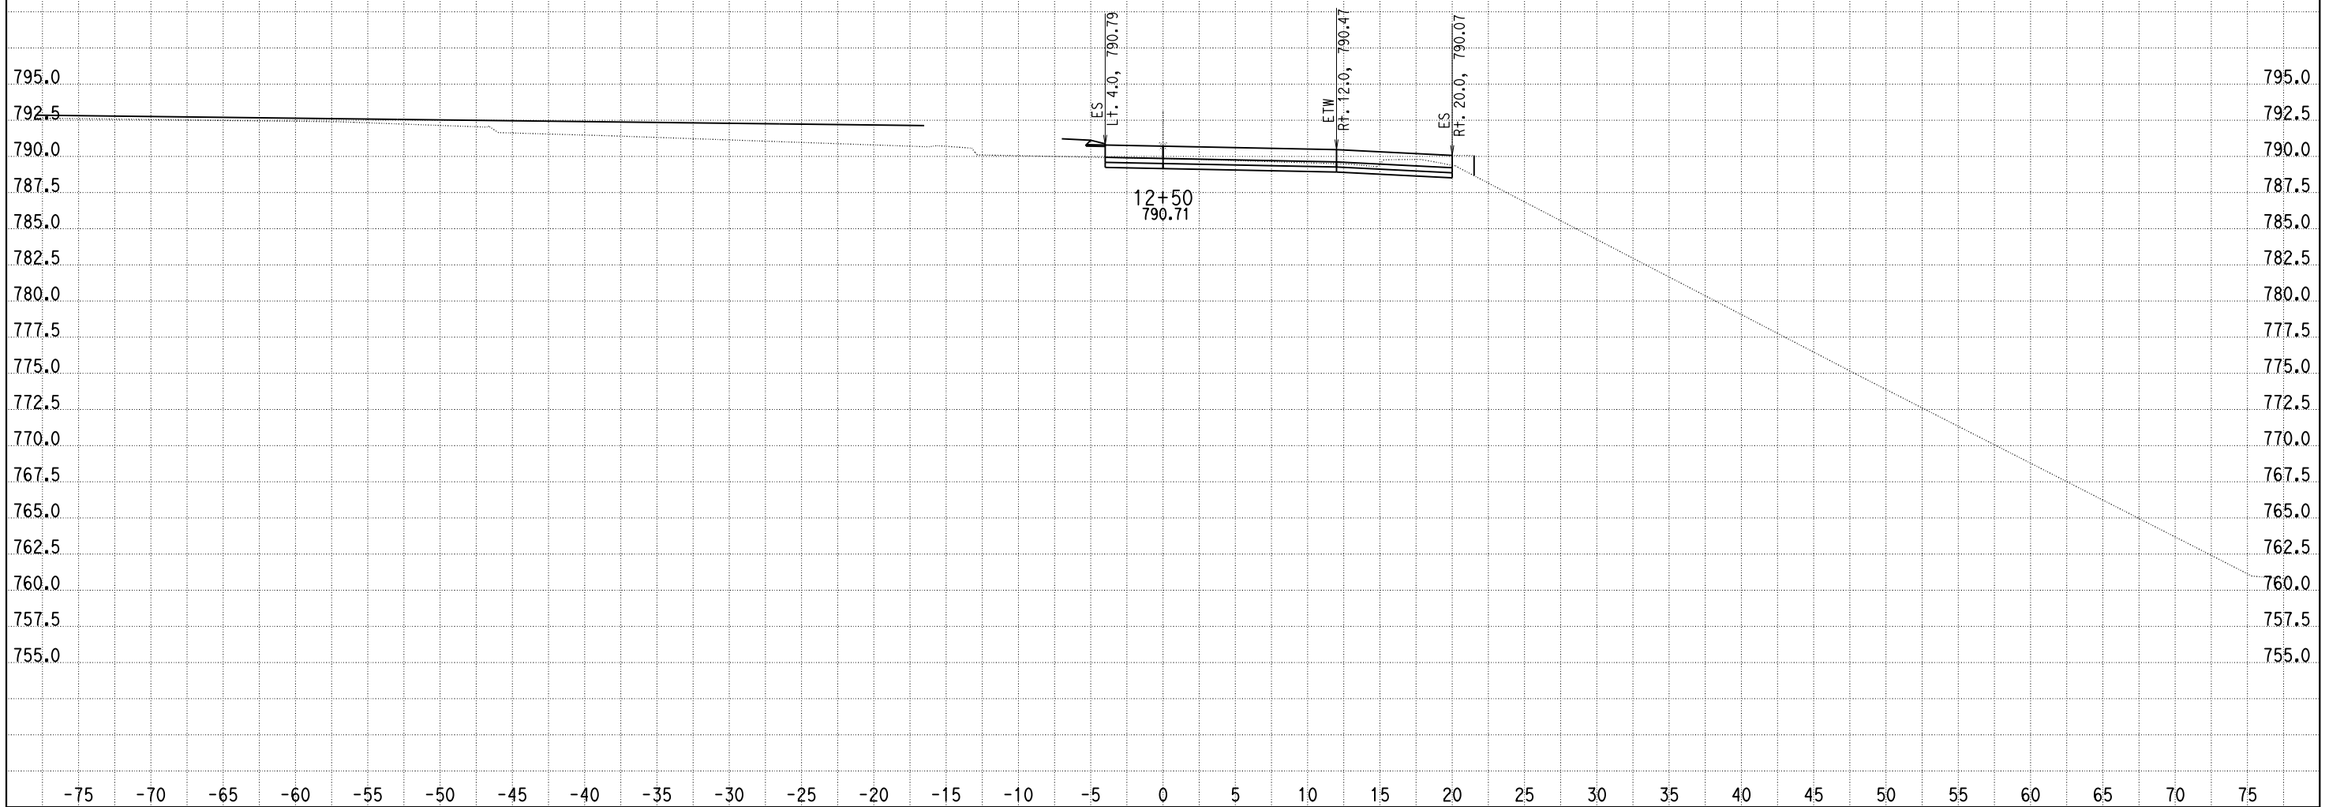

CREATED BY: G NAVARRO
DATE: 9/4/2013
KC Project: 0818E File: D:\1193U1_ALAO\0818E\001_Guillermo_NewD\RAMP_G1\rampg1_dsign01.ear

SCALE: 1" = 5' Horiz.
1" = 5' Vert.

All Dimensions are US Survey Feet

RAMPG1
CROSS SECTIONS
SHEET 9 OF XXX

DESIGN STUDY ONLY

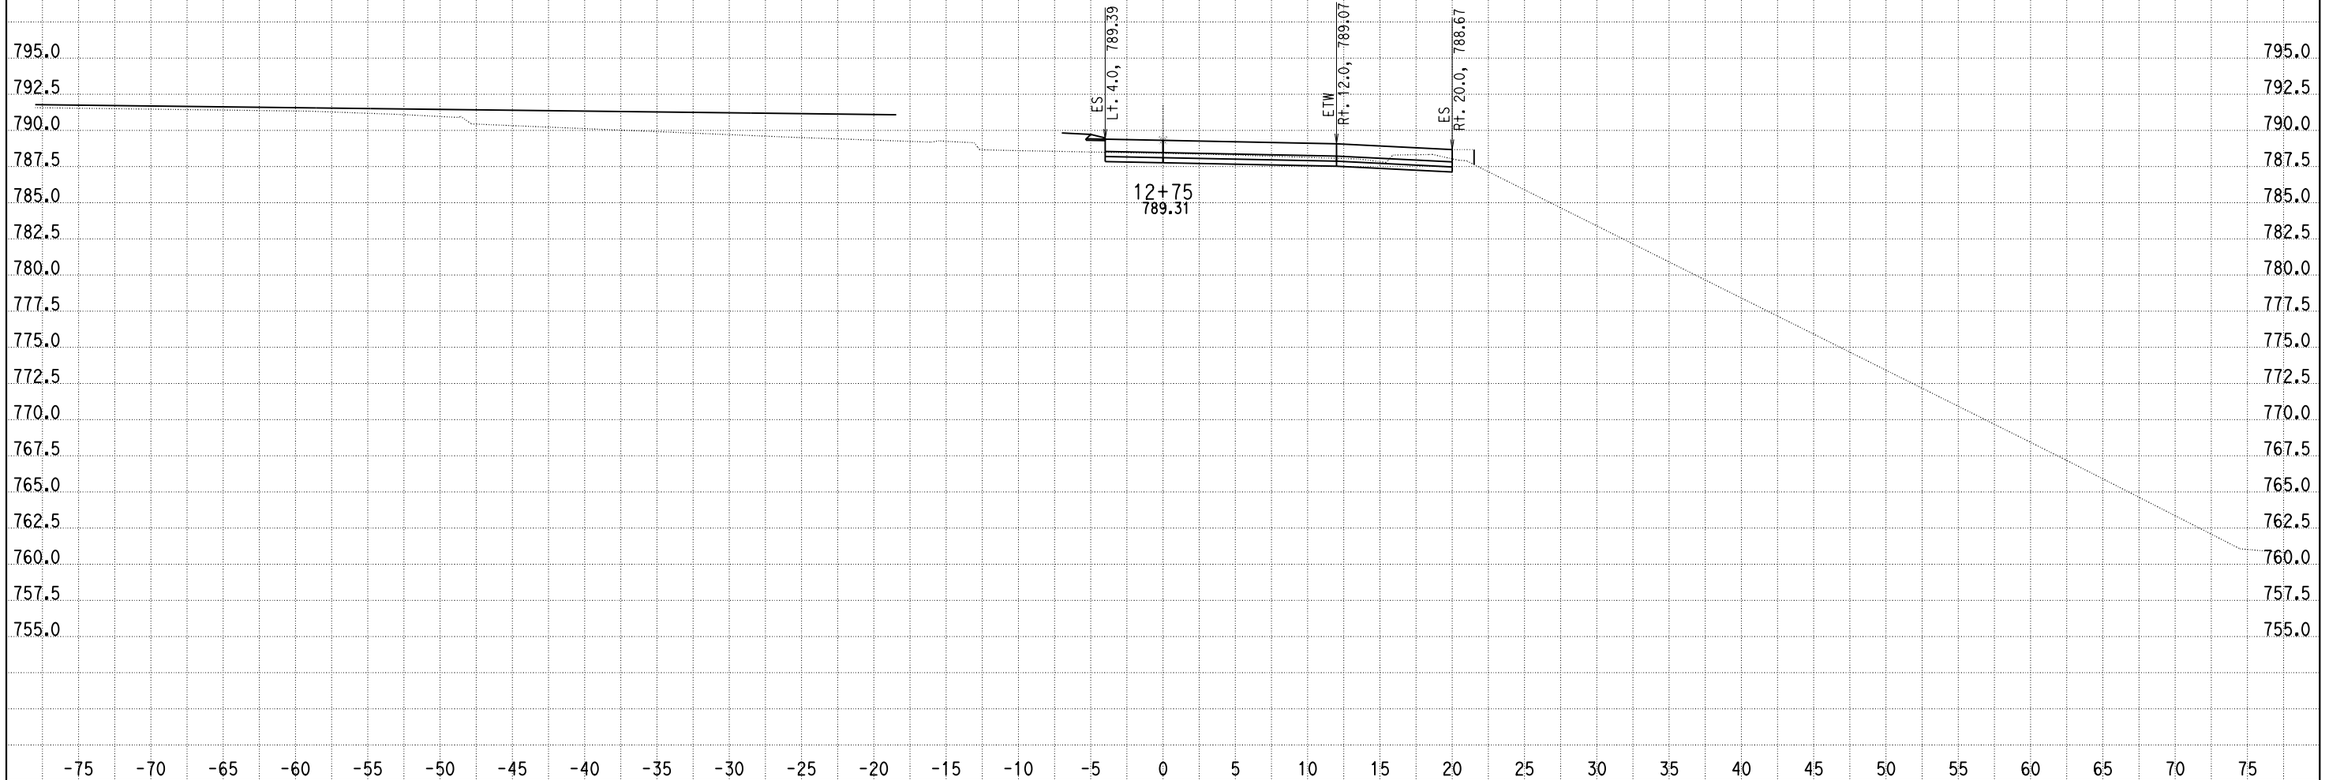

CREATED BY: G NAVARRO
DATE: 9/4/2013
KC Project: 0818E File: D:\1193U1_ALAO\0818E\001_Guillermo_NewD\RAMP_G1\rampg1_dsign01.ear

SCALE: 1" = 5' Horiz.
1" = 5' Vert.

All Dimensions are US Survey Feet

RAMPG1
CROSS SECTIONS
SHEET 10 OF XXX

DESIGN STUDY ONLY

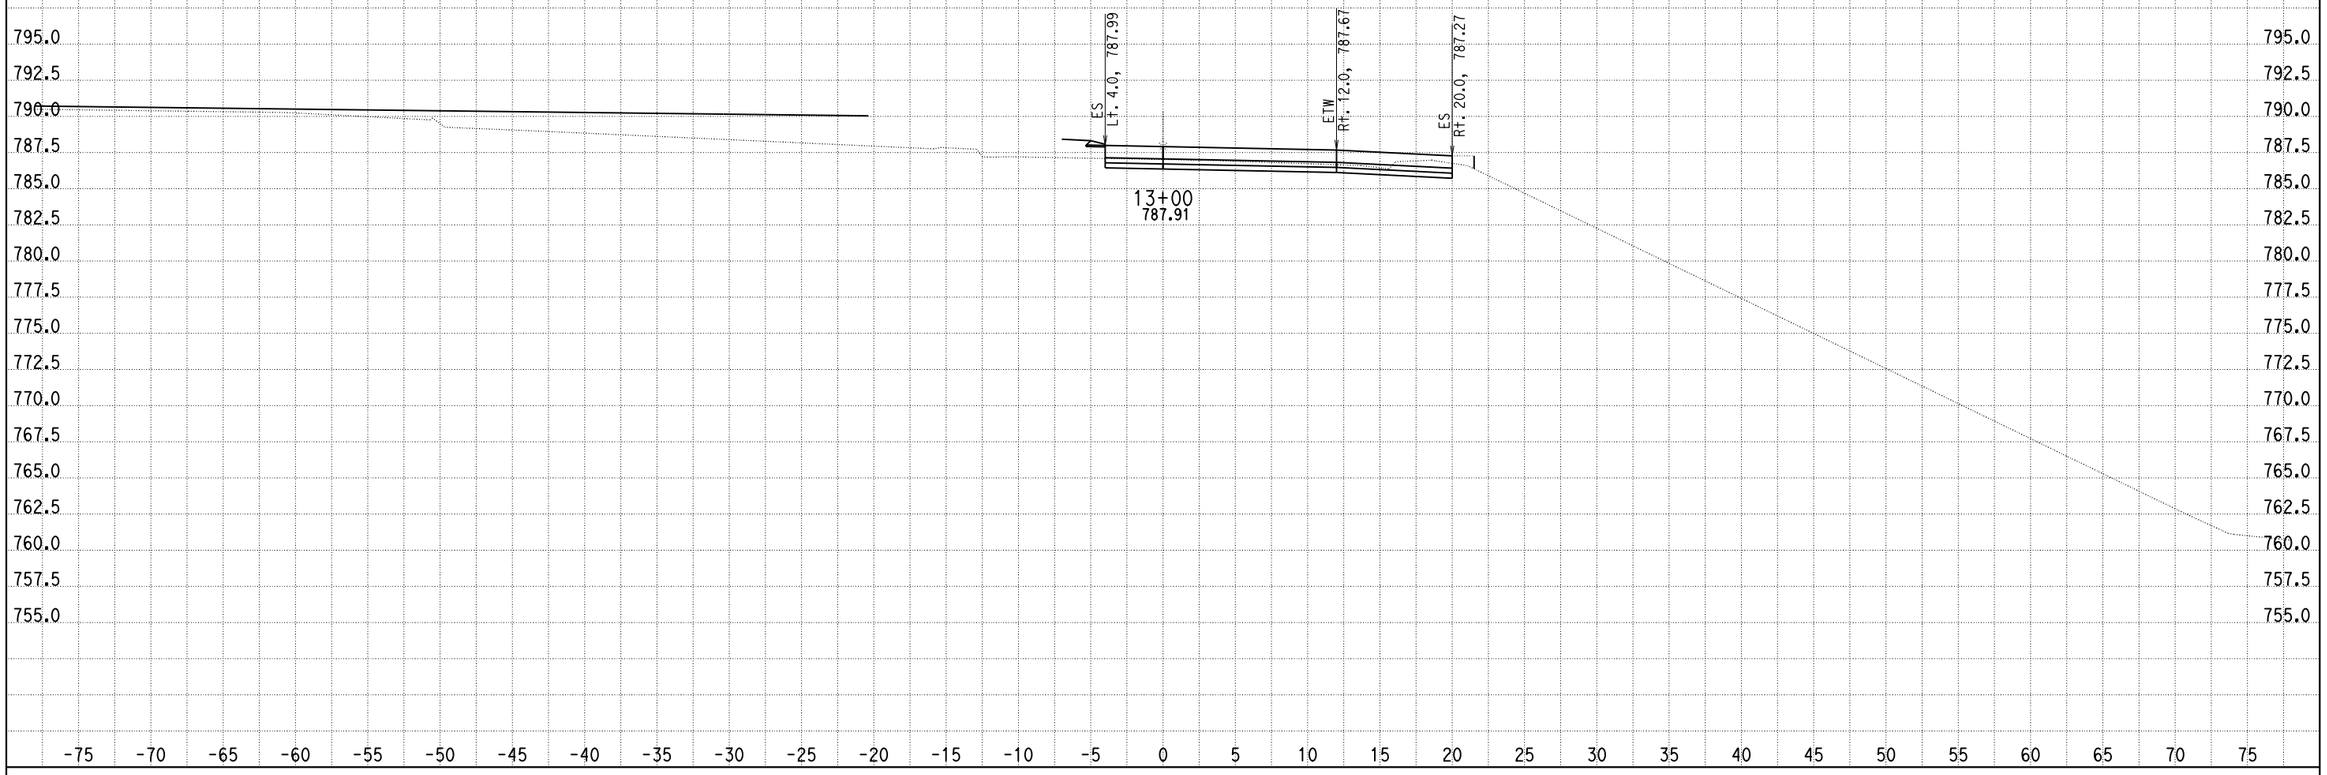

CREATED BY: G NAVARRO
DATE: 9/4/2013
KC Project: 0818E File: D:\1193U1_ALAO\0818E\001_Guillermo_NewD\RAMP_G1\rampg1_dsign01.ear

SCALE: 1" = 5' Horiz.
1" = 5' Vert.

All Dimensions are US Survey Feet

RAMPG1
CROSS SECTIONS

DESIGN STUDY ONLY

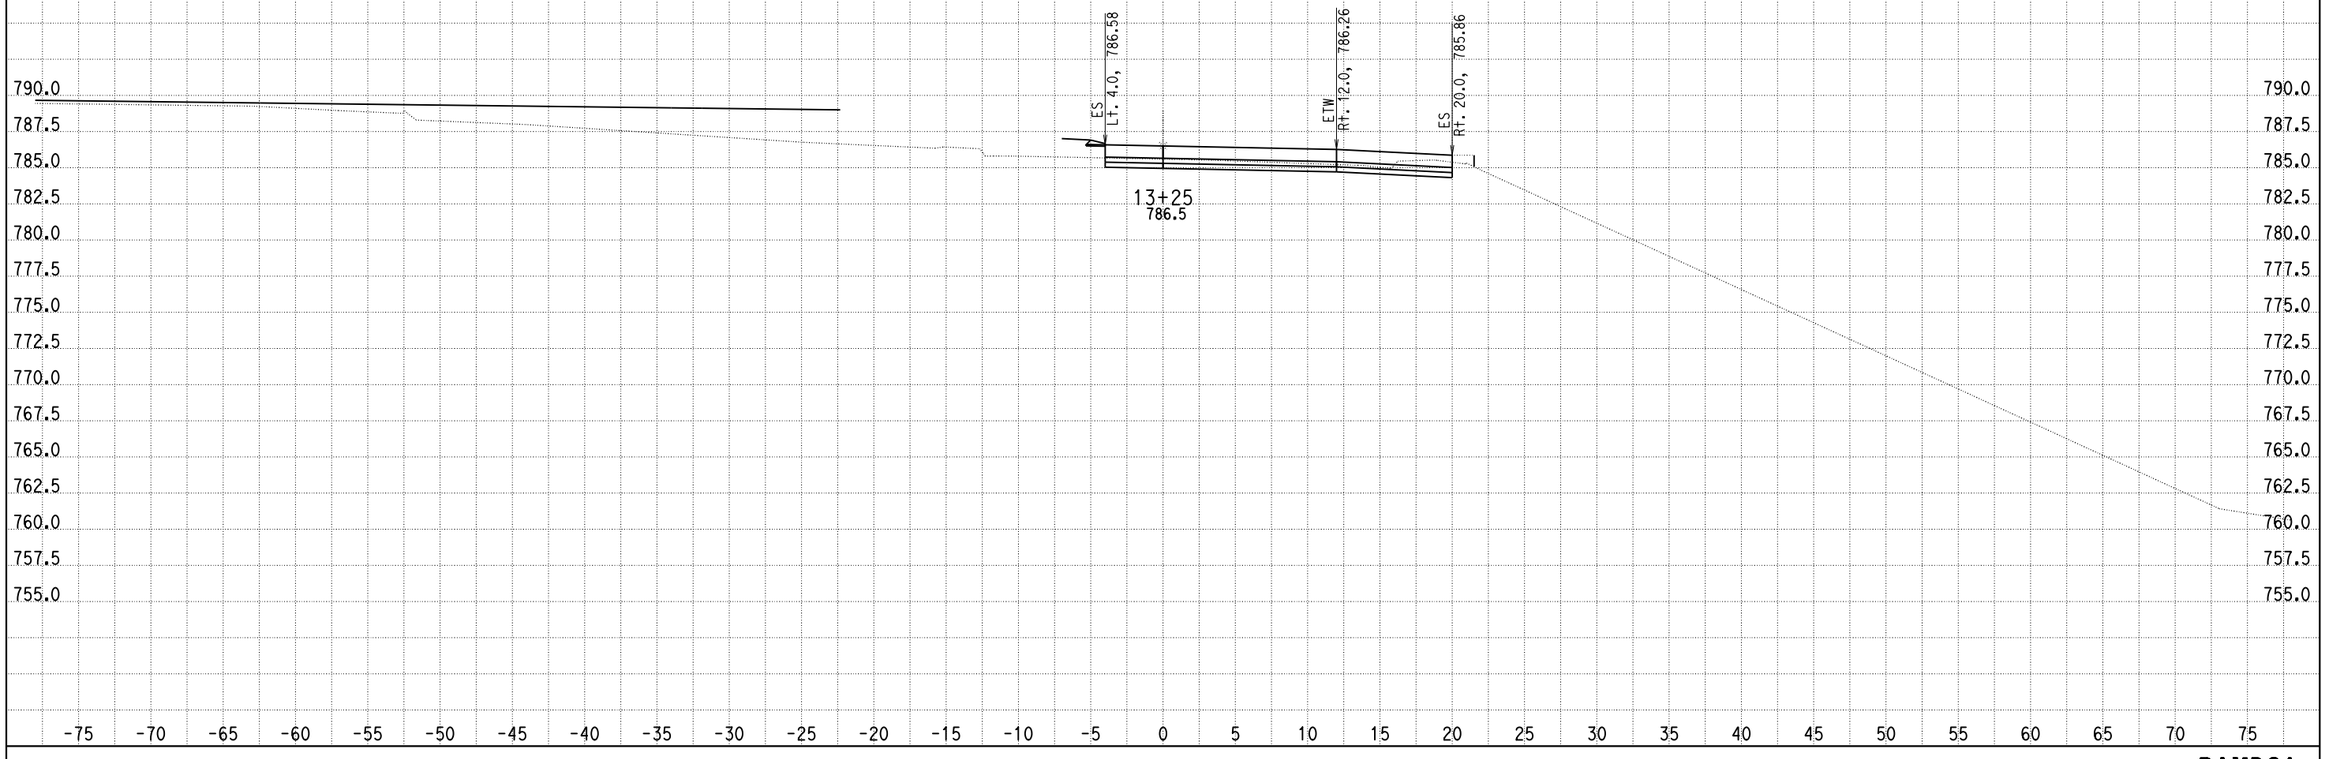

CREATED BY: G NAVARRO
DATE: 9/4/2013
KC Project: 0818E File: D:\1193U1_ALAO\0818E\001_Guillermo_NewD\RAMP_G1\rampg1_dsign01.ear

SCALE: 1" = 5' Horiz.
1" = 5' Vert.

All Dimensions are US Survey Feet

RAMPG1
CROSS SECTIONS
SHEET 12 OF XXX

DESIGN STUDY ONLY

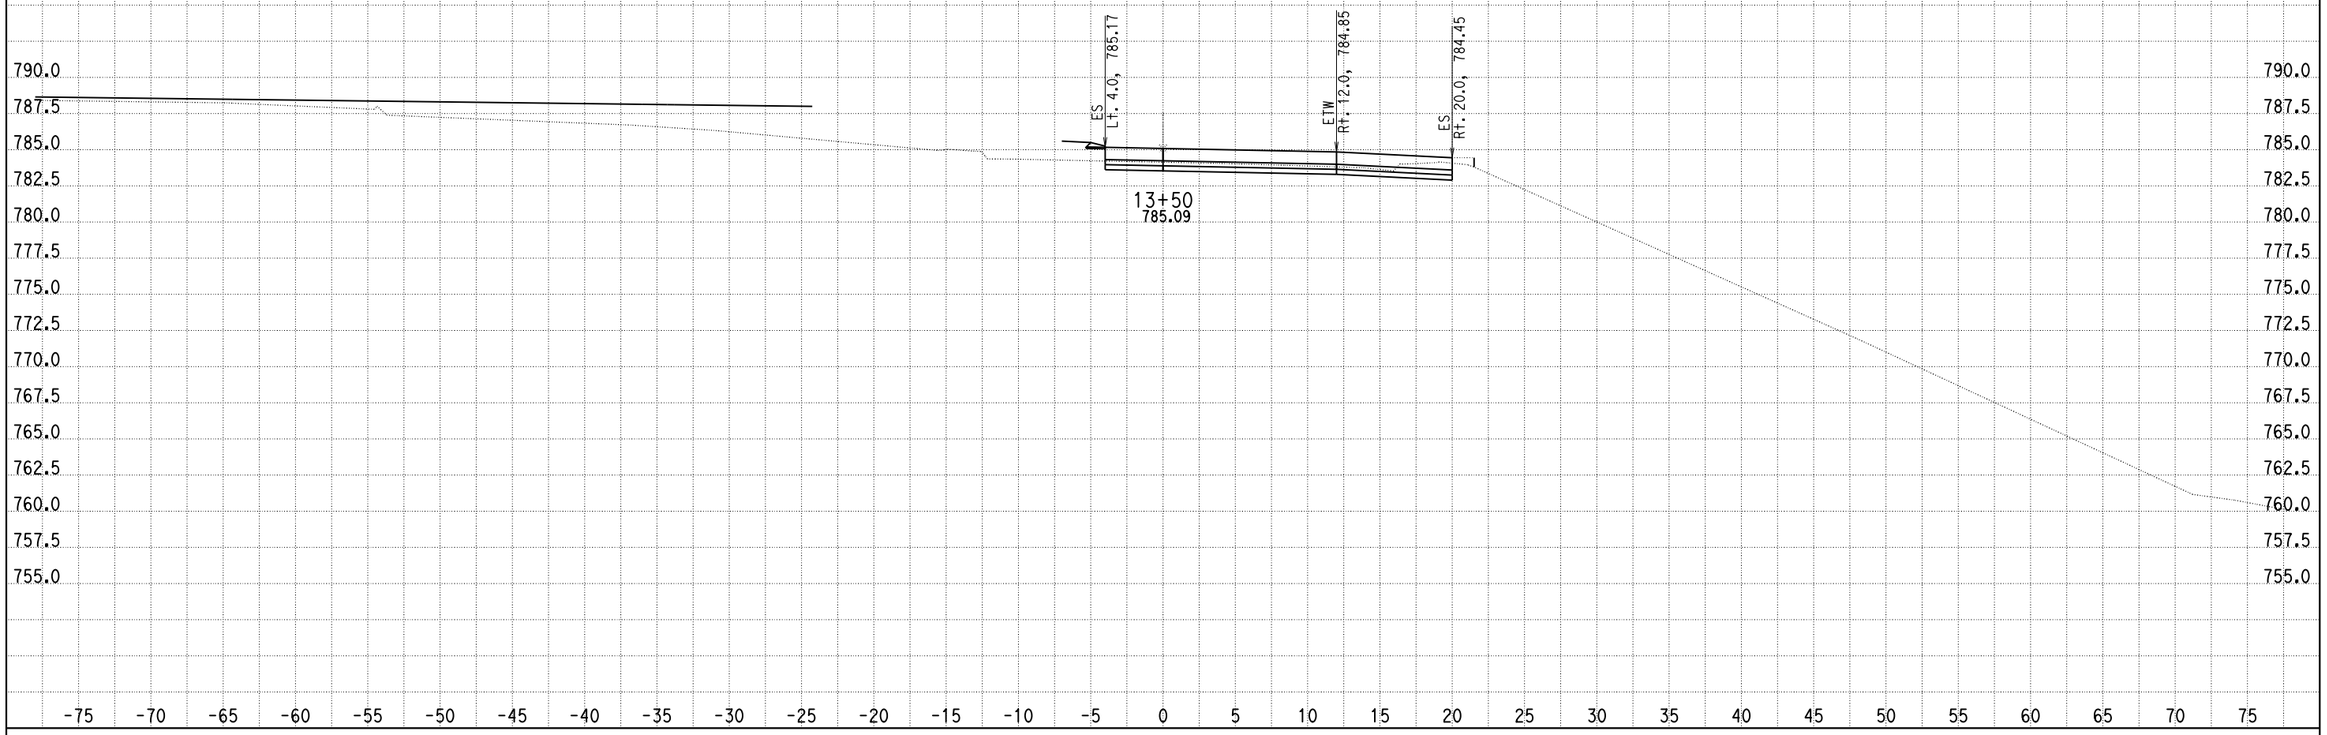

CREATED BY: G NAVARRO
DATE: 9/4/2013
KC Project: 0818E File: D:\1193U1_ALAO\0818E\001_Guillermo_NewD\RAMP_G1\rampg1_dsign01.ear

SCALE: 1" = 5' Horiz.
1" = 5' Vert.

All Dimensions are US Survey Feet

RAMPG1
CROSS SECTIONS
SHEET 13 OF XXX

DESIGN STUDY ONLY

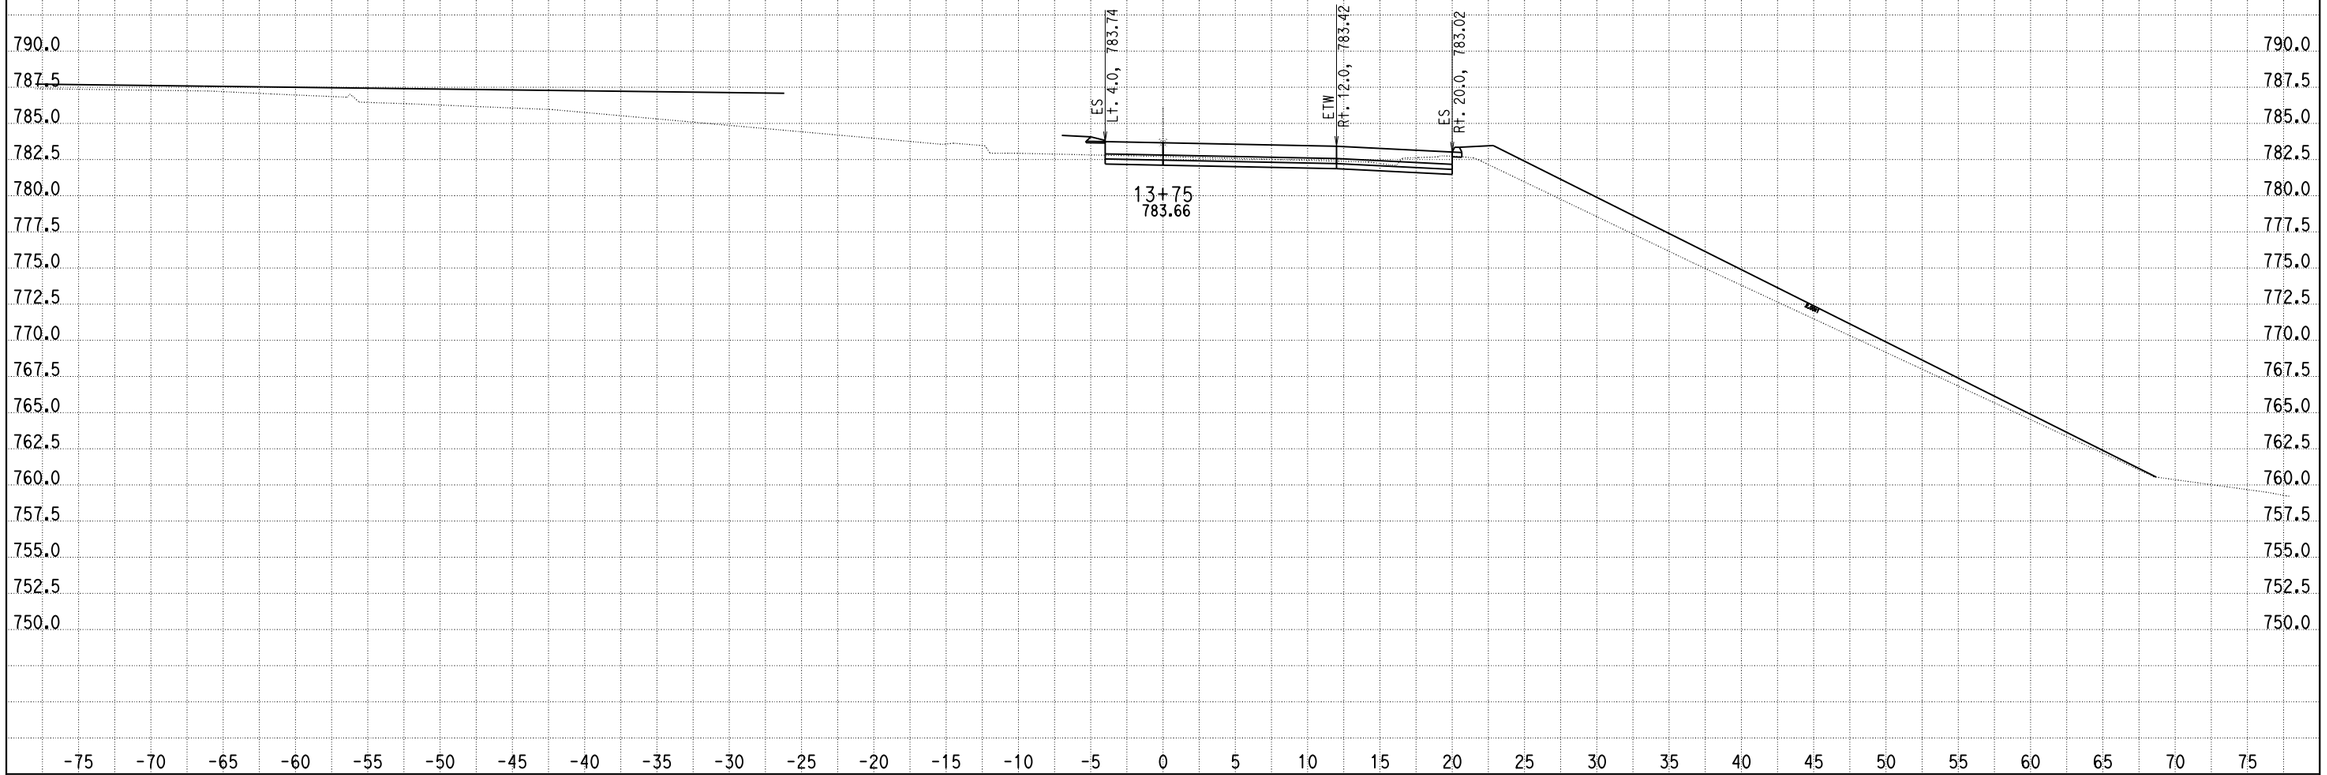

CREATED BY: G NAVARRO
DATE: 9/4/2013
KC Project: 0818E File: D:\1193U1_ALAO\0818E\001_Guillermo_NewD\RAMP_G1\rampg1_dsign01.ear

SCALE: 1" = 5' Horiz.
1" = 5' Vert.

All Dimensions are US Survey Feet

RAMPG1
CROSS SECTIONS
SHEET 14 OF XXX

DESIGN STUDY ONLY

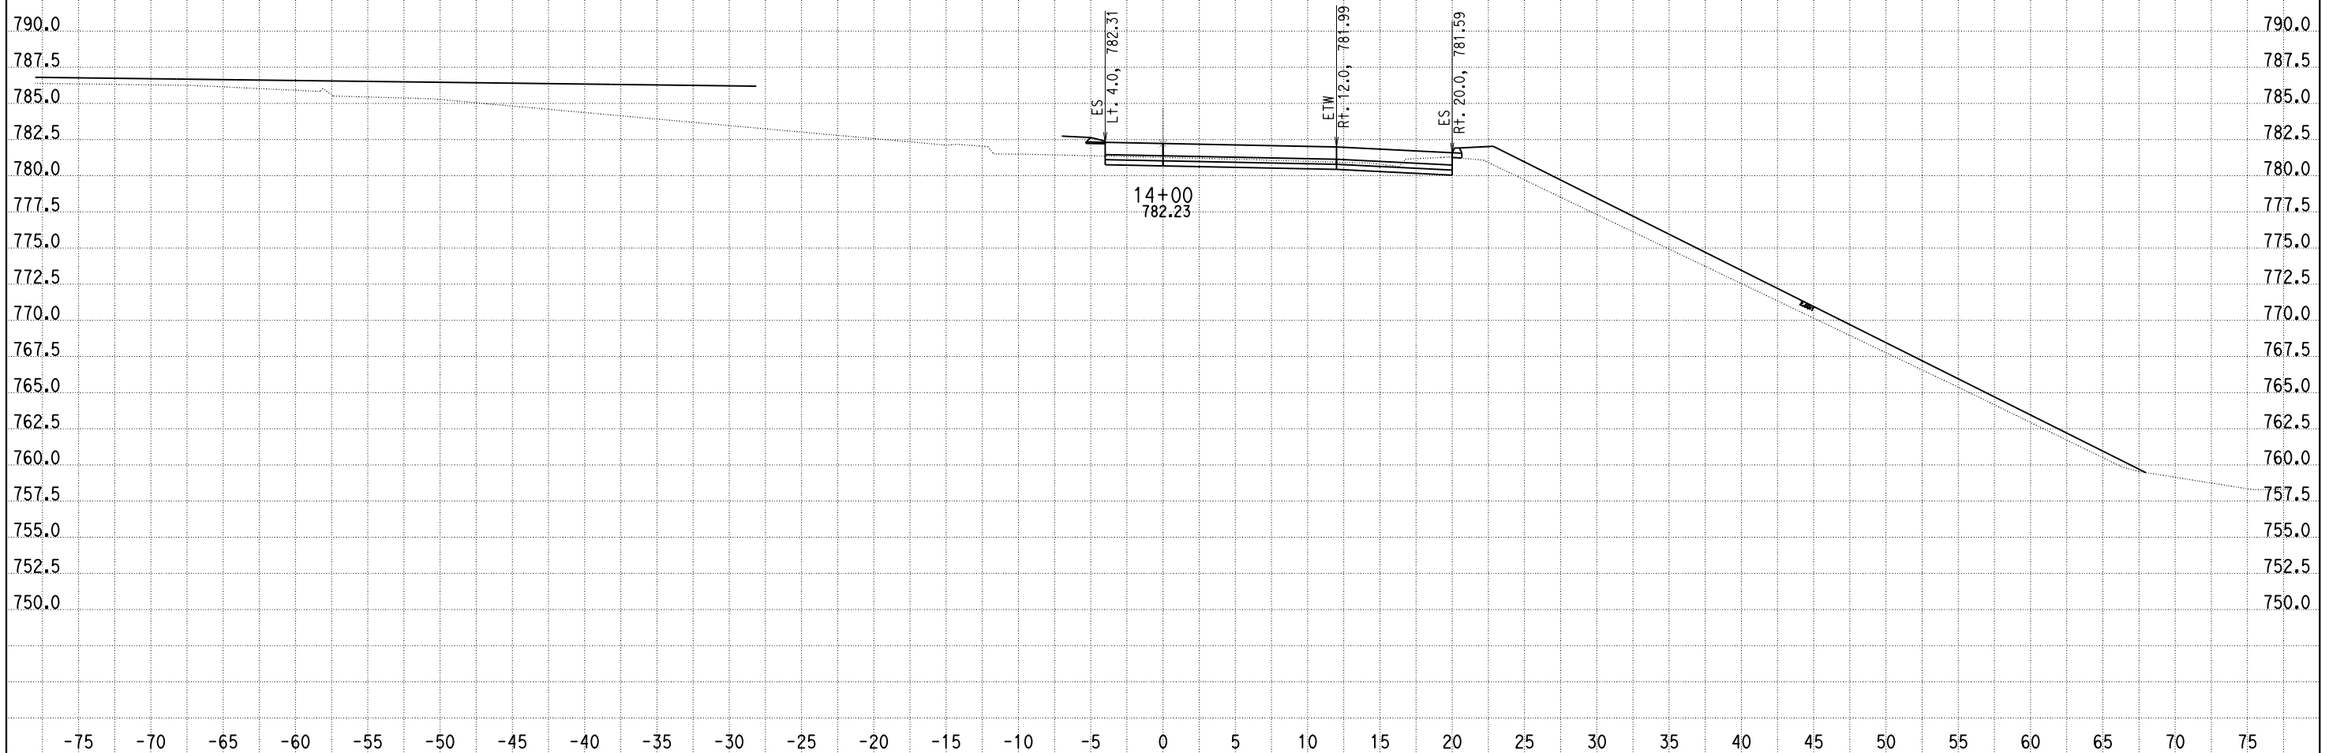

CREATED BY: G NAVARRO
DATE: 9/4/2013
KC Project: 0818E File: D:\1193U1_ALAO\0818E\001_Guillermo_NewD\RAMP_G1\rampg1_dsign01.ear

SCALE: 1" = 5' Horiz.
1" = 5' Vert.

All Dimensions are US Survey Feet

RAMPG1
CROSS SECTIONS
SHEET 15 OF XXX

DESIGN STUDY ONLY

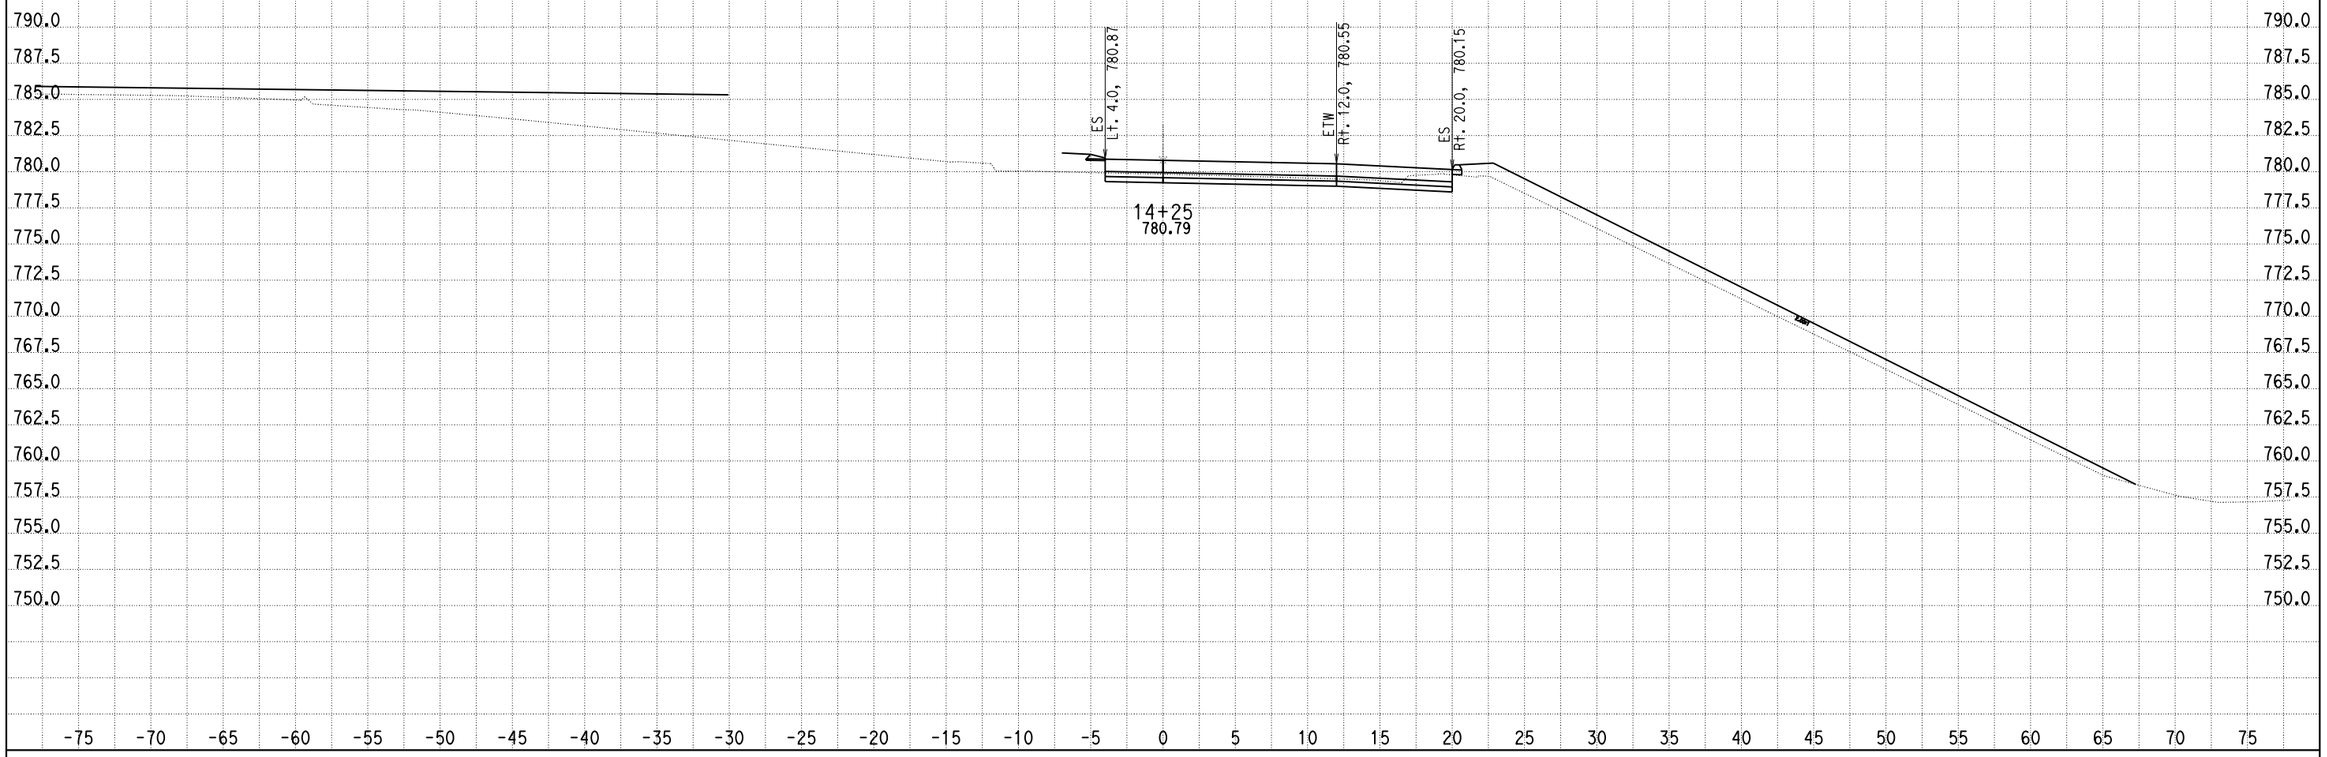

CREATED BY: G NAVARRO
DATE: 9/4/2013
KC Project: 0818E File: D:\1193U1_ALAO\0818E\001_Guillermo_NewD\RAMP_G1\rampg1_dsign01.ear

SCALE: 1" = 5' Horiz.
1" = 5' Vert.

All Dimensions are US Survey Feet

RAMPG1
CROSS SECTIONS
SHEET 16 OF XXX

DESIGN STUDY ONLY

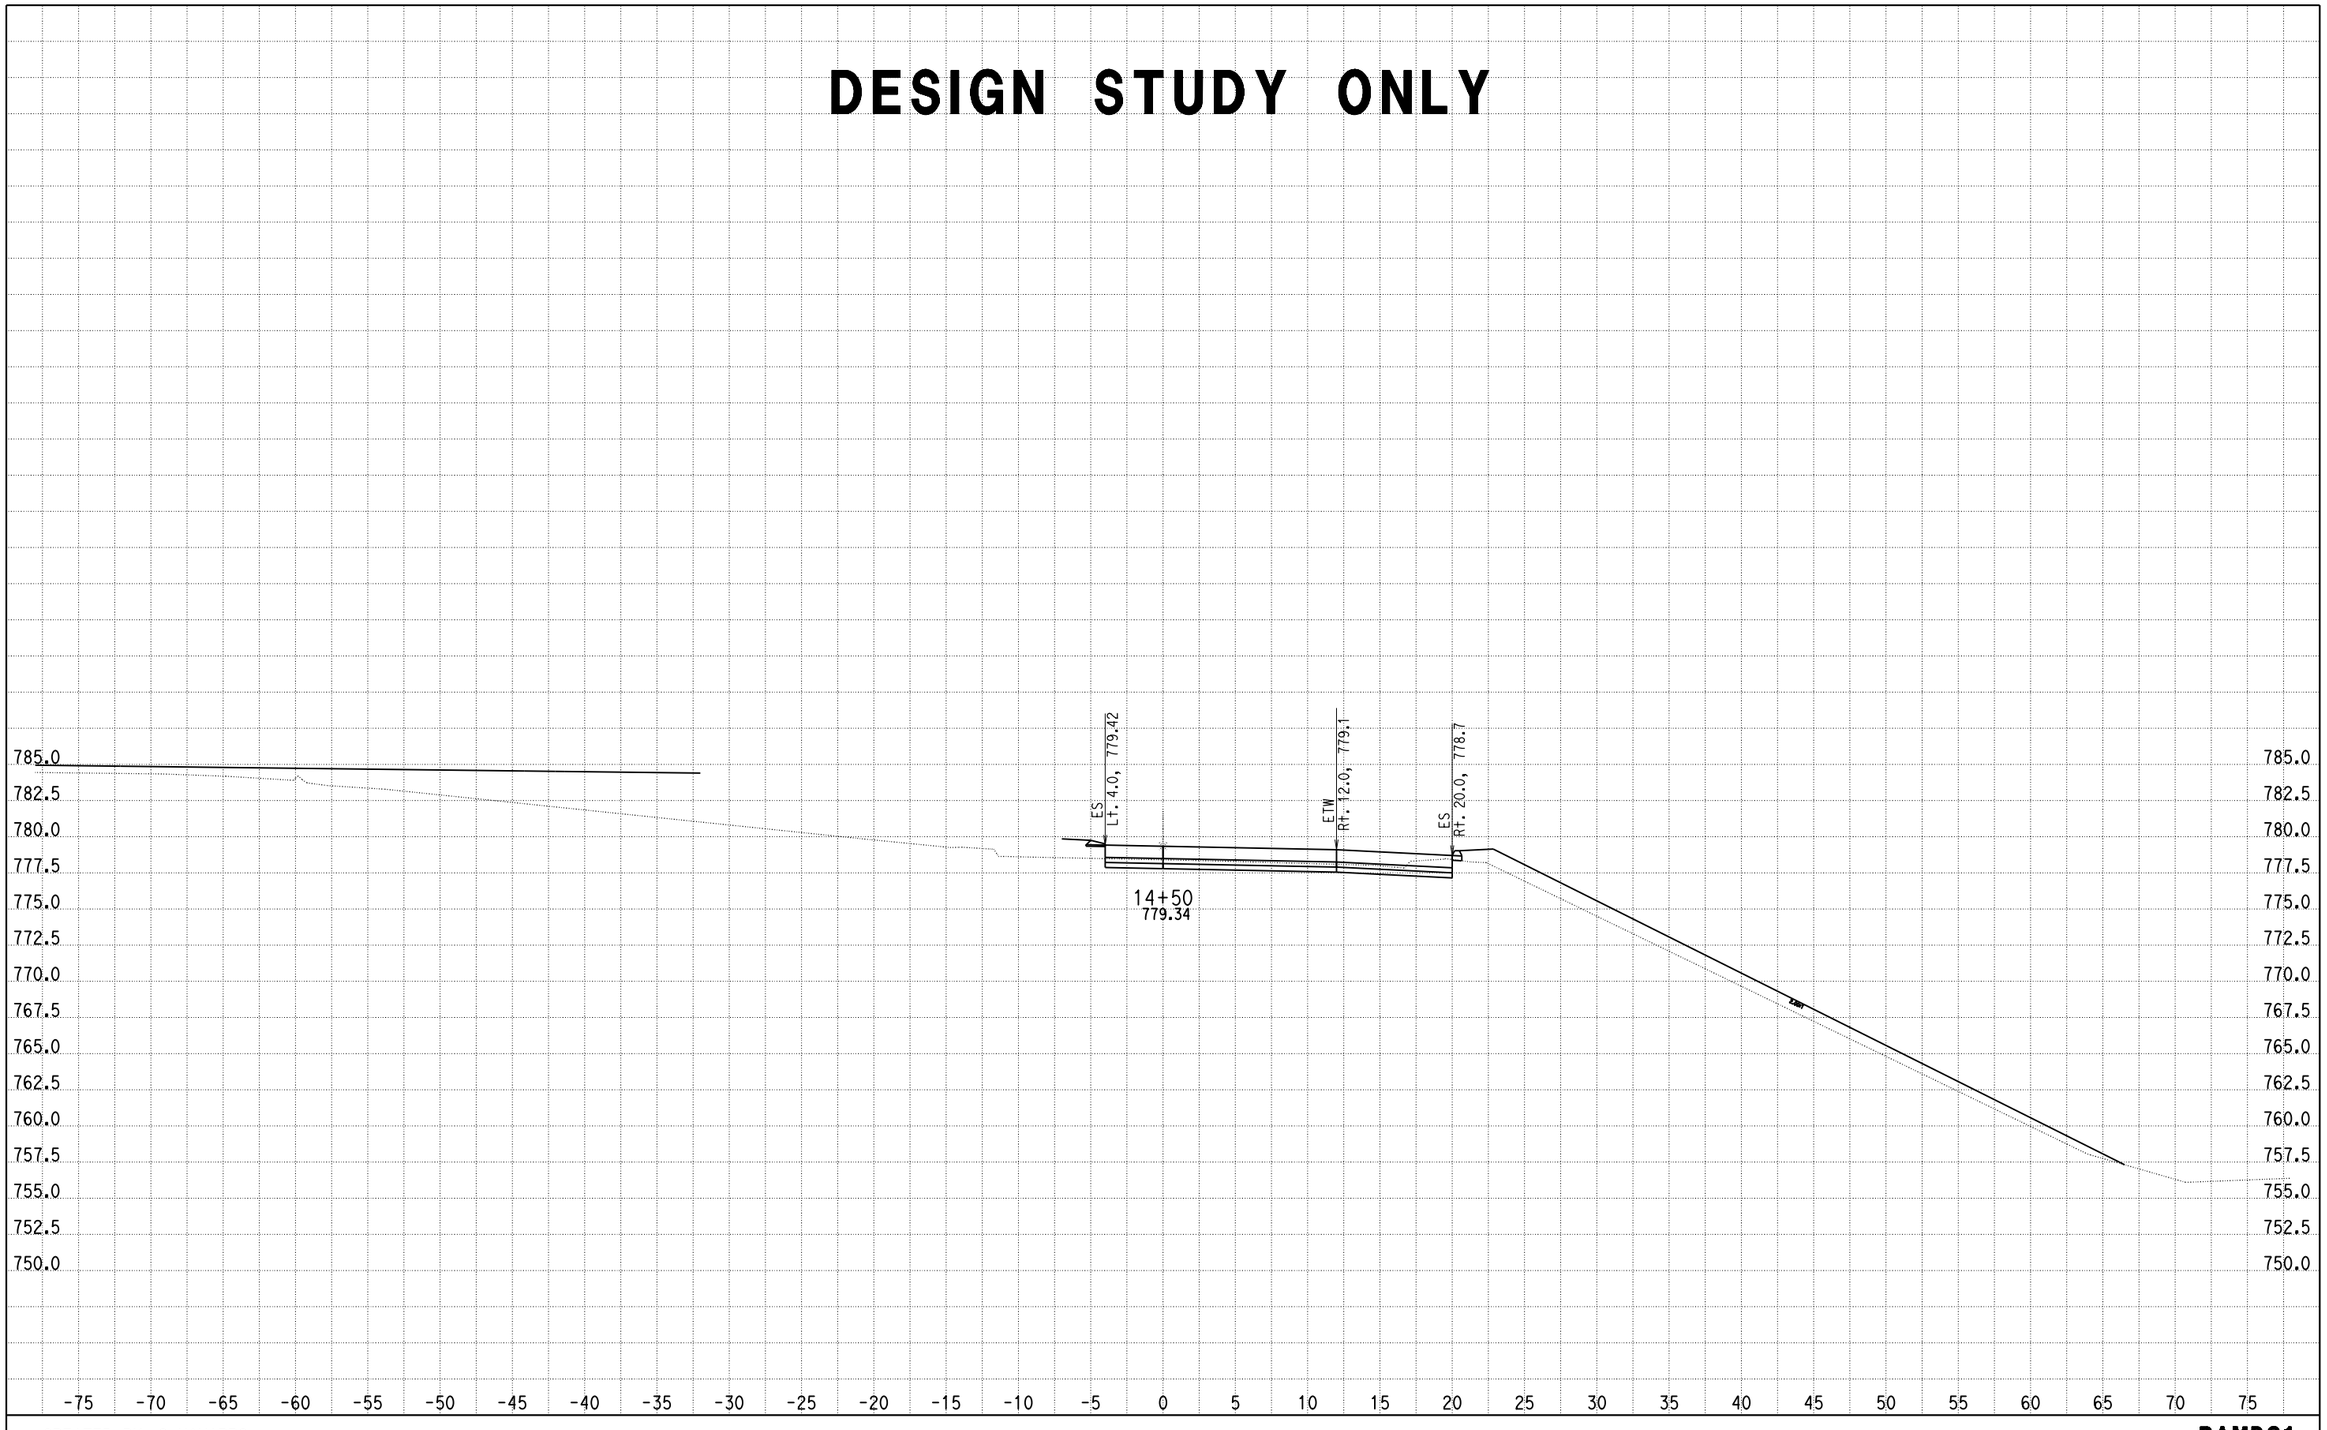

CREATED BY: G NAVARRO
DATE: 9/4/2013
KC Project: 0818E File: D:\1193U1_ALA0\0818E\001_Guillermo_NewD\RAMP_G1\rampg1_dsign01.ear

SCALE: 1" = 5' Horiz.
1" = 5' Vert.

All Dimensions are US Survey Feet

RAMPG1
CROSS SECTIONS
SHEET 17 OF XXX

DESIGN STUDY ONLY

CREATED BY: G NAVARRO
DATE: 9/4/2013
KC Project: 0818E File: D:\1193U1_ALA0\0818E\001_Guillermo_NewD\RAMP_G1\rampg1_dsign01.ear

SCALE: 1" = 5' Horiz.
1" = 5' Vert.

All Dimensions are US Survey Feet

RAMPG1
CROSS SECTIONS
SHEET 18 OF XXX

DESIGN STUDY ONLY

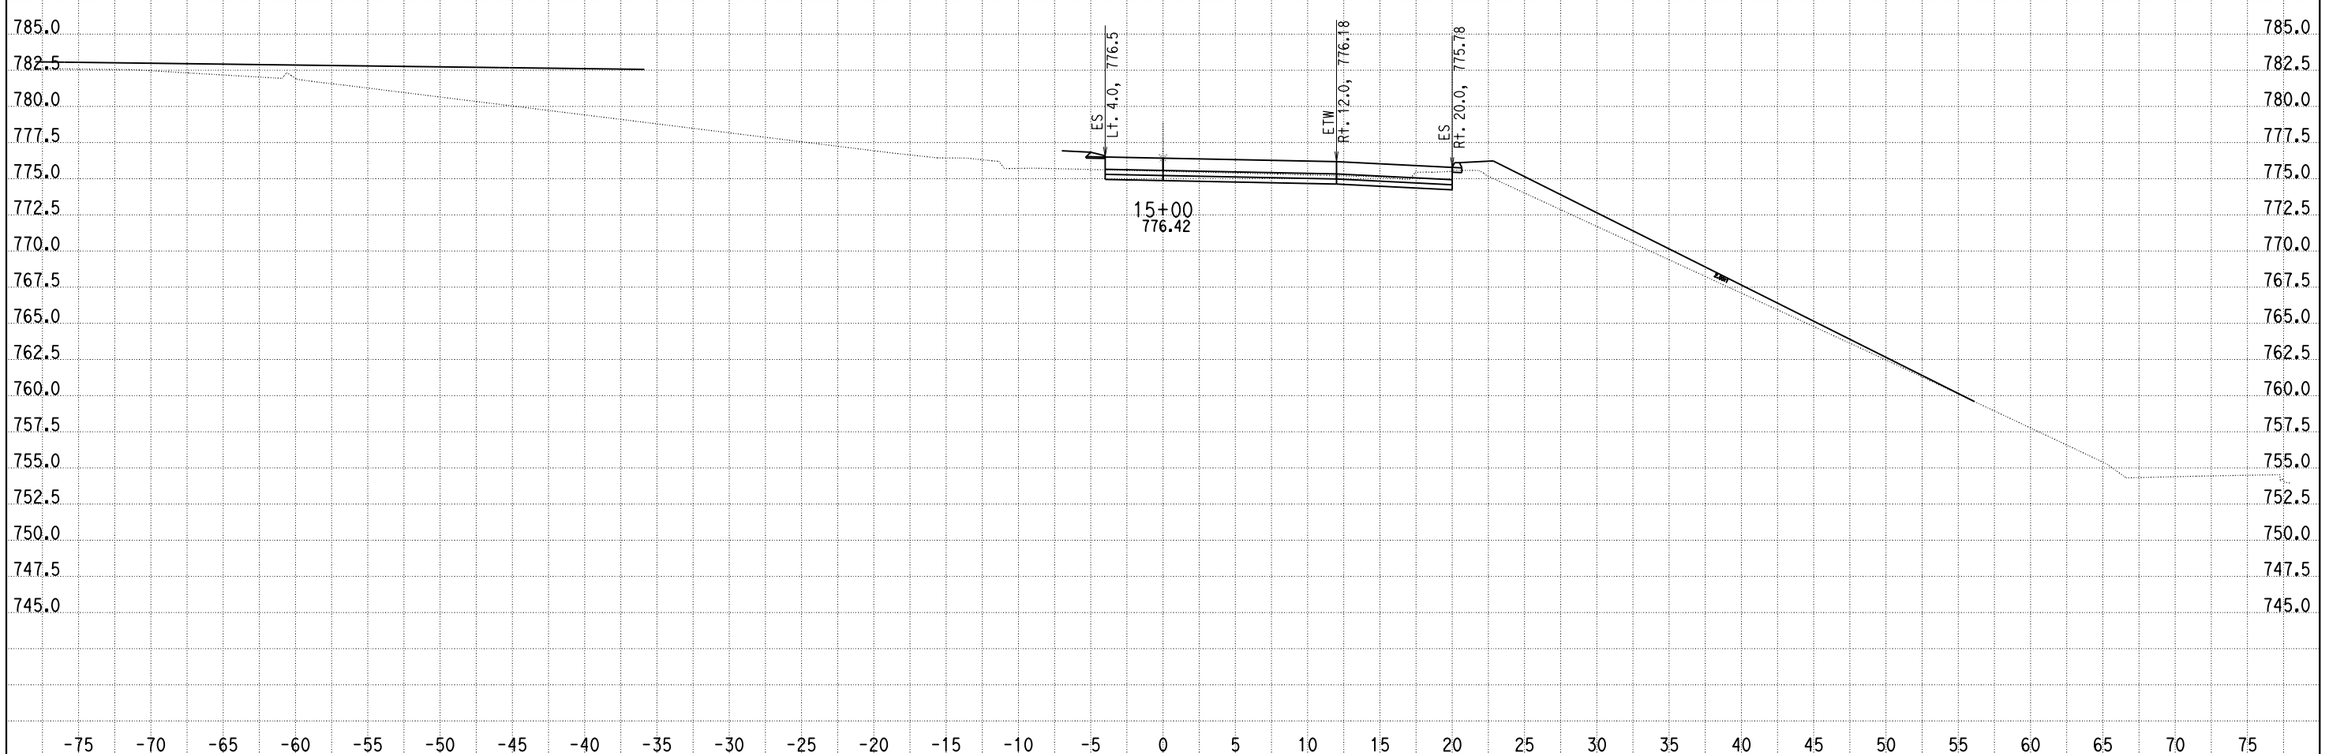

CREATED BY: G NAVARRO
DATE: 9/4/2013
KC Project: 0818E File: D:\1193U1_ALAO\0818E\001_Guillermo_NewD\RAMP_G1\rampg1_dsign01.ear

SCALE: 1" = 5' Horiz.
1" = 5' Vert.

All Dimensions are US Survey Feet

RAMPG1
CROSS SECTIONS
SHEET 19 OF XXX

DESIGN STUDY ONLY

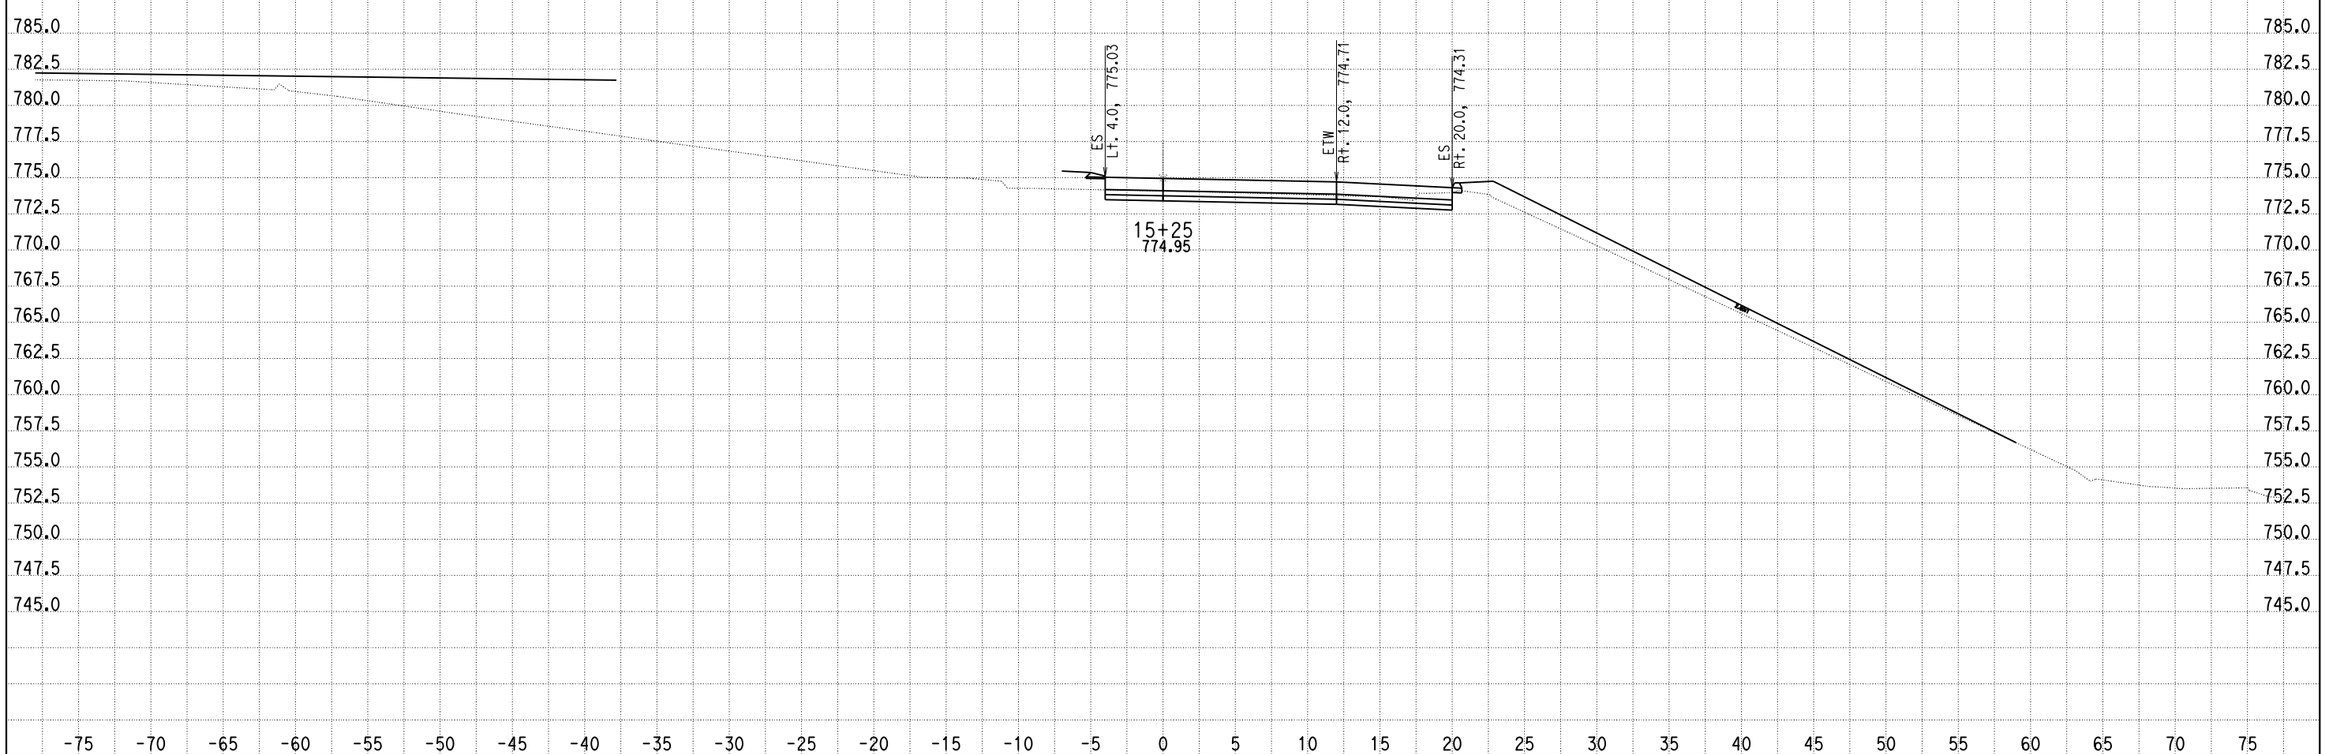

CREATED BY: G NAVARRO
DATE: 9/4/2013
KC Project: 0818E File: D:\1193U1_ALAO\0818E\001_Guillermo_NewD\RAMP_G1\rampg1_dsign01.ear

SCALE: 1" = 5' Horiz.
1" = 5' Vert.

All Dimensions are US Survey Feet

RAMPG1
CROSS SECTIONS
SHEET 20 OF XXX

DESIGN STUDY ONLY

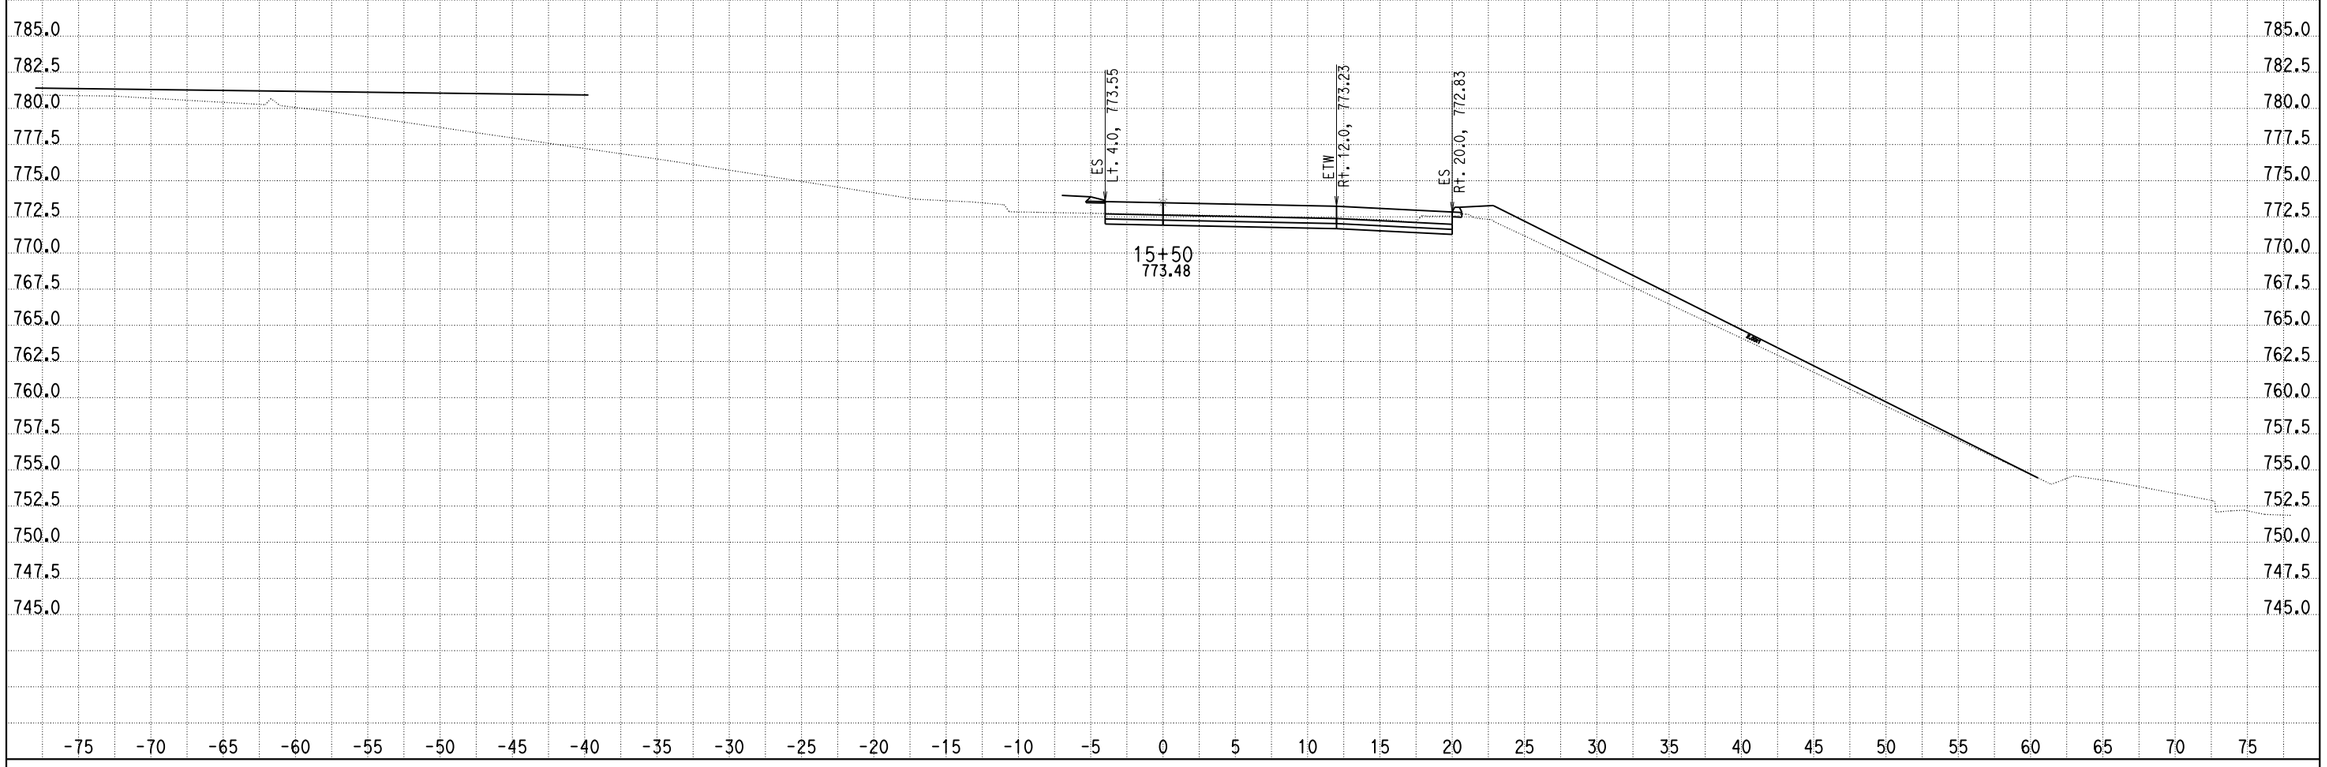

CREATED BY: G NAVARRO
DATE: 9/4/2013
KC Project: 0818E File: D:\1193U1_ALA0\0818E\001_Guillermo_NewD\RAMP_G1\rampg1_dsign01.ear

SCALE: 1" = 5' Horiz.
1" = 5' Vert.

All Dimensions are US Survey Feet

RAMPG1
CROSS SECTIONS

SHEET 21 OF XXX

DESIGN STUDY ONLY

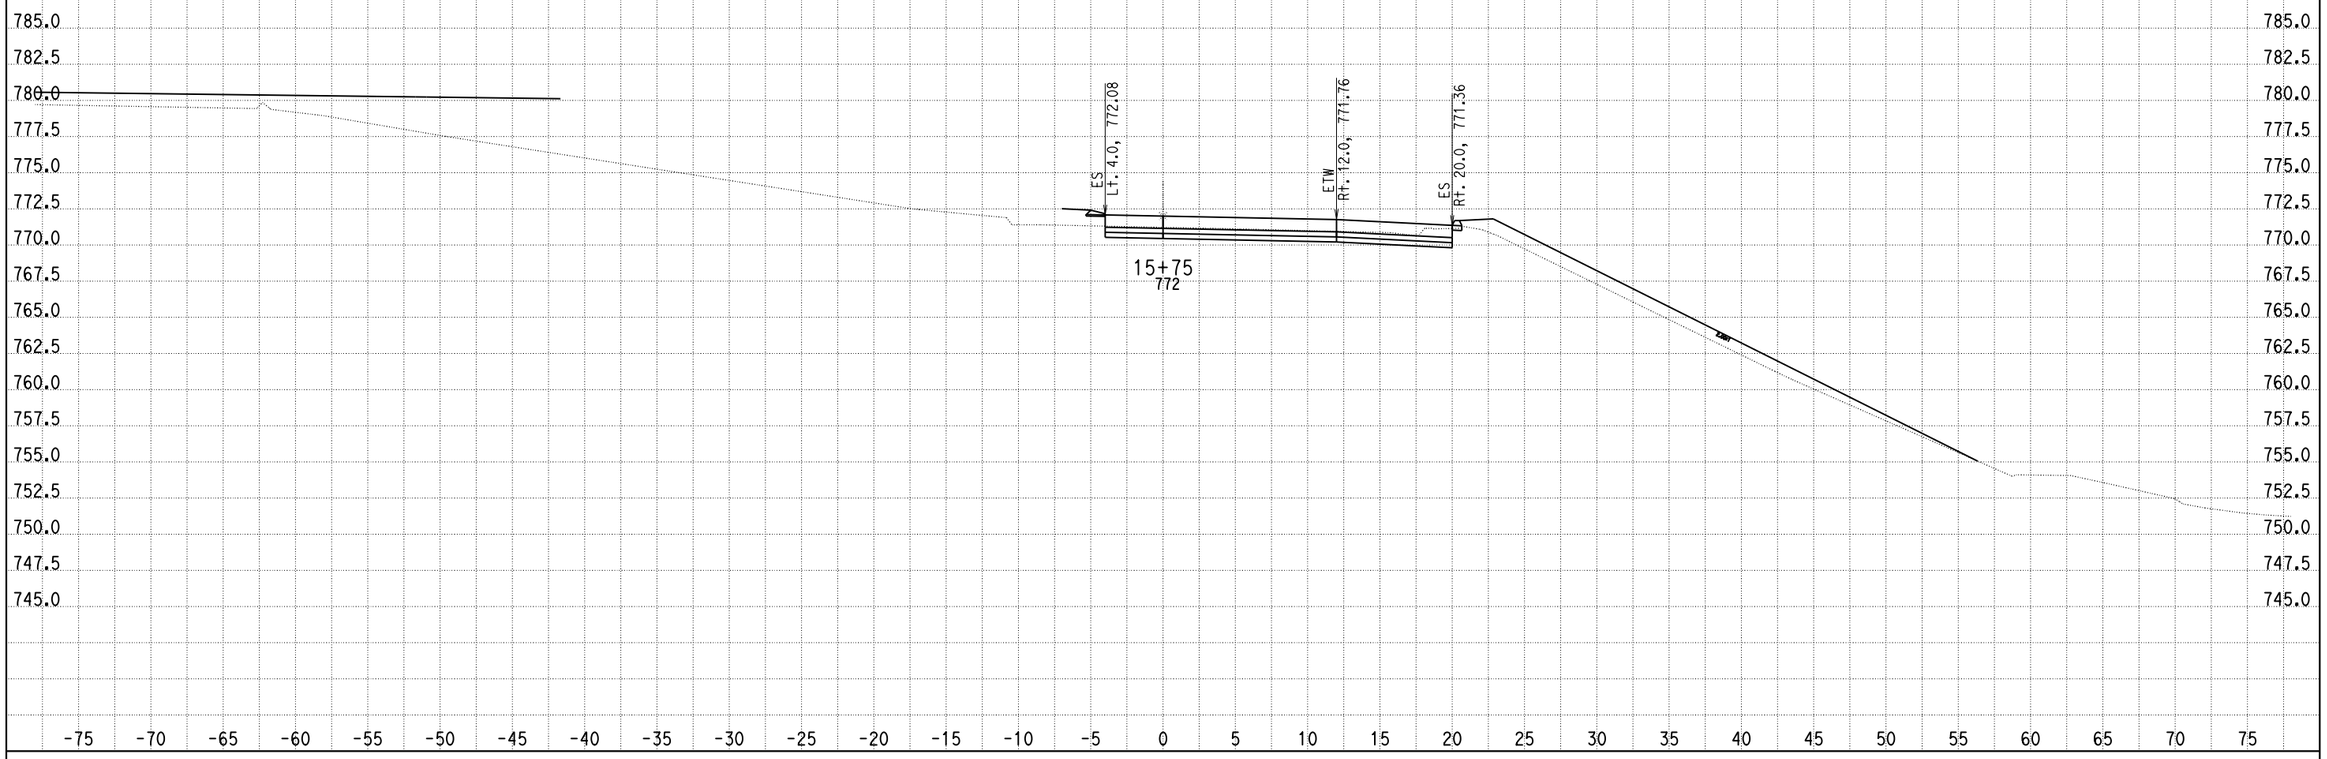

CREATED BY: G NAVARRO
DATE: 9/4/2013
KC Project: 0818E File: D:\1193U1_ALAO\0818E\001_Guillermo_NewD\RAMP_G1\rampg1_dsign01.ear

SCALE: 1" = 5' Horiz.
1" = 5' Vert.

All Dimensions are US Survey Feet

RAMPG1
CROSS SECTIONS

DESIGN STUDY ONLY

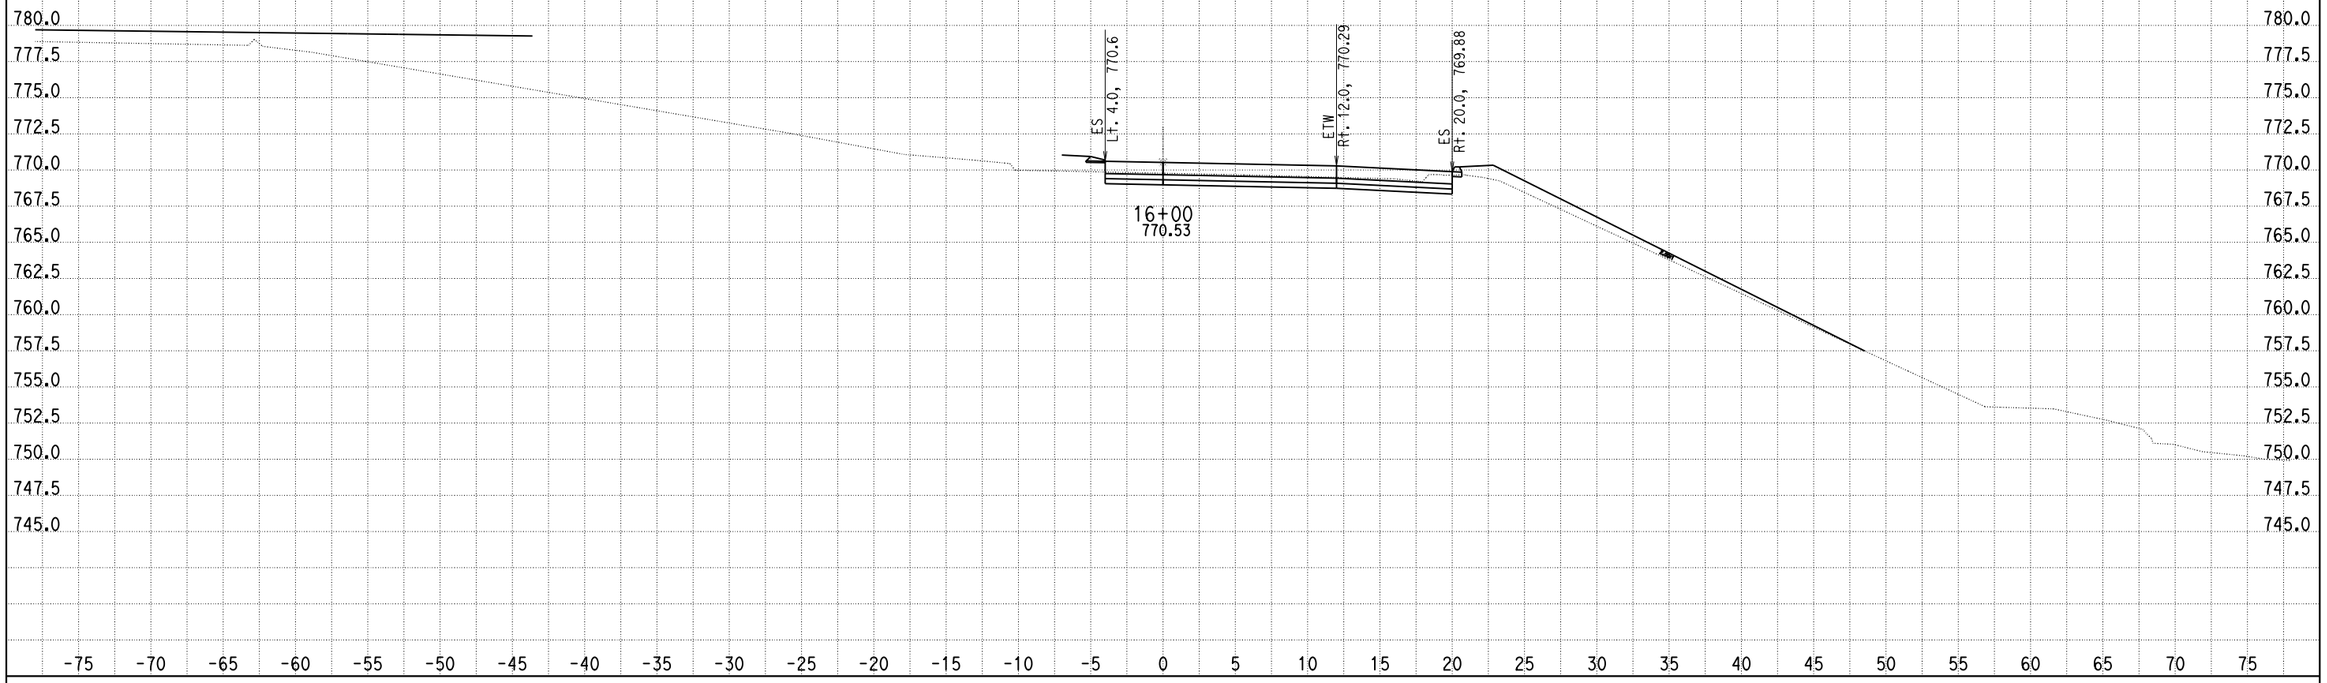

CREATED BY: G NAVARRO
DATE: 9/4/2013
KC Project: 0818E File: D:\1193U1_ALAO\0818E\001_Guillermo_NewD\RAMP_G1\rampg1_dsign01.ear

SCALE: 1" = 5' Horiz.
1" = 5' Vert.

All Dimensions are US Survey Feet

RAMPG1
CROSS SECTIONS
SHEET 23 OF XXX

DESIGN STUDY ONLY

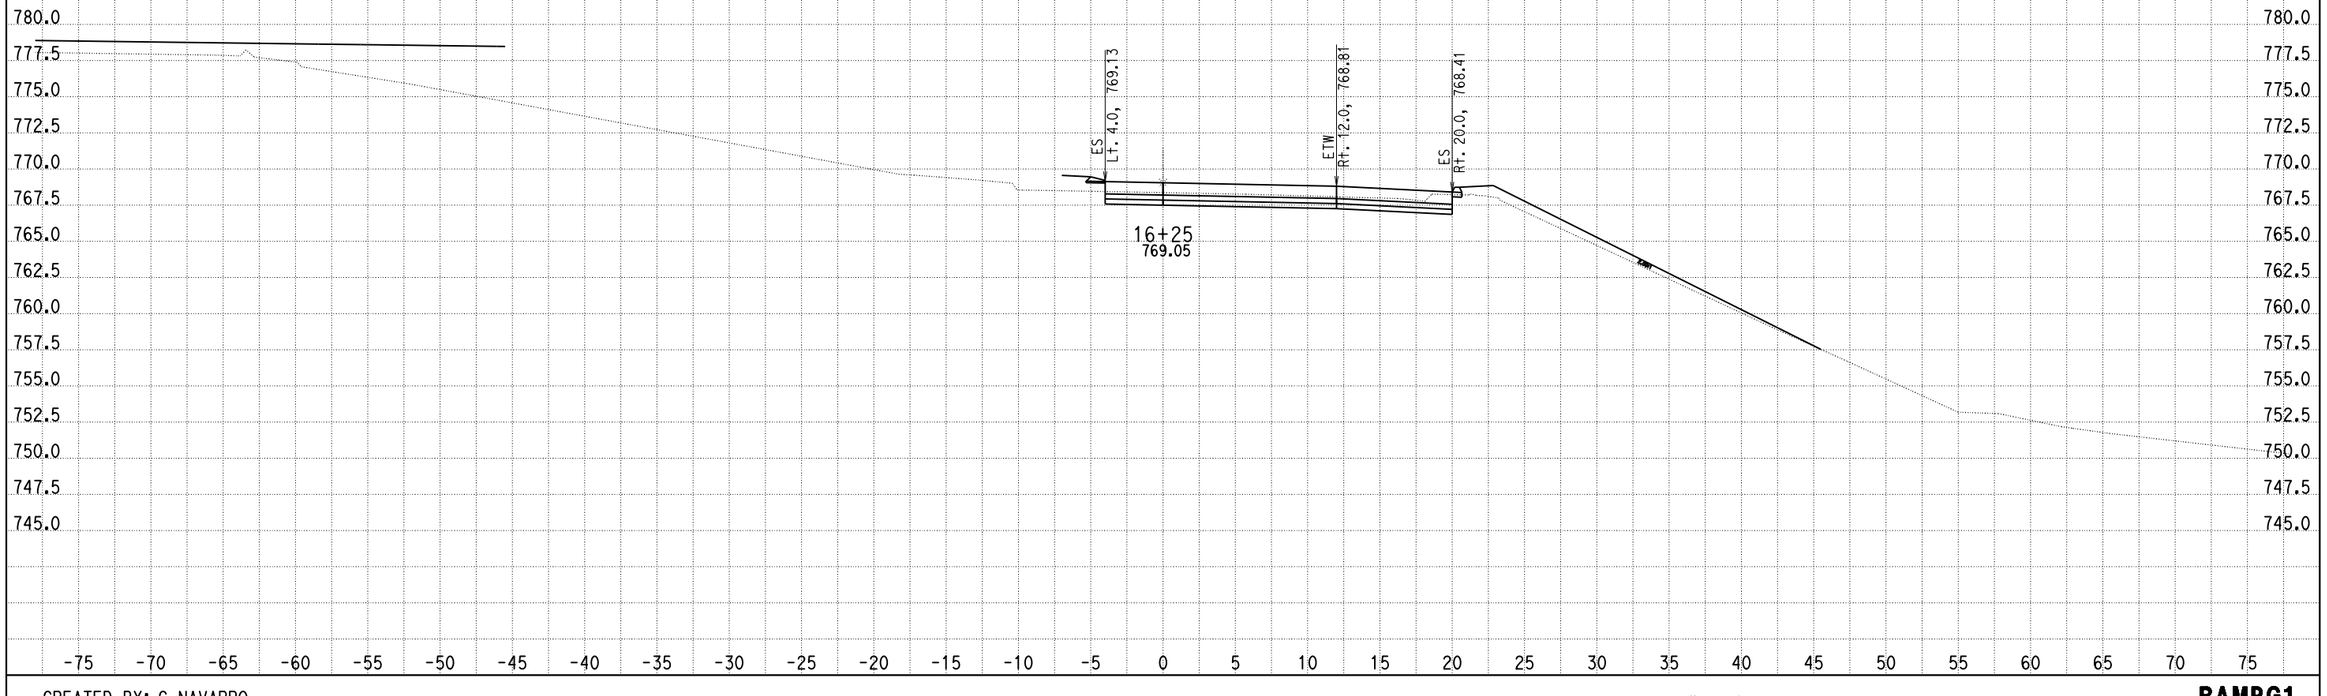

CREATED BY: G NAVARRO
DATE: 9/4/2013
KC Project: 0818E File: D:\1193U1_ALA0\0818E\001_Guillermo_NewD\RAMP_G1\rampg1_dsign01.ear

SCALE: 1" = 5' Horiz.
1" = 5' Vert.

All Dimensions are US Survey Feet

RAMPG1
CROSS SECTIONS
SHEET 24 OF XXX

DESIGN STUDY ONLY

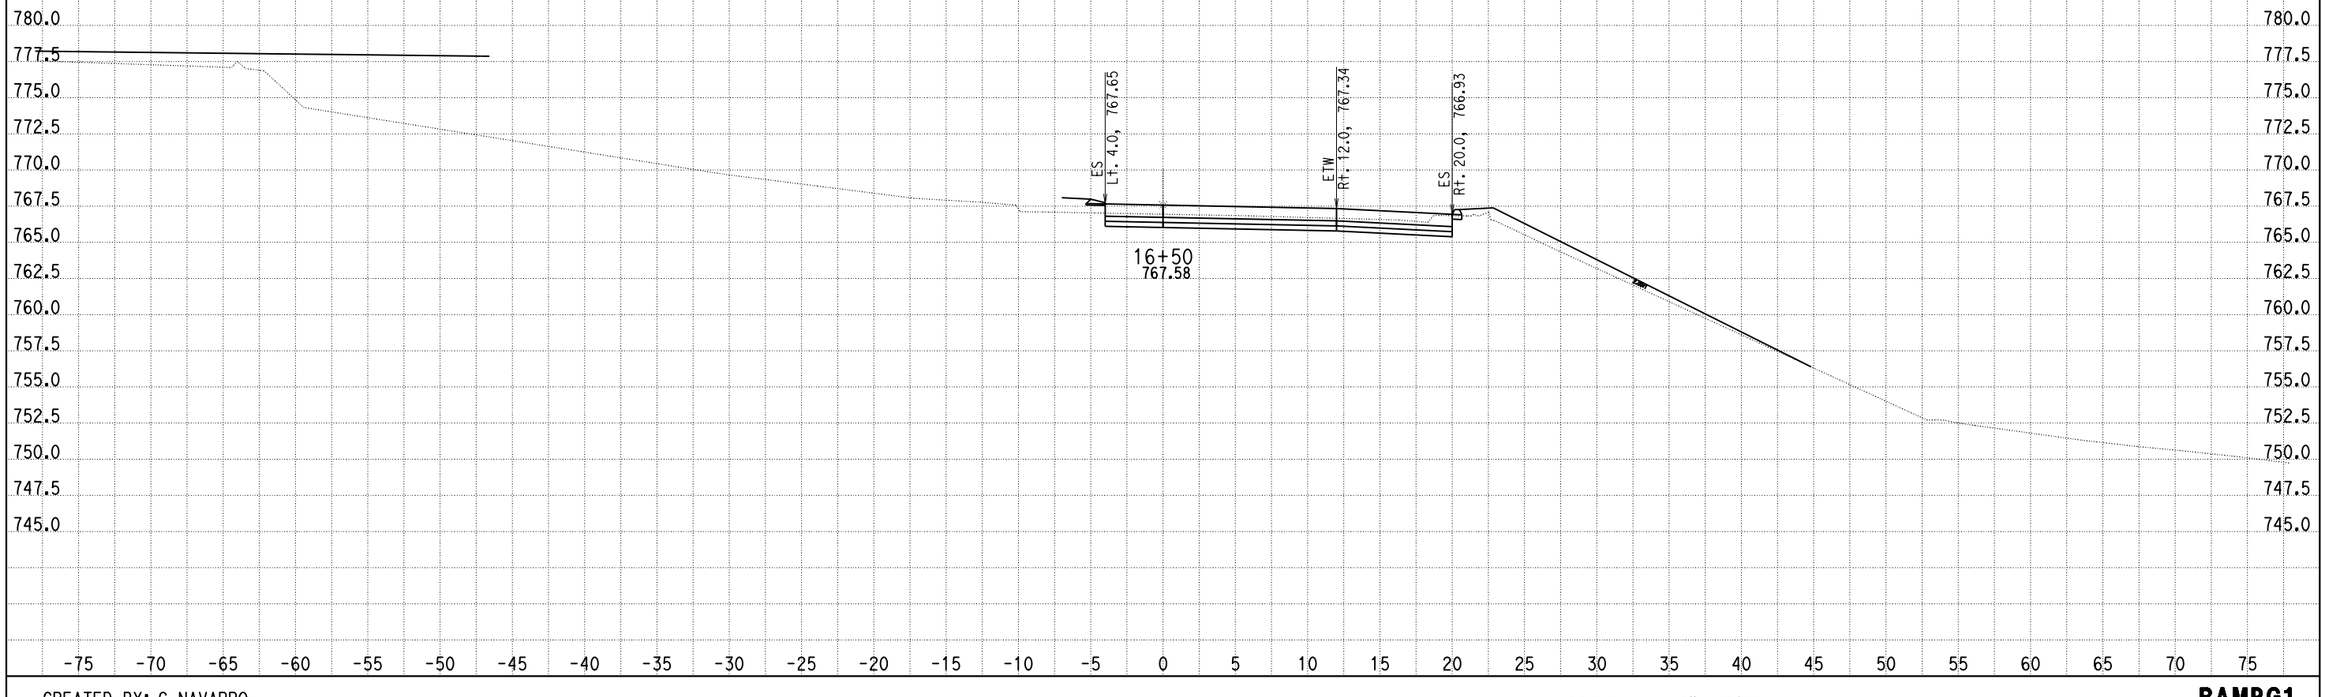

CREATED BY: G NAVARRO
DATE: 9/4/2013
KC Project: 0818E File: D:\1193U1_ALAO\0818E\001_Guillermo_NewD\RAMP_G1\rampg1_dsign01.ear

SCALE: 1" = 5' Horiz.
1" = 5' Vert.

All Dimensions are US Survey Feet

RAMPG1
CROSS SECTIONS
SHEET 25 OF XXX

DESIGN STUDY ONLY

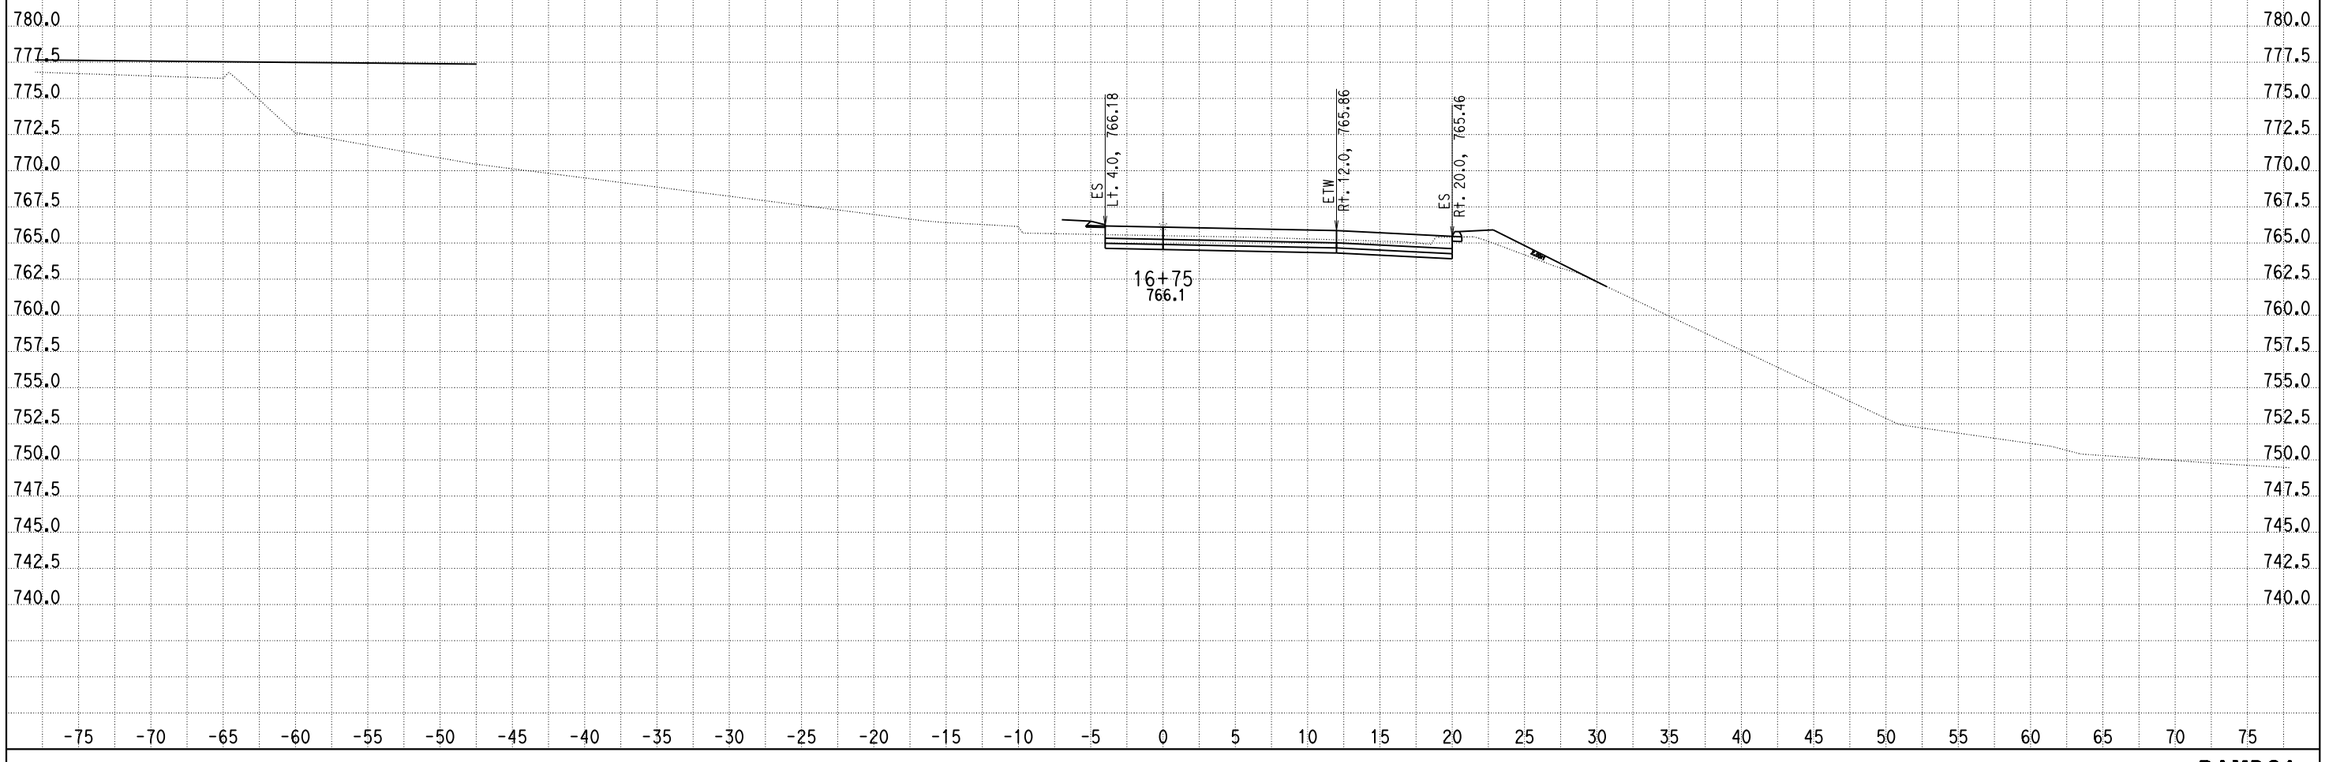

CREATED BY: G NAVARRO
DATE: 9/4/2013
KC Project: 0818E File: D:\1193U1_ALAO\0818E\001_Guillermo_NewD\RAMP_G1\rampg1_dsign01.ear

SCALE: 1" = 5' Horiz.
1" = 5' Vert.

All Dimensions are US Survey Feet

RAMPG1
CROSS SECTIONS
SHEET 26 OF XXX

DESIGN STUDY ONLY

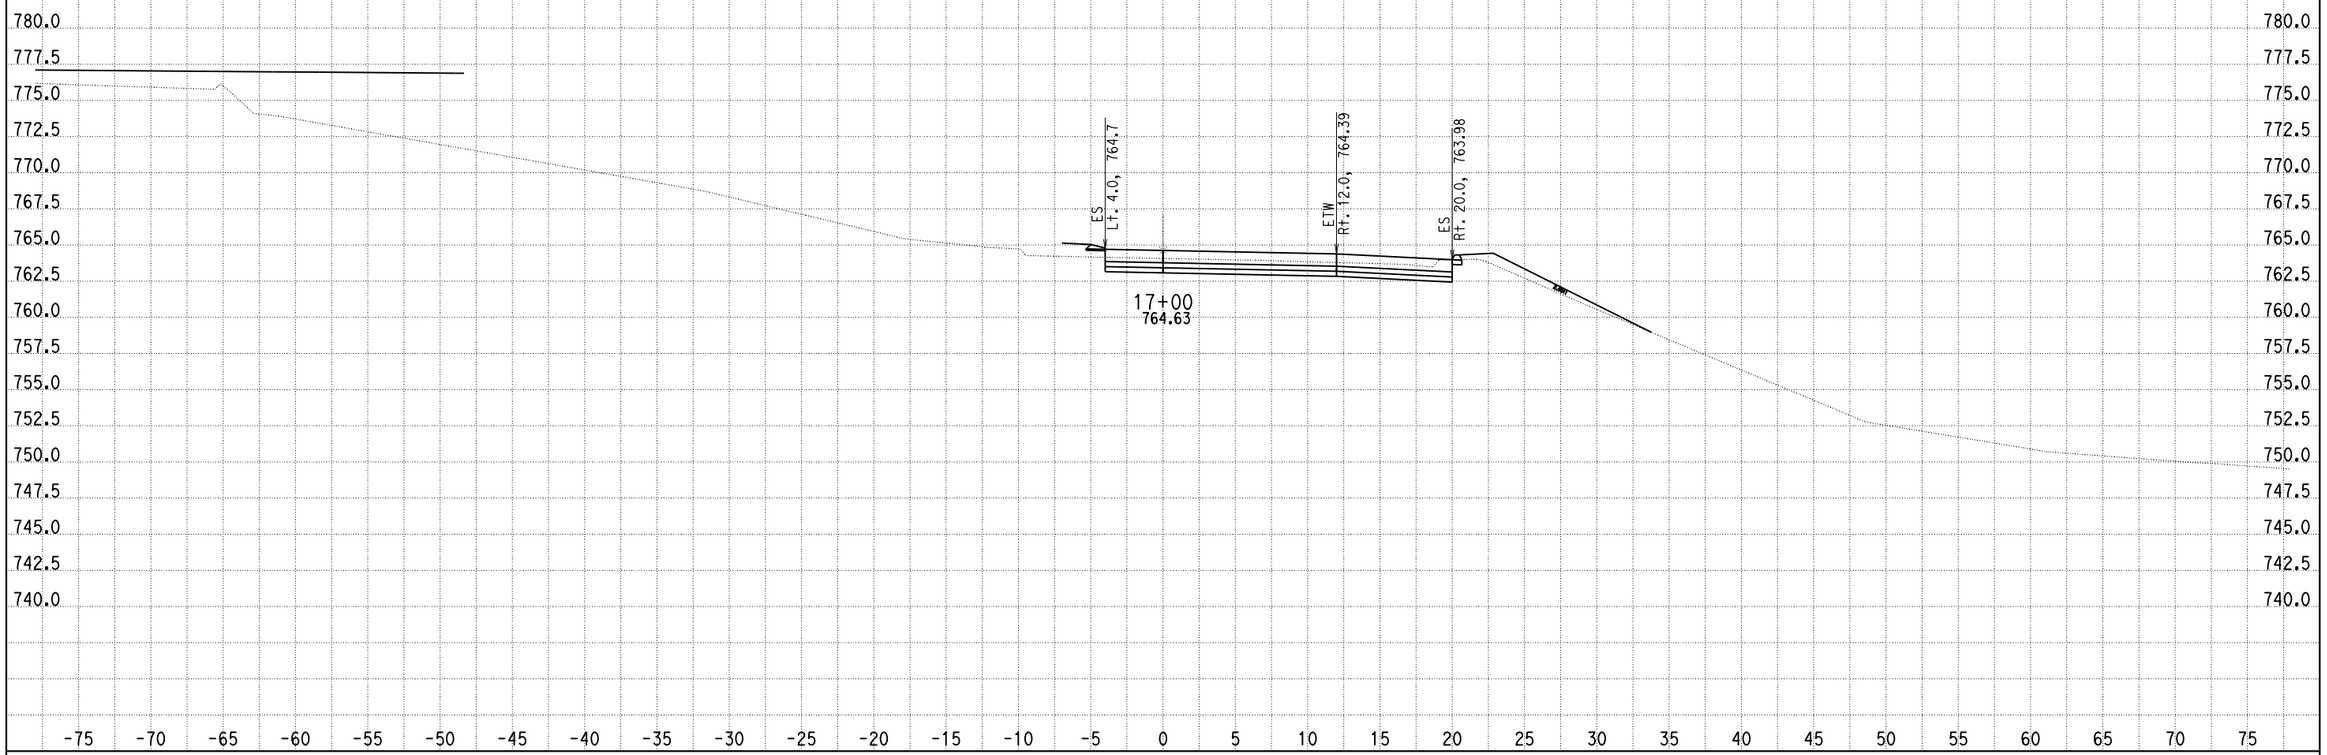

CREATED BY: G NAVARRO
DATE: 9/4/2013
KC Project: 0818E File: D:\1193U1_ALAO\0818E\001_Guillermo_NewD\RAMP_G1\rampg1_dsign01.ear

SCALE: 1" = 5' Horiz.
1" = 5' Vert.

All Dimensions are US Survey Feet

RAMPG1
CROSS SECTIONS
SHEET 27 OF XXX

DESIGN STUDY ONLY

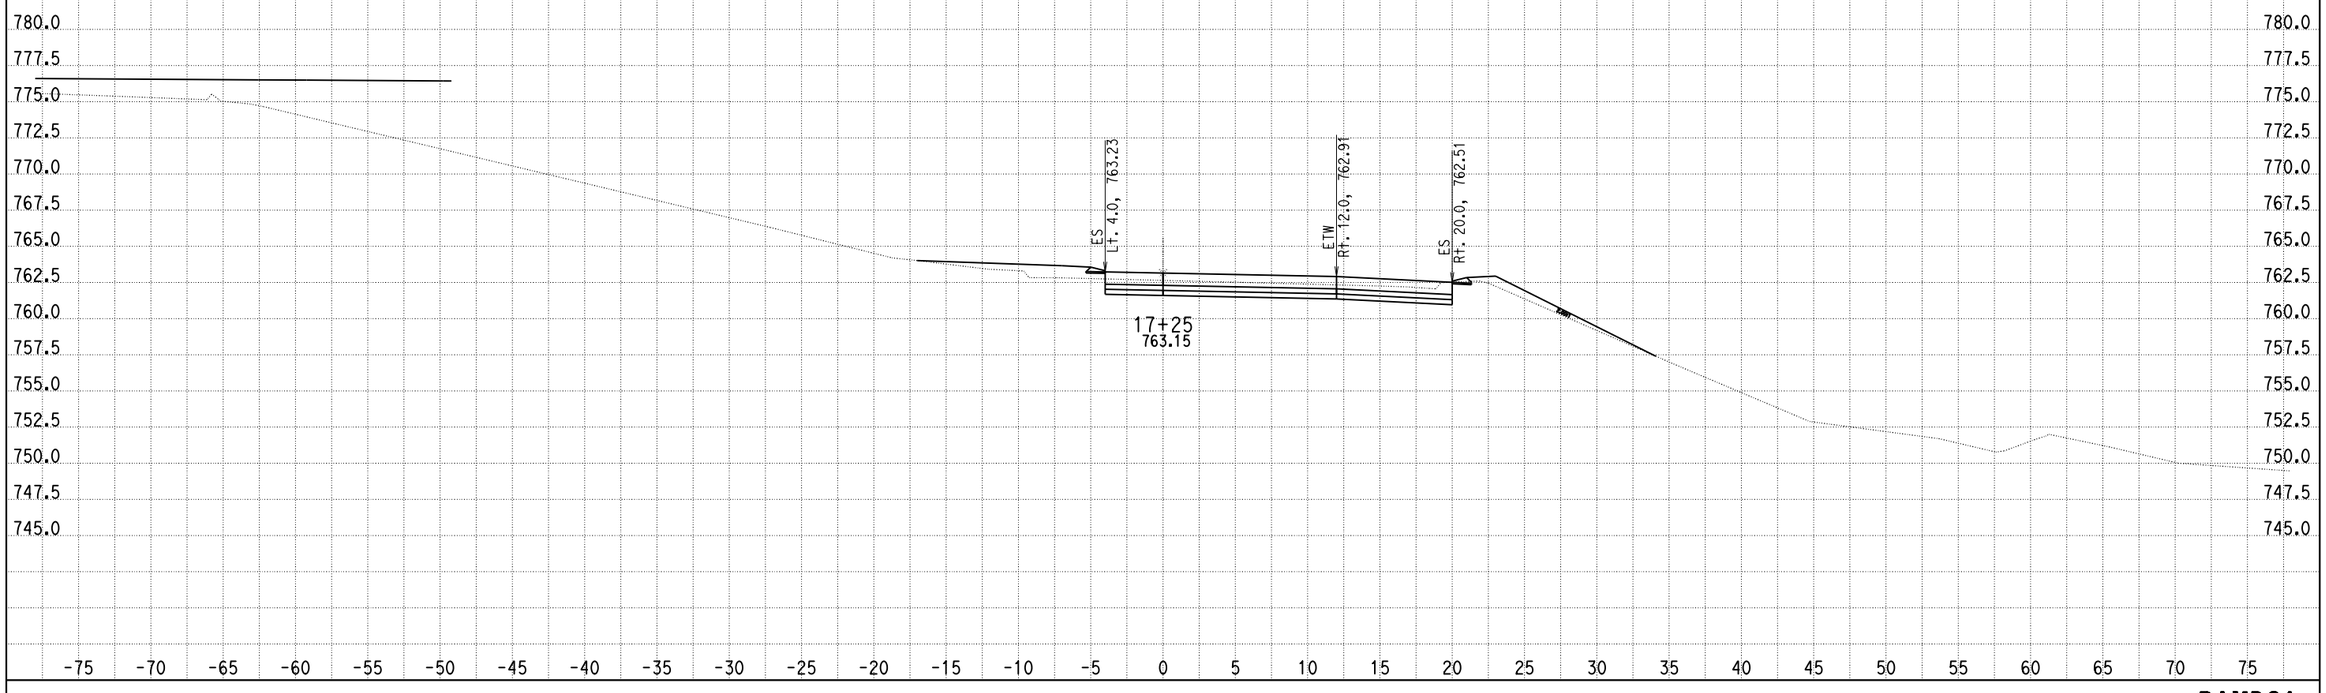

CREATED BY: G NAVARRO
DATE: 9/4/2013
KC Project: 0818E File: D:\1193U1_ALAO\0818E\001_Guillermo_NewD\RAMP_G1\rampg1_dsign01.ear

SCALE: 1" = 5' Horiz.
1" = 5' Vert.

All Dimensions are US Survey Feet

RAMPG1
CROSS SECTIONS
SHEET 28 OF XXX

DESIGN STUDY ONLY

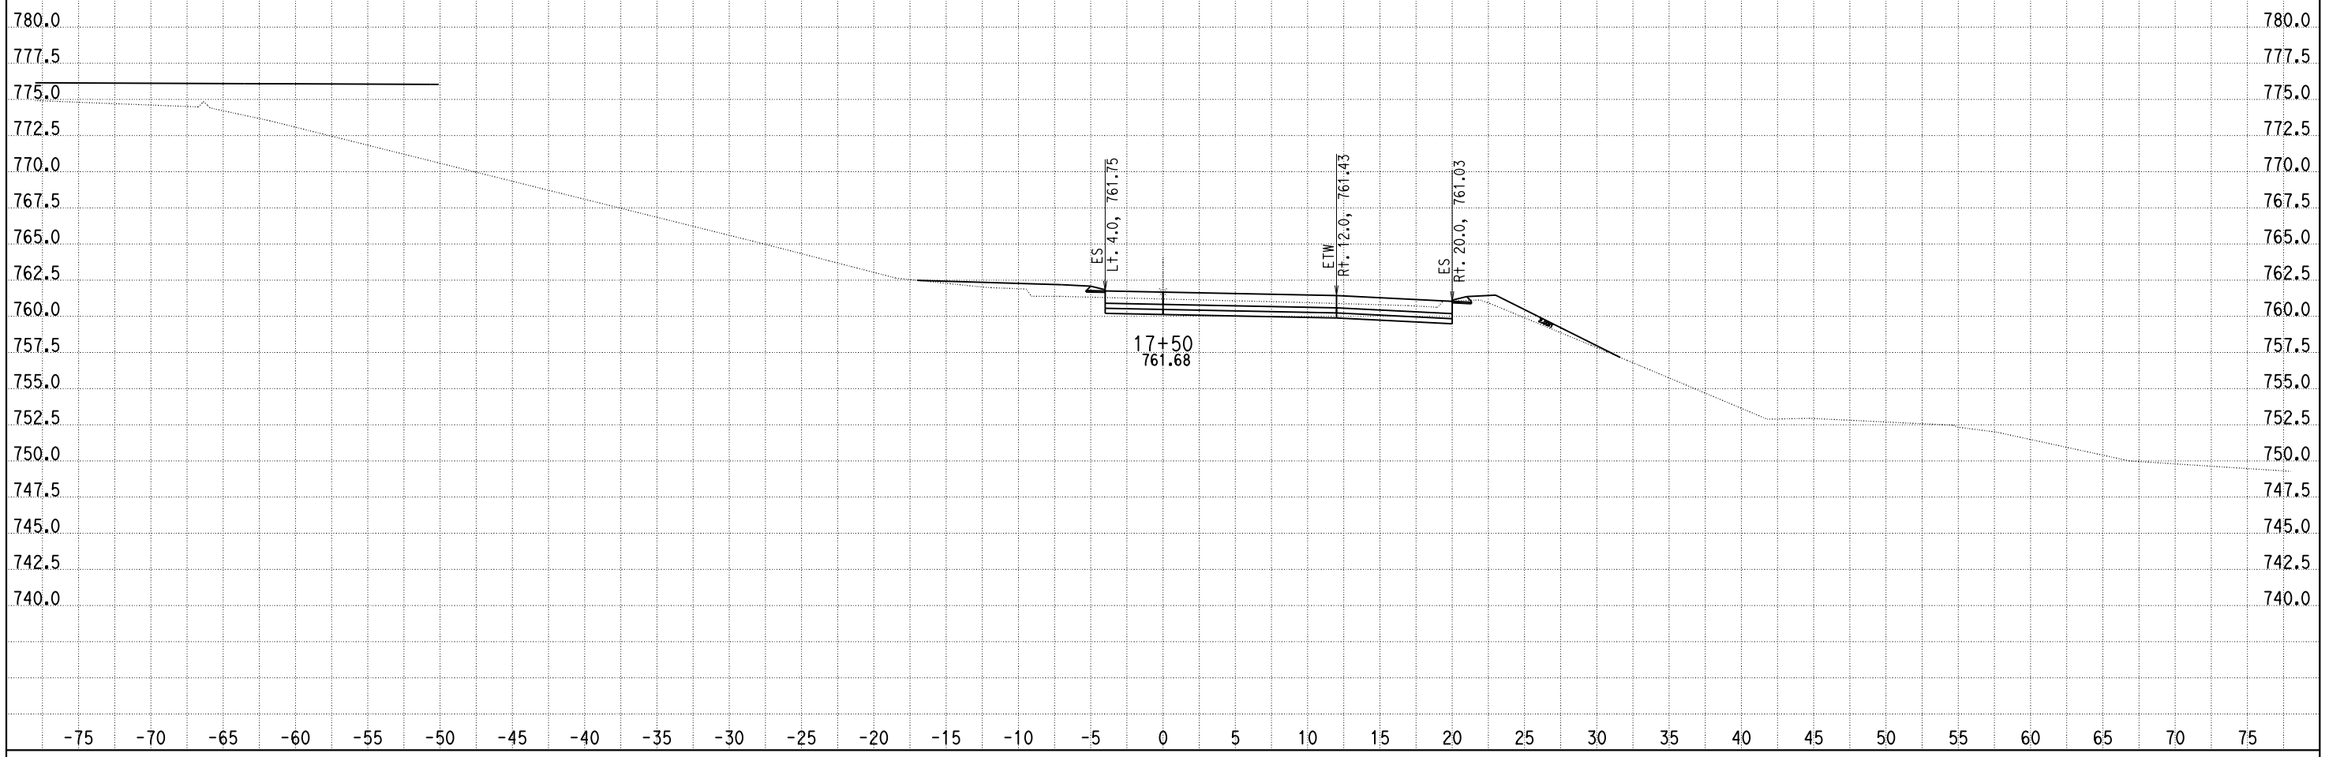

CREATED BY: G NAVARRO
DATE: 9/4/2013
KC Project: 0818E File: D:\1193U1_ALAO\0818E\001_Guillermo_NewD\RAMP_G1\rampg1_dsign01.ear

SCALE: 1" = 5' Horiz.
1" = 5' Vert.

All Dimensions are US Survey Feet

RAMPG1
CROSS SECTIONS

DESIGN STUDY ONLY

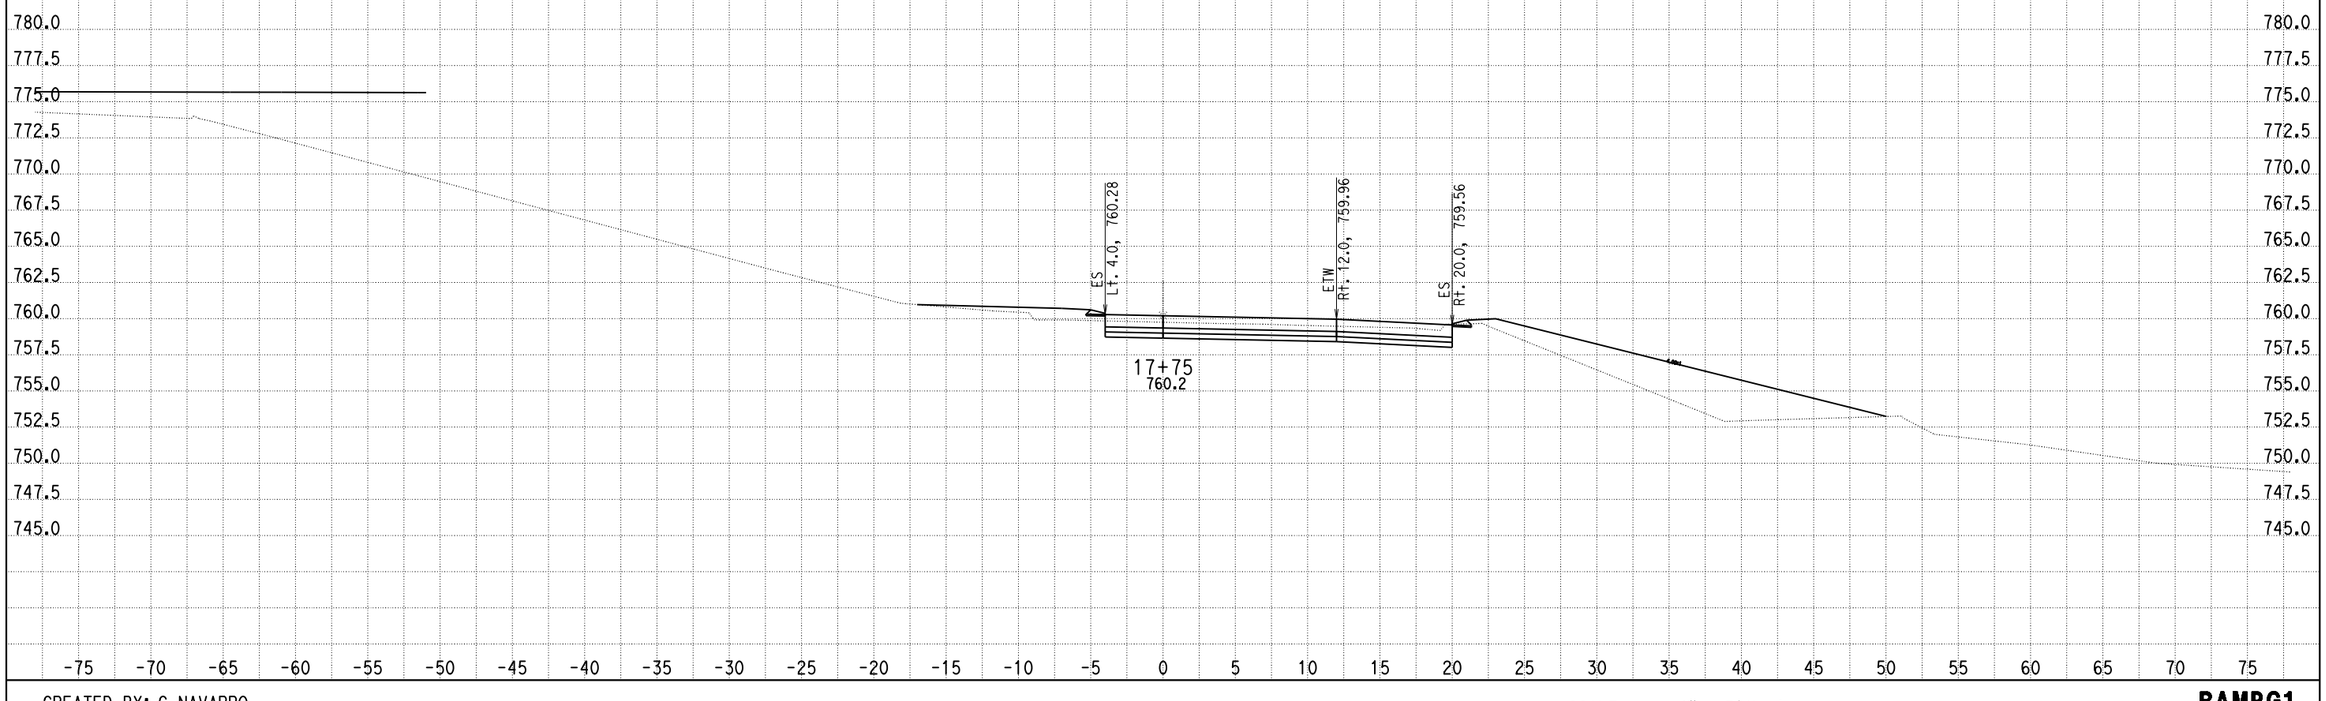

CREATED BY: G NAVARRO
DATE: 9/4/2013
KC Project: 0818E File: D:\1193U1_ALA0\0818E\001_Guillermo_NewD\RAMP_G1\rampg1_dsign01.ear

SCALE: 1" = 5' Horiz.
1" = 5' Vert.

All Dimensions are US Survey Feet

RAMPG1
CROSS SECTIONS
SHEET 30 OF XXX

DESIGN STUDY ONLY

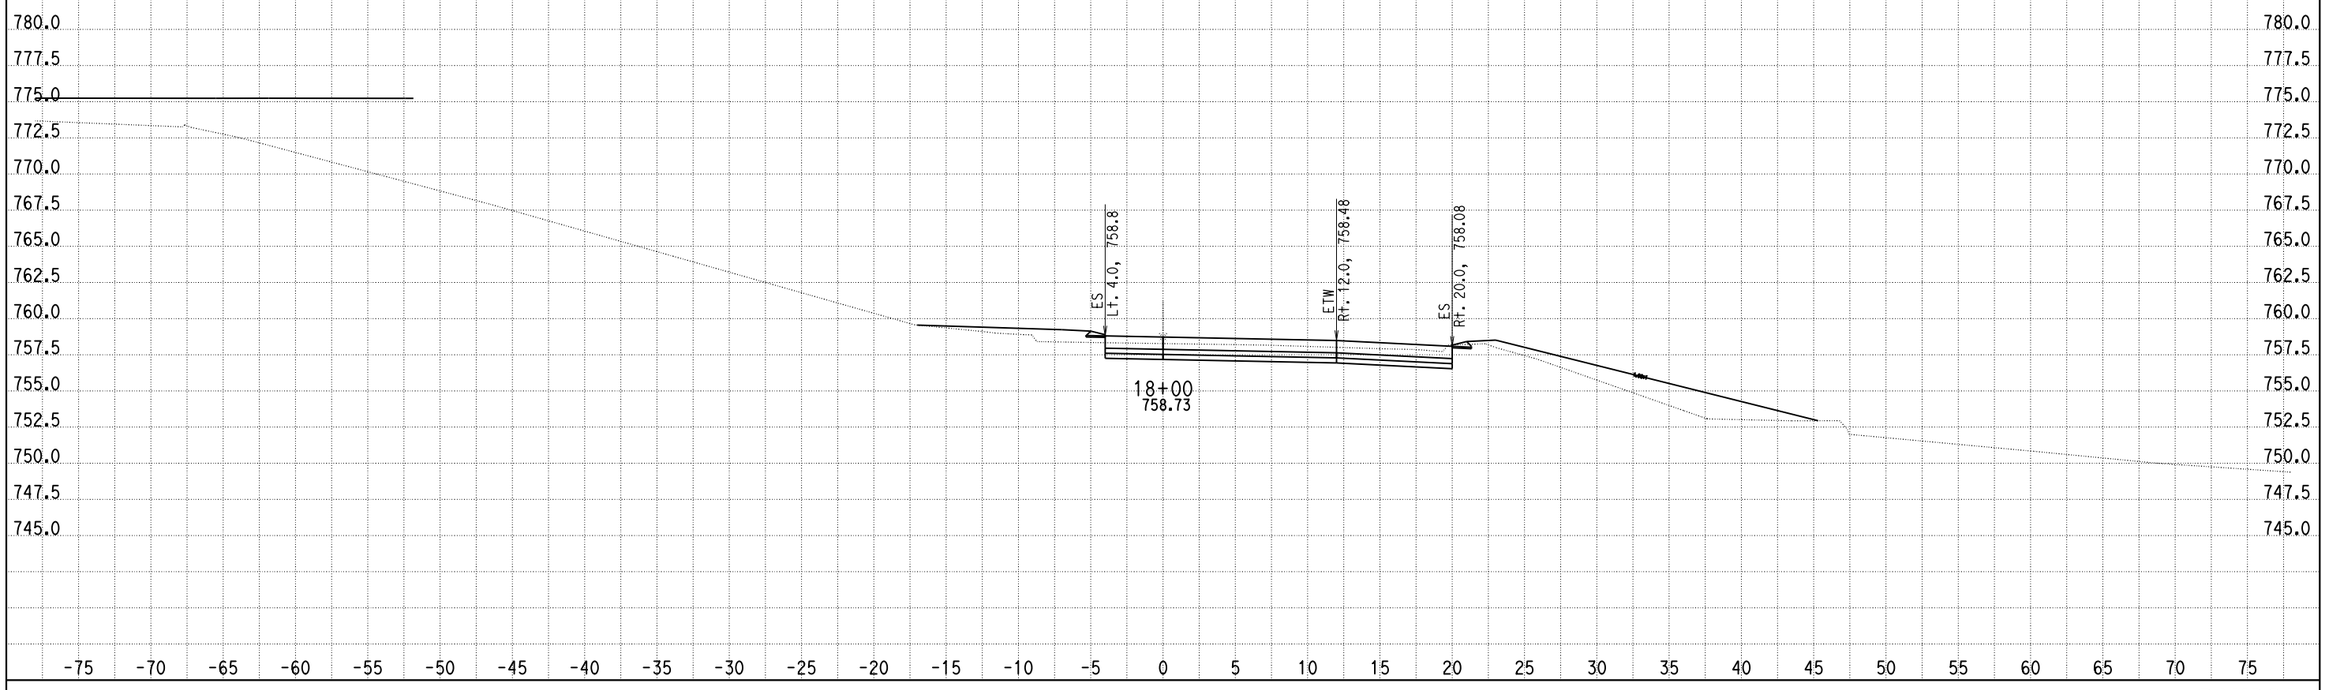

CREATED BY: G NAVARRO
DATE: 9/4/2013
KC Project: 0818E File: D:\1193U1_ALAO\0818E\001_Guillermo_NewD\RAMP_G1\rampg1_dsign01.ear

SCALE: 1" = 5' Horiz.
1" = 5' Vert.

All Dimensions are US Survey Feet

RAMPG1
CROSS SECTIONS
SHEET 31 OF XXX

DESIGN STUDY ONLY

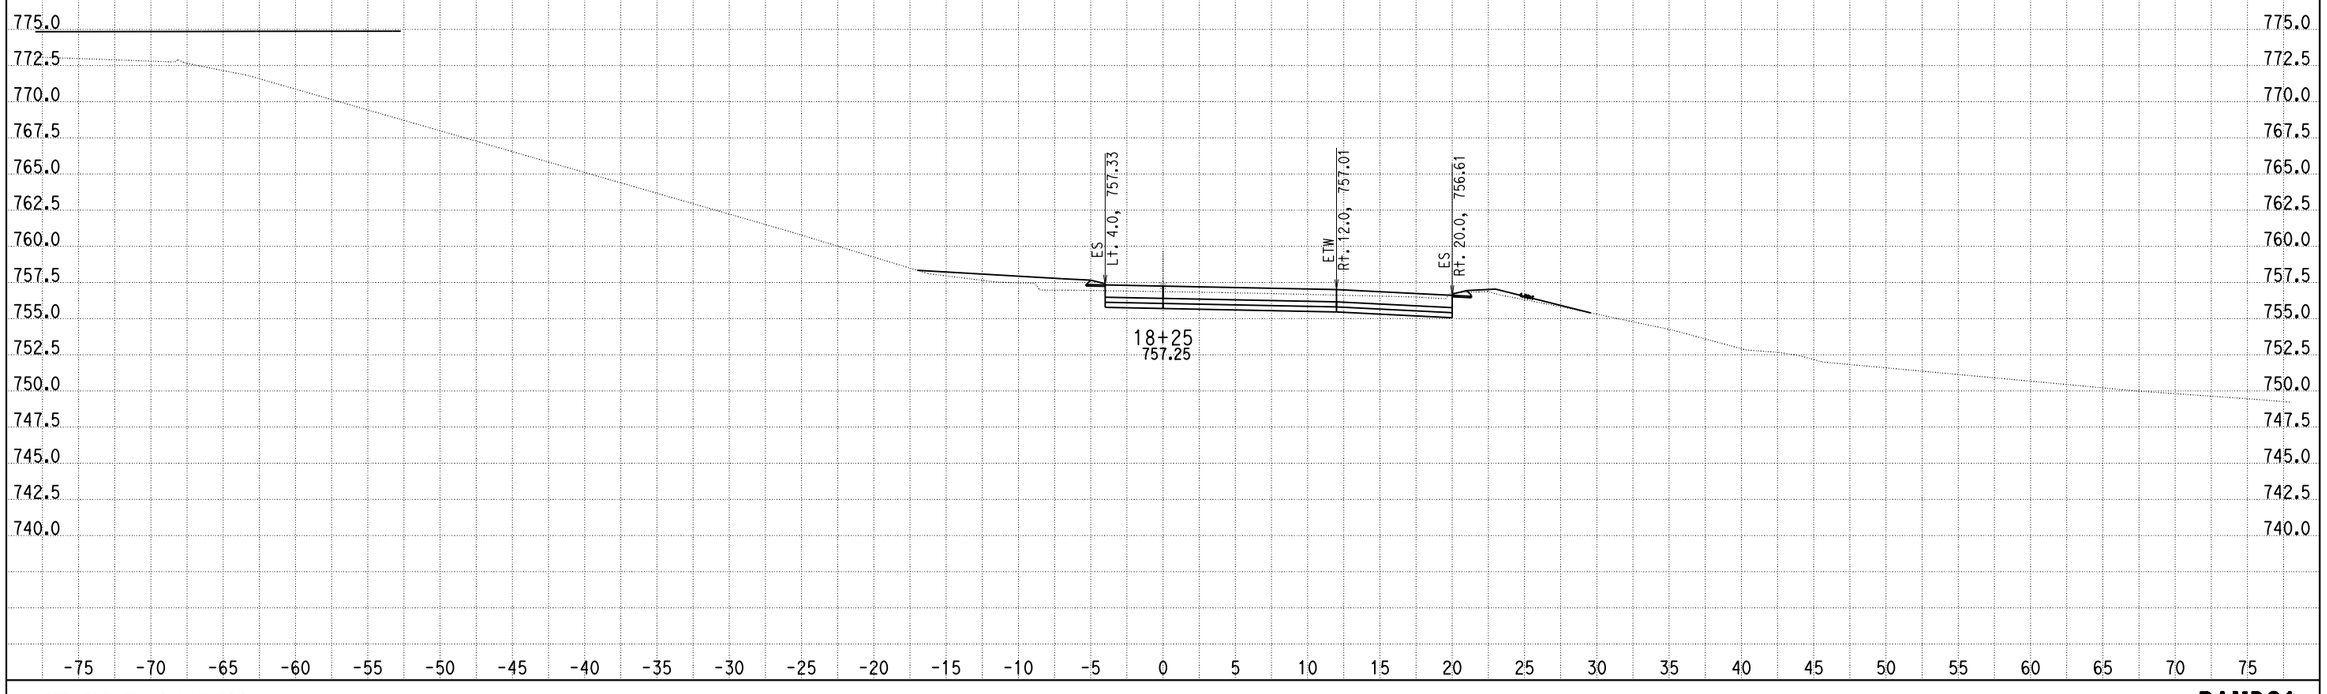

CREATED BY: G NAVARRO
DATE: 9/4/2013
KC Project: 0818E File: D:\1193U1_ALAO\0818E\001_Guillermo_NewD\RAMP_G1\rampg1_dsign01.ear

SCALE: 1" = 5' Horiz.
1" = 5' Vert.

All Dimensions are US Survey Feet

RAMPG1
CROSS SECTIONS
SHEET 32 OF XXX

DESIGN STUDY ONLY

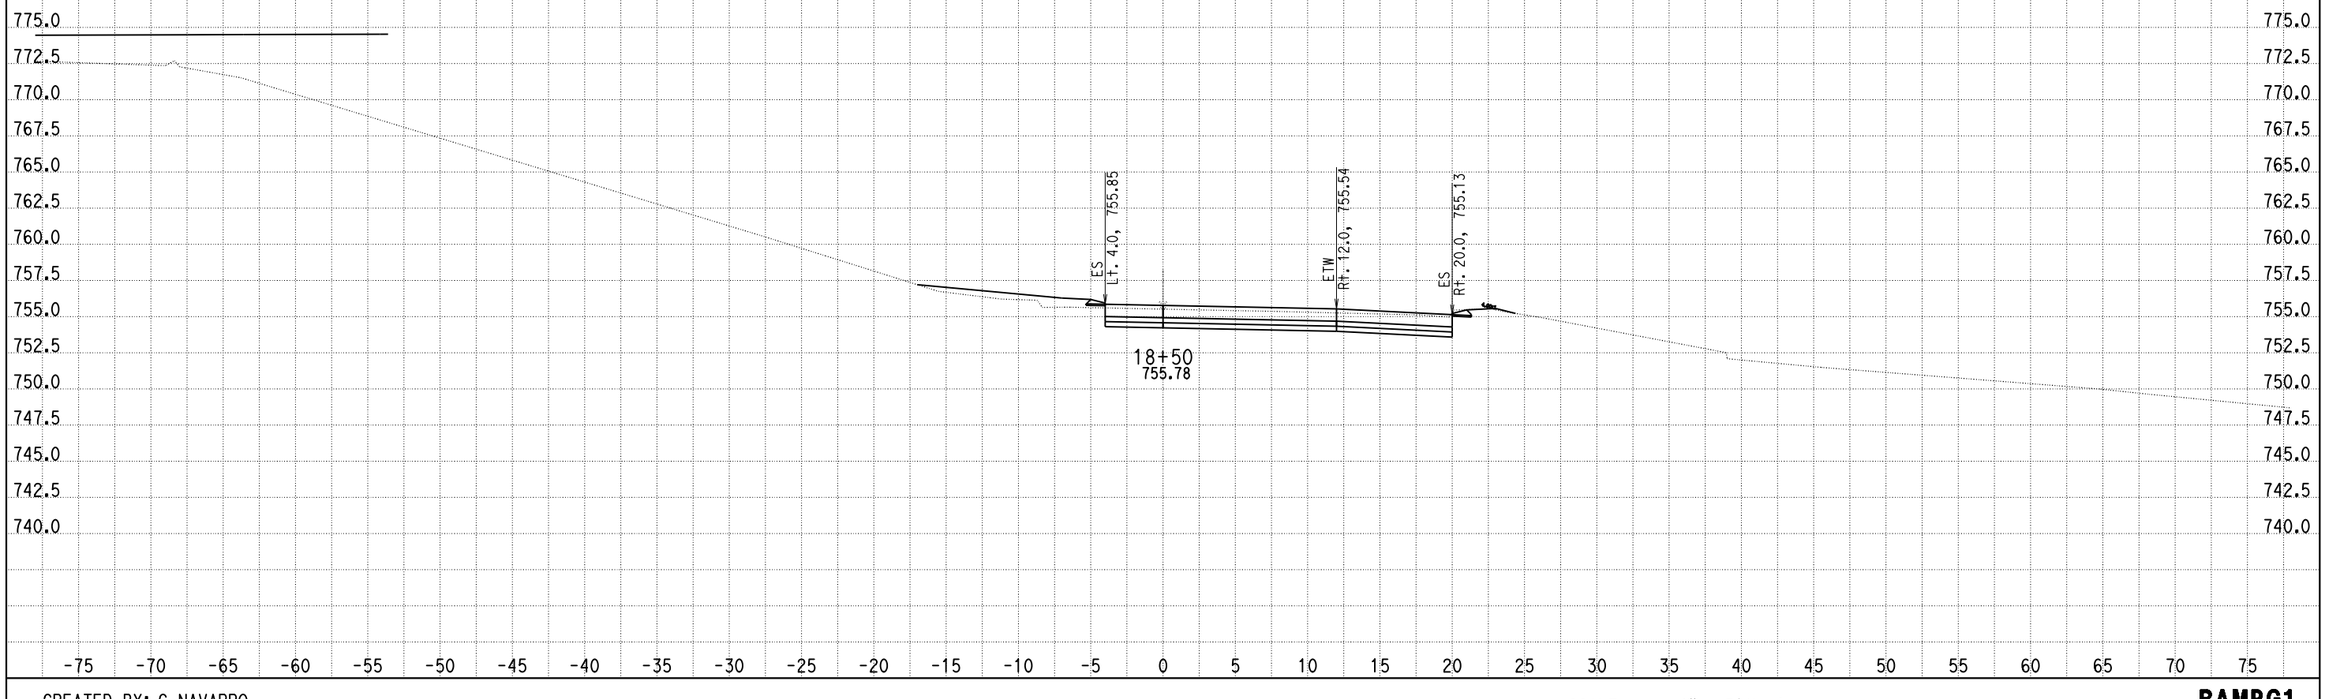

CREATED BY: G NAVARRO
DATE: 9/4/2013
KC Project: 0818E File: D:\1193U1_ALAO\0818E\001_Guillermo_NewD\RAMP_G1\rampg1_dsign01.ear

SCALE: 1" = 5' Horiz.
1" = 5' Vert.

All Dimensions are US Survey Feet

RAMPG1
CROSS SECTIONS
SHEET 33 OF XXX

DESIGN STUDY ONLY

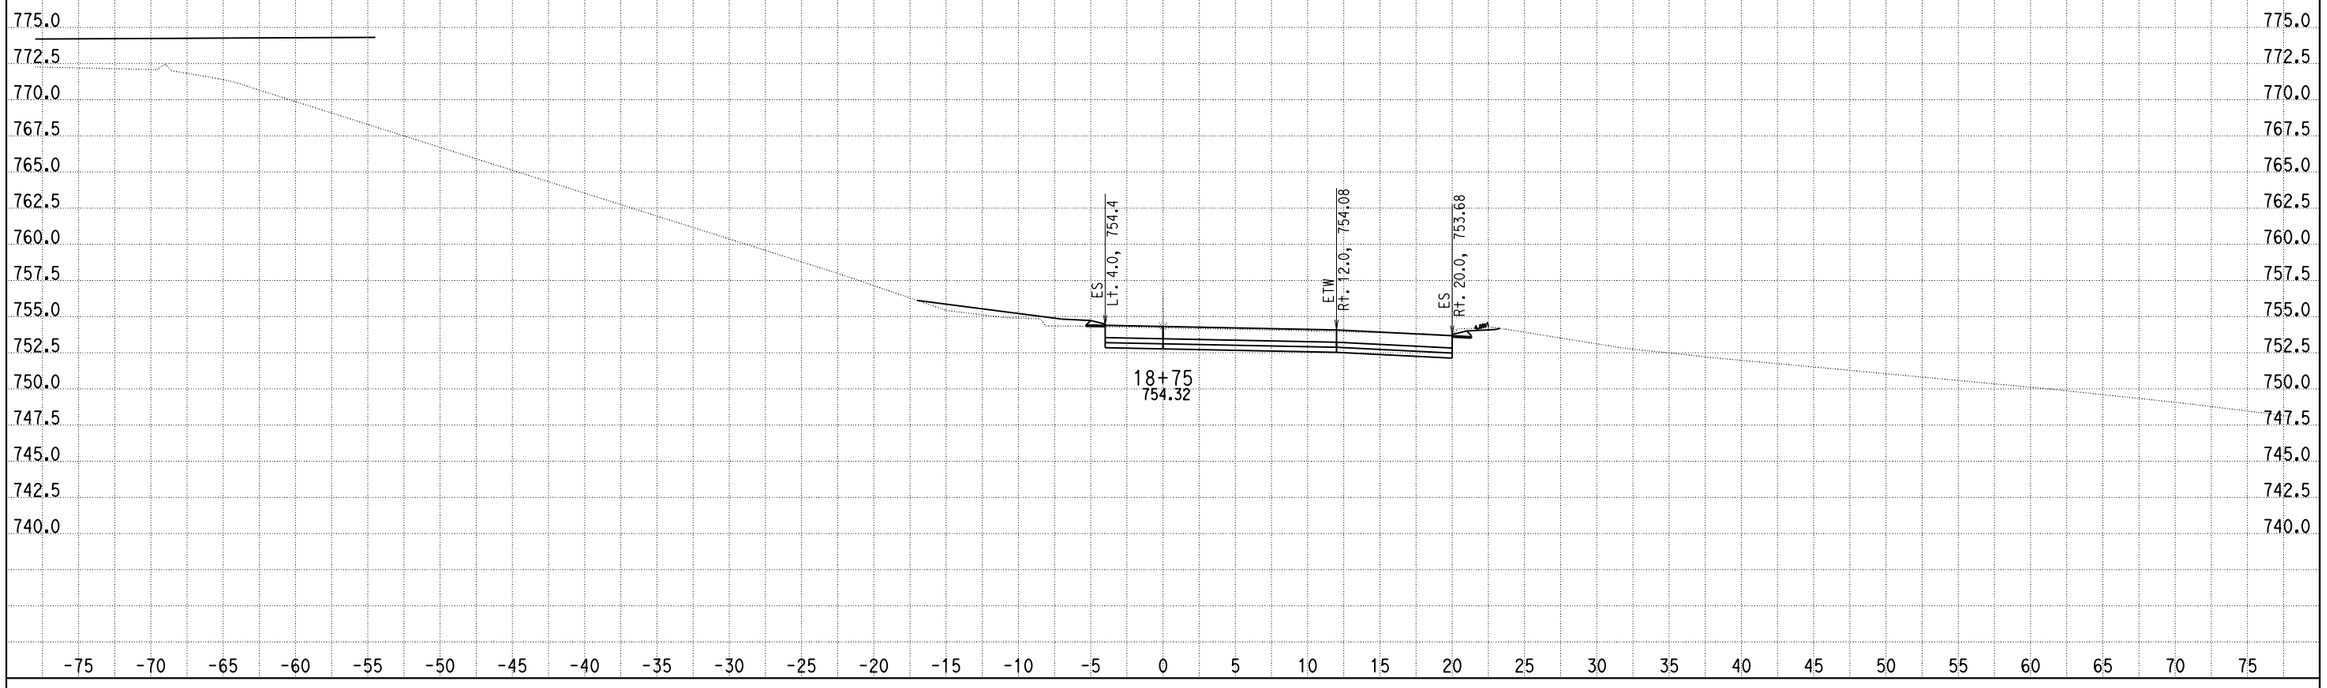

CREATED BY: G NAVARRO
DATE: 9/4/2013
KC Project: 0818E File: D:\1193U1_ALAO\0818E\001_Guillermo_NewD\RAMP_G1\rampg1_dsign01.ear

SCALE: 1" = 5' Horiz.
1" = 5' Vert.

All Dimensions are US Survey Feet

RAMPG1
CROSS SECTIONS
SHEET 34 OF XXX

DESIGN STUDY ONLY

CREATED BY: G NAVARRO
DATE: 9/4/2013
KC Project: 0818E File: D:\1193U1_ALAO\0818E\001_Guillermo_NewD\RAMP_G1\rampg1_dsign01.ear

SCALE: 1" = 5' Horiz.
1" = 5' Vert.

All Dimensions are US Survey Feet

RAMPG1
CROSS SECTIONS
SHEET 35 OF XXX

DESIGN STUDY ONLY

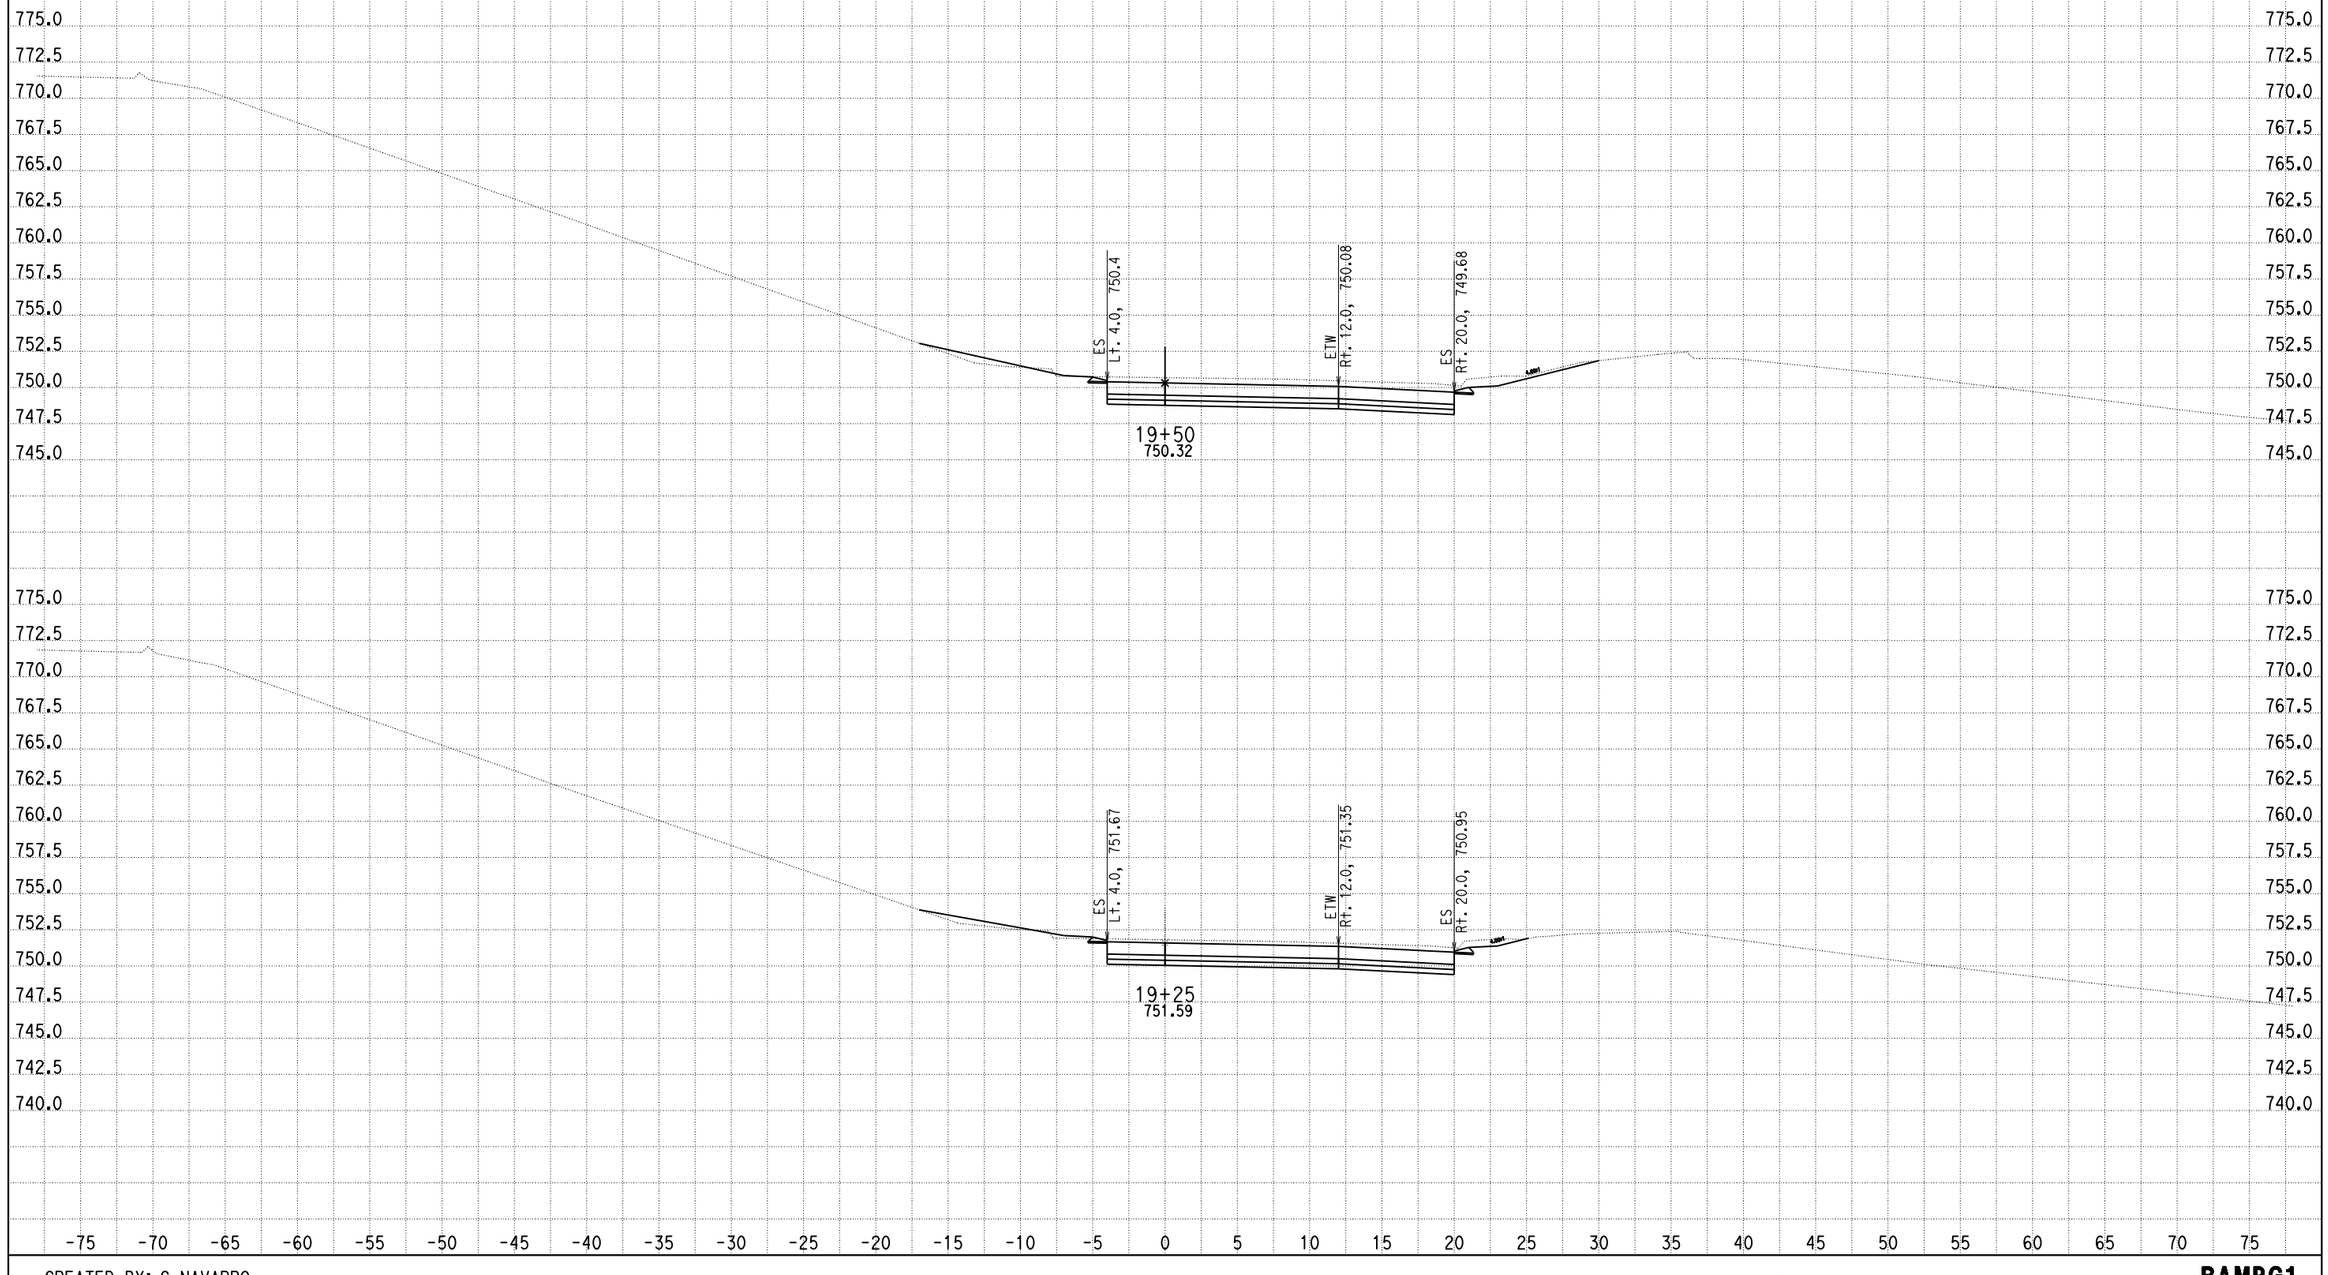

CREATED BY: G NAVARRO
DATE: 9/4/2013
KC Project: 0818E File: D:\1193U1_ALA0\0818E\001_Guillermo_NewD\RAMP_G1\rampg1_dsign01.ear

SCALE: 1" = 5' Horiz.
1" = 5' Vert.

All Dimensions are US Survey Feet

RAMPG1
CROSS SECTIONS
SHEET 36 OF XXX

DESIGN STUDY ONLY

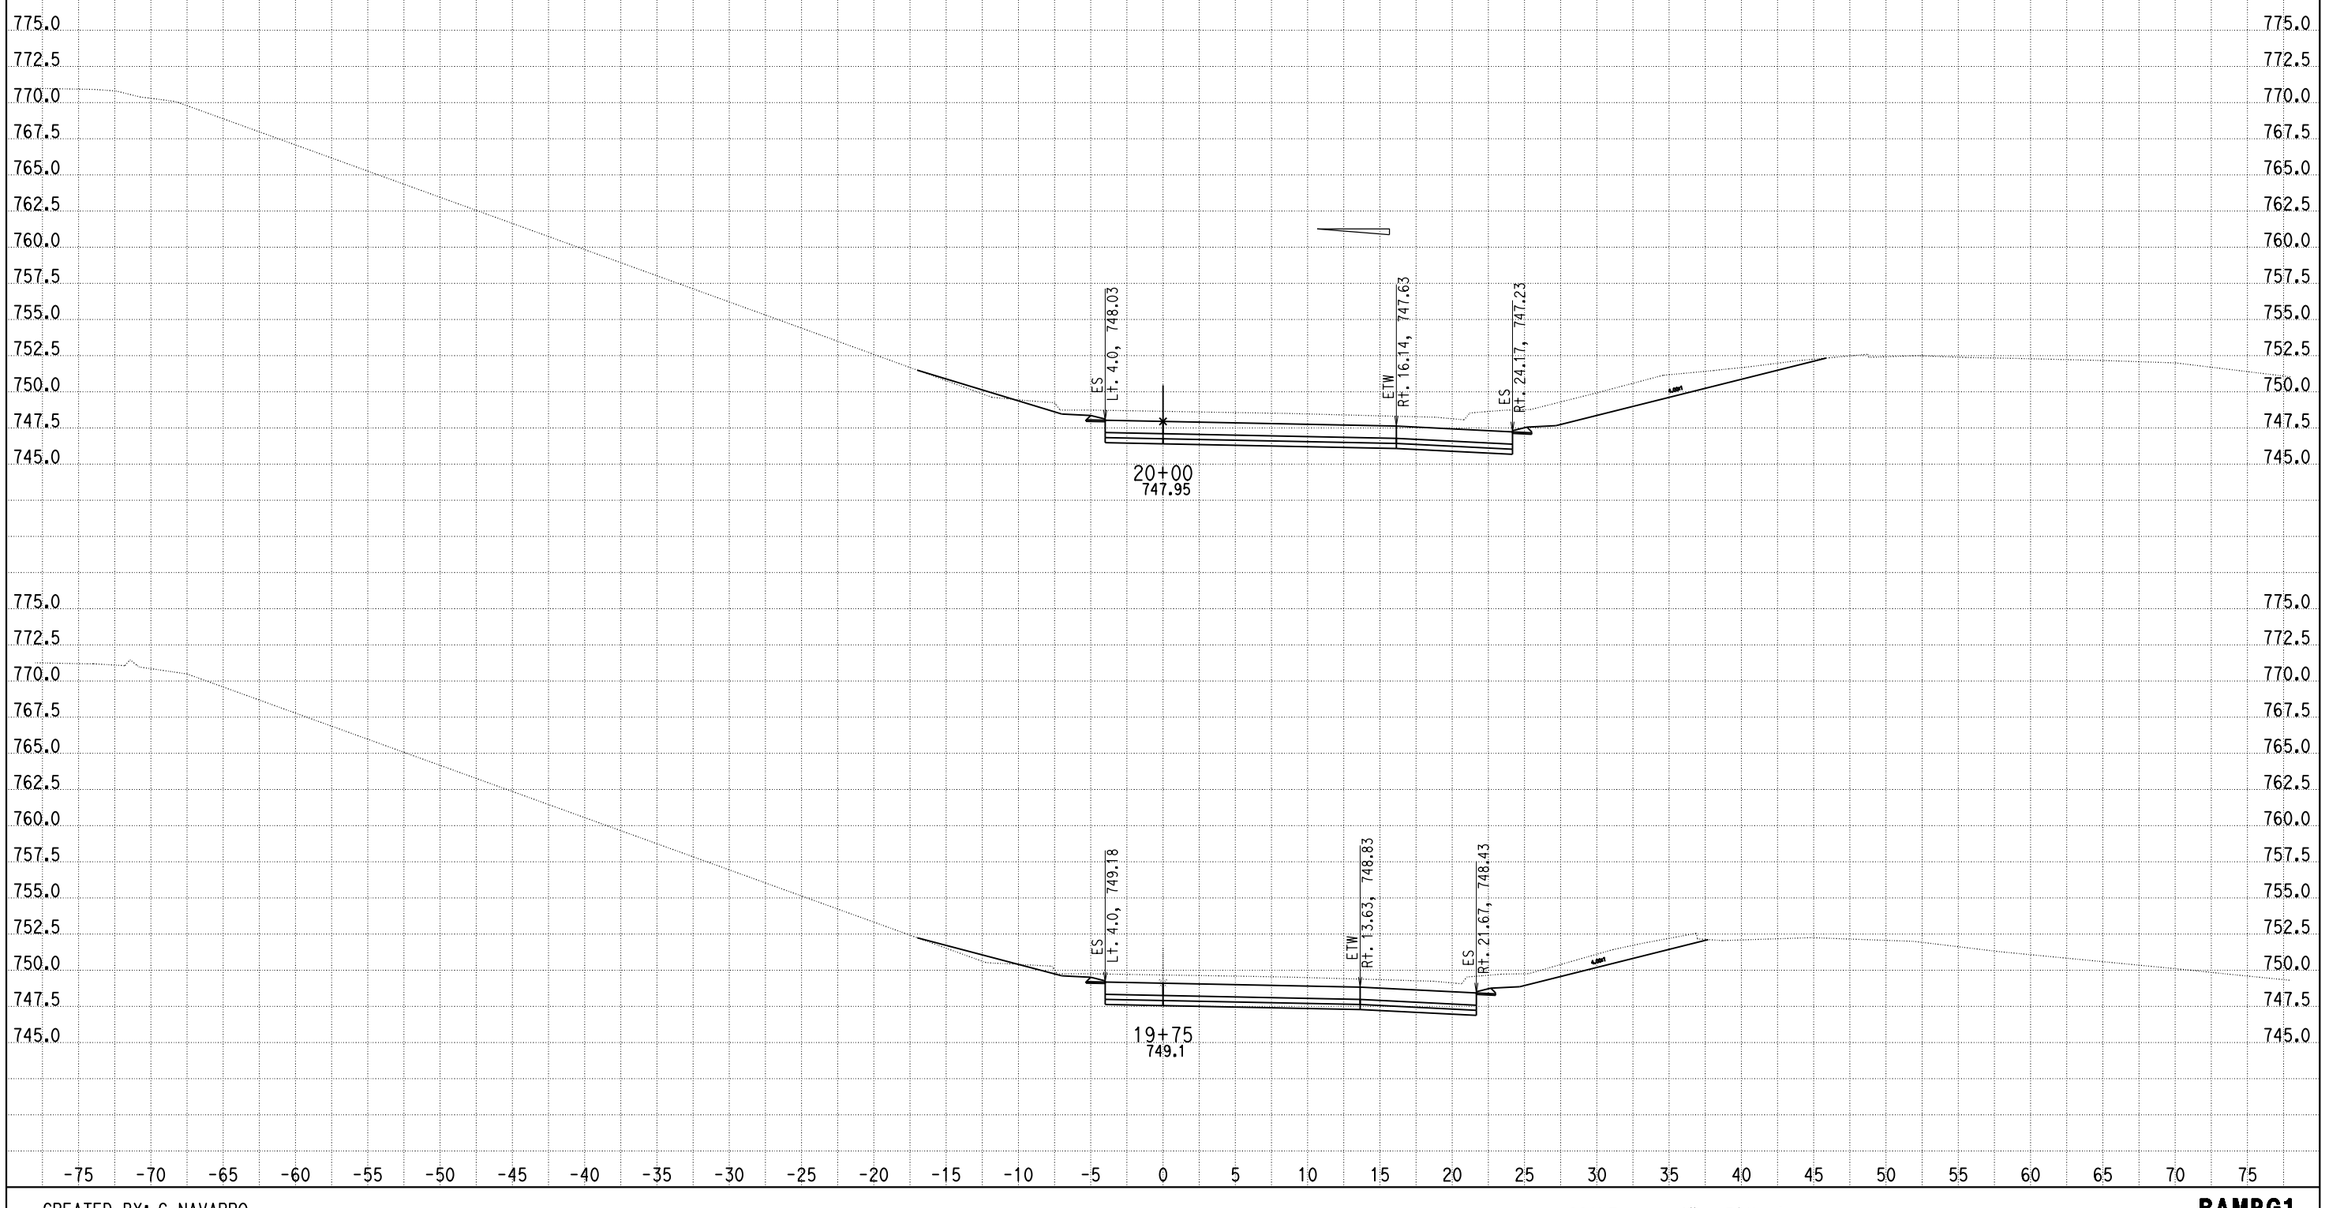

CREATED BY: G NAVARRO
DATE: 9/4/2013
KC Project: 0818E File: D:\1193U1_ALAO\0818E\001_Guillermo_NewD\RAMP_G1\rampg1_dsign01.ear

SCALE: 1" = 5' Horiz.
1" = 5' Vert.

All Dimensions are US Survey Feet

RAMPG1
CROSS SECTIONS
SHEET 37 OF XXX

DESIGN STUDY ONLY

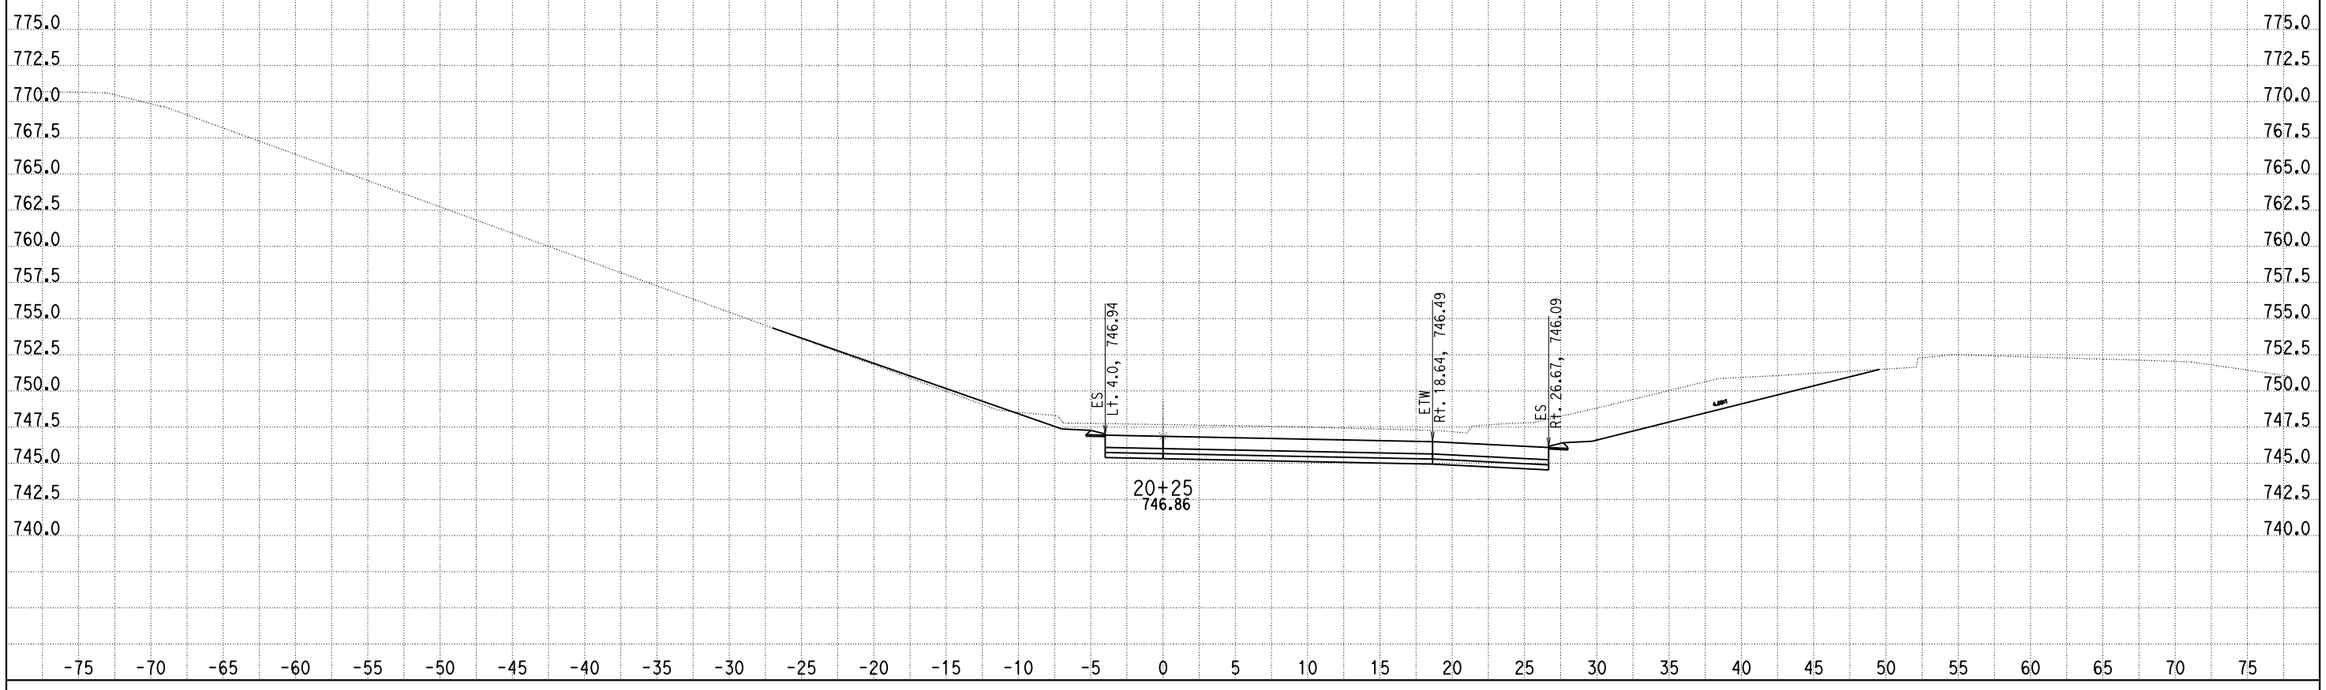

CREATED BY: G NAVARRO
DATE: 9/4/2013
KC Project: 0818E File: D:\1193U1_ALAO\0818E\001_Guillermo_NewD\RAMP_G1\rampg1_dsign01.ear

SCALE: 1" = 5' Horiz.
1" = 5' Vert.

All Dimensions are US Survey Feet

RAMPG1
CROSS SECTIONS
SHEET 38 OF XXX

DESIGN STUDY ONLY

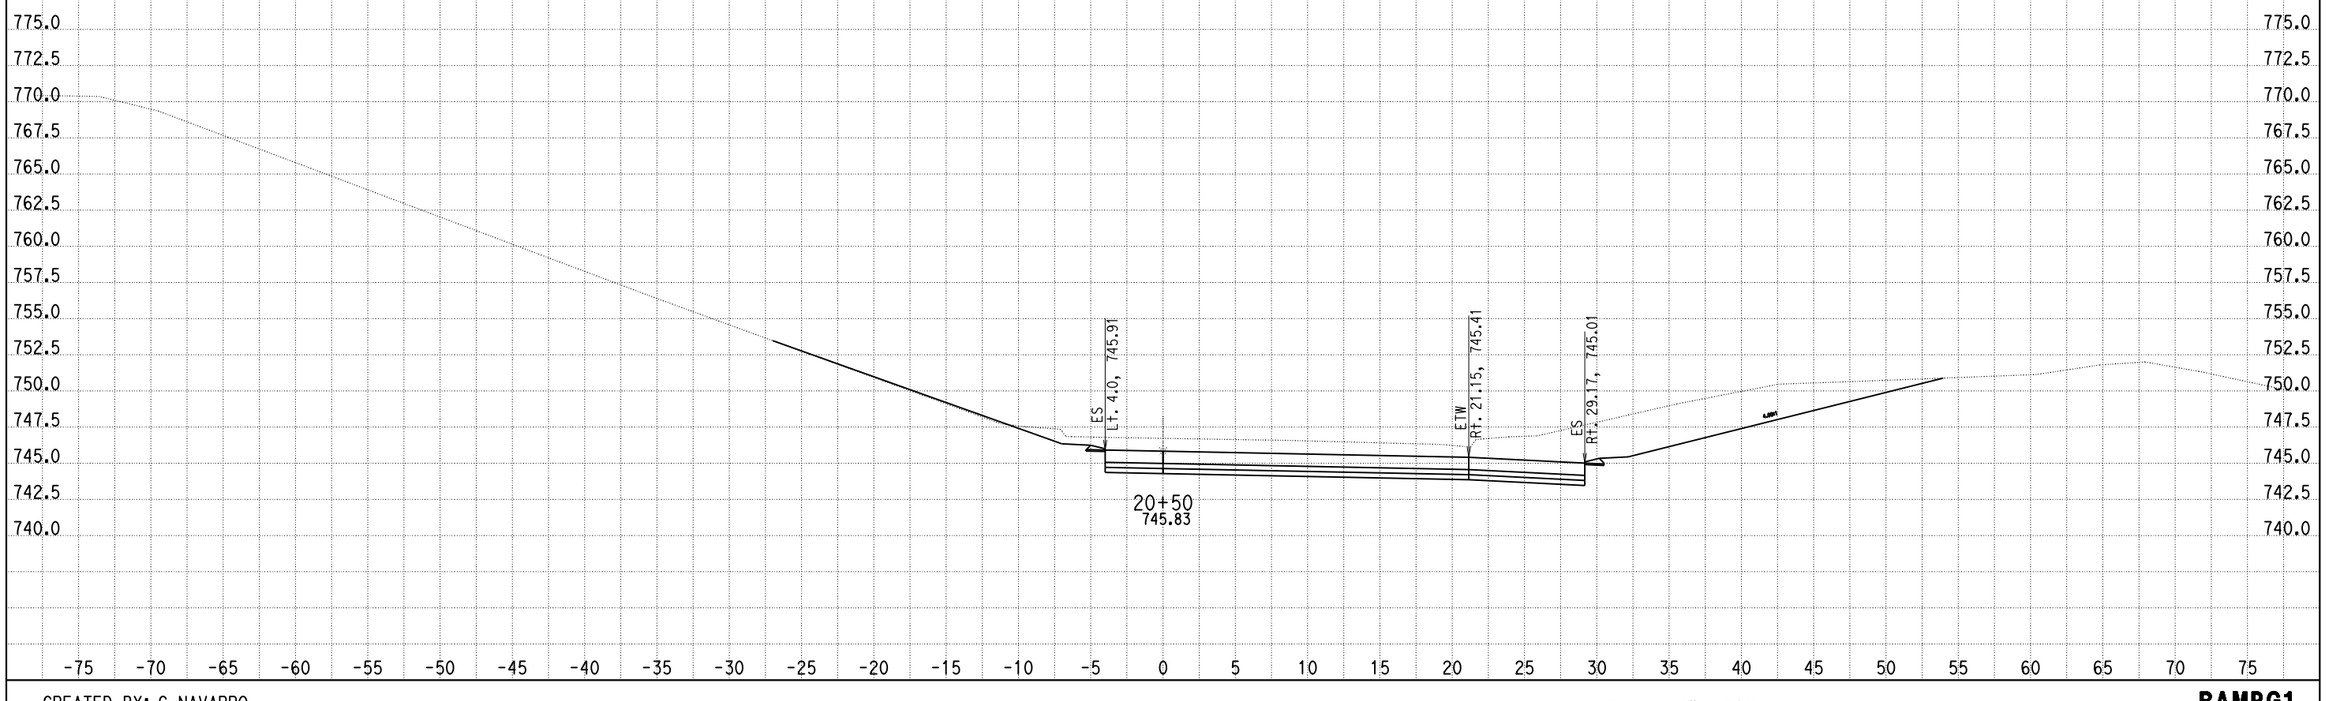

CREATED BY: G NAVARRO
DATE: 9/4/2013
KC Project: 0818E File: D:\1193U1_ALAO\0818E\001_Guillermo_NewD\RAMP_G1\rampg1_dsign01.ear

SCALE: 1" = 5' Horiz.
1" = 5' Vert.

All Dimensions are US Survey Feet

RAMPG1
CROSS SECTIONS
SHEET 39 OF XXX

DESIGN STUDY ONLY

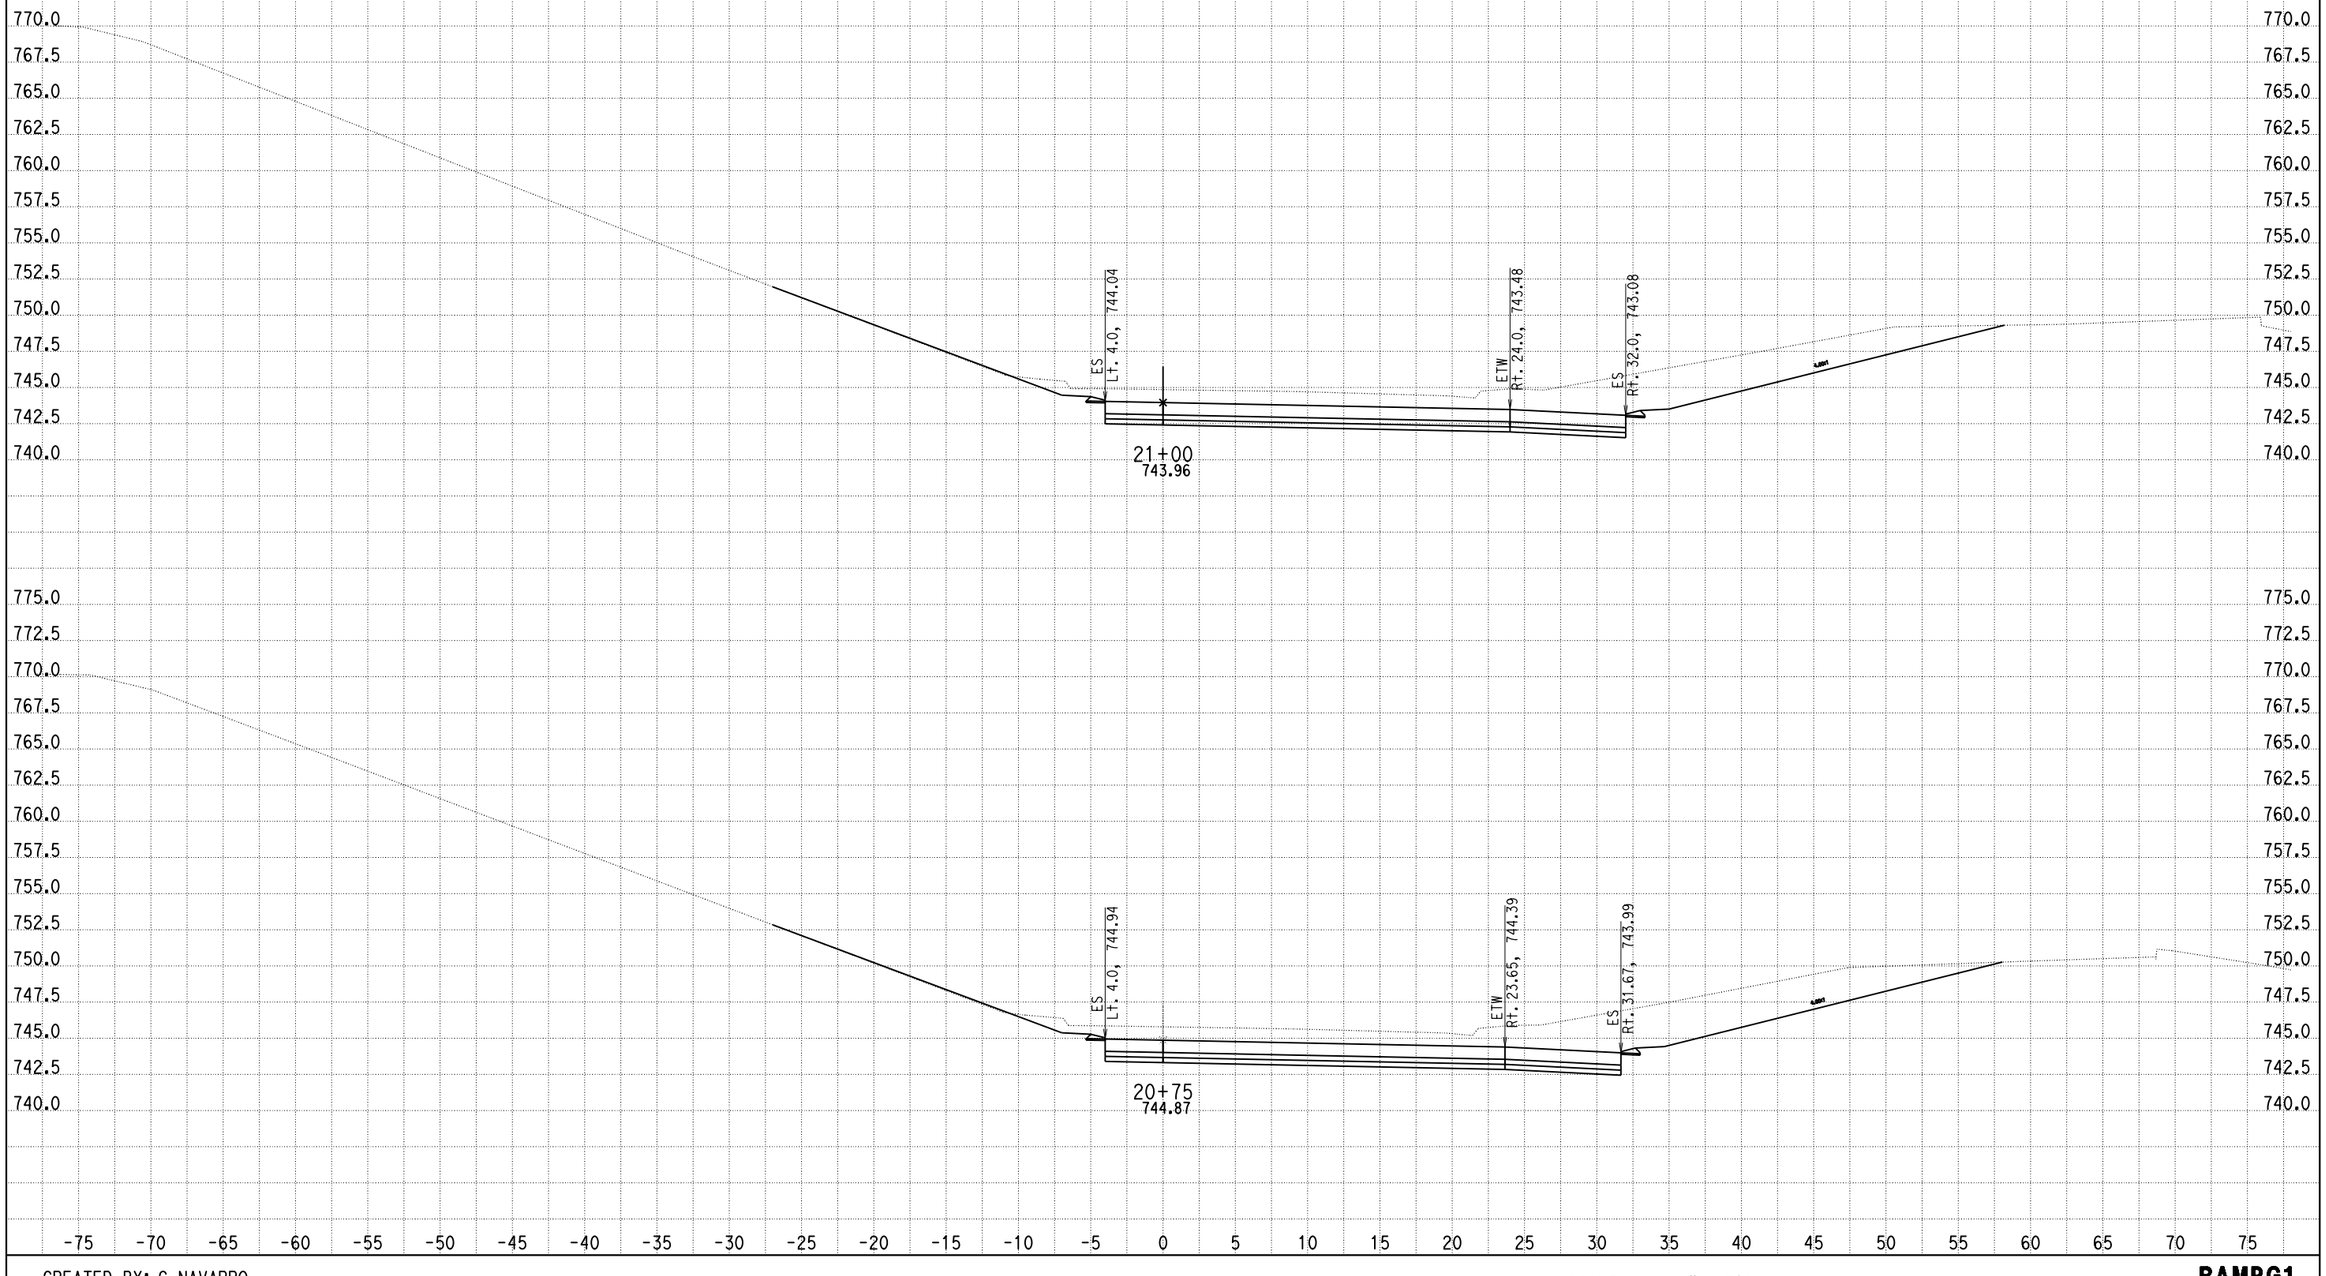

CREATED BY: G NAVARRO
DATE: 9/4/2013
KC Project: 0818E File: D:\1193U1_ALAO\0818E\001_Guillermo_NewD\RAMP_G1\rampg1_dsign01.ear

SCALE: 1" = 5' Horiz.
1" = 5' Vert.

All Dimensions are US Survey Feet

RAMPG1
CROSS SECTIONS
SHEET 40 OF XXX

DESIGN STUDY ONLY

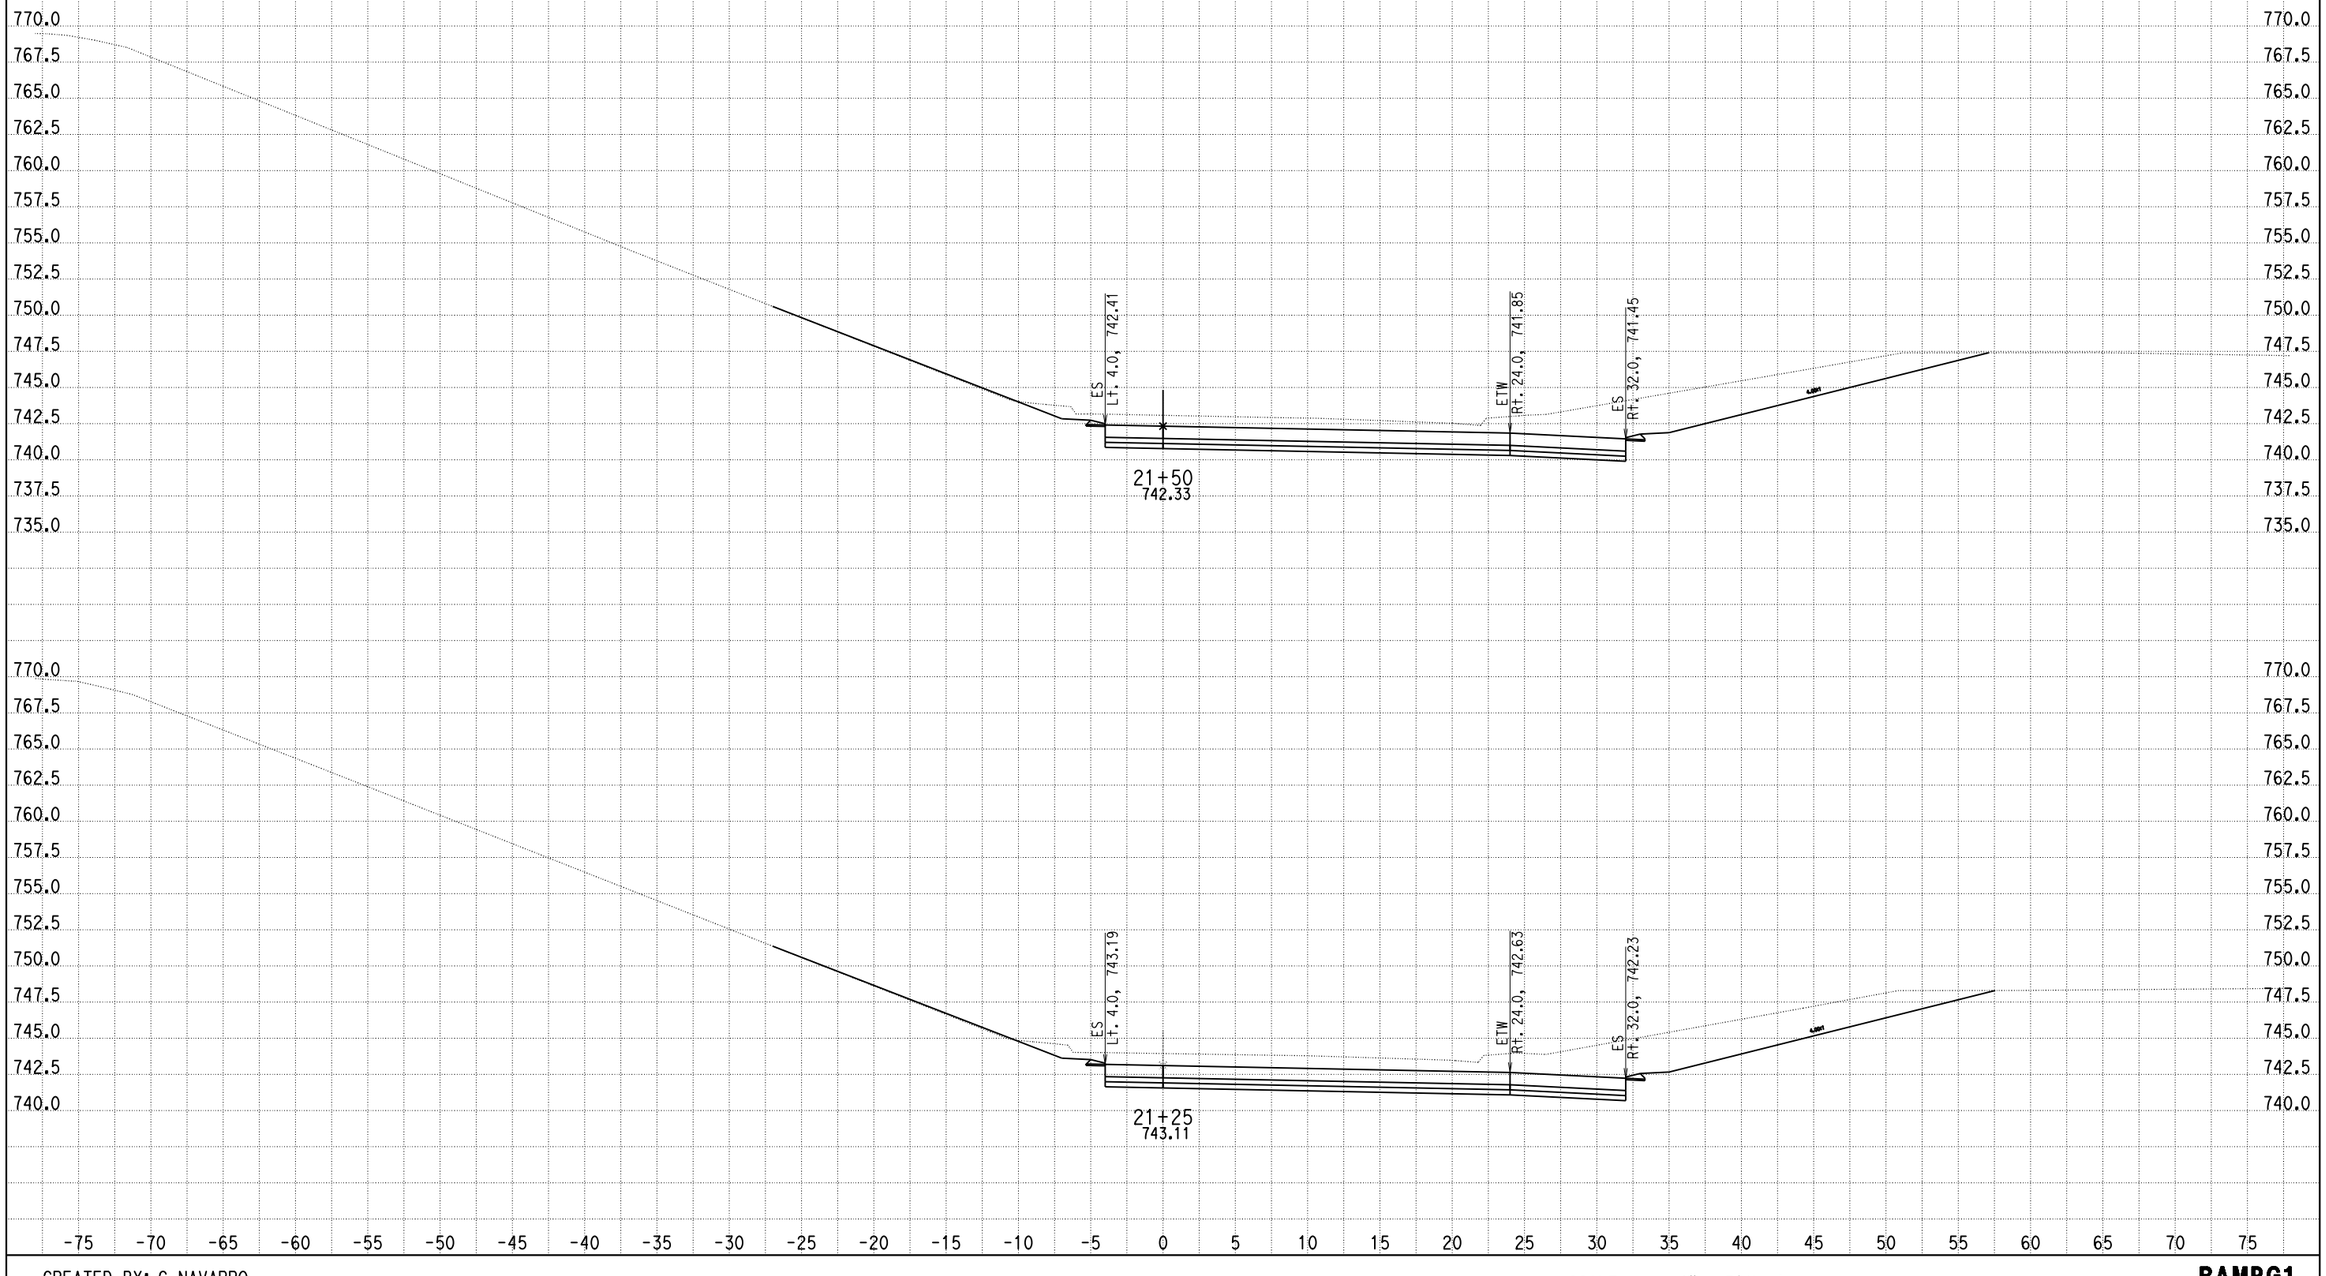

CREATED BY: G NAVARRO
DATE: 9/4/2013
KC Project: 0818E File: D:\1193U1_ALAO\0818E\001_Guillermo_NewD\RAMP_G1\rampg1_dsign01.ear

SCALE: 1" = 5' Horiz.
1" = 5' Vert.

All Dimensions are US Survey Feet

RAMPG1
CROSS SECTIONS
SHEET 41 OF XXX

DESIGN STUDY ONLY

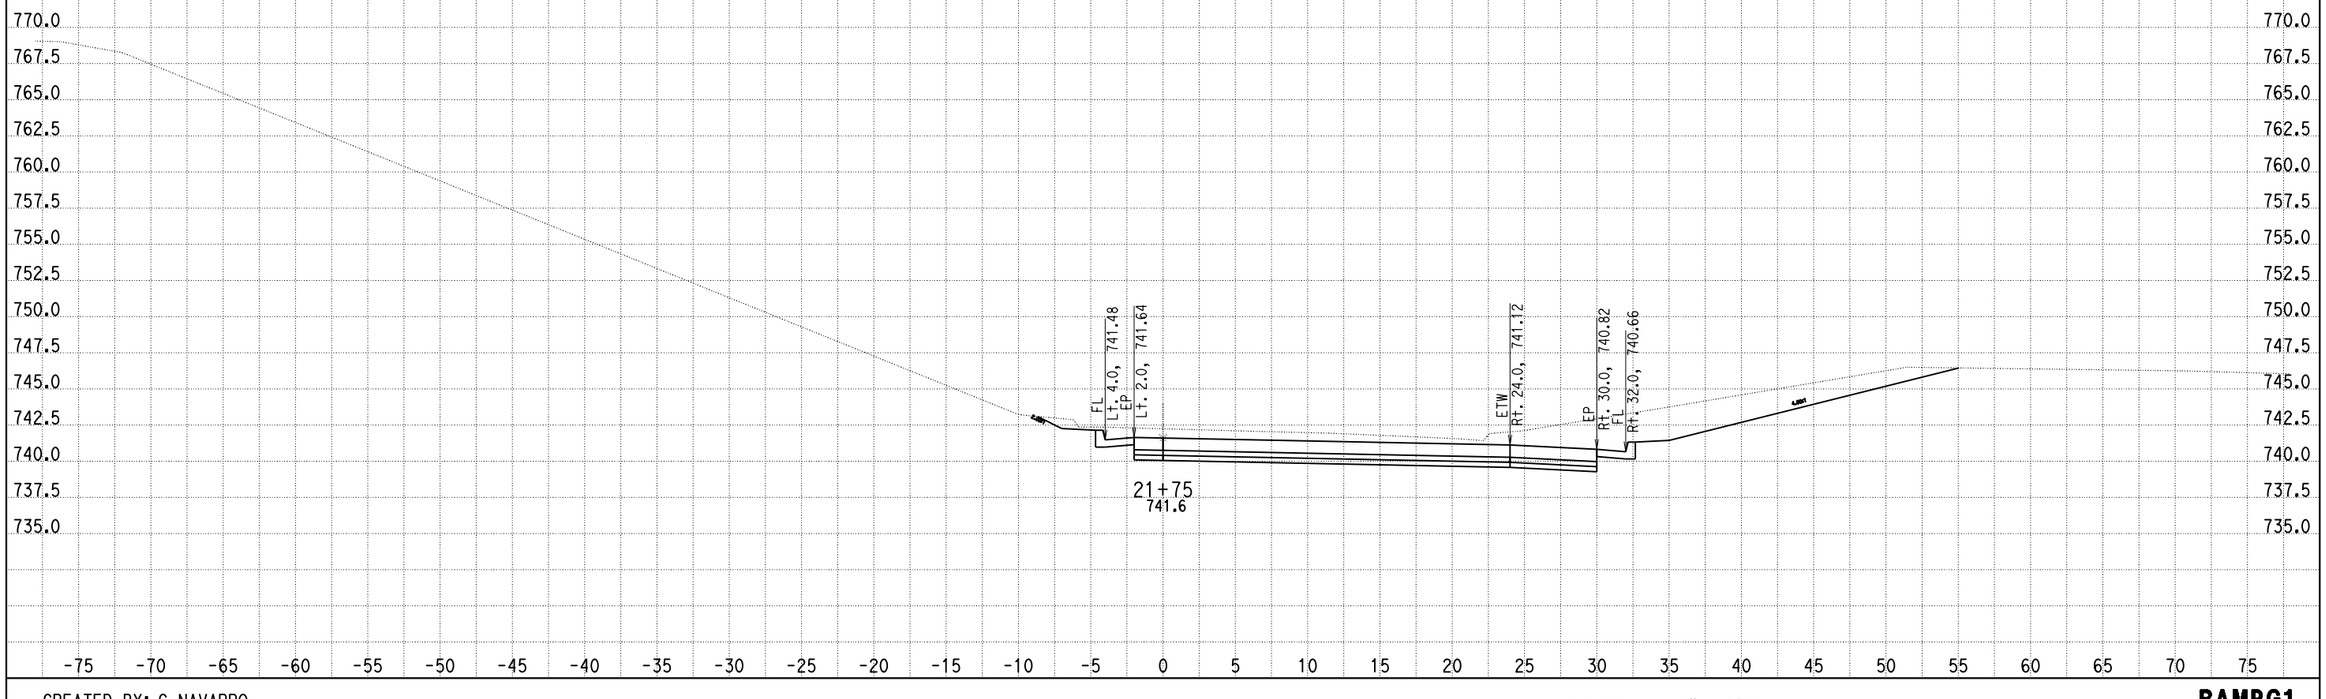

CREATED BY: G NAVARRO
DATE: 9/4/2013
KC Project: 0818E File: D:\1193U1_ALAO\0818E\001_Guillermo_NewD\RAMP_G1\rampg1_dsign01.ear

SCALE: 1" = 5' Horiz.
1" = 5' Vert.

All Dimensions are US Survey Feet

RAMPG1
CROSS SECTIONS
SHEET 42 OF XXX

DESIGN STUDY ONLY

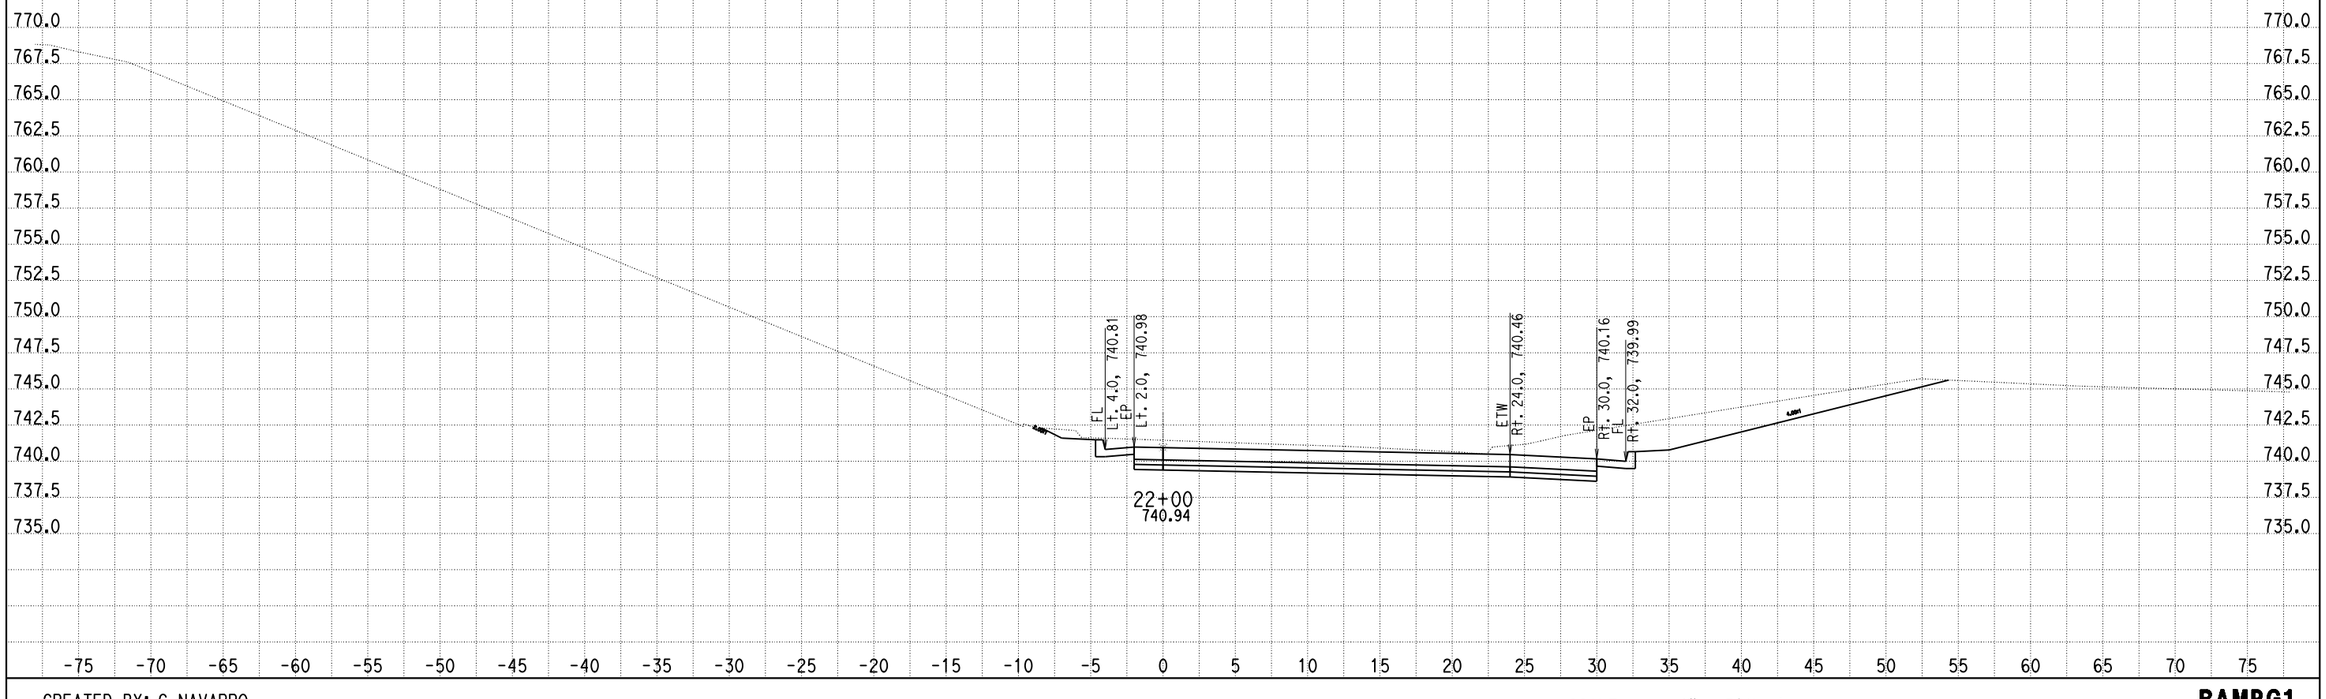

CREATED BY: G NAVARRO
DATE: 9/4/2013
KC Project: 0818E File: D:\1193U1_ALAO\0818E\001_Guillermo_NewD\RAMP_G1\rampg1_dsign01.ear

SCALE: 1" = 5' Horiz.
1" = 5' Vert.

All Dimensions are US Survey Feet

RAMPG1
CROSS SECTIONS
SHEET 43 OF XXX

DESIGN STUDY ONLY

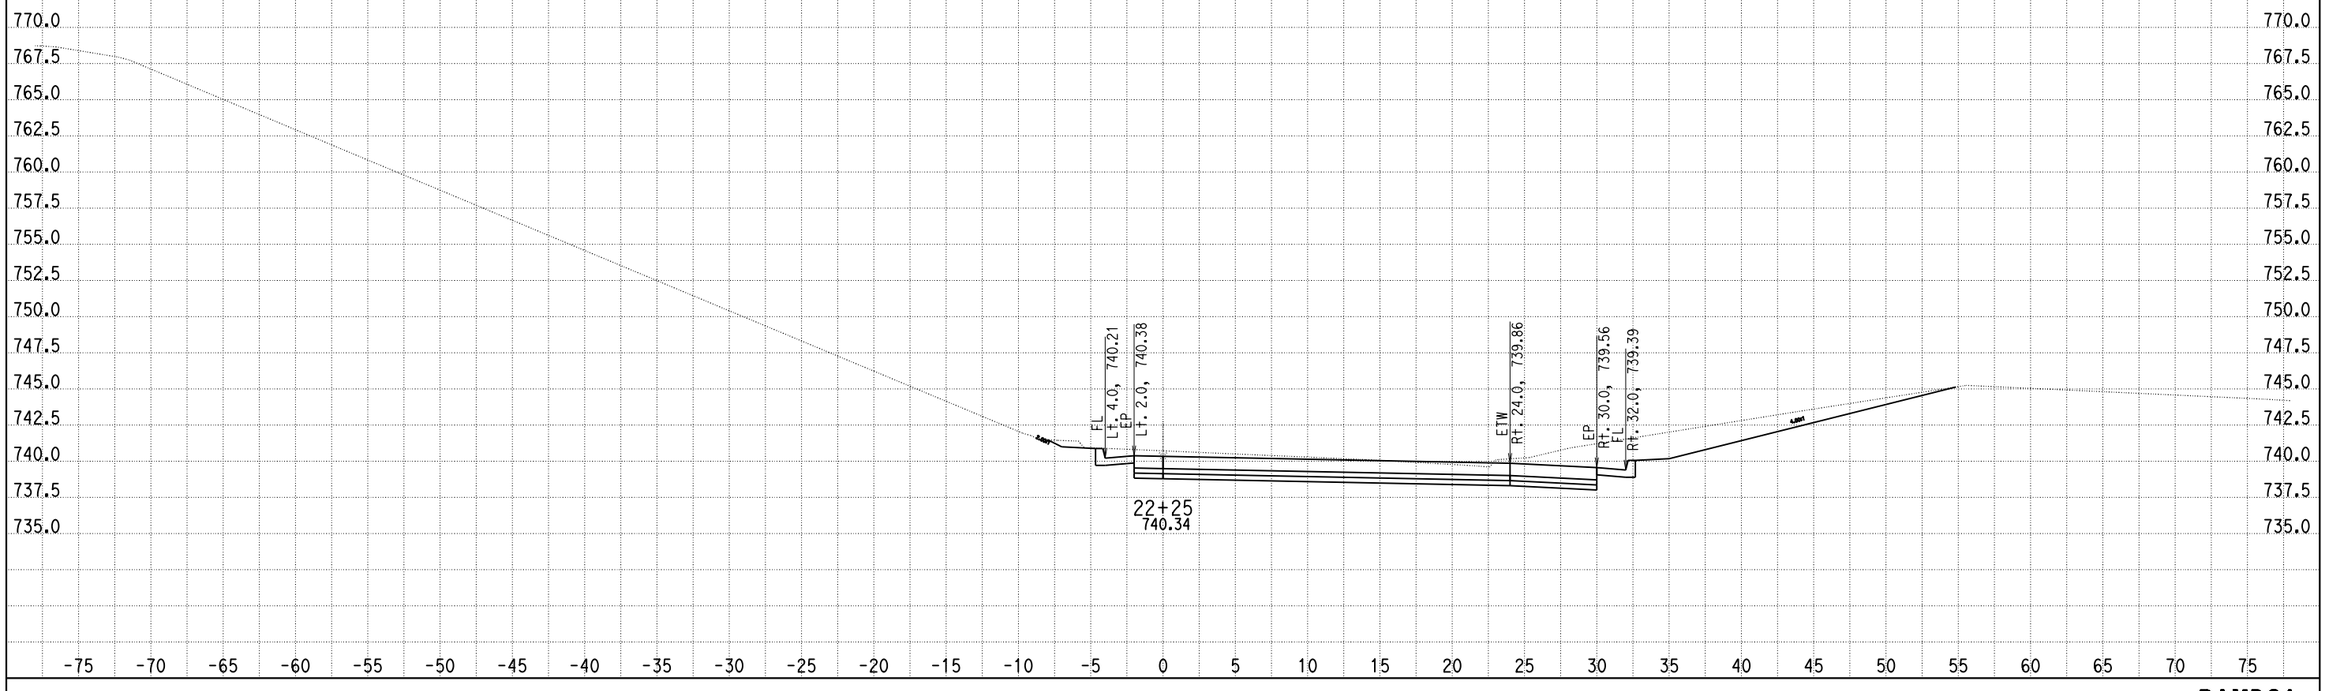

CREATED BY: G NAVARRO
DATE: 9/4/2013
KC Project: 0818E File: D:\1193U1_ALAO\0818E\001_Guillermo_NewD\RAMP_G1\rampg1_dsign01.ear

SCALE: 1" = 5' Horiz.
1" = 5' Vert.

All Dimensions are US Survey Feet

RAMPG1
CROSS SECTIONS
SHEET 44 OF XXX

DESIGN STUDY ONLY

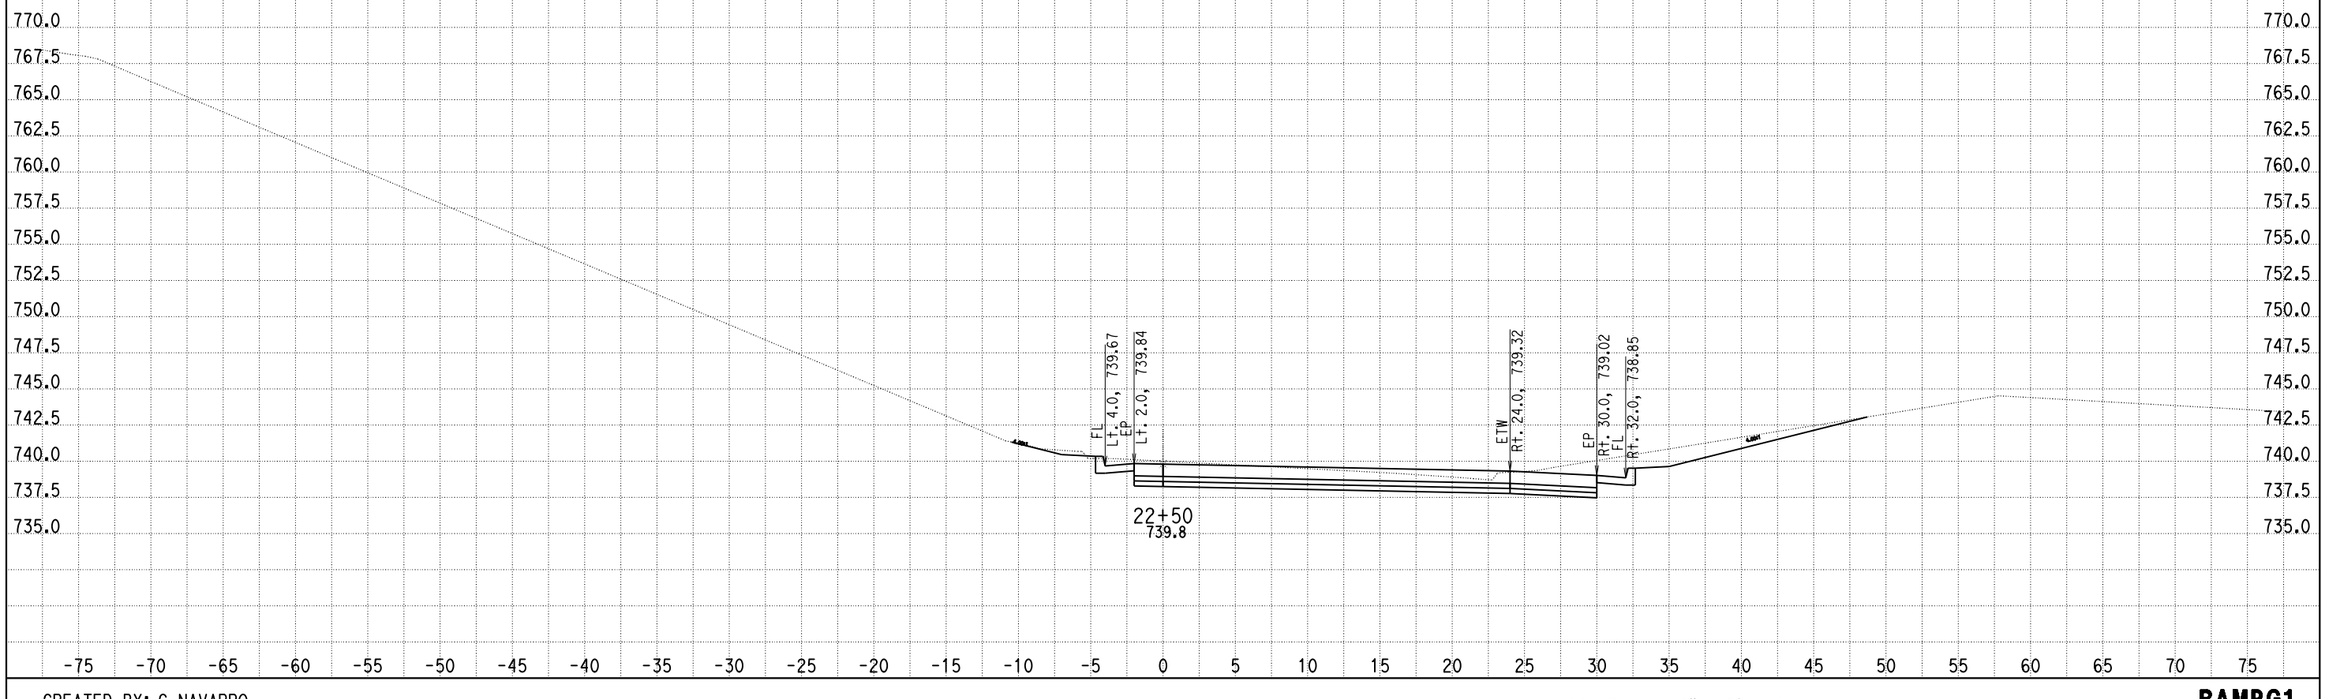

CREATED BY: G NAVARRO
DATE: 9/4/2013
KC Project: 0818E File: D:\1193U1_ALAO\0818E\001_Guillermo_NewD\RAMP_G1\rampg1_dsign01.ear

SCALE: 1" = 5' Horiz.
1" = 5' Vert.

All Dimensions are US Survey Feet

RAMPG1
CROSS SECTIONS
SHEET 45 OF XXX

DESIGN STUDY ONLY

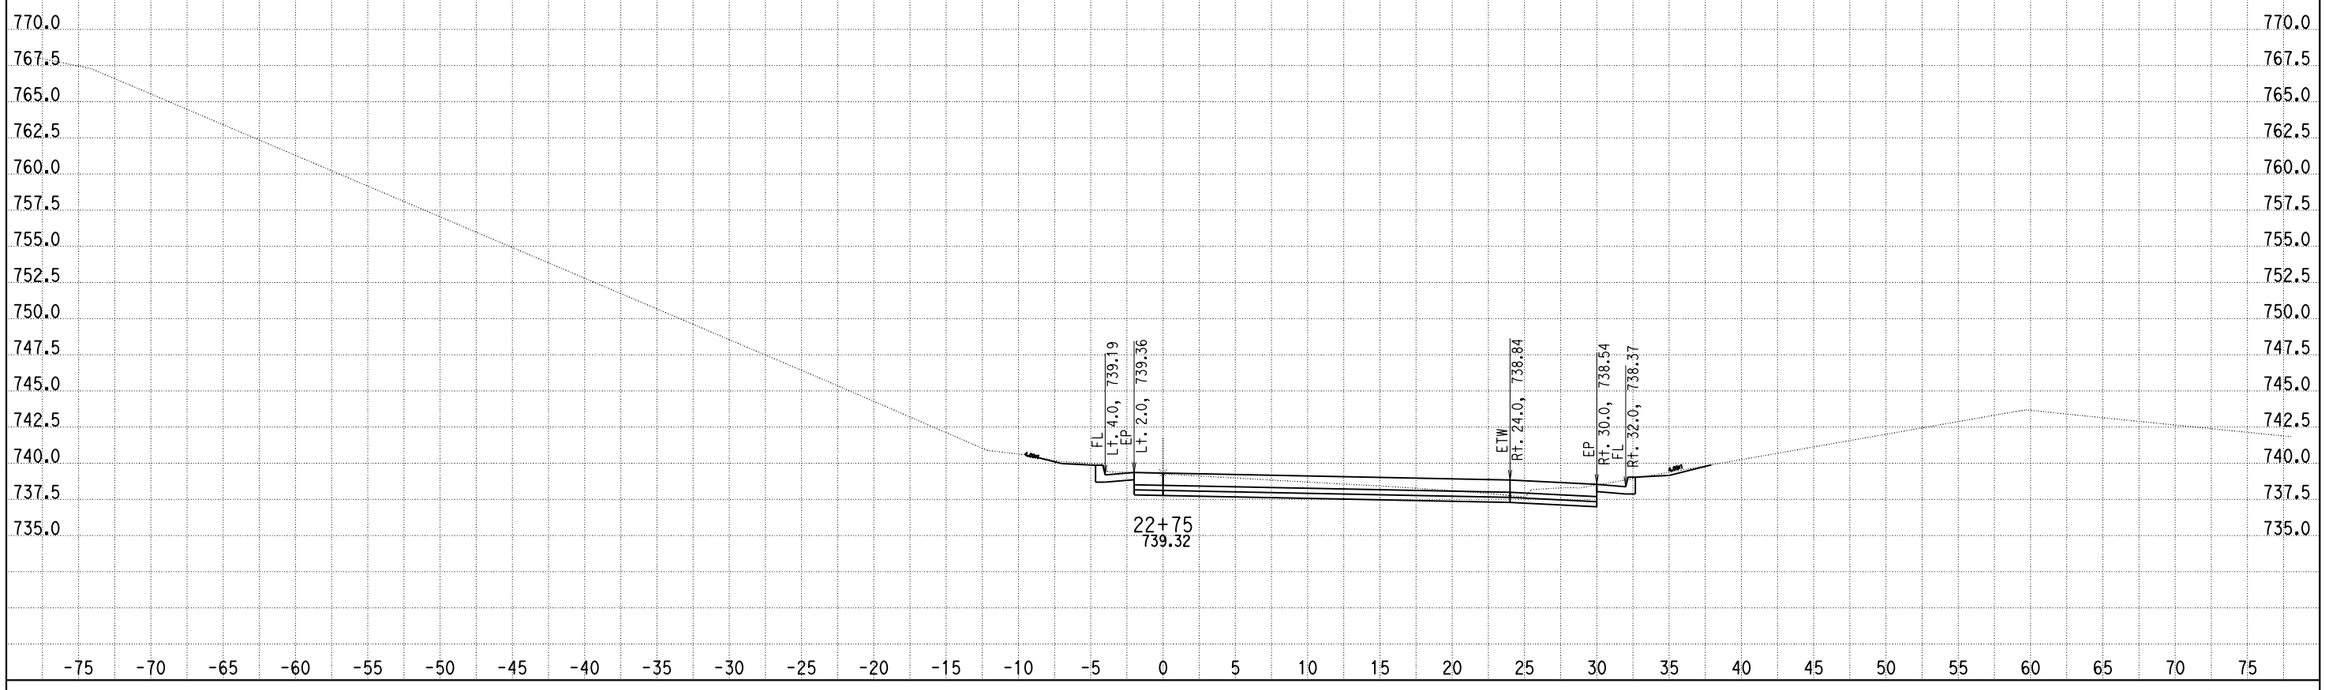

CREATED BY: G NAVARRO
DATE: 9/4/2013
KC Project: 0818E File: D:\1193U1_ALAO\0818E\001_Guillermo_NewD\RAMP_G1\rampg1_dsign01.ear

SCALE: 1" = 5' Horiz.
1" = 5' Vert.

All Dimensions are US Survey Feet

RAMPG1
CROSS SECTIONS
SHEET 46 OF XXX

DESIGN STUDY ONLY

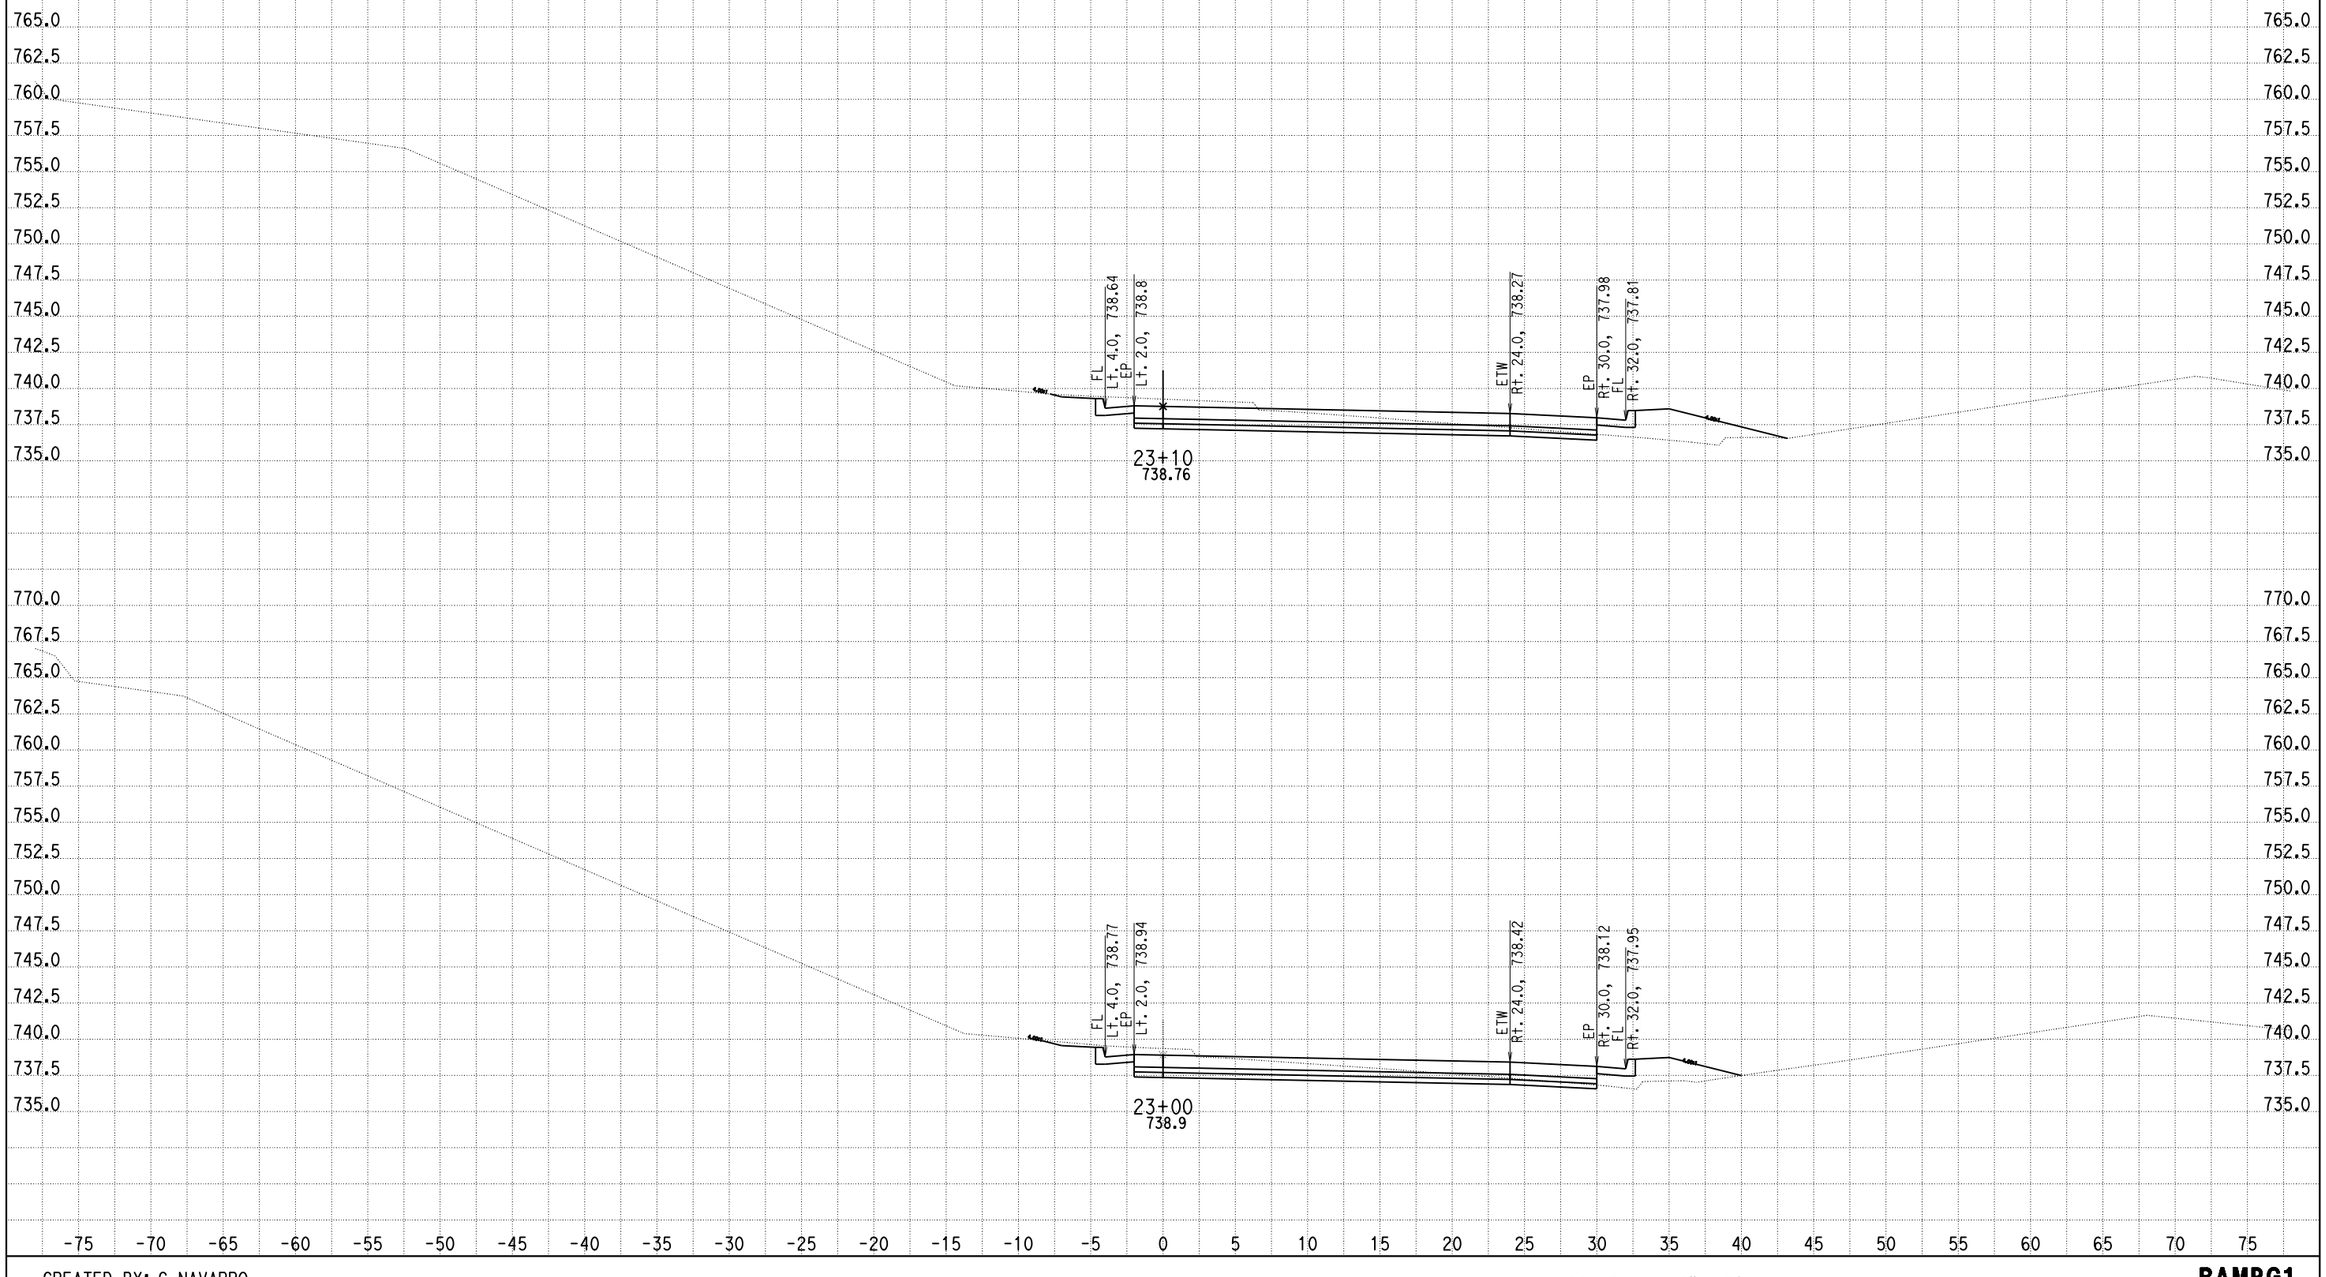

CREATED BY: G NAVARRO
DATE: 9/4/2013
KC Project: 0818E File: D:\1193U1_ALAO\0818E\001_Guillermo_NewD\RAMP_G1\rampg1_dsign01.ear

SCALE: 1" = 5' Horiz.
1" = 5' Vert.

All Dimensions are US Survey Feet

RAMPG1
CROSS SECTIONS
SHEET 47 OF XXX

DESIGN STUDY ONLY

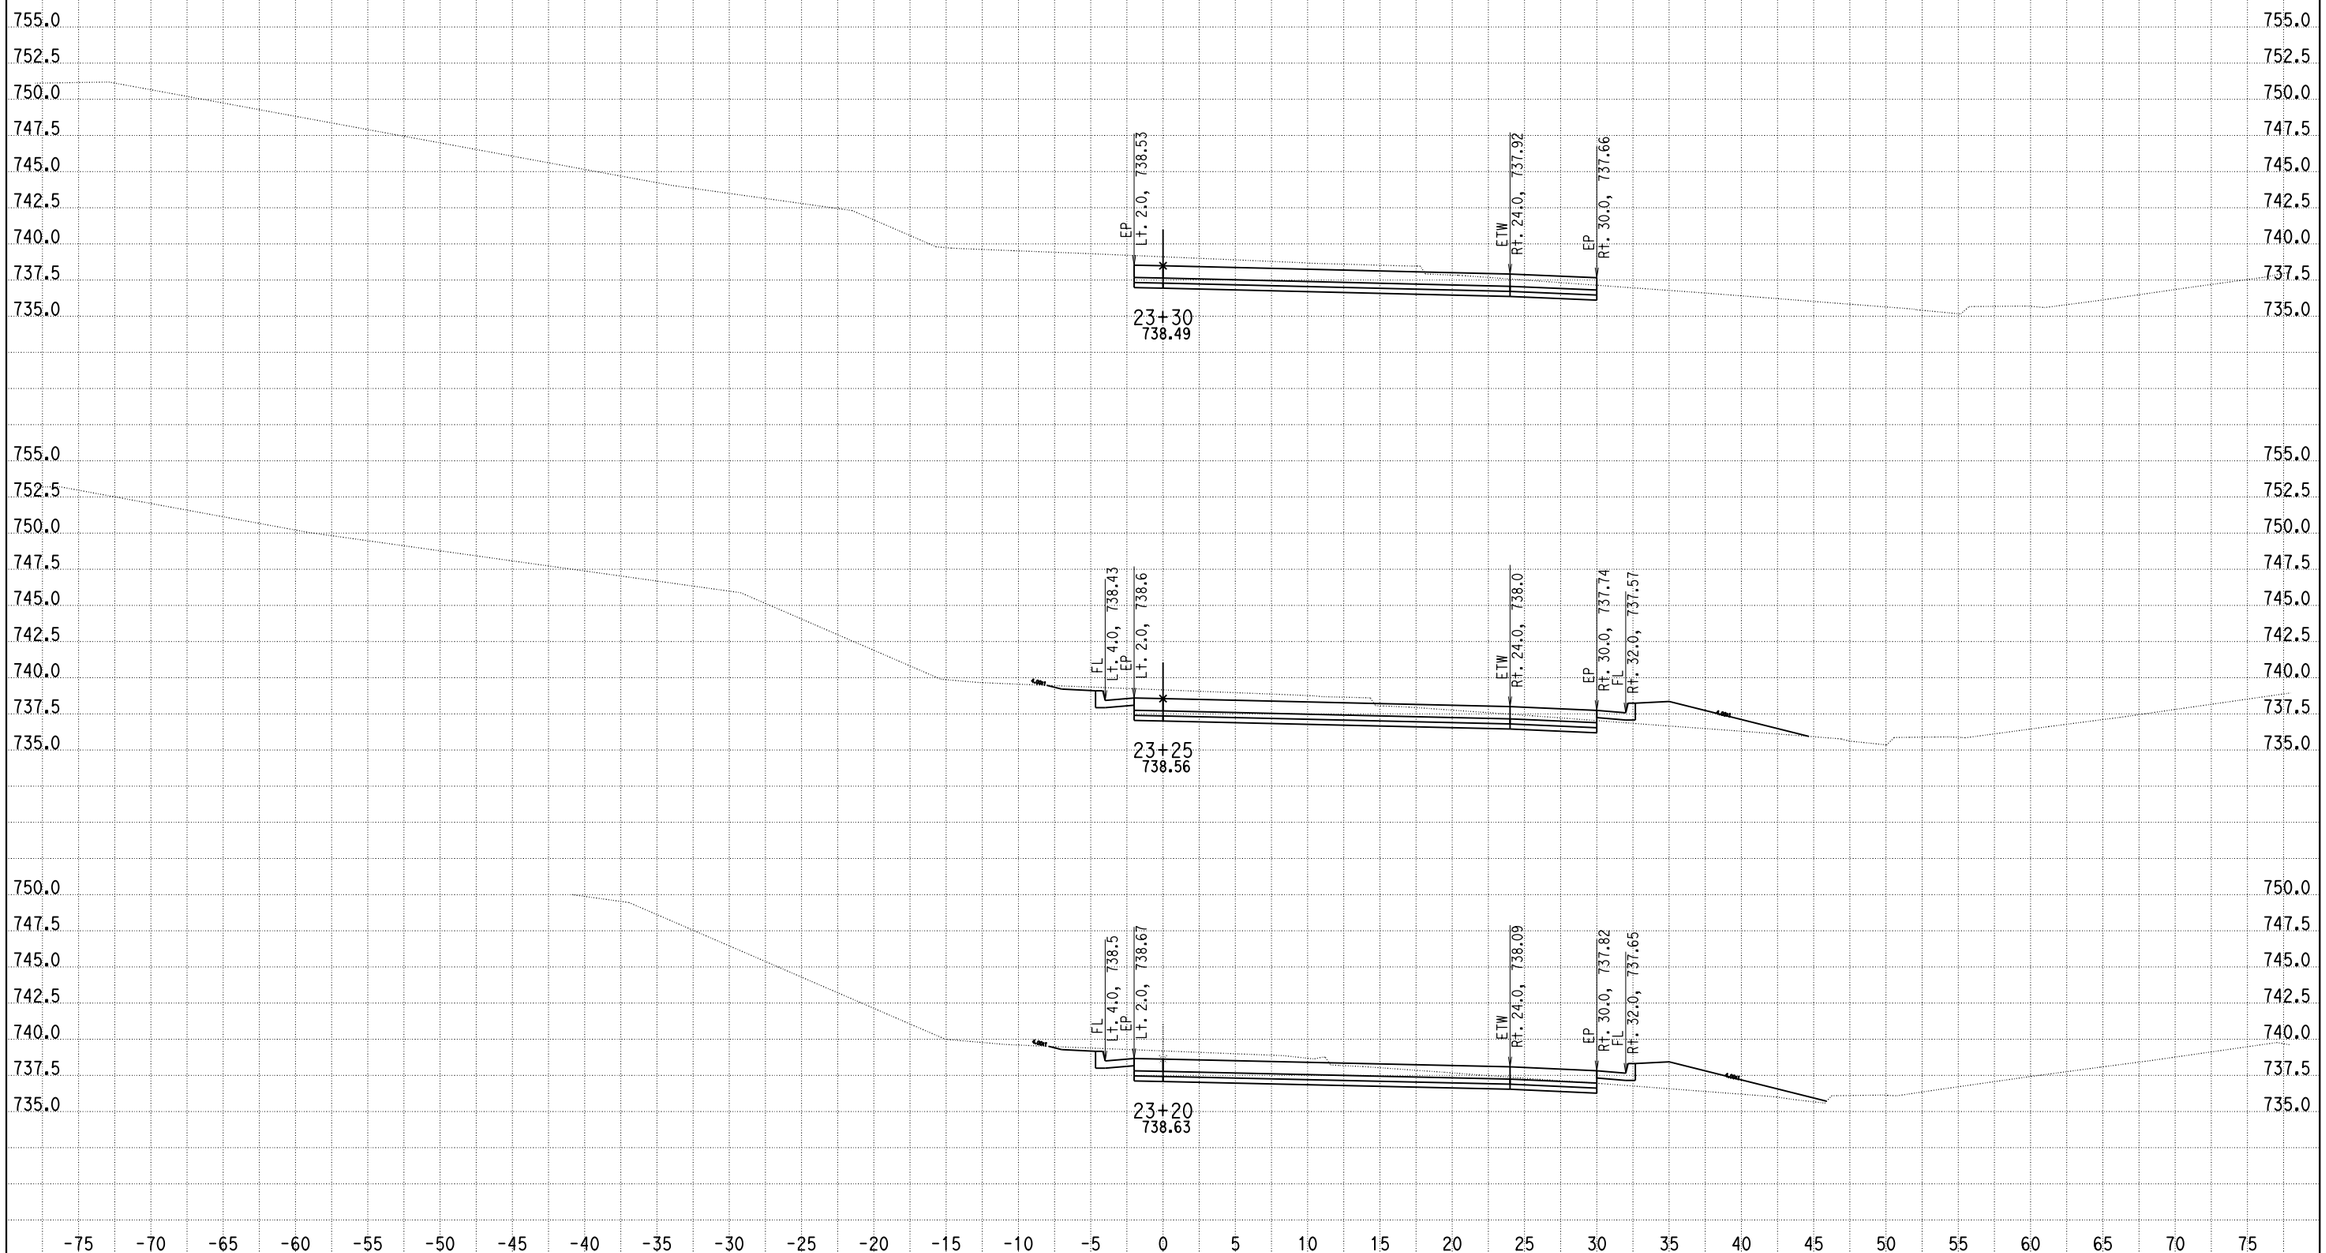

CREATED BY: G NAVARRO
DATE: 9/4/2013
KC Project: 0818E File: D:\1193U1_ALAO\0818E\001_Guillermo_NewD\RAMP_G1\rampg1_dsign01.ear

SCALE: 1" = 5' Horiz.
1" = 5' Vert.

All Dimensions are US Survey Feet

RAMPG1
CROSS SECTIONS
SHEET 48 OF XXX

DESIGN STUDY ONLY

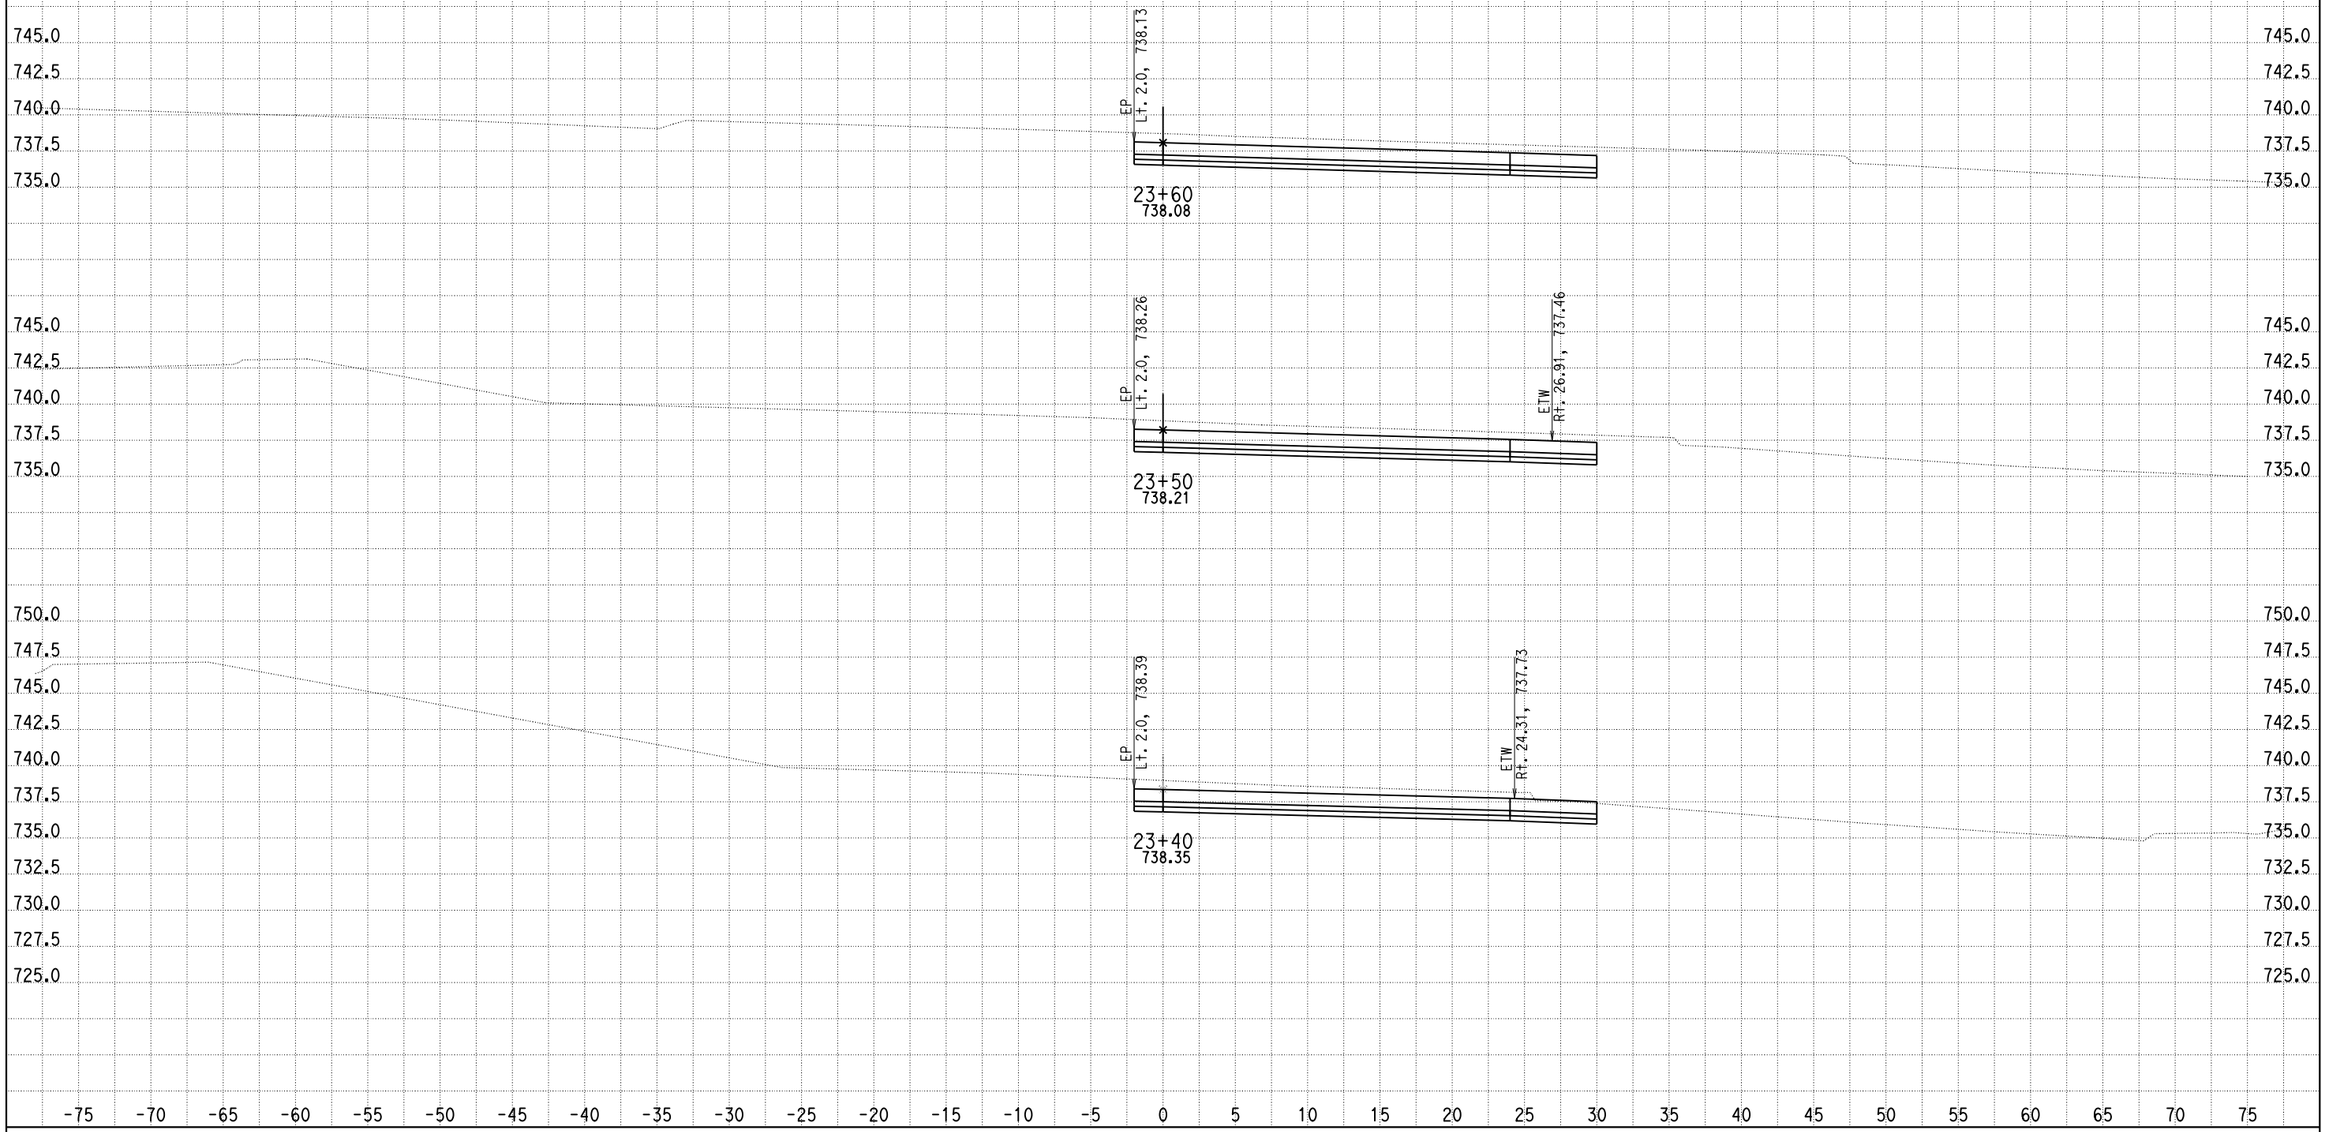

CREATED BY: G NAVARRO
DATE: 9/4/2013
KC Project: 0818E File: D:\1193U1_ALAO\0818E\001_Guillermo_NewD\RAMP_G1\rampg1_dsign01.ear

SCALE: 1" = 5' Horiz.
1" = 5' Vert.

All Dimensions are US Survey Feet

RAMPG1
CROSS SECTIONS
SHEET 49 OF XXX

DESIGN STUDY ONLY

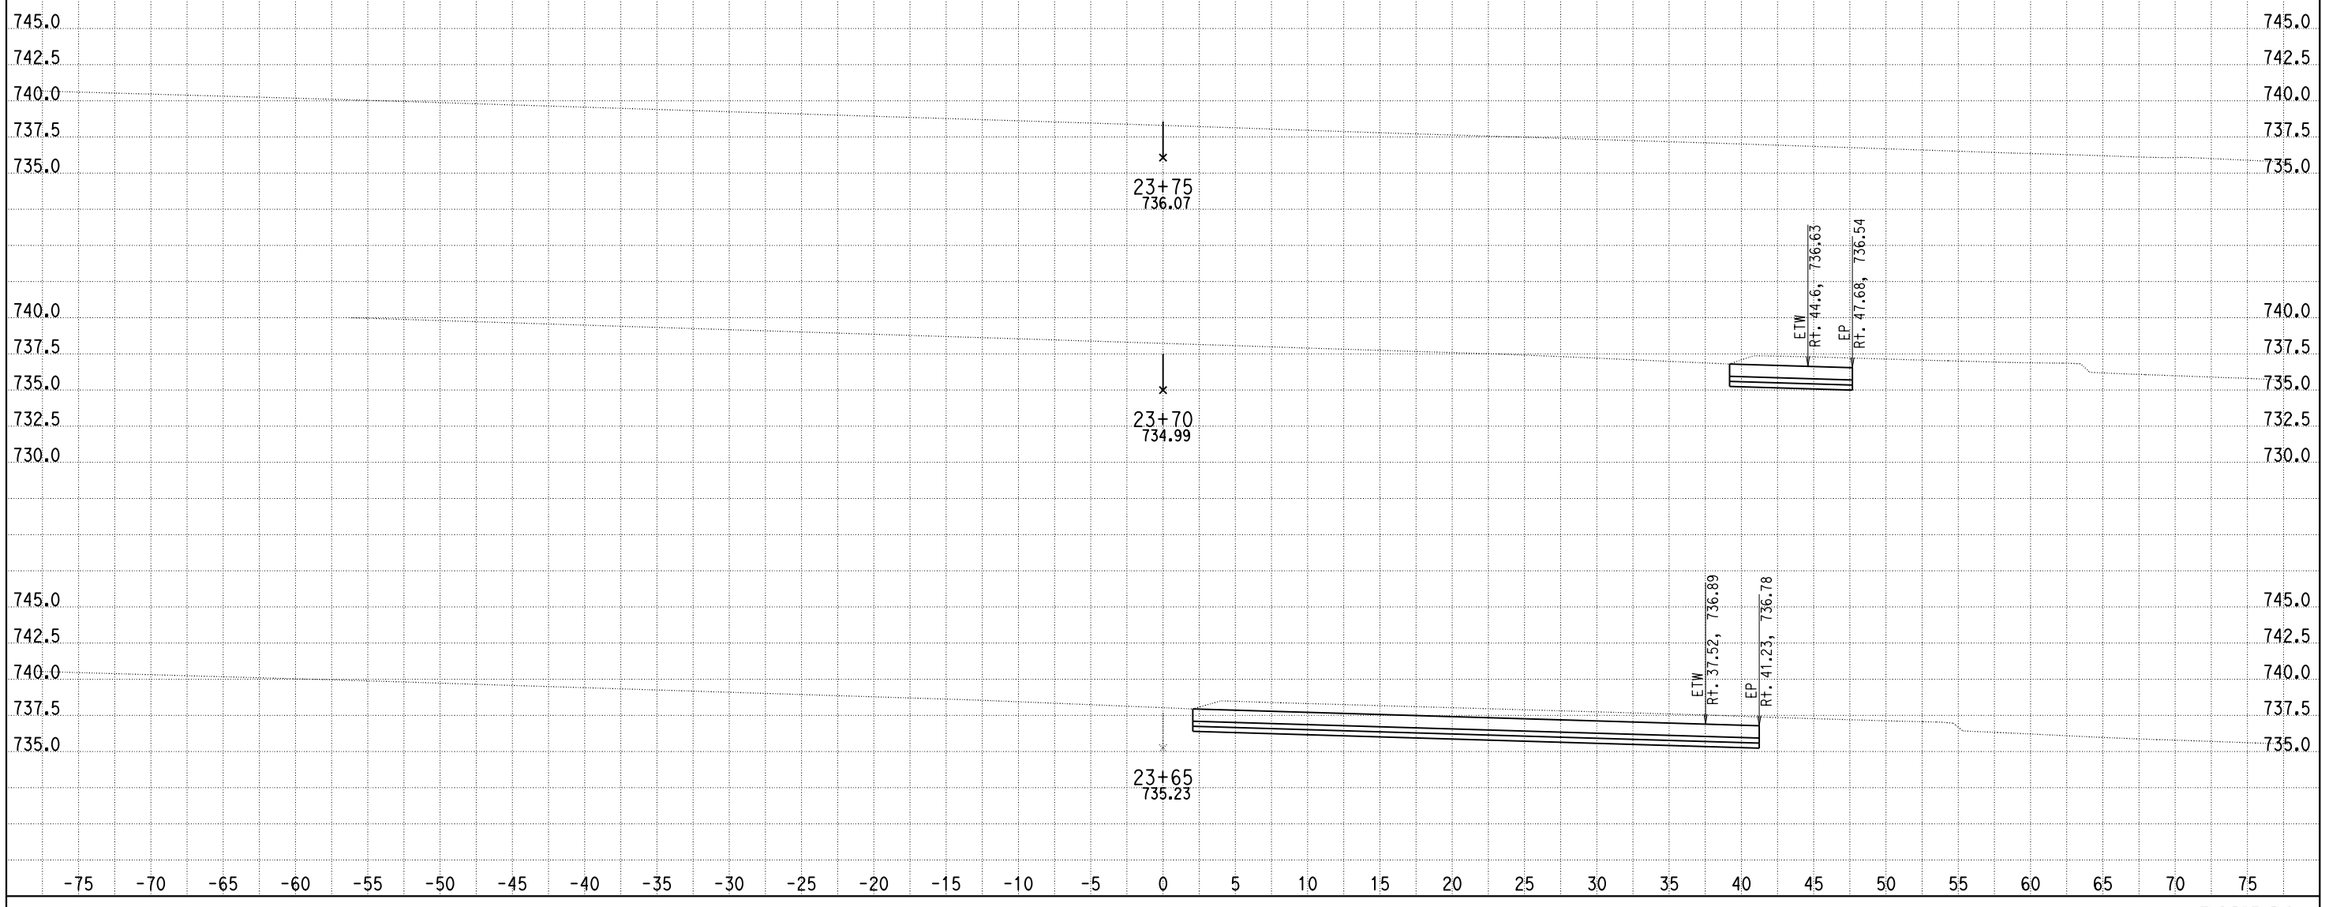

CREATED BY: G NAVARRO
DATE: 9/4/2013
KC Project: 0818E File: D:\1193U1_ALAO\0818E\001_Guillermo_NewD\RAMP_G1\rampg1_dsign01.ear

SCALE: 1" = 5' Horiz.
1" = 5' Vert.

All Dimensions are US Survey Feet

RAMPG1
CROSS SECTIONS
SHEET 50 OF XXX

RAMP G2

DESIGN STUDY ONLY

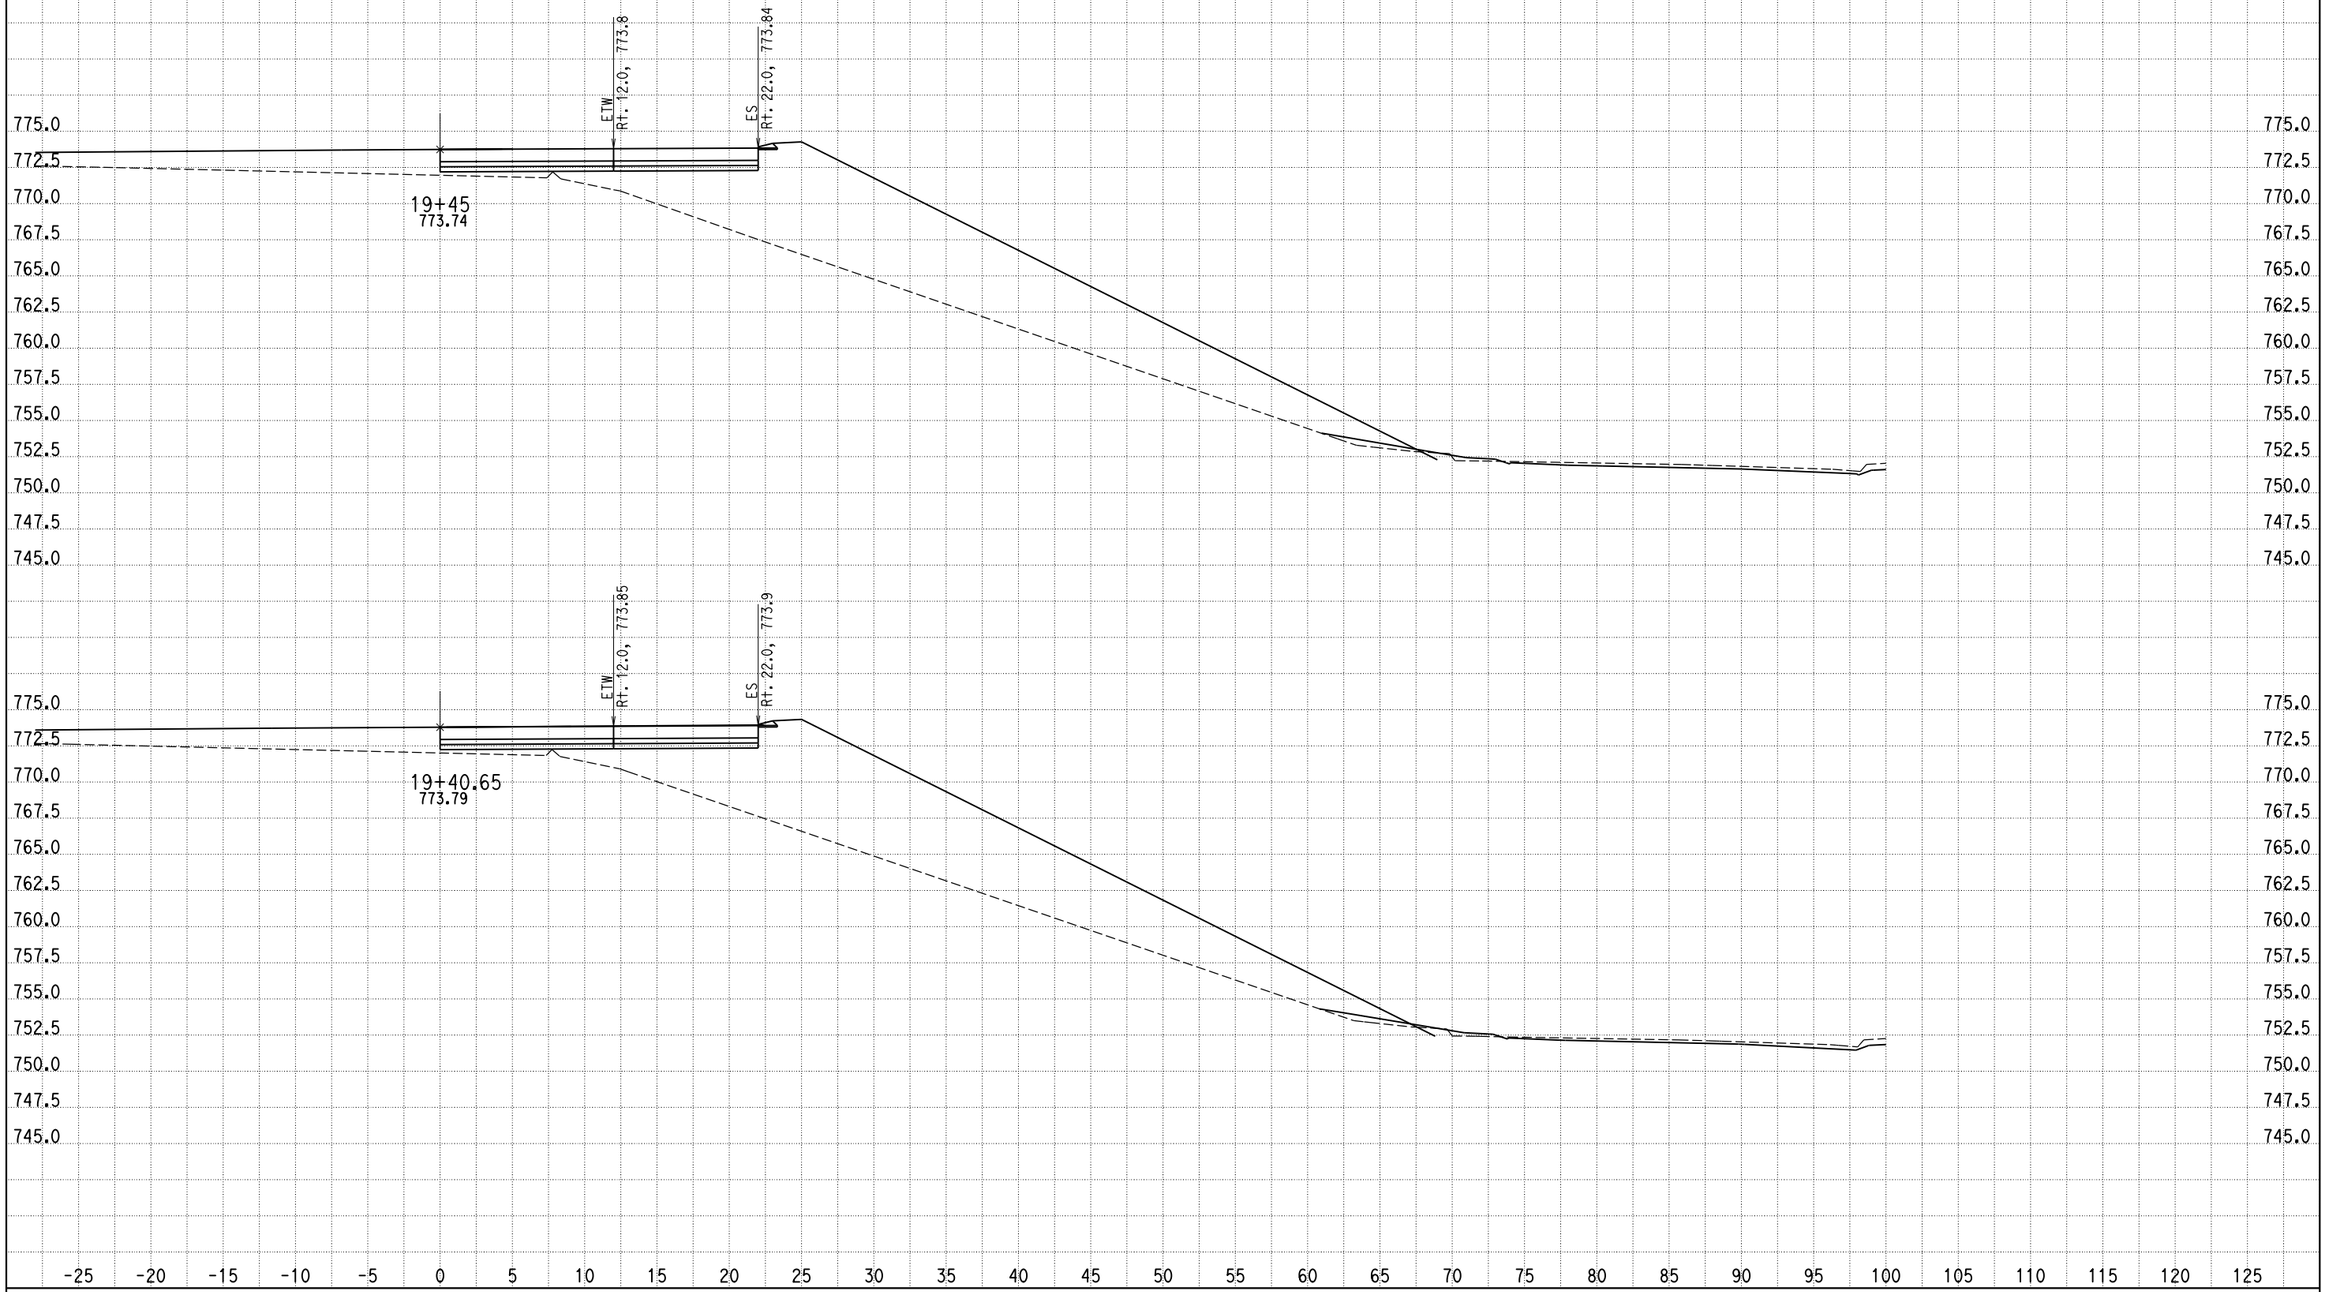

CREATED BY: G NAVARRO
DATE: 9/25/2013
KC Project: 0818E File: D:\1193U1_ALAO\0818E\001_Guillermo_NewD\RAMP_G2\rampg2_dsign.ear

SCALE: 1" = 5' Horiz.
1" = 5' Vert.

All Dimensions are US Survey Feet

RAMPG2
CROSS SECTIONS
SHEET 1 OF XXX

DESIGN STUDY ONLY

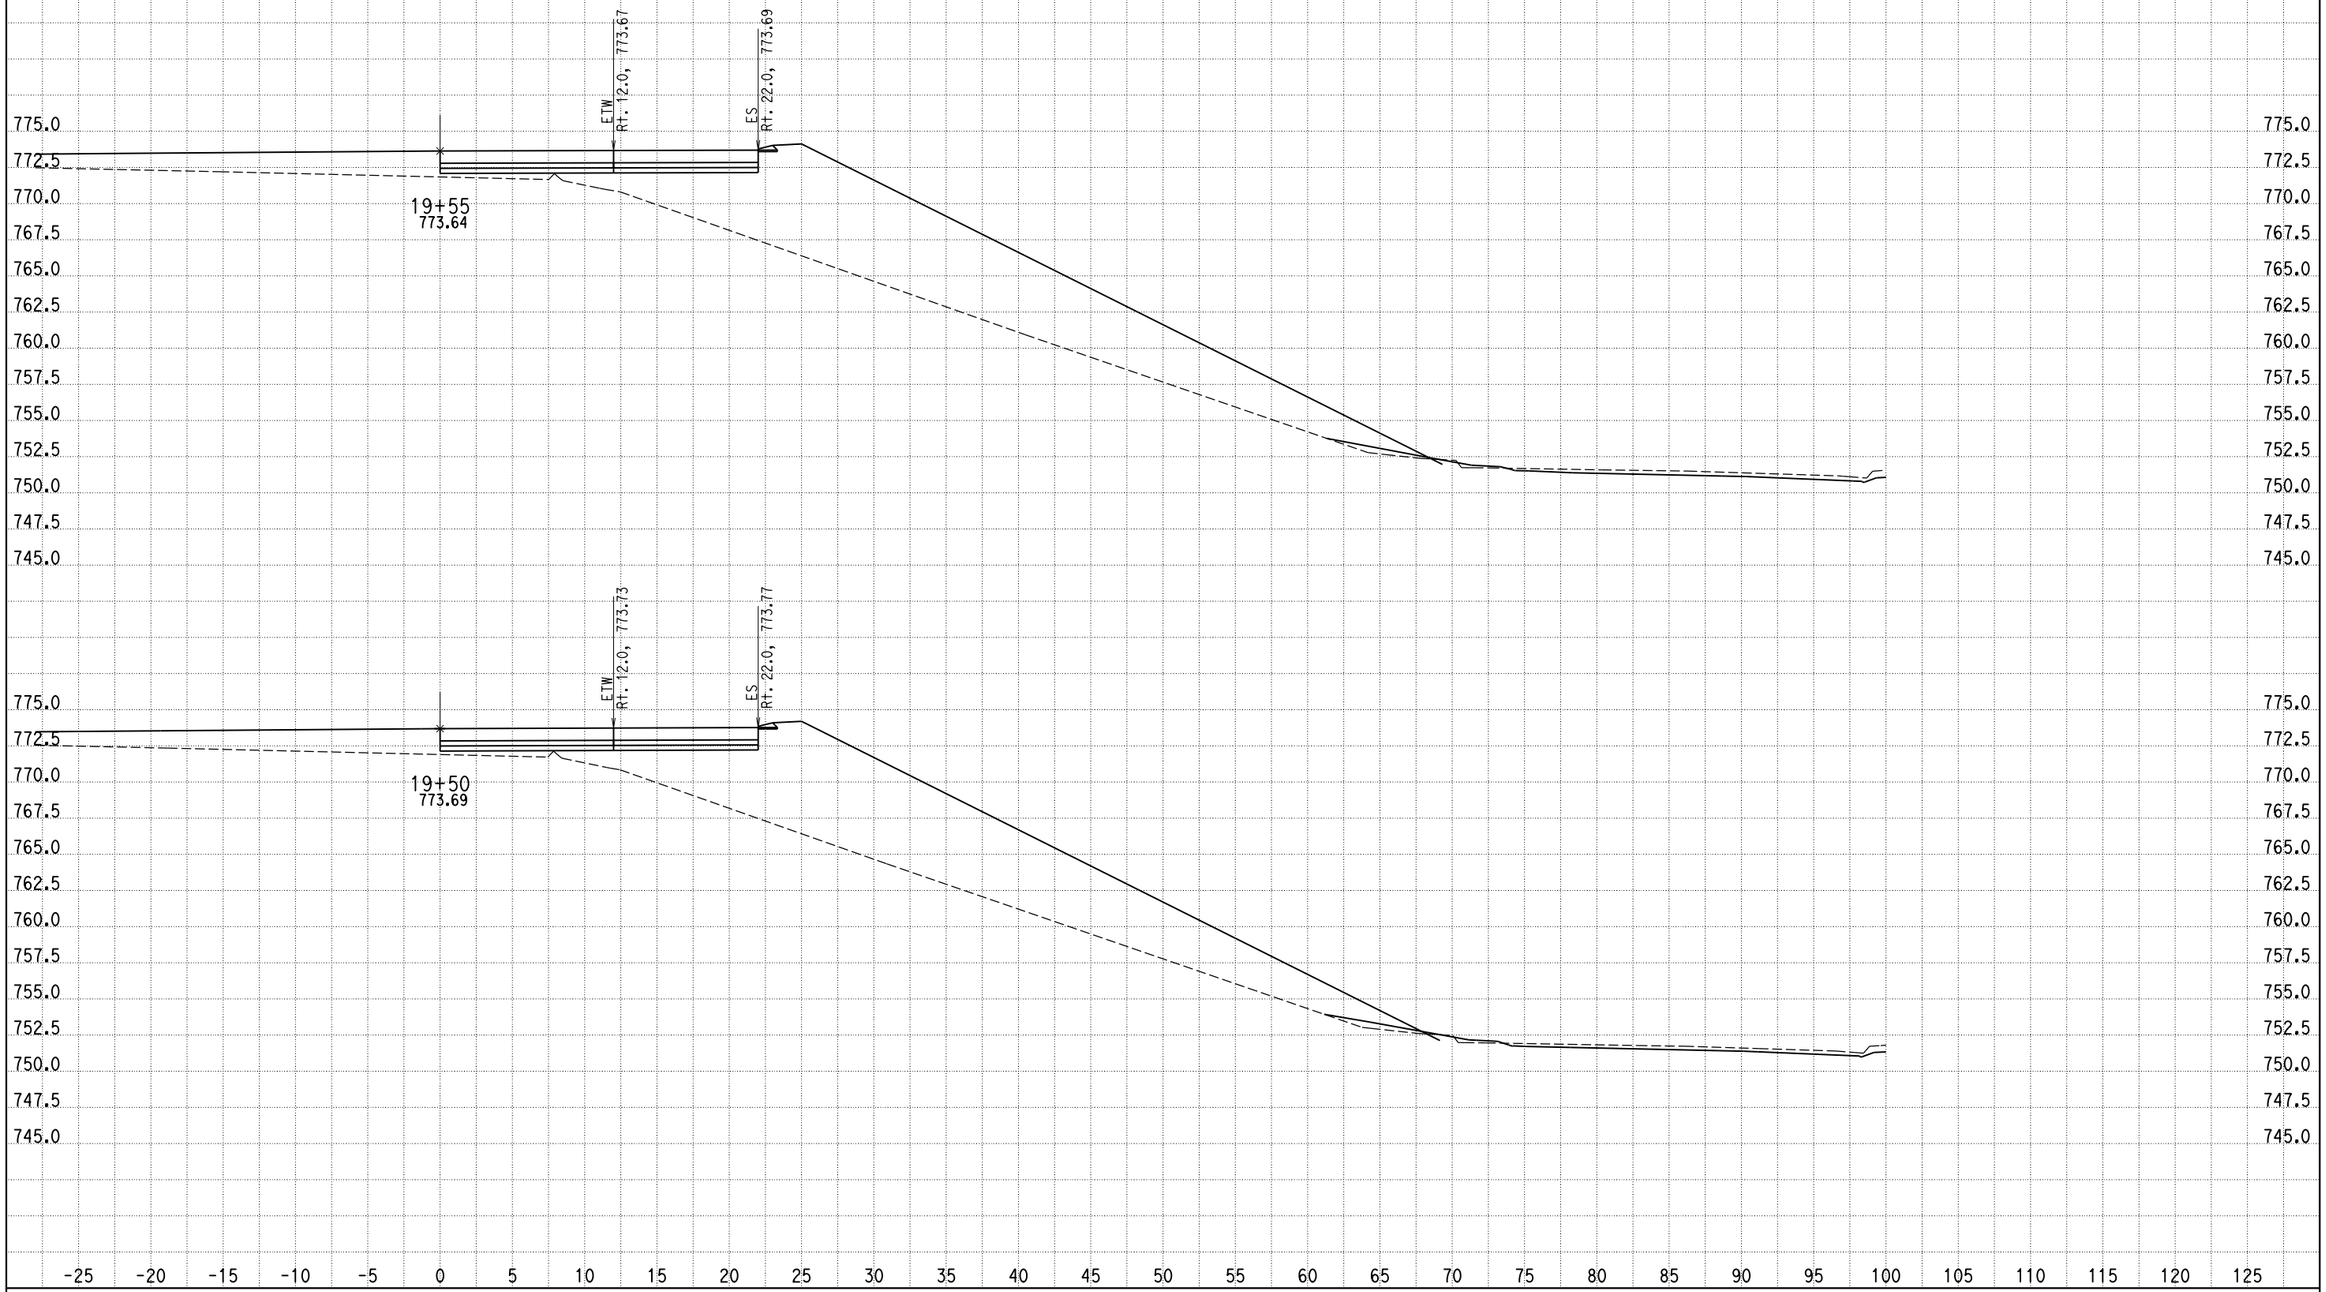

CREATED BY: G NAVARRO
DATE: 9/25/2013
KC Project: 0818E File: D:\1193U1_ALAO\0818E\001_Guillermo_NewD\RAMP_G2\rampg2_dsign.ear

SCALE: 1" = 5' Horiz.
1" = 5' Vert.

All Dimensions are US Survey Feet

RAMPG2
CROSS SECTIONS

SHEET 2 OF XXX

DESIGN STUDY ONLY

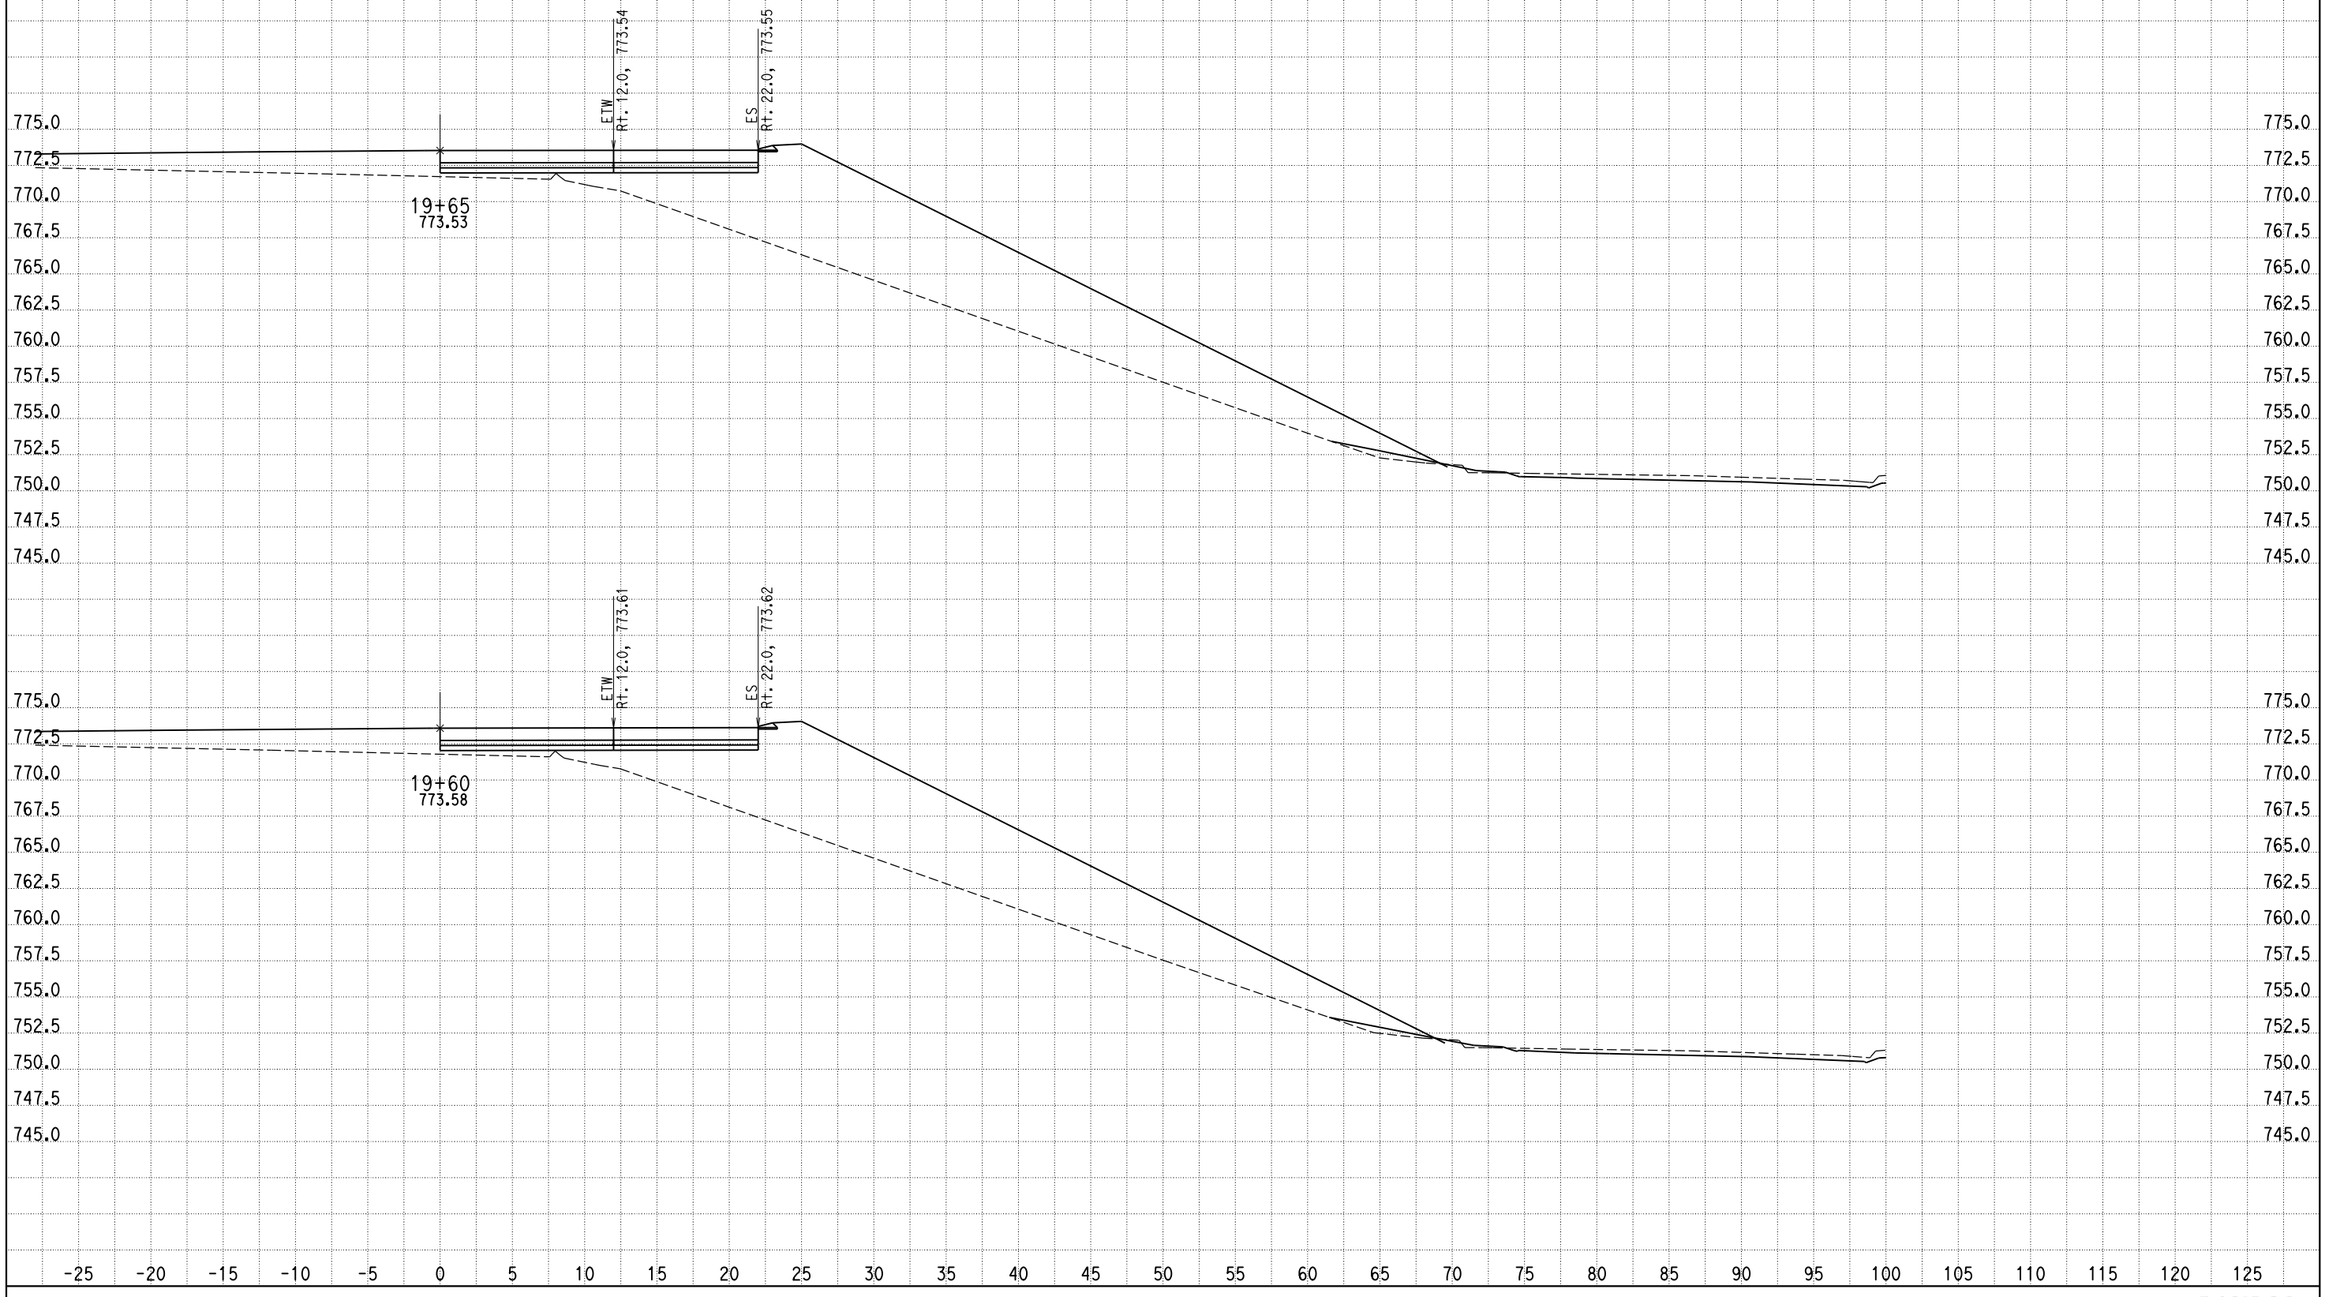

CREATED BY: G NAVARRO
DATE: 9/25/2013
KC Project: 0818E File: D:\1193U1_ALA0\0818E\001_Guillermo_NewD\RAMP_G2\rampg2_dsign.ear

SCALE: 1" = 5' Horiz.
1" = 5' Vert.

All Dimensions are US Survey Feet

RAMPG2
CROSS SECTIONS

SHEET 3 OF XXX

DESIGN STUDY ONLY

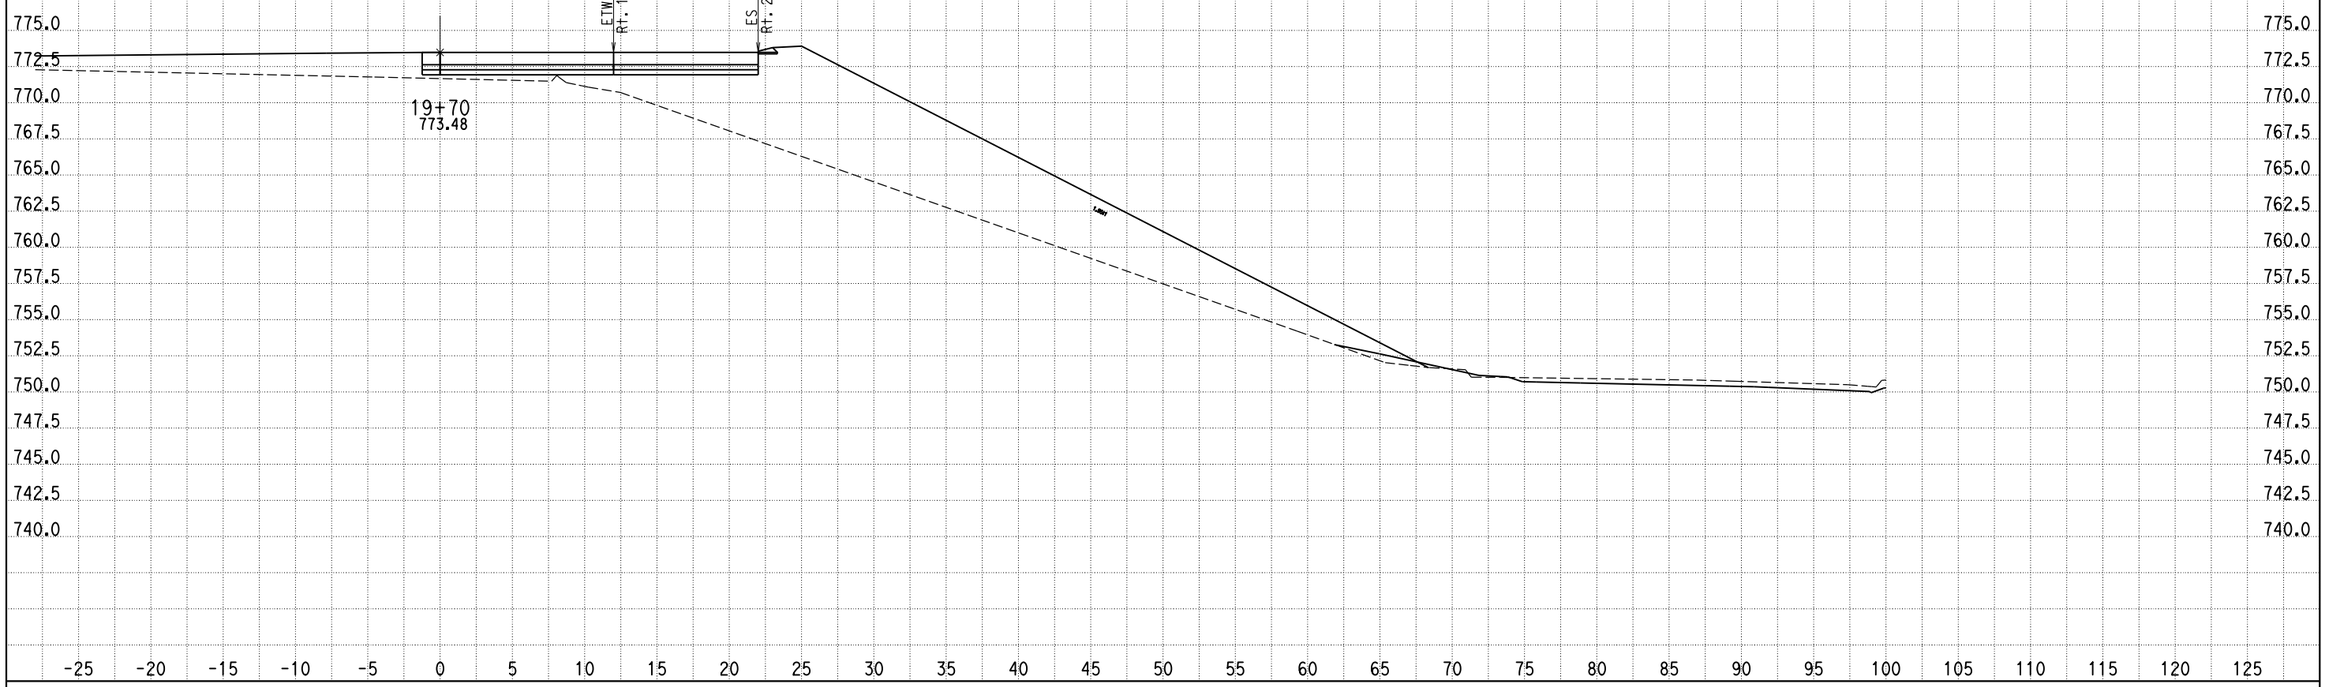

CREATED BY: G NAVARRO
DATE: 9/25/2013
KC Project: 0818E File: D:\1193U1_ALA0\0818E\001_Guillermo_NewD\RAMP_G2\rampg2_dsign.ear

SCALE: 1" = 5' Horiz.
1" = 5' Vert.

All Dimensions are US Survey Feet

RAMPG2
CROSS SECTIONS

DESIGN STUDY ONLY

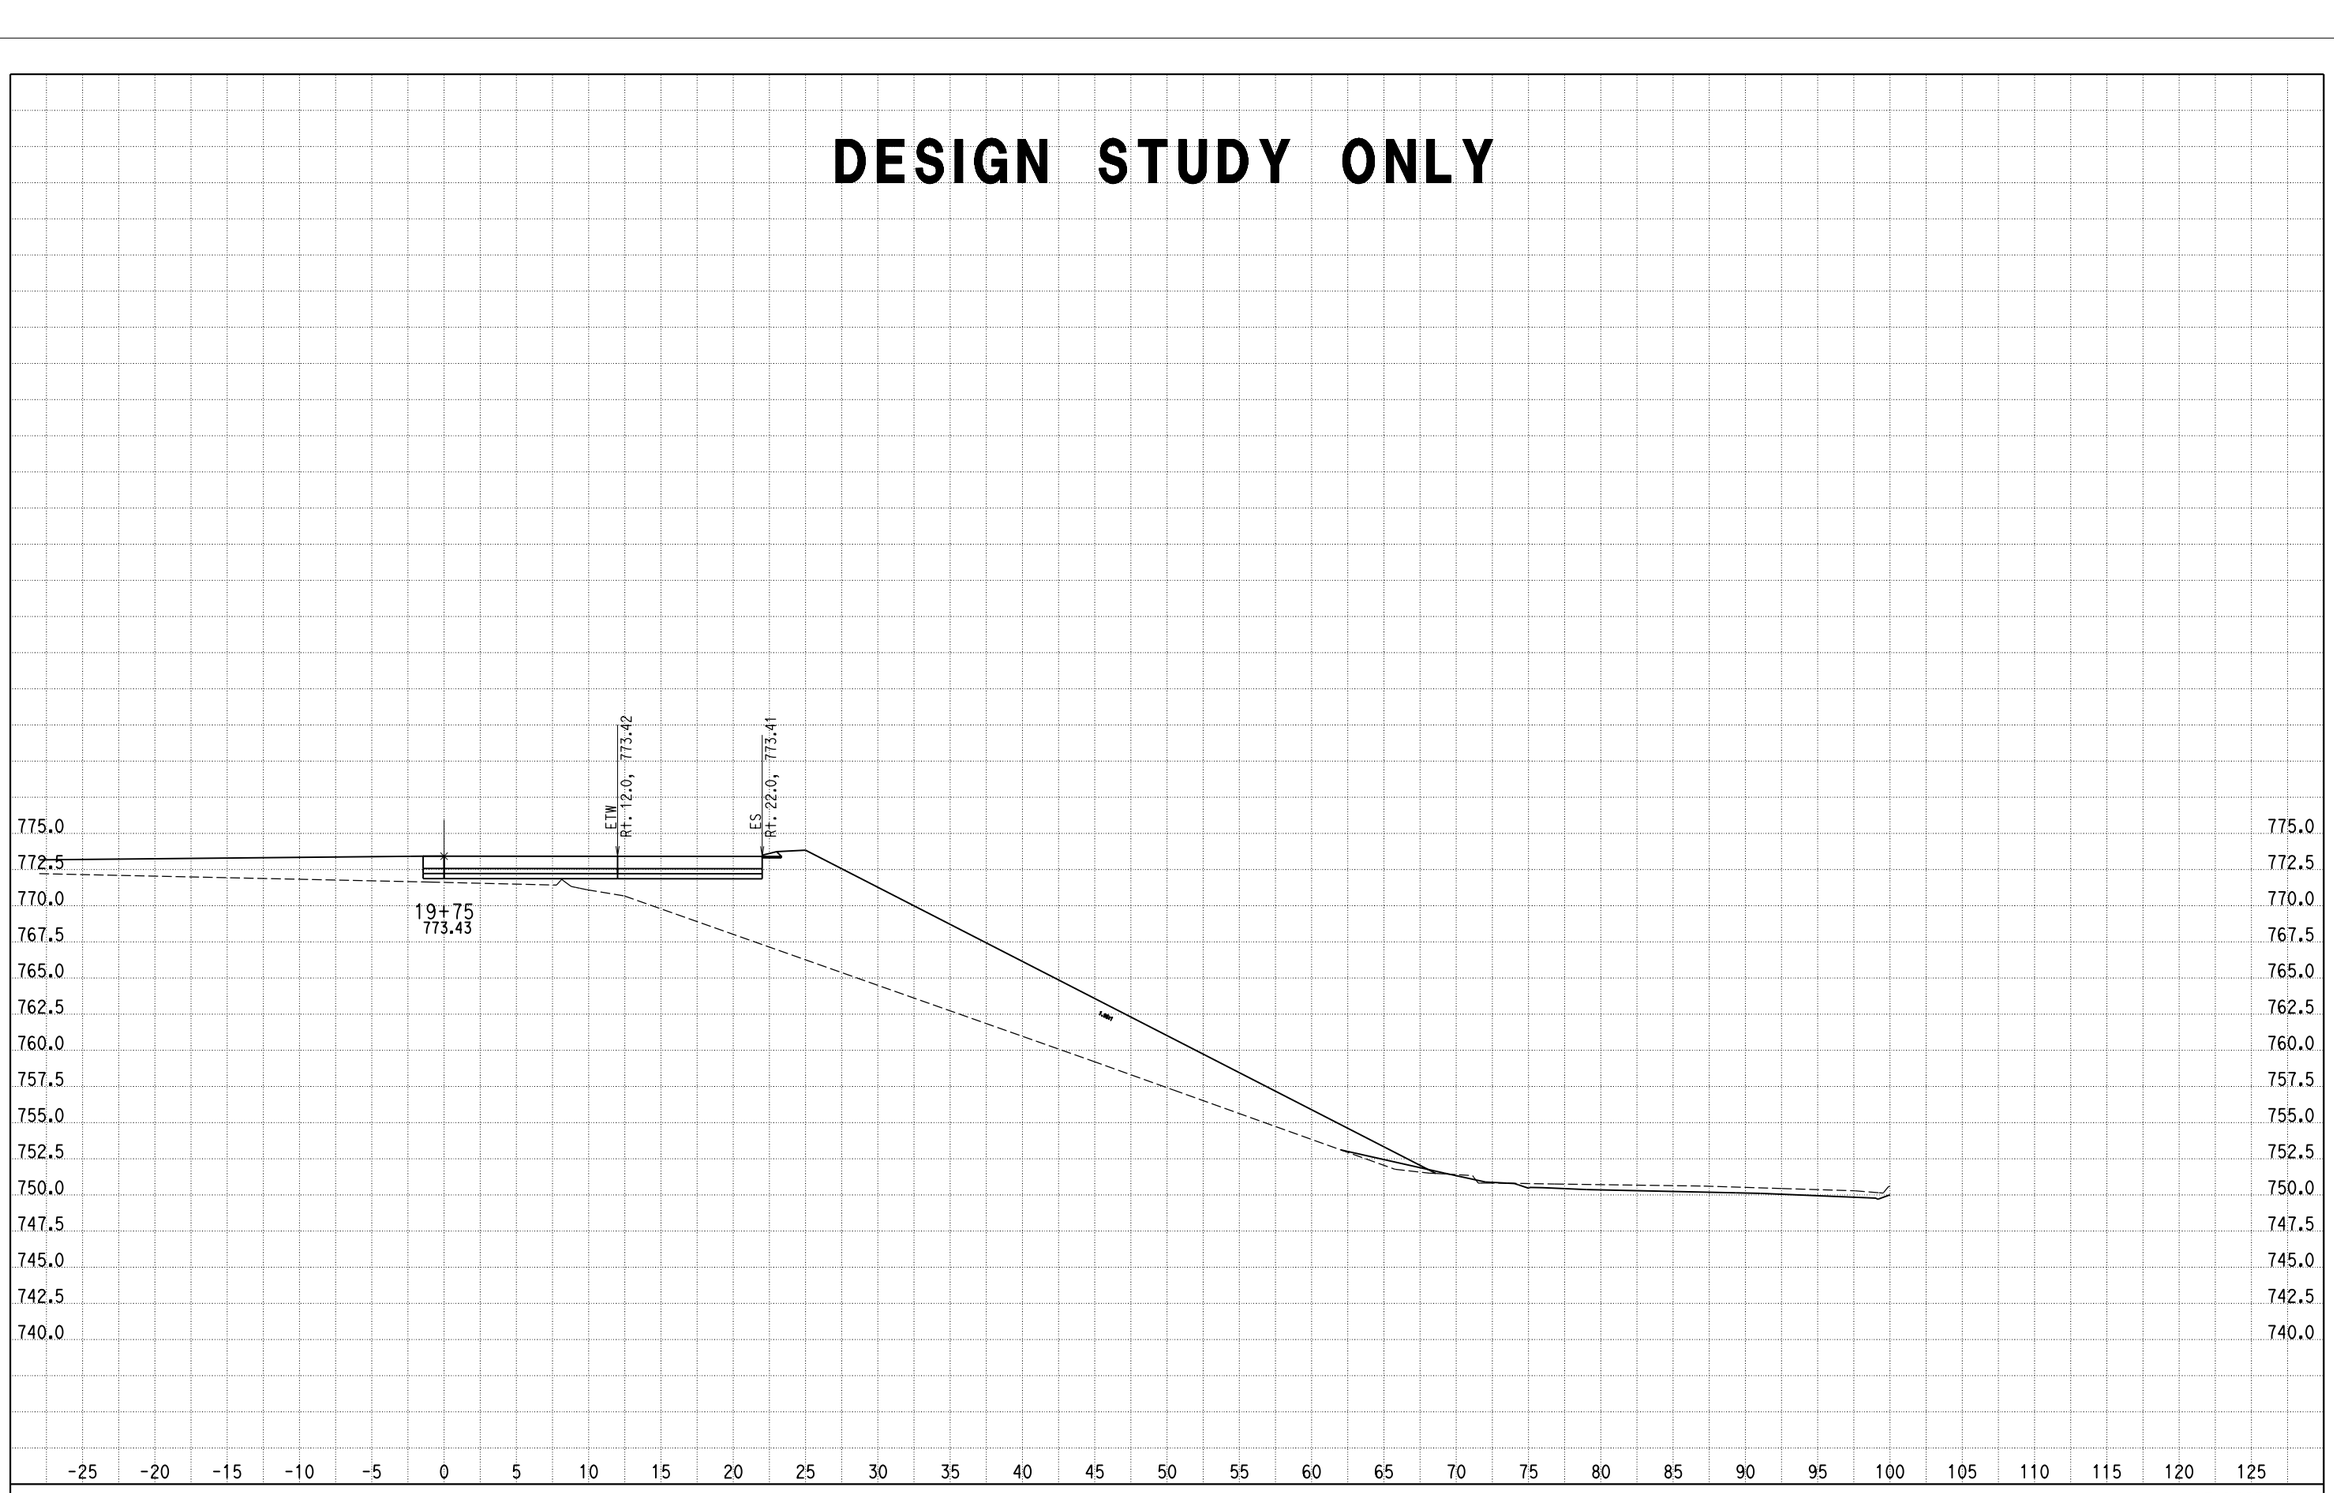

CREATED BY: G NAVARRO
DATE: 9/25/2013
KC Project: 0818E File: D:\1193U1_ALAO\0818E\001_Guillermo_NewD\RAMP_G2\rampg2_dsign.ear

SCALE: 1" = 5' Horiz.
1" = 5' Vert.

All Dimensions are US Survey Feet

RAMPG2
CROSS SECTIONS

DESIGN STUDY ONLY

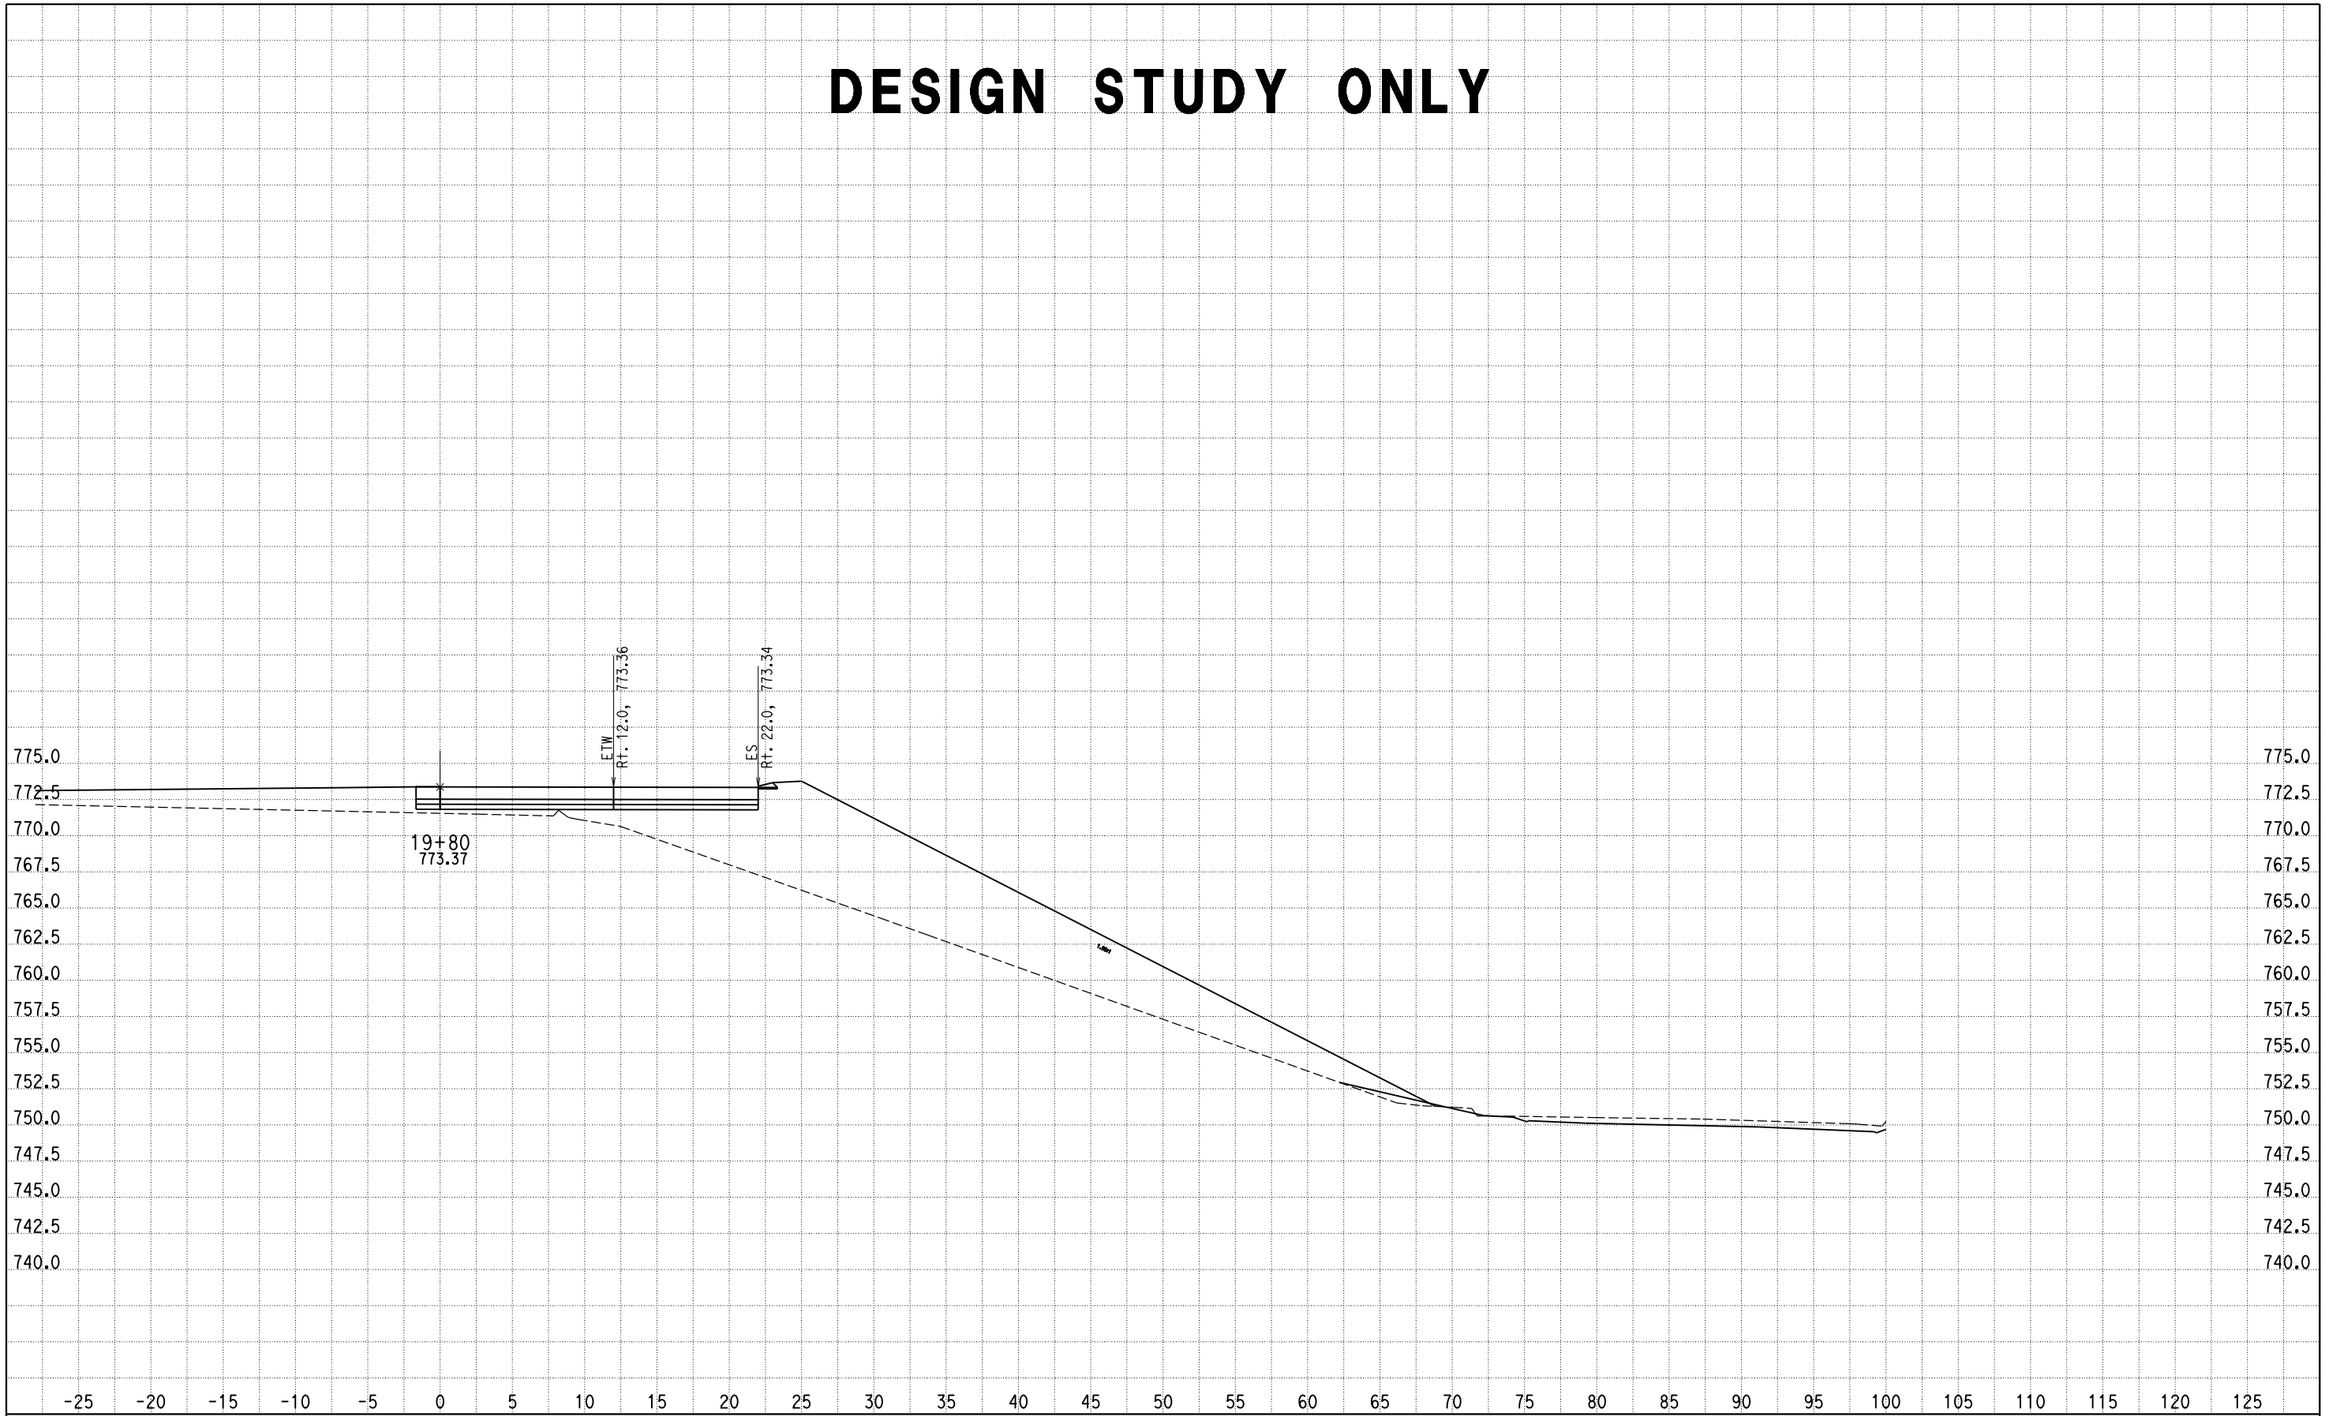

CREATED BY: G NAVARRO
DATE: 9/25/2013
KC Project: 0818E File: D:\1193U1_ALAO\0818E\001_Guillermo_NewD\RAMP_G2\rampg2_dsign.ear

SCALE: 1" = 5' Horiz.
1" = 5' Vert.

All Dimensions are US Survey Feet

RAMPG2
CROSS SECTIONS
SHEET 6 OF XXX

DESIGN STUDY ONLY

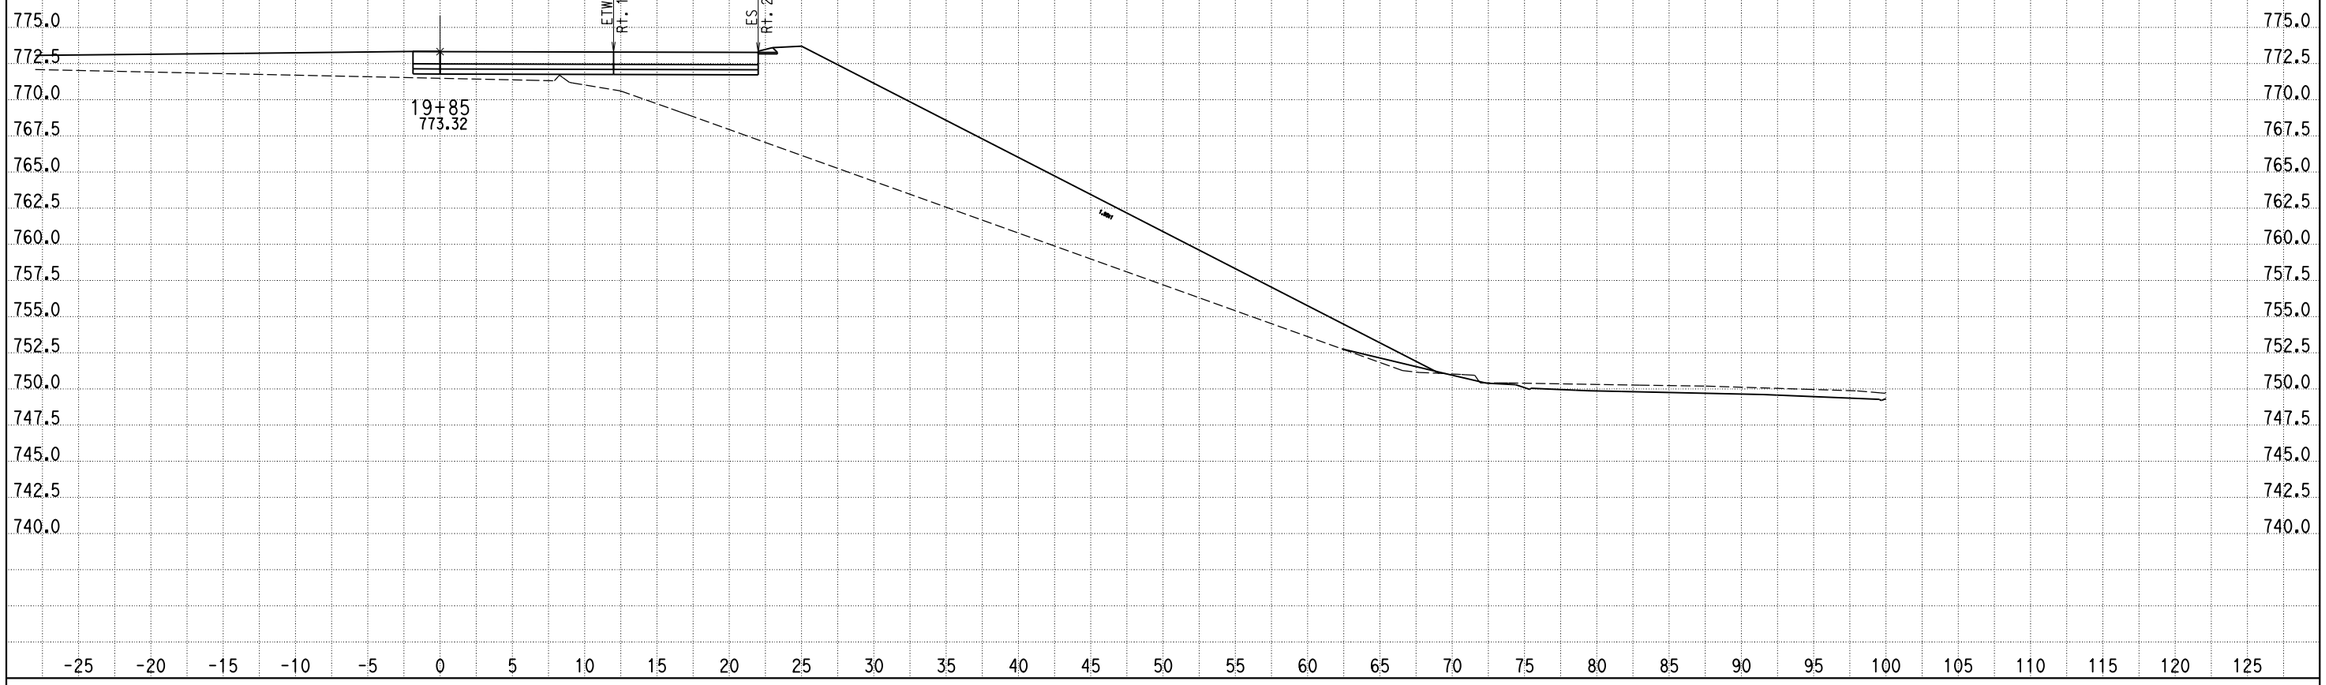

CREATED BY: G NAVARRO
DATE: 9/25/2013
KC Project: 0818E File: D:\1193U1_ALAO\0818E\001_Guillermo_NewD\RAMP_G2\rampg2_dsign.ear

SCALE: 1" = 5' Horiz.
1" = 5' Vert.

All Dimensions are US Survey Feet

RAMPG2
CROSS SECTIONS

SHEET 7 OF XXX

DESIGN STUDY ONLY

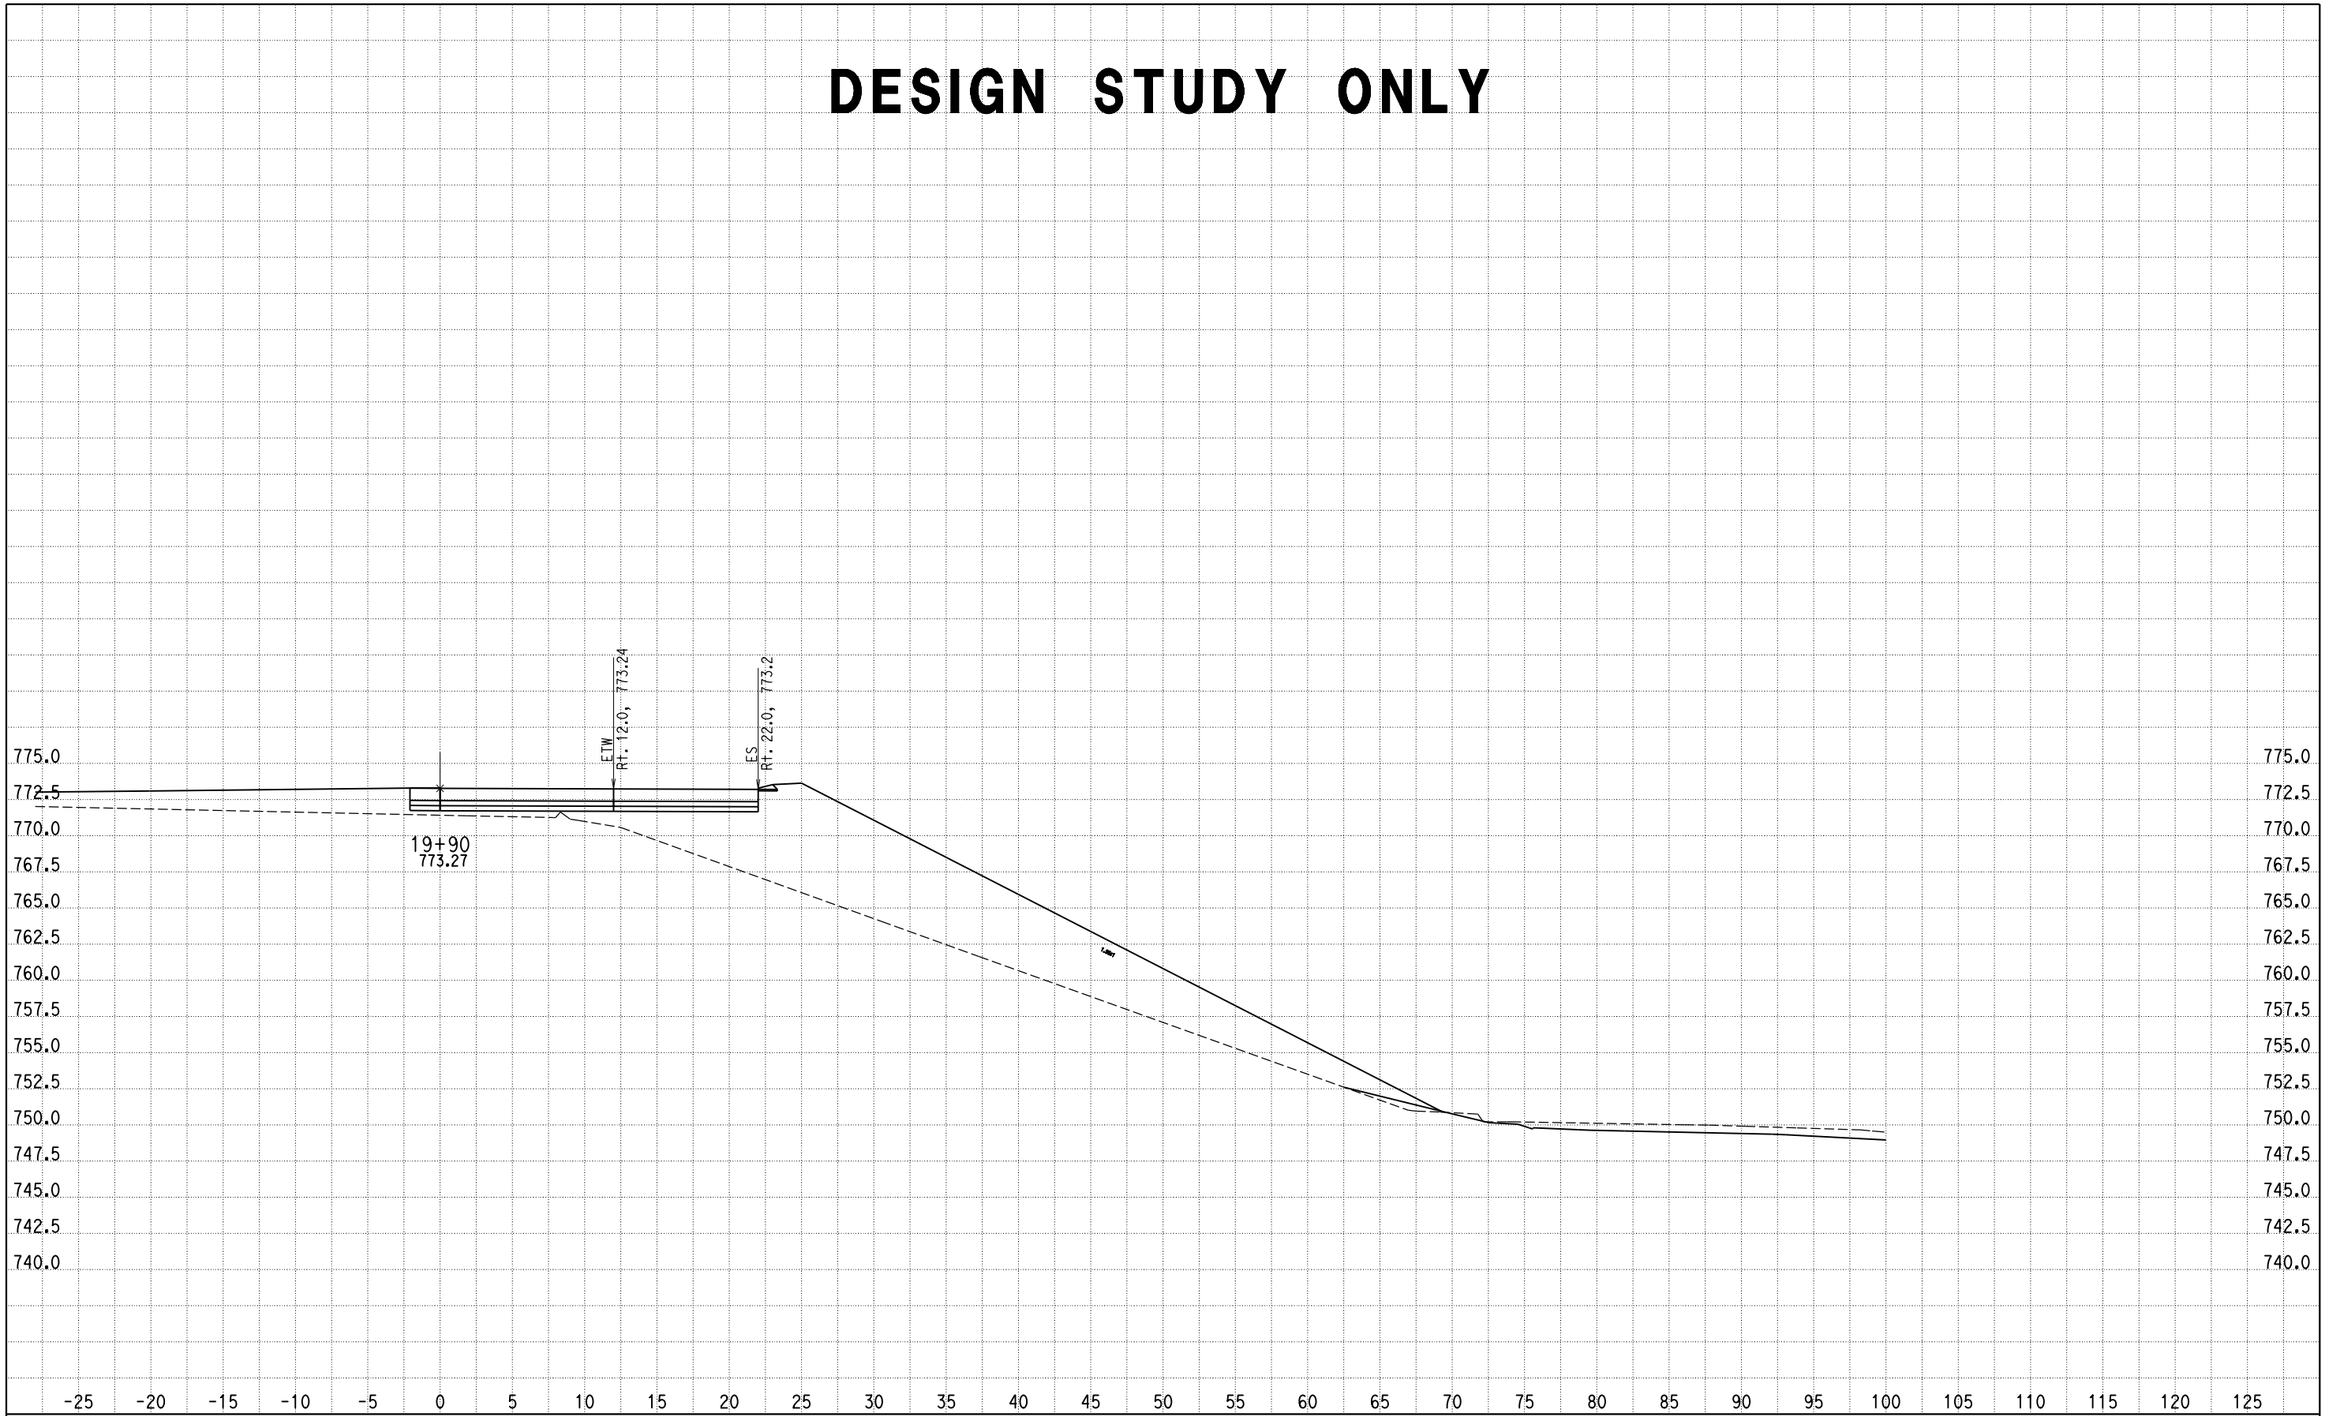

CREATED BY: G NAVARRO
DATE: 9/25/2013
KC Project: 0818E File: D:\1193U1_ALA0\0818E\001_Guillermo_NewD\RAMP_G2\rampg2_dsign.ear

SCALE: 1" = 5' Horiz.
1" = 5' Vert.

All Dimensions are US Survey Feet

RAMPG2
CROSS SECTIONS

DESIGN STUDY ONLY

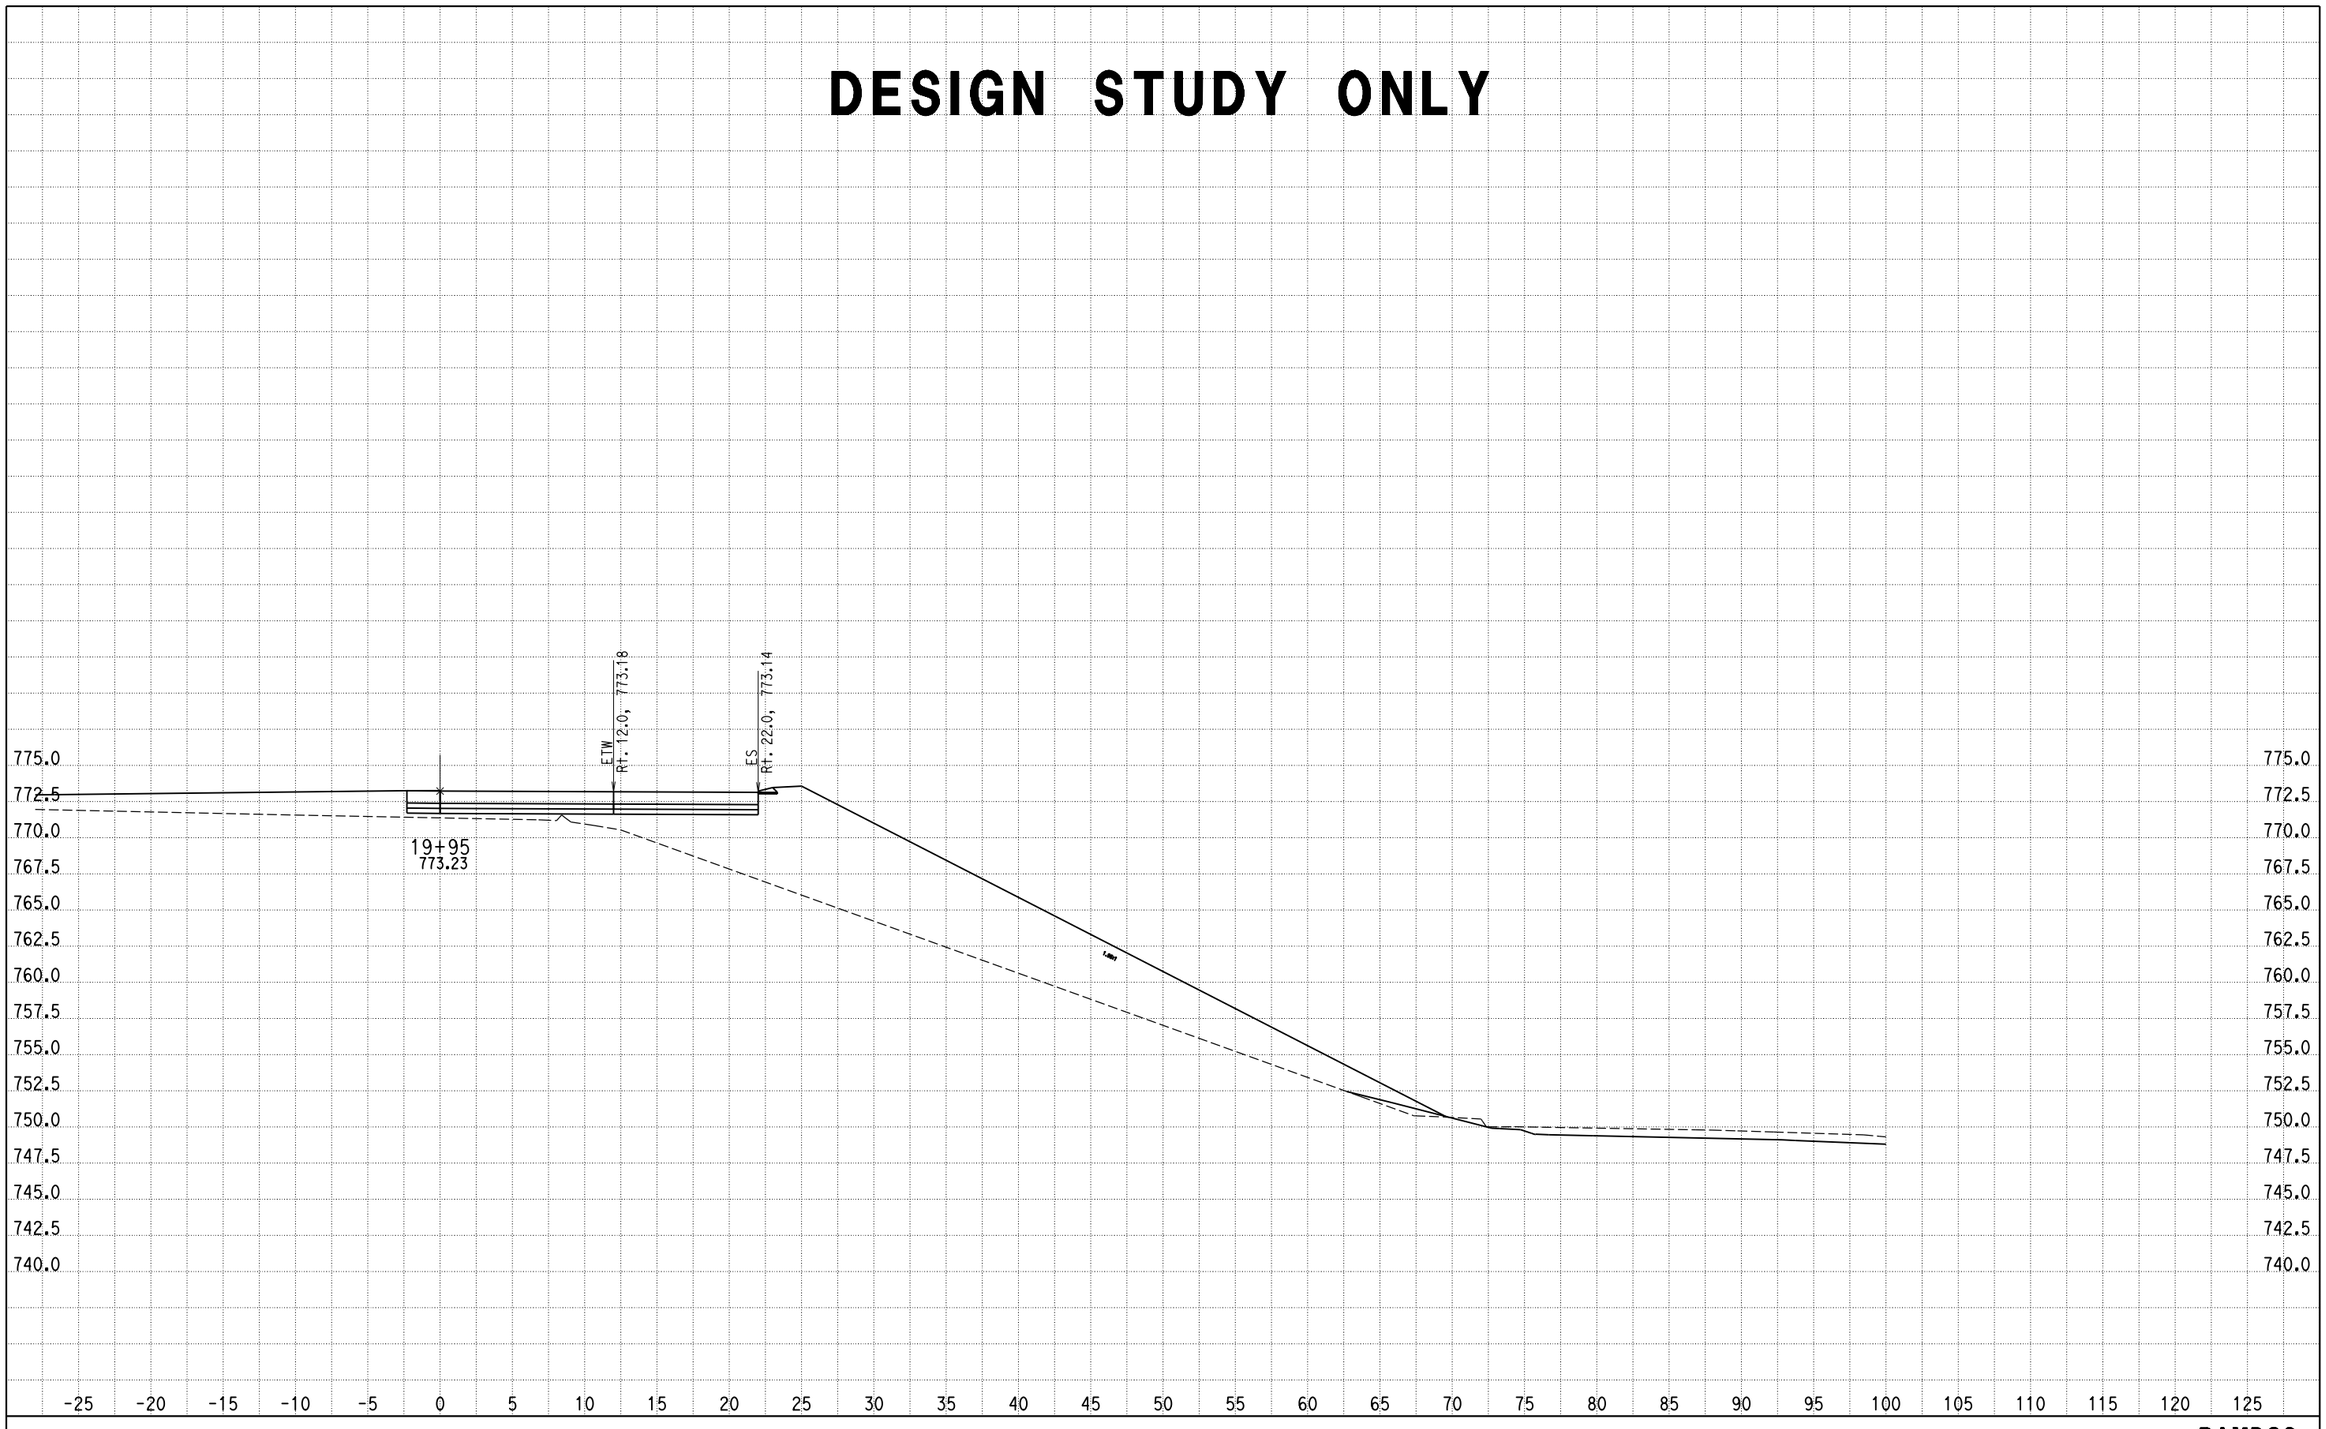

CREATED BY: G NAVARRO
DATE: 9/25/2013
KC Project: 0818E File: D:\1193U1_ALAO\0818E\001_Guillermo_NewD\RAMP_G2\rampg2_dsign.ear

SCALE: 1" = 5' Horiz.
1" = 5' Vert.

All Dimensions are US Survey Feet

RAMPG2
CROSS SECTIONS
SHEET 9 OF XXX

DESIGN STUDY ONLY

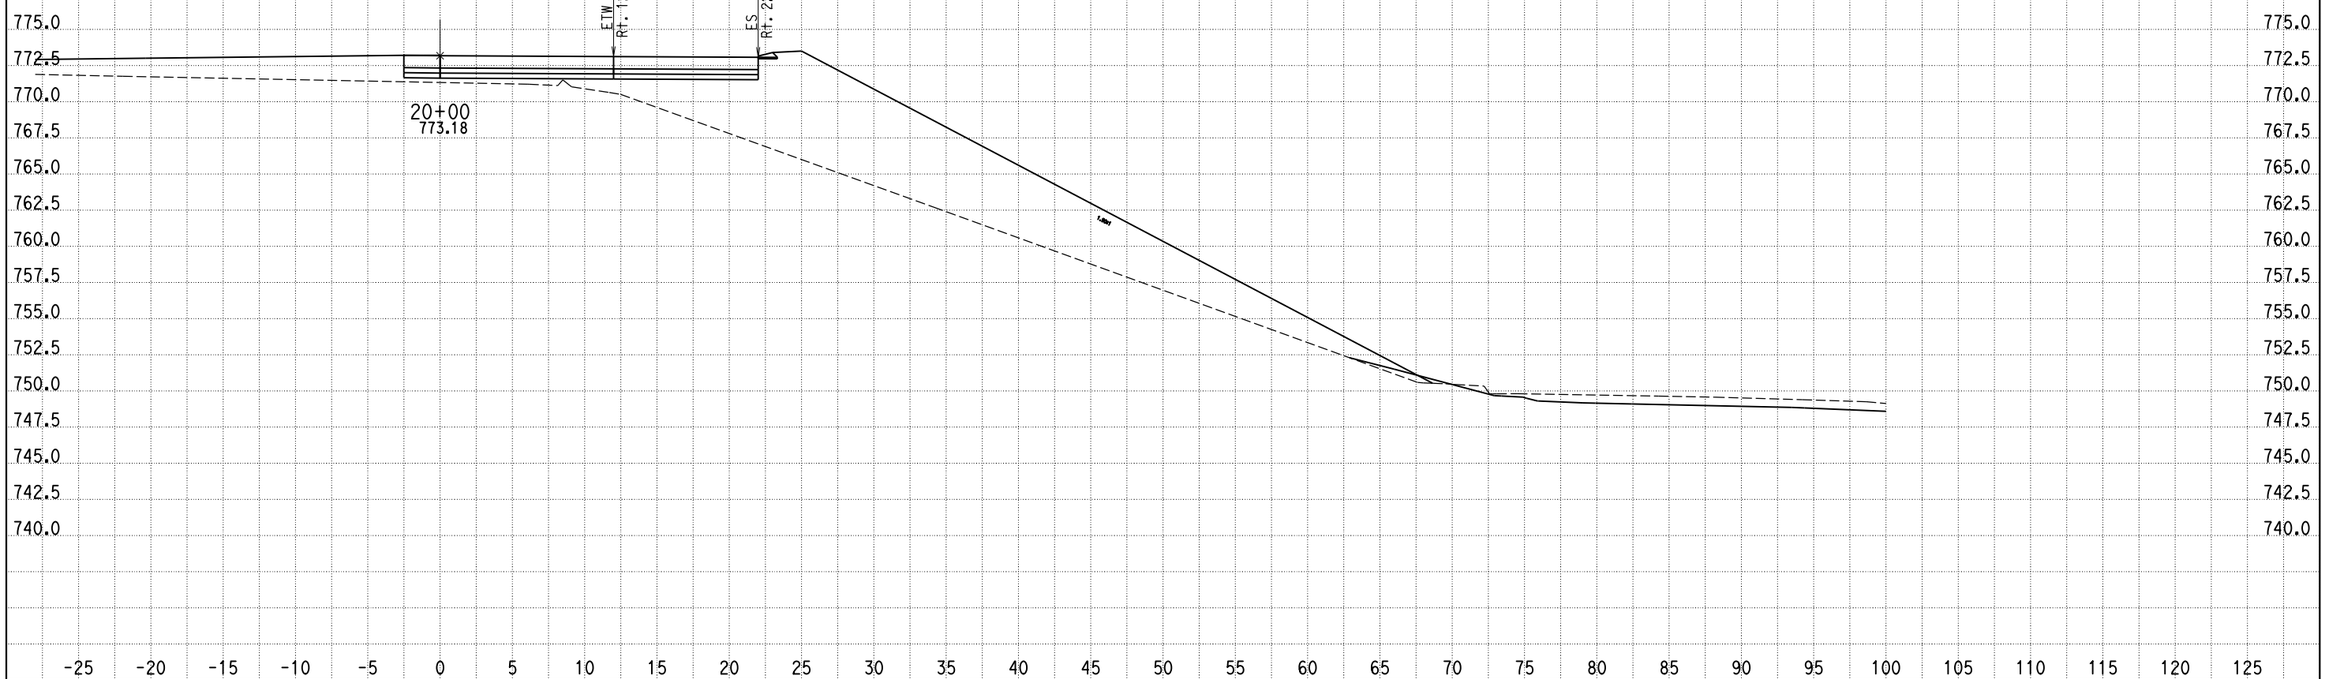

CREATED BY: G NAVARRO
DATE: 9/25/2013
KC Project: 0818E File: D:\1193U1_ALAO\0818E\001_Guillermo_NewD\RAMP_G2\rampg2_dsign.ear

SCALE: 1" = 5' Horiz.
1" = 5' Vert.

All Dimensions are US Survey Feet

RAMPG2
CROSS SECTIONS
SHEET 10 OF XXX

DESIGN STUDY ONLY

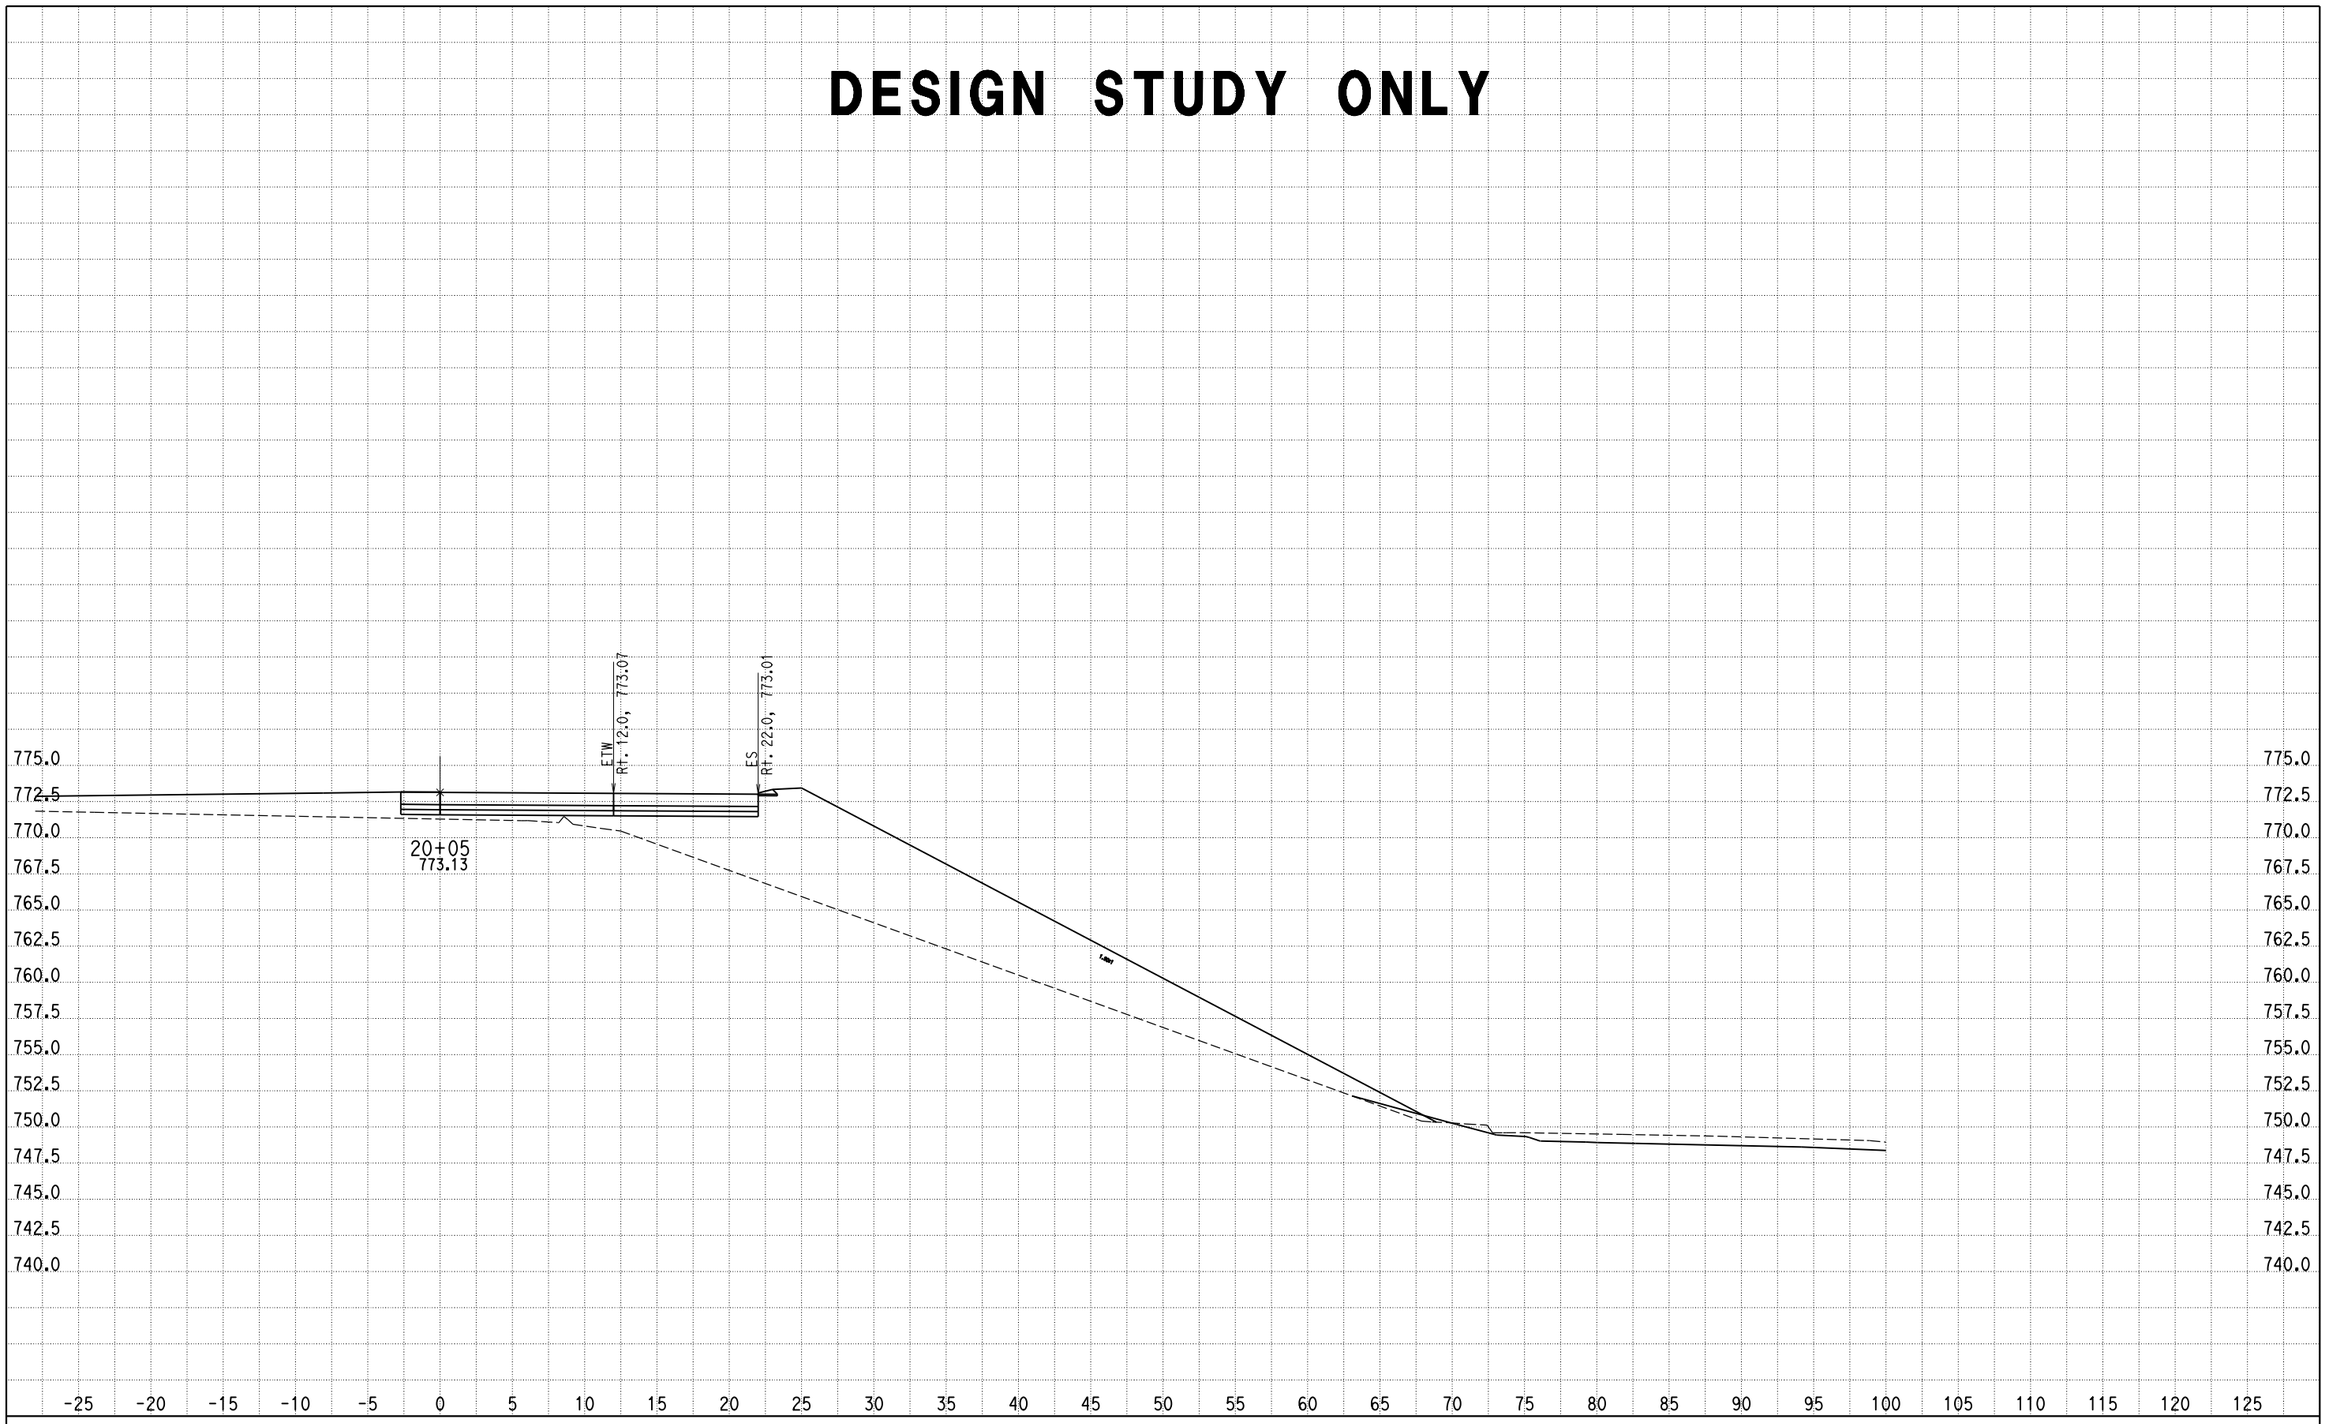

CREATED BY: G NAVARRO
DATE: 9/25/2013
KC Project: 0818E File: D:\1193U1_ALA0\0818E\001_Guillermo_NewD\RAMP_G2\rampg2_dsign.ear

SCALE: 1" = 5' Horiz.
1" = 5' Vert.

All Dimensions are US Survey Feet

RAMPG2
CROSS SECTIONS
SHEET 11 OF XXX

DESIGN STUDY ONLY

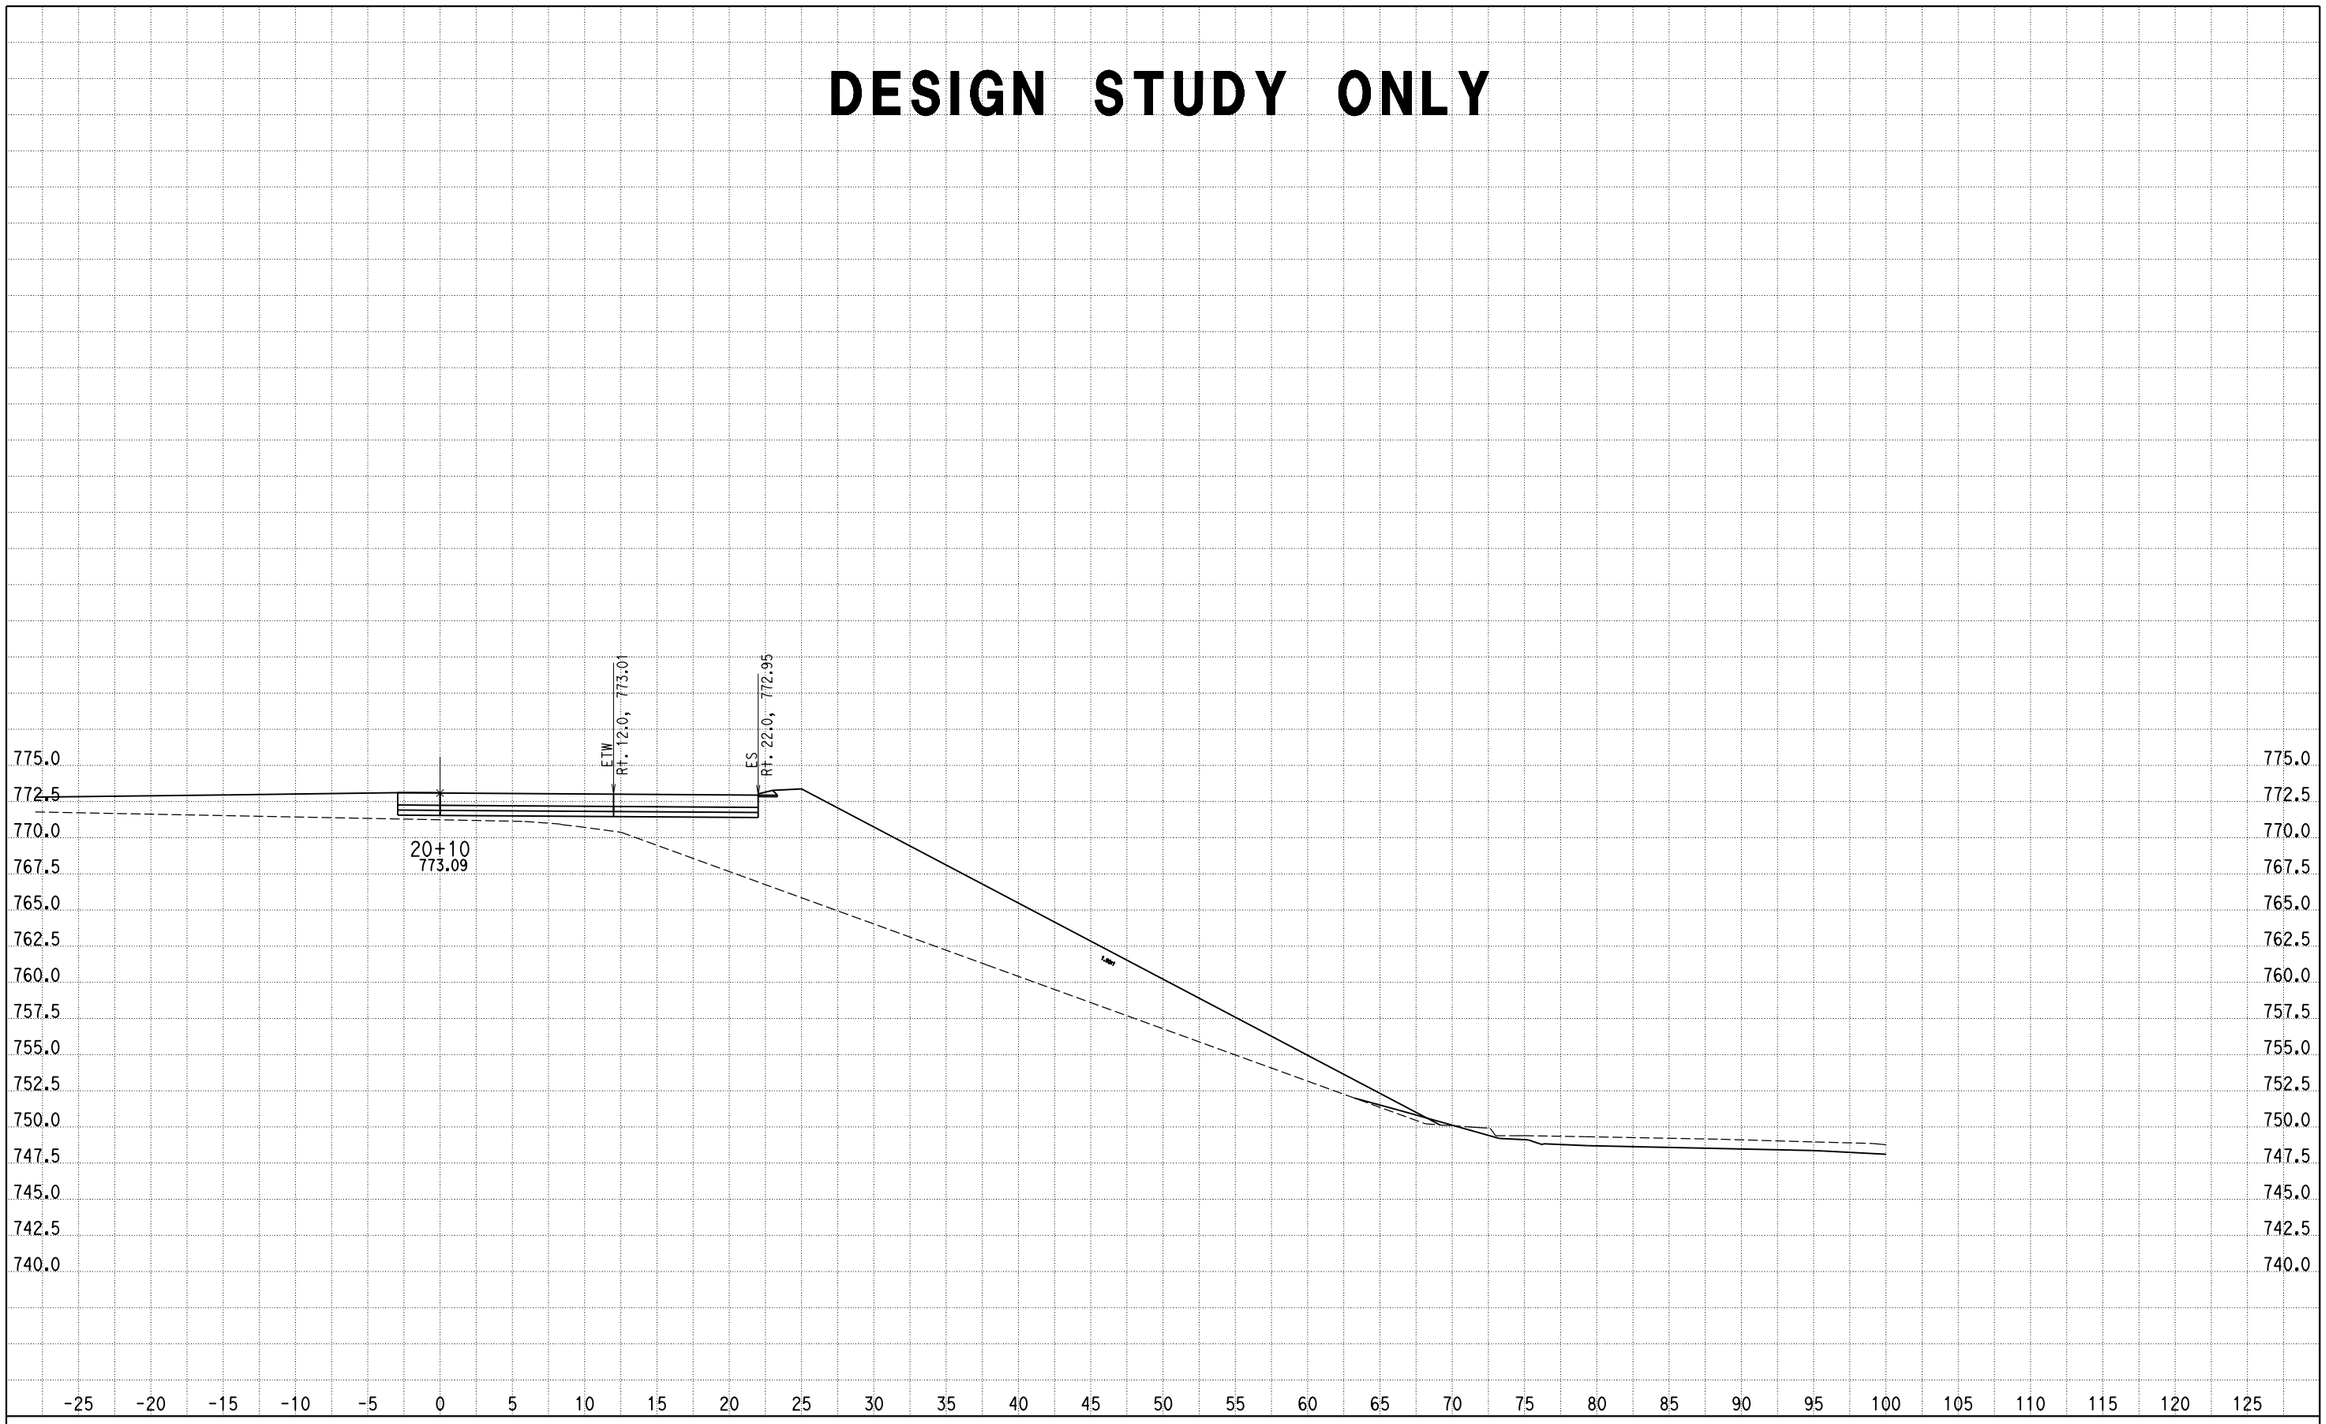

CREATED BY: G NAVARRO
DATE: 9/25/2013
KC Project: 0818E File: D:\1193U1_ALAO\0818E\001_Guillermo_NewD\RAMP_G2\rampg2_dsign.ear

SCALE: 1" = 5' Horiz.
1" = 5' Vert.

All Dimensions are US Survey Feet

RAMPG2
CROSS SECTIONS
SHEET 12 OF XXX

DESIGN STUDY ONLY

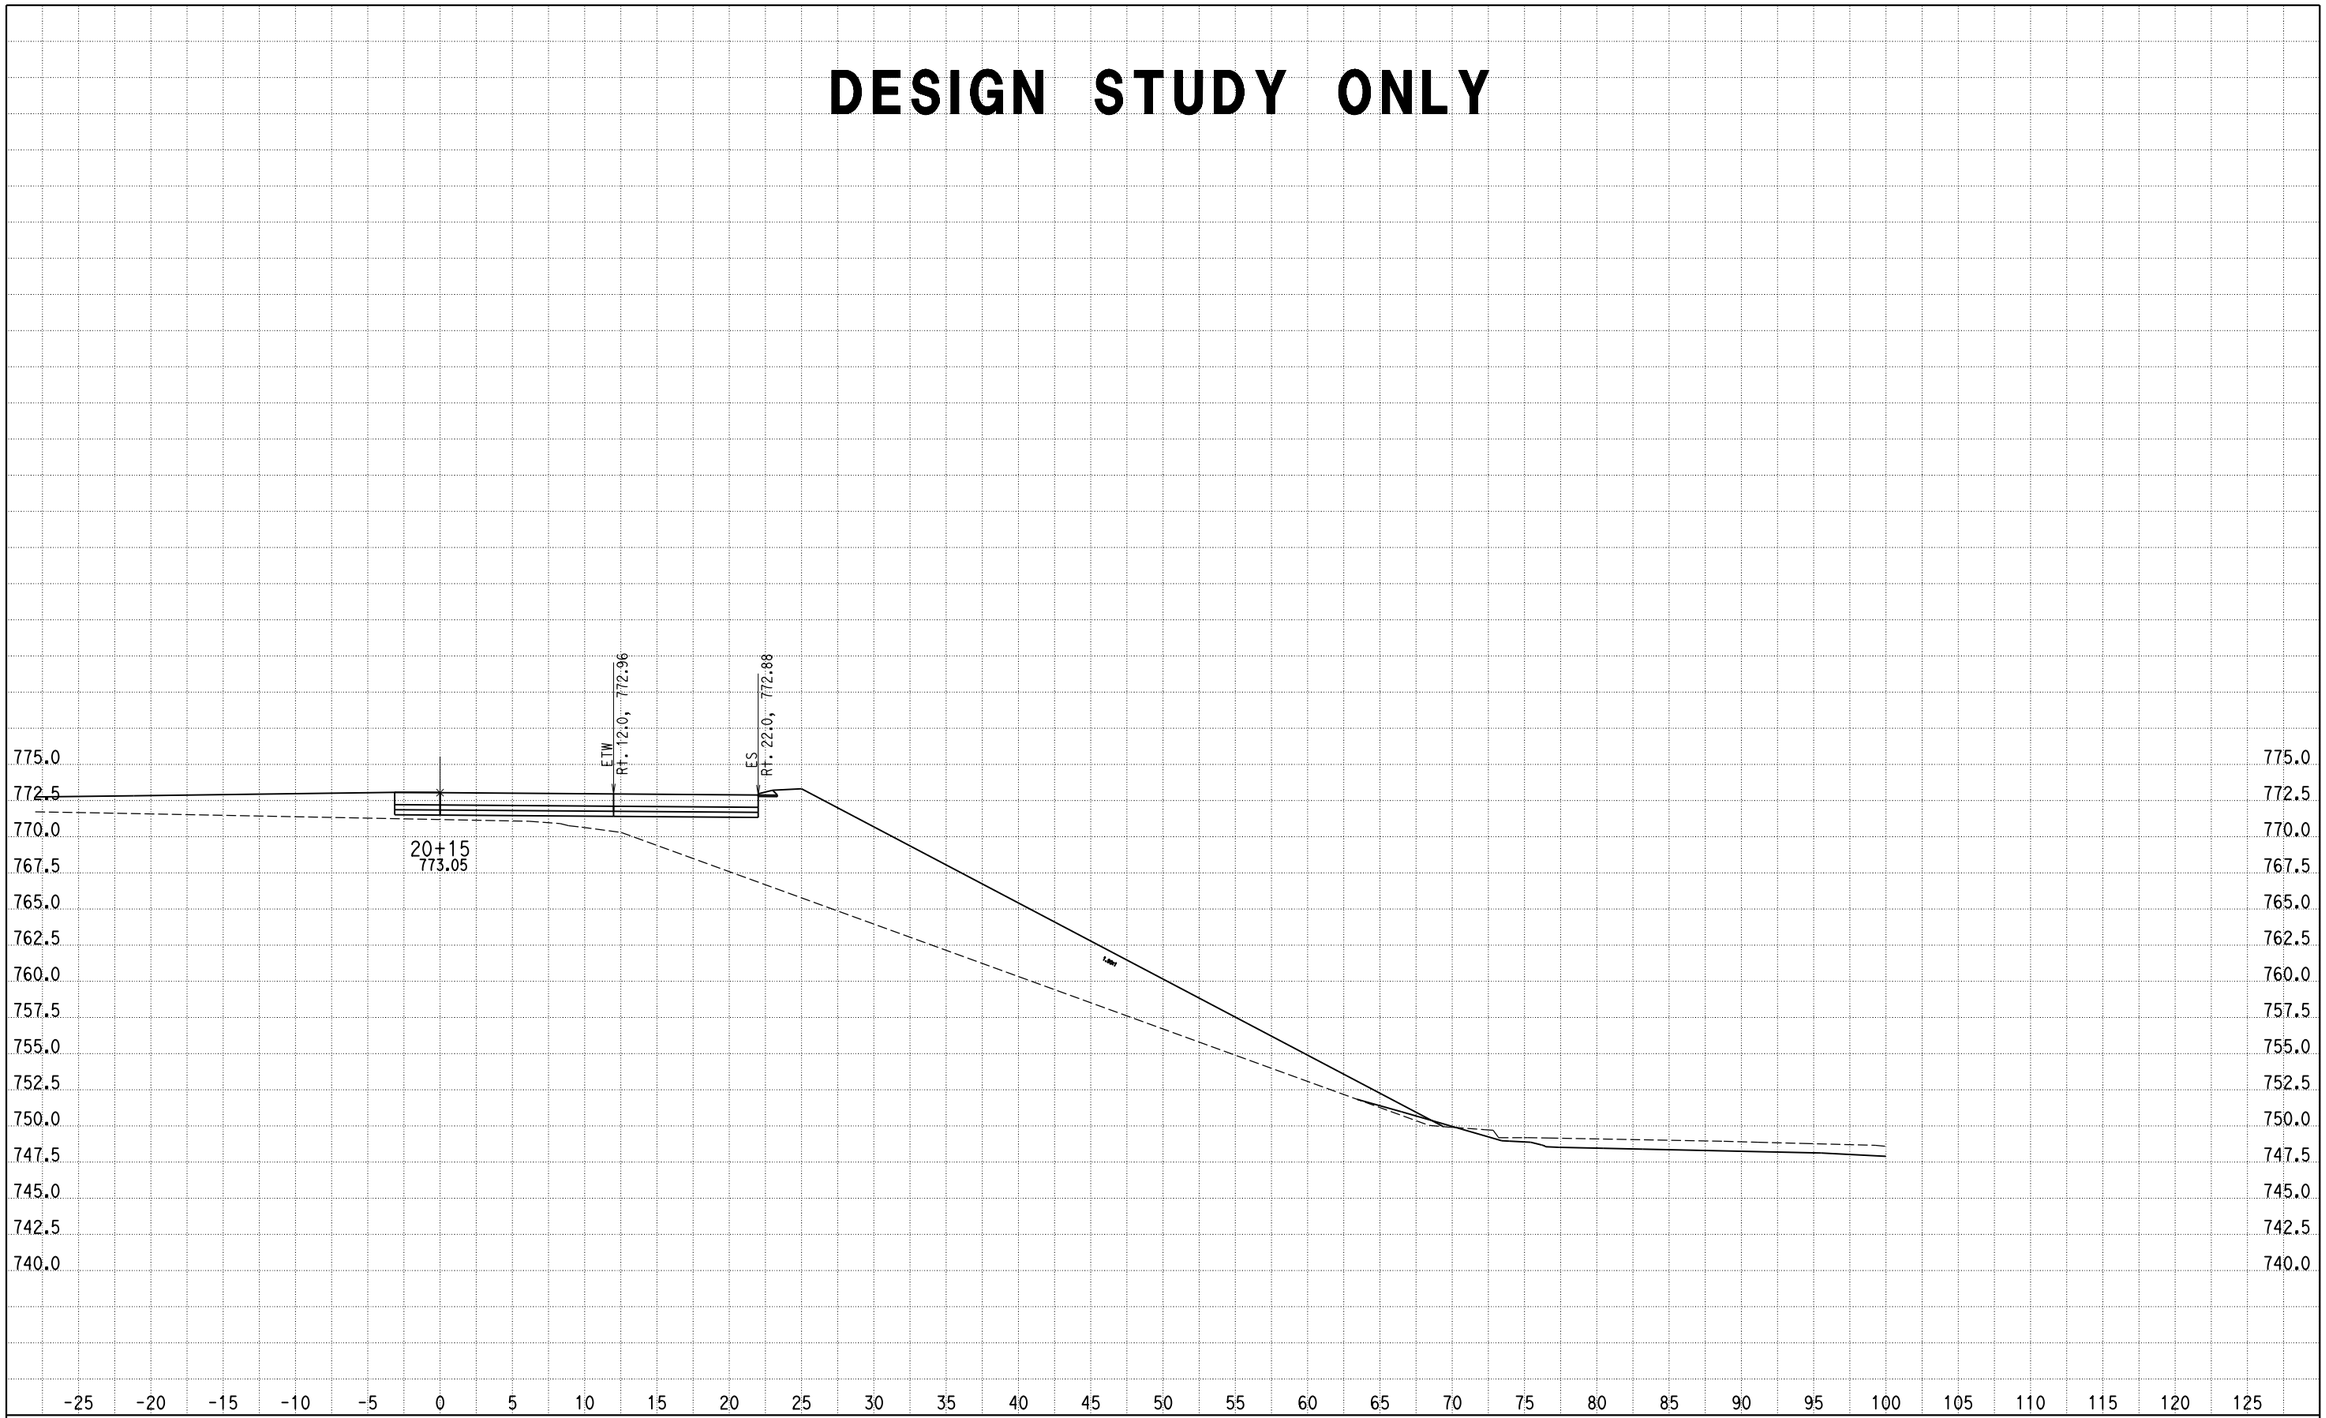

CREATED BY: G NAVARRO
DATE: 9/25/2013
KC Project: 0818E File: D:\1193U1_ALAO\0818E\001_Guillermo_NewD\RAMP_G2\rampg2_dsign.ear

SCALE: 1" = 5' Horiz.
1" = 5' Vert.

All Dimensions are US Survey Feet

RAMPG2
CROSS SECTIONS

SHEET 13 OF XXX

DESIGN STUDY ONLY

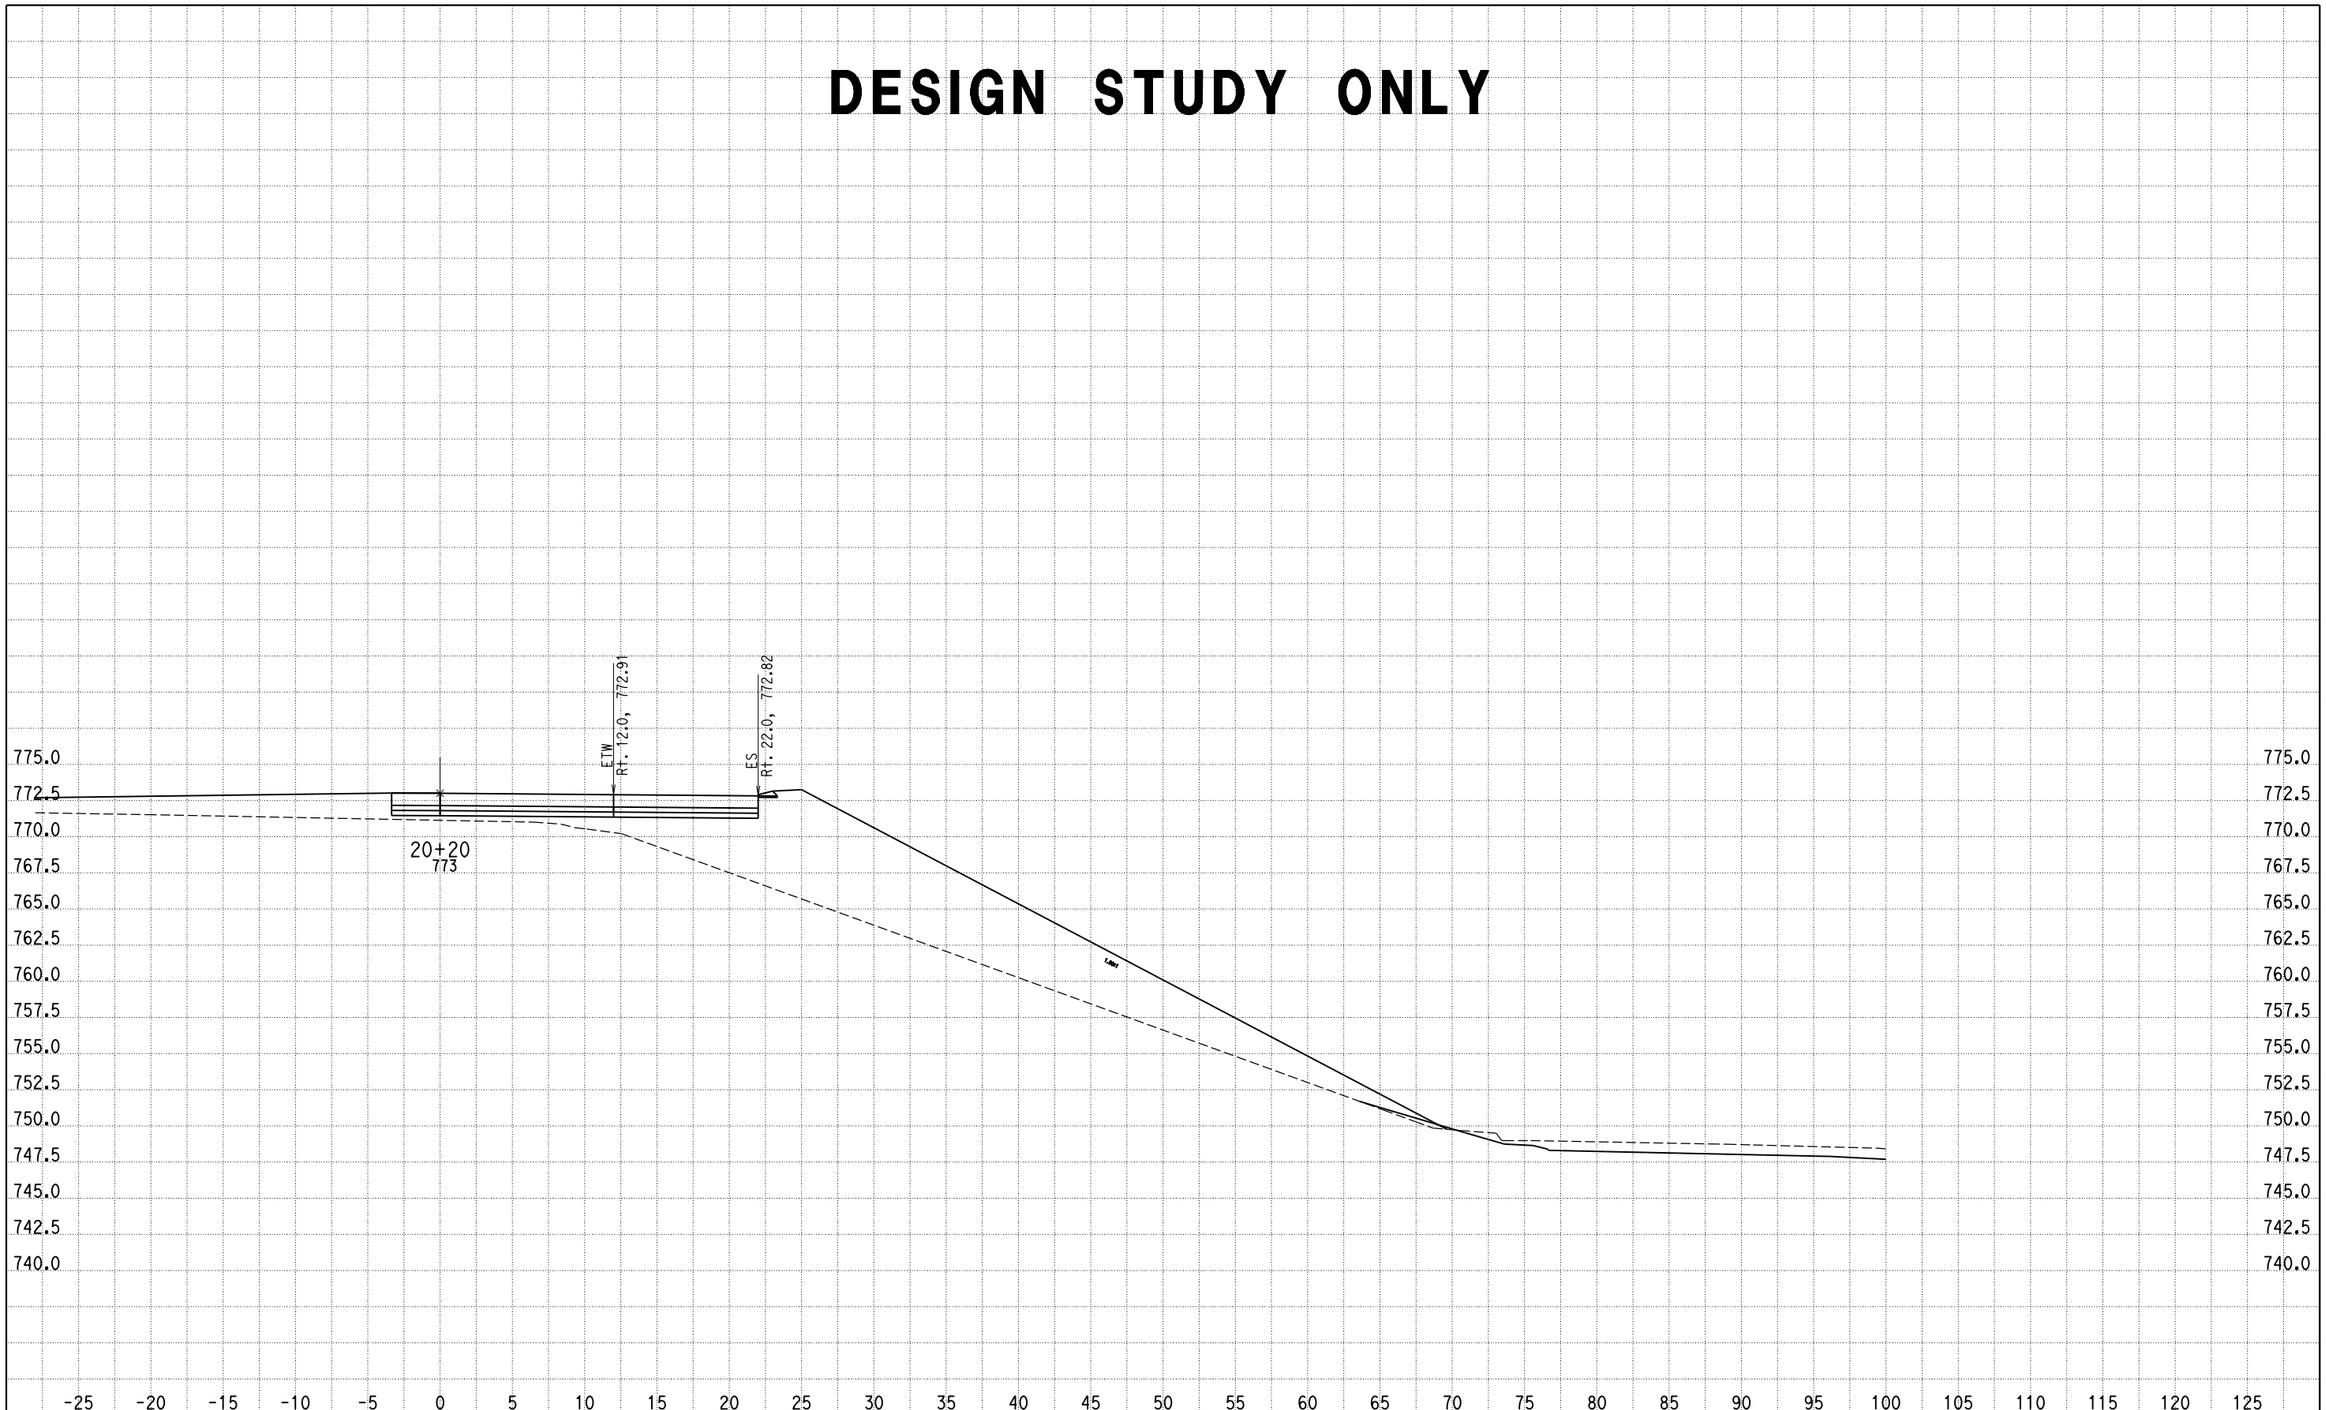

CREATED BY: G NAVARRO
DATE: 9/25/2013
KC Project: 0818E File: D:\1193U1_ALAO\0818E\001_Guillermo_NewD\RAMP_G2\rampg2_dsign.ear

SCALE: 1" = 5' Horiz.
1" = 5' Vert.

All Dimensions are US Survey Feet

RAMPG2
CROSS SECTIONS
SHEET 14 OF XXX

DESIGN STUDY ONLY

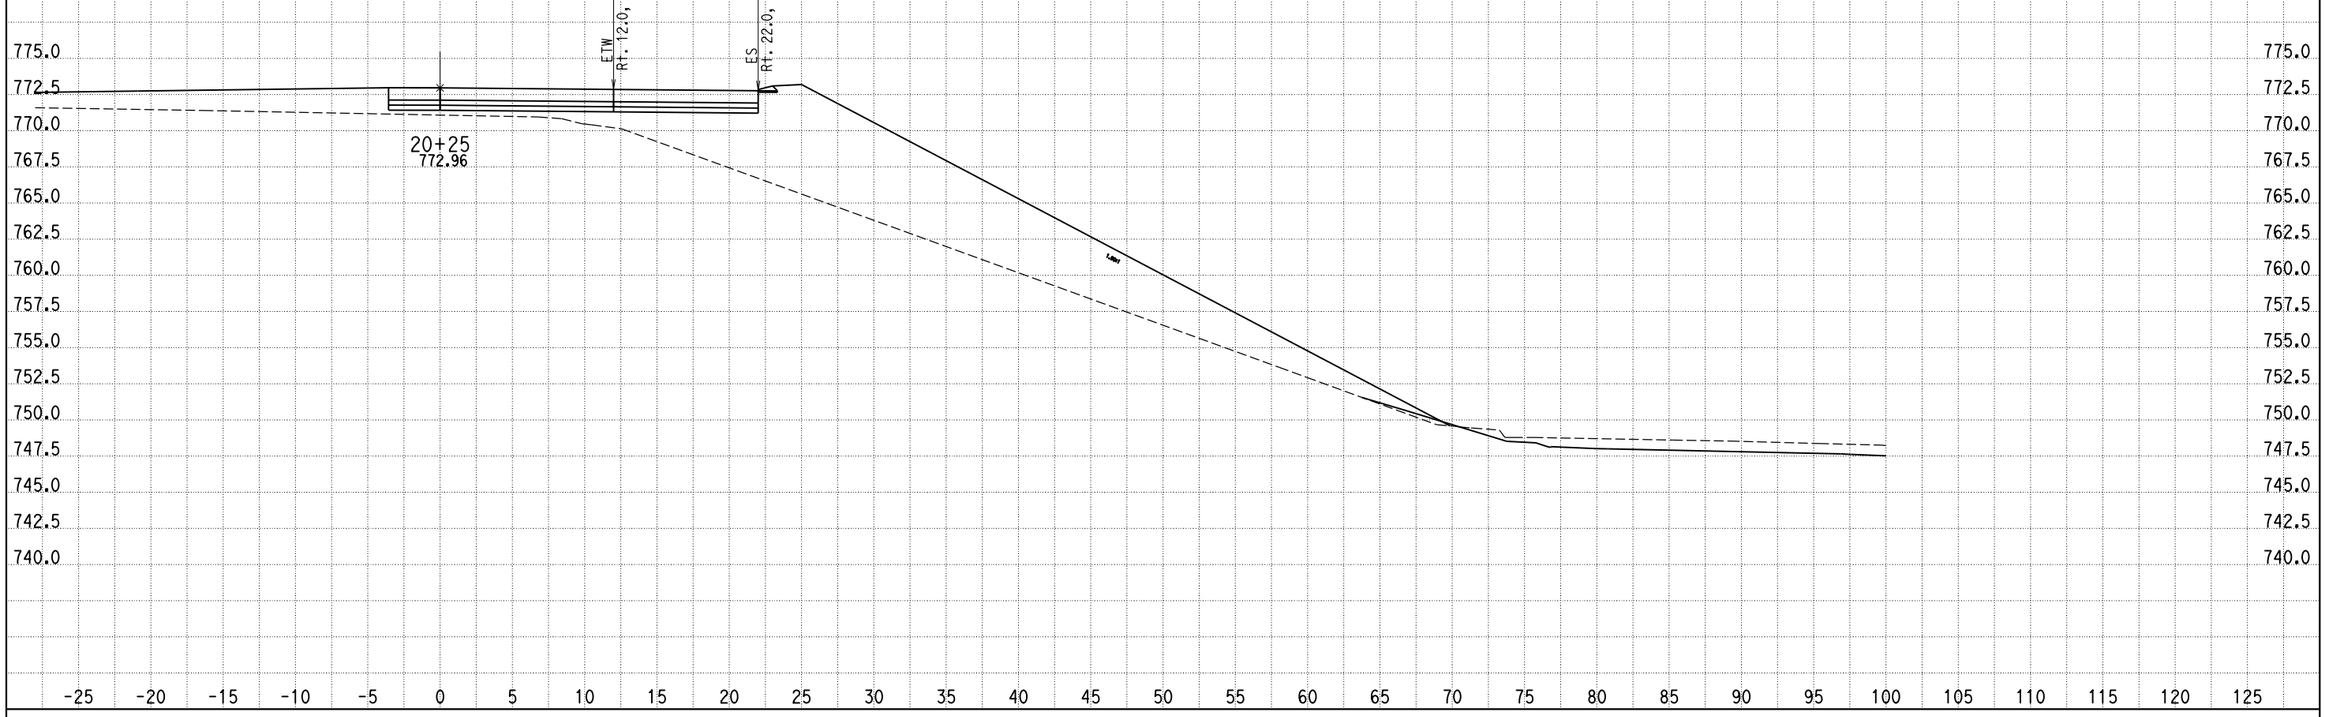

CREATED BY: G NAVARRO
DATE: 9/25/2013
KC Project: 0818E File: D:\1193U1_ALAO\0818E\001_Guillermo_NewD\RAMP_G2\rampg2_dsign.ear

SCALE: 1" = 5' Horiz.
1" = 5' Vert.

All Dimensions are US Survey Feet

RAMPG2
CROSS SECTIONS

SHEET 15 OF XXX

DESIGN STUDY ONLY

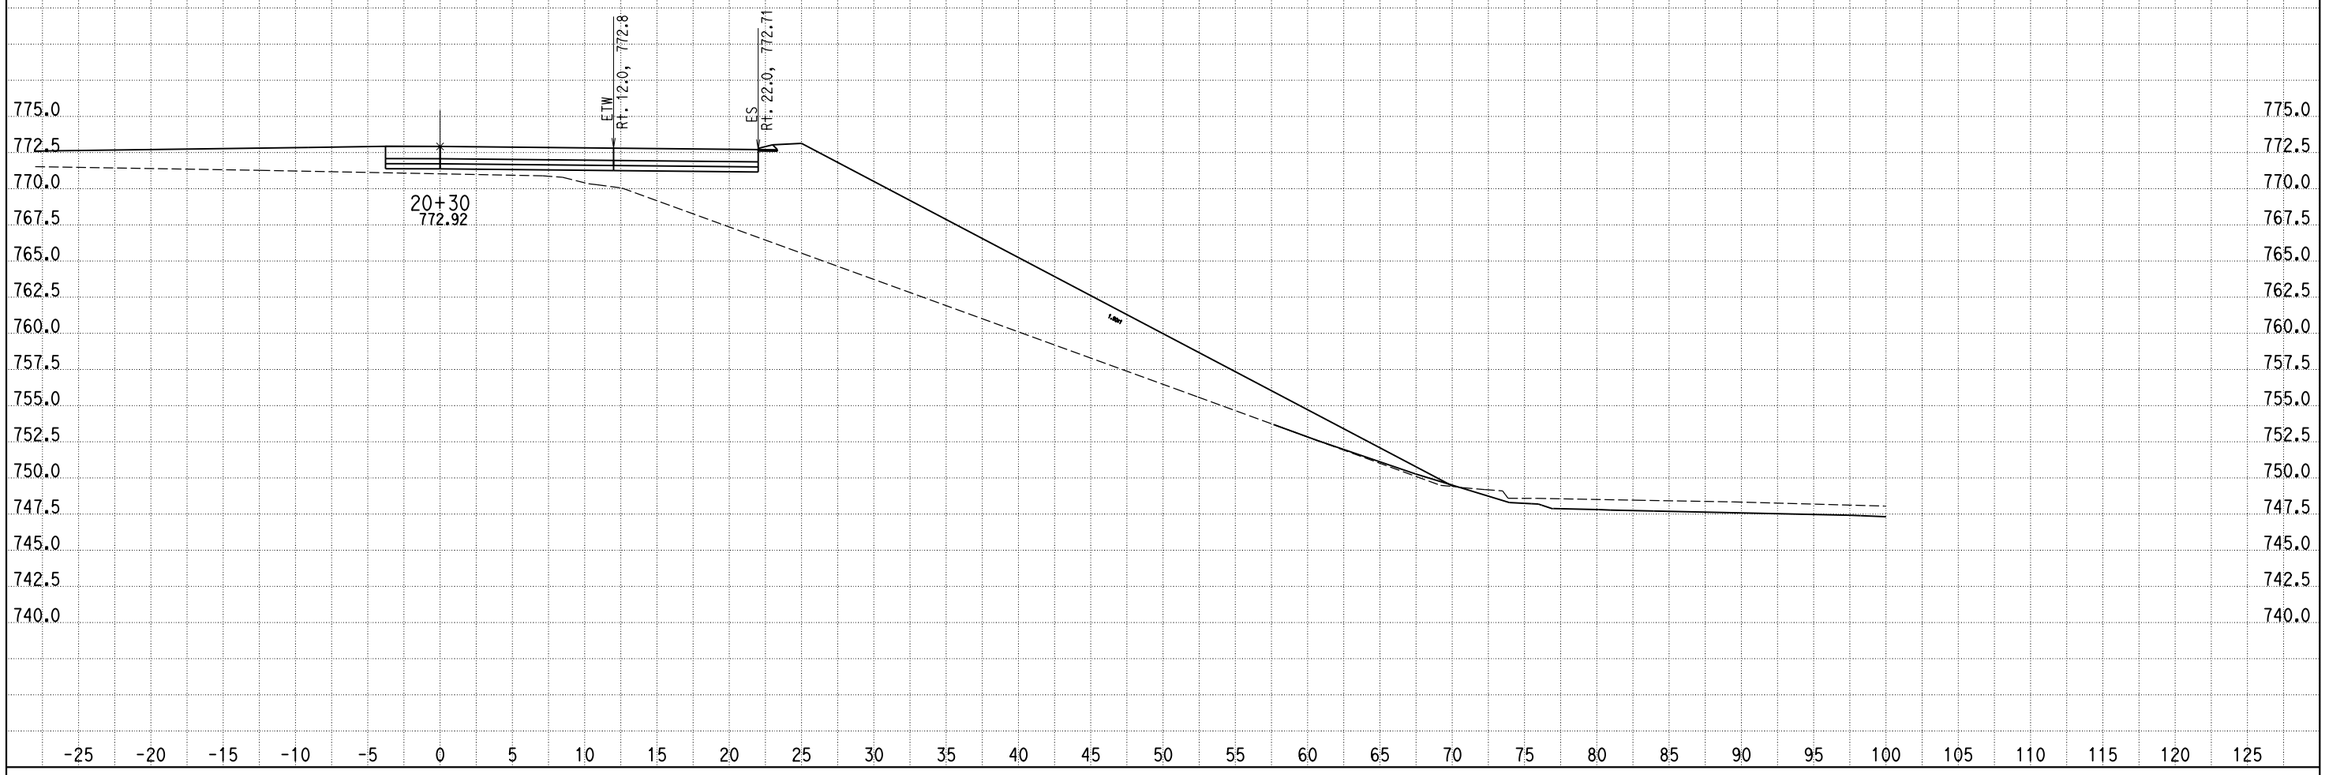

CREATED BY: G NAVARRO
DATE: 9/25/2013
KC Project: 0818E File: D:\1193U1_ALA0\0818E\001_Guillermo_NewD\RAMP_G2\rampg2_dsign.ear

SCALE: 1" = 5' Horiz.
1" = 5' Vert.

All Dimensions are US Survey Feet

RAMPG2
CROSS SECTIONS

SHEET 16 OF XXX

DESIGN STUDY ONLY

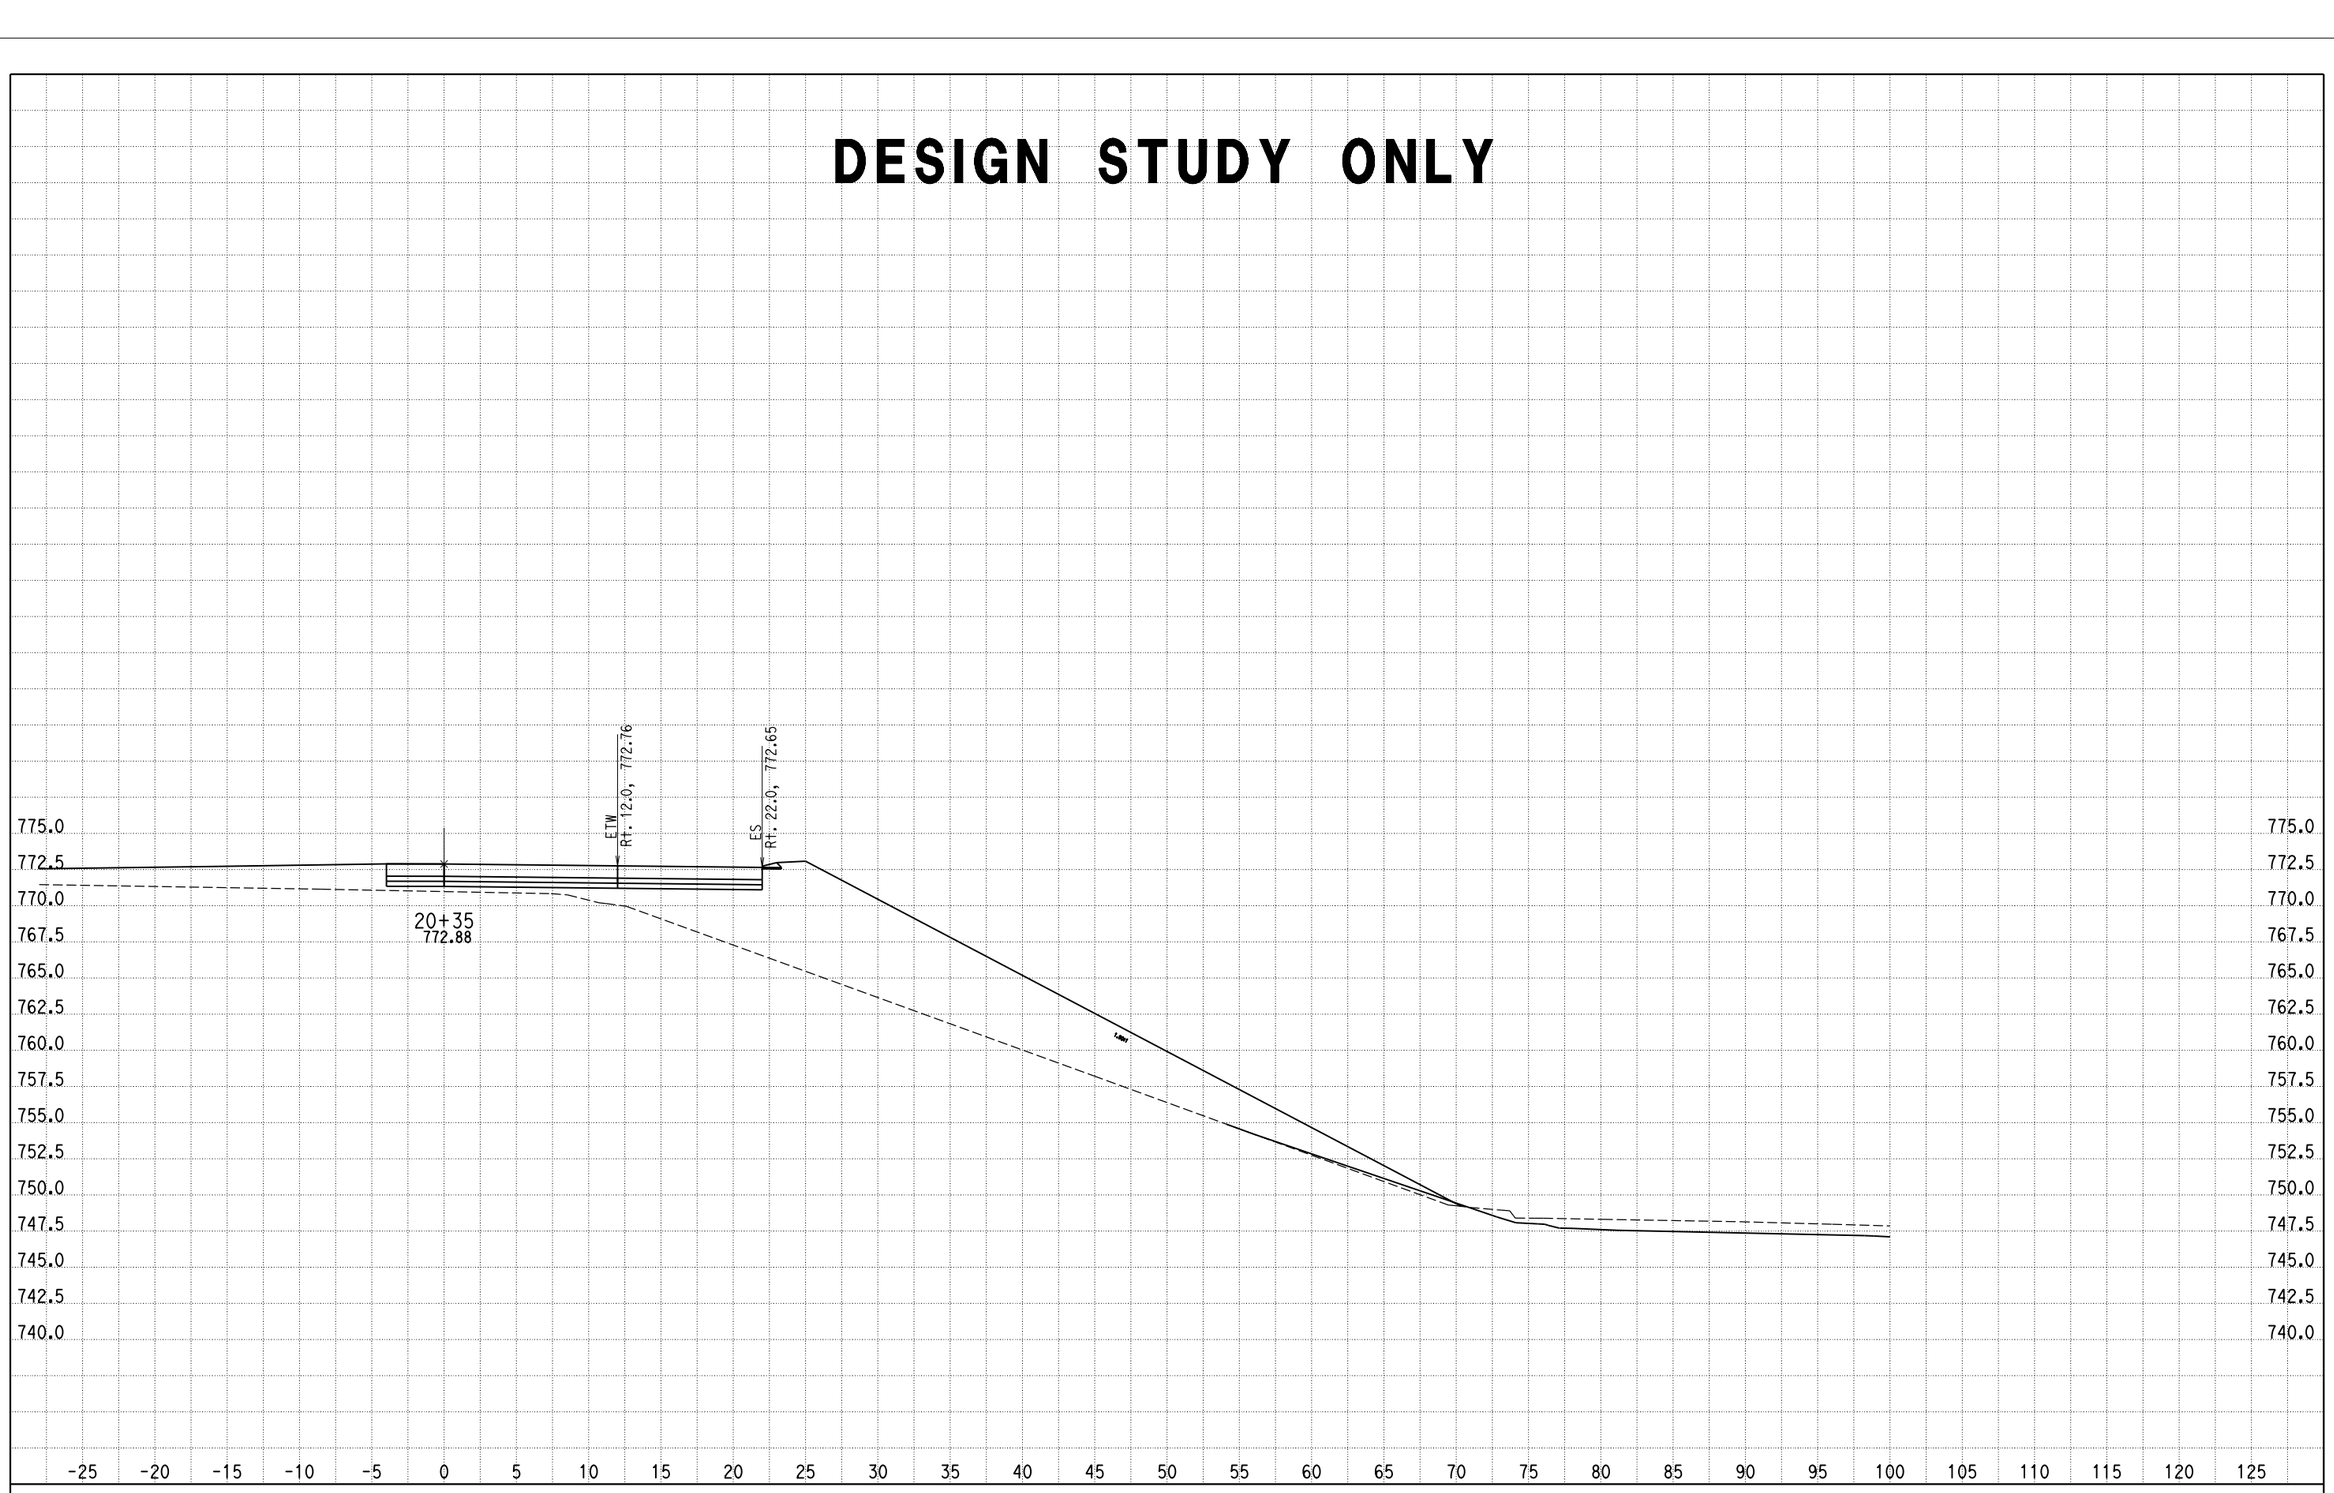

CREATED BY: G NAVARRO
DATE: 9/25/2013
KC Project: 0818E File: D:\1193U1_ALA0\0818E\001_Guillermo_NewD\RAMP_G2\rampg2_dsign.ear

SCALE: 1" = 5' Horiz.
1" = 5' Vert.

All Dimensions are US Survey Feet

RAMPG2
CROSS SECTIONS

SHEET 17 OF XXX

DESIGN STUDY ONLY

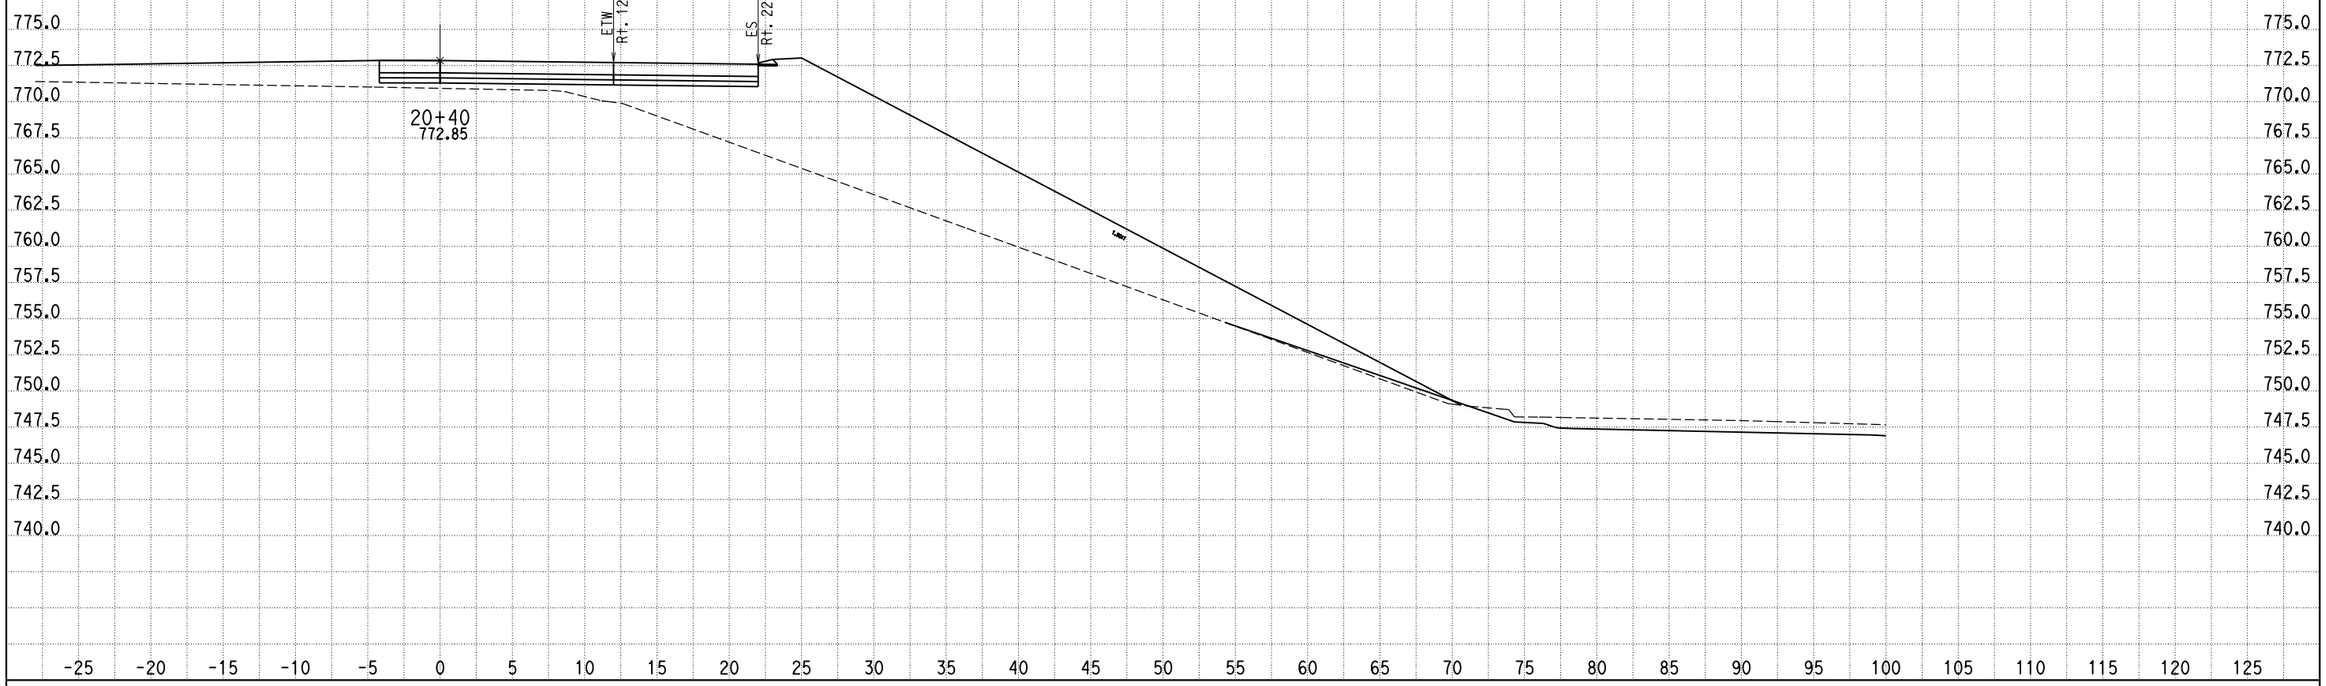

CREATED BY: G NAVARRO
DATE: 9/25/2013
KC Project: 0818E File: D:\1193U1_ALAO\0818E\001_Guillermo_NewD\RAMP_G2\rampg2_dsign.ear

SCALE: 1" = 5' Horiz.
1" = 5' Vert.

All Dimensions are US Survey Feet

RAMPG2
CROSS SECTIONS

DESIGN STUDY ONLY

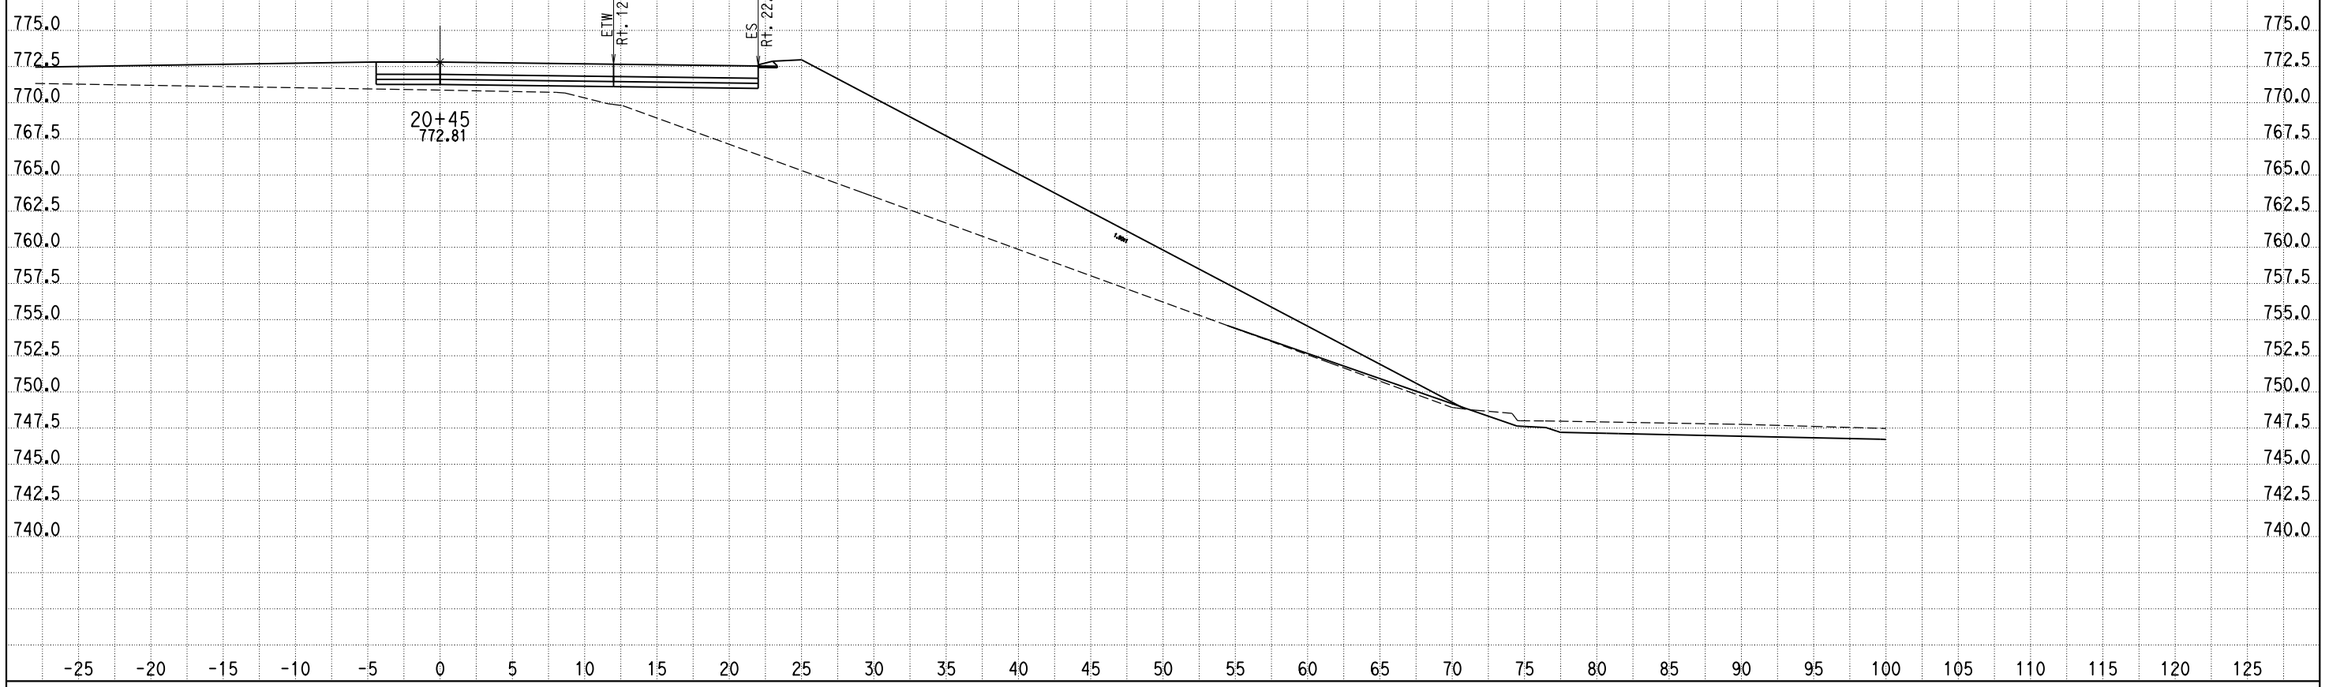

CREATED BY: G NAVARRO
DATE: 9/25/2013
KC Project: 0818E File: D:\1193U1_ALAO\0818E\001_Guillermo_NewD\RAMP_G2\rampg2_dsign.ear

SCALE: 1" = 5' Horiz.
1" = 5' Vert.

All Dimensions are US Survey Feet

RAMPG2
CROSS SECTIONS

DESIGN STUDY ONLY

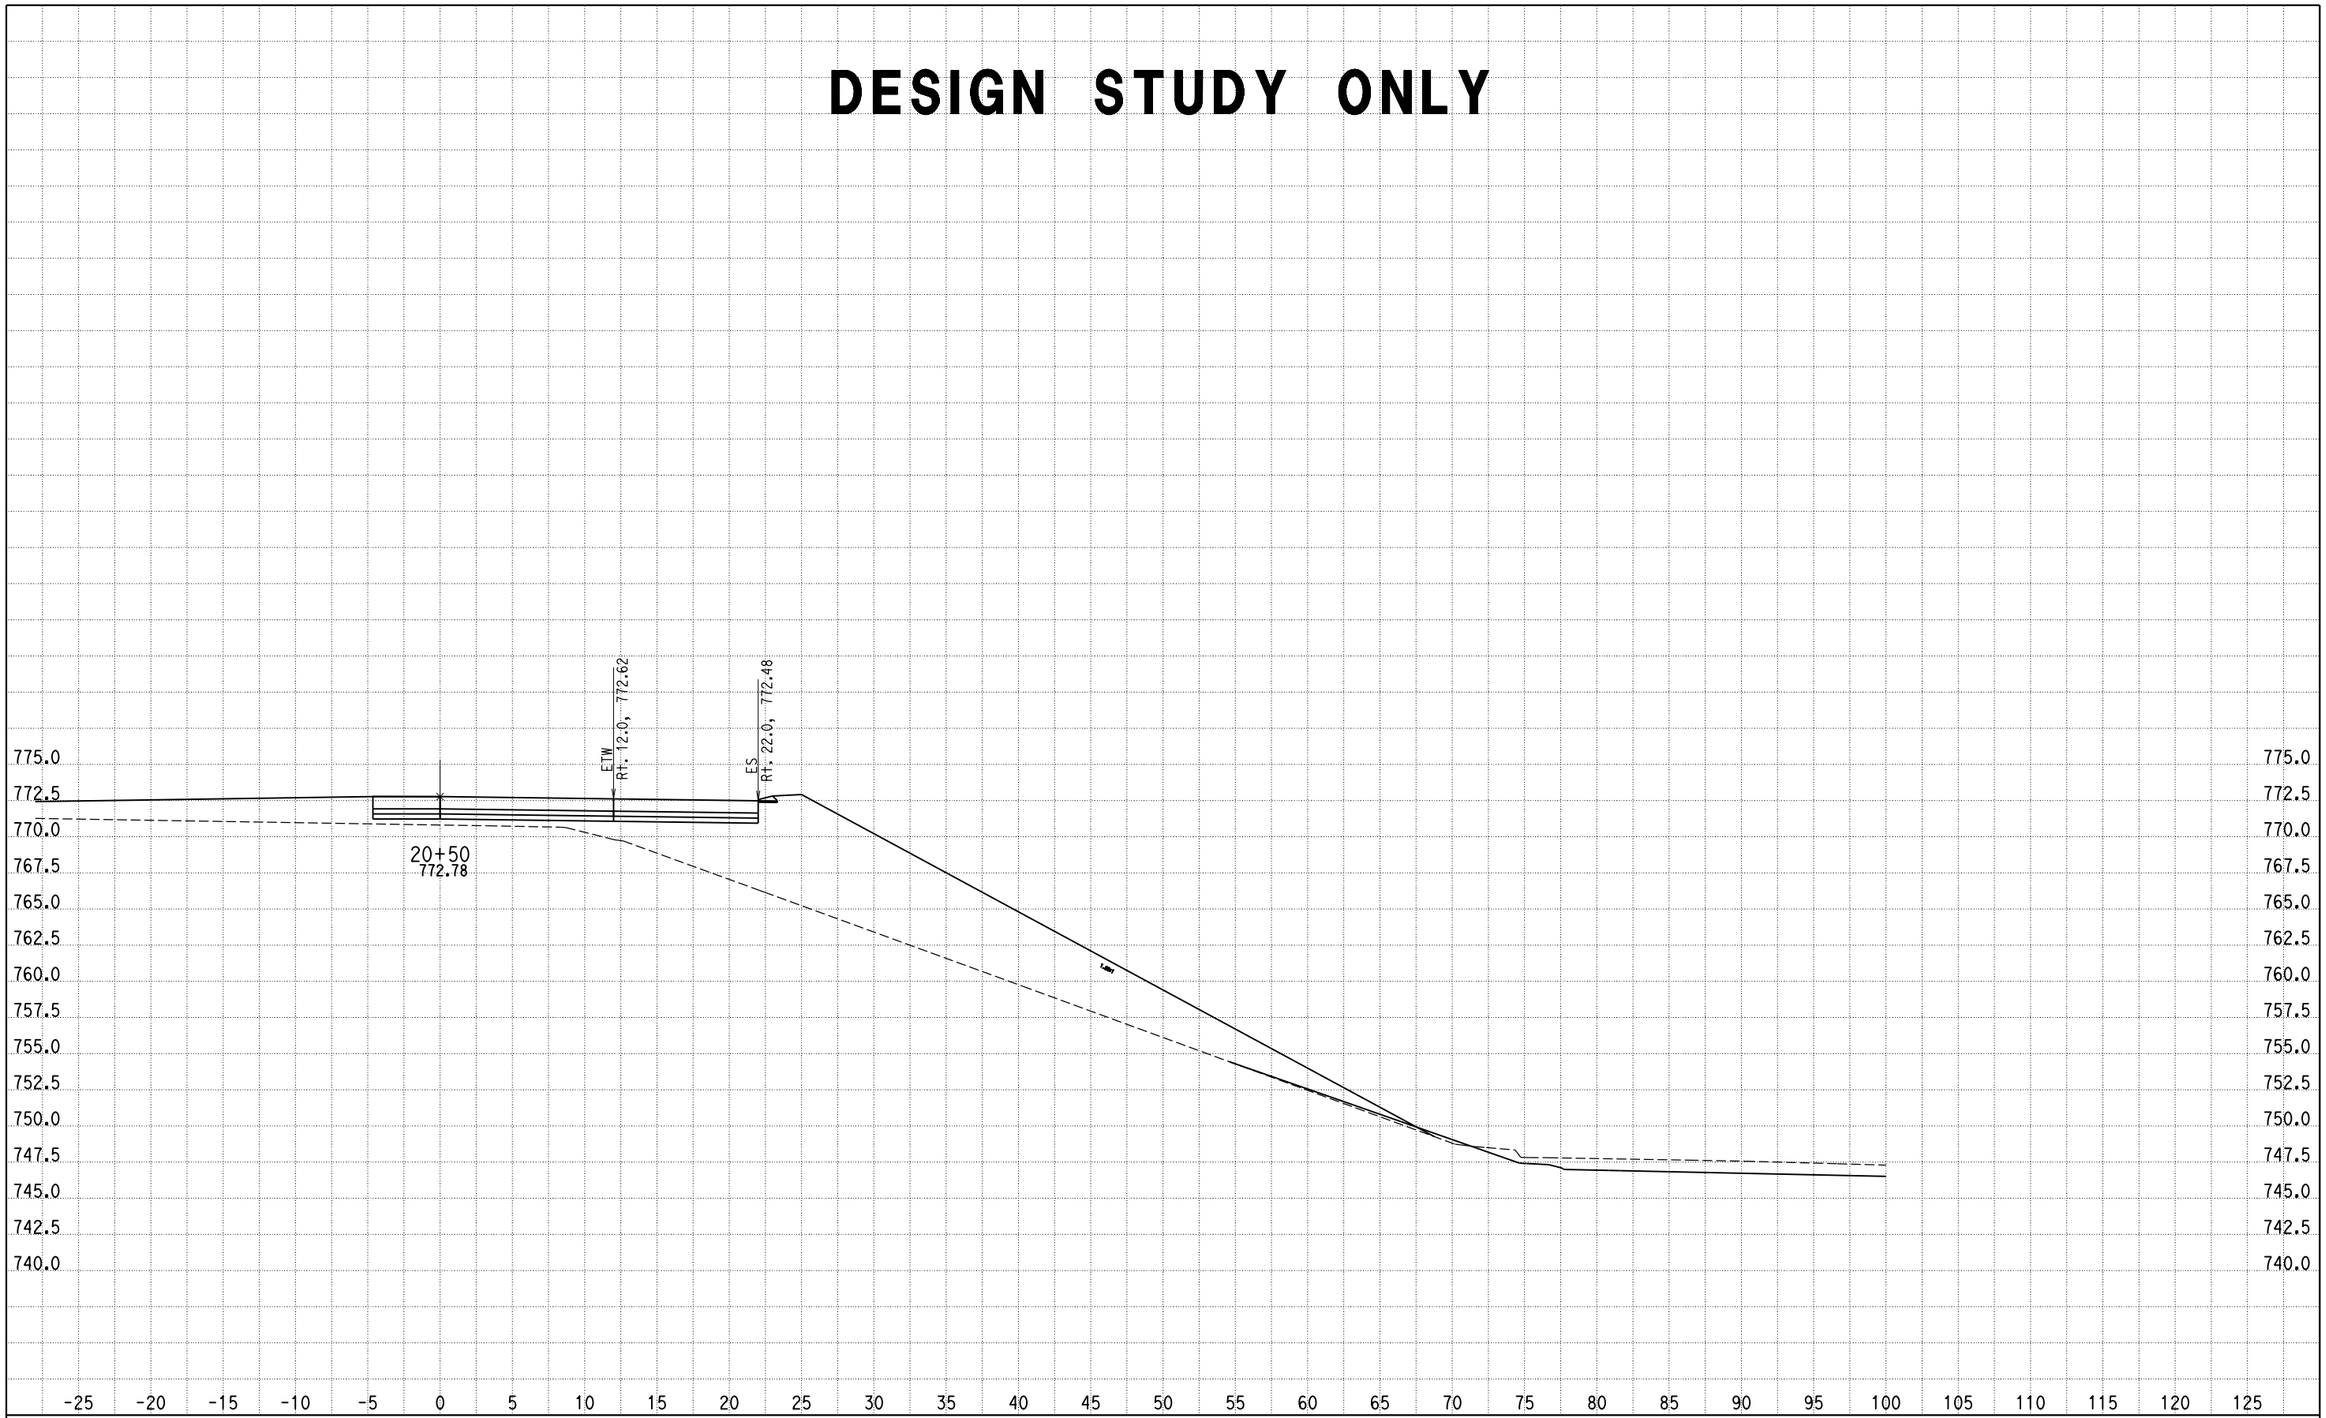

CREATED BY: G NAVARRO
DATE: 9/25/2013
KC Project: 0818E File: D:\1193U1_ALAO\0818E\001_Guillermo_NewD\RAMP_G2\rampg2_dsign.ear

SCALE: 1" = 5' Horiz.
1" = 5' Vert.

All Dimensions are US Survey Feet

RAMPG2
CROSS SECTIONS

SHEET 20 OF XXX

DESIGN STUDY ONLY

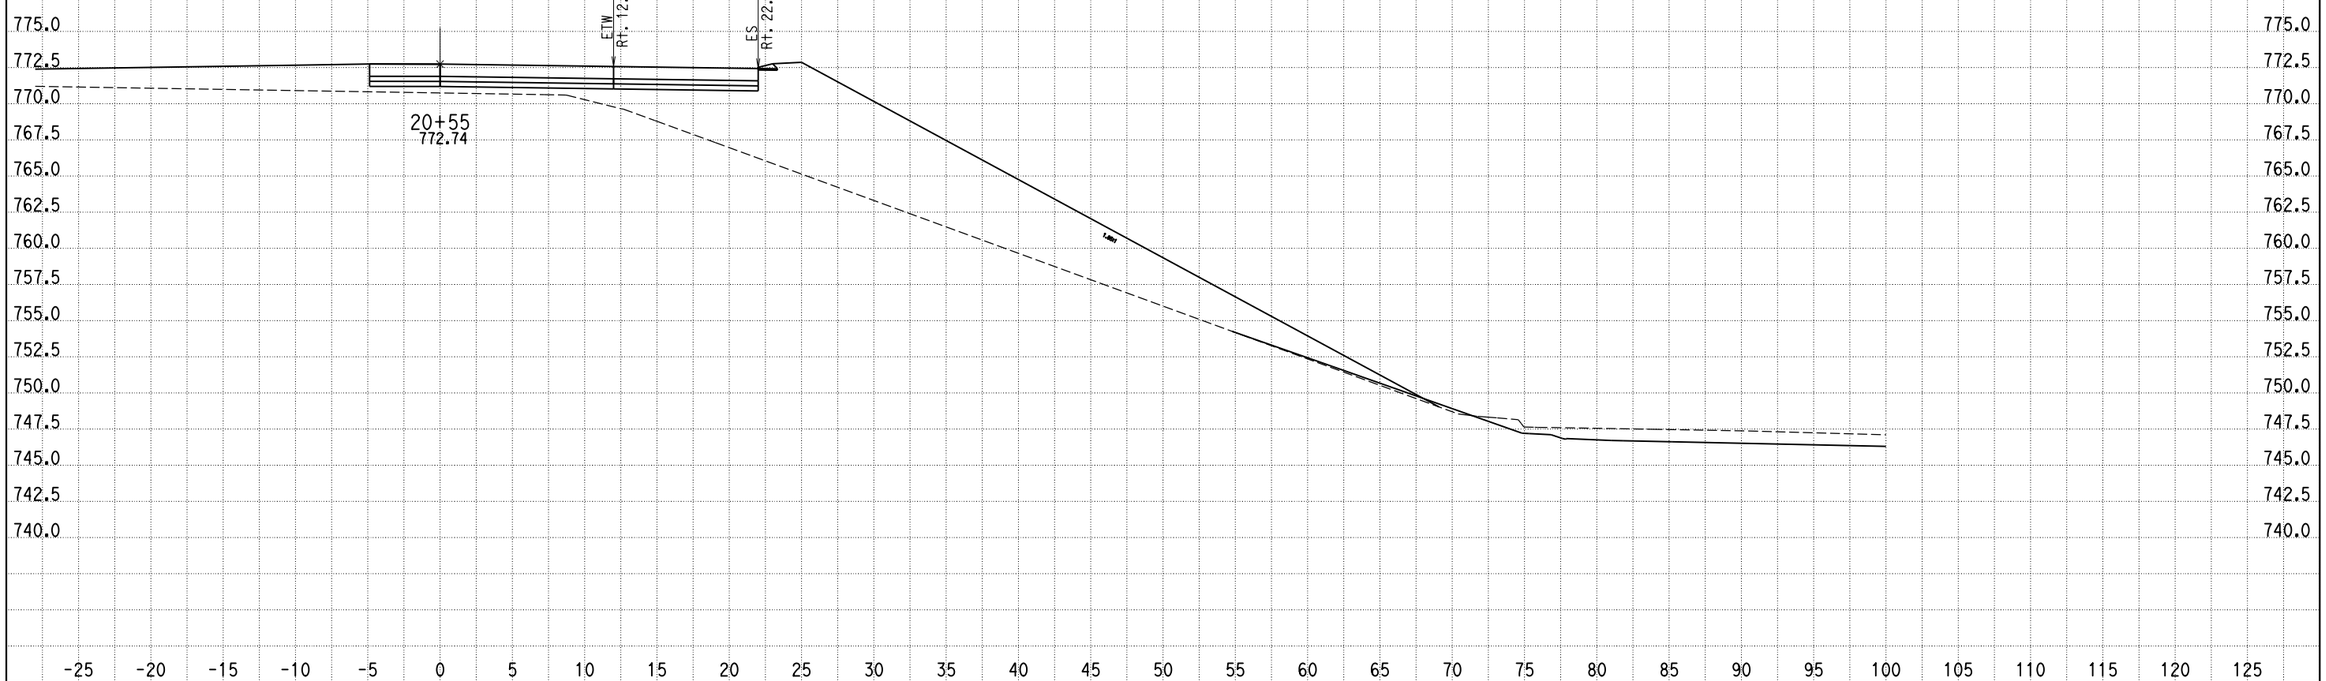

CREATED BY: G NAVARRO
DATE: 9/25/2013
KC Project: 0818E File: D:\1193U1_ALAO\0818E\001_Guillermo_NewD\RAMP_G2\rampg2_dsign.ear

SCALE: 1" = 5' Horiz.
1" = 5' Vert.

All Dimensions are US Survey Feet

RAMPG2
CROSS SECTIONS
SHEET 21 OF XXX

DESIGN STUDY ONLY

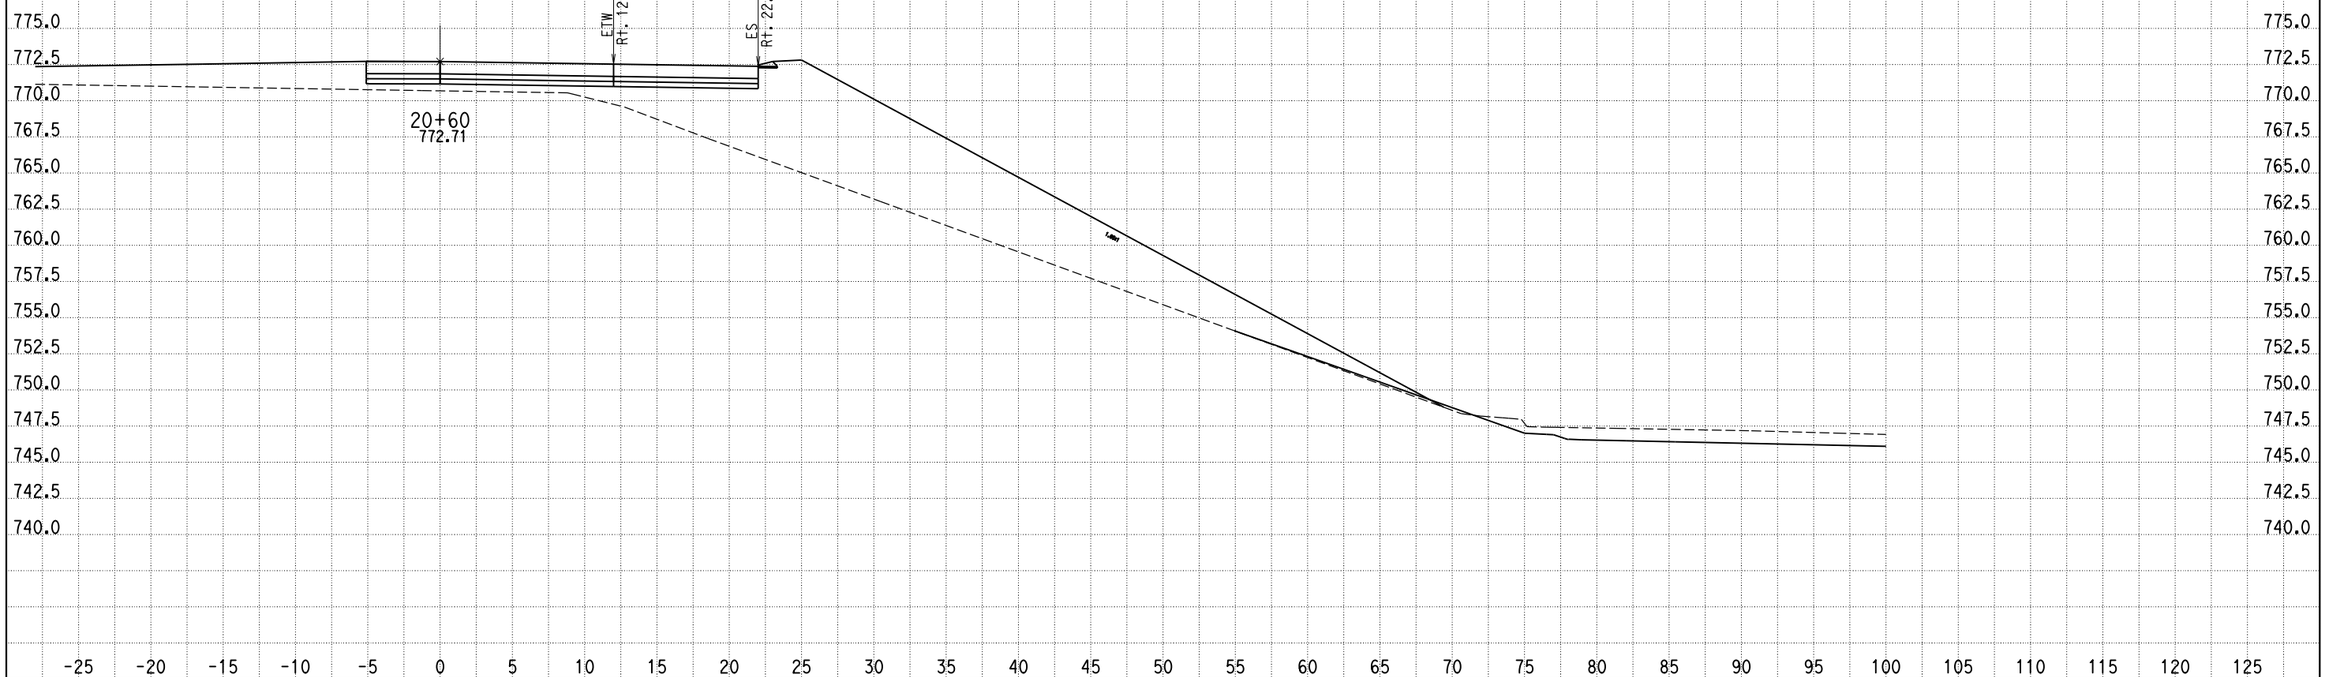

CREATED BY: G NAVARRO
DATE: 9/25/2013
KC Project: 0818E File: D:\1193U1_ALAO\0818E\001_Guillermo_NewD\RAMP_G2\rampg2_dsign.ear

SCALE: 1" = 5' Horiz.
1" = 5' Vert.

All Dimensions are US Survey Feet

RAMPG2
CROSS SECTIONS
SHEET 22 OF XXX

DESIGN STUDY ONLY

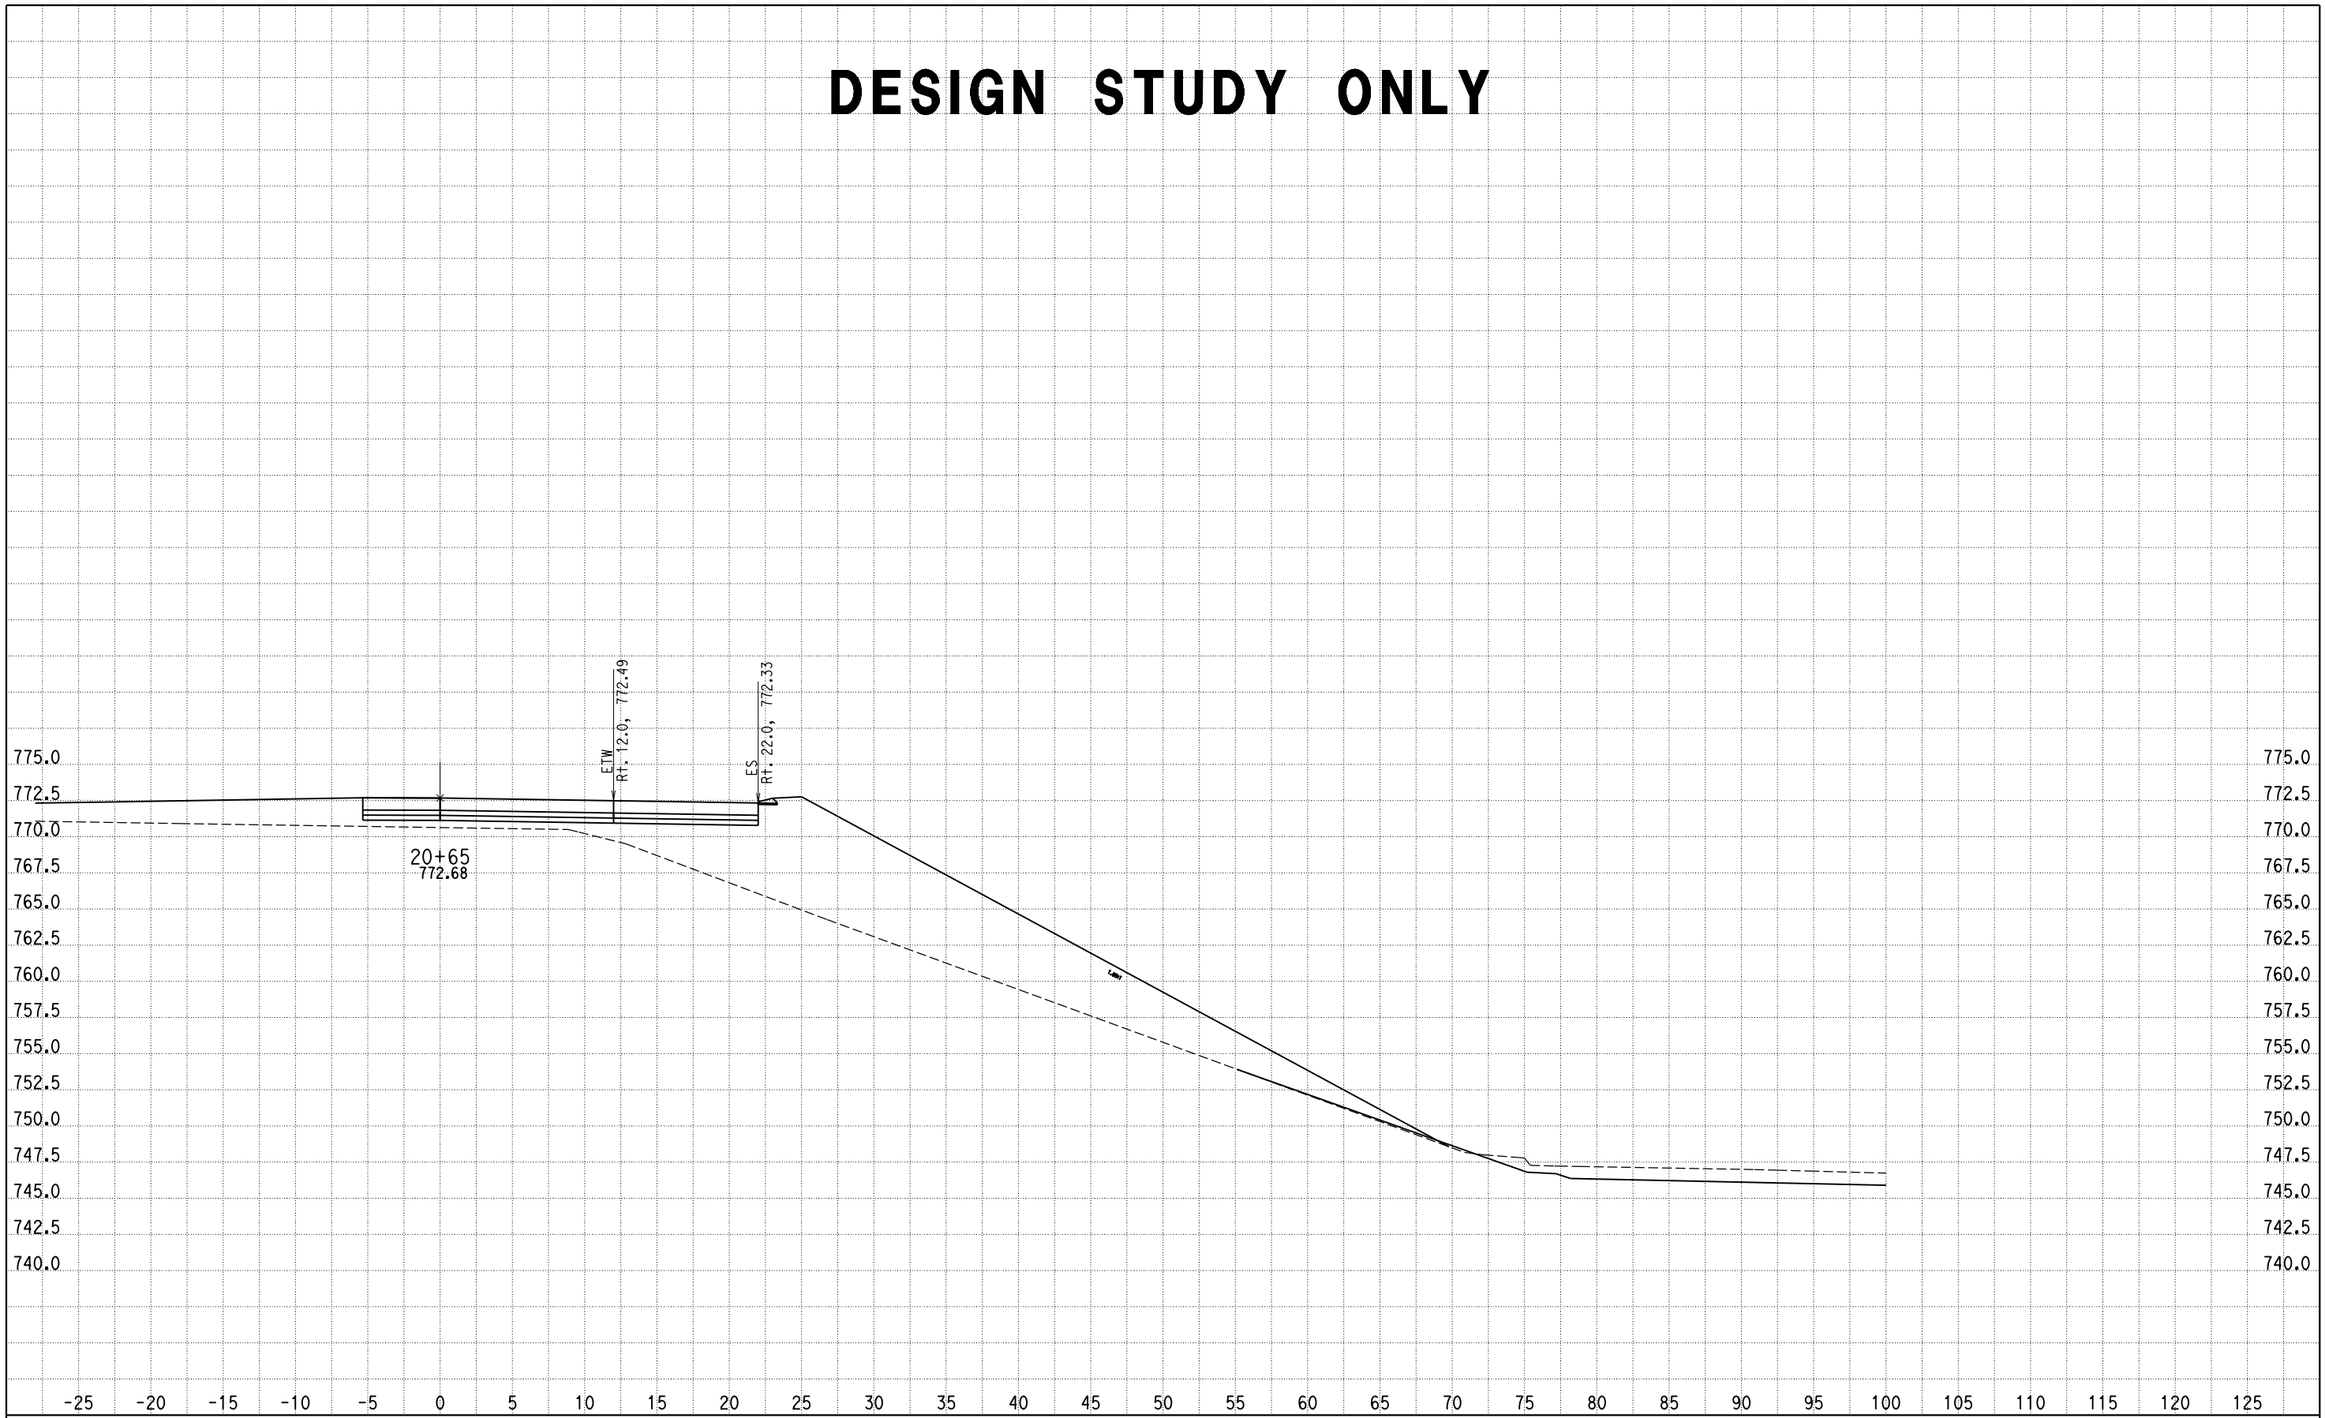

CREATED BY: G NAVARRO
DATE: 9/25/2013
KC Project: 0818E File: D:\1193U1_ALAO\0818E\001_Guillermo_NewD\RAMP_G2\rampg2_dsign.ear

SCALE: 1" = 5' Horiz.
1" = 5' Vert.

All Dimensions are US Survey Feet

RAMPG2
CROSS SECTIONS

SHEET 23 OF XXX

DESIGN STUDY ONLY

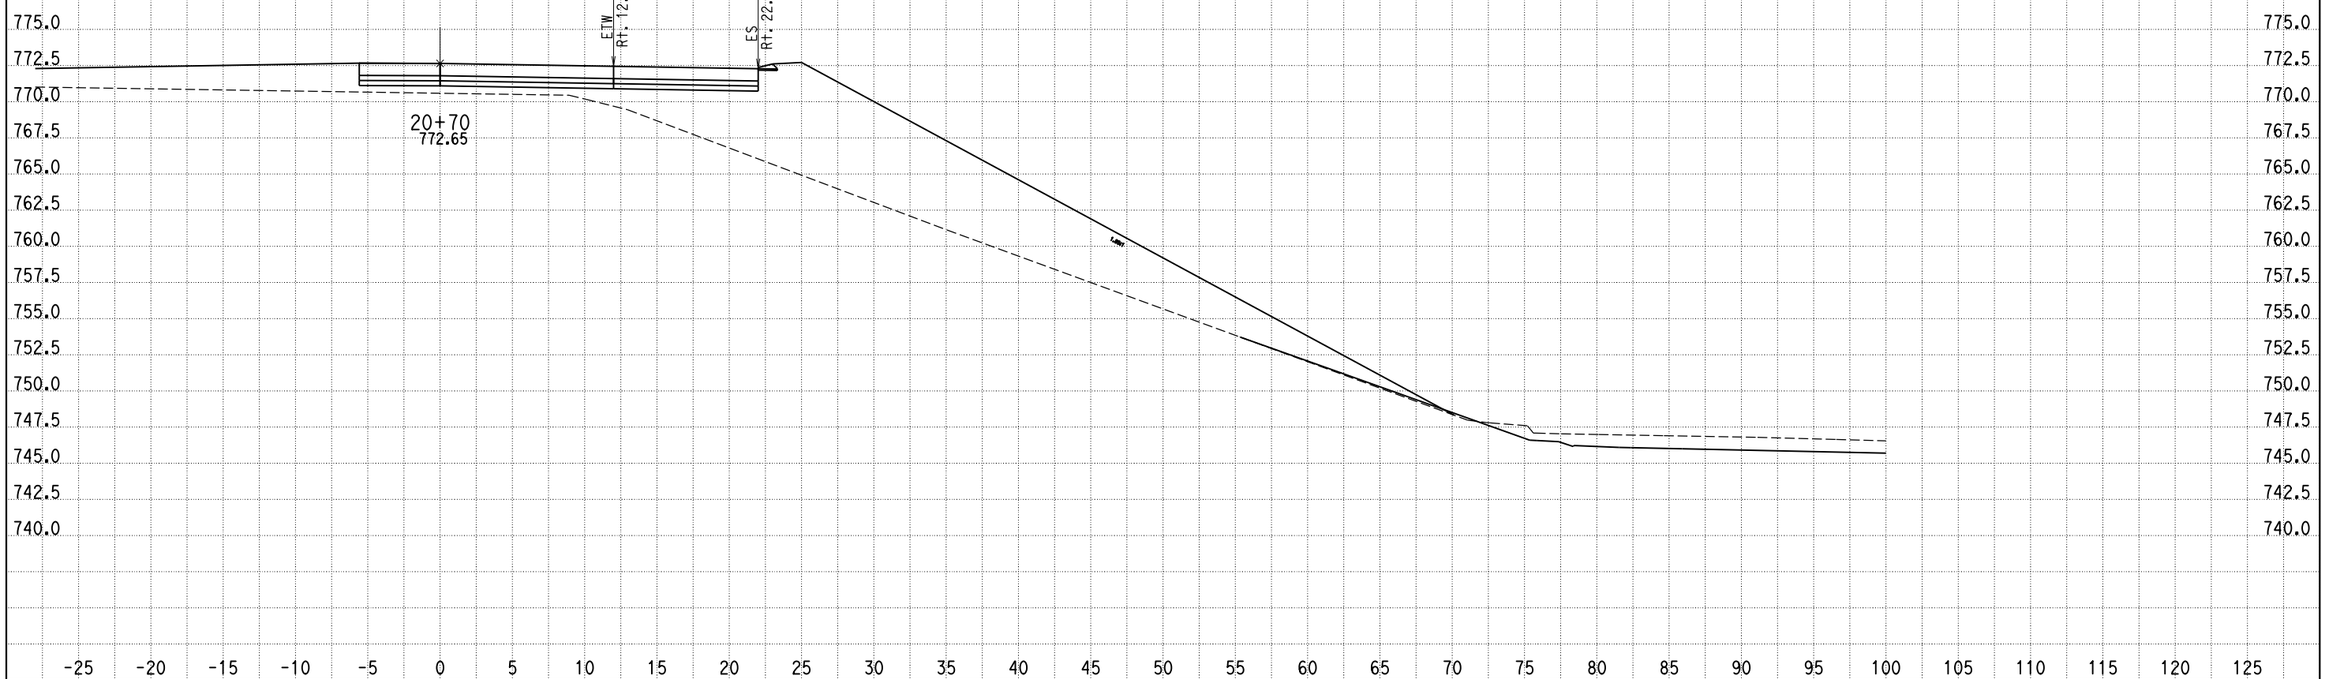

CREATED BY: G NAVARRO
DATE: 9/25/2013
KC Project: 0818E File: D:\1193U1_ALAO\0818E\001_Guillermo_NewD\RAMP_G2\rampg2_dsign.ear

SCALE: 1" = 5' Horiz.
1" = 5' Vert.

All Dimensions are US Survey Feet

RAMPG2
CROSS SECTIONS
SHEET 24 OF XXX

DESIGN STUDY ONLY

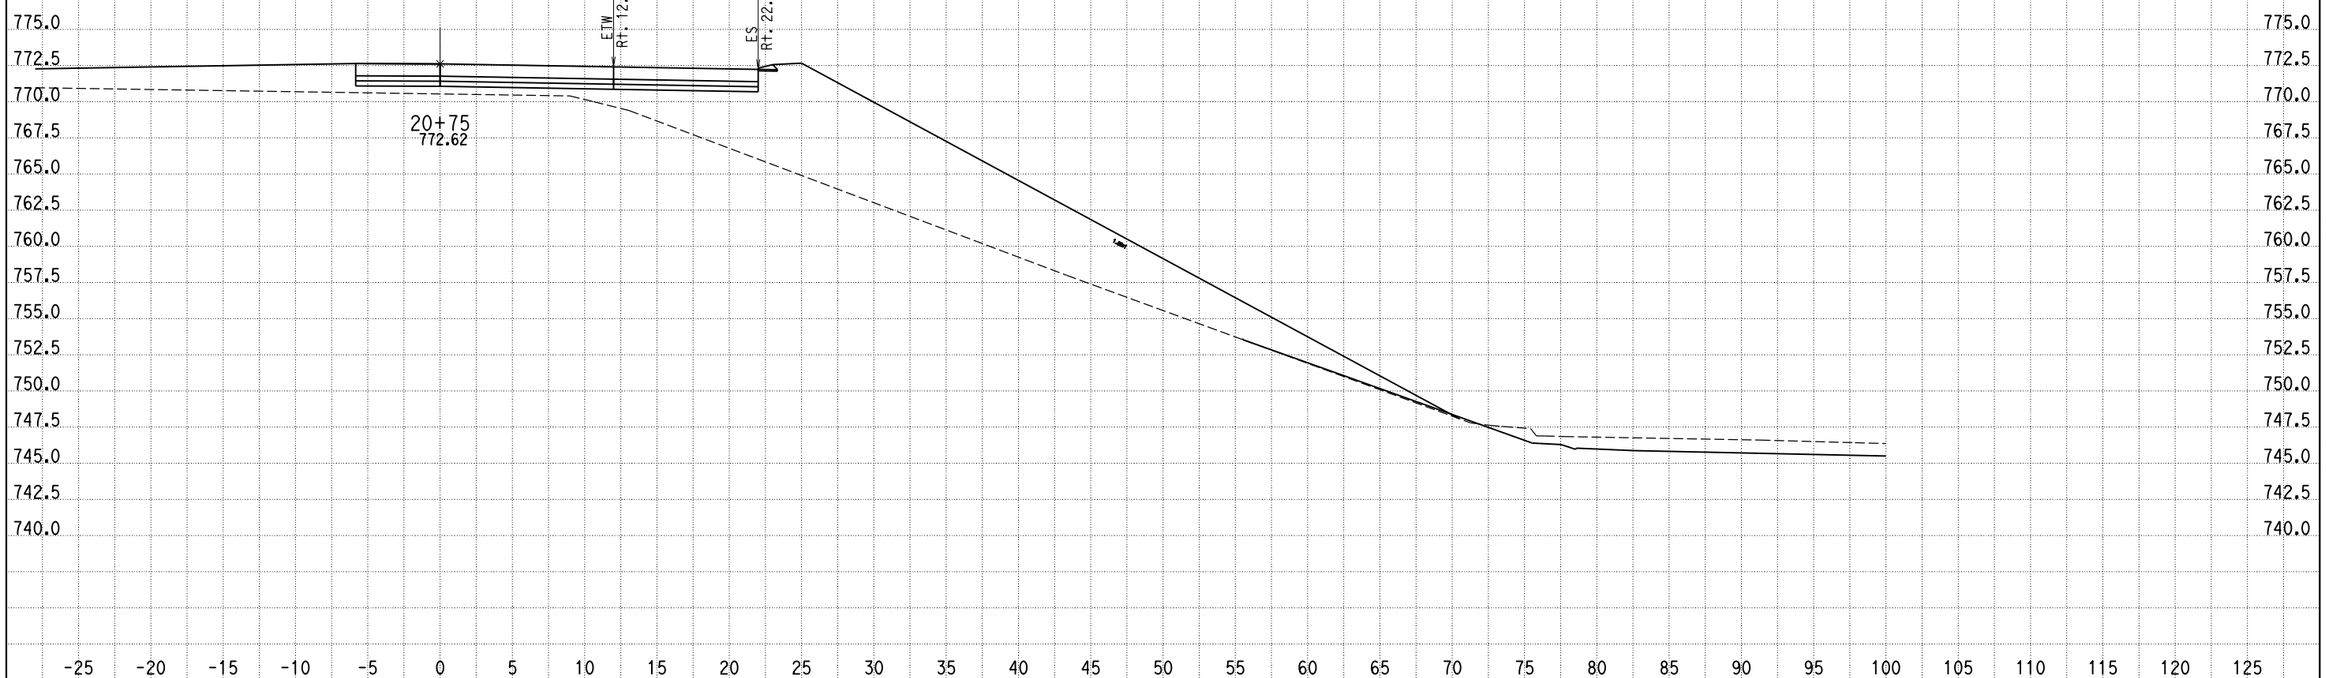

CREATED BY: G NAVARRO
DATE: 9/25/2013
KC Project: 0818E File: D:\1193U1_ALAO\0818E\001_Guillermo_NewD\RAMP_G2\rampg2_dsign.ear

SCALE: 1" = 5' Horiz.
1" = 5' Vert.

All Dimensions are US Survey Feet

RAMPG2
CROSS SECTIONS
SHEET 25 OF XXX

DESIGN STUDY ONLY

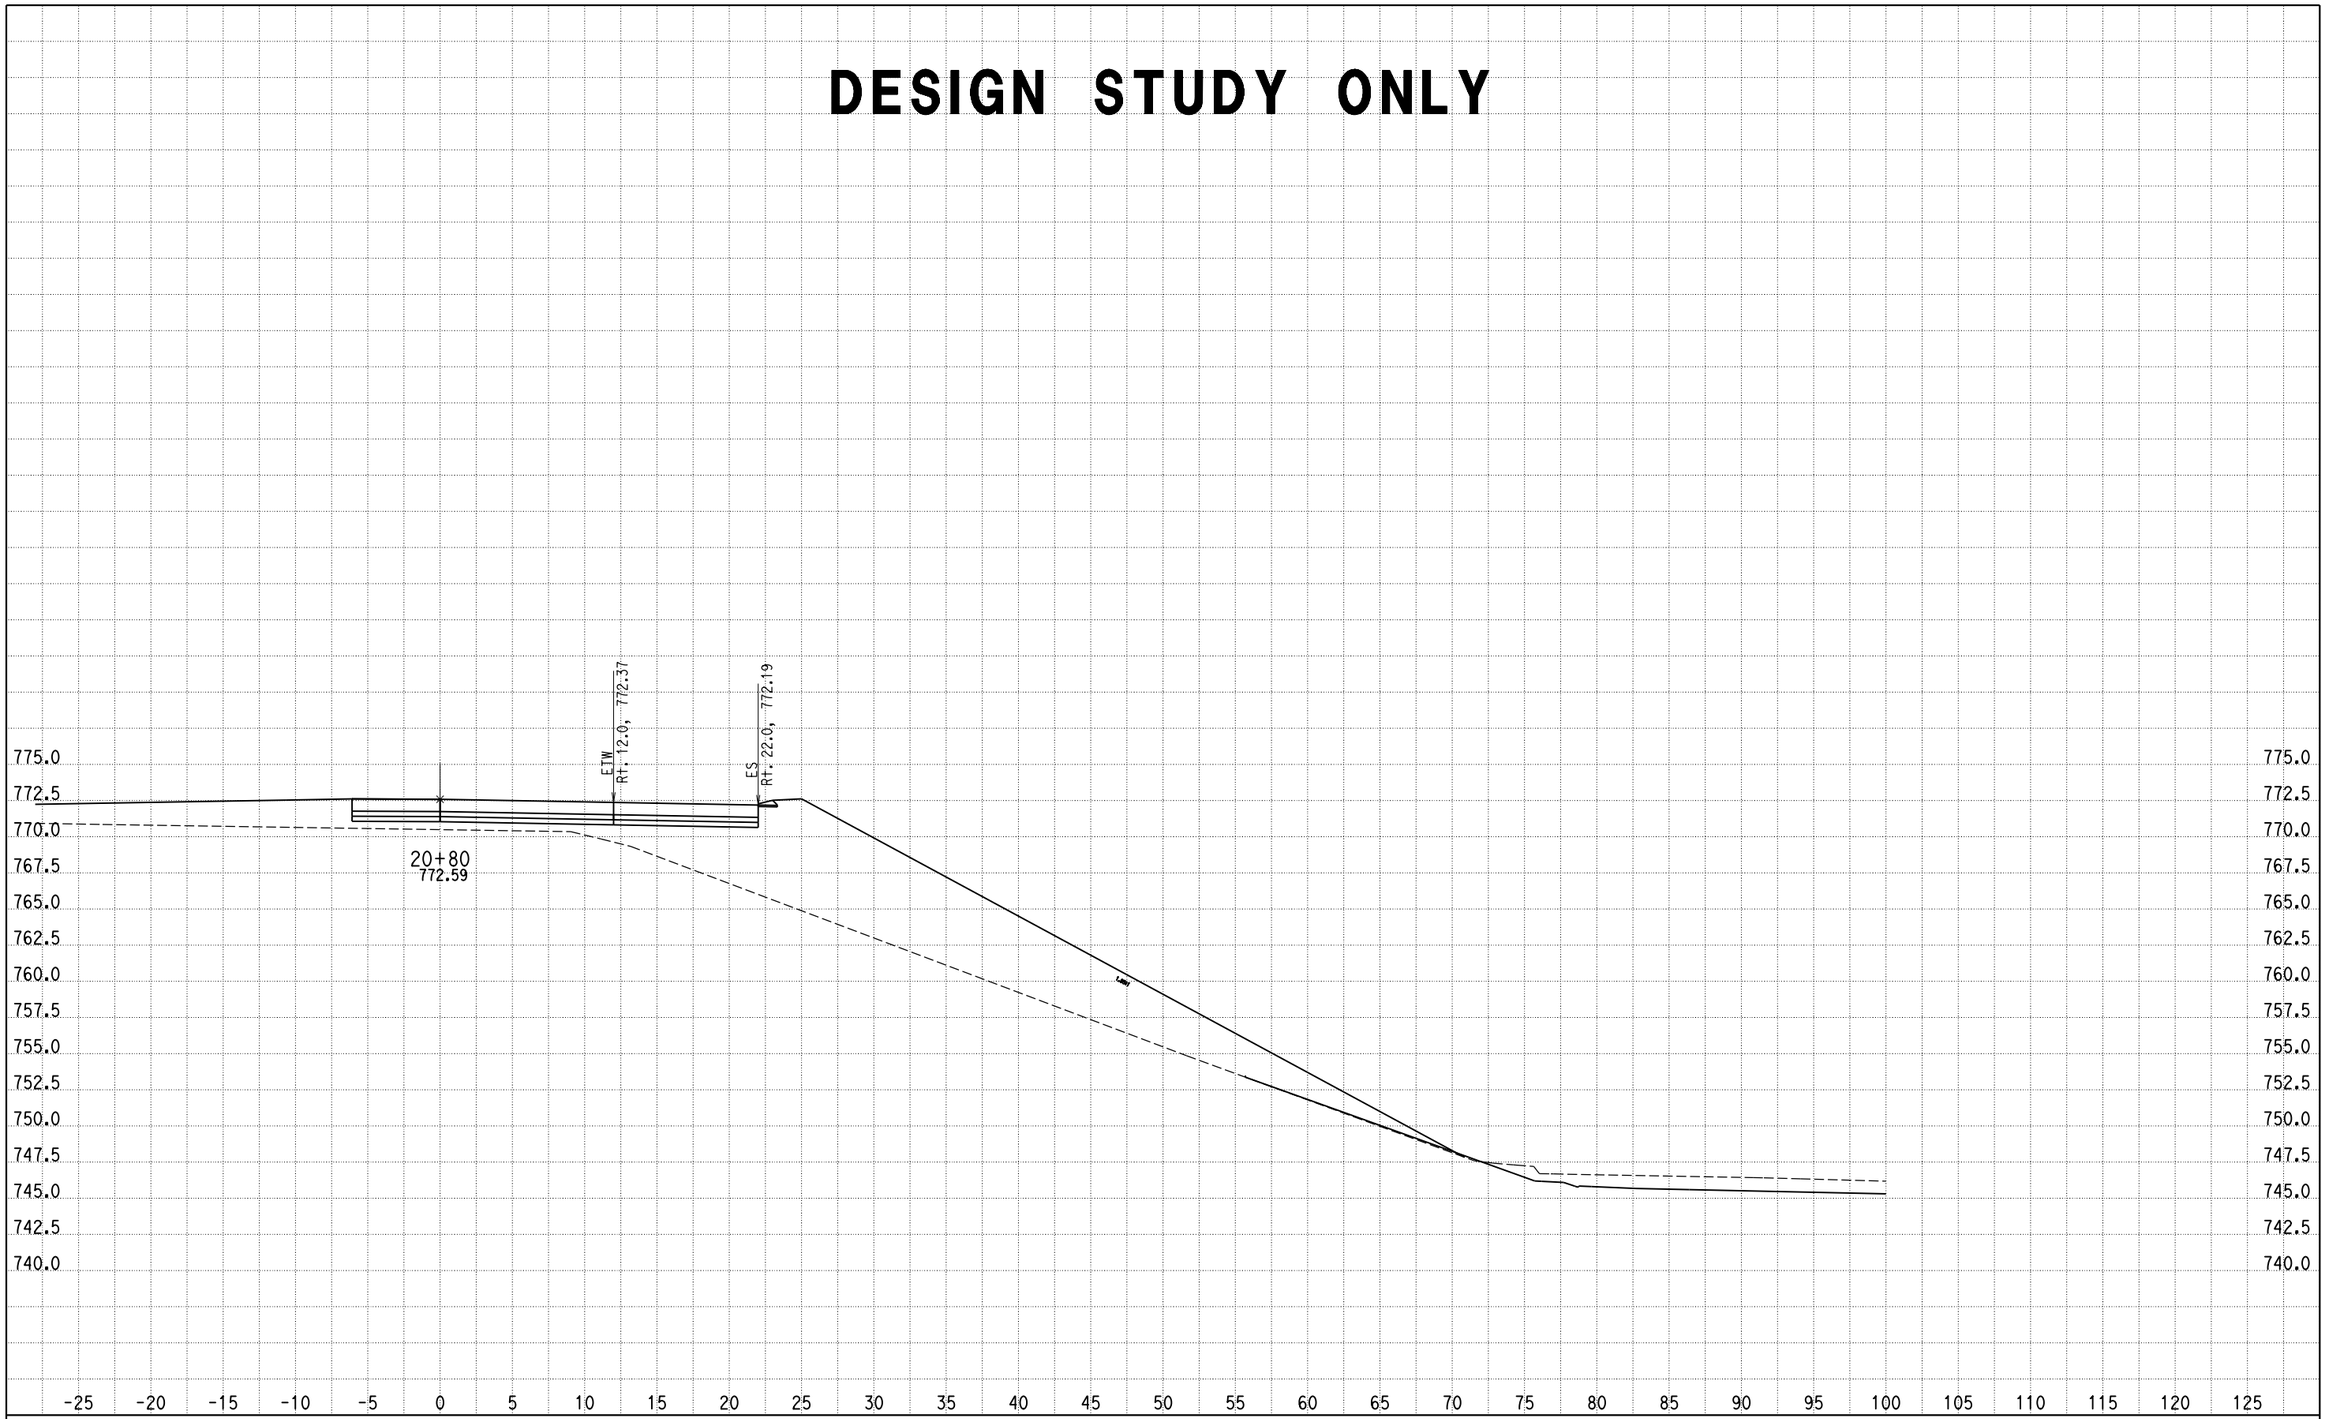

CREATED BY: G NAVARRO
DATE: 9/25/2013
KC Project: 0818E File: D:\1193U1_ALAO\0818E\001_Guillermo_NewD\RAMP_G2\rampg2_dsign.ear

SCALE: 1" = 5' Horiz.
1" = 5' Vert.

All Dimensions are US Survey Feet

RAMPG2
CROSS SECTIONS

SHEET 26 OF XXX

DESIGN STUDY ONLY

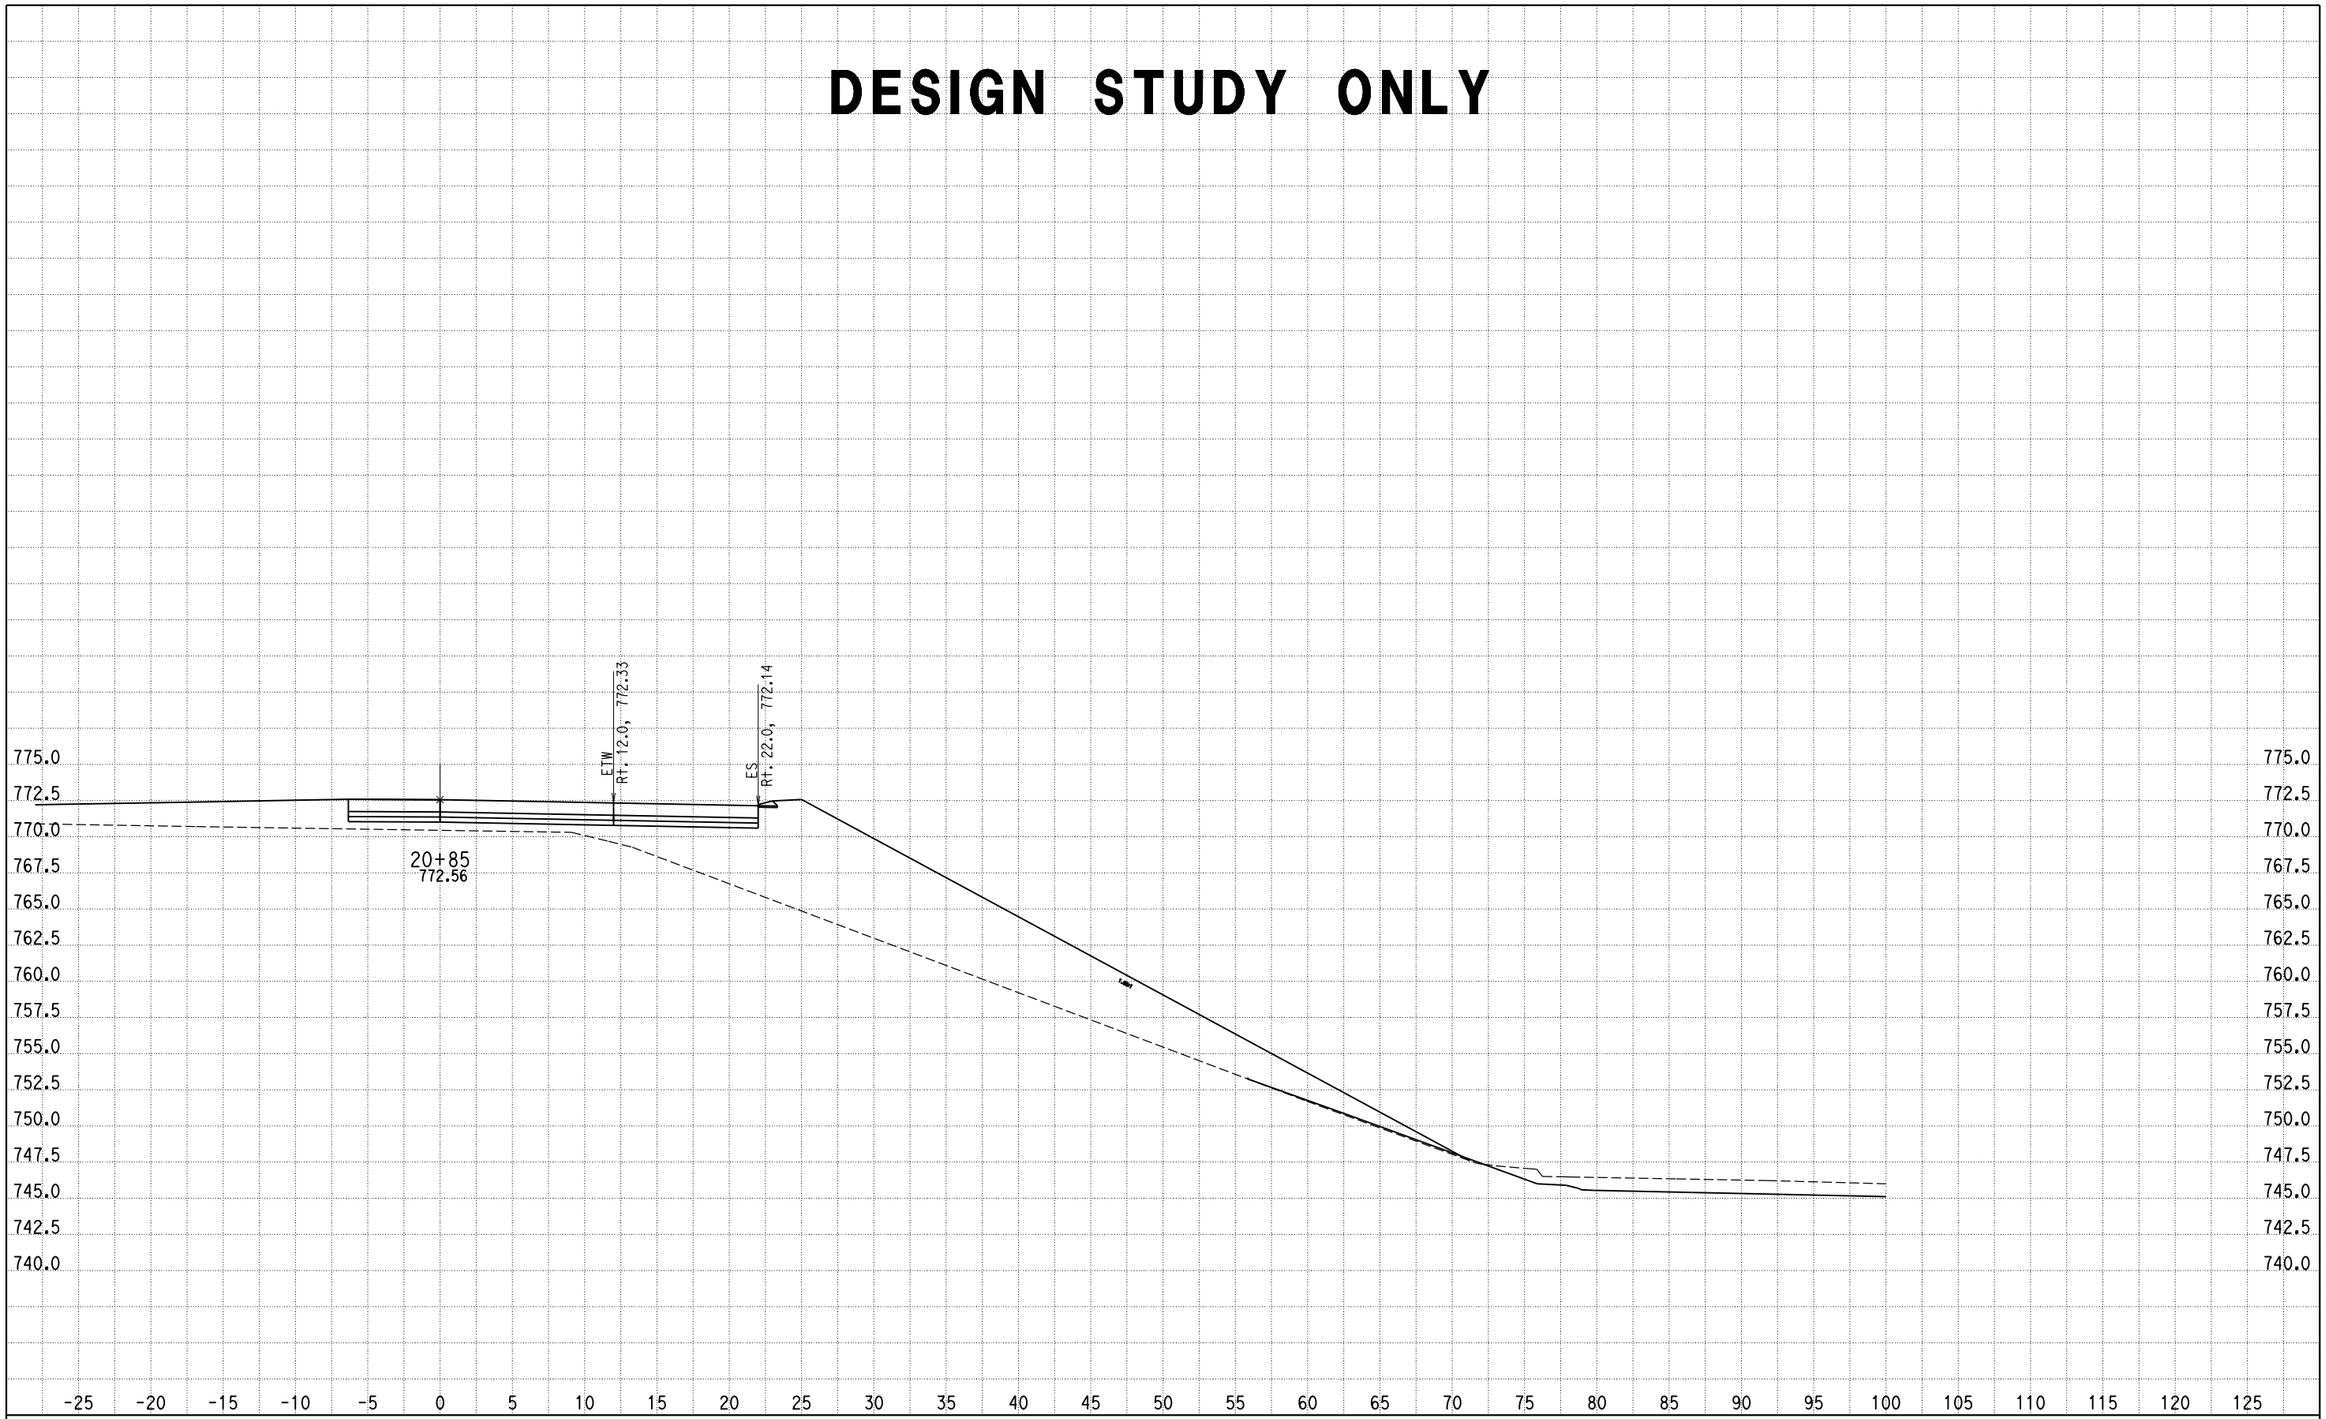

CREATED BY: G NAVARRO
DATE: 9/25/2013
KC Project: 0818E File: D:\1193U1_ALAO\0818E\001_Guillermo_NewD\RAMP_G2\rampg2_dsign.ear

SCALE: 1" = 5' Horiz.
1" = 5' Vert.

All Dimensions are US Survey Feet

RAMPG2
CROSS SECTIONS

SHEET 27 OF XXX

DESIGN STUDY ONLY

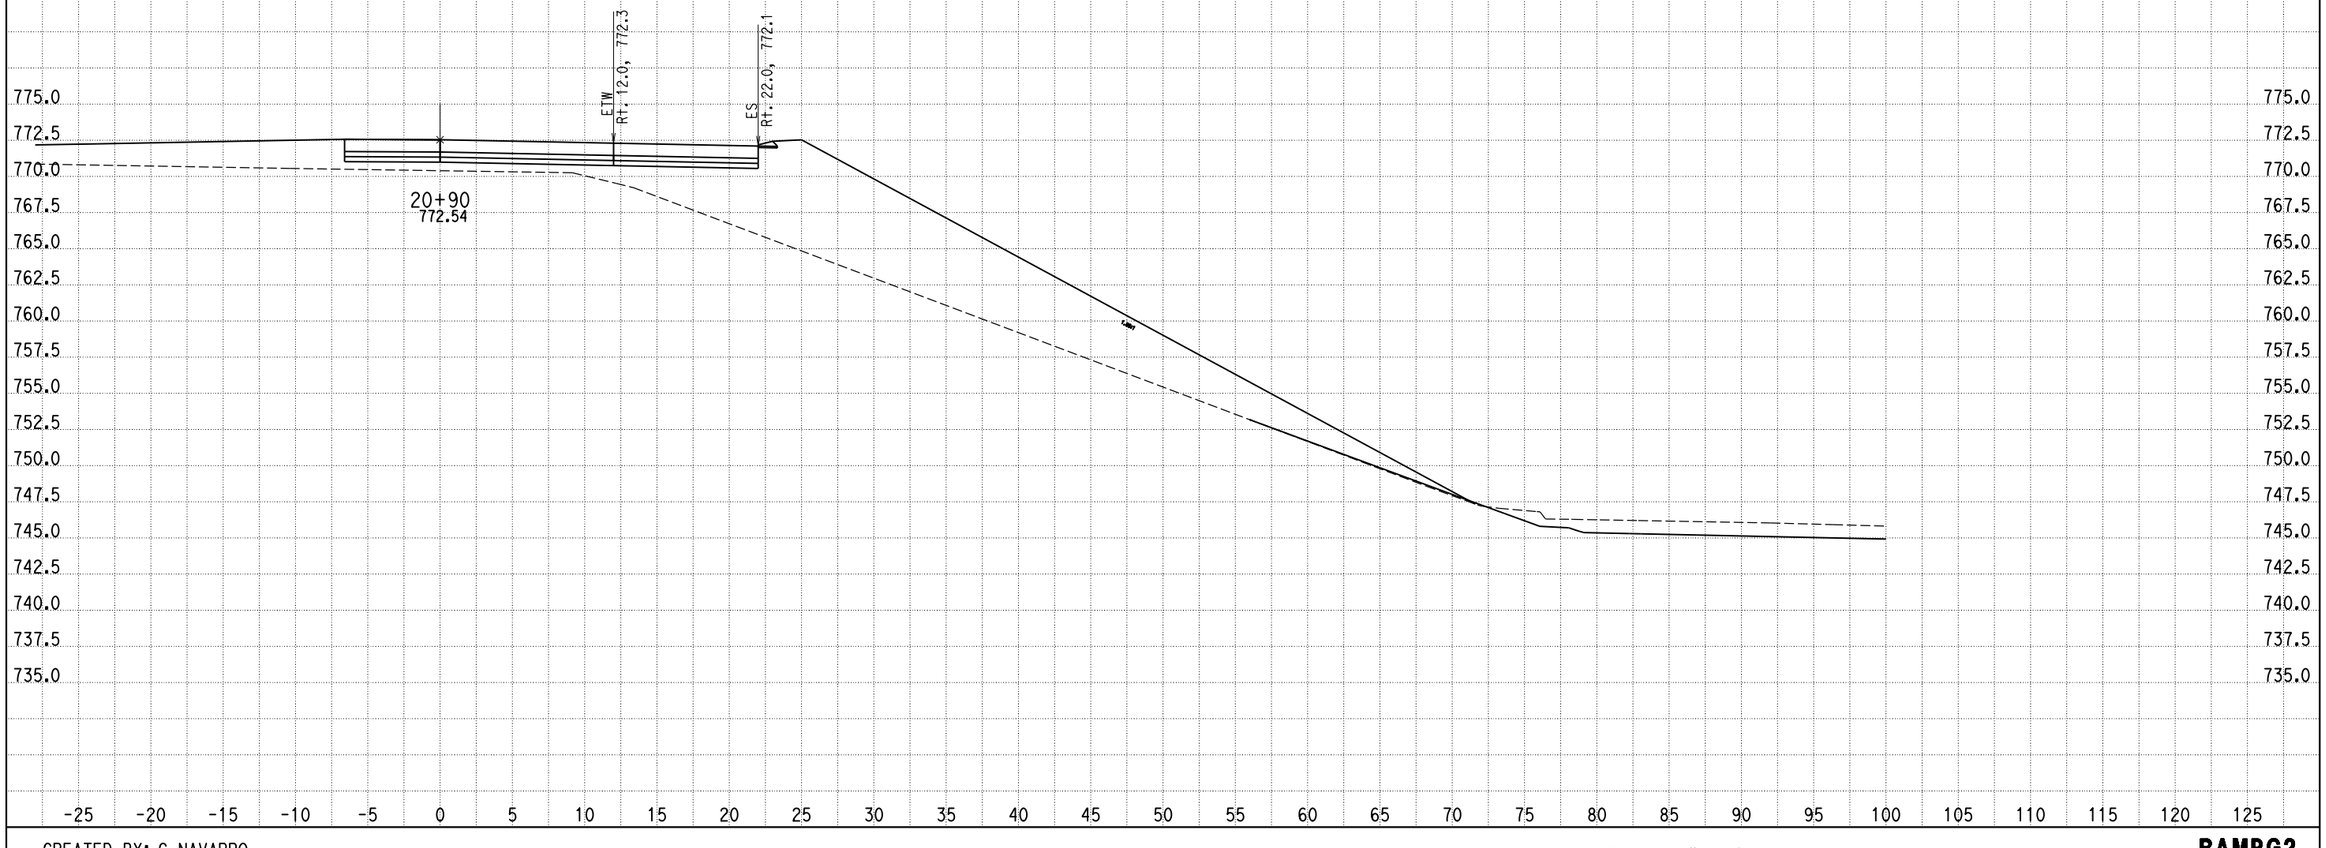

CREATED BY: G NAVARRO
DATE: 9/25/2013
KC Project: 0818E File: D:\1193U1_ALAO\0818E\001_Guillermo_NewD\RAMP_G2\rampg2_dsign.ear

SCALE: 1" = 5' Horiz.
1" = 5' Vert.

All Dimensions are US Survey Feet

RAMPG2
CROSS SECTIONS
SHEET 28 OF XXX

DESIGN STUDY ONLY

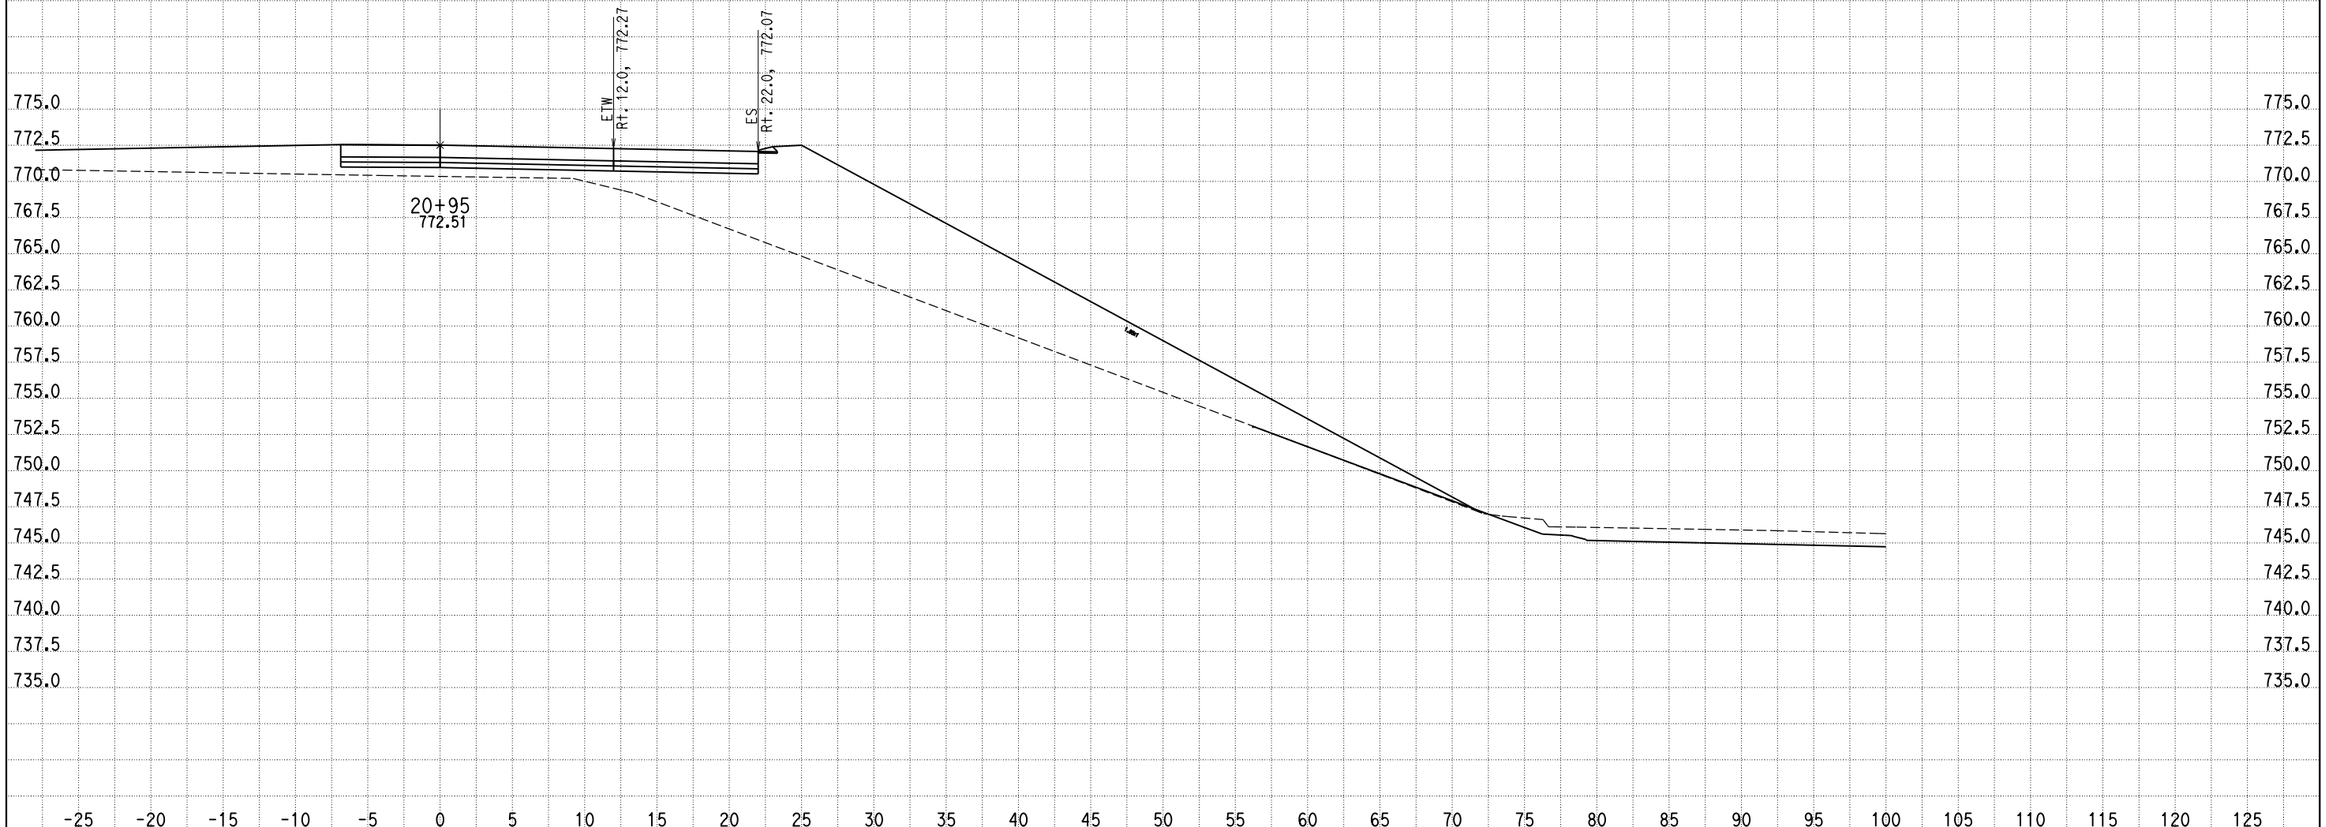

CREATED BY: G NAVARRO
DATE: 9/25/2013
KC Project: 0818E File: D:\1193U1_ALAO\0818E\001_Guillermo_NewD\RAMP_G2\rampg2_dsign.ear

SCALE: 1" = 5' Horiz.
1" = 5' Vert.

All Dimensions are US Survey Feet

RAMPG2
CROSS SECTIONS
SHEET 29 OF XXX

DESIGN STUDY ONLY

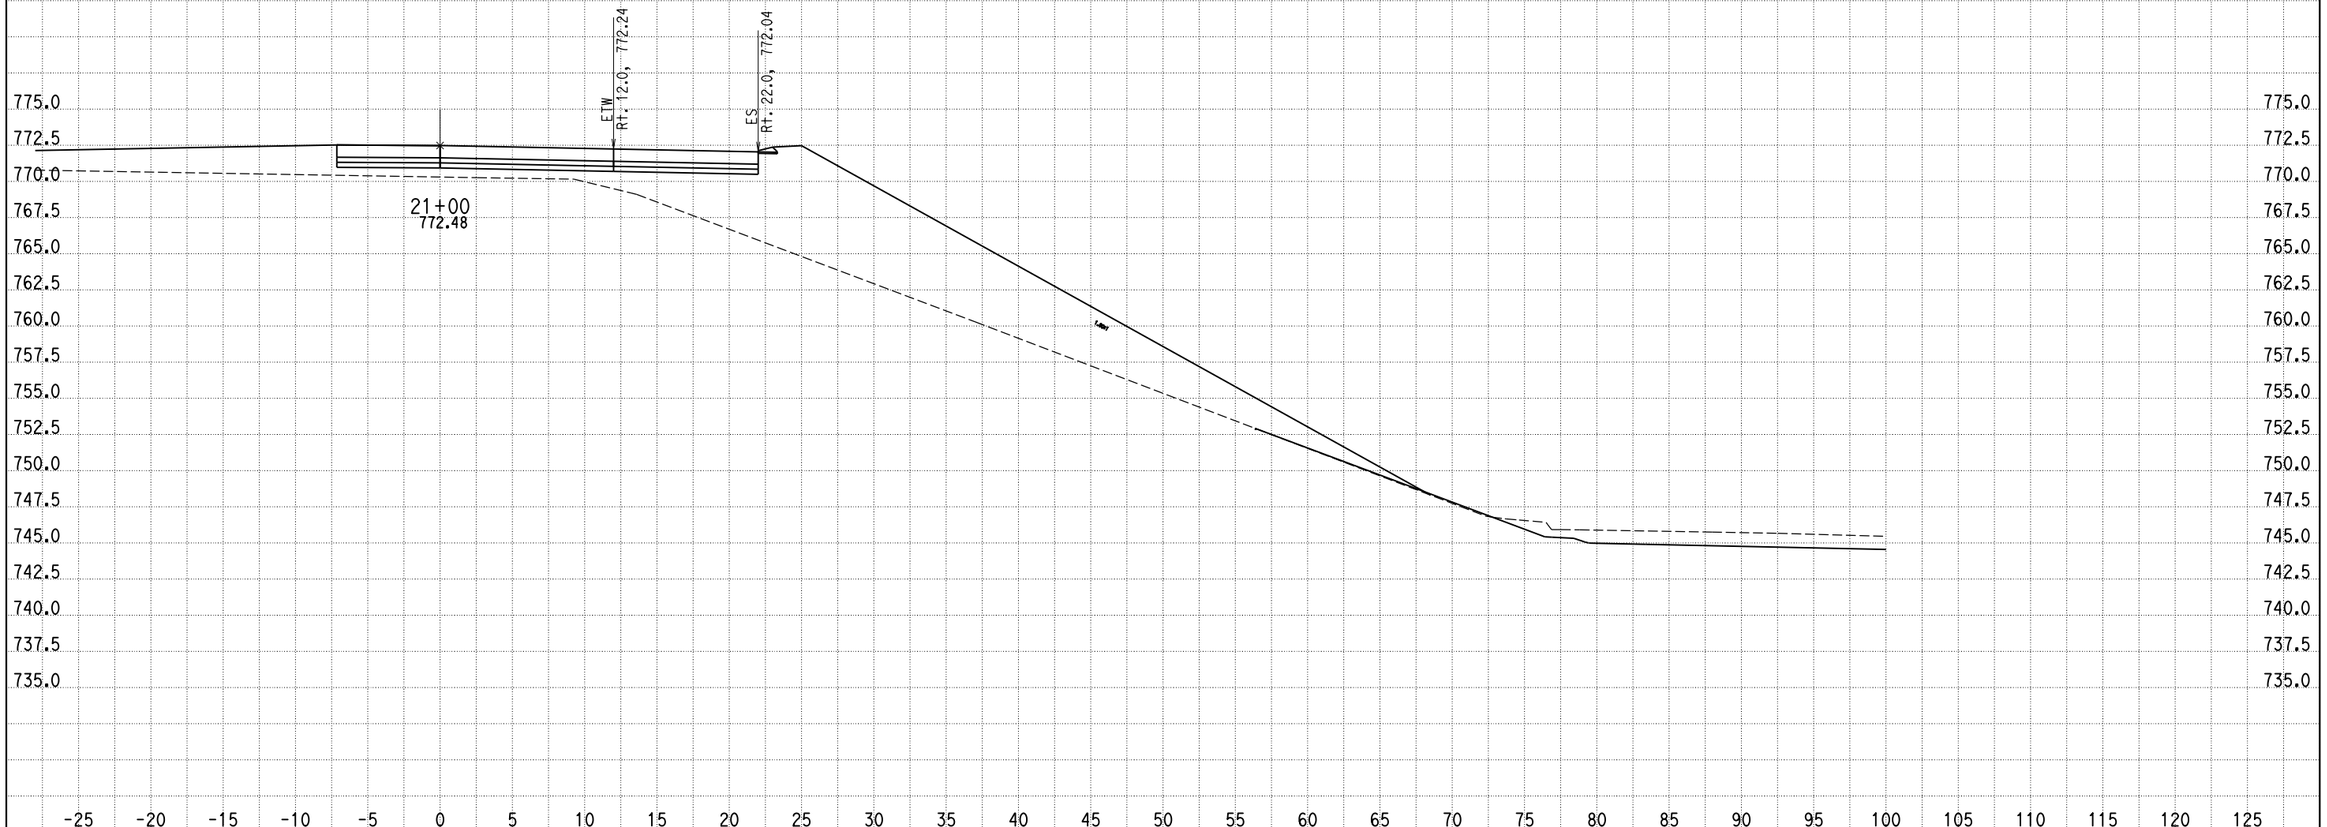

CREATED BY: G NAVARRO
DATE: 9/25/2013
KC Project: 0818E File: D:\1193U1_ALAO\0818E\001_Guillermo_NewD\RAMP_G2\rampg2_dsign.ear

SCALE: 1" = 5' Horiz.
1" = 5' Vert.

All Dimensions are US Survey Feet

RAMPG2
CROSS SECTIONS
SHEET 30 OF XXX

DESIGN STUDY ONLY

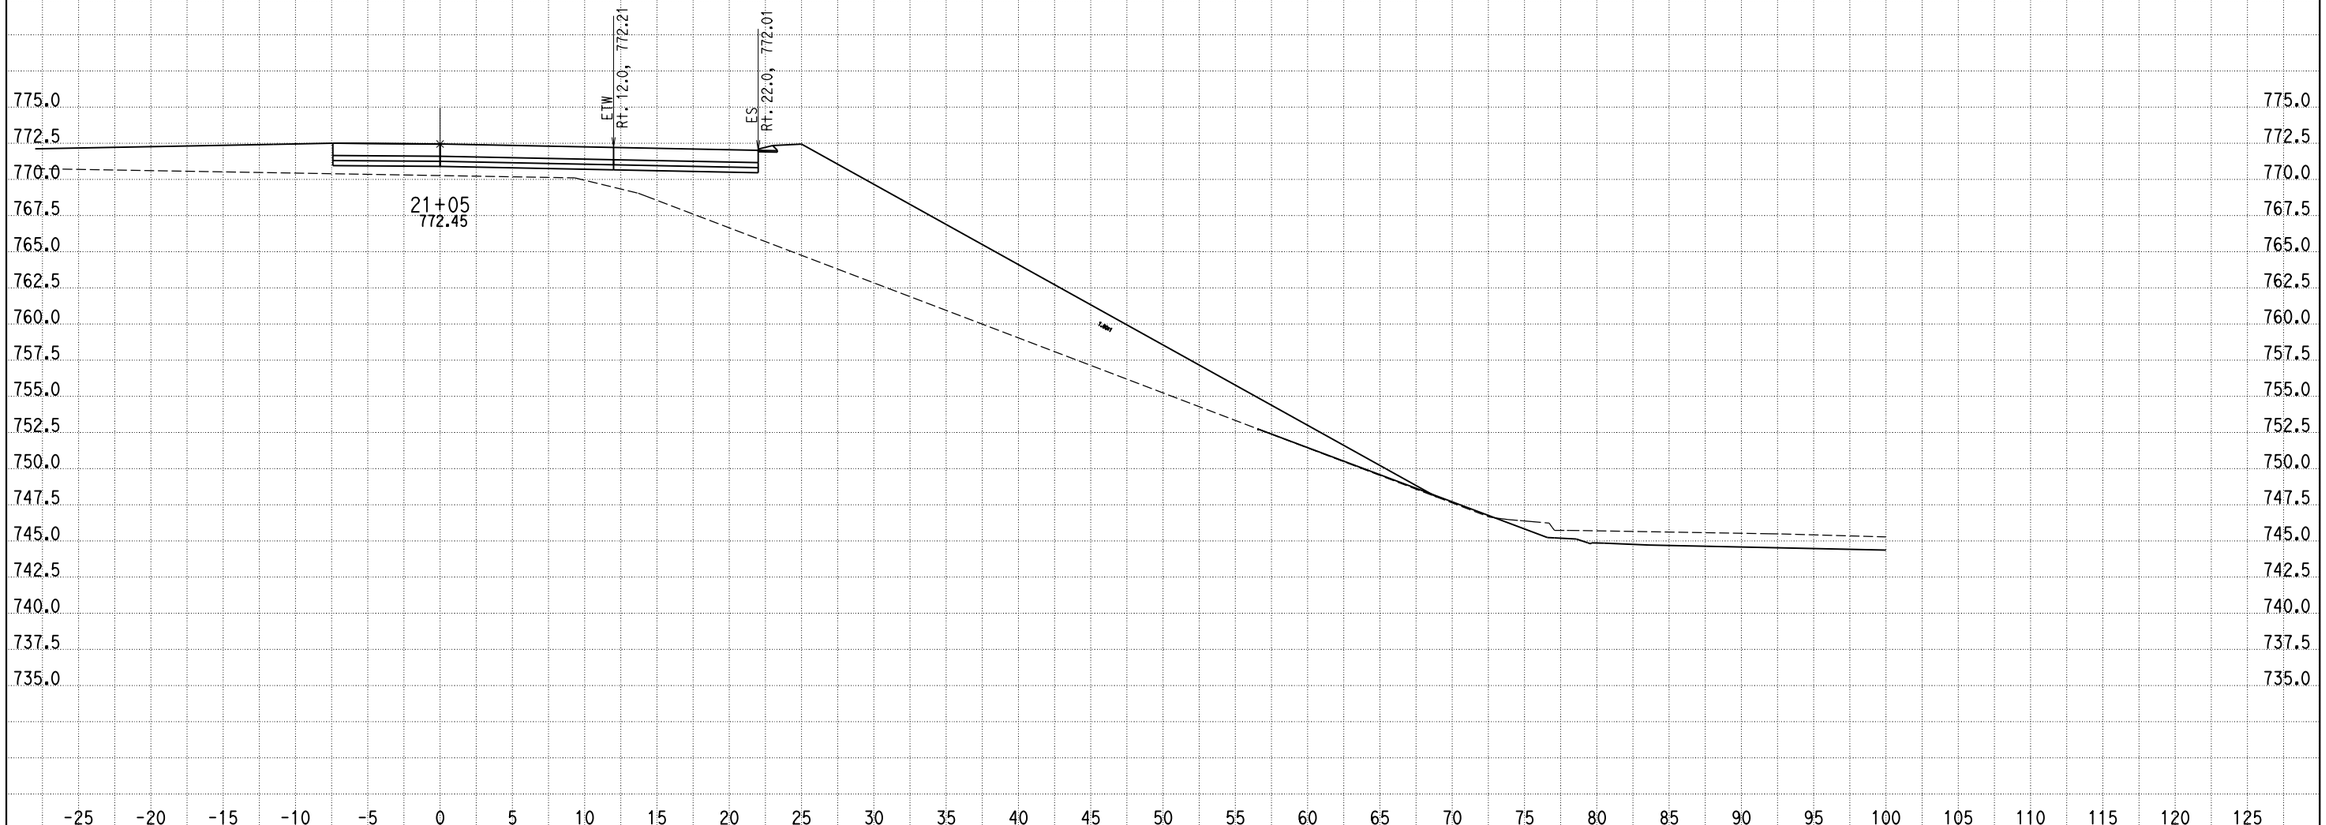

CREATED BY: G NAVARRO
DATE: 9/25/2013
KC Project: 0818E File: D:\1193U1_ALA0\0818E\001_Guillermo_NewD\RAMP_G2\rampg2_dsign.ear

SCALE: 1" = 5' Horiz.
1" = 5' Vert.

All Dimensions are US Survey Feet

RAMPG2
CROSS SECTIONS
SHEET 31 OF XXX

DESIGN STUDY ONLY

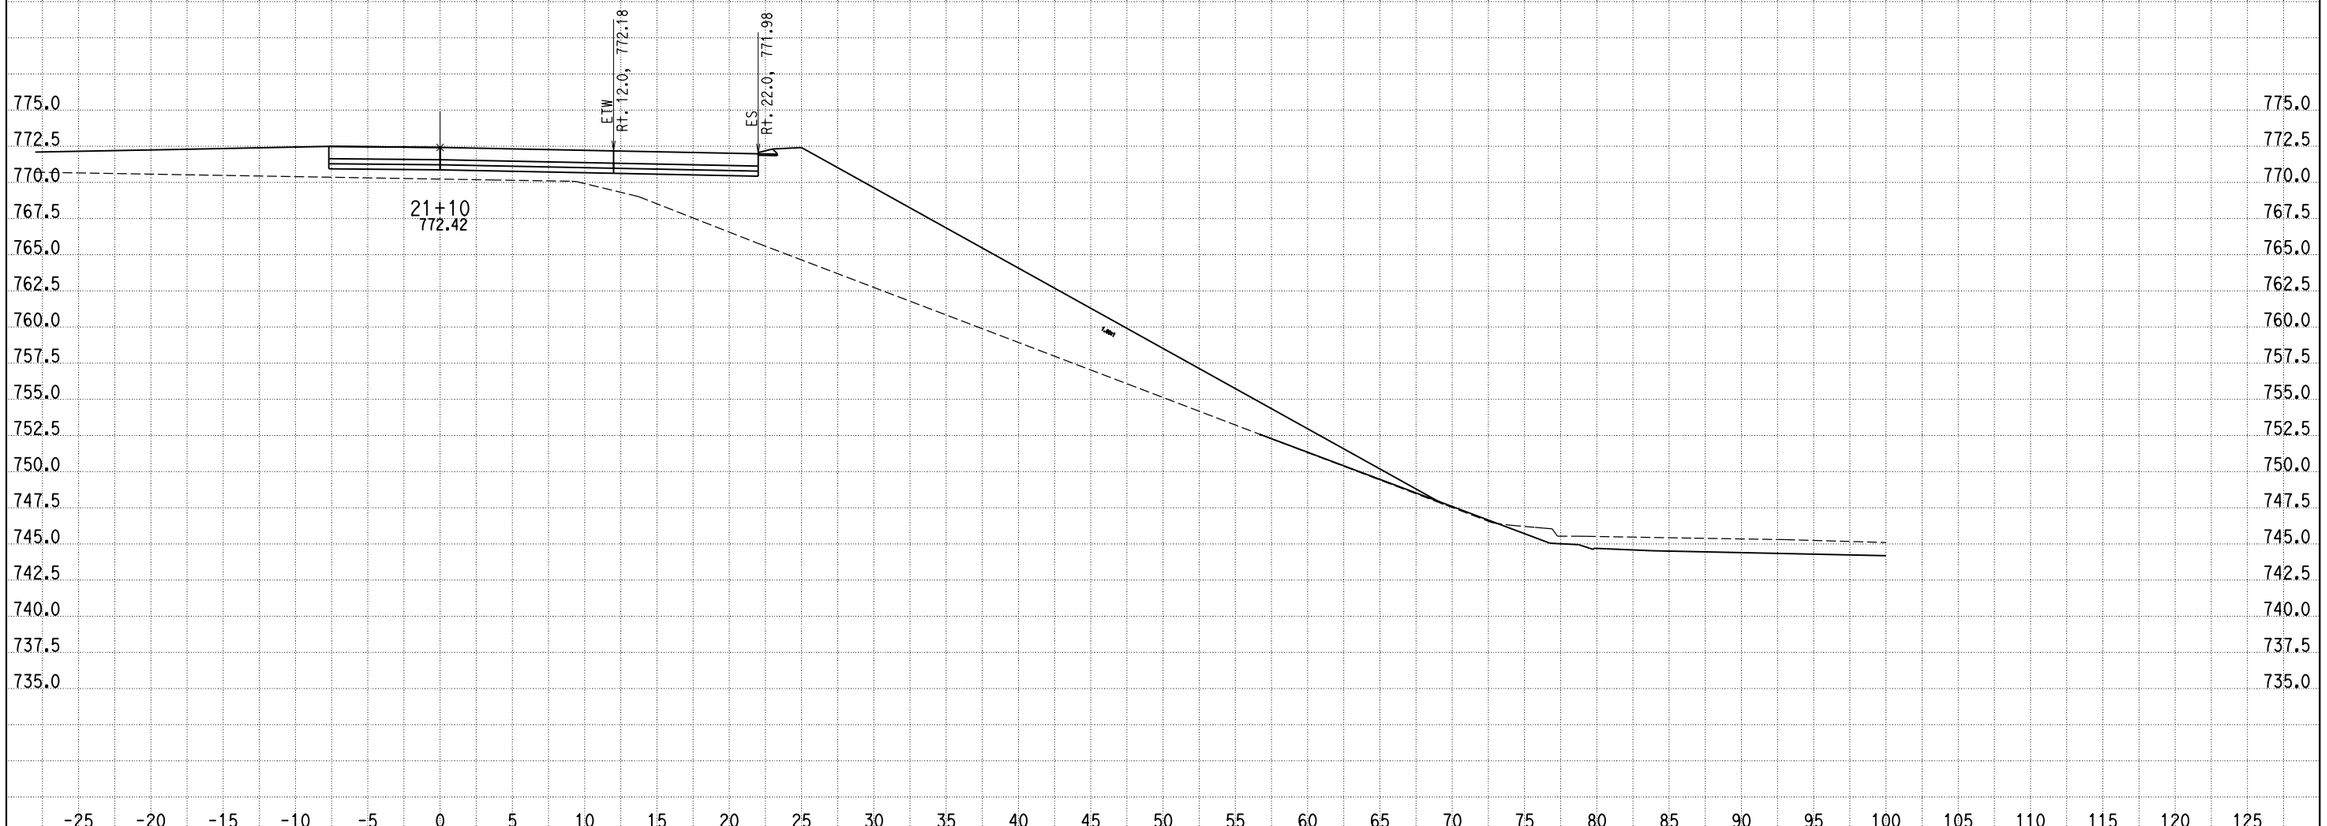

CREATED BY: G NAVARRO
DATE: 9/25/2013
KC Project: 0818E File: D:\1193U1_ALA0\0818E\001_Guillermo_NewD\RAMP_G2\rampg2_dsign.ear

SCALE: 1" = 5' Horiz.
1" = 5' Vert.

All Dimensions are US Survey Feet

RAMPG2
CROSS SECTIONS
SHEET 32 OF XXX

DESIGN STUDY ONLY

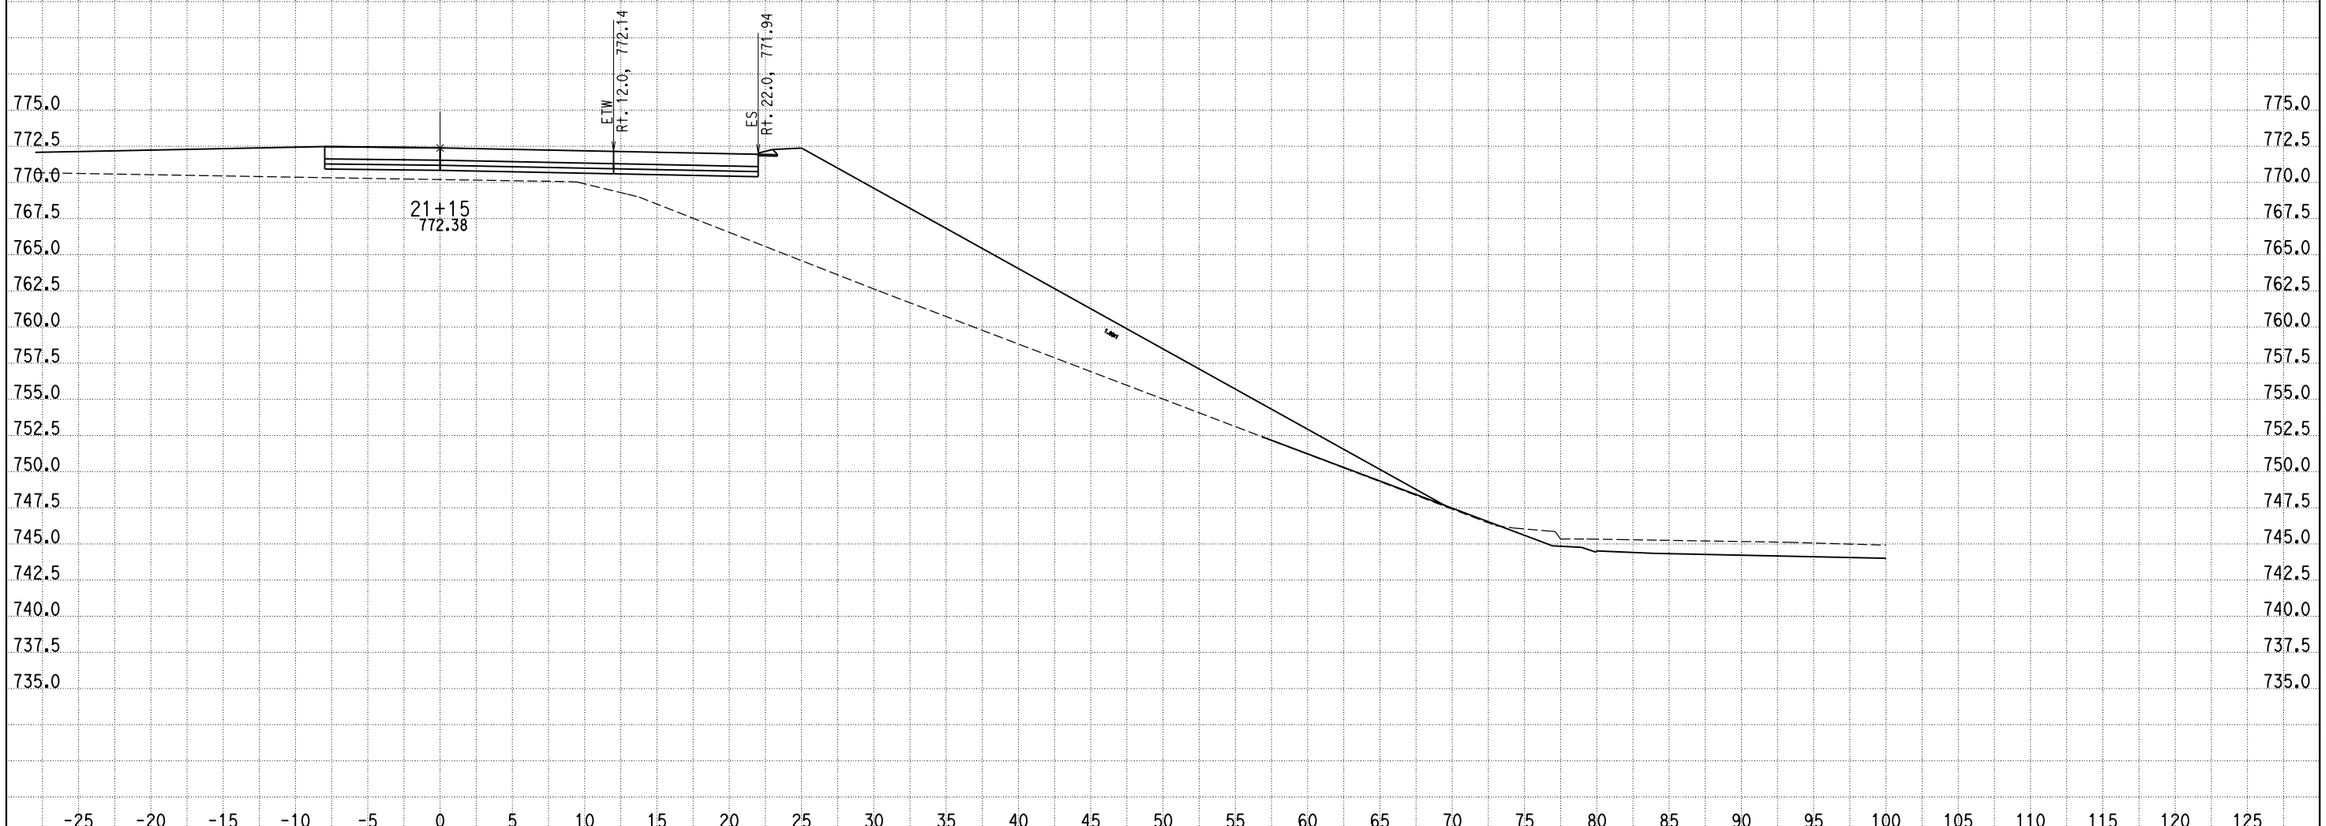

CREATED BY: G NAVARRO
DATE: 9/25/2013
KC Project: 0818E File: D:\1193U1_ALA0\0818E\001_Guillermo_NewD\RAMP_G2\rampg2_dsign.ear

SCALE: 1" = 5' Horiz.
1" = 5' Vert.

All Dimensions are US Survey Feet

RAMPG2
CROSS SECTIONS
SHEET 33 OF XXX

DESIGN STUDY ONLY

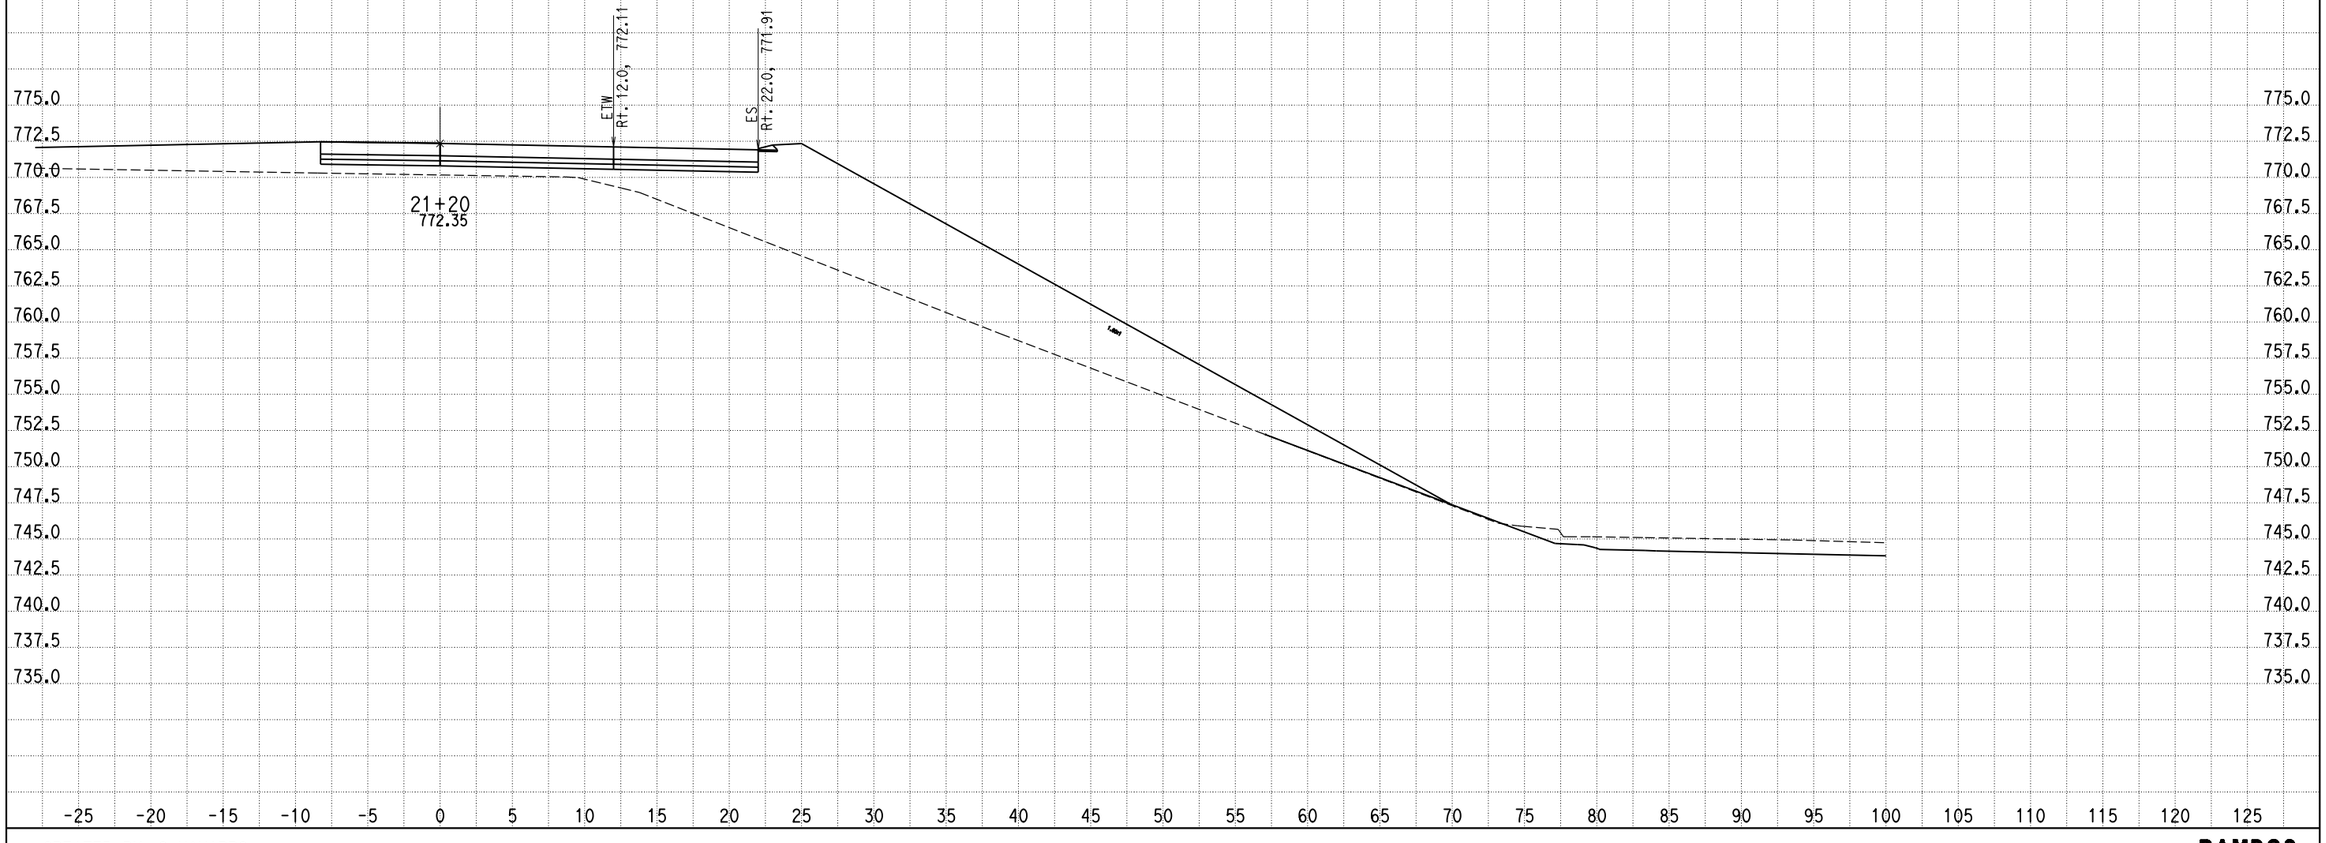

CREATED BY: G NAVARRO
DATE: 9/25/2013
KC Project: 0818E File: D:\1193U1_ALAO\0818E\001_Guillermo_NewD\RAMP_G2\rampg2_dsign.ear

SCALE: 1" = 5' Horiz.
1" = 5' Vert.

All Dimensions are US Survey Feet

RAMPG2
CROSS SECTIONS
SHEET 34 OF XXX

DESIGN STUDY ONLY

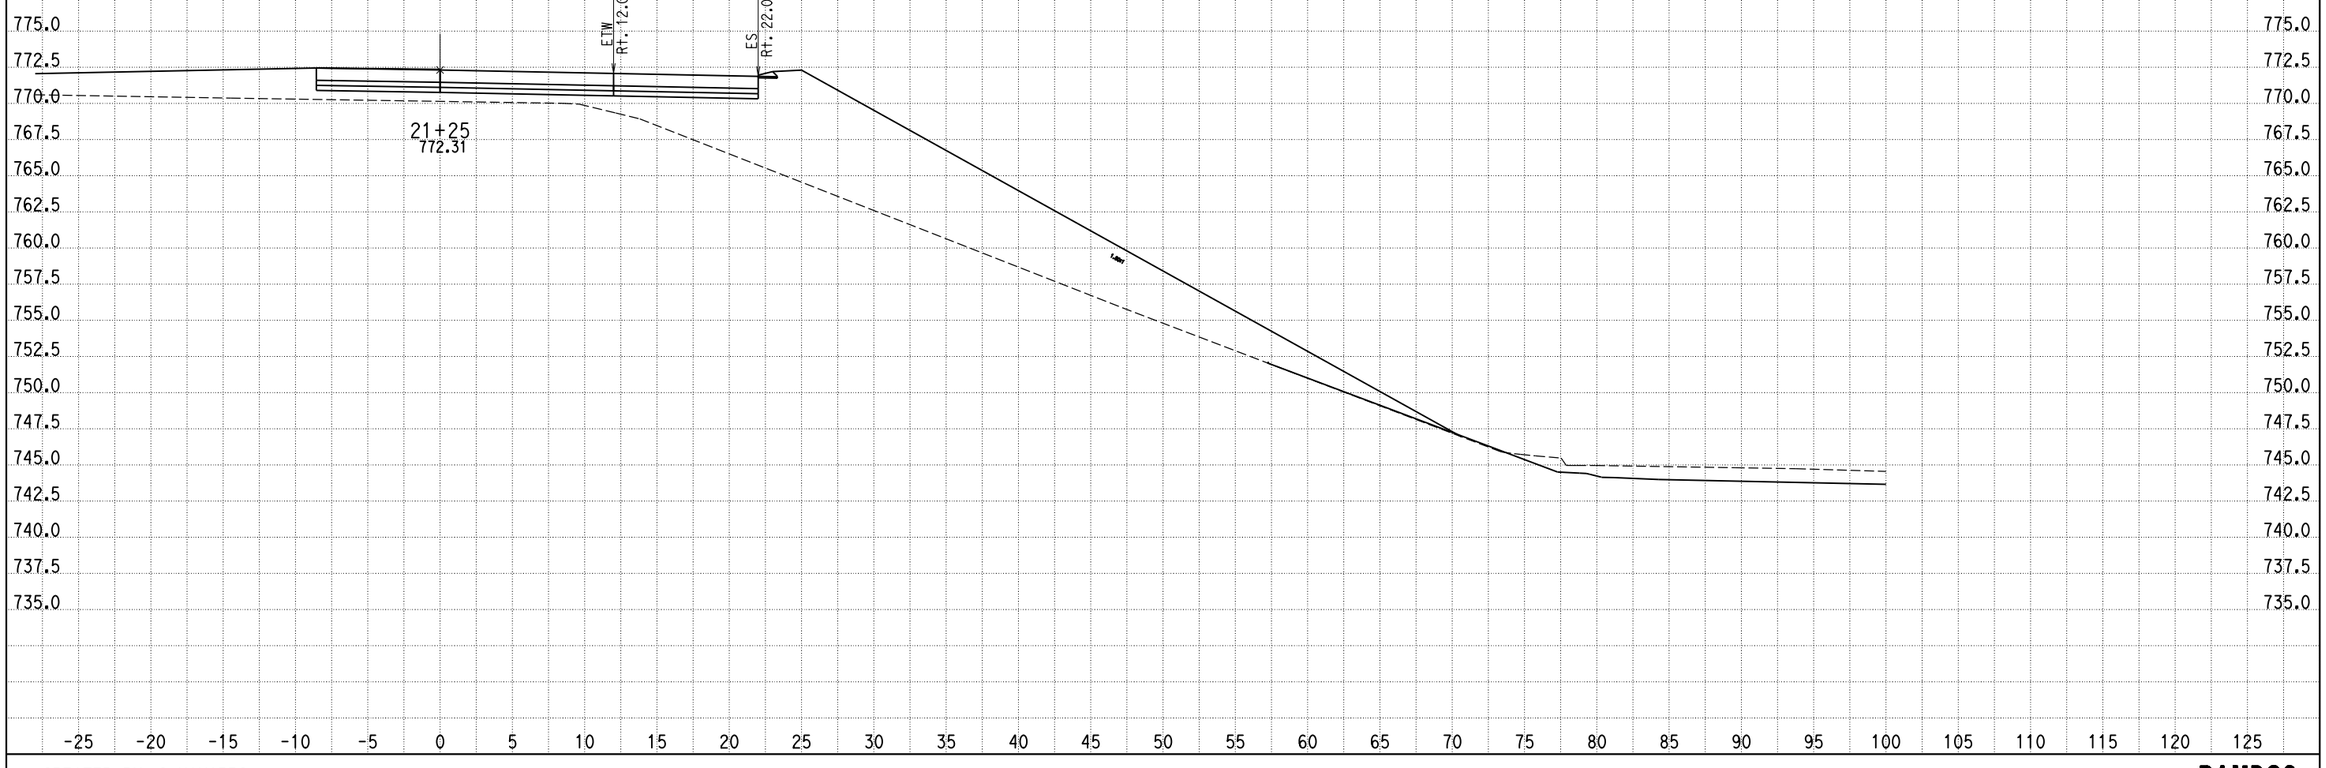

CREATED BY: G NAVARRO
DATE: 9/25/2013
KC Project: 0818E File: D:\1193U1_ALAO\0818E\001_Guillermo_NewD\RAMP_G2\rampg2_dsign.ear

SCALE: 1" = 5' Horiz.
1" = 5' Vert.

All Dimensions are US Survey Feet

RAMPG2
CROSS SECTIONS
SHEET 35 OF XXX

DESIGN STUDY ONLY

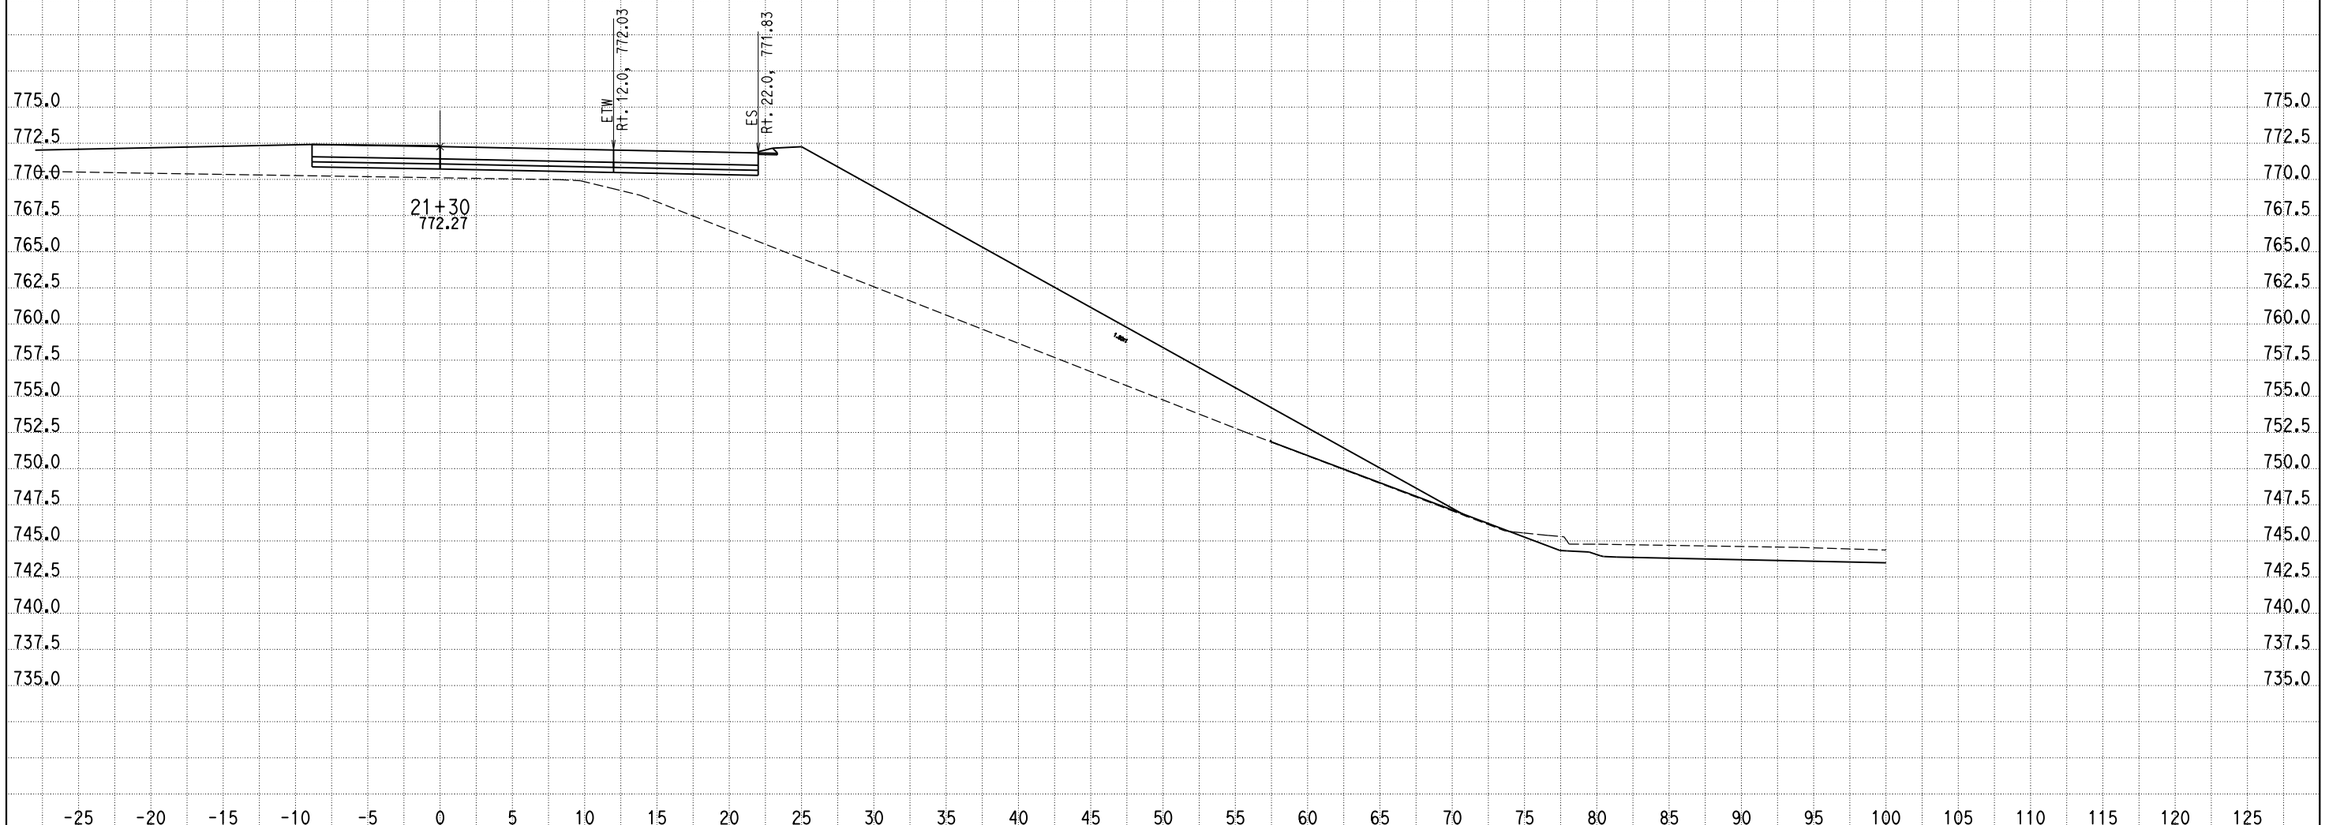

CREATED BY: G NAVARRO
DATE: 9/25/2013
KC Project: 0818E File: D:\1193U1_ALAO\0818E\001_Guillermo_NewD\RAMP_G2\rampg2_dsign.ear

SCALE: 1" = 5' Horiz.
1" = 5' Vert.

All Dimensions are US Survey Feet

RAMPG2
CROSS SECTIONS
SHEET 36 OF XXX

DESIGN STUDY ONLY

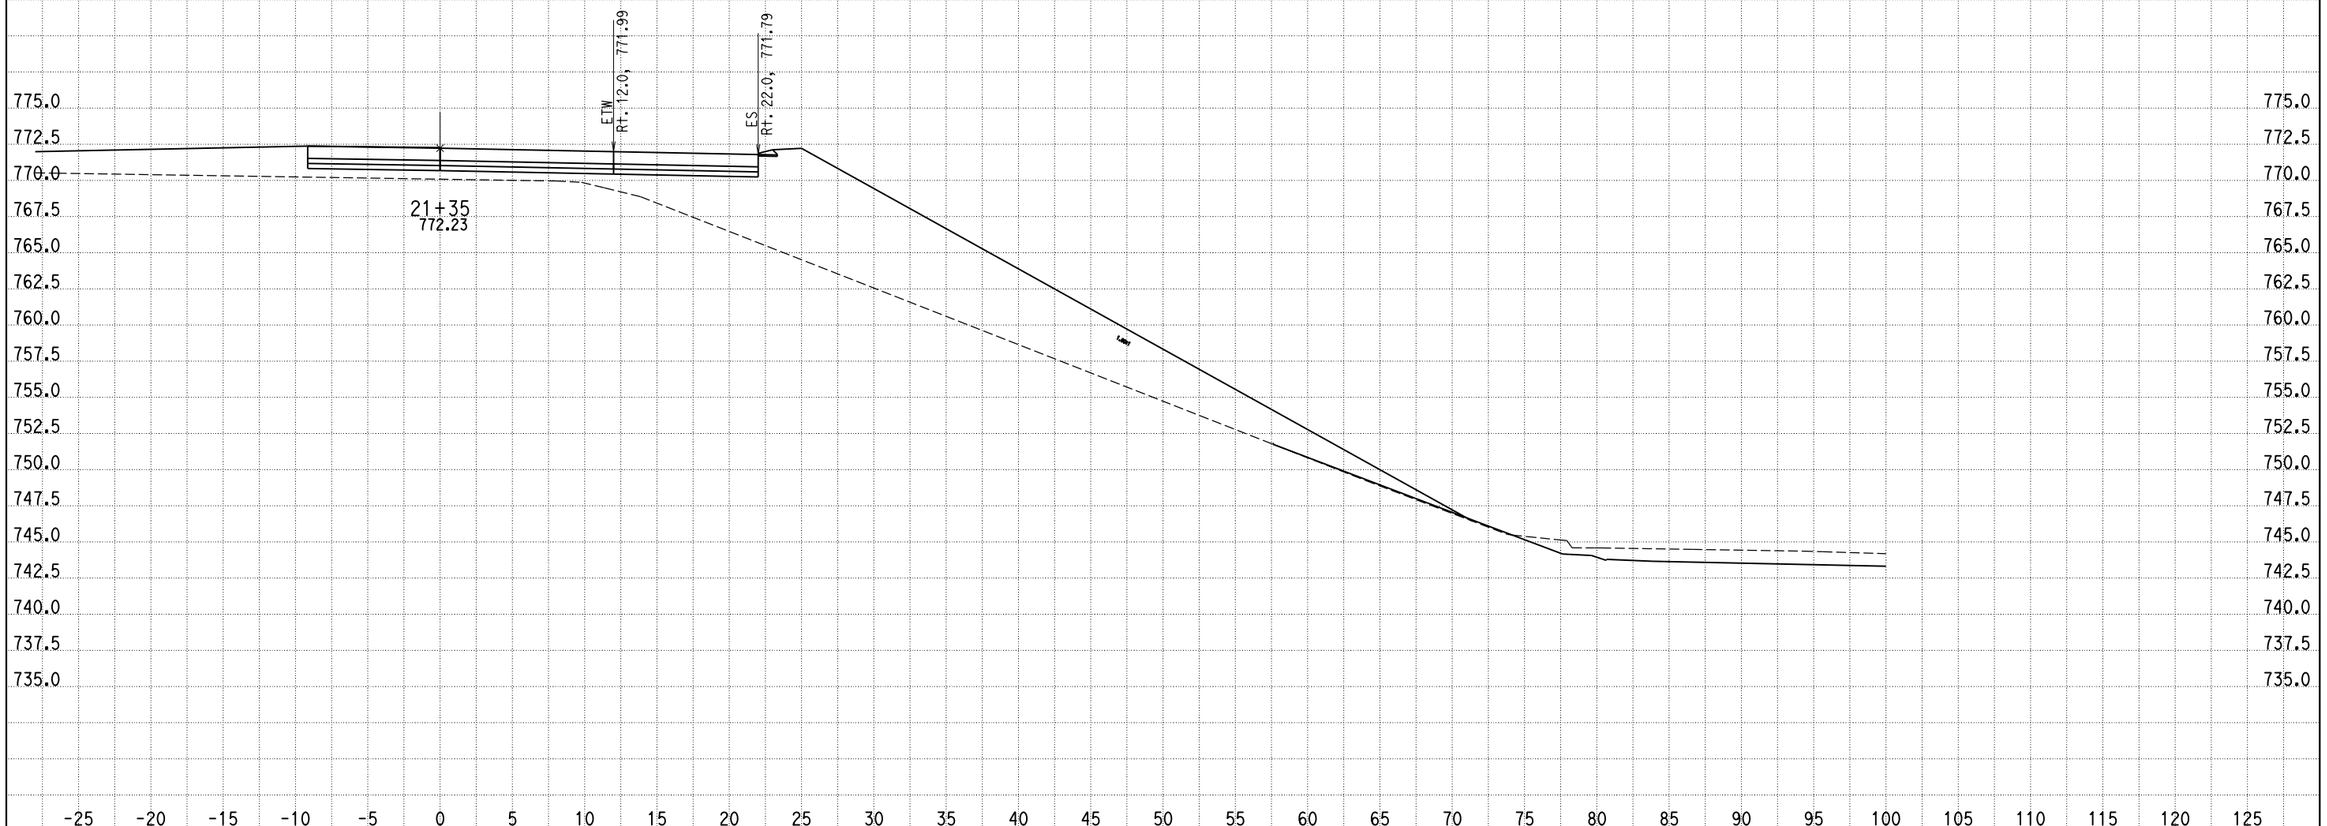

CREATED BY: G NAVARRO
DATE: 9/25/2013
KC Project: 0818E File: D:\1193U1_ALAO\0818E\001_Guillermo_NewD\RAMP_G2\rampg2_dsign.ear

SCALE: 1" = 5' Horiz.
1" = 5' Vert.

All Dimensions are US Survey Feet

RAMPG2
CROSS SECTIONS
SHEET 37 OF XXX

DESIGN STUDY ONLY

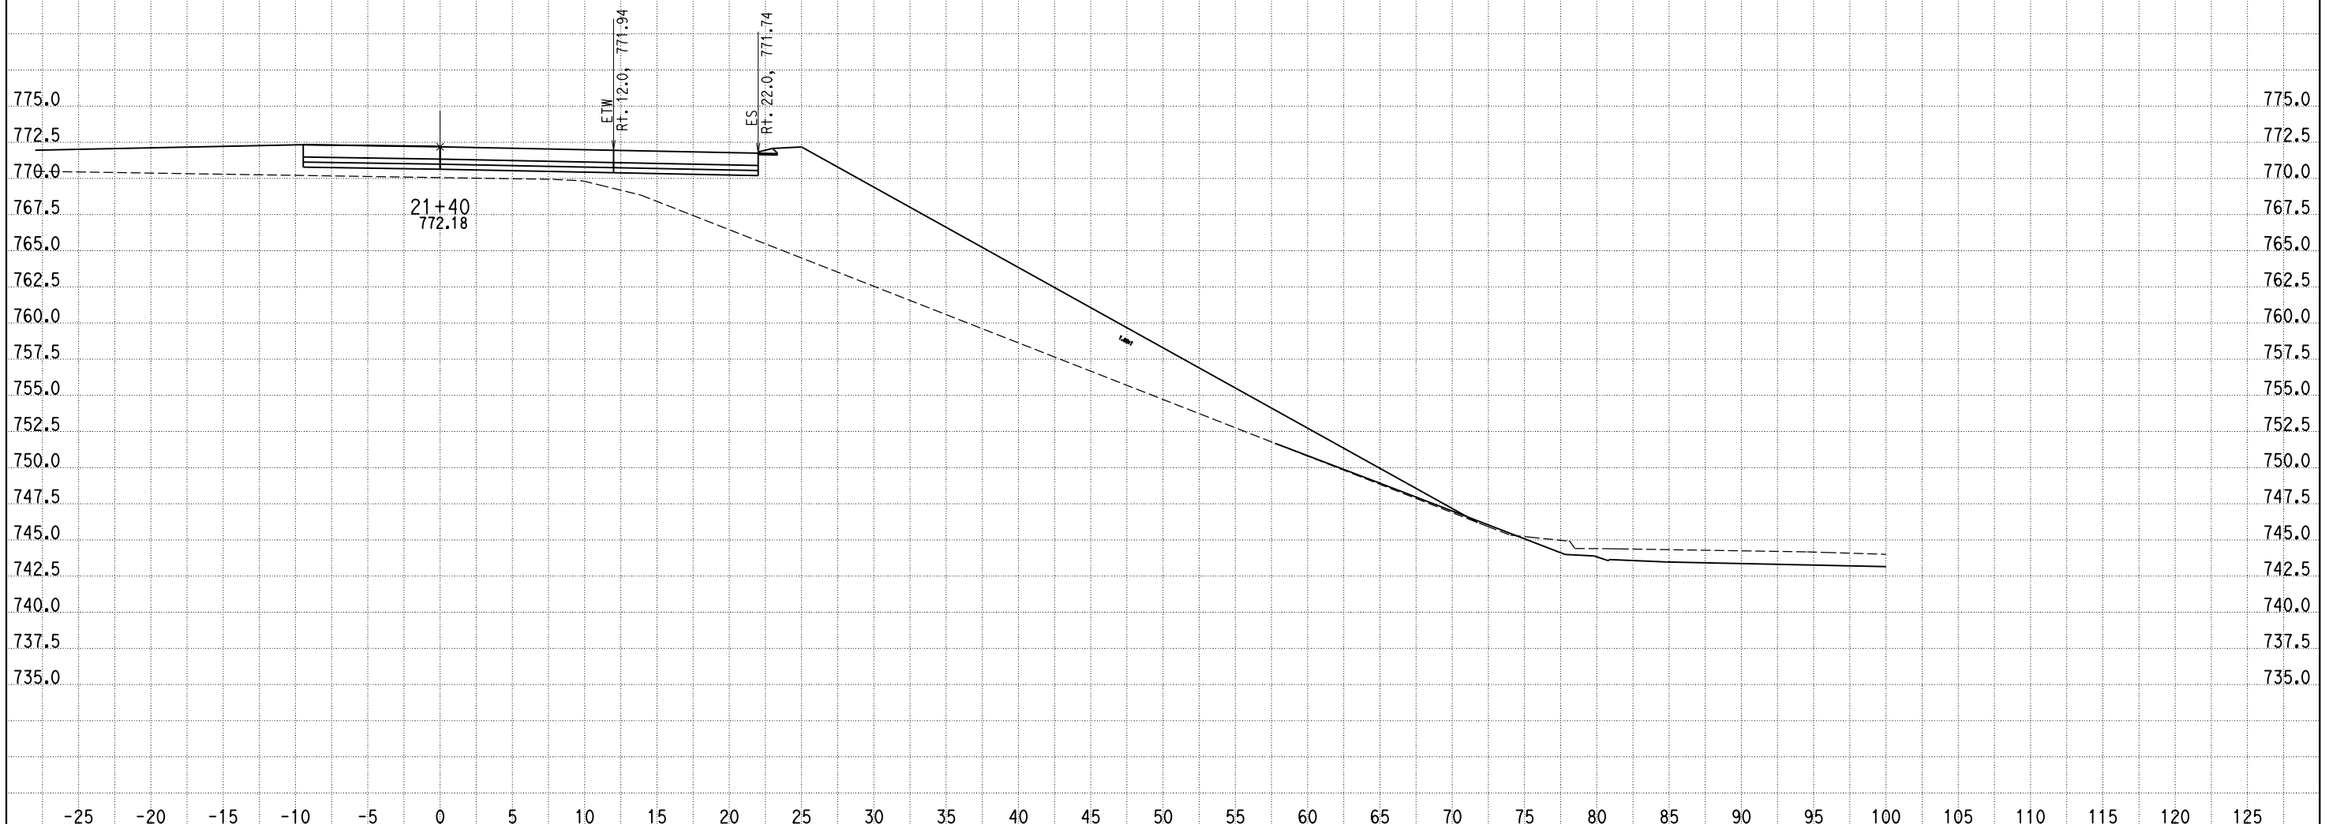

CREATED BY: G NAVARRO
DATE: 9/25/2013
KC Project: 0818E File: D:\1193U1_ALAO\0818E\001_Guillermo_NewD\RAMP_G2\rampg2_dsign.ear

SCALE: 1" = 5' Horiz.
1" = 5' Vert.

All Dimensions are US Survey Feet

RAMPG2
CROSS SECTIONS
SHEET 38 OF XXX

DESIGN STUDY ONLY

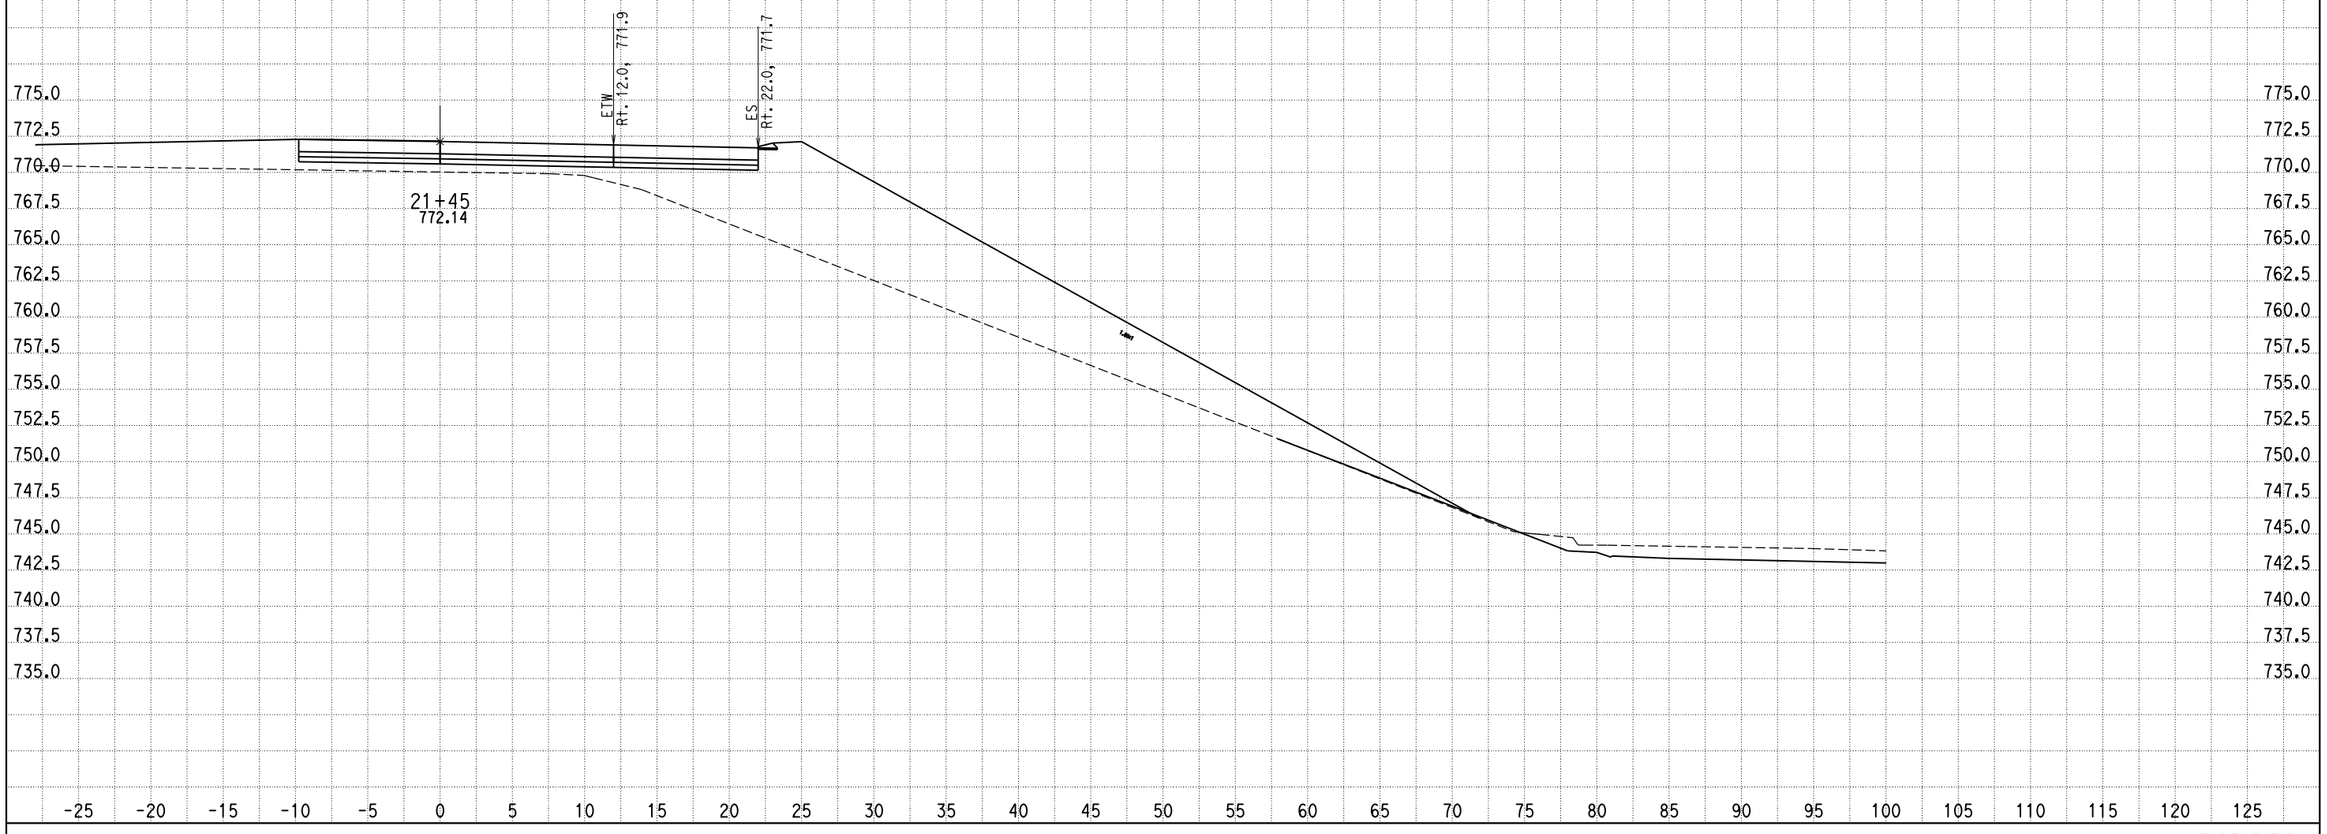

CREATED BY: G NAVARRO
DATE: 9/25/2013
KC Project: 0818E File: D:\1193U1_ALAO\0818E\001_Guillermo_NewD\RAMP_G2\rampg2_dsign.ear

SCALE: 1" = 5' Horiz.
1" = 5' Vert.

All Dimensions are US Survey Feet

RAMPG2
CROSS SECTIONS
SHEET 39 OF XXX

DESIGN STUDY ONLY

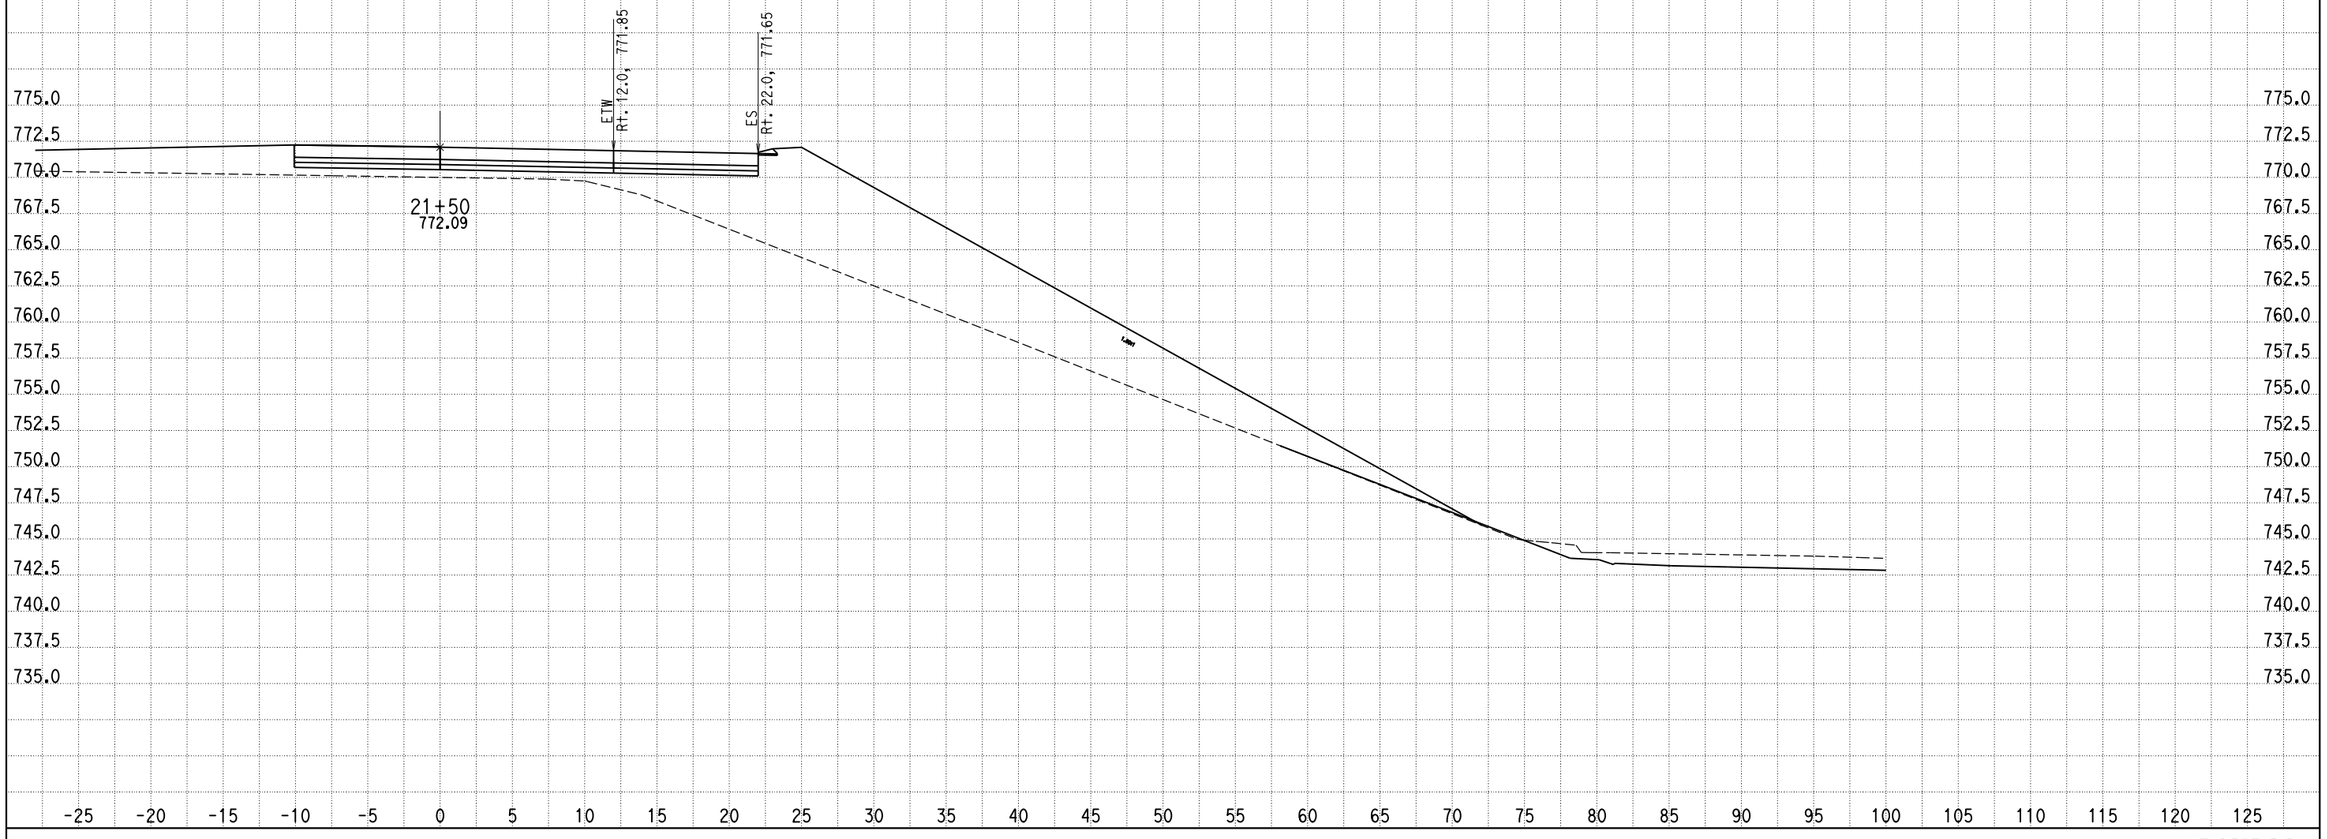

CREATED BY: G NAVARRO
DATE: 9/25/2013
KC Project: 0818E File: D:\1193U1_ALAO\0818E\001_Guillermo_NewD\RAMP_G2\rampg2_dsign.ear

SCALE: 1" = 5' Horiz.
1" = 5' Vert.

All Dimensions are US Survey Feet

RAMPG2
CROSS SECTIONS
SHEET 40 OF XXX

DESIGN STUDY ONLY

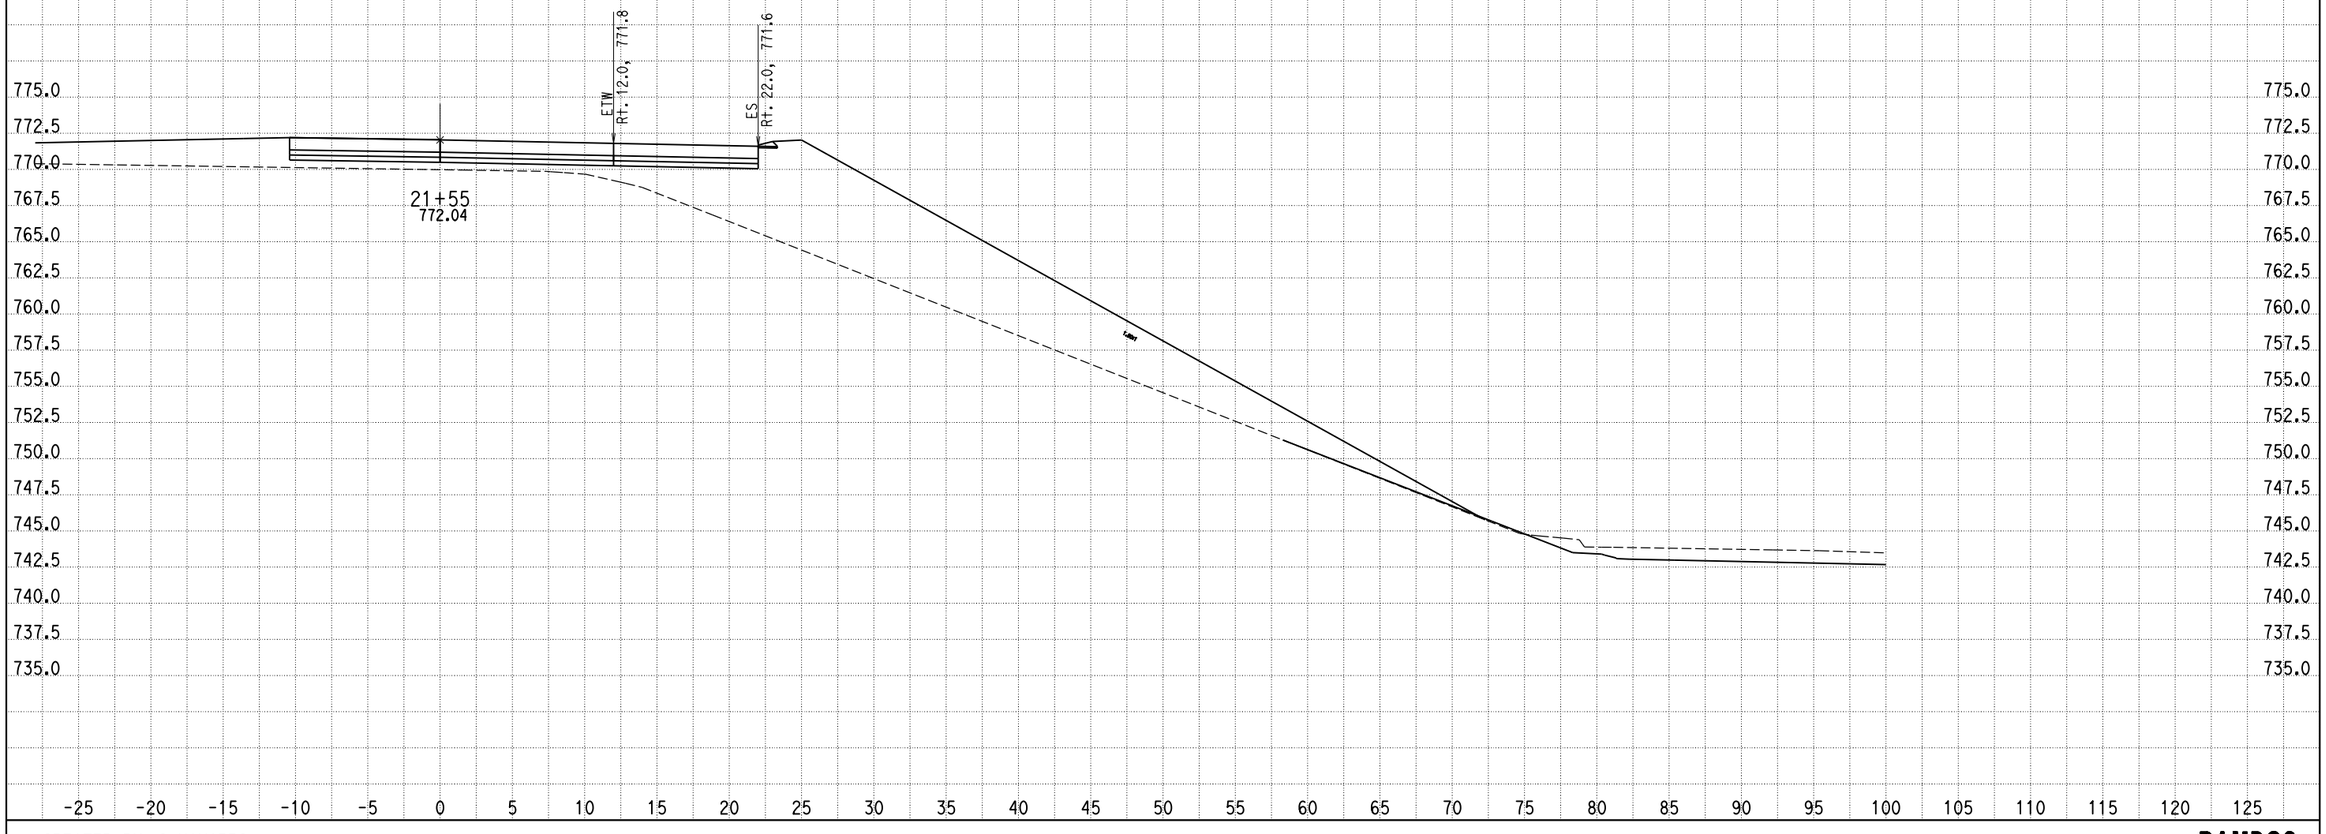

CREATED BY: G NAVARRO
DATE: 9/25/2013
KC Project: 0818E File: D:\1193U1_ALAO\0818E\001_Guillermo_NewD\RAMP_G2\rampg2_dsign.ear

SCALE: 1" = 5' Horiz.
1" = 5' Vert.

All Dimensions are US Survey Feet

RAMPG2
CROSS SECTIONS
SHEET 41 OF XXX

DESIGN STUDY ONLY

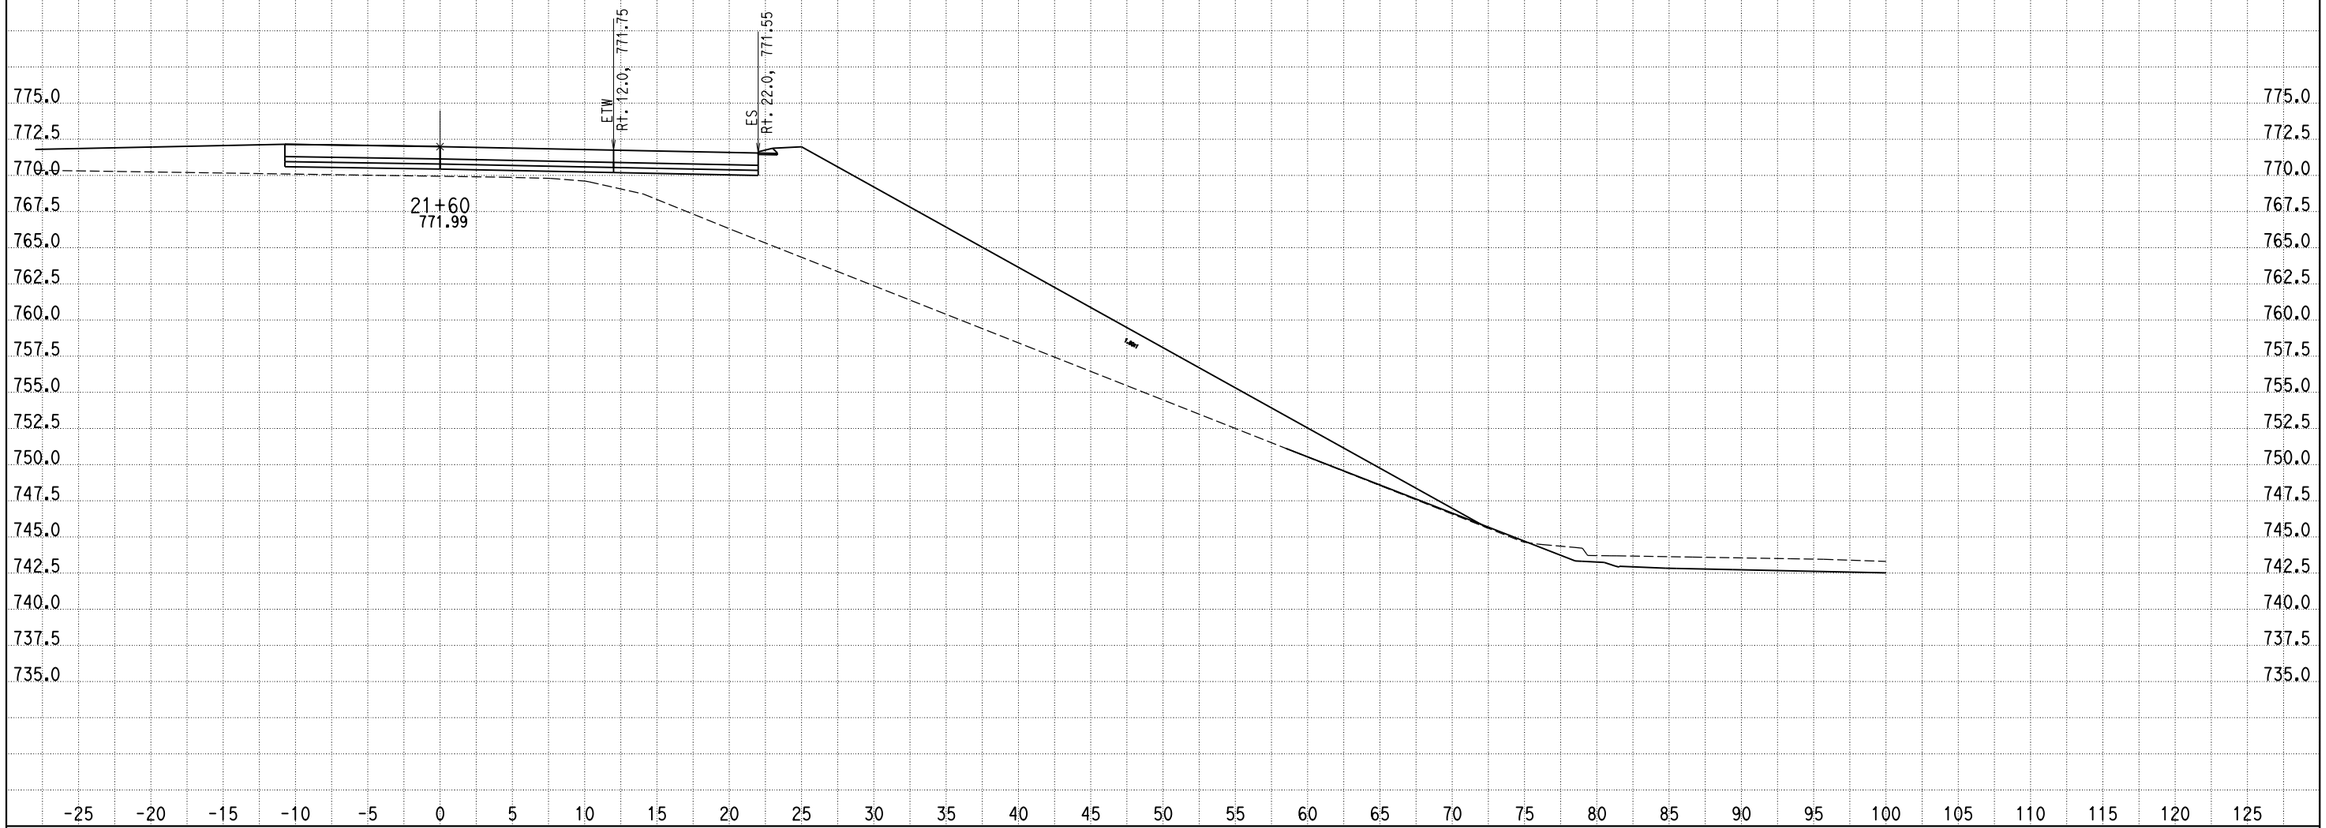

CREATED BY: G NAVARRO
DATE: 9/25/2013
KC Project: 0818E File: D:\1193U1_ALAO\0818E\001_Guillermo_NewD\RAMP_G2\rampg2_dsign.ear

SCALE: 1" = 5' Horiz.
1" = 5' Vert.

All Dimensions are US Survey Feet

RAMPG2
CROSS SECTIONS
SHEET 42 OF XXX

DESIGN STUDY ONLY

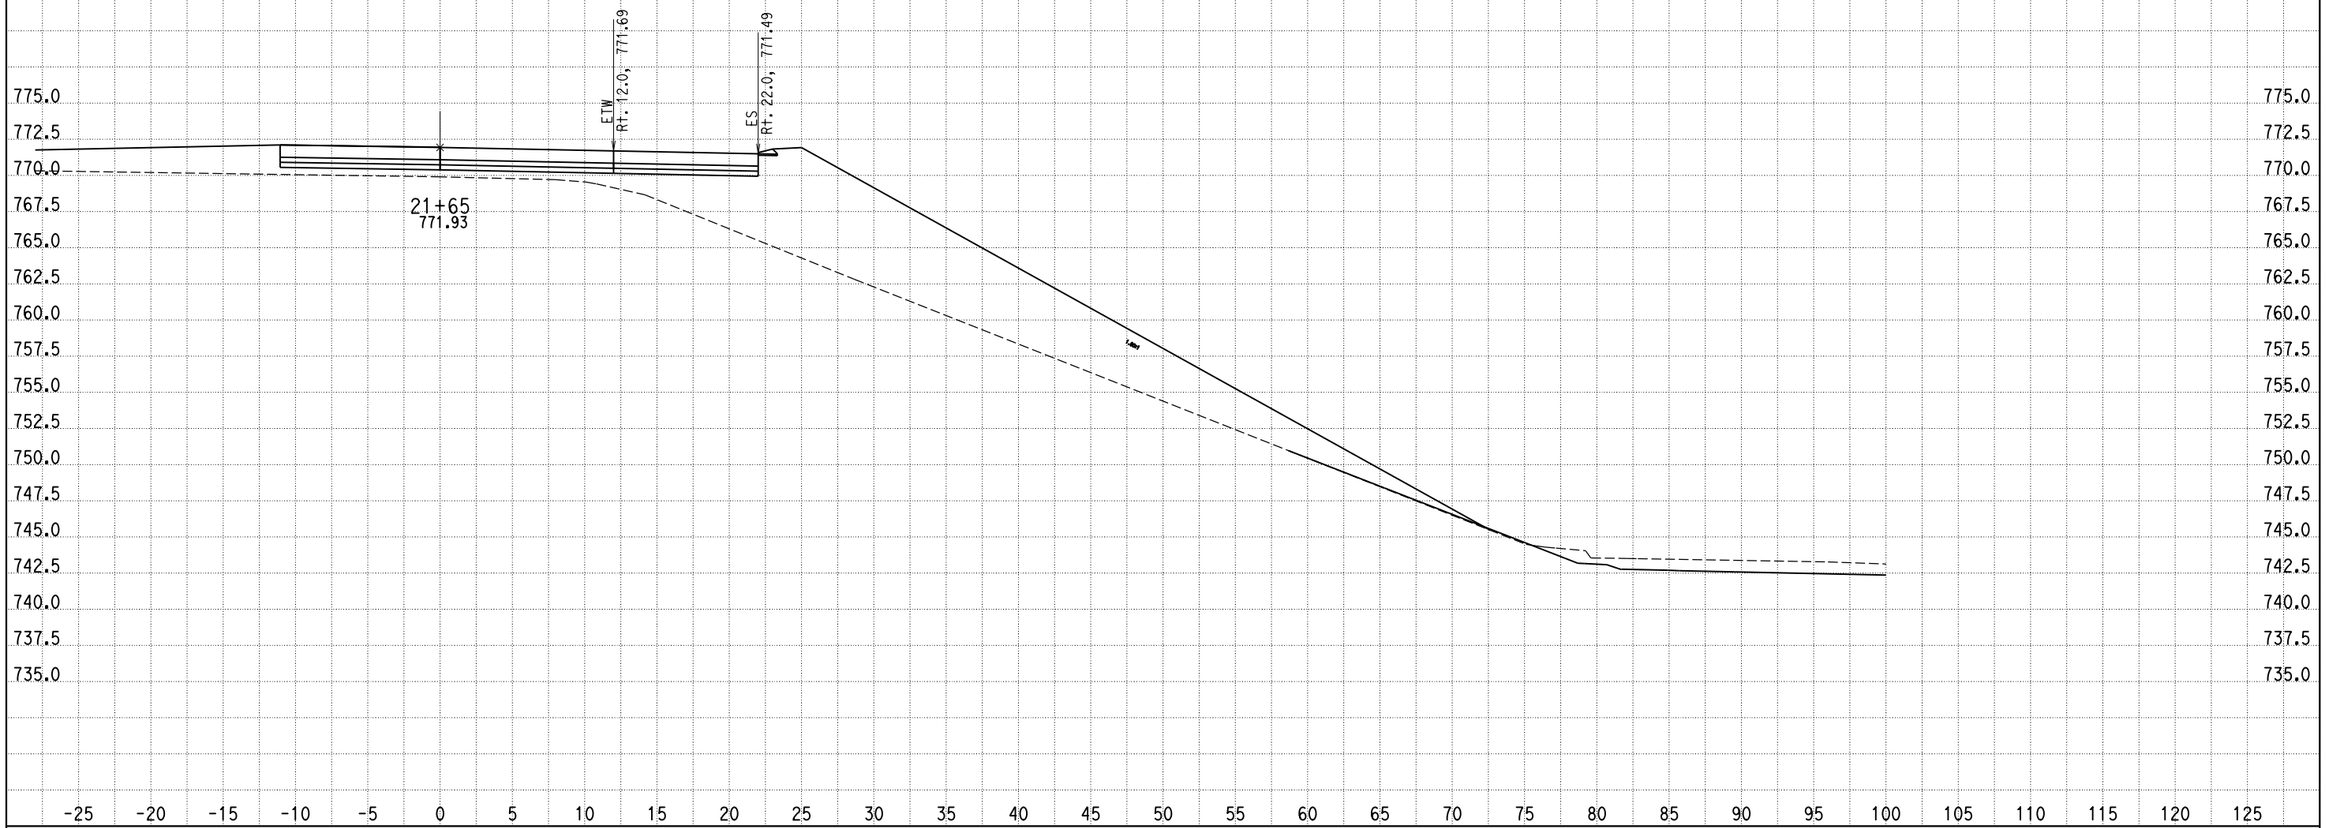

CREATED BY: G NAVARRO
DATE: 9/25/2013
KC Project: 0818E File: D:\1193U1_ALAO\0818E\001_Guillermo_NewD\RAMP_G2\rampg2_dsign.ear

SCALE: 1" = 5' Horiz.
1" = 5' Vert.

All Dimensions are US Survey Feet

RAMPG2
CROSS SECTIONS

DESIGN STUDY ONLY

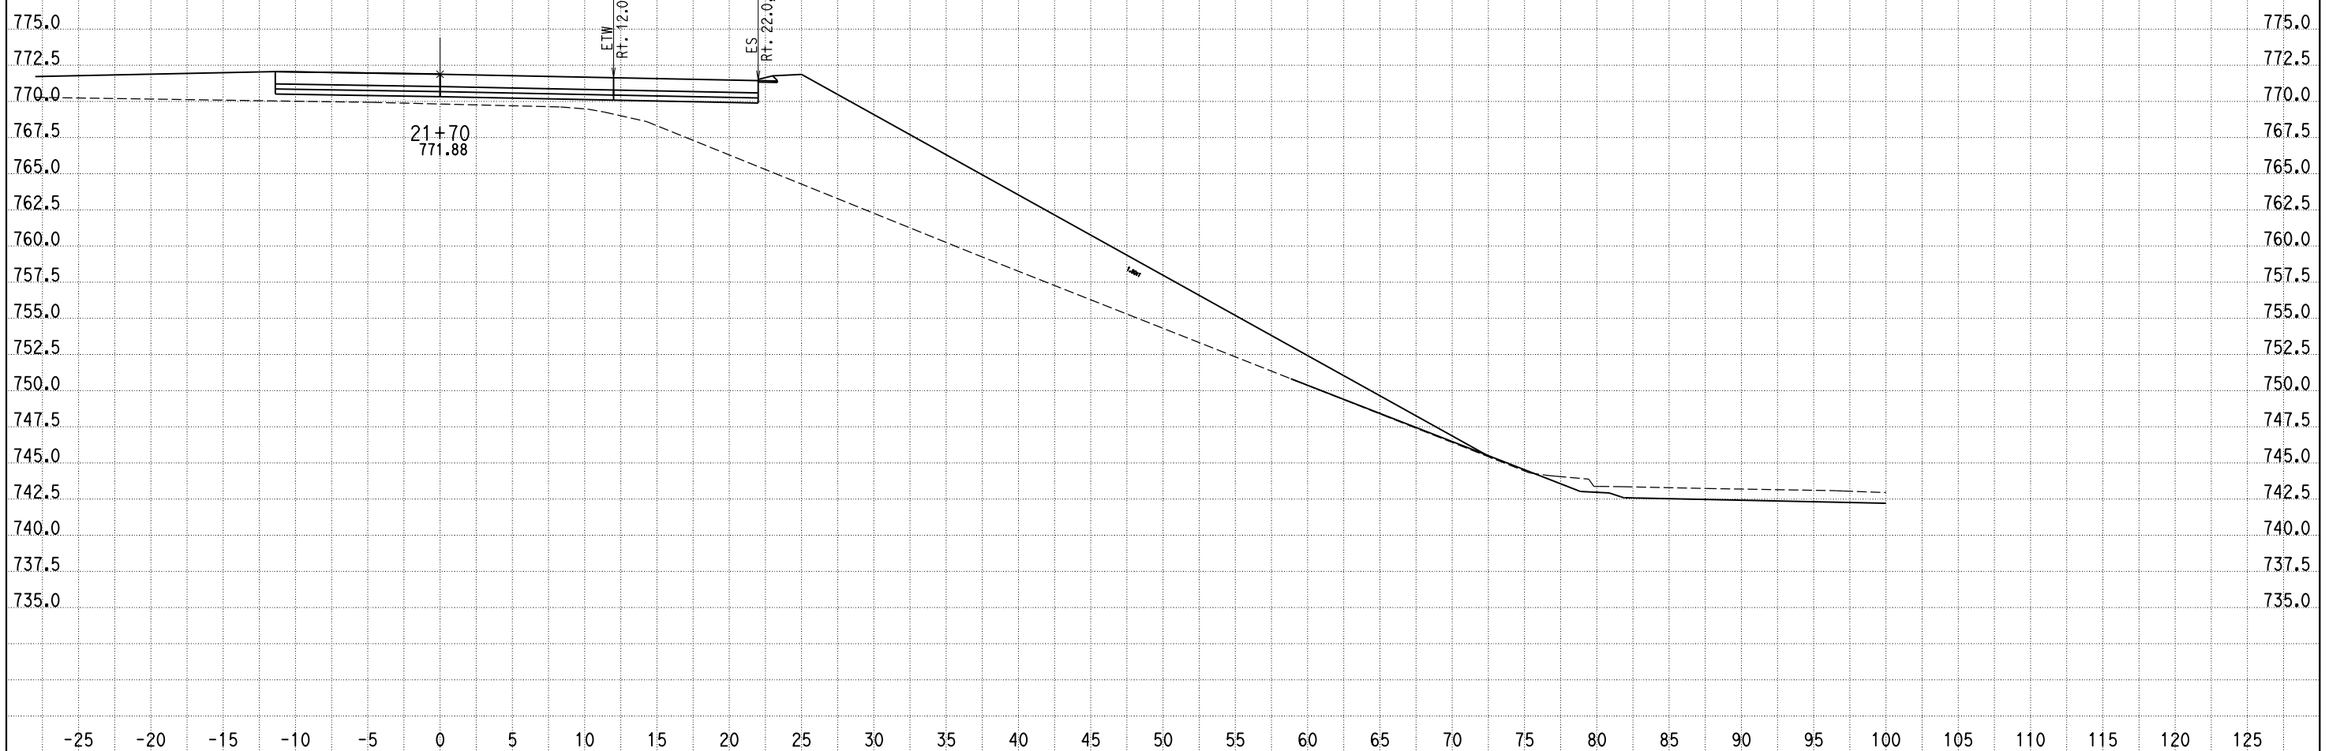

CREATED BY: G NAVARRO
DATE: 9/25/2013
KC Project: 0818E File: D:\1193U1_ALA0\0818E\001_Guillermo_NewD\RAMP_G2\rampg2_dsign.ear

SCALE: 1" = 5' Horiz.
1" = 5' Vert.

All Dimensions are US Survey Feet

RAMPG2
CROSS SECTIONS
SHEET 44 OF XXX

DESIGN STUDY ONLY

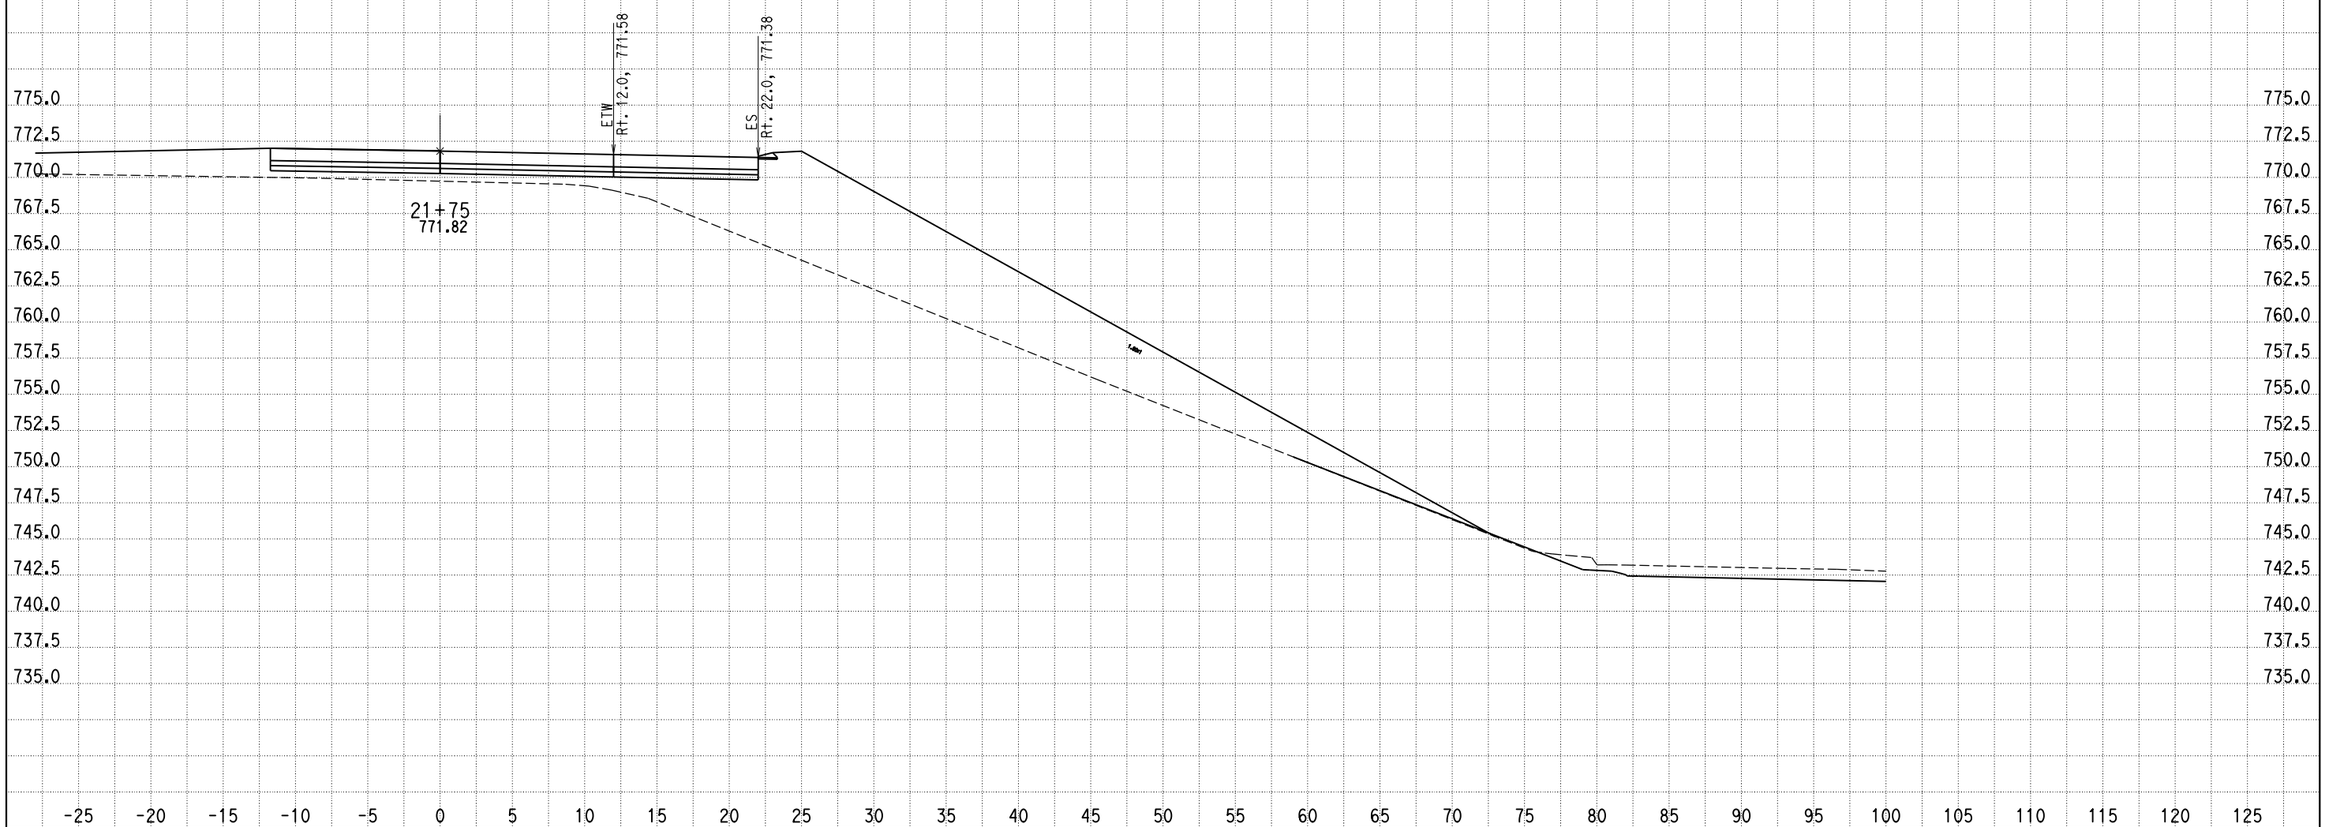

CREATED BY: G NAVARRO
DATE: 9/25/2013
KC Project: 0818E File: D:\1193U1_ALA0\0818E\001_Guillermo_NewD\RAMP_G2\rampg2_dsign.ear

SCALE: 1" = 5' Horiz.
1" = 5' Vert.

All Dimensions are US Survey Feet

RAMPG2
CROSS SECTIONS
SHEET 45 OF XXX

DESIGN STUDY ONLY

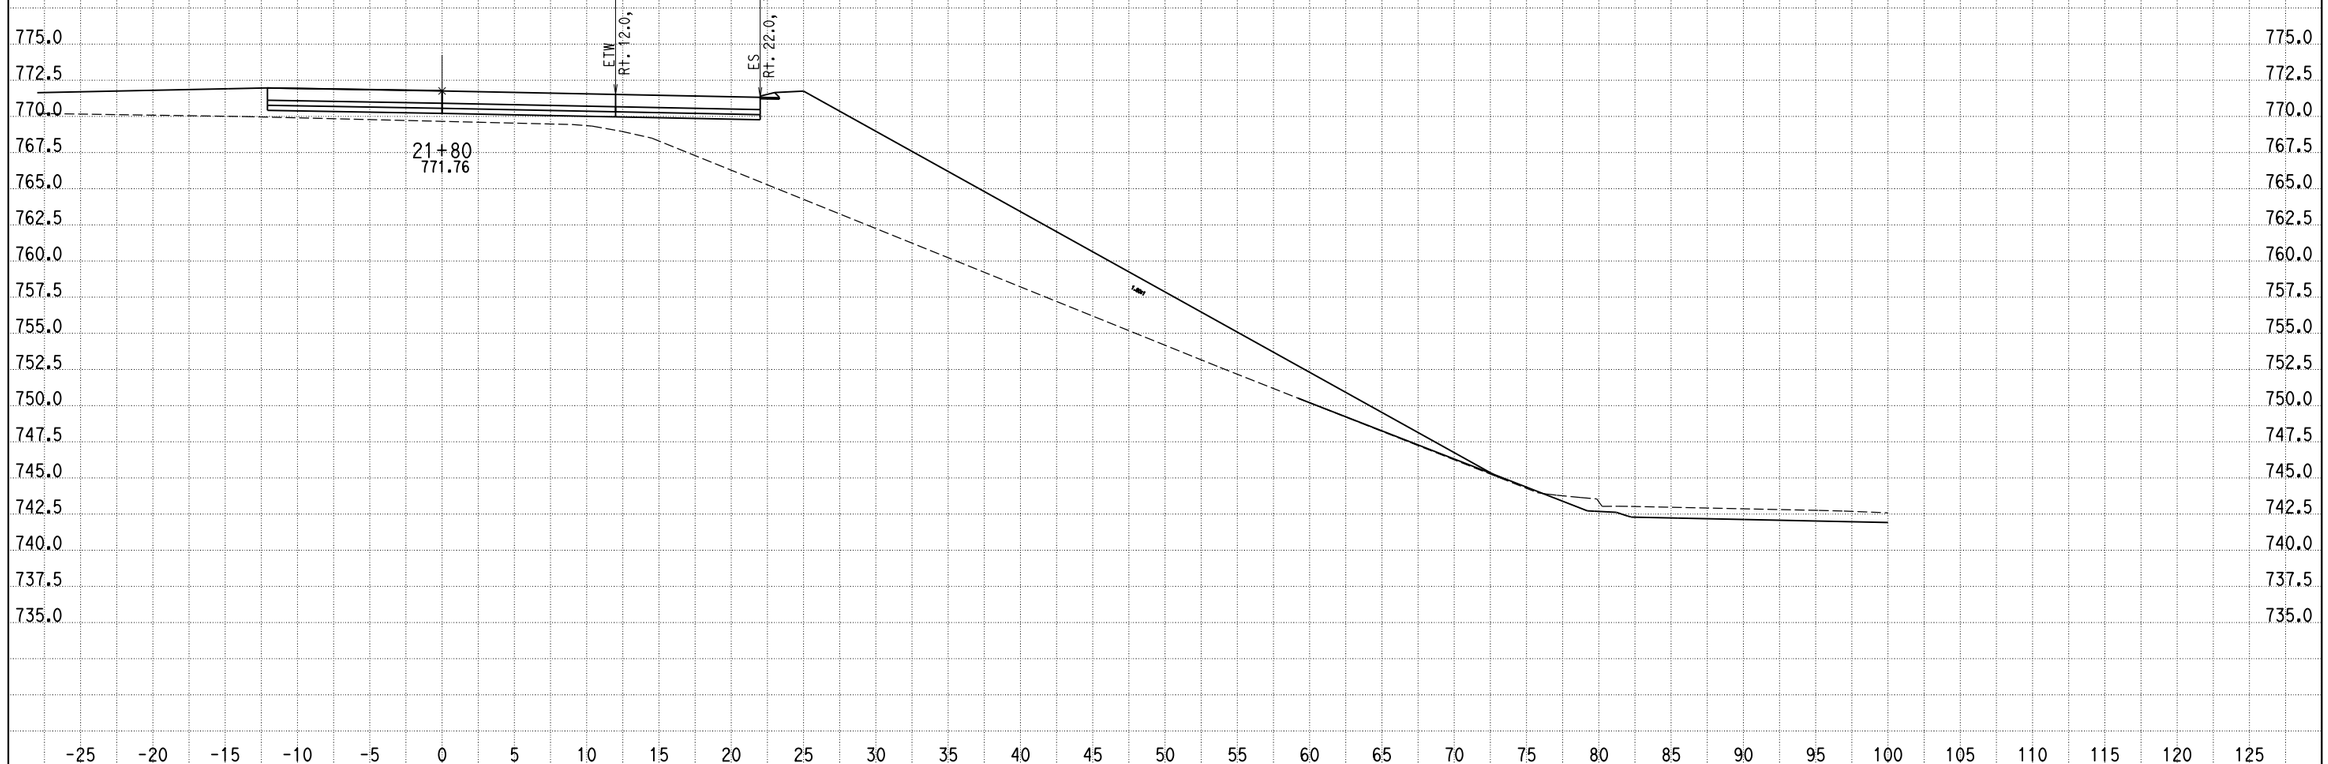

CREATED BY: G NAVARRO
DATE: 9/25/2013
KC Project: 0818E File: D:\1193U1_ALA0\0818E\001_Guillermo_NewD\RAMP_G2\rampg2_dsign.ear

SCALE: 1" = 5' Horiz.
1" = 5' Vert.

All Dimensions are US Survey Feet

RAMPG2
CROSS SECTIONS
SHEET 46 OF XXX

DESIGN STUDY ONLY

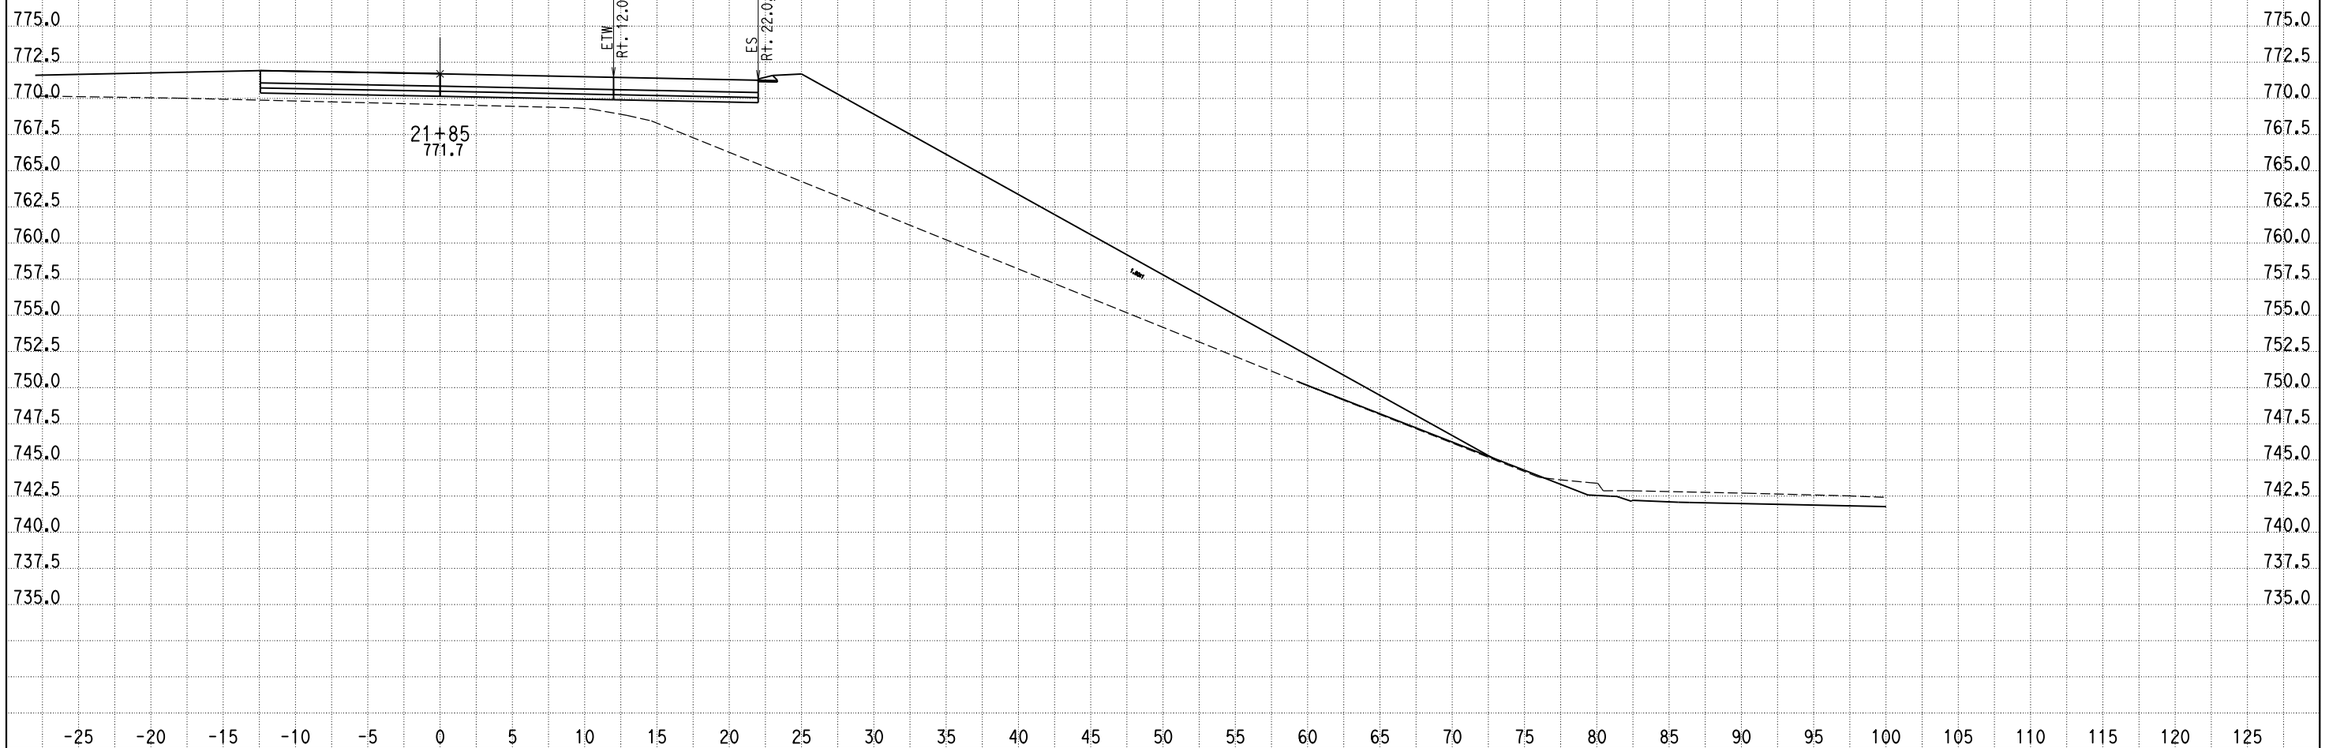

CREATED BY: G NAVARRO
DATE: 9/25/2013
KC Project: 0818E File: D:\1193U1_ALAO\0818E\001_Guillermo_NewD\RAMP_G2\rampg2_dsign.ear

SCALE: 1" = 5' Horiz.
1" = 5' Vert.

All Dimensions are US Survey Feet

RAMPG2
CROSS SECTIONS
SHEET 47 OF XXX

DESIGN STUDY ONLY

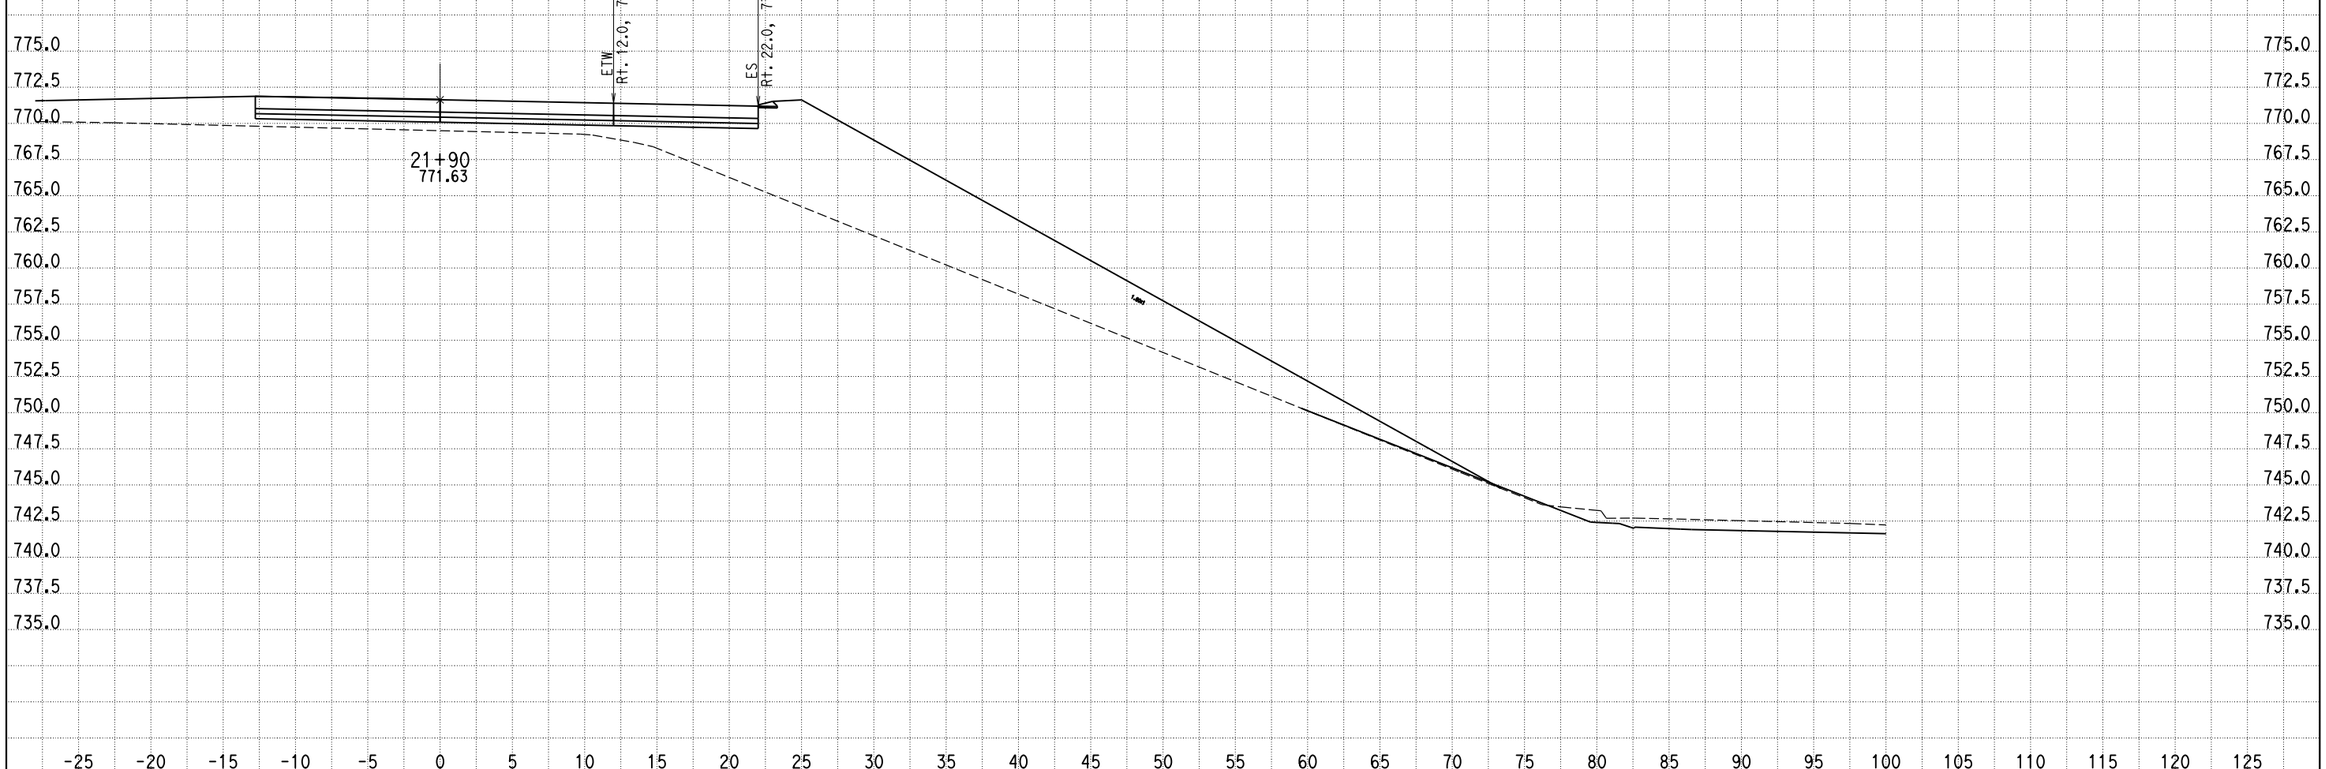

CREATED BY: G NAVARRO
DATE: 9/25/2013
KC Project: 0818E File: D:\1193U1_ALAO\0818E\001_Guillermo_NewD\RAMP_G2\rampg2_dsign.ear

SCALE: 1" = 5' Horiz.
1" = 5' Vert.

All Dimensions are US Survey Feet

RAMPG2
CROSS SECTIONS
SHEET 48 OF XXX

DESIGN STUDY ONLY

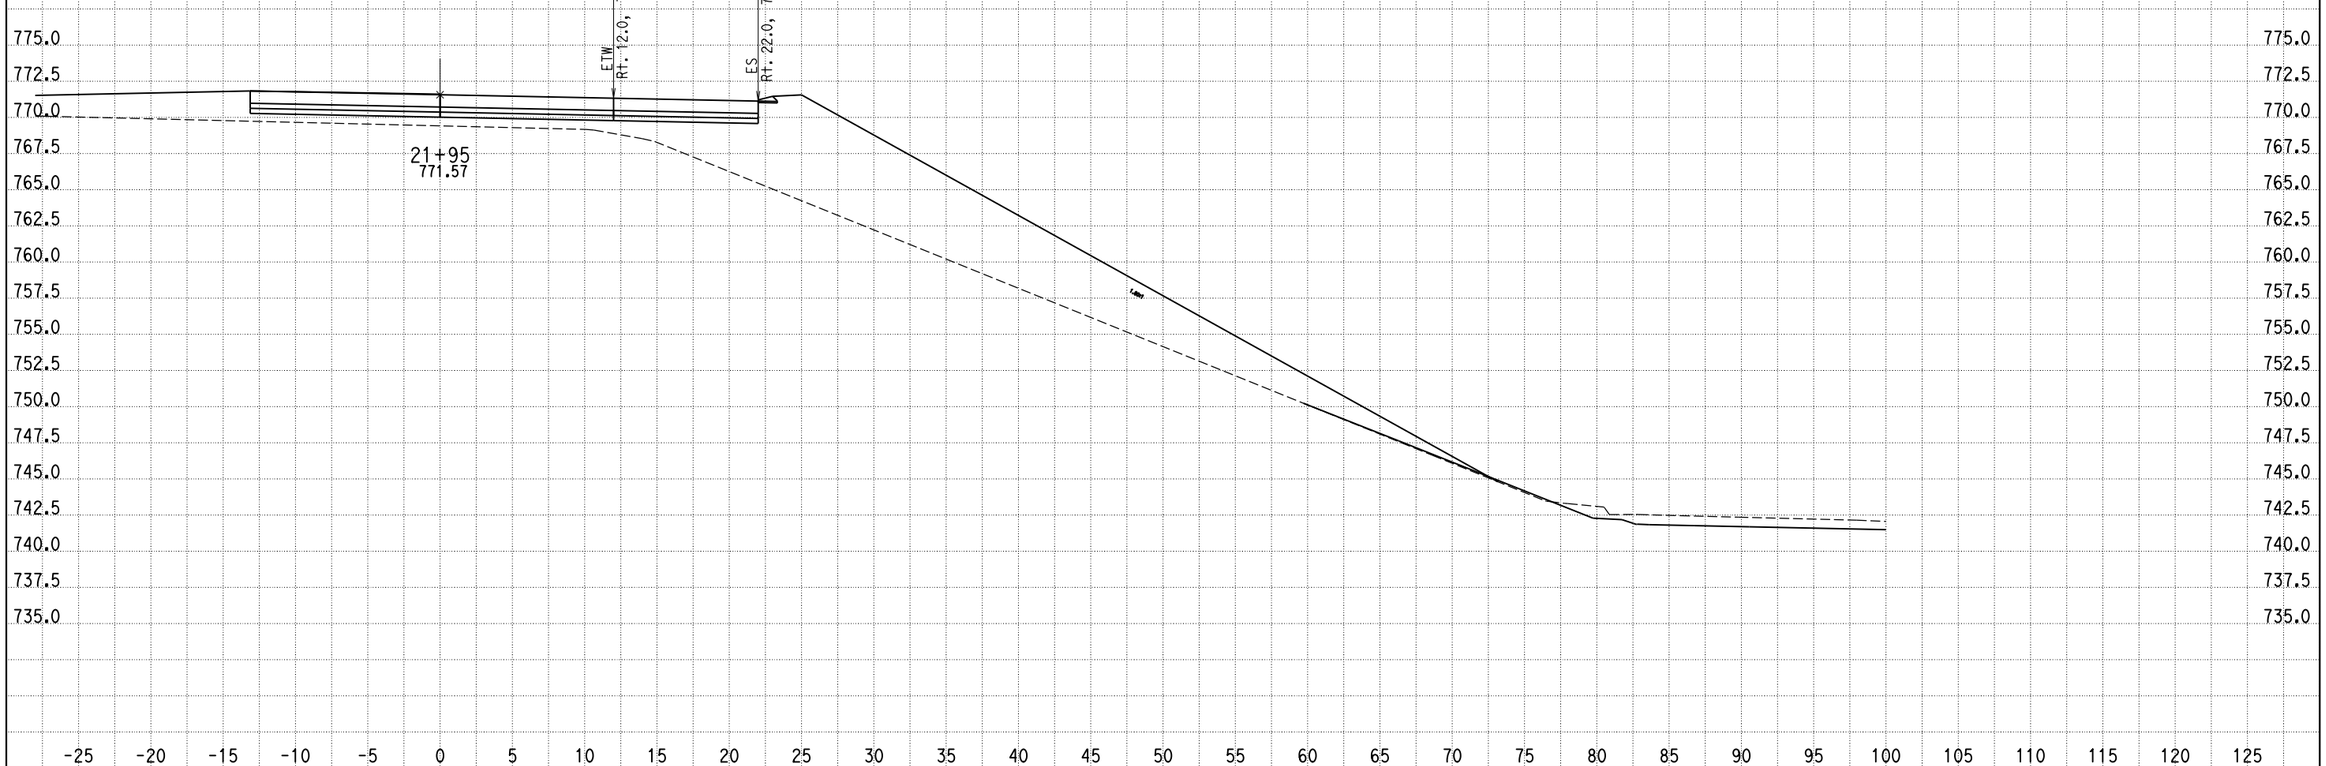

CREATED BY: G NAVARRO
DATE: 9/25/2013
KC Project: 0818E File: D:\1193U1_ALAO\0818E\001_Guillermo_NewD\RAMP_G2\rampg2_dsign.ear

SCALE: 1" = 5' Horiz.
1" = 5' Vert.

All Dimensions are US Survey Feet

RAMPG2
CROSS SECTIONS
SHEET 49 OF XXX

DESIGN STUDY ONLY

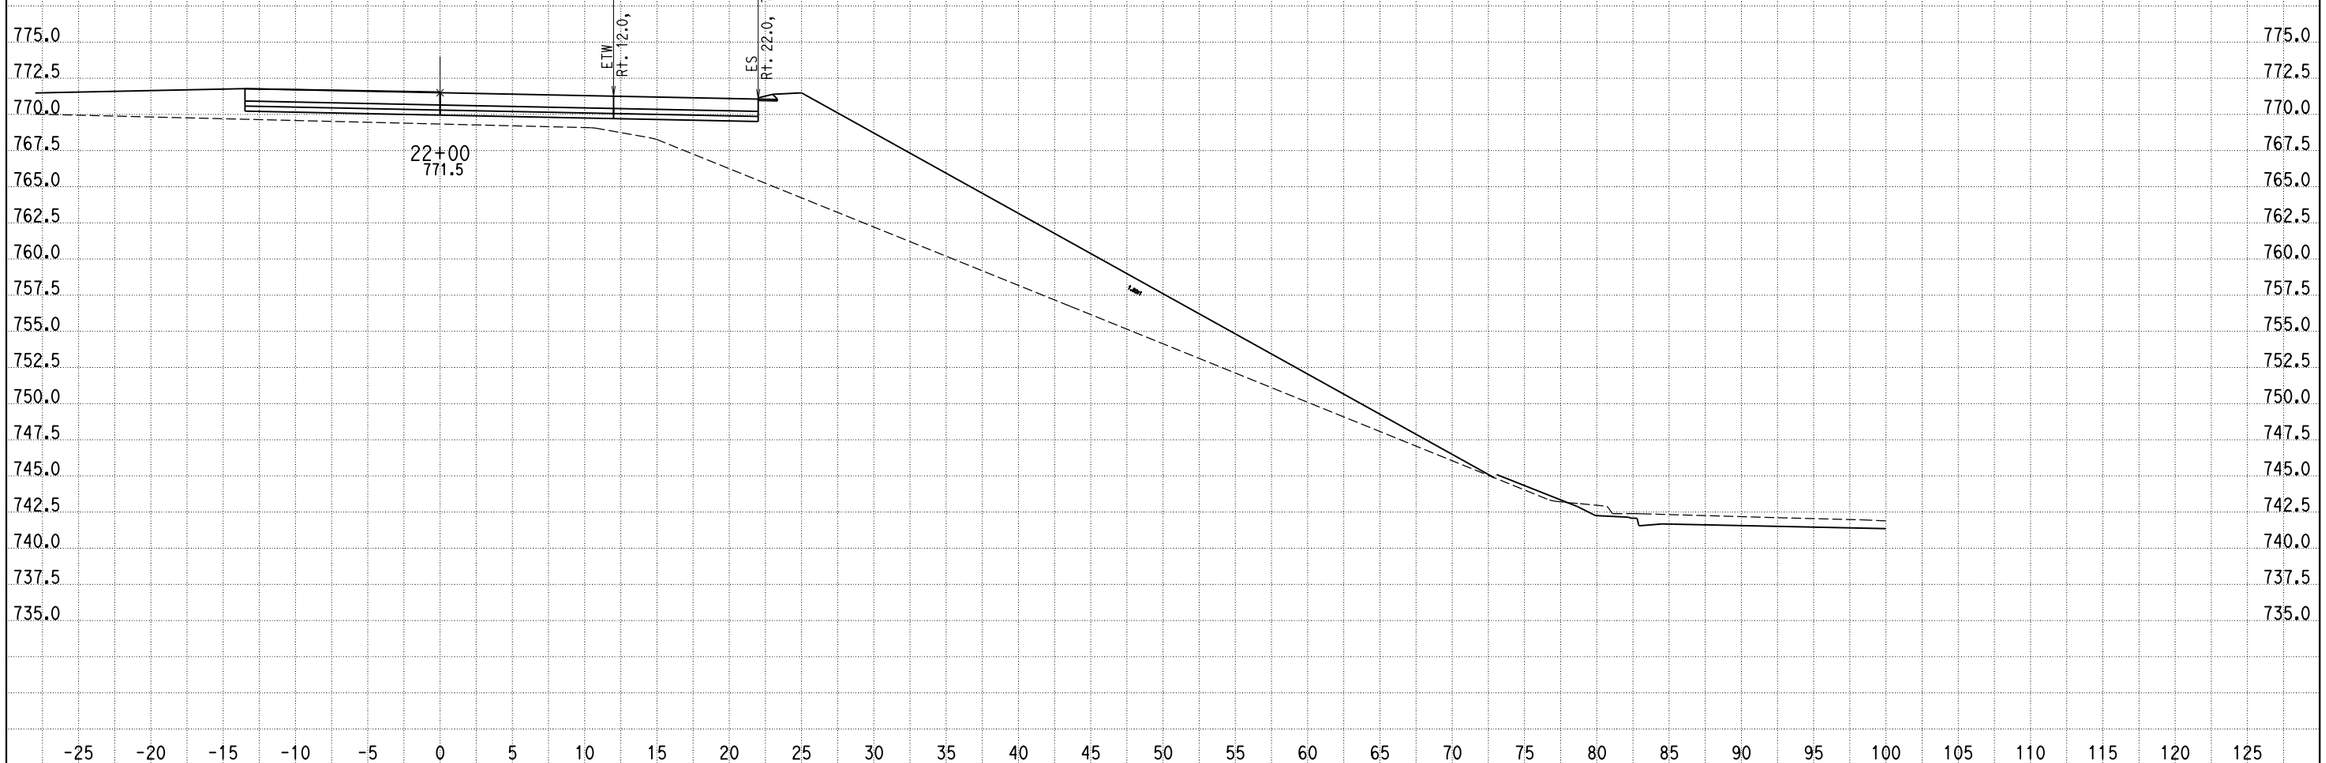

CREATED BY: G NAVARRO
DATE: 9/25/2013
KC Project: 0818E File: D:\1193U1_ALA0\0818E\001_Guillermo_NewD\RAMP_G2\rampg2_dsign.ear

SCALE: 1" = 5' Horiz.
1" = 5' Vert.

All Dimensions are US Survey Feet

RAMPG2
CROSS SECTIONS
SHEET 50 OF XXX

DESIGN STUDY ONLY

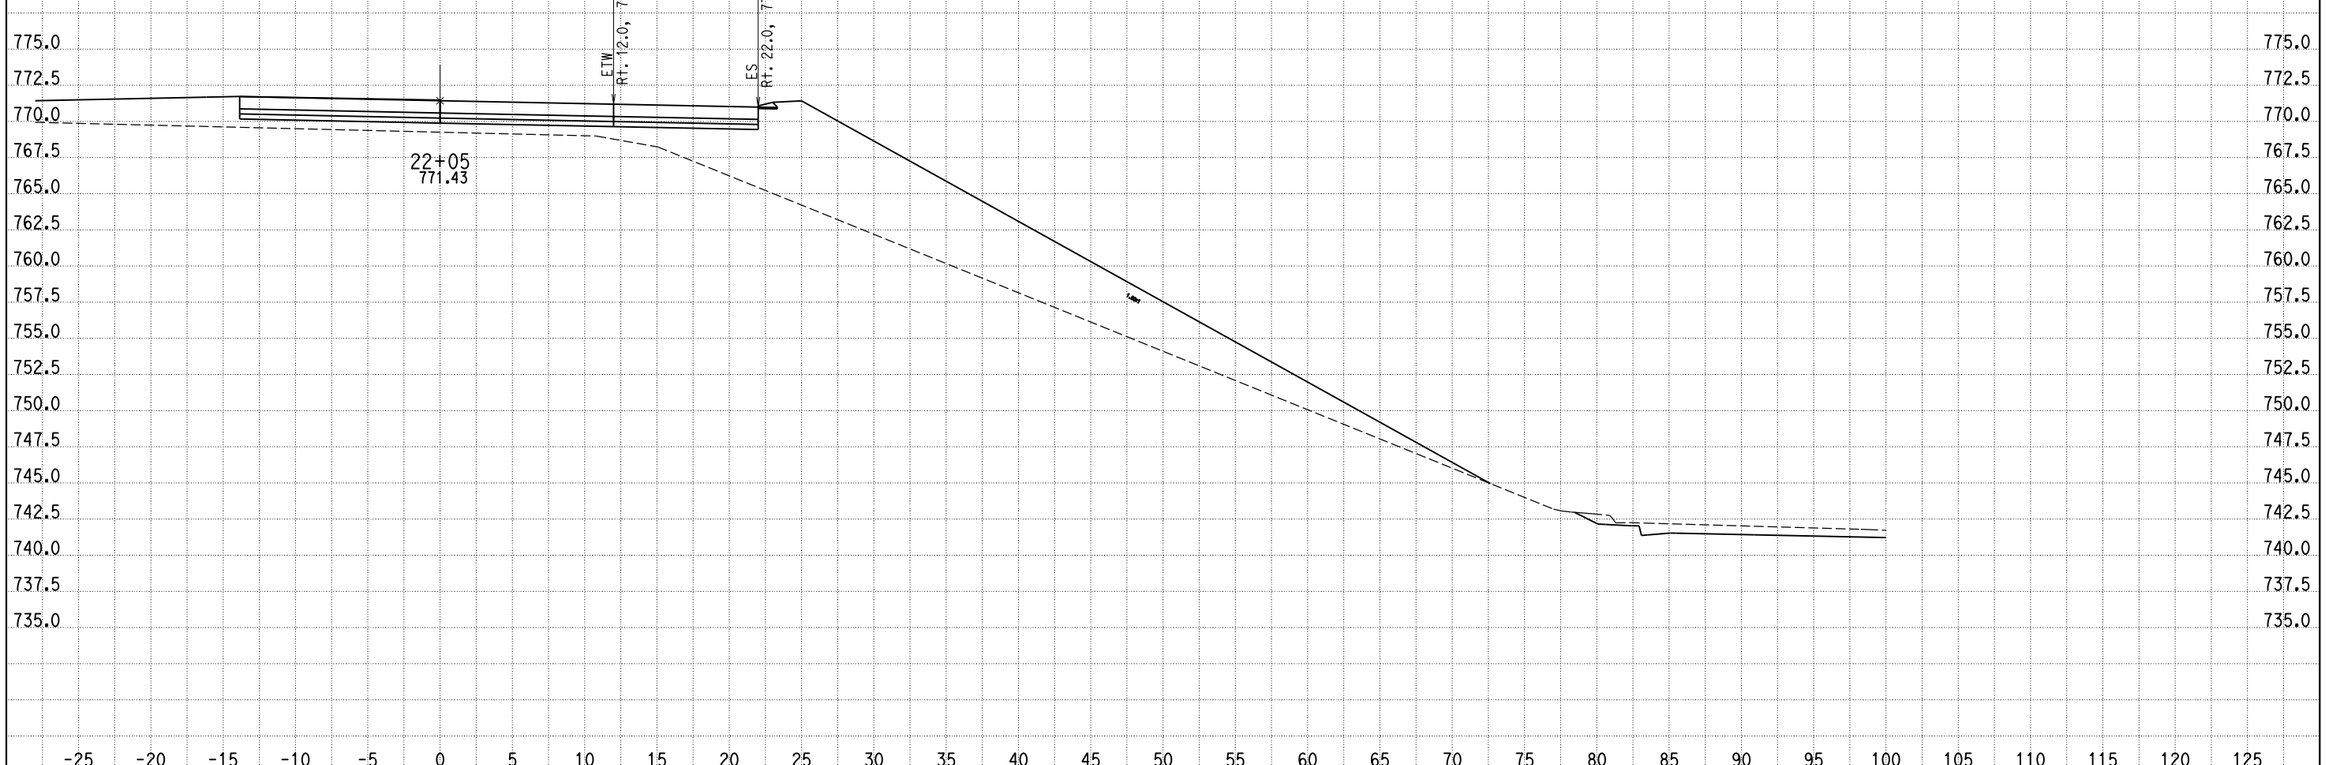

CREATED BY: G NAVARRO
DATE: 9/25/2013
KC Project: 0818E File: D:\1193U1_ALAO\0818E\001_Guillermo_NewD\RAMP_G2\rampg2_dsign.ear

SCALE: 1" = 5' Horiz.
1" = 5' Vert.

All Dimensions are US Survey Feet

RAMPG2
CROSS SECTIONS
SHEET 51 OF XXX

DESIGN STUDY ONLY

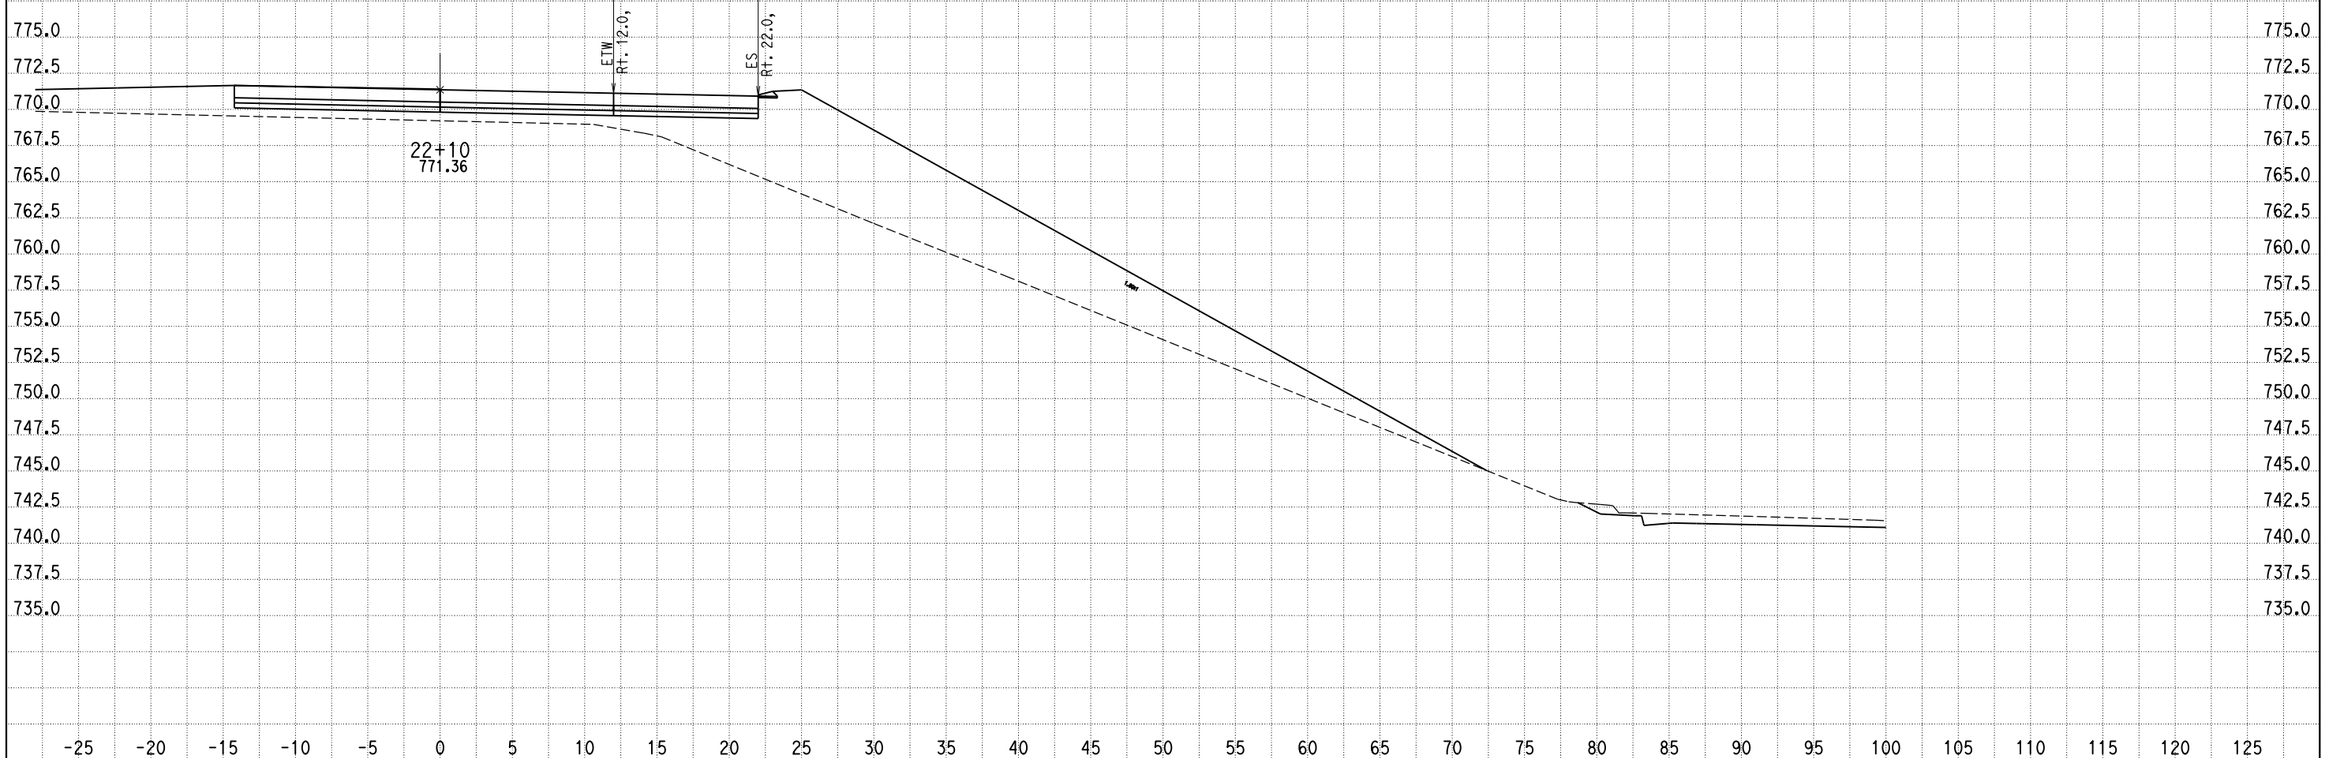

CREATED BY: G NAVARRO
DATE: 9/25/2013
KC Project: 0818E File: D:\1193U1_ALAO\0818E\001_Guillermo_NewD\RAMP_G2\rampg2_dsign.ear

SCALE: 1" = 5' Horiz.
1" = 5' Vert.

All Dimensions are US Survey Feet

RAMPG2
CROSS SECTIONS
SHEET 52 OF XXX

DESIGN STUDY ONLY

CREATED BY: G NAVARRO
DATE: 9/25/2013
KC Project: 0818E File: D:\1193U1_ALAO\0818E\001_Guillermo_NewD\RAMP_G2\rampg2_dsign.ear

SCALE: 1" = 5' Horiz.
1" = 5' Vert.

All Dimensions are US Survey Feet

RAMPG2
CROSS SECTIONS
SHEET 53 OF XXX

DESIGN STUDY ONLY

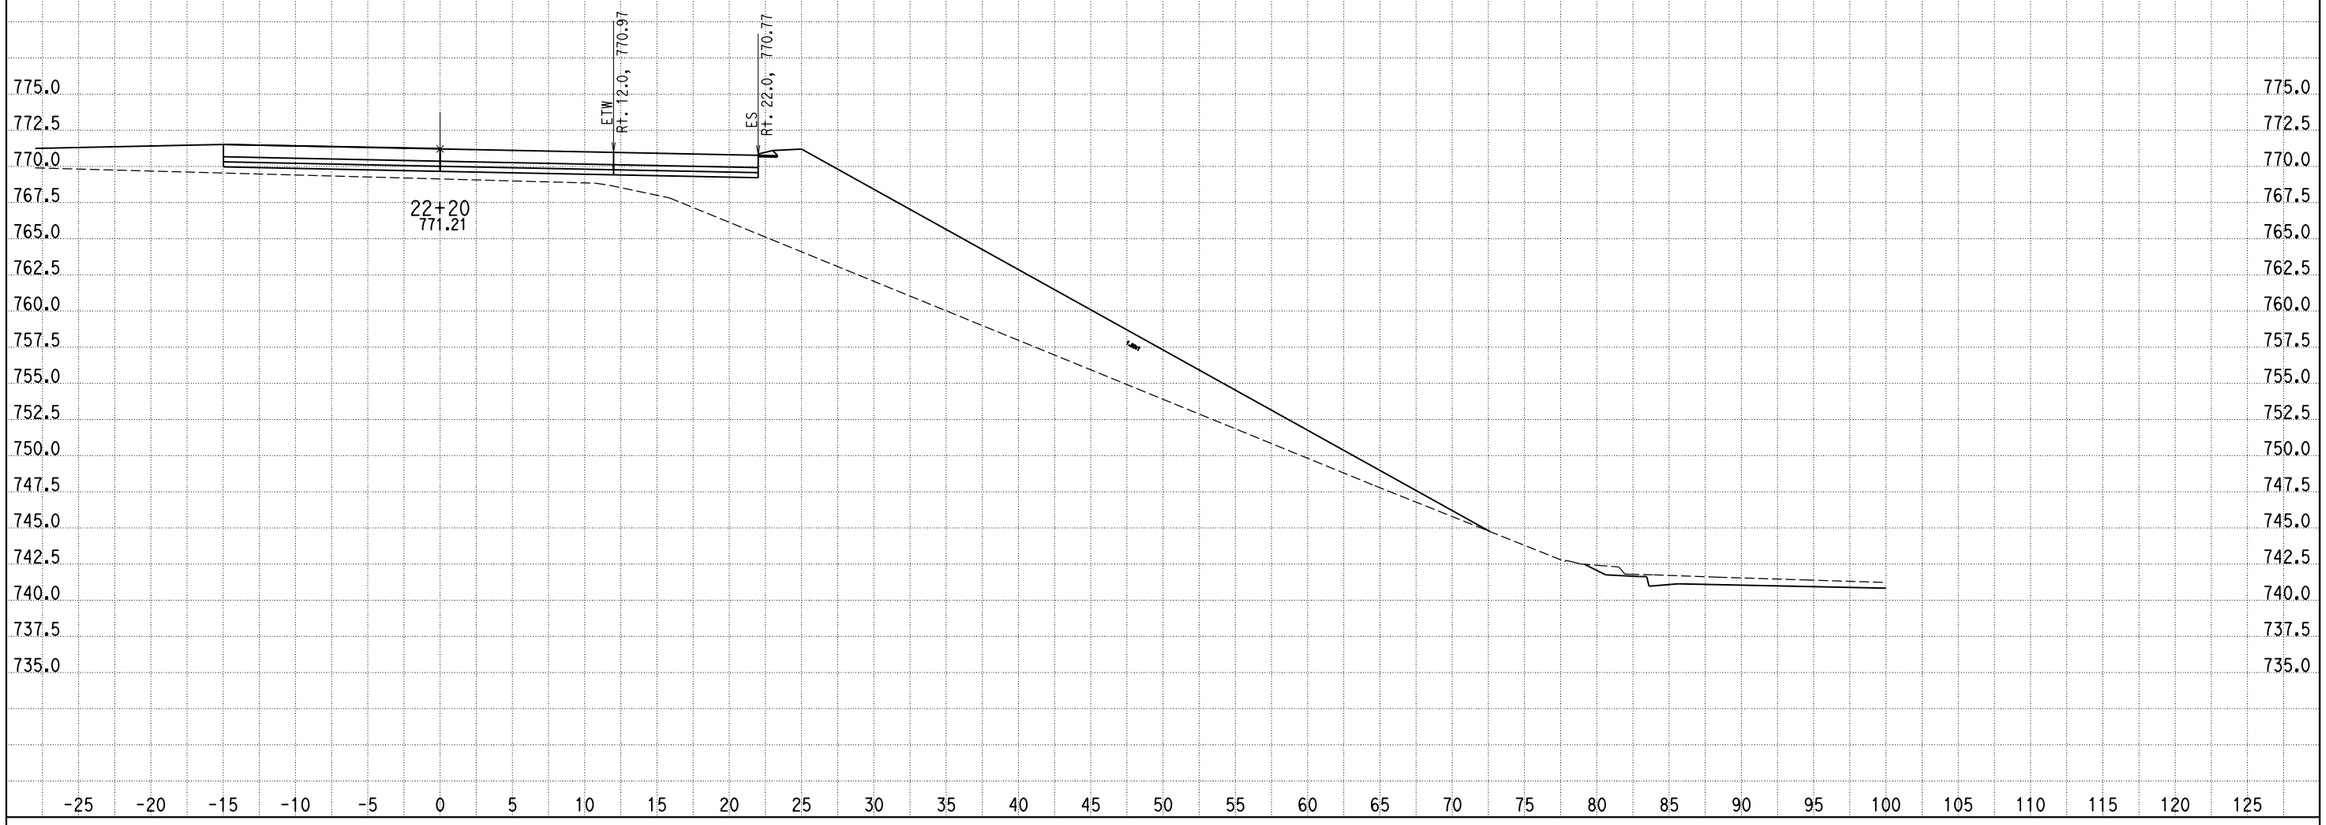

CREATED BY: G NAVARRO
DATE: 9/25/2013
KC Project: 0818E File: D:\1193U1_ALAO\0818E\001_Guillermo_NewD\RAMP_G2\rampg2_dsign.ear

SCALE: 1" = 5' Horiz.
1" = 5' Vert.

All Dimensions are US Survey Feet

RAMPG2
CROSS SECTIONS
SHEET 54 OF XXX

DESIGN STUDY ONLY

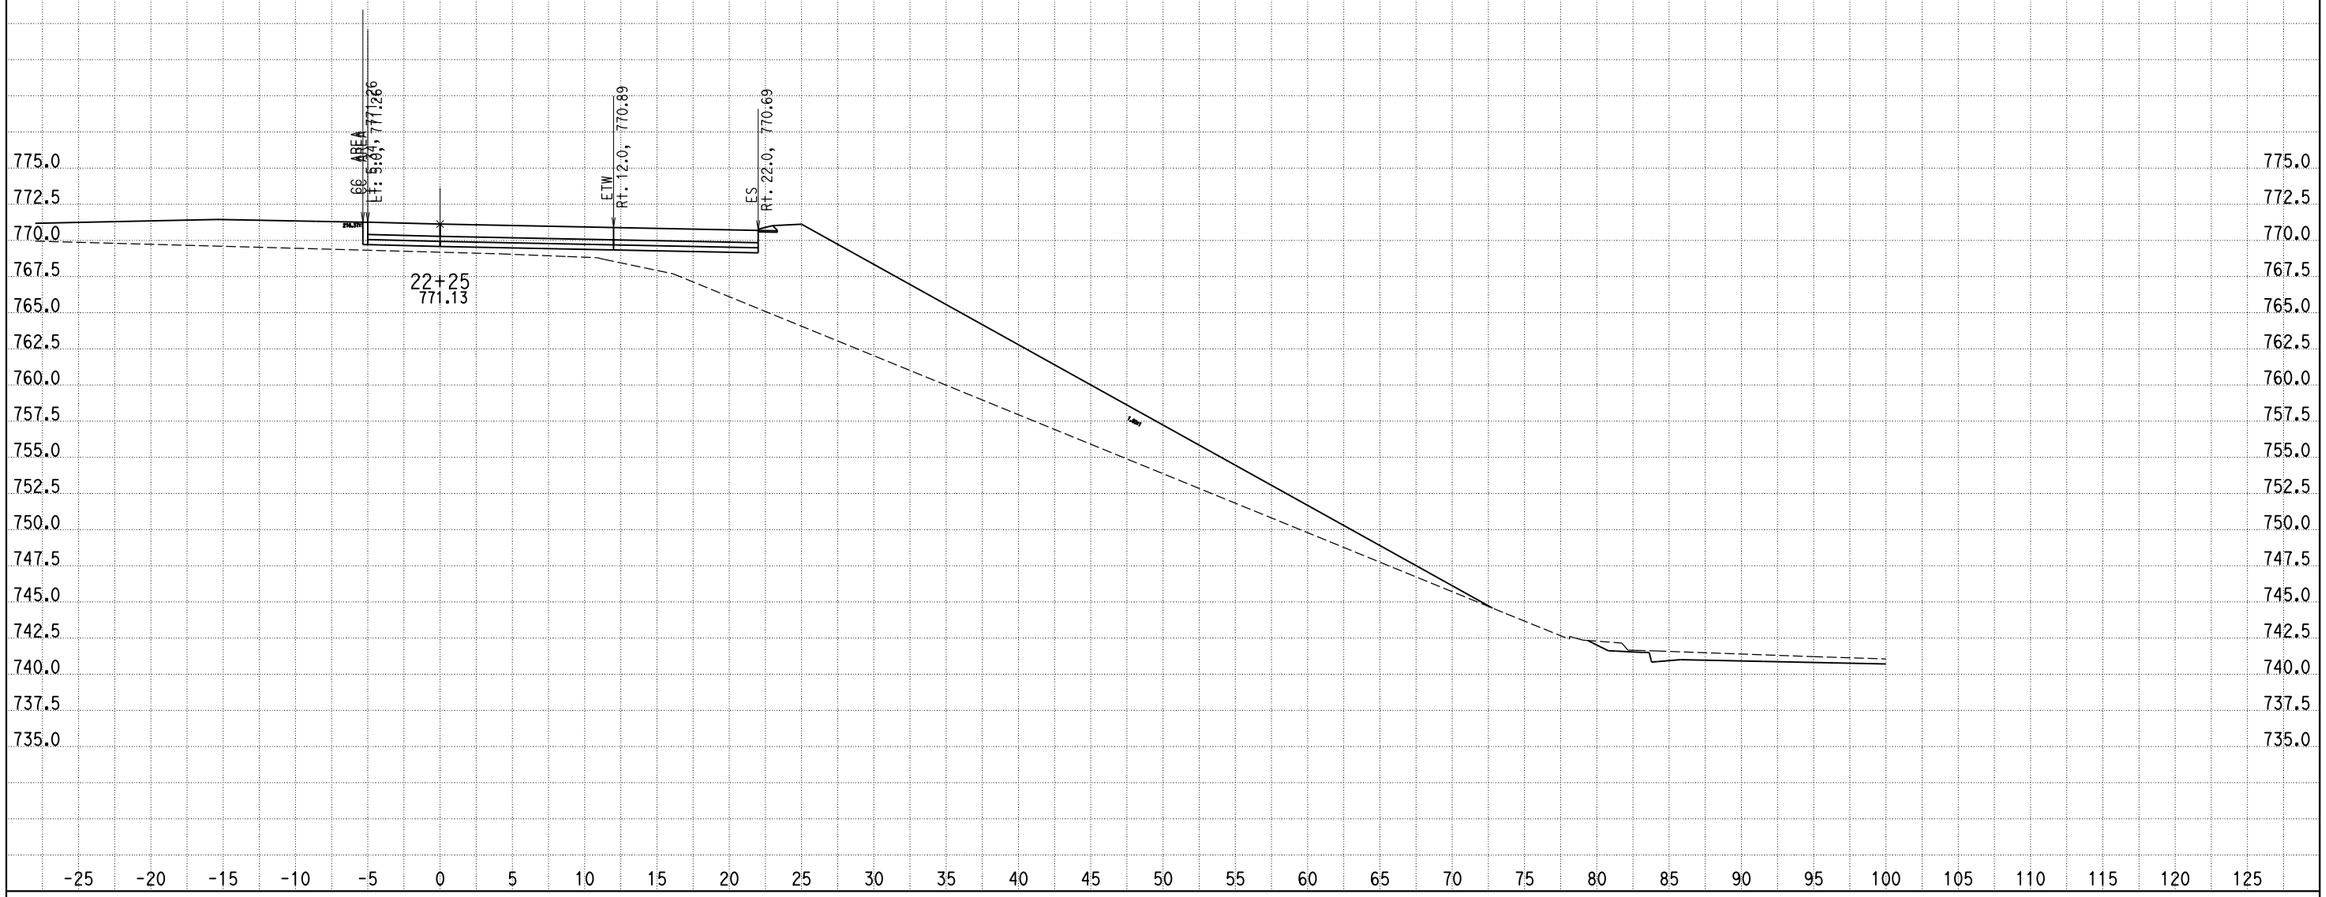

CREATED BY: G NAVARRO
DATE: 9/25/2013
KC Project: 0818E File: D:\1193U1_ALA0\0818E\001_Guillermo_NewD\RAMP_G2\rampg2_dsign.ear

SCALE: 1" = 5' Horiz.
1" = 5' Vert.

All Dimensions are US Survey Feet

RAMPG2
CROSS SECTIONS
SHEET 55 OF XXX

DESIGN STUDY ONLY

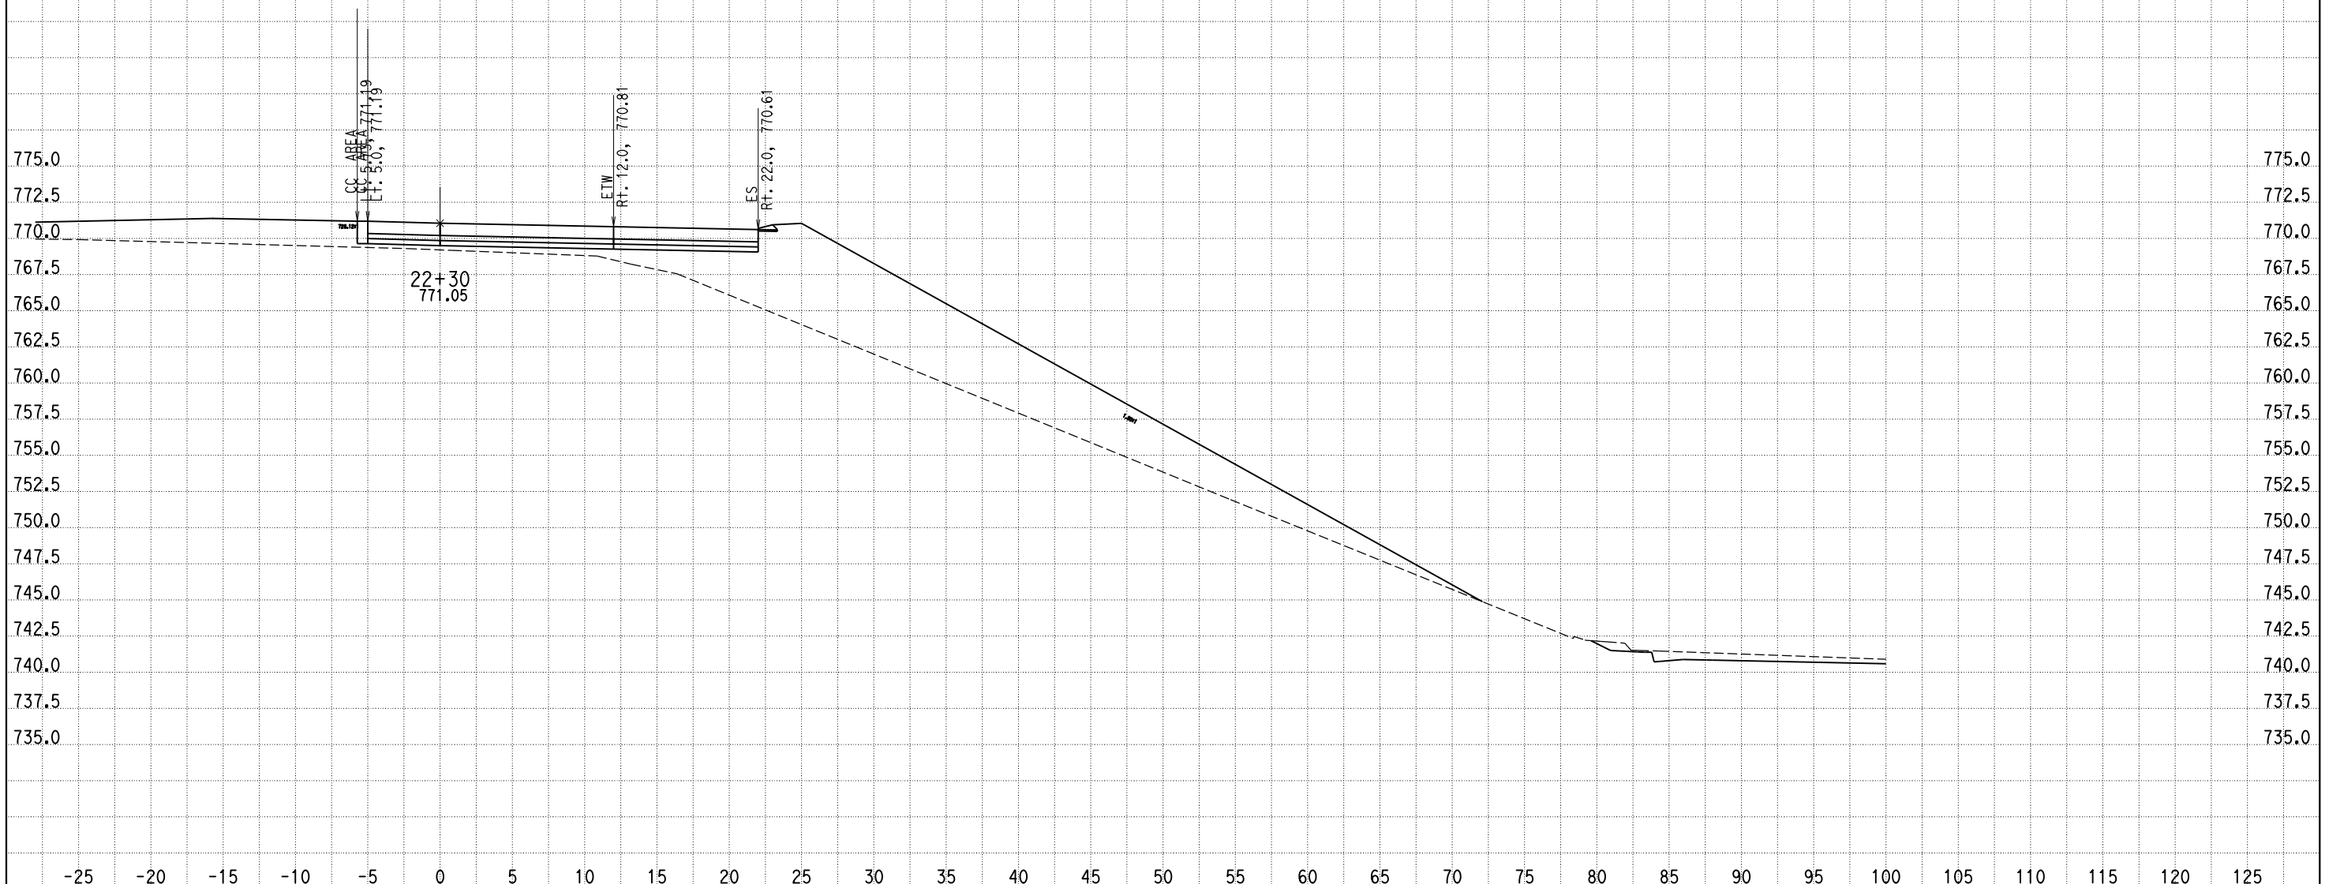

CREATED BY: G NAVARRO
DATE: 9/25/2013
KC Project: 0818E File: D:\1193U1_ALAO\0818E\001_Guillermo_NewD\RAMP_G2\rampg2_dsign.ear

SCALE: 1" = 5' Horiz.
1" = 5' Vert.

All Dimensions are US Survey Feet

RAMPG2
CROSS SECTIONS
SHEET 56 OF XXX

DESIGN STUDY ONLY

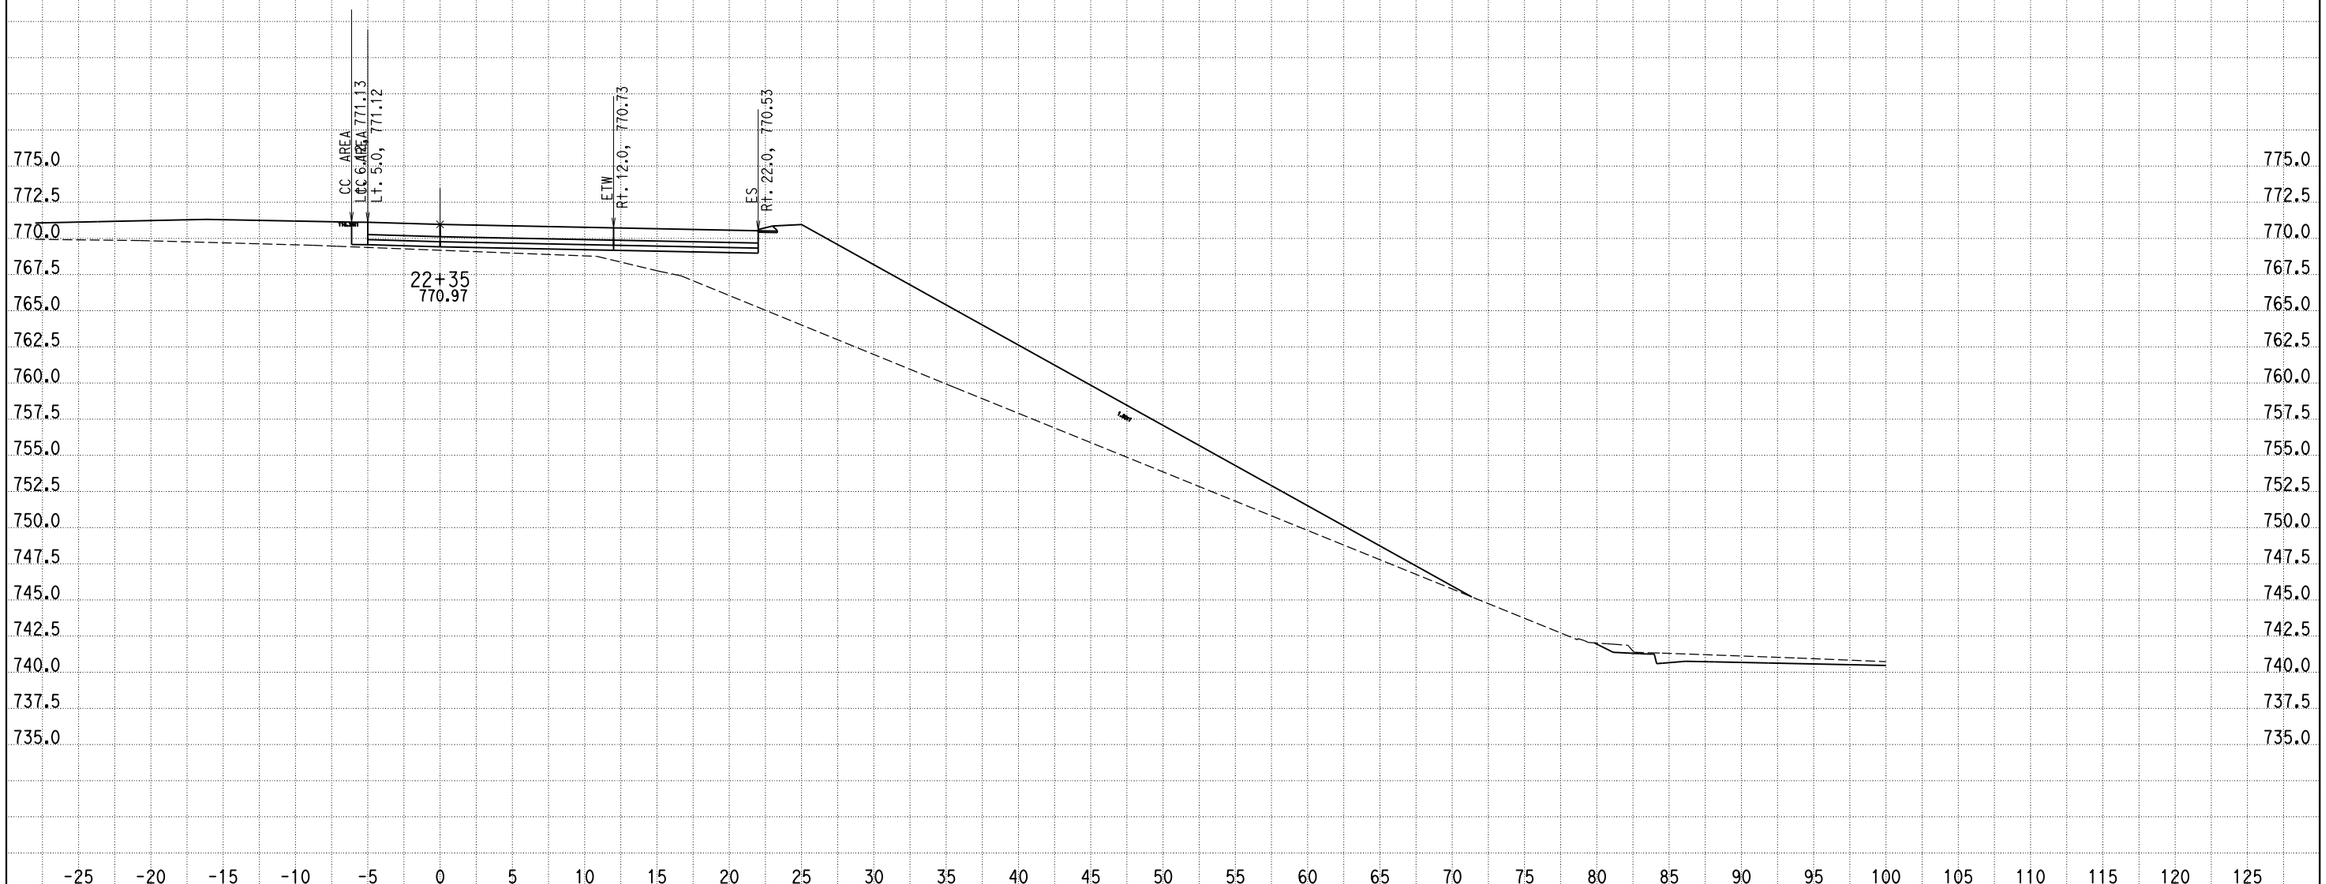

CREATED BY: G NAVARRO
DATE: 9/25/2013
KC Project: 0818E File: D:\1193U1_ALAO\0818E\001_Guillermo_NewD\RAMP_G2\rampg2_dsign.ear

SCALE: 1" = 5' Horiz.
1" = 5' Vert.

All Dimensions are US Survey Feet

RAMPG2
CROSS SECTIONS
SHEET 57 OF XXX

DESIGN STUDY ONLY

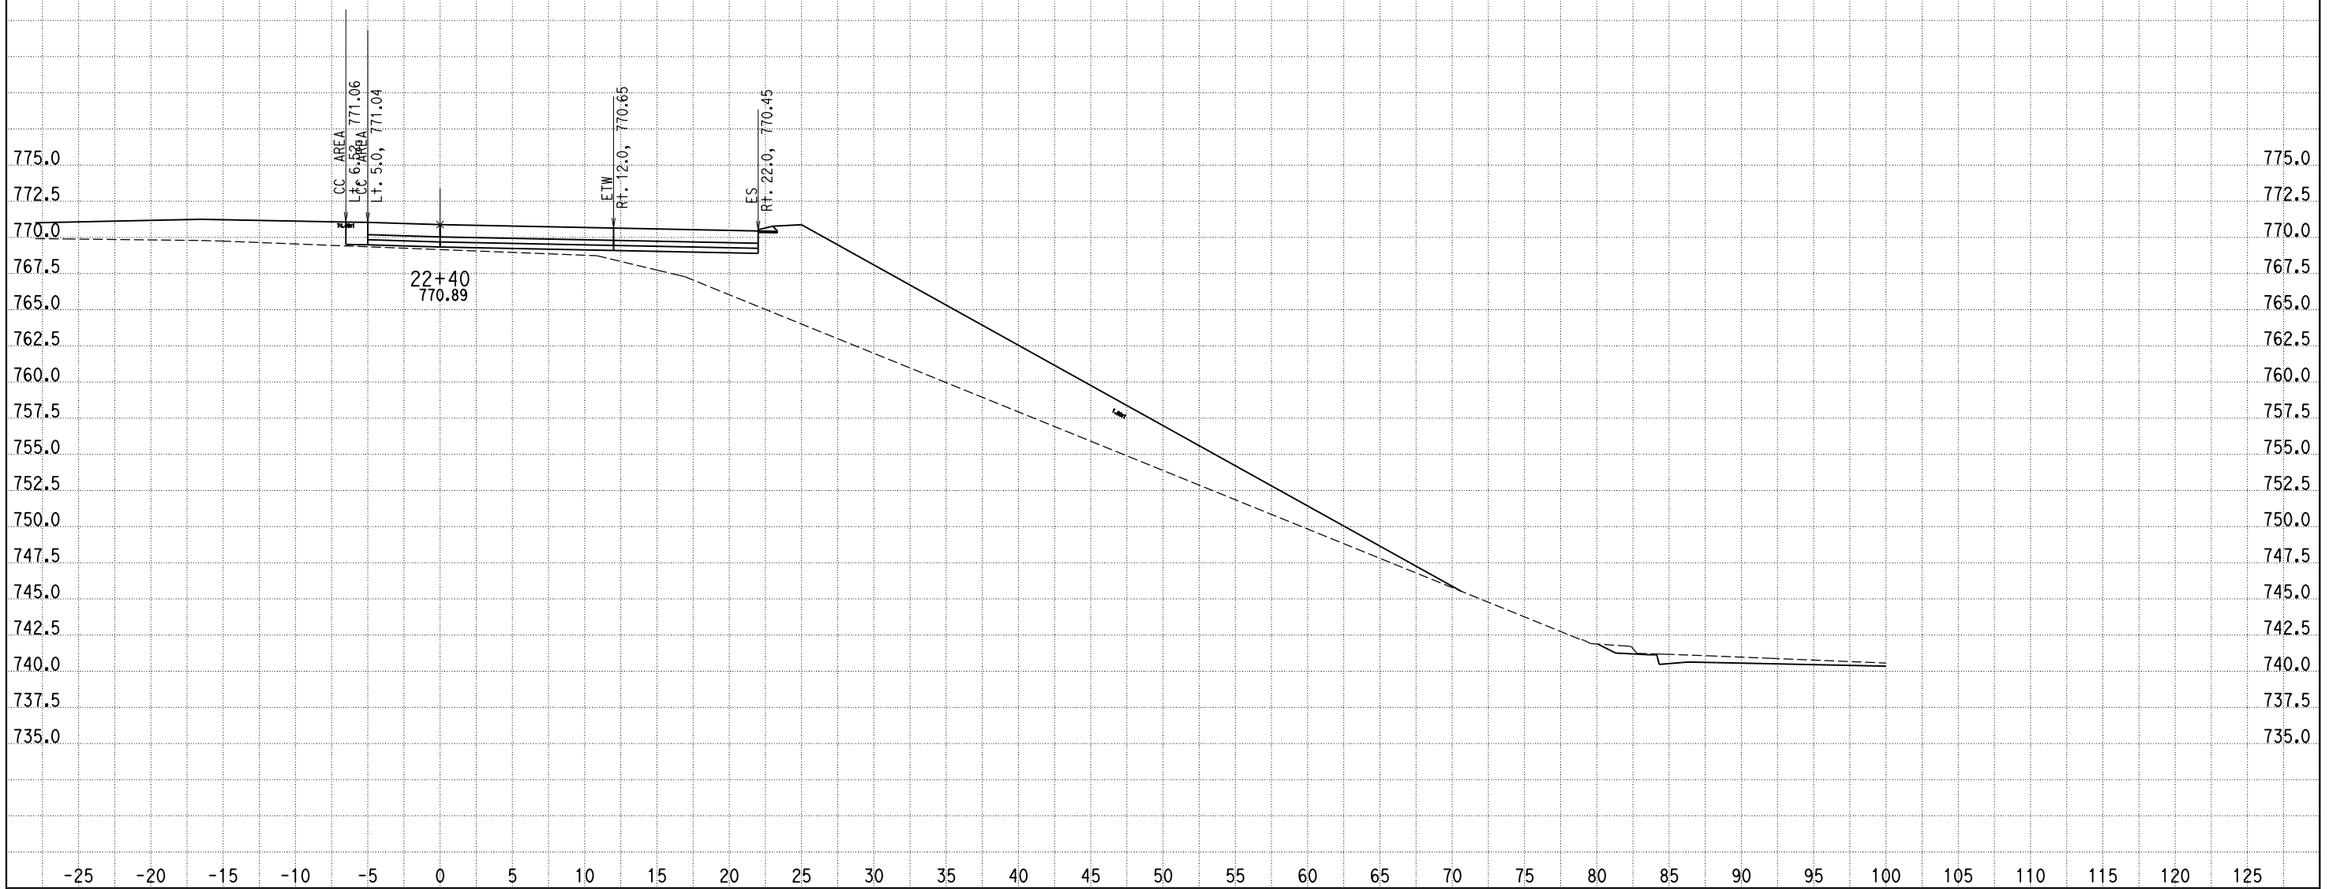

CREATED BY: G NAVARRO
DATE: 9/25/2013
KC Project: 0818E File: D:\1193U1_ALA0\0818E\001_Guillermo_NewD\RAMP_G2\rampg2_dsign.ear

SCALE: 1" = 5' Horiz.
1" = 5' Vert.

All Dimensions are US Survey Feet

RAMPG2
CROSS SECTIONS
SHEET 58 OF XXX

DESIGN STUDY ONLY

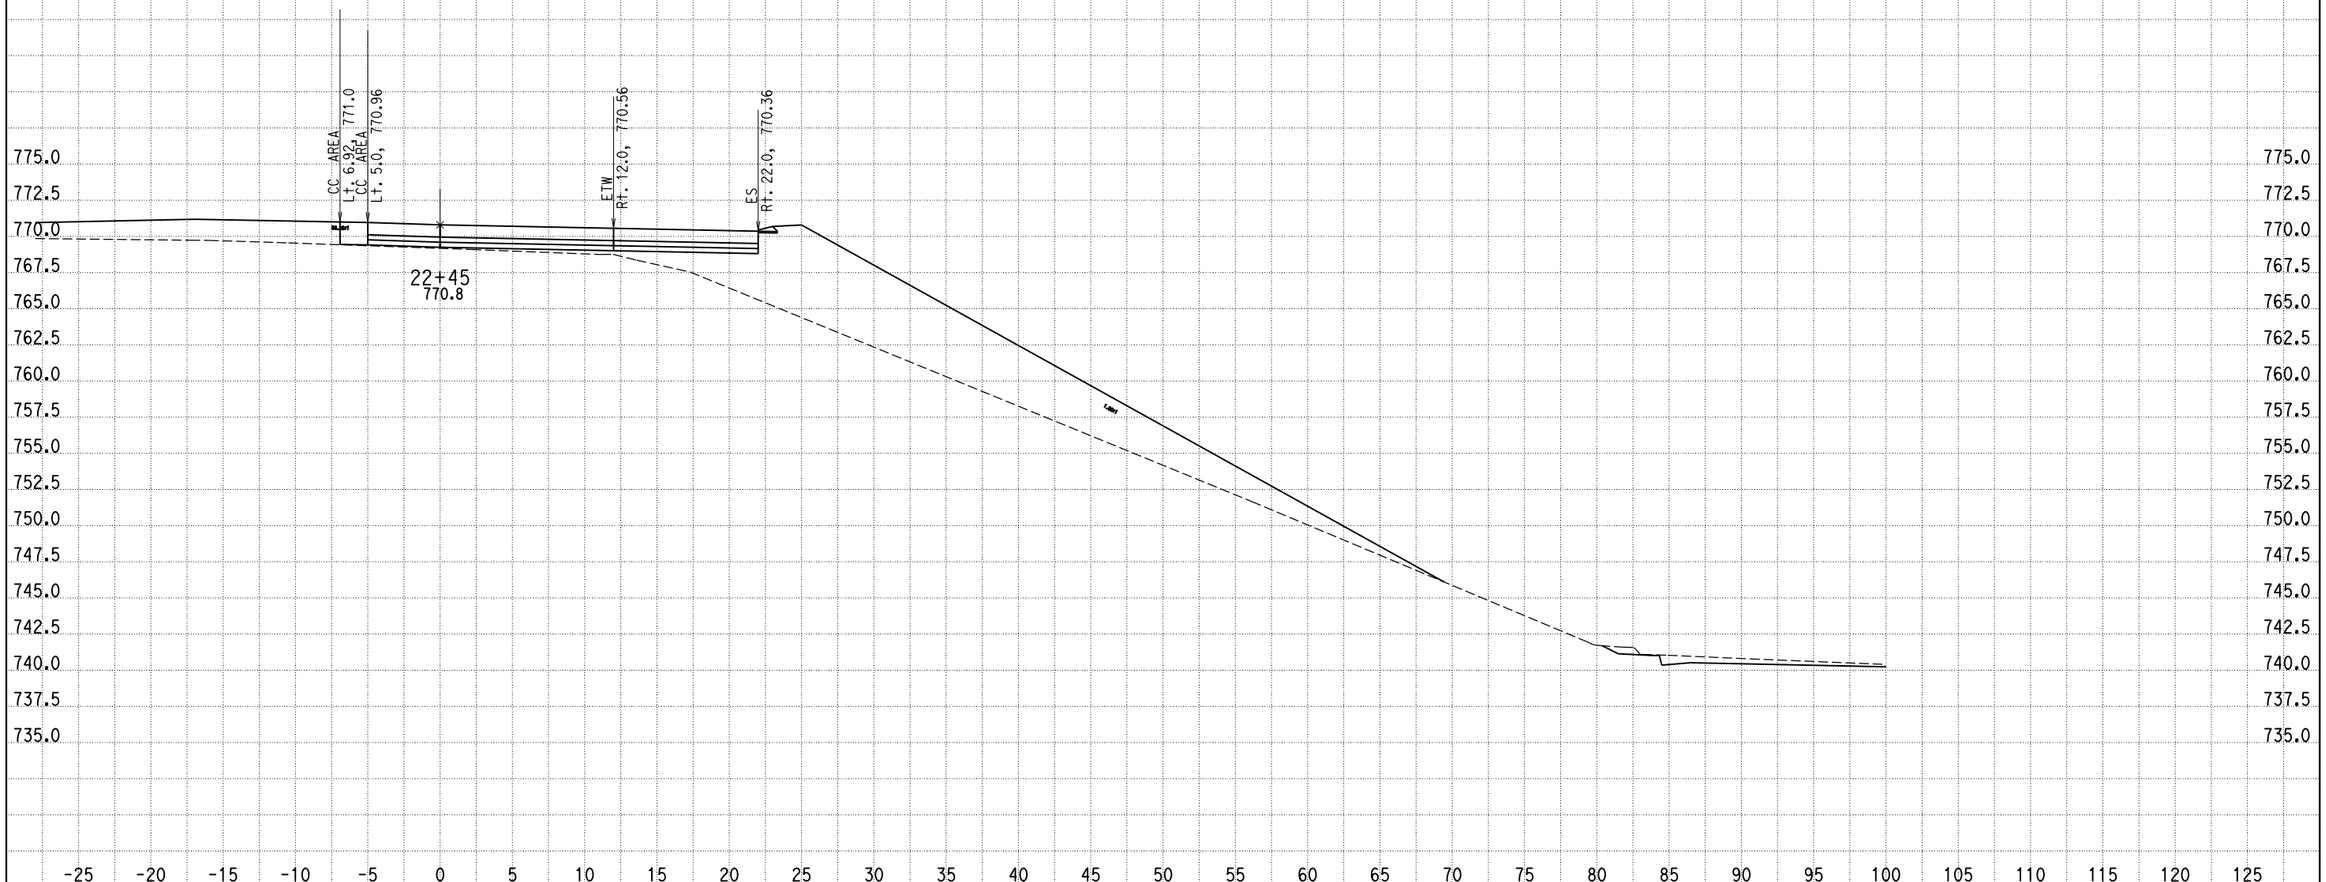

CREATED BY: G NAVARRO
DATE: 9/25/2013
KC Project: 0818E File: D:\1193U1_ALAO\0818E\001_Guillermo_NewD\RAMP_G2\rampg2_dsign.ear

SCALE: 1" = 5' Horiz.
1" = 5' Vert.

All Dimensions are US Survey Feet

RAMPG2
CROSS SECTIONS
SHEET 59 OF XXX

DESIGN STUDY ONLY

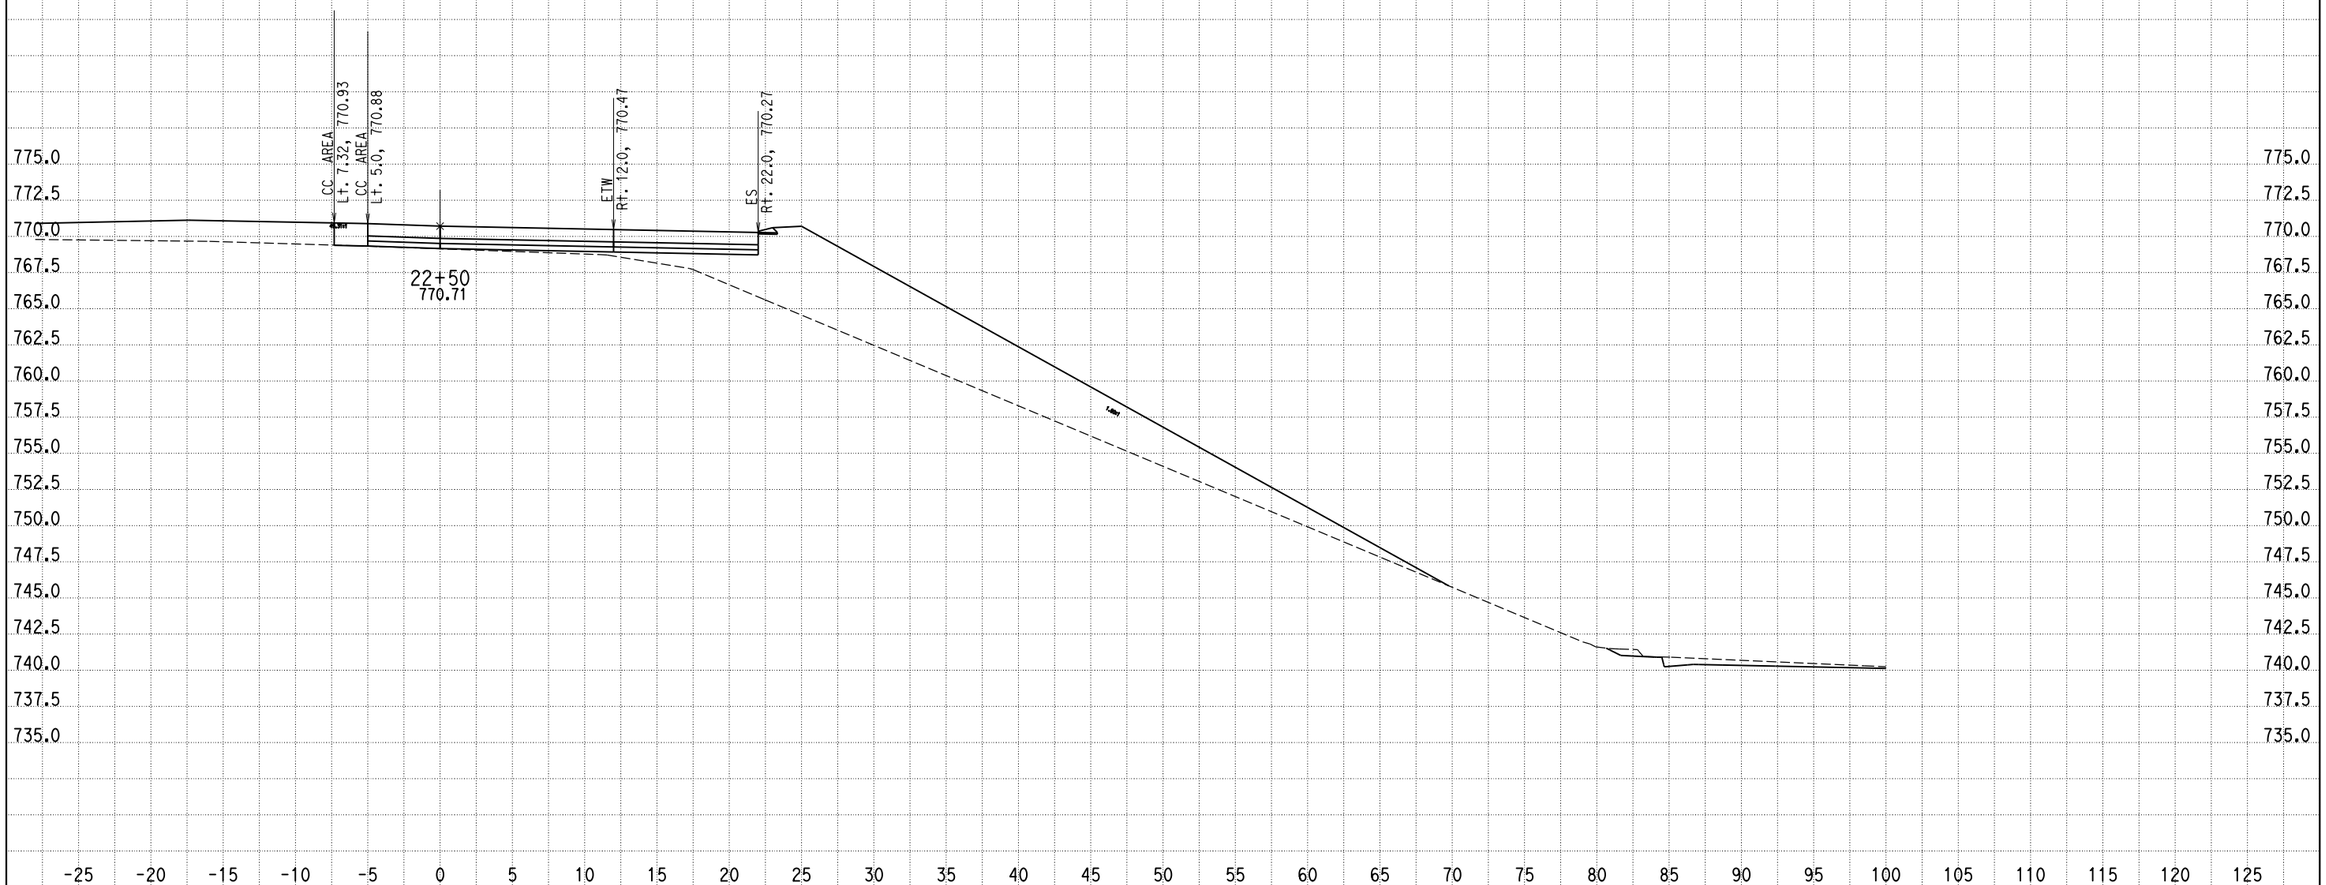

CREATED BY: G NAVARRO
DATE: 9/25/2013
KC Project: 0818E File: D:\1193U1_ALAO\0818E\001_Guillermo_NewD\RAMP_G2\rampg2_dsign.ear

SCALE: 1" = 5' Horiz.
1" = 5' Vert.

All Dimensions are US Survey Feet

RAMPG2
CROSS SECTIONS
SHEET 60 OF XXX

DESIGN STUDY ONLY

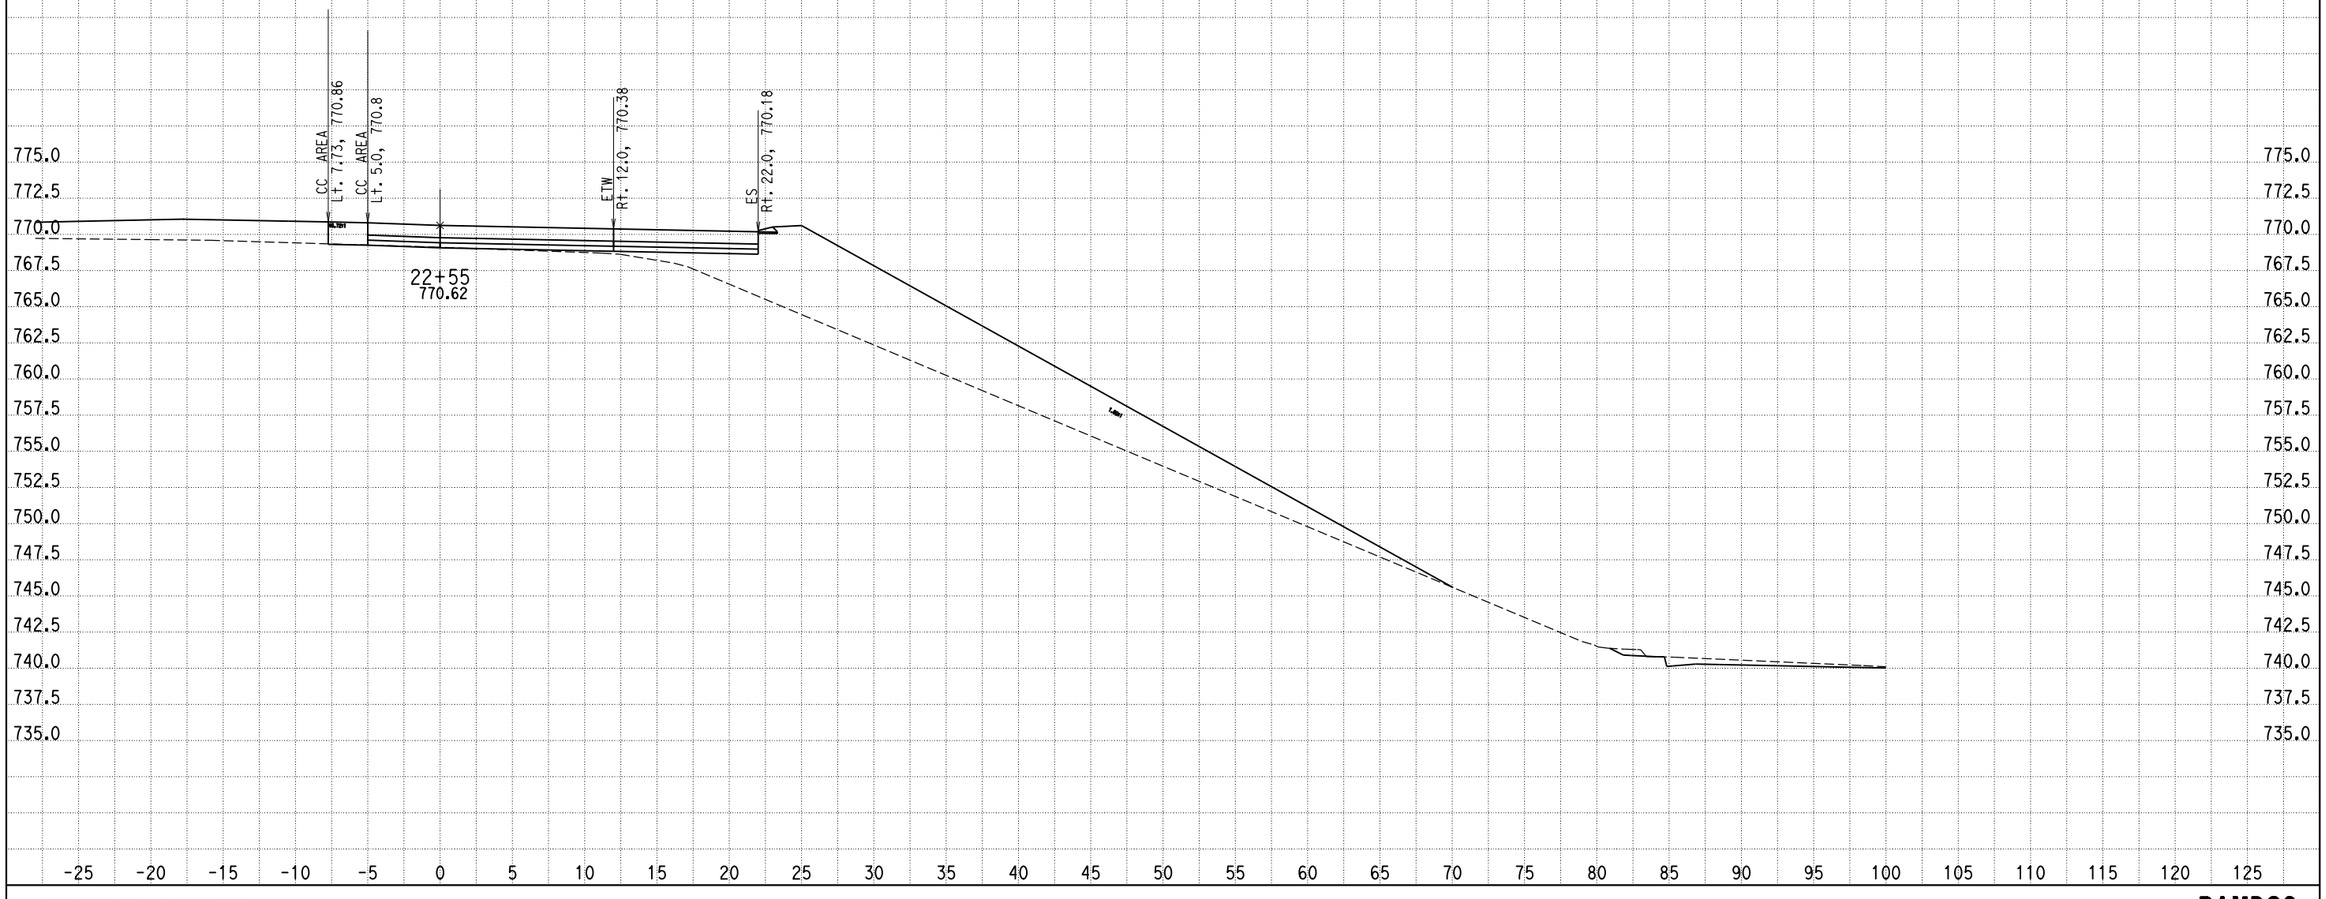

CREATED BY: G NAVARRO
DATE: 9/25/2013
KC Project: 0818E File: D:\1193U1_ALAO\0818E\001_Guillermo_NewD\RAMP_G2\rampg2_dsign.ear

SCALE: 1" = 5' Horiz.
1" = 5' Vert.

All Dimensions are US Survey Feet

RAMPG2
CROSS SECTIONS
SHEET 61 OF XXX

DESIGN STUDY ONLY

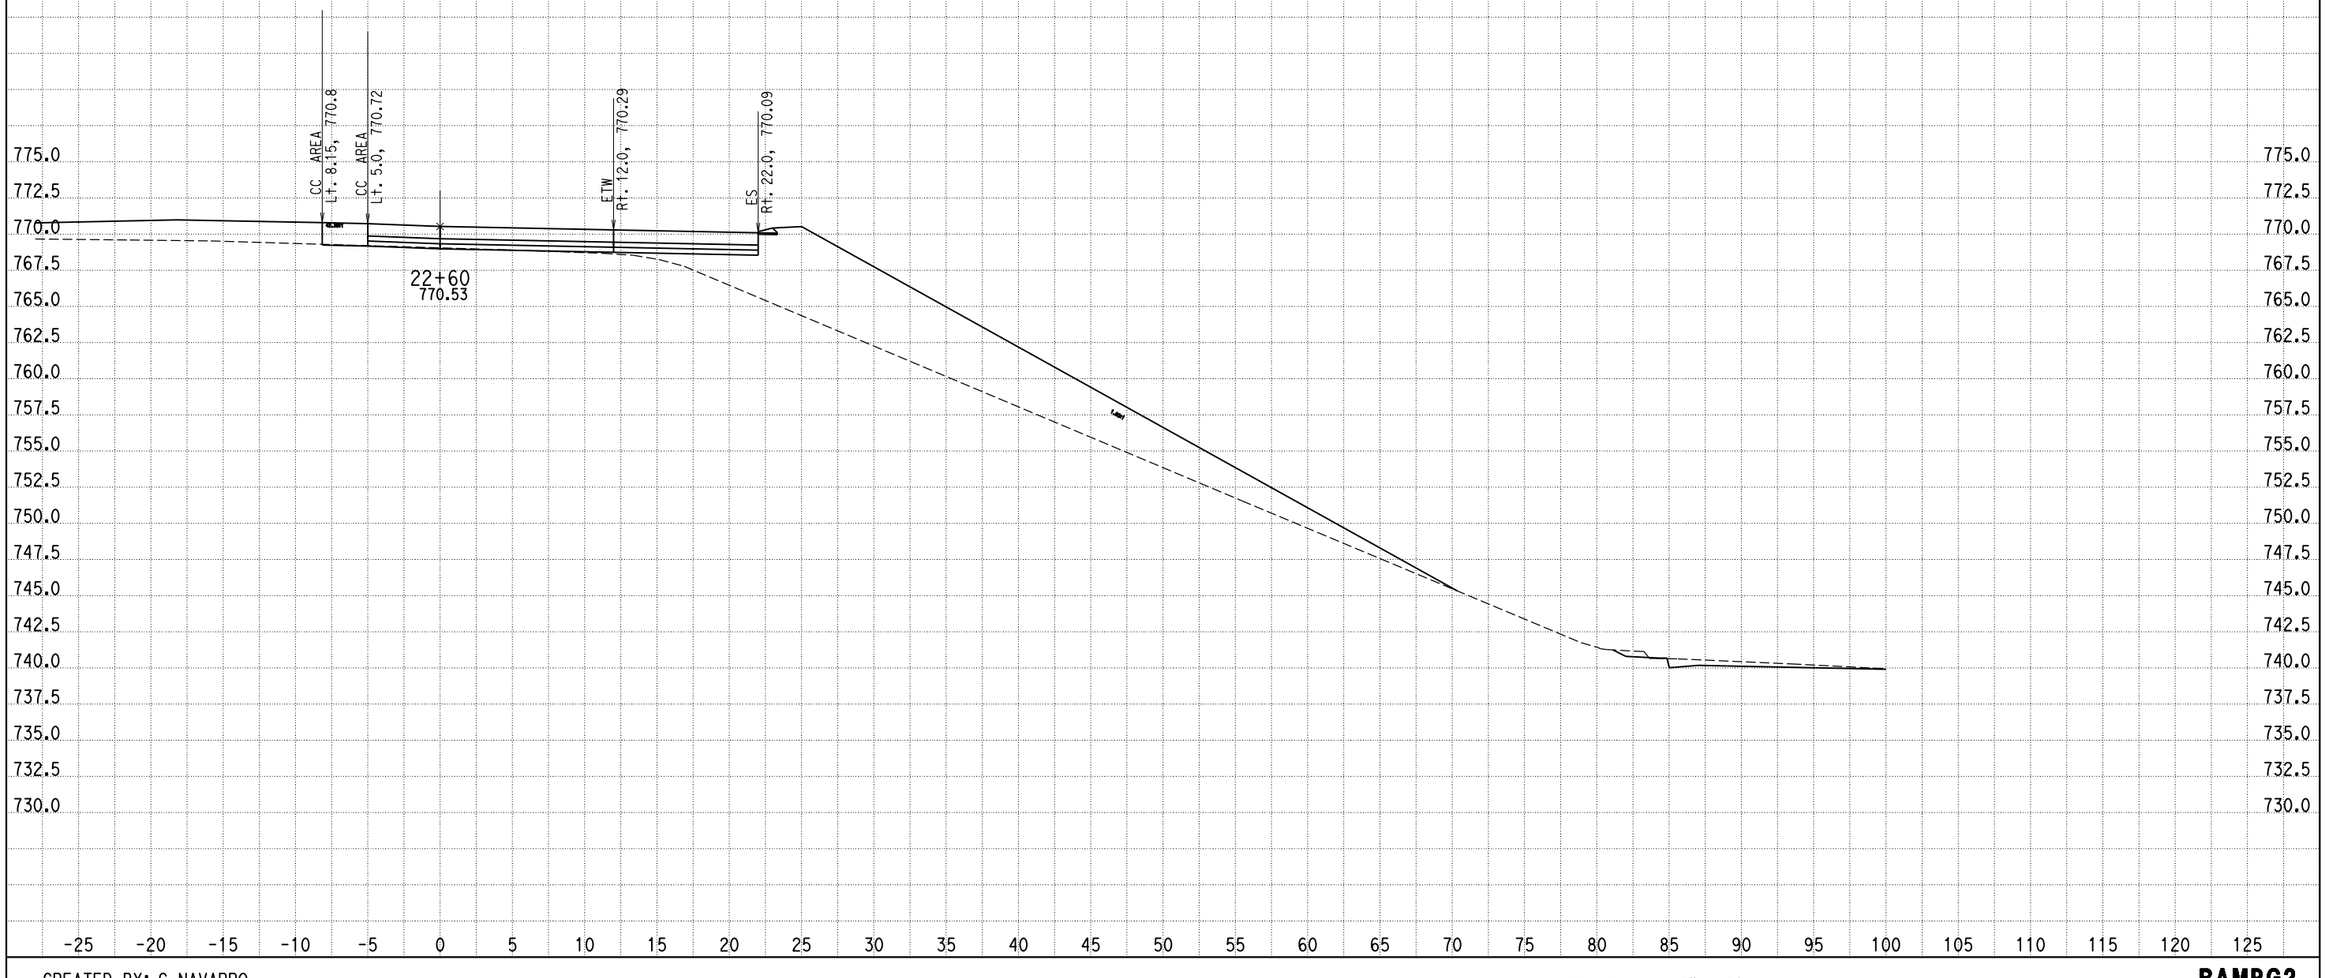

CREATED BY: G NAVARRO
DATE: 9/25/2013
KC Project: 0818E File: D:\1193U1_ALAO\0818E\001_Guillermo_NewD\RAMP_G2\rampg2_dsign.ear

SCALE: 1" = 5' Horiz.
1" = 5' Vert.

All Dimensions are US Survey Feet

RAMPG2
CROSS SECTIONS
SHEET 62 OF XXX

DESIGN STUDY ONLY

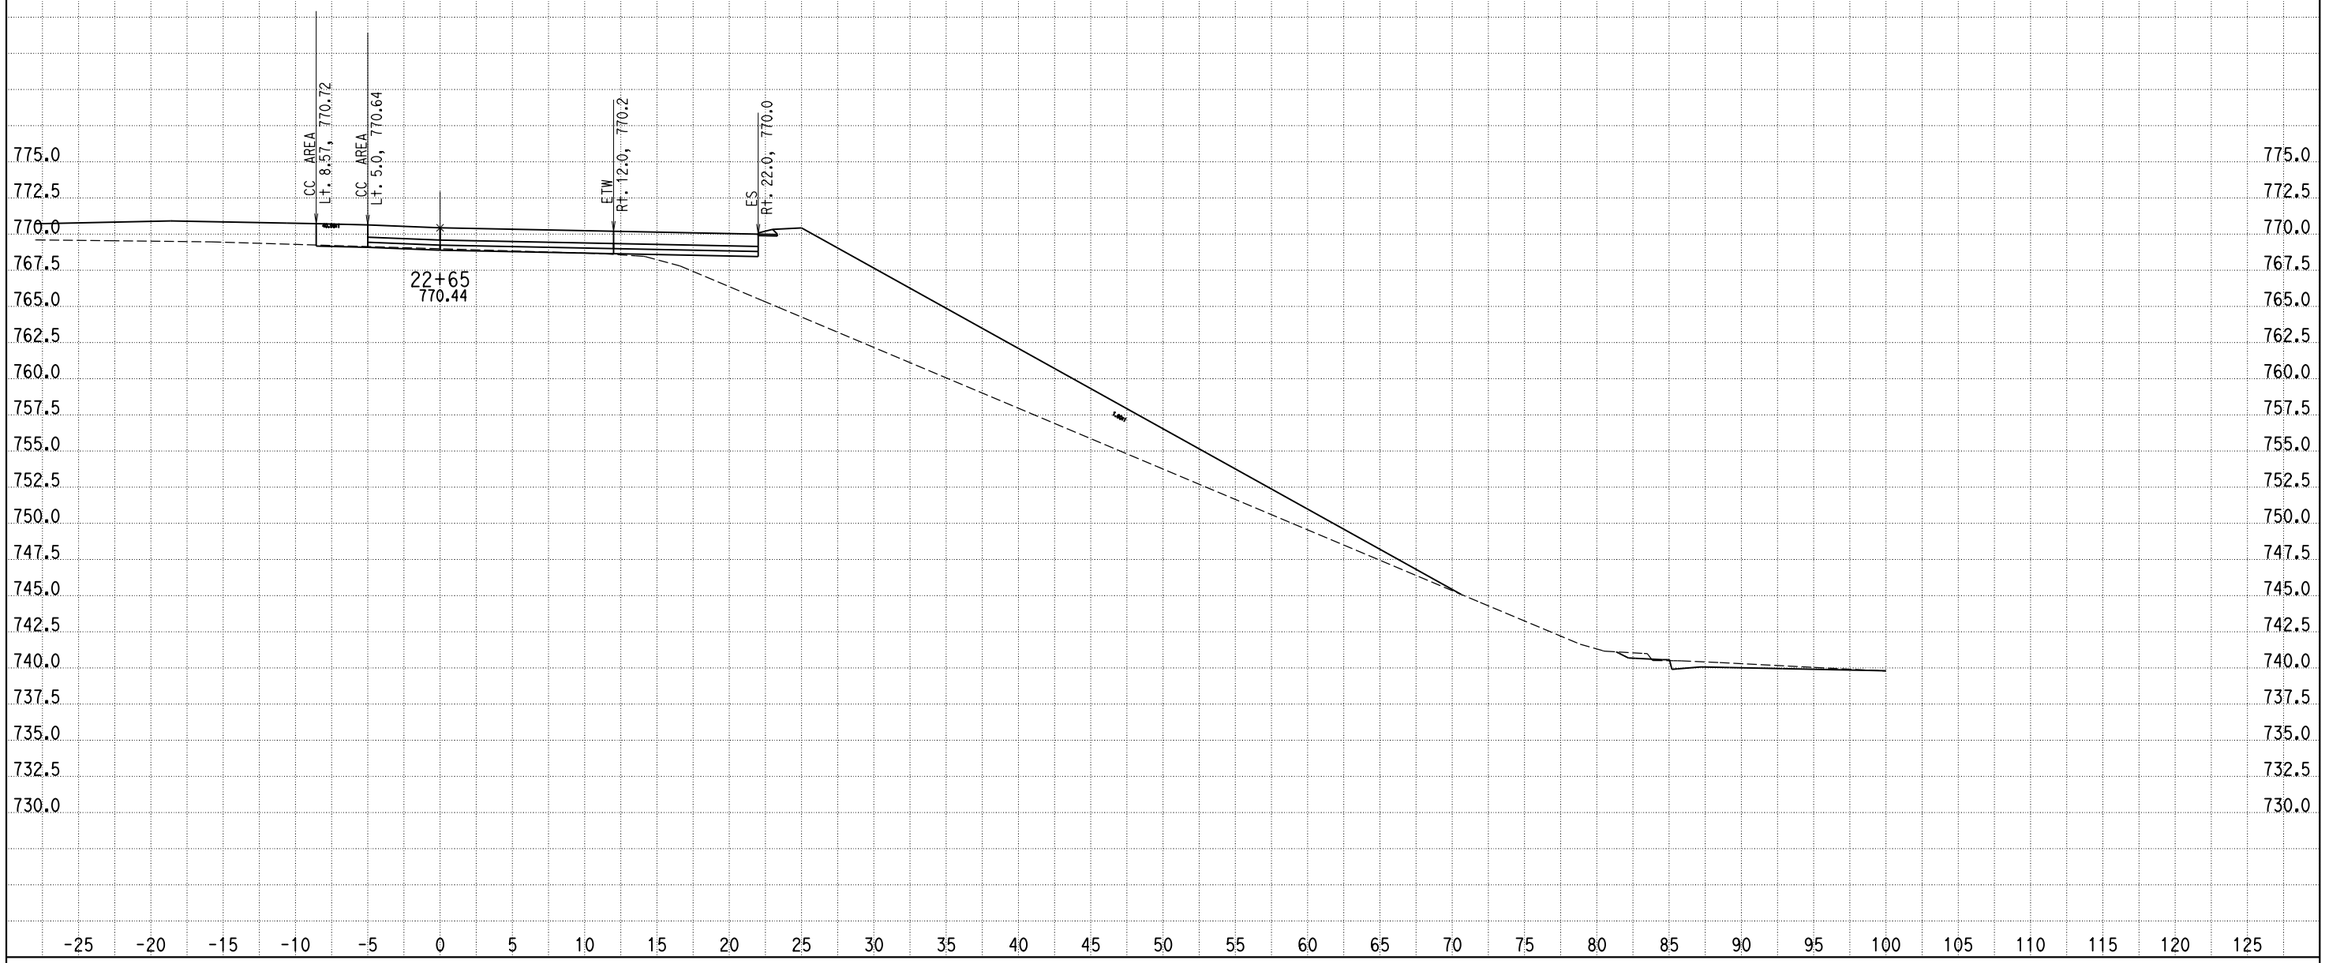

CREATED BY: G NAVARRO
DATE: 9/25/2013
KC Project: 0818E File: D:\1193U1_ALAO\0818E\001_Guillermo_NewD\RAMP_G2\rampg2_dsign.ear

SCALE: 1" = 5' Horiz.
1" = 5' Vert.

All Dimensions are US Survey Feet

RAMPG2
CROSS SECTIONS
SHEET 63 OF XXX

DESIGN STUDY ONLY

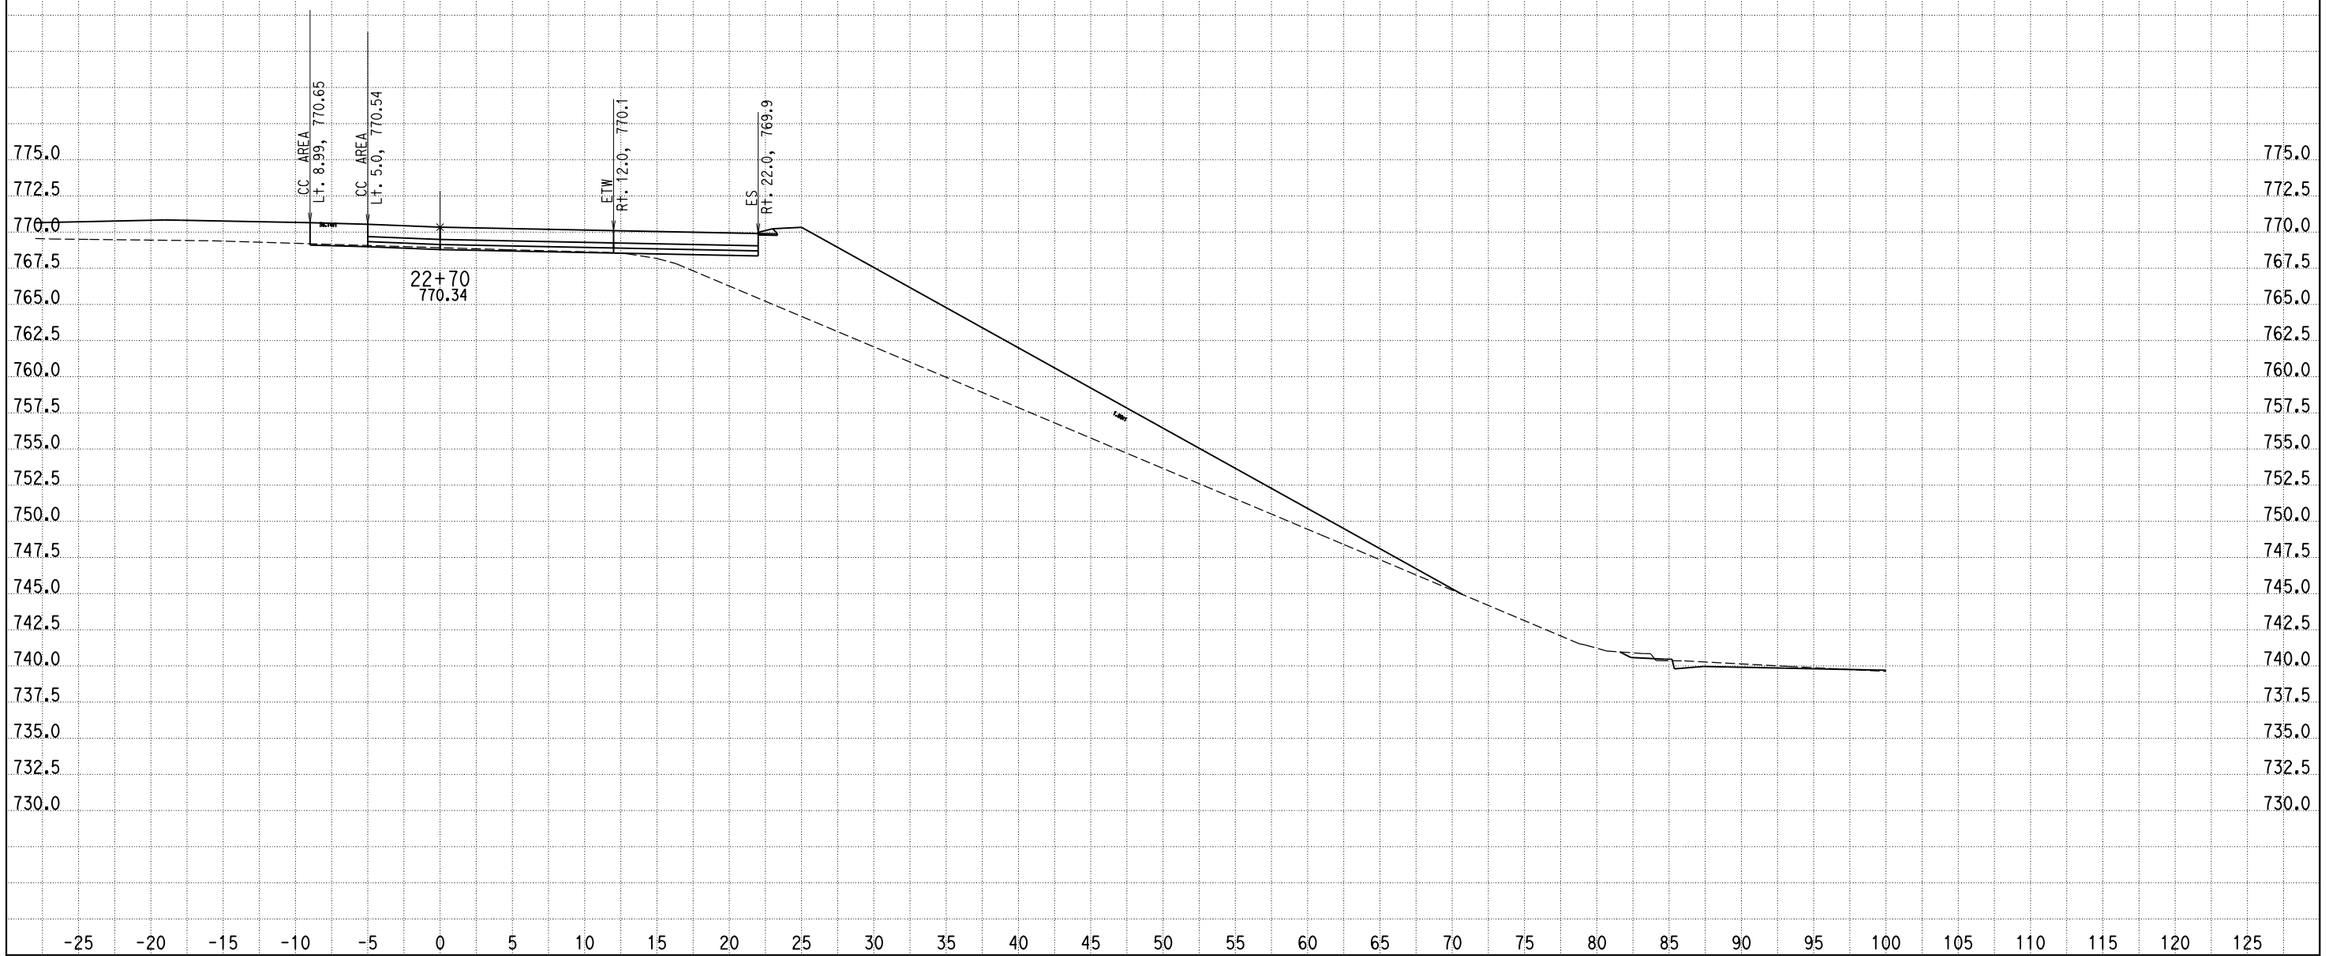

CREATED BY: G NAVARRO
DATE: 9/25/2013
KC Project: 0818E File: D:\1193U1_ALA0\0818E\001_Guillermo_NewD\RAMP_G2\rampg2_dsign.ear

SCALE: 1" = 5' Horiz.
1" = 5' Vert.

All Dimensions are US Survey Feet

RAMPG2
CROSS SECTIONS

DESIGN STUDY ONLY

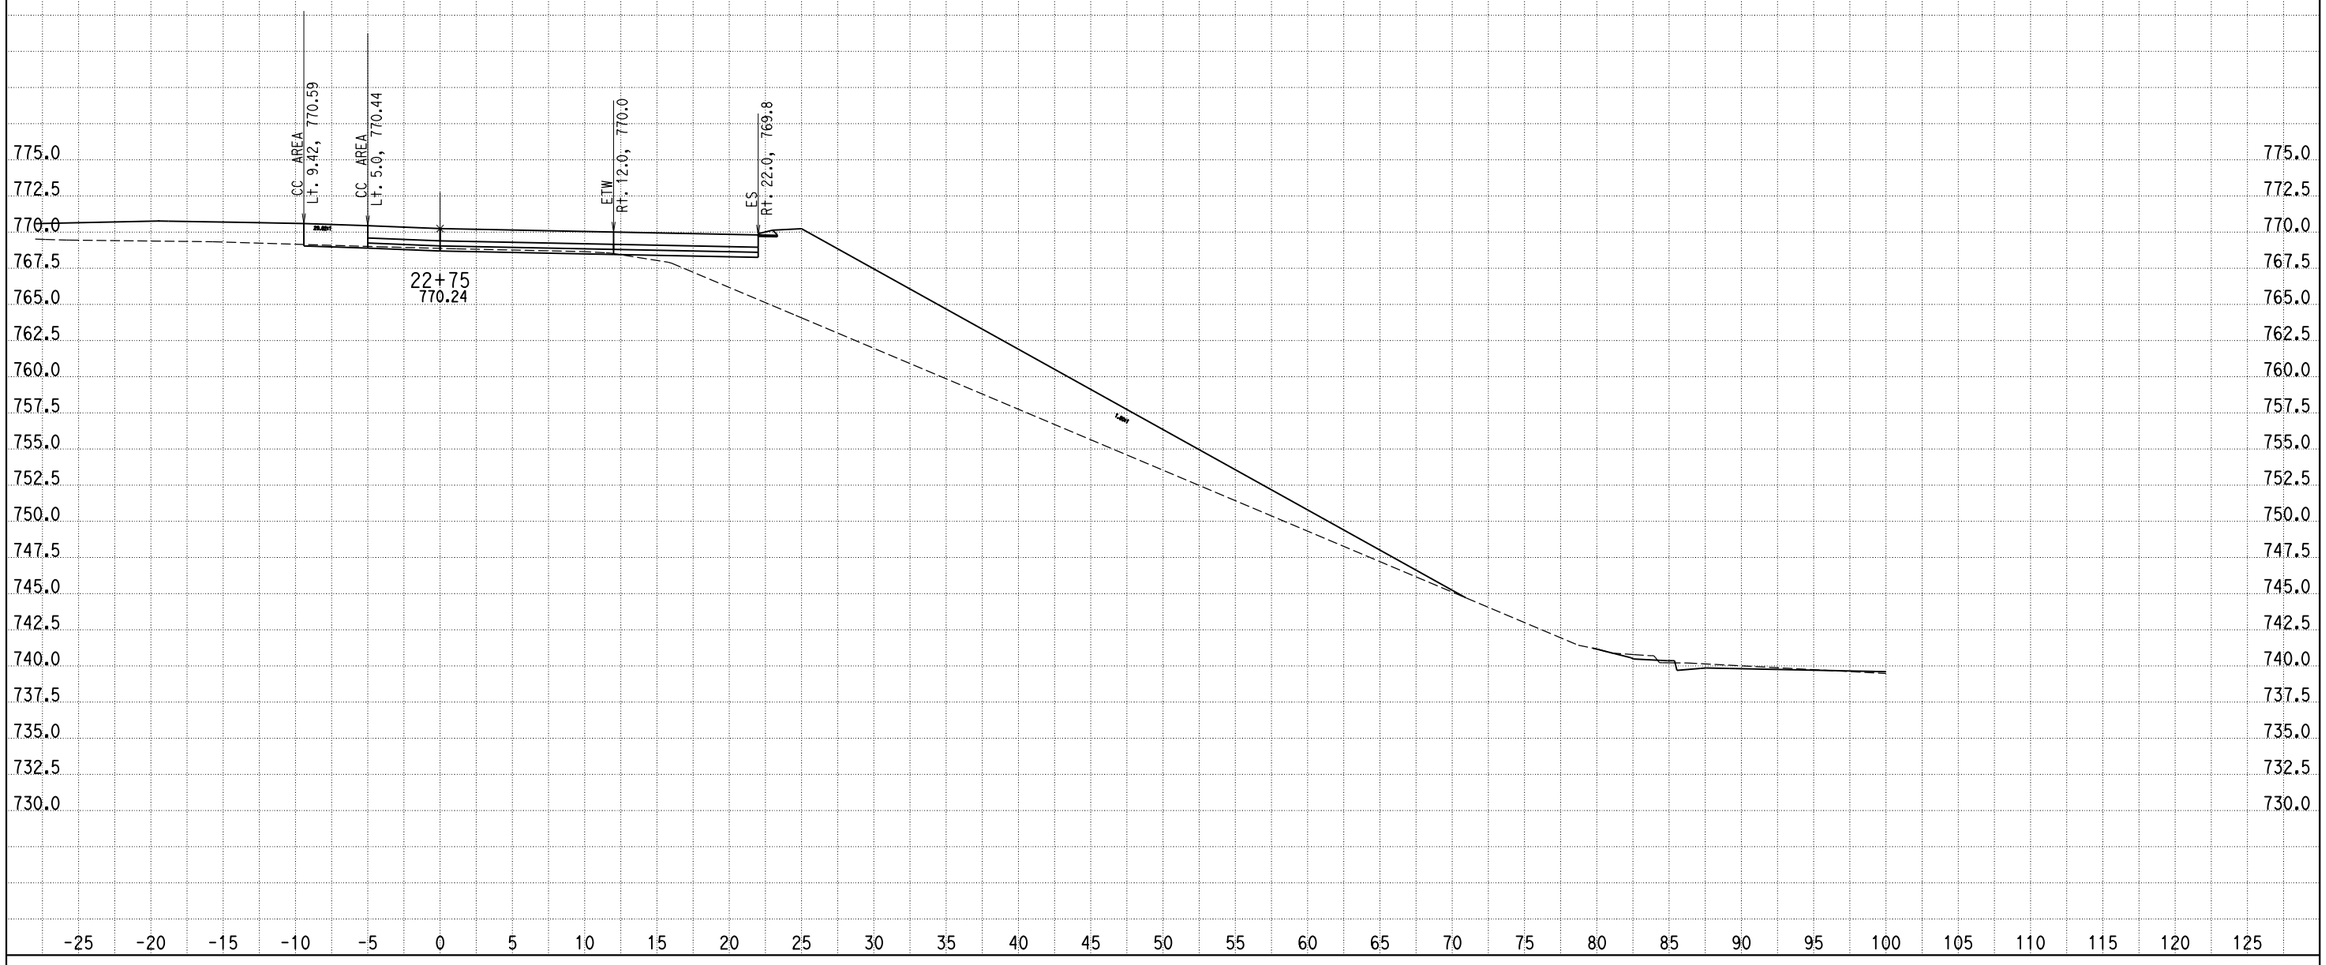

CREATED BY: G NAVARRO
DATE: 9/25/2013
KC Project: 0818E File: D:\1193U1_ALAO\0818E\001_Guillermo_NewD\RAMP_G2\rampg2_dsign.ear

SCALE: 1" = 5' Horiz.
1" = 5' Vert.

All Dimensions are US Survey Feet

RAMPG2
CROSS SECTIONS
SHEET 65 OF XXX

DESIGN STUDY ONLY

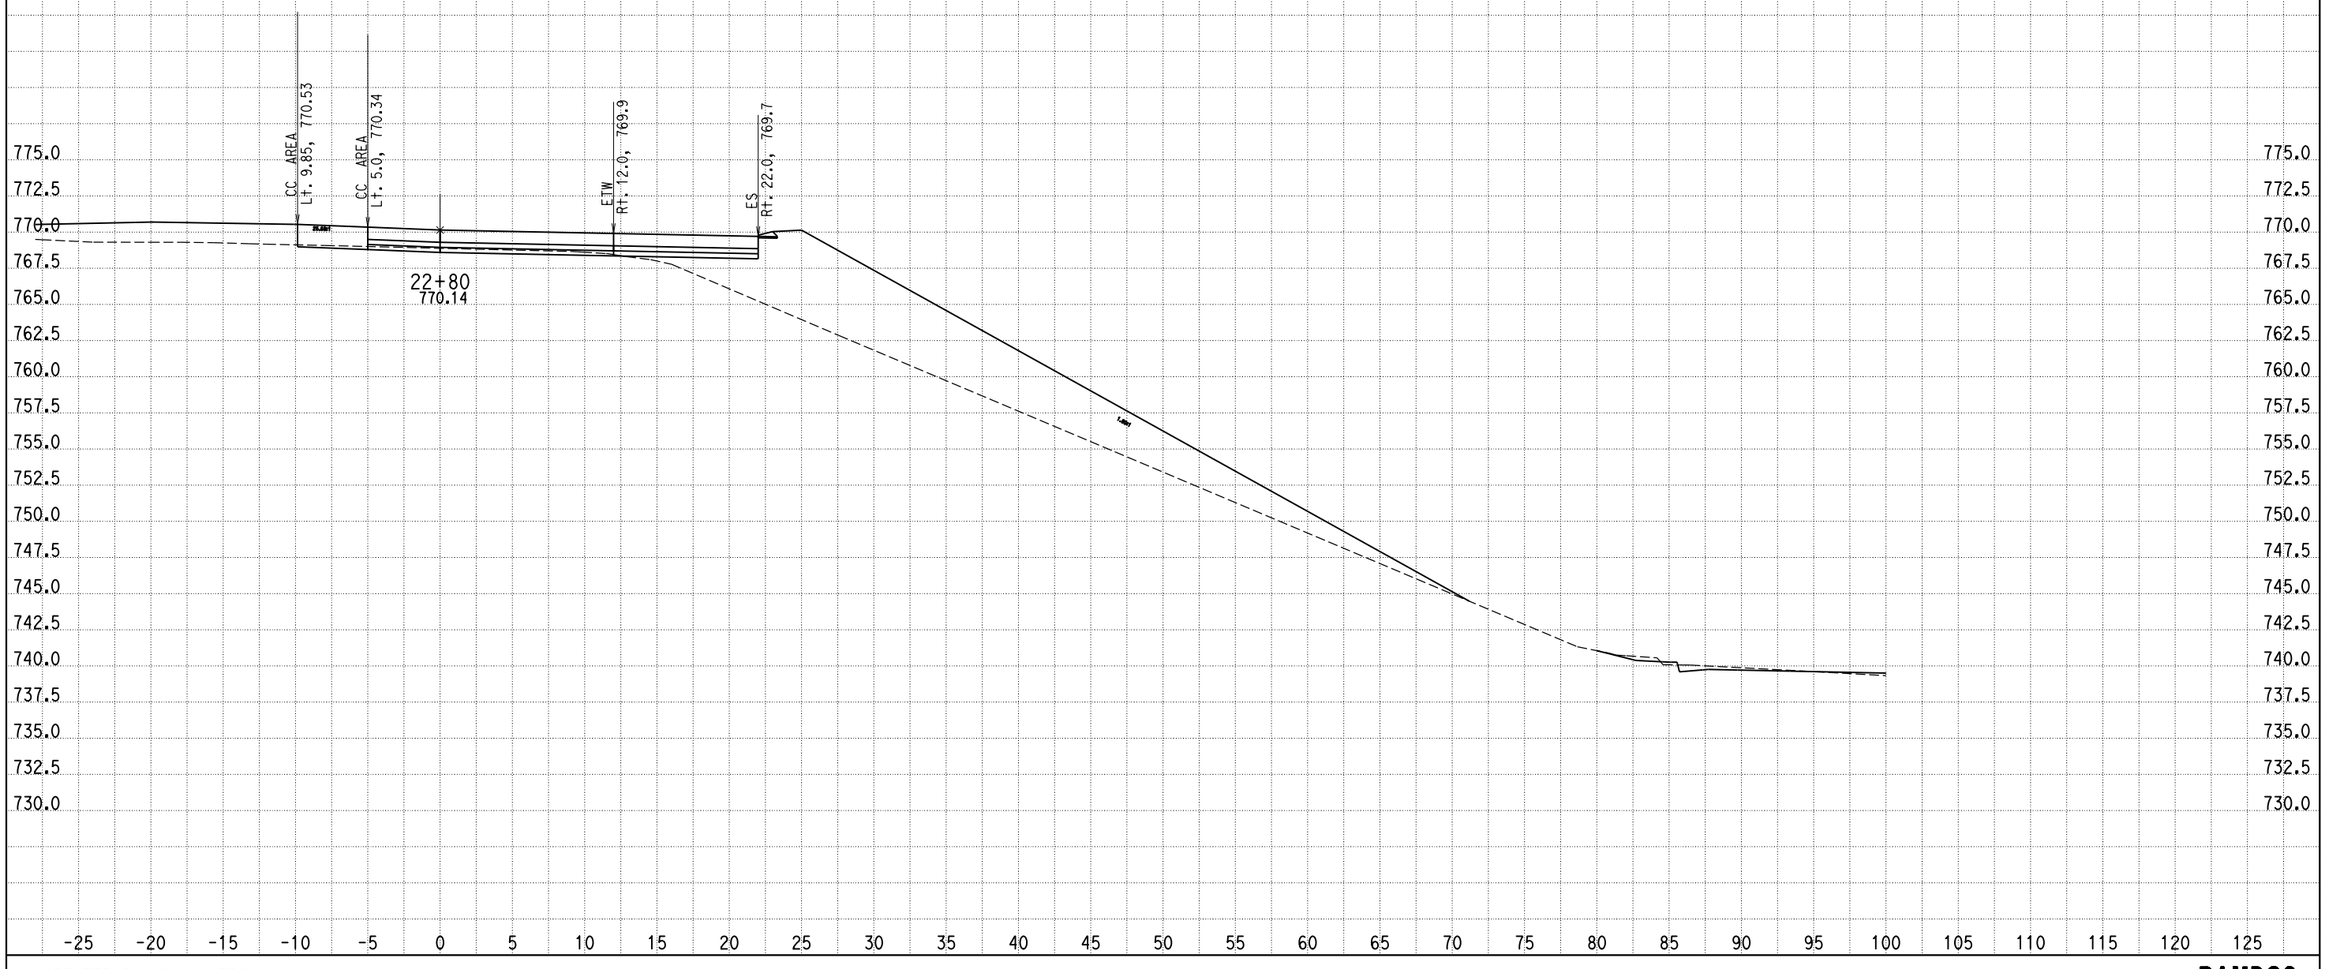

CREATED BY: G NAVARRO
DATE: 9/25/2013
KC Project: 0818E File: D:\1193U1_ALA0\0818E\001_Guillermo_NewD\RAMP_G2\rampg2_dsign.ear

SCALE: 1" = 5' Horiz.
1" = 5' Vert.

All Dimensions are US Survey Feet

RAMPG2
CROSS SECTIONS

DESIGN STUDY ONLY

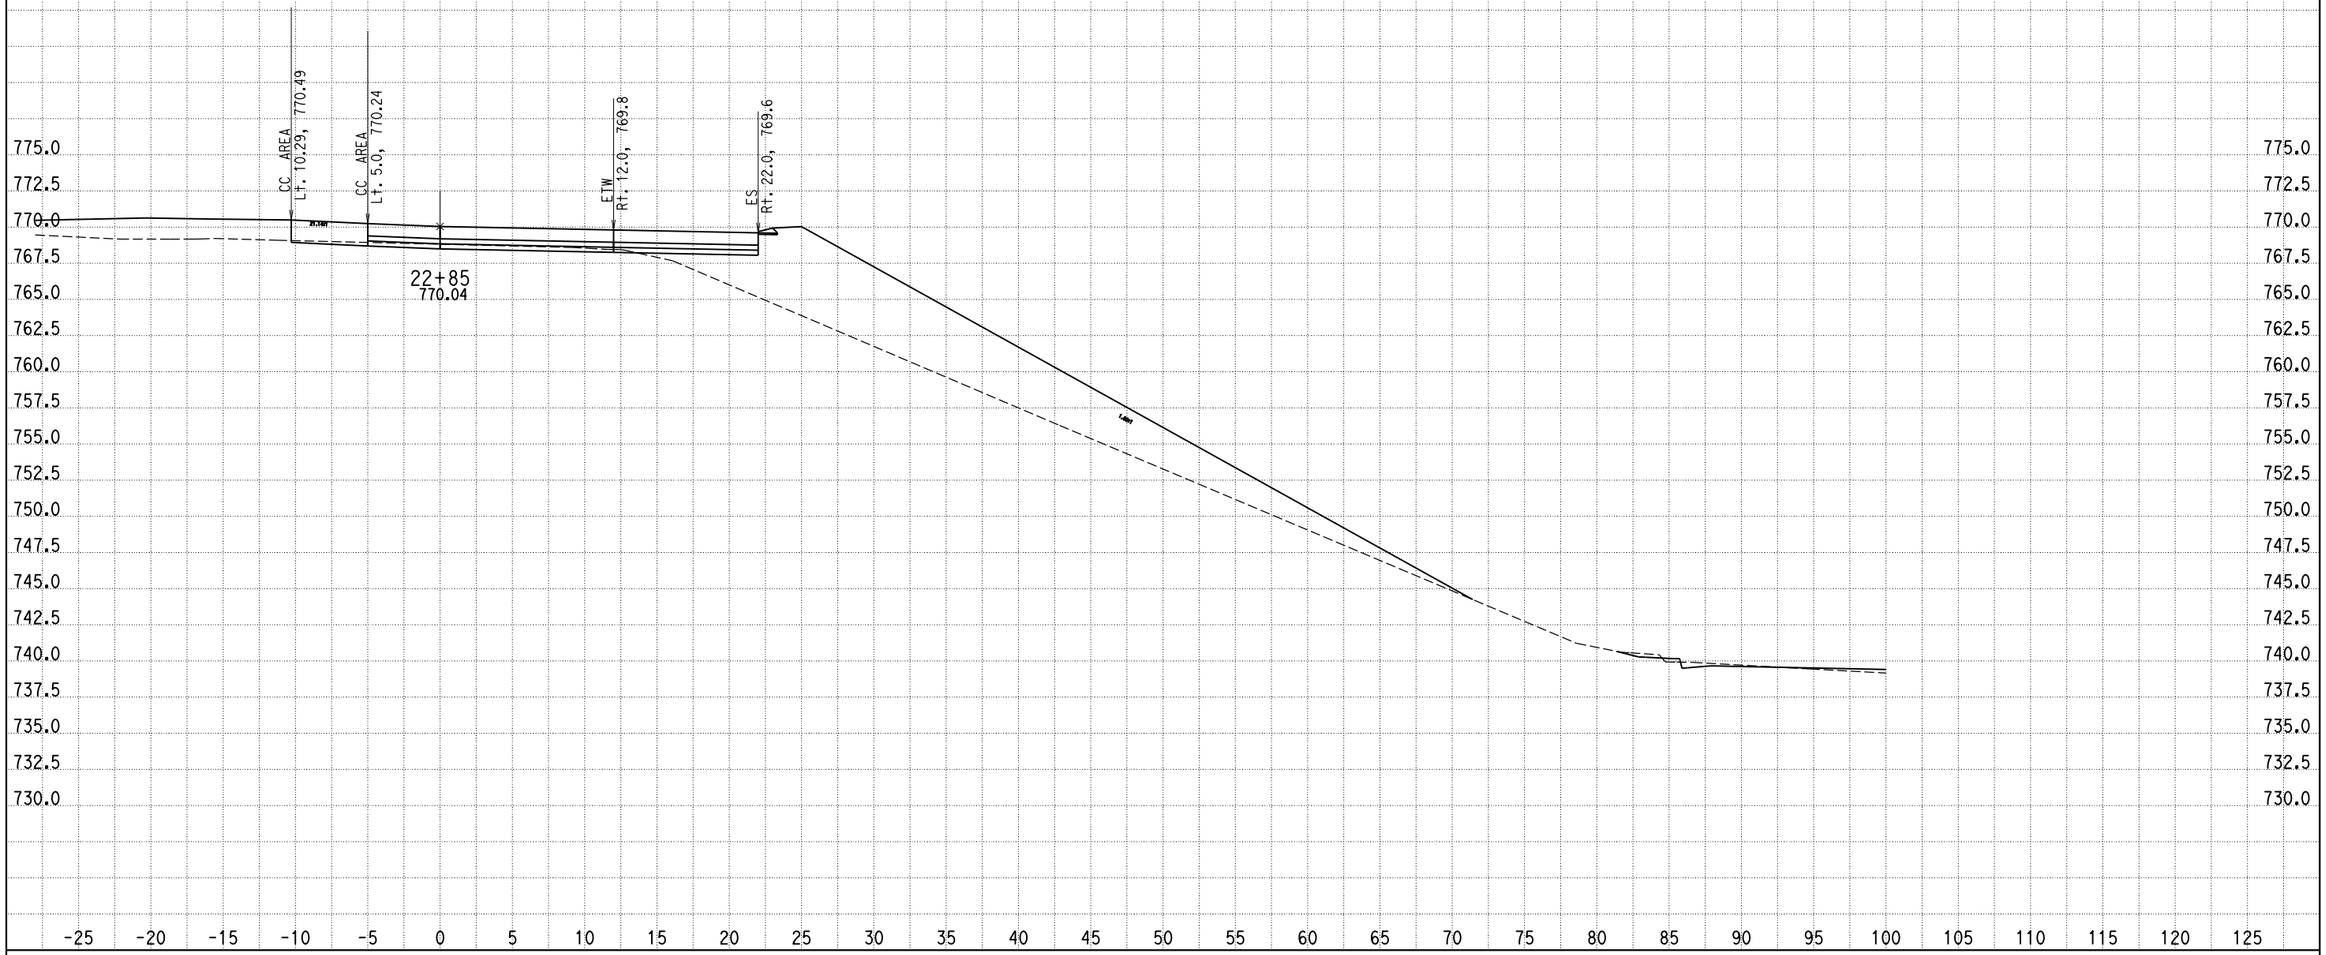

CREATED BY: G NAVARRO
DATE: 9/25/2013
KC Project: 0818E File: D:\1193U1_ALAO\0818E\001_Guillermo_NewD\RAMP_G2\rampg2_dsign.ear

SCALE: 1" = 5' Horiz.
1" = 5' Vert.

All Dimensions are US Survey Feet

RAMPG2
CROSS SECTIONS
SHEET 67 OF XXX

DESIGN STUDY ONLY

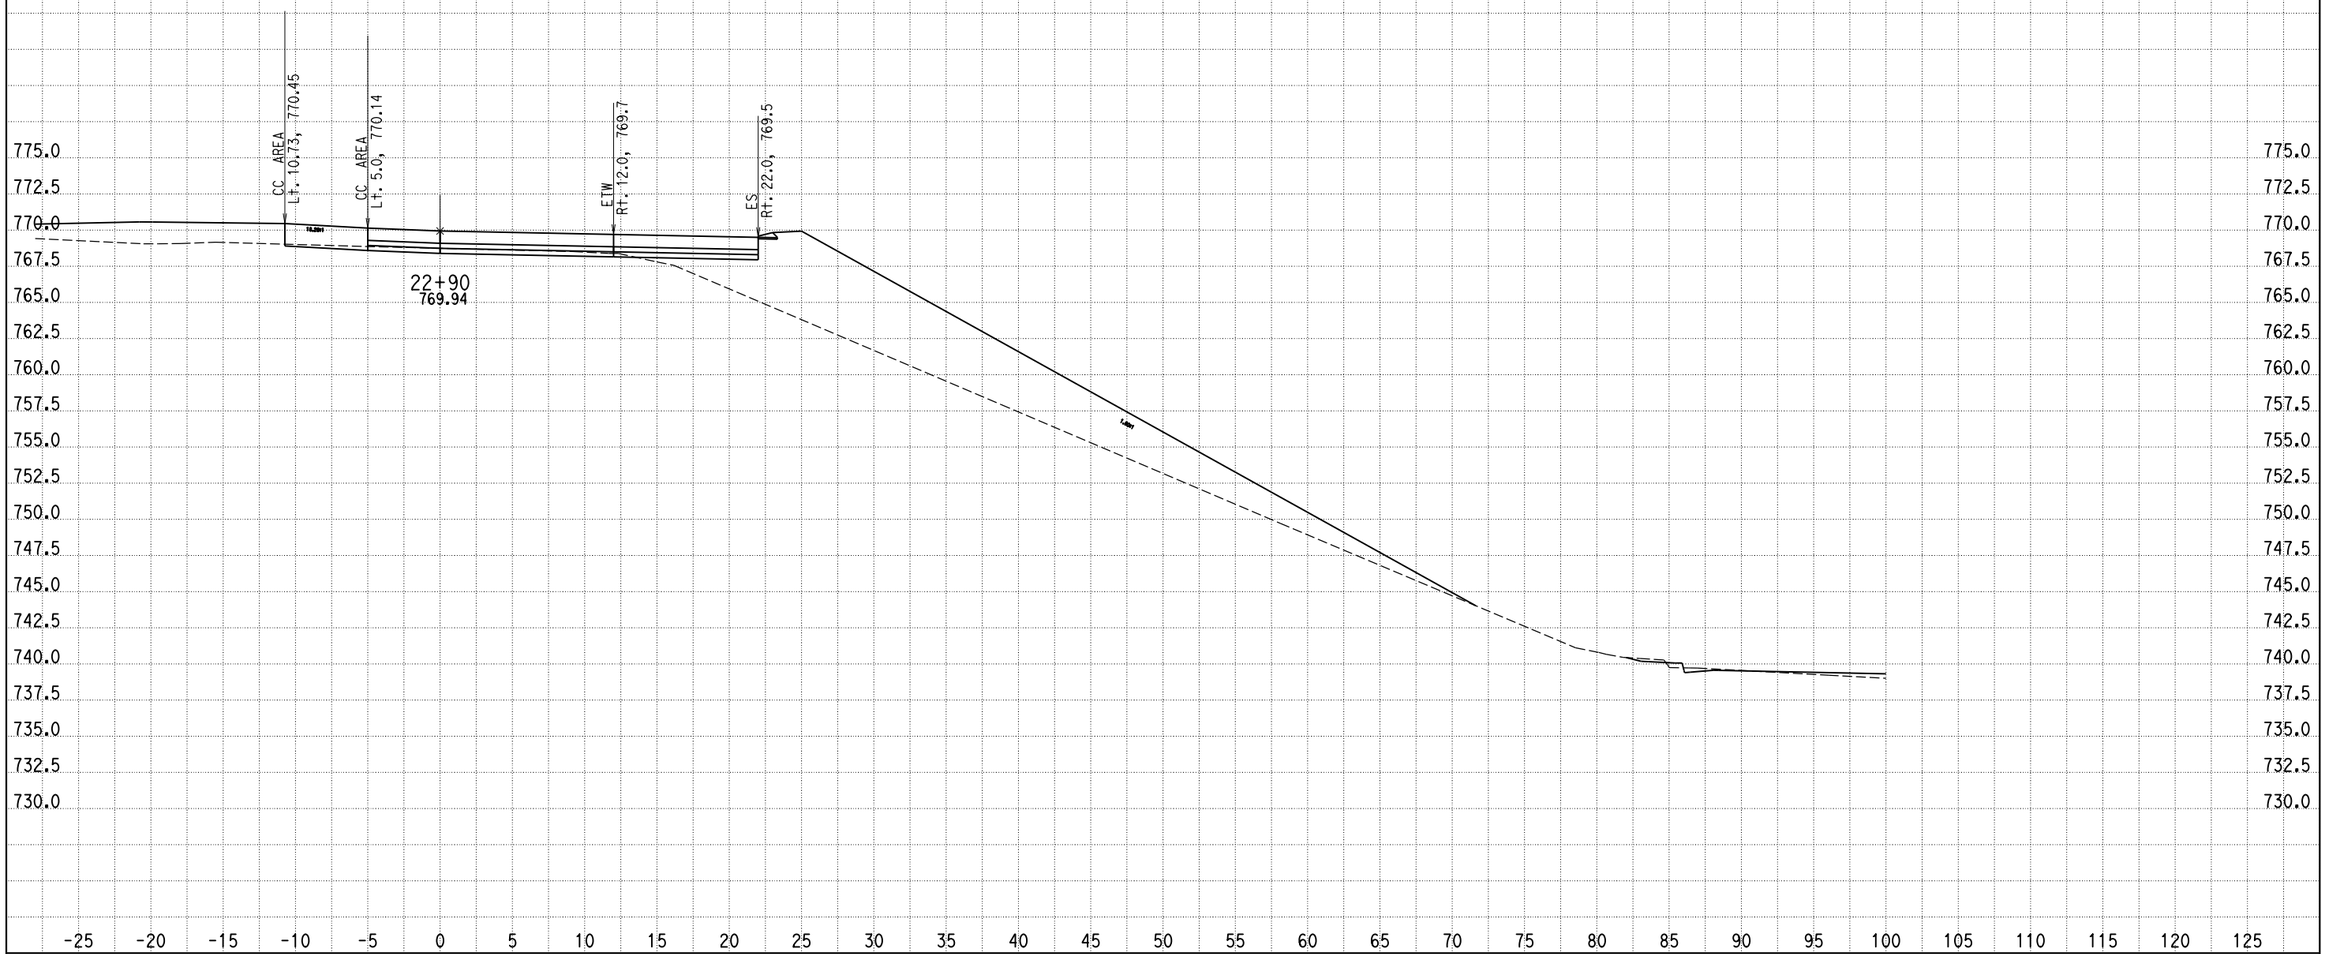

CREATED BY: G NAVARRO
DATE: 9/25/2013
KC Project: 0818E File: D:\1193U1_ALAO\0818E\001_Guillermo_NewD\RAMP_G2\rampg2_dsign.ear

SCALE: 1" = 5' Horiz.
1" = 5' Vert.

All Dimensions are US Survey Feet

RAMPG2
CROSS SECTIONS
SHEET 68 OF XXX

DESIGN STUDY ONLY

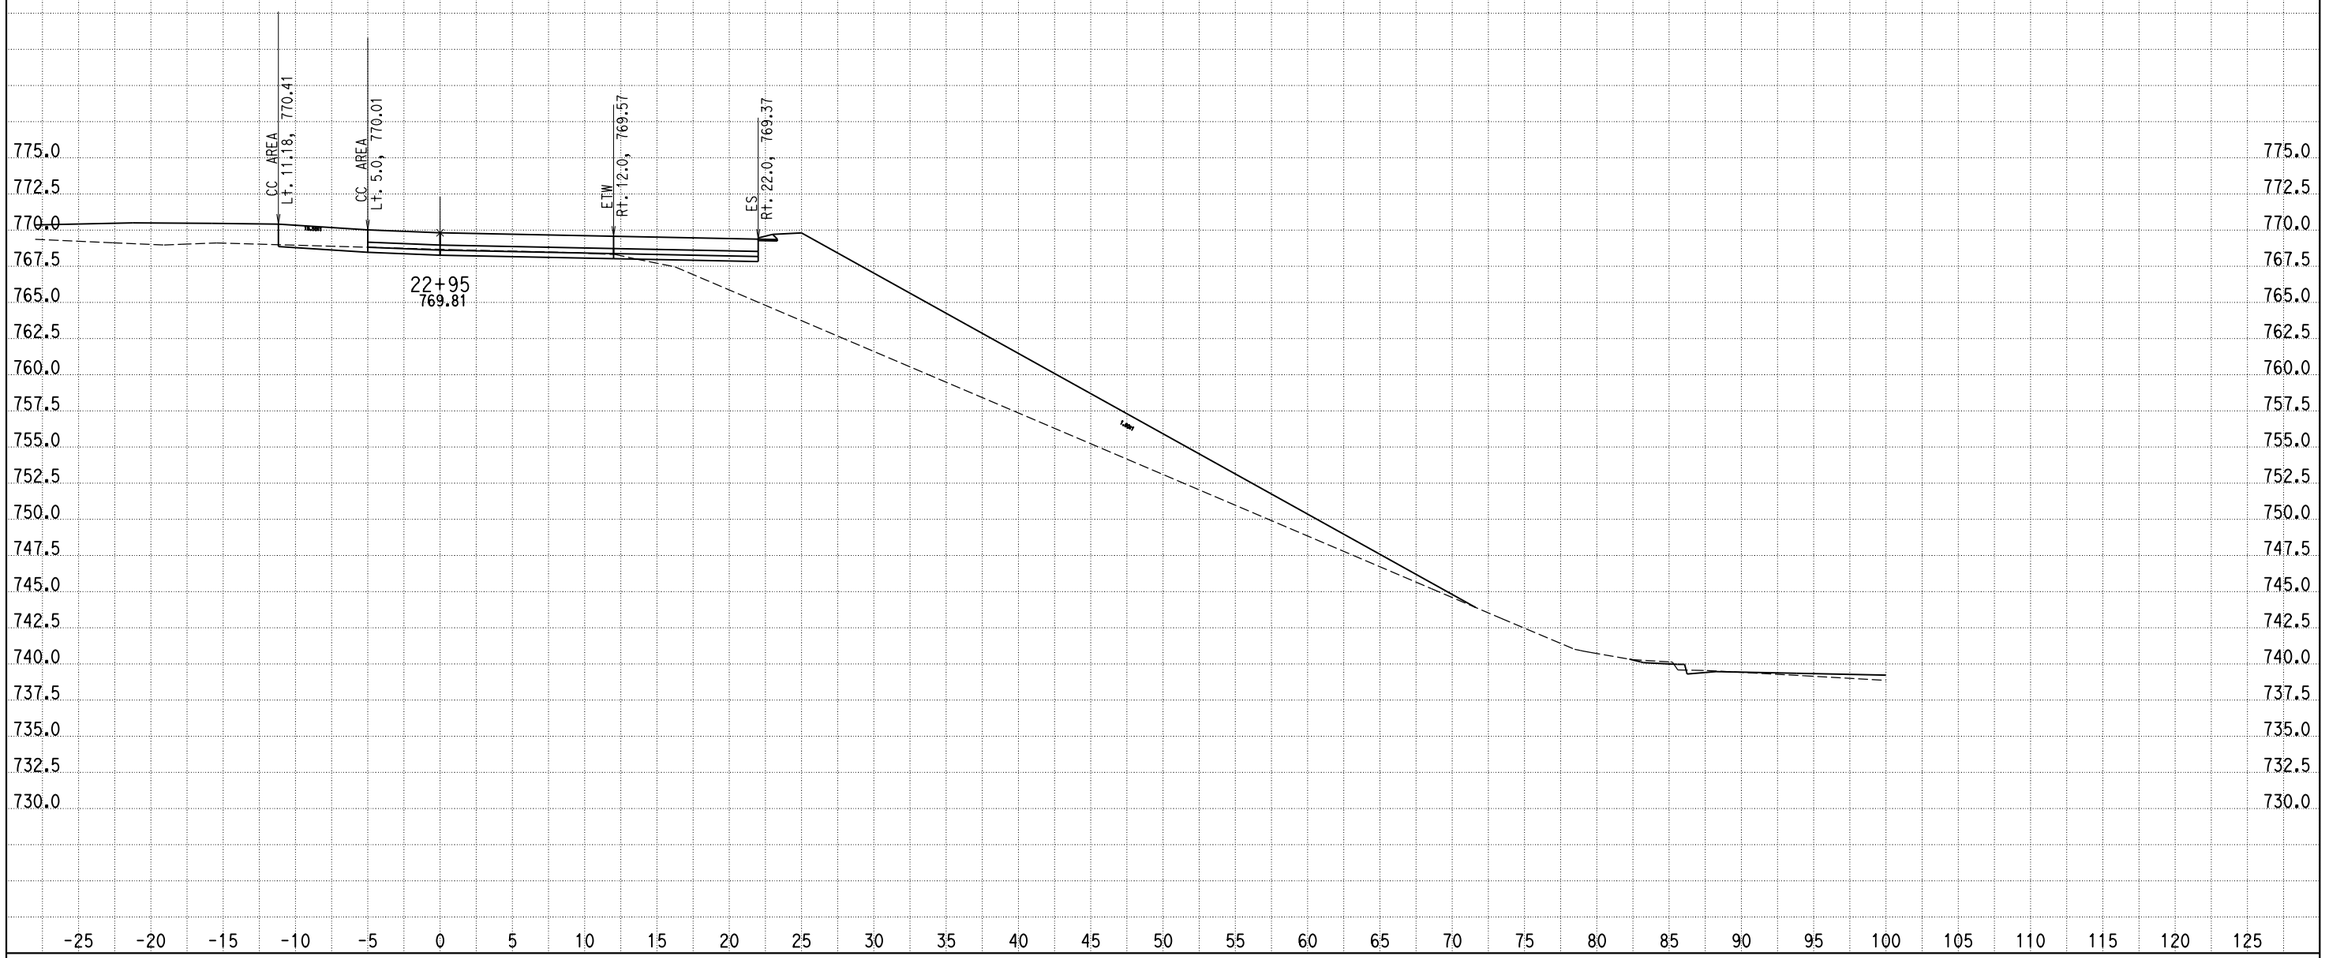

CREATED BY: G NAVARRO
DATE: 9/25/2013
KC Project: 0818E File: D:\1193U1_ALA0\0818E\001_Guillermo_NewD\RAMP_G2\rampg2_dsign.ear

SCALE: 1" = 5' Horiz.
1" = 5' Vert.

All Dimensions are US Survey Feet

RAMPG2
CROSS SECTIONS
SHEET 69 OF XXX

DESIGN STUDY ONLY

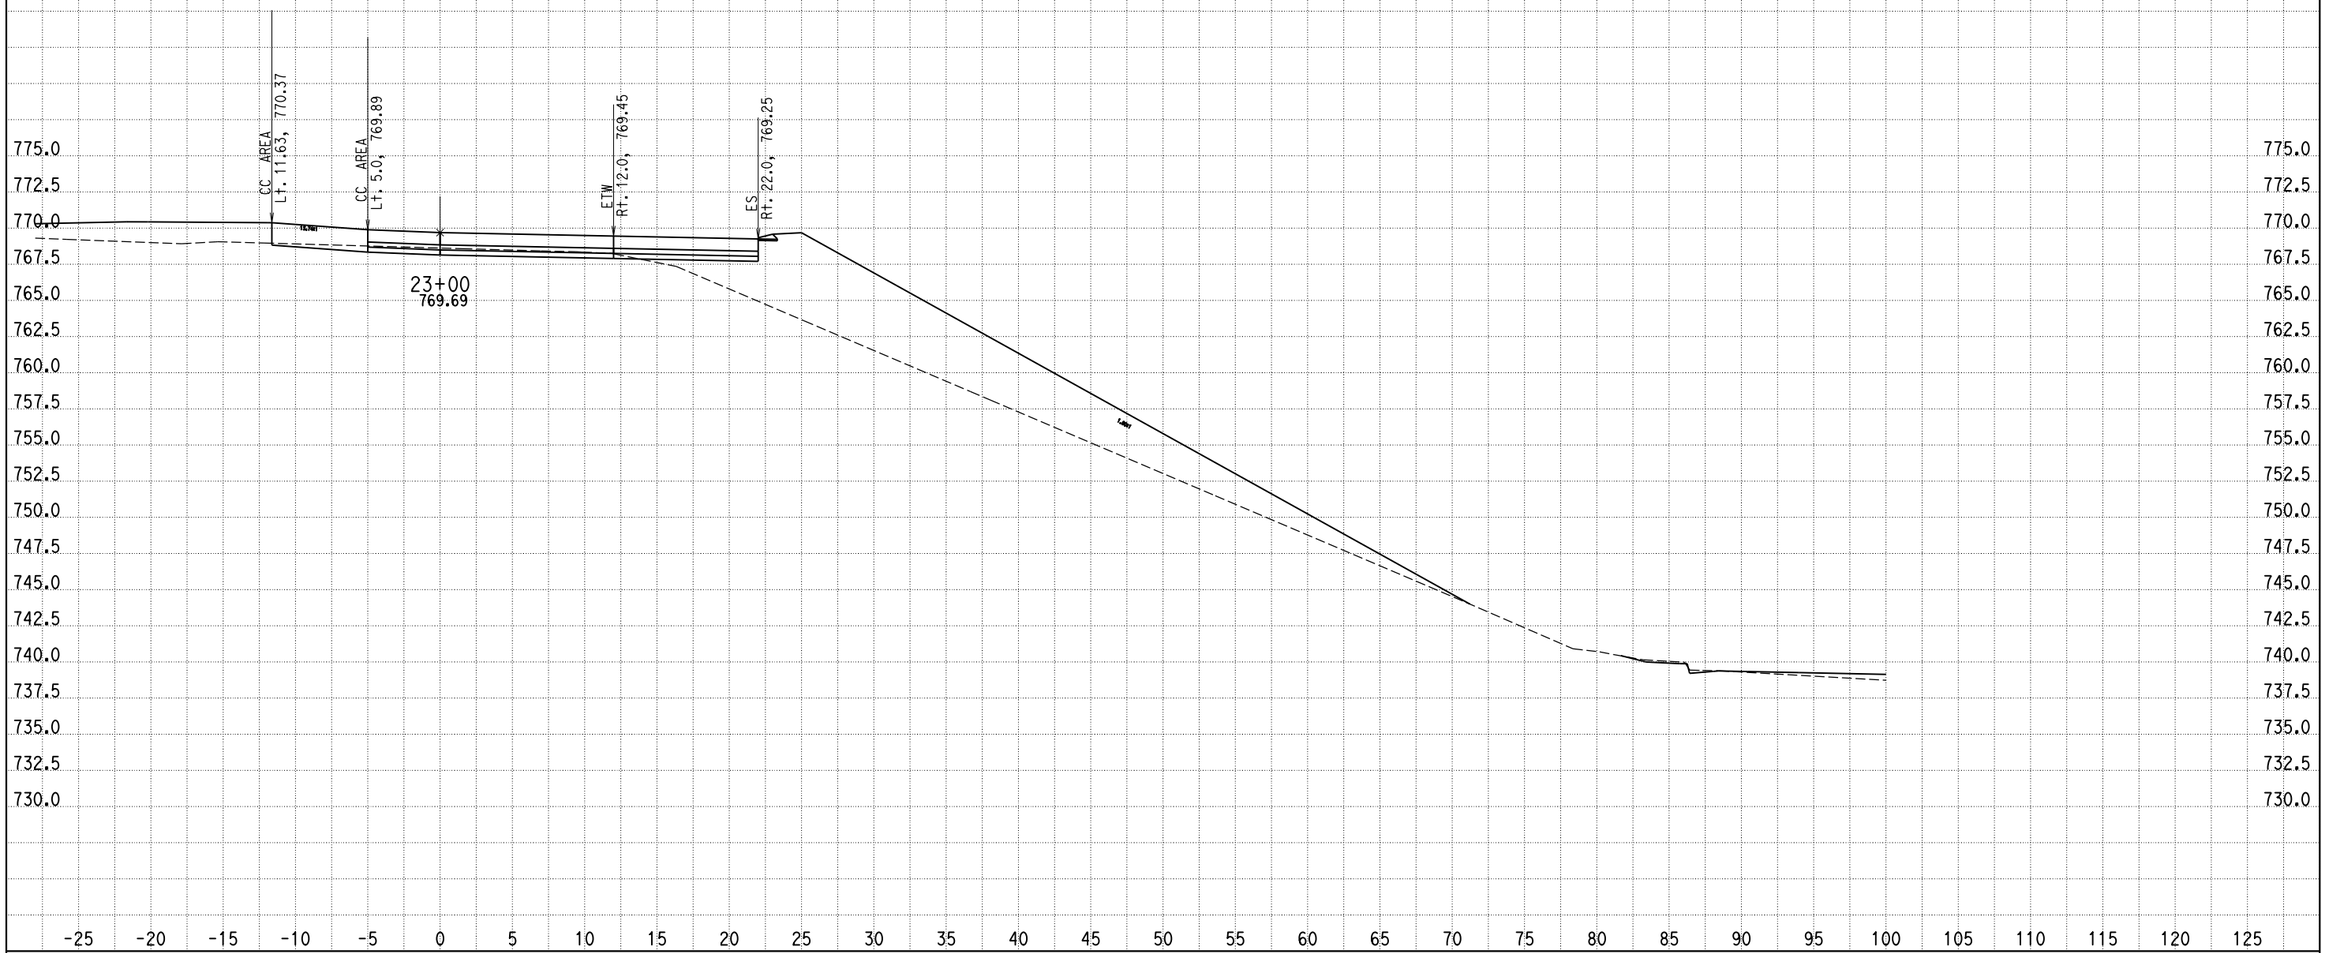

CREATED BY: G NAVARRO
DATE: 9/25/2013
KC Project: 0818E File: D:\1193U1_ALAO\0818E\001_Guillermo_NewD\RAMP_G2\rampg2_dsign.ear

SCALE: 1" = 5' Horiz.
1" = 5' Vert.

All Dimensions are US Survey Feet

RAMPG2
CROSS SECTIONS
SHEET 70 OF XXX

DESIGN STUDY ONLY

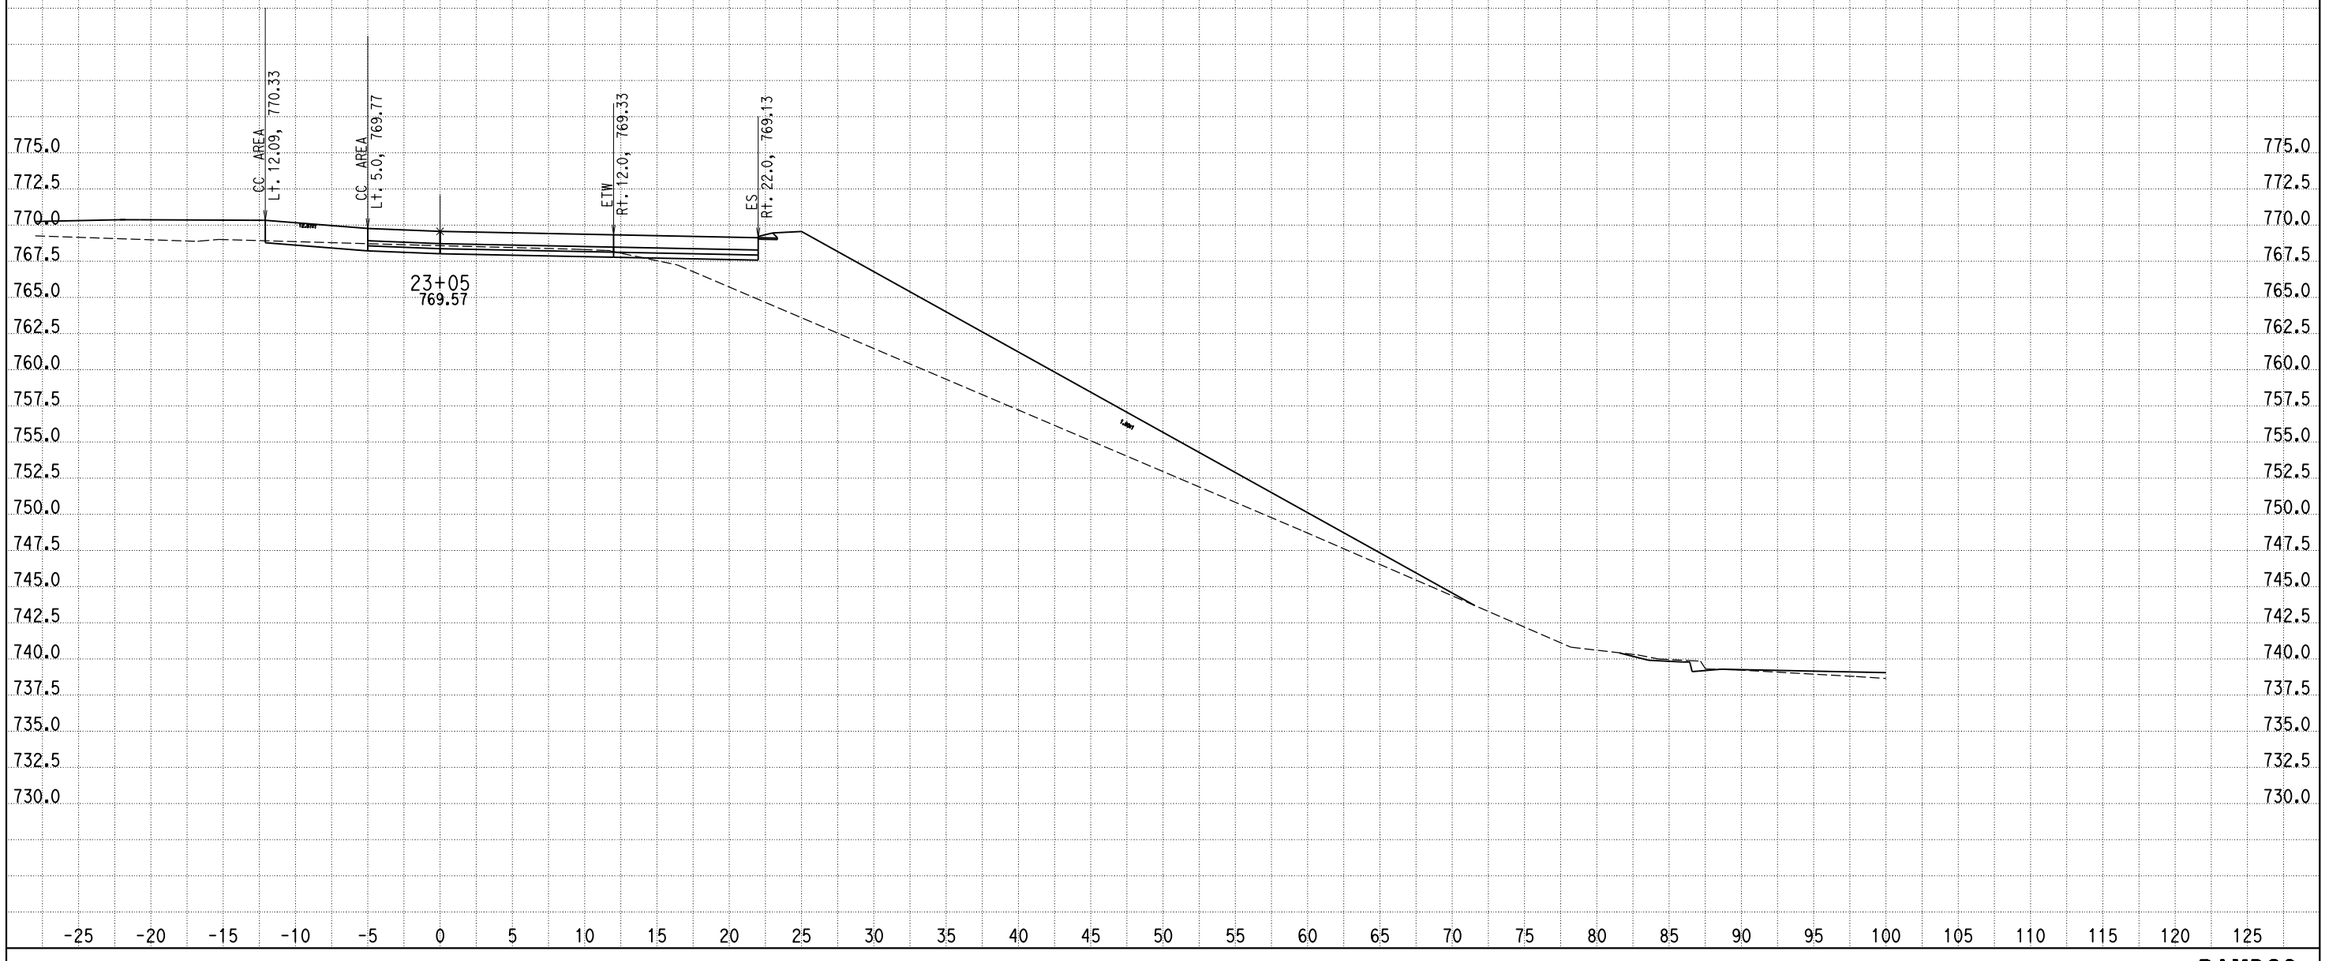

CREATED BY: G NAVARRO
DATE: 9/25/2013
KC Project: 0818E File: D:\1193U1_ALAO\0818E\001_Guillermo_NewD\RAMP_G2\rampg2_dsign.ear

SCALE: 1" = 5' Horiz.
1" = 5' Vert.

All Dimensions are US Survey Feet

RAMPG2
CROSS SECTIONS
SHEET 71 OF XXX

DESIGN STUDY ONLY

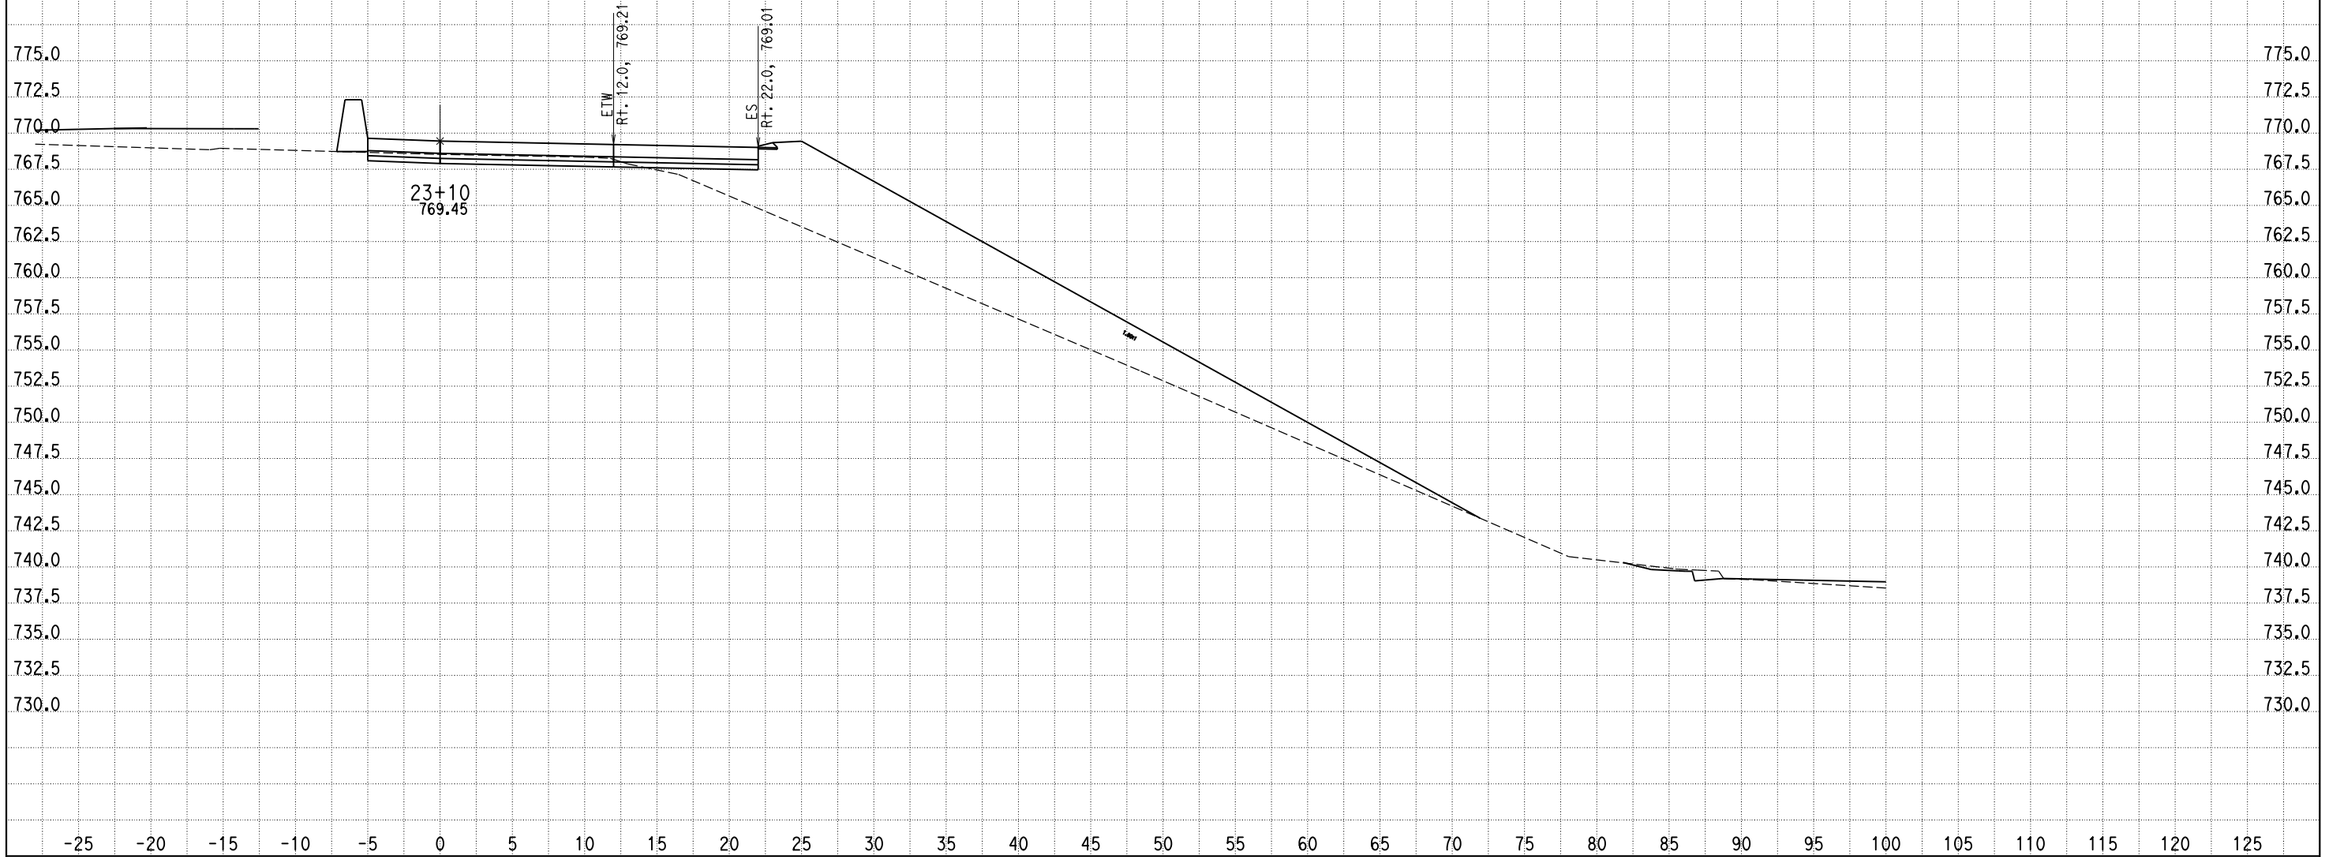

CREATED BY: G NAVARRO
DATE: 9/25/2013
KC Project: 0818E File: D:\1193U1_ALAO\0818E\001_Guillermo_NewD\RAMP_G2\rampg2_dsign.ear

SCALE: 1" = 5' Horiz.
1" = 5' Vert.

All Dimensions are US Survey Feet

RAMPG2
CROSS SECTIONS
SHEET 72 OF XXX

DESIGN STUDY ONLY

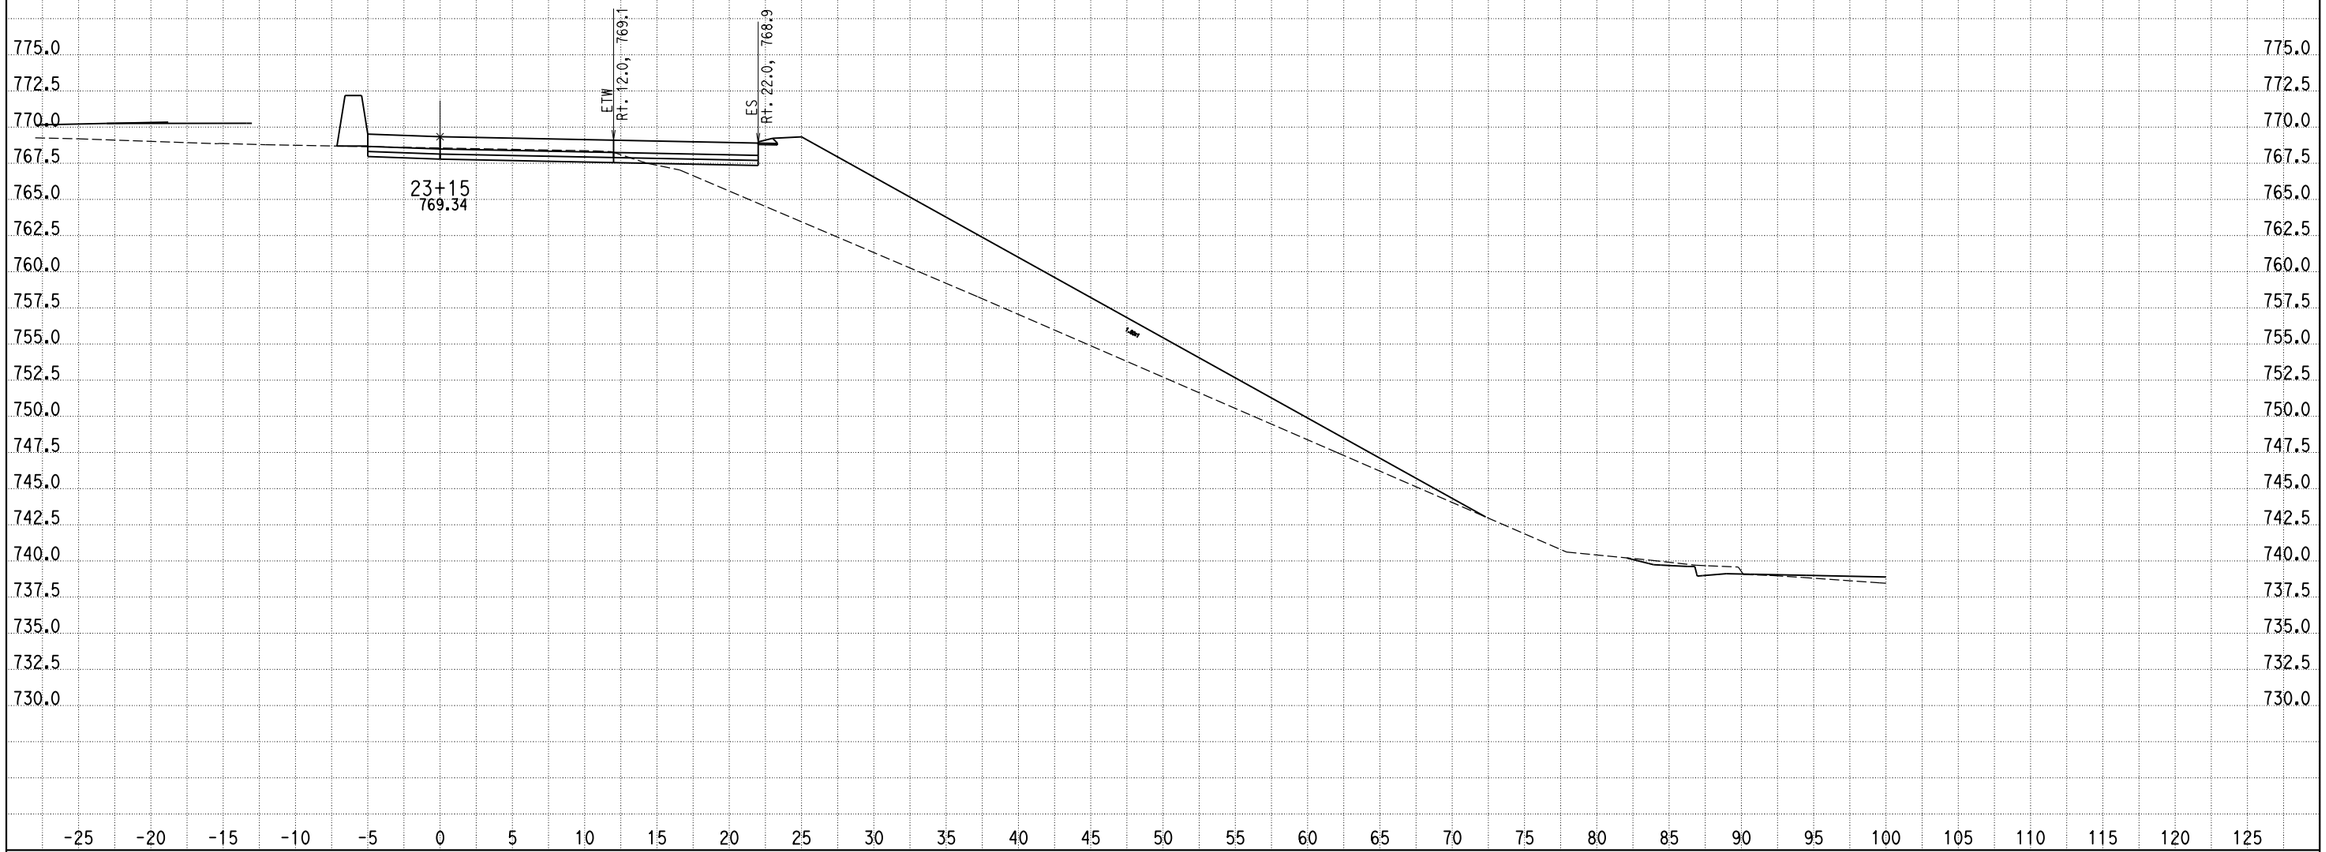

CREATED BY: G NAVARRO
DATE: 9/25/2013
KC Project: 0818E File: D:\1193U1_ALAO\0818E\001_Guillermo_NewD\RAMP_G2\rampg2_dsign.ear

SCALE: 1" = 5' Horiz.
1" = 5' Vert.

All Dimensions are US Survey Feet

RAMPG2
CROSS SECTIONS

DESIGN STUDY ONLY

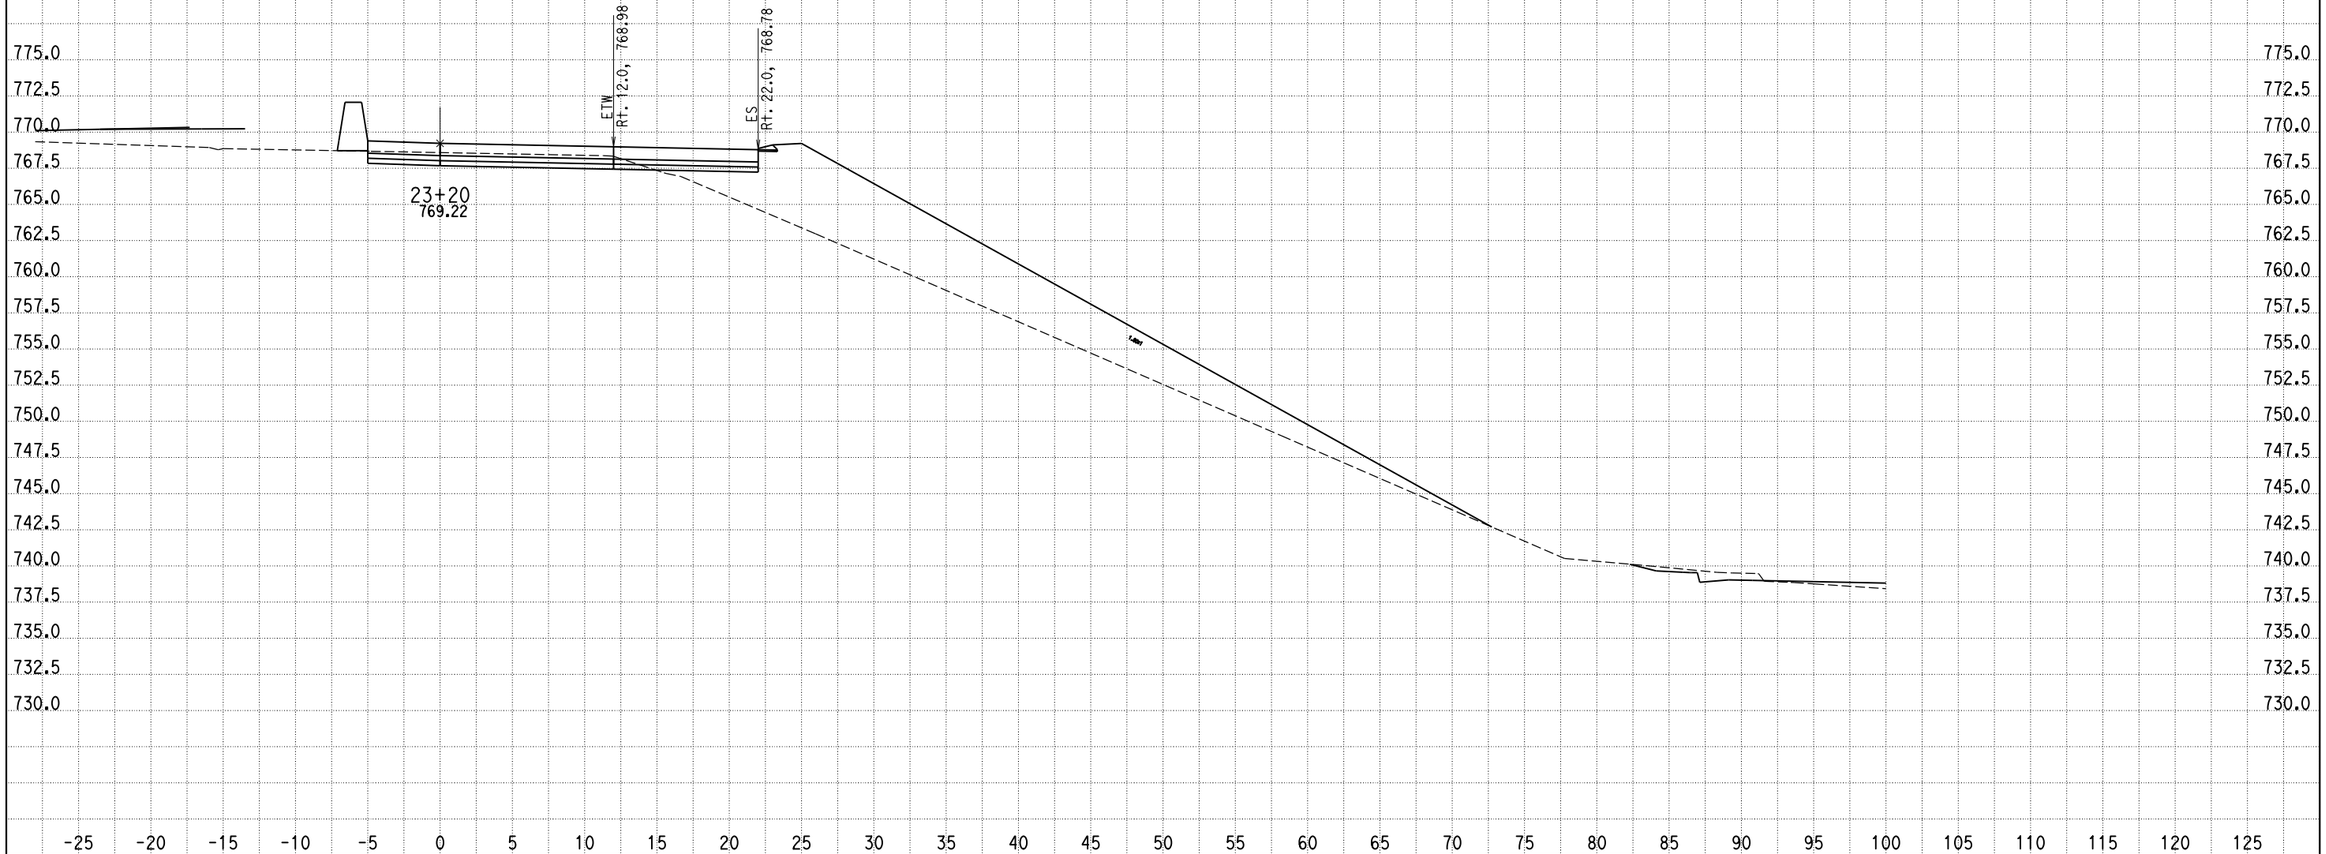

CREATED BY: G NAVARRO
DATE: 9/25/2013
KC Project: 0818E File: D:\1193U1_ALAO\0818E\001_Guillermo_NewD\RAMP_G2\rampg2_dsign.ear

SCALE: 1" = 5' Horiz.
1" = 5' Vert.

All Dimensions are US Survey Feet

RAMPG2
CROSS SECTIONS

DESIGN STUDY ONLY

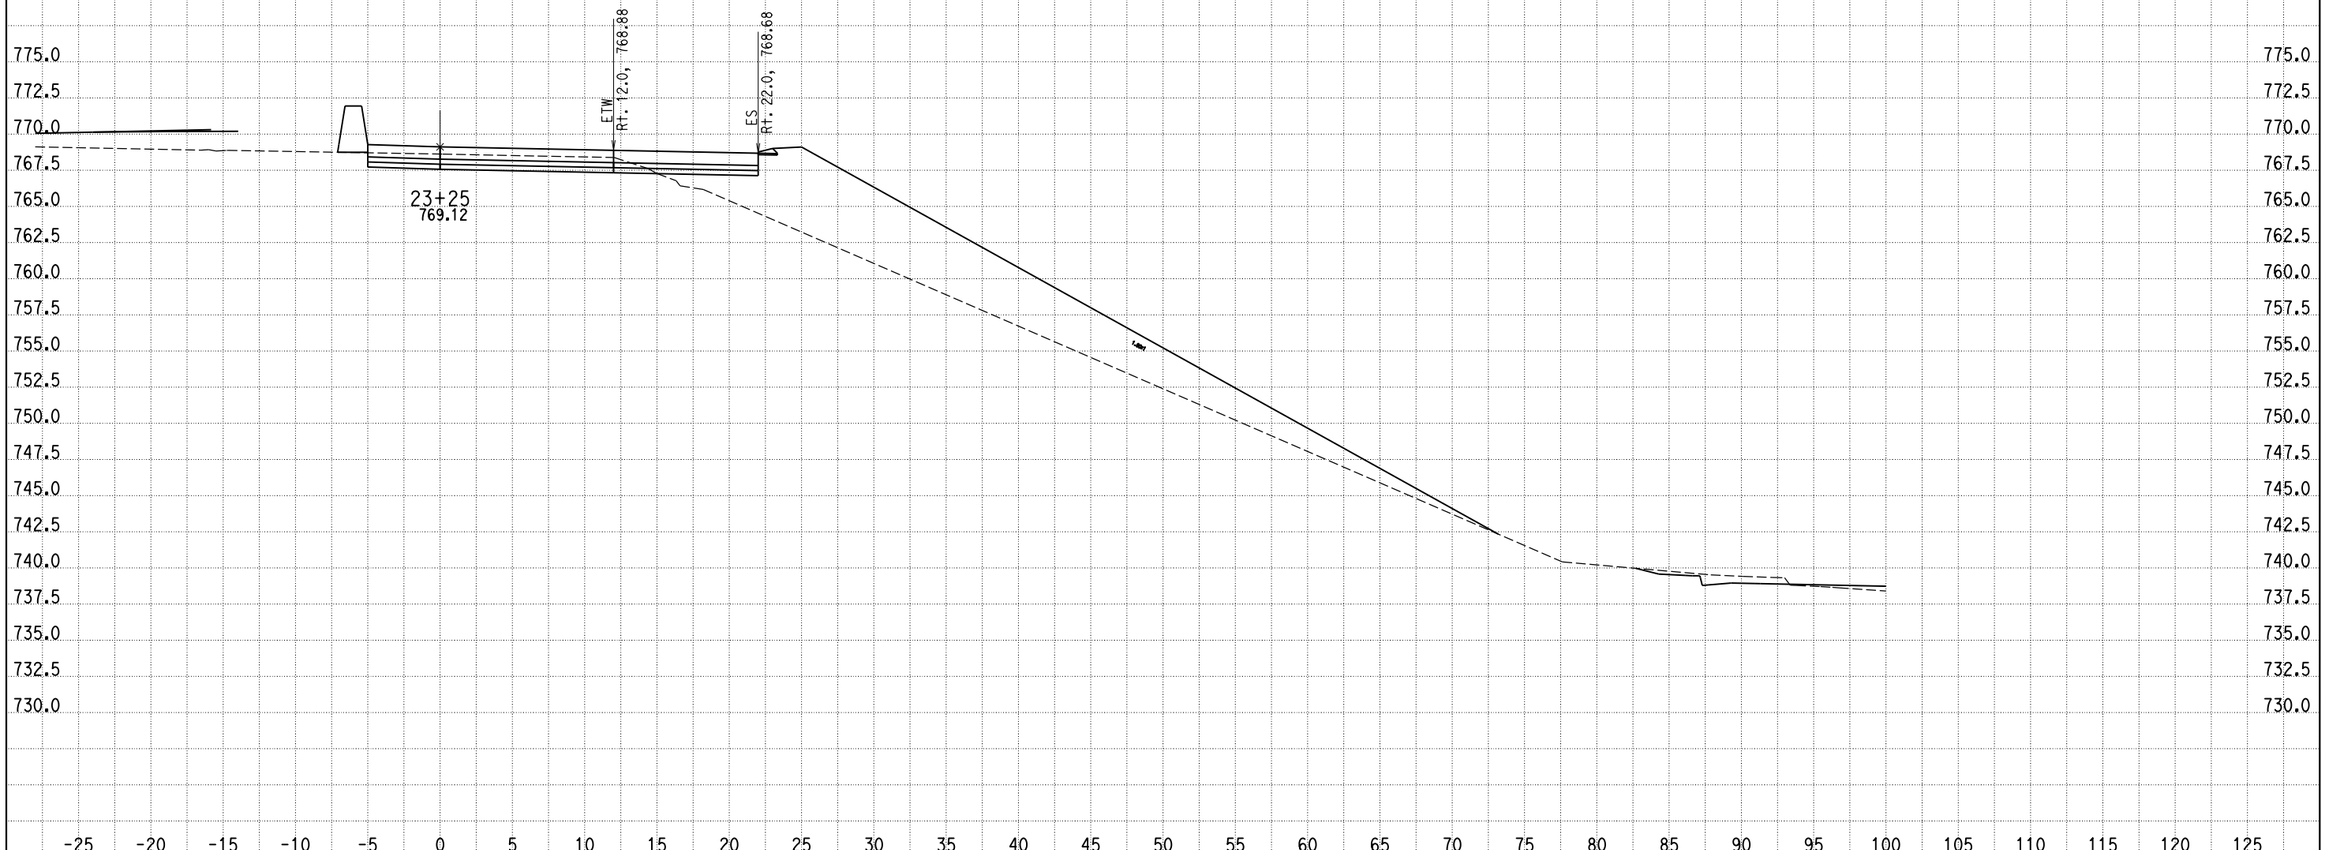

CREATED BY: G NAVARRO
DATE: 9/25/2013
KC Project: 0818E File: D:\1193U1_ALAO\0818E\001_Guillermo_NewD\RAMP_G2\rampg2_dsign.ear

SCALE: 1" = 5' Horiz.
1" = 5' Vert.

All Dimensions are US Survey Feet

RAMPG2
CROSS SECTIONS
SHEET 75 OF XXX

DESIGN STUDY ONLY

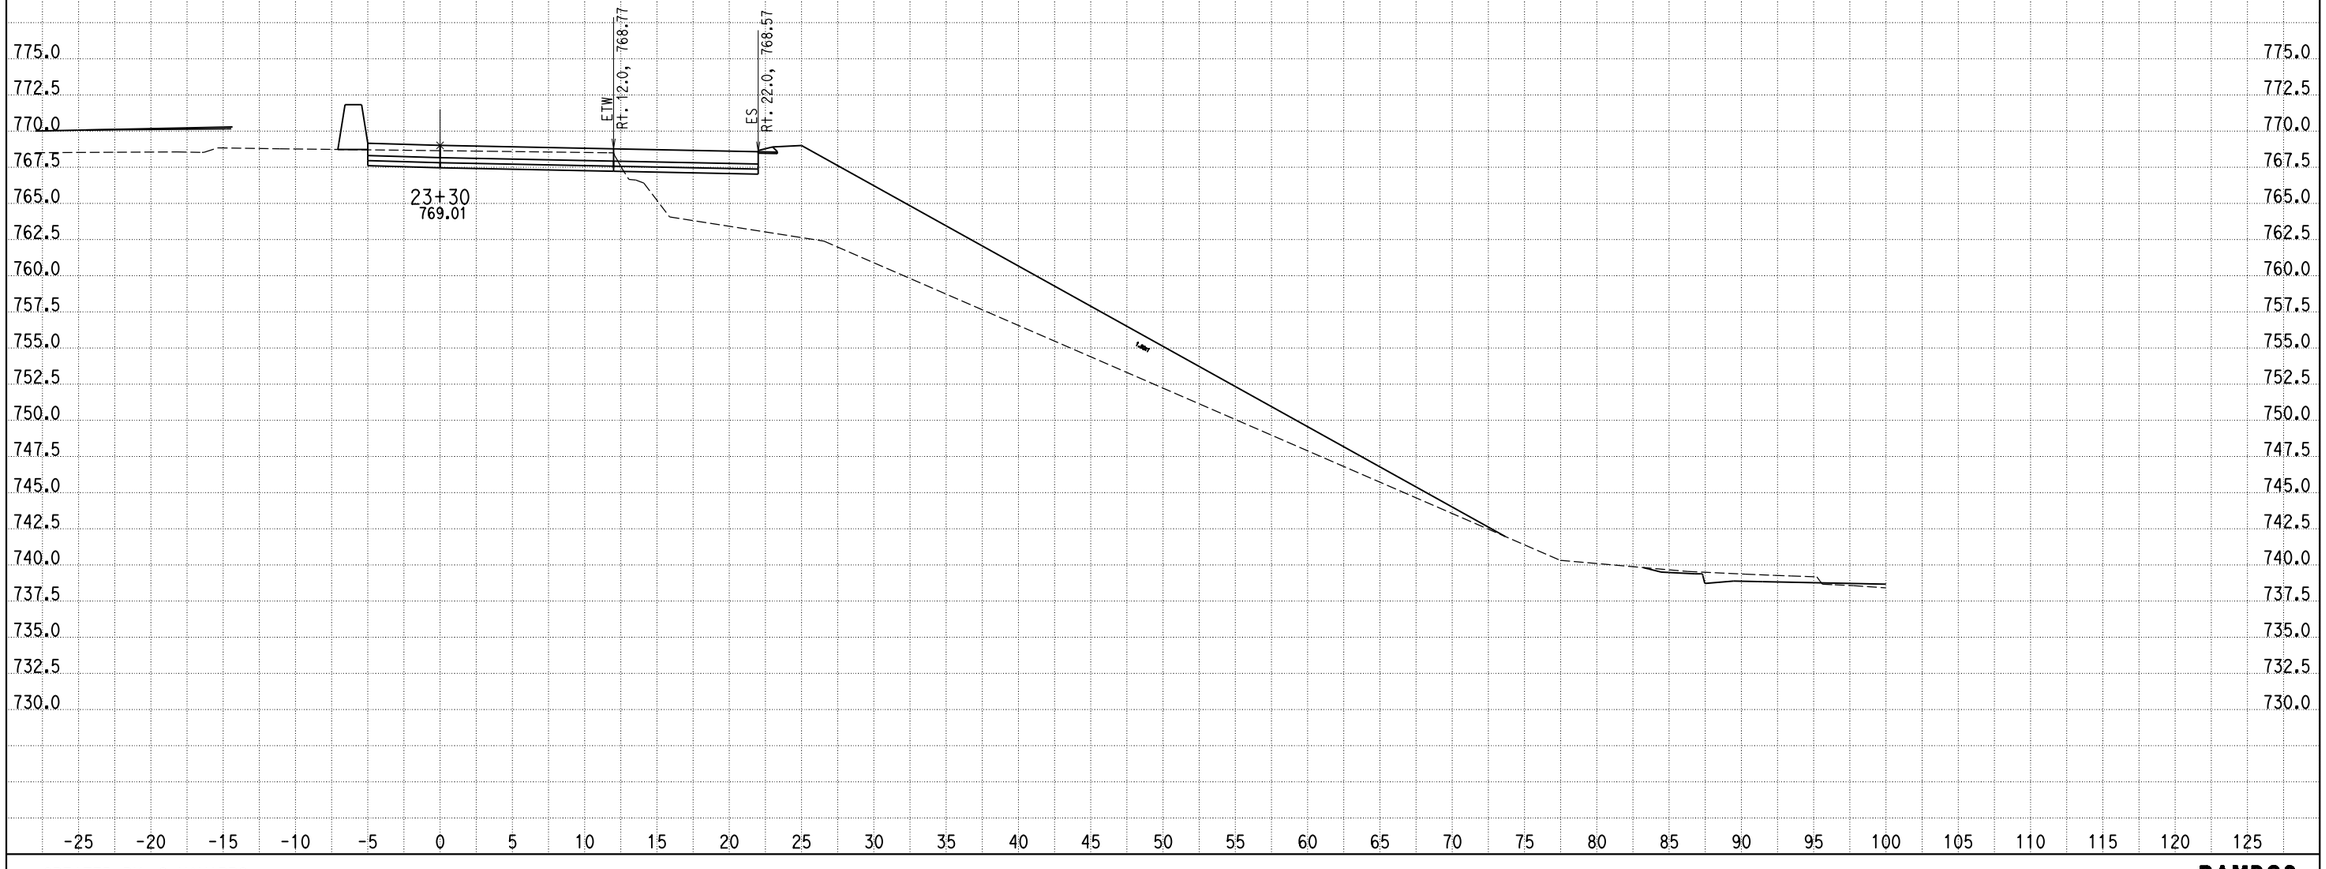

CREATED BY: G NAVARRO
DATE: 9/25/2013
KC Project: 0818E File: D:\1193U1_ALAO\0818E\001_Guillermo_NewD\RAMP_G2\rampg2_dsign.ear

SCALE: 1" = 5' Horiz.
1" = 5' Vert.

All Dimensions are US Survey Feet

RAMPG2
CROSS SECTIONS
SHEET 76 OF XXX

DESIGN STUDY ONLY

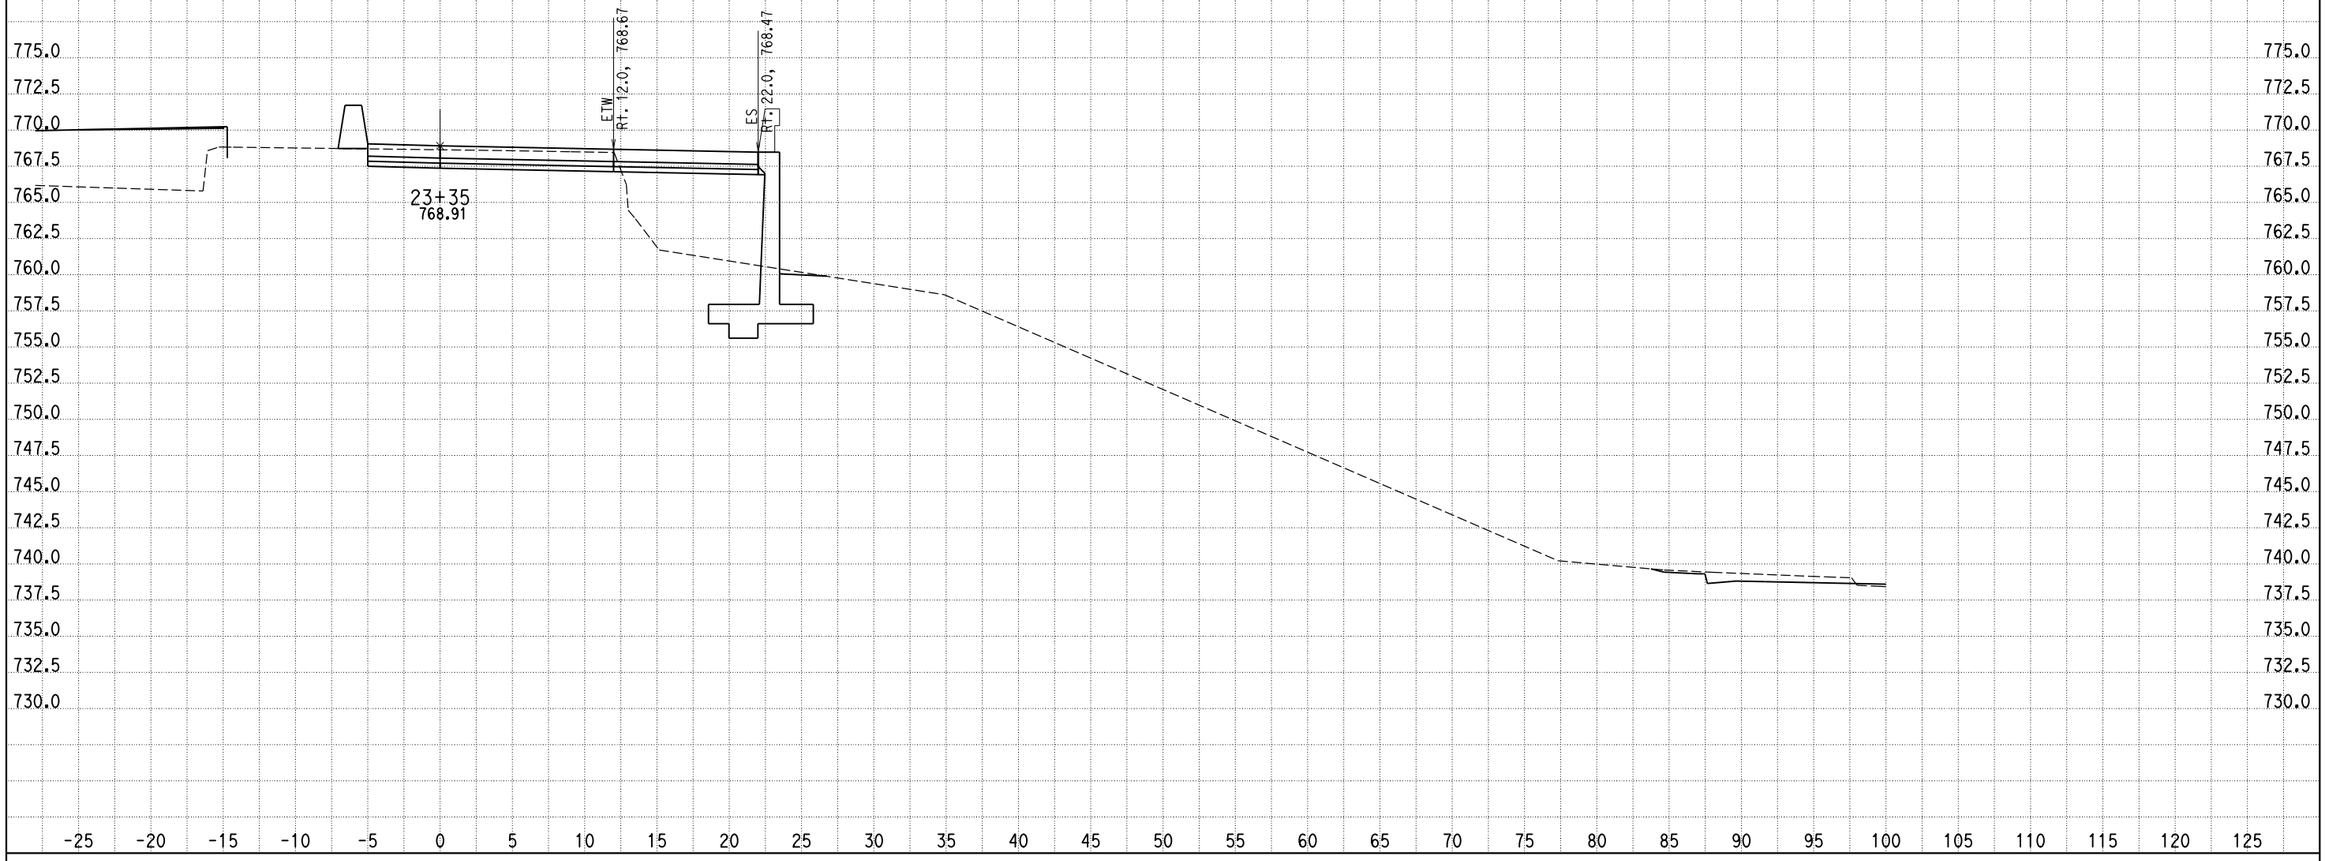

CREATED BY: G NAVARRO
DATE: 9/25/2013
KC Project: 0818E File: D:\1193U1_ALAO\0818E\001_Guillermo_NewD\RAMP_G2\rampg2_dsign.ear

SCALE: 1" = 5' Horiz.
1" = 5' Vert.

All Dimensions are US Survey Feet

RAMPG2
CROSS SECTIONS

DESIGN STUDY ONLY

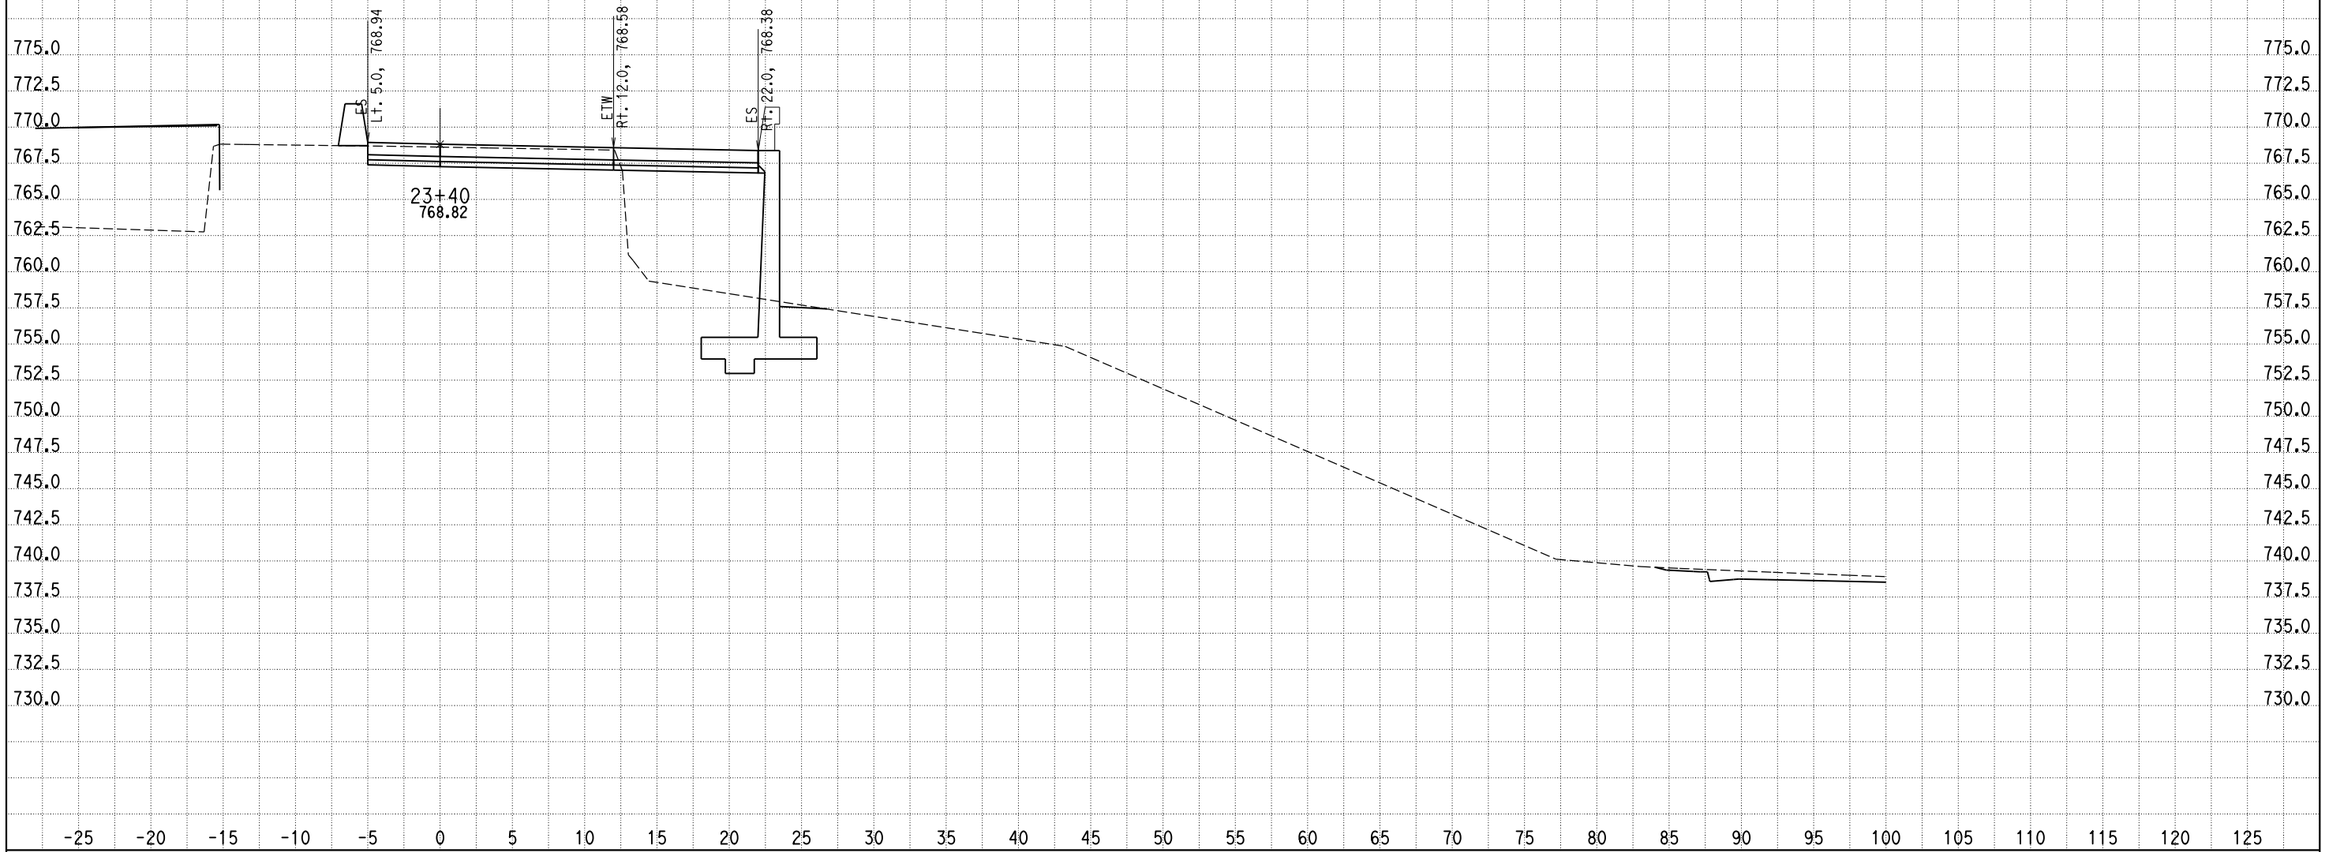

CREATED BY: G NAVARRO
DATE: 9/25/2013
KC Project: 0818E File: D:\1193U1_ALAO\0818E\001_Guillermo_NewD\RAMP_G2\rampg2_dsign.ear

SCALE: 1" = 5' Horiz.
1" = 5' Vert.

All Dimensions are US Survey Feet

RAMPG2
CROSS SECTIONS

DESIGN STUDY ONLY

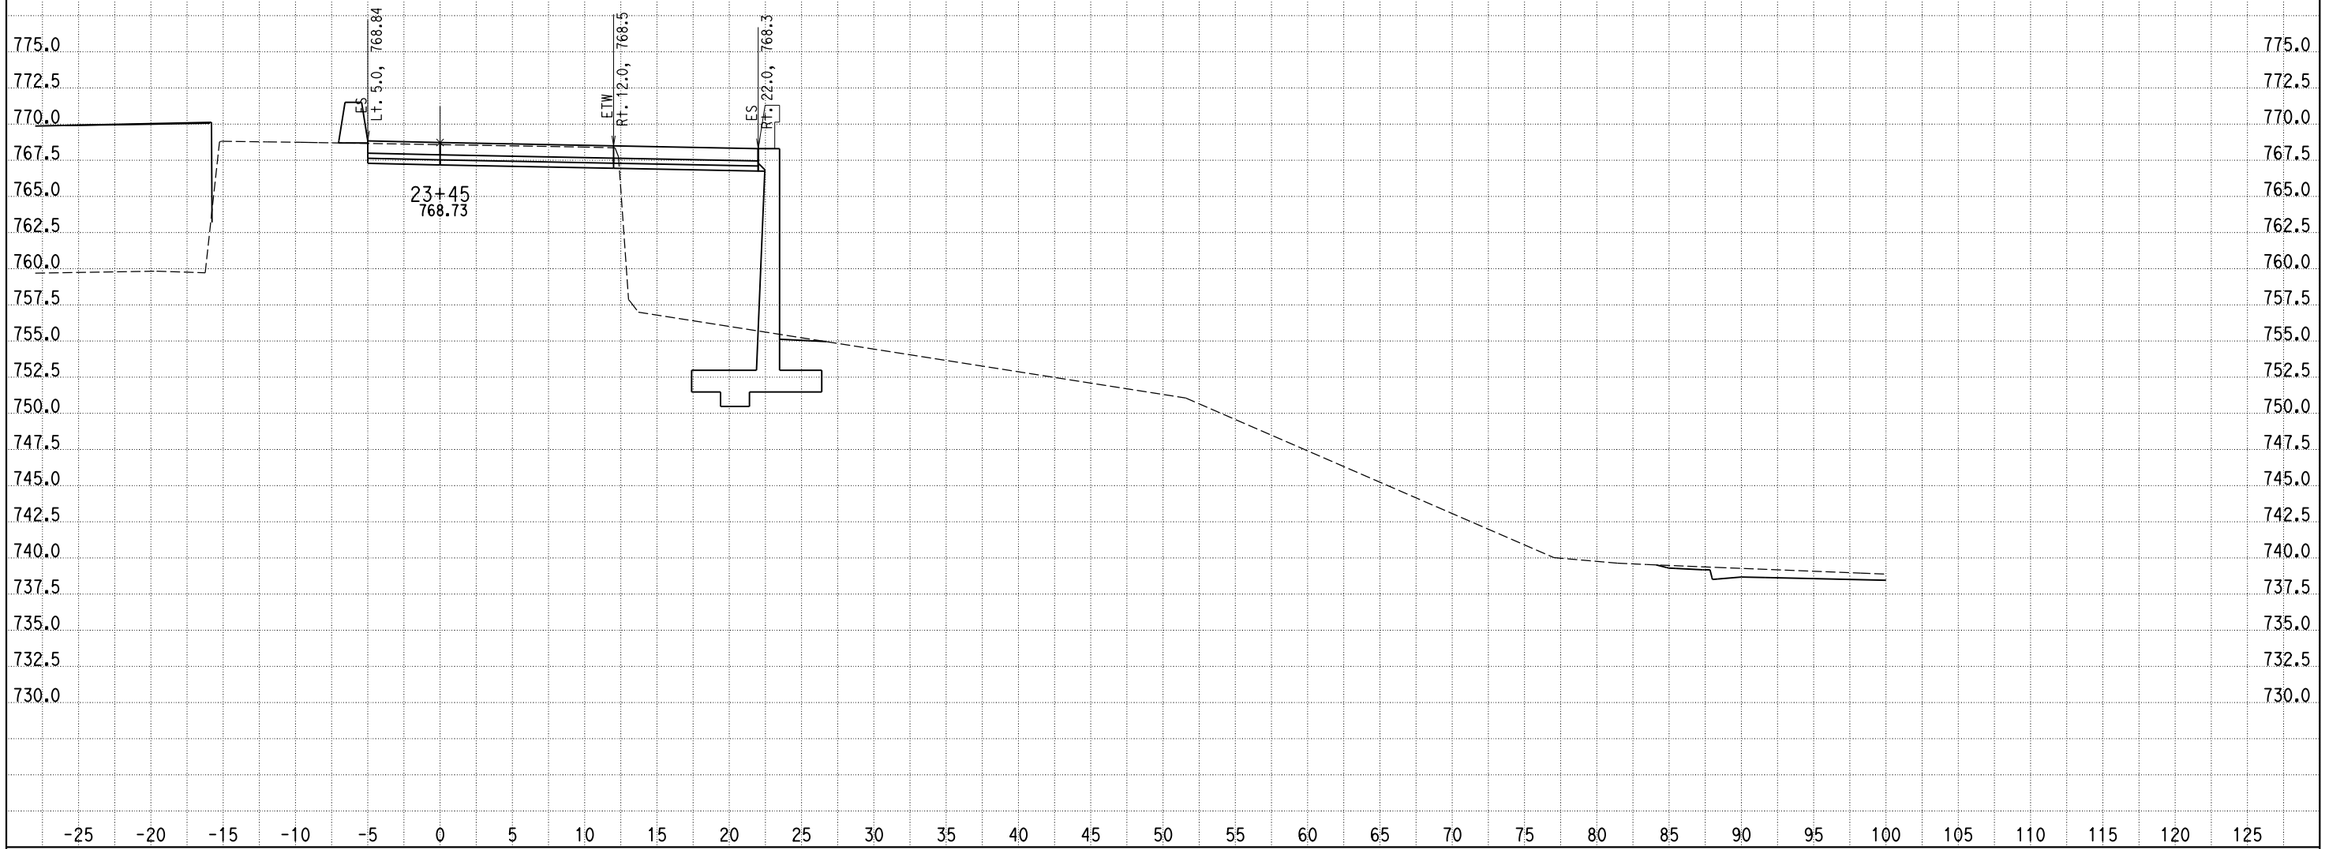

CREATED BY: G NAVARRO
DATE: 9/25/2013
KC Project: 0818E File: D:\1193U1_ALAO\0818E\001_Guillermo_NewD\RAMP_G2\rampg2_dsign.ear

SCALE: 1" = 5' Horiz.
1" = 5' Vert.

All Dimensions are US Survey Feet

RAMPG2
CROSS SECTIONS

DESIGN STUDY ONLY

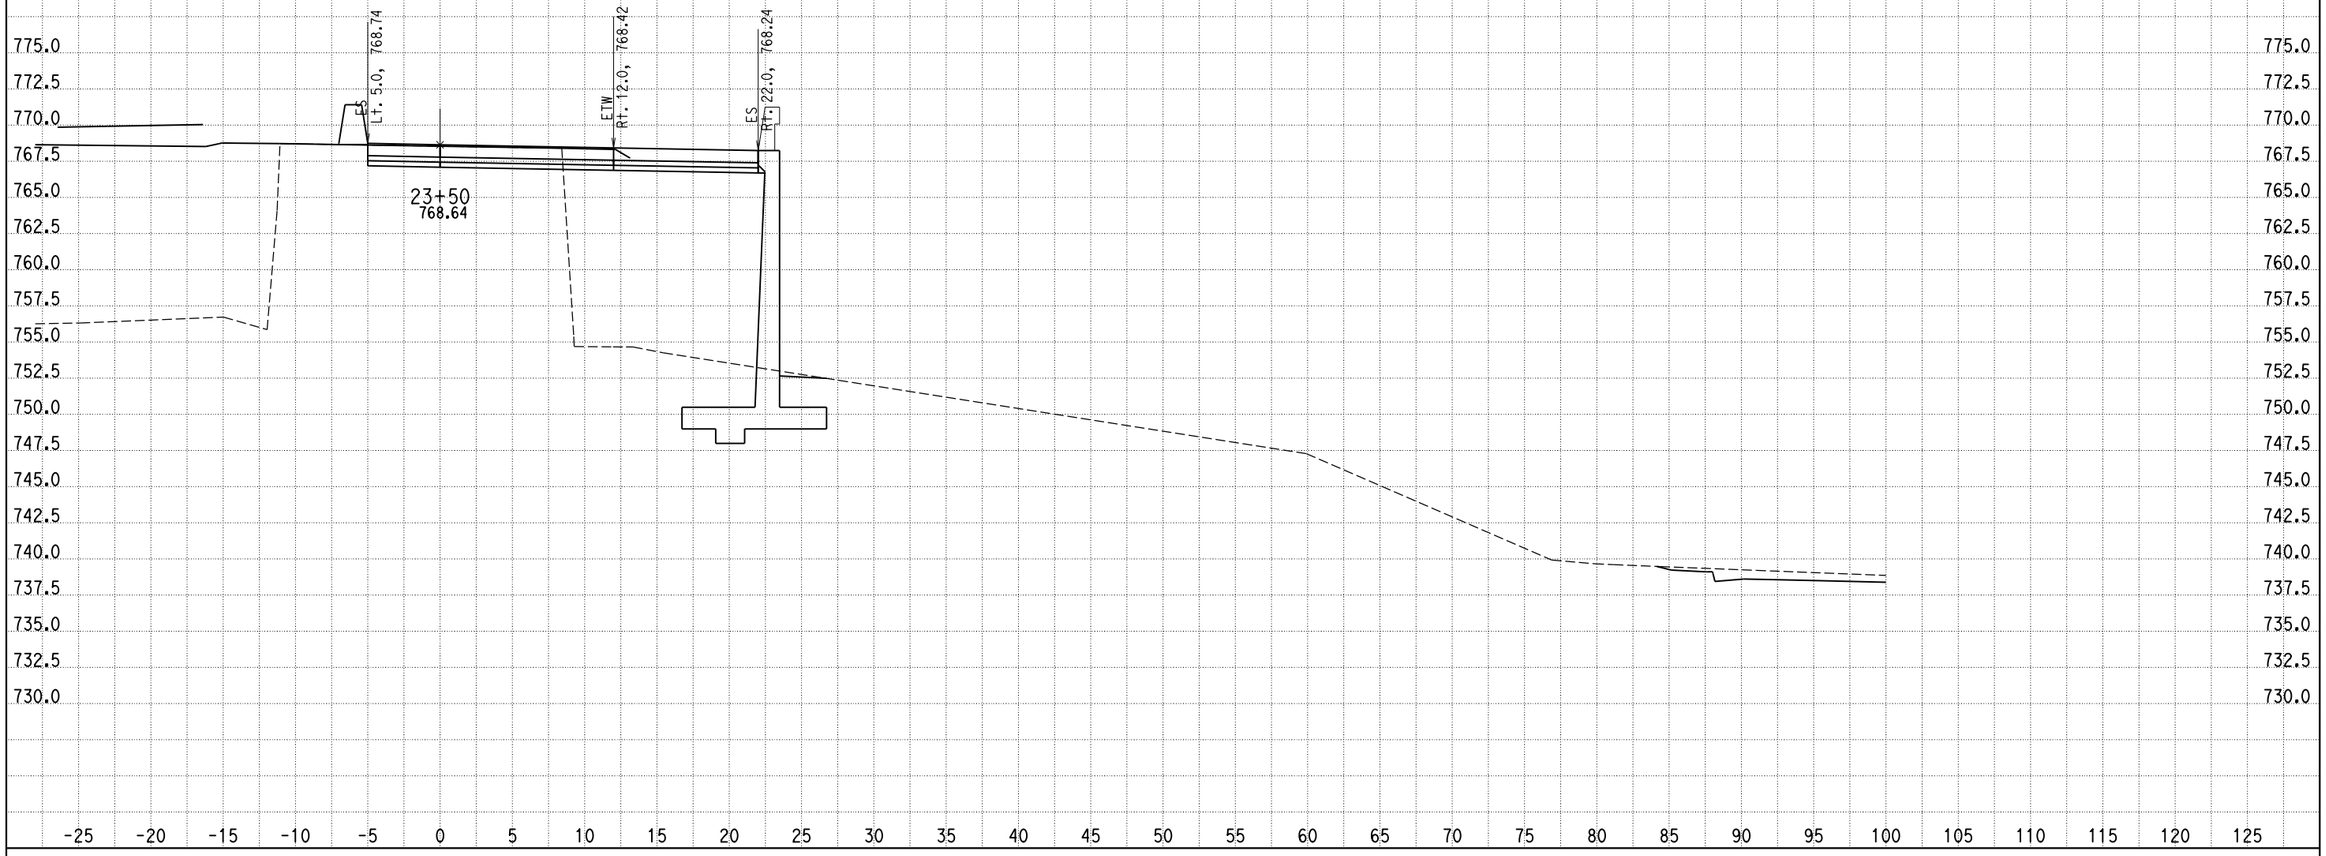

CREATED BY: G NAVARRO
DATE: 9/25/2013
KC Project: 0818E File: D:\1193U1_ALAO\0818E\001_Guillermo_NewD\RAMP_G2\rampg2_dsign.ear

SCALE: 1" = 5' Horiz.
1" = 5' Vert.

All Dimensions are US Survey Feet

RAMPG2
CROSS SECTIONS

DESIGN STUDY ONLY

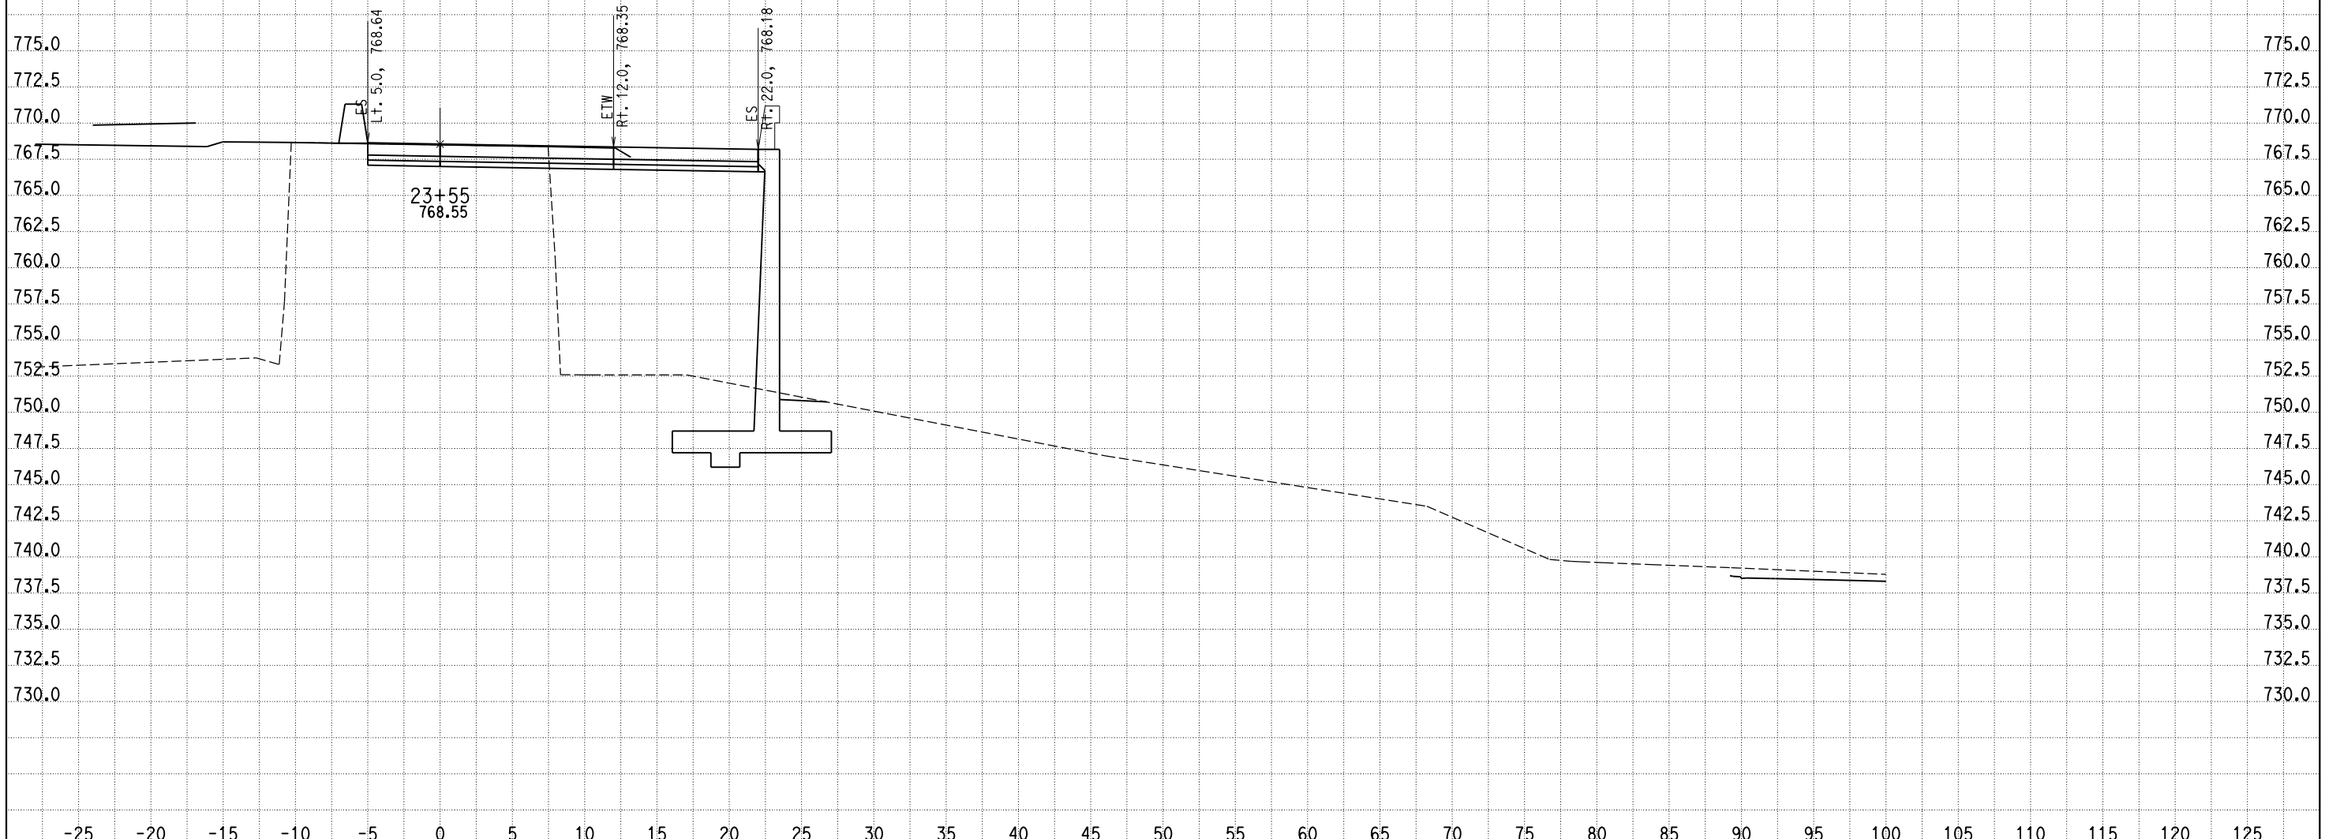

CREATED BY: G NAVARRO
DATE: 9/25/2013
KC Project: 0818E File: D:\1193U1_ALA0\0818E\001_Guillermo_NewD\RAMP_G2\rampg2_dsign.ear

SCALE: 1" = 5' Horiz.
1" = 5' Vert.

All Dimensions are US Survey Feet

RAMPG2
CROSS SECTIONS
SHEET 81 OF XXX

DESIGN STUDY ONLY

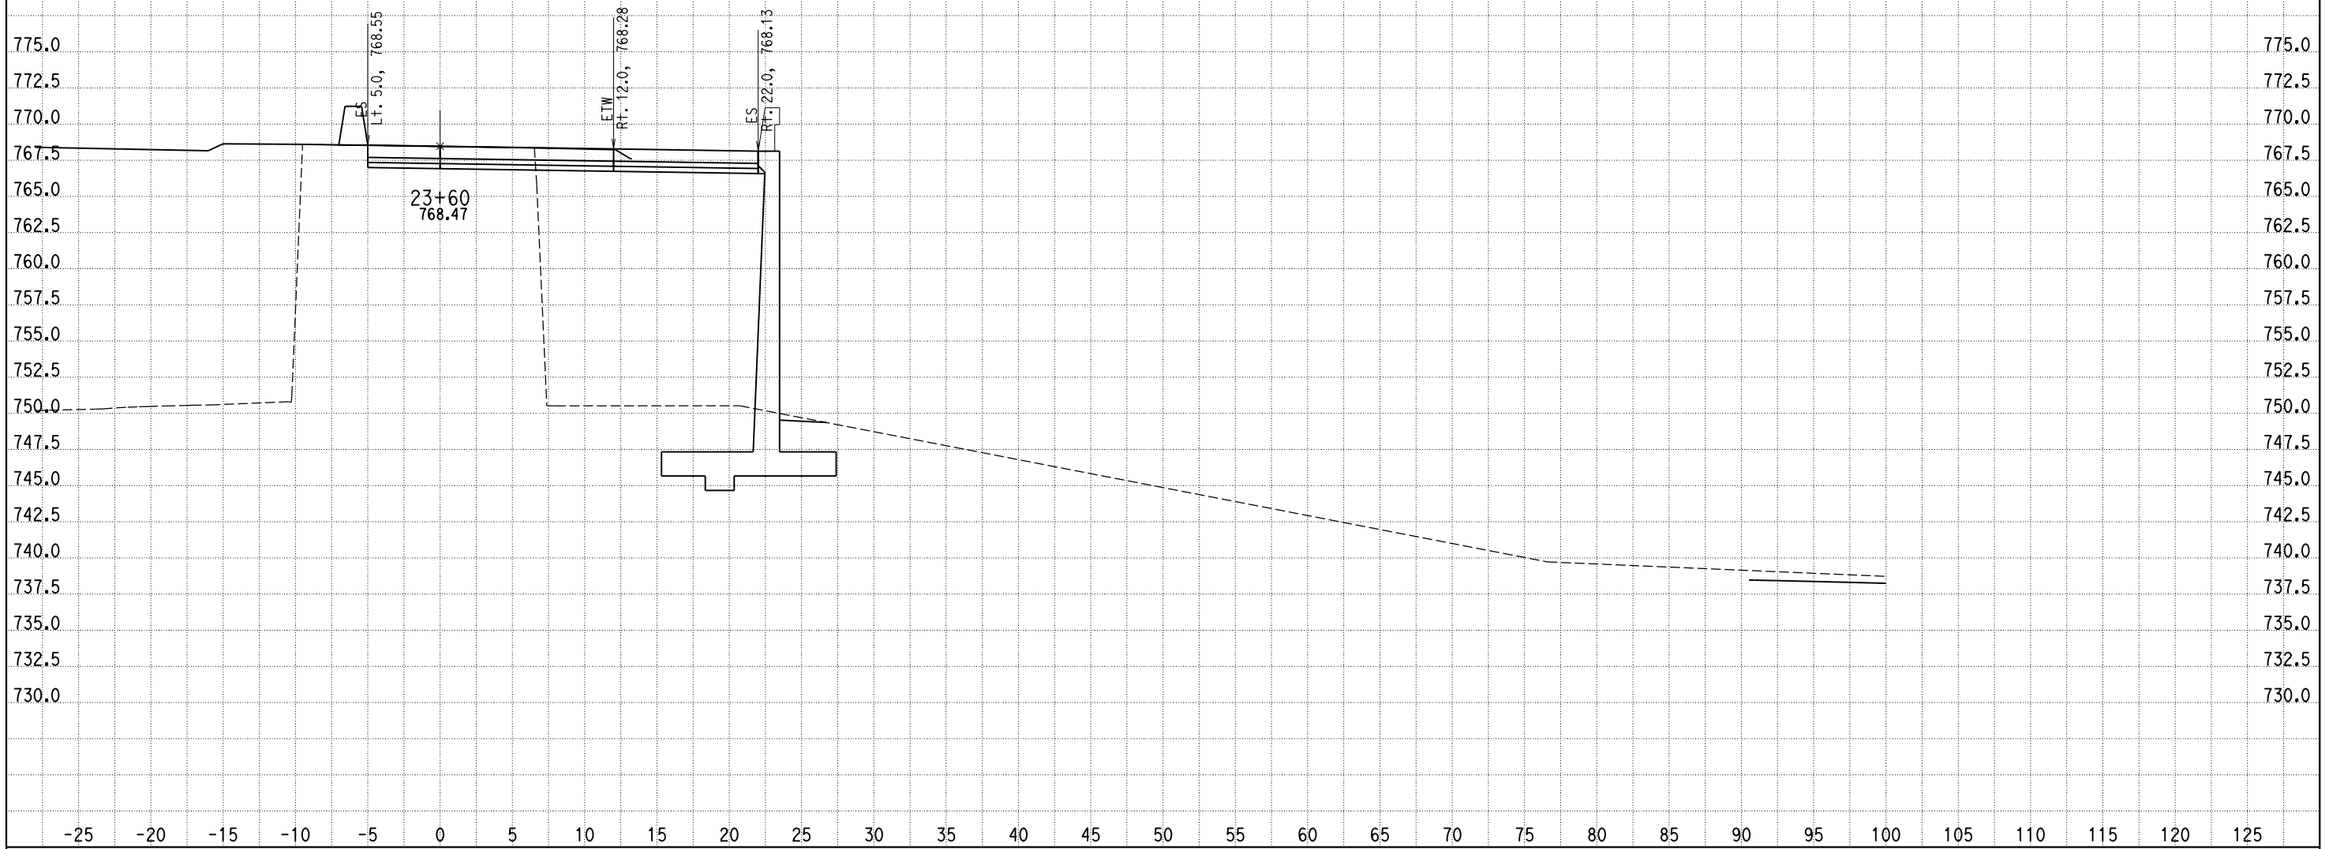

CREATED BY: G NAVARRO
DATE: 9/25/2013
KC Project: 0818E File: D:\1193U1_ALAO\0818E\001_Guillermo_NewD\RAMP_G2\rampg2_dsign.ear

SCALE: 1" = 5' Horiz.
1" = 5' Vert.

All Dimensions are US Survey Feet

RAMPG2
CROSS SECTIONS

DESIGN STUDY ONLY

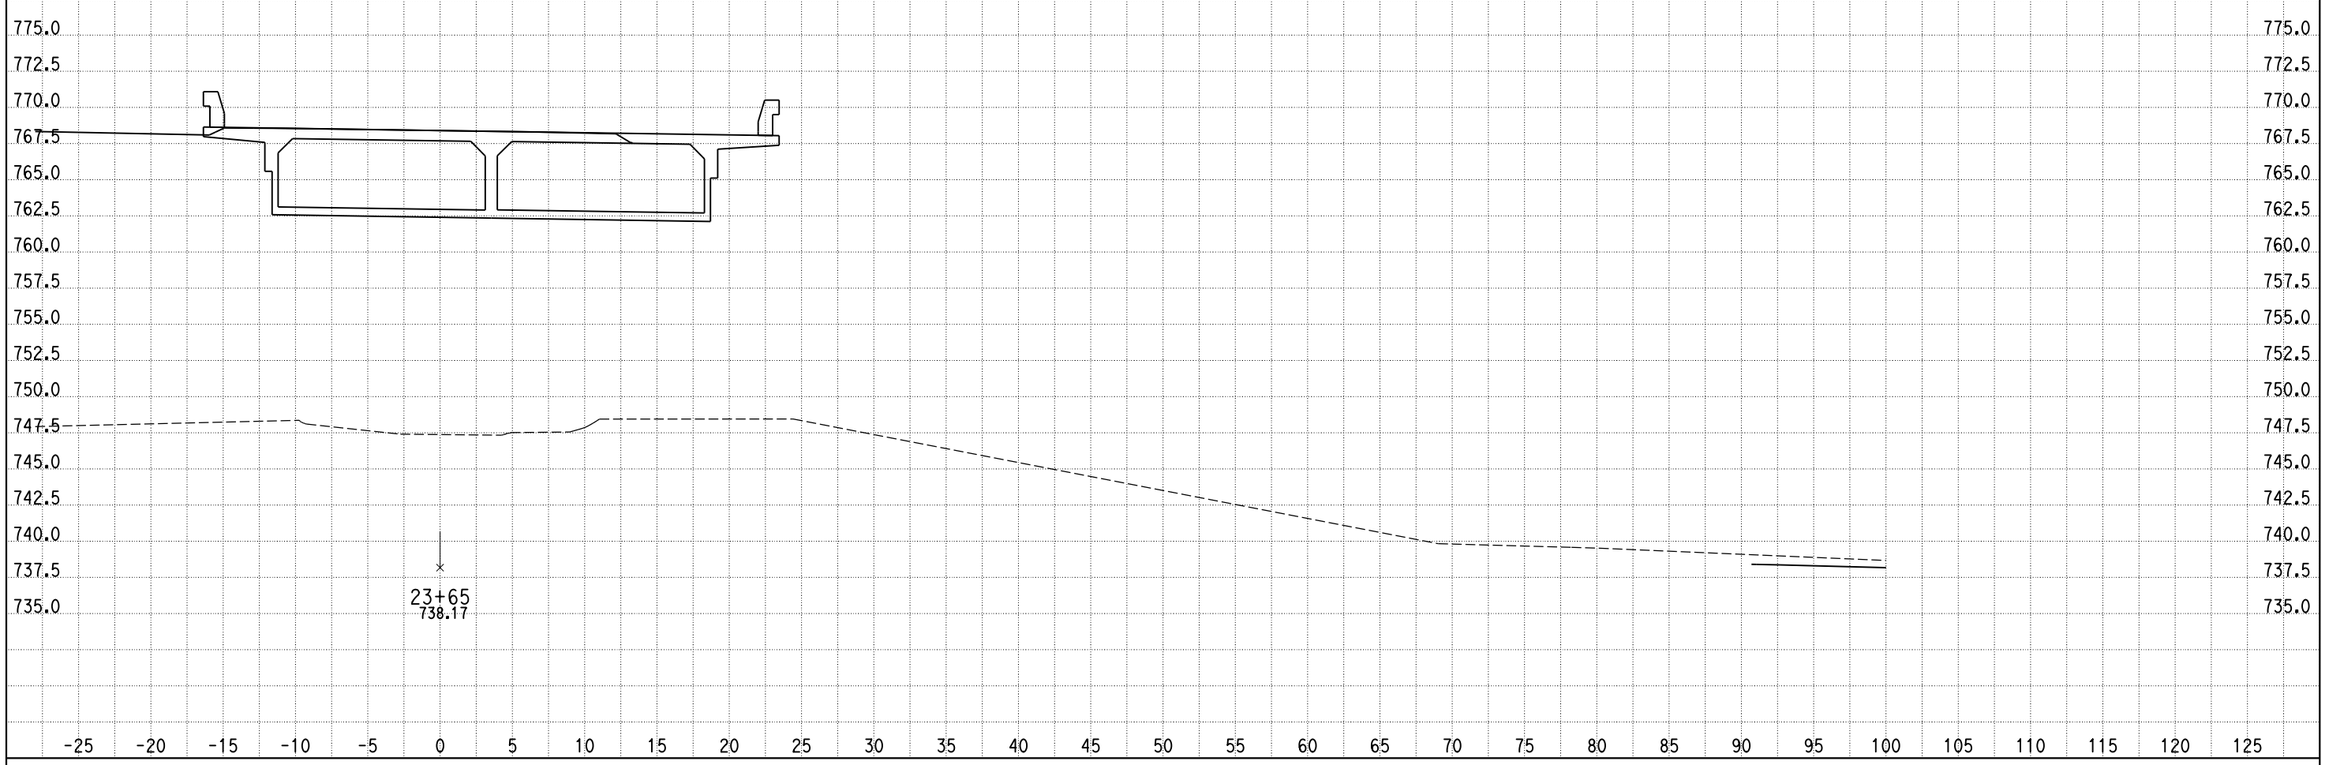

CREATED BY: G NAVARRO
DATE: 9/25/2013
KC Project: 0818E File: D:\1193U1_ALAO\0818E\001_Guillermo_NewD\RAMP_G2\rampg2_dsign.ear

SCALE: 1" = 5' Horiz.
1" = 5' Vert.

All Dimensions are US Survey Feet

RAMPG2
CROSS SECTIONS
SHEET 83 OF XXX

DESIGN STUDY ONLY

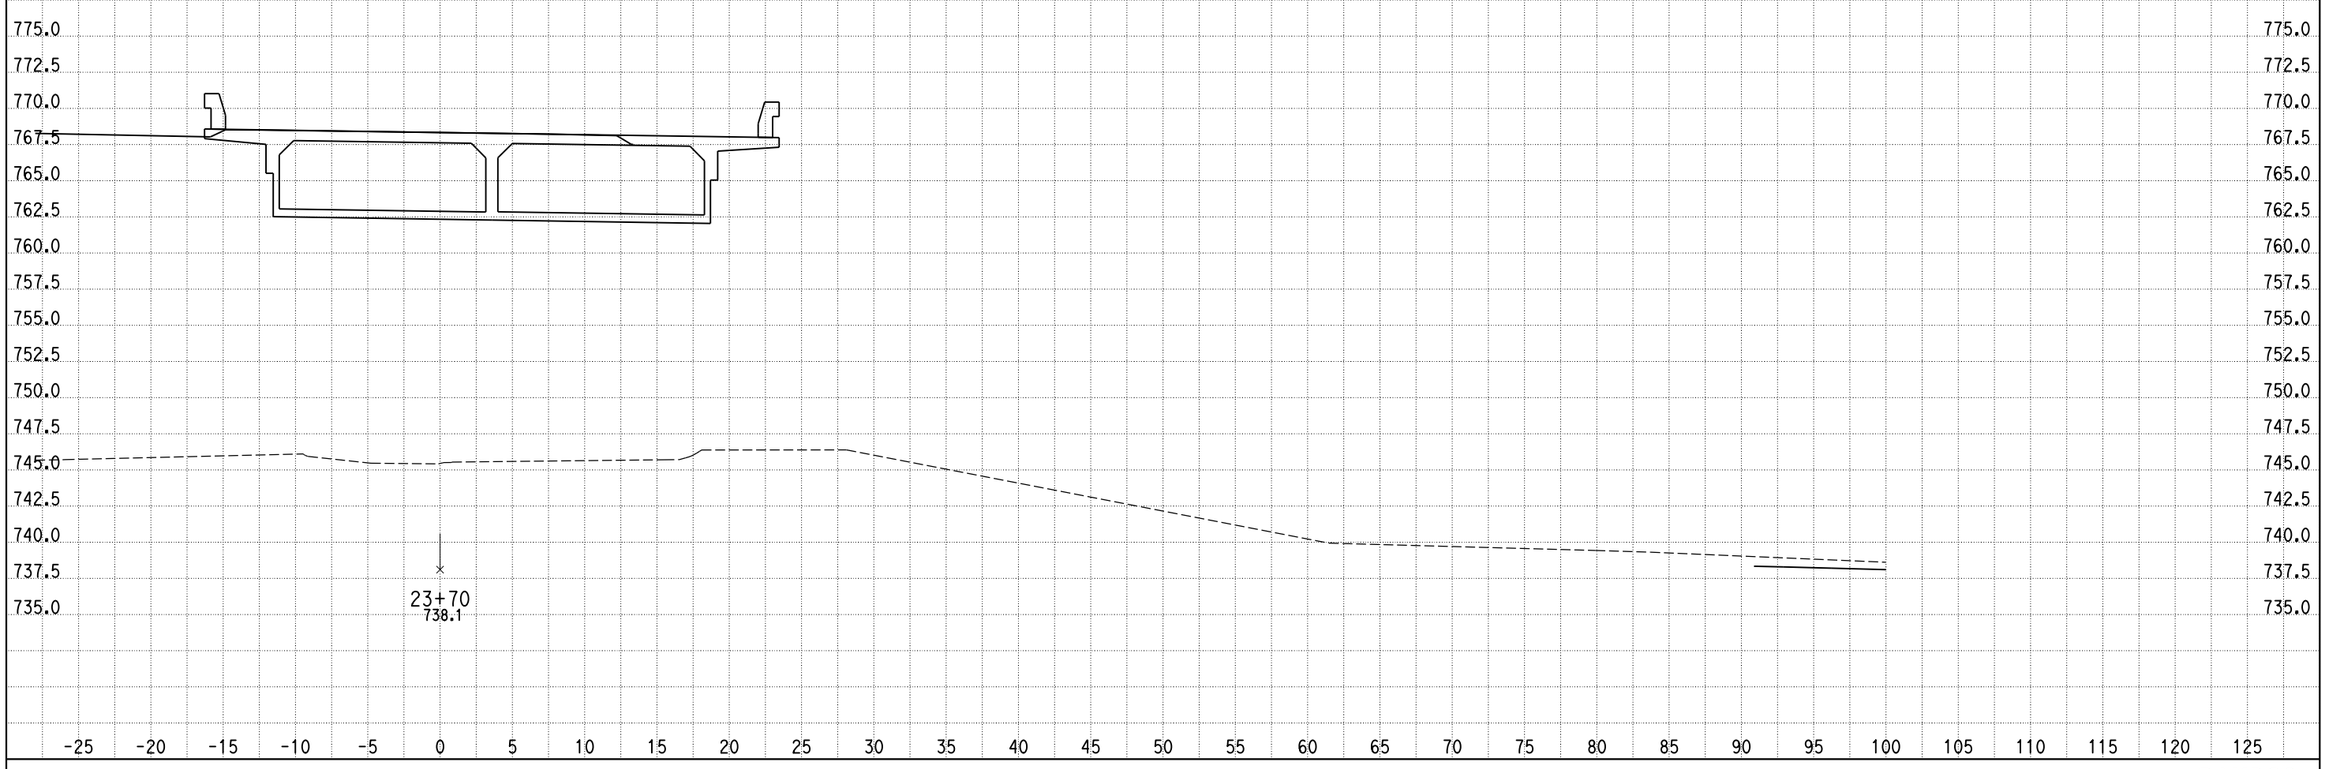

CREATED BY: G NAVARRO
DATE: 9/25/2013
KC Project: 0818E File: D:\1193U1_ALAO\0818E\001_Guillermo_NewD\RAMP_G2\rampg2_dsign.ear

SCALE: 1" = 5' Horiz.
1" = 5' Vert.

All Dimensions are US Survey Feet

RAMPG2
CROSS SECTIONS

DESIGN STUDY ONLY

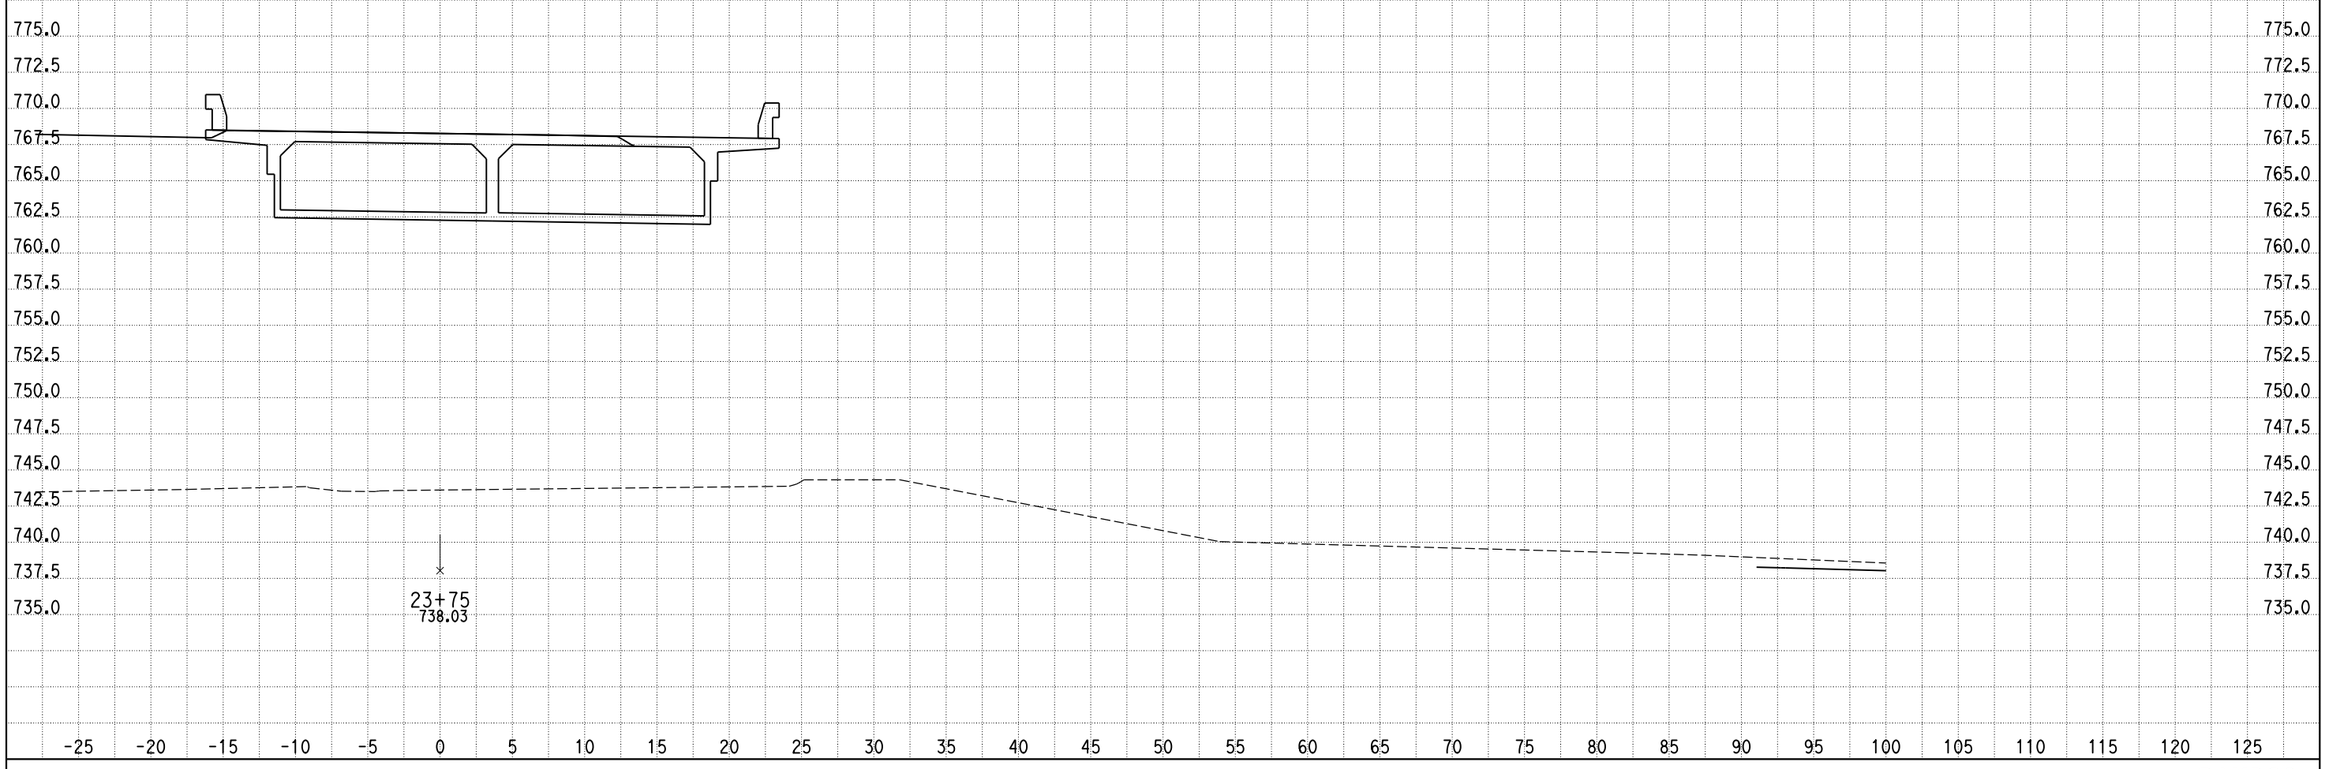

CREATED BY: G NAVARRO
DATE: 9/25/2013
KC Project: 0818E File: D:\1193U1_ALAO\0818E\001_Guillermo_NewD\RAMP_G2\rampg2_dsign.ear

SCALE: 1" = 5' Horiz.
1" = 5' Vert.

All Dimensions are US Survey Feet

RAMPG2
CROSS SECTIONS

DESIGN STUDY ONLY

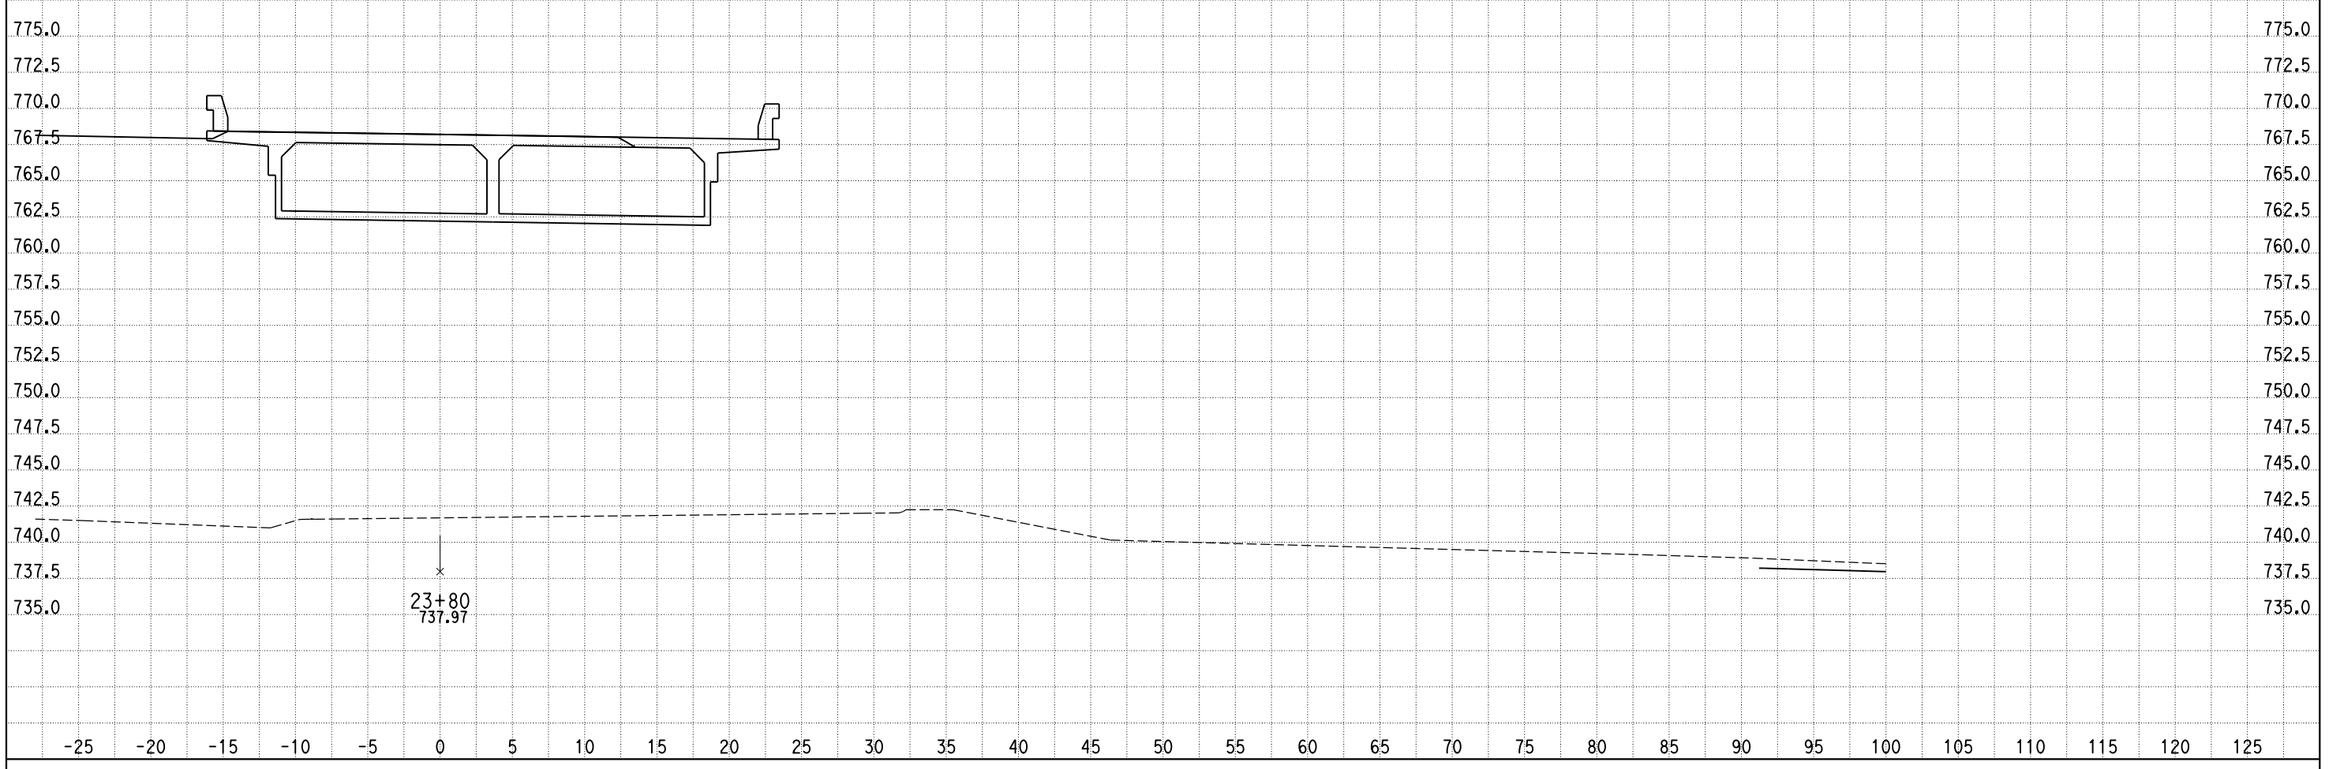

CREATED BY: G NAVARRO
DATE: 9/25/2013
KC Project: 0818E File: D:\1193U1_ALAO\0818E\001_Guillermo_NewD\RAMP_G2\rampg2_dsign.ear

SCALE: 1" = 5' Horiz.
1" = 5' Vert.

All Dimensions are US Survey Feet

RAMPG2
CROSS SECTIONS

DESIGN STUDY ONLY

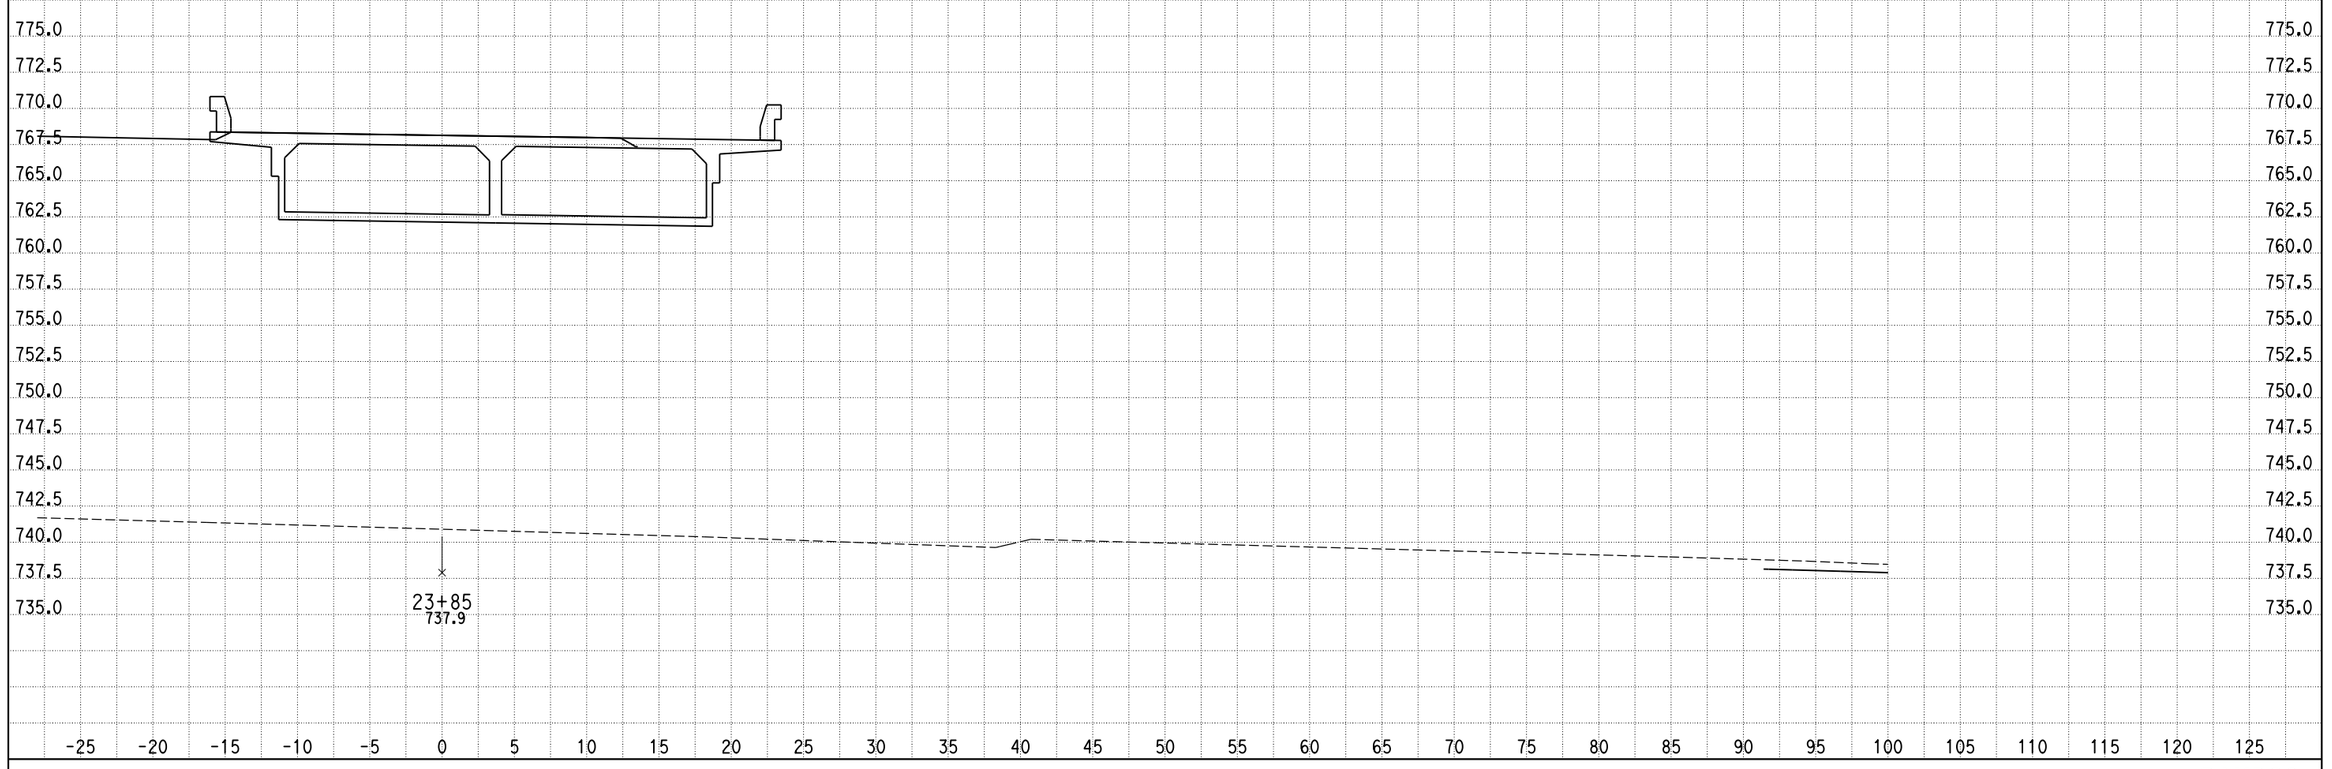

CREATED BY: G NAVARRO
DATE: 9/25/2013
KC Project: 0818E File: D:\1193U1_ALAO\0818E\001_Guillermo_NewD\RAMP_G2\rampg2_dsign.ear

SCALE: 1" = 5' Horiz.
1" = 5' Vert.

All Dimensions are US Survey Feet

RAMPG2
CROSS SECTIONS
SHEET 87 OF XXX

DESIGN STUDY ONLY

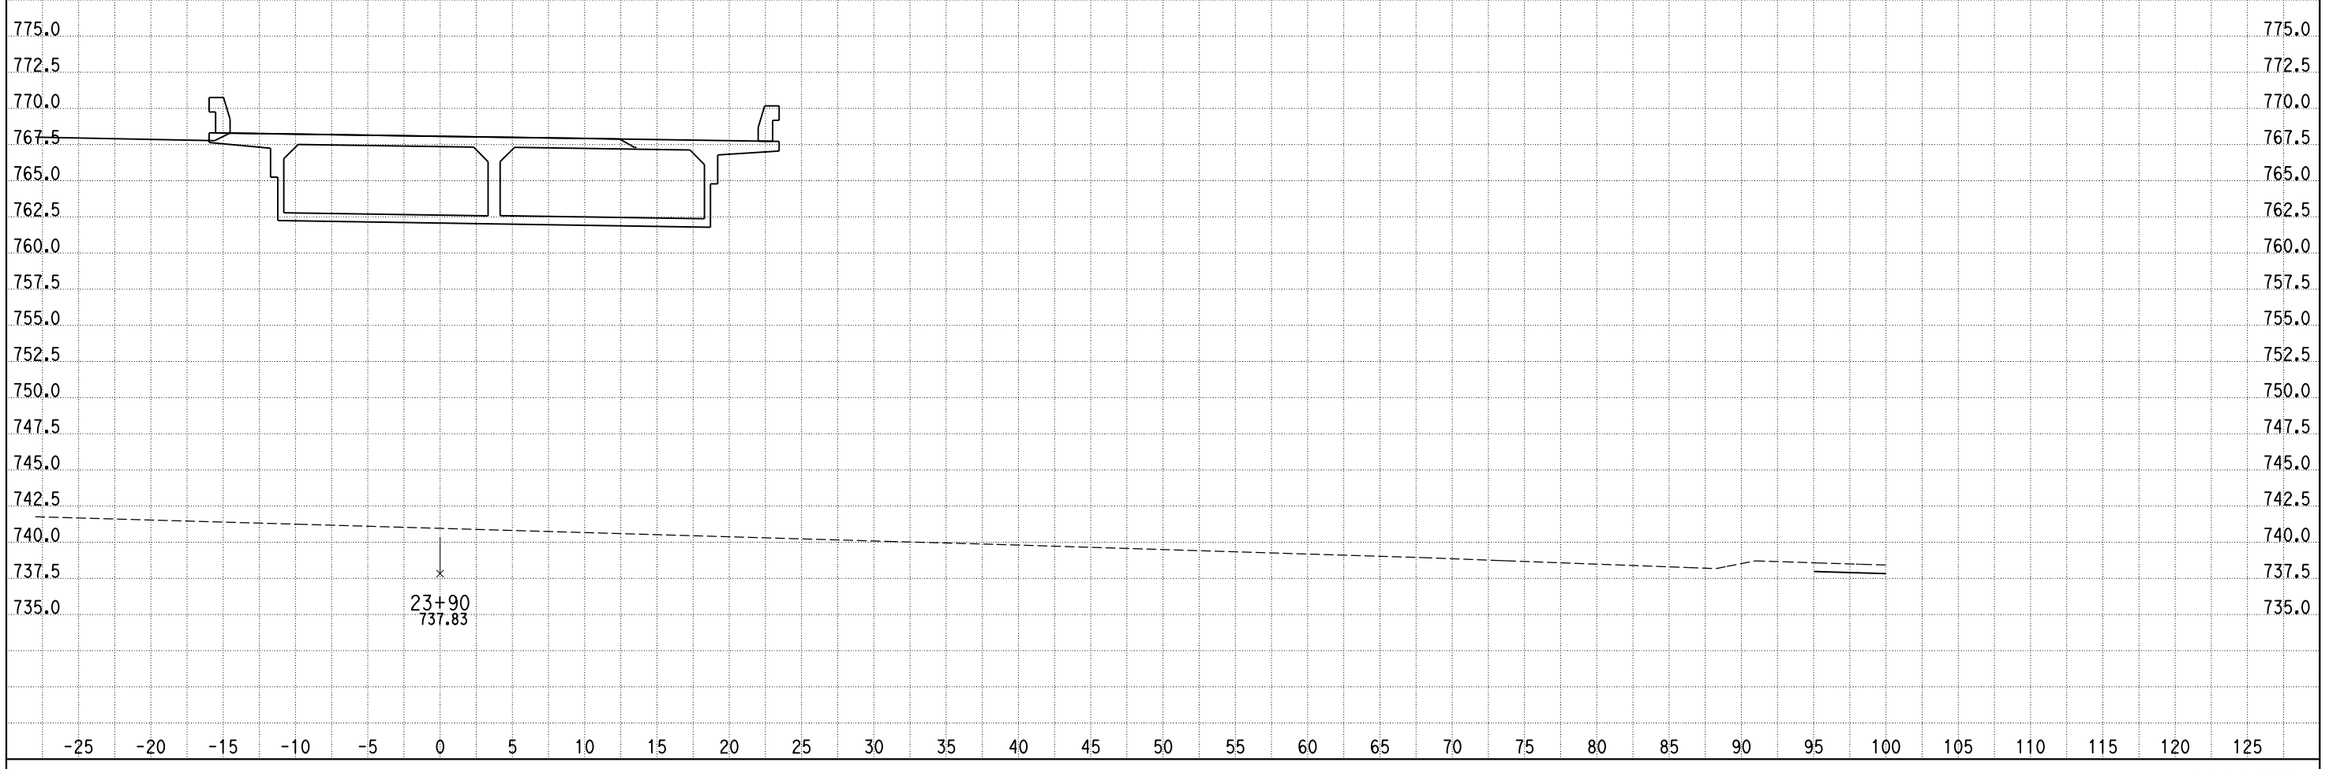

CREATED BY: G NAVARRO
DATE: 9/25/2013
KC Project: 0818E File: D:\1193U1_ALAO\0818E\001_Guillermo_NewD\RAMP_G2\rampg2_dsign.ear

SCALE: 1" = 5' Horiz.
1" = 5' Vert.

All Dimensions are US Survey Feet

RAMPG2
CROSS SECTIONS

DESIGN STUDY ONLY

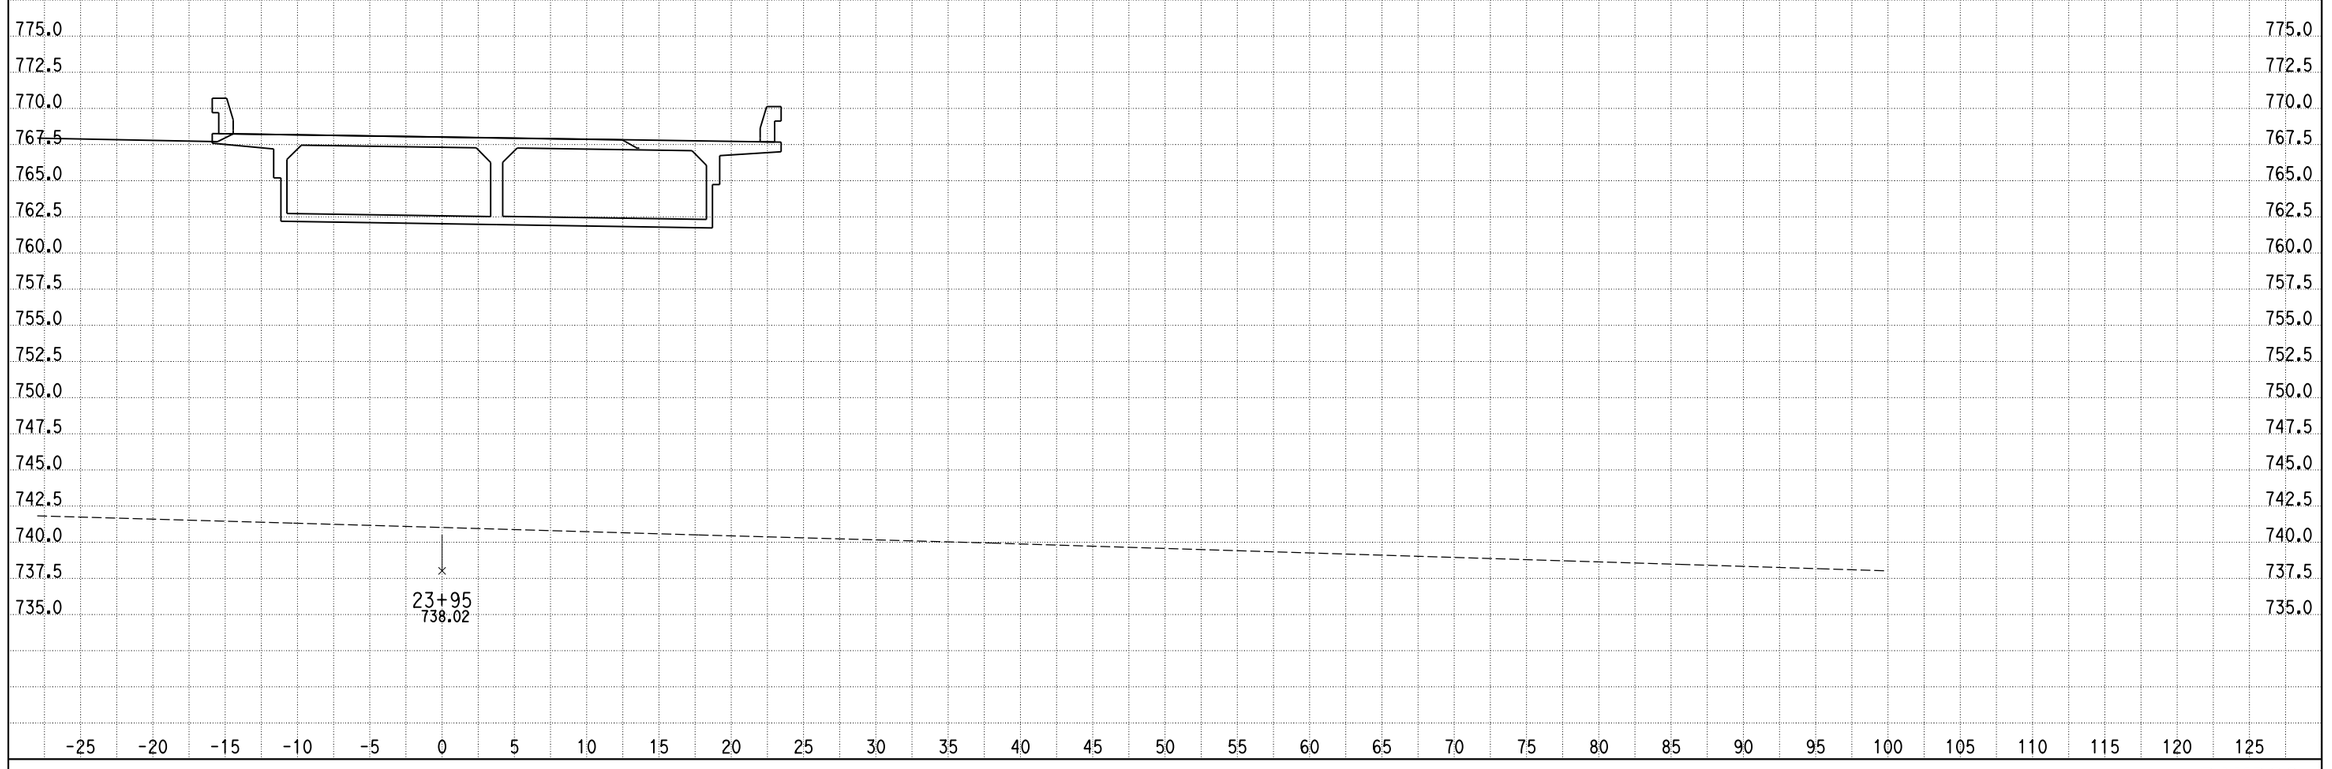

CREATED BY: G NAVARRO
DATE: 9/25/2013
KC Project: 0818E File: D:\1193U1_ALAO\0818E\001_Guillermo_NewD\RAMP_G2\rampg2_dsign.ear

SCALE: 1" = 5' Horiz.
1" = 5' Vert.

All Dimensions are US Survey Feet

RAMPG2
CROSS SECTIONS
SHEET 89 OF XXX

DESIGN STUDY ONLY

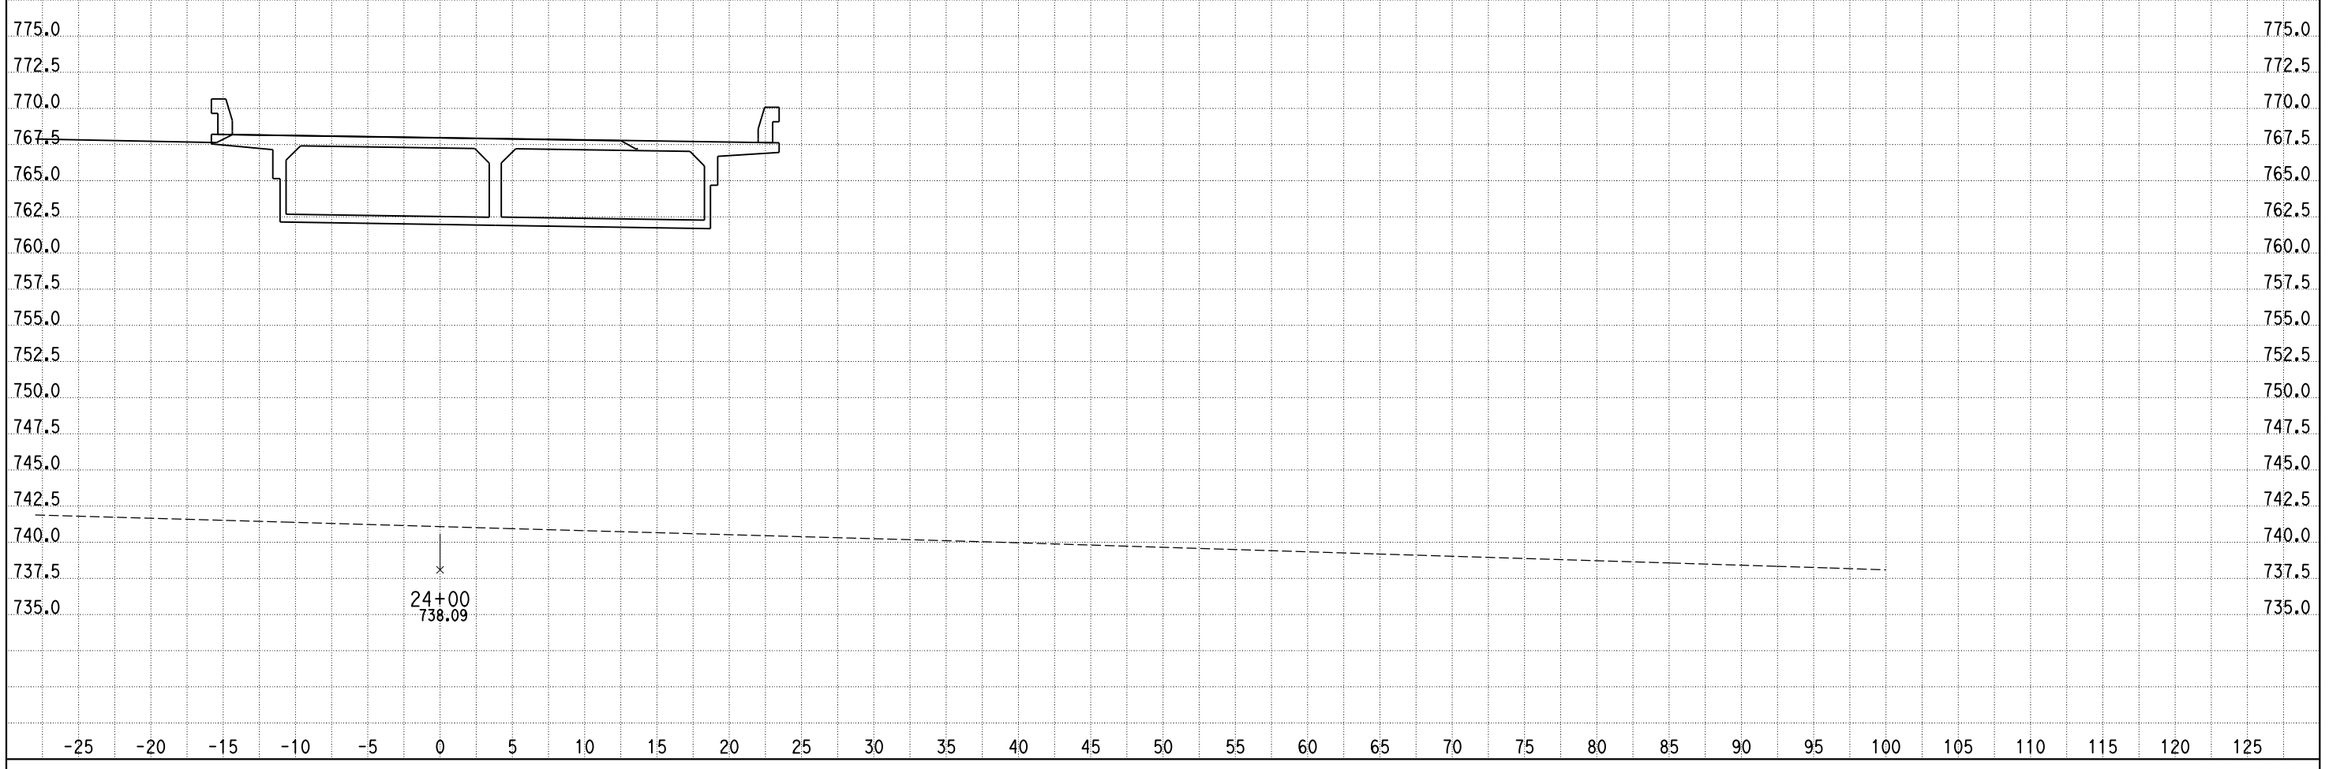

CREATED BY: G NAVARRO
DATE: 9/25/2013
KC Project: 0818E File: D:\1193U1_ALAO\0818E\001_Guillermo_NewD\RAMP_G2\rampg2_dsign.ear

SCALE: 1" = 5' Horiz.
1" = 5' Vert.

All Dimensions are US Survey Feet

RAMPG2
CROSS SECTIONS
SHEET 90 OF XXX

DESIGN STUDY ONLY

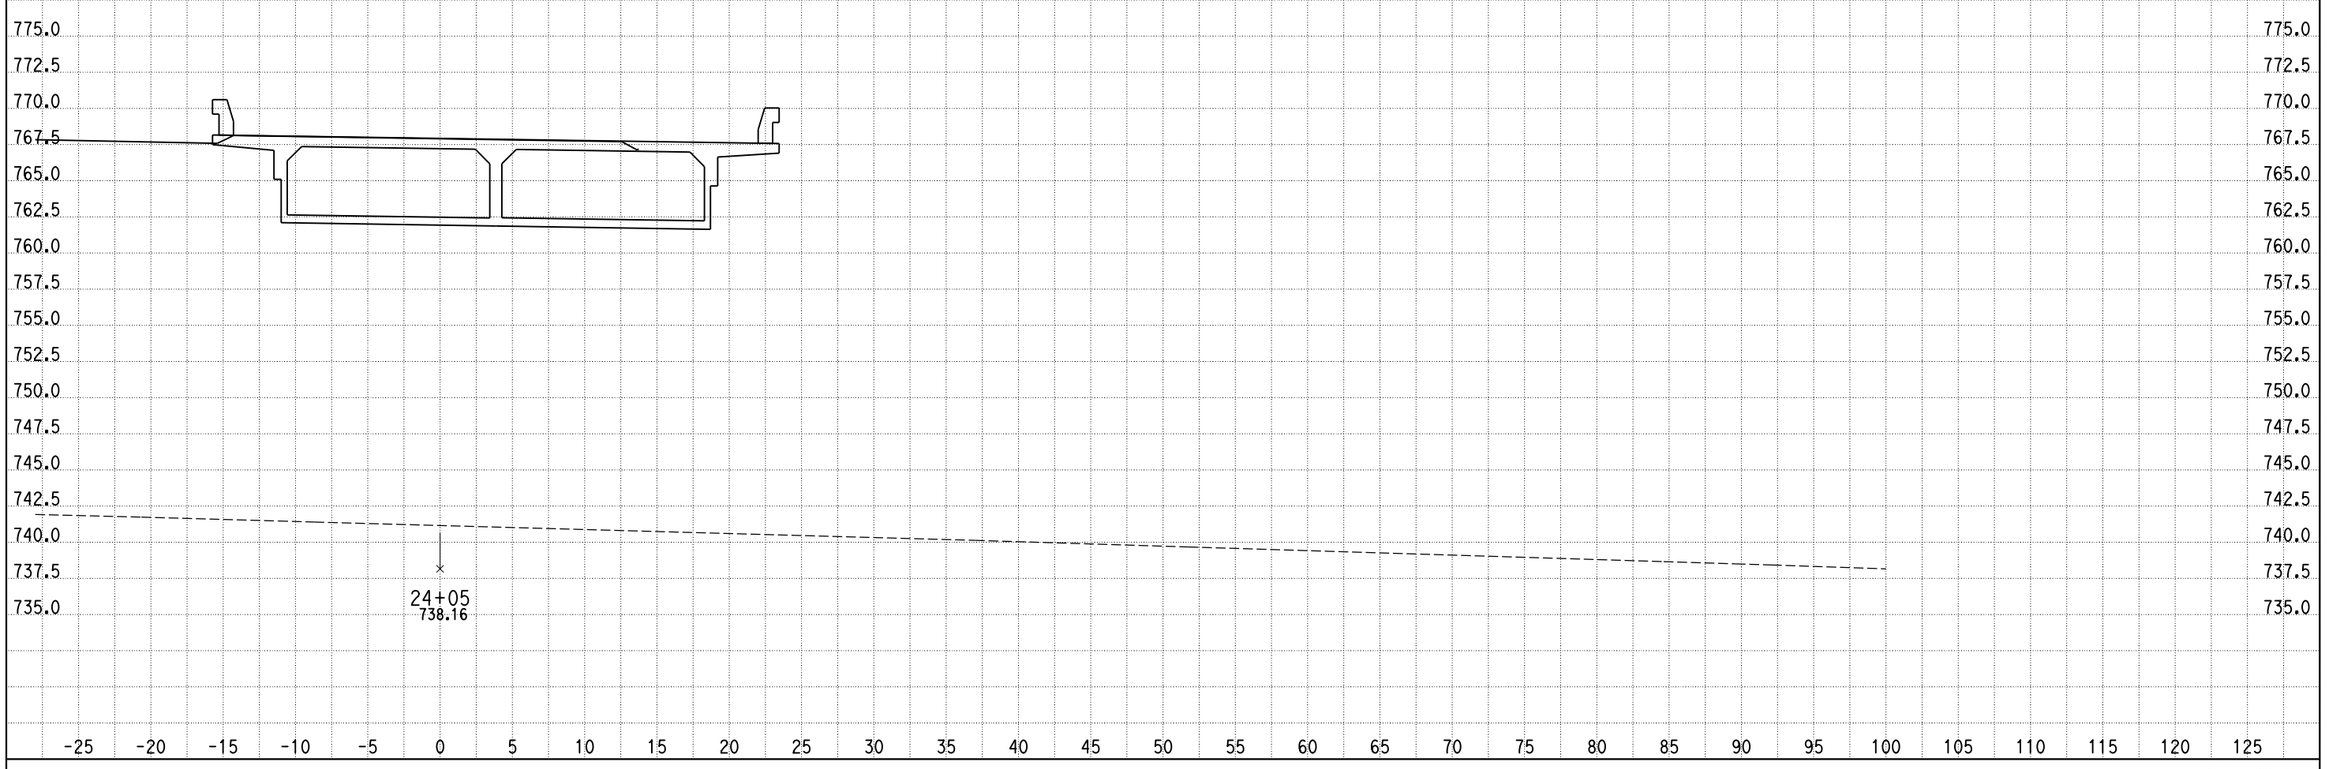

CREATED BY: G NAVARRO
DATE: 9/25/2013
KC Project: 0818E File: D:\1193U1_ALAO\0818E\001_Guillermo_NewD\RAMP_G2\rampg2_dsign.ear

SCALE: 1" = 5' Horiz.
1" = 5' Vert.

All Dimensions are US Survey Feet

RAMPG2
CROSS SECTIONS
SHEET 91 OF XXX

DESIGN STUDY ONLY

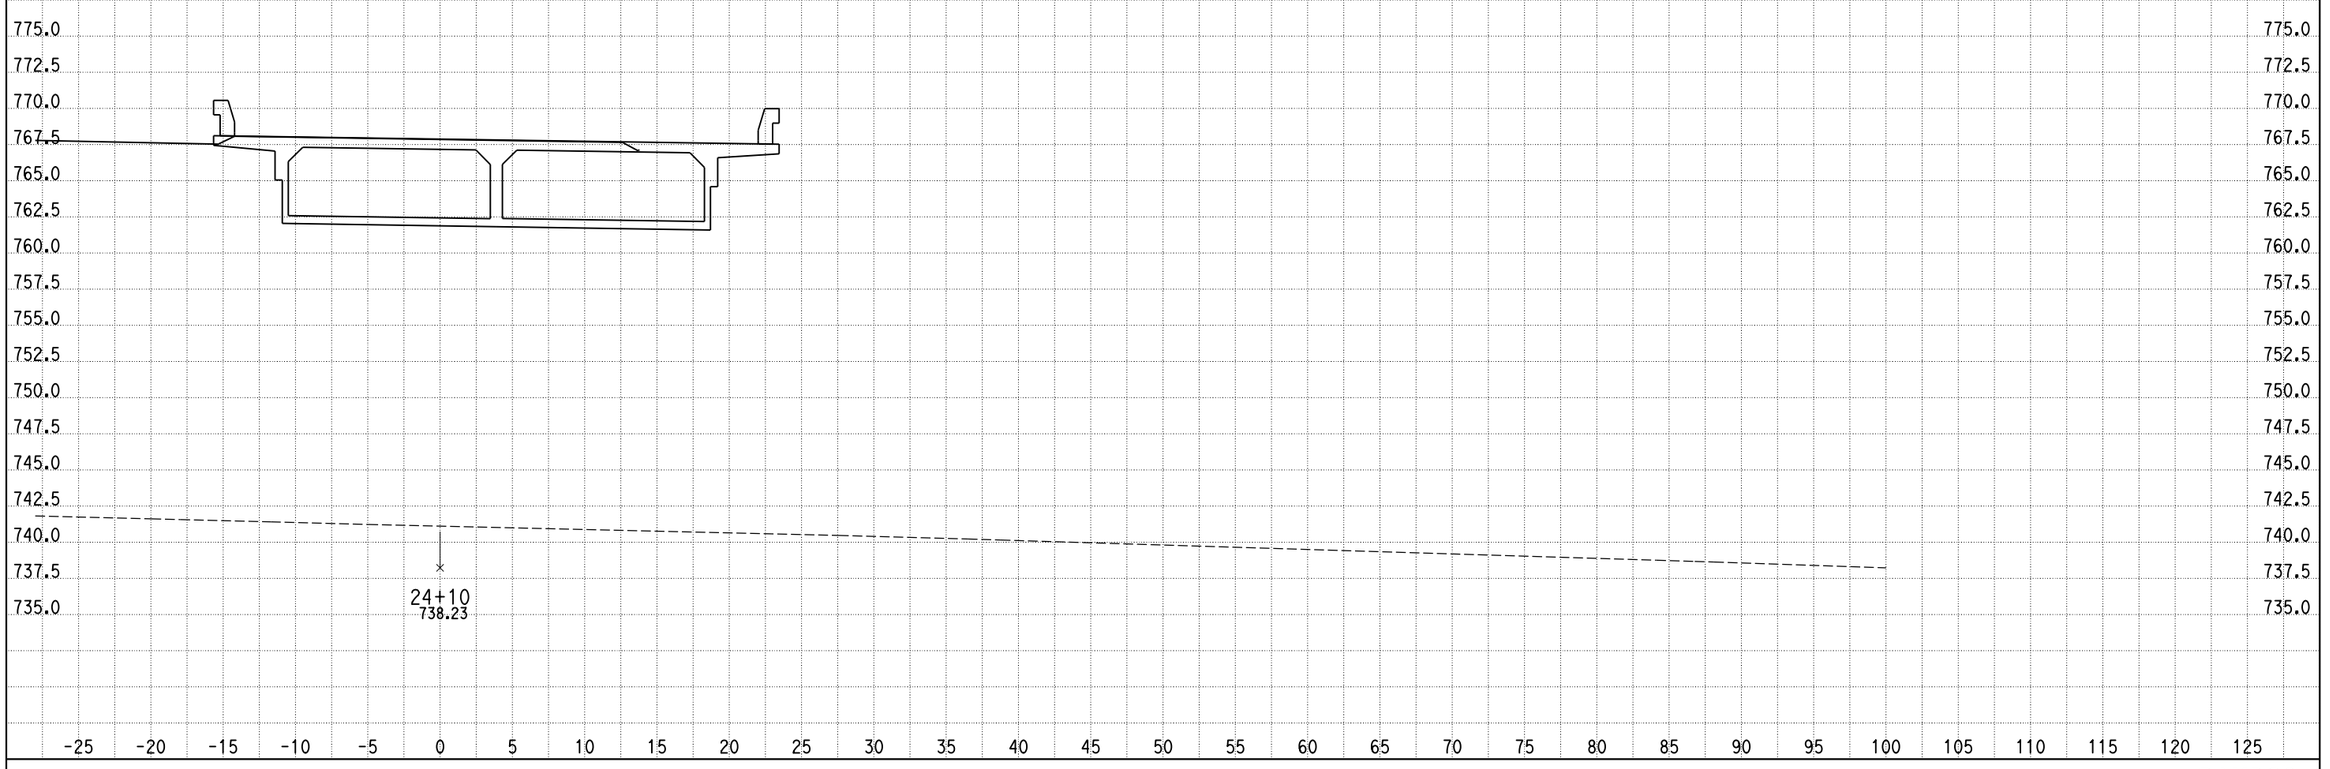

CREATED BY: G NAVARRO
DATE: 9/25/2013
KC Project: 0818E File: D:\1193U1_ALAO\0818E\001_Guillermo_NewD\RAMP_G2\rampg2_dsign.ear

SCALE: 1" = 5' Horiz.
1" = 5' Vert.

All Dimensions are US Survey Feet

RAMPG2
CROSS SECTIONS
SHEET 92 OF XXX

DESIGN STUDY ONLY

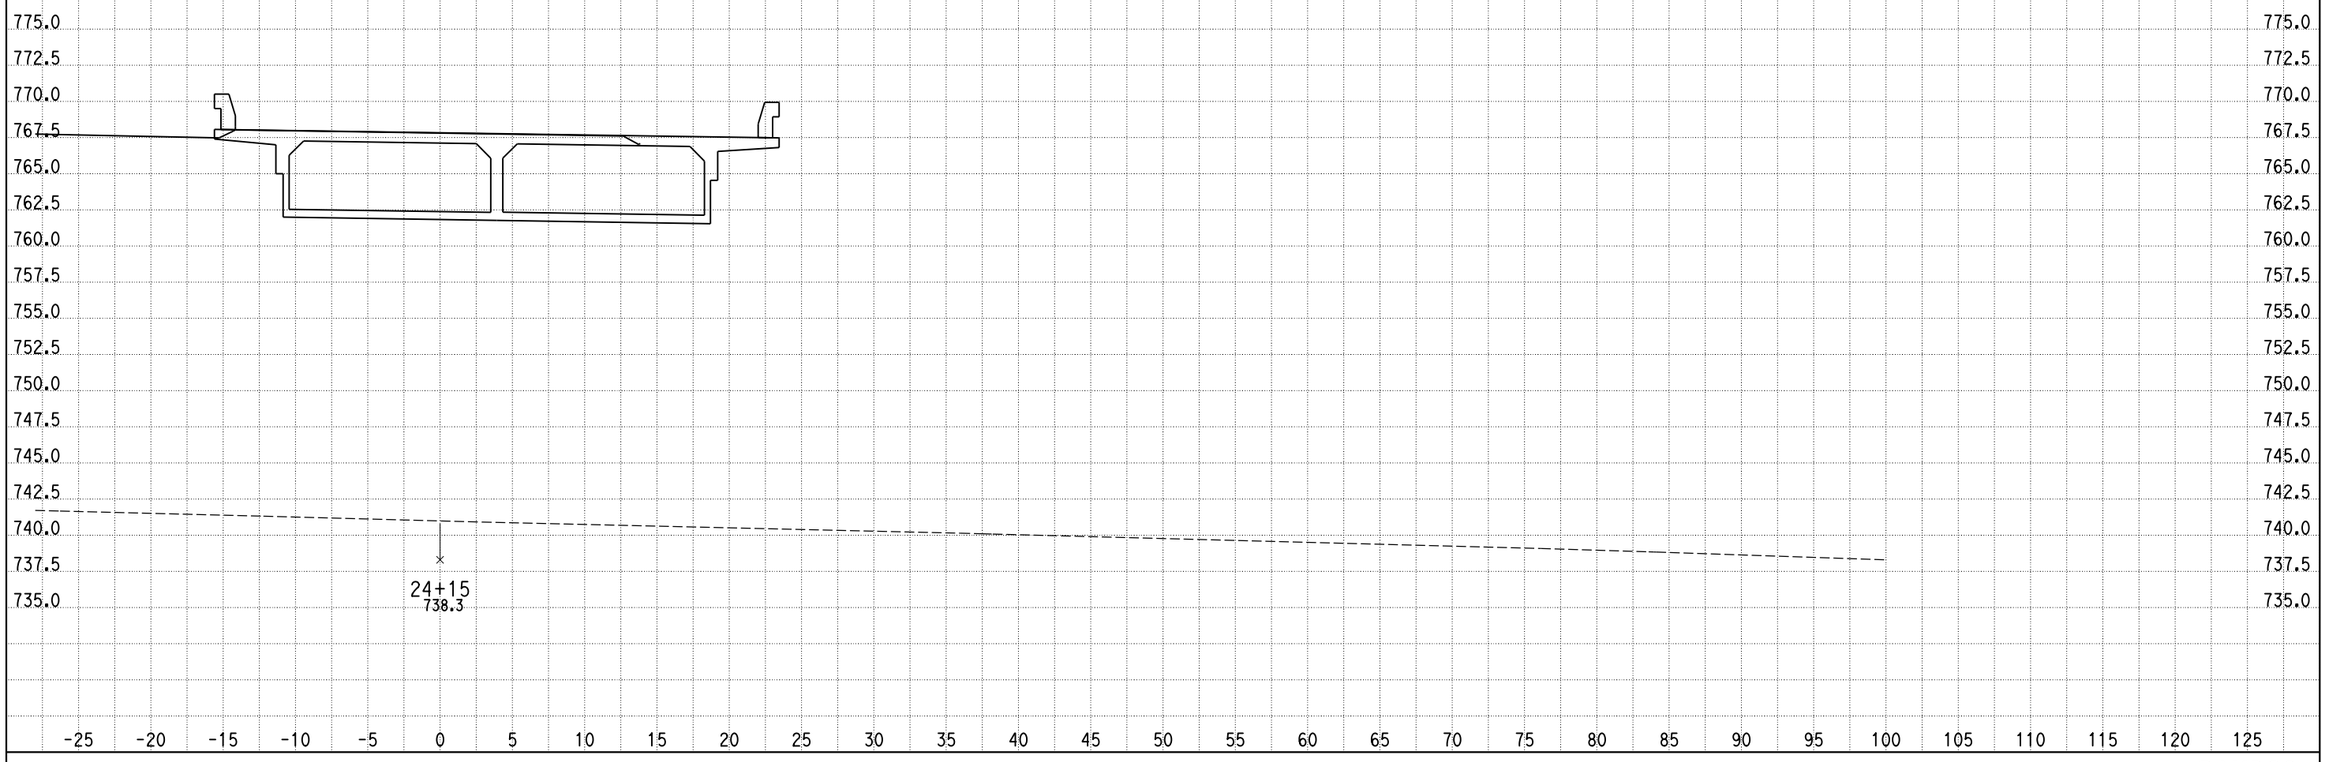

CREATED BY: G NAVARRO
DATE: 9/25/2013
KC Project: 0818E File: D:\1193U1_ALAO\0818E\001_Guillermo_NewD\RAMP_G2\rampg2_dsign.ear

SCALE: 1" = 5' Horiz.
1" = 5' Vert.

All Dimensions are US Survey Feet

RAMPG2
CROSS SECTIONS
SHEET 93 OF XXX

DESIGN STUDY ONLY

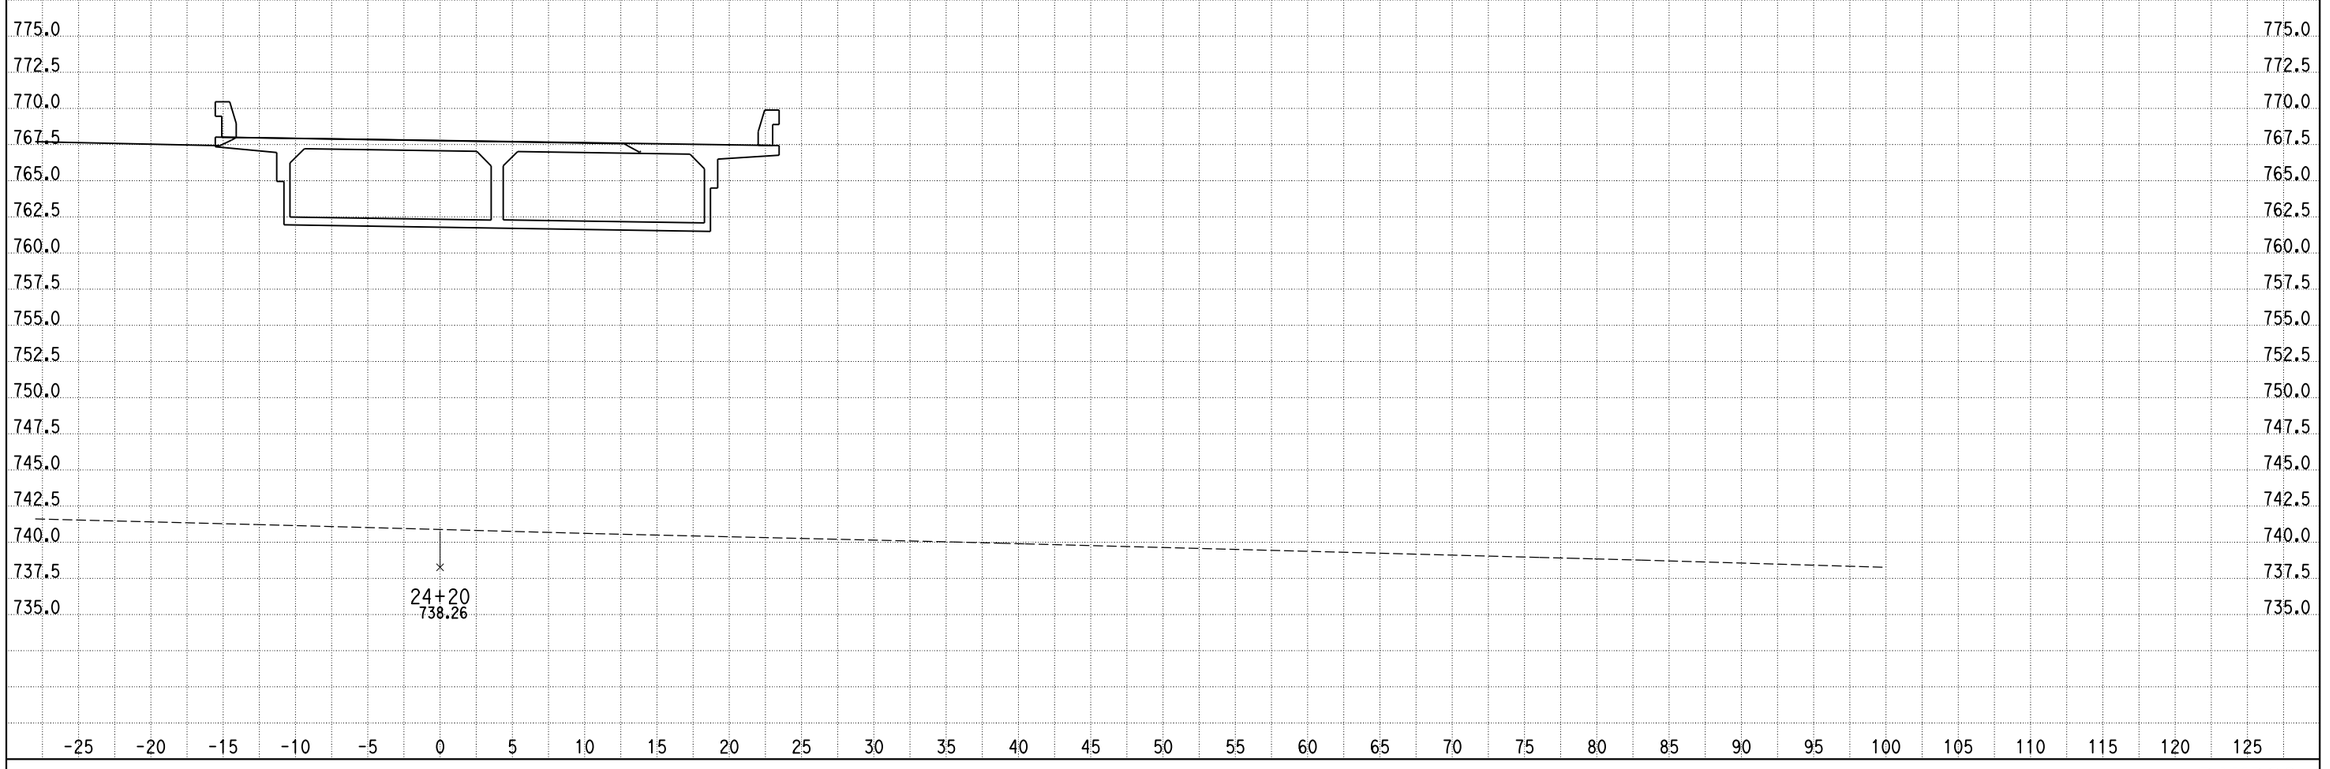

CREATED BY: G NAVARRO
DATE: 9/25/2013
KC Project: 0818E File: D:\1193U1_ALAO\0818E\001_Guillermo_NewD\RAMP_G2\rampg2_dsign.ear

SCALE: 1" = 5' Horiz.
1" = 5' Vert.

All Dimensions are US Survey Feet

RAMPG2
CROSS SECTIONS
SHEET 94 OF XXX

DESIGN STUDY ONLY

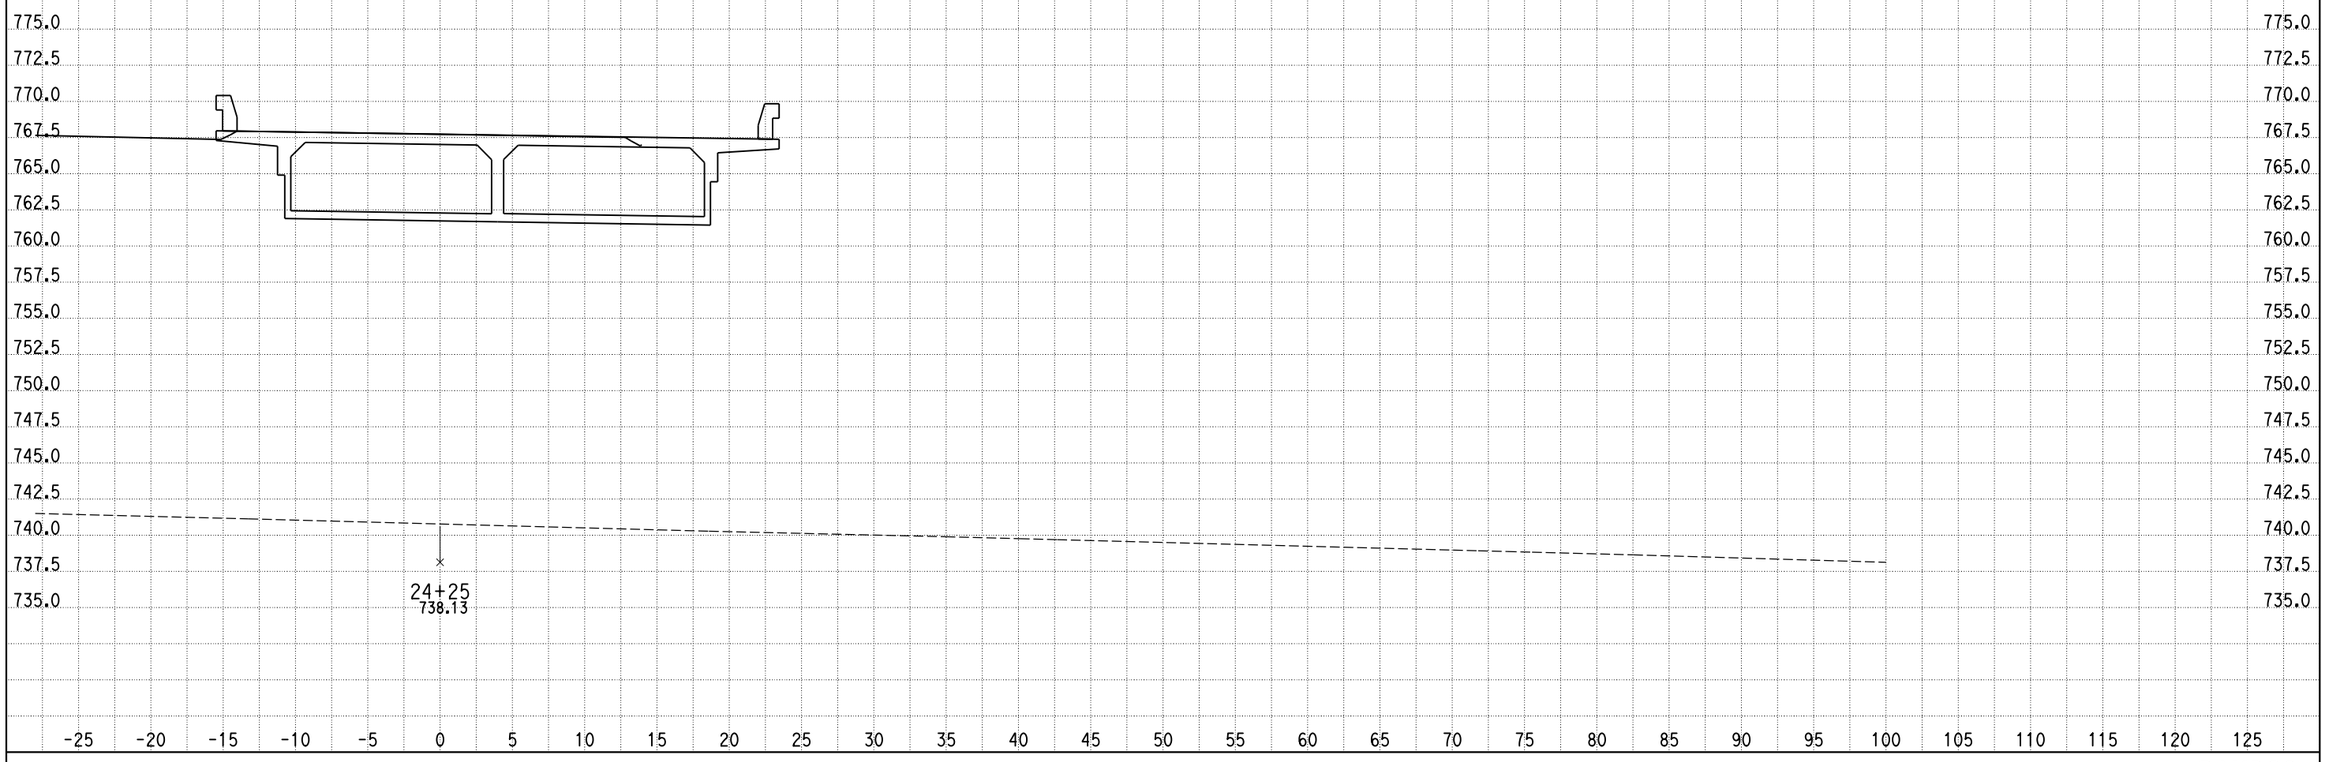

CREATED BY: G NAVARRO
DATE: 9/25/2013
KC Project: 0818E File: D:\1193U1_ALAO\0818E\001_Guillermo_NewD\RAMP_G2\rampg2_dsign.ear

SCALE: 1" = 5' Horiz.
1" = 5' Vert.

All Dimensions are US Survey Feet

RAMPG2
CROSS SECTIONS
SHEET 95 OF XXX

DESIGN STUDY ONLY

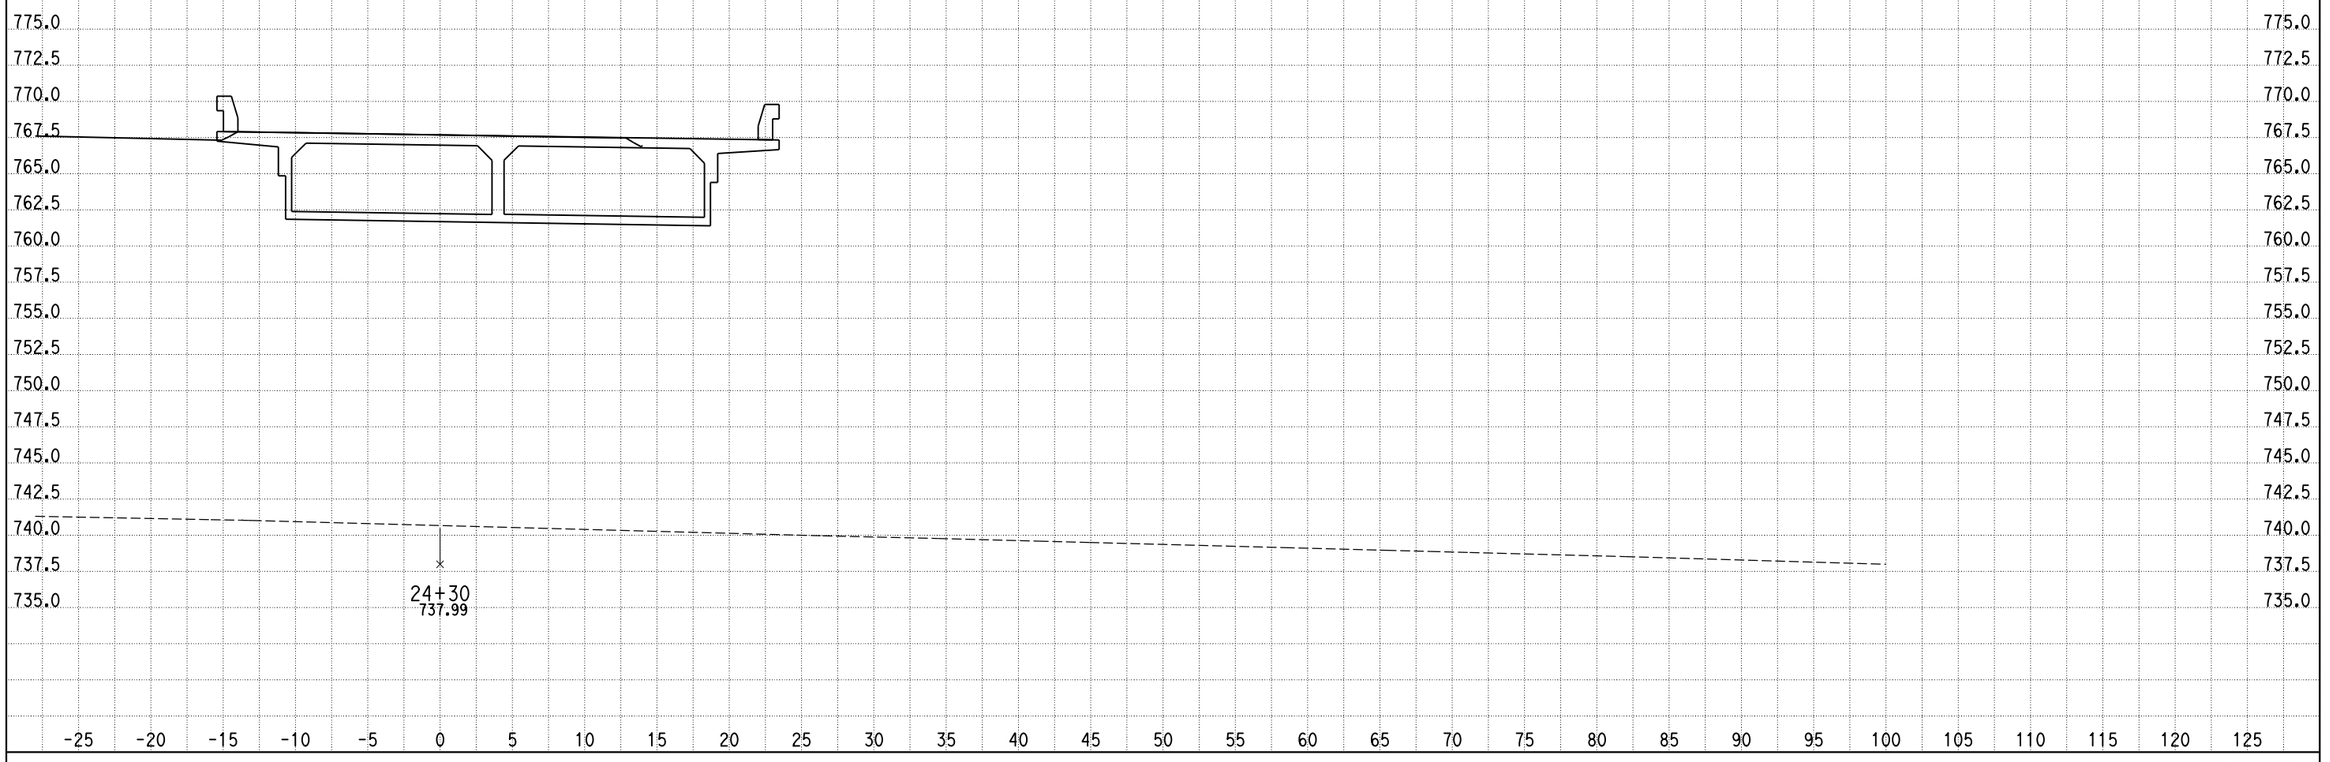

CREATED BY: G NAVARRO
DATE: 9/25/2013
KC Project: 0818E File: D:\1193U1_ALAO\0818E\001_Guillermo_NewD\RAMP_G2\rampg2_dsign.ear

SCALE: 1" = 5' Horiz.
1" = 5' Vert.

All Dimensions are US Survey Feet

RAMPG2
CROSS SECTIONS

DESIGN STUDY ONLY

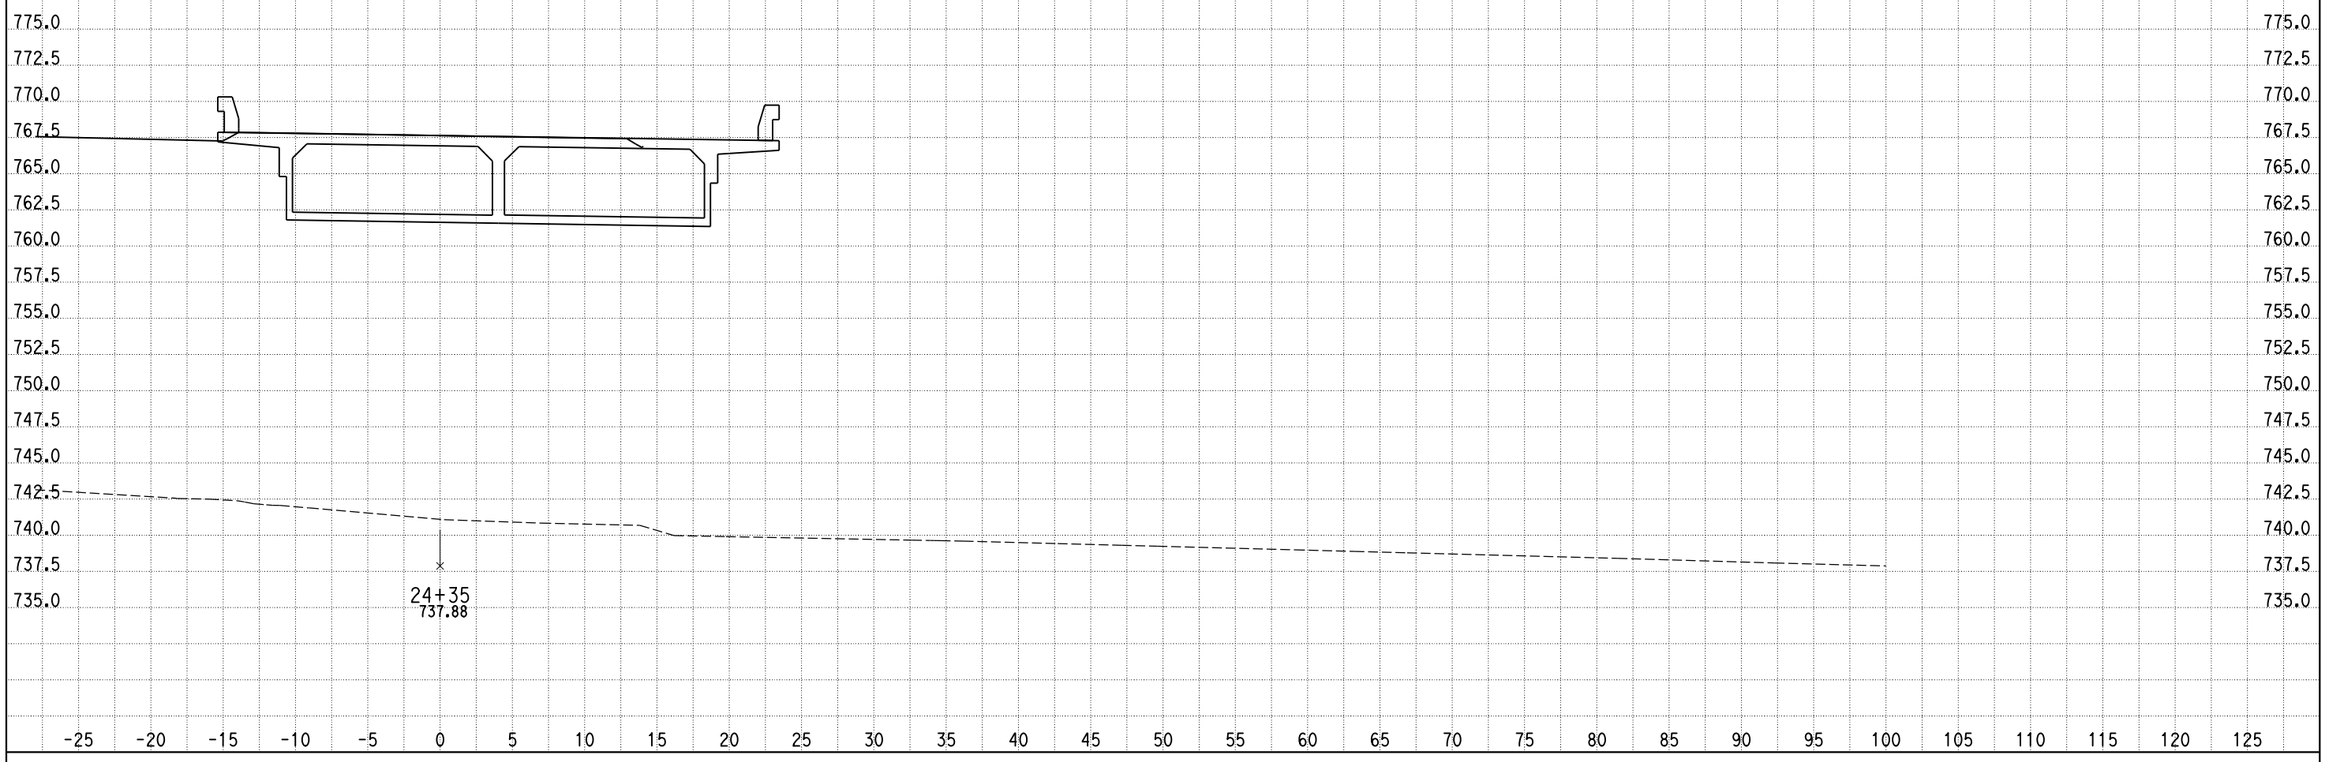

CREATED BY: G NAVARRO
DATE: 9/25/2013
KC Project: 0818E File: D:\1193U1_ALAO\0818E\001_Guillermo_NewD\RAMP_G2\rampg2_dsign.ear

SCALE: 1" = 5' Horiz.
1" = 5' Vert.

All Dimensions are US Survey Feet

RAMPG2
CROSS SECTIONS
SHEET 97 OF XXX

DESIGN STUDY ONLY

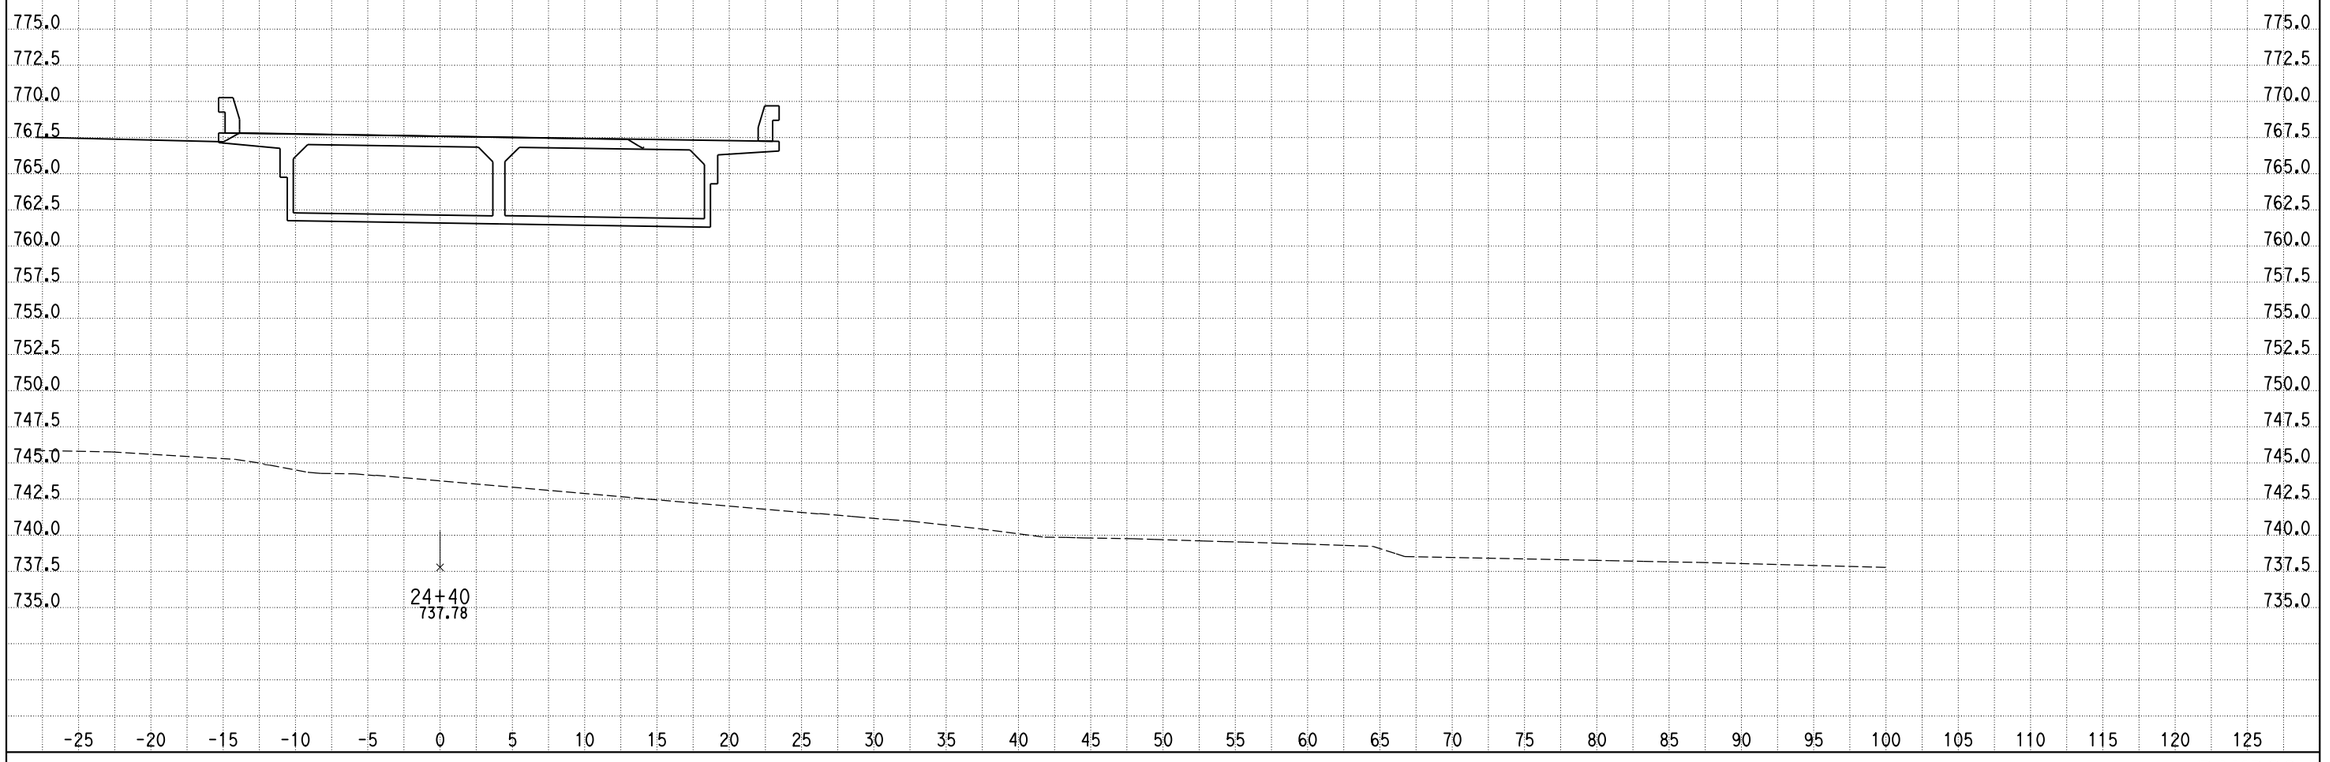

CREATED BY: G NAVARRO
DATE: 9/25/2013
KC Project: 0818E File: D:\1193U1_ALAO\0818E\001_Guillermo_NewD\RAMP_G2\rampg2_dsign.ear

SCALE: 1" = 5' Horiz.
1" = 5' Vert.

All Dimensions are US Survey Feet

RAMPG2
CROSS SECTIONS

DESIGN STUDY ONLY

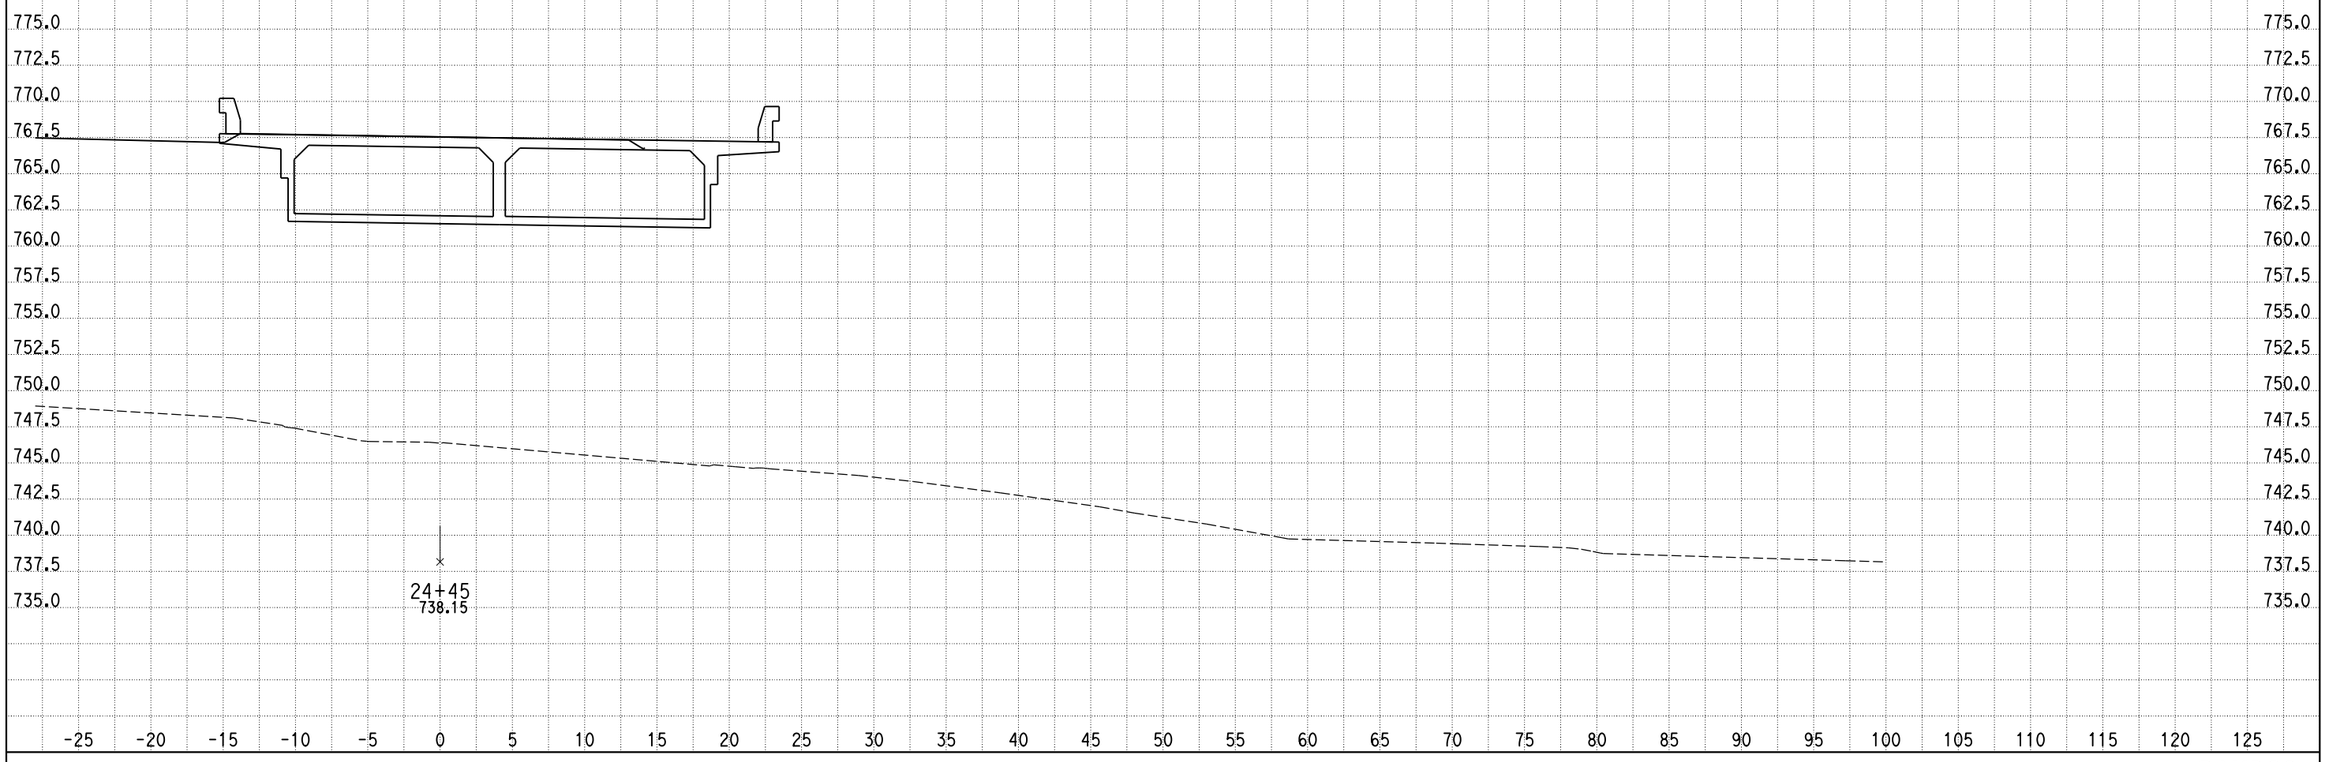

CREATED BY: G NAVARRO
DATE: 9/25/2013
KC Project: 0818E File: D:\1193U1_ALAO\0818E\001_Guillermo_NewD\RAMP_G2\rampg2_dsign.ear

SCALE: 1" = 5' Horiz.
1" = 5' Vert.

All Dimensions are US Survey Feet

RAMPG2
CROSS SECTIONS
SHEET 99 OF XXX

DESIGN STUDY ONLY

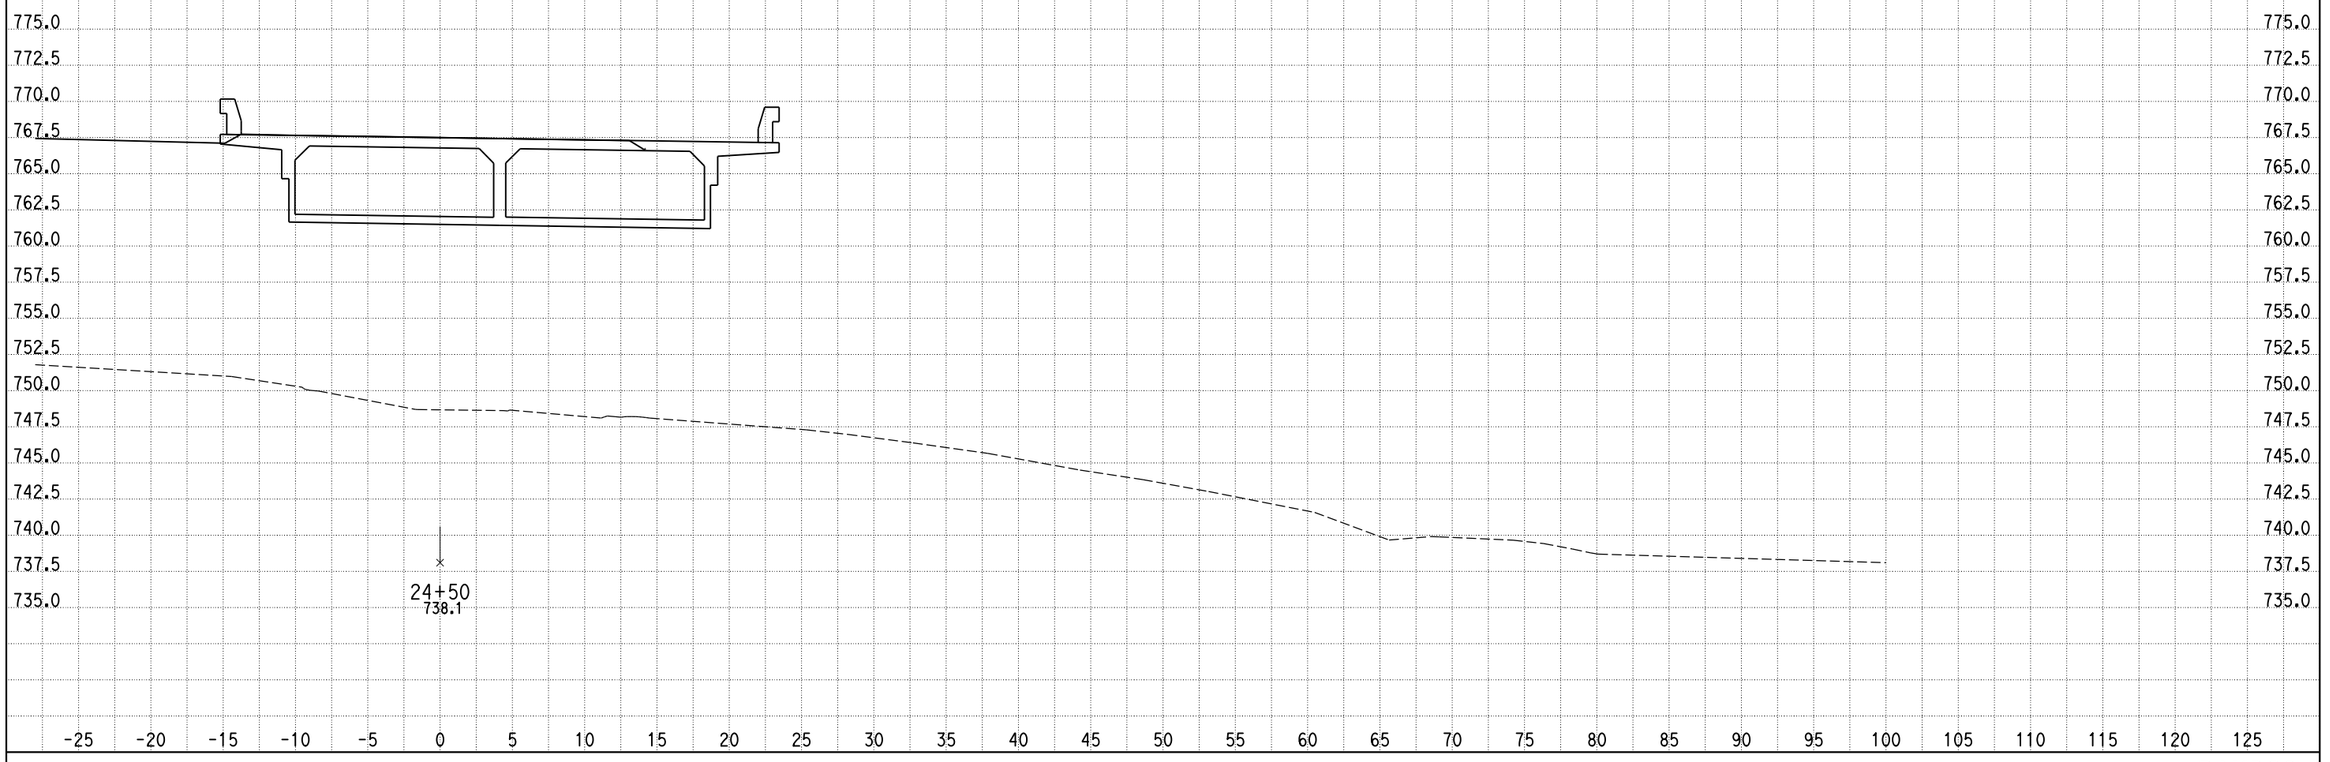

CREATED BY: G NAVARRO
DATE: 9/25/2013
KC Project: 0818E File: D:\1193U1_ALAO\0818E\001_Guillermo_NewD\RAMP_G2\rampg2_dsign.ear

SCALE: 1" = 5' Horiz.
1" = 5' Vert.

All Dimensions are US Survey Feet

RAMPG2
CROSS SECTIONS
SHEET 100 OF XXX

DESIGN STUDY ONLY

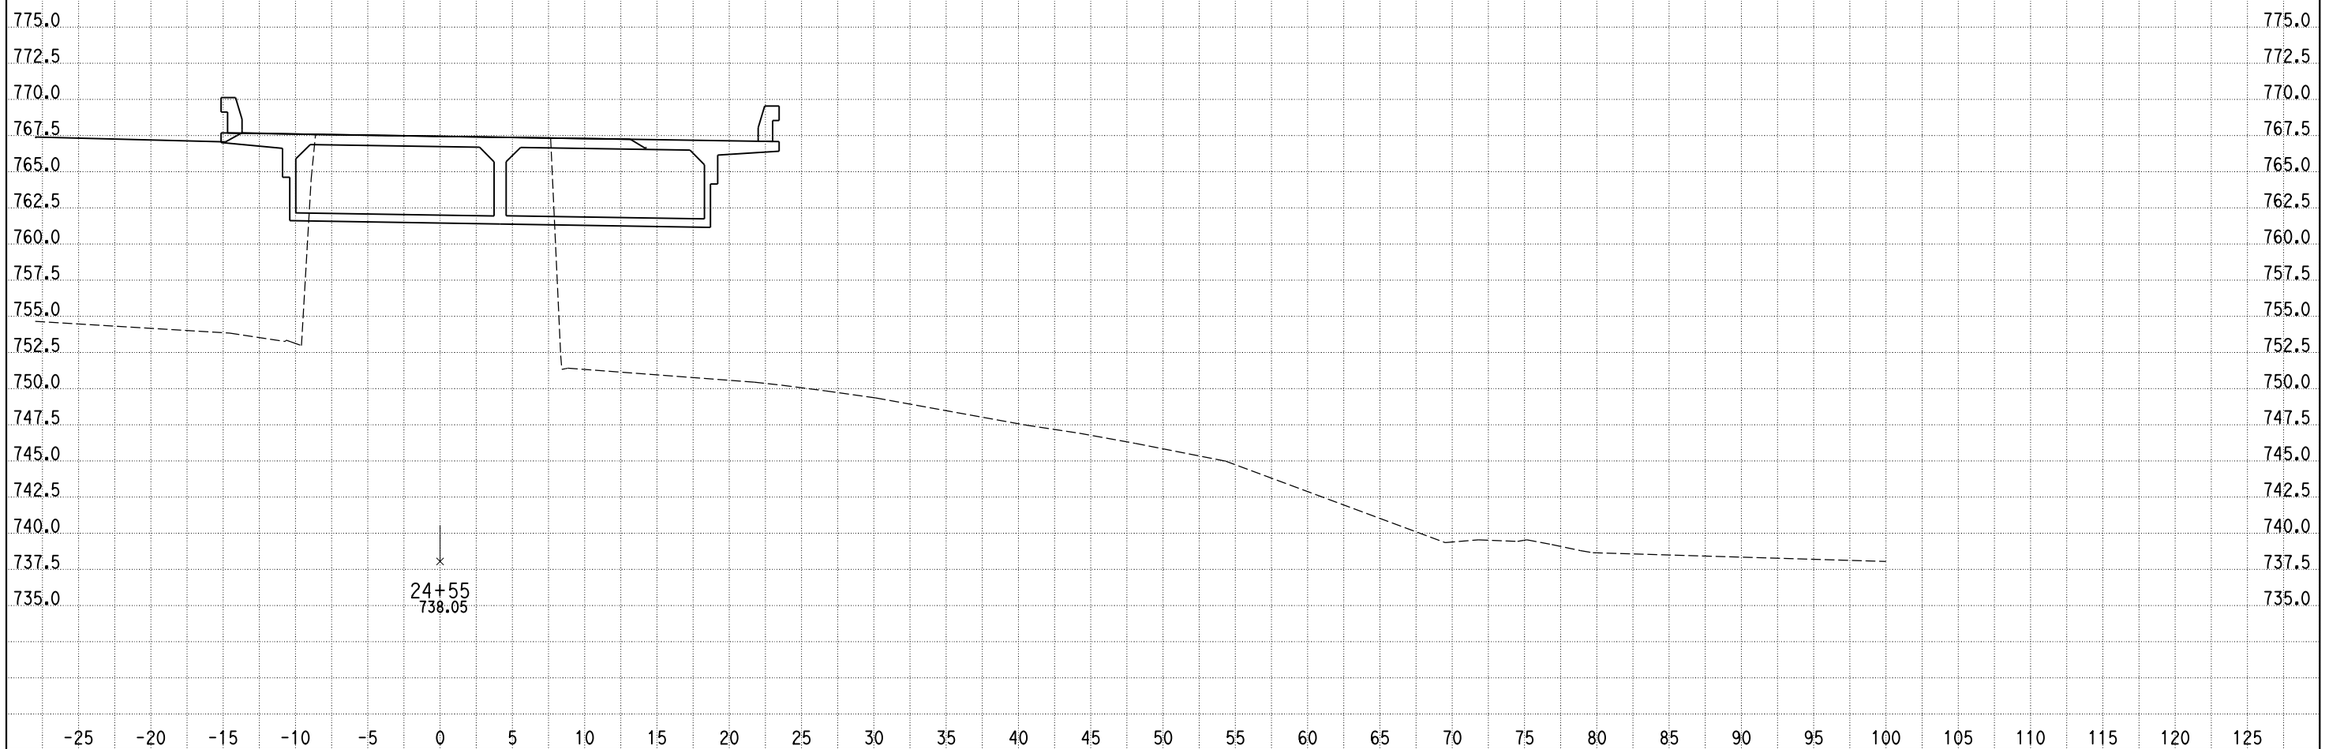

CREATED BY: G NAVARRO
DATE: 9/25/2013
KC Project: 0818E File: D:\1193U1_ALAO\0818E\001_Guillermo_NewD\RAMP_G2\rampg2_dsign.ear

SCALE: 1" = 5' Horiz.
1" = 5' Vert.

All Dimensions are US Survey Feet

RAMPG2
CROSS SECTIONS
SHEET 101 OF XXX

DESIGN STUDY ONLY

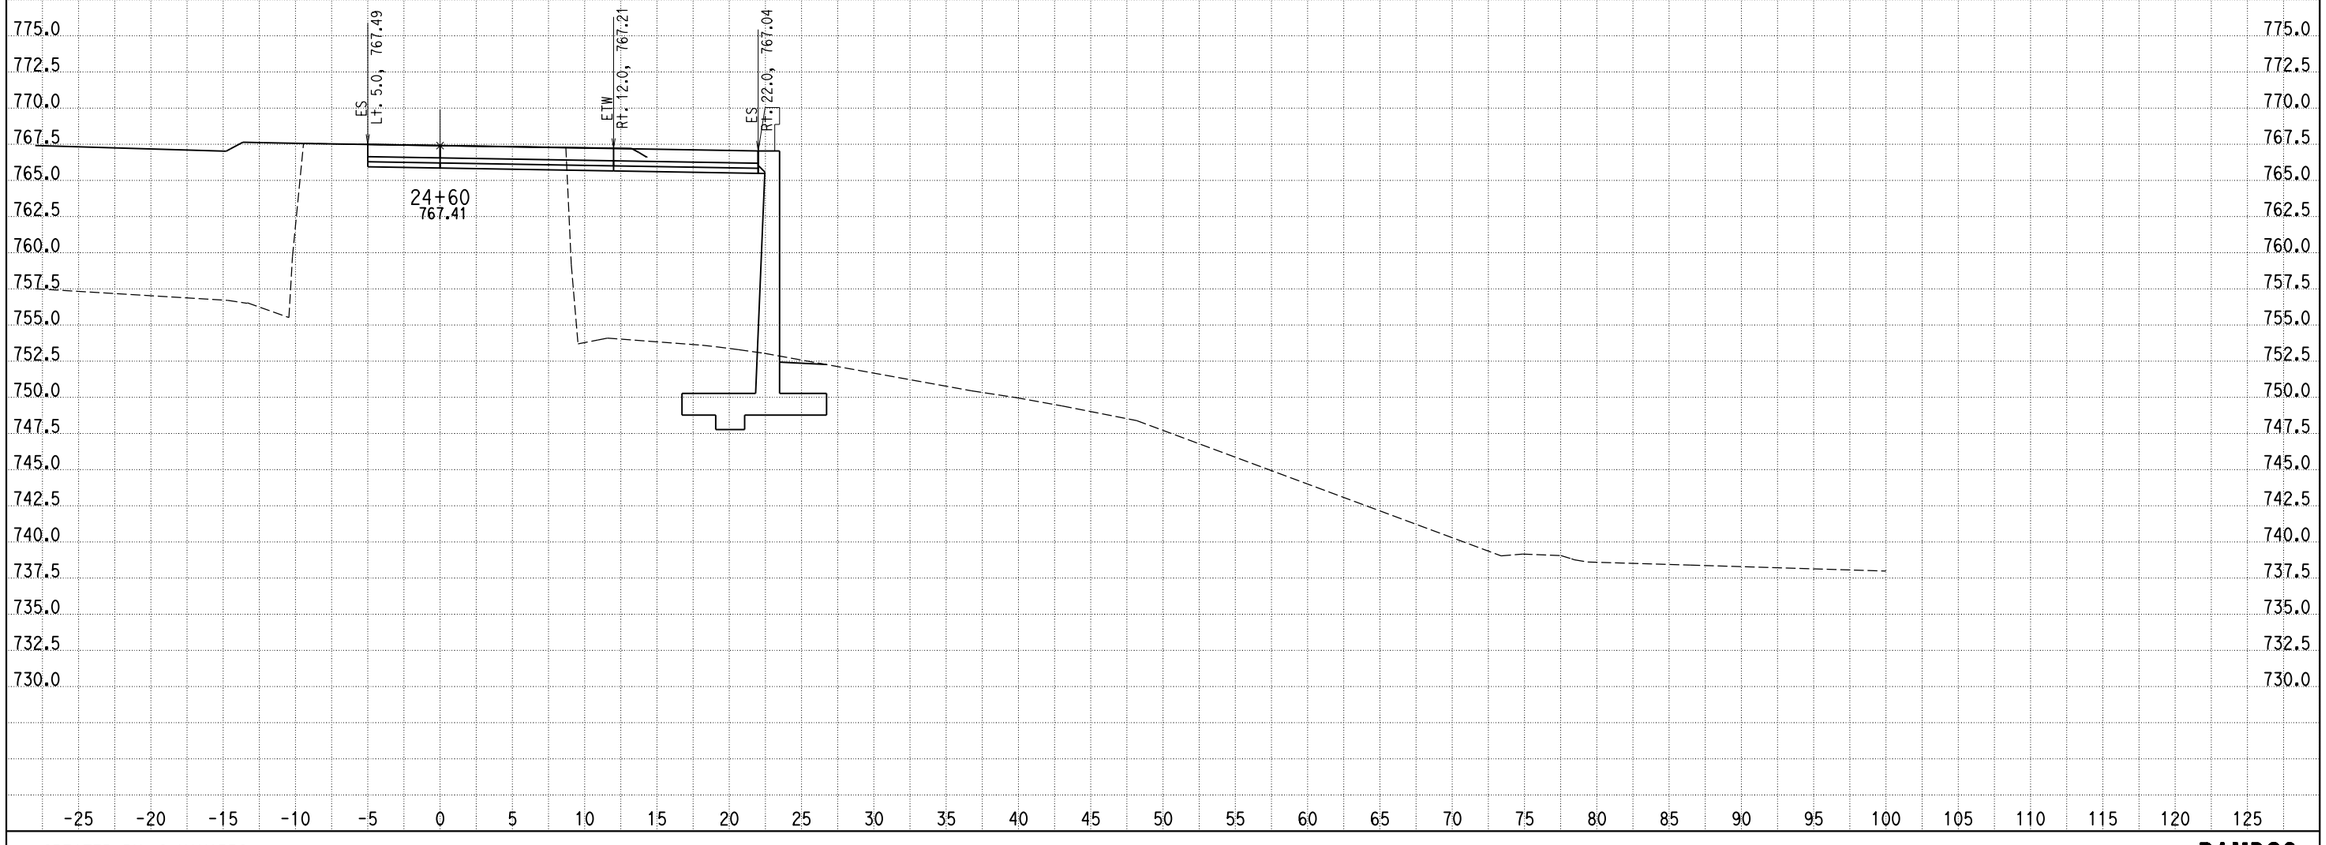

CREATED BY: G NAVARRO
DATE: 9/25/2013
KC Project: 0818E File: D:\1193U1_ALA0\0818E\001_Guillermo_NewD\RAMP_G2\rampg2_dsign.ear

SCALE: 1" = 5' Horiz.
1" = 5' Vert.

All Dimensions are US Survey Feet

RAMPG2
CROSS SECTIONS
SHEET 102 OF XXX

DESIGN STUDY ONLY

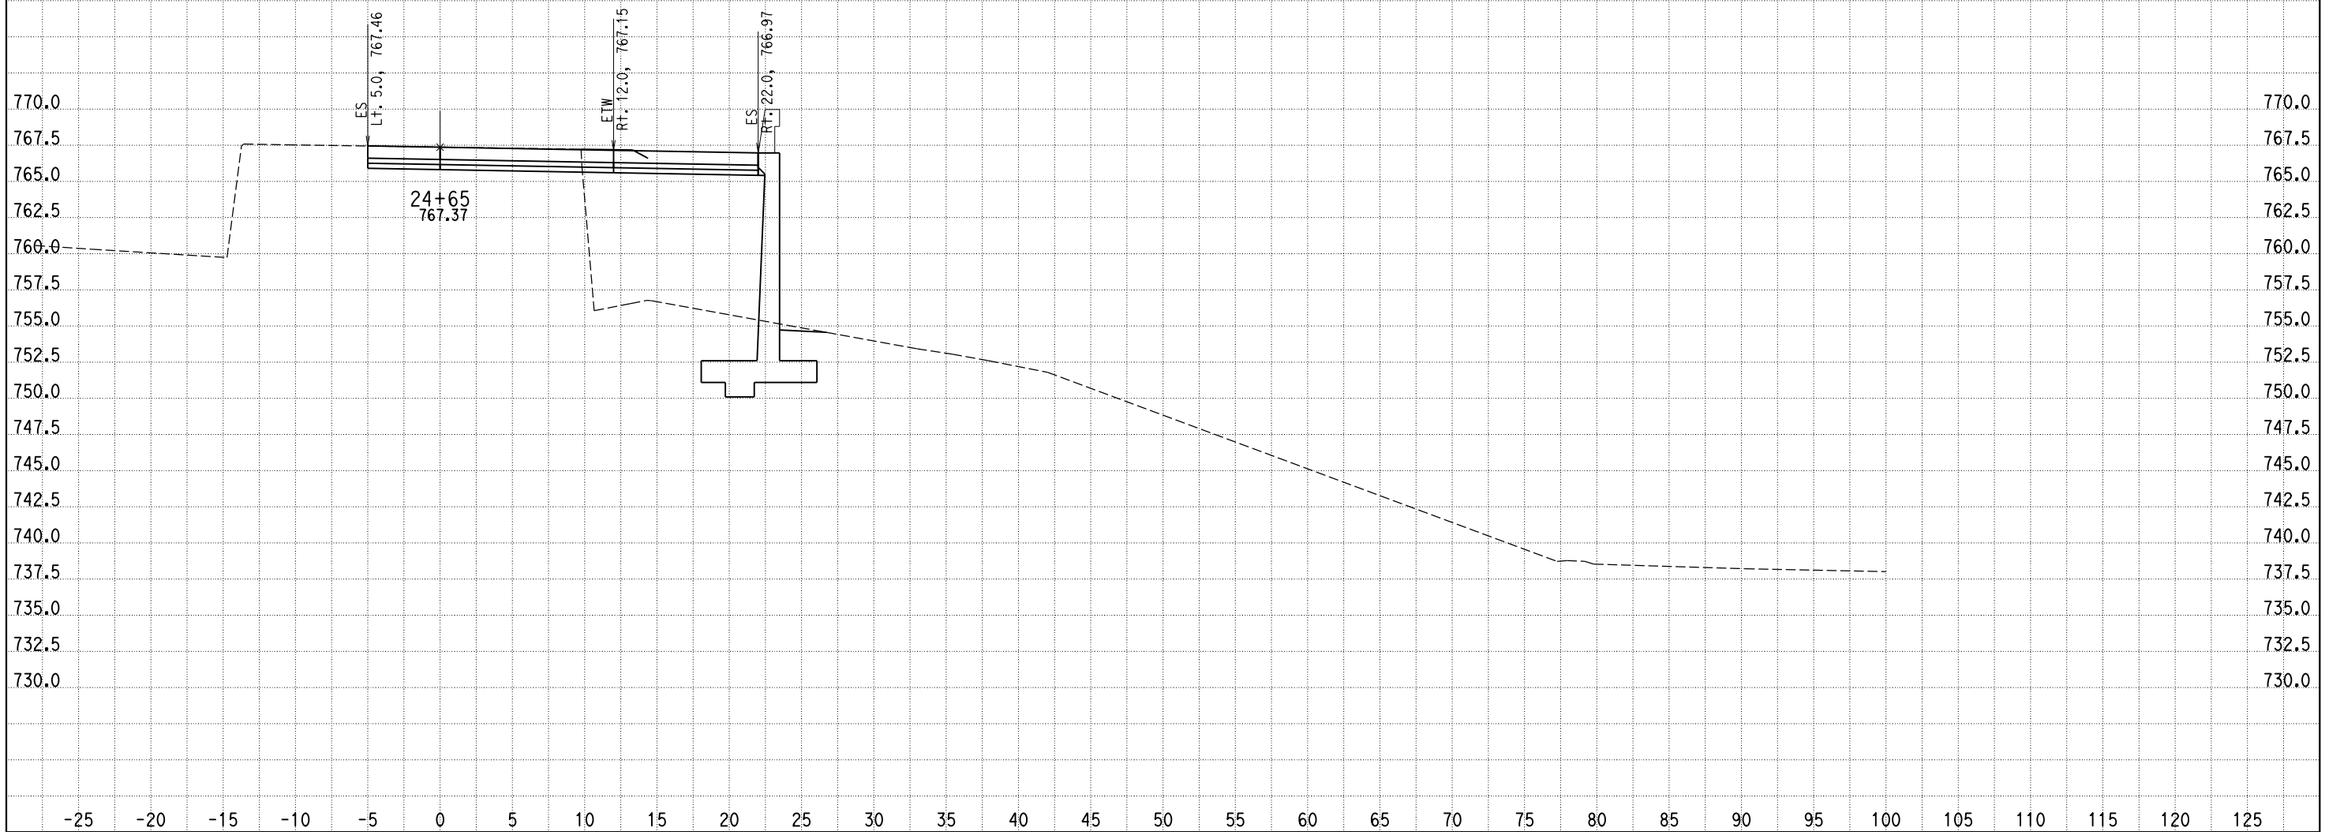

CREATED BY: G NAVARRO
DATE: 9/25/2013
KC Project: 0818E File: D:\1193U1_ALAO\0818E\001_Guillermo_NewD\RAMP_G2\rampg2_dsign.ear

SCALE: 1" = 5' Horiz.
1" = 5' Vert.

All Dimensions are US Survey Feet

RAMPG2
CROSS SECTIONS
SHEET 103 OF XXX

DESIGN STUDY ONLY

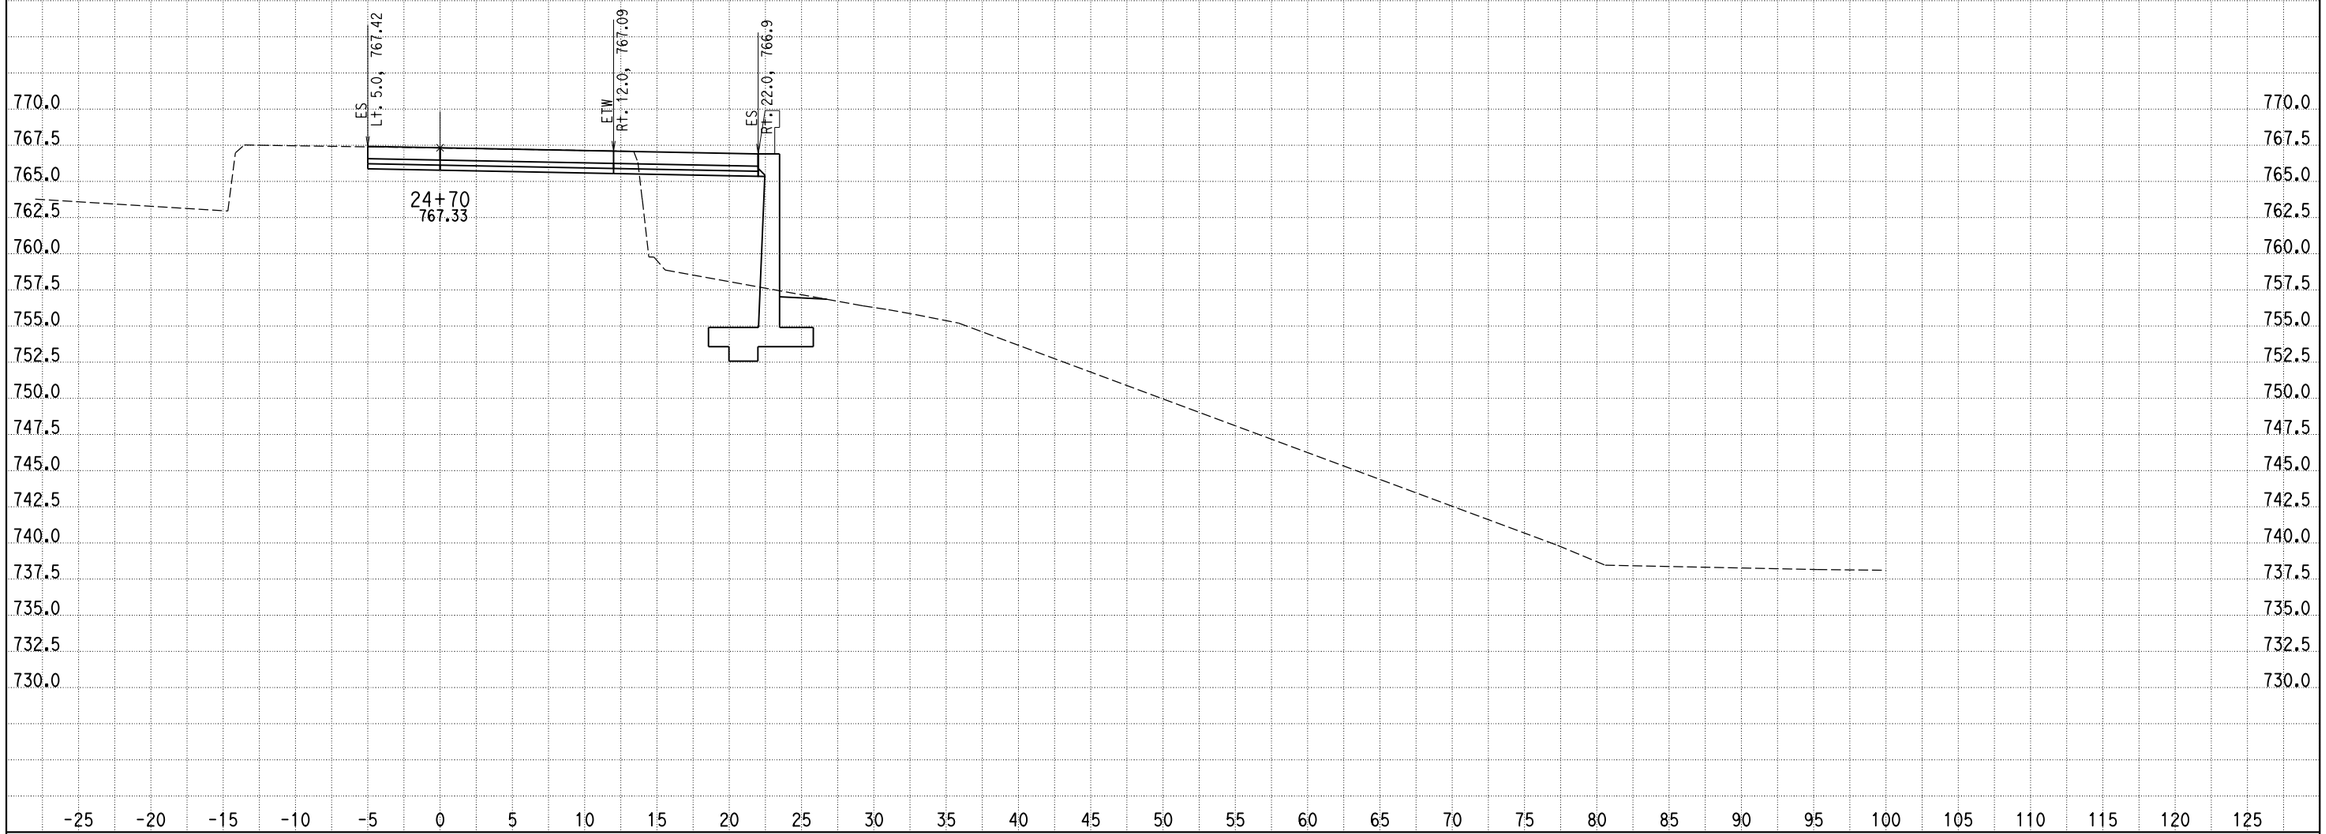

CREATED BY: G NAVARRO
DATE: 9/25/2013
KC Project: 0818E File: D:\1193U1_ALAO\0818E\001_Guillermo_NewD\RAMP_G2\rampg2_dsign.ear

SCALE: 1" = 5' Horiz.
1" = 5' Vert.

All Dimensions are US Survey Feet

RAMPG2
CROSS SECTIONS
SHEET 104 OF XXX

DESIGN STUDY ONLY

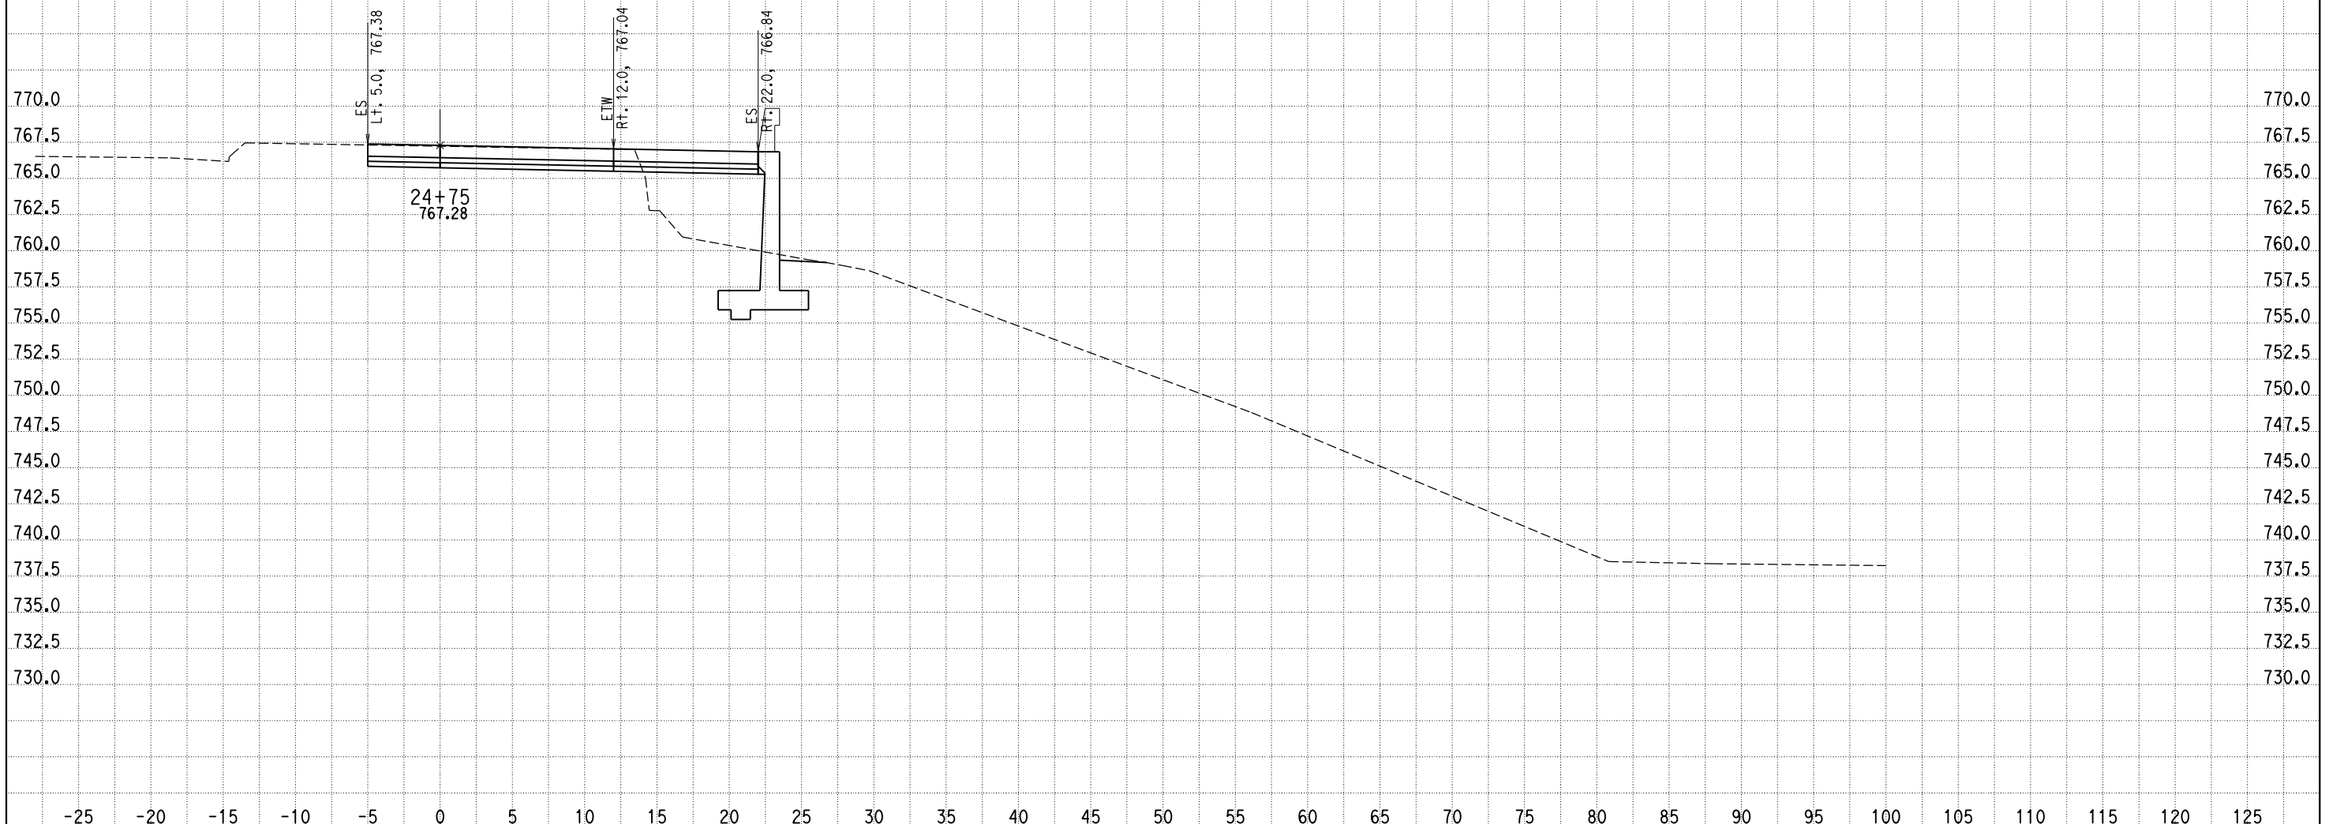

CREATED BY: G NAVARRO
DATE: 9/25/2013
KC Project: 0818E File: D:\1193U1_ALAO\0818E\001_Guillermo_NewD\RAMP_G2\rampg2_dsign.ear

SCALE: 1" = 5' Horiz.
1" = 5' Vert.

All Dimensions are US Survey Feet

RAMPG2
CROSS SECTIONS
SHEET 105 OF XXX

DESIGN STUDY ONLY

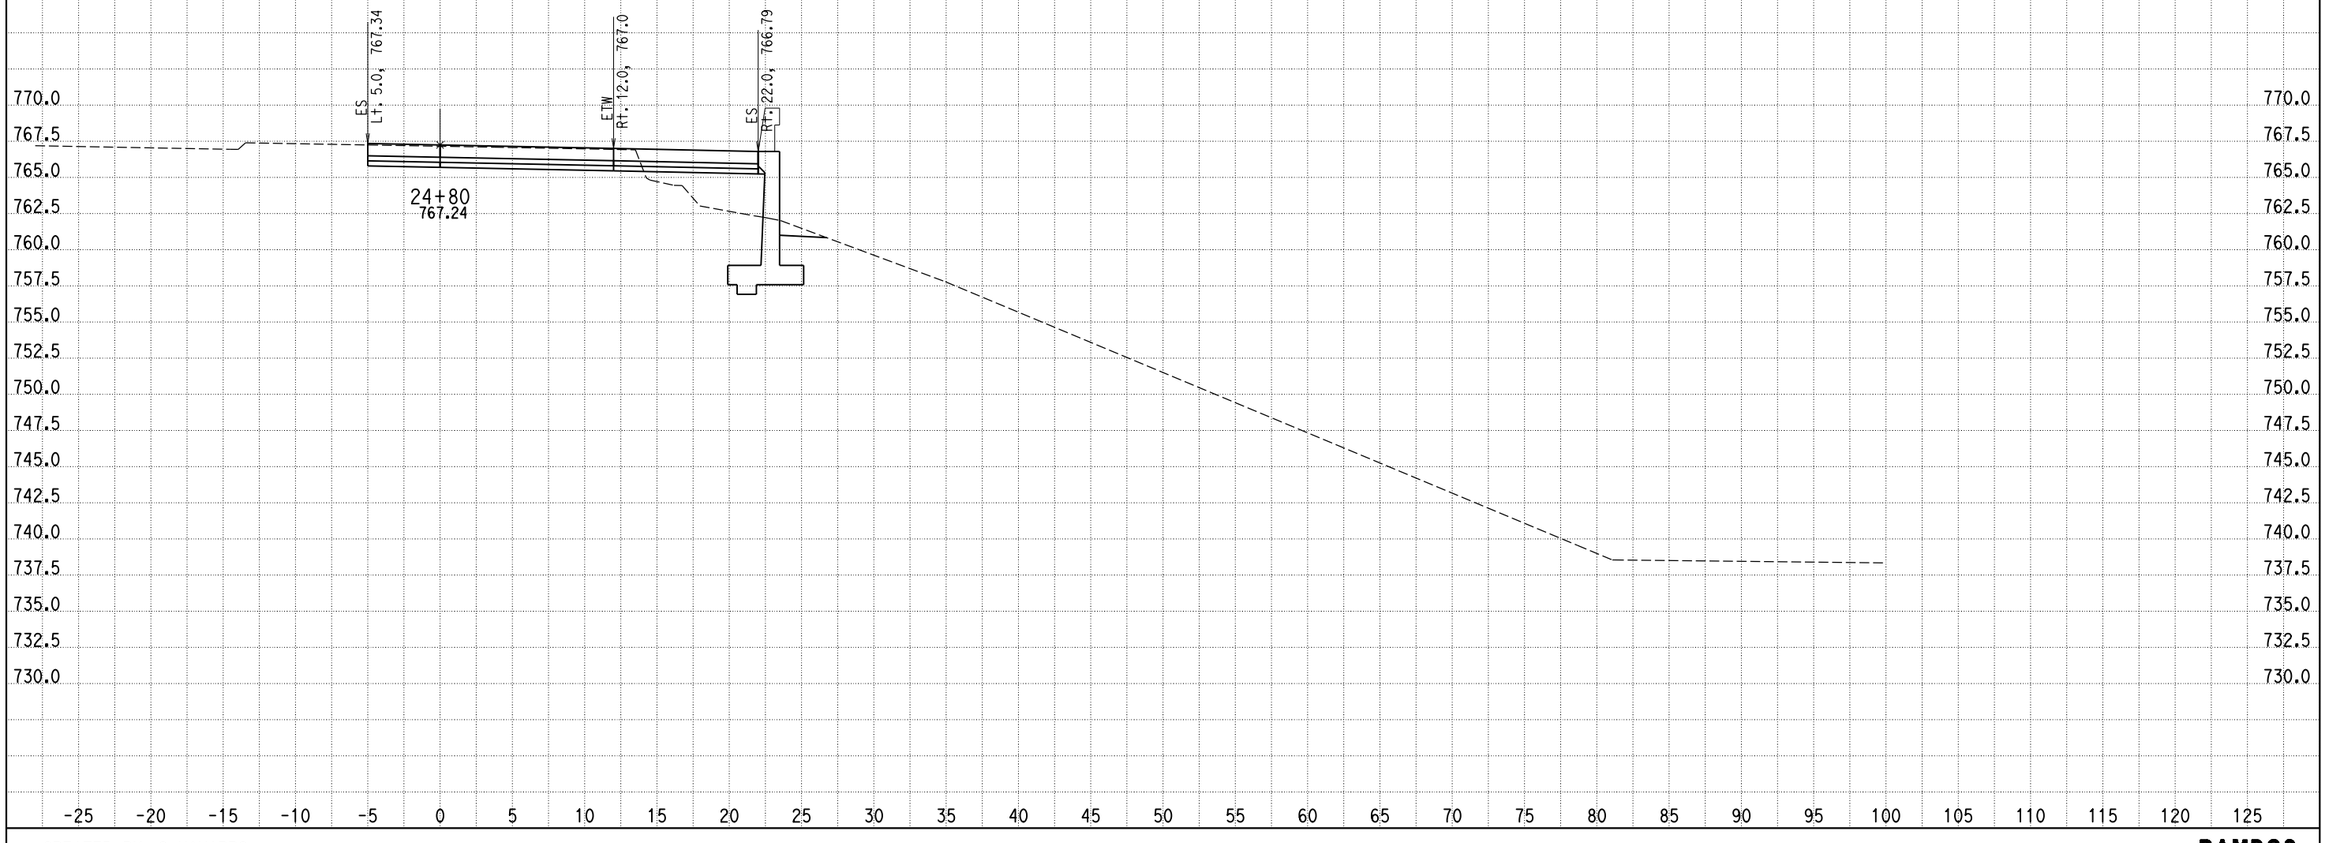

CREATED BY: G NAVARRO
DATE: 9/25/2013
KC Project: 0818E File: D:\1193U1_ALAO\0818E\001_Guillermo_NewD\RAMP_G2\rampg2_dsign.ear

SCALE: 1" = 5' Horiz.
1" = 5' Vert.

All Dimensions are US Survey Feet

RAMPG2
CROSS SECTIONS
SHEET 106 OF XXX

DESIGN STUDY ONLY

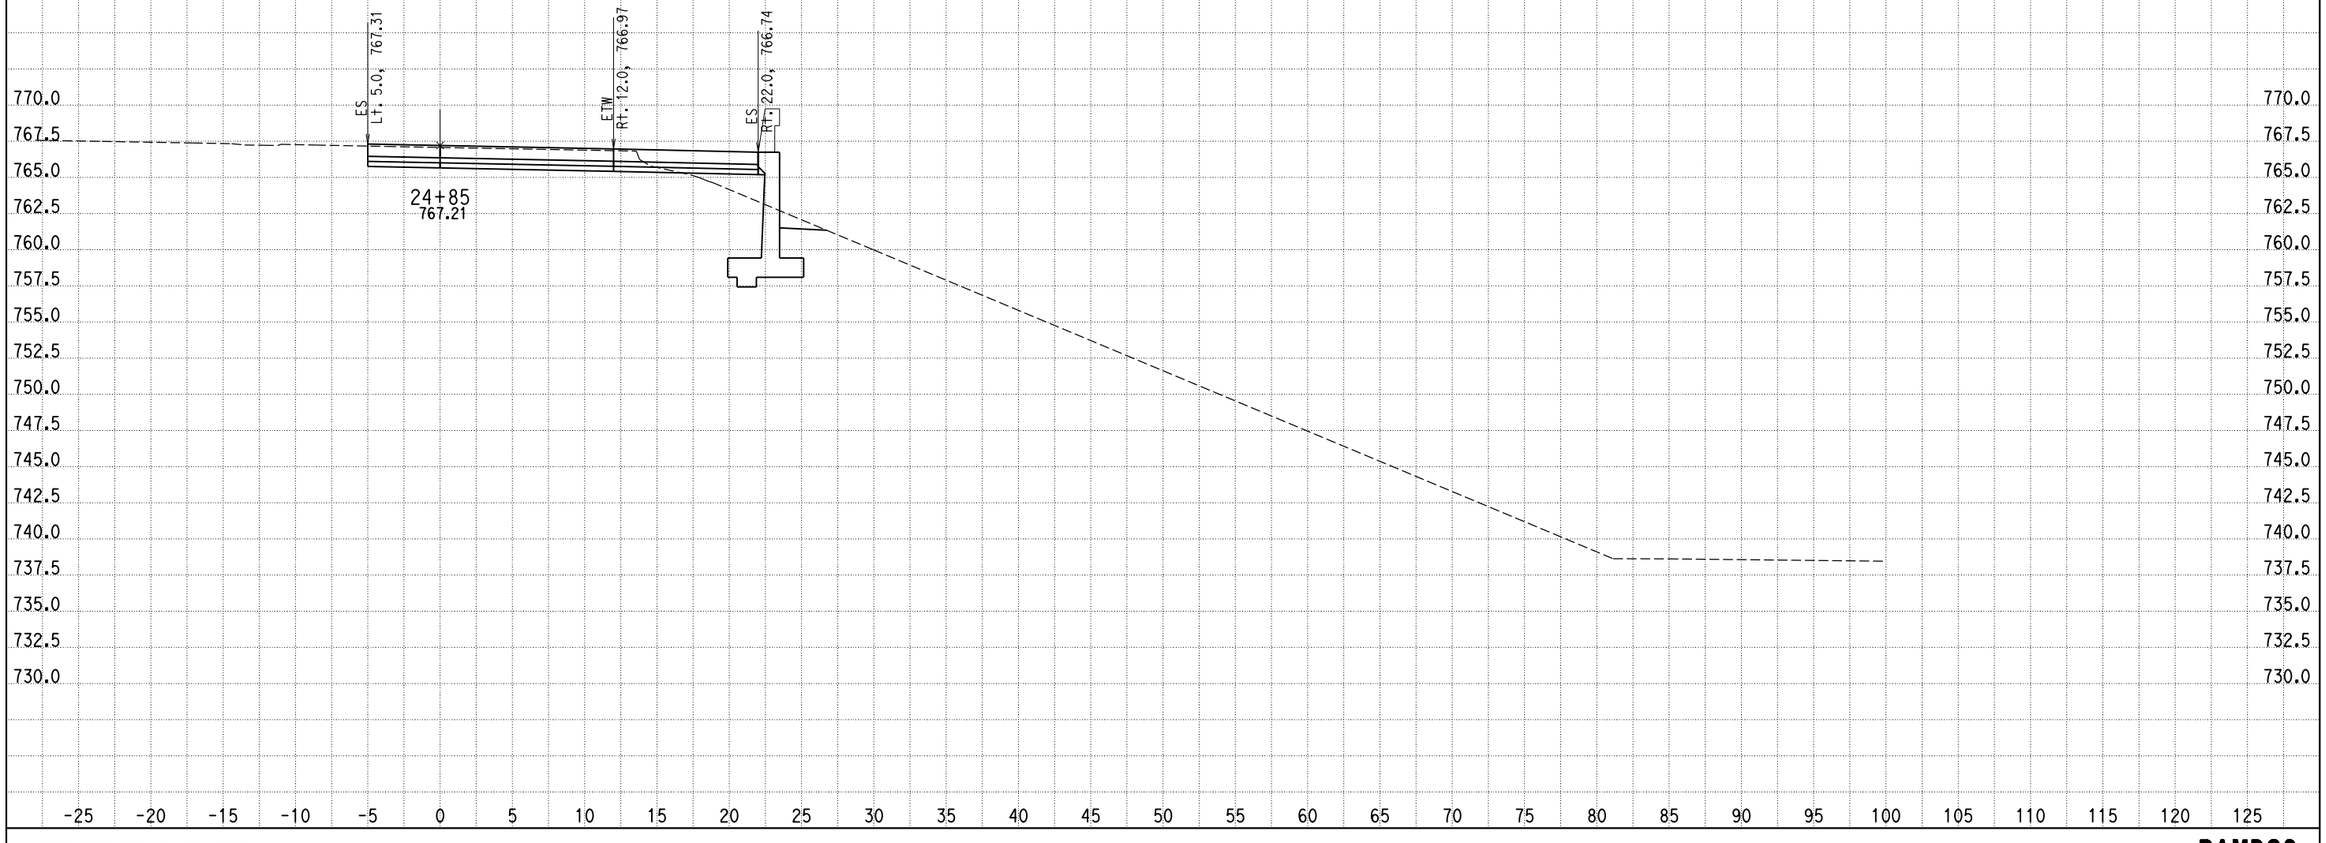

CREATED BY: G NAVARRO
DATE: 9/25/2013
KC Project: 0818E File: D:\1193U1_ALAO\0818E\001_Guillermo_NewD\RAMP_G2\rampg2_dsign.ear

SCALE: 1" = 5' Horiz.
1" = 5' Vert.

All Dimensions are US Survey Feet

RAMPG2
CROSS SECTIONS
SHEET 107 OF XXX

DESIGN STUDY ONLY

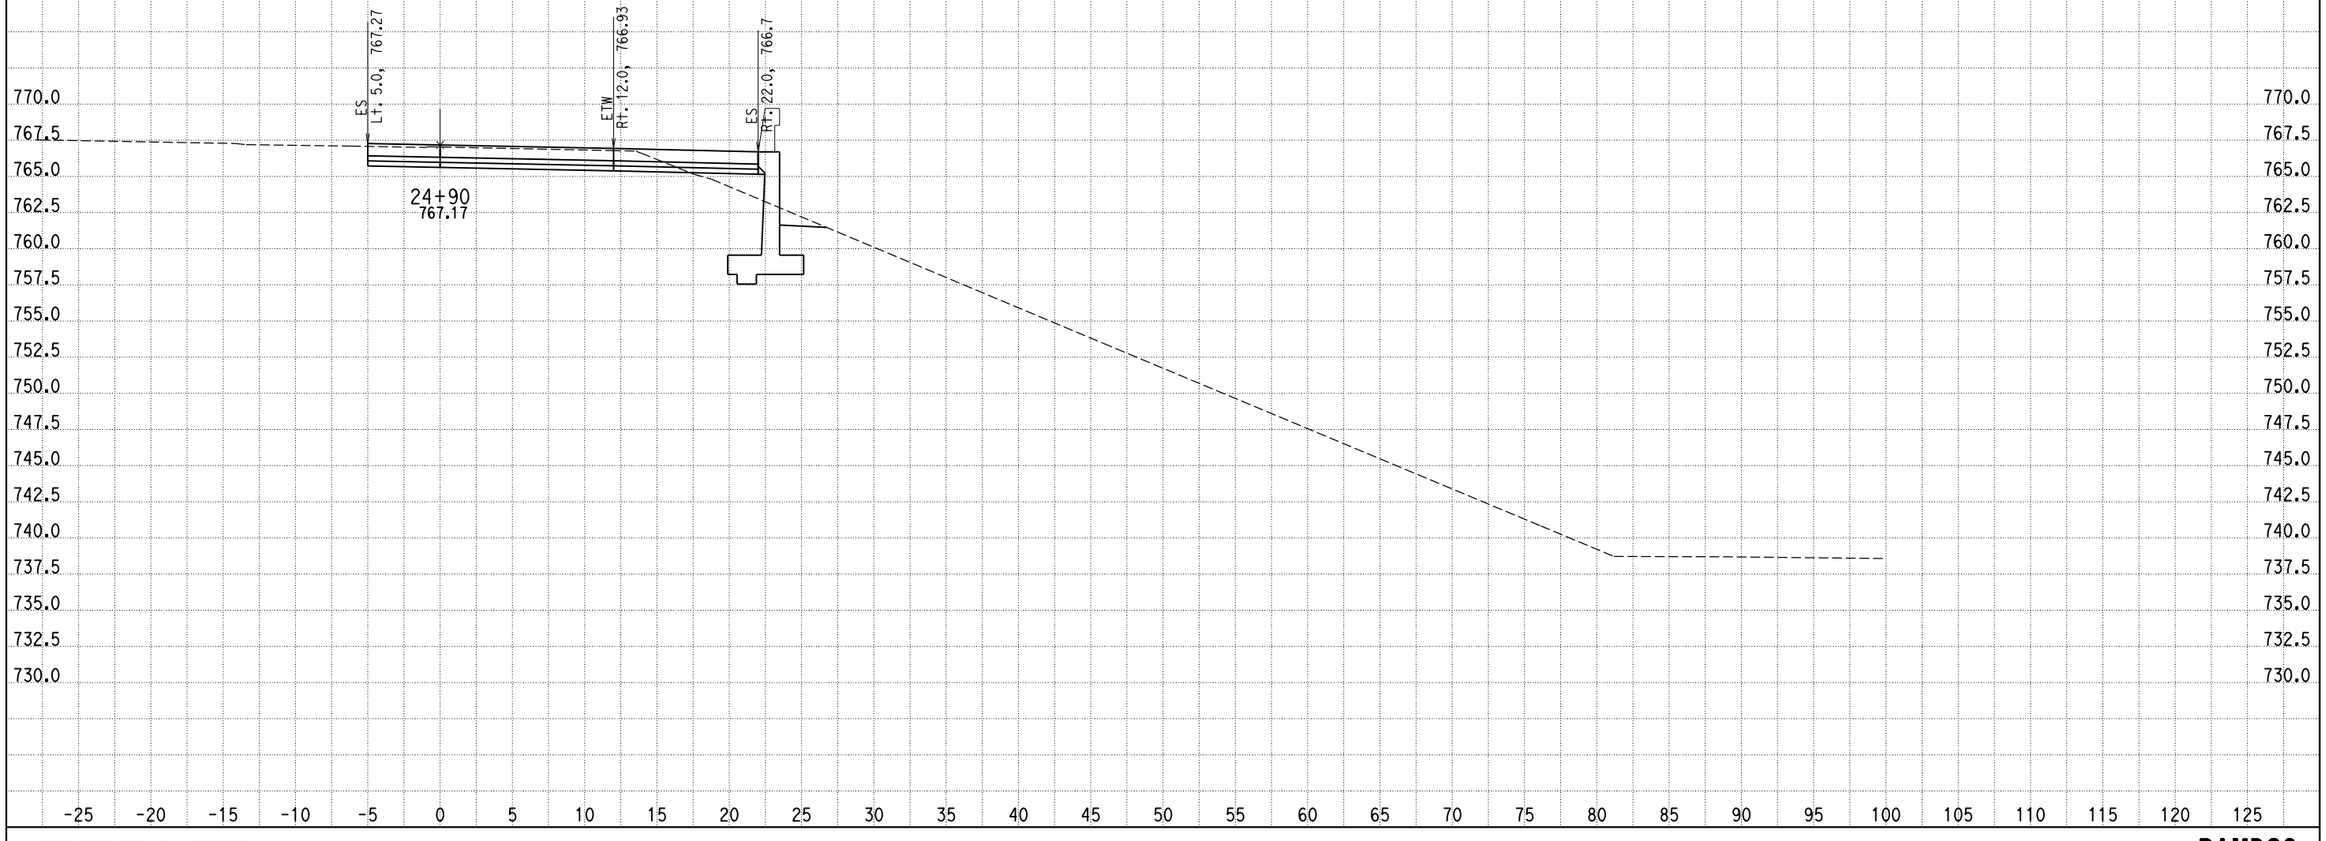

CREATED BY: G NAVARRO
DATE: 9/25/2013
KC Project: 0818E File: D:\1193U1_ALAO\0818E\001_Guillermo_NewD\RAMP_G2\rampg2_dsign.ear

SCALE: 1" = 5' Horiz.
1" = 5' Vert.

All Dimensions are US Survey Feet

RAMPG2
CROSS SECTIONS
SHEET 108 OF XXX

DESIGN STUDY ONLY

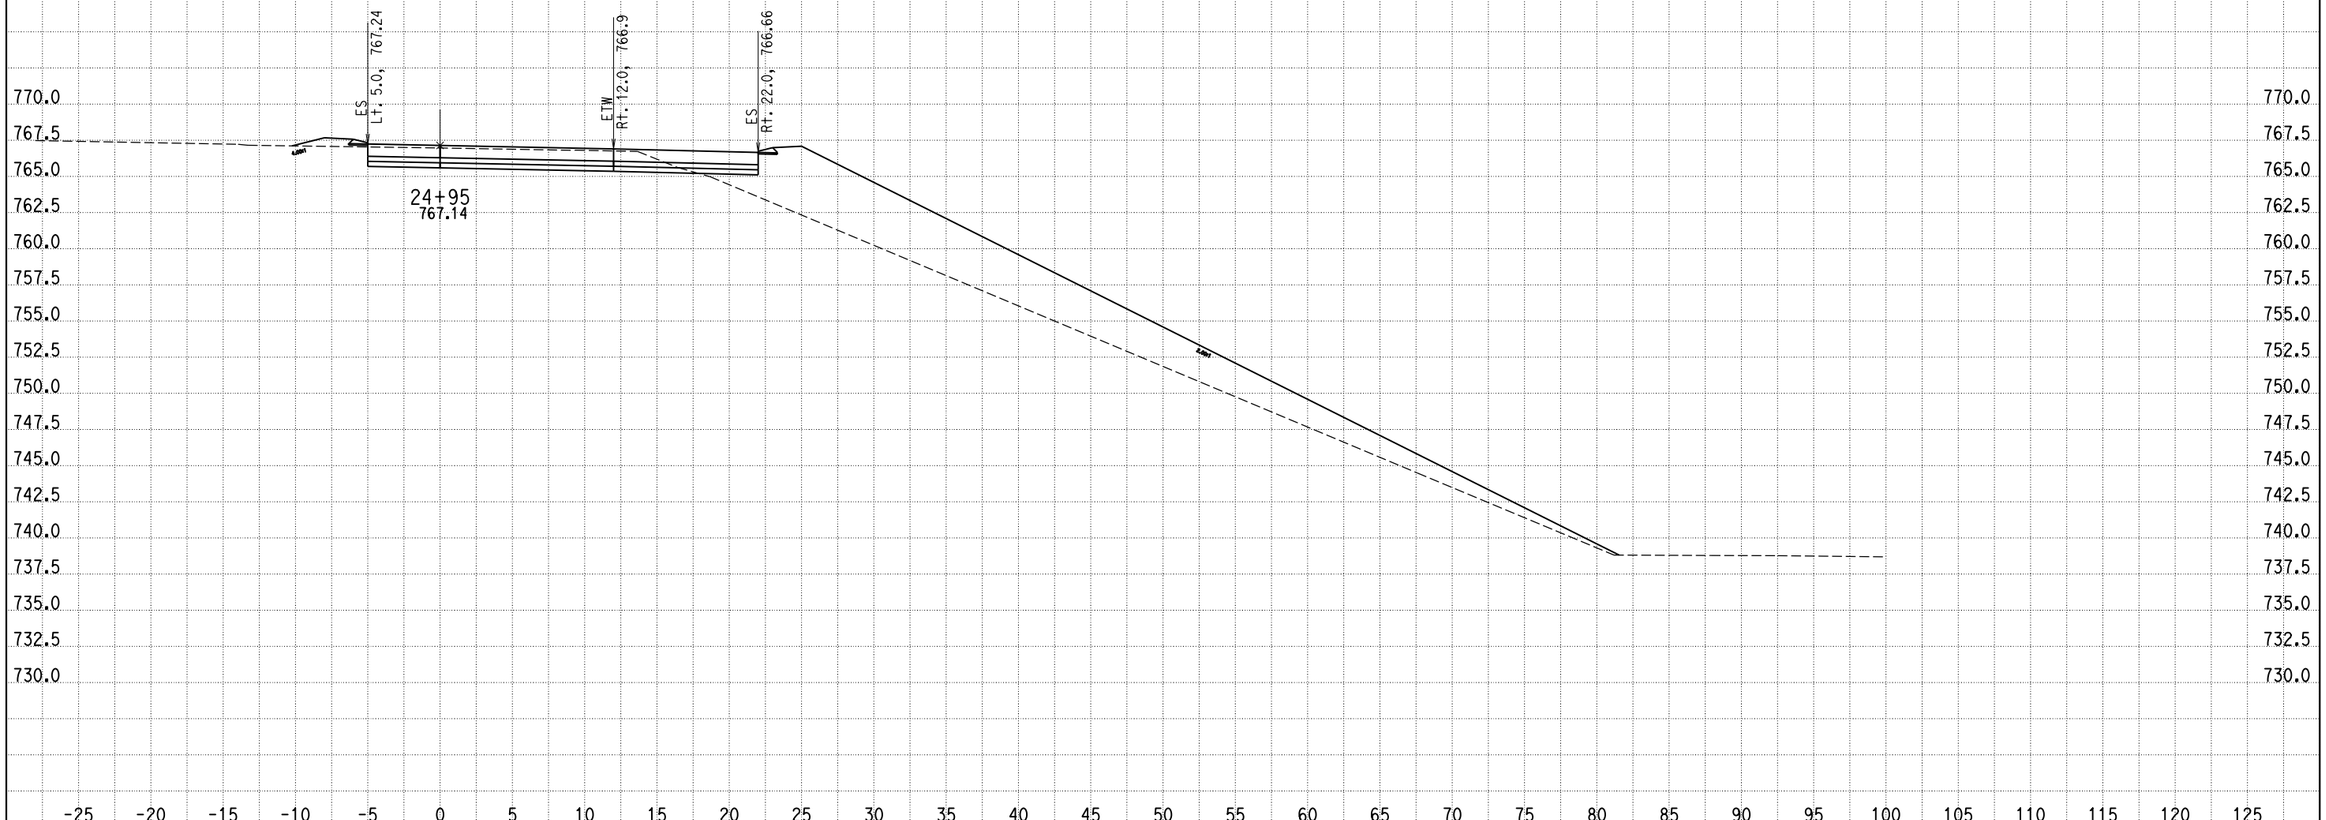

CREATED BY: G NAVARRO
DATE: 9/25/2013
KC Project: 0818E File: D:\1193U1_ALA0\0818E\001_Guillermo_NewD\RAMP_G2\rampg2_dsign.ear

SCALE: 1" = 5' Horiz.
1" = 5' Vert.

All Dimensions are US Survey Feet

RAMPG2
CROSS SECTIONS
SHEET 109 OF XXX

DESIGN STUDY ONLY

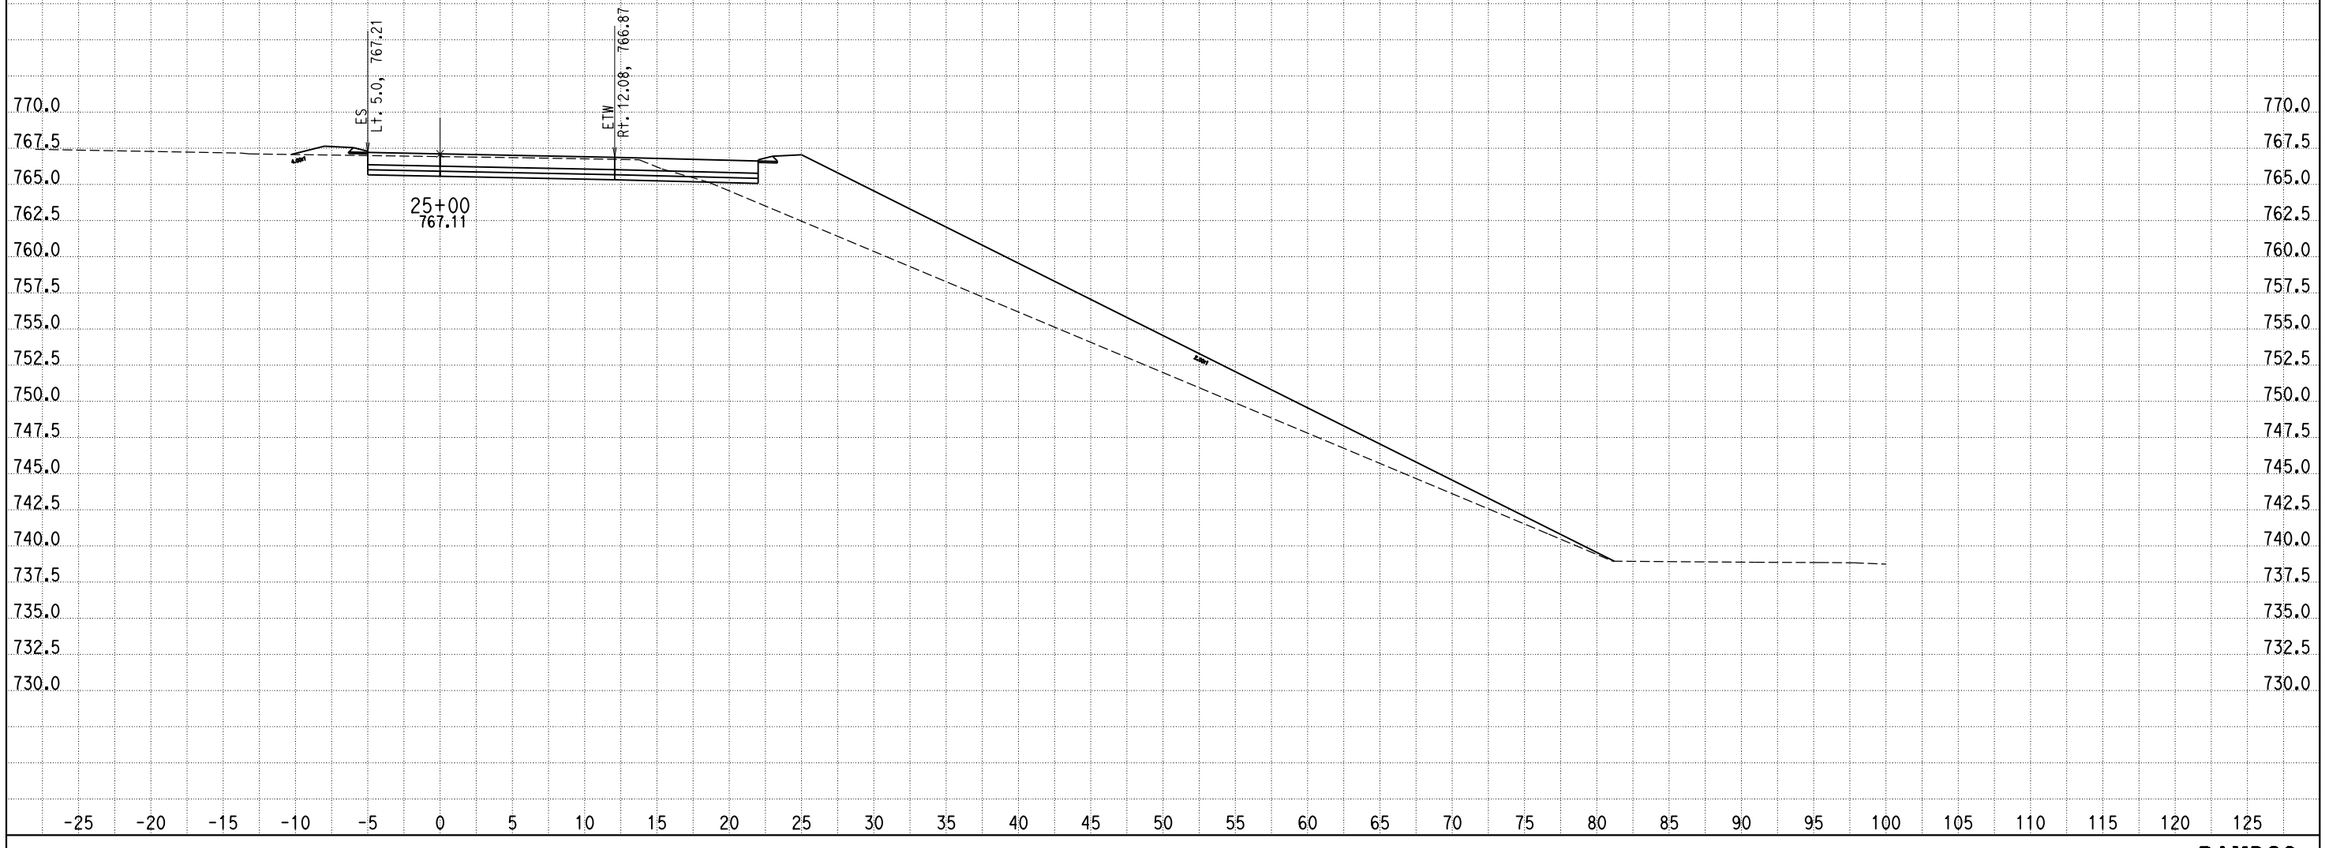

CREATED BY: G NAVARRO
DATE: 9/25/2013
KC Project: 0818E File: D:\1193U1_ALAO\0818E\001_Guillermo_NewD\RAMP_G2\rampg2_dsign.ear

SCALE: 1" = 5' Horiz.
1" = 5' Vert.

All Dimensions are US Survey Feet

RAMPG2
CROSS SECTIONS
SHEET 110 OF XXX

DESIGN STUDY ONLY

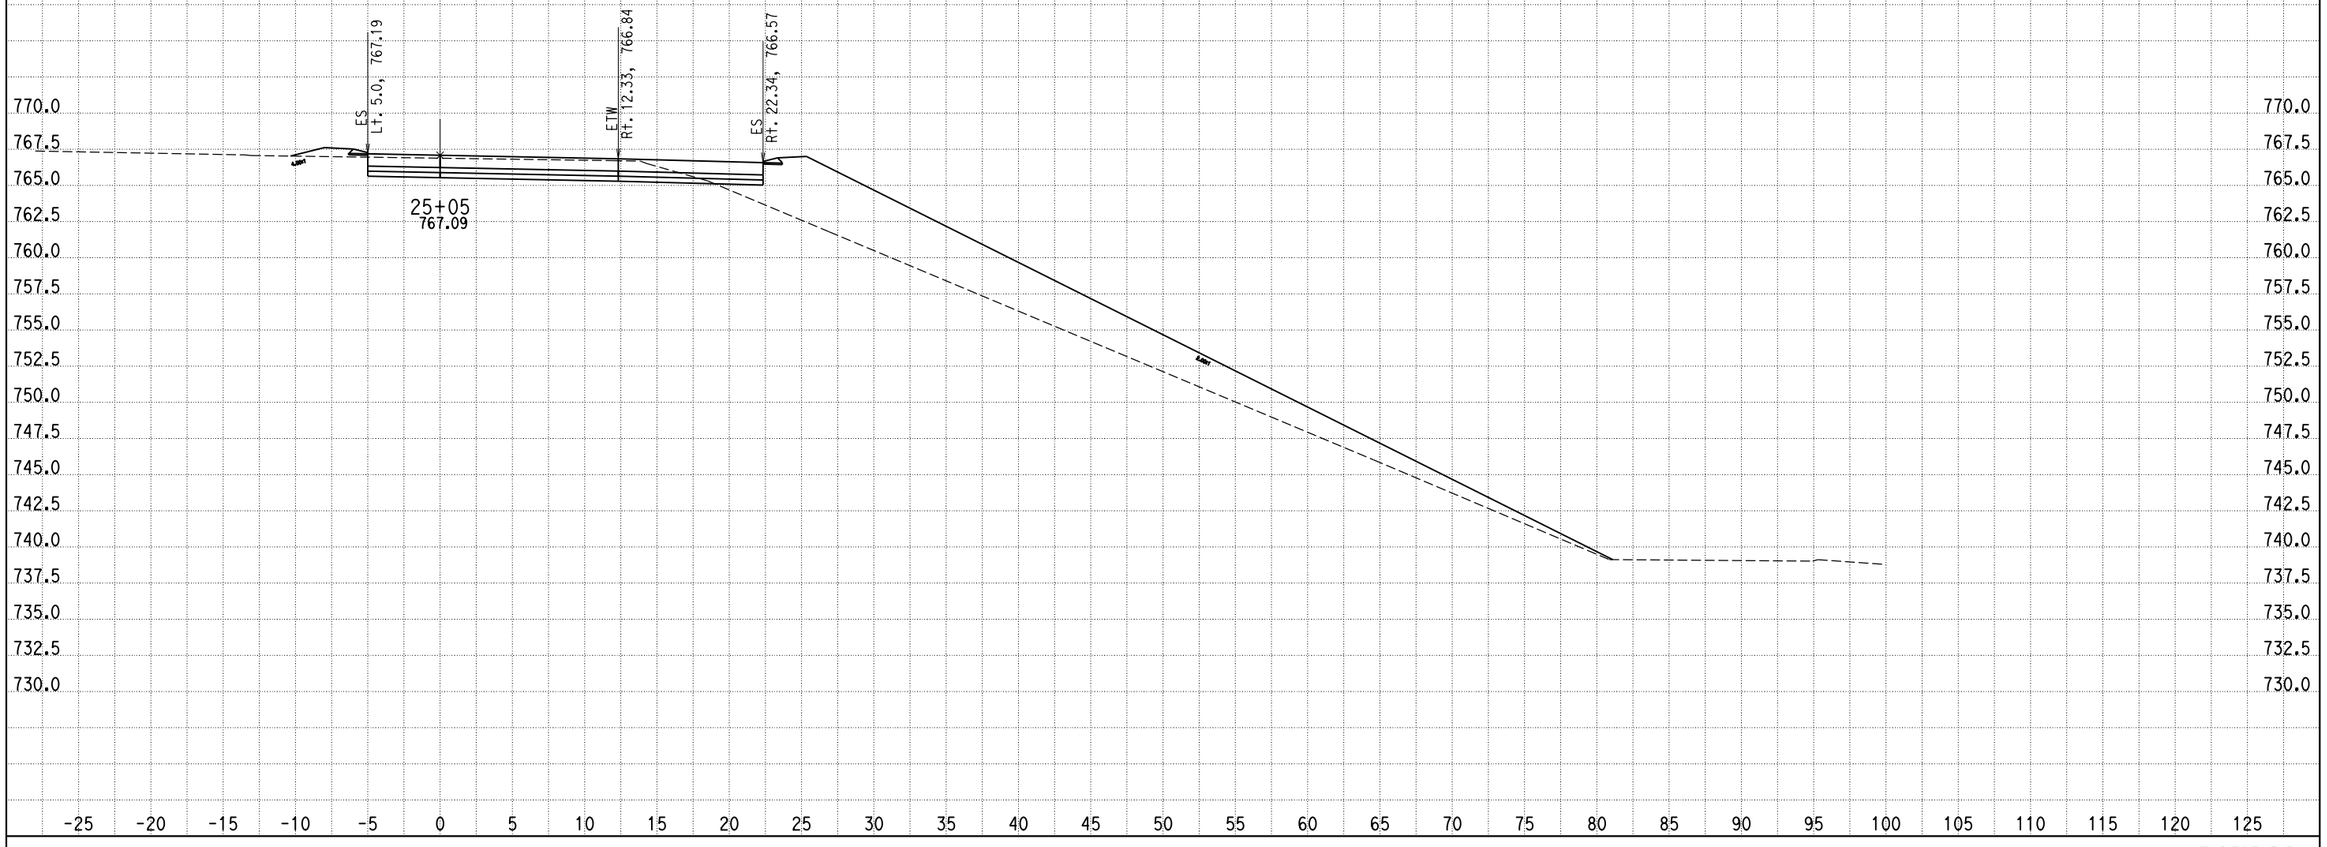

CREATED BY: G NAVARRO
DATE: 9/25/2013
KC Project: 0818E File: D:\1193U1_ALAO\0818E\001_Guillermo_NewD\RAMP_G2\rampg2_dsign.ear

SCALE: 1" = 5' Horiz.
1" = 5' Vert.

All Dimensions are US Survey Feet

RAMPG2
CROSS SECTIONS
SHEET 111 OF XXX

DESIGN STUDY ONLY

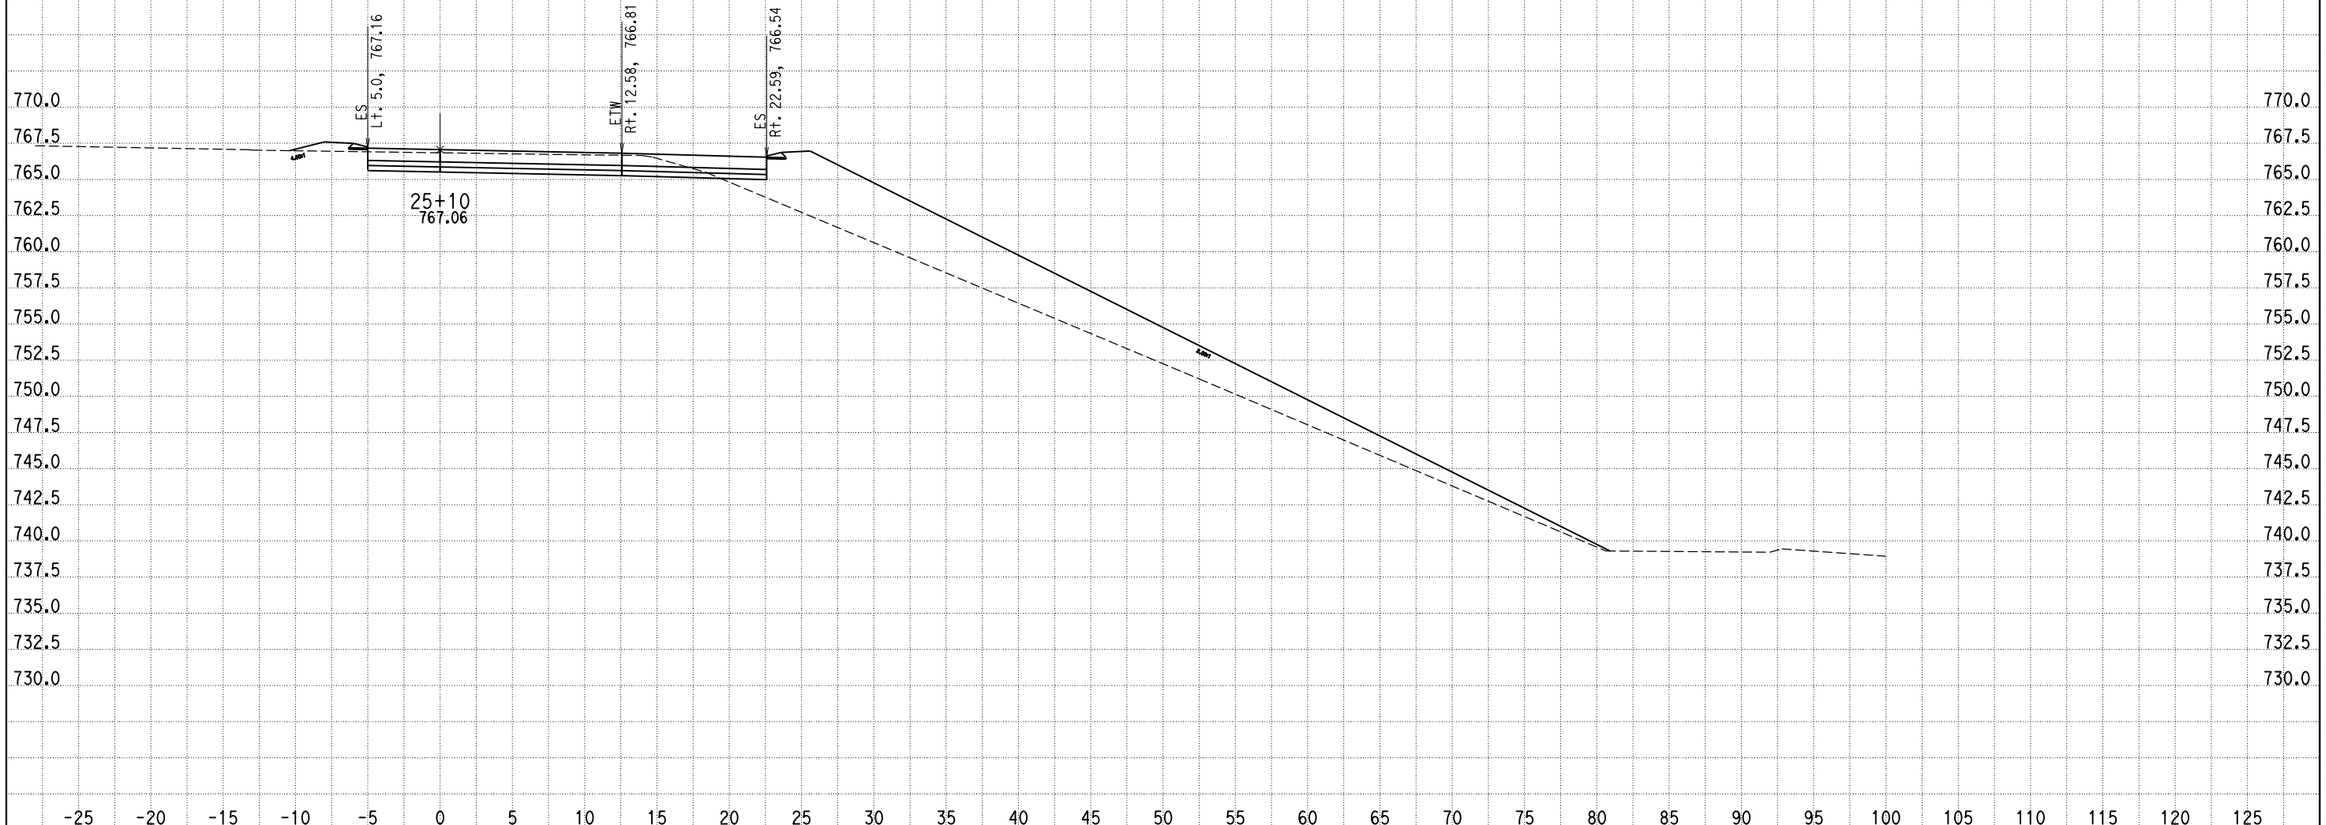

CREATED BY: G NAVARRO
DATE: 9/25/2013
KC Project: 0818E File: D:\1193U1_ALAO\0818E\001_Guillermo_NewD\RAMP_G2\rampg2_dsign.ear

SCALE: 1" = 5' Horiz.
1" = 5' Vert.

All Dimensions are US Survey Feet

RAMPG2
CROSS SECTIONS
SHEET 112 OF XXX

DESIGN STUDY ONLY

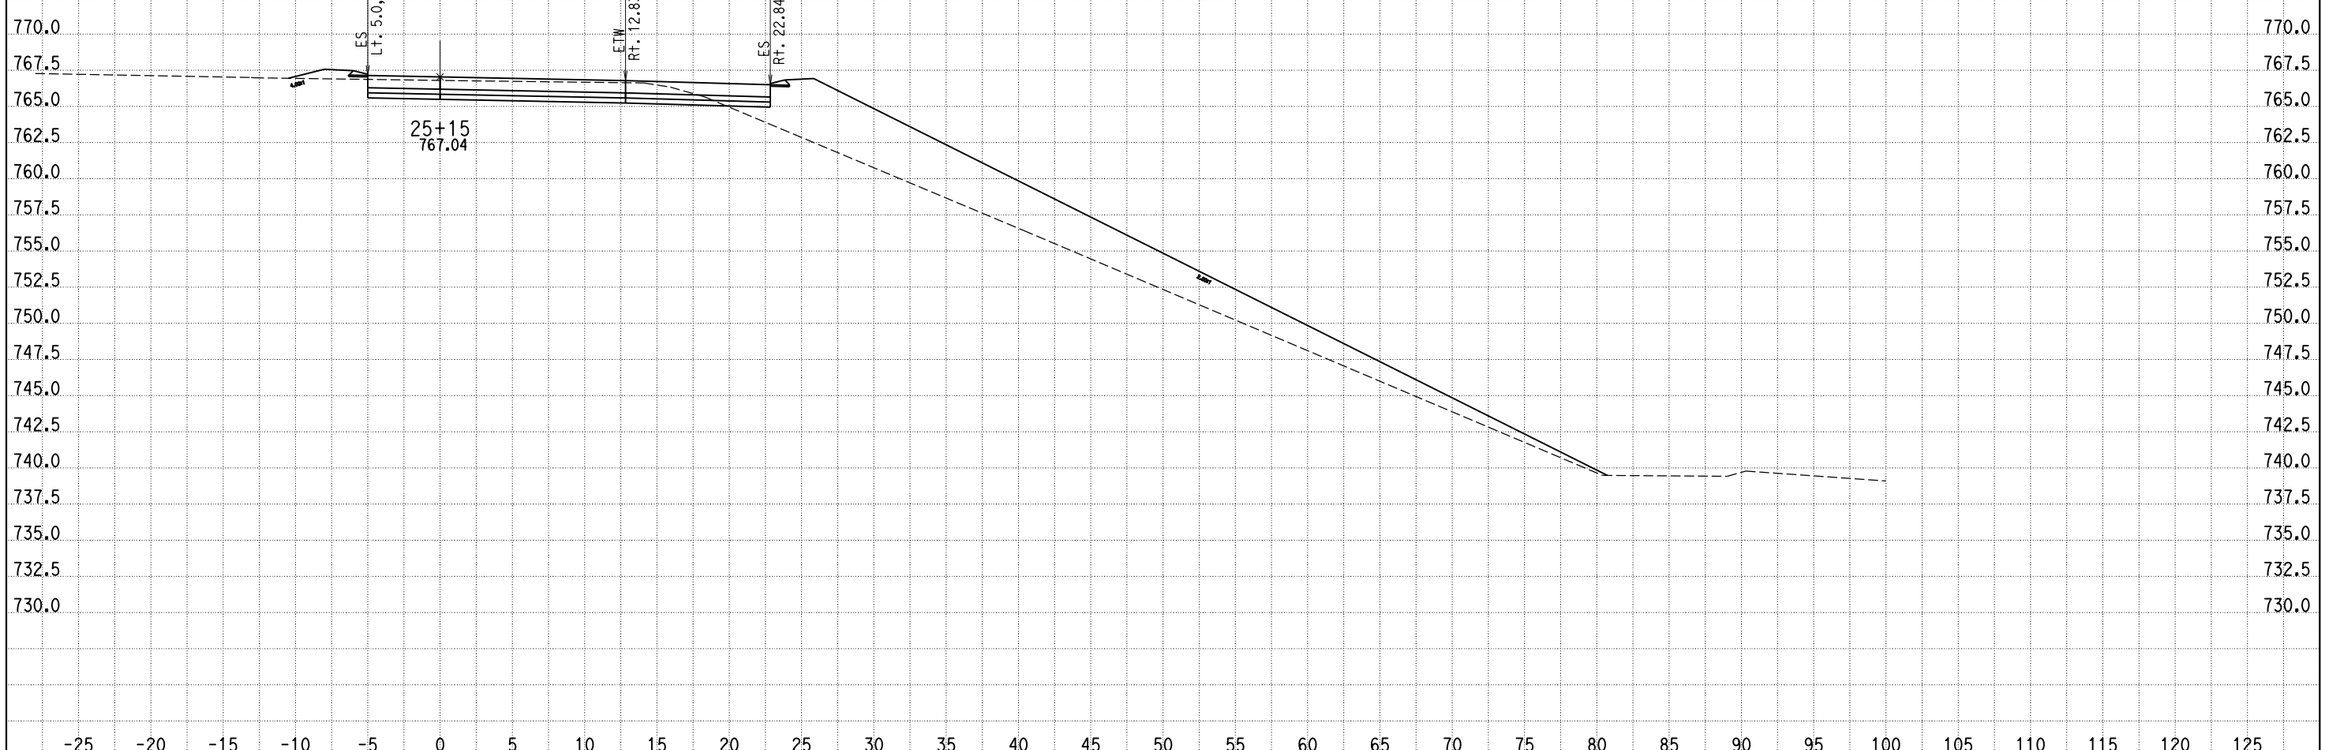

CREATED BY: G NAVARRO
DATE: 9/25/2013
KC Project: 0818E File: D:\1193U1_ALA0\0818E\001_Guillermo_NewD\RAMP_G2\rampg2_dsign.ear

SCALE: 1" = 5' Horiz.
1" = 5' Vert.

All Dimensions are US Survey Feet

RAMPG2
CROSS SECTIONS
SHEET 113 OF XXX

DESIGN STUDY ONLY

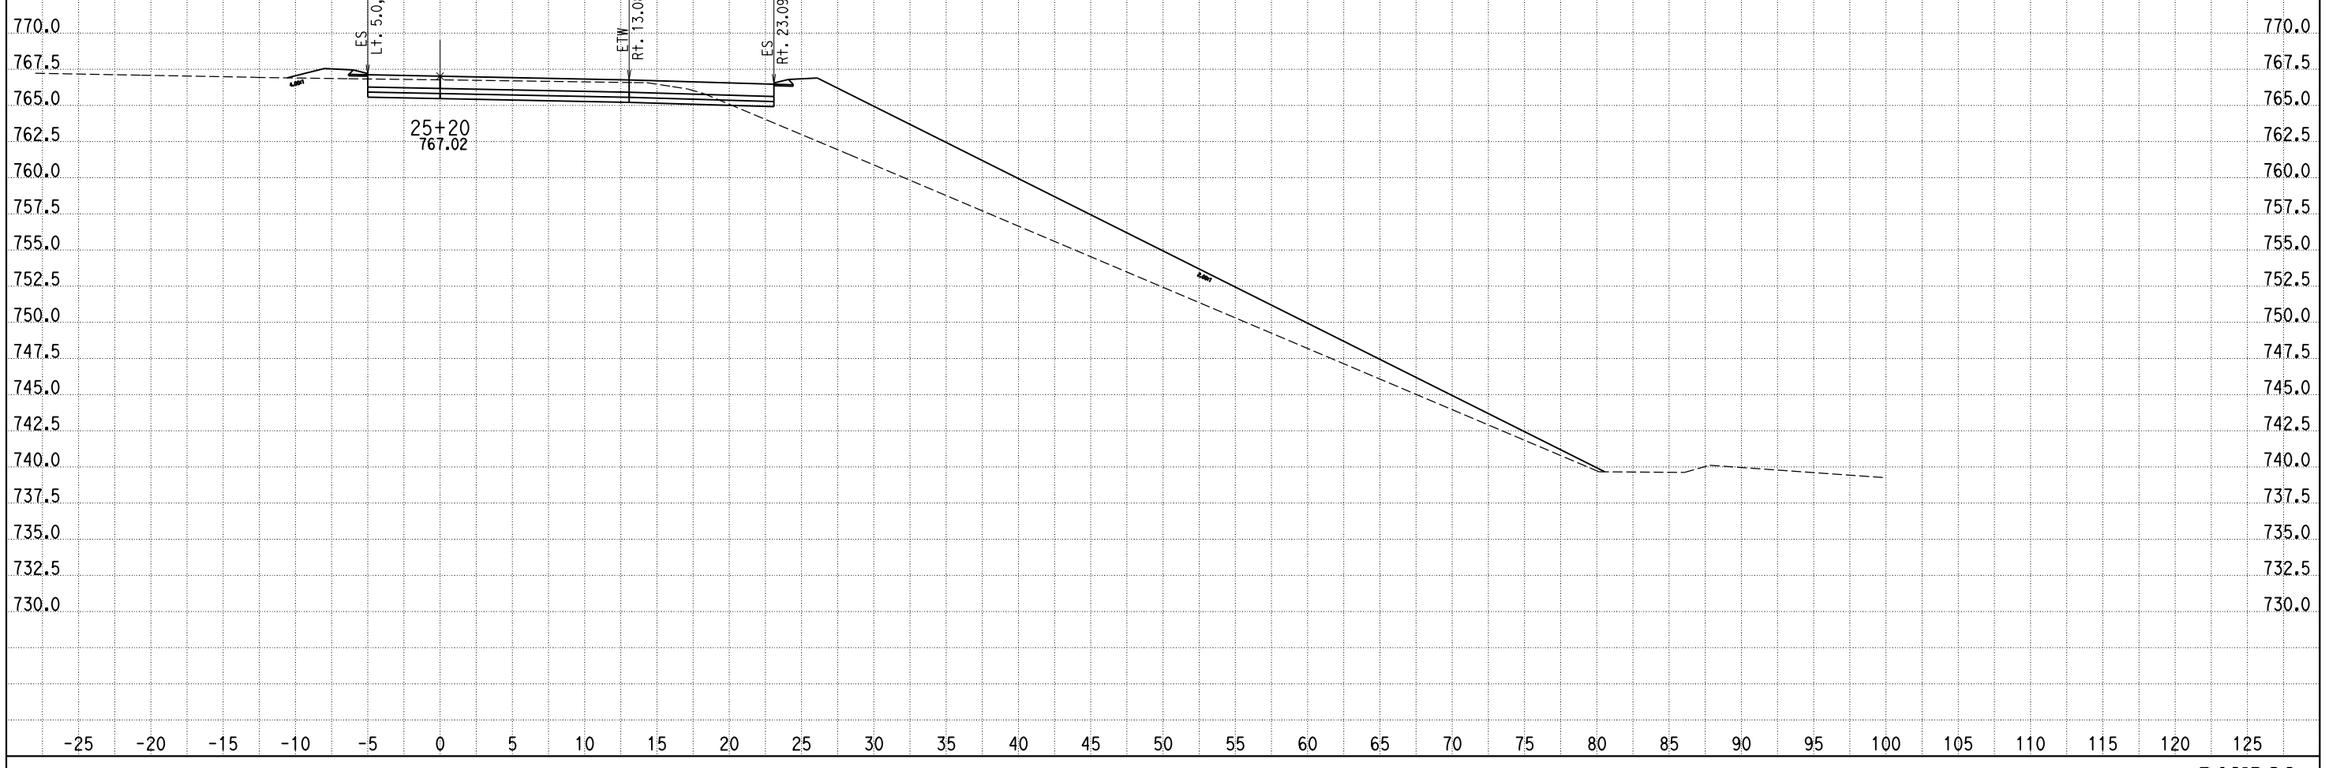

CREATED BY: G NAVARRO
DATE: 9/25/2013
KC Project: 0818E File: D:\1193U1_ALAO\0818E\001_Guillermo_NewD\RAMP_G2\rampg2_dsign.ear

SCALE: 1" = 5' Horiz.
1" = 5' Vert.

All Dimensions are US Survey Feet

RAMPG2
CROSS SECTIONS
SHEET 114 OF XXX

DESIGN STUDY ONLY

CREATED BY: G NAVARRO
DATE: 9/25/2013
KC Project: 0818E File: D:\1193U1_ALAO\0818E\001_Guillermo_NewD\RAMP_G2\rampg2_dsign.ear

SCALE: 1" = 5' Horiz.
1" = 5' Vert.

All Dimensions are US Survey Feet

RAMPG2
CROSS SECTIONS
SHEET 115 OF XXX

DESIGN STUDY ONLY

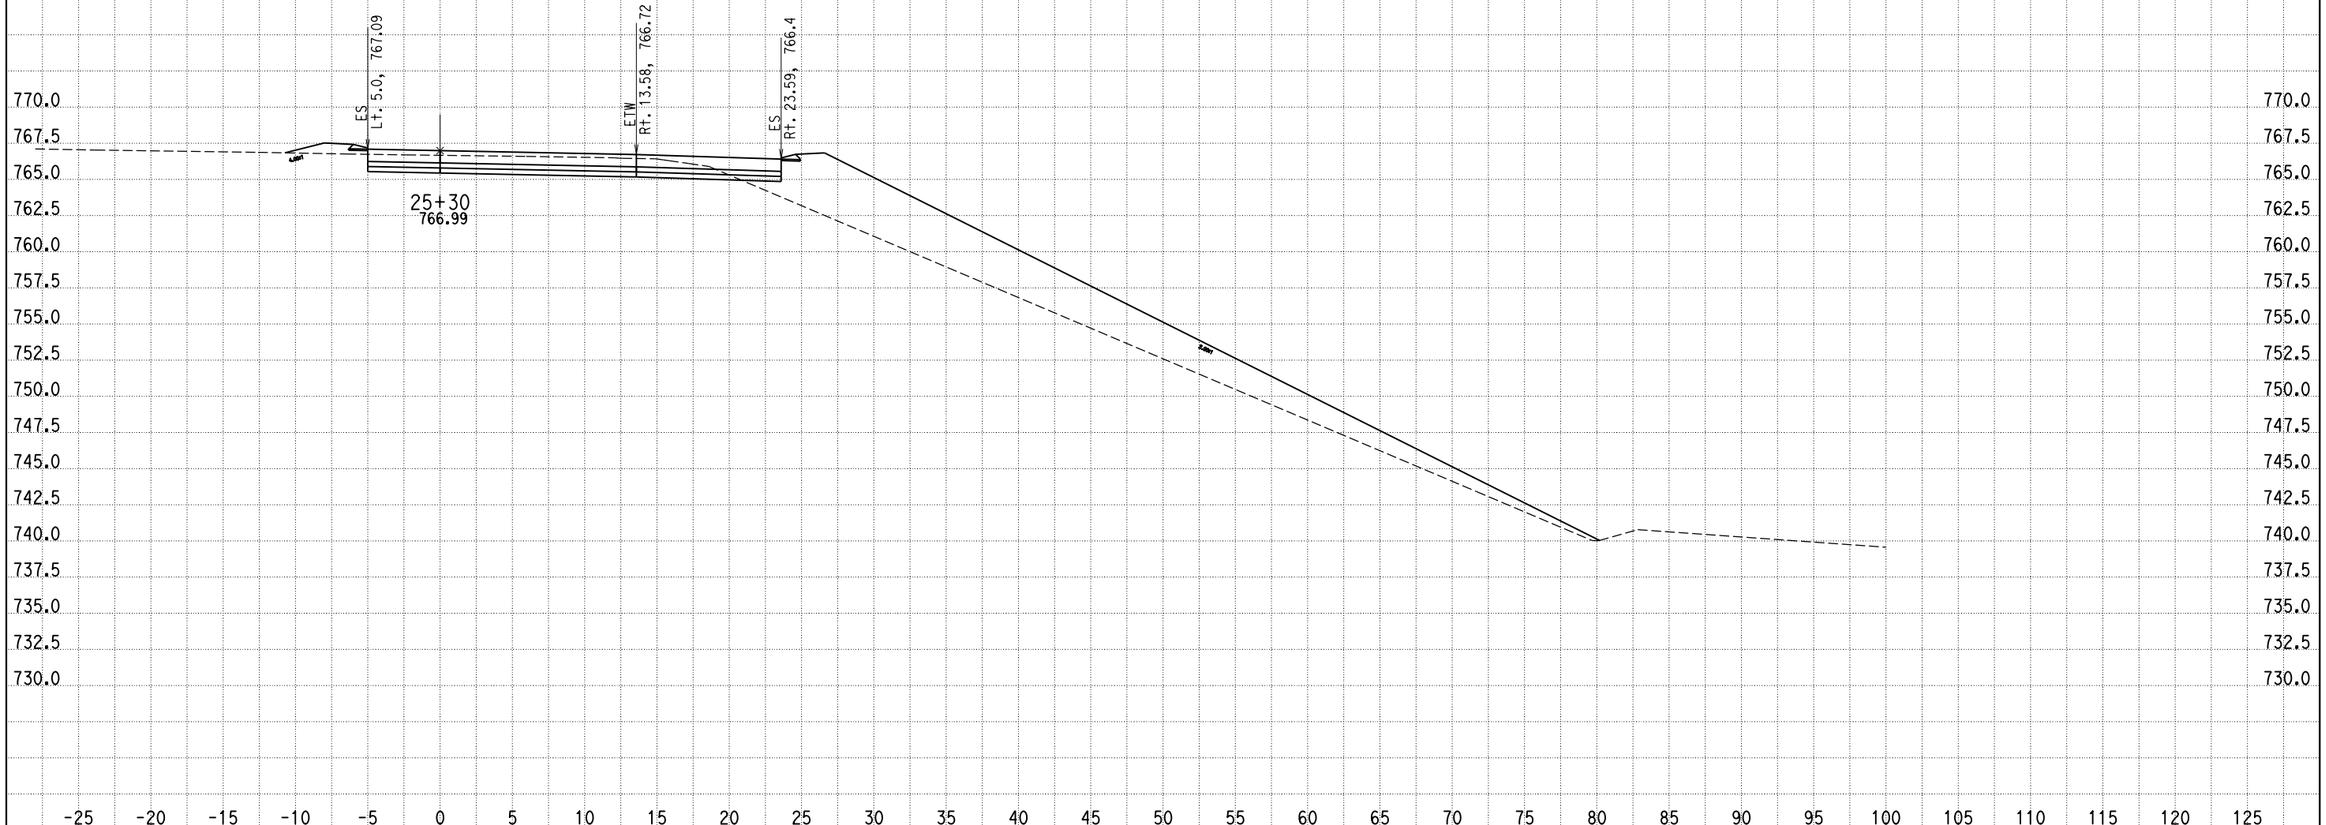

CREATED BY: G NAVARRO
DATE: 9/25/2013
KC Project: 0818E File: D:\1193U1_ALAO\0818E\001_Guillermo_NewD\RAMP_G2\rampg2_dsign.ear

SCALE: 1" = 5' Horiz.
1" = 5' Vert.

All Dimensions are US Survey Feet

RAMPG2
CROSS SECTIONS
SHEET 116 OF XXX

DESIGN STUDY ONLY

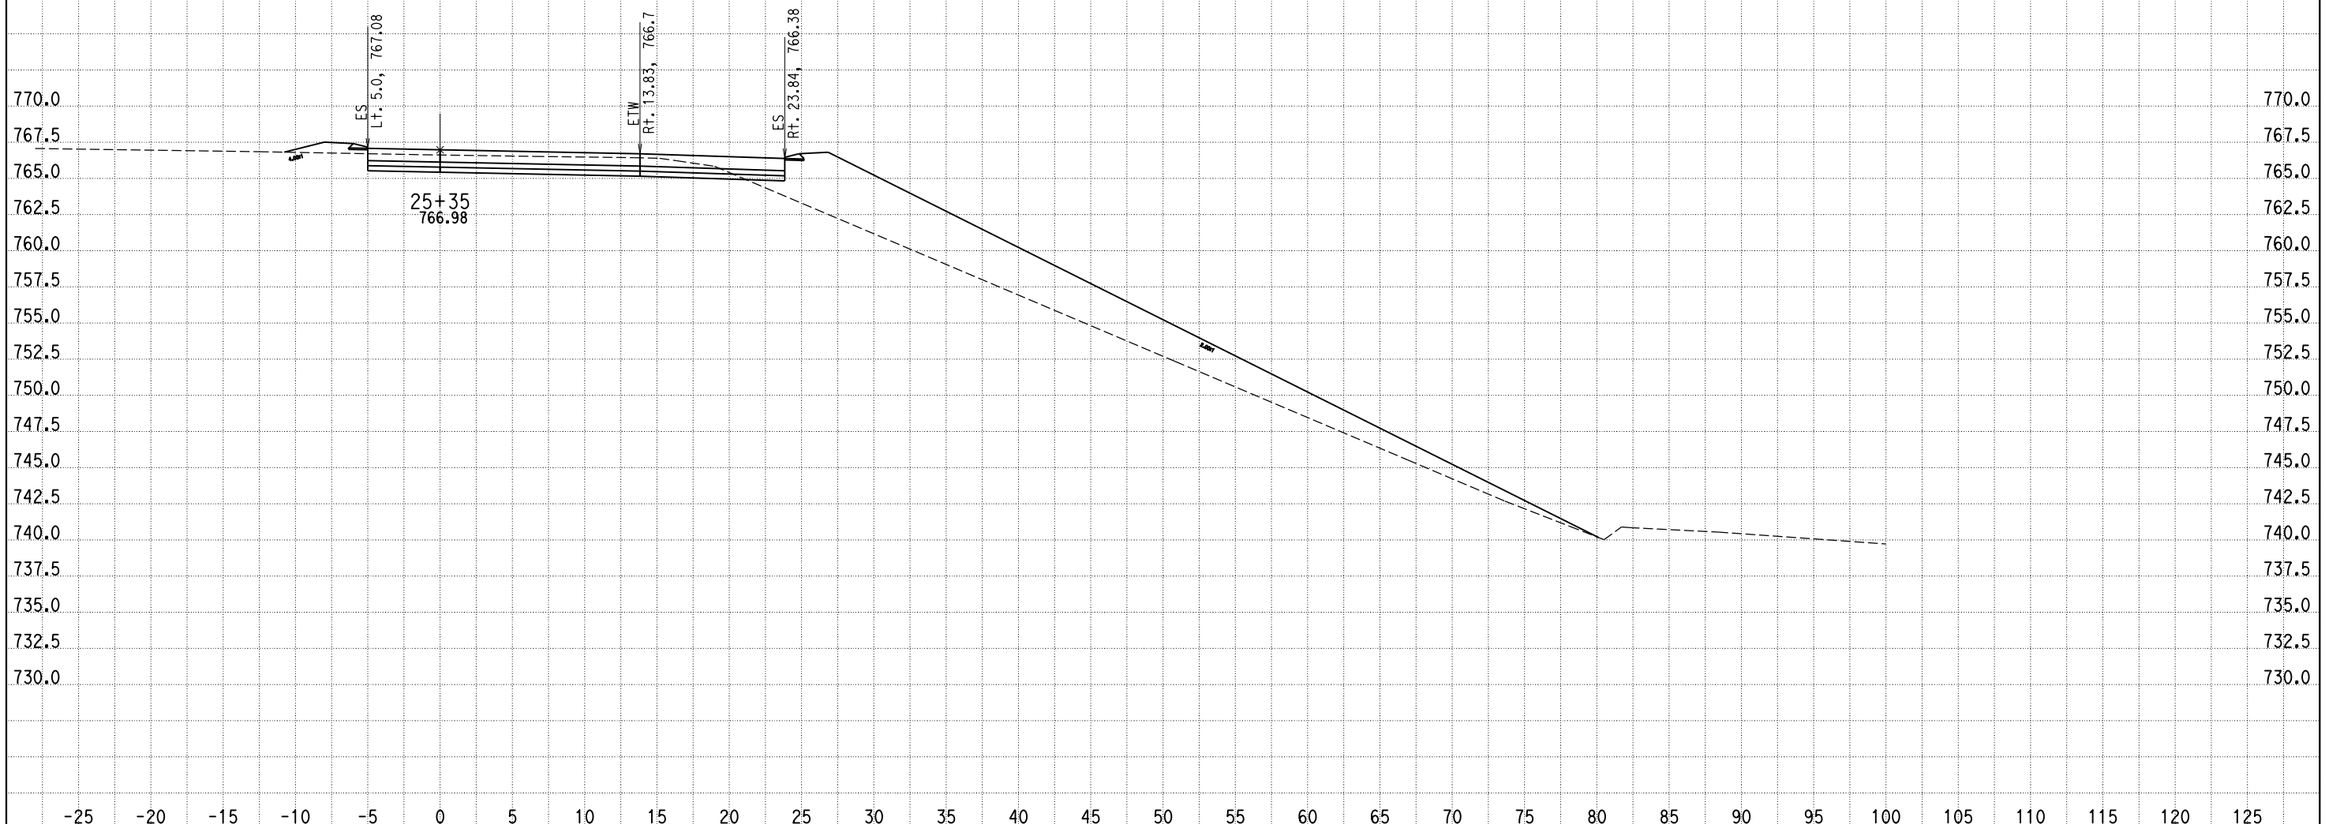

CREATED BY: G NAVARRO
DATE: 9/25/2013
KC Project: 0818E File: D:\1193U1_ALAO\0818E\001_Guillermo_NewD\RAMP_G2\rampg2_dsign.ear

SCALE: 1" = 5' Horiz.
1" = 5' Vert.

All Dimensions are US Survey Feet

RAMPG2
CROSS SECTIONS
SHEET 117 OF XXX

DESIGN STUDY ONLY

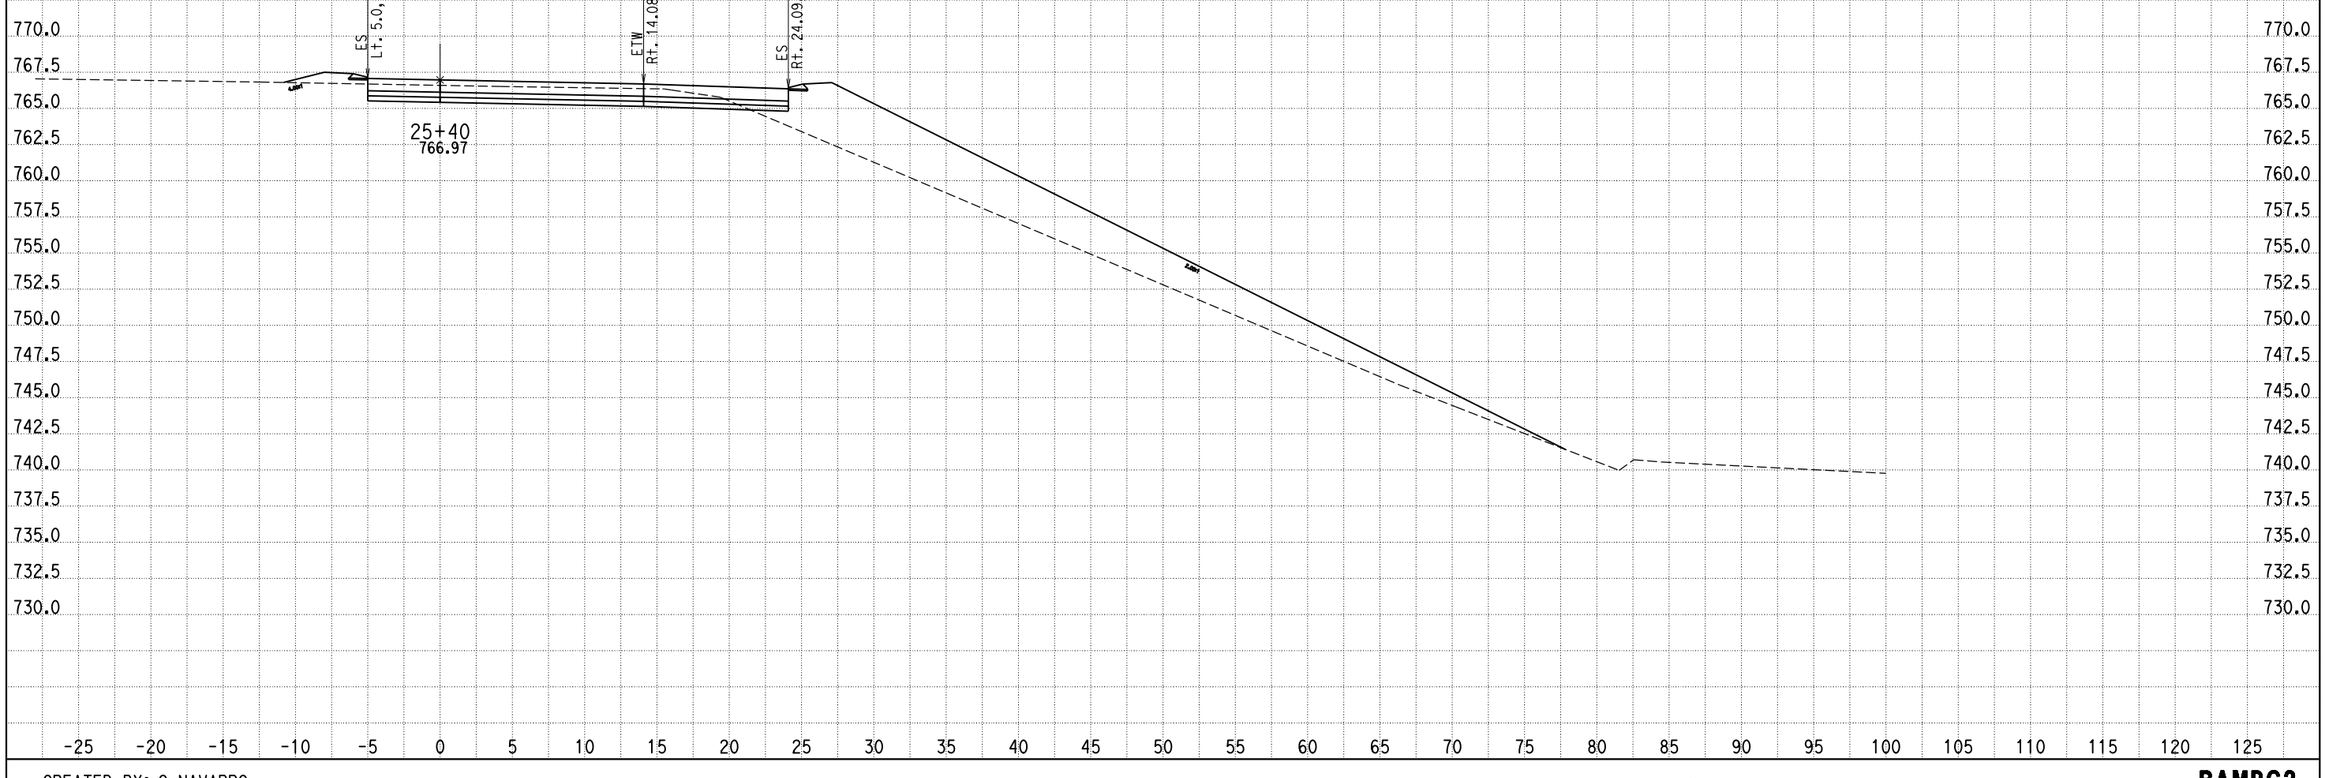

CREATED BY: G NAVARRO
DATE: 9/25/2013
KC Project: 0818E File: D:\1193U1_ALA0\0818E\001_Guillermo_NewD\RAMP_G2\rampg2_dsign.ear

SCALE: 1" = 5' Horiz.
1" = 5' Vert.

All Dimensions are US Survey Feet

RAMPG2
CROSS SECTIONS
SHEET 118 OF XXX

DESIGN STUDY ONLY

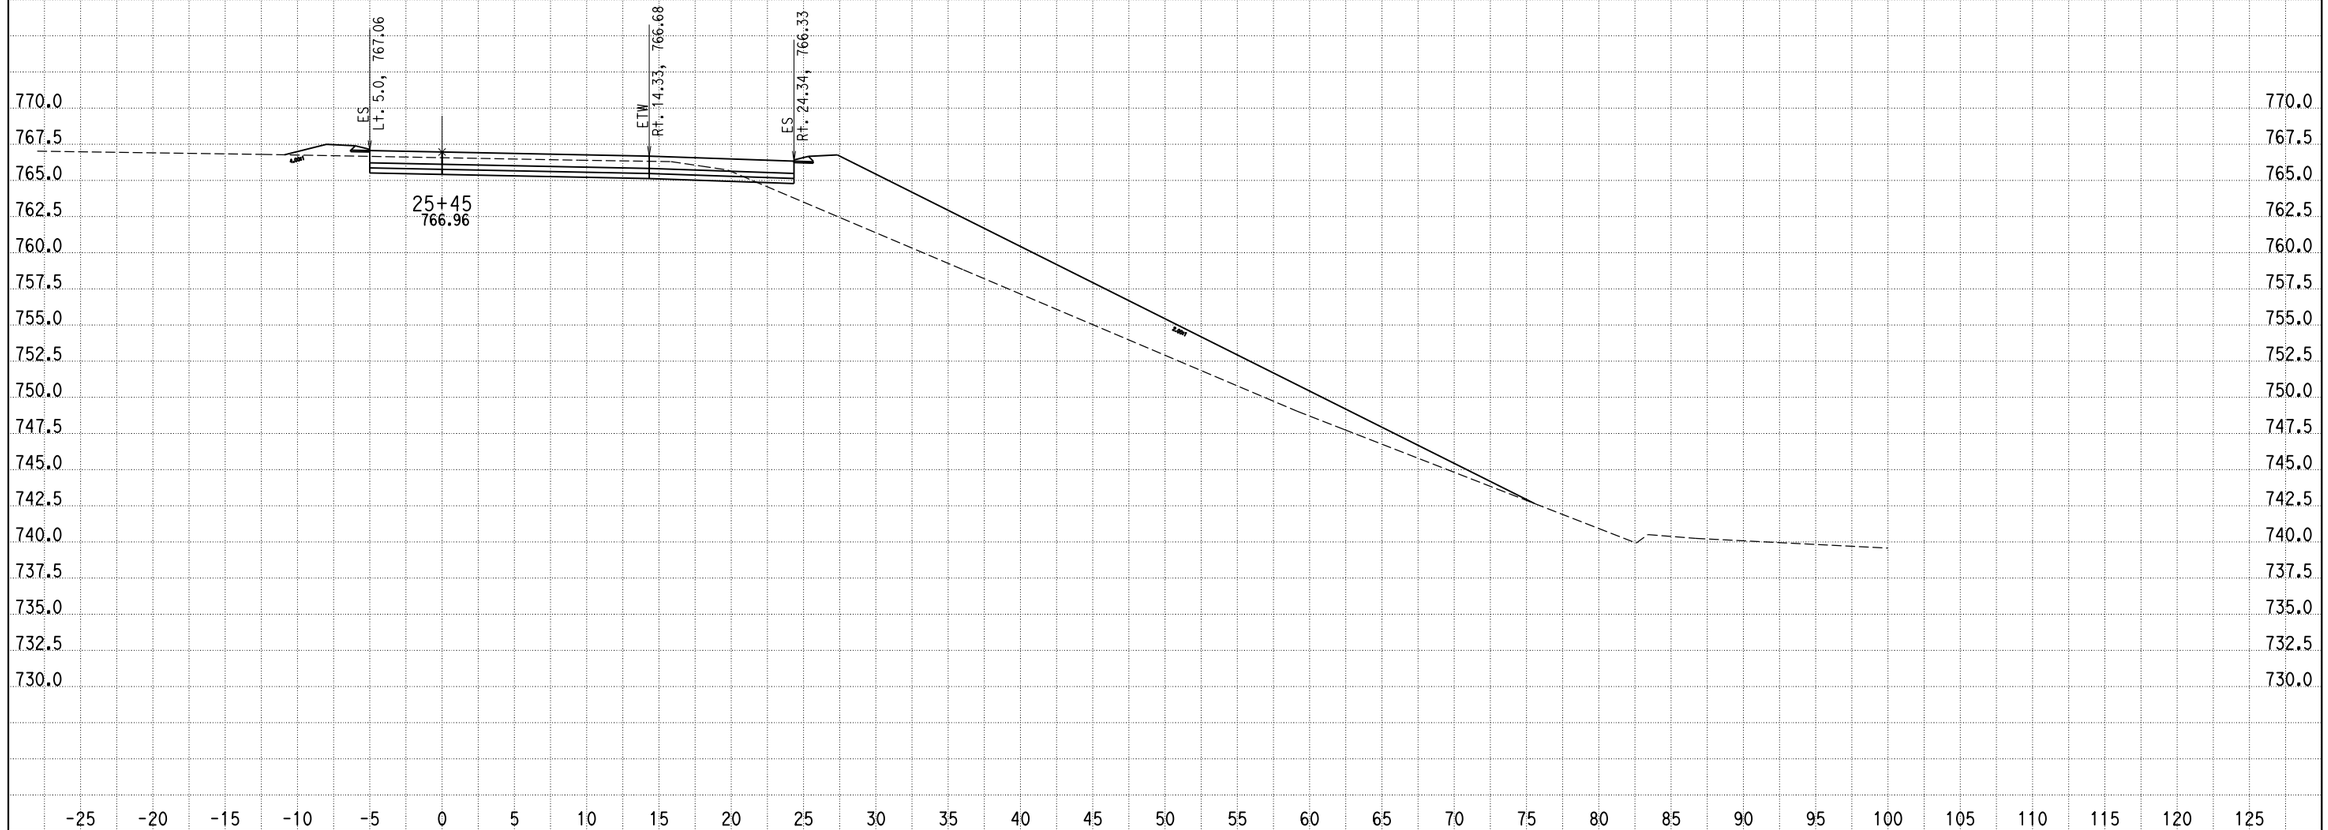

CREATED BY: G NAVARRO
DATE: 9/25/2013
KC Project: 0818E File: D:\1193U1_ALAO\0818E\001_Guillermo_NewD\RAMP_G2\rampg2_dsign.ear

SCALE: 1" = 5' Horiz.
1" = 5' Vert.

All Dimensions are US Survey Feet

RAMPG2
CROSS SECTIONS
SHEET 119 OF XXX

DESIGN STUDY ONLY

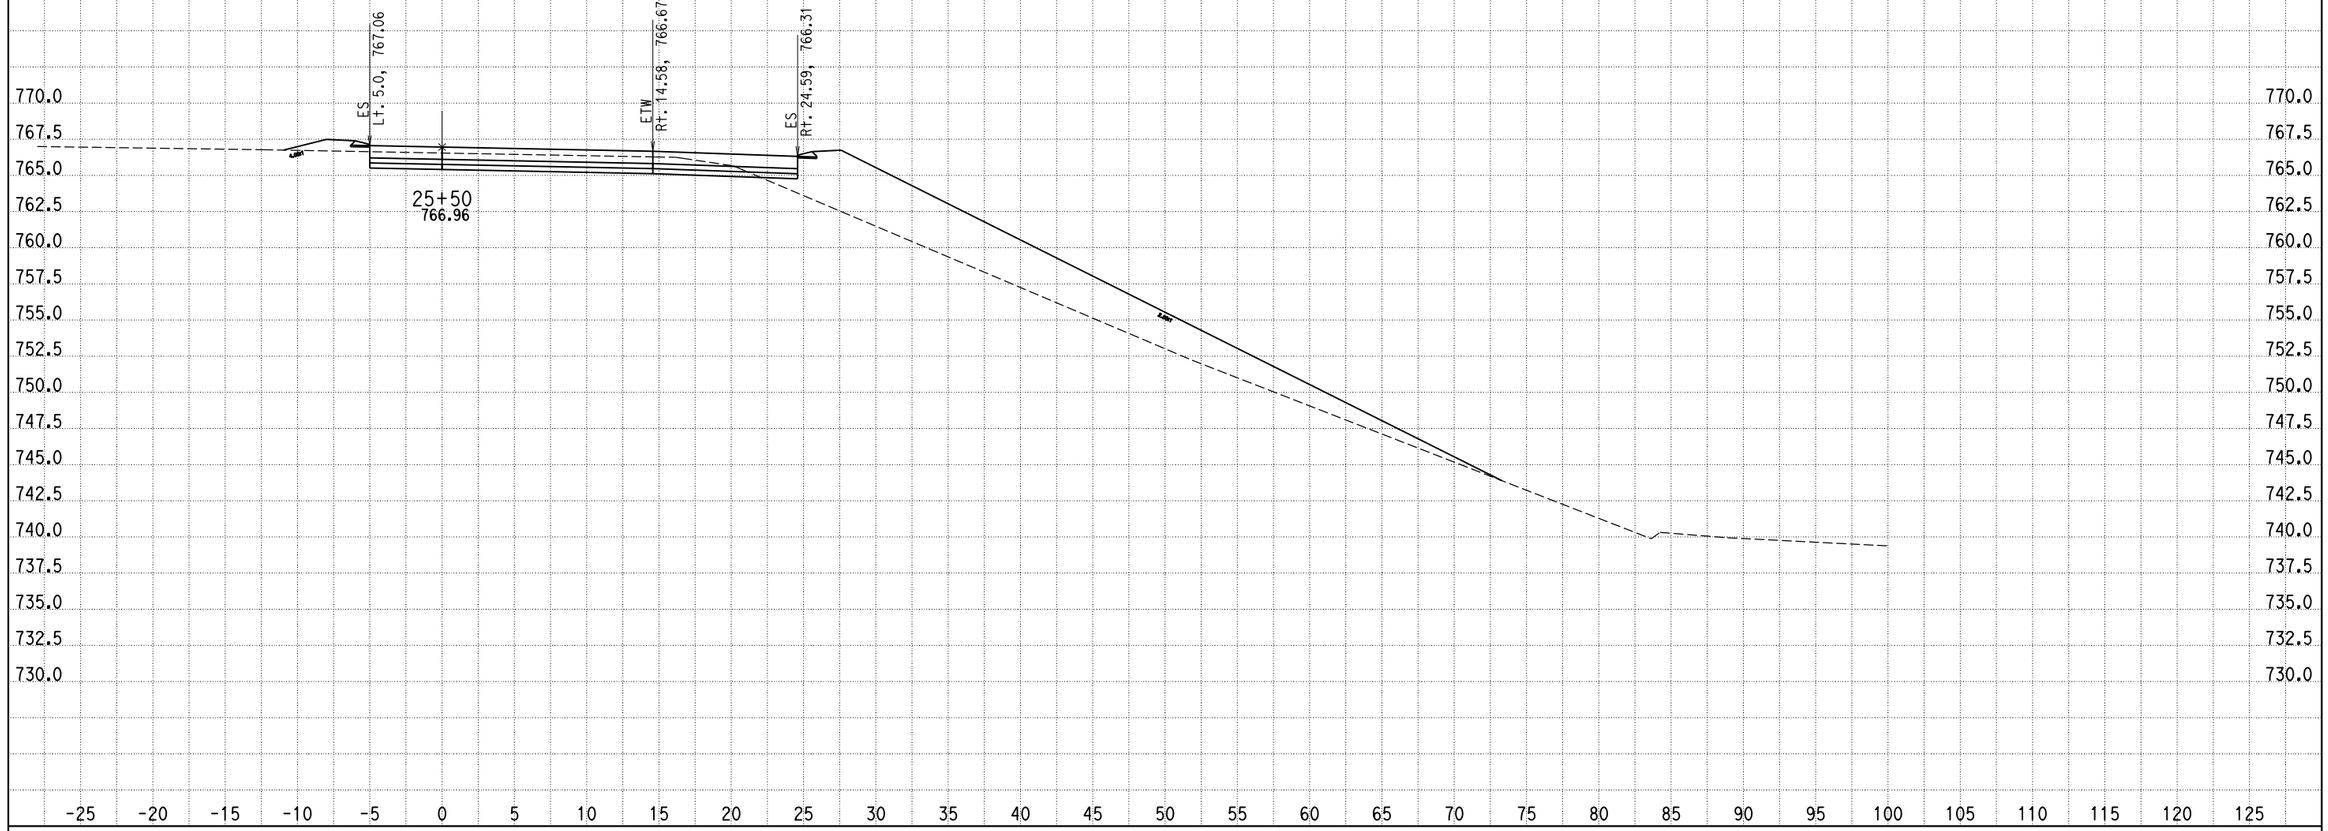

CREATED BY: G NAVARRO
DATE: 9/25/2013
KC Project: 0818E File: D:\1193U1_ALAO\0818E\001_Guillermo_NewD\RAMP_G2\rampg2_dsign.ear

SCALE: 1" = 5' Horiz.
1" = 5' Vert.

All Dimensions are US Survey Feet

RAMPG2
CROSS SECTIONS
SHEET 120 OF XXX

DESIGN STUDY ONLY

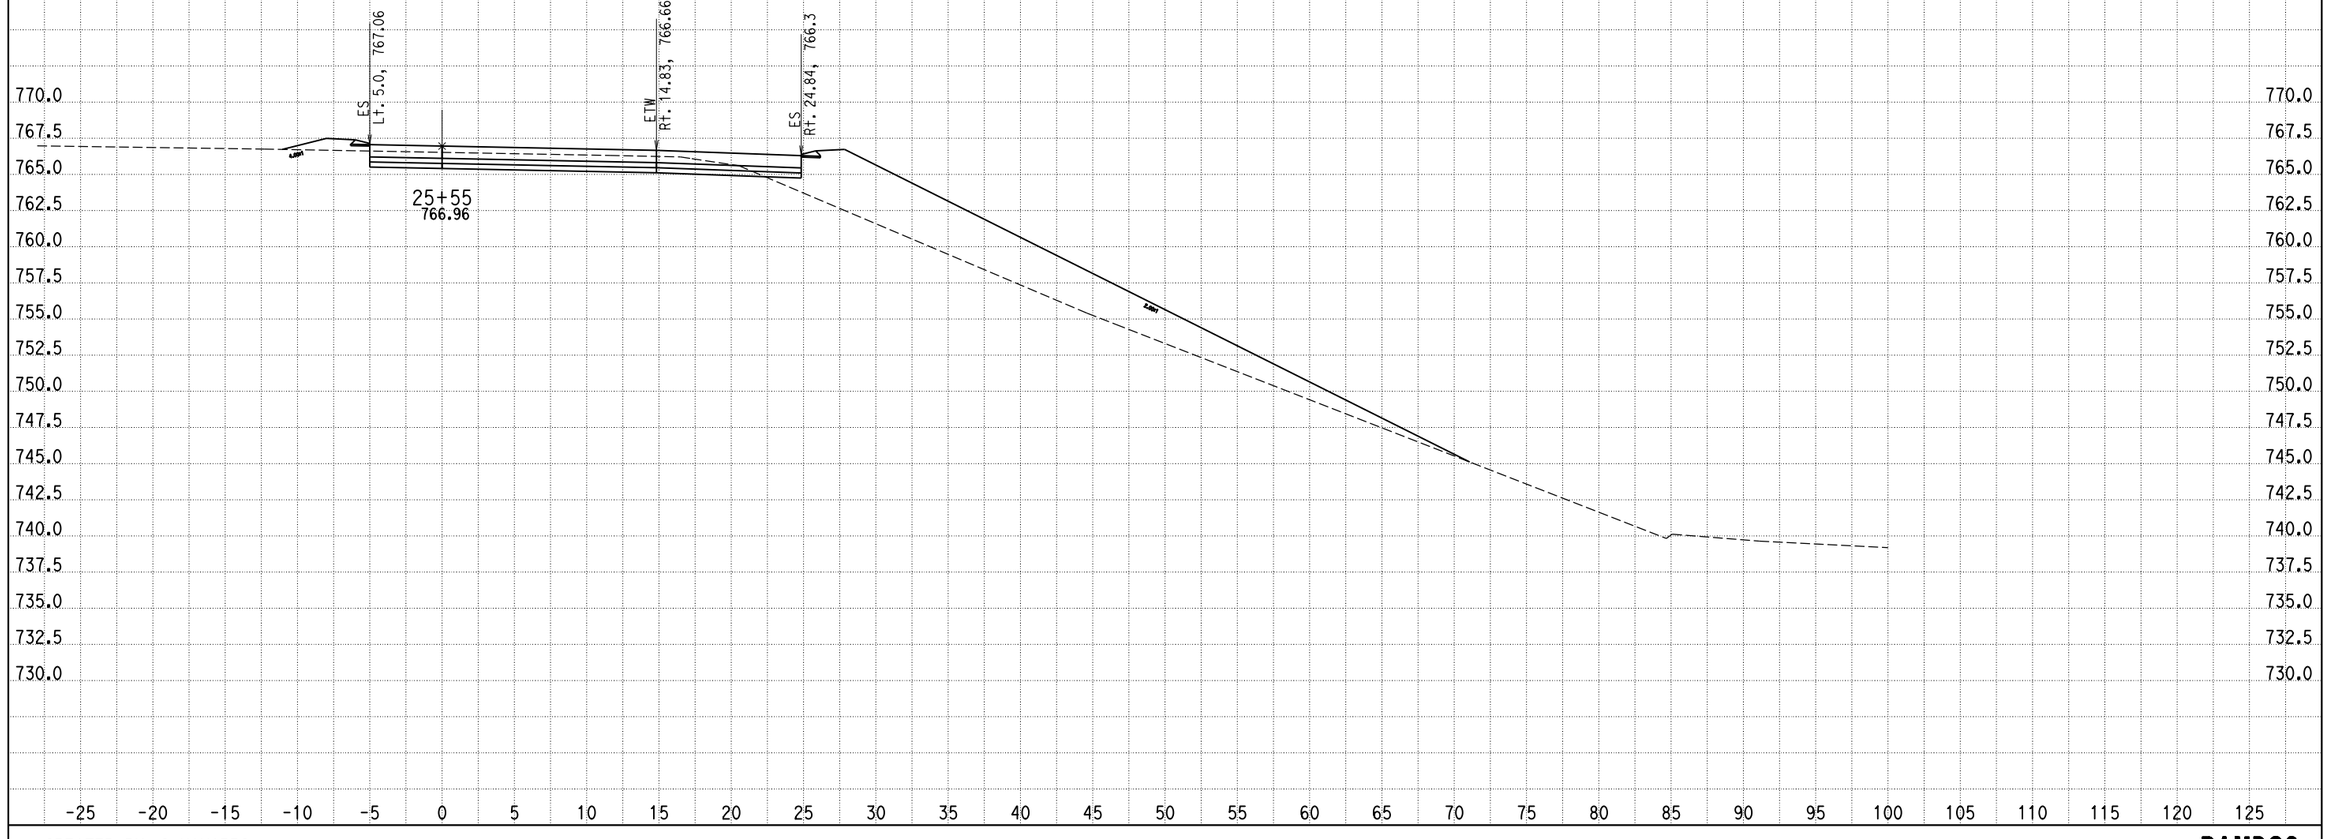

CREATED BY: G NAVARRO
DATE: 9/25/2013
KC Project: 0818E File: D:\1193U1_ALAO\0818E\001_Guillermo_NewD\RAMP_G2\rampg2_dsign.ear

SCALE: 1" = 5' Horiz.
1" = 5' Vert.

All Dimensions are US Survey Feet

RAMPG2
CROSS SECTIONS
SHEET 121 OF XXX

DESIGN STUDY ONLY

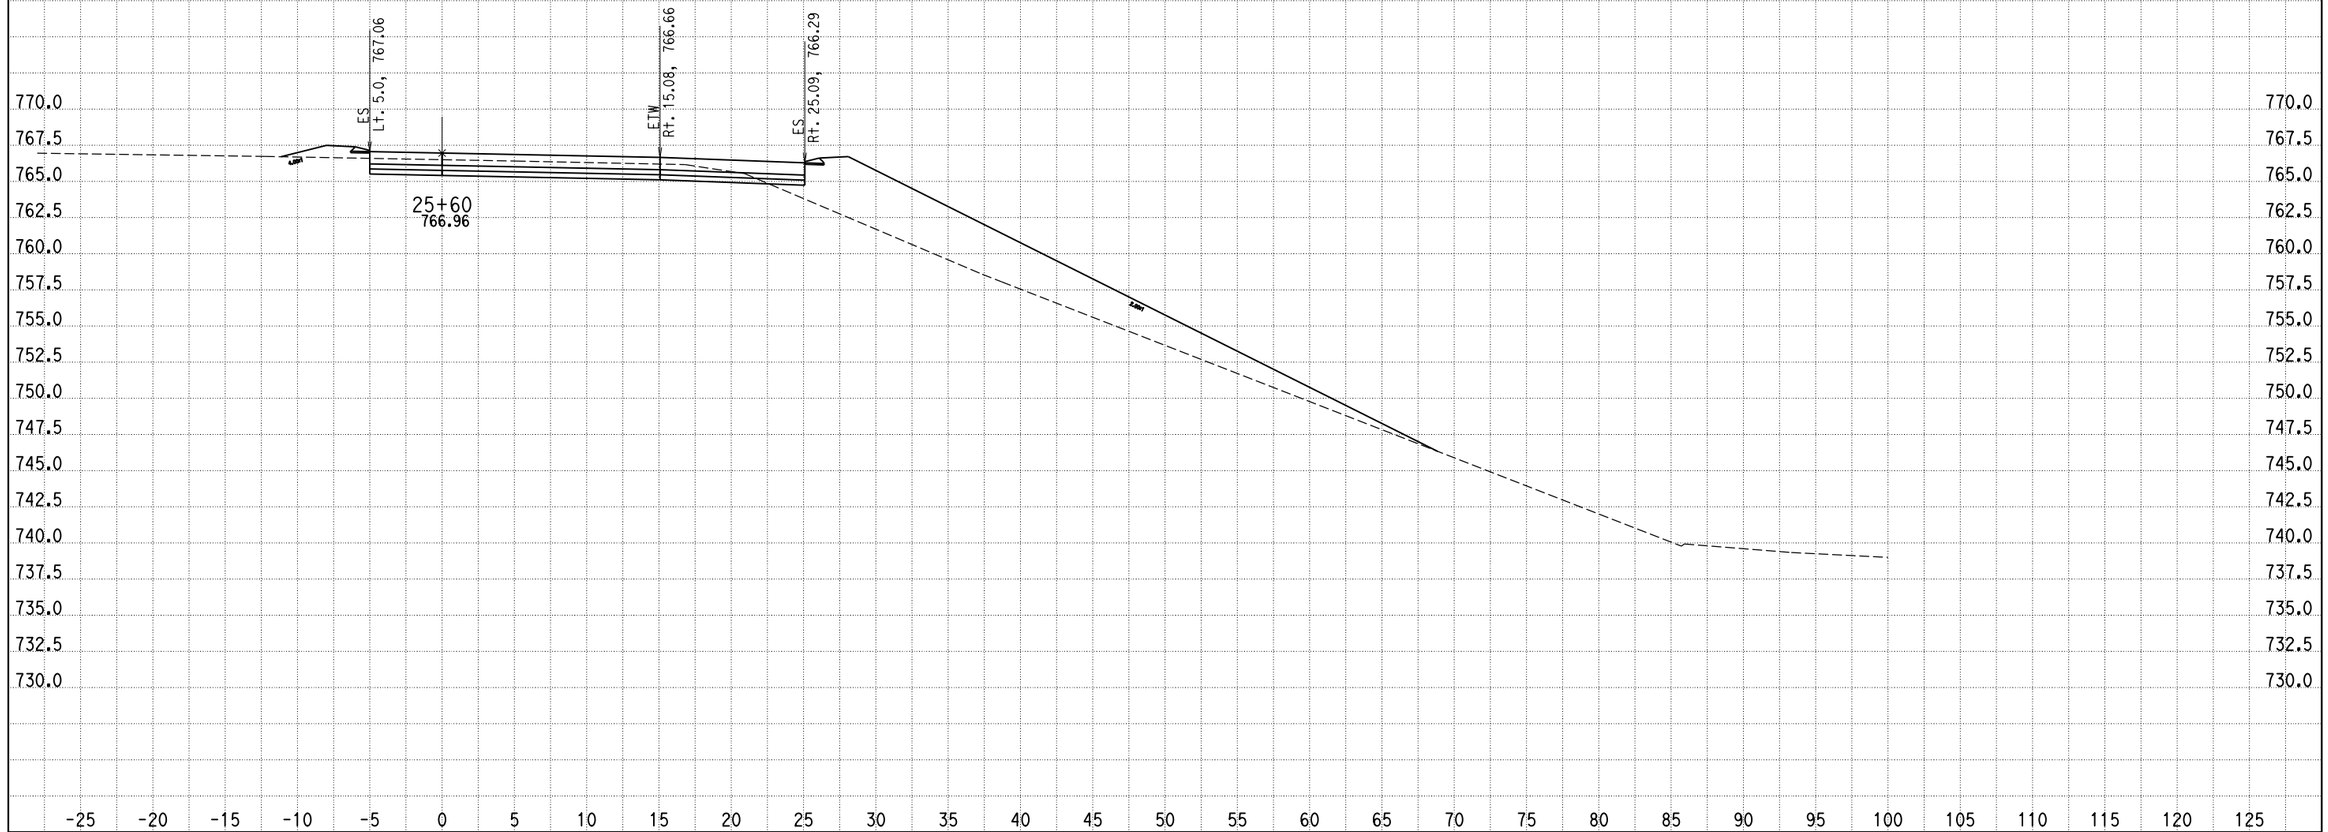

CREATED BY: G NAVARRO
DATE: 9/25/2013
KC Project: 0818E File: D:\1193U1_ALAO\0818E\001_Guillermo_NewD\RAMP_G2\rampg2_dsign.ear

SCALE: 1" = 5' Horiz.
1" = 5' Vert.

All Dimensions are US Survey Feet

RAMPG2
CROSS SECTIONS
SHEET 122 OF XXX

DESIGN STUDY ONLY

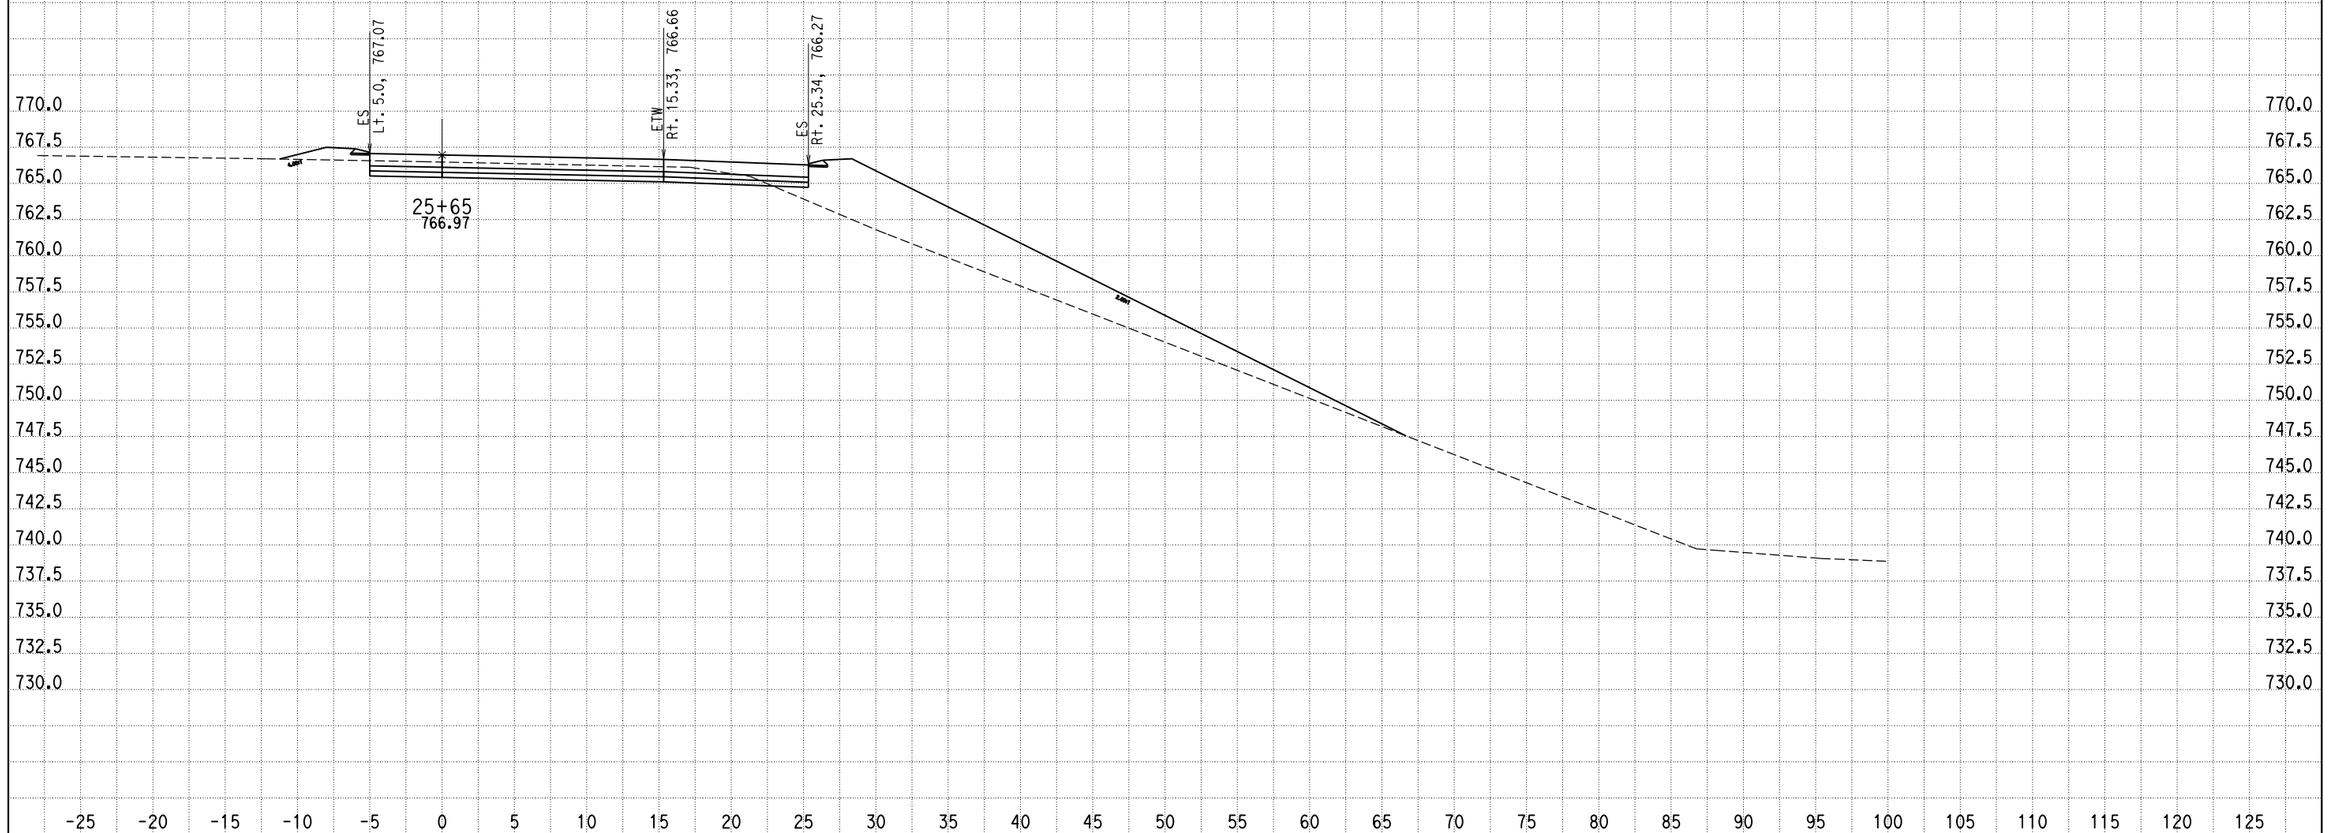

CREATED BY: G NAVARRO
DATE: 9/25/2013
KC Project: 0818E File: D:\1193U1_ALAO\0818E\001_Guillermo_NewD\RAMP_G2\rampg2_dsign.ear

SCALE: 1" = 5' Horiz.
1" = 5' Vert.

All Dimensions are US Survey Feet

RAMPG2
CROSS SECTIONS
SHEET 123 OF XXX

DESIGN STUDY ONLY

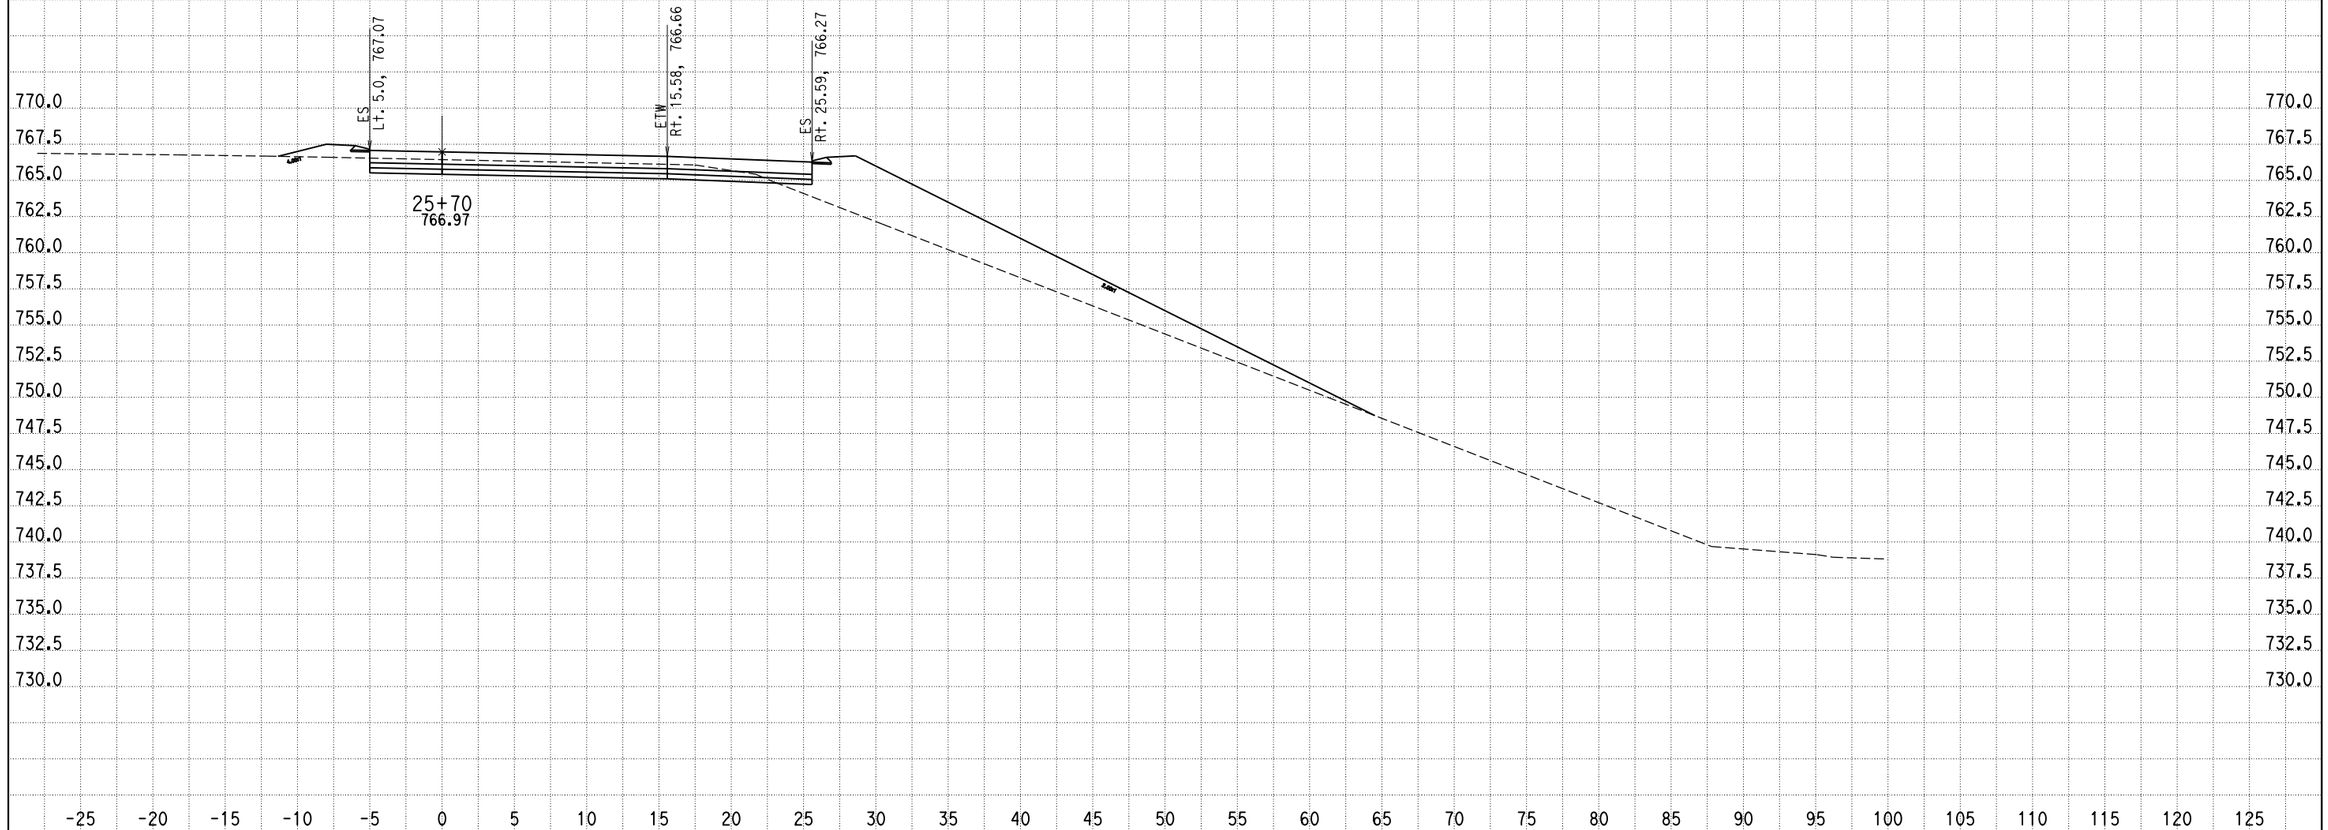

CREATED BY: G NAVARRO
DATE: 9/25/2013
KC Project: 0818E File: D:\1193U1_ALAO\0818E\001_Guillermo_NewD\RAMP_G2\rampg2_dsign.ear

SCALE: 1" = 5' Horiz.
1" = 5' Vert.

All Dimensions are US Survey Feet

RAMPG2
CROSS SECTIONS
SHEET 124 OF XXX

DESIGN STUDY ONLY

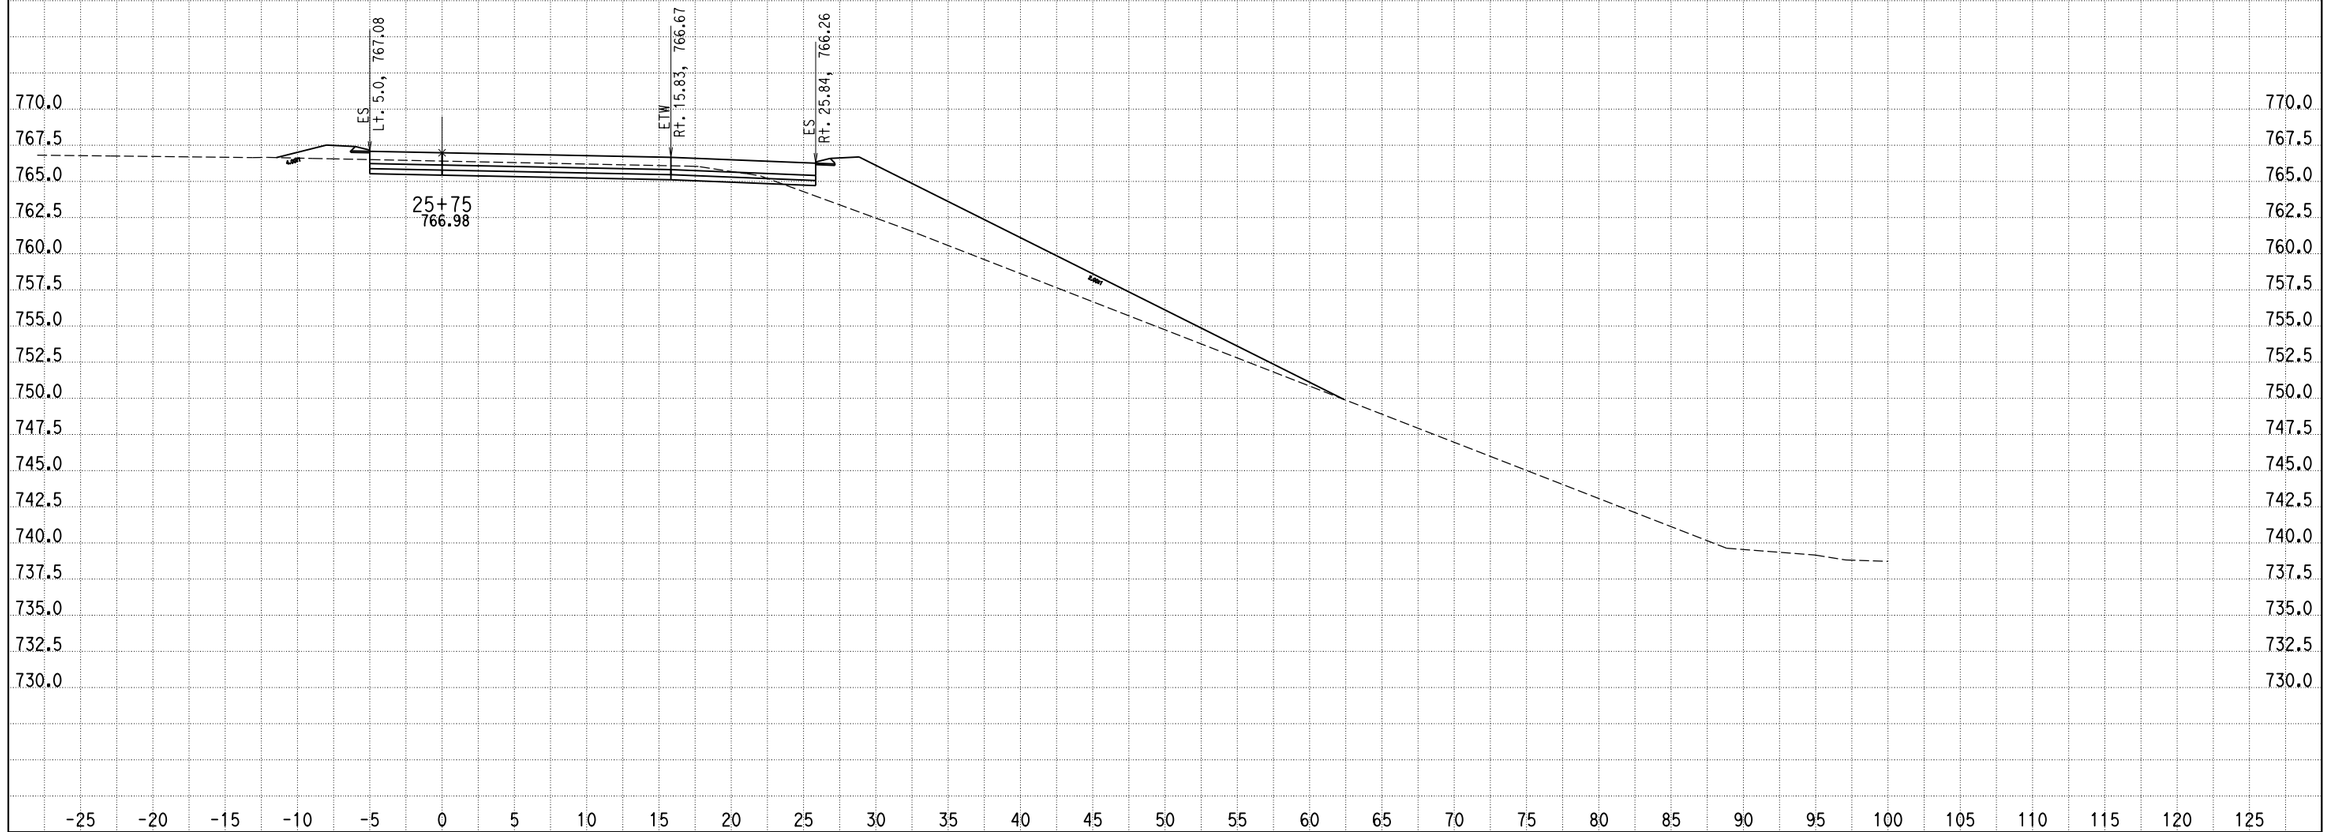

CREATED BY: G NAVARRO
DATE: 9/25/2013
KC Project: 0818E File: D:\1193U1_ALAO\0818E\001_Guillermo_NewD\RAMP_G2\rampg2_dsign.ear

SCALE: 1" = 5' Horiz.
1" = 5' Vert.

All Dimensions are US Survey Feet

RAMPG2
CROSS SECTIONS
SHEET 125 OF XXX

DESIGN STUDY ONLY

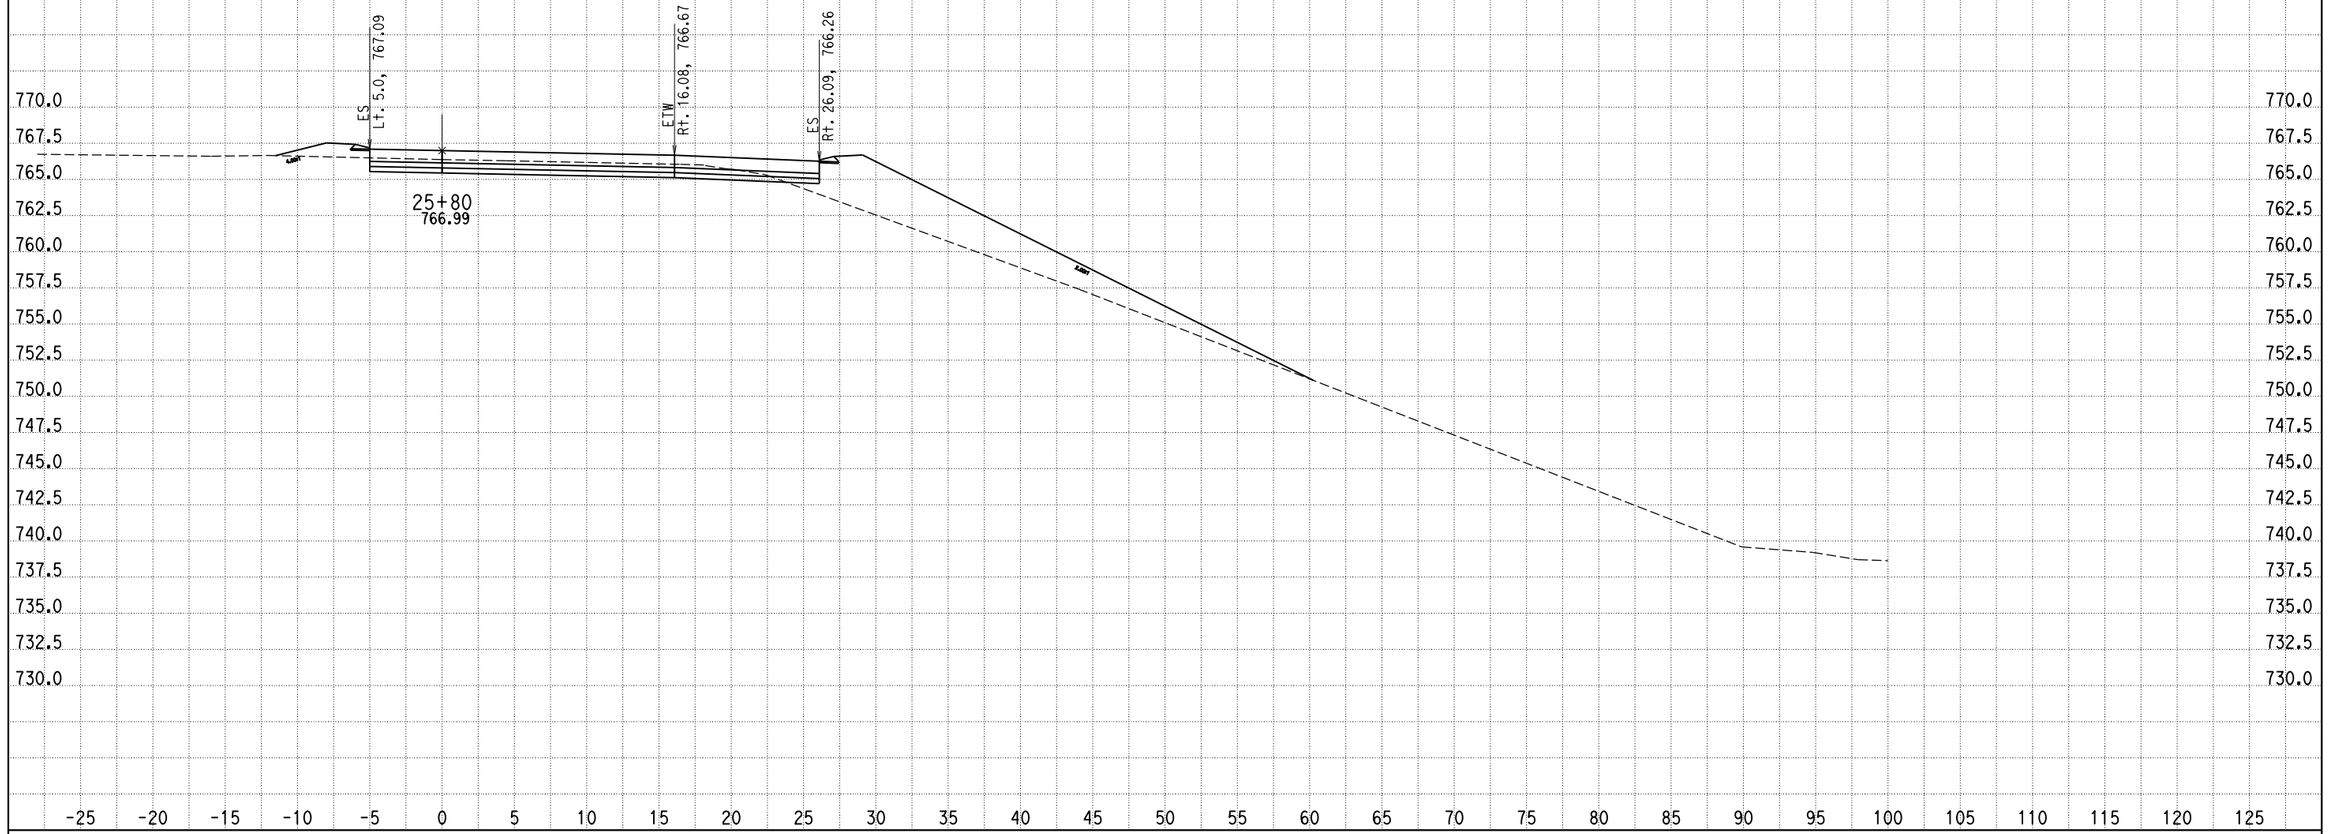

CREATED BY: G NAVARRO
DATE: 9/25/2013
KC Project: 0818E File: D:\1193U1_ALA0\0818E\001_Guillermo_NewD\RAMP_G2\rampg2_dsign.ear

SCALE: 1" = 5' Horiz.
1" = 5' Vert.

All Dimensions are US Survey Feet

RAMPG2
CROSS SECTIONS
SHEET 126 OF XXX

DESIGN STUDY ONLY

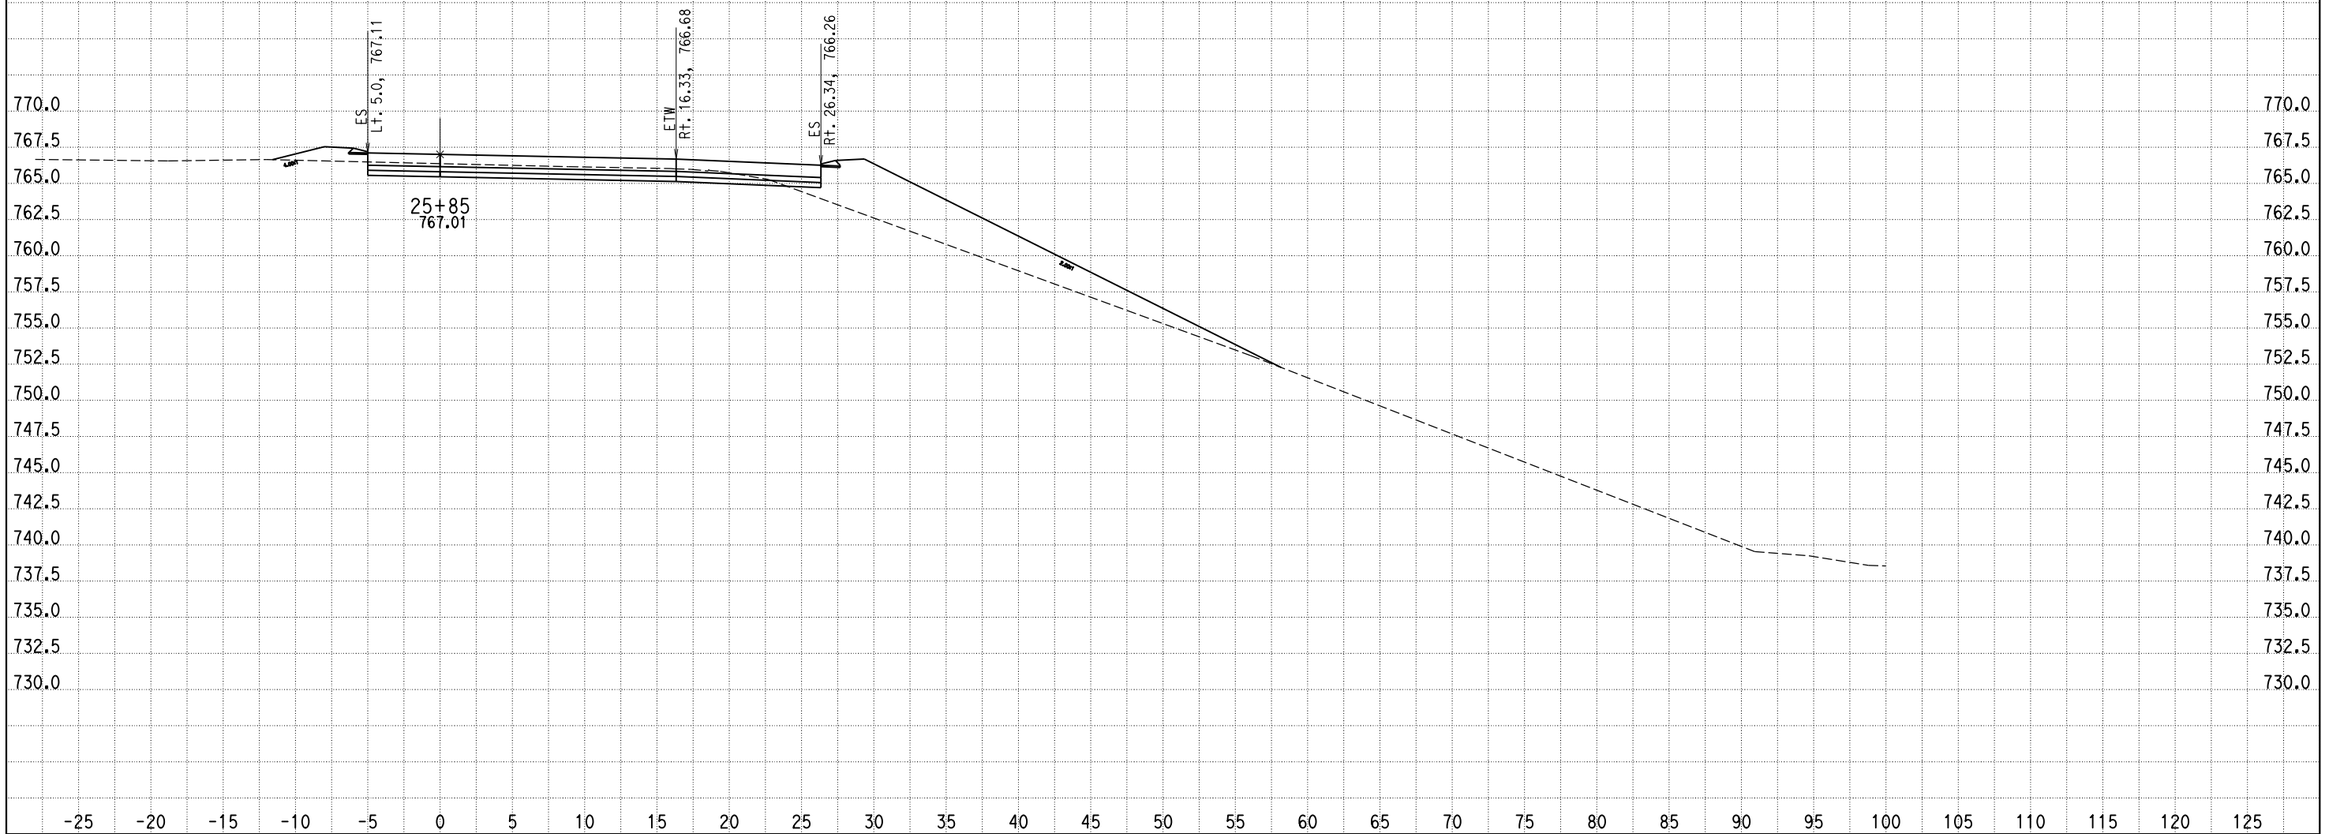

CREATED BY: G NAVARRO
DATE: 9/25/2013
KC Project: 0818E File: D:\1193U1_ALAO\0818E\001_Guillermo_NewD\RAMP_G2\rampg2_dsign.ear

SCALE: 1" = 5' Horiz.
1" = 5' Vert.

All Dimensions are US Survey Feet

RAMPG2
CROSS SECTIONS
SHEET 127 OF XXX

DESIGN STUDY ONLY

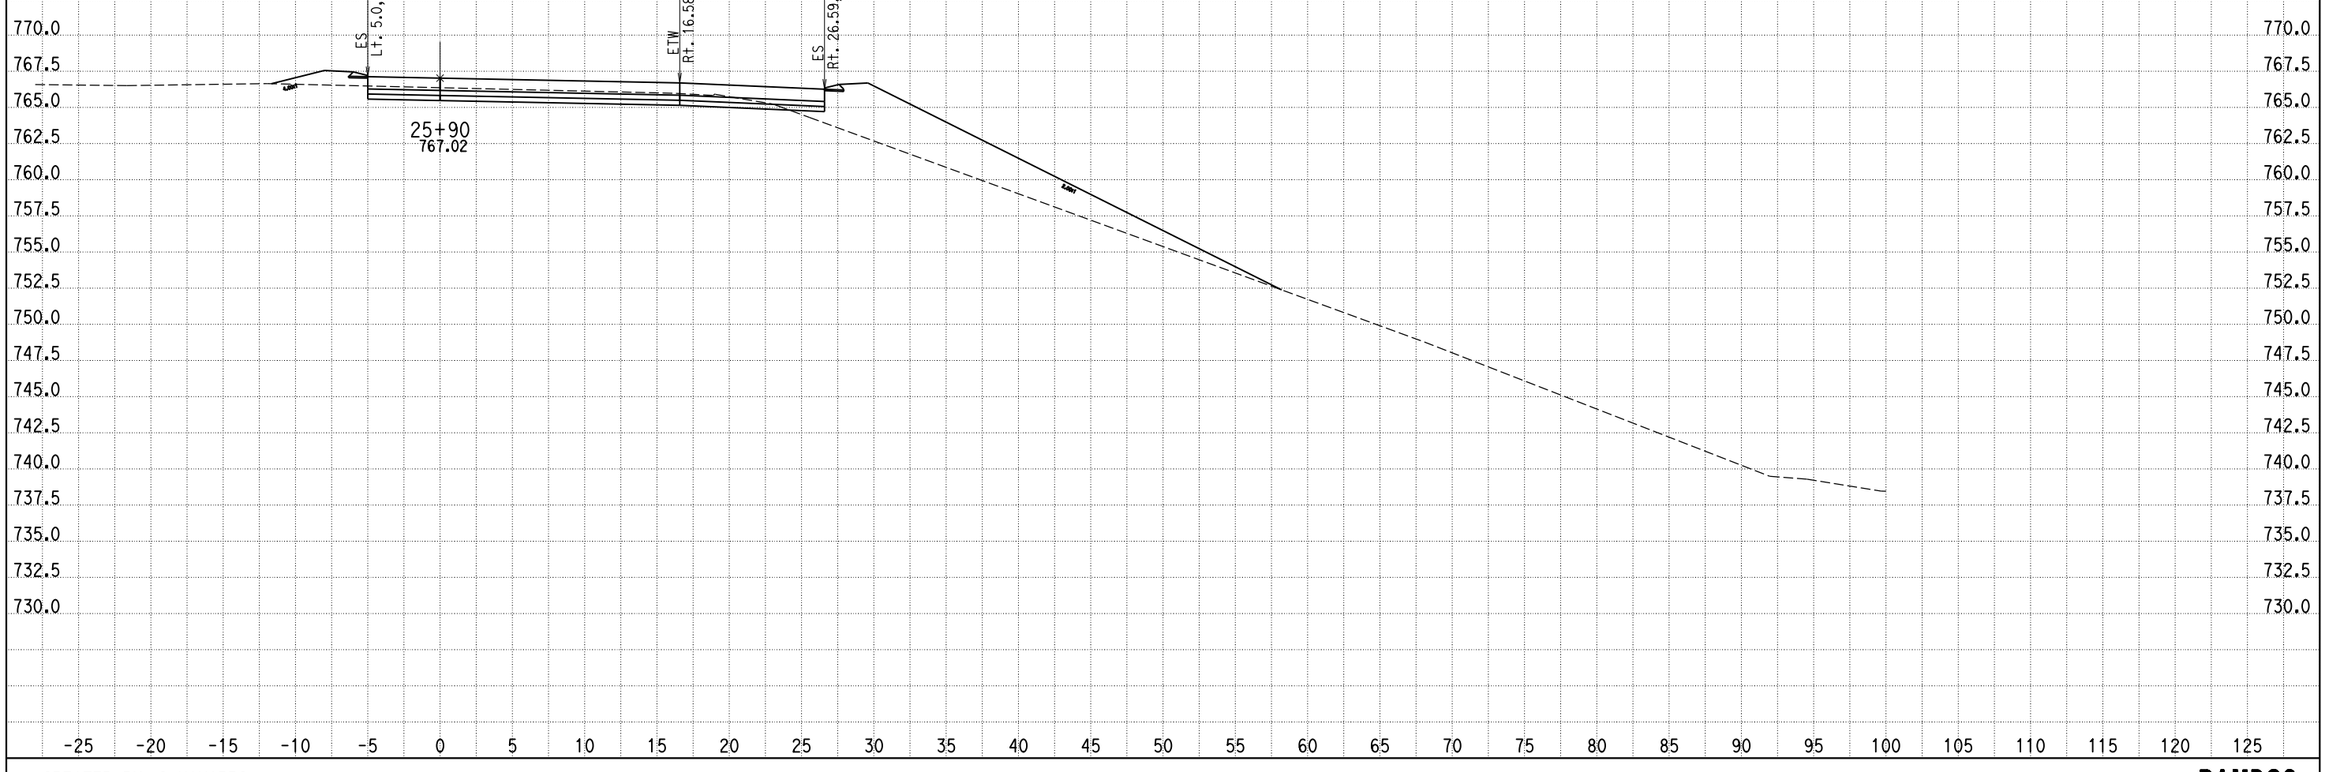

CREATED BY: G NAVARRO
DATE: 9/25/2013
KC Project: 0818E File: D:\1193U1_ALAO\0818E\001_Guillermo_NewD\RAMP_G2\rampg2_dsign.ear

SCALE: 1" = 5' Horiz.
1" = 5' Vert.

All Dimensions are US Survey Feet

RAMPG2
CROSS SECTIONS
SHEET 128 OF XXX

DESIGN STUDY ONLY

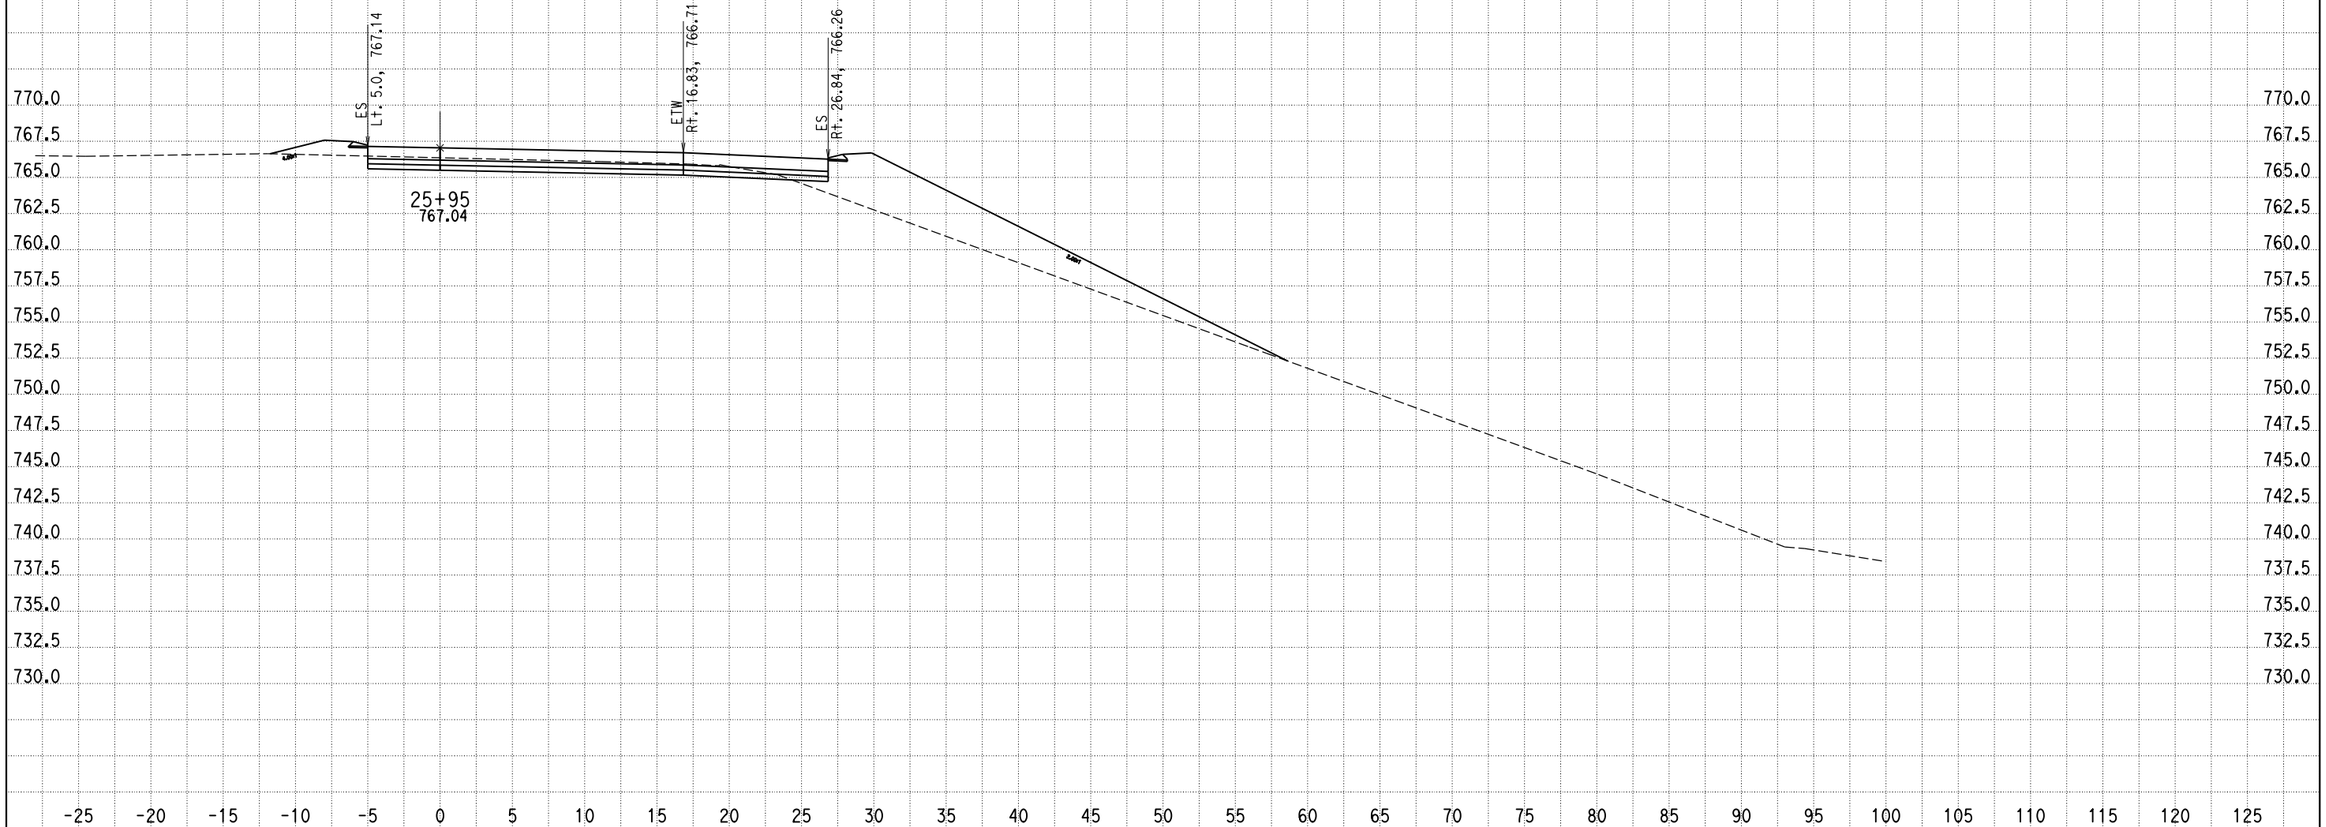

CREATED BY: G NAVARRO
DATE: 9/25/2013
KC Project: 0818E File: D:\1193U1_ALAO\0818E\001_Guillermo_NewD\RAMP_G2\rampg2_dsign.ear

SCALE: 1" = 5' Horiz.
1" = 5' Vert.

All Dimensions are US Survey Feet

RAMPG2
CROSS SECTIONS
SHEET 129 OF XXX

DESIGN STUDY ONLY

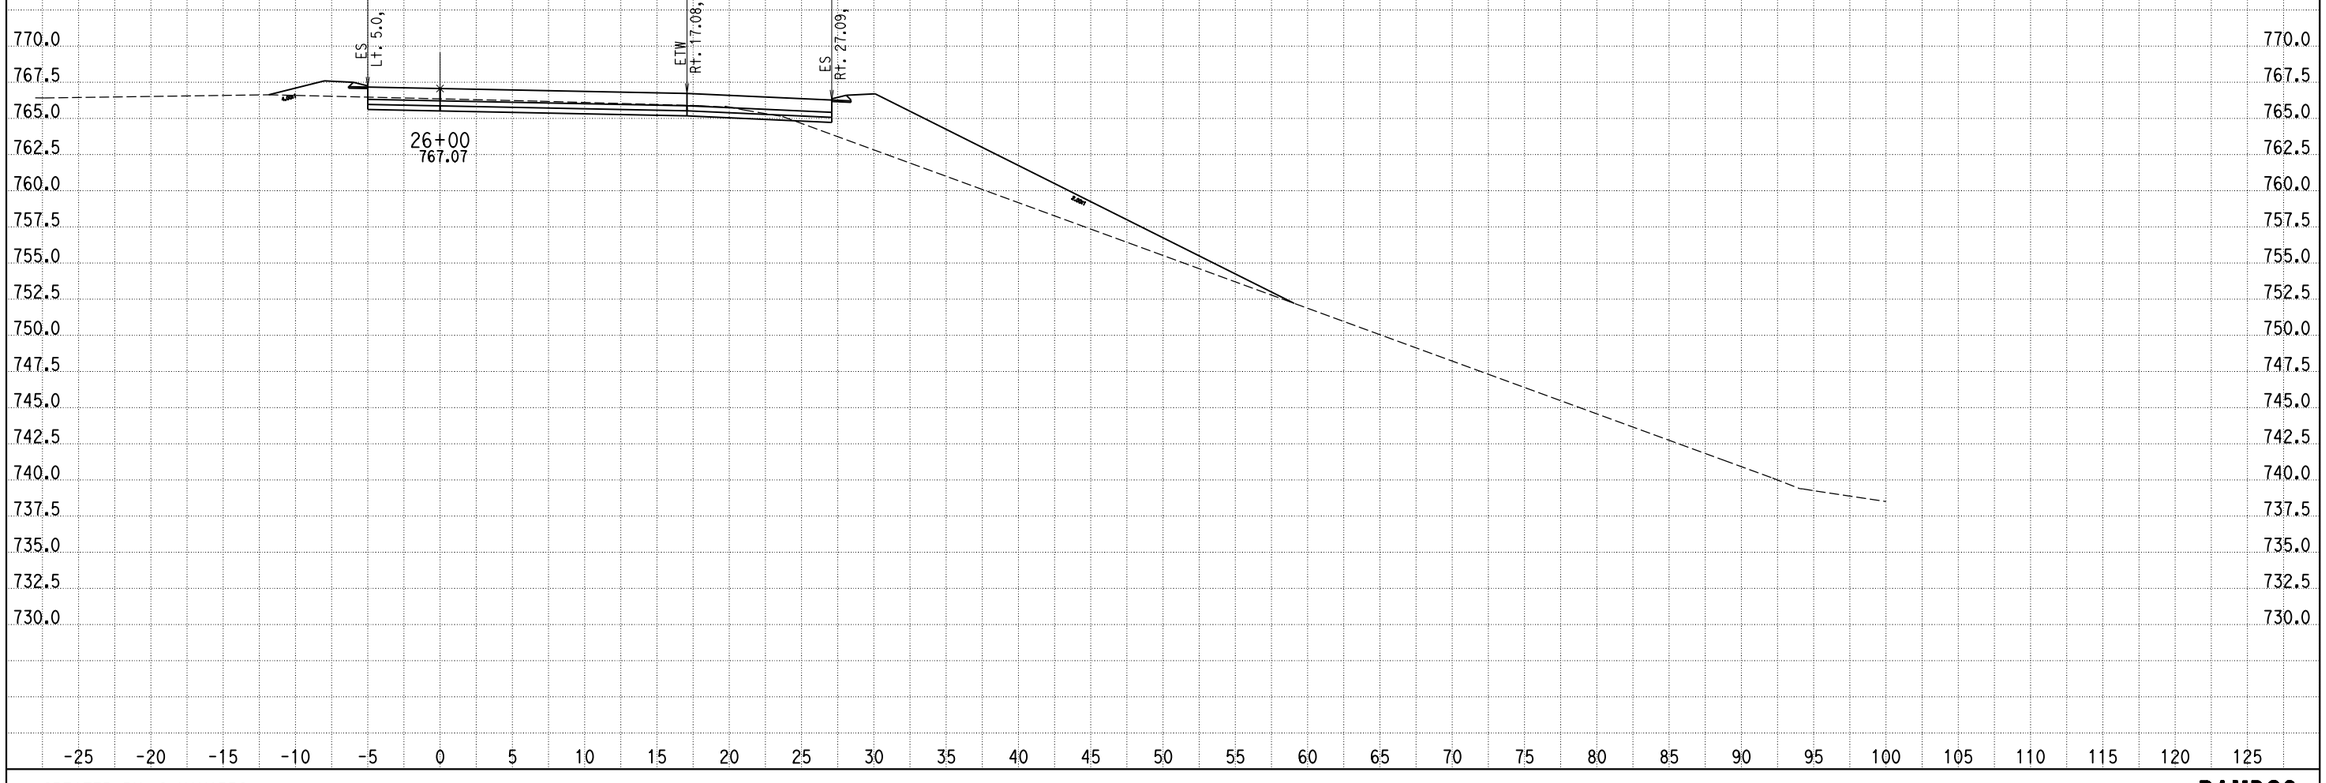

CREATED BY: G NAVARRO
DATE: 9/25/2013
KC Project: 0818E File: D:\1193U1_ALA0\0818E\001_Guillermo_NewD\RAMP_G2\rampg2_dsign.ear

SCALE: 1" = 5' Horiz.
1" = 5' Vert.

All Dimensions are US Survey Feet

RAMPG2
CROSS SECTIONS
SHEET 130 OF XXX

DESIGN STUDY ONLY

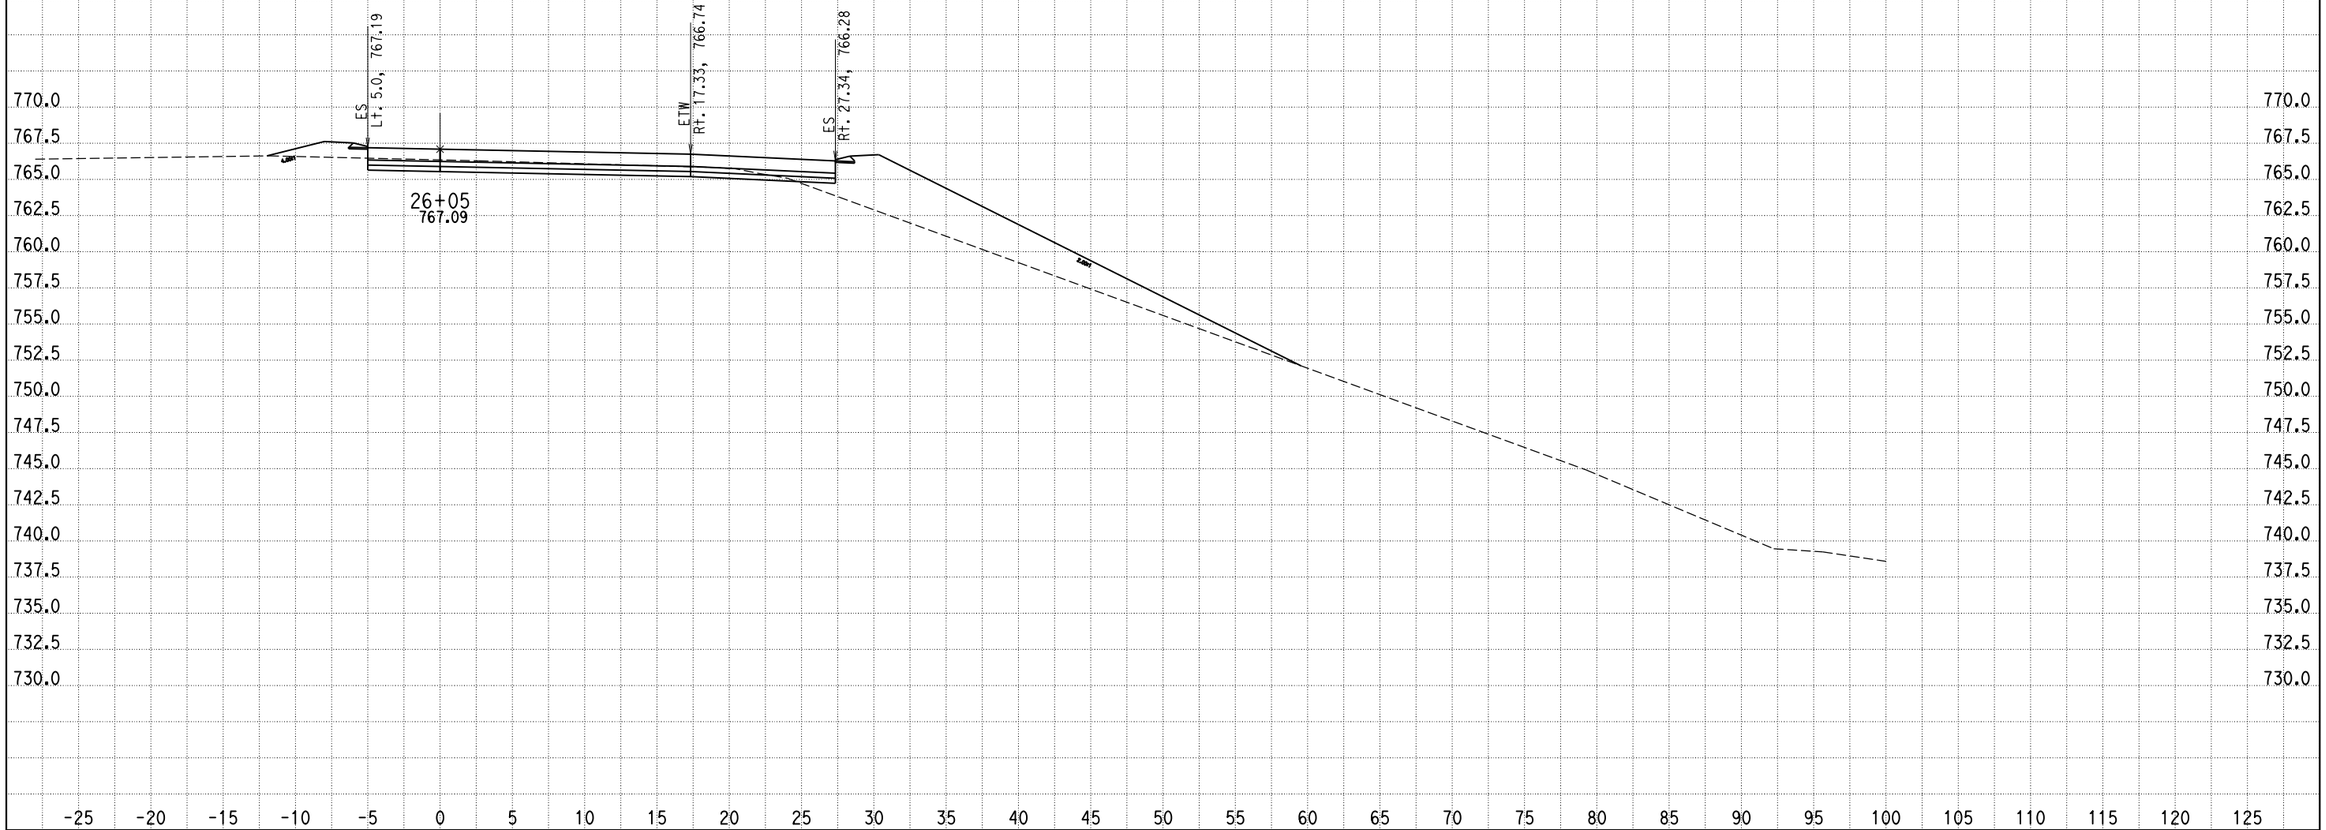

CREATED BY: G NAVARRO
DATE: 9/25/2013
KC Project: 0818E File: D:\1193U1_ALAO\0818E\001_Guillermo_NewD\RAMP_G2\rampg2_dsign.ear

SCALE: 1" = 5' Horiz.
1" = 5' Vert.

All Dimensions are US Survey Feet

RAMPG2
CROSS SECTIONS
SHEET 131 OF XXX

DESIGN STUDY ONLY

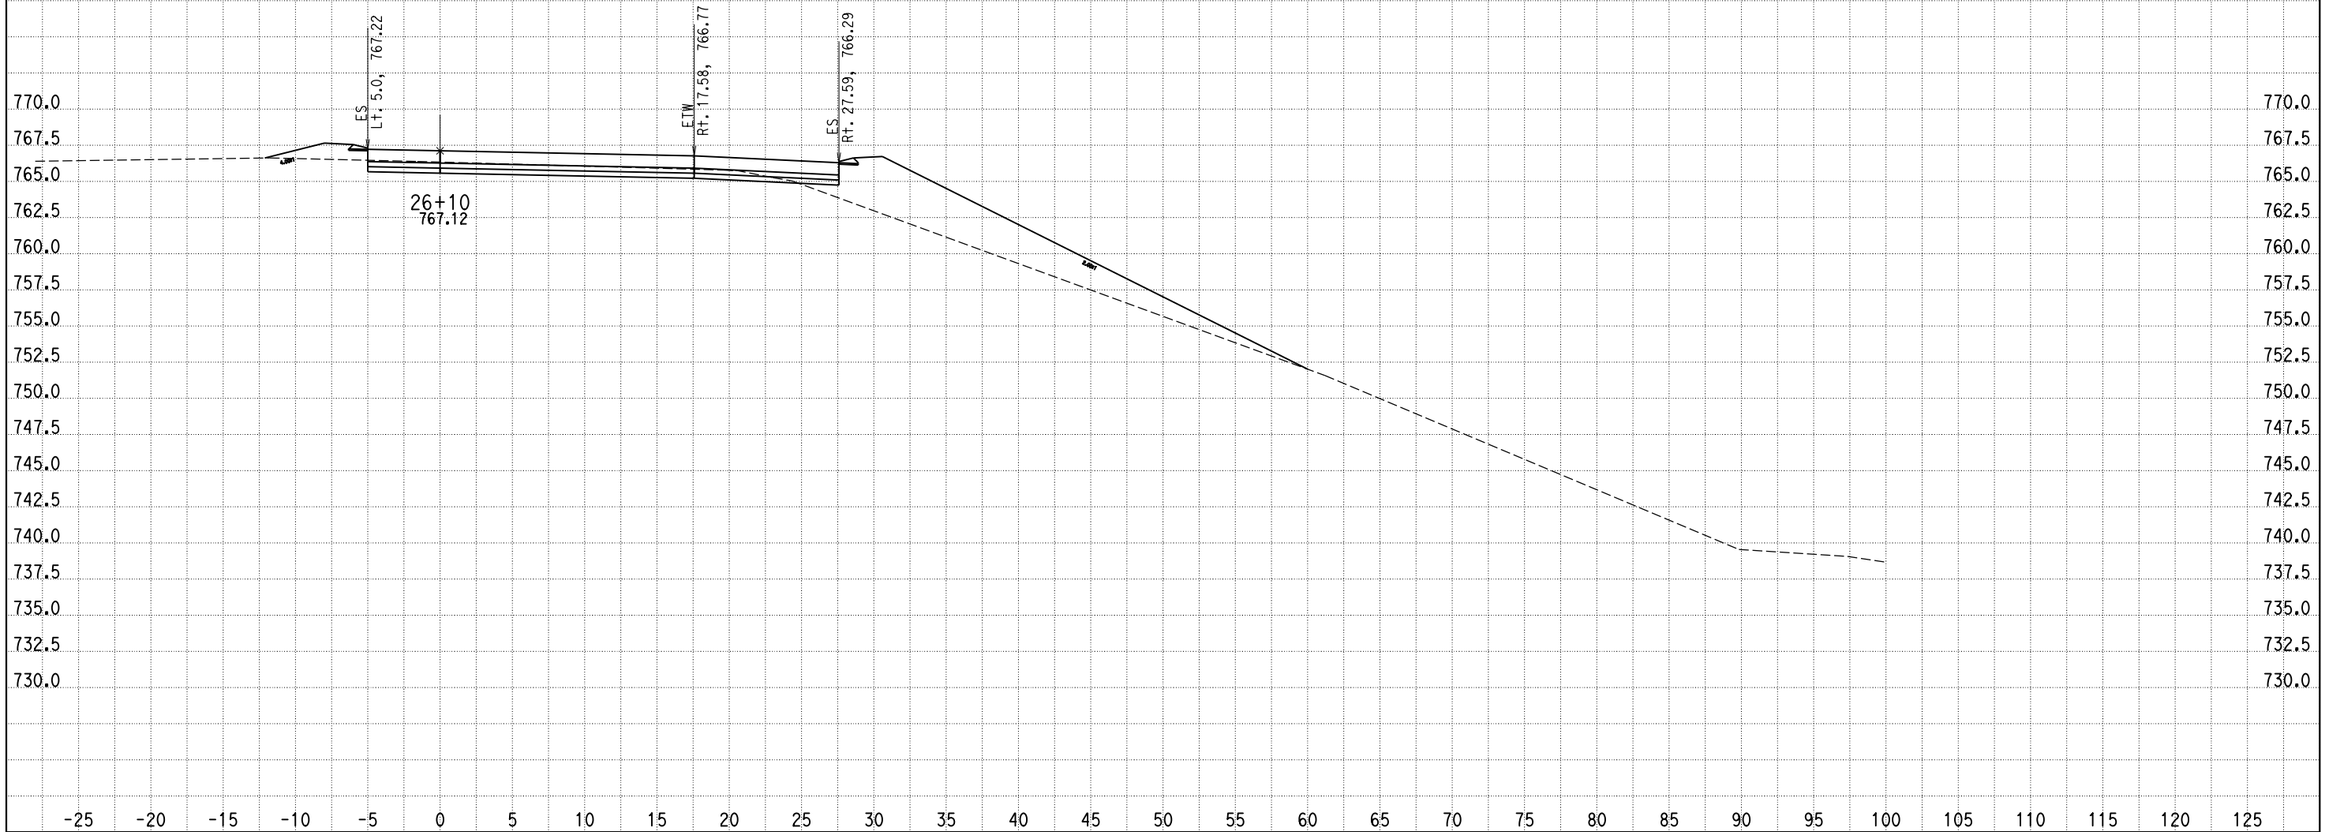

CREATED BY: G NAVARRO
DATE: 9/25/2013
KC Project: 0818E File: D:\1193U1_ALAO\0818E\001_Guillermo_NewD\RAMP_G2\rampg2_dsign.ear

SCALE: 1" = 5' Horiz.
1" = 5' Vert.

All Dimensions are US Survey Feet

RAMPG2
CROSS SECTIONS
SHEET 132 OF XXX

DESIGN STUDY ONLY

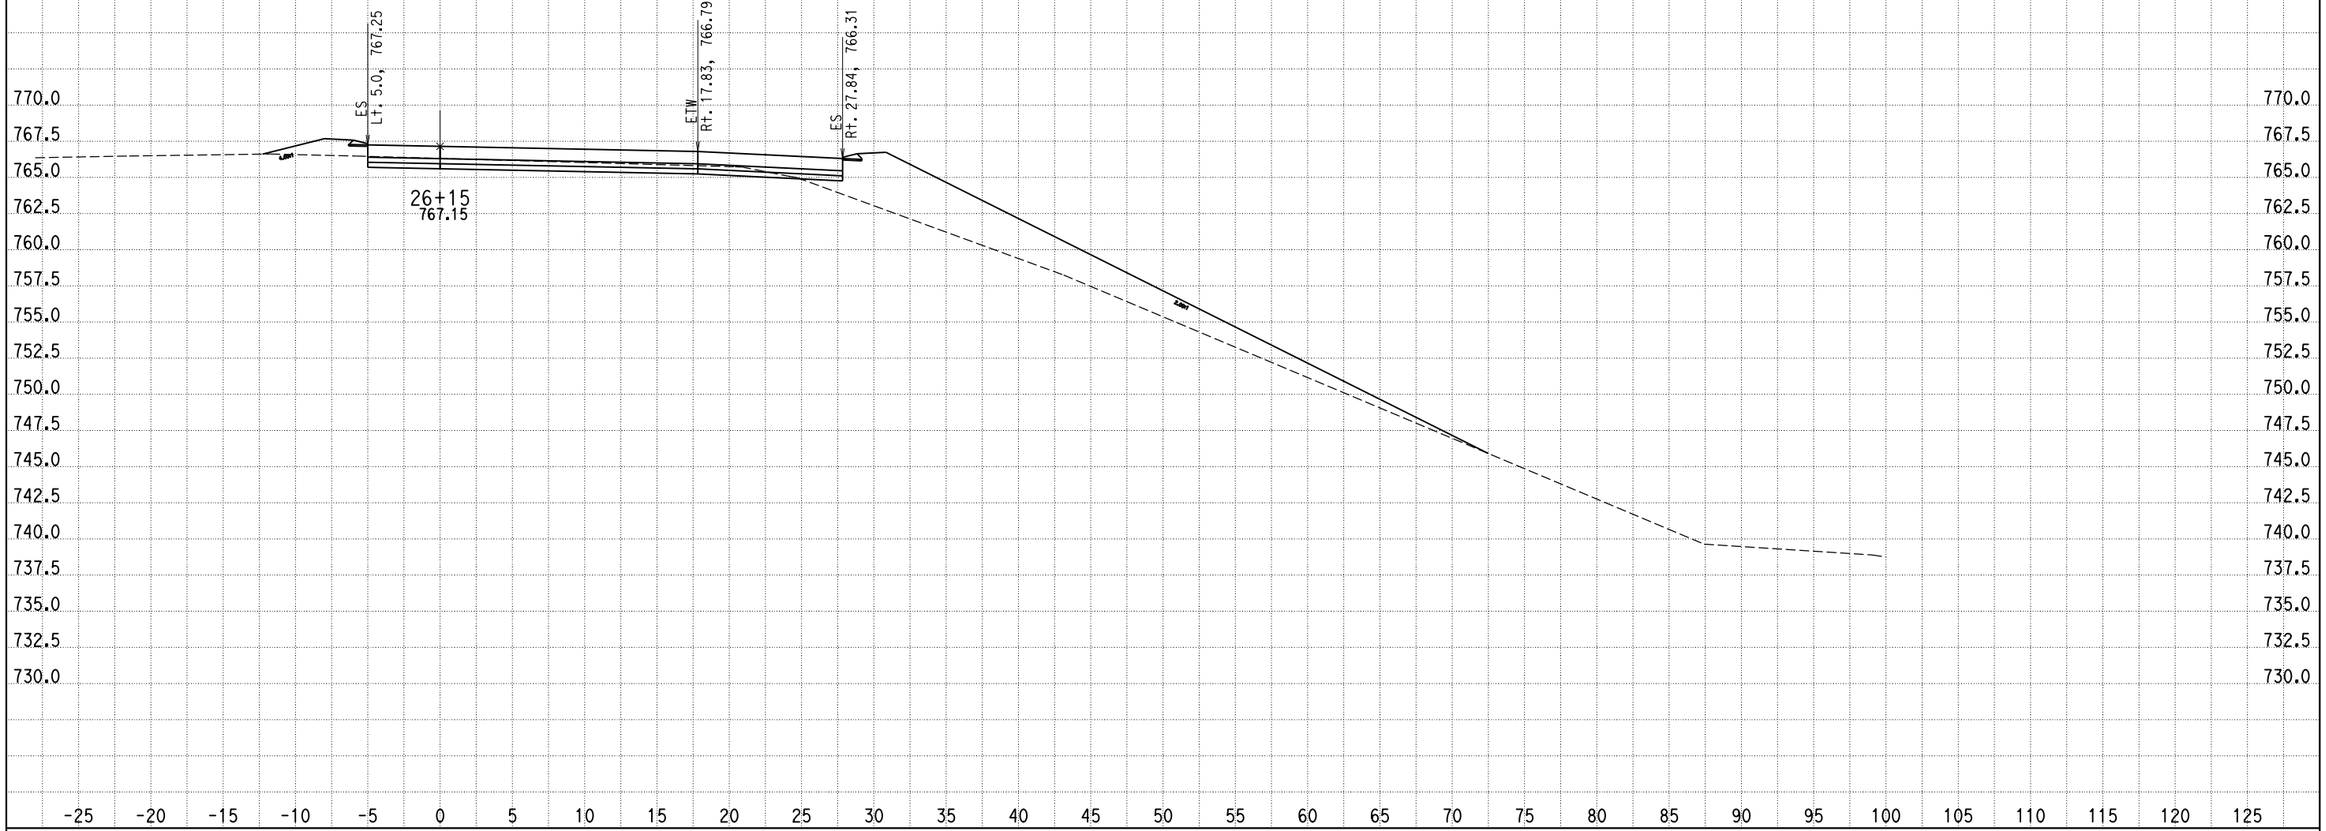

CREATED BY: G NAVARRO
DATE: 9/25/2013
KC Project: 0818E File: D:\1193U1_ALA0\0818E\001_Guillermo_NewD\RAMP_G2\rampg2_dsign.ear

SCALE: 1" = 5' Horiz.
1" = 5' Vert.

All Dimensions are US Survey Feet

RAMPG2
CROSS SECTIONS
SHEET 133 OF XXX

DESIGN STUDY ONLY

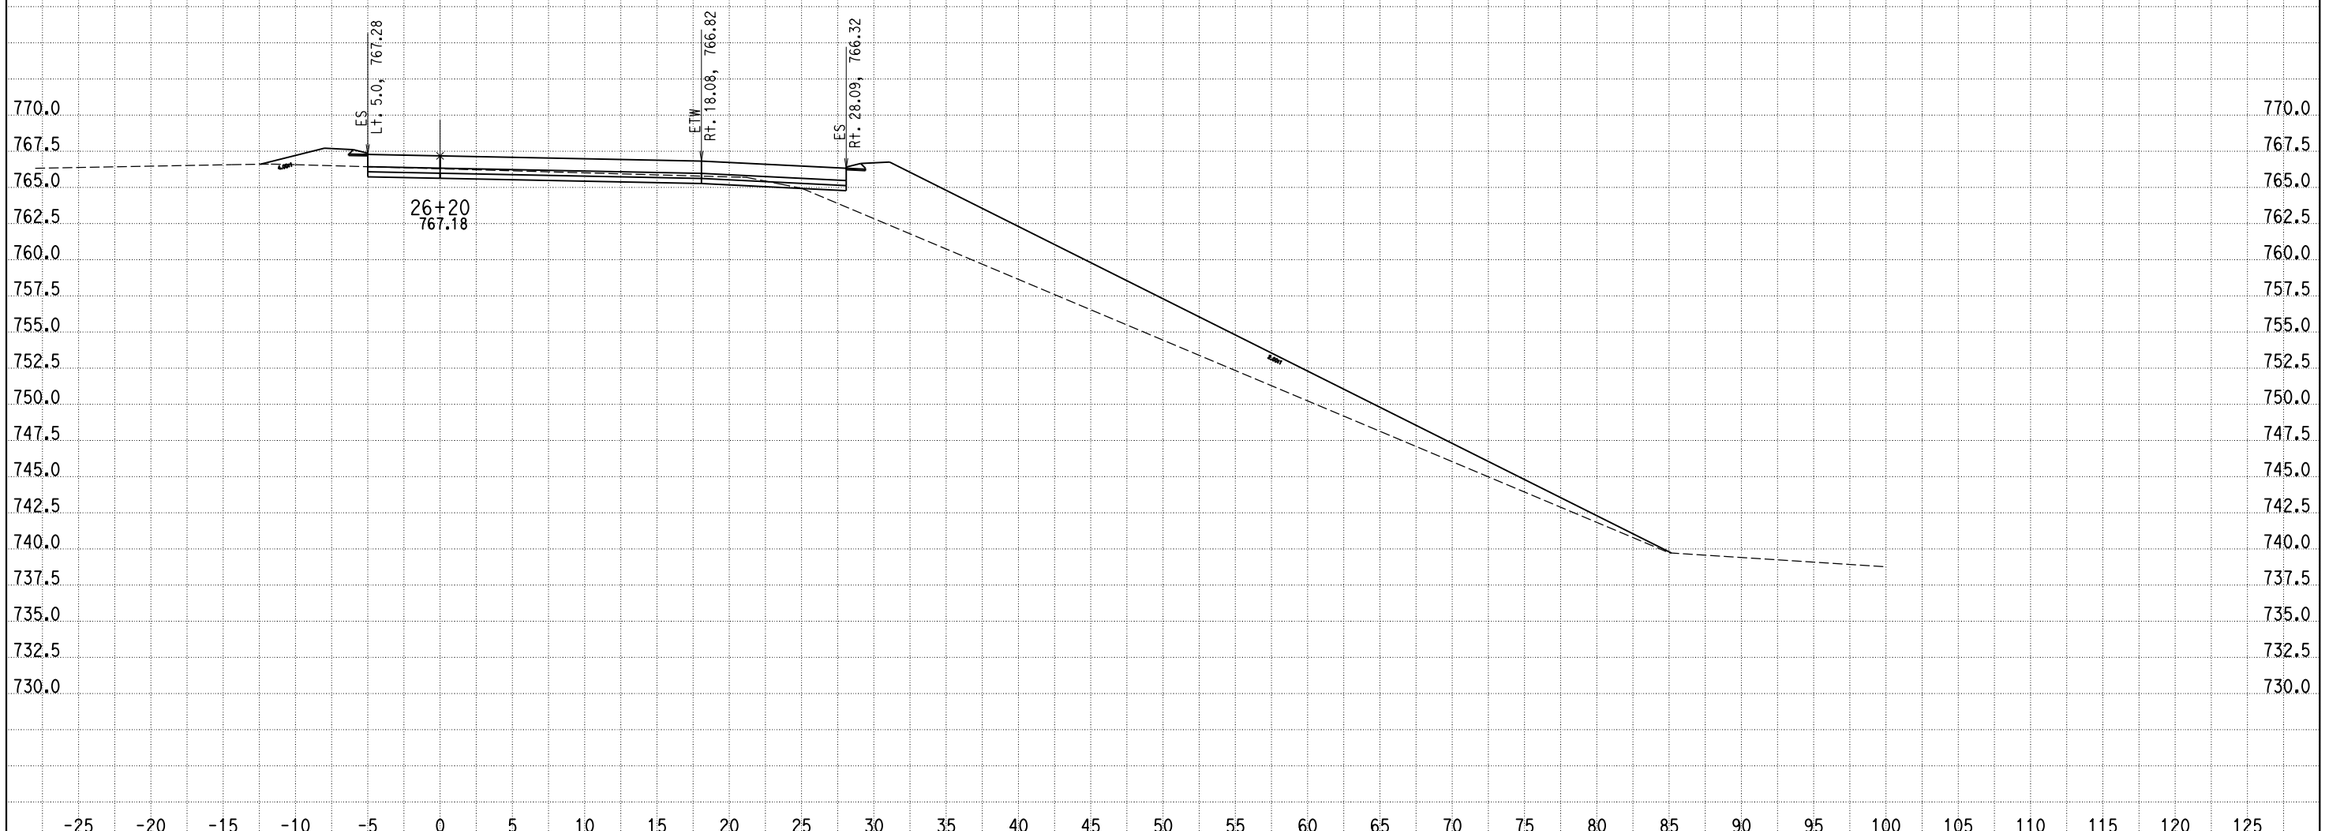

CREATED BY: G NAVARRO
DATE: 9/25/2013
KC Project: 0818E File: D:\1193U1_ALA0\0818E\001_Guillermo_NewD\RAMP_G2\rampg2_dsign.ear

SCALE: 1" = 5' Horiz.
1" = 5' Vert.

All Dimensions are US Survey Feet

RAMPG2
CROSS SECTIONS
SHEET 134 OF XXX

DESIGN STUDY ONLY

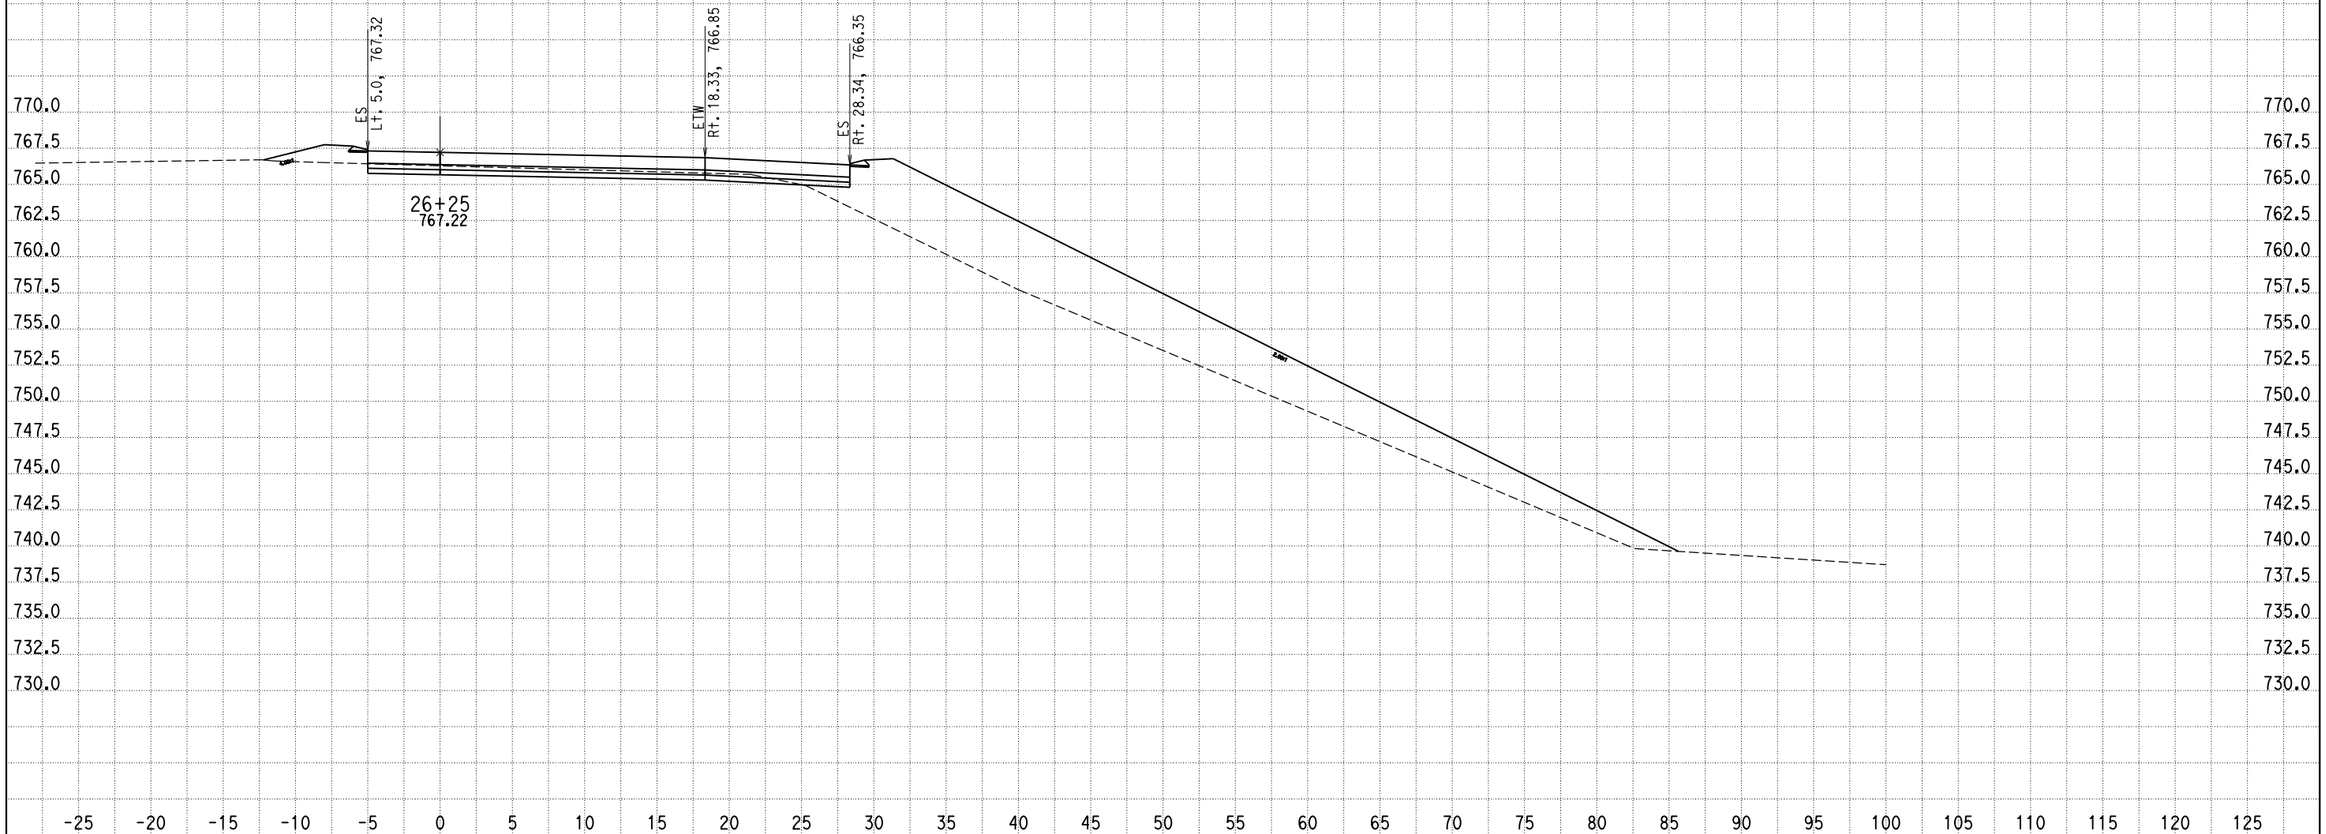

CREATED BY: G NAVARRO
DATE: 9/25/2013
KC Project: 0818E File: D:\1193U1_ALAO\0818E\001_Guillermo_NewD\RAMP_G2\rampg2_dsign.ear

SCALE: 1" = 5' Horiz.
1" = 5' Vert.

All Dimensions are US Survey Feet

RAMPG2
CROSS SECTIONS
SHEET 135 OF XXX

DESIGN STUDY ONLY

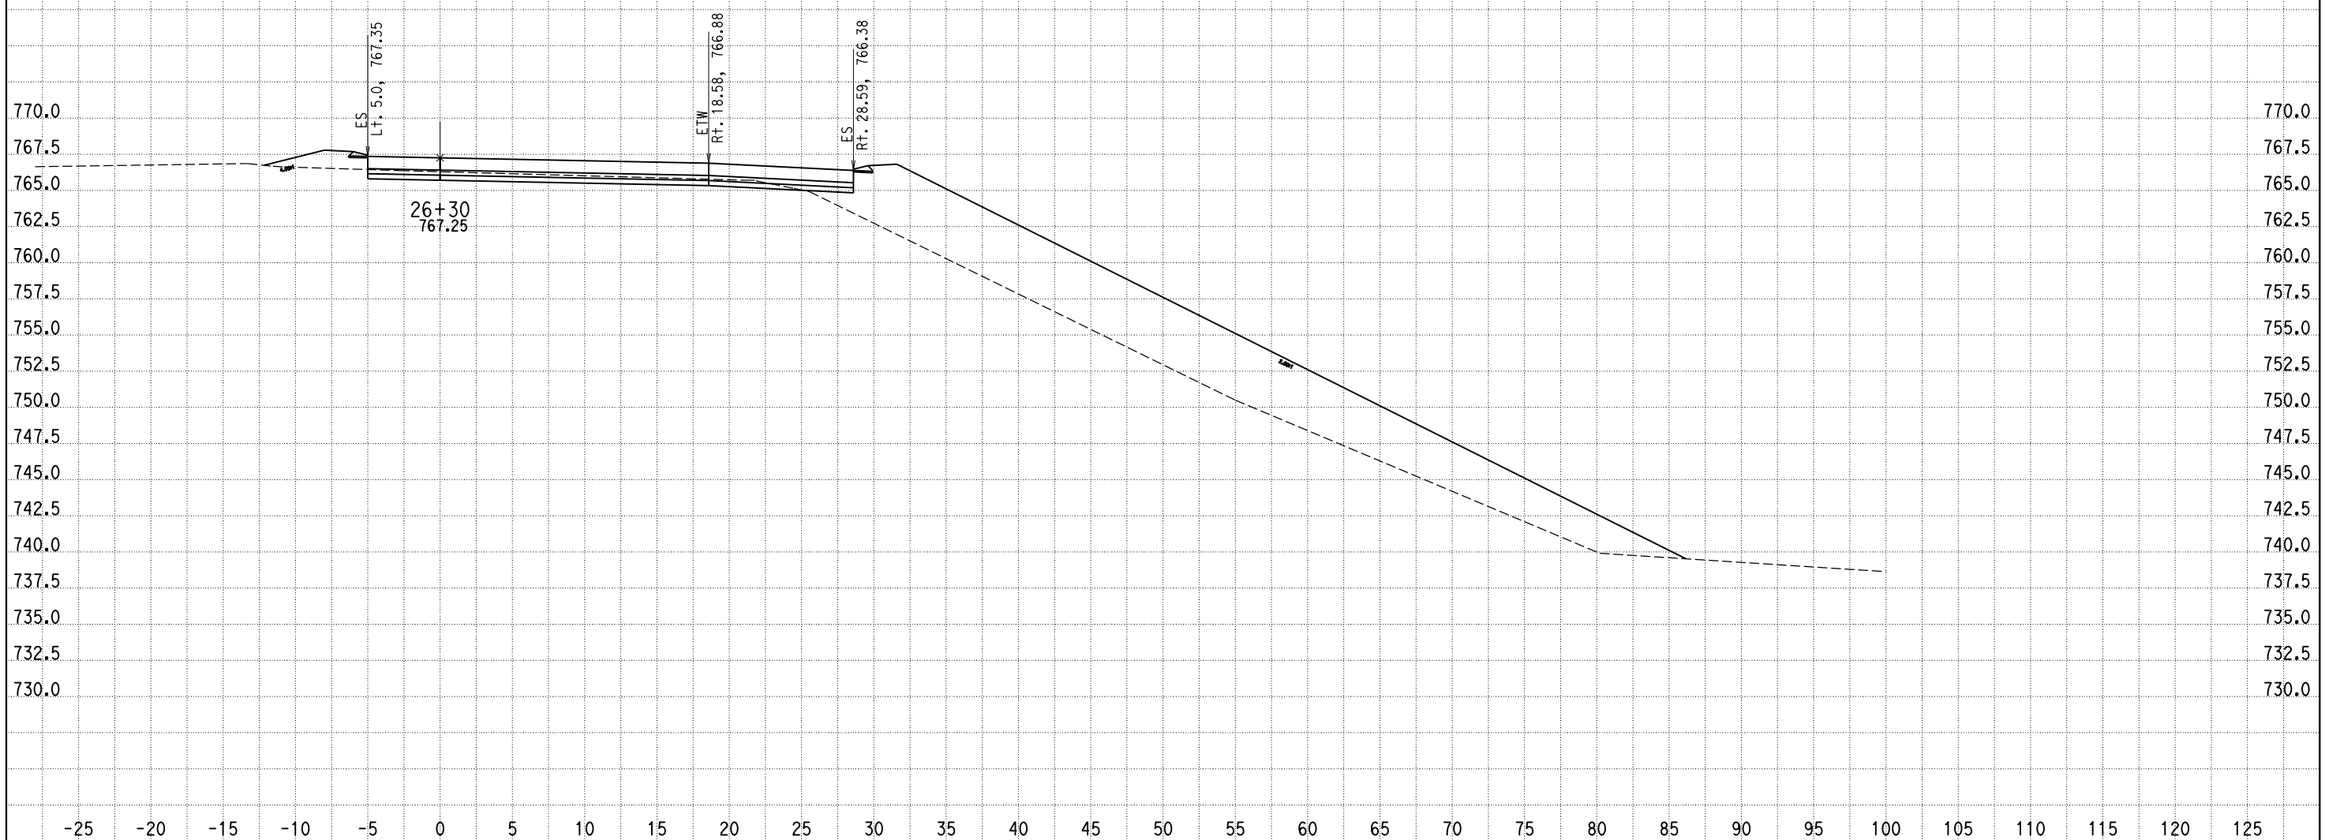

CREATED BY: G NAVARRO
DATE: 9/25/2013
KC Project: 0818E File: D:\1193U1_ALAO\0818E\001_Guillermo_NewD\RAMP_G2\rampg2_dsign.ear

SCALE: 1" = 5' Horiz.
1" = 5' Vert.

All Dimensions are US Survey Feet

RAMPG2
CROSS SECTIONS
SHEET 136 OF XXX

DESIGN STUDY ONLY

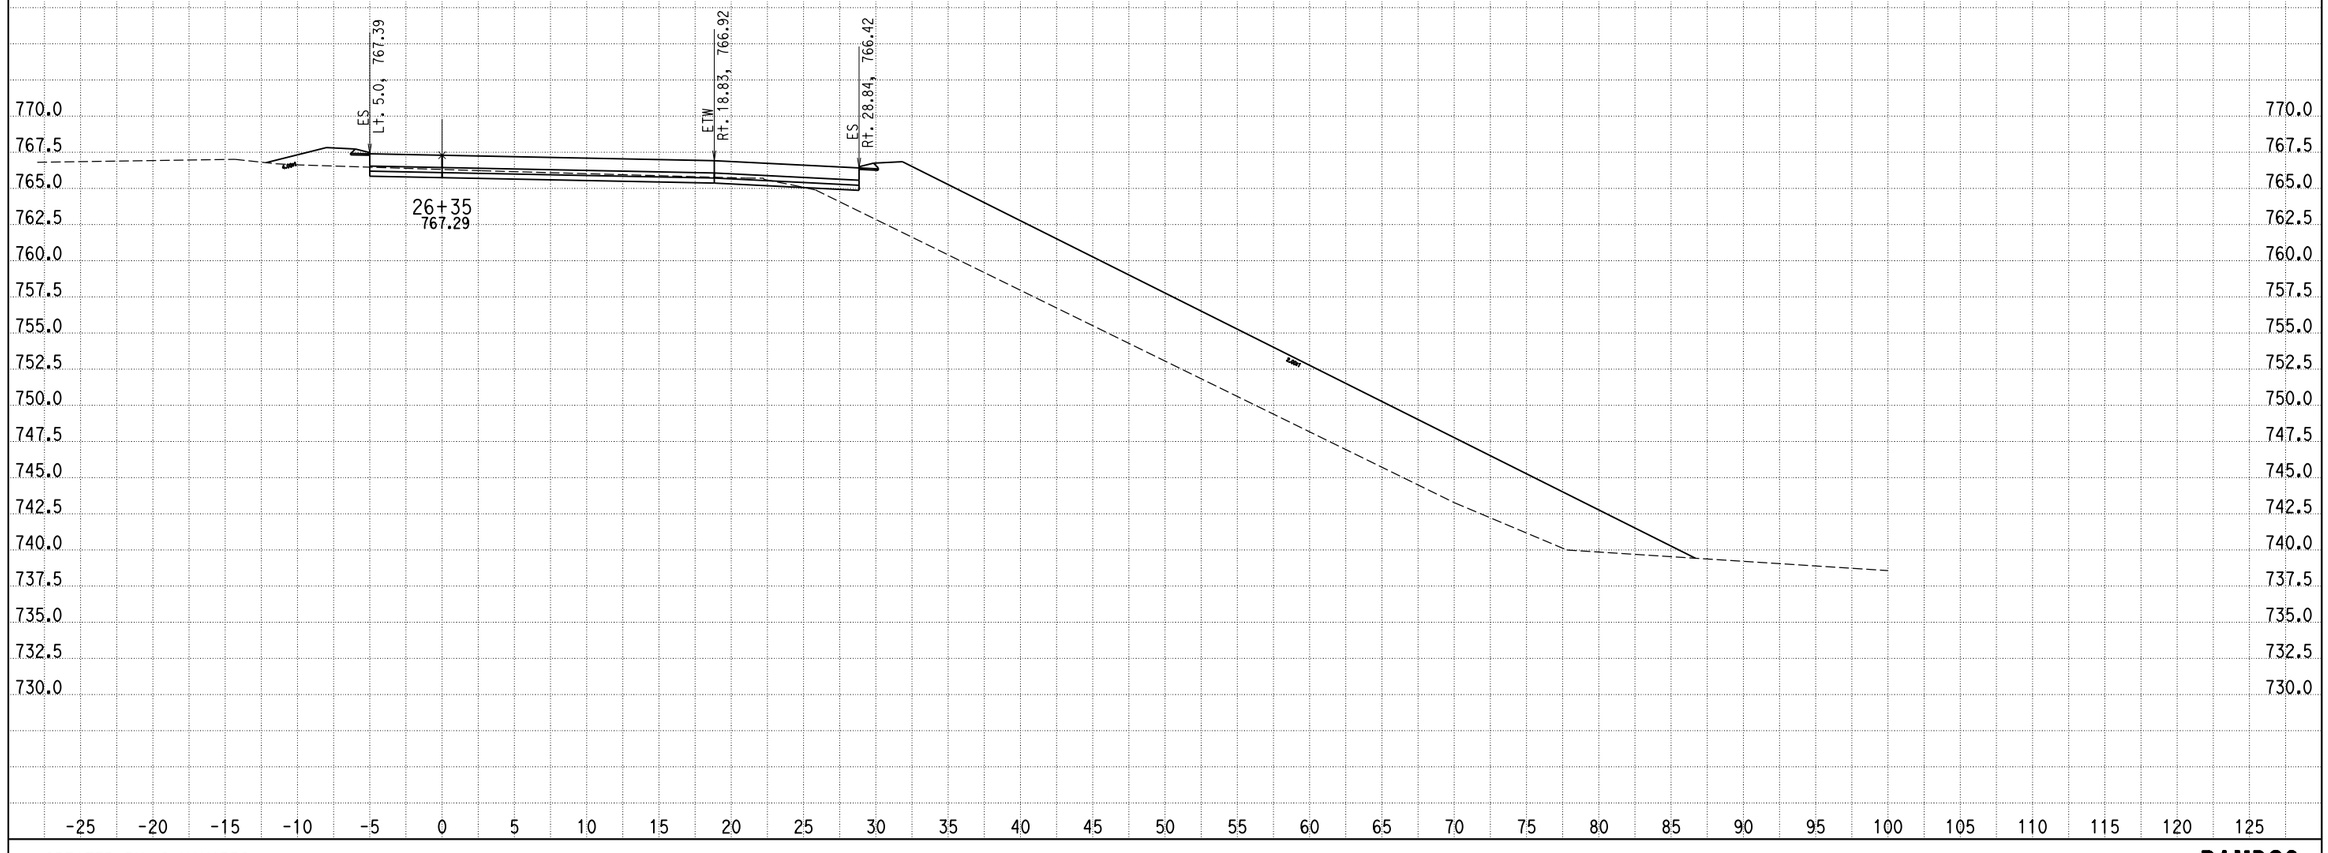

CREATED BY: G NAVARRO
DATE: 9/25/2013
KC Project: 0818E File: D:\1193U1_ALAO\0818E\001_Guillermo_NewD\RAMP_G2\rampg2_dsign.ear

SCALE: 1" = 5' Horiz.
1" = 5' Vert.

All Dimensions are US Survey Feet

RAMPG2
CROSS SECTIONS
SHEET 137 OF XXX

DESIGN STUDY ONLY

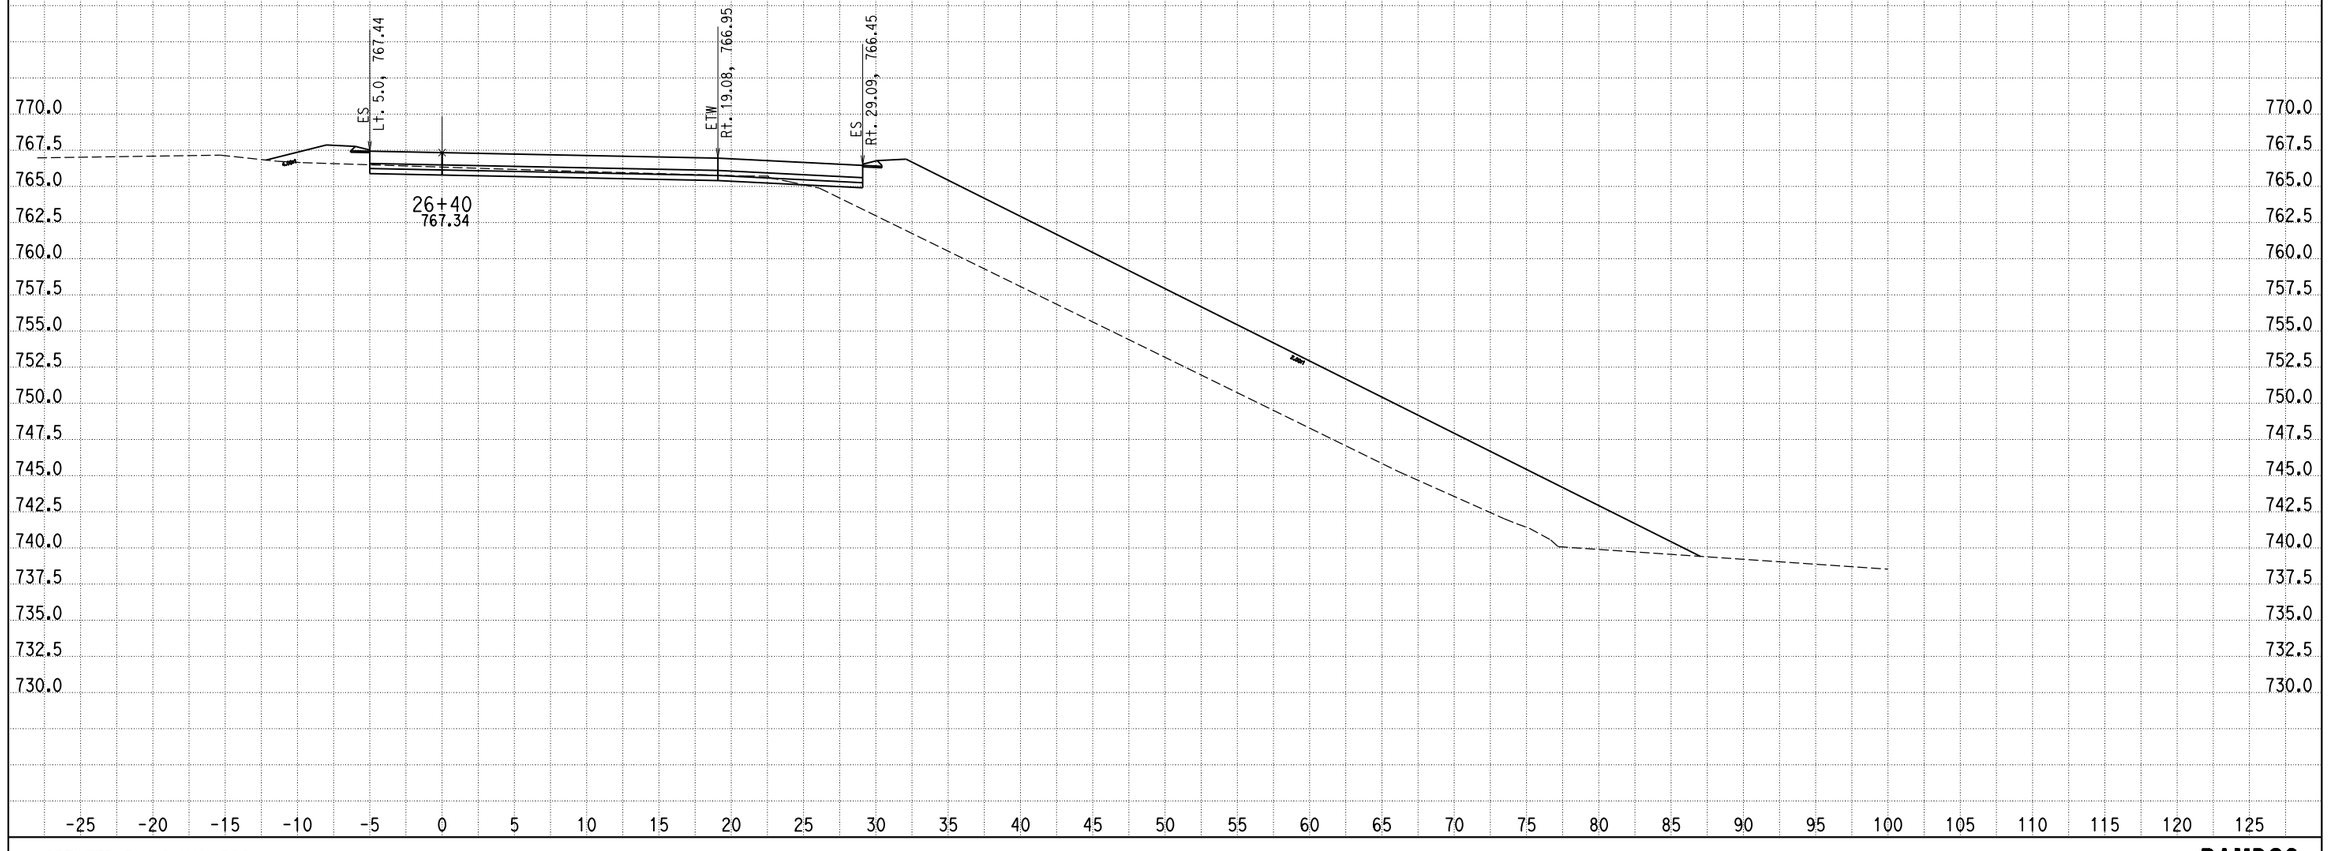

CREATED BY: G NAVARRO
DATE: 9/25/2013
KC Project: 0818E File: D:\1193U1_ALAO\0818E\001_Guillermo_NewD\RAMP_G2\rampg2_dsign.ear

SCALE: 1" = 5' Horiz.
1" = 5' Vert.

All Dimensions are US Survey Feet

RAMPG2
CROSS SECTIONS
SHEET 138 OF XXX

DESIGN STUDY ONLY

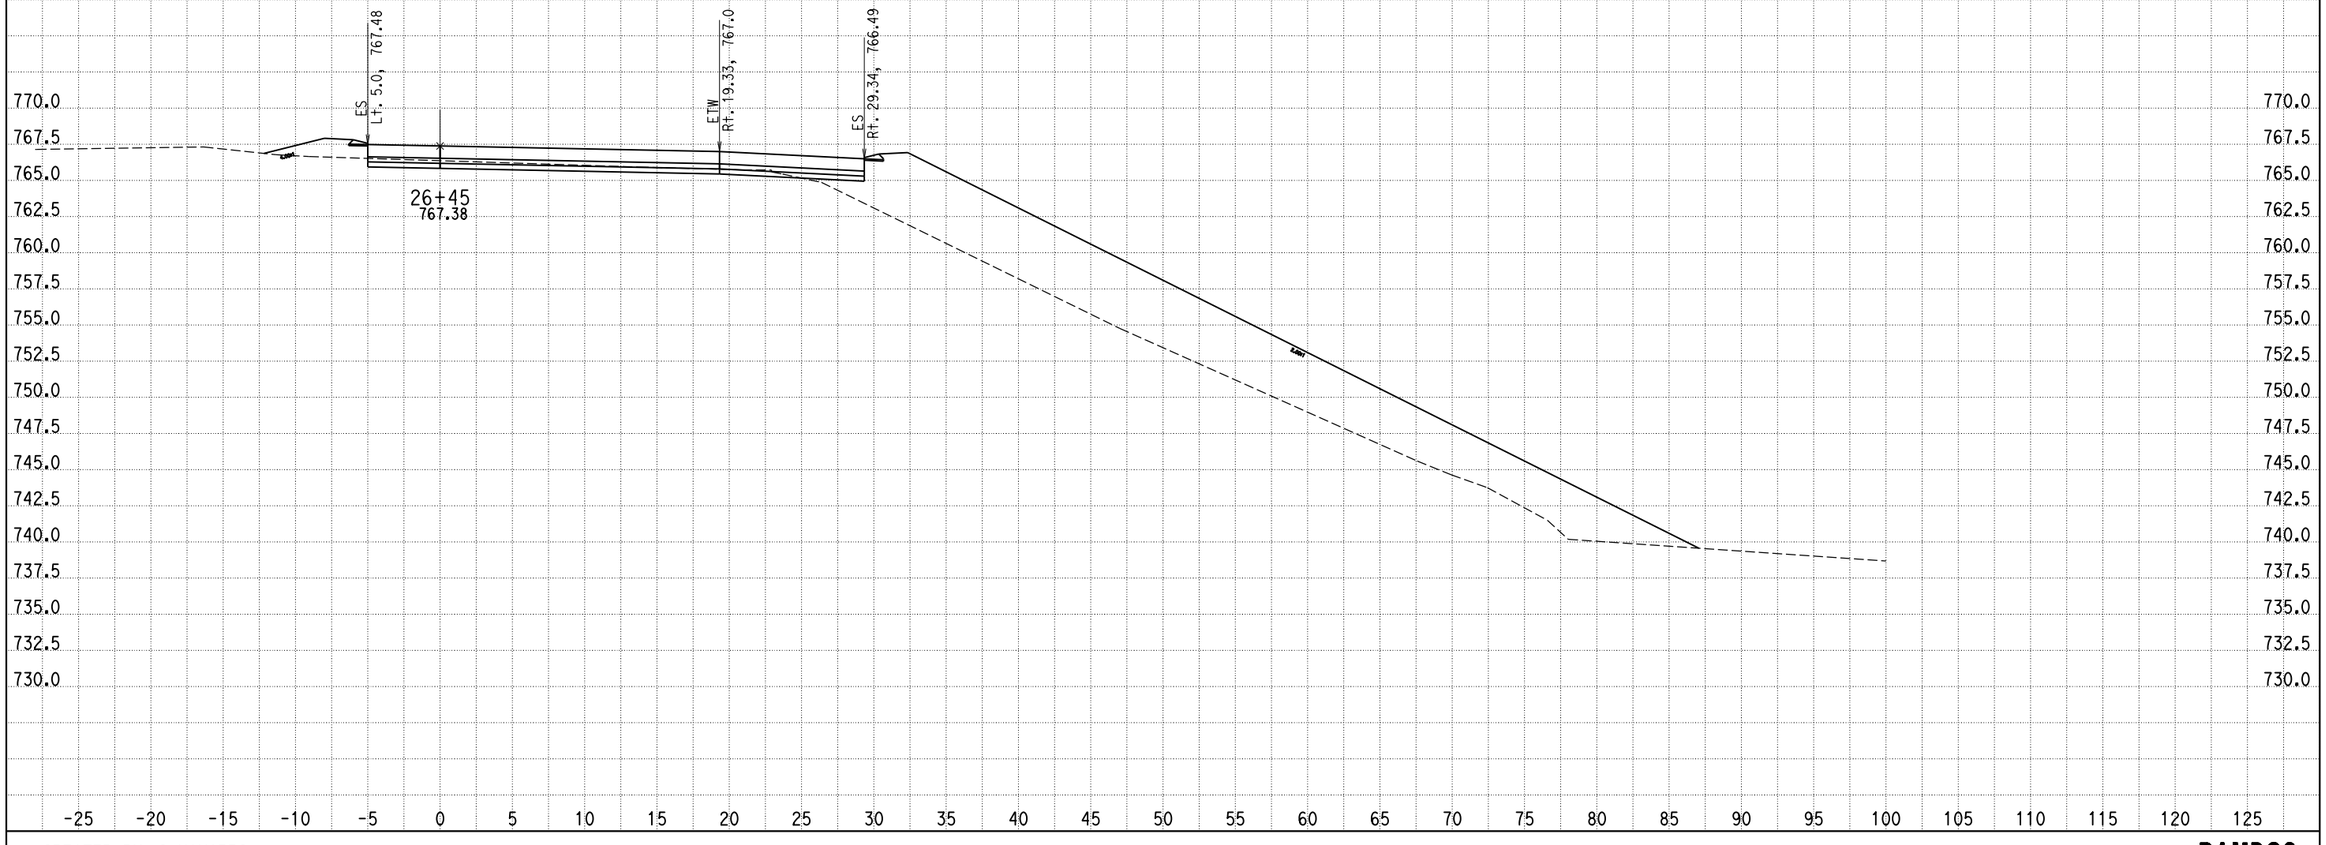

CREATED BY: G NAVARRO
DATE: 9/25/2013
KC Project: 0818E File: D:\1193U1_ALAO\0818E\001_Guillermo_NewD\RAMP_G2\rampg2_dsign.ear

SCALE: 1" = 5' Horiz.
1" = 5' Vert.

All Dimensions are US Survey Feet

RAMPG2
CROSS SECTIONS
SHEET 139 OF XXX

DESIGN STUDY ONLY

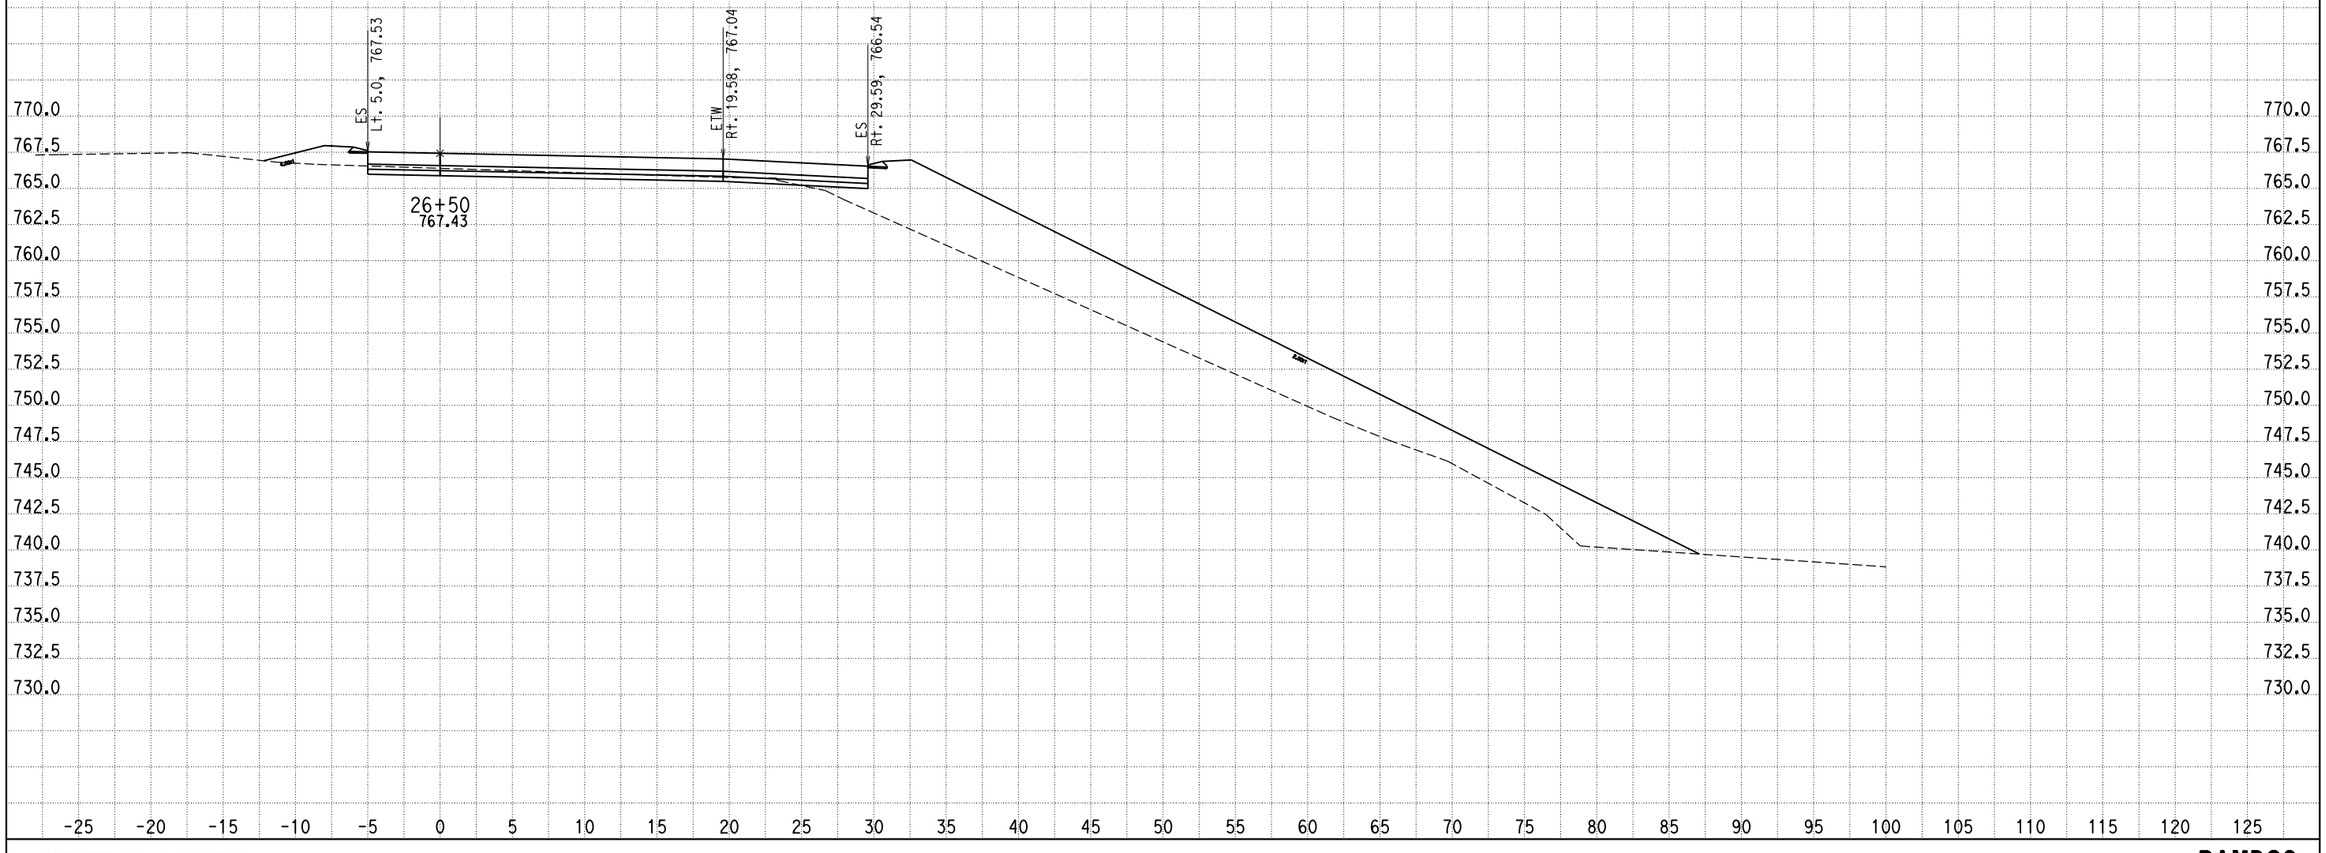

CREATED BY: G NAVARRO
DATE: 9/25/2013
KC Project: 0818E File: D:\1193U1_ALAO\0818E\001_Guillermo_NewD\RAMP_G2\rampg2_dsign.ear

SCALE: 1" = 5' Horiz.
1" = 5' Vert.

All Dimensions are US Survey Feet

RAMPG2
CROSS SECTIONS
SHEET 140 OF XXX

DESIGN STUDY ONLY

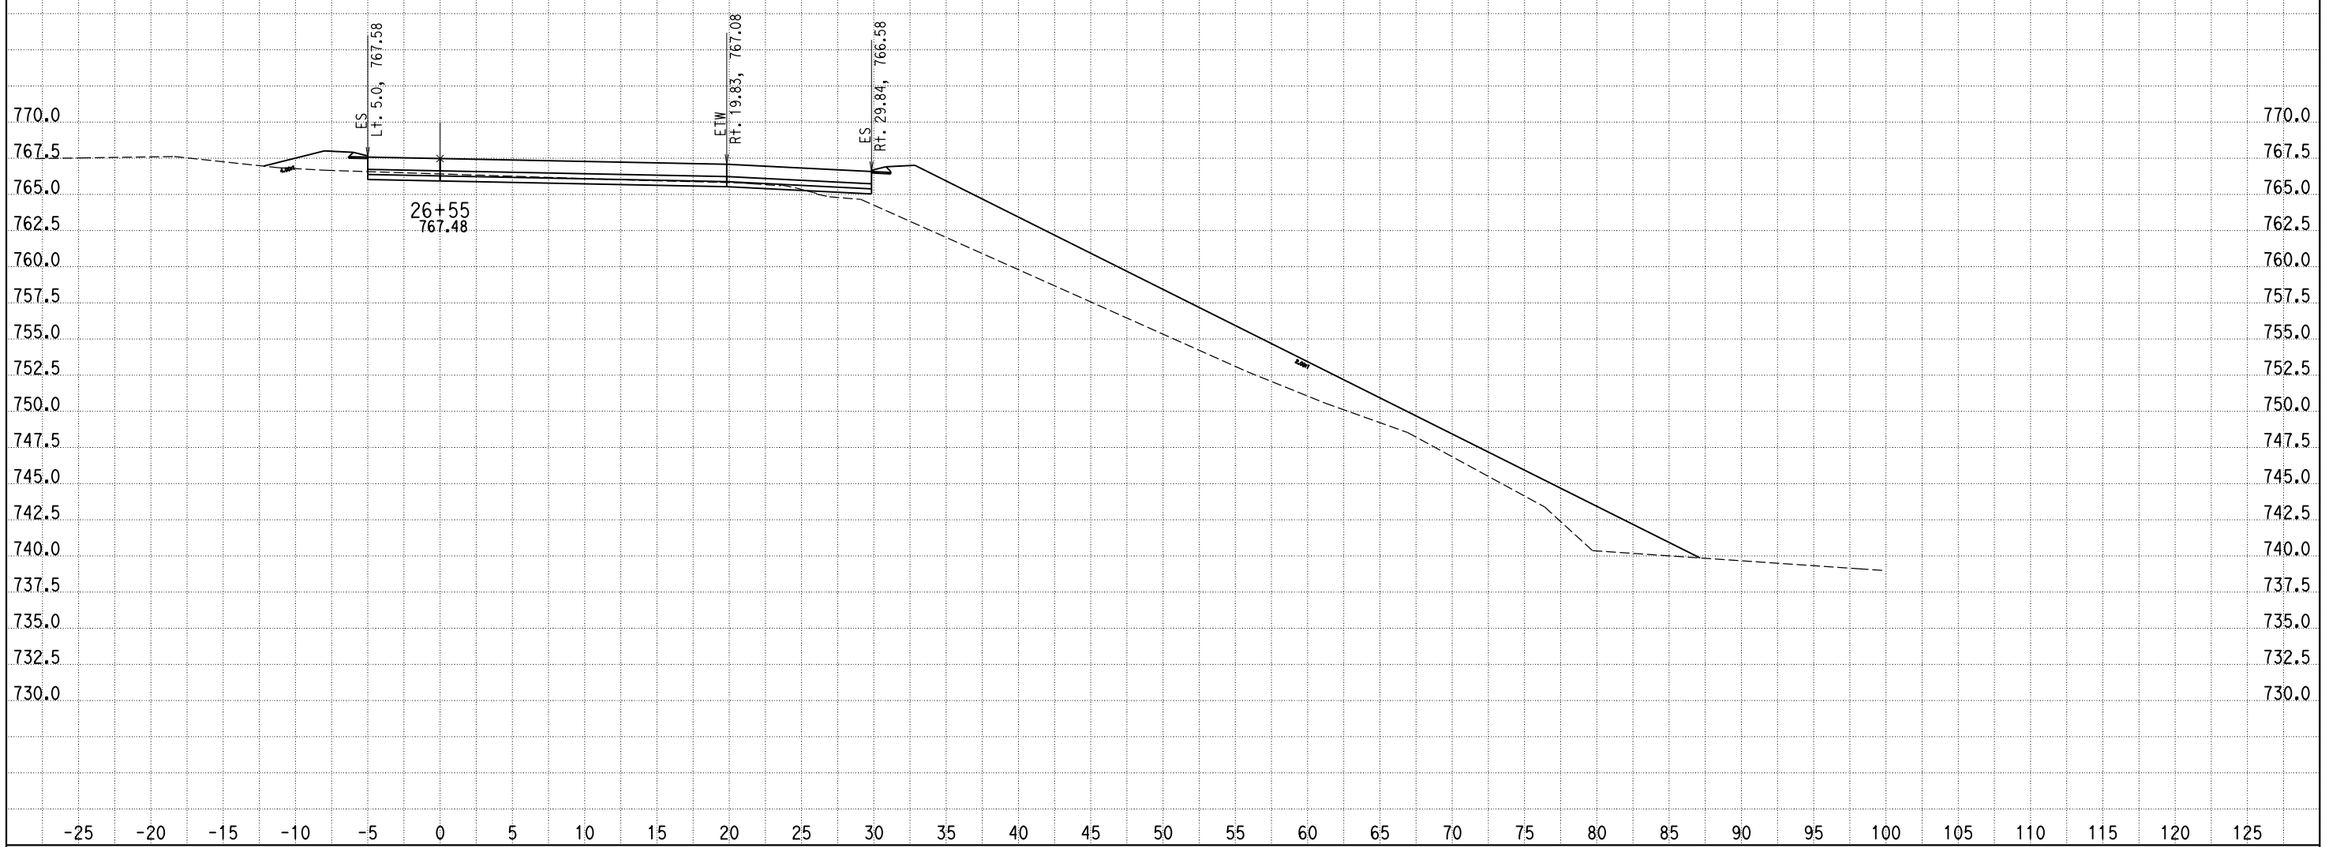

CREATED BY: G NAVARRO
DATE: 9/25/2013
KC Project: 0818E File: D:\1193U1_ALAO\0818E\001_Guillermo_NewD\RAMP_G2\rampg2_dsign.ear

SCALE: 1" = 5' Horiz.
1" = 5' Vert.

All Dimensions are US Survey Feet

RAMPG2
CROSS SECTIONS
SHEET 141 OF XXX

DESIGN STUDY ONLY

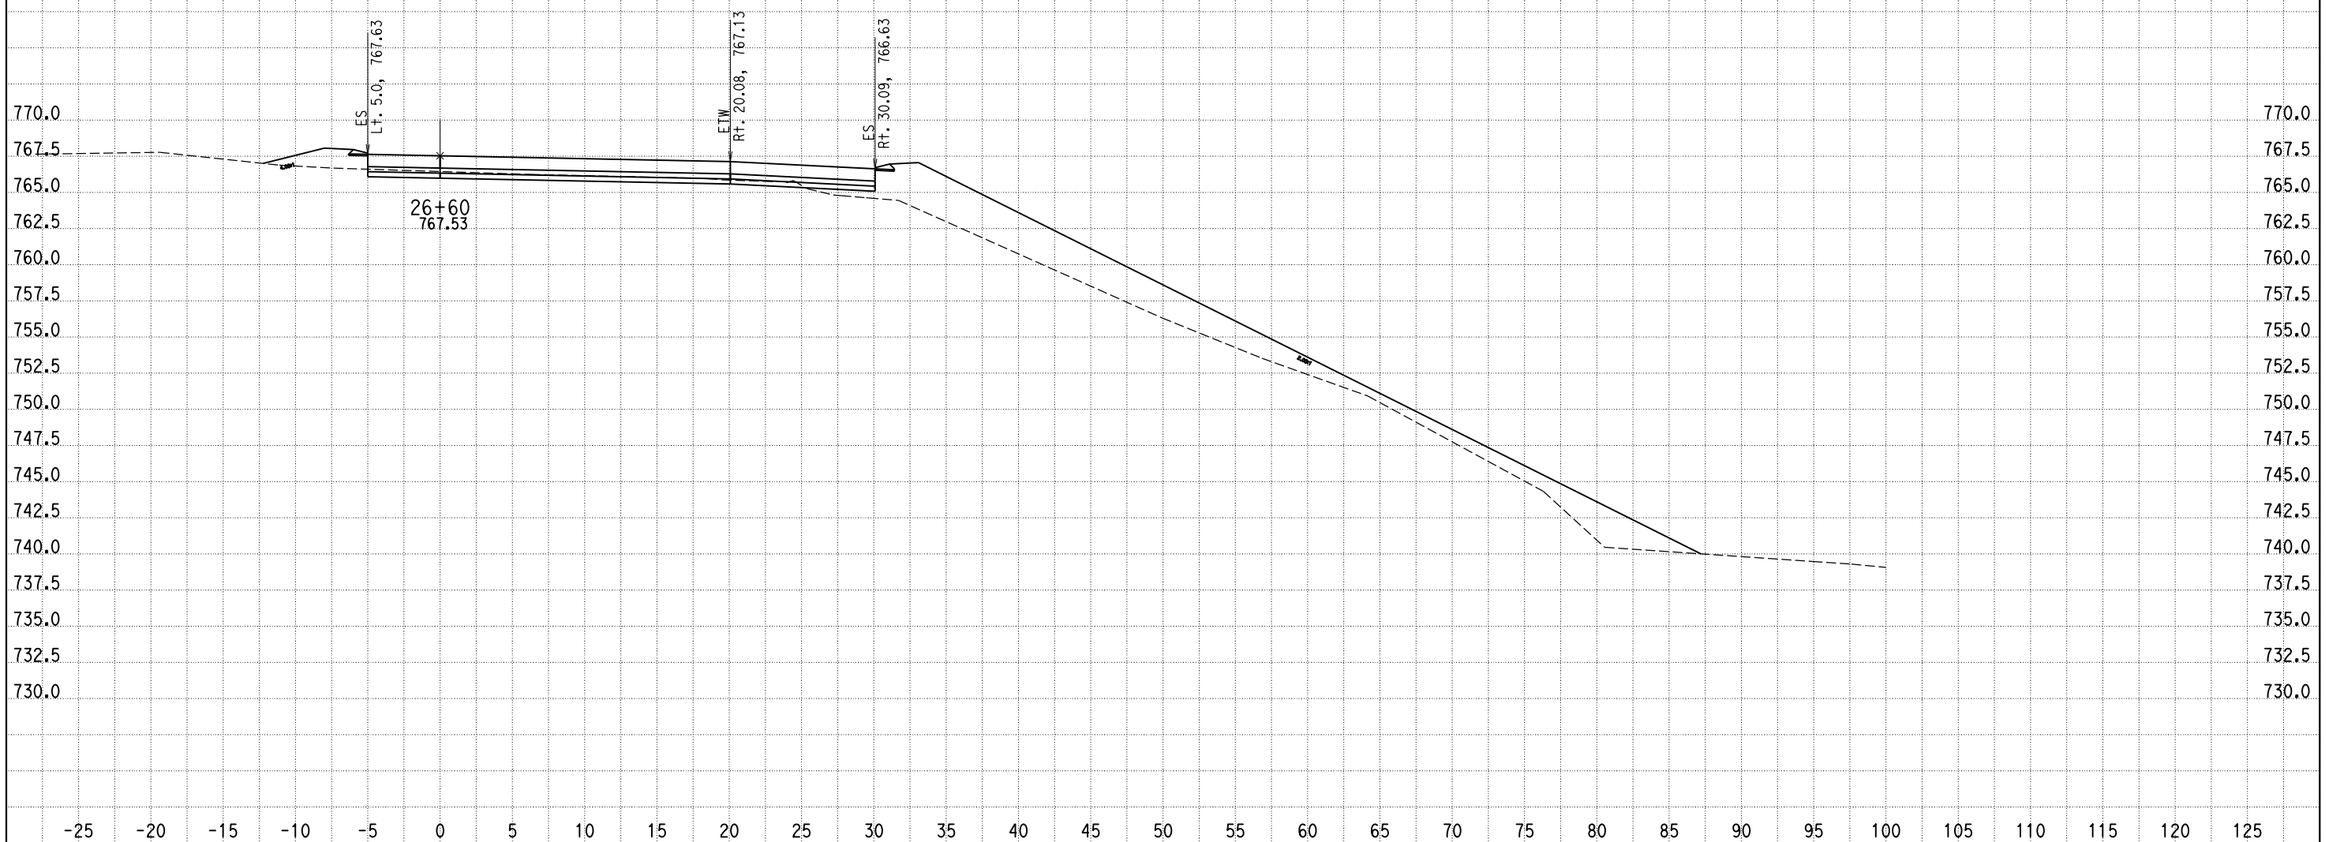

CREATED BY: G NAVARRO
DATE: 9/25/2013
KC Project: 0818E File: D:\1193U1_ALA0\0818E\001_Guillermo_NewD\RAMP_G2\rampg2_dsign.ear

SCALE: 1" = 5' Horiz.
1" = 5' Vert.

All Dimensions are US Survey Feet

RAMPG2
CROSS SECTIONS
SHEET 142 OF XXX

DESIGN STUDY ONLY

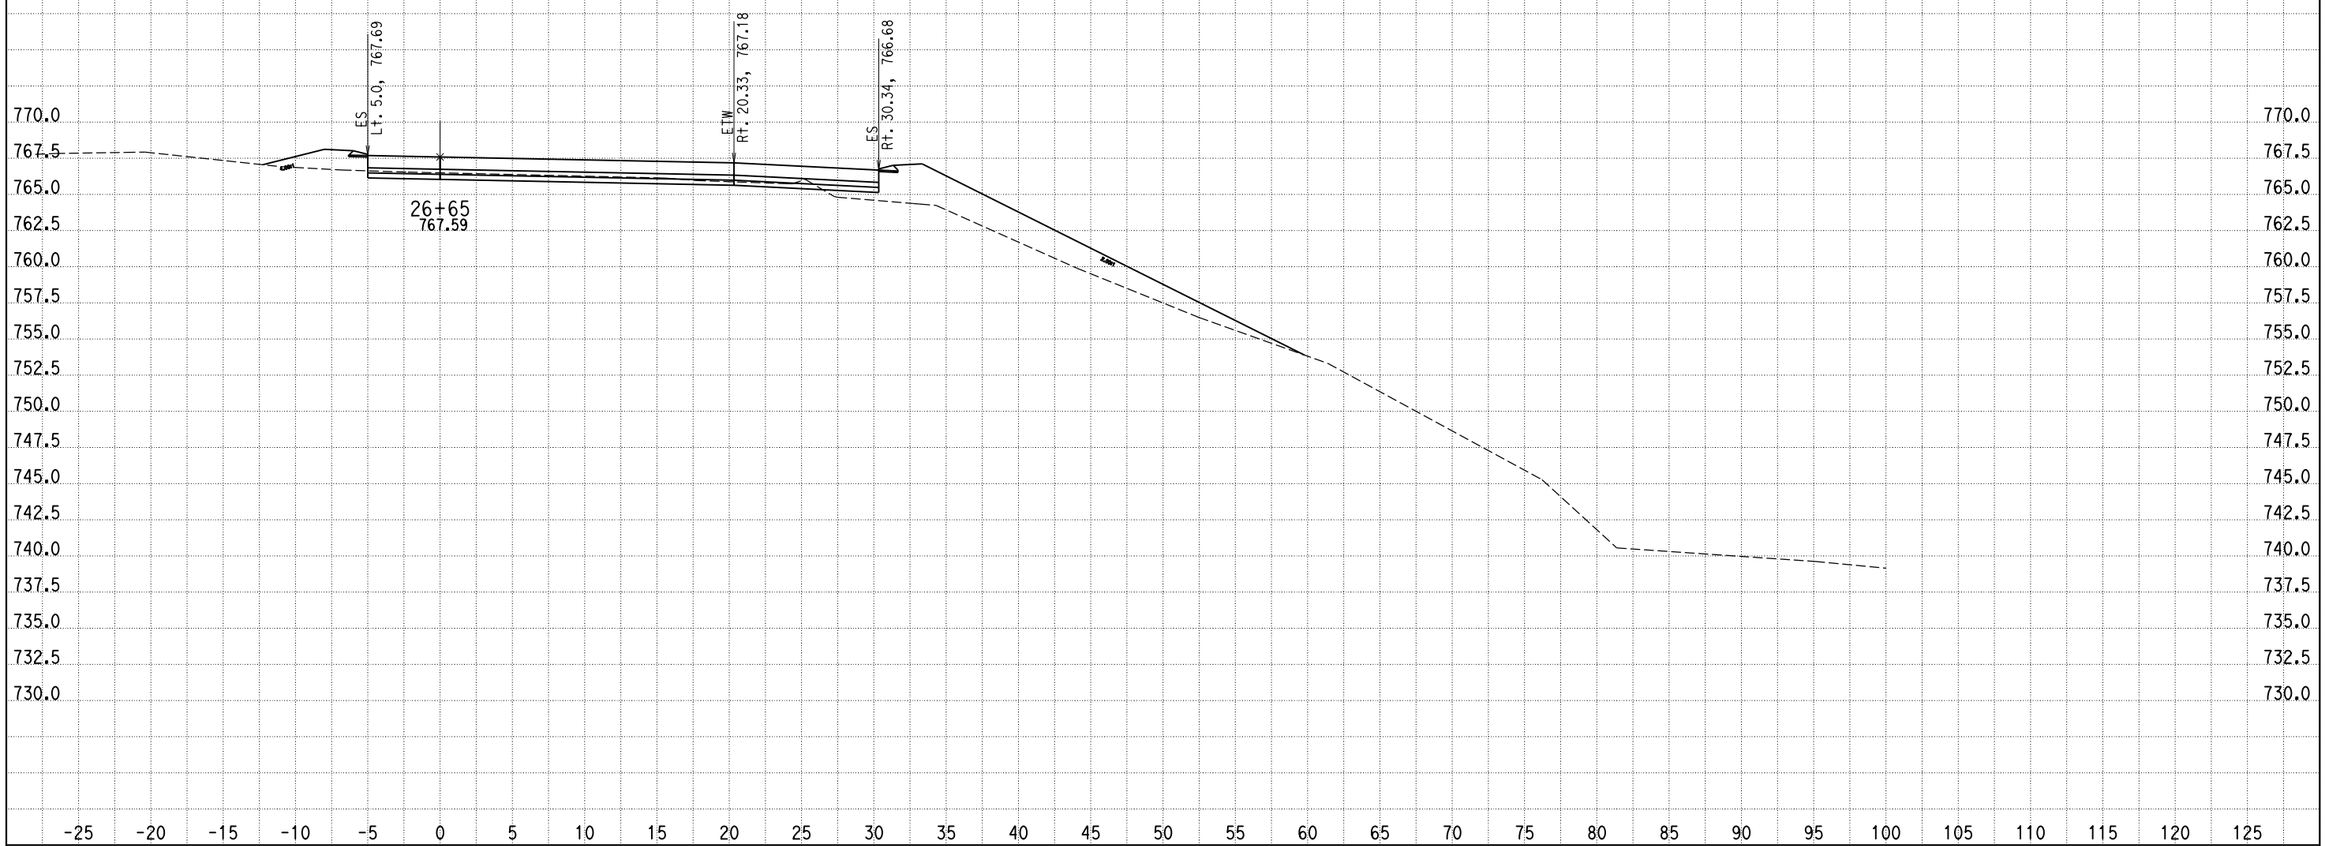

CREATED BY: G NAVARRO
DATE: 9/25/2013
KC Project: 0818E File: D:\1193U1_ALAO\0818E\001_Guillermo_NewD\RAMP_G2\rampg2_dsign.ear

SCALE: 1" = 5' Horiz.
1" = 5' Vert.

All Dimensions are US Survey Feet

RAMPG2
CROSS SECTIONS
SHEET 143 OF XXX

DESIGN STUDY ONLY

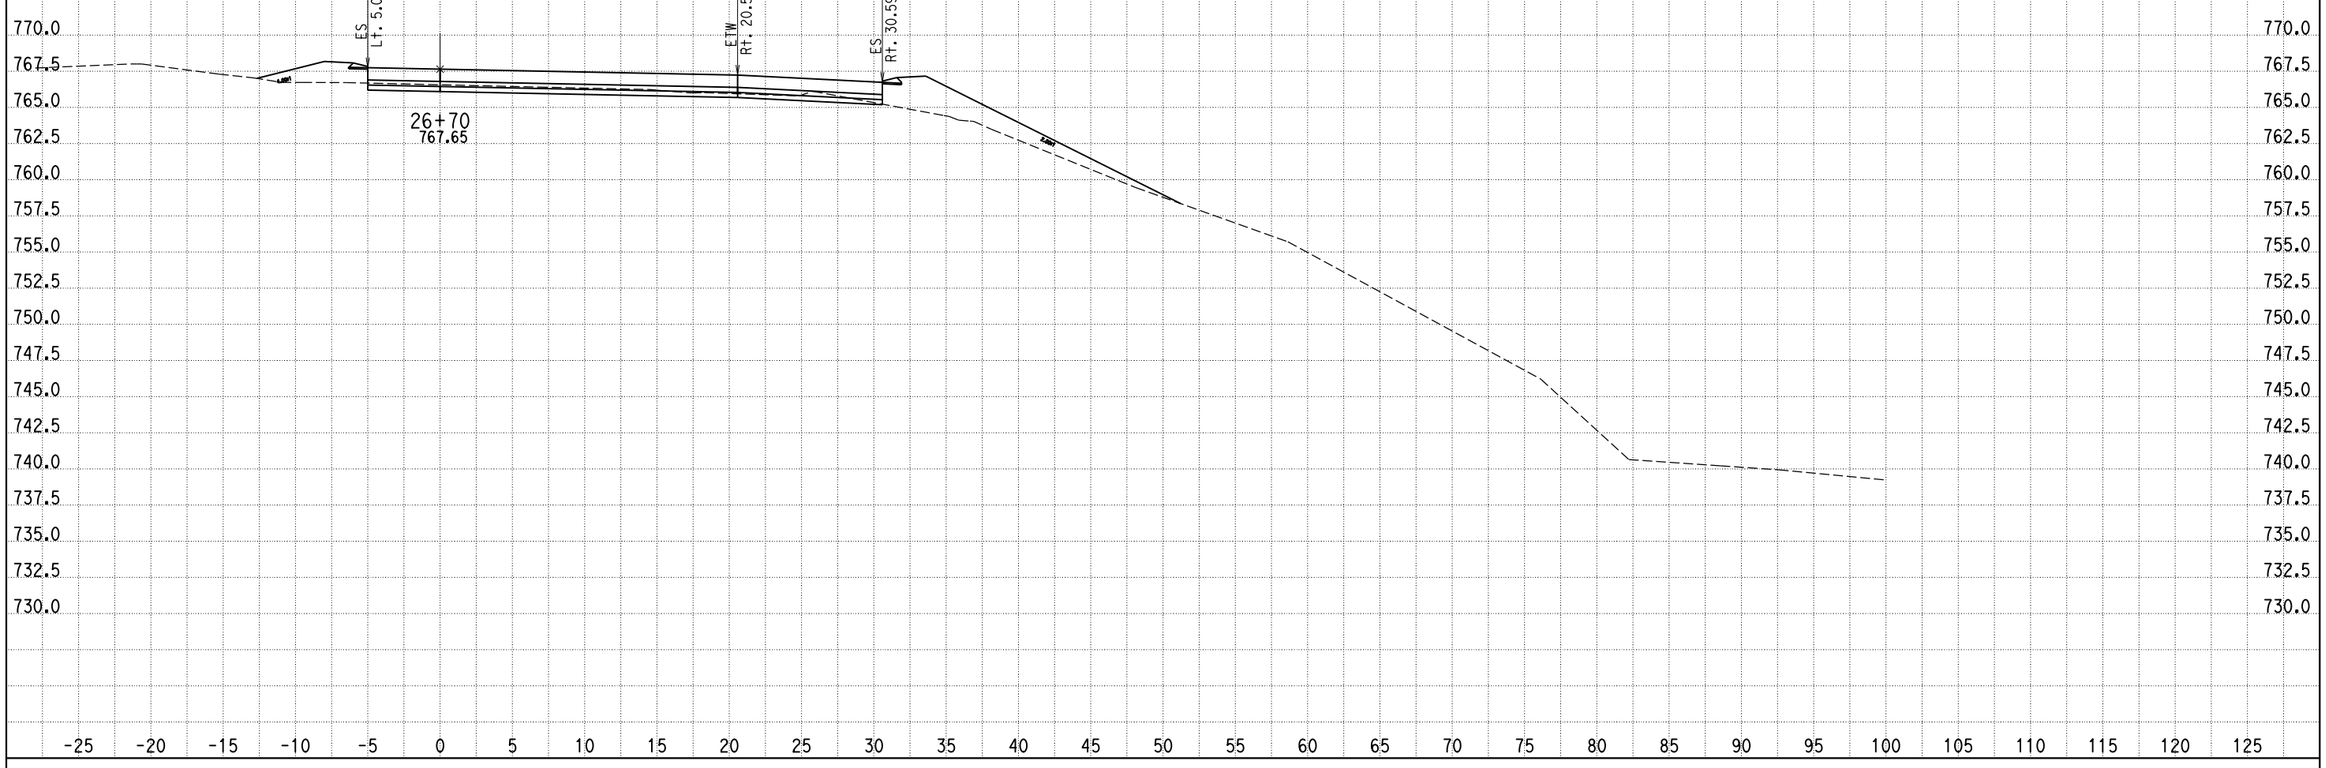

CREATED BY: G NAVARRO
DATE: 9/25/2013
KC Project: 0818E File: D:\1193U1_ALA0\0818E\001_Guillermo_NewD\RAMP_G2\rampg2_dsign.ear

SCALE: 1" = 5' Horiz.
1" = 5' Vert.

All Dimensions are US Survey Feet

RAMPG2
CROSS SECTIONS
SHEET 144 OF XXX

DESIGN STUDY ONLY

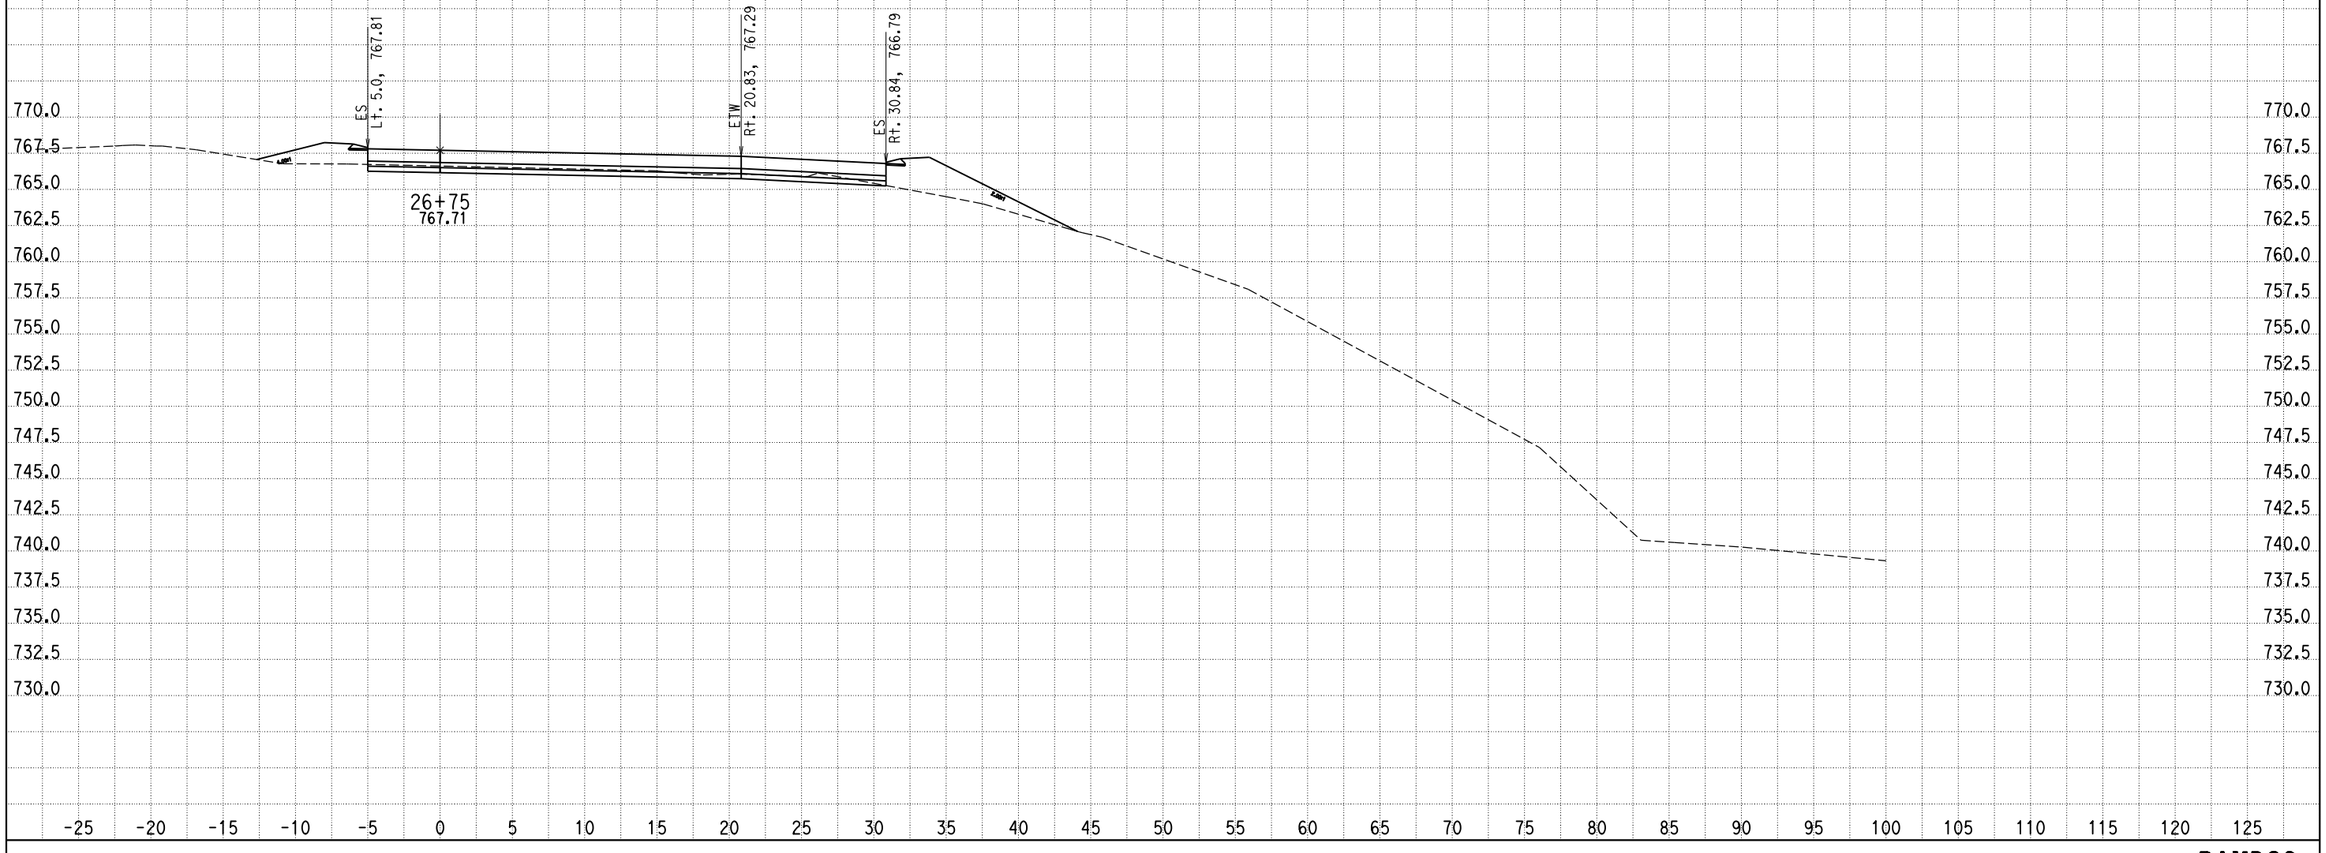

CREATED BY: G NAVARRO
DATE: 9/25/2013
KC Project: 0818E File: D:\1193U1_ALAO\0818E\001_Guillermo_NewD\RAMP_G2\rampg2_dsign.ear

SCALE: 1" = 5' Horiz.
1" = 5' Vert.

All Dimensions are US Survey Feet

RAMPG2
CROSS SECTIONS
SHEET 145 OF XXX

DESIGN STUDY ONLY

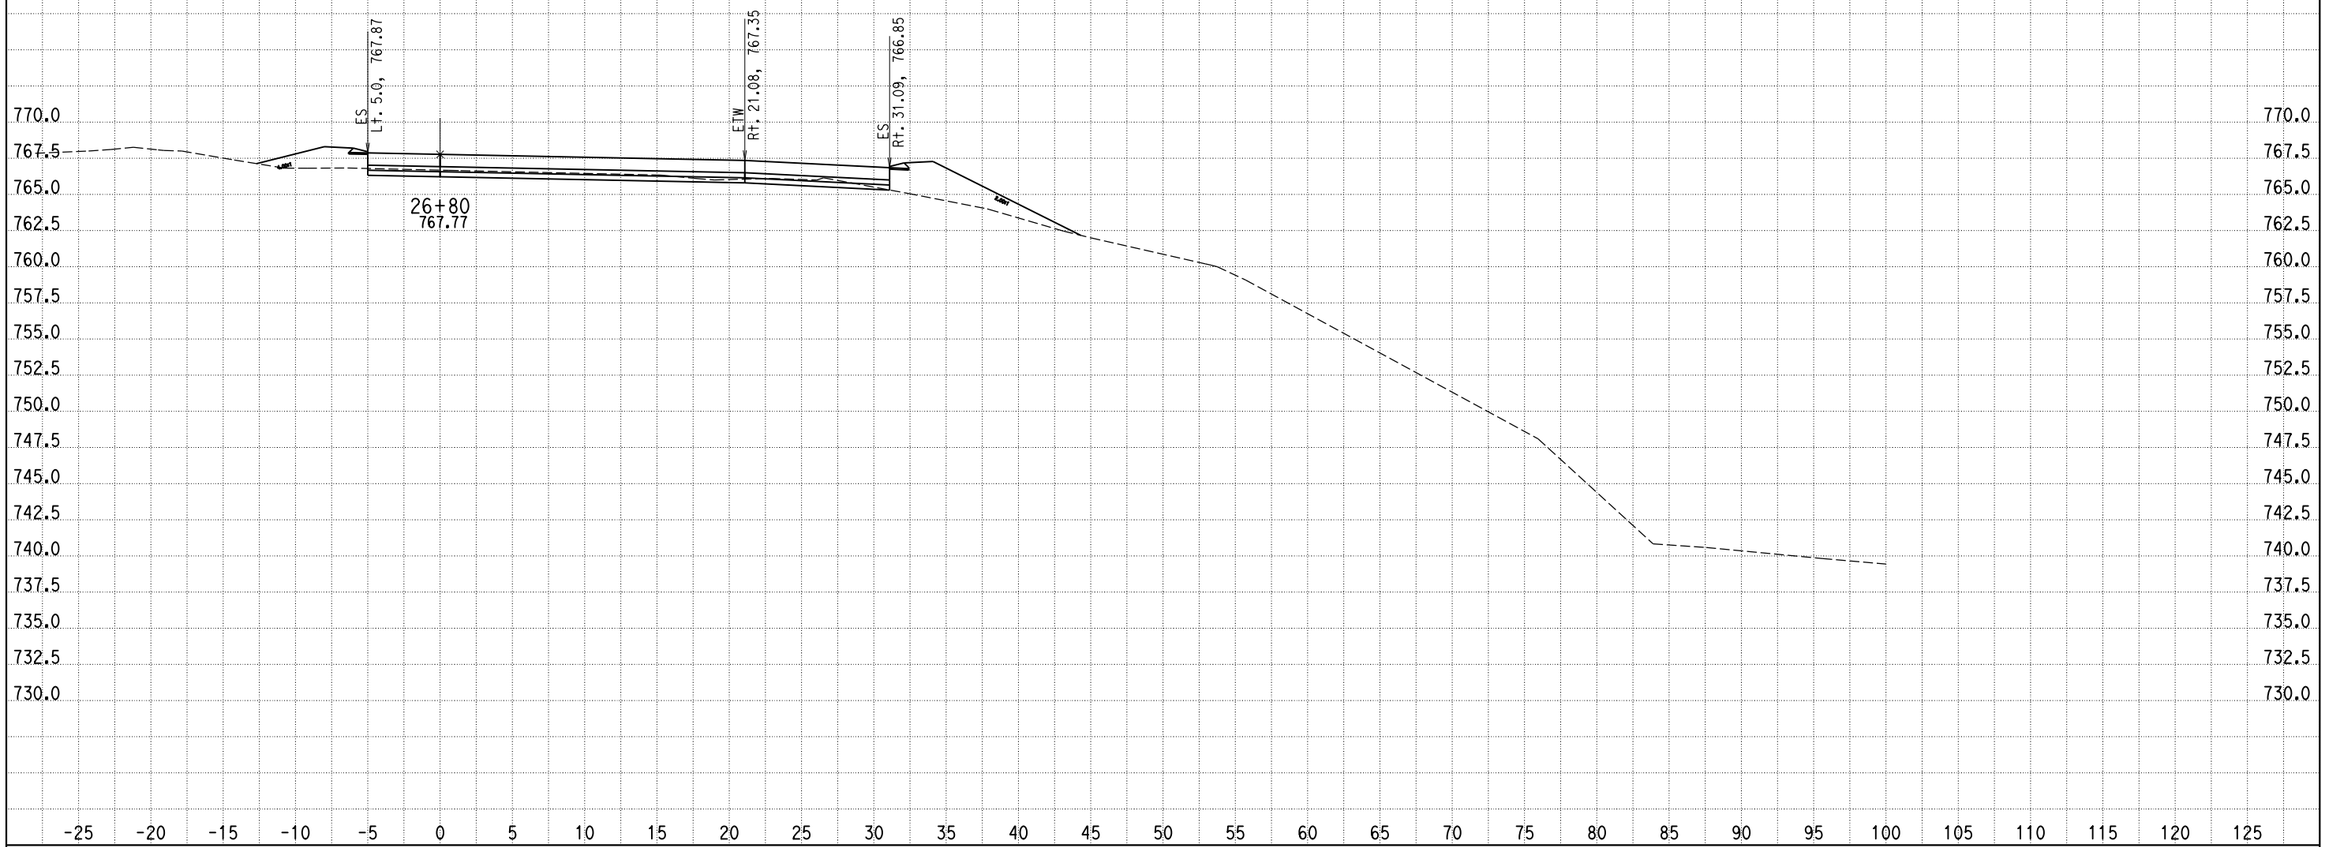

CREATED BY: G NAVARRO
DATE: 9/25/2013
KC Project: 0818E File: D:\1193U1_ALA0\0818E\001_Guillermo_NewD\RAMP_G2\rampg2_dsign.ear

SCALE: 1" = 5' Horiz.
1" = 5' Vert.

All Dimensions are US Survey Feet

RAMPG2
CROSS SECTIONS
SHEET 146 OF XXX

DESIGN STUDY ONLY

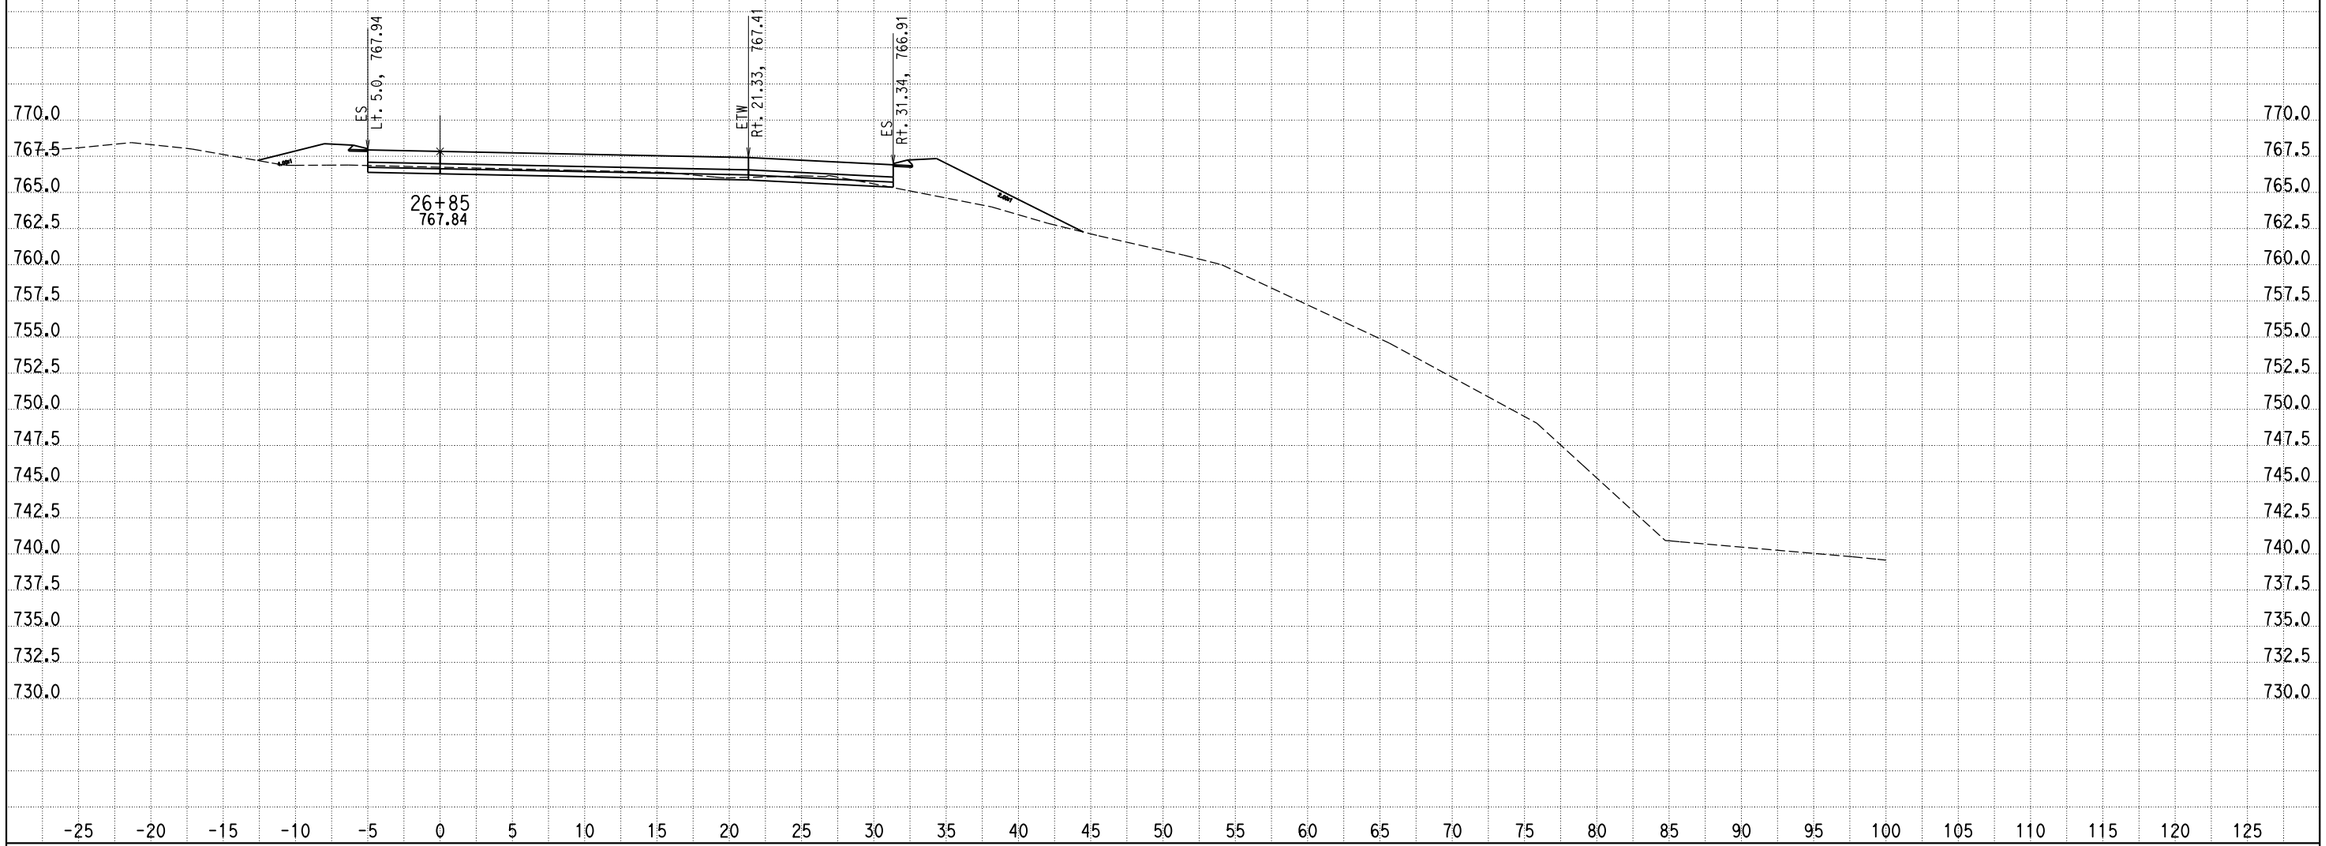

CREATED BY: G NAVARRO
DATE: 9/25/2013
KC Project: 0818E File: D:\1193U1_ALA0\0818E\001_Guillermo_NewD\RAMP_G2\rampg2_dsign.ear

SCALE: 1" = 5' Horiz.
1" = 5' Vert.

All Dimensions are US Survey Feet

RAMPG2
CROSS SECTIONS
SHEET 147 OF XXX

DESIGN STUDY ONLY

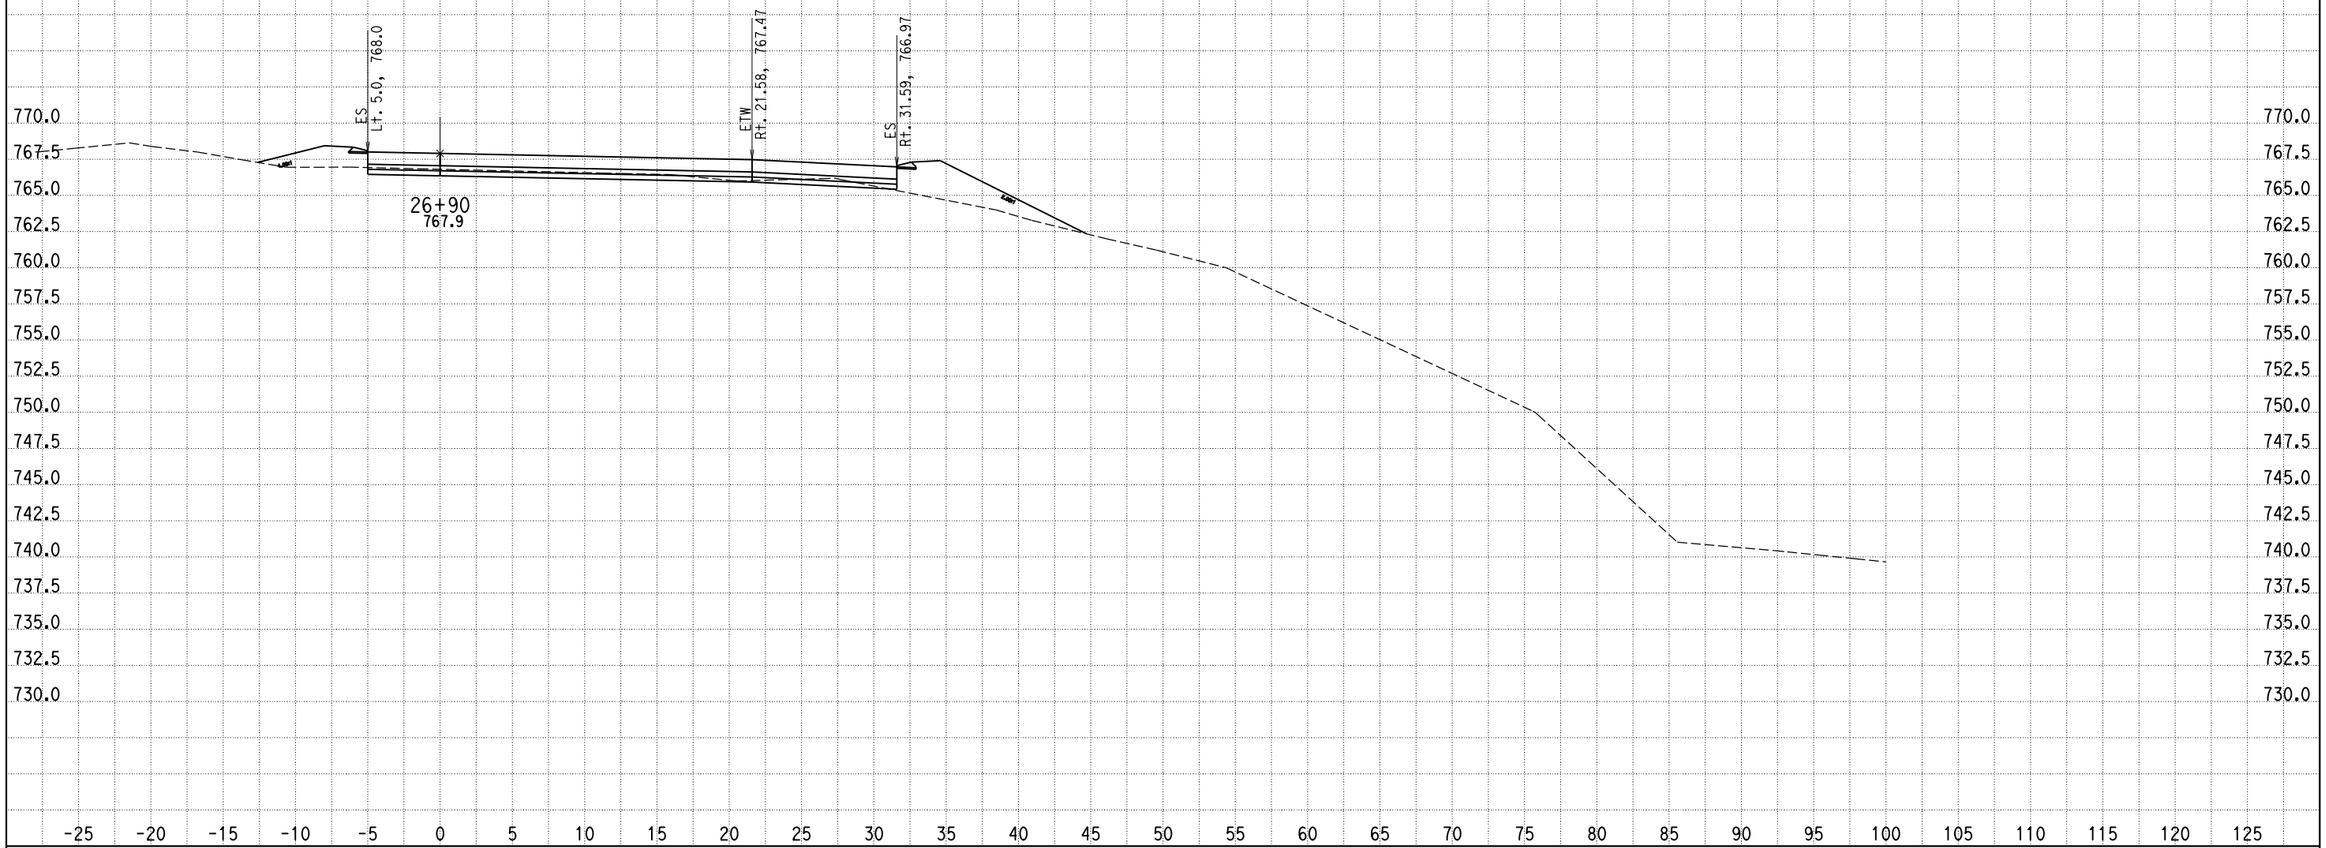

CREATED BY: G NAVARRO
DATE: 9/25/2013
KC Project: 0818E File: D:\1193U1_ALAO\0818E\001_Guillermo_NewD\RAMP_G2\rampg2_dsign.ear

SCALE: 1" = 5' Horiz.
1" = 5' Vert.

All Dimensions are US Survey Feet

RAMPG2
CROSS SECTIONS
SHEET 148 OF XXX

DESIGN STUDY ONLY

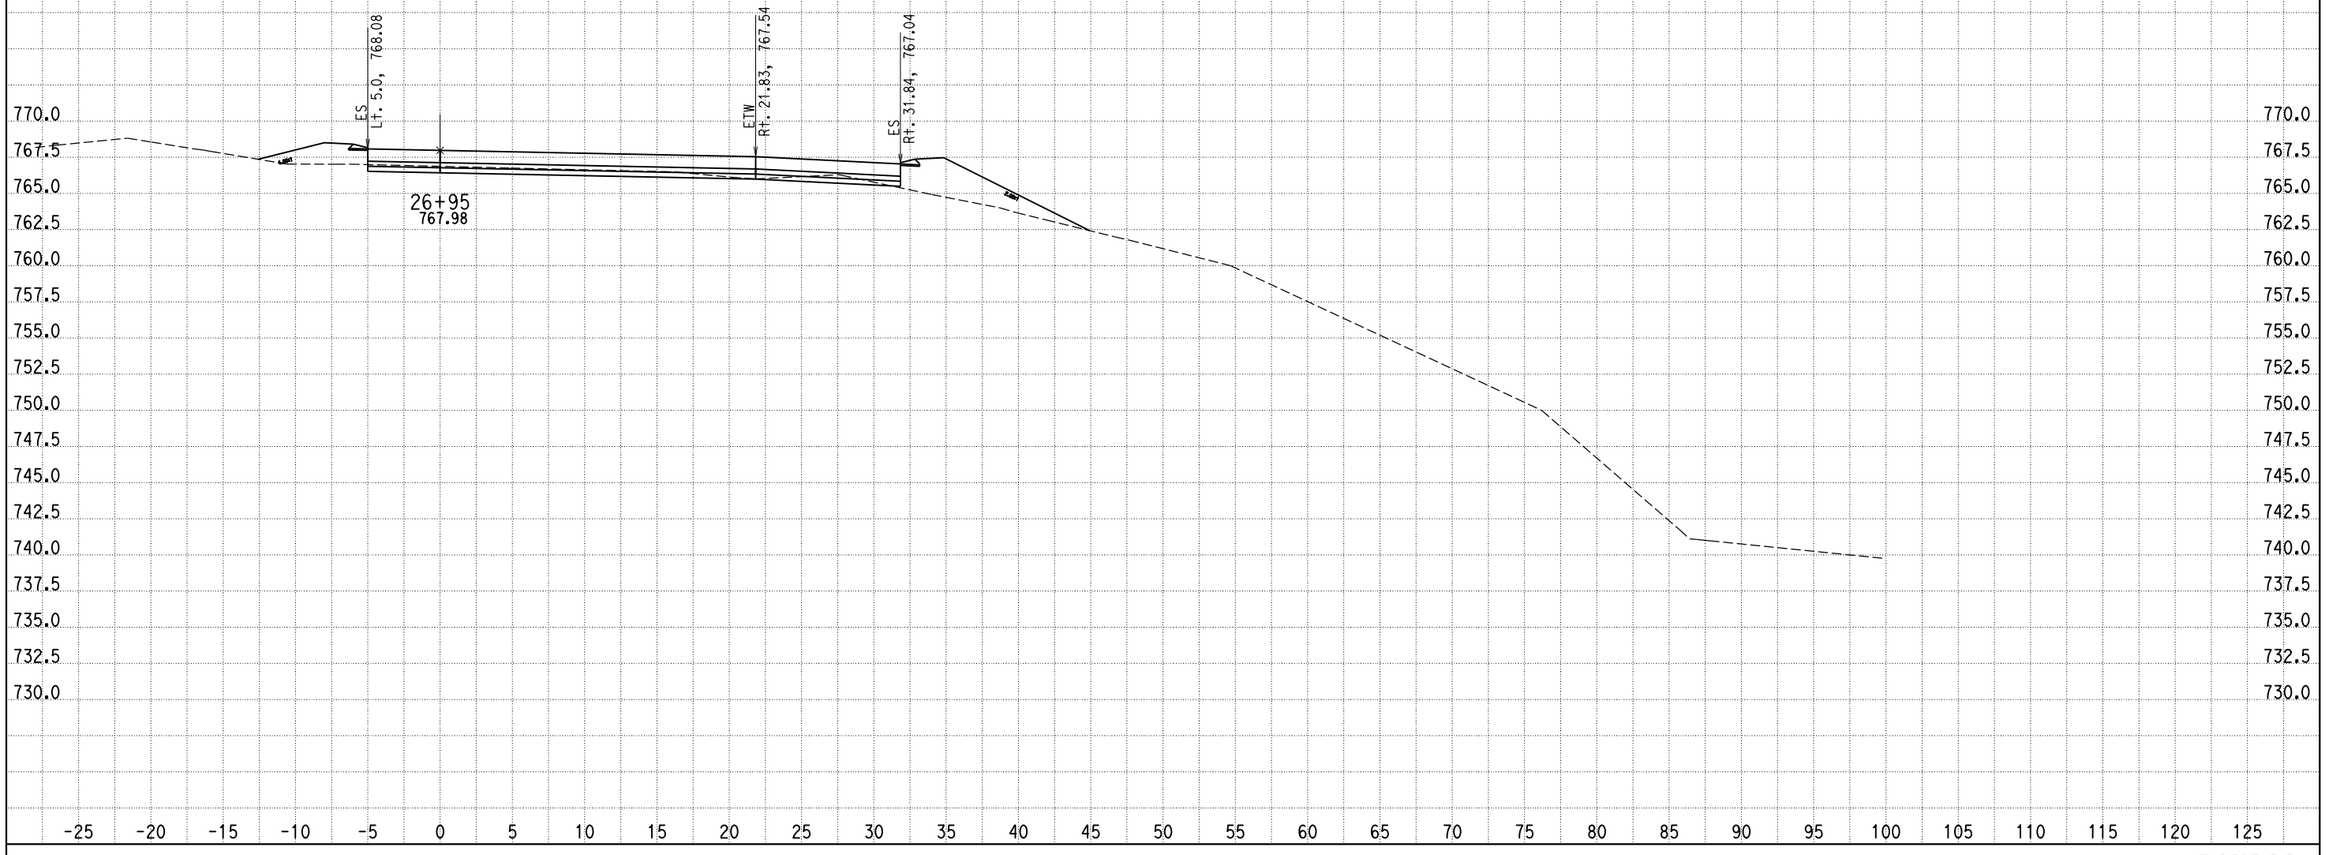

CREATED BY: G NAVARRO
DATE: 9/25/2013
KC Project: 0818E File: D:\1193U1_ALAO\0818E\001_Guillermo_NewD\RAMP_G2\rampg2_dsign.ear

SCALE: 1" = 5' Horiz.
1" = 5' Vert.

All Dimensions are US Survey Feet

RAMPG2
CROSS SECTIONS
SHEET 149 OF XXX

DESIGN STUDY ONLY

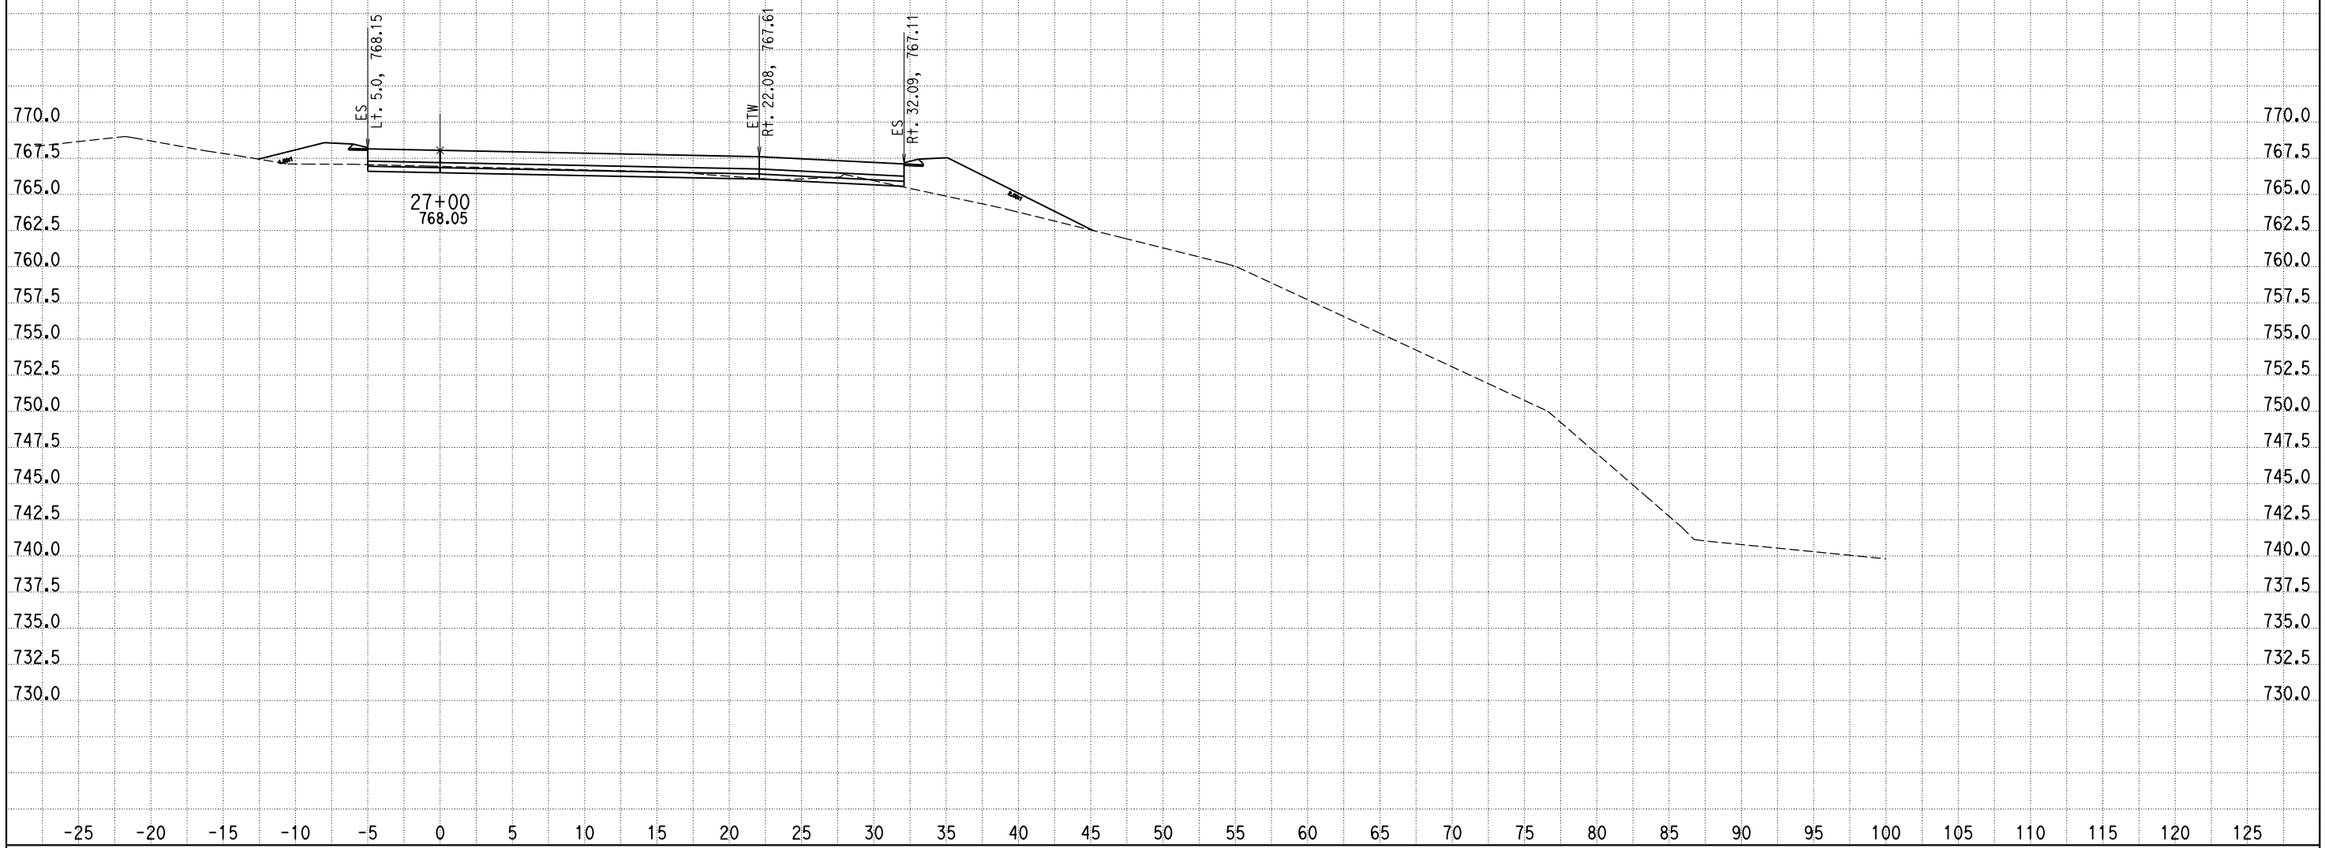

CREATED BY: G NAVARRO
DATE: 9/25/2013
KC Project: 0818E File: D:\1193U1_ALA0\0818E\001_Guillermo_NewD\RAMP_G2\rampg2_dsign.ear

SCALE: 1" = 5' Horiz.
1" = 5' Vert.

All Dimensions are US Survey Feet

RAMPG2
CROSS SECTIONS
SHEET 150 OF XXX

DESIGN STUDY ONLY

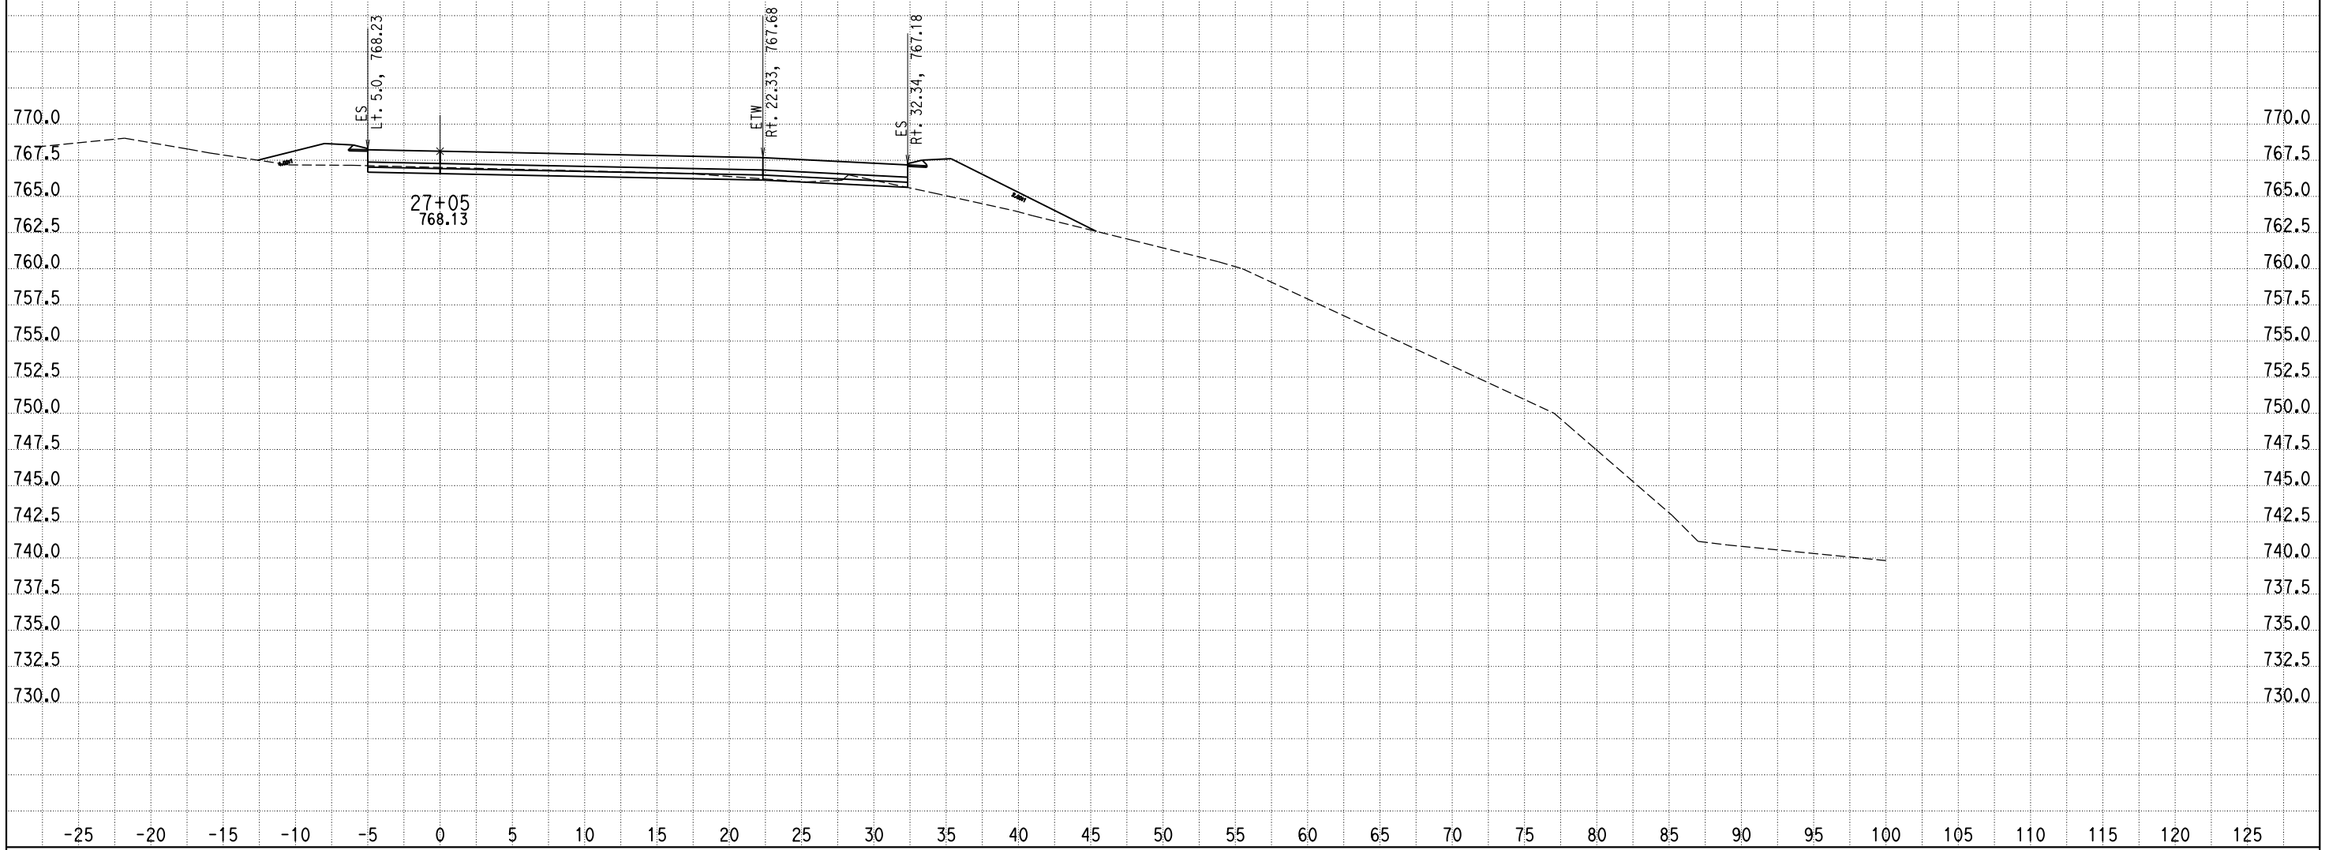

CREATED BY: G NAVARRO
DATE: 9/25/2013
KC Project: 0818E File: D:\1193U1_ALA0\0818E\001_Guillermo_NewD\RAMP_G2\rampg2_dsign.ear

SCALE: 1" = 5' Horiz.
1" = 5' Vert.

All Dimensions are US Survey Feet

RAMPG2
CROSS SECTIONS

DESIGN STUDY ONLY

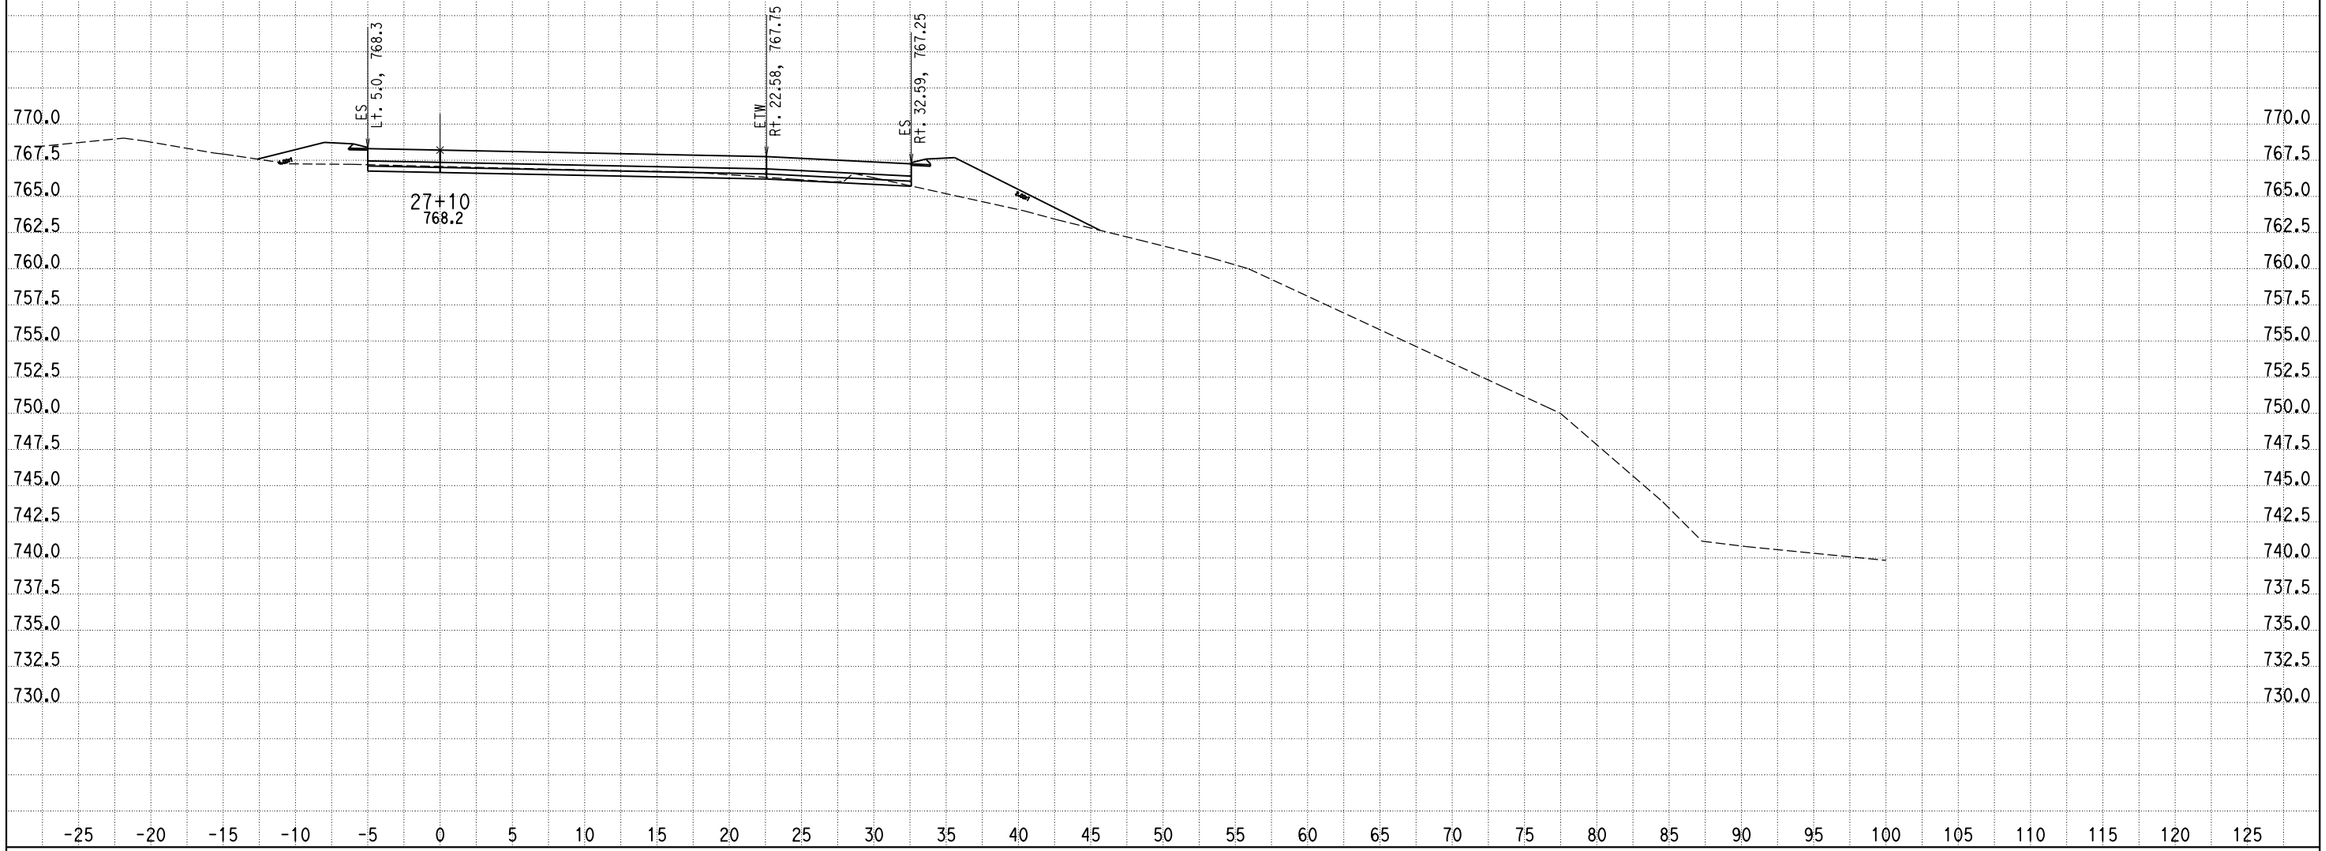

CREATED BY: G NAVARRO
DATE: 9/25/2013
KC Project: 0818E File: D:\1193U1_ALA0\0818E\001_Guillermo_NewD\RAMP_G2\rampg2_dsign.ear

SCALE: 1" = 5' Horiz.
1" = 5' Vert.

All Dimensions are US Survey Feet

RAMPG2
CROSS SECTIONS
SHEET 152 OF XXX

DESIGN STUDY ONLY

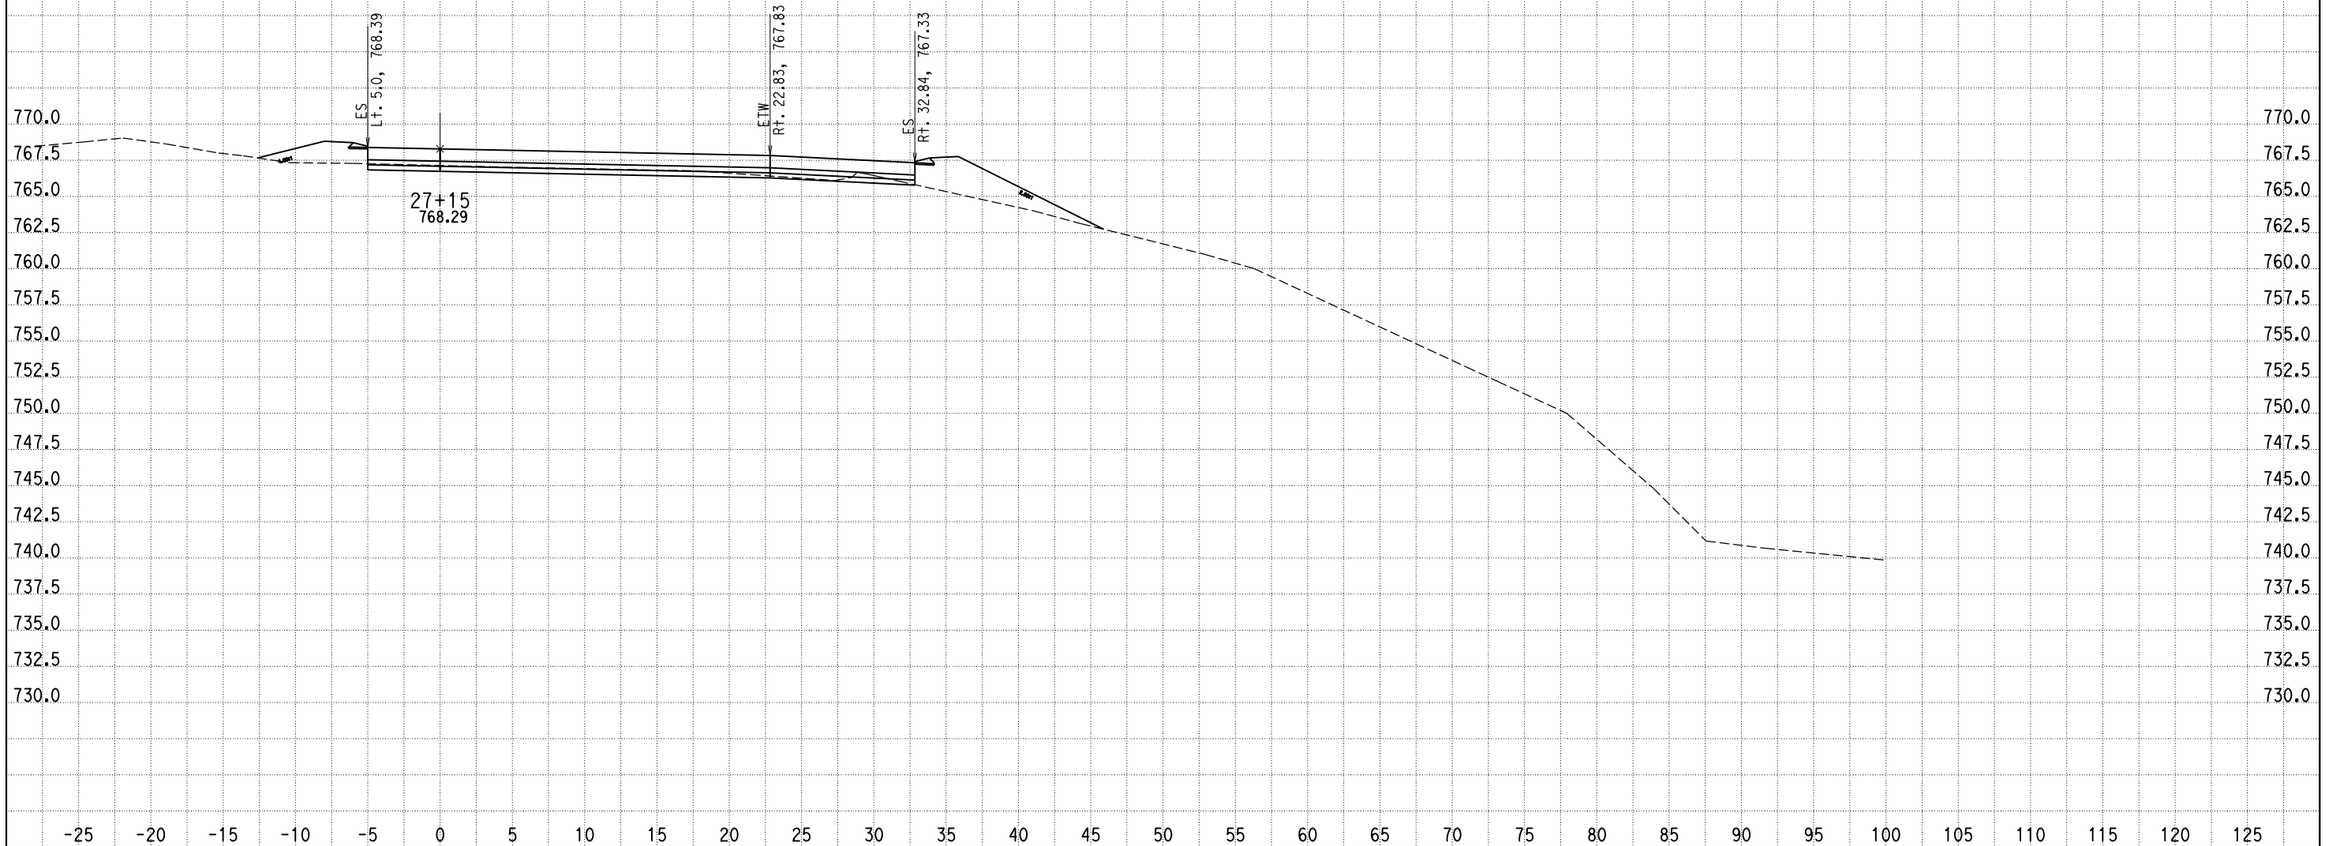

CREATED BY: G NAVARRO
DATE: 9/25/2013
KC Project: 0818E File: D:\1193U1_ALA0\0818E\001_Guillermo_NewD\RAMP_G2\rampg2_dsign.ear

SCALE: 1" = 5' Horiz.
1" = 5' Vert.

All Dimensions are US Survey Feet

RAMPG2
CROSS SECTIONS
SHEET 153 OF XXX

DESIGN STUDY ONLY

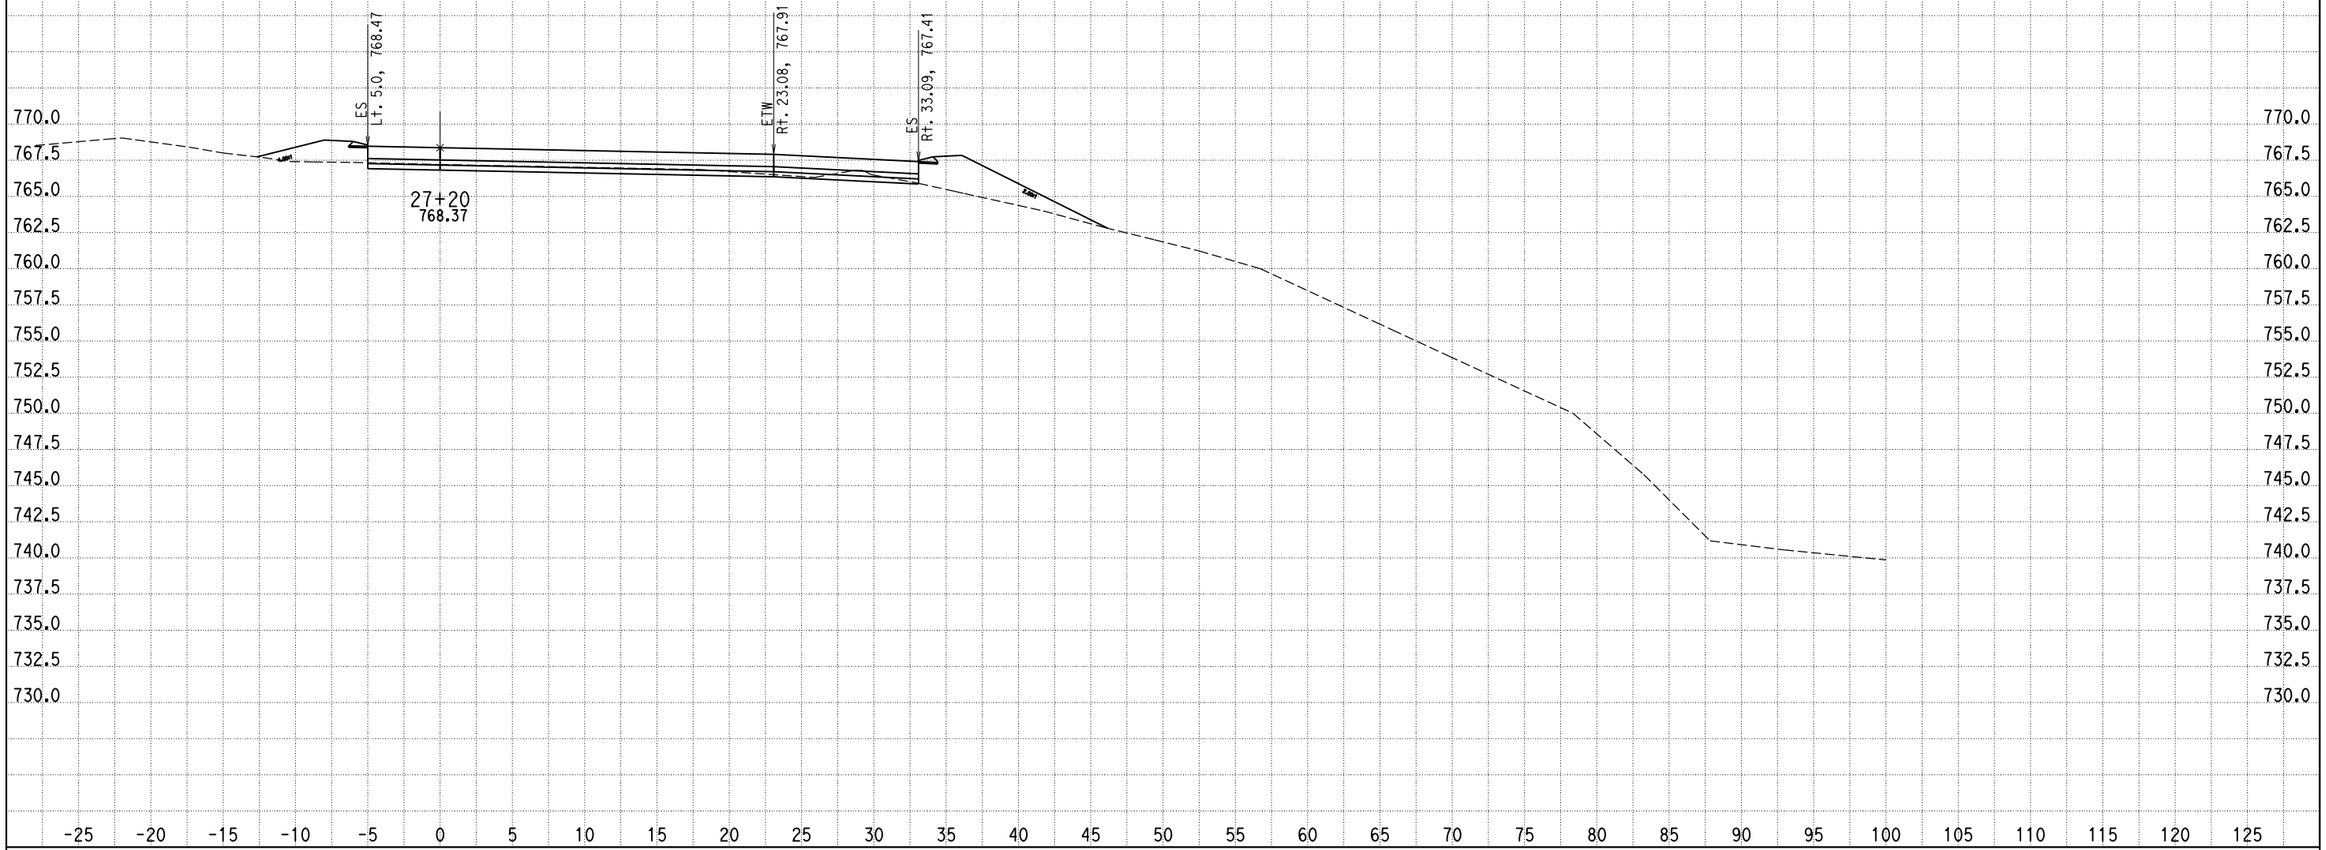

CREATED BY: G NAVARRO
DATE: 9/25/2013
KC Project: 0818E File: D:\1193U1_ALA0\0818E\001_Guillermo_NewD\RAMP_G2\rampg2_dsign.ear

SCALE: 1" = 5' Horiz.
1" = 5' Vert.

All Dimensions are US Survey Feet

RAMPG2
CROSS SECTIONS
SHEET 154 OF XXX

DESIGN STUDY ONLY

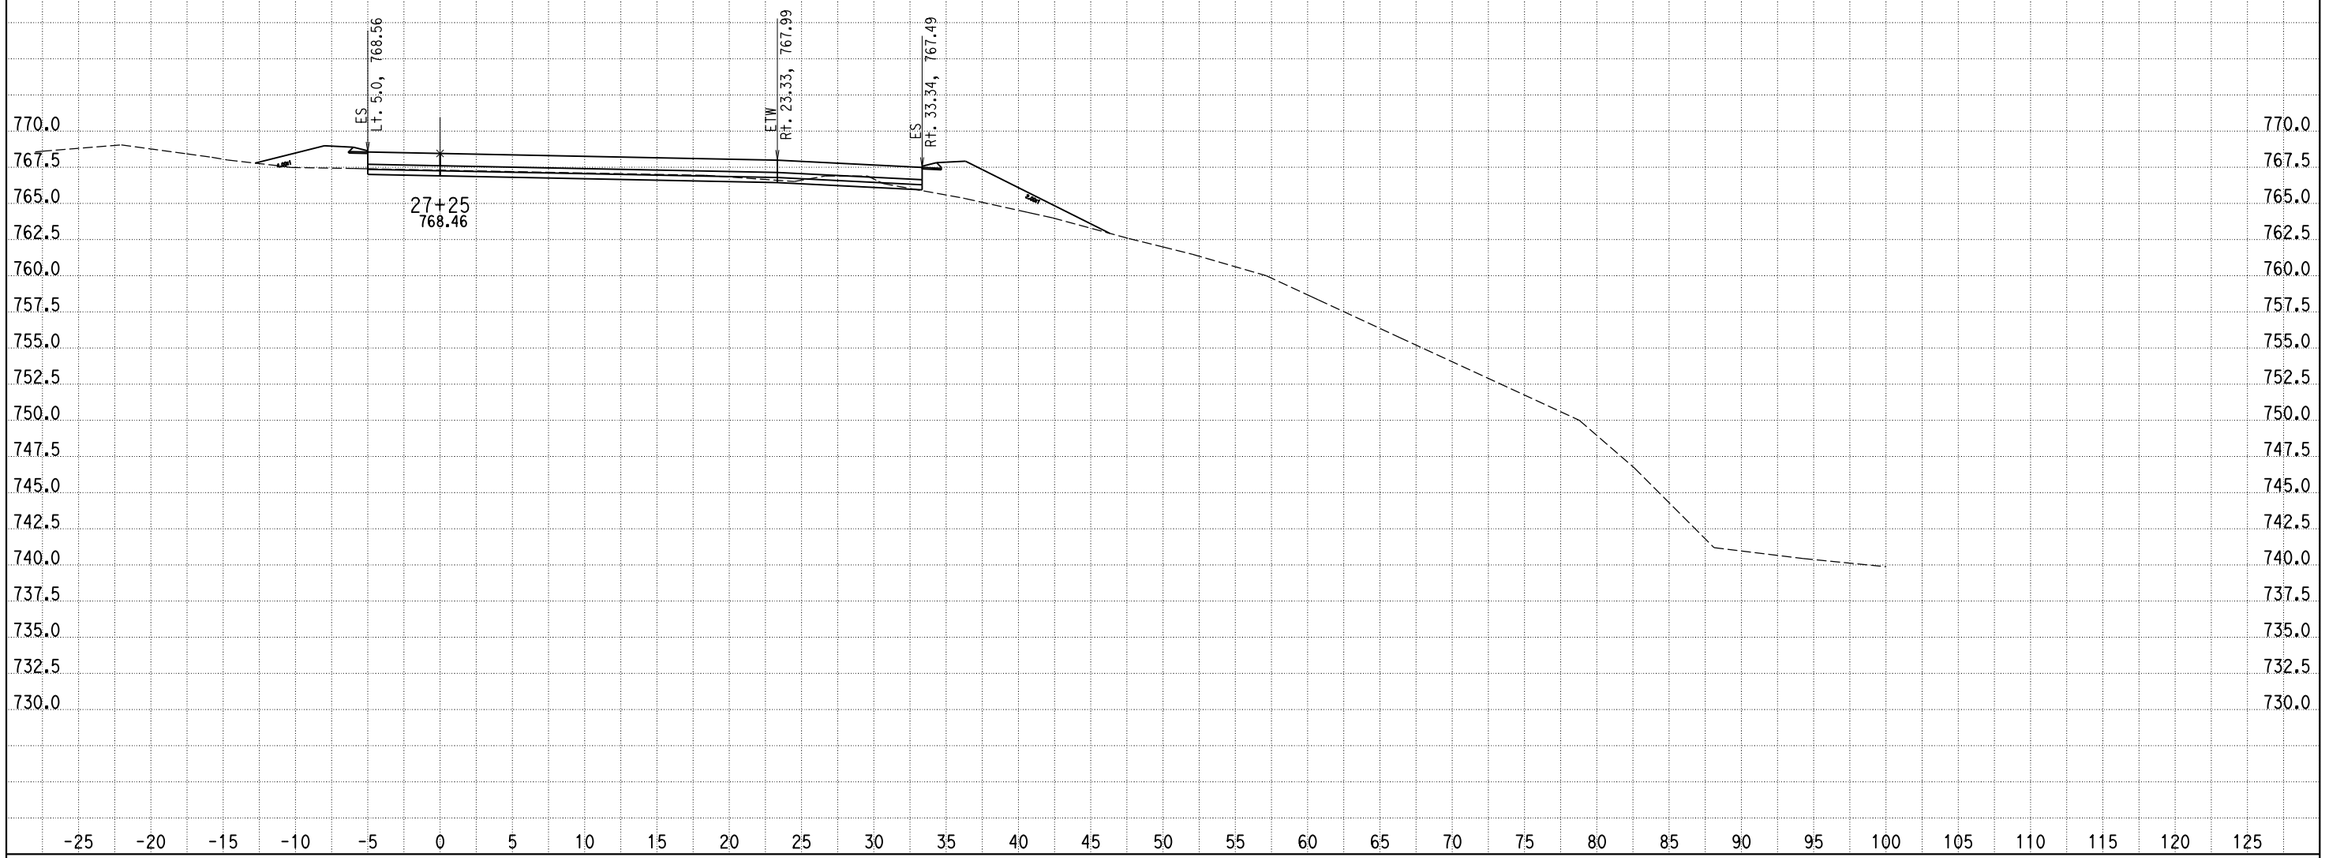

CREATED BY: G NAVARRO
DATE: 9/25/2013
KC Project: 0818E File: D:\1193U1_ALA0\0818E\001_Guillermo_NewD\RAMP_G2\rampg2_dsign.ear

SCALE: 1" = 5' Horiz.
1" = 5' Vert.

All Dimensions are US Survey Feet

RAMPG2
CROSS SECTIONS
SHEET 155 OF XXX

DESIGN STUDY ONLY

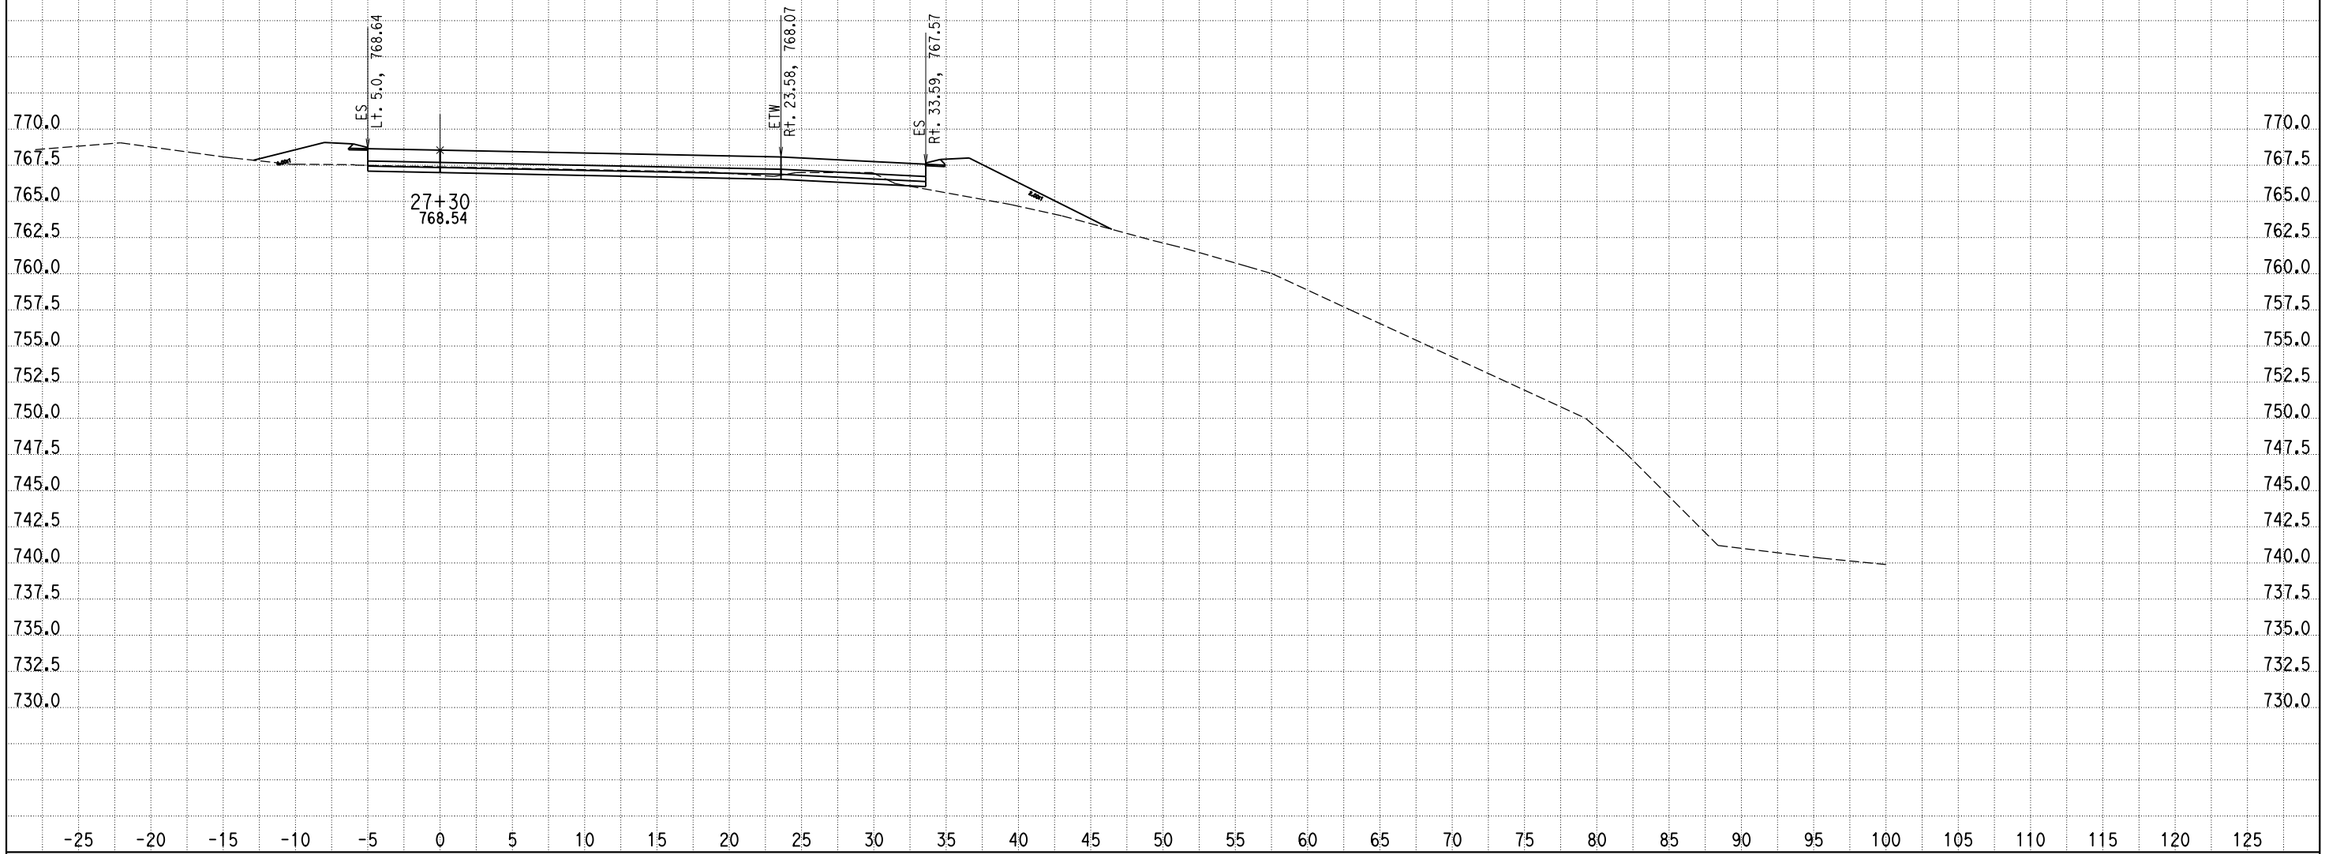

CREATED BY: G NAVARRO
DATE: 9/25/2013
KC Project: 0818E File: D:\1193U1_ALAO\0818E\001_Guillermo_NewD\RAMP_G2\rampg2_dsign.ear

SCALE: 1" = 5' Horiz.
1" = 5' Vert.

All Dimensions are US Survey Feet

RAMPG2
CROSS SECTIONS
SHEET 156 OF XXX

DESIGN STUDY ONLY

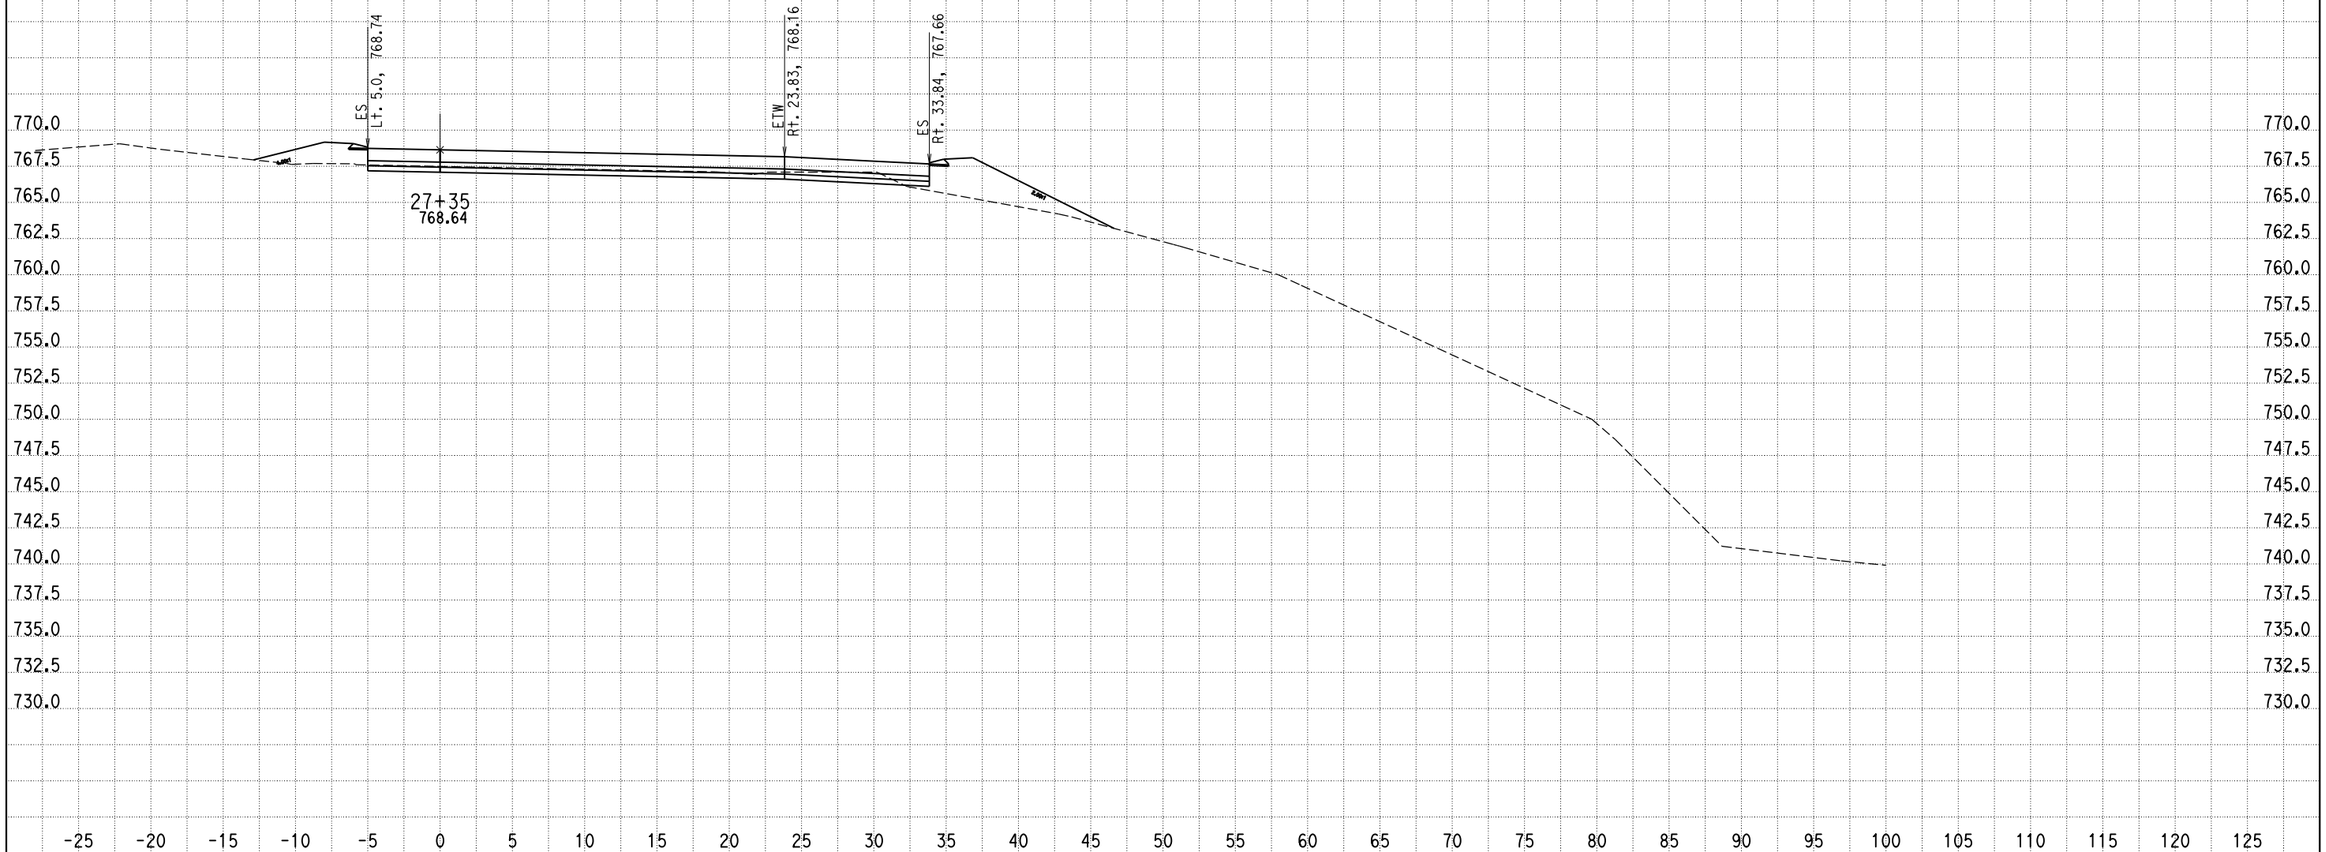

CREATED BY: G NAVARRO
DATE: 9/25/2013
KC Project: 0818E File: D:\1193U1_ALA0\0818E\001_Guillermo_NewD\RAMP_G2\rampg2_dsign.ear

SCALE: 1" = 5' Horiz.
1" = 5' Vert.

All Dimensions are US Survey Feet

RAMPG2
CROSS SECTIONS
SHEET 157 OF XXX

DESIGN STUDY ONLY

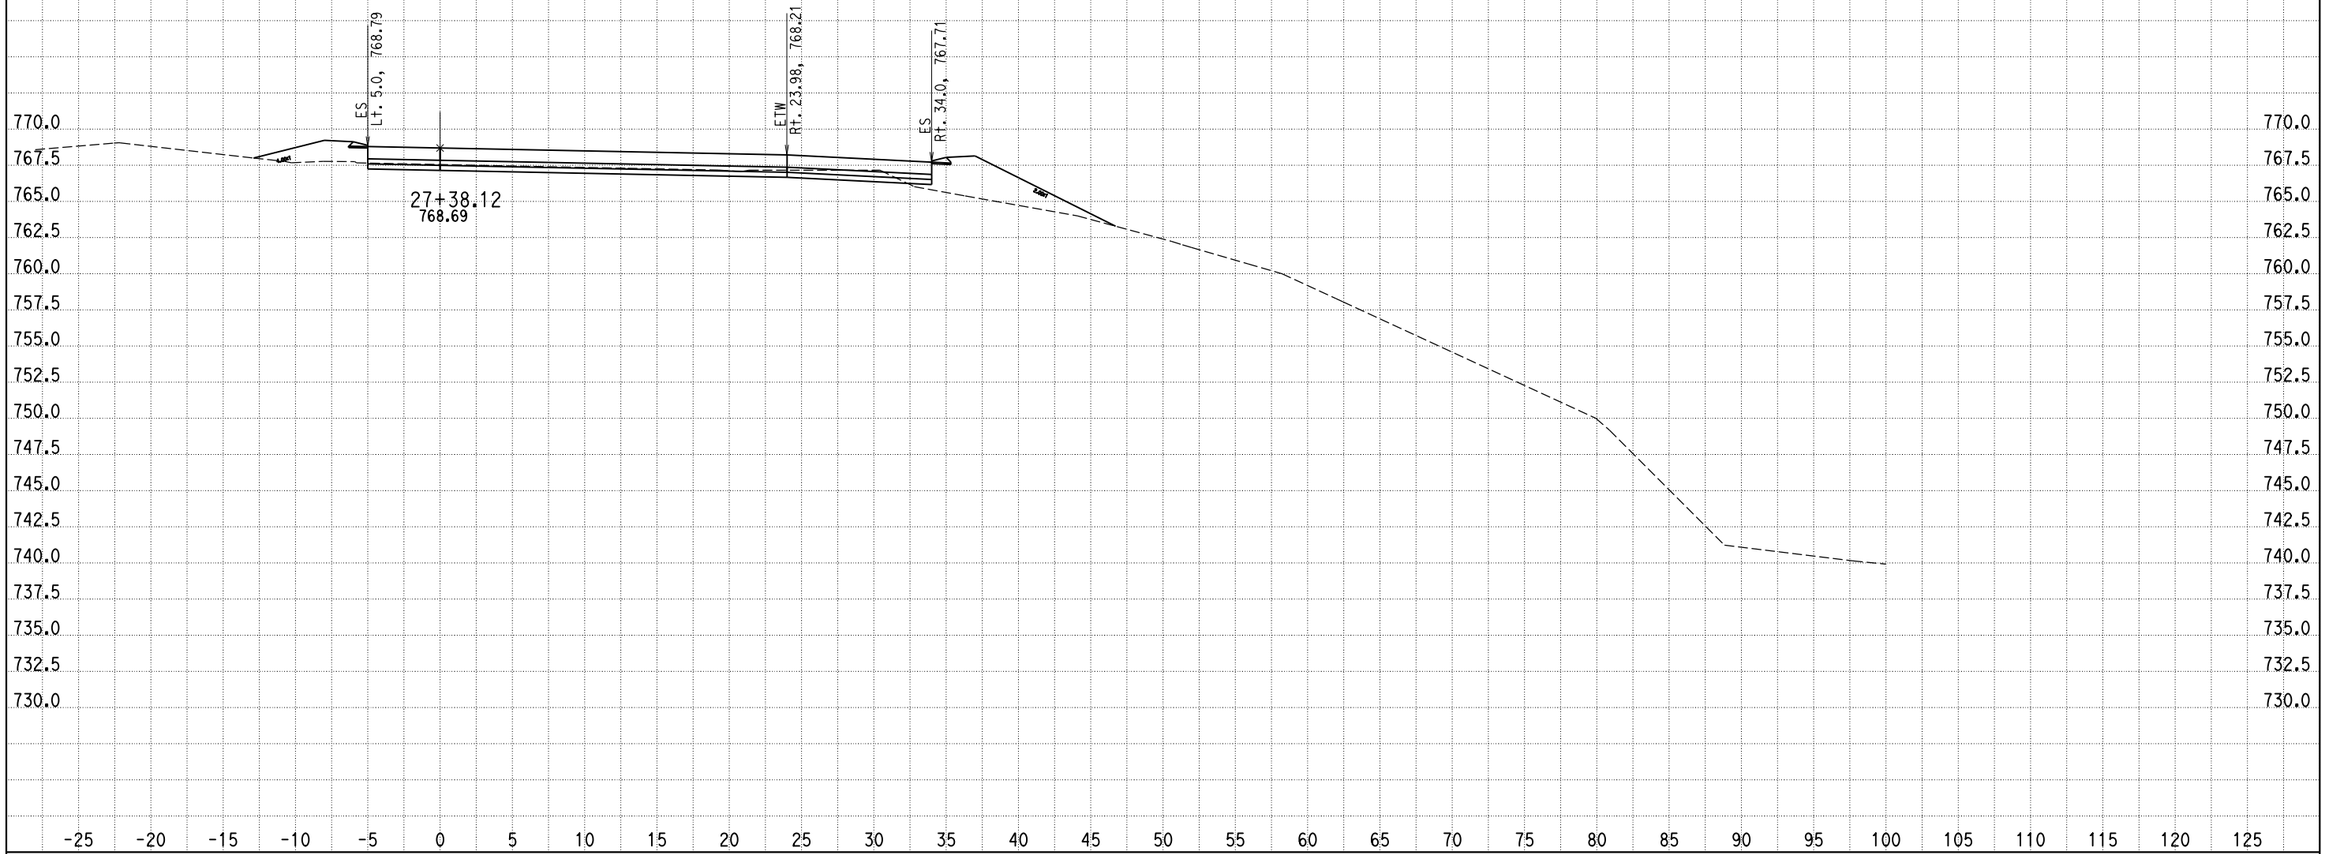

CREATED BY: G NAVARRO
DATE: 9/25/2013
KC Project: 0818E File: D:\1193U1_ALAO\0818E\001_Guillermo_NewD\RAMP_G2\rampg2_dsign.ear

SCALE: 1" = 5' Horiz.
1" = 5' Vert.

All Dimensions are US Survey Feet

RAMPG2
CROSS SECTIONS
SHEET 158 OF XXX

DESIGN STUDY ONLY

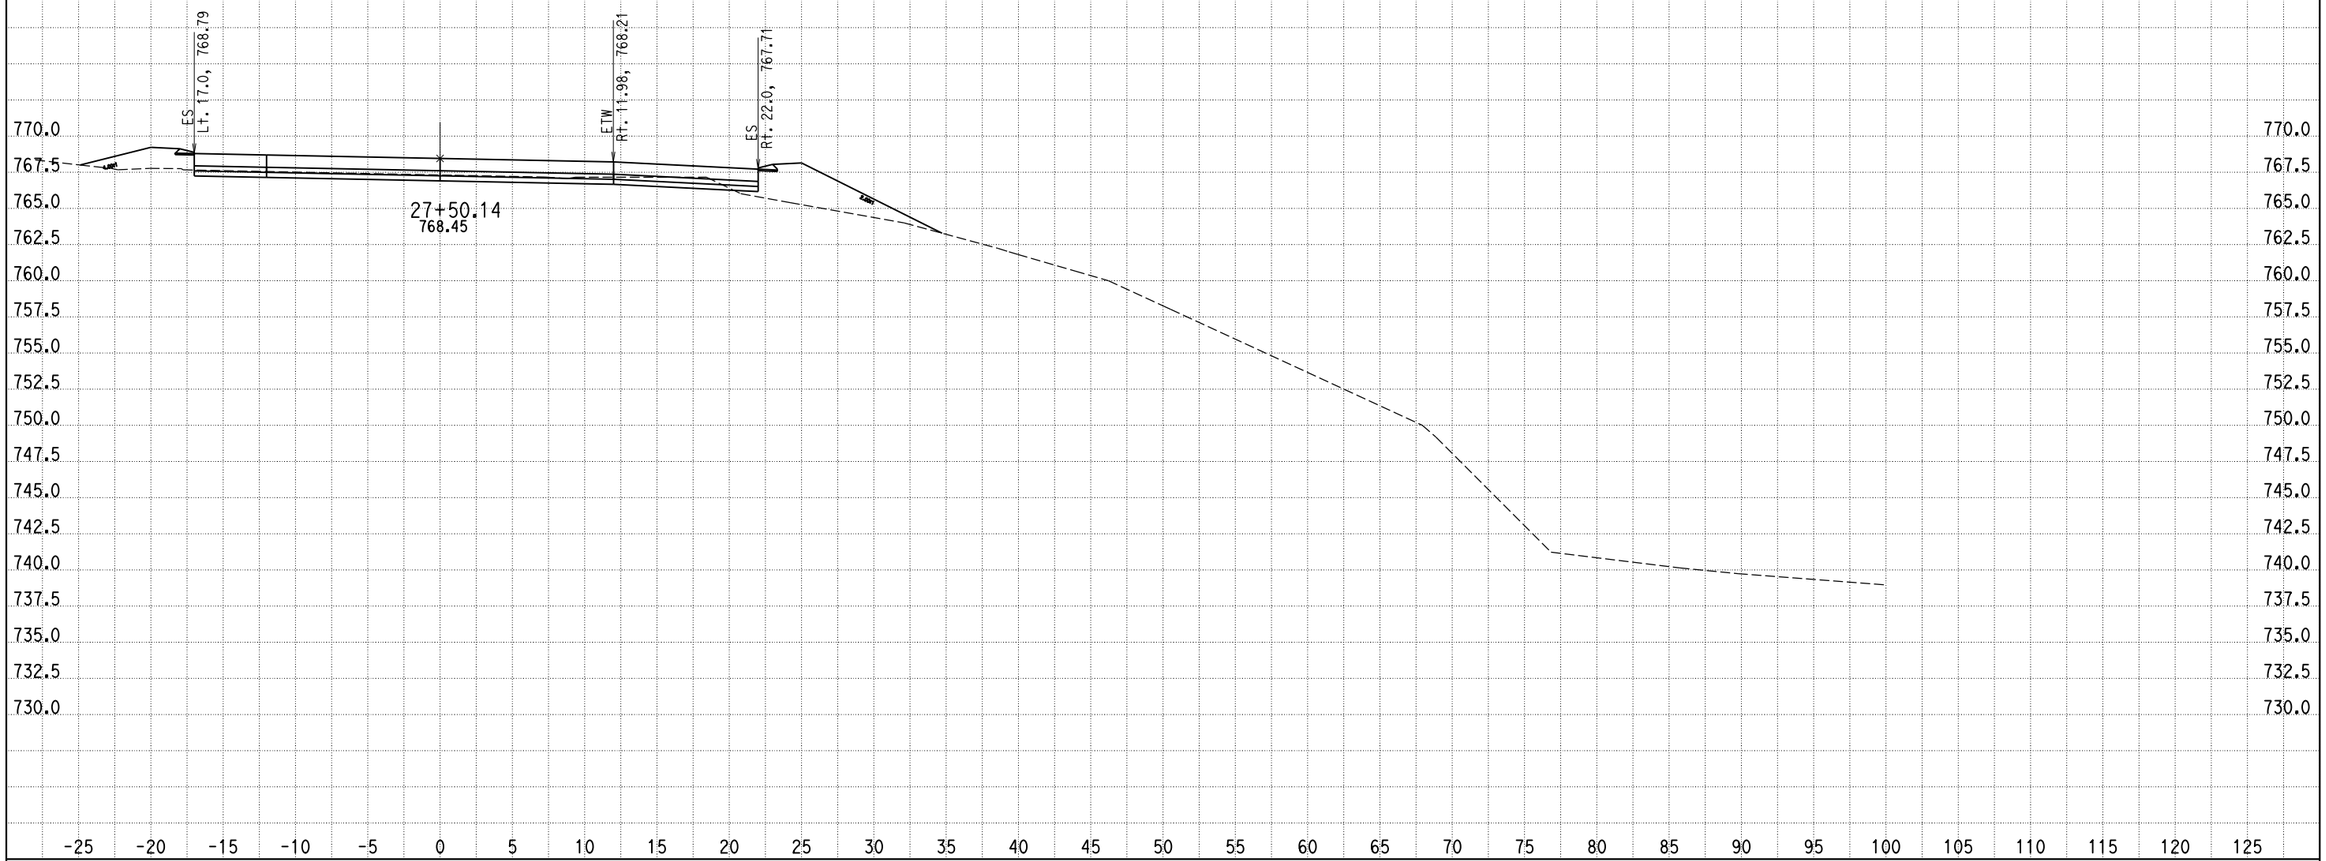

CREATED BY: G NAVARRO
DATE: 9/25/2013
KC Project: 0818E File: D:\1193U1_ALAO\0818E\001_Guillermo_NewD\RAMP_G2\rampg2_dsign.ear

SCALE: 1" = 5' Horiz.
1" = 5' Vert.

All Dimensions are US Survey Feet

RAMPG2
CROSS SECTIONS
SHEET 159 OF XXX

DESIGN STUDY ONLY

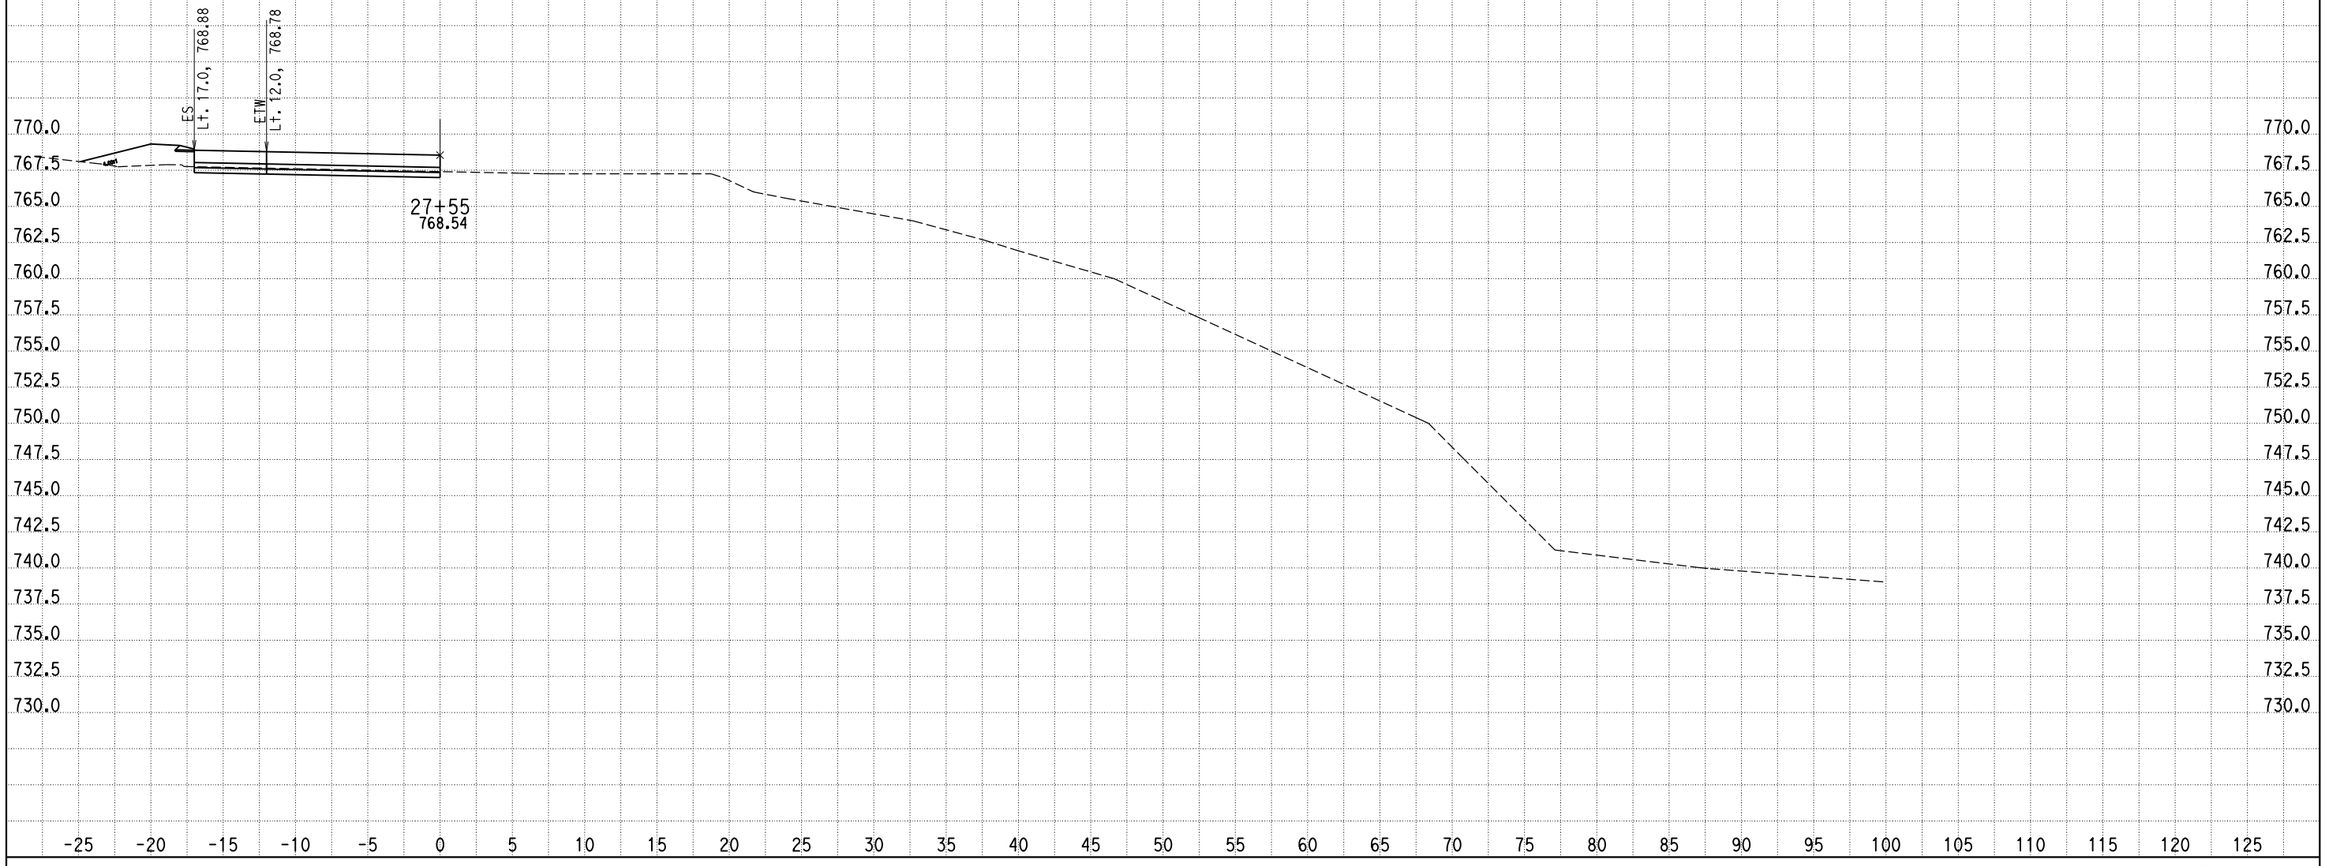

CREATED BY: G NAVARRO
DATE: 9/25/2013
KC Project: 0818E File: D:\1193U1_ALAO\0818E\001_Guillermo_NewD\RAMP_G2\rampg2_dsign.ear

SCALE: 1" = 5' Horiz.
1" = 5' Vert.

All Dimensions are US Survey Feet

RAMPG2
CROSS SECTIONS
SHEET 160 OF XXX

DESIGN STUDY ONLY

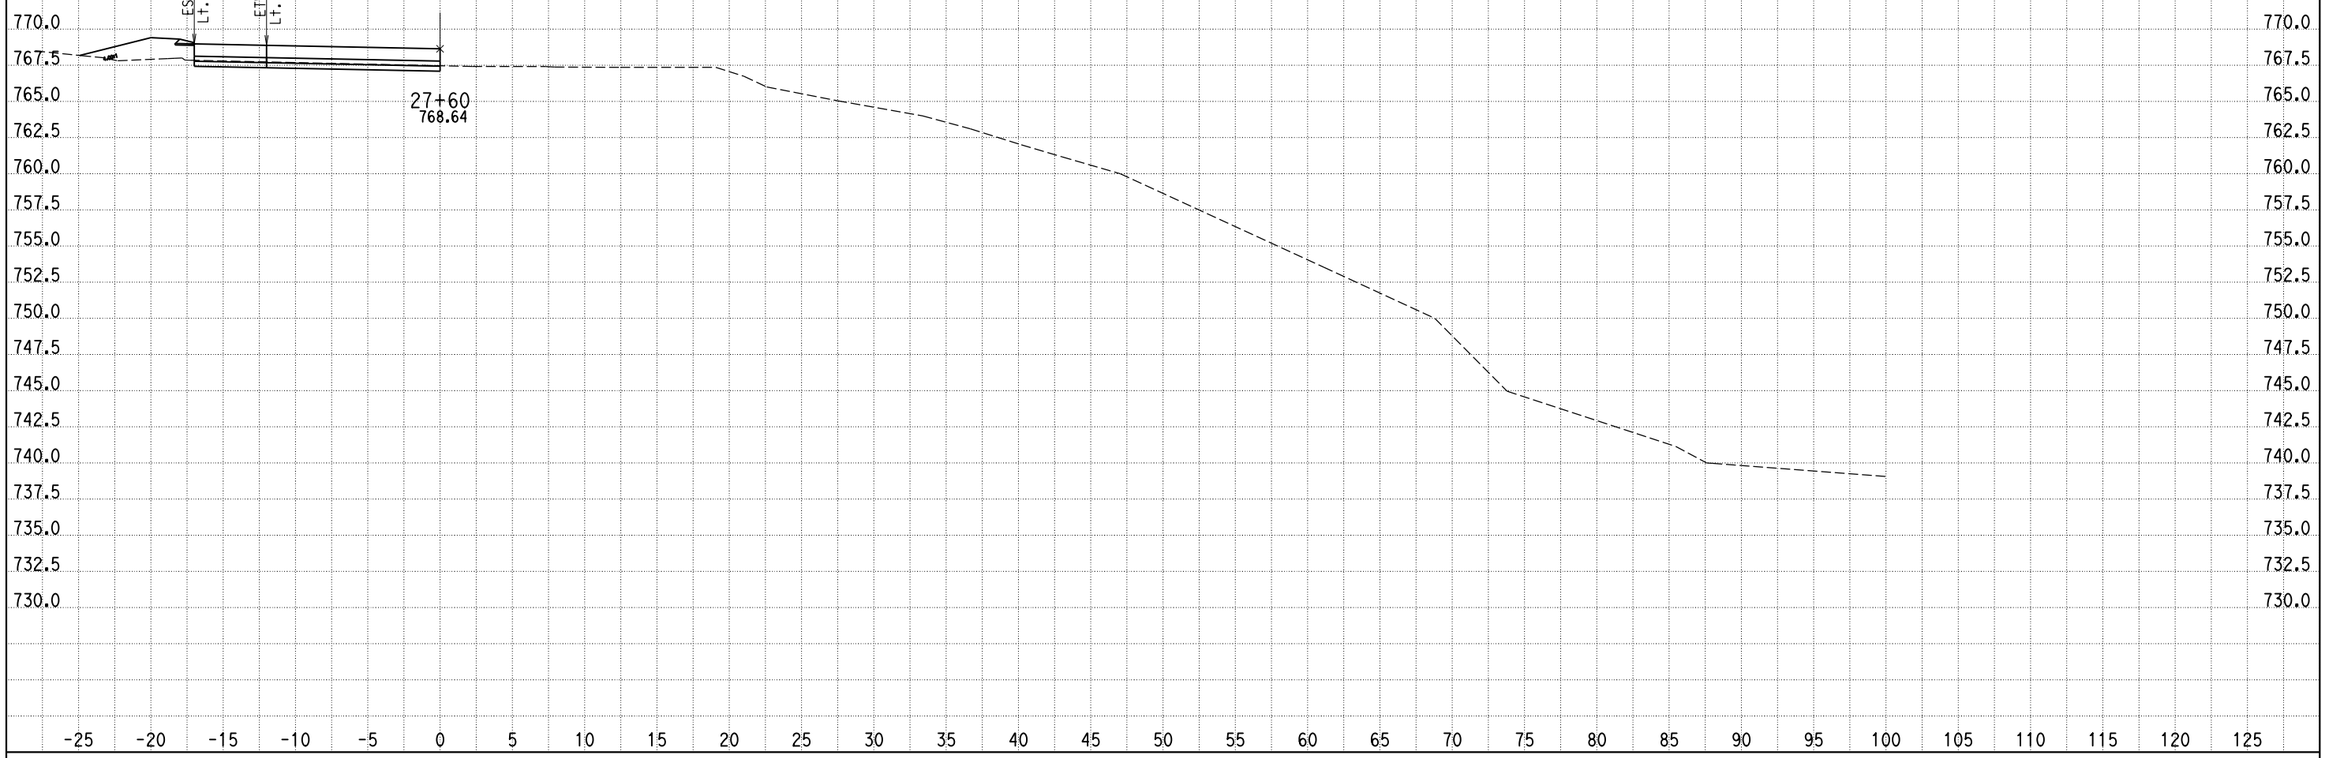

CREATED BY: G NAVARRO
DATE: 9/25/2013
KC Project: 0818E File: D:\1193U1_ALAO\0818E\001_Guillermo_NewD\RAMP_G2\rampg2_dsign.ear

SCALE: 1" = 5' Horiz.
1" = 5' Vert.

All Dimensions are US Survey Feet

RAMPG2
CROSS SECTIONS

DESIGN STUDY ONLY

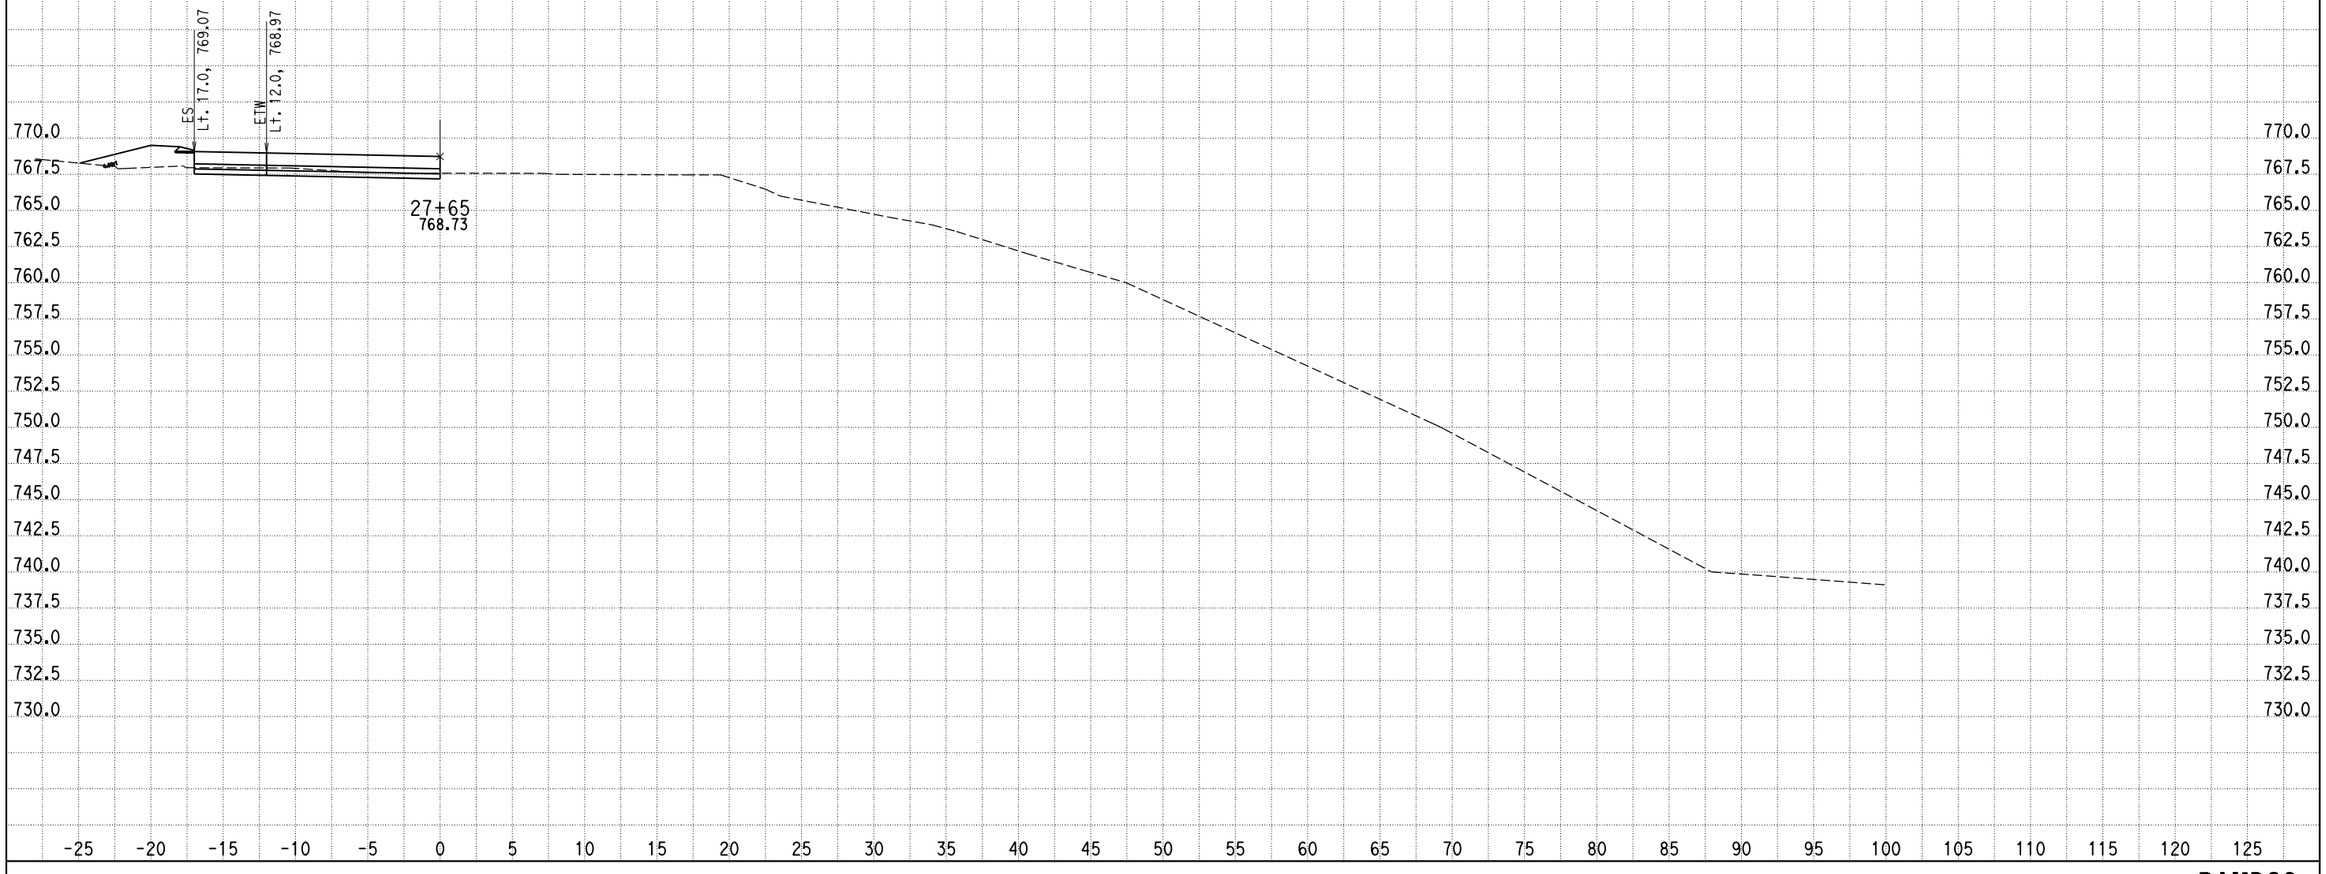

CREATED BY: G NAVARRO
DATE: 9/25/2013
KC Project: 0818E File: D:\1193U1_ALAO\0818E\001_Guillermo_NewD\RAMP_G2\rampg2_dsign.ear

SCALE: 1" = 5' Horiz.
1" = 5' Vert.

All Dimensions are US Survey Feet

RAMPG2
CROSS SECTIONS
SHEET 162 OF XXX

DESIGN STUDY ONLY

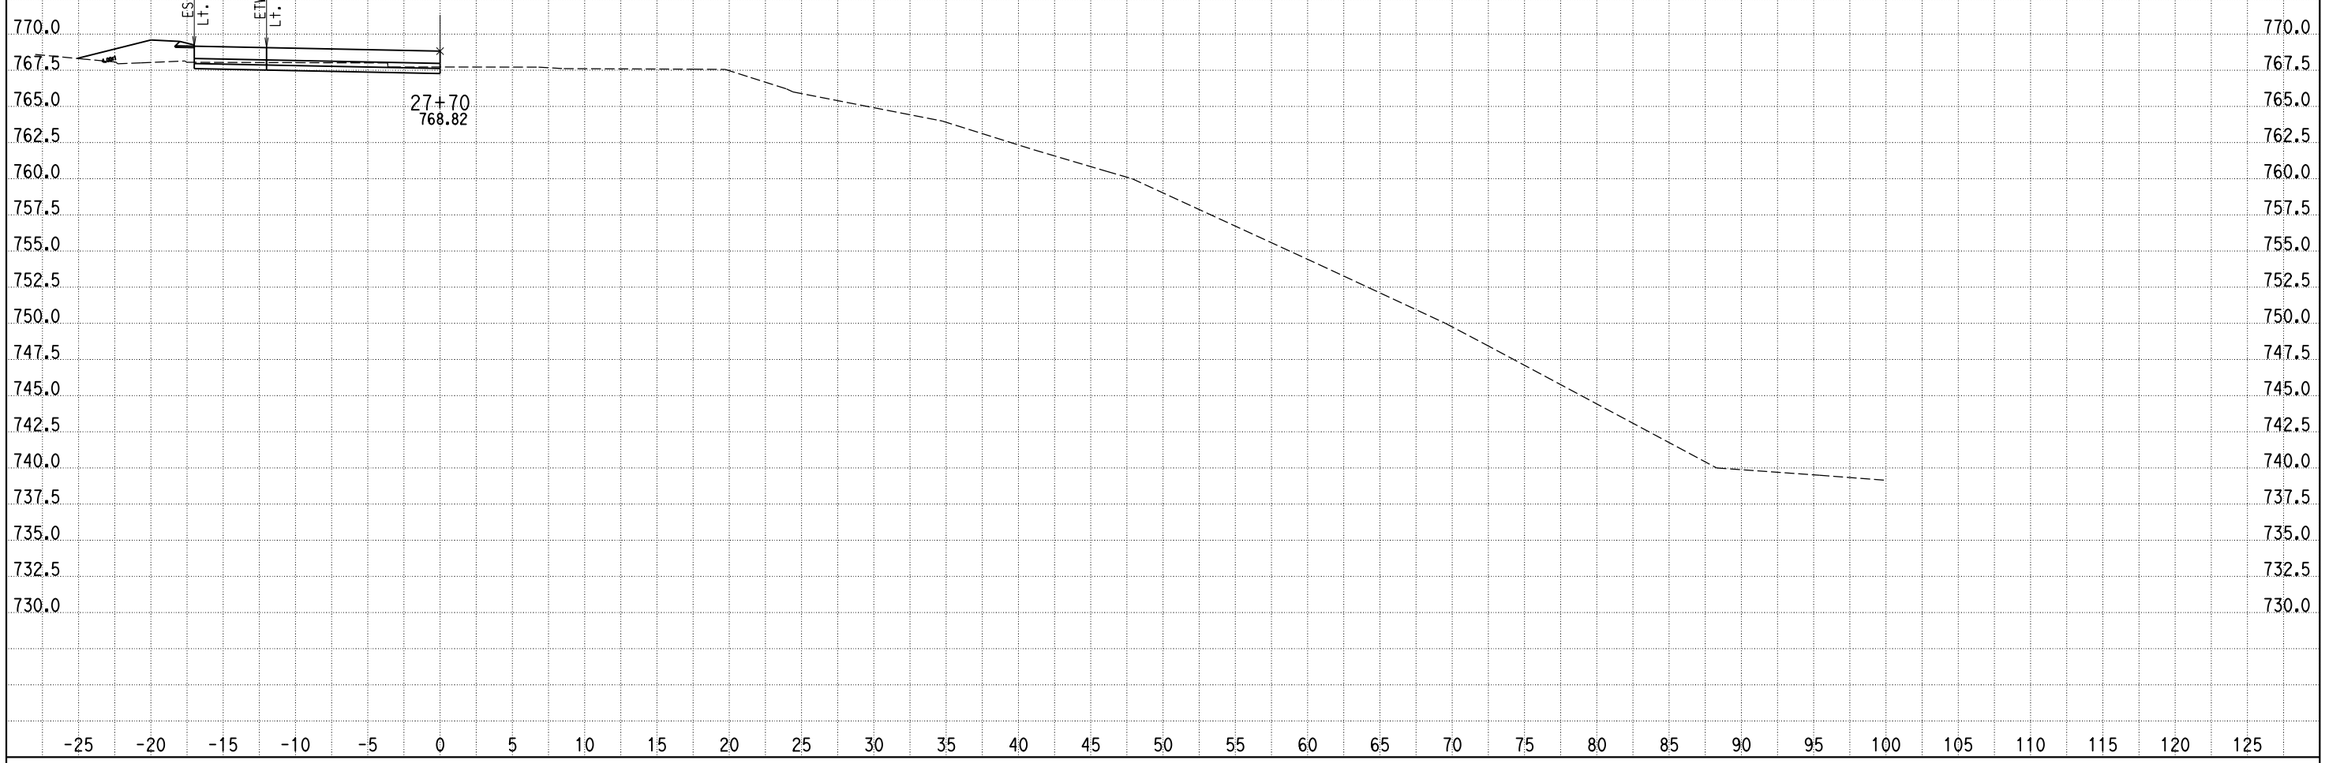

CREATED BY: G NAVARRO
DATE: 9/25/2013
KC Project: 0818E File: D:\1193U1_ALAO\0818E\001_Guillermo_NewD\RAMP_G2\rampg2_dsign.ear

SCALE: 1" = 5' Horiz.
1" = 5' Vert.

All Dimensions are US Survey Feet

RAMPG2
CROSS SECTIONS
SHEET 163 OF XXX

DESIGN STUDY ONLY

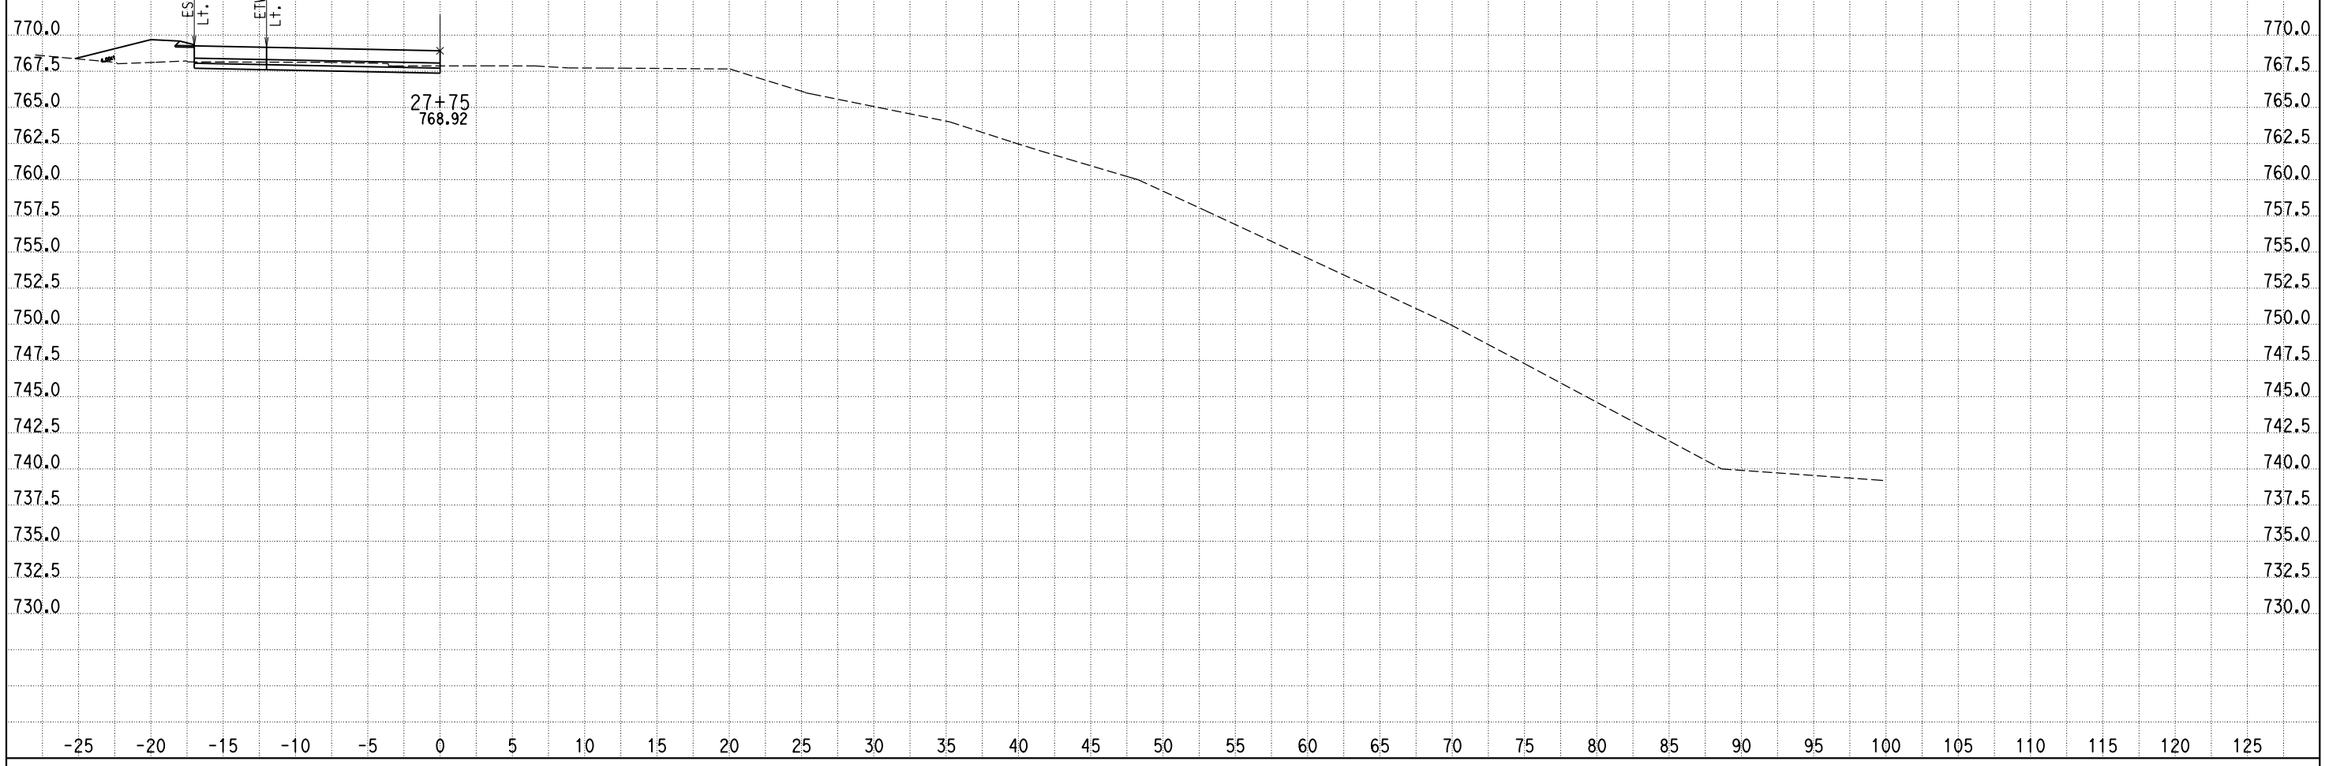

CREATED BY: G NAVARRO
DATE: 9/25/2013
KC Project: 0818E File: D:\1193U1_ALAO\0818E\001_Guillermo_NewD\RAMP_G2\rampg2_dsign.ear

SCALE: 1" = 5' Horiz.
1" = 5' Vert.

All Dimensions are US Survey Feet

RAMPG2
CROSS SECTIONS
SHEET 164 OF XXX

DESIGN STUDY ONLY

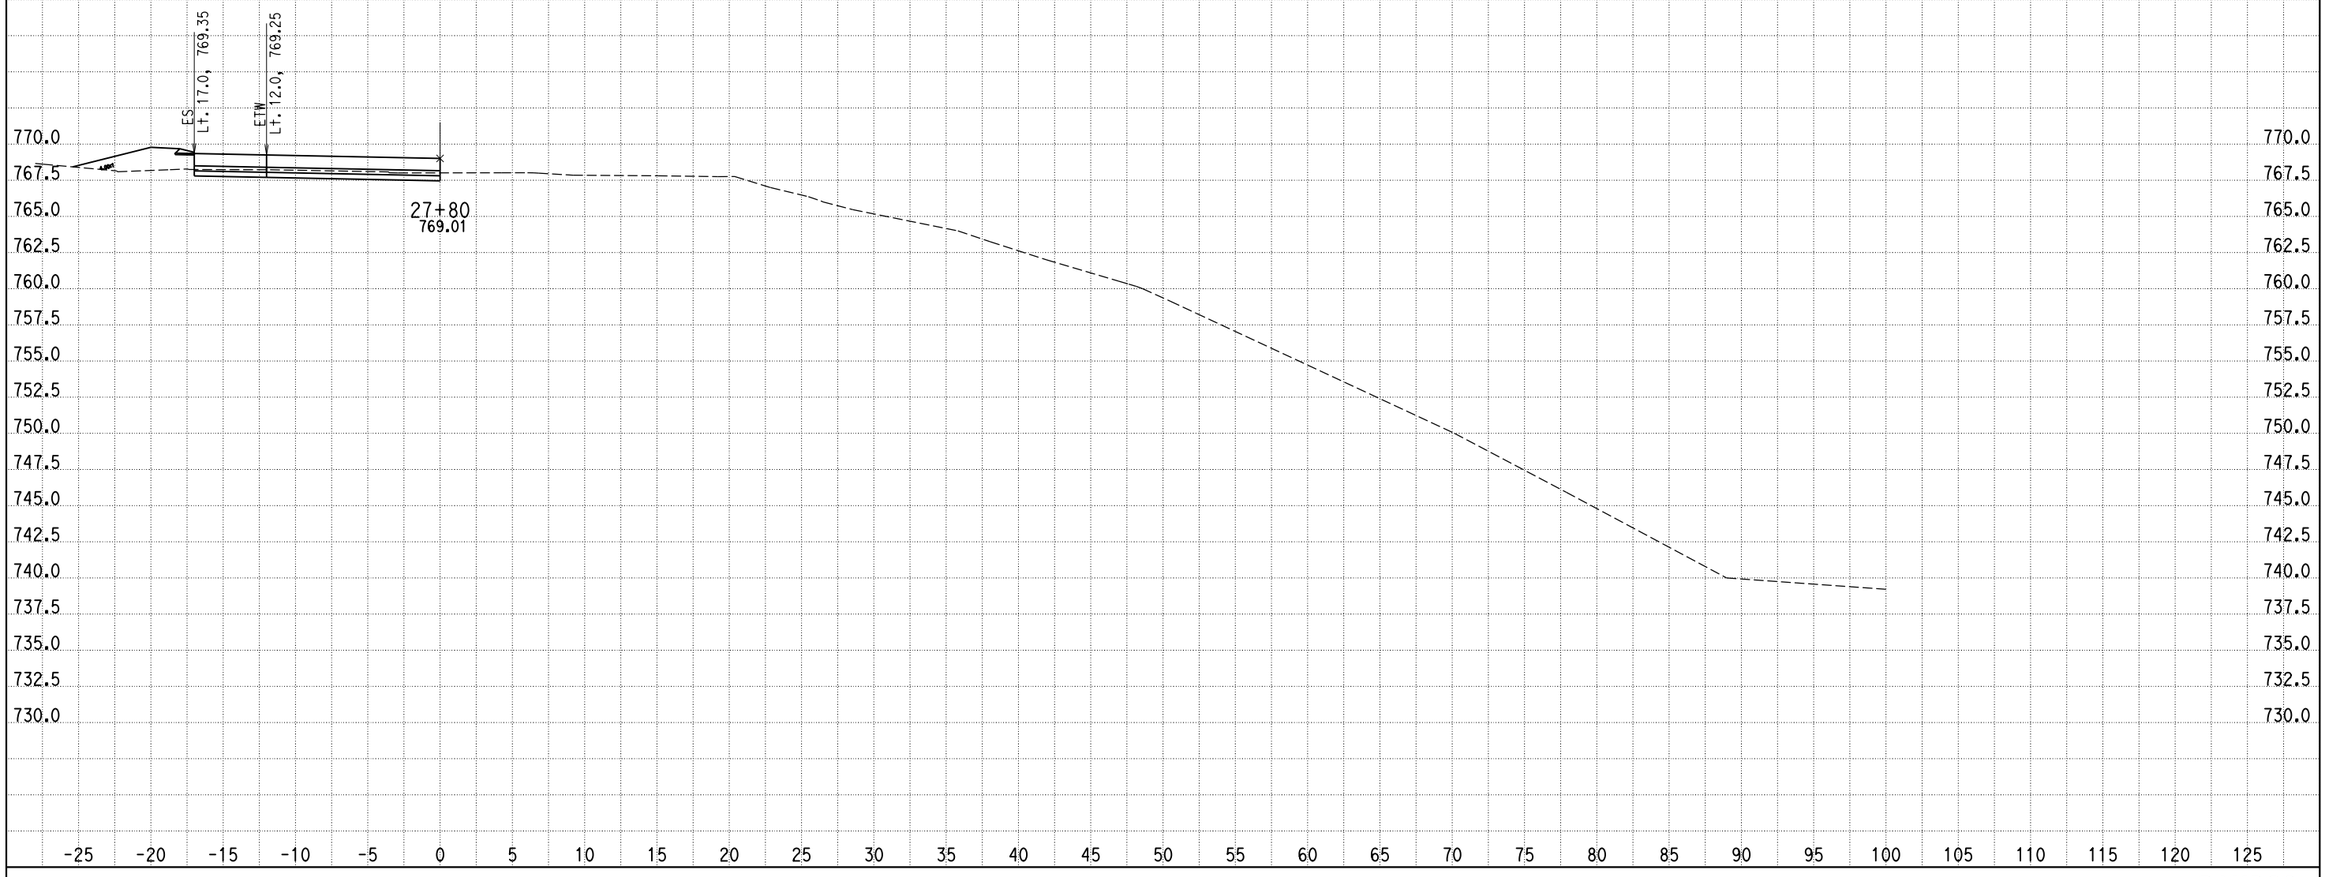

CREATED BY: G NAVARRO
DATE: 9/25/2013
KC Project: 0818E File: D:\1193U1_ALAO\0818E\001_Guillermo_NewD\RAMP_G2\rampg2_dsign.ear

SCALE: 1" = 5' Horiz.
1" = 5' Vert.

All Dimensions are US Survey Feet

RAMPG2
CROSS SECTIONS
SHEET 165 OF XXX

DESIGN STUDY ONLY

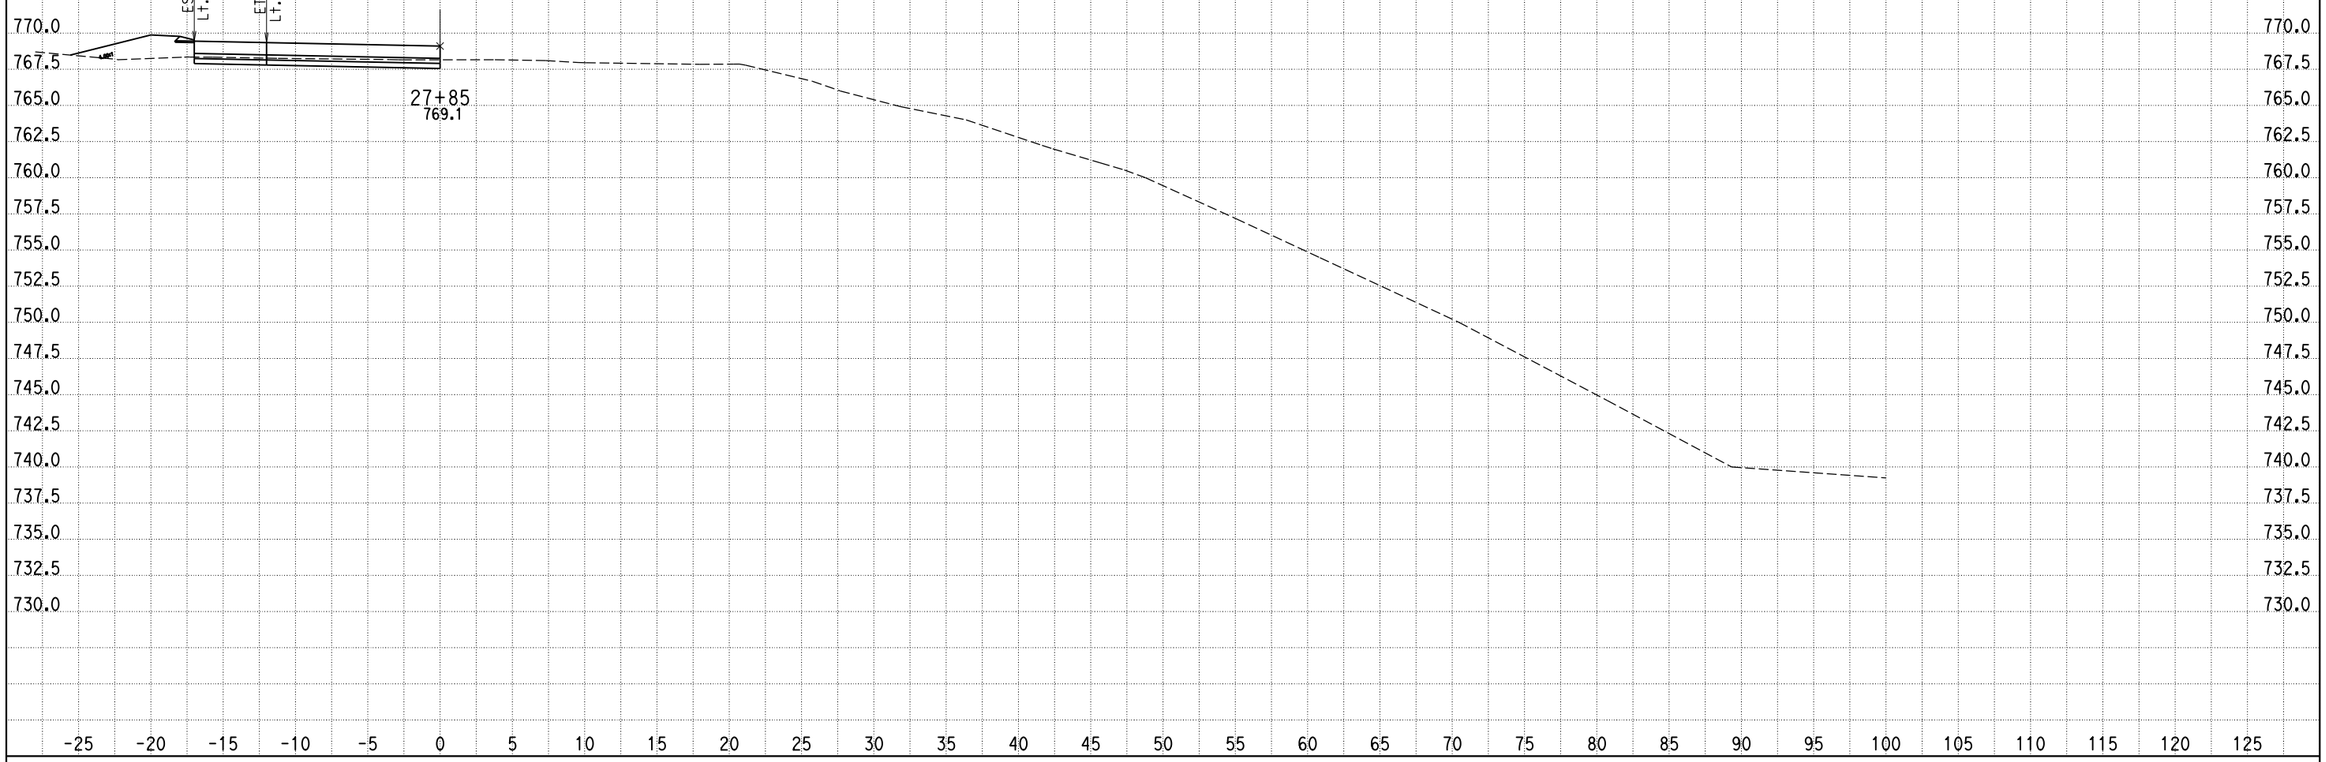

CREATED BY: G NAVARRO
DATE: 9/25/2013
KC Project: 0818E File: D:\1193U1_ALAO\0818E\001_Guillermo_NewD\RAMP_G2\rampg2_dsign.ear

SCALE: 1" = 5' Horiz.
1" = 5' Vert.

All Dimensions are US Survey Feet

RAMPG2
CROSS SECTIONS

DESIGN STUDY ONLY

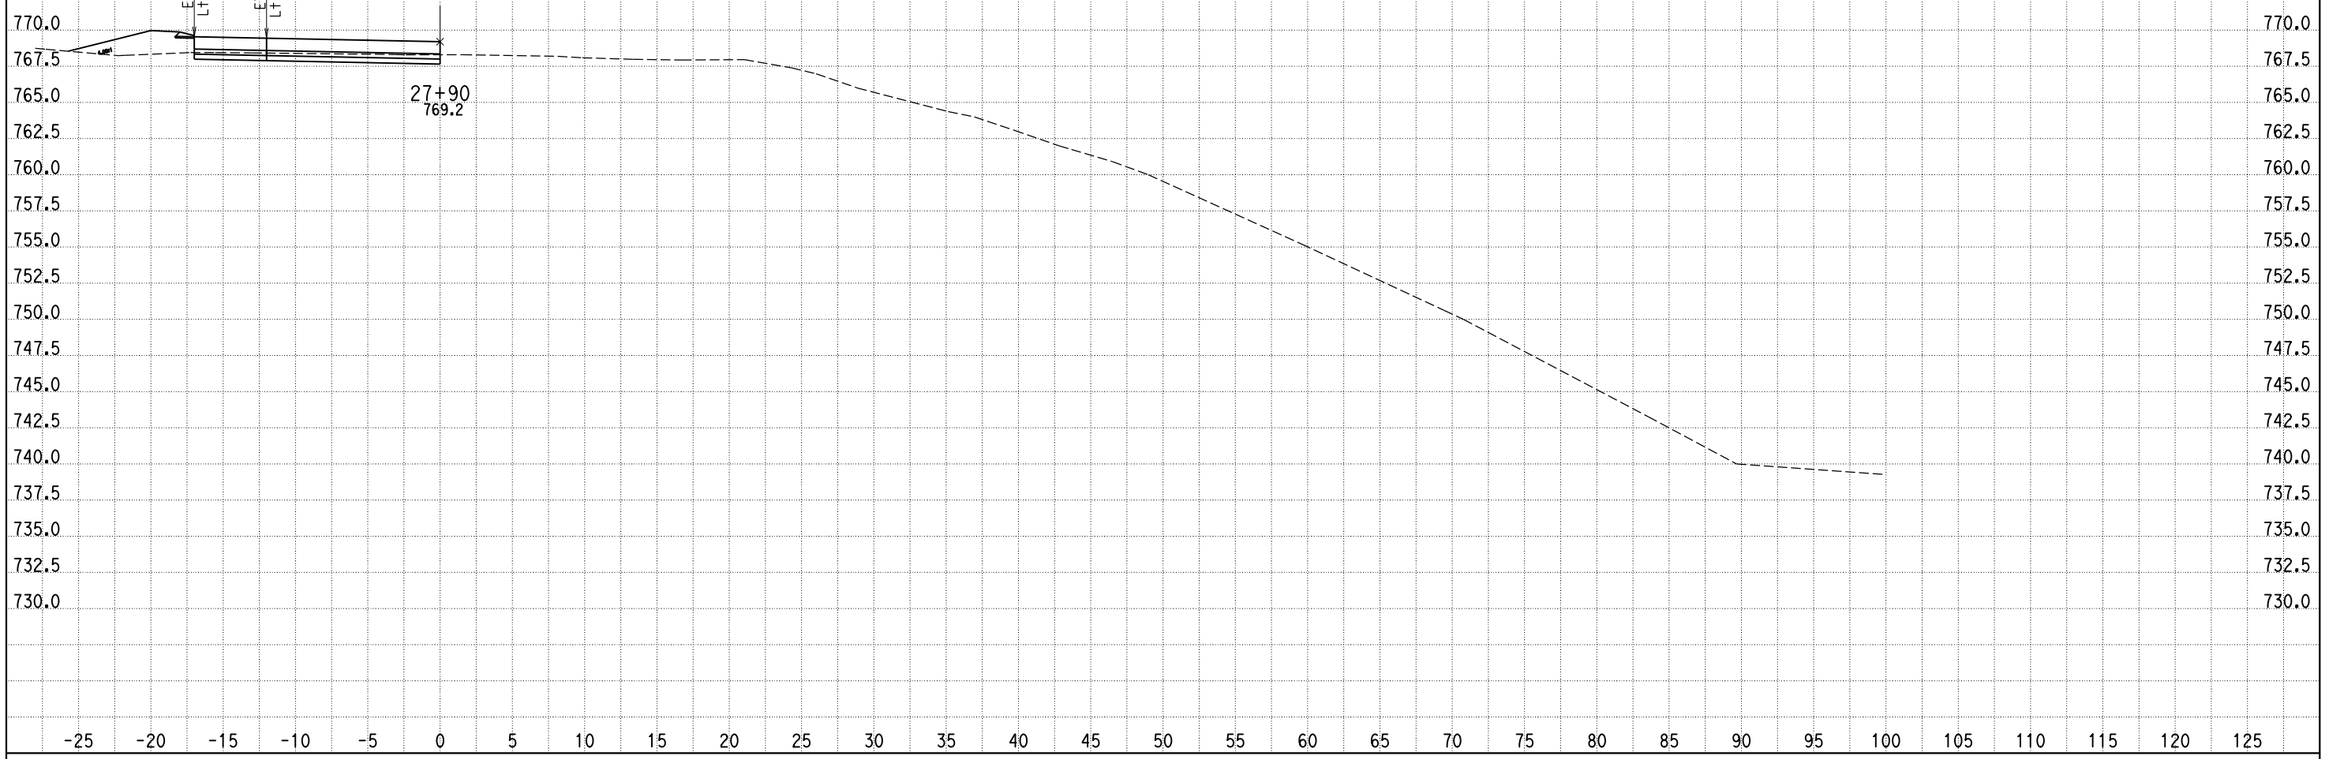

CREATED BY: G NAVARRO
DATE: 9/25/2013
KC Project: 0818E File: D:\1193U1_ALAO\0818E\001_Guillermo_NewD\RAMP_G2\rampg2_dsign.ear

SCALE: 1" = 5' Horiz.
1" = 5' Vert.

All Dimensions are US Survey Feet

RAMPG2
CROSS SECTIONS
SHEET 167 OF XXX

DESIGN STUDY ONLY

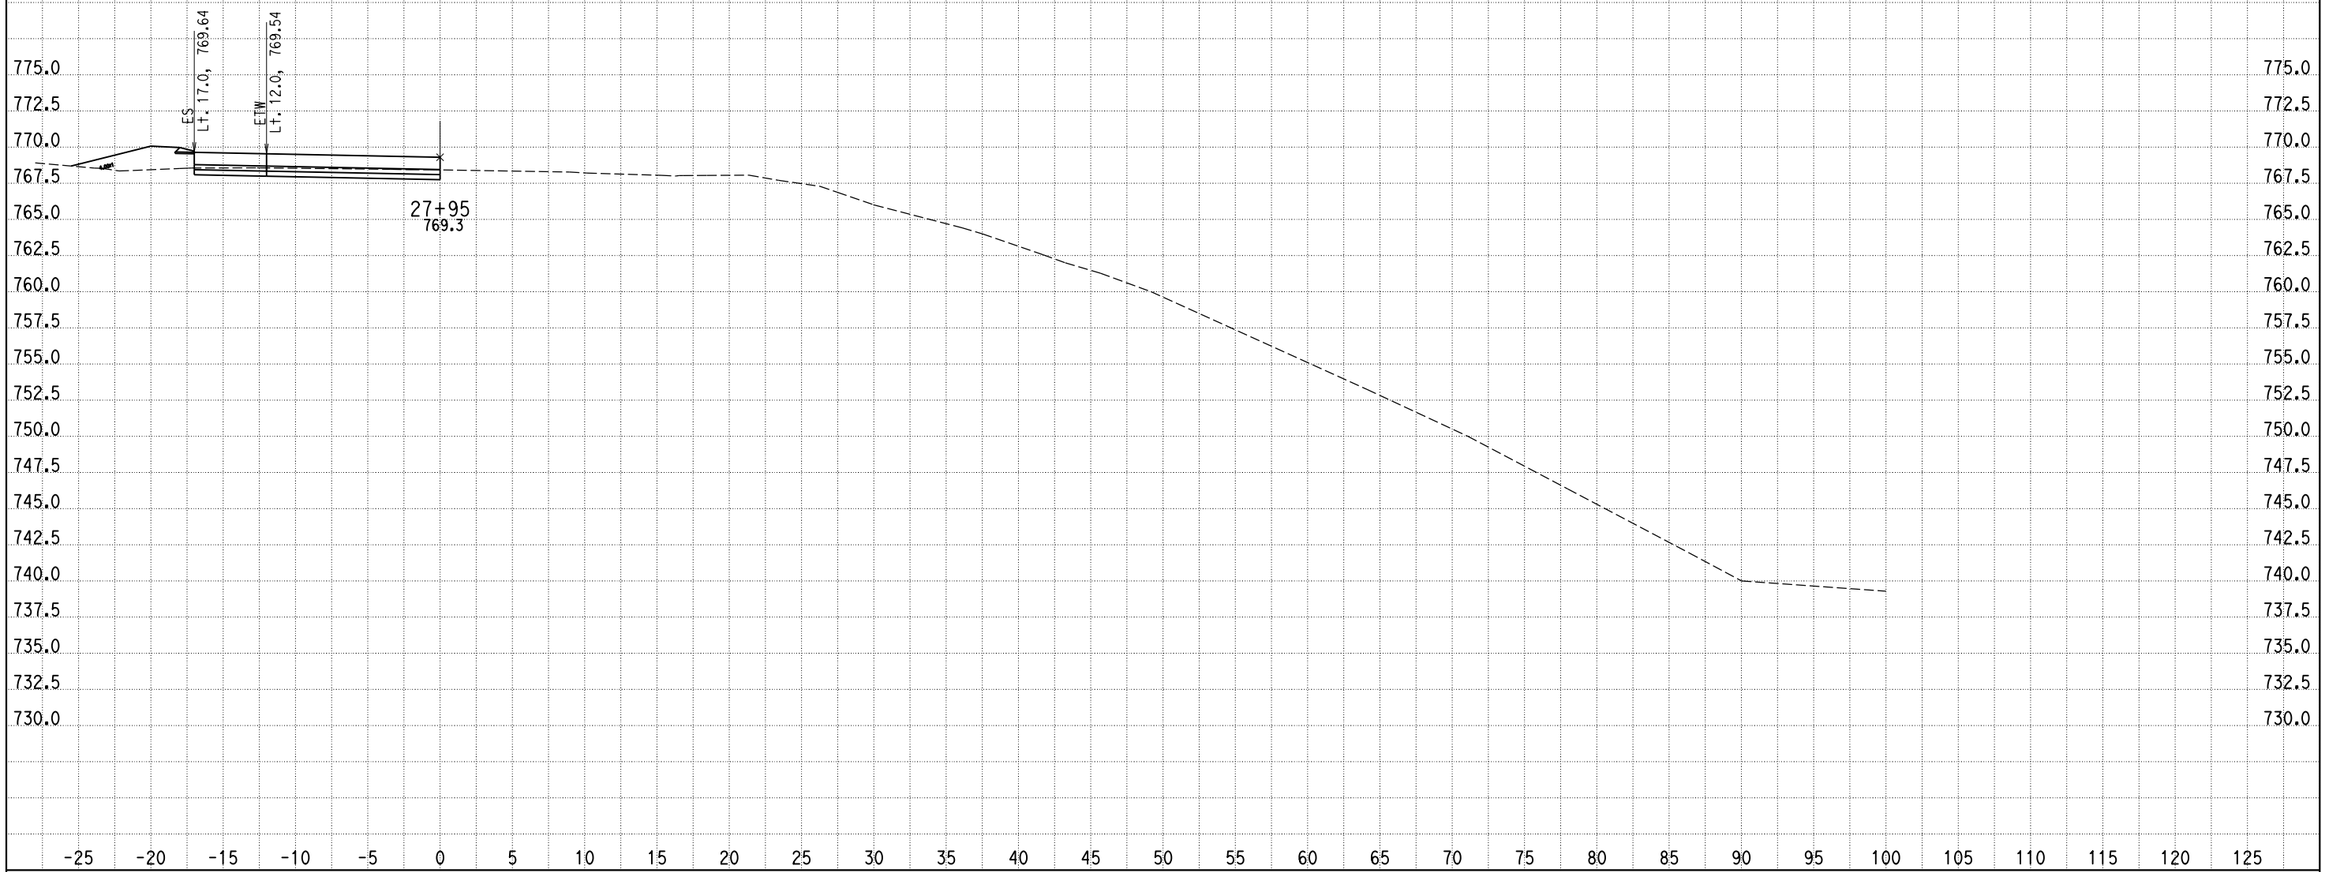

CREATED BY: G NAVARRO
DATE: 9/25/2013
KC Project: 0818E File: D:\1193U1_ALAO\0818E\001_Guillermo_NewD\RAMP_G2\rampg2_dsign.ear

SCALE: 1" = 5' Horiz.
1" = 5' Vert.

All Dimensions are US Survey Feet

RAMPG2
CROSS SECTIONS
SHEET 168 OF XXX

DESIGN STUDY ONLY

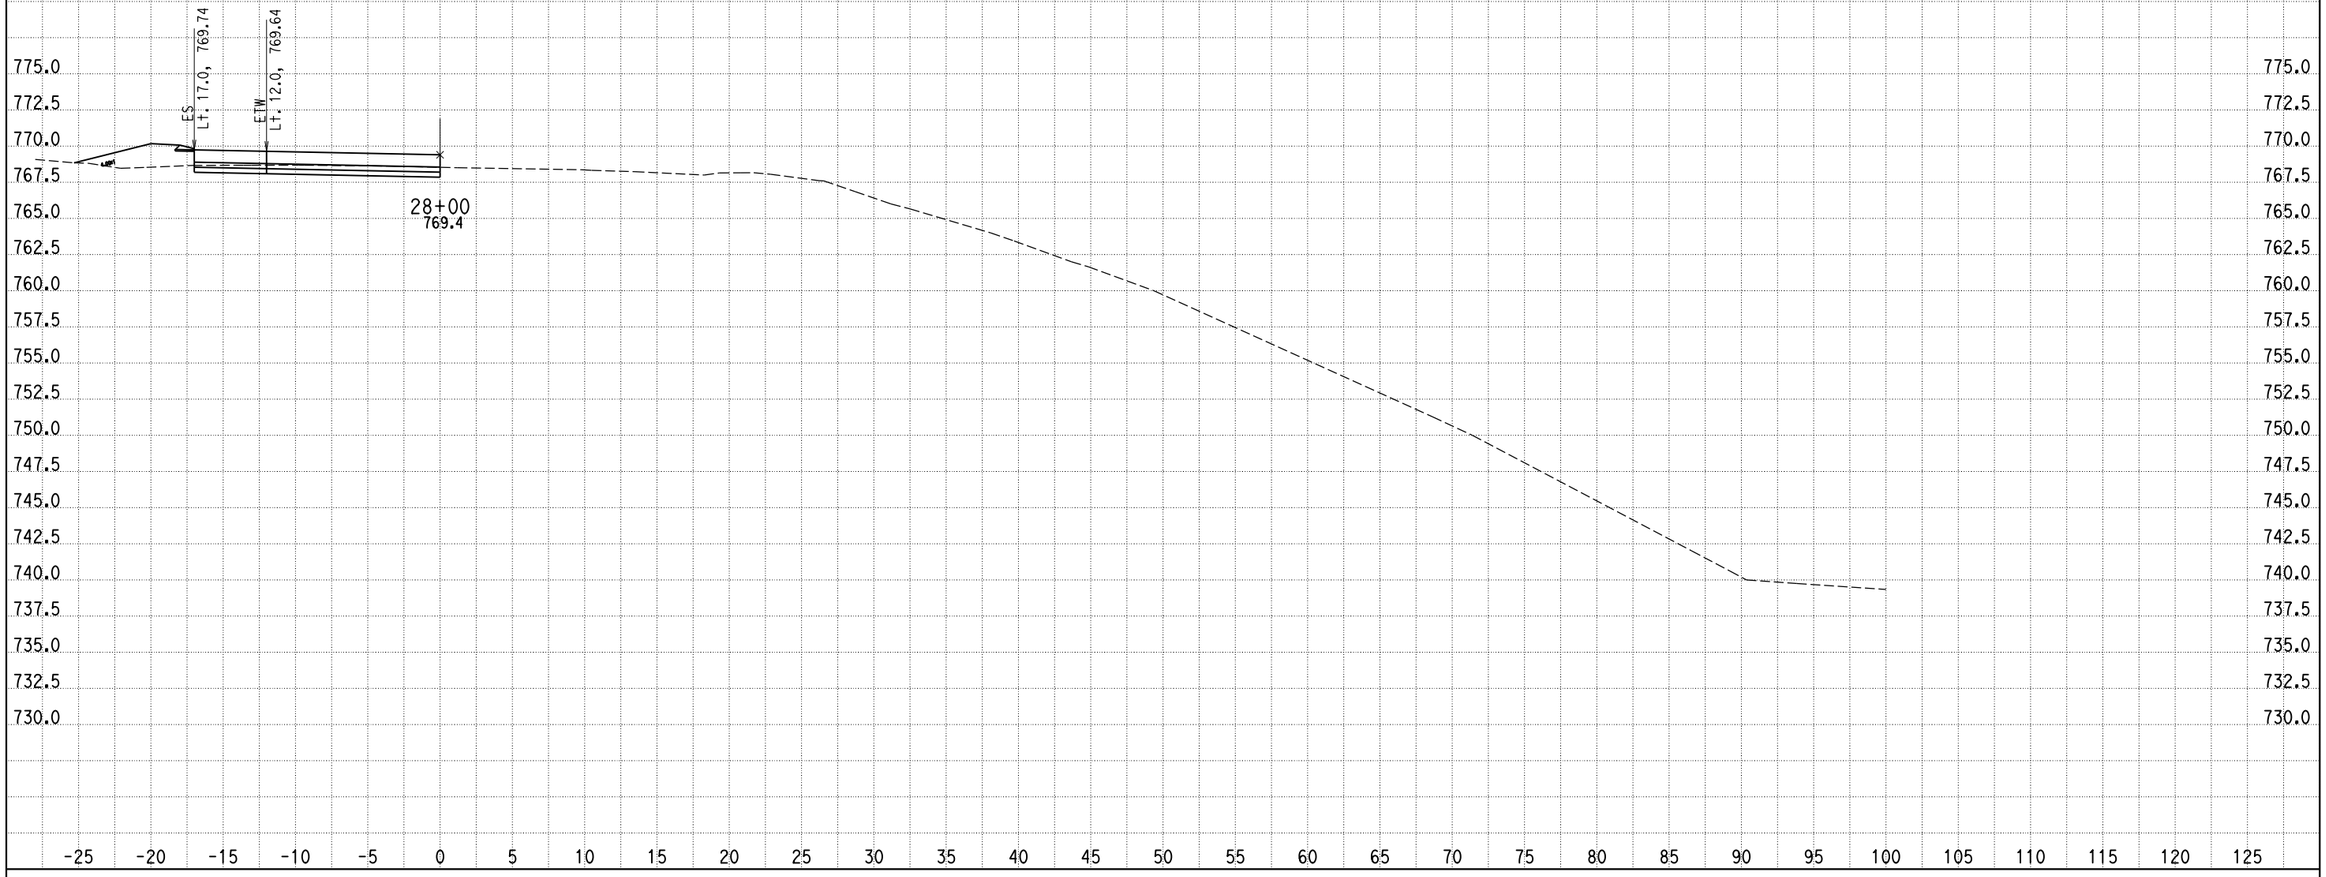

CREATED BY: G NAVARRO
DATE: 9/25/2013
KC Project: 0818E File: D:\1193U1_ALAO\0818E\001_Guillermo_NewD\RAMP_G2\rampg2_dsign.ear

SCALE: 1" = 5' Horiz.
1" = 5' Vert.

All Dimensions are US Survey Feet

RAMPG2
CROSS SECTIONS
SHEET 169 OF XXX

DESIGN STUDY ONLY

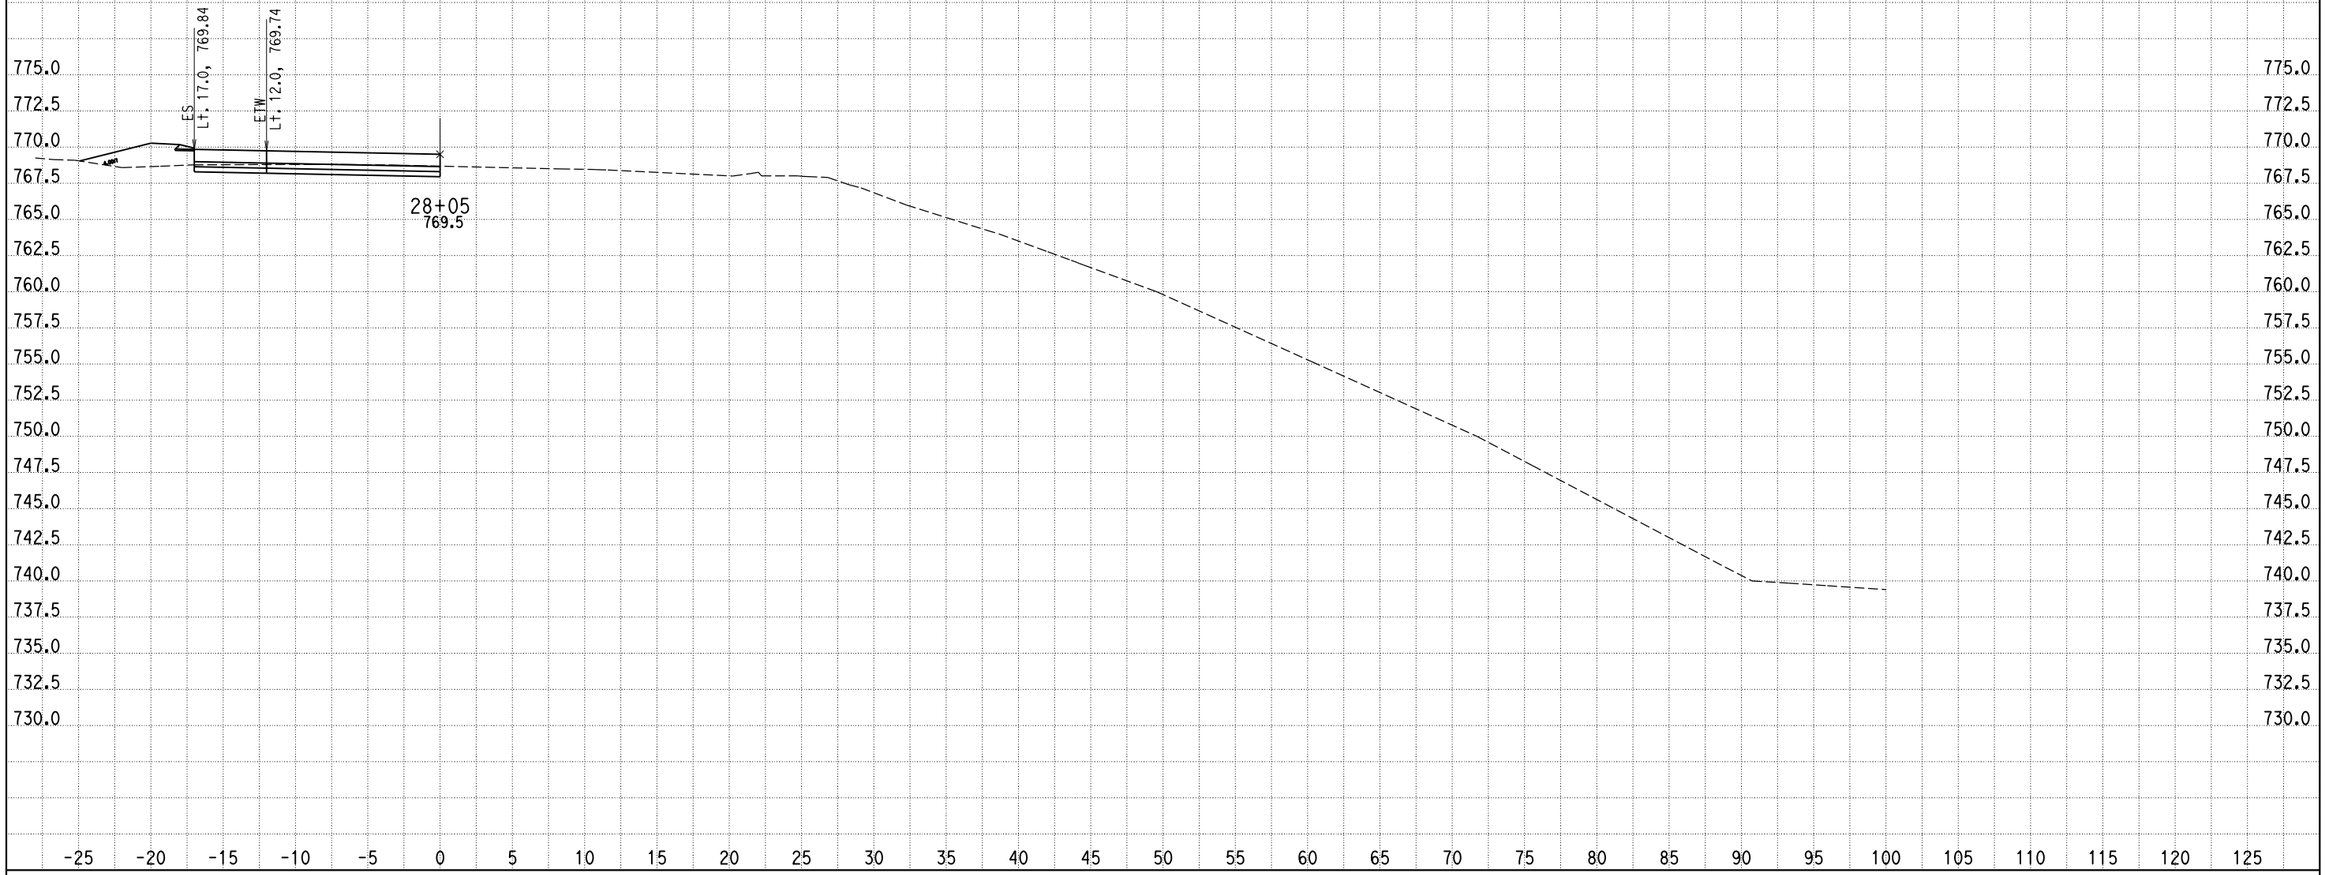

CREATED BY: G NAVARRO
DATE: 9/25/2013
KC Project: 0818E File: D:\1193U1_ALAO\0818E\001_Guillermo_NewD\RAMP_G2\rampg2_dsign.ear

SCALE: 1" = 5' Horiz.
1" = 5' Vert.

All Dimensions are US Survey Feet

RAMPG2
CROSS SECTIONS
SHEET 170 OF XXX

DESIGN STUDY ONLY

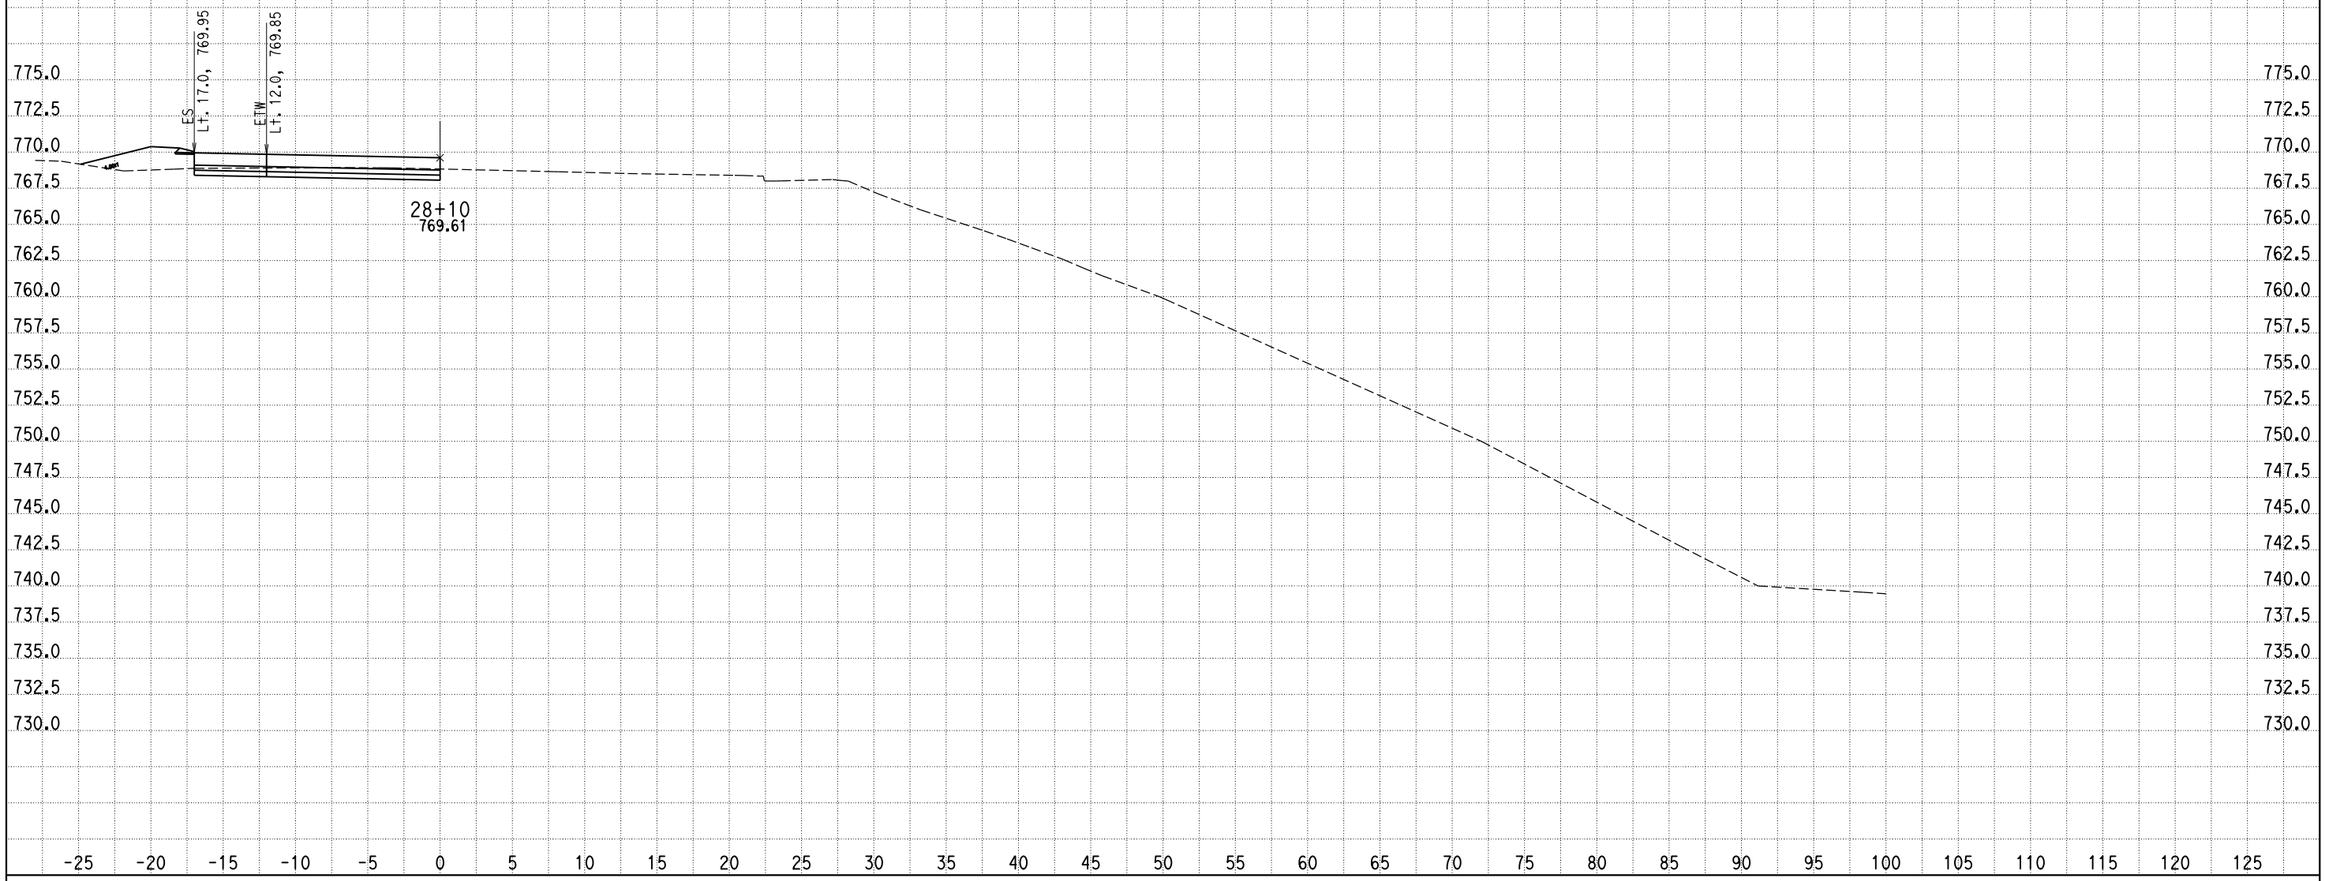

CREATED BY: G NAVARRO
DATE: 9/25/2013
KC Project: 0818E File: D:\1193U1_ALAO\0818E\001_Guillermo_NewD\RAMP_G2\rampg2_dsign.ear

SCALE: 1" = 5' Horiz.
1" = 5' Vert.

All Dimensions are US Survey Feet

RAMPG2
CROSS SECTIONS
SHEET 171 OF XXX

DESIGN STUDY ONLY

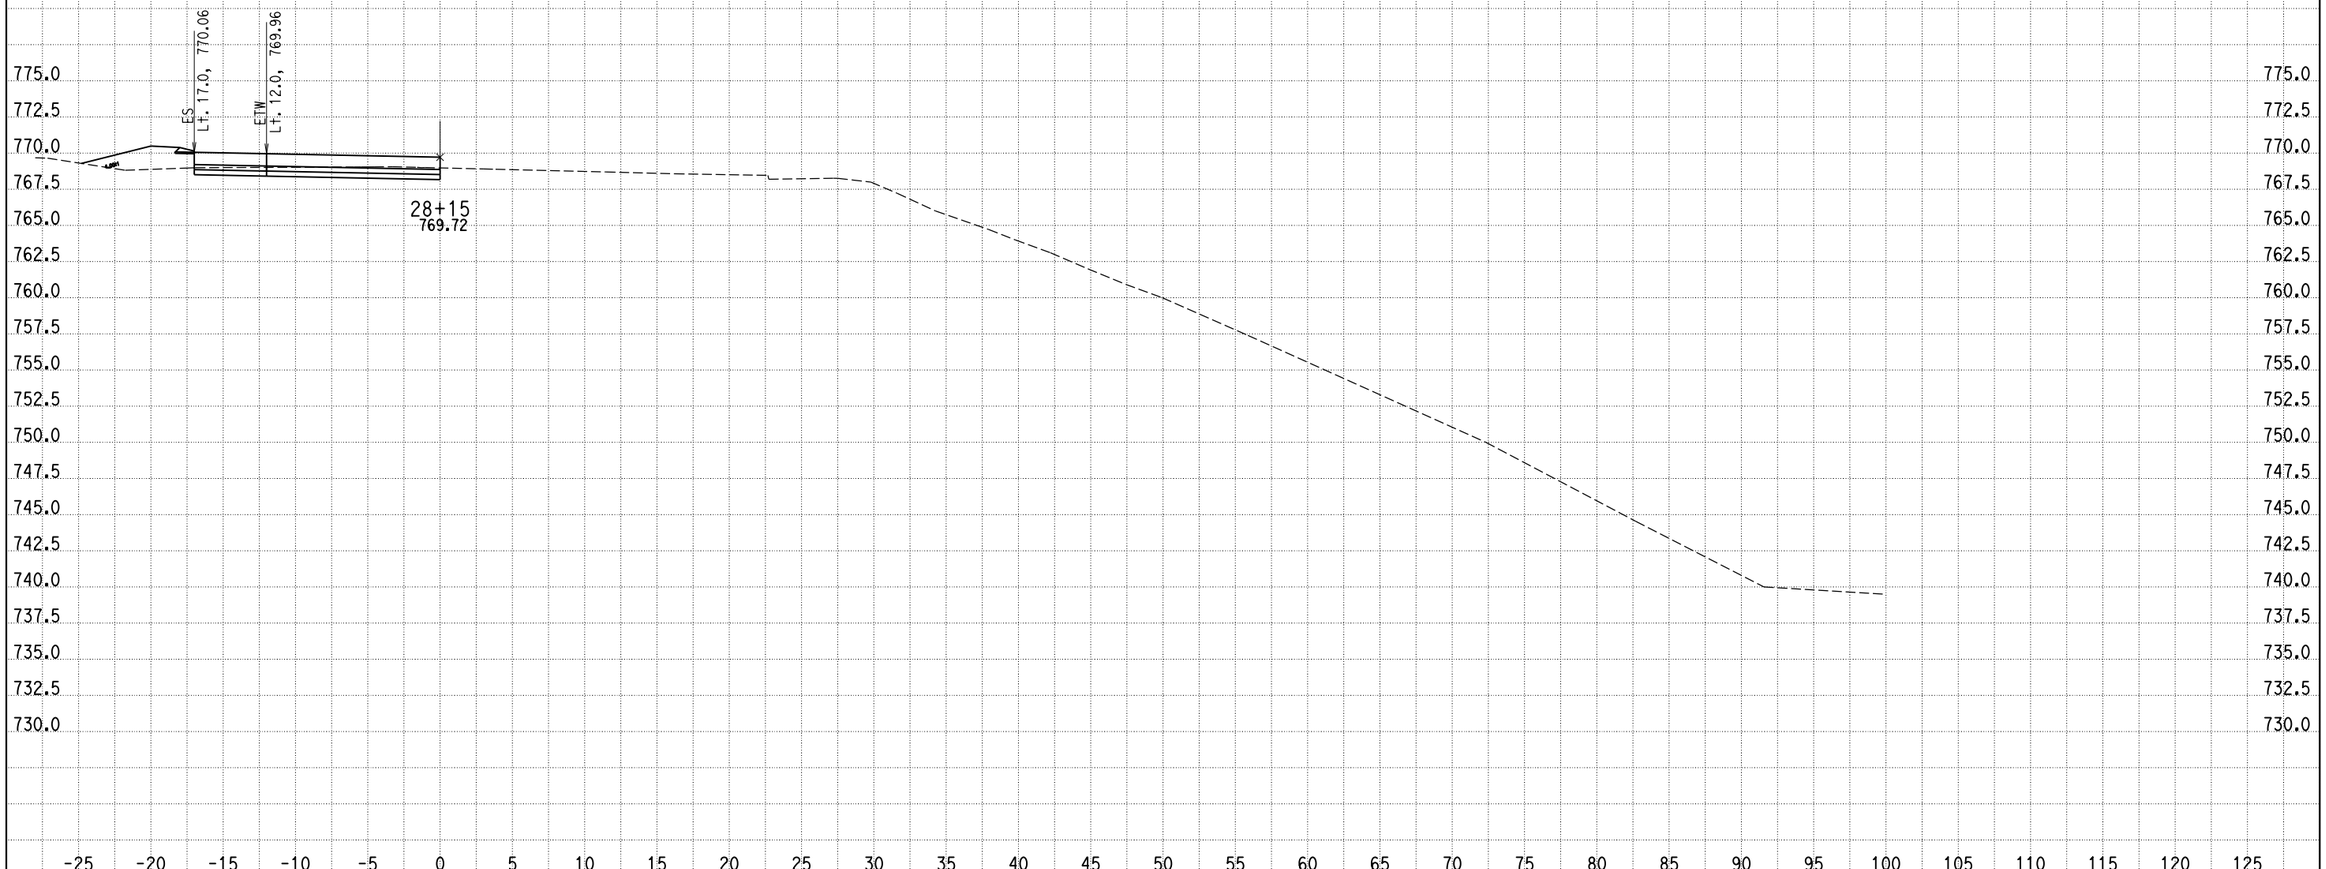

CREATED BY: G NAVARRO
DATE: 9/25/2013
KC Project: 0818E File: D:\1193U1_ALAO\0818E\001_Guillermo_NewD\RAMP_G2\rampg2_dsign.ear

SCALE: 1" = 5' Horiz.
1" = 5' Vert.

All Dimensions are US Survey Feet

RAMPG2
CROSS SECTIONS
SHEET 172 OF XXX

DESIGN STUDY ONLY

CREATED BY: G NAVARRO
DATE: 9/25/2013
KC Project: 0818E File: D:\1193U1_ALAO\0818E\001_Guillermo_NewD\RAMP_G2\rampg2_dsign.ear

SCALE: 1" = 5' Horiz.
1" = 5' Vert.

All Dimensions are US Survey Feet

RAMPG2
CROSS SECTIONS
SHEET 173 OF XXX

DESIGN STUDY ONLY

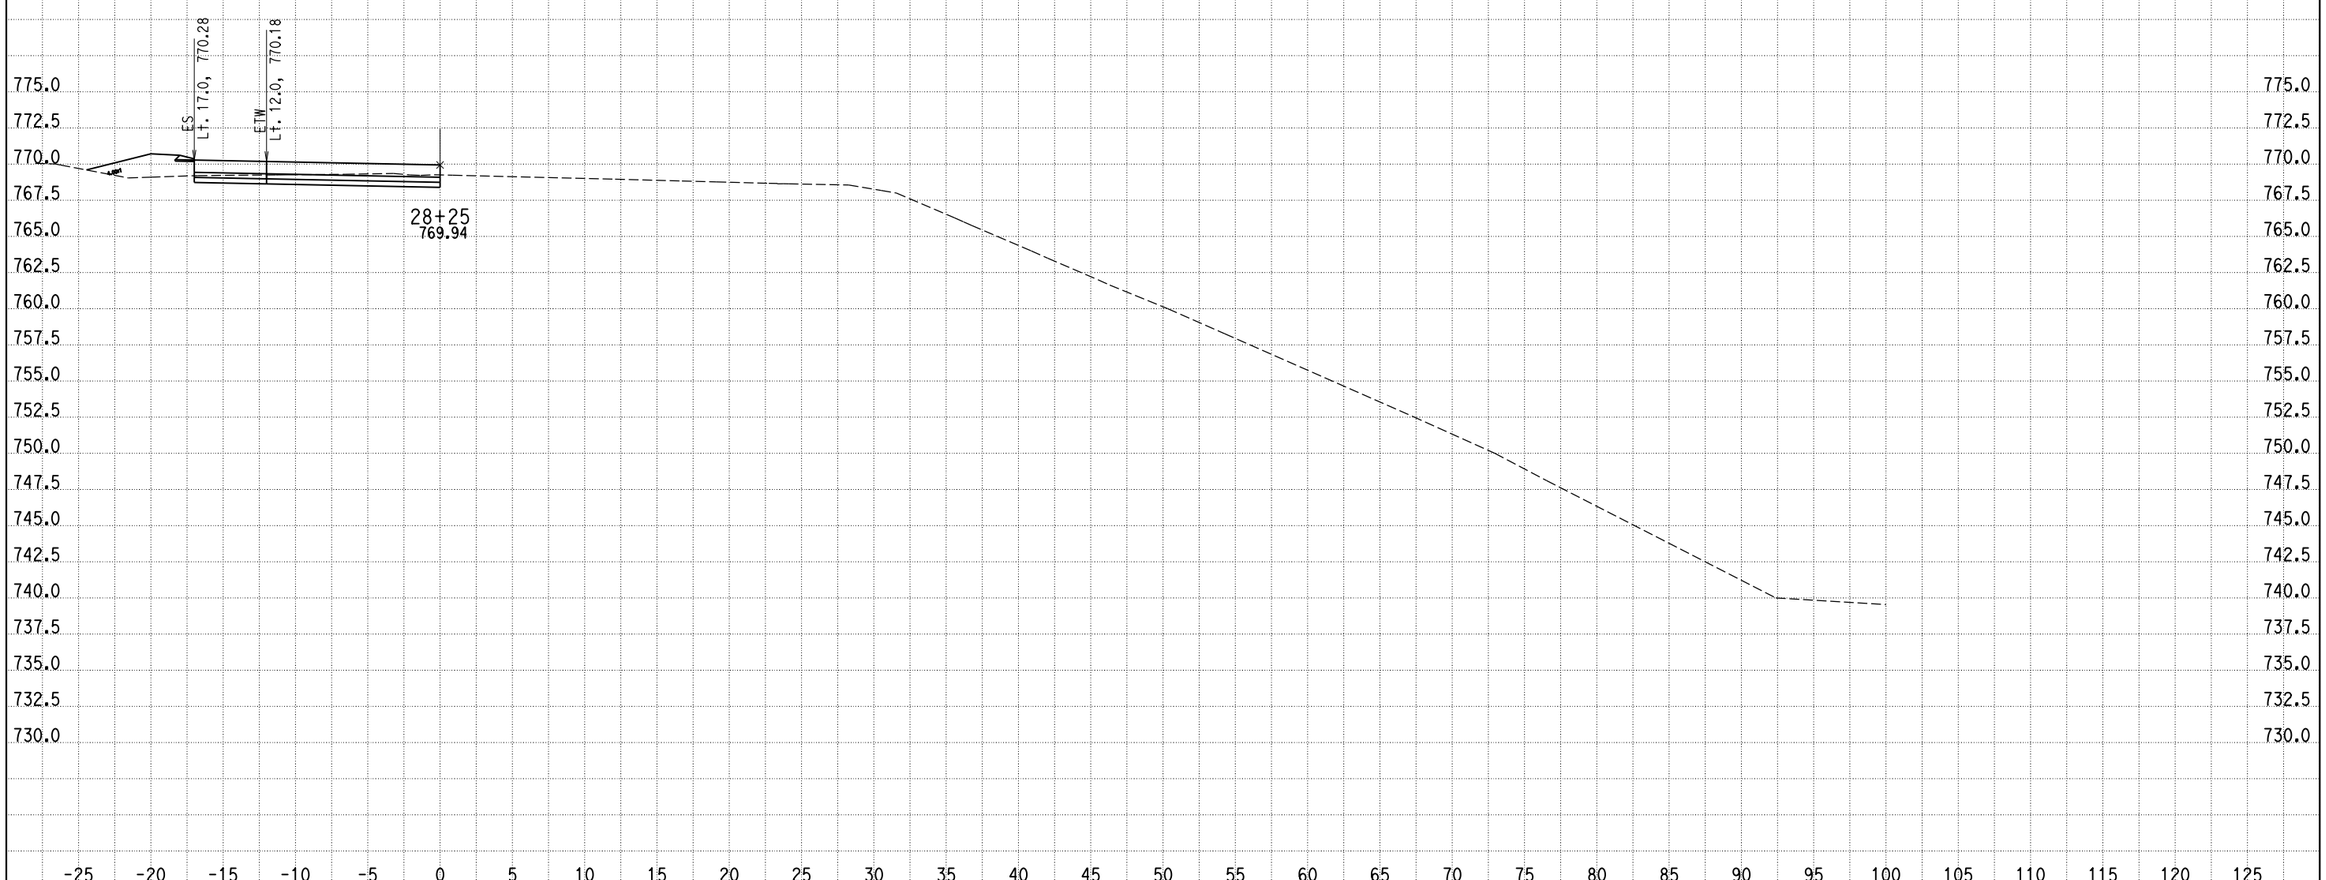

CREATED BY: G NAVARRO
DATE: 9/25/2013
KC Project: 0818E File: D:\1193U1_ALAO\0818E\001_Guillermo_NewD\RAMP_G2\rampg2_dsign.ear

SCALE: 1" = 5' Horiz.
1" = 5' Vert.

All Dimensions are US Survey Feet

RAMPG2
CROSS SECTIONS
SHEET 174 OF XXX

DESIGN STUDY ONLY

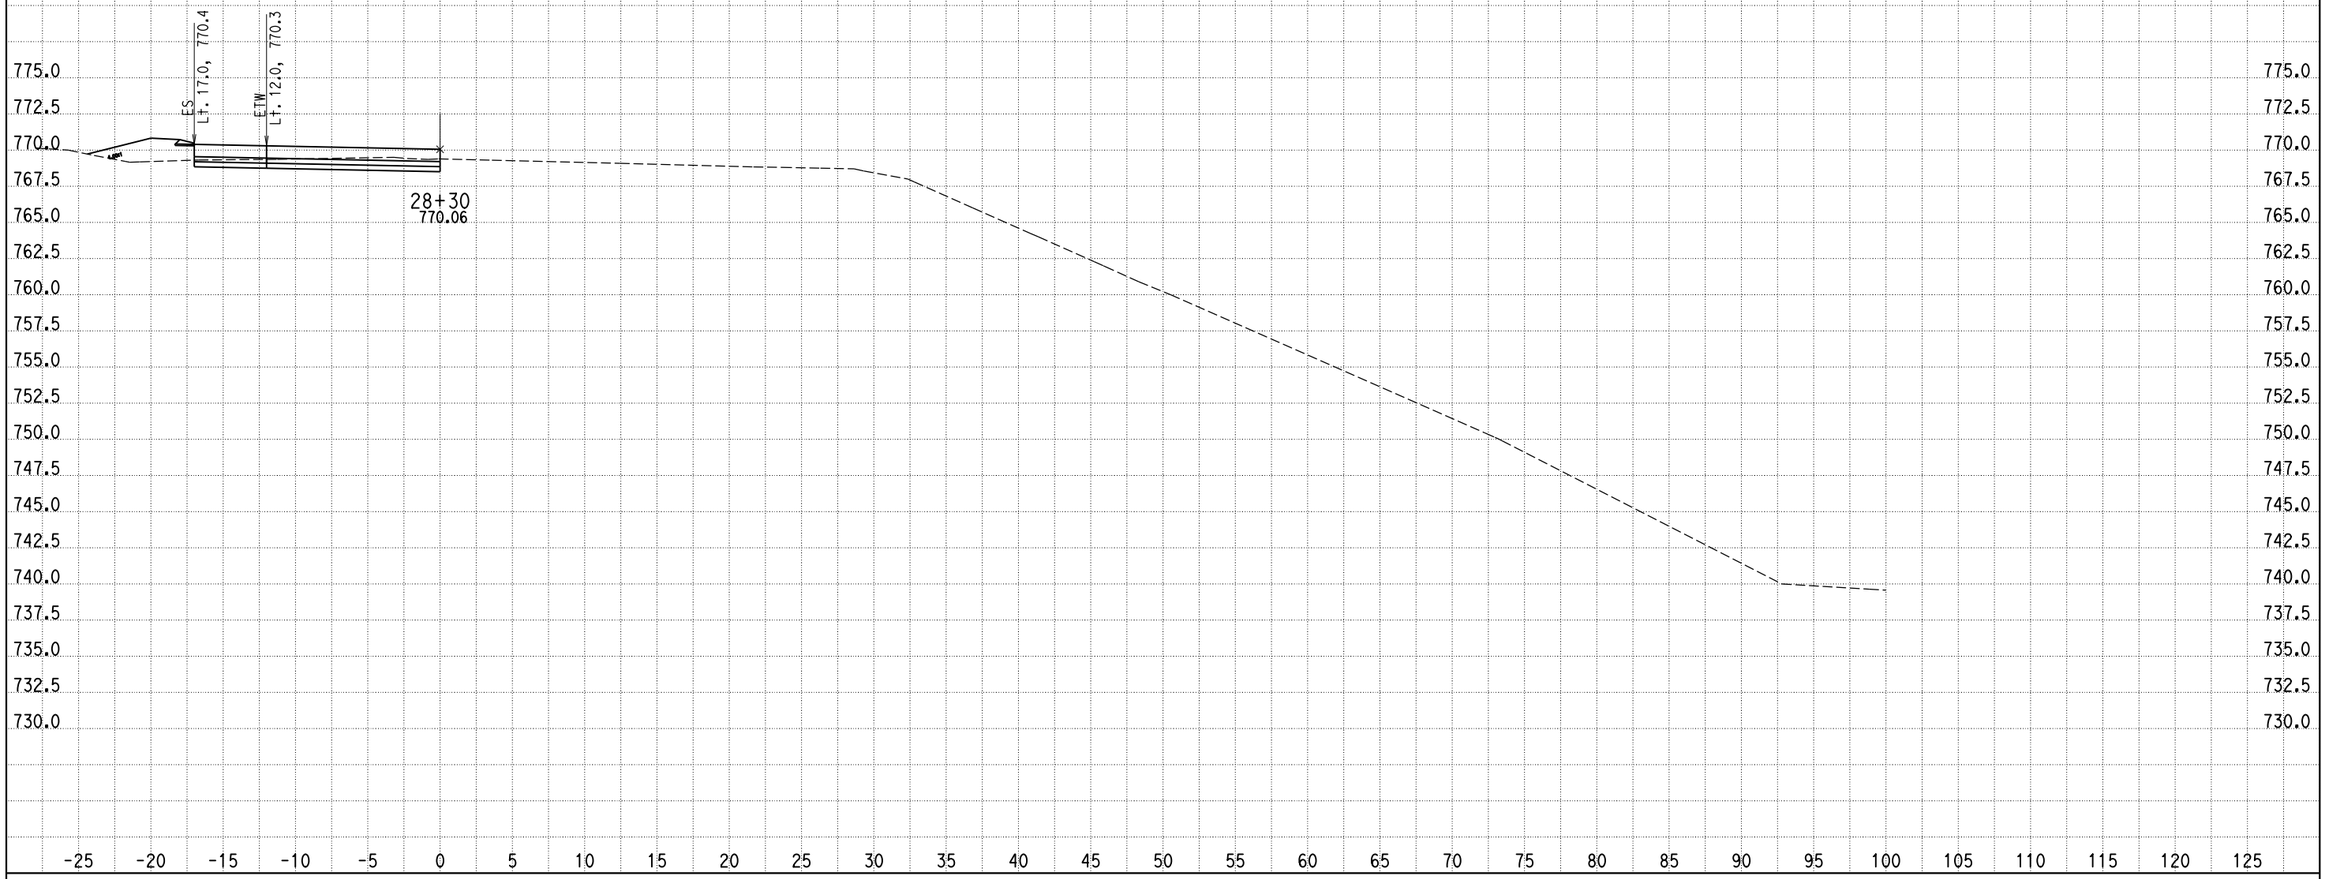

CREATED BY: G NAVARRO
DATE: 9/25/2013
KC Project: 0818E File: D:\1193U1_ALAO\0818E\001_Guillermo_NewD\RAMP_G2\rampg2_dsign.ear

SCALE: 1" = 5' Horiz.
1" = 5' Vert.

All Dimensions are US Survey Feet

RAMPG2
CROSS SECTIONS
SHEET 175 OF XXX

DESIGN STUDY ONLY

CREATED BY: G NAVARRO
DATE: 9/25/2013
KC Project: 0818E File: D:\1193U1_ALAO\0818E\001_Guillermo_NewD\RAMP_G2\rampg2_dsign.ear

SCALE: 1" = 5' Horiz.
1" = 5' Vert.

All Dimensions are US Survey Feet

RAMPG2
CROSS SECTIONS
SHEET 176 OF XXX

DESIGN STUDY ONLY

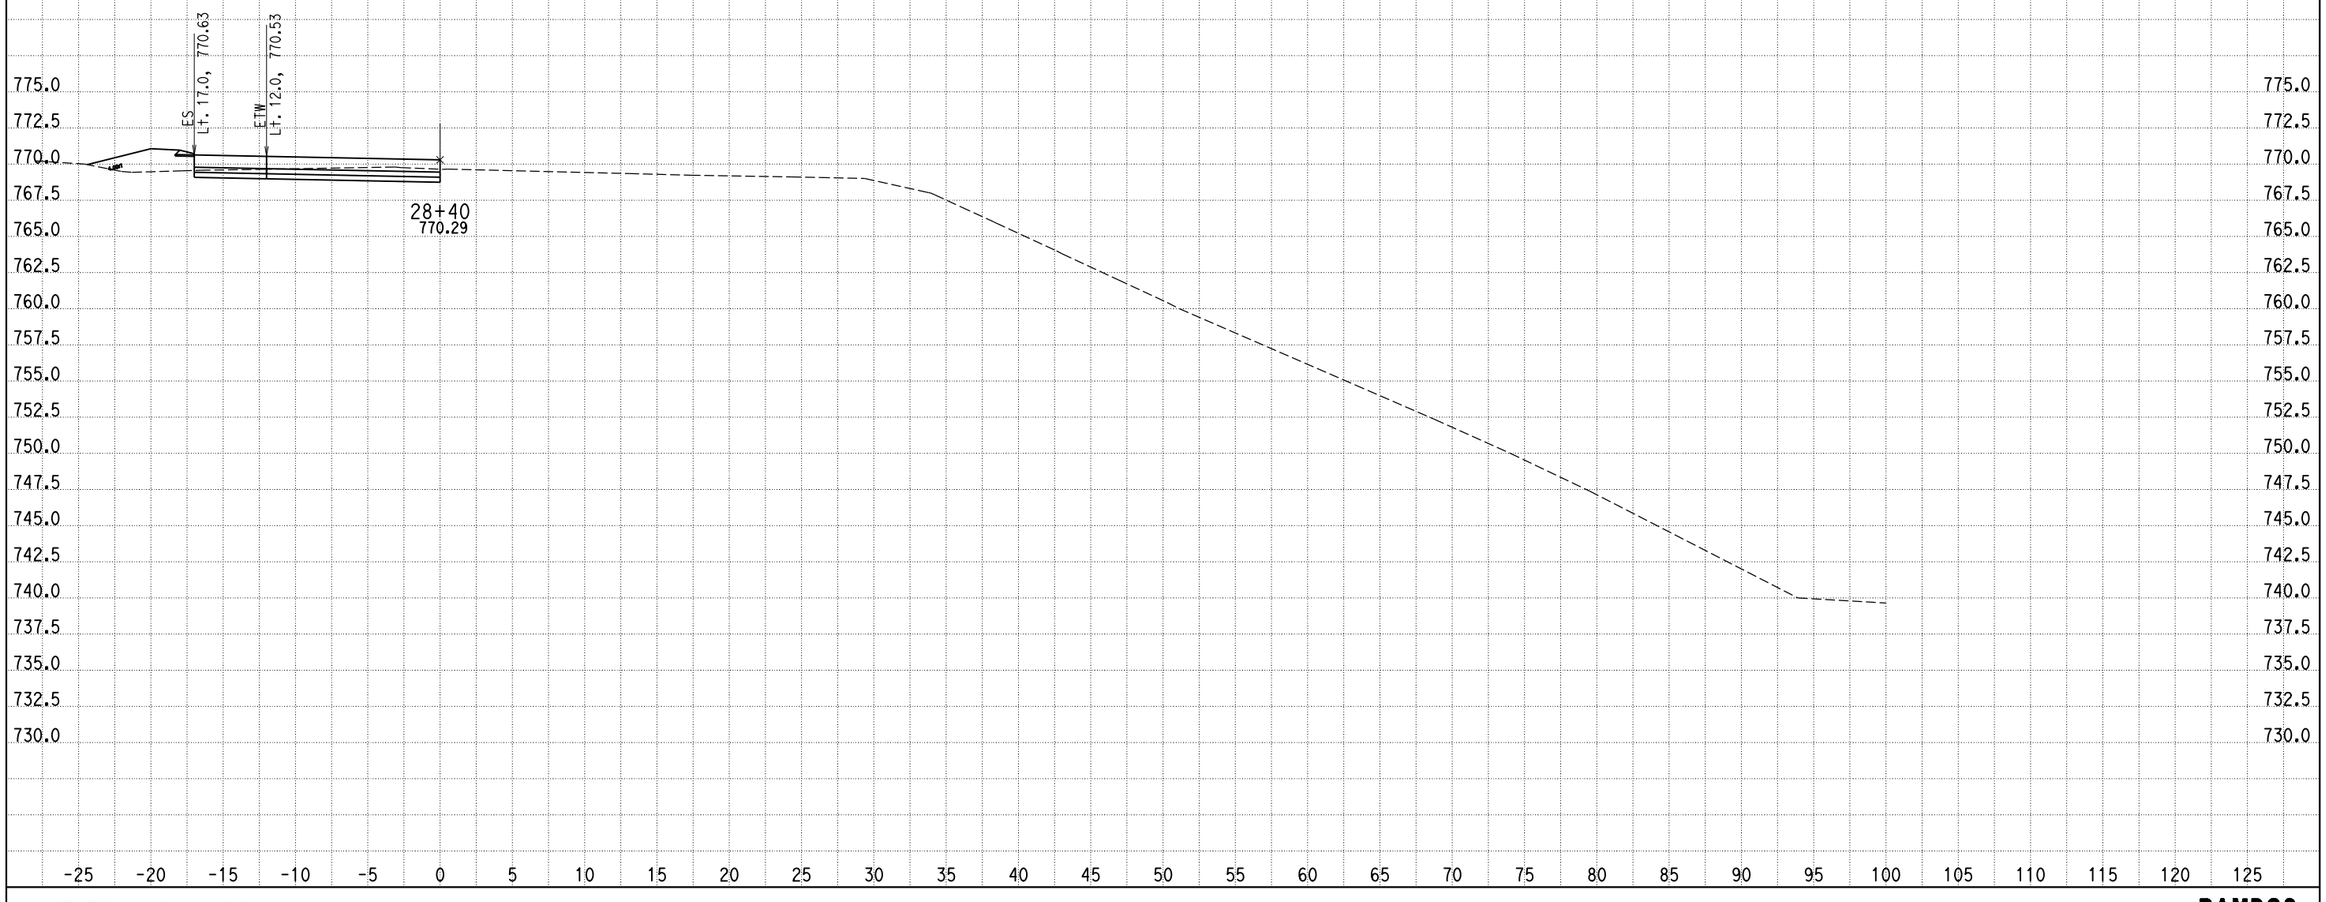

CREATED BY: G NAVARRO
DATE: 9/25/2013
KC Project: 0818E File: D:\1193U1_ALAO\0818E\001_Guillermo_NewD\RAMP_G2\rampg2_dsign.ear

SCALE: 1" = 5' Horiz.
1" = 5' Vert.

All Dimensions are US Survey Feet

RAMPG2
CROSS SECTIONS
SHEET 177 OF XXX

DESIGN STUDY ONLY

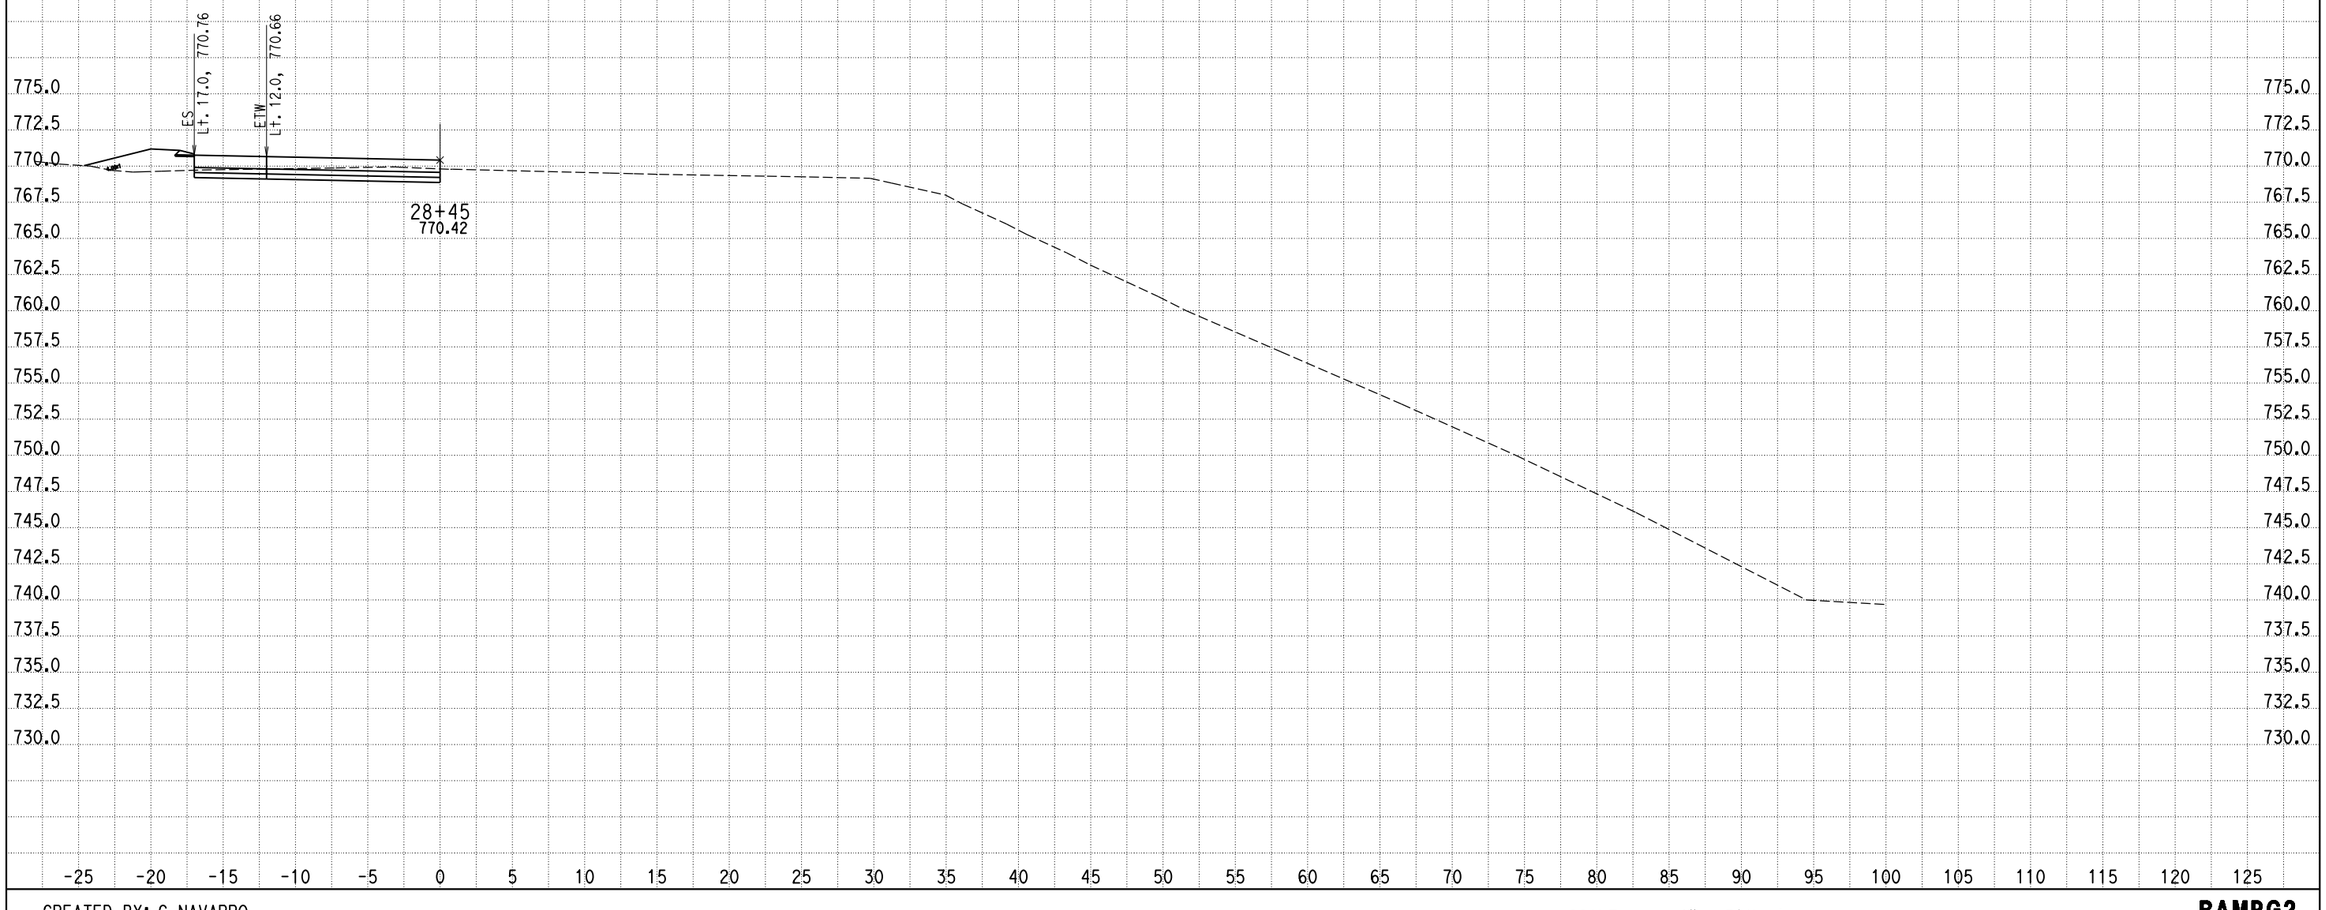

CREATED BY: G NAVARRO
DATE: 9/25/2013
KC Project: 0818E File: D:\1193U1_ALAO\0818E\001_Guillermo_NewD\RAMP_G2\rampg2_dsign.ear

SCALE: 1" = 5' Horiz.
1" = 5' Vert.

All Dimensions are US Survey Feet

RAMPG2
CROSS SECTIONS
SHEET 178 OF XXX

DESIGN STUDY ONLY

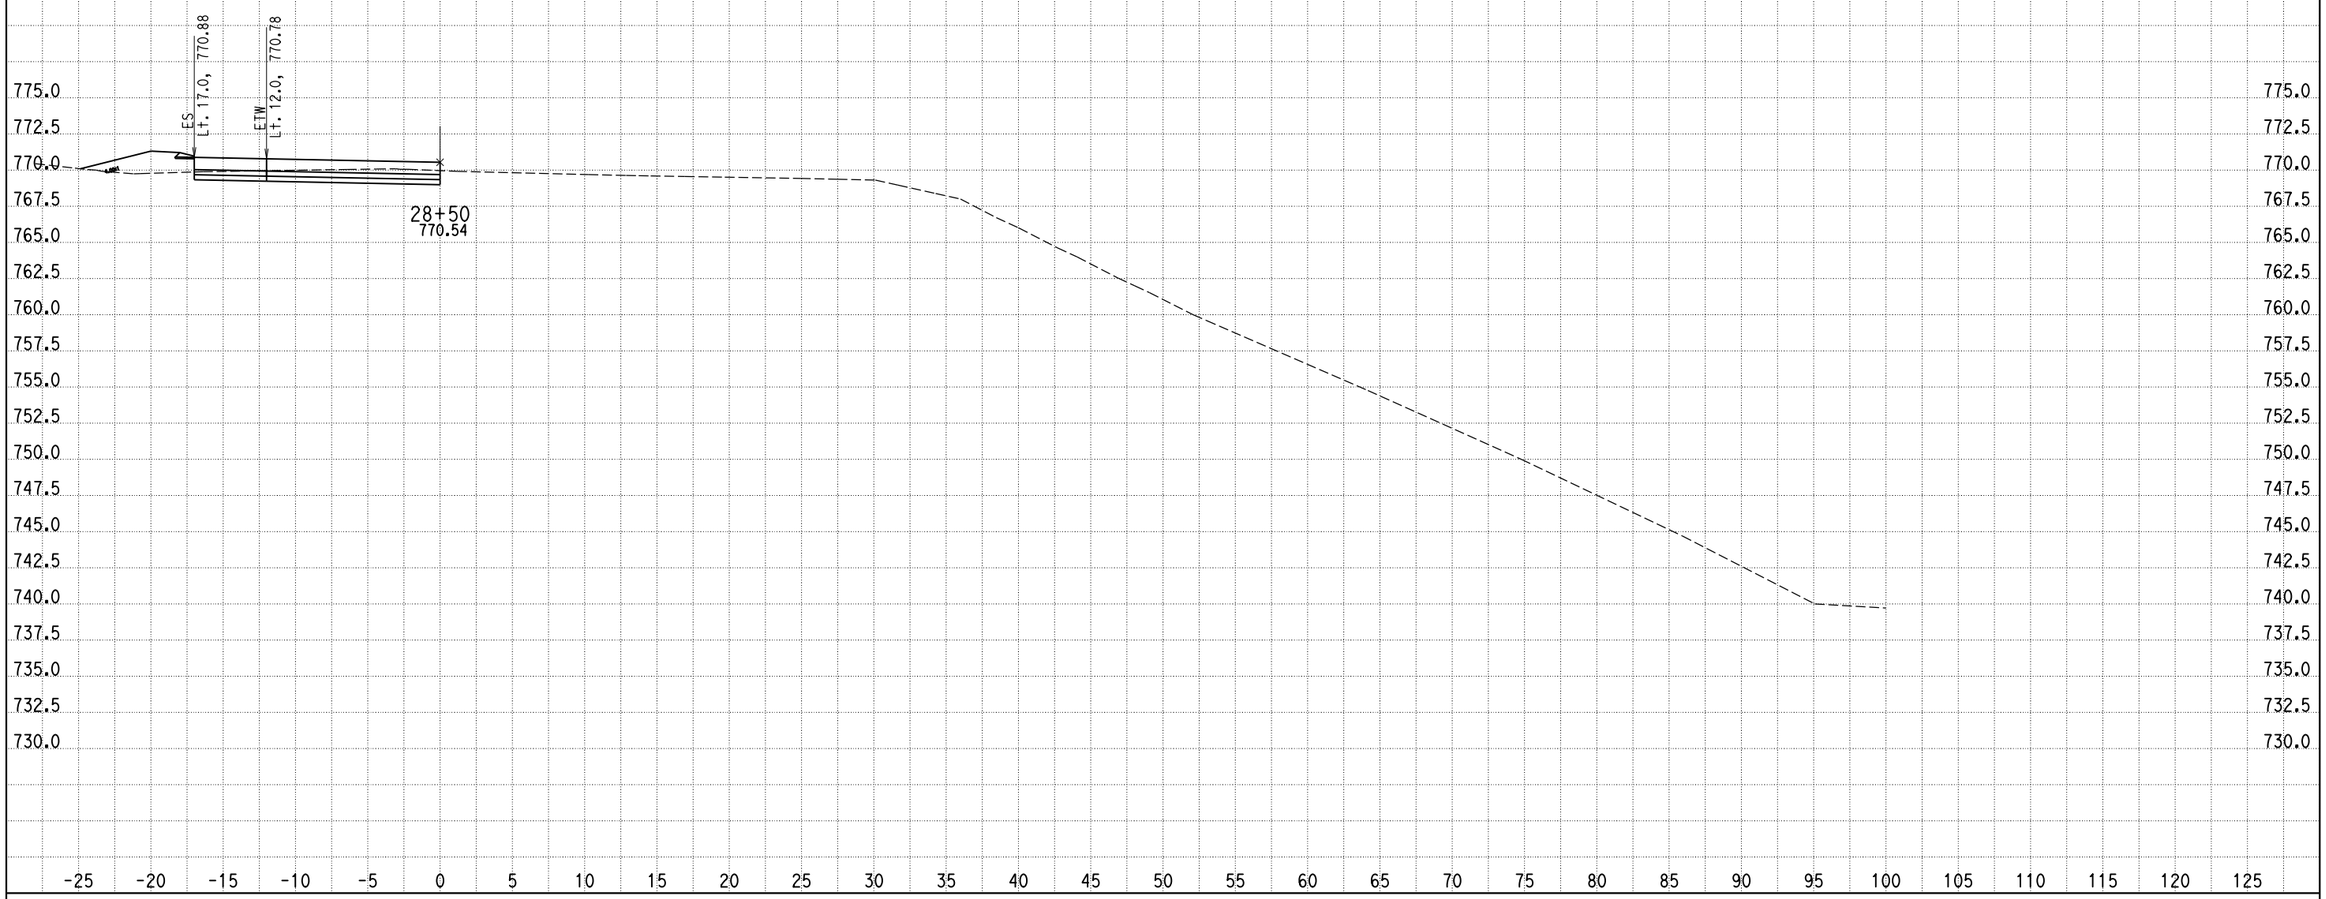

CREATED BY: G NAVARRO
DATE: 9/25/2013
KC Project: 0818E File: D:\1193U1_ALAO\0818E\001_Guillermo_NewD\RAMP_G2\rampg2_dsign.ear

SCALE: 1" = 5' Horiz.
1" = 5' Vert.

All Dimensions are US Survey Feet

RAMPG2
CROSS SECTIONS

DESIGN STUDY ONLY

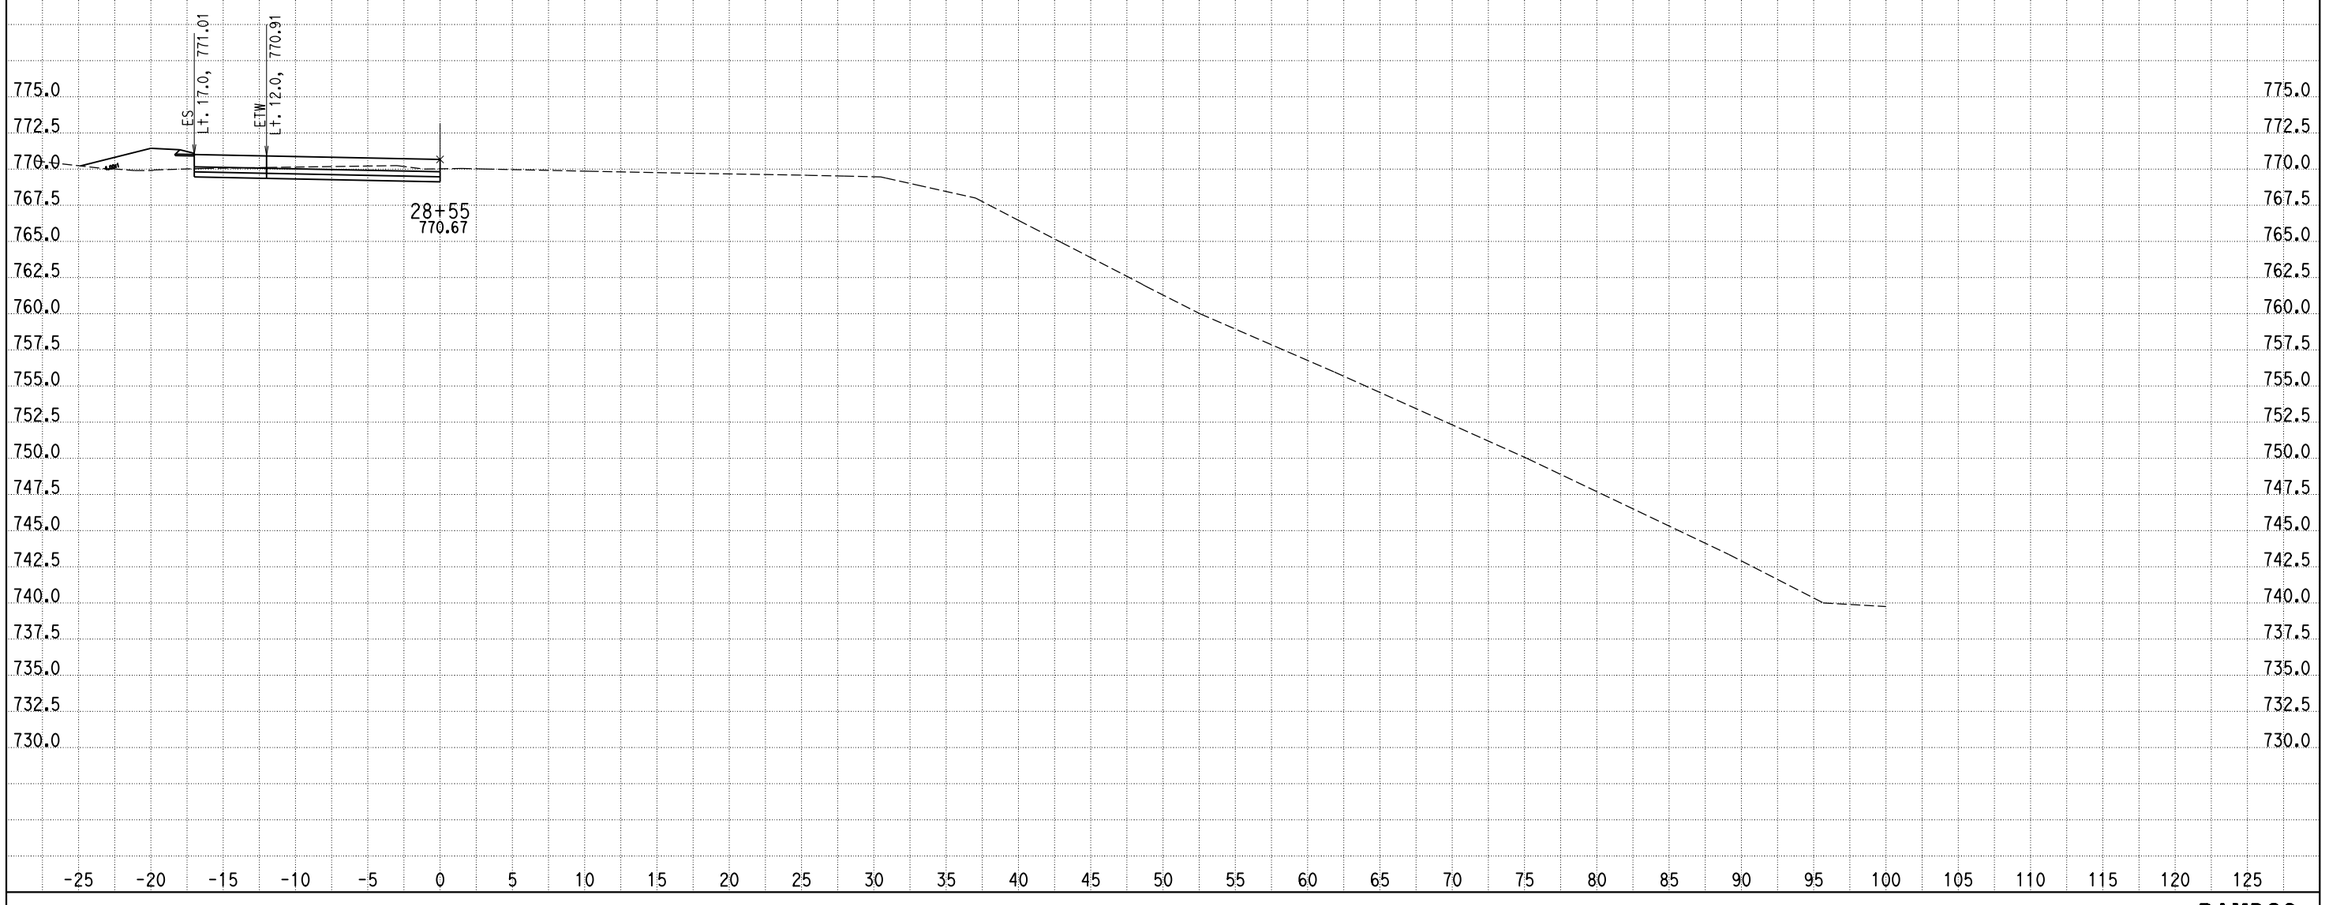

CREATED BY: G NAVARRO
DATE: 9/25/2013
KC Project: 0818E File: D:\1193U1_ALAO\0818E\001_Guillermo_NewD\RAMP_G2\rampg2_dsign.ear

SCALE: 1" = 5' Horiz.
1" = 5' Vert.

All Dimensions are US Survey Feet

RAMPG2
CROSS SECTIONS
SHEET 180 OF XXX

DESIGN STUDY ONLY

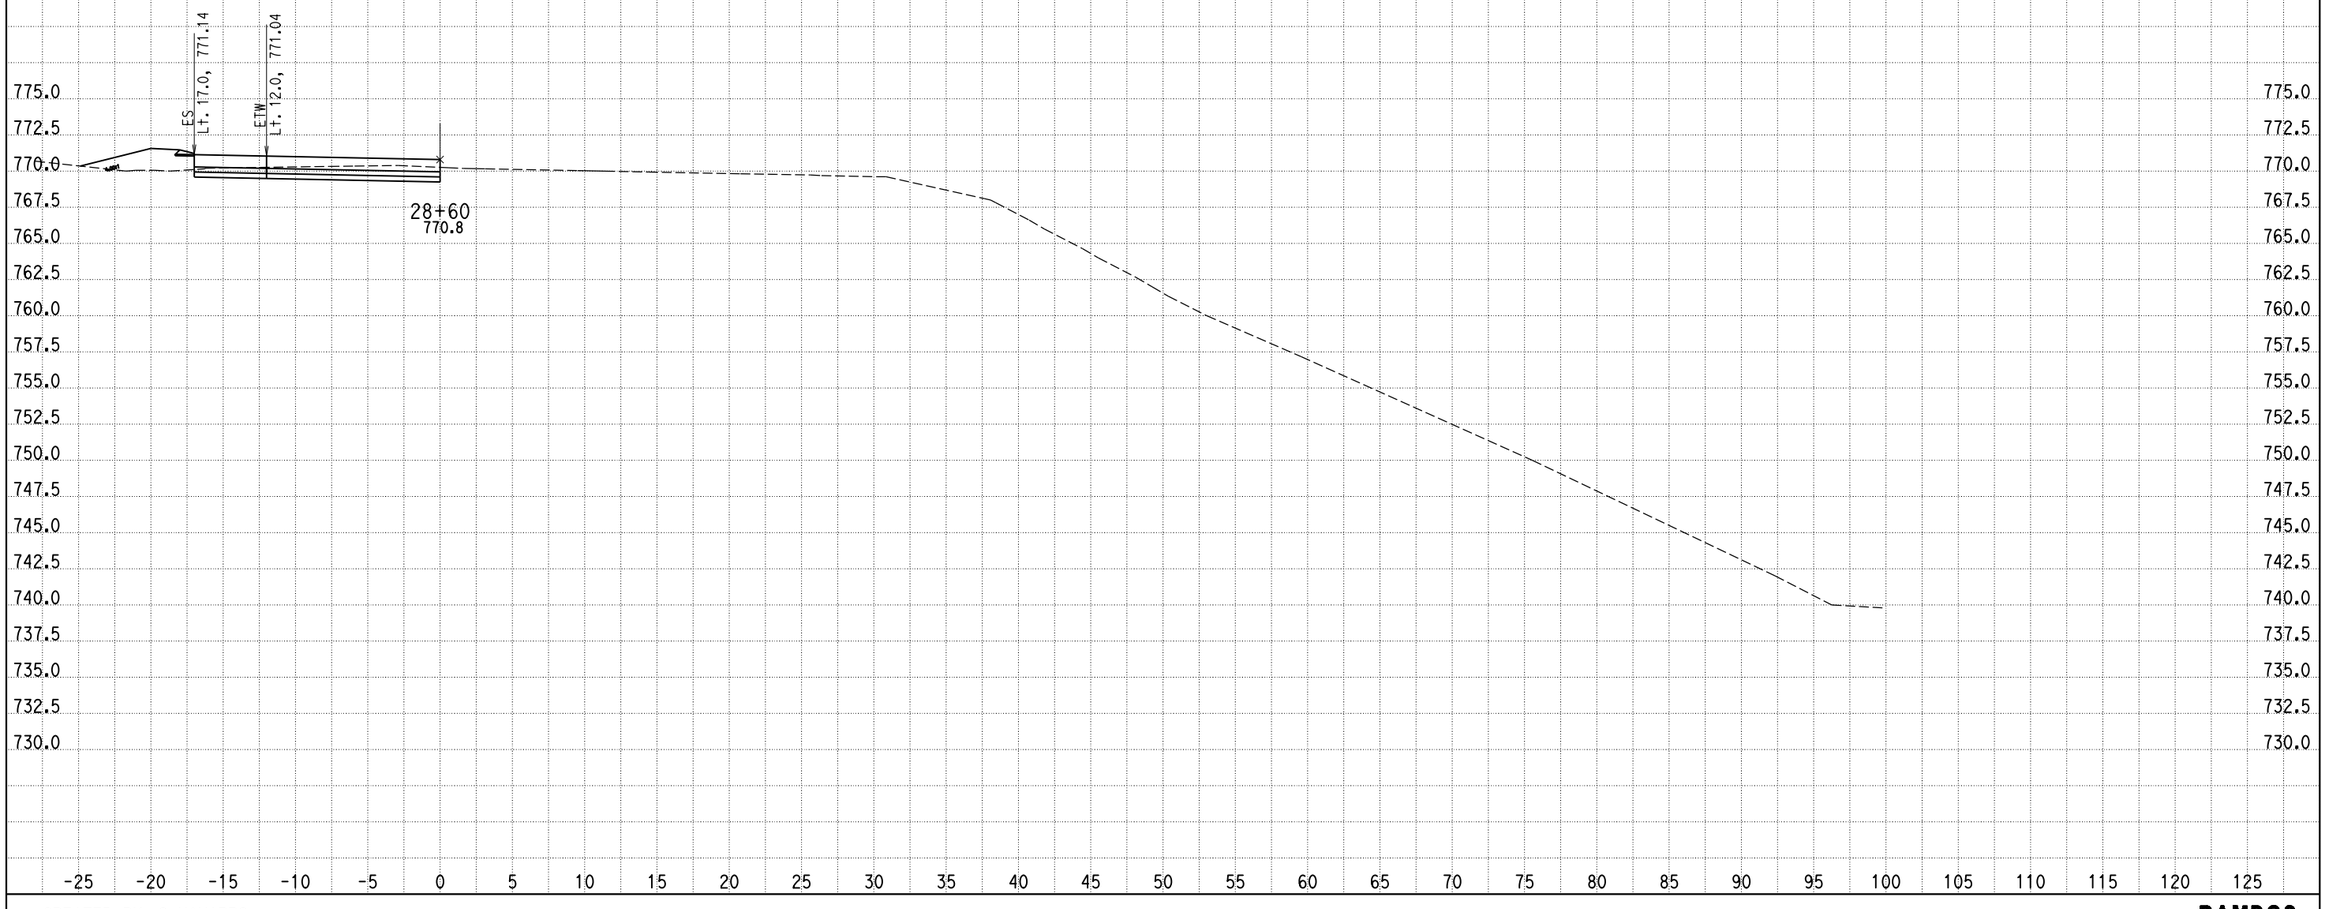

CREATED BY: G NAVARRO
DATE: 9/25/2013
KC Project: 0818E File: D:\1193U1_ALAO\0818E\001_Guillermo_NewD\RAMP_G2\rampg2_dsign.ear

SCALE: 1" = 5' Horiz.
1" = 5' Vert.

All Dimensions are US Survey Feet

RAMPG2
CROSS SECTIONS
SHEET 181 OF XXX

DESIGN STUDY ONLY

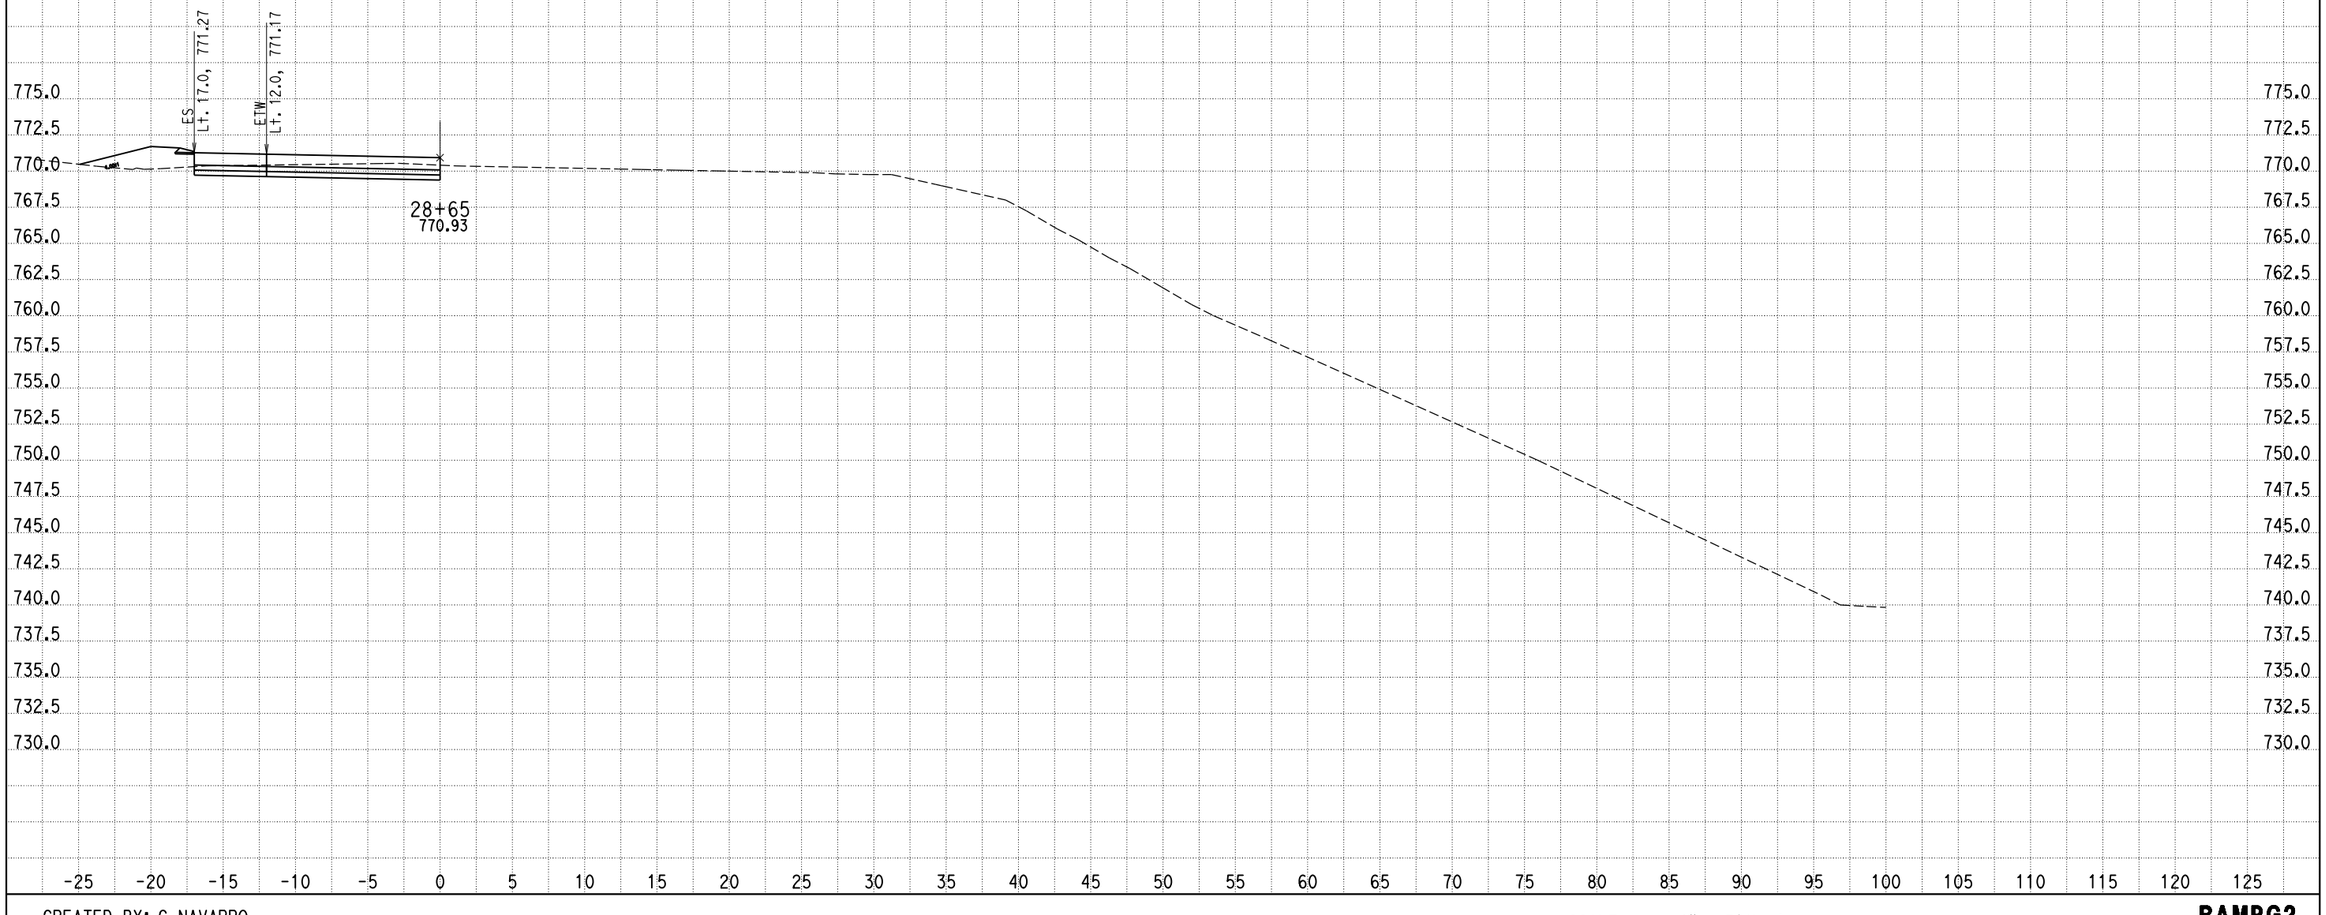

CREATED BY: G NAVARRO
DATE: 9/25/2013
KC Project: 0818E File: D:\1193U1_ALAO\0818E\001_Guillermo_NewD\RAMP_G2\rampg2_dsign.ear

SCALE: 1" = 5' Horiz.
1" = 5' Vert.

All Dimensions are US Survey Feet

RAMPG2
CROSS SECTIONS
SHEET 182 OF XXX

DESIGN STUDY ONLY

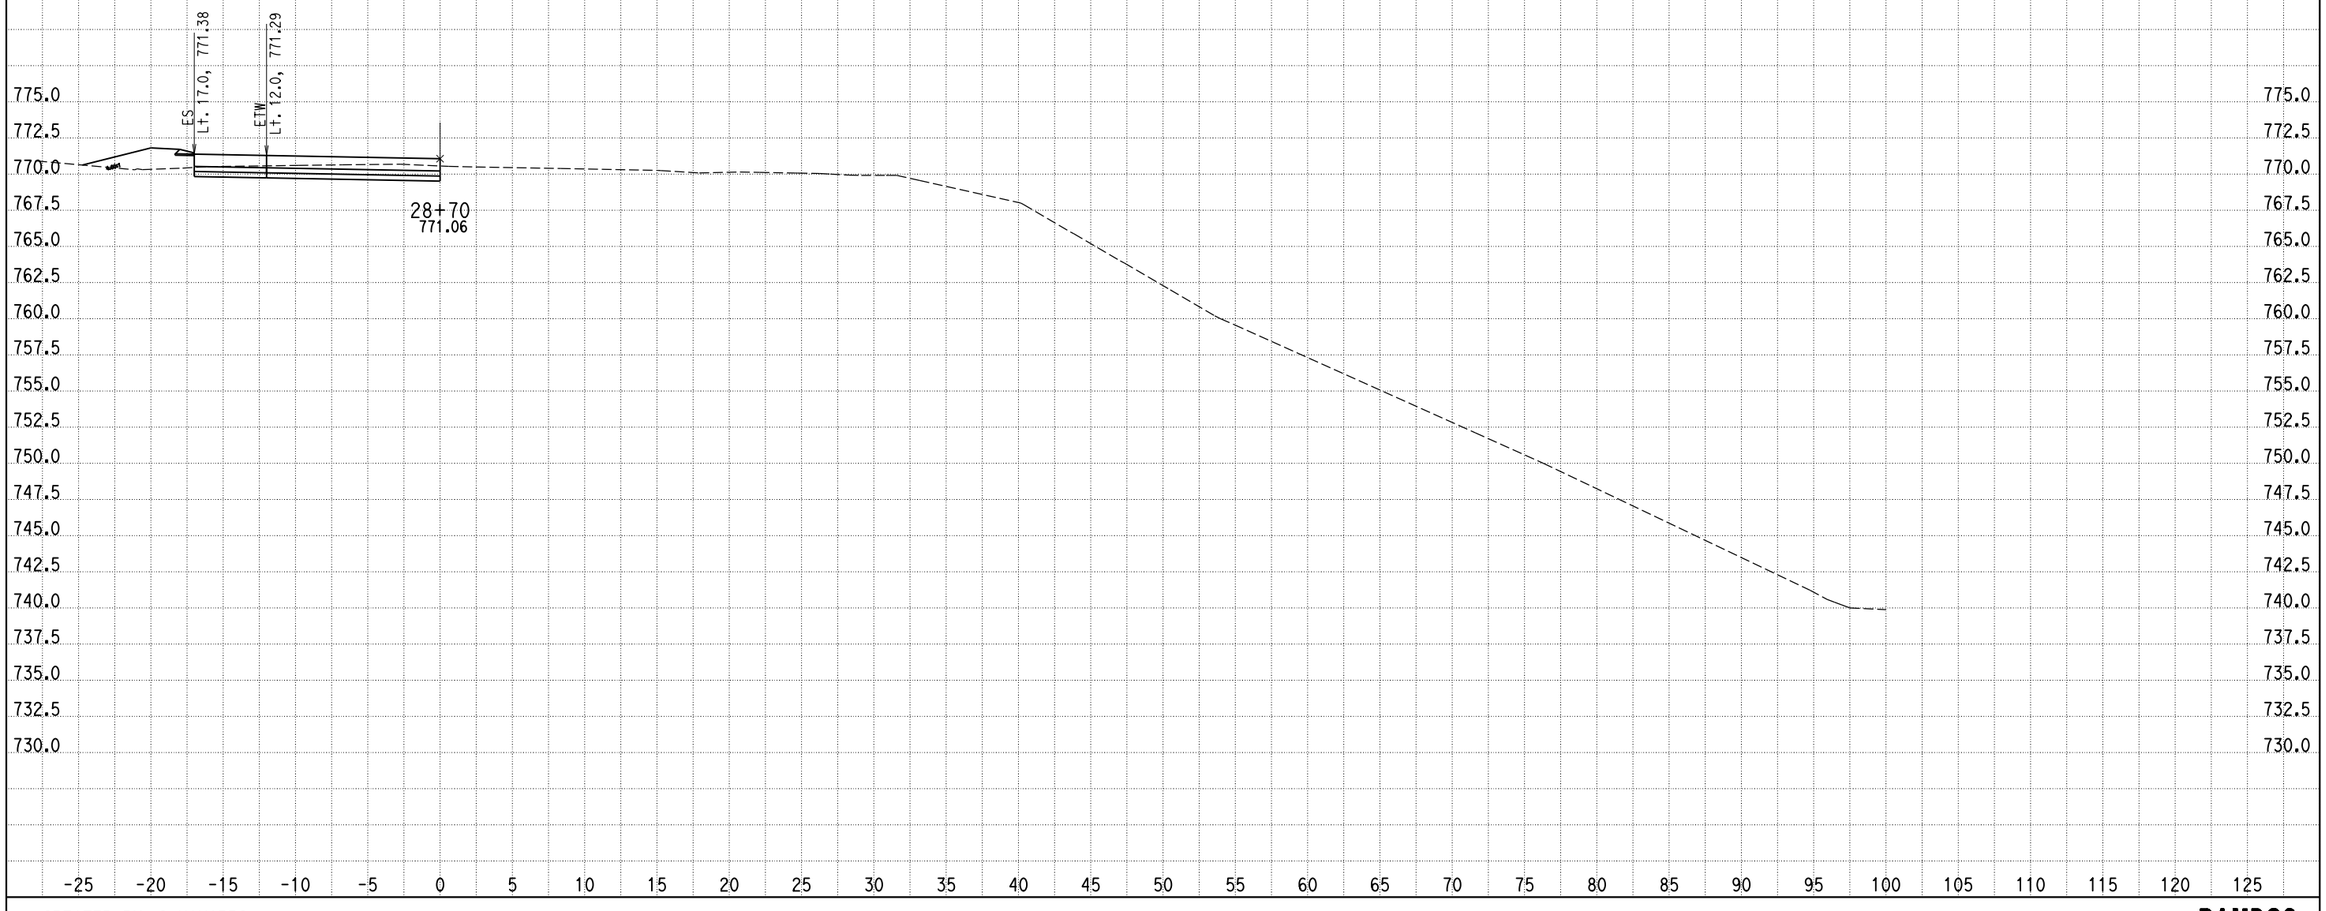

CREATED BY: G NAVARRO
DATE: 9/25/2013
KC Project: 0818E File: D:\1193U1_ALAO\0818E\001_Guillermo_NewD\RAMP_G2\rampg2_dsign.ear

SCALE: 1" = 5' Horiz.
1" = 5' Vert.

All Dimensions are US Survey Feet

RAMPG2
CROSS SECTIONS
SHEET 183 OF XXX

DESIGN STUDY ONLY

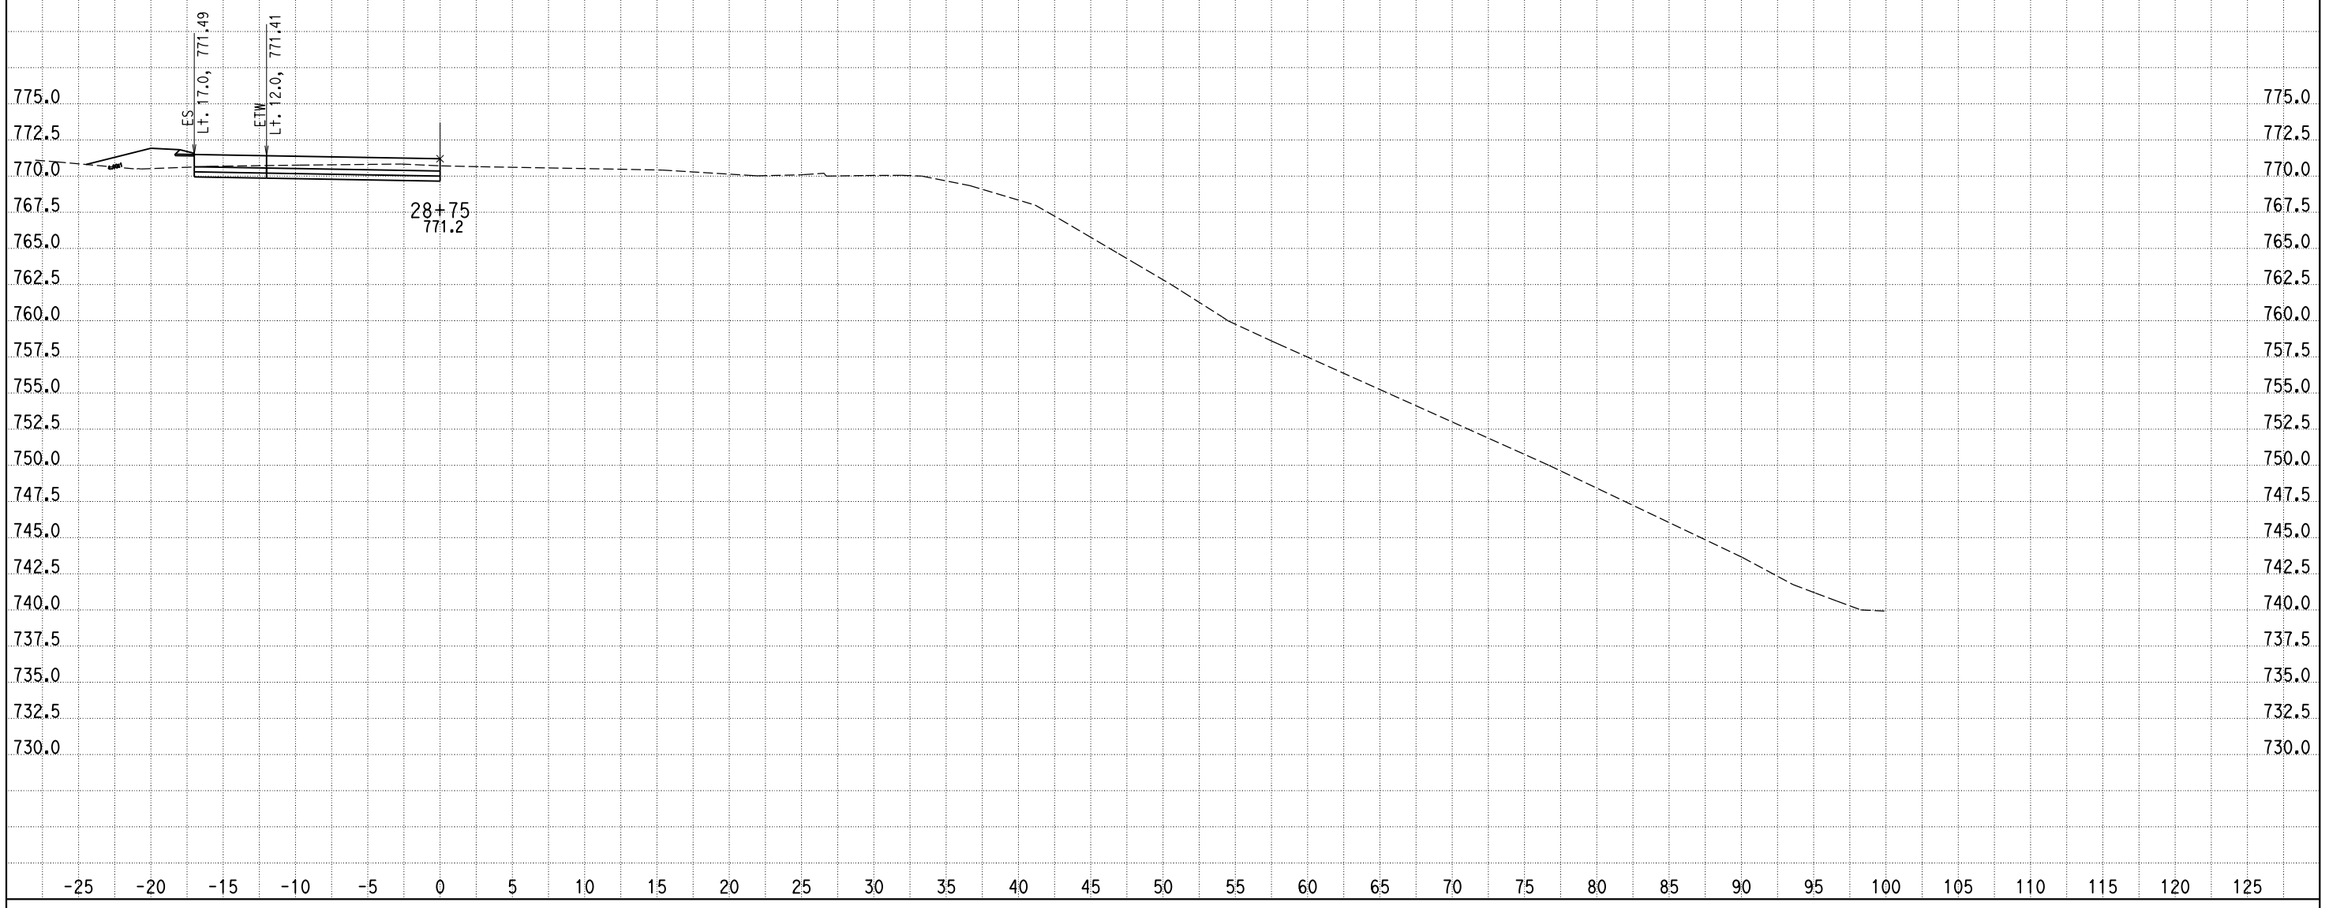

CREATED BY: G NAVARRO
DATE: 9/25/2013
KC Project: 0818E File: D:\1193U1_ALAO\0818E\001_Guillermo_NewD\RAMP_G2\rampg2_dsign.ear

SCALE: 1" = 5' Horiz.
1" = 5' Vert.

All Dimensions are US Survey Feet

RAMPG2
CROSS SECTIONS
SHEET 184 OF XXX

DESIGN STUDY ONLY

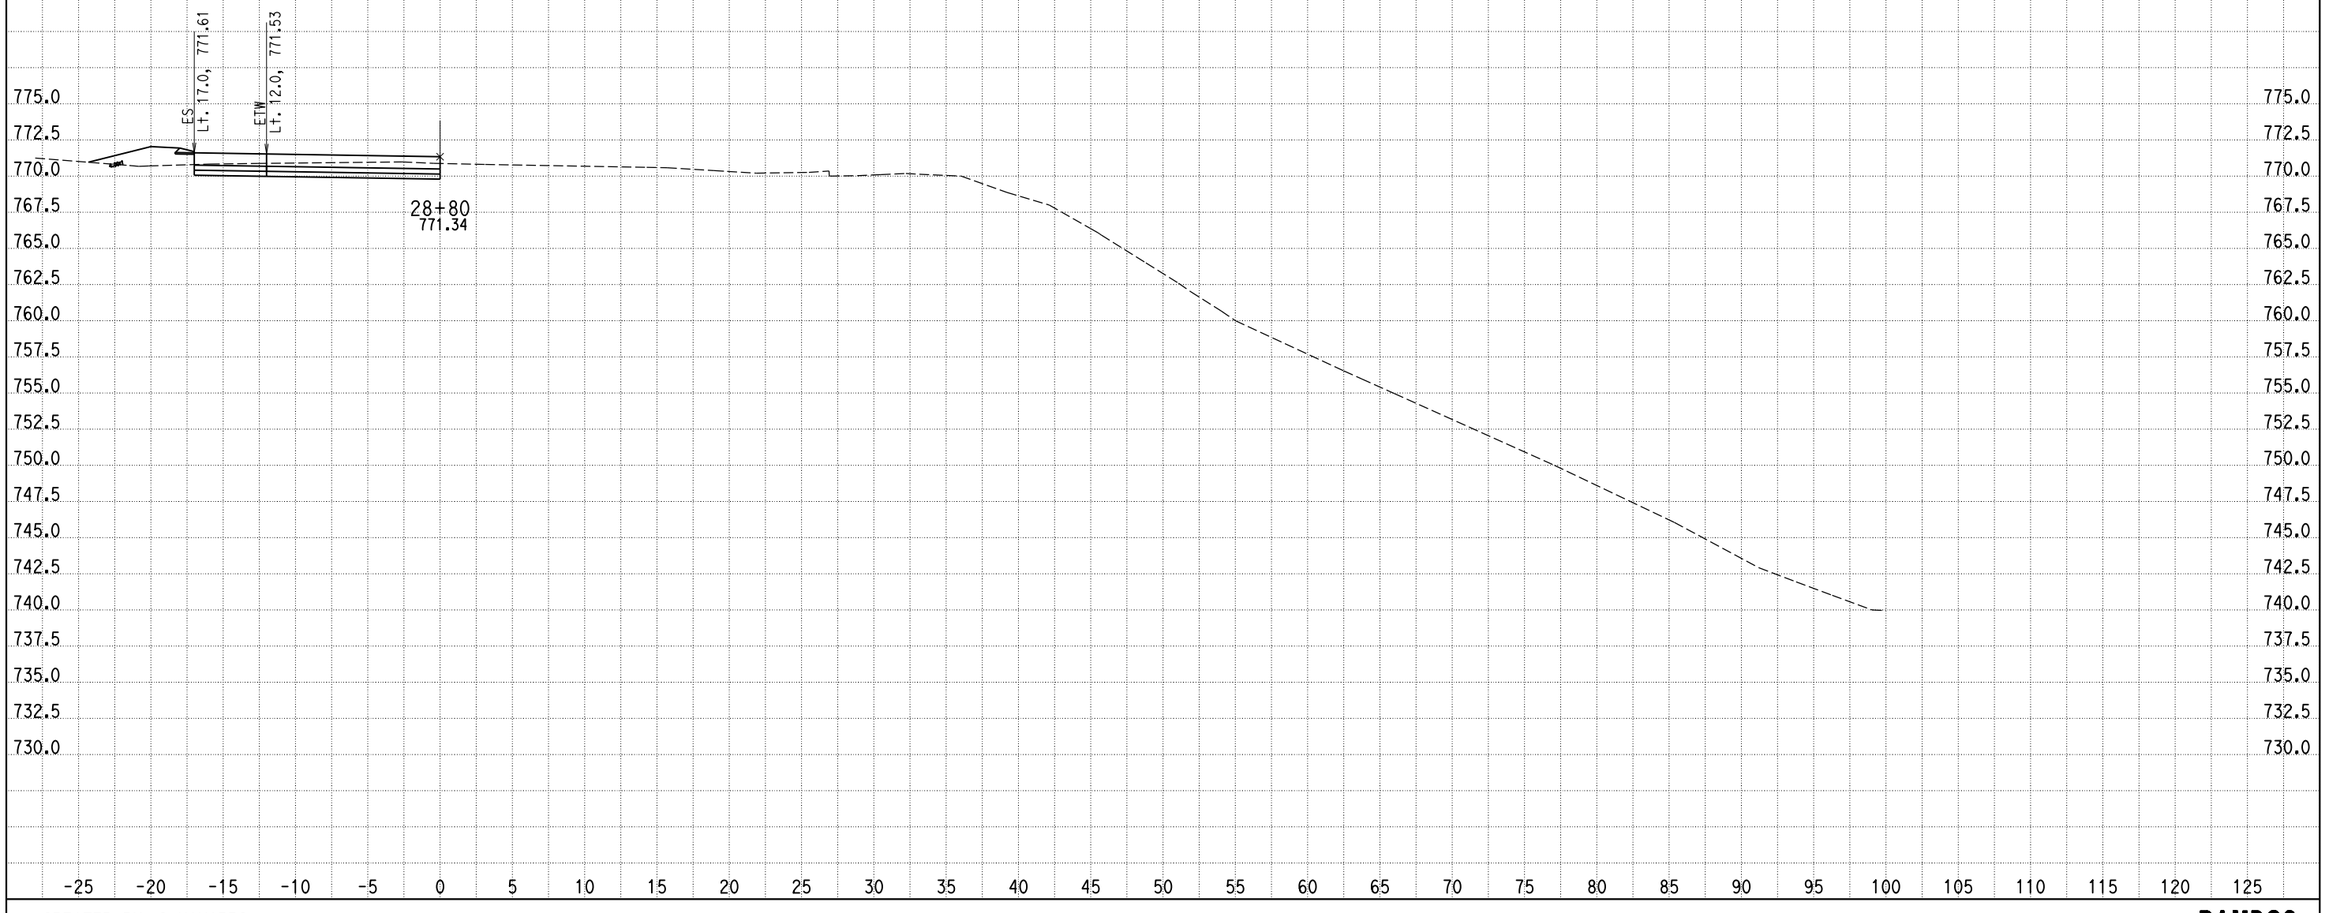

CREATED BY: G NAVARRO
DATE: 9/25/2013
KC Project: 0818E File: D:\1193U1_ALAO\0818E\001_Guillermo_NewD\RAMP_G2\rampg2_dsign.ear

SCALE: 1" = 5' Horiz.
1" = 5' Vert.

All Dimensions are US Survey Feet

RAMPG2
CROSS SECTIONS
SHEET 185 OF XXX

DESIGN STUDY ONLY

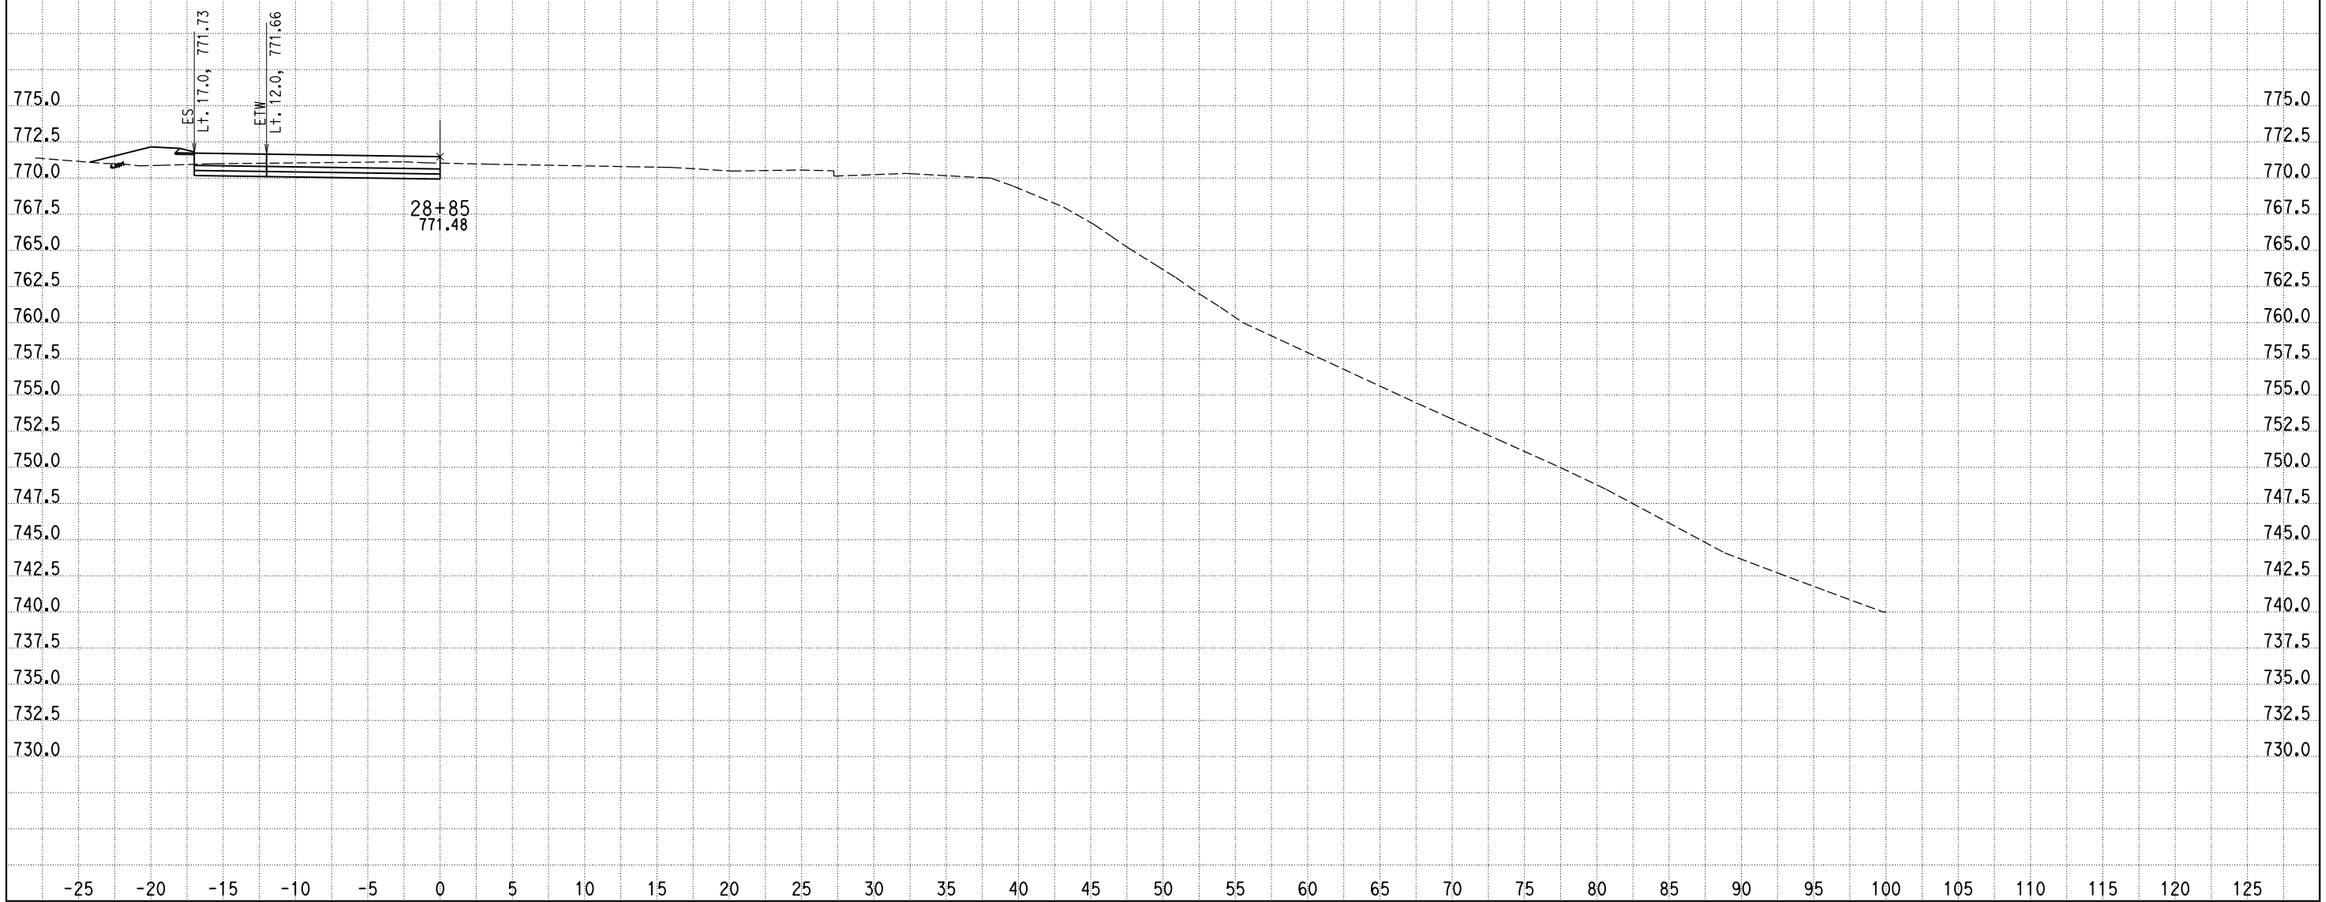

CREATED BY: G NAVARRO
DATE: 9/25/2013
KC Project: 0818E File: D:\1193U1_ALAO\0818E\001_Guillermo_NewD\RAMP_G2\rampg2_dsign.ear

SCALE: 1" = 5' Horiz.
1" = 5' Vert.

All Dimensions are US Survey Feet

RAMPG2
CROSS SECTIONS
SHEET 186 OF XXX

DESIGN STUDY ONLY

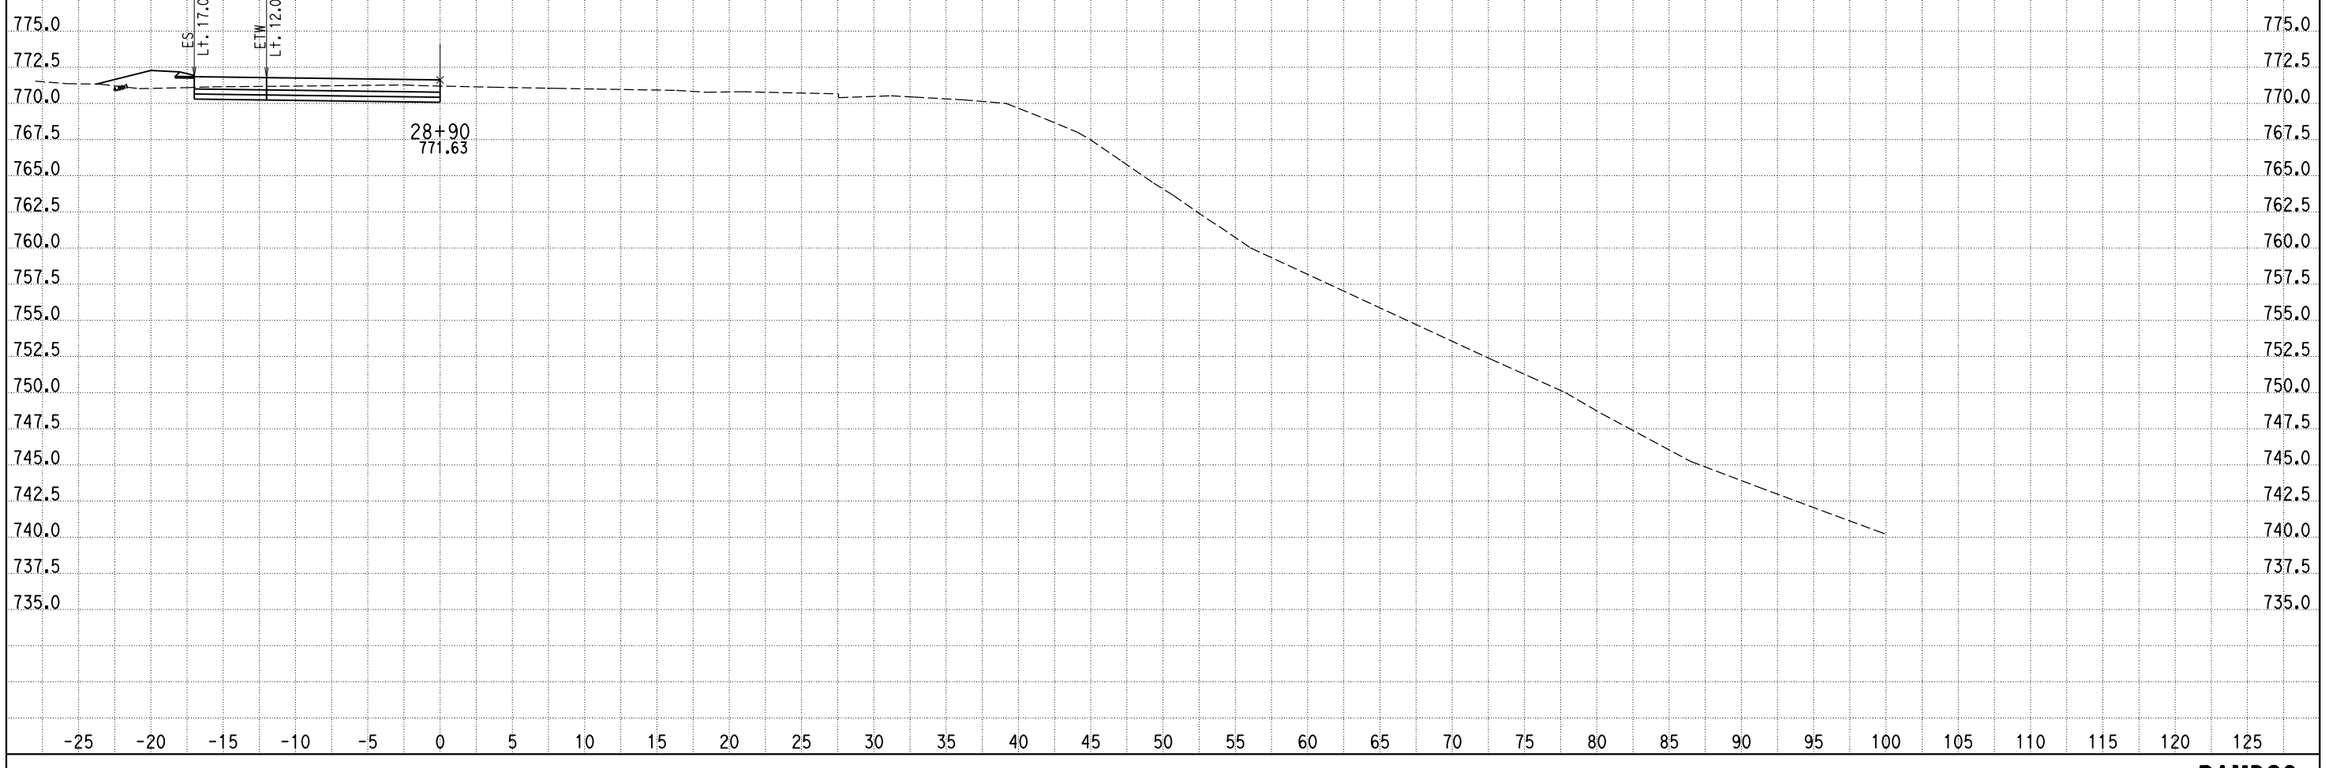

CREATED BY: G NAVARRO
DATE: 9/25/2013
KC Project: 0818E File: D:\1193U1_ALA0\0818E\001_Guillermo_NewD\RAMP_G2\rampg2_dsign.ear

SCALE: 1" = 5' Horiz.
1" = 5' Vert.

All Dimensions are US Survey Feet

RAMPG2
CROSS SECTIONS
SHEET 187 OF XXX

DESIGN STUDY ONLY

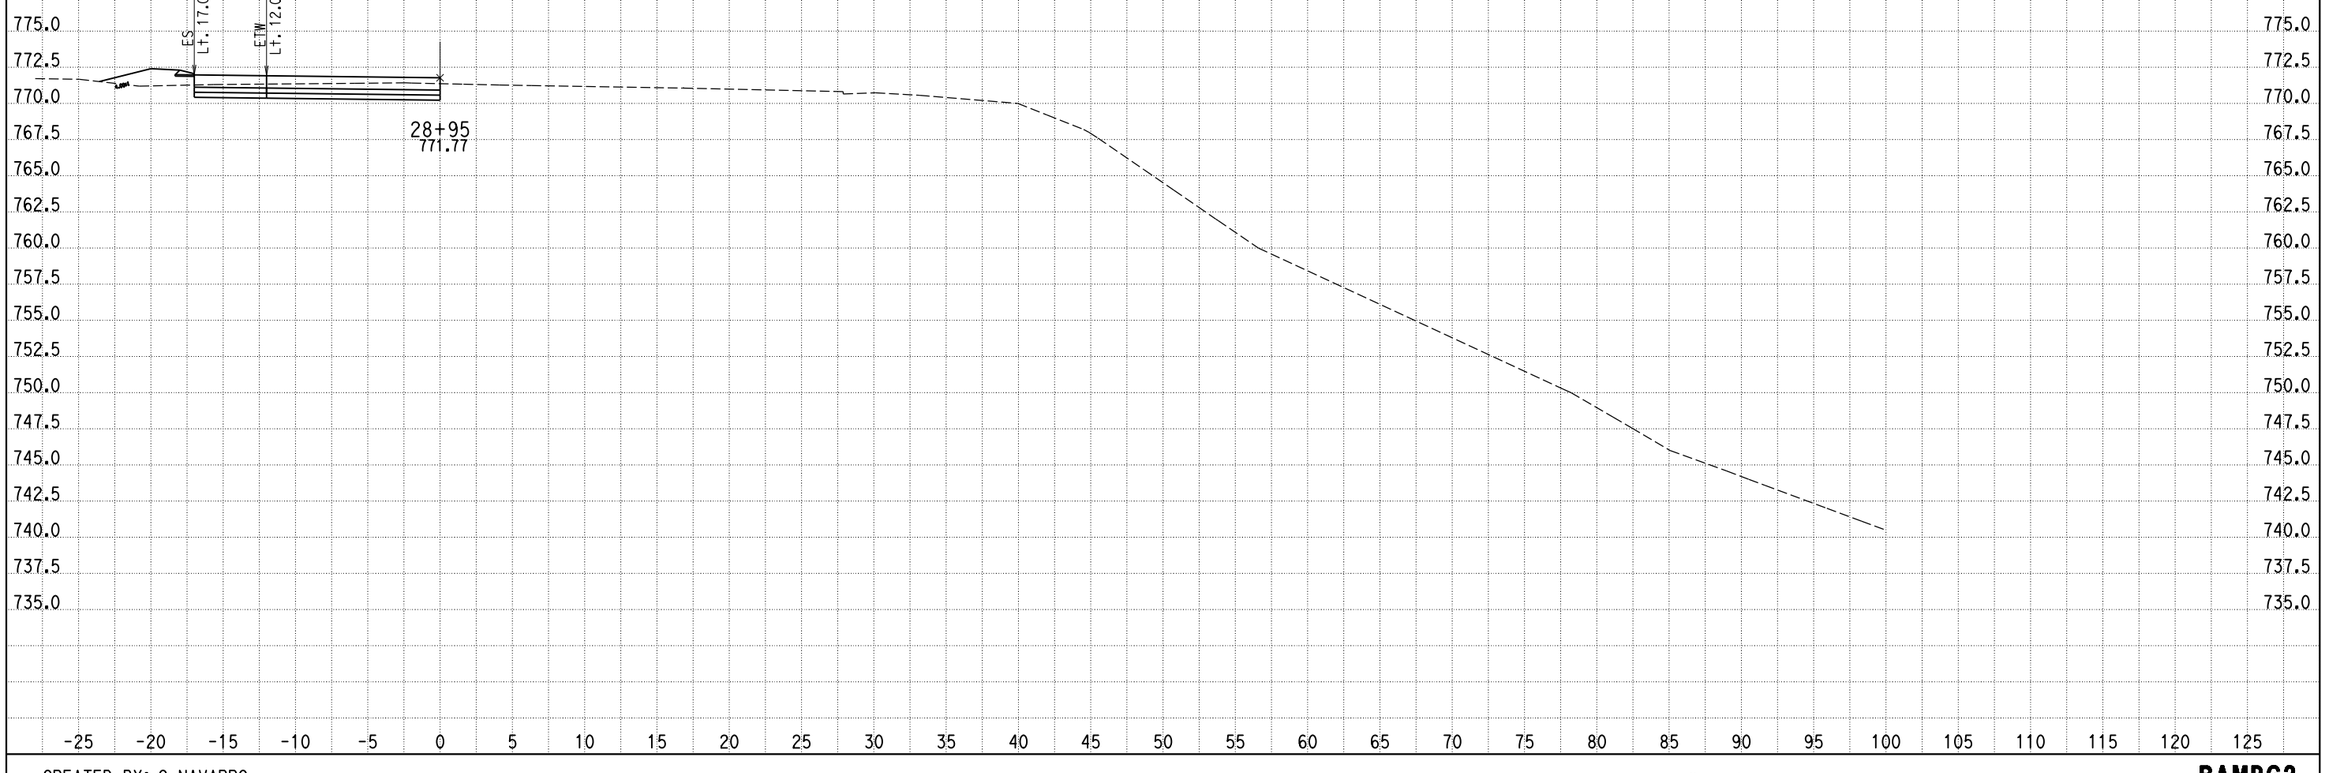

CREATED BY: G NAVARRO
DATE: 9/25/2013
KC Project: 0818E File: D:\1193U1_ALA0\0818E\001_Guillermo_NewD\RAMP_G2\rampg2_dsign.ear

SCALE: 1" = 5' Horiz.
1" = 5' Vert.

All Dimensions are US Survey Feet

RAMPG2
CROSS SECTIONS
SHEET 188 OF XXX

DESIGN STUDY ONLY

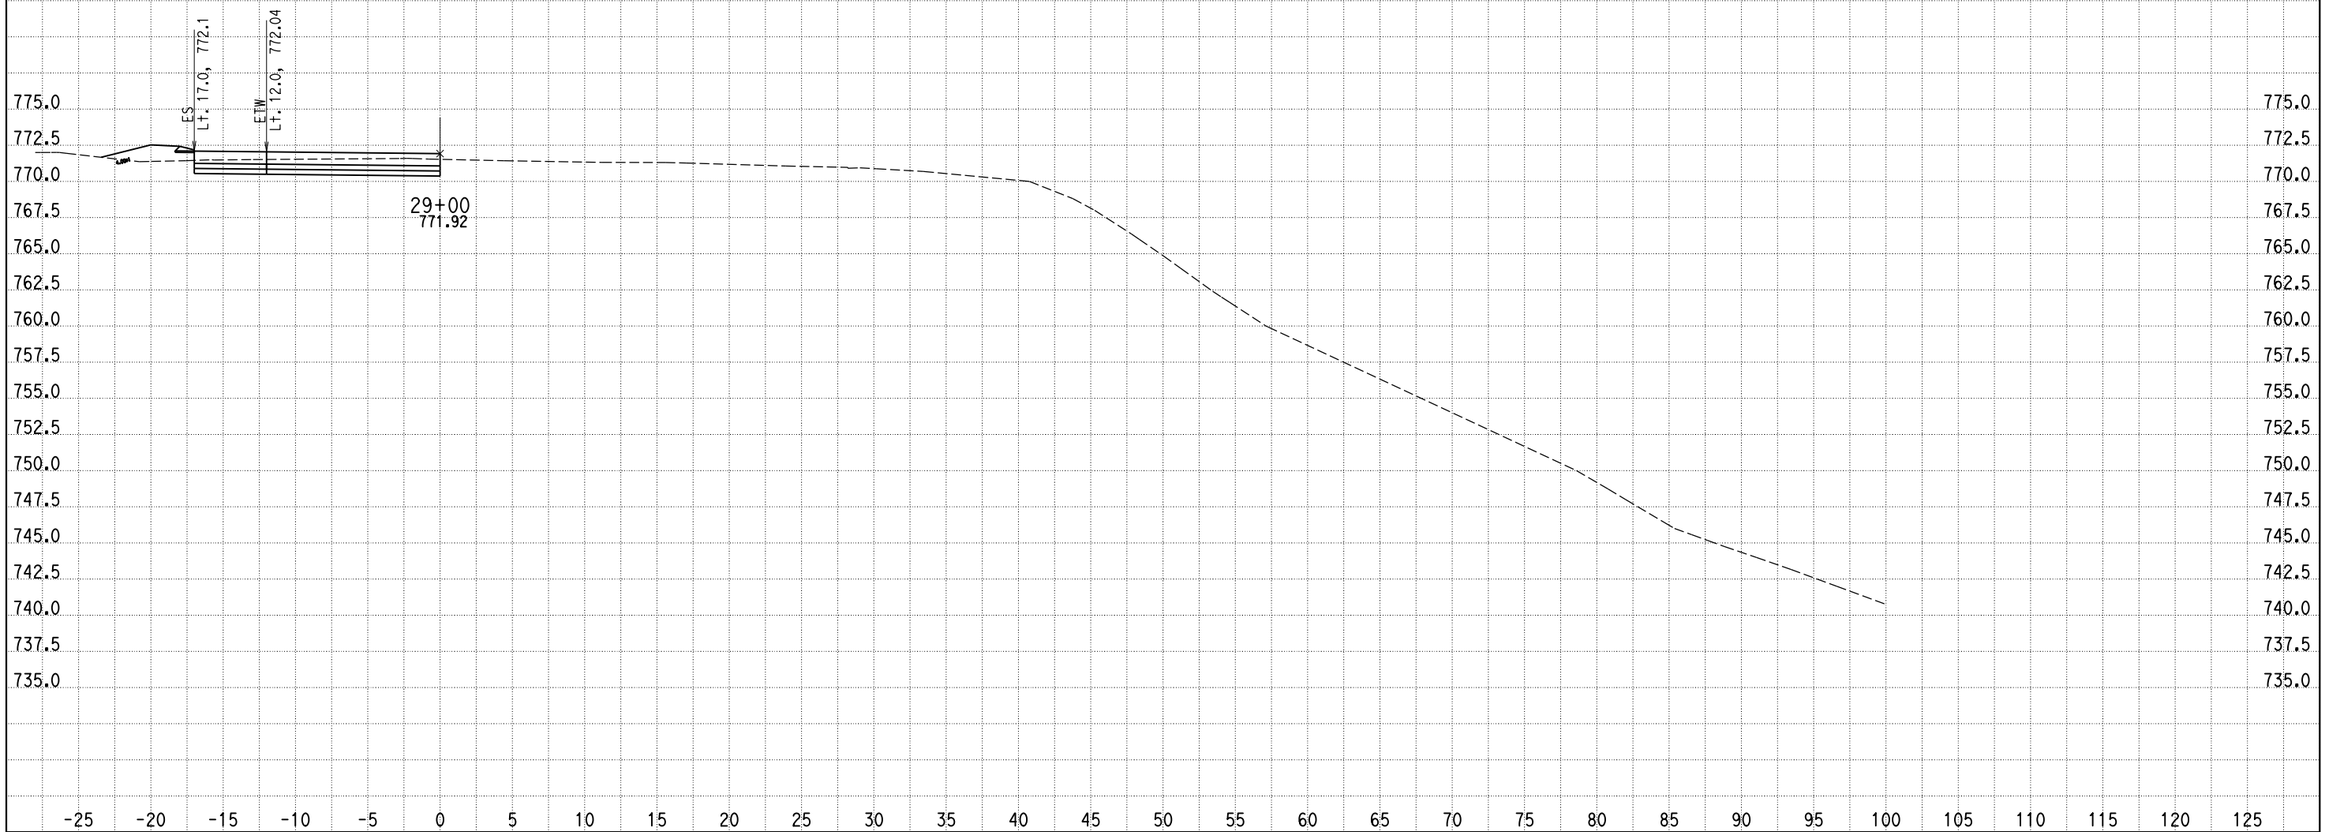

CREATED BY: G NAVARRO
DATE: 9/25/2013
KC Project: 0818E File: D:\1193U1_ALAO\0818E\001_Guillermo_NewD\RAMP_G2\rampg2_dsign.ear

SCALE: 1" = 5' Horiz.
1" = 5' Vert.

All Dimensions are US Survey Feet

RAMPG2
CROSS SECTIONS
SHEET 189 OF XXX

DESIGN STUDY ONLY

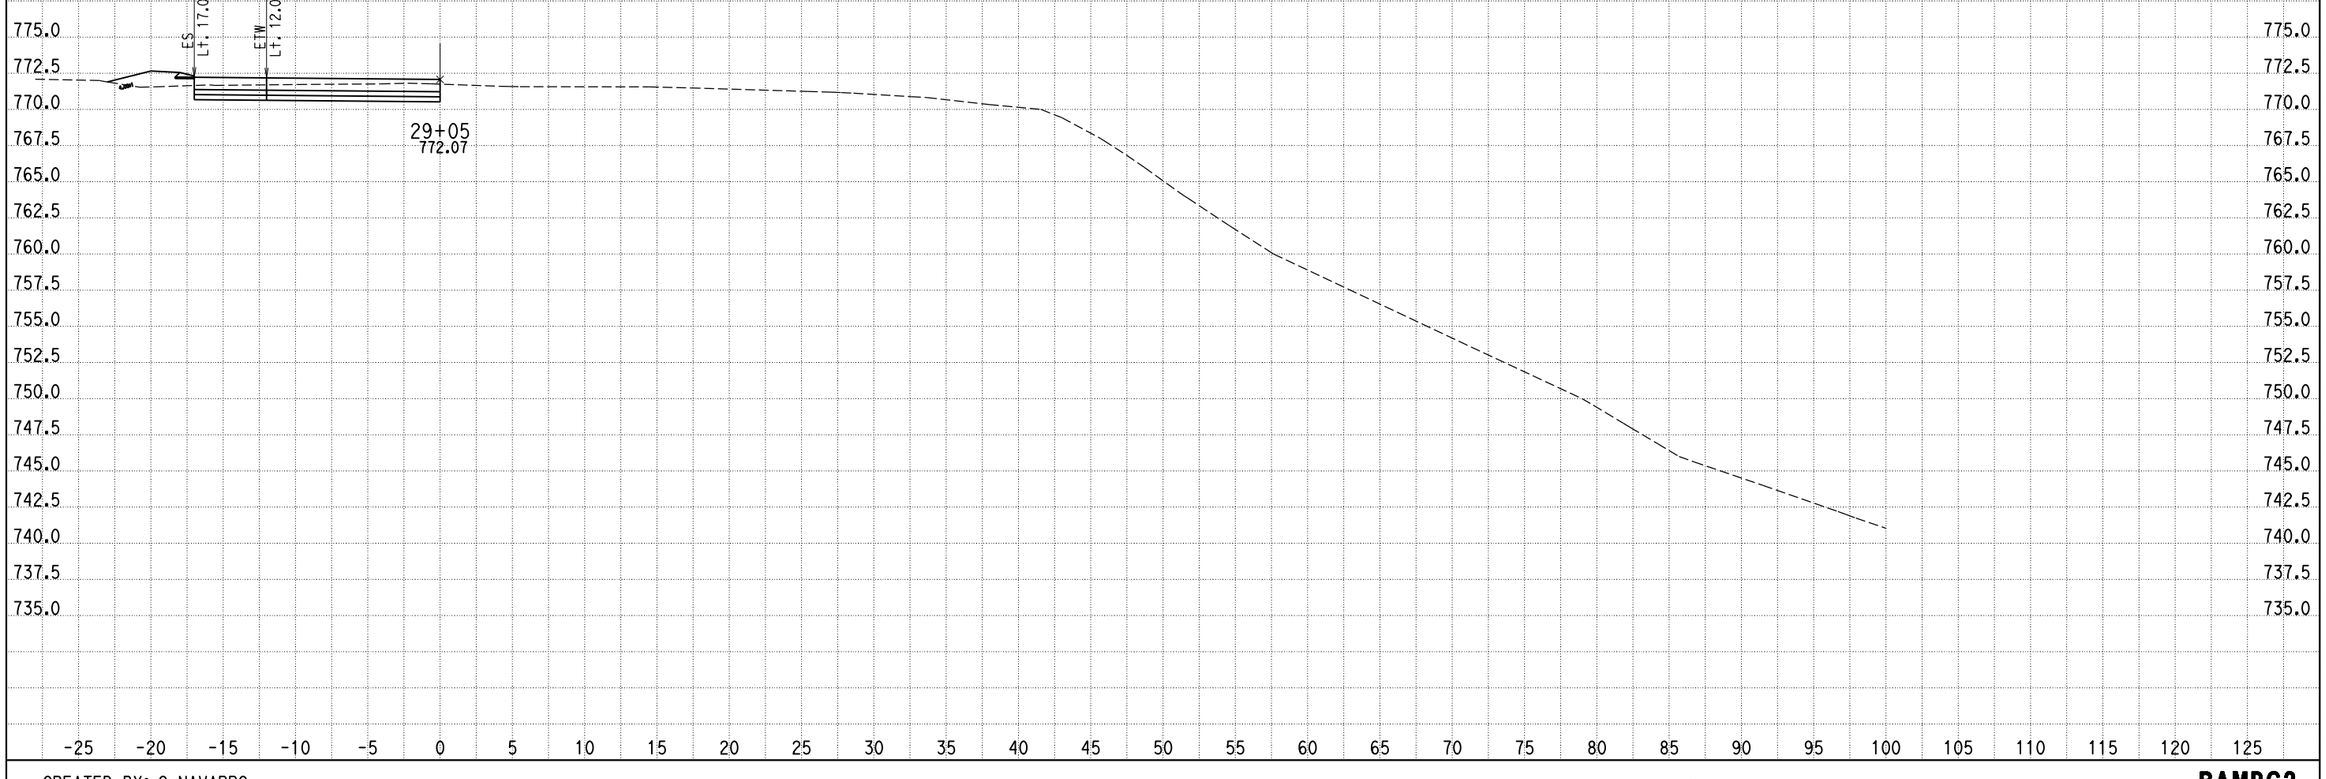

CREATED BY: G NAVARRO
DATE: 9/25/2013
KC Project: 0818E File: D:\1193U1_ALA0\0818E\001_Guillermo_NewD\RAMP_G2\rampg2_dsign.ear

SCALE: 1" = 5' Horiz.
1" = 5' Vert.

All Dimensions are US Survey Feet

RAMPG2
CROSS SECTIONS
SHEET 190 OF XXX

DESIGN STUDY ONLY

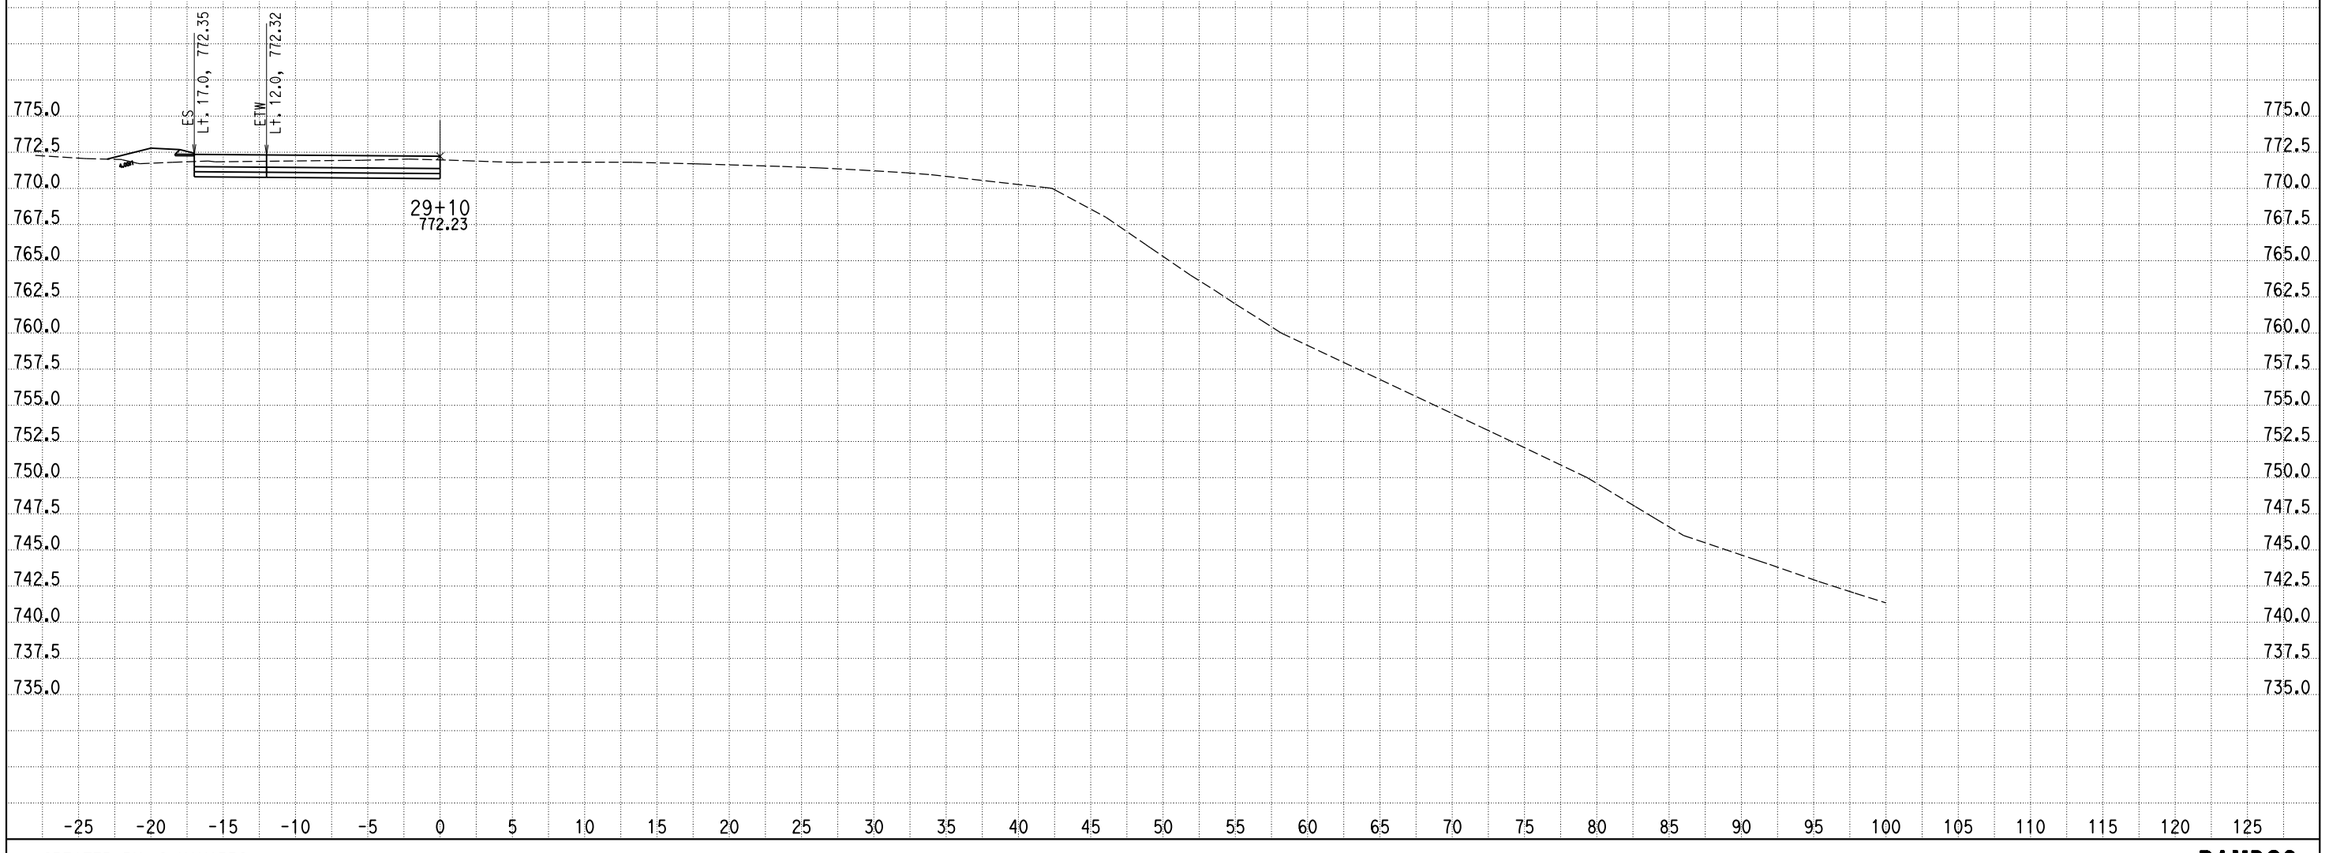

CREATED BY: G NAVARRO
DATE: 9/25/2013
KC Project: 0818E File: D:\1193U1_ALAO\0818E\001_Guillermo_NewD\RAMP_G2\rampg2_dsign.ear

SCALE: 1" = 5' Horiz.
1" = 5' Vert.

All Dimensions are US Survey Feet

RAMPG2
CROSS SECTIONS
SHEET 191 OF XXX

DESIGN STUDY ONLY

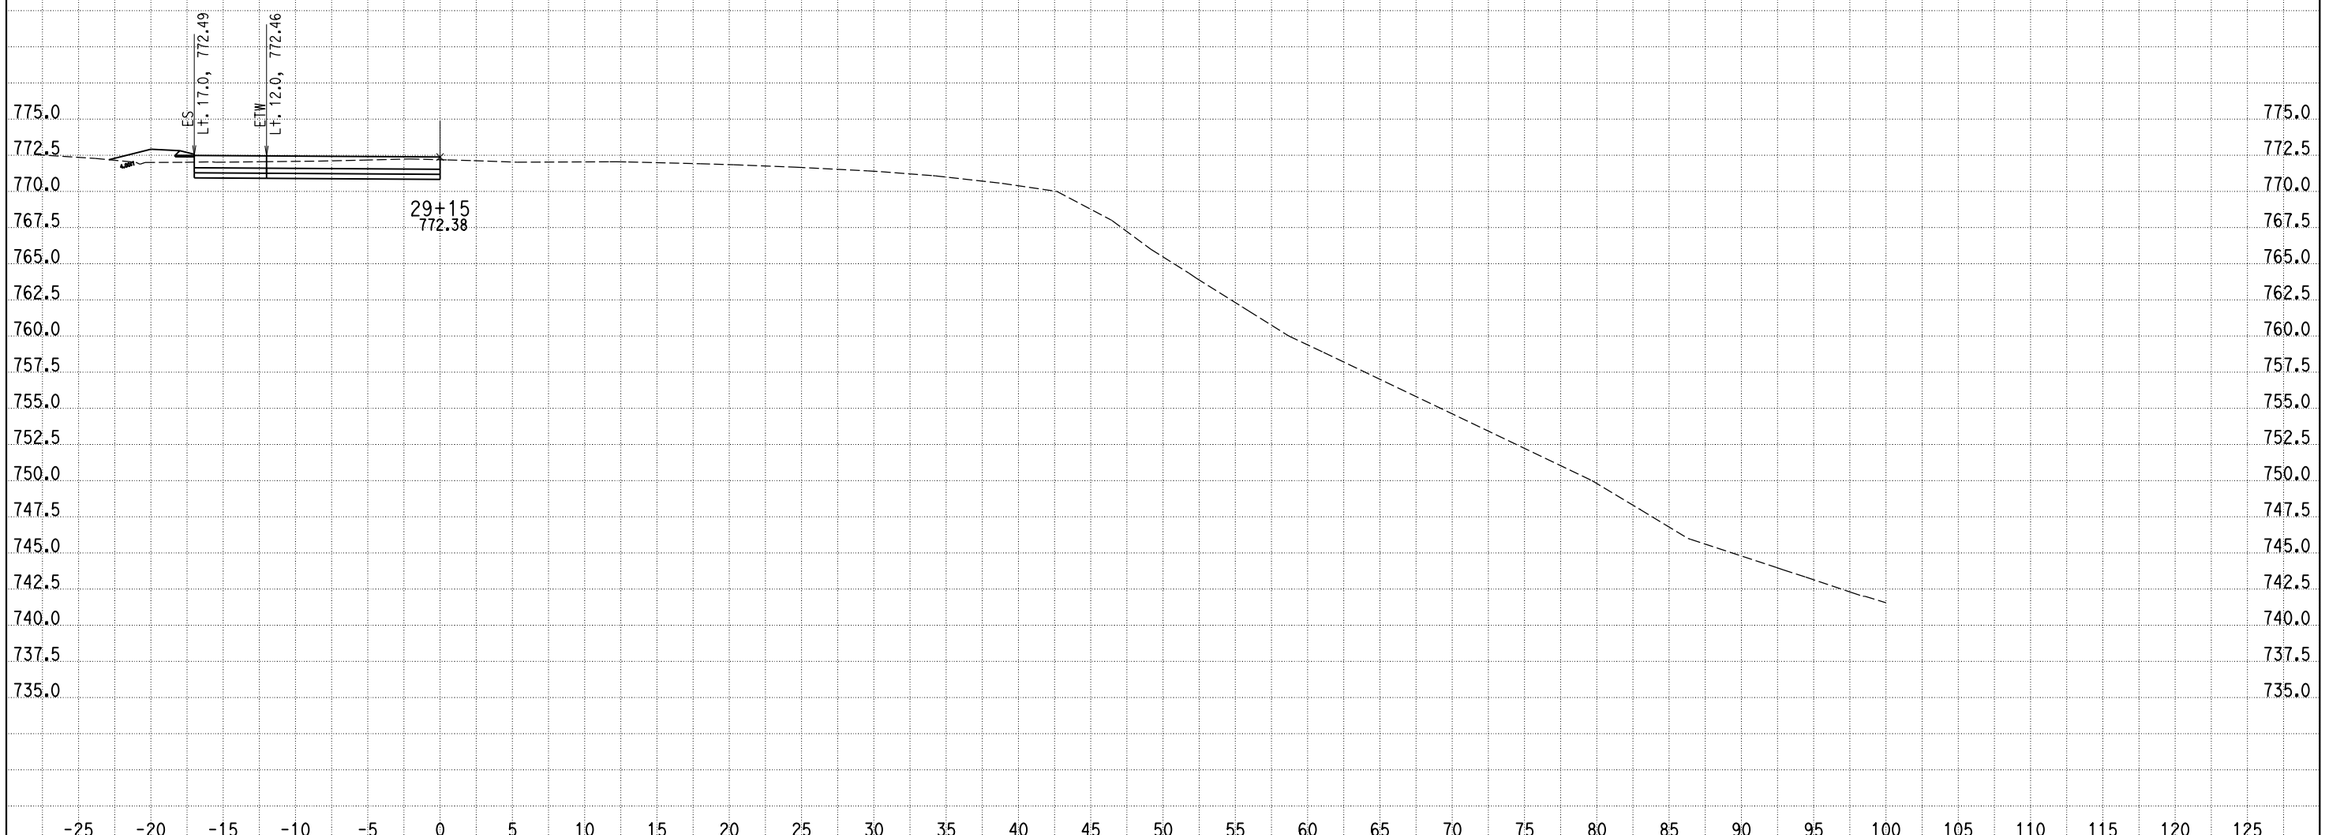

CREATED BY: G NAVARRO
DATE: 9/25/2013
KC Project: 0818E File: D:\1193U1_ALAO\0818E\001_Guillermo_NewD\RAMP_G2\rampg2_dsign.ear

SCALE: 1" = 5' Horiz.
1" = 5' Vert.

All Dimensions are US Survey Feet

RAMPG2
CROSS SECTIONS
SHEET 192 OF XXX

DESIGN STUDY ONLY

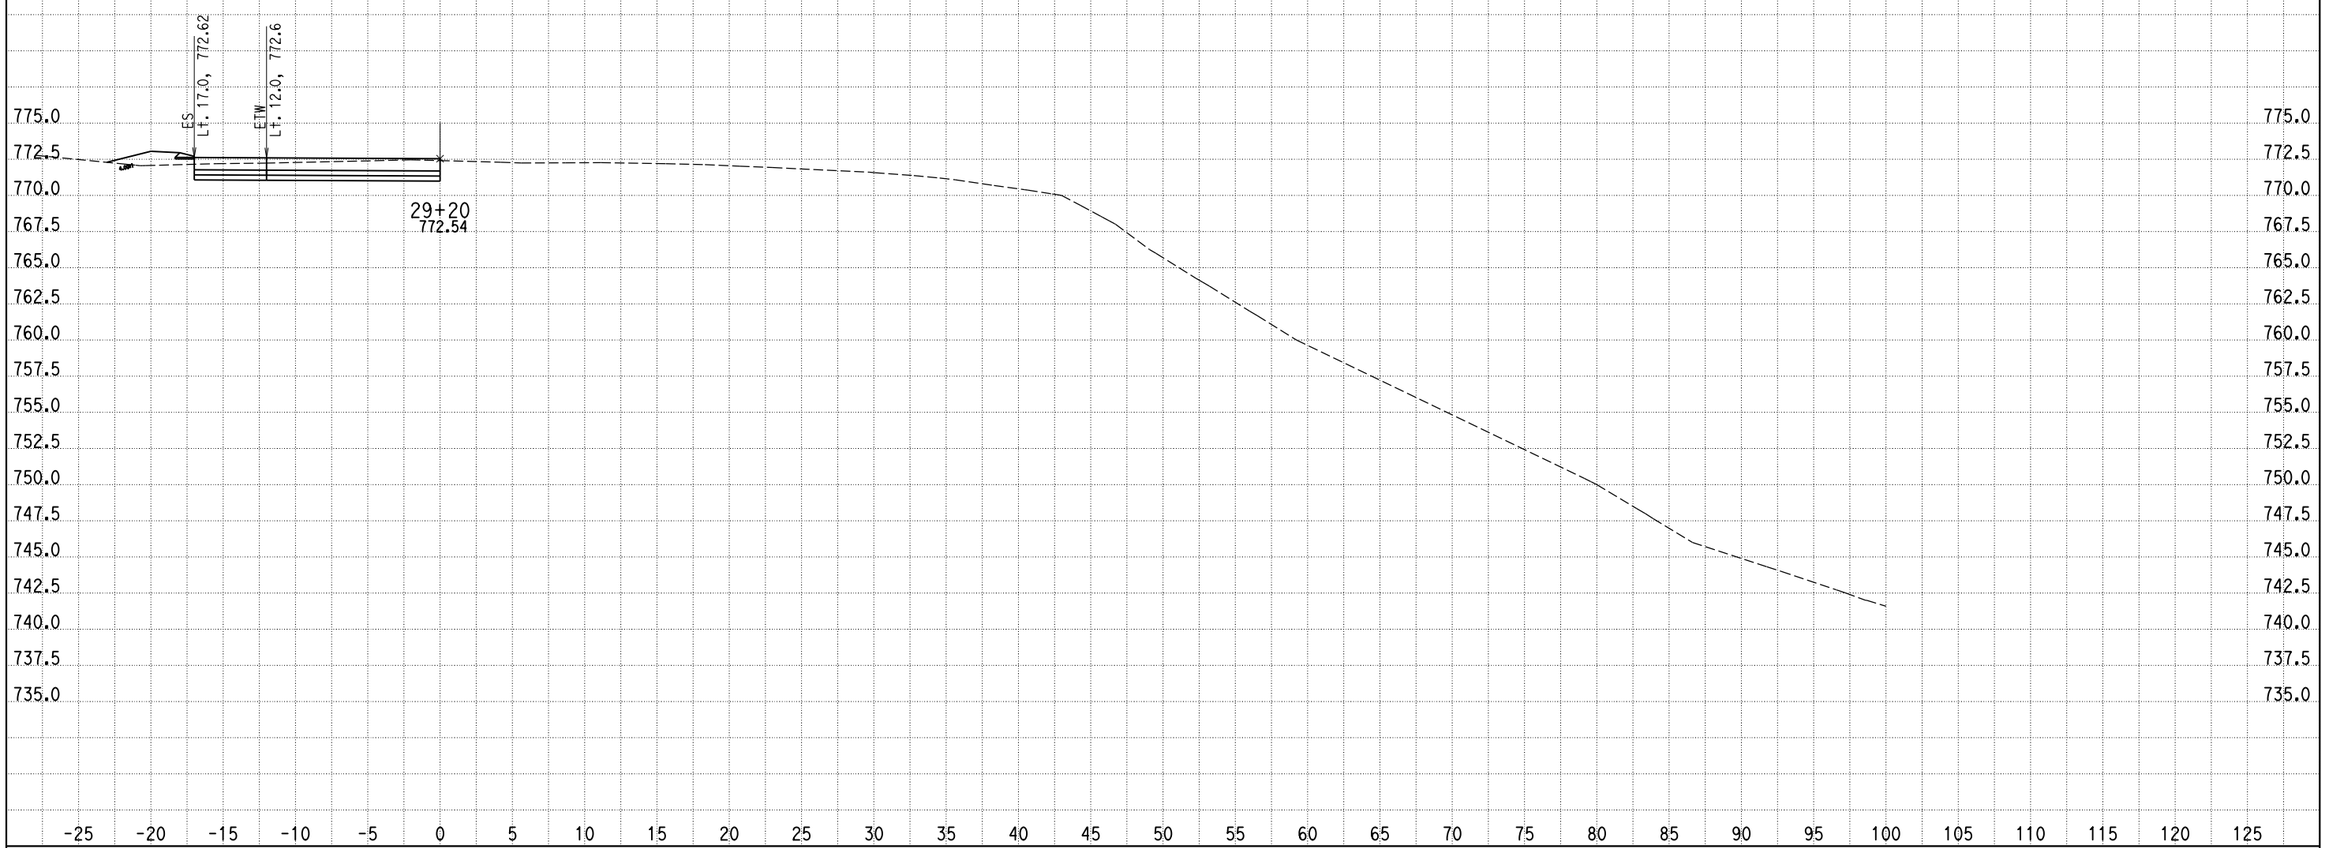

CREATED BY: G NAVARRO
DATE: 9/25/2013
KC Project: 0818E File: D:\1193U1_ALAO\0818E\001_Guillermo_NewD\RAMP_G2\rampg2_dsign.ear

SCALE: 1" = 5' Horiz.
1" = 5' Vert.

All Dimensions are US Survey Feet

RAMPG2
CROSS SECTIONS
SHEET 193 OF XXX

DESIGN STUDY ONLY

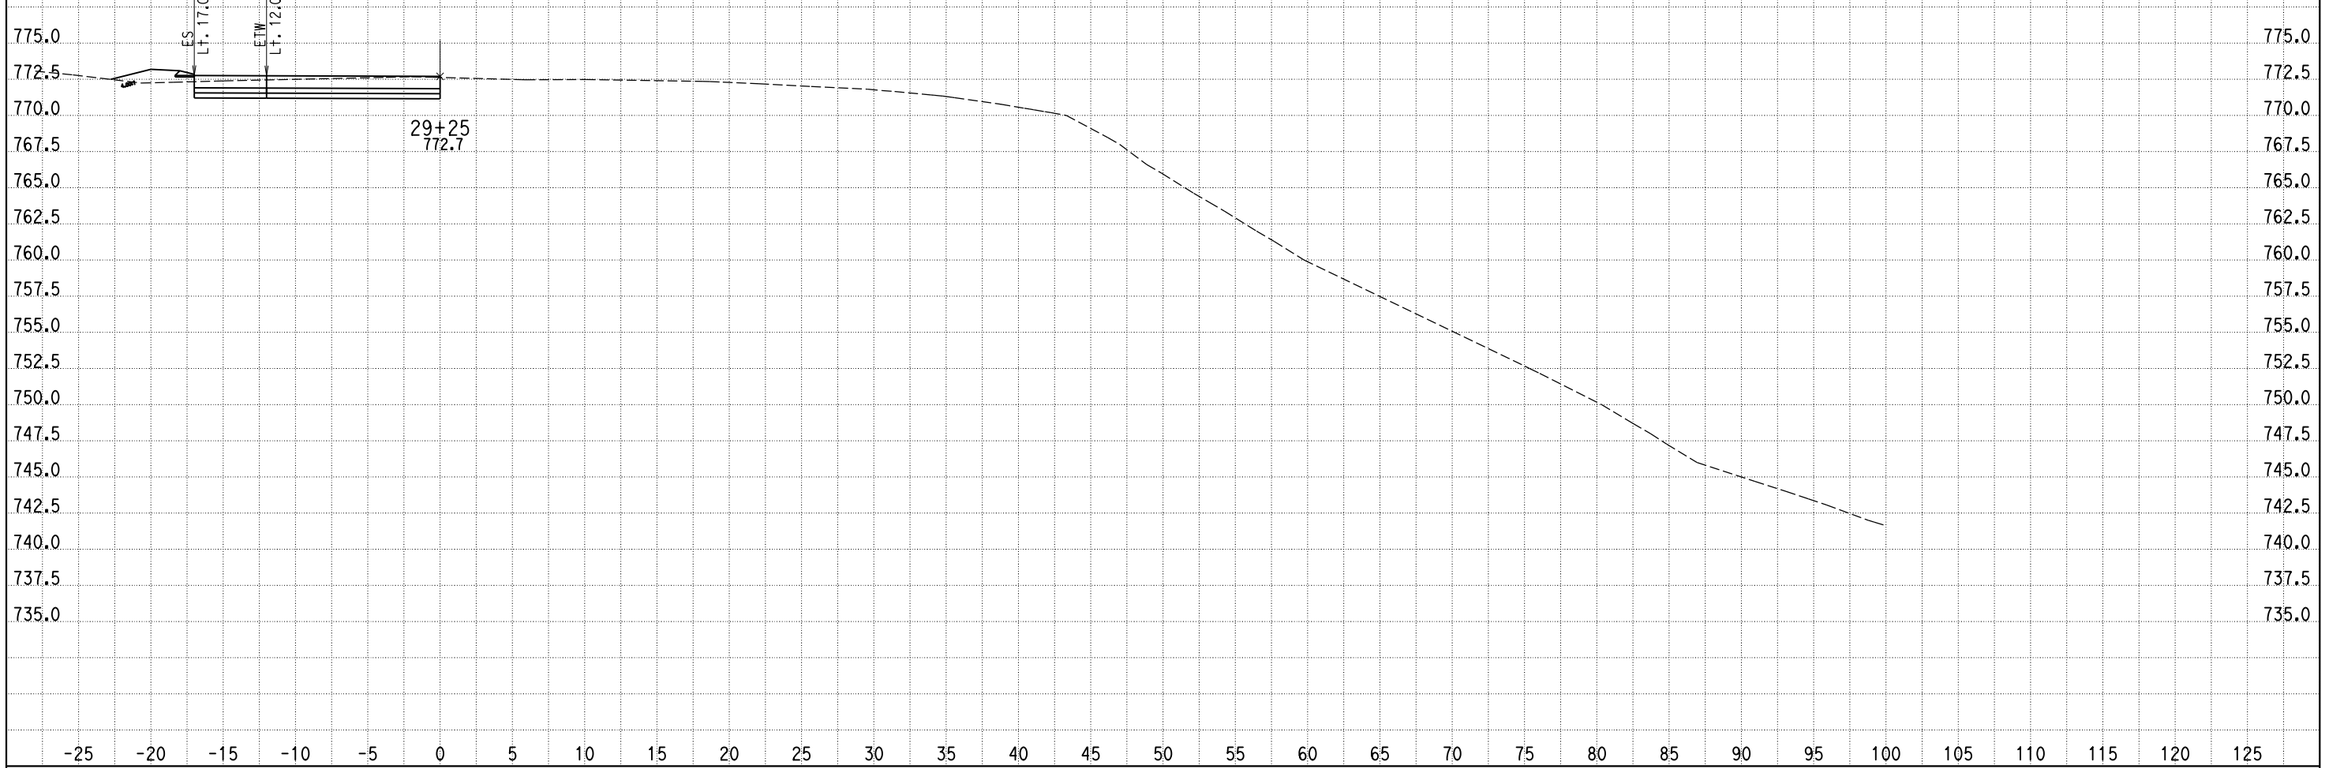

CREATED BY: G NAVARRO
DATE: 9/25/2013
KC Project: 0818E File: D:\1193U1_ALAO\0818E\001_Guillermo_NewD\RAMP_G2\rampg2_dsign.ear

SCALE: 1" = 5' Horiz.
1" = 5' Vert.

All Dimensions are US Survey Feet

RAMPG2
CROSS SECTIONS
SHEET 194 OF XXX

DESIGN STUDY ONLY

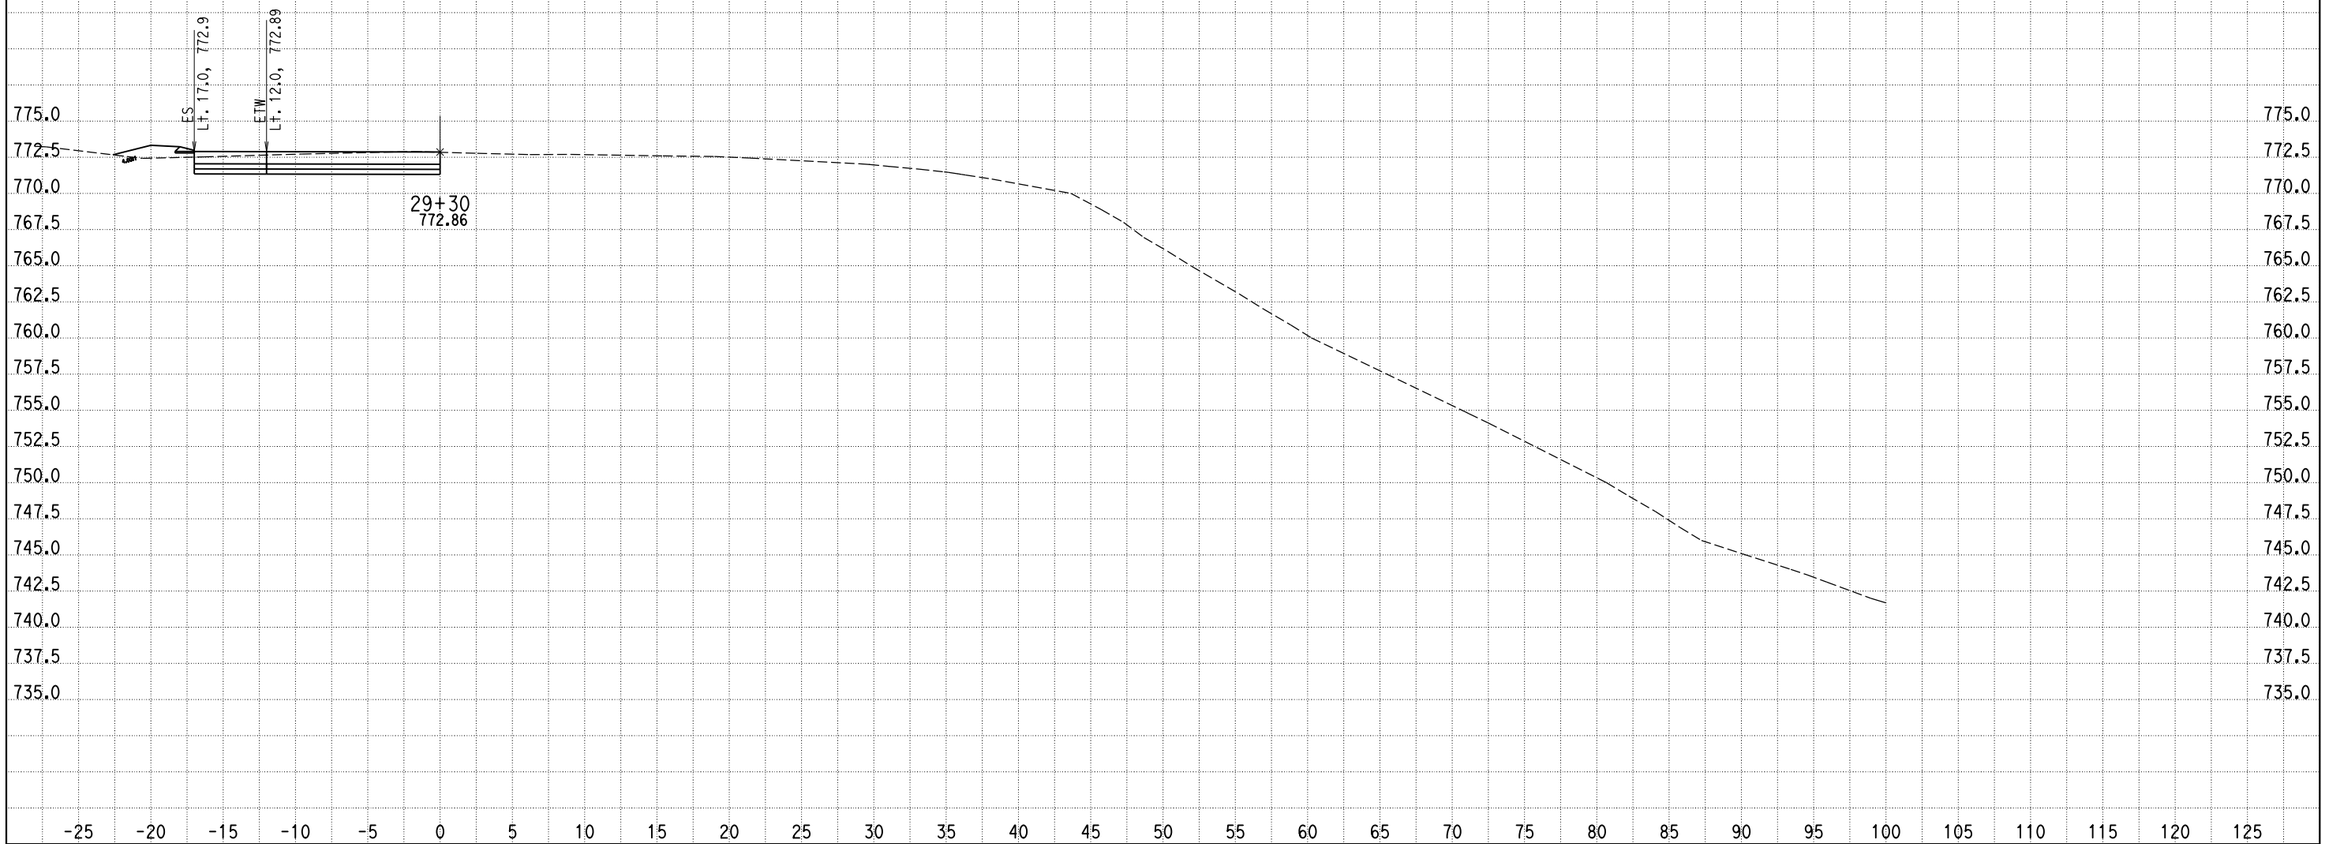

CREATED BY: G NAVARRO
DATE: 9/25/2013
KC Project: 0818E File: D:\1193U1_ALAO\0818E\001_Guillermo_NewD\RAMP_G2\rampg2_dsign.ear

SCALE: 1" = 5' Horiz.
1" = 5' Vert.

All Dimensions are US Survey Feet

RAMPG2
CROSS SECTIONS
SHEET 195 OF XXX

DESIGN STUDY ONLY

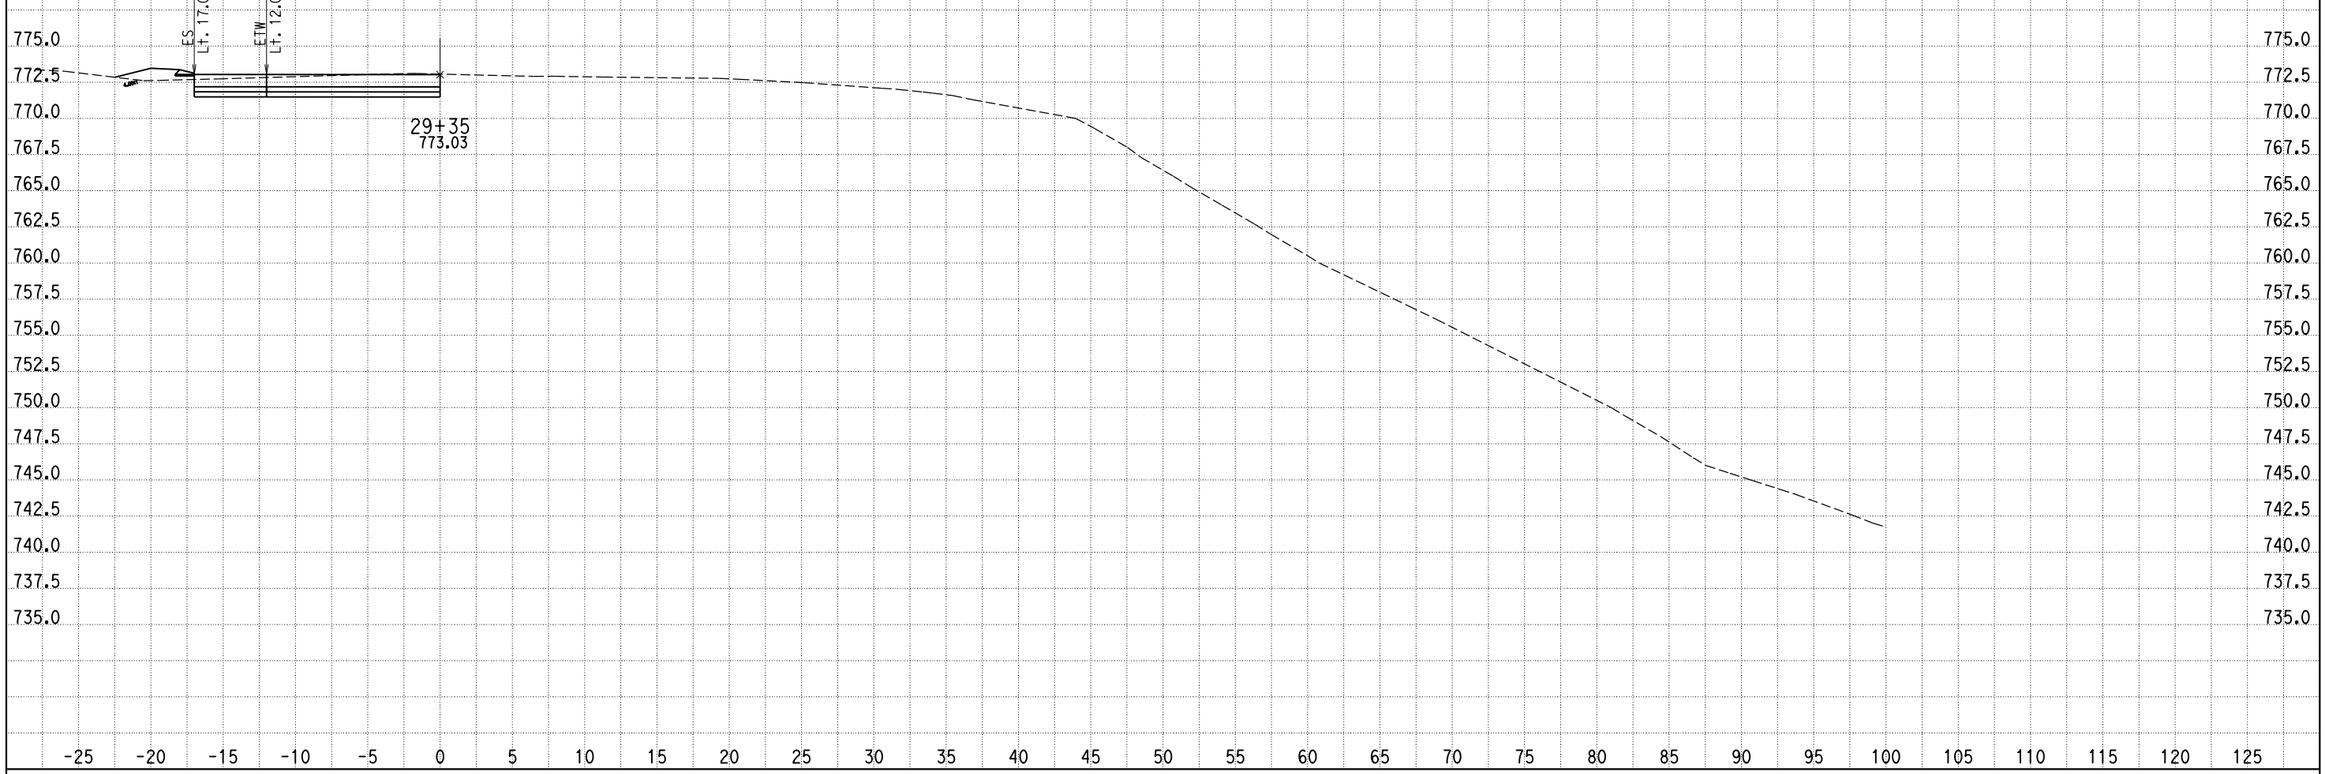

CREATED BY: G NAVARRO
DATE: 9/25/2013
KC Project: 0818E File: D:\1193U1_ALAO\0818E\001_Guillermo_NewD\RAMP_G2\rampg2_dsign.ear

SCALE: 1" = 5' Horiz.
1" = 5' Vert.

All Dimensions are US Survey Feet

RAMPG2
CROSS SECTIONS
SHEET 196 OF XXX

DESIGN STUDY ONLY

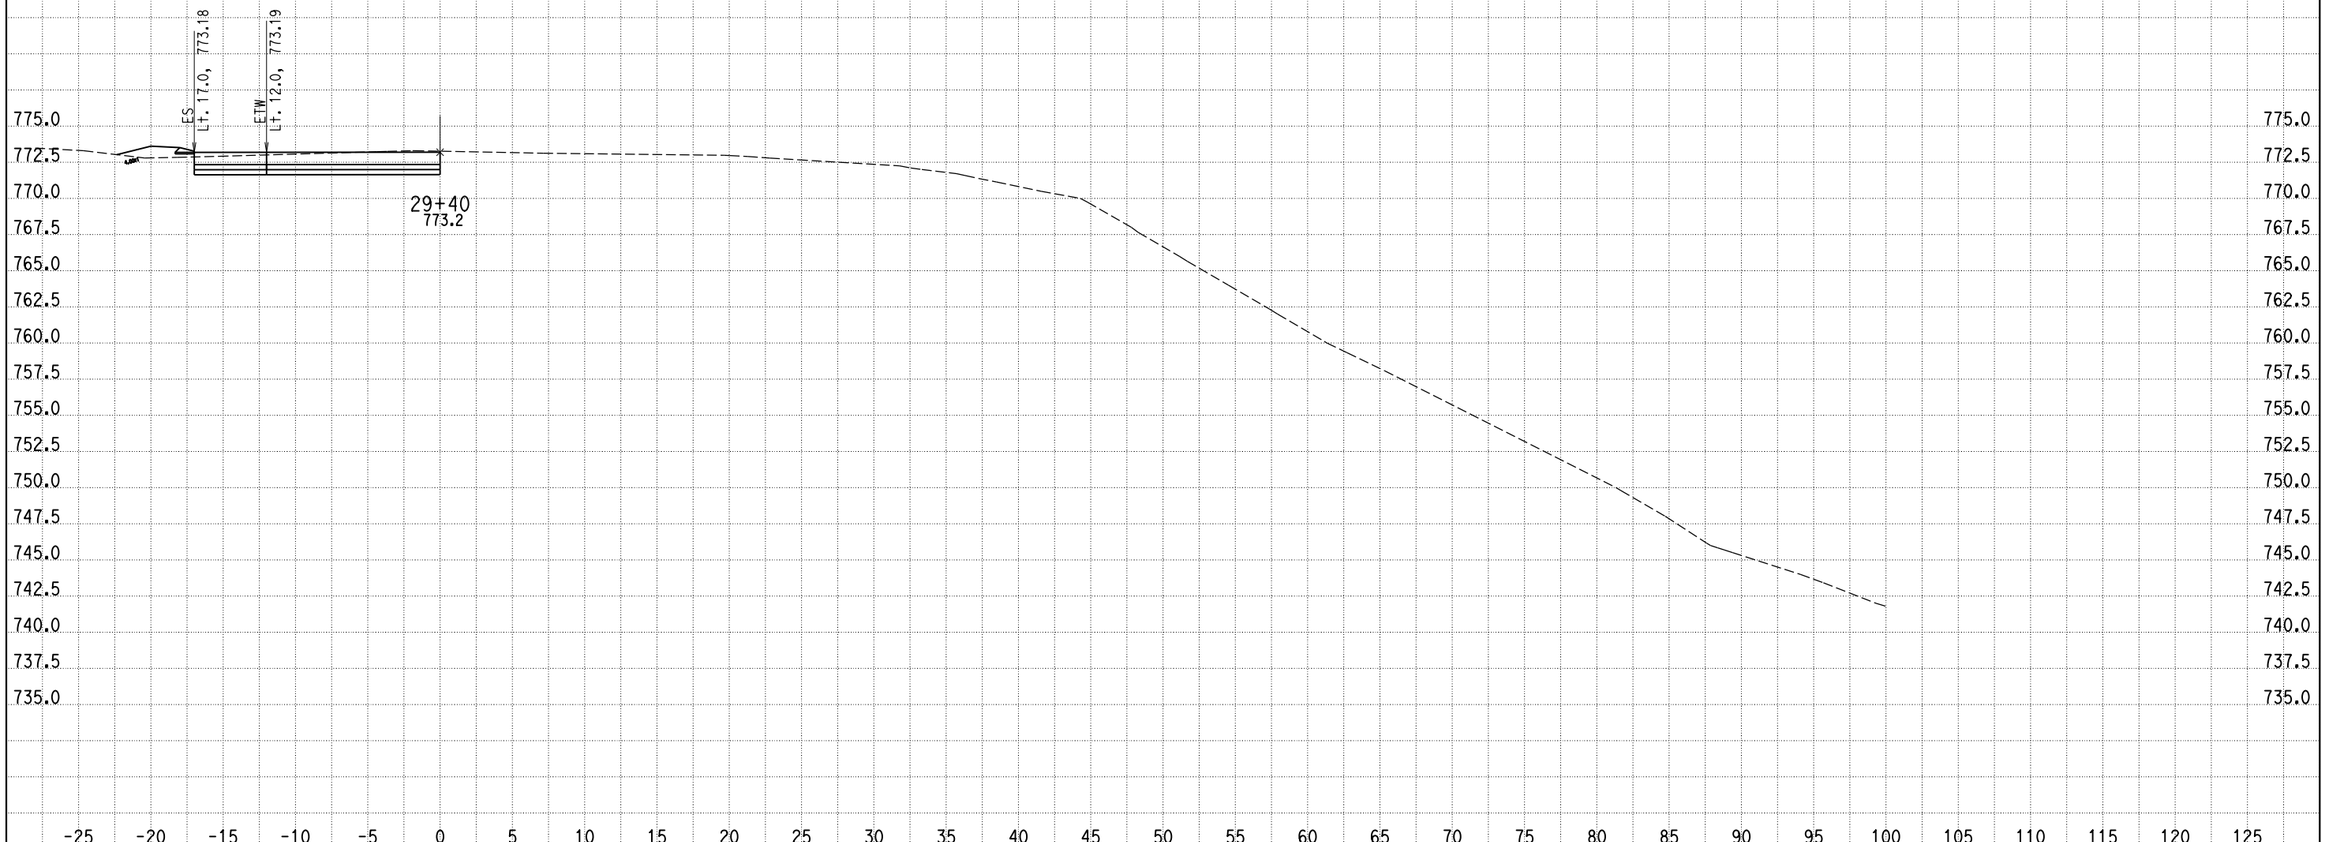

CREATED BY: G NAVARRO
DATE: 9/25/2013
KC Project: 0818E File: D:\1193U1_ALAO\0818E\001_Guillermo_NewD\RAMP_G2\rampg2_dsign.ear

SCALE: 1" = 5' Horiz.
1" = 5' Vert.

All Dimensions are US Survey Feet

RAMPG2
CROSS SECTIONS
SHEET 197 OF XXX

DESIGN STUDY ONLY

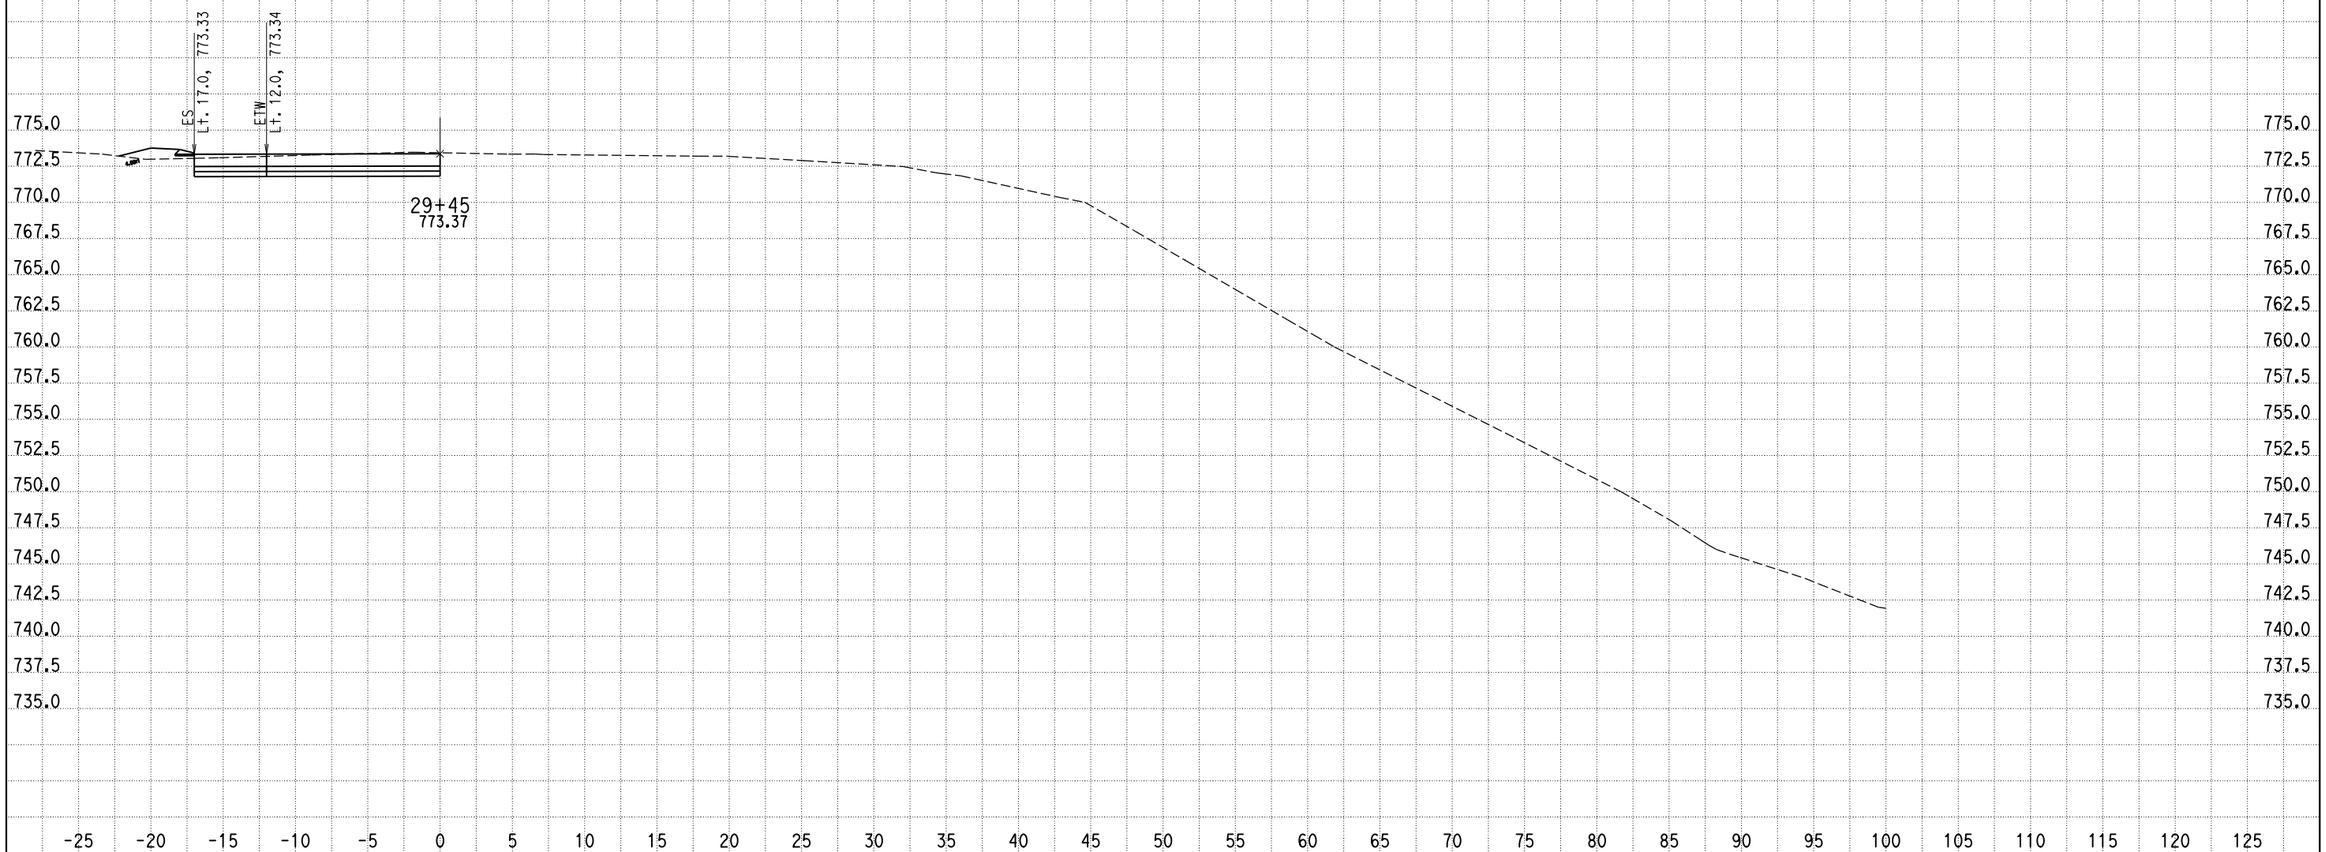

CREATED BY: G NAVARRO
DATE: 9/25/2013
KC Project: 0818E File: D:\1193U1_ALAO\0818E\001_Guillermo_NewD\RAMP_G2\rampg2_dsign.ear

SCALE: 1" = 5' Horiz.
1" = 5' Vert.

All Dimensions are US Survey Feet

RAMPG2
CROSS SECTIONS
SHEET 198 OF XXX

DESIGN STUDY ONLY

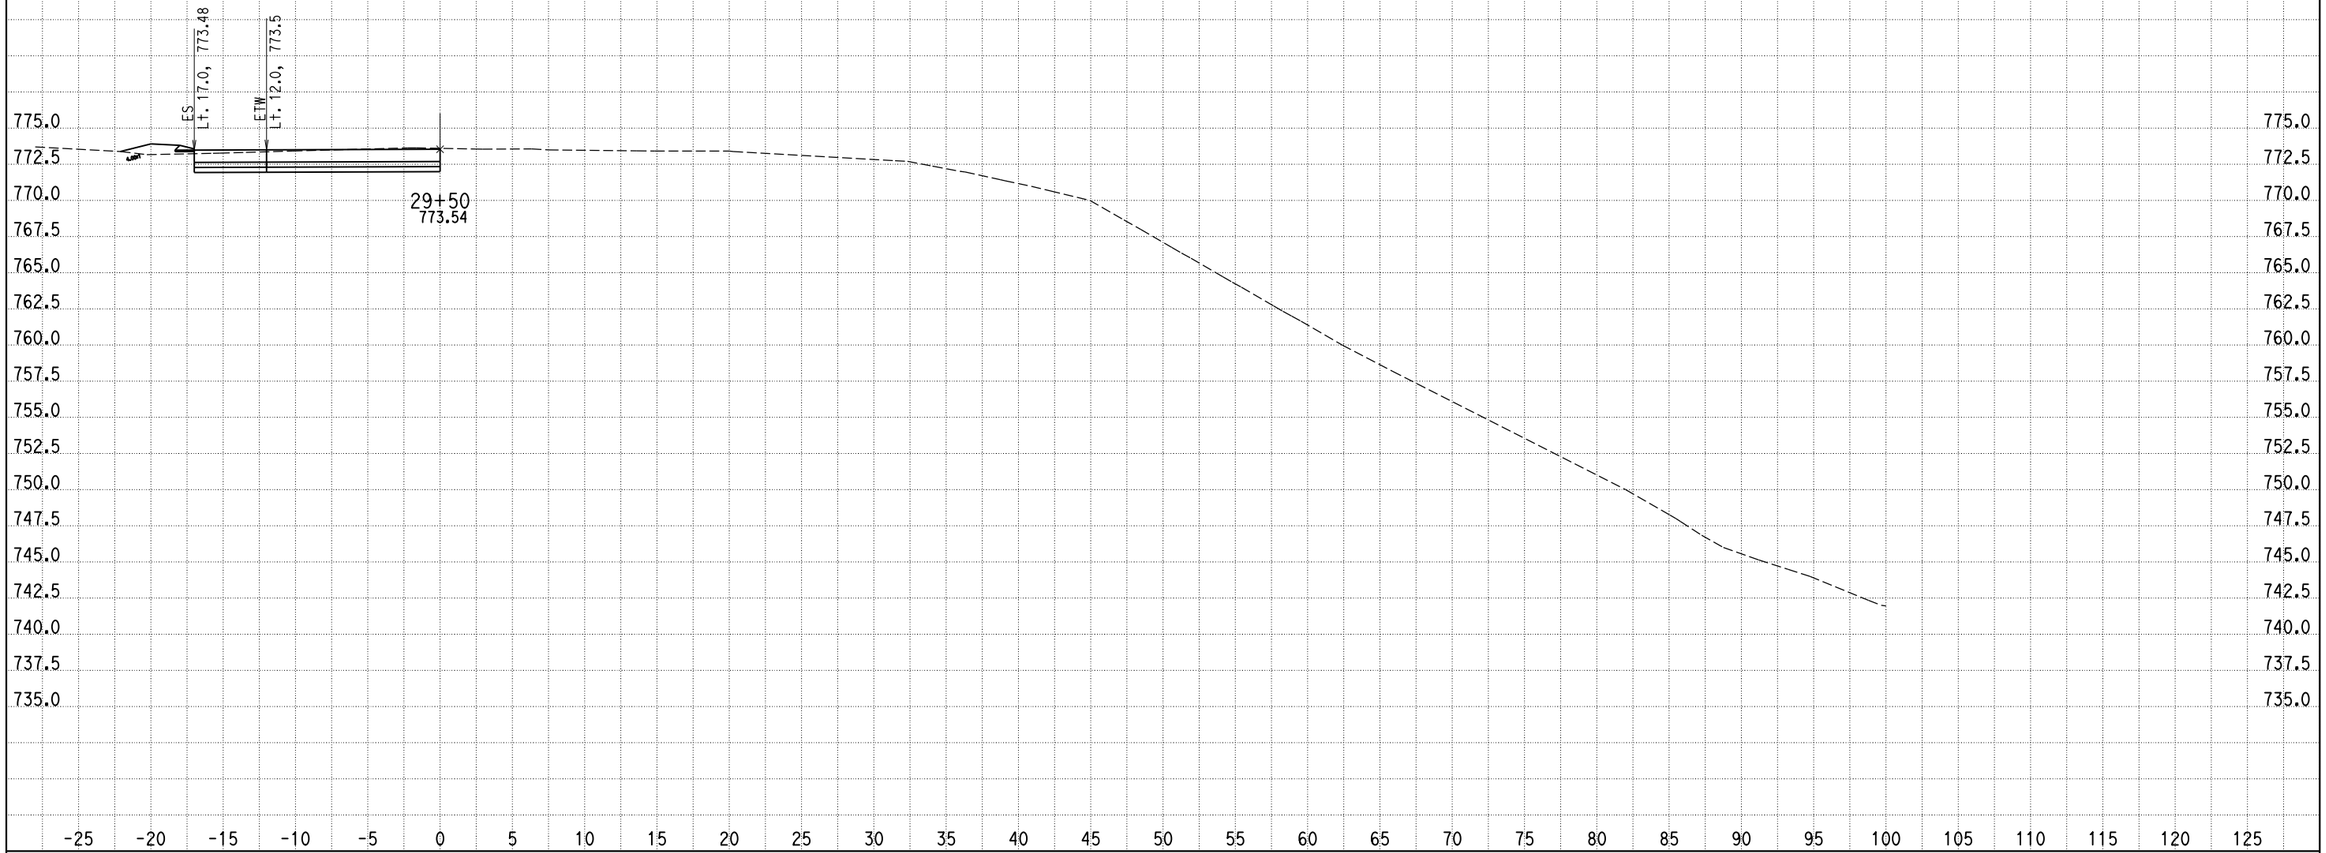

CREATED BY: G NAVARRO
DATE: 9/25/2013
KC Project: 0818E File: D:\1193U1_ALAO\0818E\001_Guillermo_NewD\RAMP_G2\rampg2_dsign.ear

SCALE: 1" = 5' Horiz.
1" = 5' Vert.

All Dimensions are US Survey Feet

RAMPG2
CROSS SECTIONS
SHEET 199 OF XXX

DESIGN STUDY ONLY

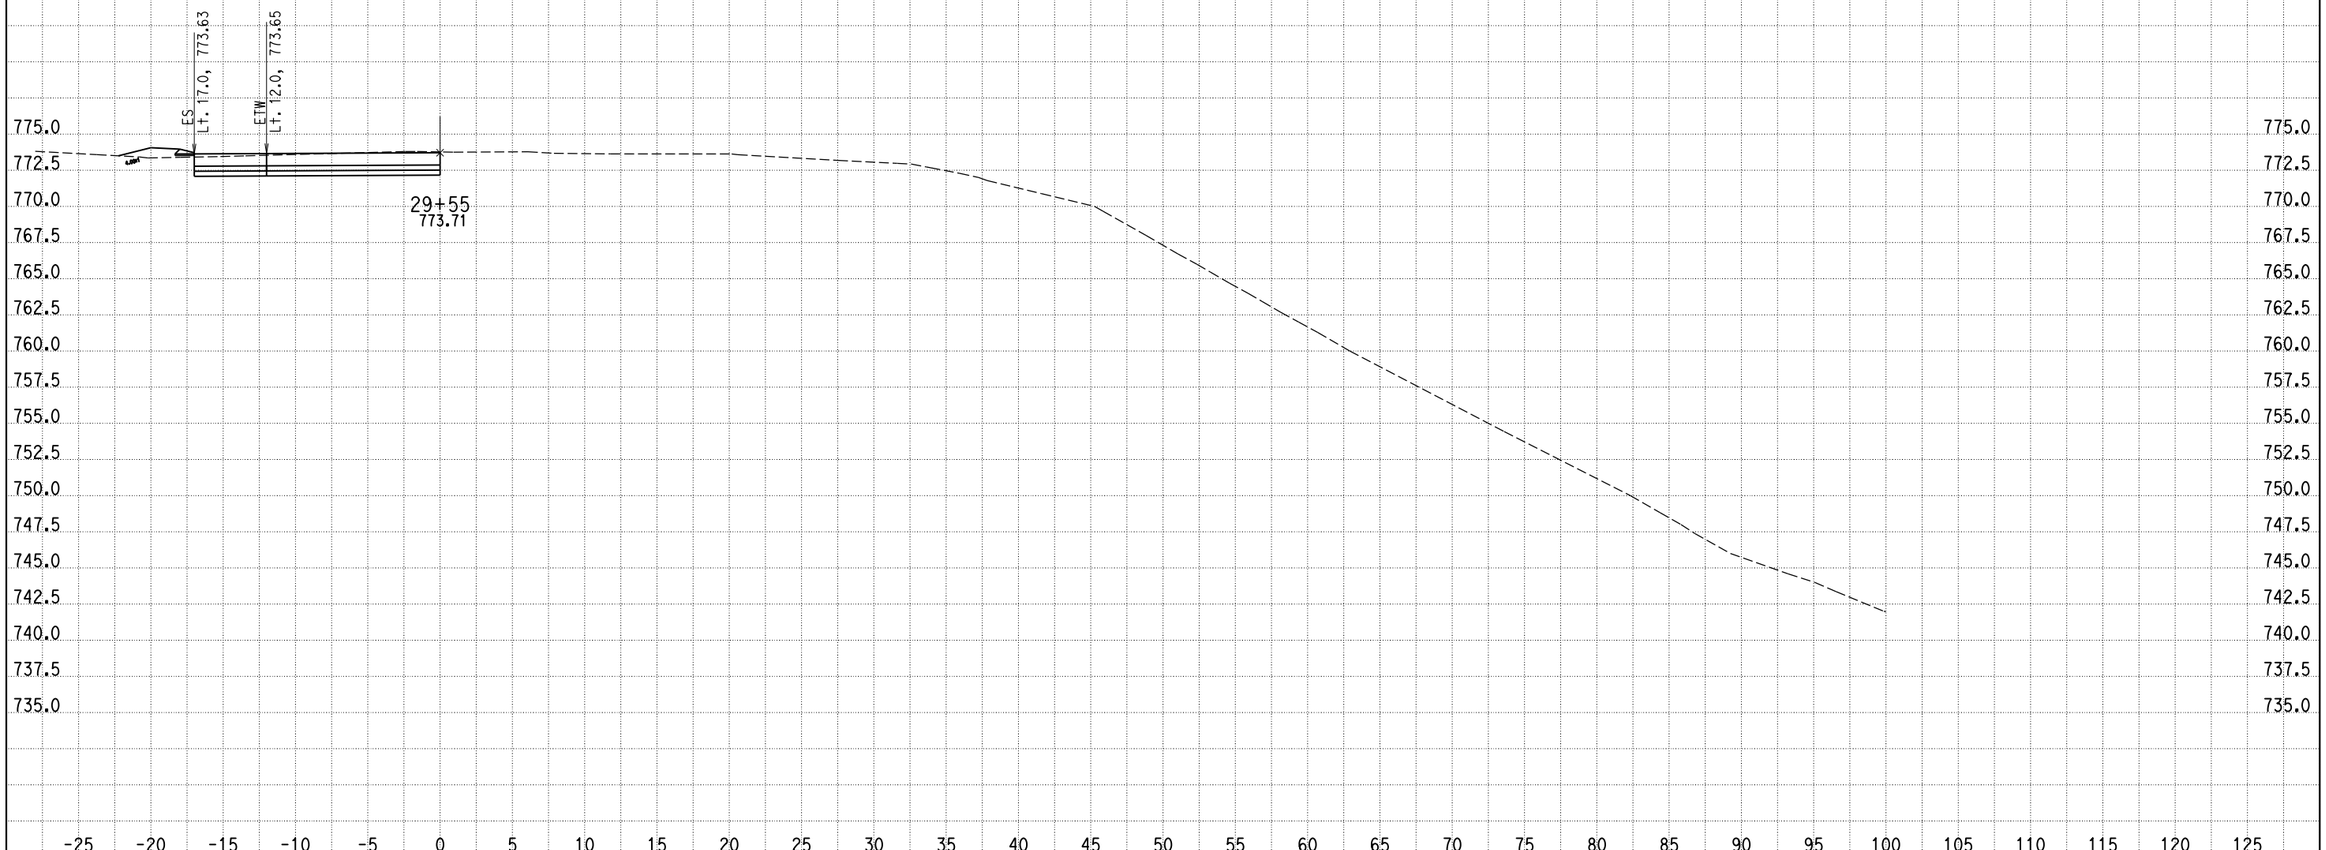

CREATED BY: G NAVARRO
DATE: 9/25/2013
KC Project: 0818E File: D:\1193U1_ALAO\0818E\001_Guillermo_NewD\RAMP_G2\rampg2_dsign.ear

SCALE: 1" = 5' Horiz.
1" = 5' Vert.

All Dimensions are US Survey Feet

RAMPG2
CROSS SECTIONS
SHEET 200 OF XXX

DESIGN STUDY ONLY

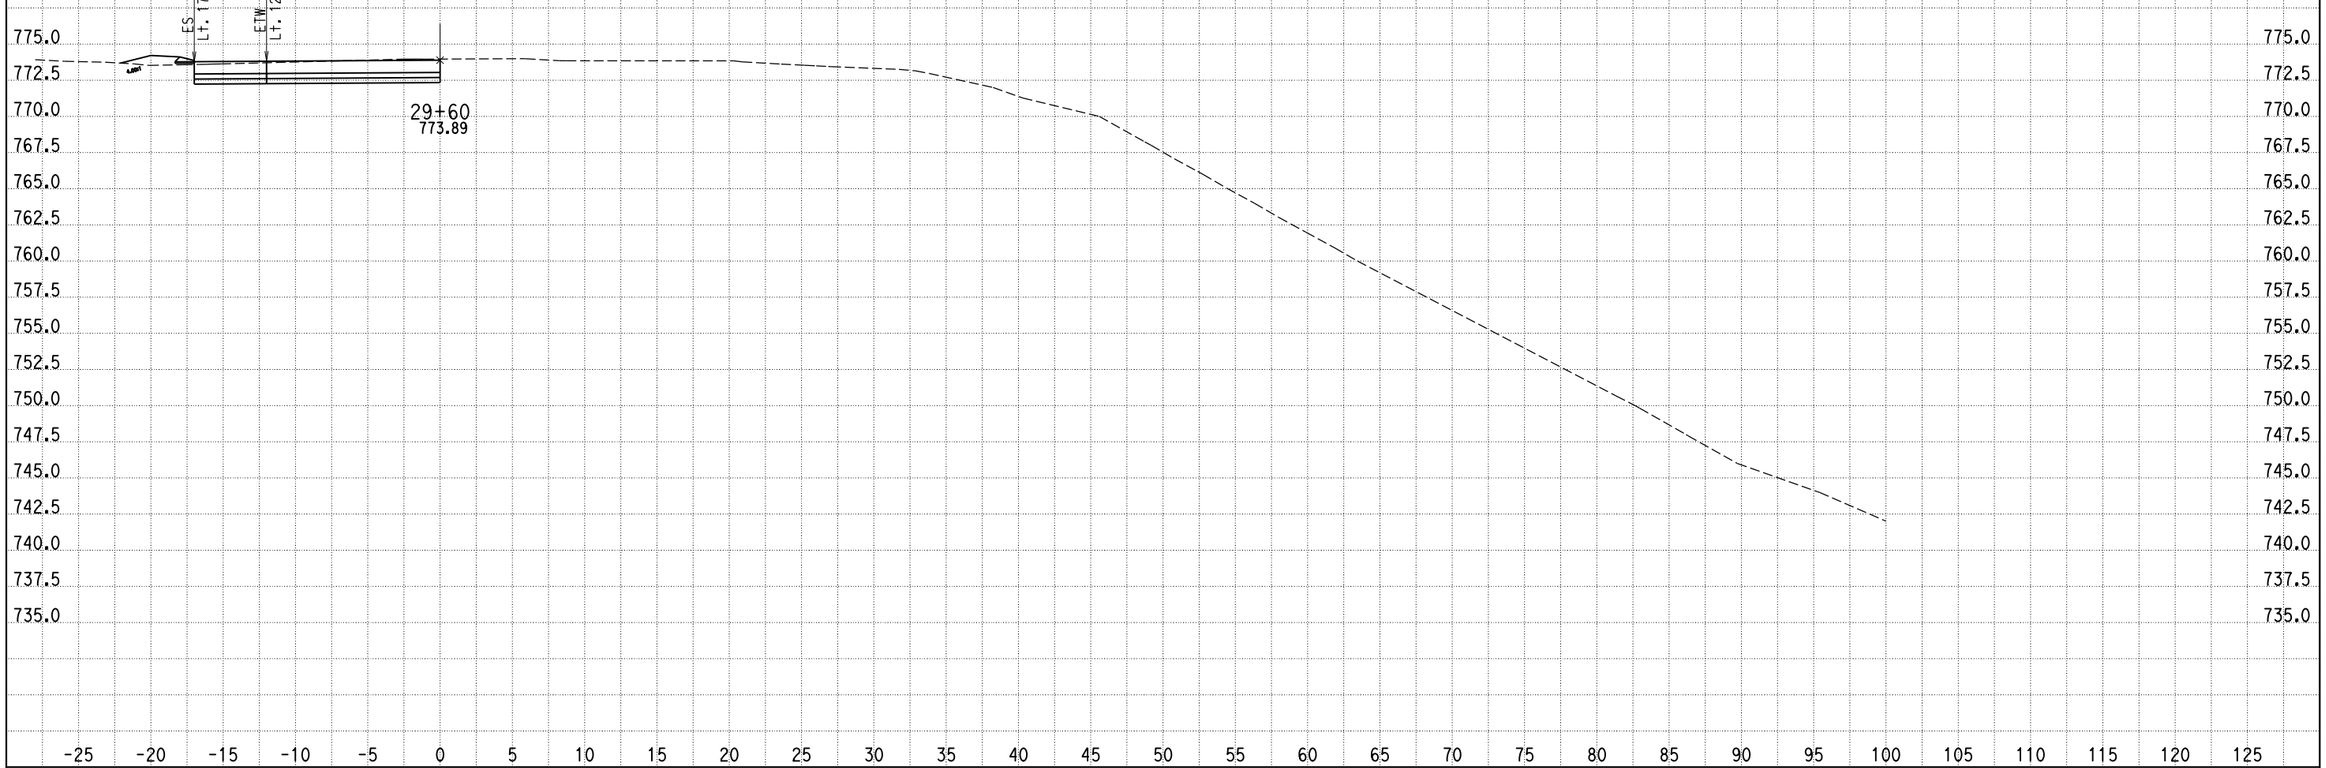

CREATED BY: G NAVARRO
DATE: 9/25/2013
KC Project: 0818E File: D:\1193U1_ALAO\0818E\001_Guillermo_NewD\RAMP_G2\rampg2_dsign.ear

SCALE: 1" = 5' Horiz.
1" = 5' Vert.

All Dimensions are US Survey Feet

RAMPG2
CROSS SECTIONS
SHEET 201 OF XXX

DESIGN STUDY ONLY

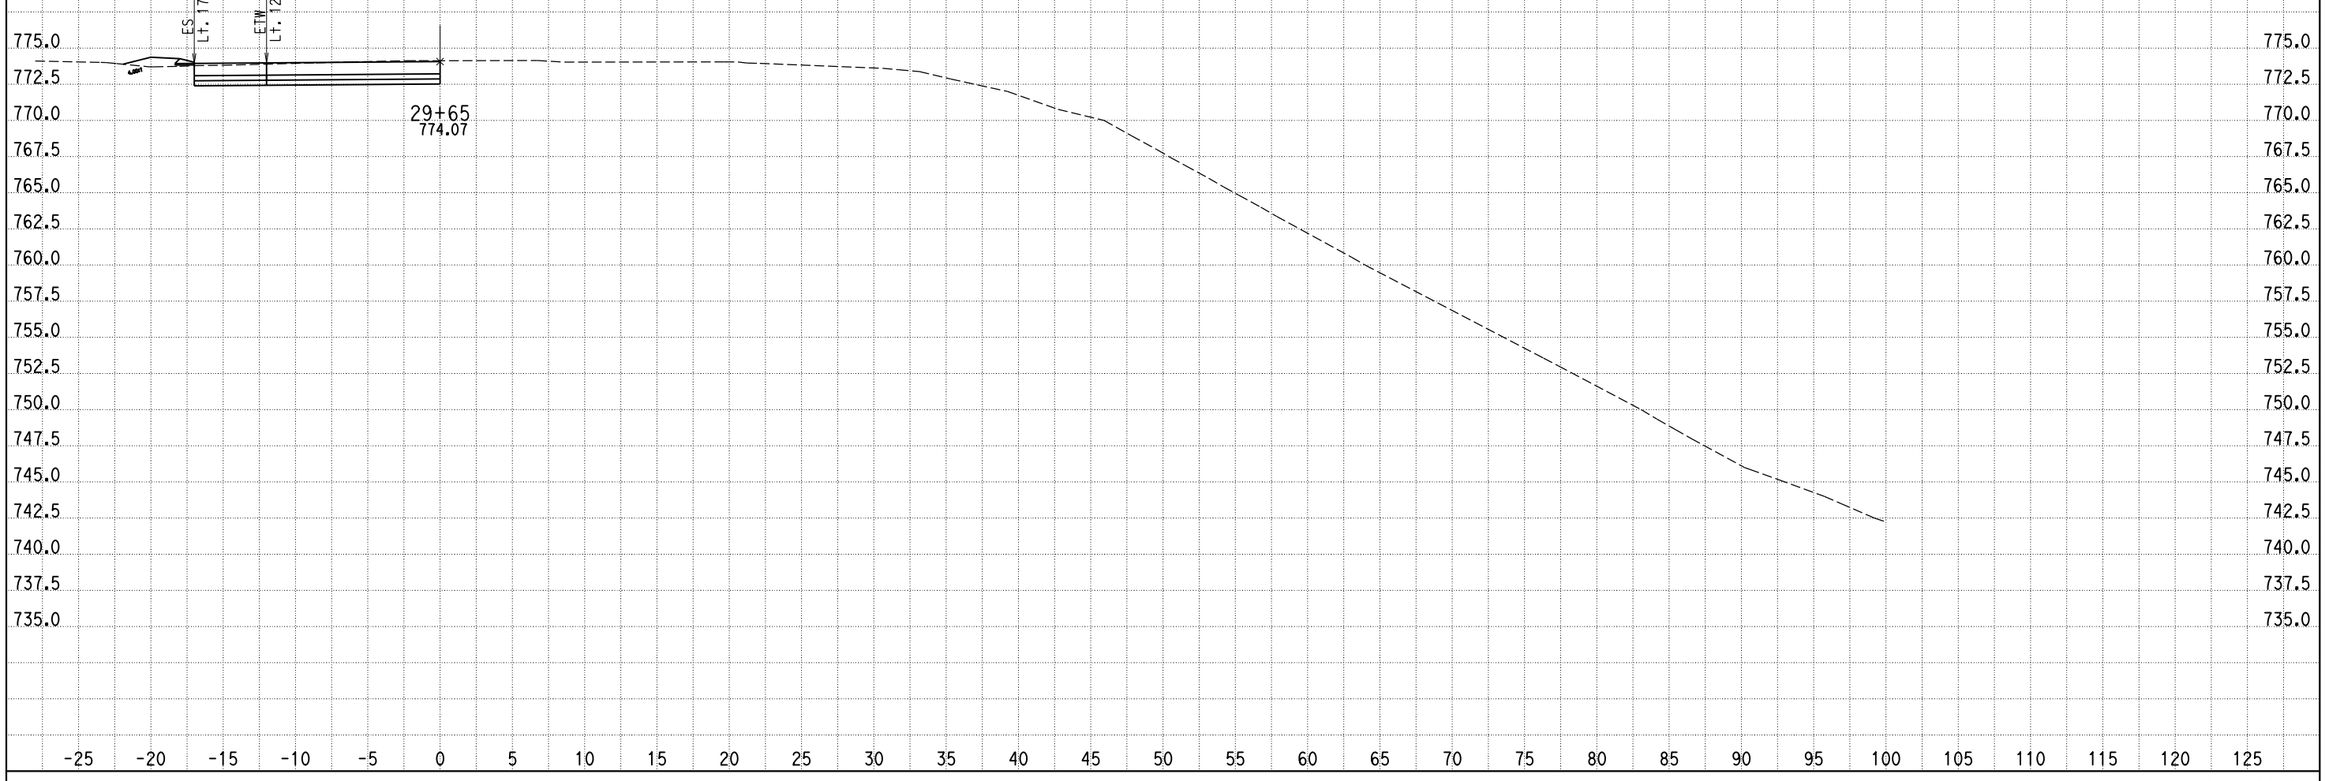

CREATED BY: G NAVARRO
DATE: 9/25/2013
KC Project: 0818E File: D:\1193U1_ALAO\0818E\001_Guillermo_NewD\RAMP_G2\rampg2_dsign.ear

SCALE: 1" = 5' Horiz.
1" = 5' Vert.

All Dimensions are US Survey Feet

RAMPG2
CROSS SECTIONS
SHEET 202 OF XXX

DESIGN STUDY ONLY

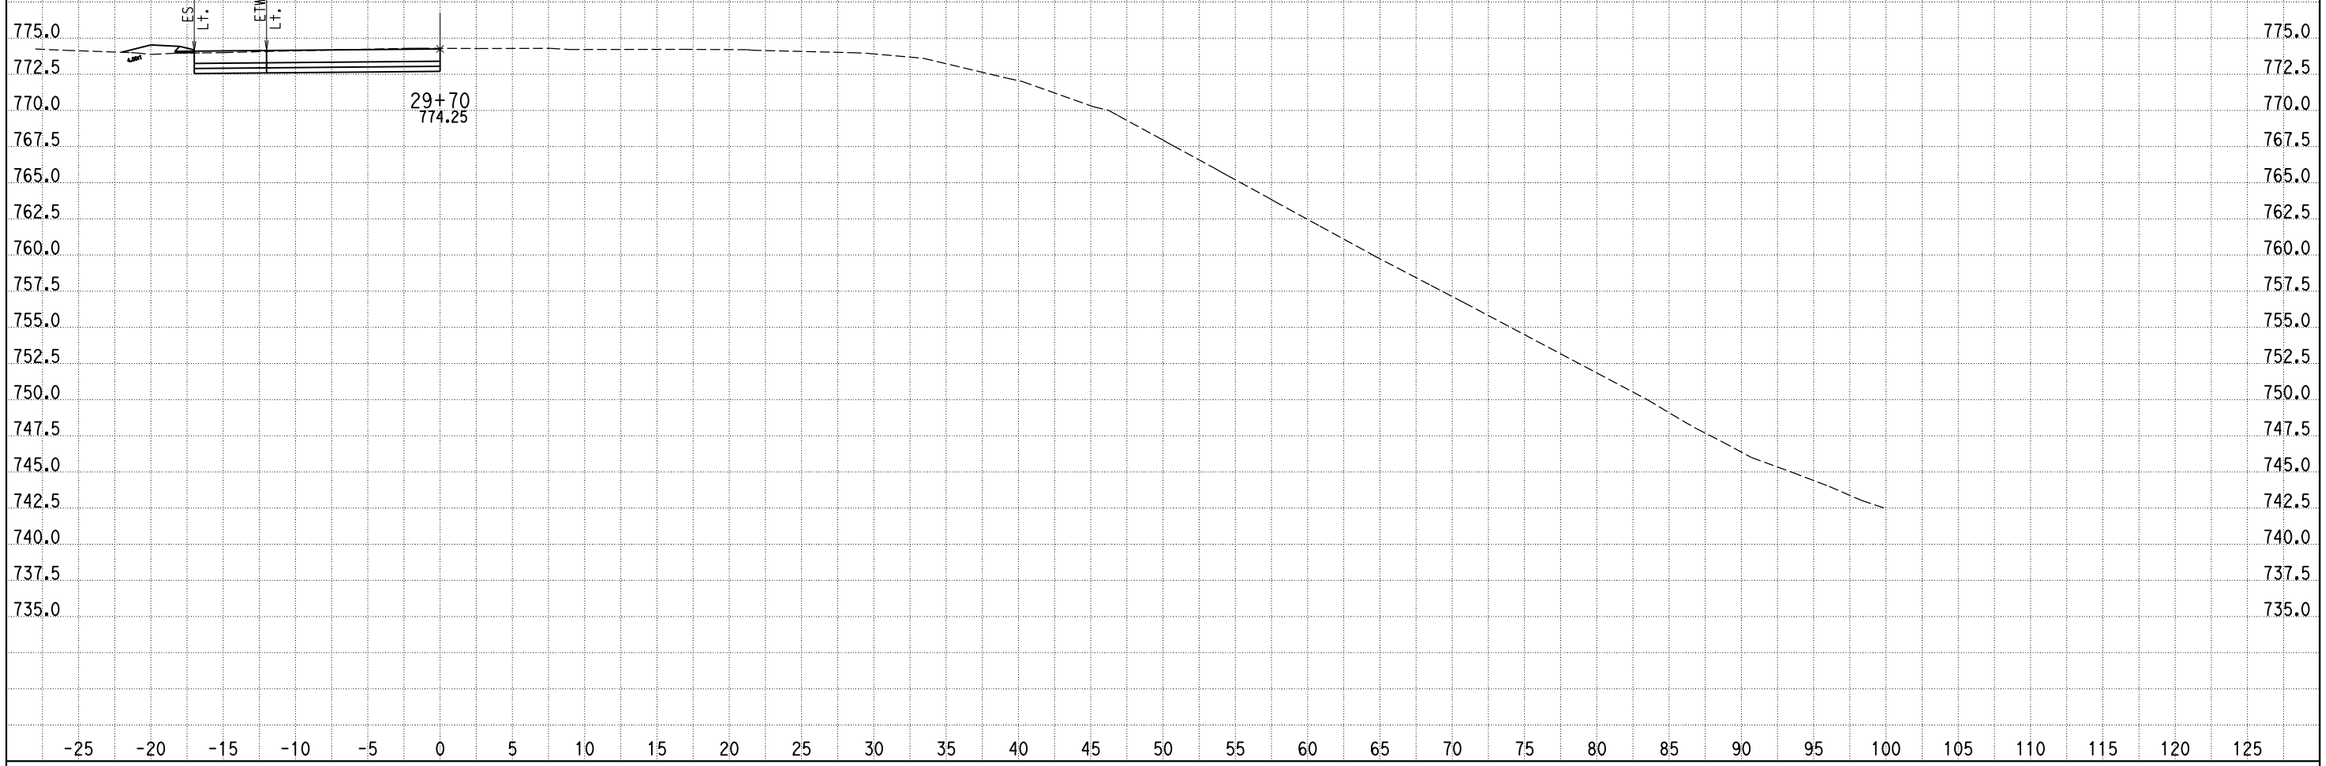

CREATED BY: G NAVARRO
DATE: 9/25/2013
KC Project: 0818E File: D:\1193U1_ALA0\0818E\001_Guillermo_NewD\RAMP_G2\rampg2_dsign.ear

SCALE: 1" = 5' Horiz.
1" = 5' Vert.

All Dimensions are US Survey Feet

RAMPG2
CROSS SECTIONS
SHEET 203 OF XXX

DESIGN STUDY ONLY

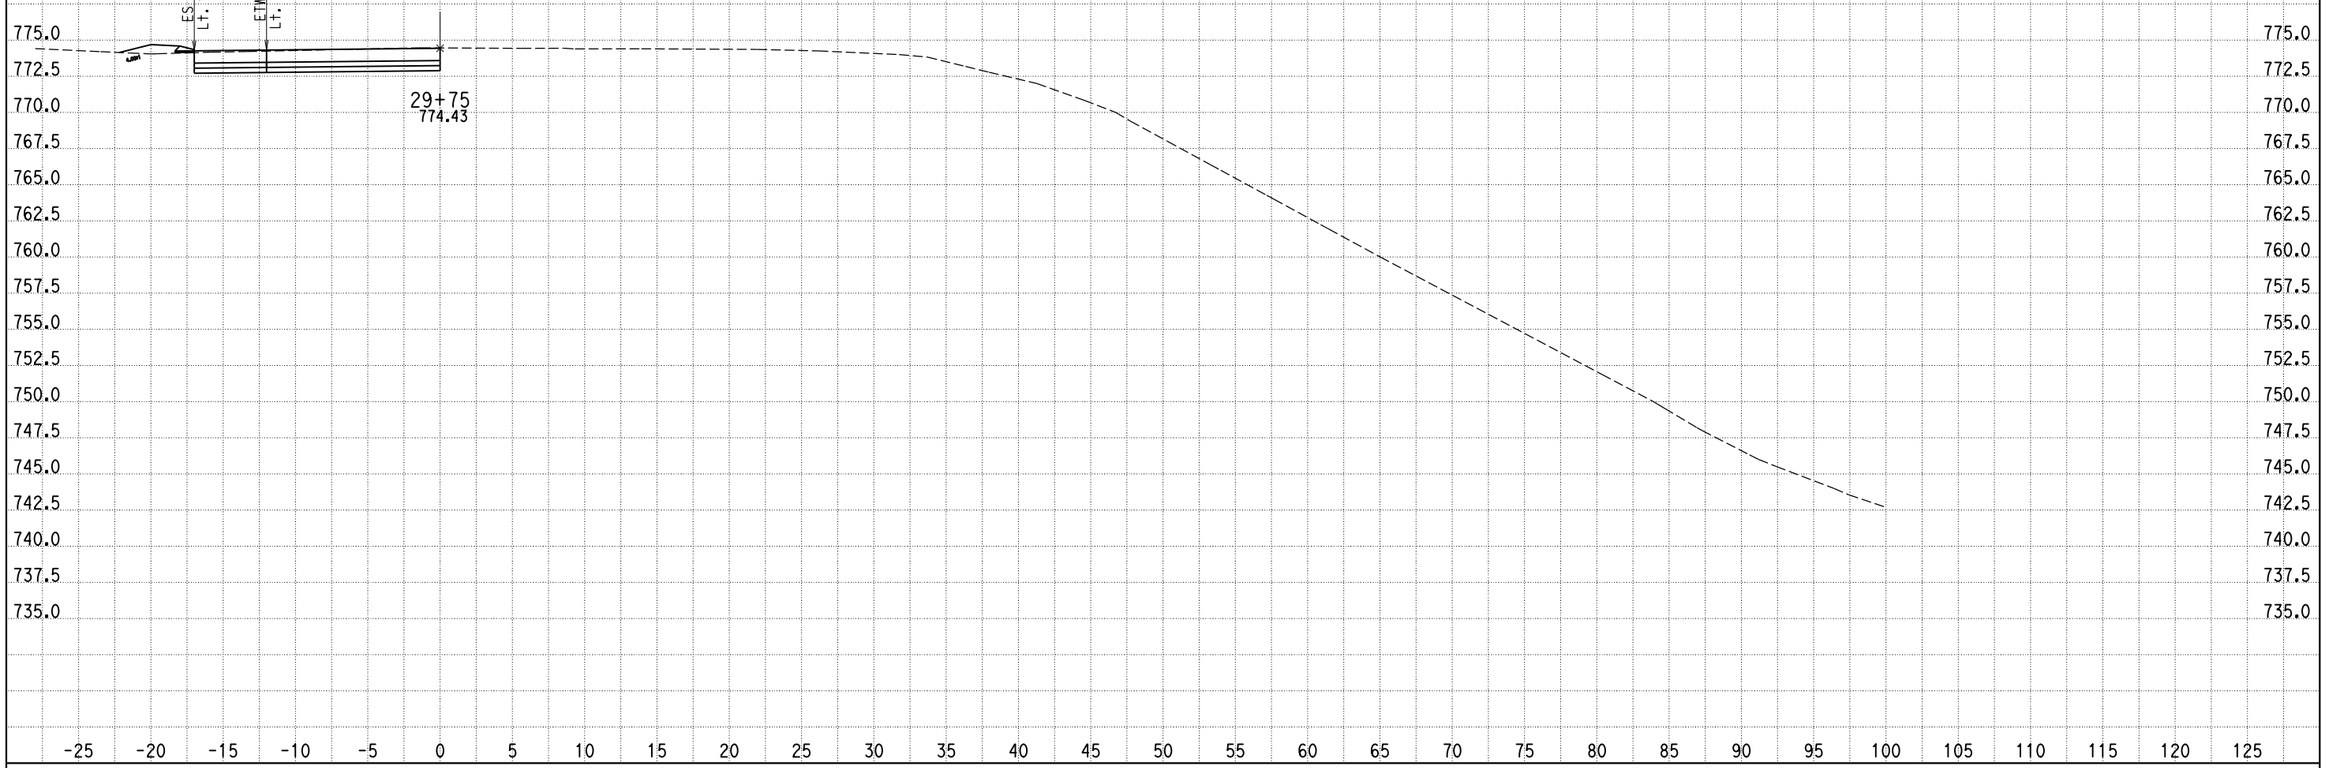

CREATED BY: G NAVARRO
DATE: 9/25/2013
KC Project: 0818E File: D:\1193U1_ALAO\0818E\001_Guillermo_NewD\RAMP_G2\rampg2_dsign.ear

SCALE: 1" = 5' Horiz.
1" = 5' Vert.

All Dimensions are US Survey Feet

RAMPG2
CROSS SECTIONS
SHEET 204 OF XXX

DESIGN STUDY ONLY

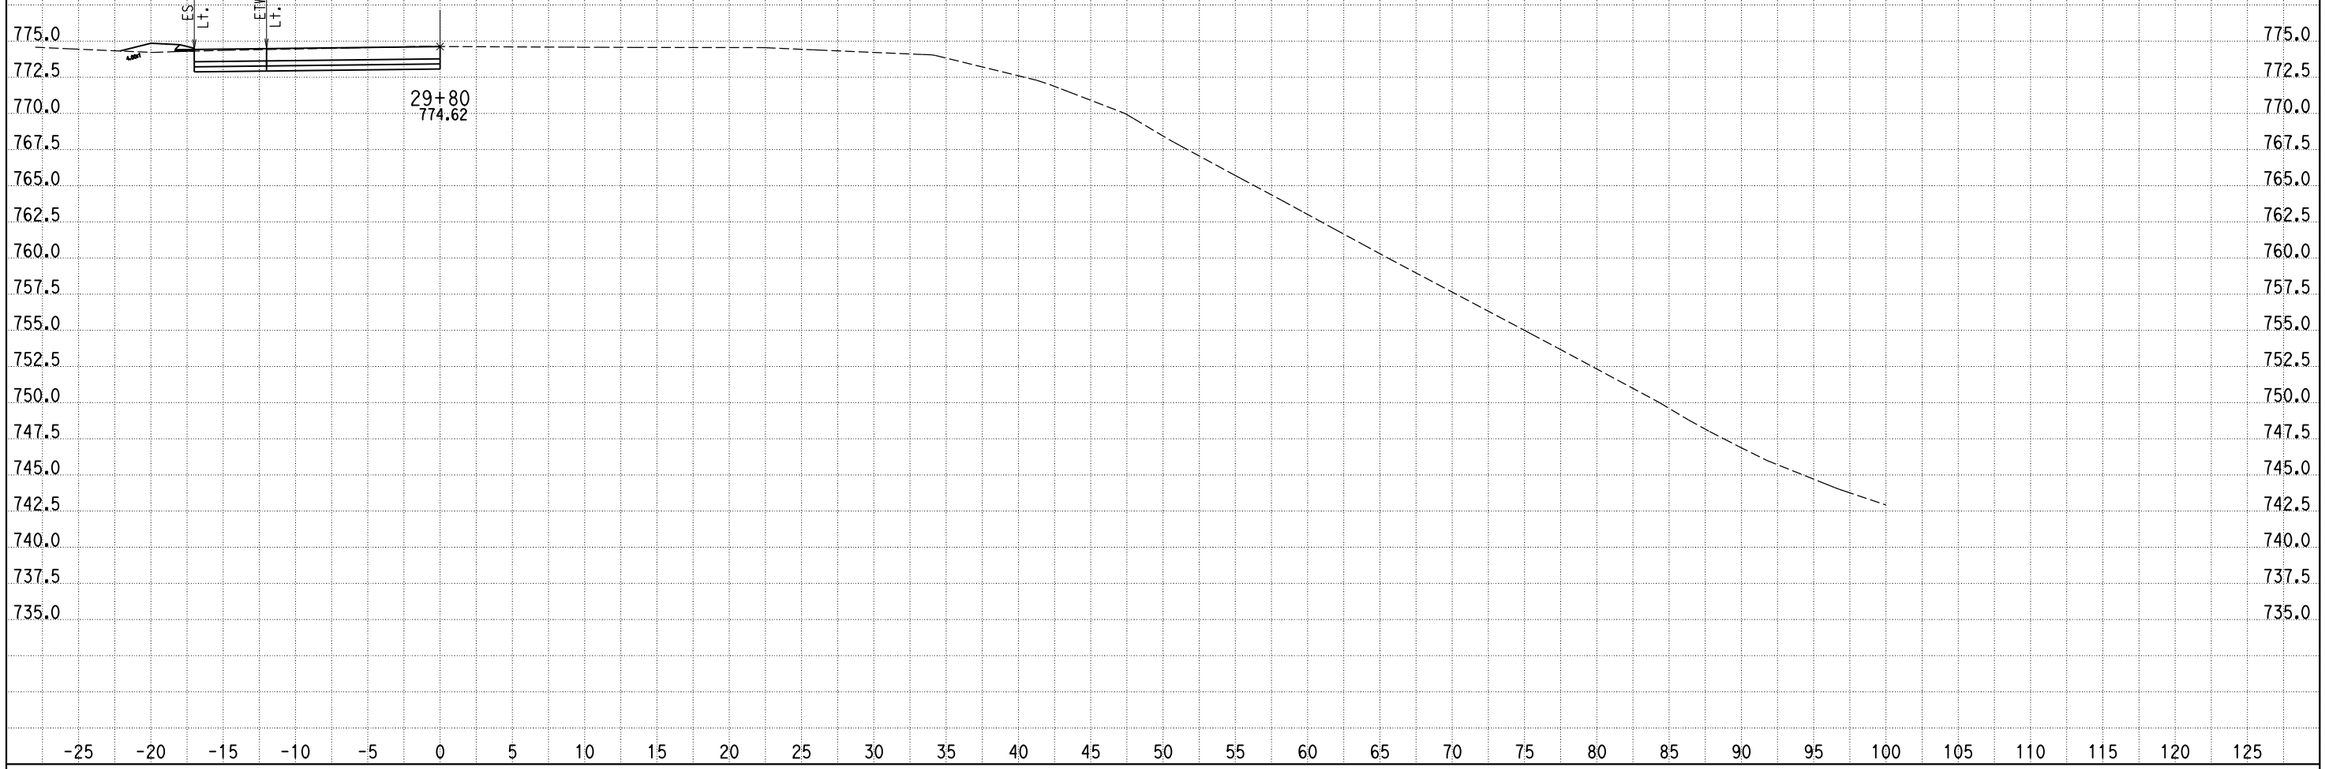

CREATED BY: G NAVARRO
DATE: 9/25/2013
KC Project: 0818E File: D:\1193U1_ALA0\0818E\001_Guillermo_NewD\RAMP_G2\rampg2_dsign.ear

SCALE: 1" = 5' Horiz.
1" = 5' Vert.

All Dimensions are US Survey Feet

RAMPG2
CROSS SECTIONS
SHEET 205 OF XXX

DESIGN STUDY ONLY

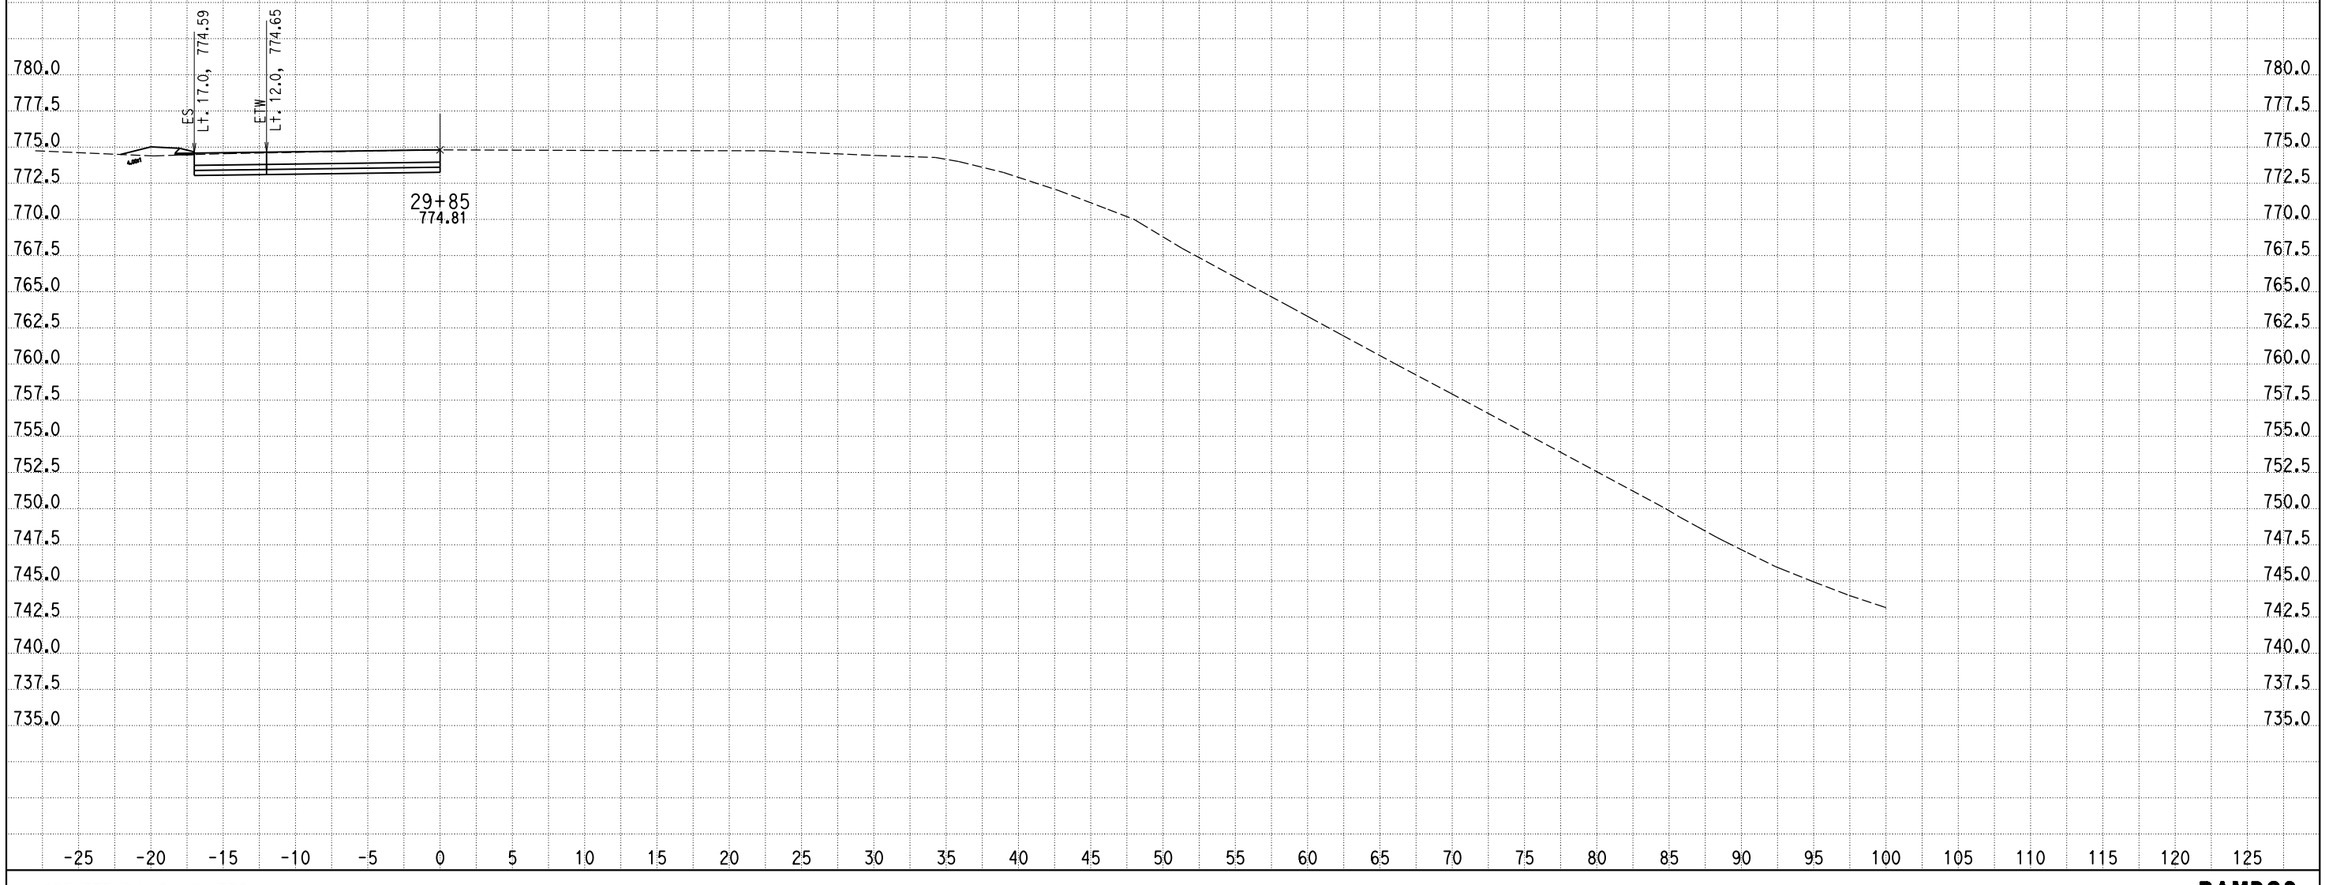

CREATED BY: G NAVARRO
DATE: 9/25/2013
KC Project: 0818E File: D:\1193U1_ALAO\0818E\001_Guillermo_NewD\RAMP_G2\rampg2_dsign.ear

SCALE: 1" = 5' Horiz.
1" = 5' Vert.

All Dimensions are US Survey Feet

RAMPG2
CROSS SECTIONS
SHEET 206 OF XXX

DESIGN STUDY ONLY

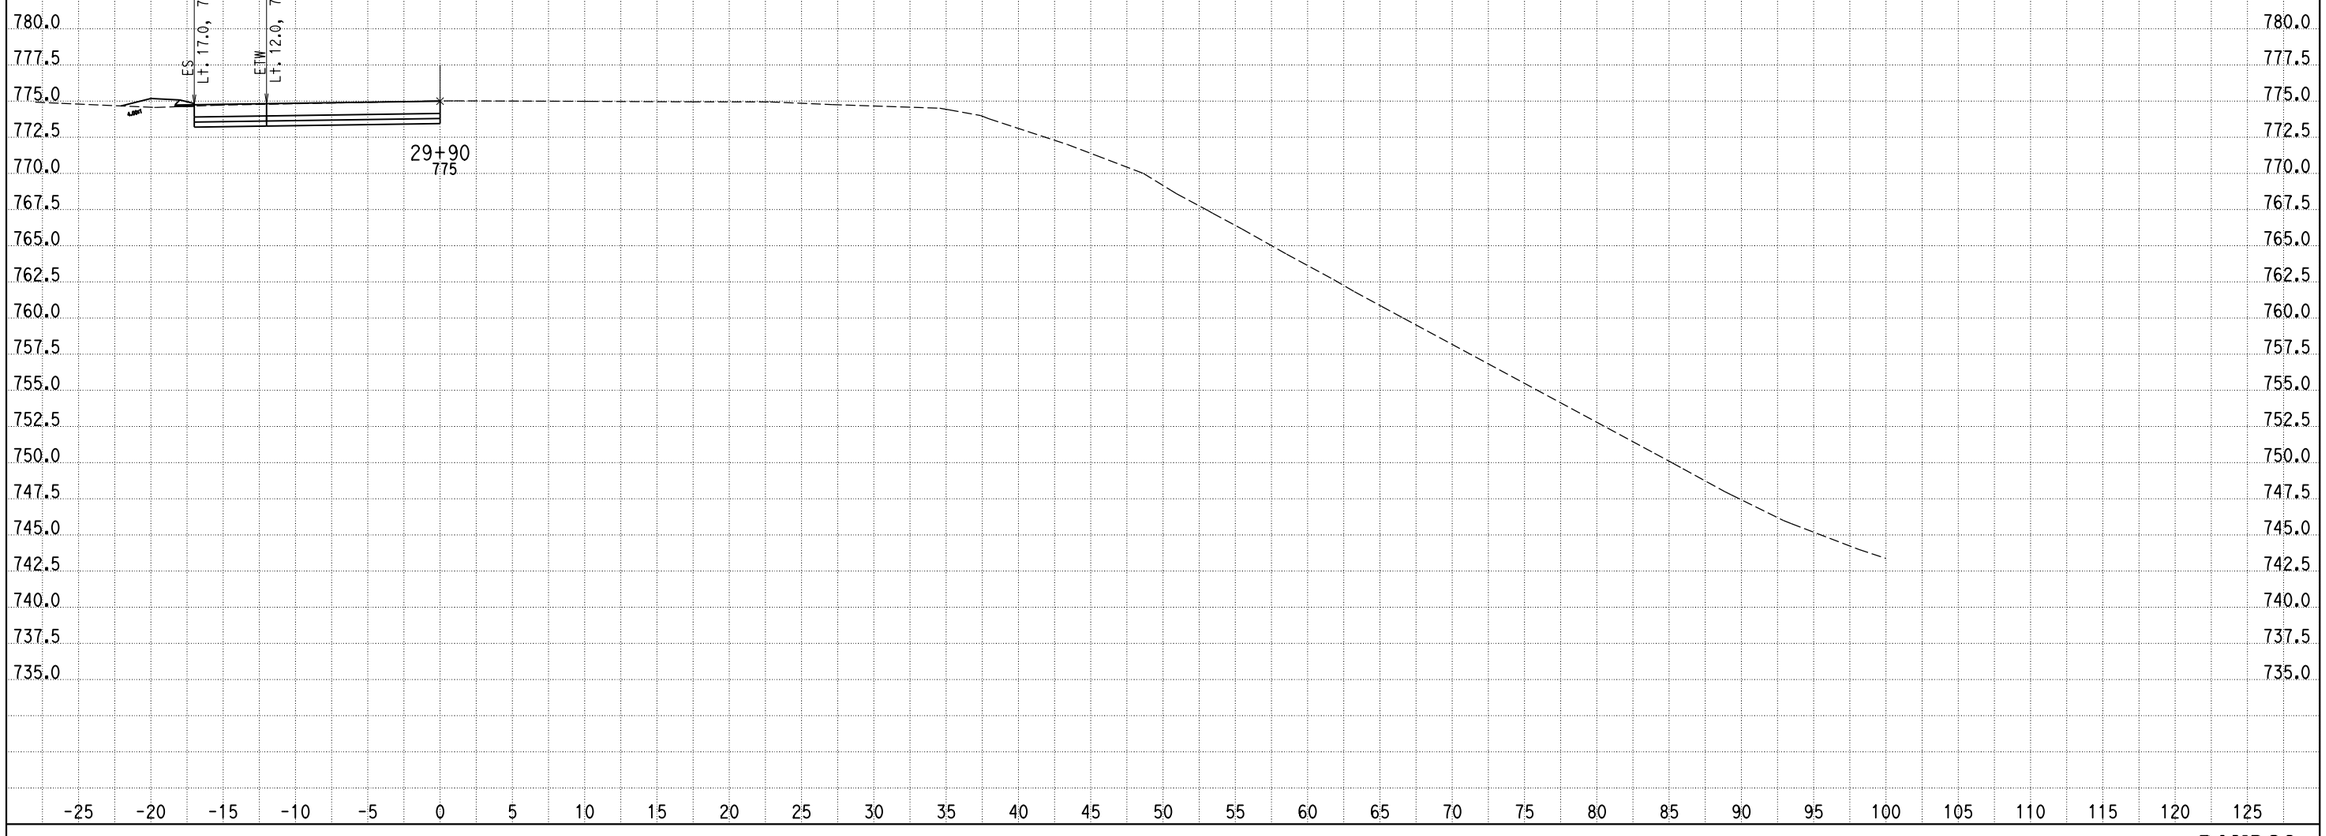

CREATED BY: G NAVARRO
DATE: 9/25/2013
KC Project: 0818E File: D:\1193U1_ALAO\0818E\001_Guillermo_NewD\RAMP_G2\rampg2_dsign.ear

SCALE: 1" = 5' Horiz.
1" = 5' Vert.

All Dimensions are US Survey Feet

RAMPG2
CROSS SECTIONS
SHEET 207 OF XXX

DESIGN STUDY ONLY

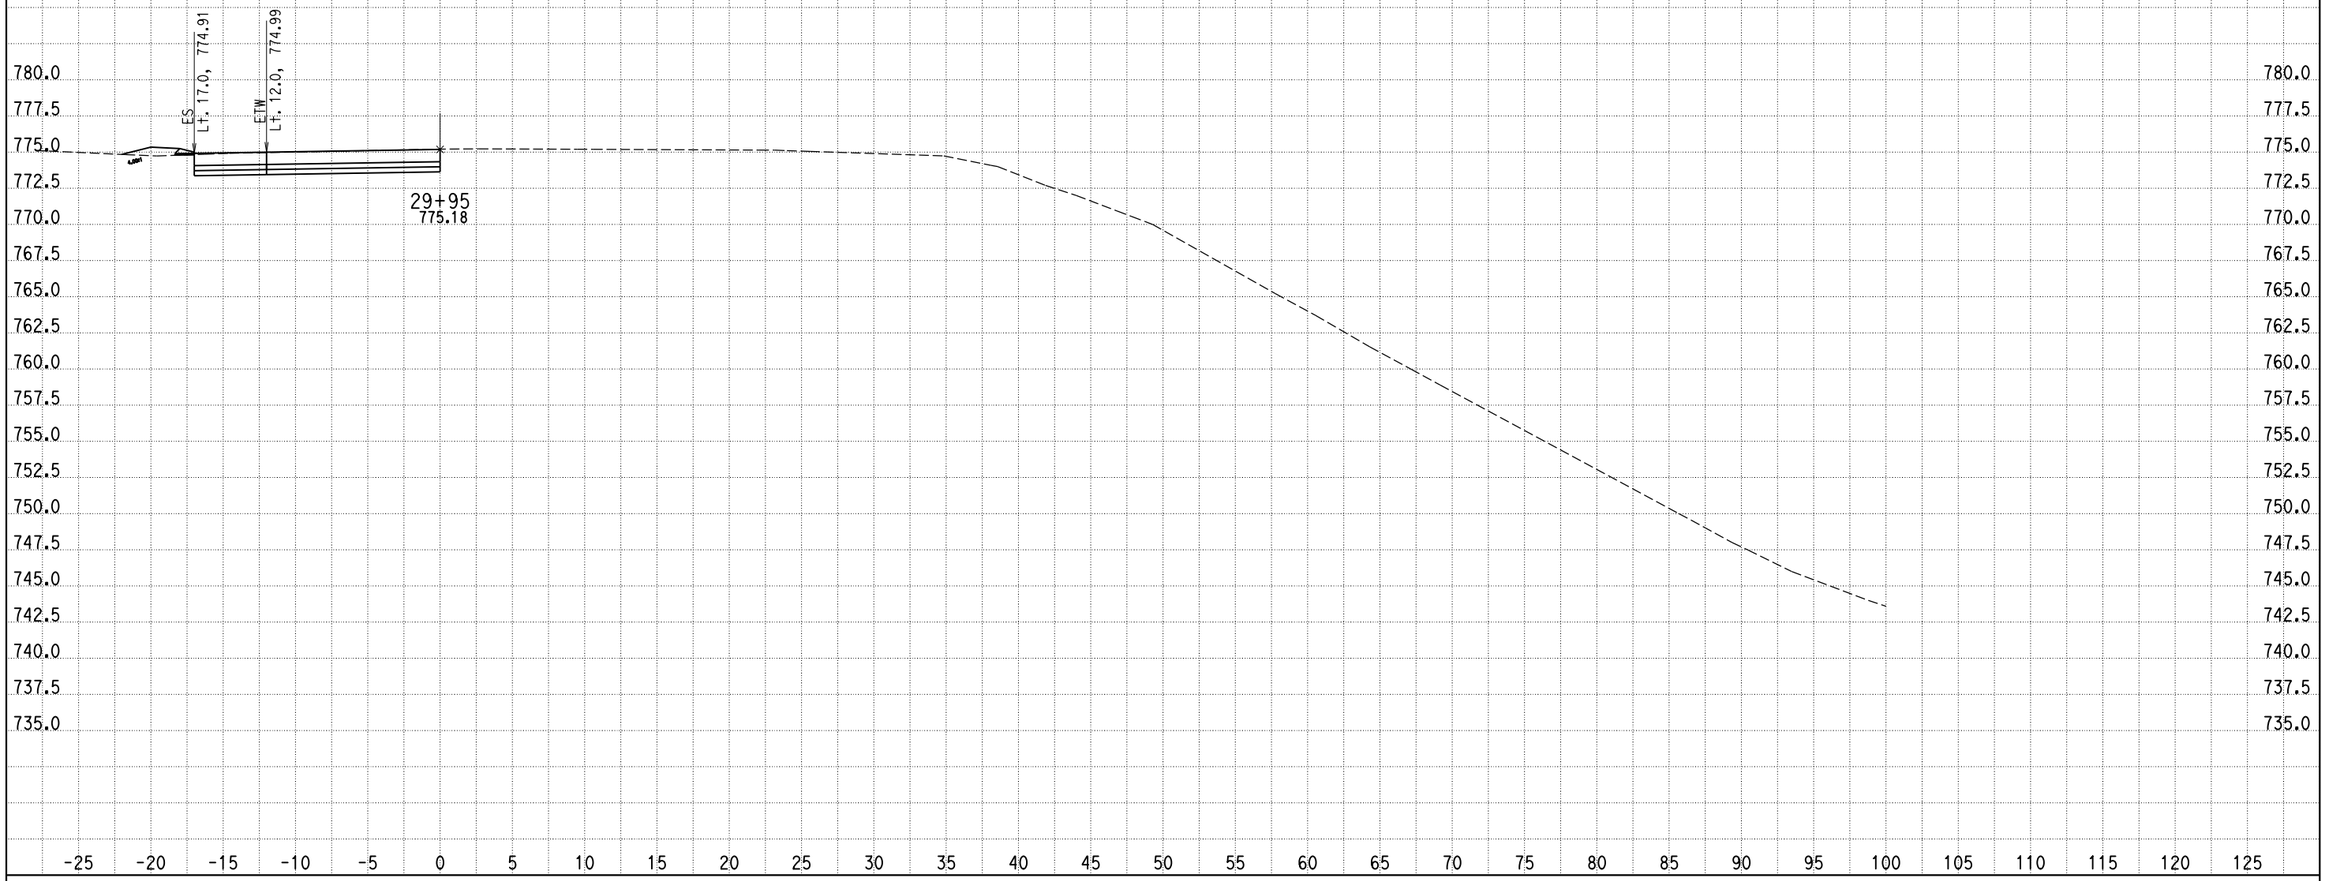

CREATED BY: G NAVARRO
DATE: 9/25/2013
KC Project: 0818E File: D:\1193U1_ALAO\0818E\001_Guillermo_NewD\RAMP_G2\rampg2_dsign.ear

SCALE: 1" = 5' Horiz.
1" = 5' Vert.

All Dimensions are US Survey Feet

RAMPG2
CROSS SECTIONS
SHEET 208 OF XXX

DESIGN STUDY ONLY

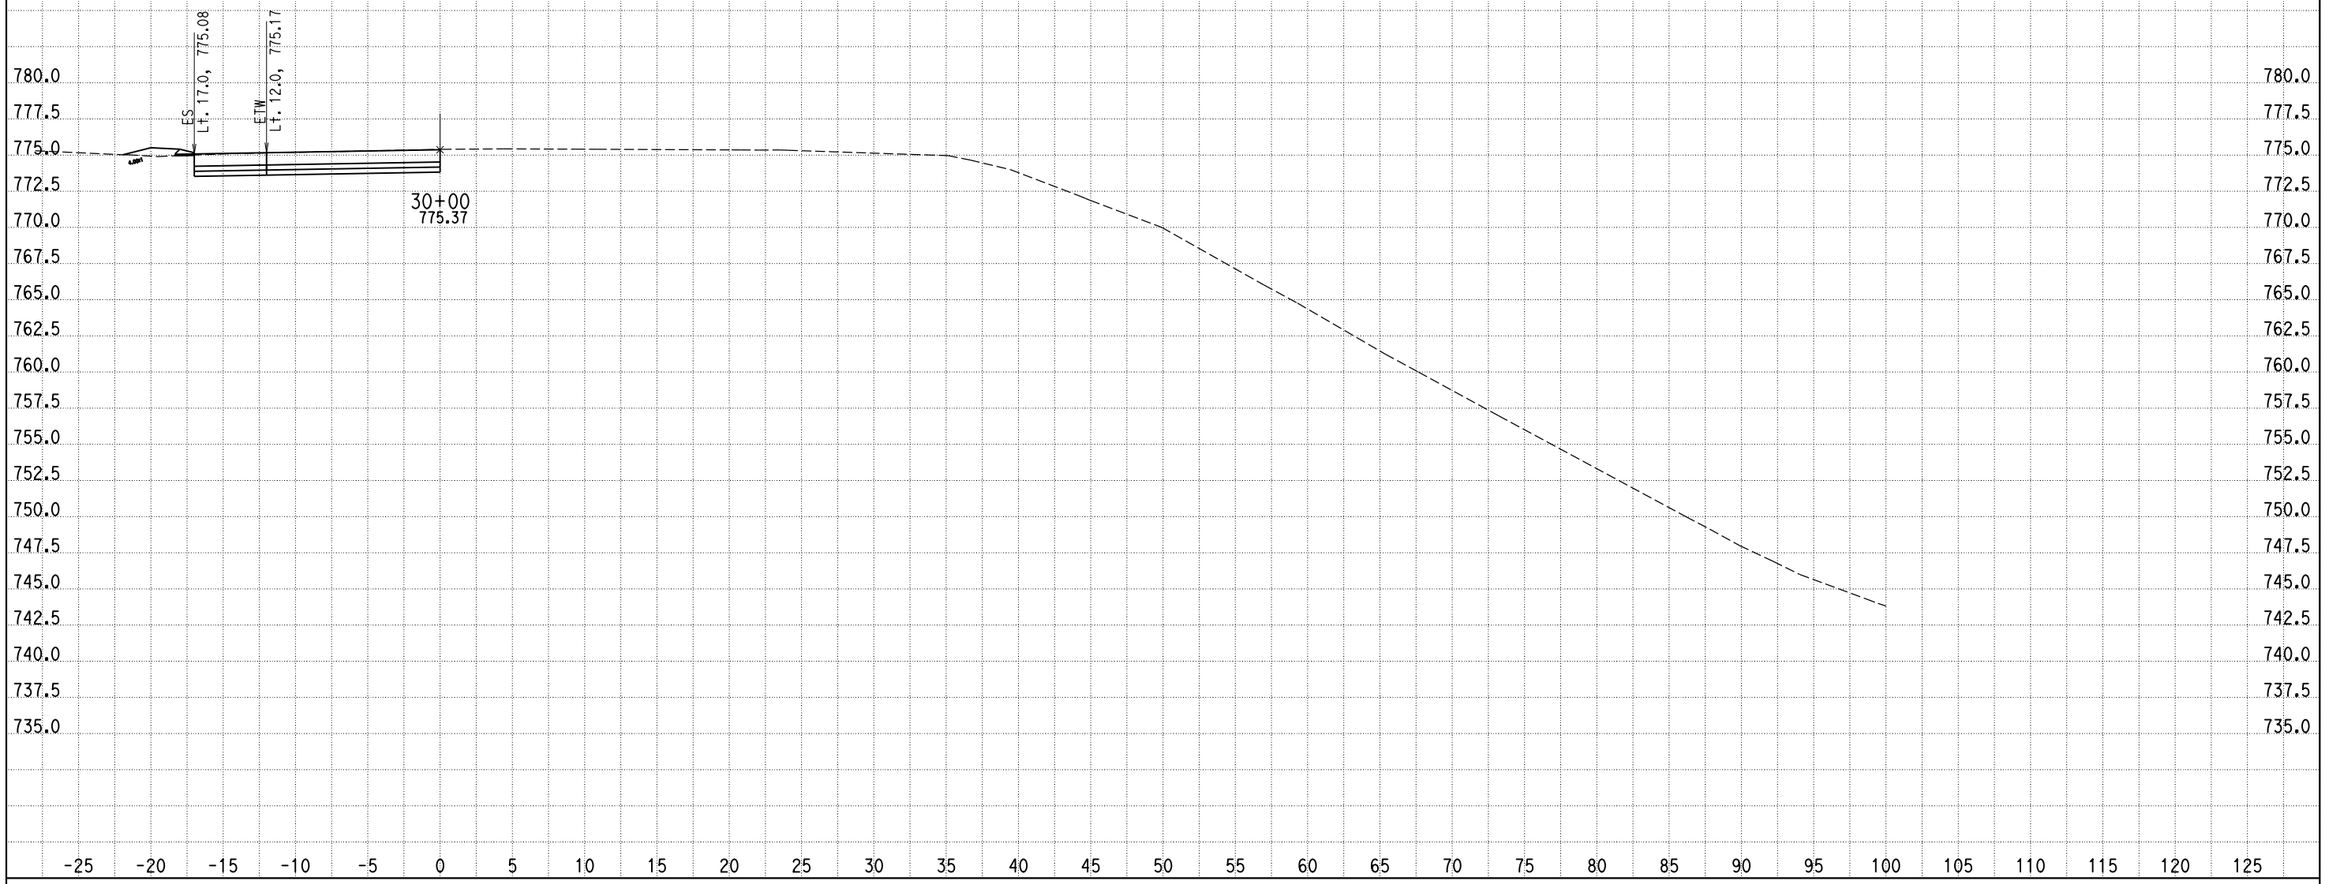

CREATED BY: G NAVARRO
DATE: 9/25/2013
KC Project: 0818E File: D:\1193U1_ALA0\0818E\001_Guillermo_NewD\RAMP_G2\rampg2_dsign.ear

SCALE: 1" = 5' Horiz.
1" = 5' Vert.

All Dimensions are US Survey Feet

RAMPG2
CROSS SECTIONS
SHEET 209 OF XXX

DESIGN STUDY ONLY

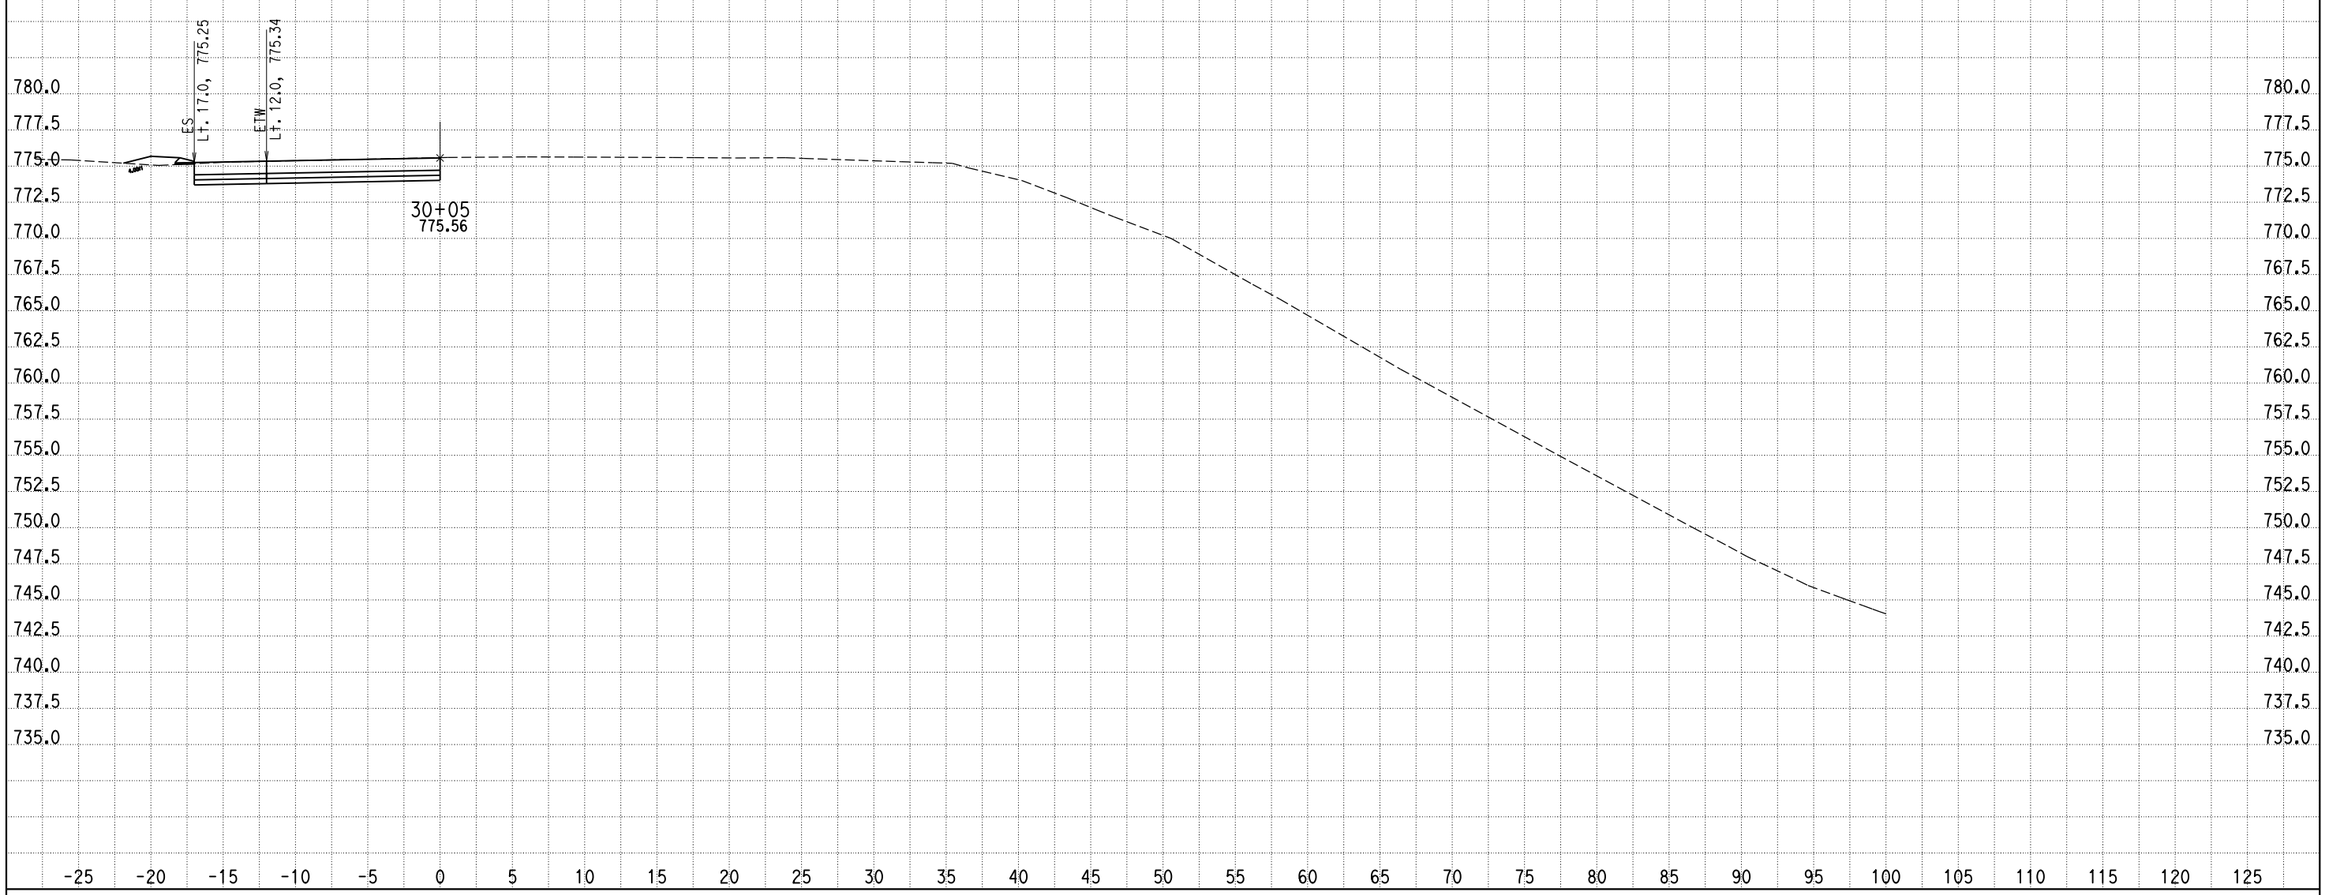

CREATED BY: G NAVARRO
DATE: 9/25/2013
KC Project: 0818E File: D:\1193U1_ALAO\0818E\001_Guillermo_NewD\RAMP_G2\rampg2_dsign.ear

SCALE: 1" = 5' Horiz.
1" = 5' Vert.

All Dimensions are US Survey Feet

RAMPG2
CROSS SECTIONS
SHEET 210 OF XXX

DESIGN STUDY ONLY

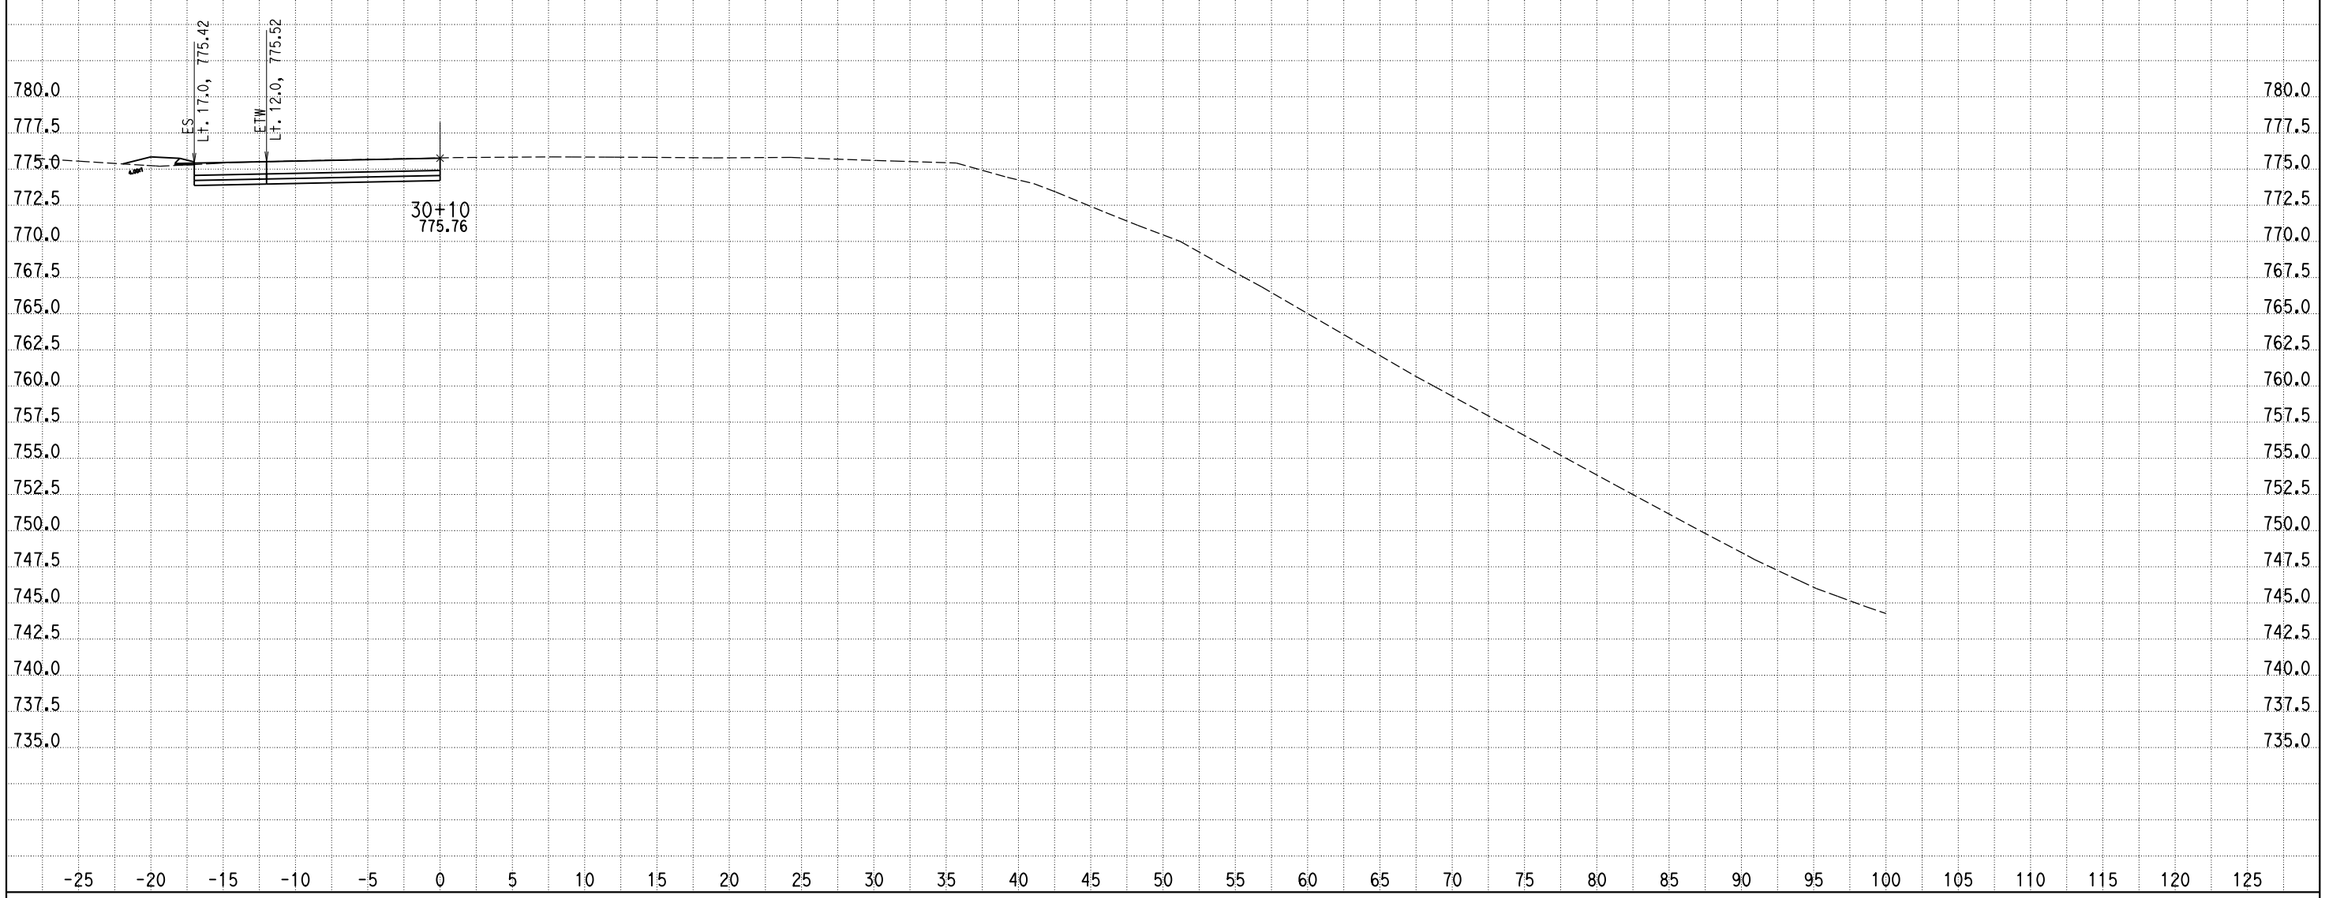

CREATED BY: G NAVARRO
DATE: 9/25/2013
KC Project: 0818E File: D:\1193U1_ALAO\0818E\001_Guillermo_NewD\RAMP_G2\rampg2_dsign.ear

SCALE: 1" = 5' Horiz.
1" = 5' Vert.

All Dimensions are US Survey Feet

RAMPG2
CROSS SECTIONS
SHEET 211 OF XXX

DESIGN STUDY ONLY

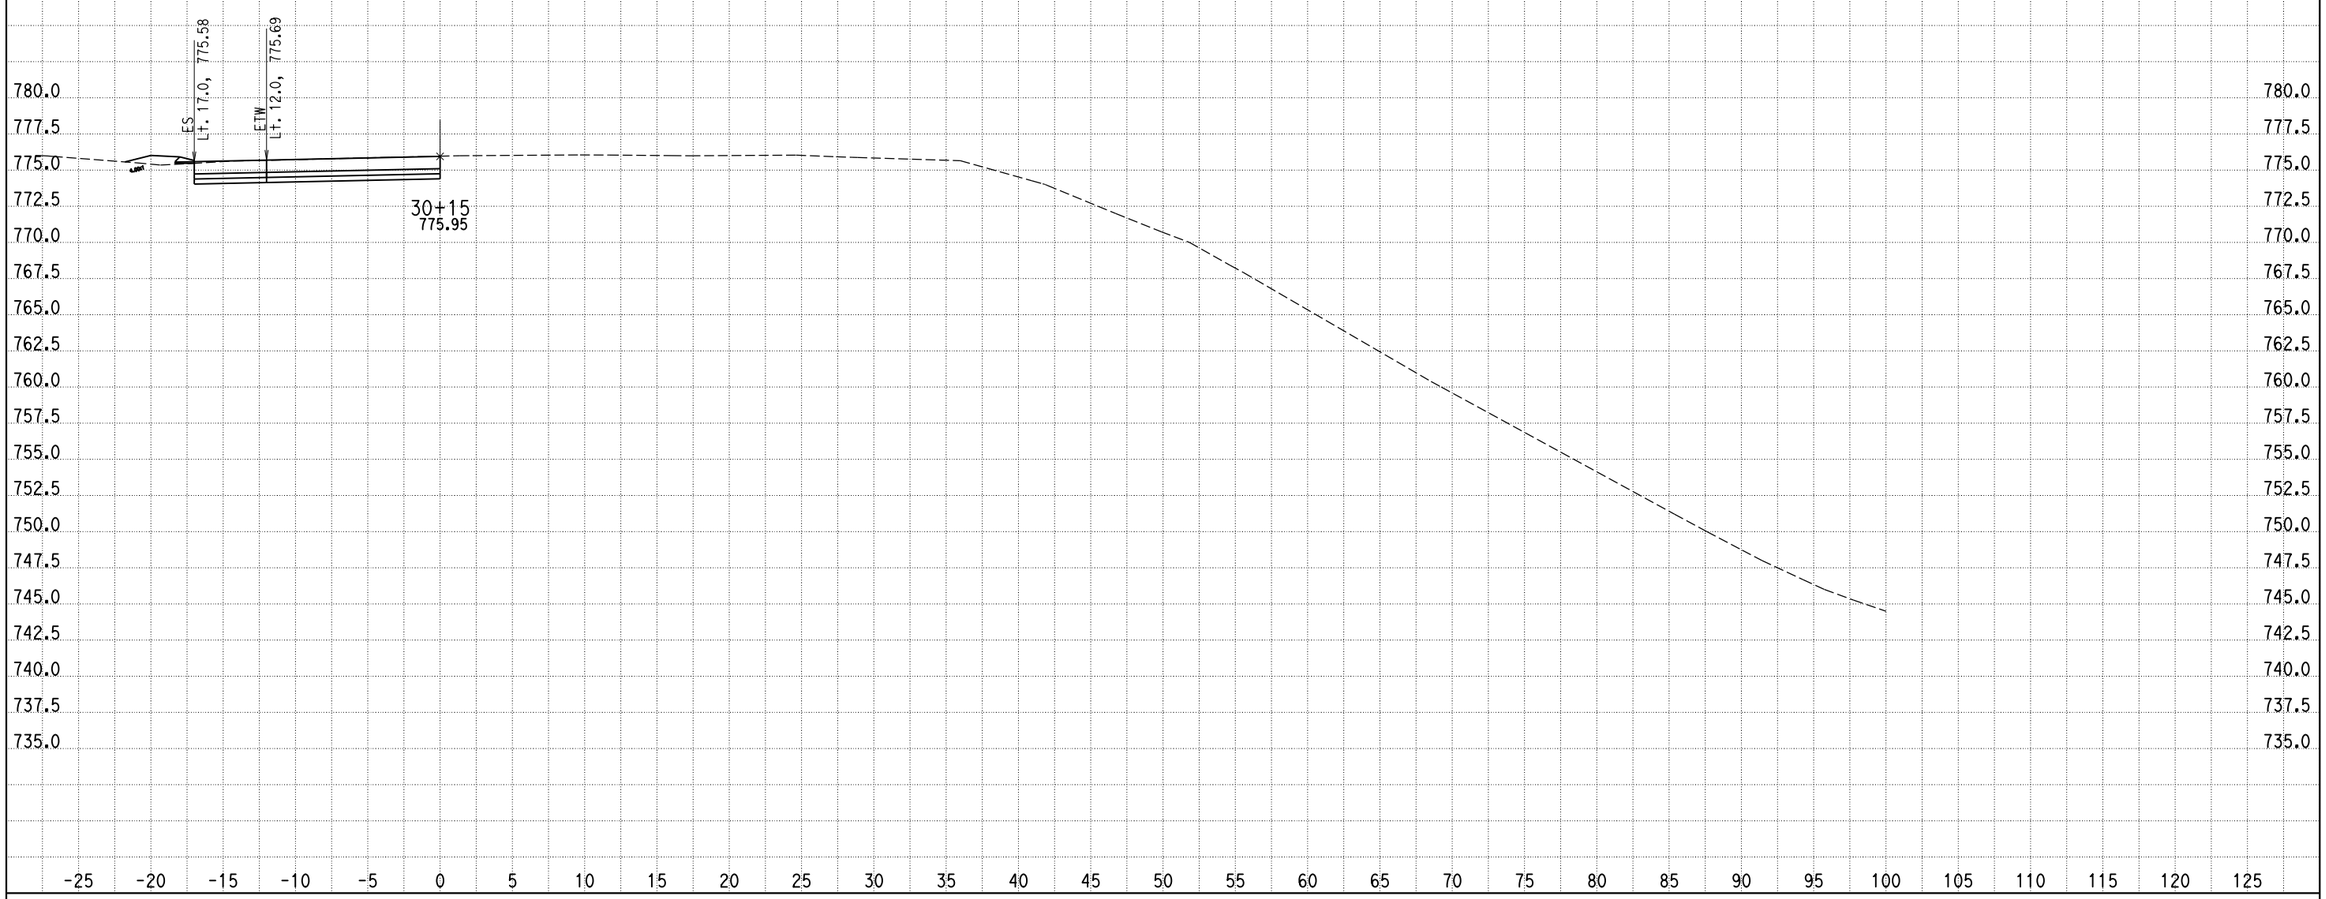

CREATED BY: G NAVARRO
DATE: 9/25/2013
KC Project: 0818E File: D:\1193U1_ALAO\0818E\001_Guillermo_NewD\RAMP_G2\rampg2_dsign.ear

SCALE: 1" = 5' Horiz.
1" = 5' Vert.

All Dimensions are US Survey Feet

RAMPG2
CROSS SECTIONS
SHEET 212 OF XXX

DESIGN STUDY ONLY

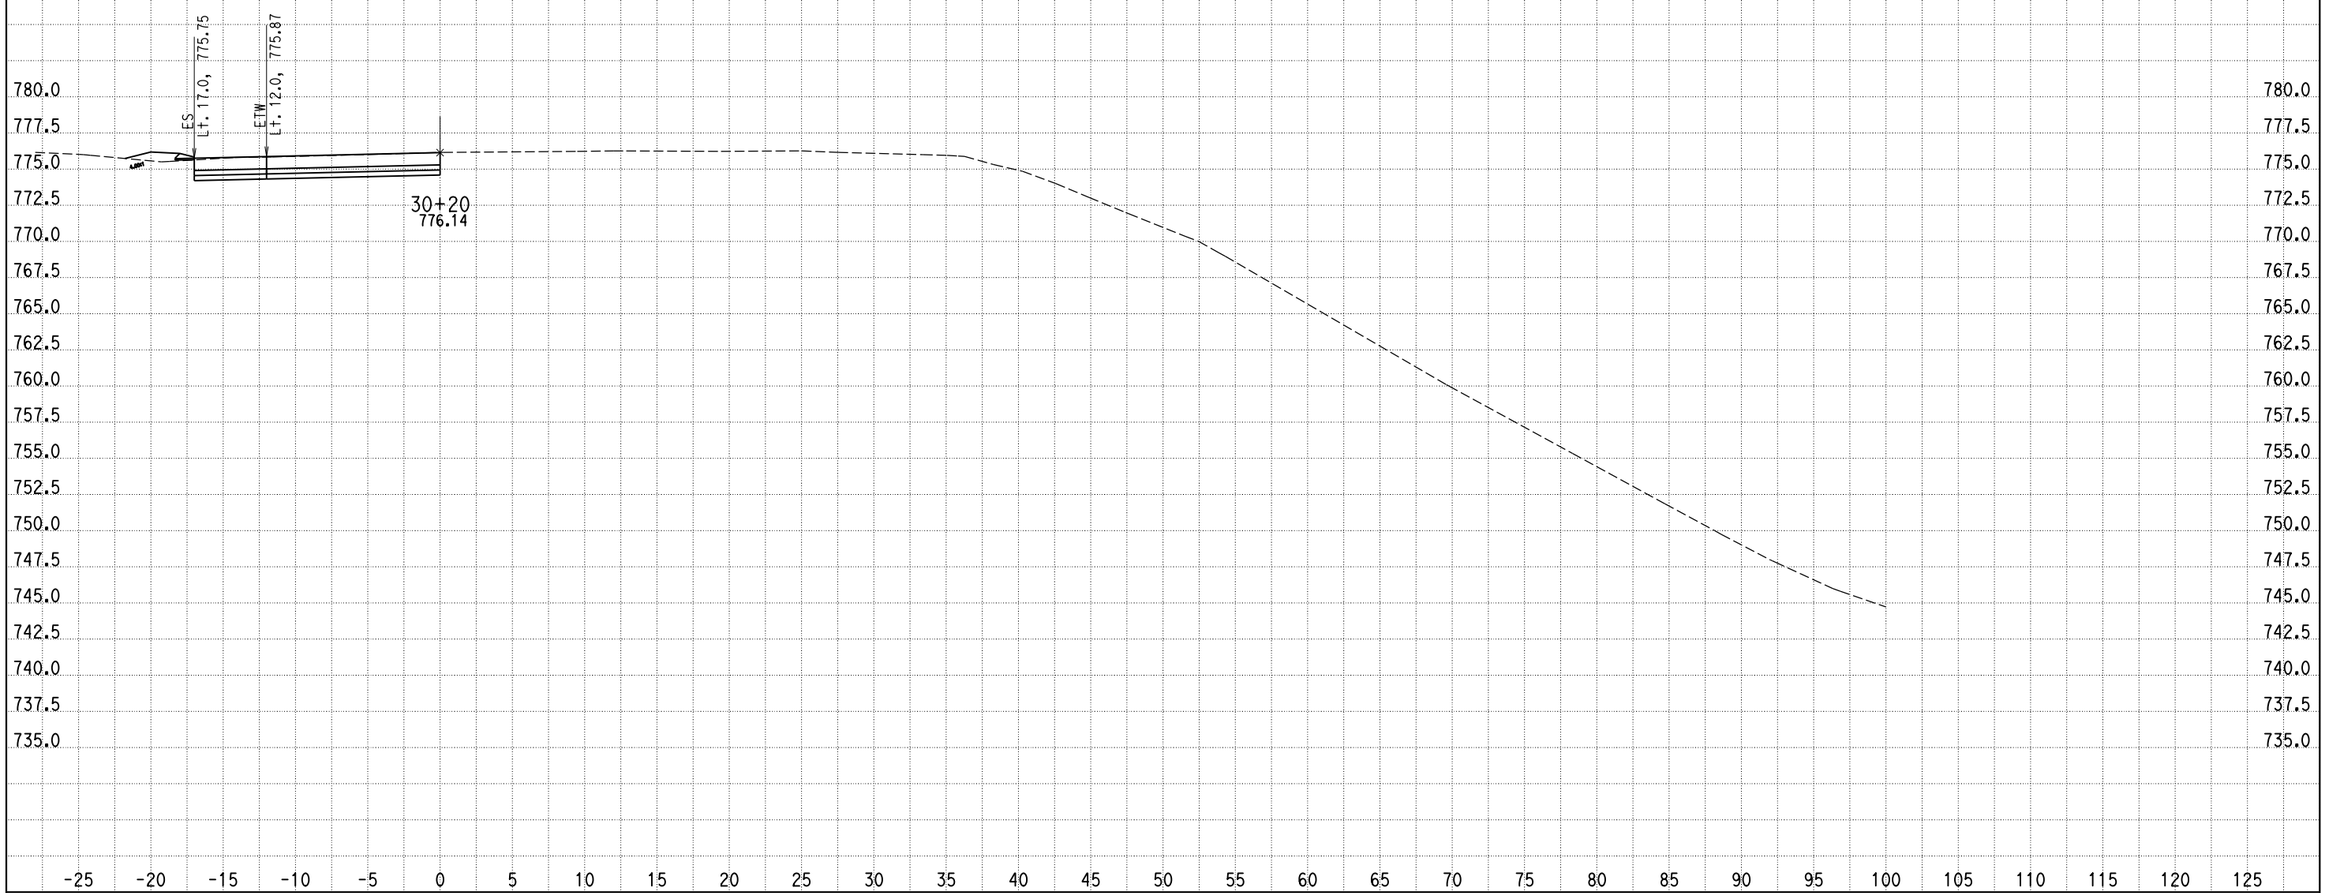

CREATED BY: G NAVARRO
DATE: 9/25/2013
KC Project: 0818E File: D:\1193U1_ALAO\0818E\001_Guillermo_NewD\RAMP_G2\rampg2_dsign.ear

SCALE: 1" = 5' Horiz.
1" = 5' Vert.

All Dimensions are US Survey Feet

RAMPG2
CROSS SECTIONS
SHEET 213 OF XXX

DESIGN STUDY ONLY

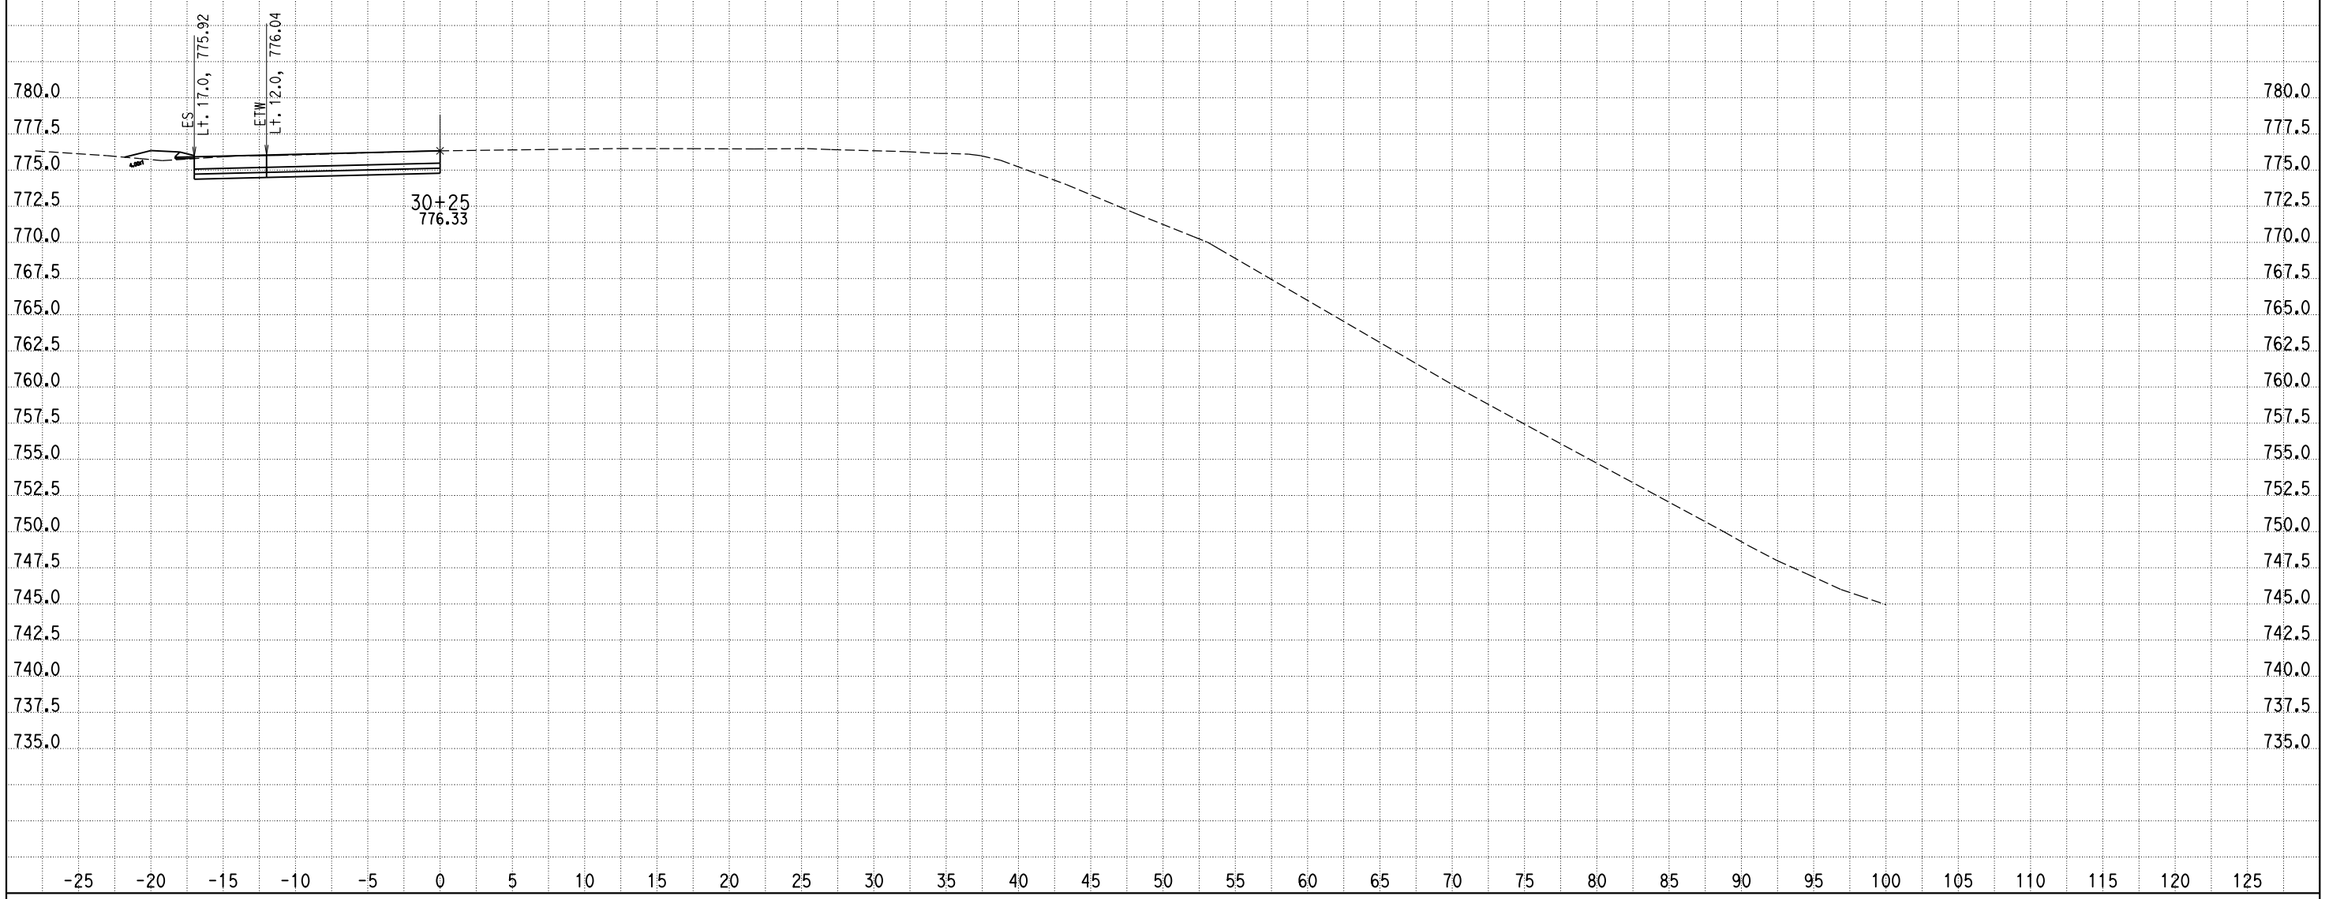

CREATED BY: G NAVARRO
DATE: 9/25/2013
KC Project: 0818E File: D:\1193U1_ALAO\0818E\001_Guillermo_NewD\RAMP_G2\rampg2_dsign.ear

SCALE: 1" = 5' Horiz.
1" = 5' Vert.

All Dimensions are US Survey Feet

RAMPG2
CROSS SECTIONS
SHEET 214 OF XXX

DESIGN STUDY ONLY

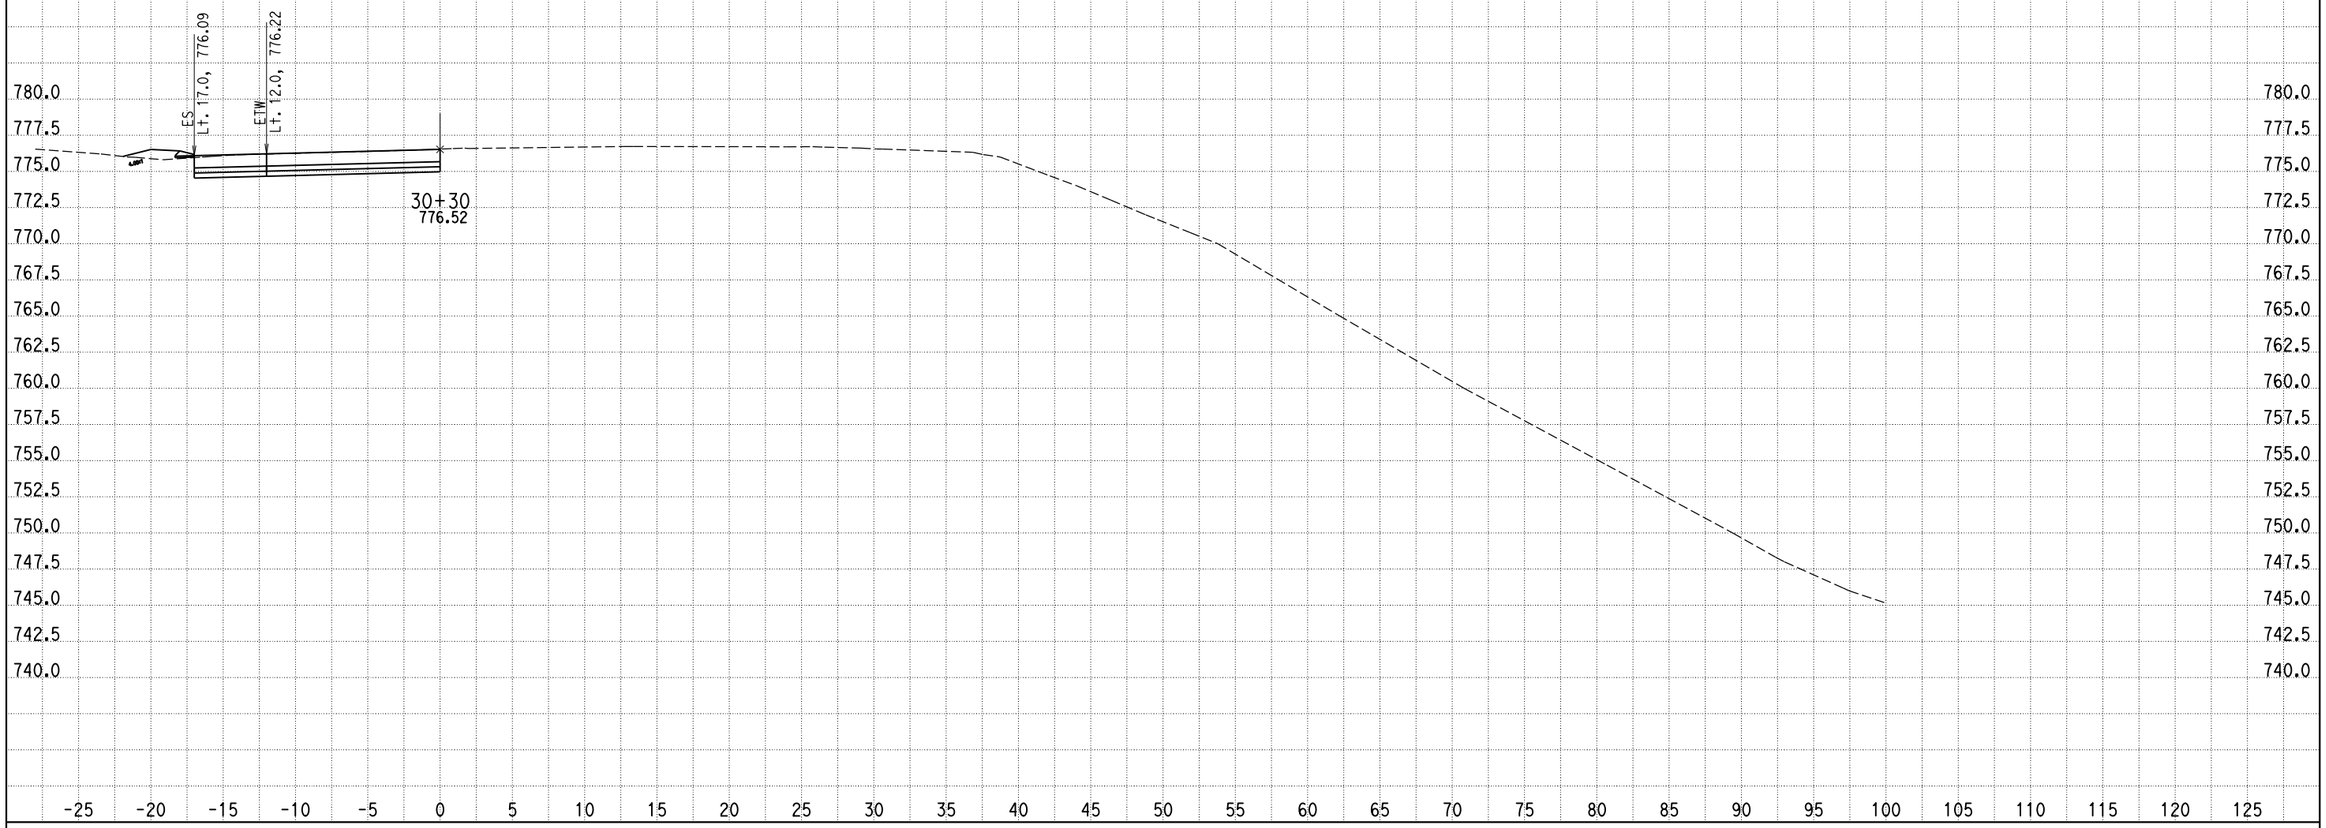

CREATED BY: G NAVARRO
DATE: 9/25/2013
KC Project: 0818E File: D:\1193U1_ALA0\0818E\001_Guillermo_NewD\RAMP_G2\rampg2_dsign.ear

SCALE: 1" = 5' Horiz.
1" = 5' Vert.

All Dimensions are US Survey Feet

RAMPG2
CROSS SECTIONS
SHEET 215 OF XXX

DESIGN STUDY ONLY

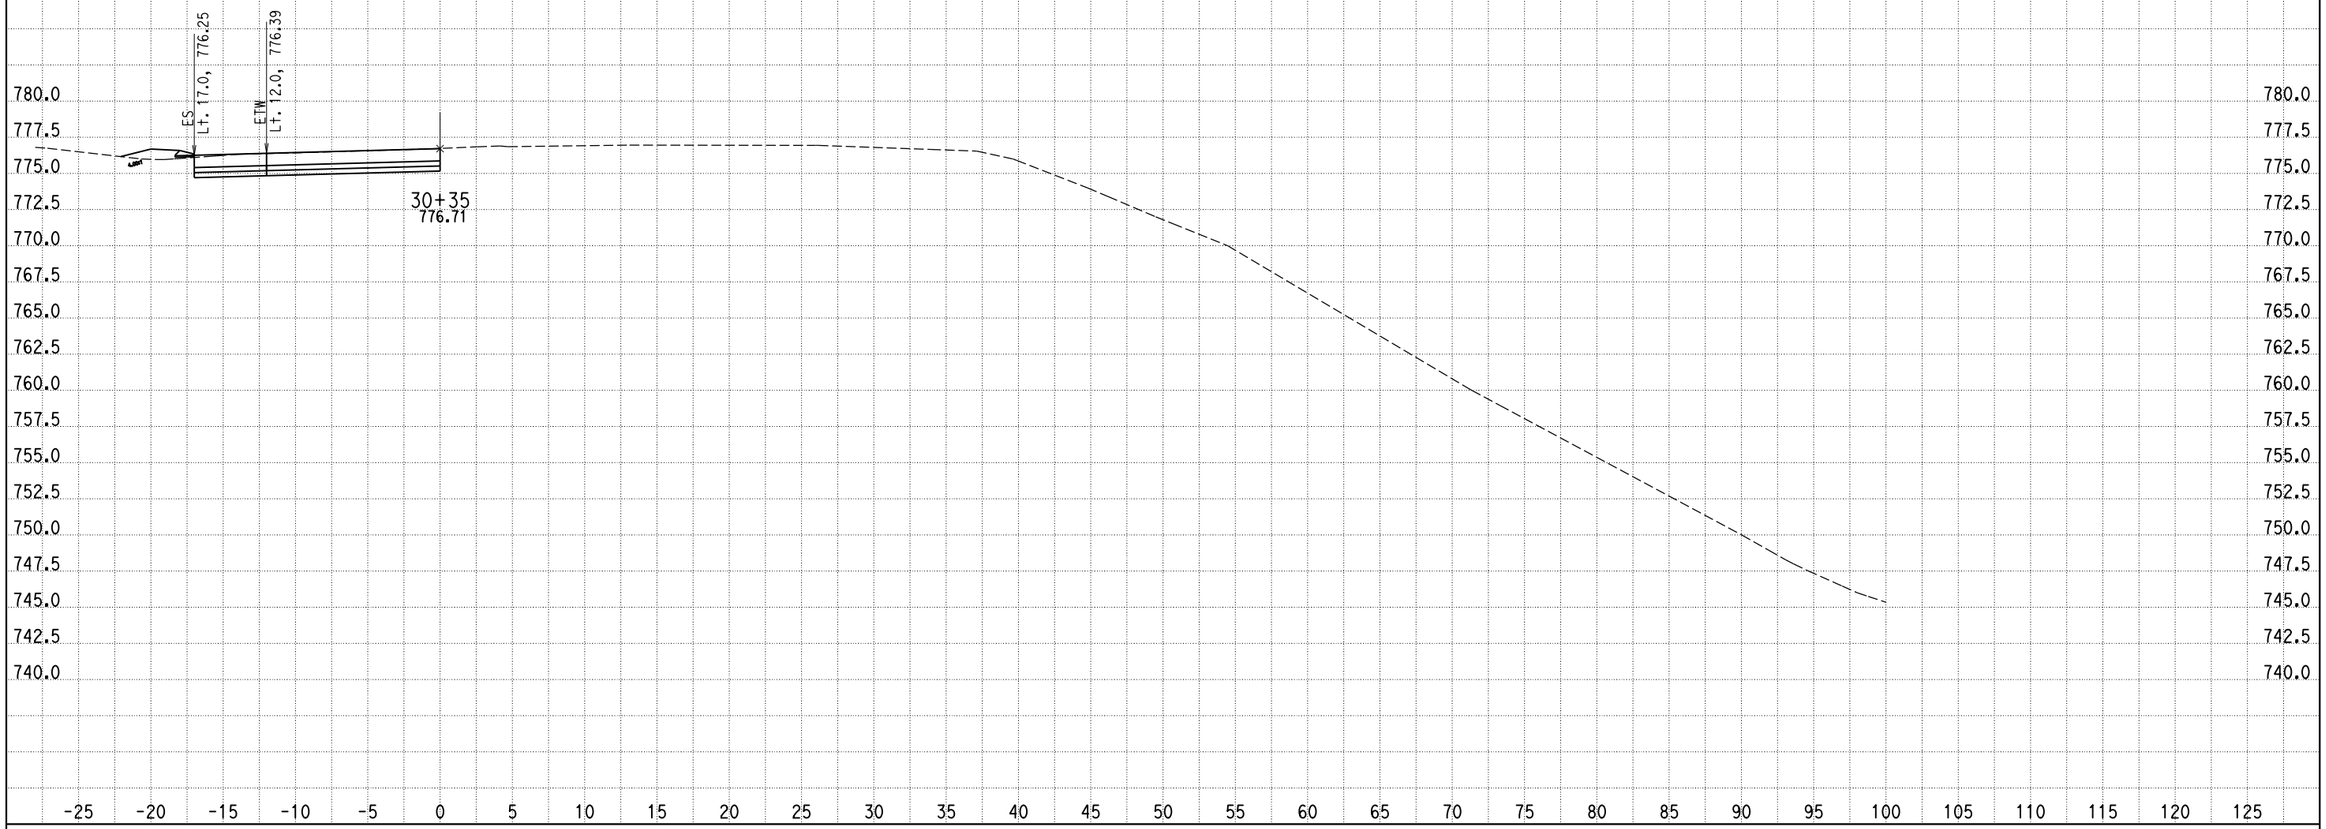

CREATED BY: G NAVARRO
DATE: 9/25/2013
KC Project: 0818E File: D:\1193U1_ALAO\0818E\001_Guillermo_NewD\RAMP_G2\rampg2_dsign.ear

SCALE: 1" = 5' Horiz.
1" = 5' Vert.

All Dimensions are US Survey Feet

RAMPG2
CROSS SECTIONS
SHEET 216 OF XXX

DESIGN STUDY ONLY

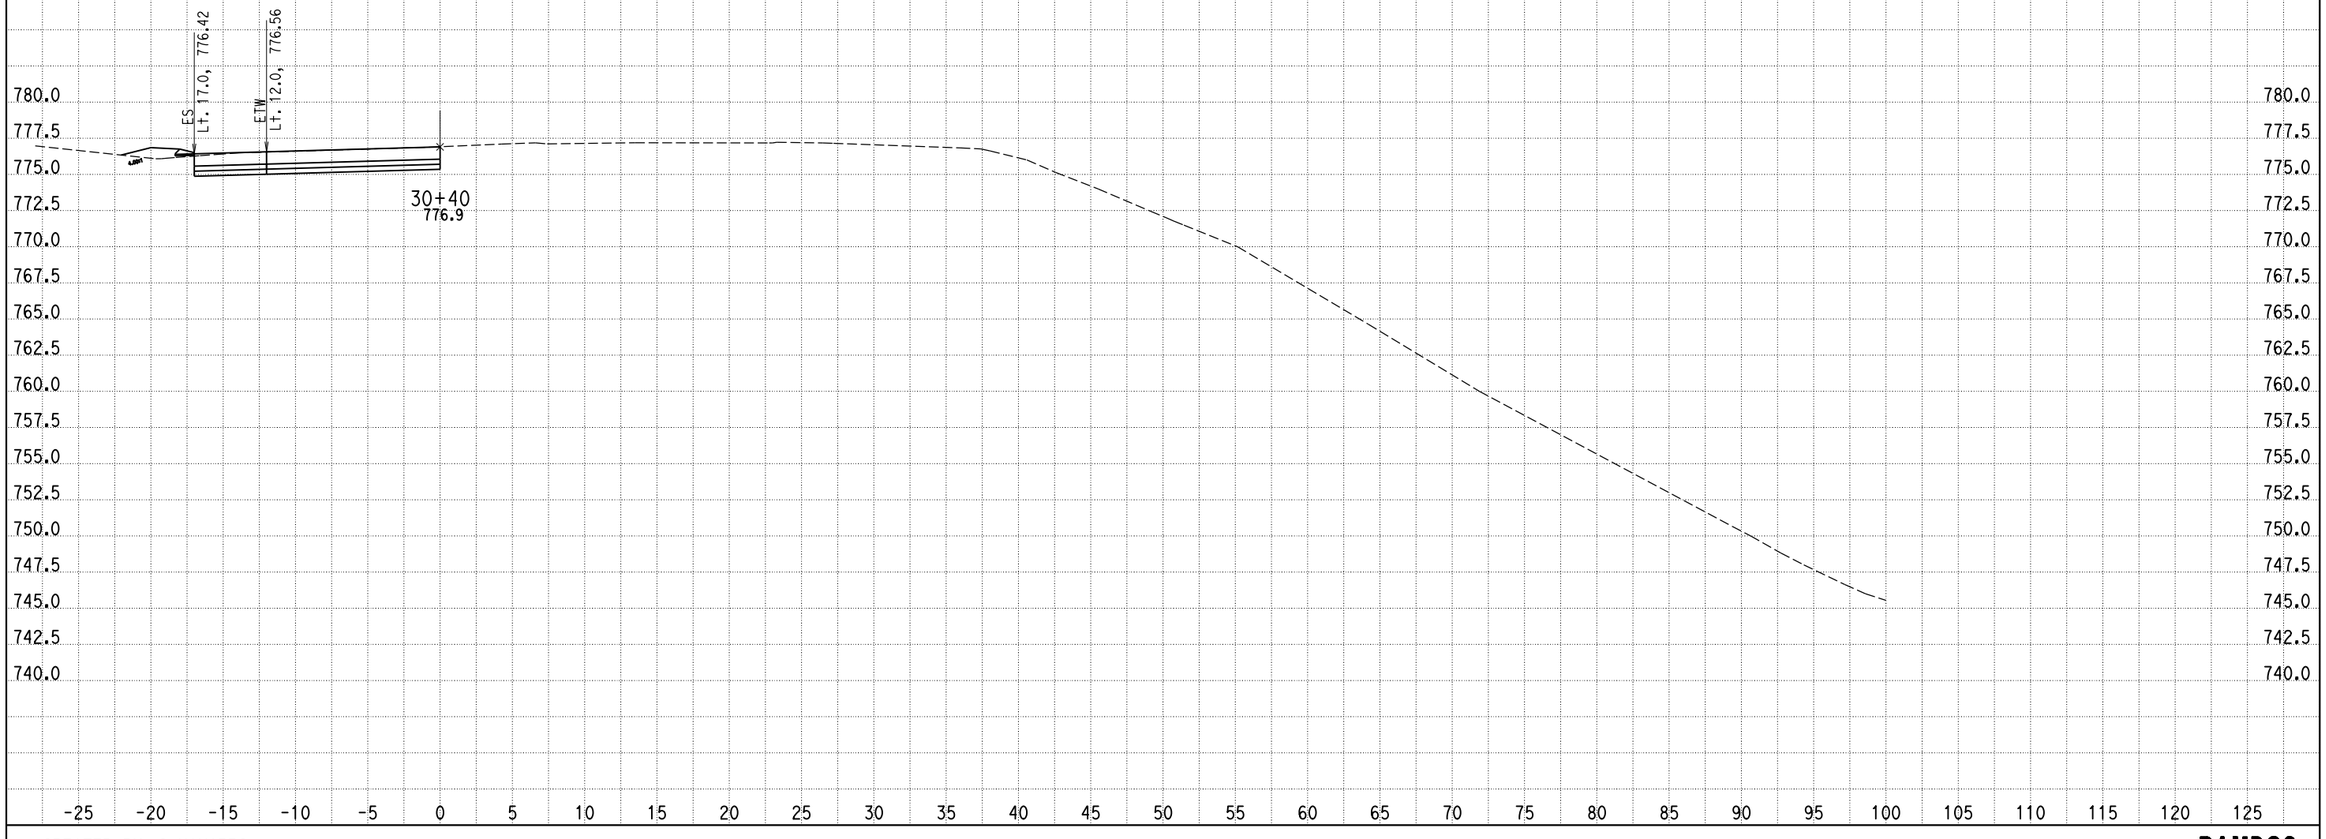

CREATED BY: G NAVARRO
DATE: 9/25/2013
KC Project: 0818E File: D:\1193U1_ALA0\0818E\001_Guillermo_NewD\RAMP_G2\rampg2_dsign.ear

SCALE: 1" = 5' Horiz.
1" = 5' Vert.

All Dimensions are US Survey Feet

RAMPG2
CROSS SECTIONS
SHEET 217 OF XXX

DESIGN STUDY ONLY

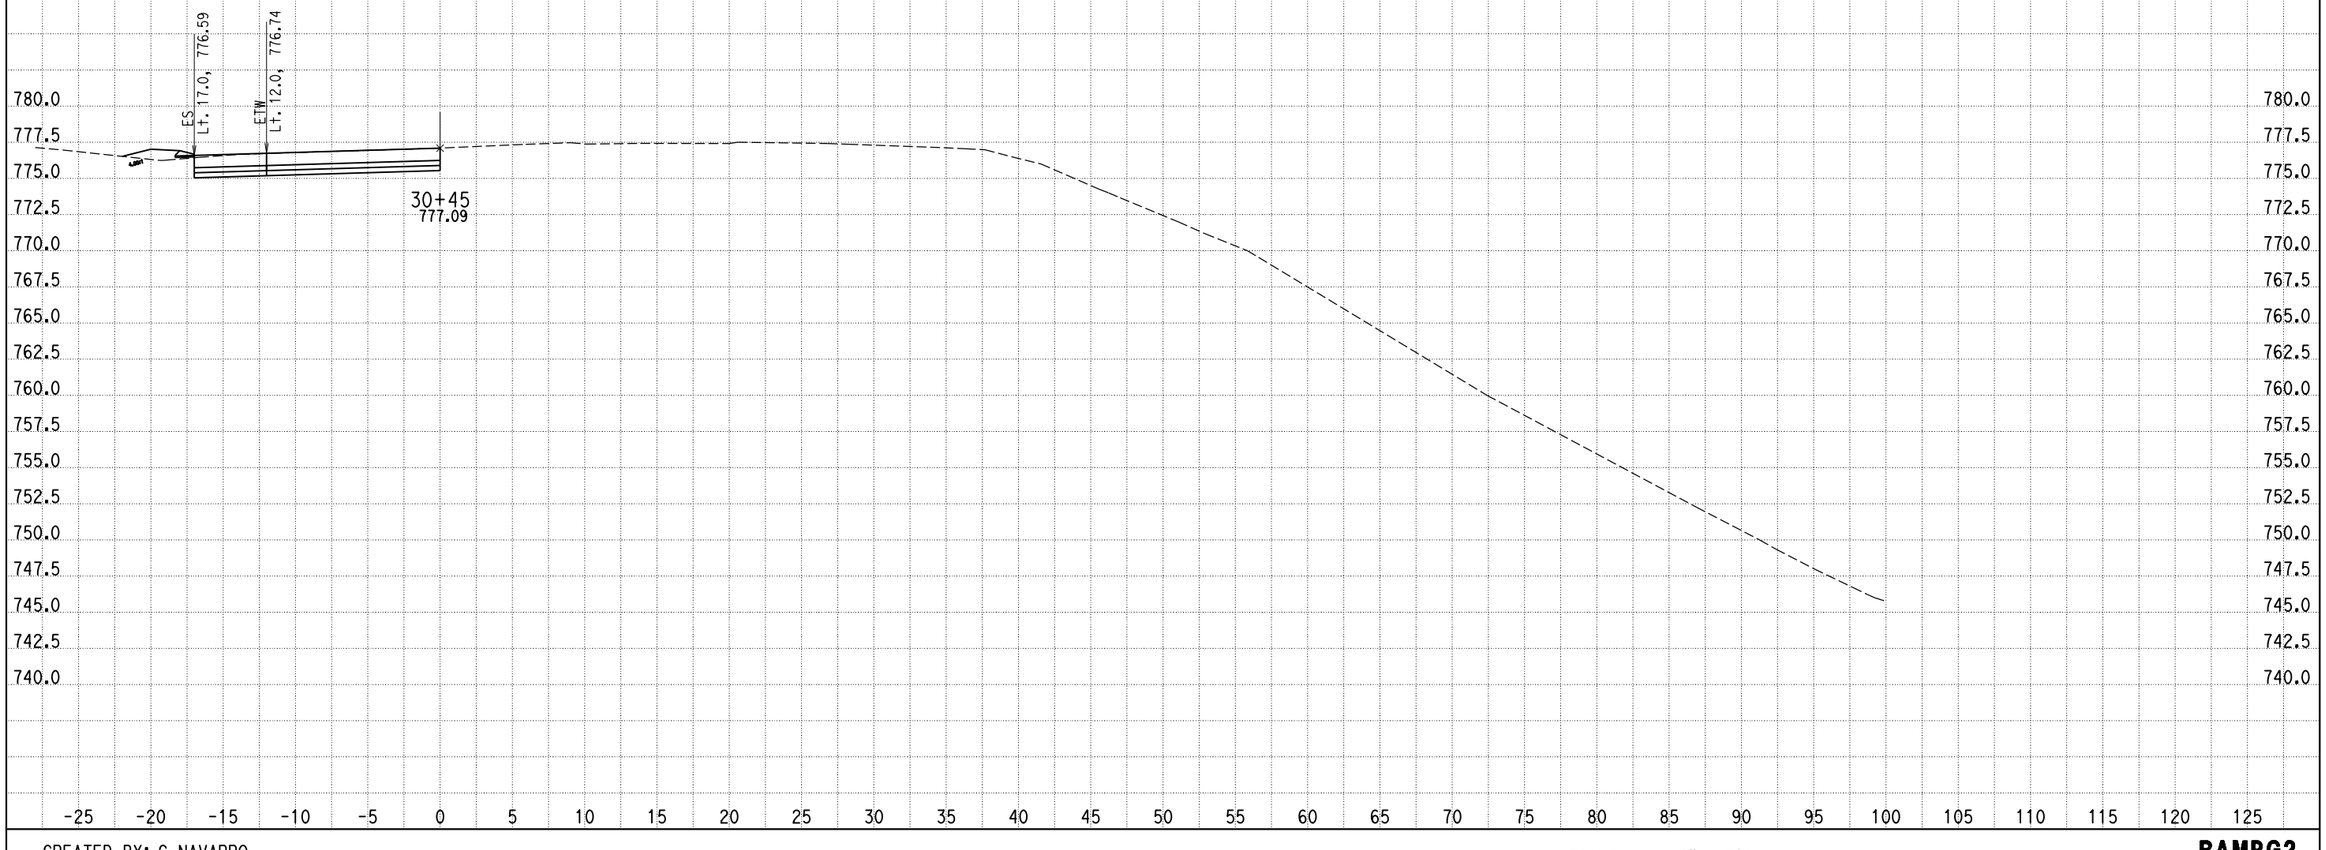

CREATED BY: G NAVARRO
DATE: 9/25/2013
KC Project: 0818E File: D:\1193U1_ALAO\0818E\001_Guillermo_NewD\RAMP_G2\rampg2_dsign.ear

SCALE: 1" = 5' Horiz.
1" = 5' Vert.

All Dimensions are US Survey Feet

RAMPG2
CROSS SECTIONS
SHEET 218 OF XXX

DESIGN STUDY ONLY

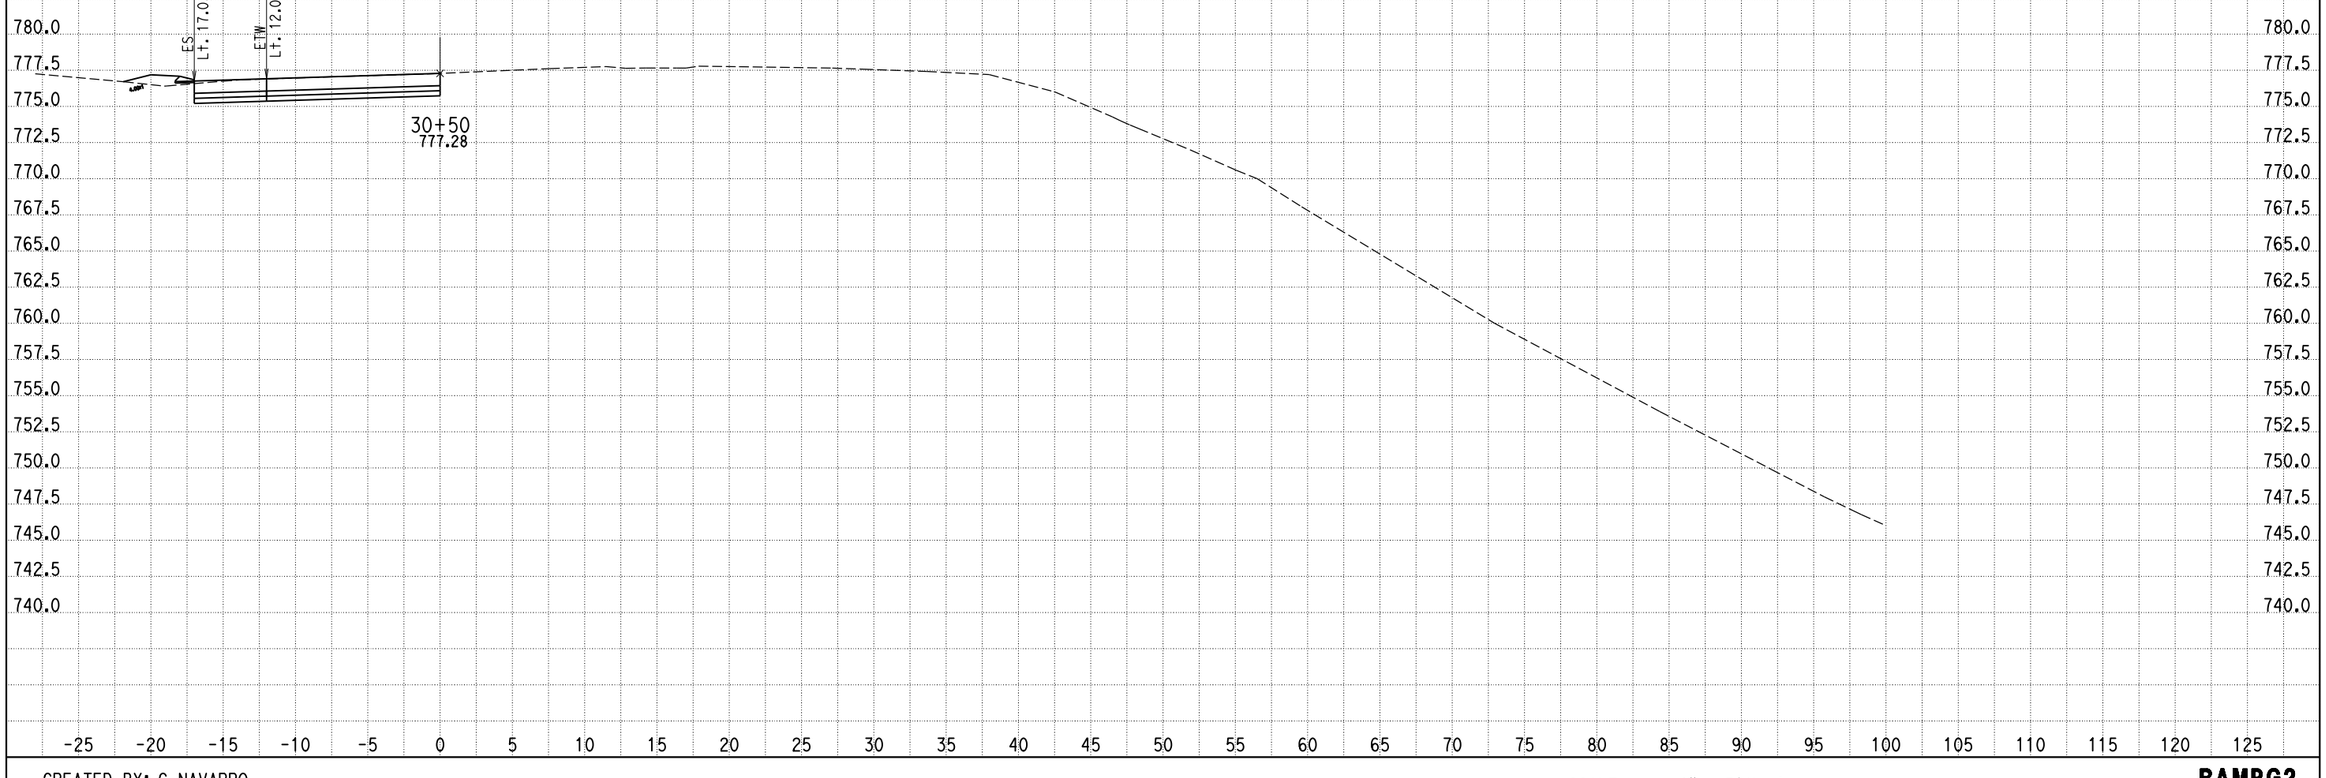

CREATED BY: G NAVARRO
DATE: 9/25/2013
KC Project: 0818E File: D:\1193U1_ALAO\0818E\001_Guillermo_NewD\RAMP_G2\rampg2_dsign.ear

SCALE: 1" = 5' Horiz.
1" = 5' Vert.

All Dimensions are US Survey Feet

RAMPG2
CROSS SECTIONS
SHEET 219 OF XXX

DESIGN STUDY ONLY

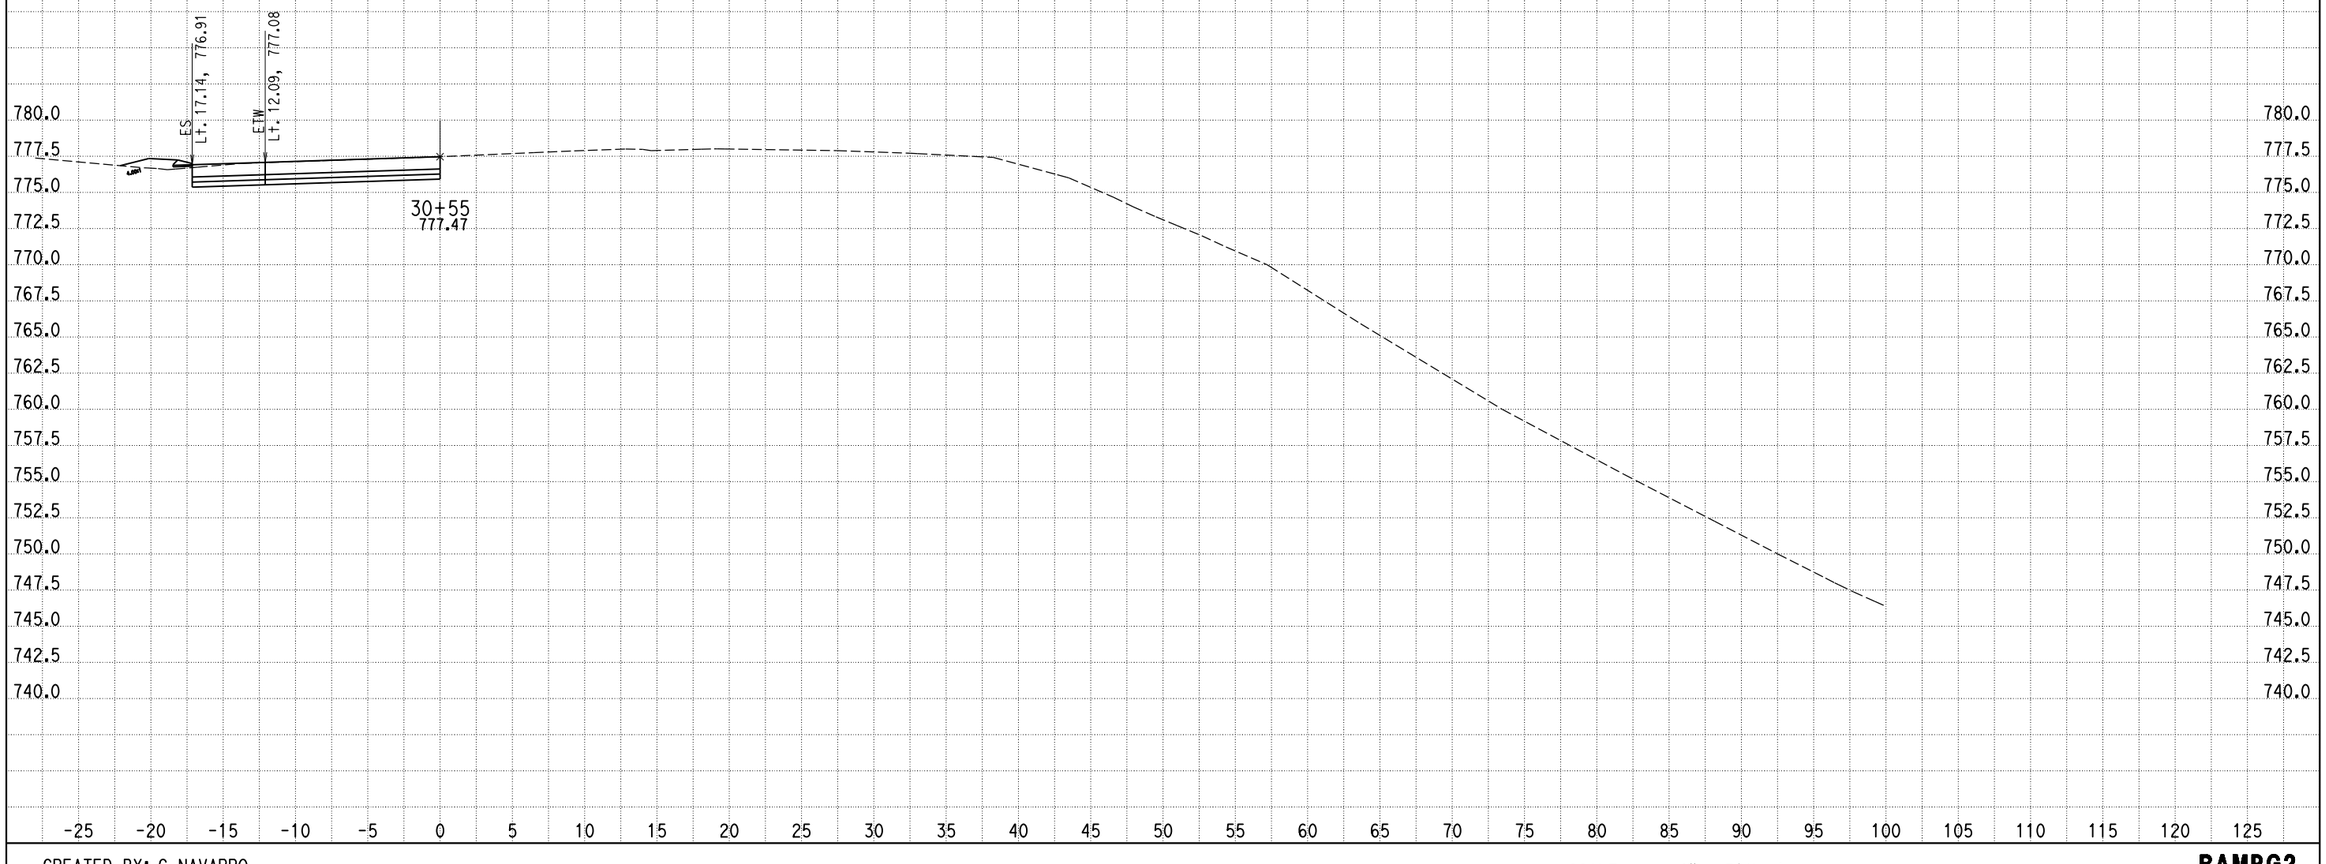

CREATED BY: G NAVARRO
DATE: 9/25/2013
KC Project: 0818E File: D:\1193U1_ALAO\0818E\001_Guillermo_NewD\RAMP_G2\rampg2_dsign.ear

SCALE: 1" = 5' Horiz.
1" = 5' Vert.

All Dimensions are US Survey Feet

RAMPG2
CROSS SECTIONS
SHEET 220 OF XXX

DESIGN STUDY ONLY

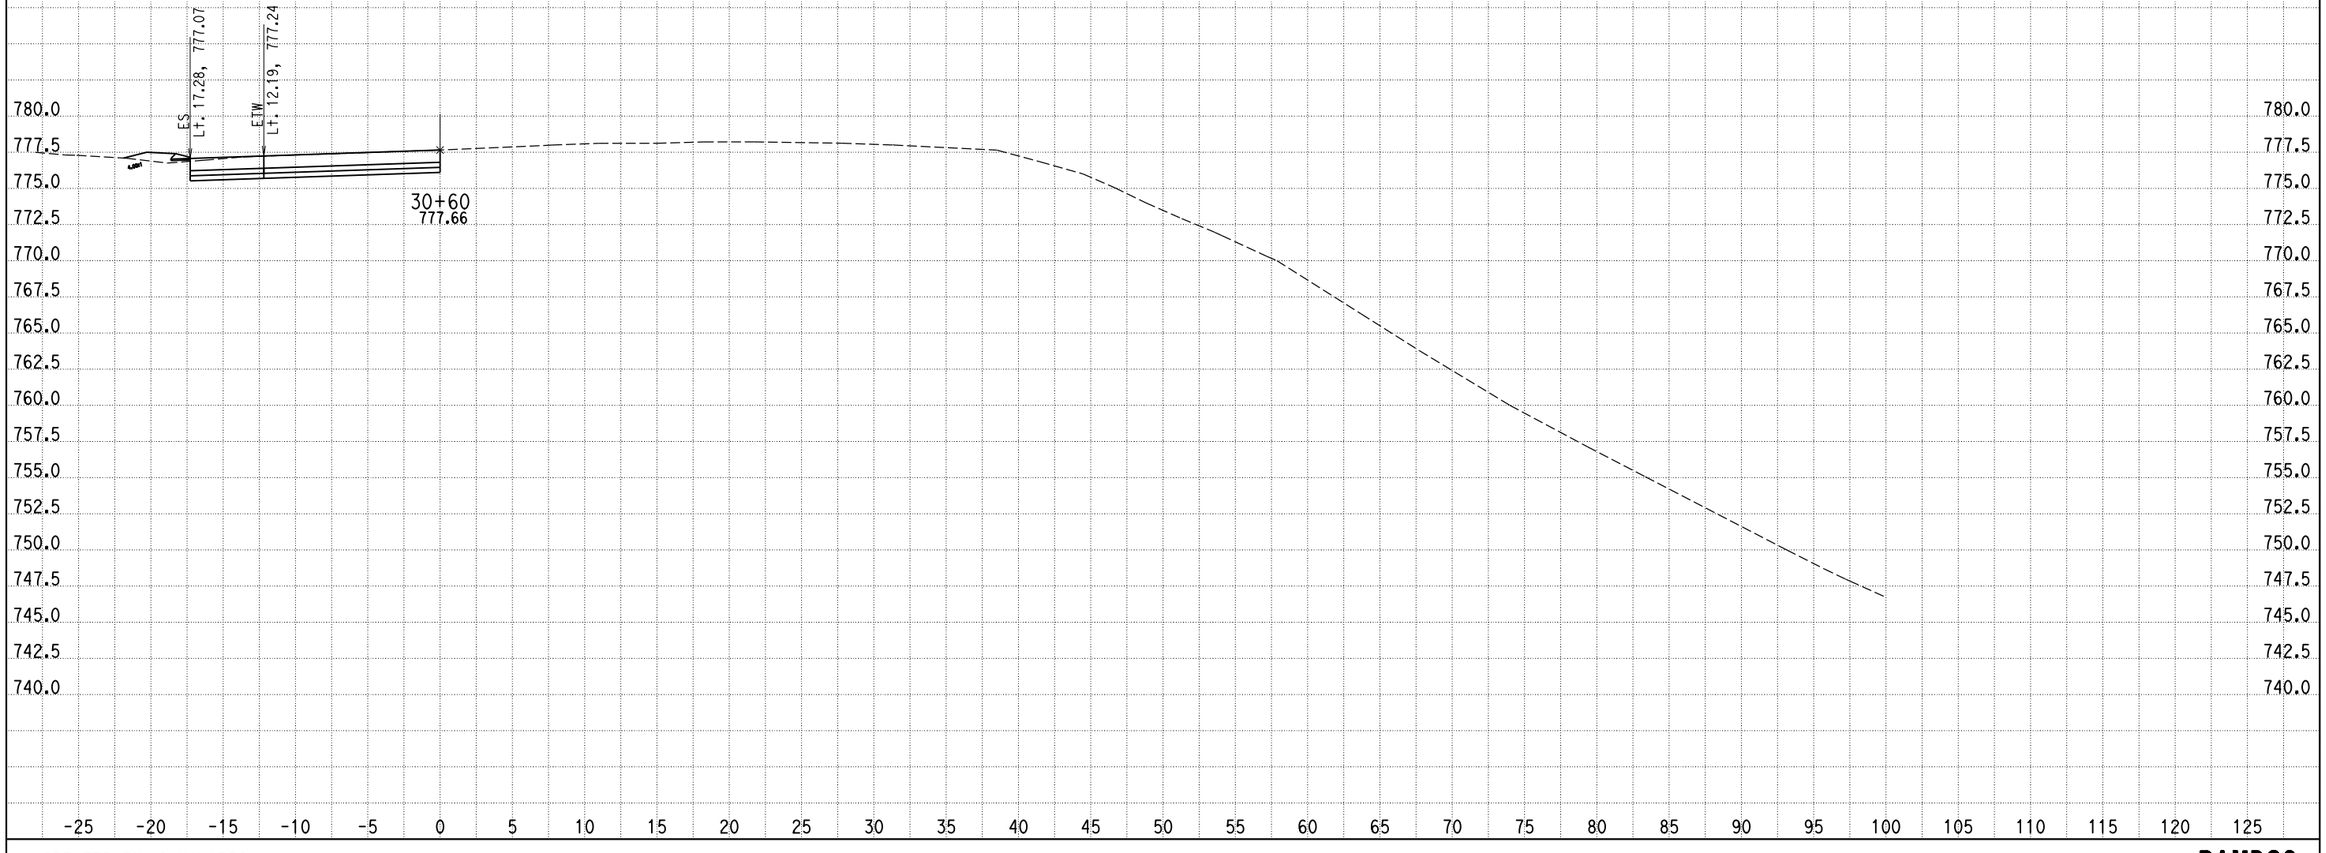

CREATED BY: G NAVARRO
DATE: 9/25/2013
KC Project: 0818E File: D:\1193U1_ALA0\0818E\001_Guillermo_NewD\RAMP_G2\rampg2_dsign.ear

SCALE: 1" = 5' Horiz.
1" = 5' Vert.

All Dimensions are US Survey Feet

RAMPG2
CROSS SECTIONS
SHEET 221 OF XXX

DESIGN STUDY ONLY

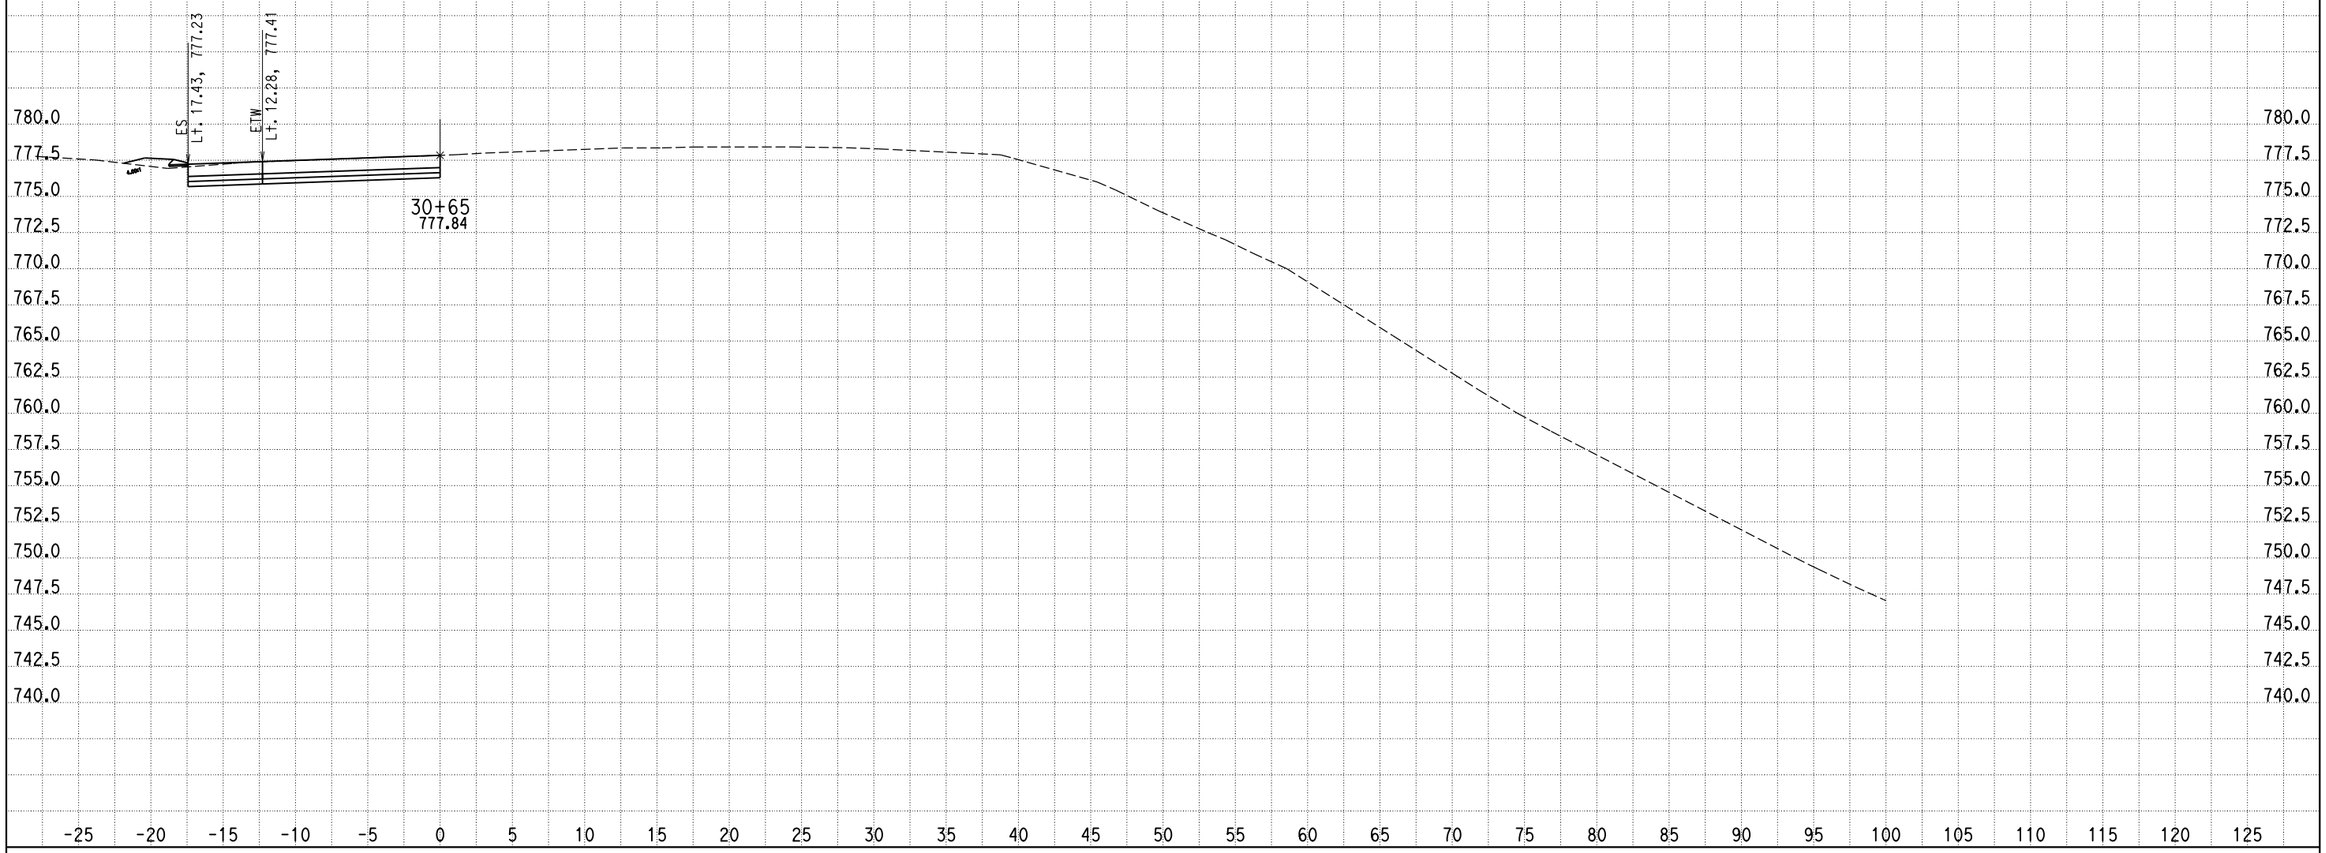

CREATED BY: G NAVARRO
DATE: 9/25/2013
KC Project: 0818E File: D:\1193U1_ALAO\0818E\001_Guillermo_NewD\RAMP_G2\rampg2_dsign.ear

SCALE: 1" = 5' Horiz.
1" = 5' Vert.

All Dimensions are US Survey Feet

RAMPG2
CROSS SECTIONS
SHEET 222 OF XXX

DESIGN STUDY ONLY

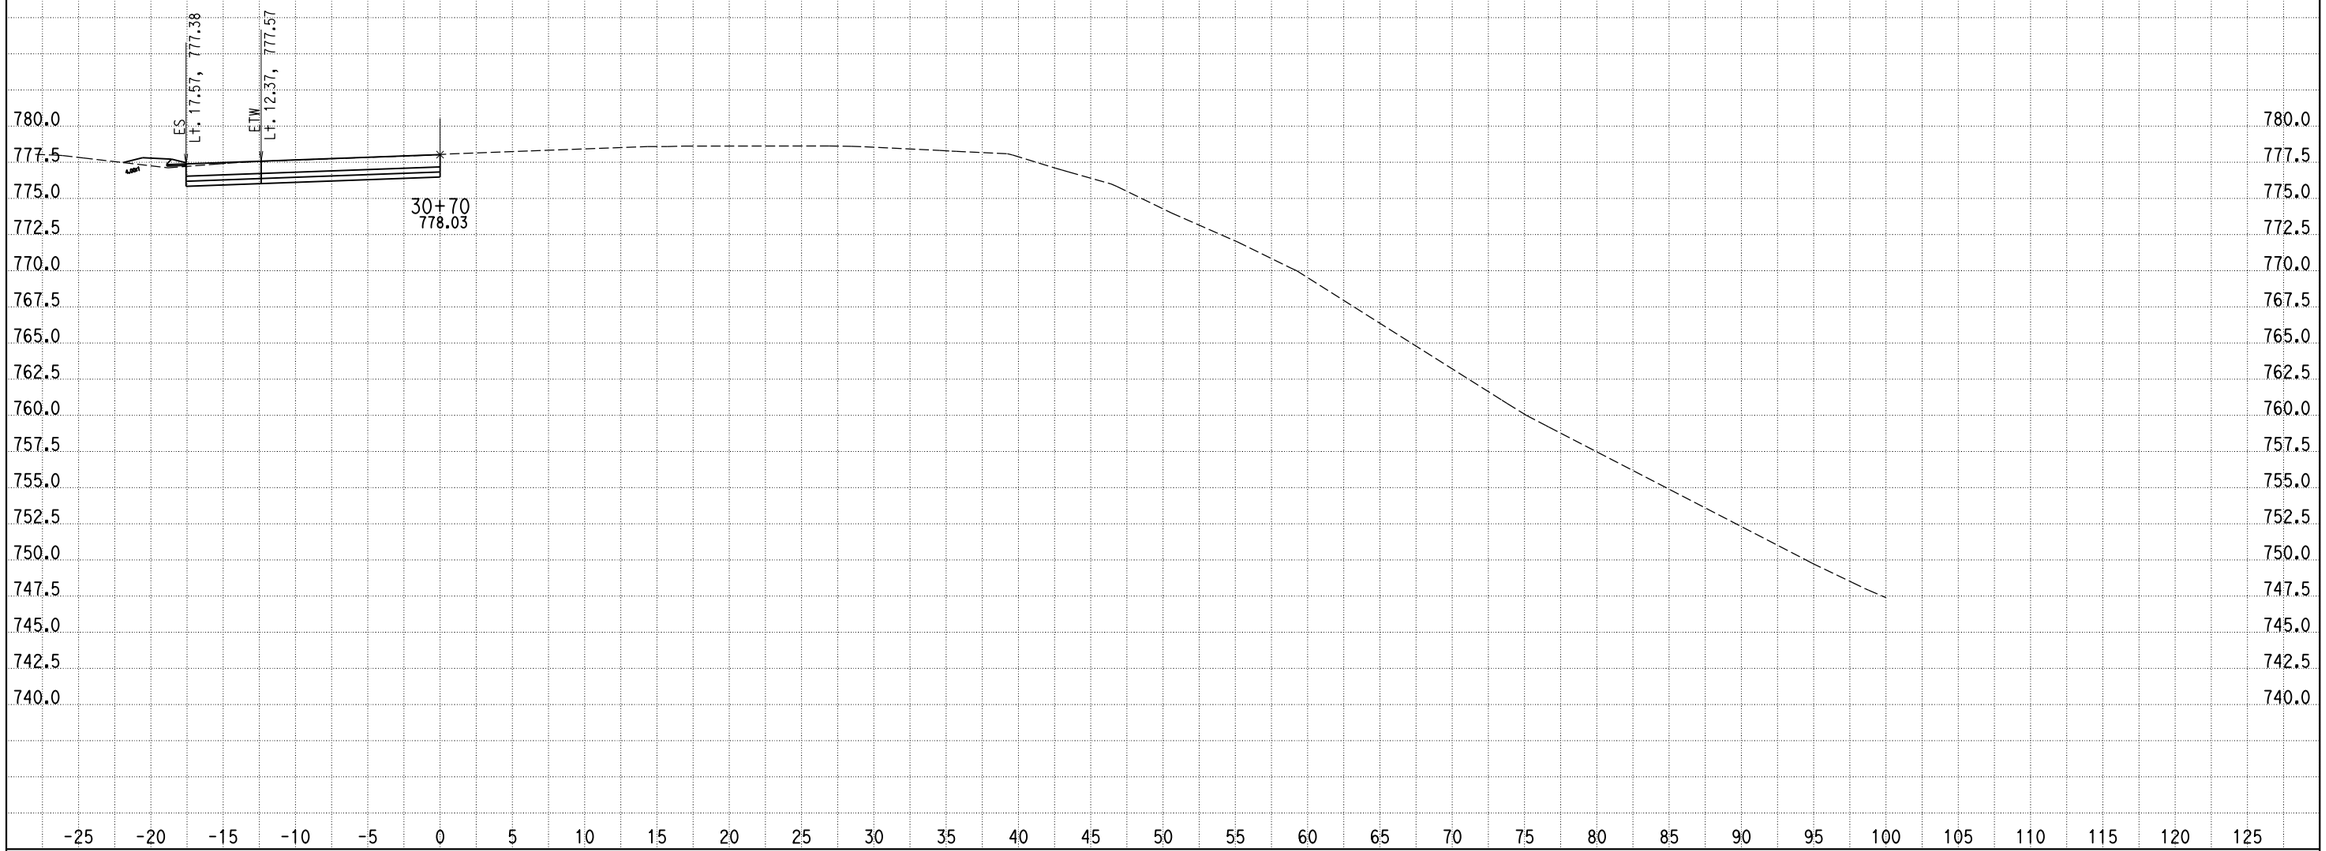

CREATED BY: G NAVARRO
DATE: 9/25/2013
KC Project: 0818E File: D:\1193U1_ALAO\0818E\001_Guillermo_NewD\RAMP_G2\rampg2_dsign.ear

SCALE: 1" = 5' Horiz.
1" = 5' Vert.

All Dimensions are US Survey Feet

RAMPG2
CROSS SECTIONS
SHEET 223 OF XXX

DESIGN STUDY ONLY

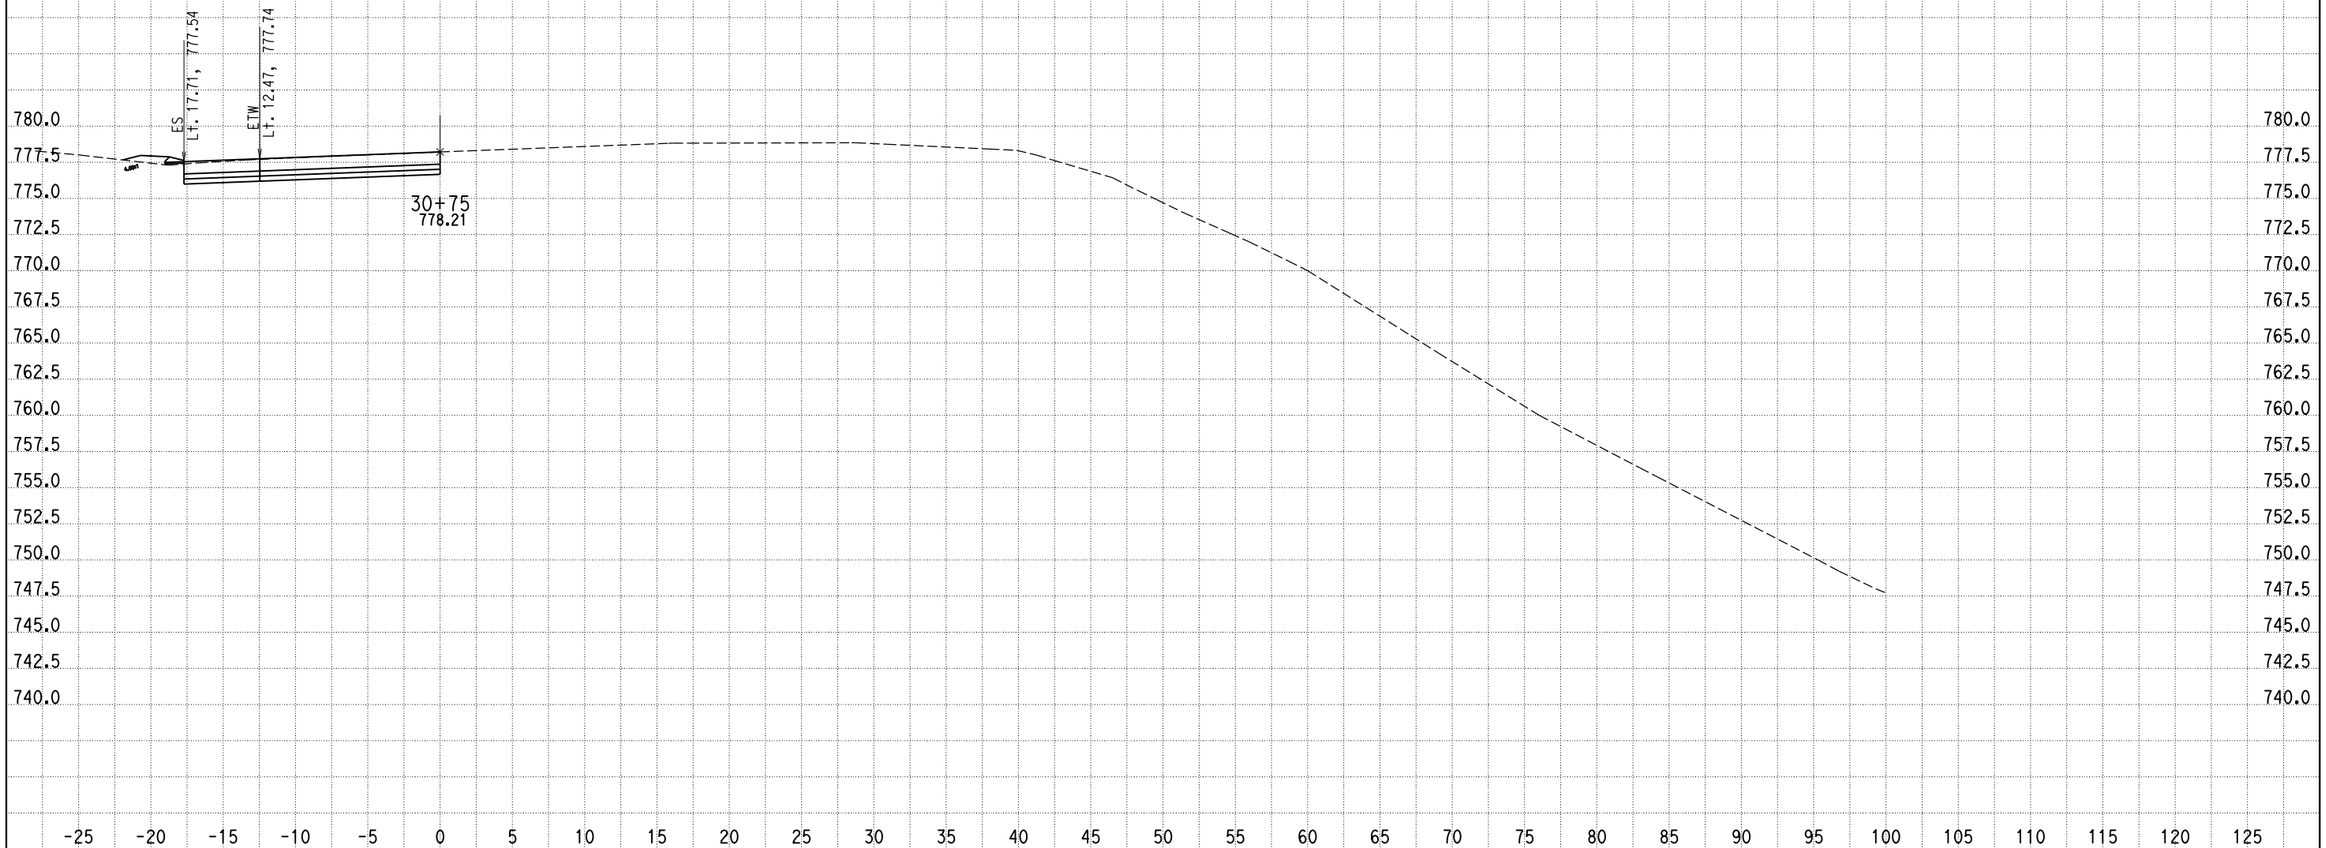

CREATED BY: G NAVARRO
DATE: 9/25/2013
KC Project: 0818E File: D:\1193U1_ALAO\0818E\001_Guillermo_NewD\RAMP_G2\rampg2_dsign.ear

SCALE: 1" = 5' Horiz.
1" = 5' Vert.

All Dimensions are US Survey Feet

RAMPG2
CROSS SECTIONS
SHEET 224 OF XXX

DESIGN STUDY ONLY

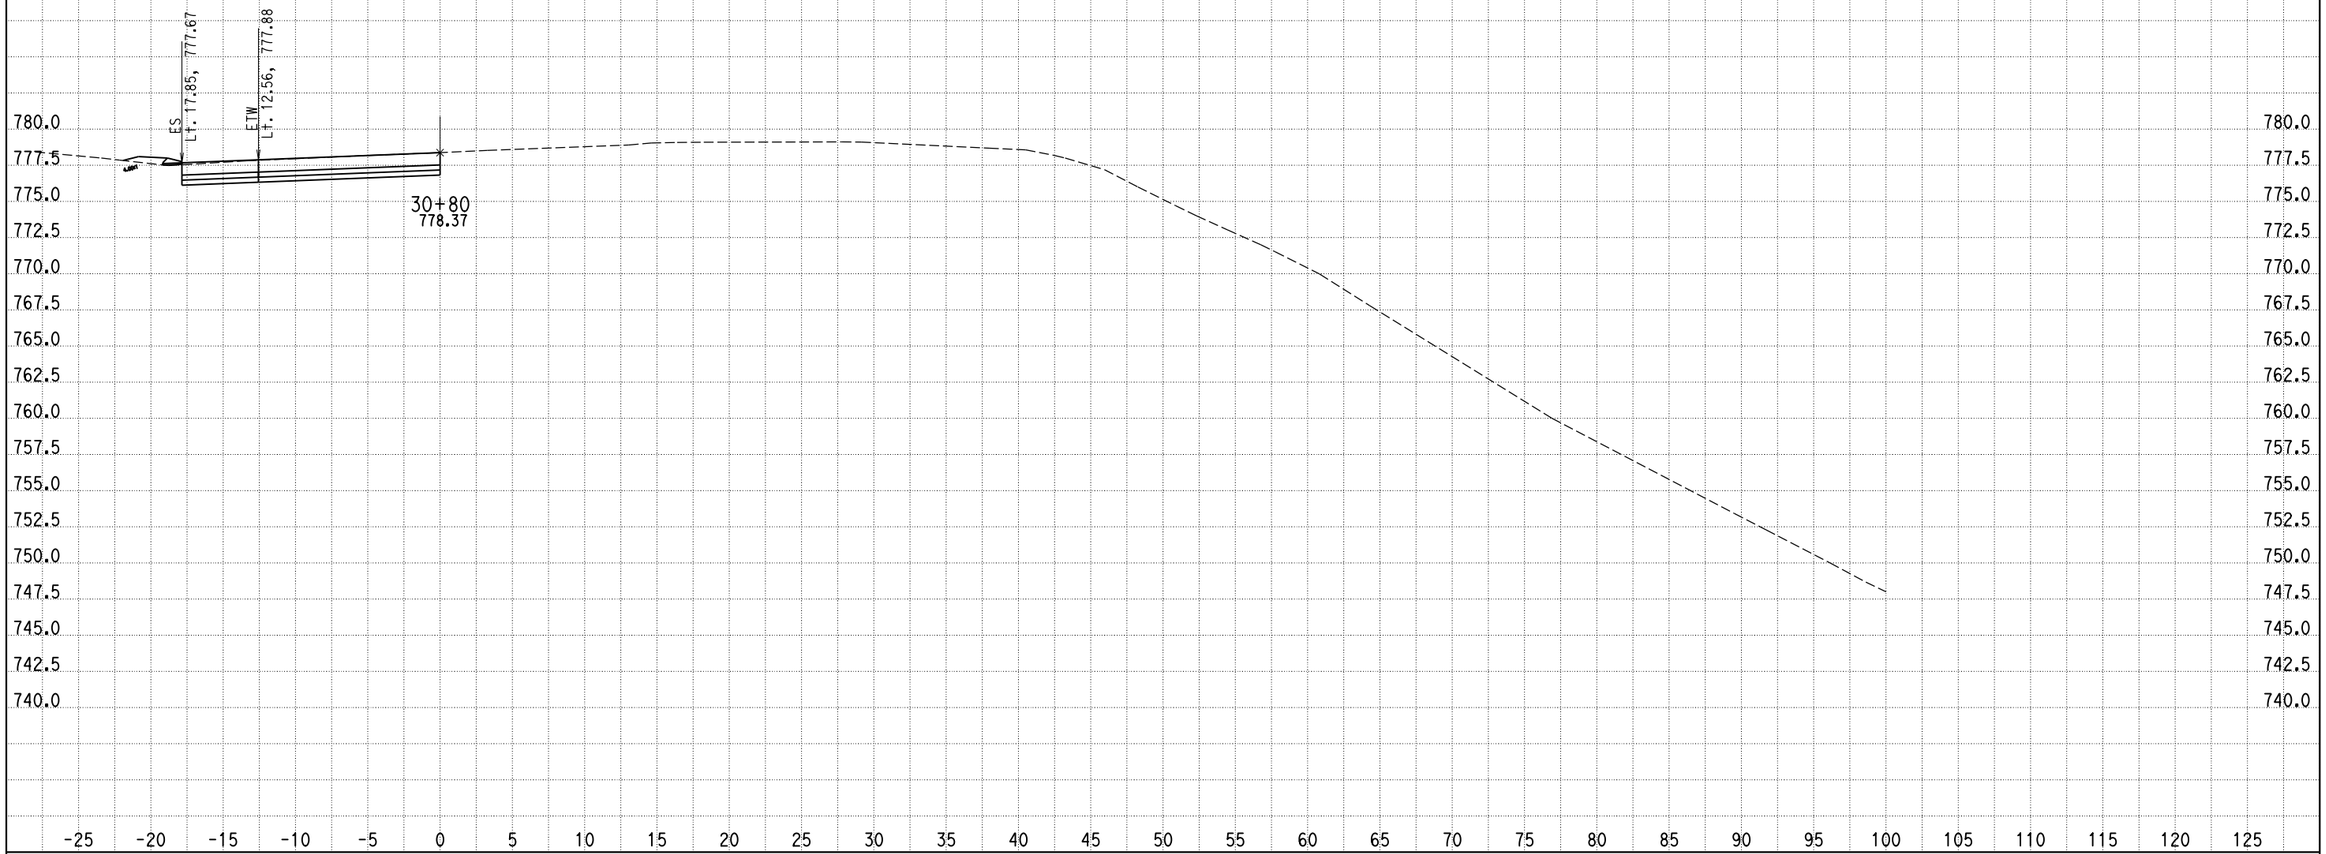

CREATED BY: G NAVARRO
DATE: 9/25/2013
KC Project: 0818E File: D:\1193U1_ALAO\0818E\001_Guillermo_NewD\RAMP_G2\rampg2_dsign.ear

SCALE: 1" = 5' Horiz.
1" = 5' Vert.

All Dimensions are US Survey Feet

RAMPG2
CROSS SECTIONS
SHEET 225 OF XXX

DESIGN STUDY ONLY

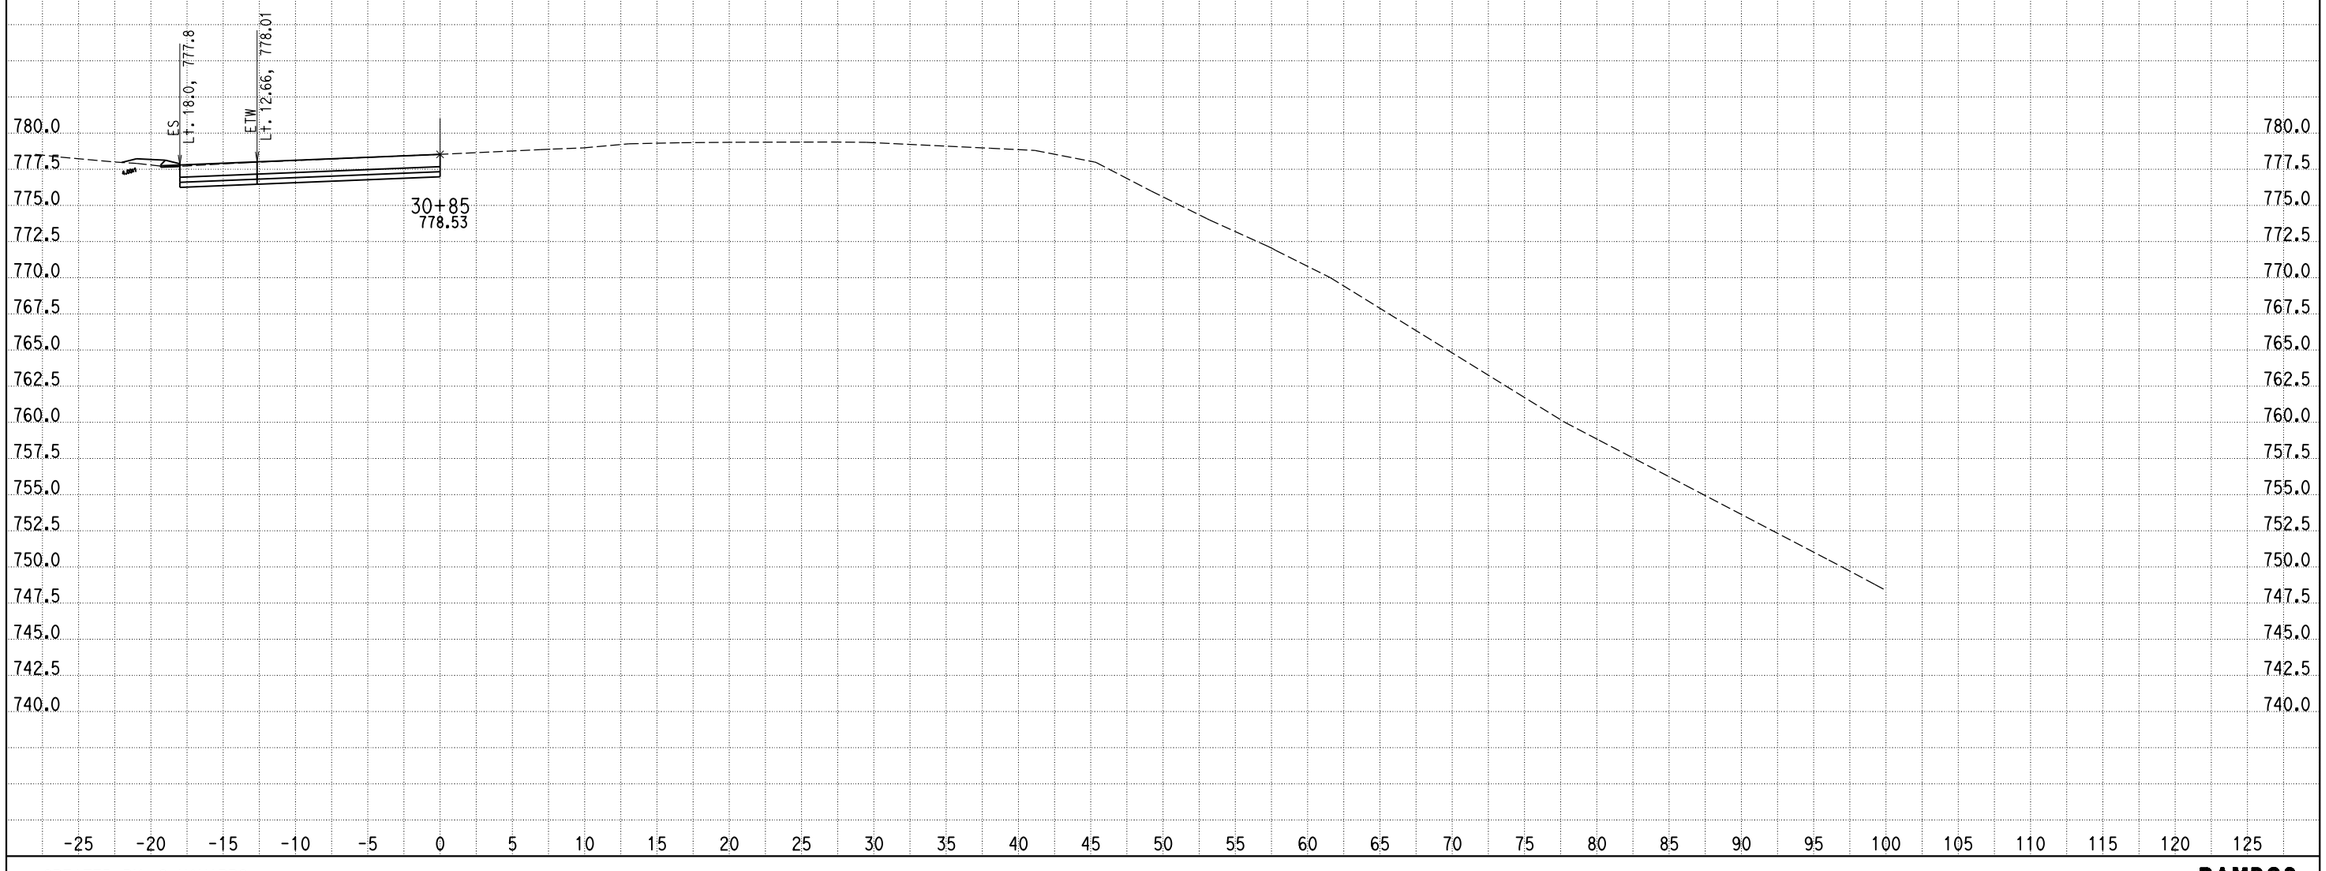

CREATED BY: G NAVARRO
DATE: 9/25/2013
KC Project: 0818E File: D:\1193U1_ALAO\0818E\001_Guillermo_NewD\RAMP_G2\rampg2_dsign.ear

SCALE: 1" = 5' Horiz.
1" = 5' Vert.

All Dimensions are US Survey Feet

RAMPG2
CROSS SECTIONS
SHEET 226 OF XXX

DESIGN STUDY ONLY

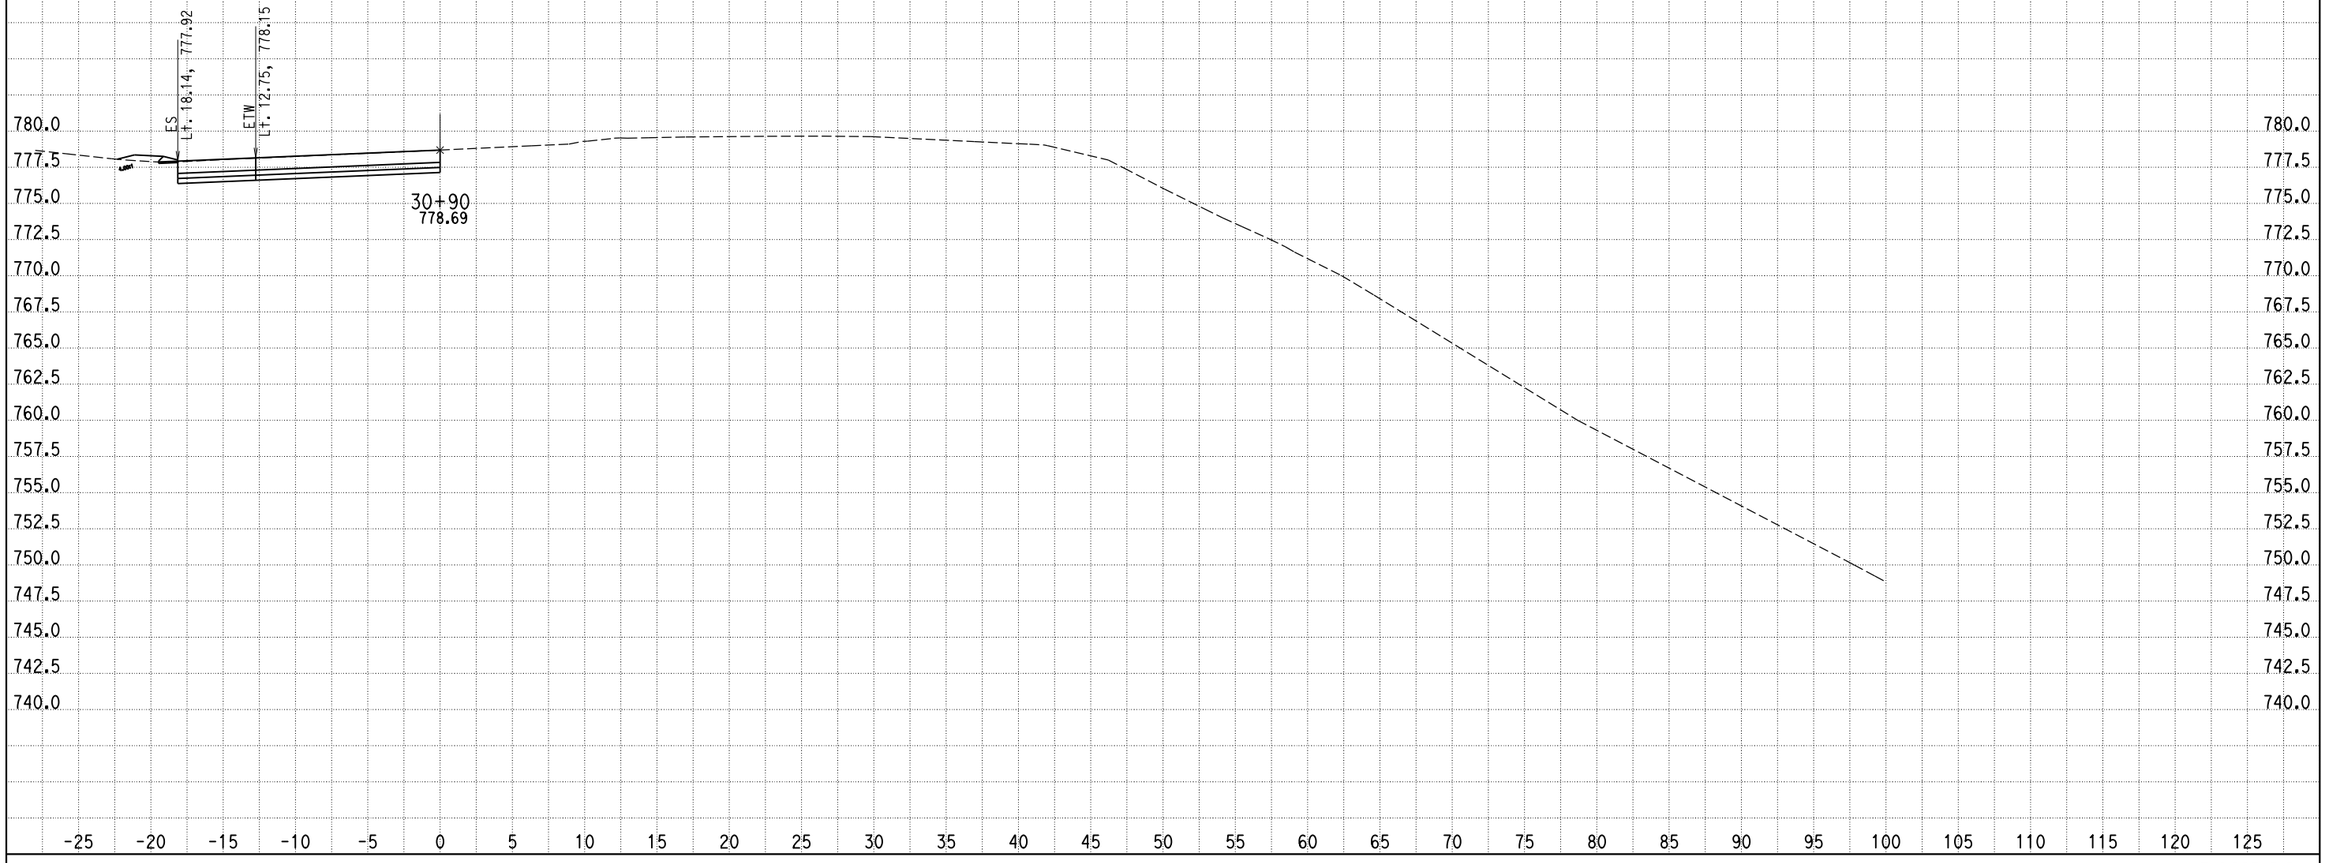

CREATED BY: G NAVARRO
DATE: 9/25/2013
KC Project: 0818E File: D:\1193U1_ALAO\0818E\001_Guillermo_NewD\RAMP_G2\rampg2_dsign.ear

SCALE: 1" = 5' Horiz.
1" = 5' Vert.

All Dimensions are US Survey Feet

RAMPG2
CROSS SECTIONS
SHEET 227 OF XXX

DESIGN STUDY ONLY

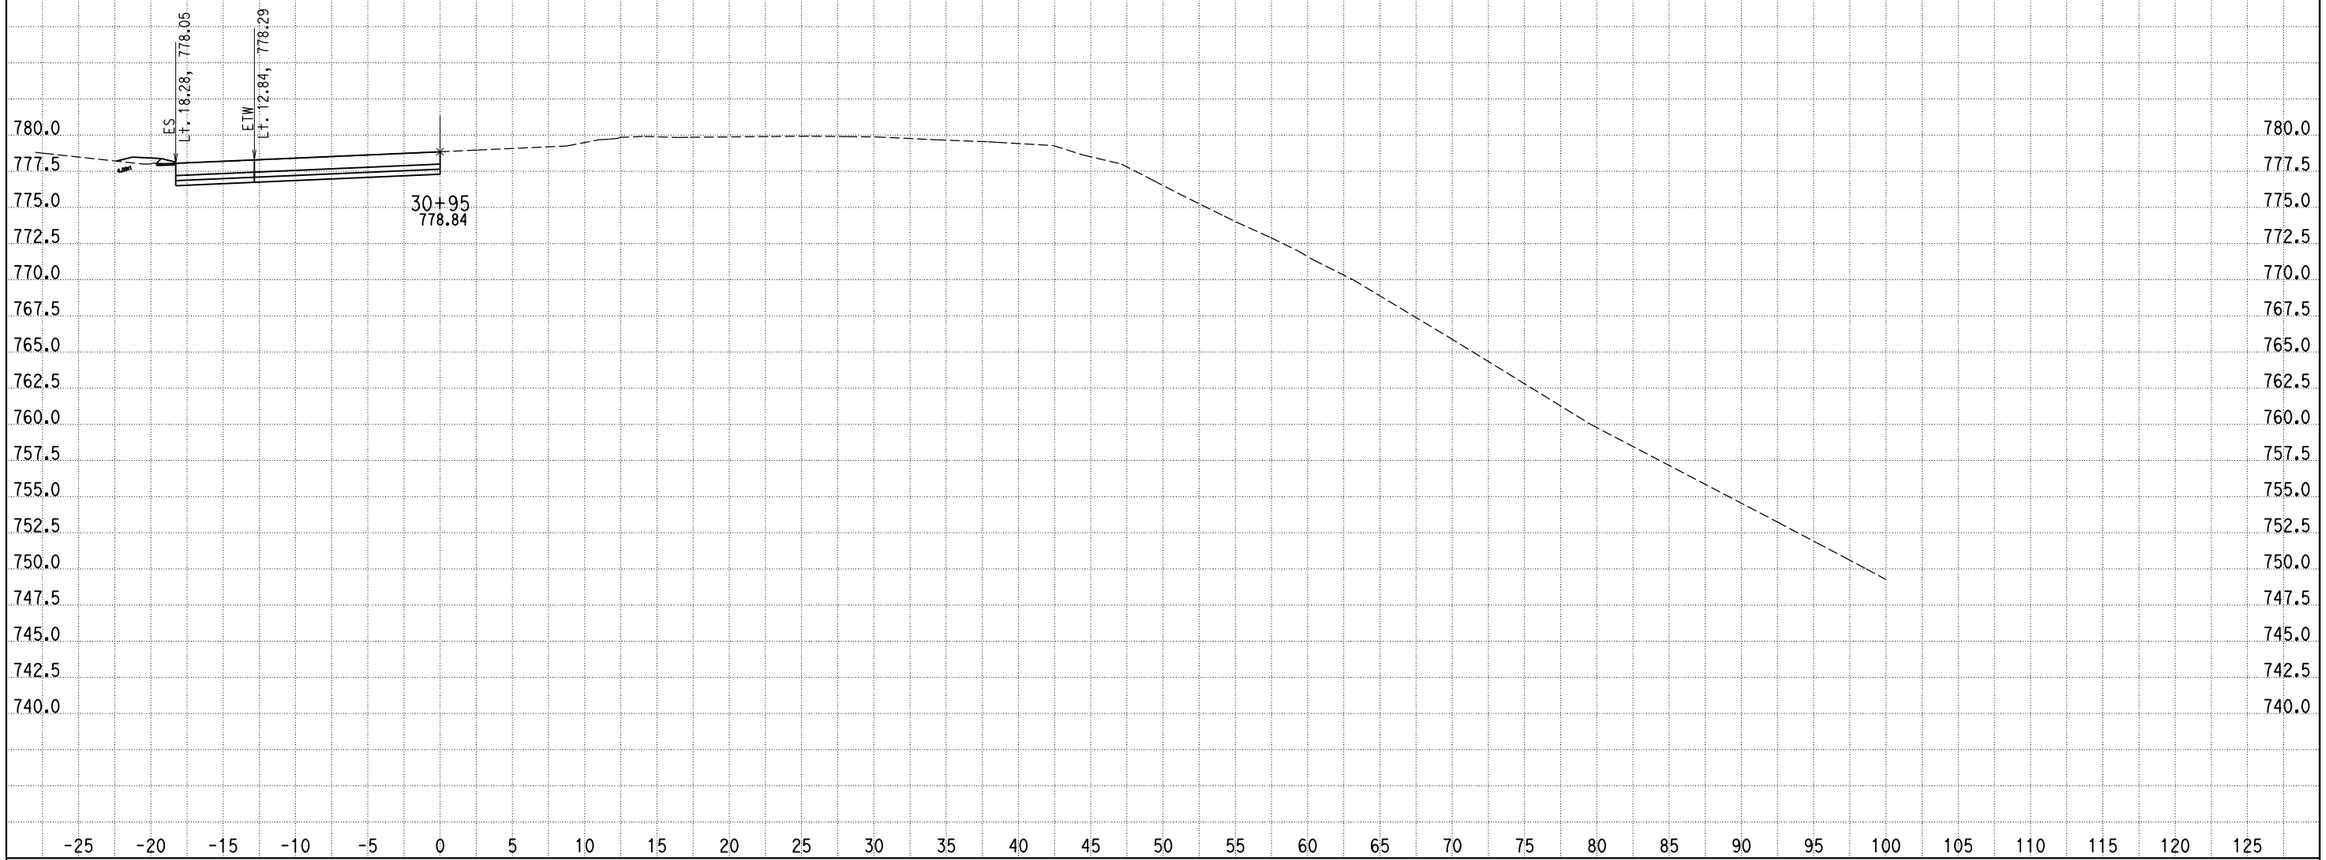

CREATED BY: G NAVARRO
DATE: 9/25/2013
KC Project: 0818E File: D:\1193U1_ALAO\0818E\001_Guillermo_NewD\RAMP_G2\rampg2_dsign.ear

SCALE: 1" = 5' Horiz.
1" = 5' Vert.

All Dimensions are US Survey Feet

RAMPG2
CROSS SECTIONS
SHEET 228 OF XXX

DESIGN STUDY ONLY

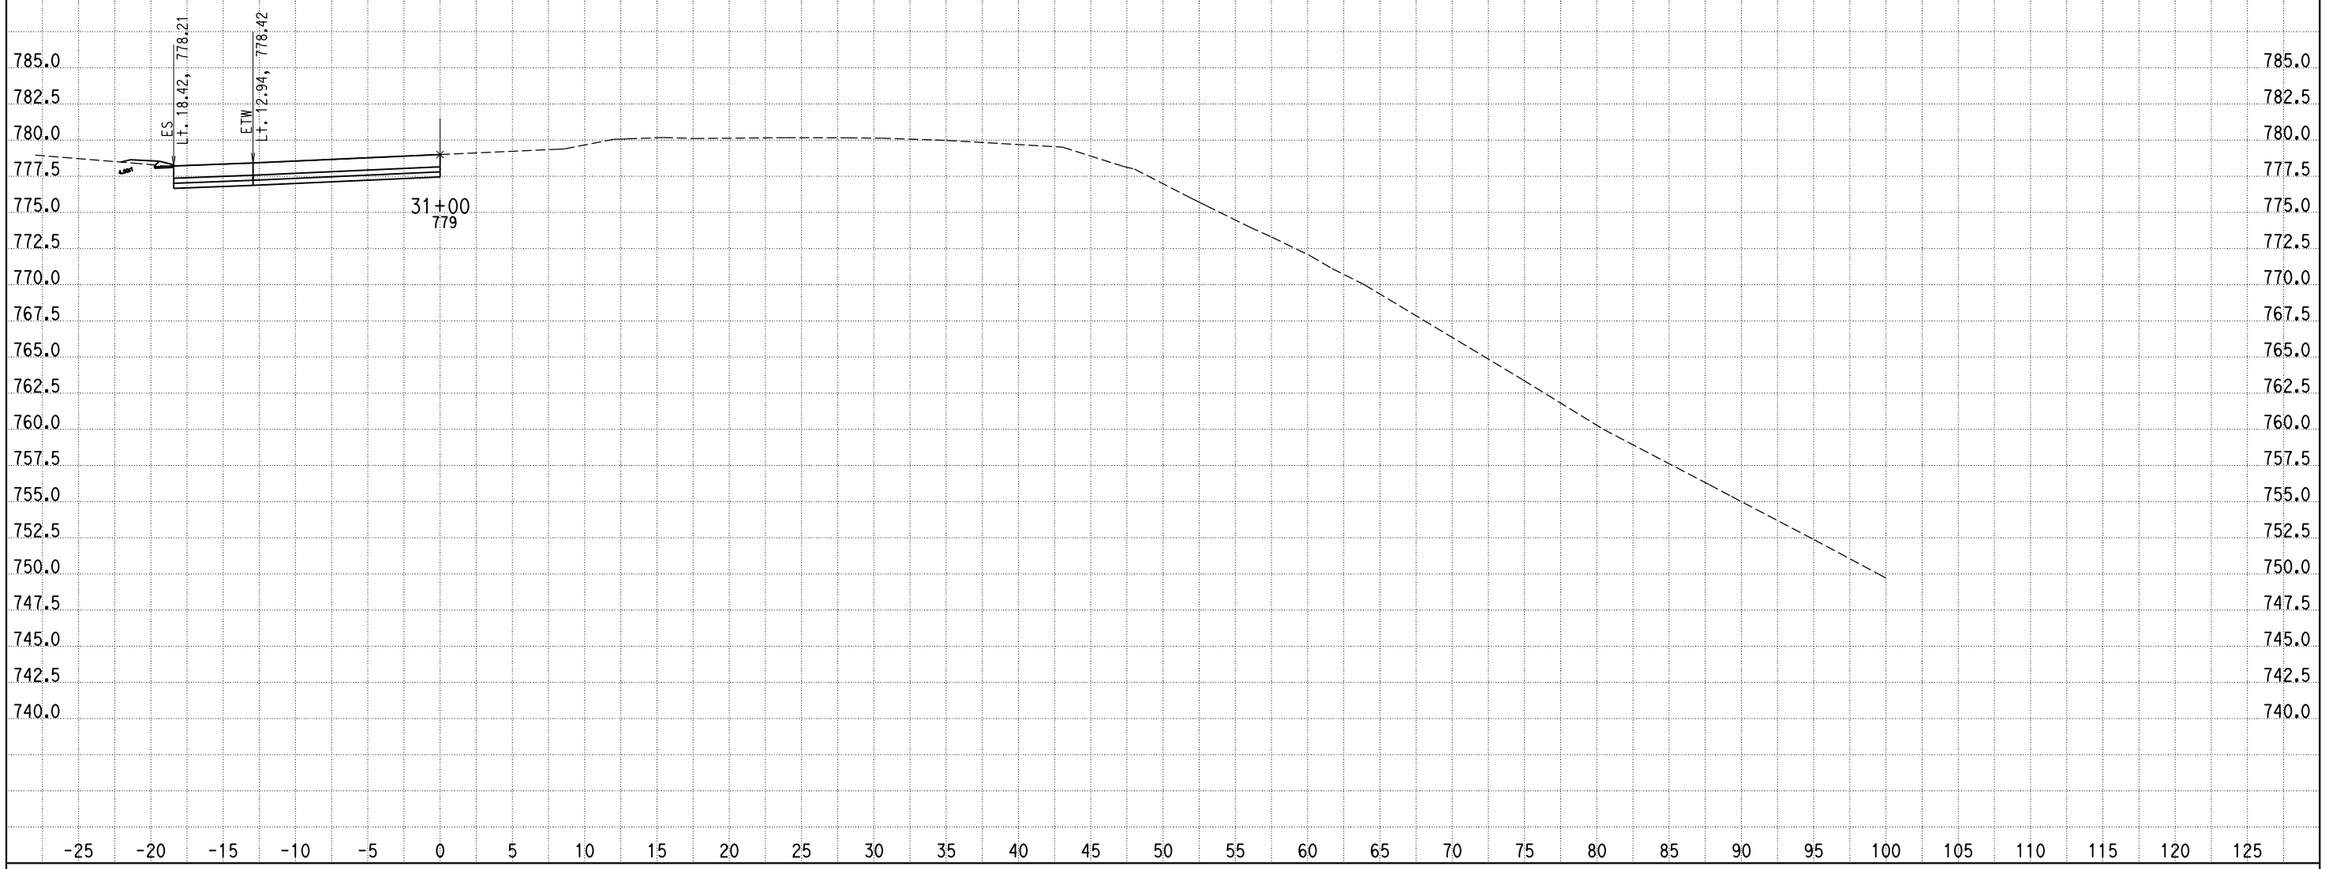

CREATED BY: G NAVARRO
DATE: 9/25/2013
KC Project: 0818E File: D:\1193U1_ALAO\0818E\001_Guillermo_NewD\RAMP_G2\rampg2_dsign.ear

SCALE: 1" = 5' Horiz.
1" = 5' Vert.

All Dimensions are US Survey Feet

RAMPG2
CROSS SECTIONS
SHEET 229 OF XXX

DESIGN STUDY ONLY

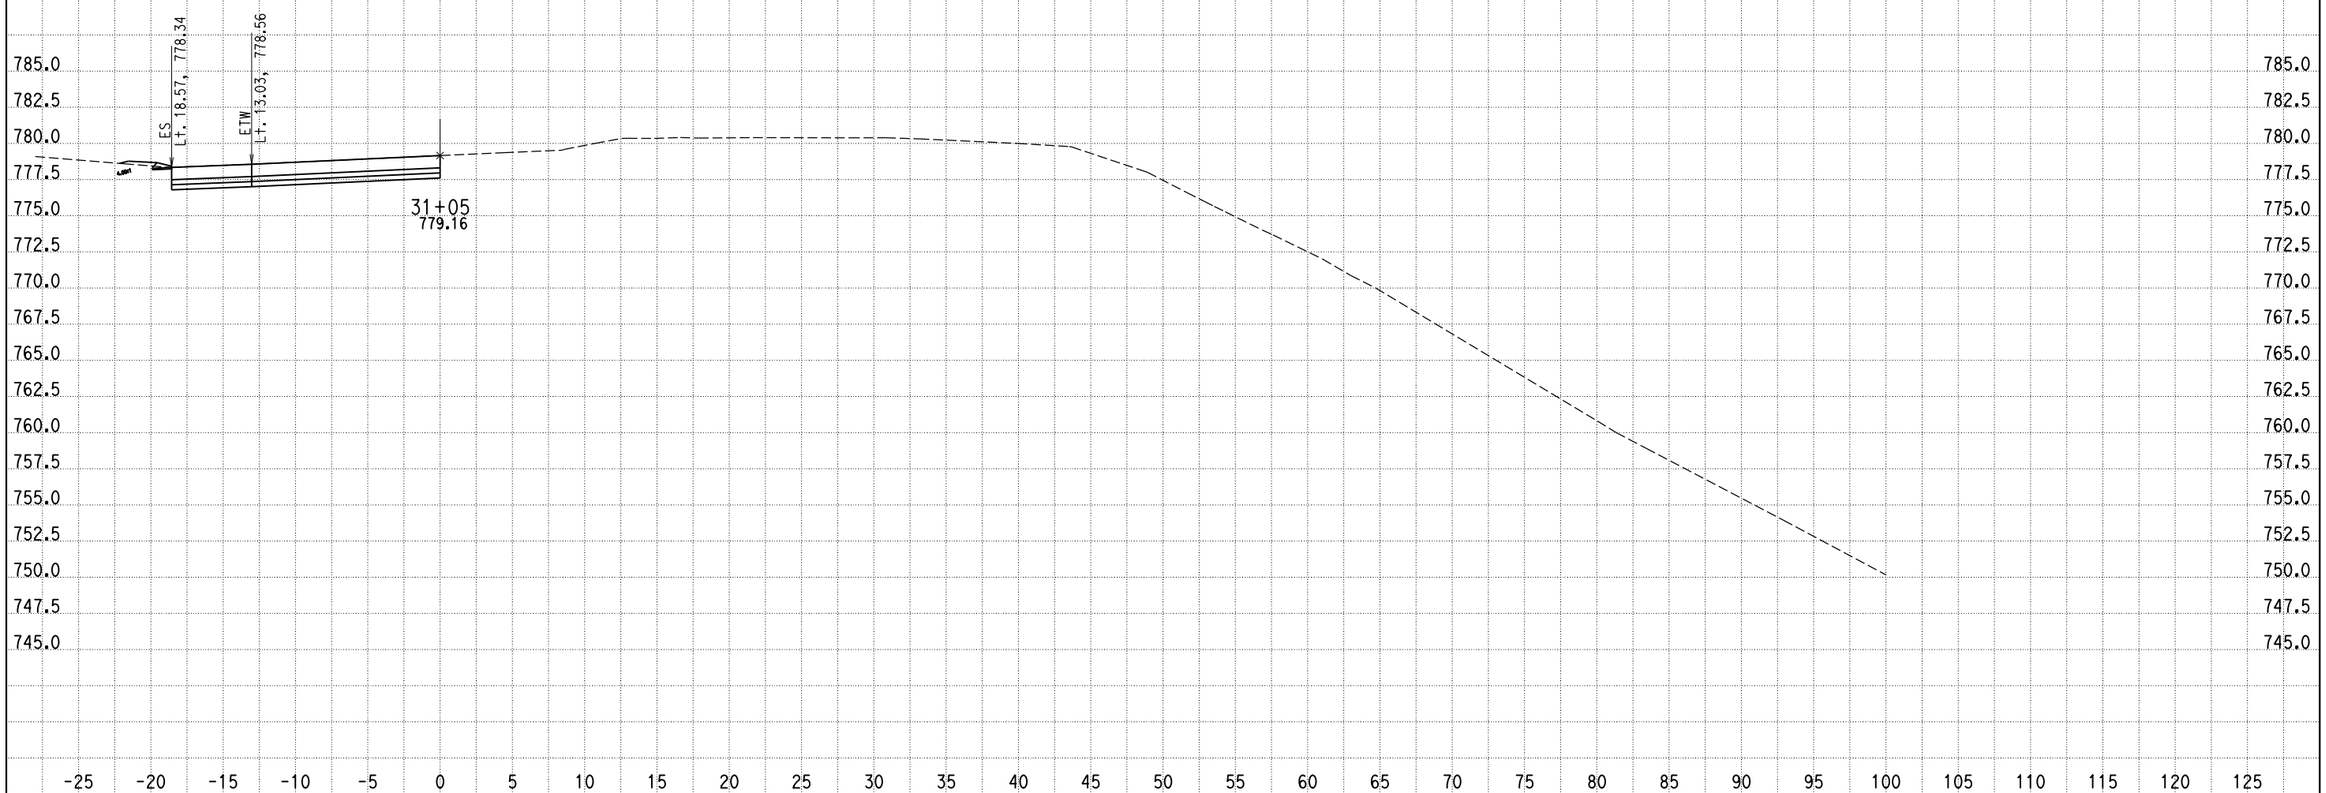

CREATED BY: G NAVARRO
DATE: 9/25/2013
KC Project: 0818E File: D:\1193U1_ALAO\0818E\001_Guillermo_NewD\RAMP_G2\rampg2_dsign.ear

SCALE: 1" = 5' Horiz.
1" = 5' Vert.

All Dimensions are US Survey Feet

RAMPG2
CROSS SECTIONS
SHEET 230 OF XXX

DESIGN STUDY ONLY

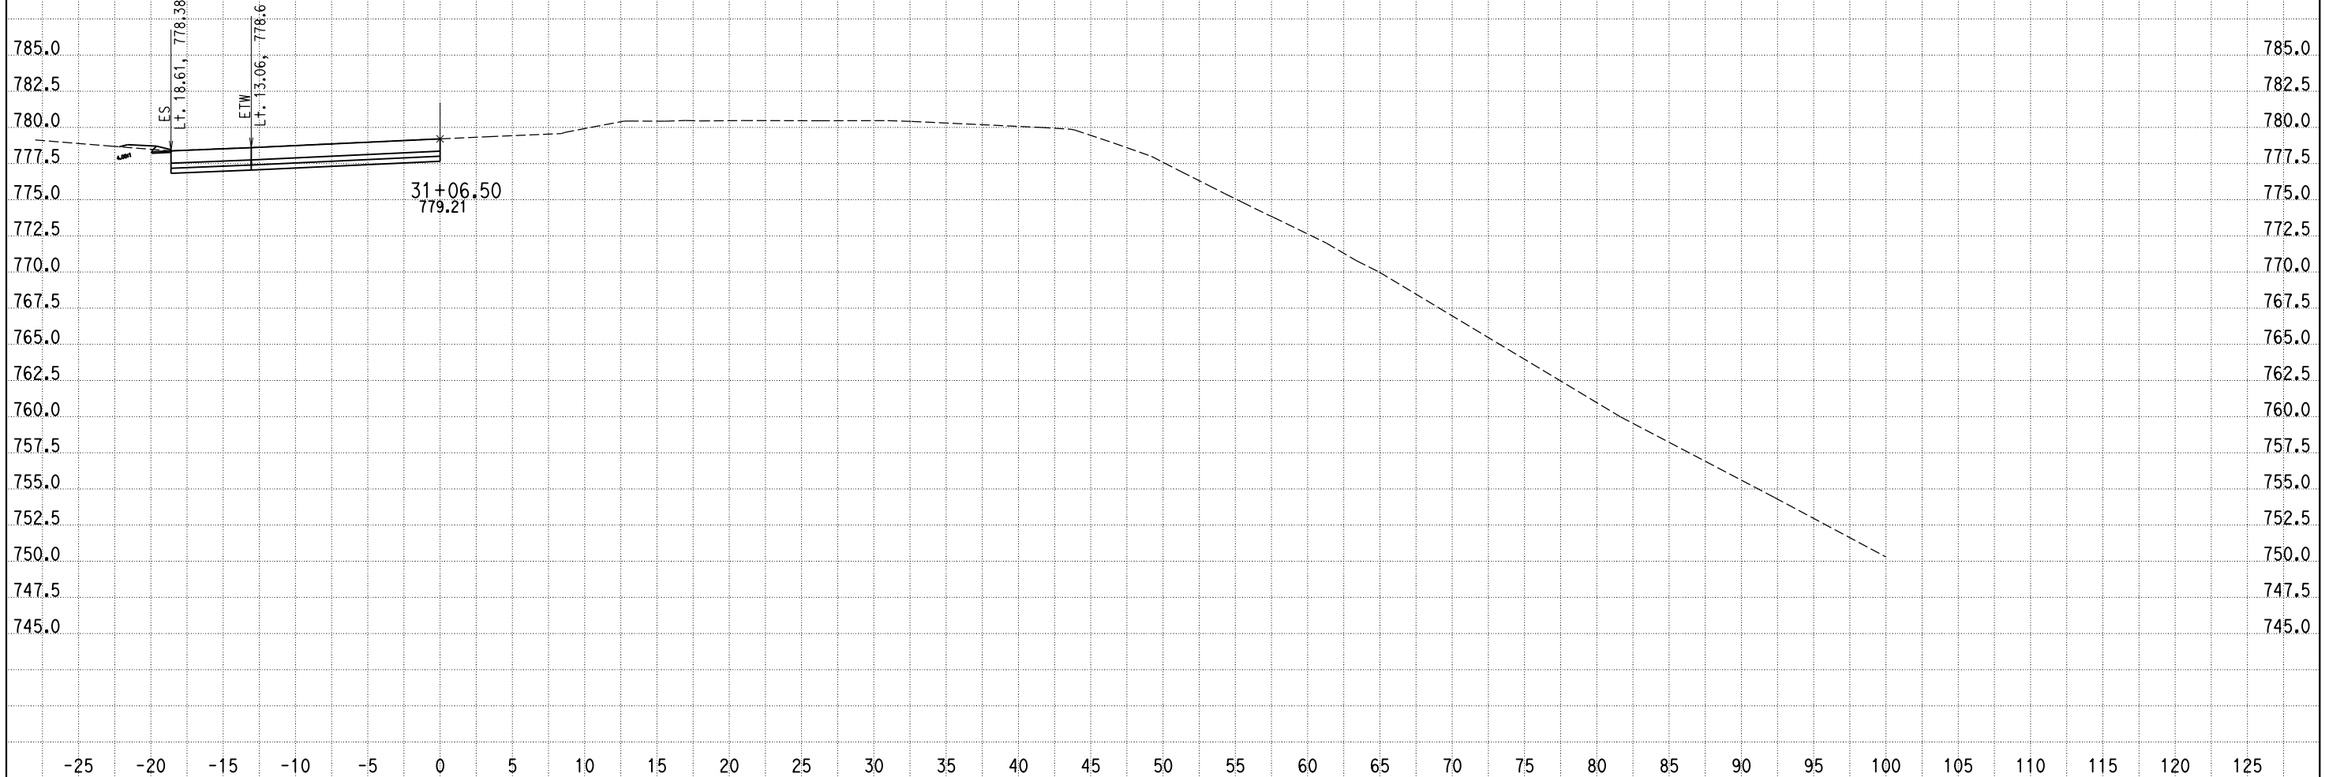

CREATED BY: G NAVARRO
DATE: 9/25/2013
KC Project: 0818E File: D:\1193U1_ALAO\0818E\001_Guillermo_NewD\RAMP_G2\rampg2_dsign.ear

SCALE: 1" = 5' Horiz.
1" = 5' Vert.

All Dimensions are US Survey Feet

RAMPG2
CROSS SECTIONS
SHEET 231 OF XXX

DESIGN STUDY ONLY

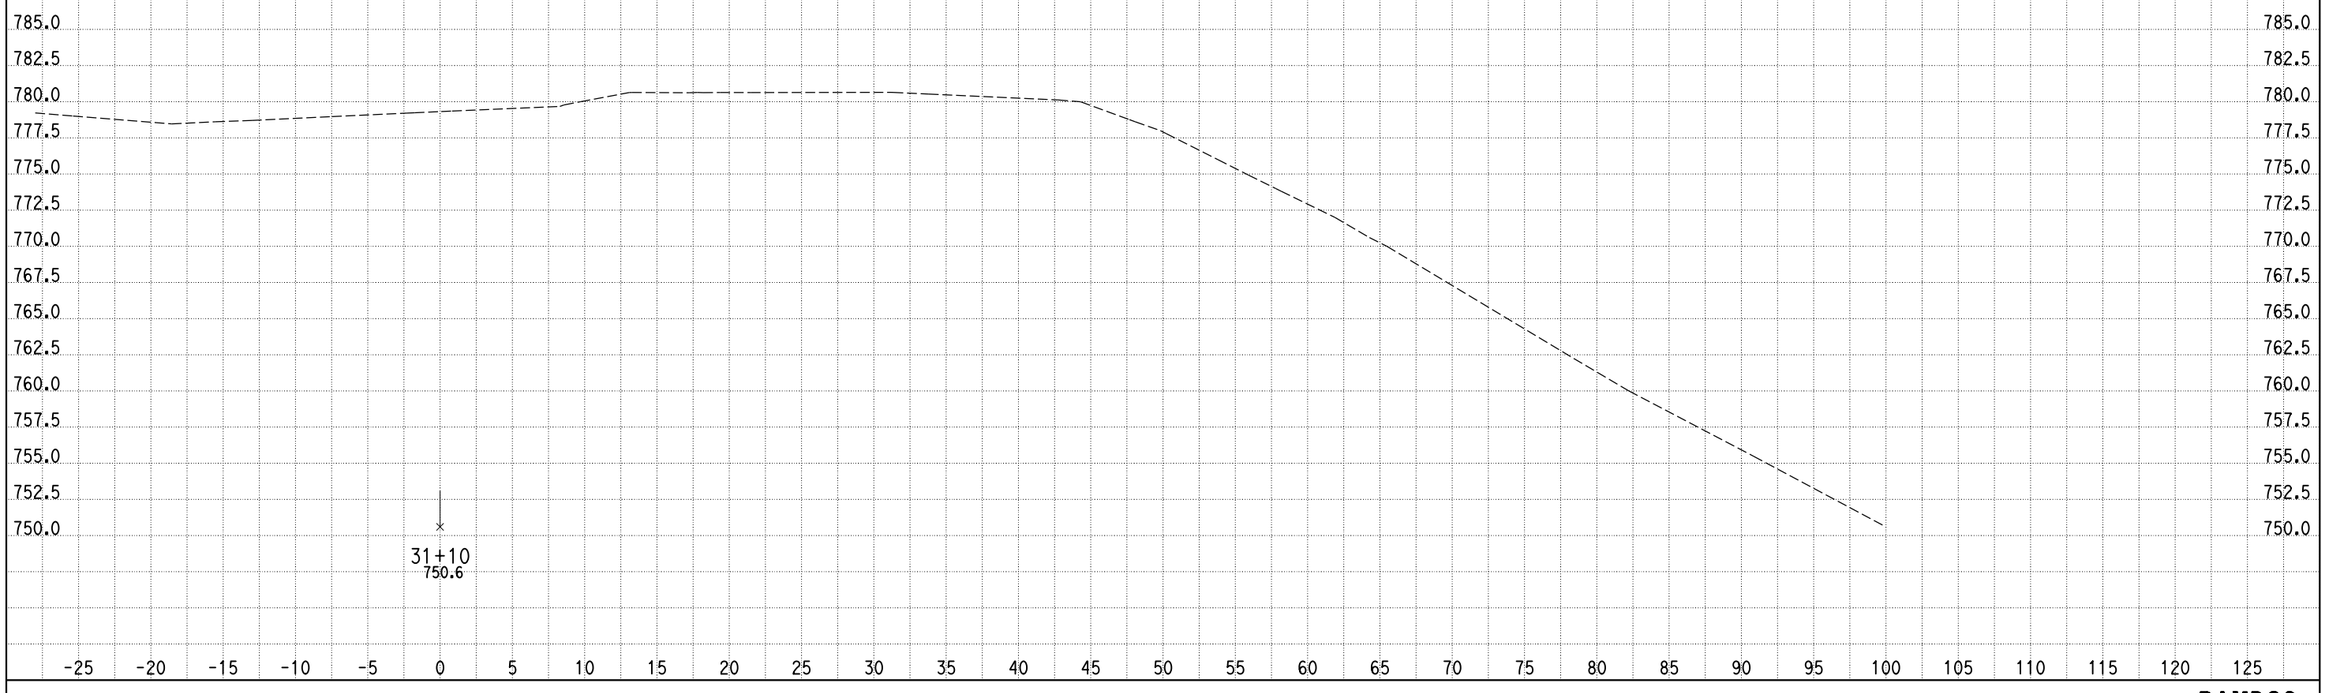

CREATED BY: G NAVARRO
DATE: 9/25/2013
KC Project: 0818E File: D:\1193U1_ALAO\0818E\001_Guillermo_NewD\RAMP_G2\rampg2_dsign.ear

SCALE: 1" = 5' Horiz.
1" = 5' Vert.

All Dimensions are US Survey Feet

RAMPG2
CROSS SECTIONS
SHEET 232 OF XXX

RAMP G3

DESIGN STUDY ONLY

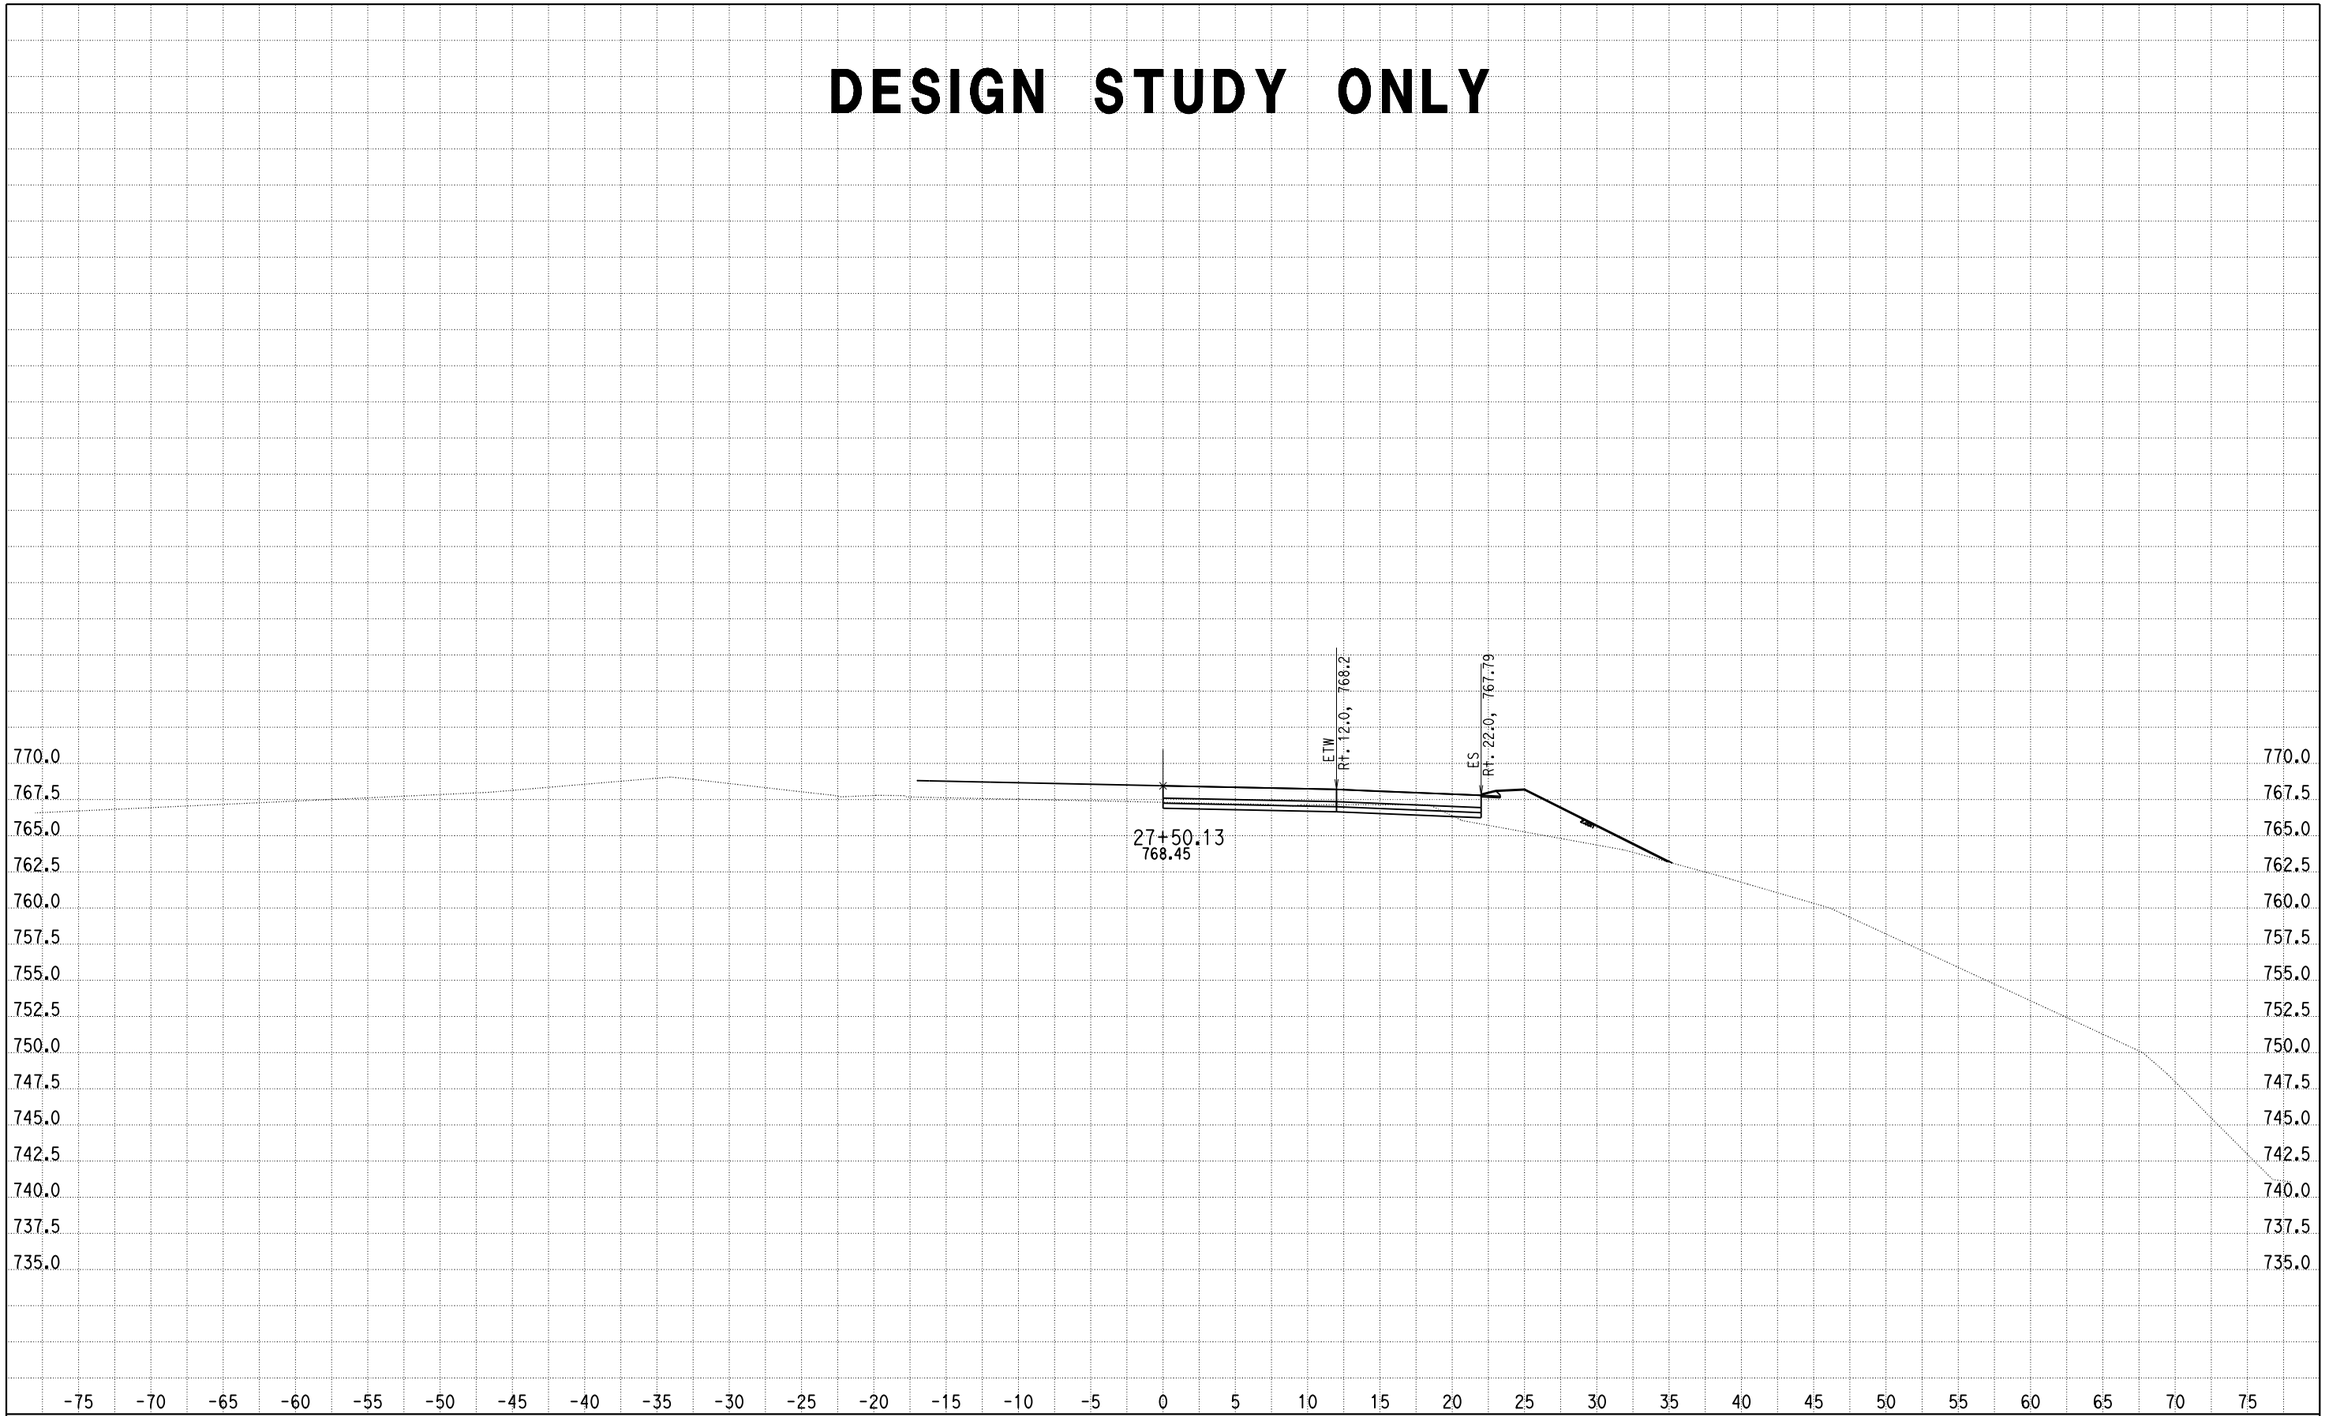

CREATED BY: G NAVARRO
DATE: 9/20/2013
KC Project: 0818E File: D:\1193U1_ALA0\0818E\001_Guillermo_NewD\RAMP_G3\rampg3_dsign.ear

SCALE: 1" = 5' Horiz.
1" = 5' Vert.

All Dimensions are US Survey Feet

RAMPG3
CROSS SECTIONS
SHEET 1 OF XXX

DESIGN STUDY ONLY

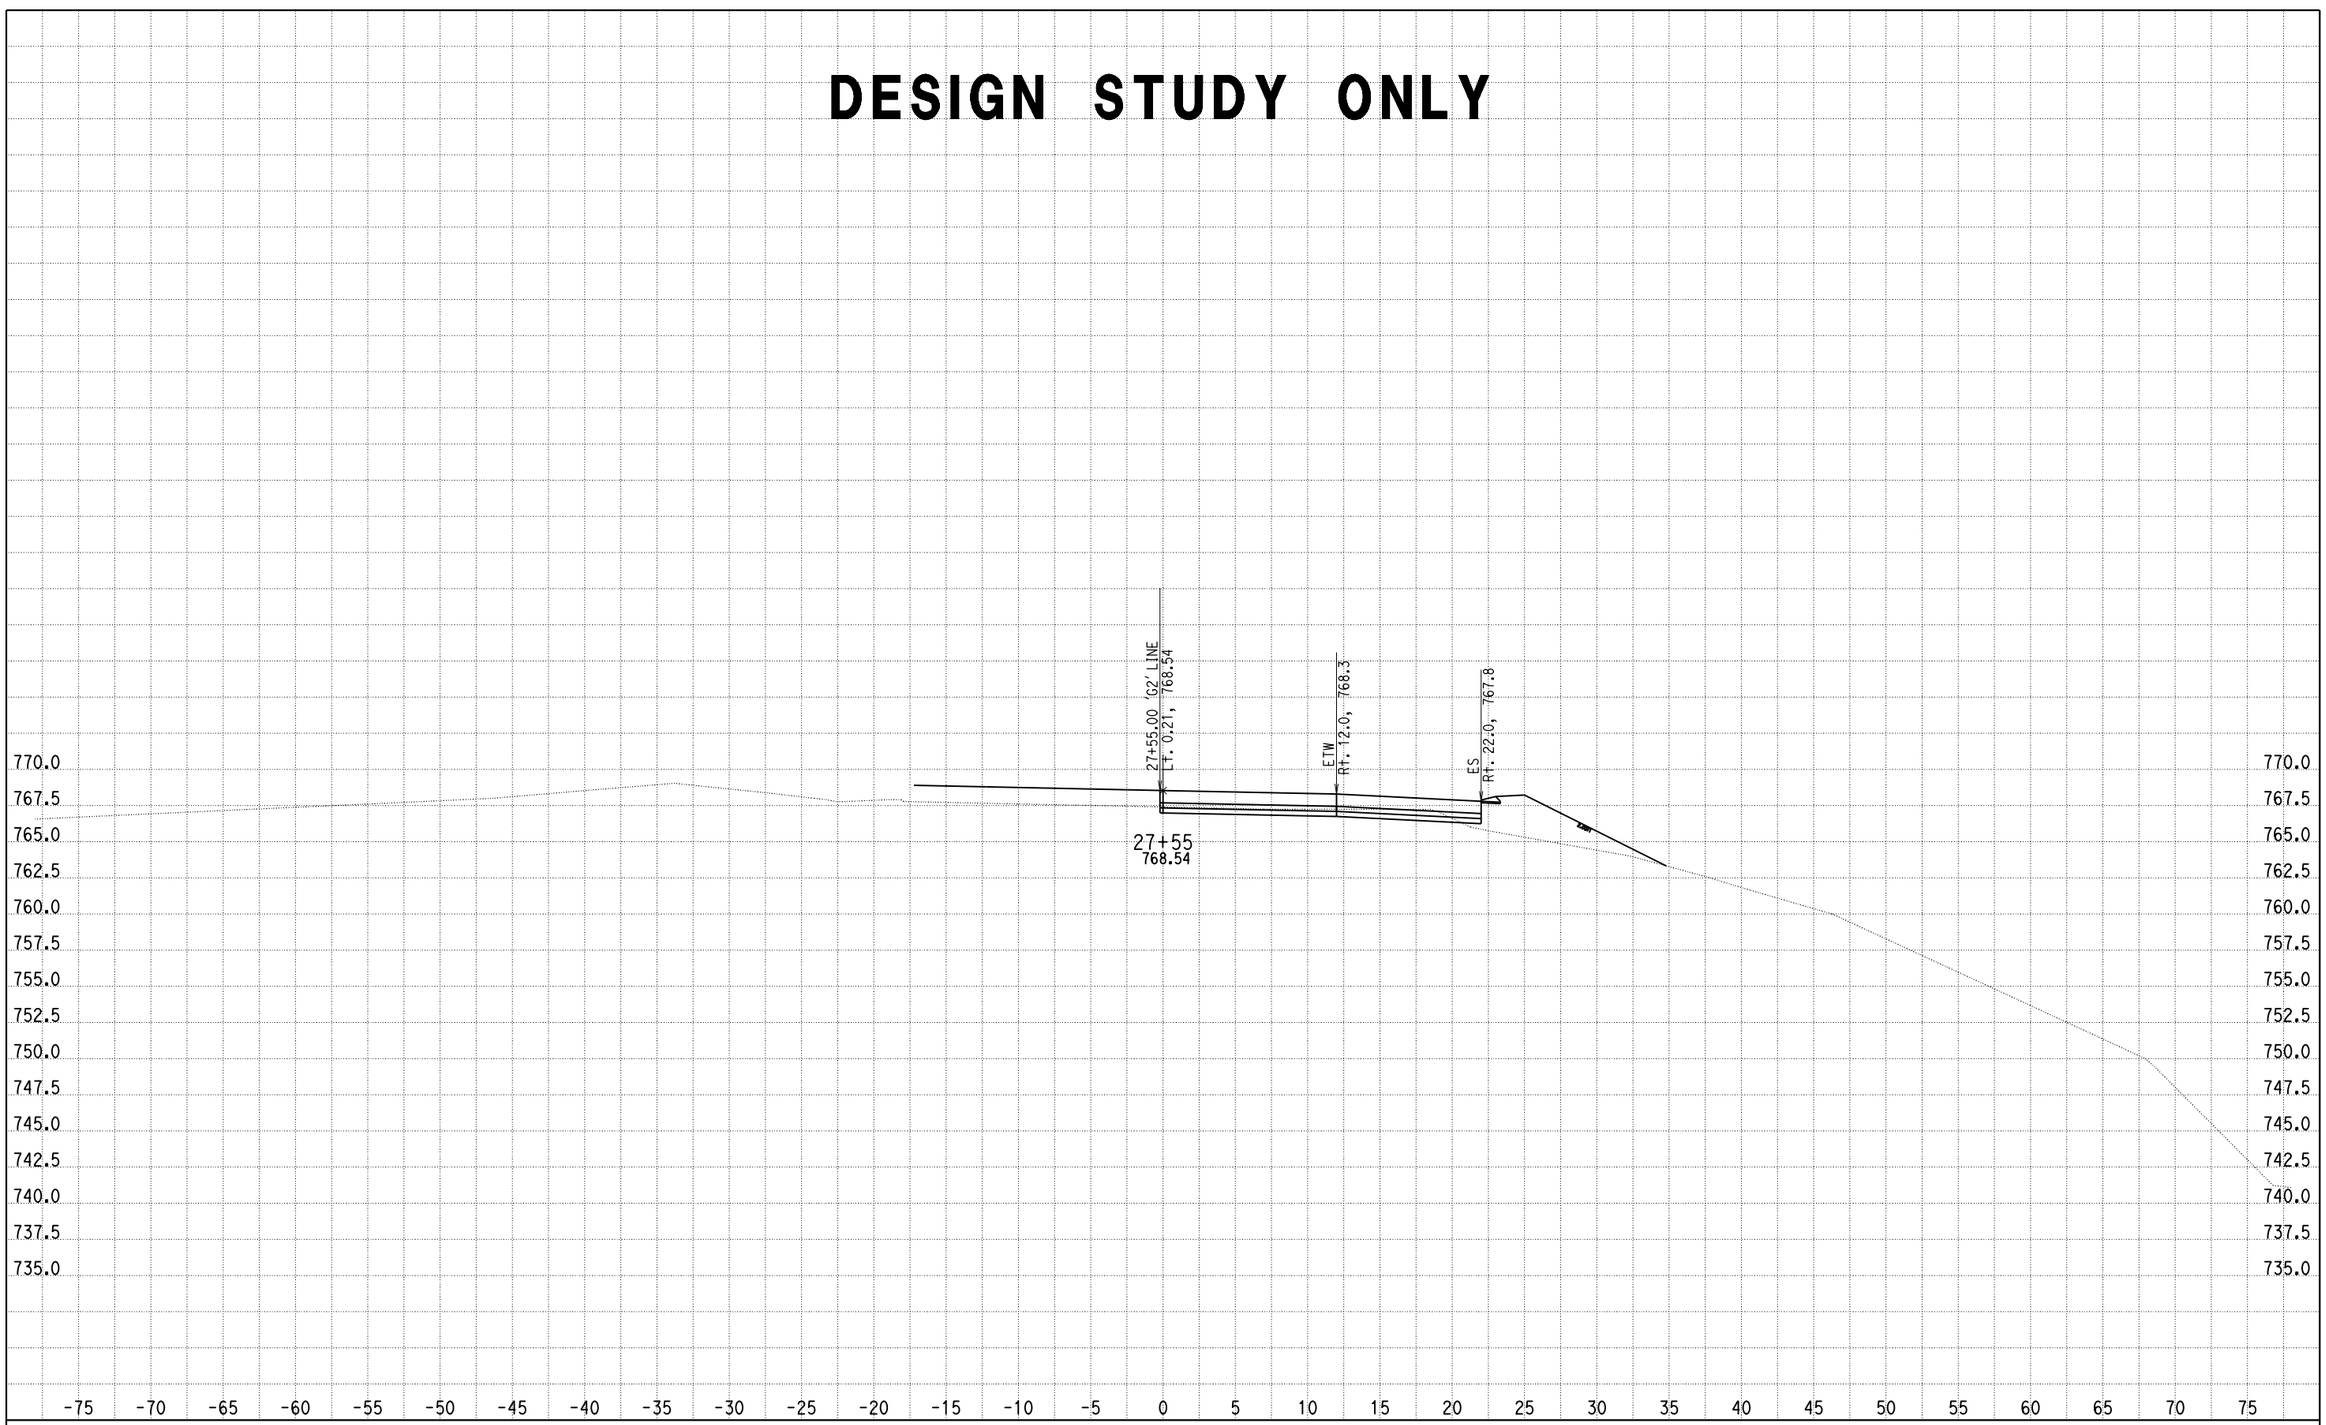

CREATED BY: G NAVARRO
DATE: 9/20/2013
KC Project: 0818E File: D:\1193U1_ALAO\0818E\001_Guillermo_NewD\RAMP_G3\rampg3_dsign.ear

SCALE: 1" = 5' Horiz.
1" = 5' Vert.

All Dimensions are US Survey Feet

RAMPG3
CROSS SECTIONS
SHEET 2 OF XXX

DESIGN STUDY ONLY

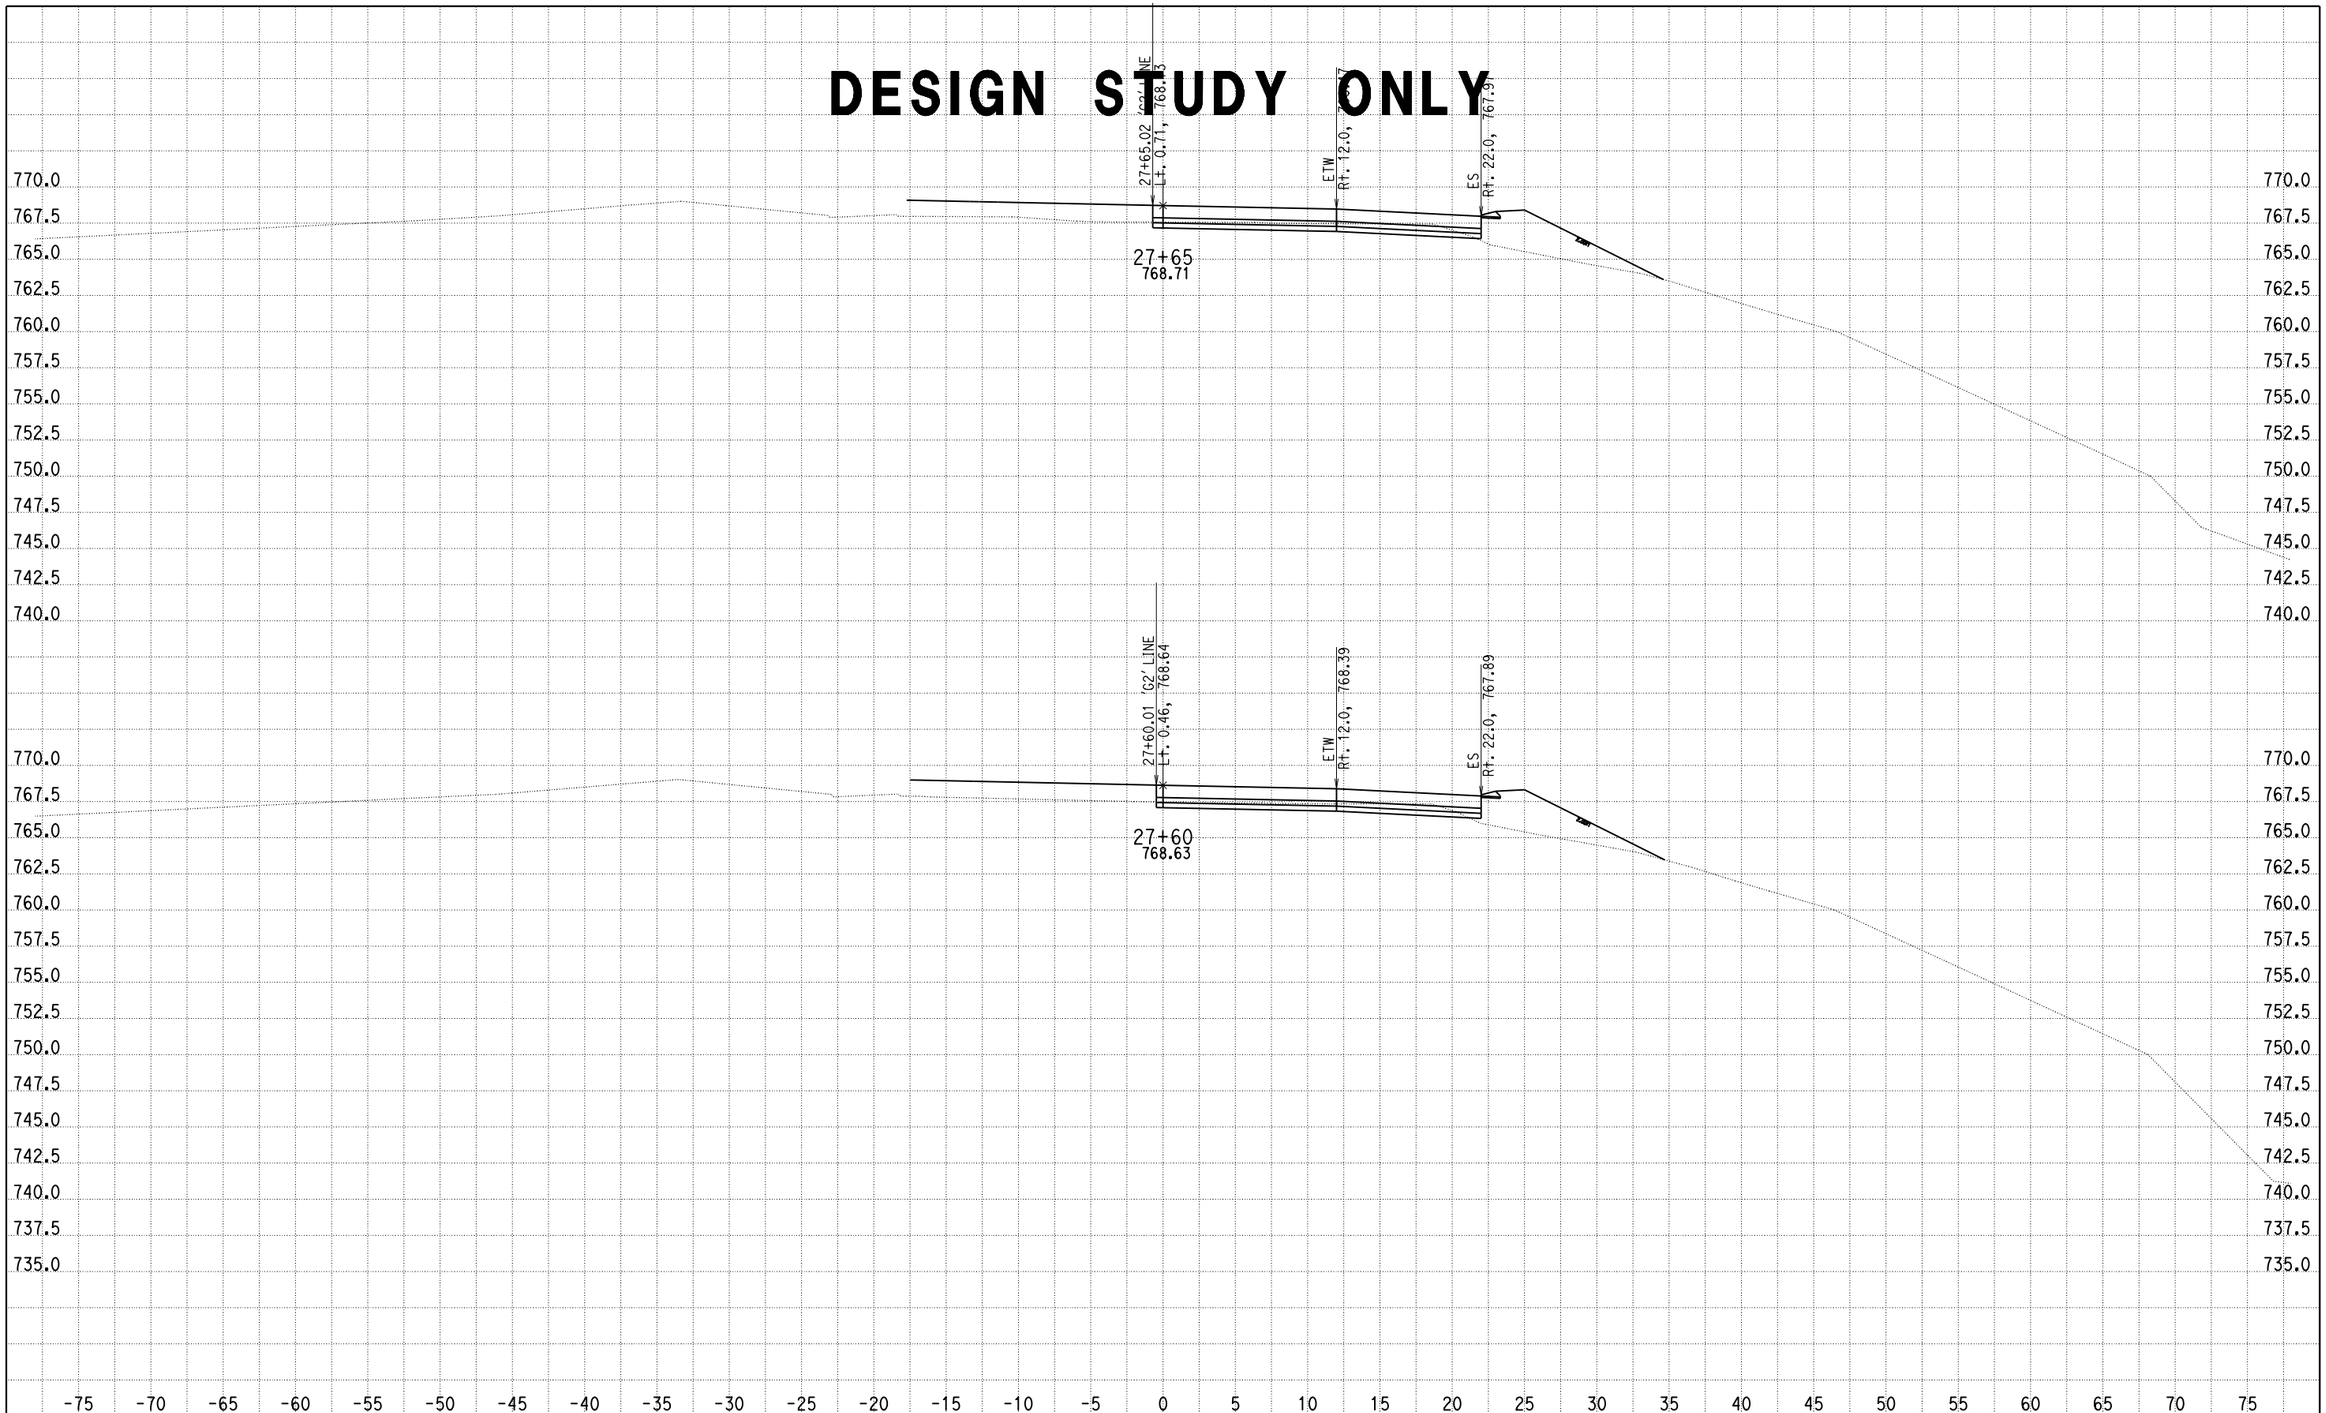

CREATED BY: G NAVARRO
DATE: 9/20/2013
KC Project: 0818E File: D:\1193U1_ALAO\0818E\001_Guillermo_NewD\RAMP_G3\rampg3_dsign.ear

SCALE: 1" = 5' Horiz.
1" = 5' Vert.

All Dimensions are US Survey Feet

RAMPG3
CROSS SECTIONS
SHEET 3 OF XXX

DESIGN STUDY ONLY

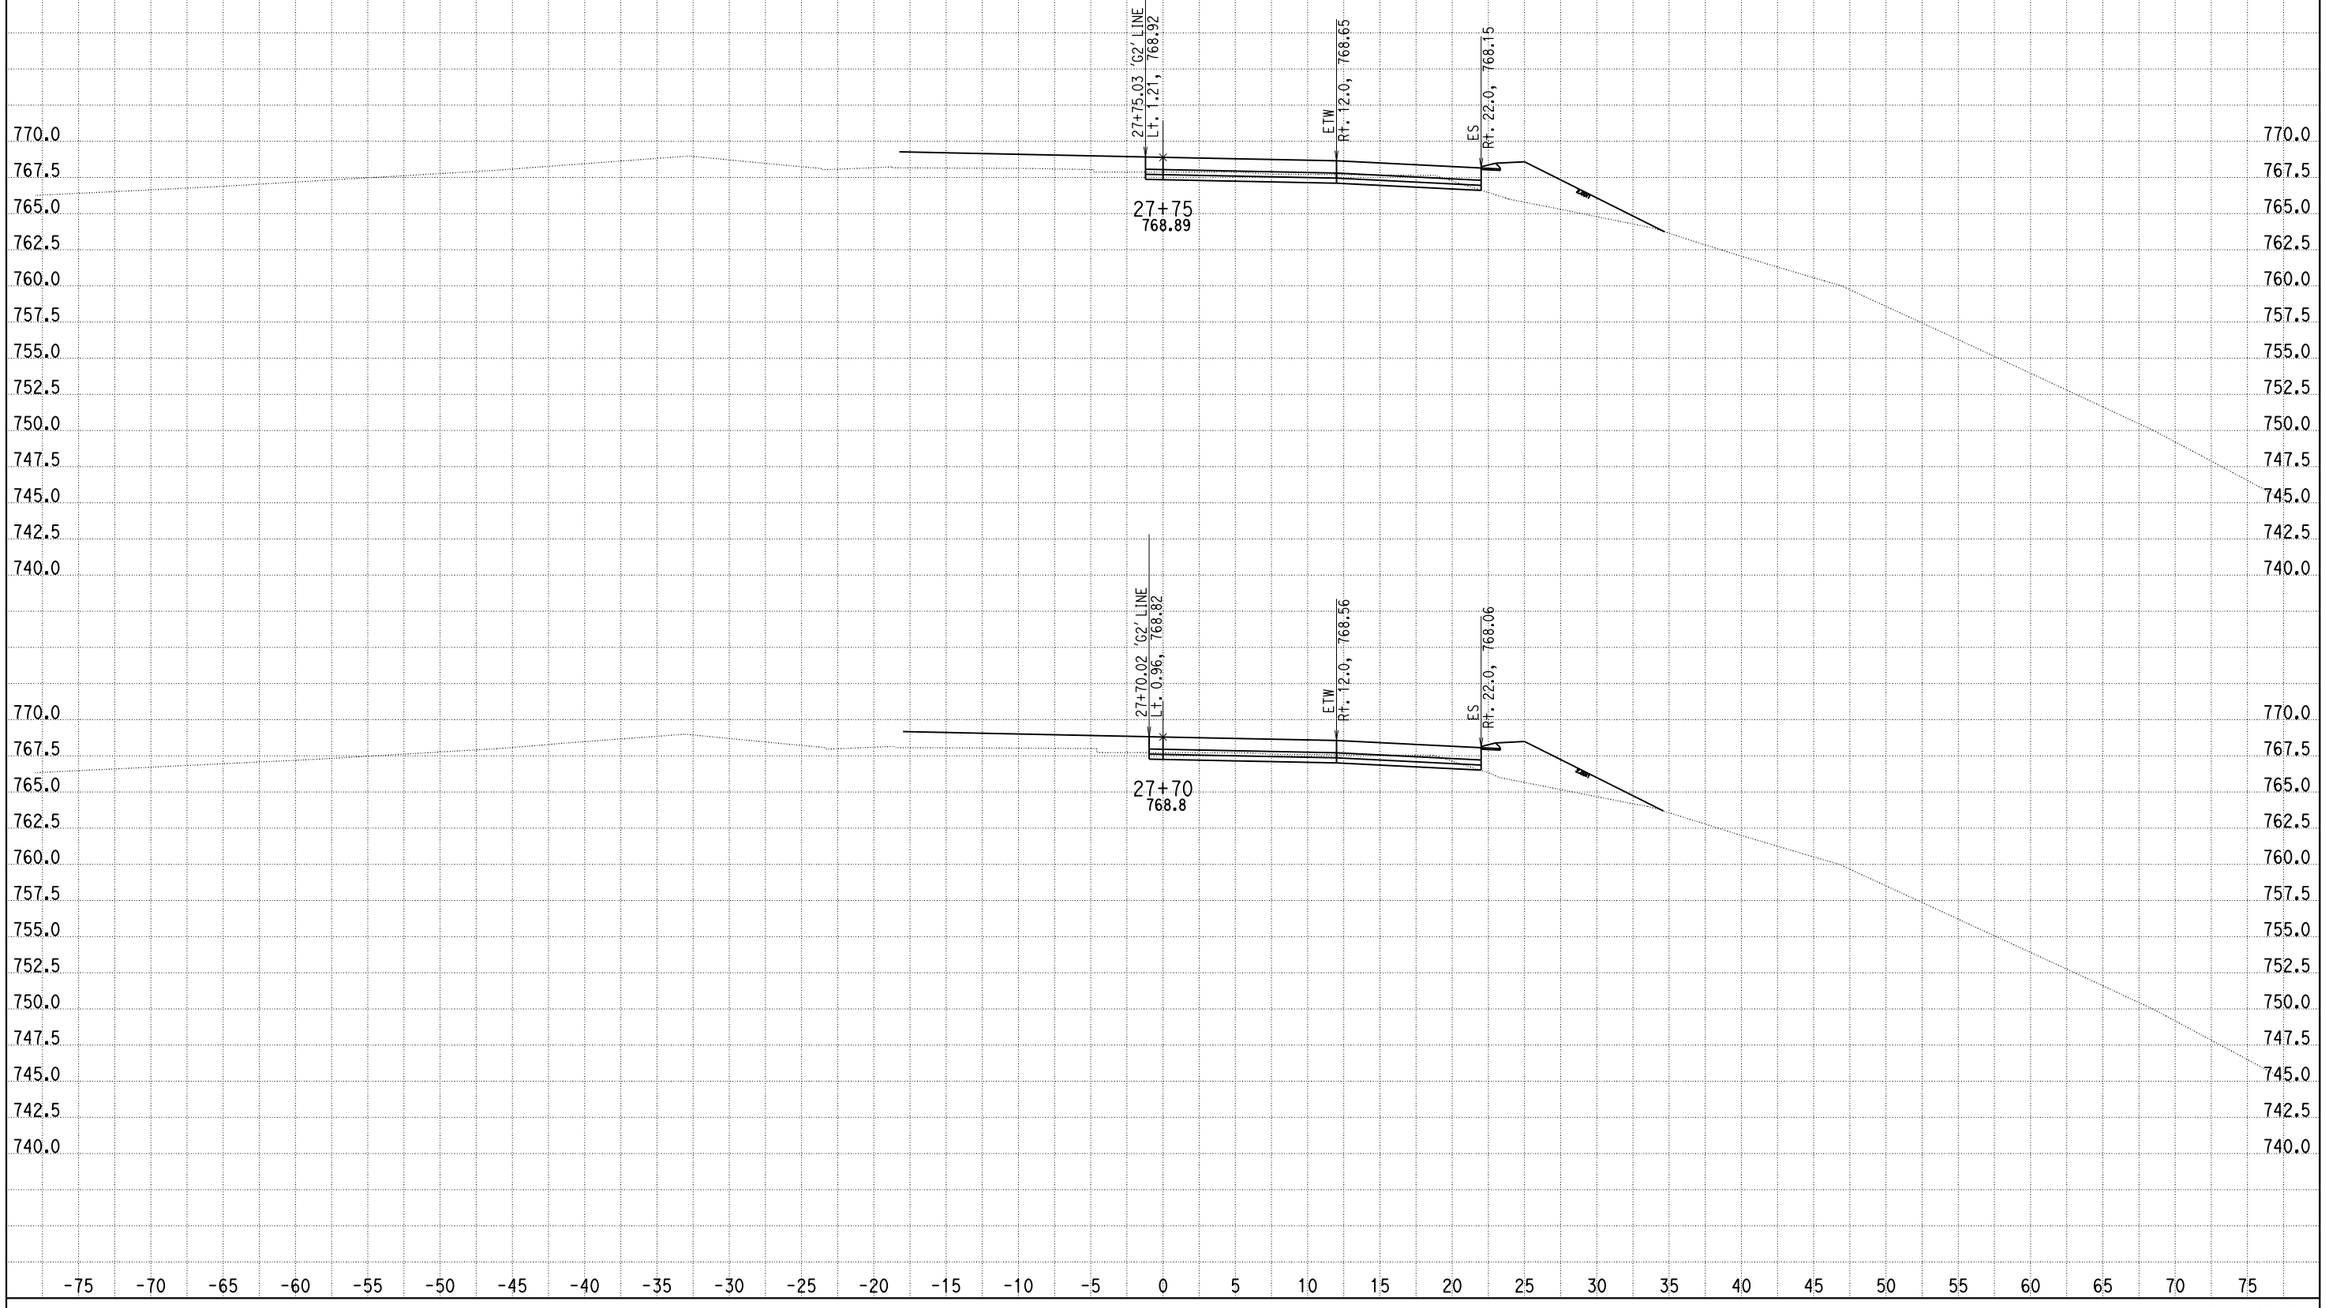

CREATED BY: G NAVARRO
DATE: 9/20/2013
KC Project: 0818E File: D:\1193U1_ALA0\0818E\001_Guillermo_NewD\RAMP_G3\rampg3_dsign.ear

SCALE: 1" = 5' Horiz.
1" = 5' Vert.

All Dimensions are US Survey Feet

RAMPG3
CROSS SECTIONS
SHEET 4 OF XXX

DESIGN STUDY ONLY

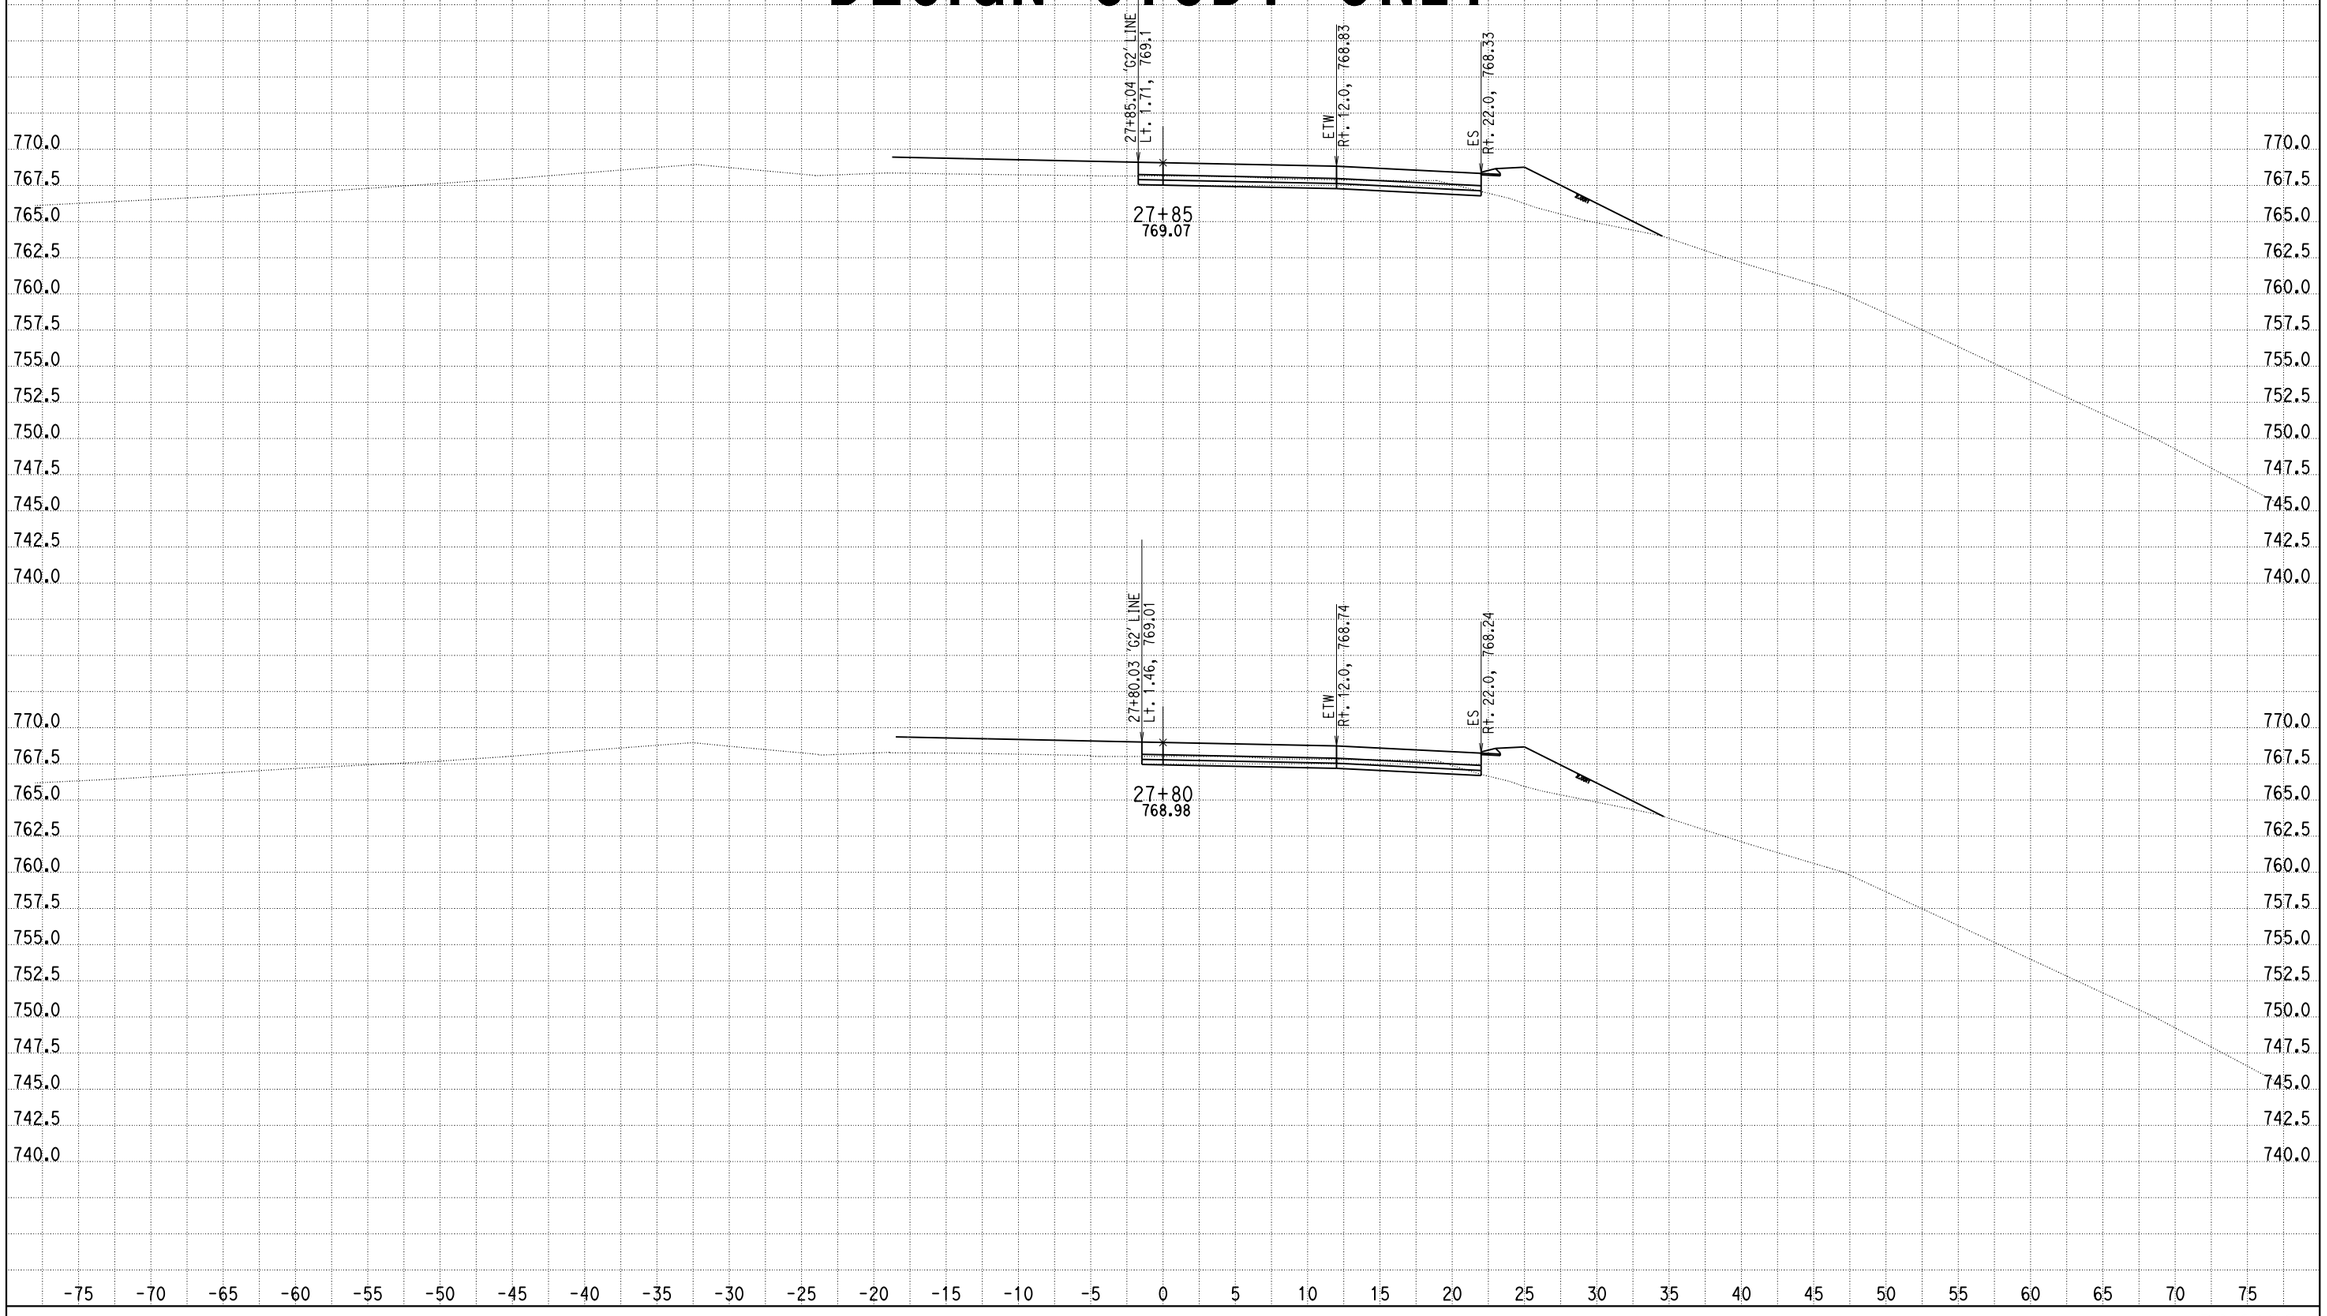

CREATED BY: G NAVARRO
DATE: 9/20/2013
KC Project: 0818E File: D:\1193U1_ALA0\0818E\001_Guillermo_NewD\RAMP_G3\rampg3_dsign.ear

SCALE: 1" = 5' Horiz.
1" = 5' Vert.

All Dimensions are US Survey Feet

RAMPG3
CROSS SECTIONS
SHEET 5 OF XXX

DESIGN STUDY ONLY

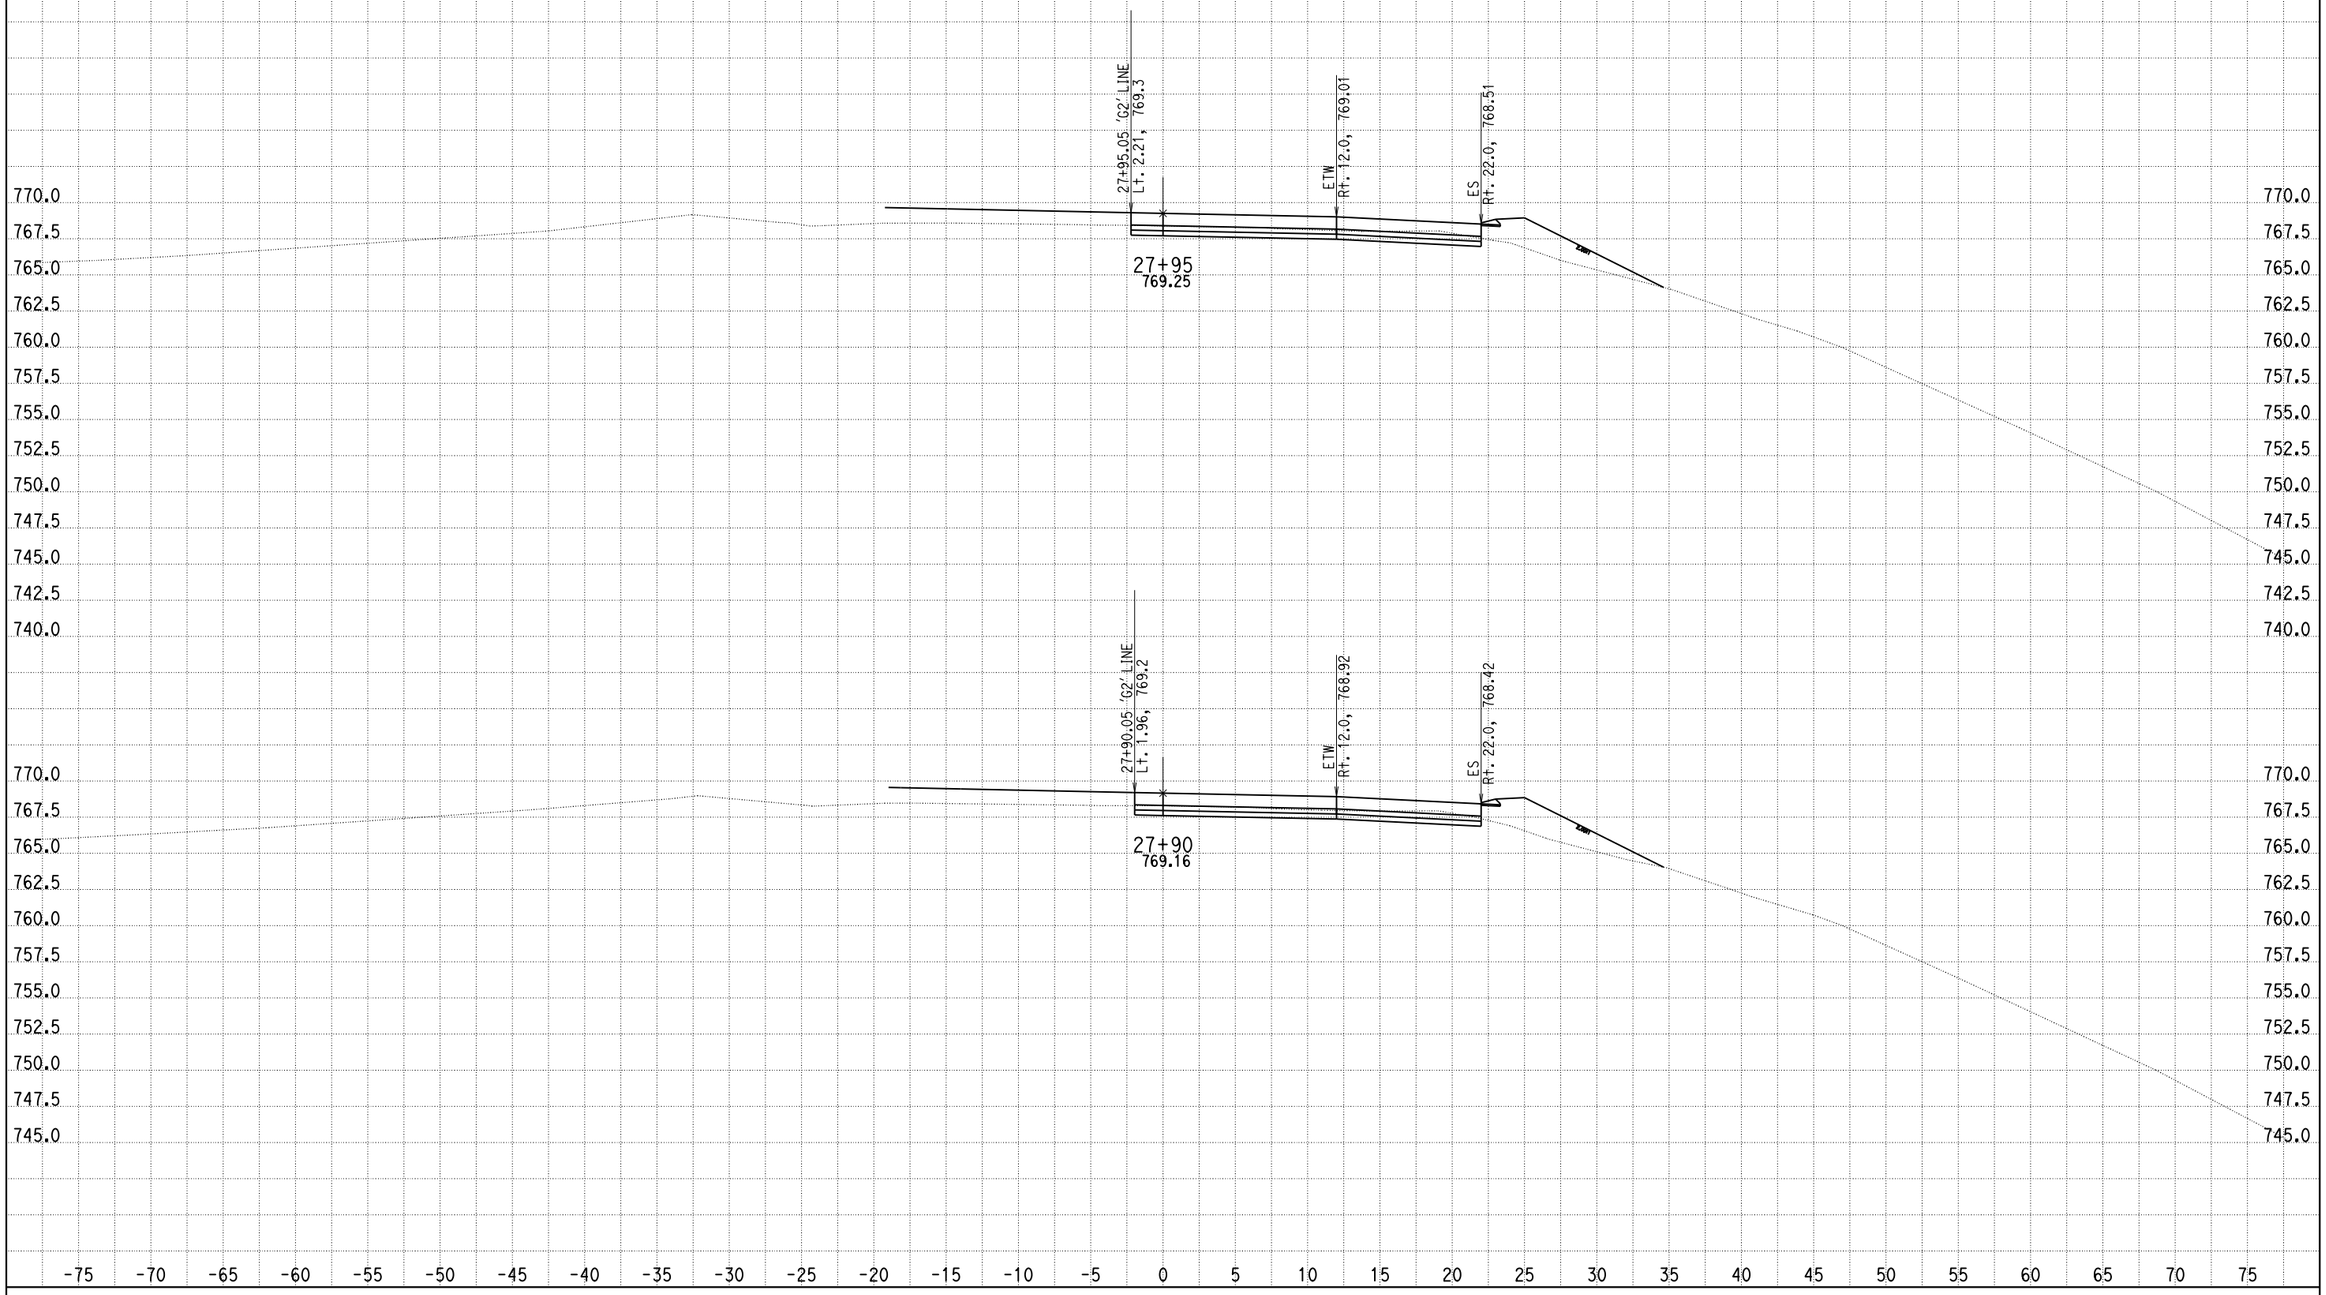

CREATED BY: G NAVARRO
DATE: 9/20/2013
KC Project: 0818E File: D:\1193U1_ALA0\0818E\001_Guillermo_NewD\RAMP_G3\rampg3_dsign.ear

SCALE: 1" = 5' Horiz.
1" = 5' Vert.

All Dimensions are US Survey Feet

RAMPG3
CROSS SECTIONS
SHEET 6 OF XXX

DESIGN STUDY ONLY

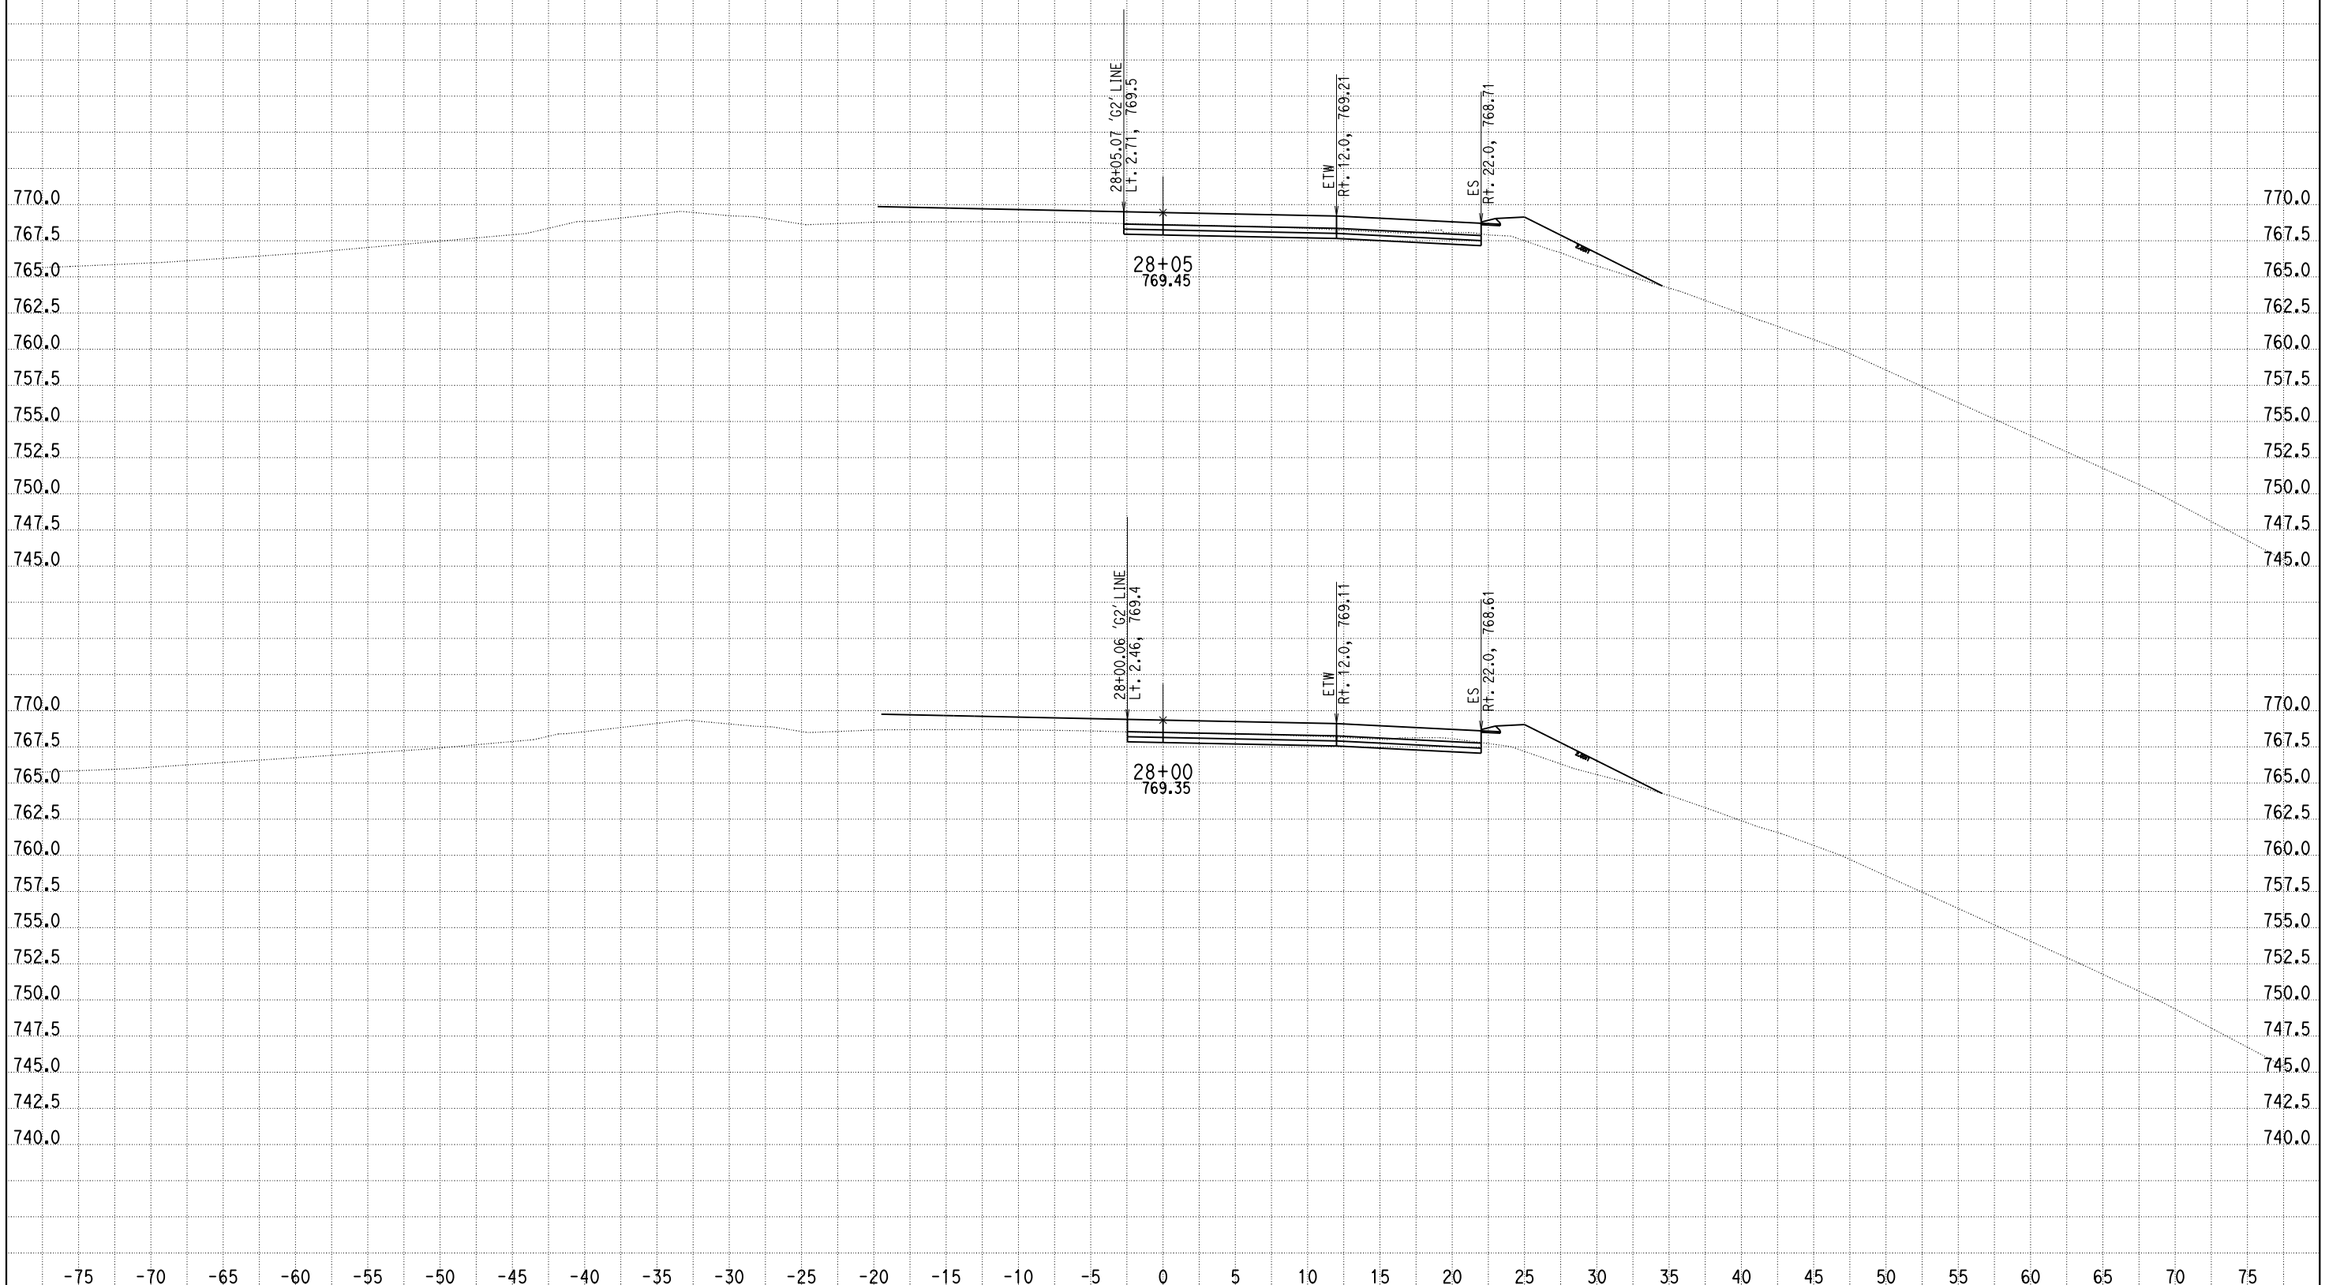

CREATED BY: G NAVARRO
DATE: 9/20/2013
KC Project: 0818E File: D:\1193U1_ALA0\0818E\001_Guillermo_NewD\RAMP_G3\rampg3_dsign.ear

SCALE: 1" = 5' Horiz.
1" = 5' Vert.

All Dimensions are US Survey Feet

RAMPG3
CROSS SECTIONS
SHEET 7 OF XXX

DESIGN STUDY ONLY

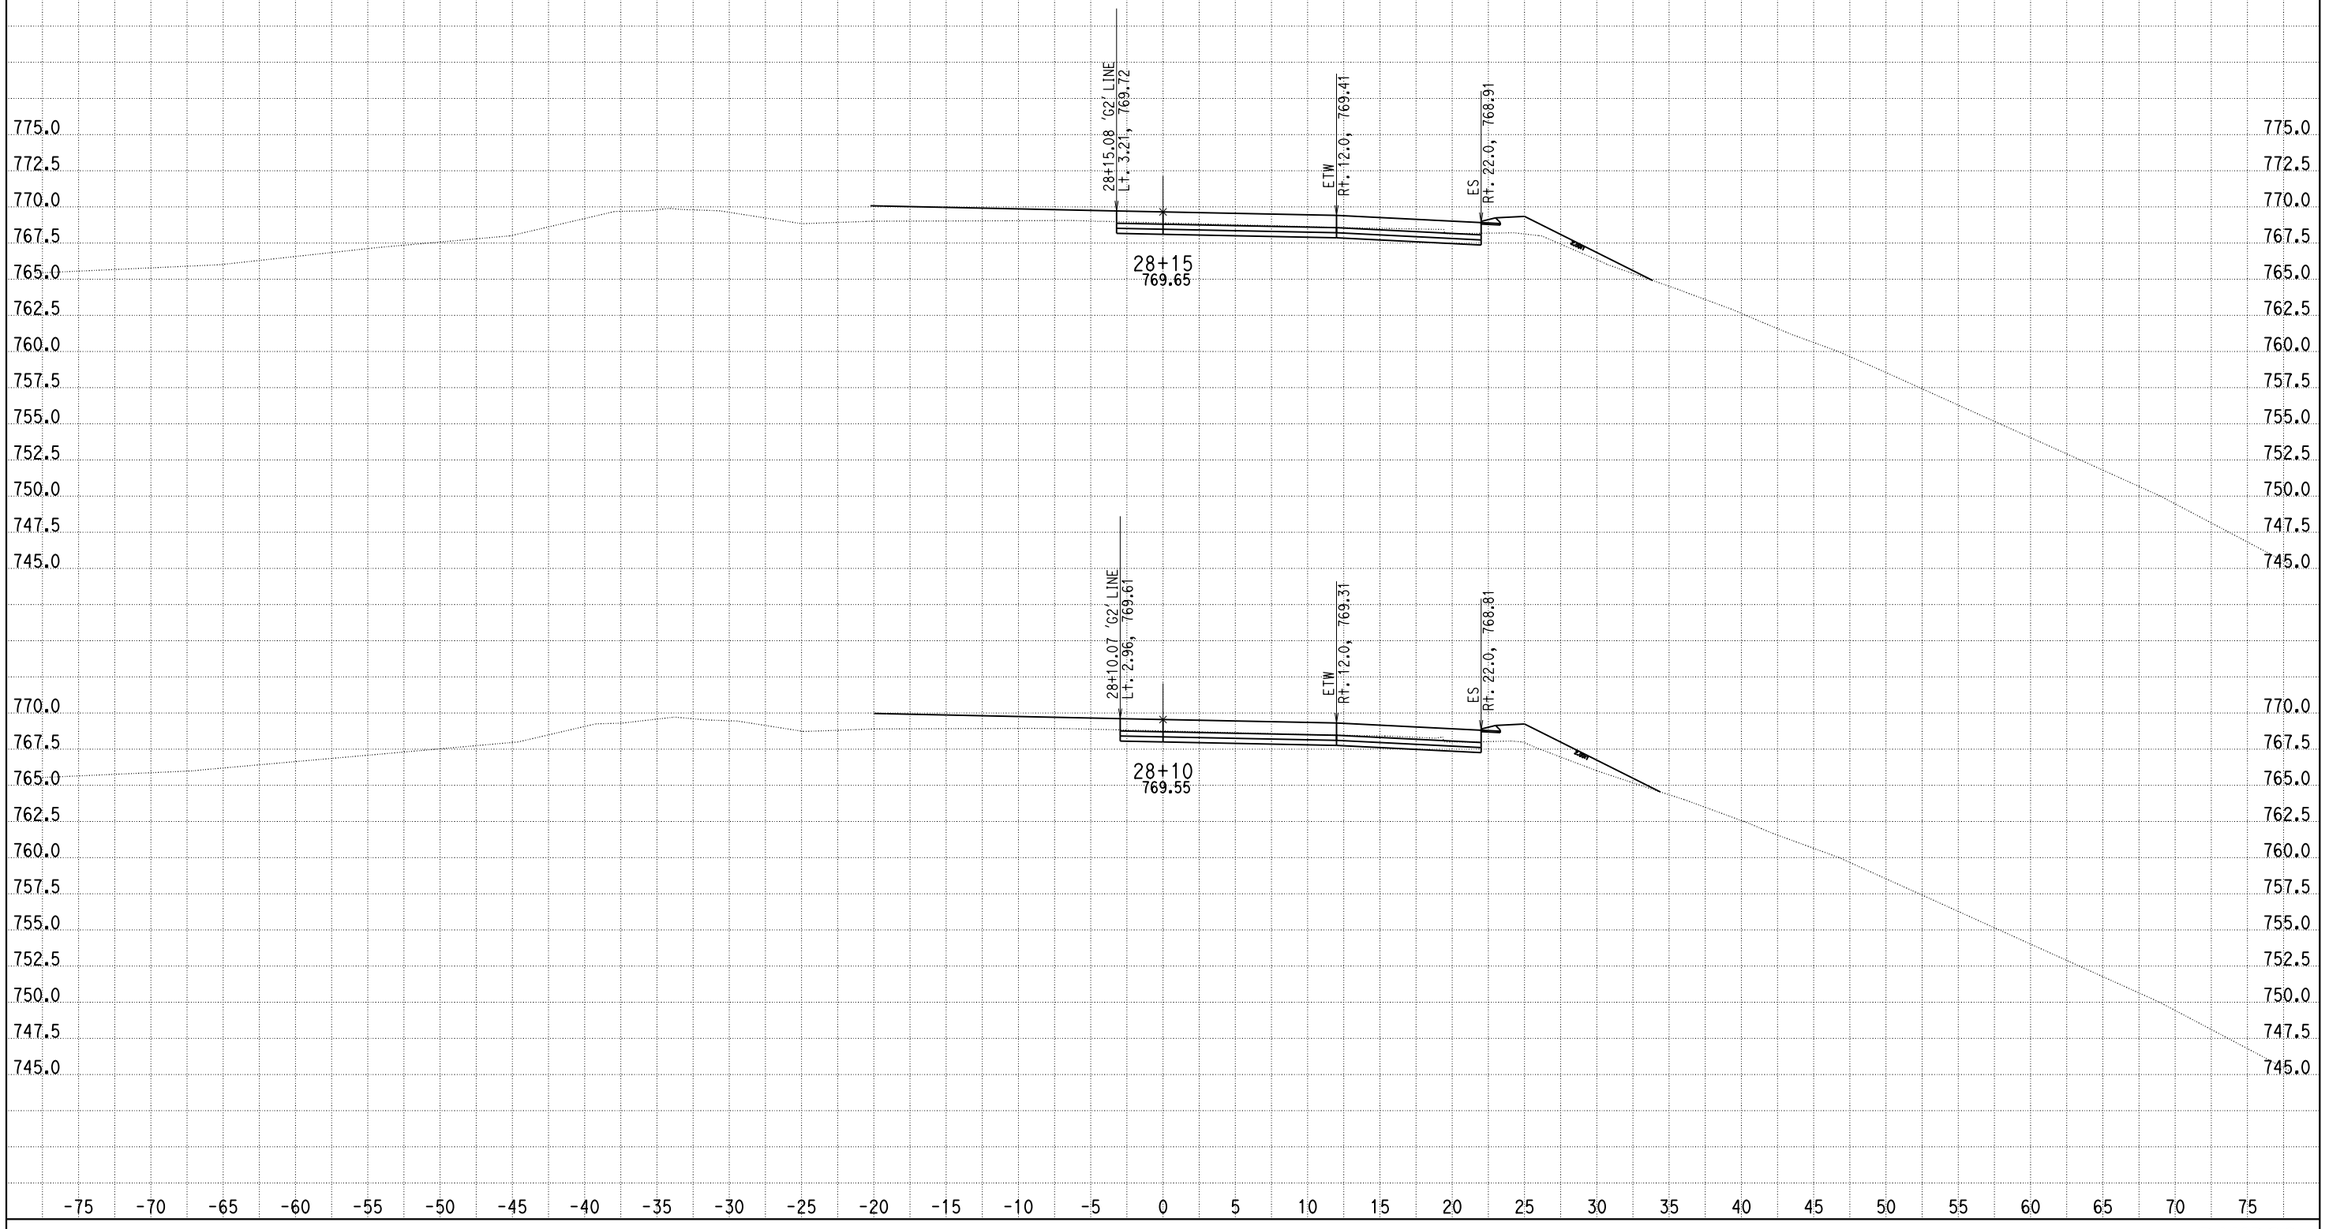

CREATED BY: G NAVARRO
DATE: 9/20/2013
KC Project: 0818E File: D:\1193U1_ALA0\0818E\001_Guillermo_NewD\RAMP_G3\rampg3_dsign.ear

SCALE: 1" = 5' Horiz.
1" = 5' Vert.

All Dimensions are US Survey Feet

RAMPG3
CROSS SECTIONS
SHEET 8 OF XXX

DESIGN STUDY ONLY

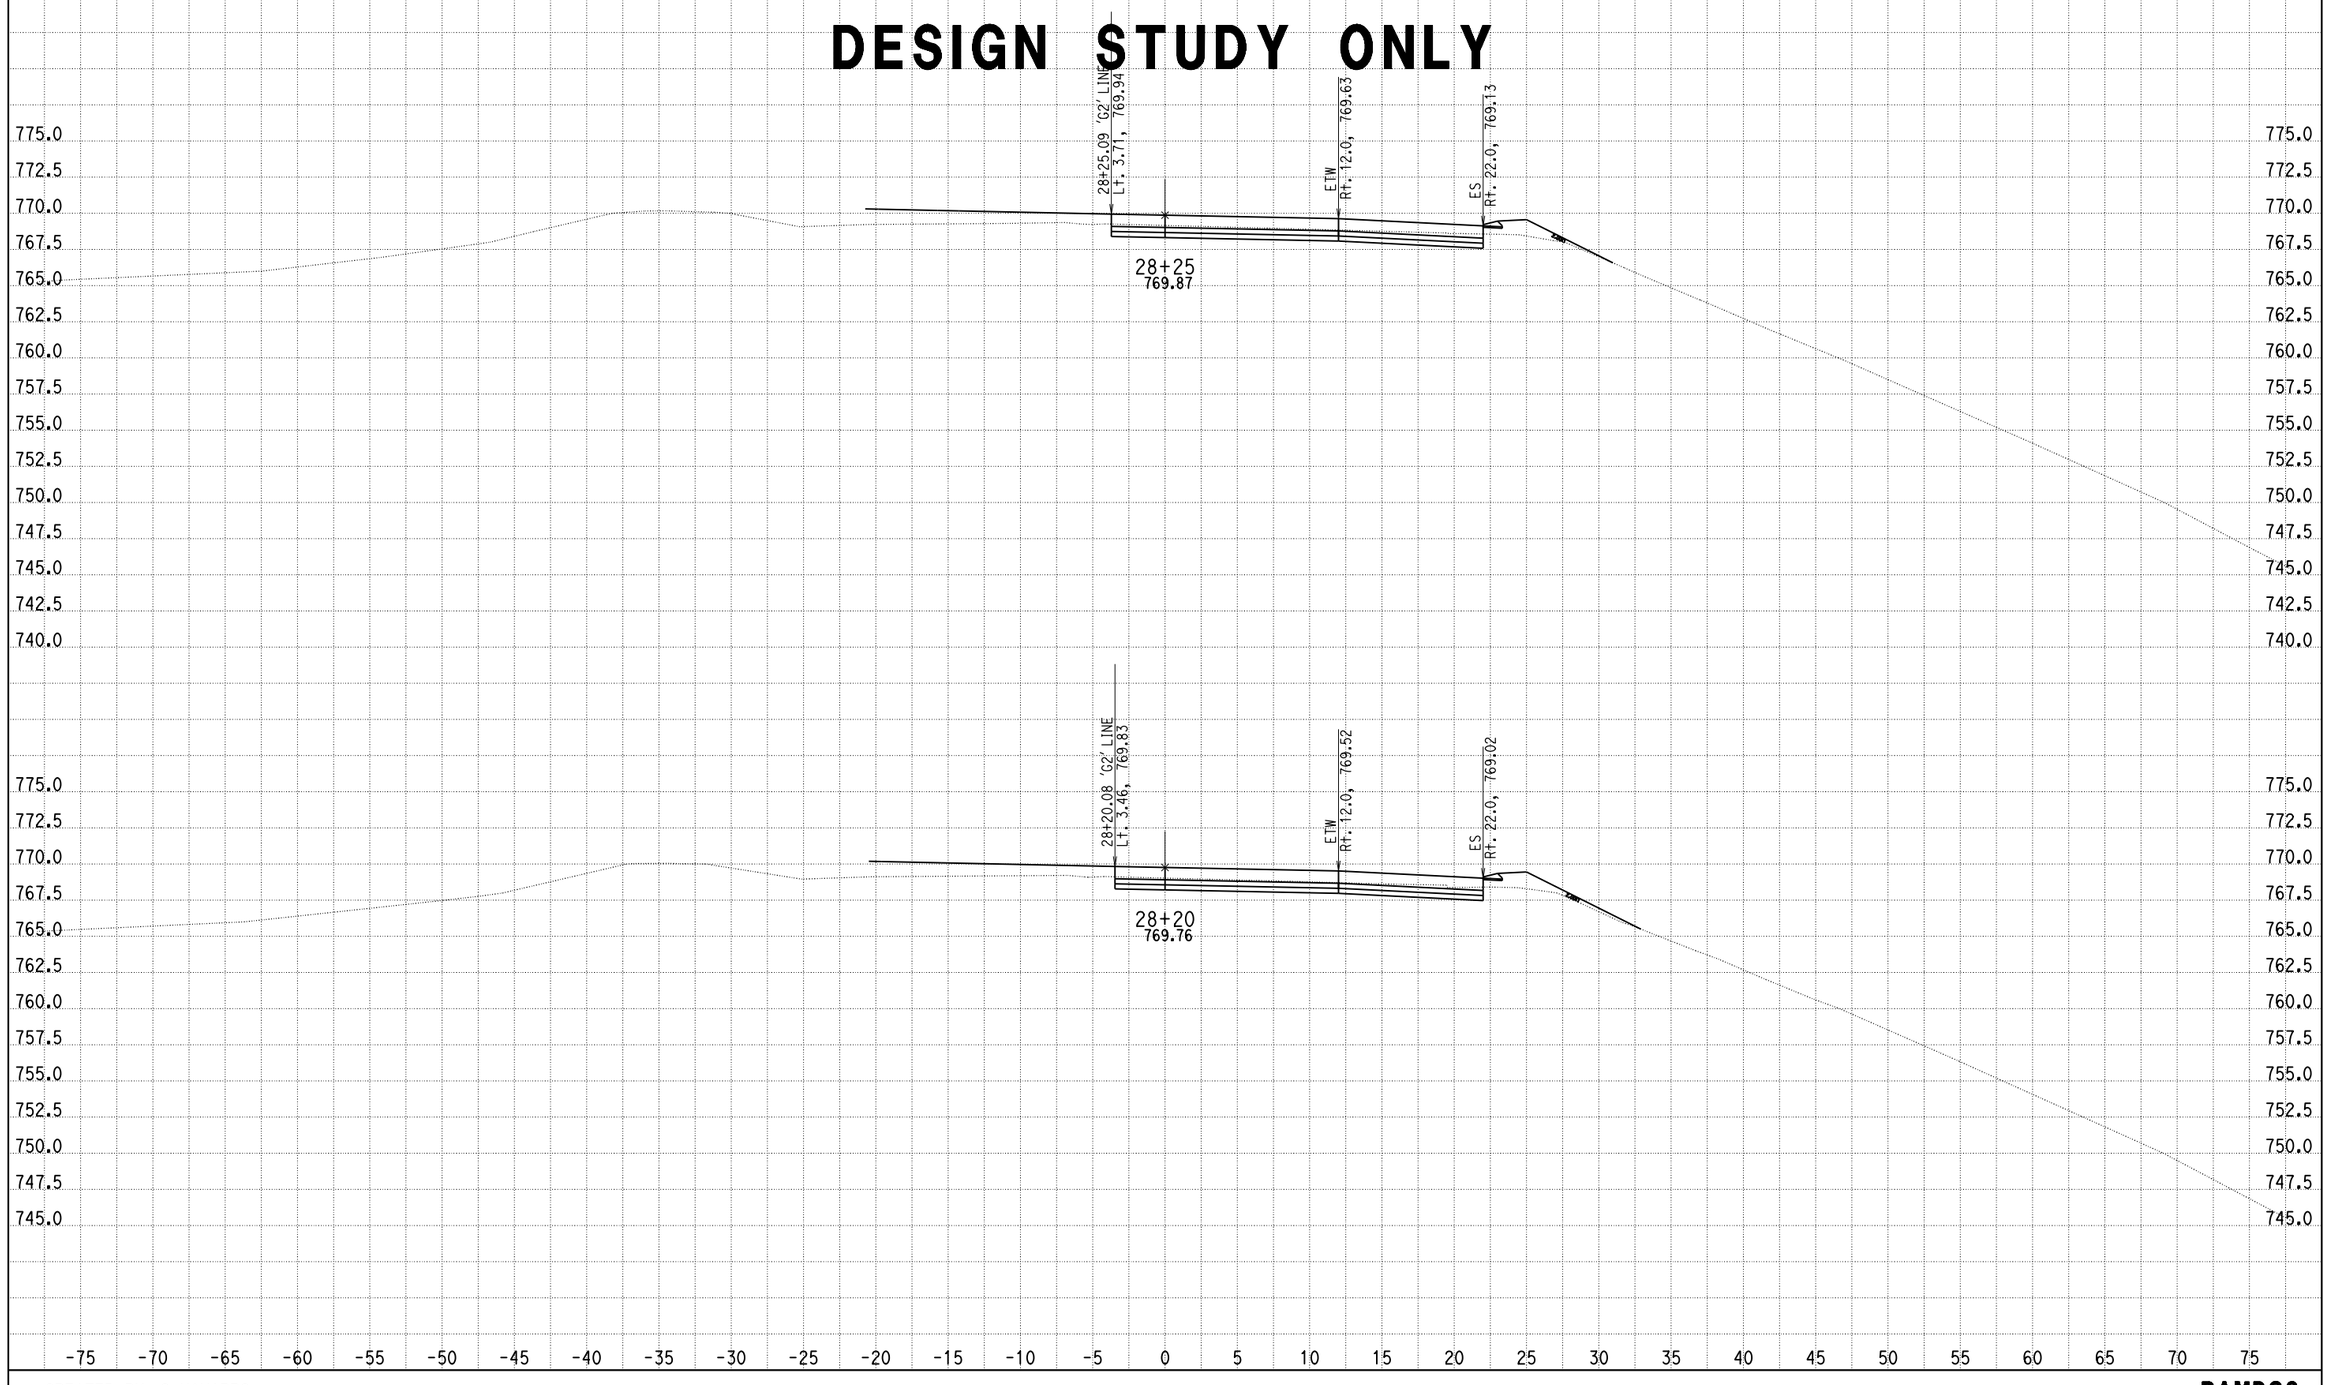

CREATED BY: G NAVARRO
DATE: 9/20/2013
KC Project: 0818E File: D:\1193U1_ALAO\0818E\001_Guillermo_NewD\RAMP_G3\rampg3_dsign.ear

SCALE: 1" = 5' Horiz.
1" = 5' Vert.

All Dimensions are US Survey Feet

RAMPG3
CROSS SECTIONS
SHEET 9 OF XXX

DESIGN STUDY ONLY

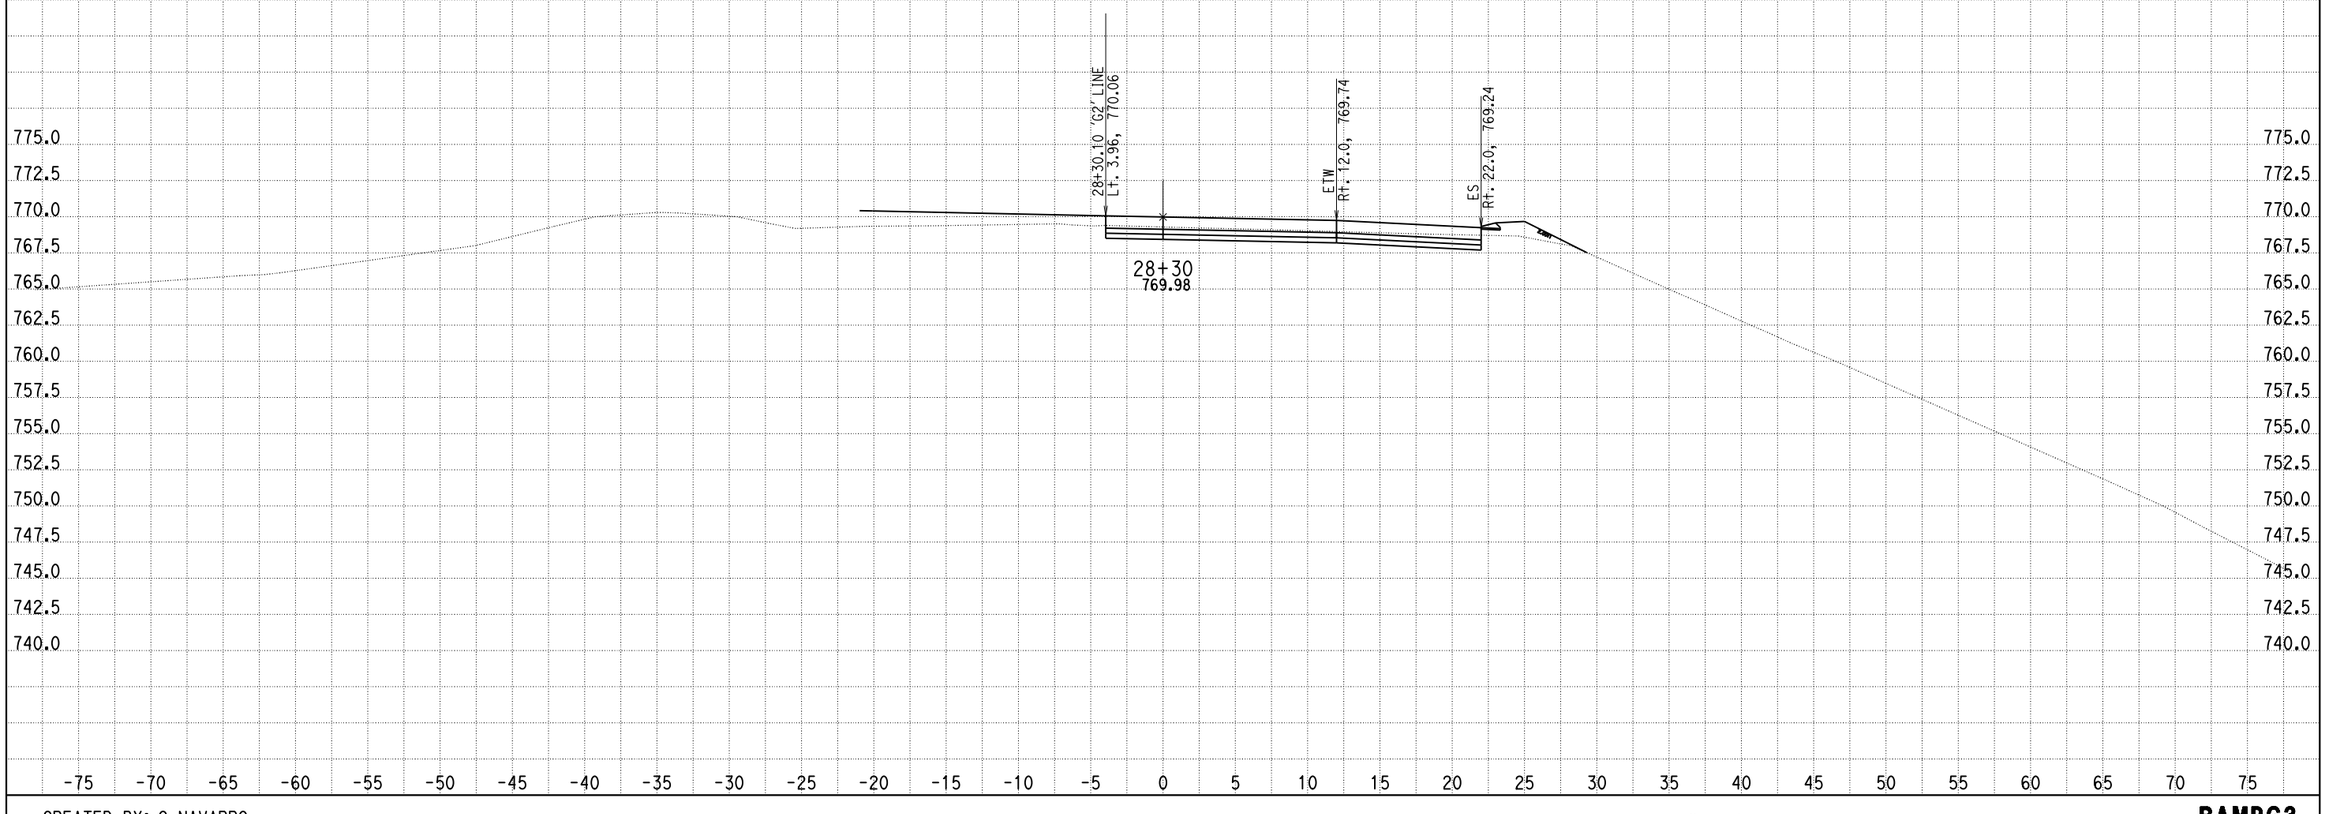

CREATED BY: G NAVARRO
DATE: 9/20/2013
KC Project: 0818E File: D:\1193U1_ALAO\0818E\001_Guillermo_NewD\RAMP_G3\rampg3_dsign.ear

SCALE: 1" = 5' Horiz.
1" = 5' Vert.

All Dimensions are US Survey Feet

RAMPG3
CROSS SECTIONS
SHEET 10 OF XXX

DESIGN STUDY ONLY

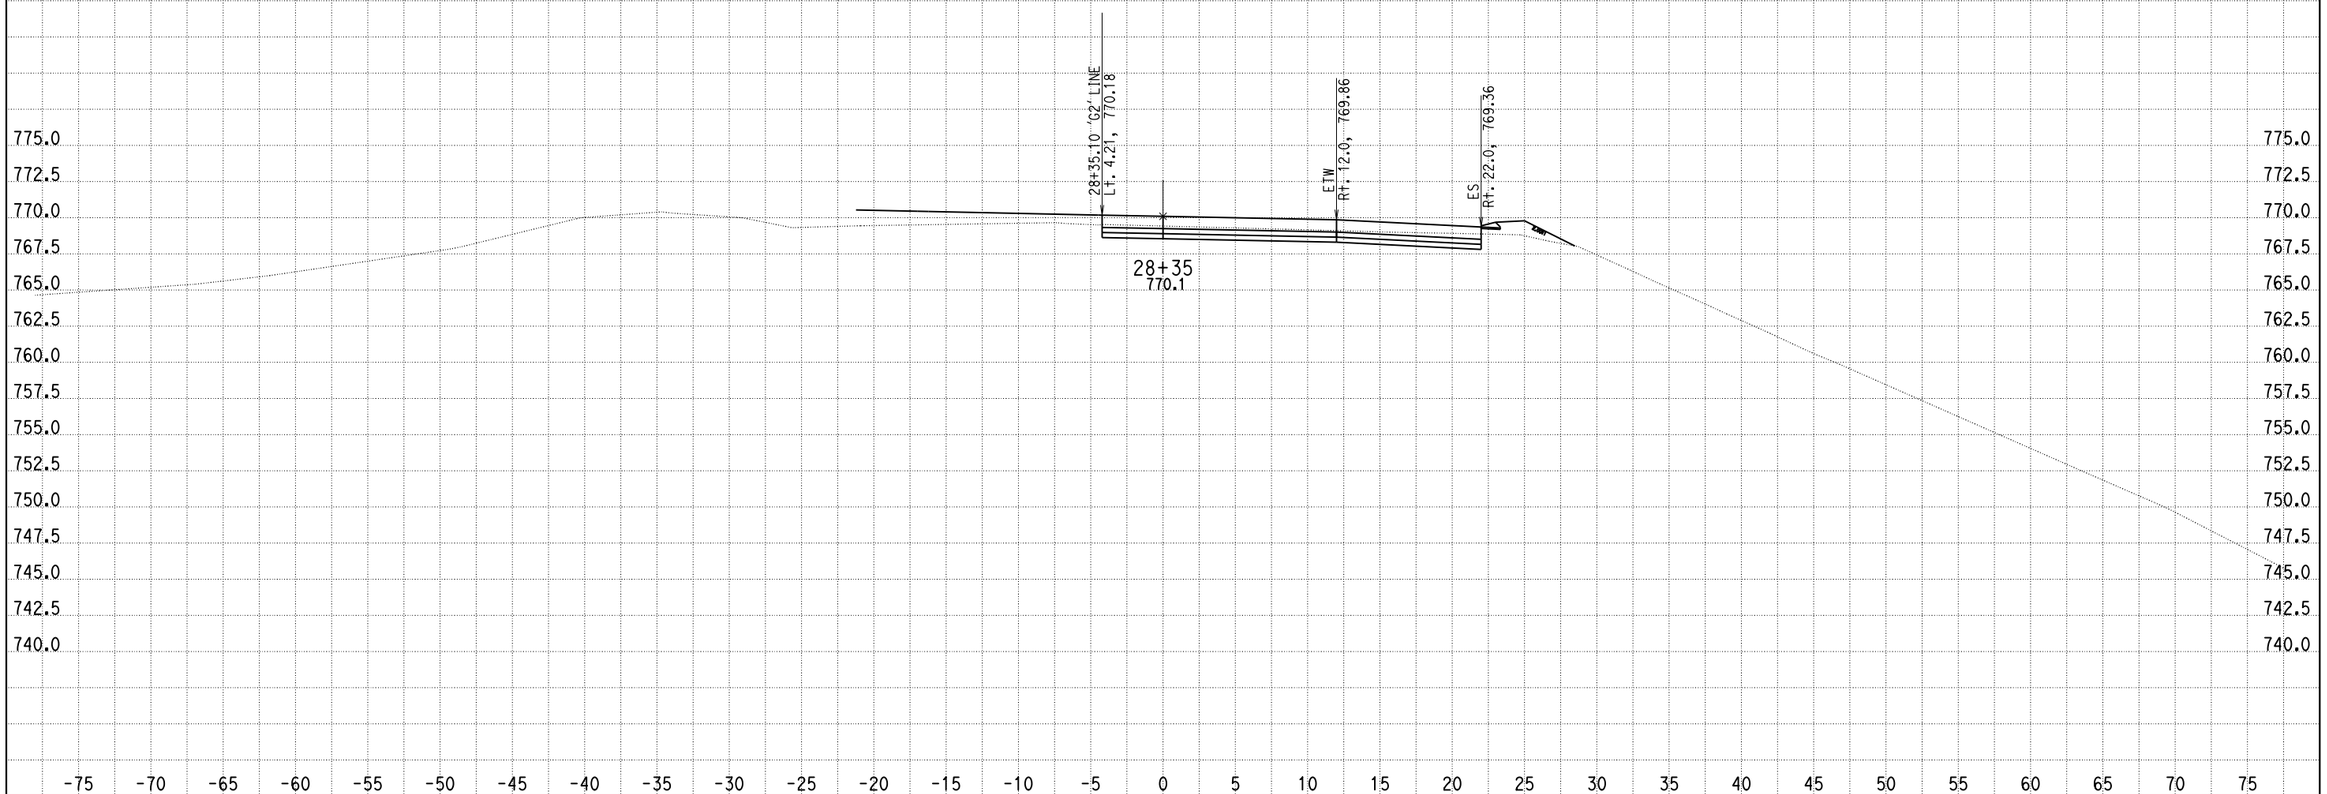

CREATED BY: G NAVARRO
DATE: 9/20/2013
KC Project: 0818E File: D:\1193U1_ALAO\0818E\001_Guillermo_NewD\RAMP_G3\rampg3_dsign.ear

SCALE: 1" = 5' Horiz.
1" = 5' Vert.

All Dimensions are US Survey Feet

RAMPG3
CROSS SECTIONS
SHEET 11 OF XXX

DESIGN STUDY ONLY

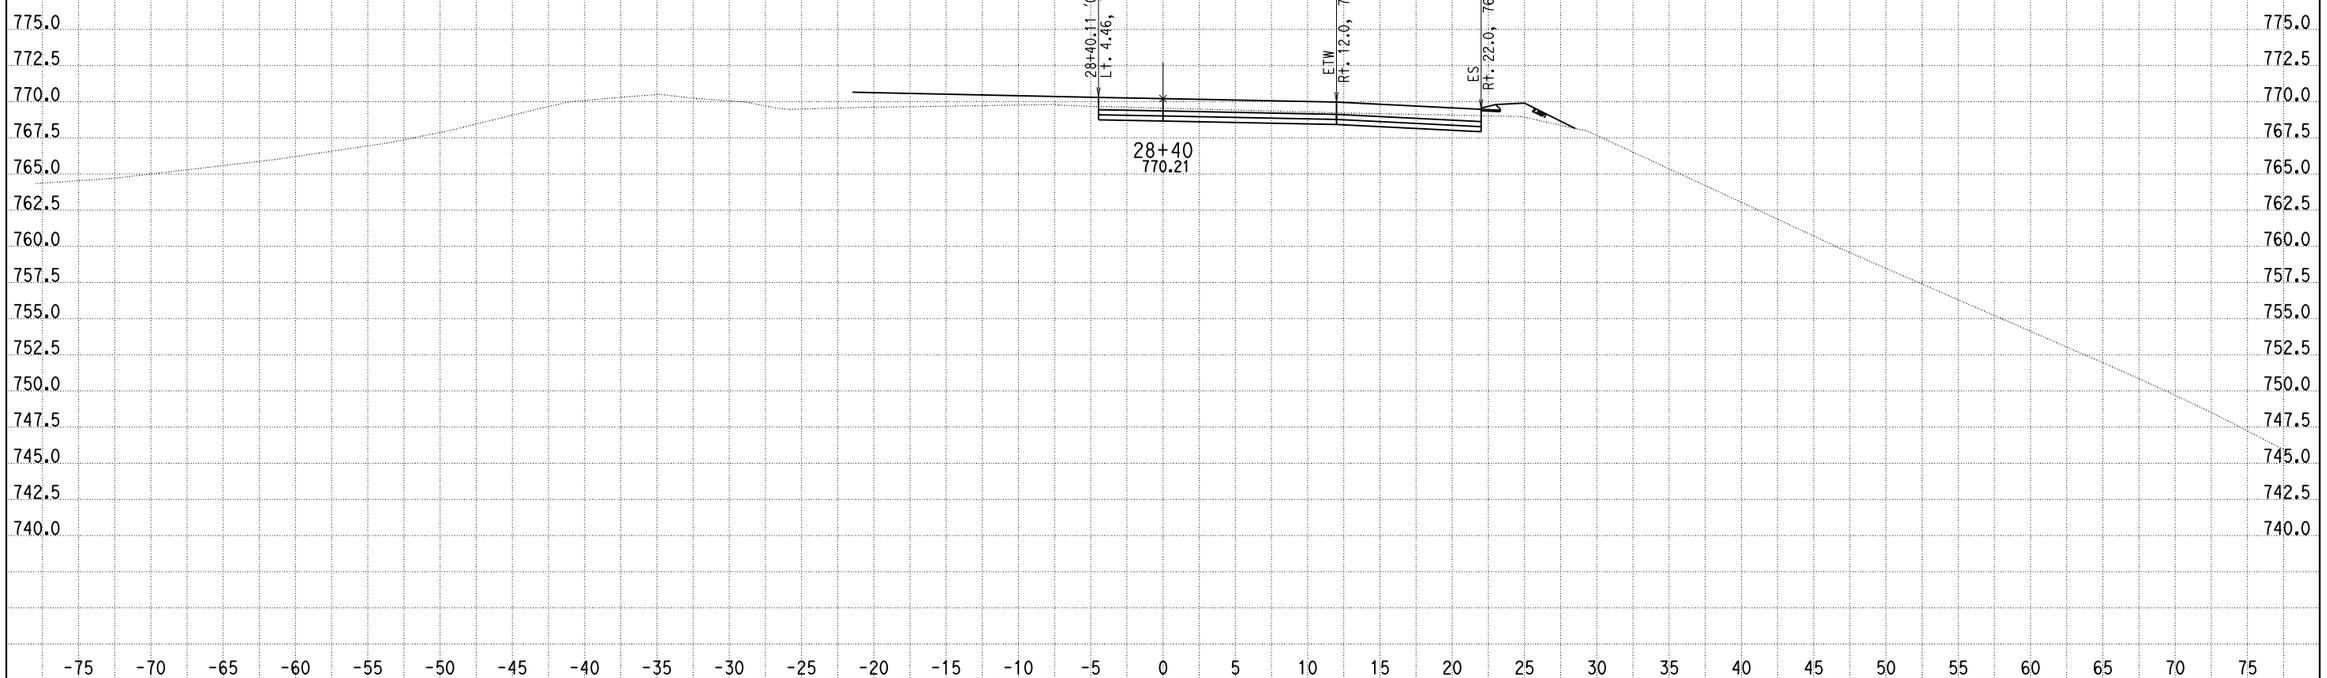

CREATED BY: G NAVARRO
DATE: 9/20/2013
KC Project: 0818E File: D:\1193U1_ALAO\0818E\001_Guillermo_NewD\RAMP_G3\rampg3_dsign.ear

SCALE: 1" = 5' Horiz.
1" = 5' Vert.

All Dimensions are US Survey Feet

RAMPG3
CROSS SECTIONS
SHEET 12 OF XXX

DESIGN STUDY ONLY

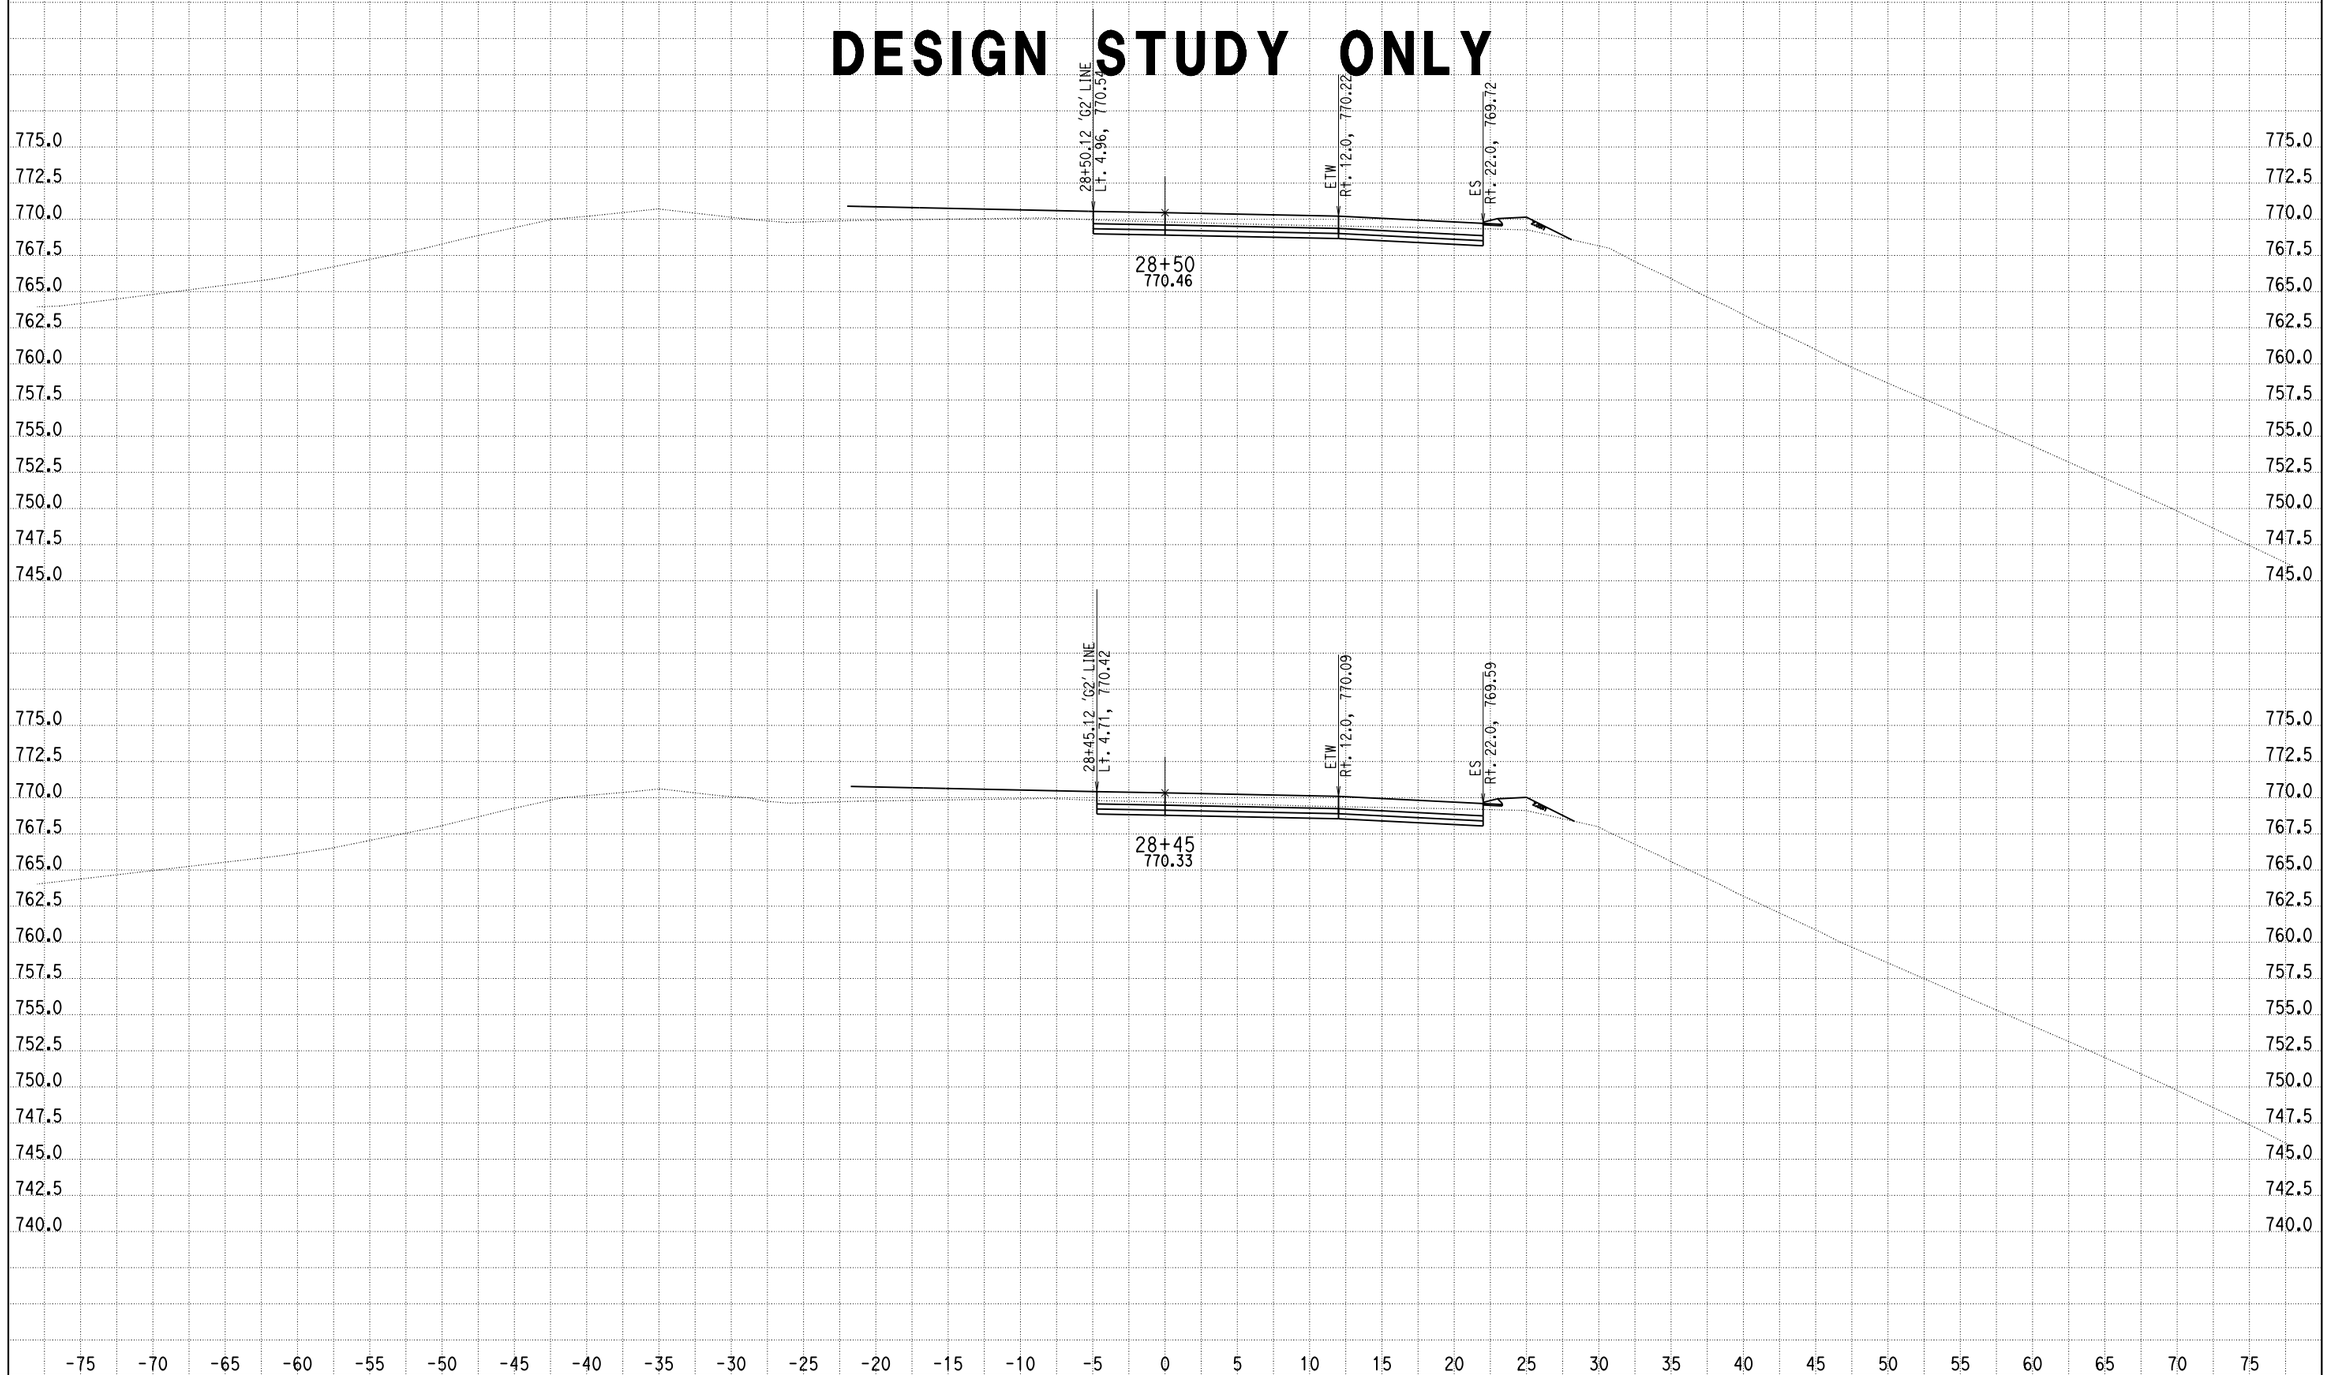

CREATED BY: G NAVARRO
DATE: 9/20/2013
KC Project: 0818E File: D:\1193U1_ALAO\0818E\001_Guillermo_NewD\RAMP_G3\rampg3_dsign.ear

SCALE: 1" = 5' Horiz.
1" = 5' Vert.

All Dimensions are US Survey Feet

RAMPG3
CROSS SECTIONS
SHEET 13 OF XXX

DESIGN STUDY ONLY

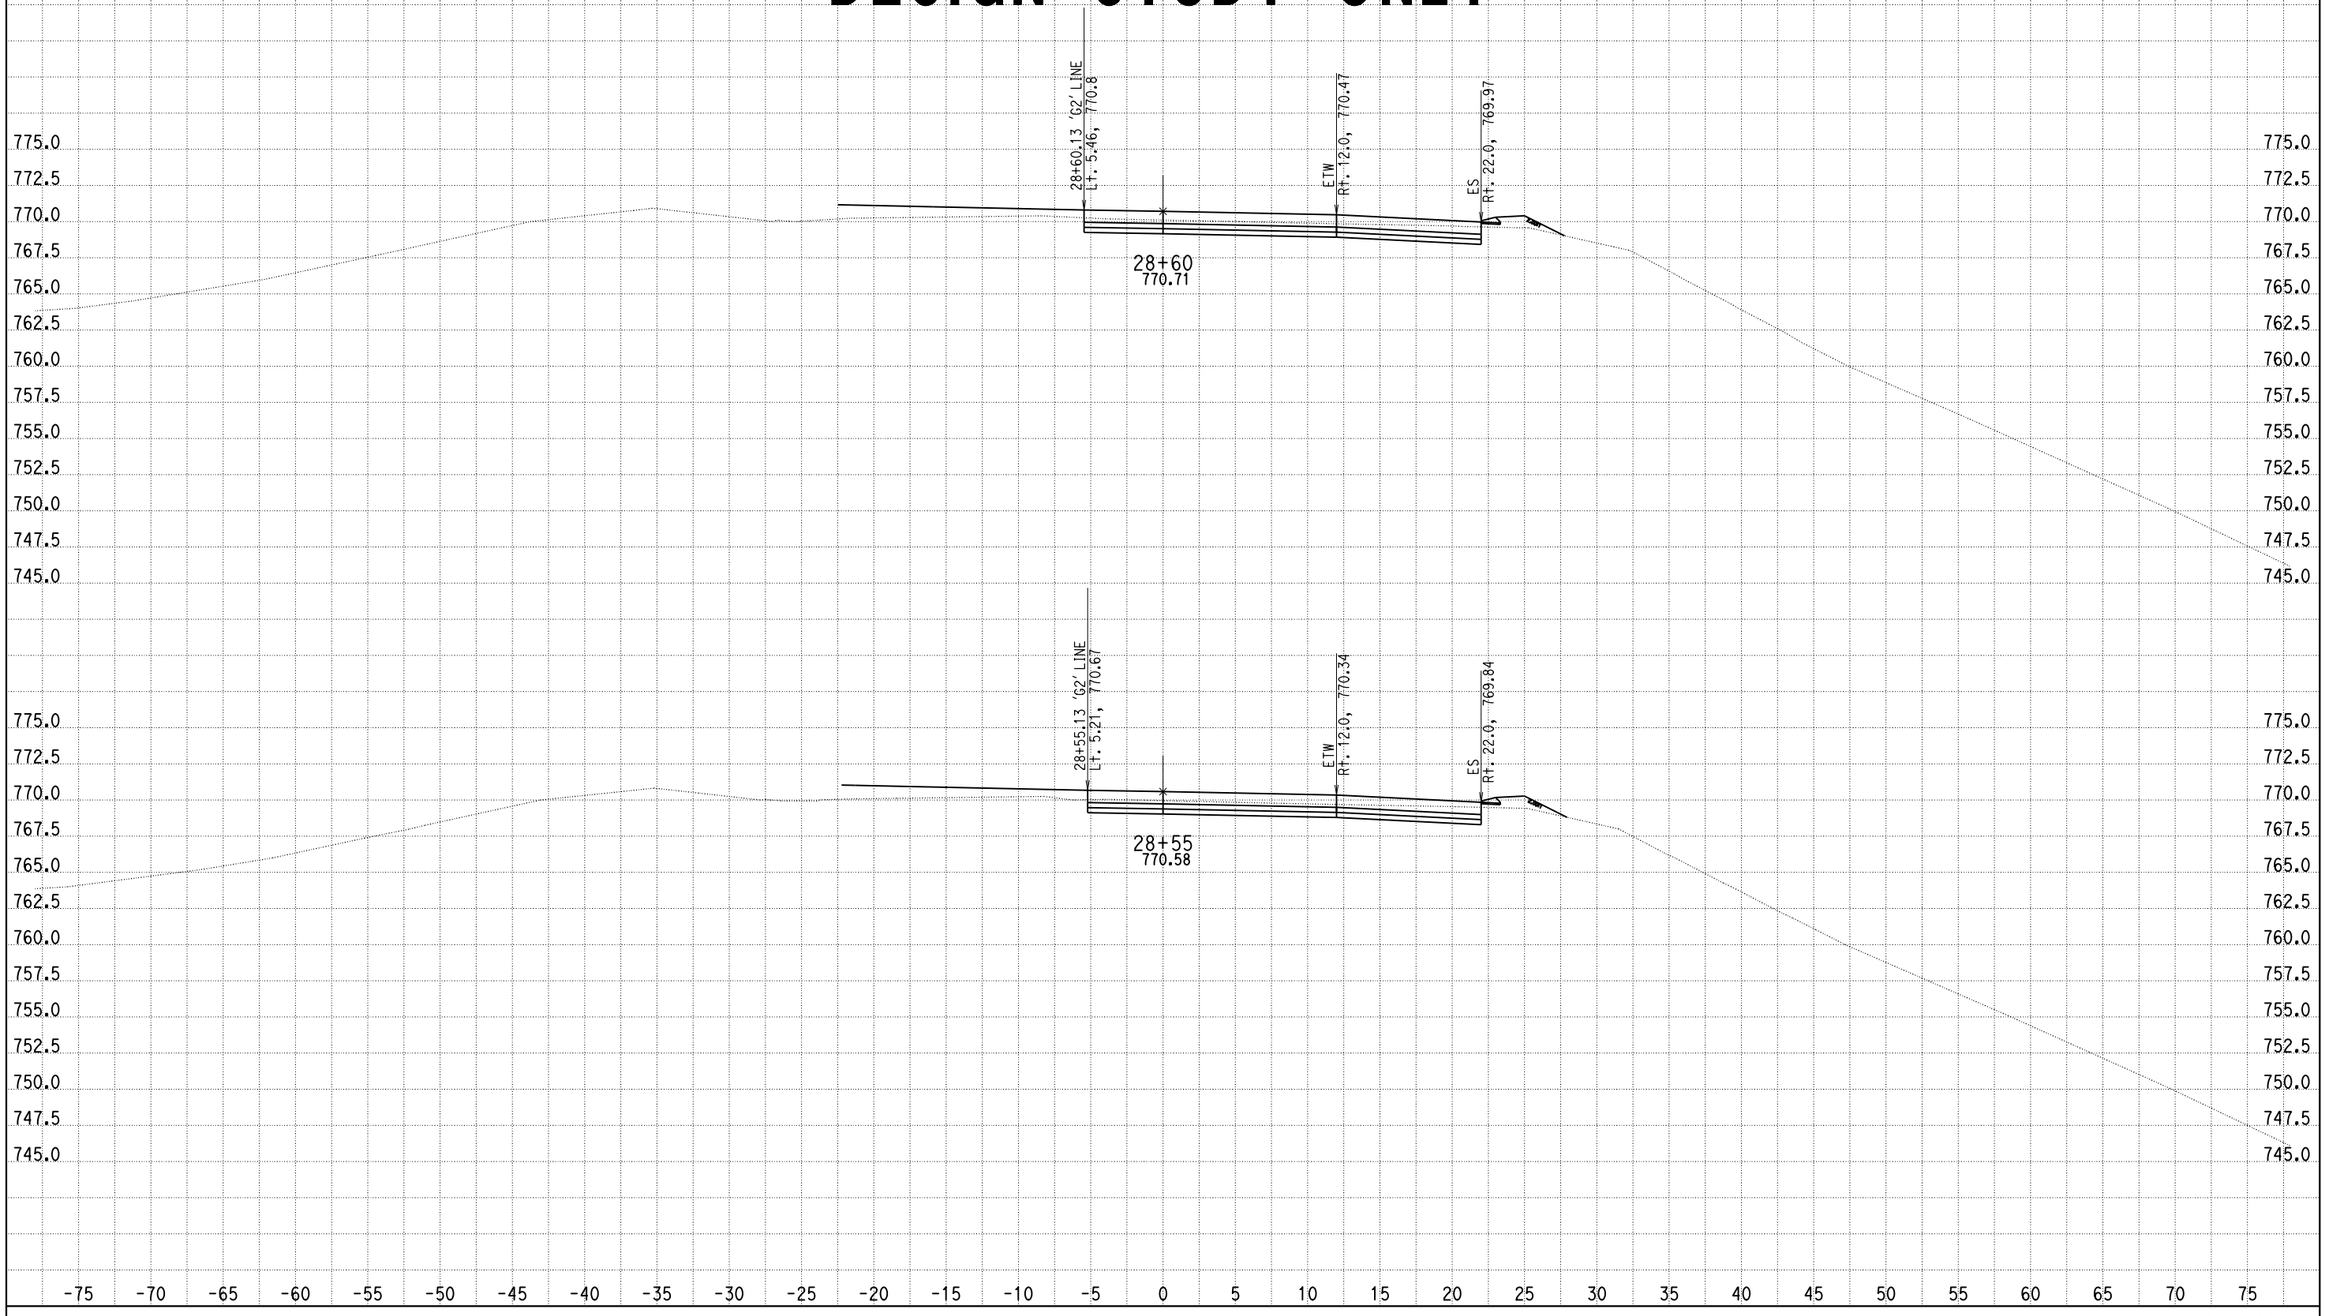

CREATED BY: G NAVARRO
DATE: 9/20/2013
KC Project: 0818E File: D:\1193U1_ALAO\0818E\001_Guillermo_NewD\RAMP_G3\rampg3_dsign.ear

SCALE: 1" = 5' Horiz.
1" = 5' Vert.

All Dimensions are US Survey Feet

RAMPG3
CROSS SECTIONS
SHEET 14 OF XXX

DESIGN STUDY ONLY

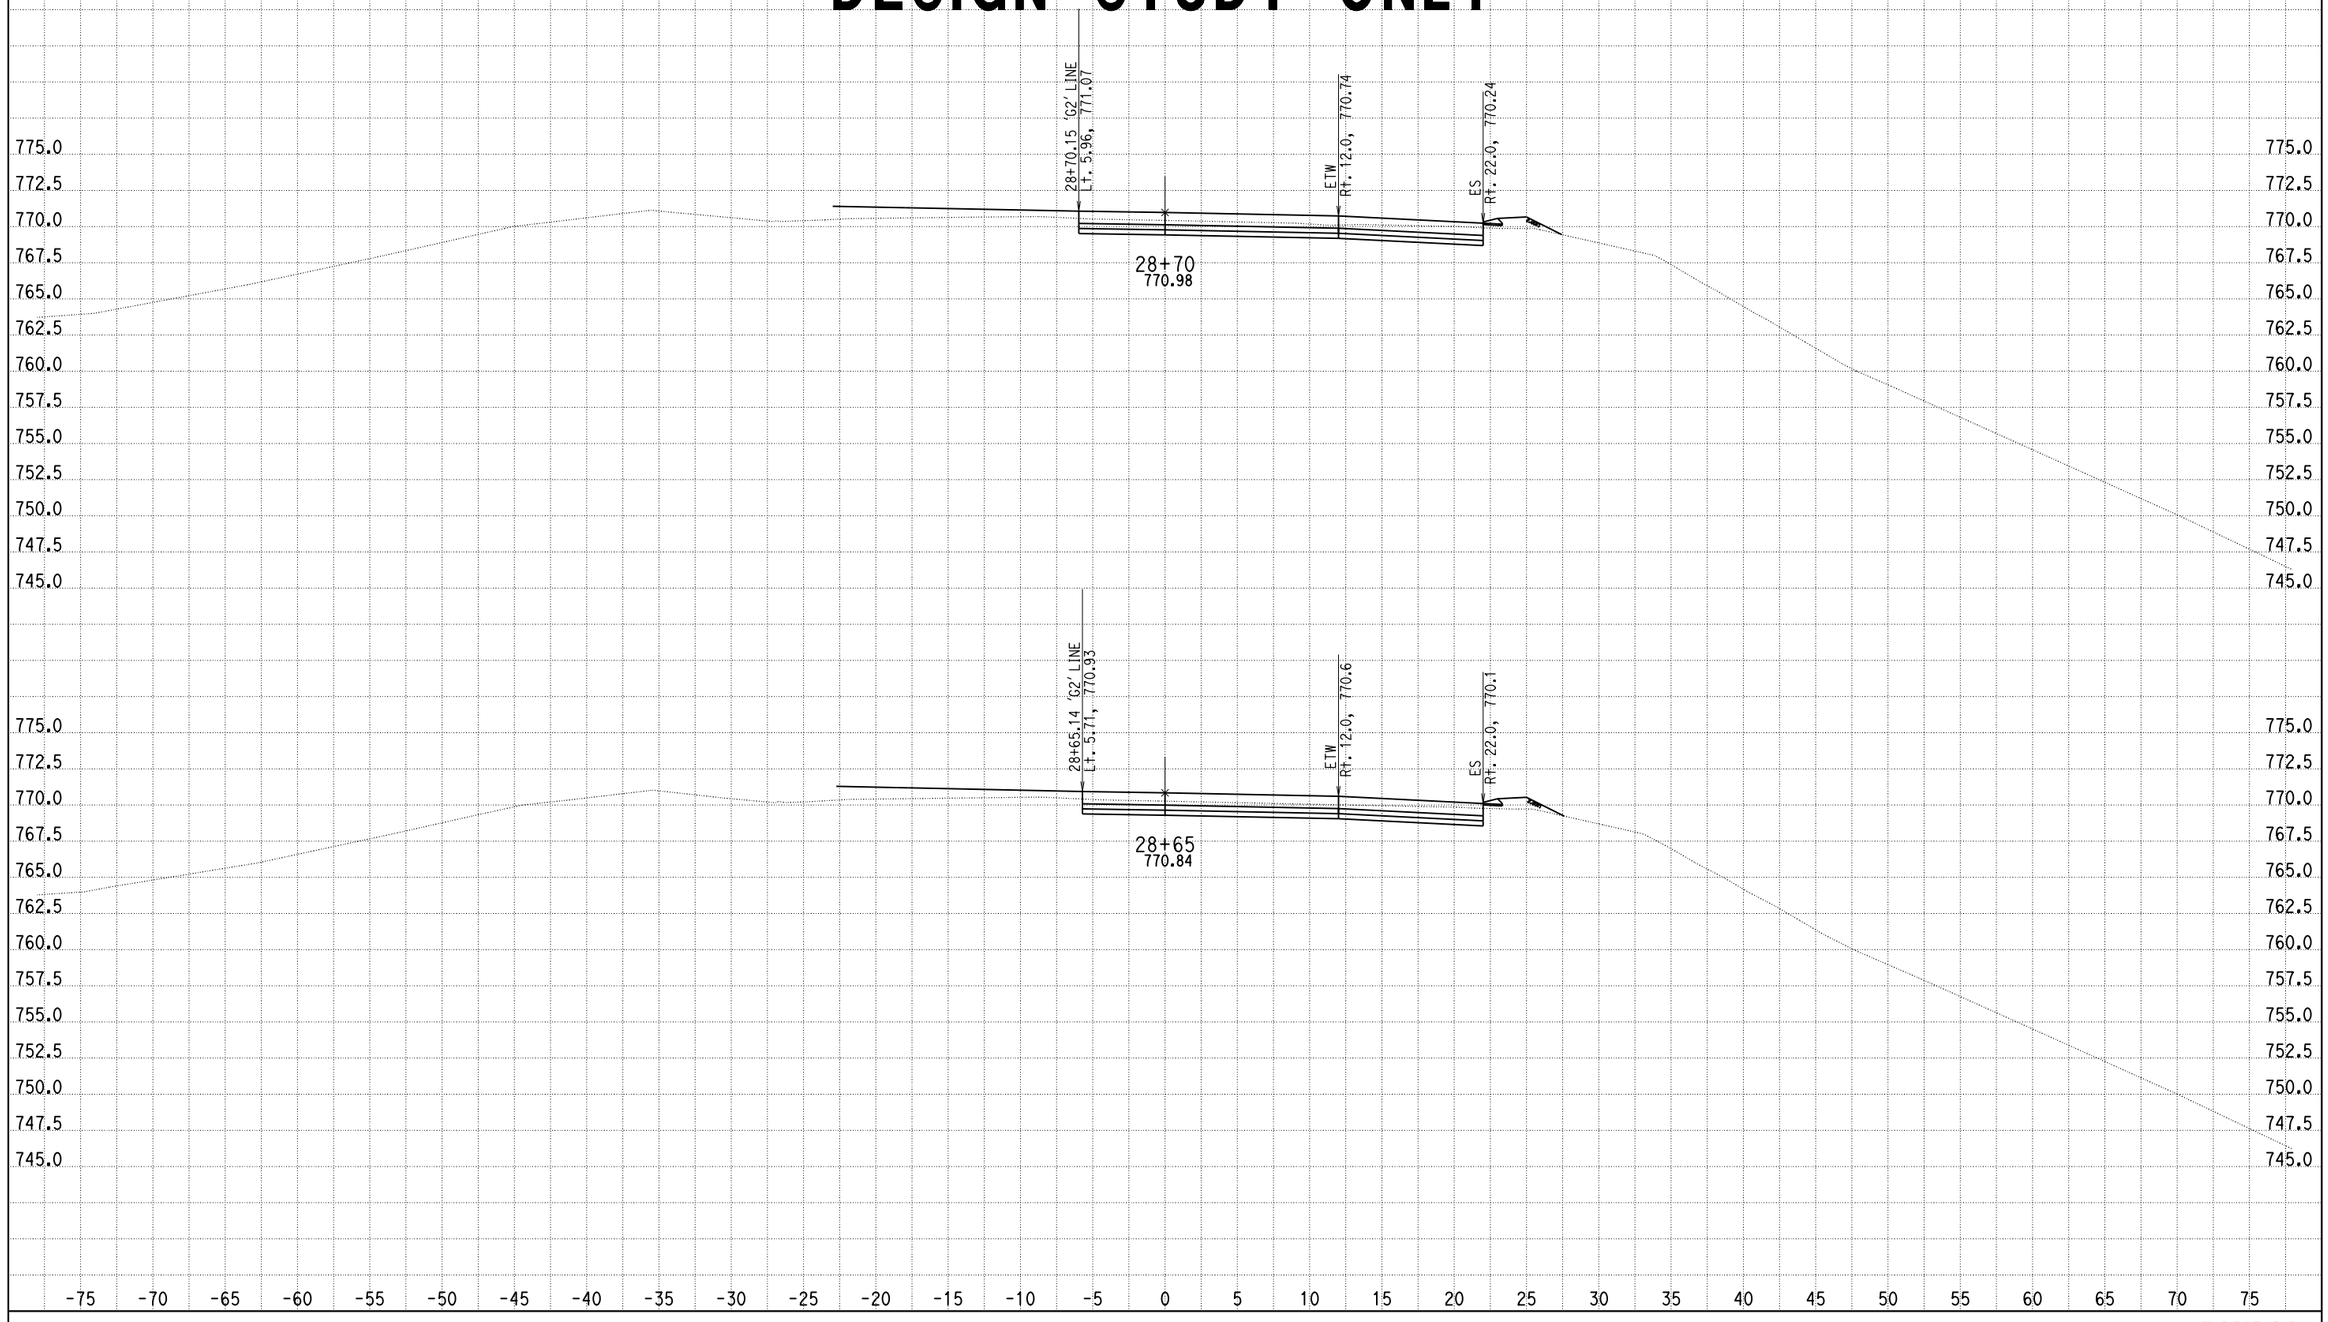

CREATED BY: G NAVARRO
DATE: 9/20/2013
KC Project: 0818E File: D:\1193U1_ALA0\0818E\001_Guillermo_NewD\RAMP_G3\rampg3_dsign.ear

SCALE: 1" = 5' Horiz.
1" = 5' Vert.

All Dimensions are US Survey Feet

RAMPG3
CROSS SECTIONS
SHEET 15 OF XXX

DESIGN STUDY ONLY

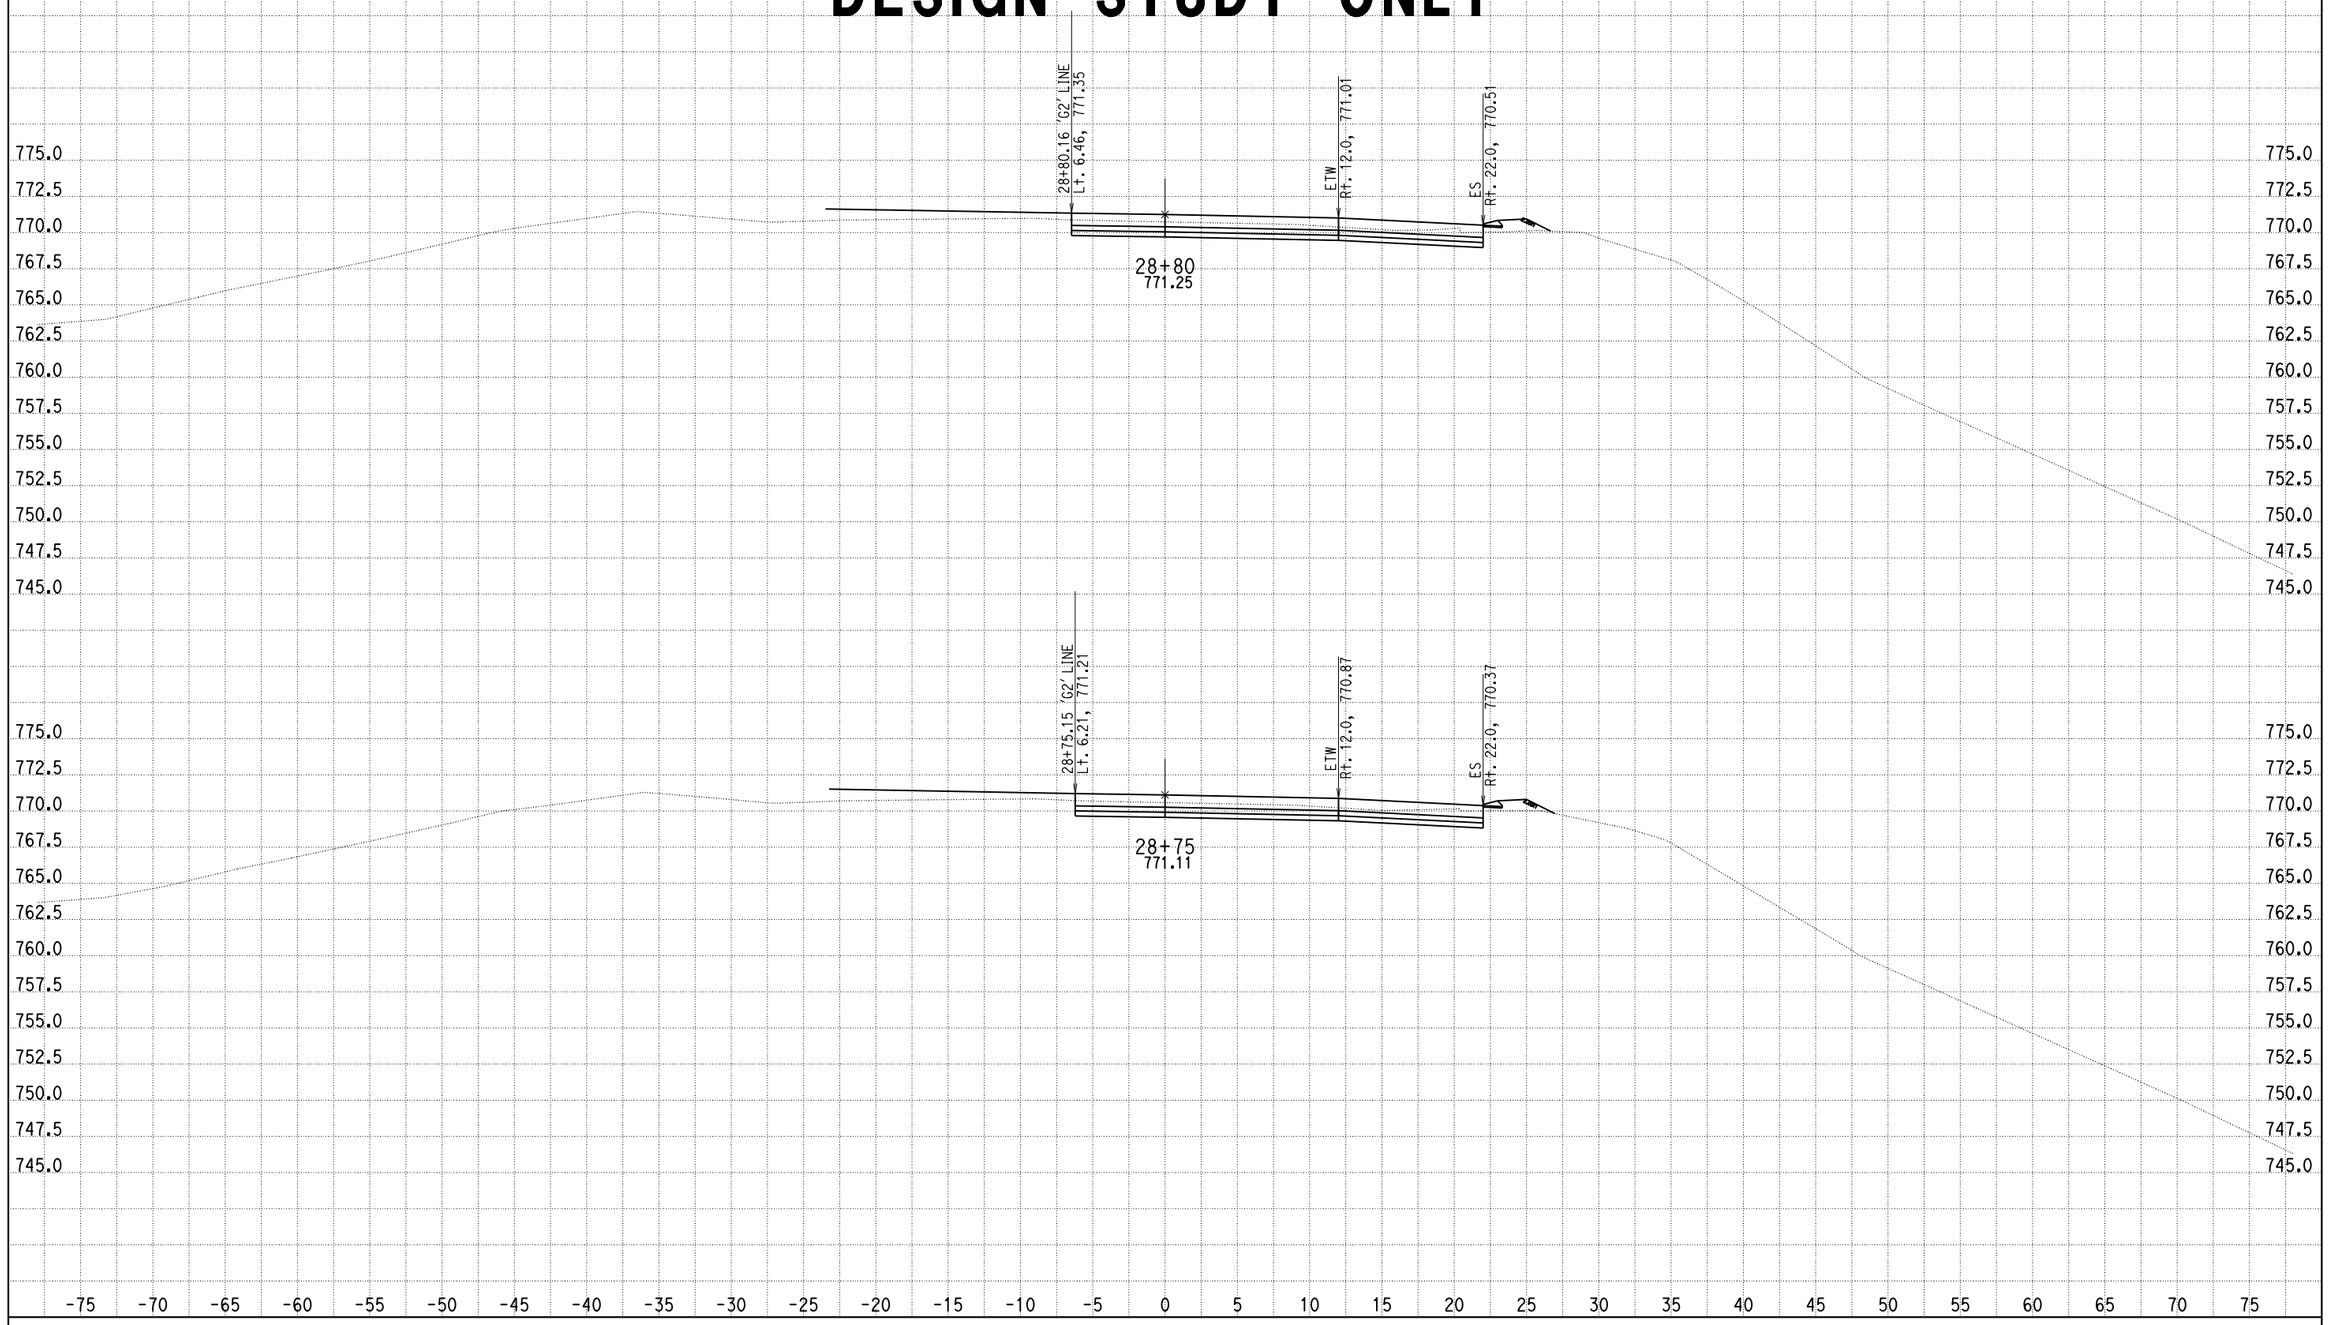

CREATED BY: G NAVARRO
DATE: 9/20/2013
KC Project: 0818E File: D:\1193U1_ALAO\0818E\001_Guillermo_NewD\RAMP_G3\rampg3_dsign.ear

SCALE: 1" = 5' Horiz.
1" = 5' Vert.

All Dimensions are US Survey Feet

RAMPG3
CROSS SECTIONS

DESIGN STUDY ONLY

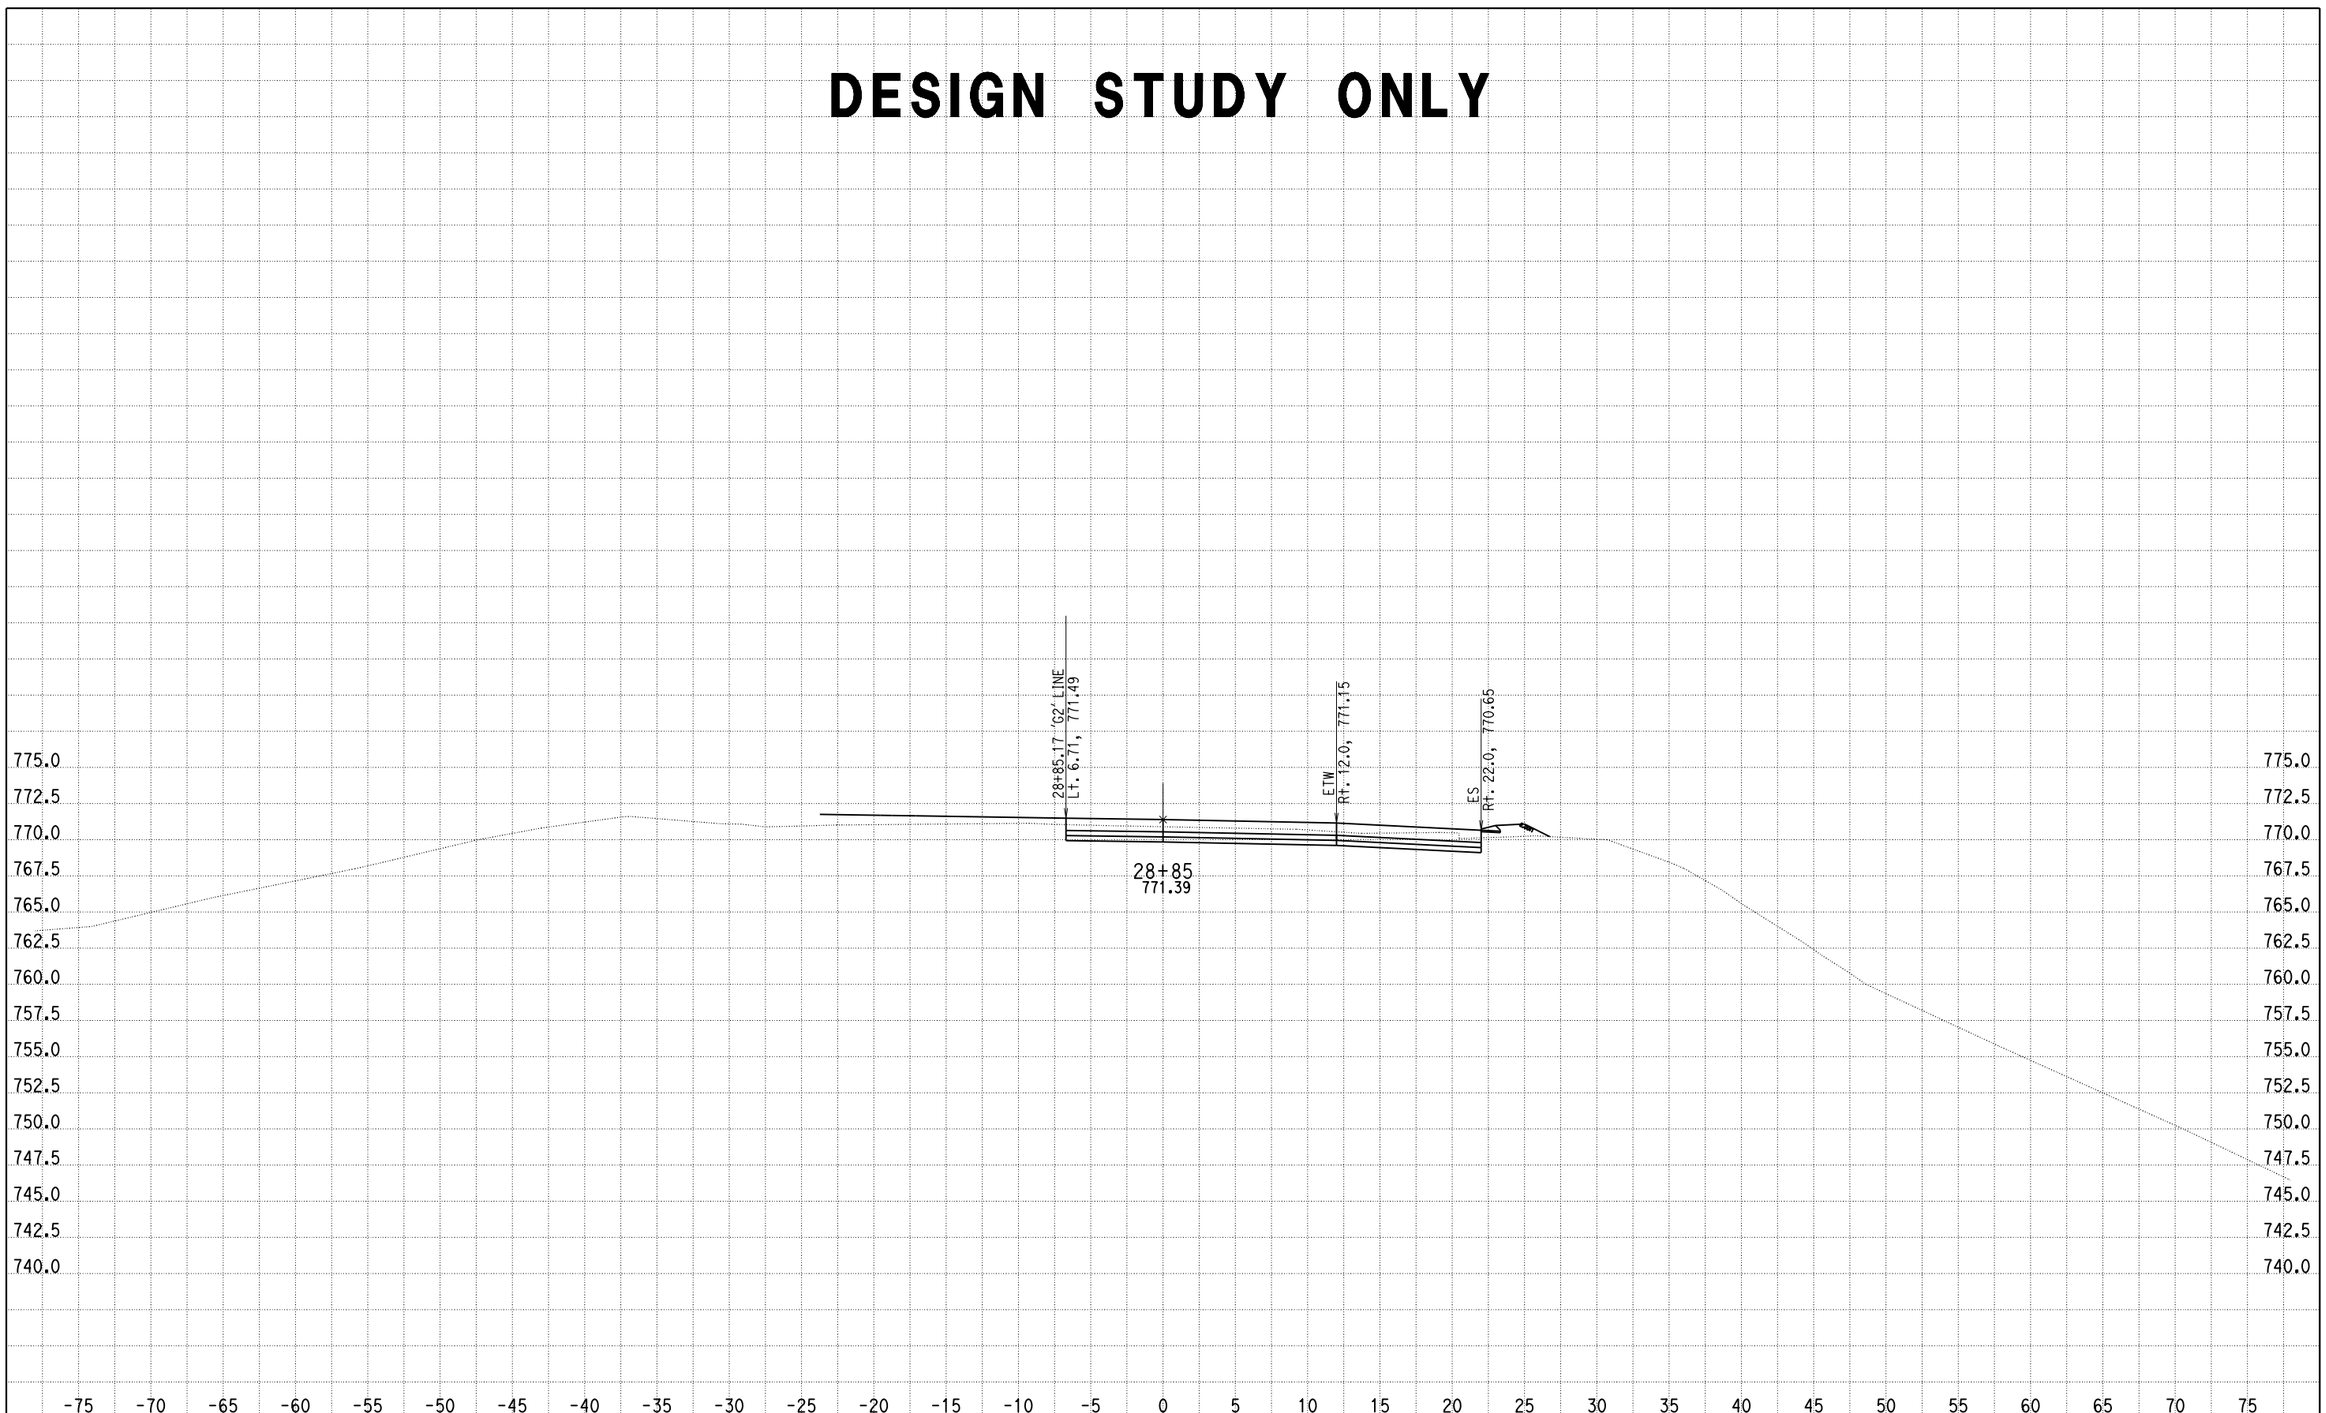

CREATED BY: G NAVARRO
DATE: 9/20/2013
KC Project: 0818E File: D:\1193U1_ALAO\0818E\001_Guillermo_NewD\RAMP_G3\rampg3_dsign.ear

SCALE: 1" = 5' Horiz.
1" = 5' Vert.

All Dimensions are US Survey Feet

RAMPG3
CROSS SECTIONS
SHEET 17 OF XXX

DESIGN STUDY ONLY

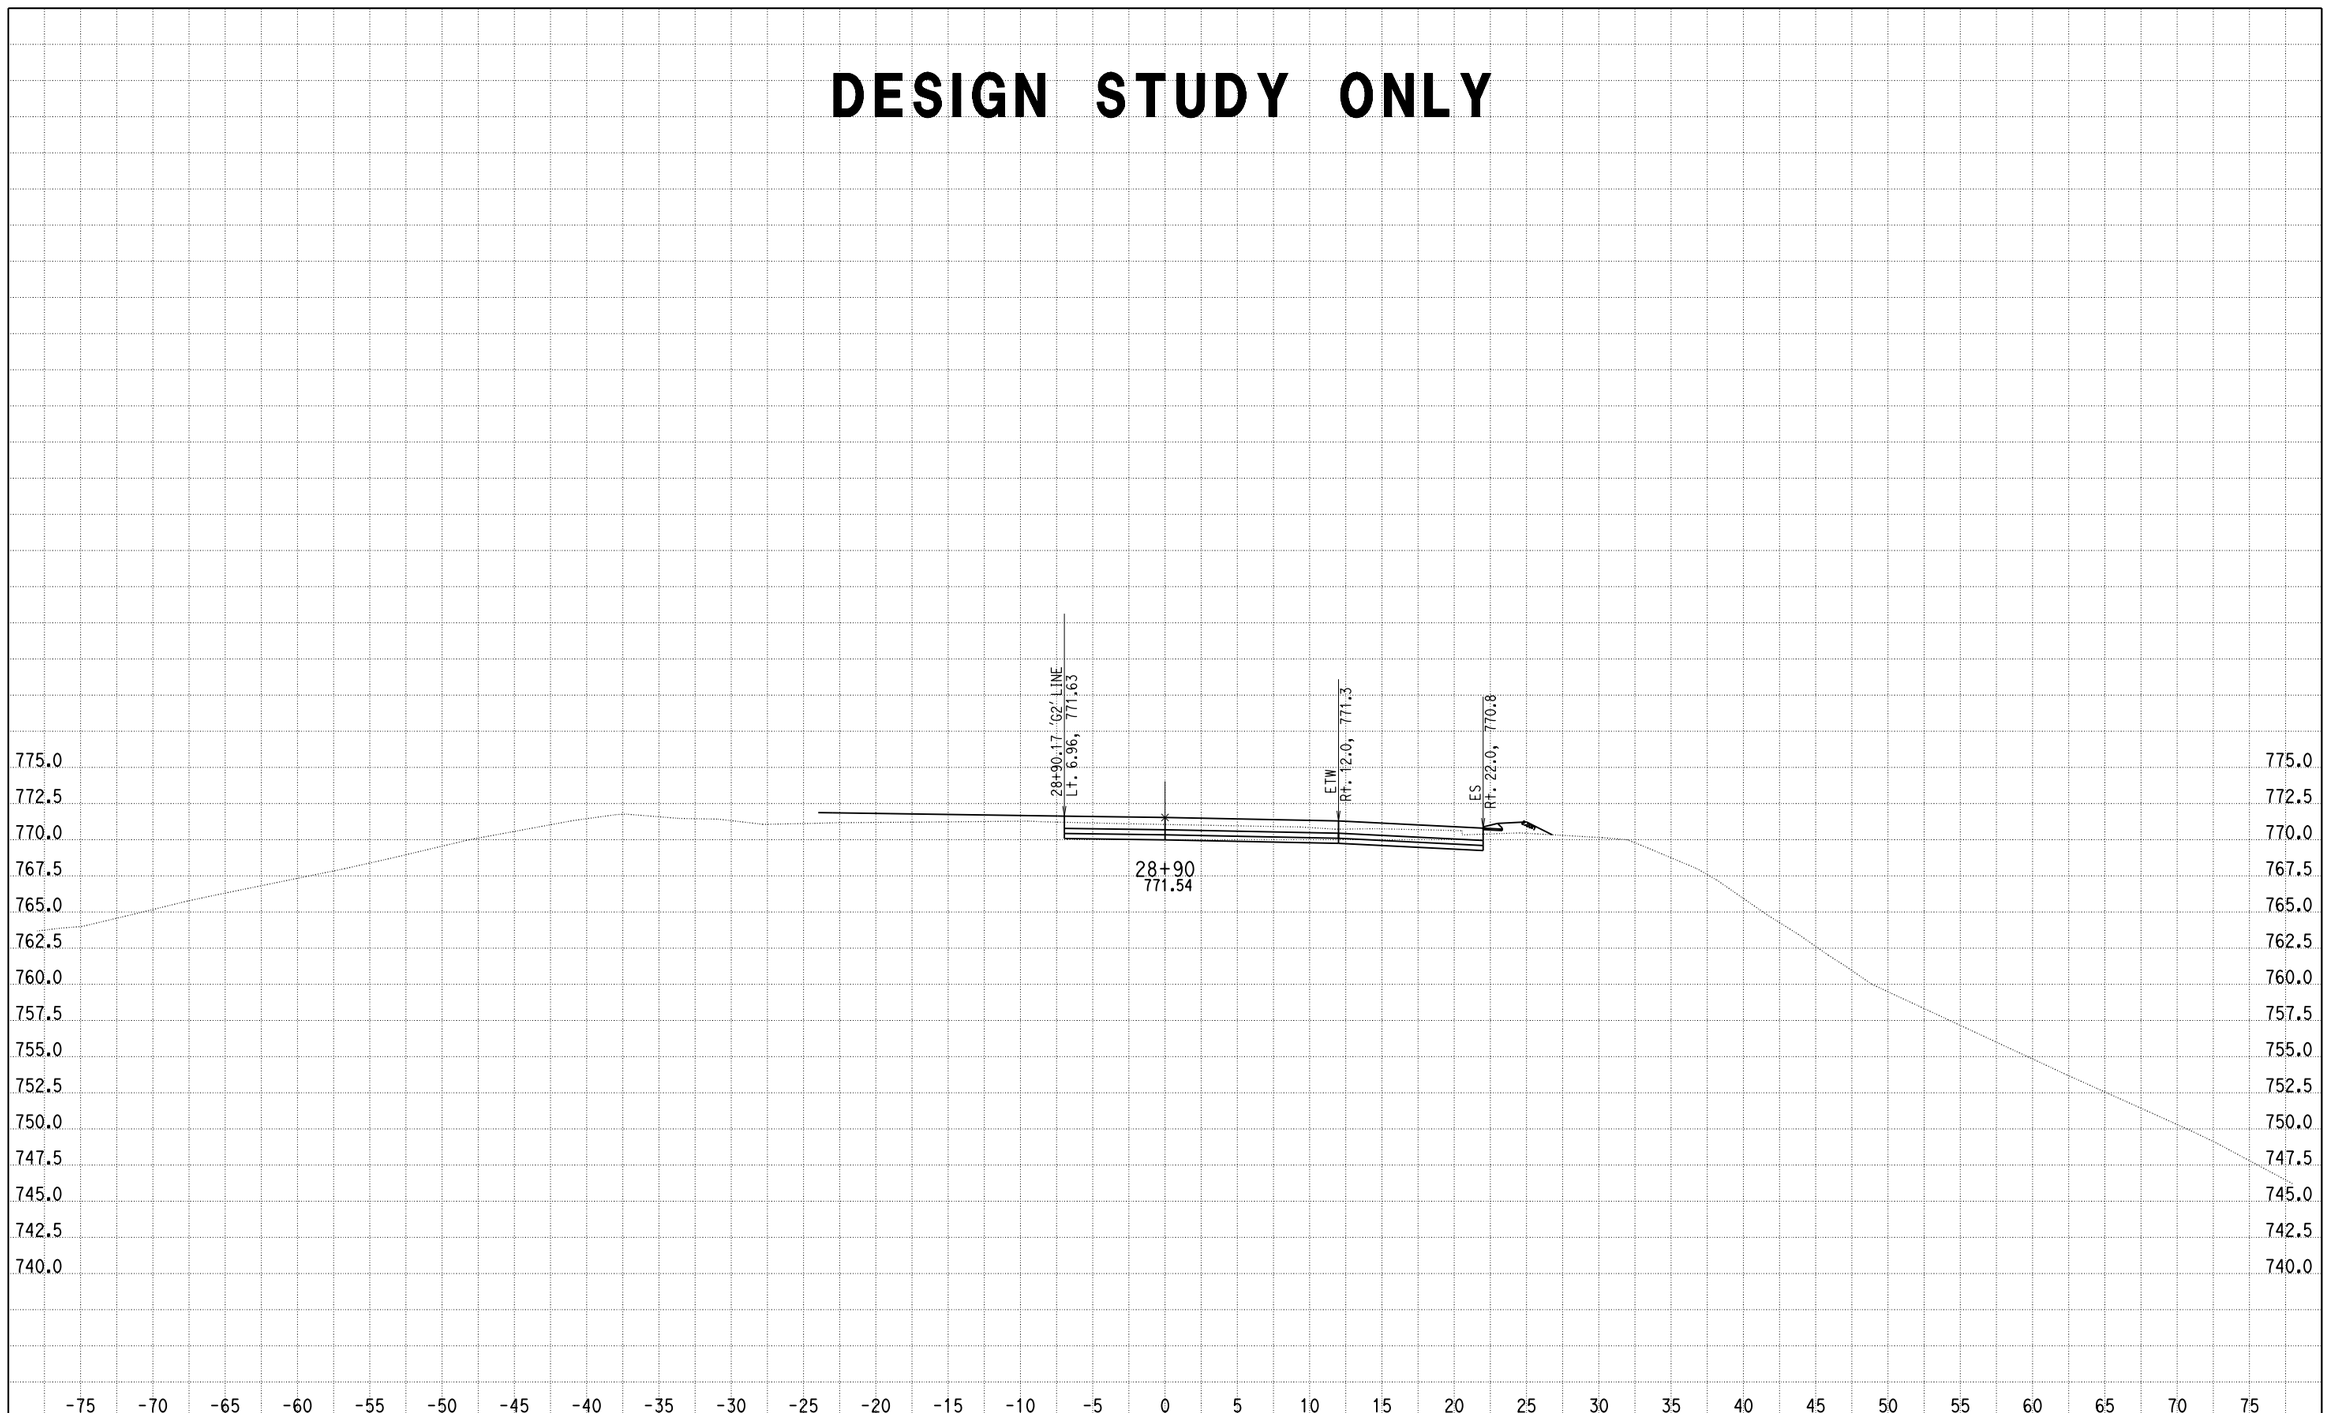

CREATED BY: G NAVARRO
DATE: 9/20/2013
KC Project: 0818E File: D:\1193U1_ALA0\0818E\001_Guillermo_NewD\RAMP_G3\rampg3_dsign.ear

SCALE: 1" = 5' Horiz.
1" = 5' Vert.

All Dimensions are US Survey Feet

RAMPG3
CROSS SECTIONS
SHEET 18 OF XXX

DESIGN STUDY ONLY

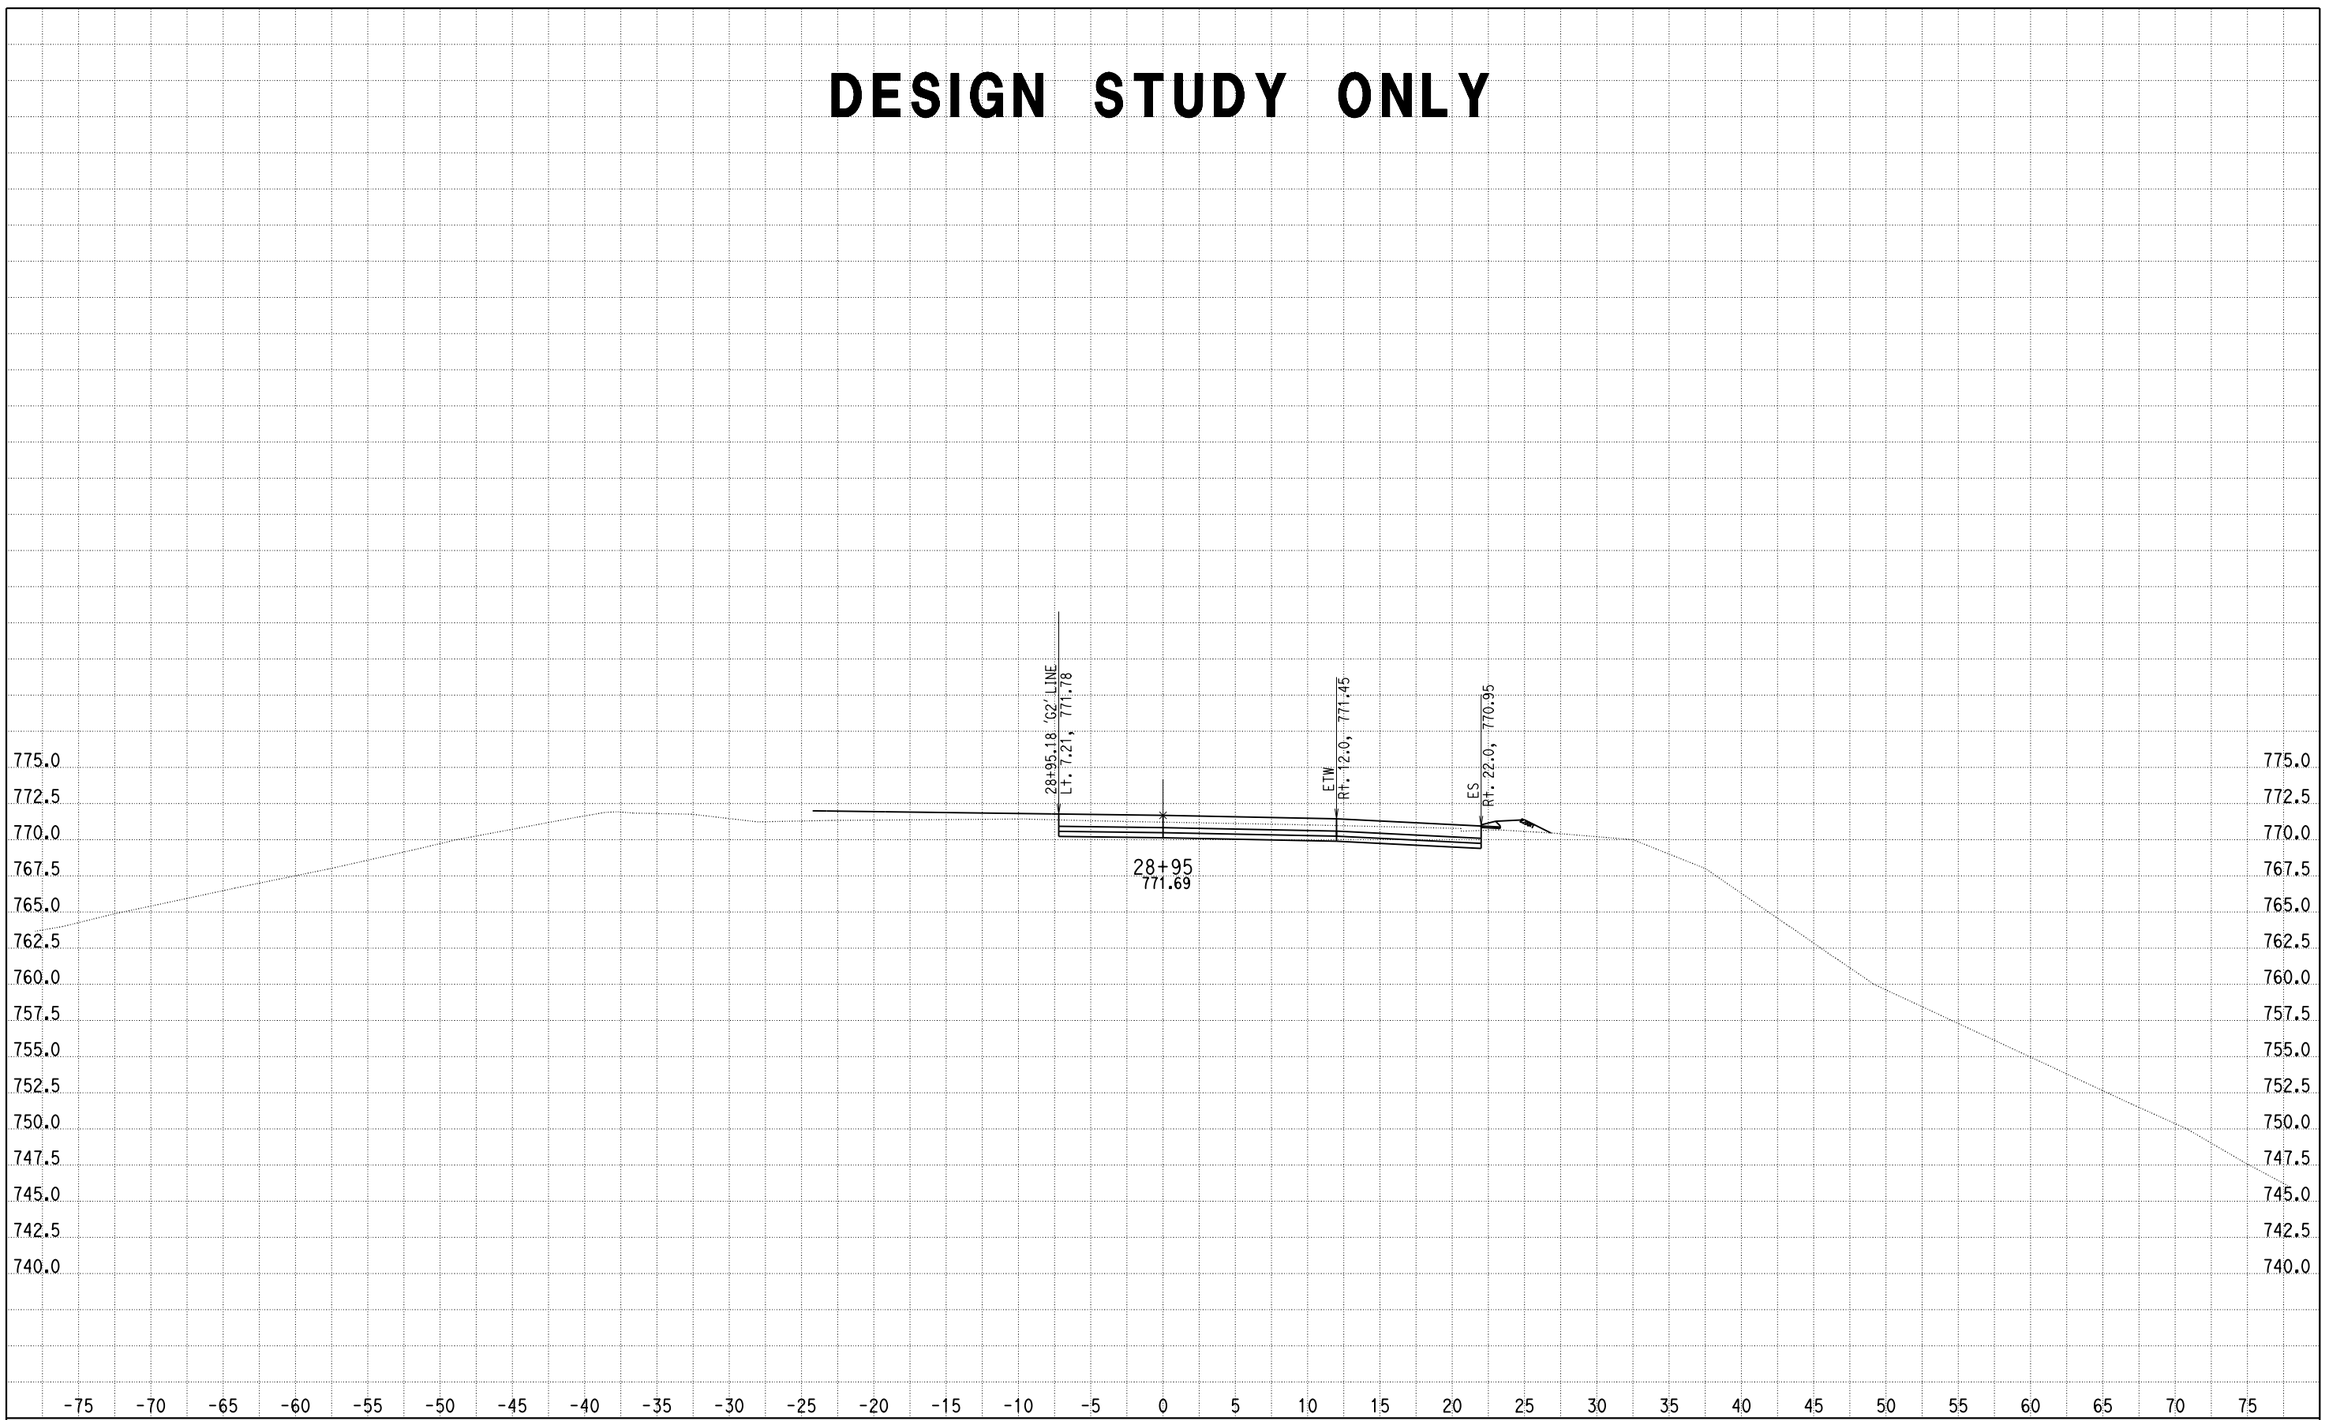

CREATED BY: G NAVARRO
DATE: 9/20/2013
KC Project: 0818E File: D:\1193U1_ALA0\0818E\001_Guillermo_NewD\RAMP_G3\rampg3_dsign.ear

SCALE: 1" = 5' Horiz.
1" = 5' Vert.

All Dimensions are US Survey Feet

RAMPG3
CROSS SECTIONS
SHEET 19 OF XXX

DESIGN STUDY ONLY

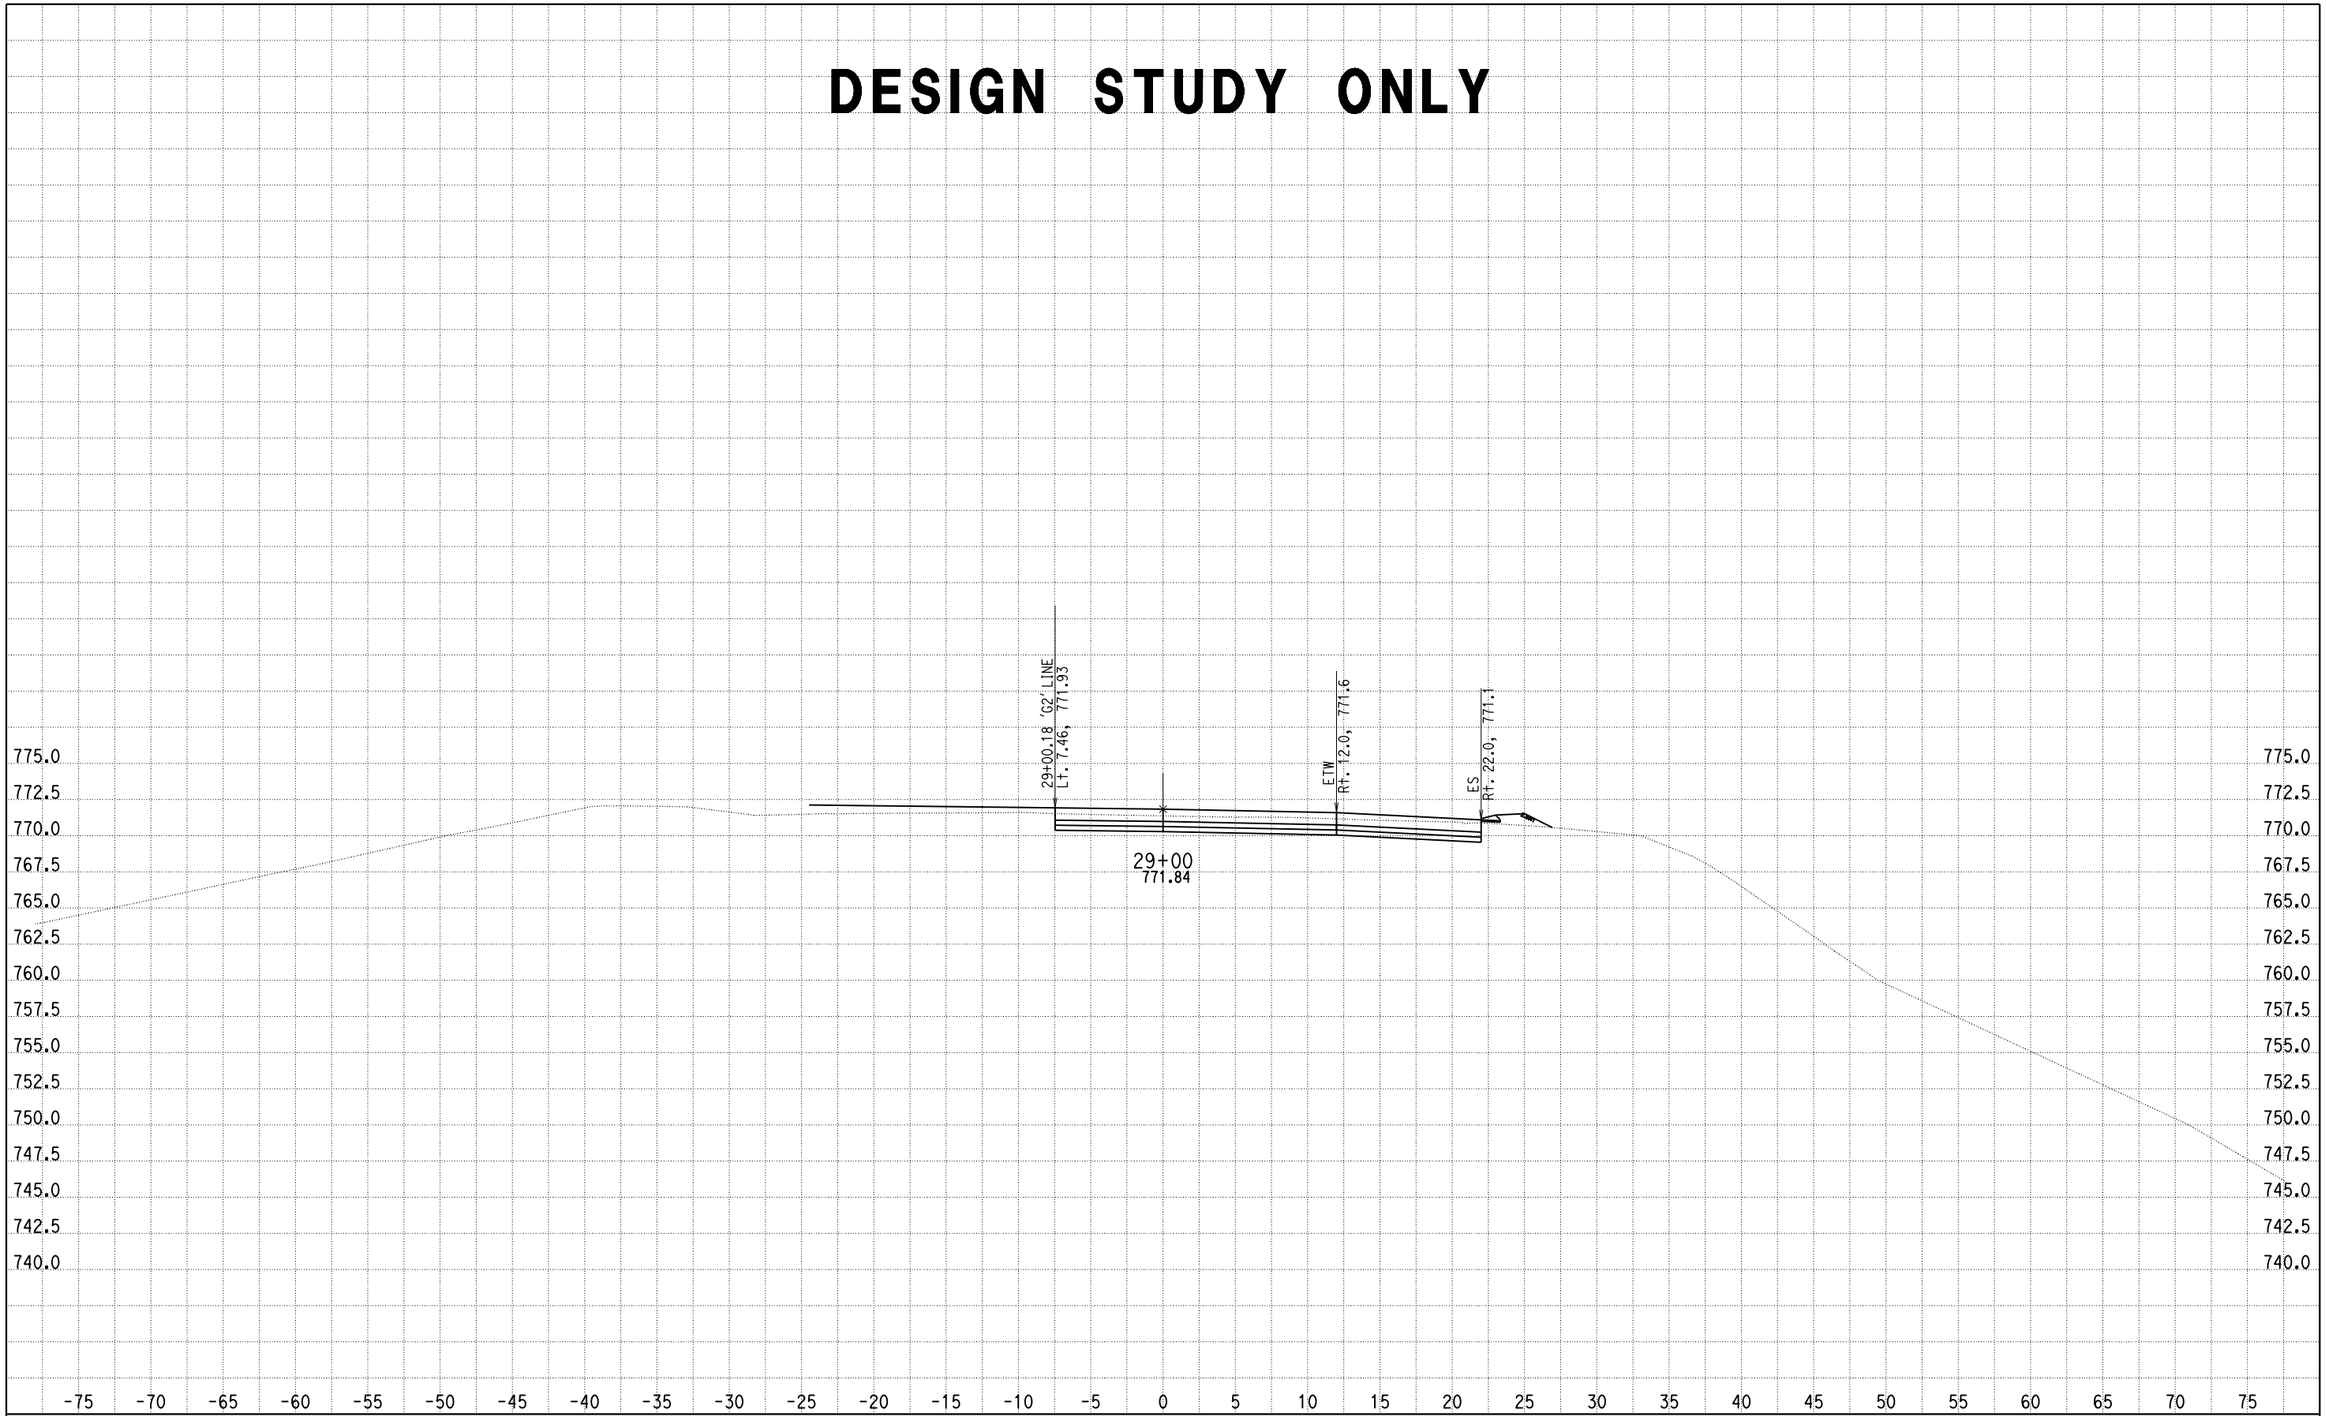

CREATED BY: G NAVARRO
DATE: 9/20/2013
KC Project: 0818E File: D:\1193U1_ALAO\0818E\001_Guillermo_NewD\RAMP_G3\rampg3_dsign.ear

SCALE: 1" = 5' Horiz.
1" = 5' Vert.

All Dimensions are US Survey Feet

RAMPG3
CROSS SECTIONS
SHEET 20 OF XXX

DESIGN STUDY ONLY

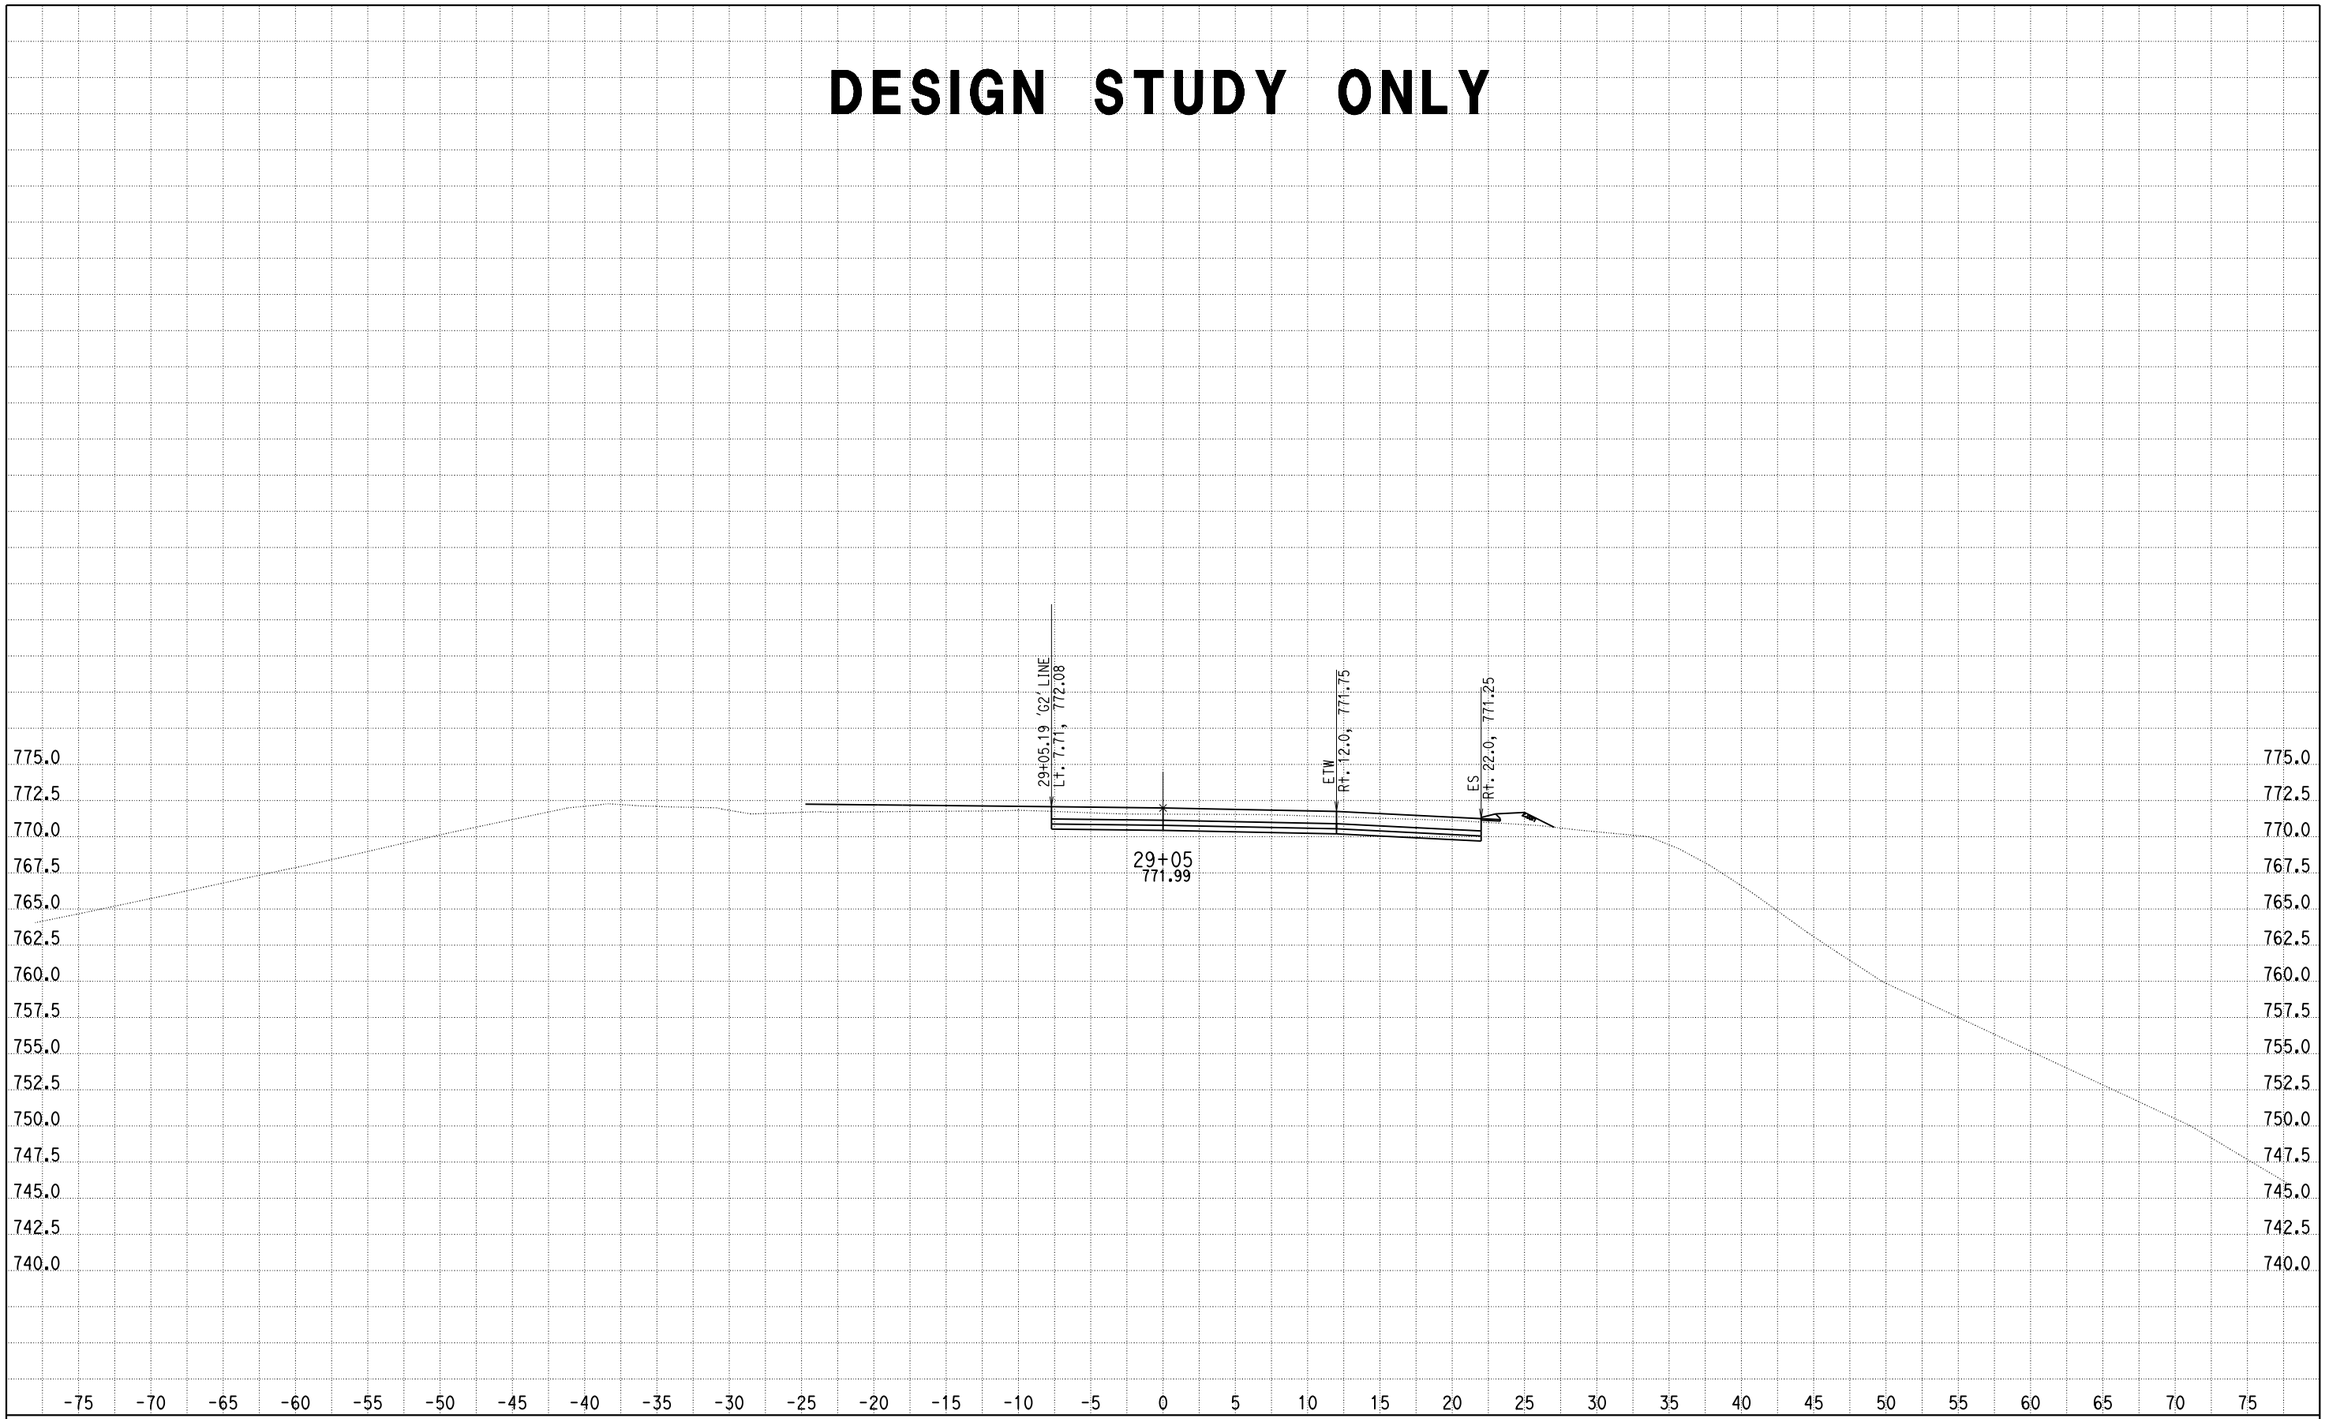

CREATED BY: G NAVARRO
DATE: 9/20/2013
KC Project: 0818E File: D:\1193U1_ALAO\0818E\001_Guillermo_NewD\RAMP_G3\rampg3_dsign.ear

SCALE: 1" = 5' Horiz.
1" = 5' Vert.

All Dimensions are US Survey Feet

RAMPG3
CROSS SECTIONS
SHEET 21 OF XXX

DESIGN STUDY ONLY

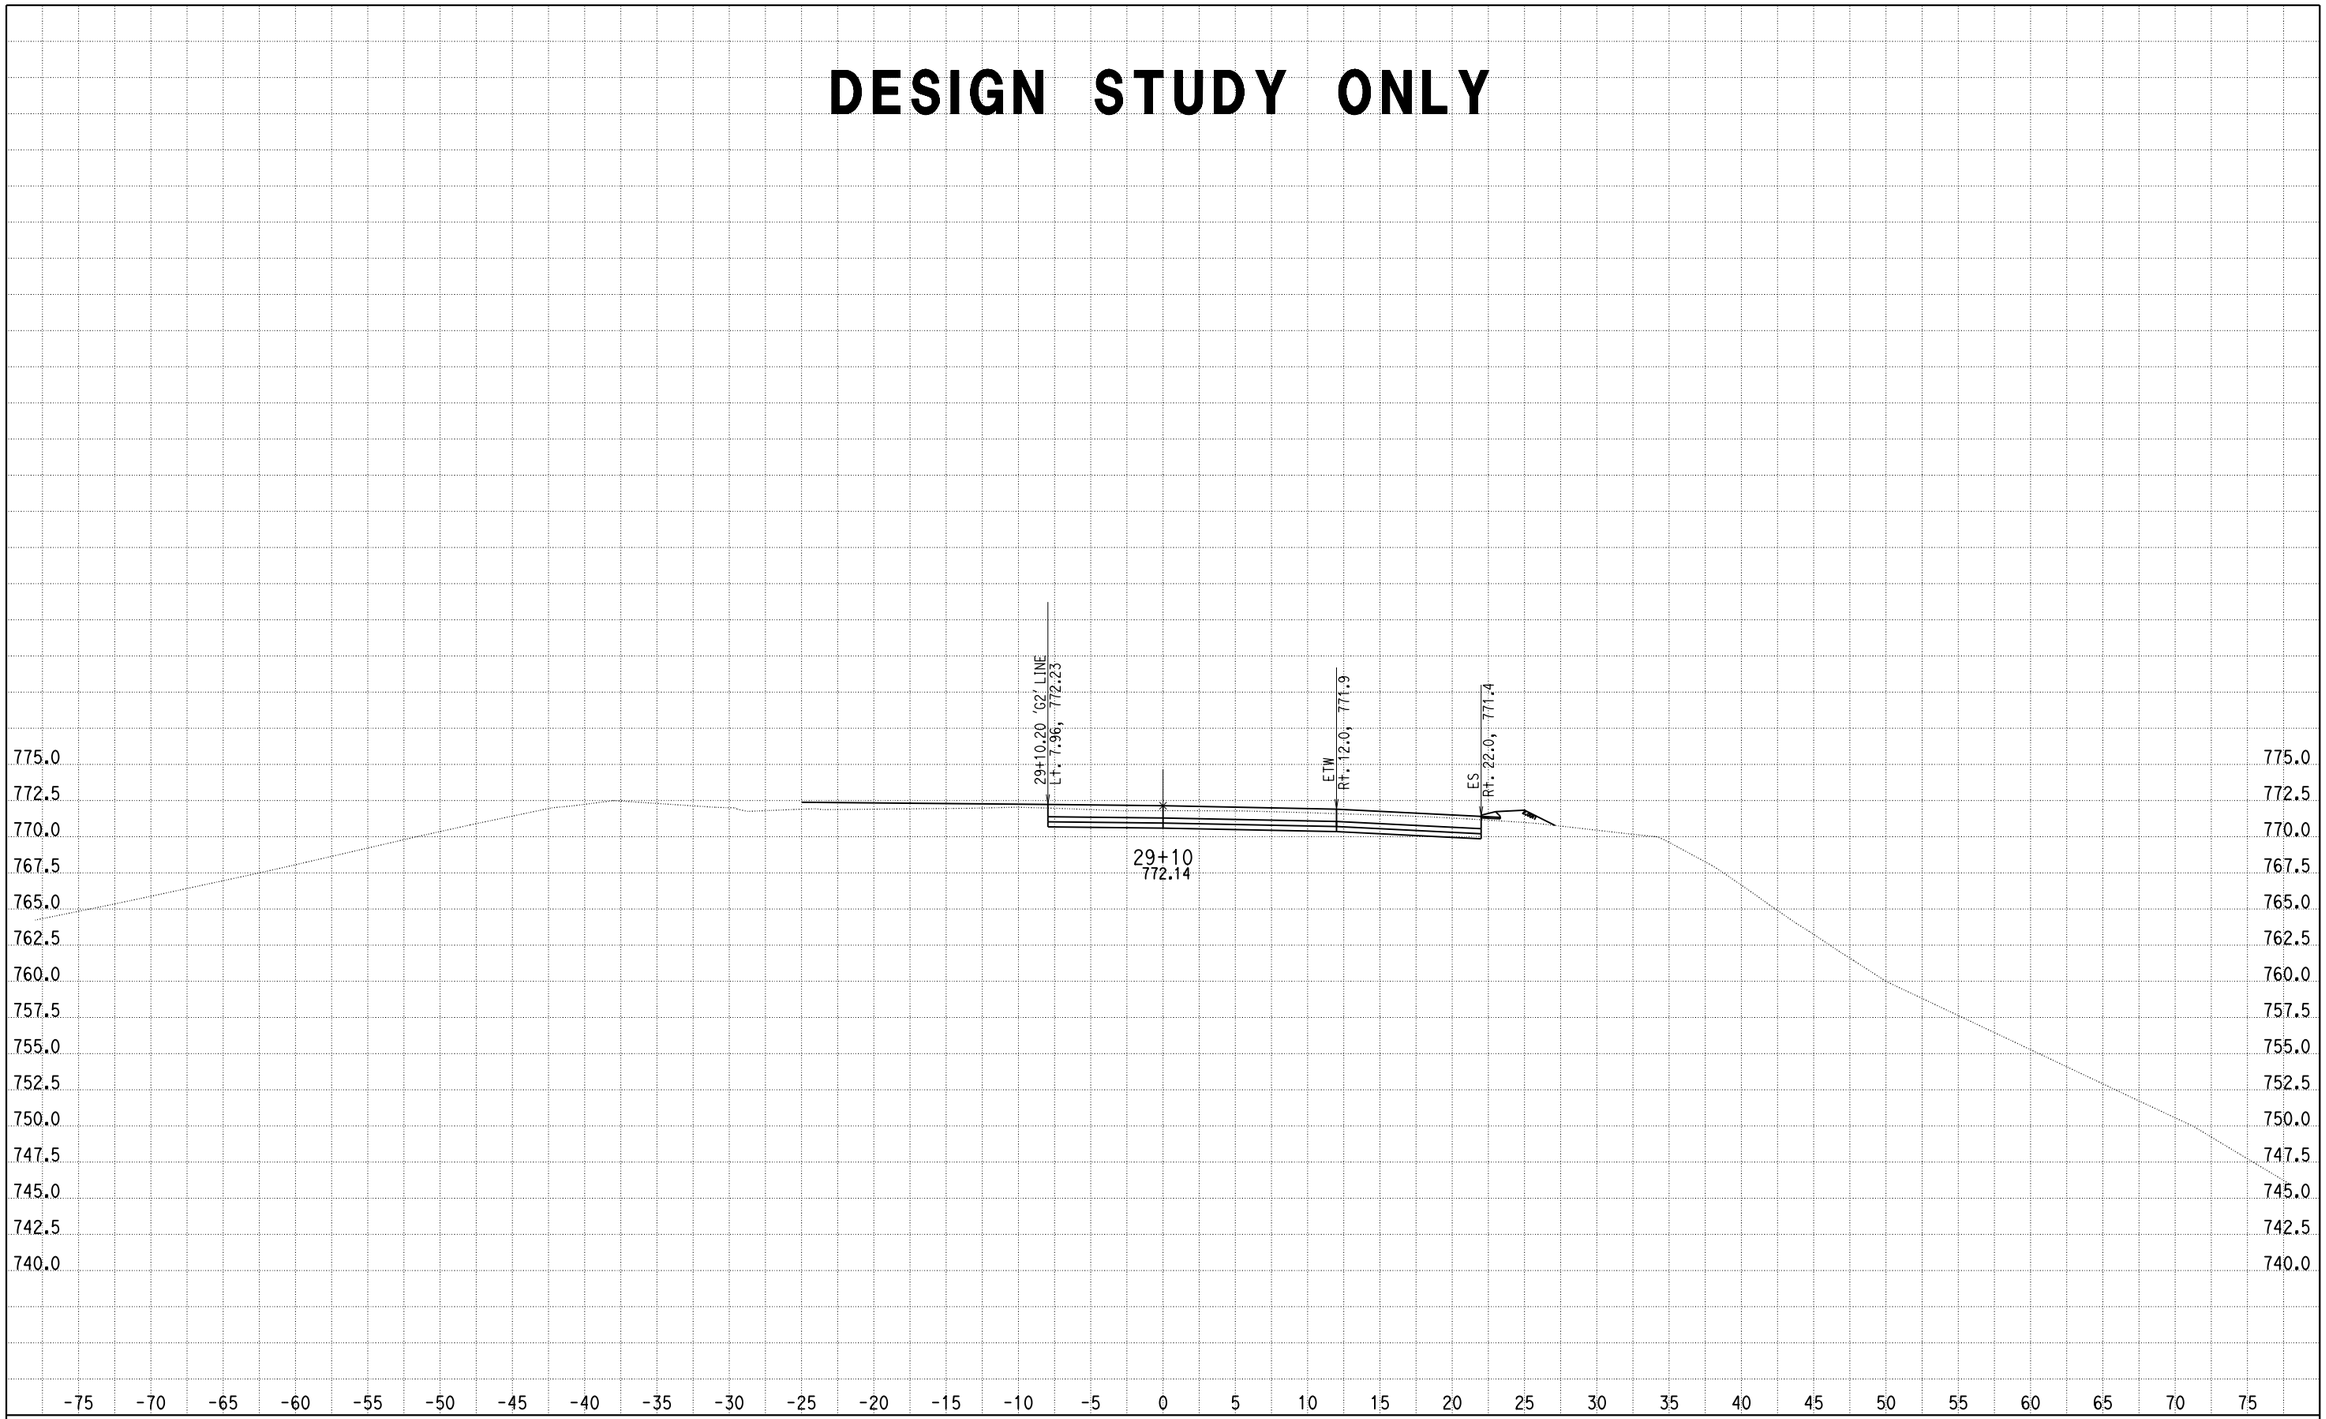

CREATED BY: G NAVARRO
DATE: 9/20/2013
KC Project: 0818E File: D:\1193U1_ALAO\0818E\001_Guillermo_NewD\RAMP_G3\rampg3_dsign.ear

SCALE: 1" = 5' Horiz.
1" = 5' Vert.

All Dimensions are US Survey Feet

RAMPG3
CROSS SECTIONS
SHEET 22 OF XXX

DESIGN STUDY ONLY

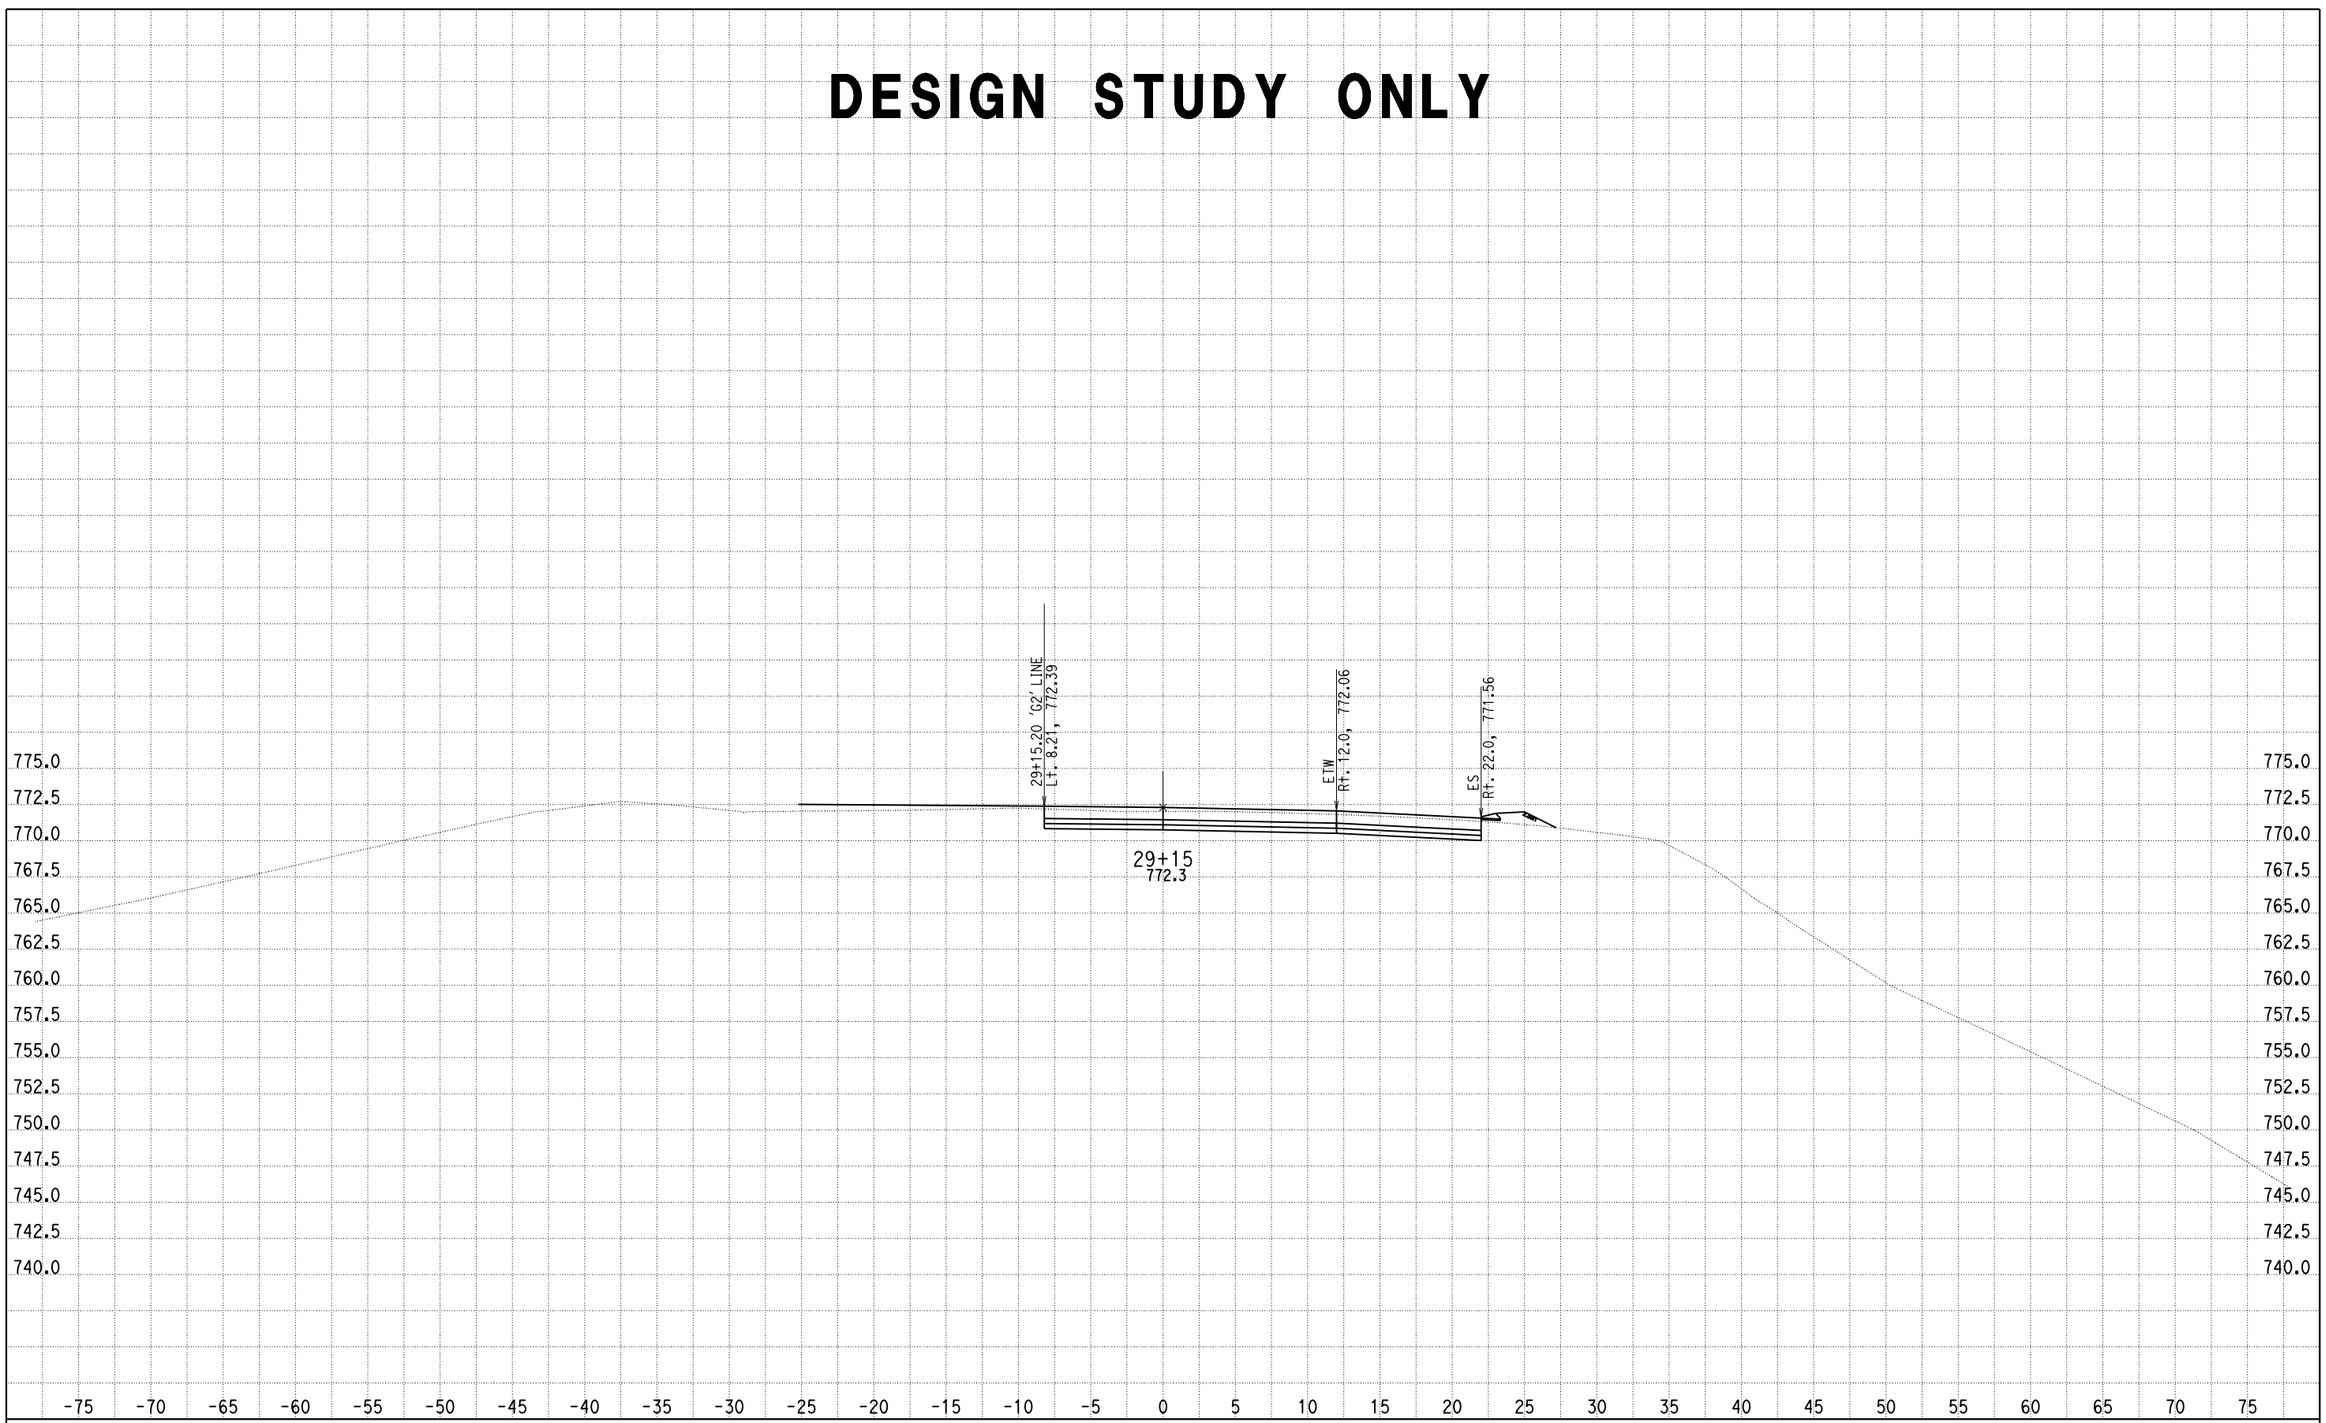

CREATED BY: G NAVARRO
DATE: 9/20/2013
KC Project: 0818E File: D:\1193U1_ALAO\0818E\001_Guillermo_NewD\RAMP_G3\rampg3_dsign.ear

SCALE: 1" = 5' Horiz.
1" = 5' Vert.

All Dimensions are US Survey Feet

RAMPG3
CROSS SECTIONS

DESIGN STUDY ONLY

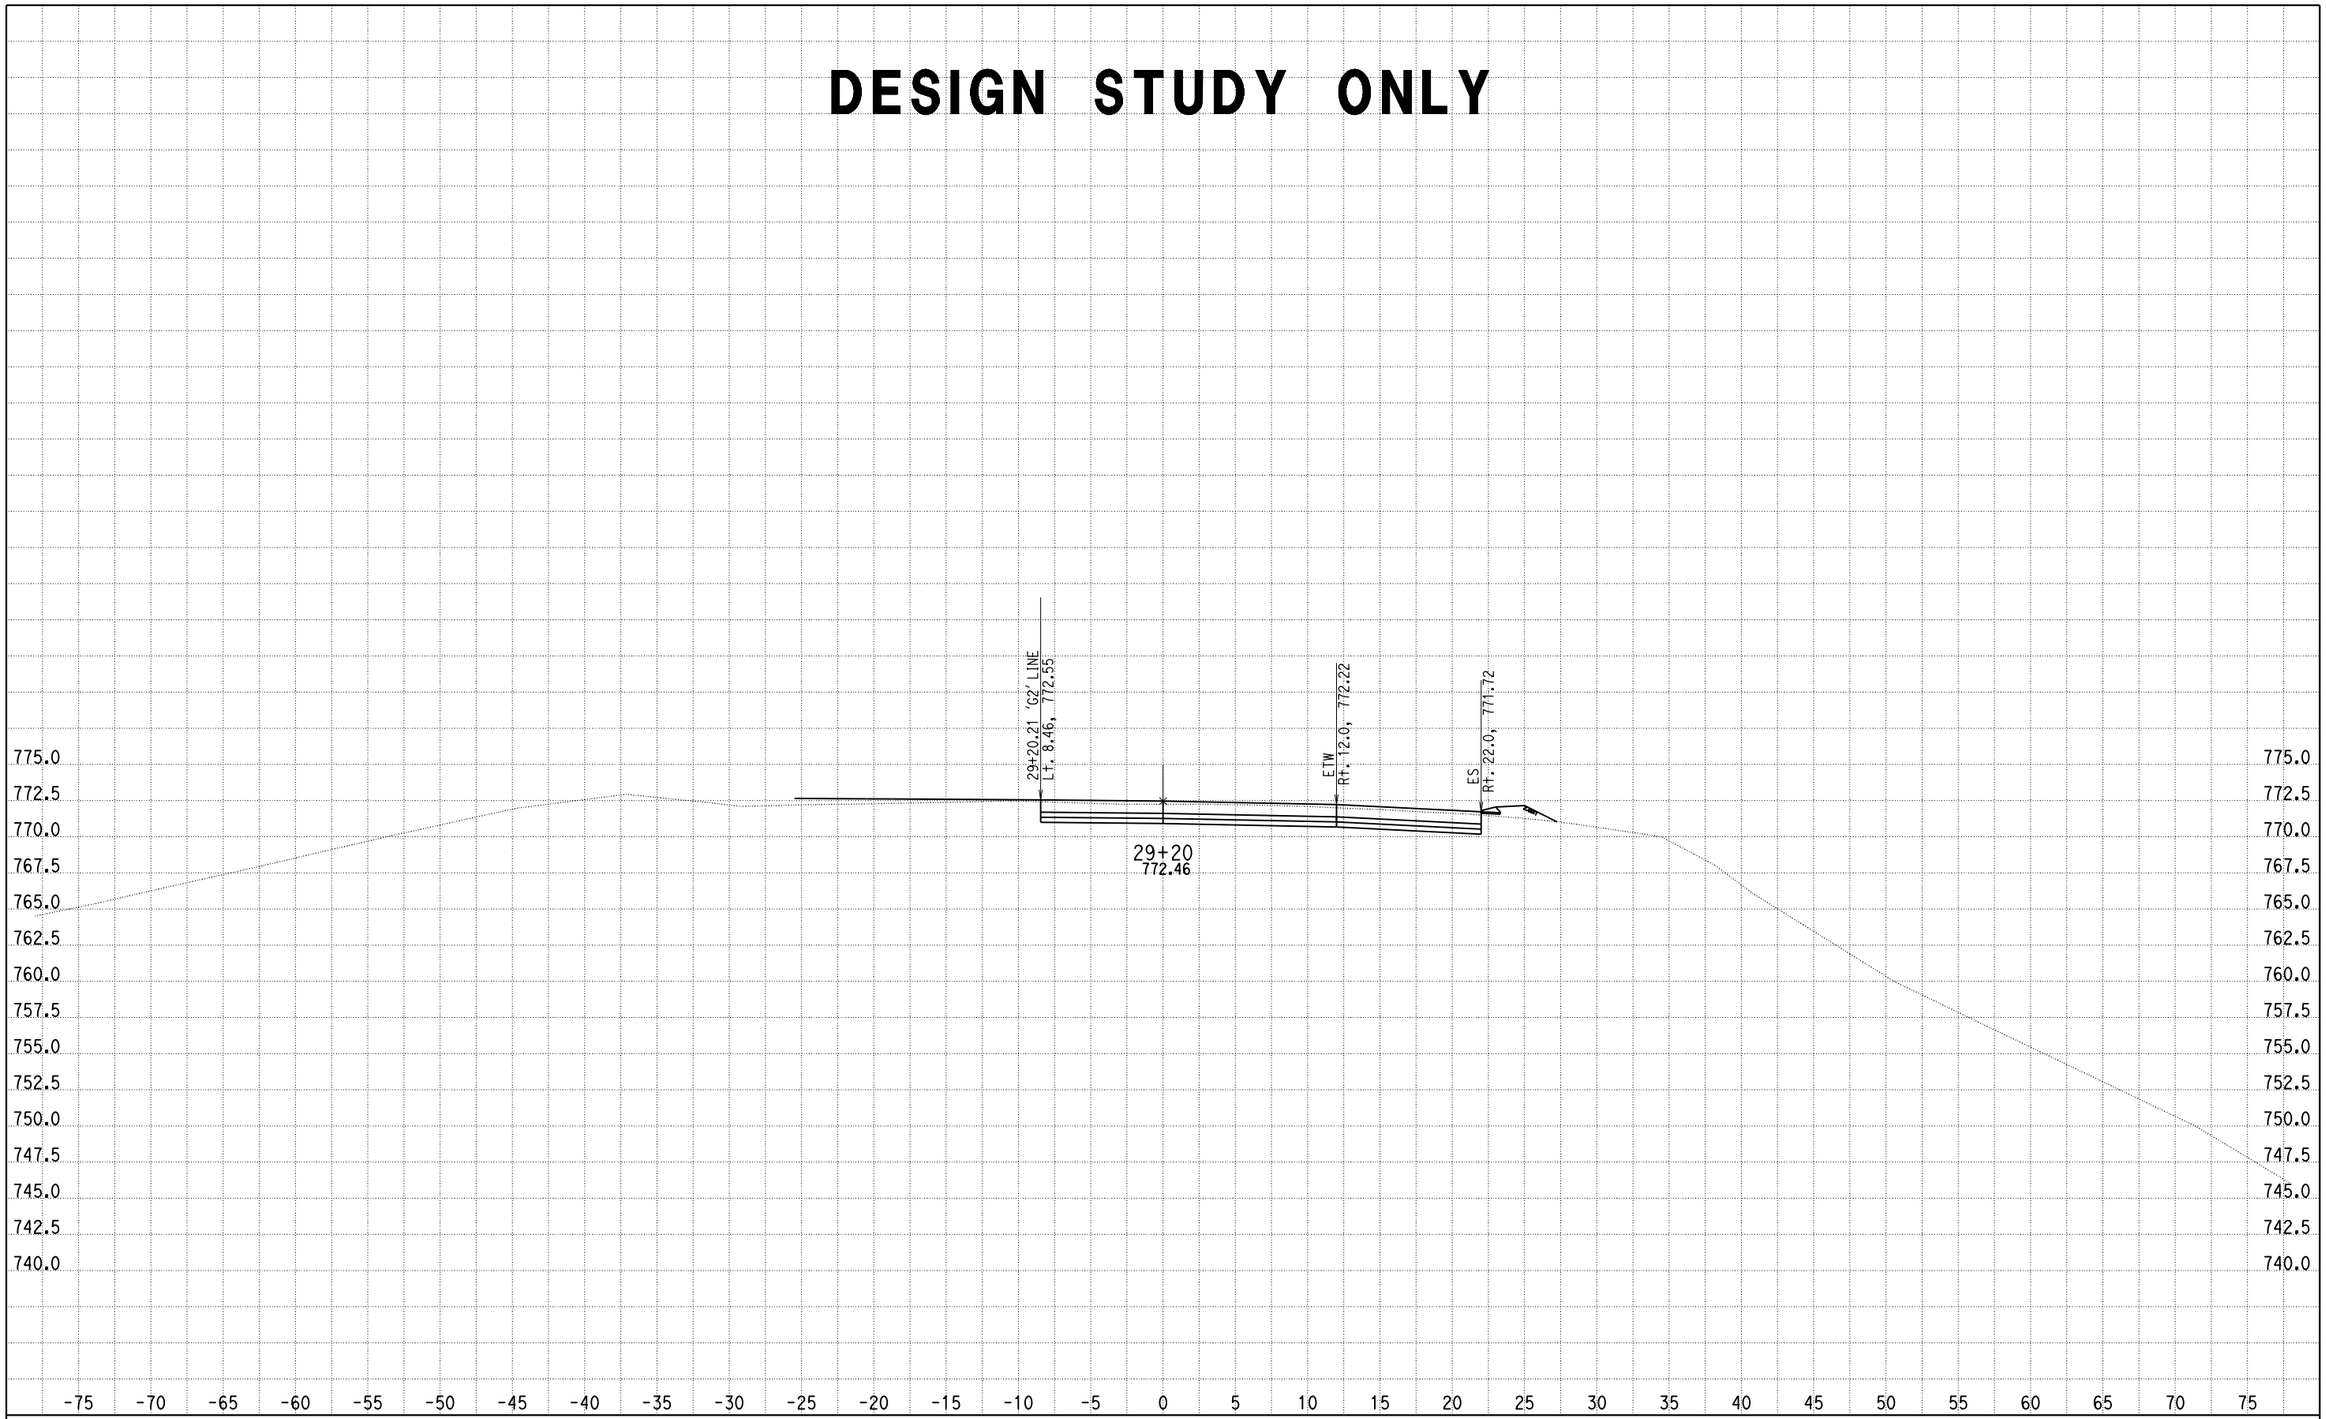

CREATED BY: G NAVARRO
DATE: 9/20/2013
KC Project: 0818E File: D:\1193U1_ALAO\0818E\001_Guillermo_NewD\RAMP_G3\rampg3_dsign.ear

SCALE: 1" = 5' Horiz.
1" = 5' Vert.

All Dimensions are US Survey Feet

RAMPG3
CROSS SECTIONS
SHEET 24 OF XXX

DESIGN STUDY ONLY

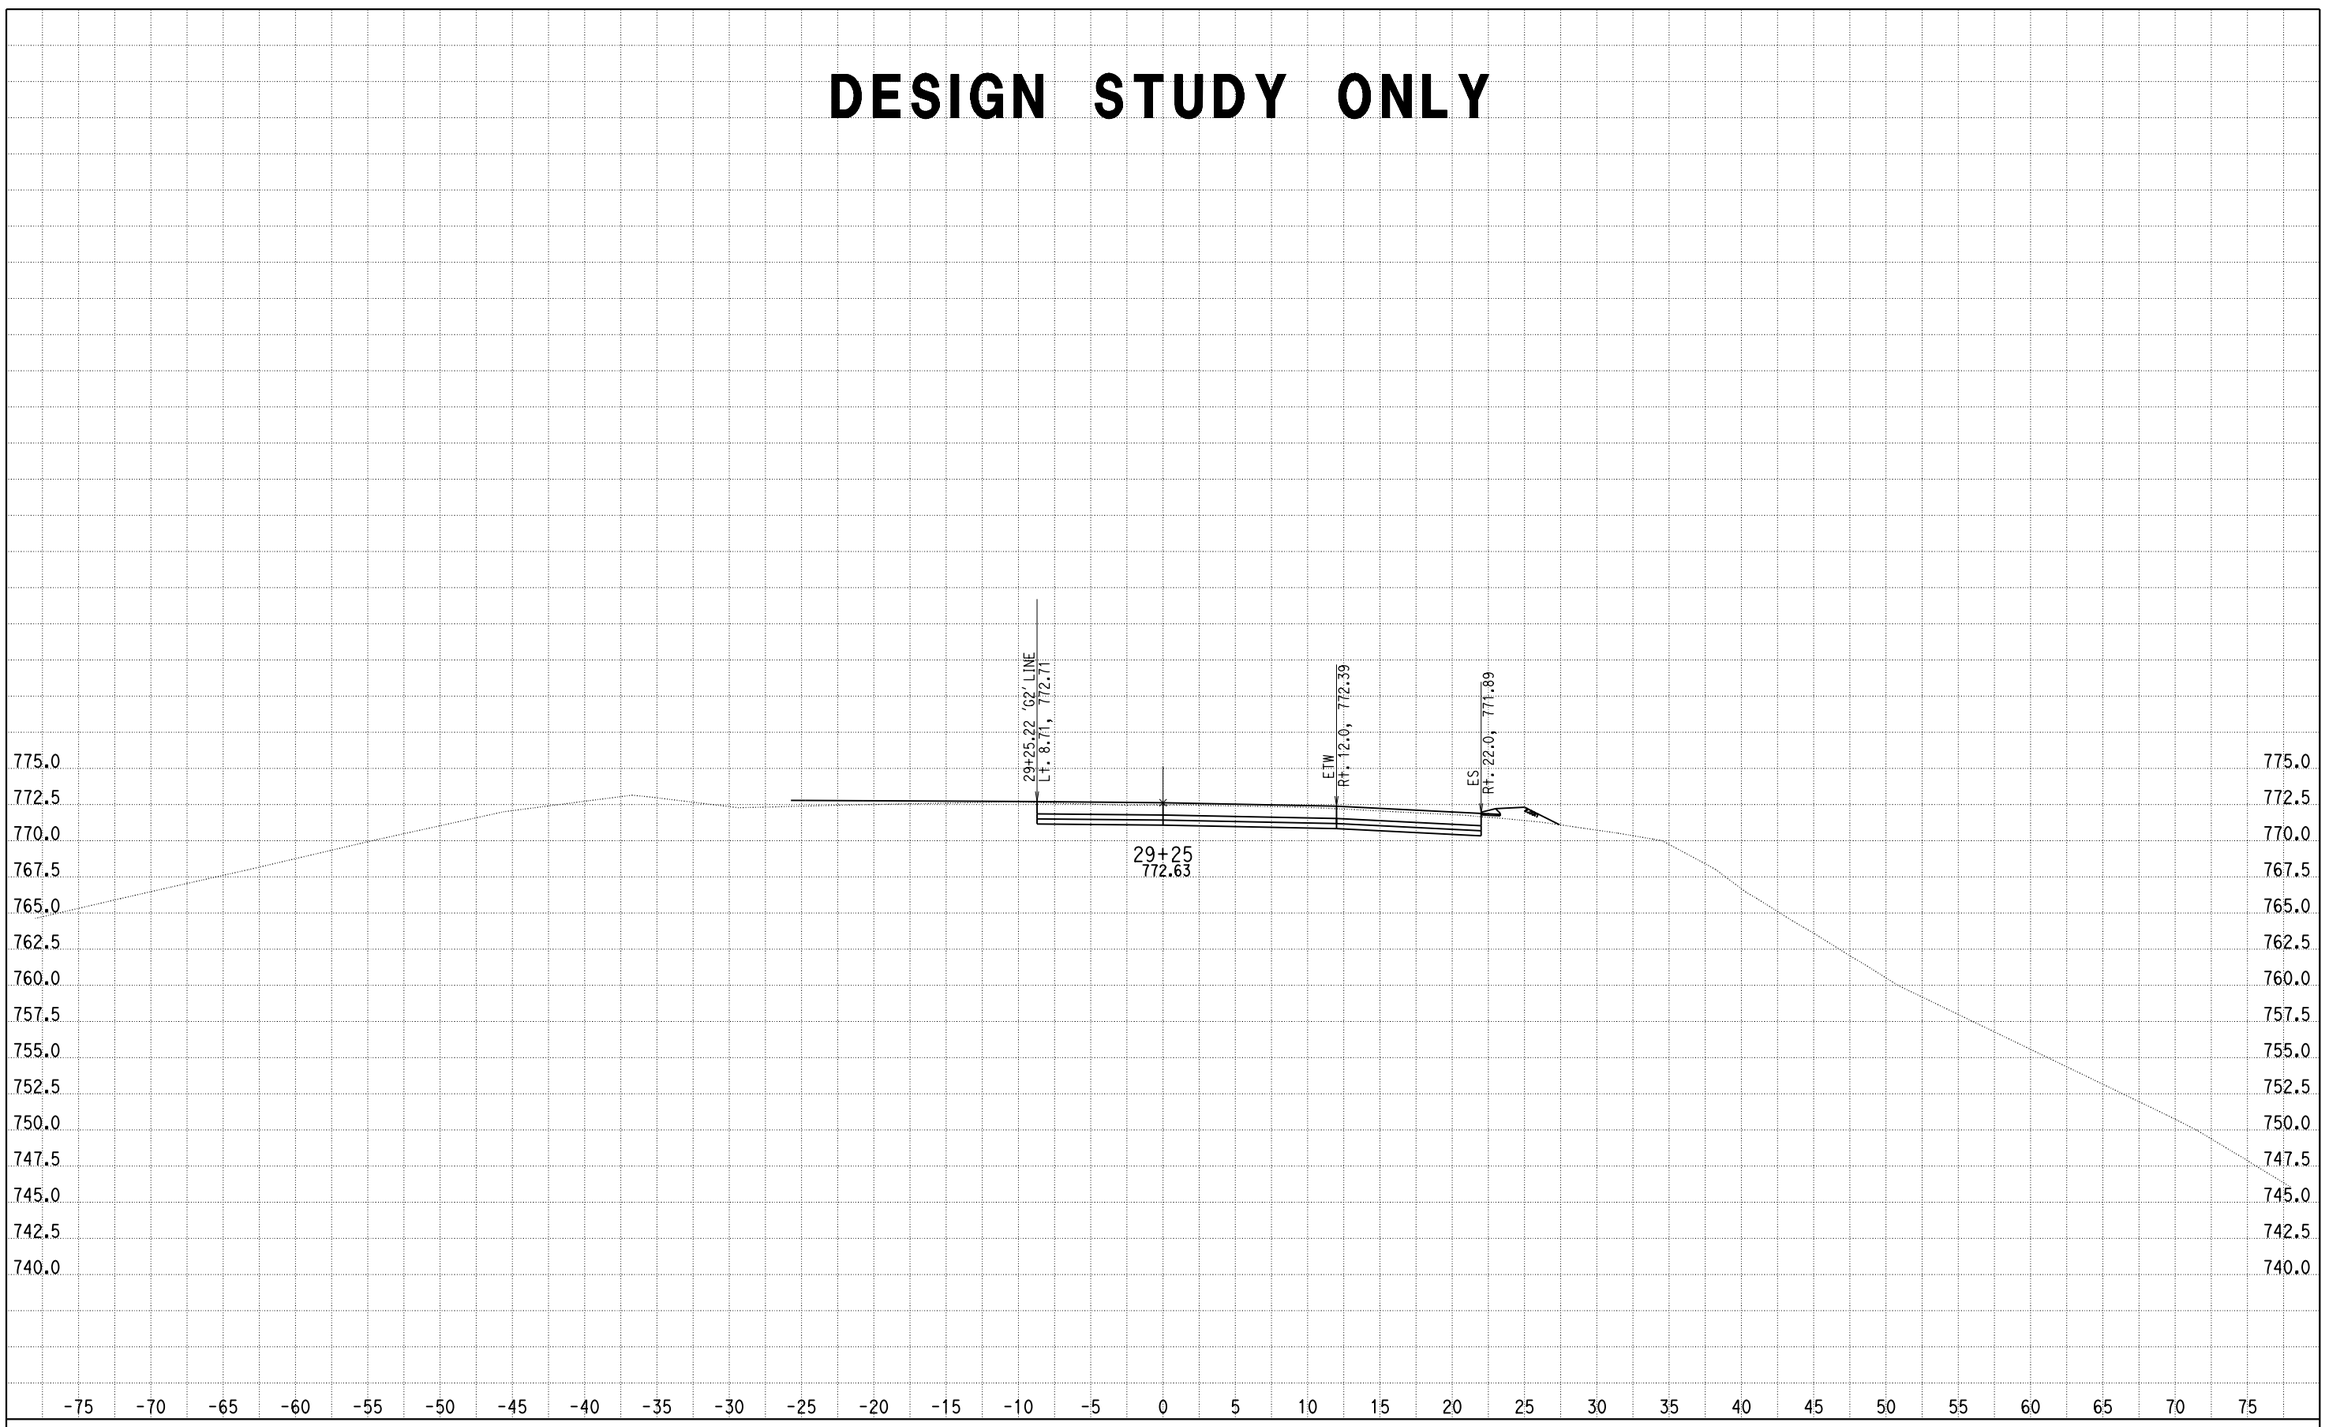

CREATED BY: G NAVARRO
DATE: 9/20/2013
KC Project: 0818E File: D:\1193U1_ALAO\0818E\001_Guillermo_NewD\RAMP_G3\rampg3_dsign.ear

SCALE: 1" = 5' Horiz.
1" = 5' Vert.

All Dimensions are US Survey Feet

RAMPG3
CROSS SECTIONS
SHEET 25 OF XXX

DESIGN STUDY ONLY

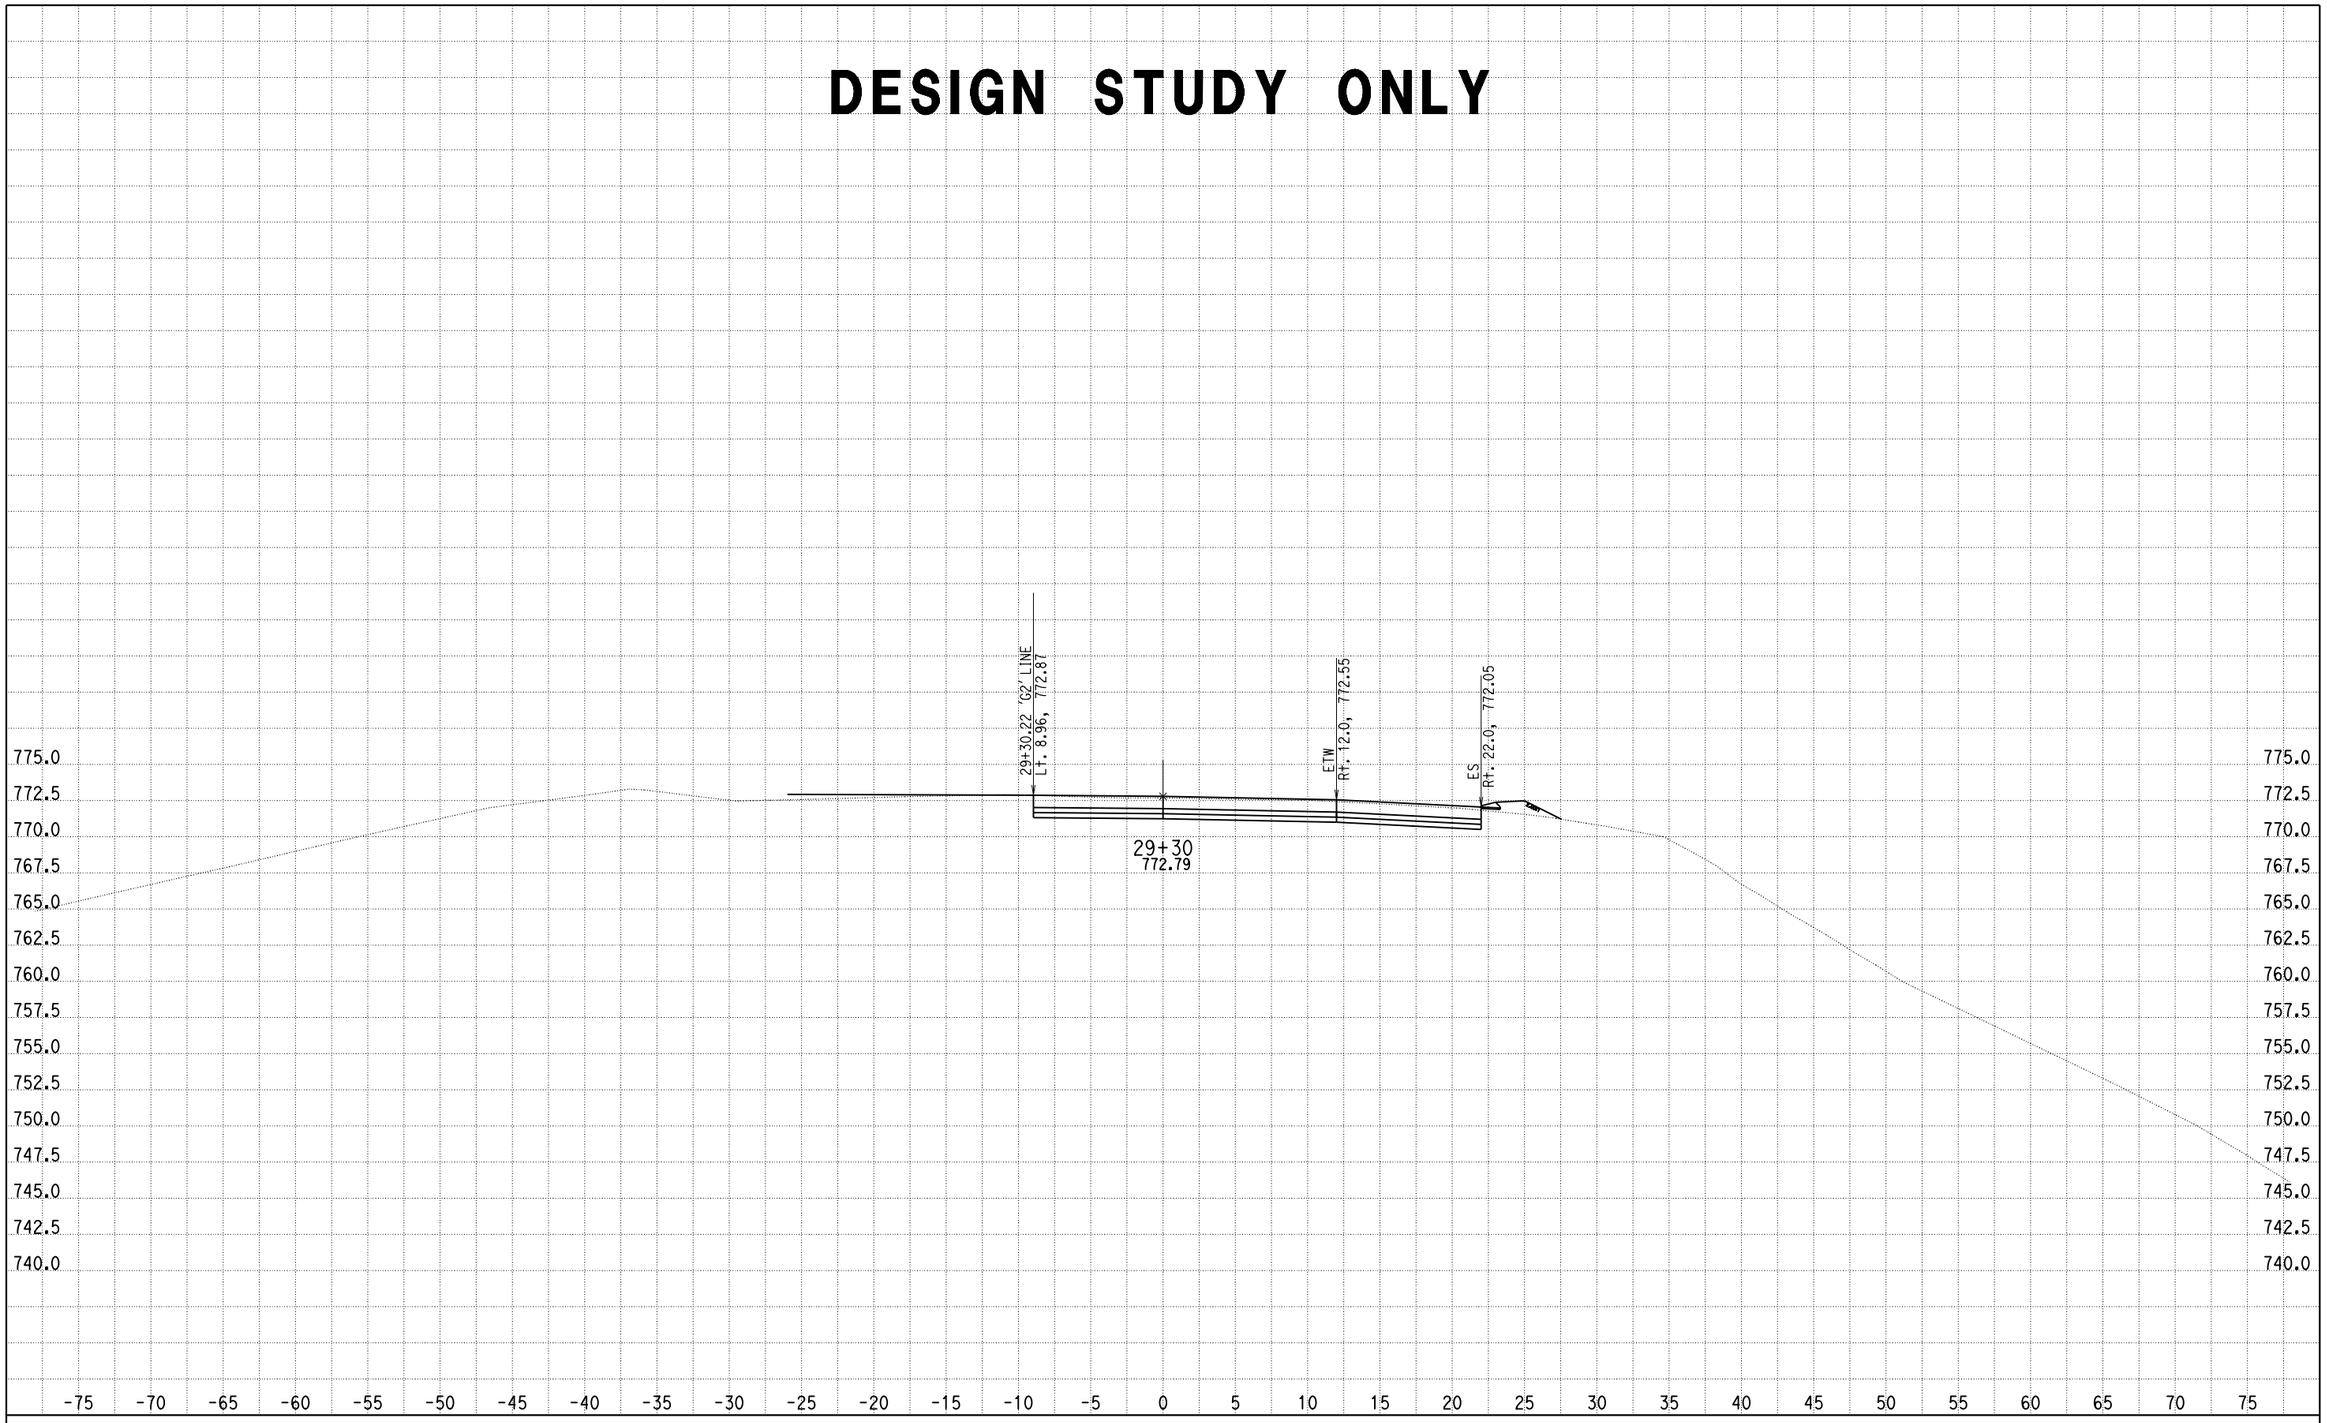

CREATED BY: G NAVARRO
DATE: 9/20/2013
KC Project: 0818E File: D:\1193U1_ALA0\0818E\001_Guillermo_NewD\RAMP_G3\rampg3_dsign.ear

SCALE: 1" = 5' Horiz.
1" = 5' Vert.

All Dimensions are US Survey Feet

RAMPG3
CROSS SECTIONS
SHEET 26 OF XXX

DESIGN STUDY ONLY

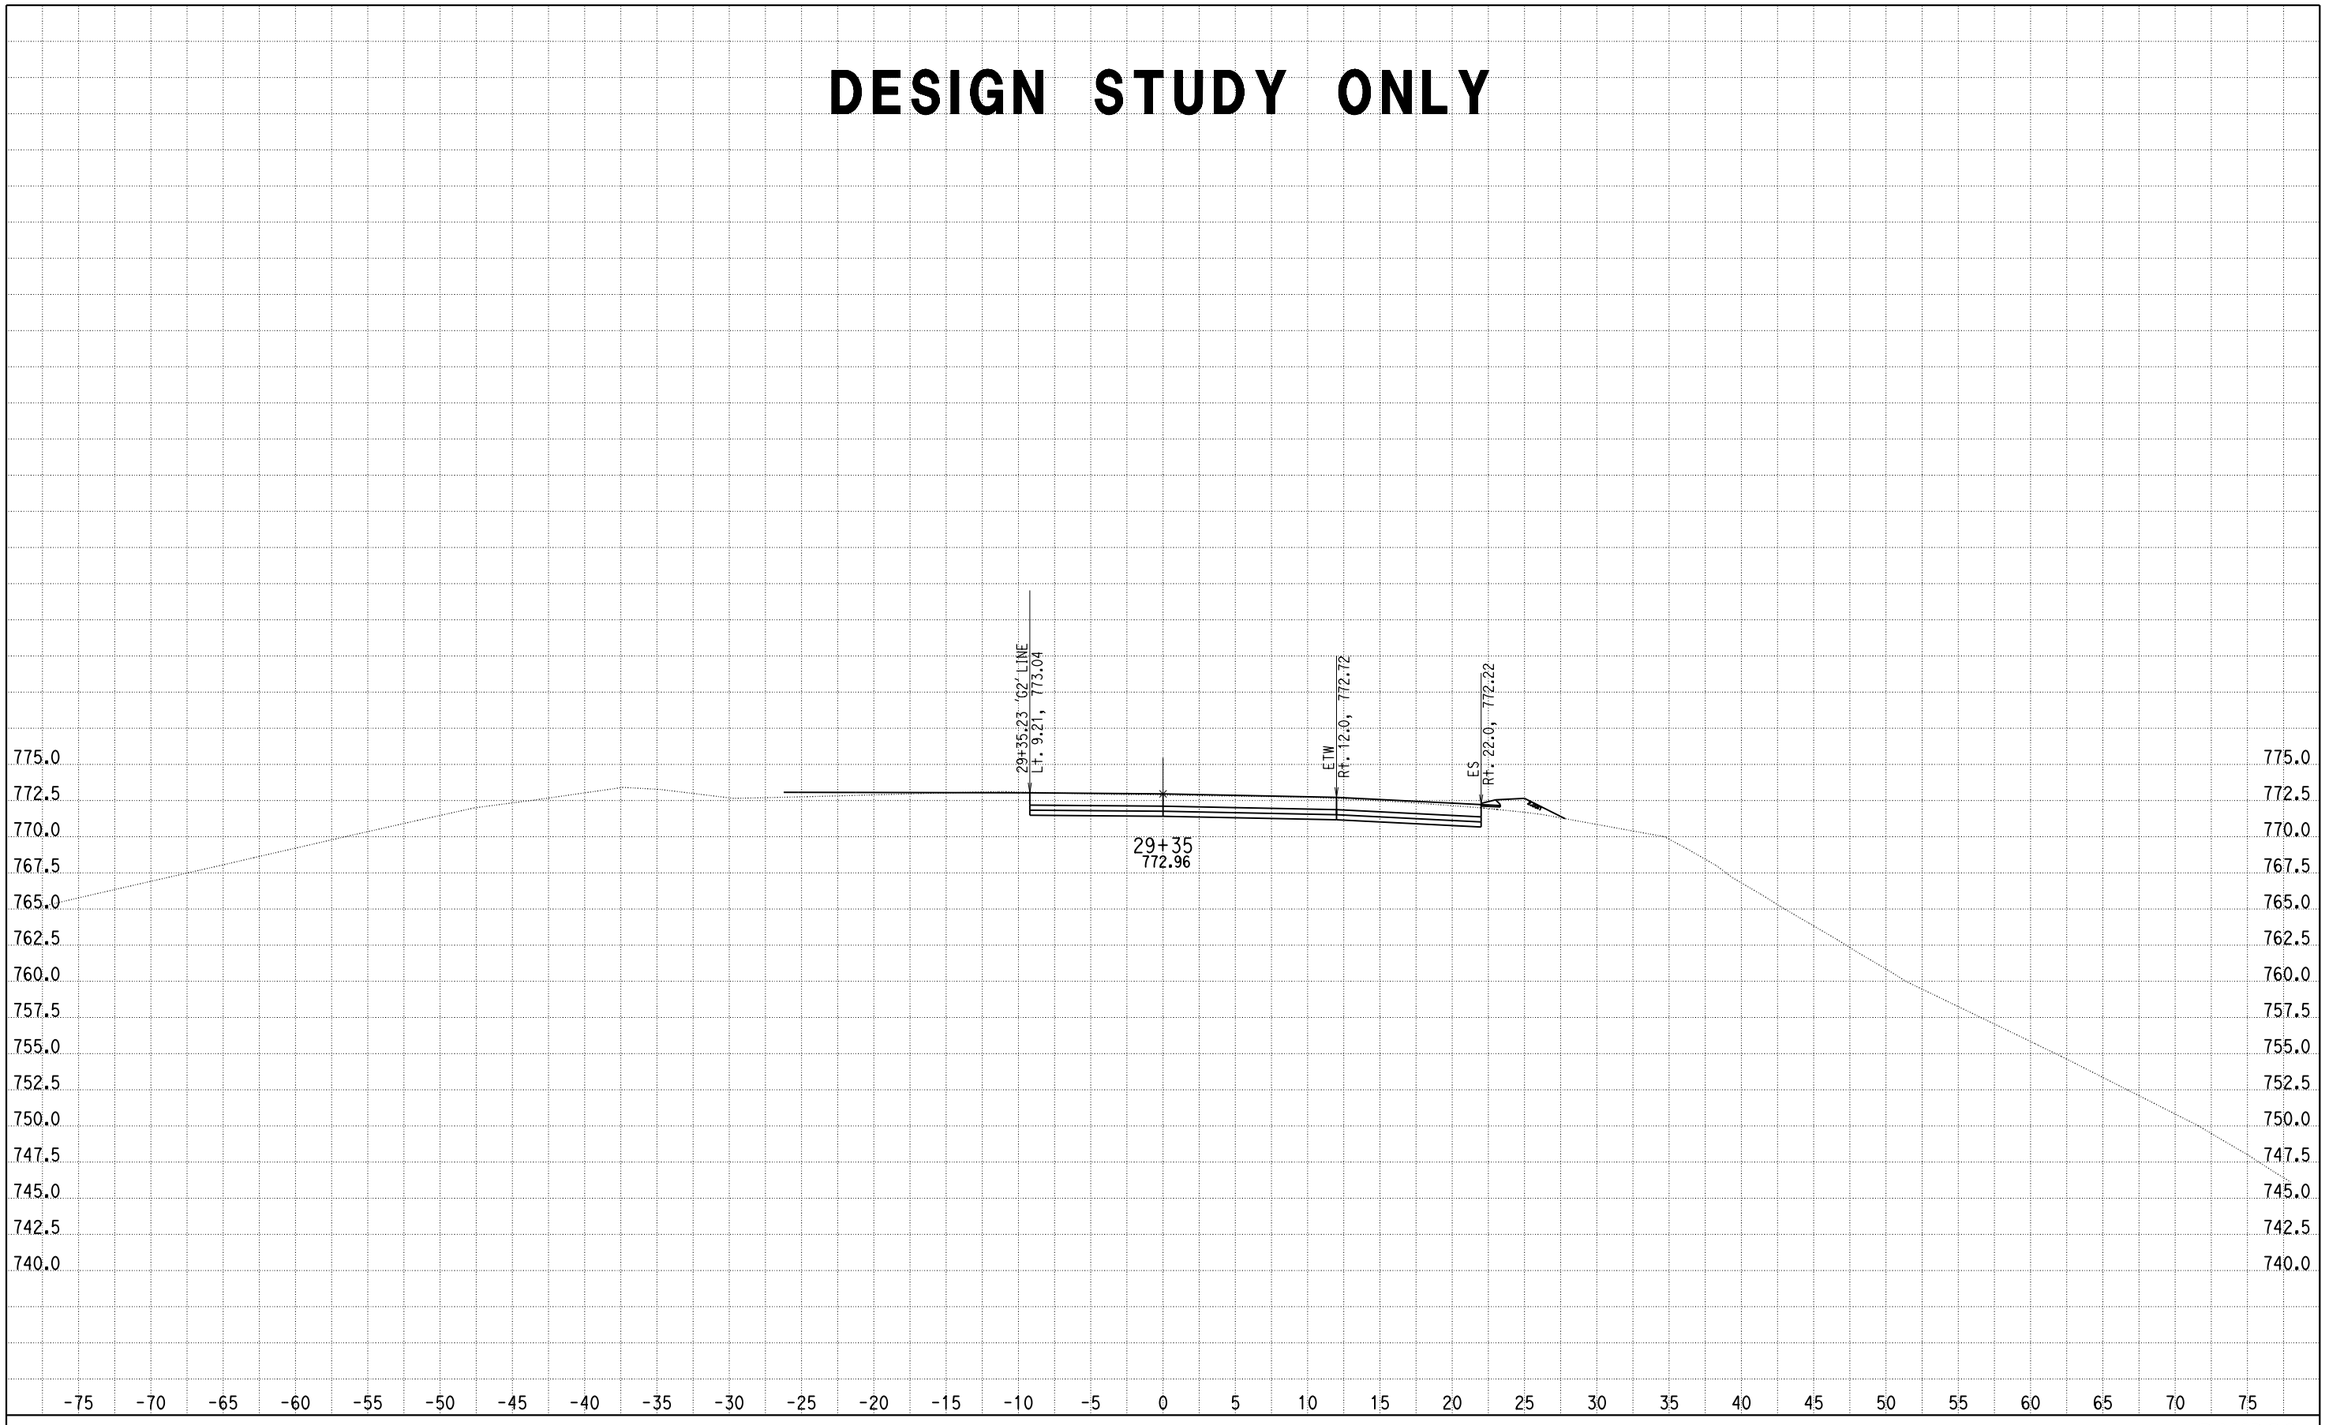

CREATED BY: G NAVARRO
DATE: 9/20/2013
KC Project: 0818E File: D:\1193U1_ALA0\0818E\001_Guillermo_NewD\RAMP_G3\rampg3_dsign.ear

SCALE: 1" = 5' Horiz.
1" = 5' Vert.

All Dimensions are US Survey Feet

RAMPG3
CROSS SECTIONS
SHEET 27 OF XXX

DESIGN STUDY ONLY

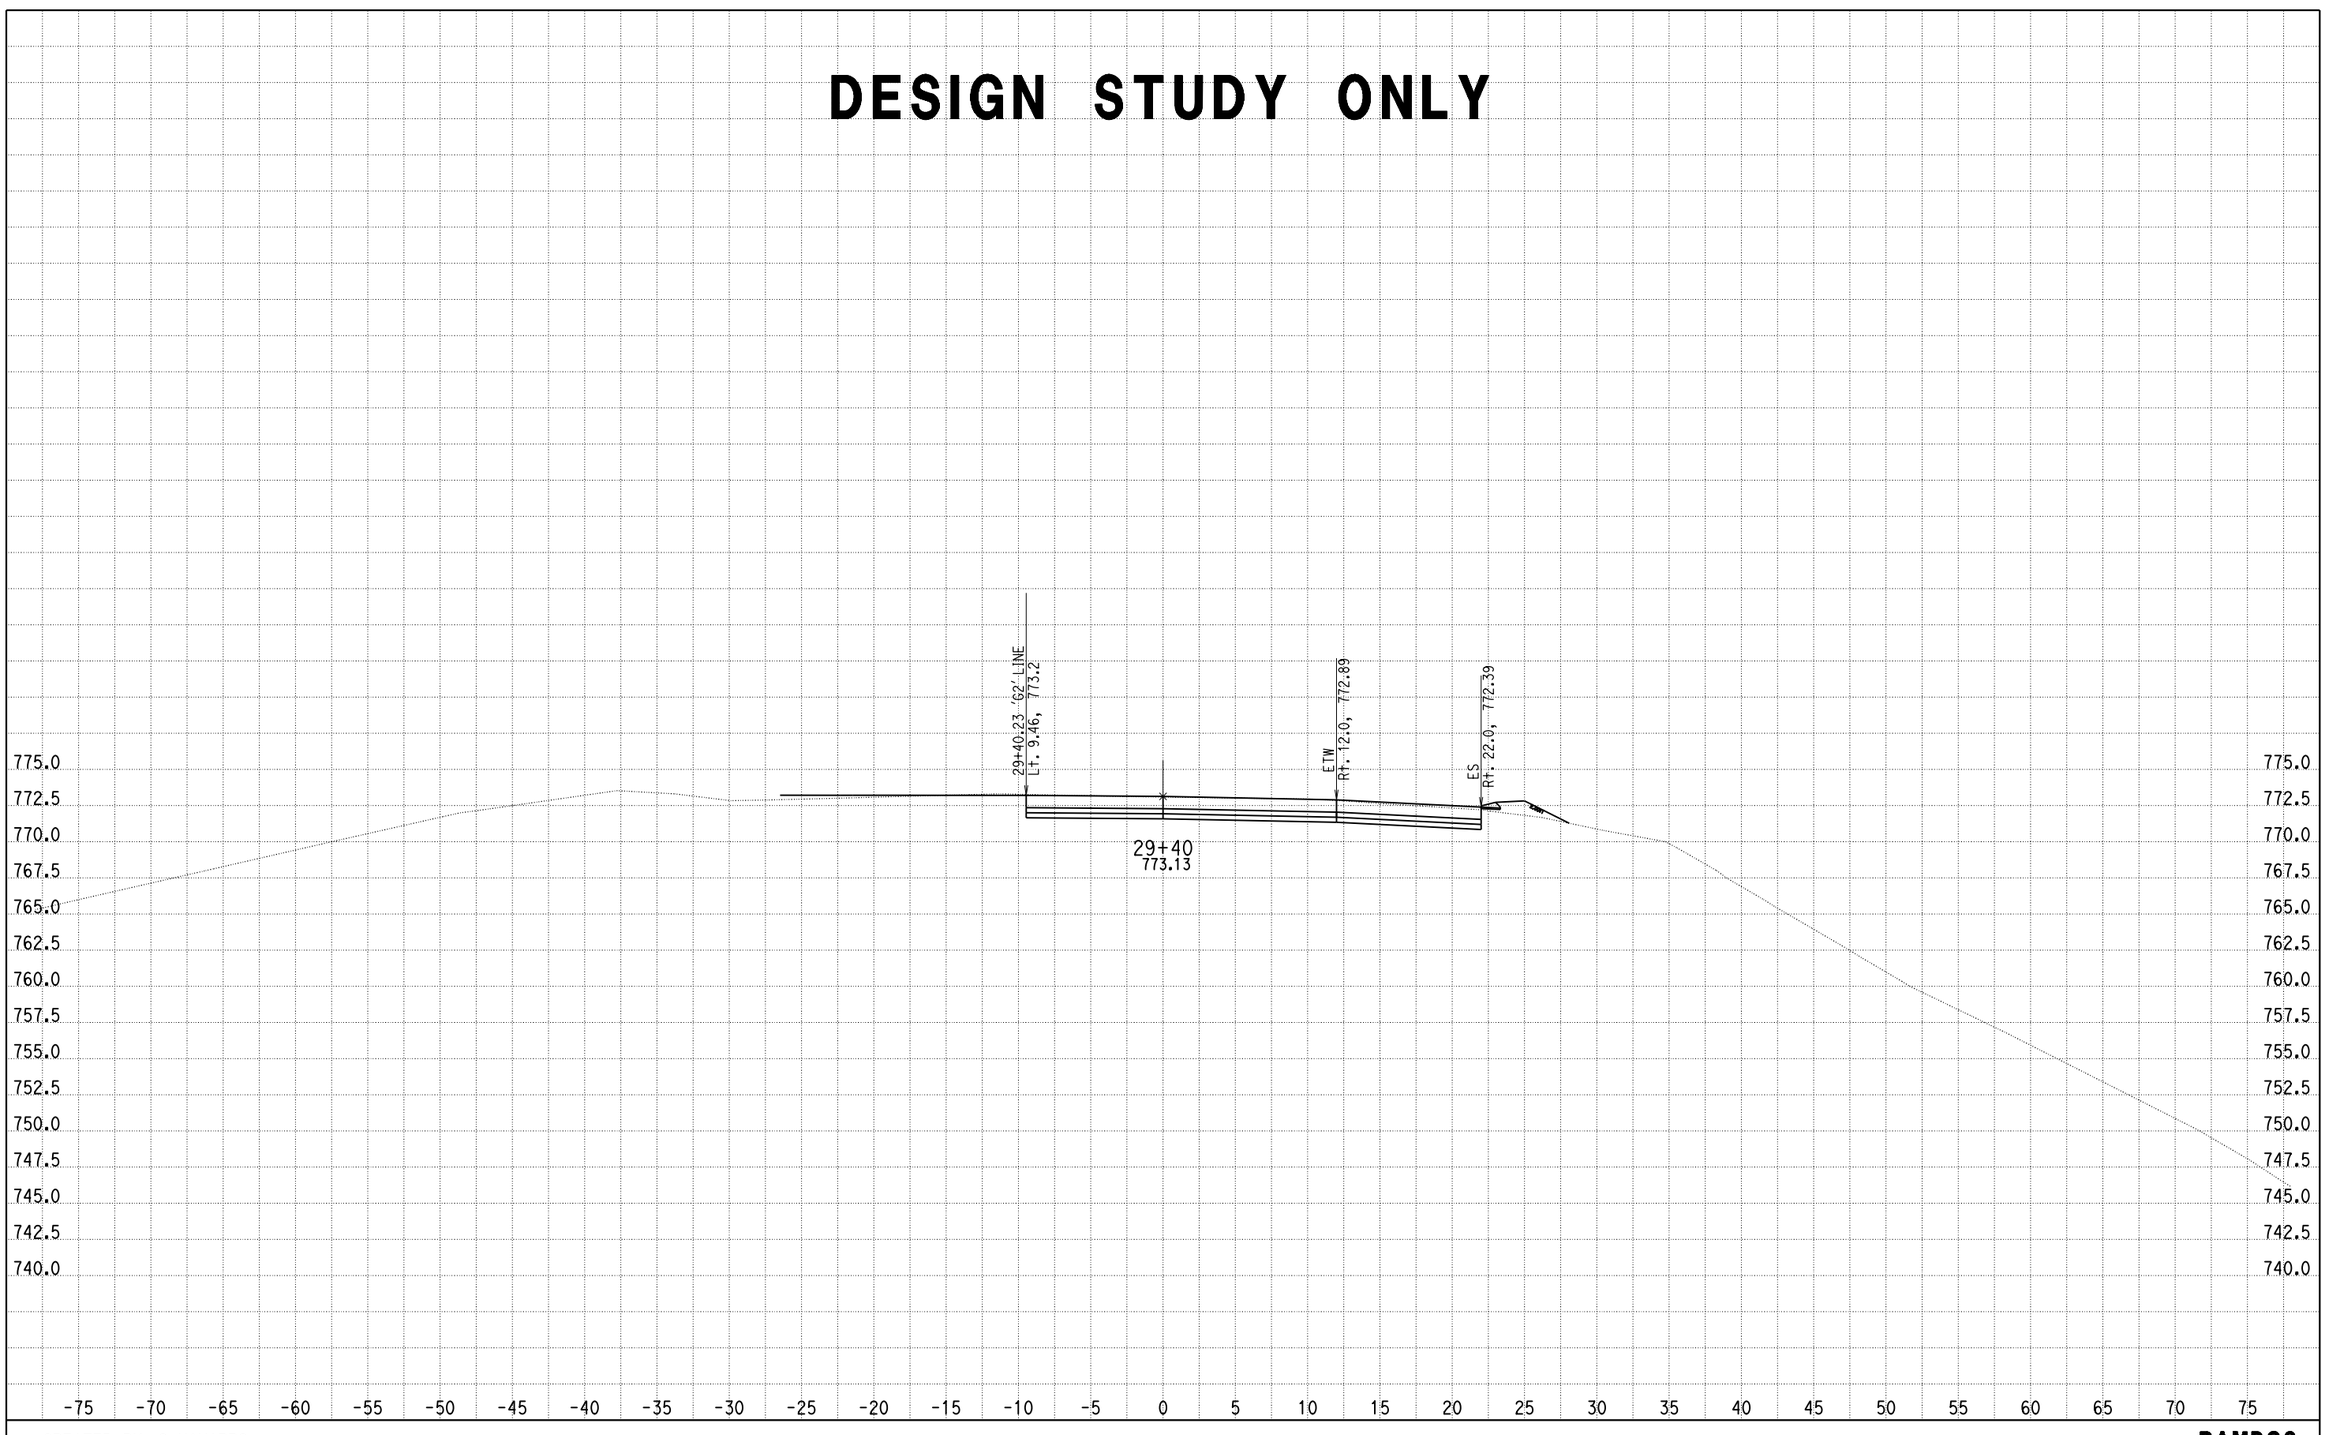

CREATED BY: G NAVARRO
DATE: 9/20/2013
KC Project: 0818E File: D:\1193U1_ALAO\0818E\001_Guillermo_NewD\RAMP_G3\rampg3_dsign.ear

SCALE: 1" = 5' Horiz.
1" = 5' Vert.

All Dimensions are US Survey Feet

RAMPG3
CROSS SECTIONS
SHEET 28 OF XXX

DESIGN STUDY ONLY

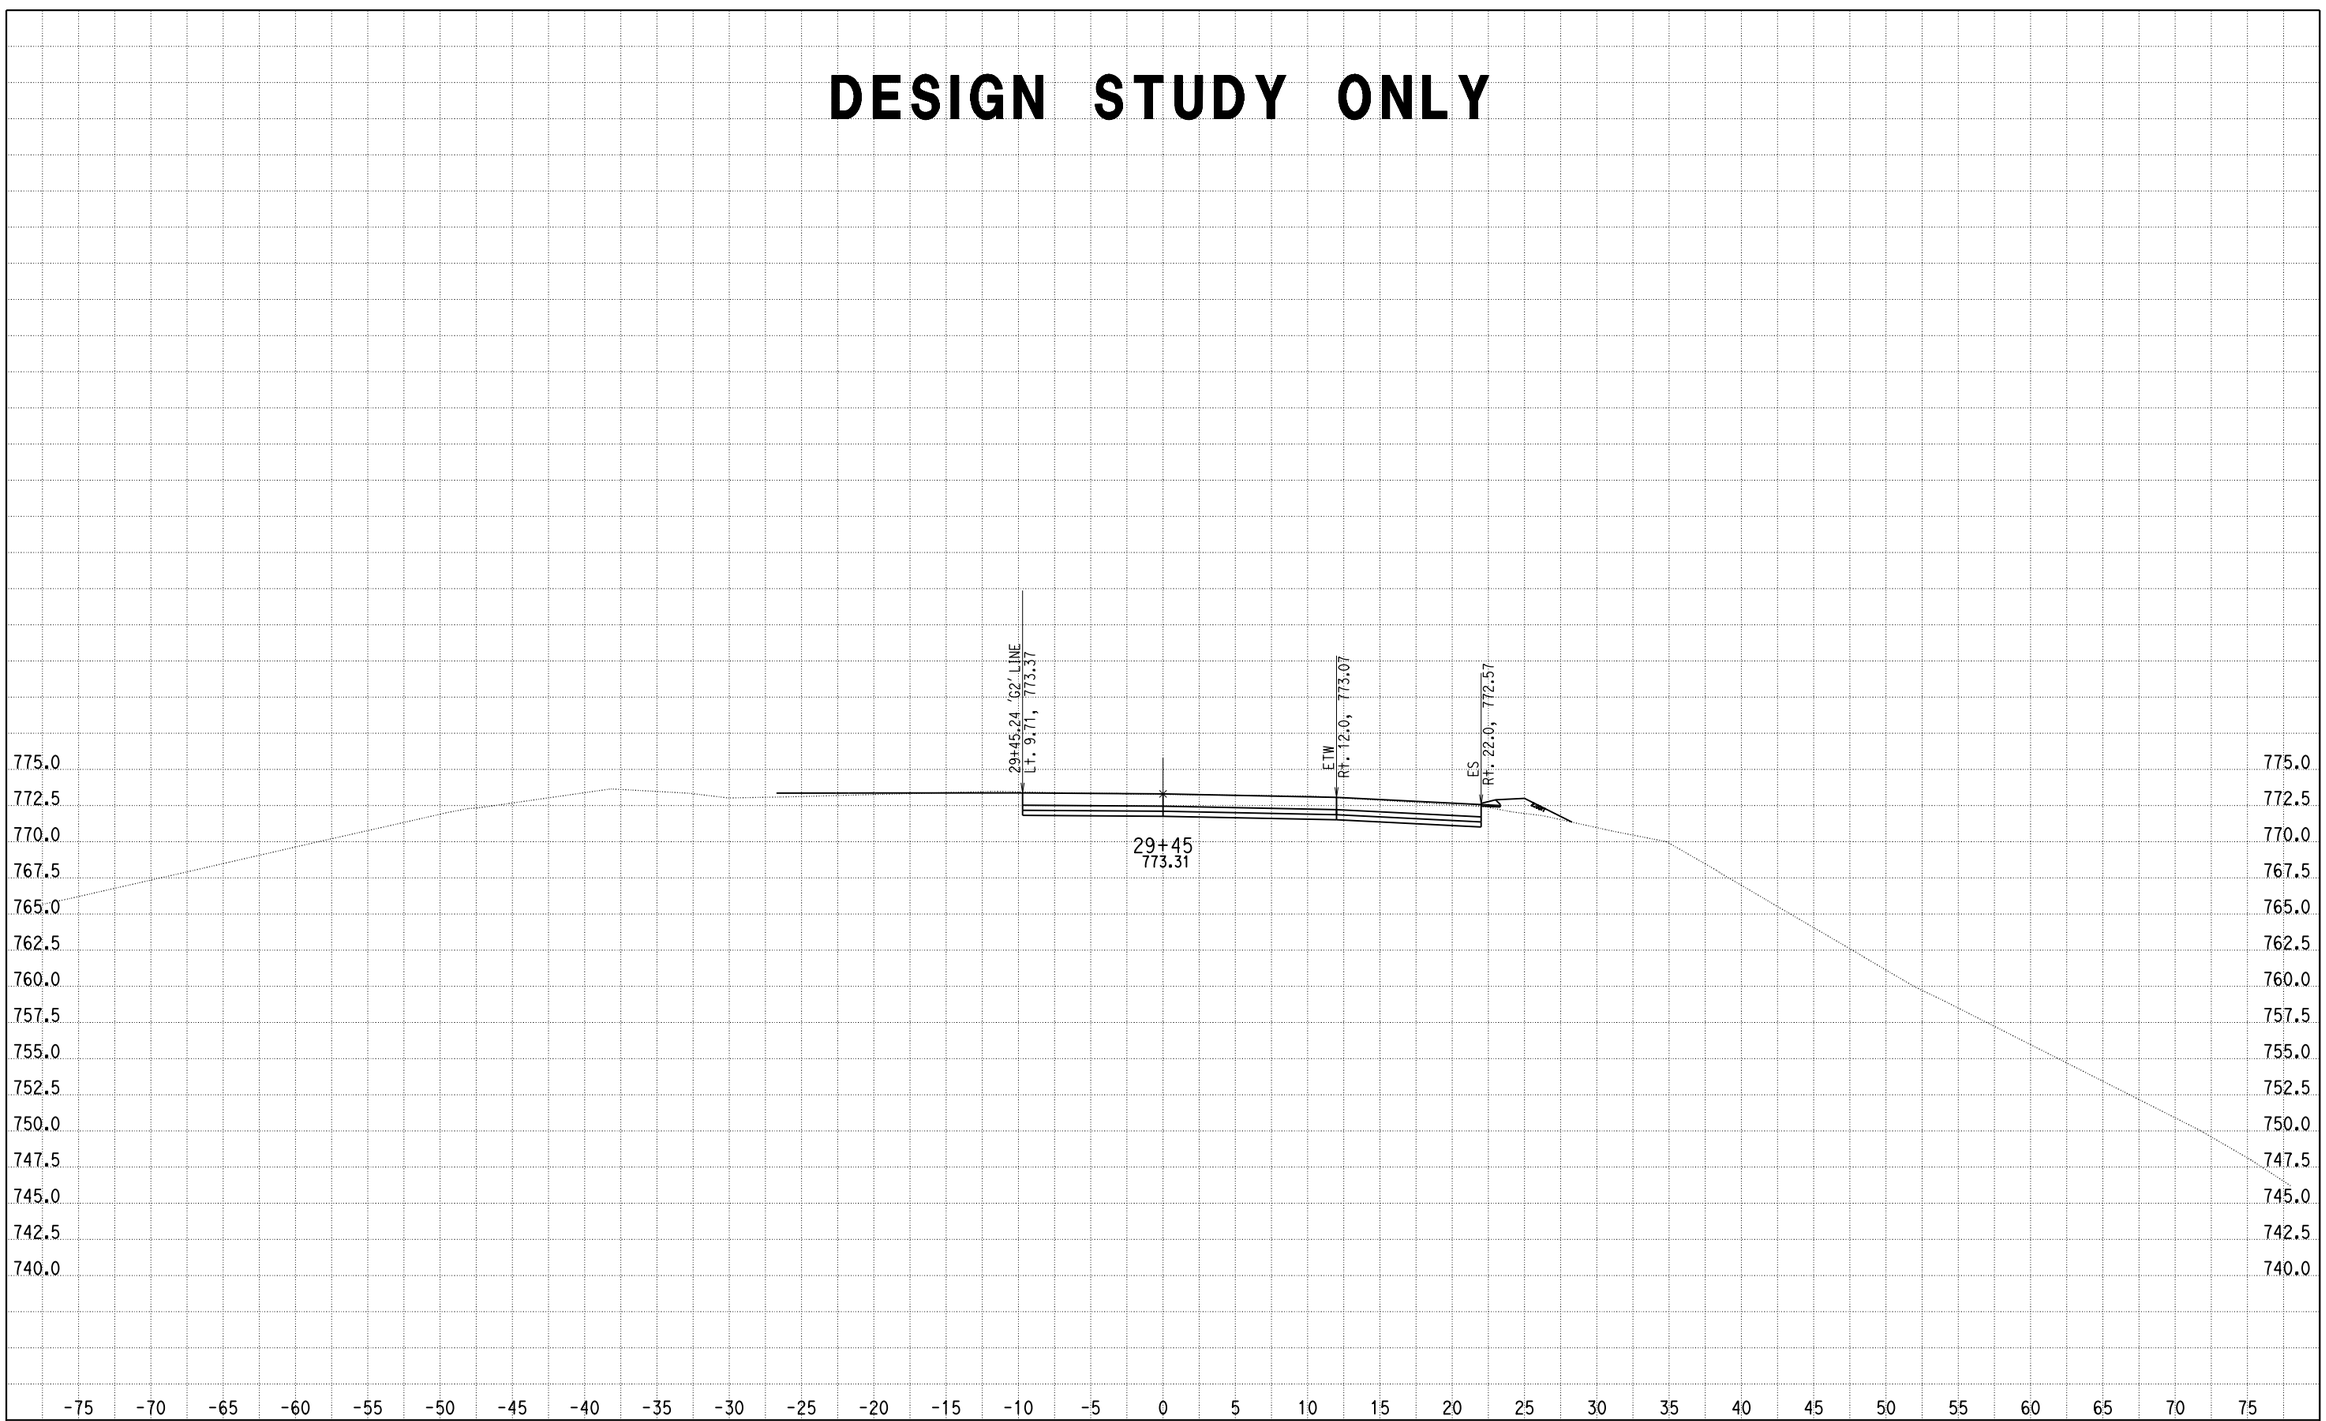

CREATED BY: G NAVARRO
DATE: 9/20/2013
KC Project: 0818E File: D:\1193U1_ALA0\0818E\001_Guillermo_NewD\RAMP_G3\rampg3_dsign.ear

SCALE: 1" = 5' Horiz.
1" = 5' Vert.

All Dimensions are US Survey Feet

RAMPG3
CROSS SECTIONS
SHEET 29 OF XXX

DESIGN STUDY ONLY

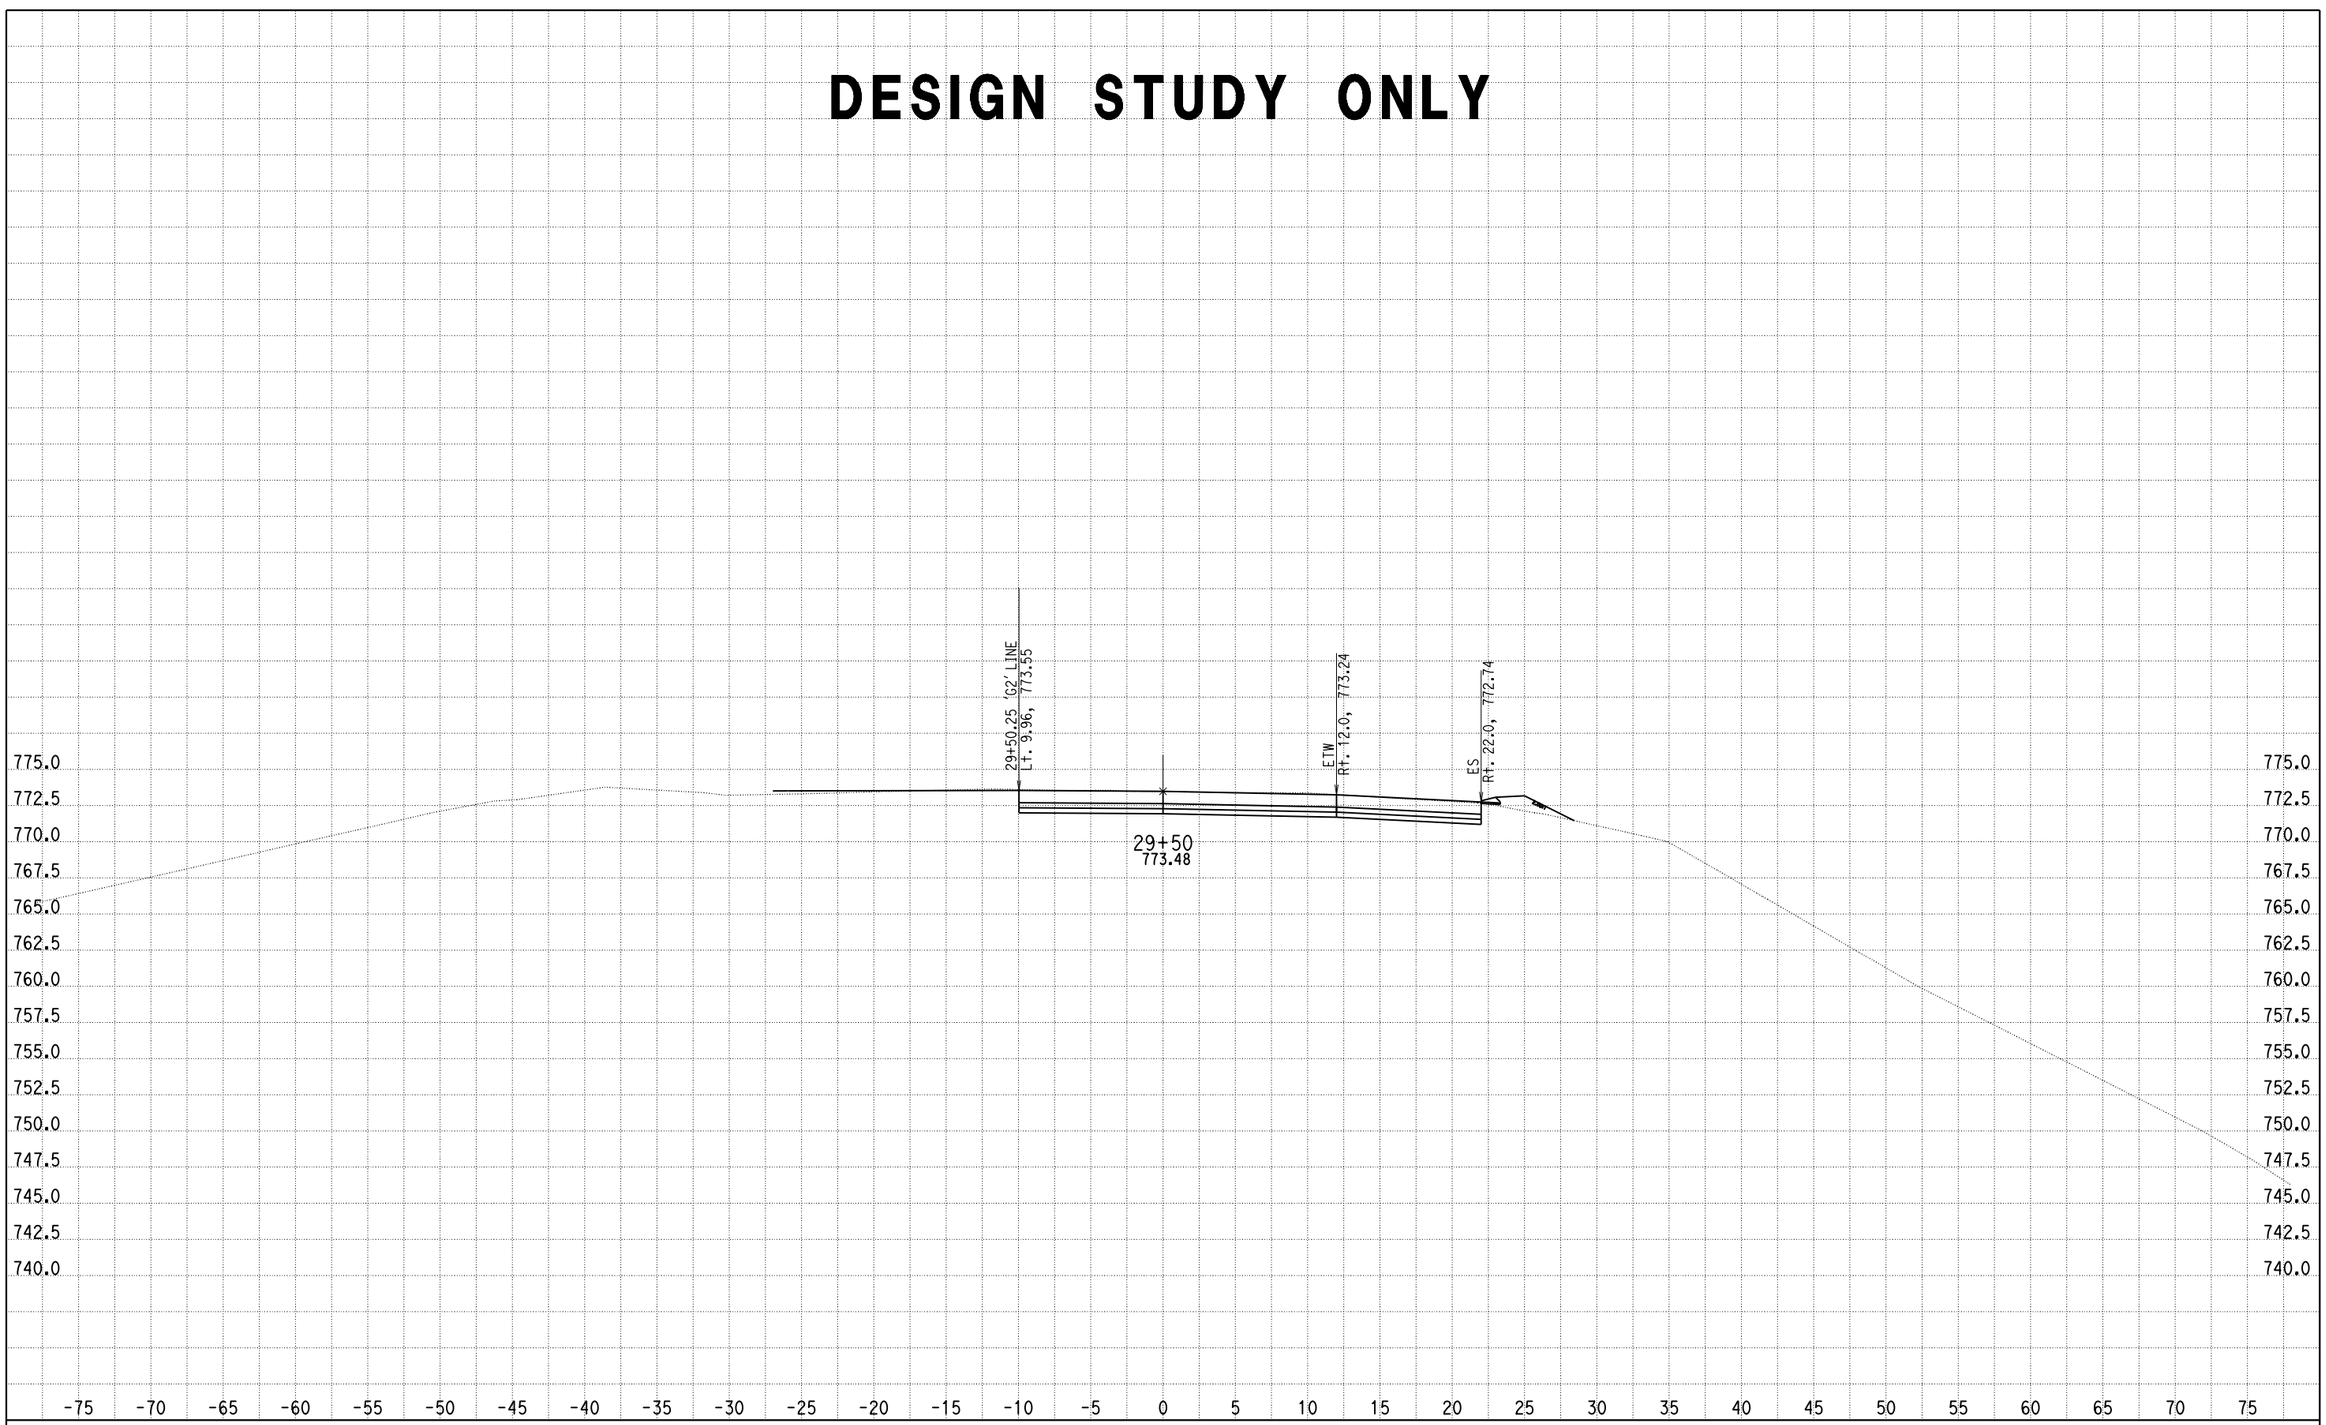

CREATED BY: G NAVARRO
DATE: 9/20/2013
KC Project: 0818E File: D:\1193U1_ALAO\0818E\001_Guillermo_NewD\RAMP_G3\rampg3_dsign.ear

SCALE: 1" = 5' Horiz.
1" = 5' Vert.

All Dimensions are US Survey Feet

RAMPG3
CROSS SECTIONS
SHEET 30 OF XXX

DESIGN STUDY ONLY

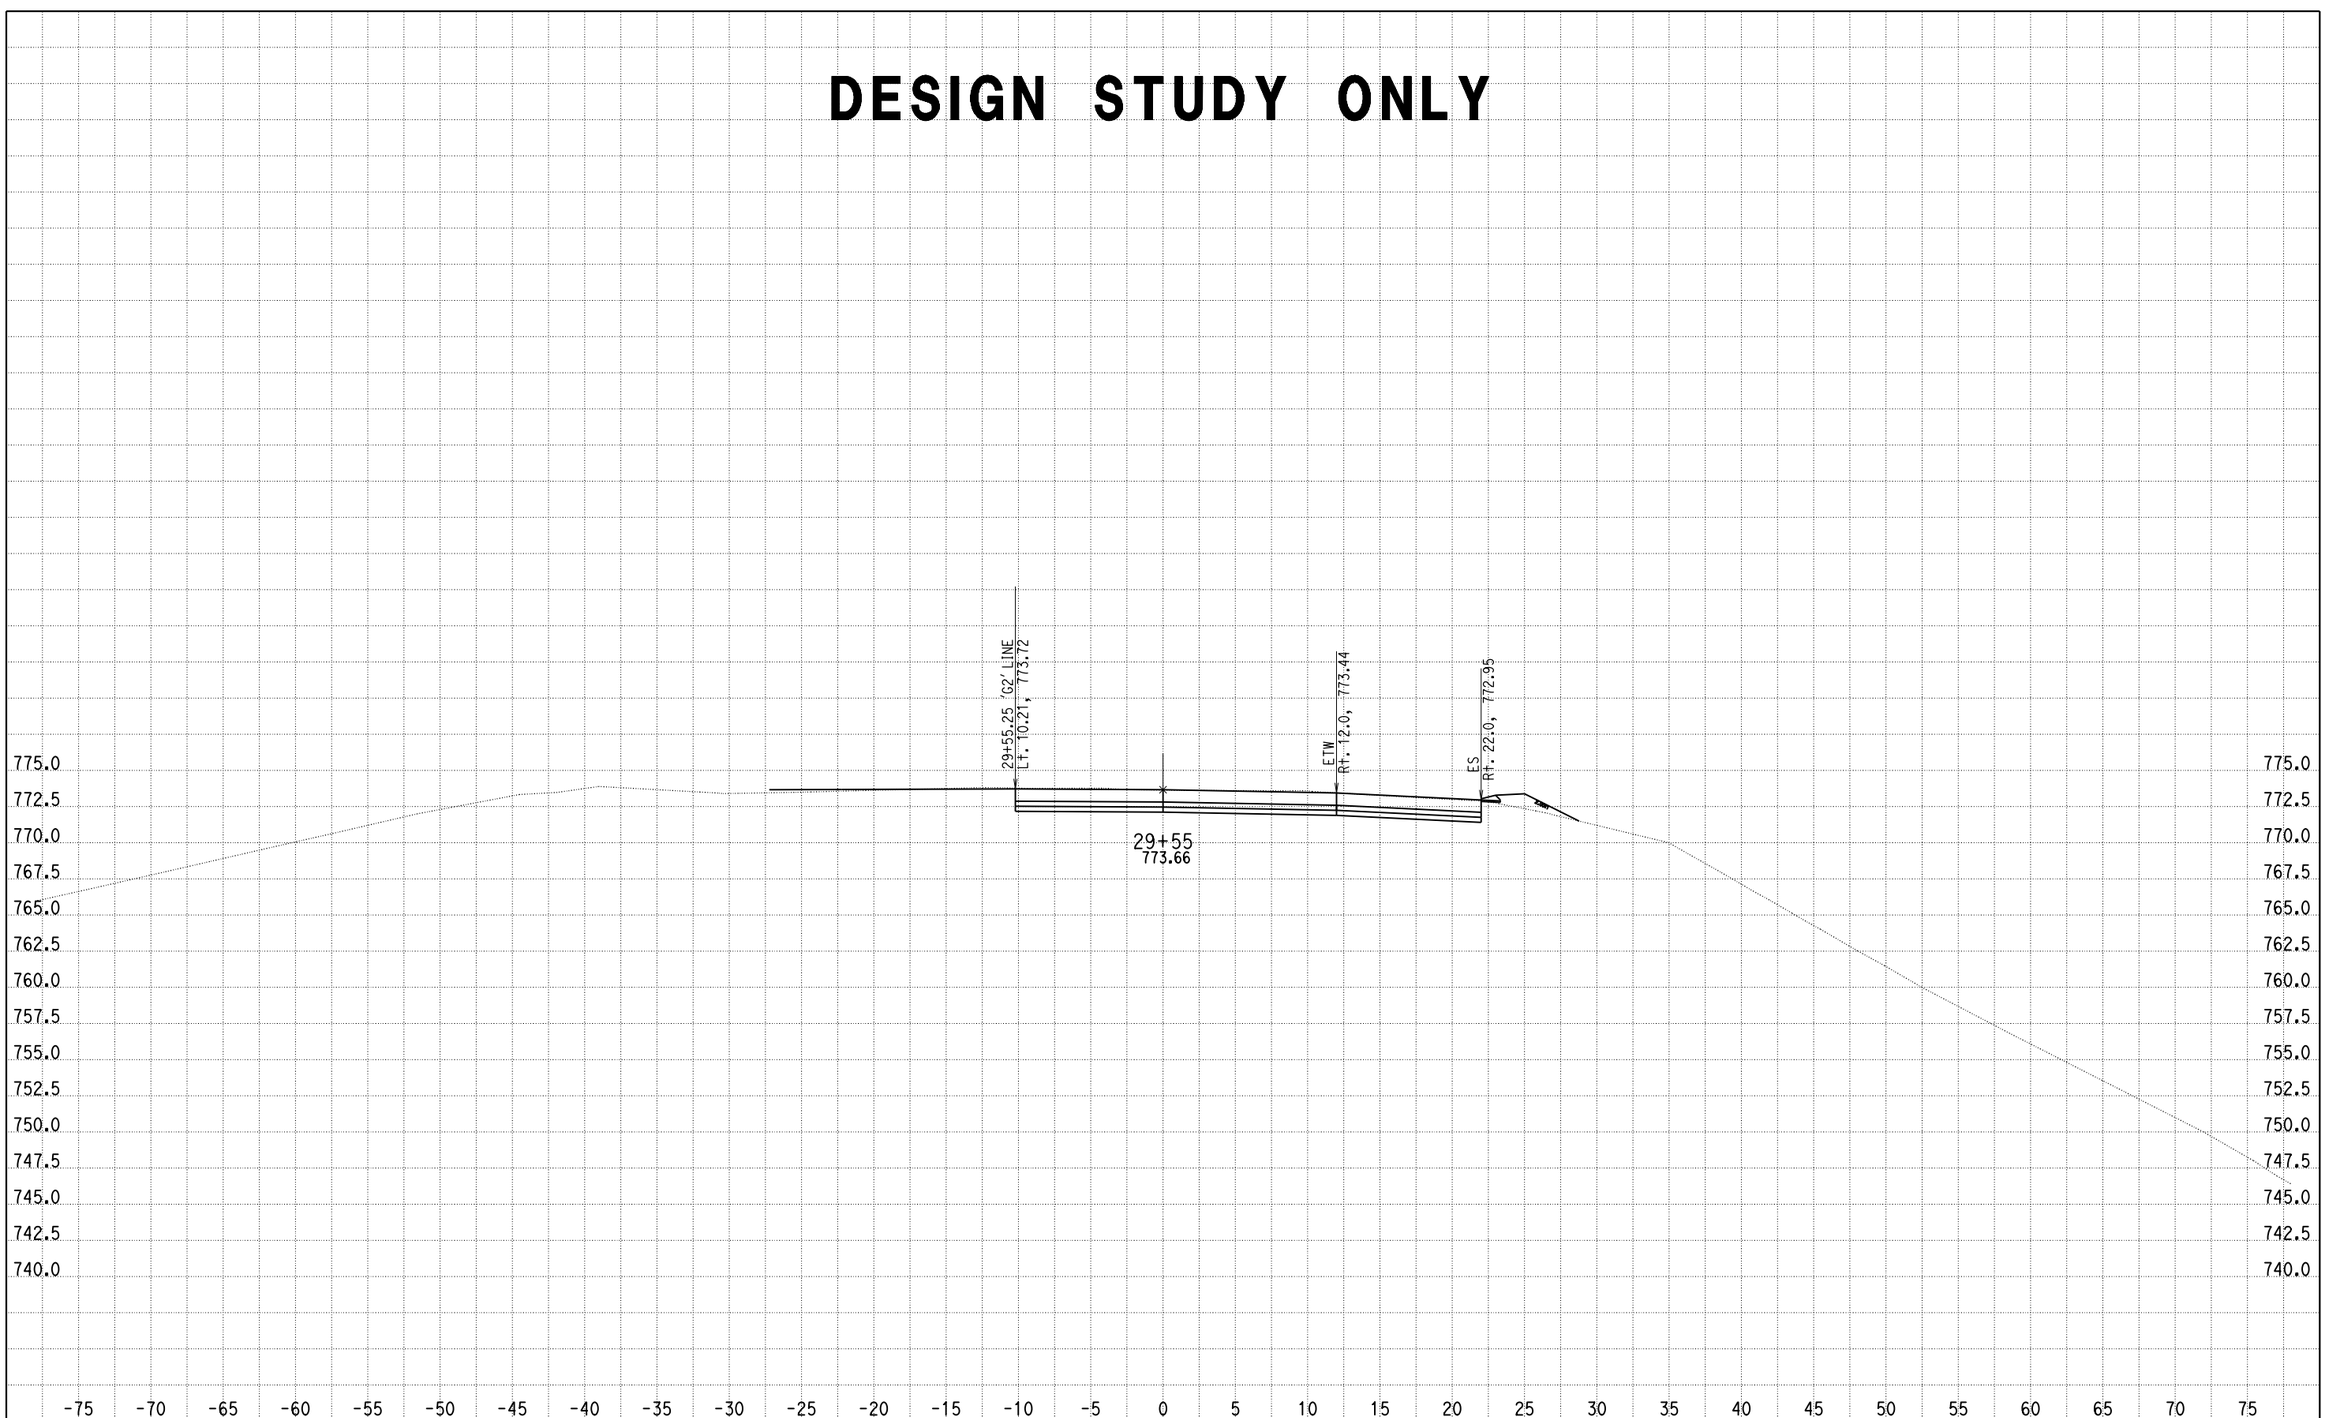

CREATED BY: G NAVARRO
DATE: 9/20/2013
KC Project: 0818E File: D:\1193U1_ALAO\0818E\001_Guillermo_NewD\RAMP_G3\rampg3_dsign.ear

SCALE: 1" = 5' Horiz.
1" = 5' Vert.

All Dimensions are US Survey Feet

RAMPG3
CROSS SECTIONS
SHEET 31 OF XXX

DESIGN STUDY ONLY

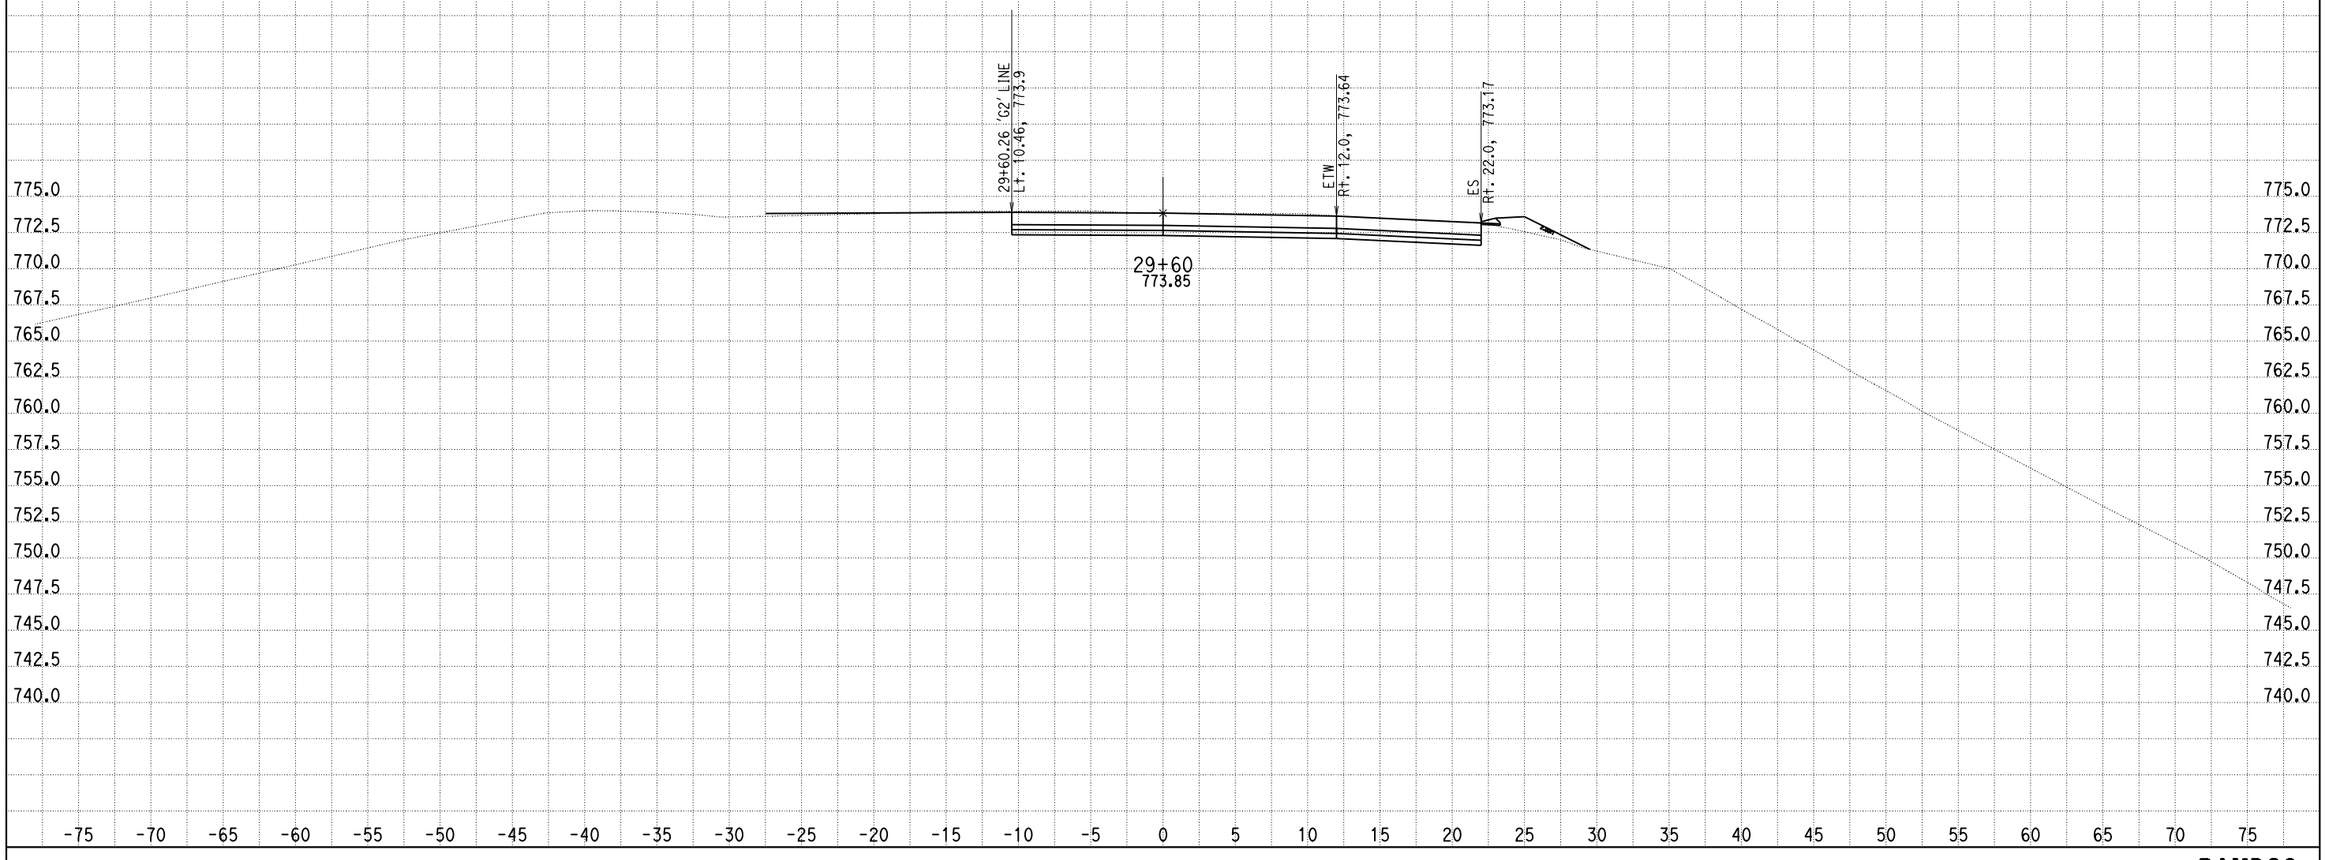

CREATED BY: G NAVARRO
DATE: 9/20/2013
KC Project: 0818E File: D:\1193U1_ALAO\0818E\001_Guillermo_NewD\RAMP_G3\rampg3_dsign.ear

SCALE: 1" = 5' Horiz.
1" = 5' Vert.

All Dimensions are US Survey Feet

RAMPG3
CROSS SECTIONS
SHEET 32 OF XXX

DESIGN STUDY ONLY

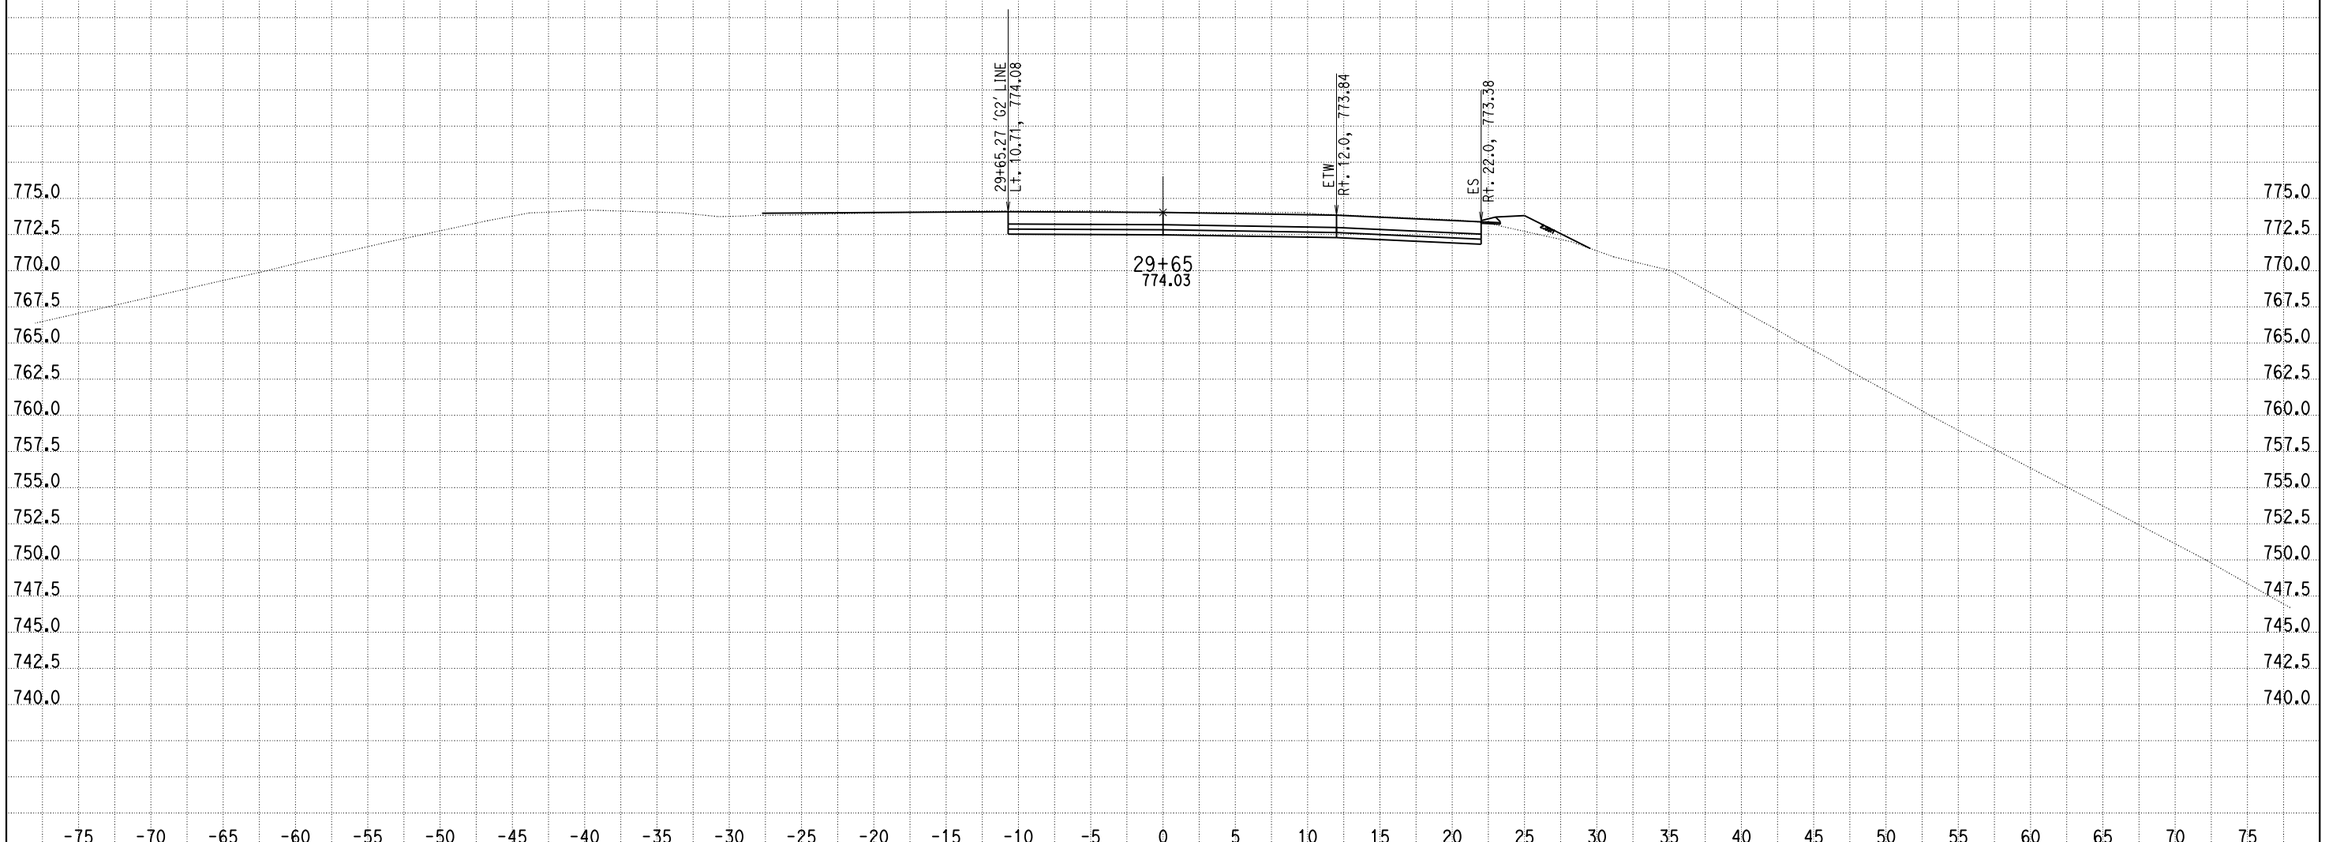

CREATED BY: G NAVARRO
DATE: 9/20/2013
KC Project: 0818E File: D:\1193U1_ALA0\0818E\001_Guillermo_NewD\RAMP_G3\rampg3_dsign.ear

SCALE: 1" = 5' Horiz.
1" = 5' Vert.

All Dimensions are US Survey Feet

RAMPG3
CROSS SECTIONS
SHEET 33 OF XXX

DESIGN STUDY ONLY

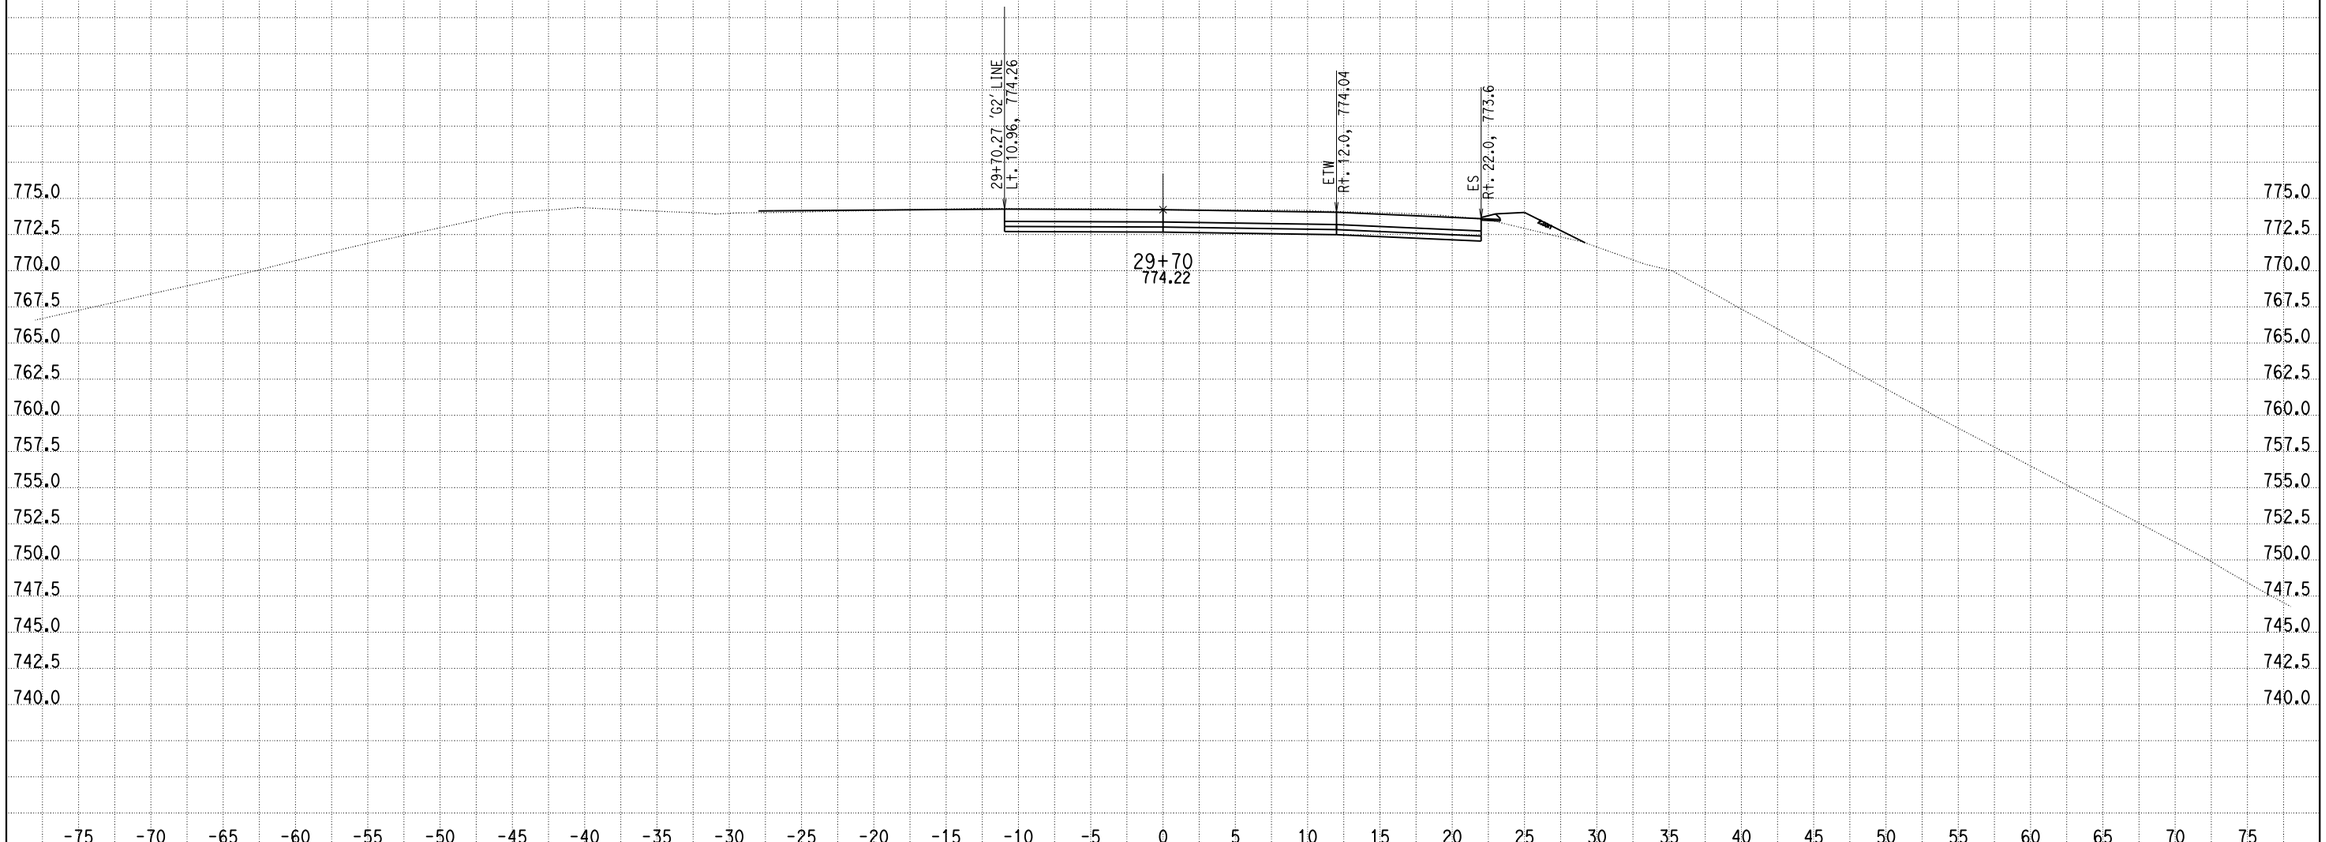

CREATED BY: G NAVARRO
DATE: 9/20/2013
KC Project: 0818E File: D:\1193U1_ALA0\0818E\001_Guillermo_NewD\RAMP_G3\rampg3_dsign.ear

SCALE: 1" = 5' Horiz.
1" = 5' Vert.

All Dimensions are US Survey Feet

RAMPG3
CROSS SECTIONS
SHEET 34 OF XXX

DESIGN STUDY ONLY

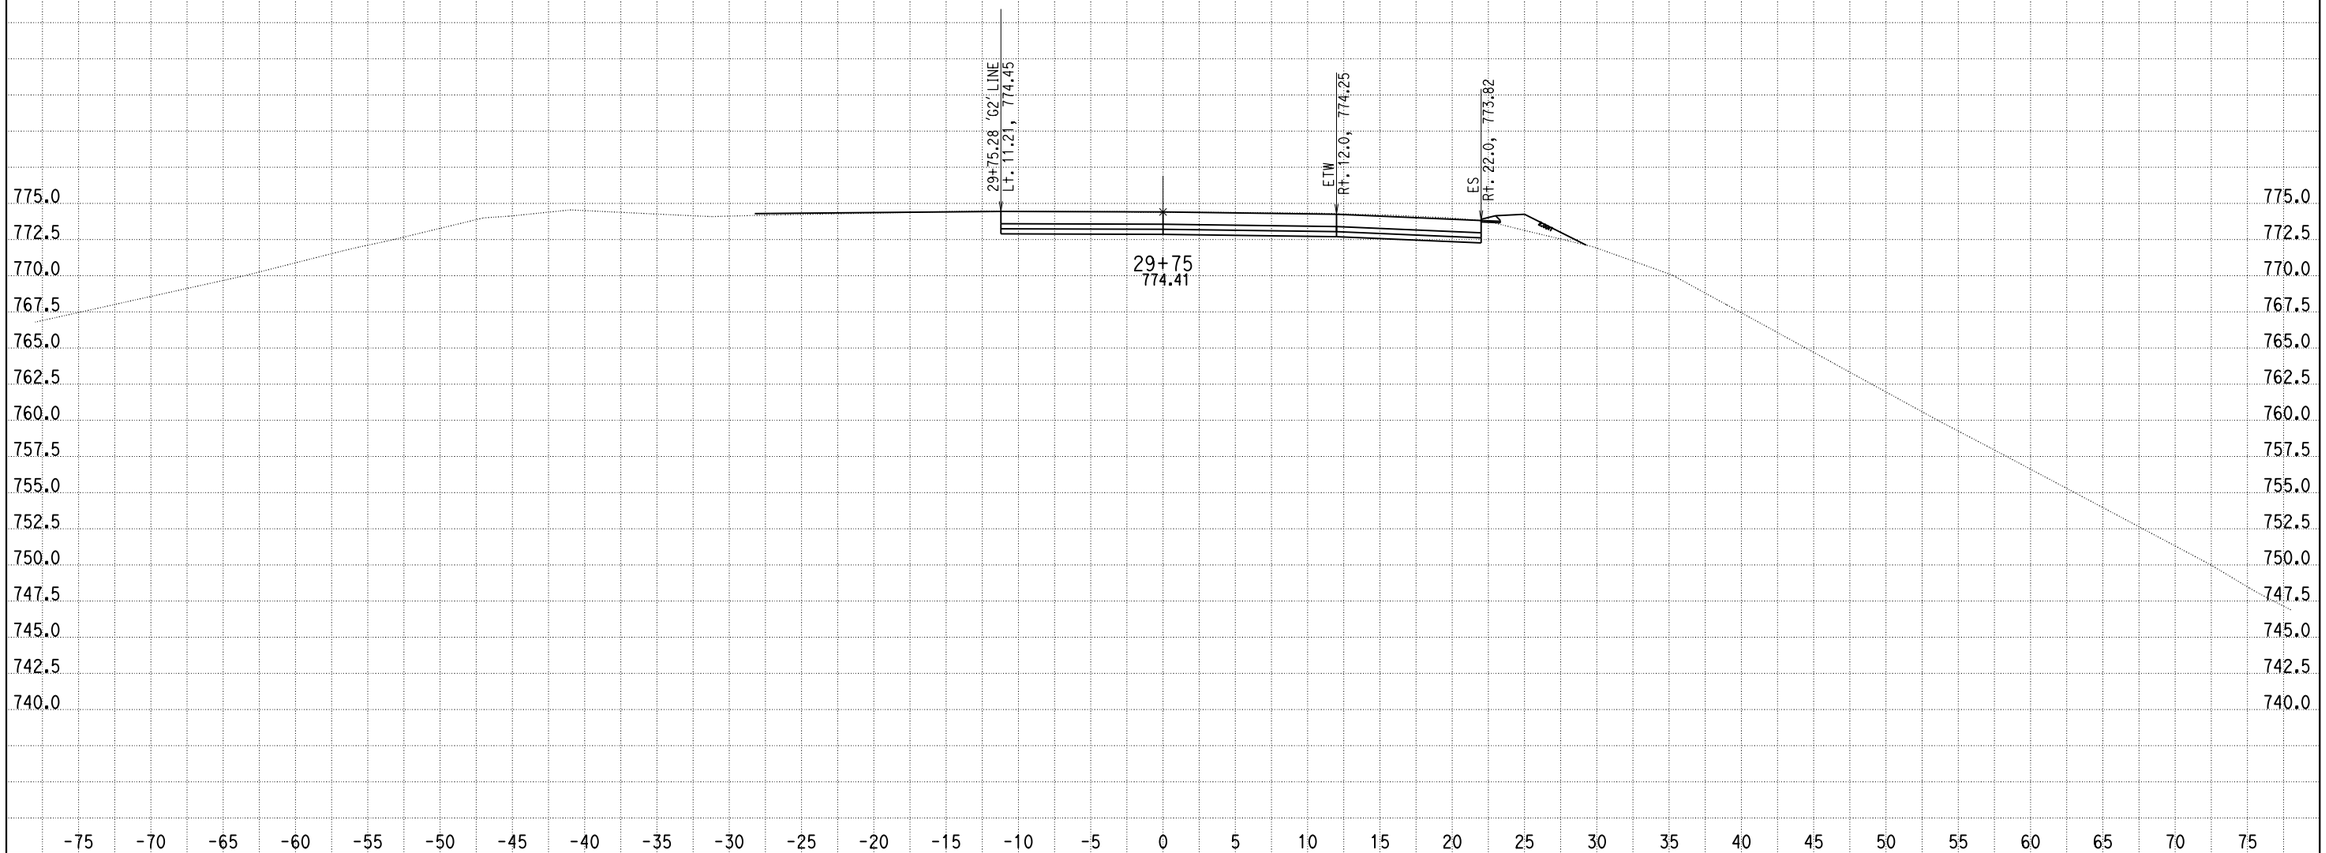

CREATED BY: G NAVARRO
DATE: 9/20/2013
KC Project: 0818E File: D:\1193U1_ALA0\0818E\001_Guillermo_NewD\RAMP_G3\rampg3_dsign.ear

SCALE: 1" = 5' Horiz.
1" = 5' Vert.

All Dimensions are US Survey Feet

RAMPG3
CROSS SECTIONS

DESIGN STUDY ONLY

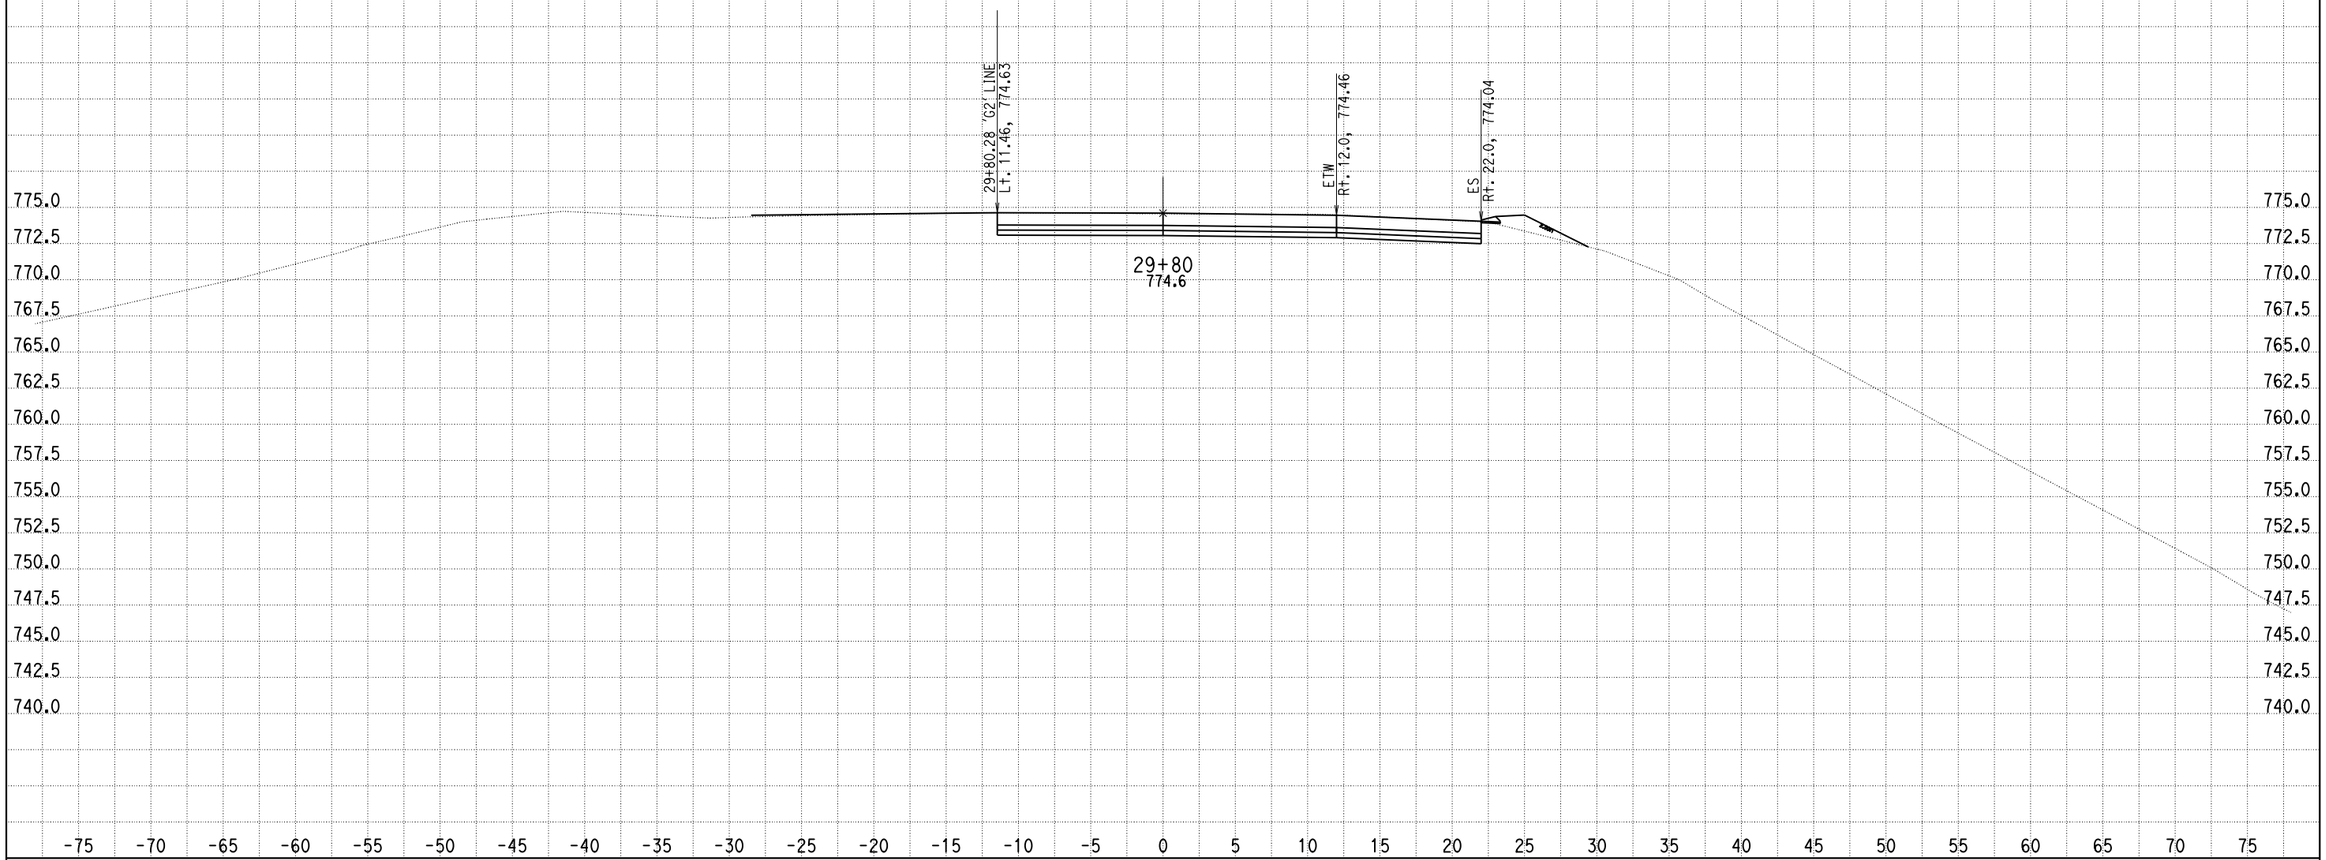

CREATED BY: G NAVARRO
DATE: 9/20/2013
KC Project: 0818E File: D:\1193U1_ALAO\0818E\001_Guillermo_NewD\RAMP_G3\rampg3_dsign.ear

SCALE: 1" = 5' Horiz.
1" = 5' Vert.

All Dimensions are US Survey Feet

RAMPG3
CROSS SECTIONS
SHEET 36 OF XXX

DESIGN STUDY ONLY

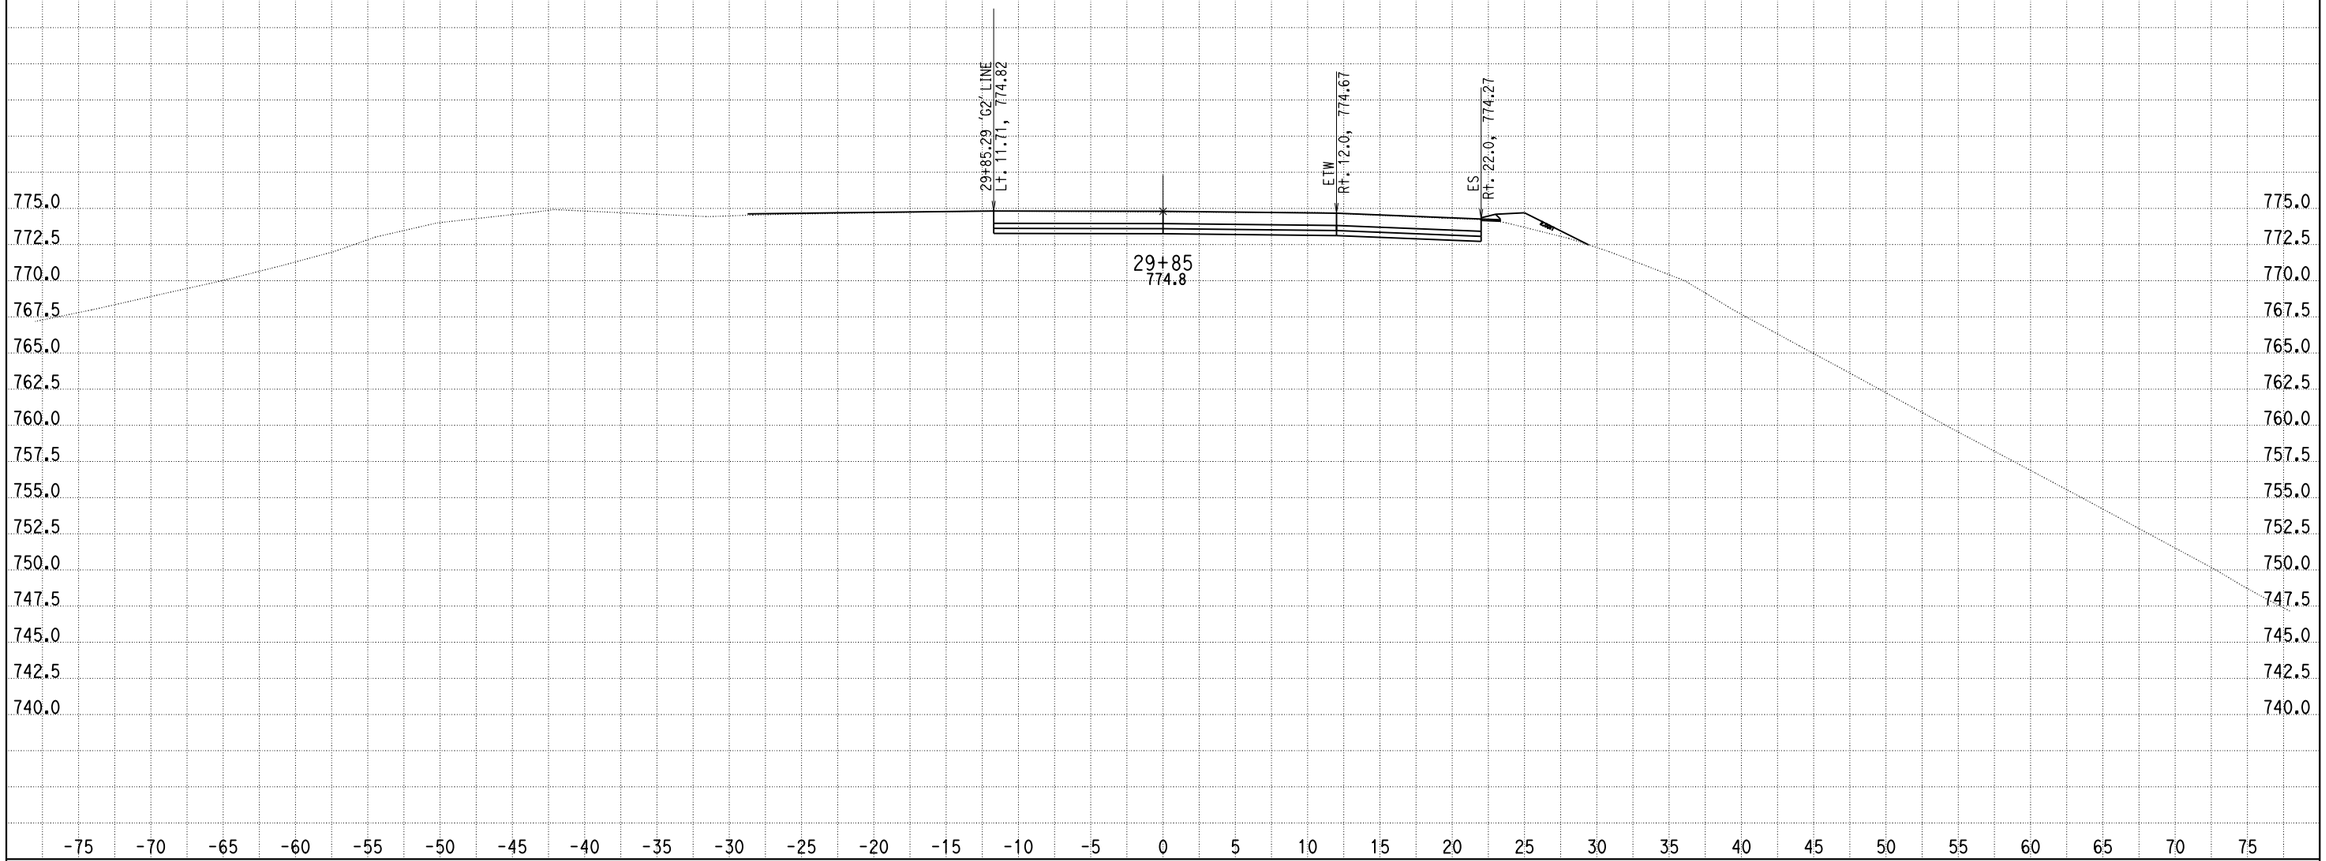

CREATED BY: G NAVARRO
DATE: 9/20/2013
KC Project: 0818E File: D:\1193U1_ALAO\0818E\001_Guillermo_NewD\RAMP_G3\rampg3_dsign.ear

SCALE: 1" = 5' Horiz.
1" = 5' Vert.

All Dimensions are US Survey Feet

RAMPG3
CROSS SECTIONS
SHEET 37 OF XXX

DESIGN STUDY ONLY

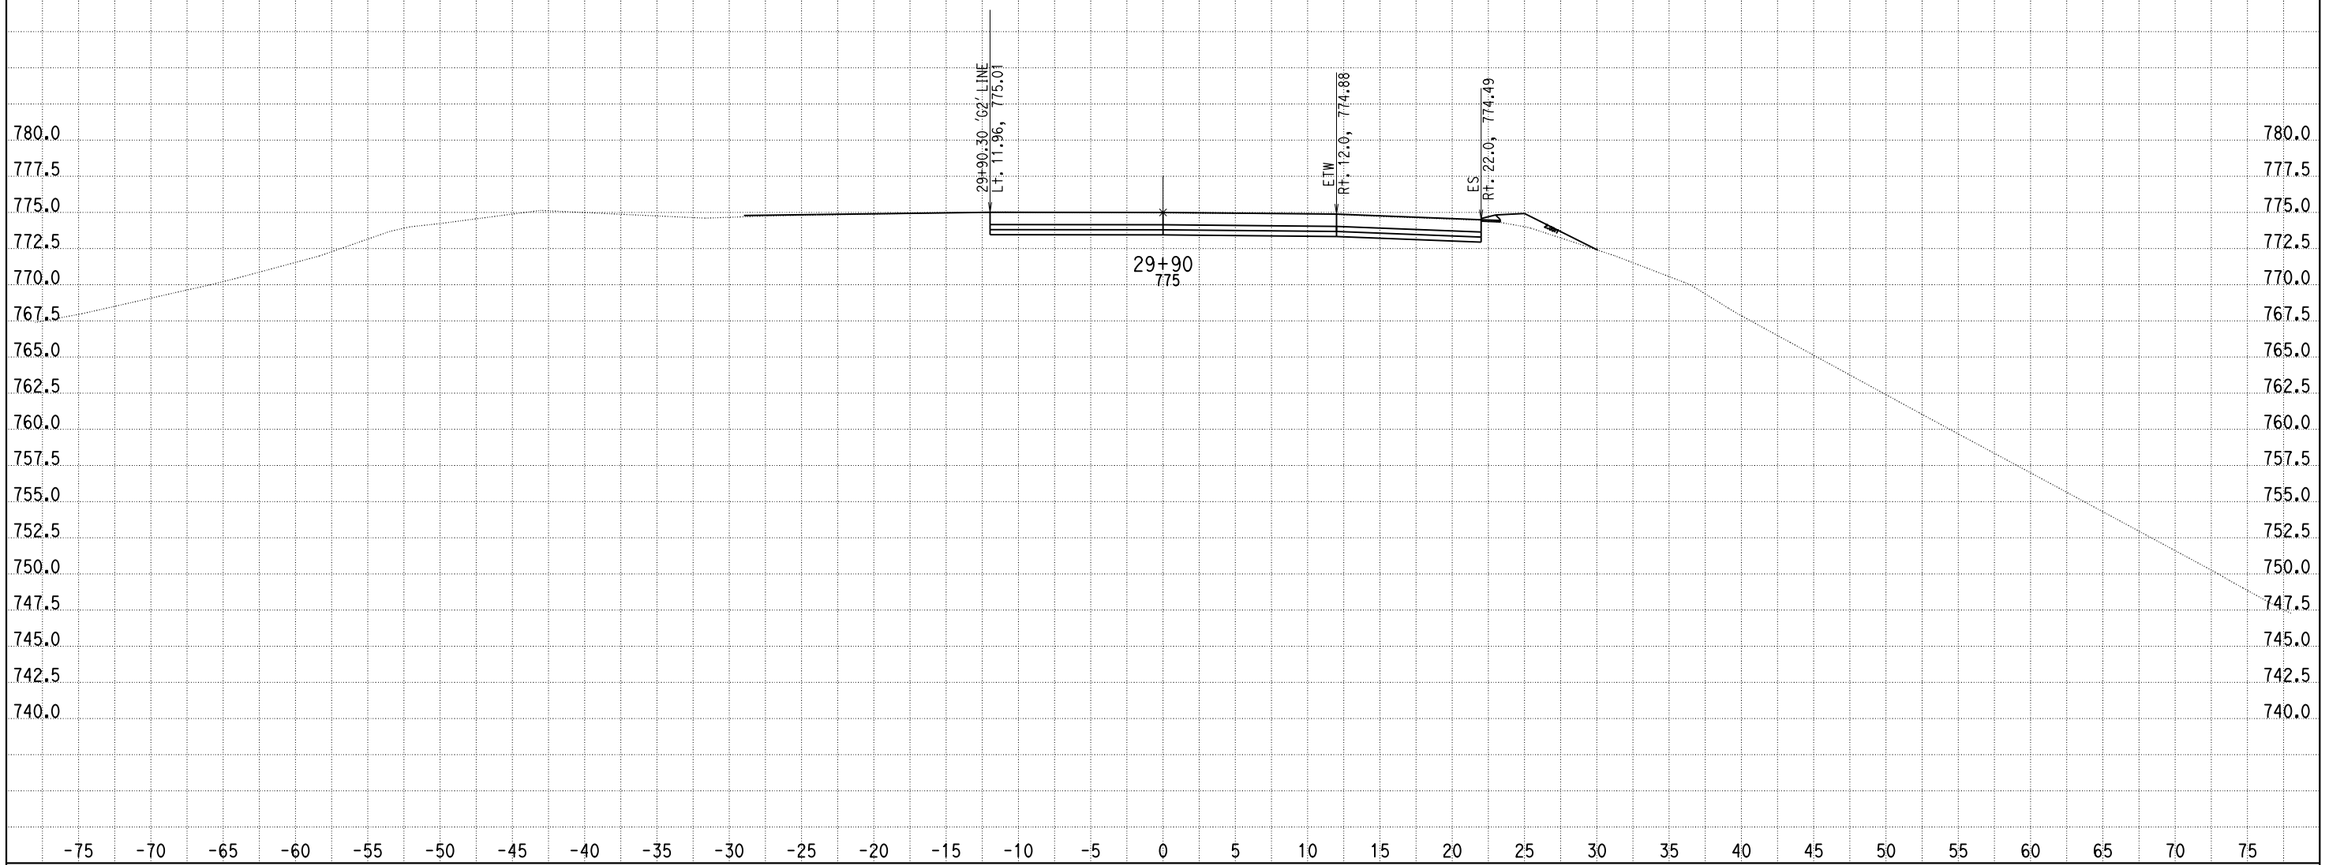

CREATED BY: G NAVARRO
DATE: 9/20/2013
KC Project: 0818E File: D:\1193U1_ALAO\0818E\001_Guillermo_NewD\RAMP_G3\rampg3_dsign.ear

SCALE: 1" = 5' Horiz.
1" = 5' Vert.

All Dimensions are US Survey Feet

RAMPG3
CROSS SECTIONS
SHEET 38 OF XXX

DESIGN STUDY ONLY

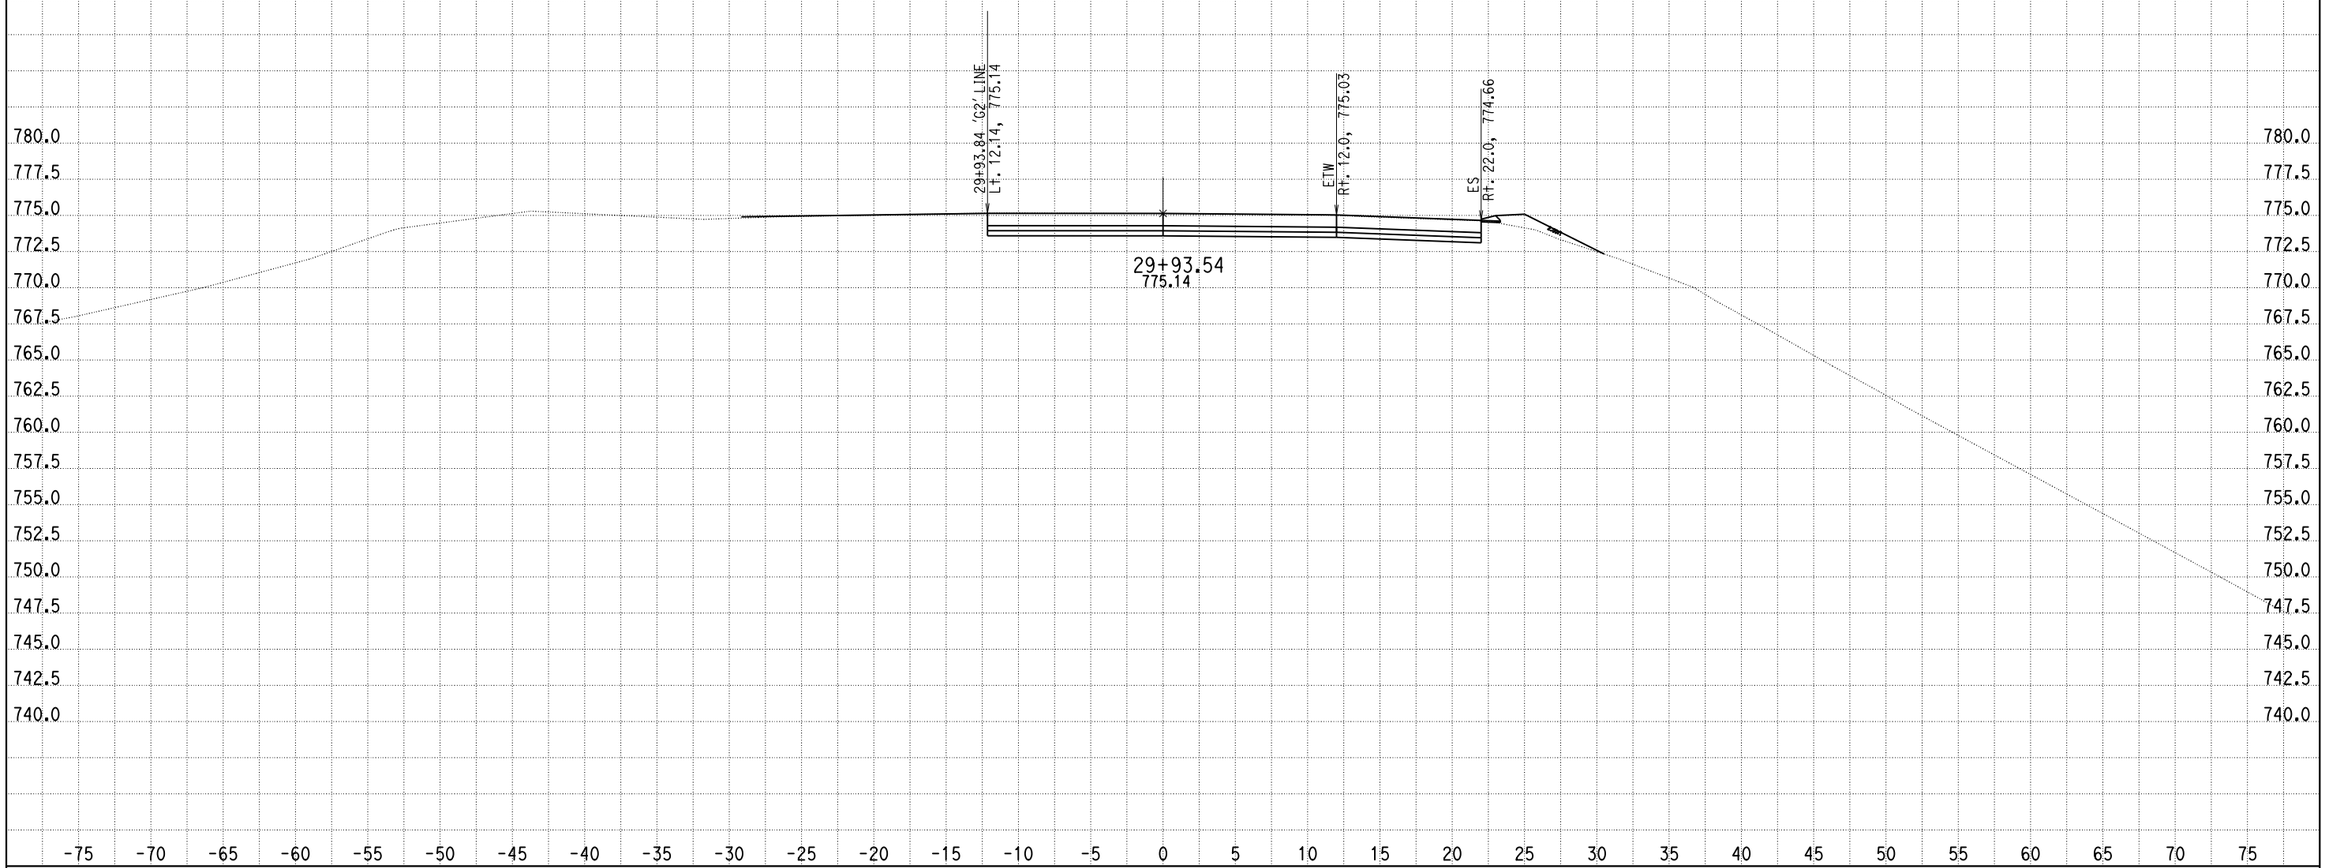

CREATED BY: G NAVARRO
DATE: 9/20/2013
KC Project: 0818E File: D:\1193U1_ALAO\0818E\001_Guillermo_NewD\RAMP_G3\rampg3_dsign.ear

SCALE: 1" = 5' Horiz.
1" = 5' Vert.

All Dimensions are US Survey Feet

RAMPG3
CROSS SECTIONS

DESIGN STUDY ONLY

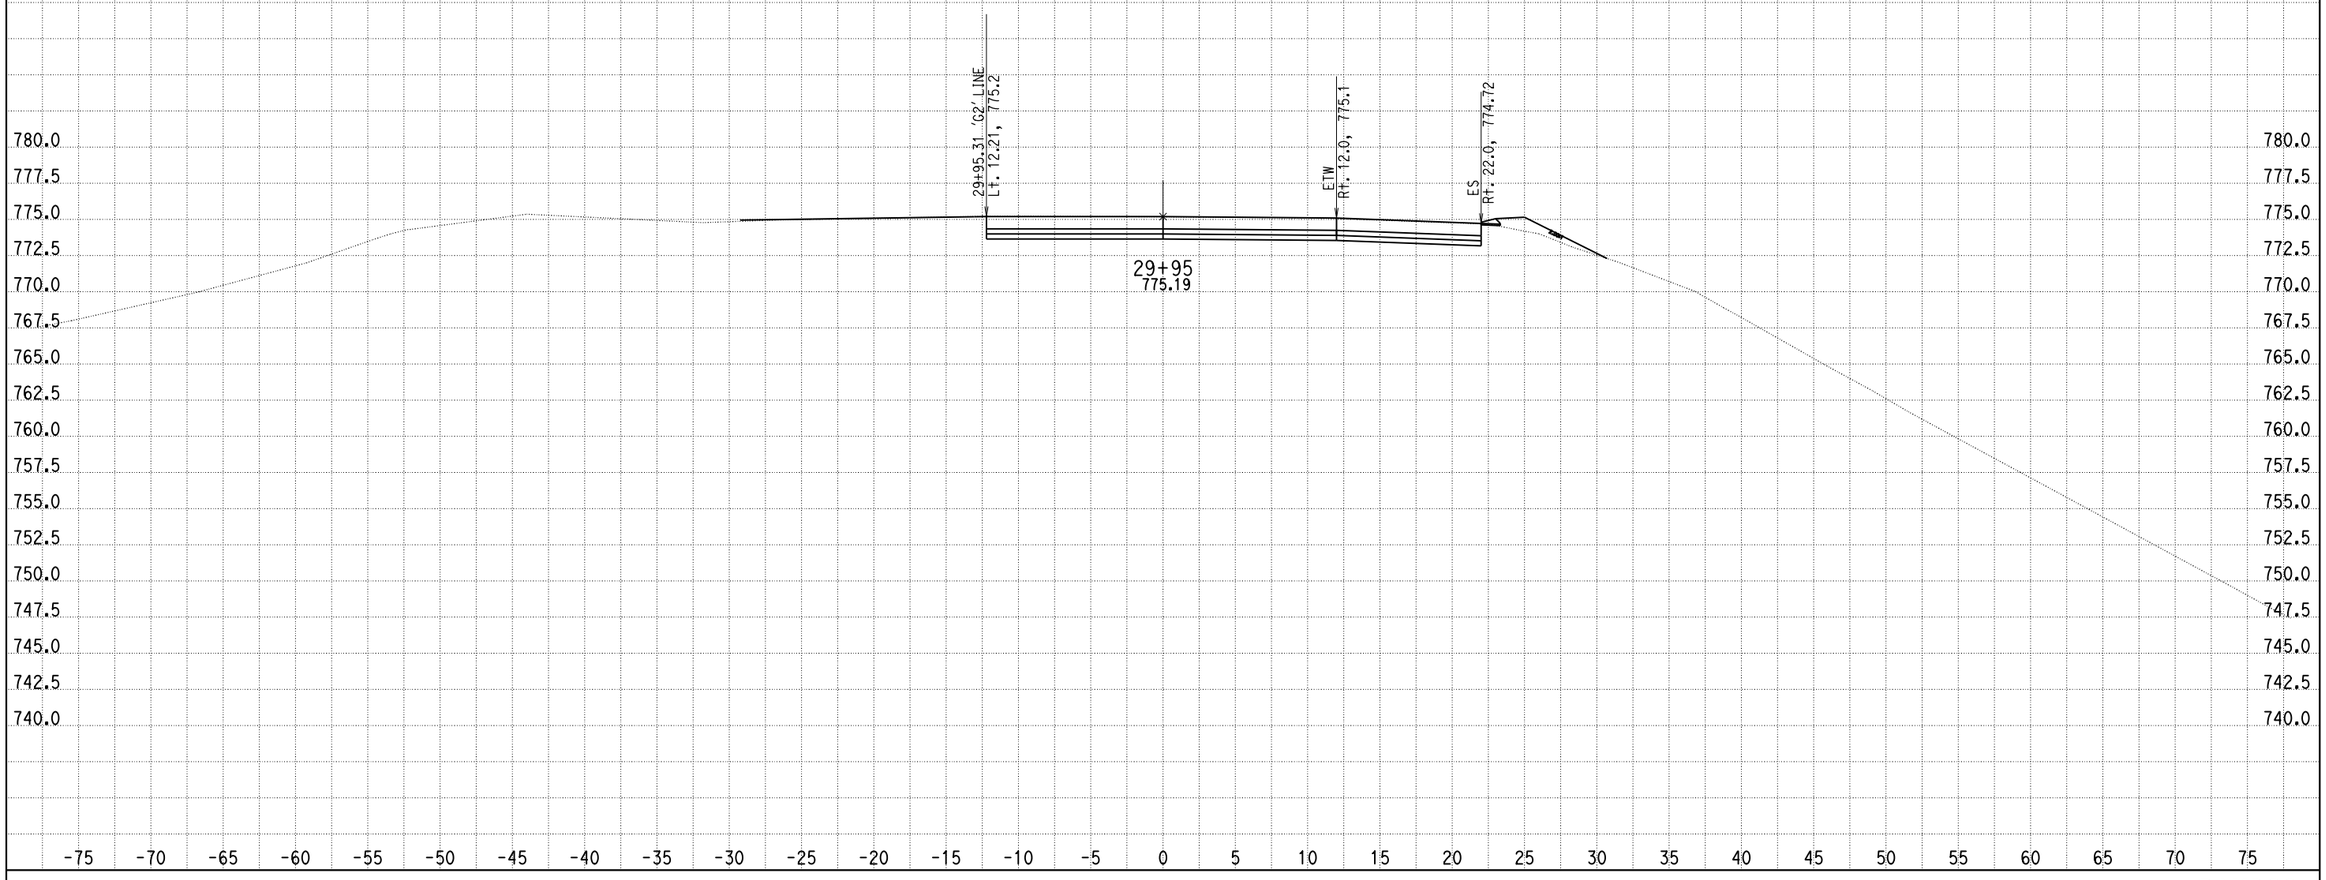

CREATED BY: G NAVARRO
DATE: 9/20/2013
KC Project: 0818E File: D:\1193U1_ALAO\0818E\001_Guillermo_NewD\RAMP_G3\rampg3_dsign.ear

SCALE: 1" = 5' Horiz.
1" = 5' Vert.

All Dimensions are US Survey Feet

RAMPG3
CROSS SECTIONS
SHEET 40 OF XXX

DESIGN STUDY ONLY

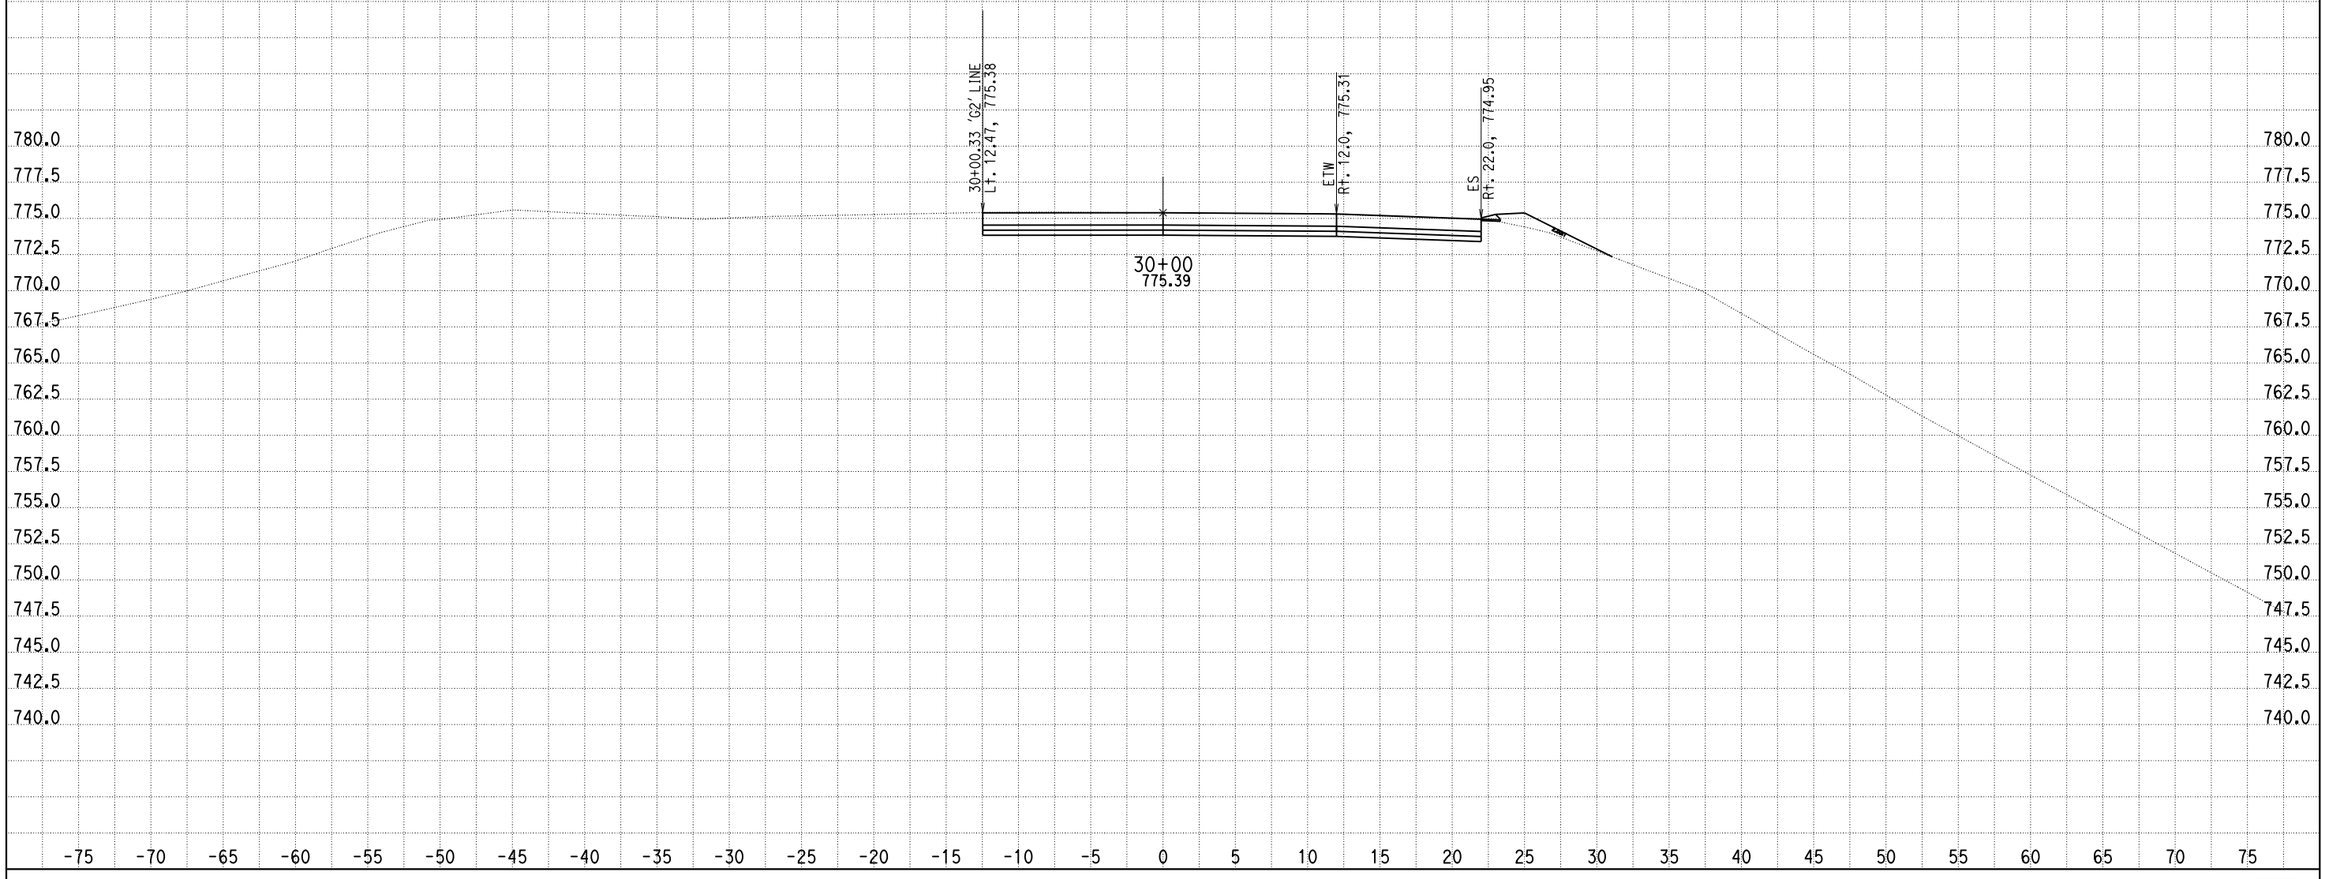

CREATED BY: G NAVARRO
DATE: 9/20/2013
KC Project: 0818E File: D:\1193U1_ALAO\0818E\001_Guillermo_NewD\RAMP_G3\rampg3_dsign.ear

SCALE: 1" = 5' Horiz.
1" = 5' Vert.

All Dimensions are US Survey Feet

RAMPG3
CROSS SECTIONS
SHEET 41 OF XXX

RAMP H1

DESIGN STUDY ONLY

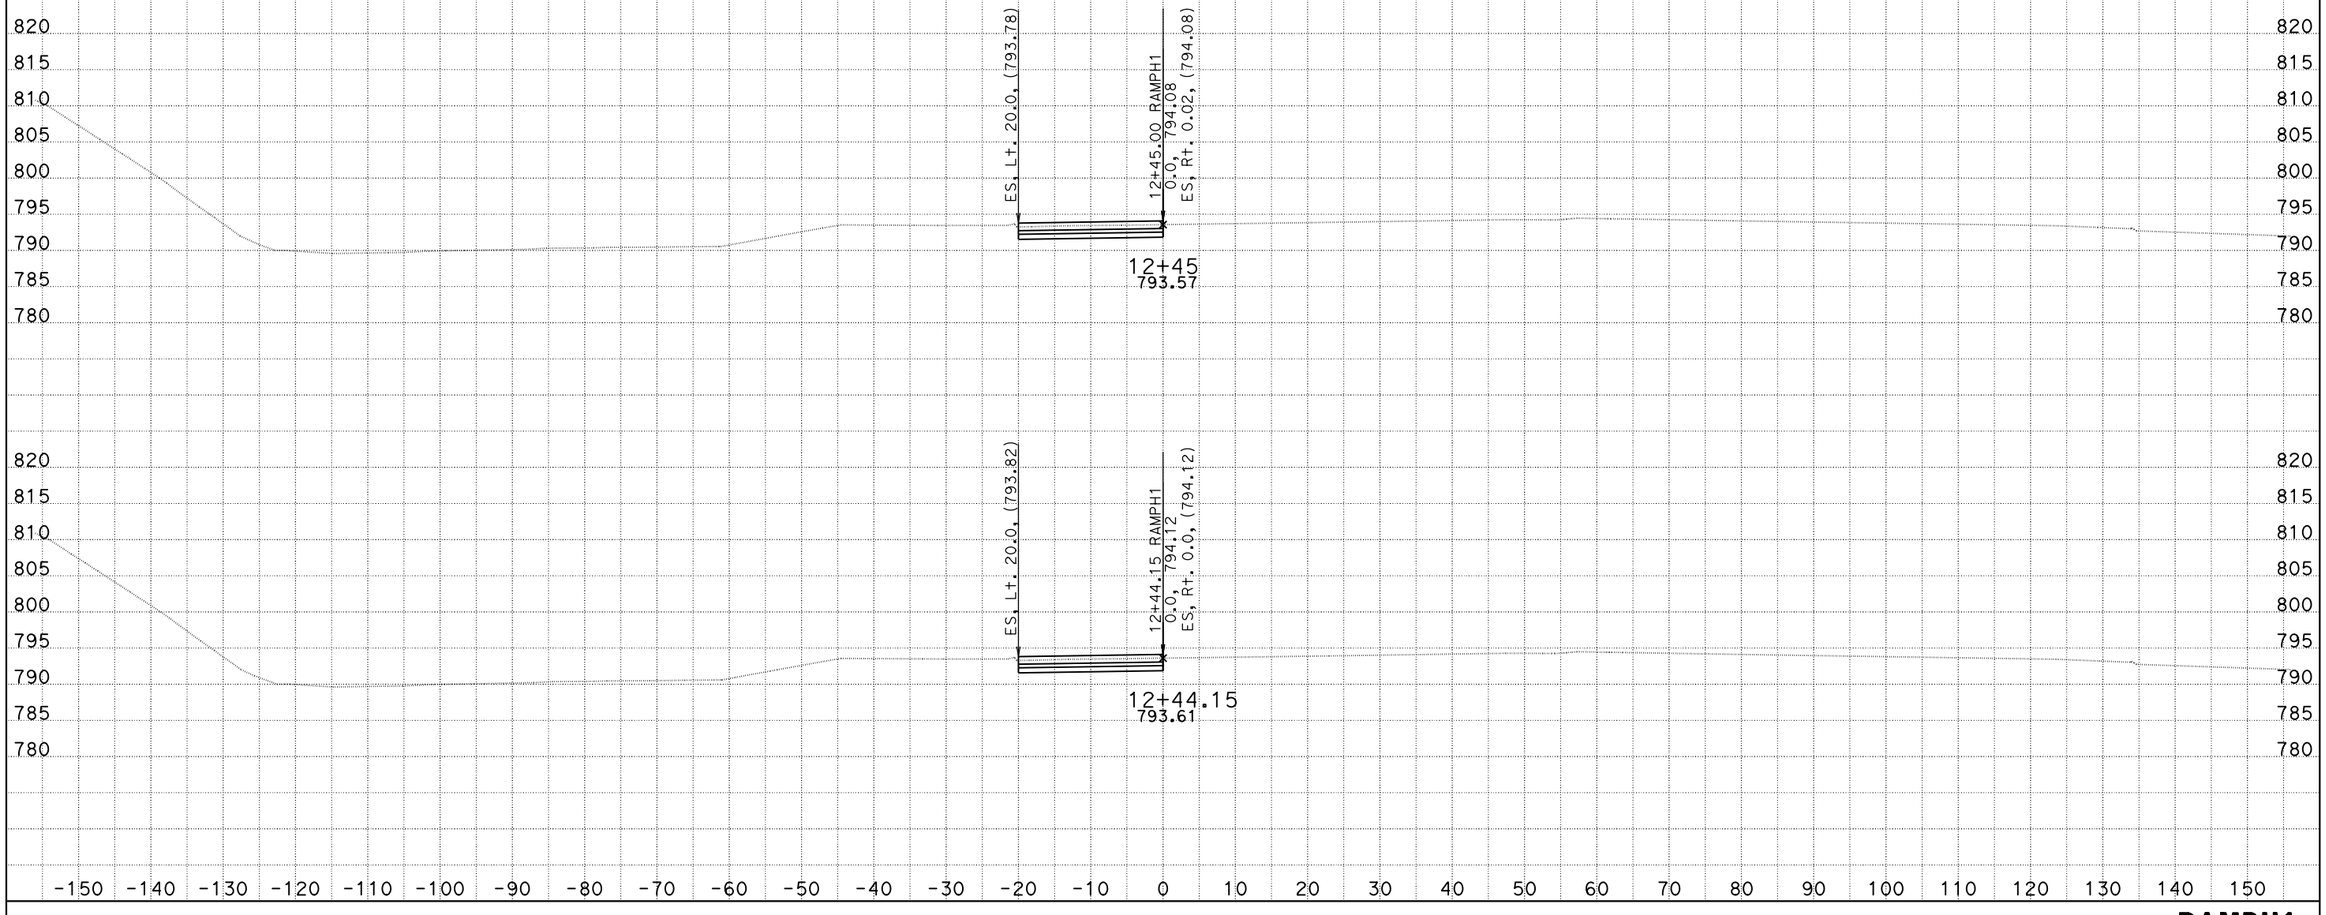

DATE: 10/4/2013

KC Project: 0818E File: D:\project\0818E\0818E\0818E\mcha\combo-rh1.ear

SCALE: 1" = 10' Horiz.
1" = 10' Vert.

All Dimensions are US Survey Feet

RAMPH1
CROSS SECTIONS

SHEET 1 OF XXX

DESIGN STUDY ONLY

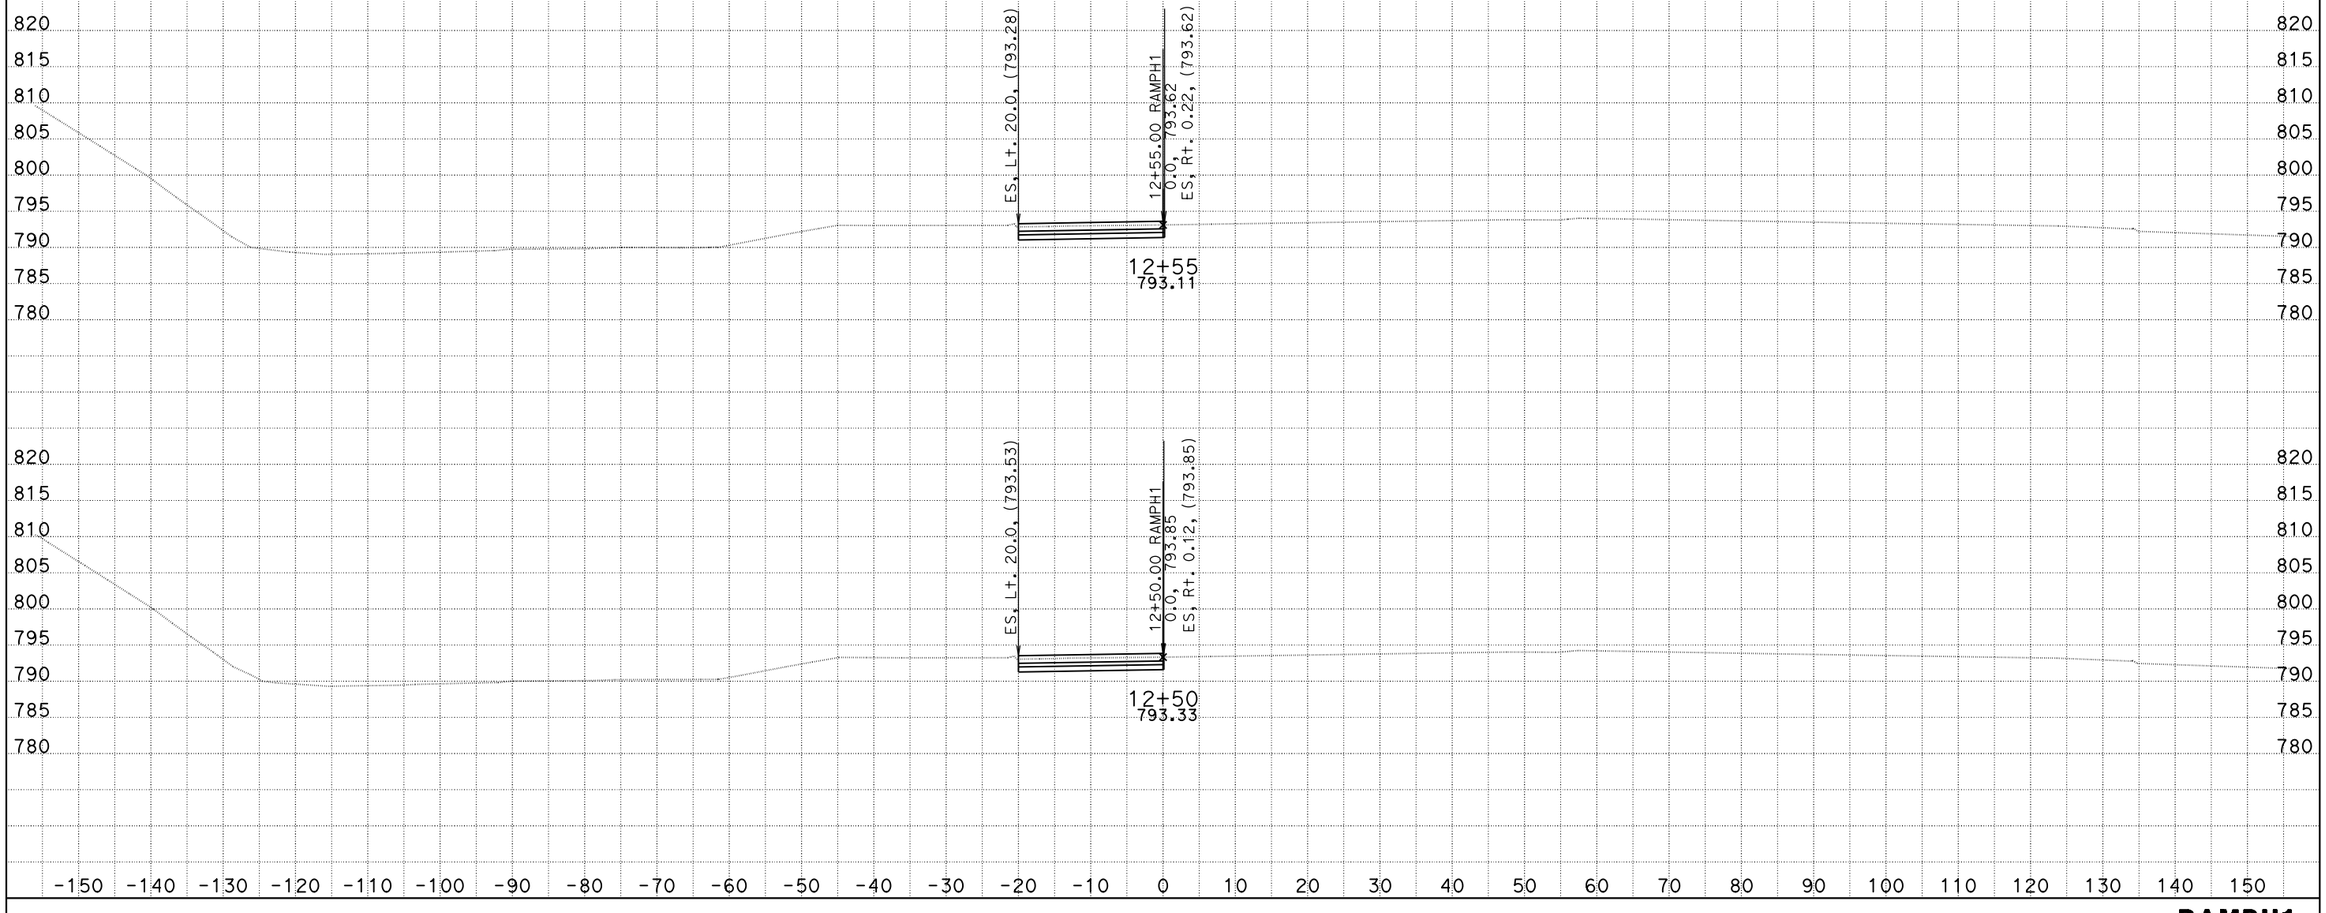

DATE: 10/4/2013

KC Project: 0818E File: D:\project\0818E\0818E\0818E\mcha\combo-rh1.ear

SCALE: 1" = 10' Horiz.
1" = 10' Vert.

All Dimensions are US Survey Feet

RAMPH1
CROSS SECTIONS

SHEET 2 OF XXX

DESIGN STUDY ONLY

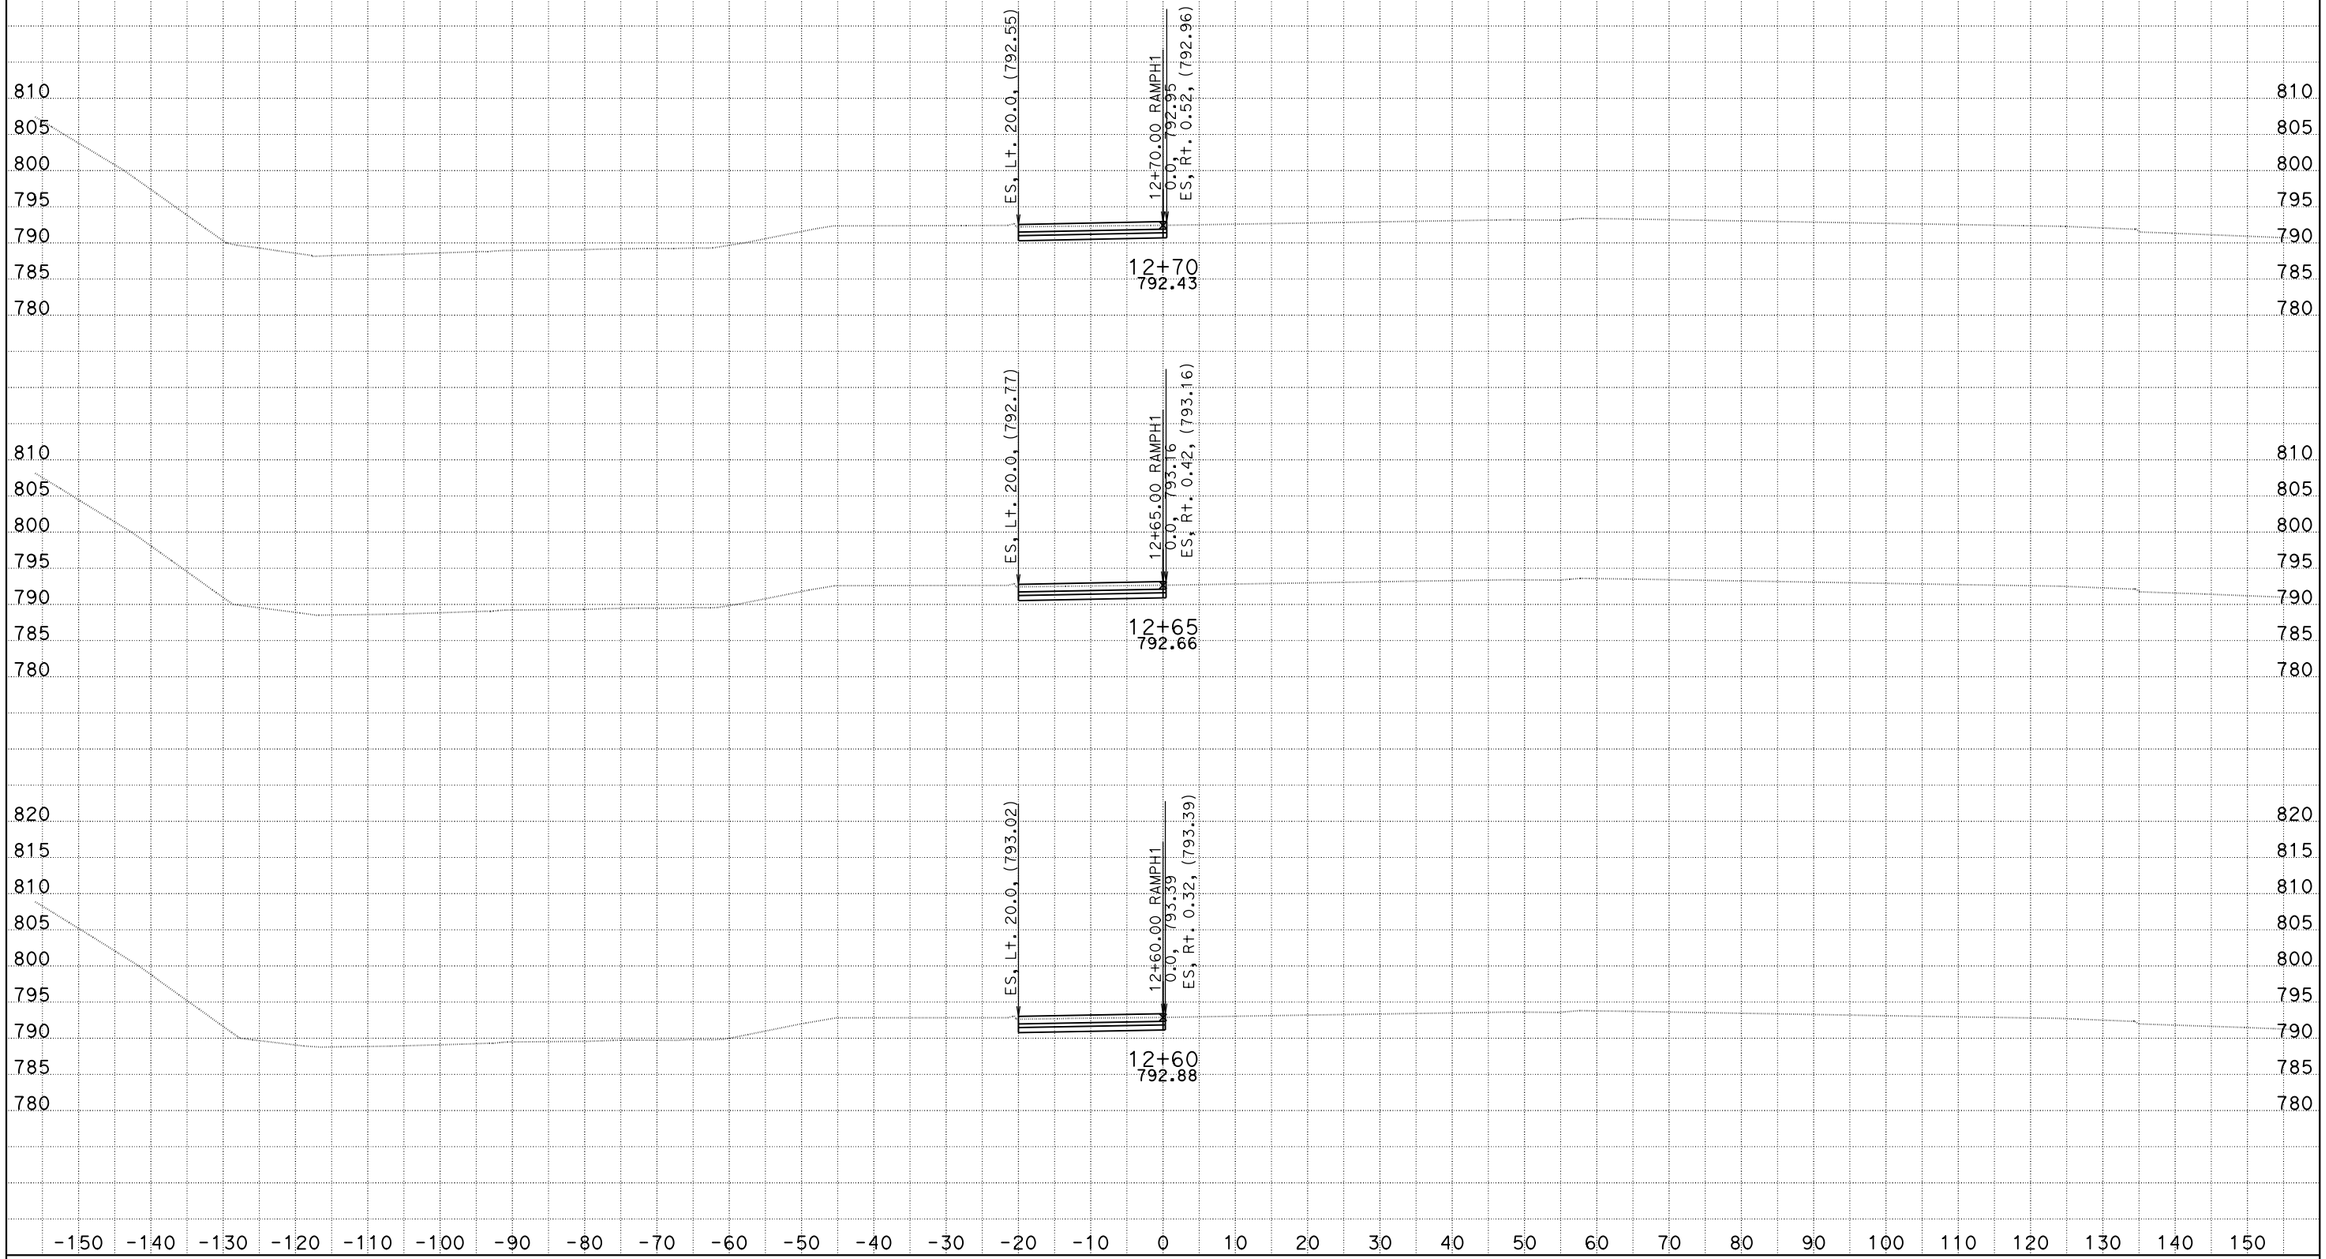

DATE: 10/4/2013

KC Project: 0818E File: D:\project\0818E\0818E\0818E\mcha\combo-rh1.ear

SCALE: 1" = 10' Horiz.
1" = 10' Vert.

All Dimensions are US Survey Feet

RAMPH1
CROSS SECTIONS

SHEET 3 OF XXX

DESIGN STUDY ONLY

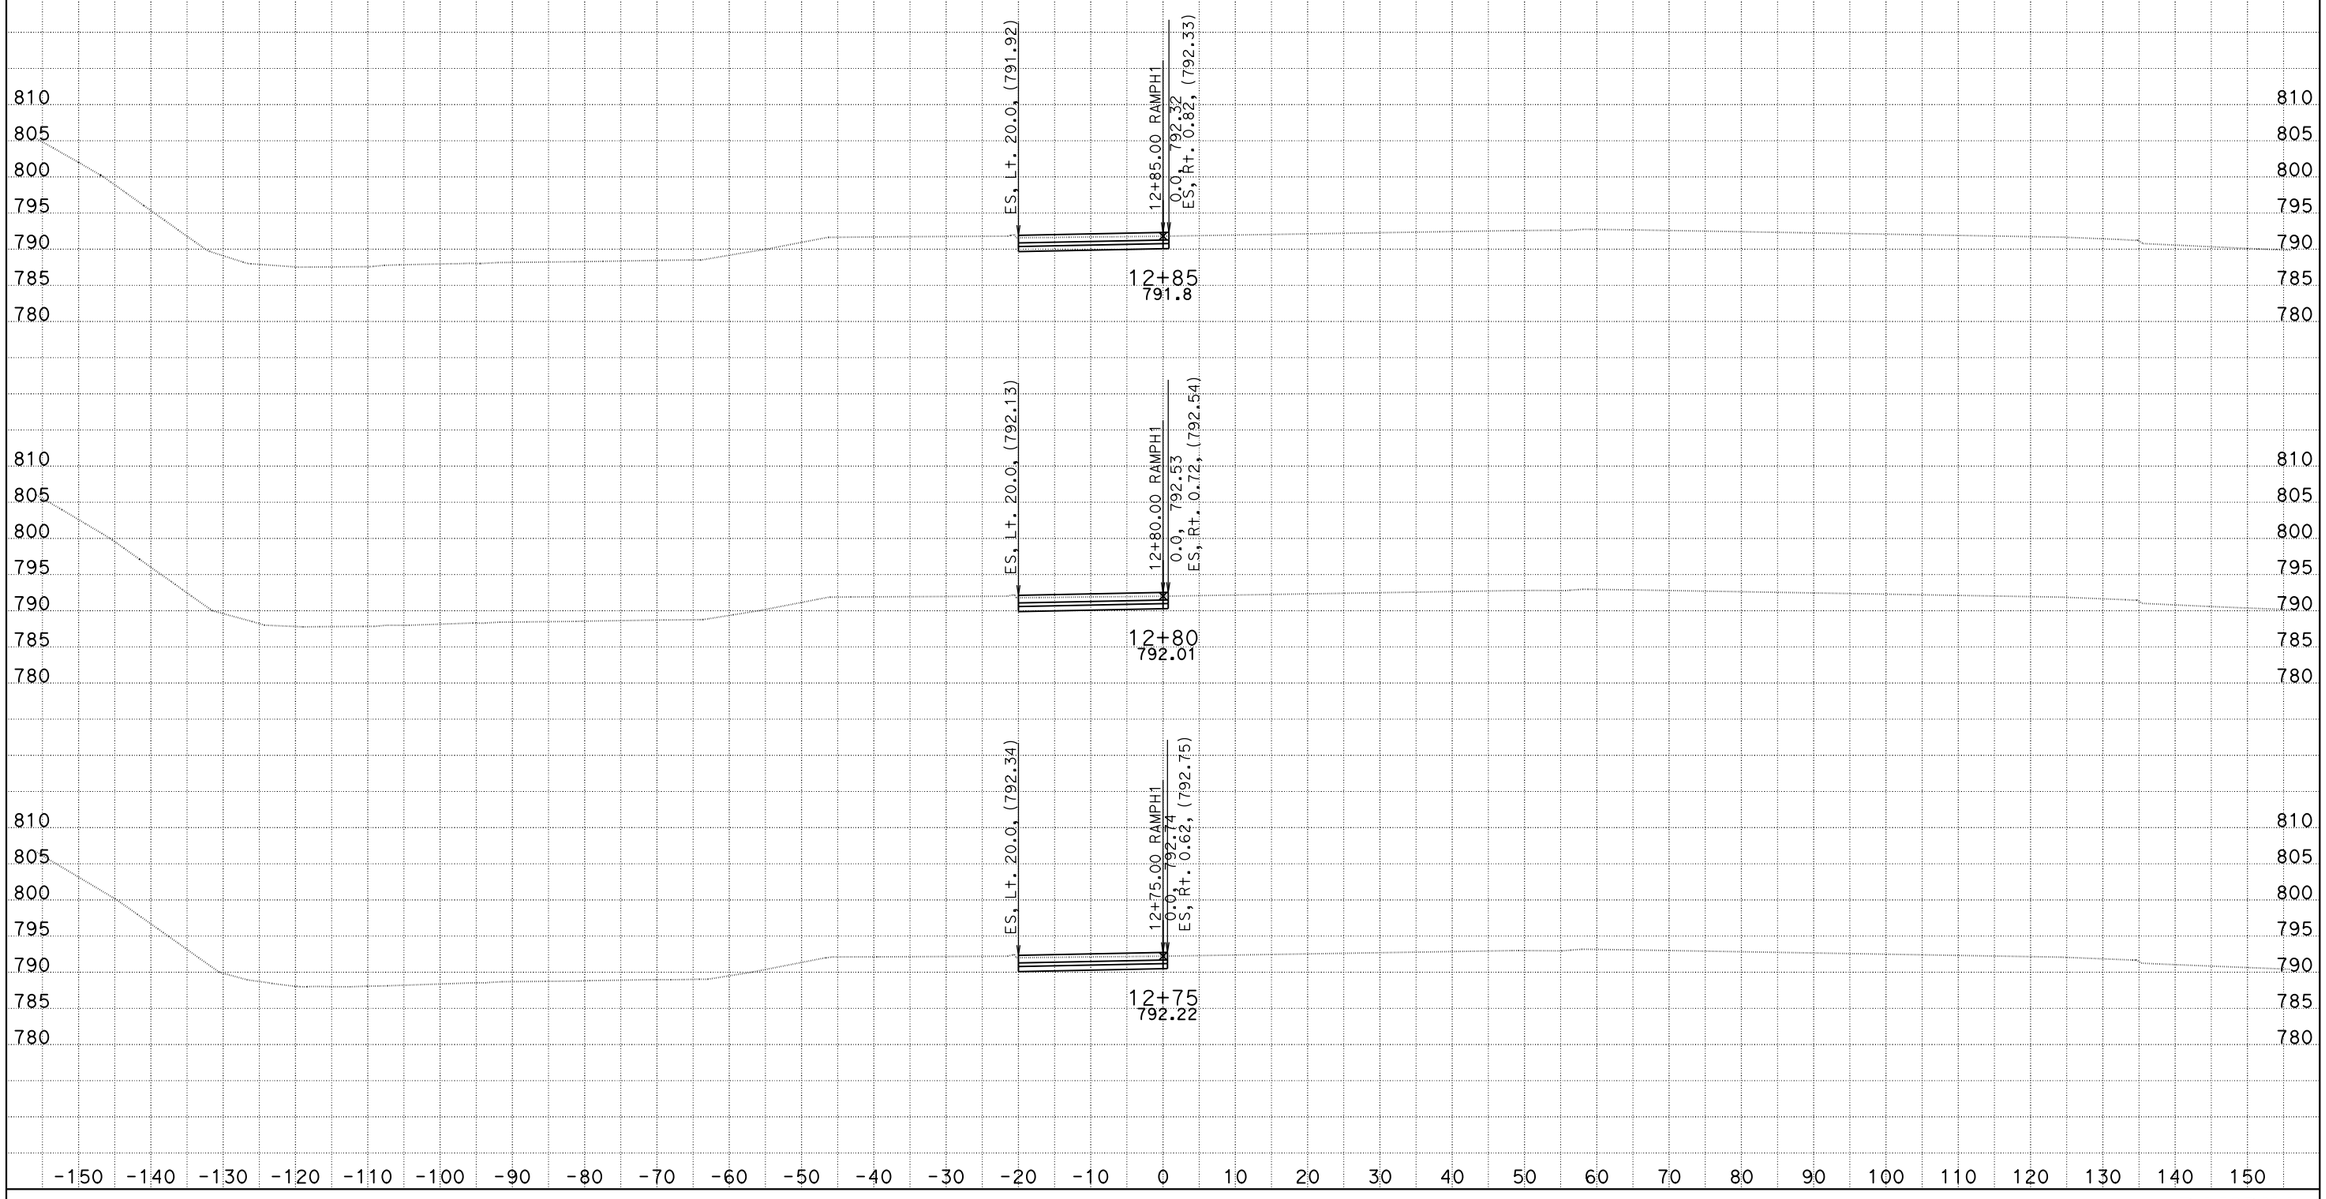

DATE: 10/4/2013
KC Project: 0818E File: D:\project\0818E\0818E\0818E\mcha\combo-rh1.ear

SCALE: 1" = 10' Horiz.
1" = 10' Vert.

All Dimensions are US Survey Feet

RAMPH1
CROSS SECTIONS
SHEET 4 OF XXX

DESIGN STUDY ONLY

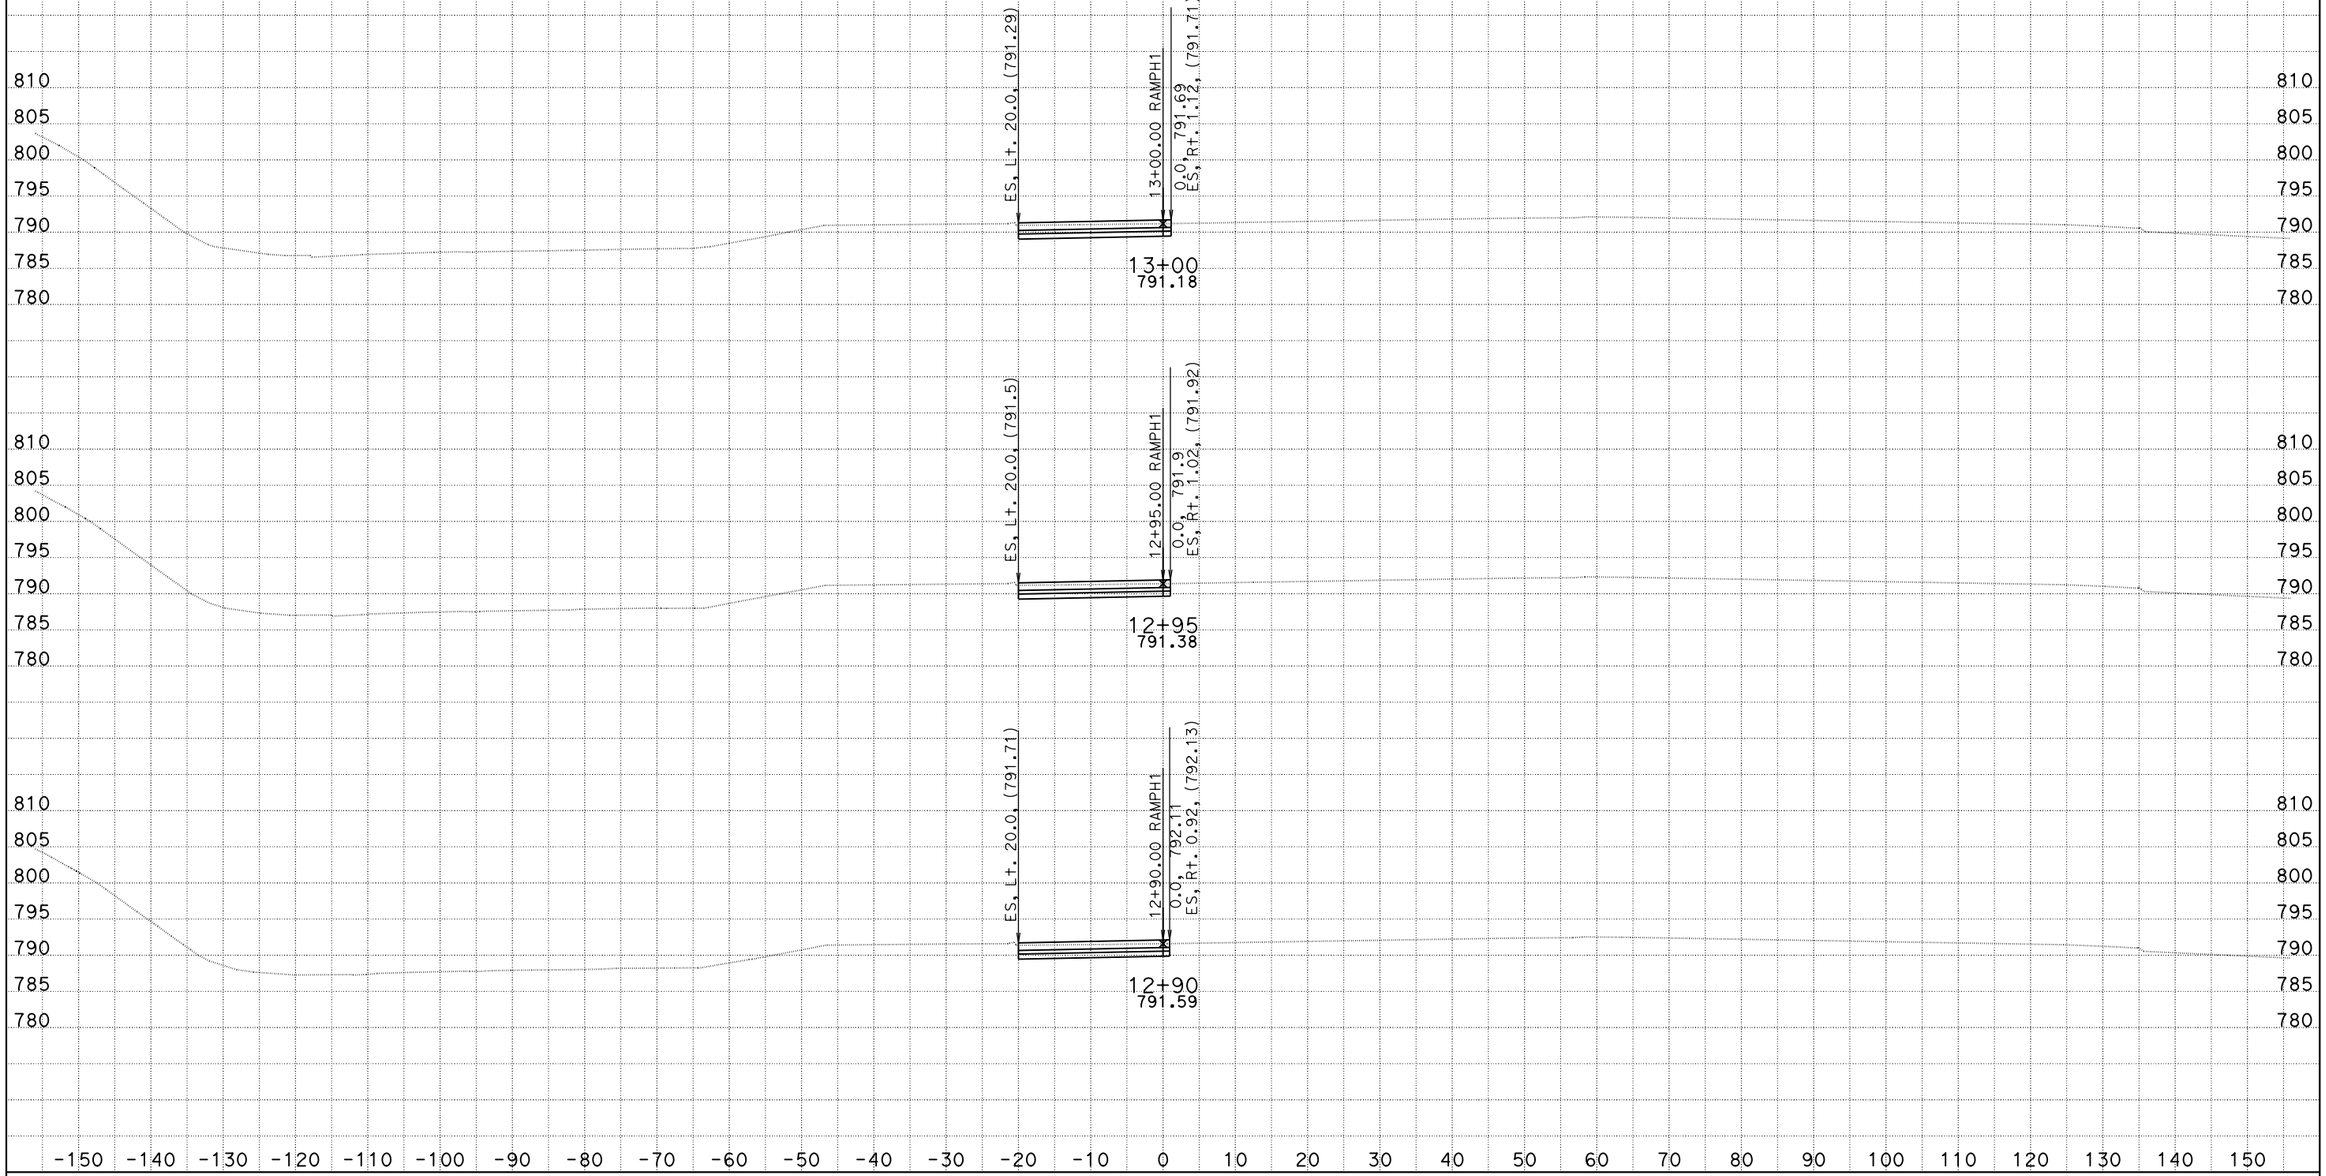

DATE: 10/4/2013

KC Project: 0818E File: D:\project\0818E\0818E\0818E\mcha\combo-rh1.ear

SCALE: 1" = 10' Horiz.
1" = 10' Vert.

All Dimensions are US Survey Feet

RAMPH1
CROSS SECTIONS

SHEET 5 OF XXX

DESIGN STUDY ONLY

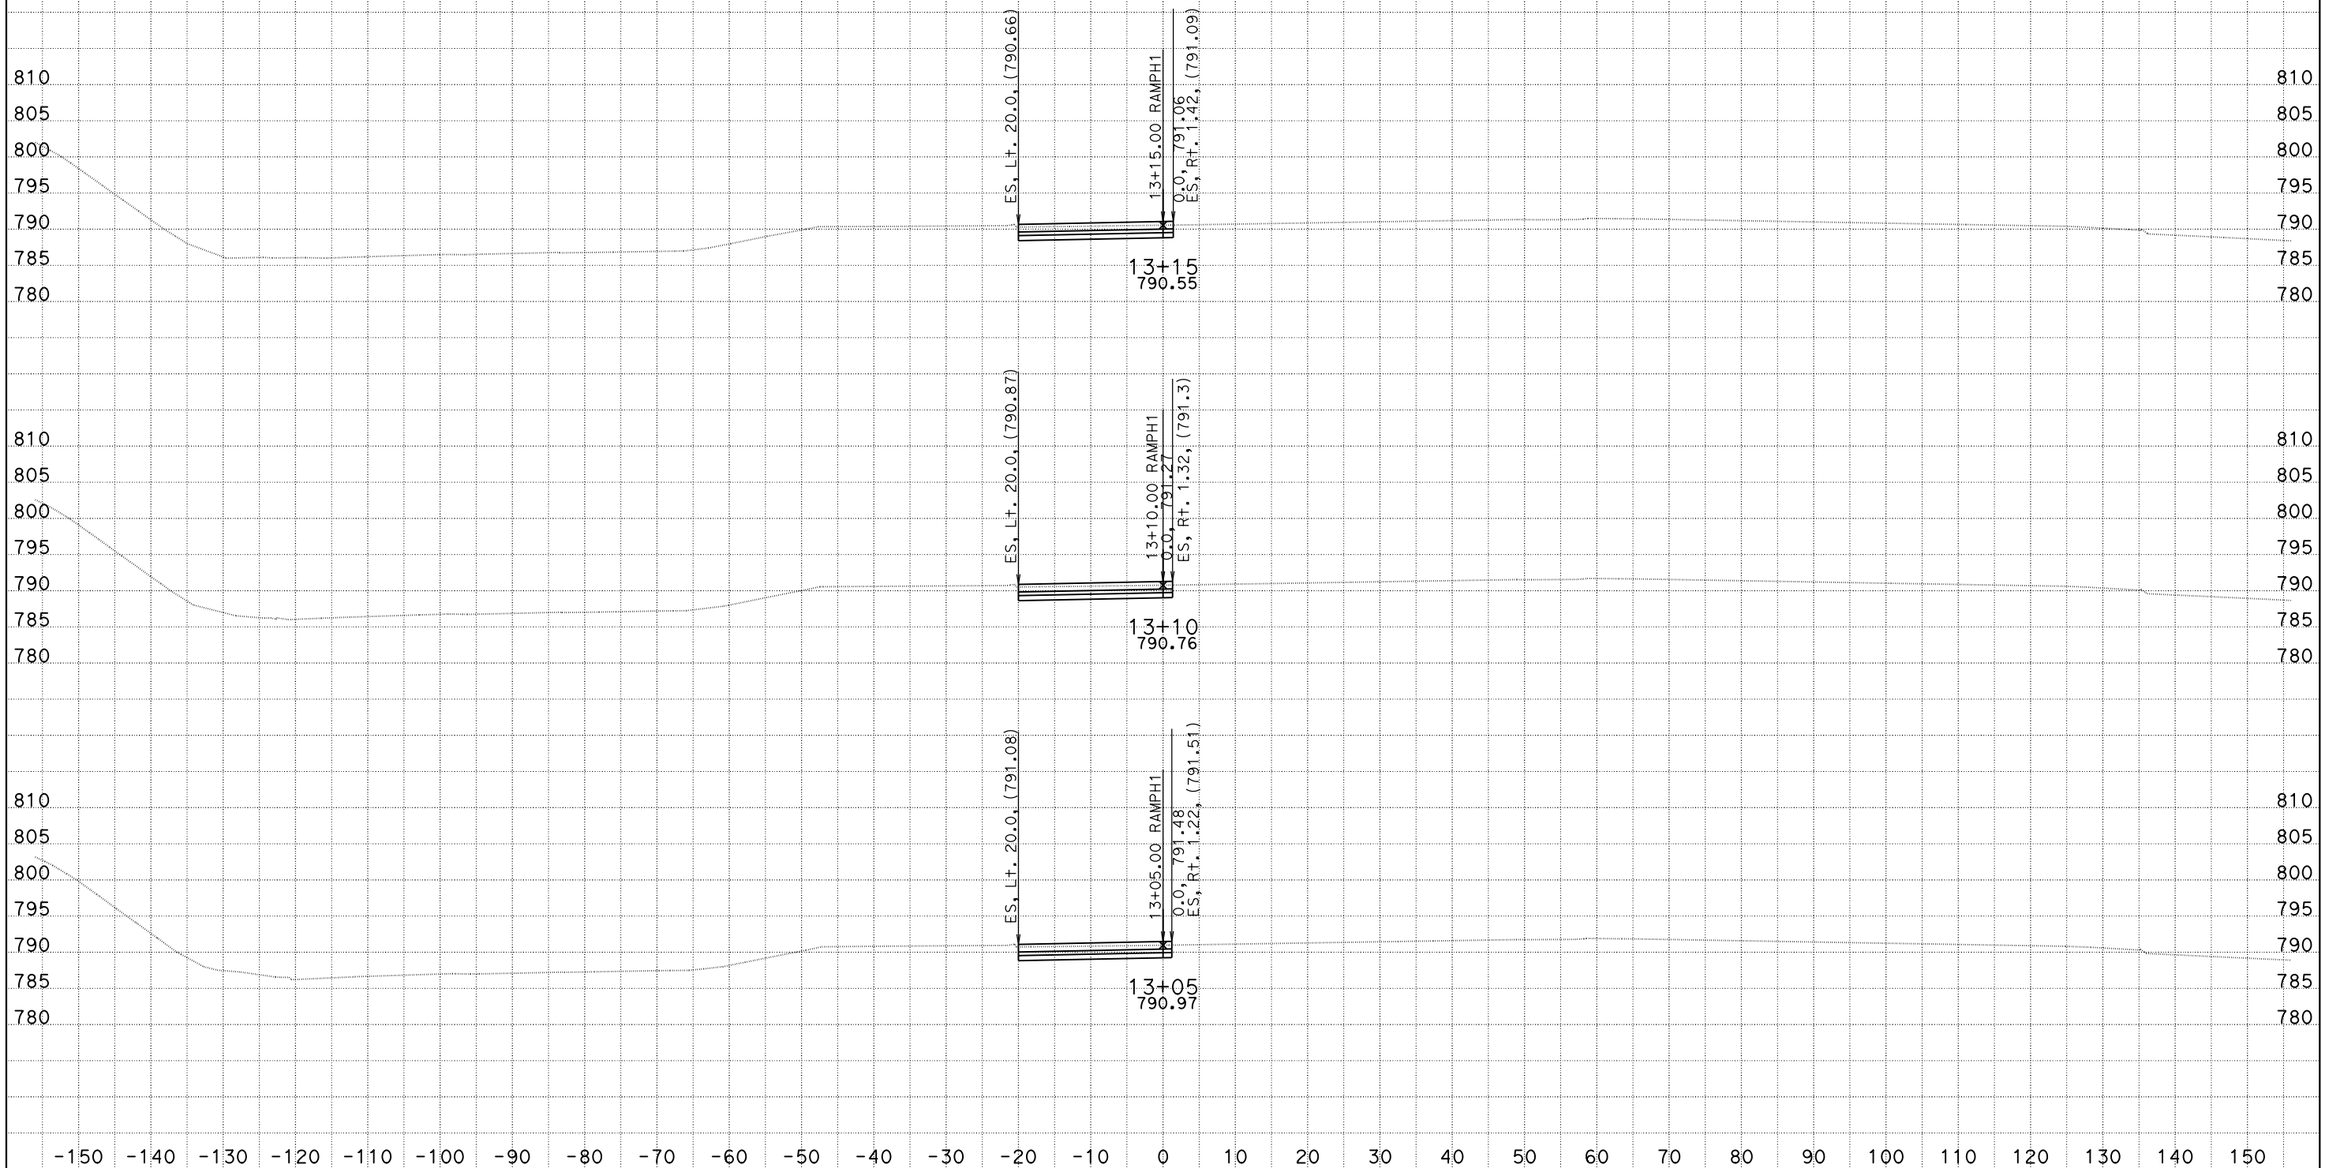

DATE: 10/4/2013

KC Project: 0818E File: D:\project\0818E\0818E\0818E\mcha\combo-rh1.ear

SCALE: 1" = 10' Horiz.
1" = 10' Vert.

All Dimensions are US Survey Feet

RAMPH1
CROSS SECTIONS

SHEET 6 OF XXX

DESIGN STUDY ONLY

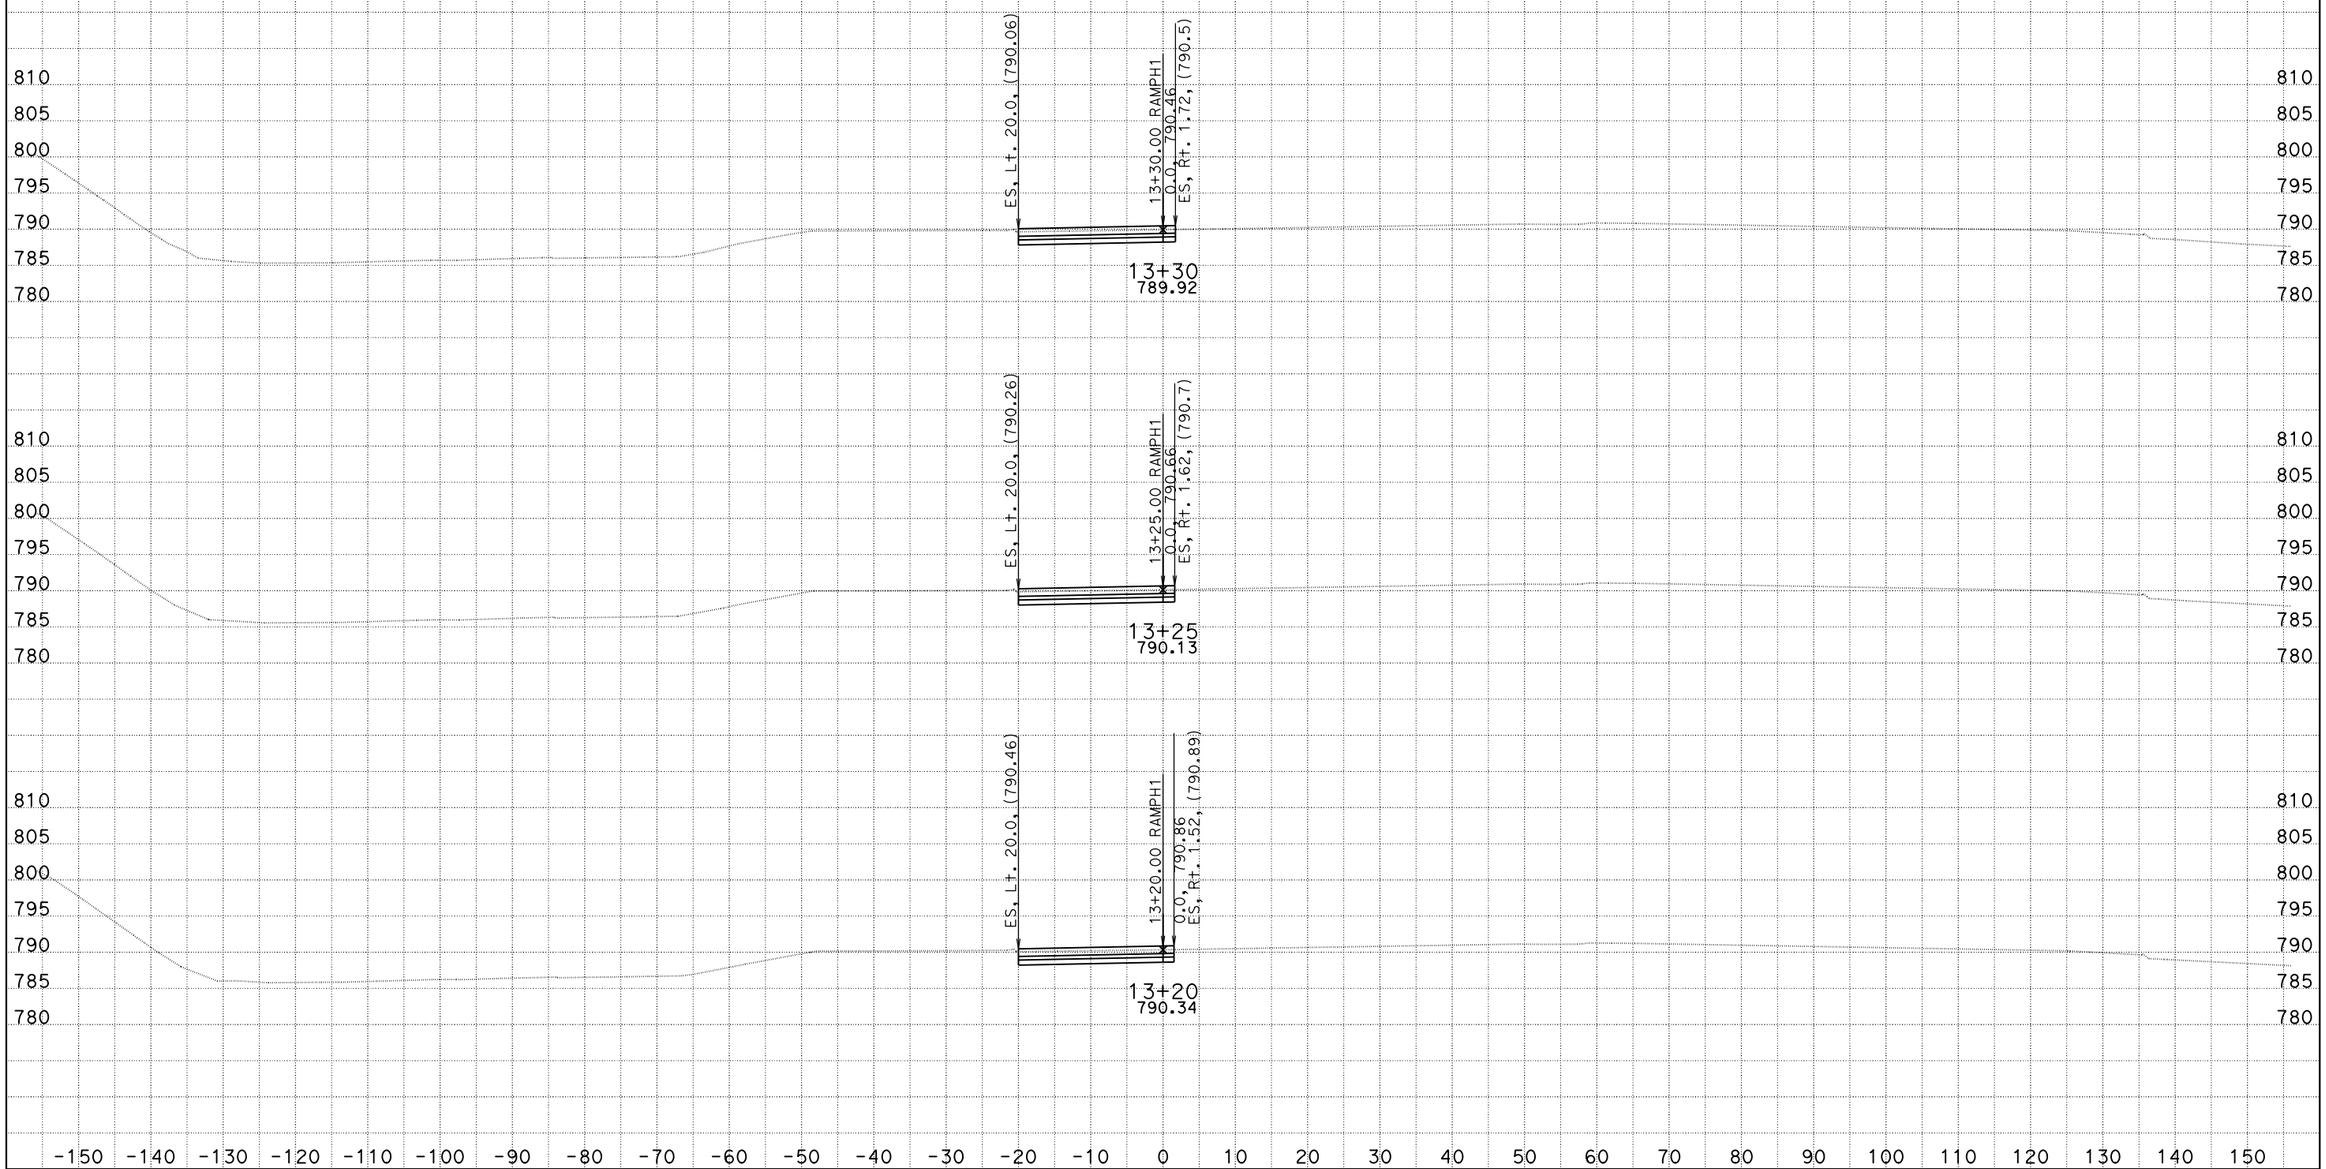

DATE: 10/4/2013

KC Project: 0818E File: D:\project\0818E\0818E\0818E\mcha\combo-rh1.ear

SCALE: 1" = 10' Horiz.
1" = 10' Vert.

All Dimensions are US Survey Feet

RAMPH1
CROSS SECTIONS

SHEET 7 OF XXX

DESIGN STUDY ONLY

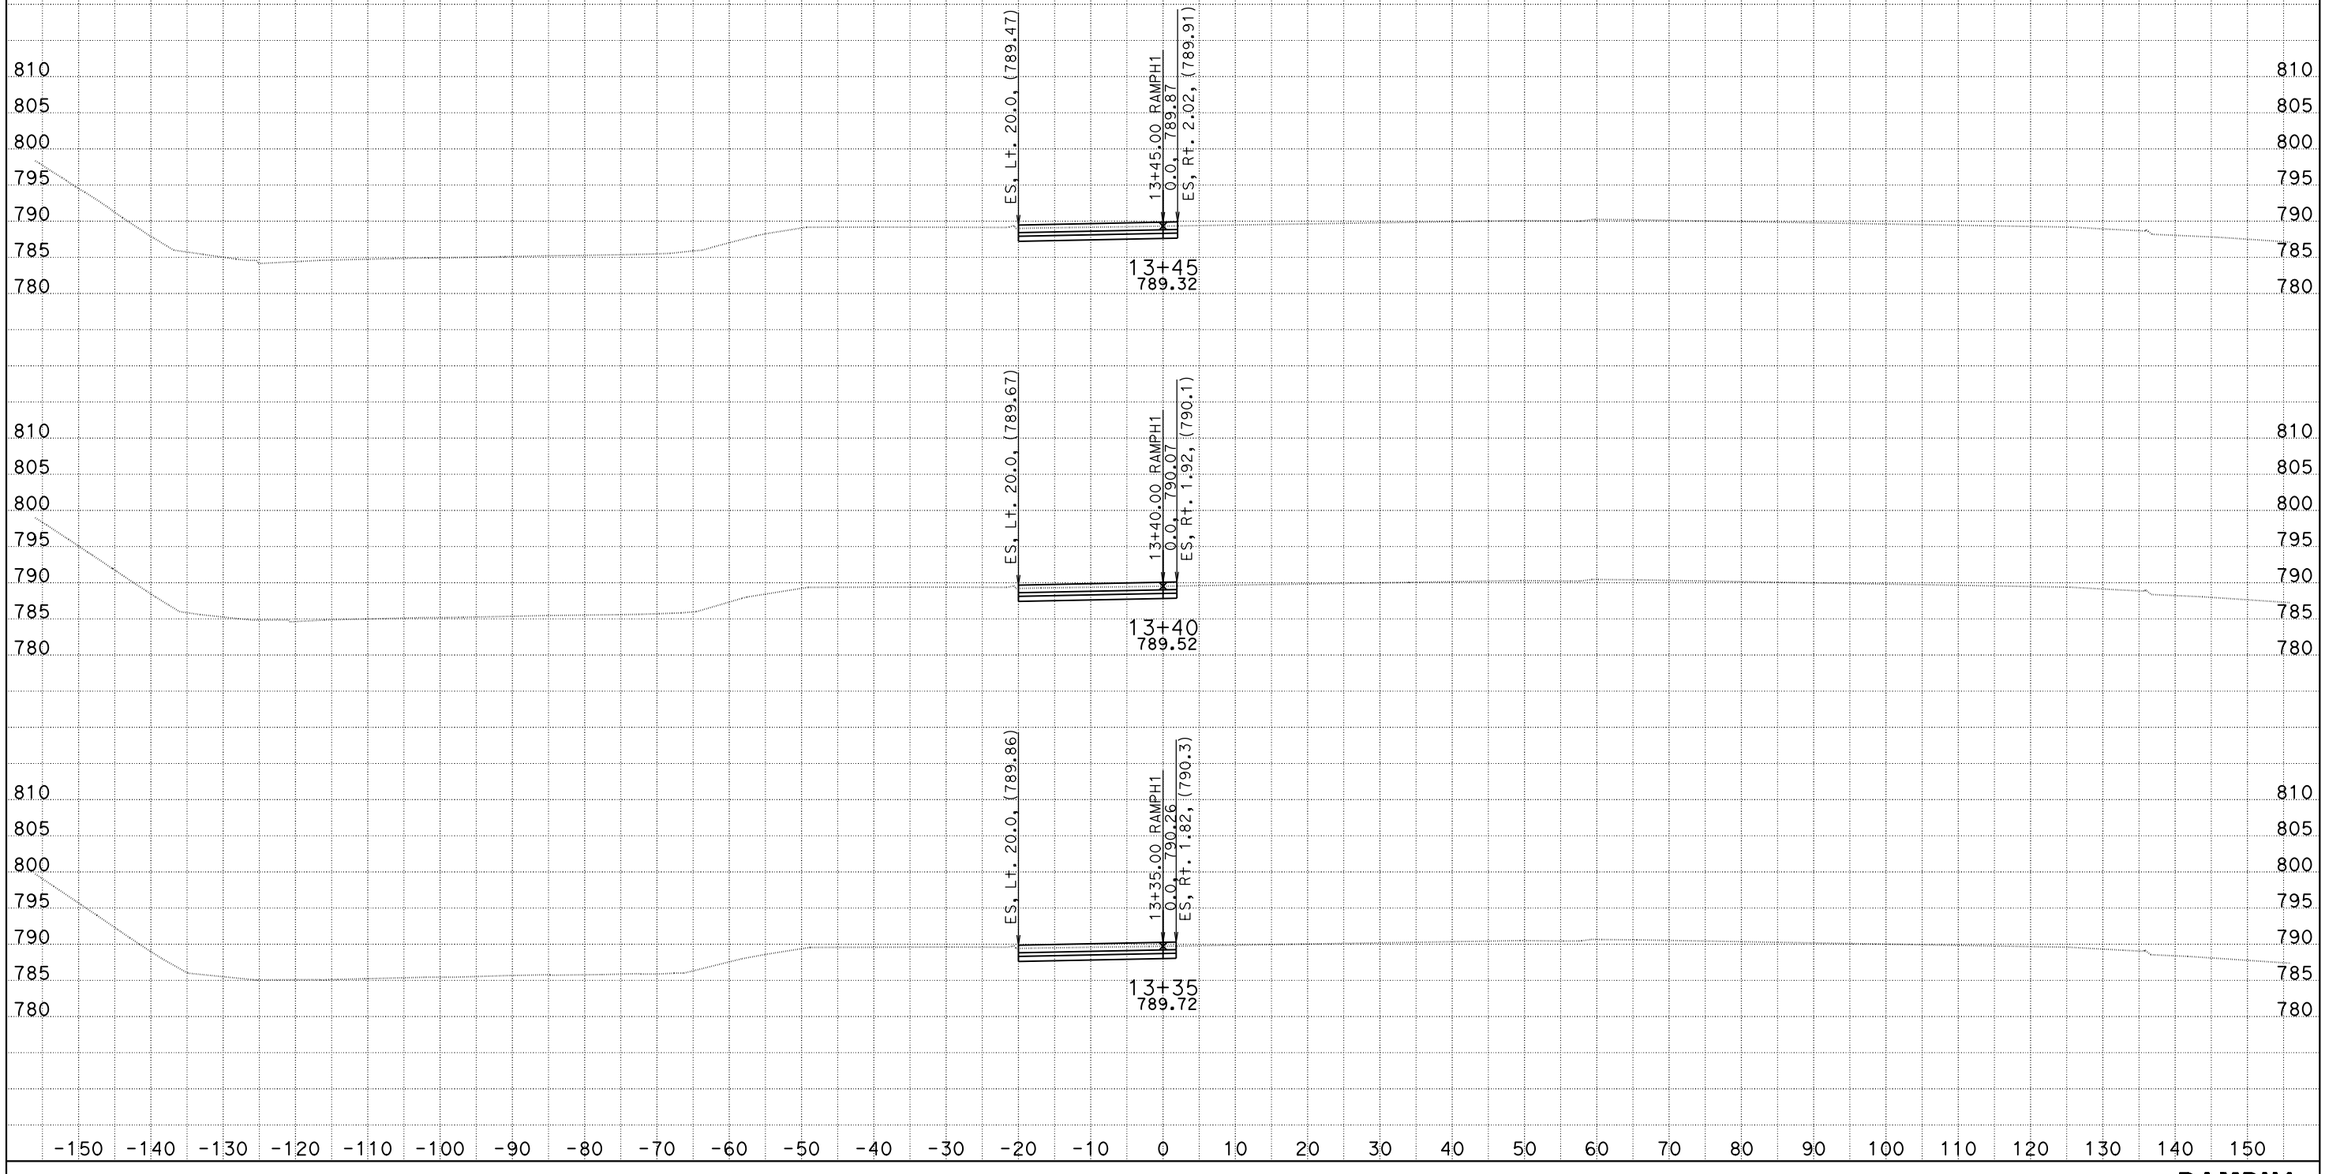

DATE: 10/4/2013
KC Project: 0818E File: D:\project\0818E\0818E\0818E\mcha\combo-rh1.ear

SCALE: 1" = 10' Horiz.
1" = 10' Vert.

All Dimensions are US Survey Feet

RAMPH1
CROSS SECTIONS
SHEET 8 OF XXX

DESIGN STUDY ONLY

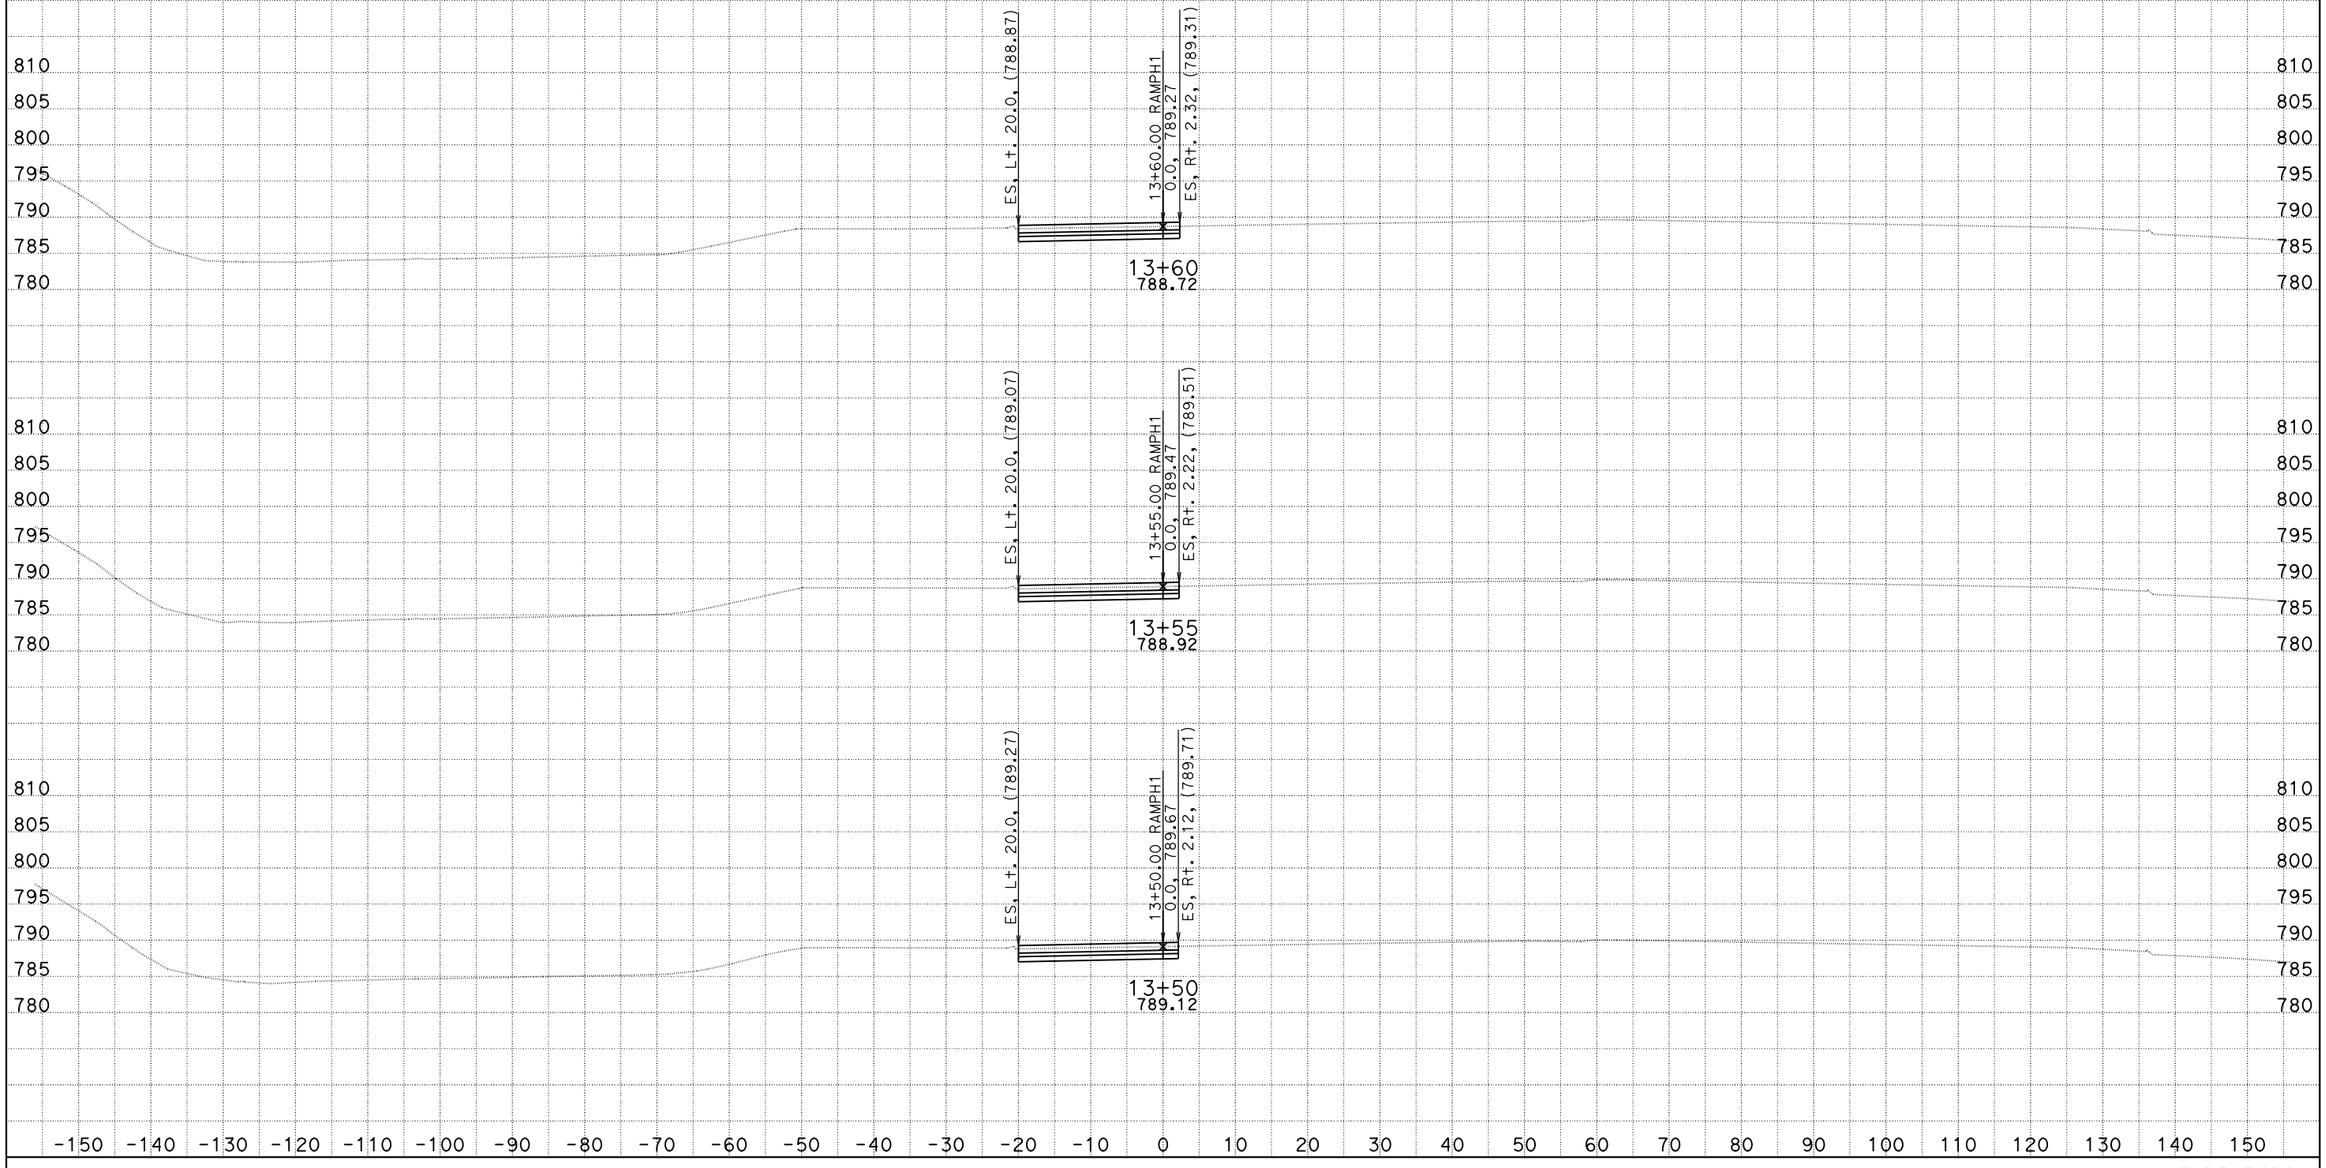

DATE: 10/4/2013

KC Project: 0818E File: D:\project\0818E\0818E\0818E\mcha\combo-rh1.ear

SCALE: 1" = 10' Horiz.
1" = 10' Vert.

All Dimensions are US Survey Feet

RAMPH1
CROSS SECTIONS

DESIGN STUDY ONLY

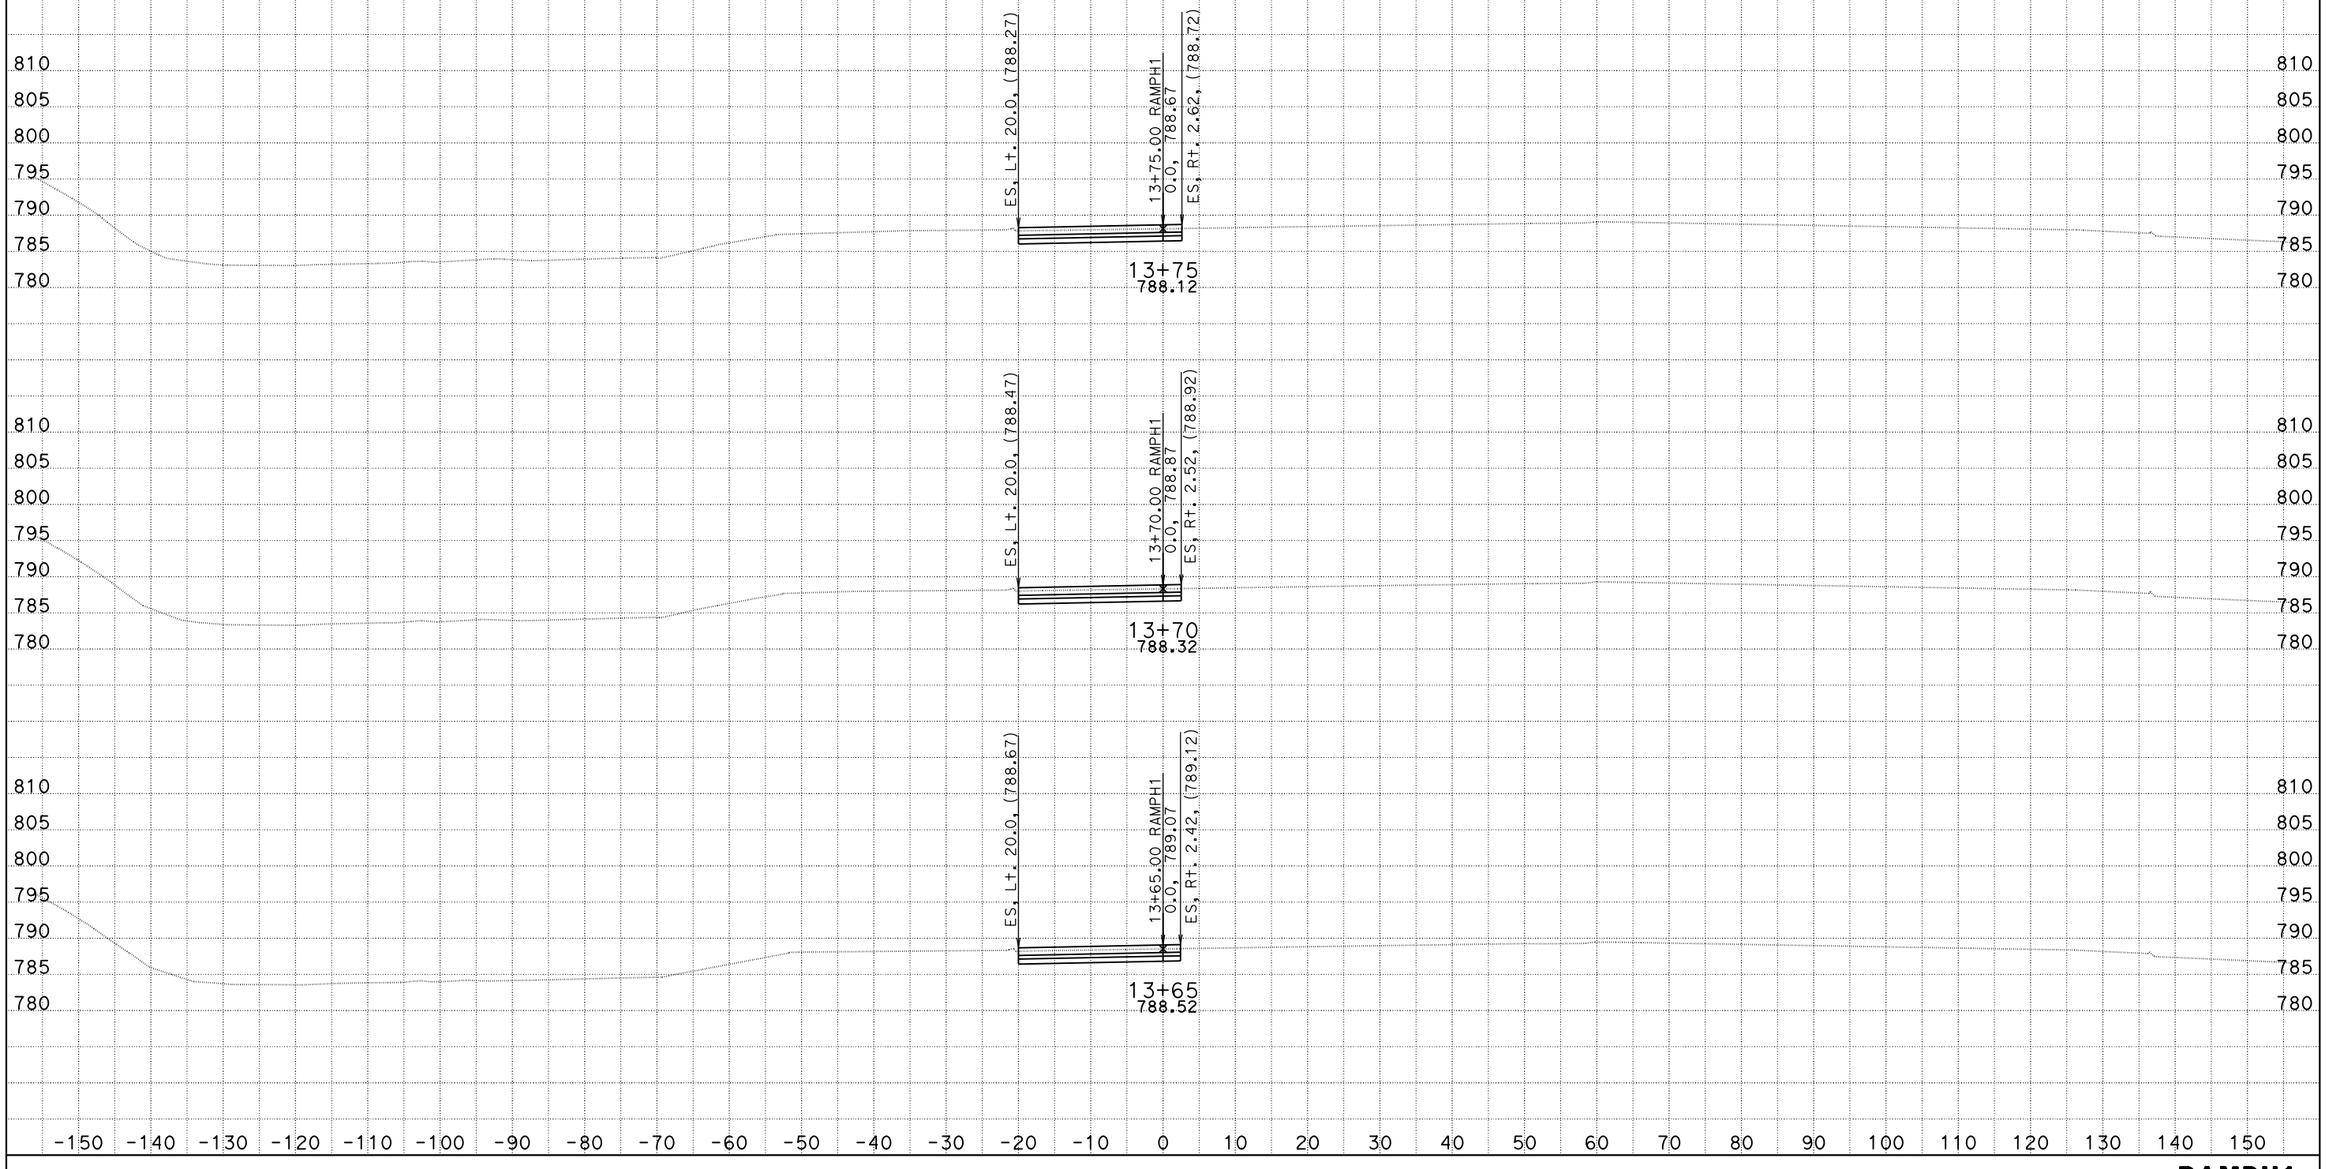

DATE: 10/4/2013

KC Project: 0818E File: D:\project\0818E\0818E\0818E\mcha\combo-rh1.ear

SCALE: 1" = 10' Horiz.
1" = 10' Vert.

All Dimensions are US Survey Feet

RAMPH1
CROSS SECTIONS

SHEET 10 OF XXX

DESIGN STUDY ONLY

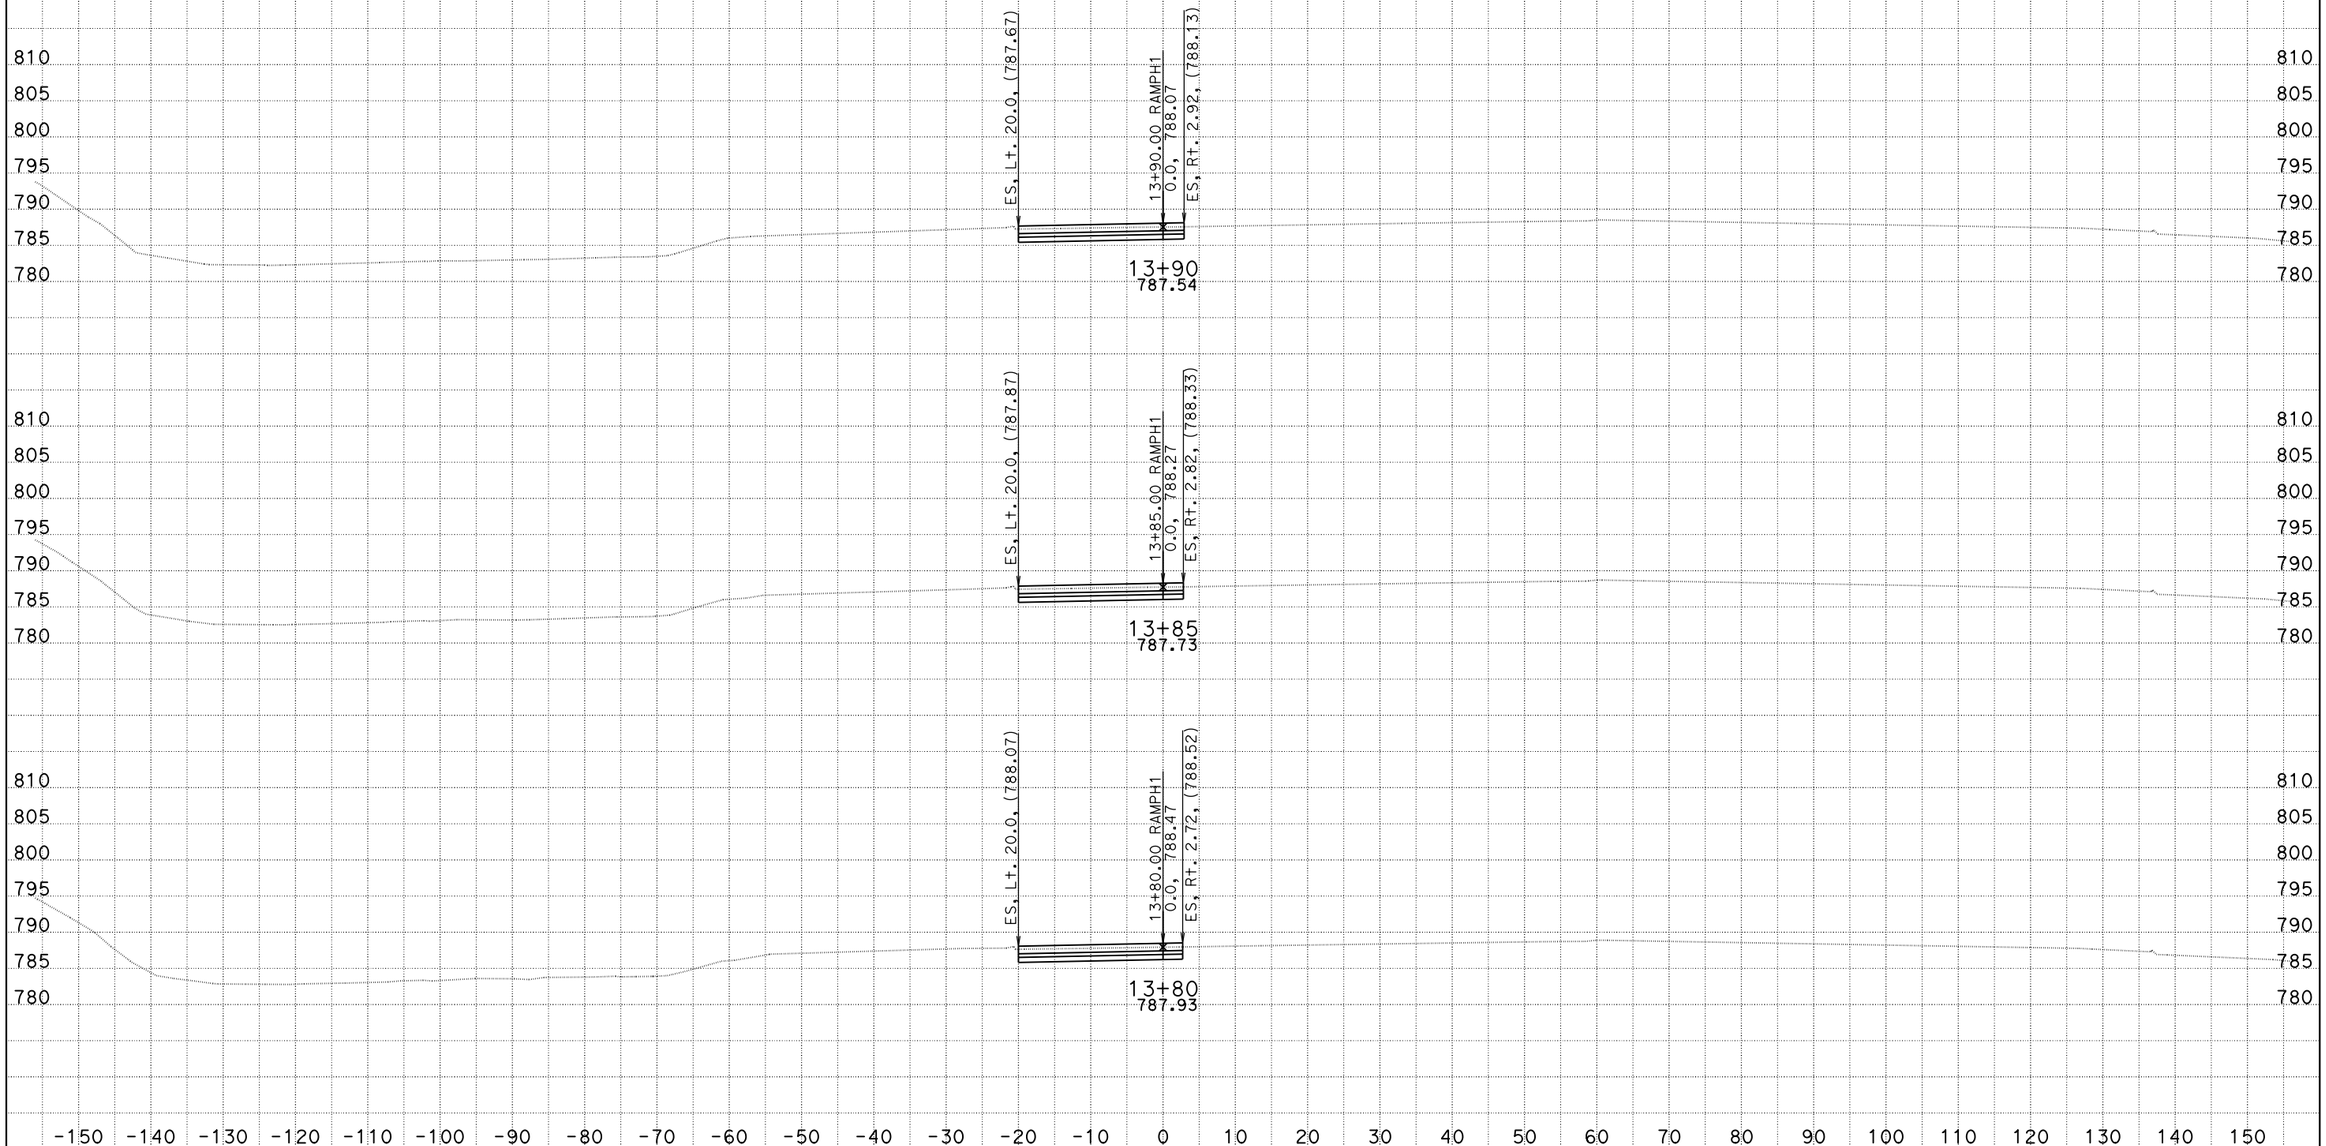

DATE: 10/4/2013

KC Project: 0818E File: D:\project\0818E\0818E\0818E\mcha\combo-rh1.ear

SCALE: 1" = 10' Horiz.
1" = 10' Vert.

All Dimensions are US Survey Feet

RAMPH1
CROSS SECTIONS

SHEET 11 OF XXX

DESIGN STUDY ONLY

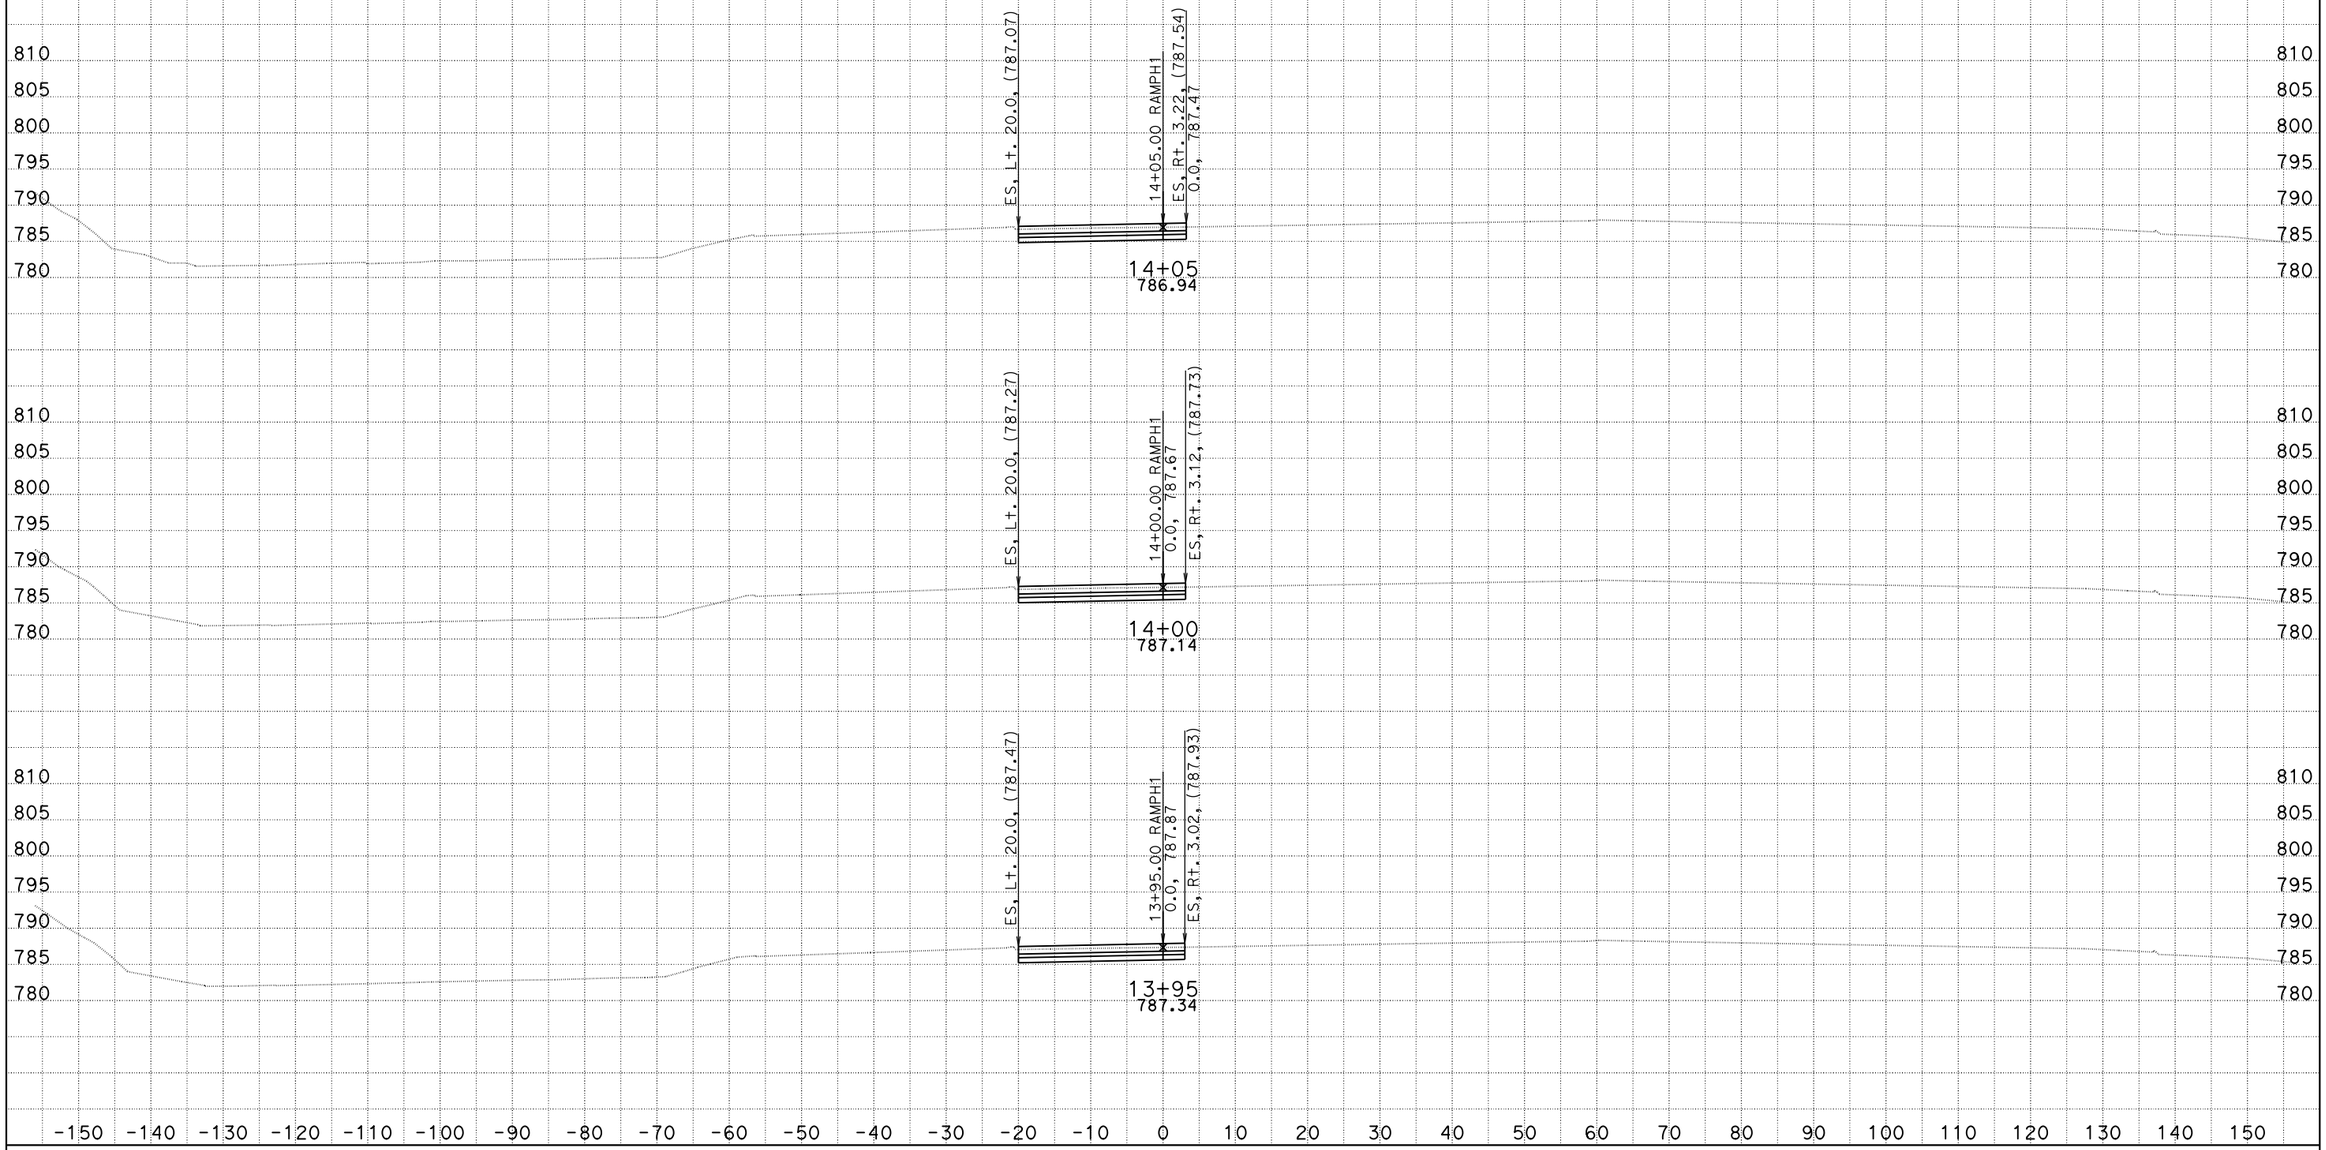

DATE: 10/4/2013

KC Project: 0818E File: D:\project\0818E\0818E\0818E\mcha\combo-rh1.ear

SCALE: 1" = 10' Horiz.
1" = 10' Vert.

All Dimensions are US Survey Feet

RAMPH1
CROSS SECTIONS

SHEET 12 OF XXX

DESIGN STUDY ONLY

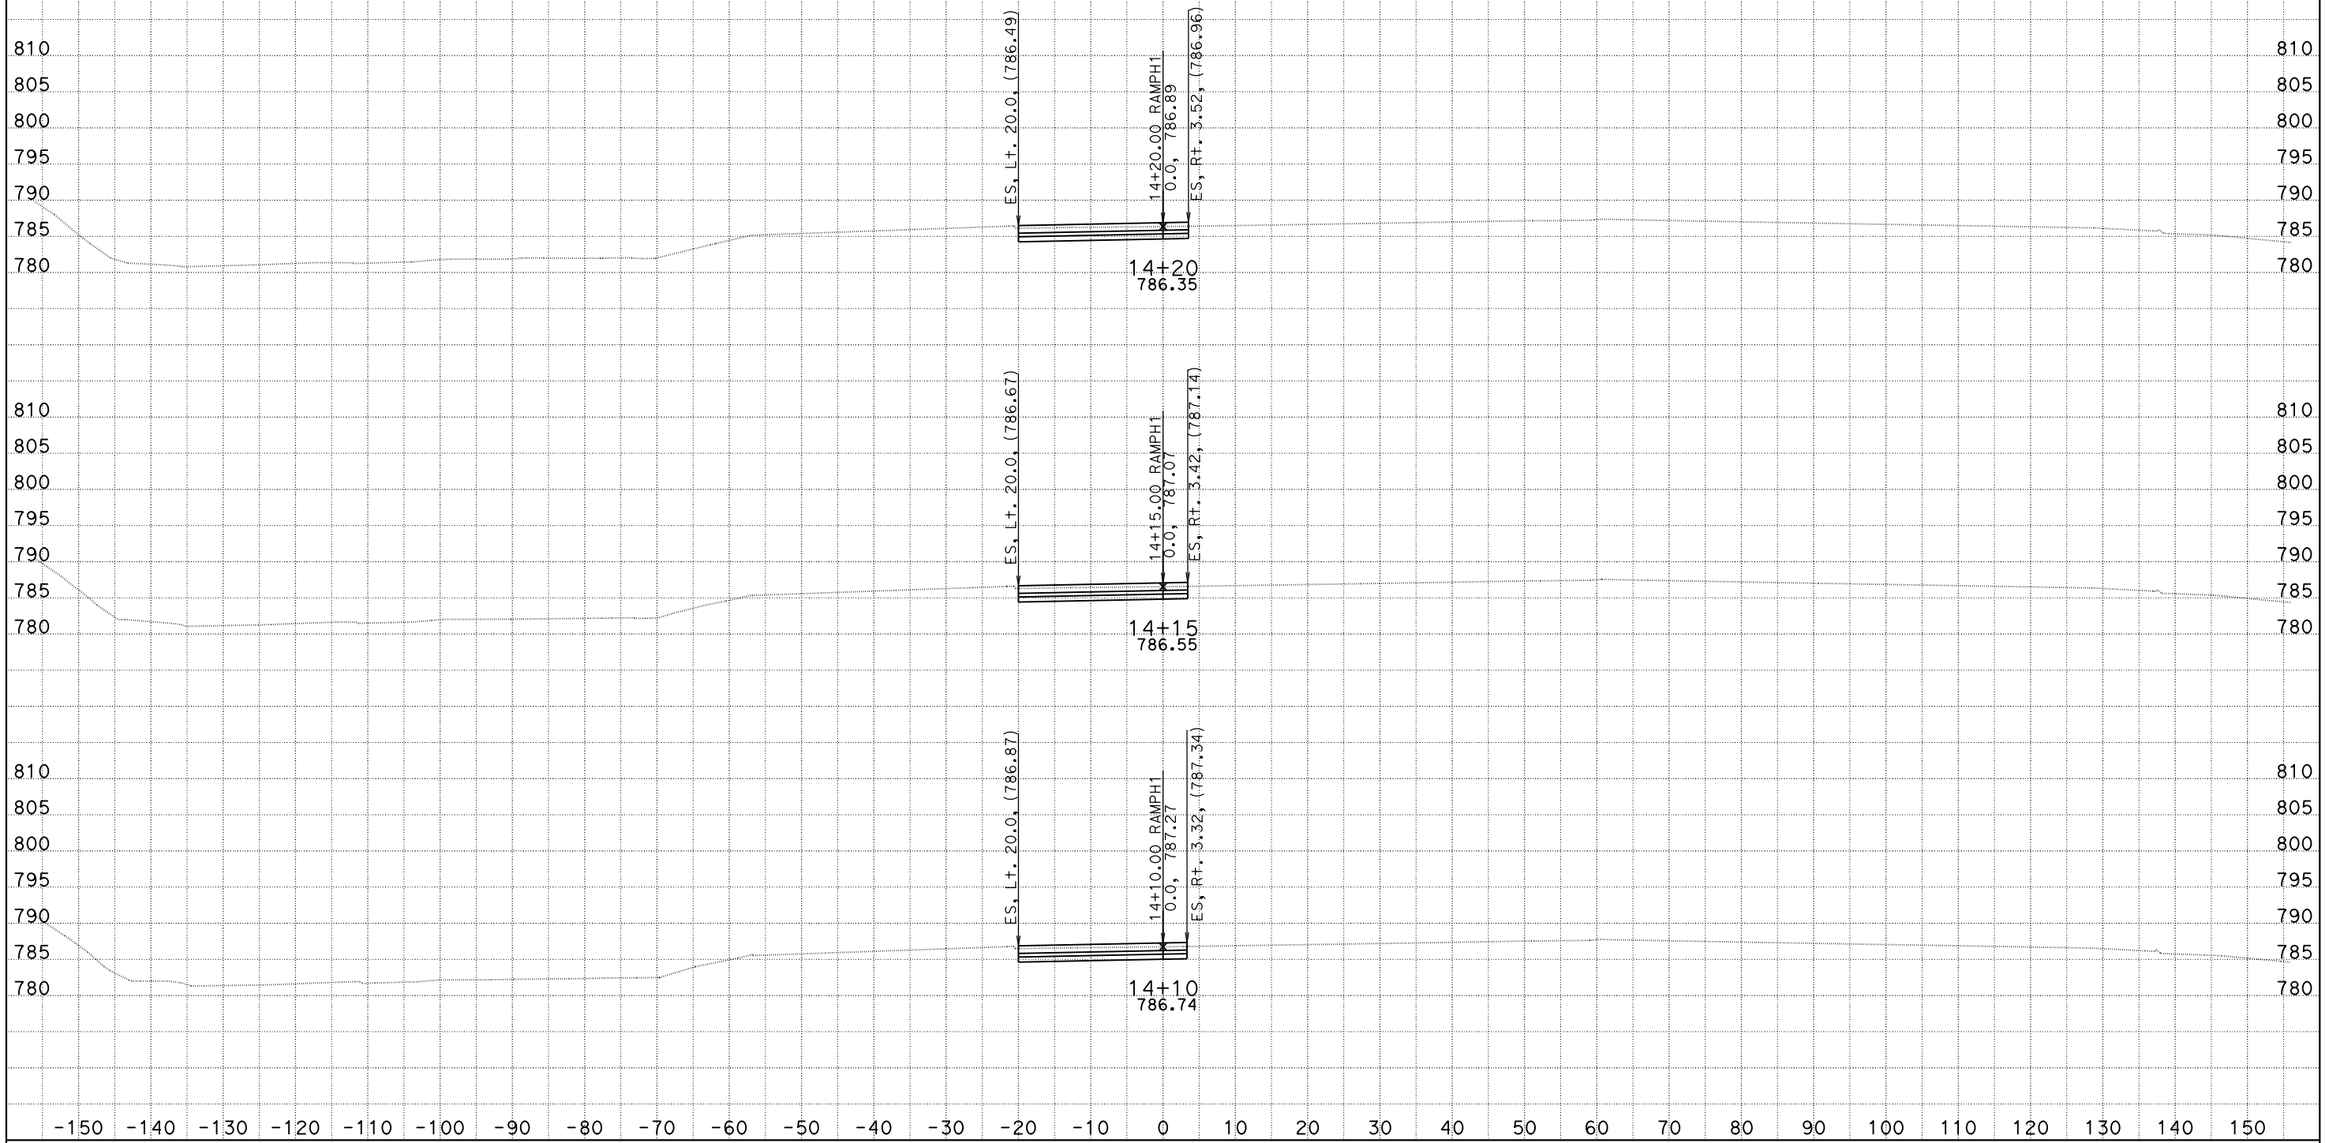

DATE: 10/4/2013

KC Project: 0818E File: D:\project\0818E\0818E\0818E\mcha\combo-rh1.ear

SCALE: 1" = 10' Horiz.
1" = 10' Vert.

All Dimensions are US Survey Feet

RAMPH1
CROSS SECTIONS

SHEET 13 OF XXX

DESIGN STUDY ONLY

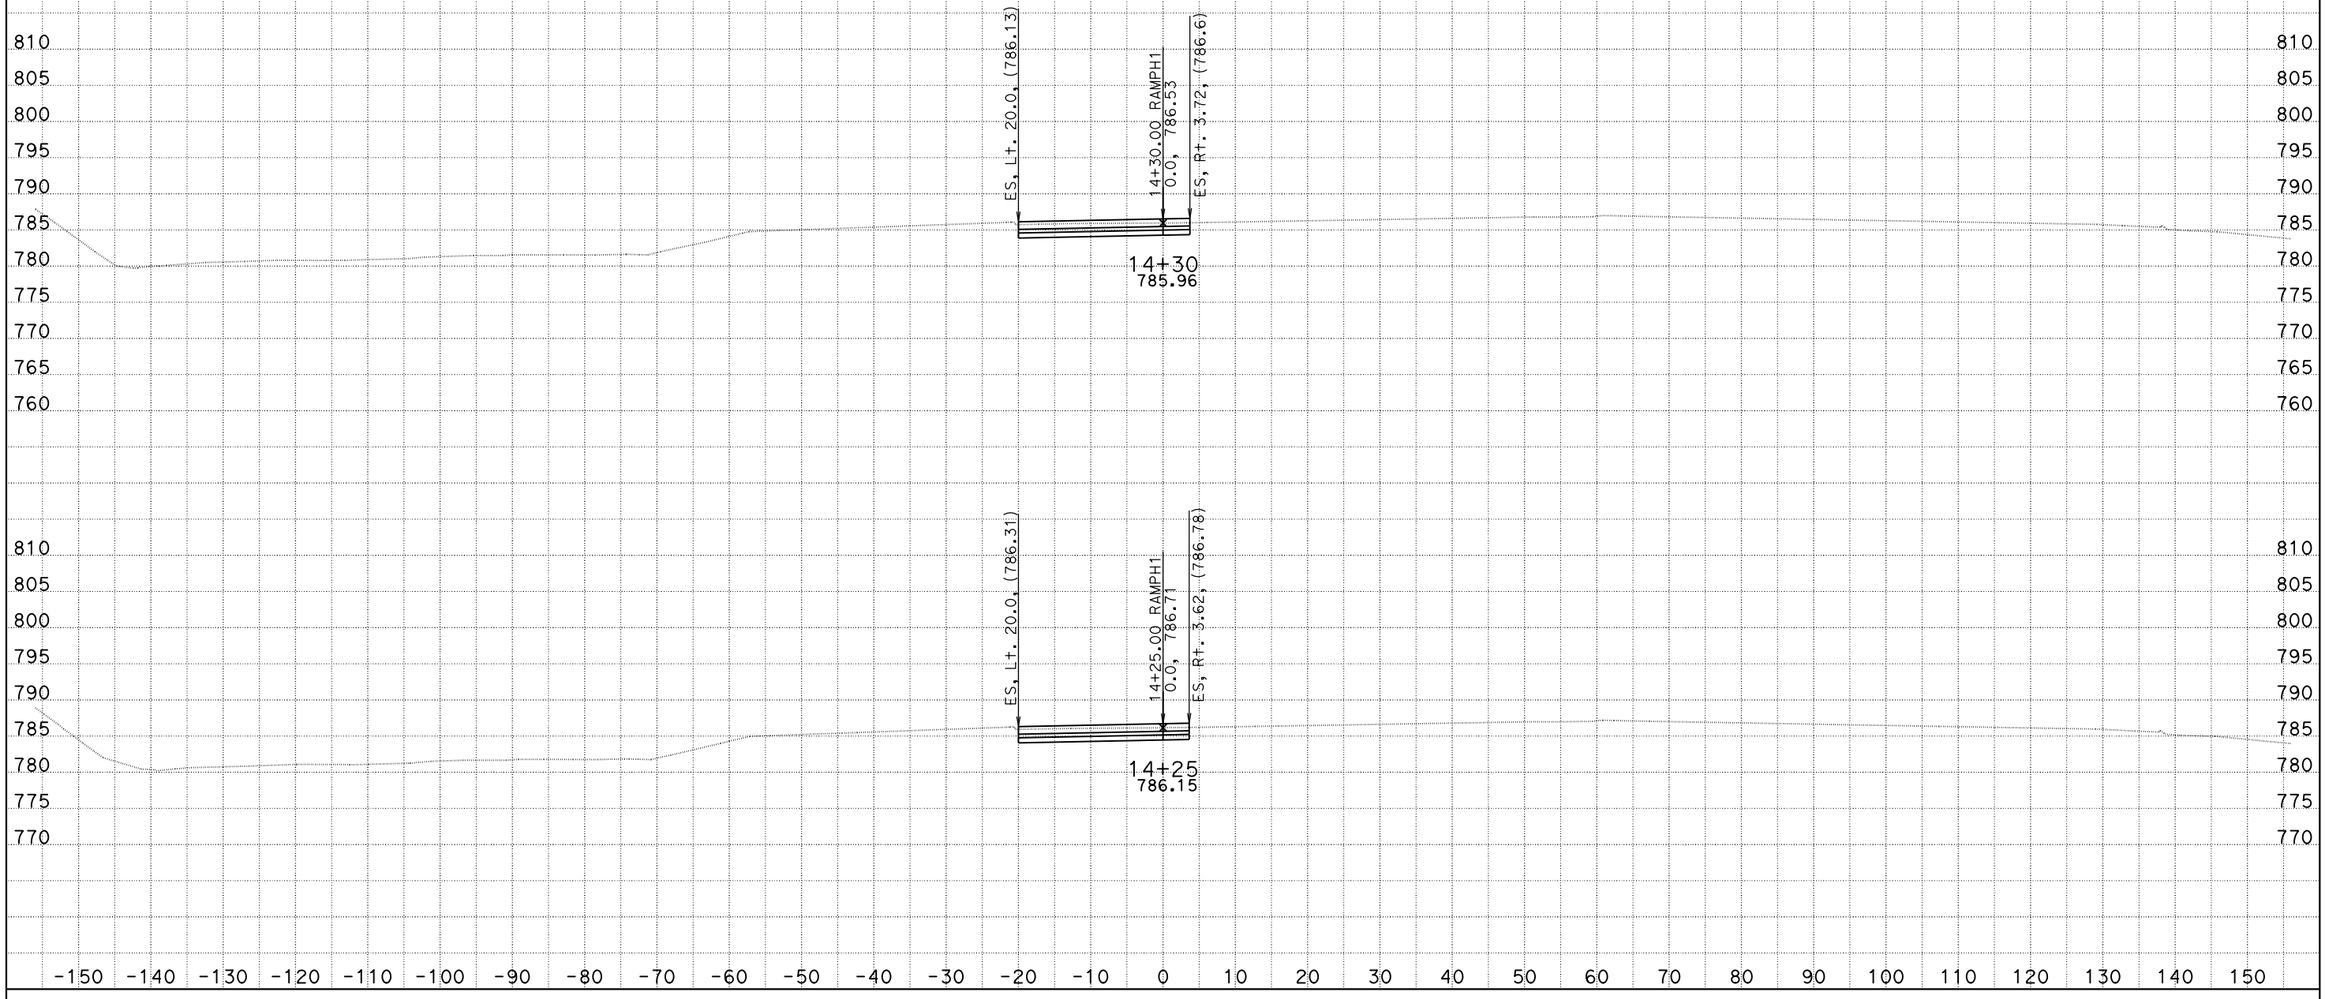

DATE: 10/4/2013
KC Project: 0818E File: D:\project\0818E\0818E\0818E\mcha\combo-rh1.ear

SCALE: 1" = 10' Horiz.
1" = 10' Vert.

All Dimensions are US Survey Feet

RAMPH1
CROSS SECTIONS
SHEET 14 OF XXX

DESIGN STUDY ONLY

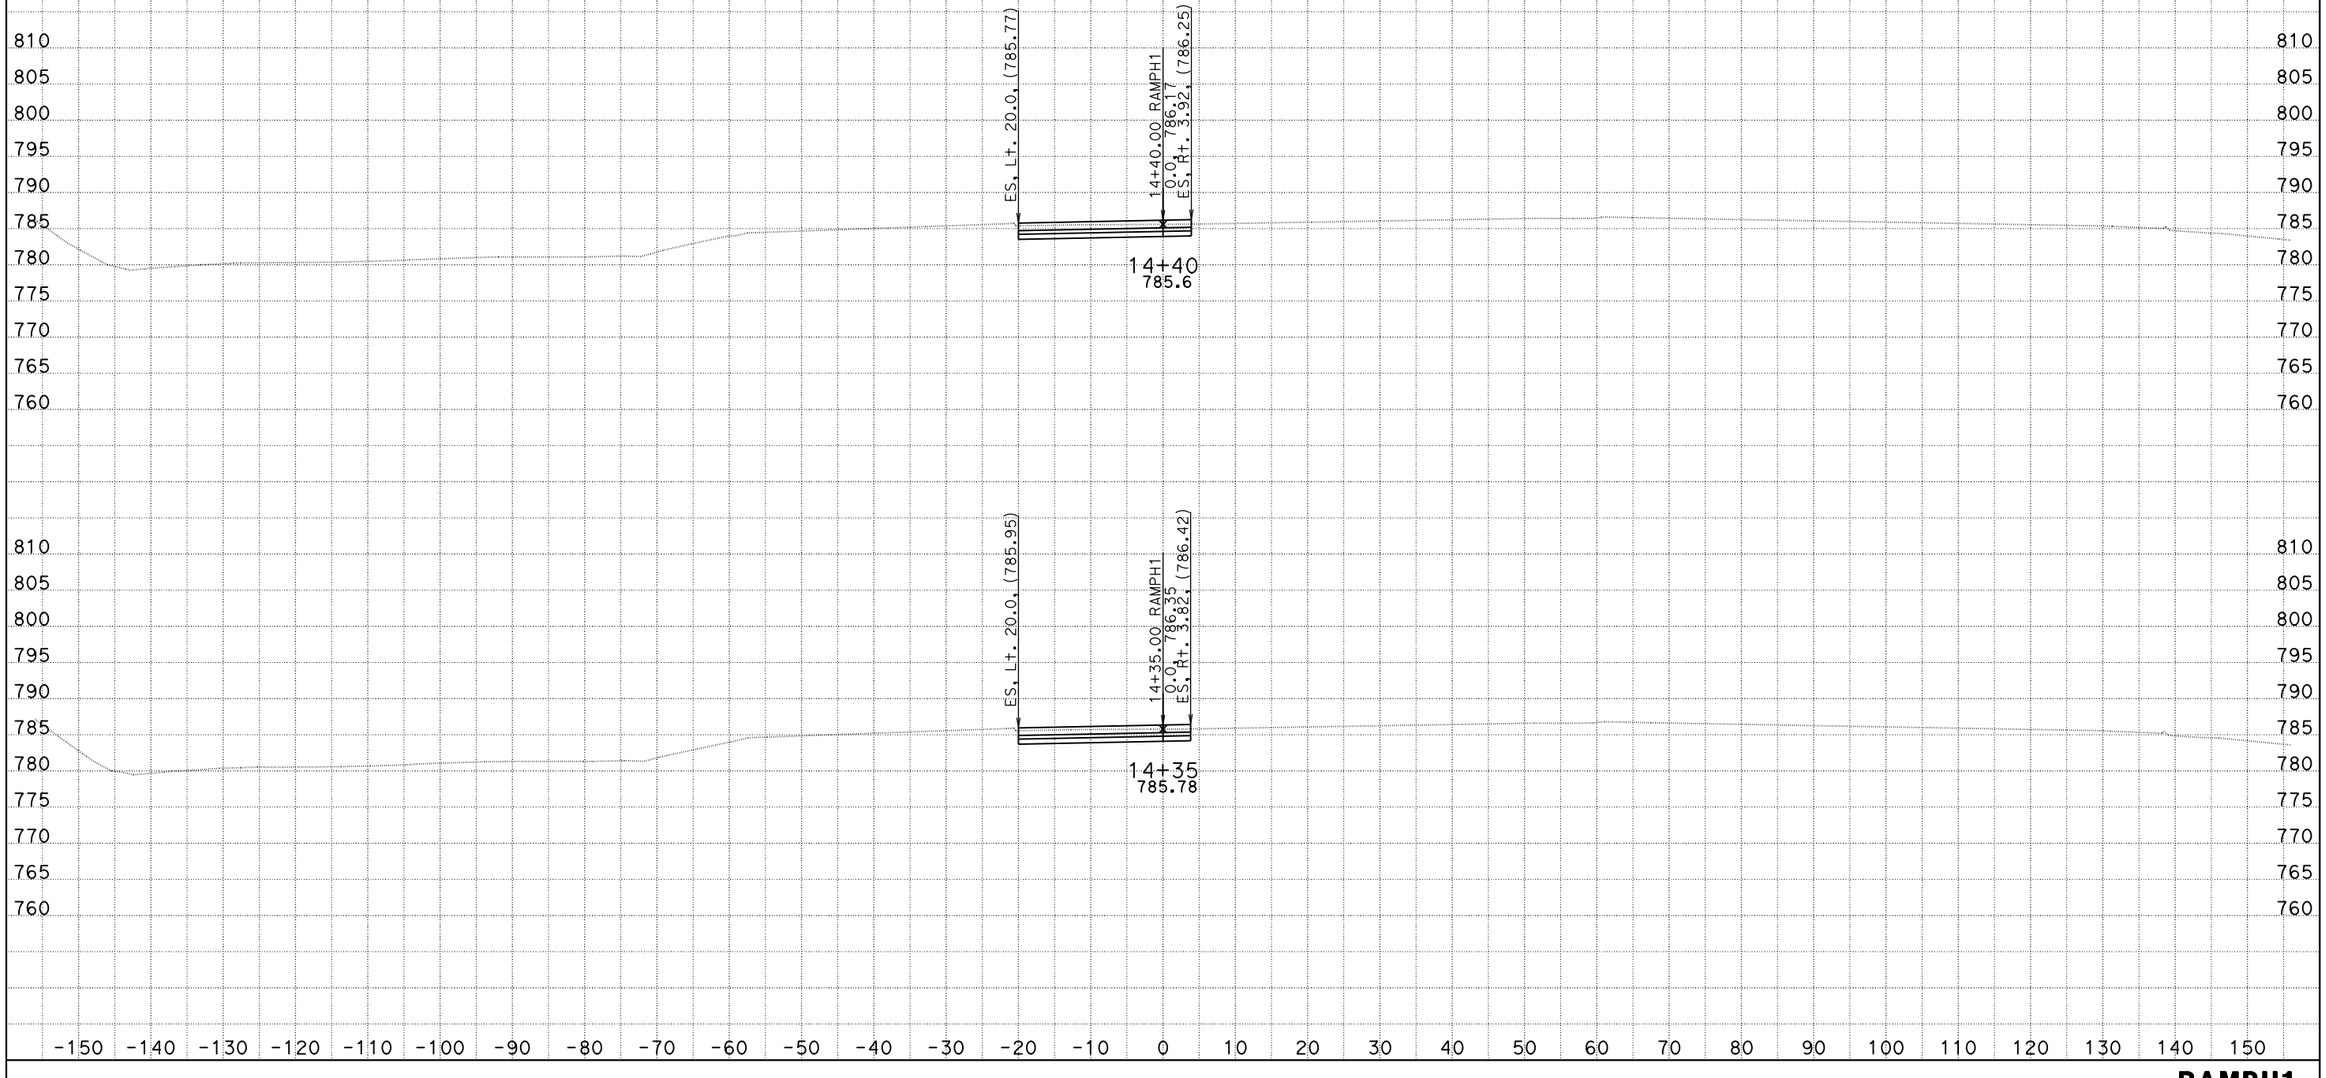

DATE: 10/4/2013
KC Project: 0818E File: D:\project\0818E\0818E\0818E\mcha\combo-rh1.ear

SCALE: 1" = 10' Horiz.
1" = 10' Vert.

All Dimensions are US Survey Feet

RAMPH1
CROSS SECTIONS
SHEET 15 OF XXX

DESIGN STUDY ONLY

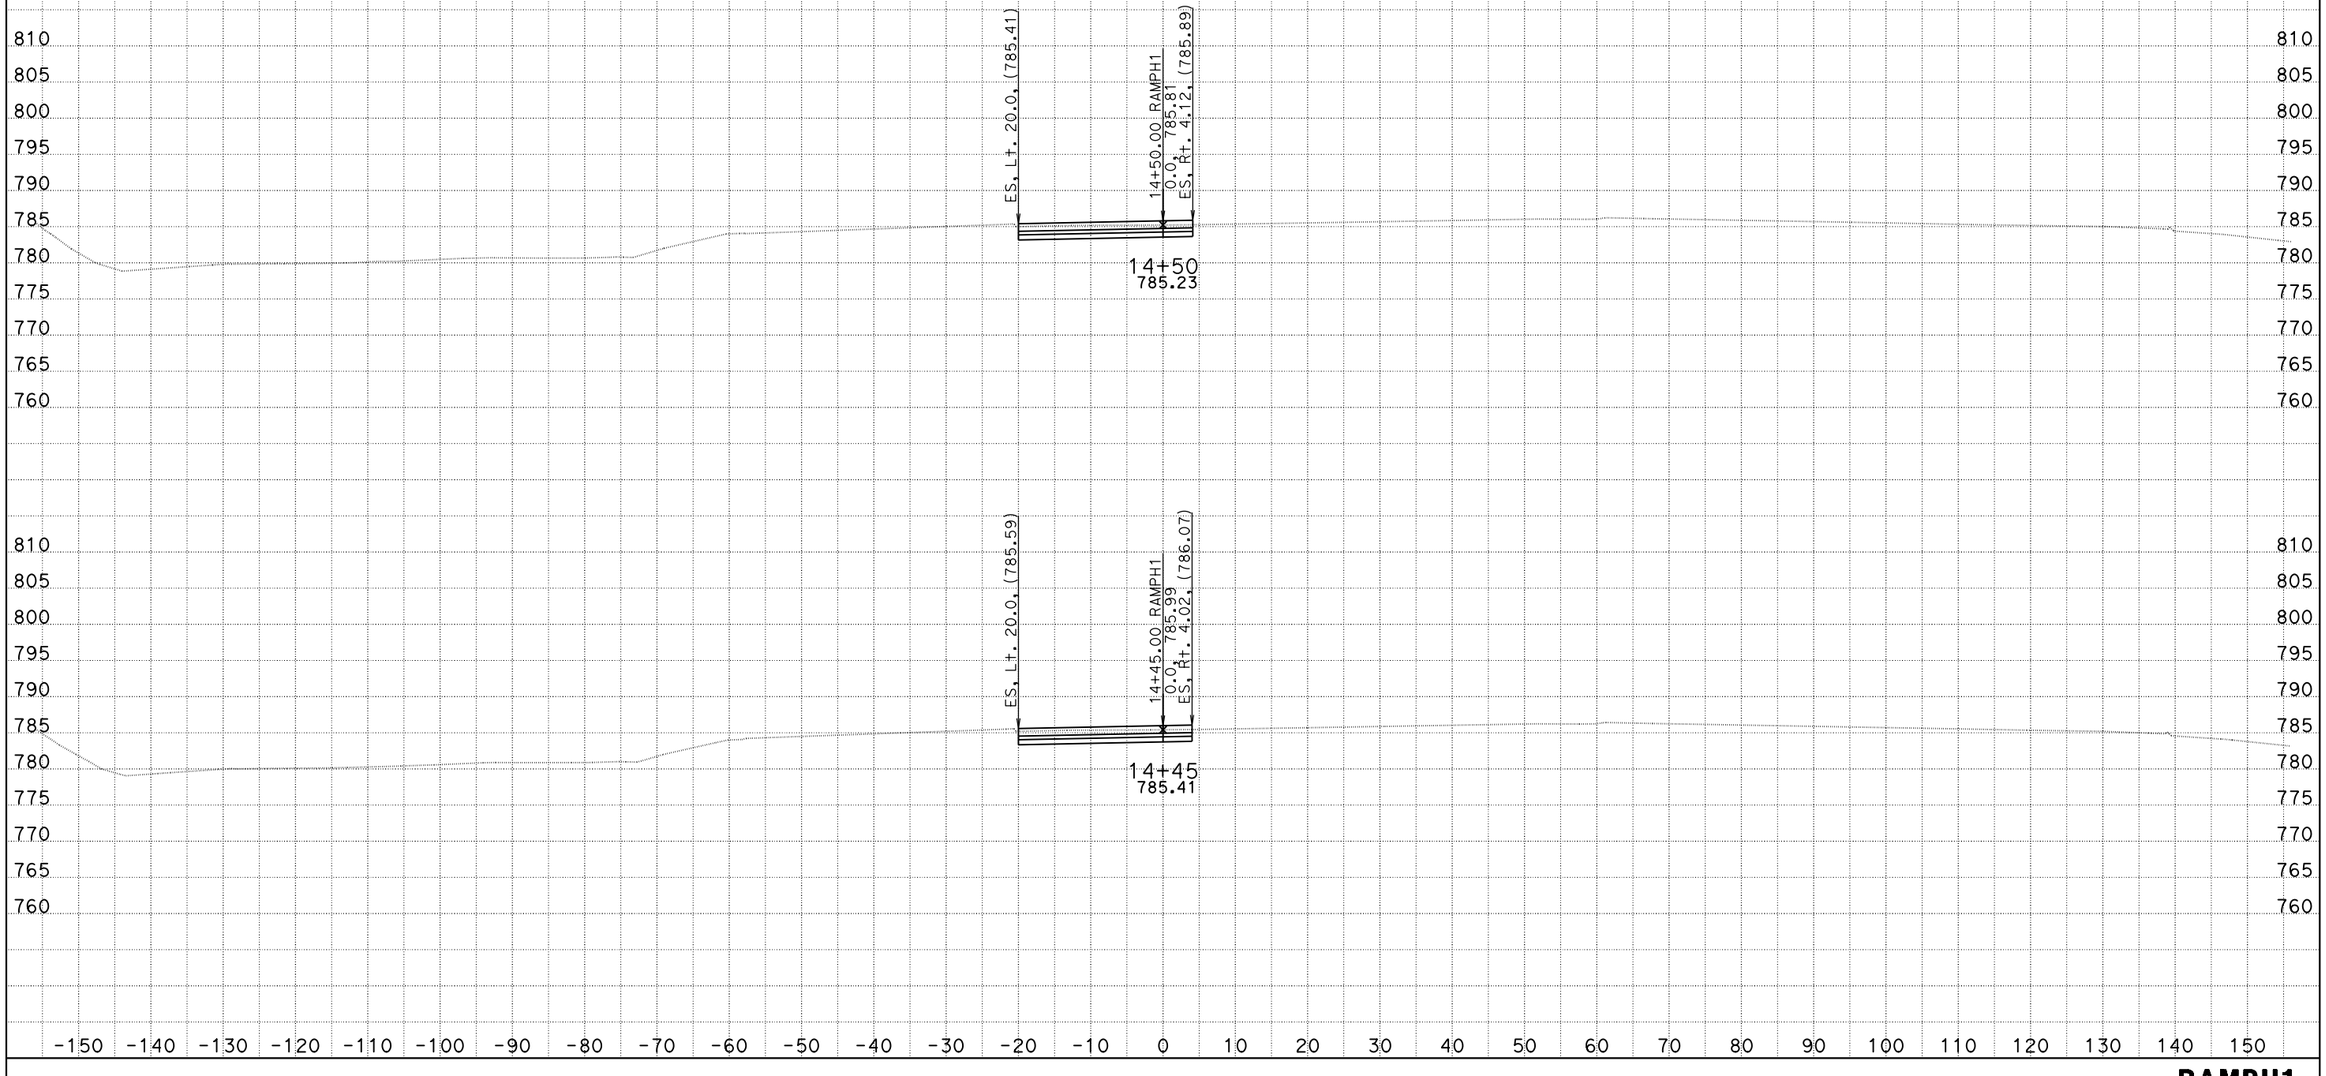

DATE: 10/4/2013
KC Project: 0818E File: D:\project\0818E\0818E\0818E\mcha\combo-rh1.ear

SCALE: 1" = 10' Horiz.
1" = 10' Vert.

All Dimensions are US Survey Feet

RAMPH1
CROSS SECTIONS
SHEET 16 OF XXX

DESIGN STUDY ONLY

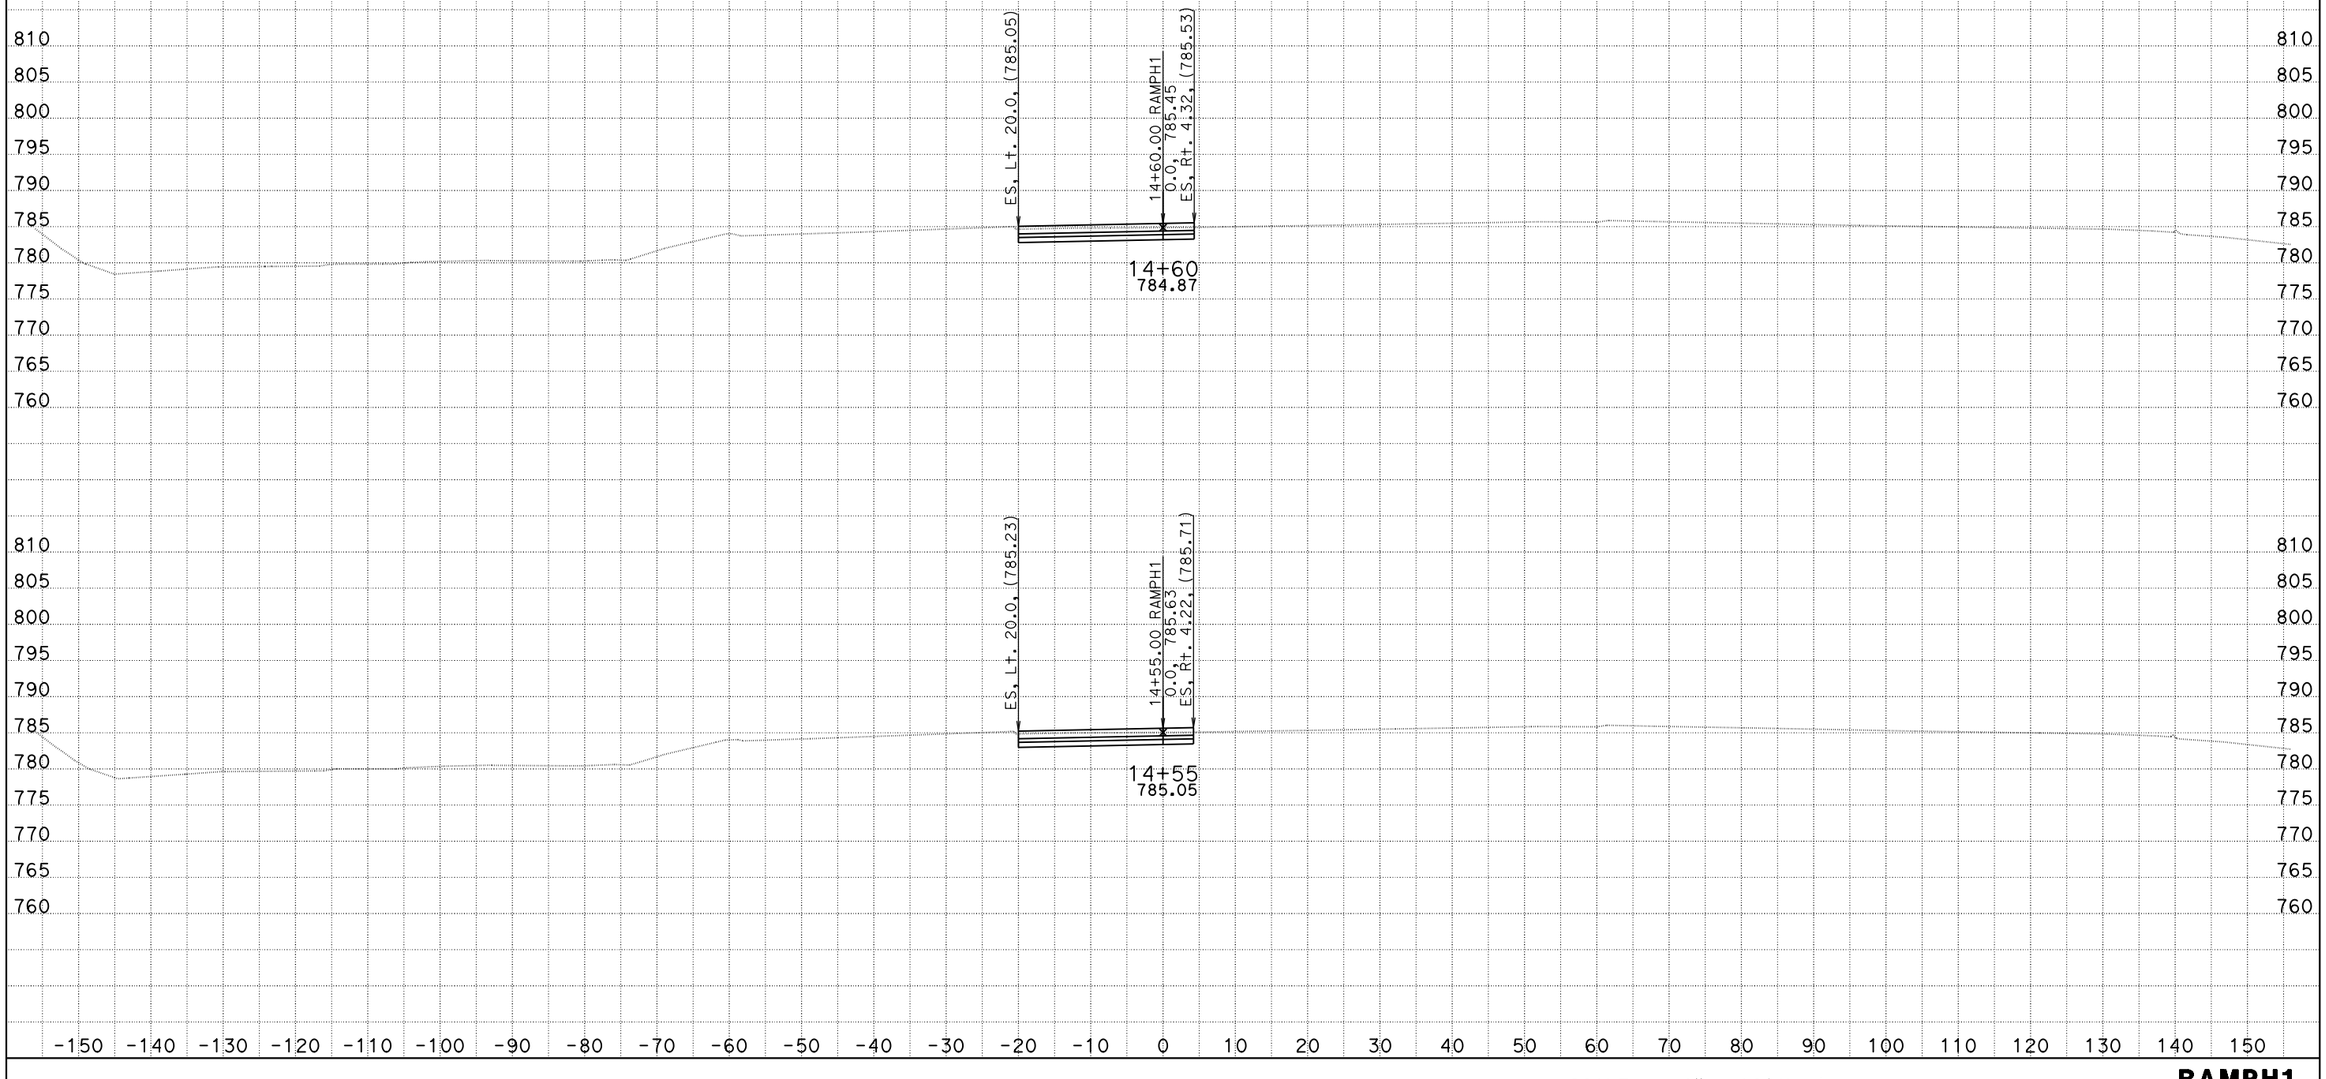

DATE: 10/4/2013
KC Project: 0818E File: D:\project\0818E\0818E\0818E\mcha\combo-rh1.ear

SCALE: 1" = 10' Horiz.
1" = 10' Vert.

All Dimensions are US Survey Feet

RAMPH1
CROSS SECTIONS
SHEET 17 OF XXX

DESIGN STUDY ONLY

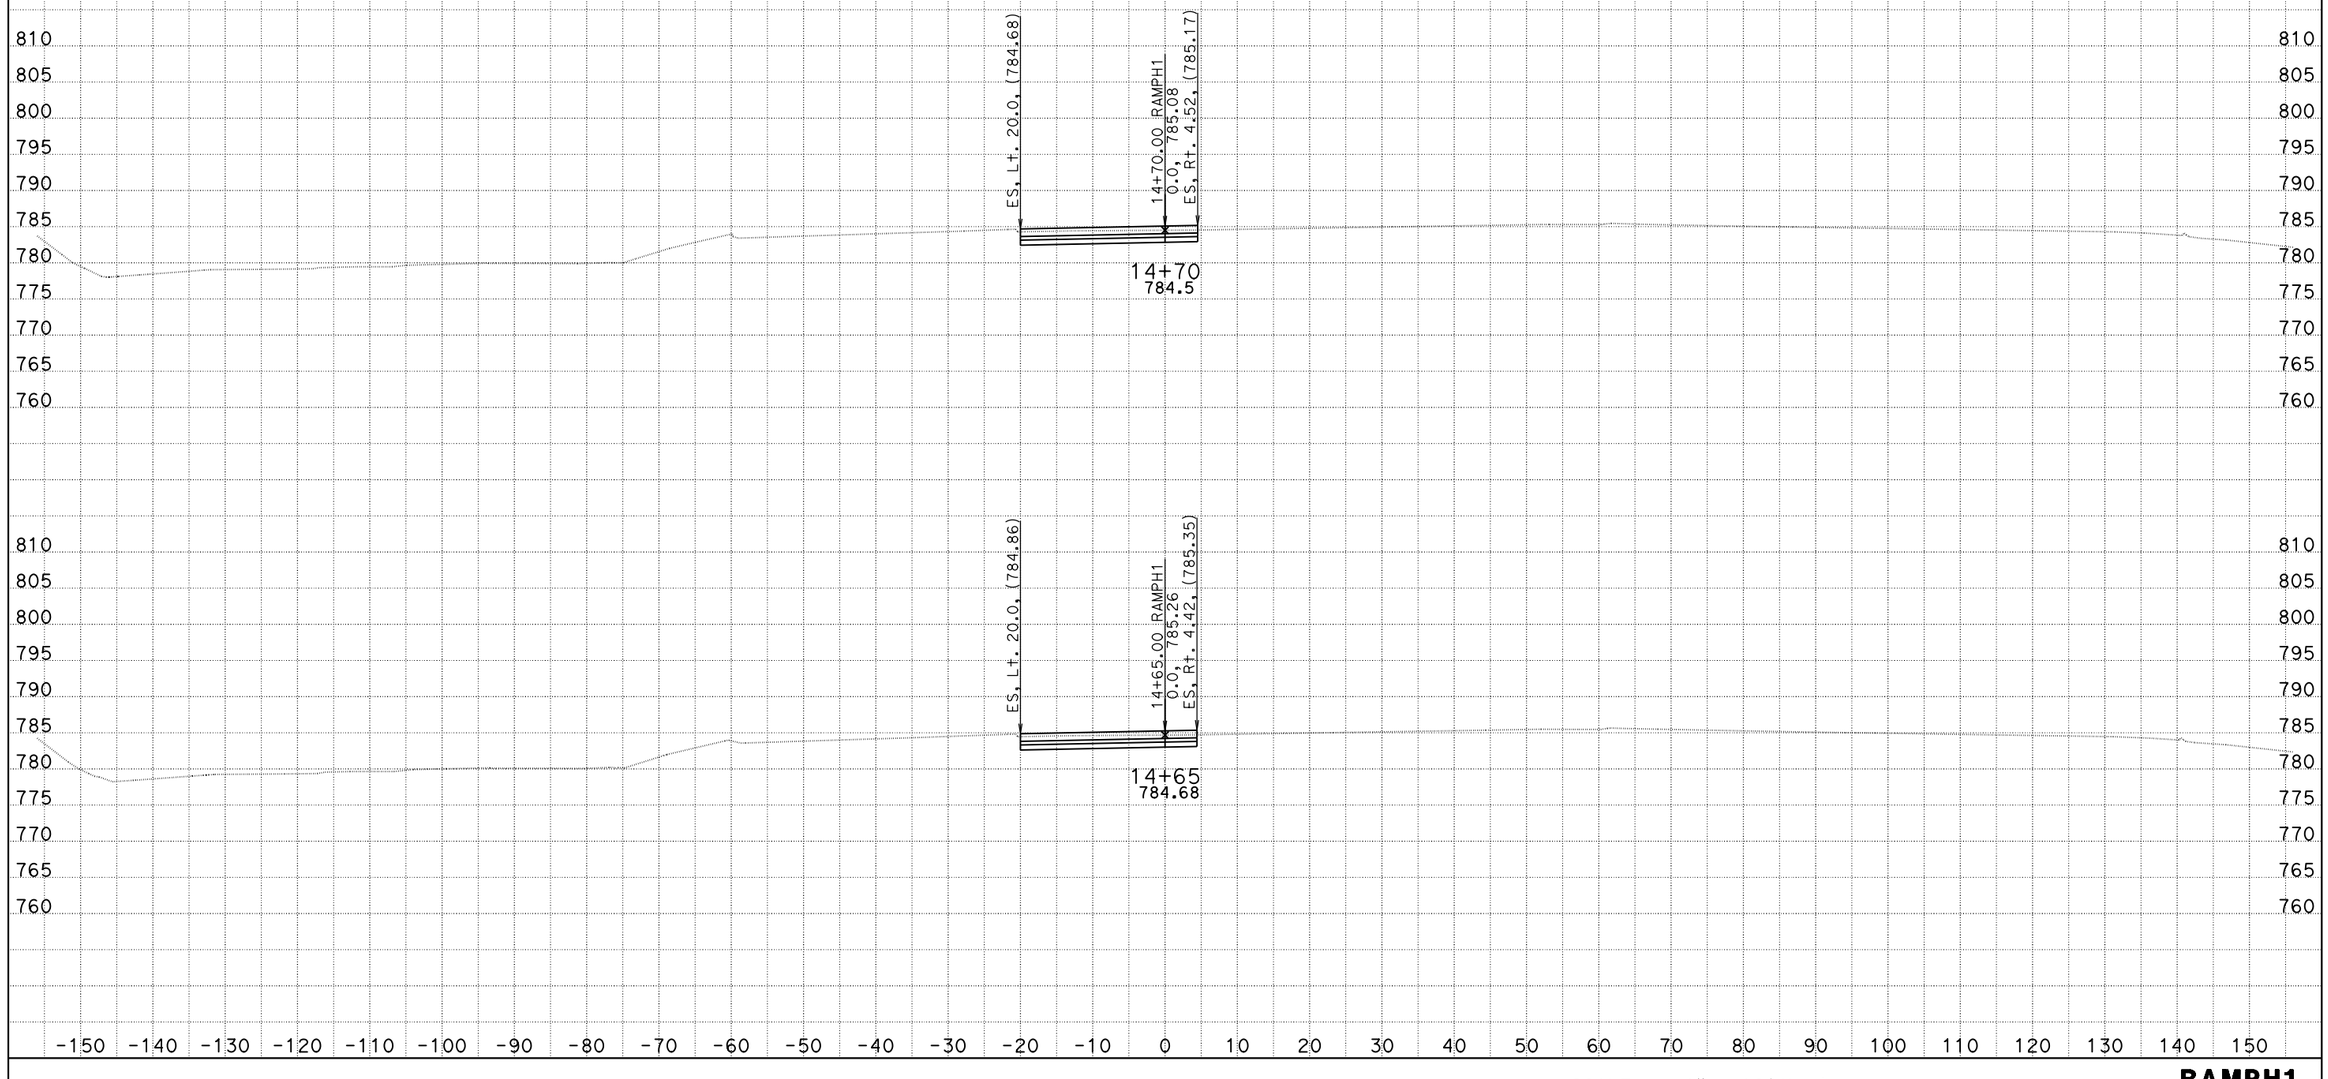

DATE: 10/4/2013
KC Project: 0818E File: D:\project\0818E\0818E\0818E\mcha\combo-rh1.ear

SCALE: 1" = 10' Horiz.
1" = 10' Vert.

All Dimensions are US Survey Feet

RAMPH1
CROSS SECTIONS
SHEET 18 OF XXX

DESIGN STUDY ONLY

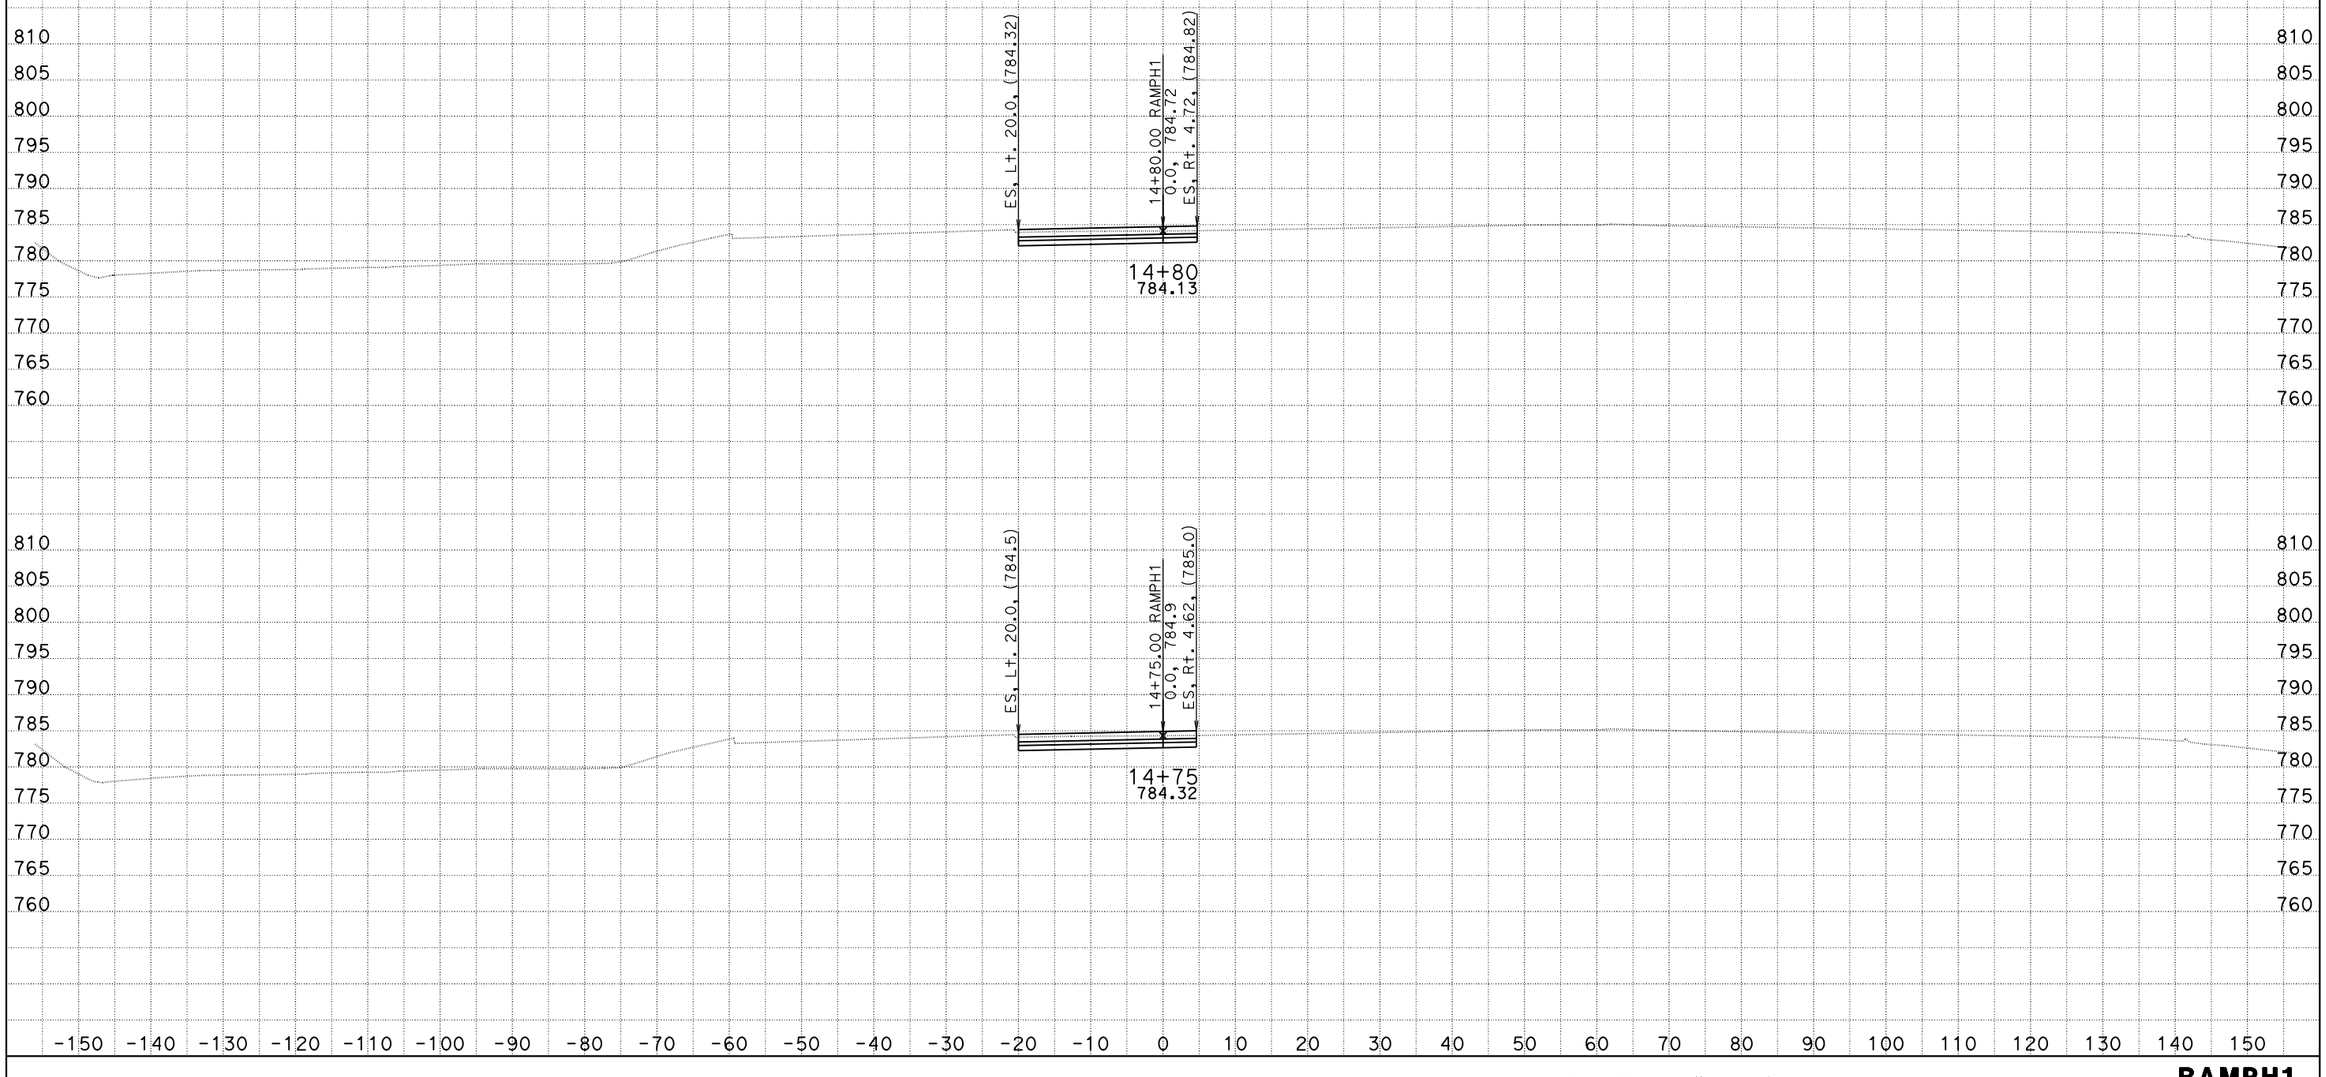

DATE: 10/4/2013
KC Project: 0818E File: D:\project\0818E\0818E\0818E\mcha\combo-rh1.ear

SCALE: 1" = 10' Horiz.
1" = 10' Vert.

All Dimensions are US Survey Feet

RAMPH1
CROSS SECTIONS
SHEET 19 OF XXX

DESIGN STUDY ONLY

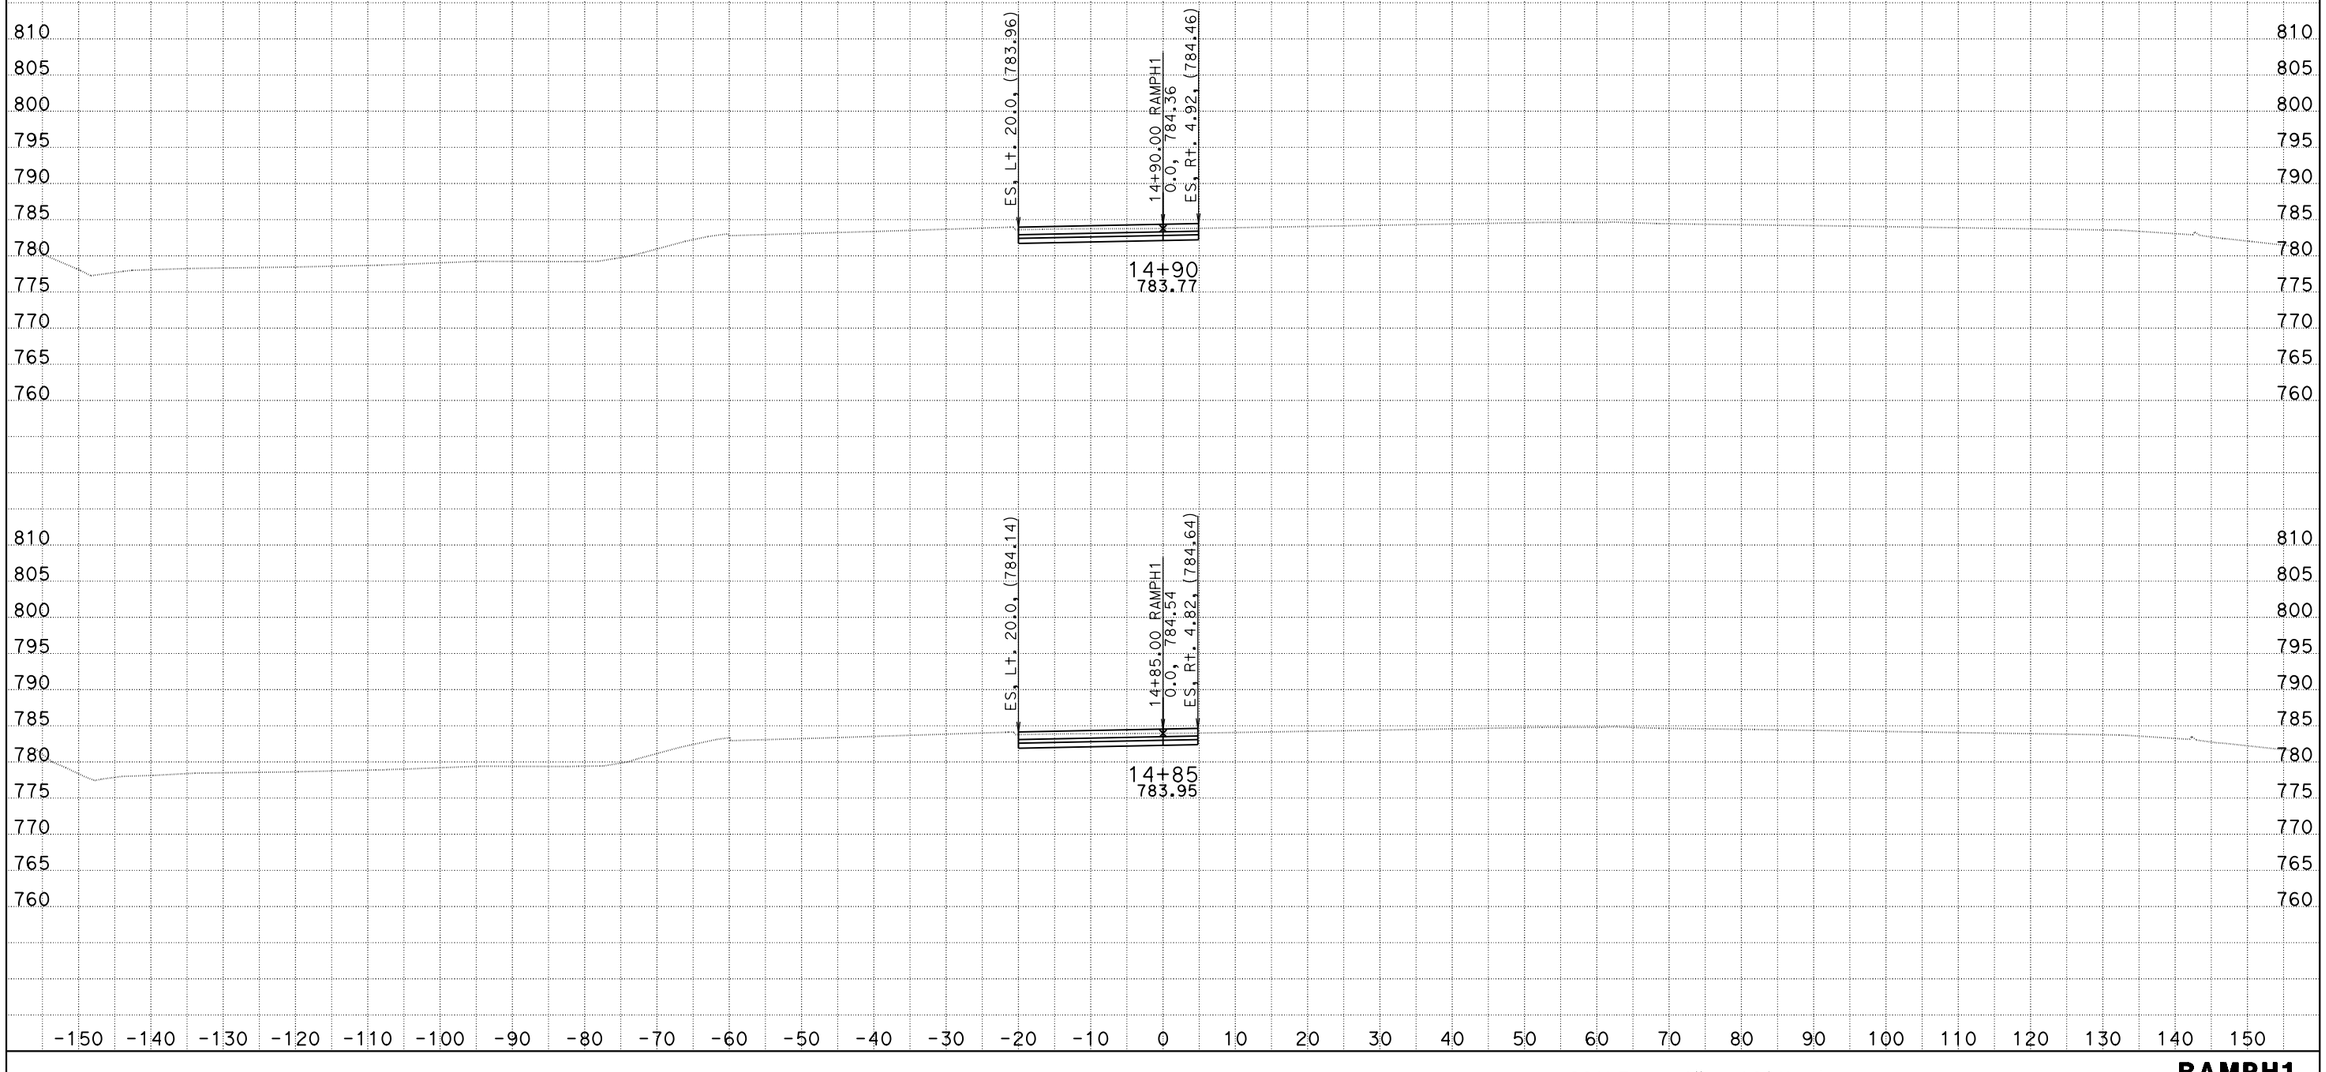

DATE: 10/4/2013
KC Project: 0818E File: D:\project\0818E\0818E\0818E\mcha\combo-rh1.ear

SCALE: 1" = 10' Horiz.
1" = 10' Vert.

All Dimensions are US Survey Feet

RAMPH1
CROSS SECTIONS
SHEET 20 OF XXX

DESIGN STUDY ONLY

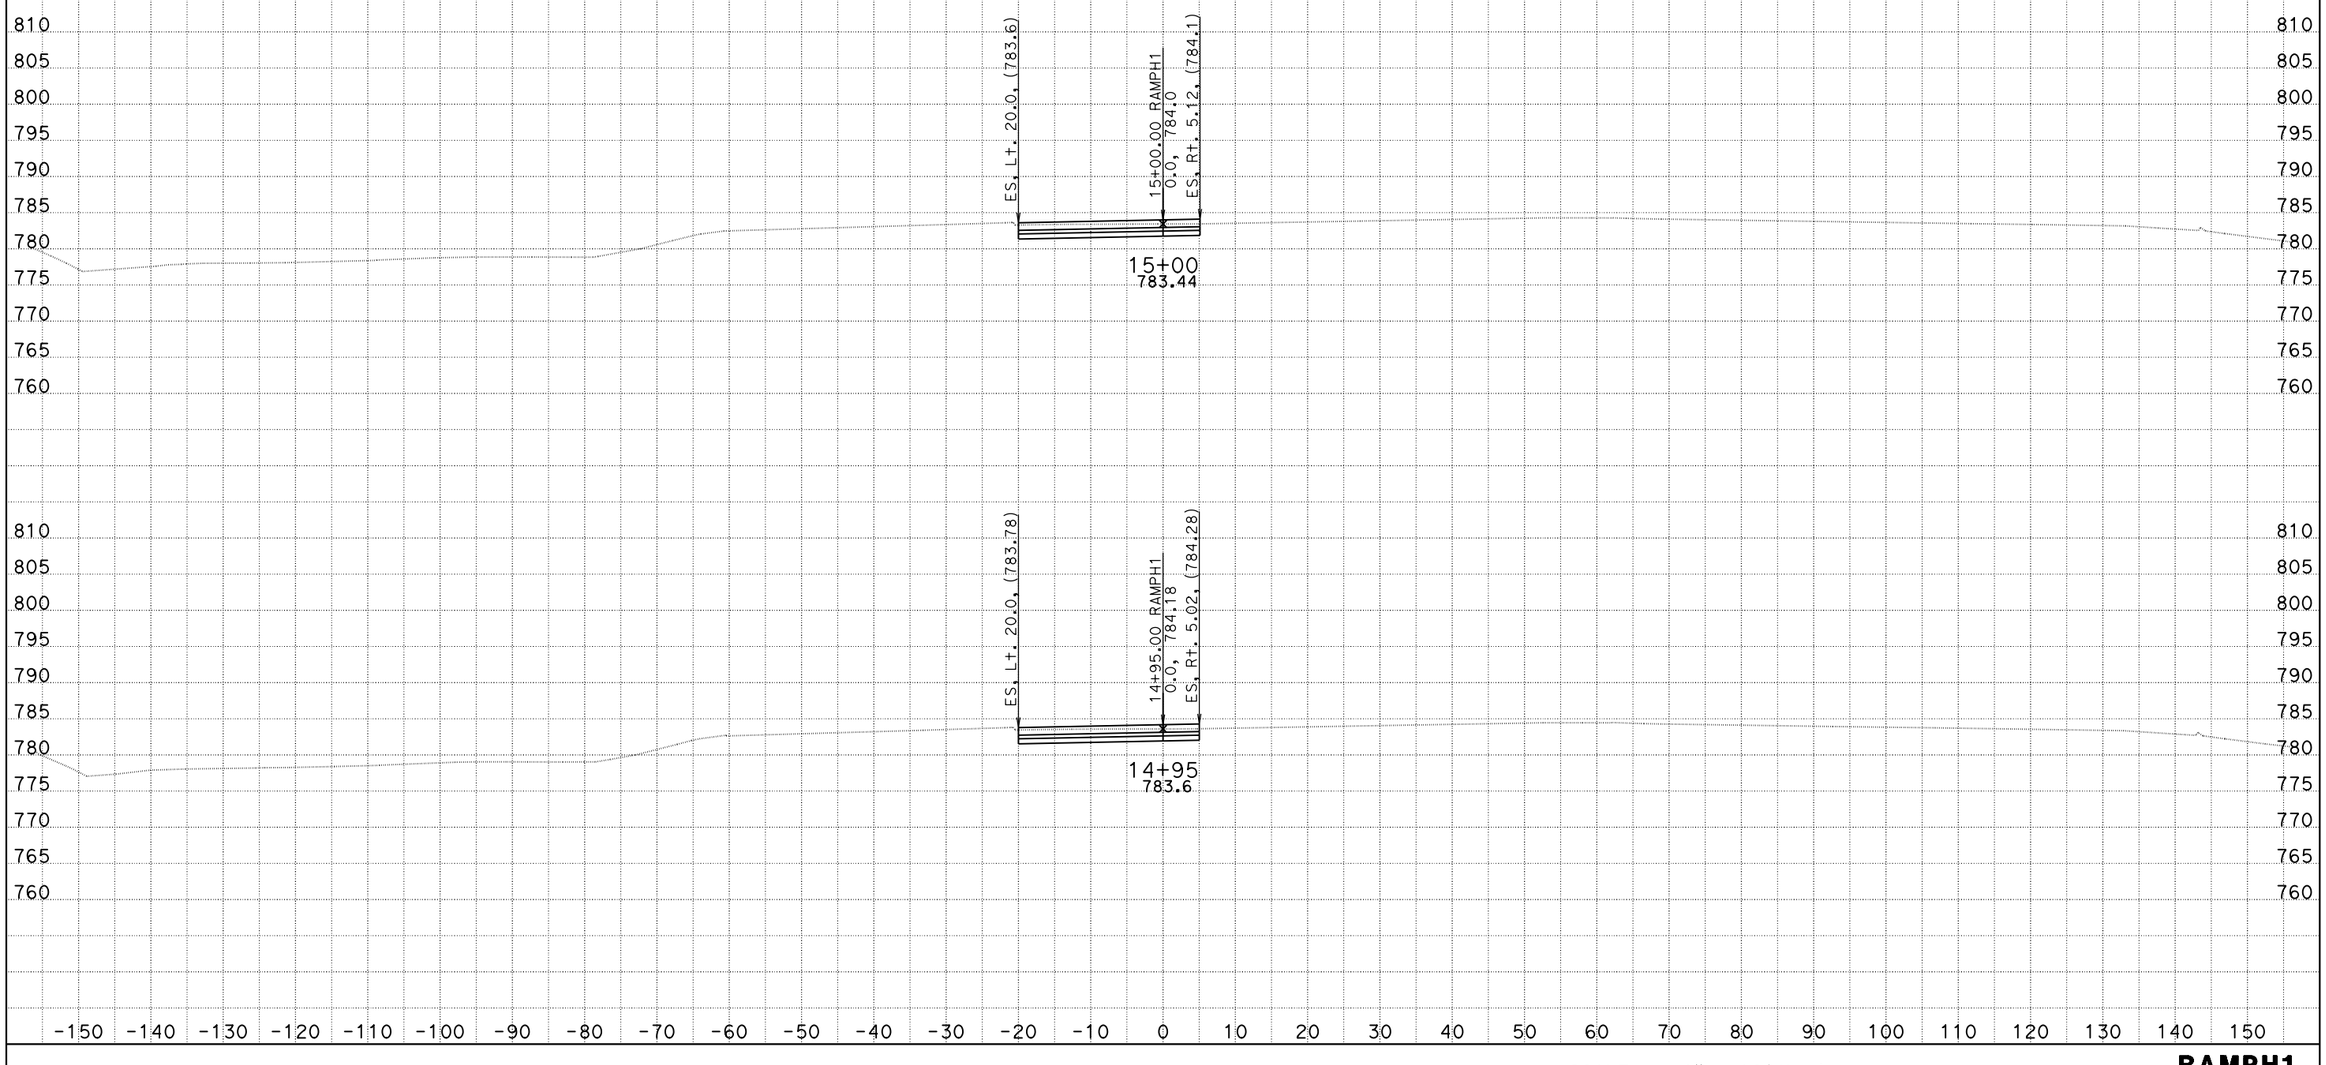

DATE: 10/4/2013
KC Project: 0818E File: D:\project\0818E\0818E\0818E\mcha\combo-rh1.ear

SCALE: 1" = 10' Horiz.
1" = 10' Vert.

All Dimensions are US Survey Feet

RAMPH1
CROSS SECTIONS
SHEET 21 OF XXX

DESIGN STUDY ONLY

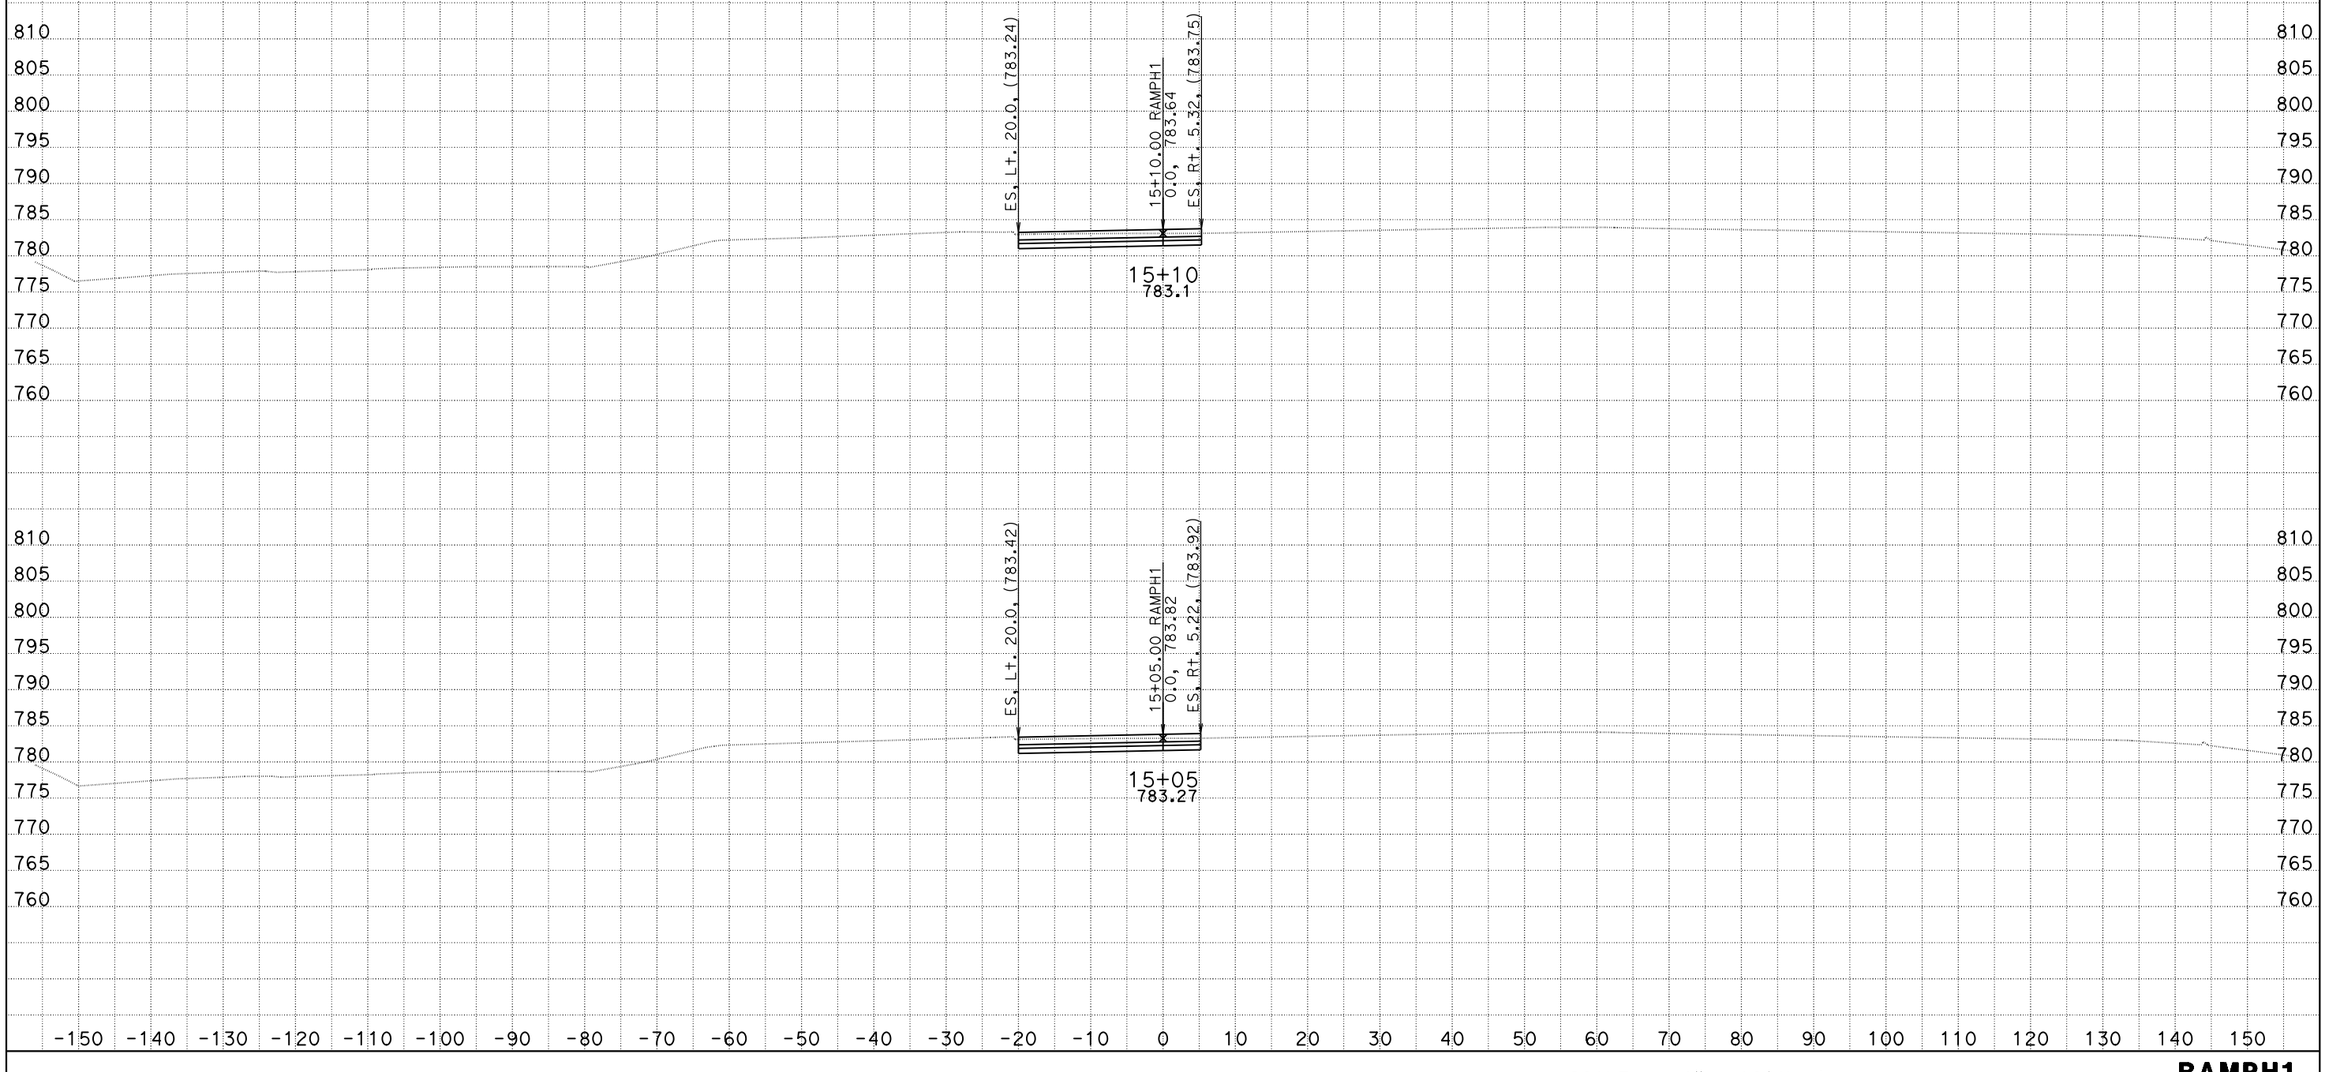

DATE: 10/4/2013
KC Project: 0818E File: D:\project\0818E\0818E\0818E\mcha\combo-rh1.ear

SCALE: 1" = 10' Horiz.
1" = 10' Vert.

All Dimensions are US Survey Feet

RAMPH1
CROSS SECTIONS
SHEET 22 OF XXX

DESIGN STUDY ONLY

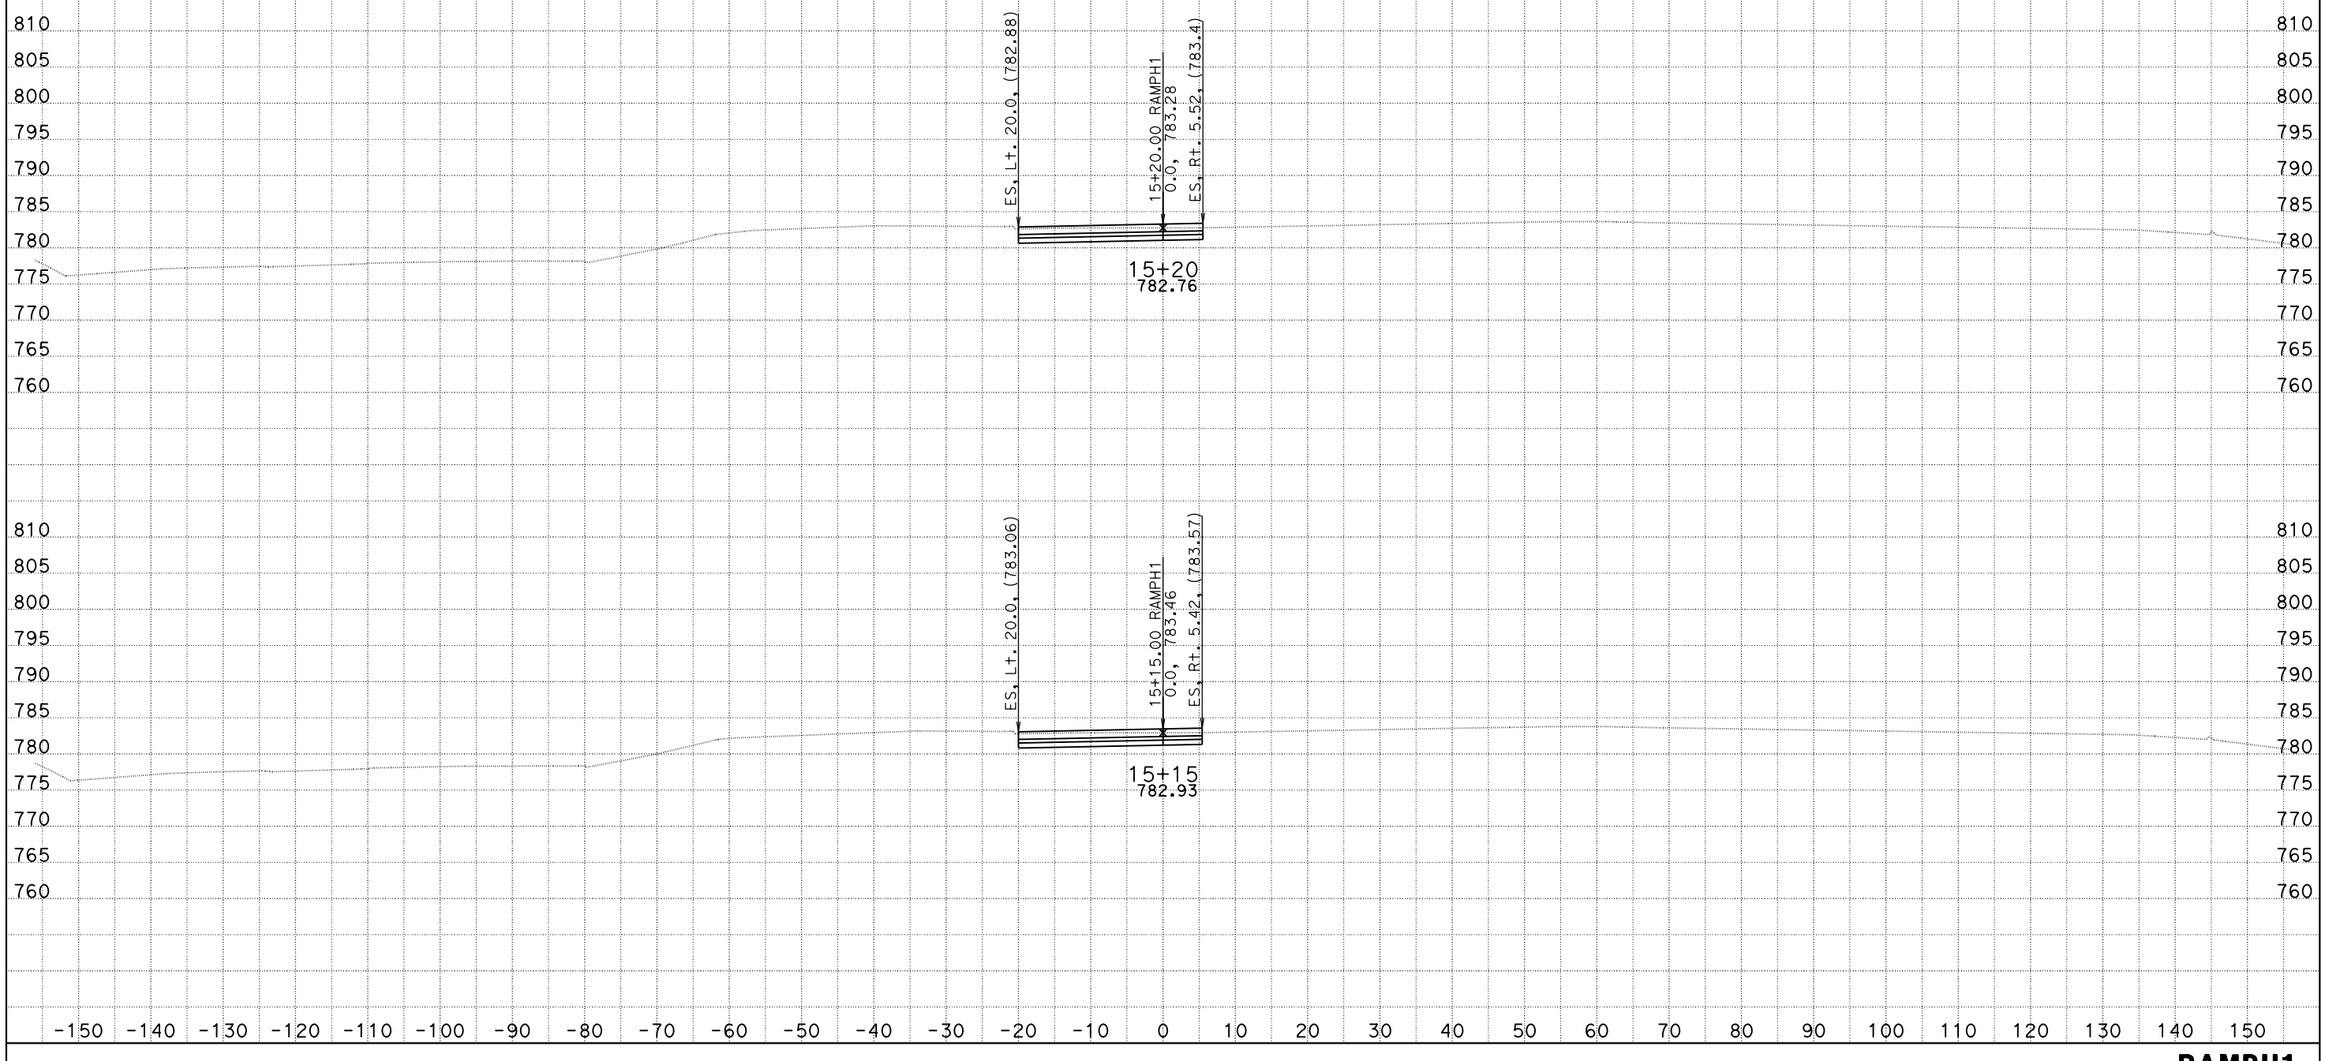

DATE: 10/4/2013
KC Project: 0818E File: D:\project\0818E\0818E\0818E\mcha\combo-rh1.ear

SCALE: 1" = 10' Horiz.
1" = 10' Vert.

All Dimensions are US Survey Feet

RAMPH1
CROSS SECTIONS
SHEET 23 OF XXX

DESIGN STUDY ONLY

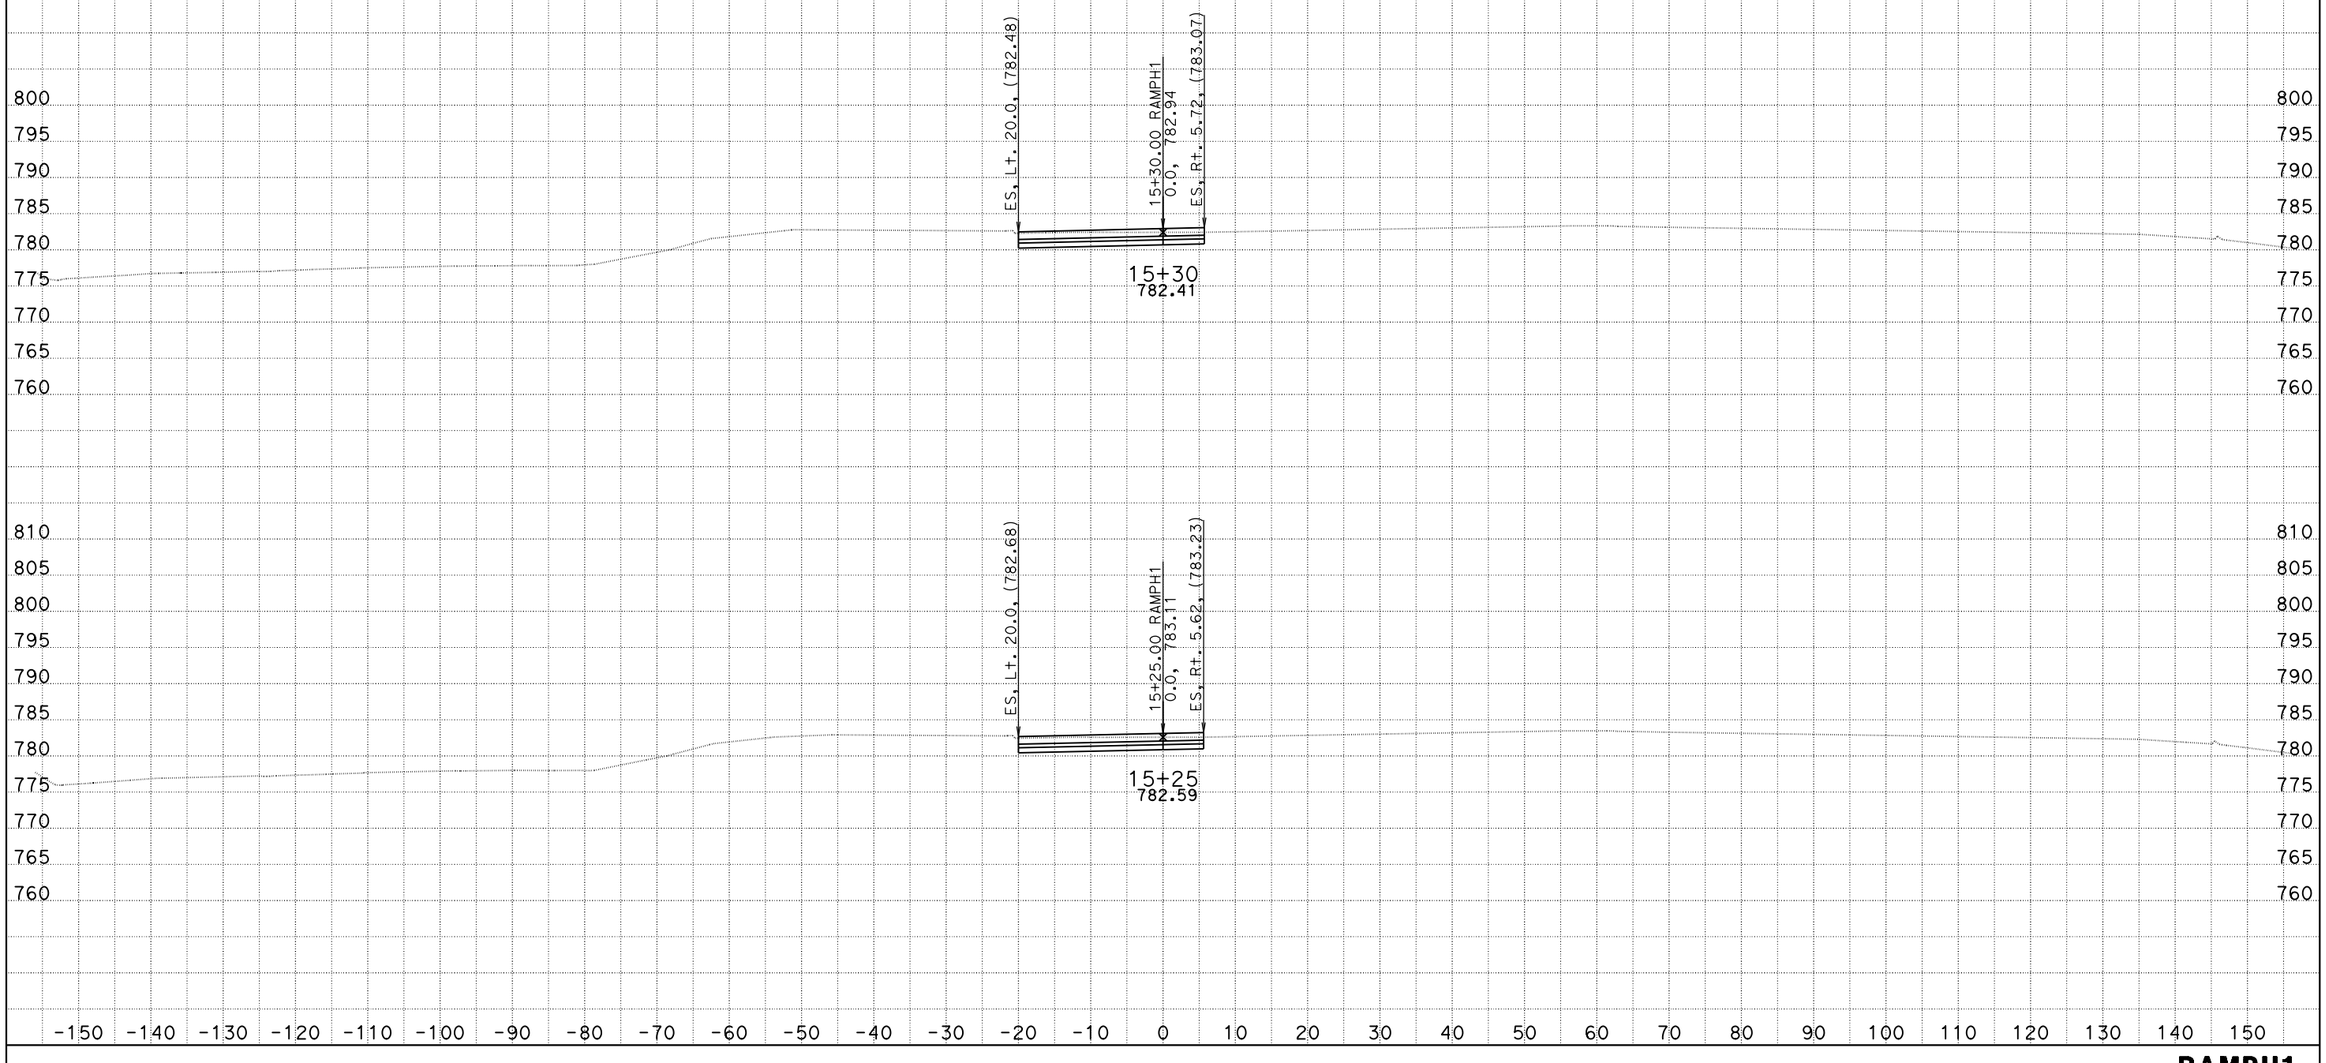

DATE: 10/4/2013
KC Project: 0818E File: D:\project\0818E\0818E\0818E\mcha\combo-rh1.ear

SCALE: 1" = 10' Horiz.
1" = 10' Vert.

All Dimensions are US Survey Feet

RAMPH1
CROSS SECTIONS
SHEET 24 OF XXX

DESIGN STUDY ONLY

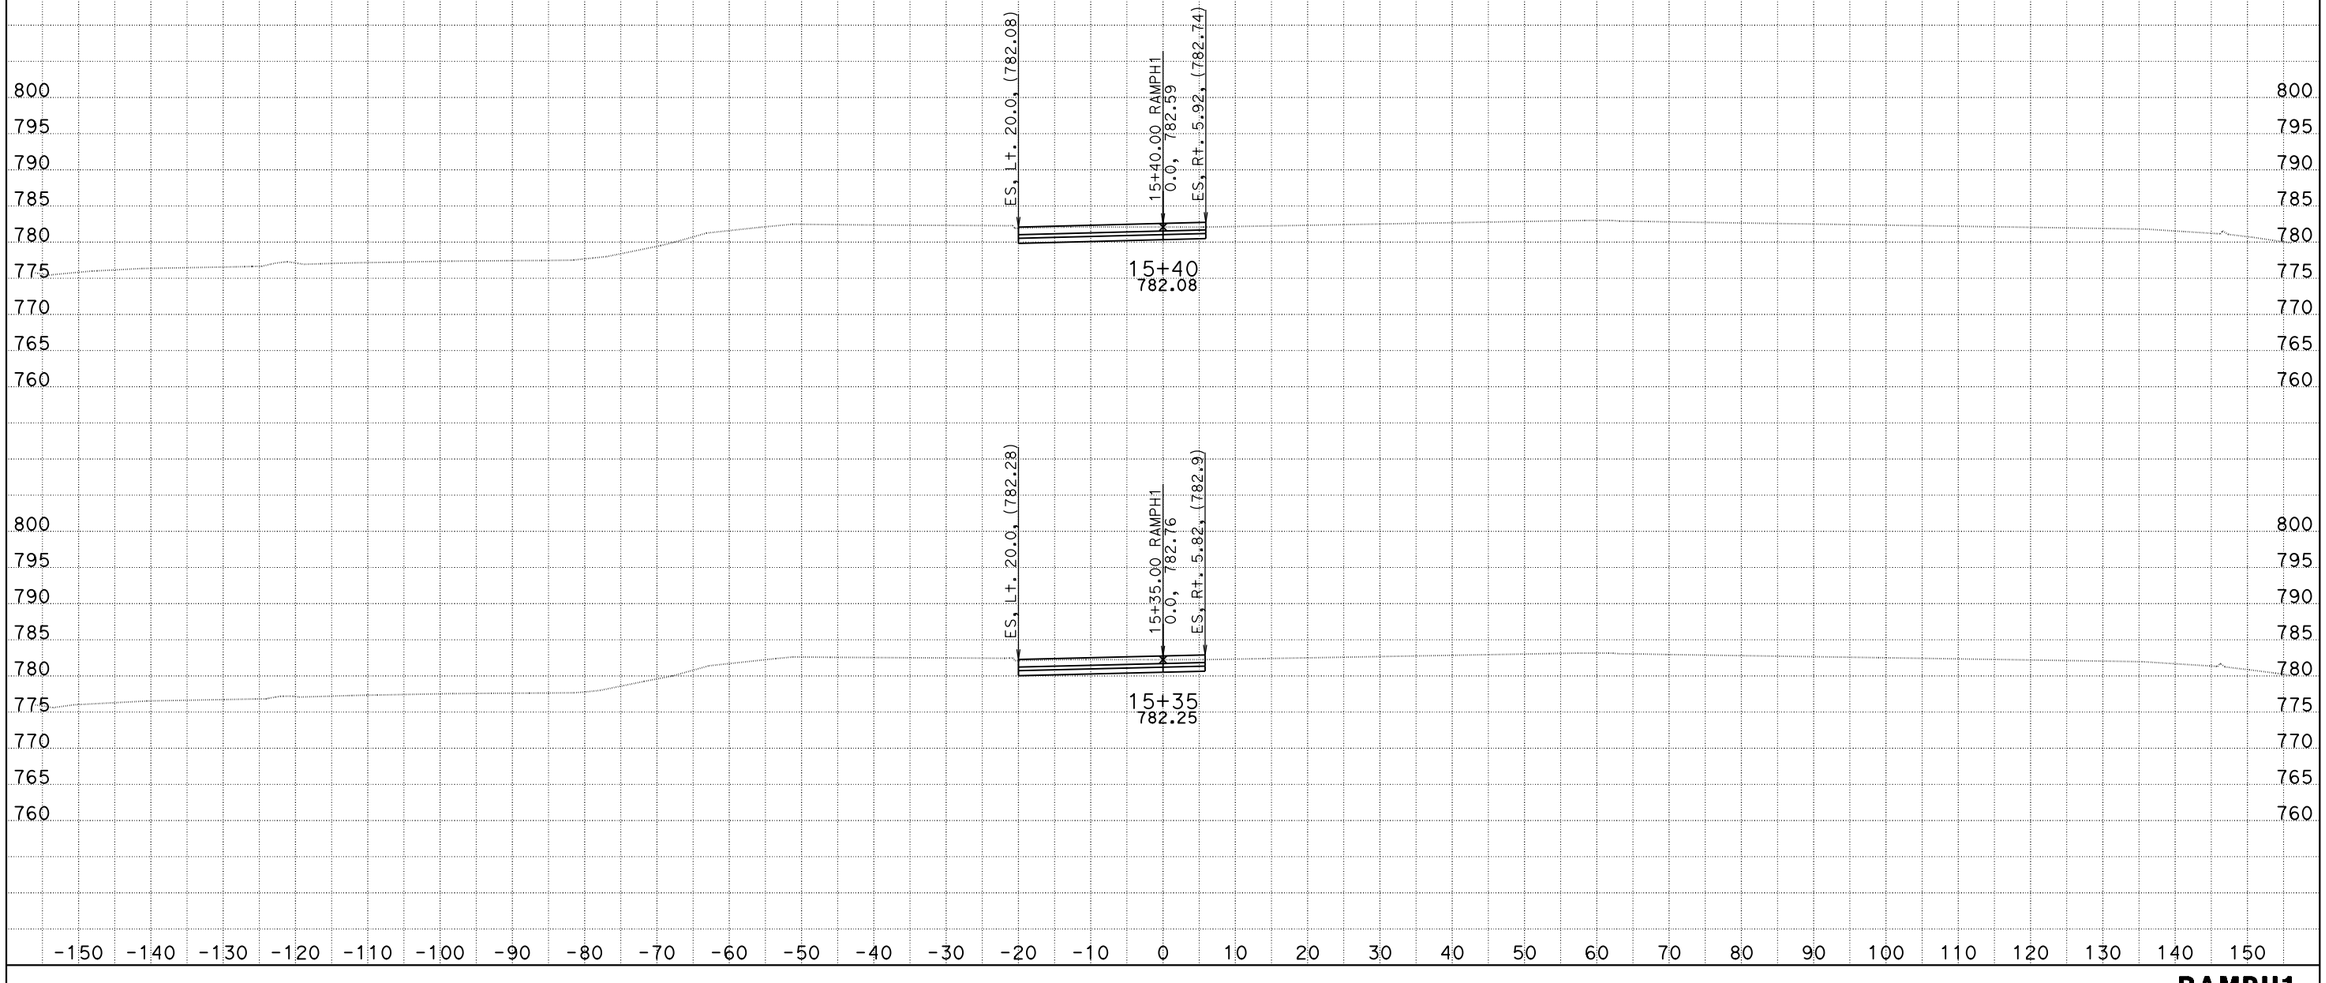

DATE: 10/4/2013
KC Project: 0818E File: D:\project\0818E\0818E\0818E\mcha\combo-rh1.ear

SCALE: 1" = 10' Horiz.
1" = 10' Vert.

All Dimensions are US Survey Feet

RAMPH1
CROSS SECTIONS
SHEET 25 OF XXX

DESIGN STUDY ONLY

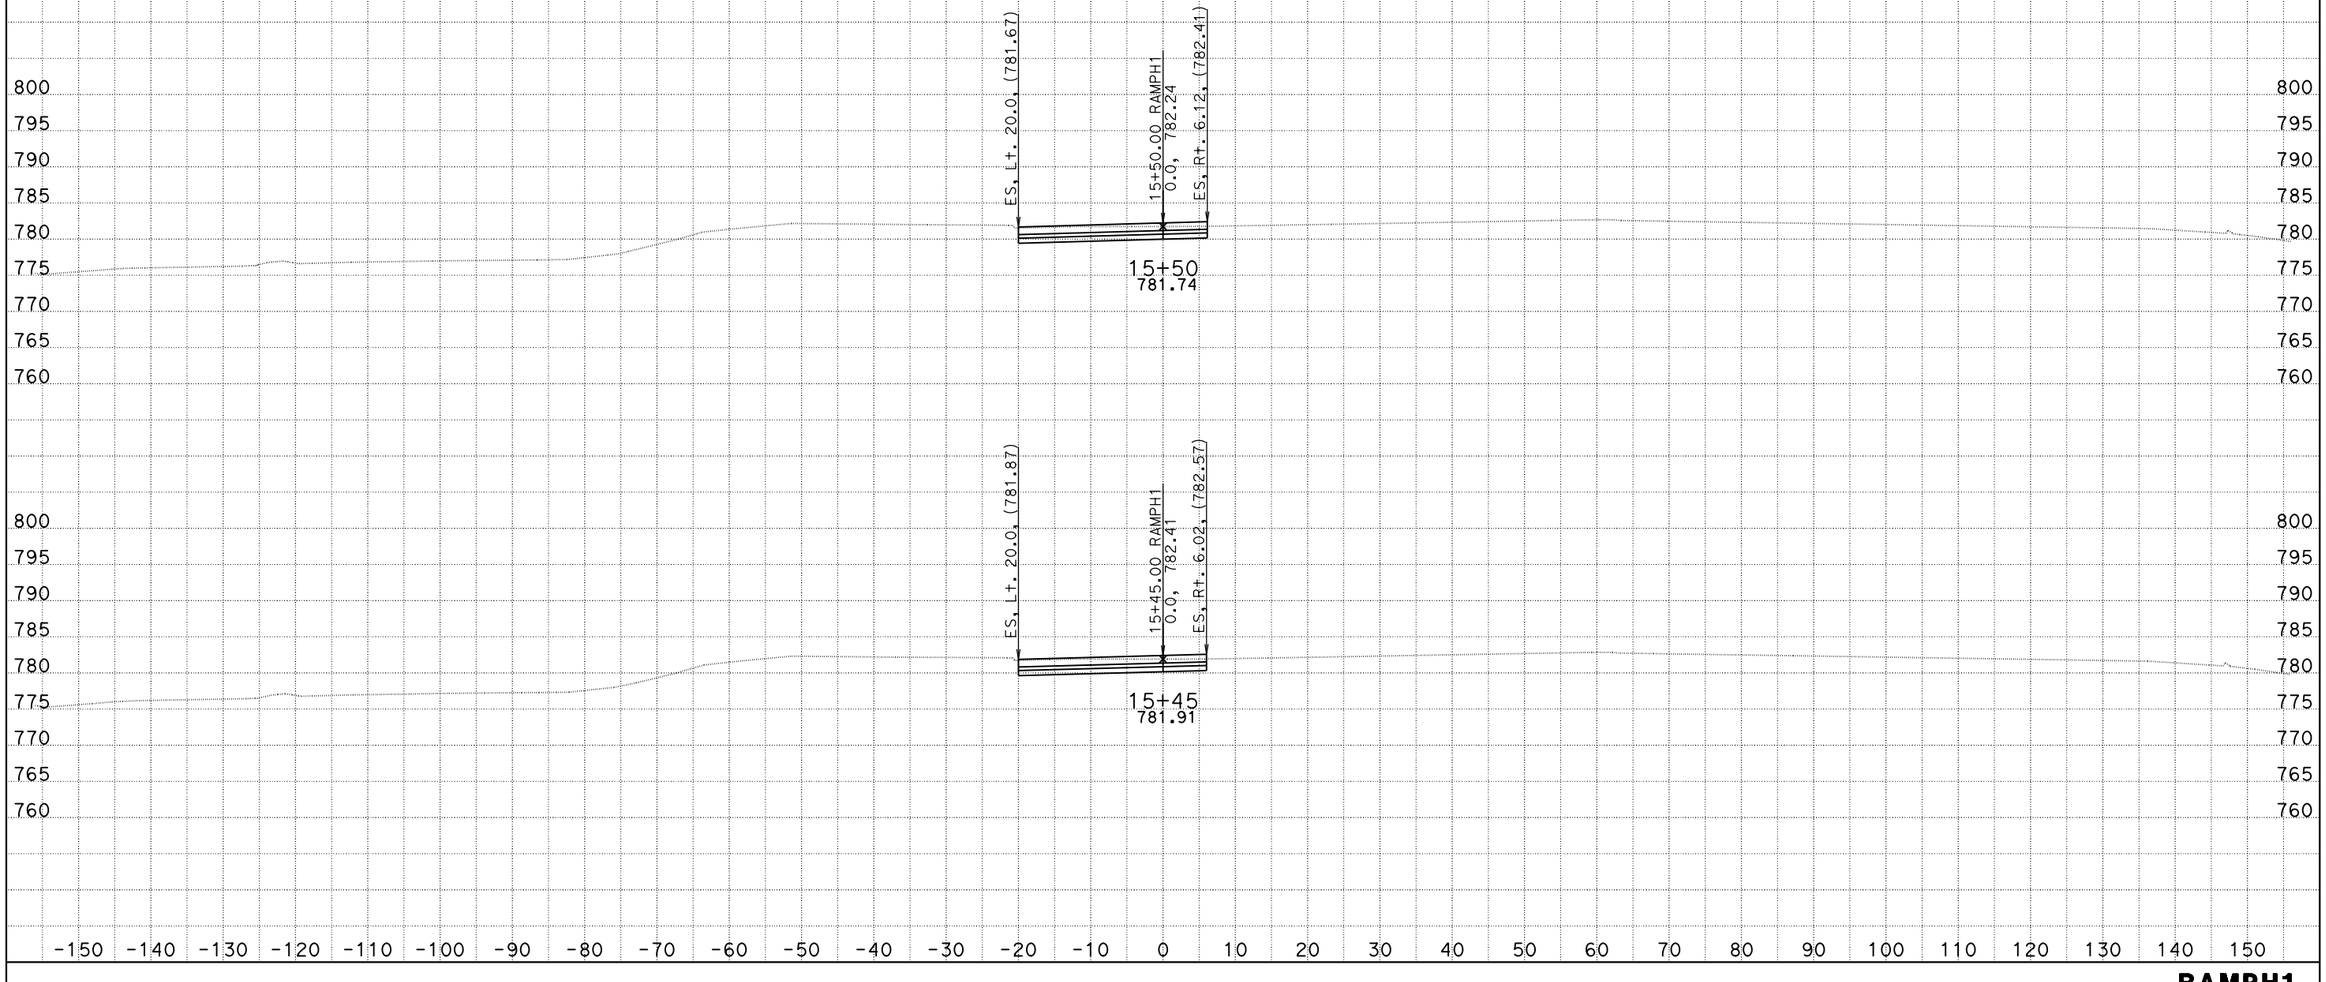

DATE: 10/4/2013
KC Project: 0818E File: D:\project\0818E\0818E\0818E\mcha\combo-rh1.ear

SCALE: 1" = 10' Horiz.
1" = 10' Vert.

All Dimensions are US Survey Feet

RAMPH1
CROSS SECTIONS
SHEET 26 OF XXX

DESIGN STUDY ONLY

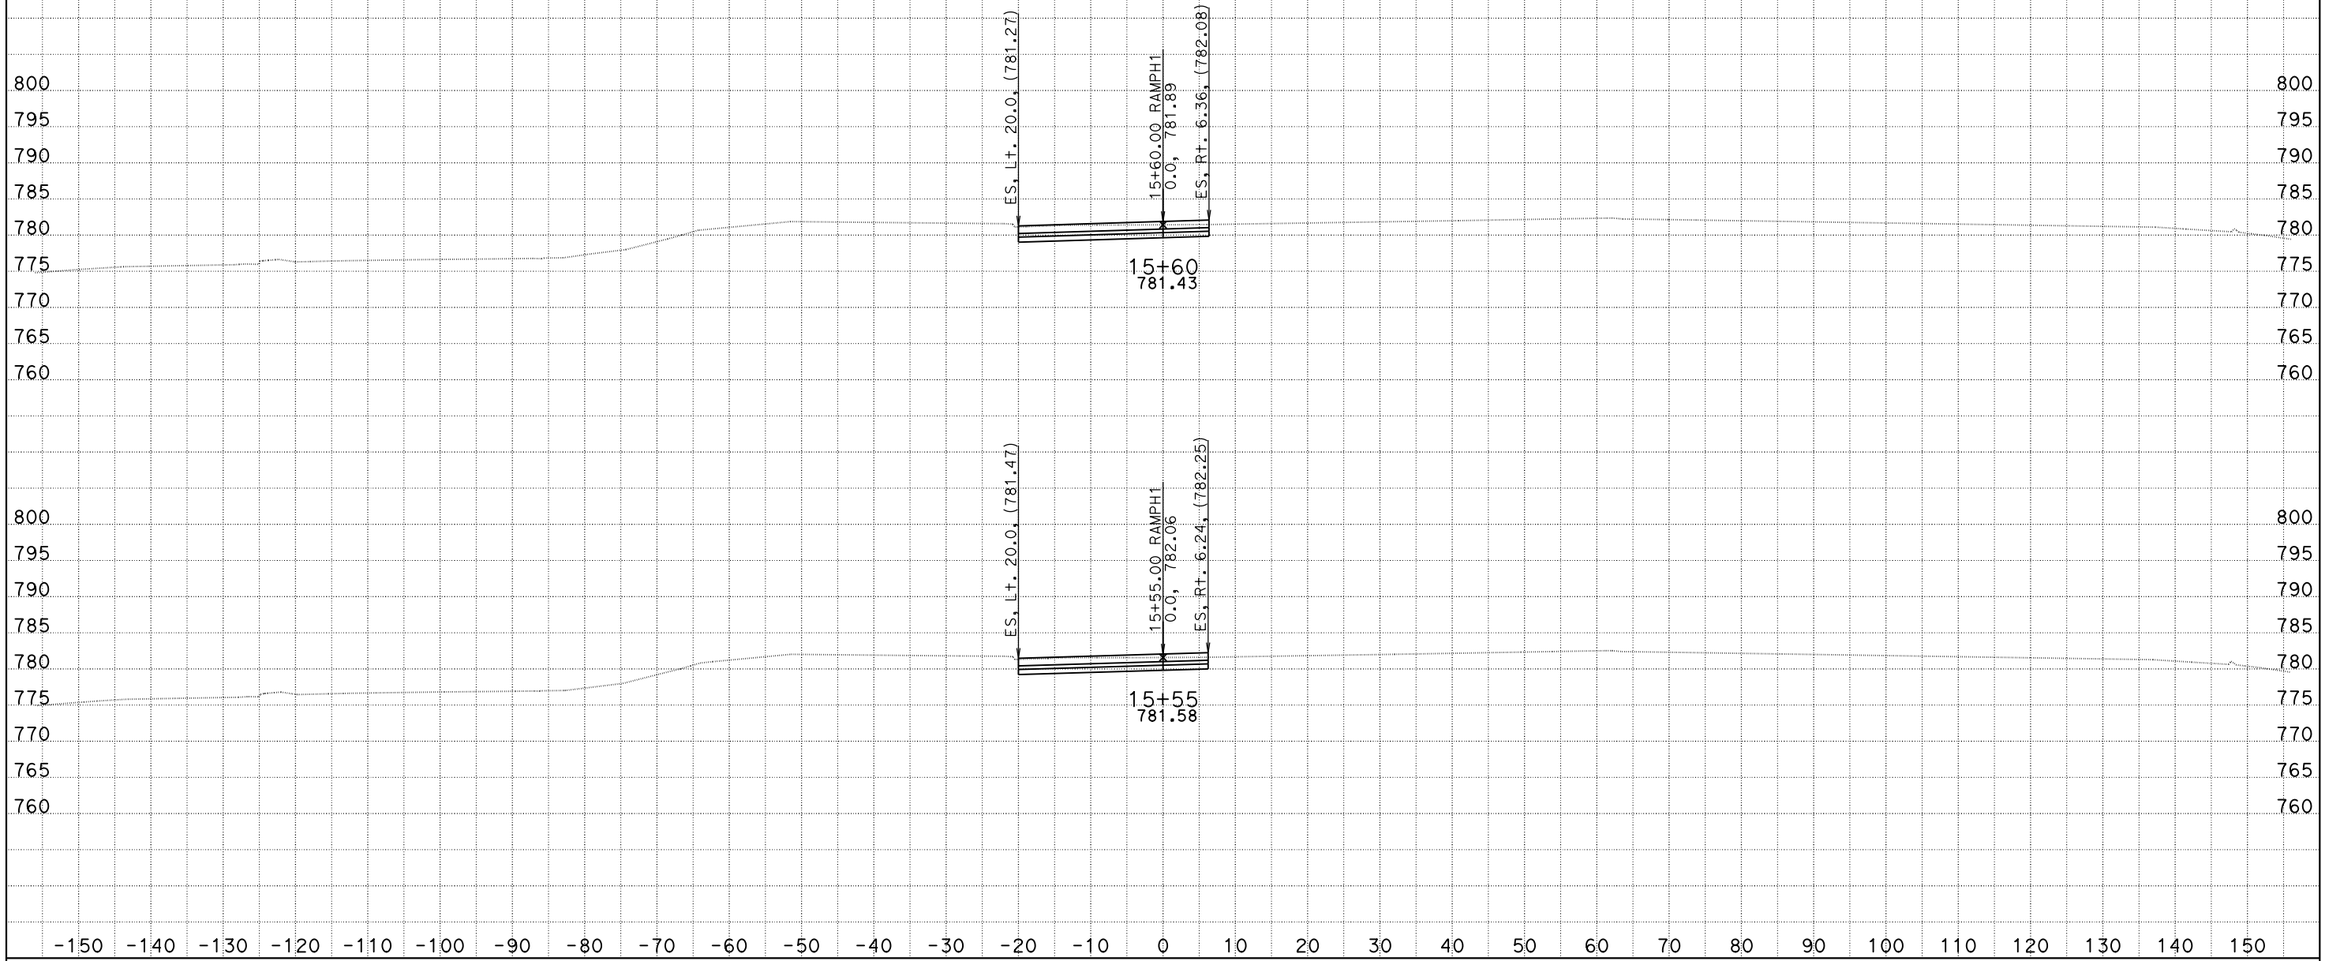

DATE: 10/4/2013
KC Project: 0818E File: D:\project\0818E\0818E\0818E\mcha\combo-rh1.ear

SCALE: 1" = 10' Horiz.
1" = 10' Vert.

All Dimensions are US Survey Feet

RAMPH1
CROSS SECTIONS
SHEET 27 OF XXX

DESIGN STUDY ONLY

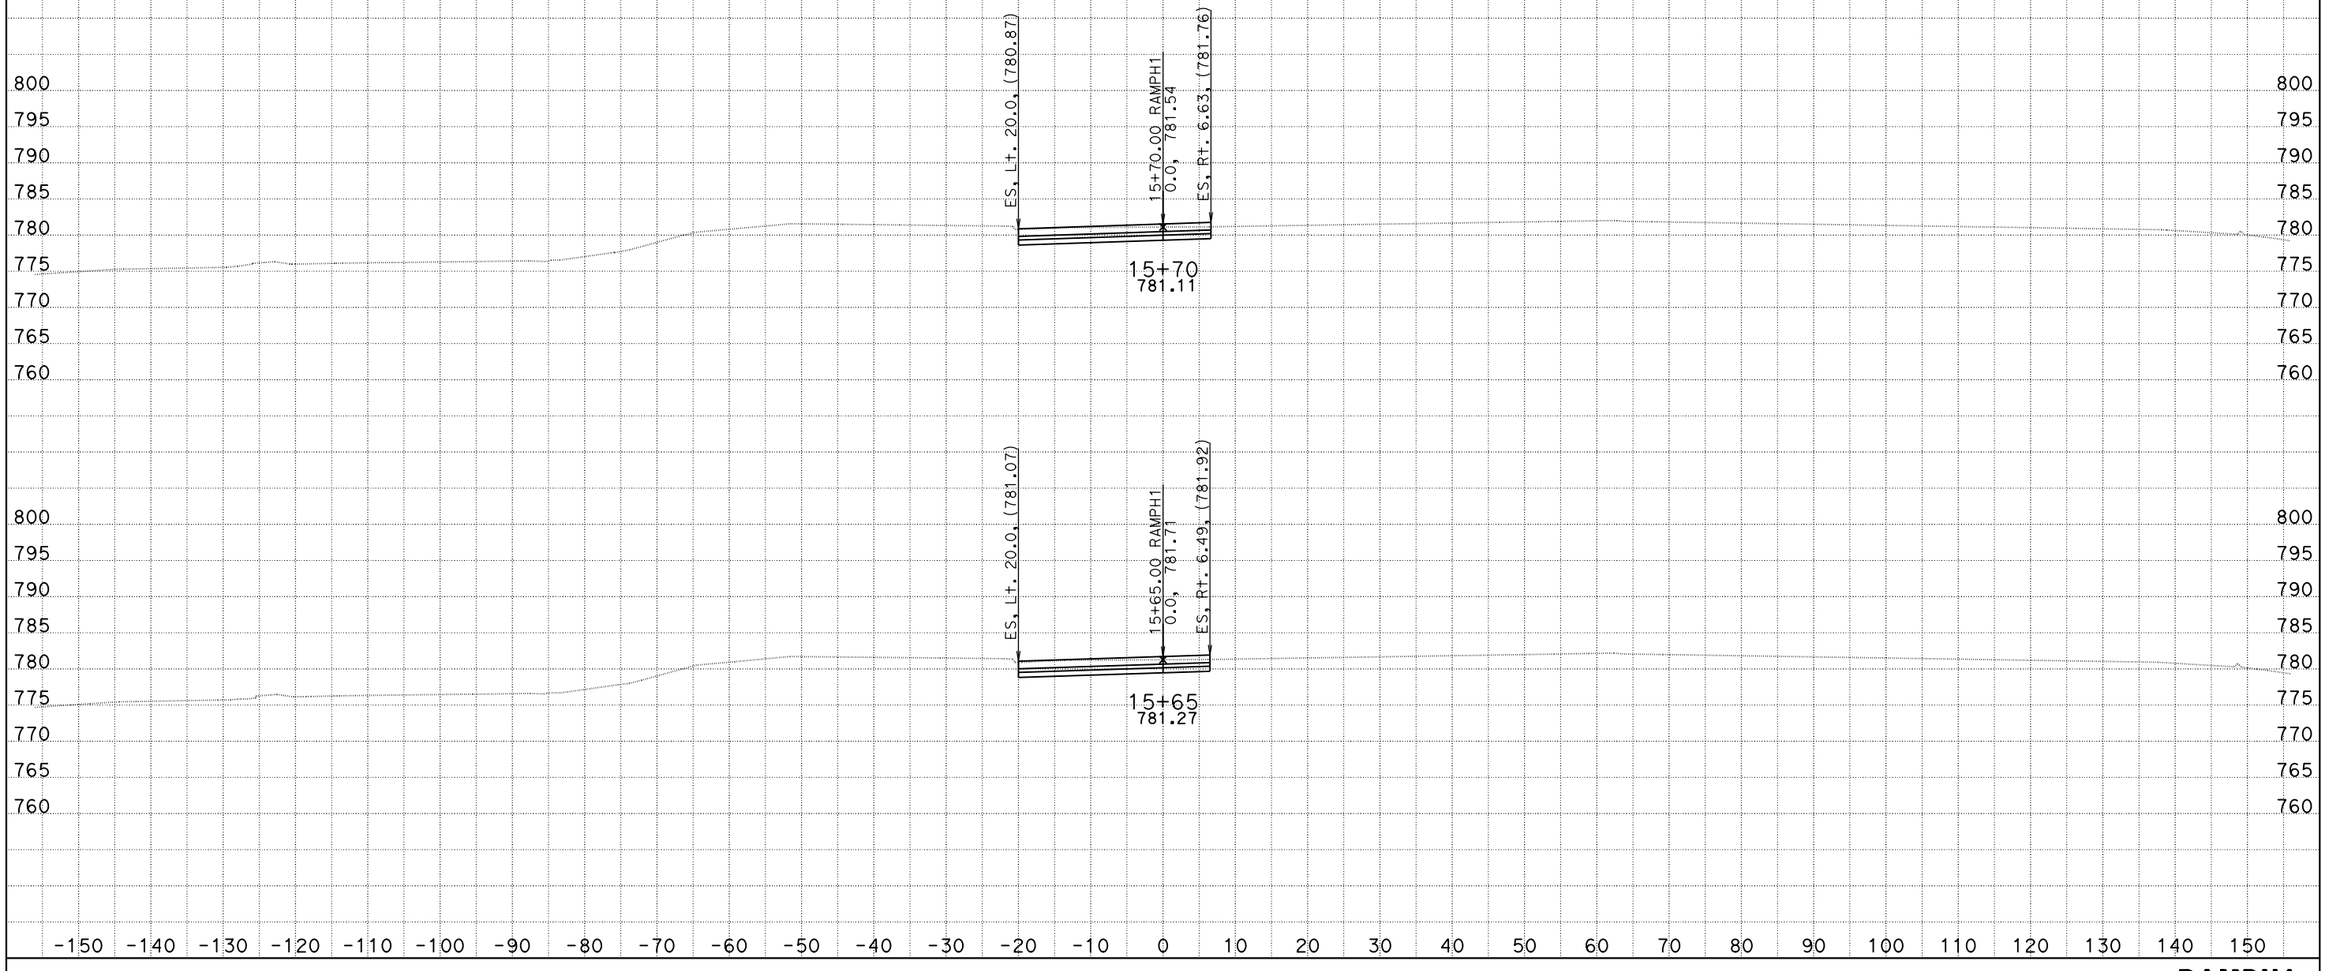

DATE: 10/4/2013
KC Project: 0818E File: D:\project\0818E\0818E\0818E\mcha\combo-rh1.ear

SCALE: 1" = 10' Horiz.
1" = 10' Vert.

All Dimensions are US Survey Feet

RAMPH1
CROSS SECTIONS
SHEET 28 OF XXX

DESIGN STUDY ONLY

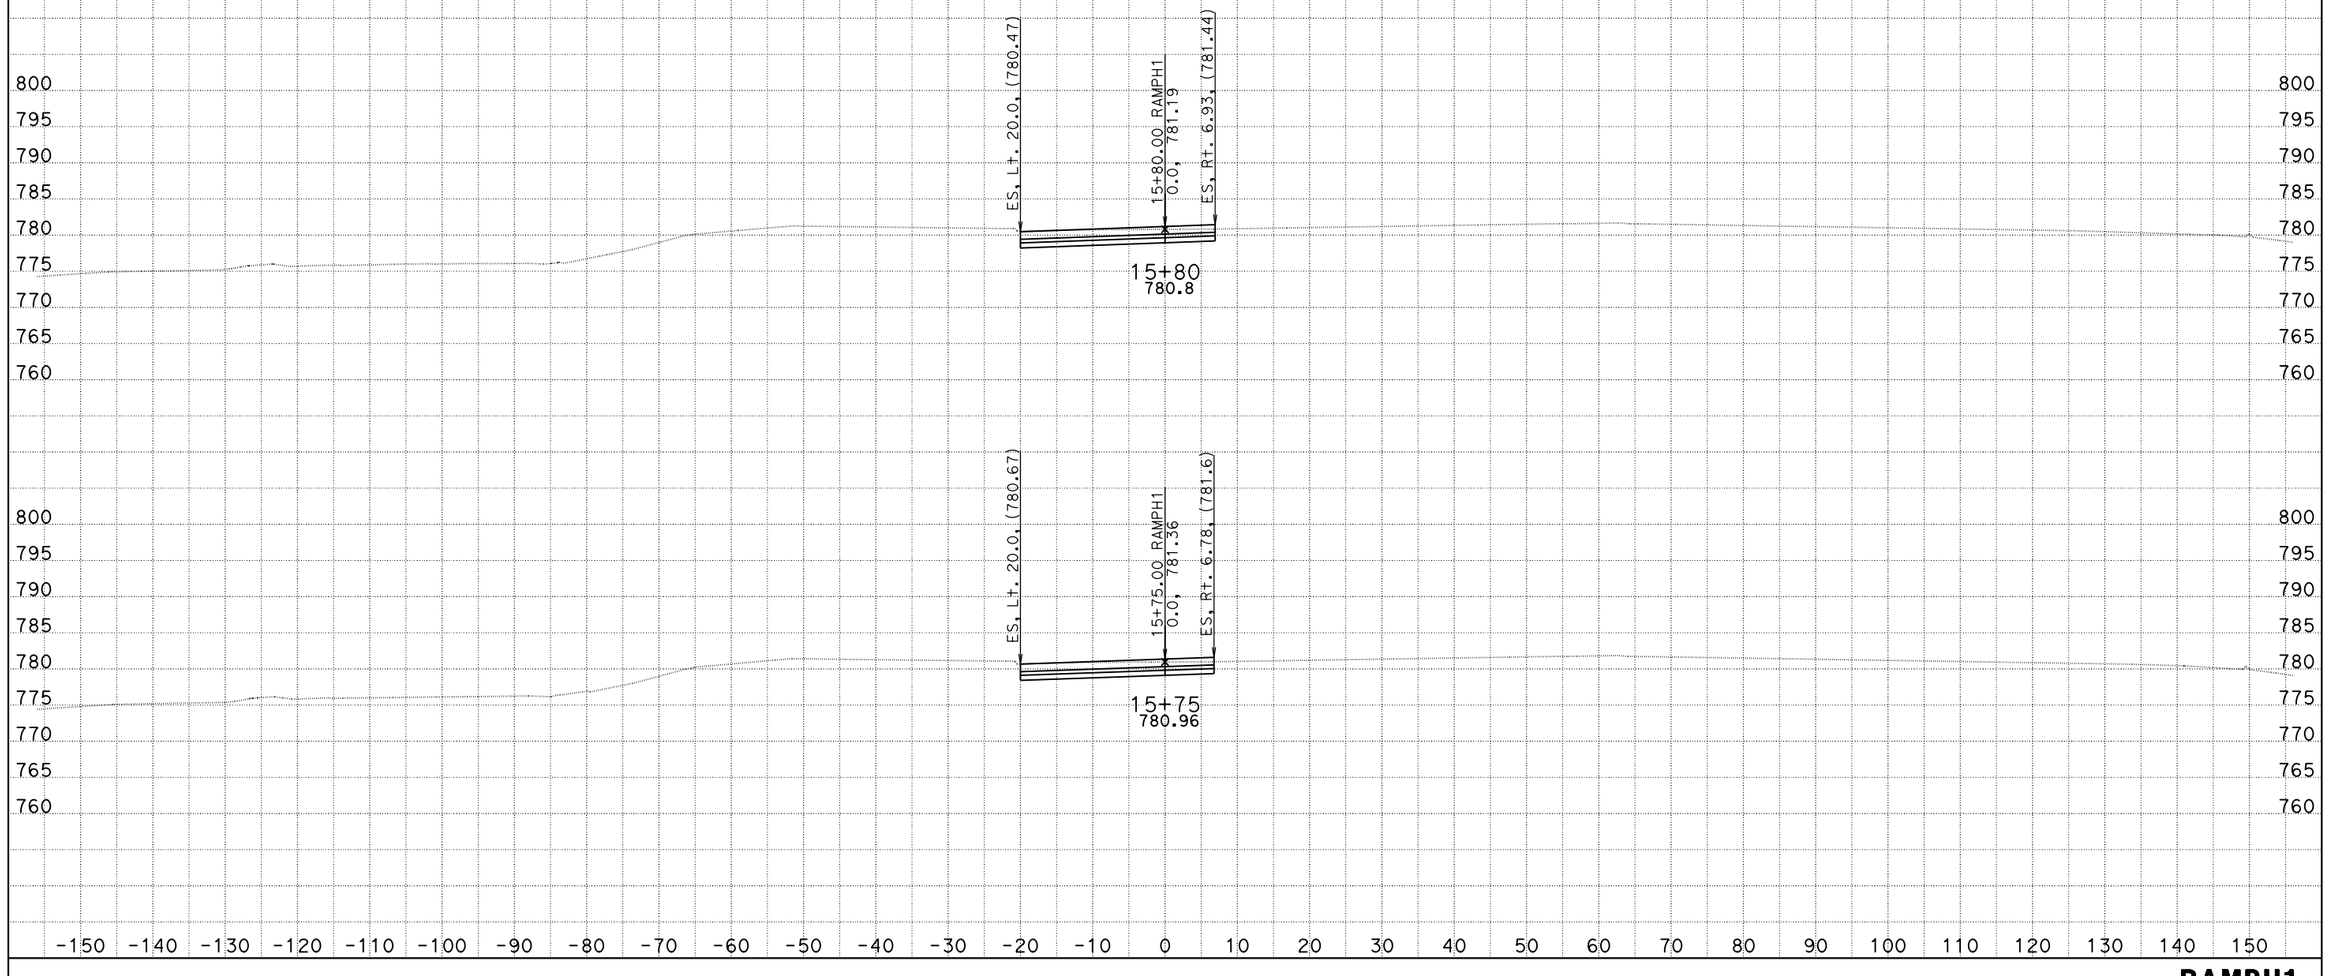

DATE: 10/4/2013
KC Project: 0818E File: D:\project\0818E\0818E\0818E\mcha\combo-rh1.ear

SCALE: 1" = 10' Horiz.
1" = 10' Vert.

All Dimensions are US Survey Feet

RAMPH1
CROSS SECTIONS
SHEET 29 OF XXX

DESIGN STUDY ONLY

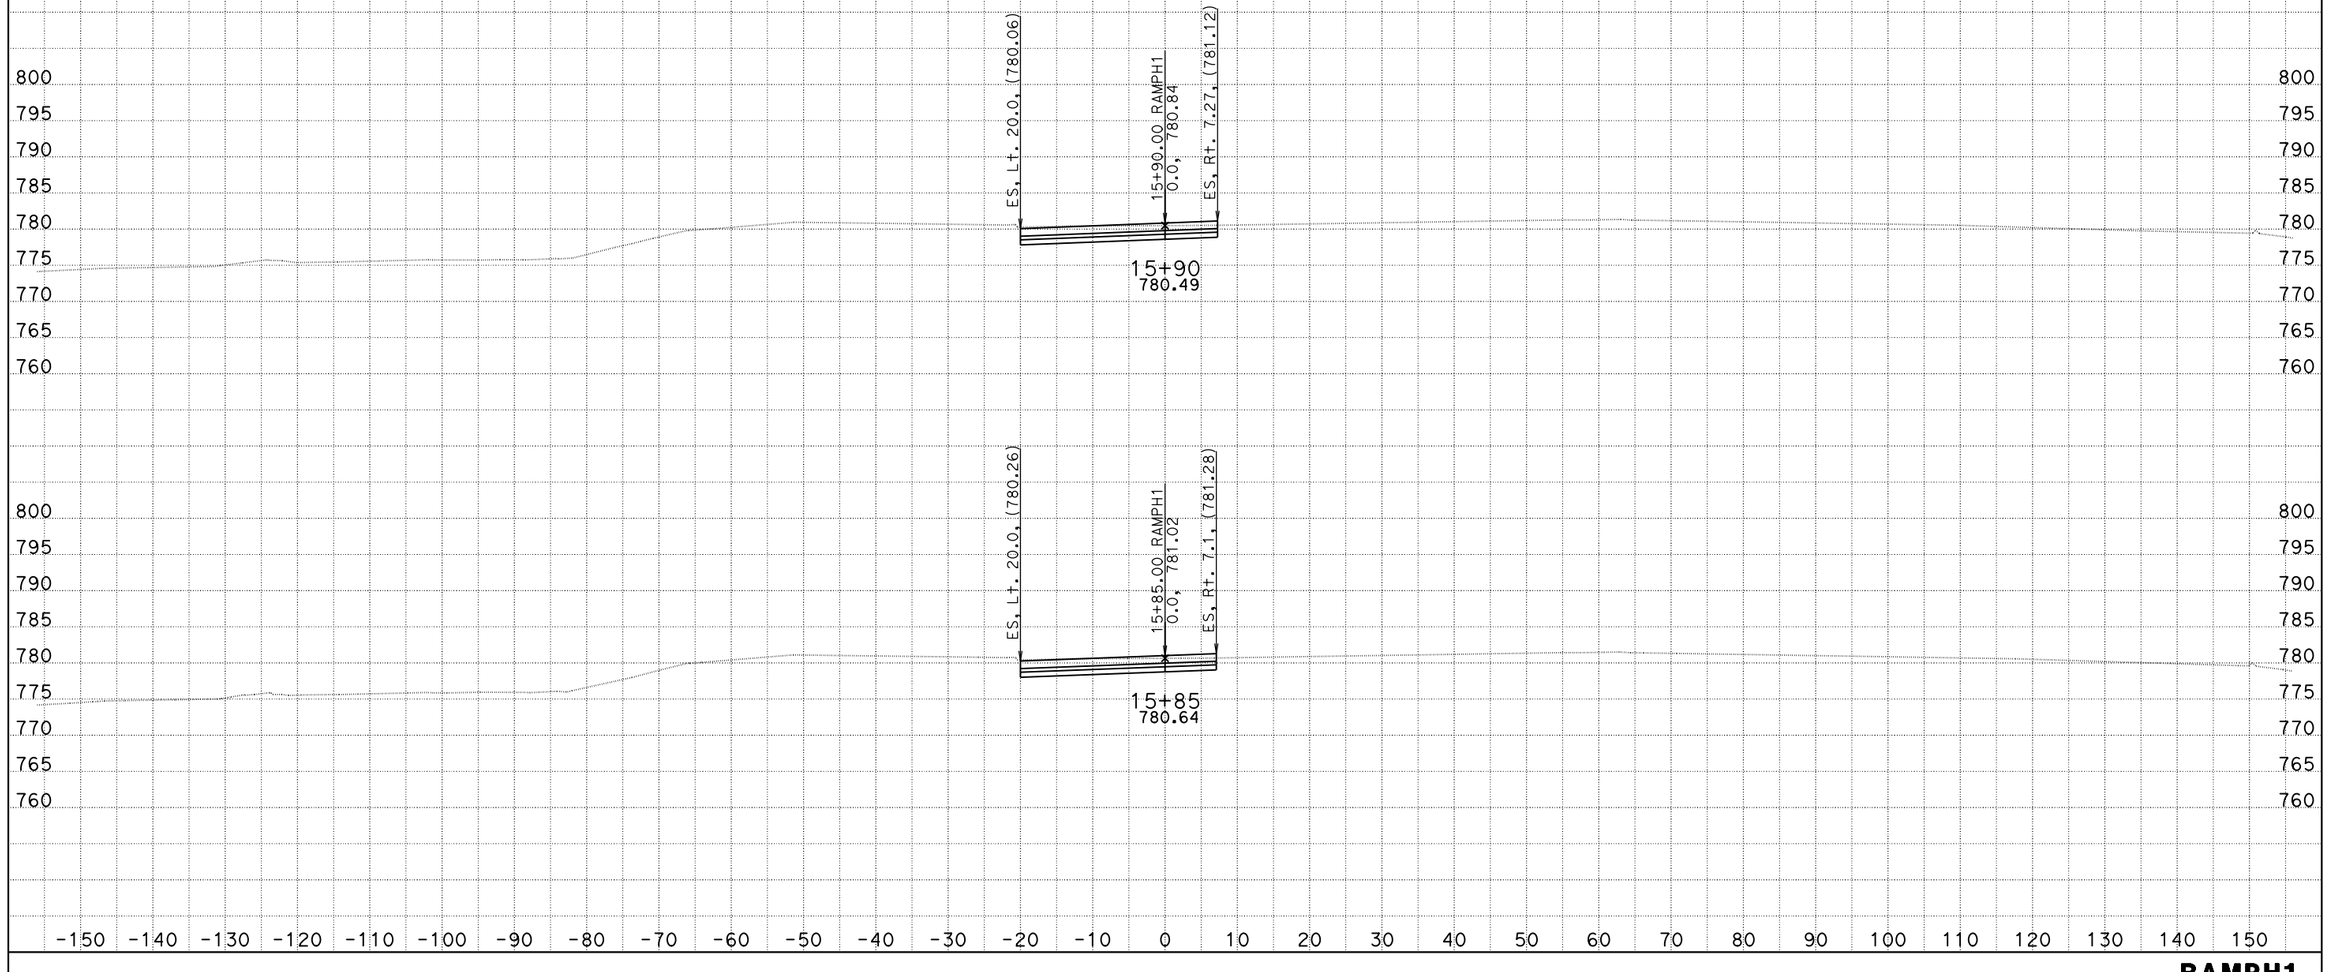

DATE: 10/4/2013
KC Project: 0818E File: D:\project\0818E\0818E\0818E\mcha\combo-rh1.ear

SCALE: 1" = 10' Horiz.
1" = 10' Vert.

All Dimensions are US Survey Feet

RAMPH1
CROSS SECTIONS
SHEET 30 OF XXX

DESIGN STUDY ONLY

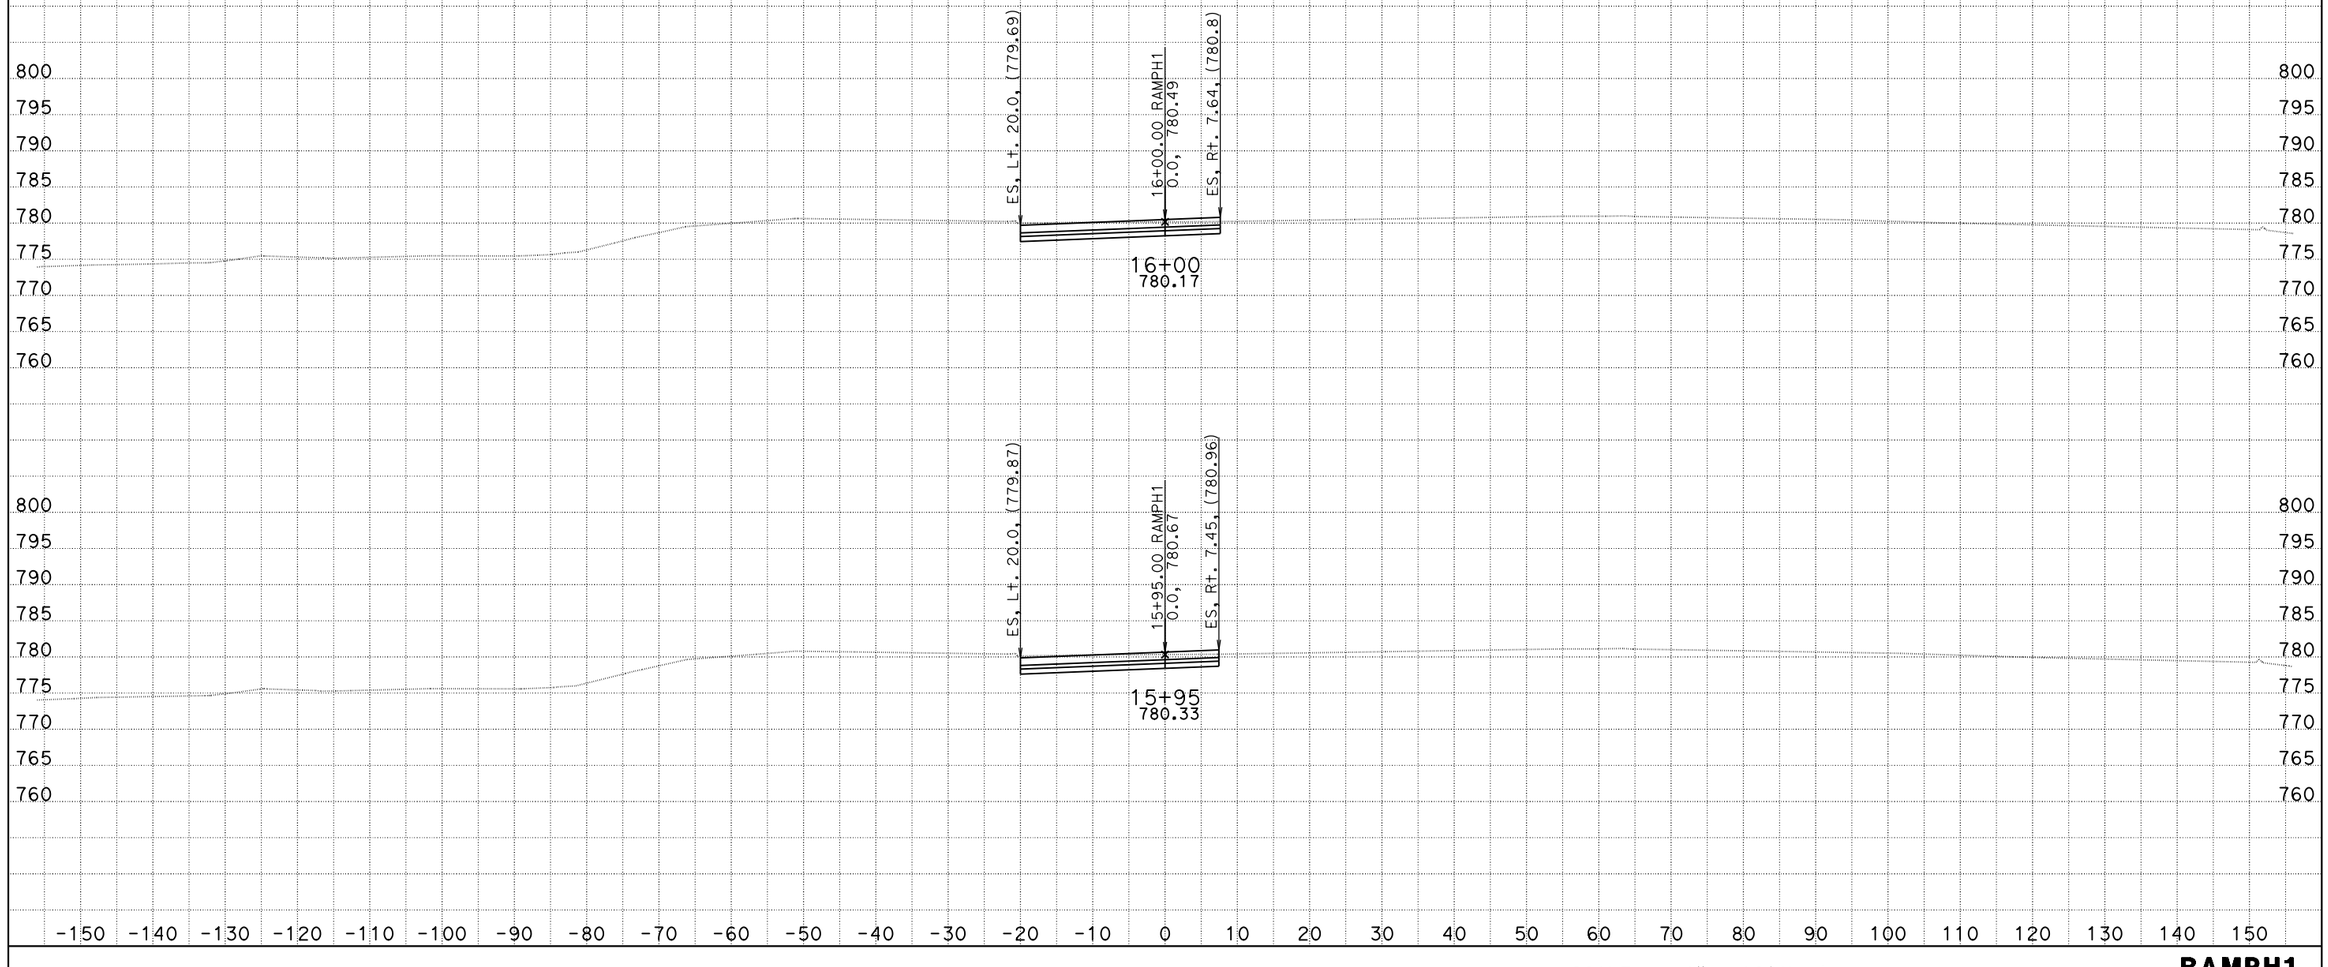

DATE: 10/4/2013
KC Project: 0818E File: D:\project\0818E\0818E\0818E\mcha\combo-rh1.ear

SCALE: 1" = 10' Horiz.
1" = 10' Vert.

All Dimensions are US Survey Feet

RAMPH1
CROSS SECTIONS
SHEET 31 OF XXX

DESIGN STUDY ONLY

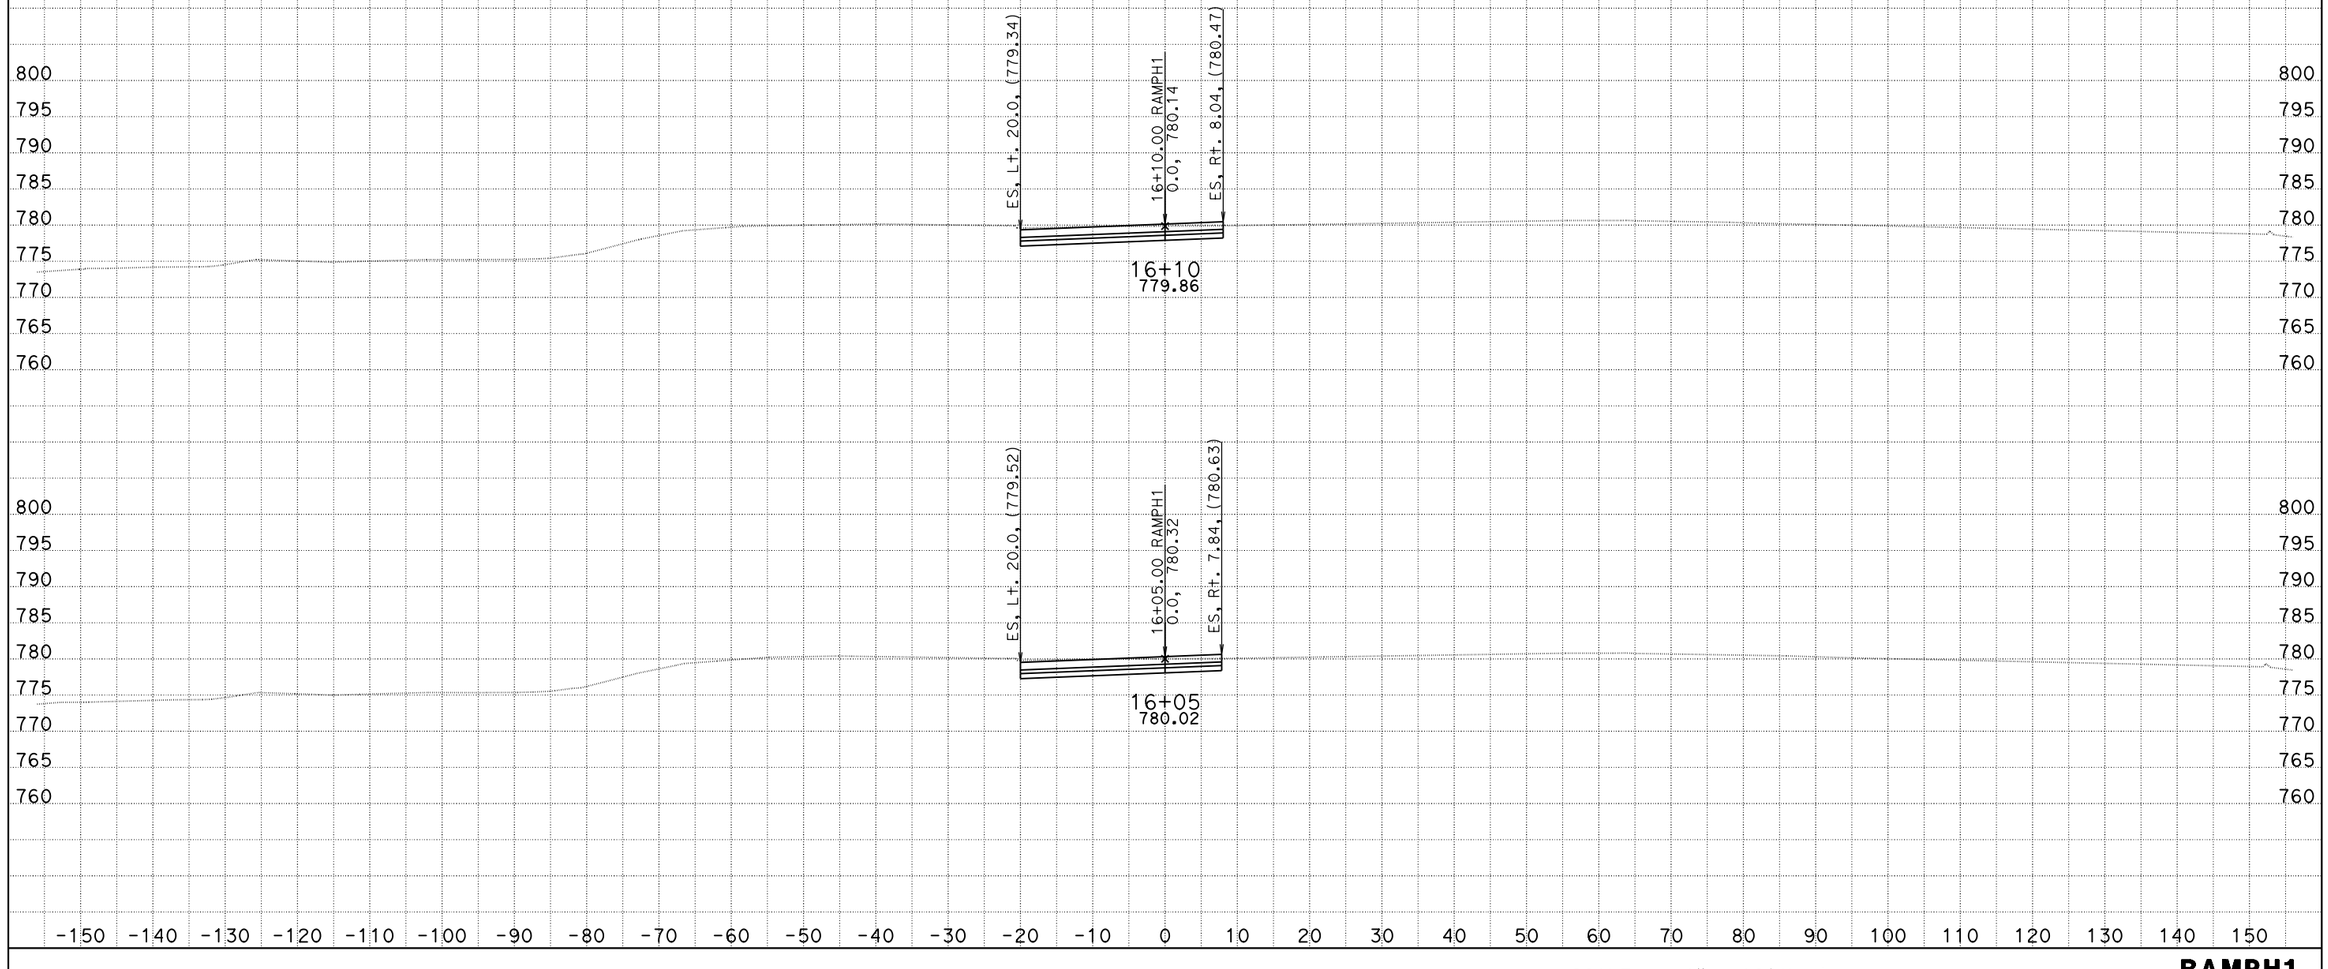

DATE: 10/4/2013
KC Project: 0818E File: D:\project\0818E\0818E\0818E\mcha\combo-rh1.ear

SCALE: 1" = 10' Horiz.
1" = 10' Vert.

All Dimensions are US Survey Feet

RAMPH1
CROSS SECTIONS
SHEET 32 OF XXX

DESIGN STUDY ONLY

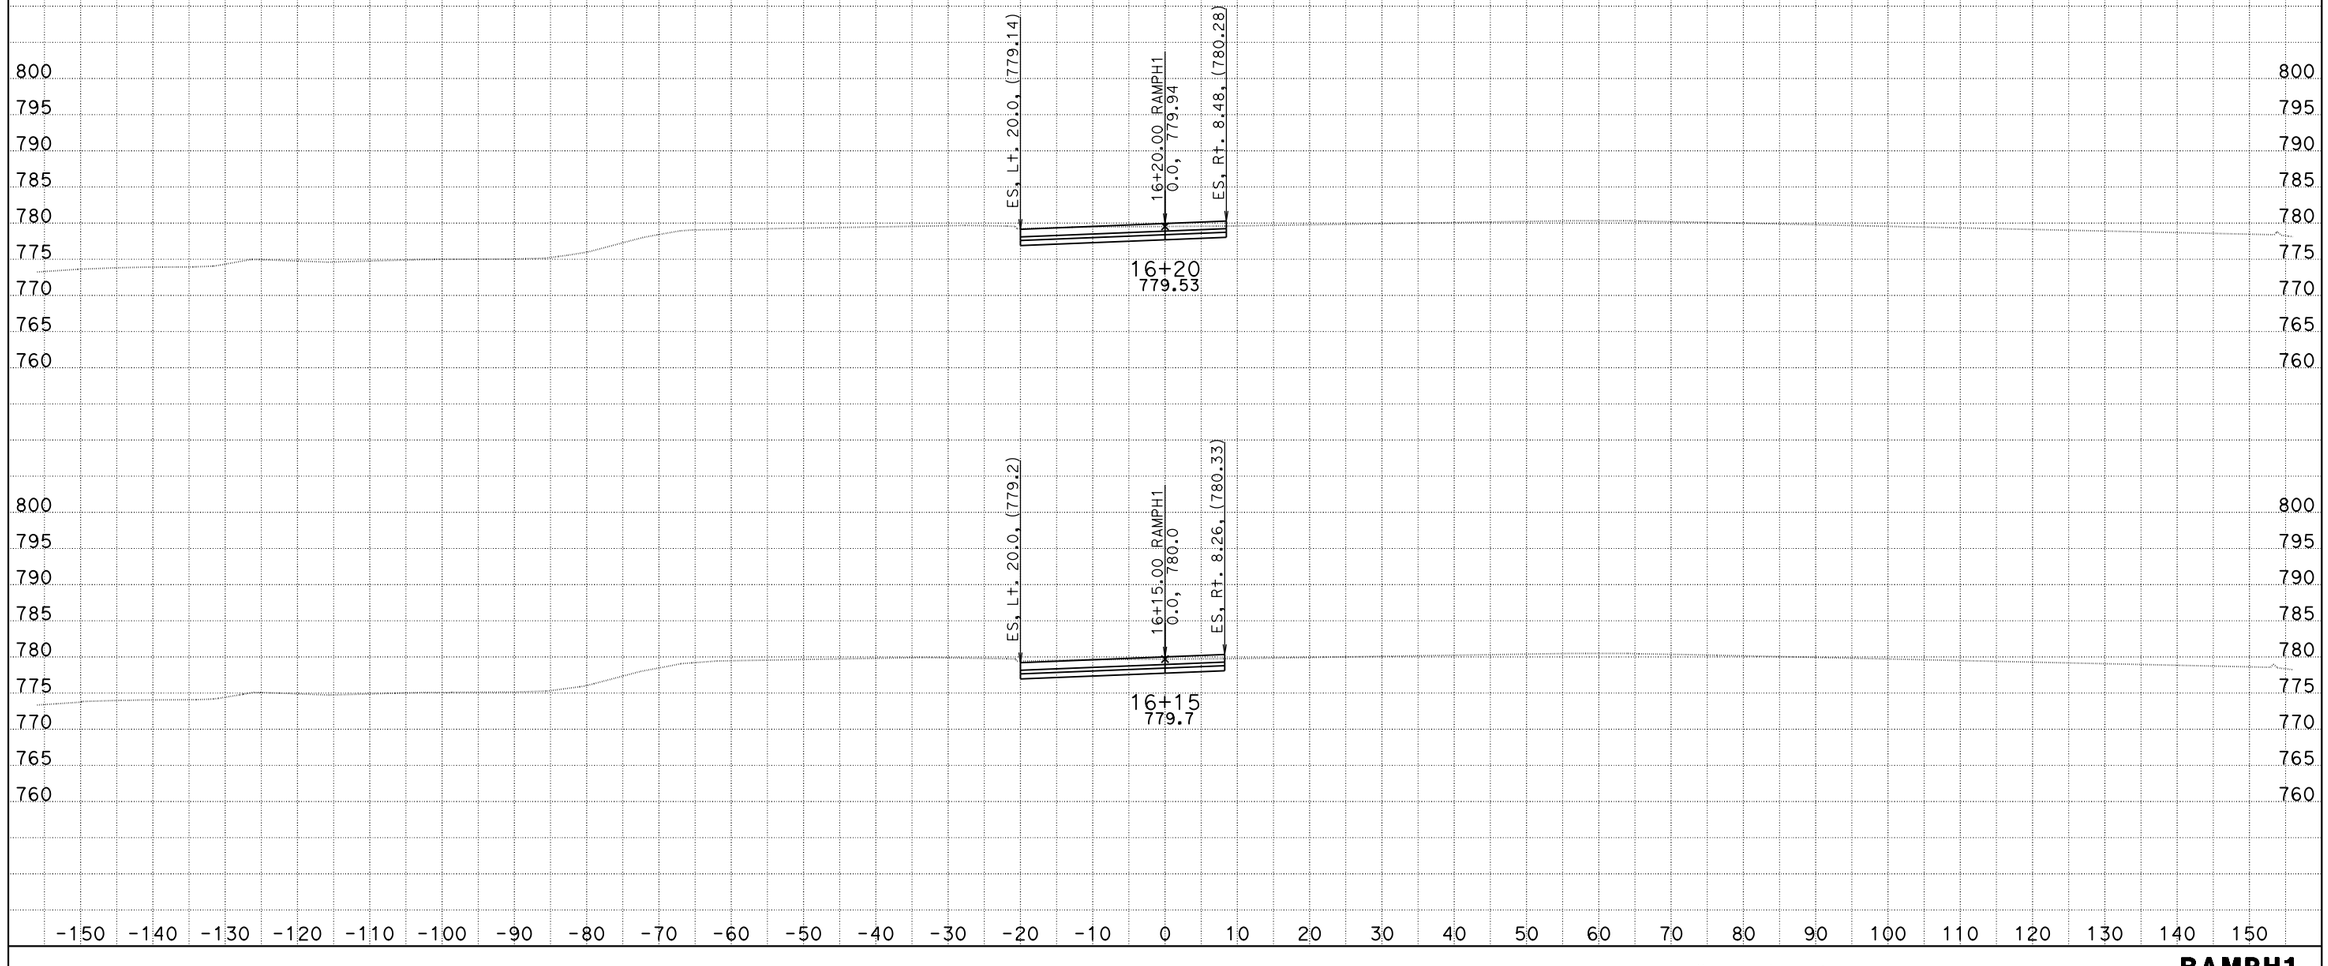

DATE: 10/4/2013
KC Project: 0818E File: D:\project\0818E\0818E\0818E\mcha\combo-rh1.ear

SCALE: 1" = 10' Horiz.
1" = 10' Vert.

All Dimensions are US Survey Feet

RAMPH1
CROSS SECTIONS
SHEET 33 OF XXX

DESIGN STUDY ONLY

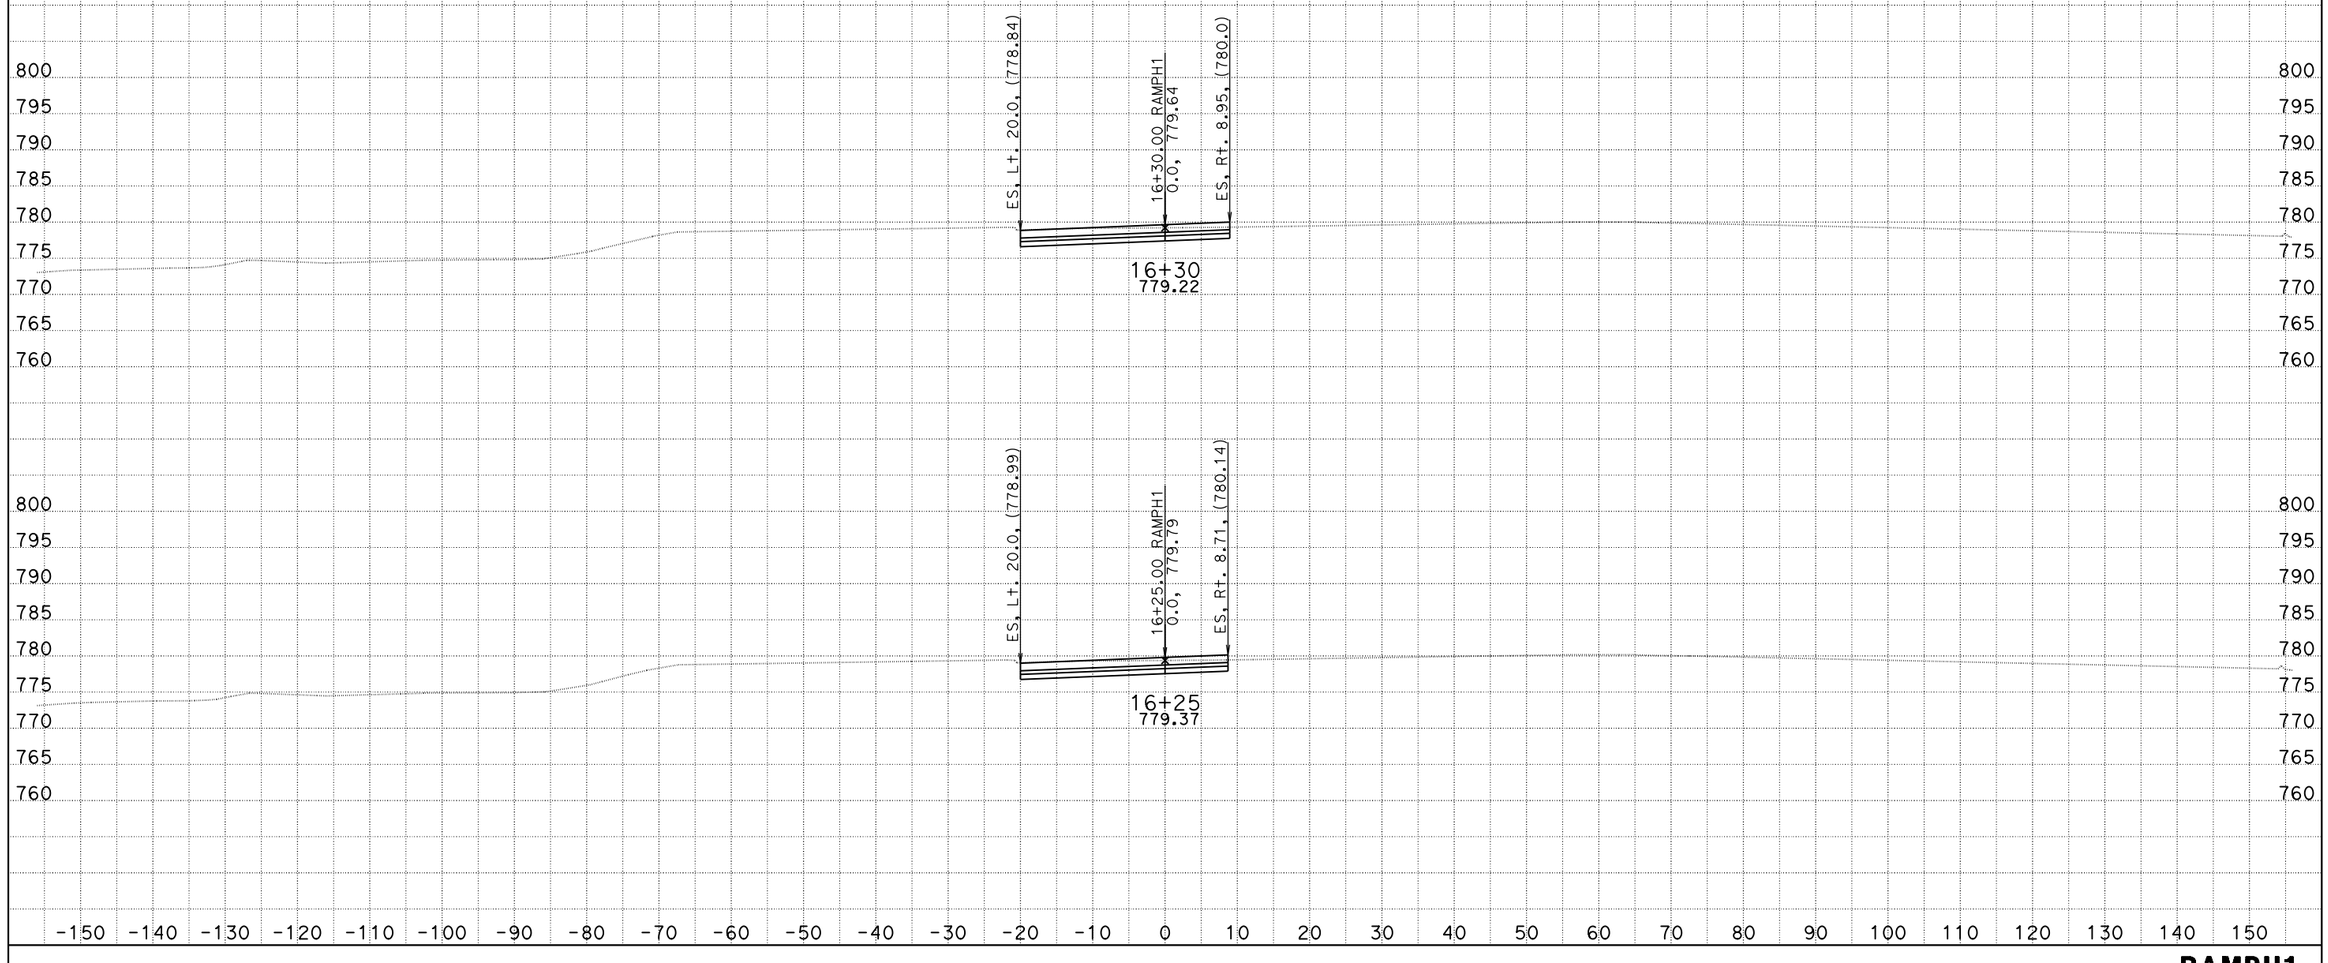

DATE: 10/4/2013
KC Project: 0818E File: D:\project\0818E\0818E\0818E\mcha\combo-rh1.ear

SCALE: 1" = 10' Horiz.
1" = 10' Vert.

All Dimensions are US Survey Feet

RAMPH1
CROSS SECTIONS
SHEET 34 OF XXX

DESIGN STUDY ONLY

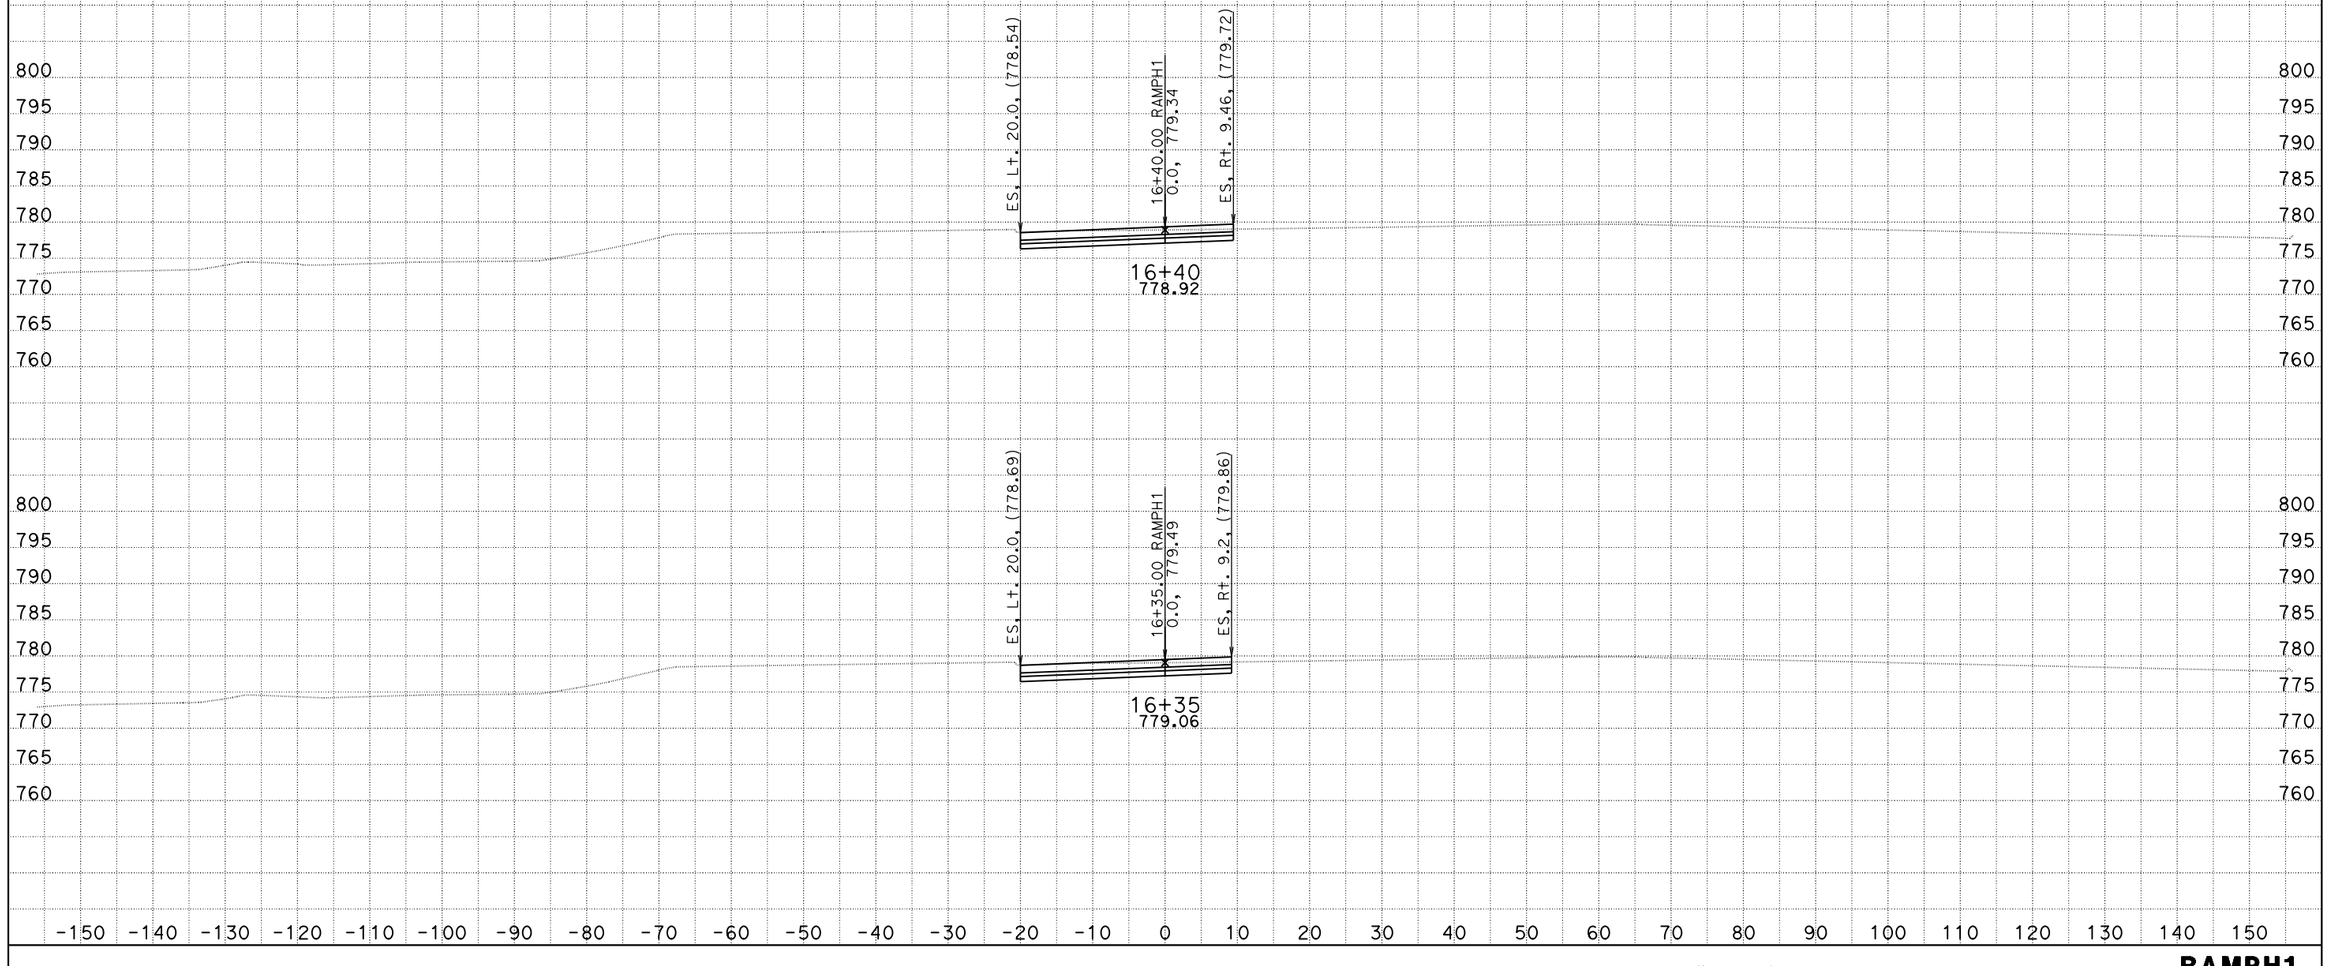

DATE: 10/4/2013
KC Project: 0818E File: D:\project\0818E\0818E\0818E\mcha\combo-rh1.ear

SCALE: 1" = 10' Horiz.
1" = 10' Vert.

All Dimensions are US Survey Feet

RAMPH1
CROSS SECTIONS
SHEET 35 OF XXX

DESIGN STUDY ONLY

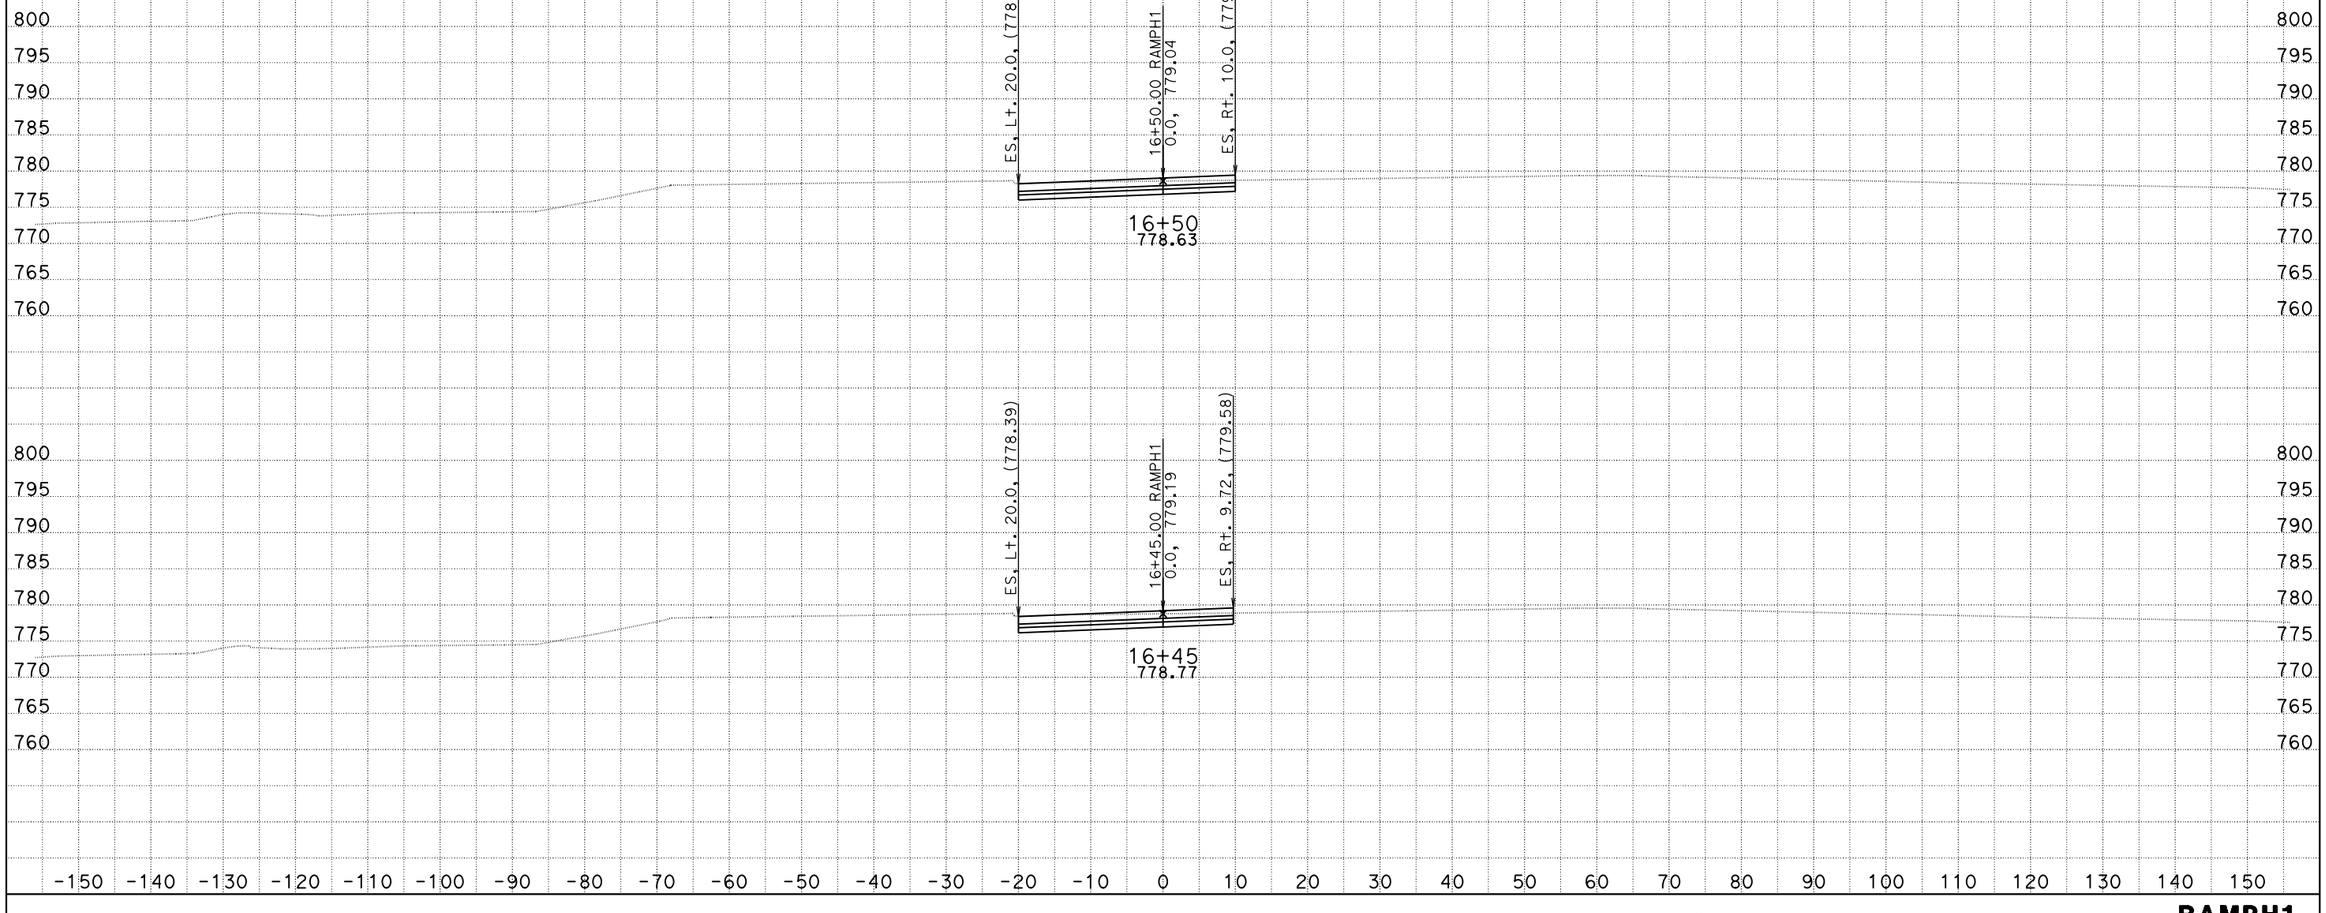

DATE: 10/4/2013

KC Project: 0818E File: D:\project\0818E\0818E\0818E\mcha\combo-rh1.ear

SCALE: 1" = 10' Horiz.
1" = 10' Vert.

All Dimensions are US Survey Feet

RAMPH1
CROSS SECTIONS

SHEET 36 OF XXX

DESIGN STUDY ONLY

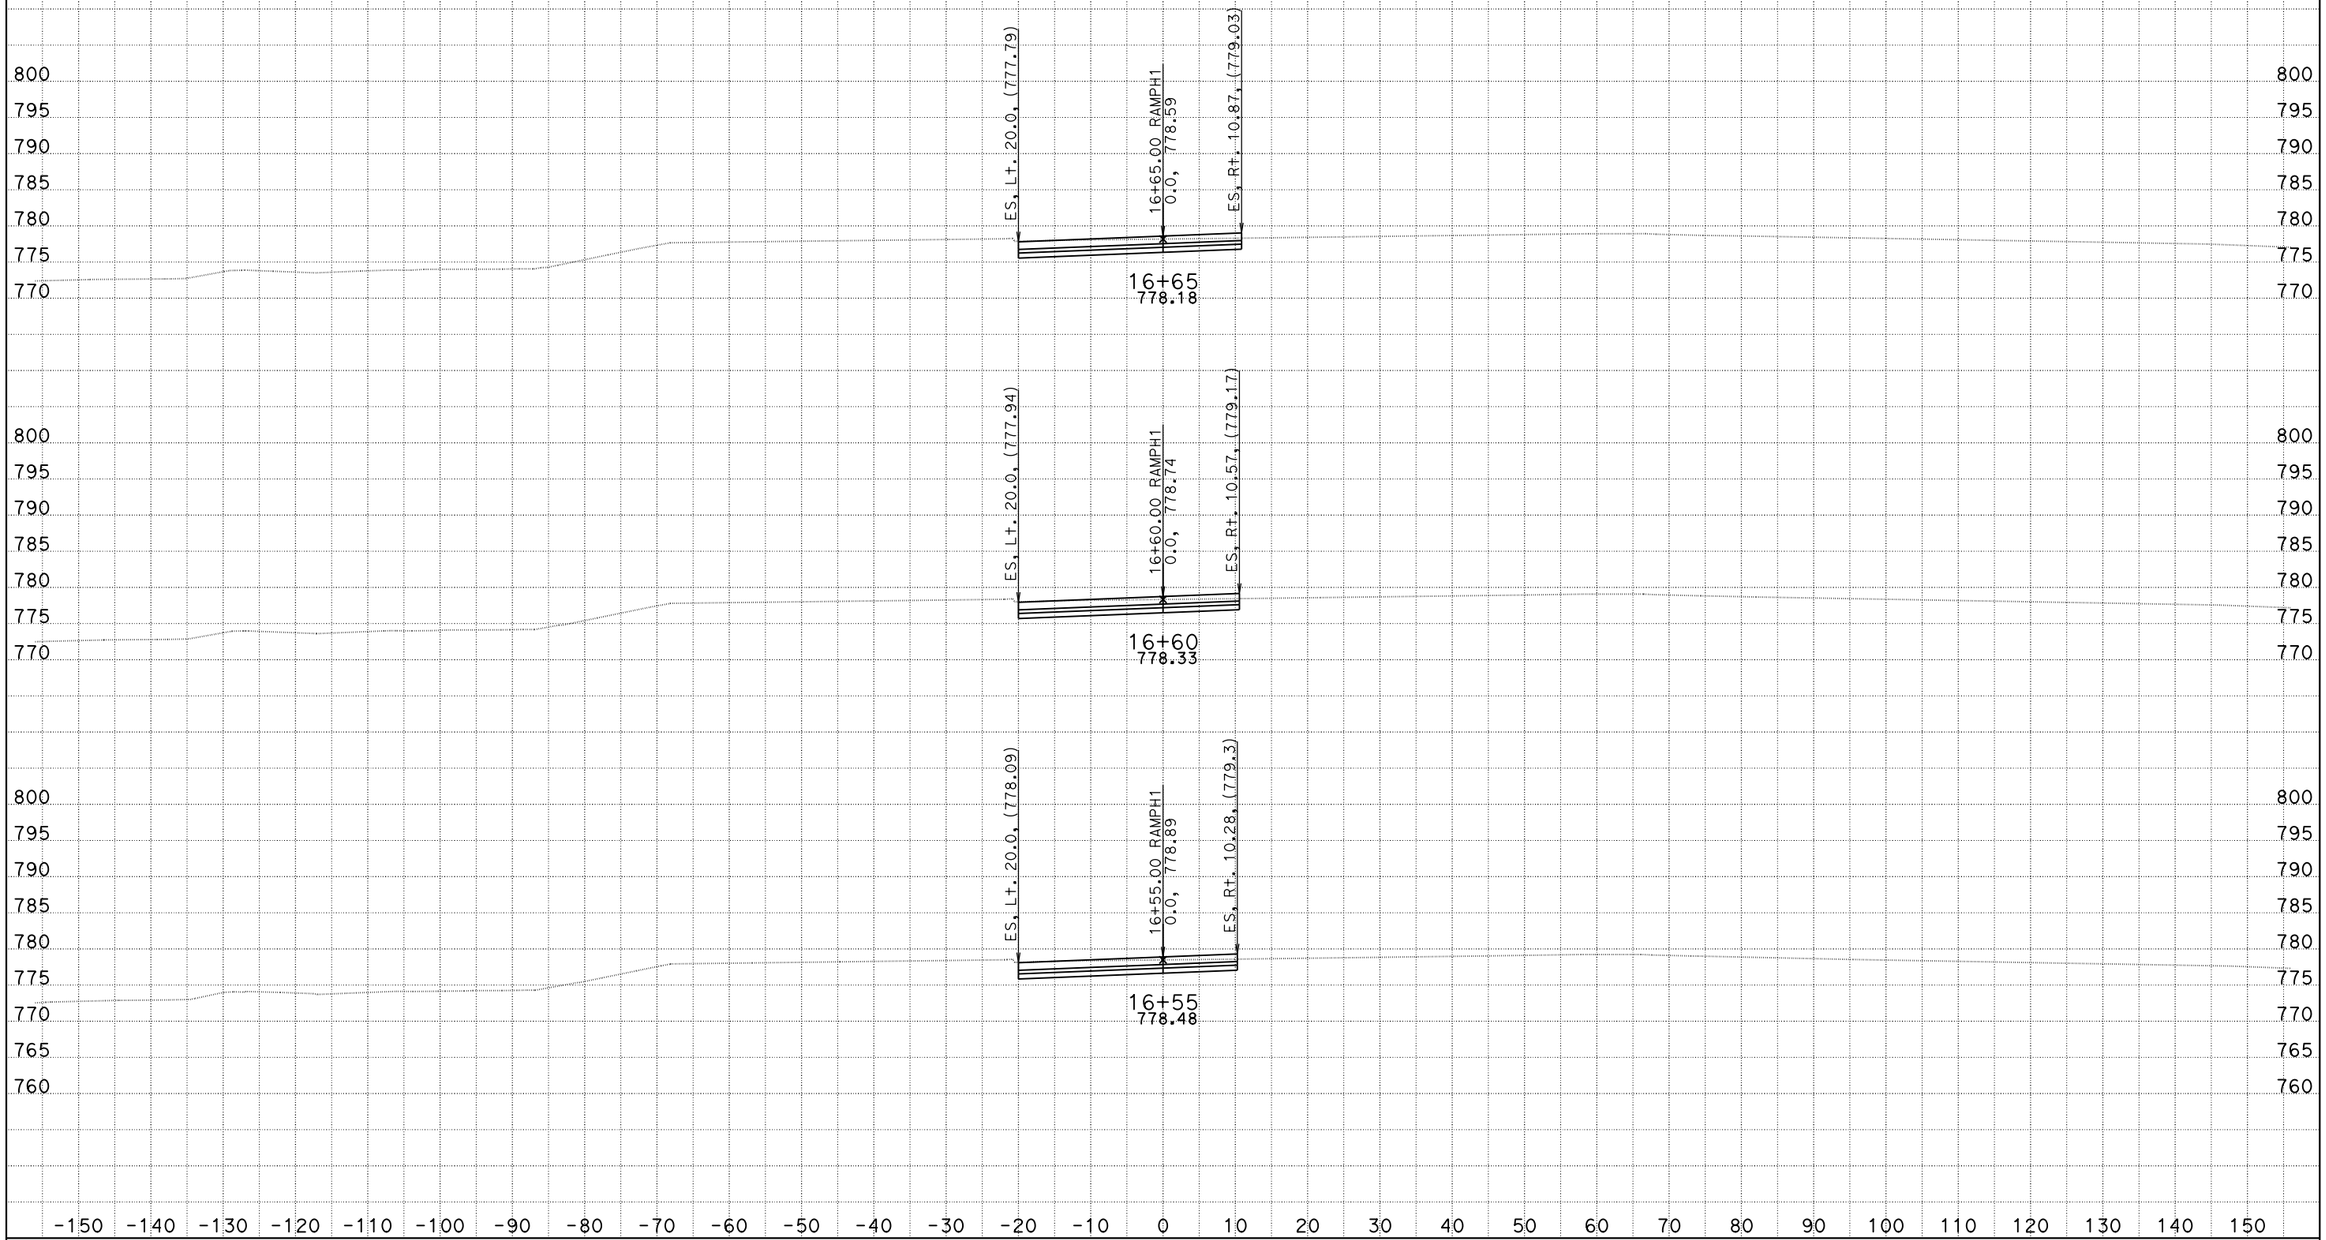

DATE: 10/4/2013

KC Project: 0818E File: D:\project\0818E\0818E\0818E\mcha\combo-rh1.ear

SCALE: 1" = 10' Horiz.
1" = 10' Vert.

All Dimensions are US Survey Feet

RAMPH1
CROSS SECTIONS

SHEET 37 OF XXX

DESIGN STUDY ONLY

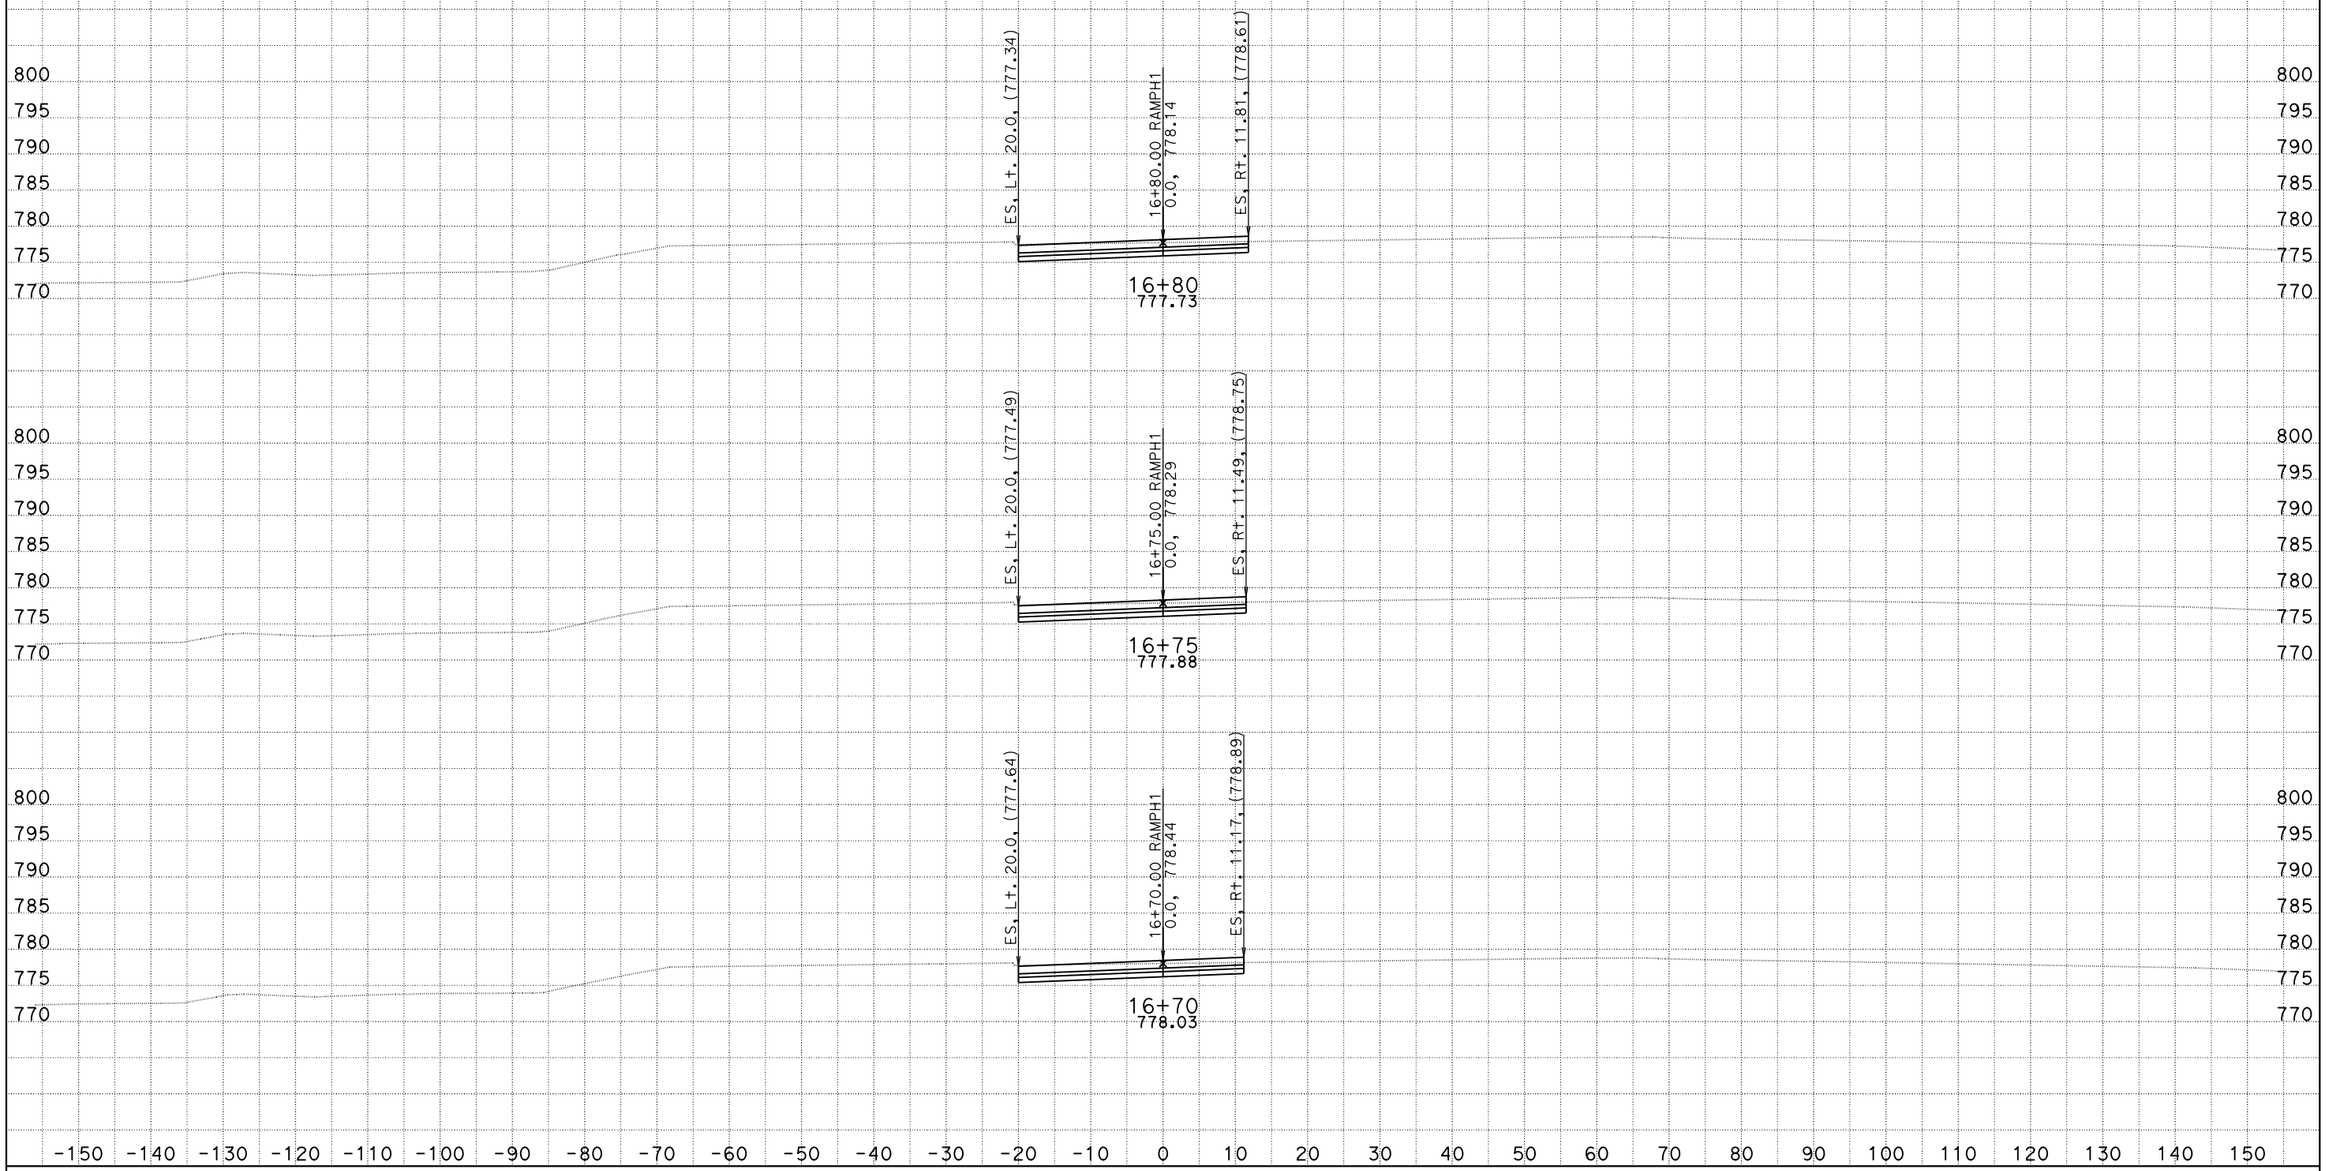

DATE: 10/4/2013

KC Project: 0818E File: D:\project\0818E\0818E\0818E\mcha\combo-rh1.ear

SCALE: 1" = 10' Horiz.
1" = 10' Vert.

All Dimensions are US Survey Feet

RAMPH1
CROSS SECTIONS

SHEET 38 OF XXX

DESIGN STUDY ONLY

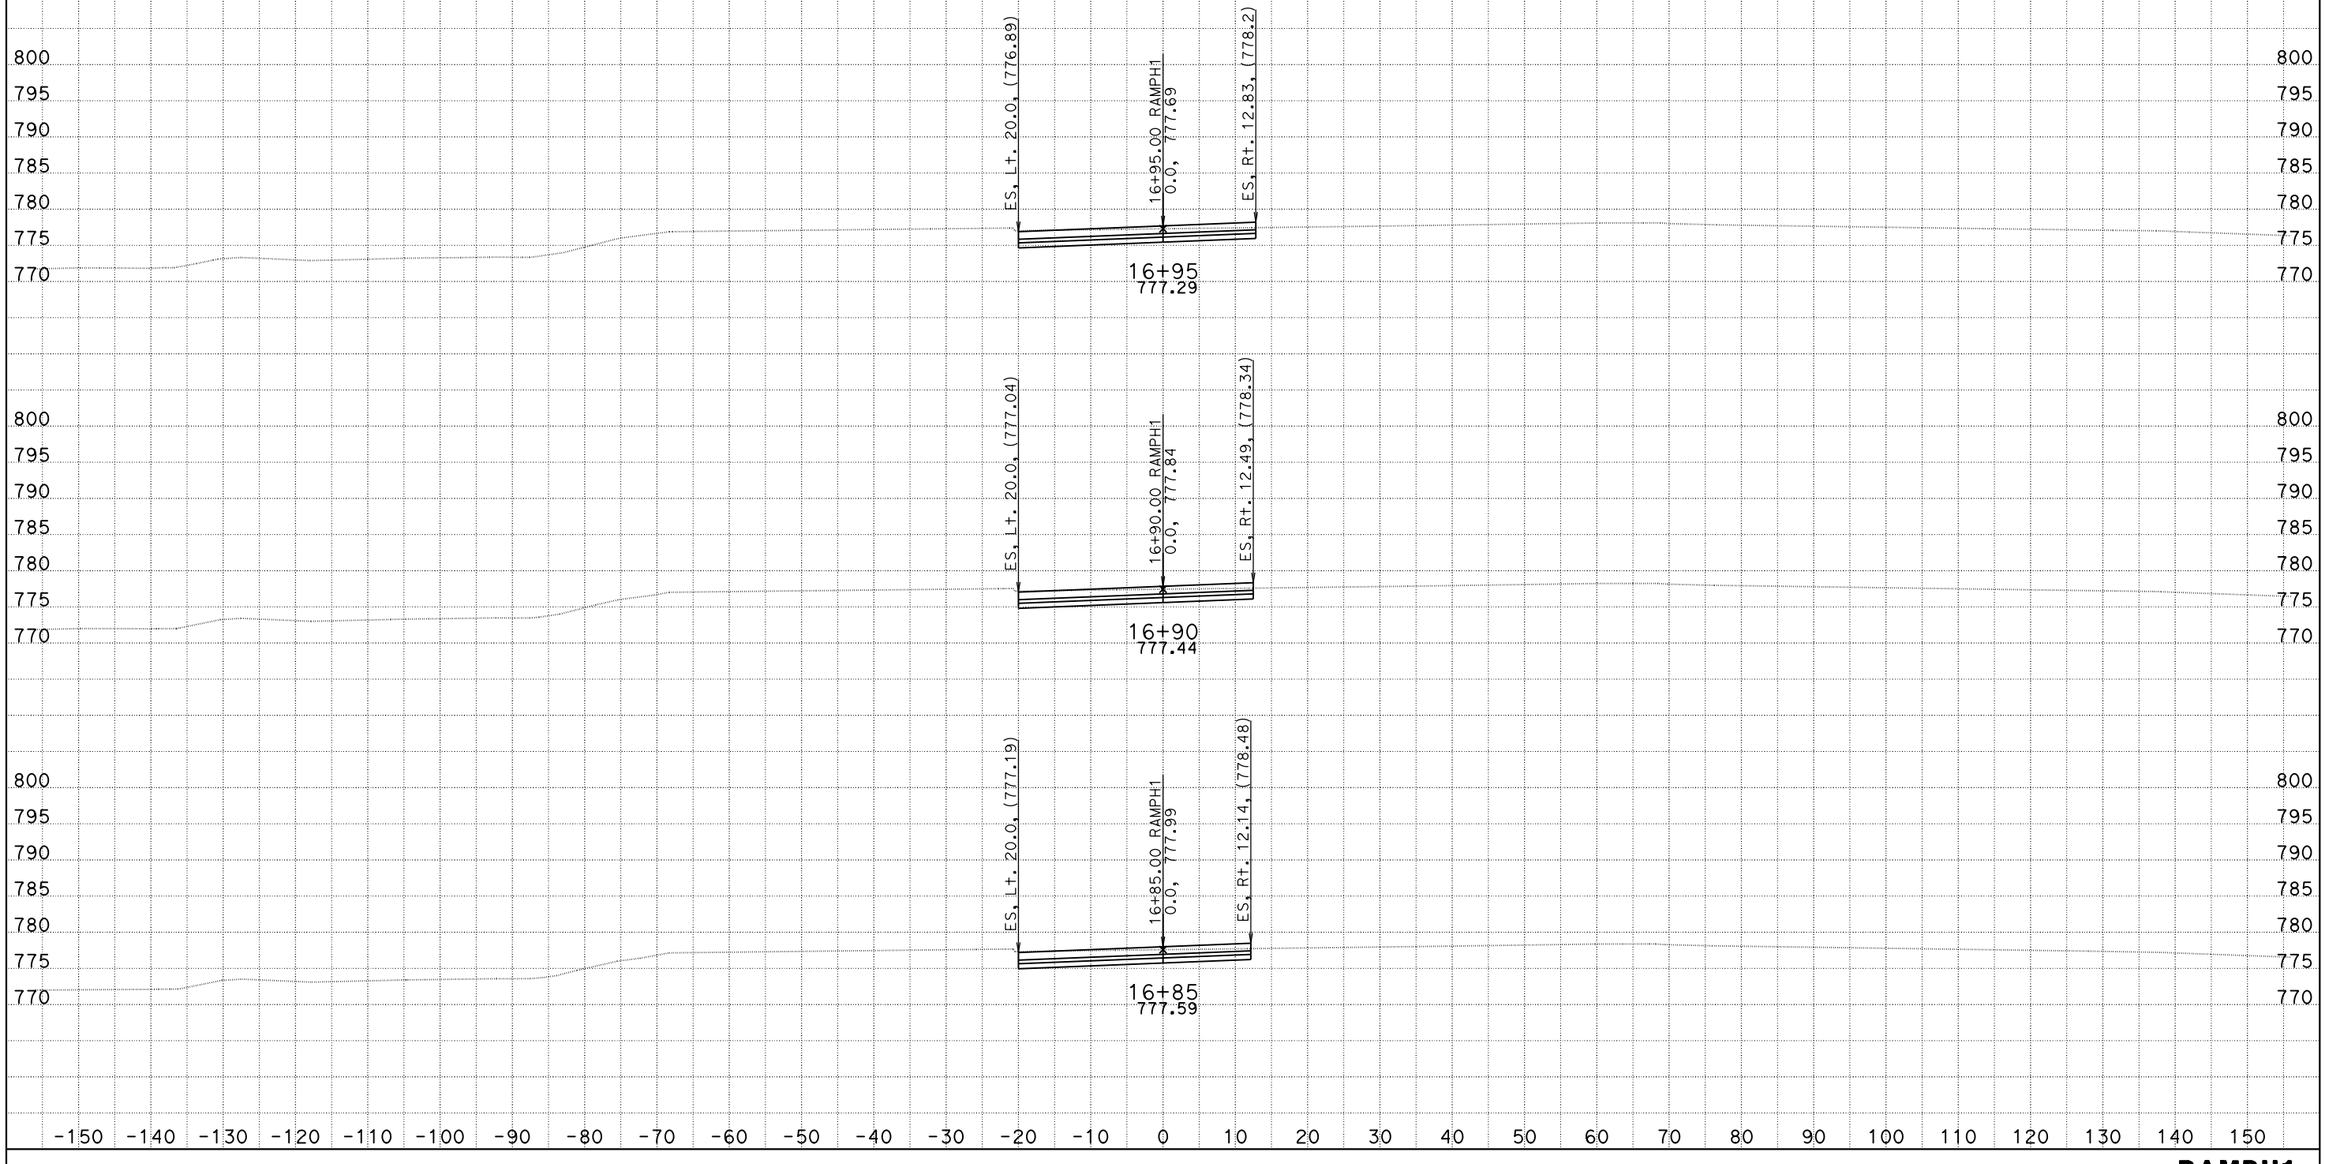

DATE: 10/4/2013

KC Project: 0818E File: D:\project\0818E\0818E\0818E\mcha\combo-rh1.ear

SCALE: 1" = 10' Horiz.
1" = 10' Vert.

All Dimensions are US Survey Feet

RAMPH1
CROSS SECTIONS

SHEET 39 OF XXX

DESIGN STUDY ONLY

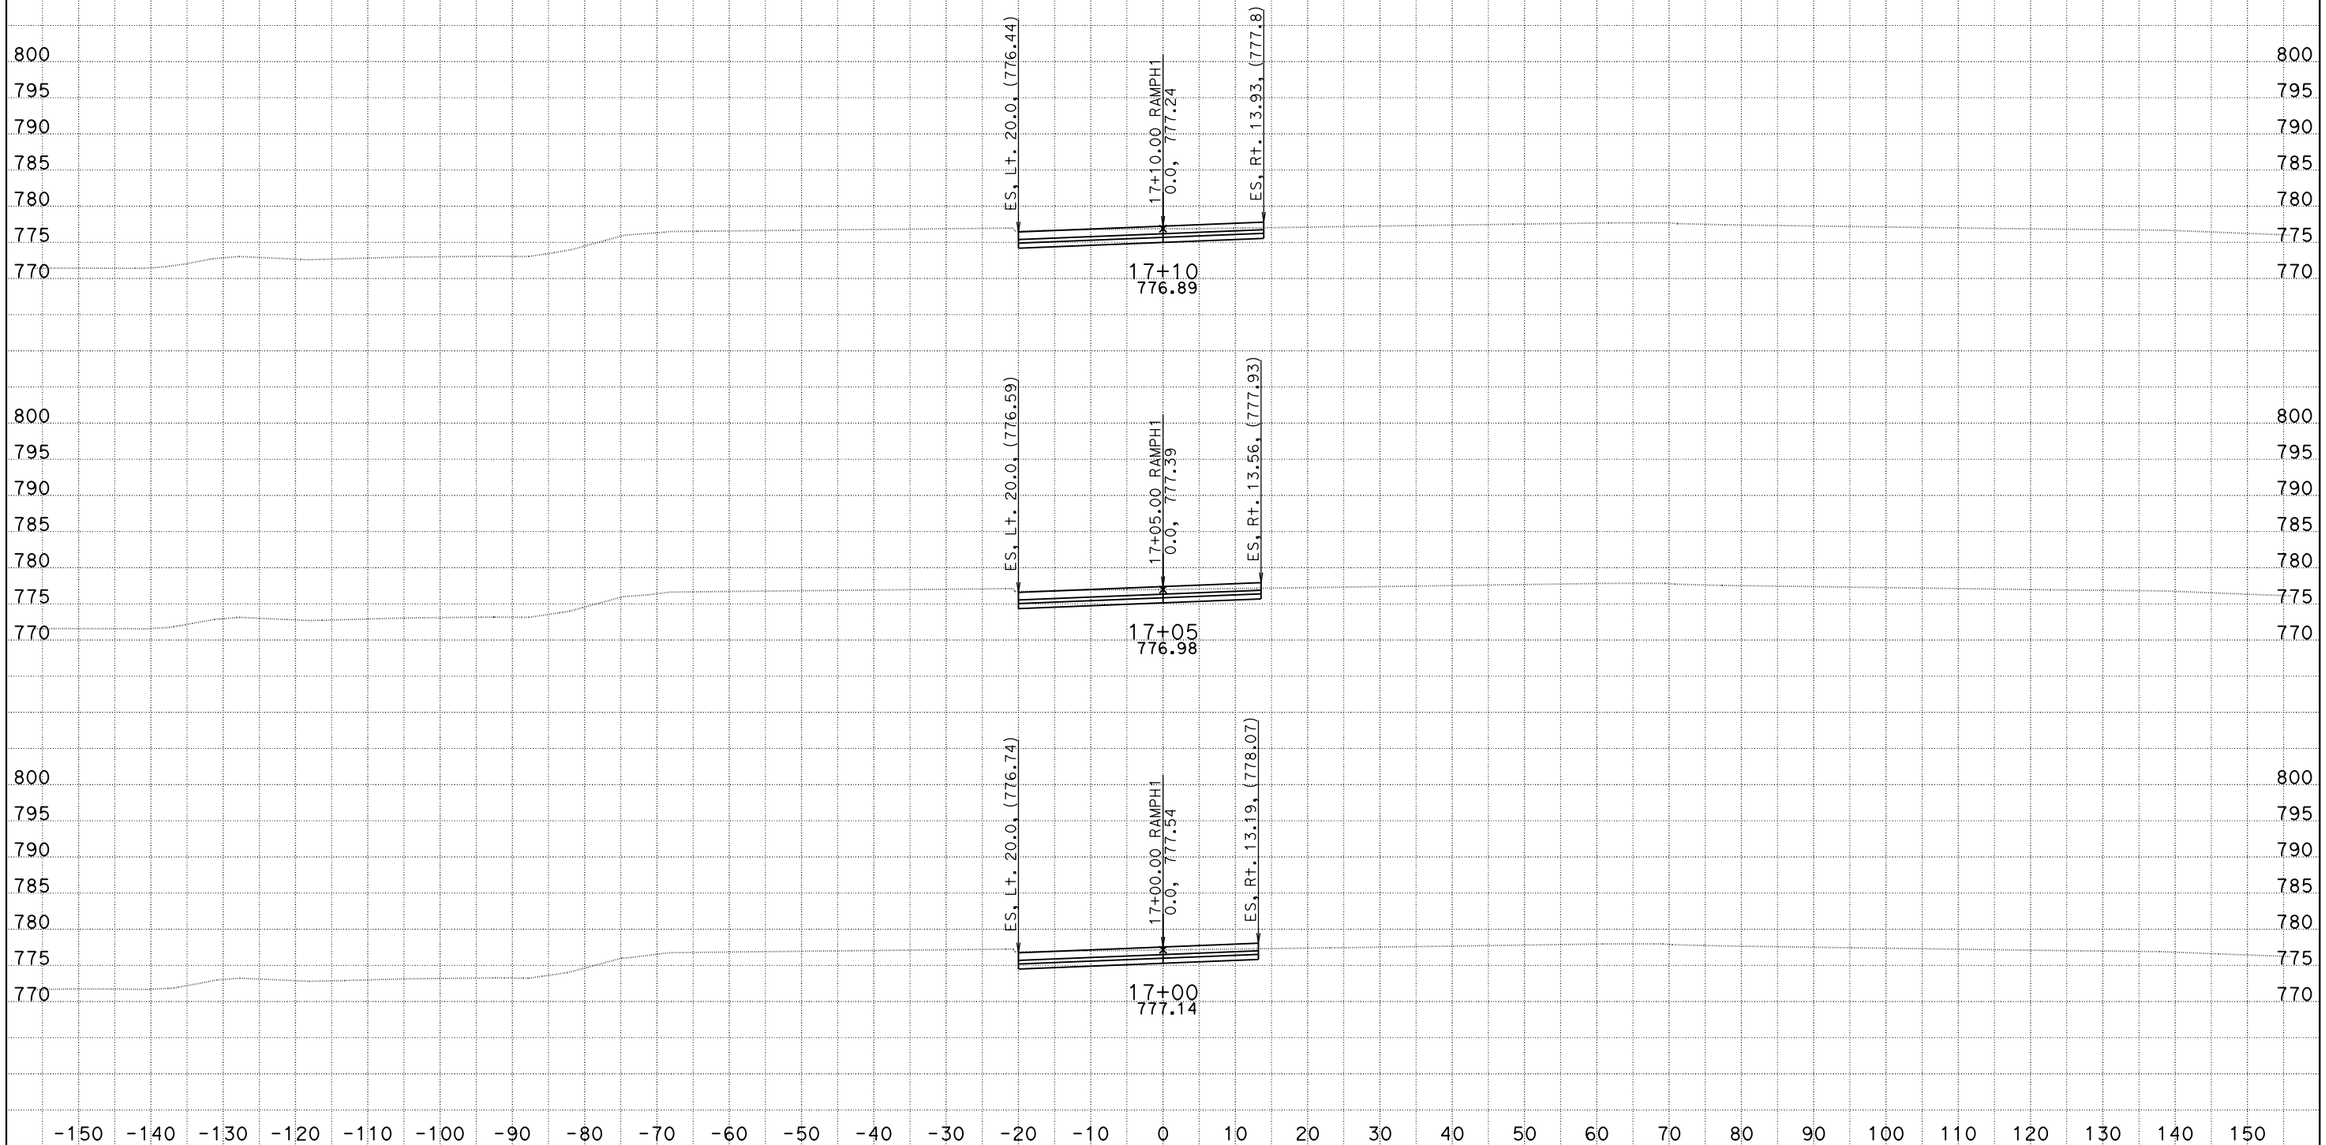

DATE: 10/4/2013

KC Project: 0818E File: D:\project\0818E\0818E\0818E\mcha\combo-rh1.ear

SCALE: 1" = 10' Horiz.
1" = 10' Vert.

All Dimensions are US Survey Feet

RAMPH1
CROSS SECTIONS

DESIGN STUDY ONLY

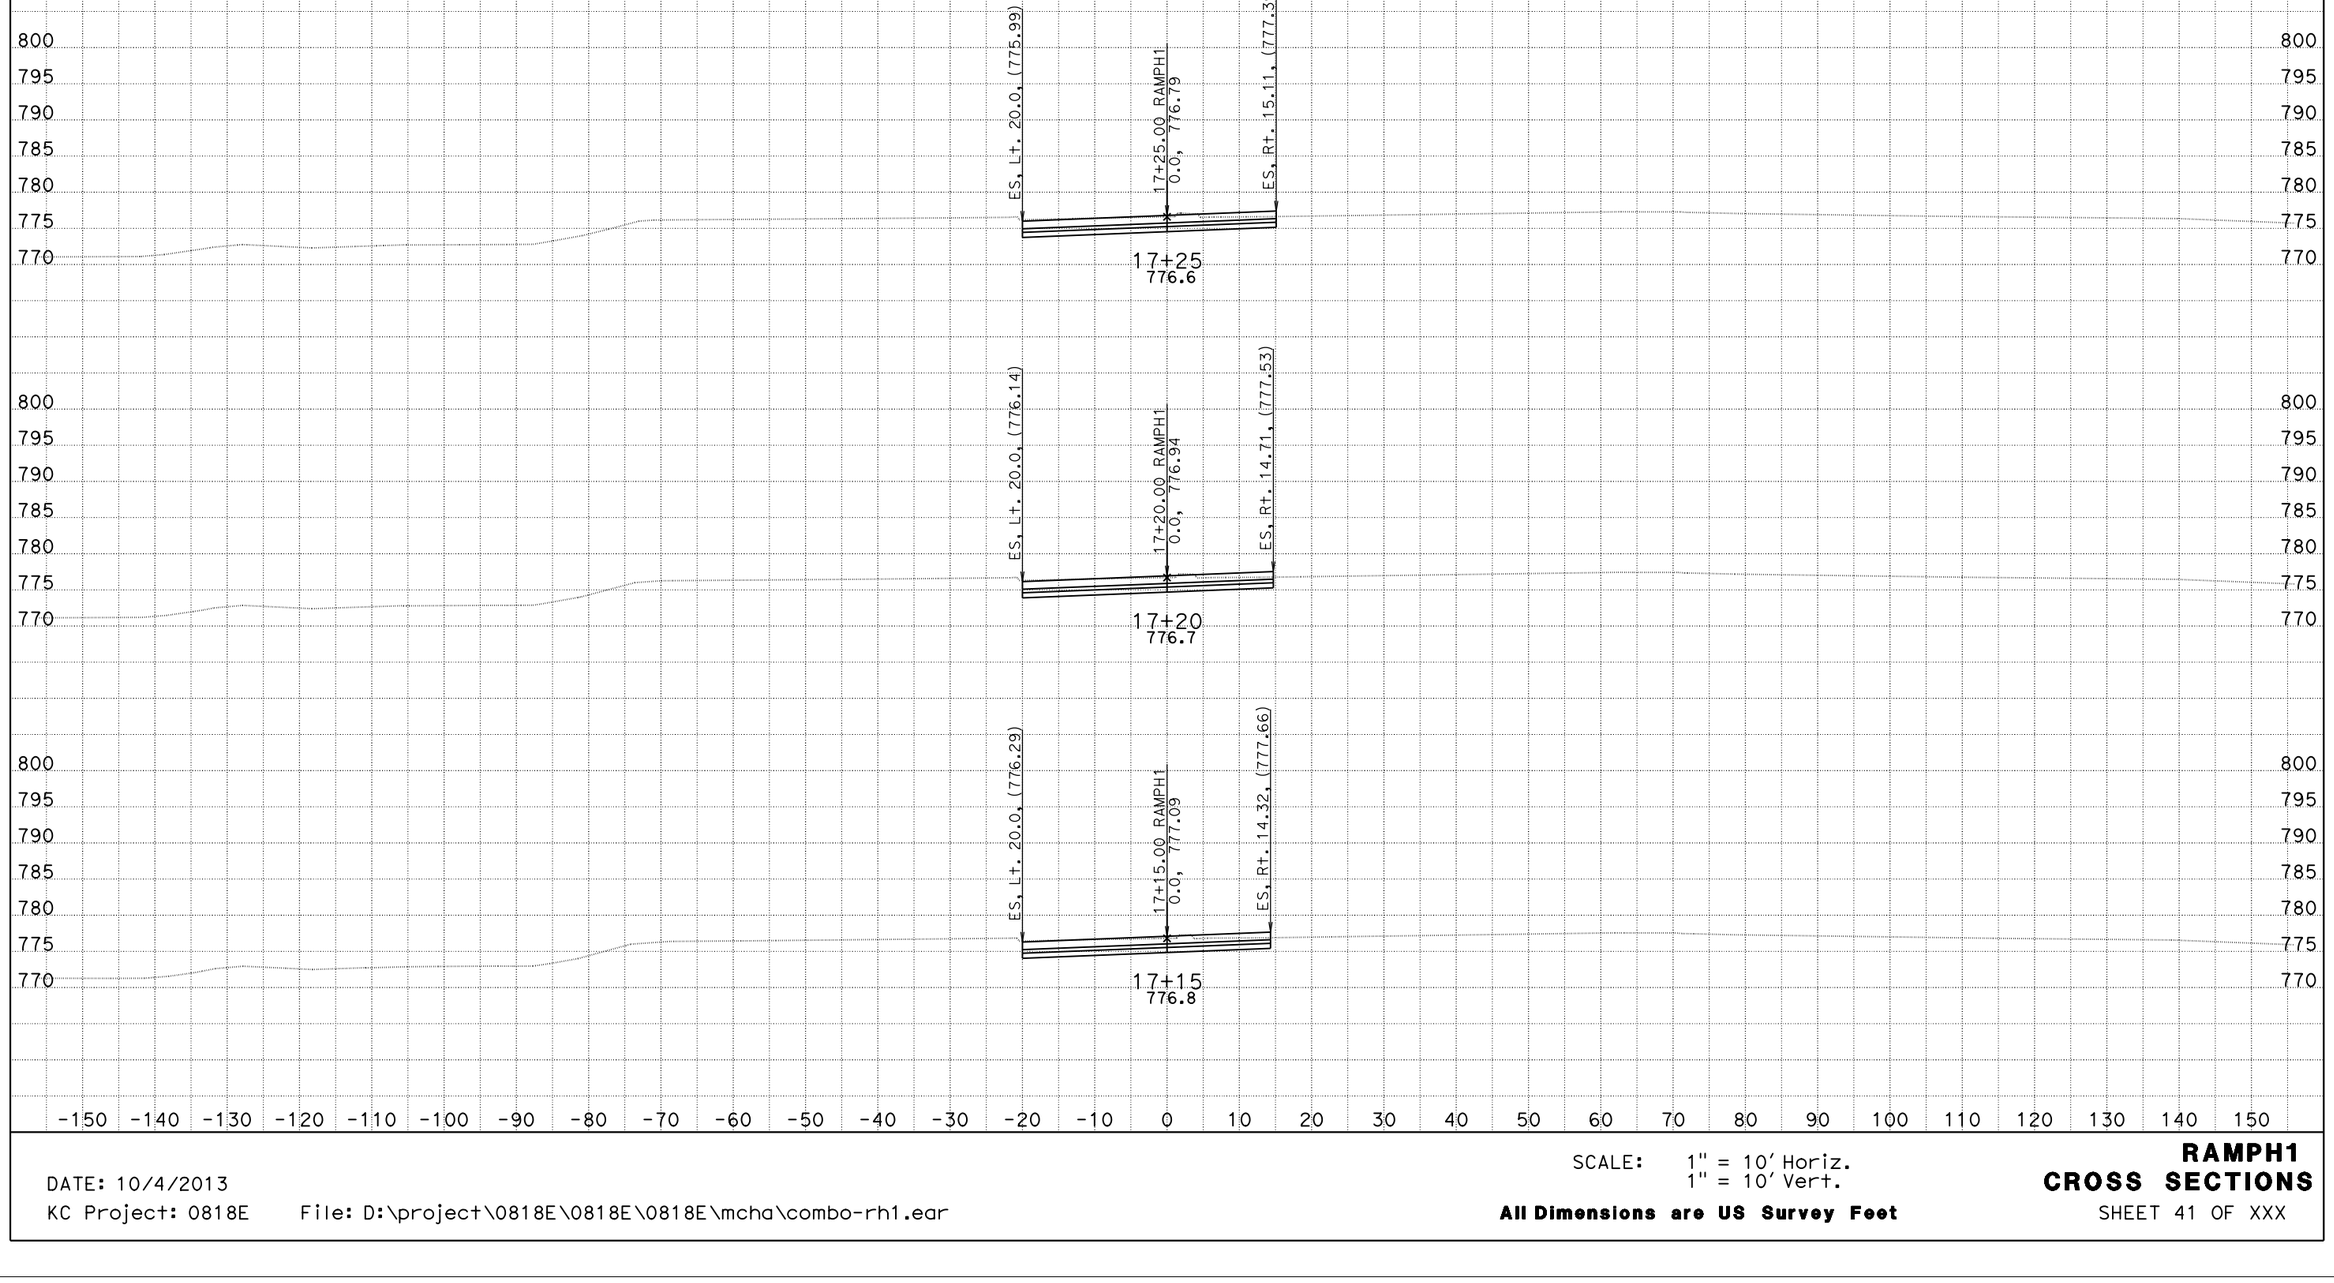

DATE: 10/4/2013
KC Project: 0818E File: D:\project\0818E\0818E\0818E\mcha\combo-rh1.ear

SCALE: 1" = 10' Horiz.
1" = 10' Vert.

All Dimensions are US Survey Feet

RAMPH1
CROSS SECTIONS
SHEET 41 OF XXX

DESIGN STUDY ONLY

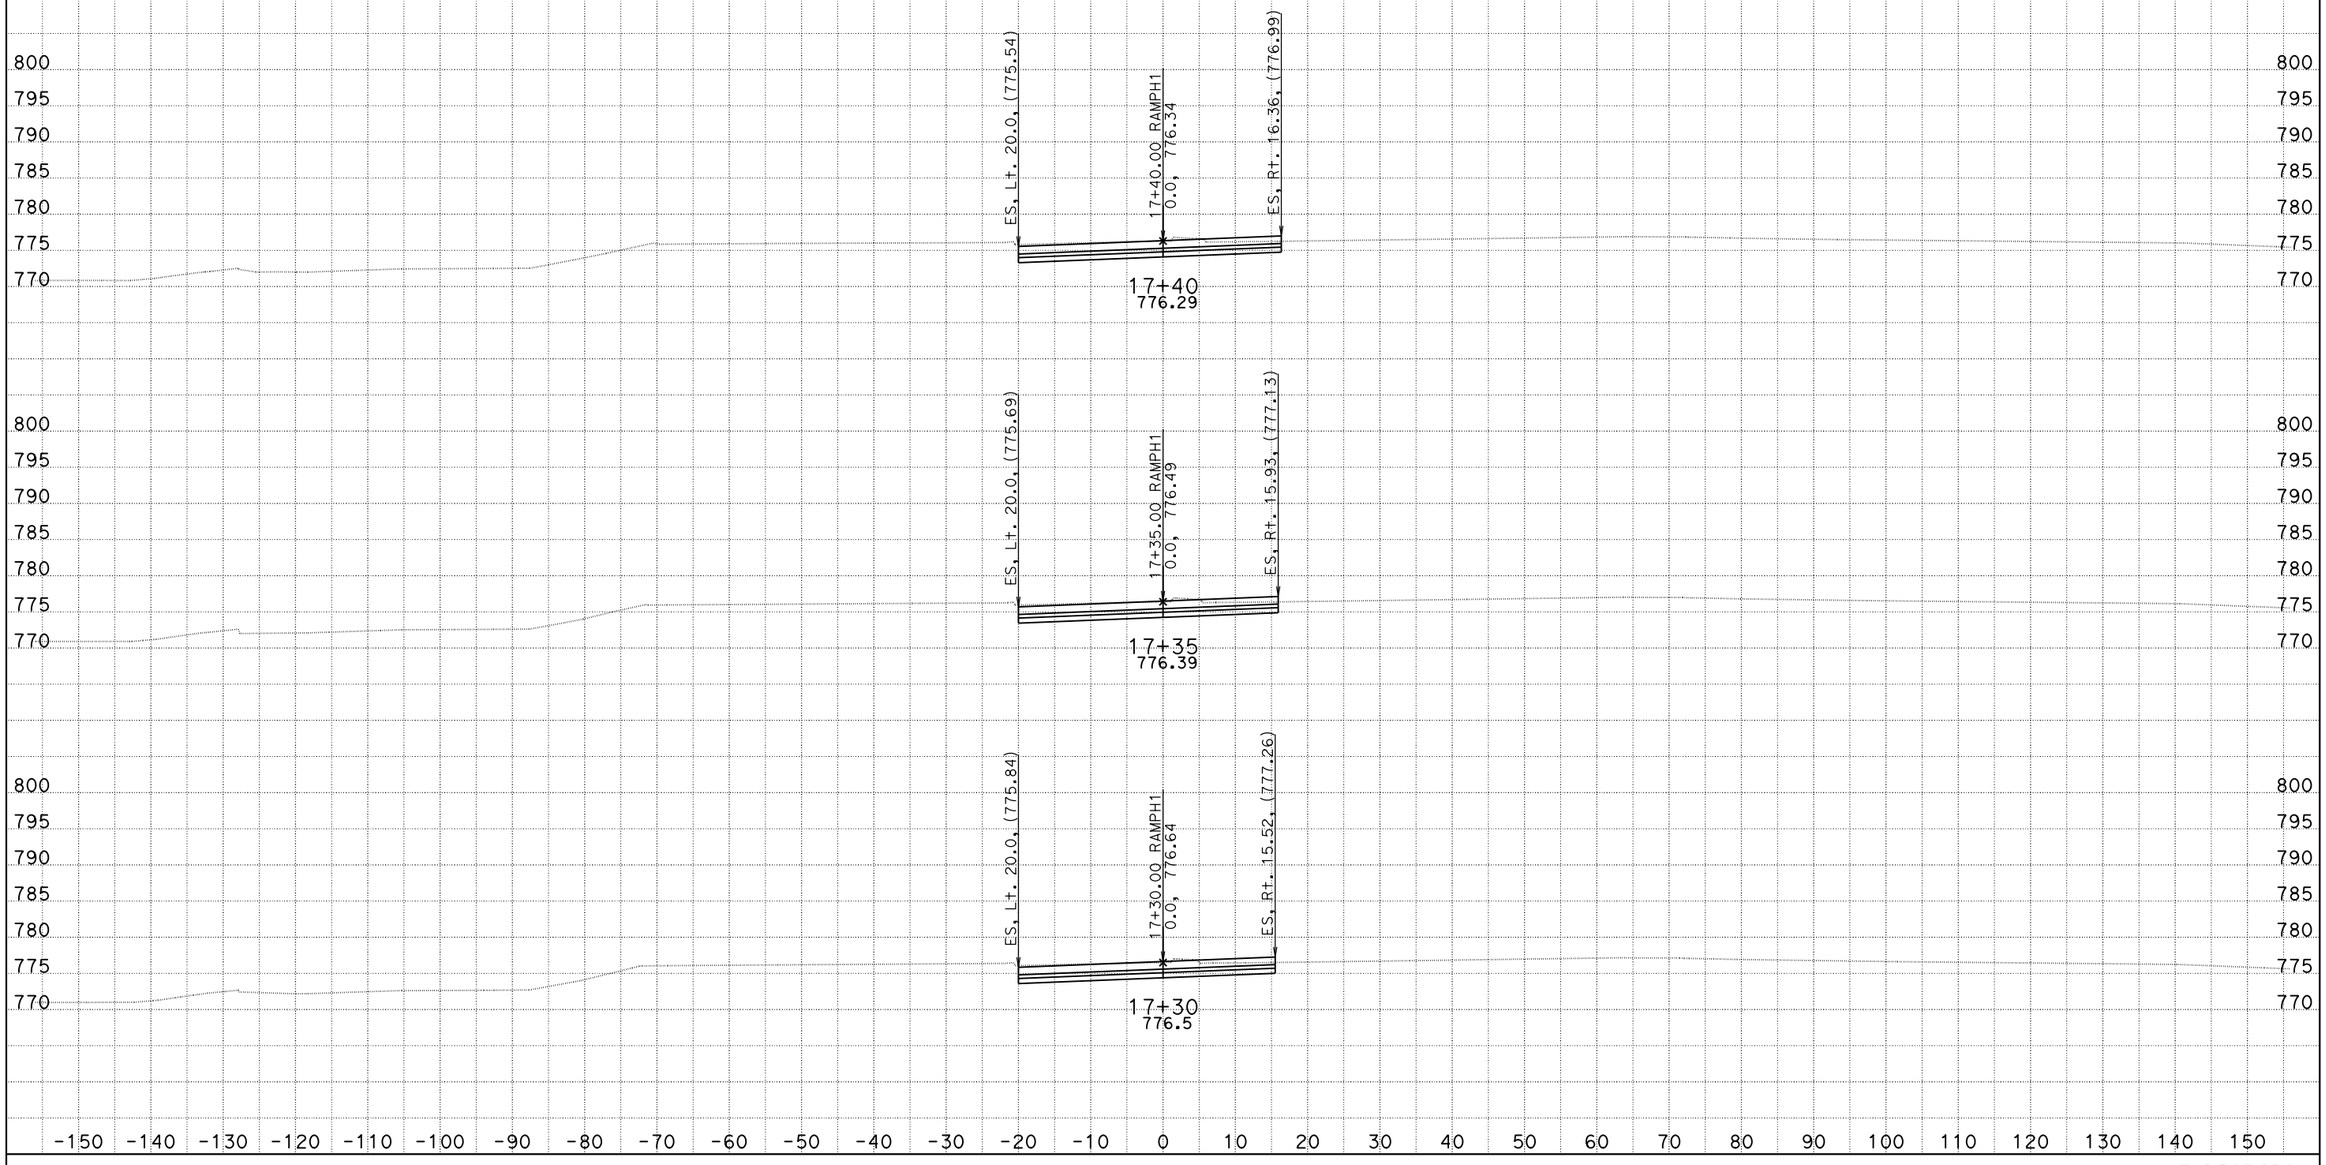

DATE: 10/4/2013

KC Project: 0818E File: D:\project\0818E\0818E\0818E\mcha\combo-rh1.ear

SCALE: 1" = 10' Horiz.
1" = 10' Vert.

All Dimensions are US Survey Feet

RAMPH1
CROSS SECTIONS

SHEET 42 OF XXX

DESIGN STUDY ONLY

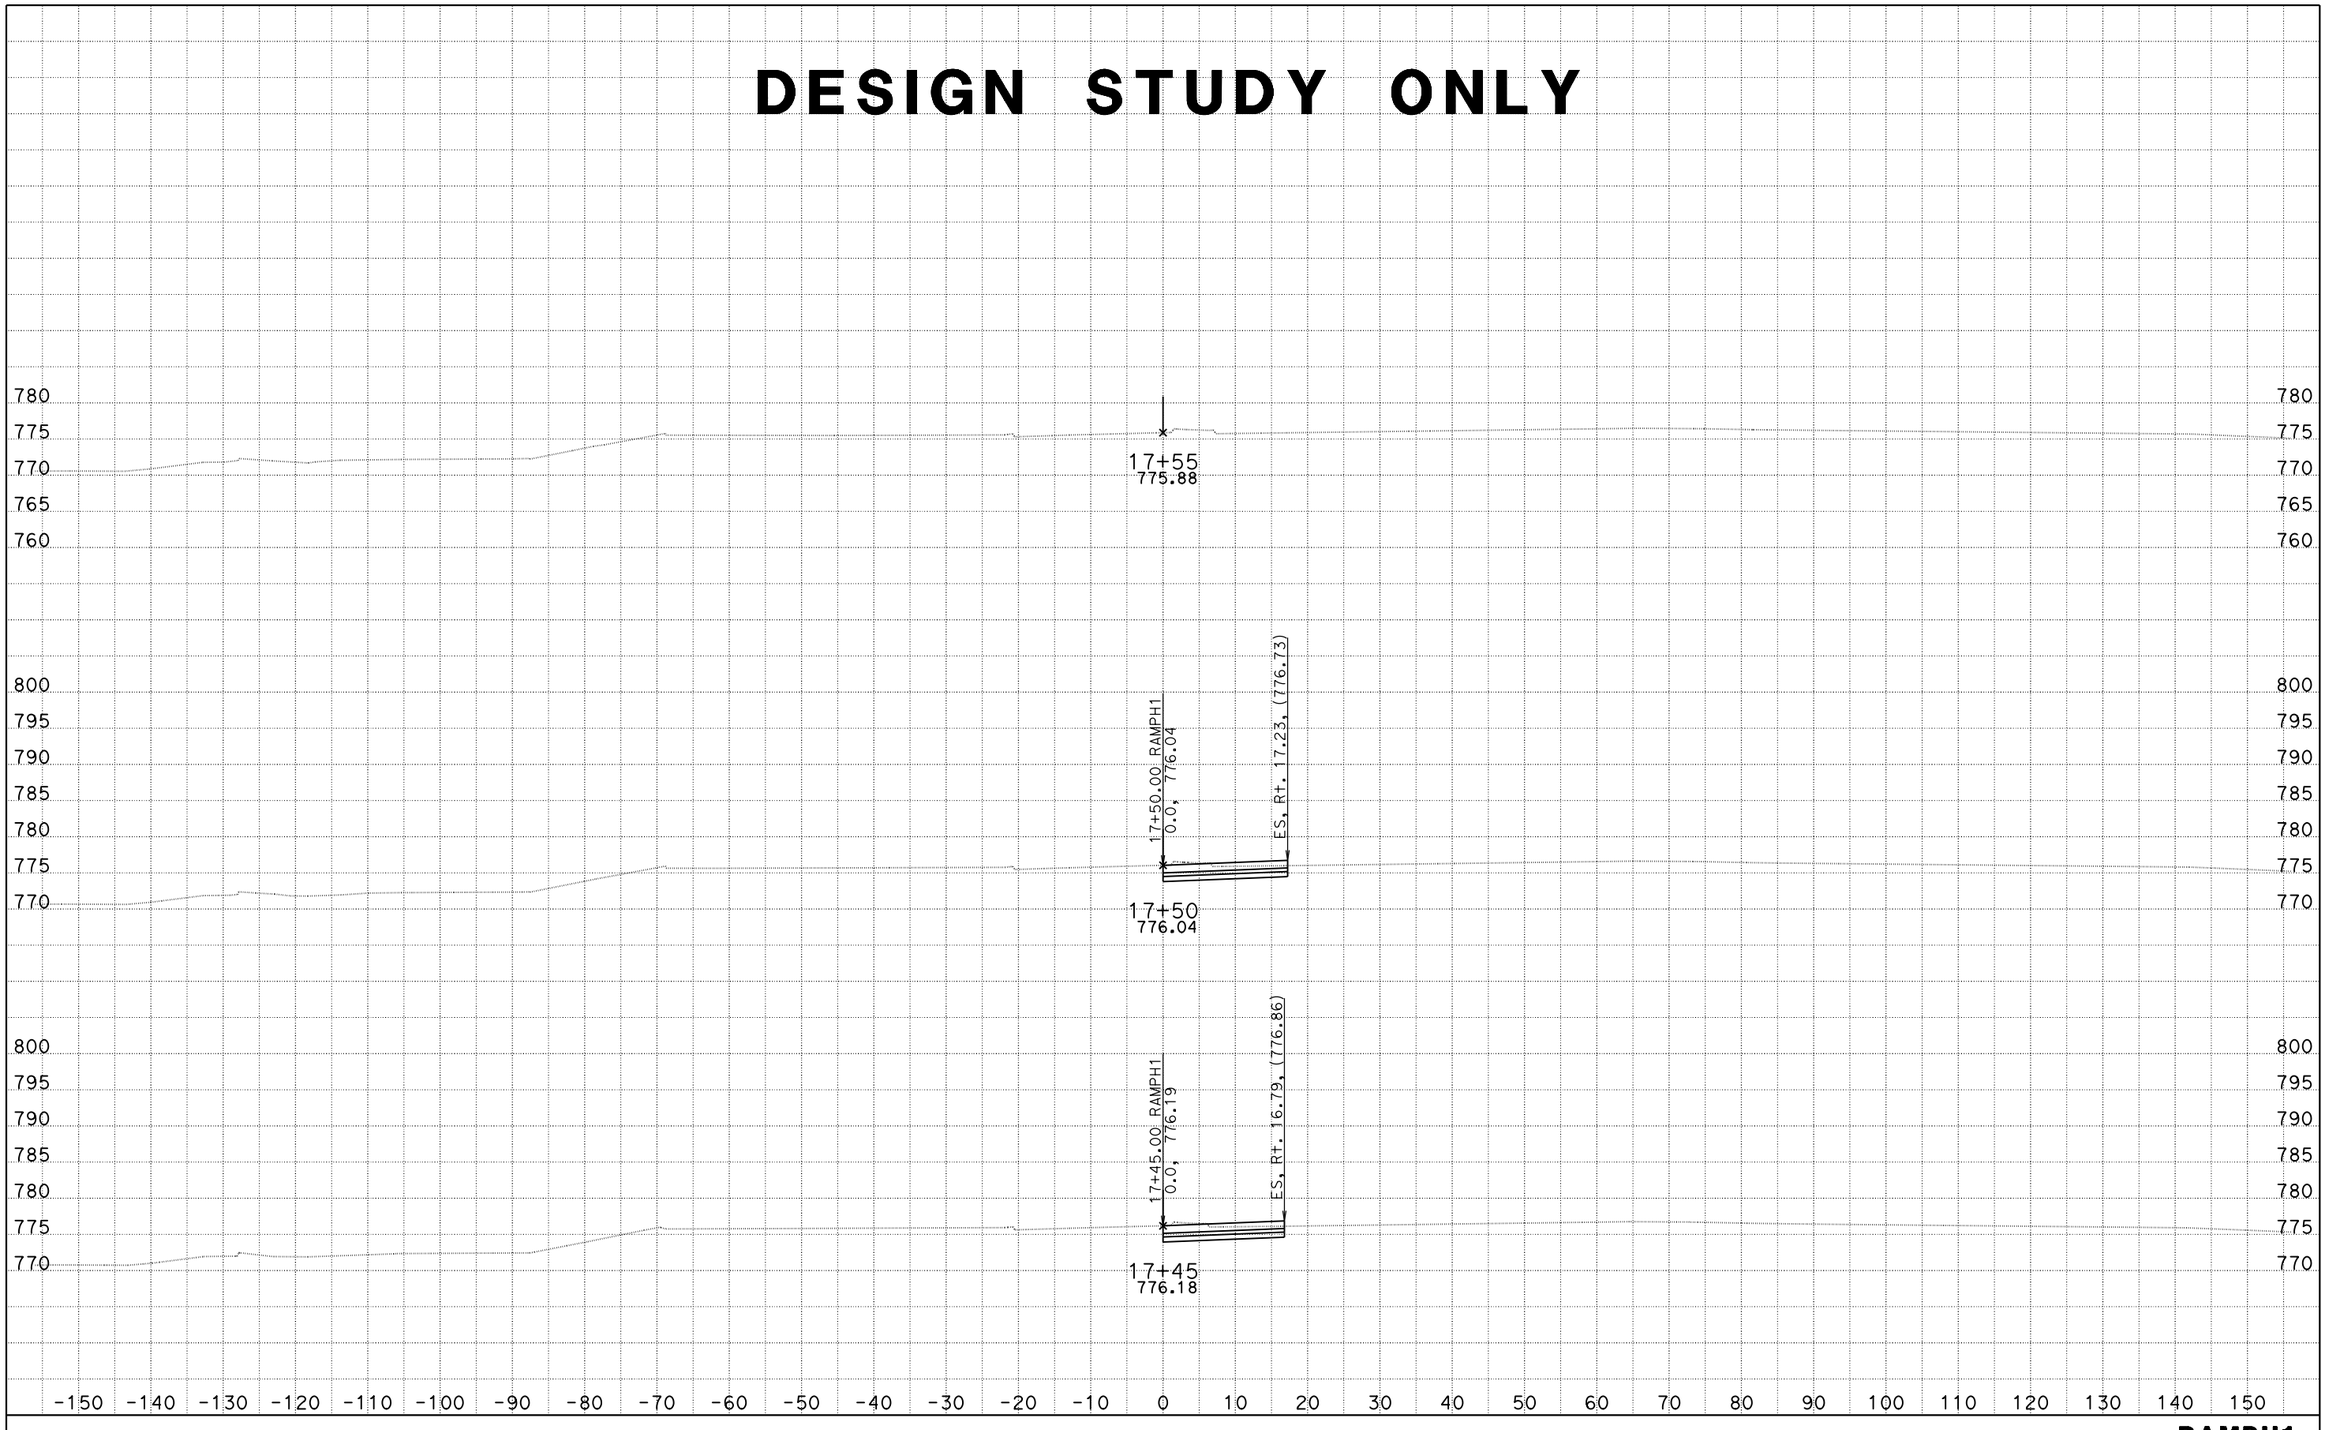

DATE: 10/4/2013

KC Project: 0818E File: D:\project\0818E\0818E\0818E\mcha\combo-rh1.ear

SCALE: 1" = 10' Horiz.
1" = 10' Vert.

All Dimensions are US Survey Feet

RAMPH1
CROSS SECTIONS

SHEET 43 OF XXX

DESIGN STUDY ONLY

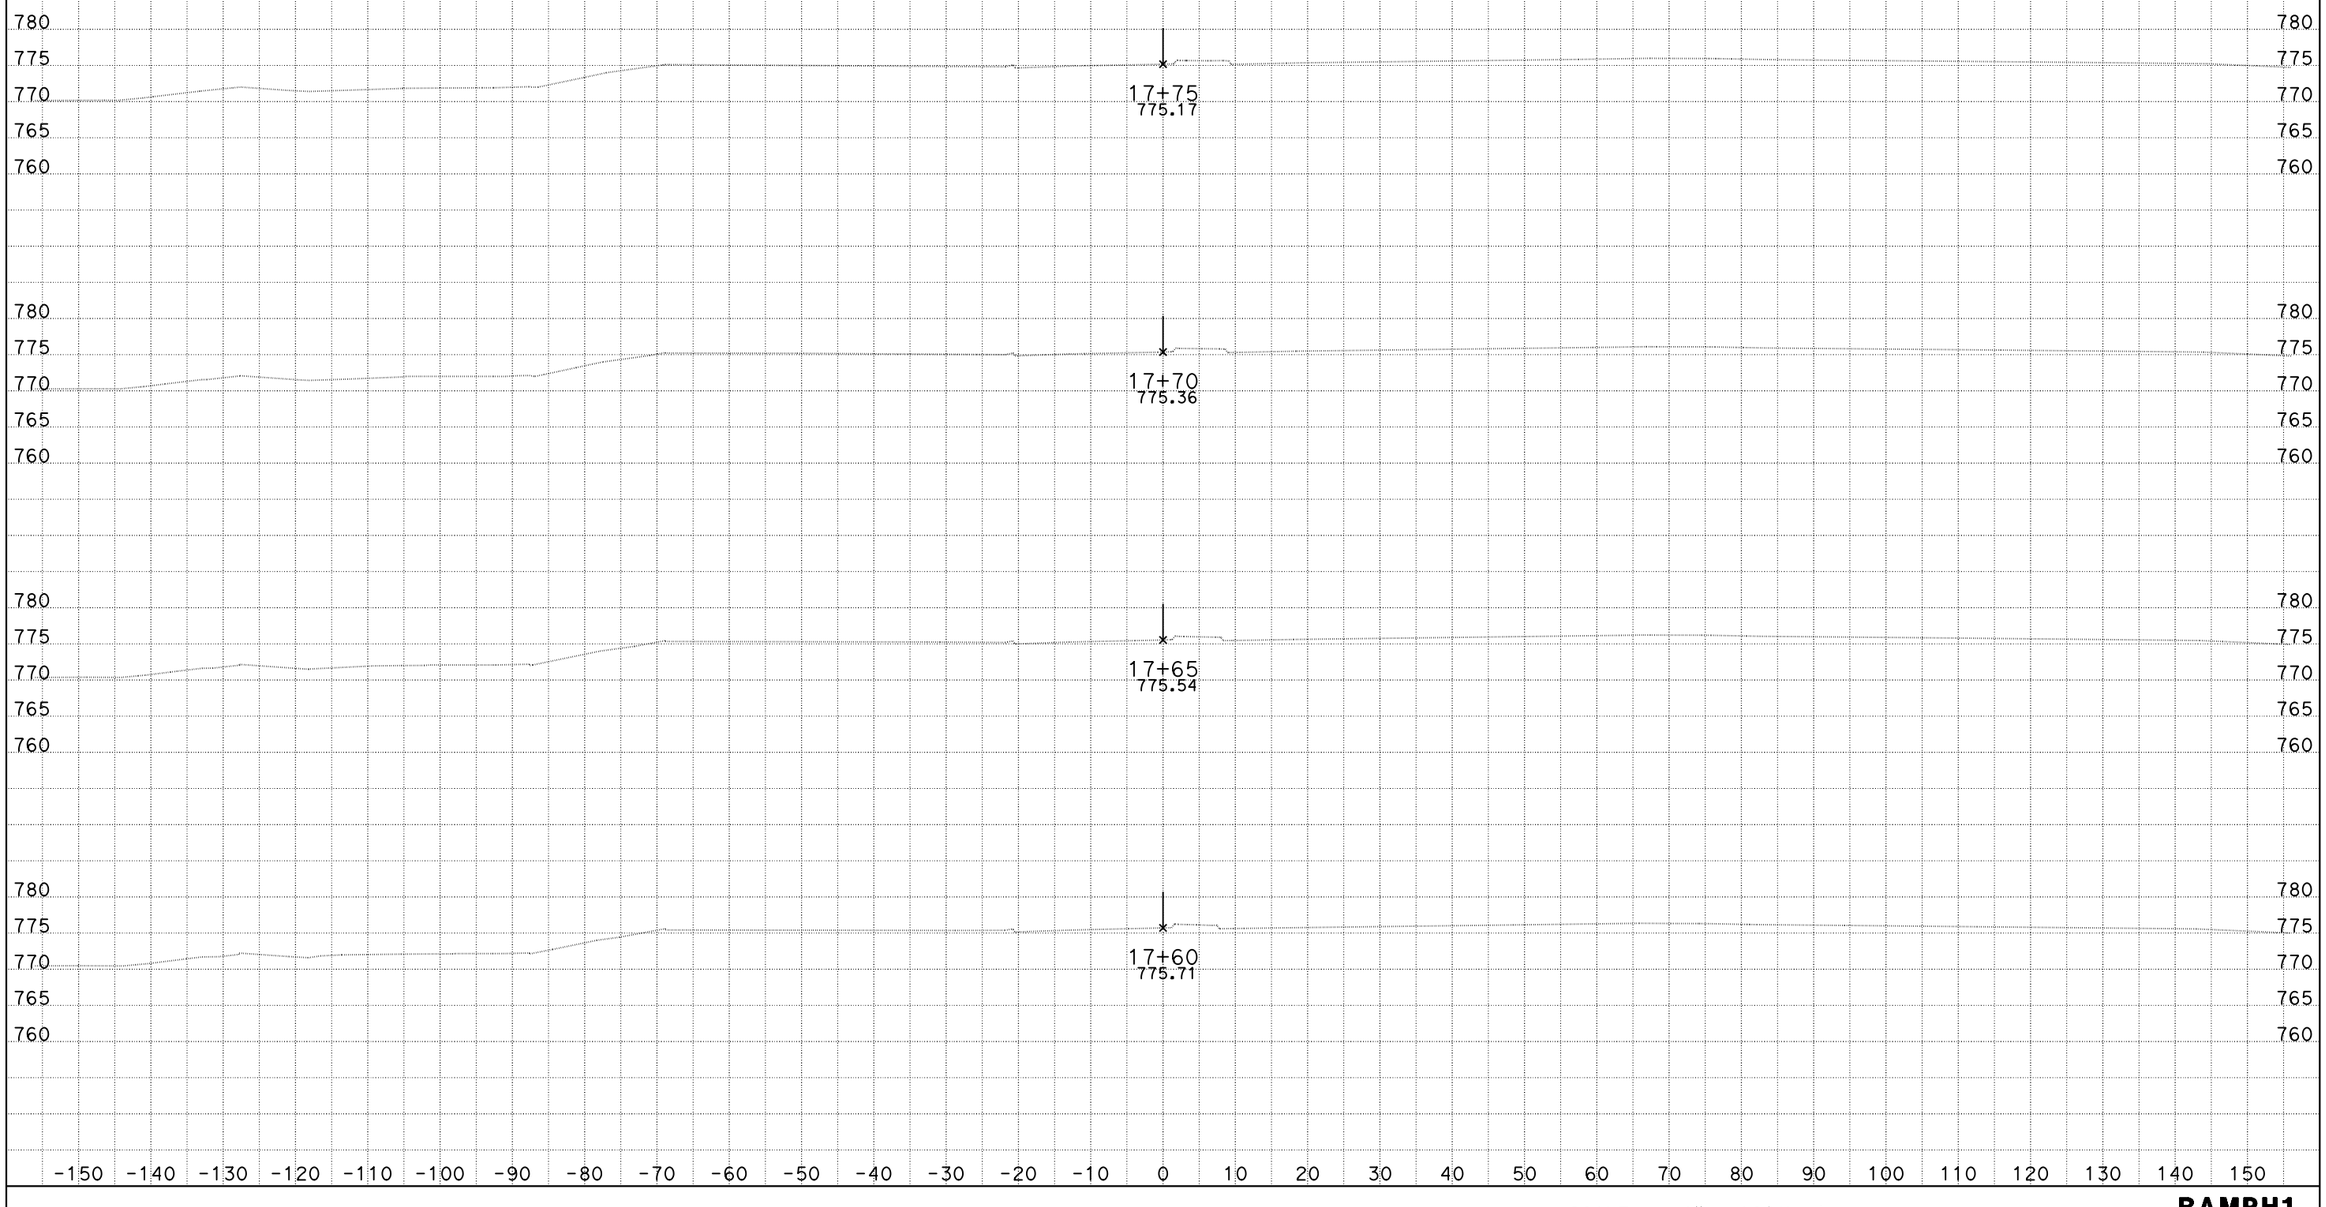

DATE: 10/4/2013
KC Project: 0818E File: D:\project\0818E\0818E\0818E\mcha\combo-rh1.ear

SCALE: 1" = 10' Horiz.
1" = 10' Vert.

All Dimensions are US Survey Feet

RAMPH1
CROSS SECTIONS
SHEET 44 OF XXX

DESIGN STUDY ONLY

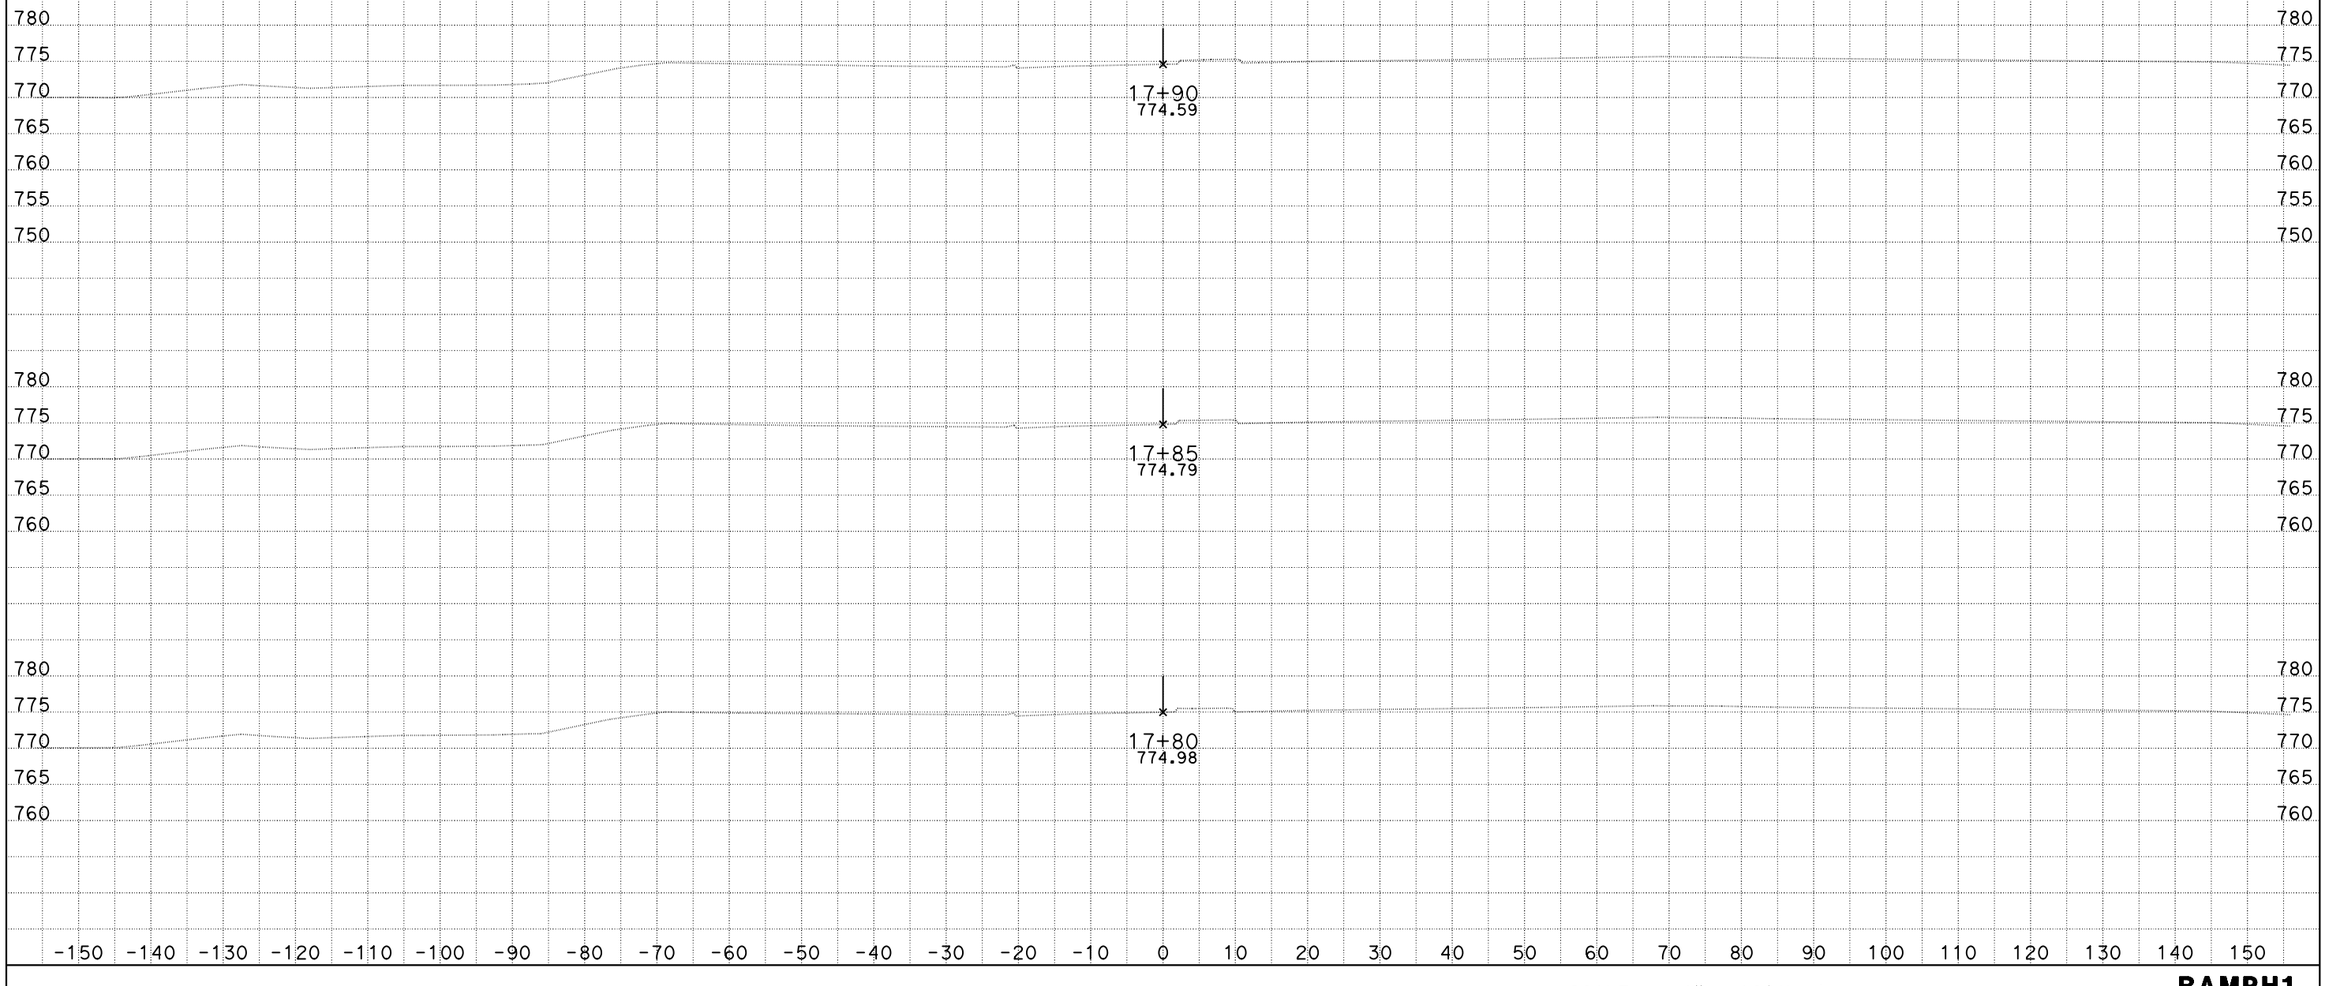

DATE: 10/4/2013
KC Project: 0818E File: D:\project\0818E\0818E\0818E\mcha\combo-rh1.ear

SCALE: 1" = 10' Horiz.
1" = 10' Vert.

All Dimensions are US Survey Feet

RAMPH1
CROSS SECTIONS
SHEET 45 OF XXX

DESIGN STUDY ONLY

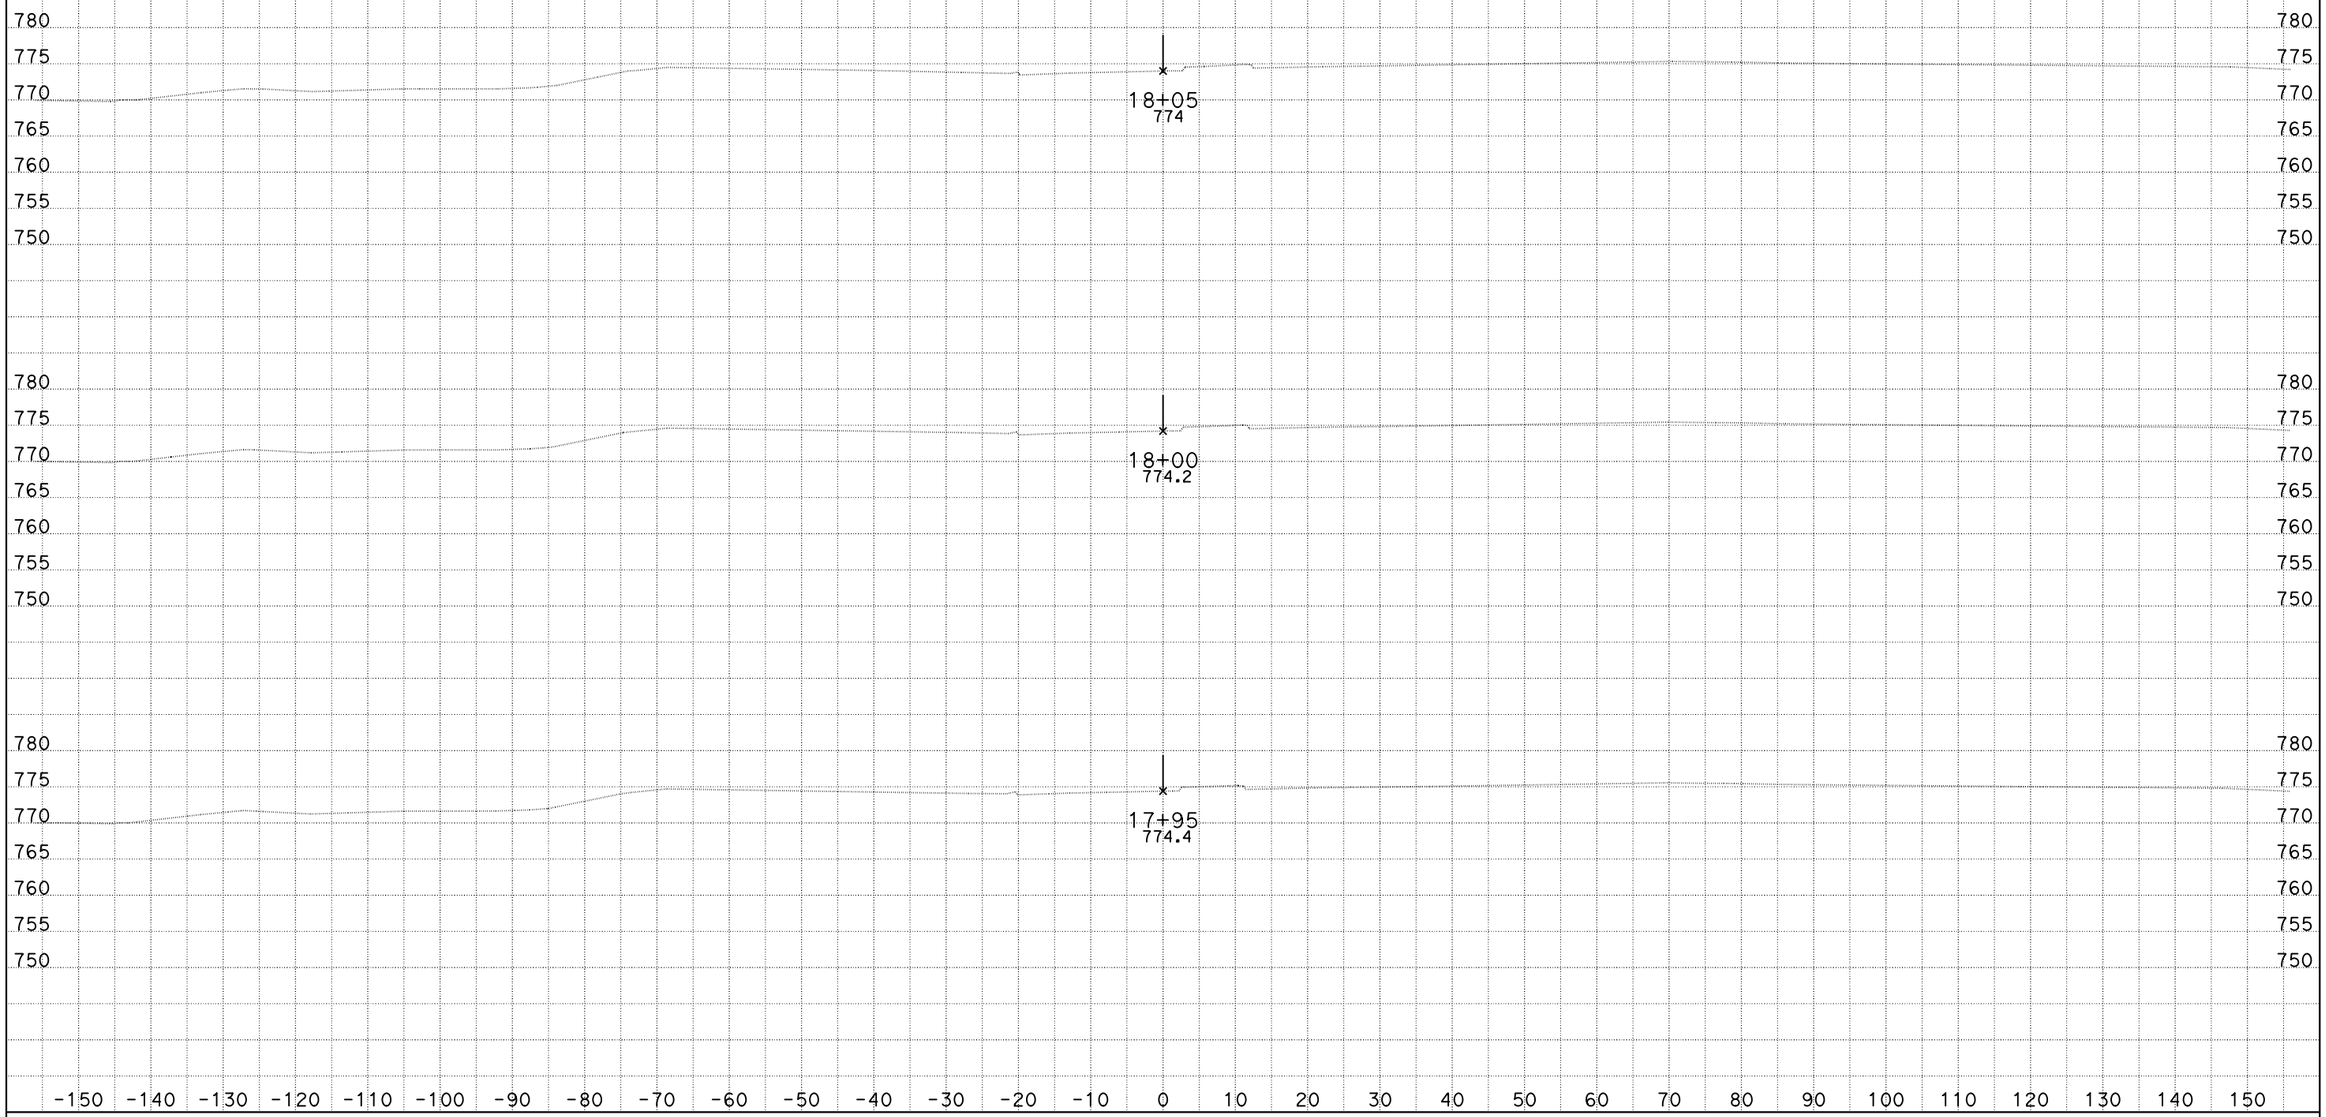

DATE: 10/4/2013

KC Project: 0818E File: D:\project\0818E\0818E\0818E\mcha\combo-rh1.ear

SCALE: 1" = 10' Horiz.
1" = 10' Vert.

All Dimensions are US Survey Feet

RAMPH1
CROSS SECTIONS

SHEET 46 OF XXX

DESIGN STUDY ONLY

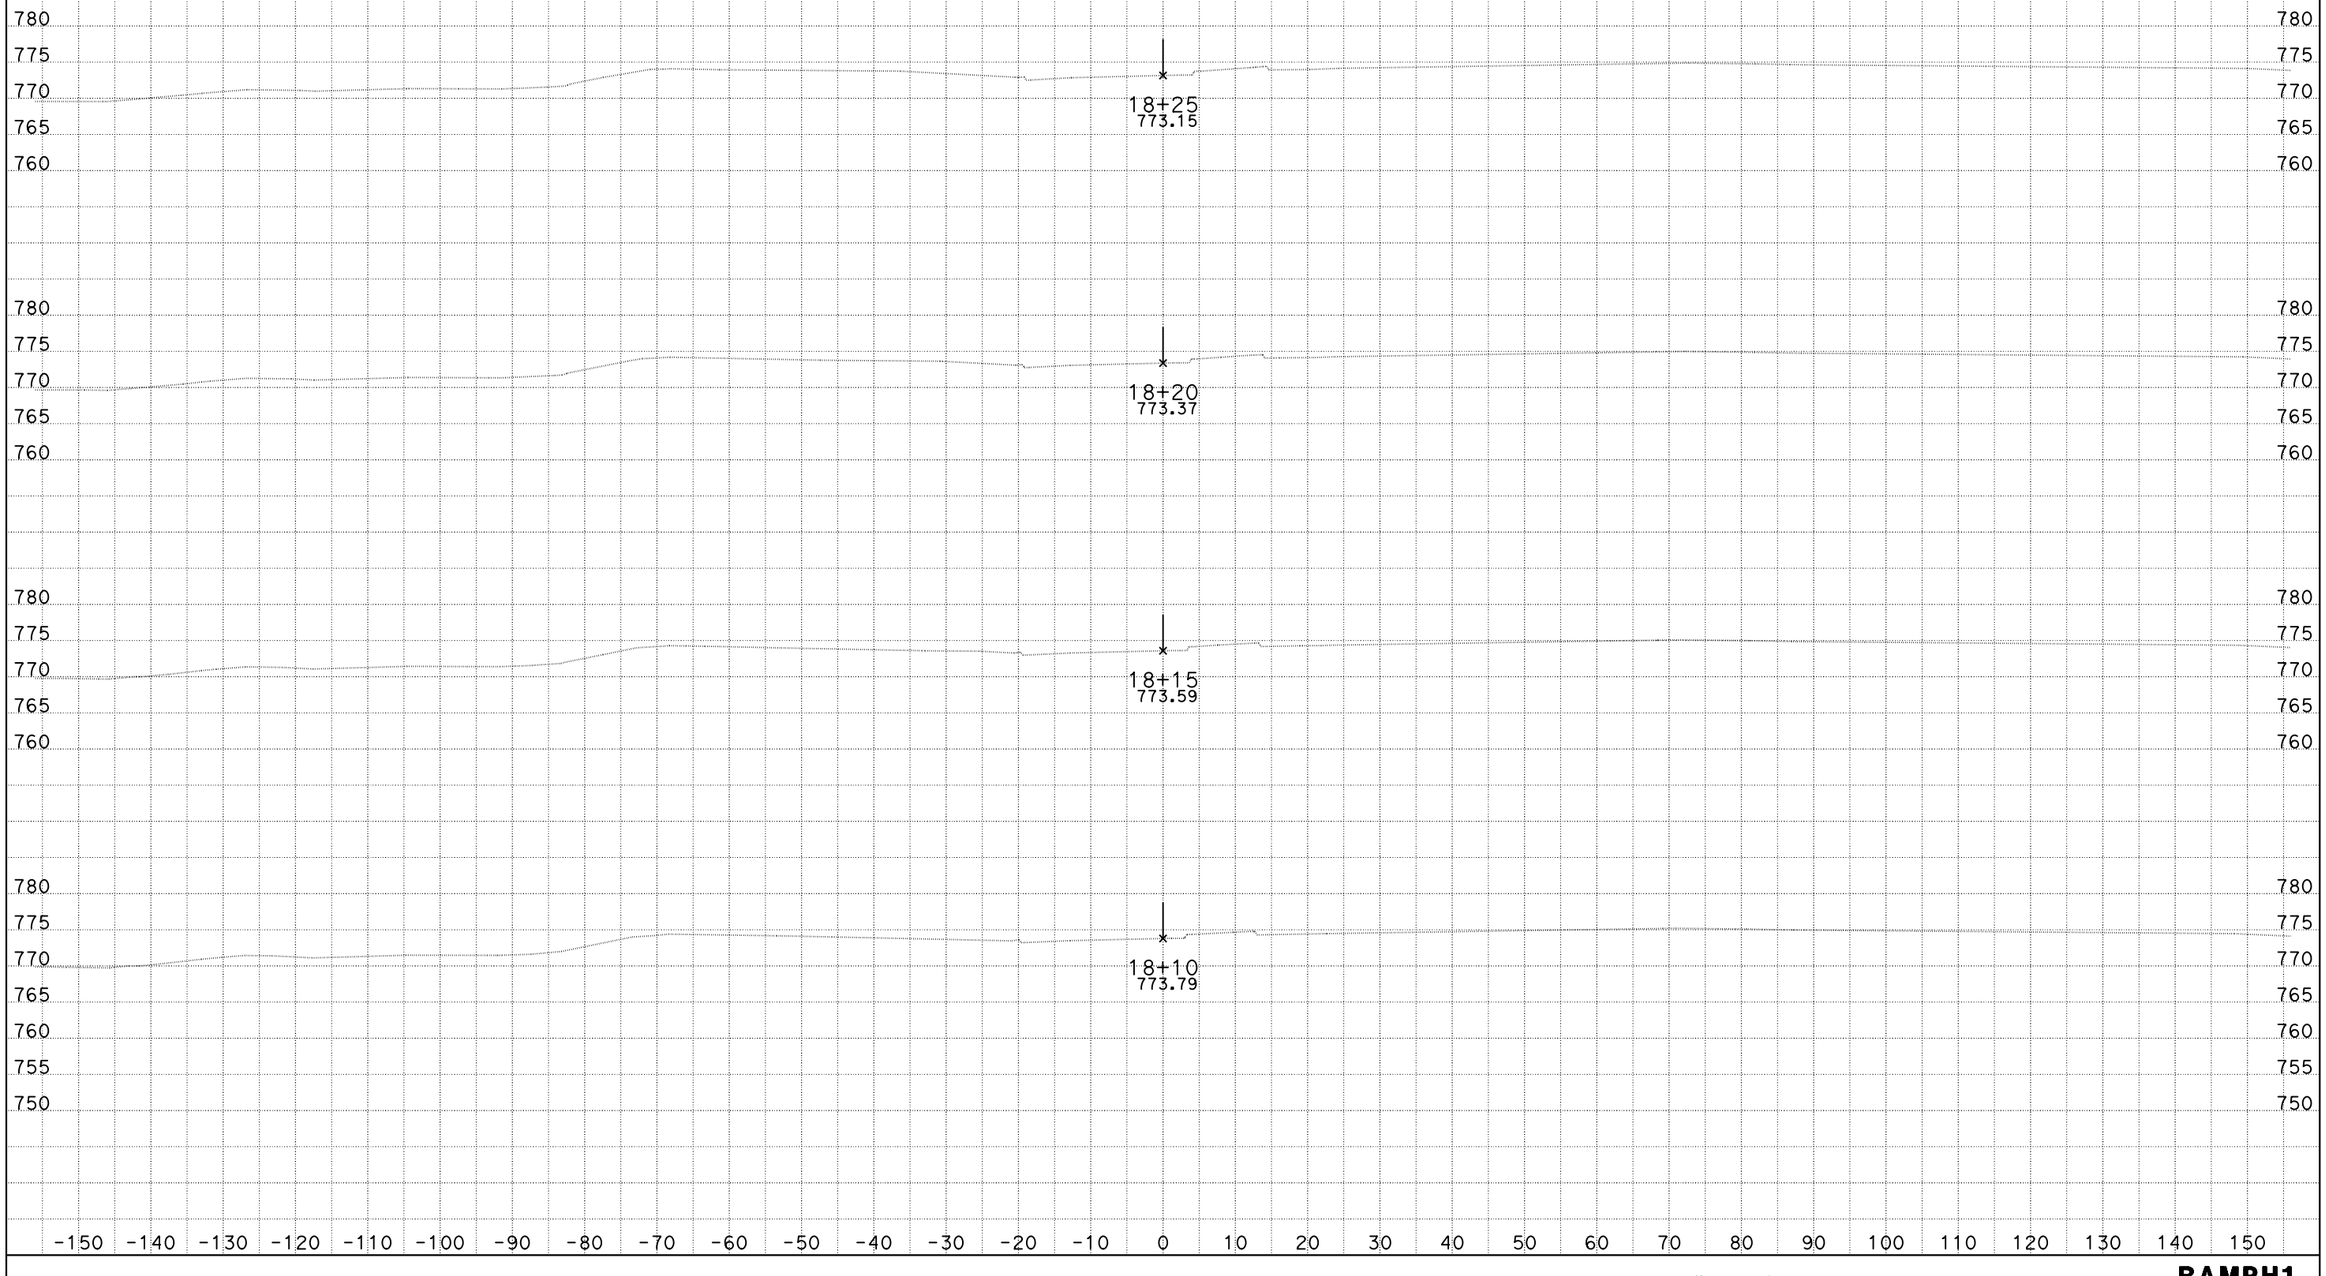

DATE: 10/4/2013
KC Project: 0818E File: D:\project\0818E\0818E\0818E\mcha\combo-rh1.ear

SCALE: 1" = 10' Horiz.
1" = 10' Vert.

All Dimensions are US Survey Feet

RAMPH1
CROSS SECTIONS
SHEET 47 OF XXX

DESIGN STUDY ONLY

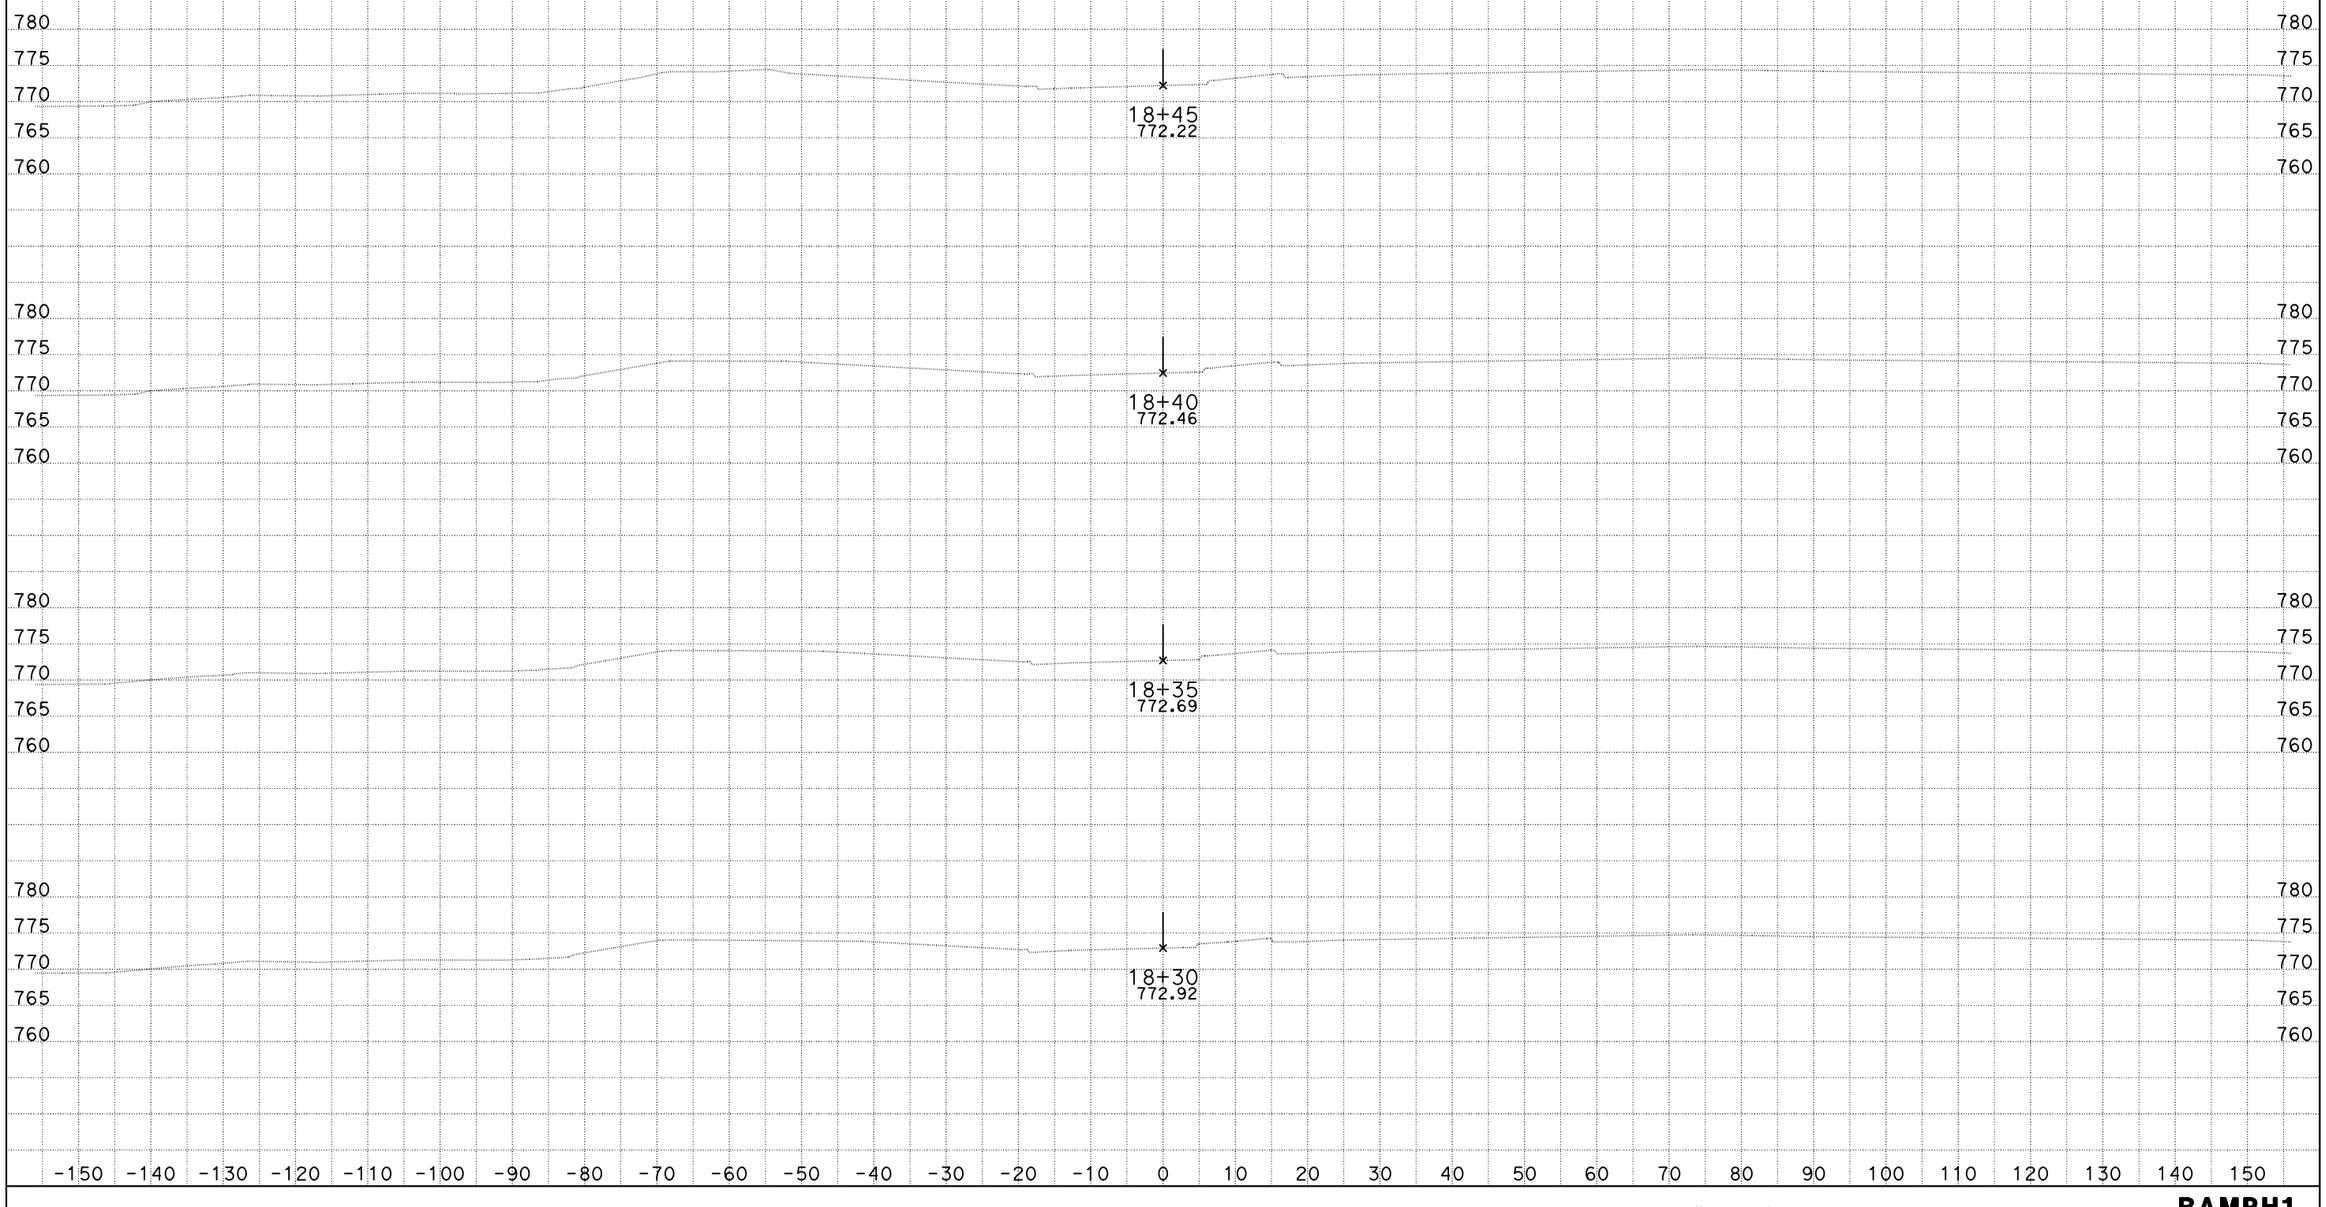

DATE: 10/4/2013
KC Project: 0818E File: D:\project\0818E\0818E\0818E\mcha\combo-rh1.ear

SCALE: 1" = 10' Horiz.
1" = 10' Vert.

All Dimensions are US Survey Feet

RAMPH1
CROSS SECTIONS
SHEET 48 OF XXX

DESIGN STUDY ONLY

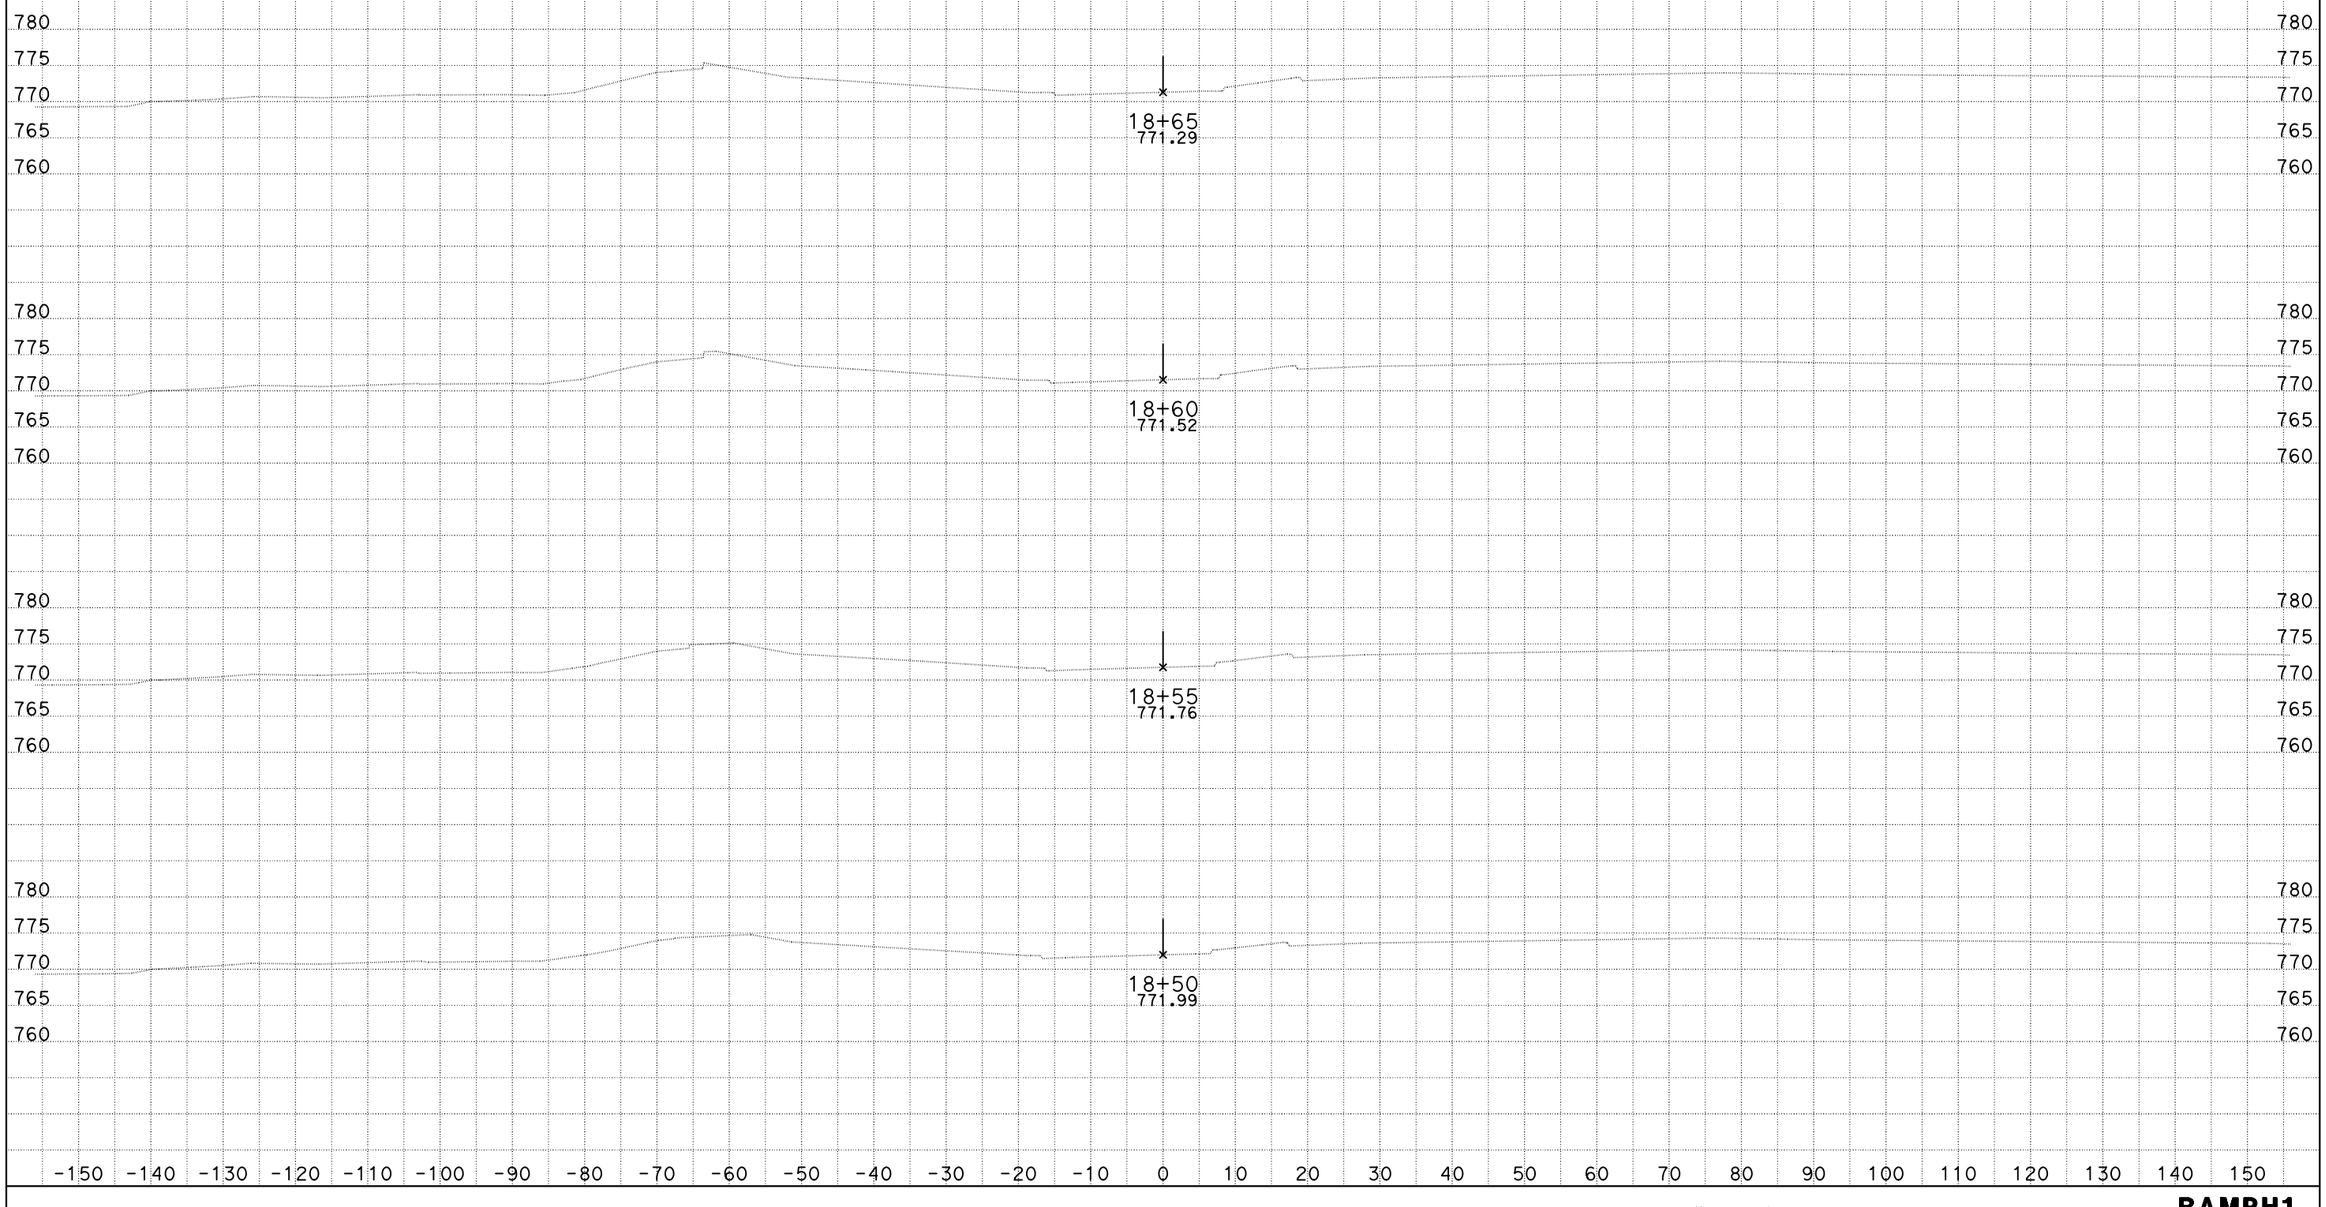

DATE: 10/4/2013
KC Project: 0818E File: D:\project\0818E\0818E\0818E\mcha\combo-rh1.ear

SCALE: 1" = 10' Horiz.
1" = 10' Vert.

All Dimensions are US Survey Feet

RAMPH1
CROSS SECTIONS
SHEET 49 OF XXX

DESIGN STUDY ONLY

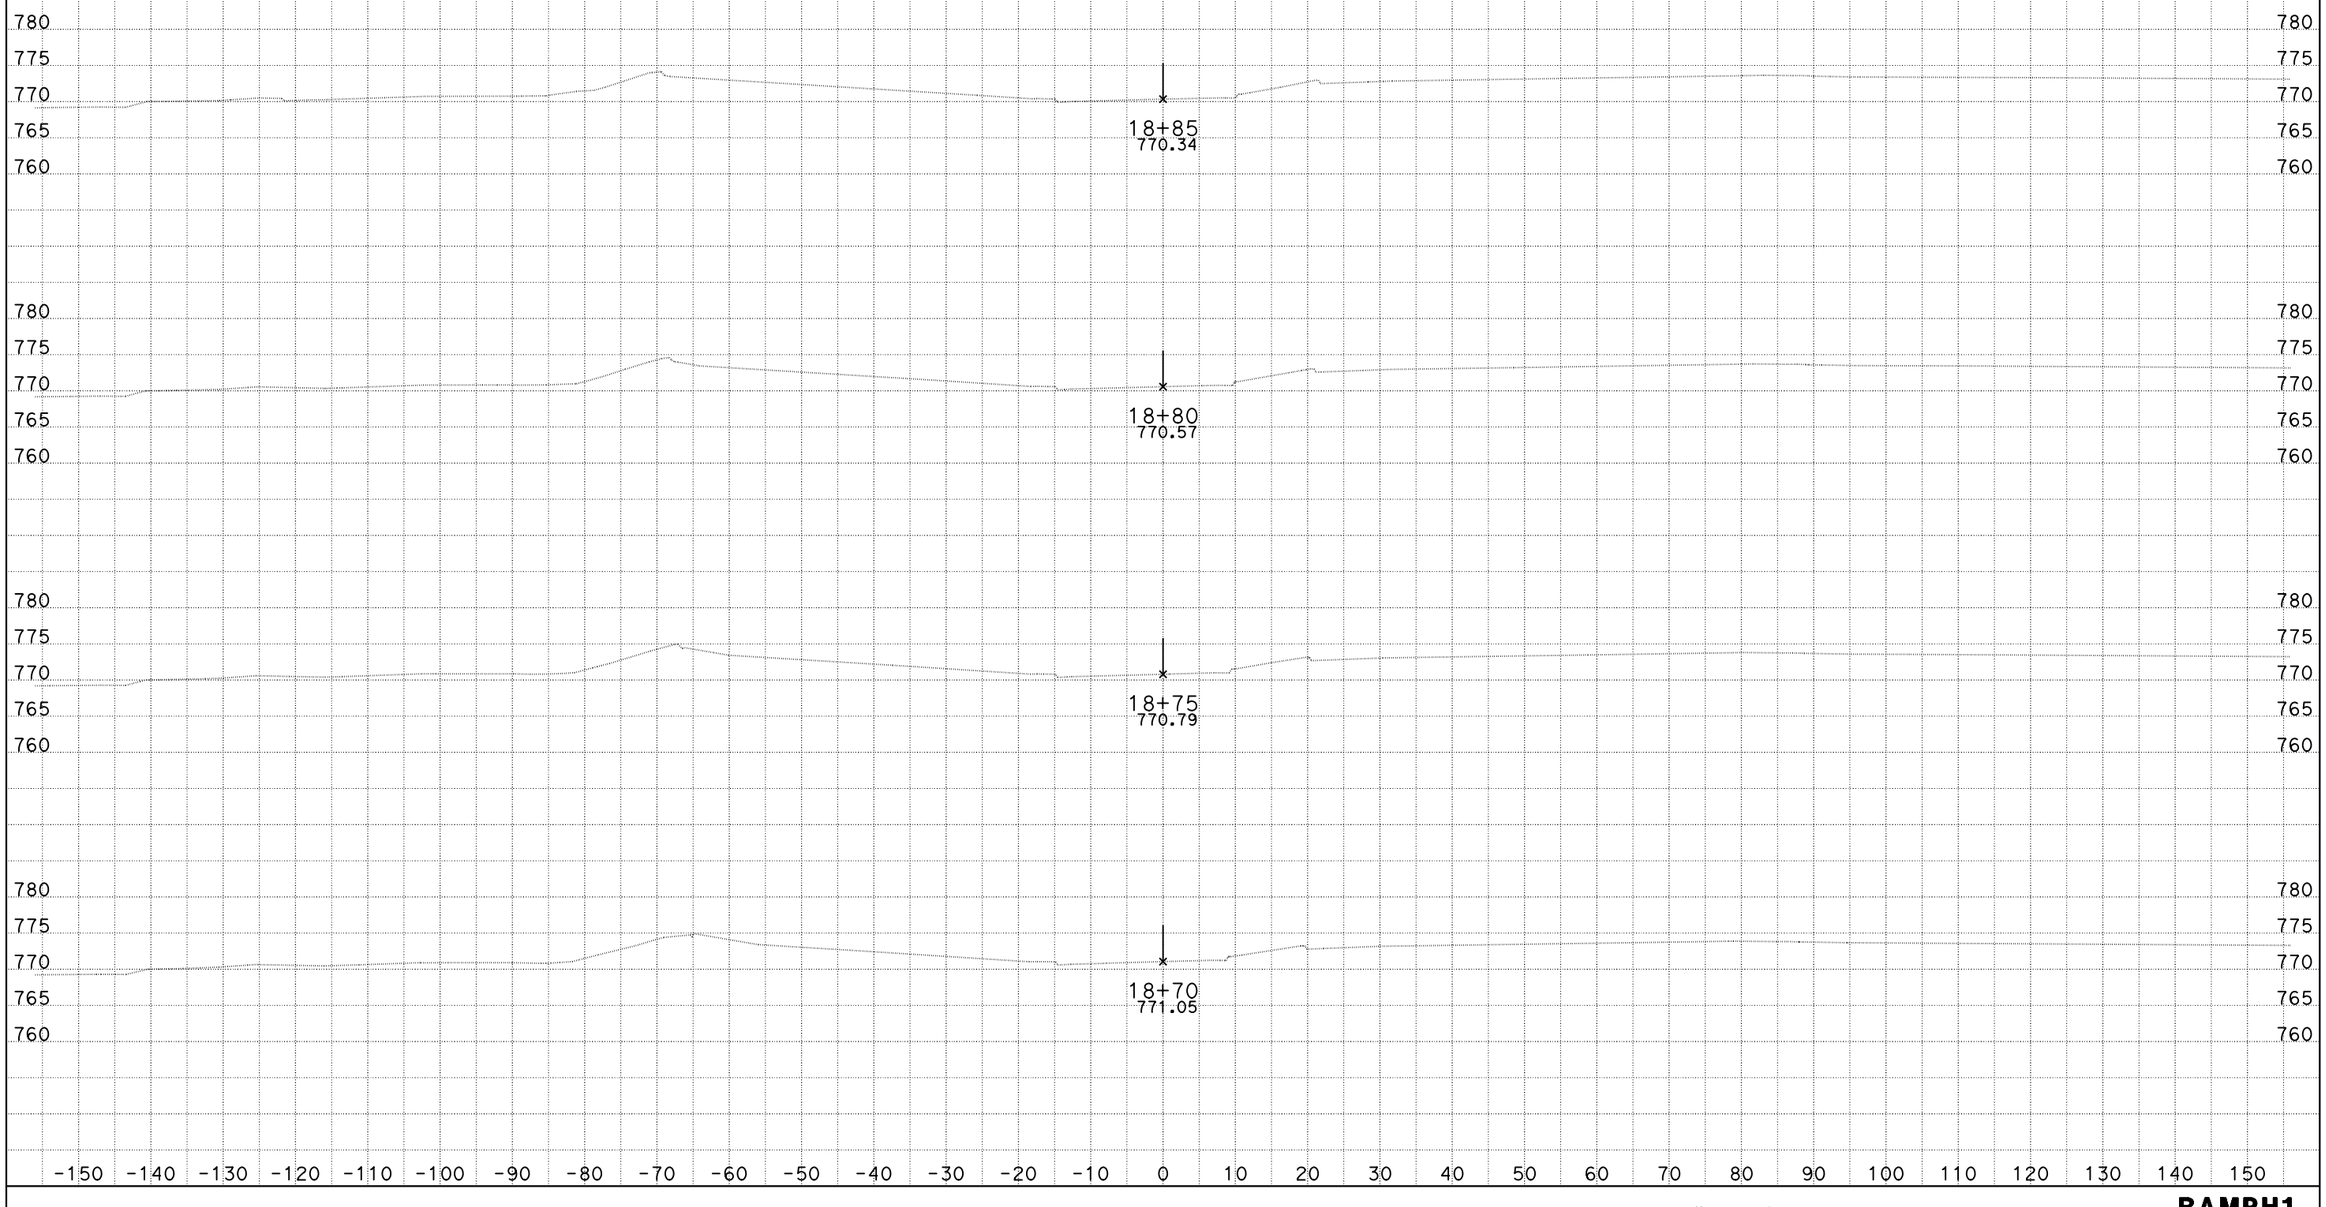

DATE: 10/4/2013
KC Project: 0818E File: D:\project\0818E\0818E\0818E\mcha\combo-rh1.ear

SCALE: 1" = 10' Horiz.
1" = 10' Vert.

All Dimensions are US Survey Feet

RAMPH1
CROSS SECTIONS
SHEET 50 OF XXX

DESIGN STUDY ONLY

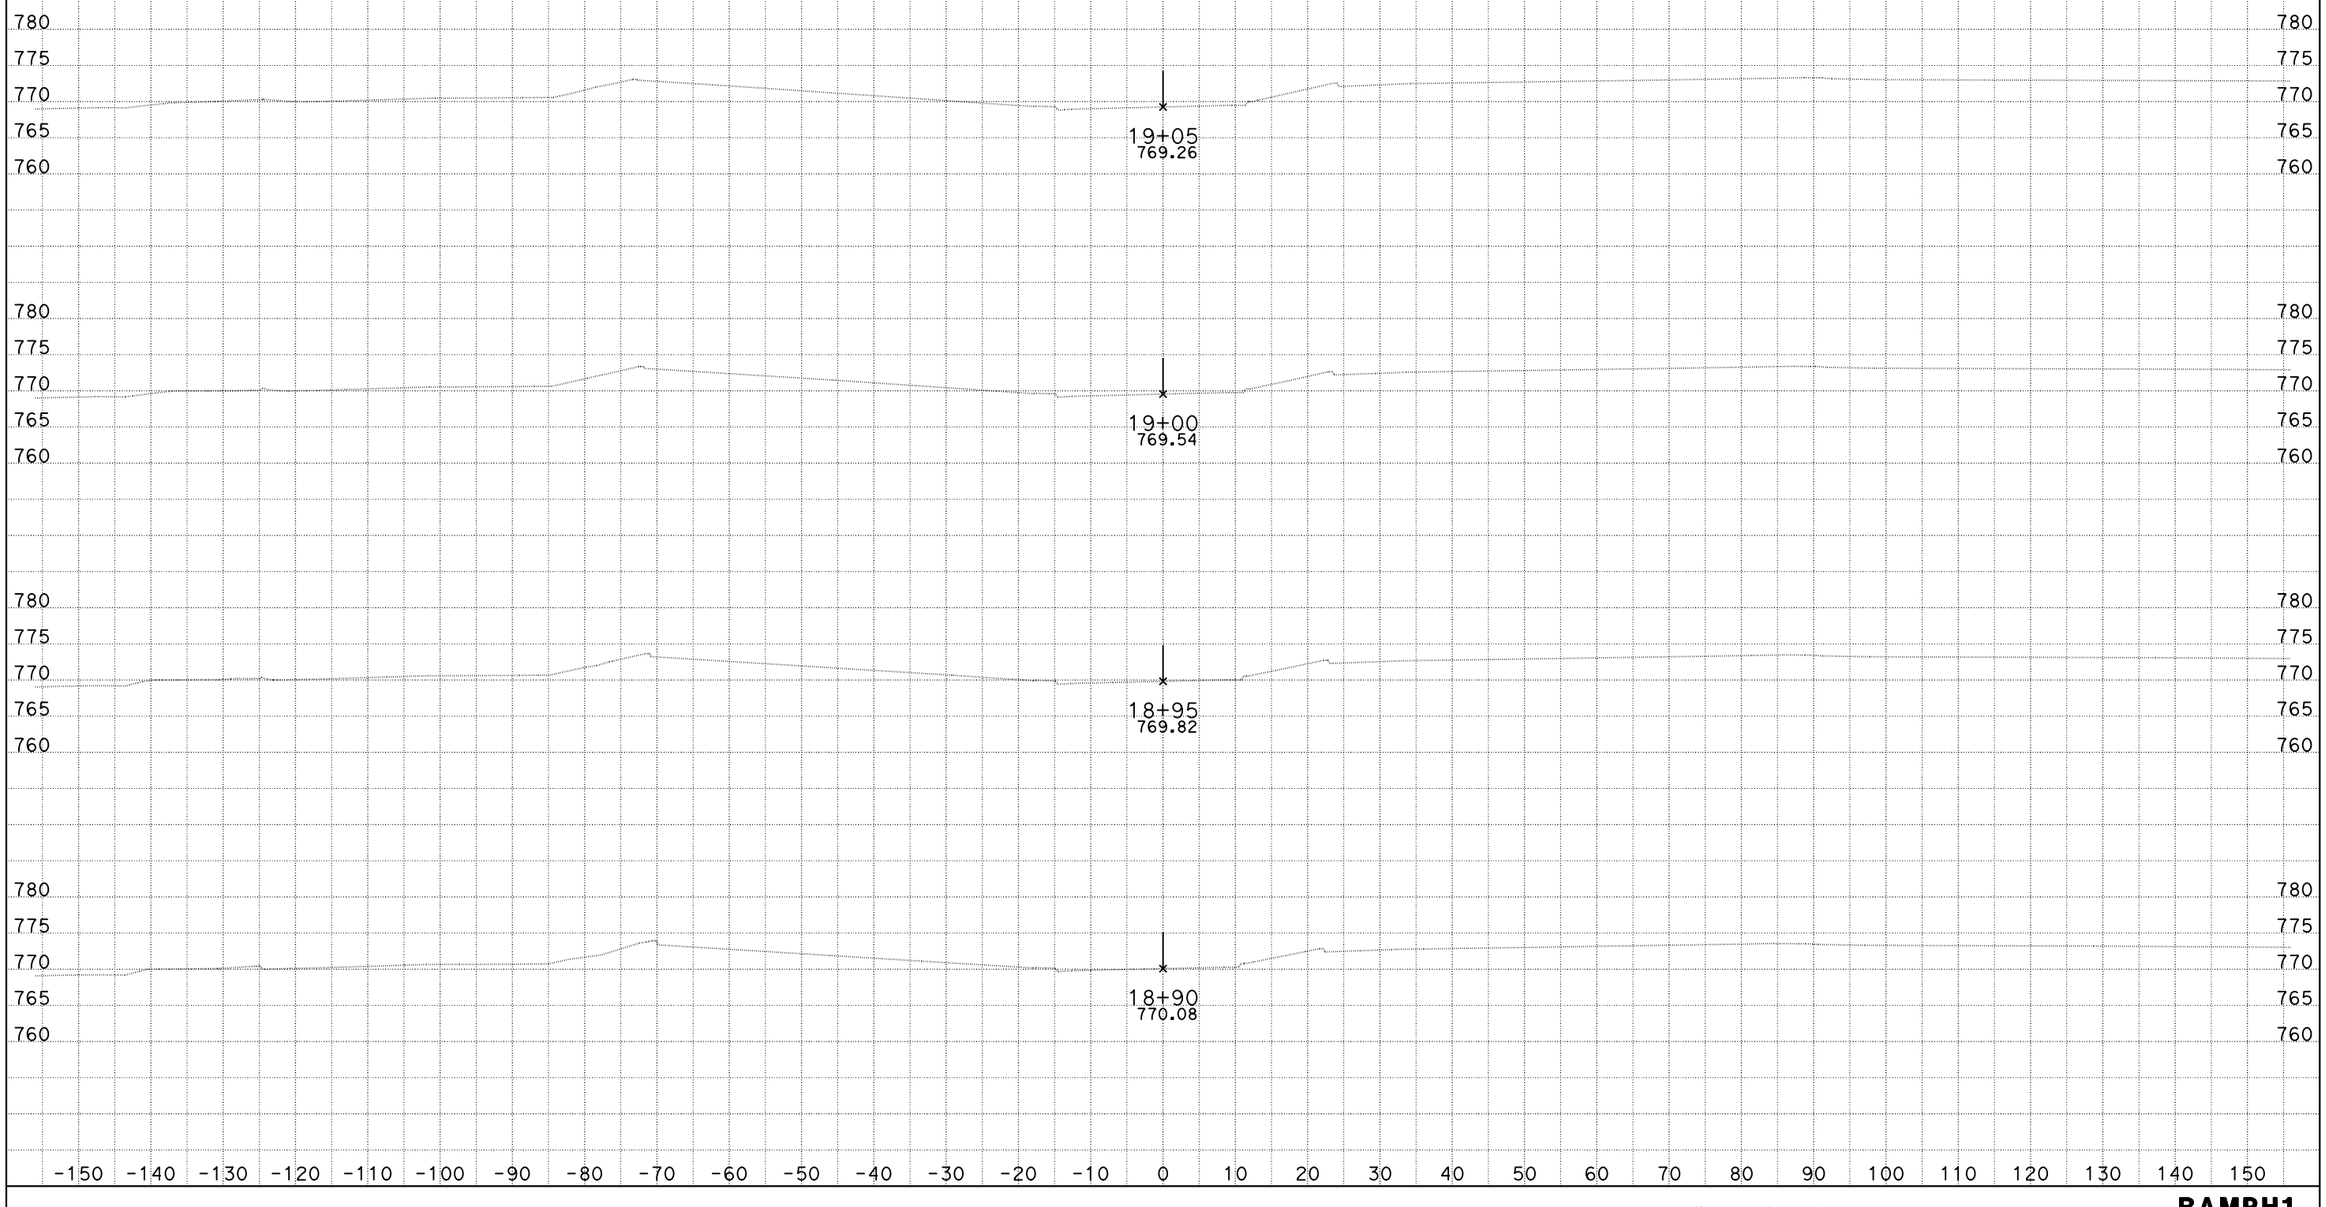

DATE: 10/4/2013
KC Project: 0818E File: D:\project\0818E\0818E\0818E\mcha\combo-rh1.ear

SCALE: 1" = 10' Horiz.
1" = 10' Vert.

All Dimensions are US Survey Feet

RAMPH1
CROSS SECTIONS
SHEET 51 OF XXX

DESIGN STUDY ONLY

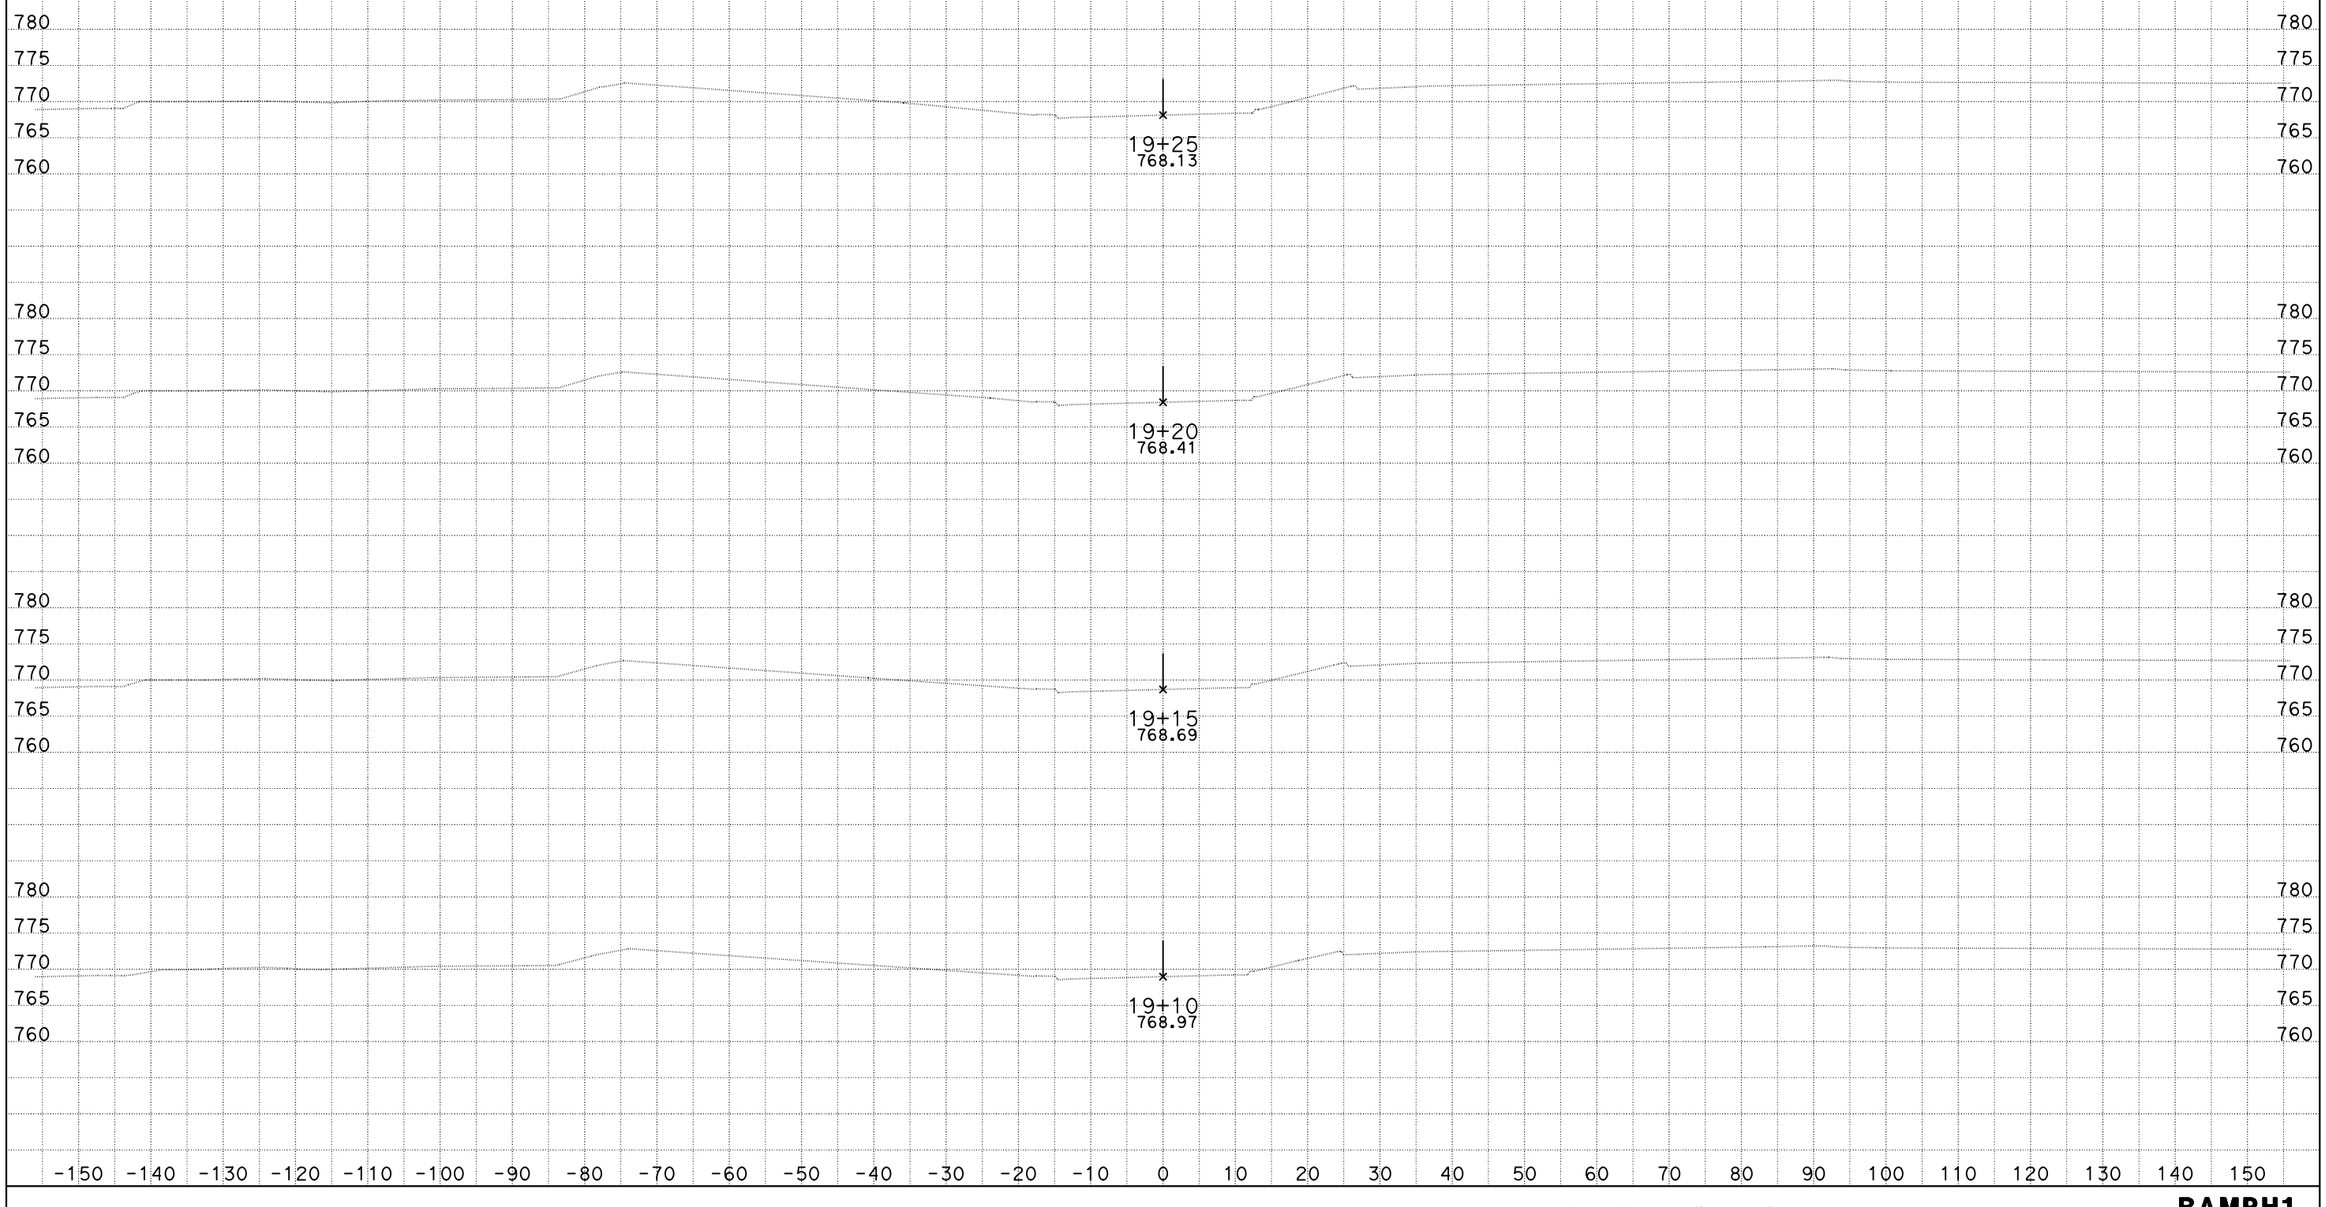

DATE: 10/4/2013
KC Project: 0818E File: D:\project\0818E\0818E\0818E\mcha\combo-rh1.ear

SCALE: 1" = 10' Horiz.
1" = 10' Vert.

All Dimensions are US Survey Feet

RAMPH1
CROSS SECTIONS
SHEET 52 OF XXX

DESIGN STUDY ONLY

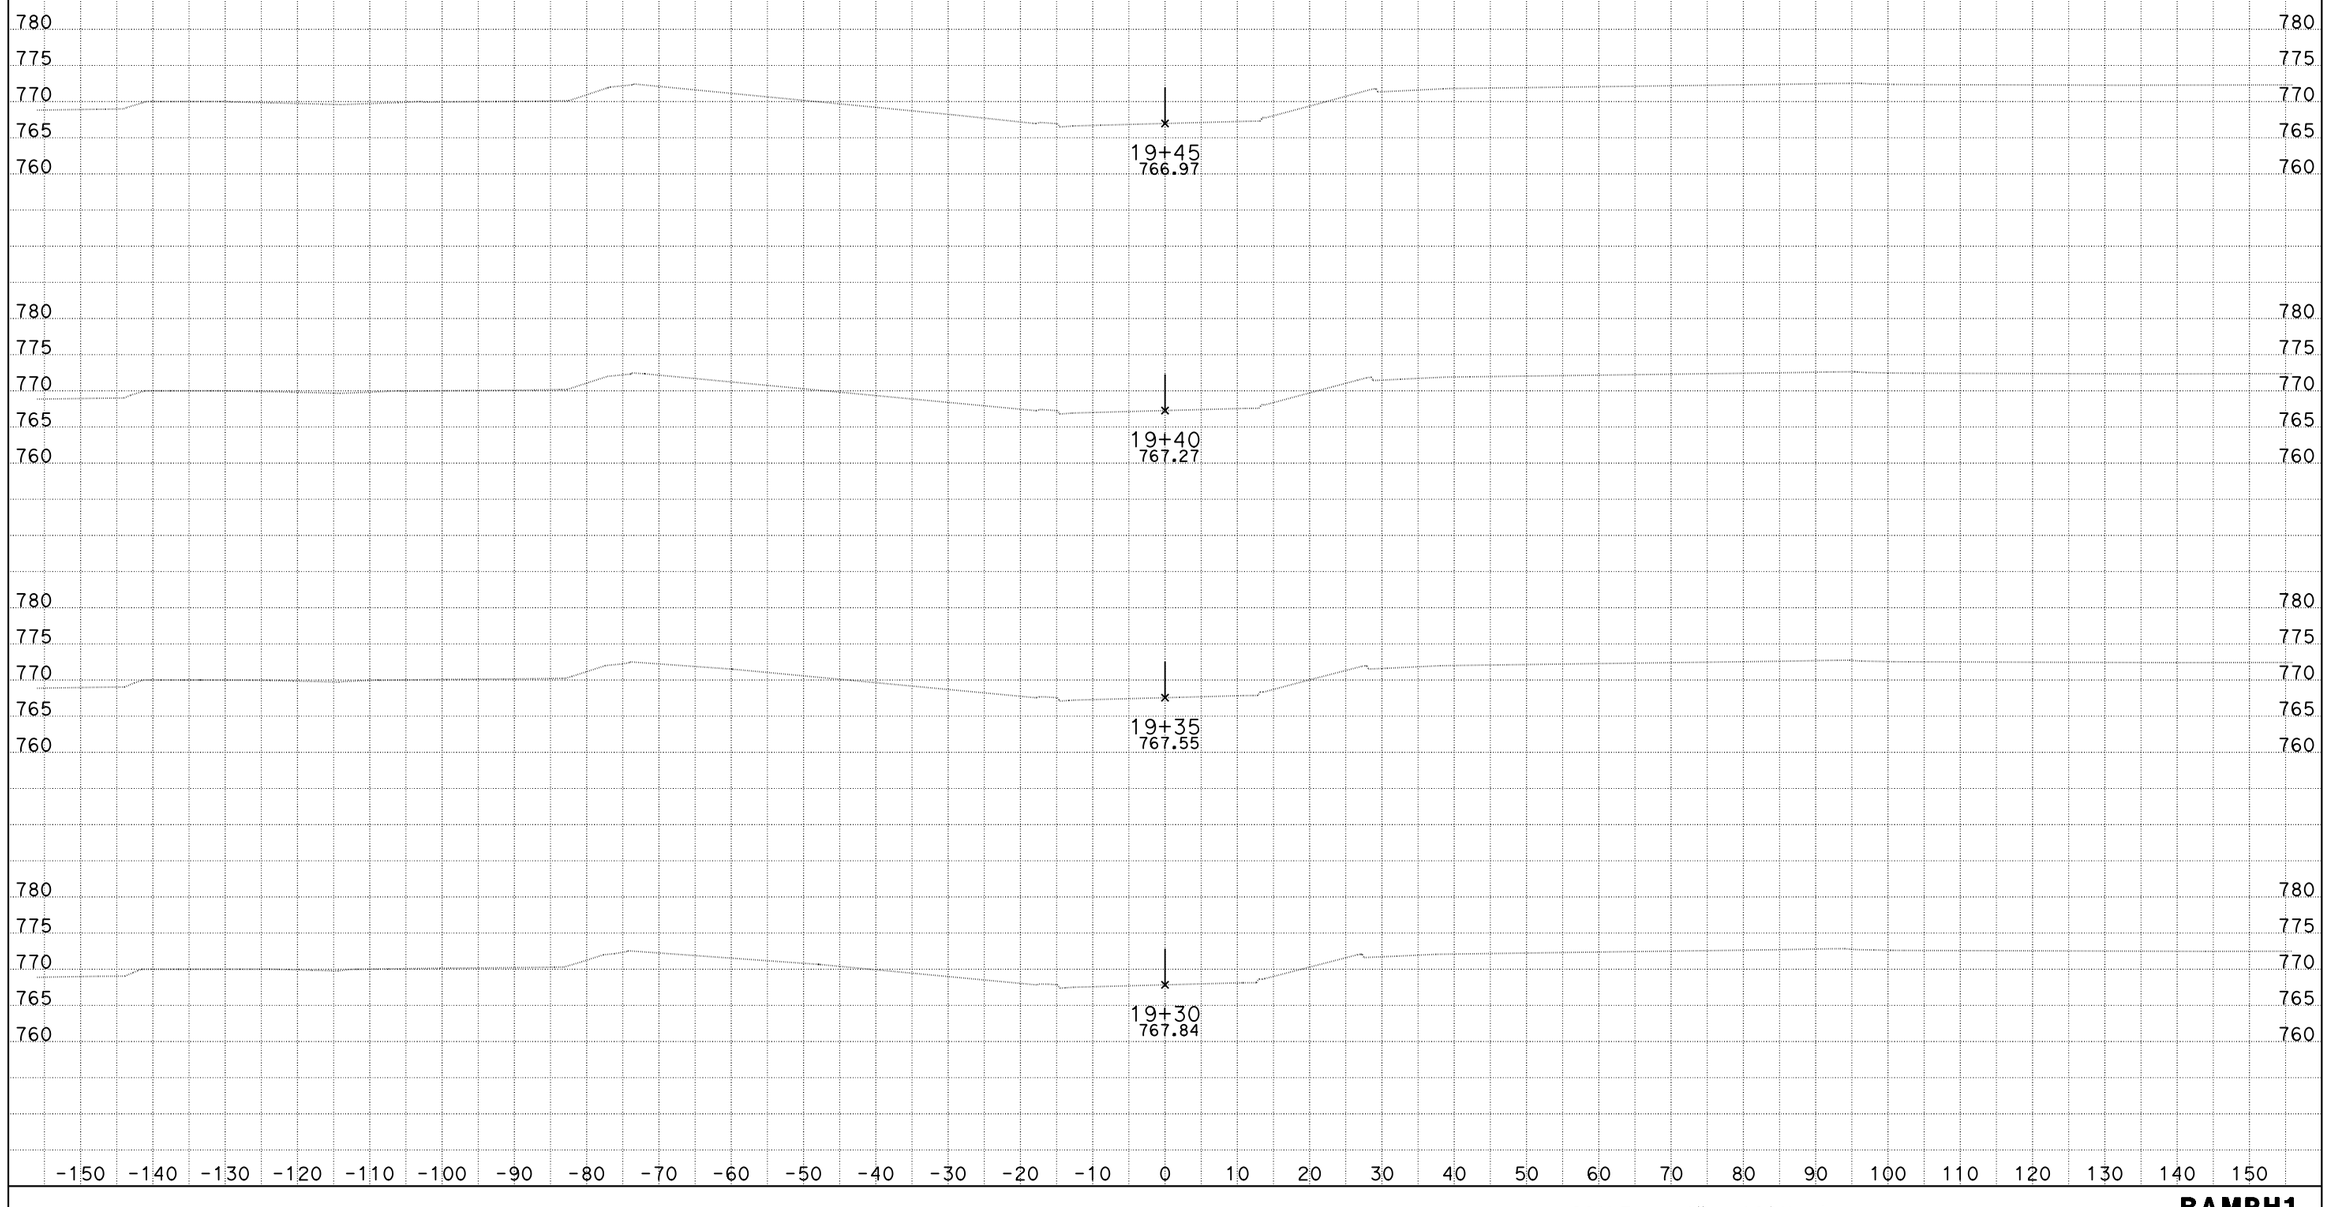

DATE: 10/4/2013
KC Project: 0818E File: D:\project\0818E\0818E\0818E\mcha\combo-rh1.ear

SCALE: 1" = 10' Horiz.
1" = 10' Vert.

All Dimensions are US Survey Feet

RAMPH1
CROSS SECTIONS
SHEET 53 OF XXX

DESIGN STUDY ONLY

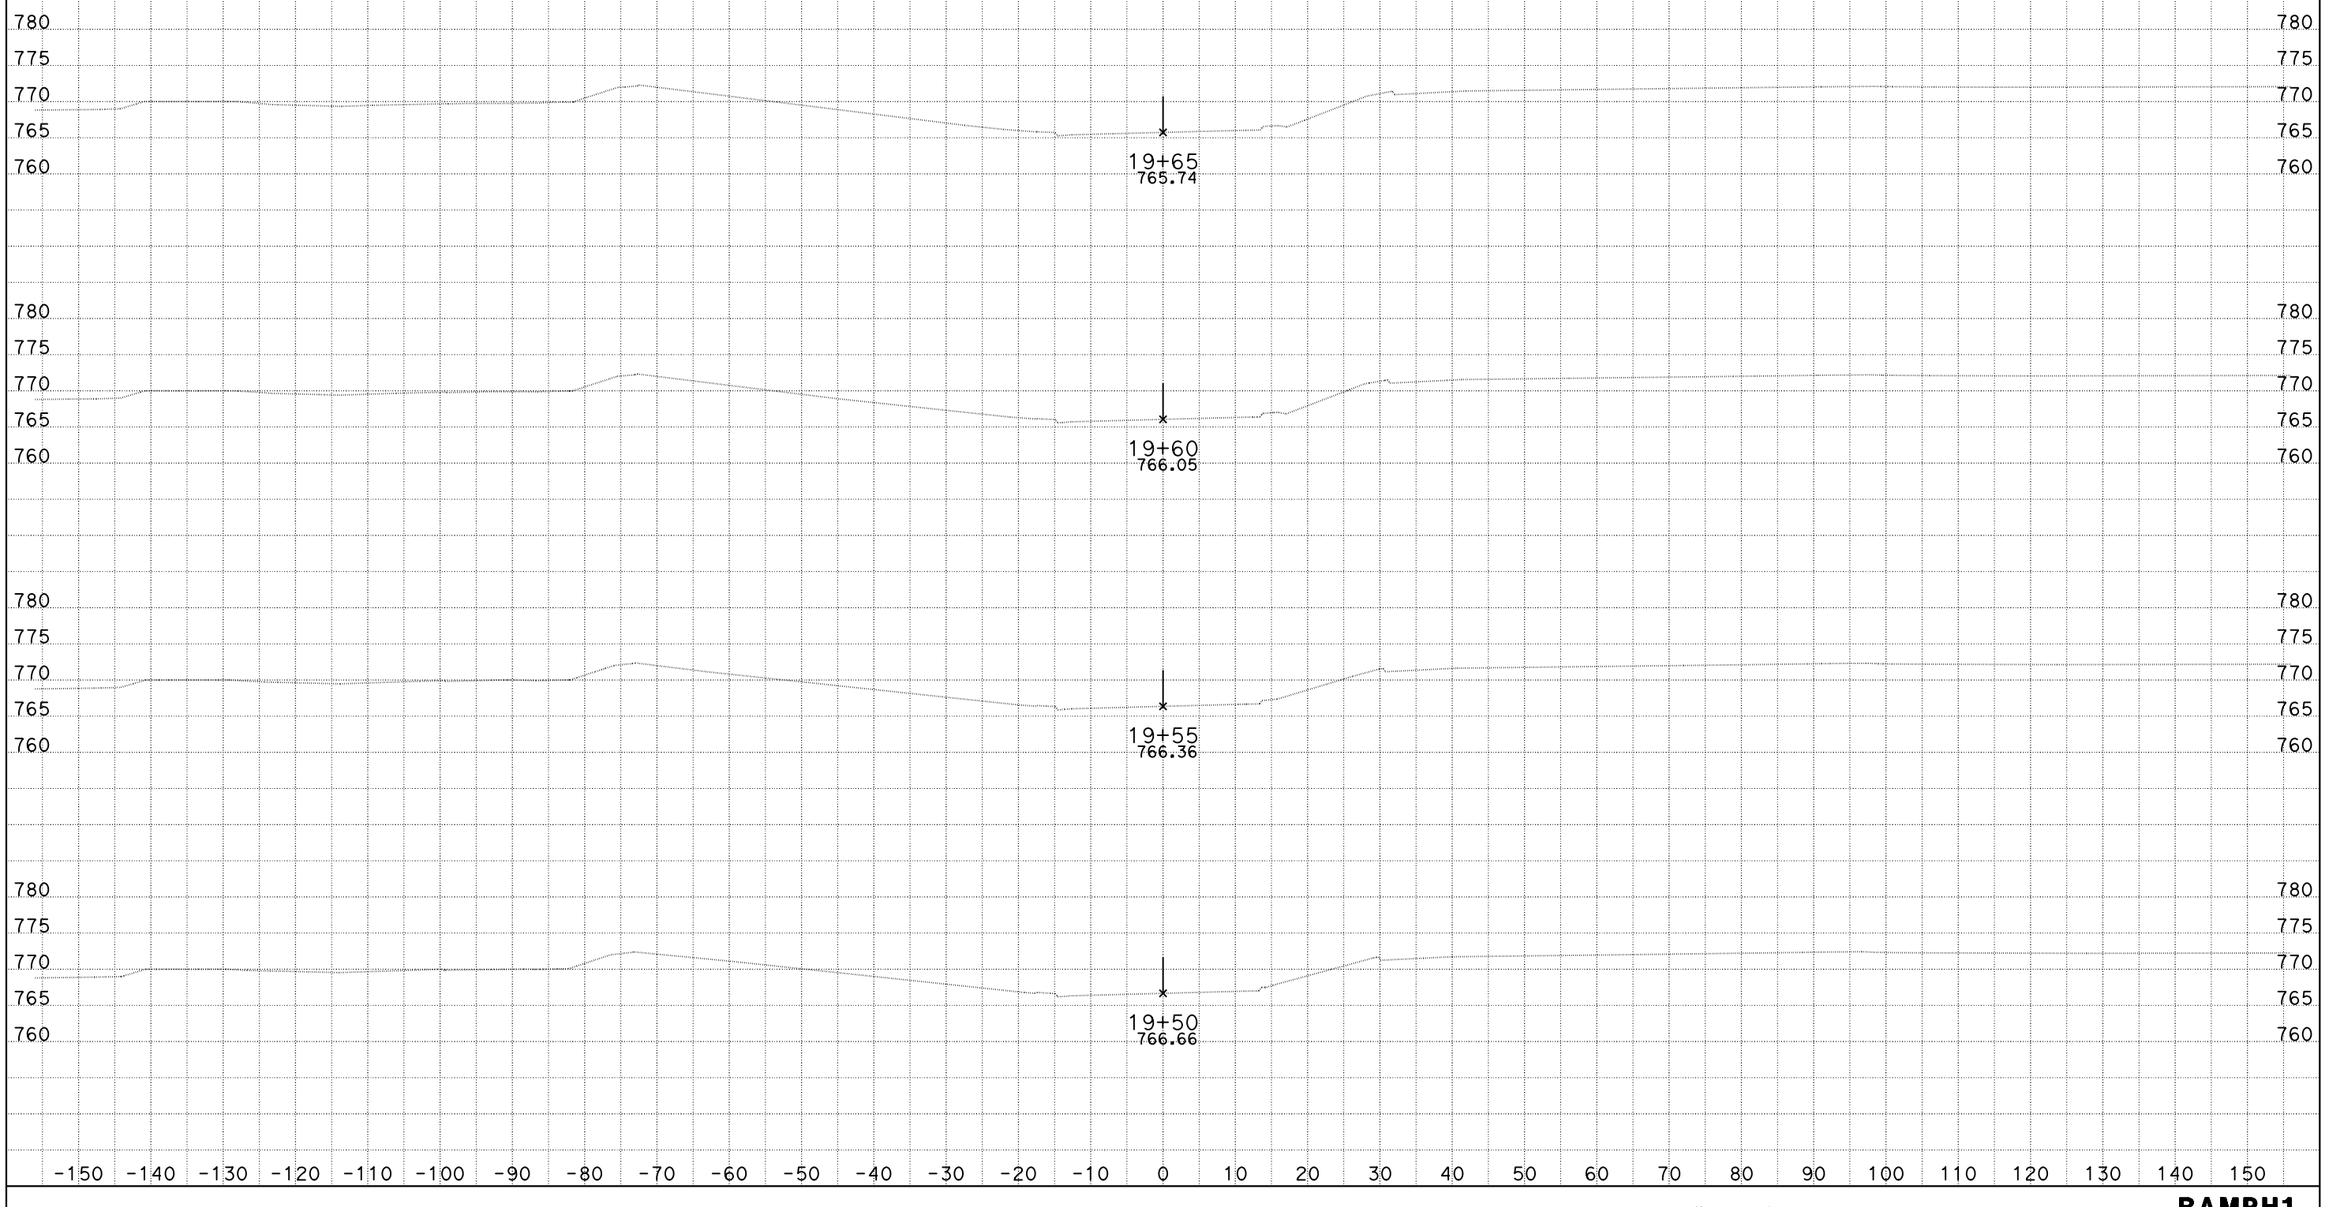

DATE: 10/4/2013
KC Project: 0818E File: D:\project\0818E\0818E\0818E\mcha\combo-rh1.ear

SCALE: 1" = 10' Horiz.
1" = 10' Vert.

All Dimensions are US Survey Feet

RAMPH1
CROSS SECTIONS
SHEET 54 OF XXX

DESIGN STUDY ONLY

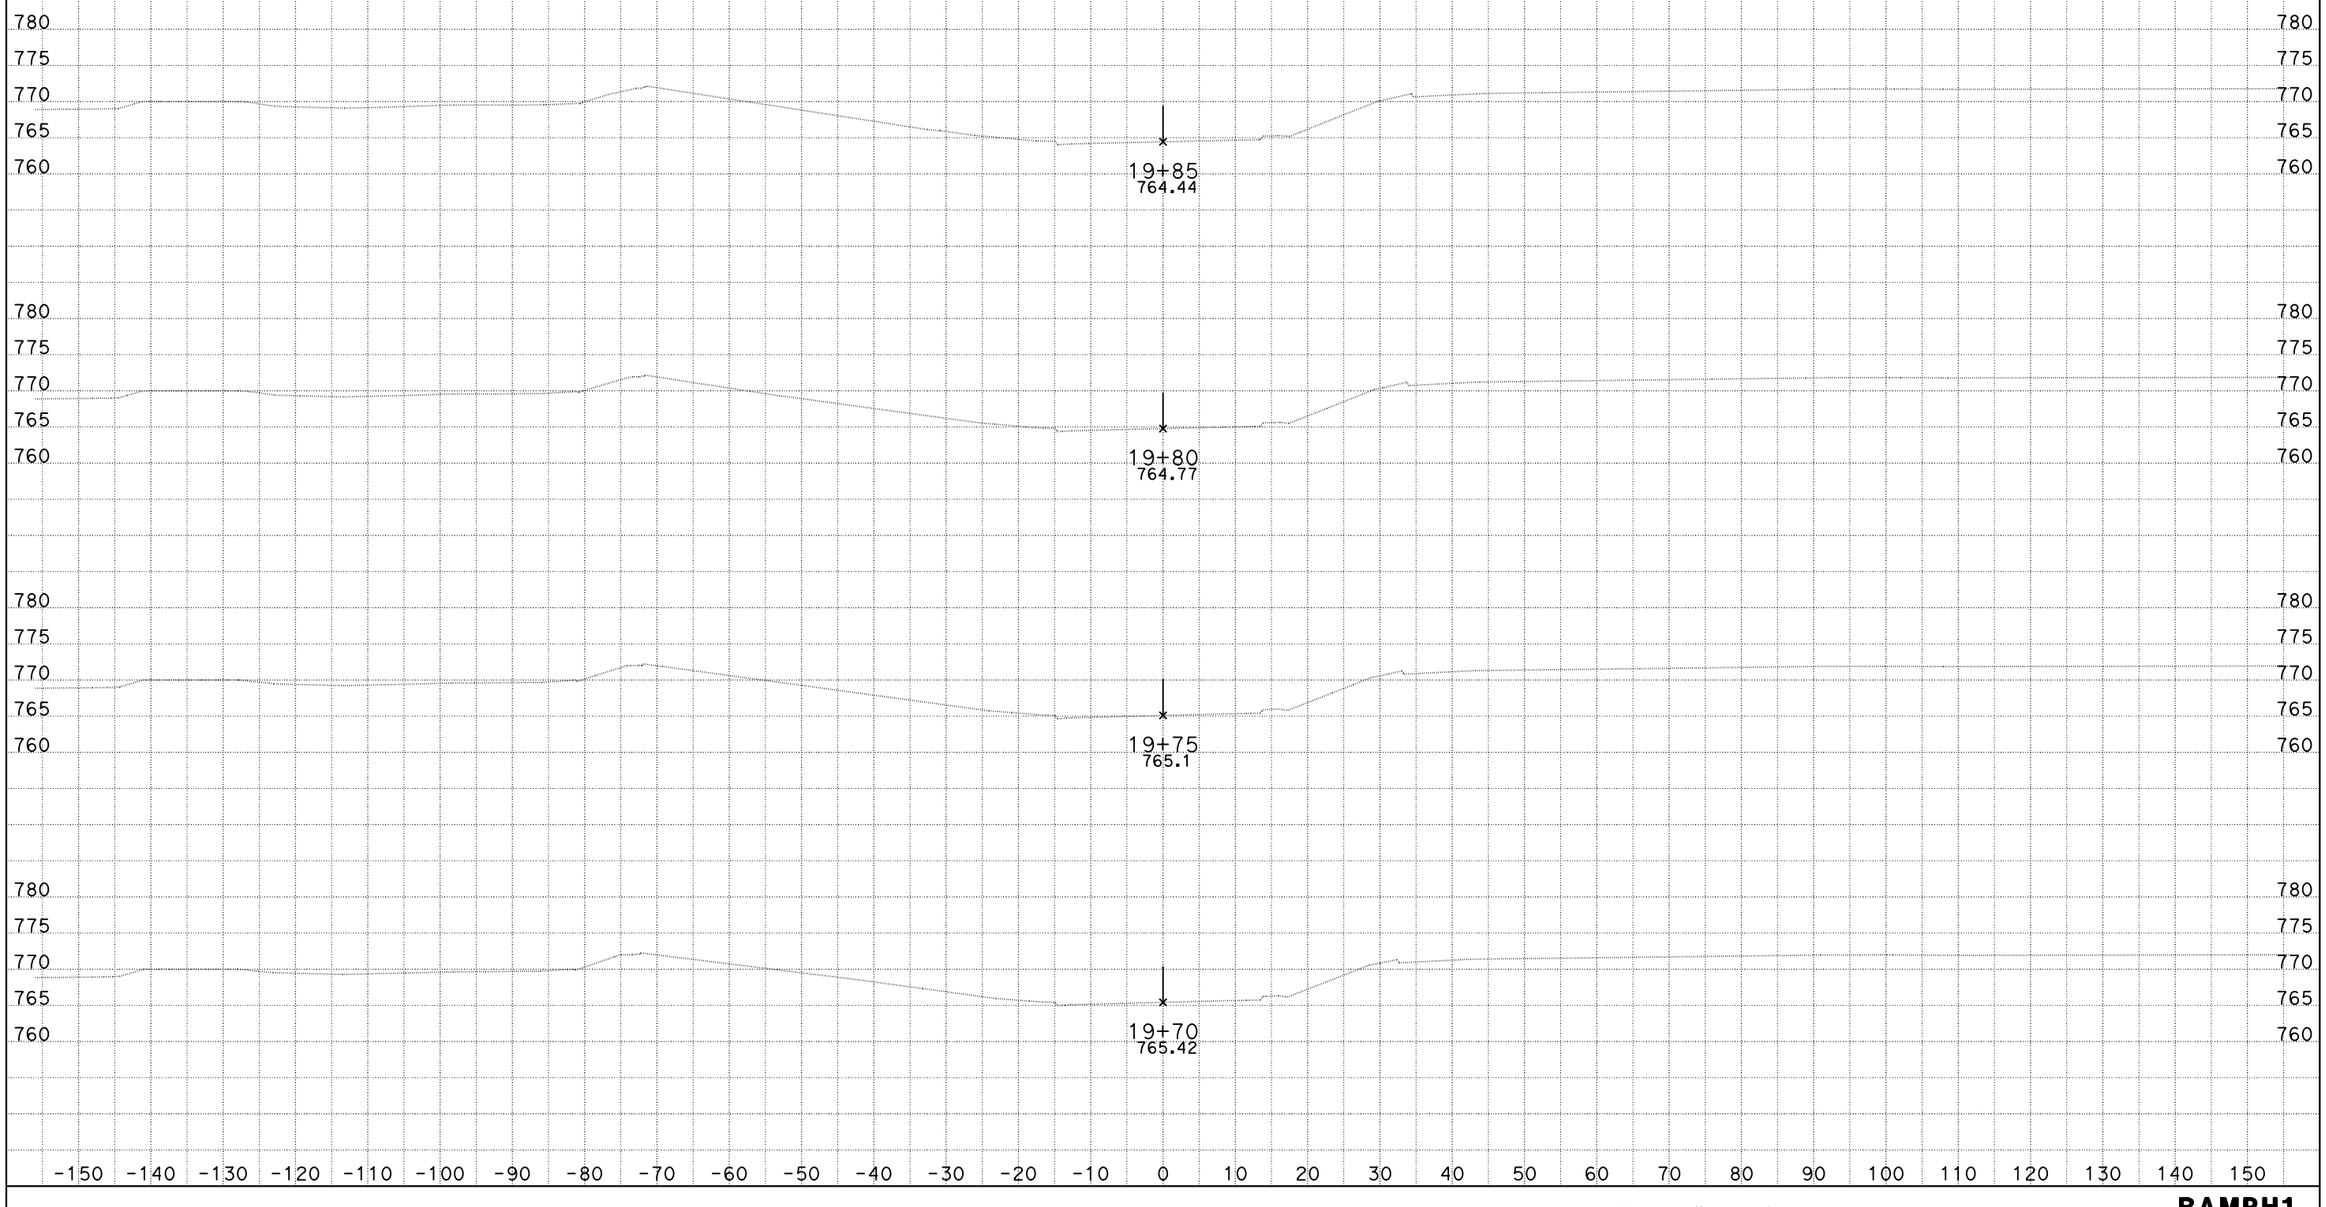

DATE: 10/4/2013
KC Project: 0818E File: D:\project\0818E\0818E\0818E\mcha\combo-rh1.ear

SCALE: 1" = 10' Horiz.
1" = 10' Vert.

All Dimensions are US Survey Feet

RAMPH1
CROSS SECTIONS
SHEET 55 OF XXX

DESIGN STUDY ONLY

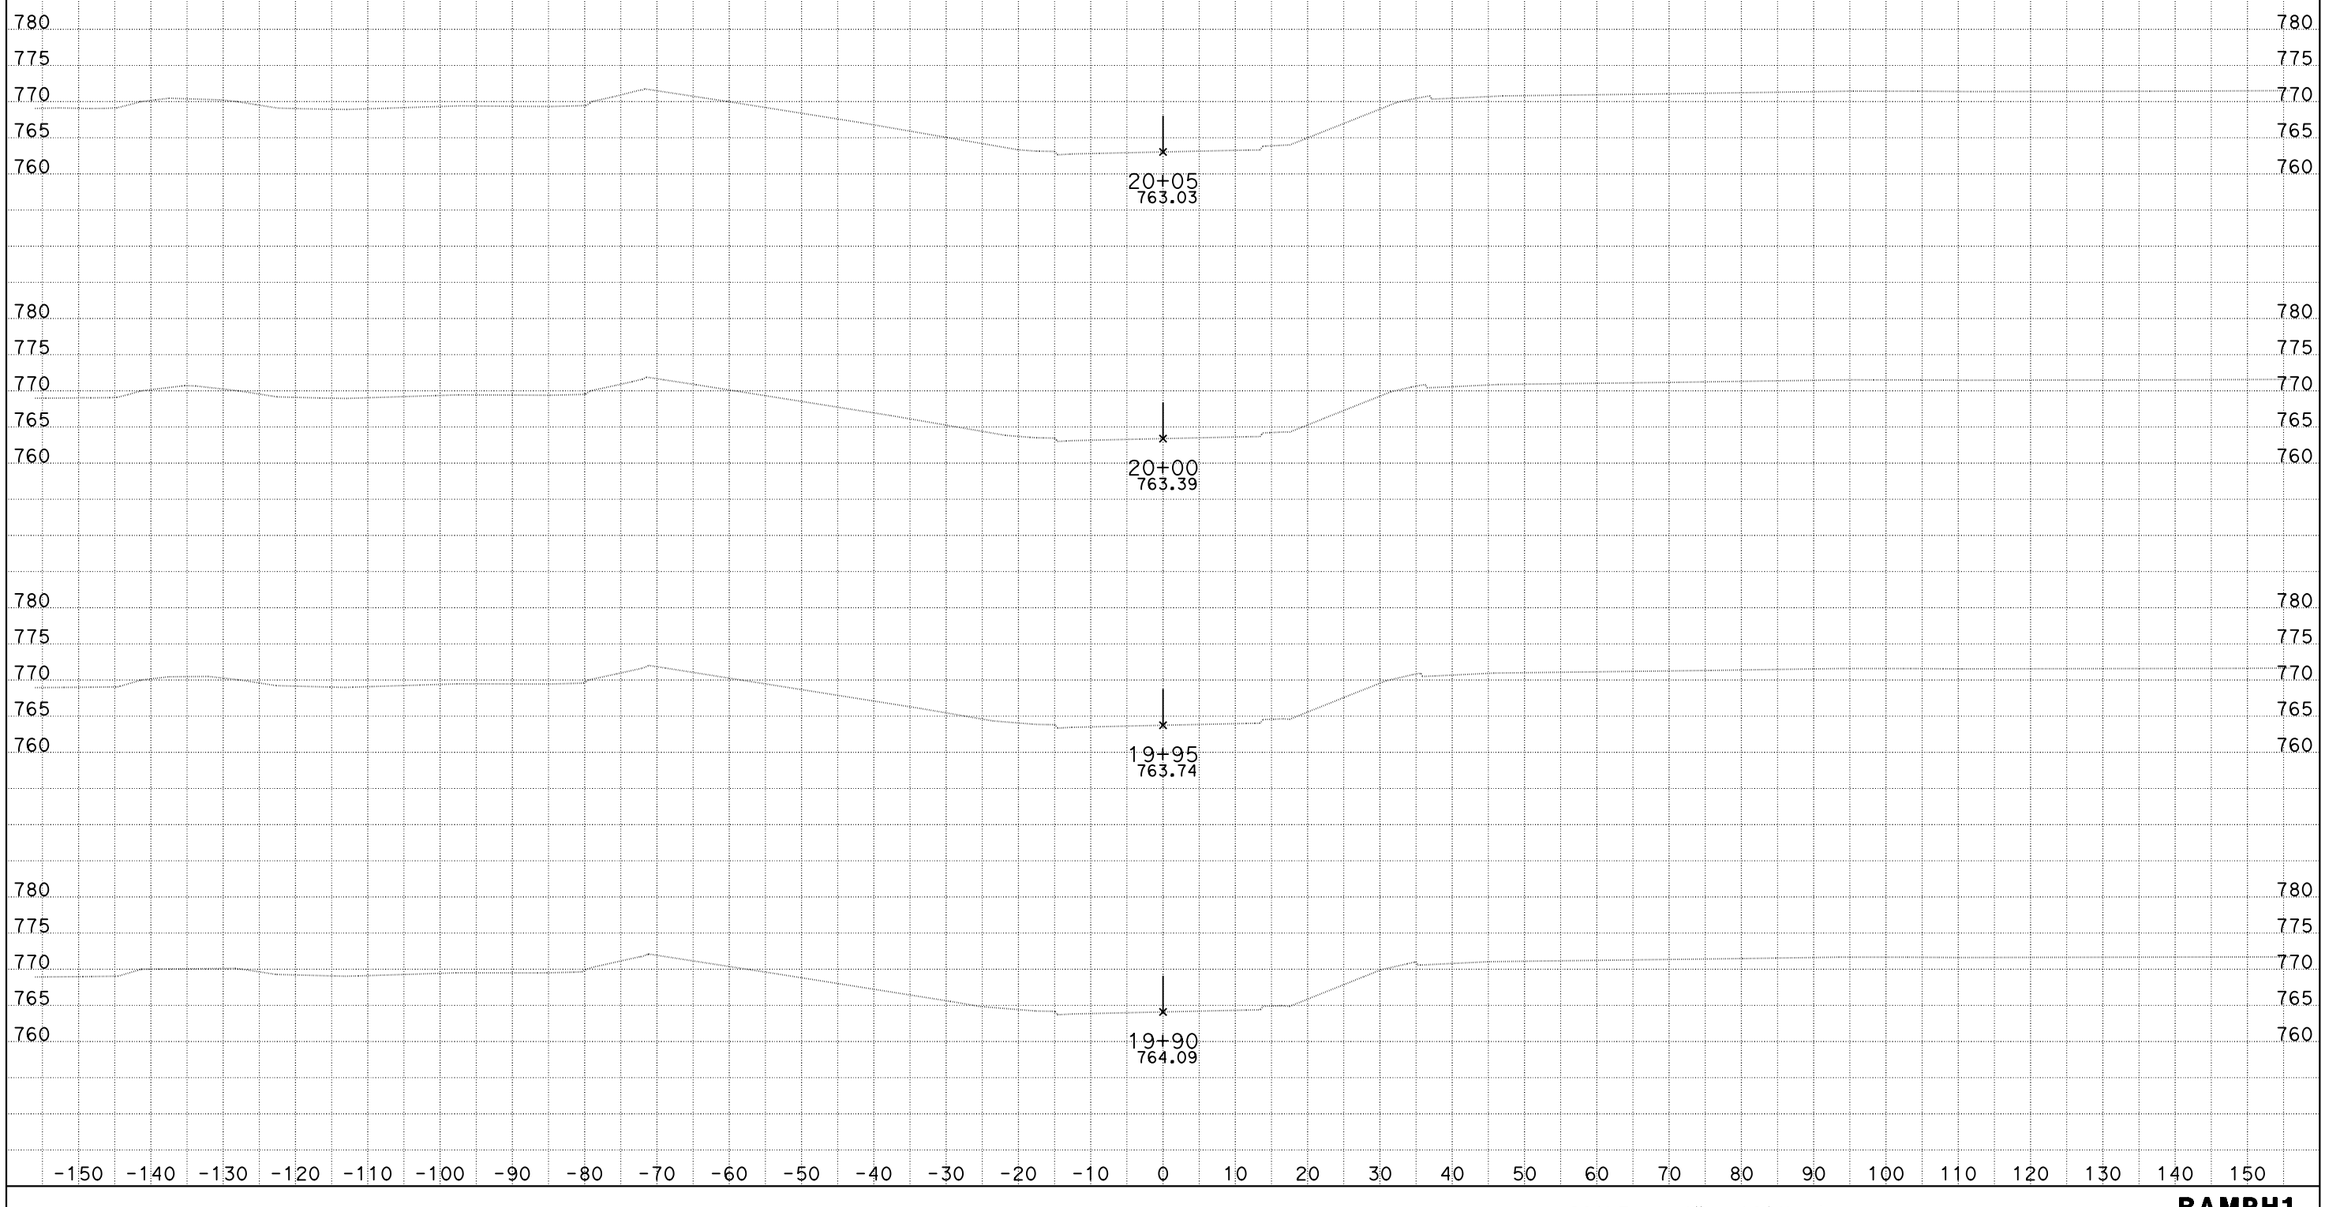

DATE: 10/4/2013
KC Project: 0818E File: D:\project\0818E\0818E\0818E\mcha\combo-rh1.ear

SCALE: 1" = 10' Horiz.
1" = 10' Vert.

All Dimensions are US Survey Feet

RAMPH1
CROSS SECTIONS
SHEET 56 OF XXX

DESIGN STUDY ONLY

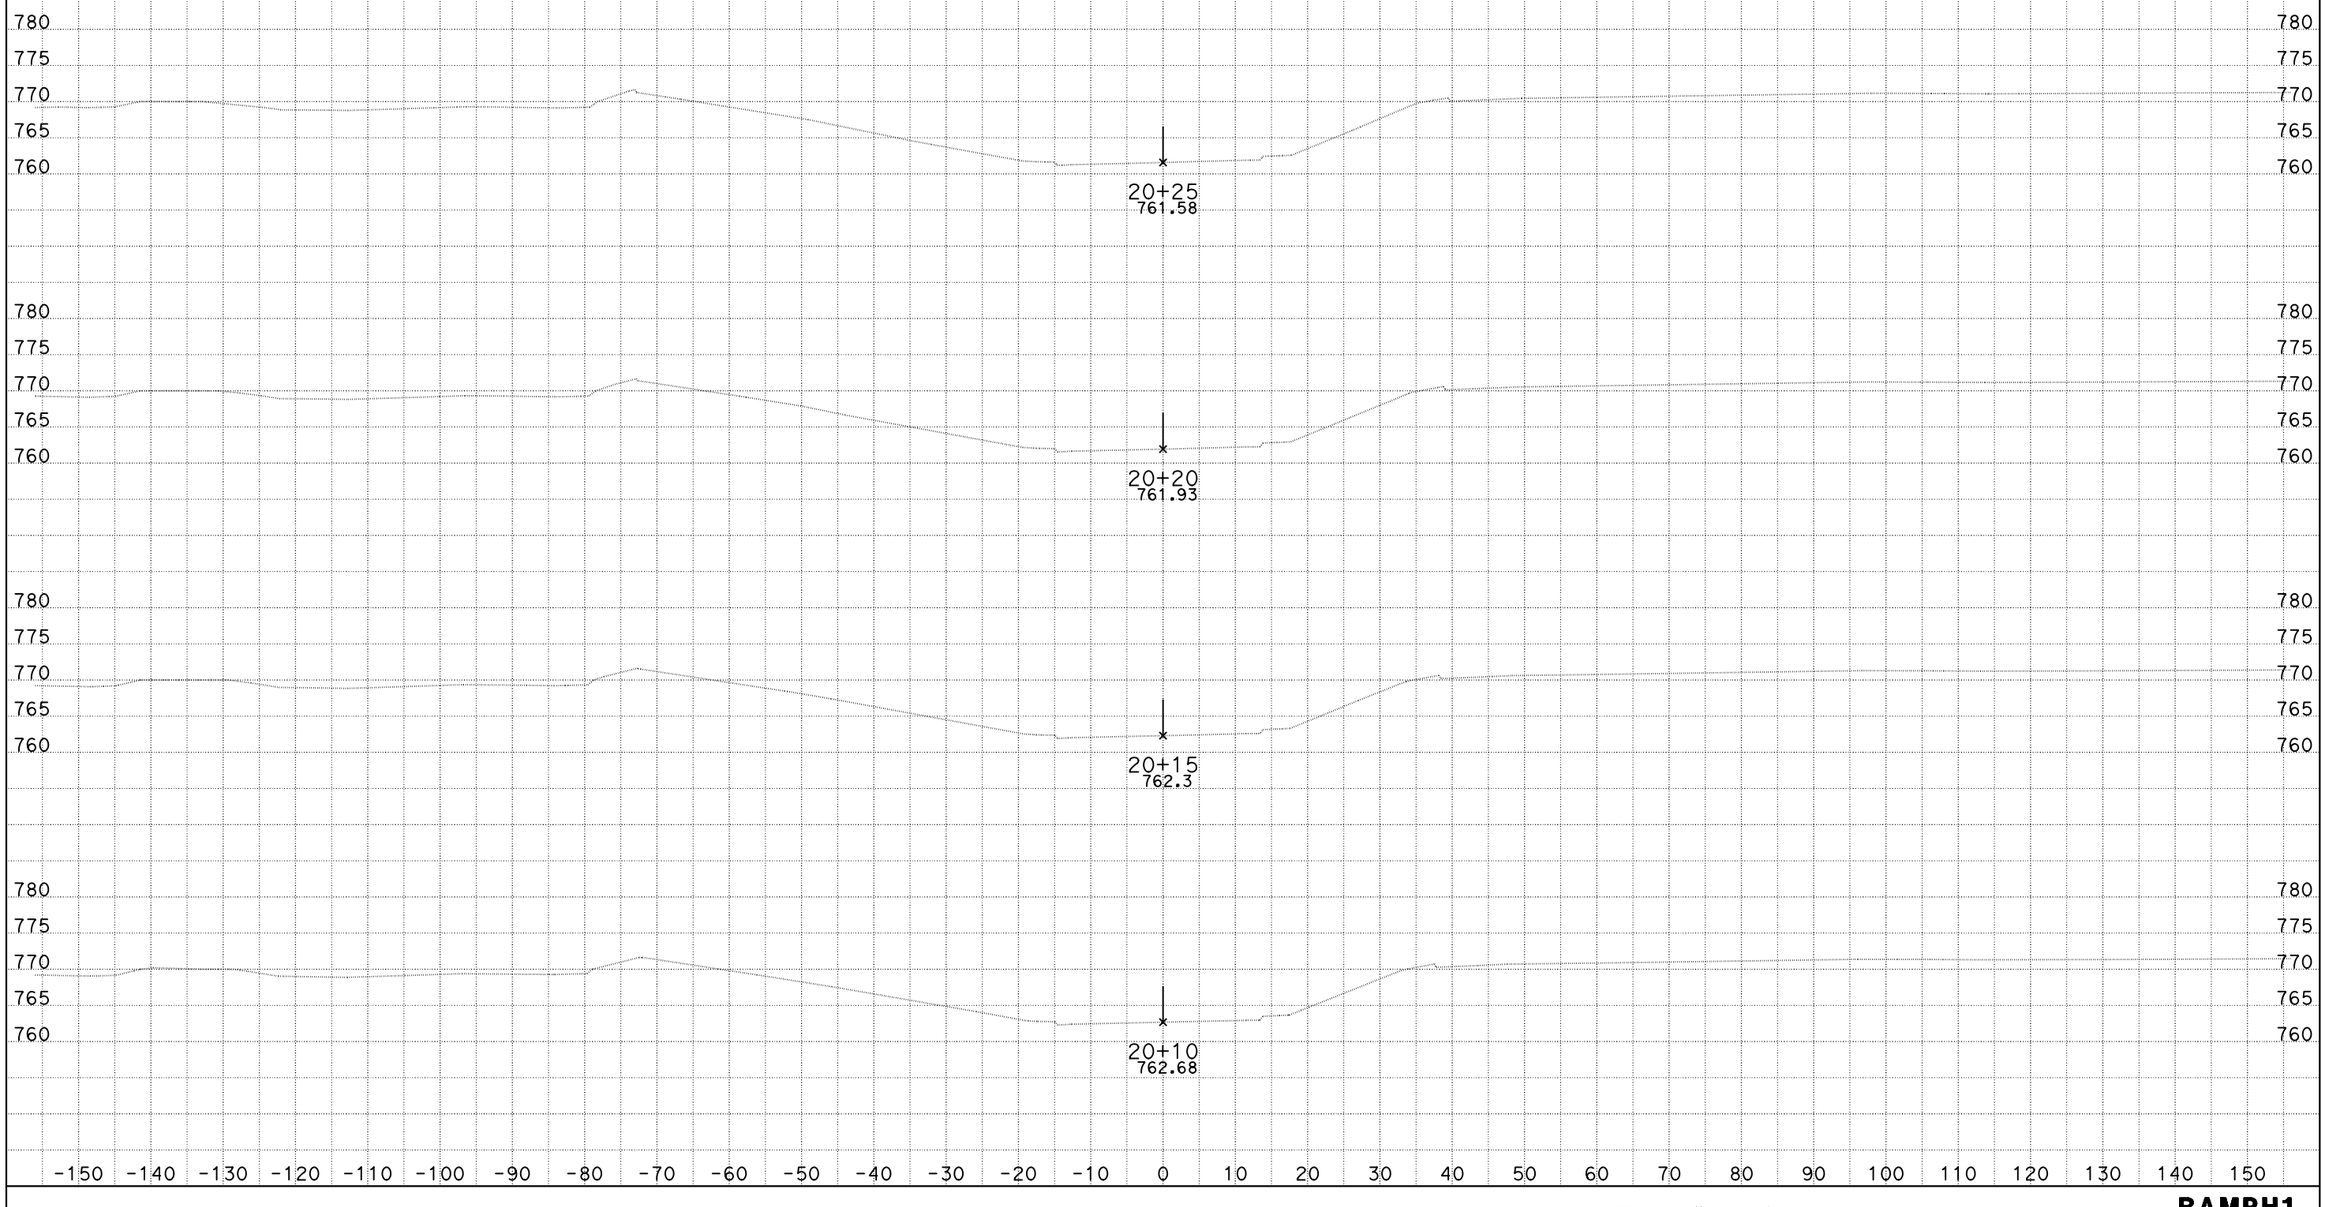

DATE: 10/4/2013
KC Project: 0818E File: D:\project\0818E\0818E\0818E\mcha\combo-rh1.ear

SCALE: 1" = 10' Horiz.
1" = 10' Vert.

All Dimensions are US Survey Feet

RAMPH1
CROSS SECTIONS
SHEET 57 OF XXX

DESIGN STUDY ONLY

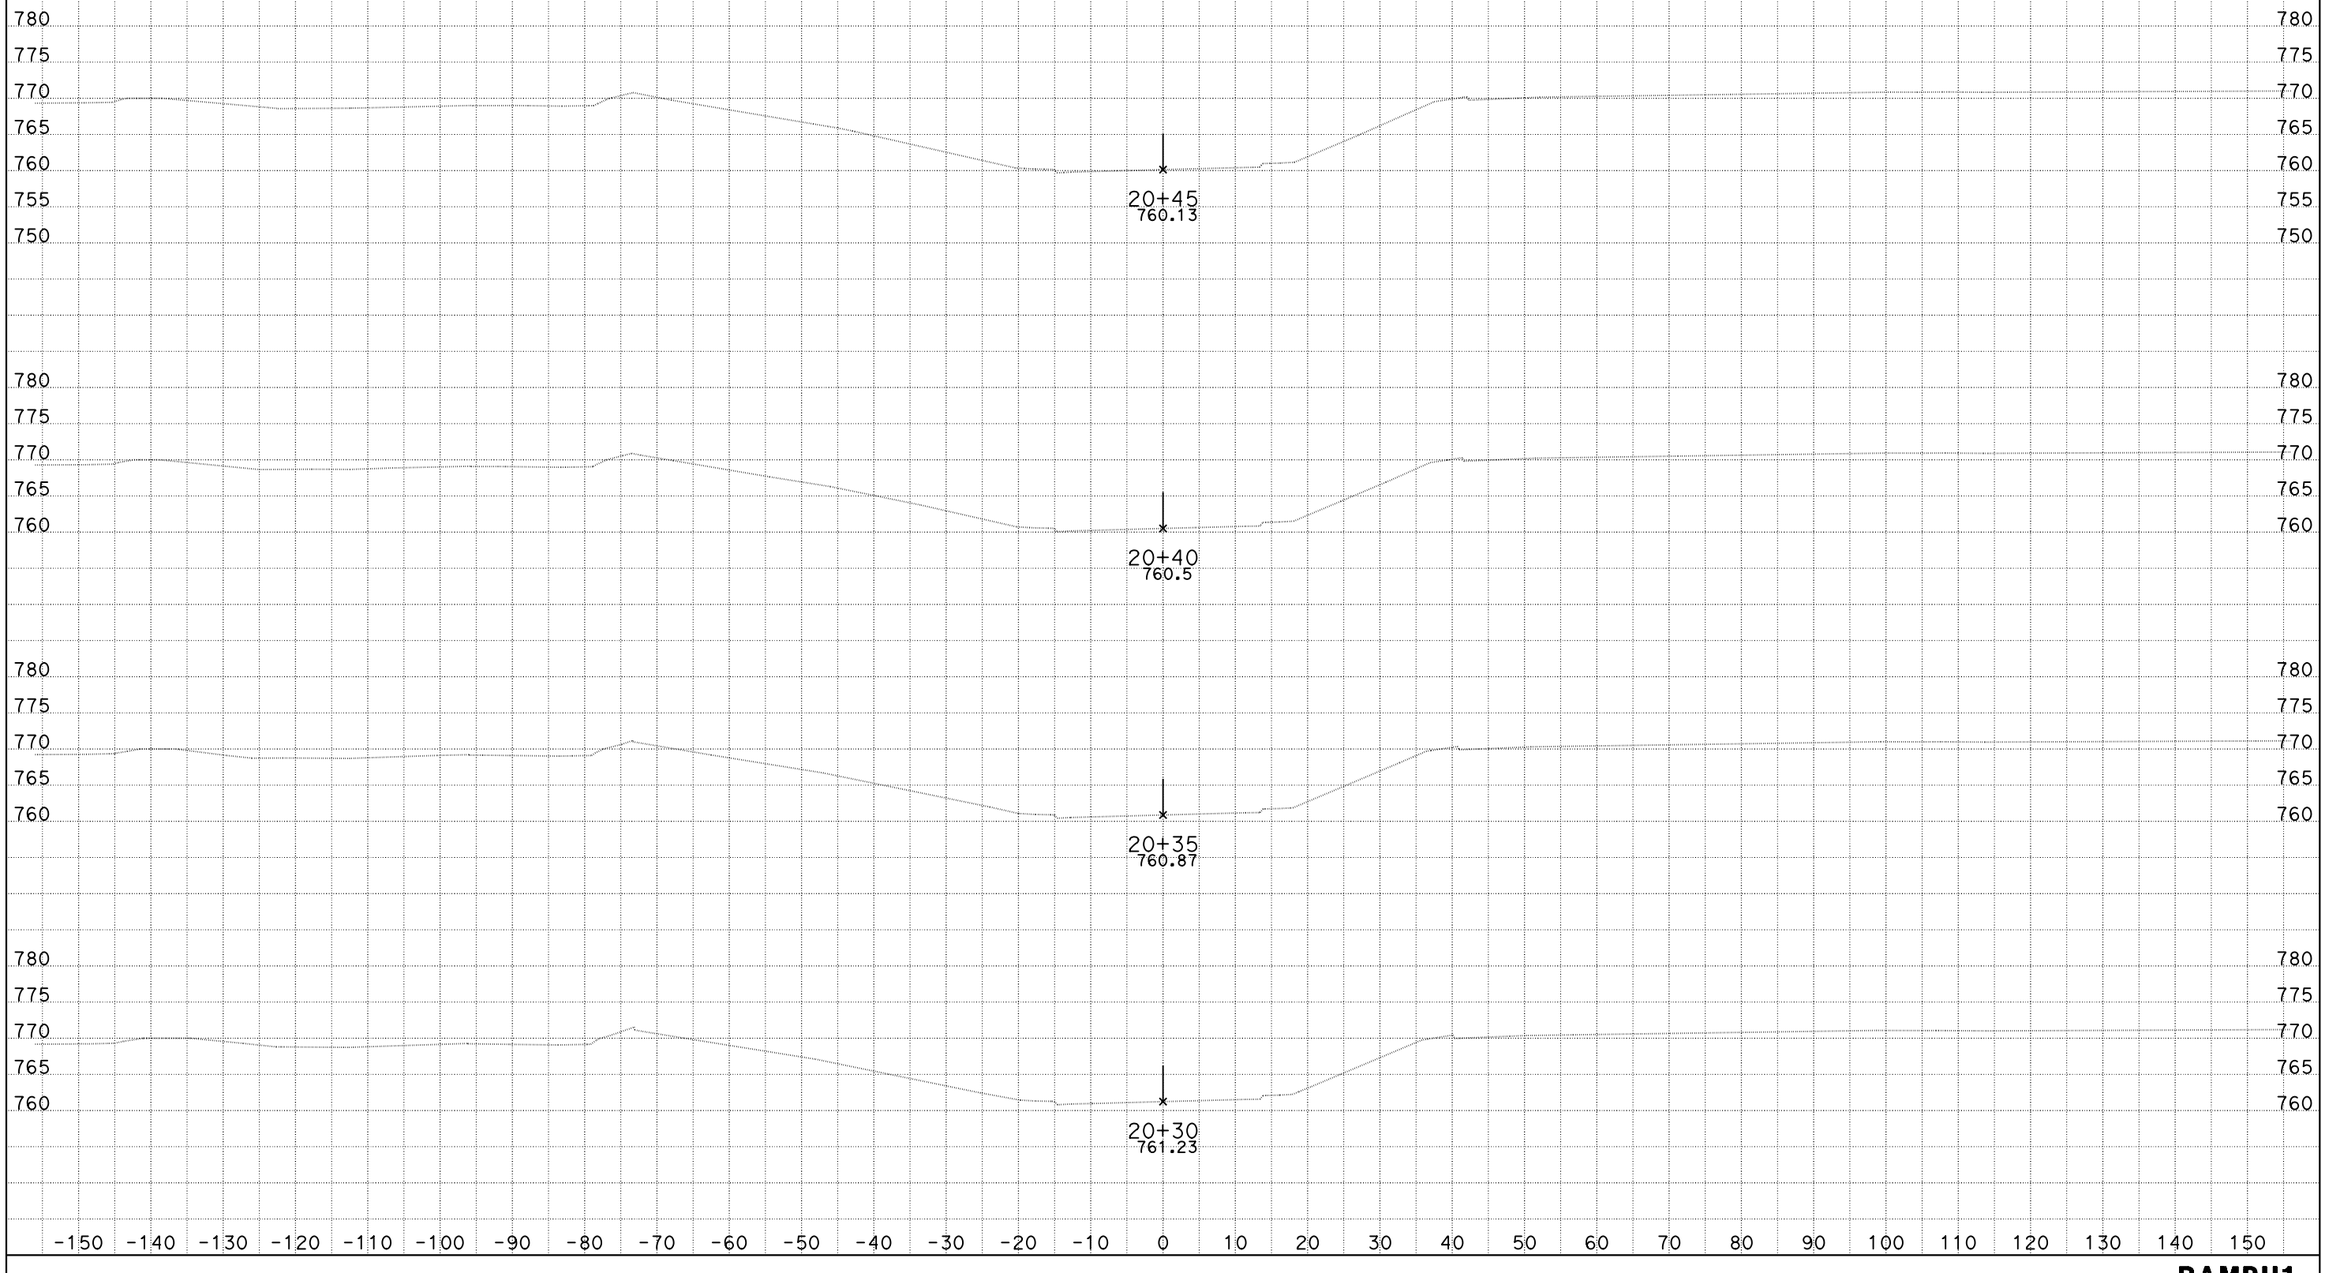

DATE: 10/4/2013
KC Project: 0818E File: D:\project\0818E\0818E\0818E\mcha\combo-rh1.ear

SCALE: 1" = 10' Horiz.
1" = 10' Vert.

All Dimensions are US Survey Feet

RAMPH1
CROSS SECTIONS
SHEET 58 OF XXX

DESIGN STUDY ONLY

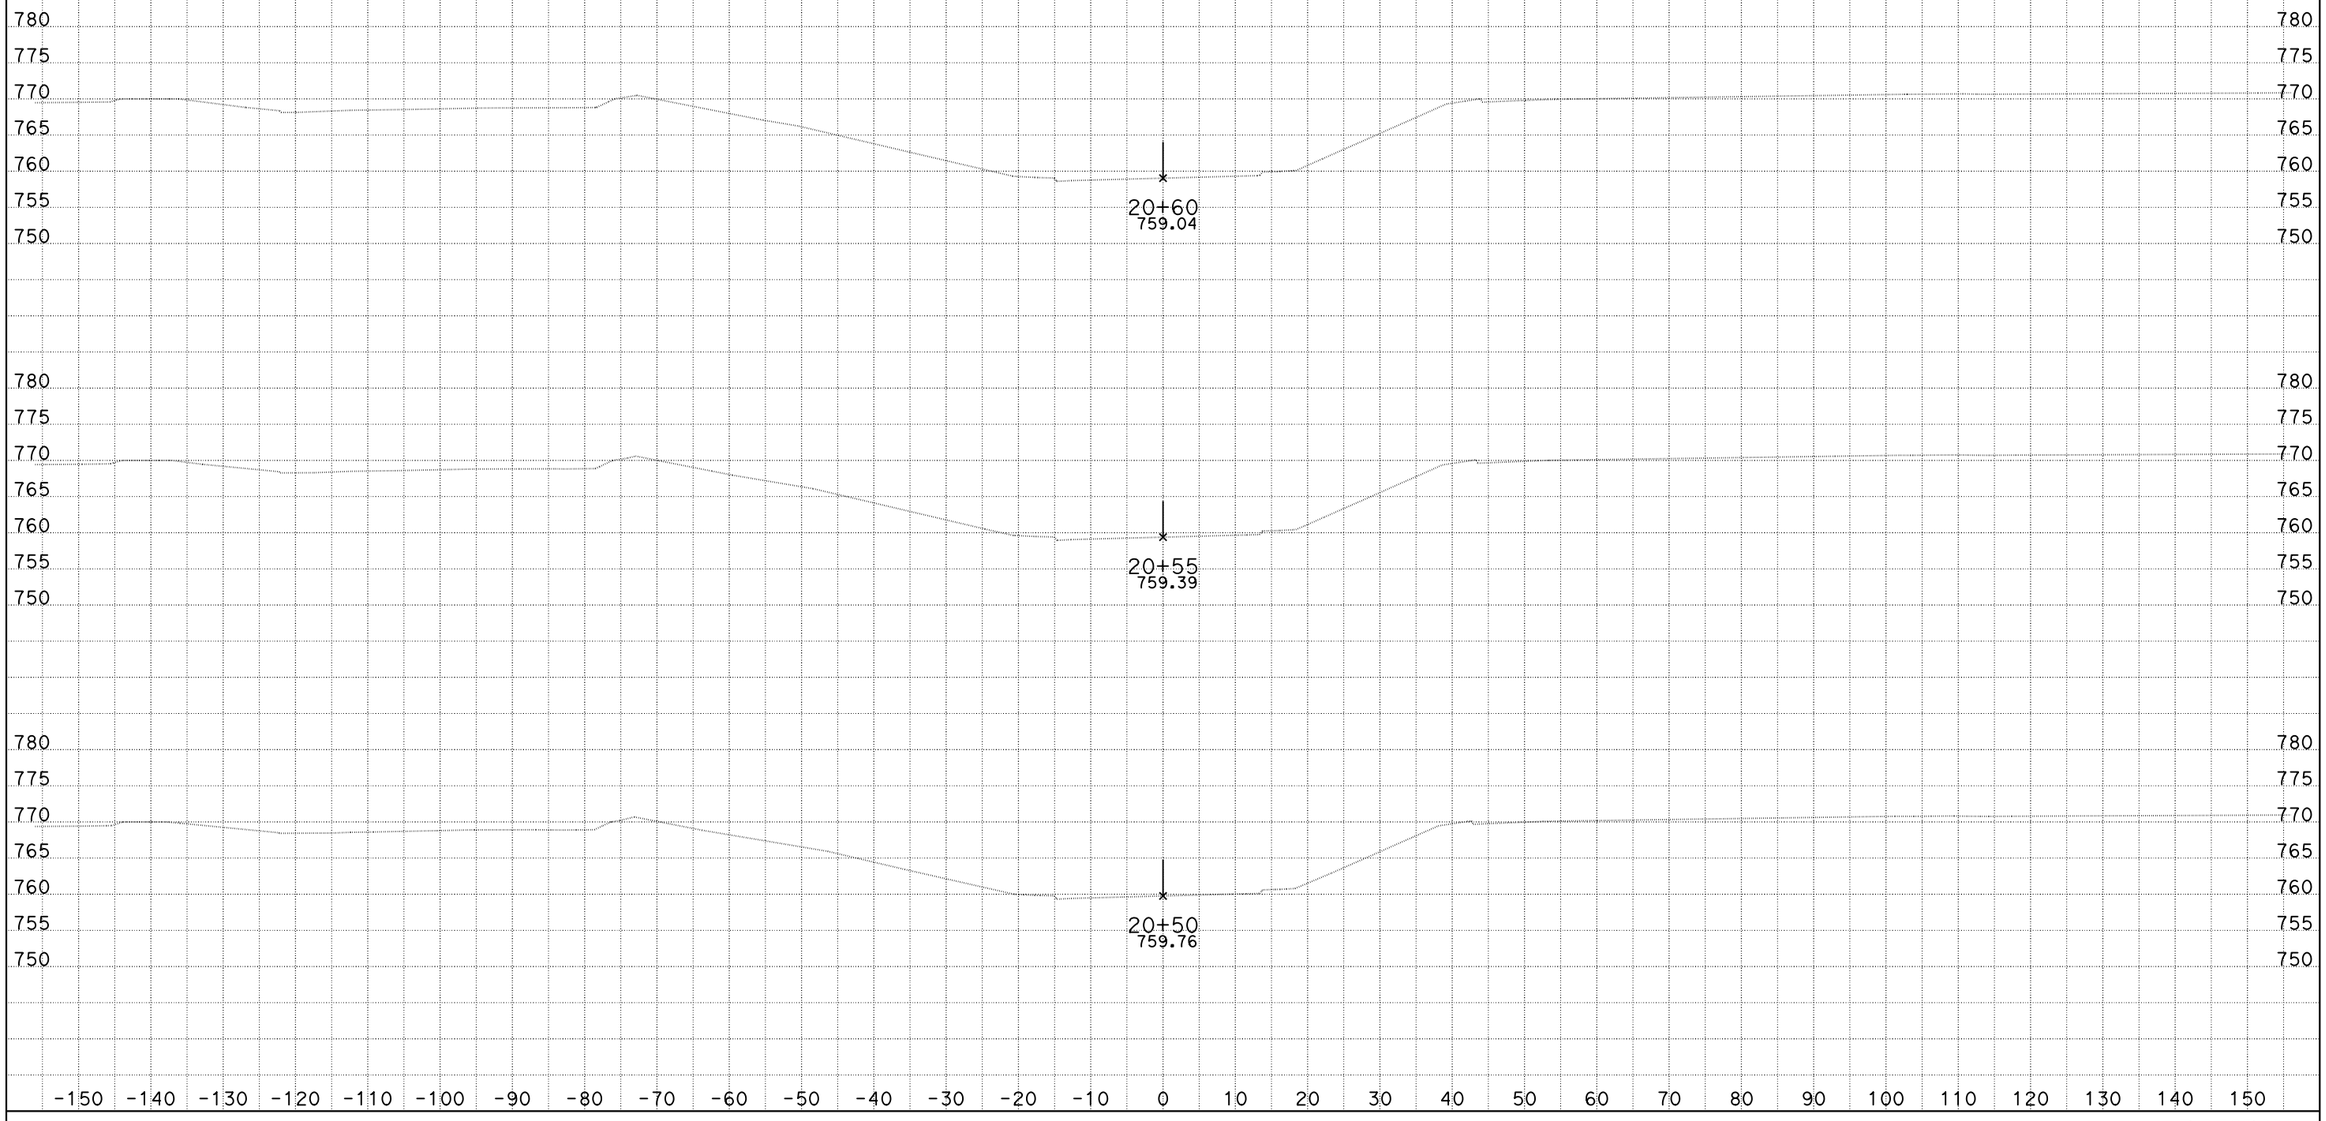

DATE: 10/4/2013

KC Project: 0818E File: D:\project\0818E\0818E\0818E\mcha\combo-rh1.ear

SCALE: 1" = 10' Horiz.
1" = 10' Vert.

All Dimensions are US Survey Feet

RAMPH1
CROSS SECTIONS

DESIGN STUDY ONLY

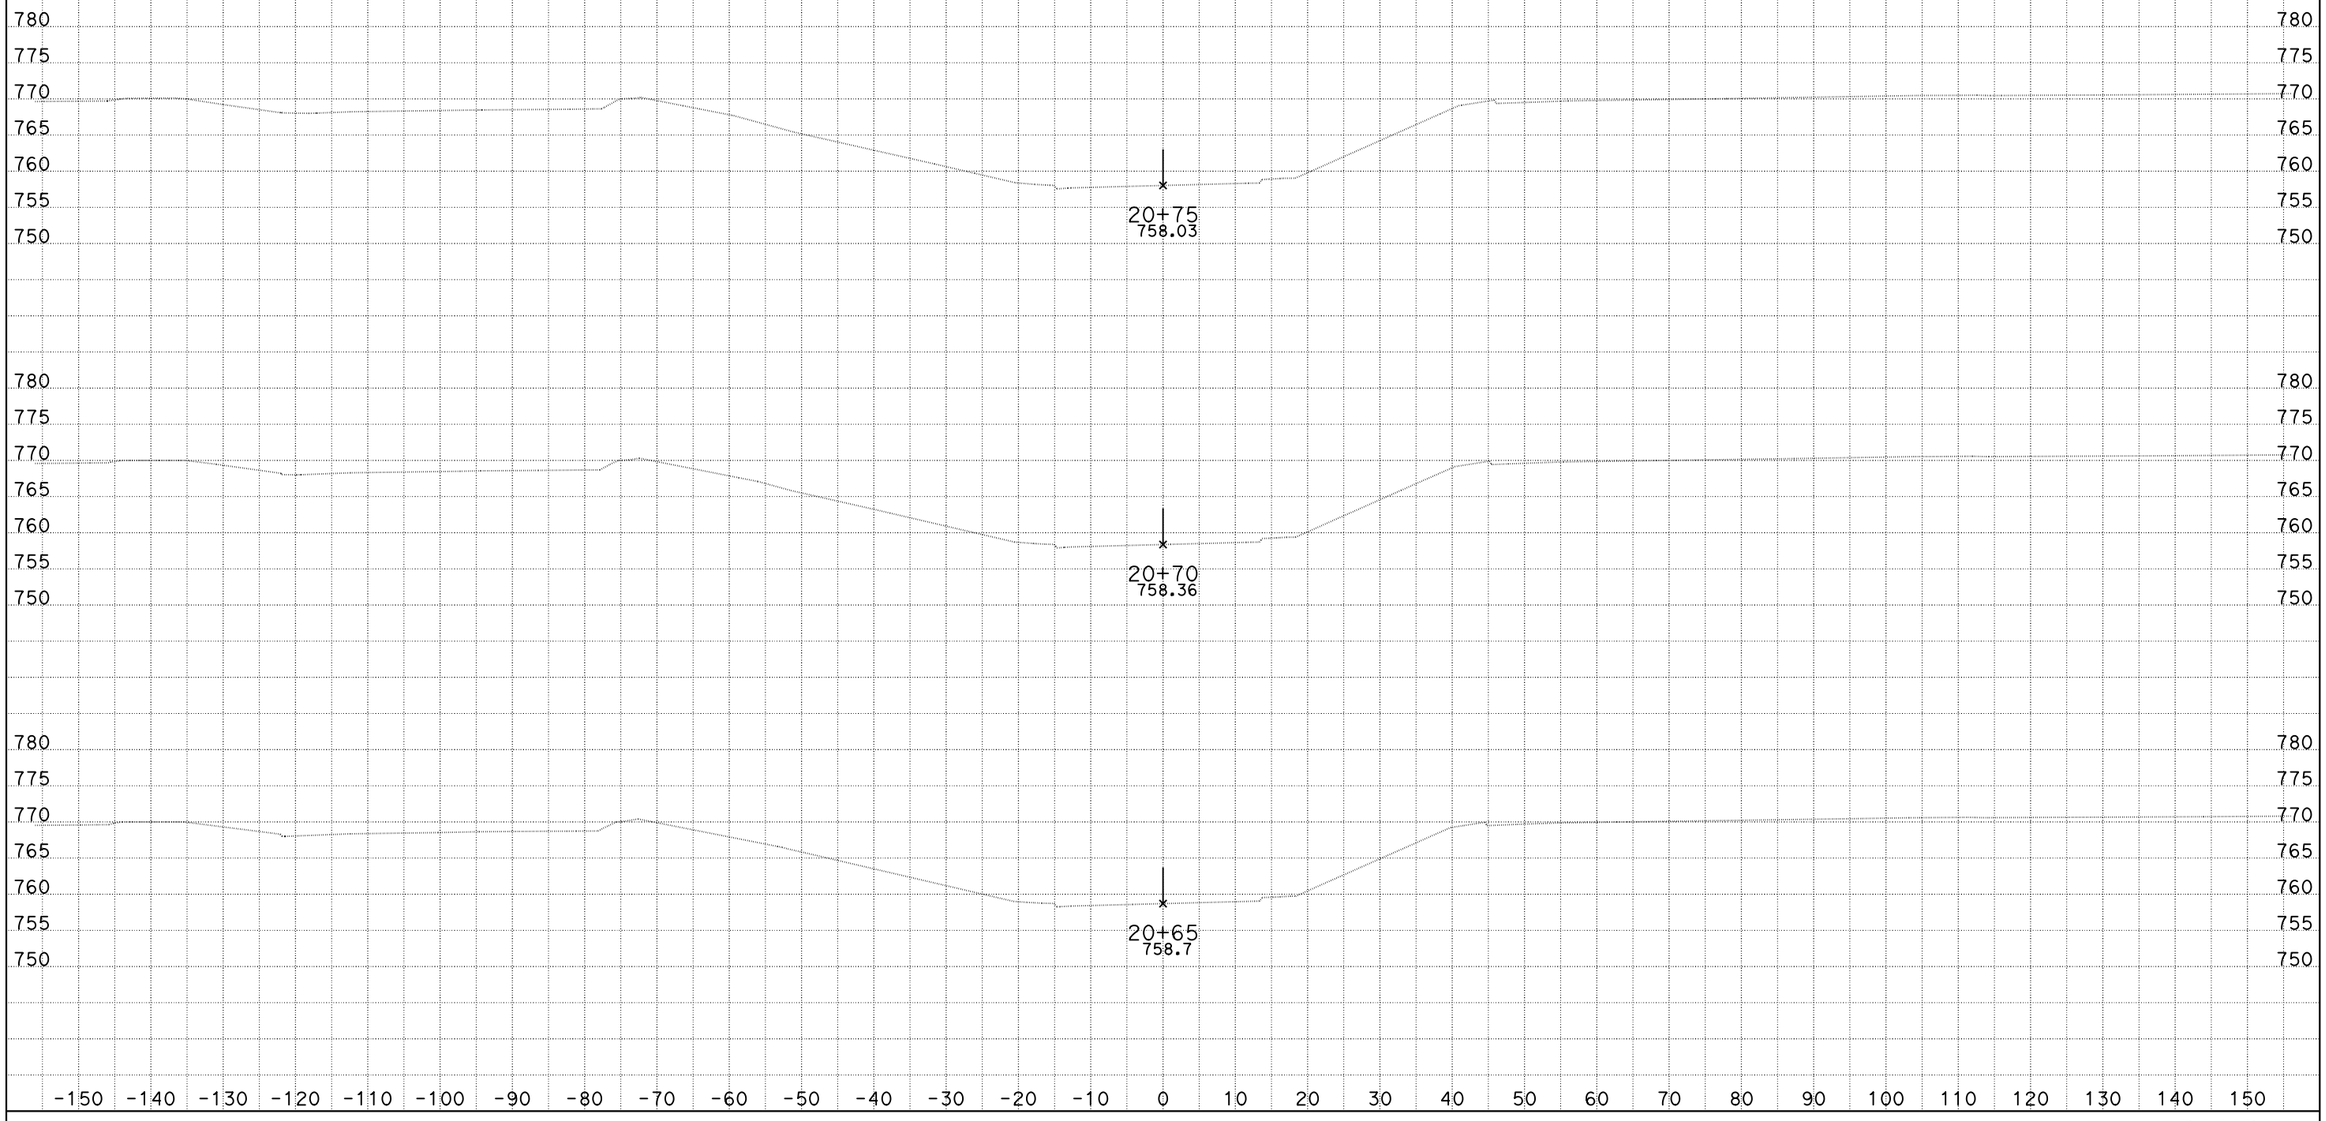

DATE: 10/4/2013

KC Project: 0818E File: D:\project\0818E\0818E\0818E\mcha\combo-rh1.ear

SCALE: 1" = 10' Horiz.
1" = 10' Vert.

All Dimensions are US Survey Feet

RAMPH1
CROSS SECTIONS

DESIGN STUDY ONLY

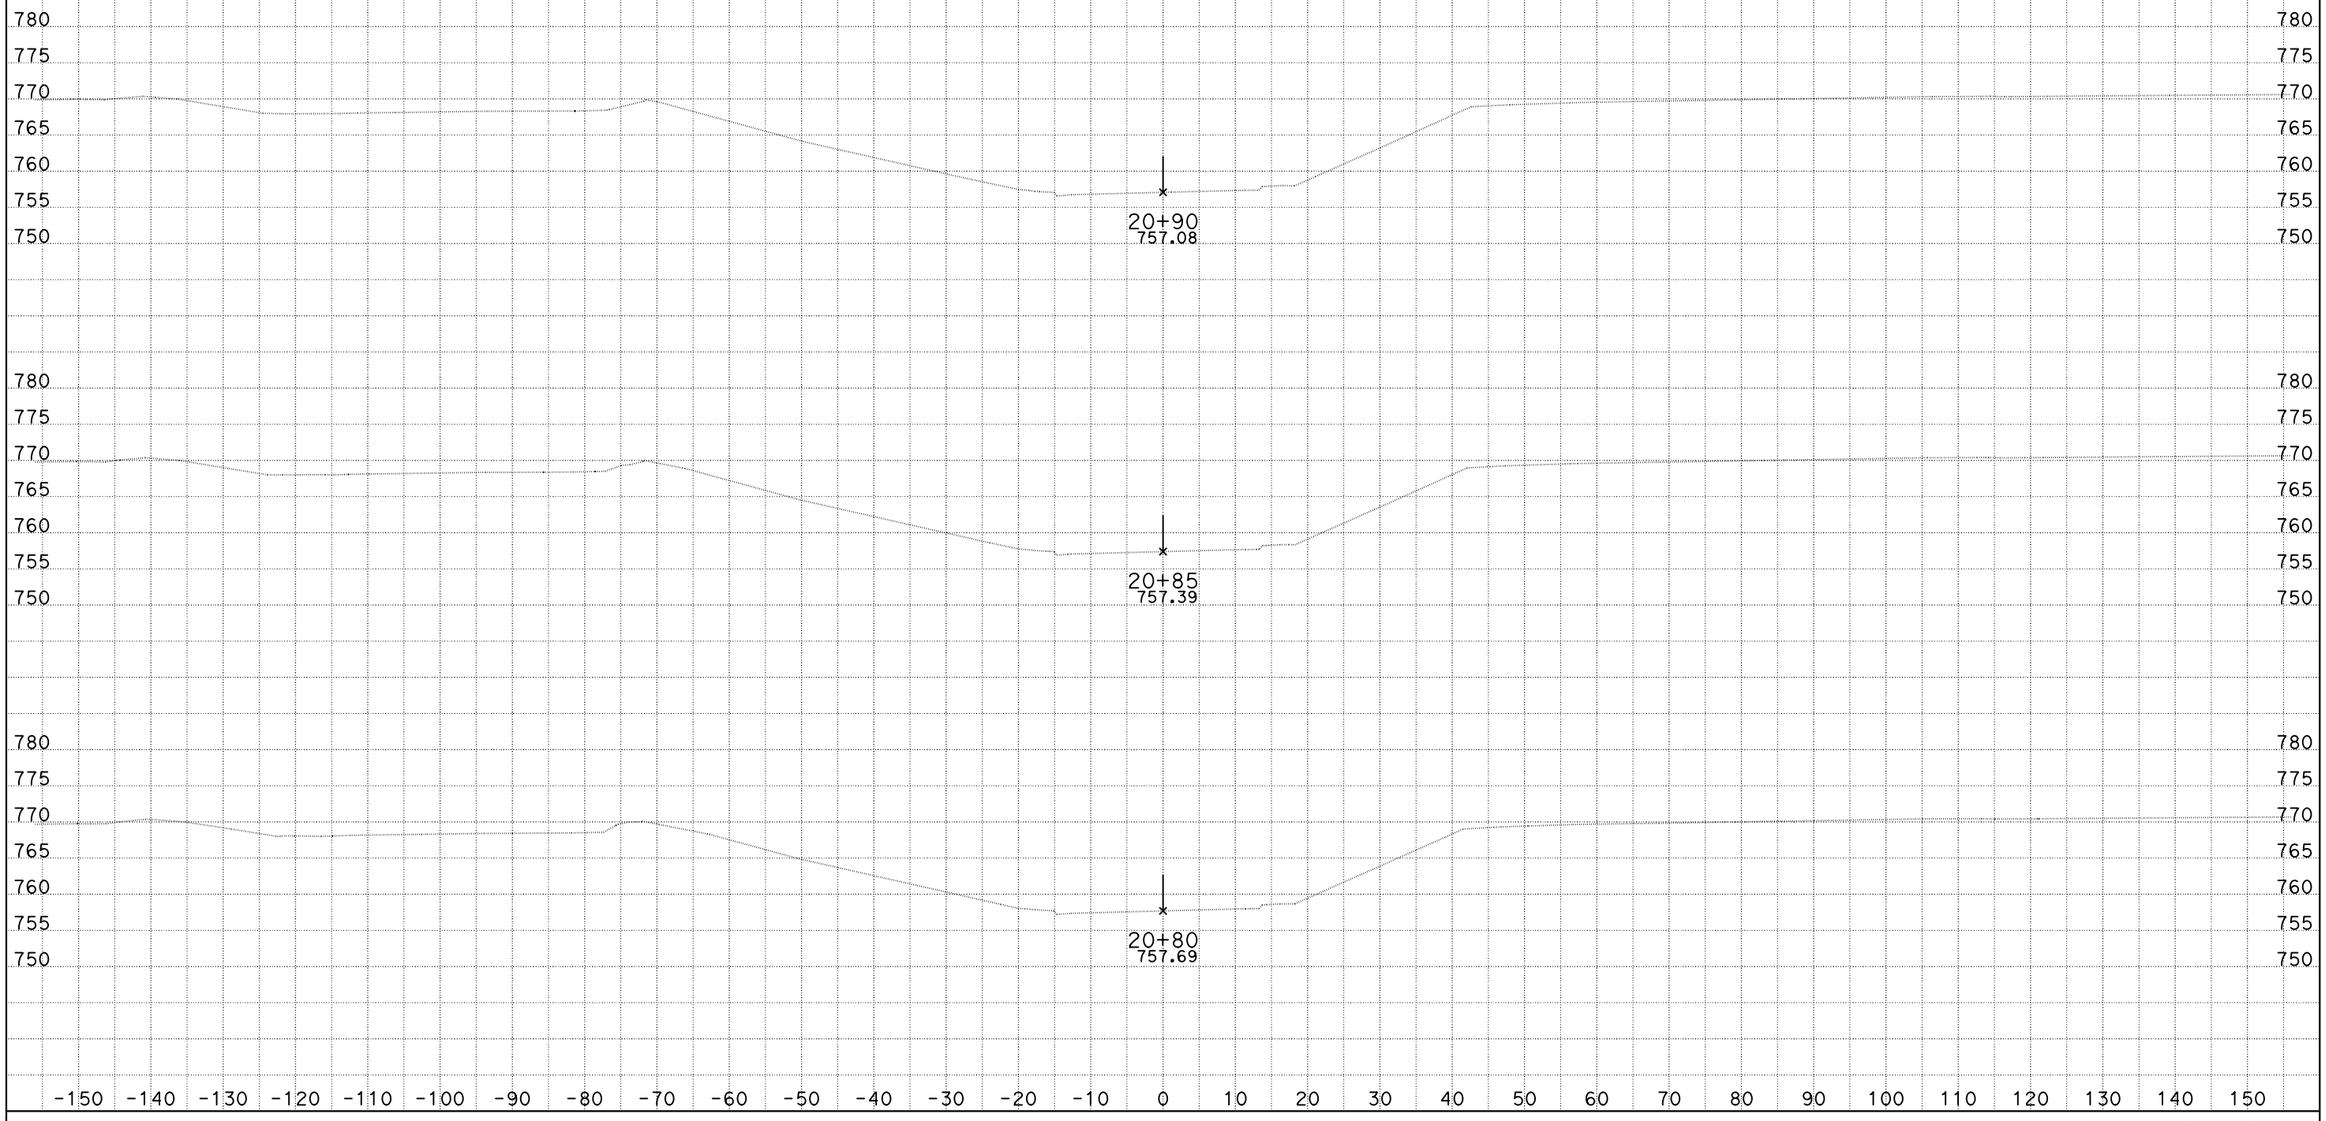

DATE: 10/4/2013

KC Project: 0818E File: D:\project\0818E\0818E\0818E\mcha\combo-rh1.ear

SCALE: 1" = 10' Horiz.
1" = 10' Vert.

All Dimensions are US Survey Feet

RAMPH1
CROSS SECTIONS

SHEET 61 OF XXX

DESIGN STUDY ONLY

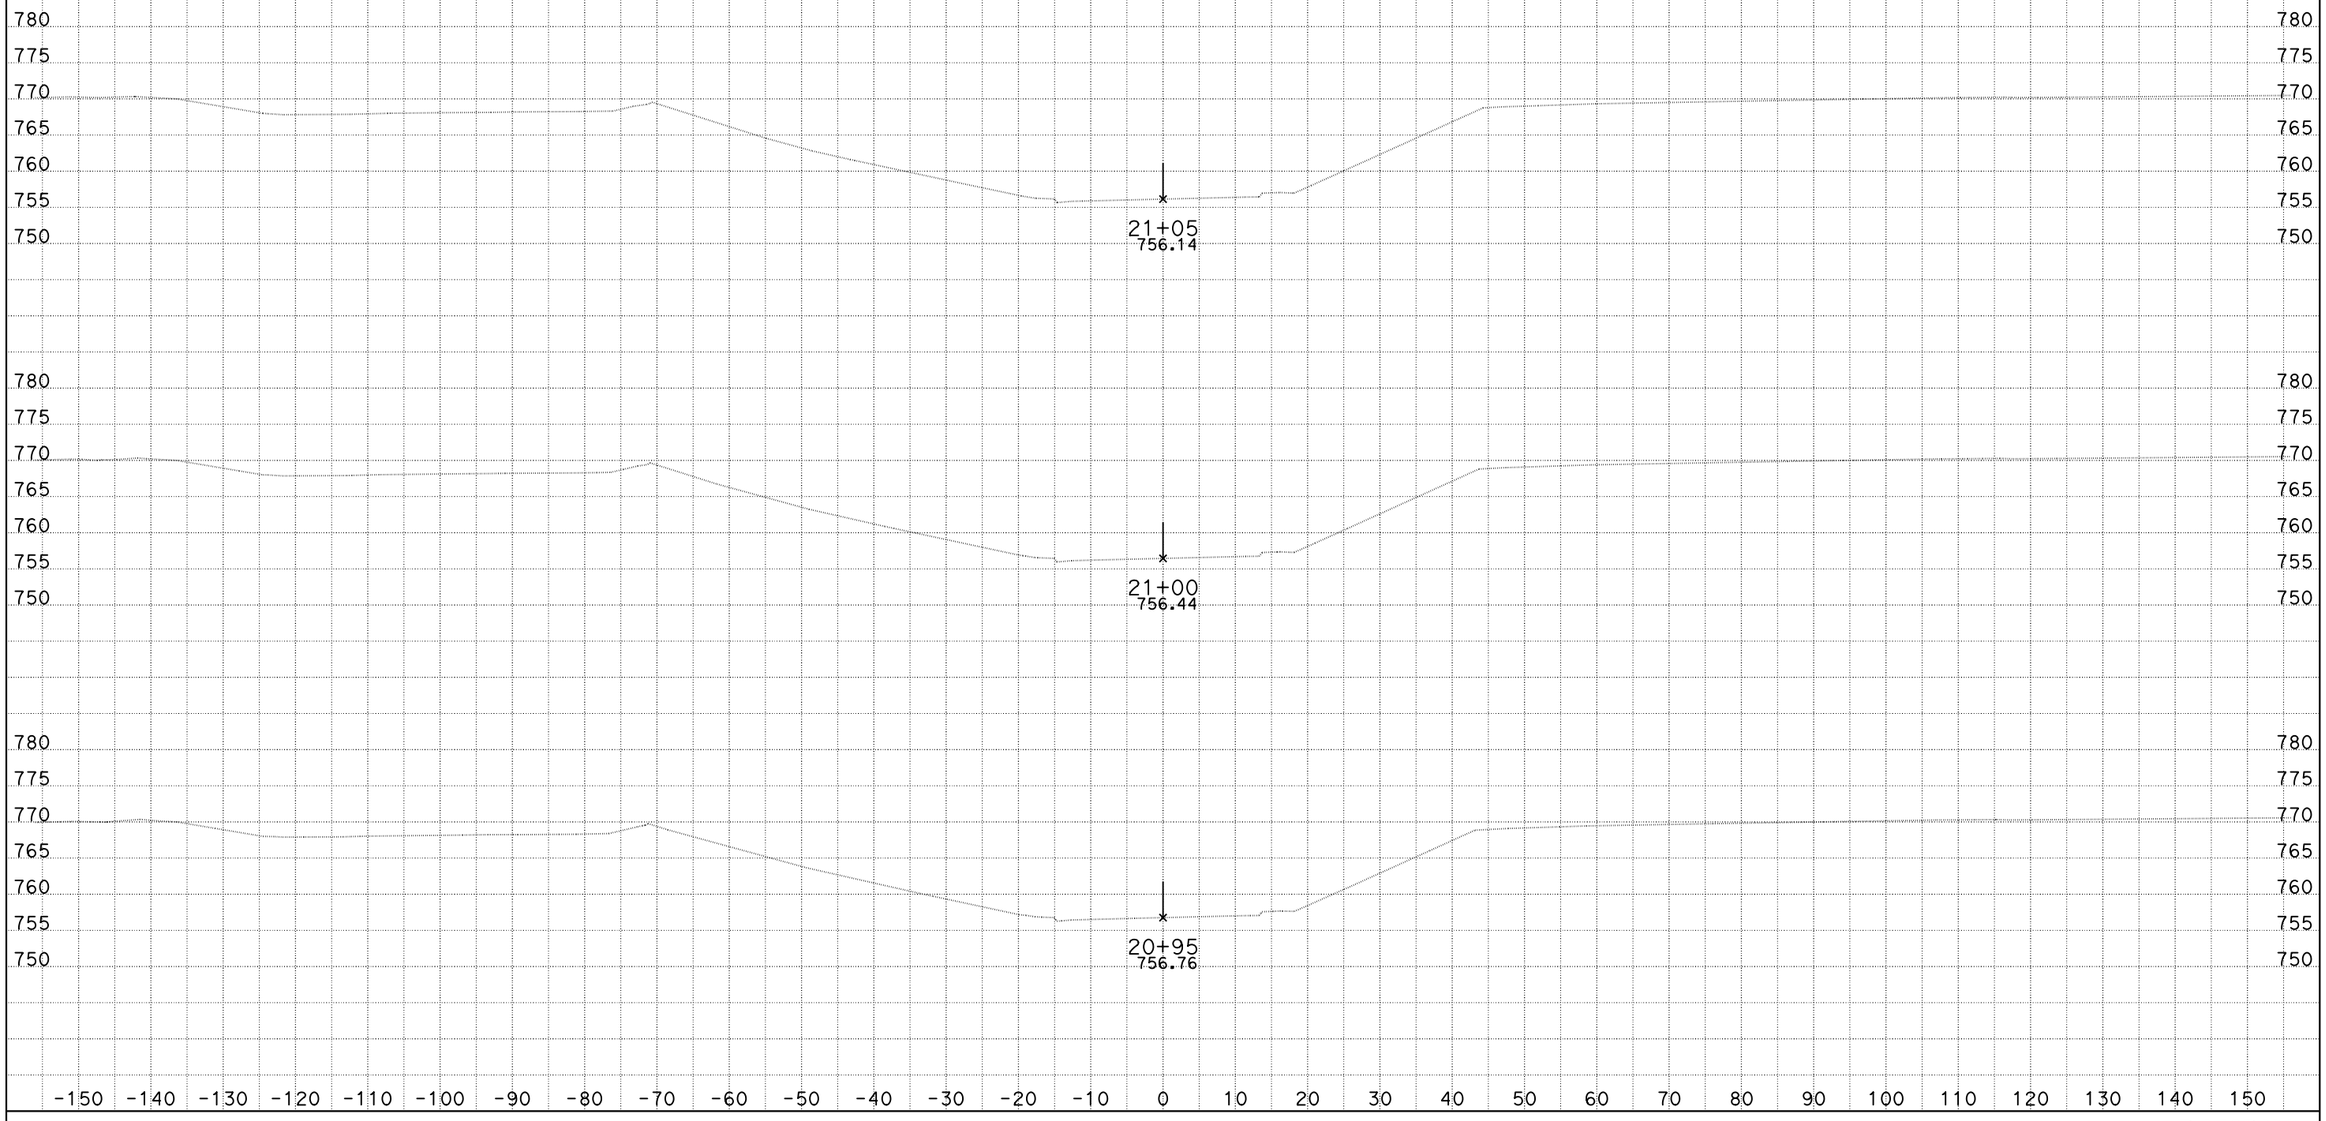

DATE: 10/4/2013

KC Project: 0818E File: D:\project\0818E\0818E\0818E\mcha\combo-rh1.ear

SCALE: 1" = 10' Horiz.
1" = 10' Vert.

All Dimensions are US Survey Feet

RAMPH1
CROSS SECTIONS

SHEET 62 OF XXX

DESIGN STUDY ONLY

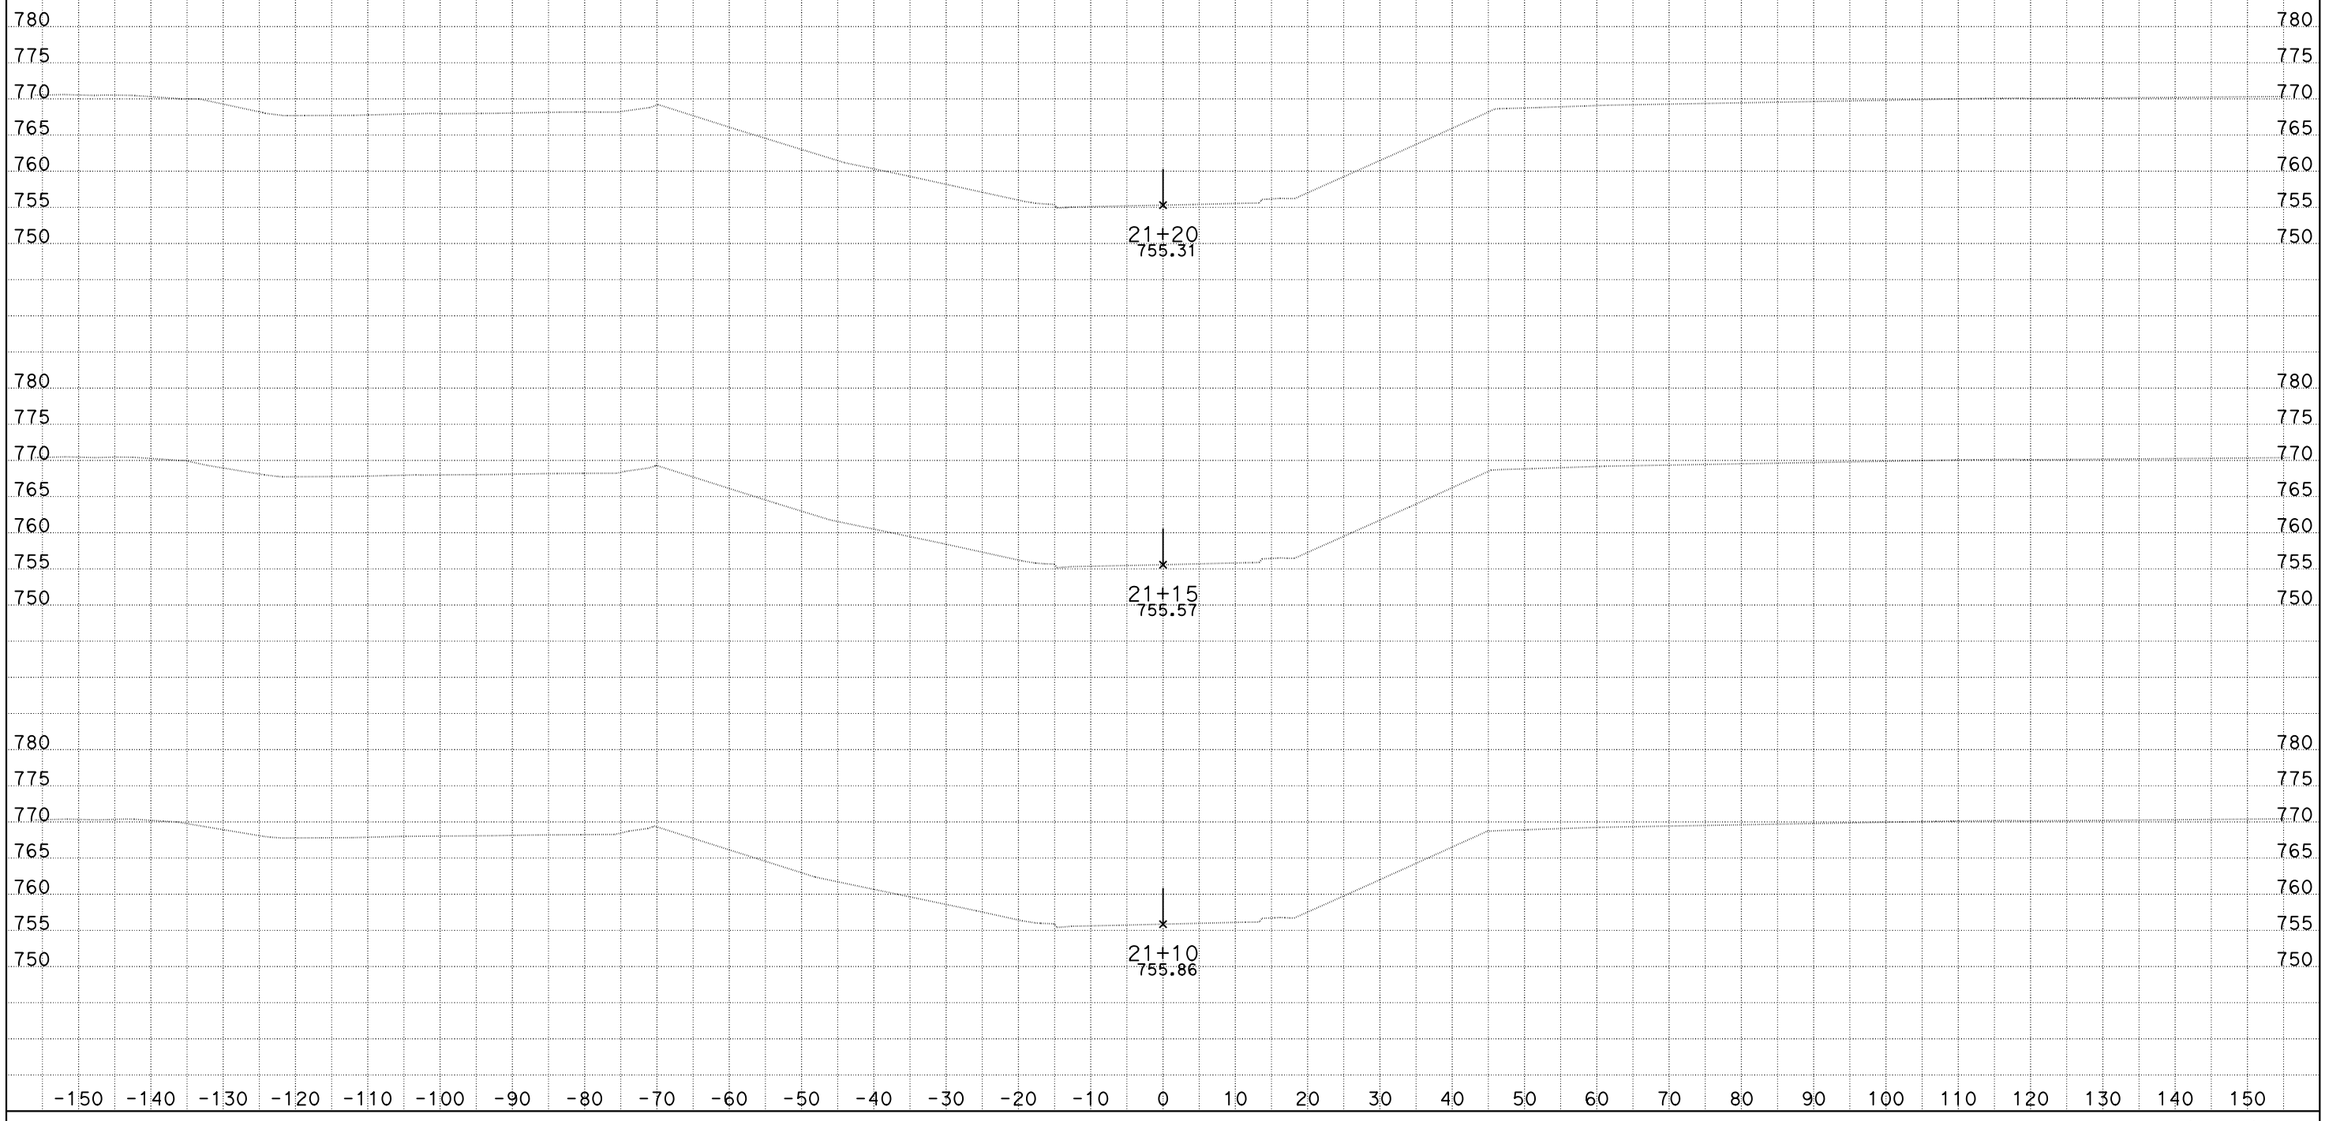

DATE: 10/4/2013

KC Project: 0818E File: D:\project\0818E\0818E\0818E\mcha\combo-rh1.ear

SCALE: 1" = 10' Horiz.
1" = 10' Vert.

All Dimensions are US Survey Feet

RAMPH1
CROSS SECTIONS

DESIGN STUDY ONLY

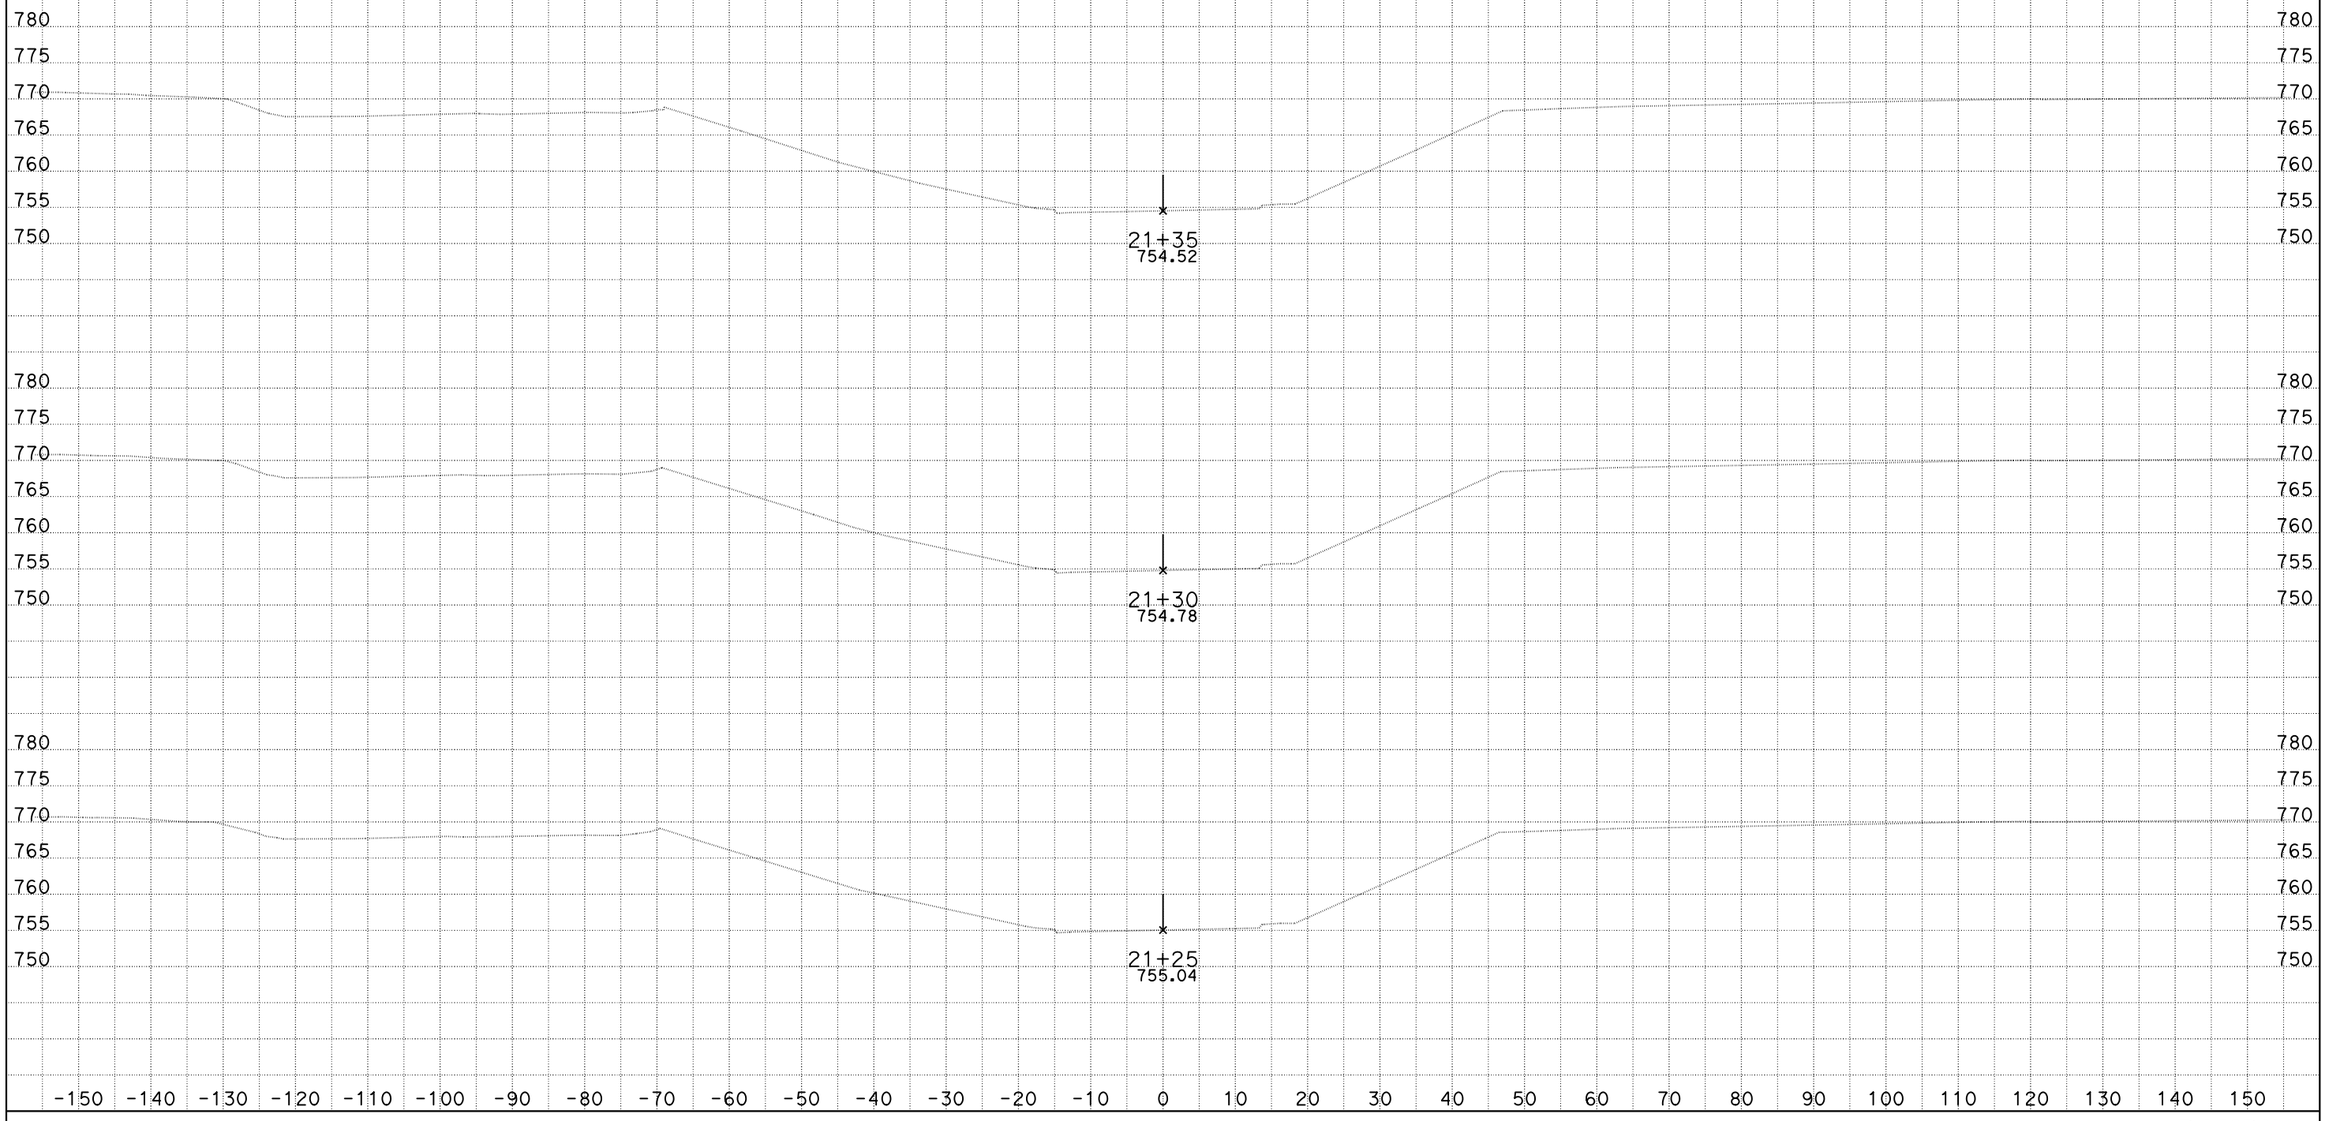

DATE: 10/4/2013

KC Project: 0818E File: D:\project\0818E\0818E\0818E\mcha\combo-rh1.ear

SCALE: 1" = 10' Horiz.
1" = 10' Vert.

All Dimensions are US Survey Feet

RAMPH1
CROSS SECTIONS

DESIGN STUDY ONLY

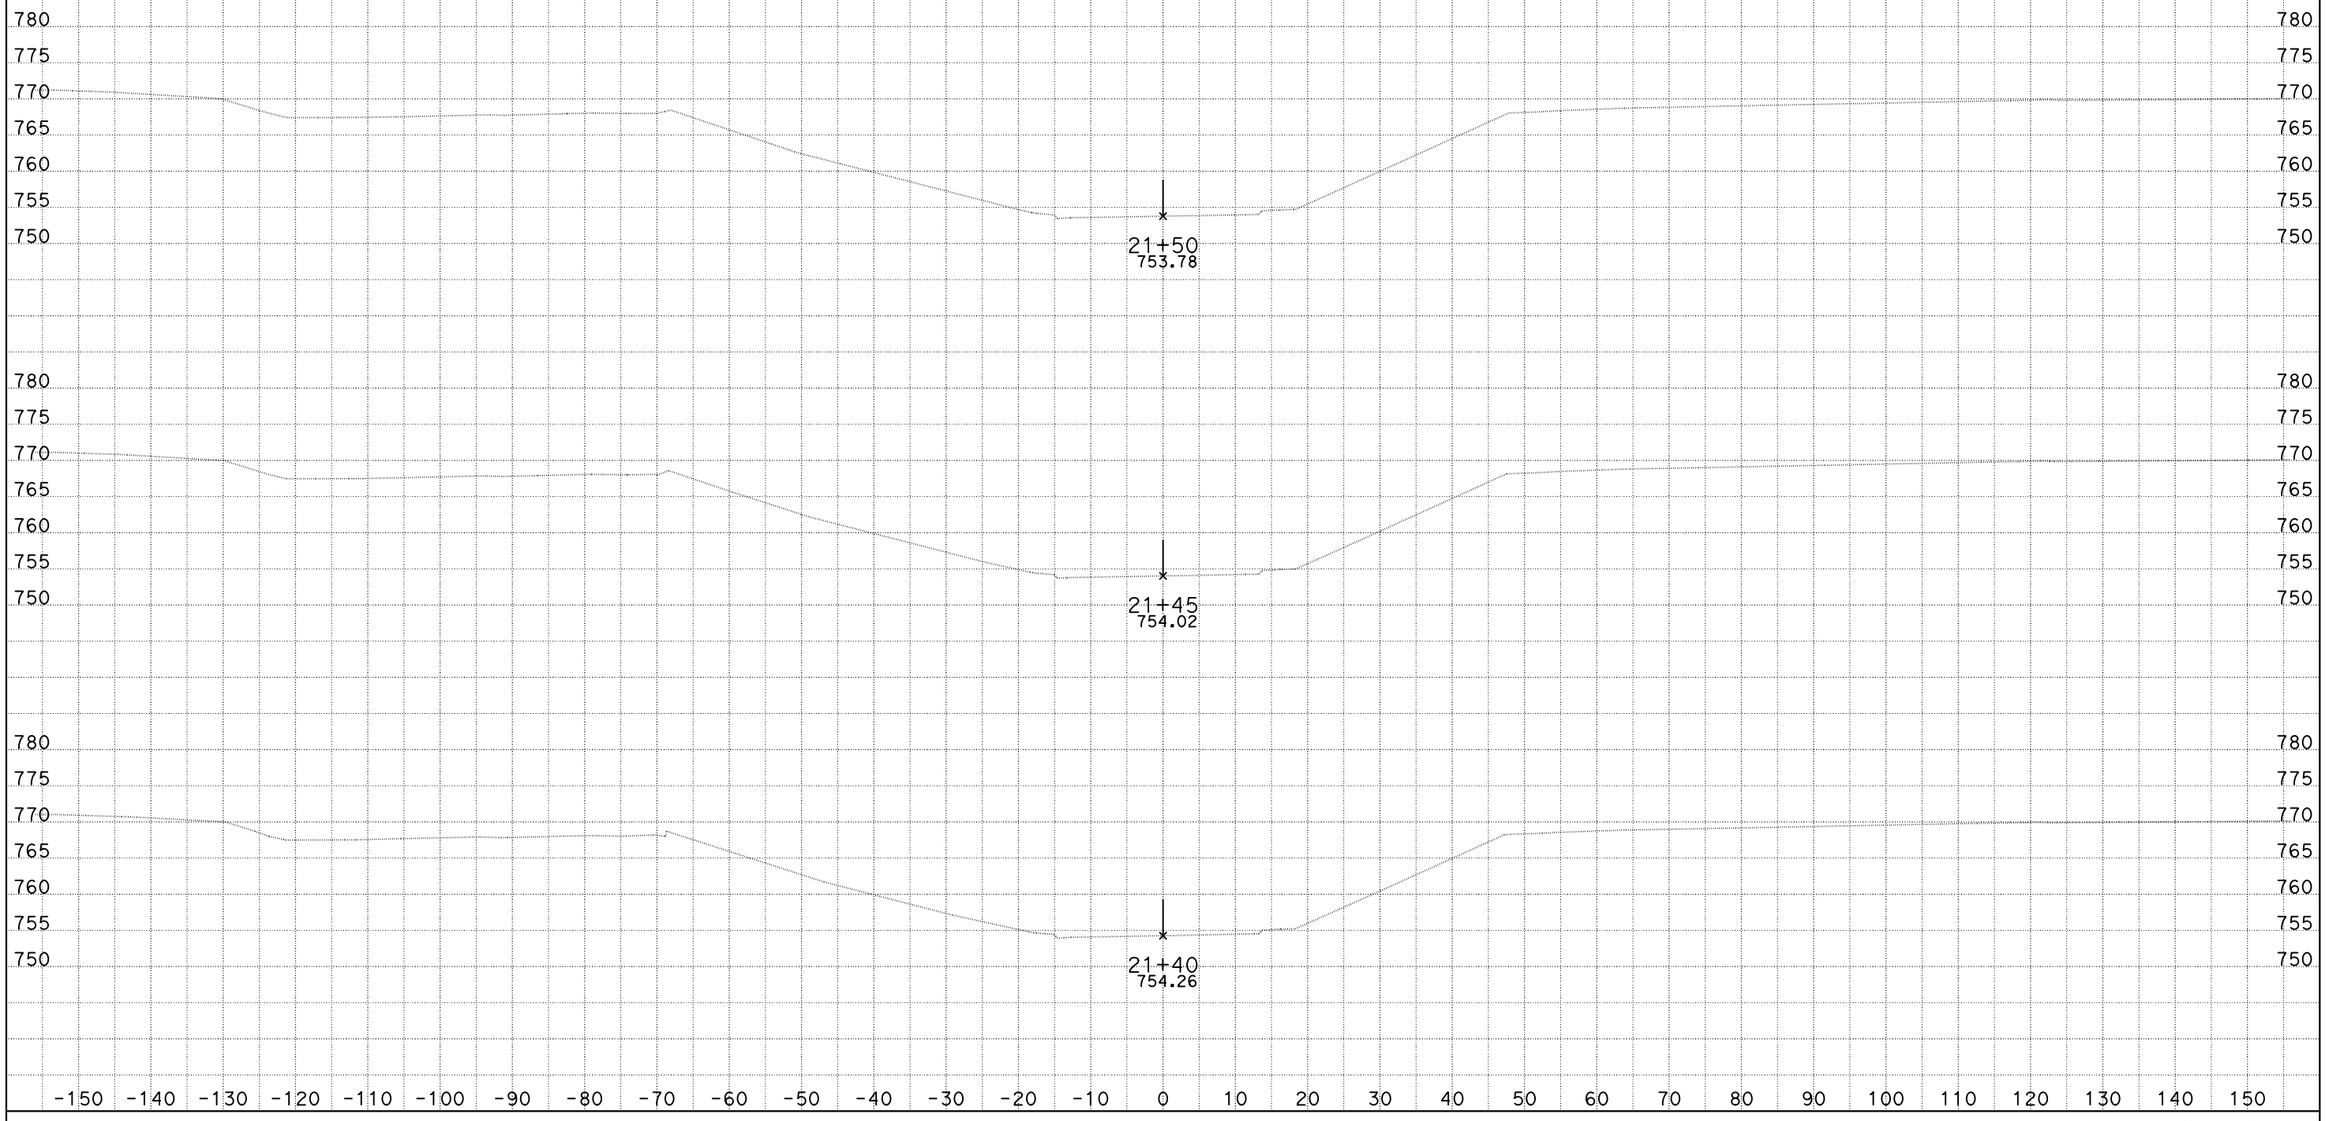

DATE: 10/4/2013

KC Project: 0818E File: D:\project\0818E\0818E\0818E\mcha\combo-rh1.ear

SCALE: 1" = 10' Horiz.
1" = 10' Vert.

All Dimensions are US Survey Feet

RAMPH1
CROSS SECTIONS

DESIGN STUDY ONLY

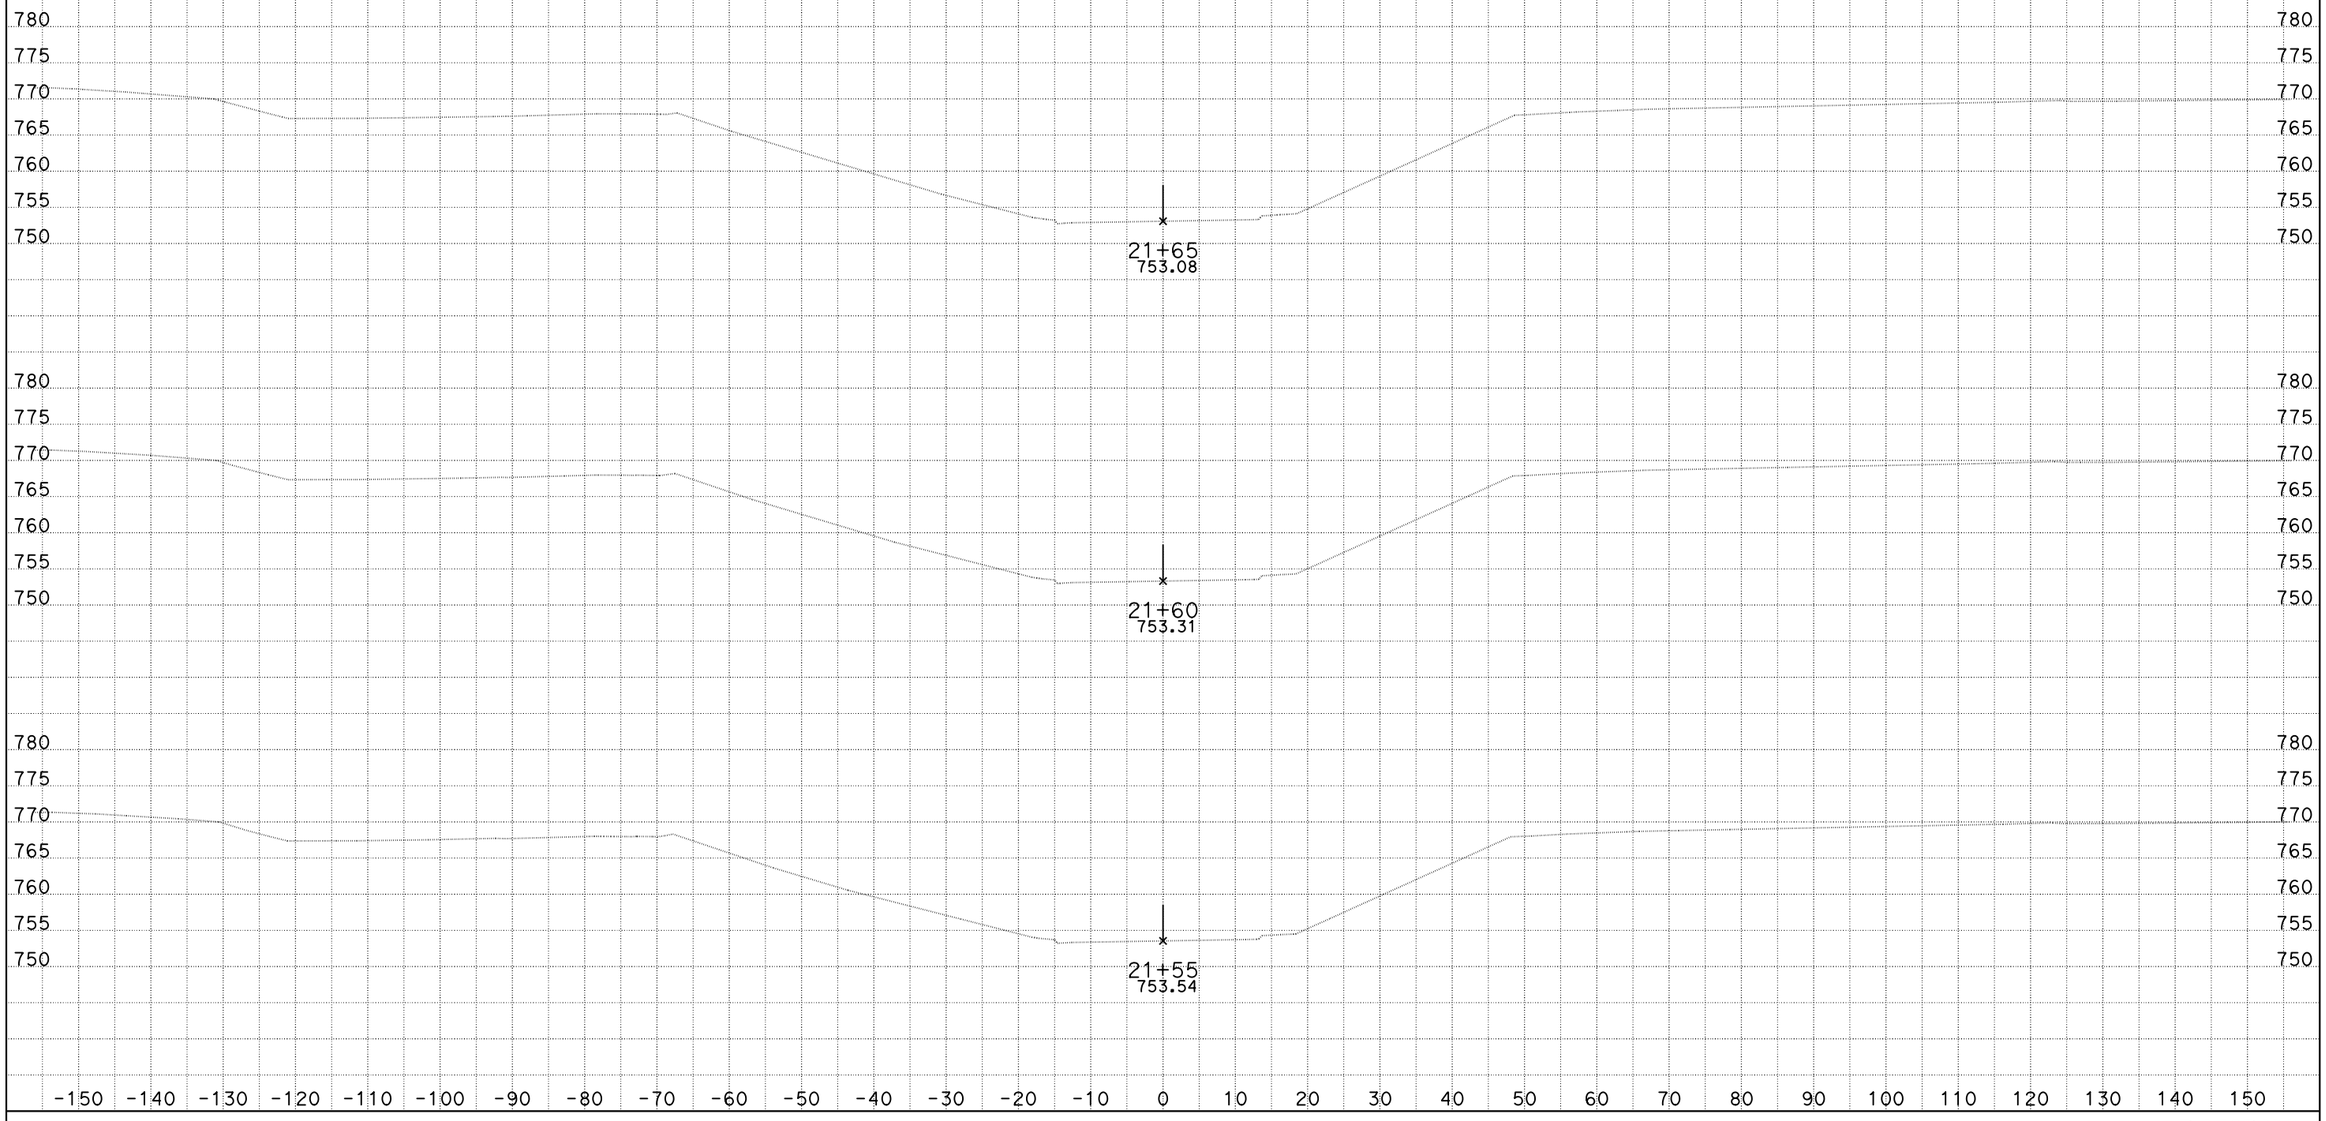

DATE: 10/4/2013

KC Project: 0818E File: D:\project\0818E\0818E\0818E\mcha\combo-rh1.ear

SCALE: 1" = 10' Horiz.
1" = 10' Vert.

All Dimensions are US Survey Feet

RAMPH1
CROSS SECTIONS

DESIGN STUDY ONLY

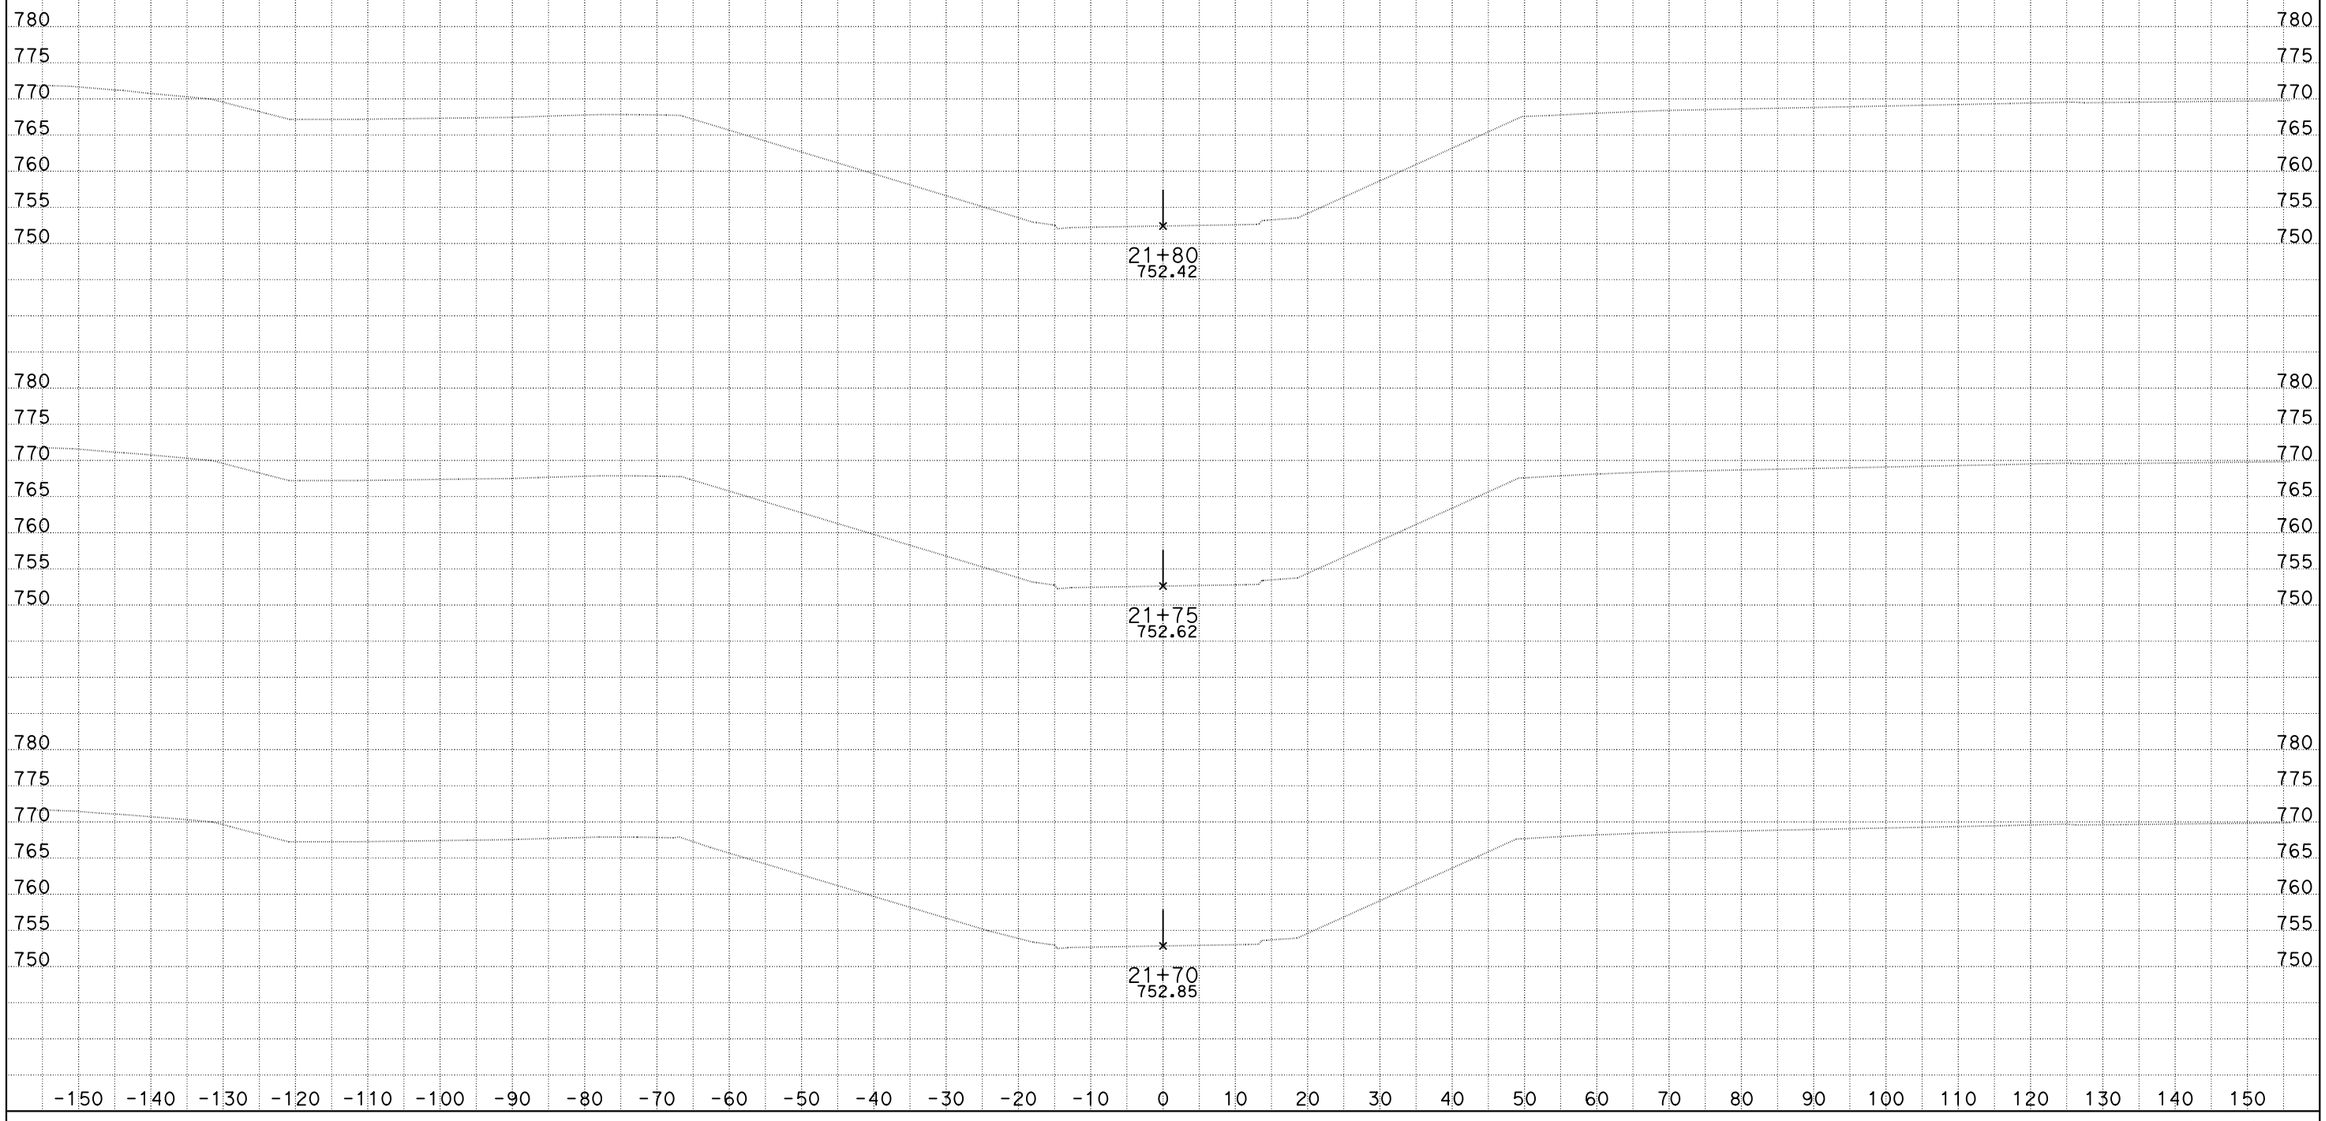

DATE: 10/4/2013

KC Project: 0818E File: D:\project\0818E\0818E\0818E\mcha\combo-rh1.ear

SCALE: 1" = 10' Horiz.
1" = 10' Vert.

All Dimensions are US Survey Feet

RAMPH1
CROSS SECTIONS

DESIGN STUDY ONLY

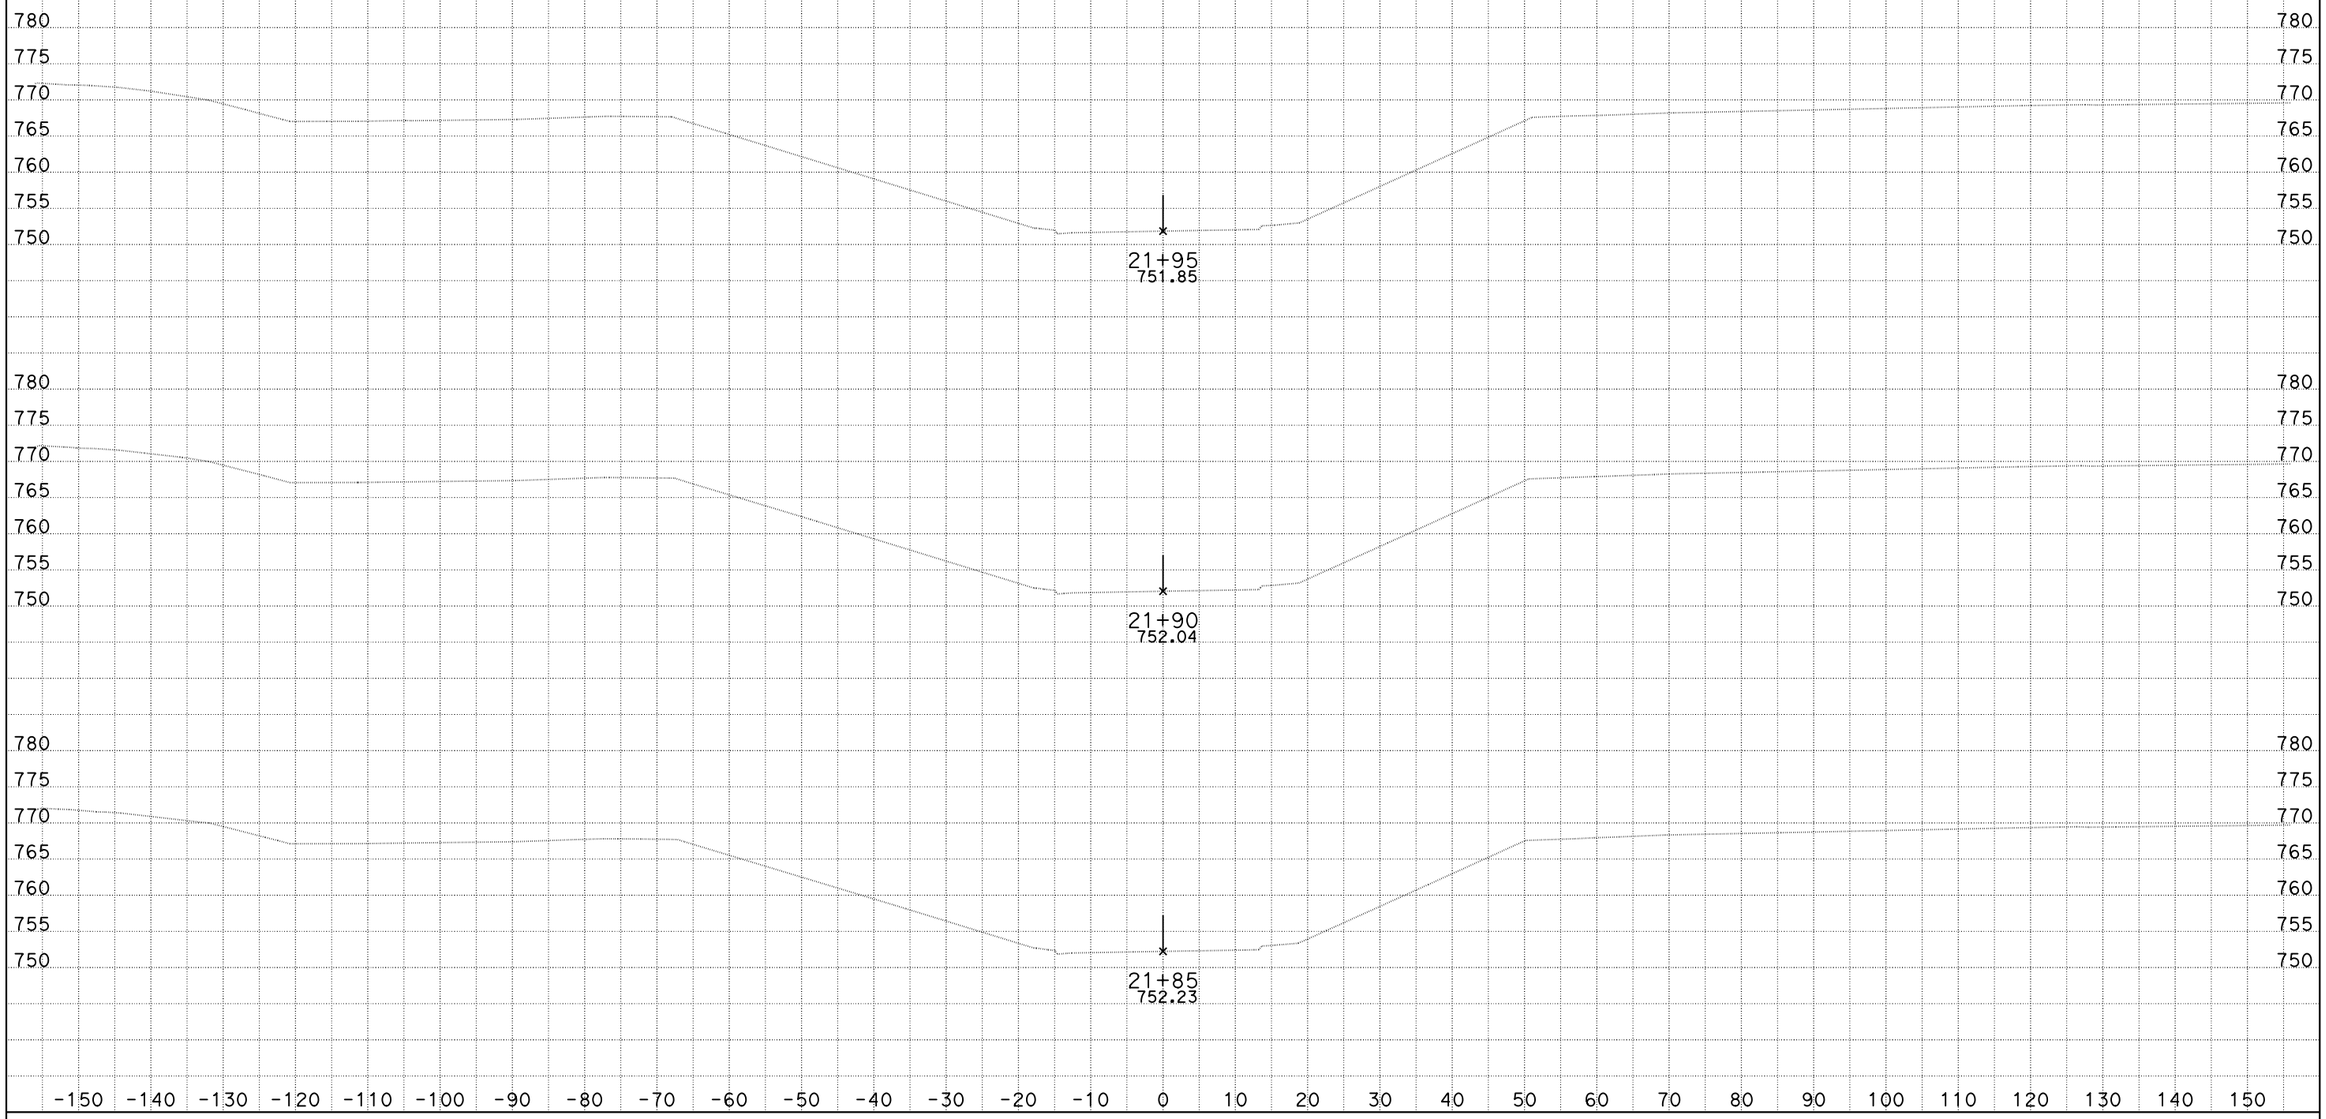

DATE: 10/4/2013

KC Project: 0818E File: D:\project\0818E\0818E\0818E\mcha\combo-rh1.ear

SCALE: 1" = 10' Horiz.
1" = 10' Vert.

All Dimensions are US Survey Feet

RAMPH1
CROSS SECTIONS

SHEET 68 OF XXX

DESIGN STUDY ONLY

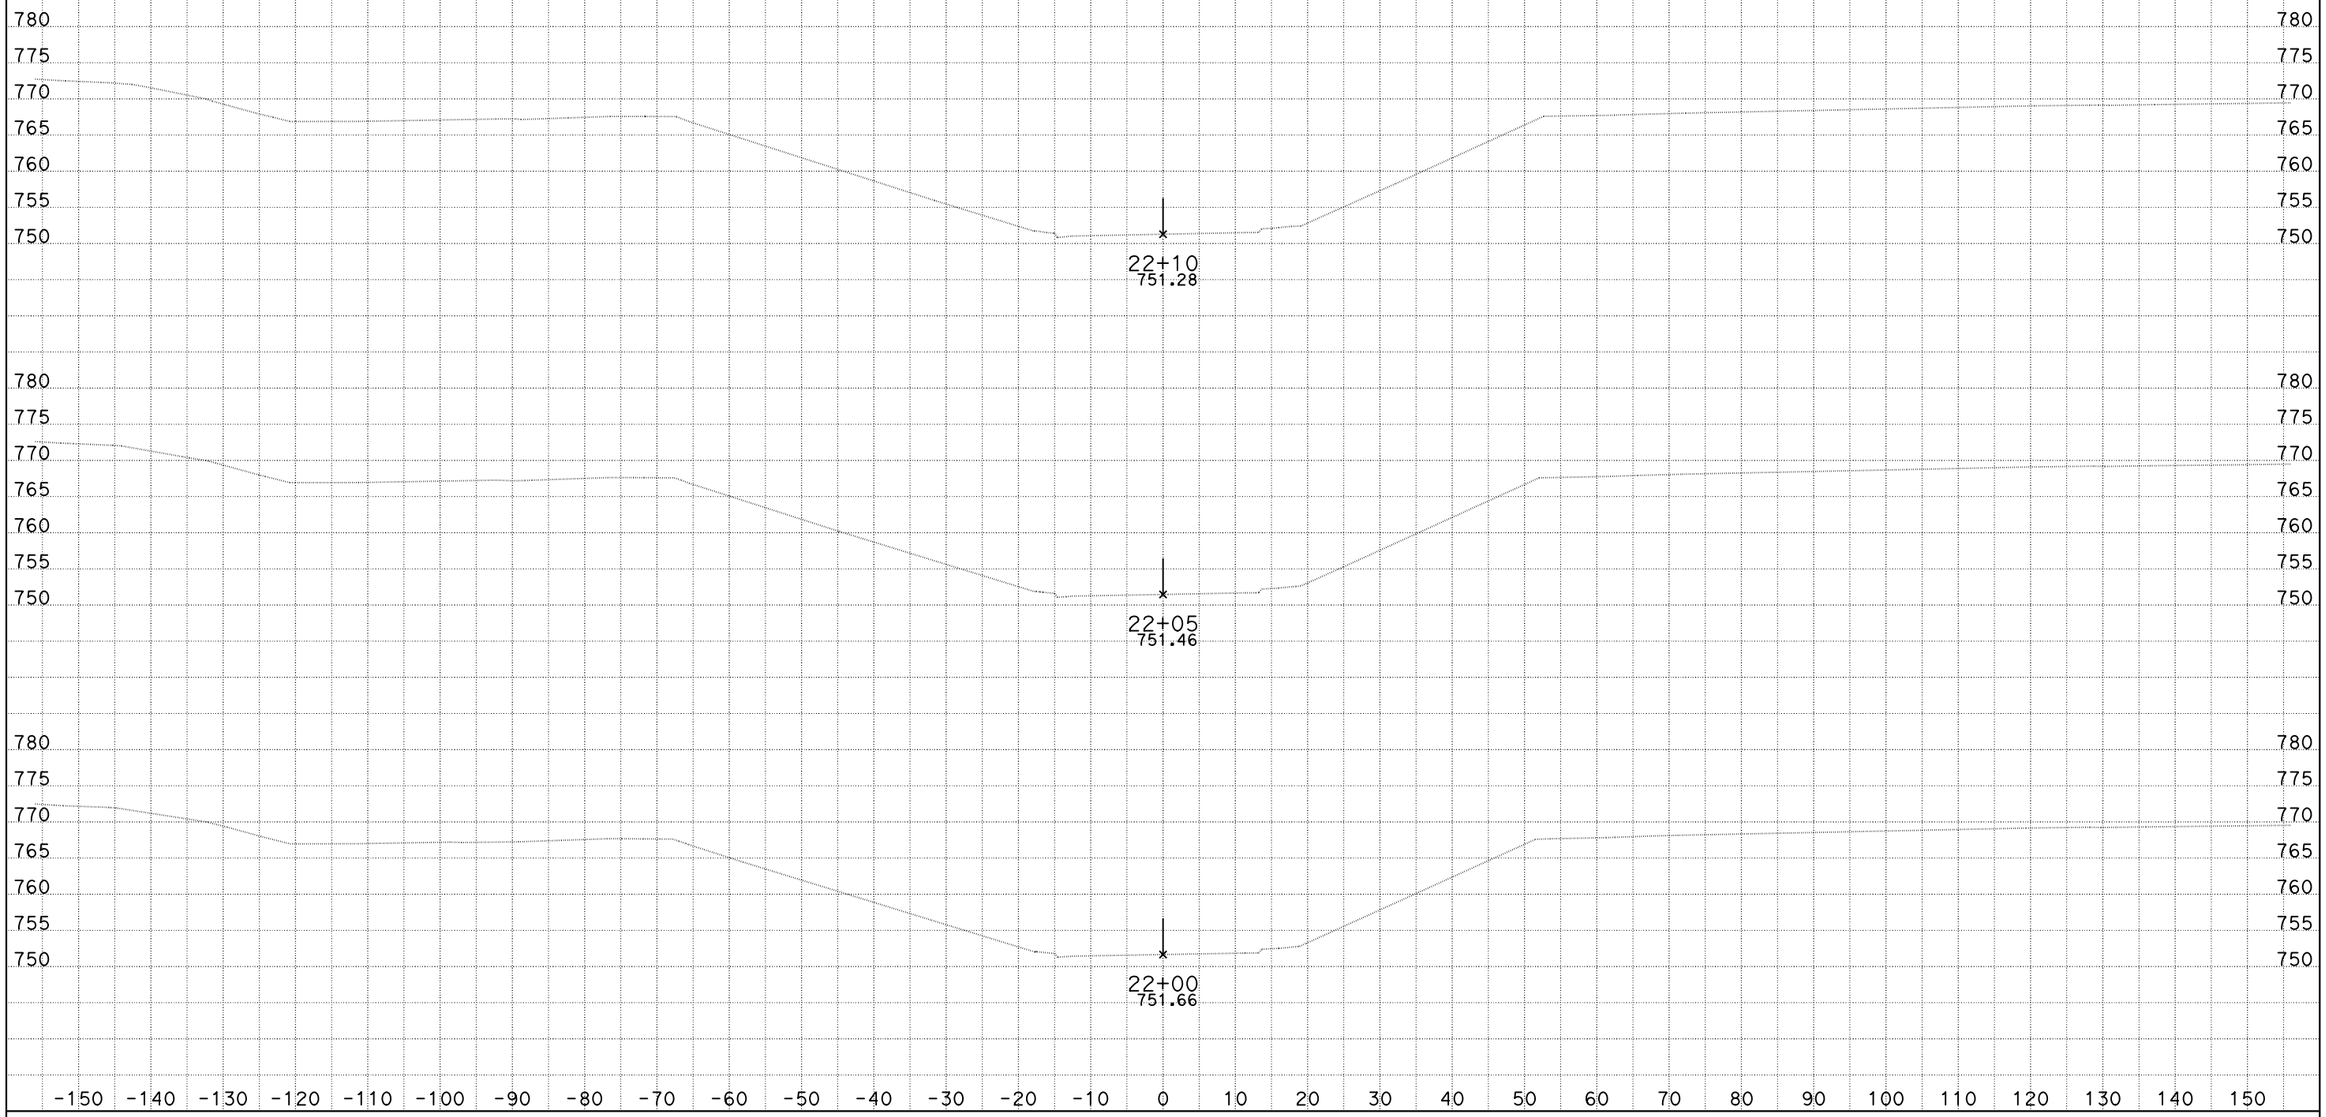

DATE: 10/4/2013

KC Project: 0818E File: D:\project\0818E\0818E\0818E\mcha\combo-rh1.ear

SCALE: 1" = 10' Horiz.
1" = 10' Vert.

All Dimensions are US Survey Feet

RAMPH1
CROSS SECTIONS

DESIGN STUDY ONLY

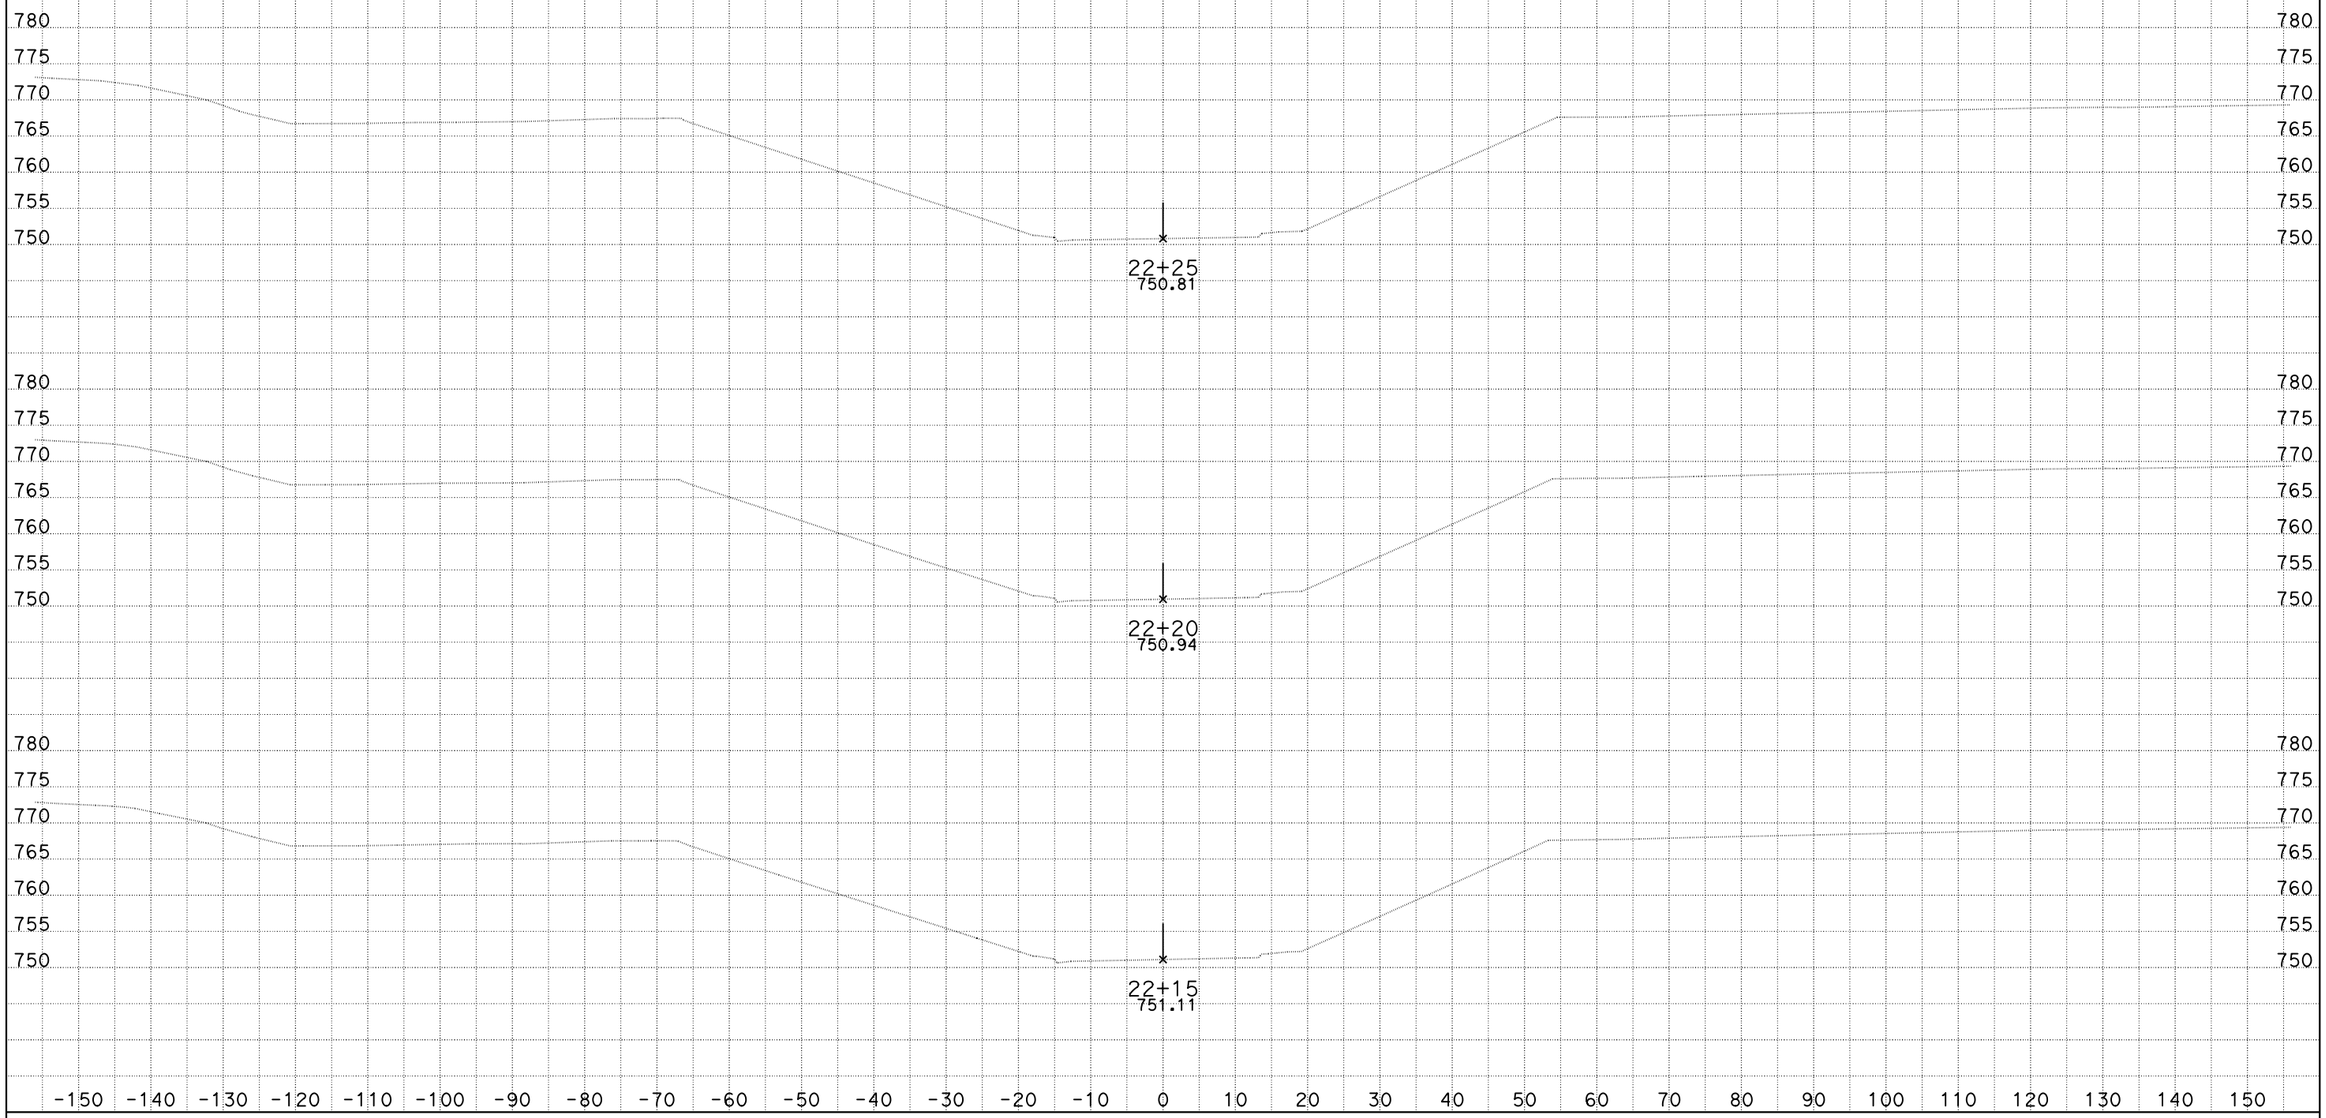

DATE: 10/4/2013

KC Project: 0818E File: D:\project\0818E\0818E\0818E\mcha\combo-rh1.ear

SCALE: 1" = 10' Horiz.
1" = 10' Vert.

All Dimensions are US Survey Feet

RAMPH1
CROSS SECTIONS

SHEET 70 OF XXX

DESIGN STUDY ONLY

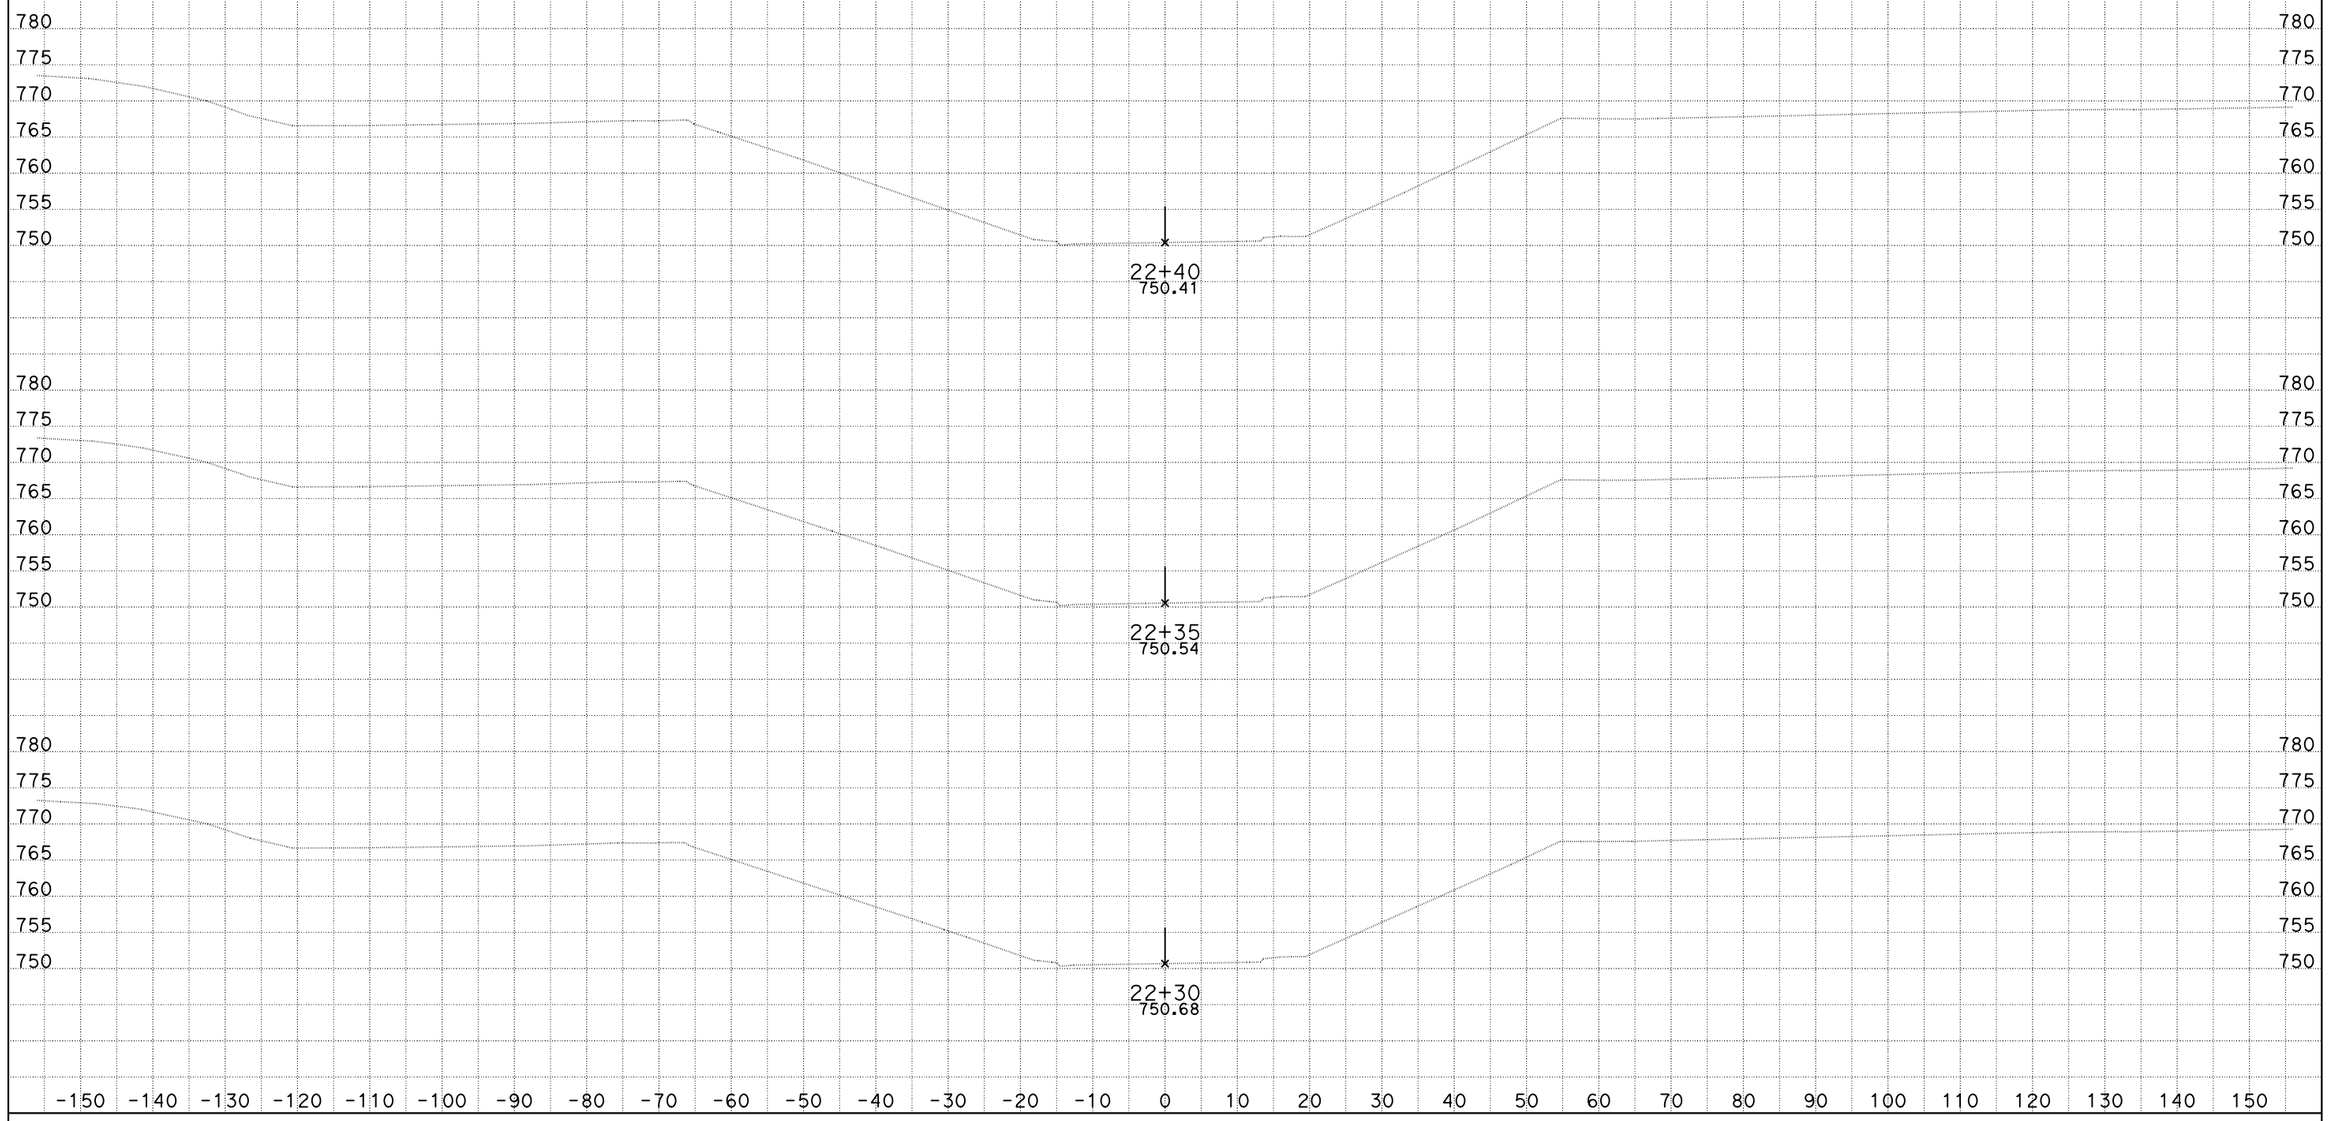

DATE: 10/4/2013
KC Project: 0818E File: D:\project\0818E\0818E\0818E\mcha\combo-rh1.ear

SCALE: 1" = 10' Horiz.
1" = 10' Vert.

All Dimensions are US Survey Feet

RAMPH1
CROSS SECTIONS
SHEET 71 OF XXX

DESIGN STUDY ONLY

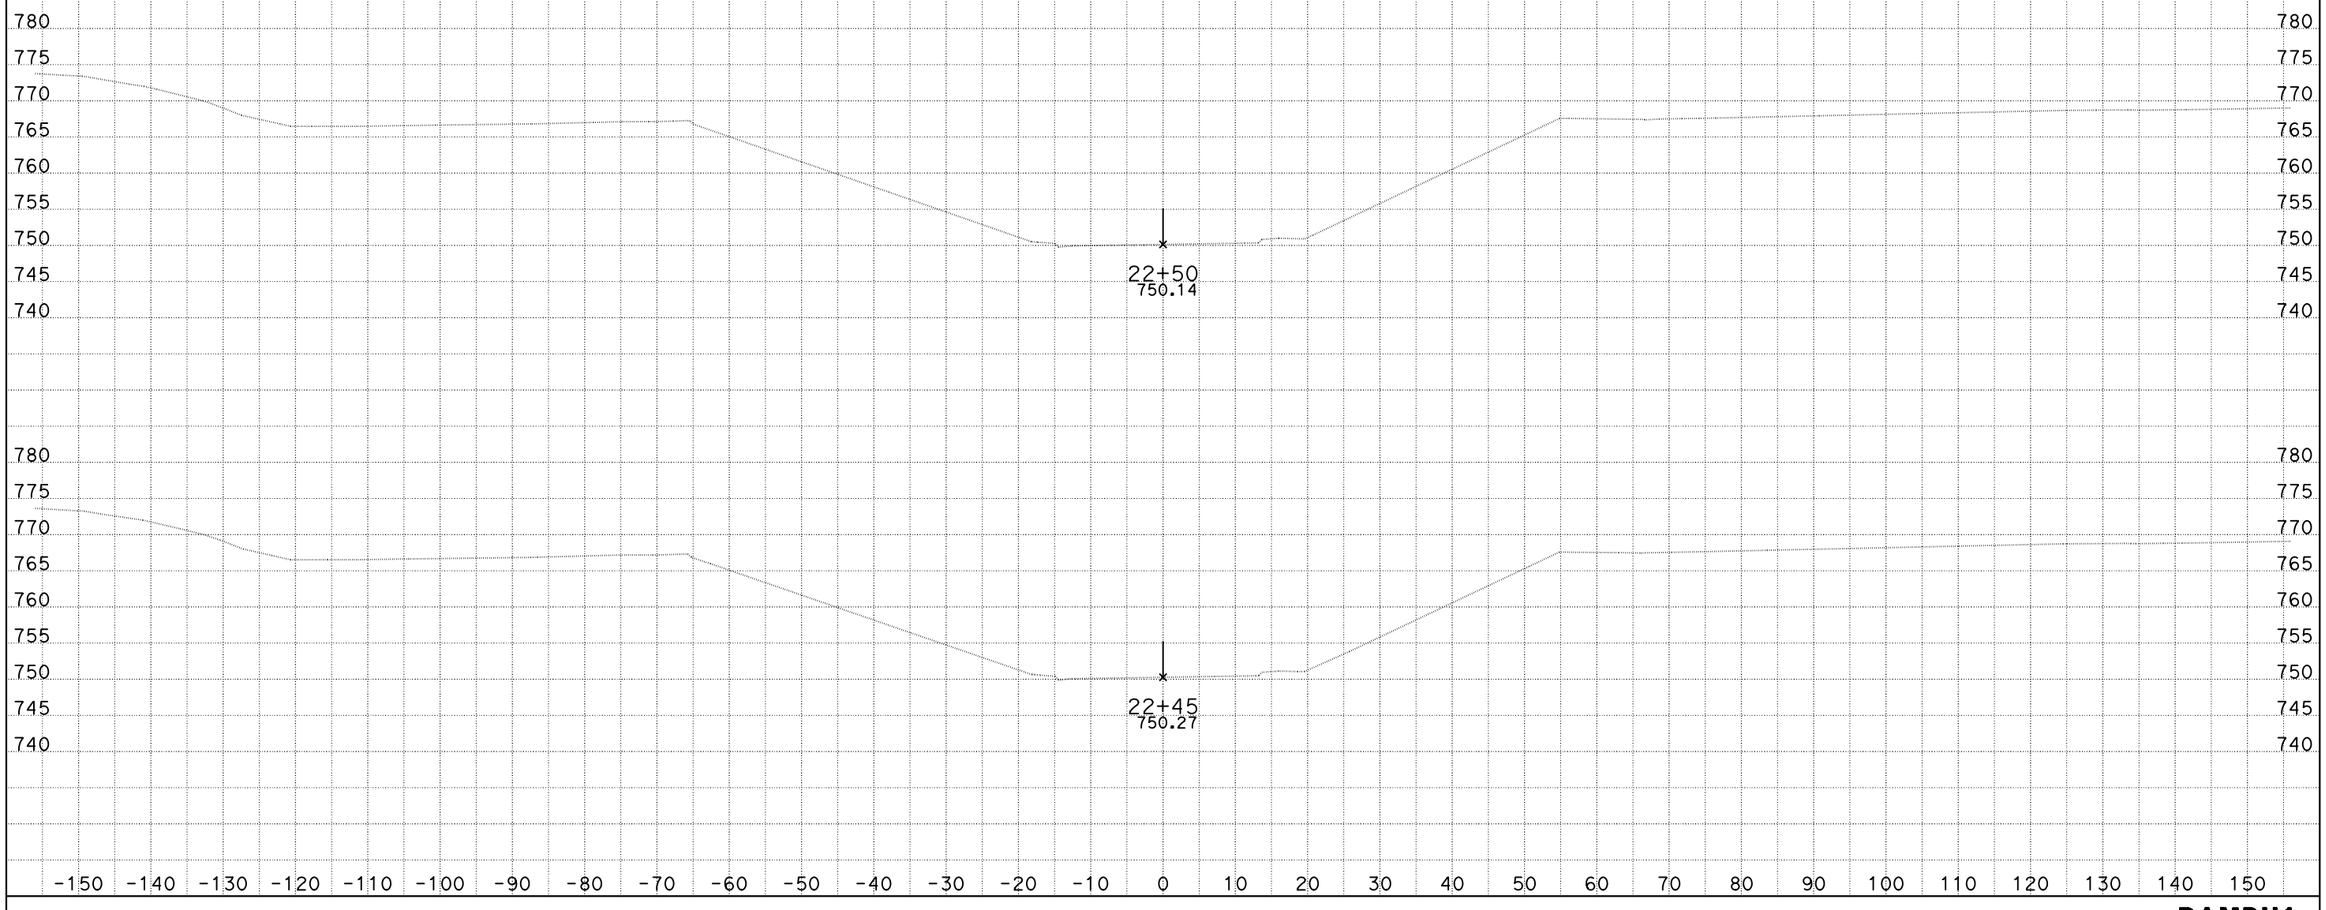

DATE: 10/4/2013
KC Project: 0818E File: D:\project\0818E\0818E\0818E\mcha\combo-rh1.ear

SCALE: 1" = 10' Horiz.
1" = 10' Vert.

All Dimensions are US Survey Feet

RAMPH1
CROSS SECTIONS
SHEET 72 OF XXX

DESIGN STUDY ONLY

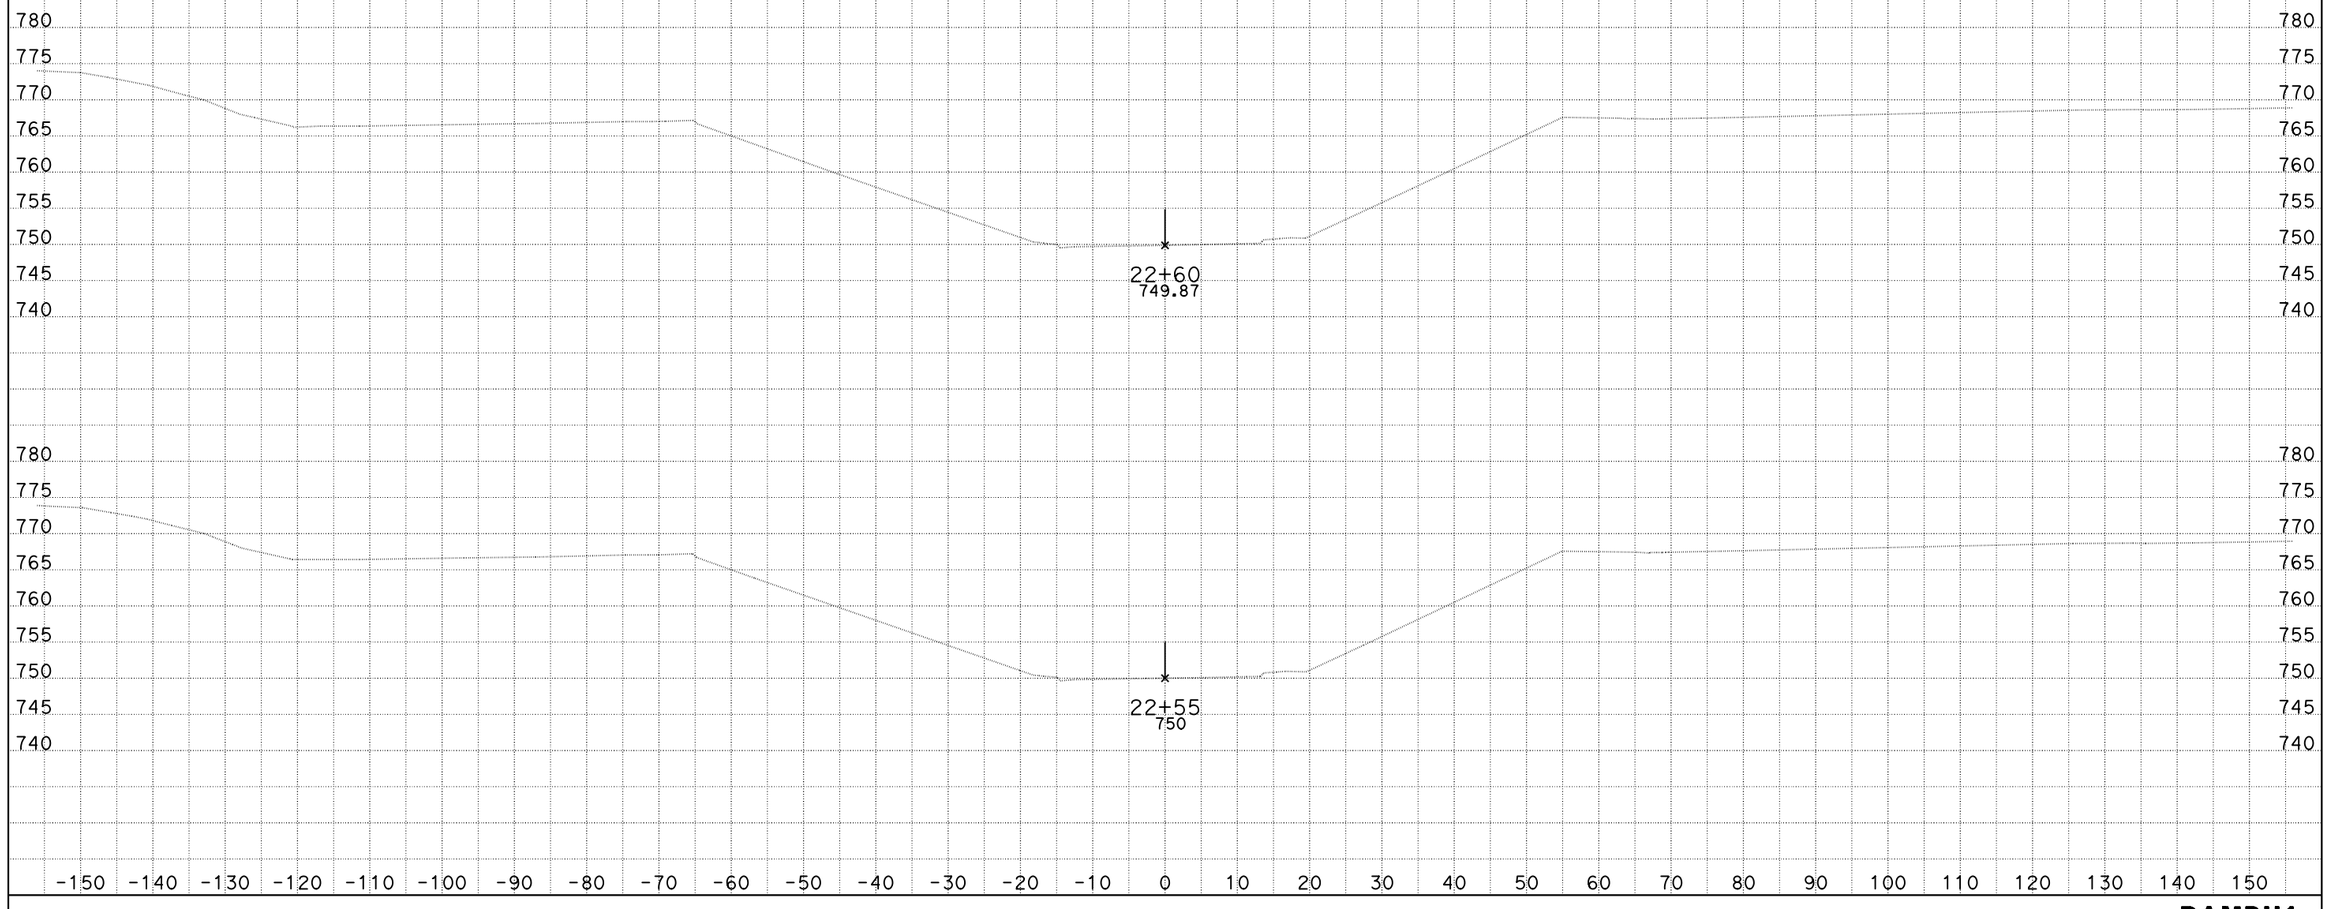

DATE: 10/4/2013

KC Project: 0818E File: D:\project\0818E\0818E\0818E\mcha\combo-rh1.ear

SCALE: 1" = 10' Horiz.
1" = 10' Vert.

All Dimensions are US Survey Feet

RAMPH1
CROSS SECTIONS

DESIGN STUDY ONLY

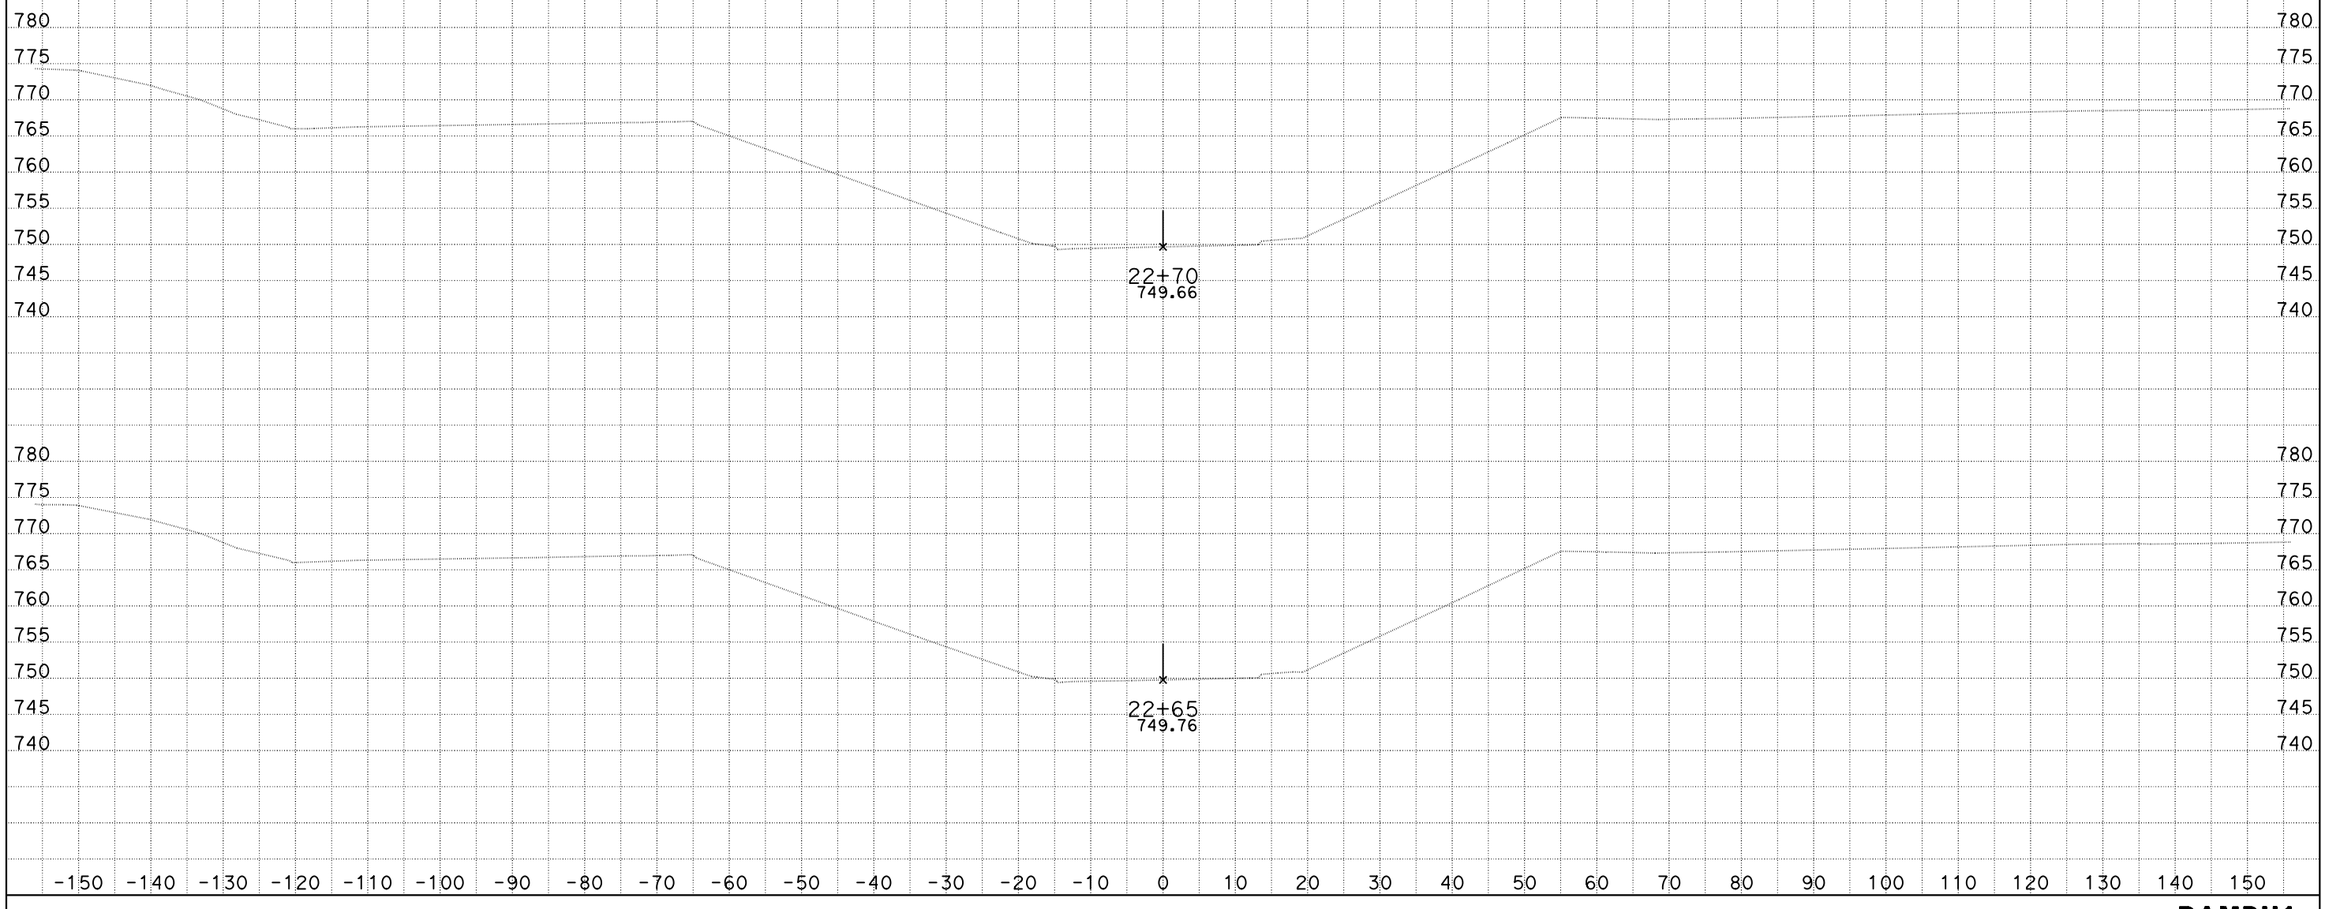

DATE: 10/4/2013

KC Project: 0818E File: D:\project\0818E\0818E\0818E\mcha\combo-rh1.ear

SCALE: 1" = 10' Horiz.
1" = 10' Vert.

All Dimensions are US Survey Feet

RAMPH1
CROSS SECTIONS

DESIGN STUDY ONLY

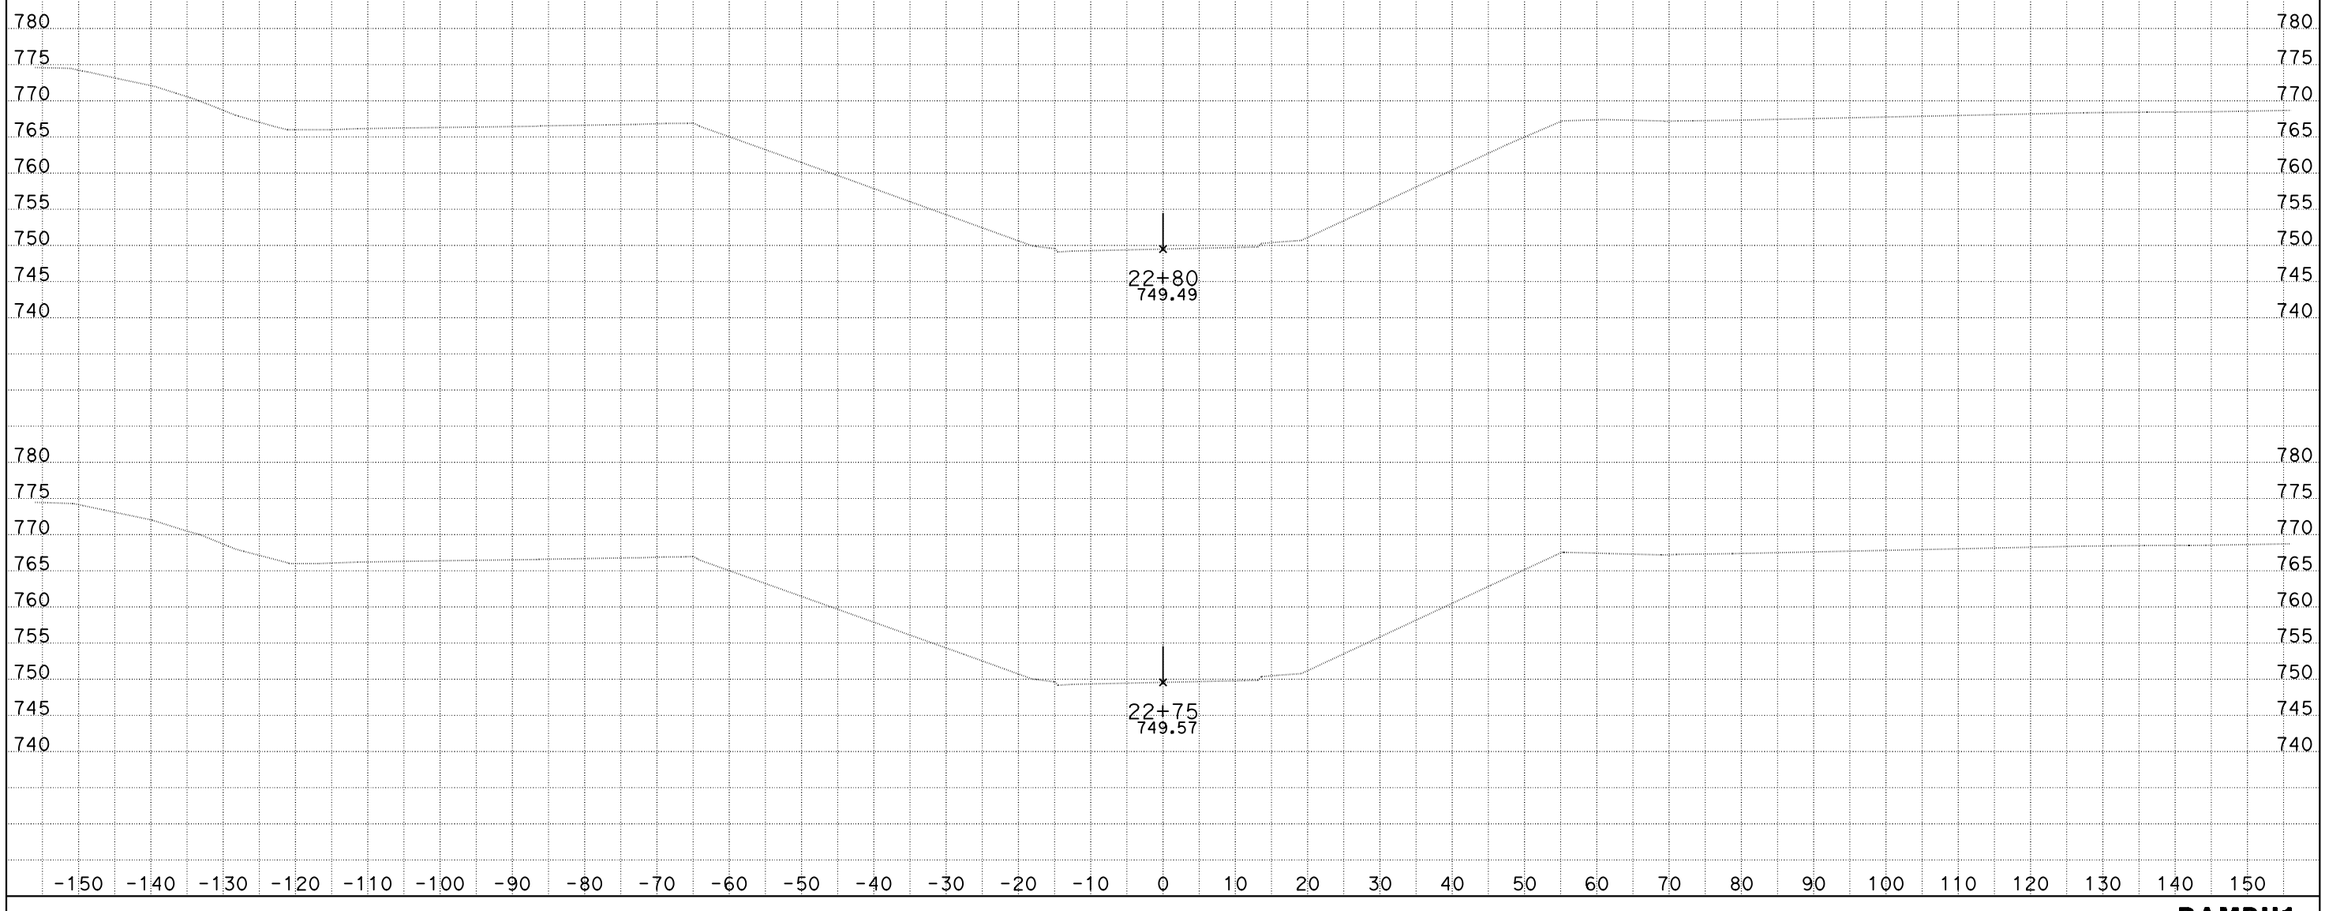

DATE: 10/4/2013

KC Project: 0818E File: D:\project\0818E\0818E\0818E\mcha\combo-rh1.ear

SCALE: 1" = 10' Horiz.
1" = 10' Vert.

All Dimensions are US Survey Feet

RAMPH1
CROSS SECTIONS

SHEET 75 OF XXX

DESIGN STUDY ONLY

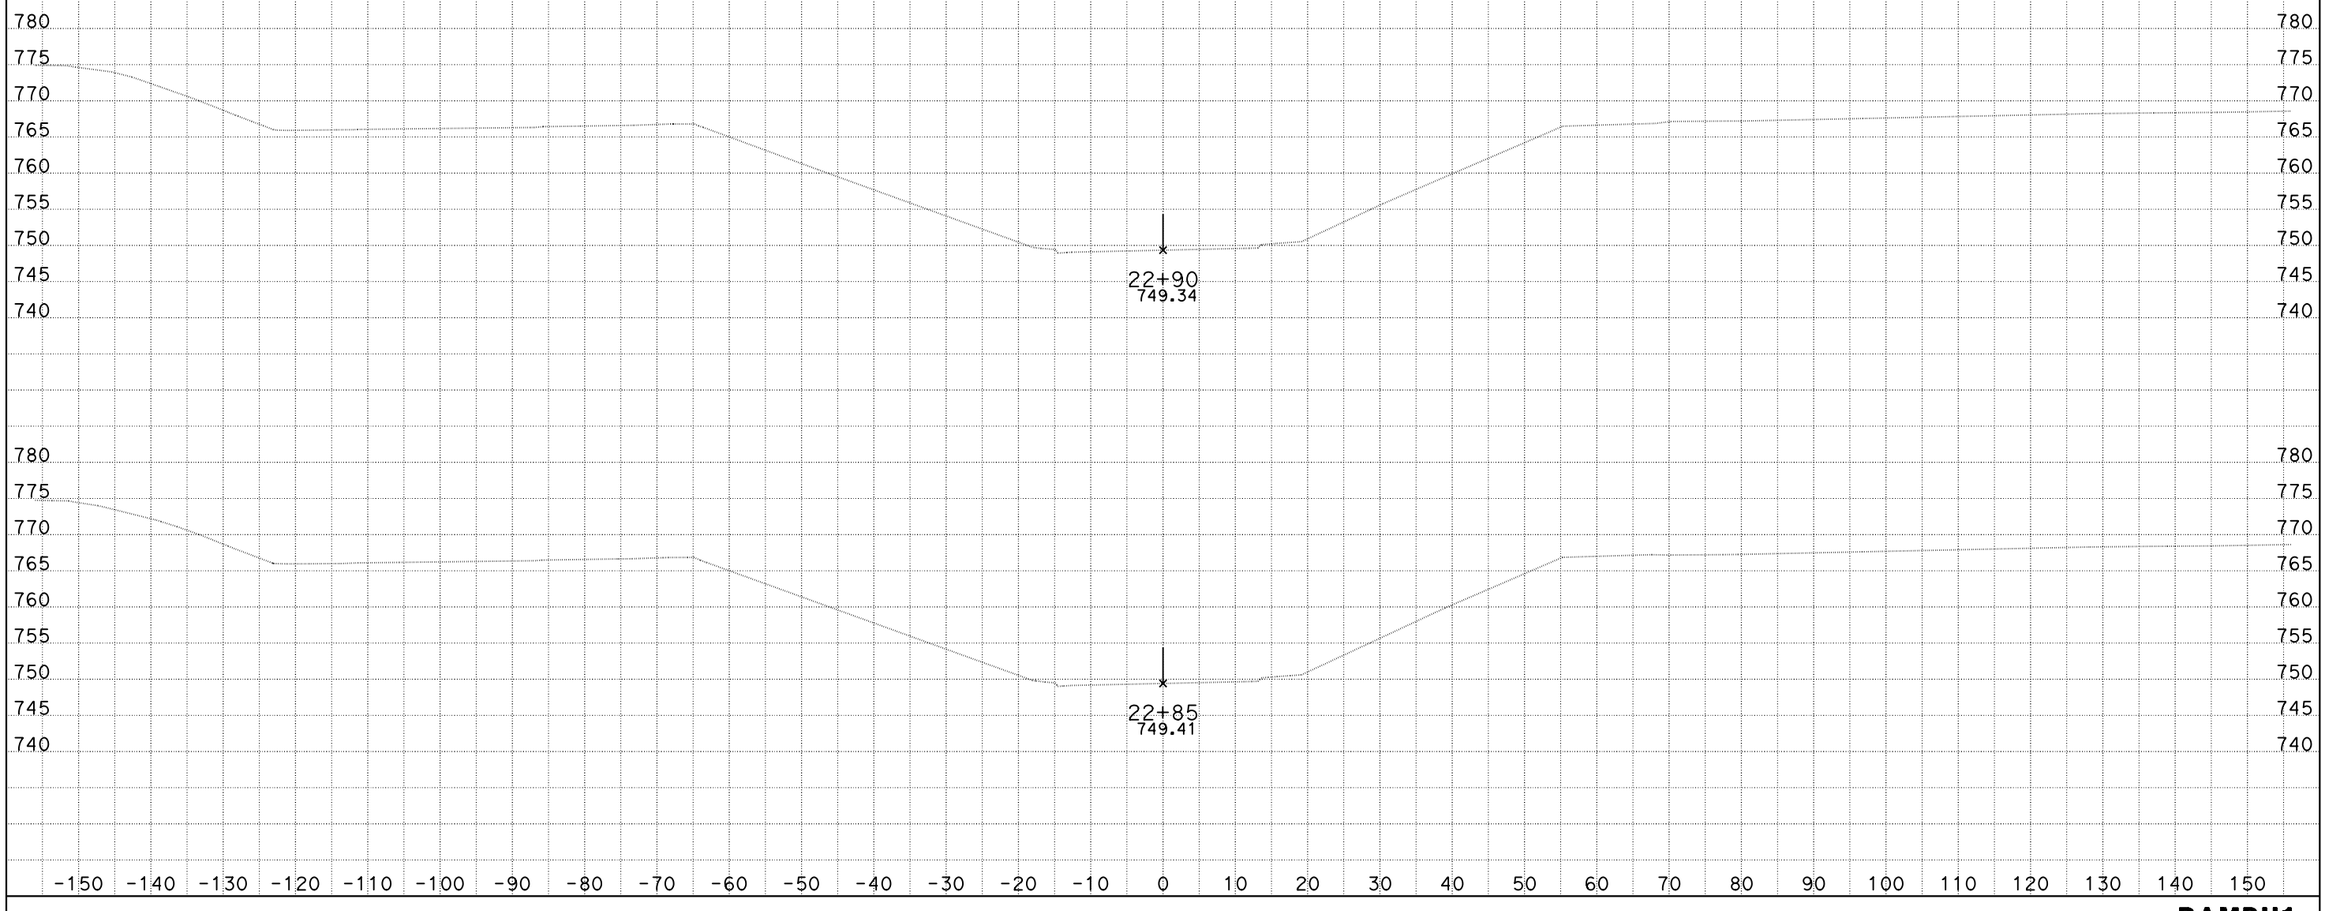

DATE: 10/4/2013

KC Project: 0818E File: D:\project\0818E\0818E\0818E\mcha\combo-rh1.ear

SCALE: 1" = 10' Horiz.
1" = 10' Vert.

All Dimensions are US Survey Feet

RAMPH1
CROSS SECTIONS

DESIGN STUDY ONLY

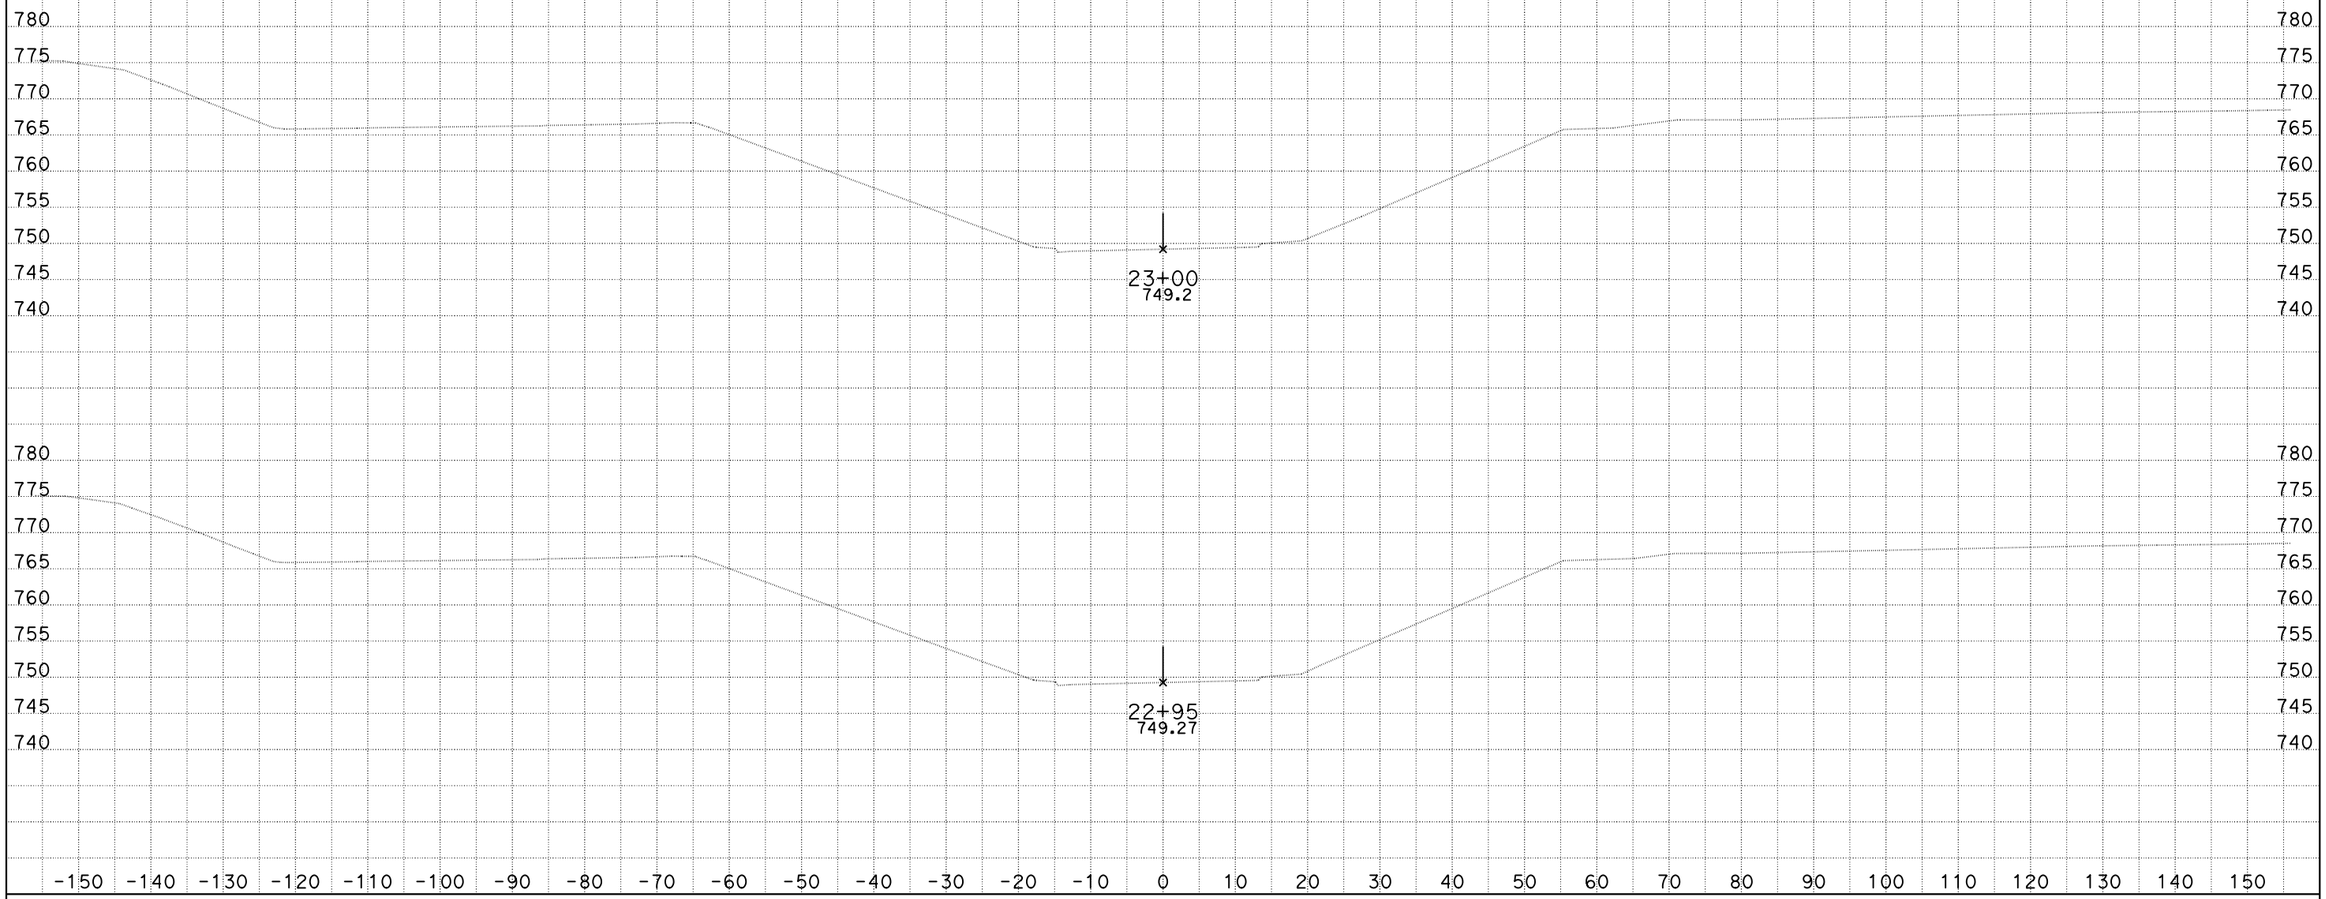

DATE: 10/4/2013

KC Project: 0818E File: D:\project\0818E\0818E\0818E\mcha\combo-rh1.ear

SCALE: 1" = 10' Horiz.
1" = 10' Vert.

All Dimensions are US Survey Feet

RAMPH1
CROSS SECTIONS

DESIGN STUDY ONLY

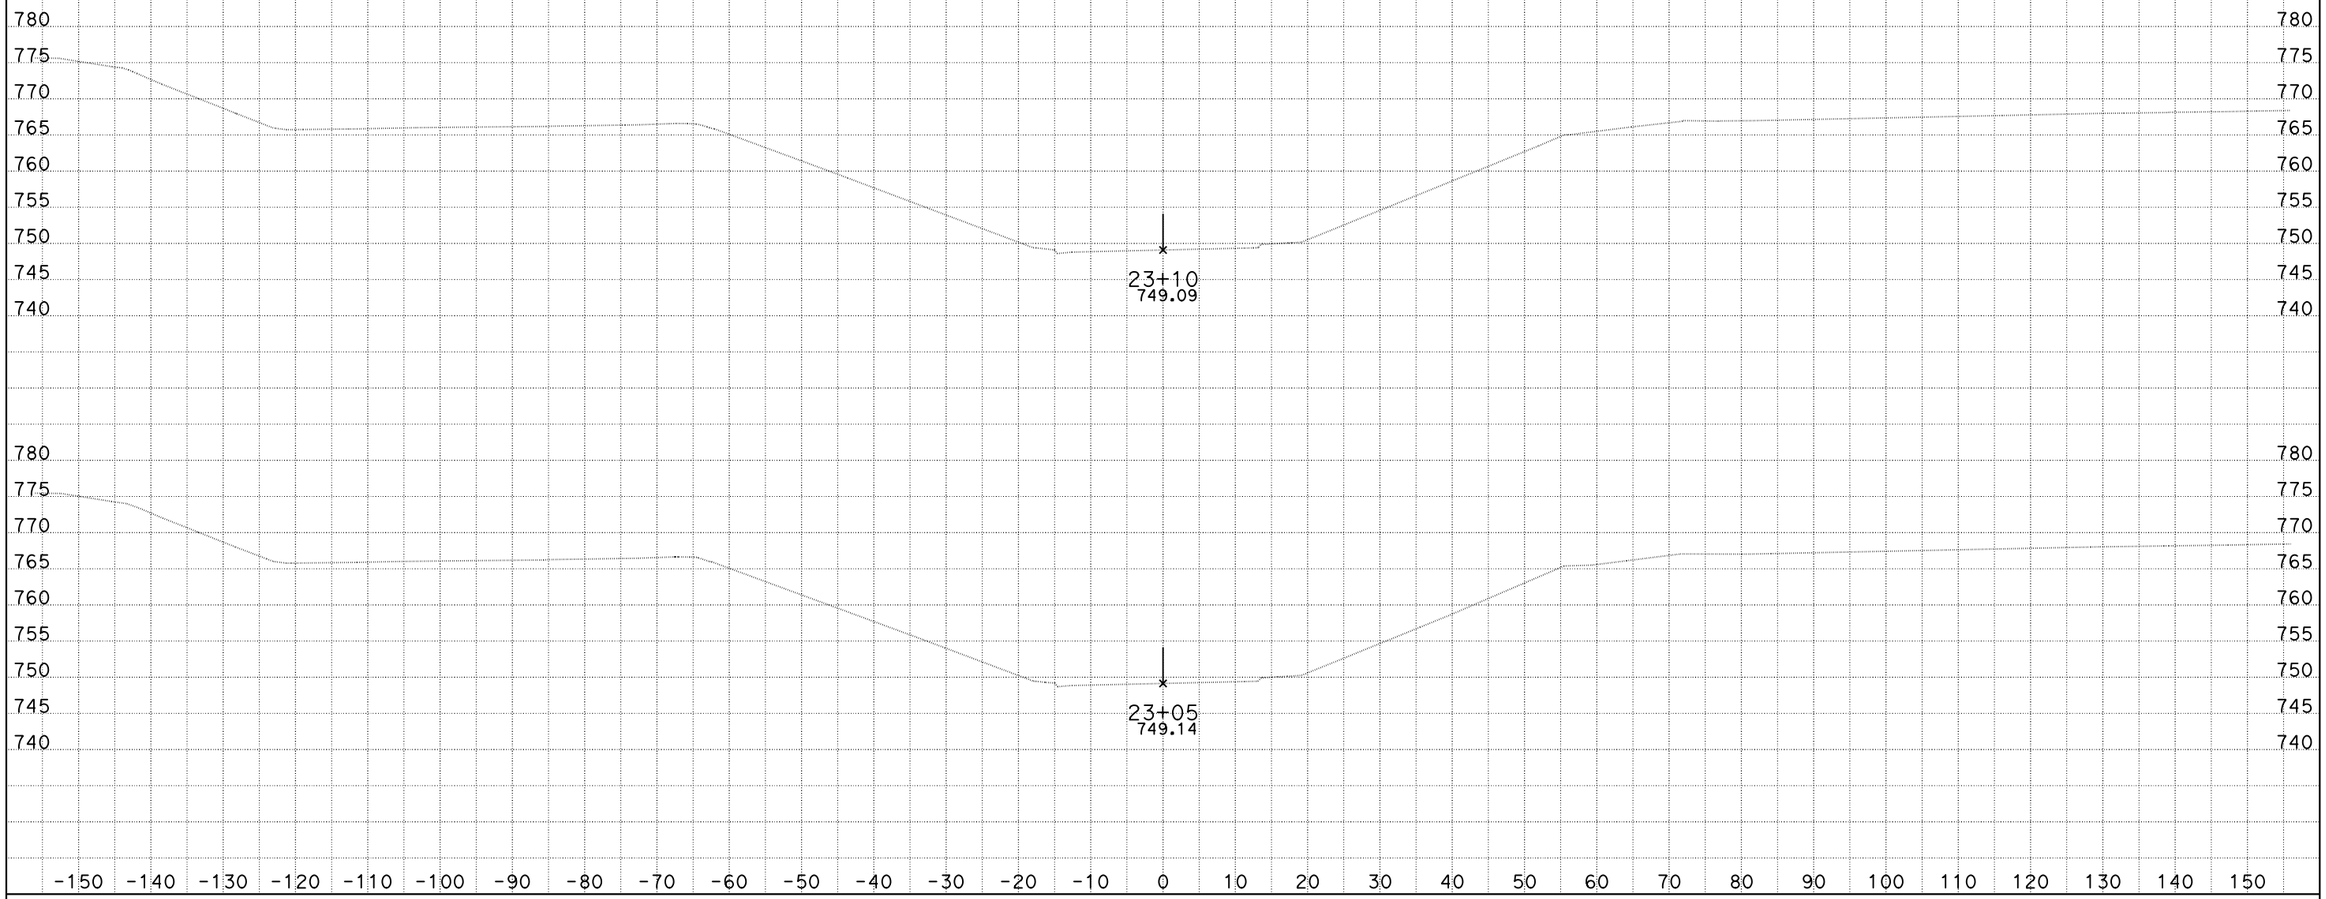

DATE: 10/4/2013

KC Project: 0818E File: D:\project\0818E\0818E\0818E\mcha\combo-rh1.ear

SCALE: 1" = 10' Horiz.
1" = 10' Vert.

All Dimensions are US Survey Feet

RAMPH1
CROSS SECTIONS

DESIGN STUDY ONLY

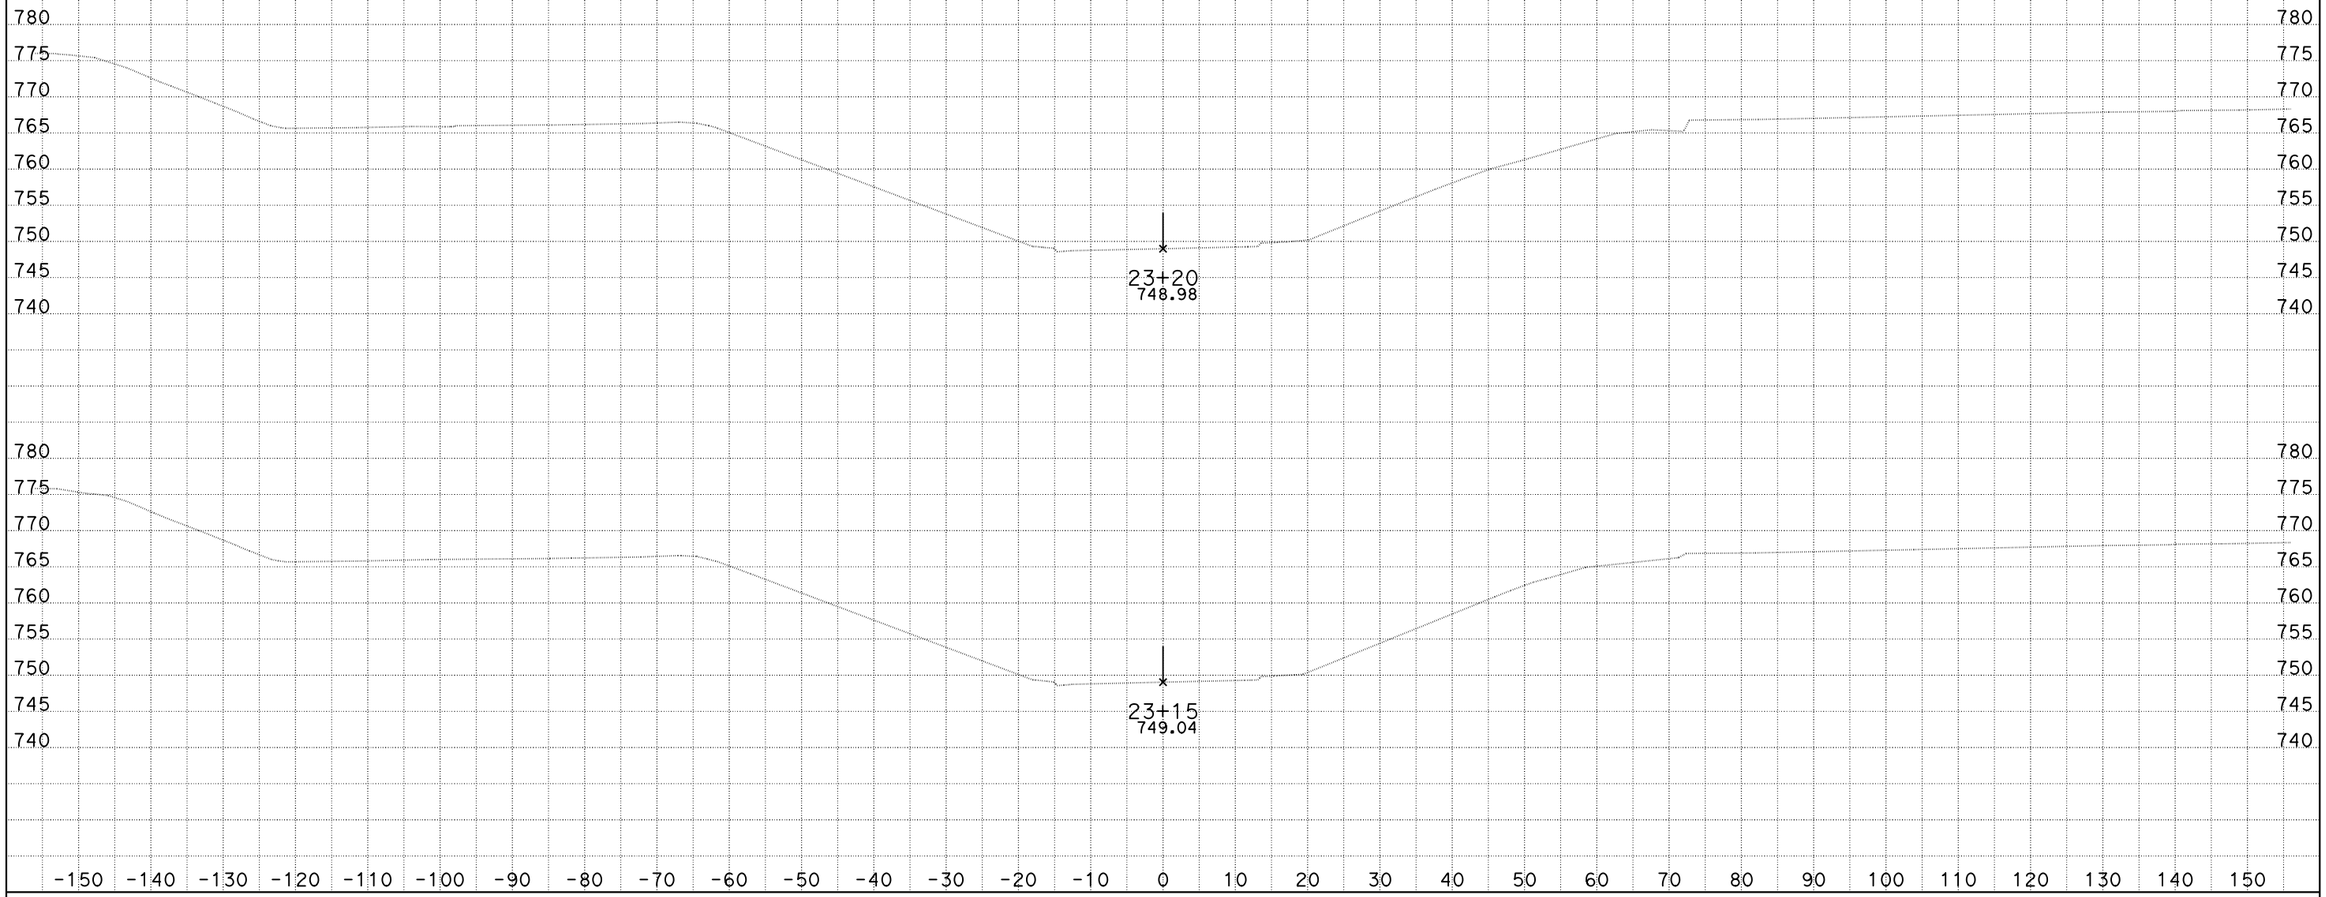

DATE: 10/4/2013

KC Project: 0818E File: D:\project\0818E\0818E\0818E\mcha\combo-rh1.ear

SCALE: 1" = 10' Horiz.
1" = 10' Vert.

All Dimensions are US Survey Feet

RAMPH1
CROSS SECTIONS

DESIGN STUDY ONLY

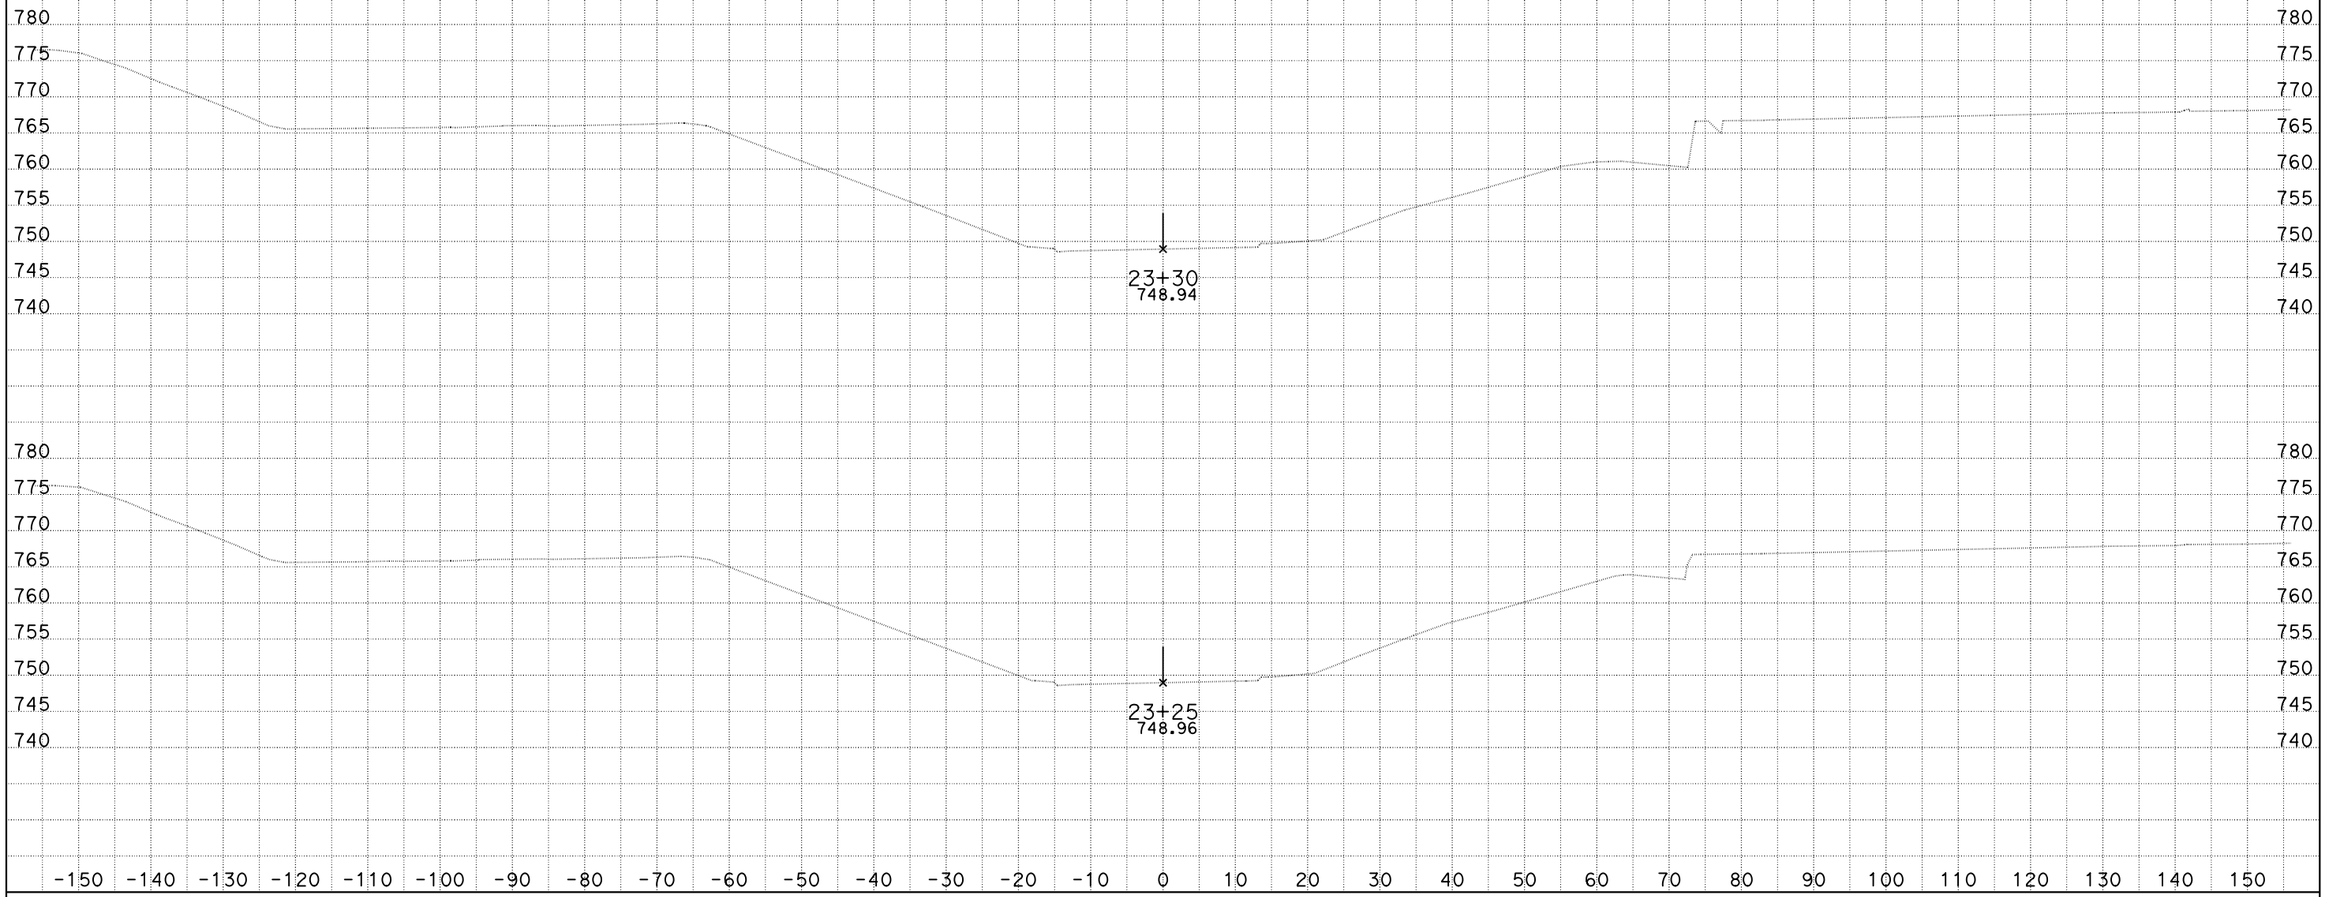

DATE: 10/4/2013
KC Project: 0818E File: D:\project\0818E\0818E\0818E\mcha\combo-rh1.ear

SCALE: 1" = 10' Horiz.
1" = 10' Vert.

All Dimensions are US Survey Feet

RAMPH1
CROSS SECTIONS
SHEET 80 OF XXX

DESIGN STUDY ONLY

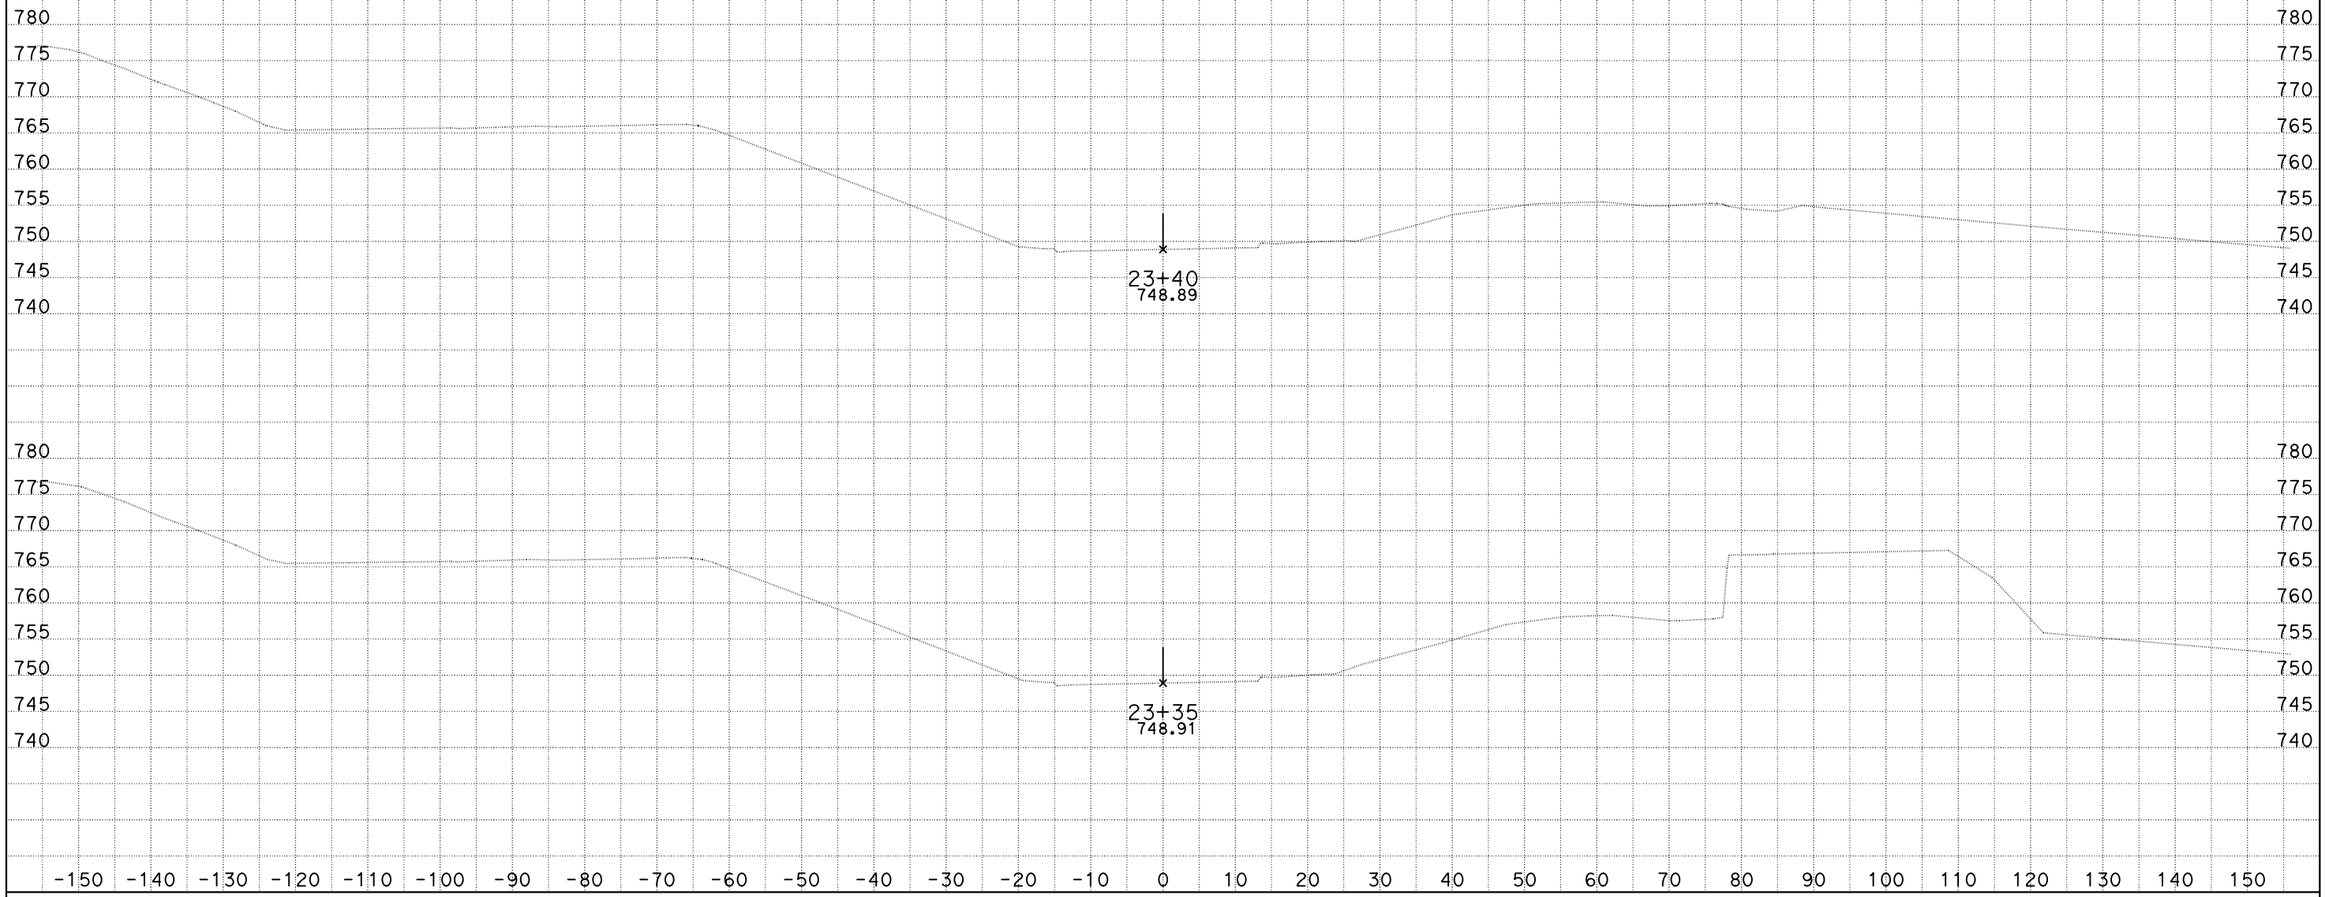

DATE: 10/4/2013

KC Project: 0818E File: D:\project\0818E\0818E\0818E\mcha\combo-rh1.ear

SCALE: 1" = 10' Horiz.
1" = 10' Vert.

All Dimensions are US Survey Feet

RAMPH1
CROSS SECTIONS

SHEET 81 OF XXX

DESIGN STUDY ONLY

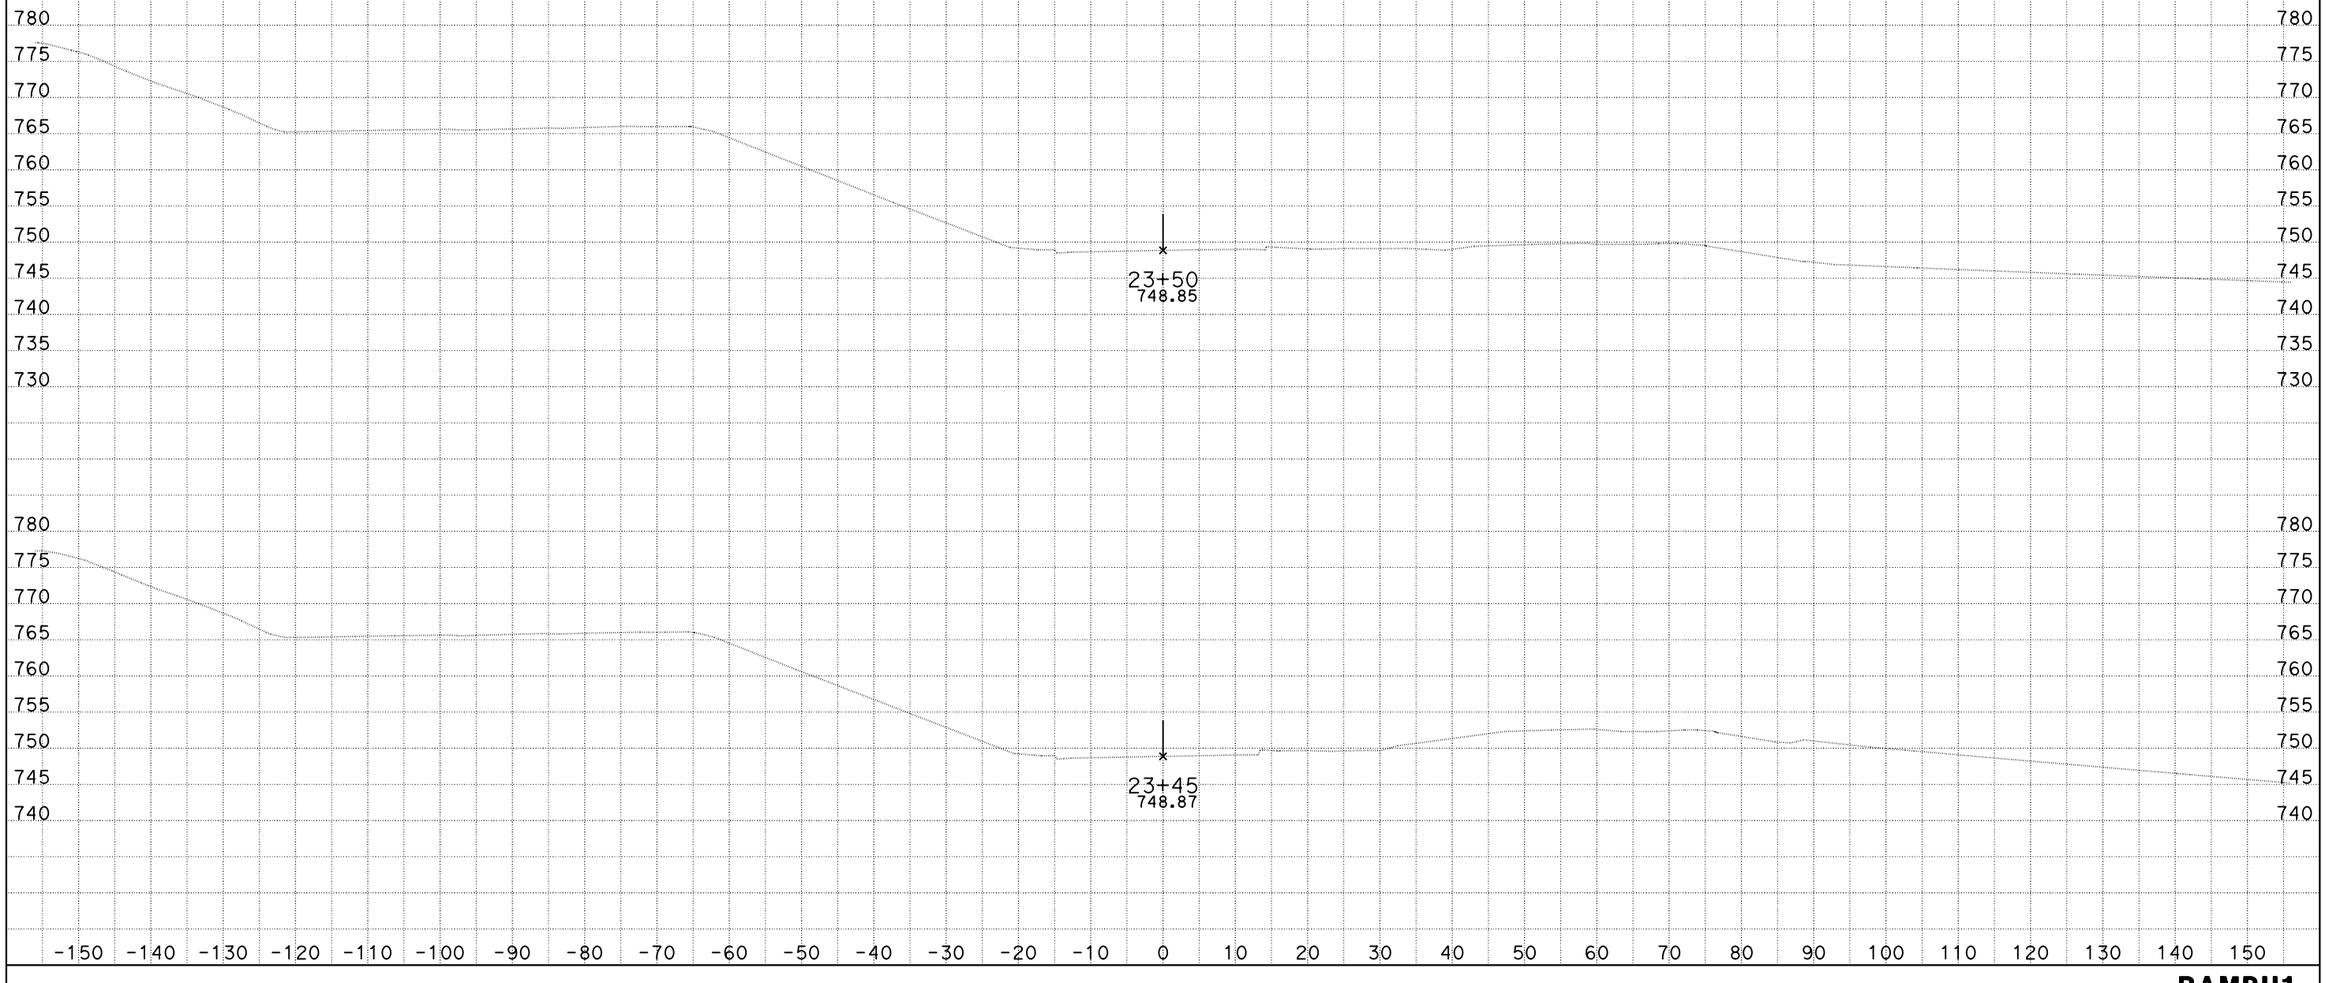

DATE: 10/4/2013
KC Project: 0818E File: D:\project\0818E\0818E\0818E\mcha\combo-rh1.ear

SCALE: 1" = 10' Horiz.
1" = 10' Vert.

All Dimensions are US Survey Feet

RAMPH1
CROSS SECTIONS
SHEET 82 OF XXX

DESIGN STUDY ONLY

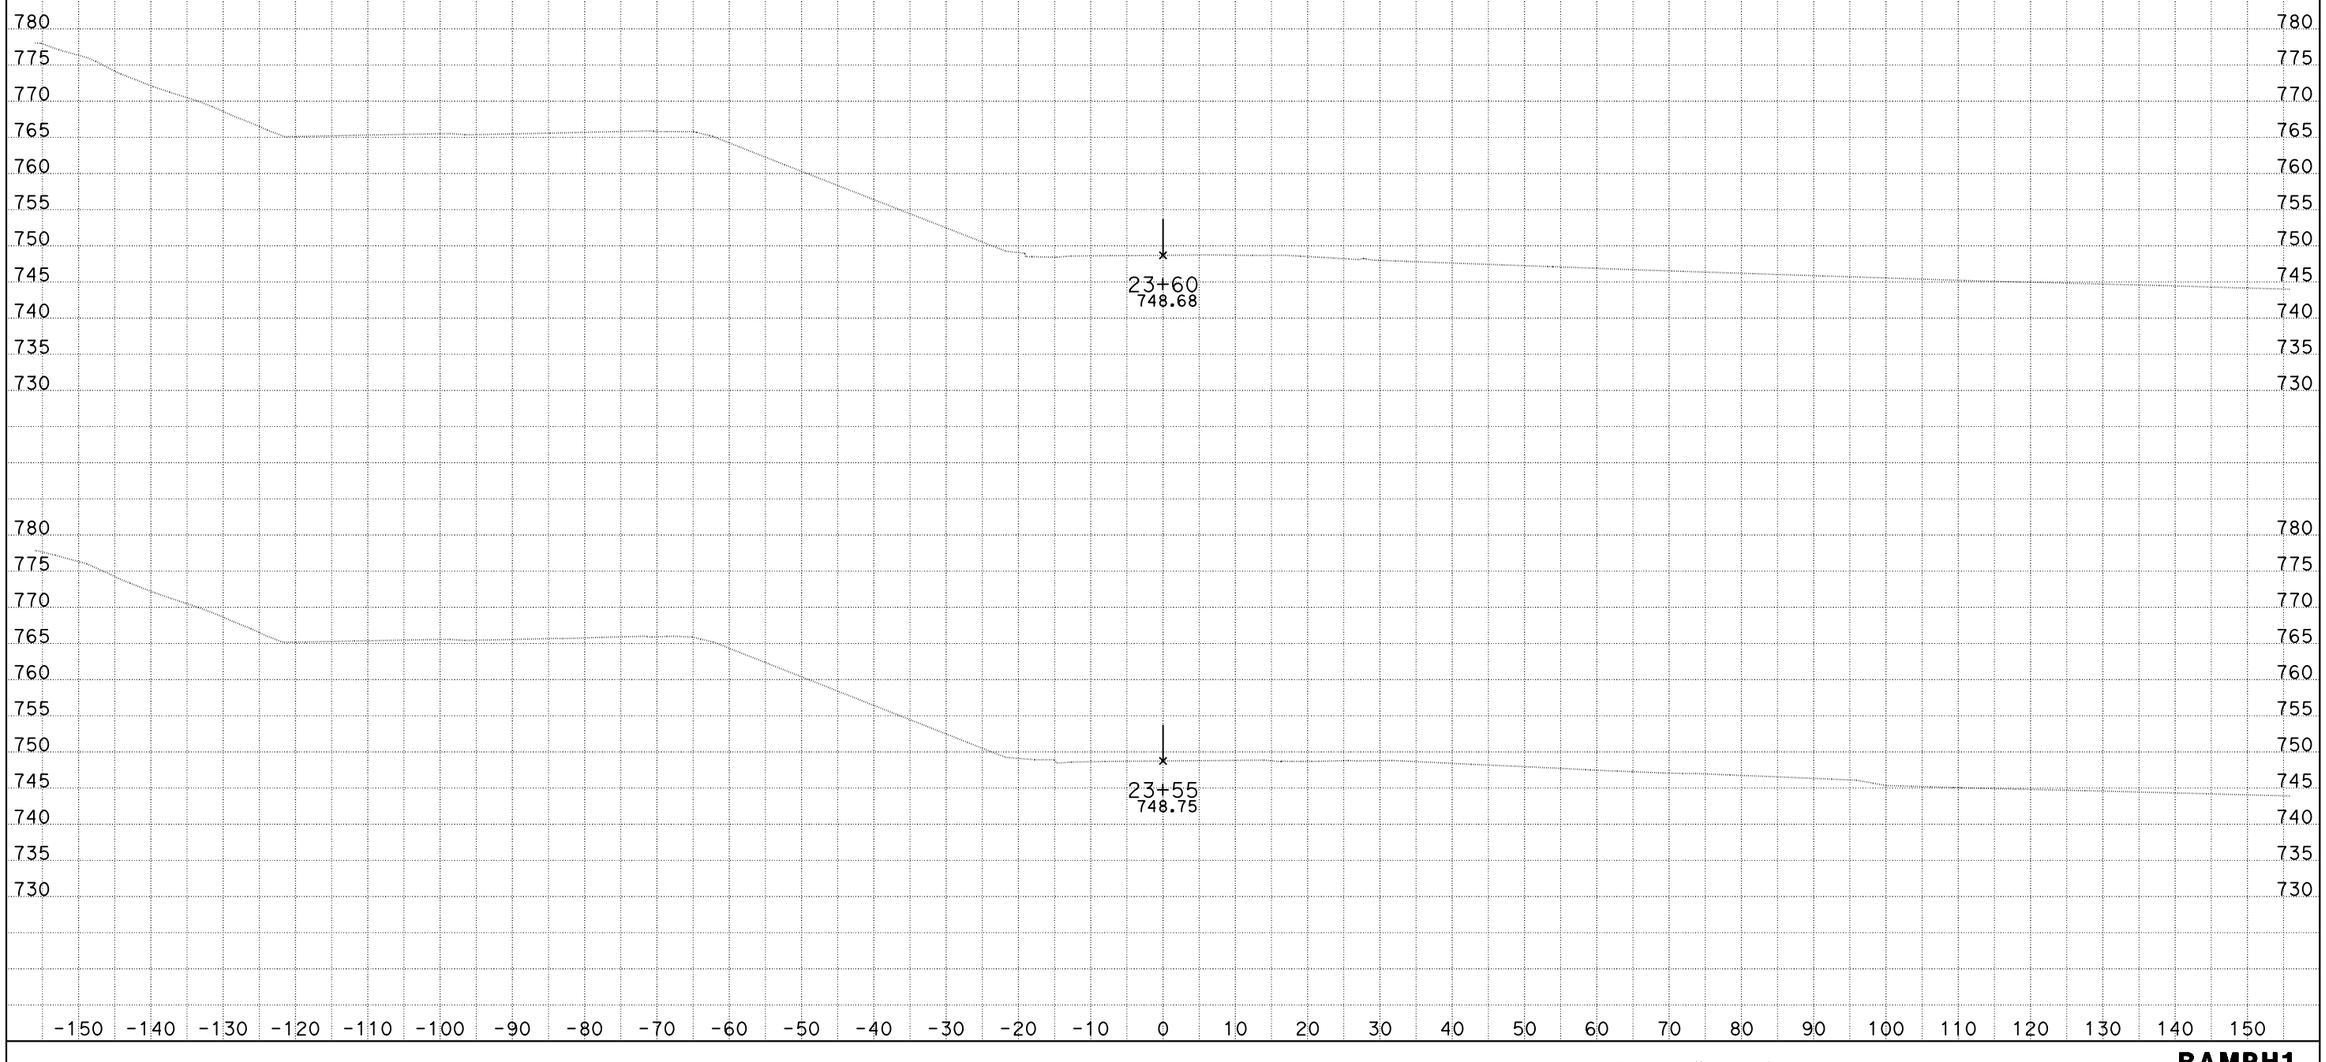

DATE: 10/4/2013
KC Project: 0818E File: D:\project\0818E\0818E\0818E\mcha\combo-rh1.ear

SCALE: 1" = 10' Horiz.
1" = 10' Vert.

All Dimensions are US Survey Feet

RAMPH1
CROSS SECTIONS
SHEET 83 OF XXX

DESIGN STUDY ONLY

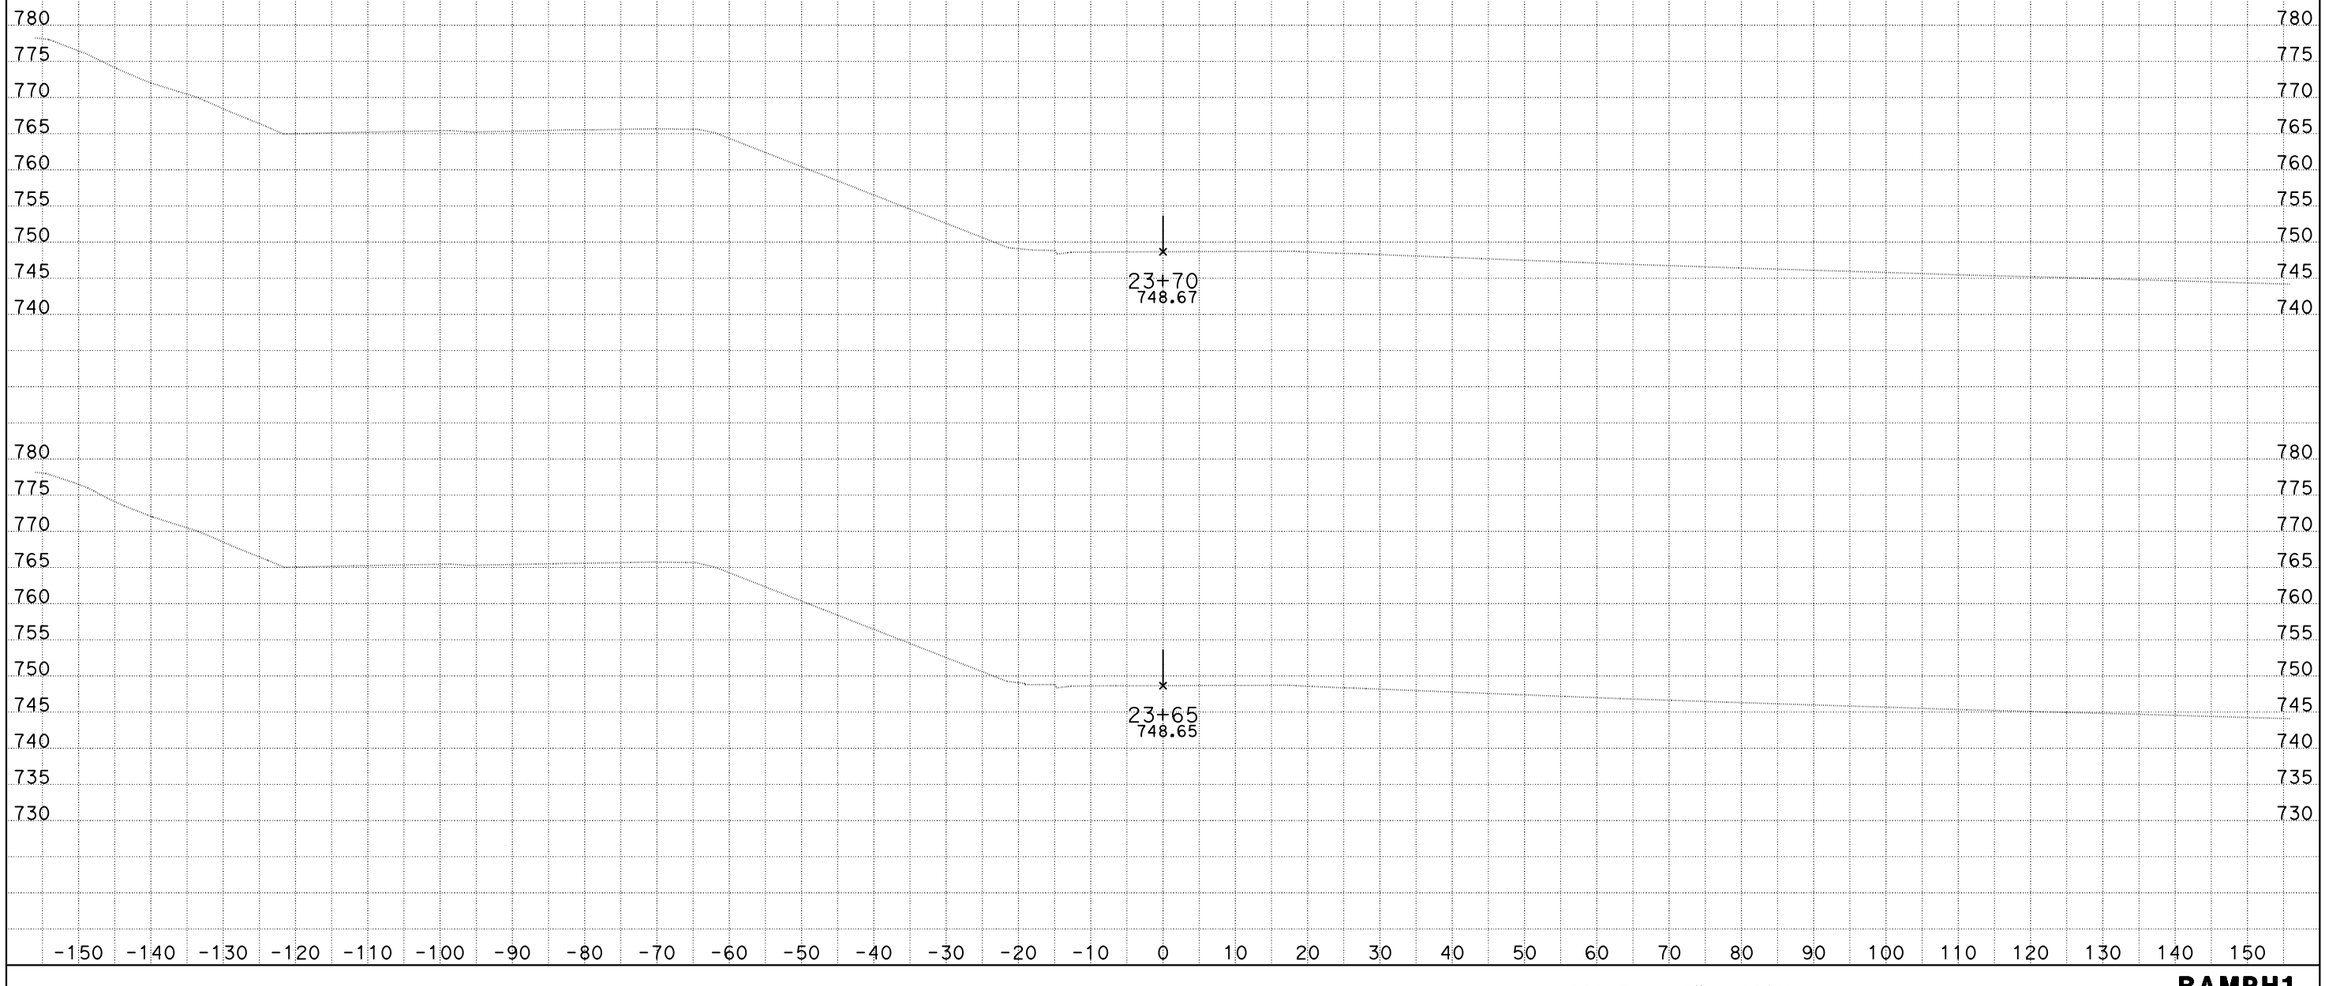

DATE: 10/4/2013
KC Project: 0818E File: D:\project\0818E\0818E\0818E\mcha\combo-rh1.ear

SCALE: 1" = 10' Horiz.
1" = 10' Vert.

All Dimensions are US Survey Feet

RAMPH1
CROSS SECTIONS
SHEET 84 OF XXX

DESIGN STUDY ONLY

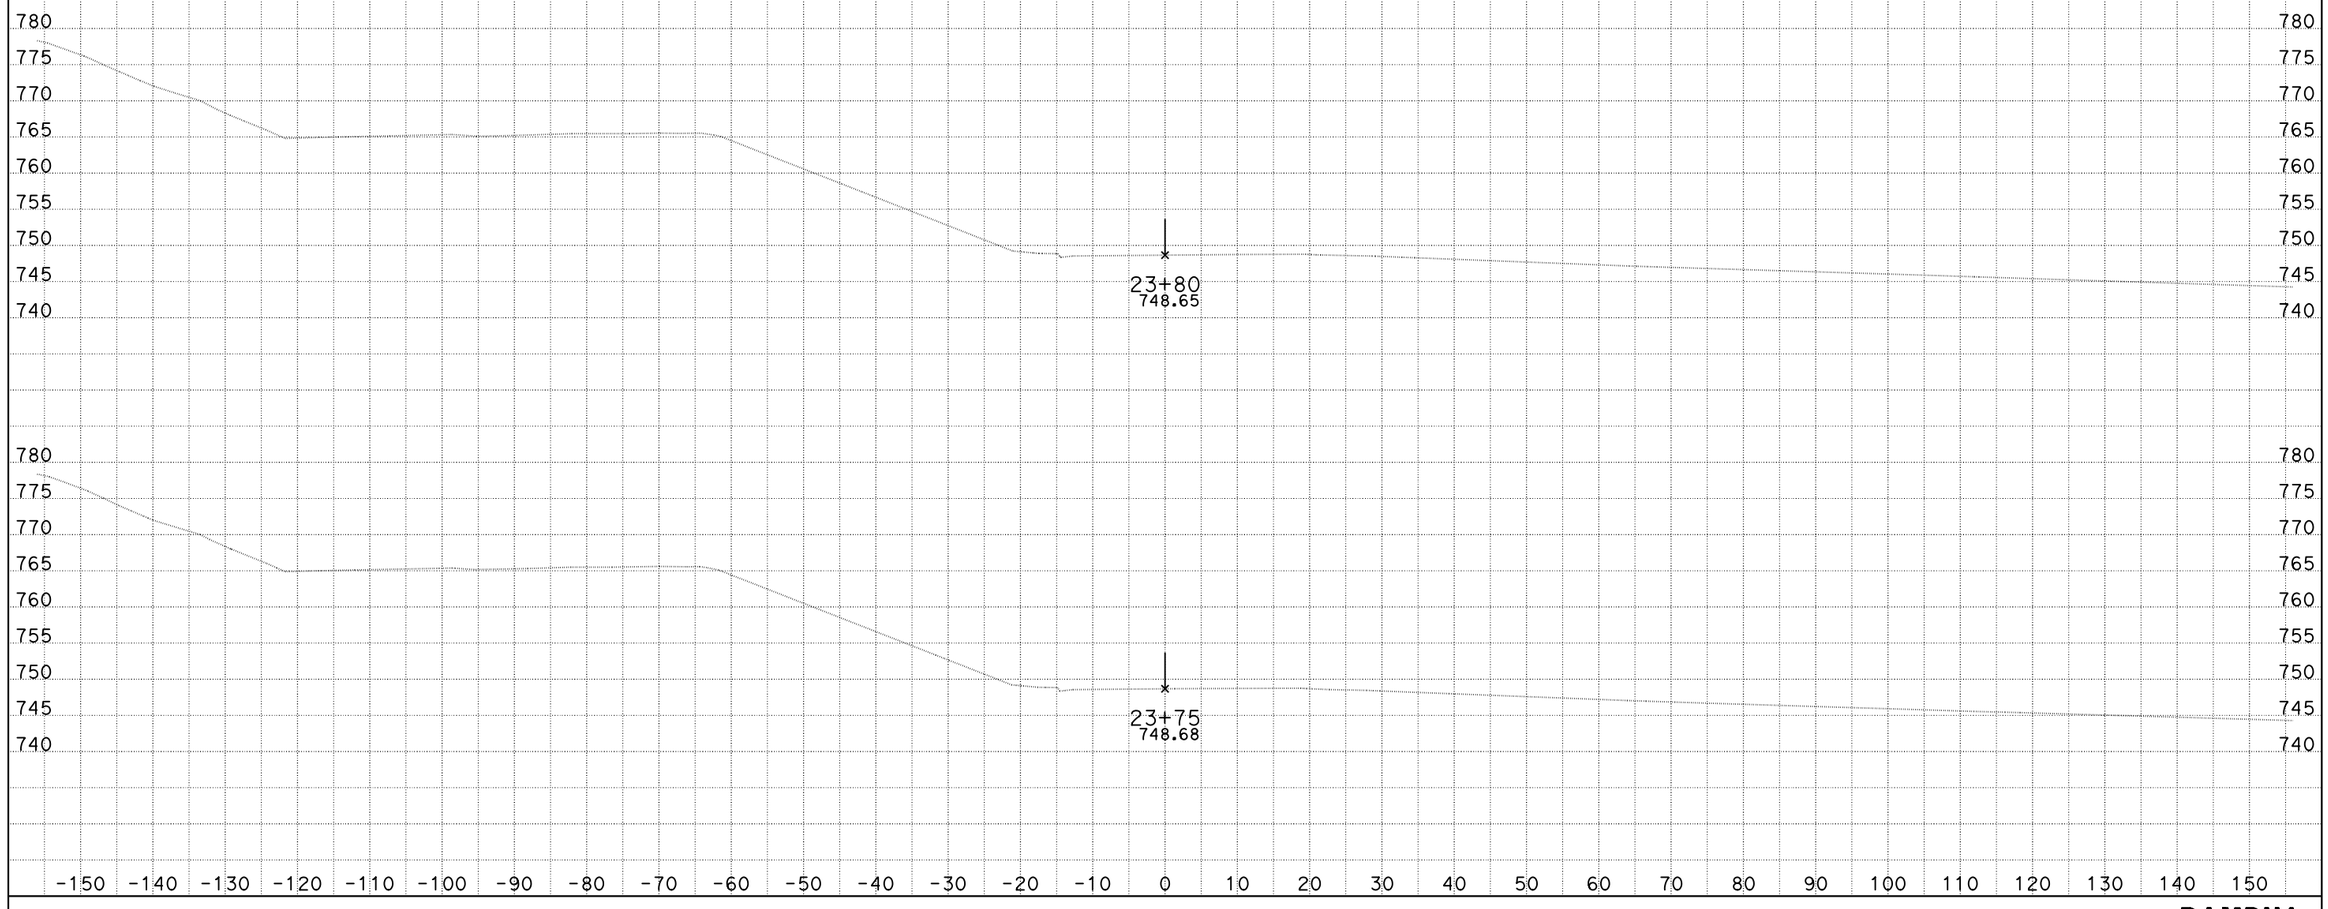

DATE: 10/4/2013
KC Project: 0818E File: D:\project\0818E\0818E\0818E\mcha\combo-rh1.ear

SCALE: 1" = 10' Horiz.
1" = 10' Vert.

All Dimensions are US Survey Feet

RAMPH1
CROSS SECTIONS
SHEET 85 OF XXX

DESIGN STUDY ONLY

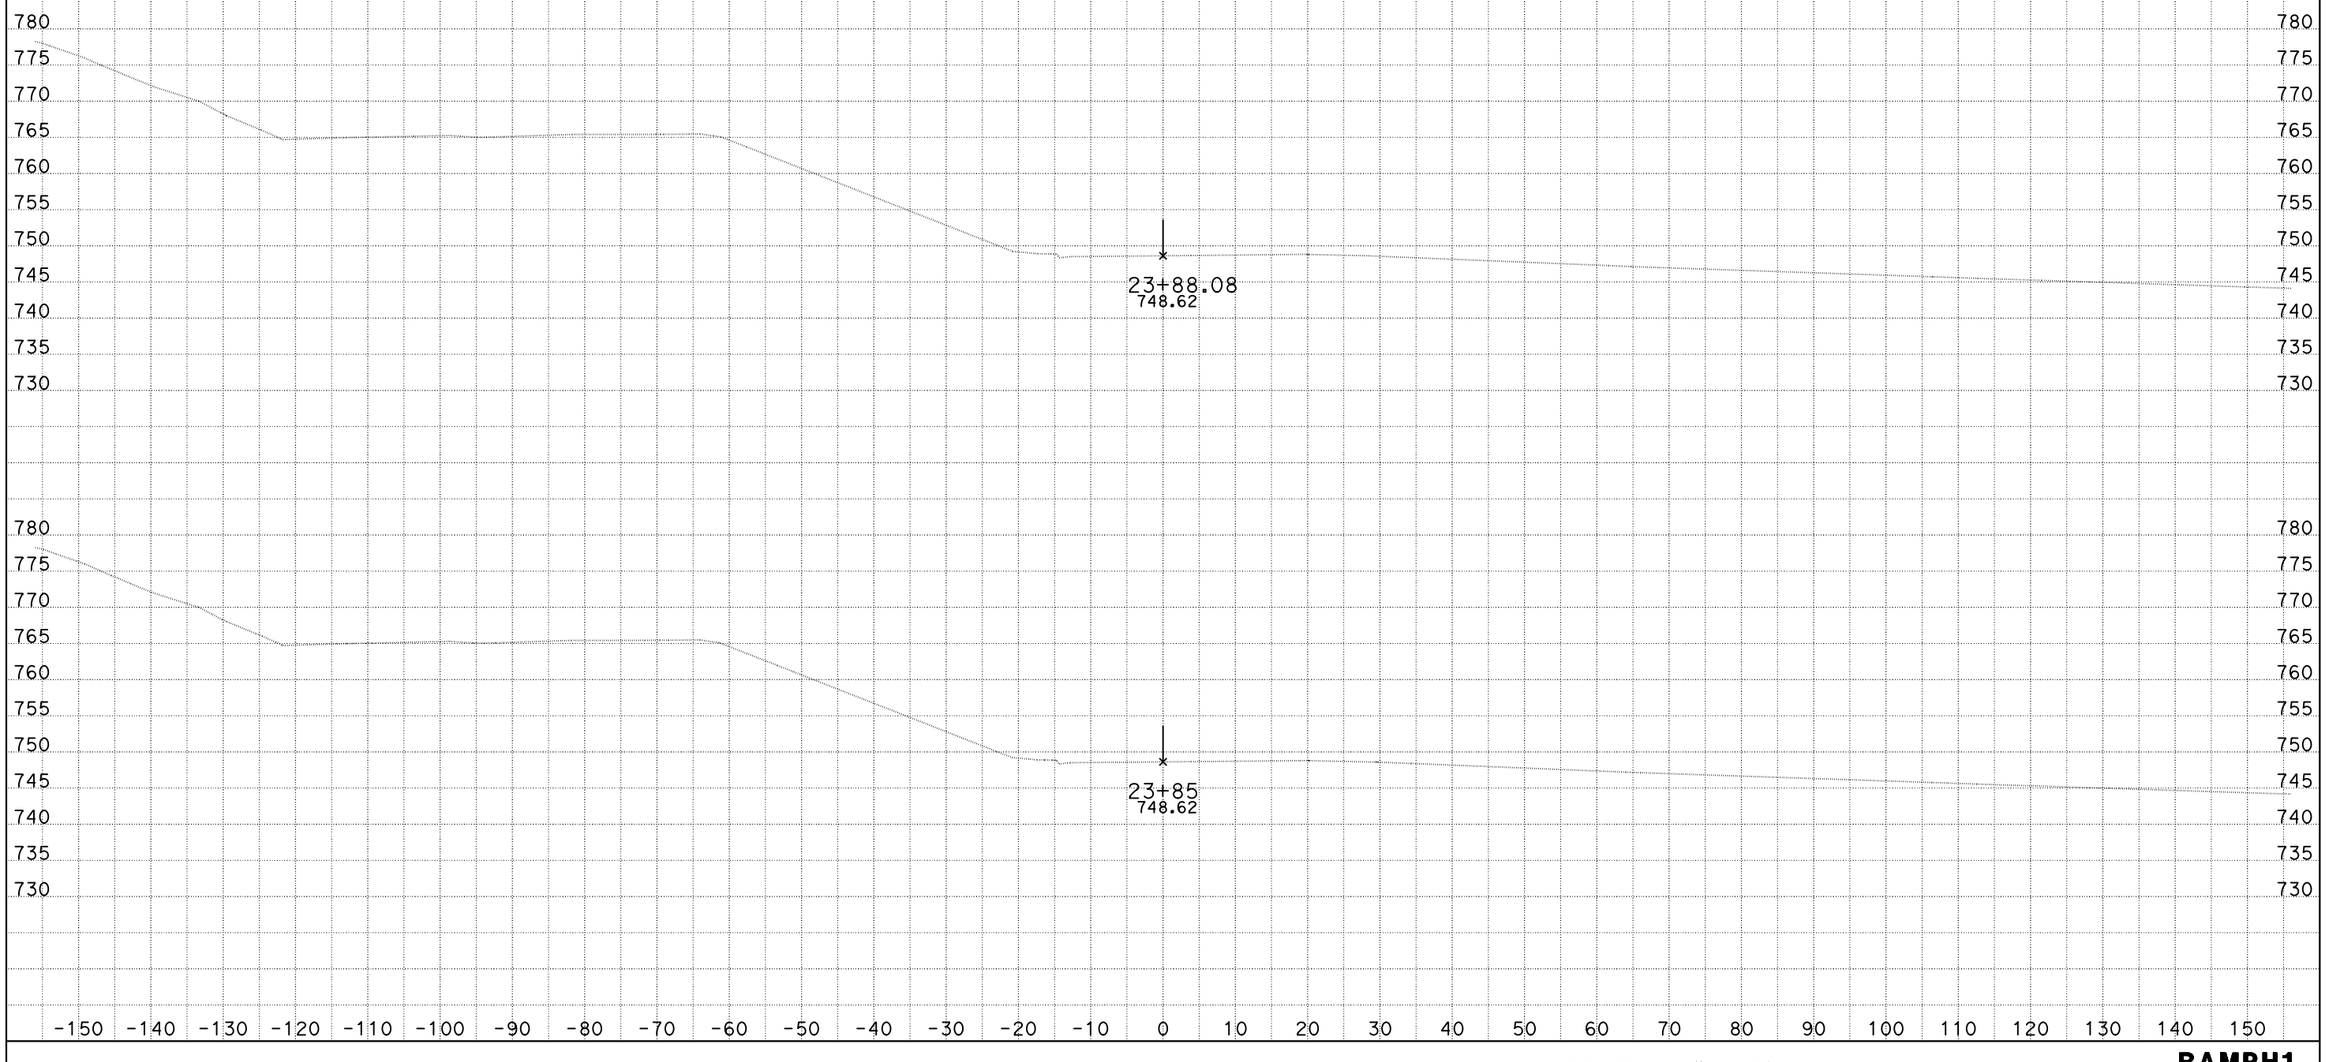

DATE: 10/4/2013
KC Project: 0818E File: D:\project\0818E\0818E\0818E\mcha\combo-rh1.ear

SCALE: 1" = 10' Horiz.
1" = 10' Vert.

All Dimensions are US Survey Feet

RAMPH1
CROSS SECTIONS
SHEET 86 OF XXX

RAMP H2

DESIGN STUDY ONLY

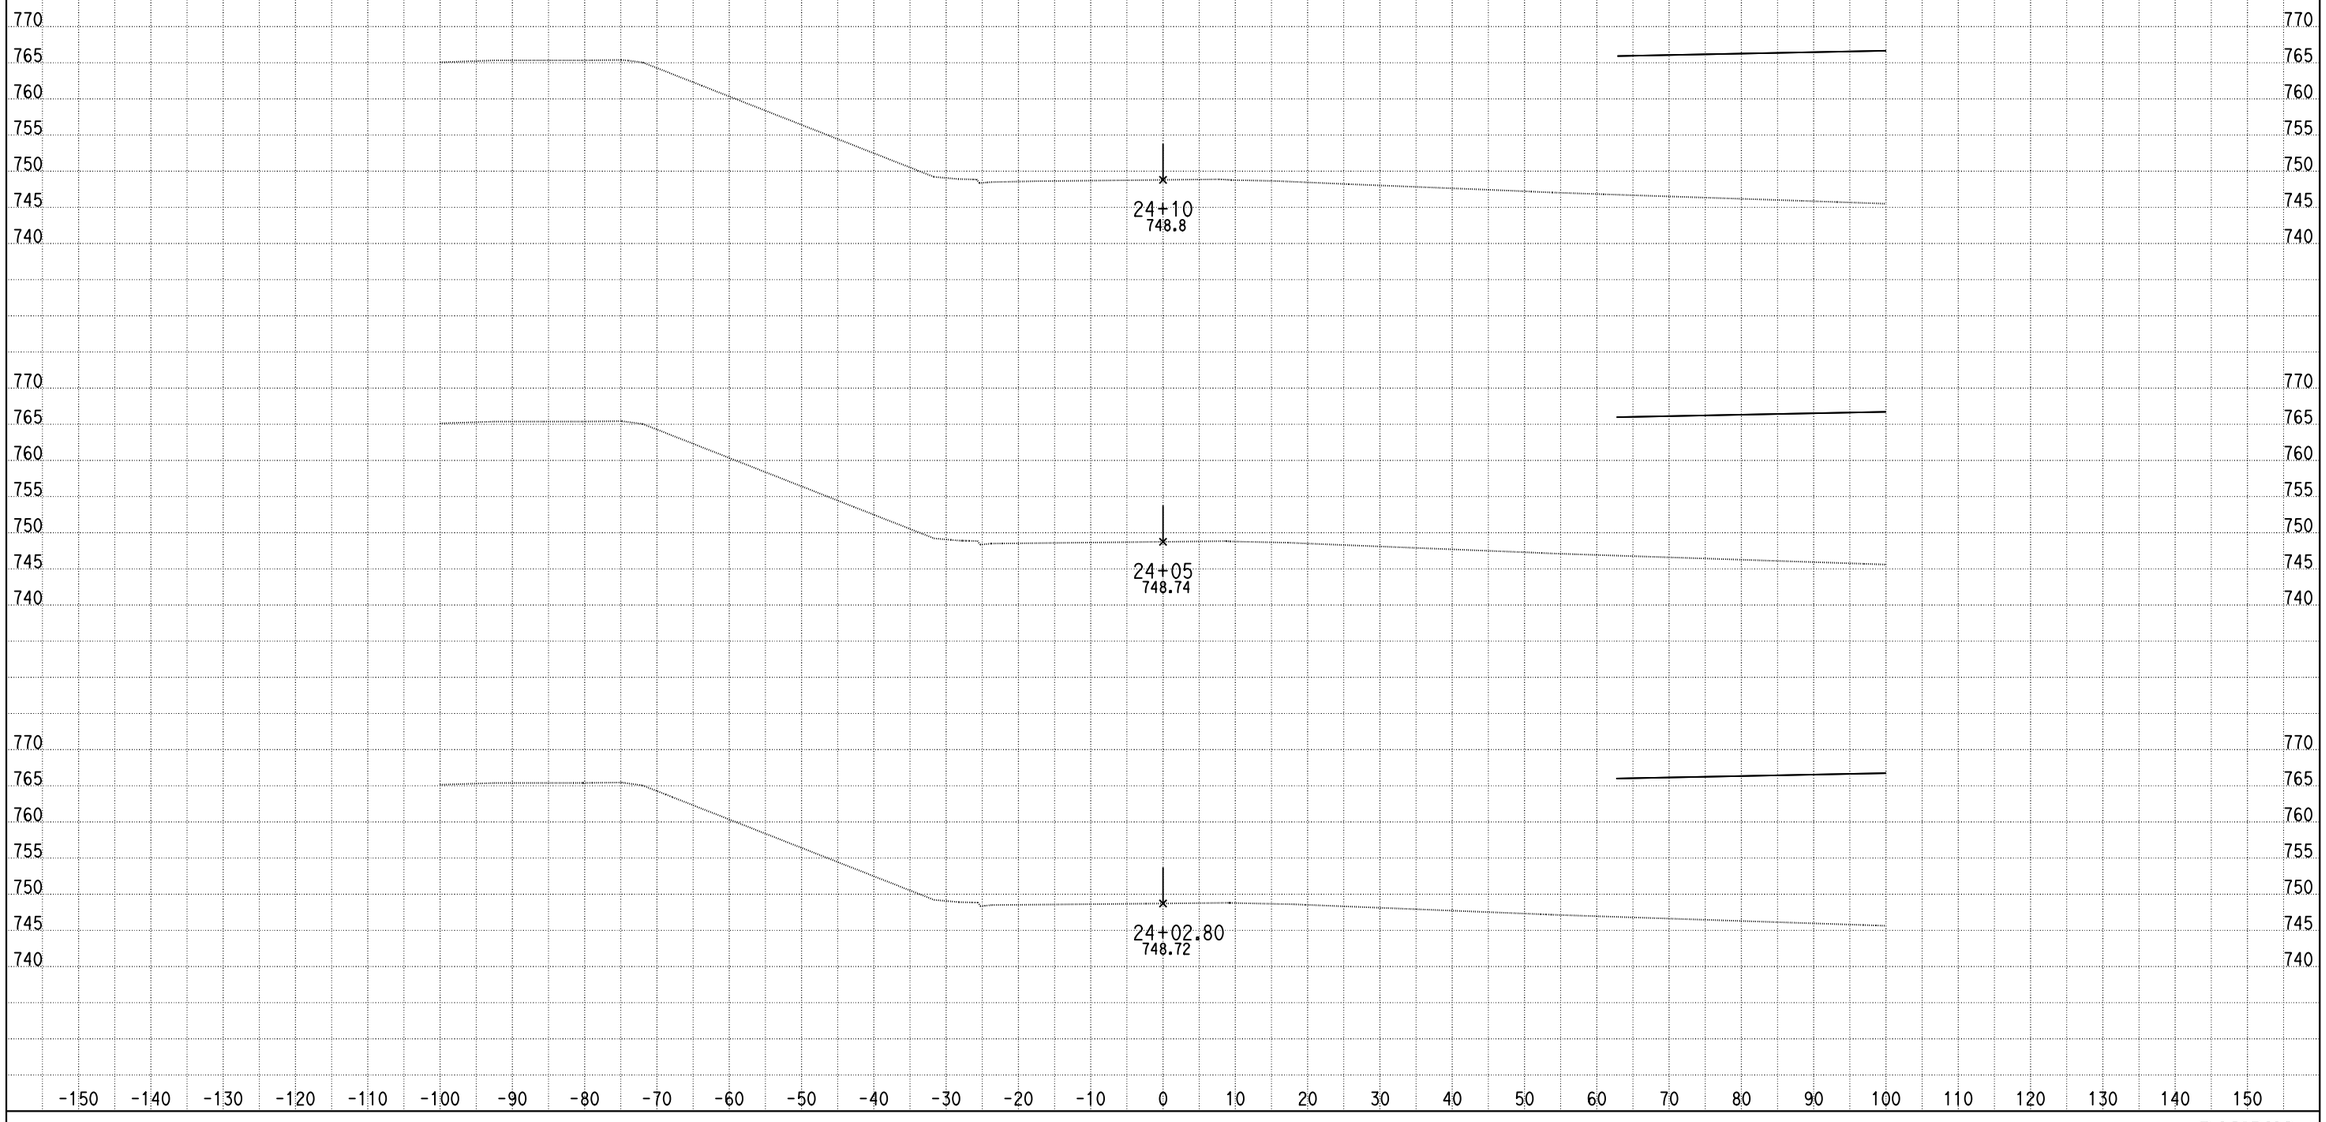

DATE: 4/8/2013

KC Project: 0818E File: C:\project\0818E\UPDATE-RAMP\ramph2-pro.ear

SCALE: 1" = 10' Horiz.
1" = 10' Vert.

All Dimensions are US Survey Feet

RAMPH2
CROSS SECTIONS

SHEET 1 OF XXX

DESIGN STUDY ONLY

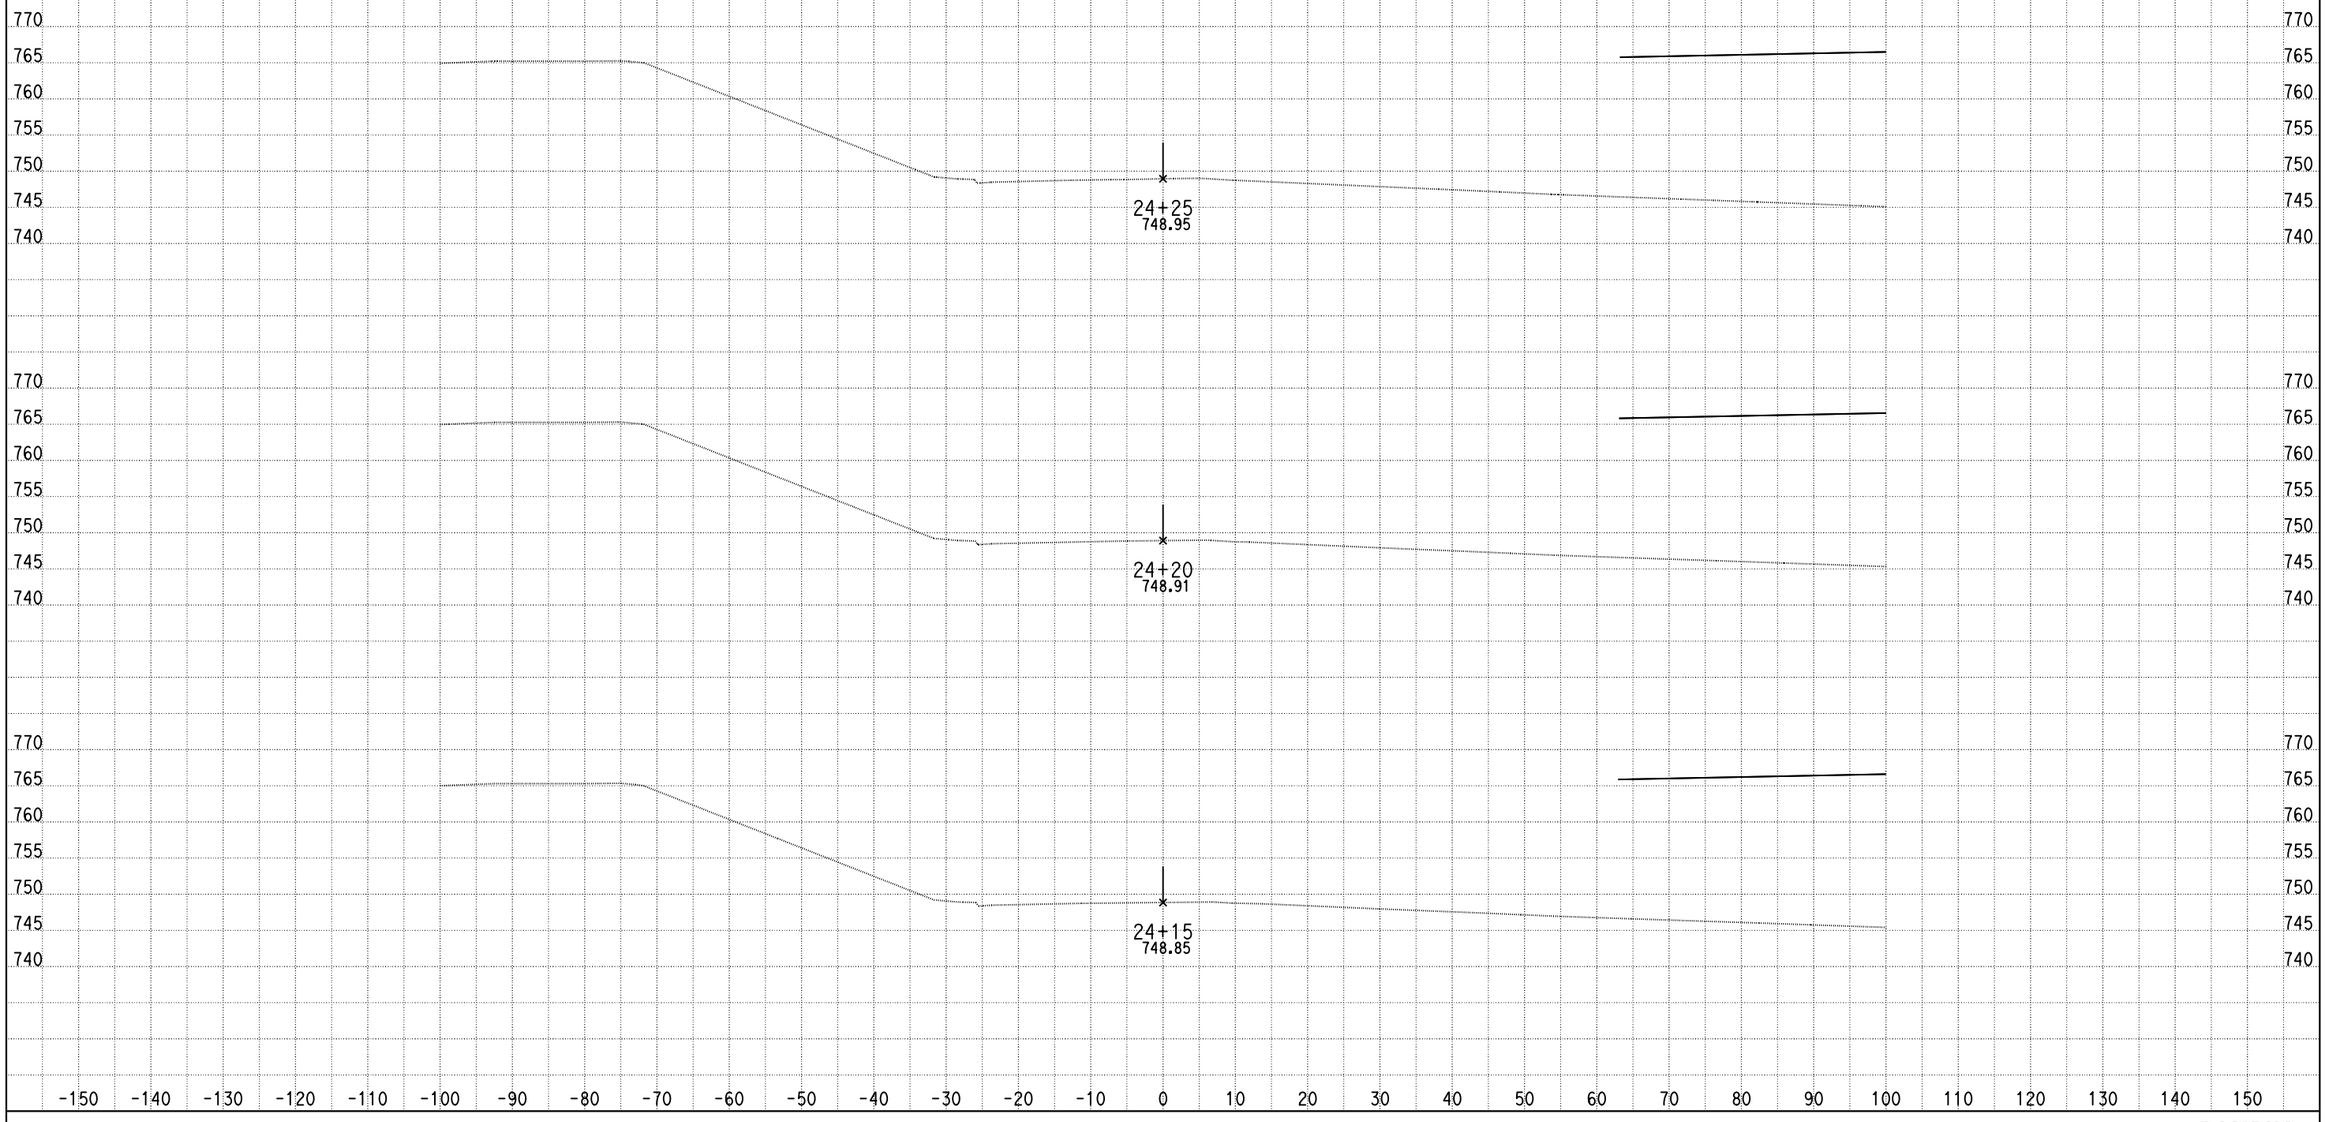

DATE: 4/8/2013

KC Project: 0818E File: C:\project\0818E\UPDATE-RAMP\ramph2-pro.ear

SCALE: 1" = 10' Horiz.
1" = 10' Vert.

All Dimensions are US Survey Feet

RAMPH2
CROSS SECTIONS

DESIGN STUDY ONLY

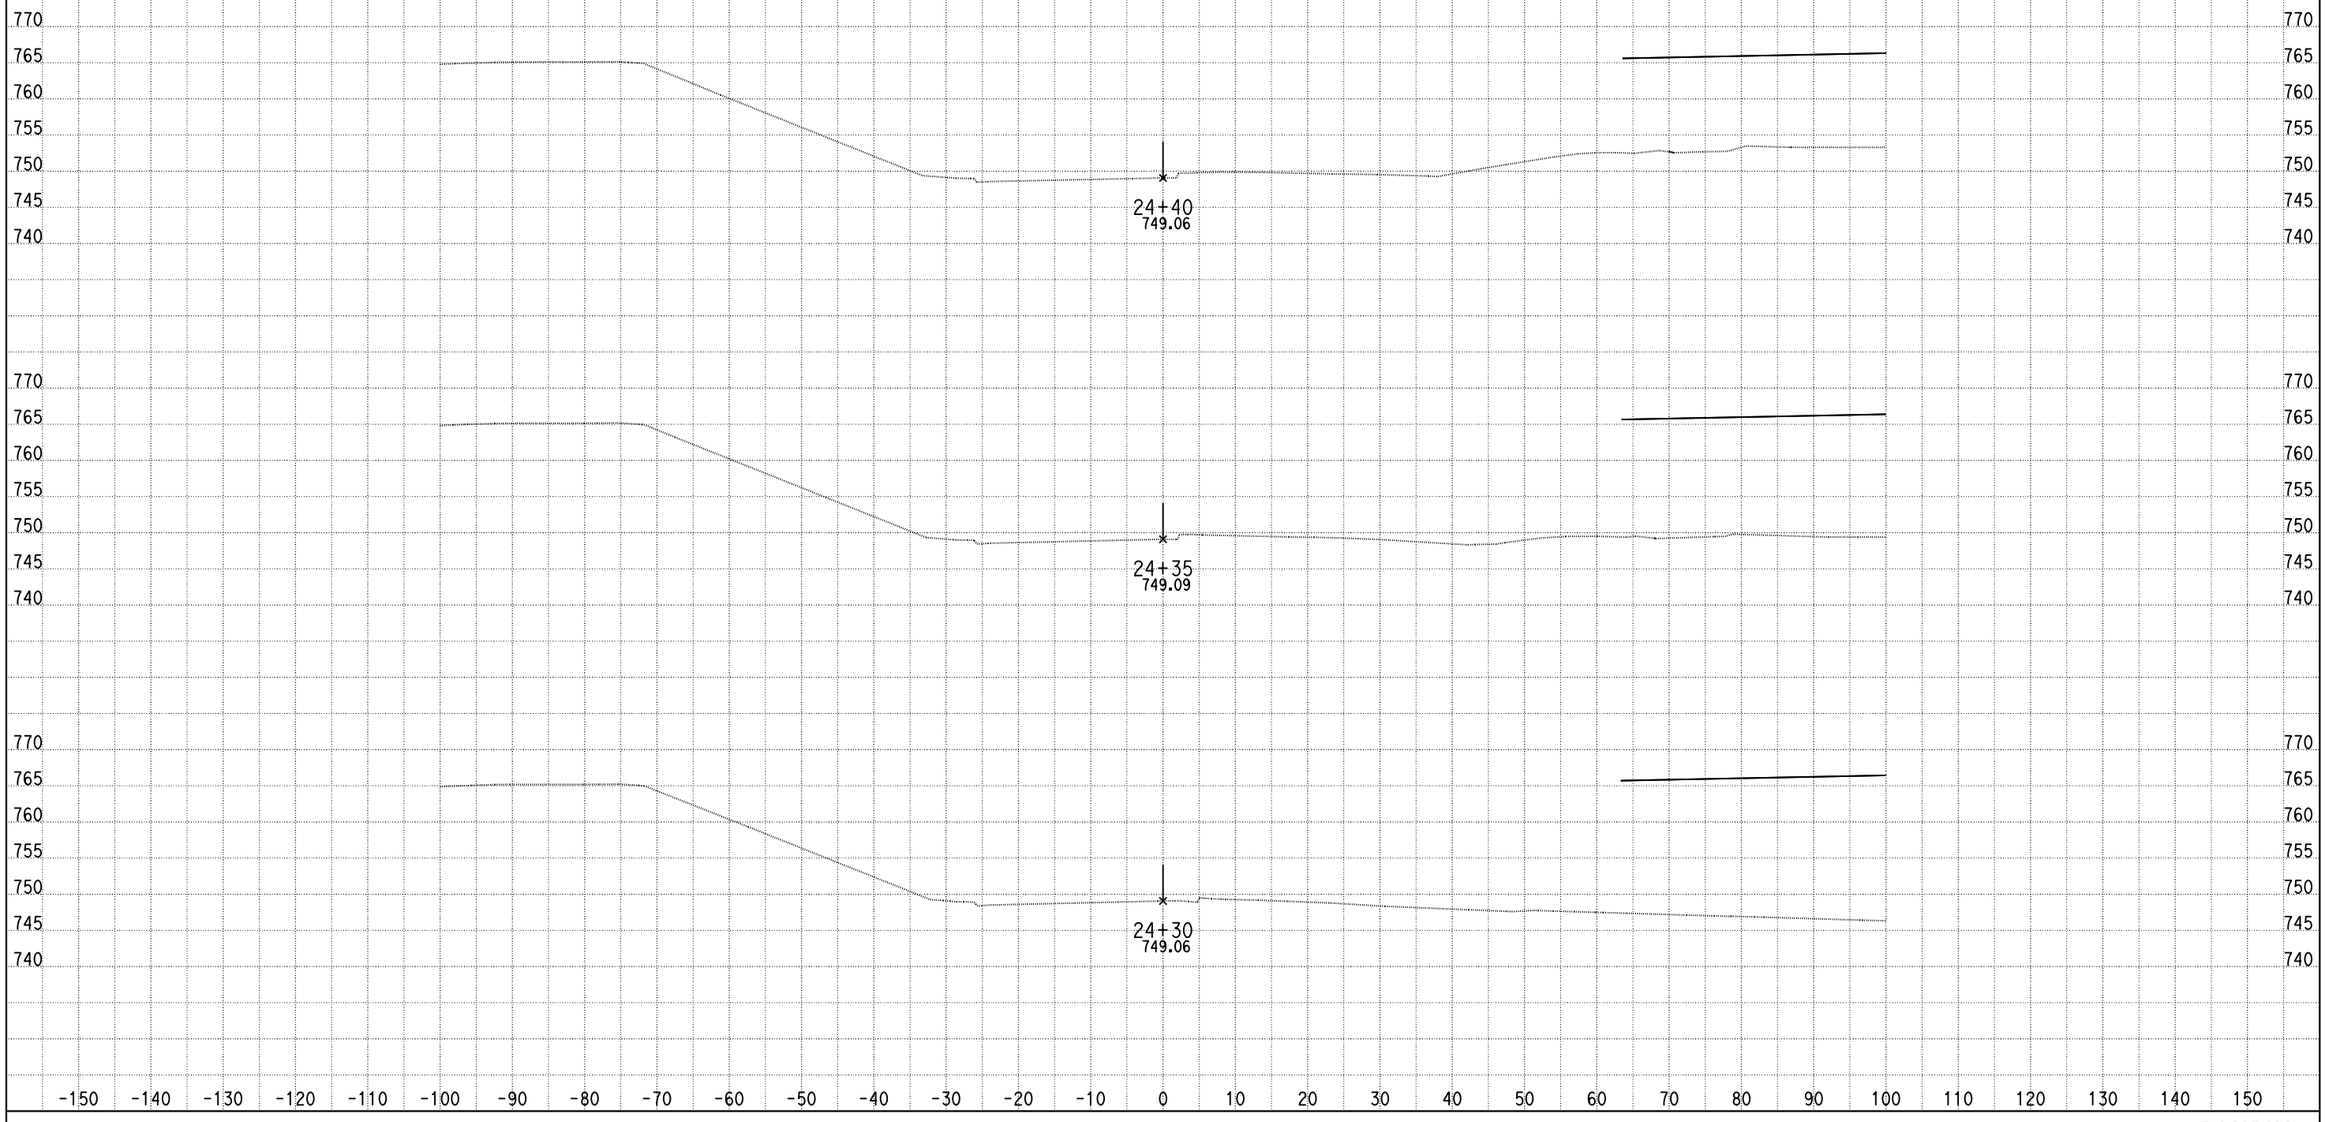

DATE: 4/8/2013

KC Project: 0818E File: C:\project\0818E\UPDATE-RAMP\ramph2-pro.ear

SCALE: 1" = 10' Horiz.
1" = 10' Vert.

All Dimensions are US Survey Feet

RAMPH2
CROSS SECTIONS

DESIGN STUDY ONLY

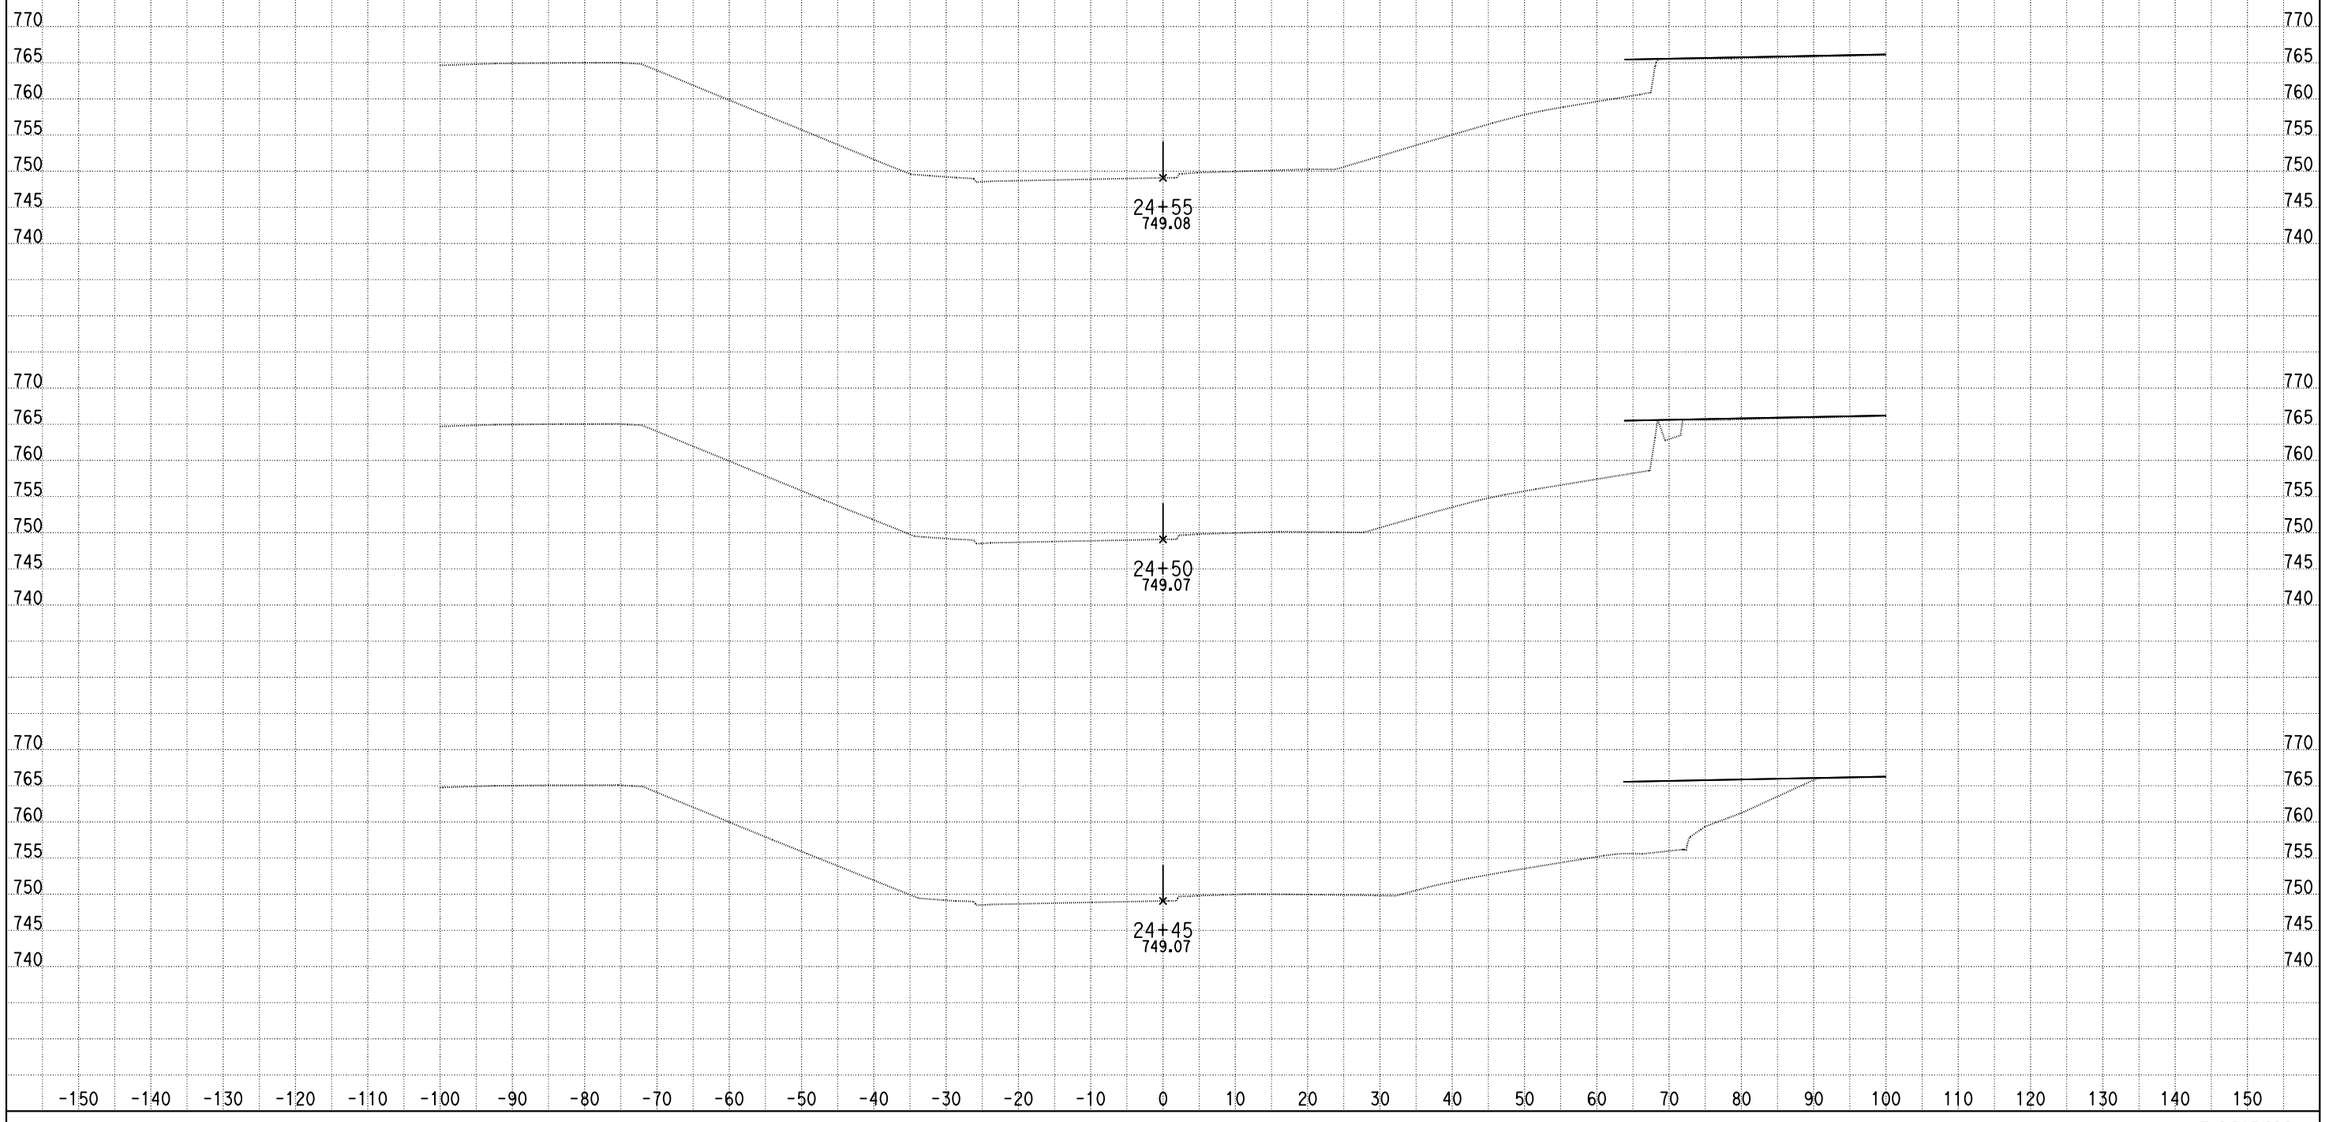

DATE: 4/8/2013

KC Project: 0818E File: C:\project\0818E\UPDATE-RAMP\ramph2-pro.ear

SCALE: 1" = 10' Horiz.
1" = 10' Vert.

All Dimensions are US Survey Feet

RAMPH2
CROSS SECTIONS

DESIGN STUDY ONLY

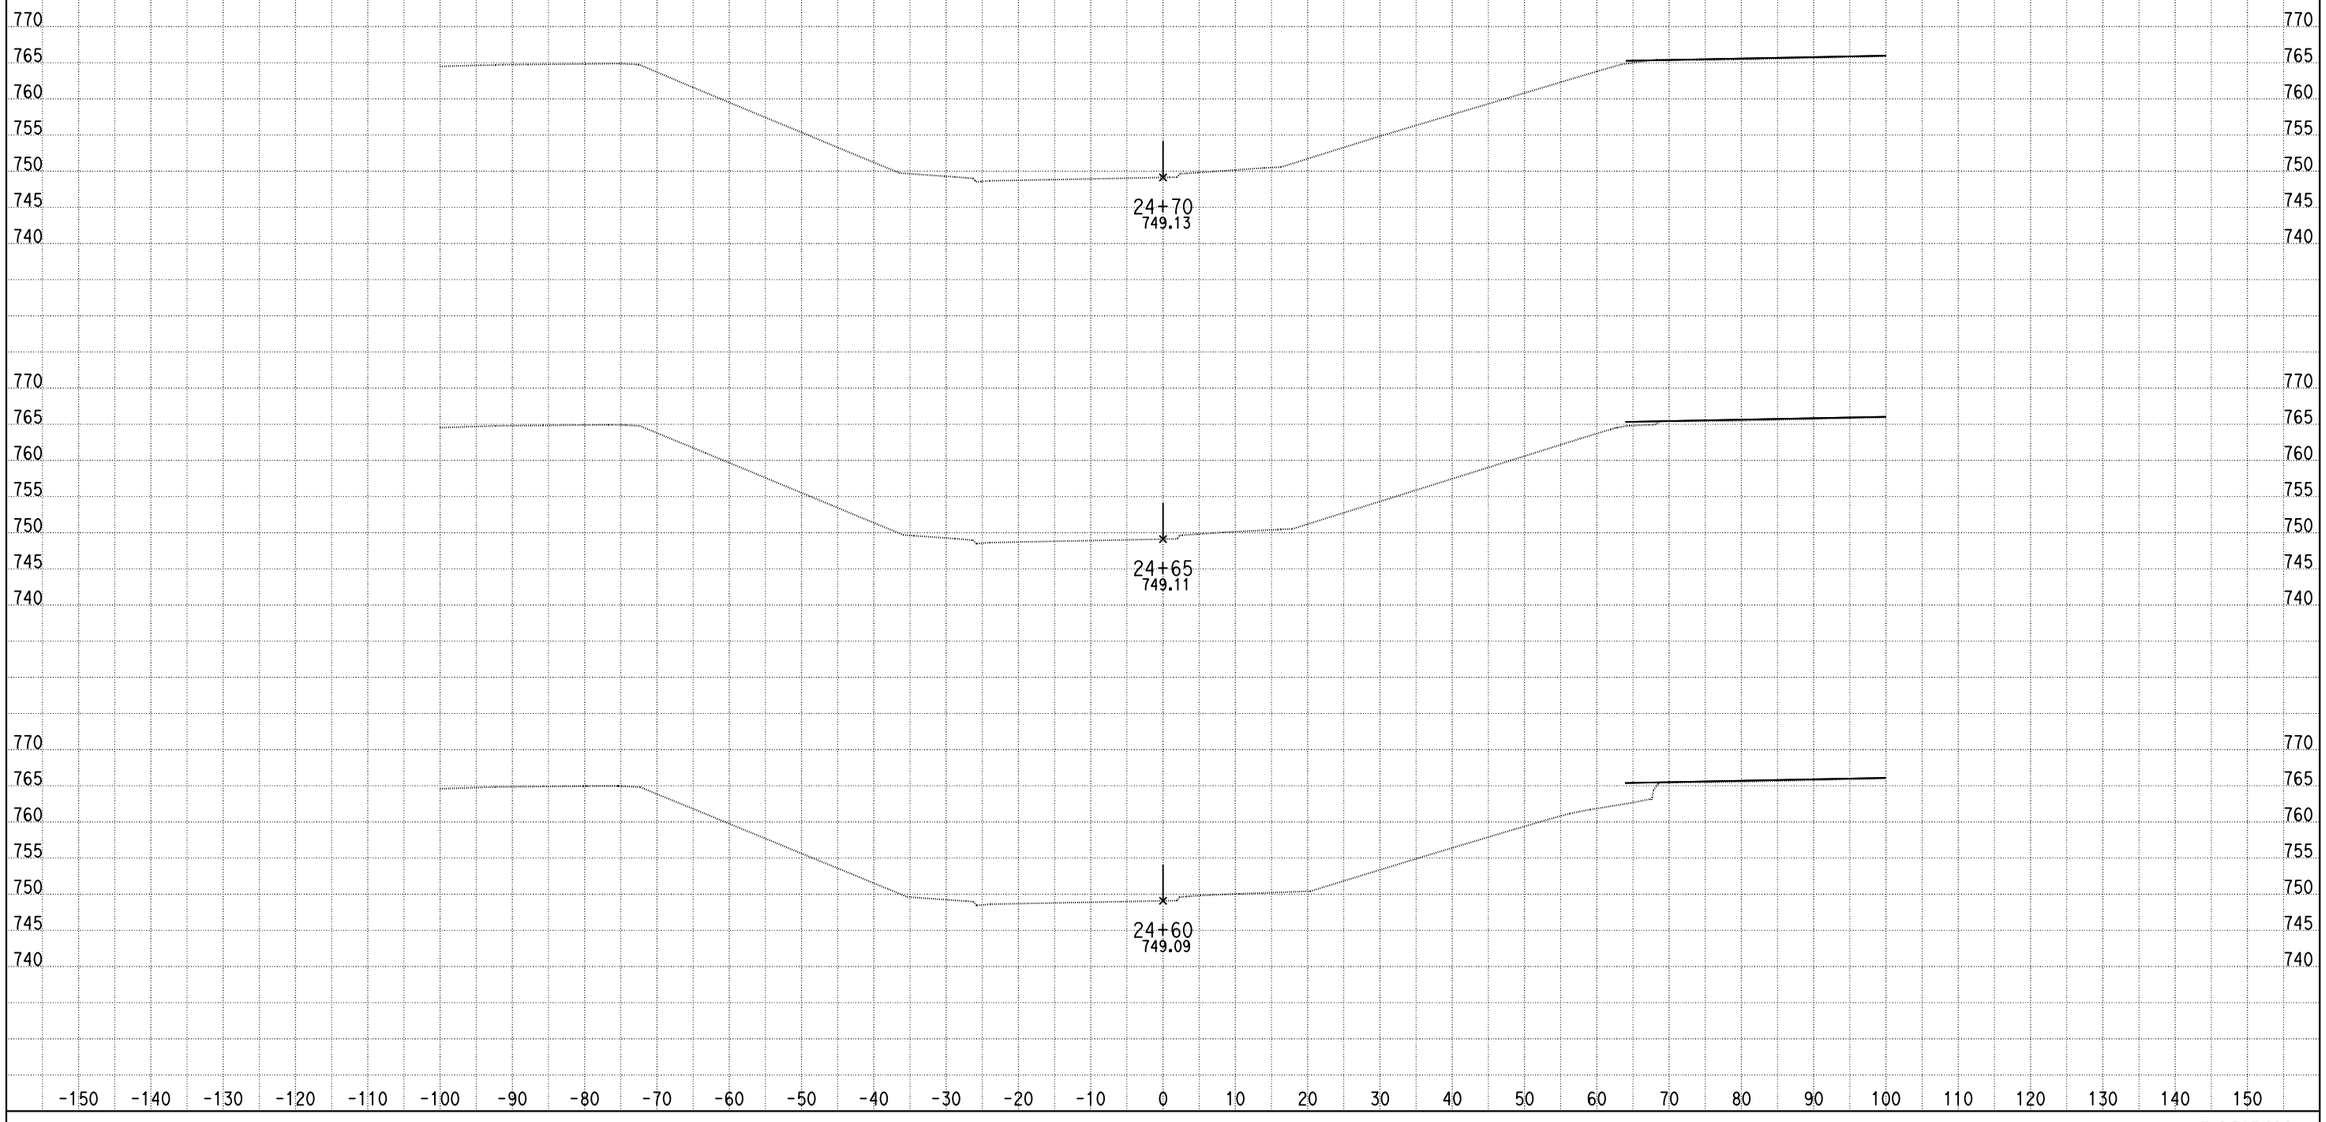

DATE: 4/8/2013

KC Project: 0818E File: C:\project\0818E\UPDATE-RAMP\ramph2-pro.ear

SCALE: 1" = 10' Horiz.
1" = 10' Vert.

All Dimensions are US Survey Feet

RAMPH2
CROSS SECTIONS

SHEET 5 OF XXX

DESIGN STUDY ONLY

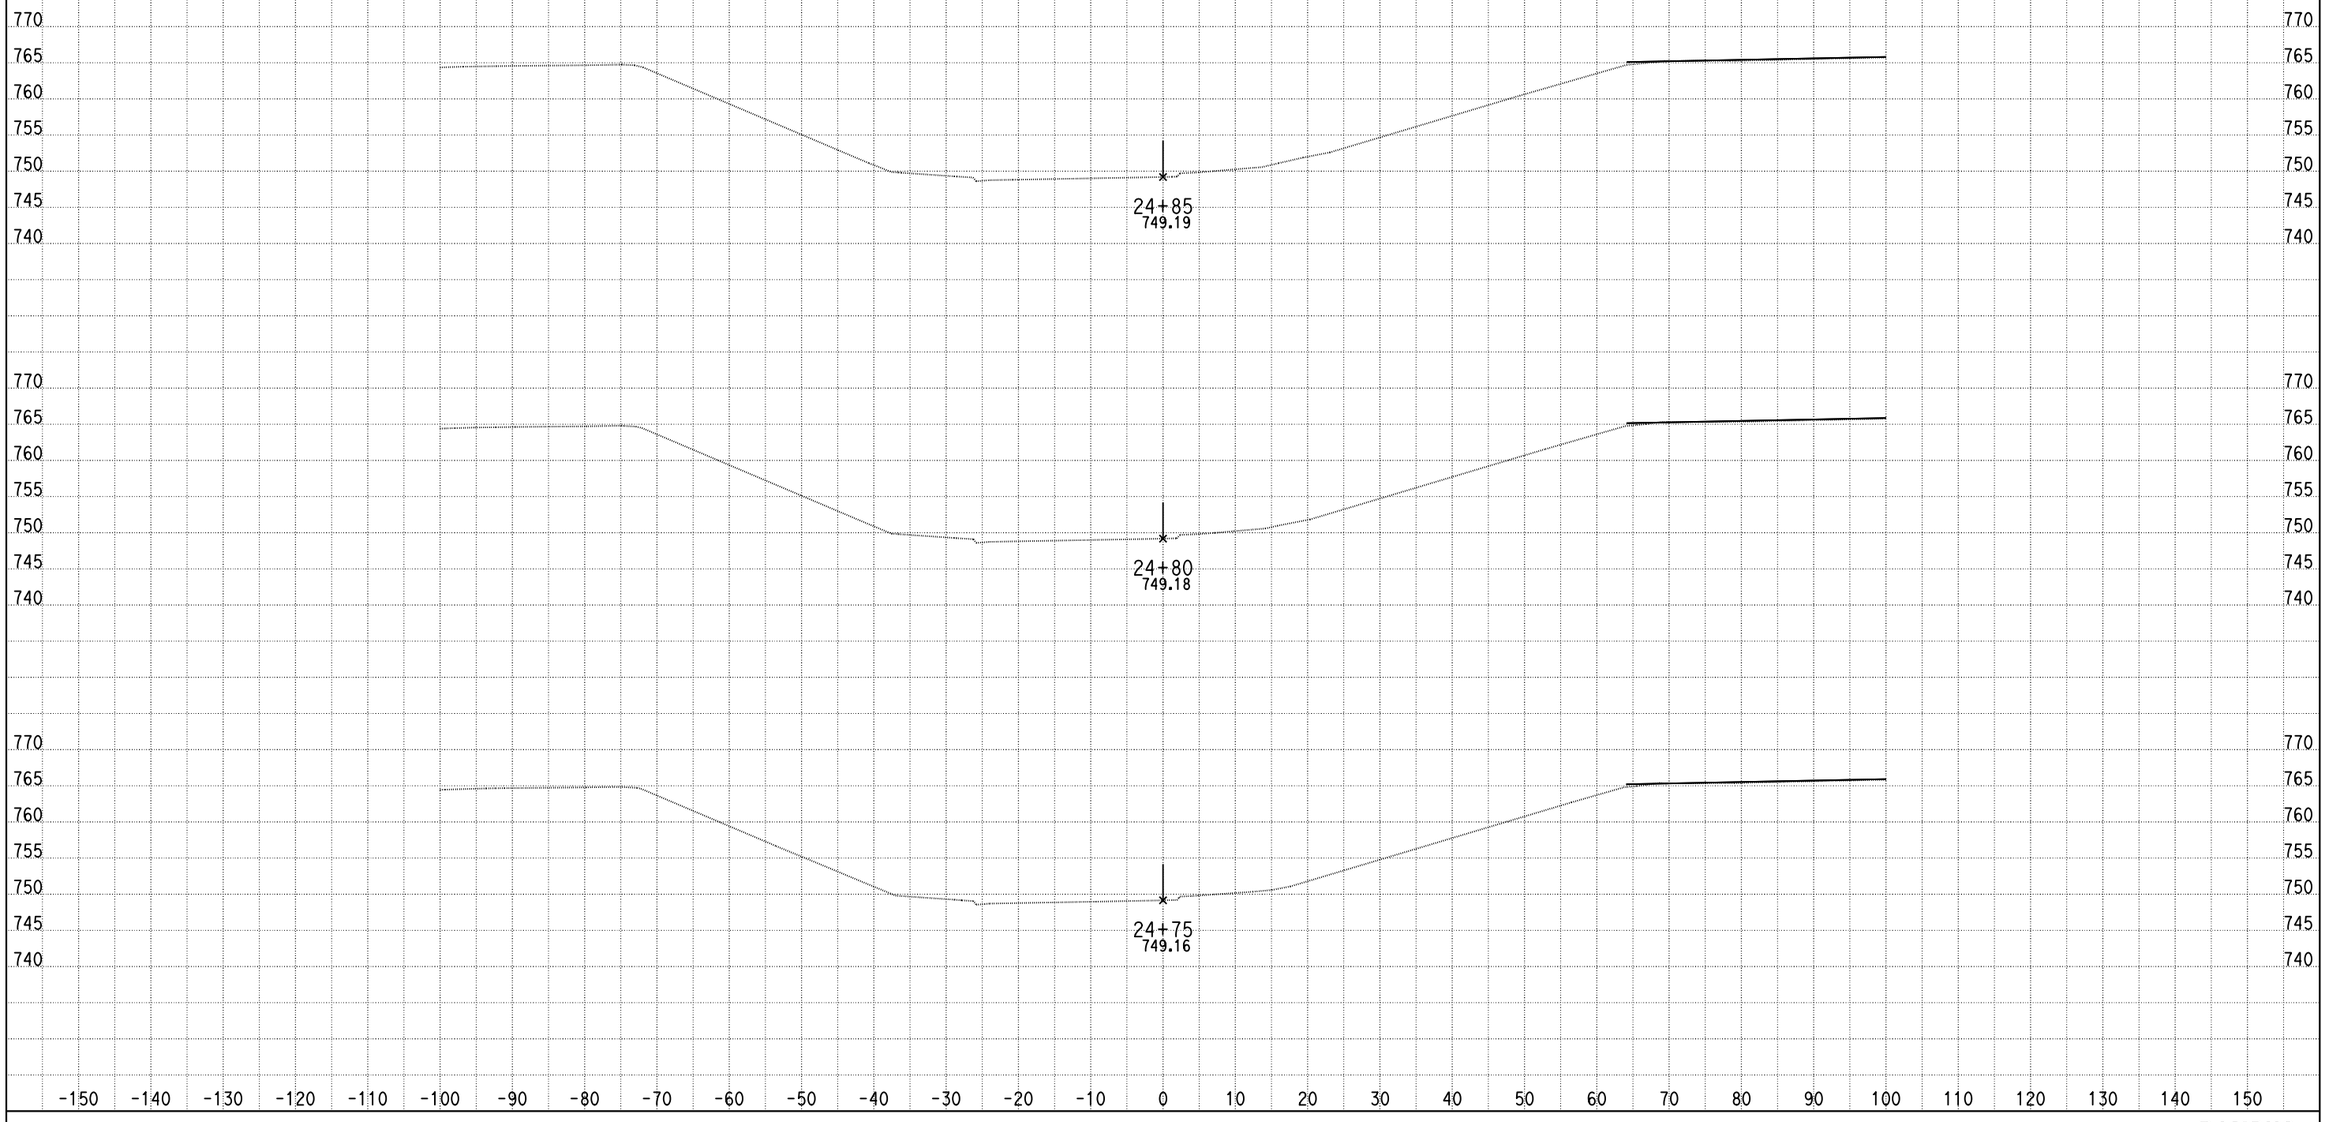

DATE: 4/8/2013

KC Project: 0818E File: C:\project\0818E\UPDATE-RAMP\ramph2-pro.ear

SCALE: 1" = 10' Horiz.
1" = 10' Vert.

All Dimensions are US Survey Feet

RAMPH2
CROSS SECTIONS

SHEET 6 OF XXX

DESIGN STUDY ONLY

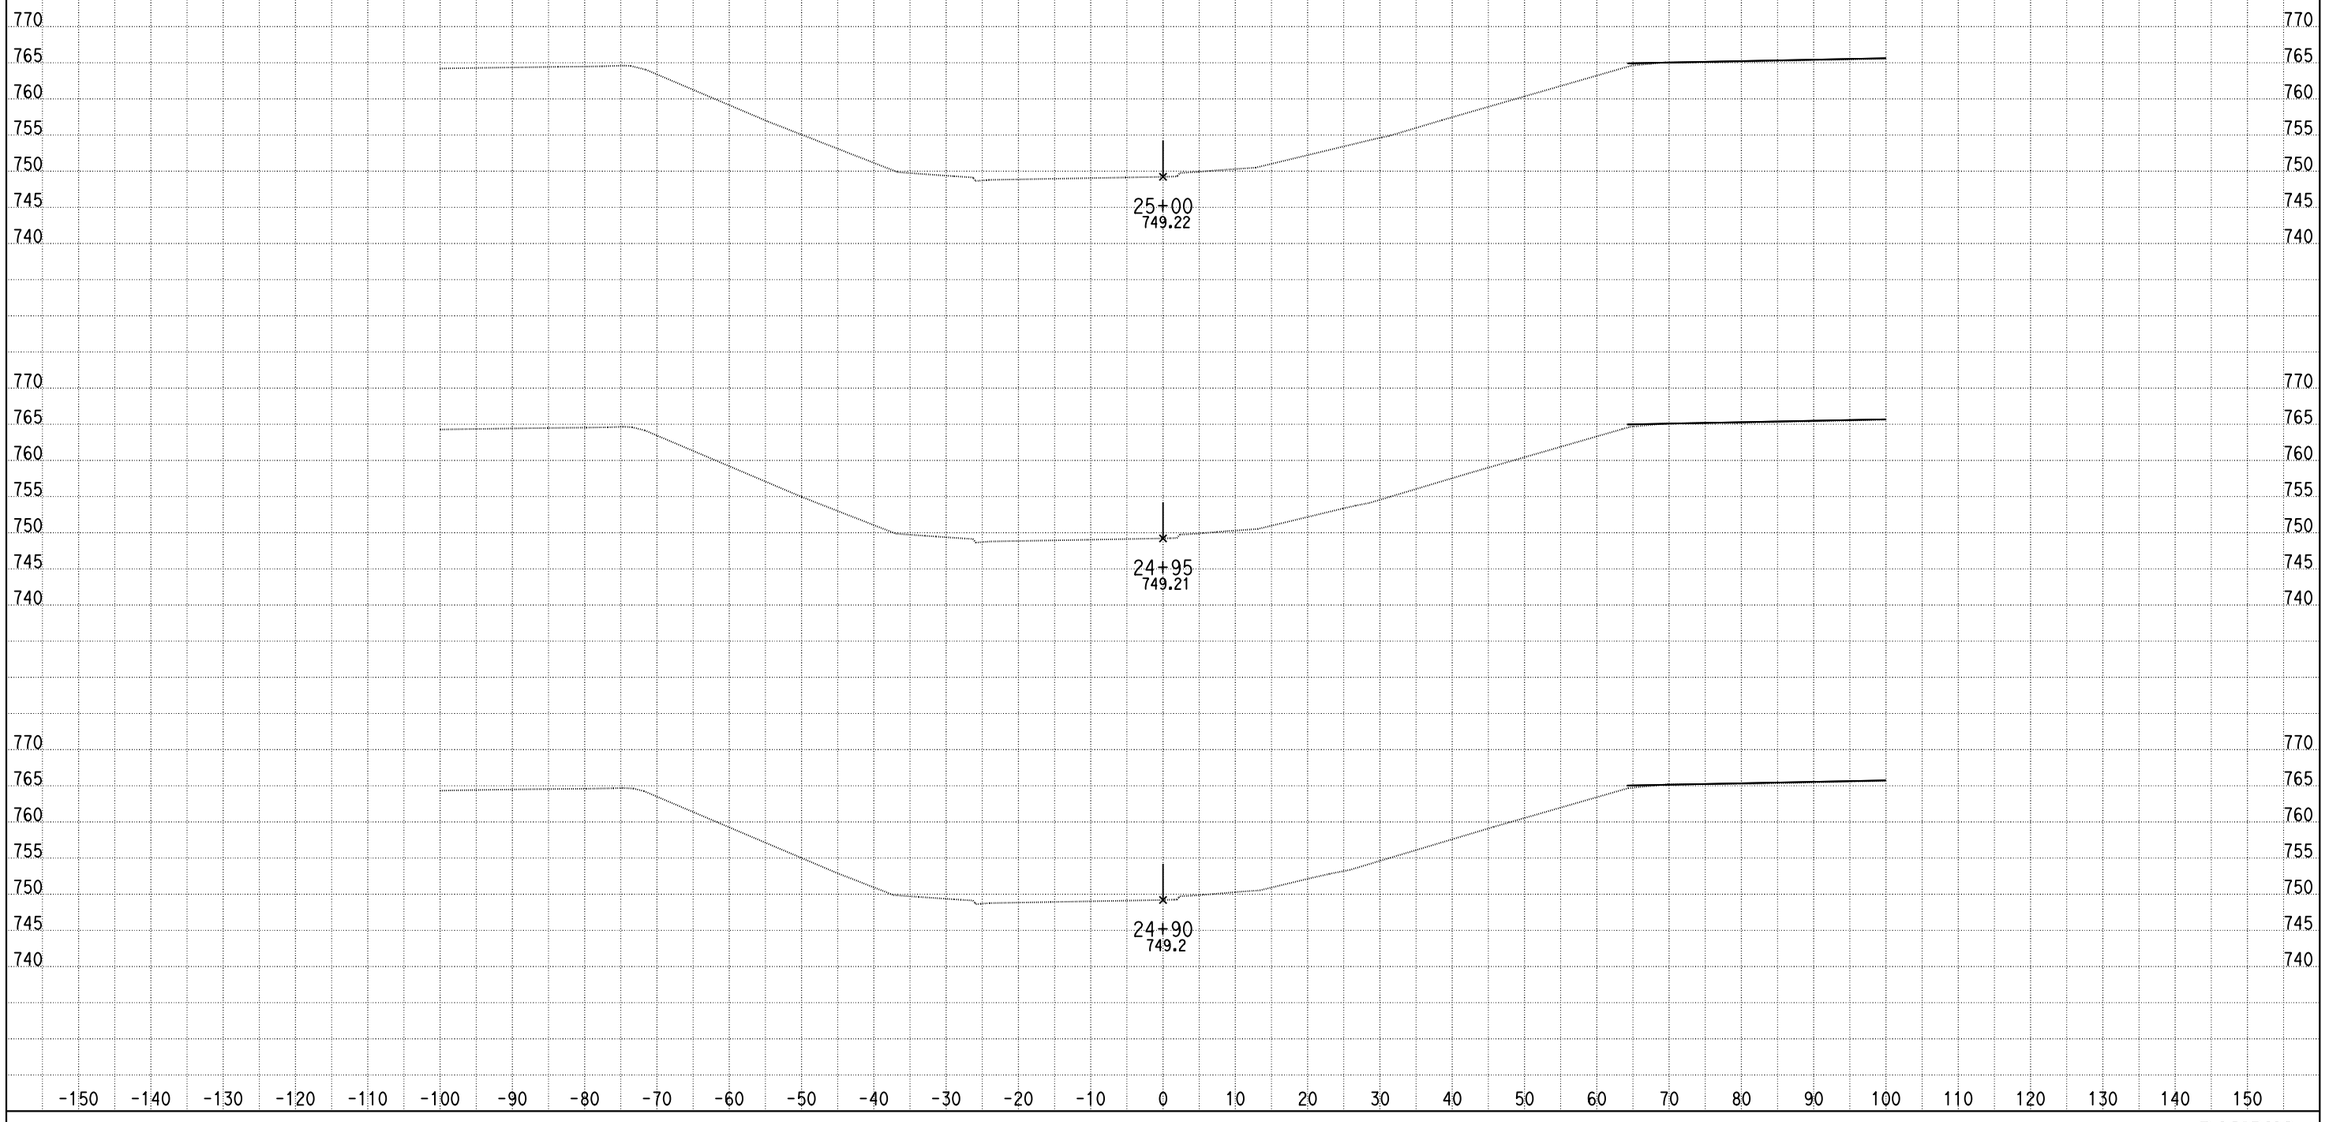

DATE: 4/8/2013

KC Project: 0818E File: C:\project\0818E\UPDATE-RAMP\ramph2-pro.ear

SCALE: 1" = 10' Horiz.
1" = 10' Vert.

All Dimensions are US Survey Feet

RAMPH2
CROSS SECTIONS

SHEET 7 OF XXX

DESIGN STUDY ONLY

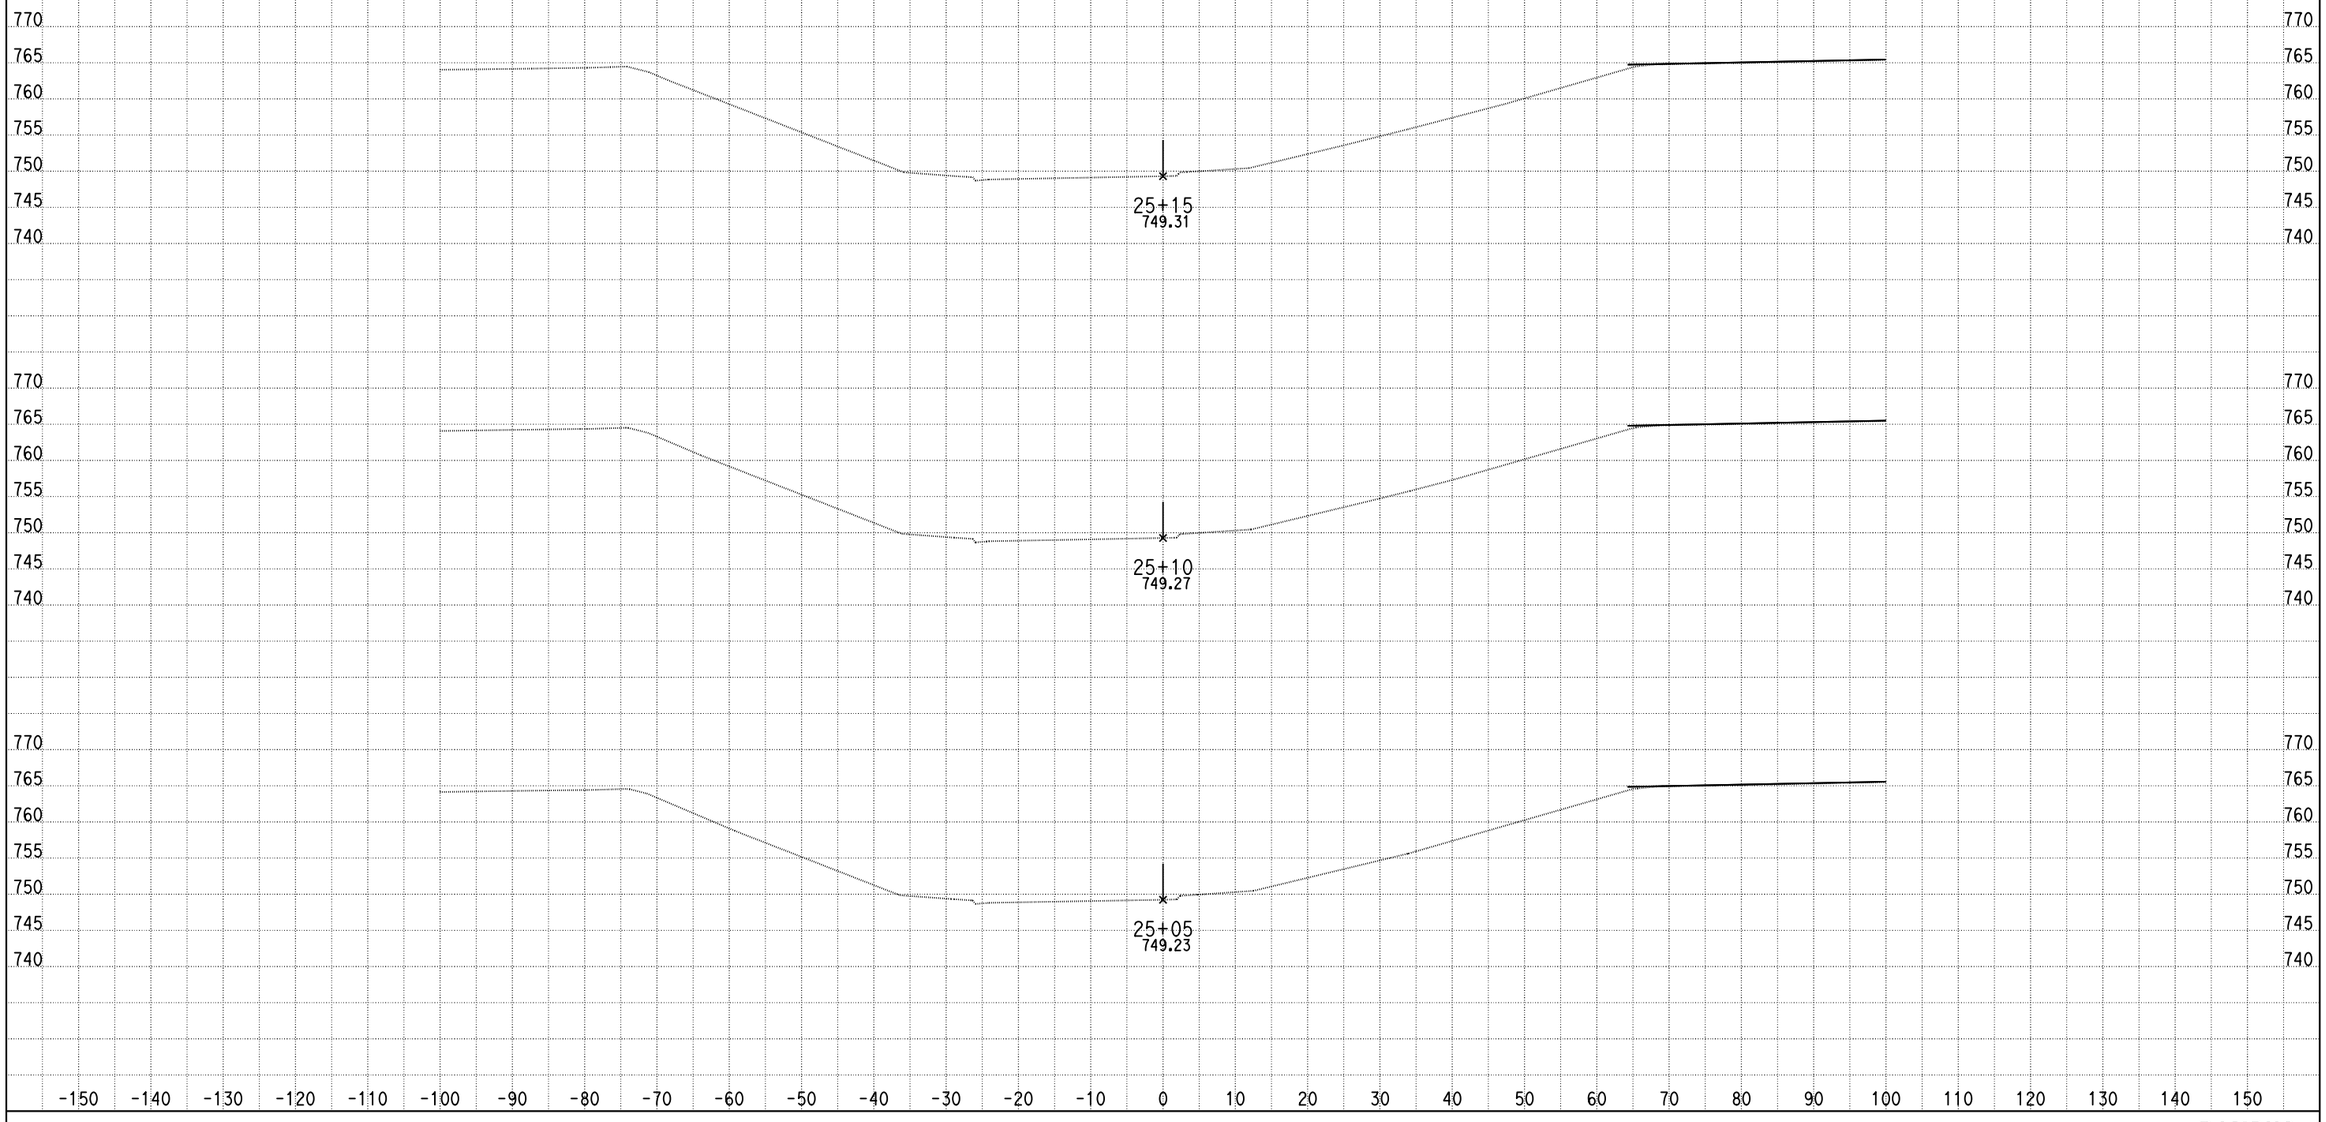

DATE: 4/8/2013

KC Project: 0818E File: C:\project\0818E\UPDATE-RAMP\ramph2-pro.ear

SCALE: 1" = 10' Horiz.
1" = 10' Vert.

All Dimensions are US Survey Feet

RAMPH2
CROSS SECTIONS

SHEET 8 OF XXX

DESIGN STUDY ONLY

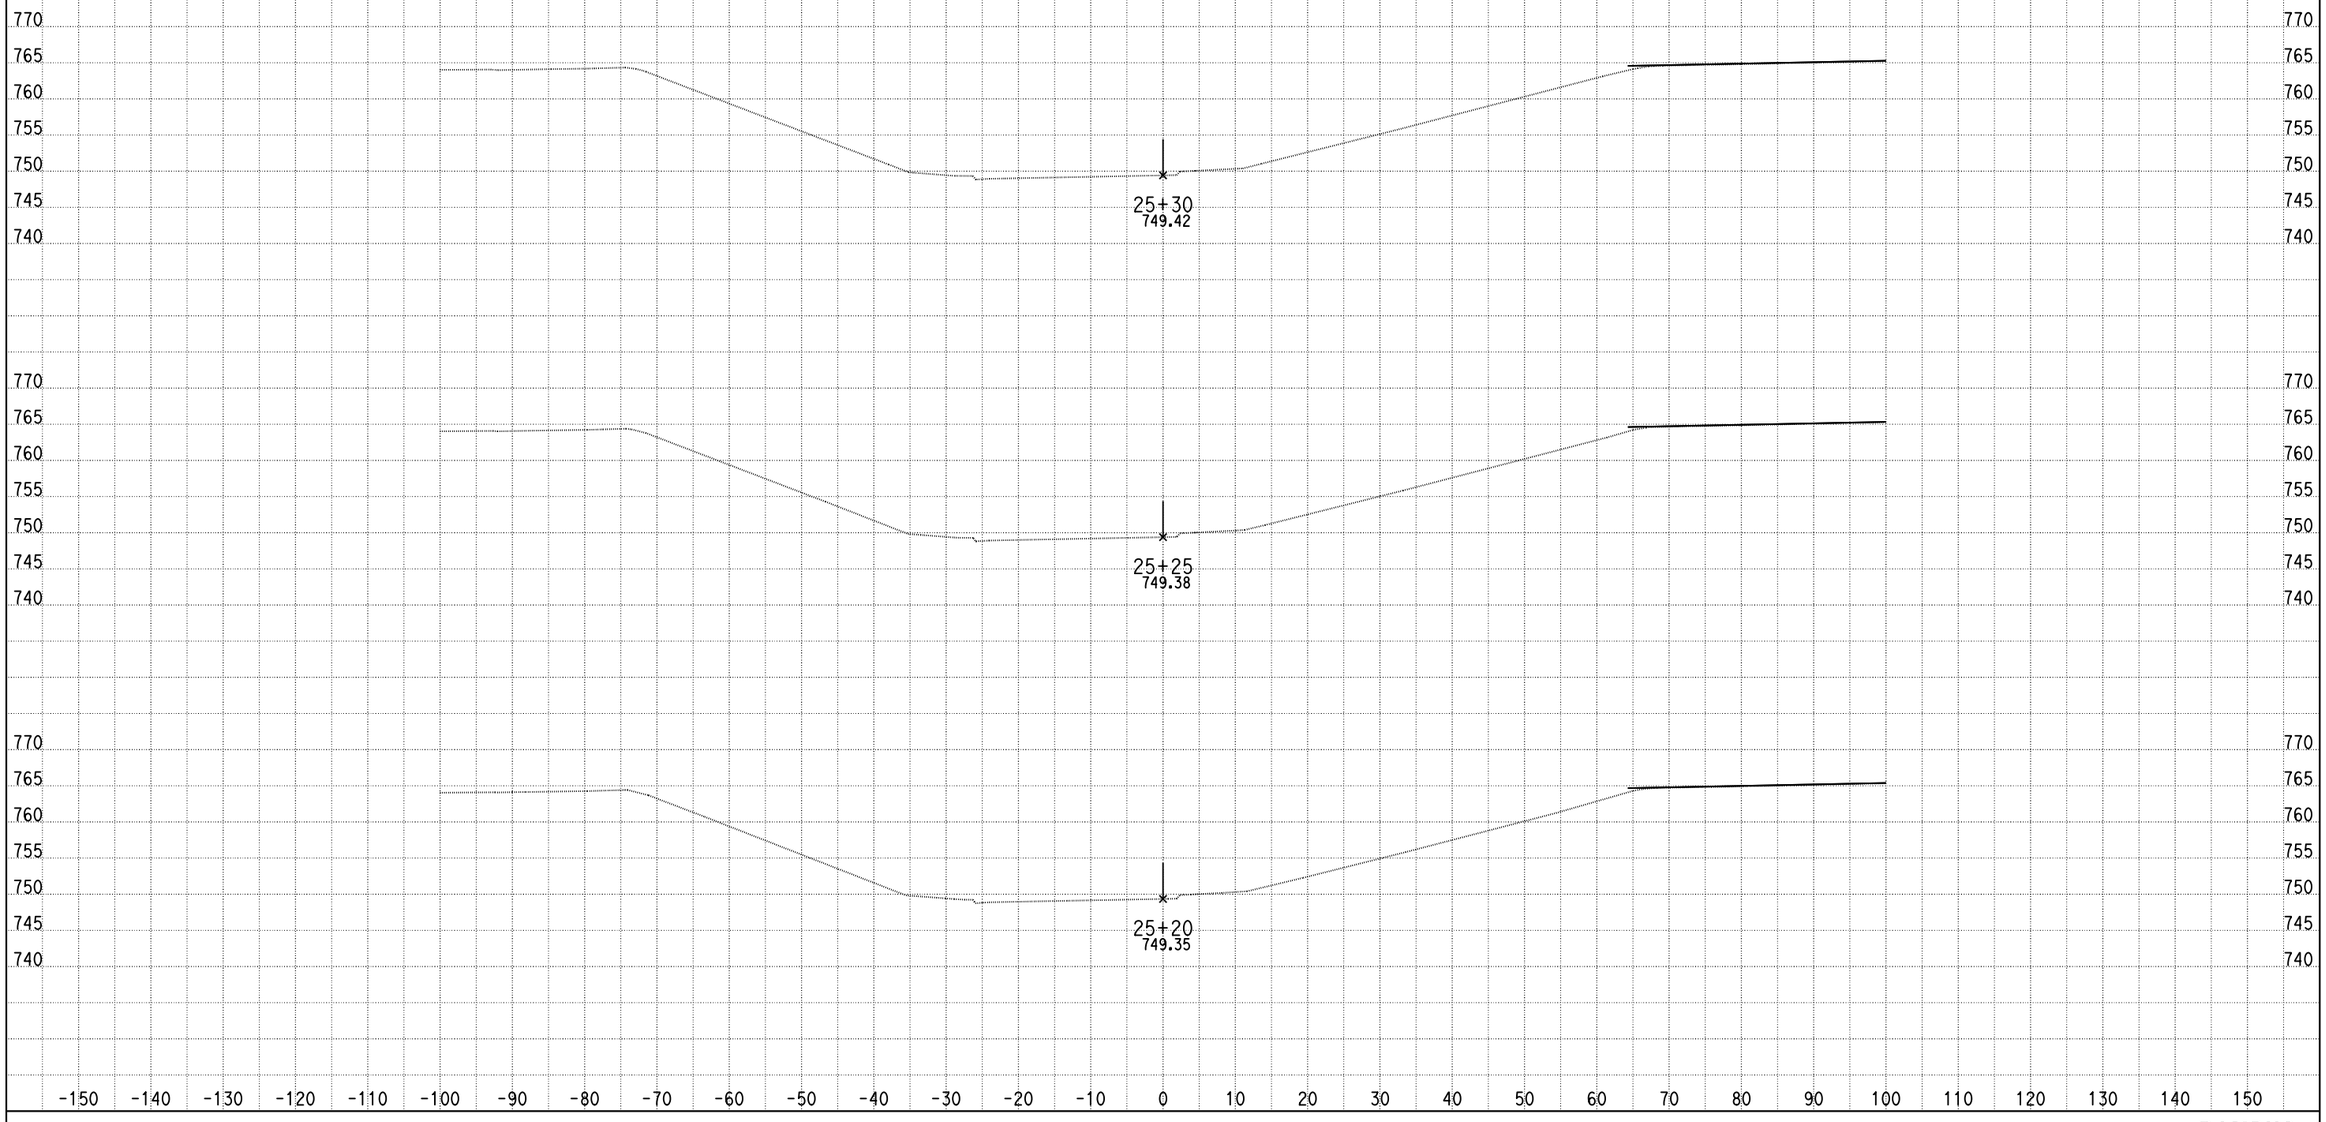

DATE: 4/8/2013

KC Project: 0818E File: C:\project\0818E\UPDATE-RAMP\ramph2-pro.ear

SCALE: 1" = 10' Horiz.
1" = 10' Vert.

All Dimensions are US Survey Feet

RAMPH2
CROSS SECTIONS

DESIGN STUDY ONLY

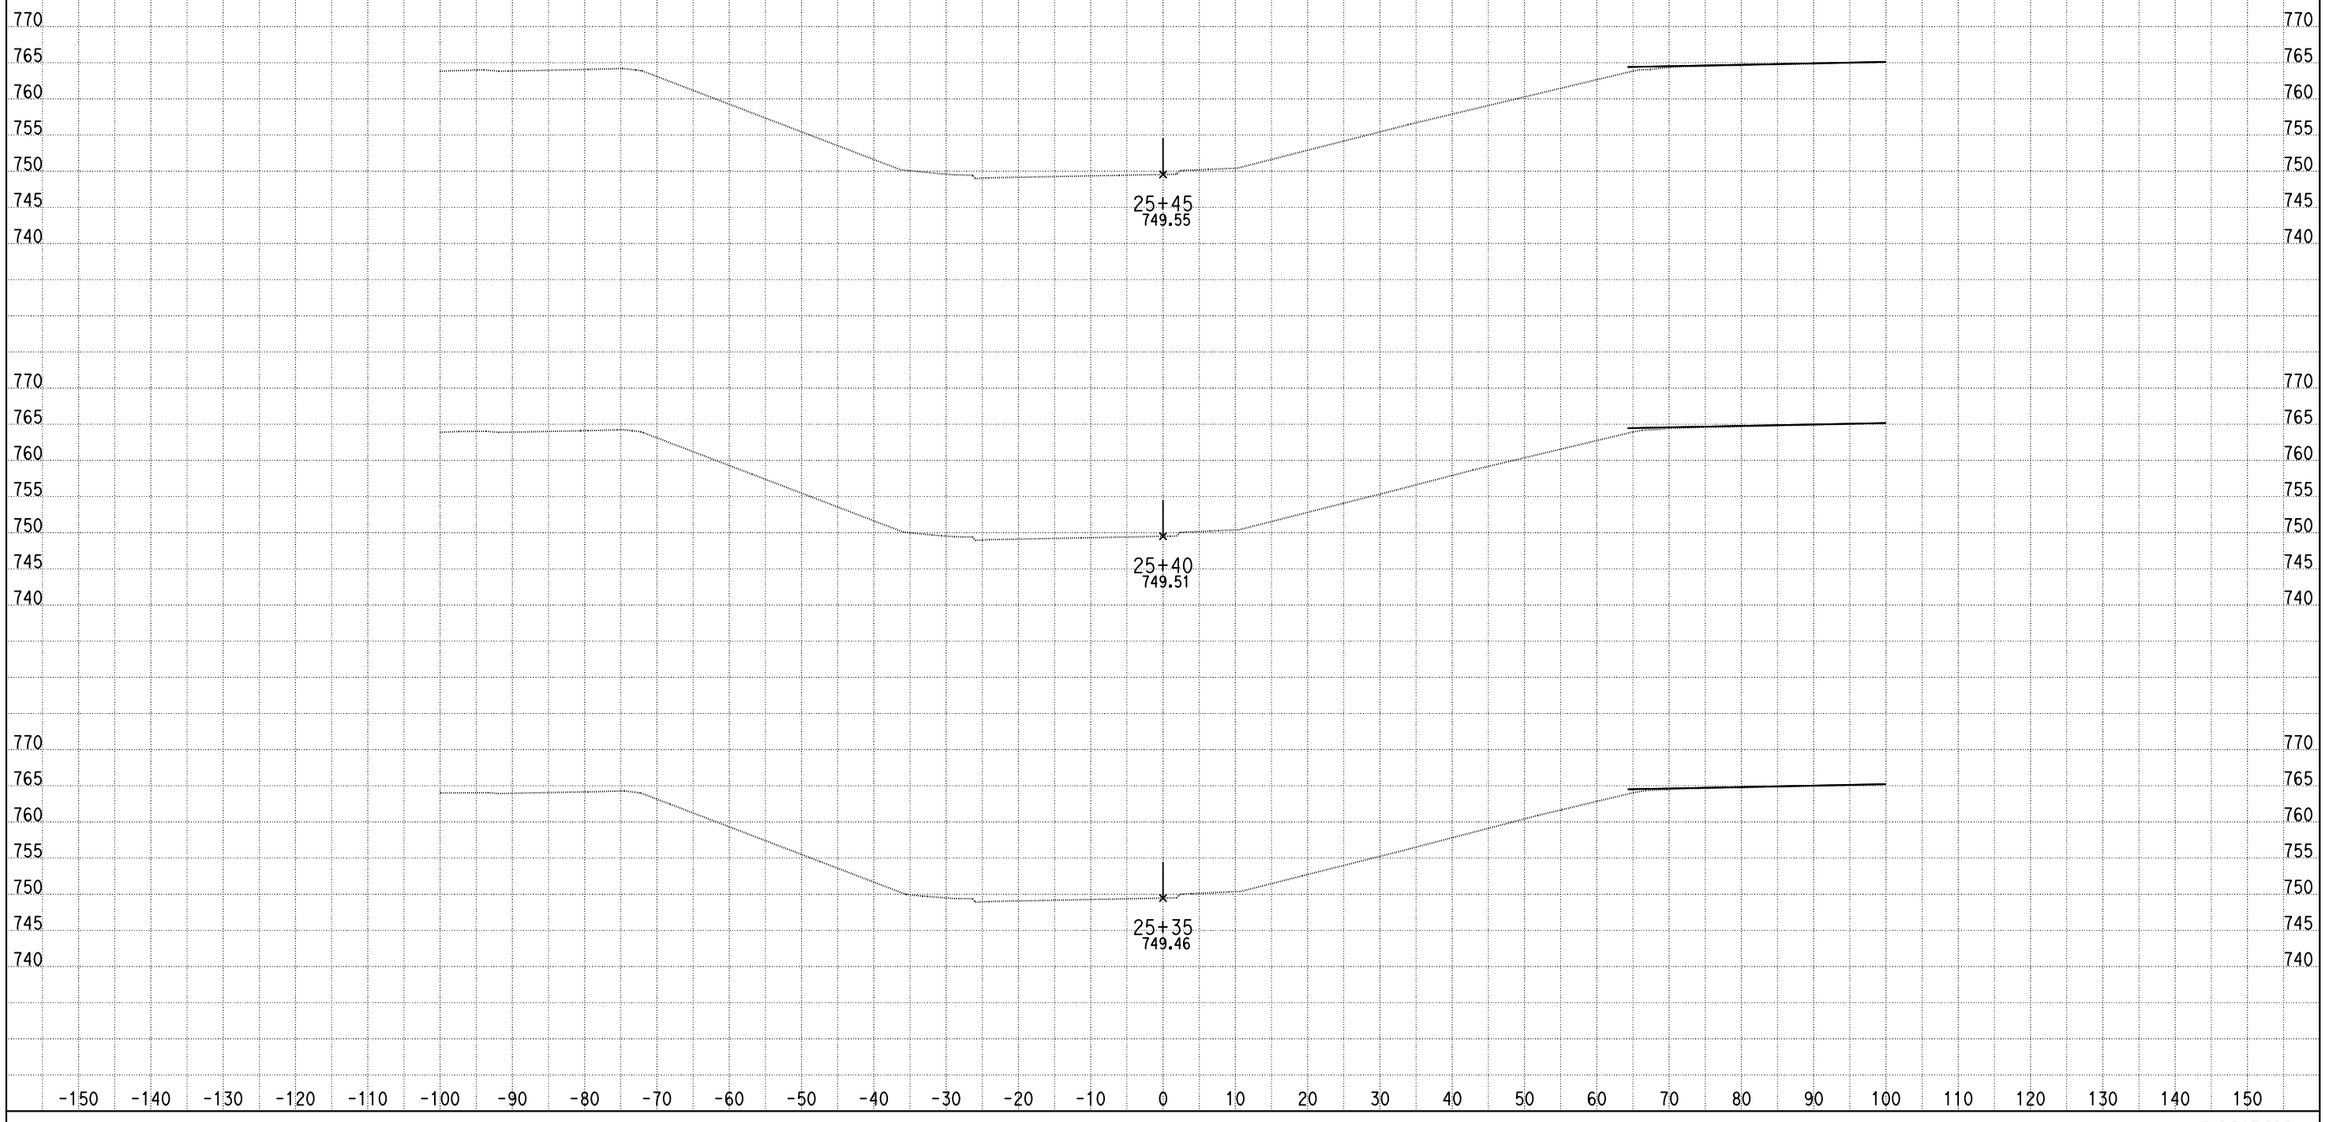

DATE: 4/8/2013

KC Project: 0818E File: C:\project\0818E\UPDATE-RAMP\ramph2-pro.ear

SCALE: 1" = 10' Horiz.
1" = 10' Vert.

All Dimensions are US Survey Feet

RAMPH2
CROSS SECTIONS

SHEET 10 OF XXX

DESIGN STUDY ONLY

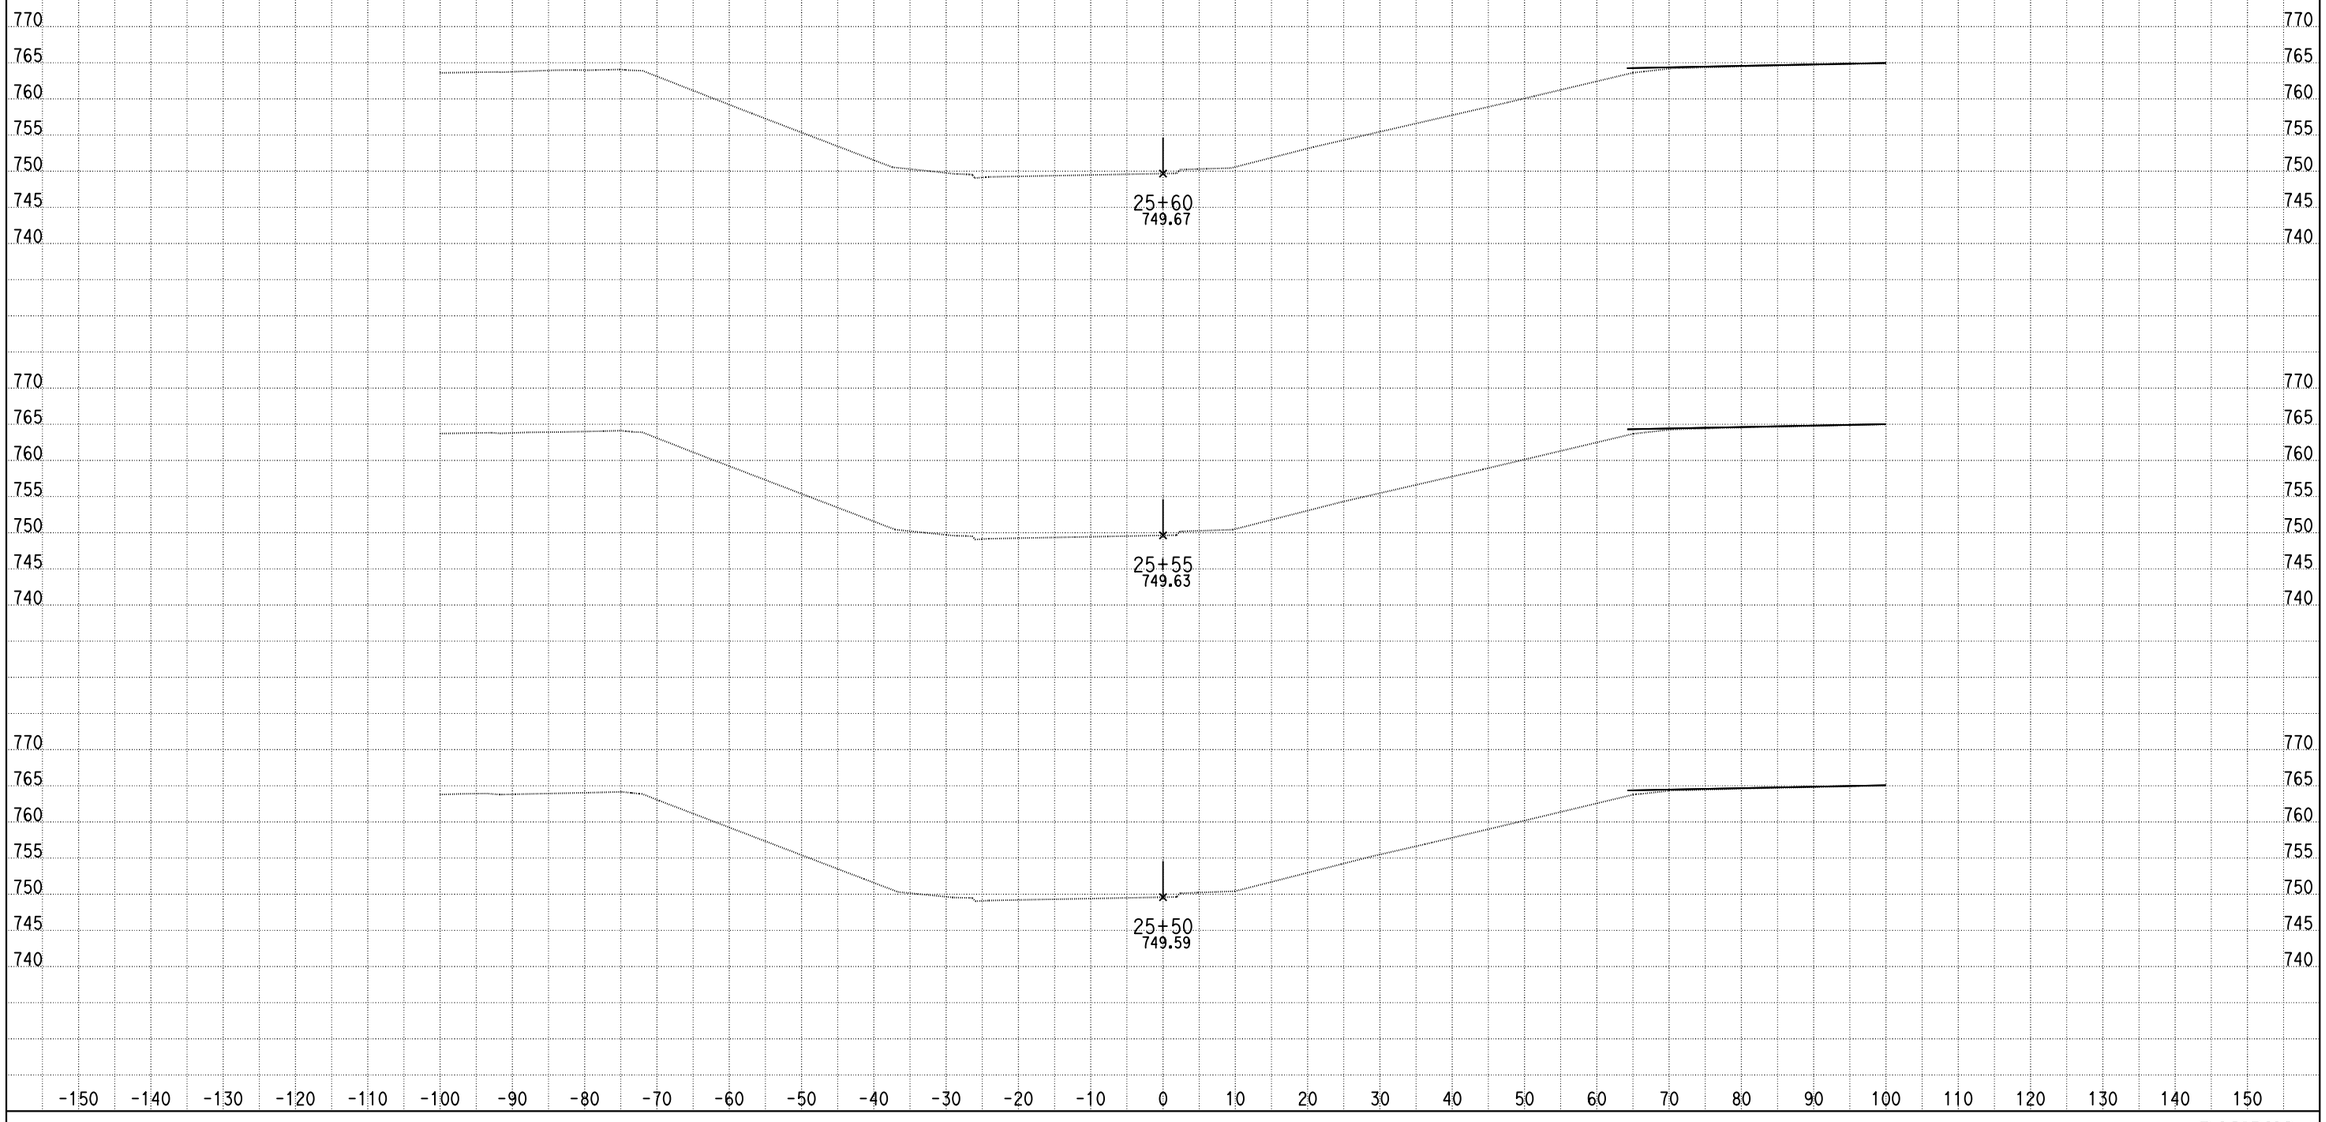

DATE: 4/8/2013

KC Project: 0818E File: C:\project\0818E\UPDATE-RAMP\ramph2-pro.ear

SCALE: 1" = 10' Horiz.
1" = 10' Vert.

All Dimensions are US Survey Feet

RAMPH2
CROSS SECTIONS

SHEET 11 OF XXX

DESIGN STUDY ONLY

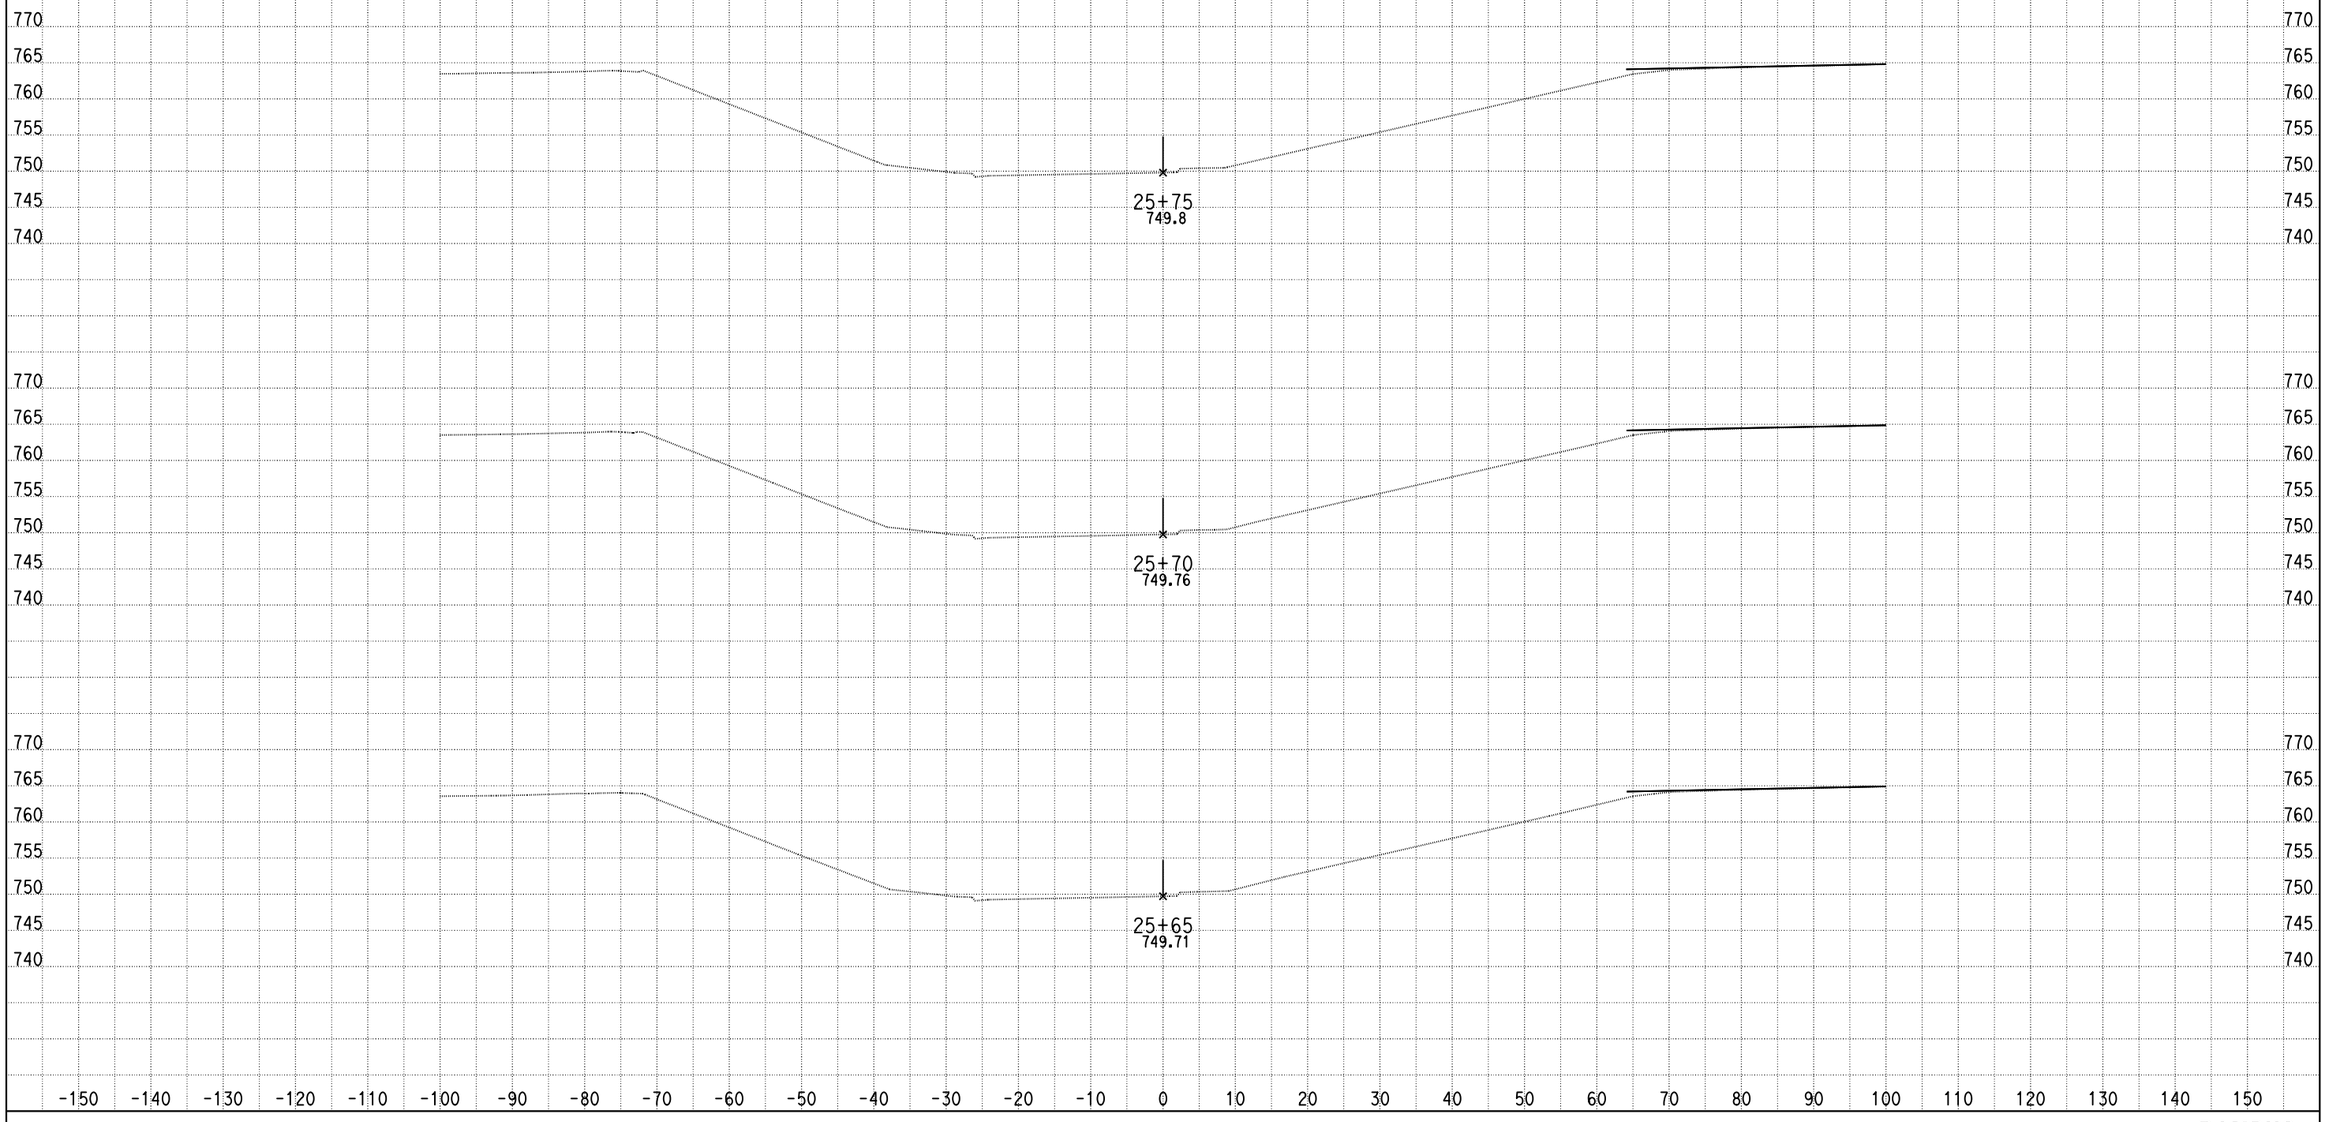

DATE: 4/8/2013

KC Project: 0818E File: C:\project\0818E\UPDATE-RAMP\ramph2-pro.ear

SCALE: 1" = 10' Horiz.
1" = 10' Vert.

All Dimensions are US Survey Feet

RAMPH2
CROSS SECTIONS

SHEET 12 OF XXX

DESIGN STUDY ONLY

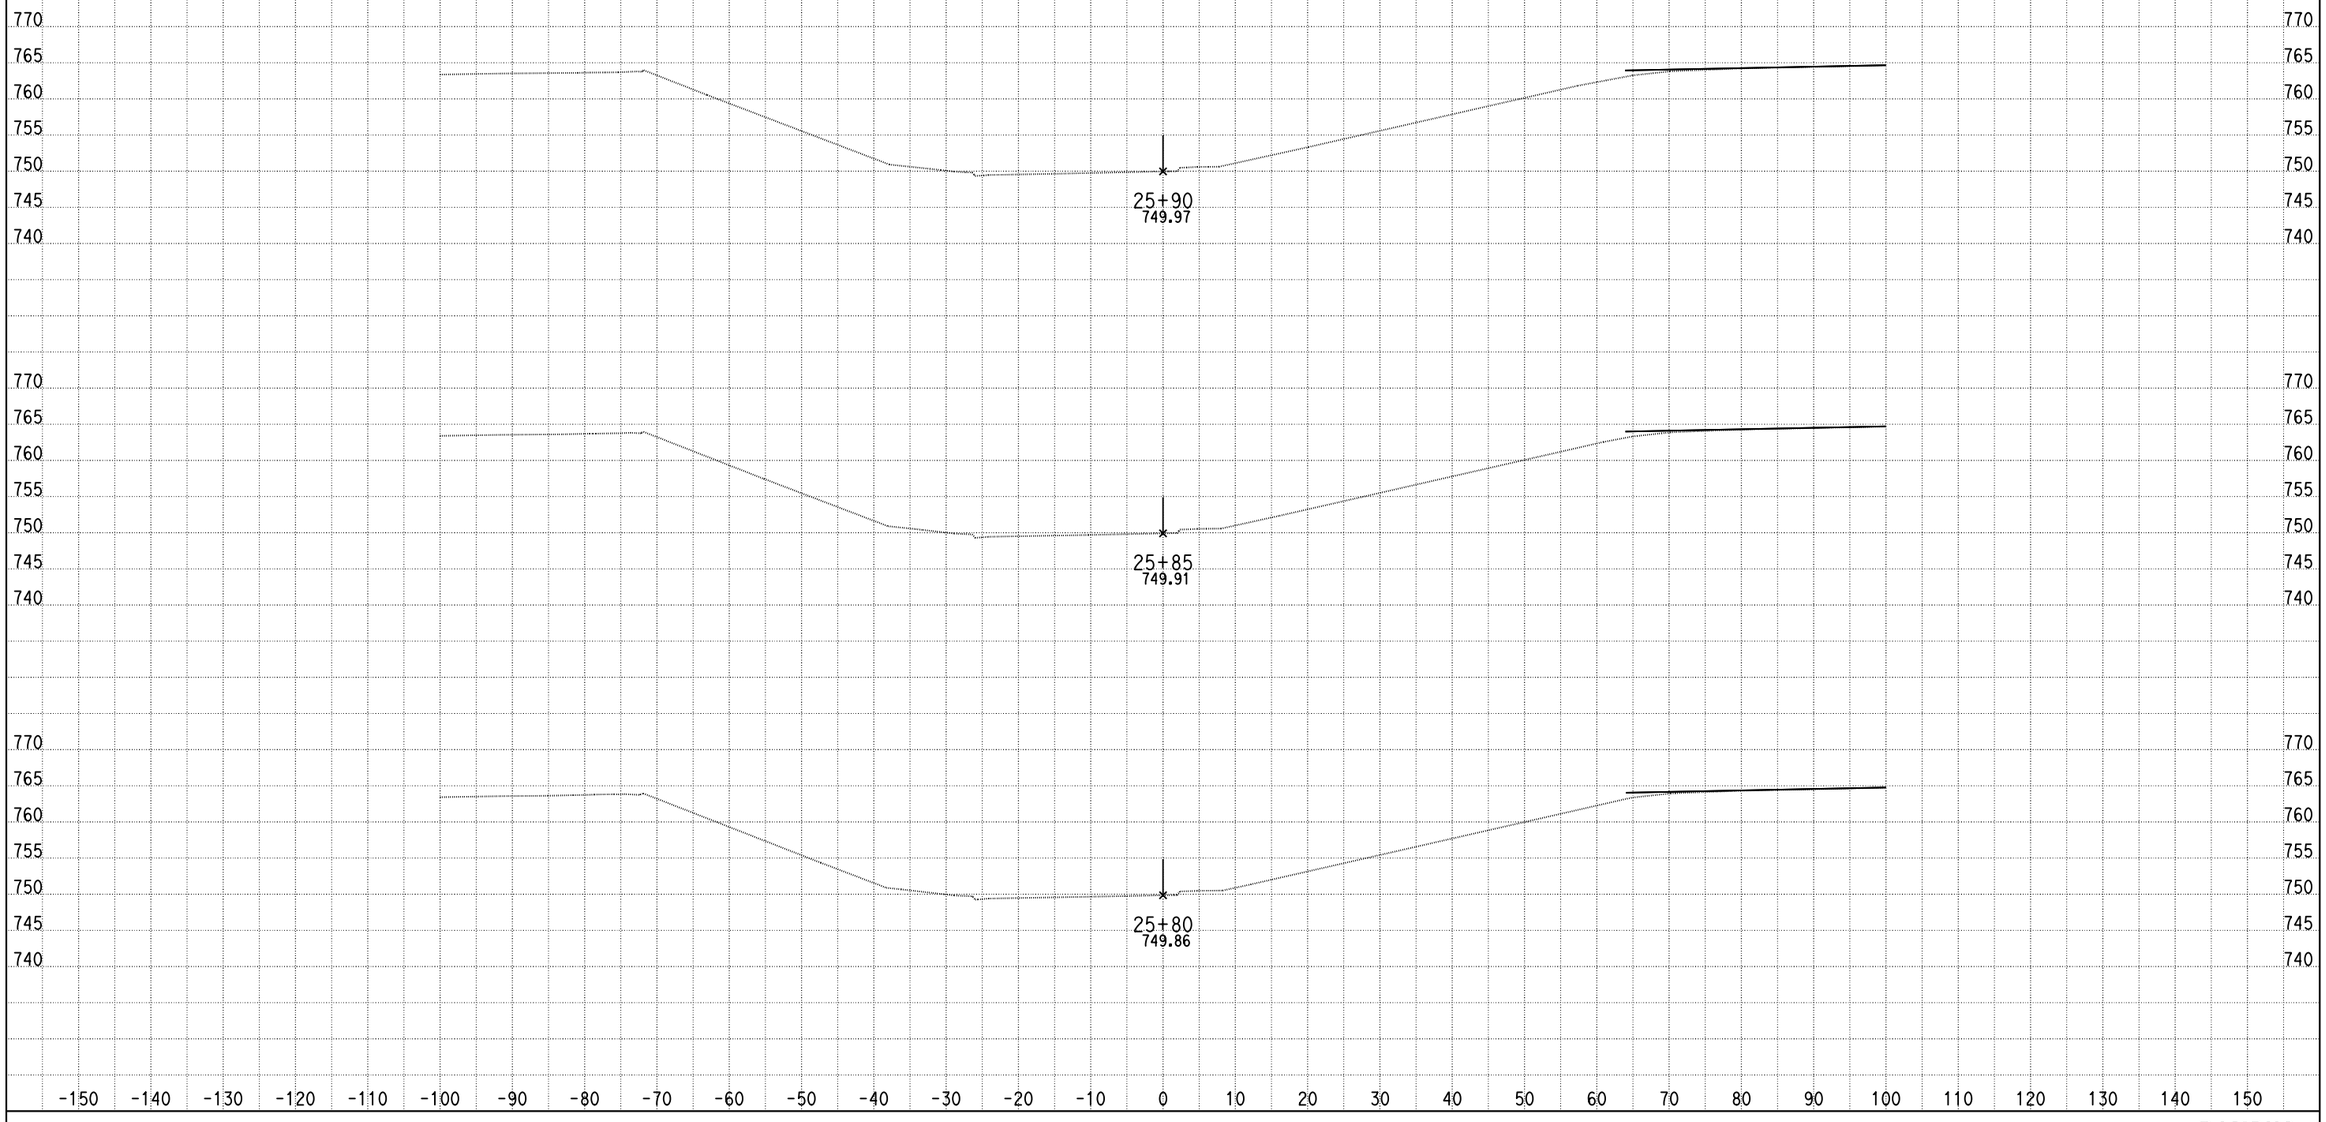

DATE: 4/8/2013

KC Project: 0818E File: C:\project\0818E\UPDATE-RAMP\ramph2-pro.ear

SCALE: 1" = 10' Horiz.
1" = 10' Vert.

All Dimensions are US Survey Feet

RAMPH2
CROSS SECTIONS

SHEET 13 OF XXX

DESIGN STUDY ONLY

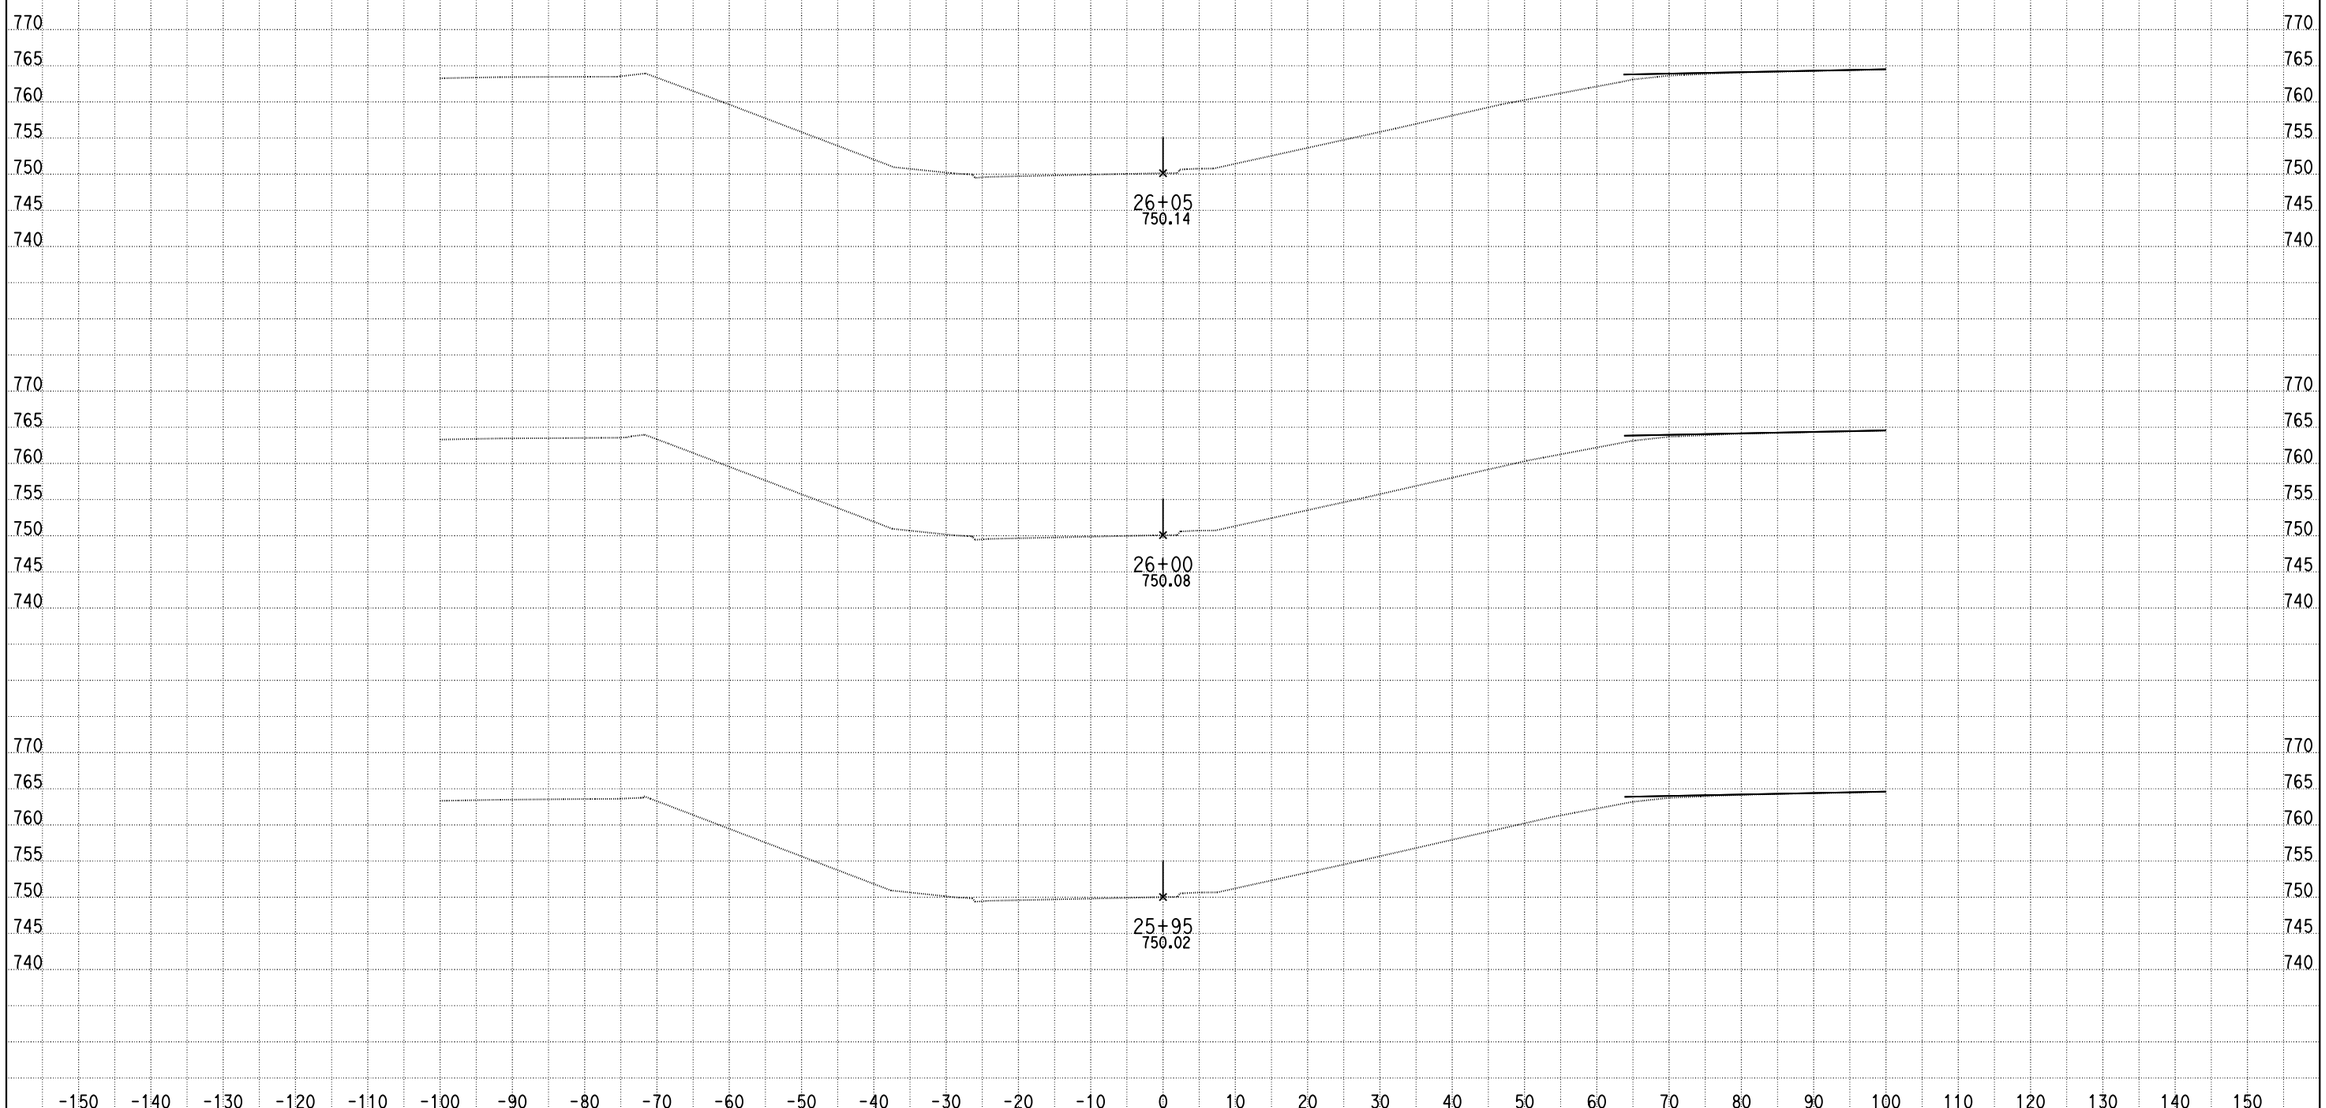

DATE: 4/8/2013

KC Project: 0818E File: C:\project\0818E\UPDATE-RAMP\ramph2-pro.ear

SCALE: 1" = 10' Horiz.
1" = 10' Vert.

All Dimensions are US Survey Feet

RAMPH2
CROSS SECTIONS

SHEET 14 OF XXX

DESIGN STUDY ONLY

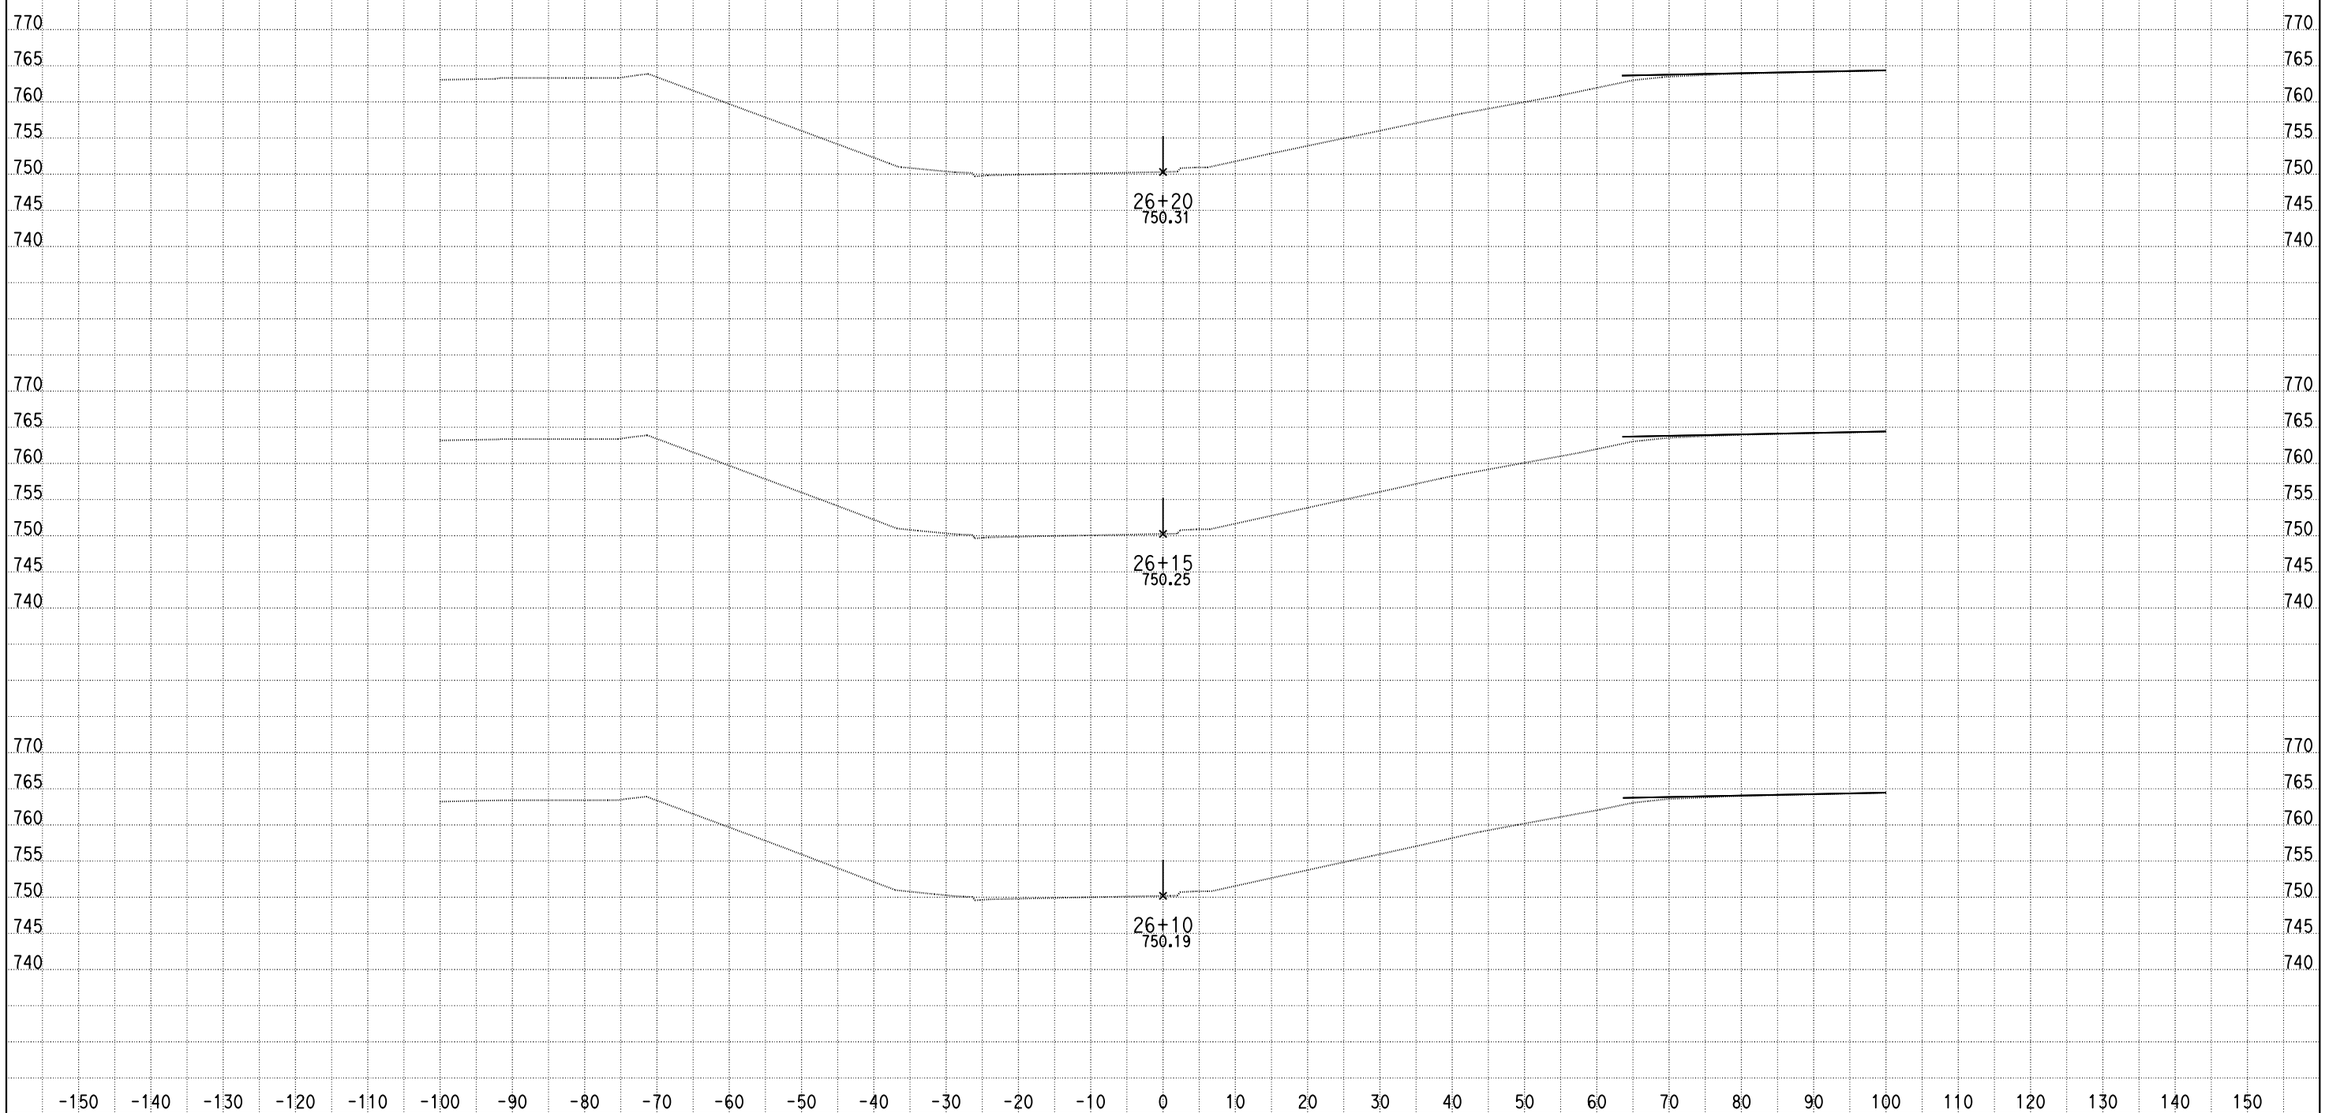

DATE: 4/8/2013

KC Project: 0818E File: C:\project\0818E\UPDATE-RAMP\ramph2-pro.ear

SCALE: 1" = 10' Horiz.
1" = 10' Vert.

All Dimensions are US Survey Feet

RAMPH2
CROSS SECTIONS

DESIGN STUDY ONLY

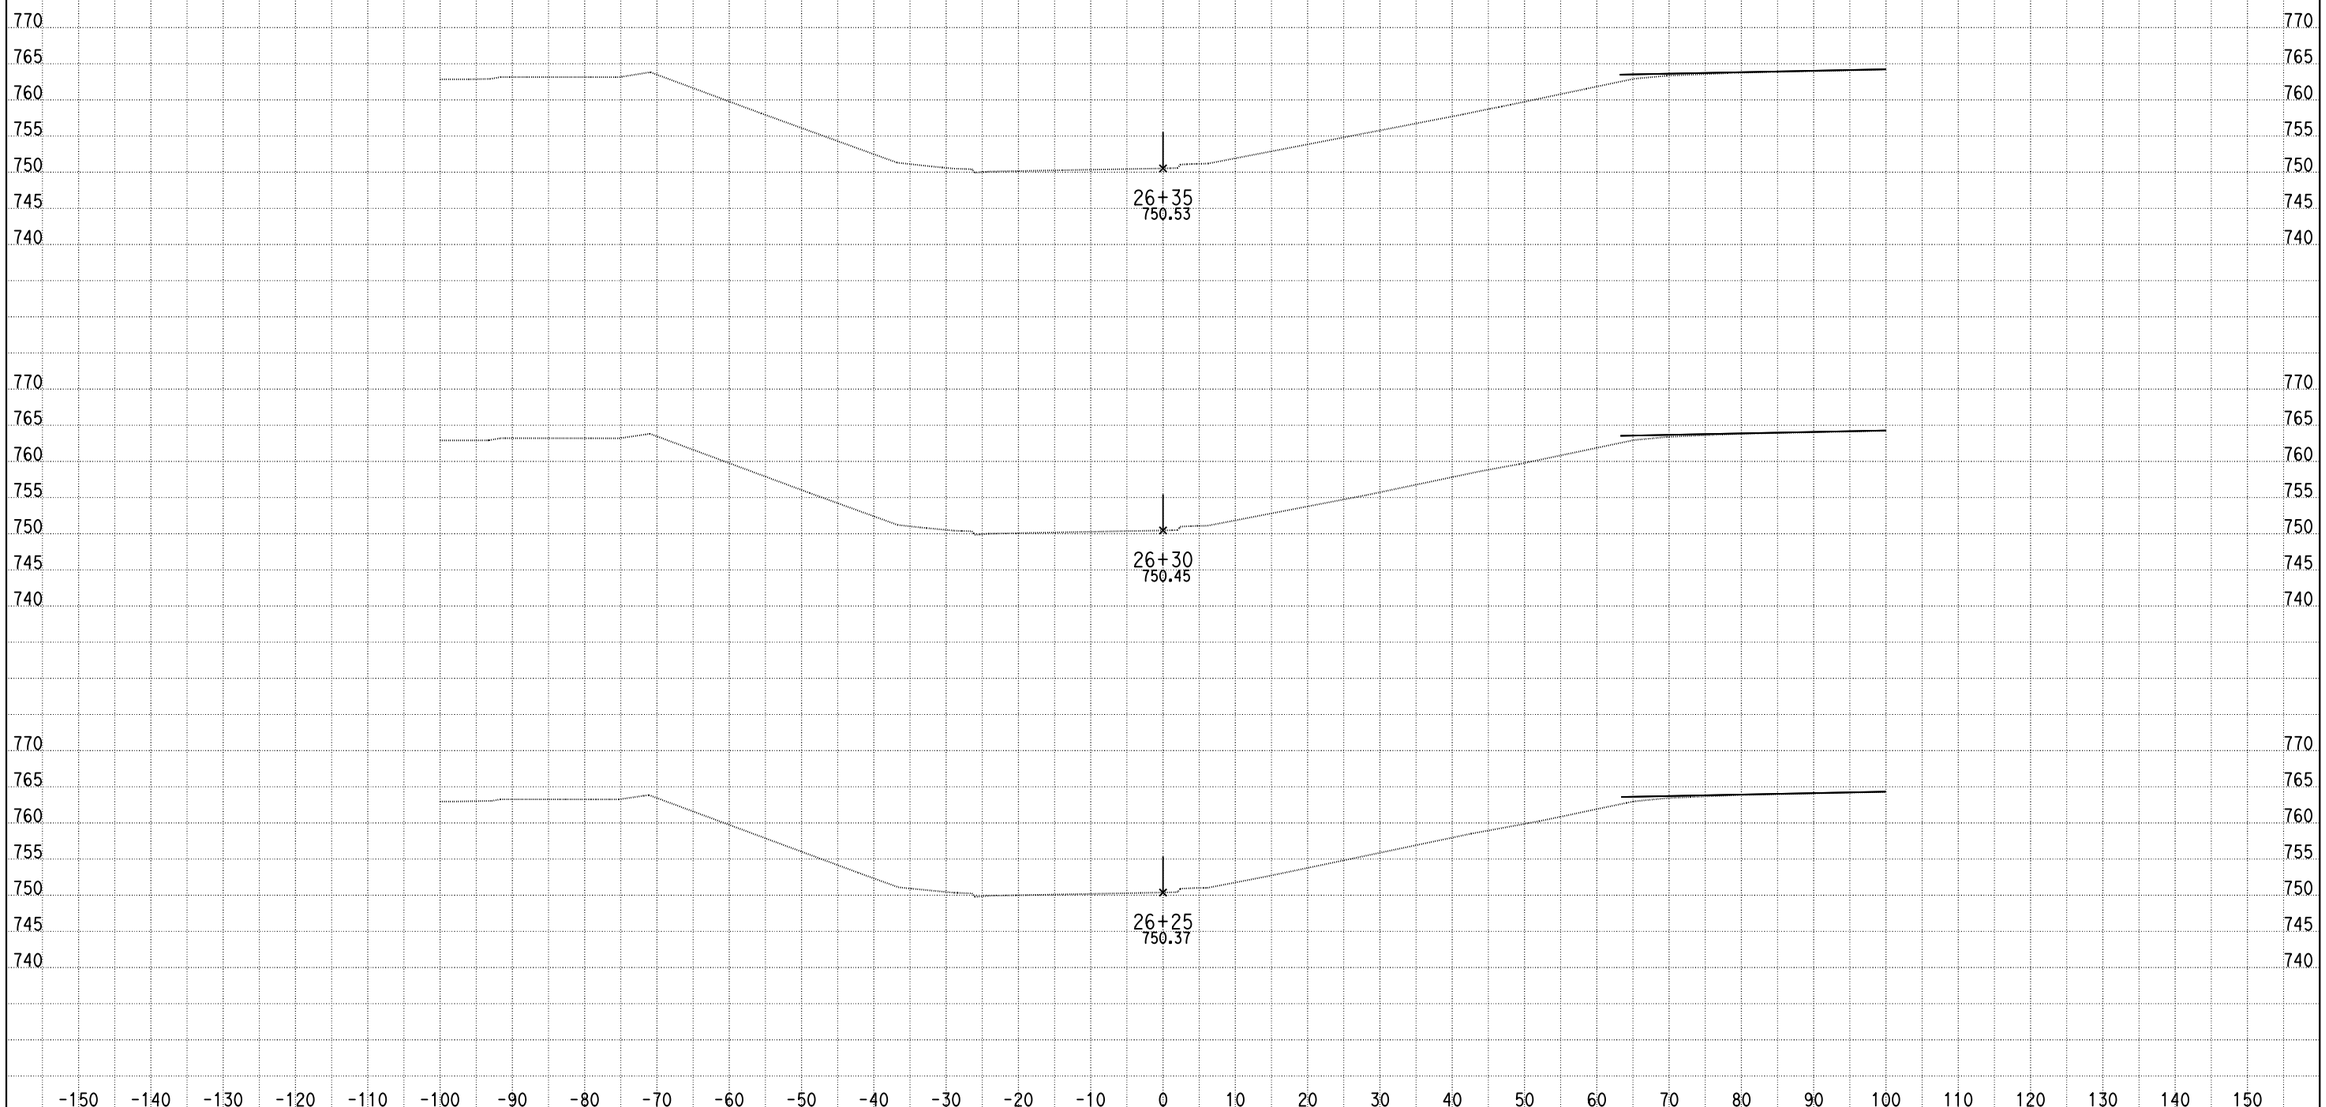

DATE: 4/8/2013

KC Project: 0818E File: C:\project\0818E\UPDATE-RAMP\ramph2-pro.ear

SCALE: 1" = 10' Horiz.
1" = 10' Vert.

All Dimensions are US Survey Feet

RAMPH2
CROSS SECTIONS

SHEET 16 OF XXX

DESIGN STUDY ONLY

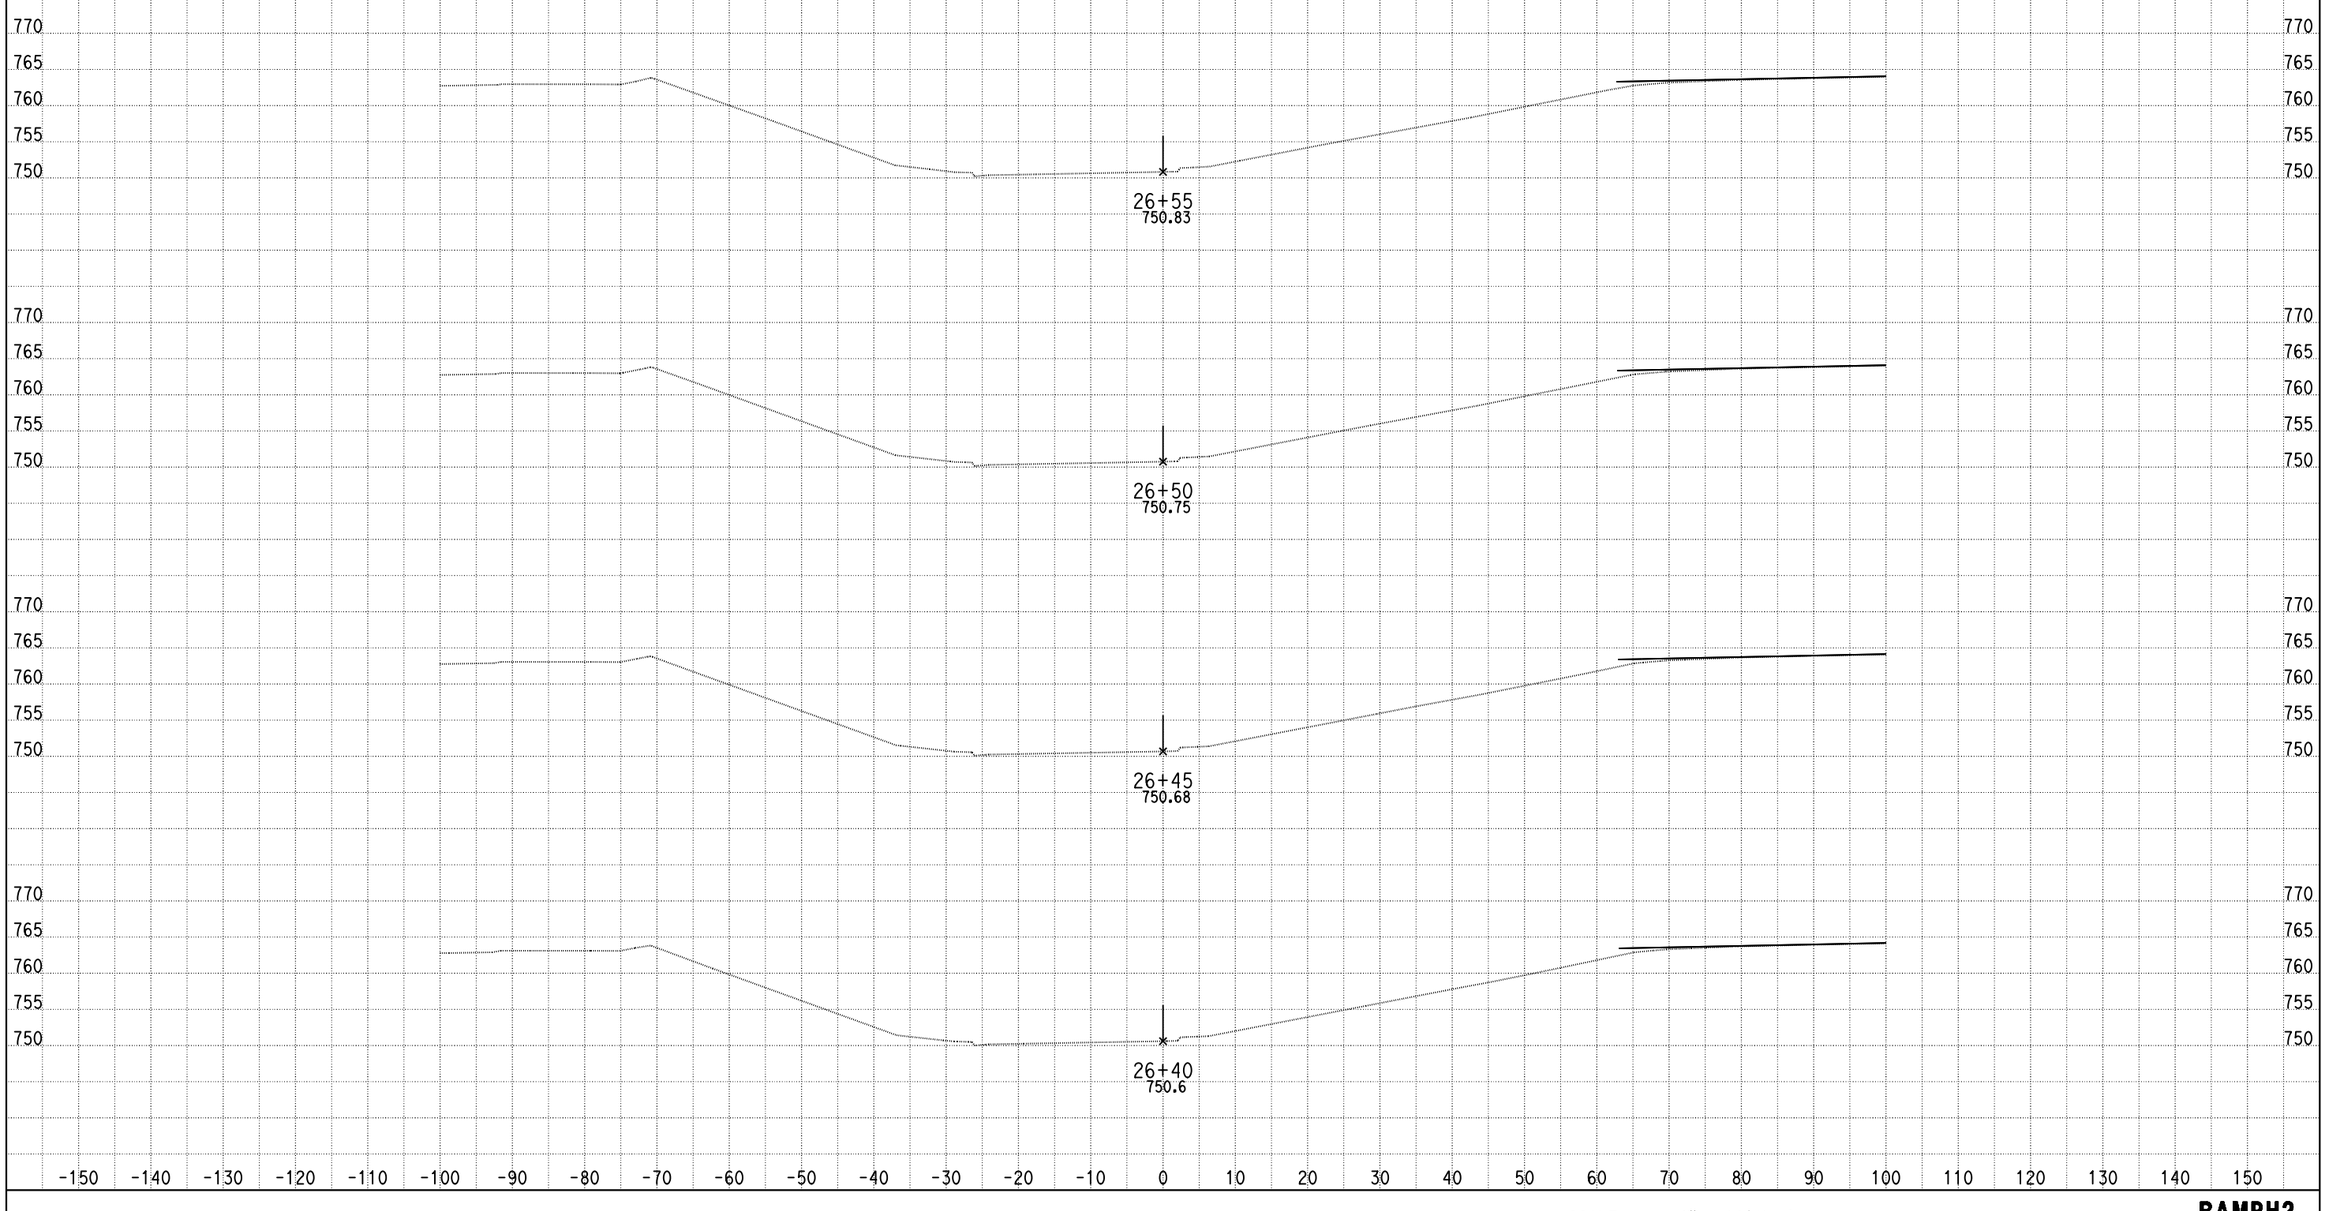

DATE: 4/8/2013

KC Project: 0818E File: C:\project\0818E\UPDATE-RAMP\ramph2-pro.ear

SCALE: 1" = 10' Horiz.
1" = 10' Vert.

All Dimensions are US Survey Feet

RAMPH2
CROSS SECTIONS

SHEET 17 OF XXX

DESIGN STUDY ONLY

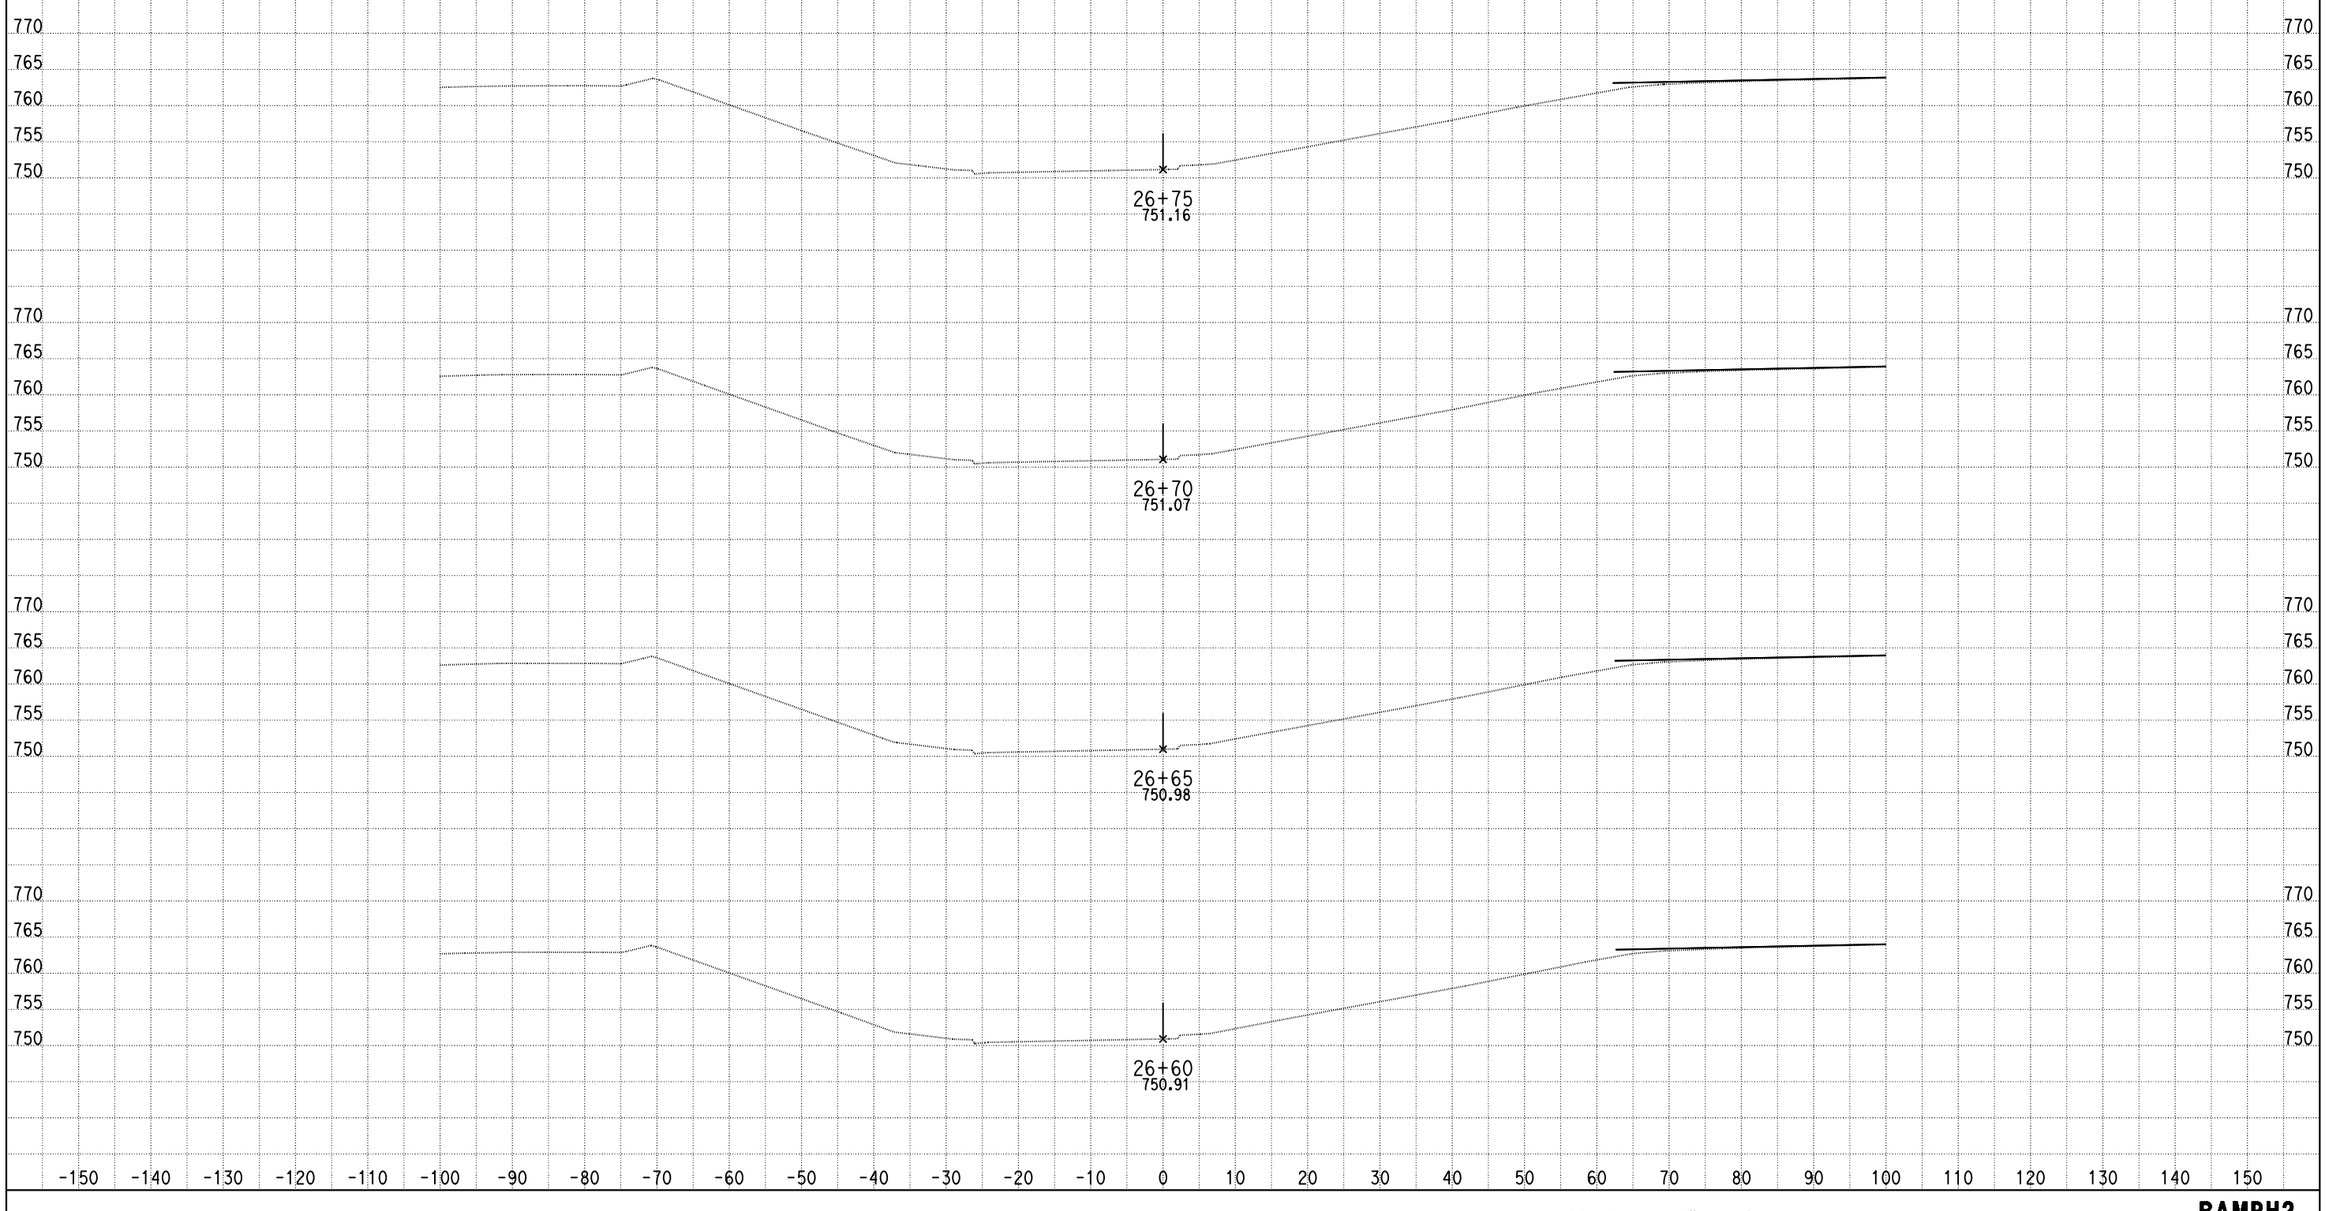

DATE: 4/8/2013

KC Project: 0818E File: C:\project\0818E\UPDATE-RAMP\ramph2-pro.ear

SCALE: 1" = 10' Horiz.
1" = 10' Vert.

All Dimensions are US Survey Feet

RAMPH2
CROSS SECTIONS

DESIGN STUDY ONLY

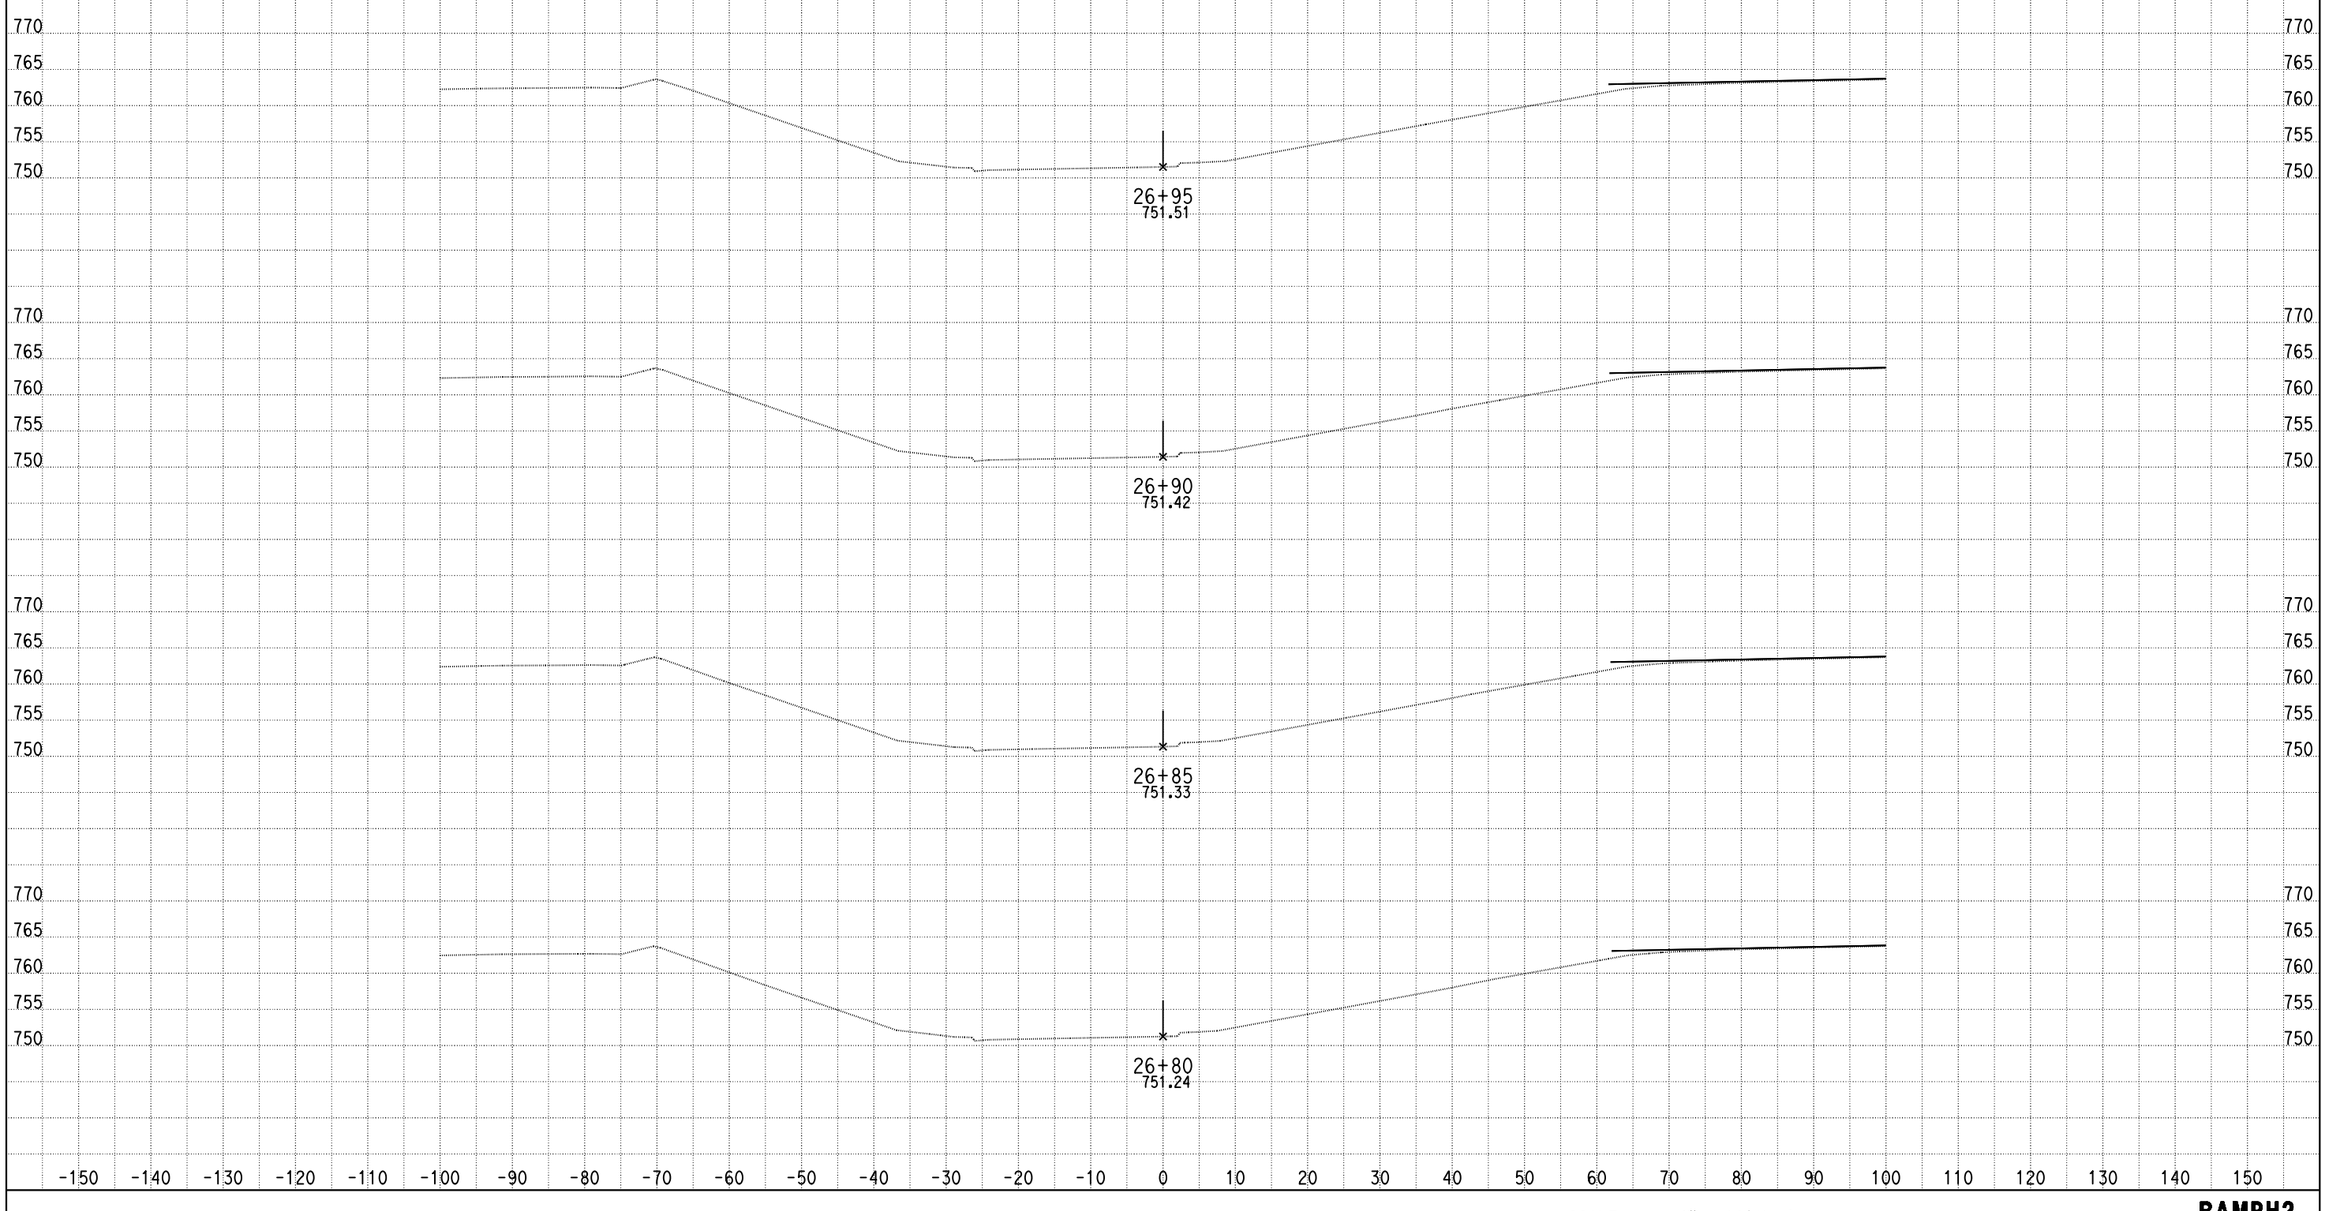

DATE: 4/8/2013

KC Project: 0818E File: C:\project\0818E\UPDATE-RAMP\ramph2-pro.ear

SCALE: 1" = 10' Horiz.
1" = 10' Vert.

All Dimensions are US Survey Feet

RAMPH2
CROSS SECTIONS

DESIGN STUDY ONLY

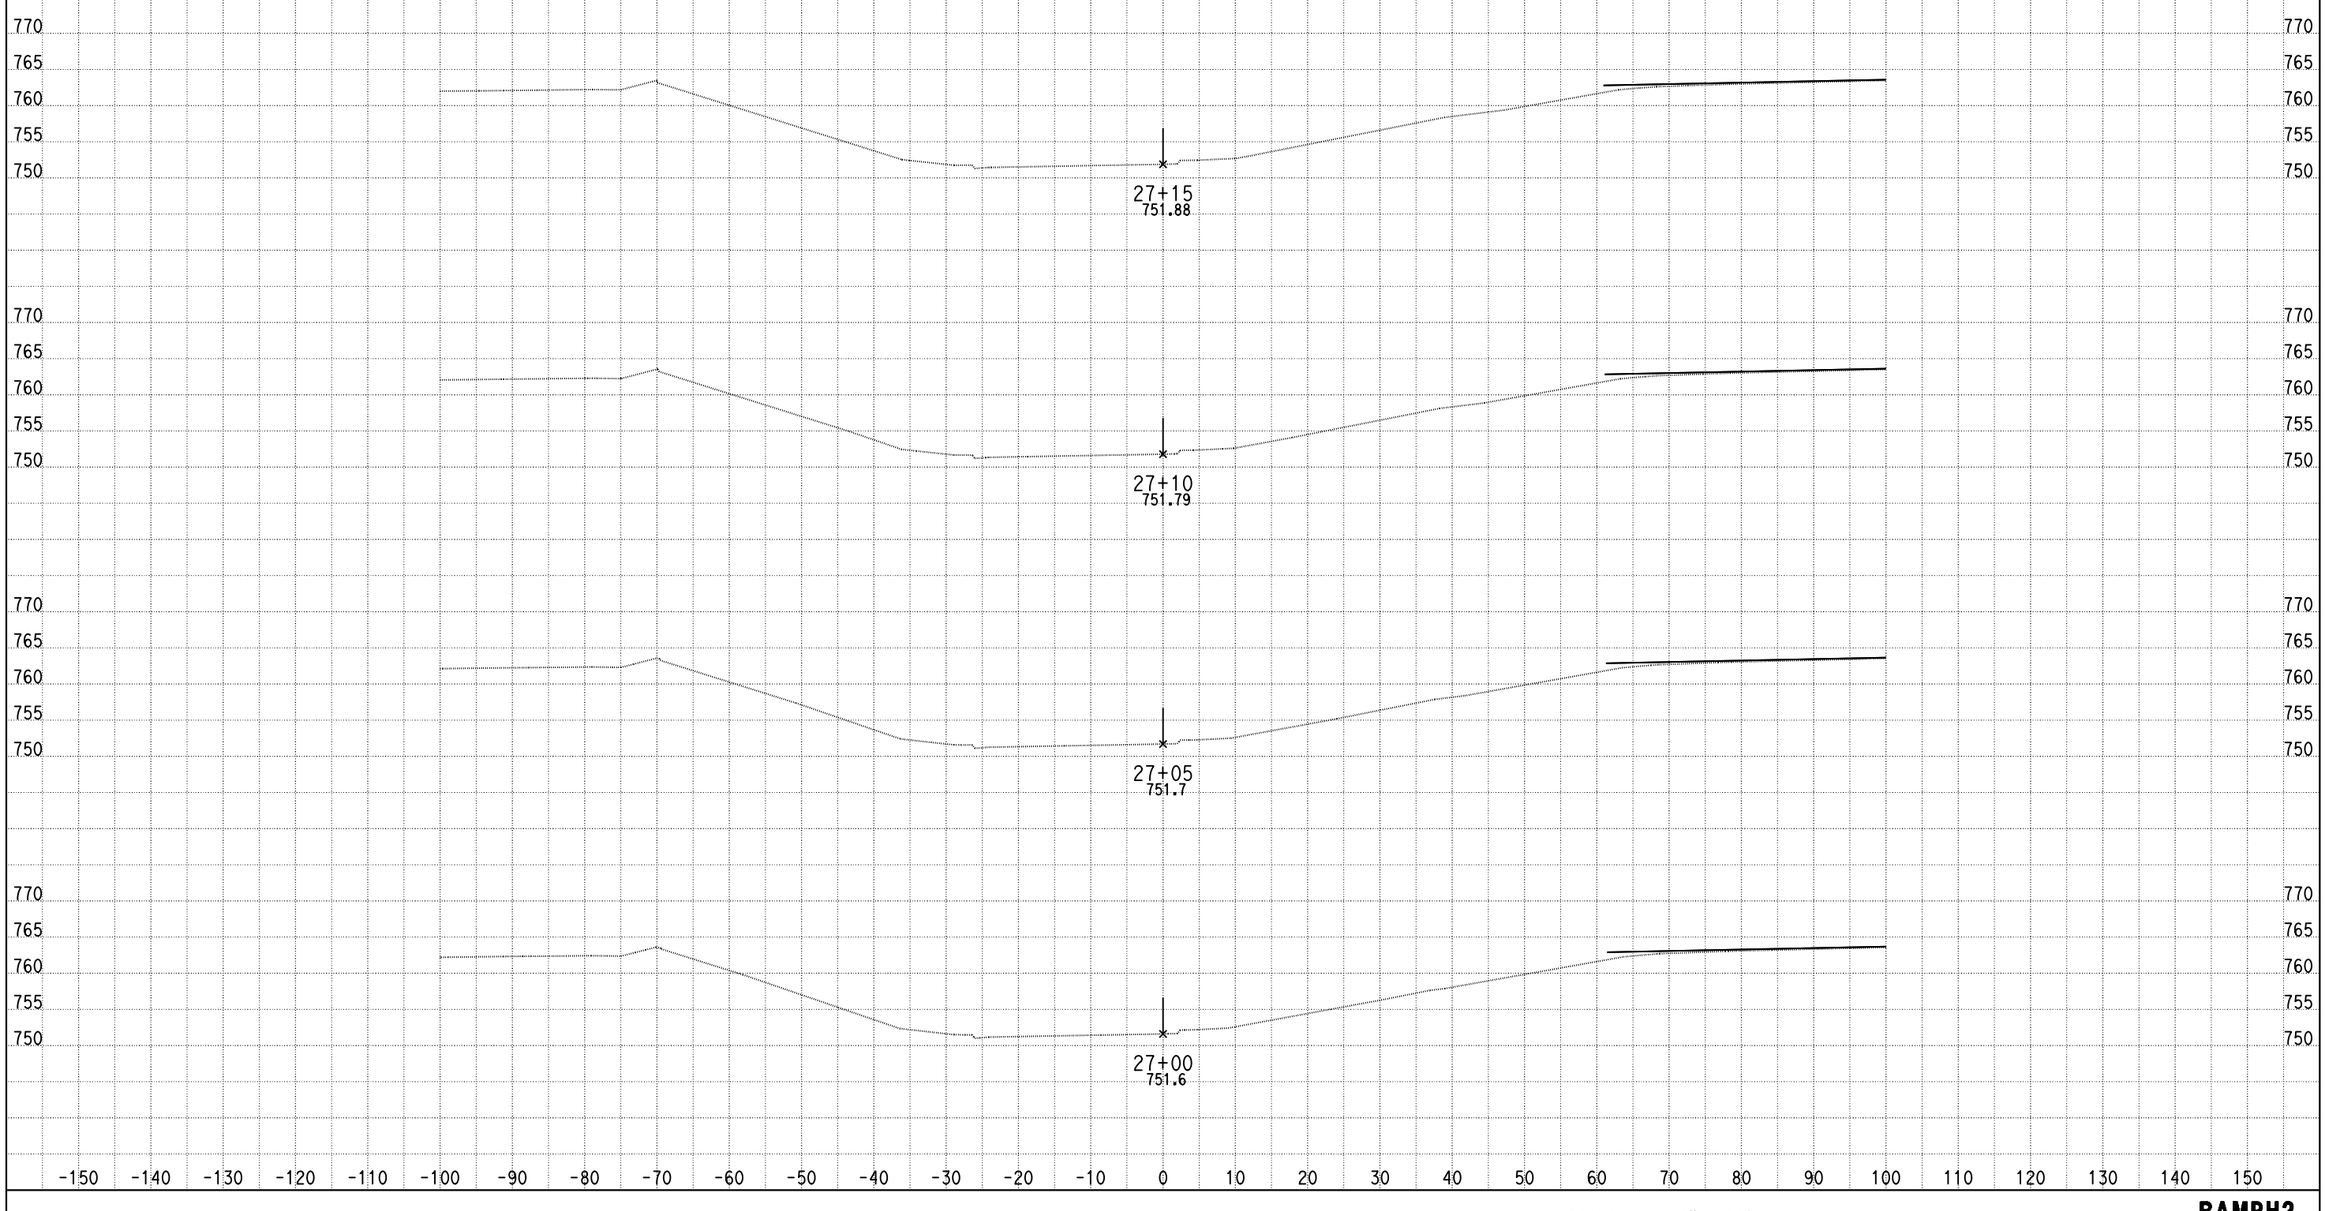

DATE: 4/8/2013

KC Project: 0818E File: C:\project\0818E\UPDATE-RAMP\ramph2-pro.ear

SCALE: 1" = 10' Horiz.
1" = 10' Vert.

All Dimensions are US Survey Feet

RAMPH2
CROSS SECTIONS

DESIGN STUDY ONLY

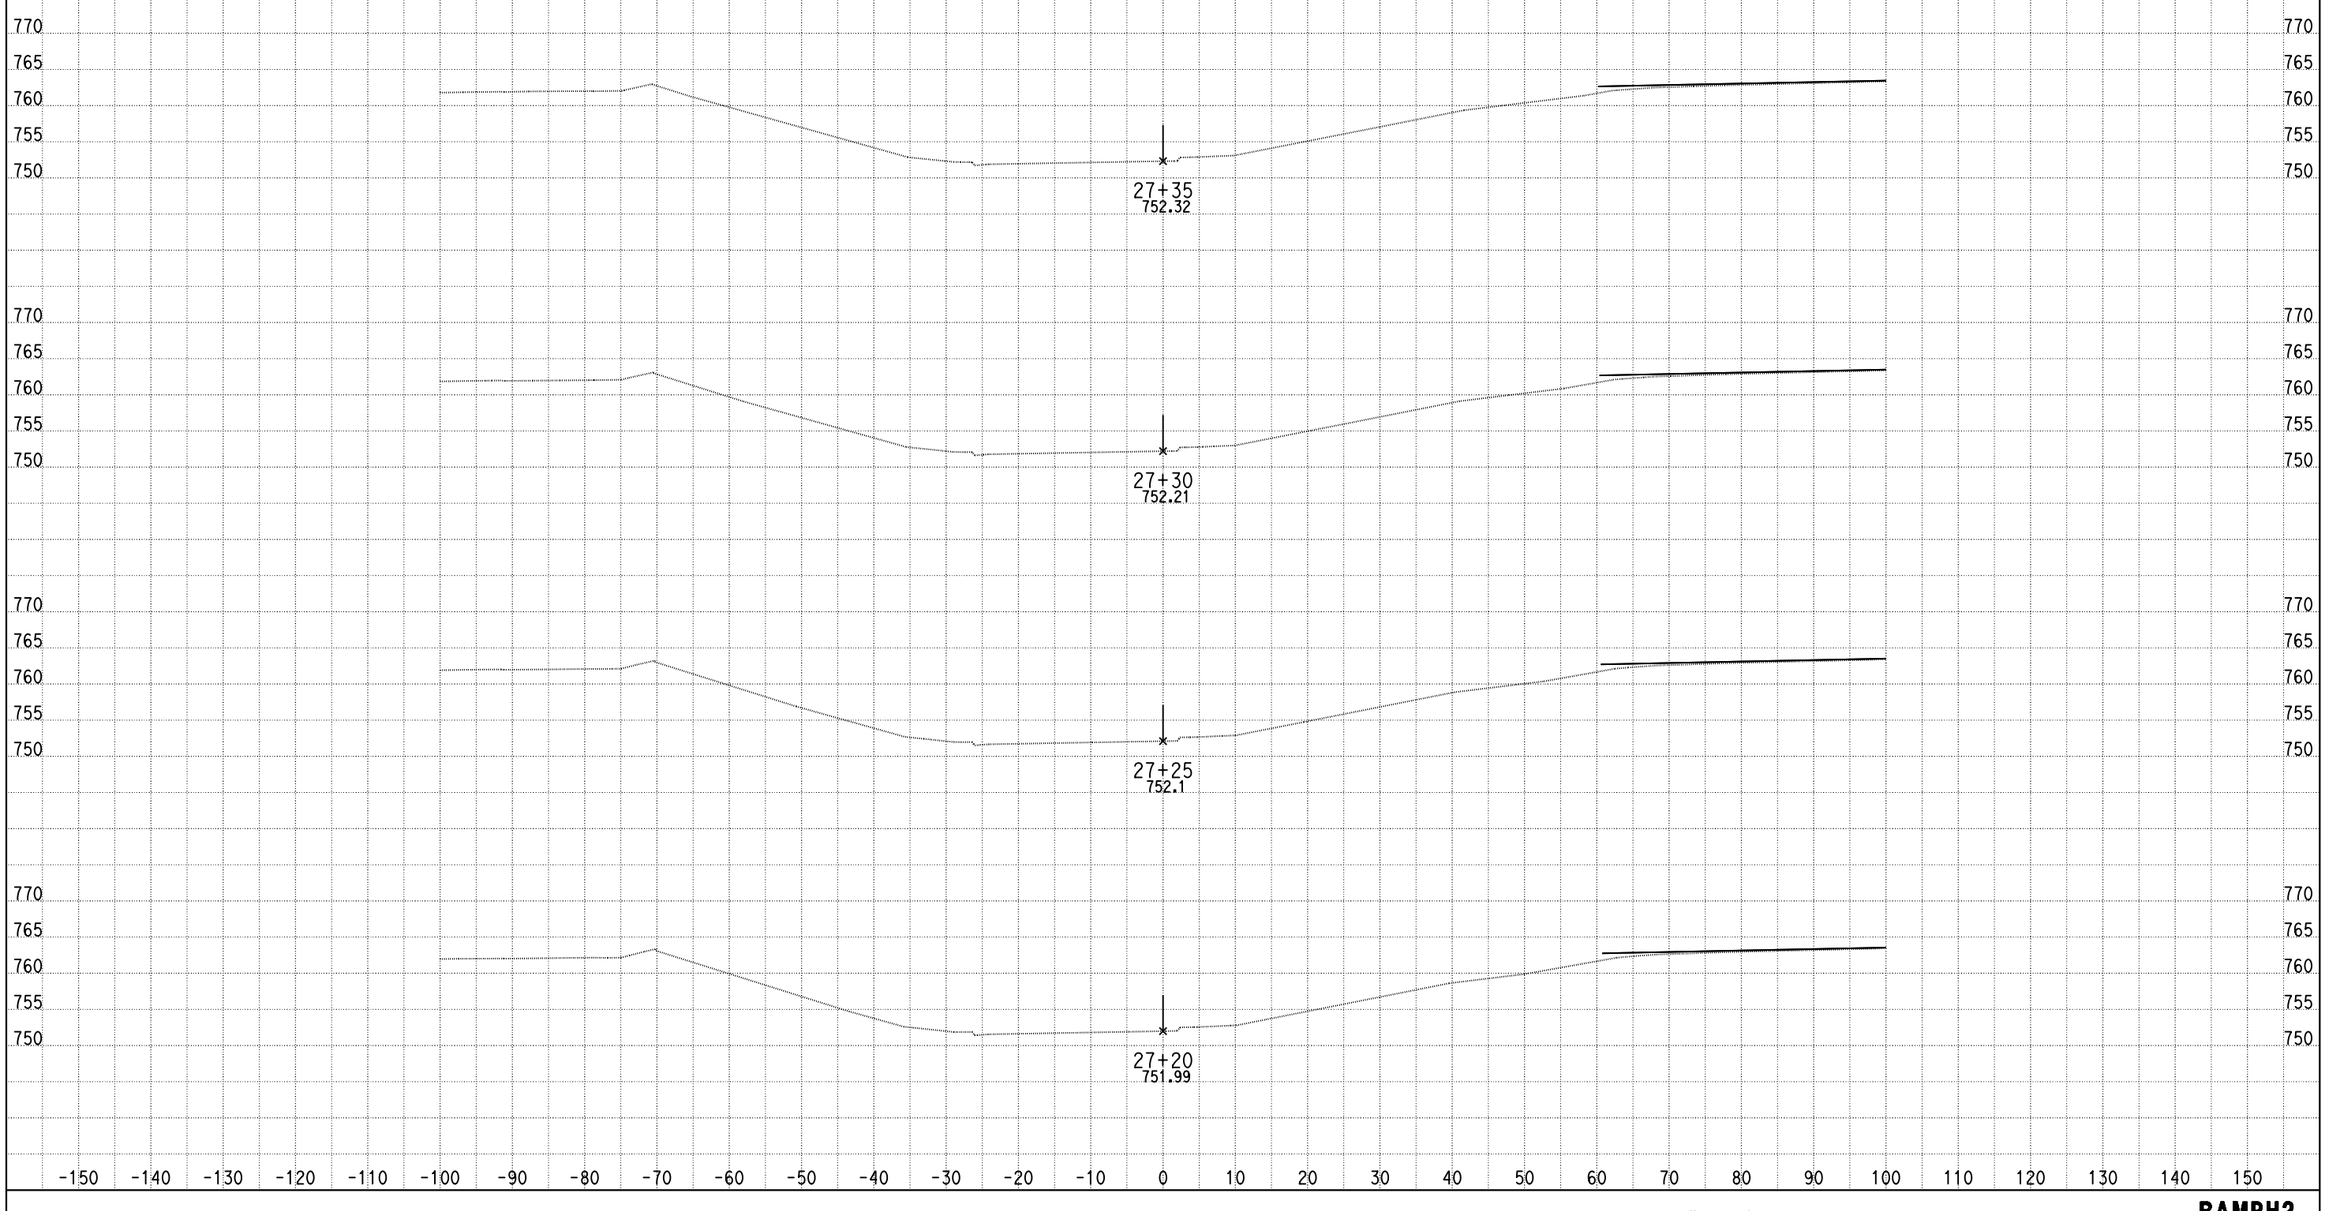

DATE: 4/8/2013

KC Project: 0818E File: C:\project\0818E\UPDATE-RAMP\ramph2-pro.ear

SCALE: 1" = 10' Horiz.
1" = 10' Vert.

All Dimensions are US Survey Feet

RAMPH2
CROSS SECTIONS

DESIGN STUDY ONLY

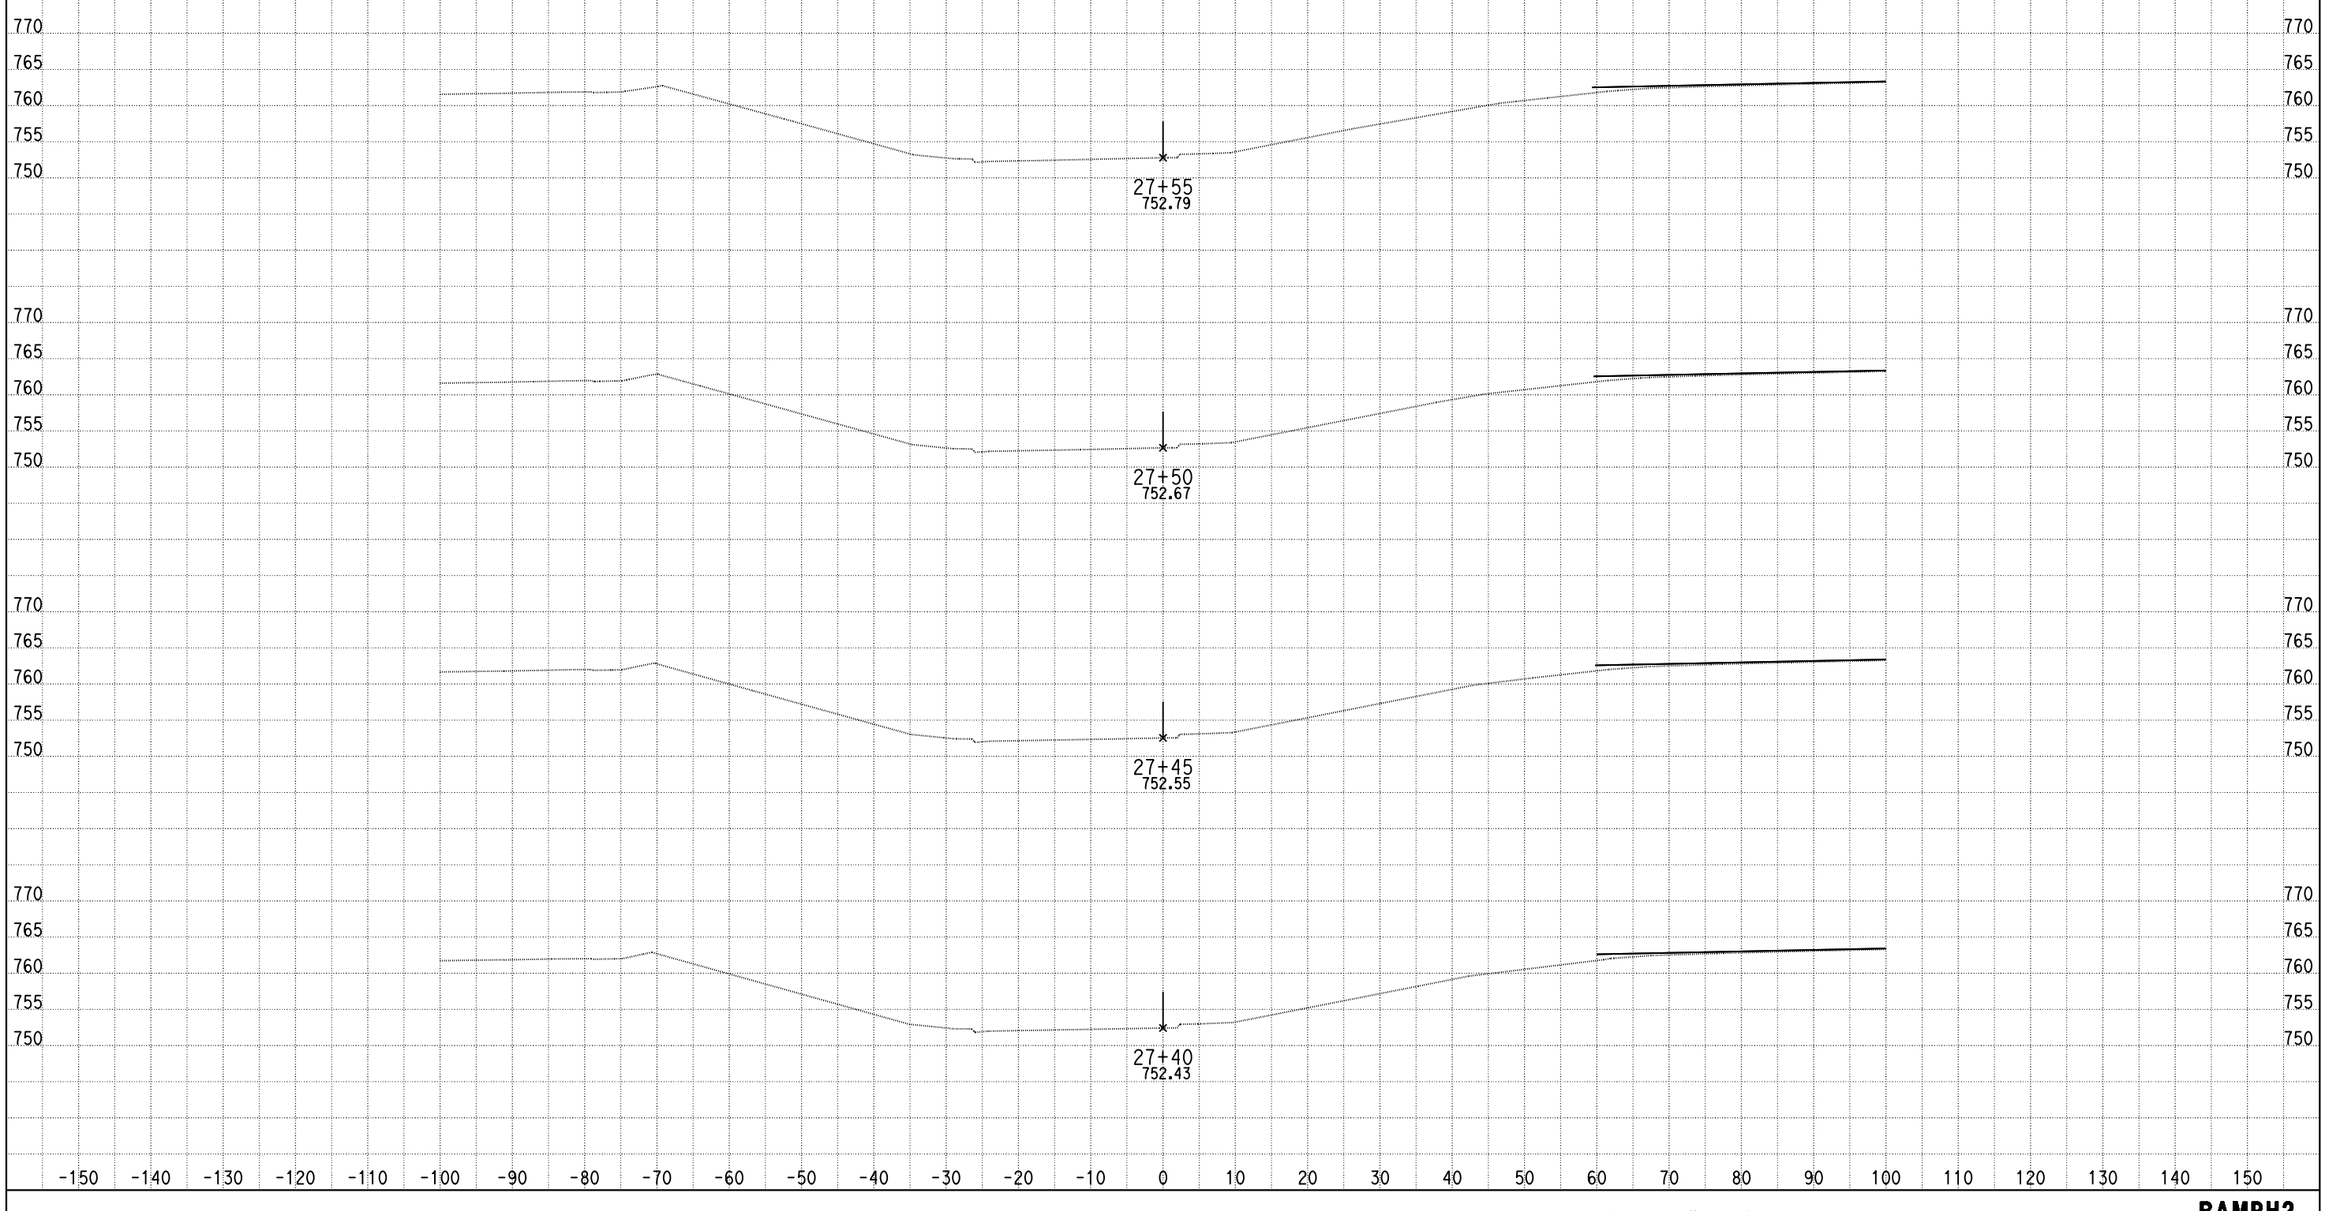

DATE: 4/8/2013

KC Project: 0818E File: C:\project\0818E\UPDATE-RAMP\ramph2-pro.ear

SCALE: 1" = 10' Horiz.
1" = 10' Vert.

All Dimensions are US Survey Feet

RAMPH2
CROSS SECTIONS

DESIGN STUDY ONLY

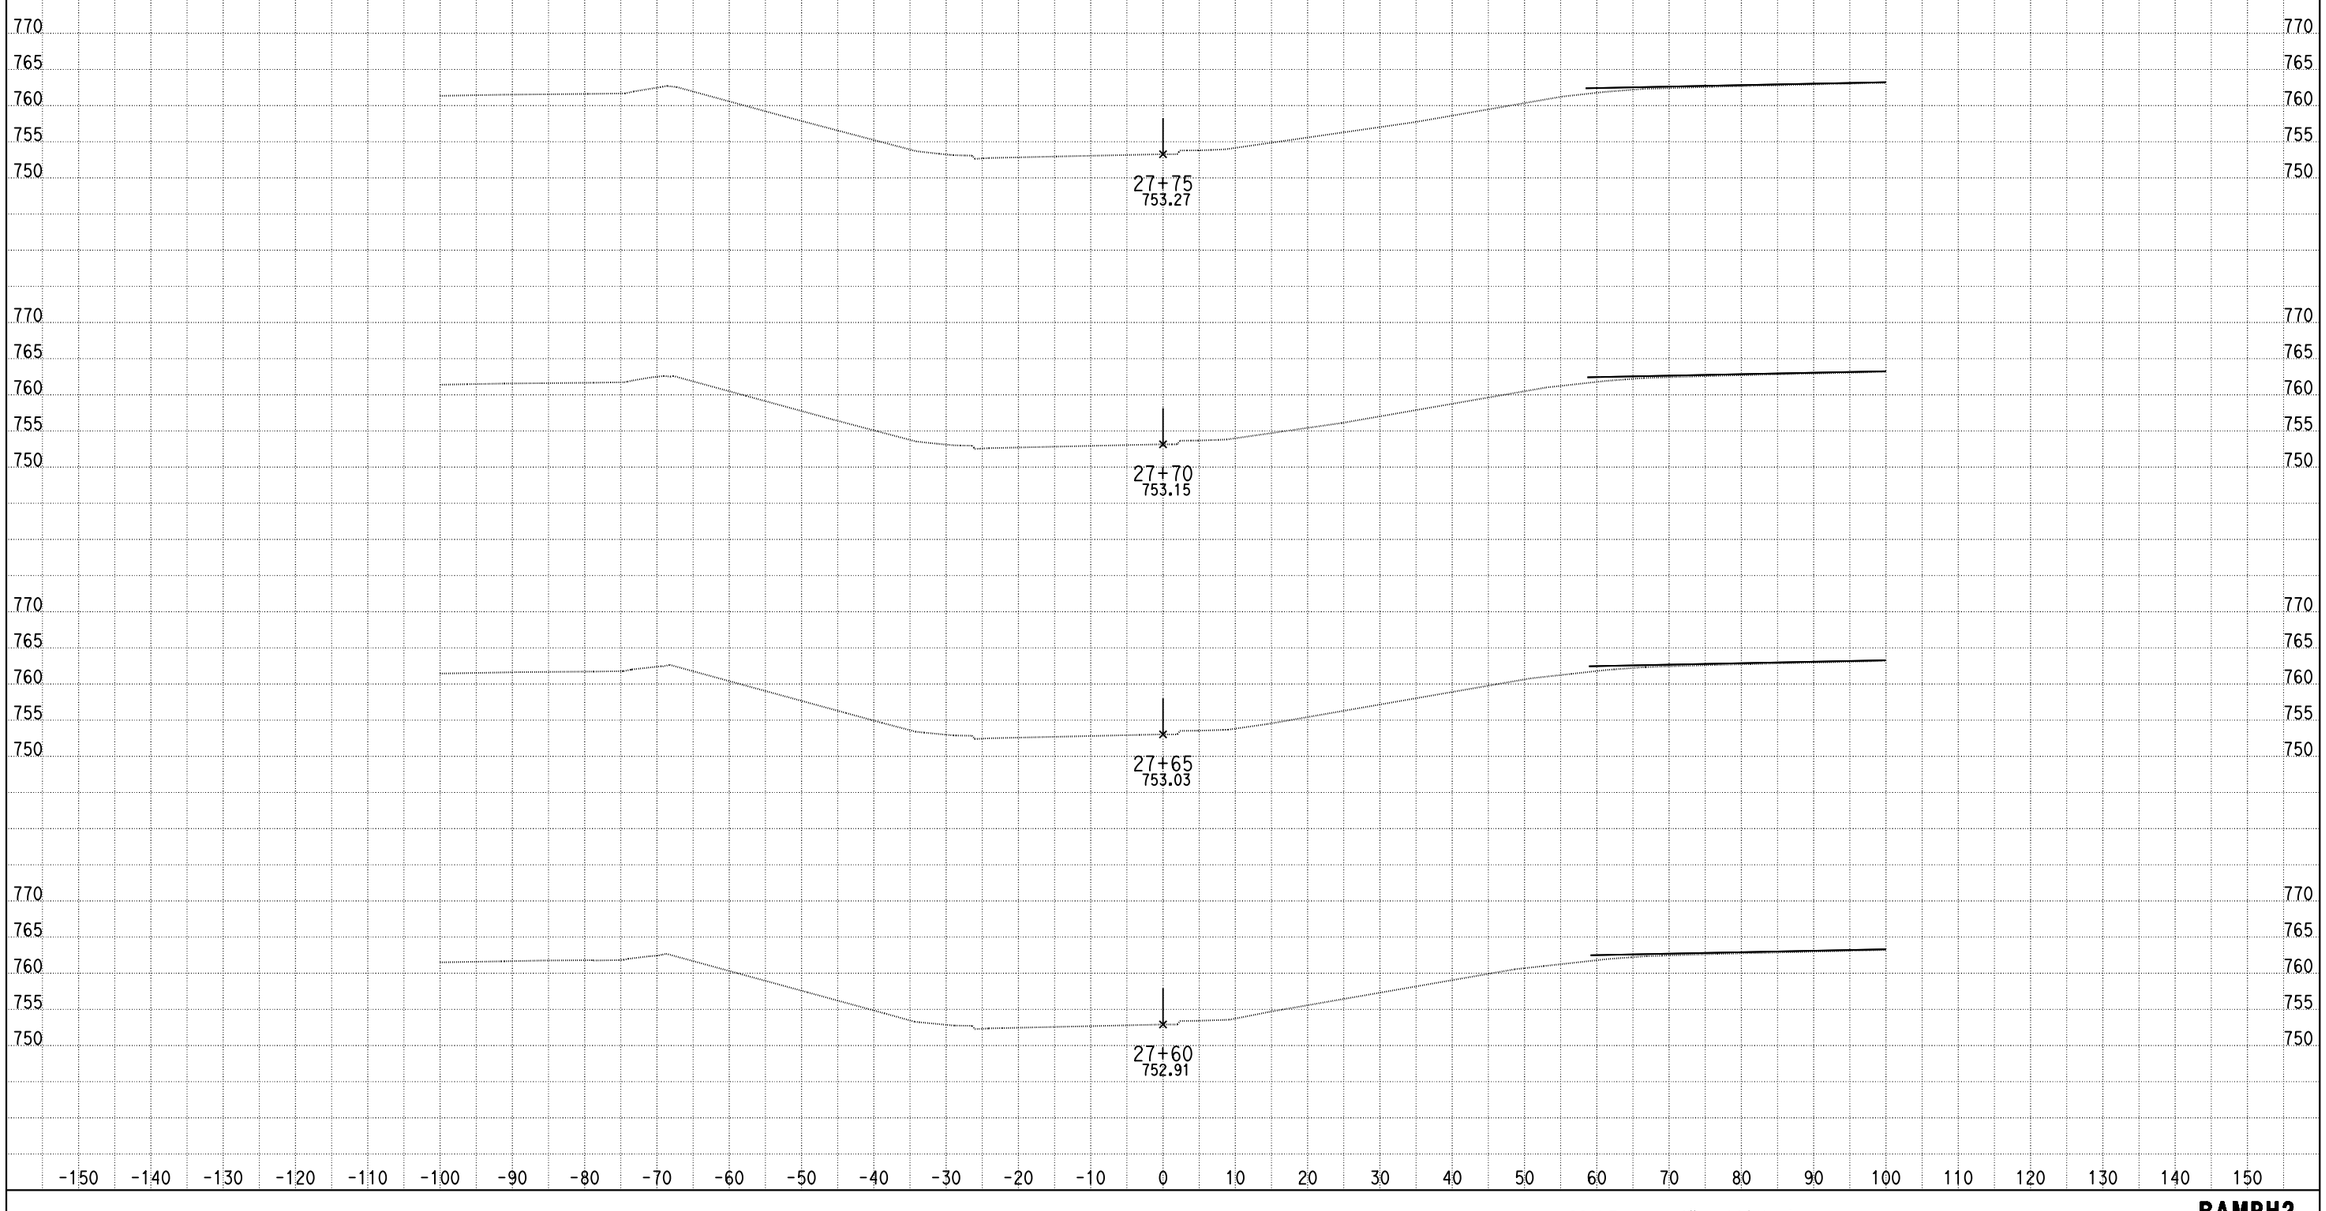

DATE: 4/8/2013

KC Project: 0818E File: C:\project\0818E\UPDATE-RAMP\ramph2-pro.ear

SCALE: 1" = 10' Horiz.
1" = 10' Vert.

All Dimensions are US Survey Feet

RAMPH2
CROSS SECTIONS

DESIGN STUDY ONLY

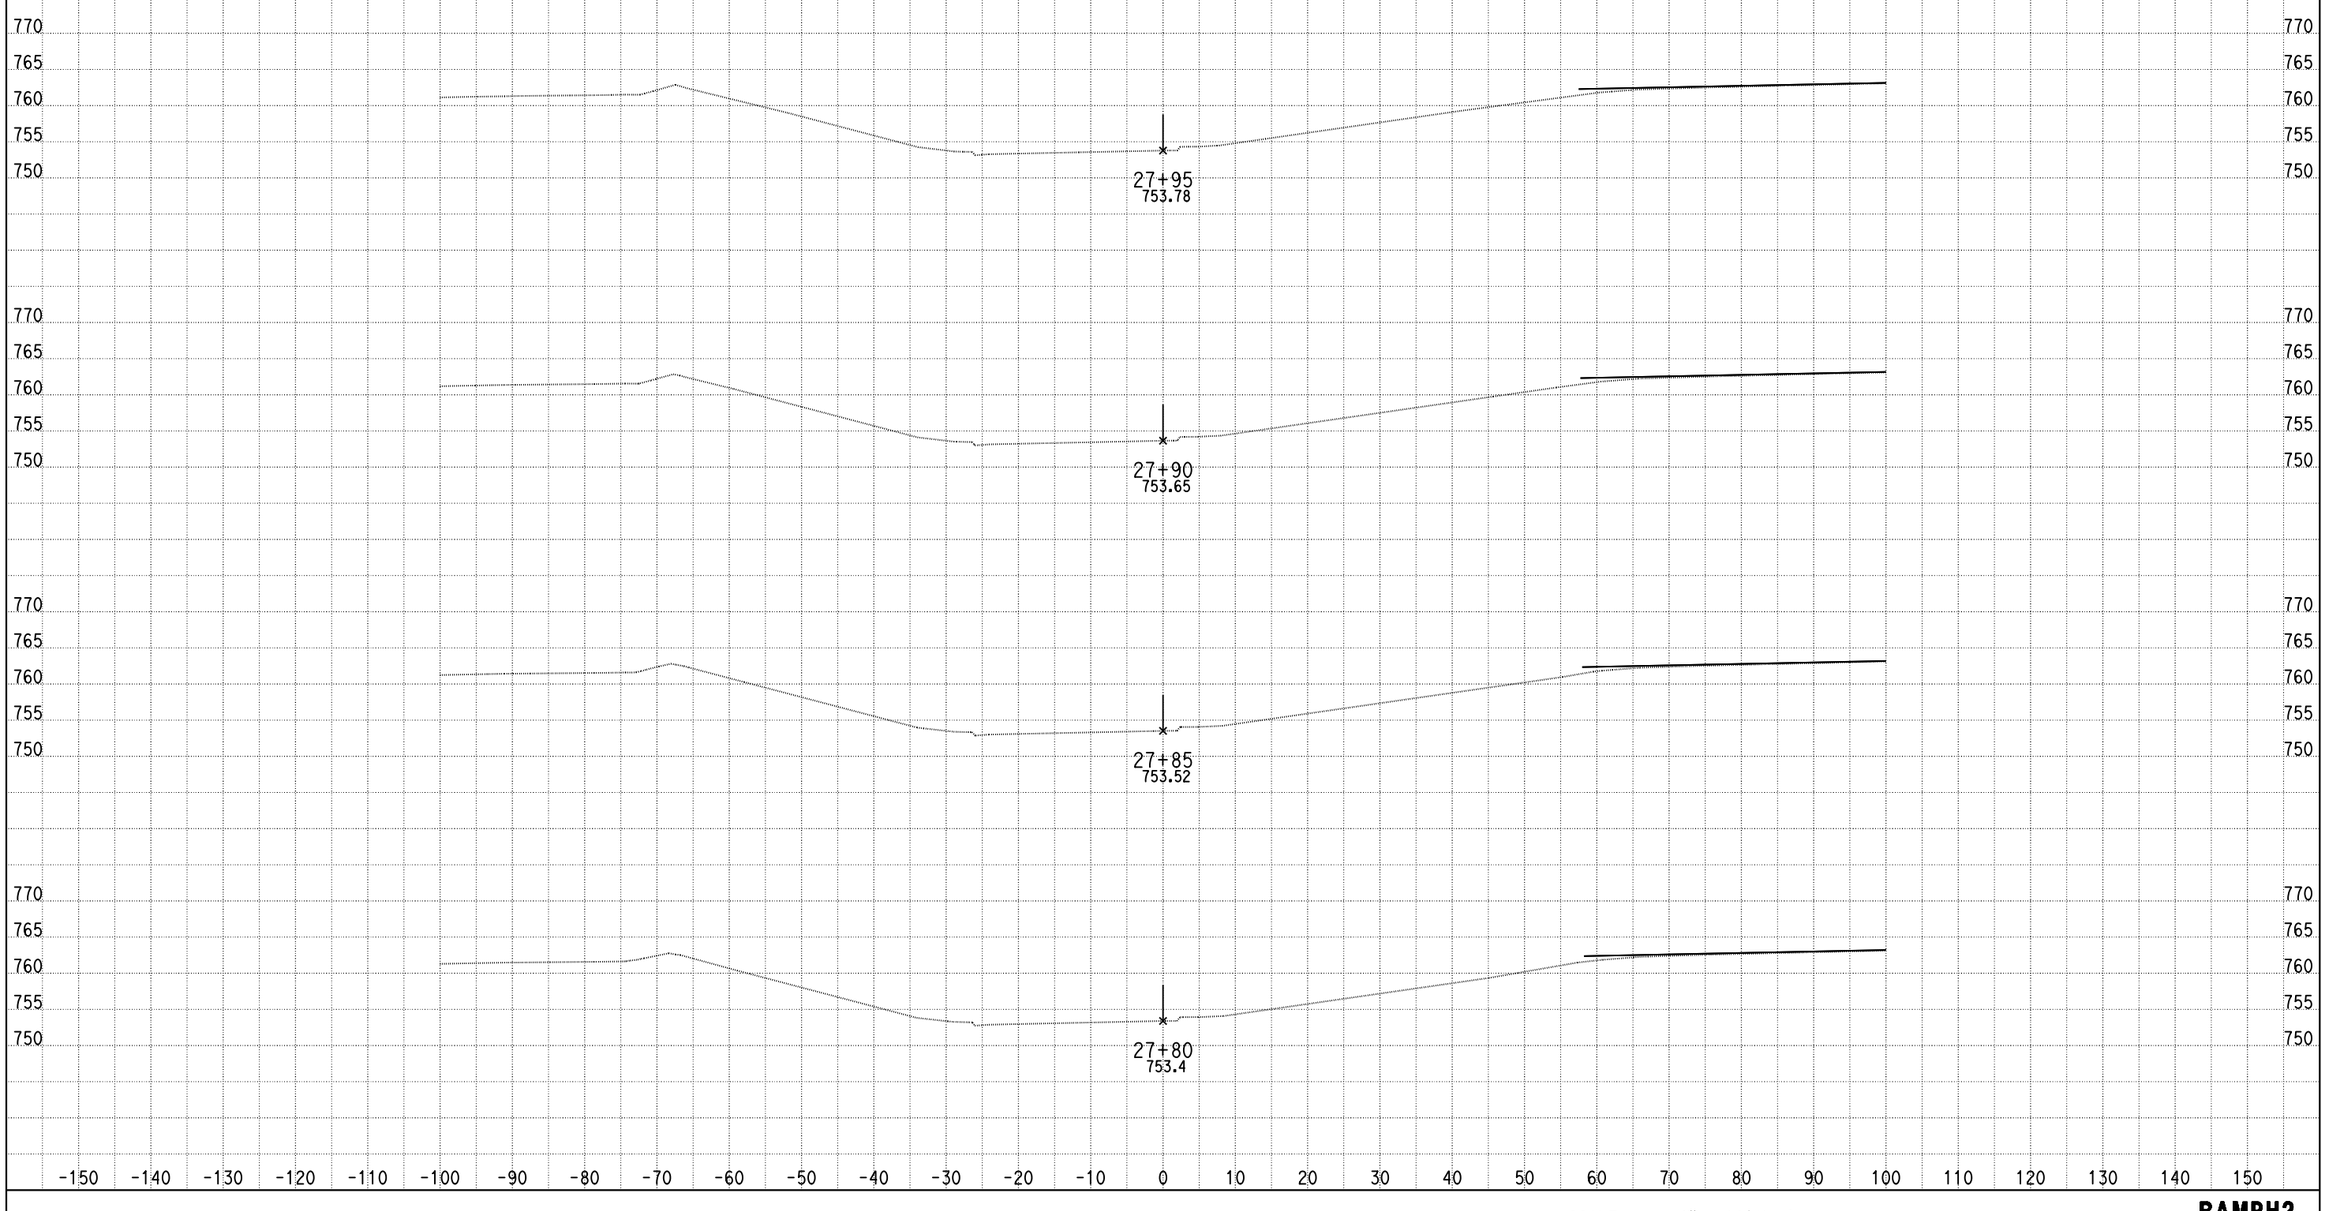

DATE: 4/8/2013

KC Project: 0818E File: C:\project\0818E\UPDATE-RAMP\ramph2-pro.ear

SCALE: 1" = 10' Horiz.
1" = 10' Vert.

All Dimensions are US Survey Feet

RAMPH2
CROSS SECTIONS

DESIGN STUDY ONLY

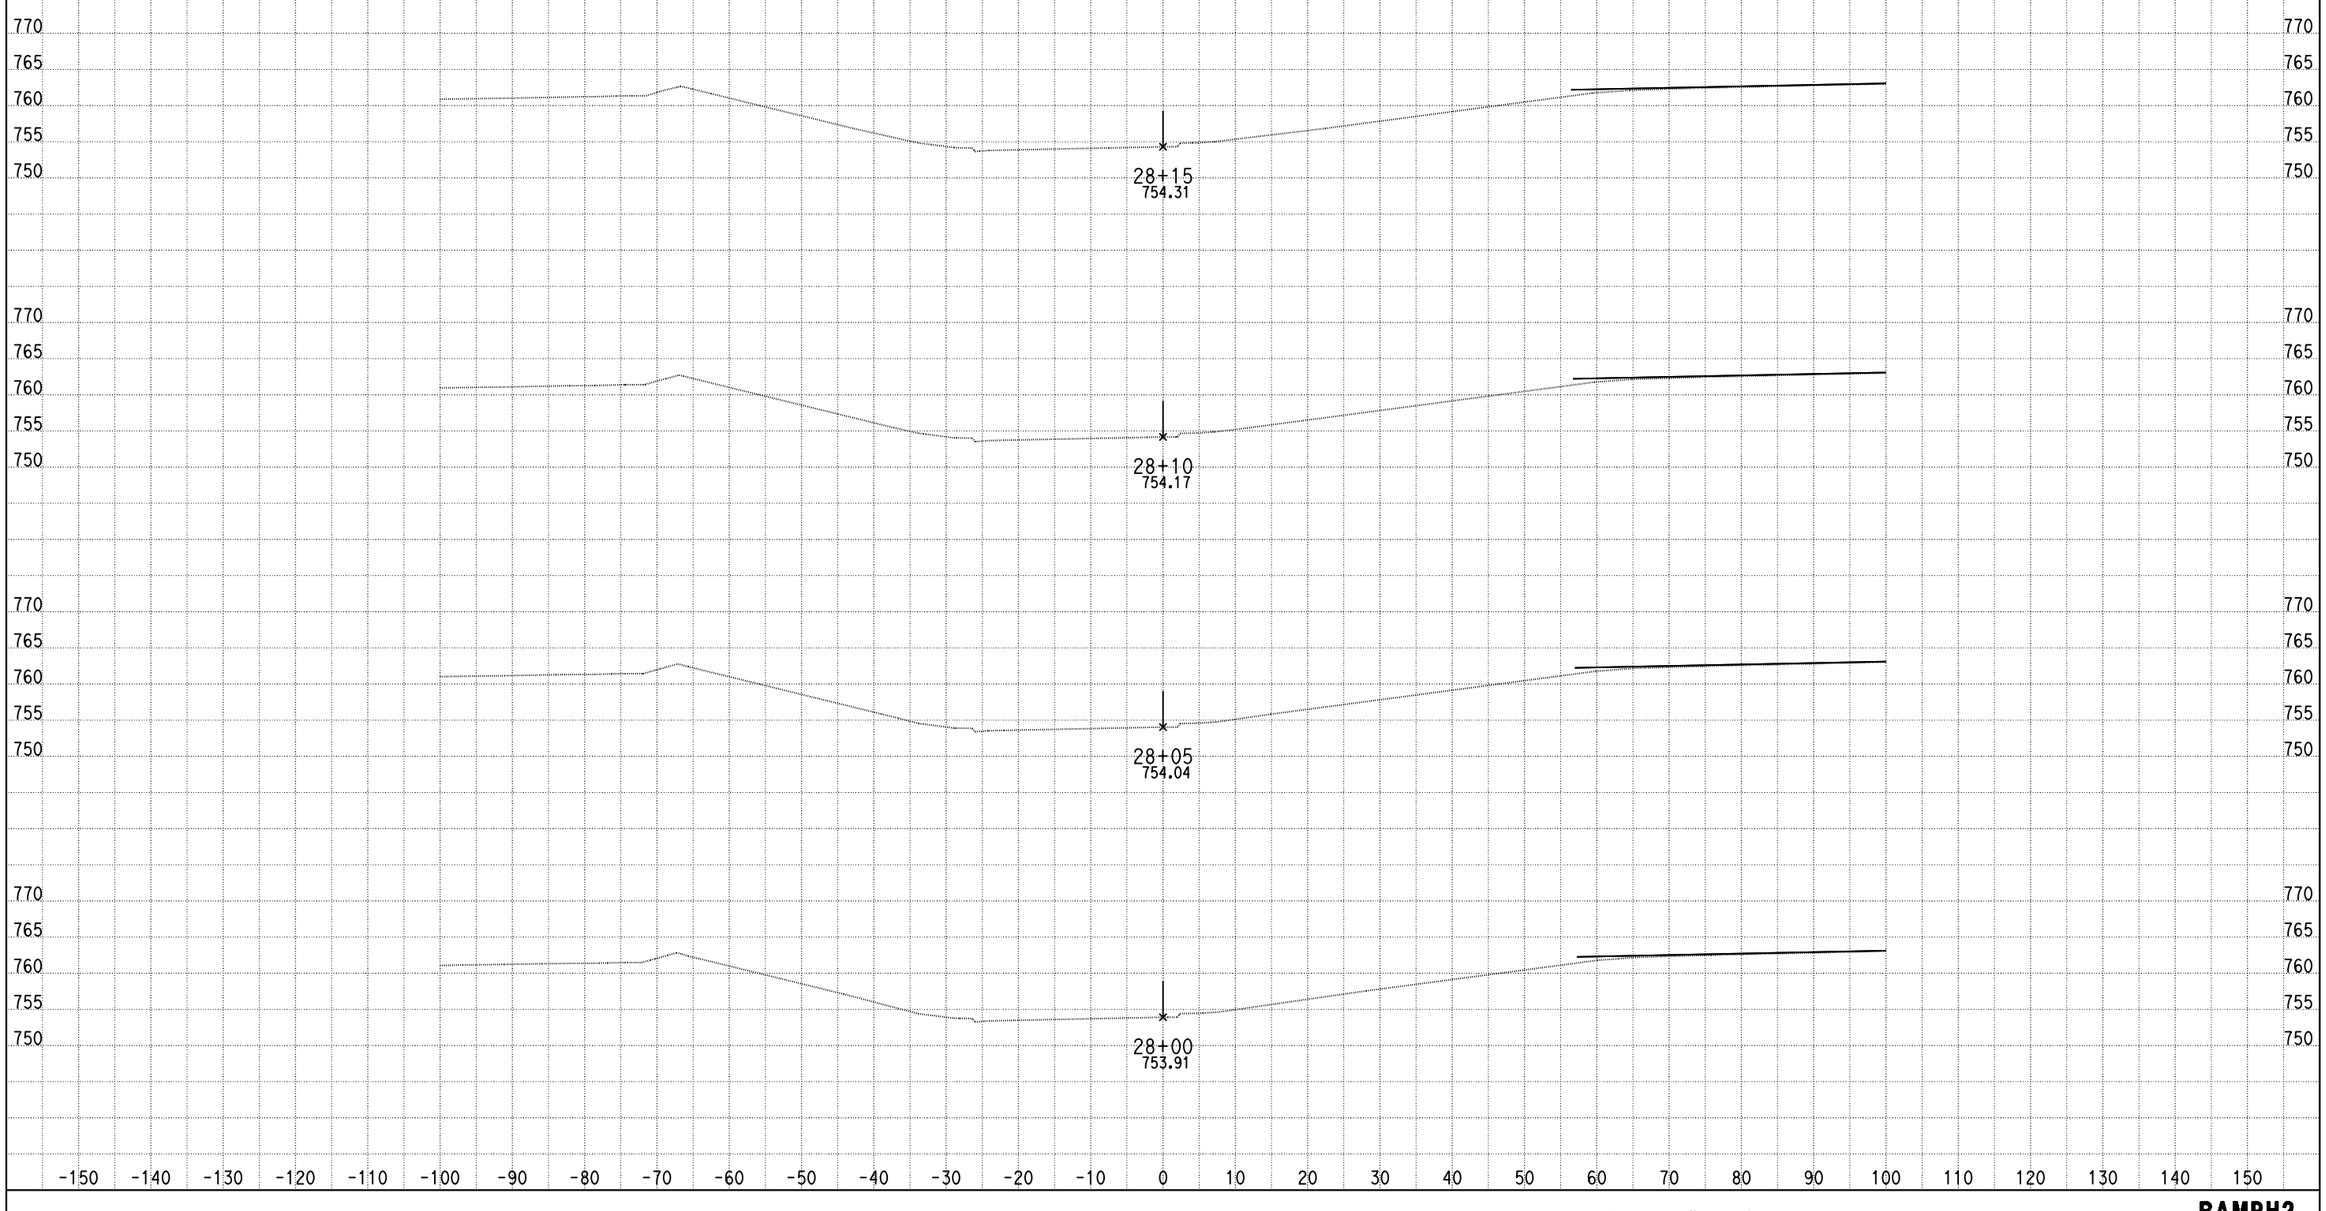

DATE: 4/8/2013

KC Project: 0818E File: C:\project\0818E\UPDATE-RAMP\ramph2-pro.ear

SCALE: 1" = 10' Horiz.
1" = 10' Vert.

All Dimensions are US Survey Feet

RAMPH2
CROSS SECTIONS

SHEET 25 OF XXX

DESIGN STUDY ONLY

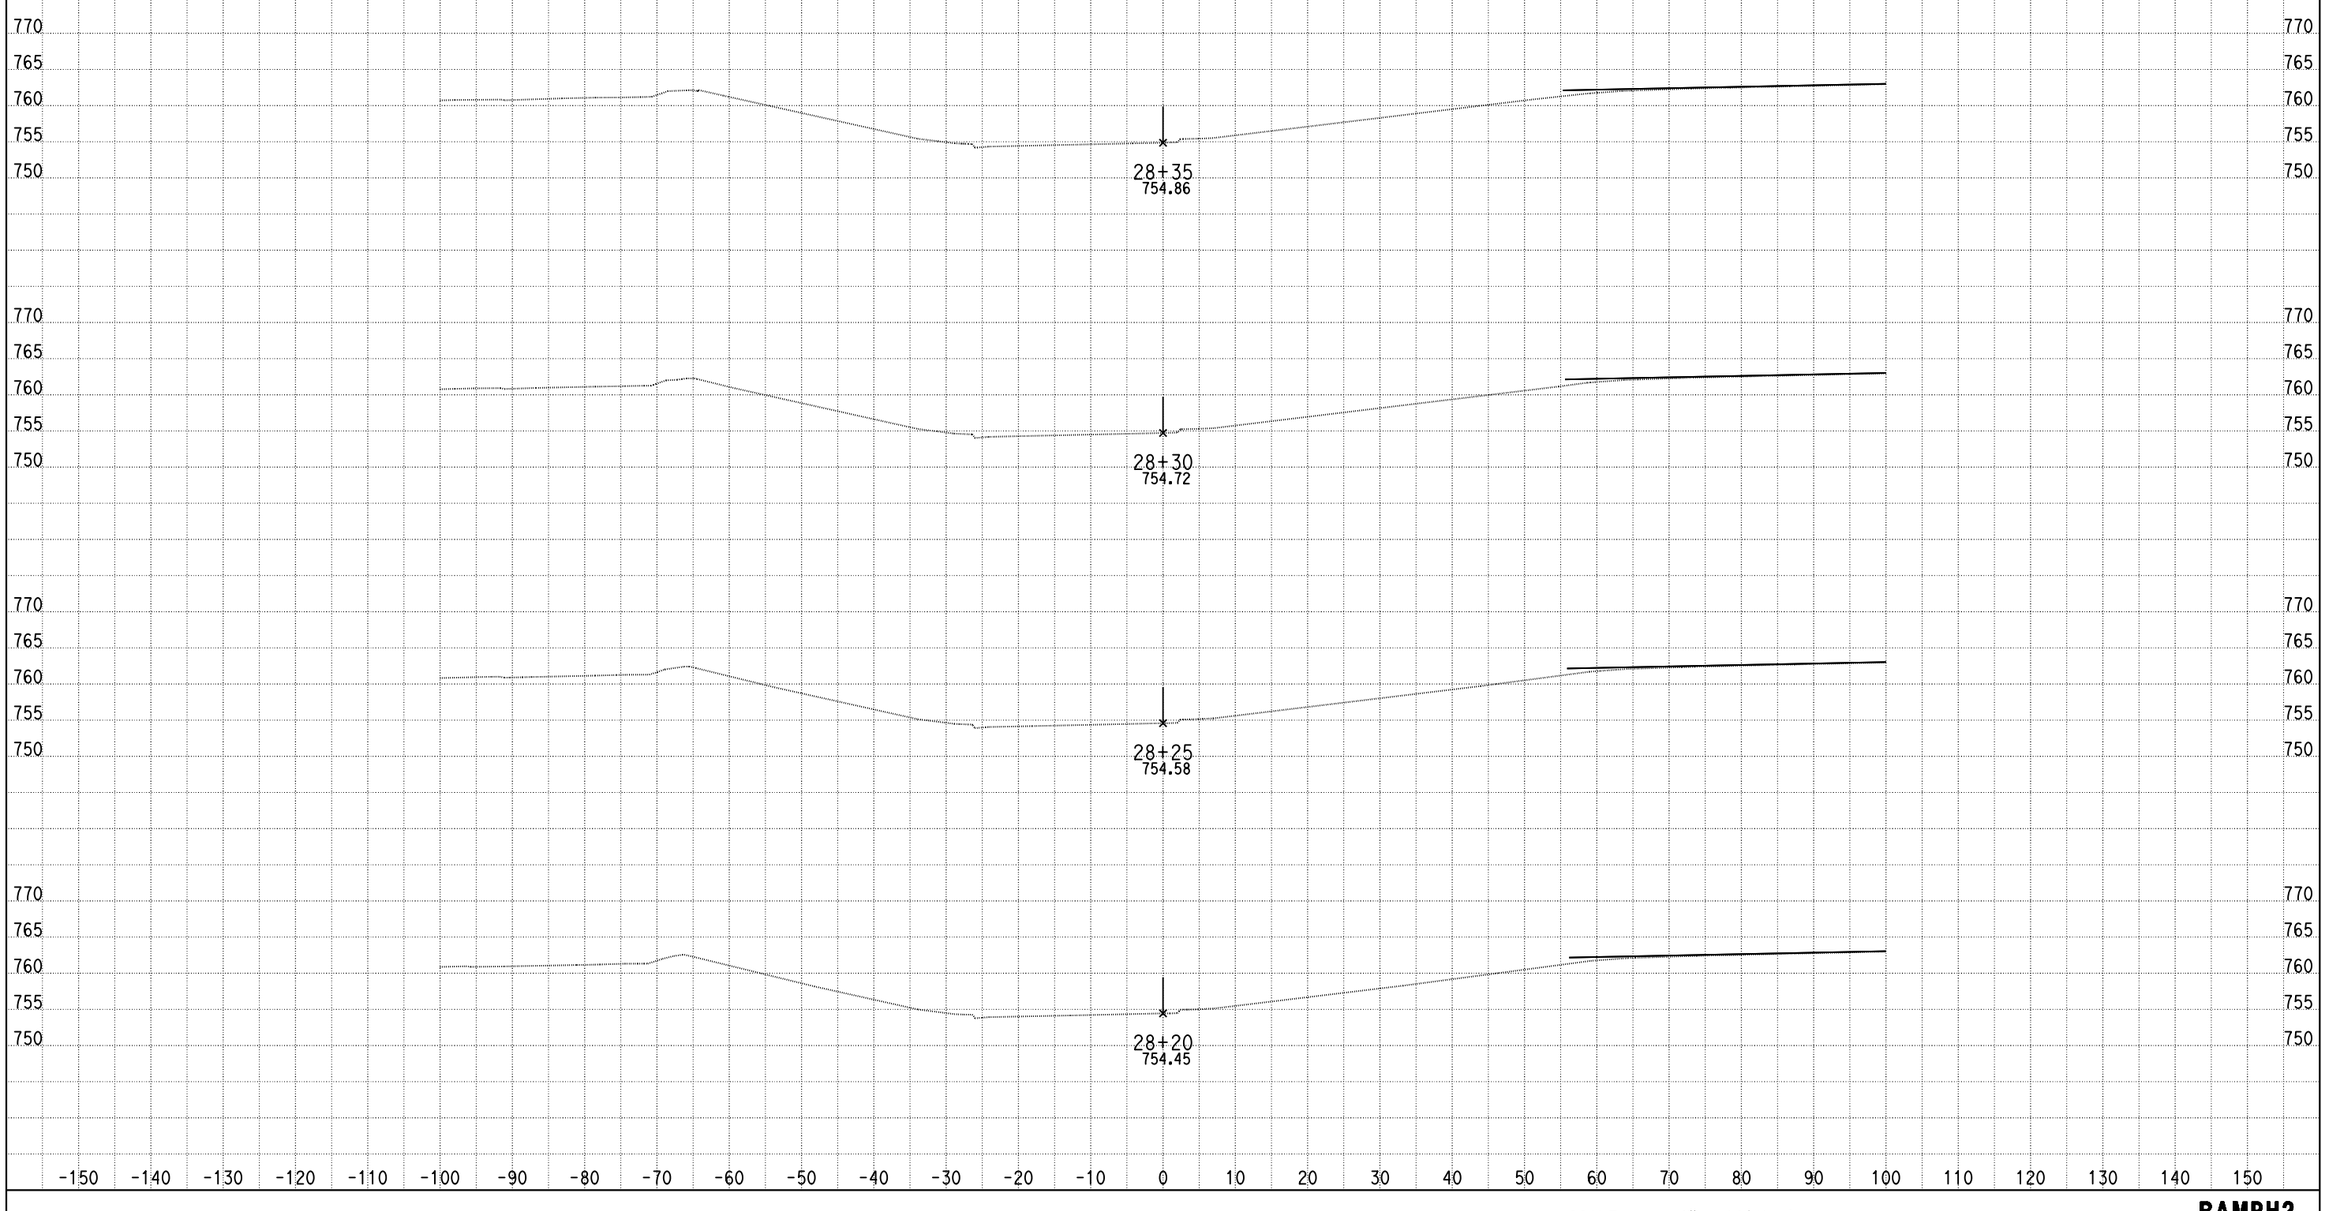

DATE: 4/8/2013

KC Project: 0818E File: C:\project\0818E\UPDATE-RAMP\ramph2-pro.ear

SCALE: 1" = 10' Horiz.
1" = 10' Vert.

All Dimensions are US Survey Feet

RAMPH2
CROSS SECTIONS

SHEET 26 OF XXX

DESIGN STUDY ONLY

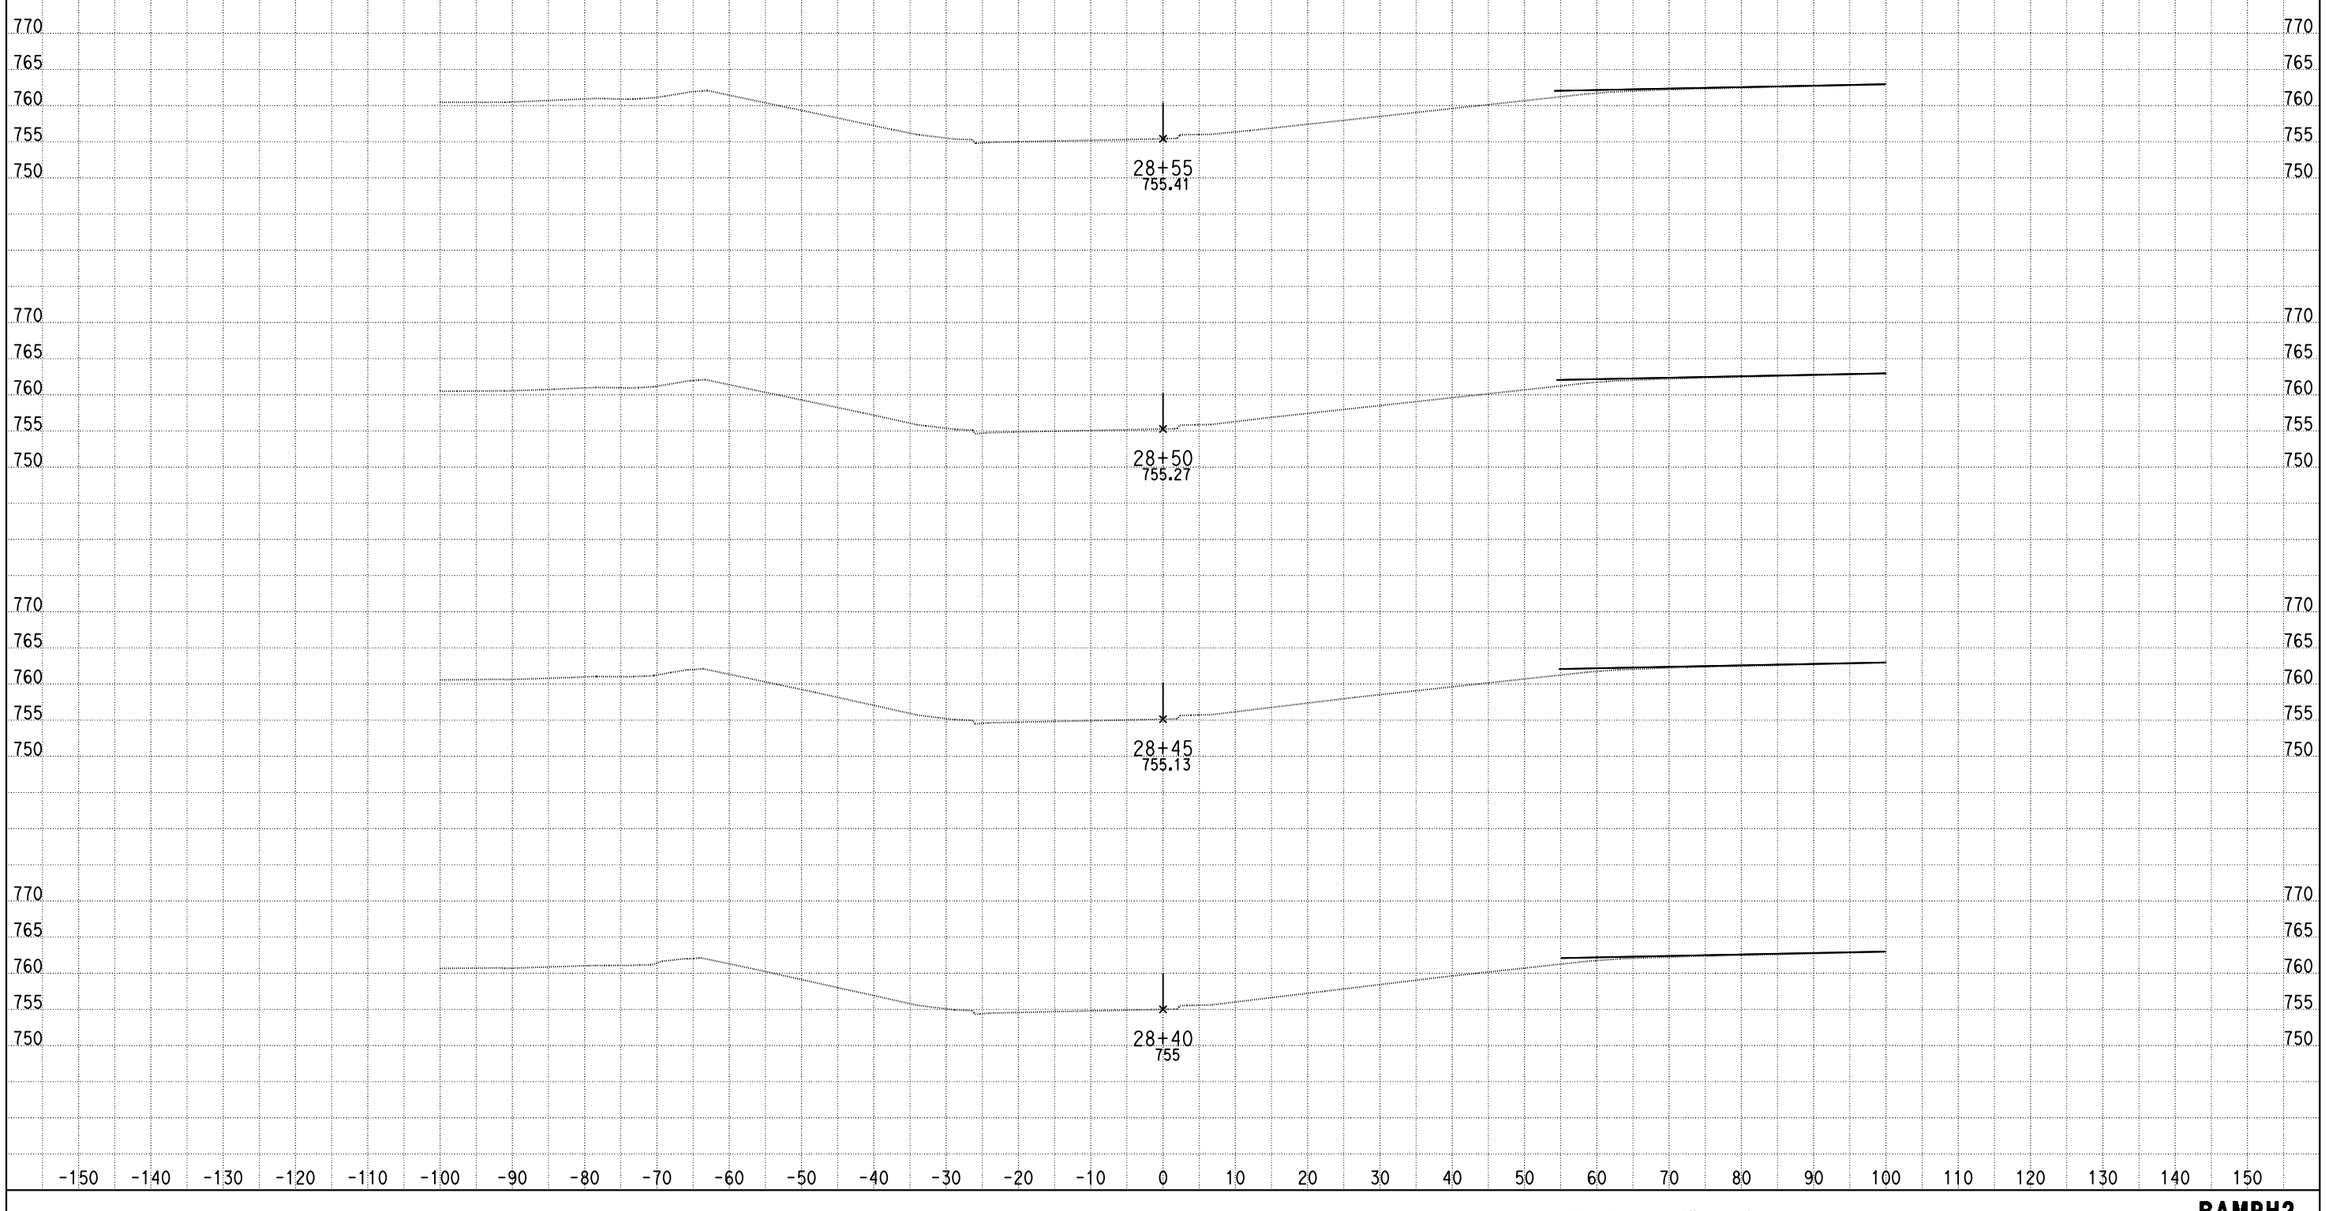

DATE: 4/8/2013

KC Project: 0818E File: C:\project\0818E\UPDATE-RAMP\ramph2-pro.ear

SCALE: 1" = 10' Horiz.
1" = 10' Vert.

All Dimensions are US Survey Feet

RAMPH2
CROSS SECTIONS

DESIGN STUDY ONLY

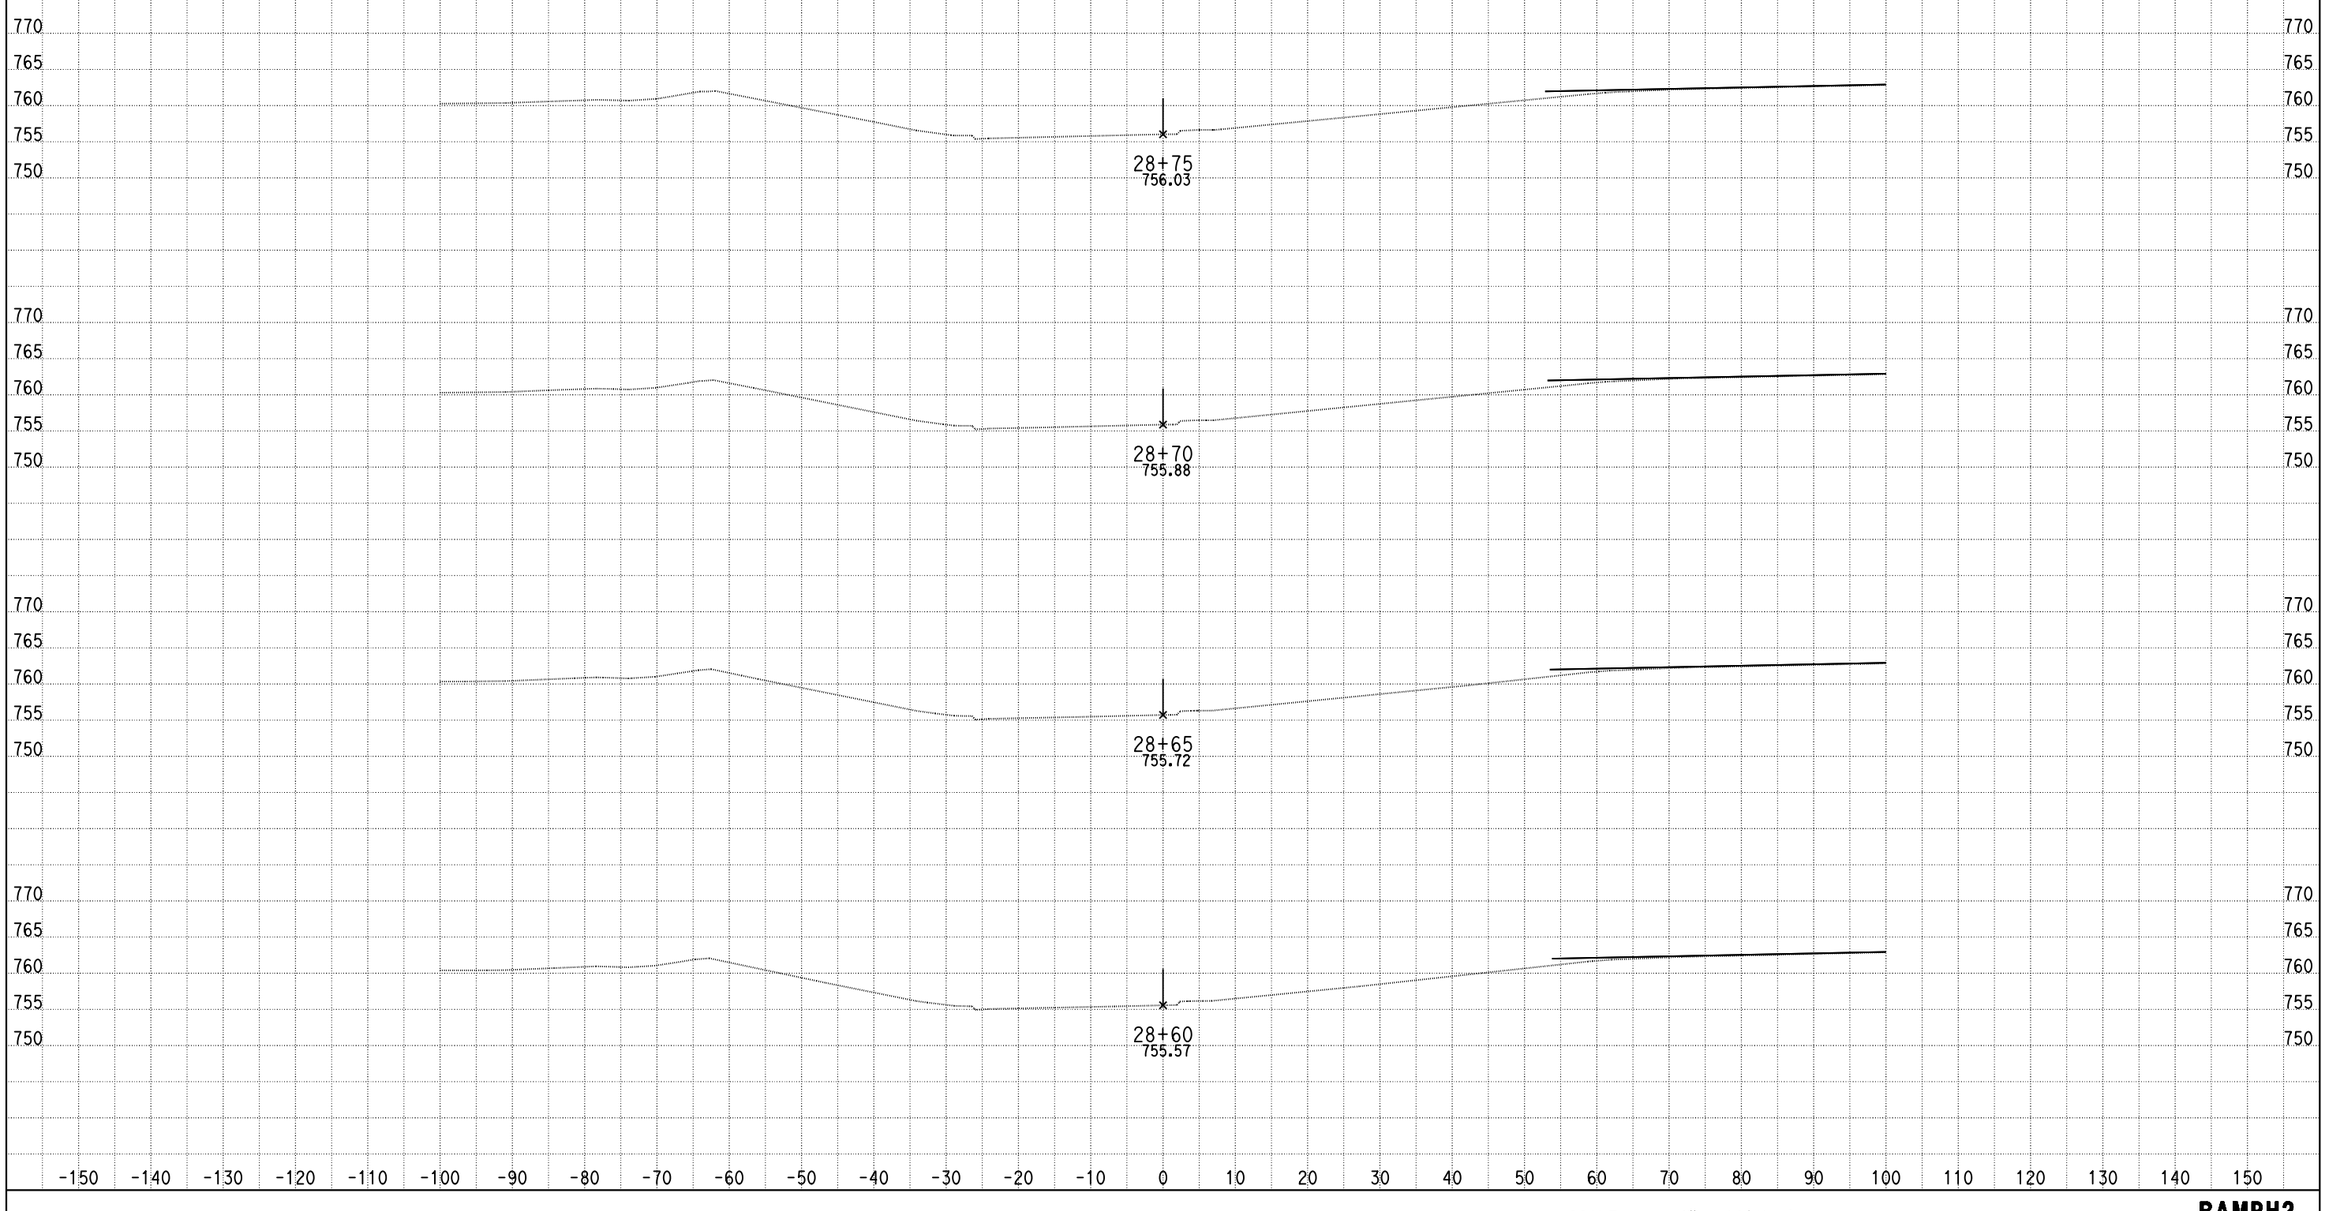

DATE: 4/8/2013

KC Project: 0818E File: C:\project\0818E\UPDATE-RAMP\ramph2-pro.ear

SCALE: 1" = 10' Horiz.
1" = 10' Vert.

All Dimensions are US Survey Feet

RAMPH2
CROSS SECTIONS

DESIGN STUDY ONLY

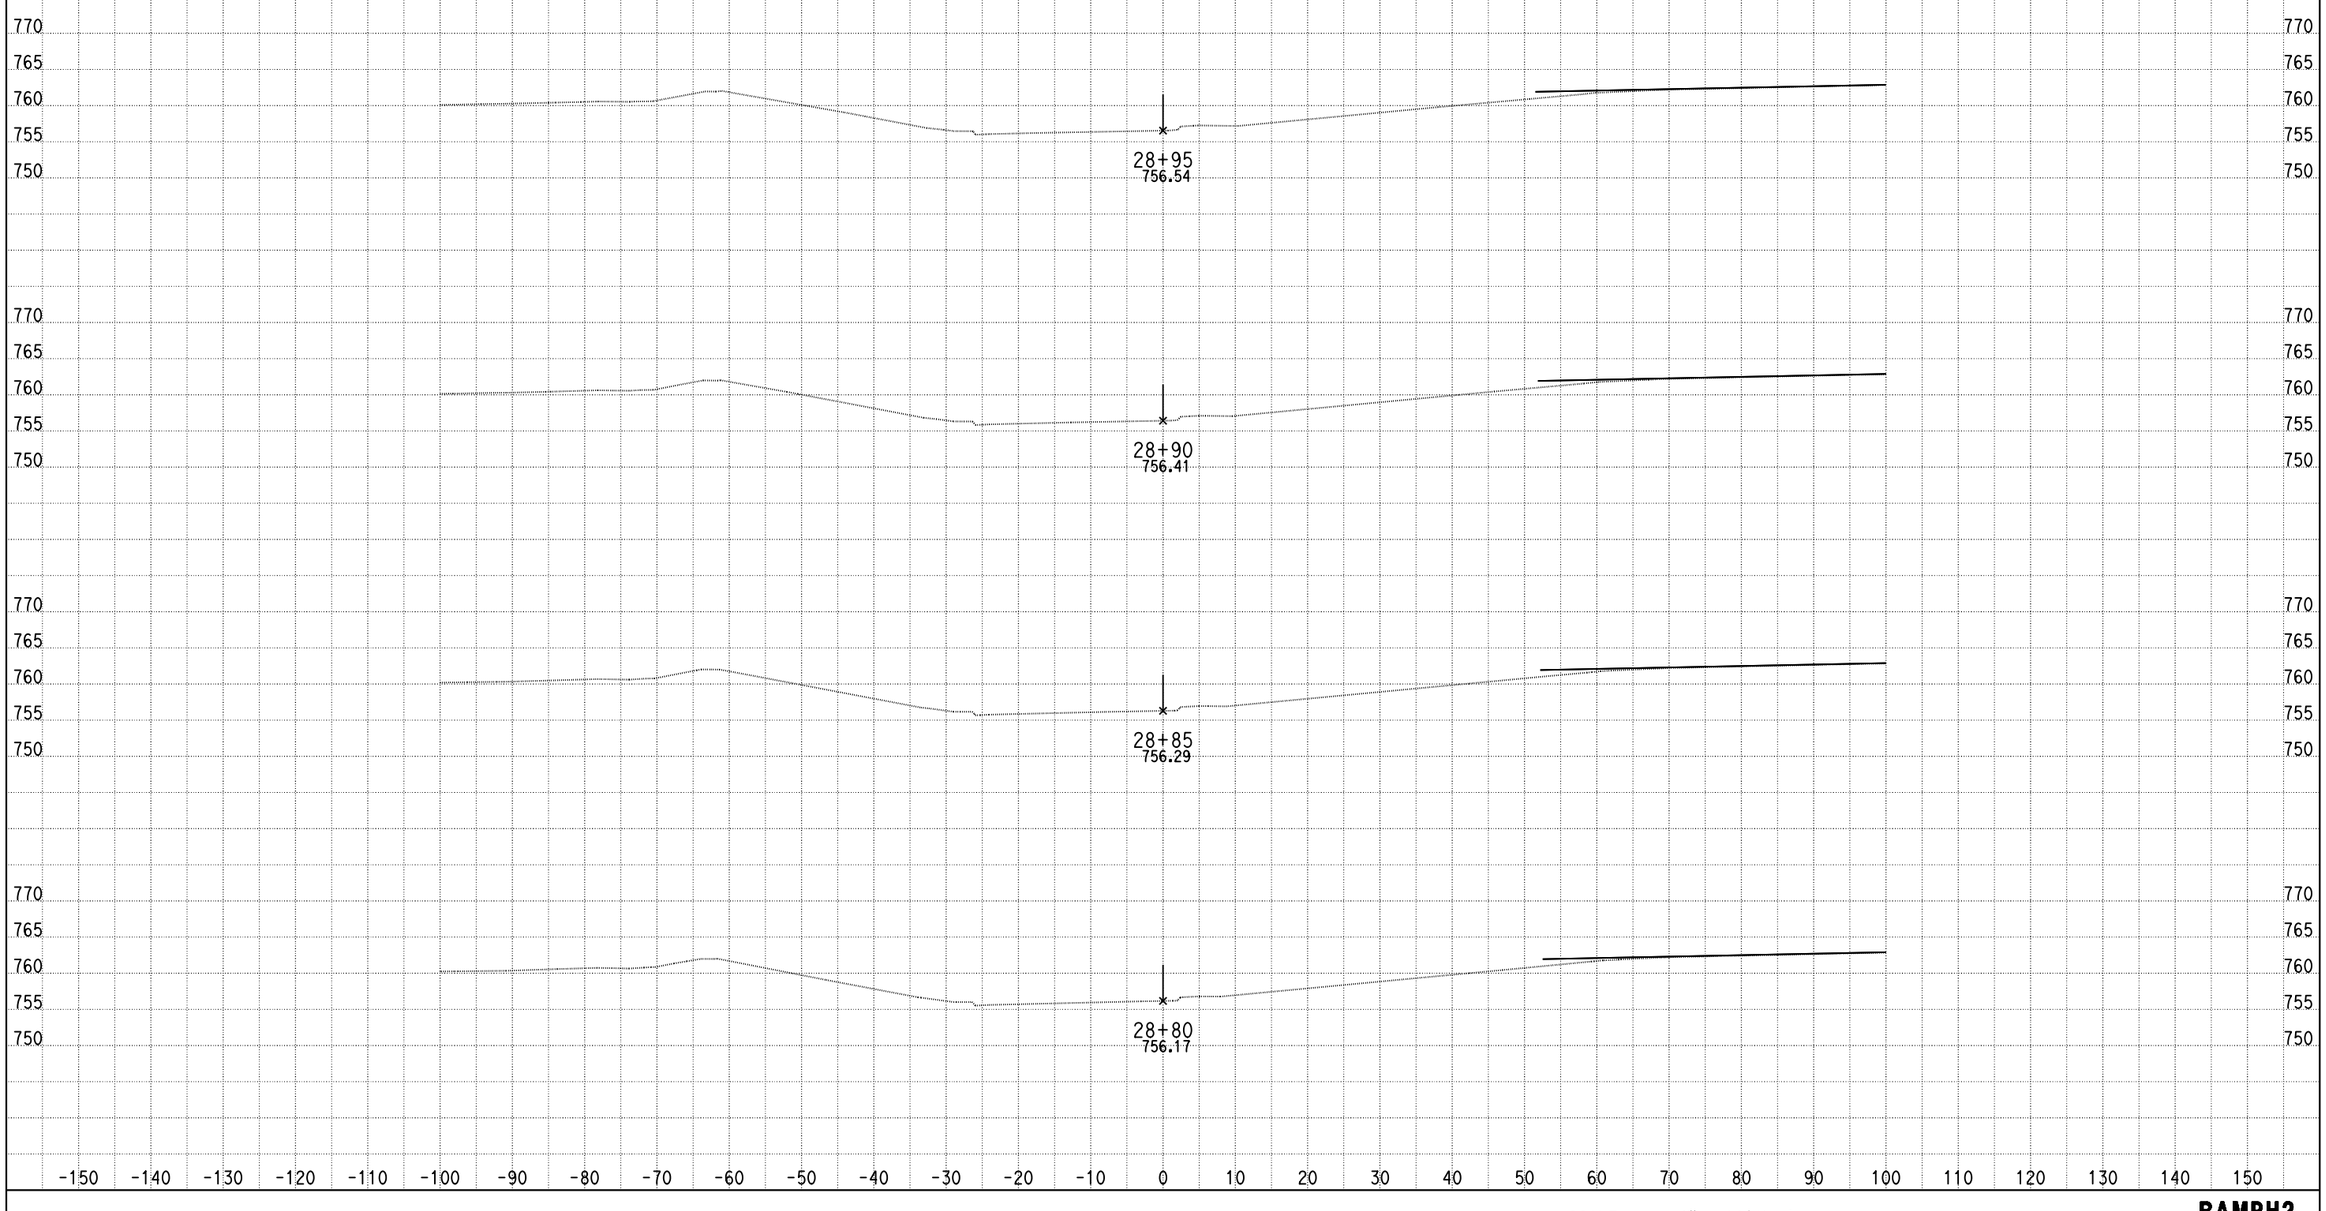

DATE: 4/8/2013

KC Project: 0818E File: C:\project\0818E\UPDATE-RAMP\ramph2-pro.ear

SCALE: 1" = 10' Horiz.
1" = 10' Vert.

All Dimensions are US Survey Feet

RAMPH2
CROSS SECTIONS

DESIGN STUDY ONLY

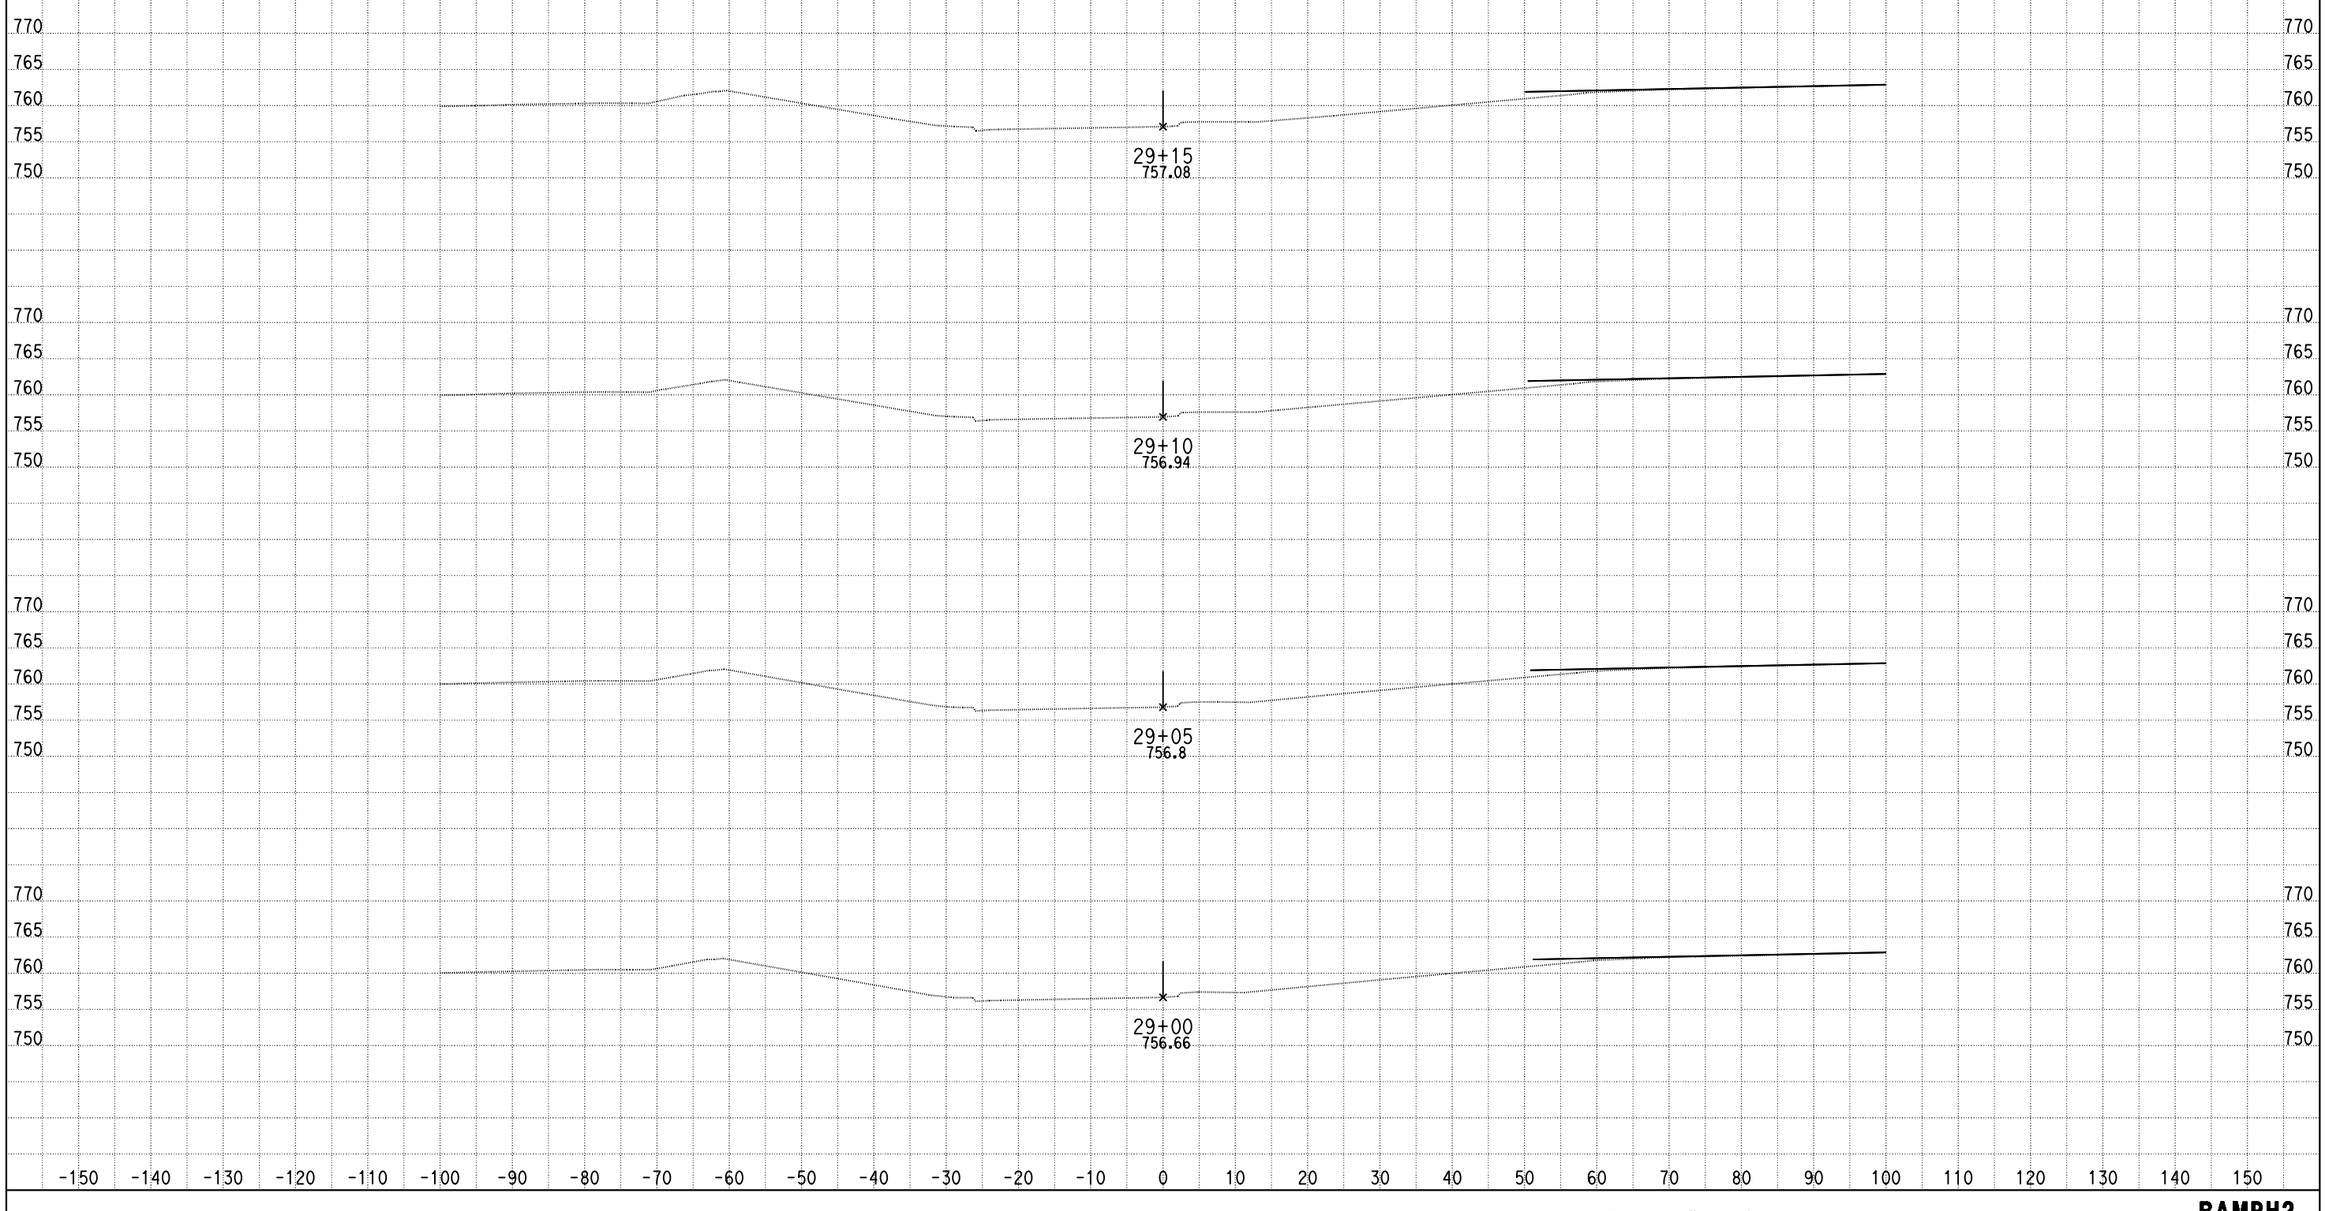

DATE: 4/8/2013

KC Project: 0818E File: C:\project\0818E\UPDATE-RAMP\ramph2-pro.ear

SCALE: 1" = 10' Horiz.
1" = 10' Vert.

All Dimensions are US Survey Feet

RAMPH2
CROSS SECTIONS

DESIGN STUDY ONLY

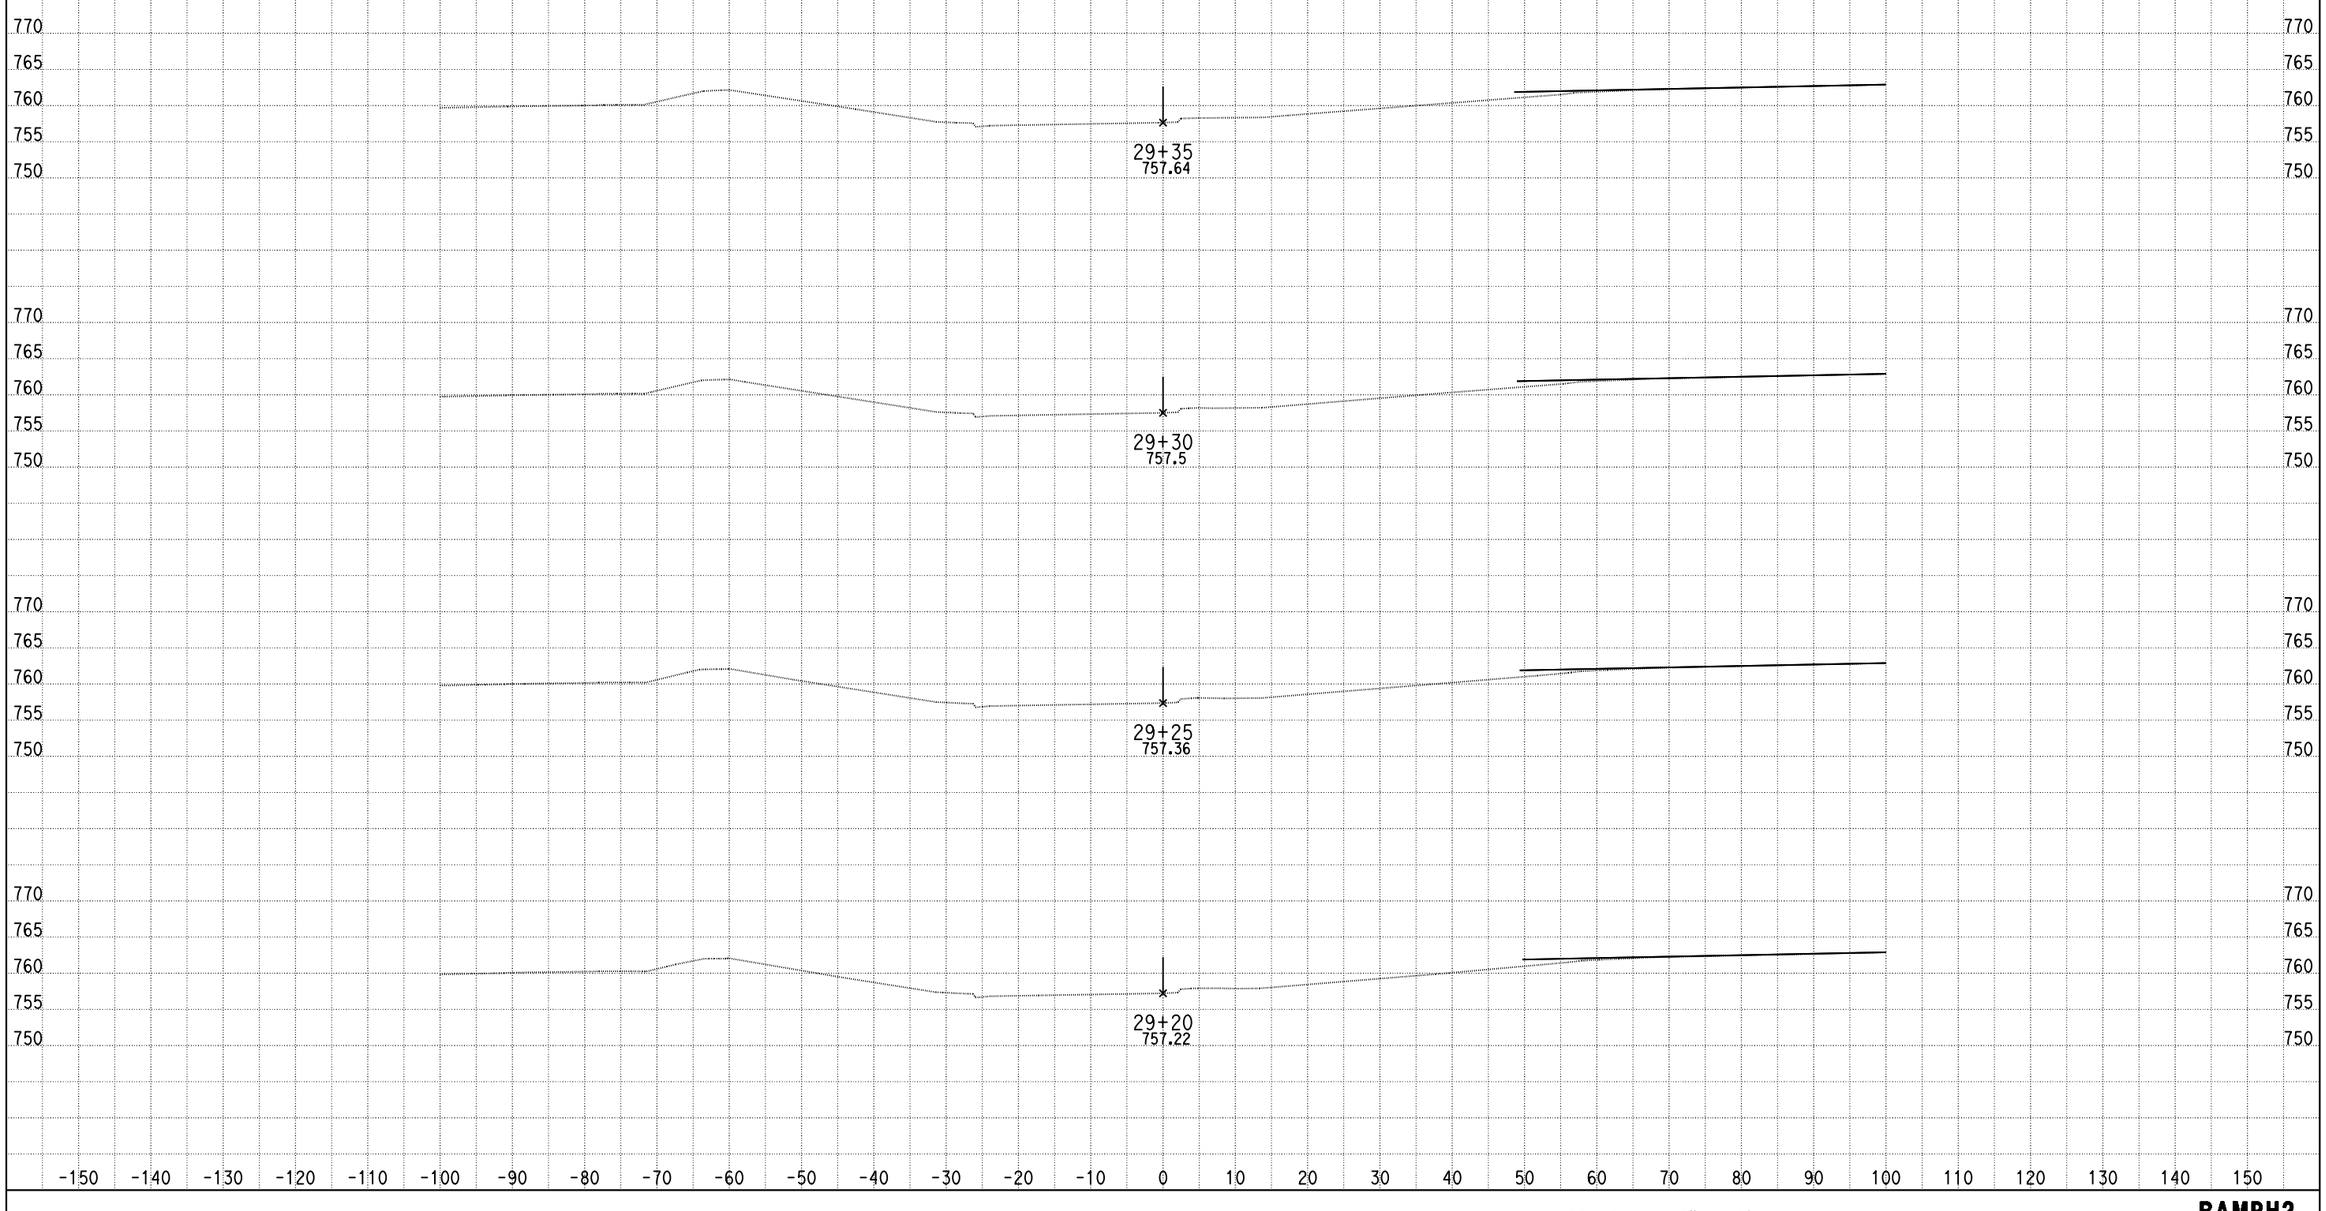

DATE: 4/8/2013

KC Project: 0818E File: C:\project\0818E\UPDATE-RAMP\ramph2-pro.ear

SCALE: 1" = 10' Horiz.
1" = 10' Vert.

All Dimensions are US Survey Feet

RAMPH2
CROSS SECTIONS

DESIGN STUDY ONLY

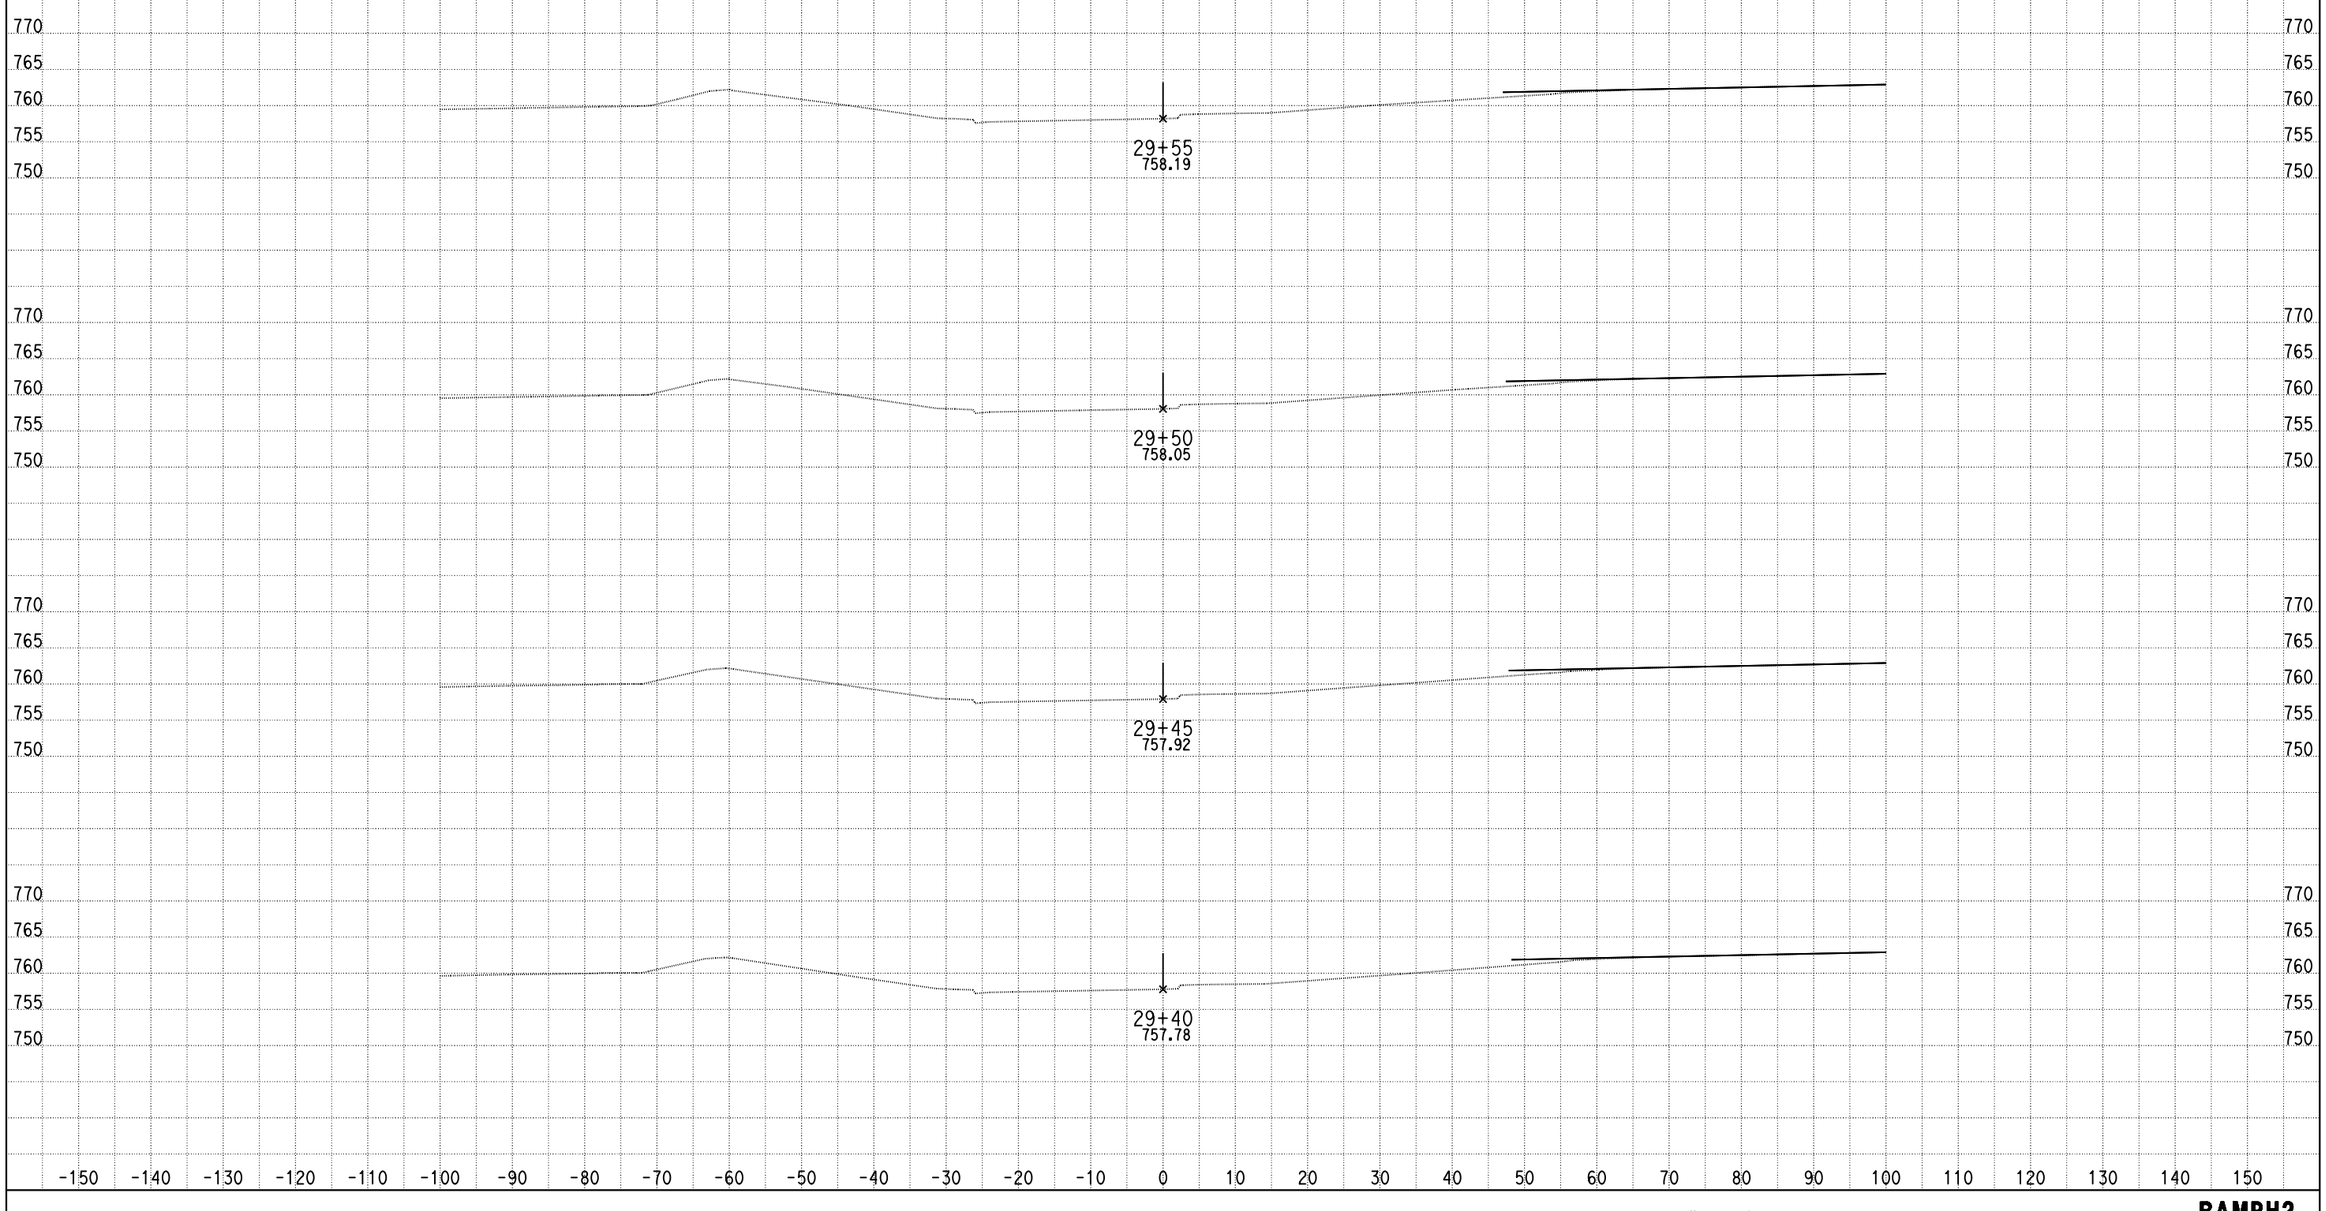

DATE: 4/8/2013

KC Project: 0818E File: C:\project\0818E\UPDATE-RAMP\ramph2-pro.ear

SCALE: 1" = 10' Horiz.
1" = 10' Vert.

All Dimensions are US Survey Feet

RAMPH2
CROSS SECTIONS

DESIGN STUDY ONLY

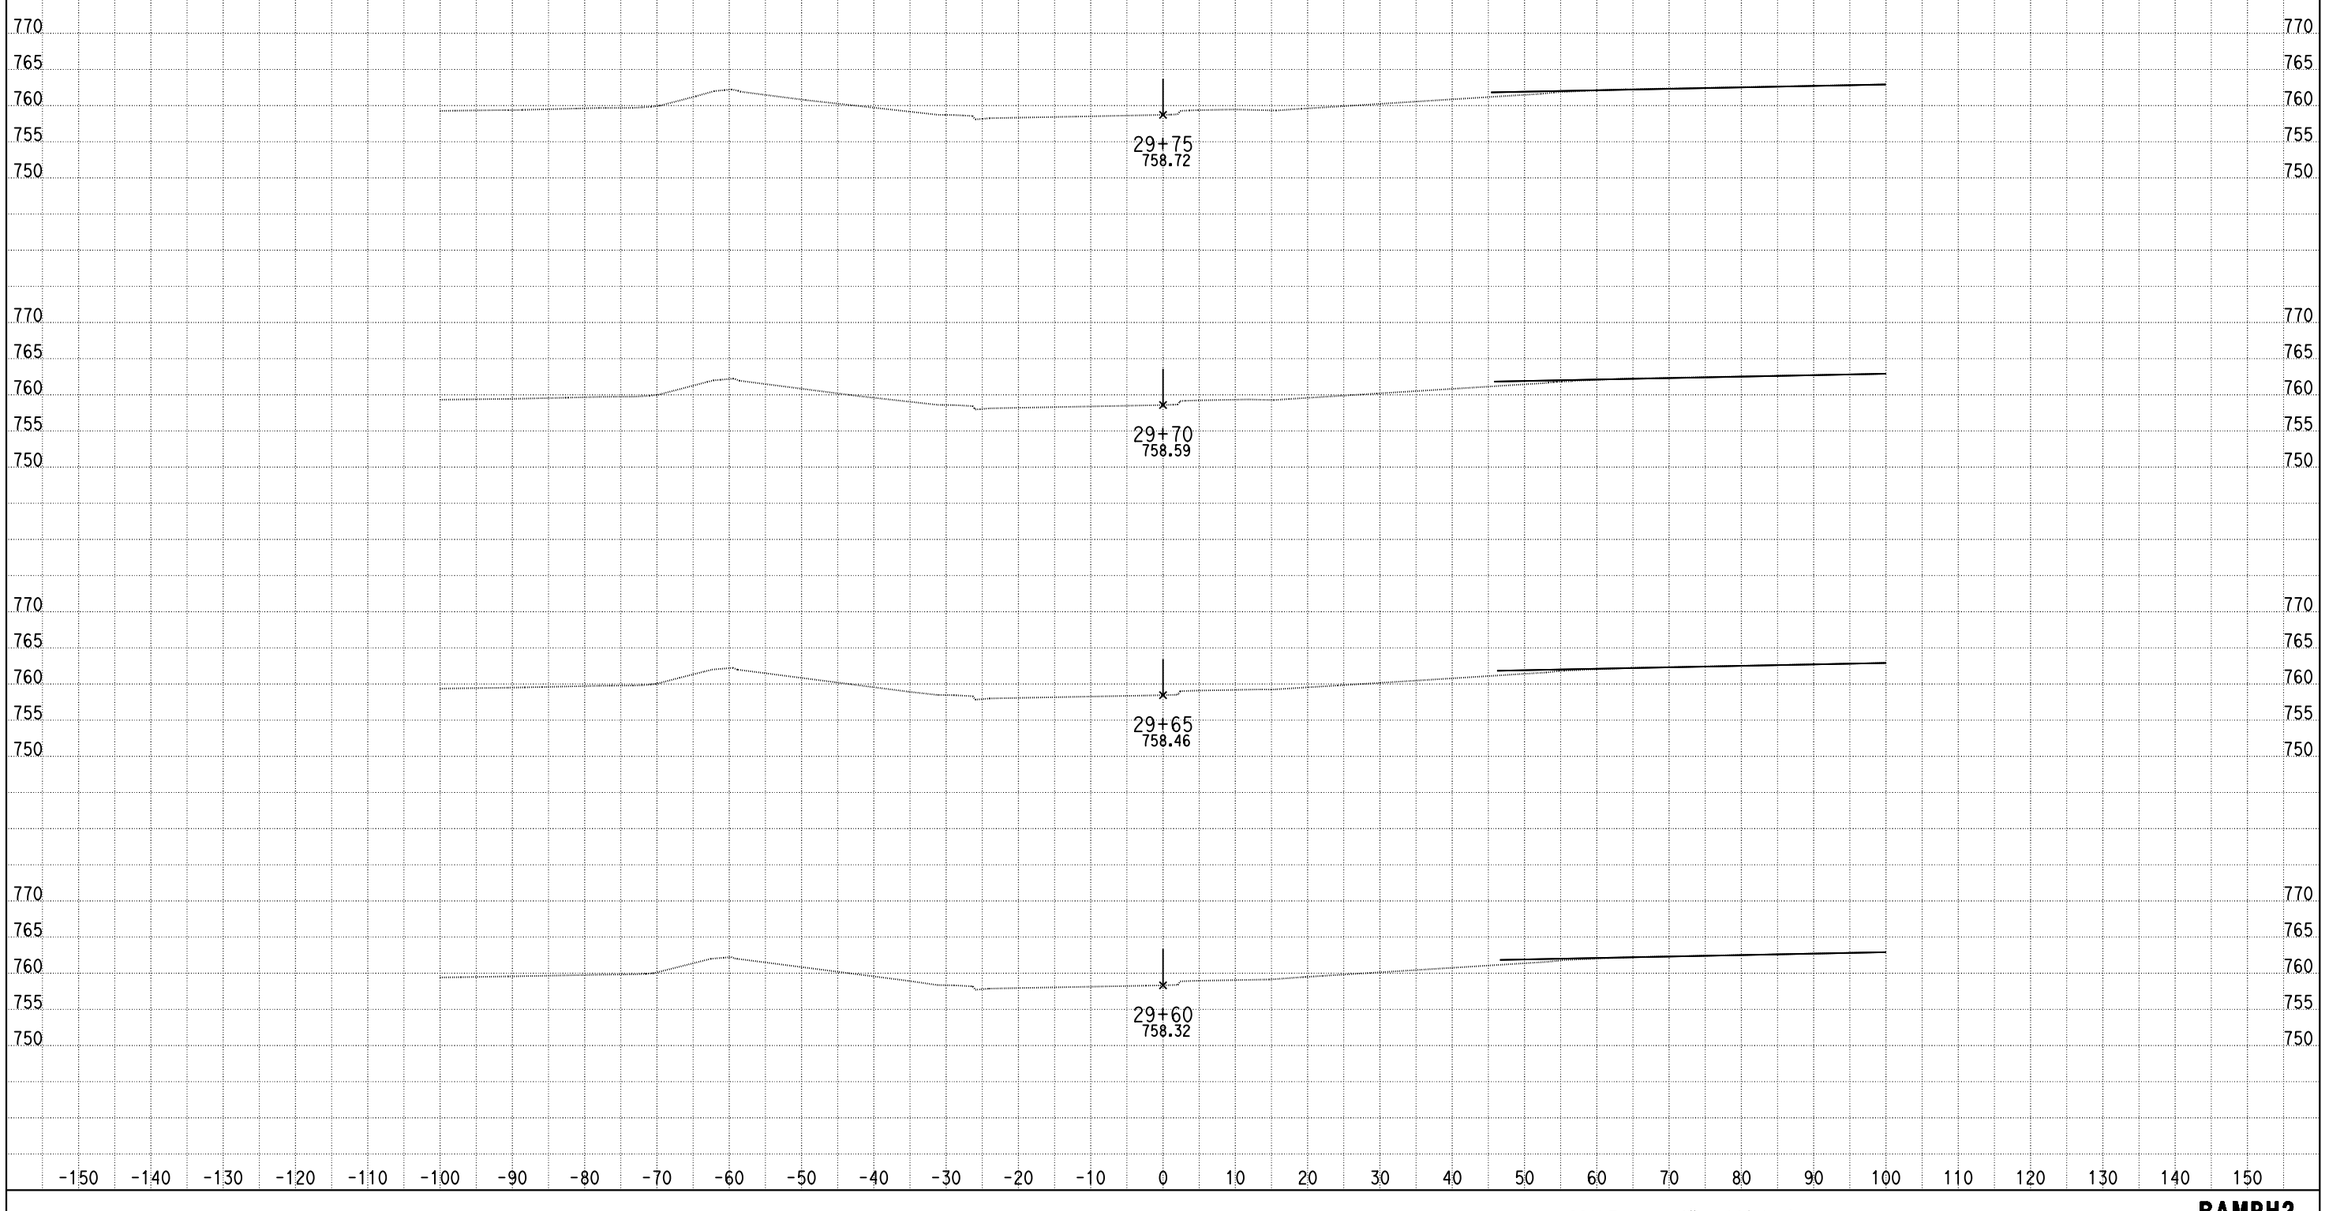

DATE: 4/8/2013

KC Project: 0818E File: C:\project\0818E\UPDATE-RAMP\ramph2-pro.ear

SCALE: 1" = 10' Horiz.
1" = 10' Vert.

All Dimensions are US Survey Feet

RAMPH2
CROSS SECTIONS

DESIGN STUDY ONLY

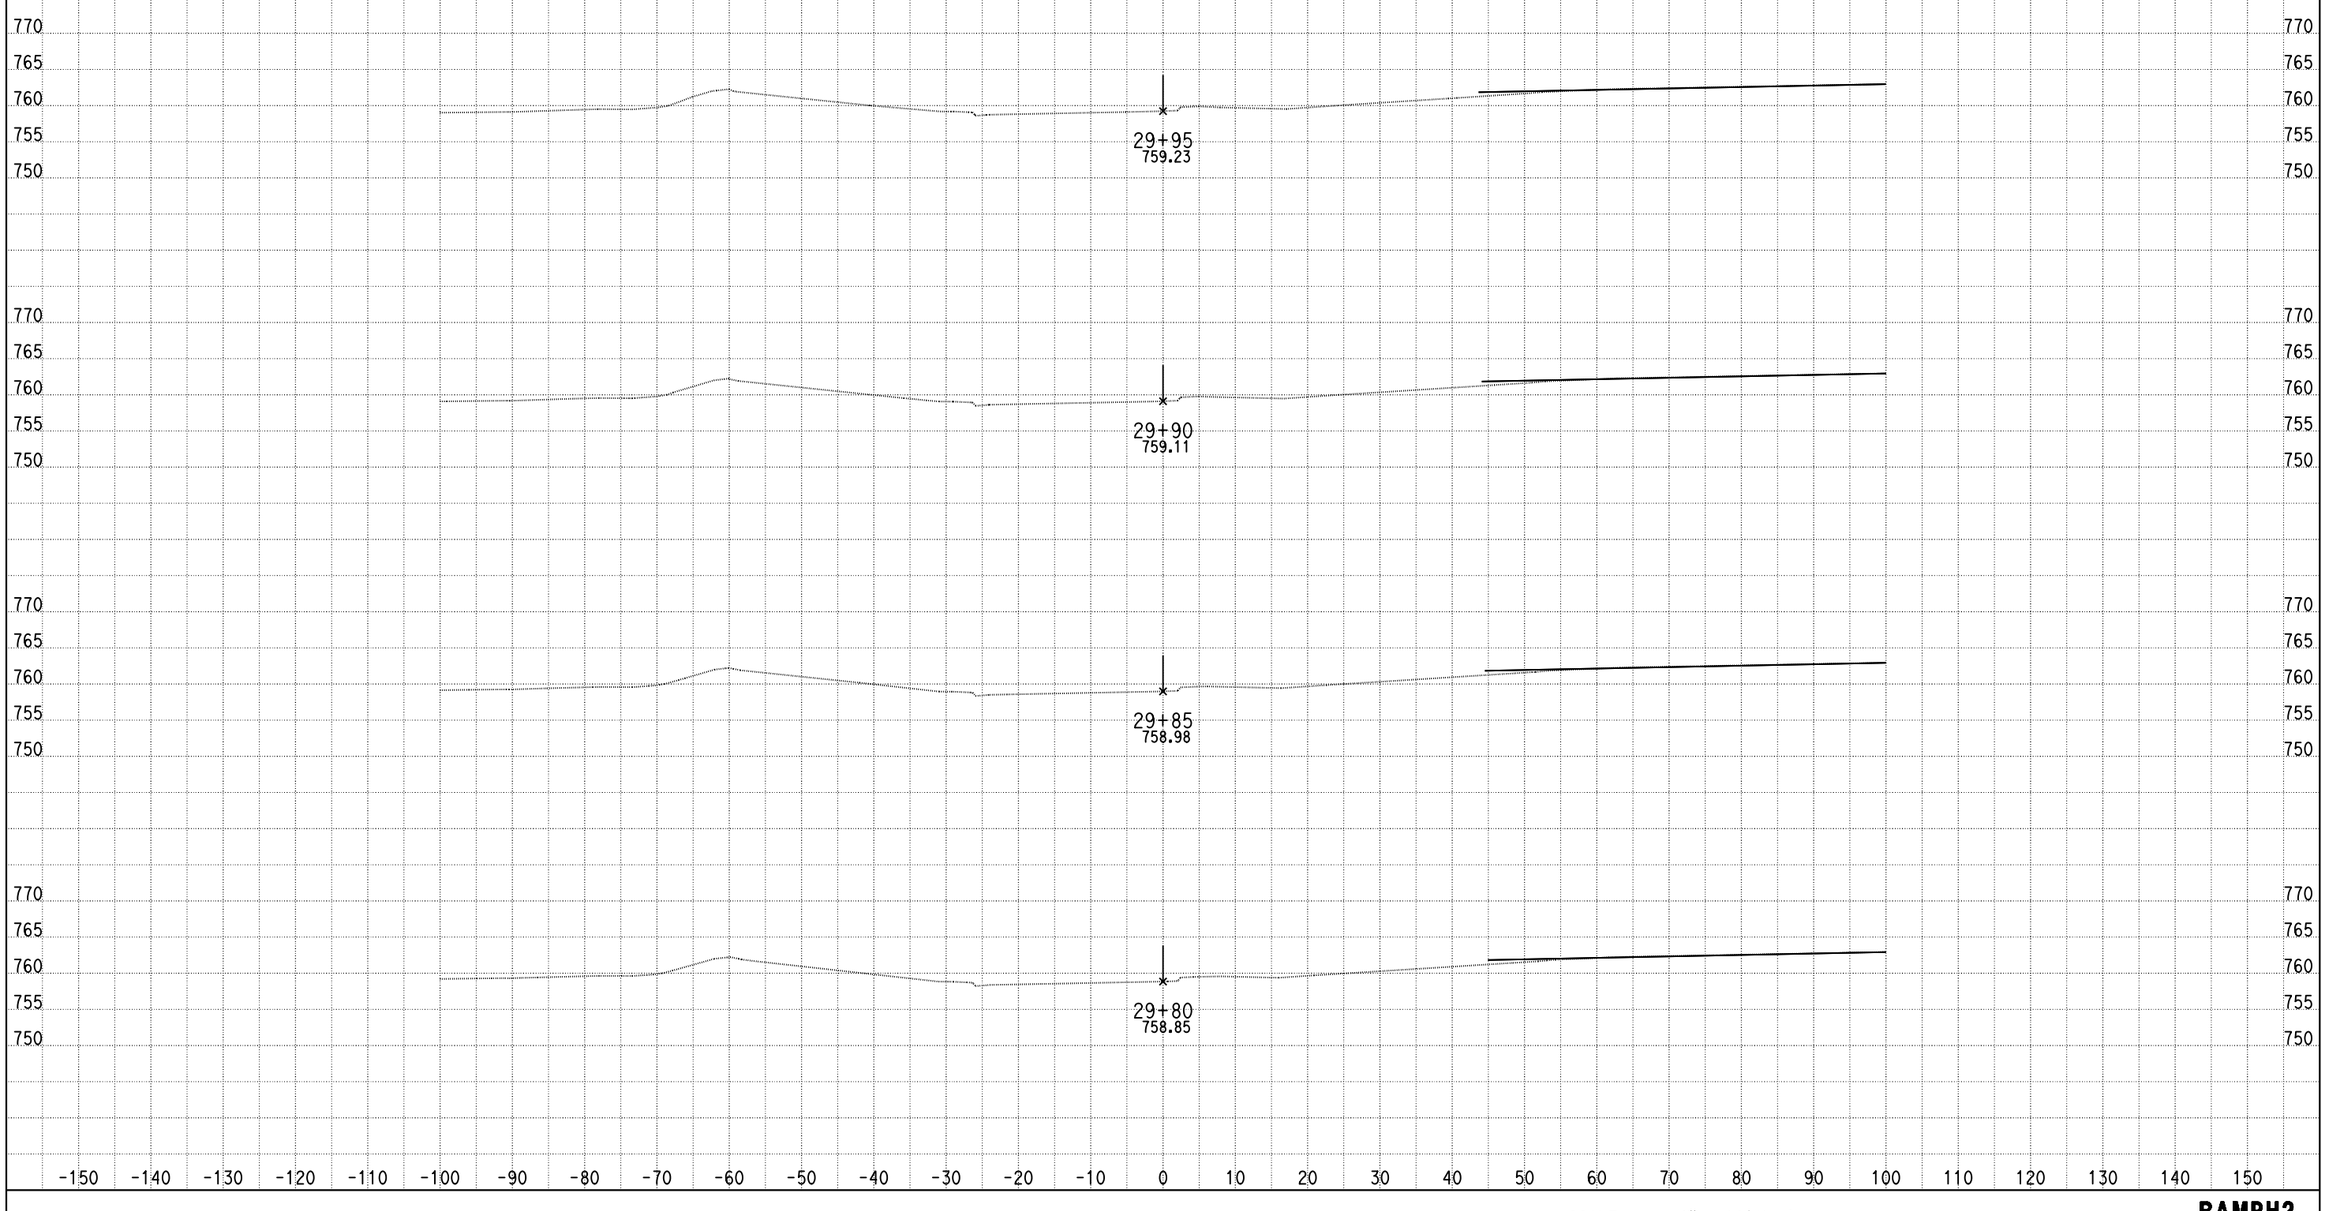

DATE: 4/8/2013

KC Project: 0818E File: C:\project\0818E\UPDATE-RAMP\ramph2-pro.ear

SCALE: 1" = 10' Horiz.
1" = 10' Vert.

All Dimensions are US Survey Feet

RAMPH2
CROSS SECTIONS

DESIGN STUDY ONLY

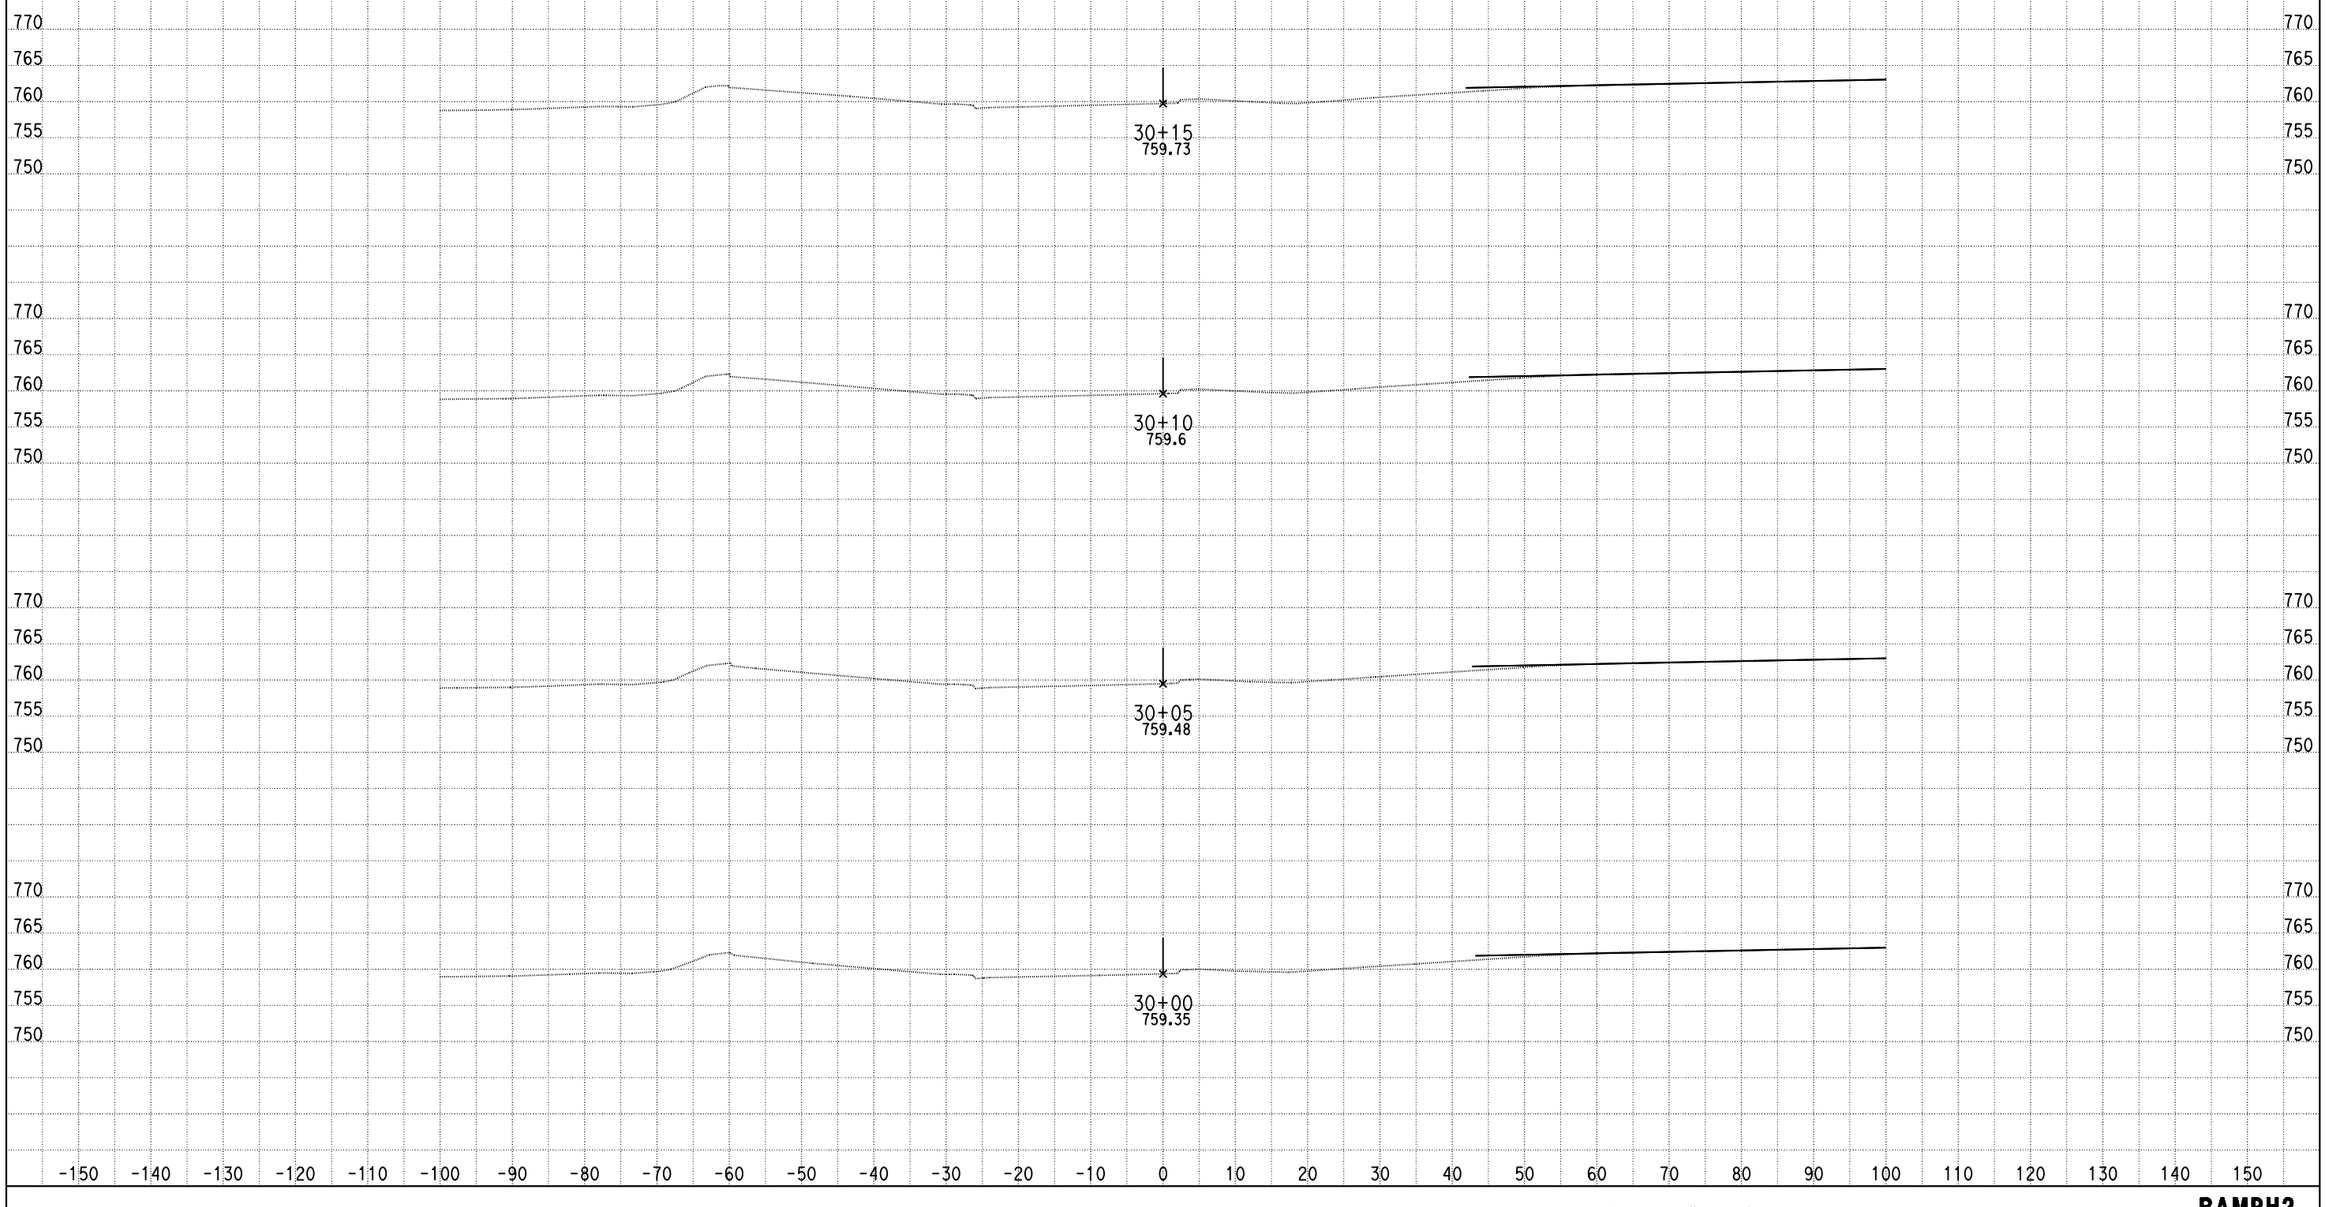

DATE: 4/8/2013

KC Project: 0818E File: C:\project\0818E\UPDATE-RAMP\ramph2-pro.ear

SCALE: 1" = 10' Horiz.
1" = 10' Vert.

All Dimensions are US Survey Feet

RAMPH2
CROSS SECTIONS

DESIGN STUDY ONLY

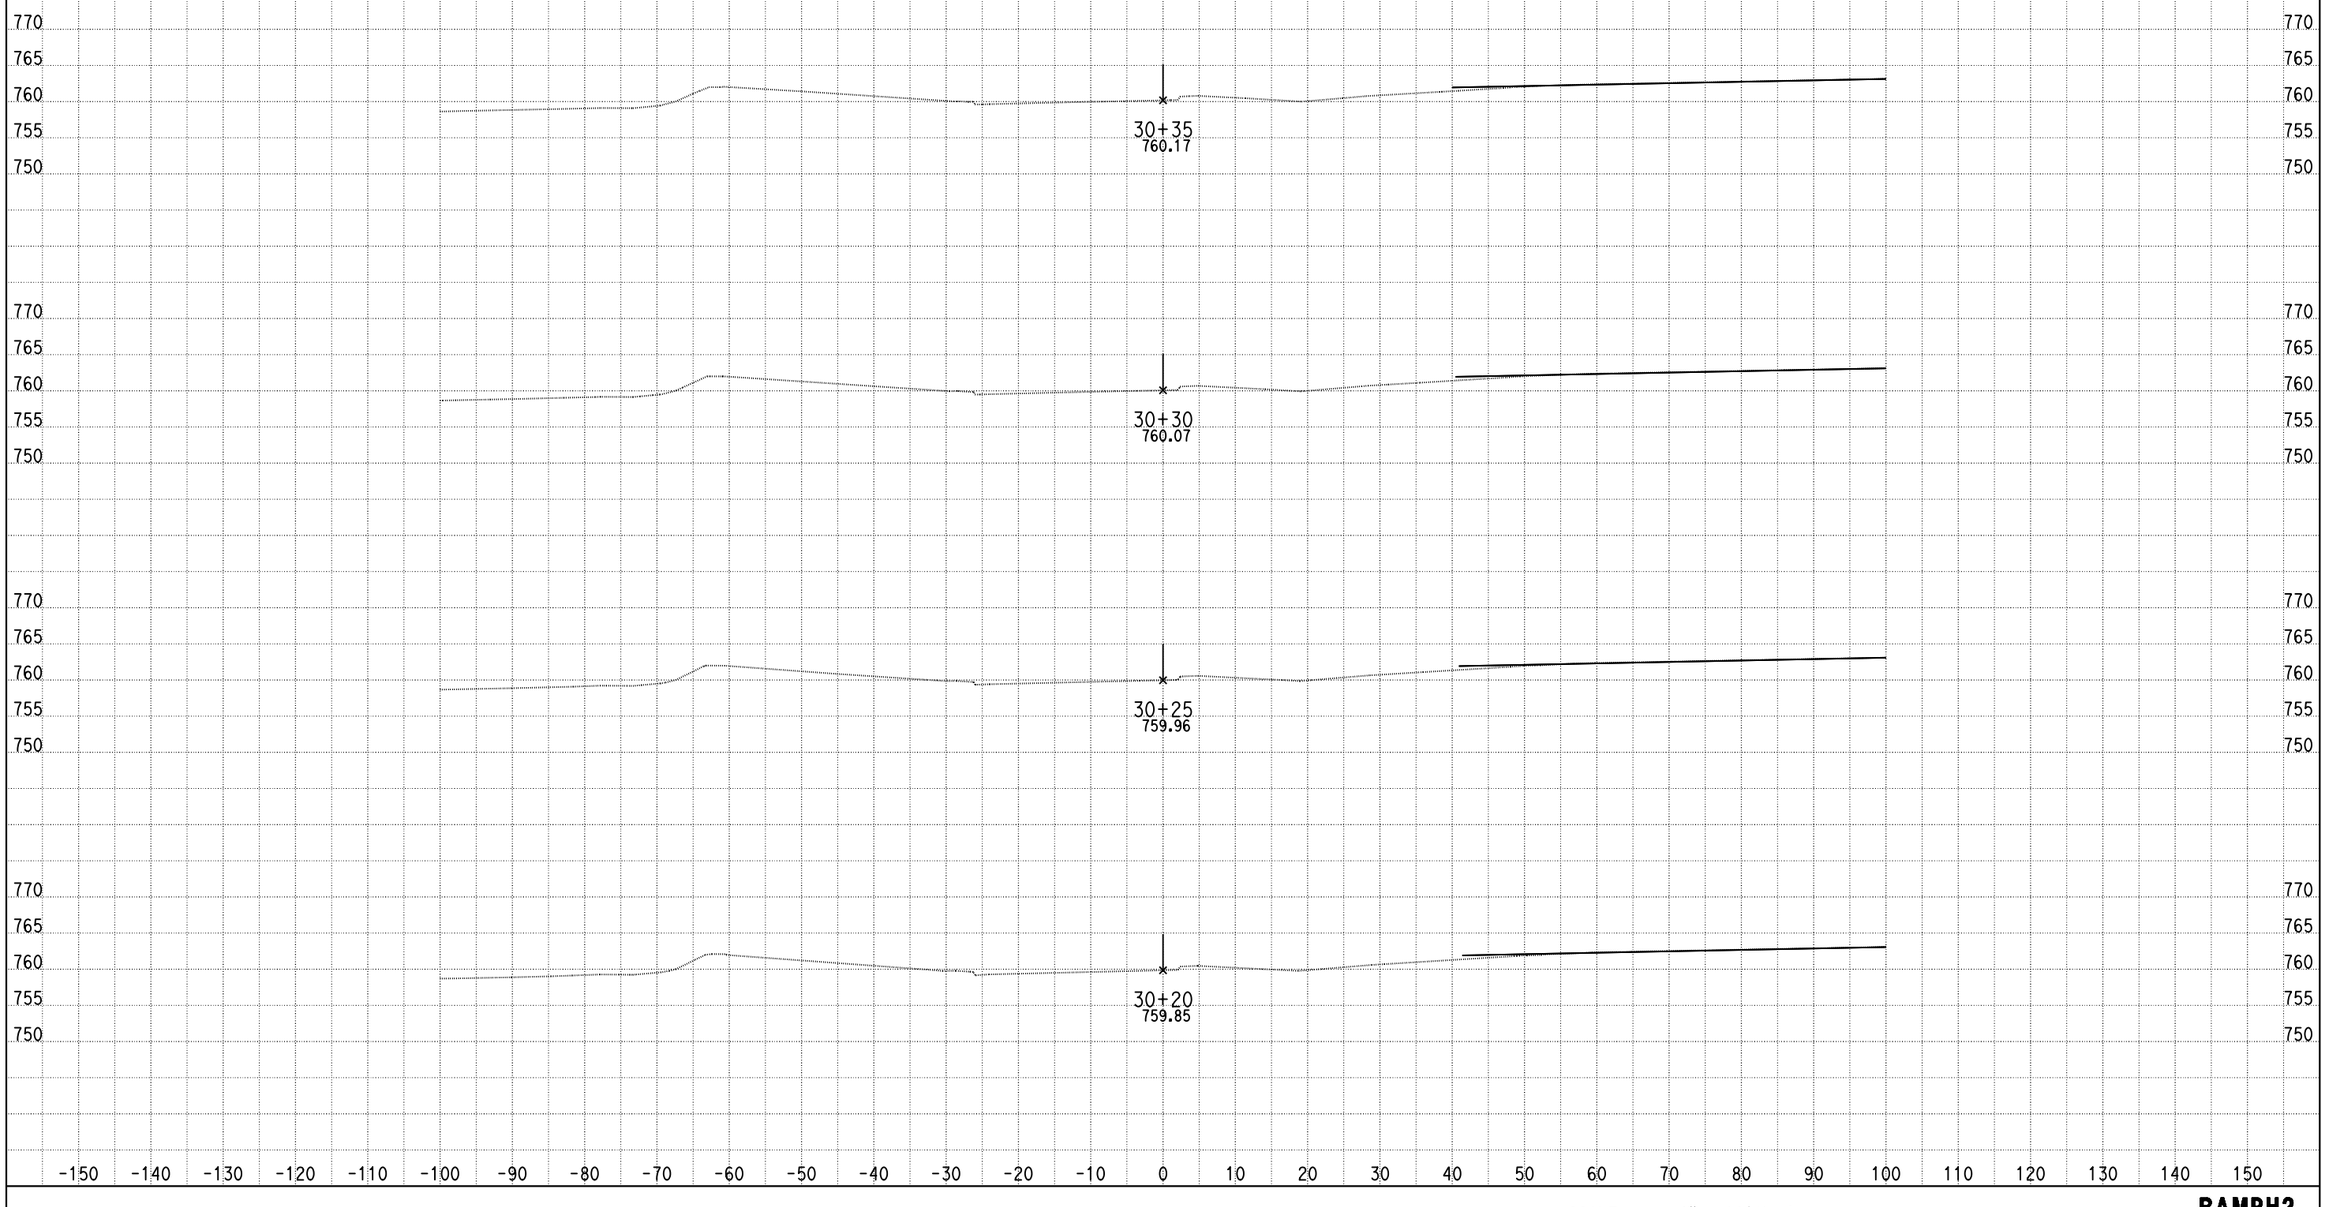

DATE: 4/8/2013

KC Project: 0818E File: C:\project\0818E\UPDATE-RAMP\ramph2-pro.ear

SCALE: 1" = 10' Horiz.
1" = 10' Vert.

All Dimensions are US Survey Feet

RAMPH2
CROSS SECTIONS

DESIGN STUDY ONLY

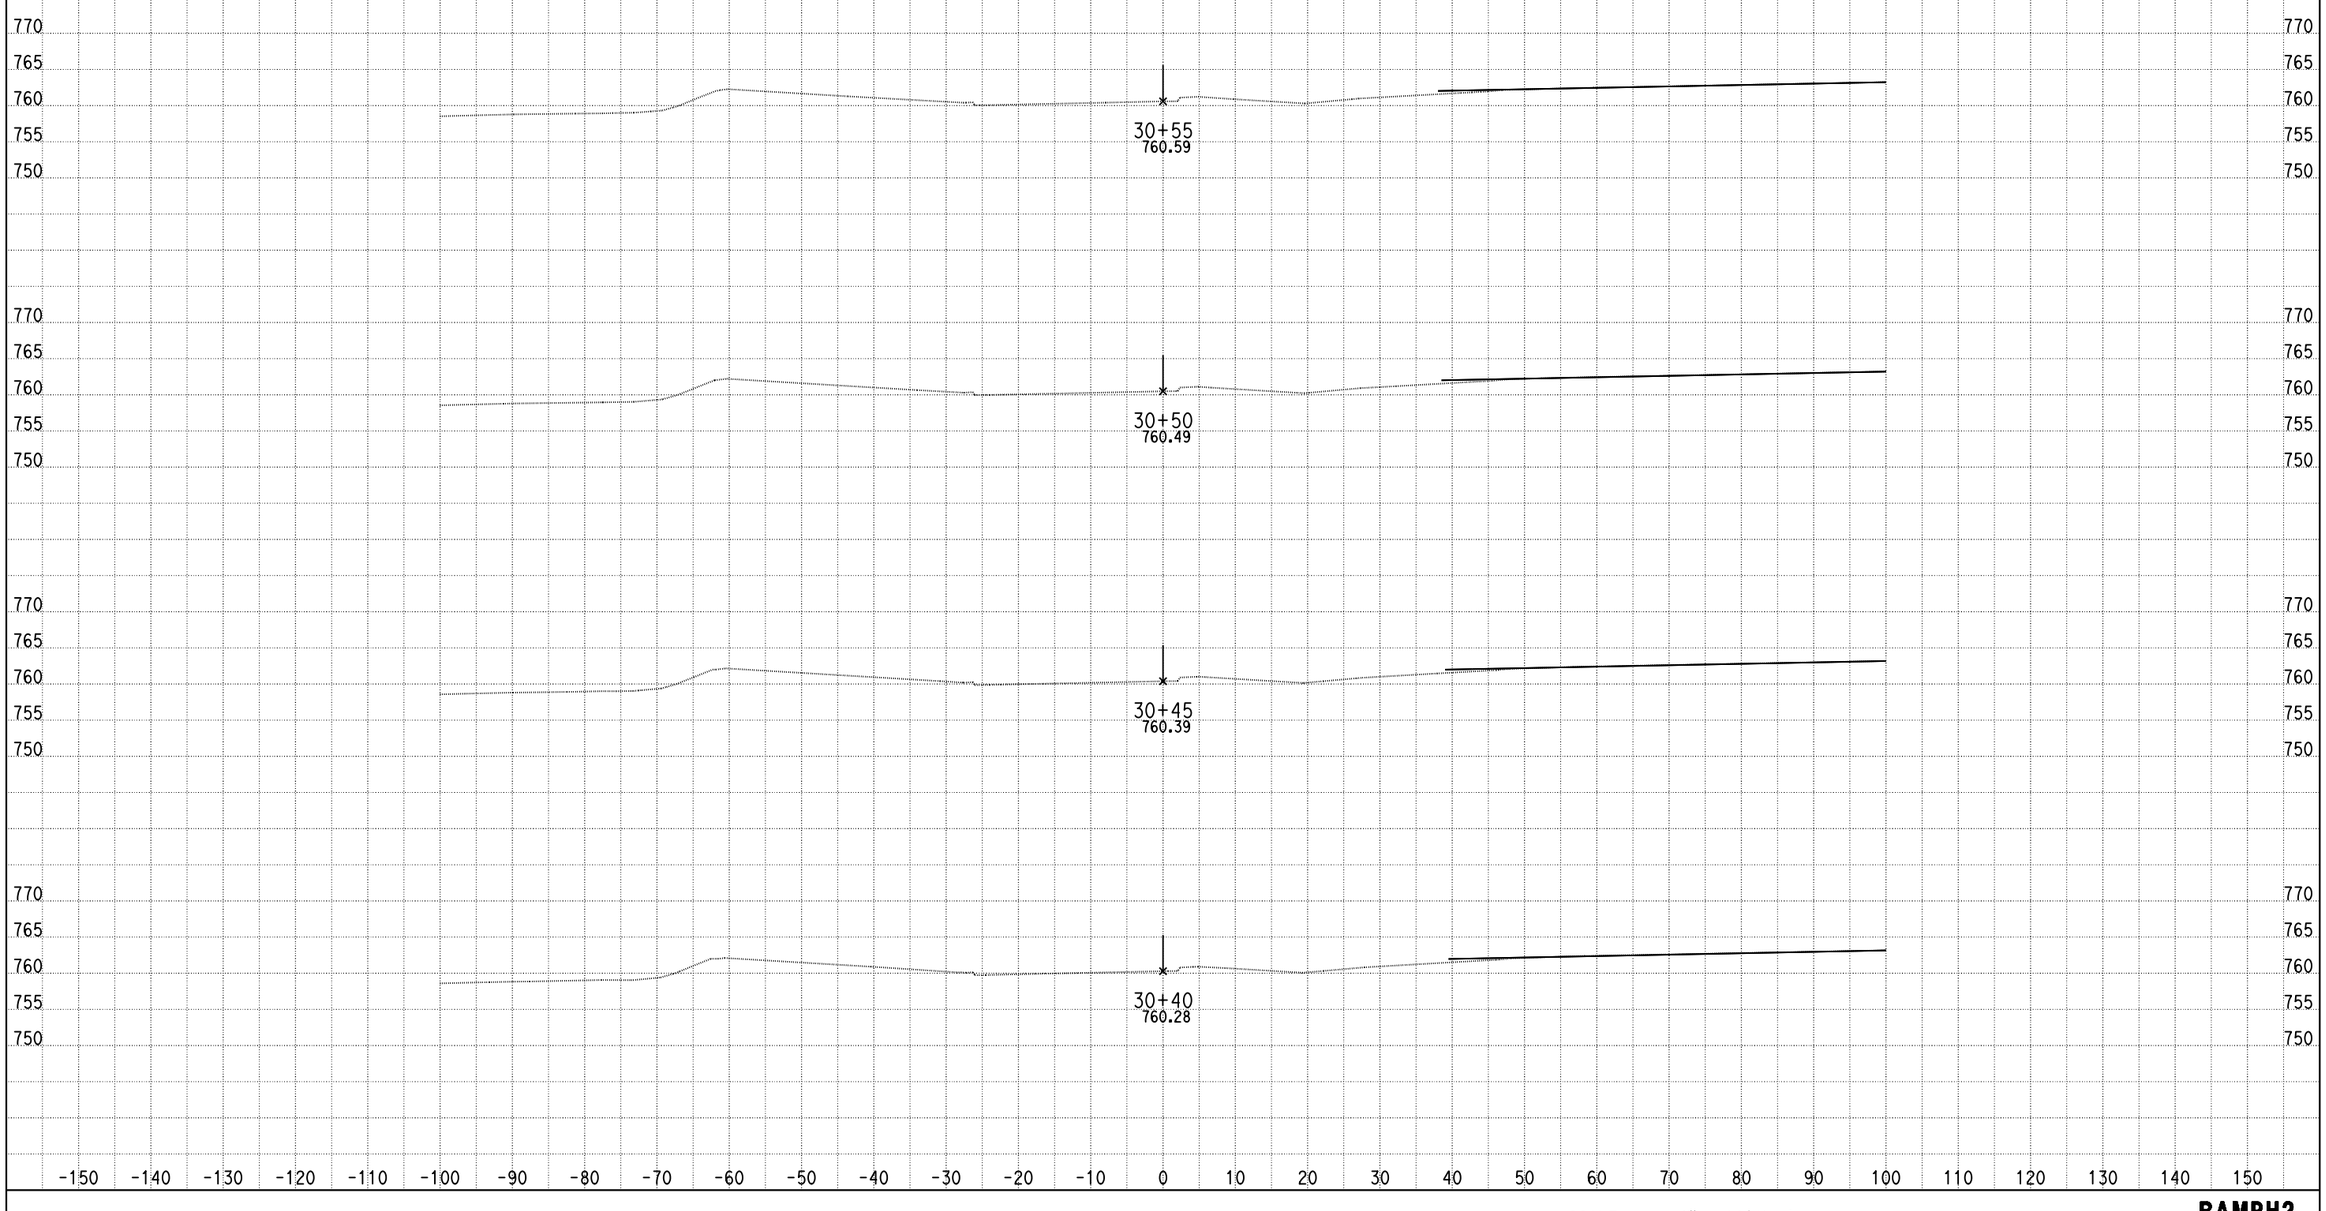

DATE: 4/8/2013

KC Project: 0818E File: C:\project\0818E\UPDATE-RAMP\ramph2-pro.ear

SCALE: 1" = 10' Horiz.
1" = 10' Vert.

All Dimensions are US Survey Feet

RAMPH2
CROSS SECTIONS

DESIGN STUDY ONLY

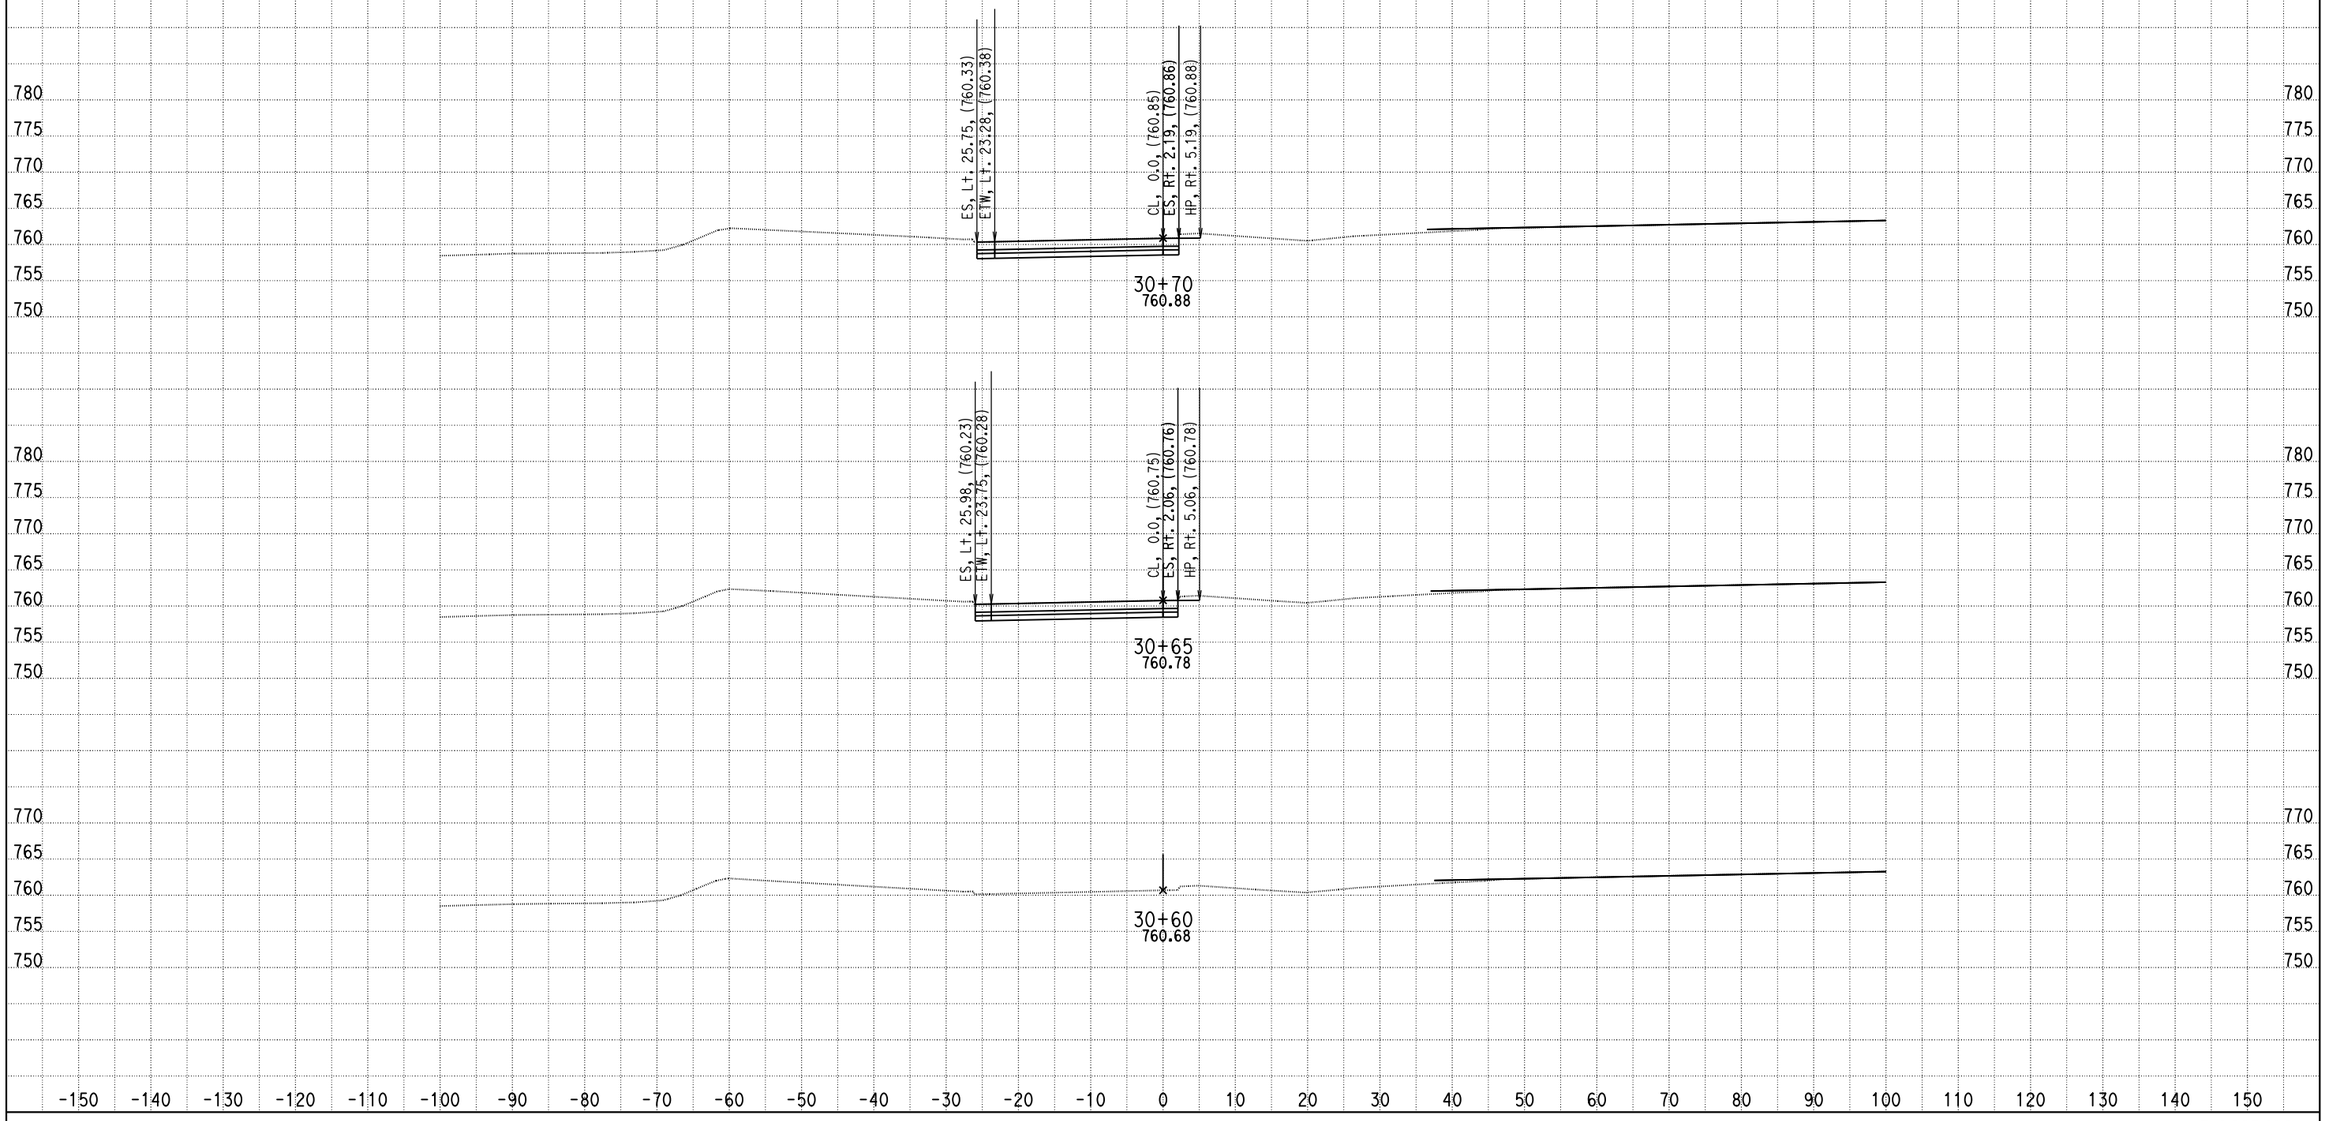

DATE: 4/8/2013

KC Project: 0818E File: C:\project\0818E\UPDATE-RAMP\ramph2-pro.ear

SCALE: 1" = 10' Horiz.
1" = 10' Vert.

All Dimensions are US Survey Feet

RAMPH2
CROSS SECTIONS

SHEET 38 OF XXX

DESIGN STUDY ONLY

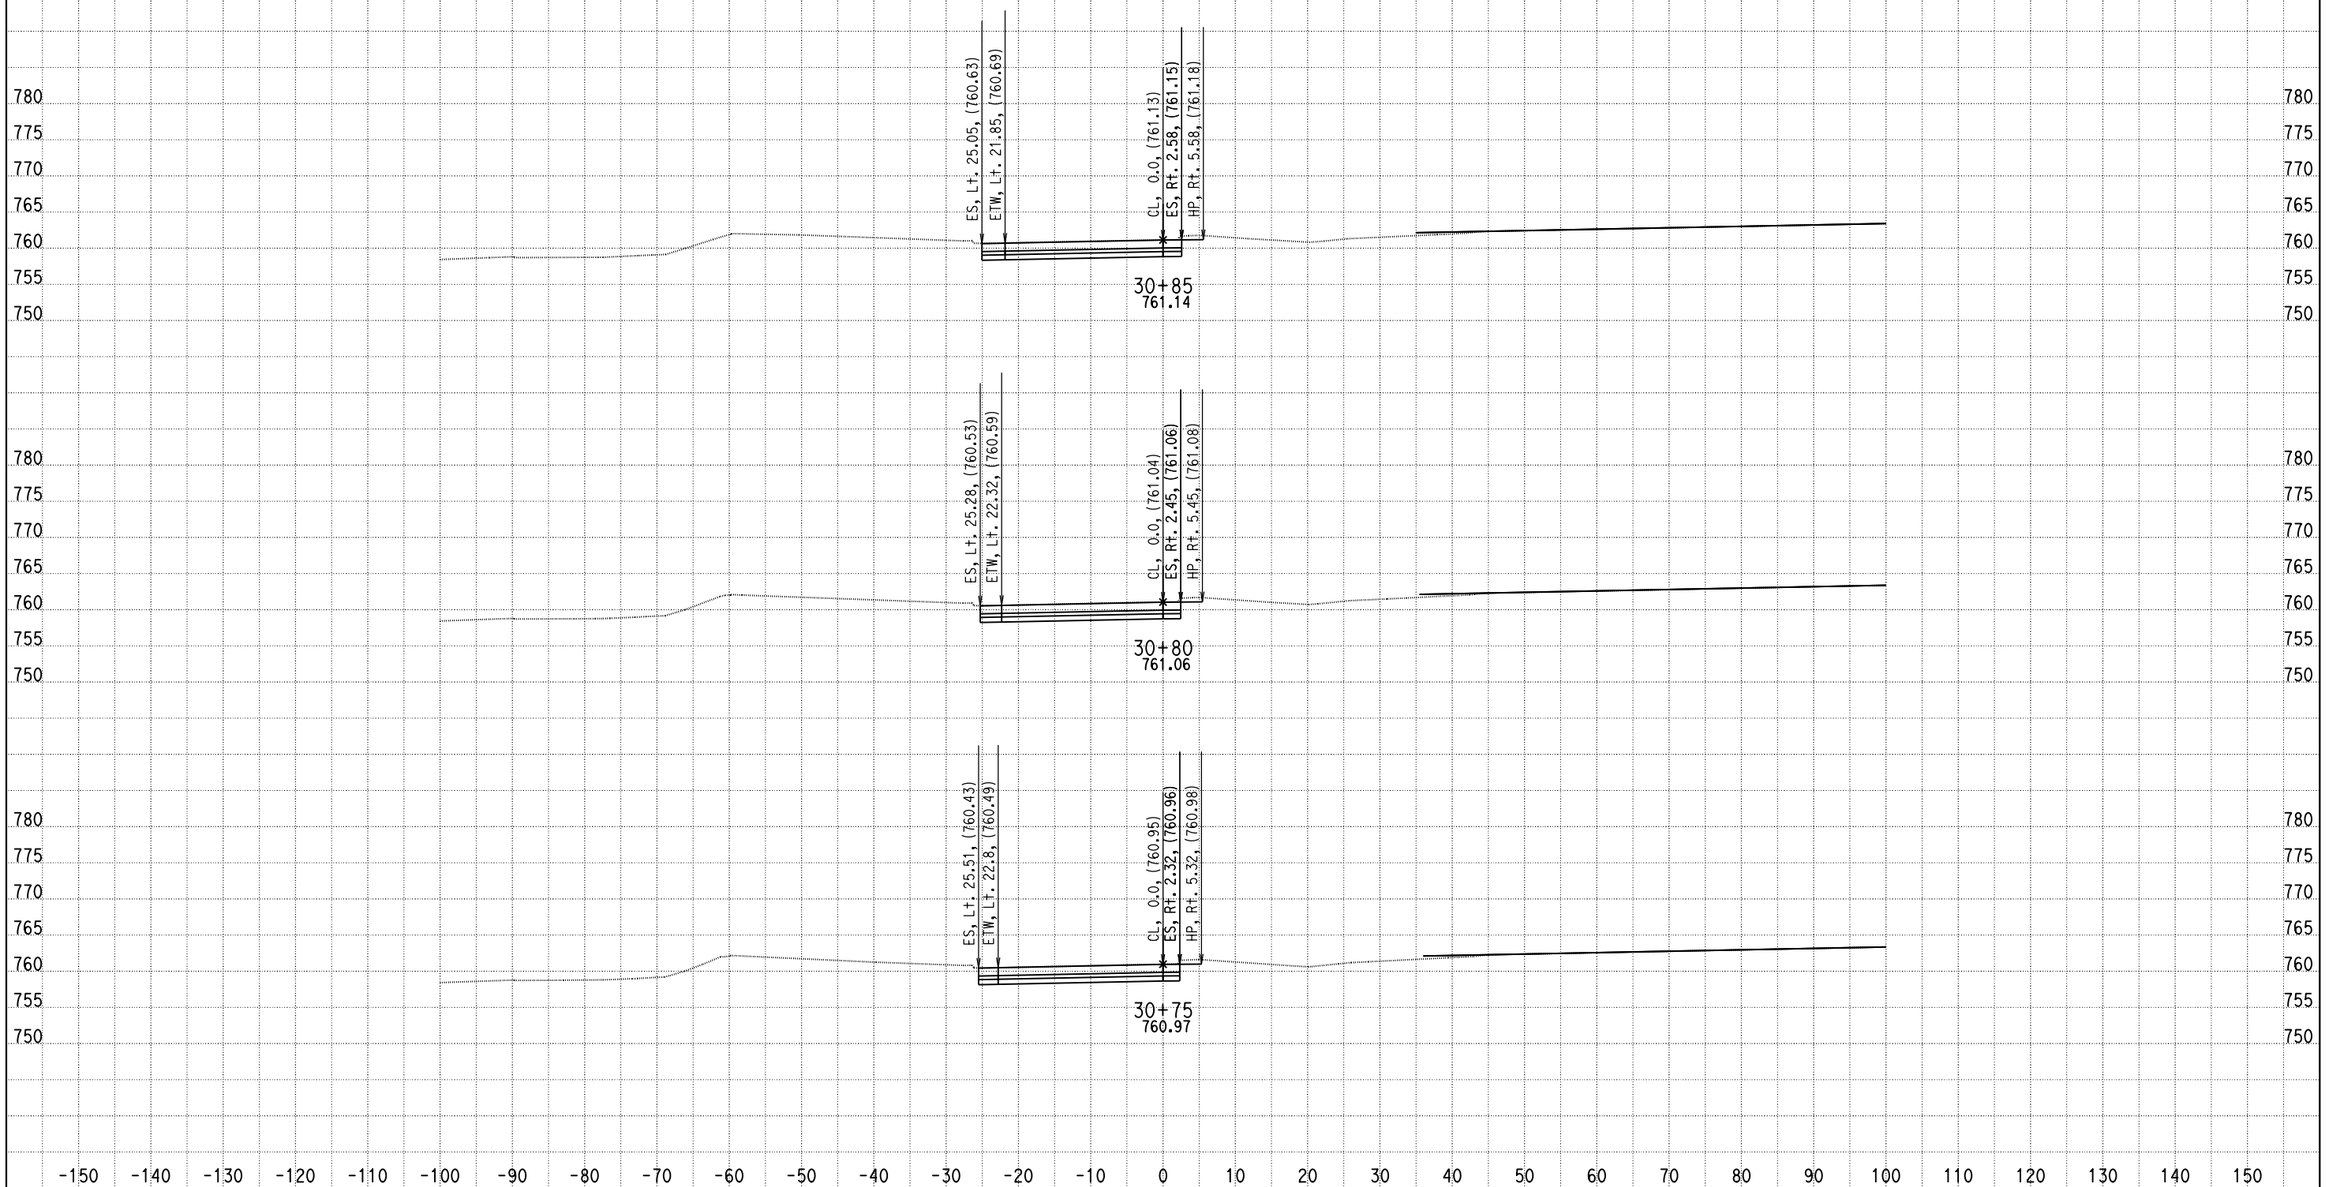

DATE: 4/8/2013

KC Project: 0818E File: C:\project\0818E\UPDATE-RAMP\ramph2-pro.ear

SCALE: 1" = 10' Horiz.
1" = 10' Vert.

All Dimensions are US Survey Feet

RAMPH2
CROSS SECTIONS

SHEET 39 OF XXX

DESIGN STUDY ONLY

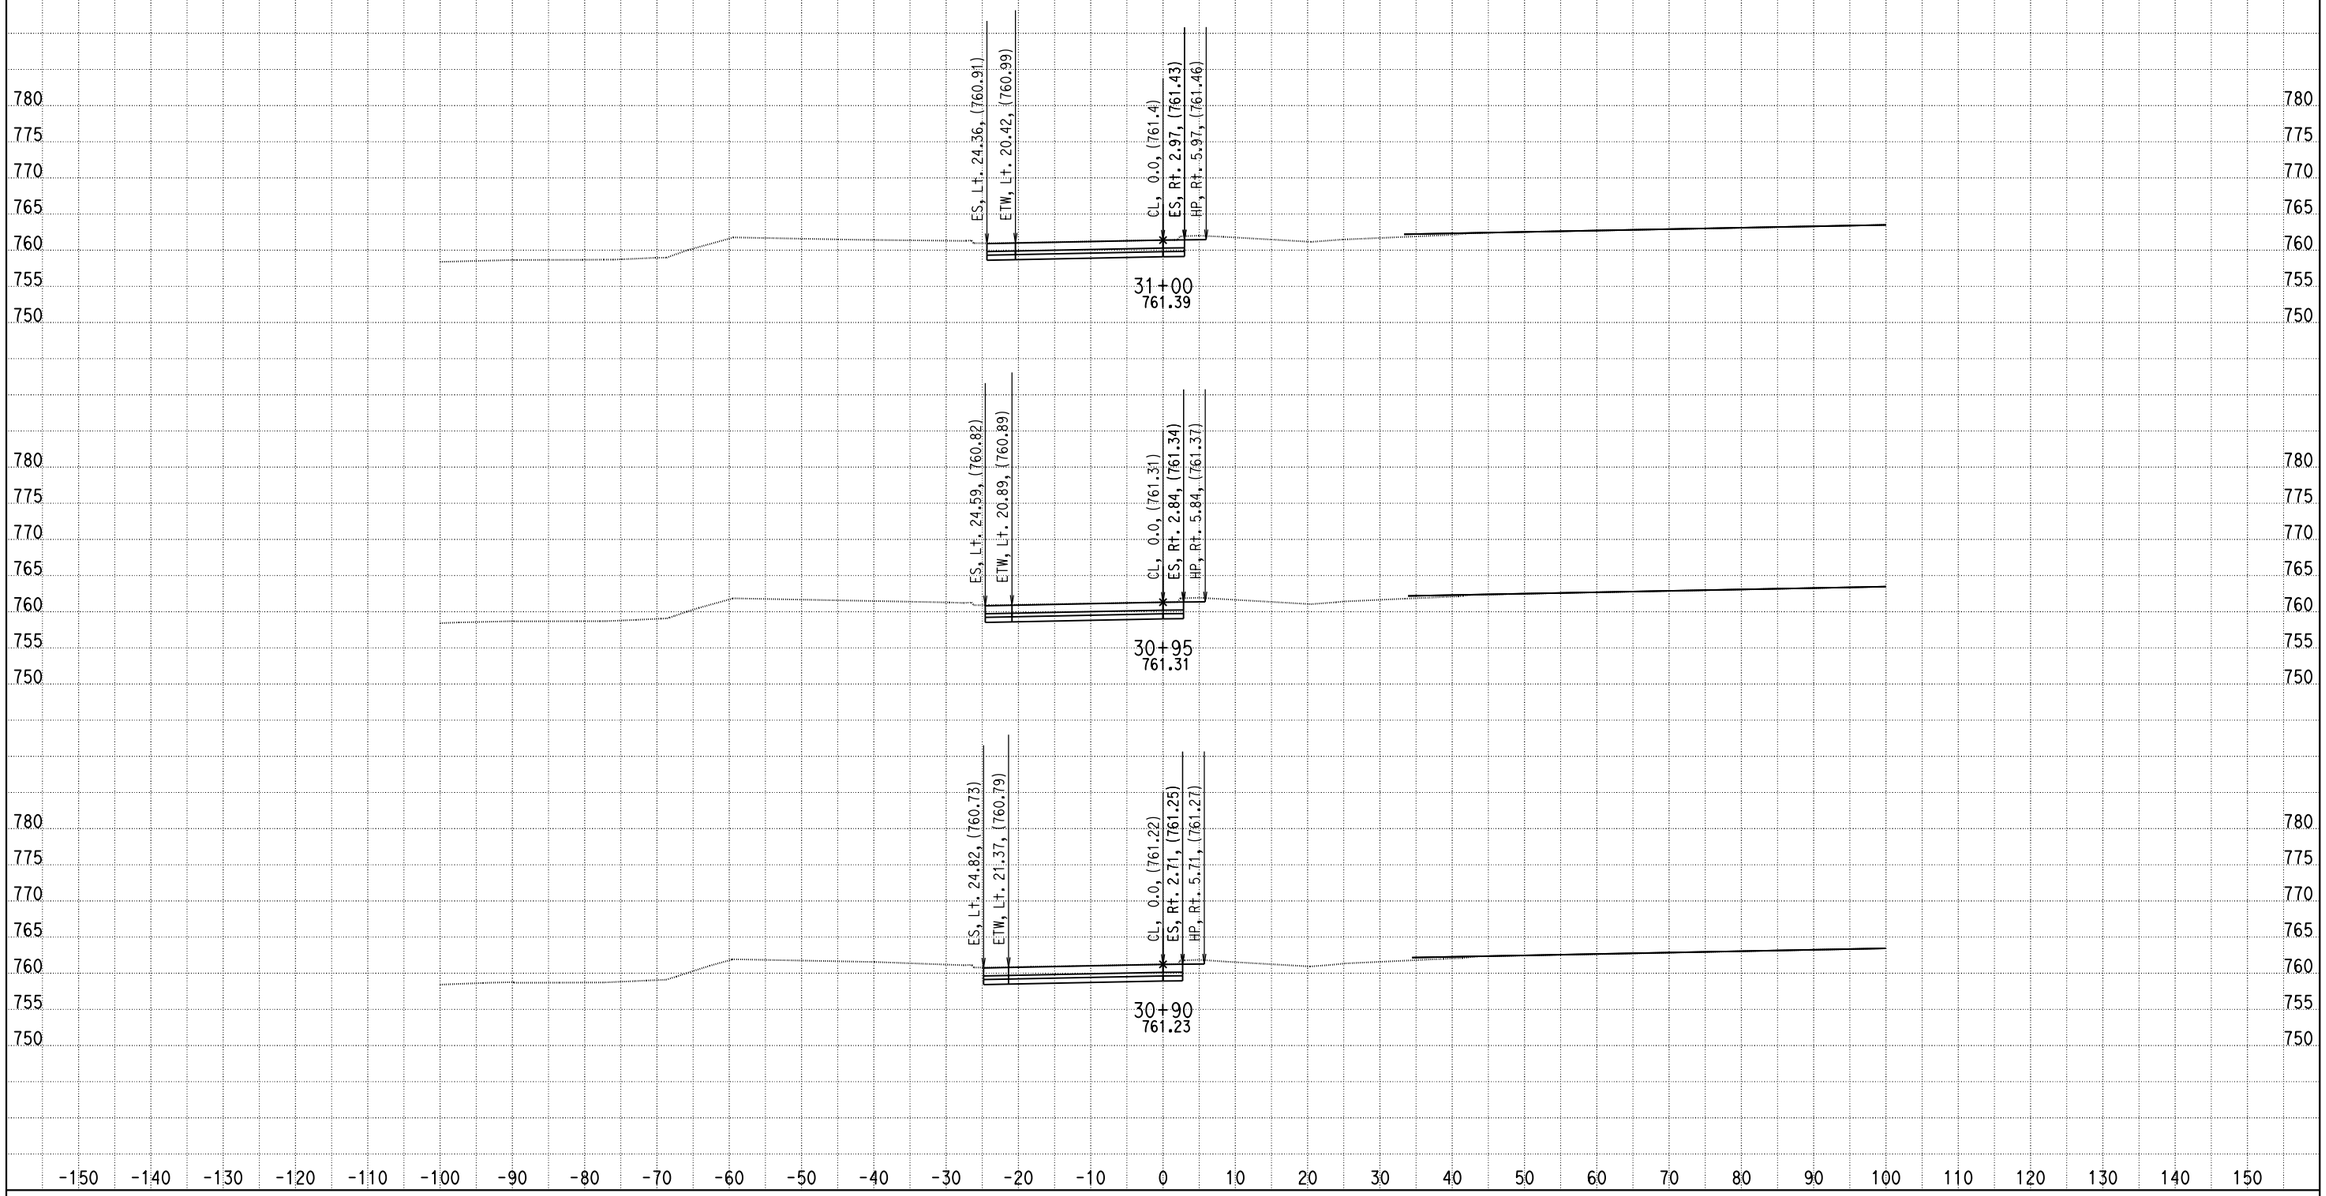

DATE: 4/8/2013

KC Project: 0818E File: C:\project\0818E\UPDATE-RAMP\ramph2-pro.ear

SCALE: 1" = 10' Horiz.
1" = 10' Vert.

All Dimensions are US Survey Feet

RAMPH2
CROSS SECTIONS

SHEET 40 OF XXX

DESIGN STUDY ONLY

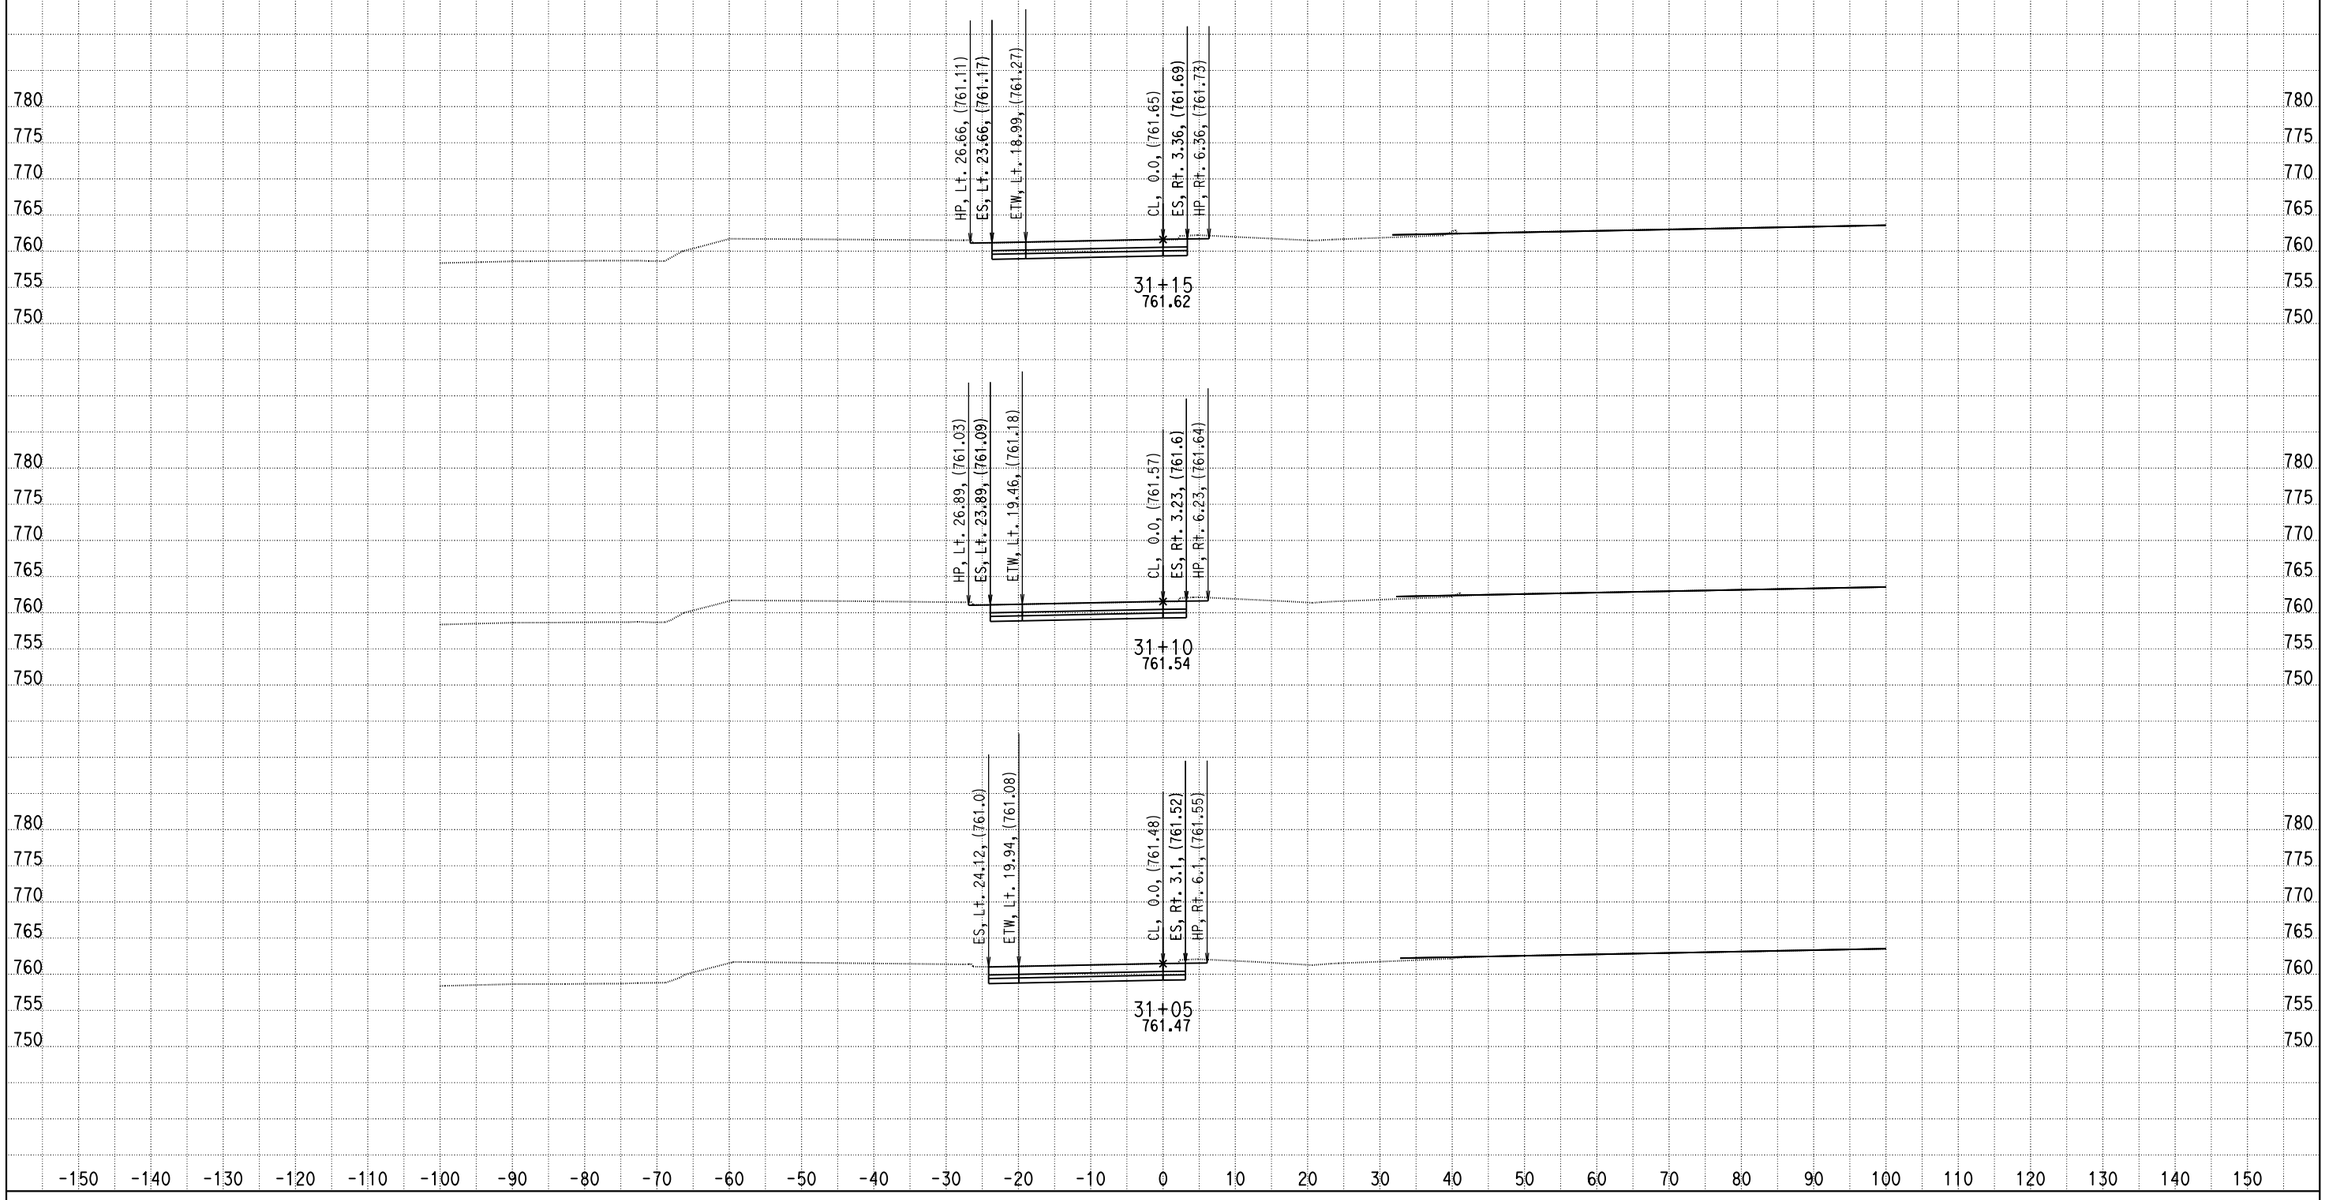

DATE: 4/8/2013

KC Project: 0818E File: C:\project\0818E\UPDATE-RAMP\ramph2-pro.ear

SCALE: 1" = 10' Horiz.
1" = 10' Vert.

All Dimensions are US Survey Feet

RAMPH2
CROSS SECTIONS

SHEET 41 OF XXX

DESIGN STUDY ONLY

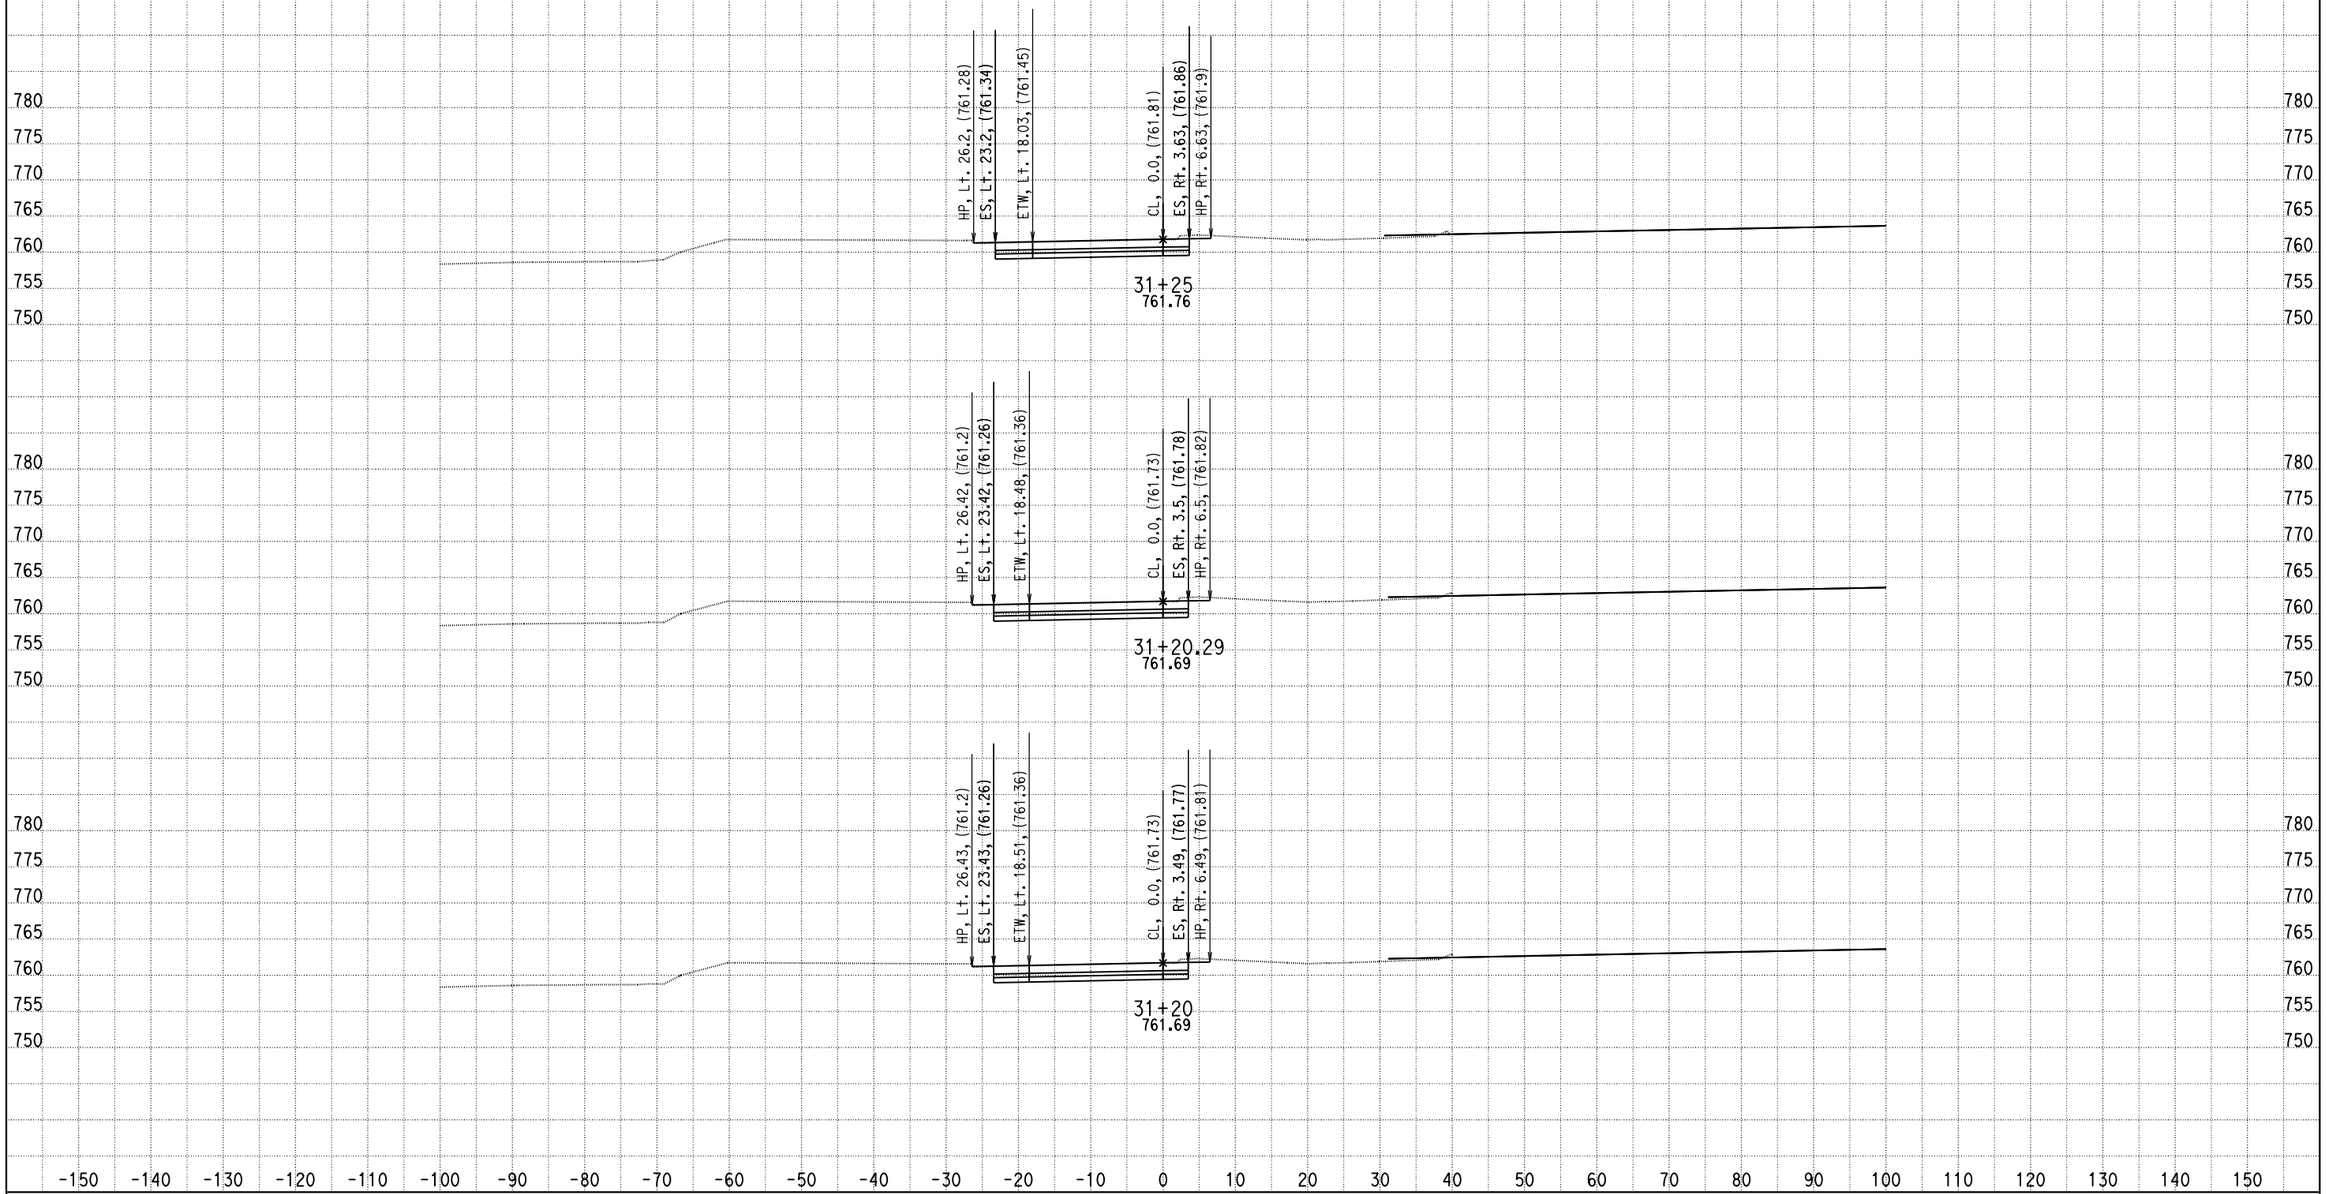

DATE: 4/8/2013

KC Project: 0818E File: C:\project\0818E\UPDATE-RAMP\ramph2-pro.ear

SCALE: 1" = 10' Horiz.
1" = 10' Vert.

All Dimensions are US Survey Feet

RAMPH2
CROSS SECTIONS

SHEET 42 OF XXX

DESIGN STUDY ONLY

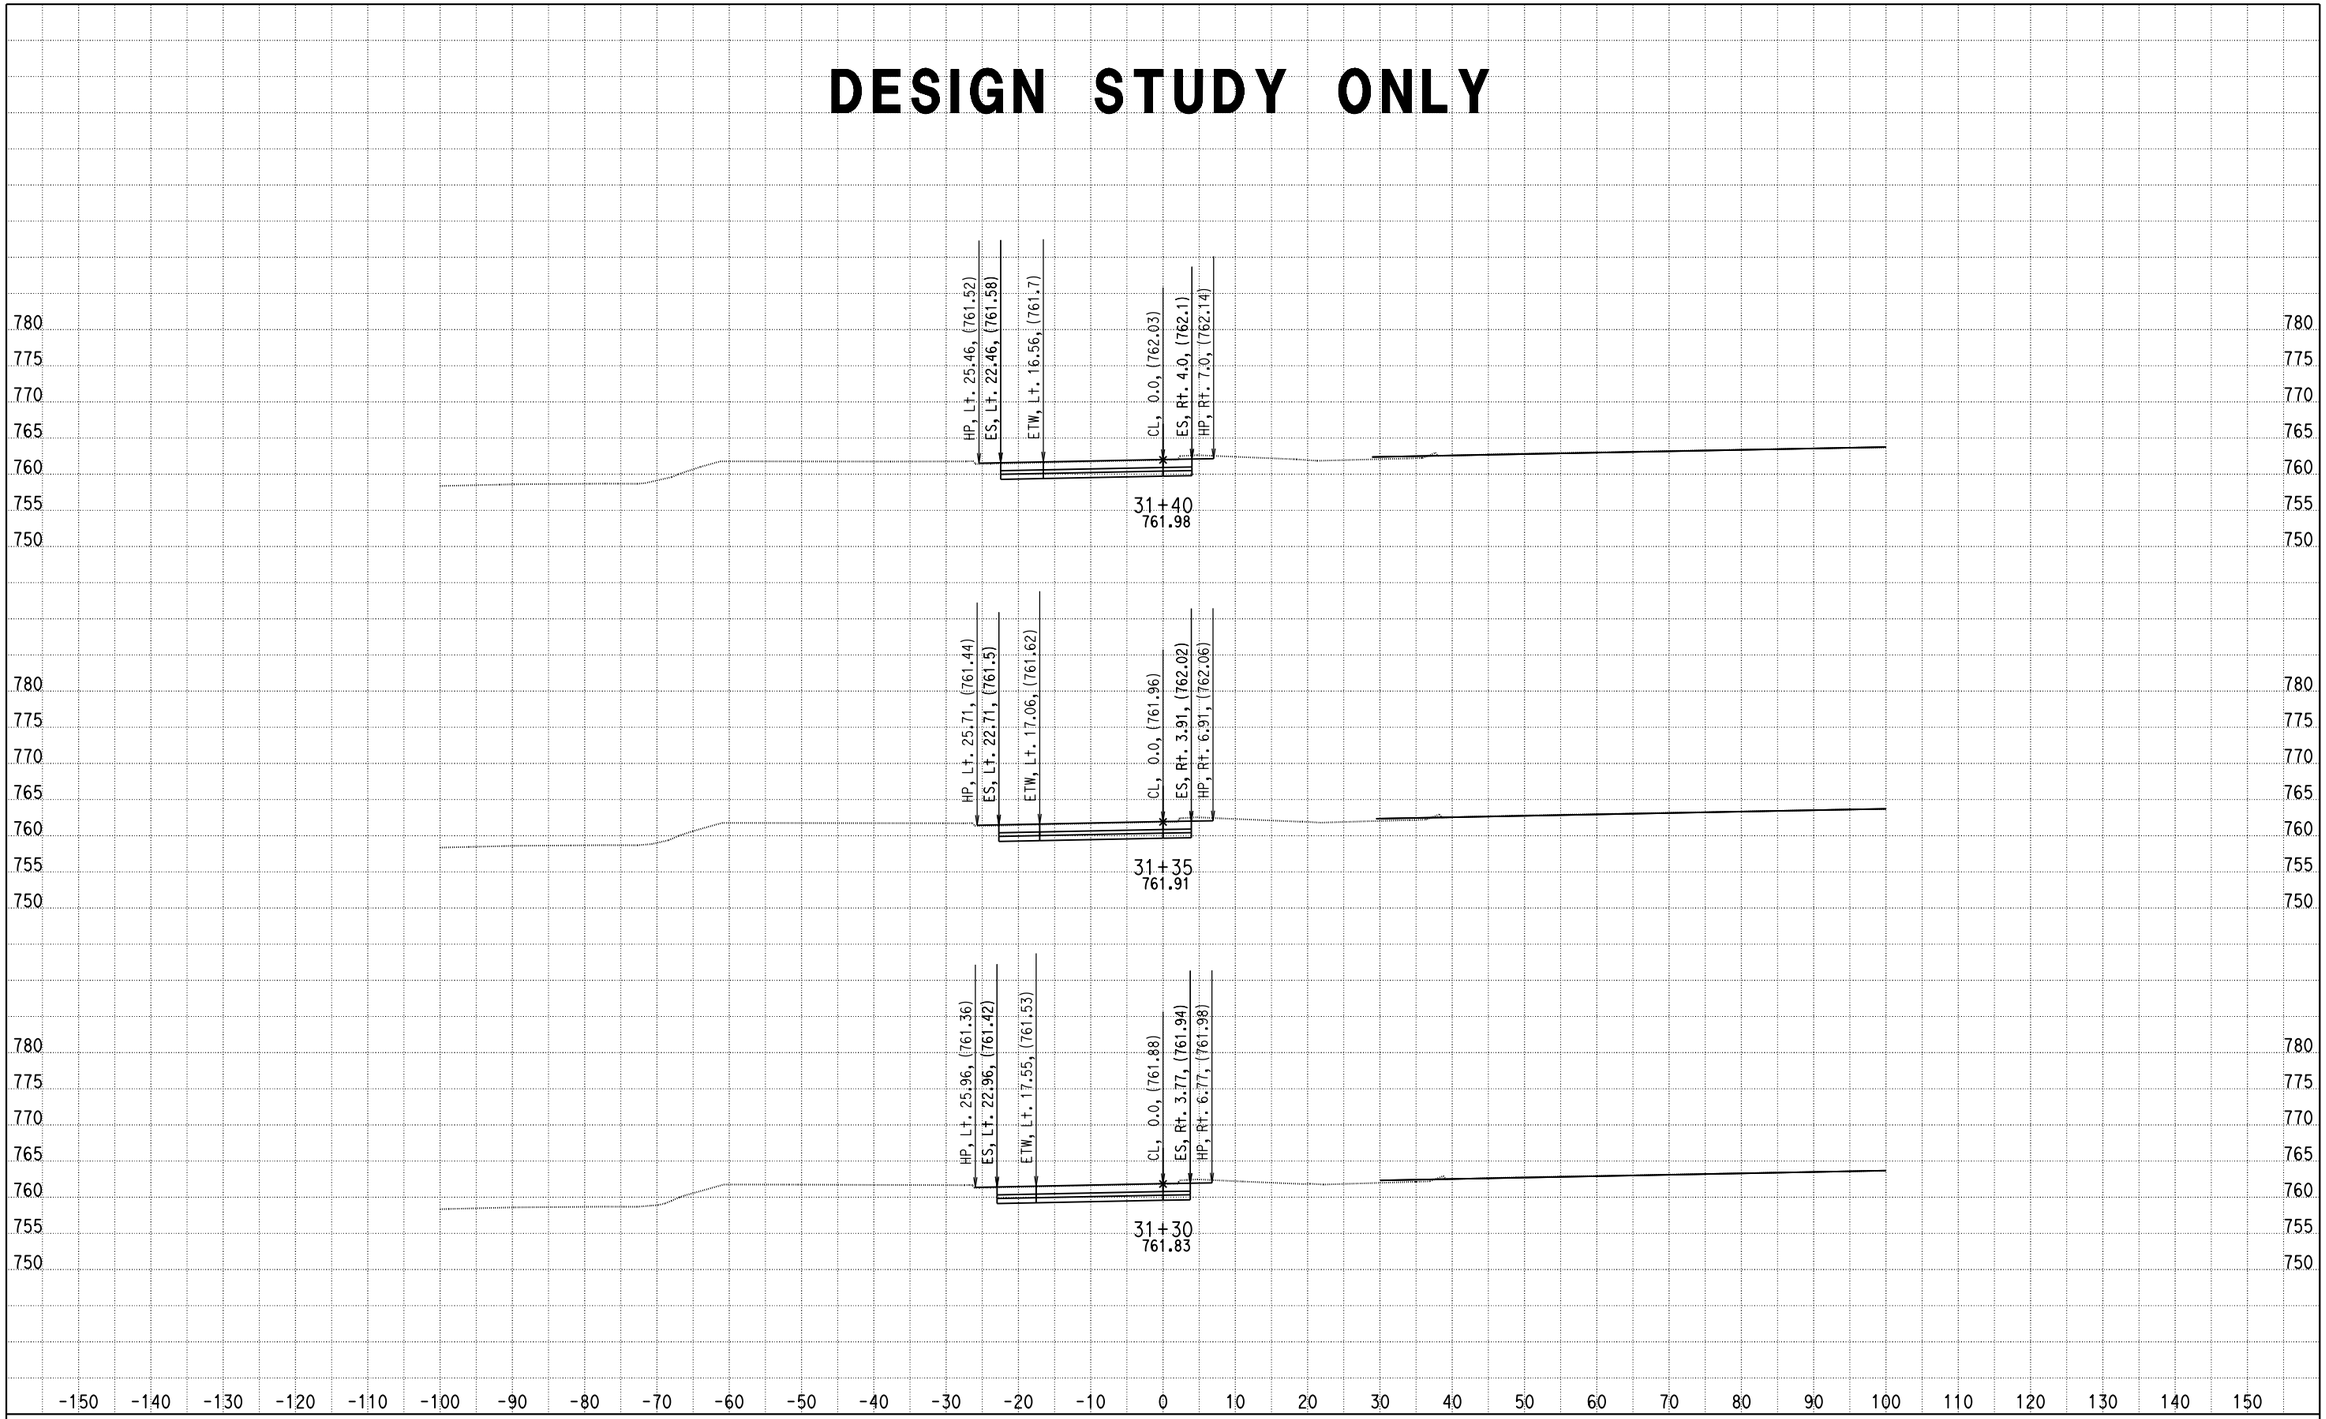

DATE: 4/8/2013

KC Project: 0818E File: C:\project\0818E\UPDATE-RAMP\ramph2-pro.ear

SCALE: 1" = 10' Horiz.
1" = 10' Vert.

All Dimensions are US Survey Feet

RAMPH2
CROSS SECTIONS

SHEET 43 OF XXX

DESIGN STUDY ONLY

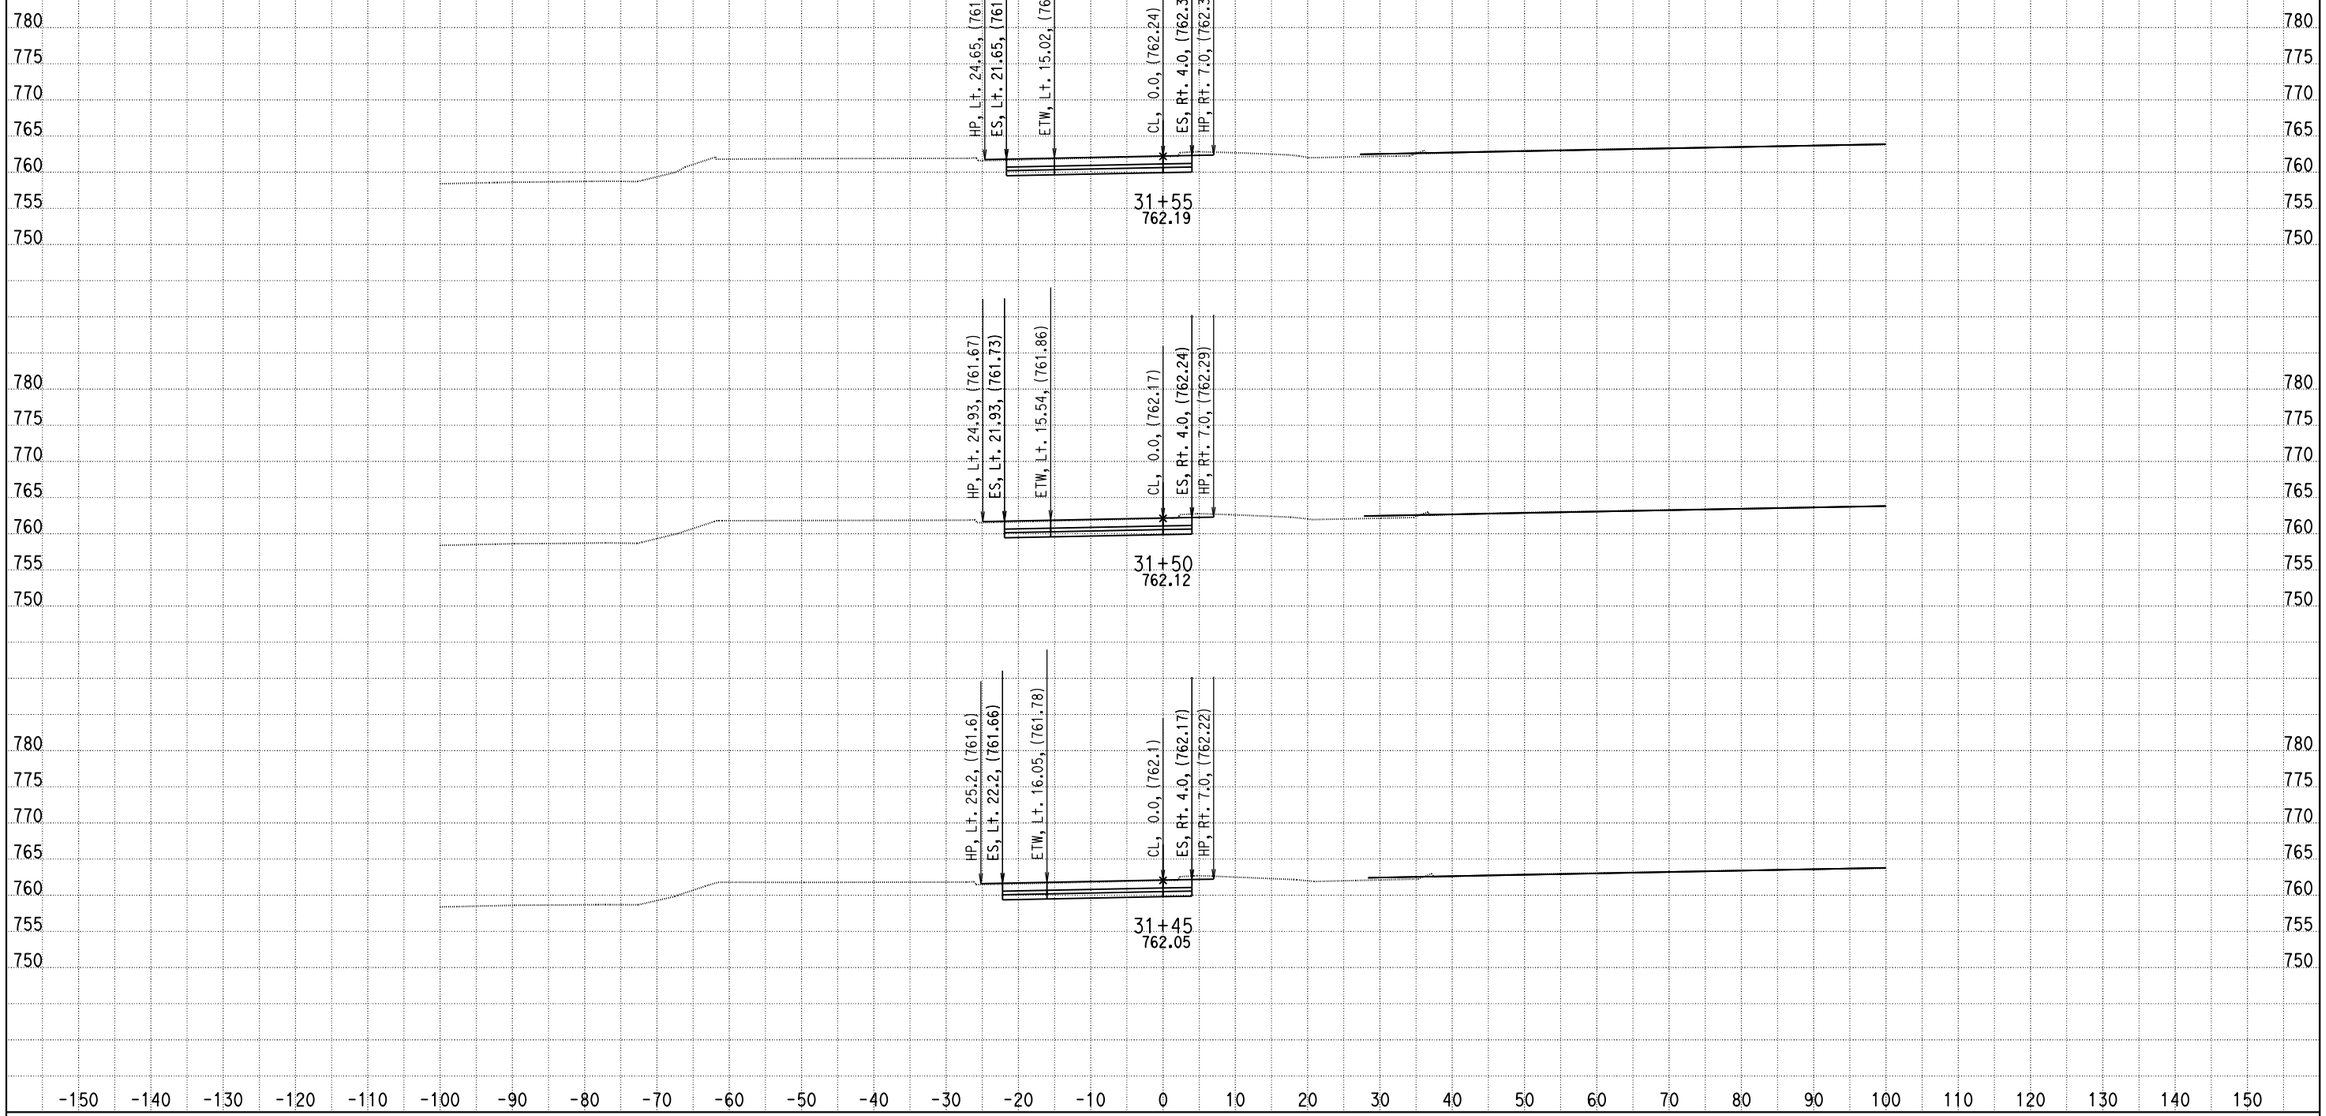

DATE: 4/8/2013

KC Project: 0818E File: C:\project\0818E\UPDATE-RAMP\ramph2-pro.ear

SCALE: 1" = 10' Horiz.
1" = 10' Vert.

All Dimensions are US Survey Feet

RAMPH2
CROSS SECTIONS

DESIGN STUDY ONLY

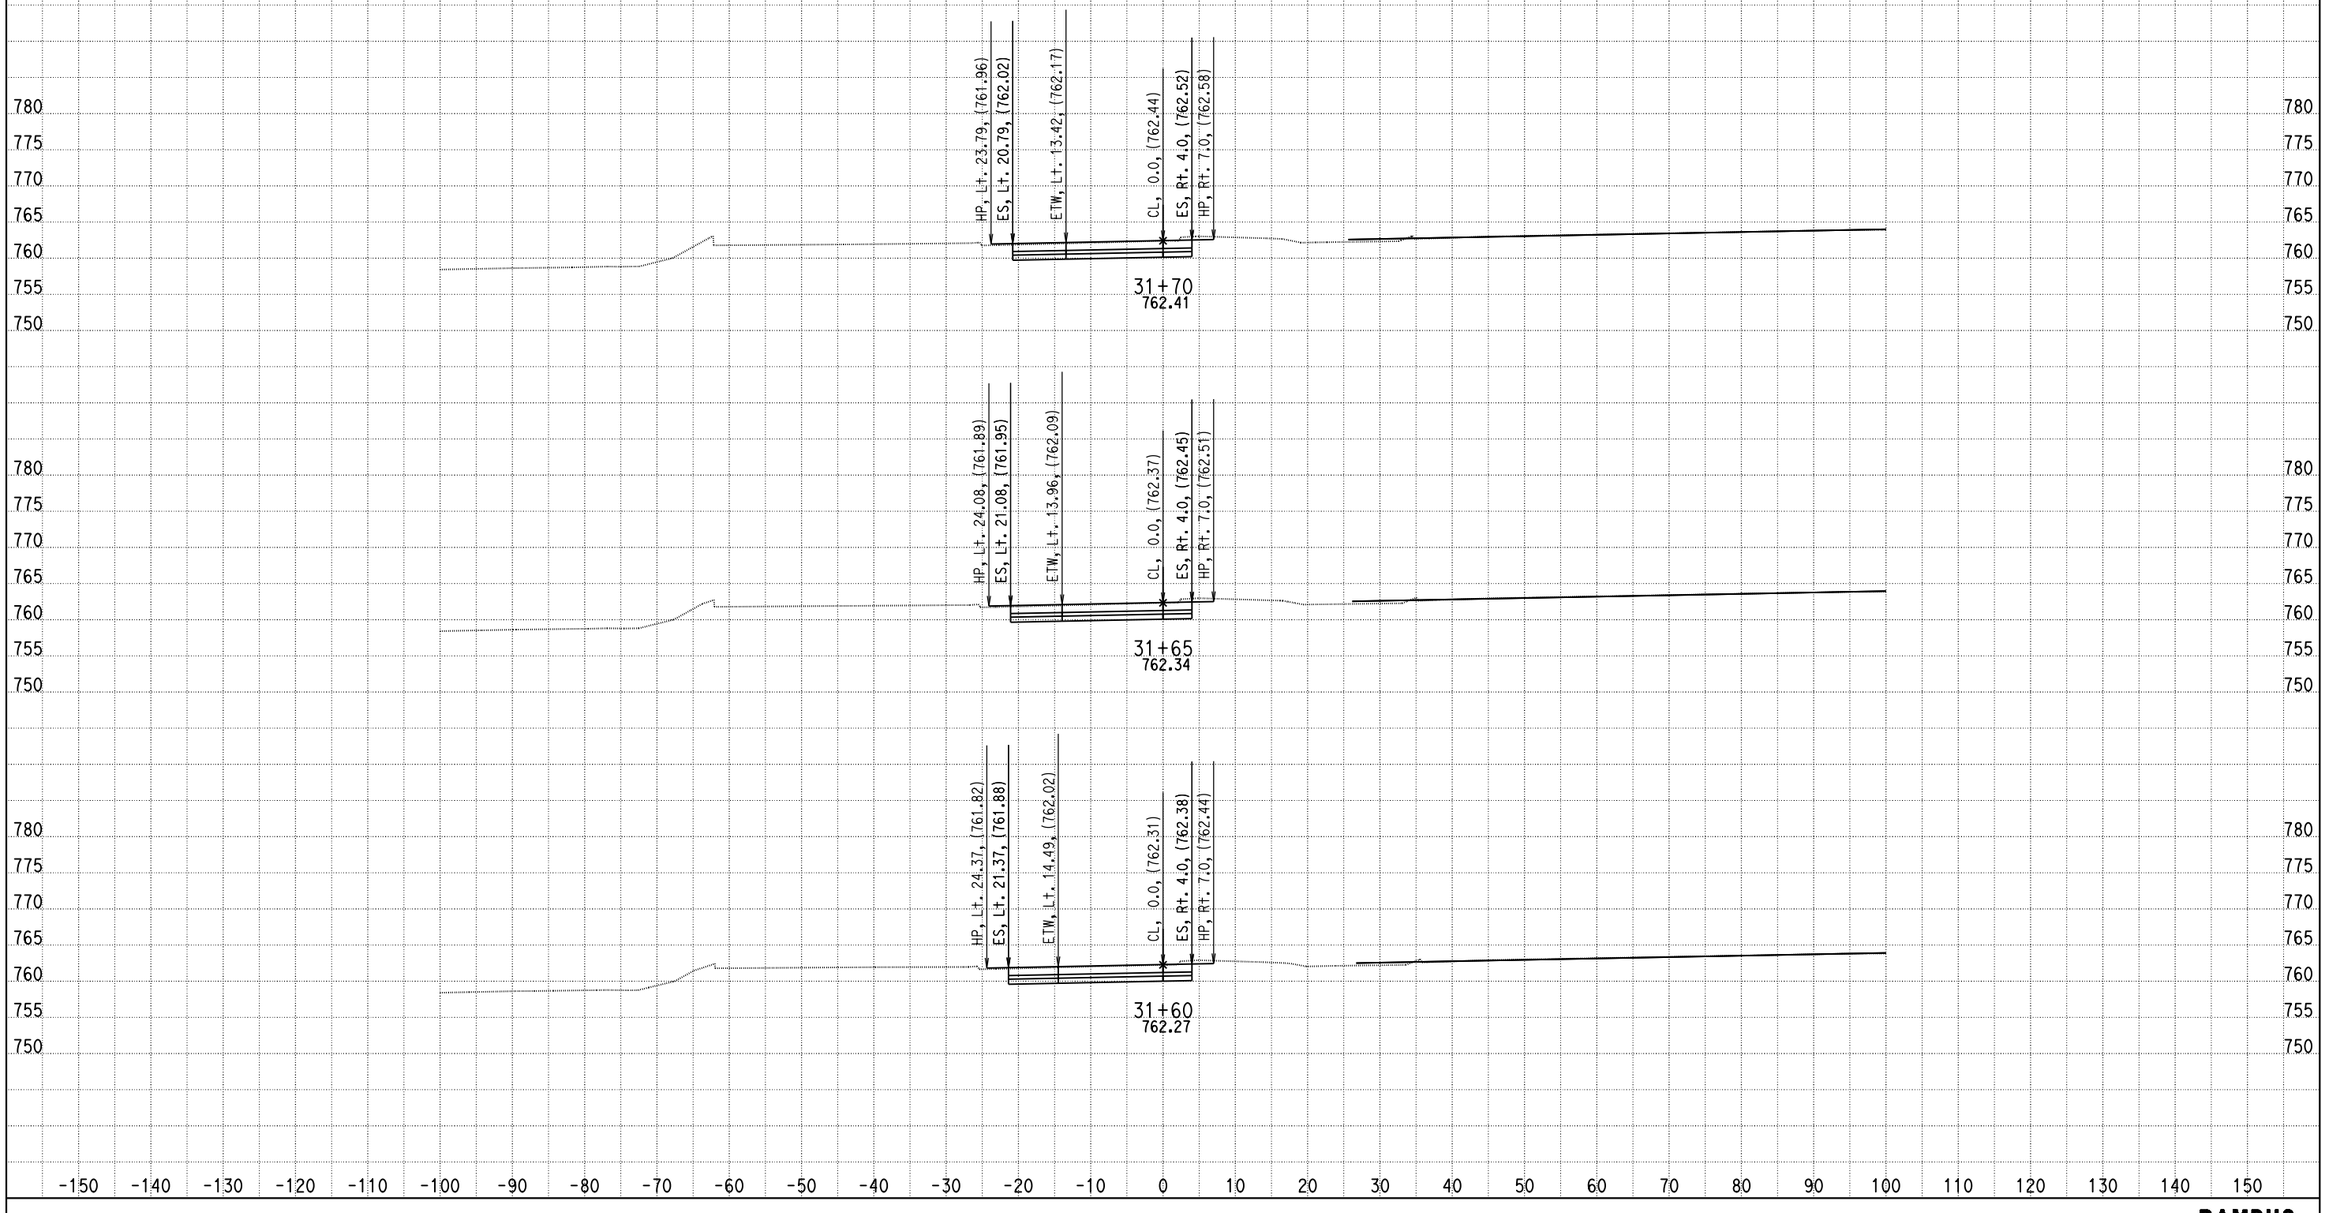

DATE: 4/8/2013

KC Project: 0818E File: C:\project\0818E\UPDATE-RAMP\ramph2-pro.ear

SCALE: 1" = 10' Horiz.
1" = 10' Vert.

All Dimensions are US Survey Feet

RAMPH2
CROSS SECTIONS

DESIGN STUDY ONLY

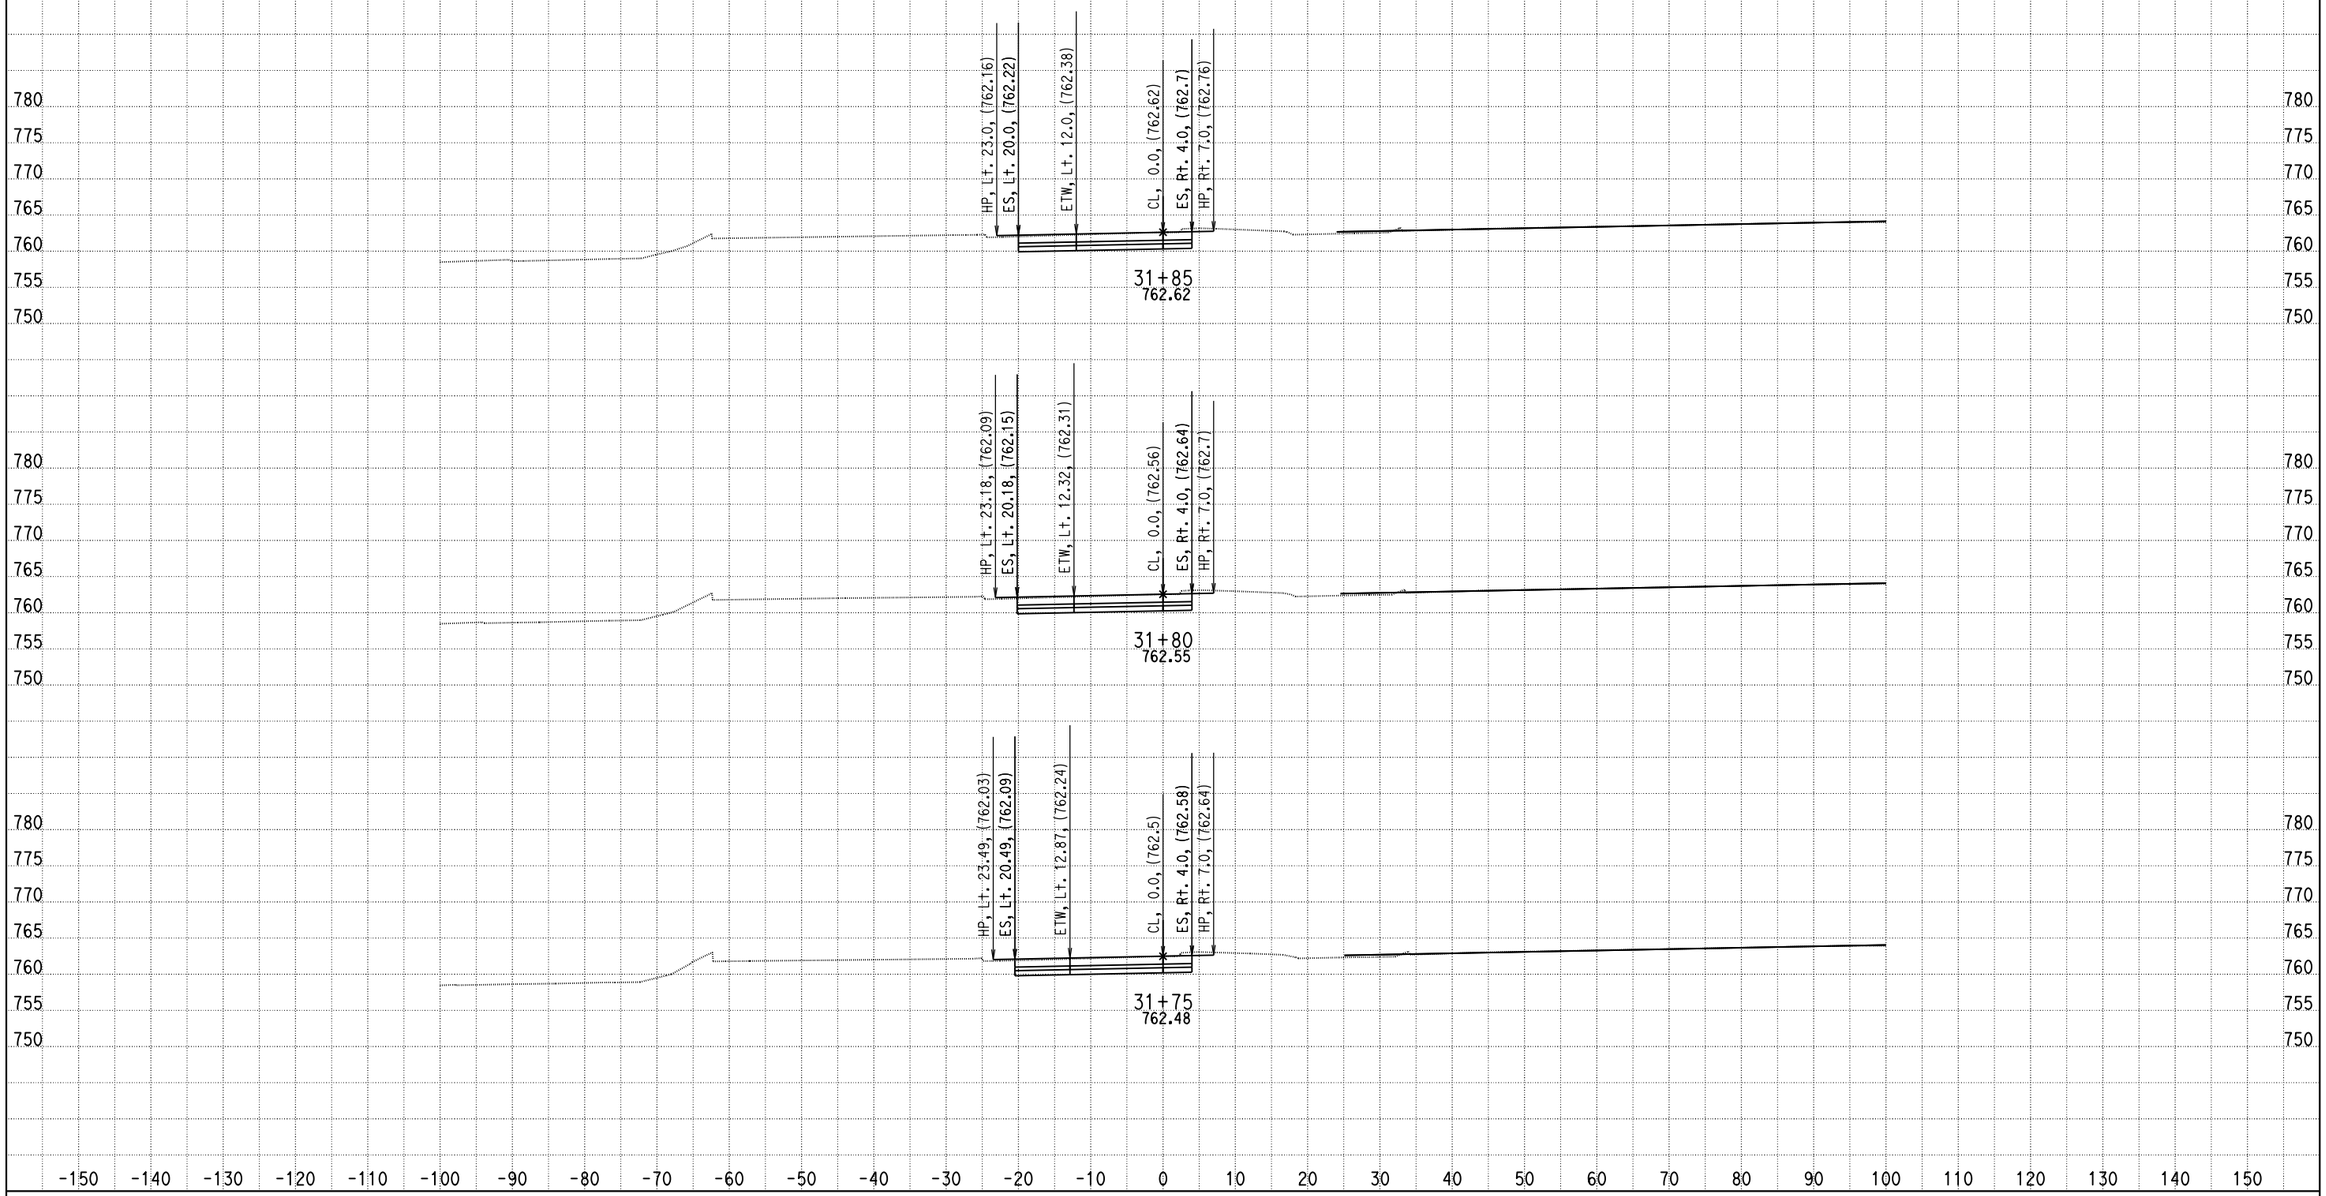

DATE: 4/8/2013

KC Project: 0818E File: C:\project\0818E\UPDATE-RAMP\ramph2-pro.ear

SCALE: 1" = 10' Horiz.
1" = 10' Vert.

All Dimensions are US Survey Feet

RAMPH2
CROSS SECTIONS

DESIGN STUDY ONLY

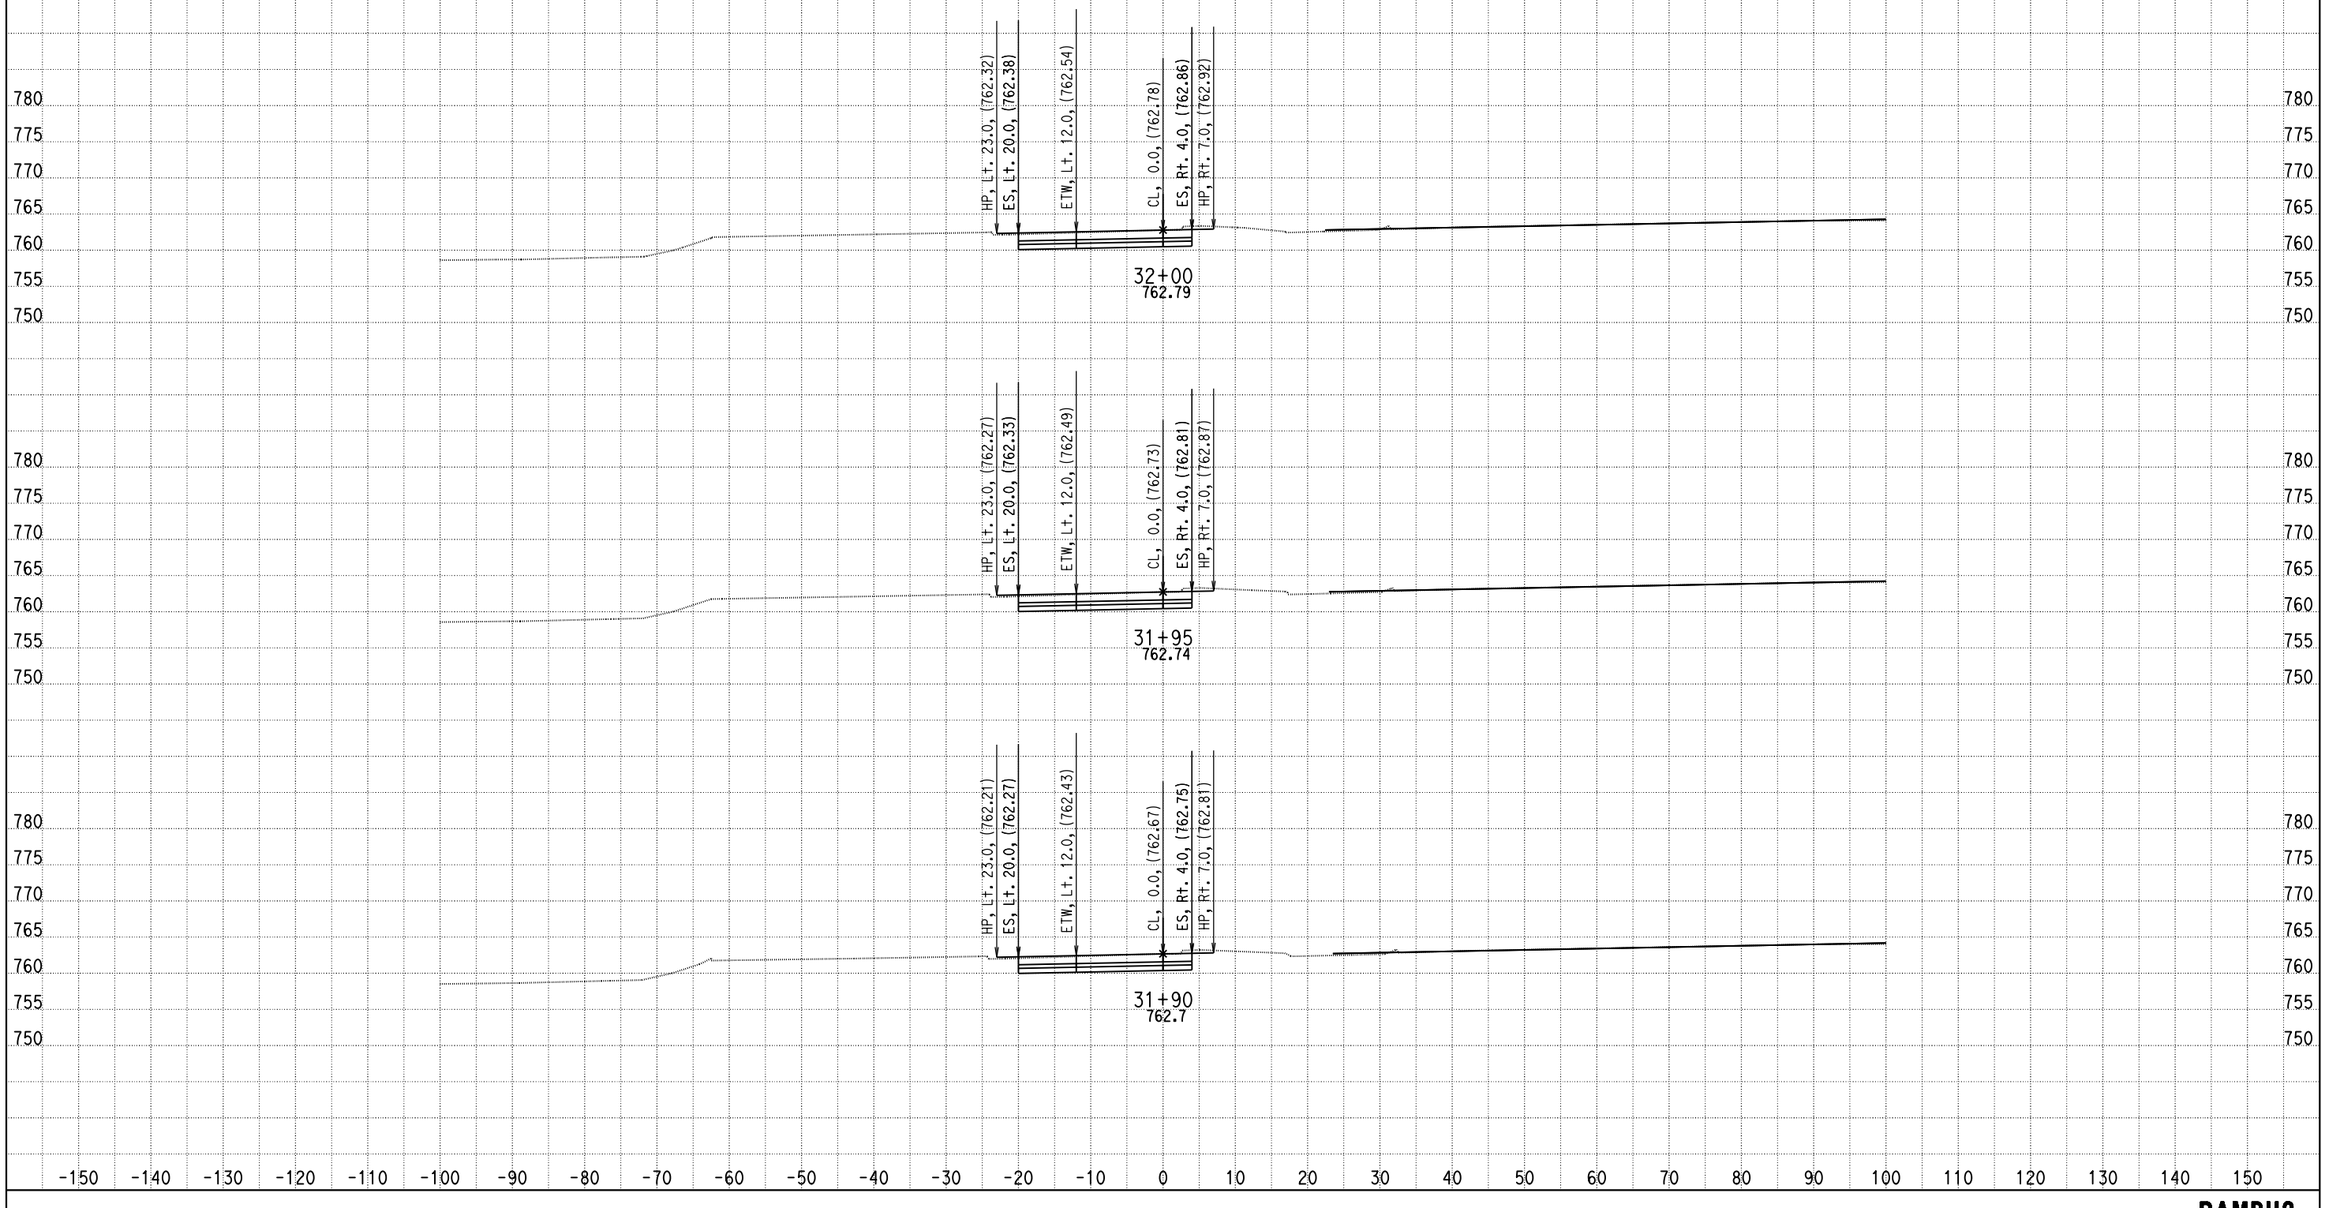

DATE: 4/8/2013

KC Project: 0818E File: C:\project\0818E\UPDATE-RAMP\ramph2-pro.ear

SCALE: 1" = 10' Horiz.
1" = 10' Vert.

All Dimensions are US Survey Feet

RAMPH2
CROSS SECTIONS

DESIGN STUDY ONLY

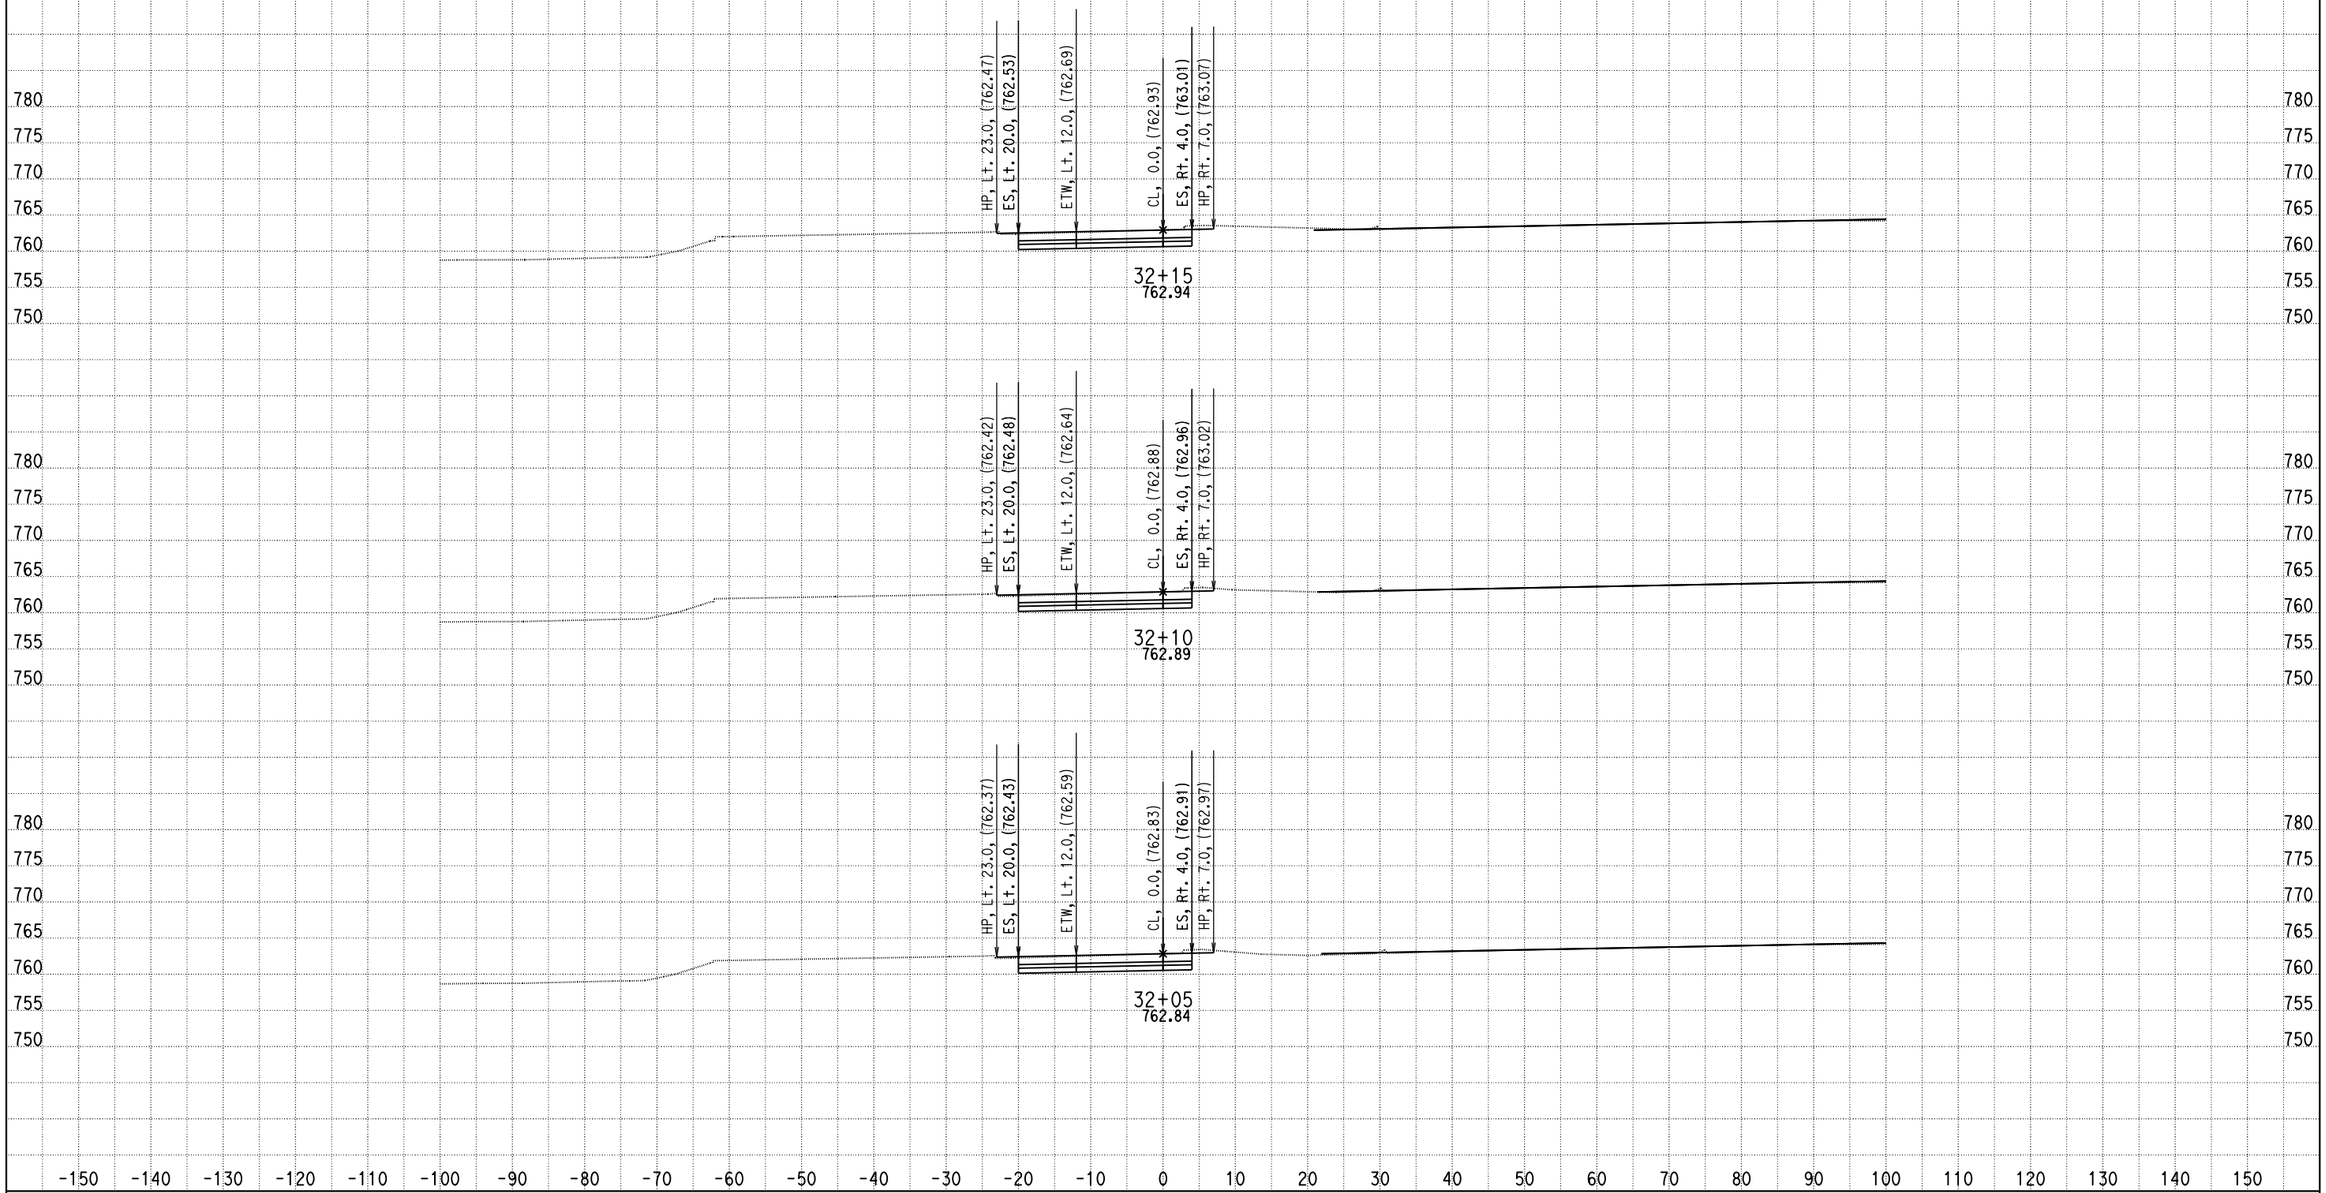

DATE: 4/8/2013

KC Project: 0818E File: C:\project\0818E\UPDATE-RAMP\ramph2-pro.ear

SCALE: 1" = 10' Horiz.
1" = 10' Vert.

All Dimensions are US Survey Feet

RAMPH2
CROSS SECTIONS

SHEET 48 OF XXX

DESIGN STUDY ONLY

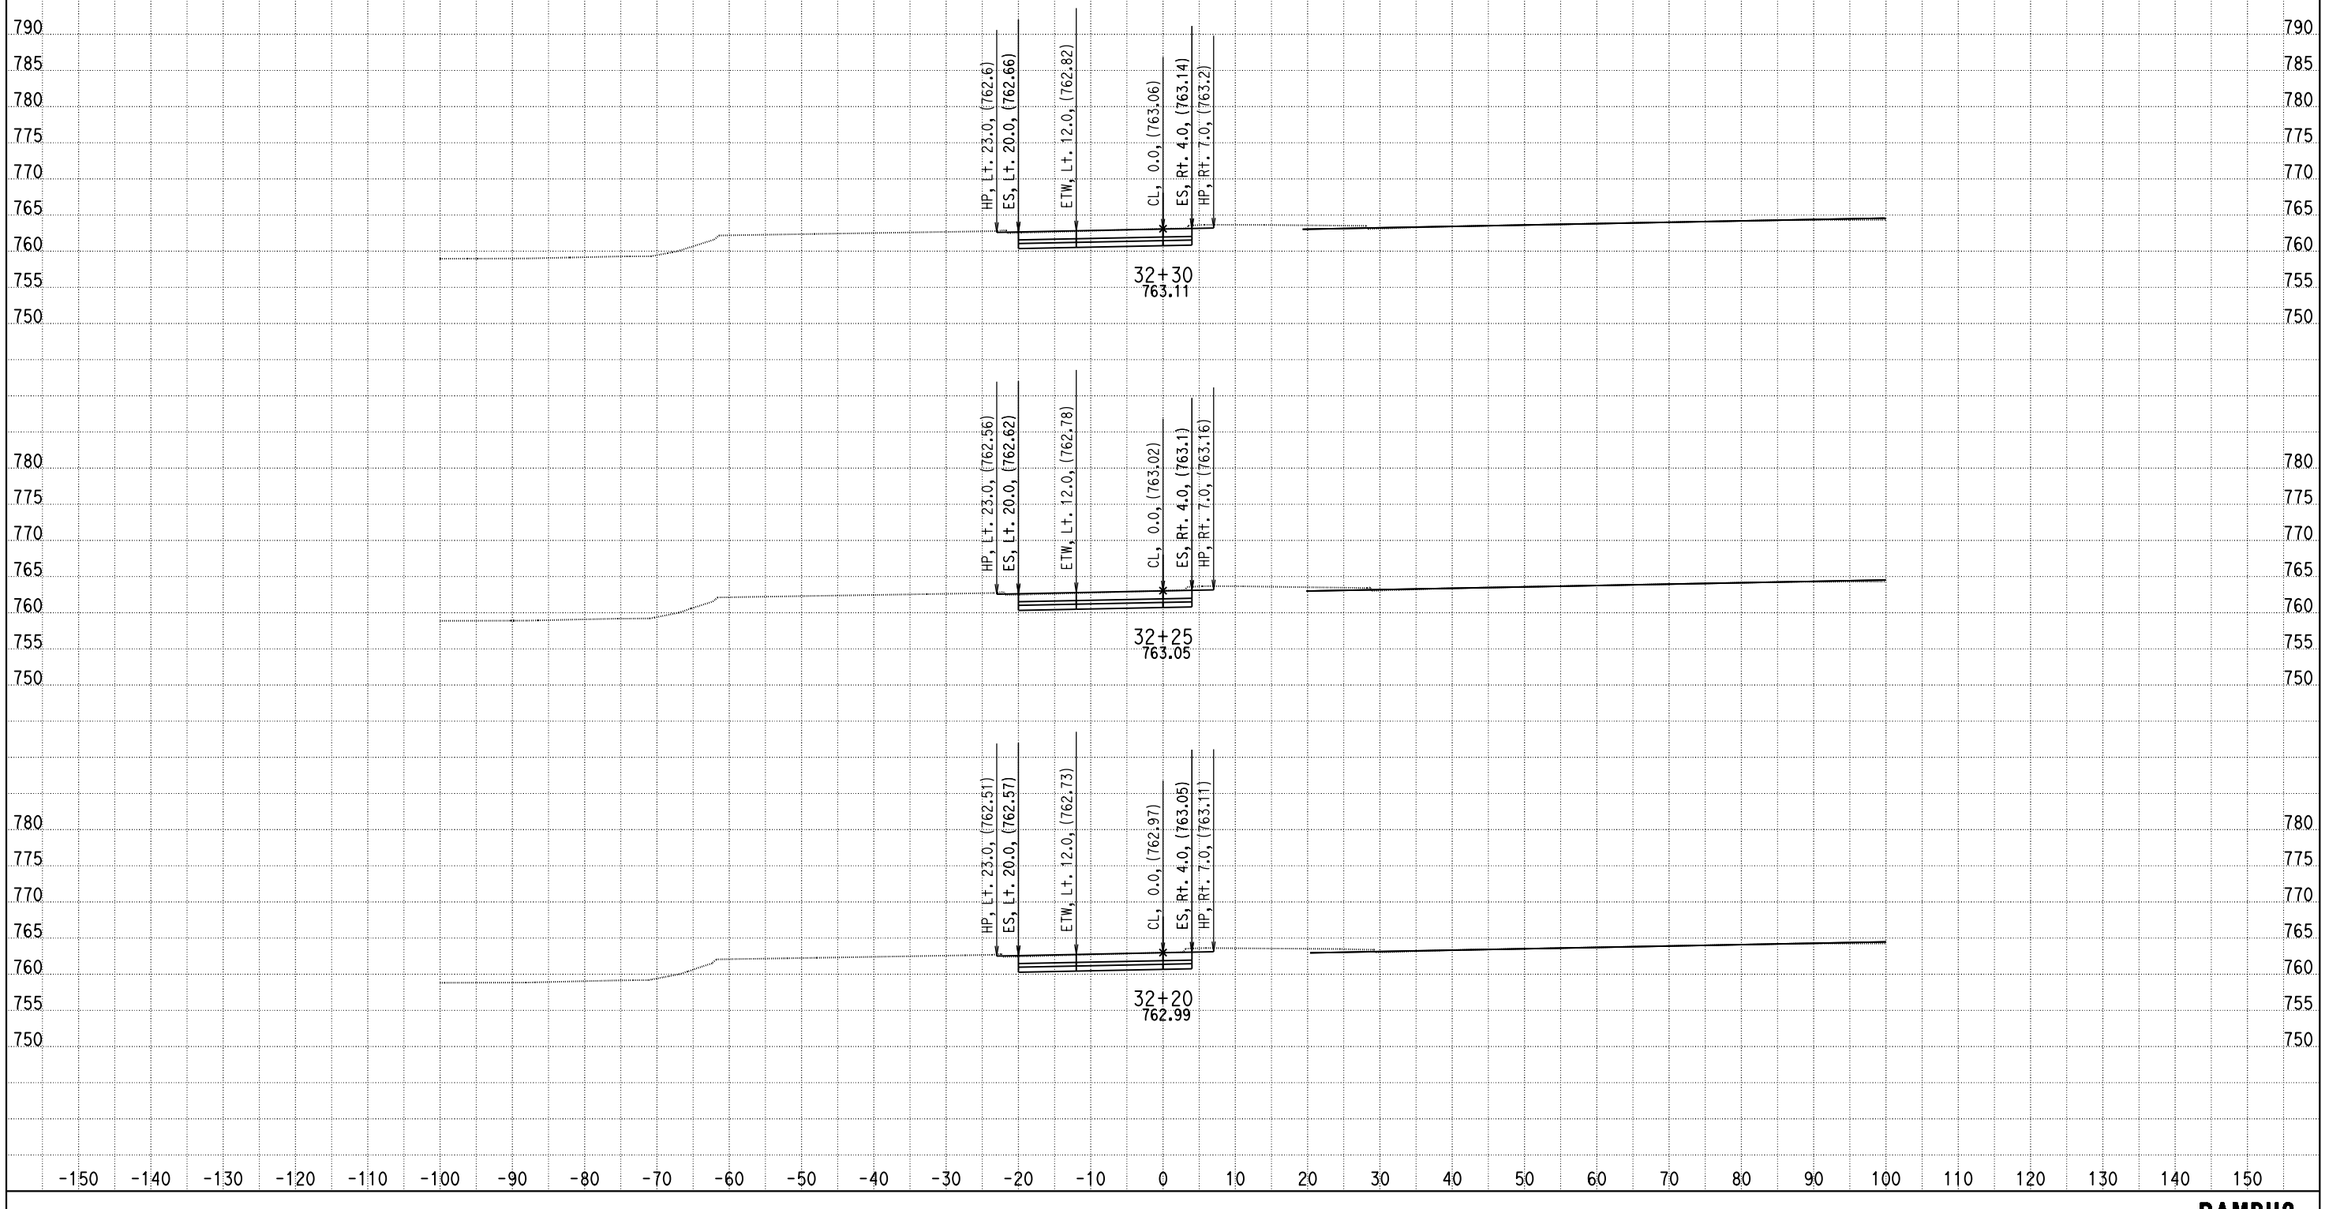

DATE: 4/8/2013

KC Project: 0818E File: C:\project\0818E\UPDATE-RAMP\ramph2-pro.ear

SCALE: 1" = 10' Horiz.
1" = 10' Vert.

All Dimensions are US Survey Feet

RAMPH2
CROSS SECTIONS

SHEET 49 OF XXX

DESIGN STUDY ONLY

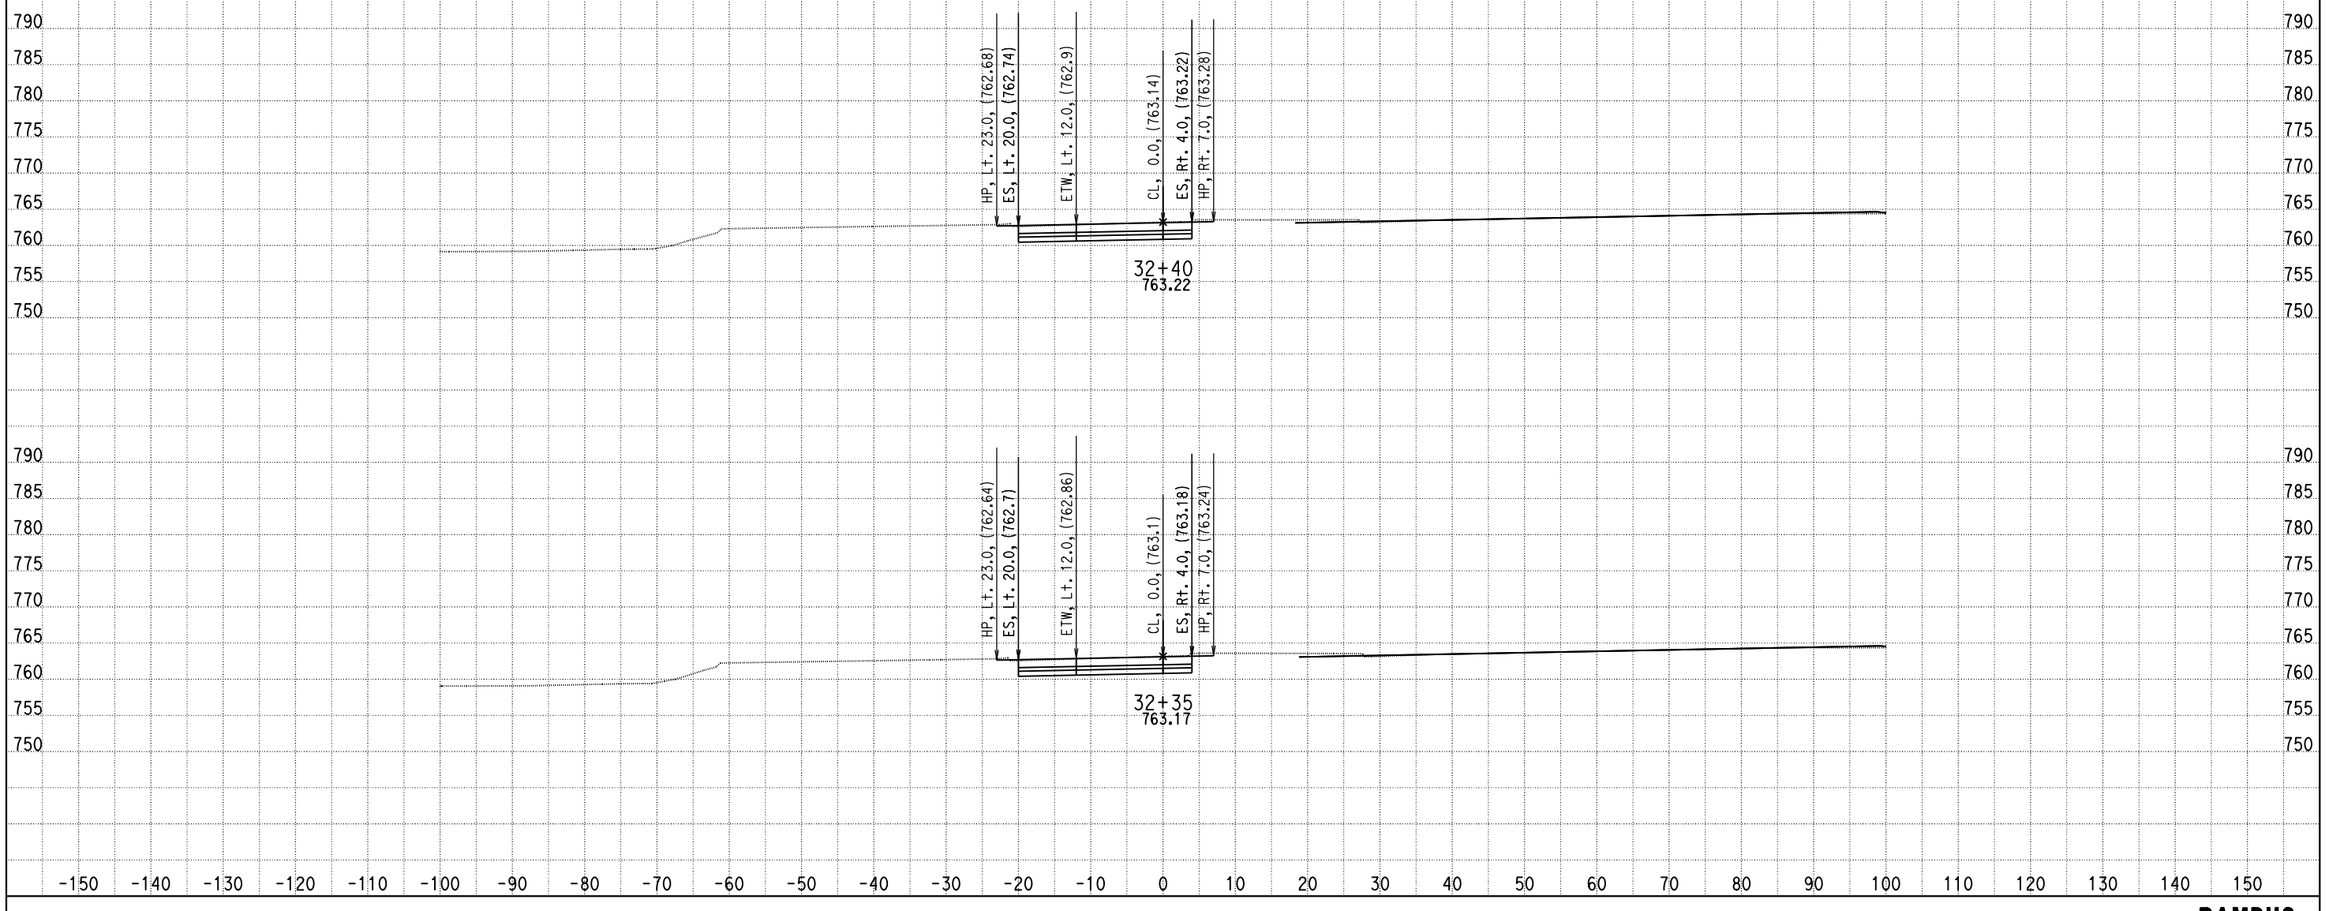

DATE: 4/8/2013

KC Project: 0818E File: C:\project\0818E\UPDATE-RAMP\ramph2-pro.ear

SCALE: 1" = 10' Horiz.
1" = 10' Vert.

All Dimensions are US Survey Feet

RAMPH2
CROSS SECTIONS

SHEET 50 OF XXX

DESIGN STUDY ONLY

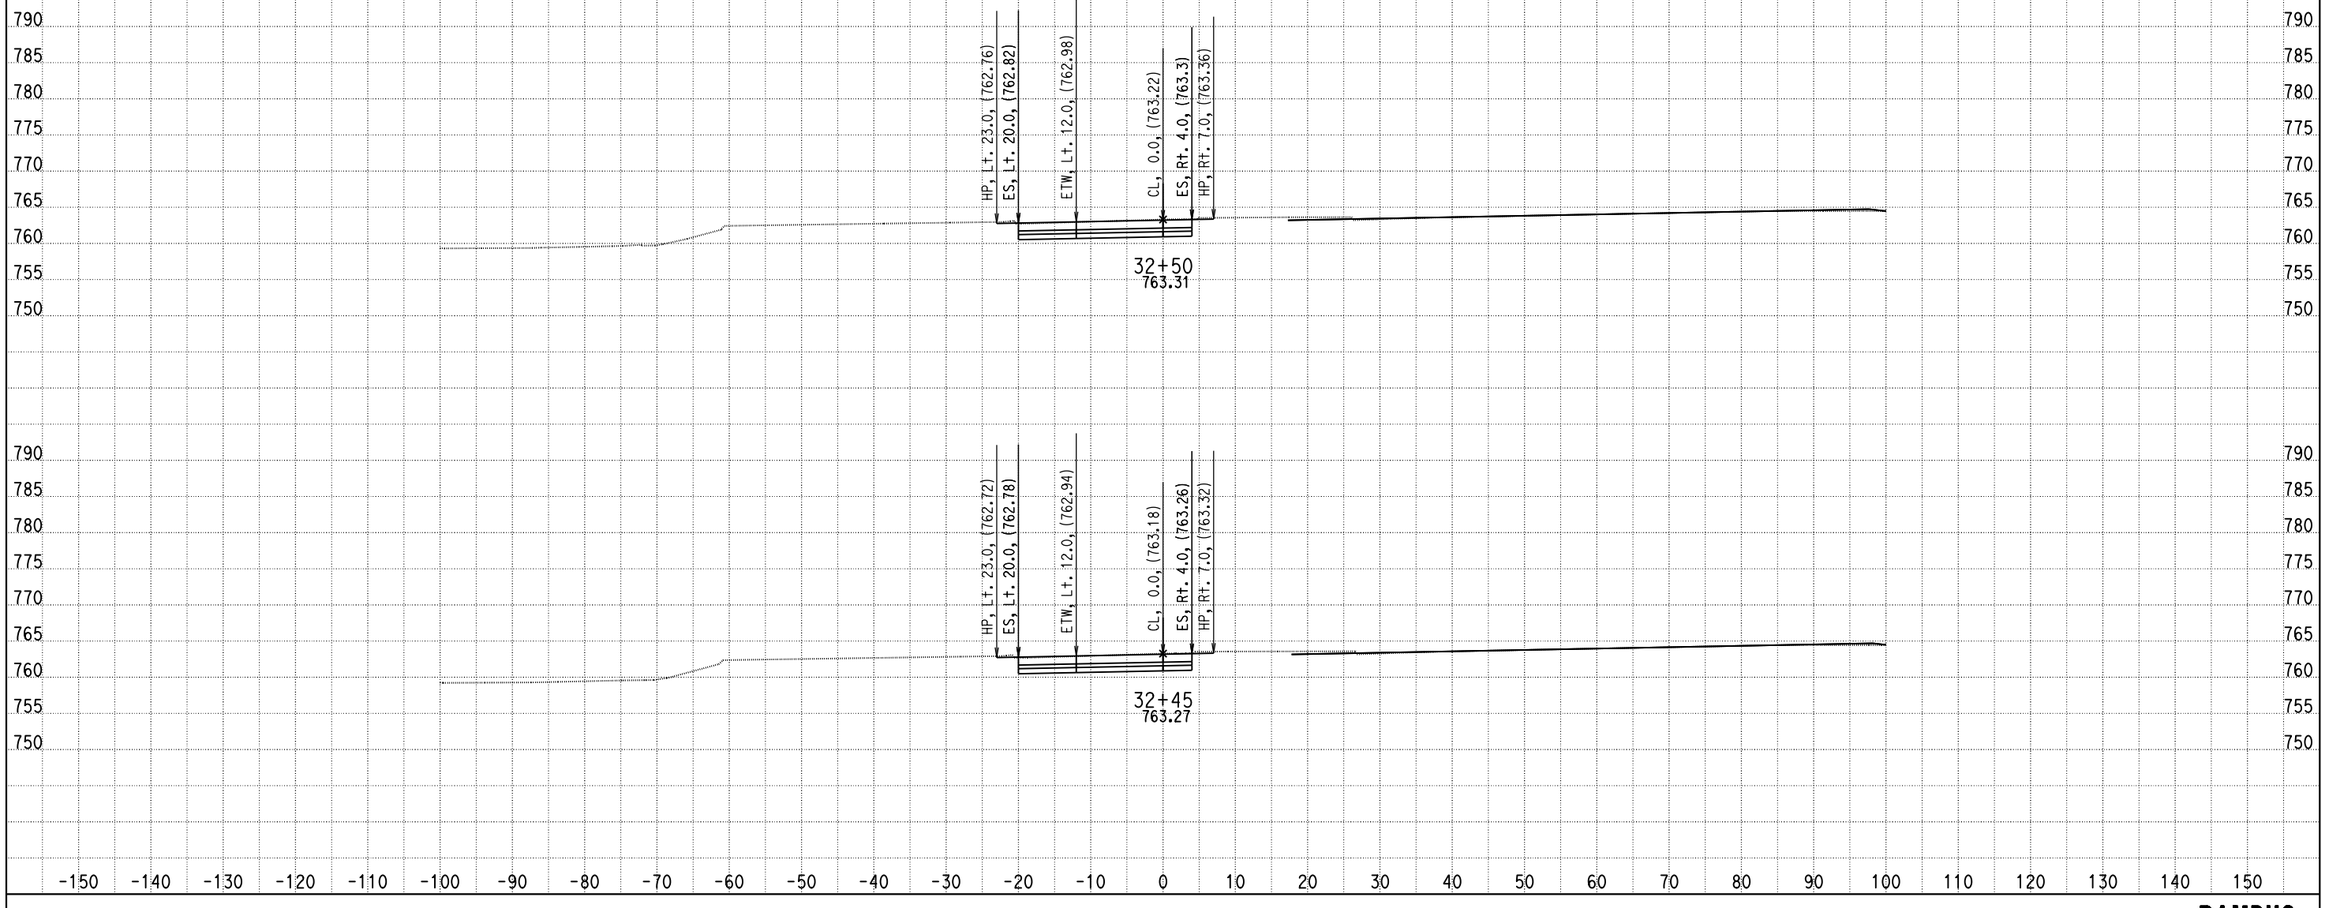

DATE: 4/8/2013

KC Project: 0818E File: C:\project\0818E\UPDATE-RAMP\ramph2-pro.ear

SCALE: 1" = 10' Horiz.
1" = 10' Vert.

All Dimensions are US Survey Feet

RAMPH2
CROSS SECTIONS

SHEET 51 OF XXX

DESIGN STUDY ONLY

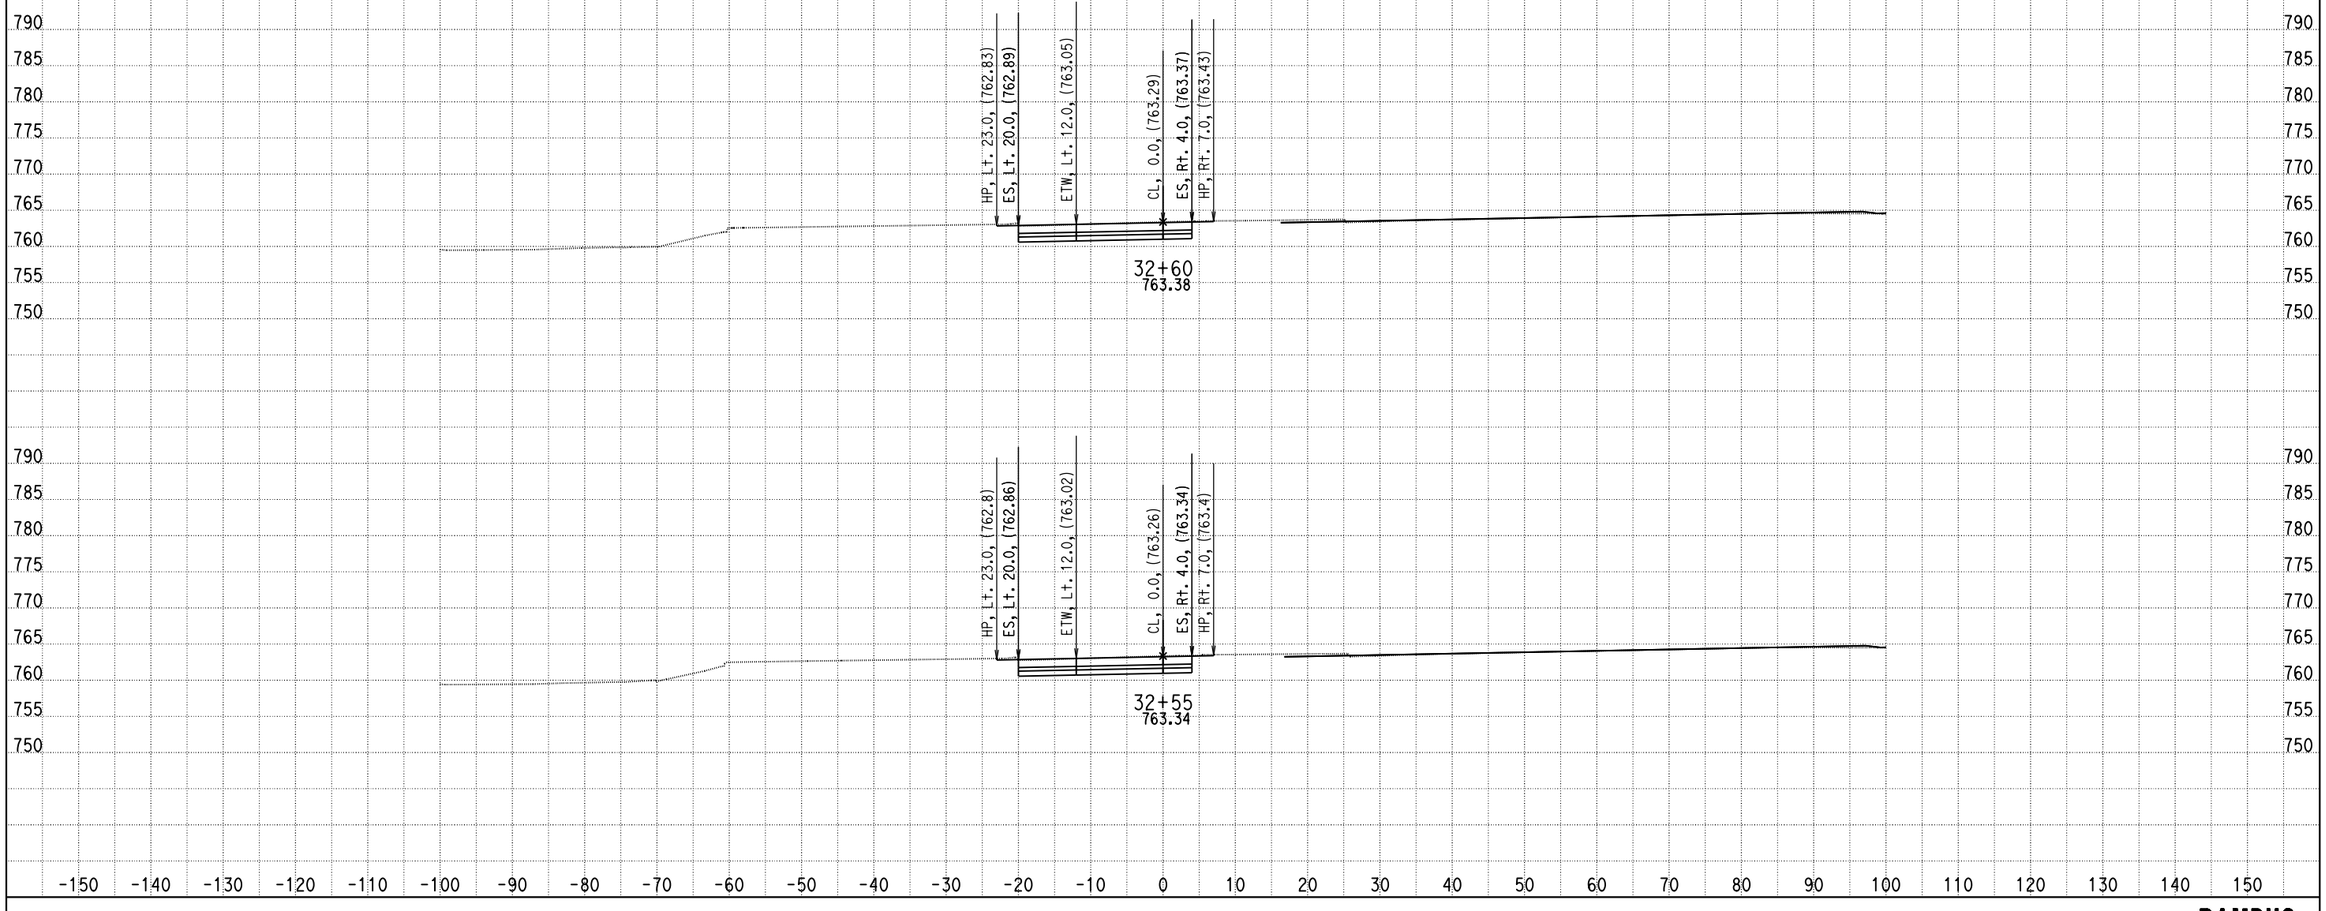

DATE: 4/8/2013

KC Project: 0818E File: C:\project\0818E\UPDATE-RAMP\ramph2-pro.ear

SCALE: 1" = 10' Horiz.
1" = 10' Vert.

All Dimensions are US Survey Feet

RAMPH2
CROSS SECTIONS

SHEET 52 OF XXX

DESIGN STUDY ONLY

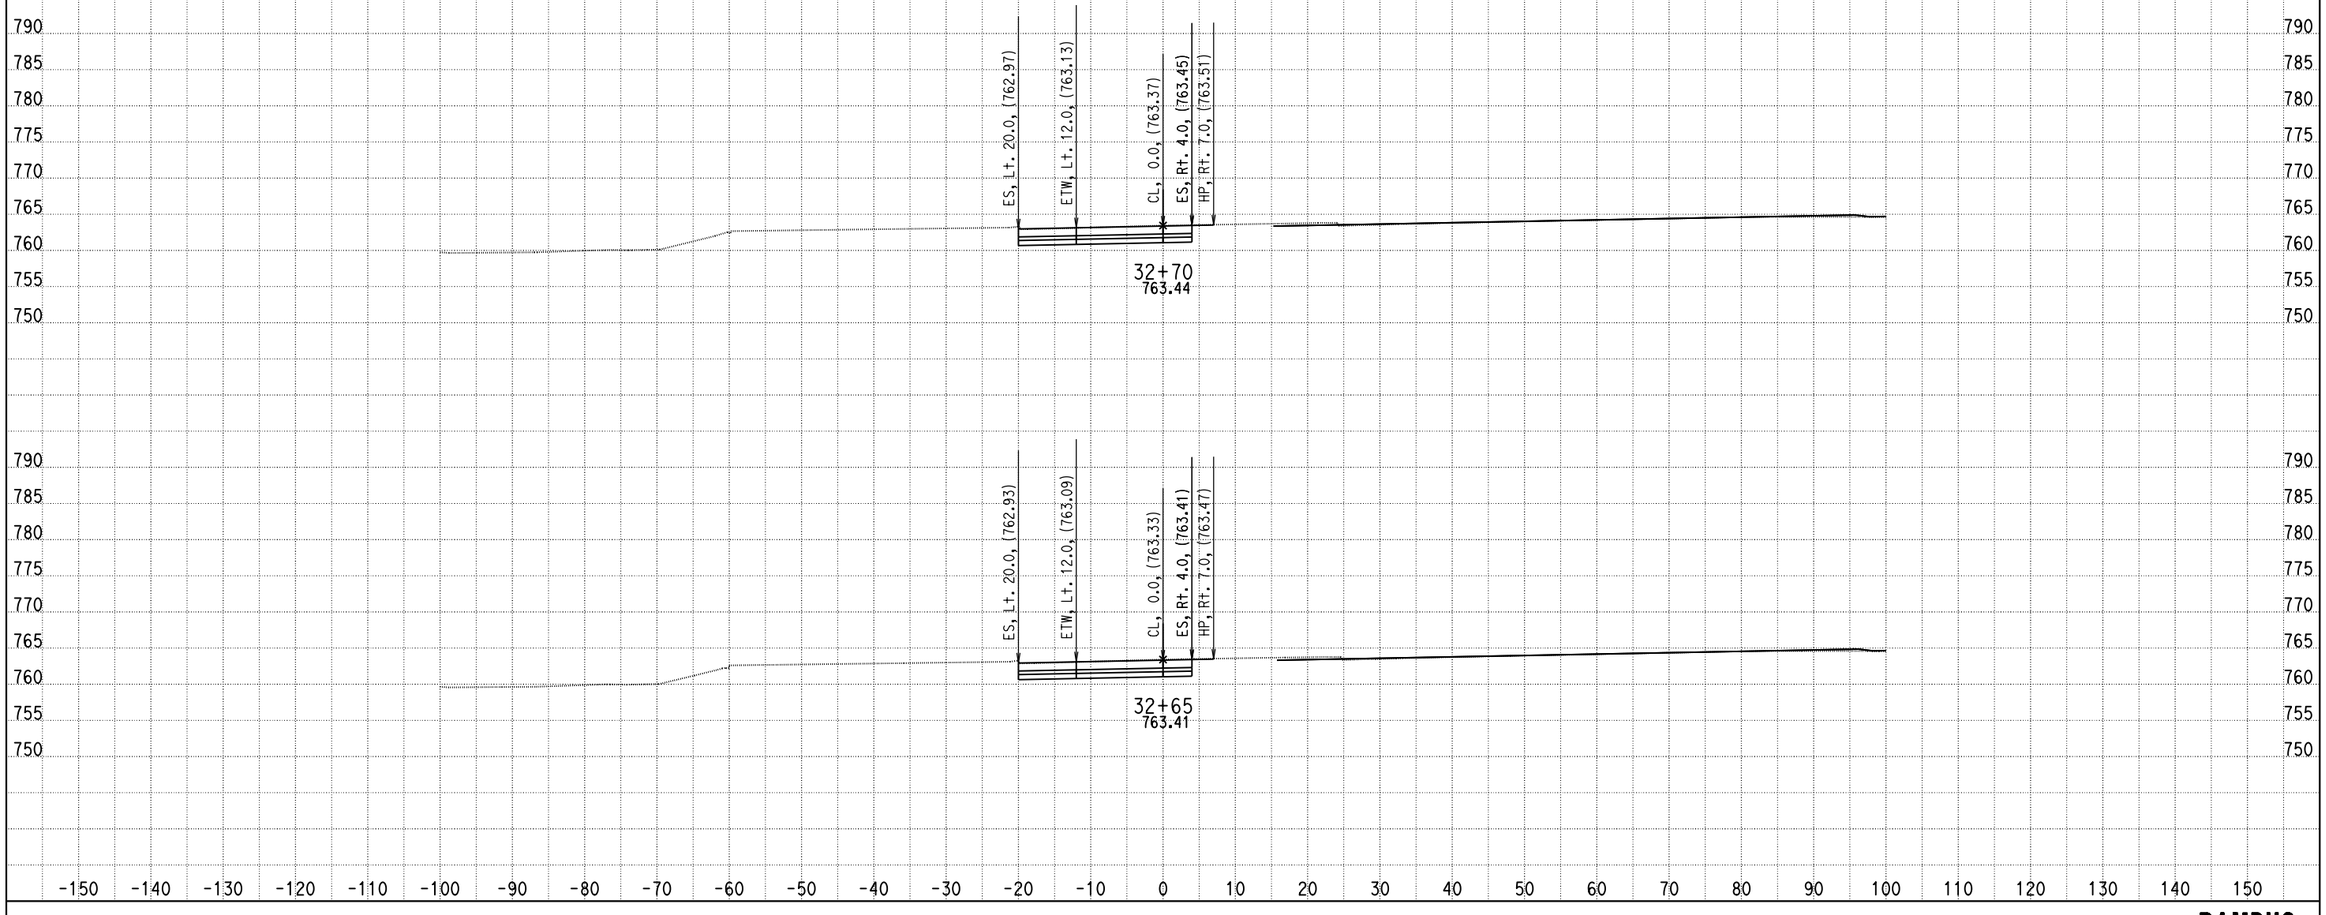

DATE: 4/8/2013

KC Project: 0818E File: C:\project\0818E\UPDATE-RAMP\ramph2-pro.ear

SCALE: 1" = 10' Horiz.
1" = 10' Vert.

All Dimensions are US Survey Feet

RAMPH2
CROSS SECTIONS

SHEET 53 OF XXX

DESIGN STUDY ONLY

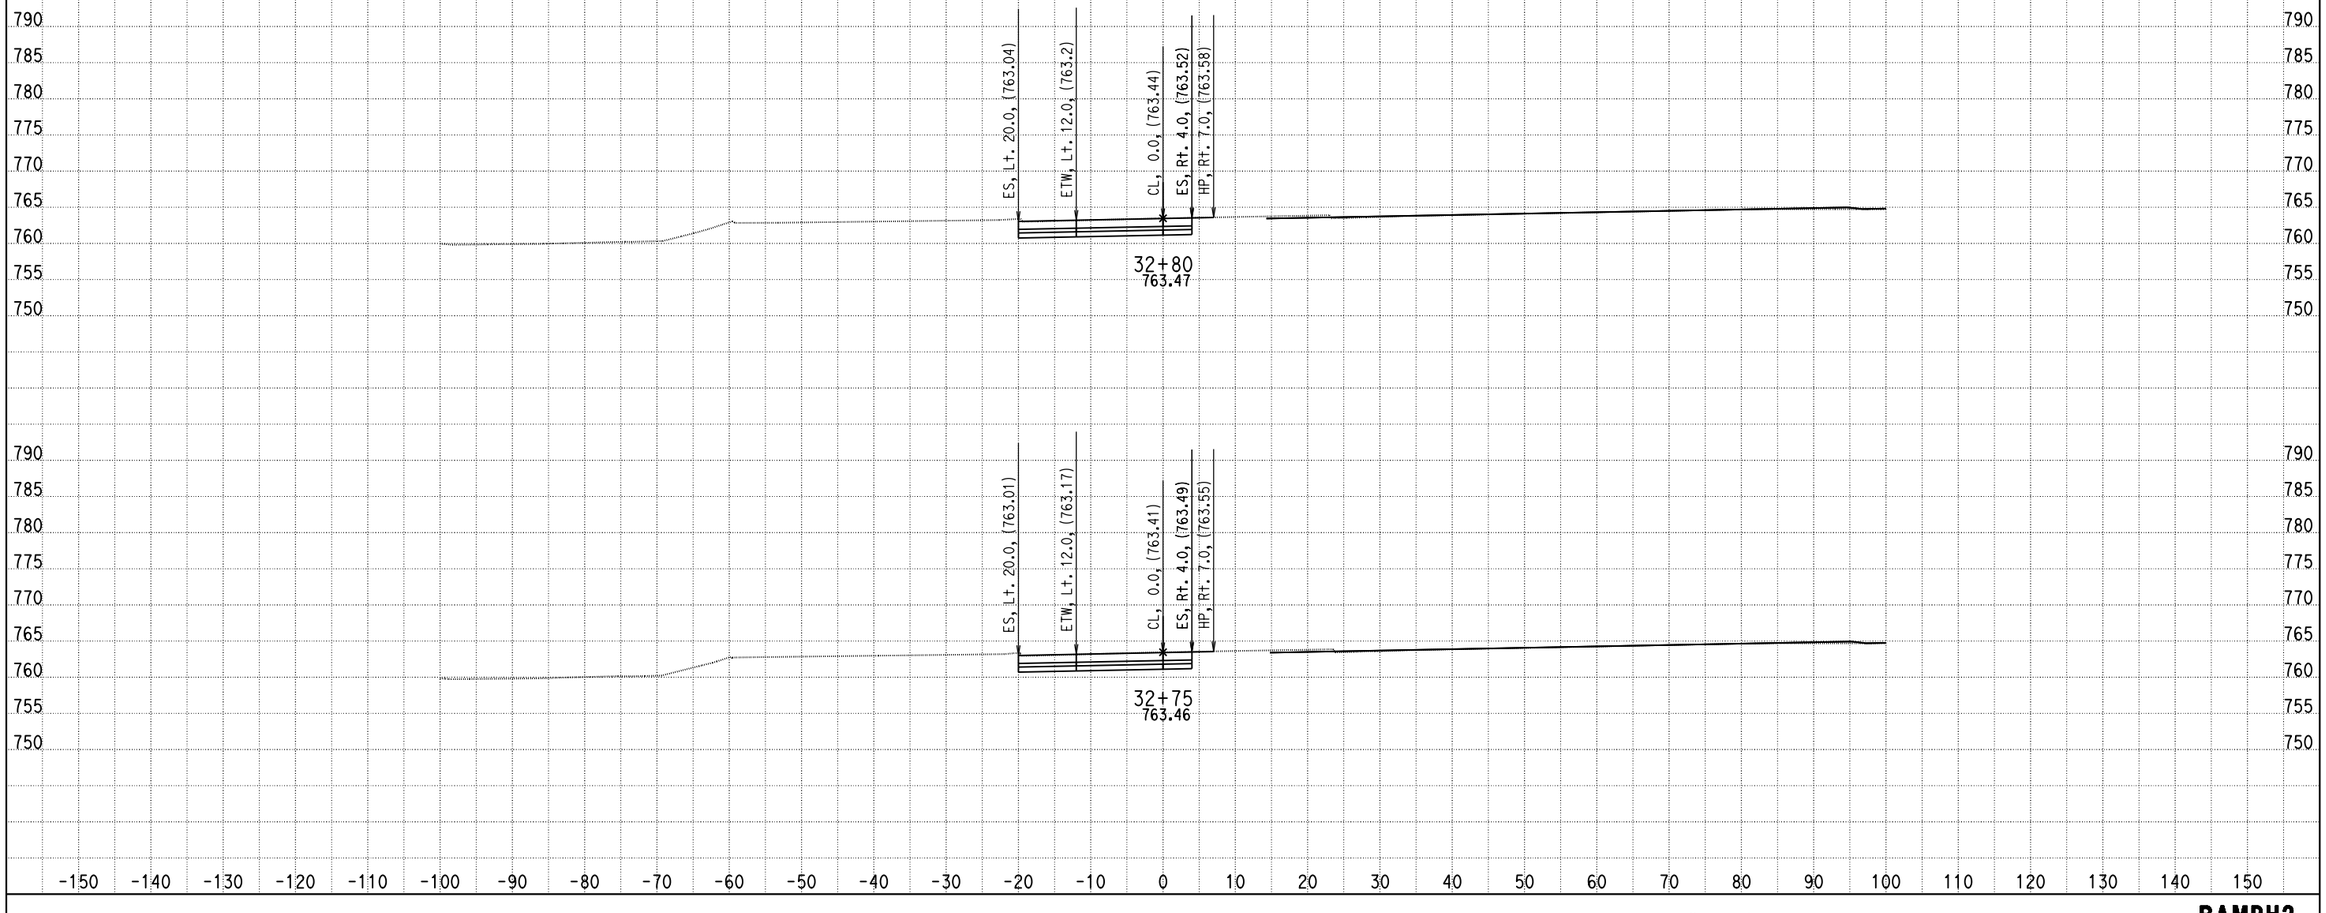

DATE: 4/8/2013

KC Project: 0818E File: C:\project\0818E\UPDATE-RAMP\ramph2-pro.ear

SCALE: 1" = 10' Horiz.
1" = 10' Vert.

All Dimensions are US Survey Feet

RAMPH2
CROSS SECTIONS

SHEET 54 OF XXX

DESIGN STUDY ONLY

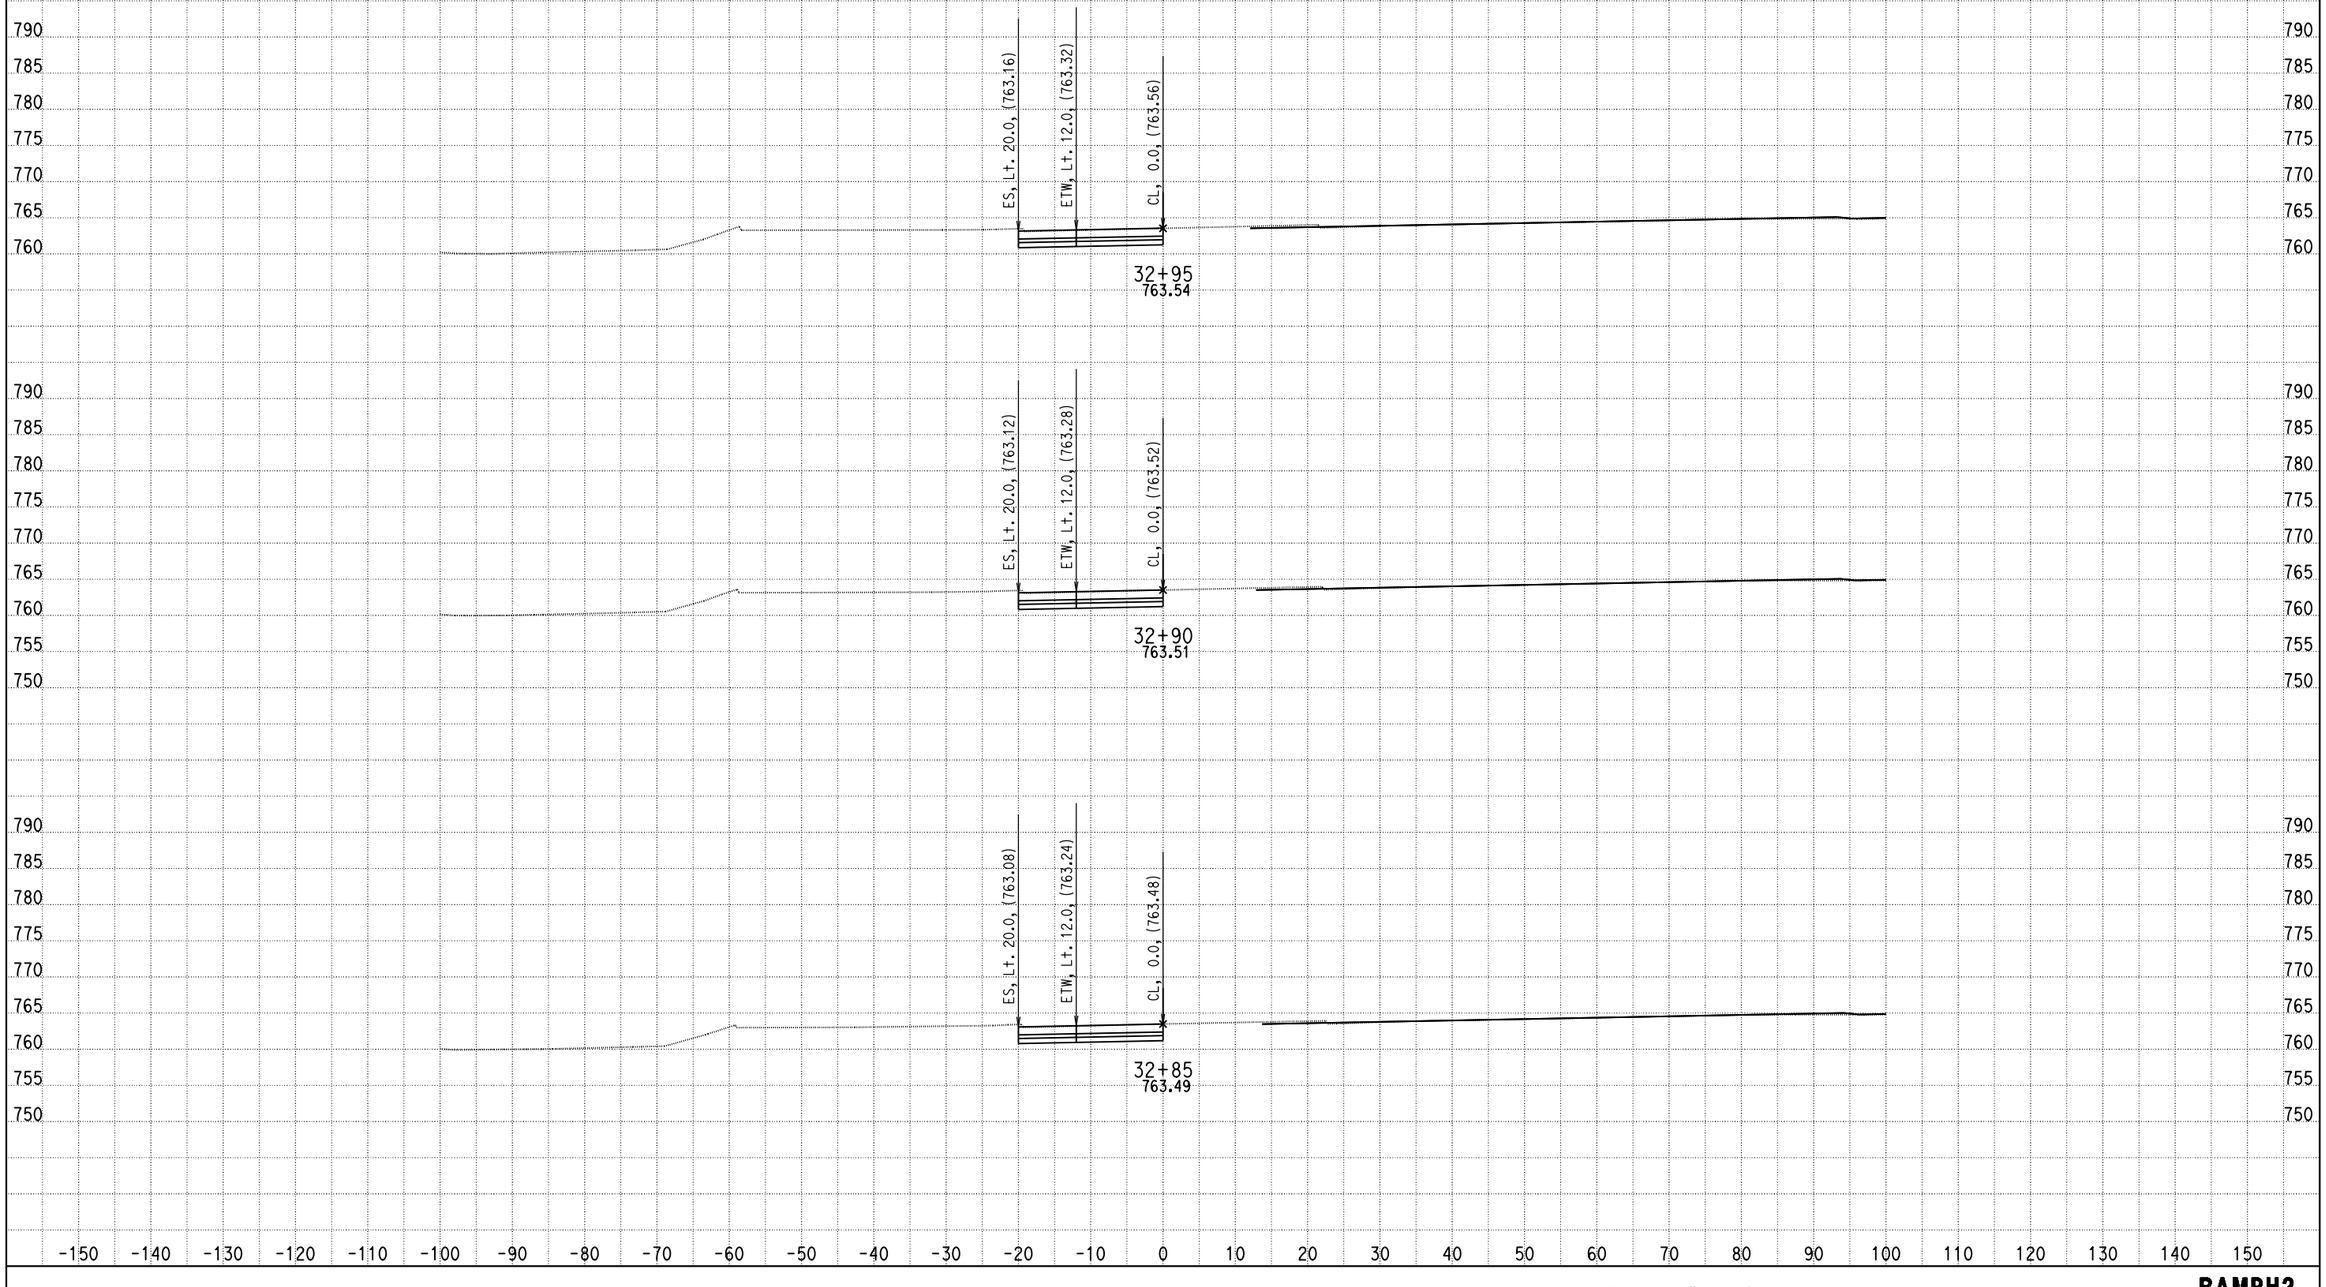

DATE: 4/8/2013

KC Project: 0818E File: C:\project\0818E\UPDATE-RAMP\ramph2-pro.ear

SCALE: 1" = 10' Horiz.
1" = 10' Vert.

All Dimensions are US Survey Feet

RAMPH2
CROSS SECTIONS

DESIGN STUDY ONLY

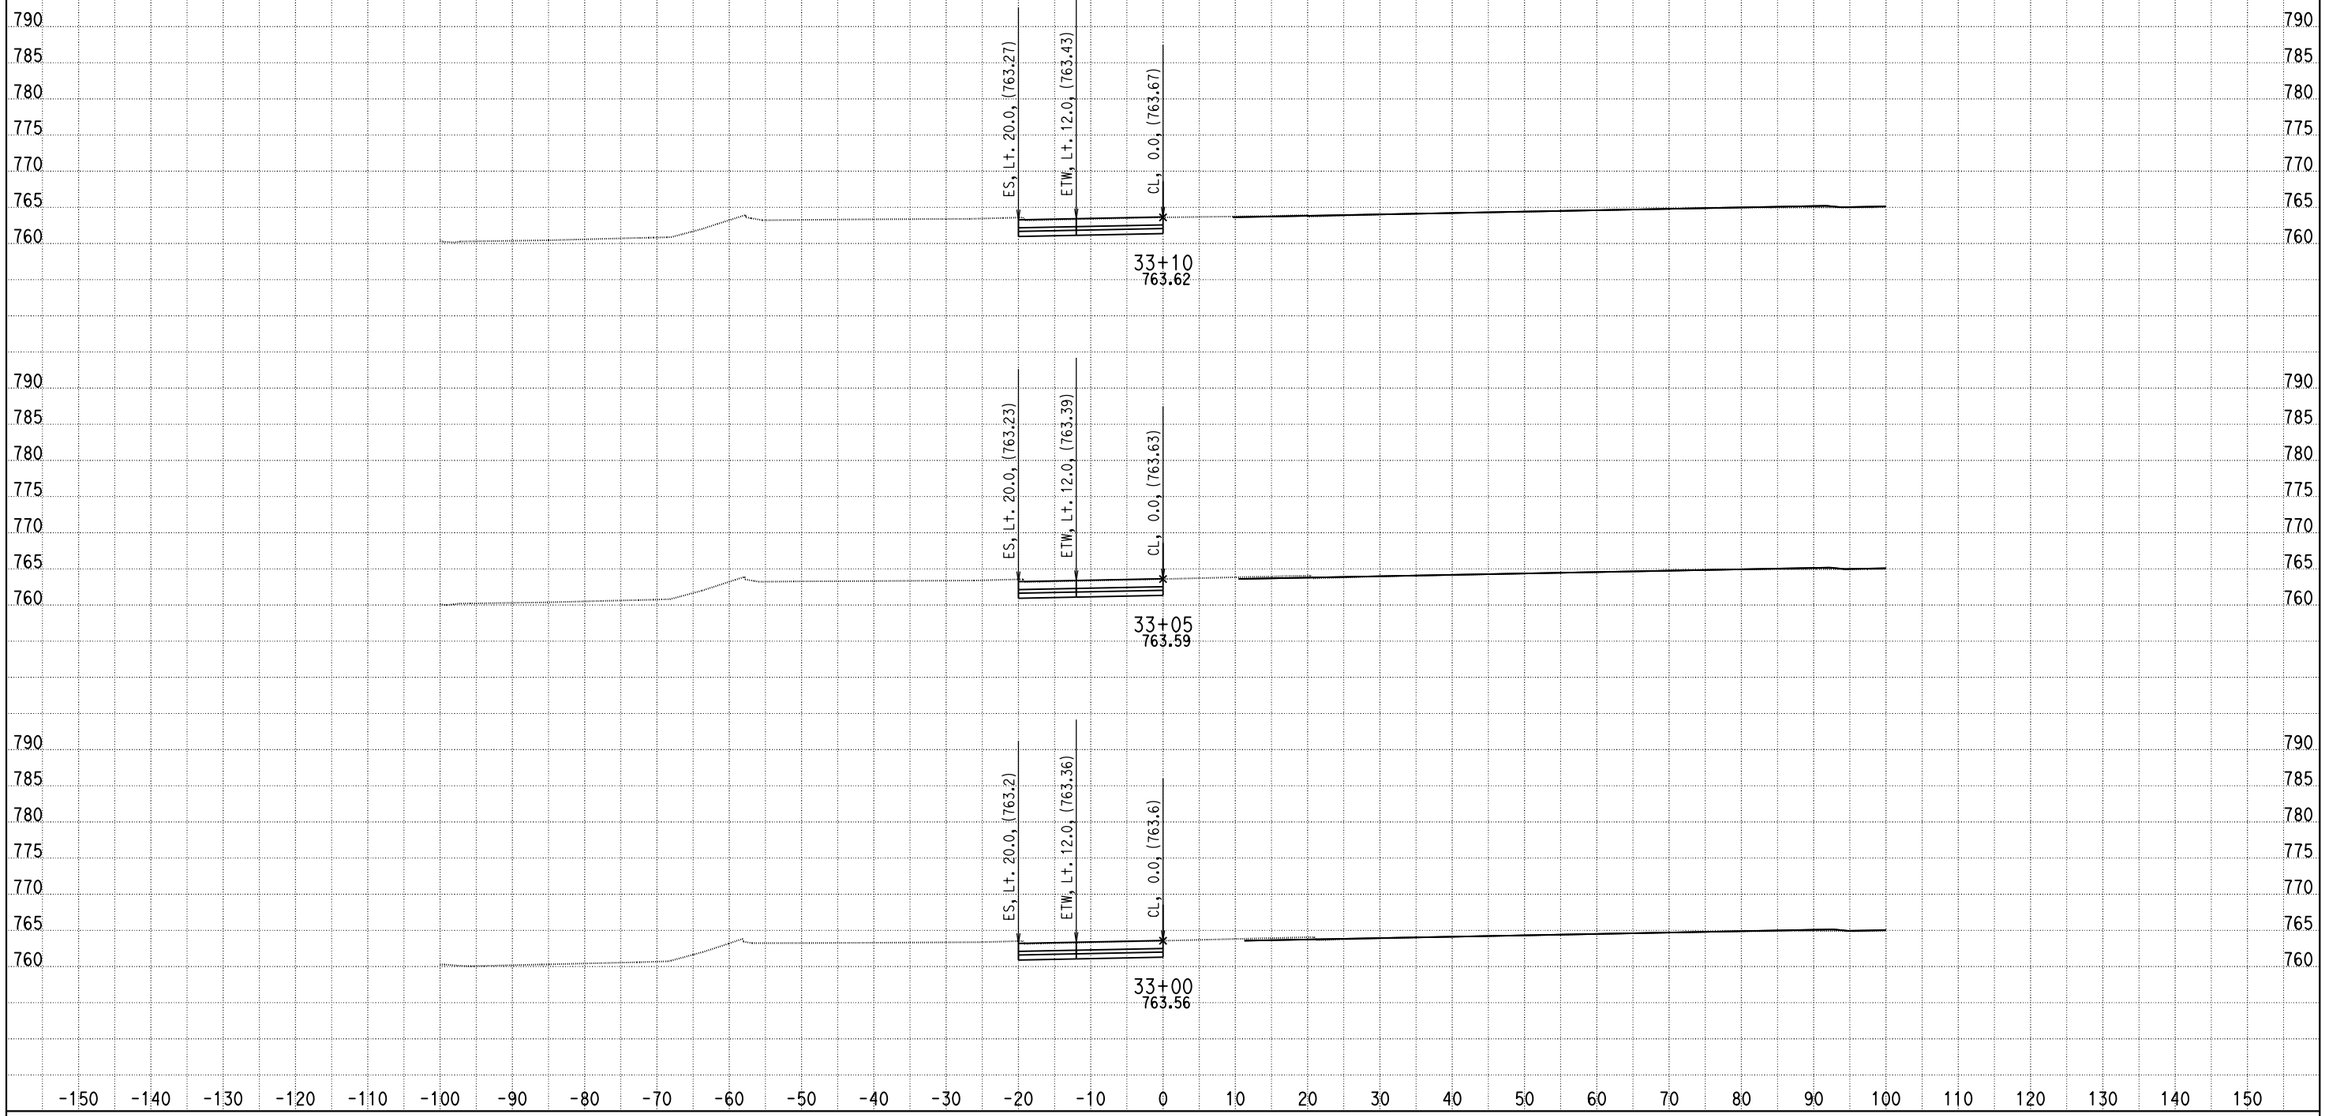

DATE: 4/8/2013

KC Project: 0818E File: C:\project\0818E\UPDATE-RAMP\ramph2-pro.ear

SCALE: 1" = 10' Horiz.
1" = 10' Vert.

All Dimensions are US Survey Feet

RAMPH2
CROSS SECTIONS

SHEET 56 OF XXX

DESIGN STUDY ONLY

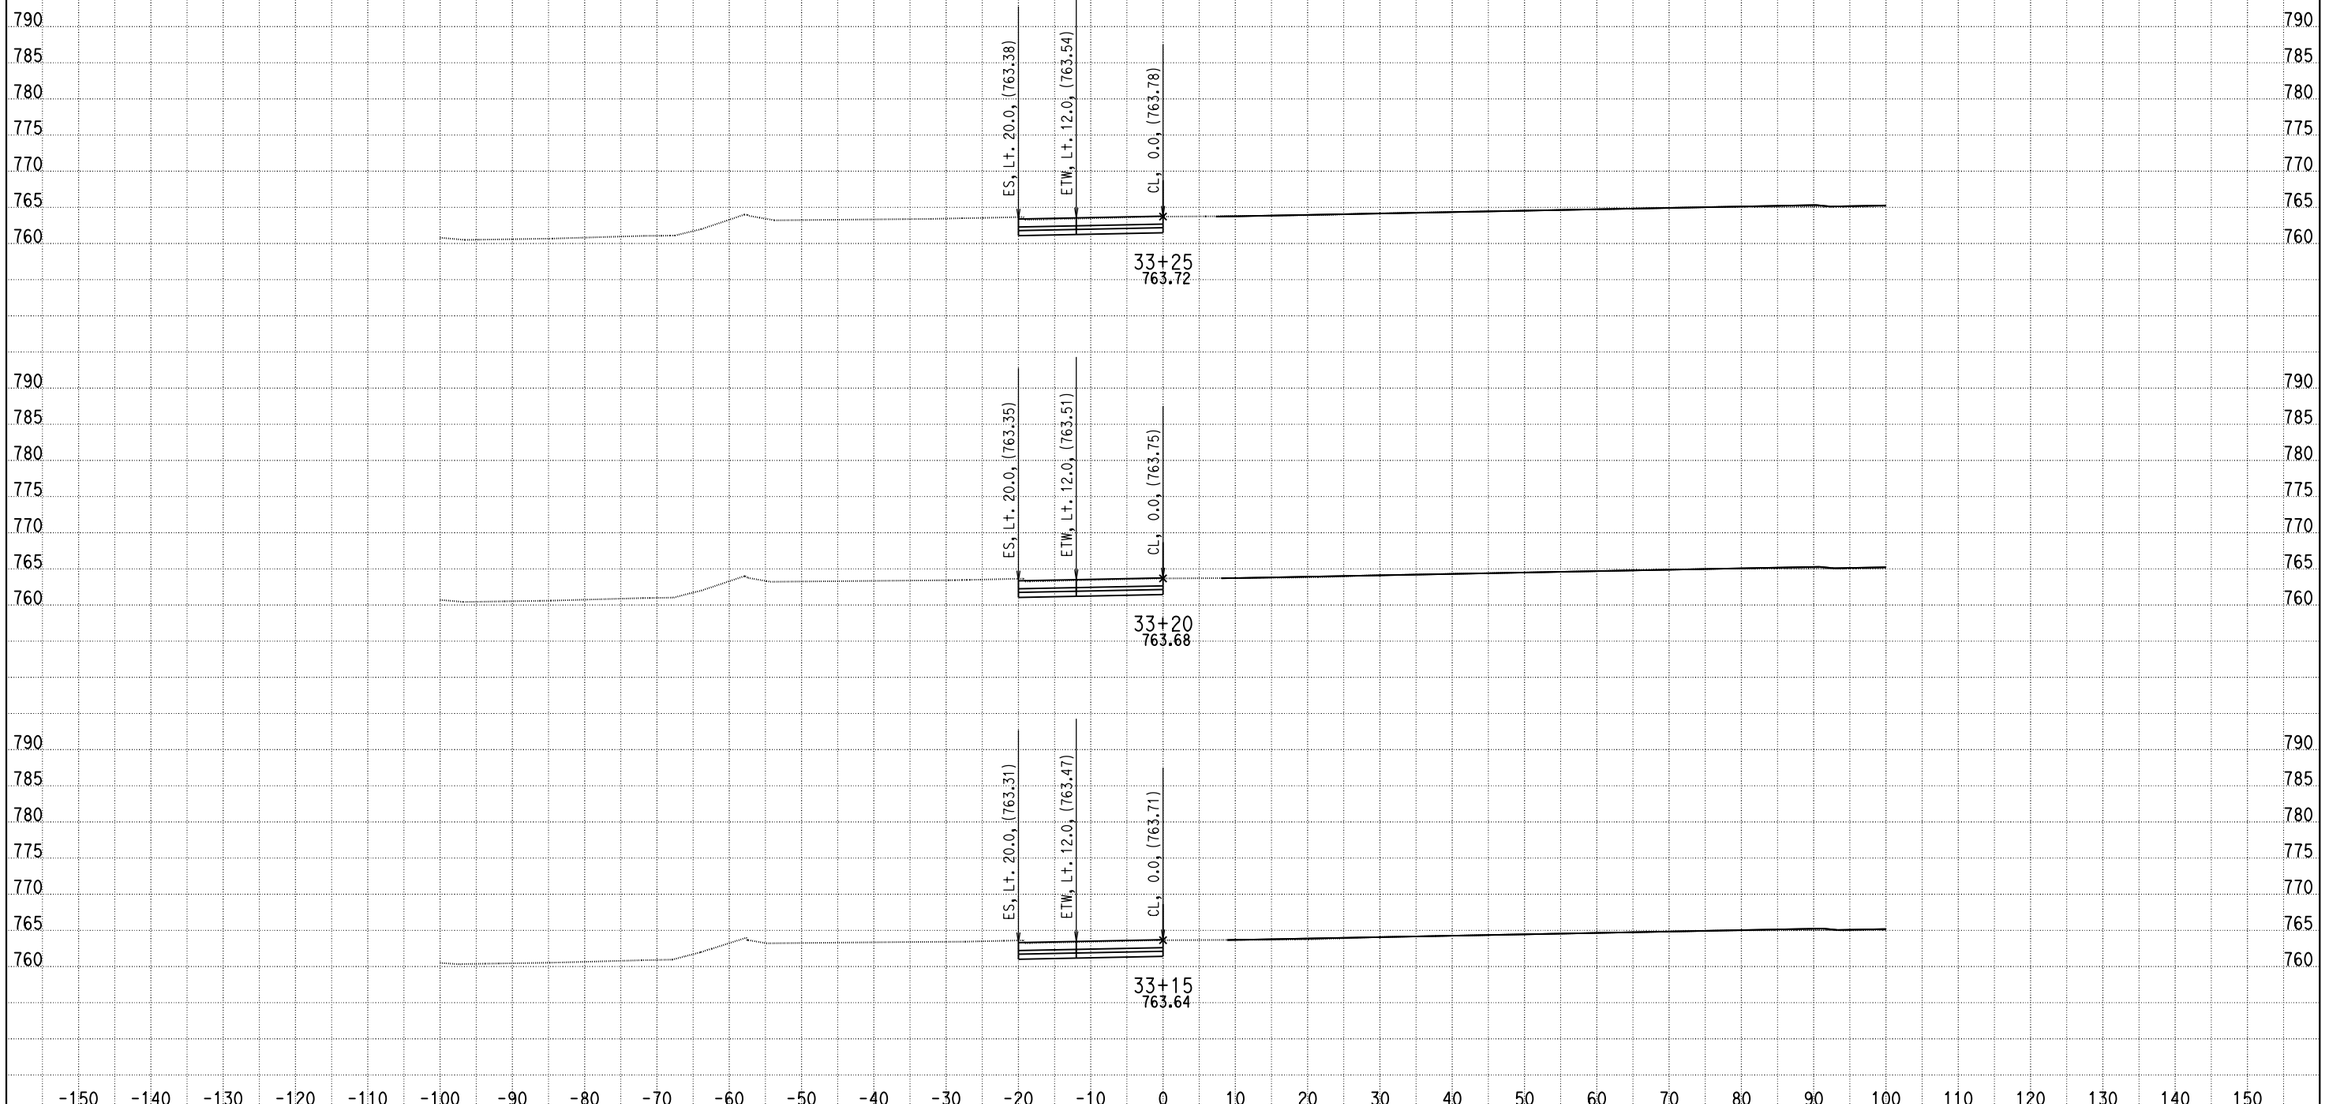

DATE: 4/8/2013

KC Project: 0818E File: C:\project\0818E\UPDATE-RAMP\ramph2-pro.ear

SCALE: 1" = 10' Horiz.
1" = 10' Vert.

All Dimensions are US Survey Feet

RAMPH2
CROSS SECTIONS

SHEET 57 OF XXX

DESIGN STUDY ONLY

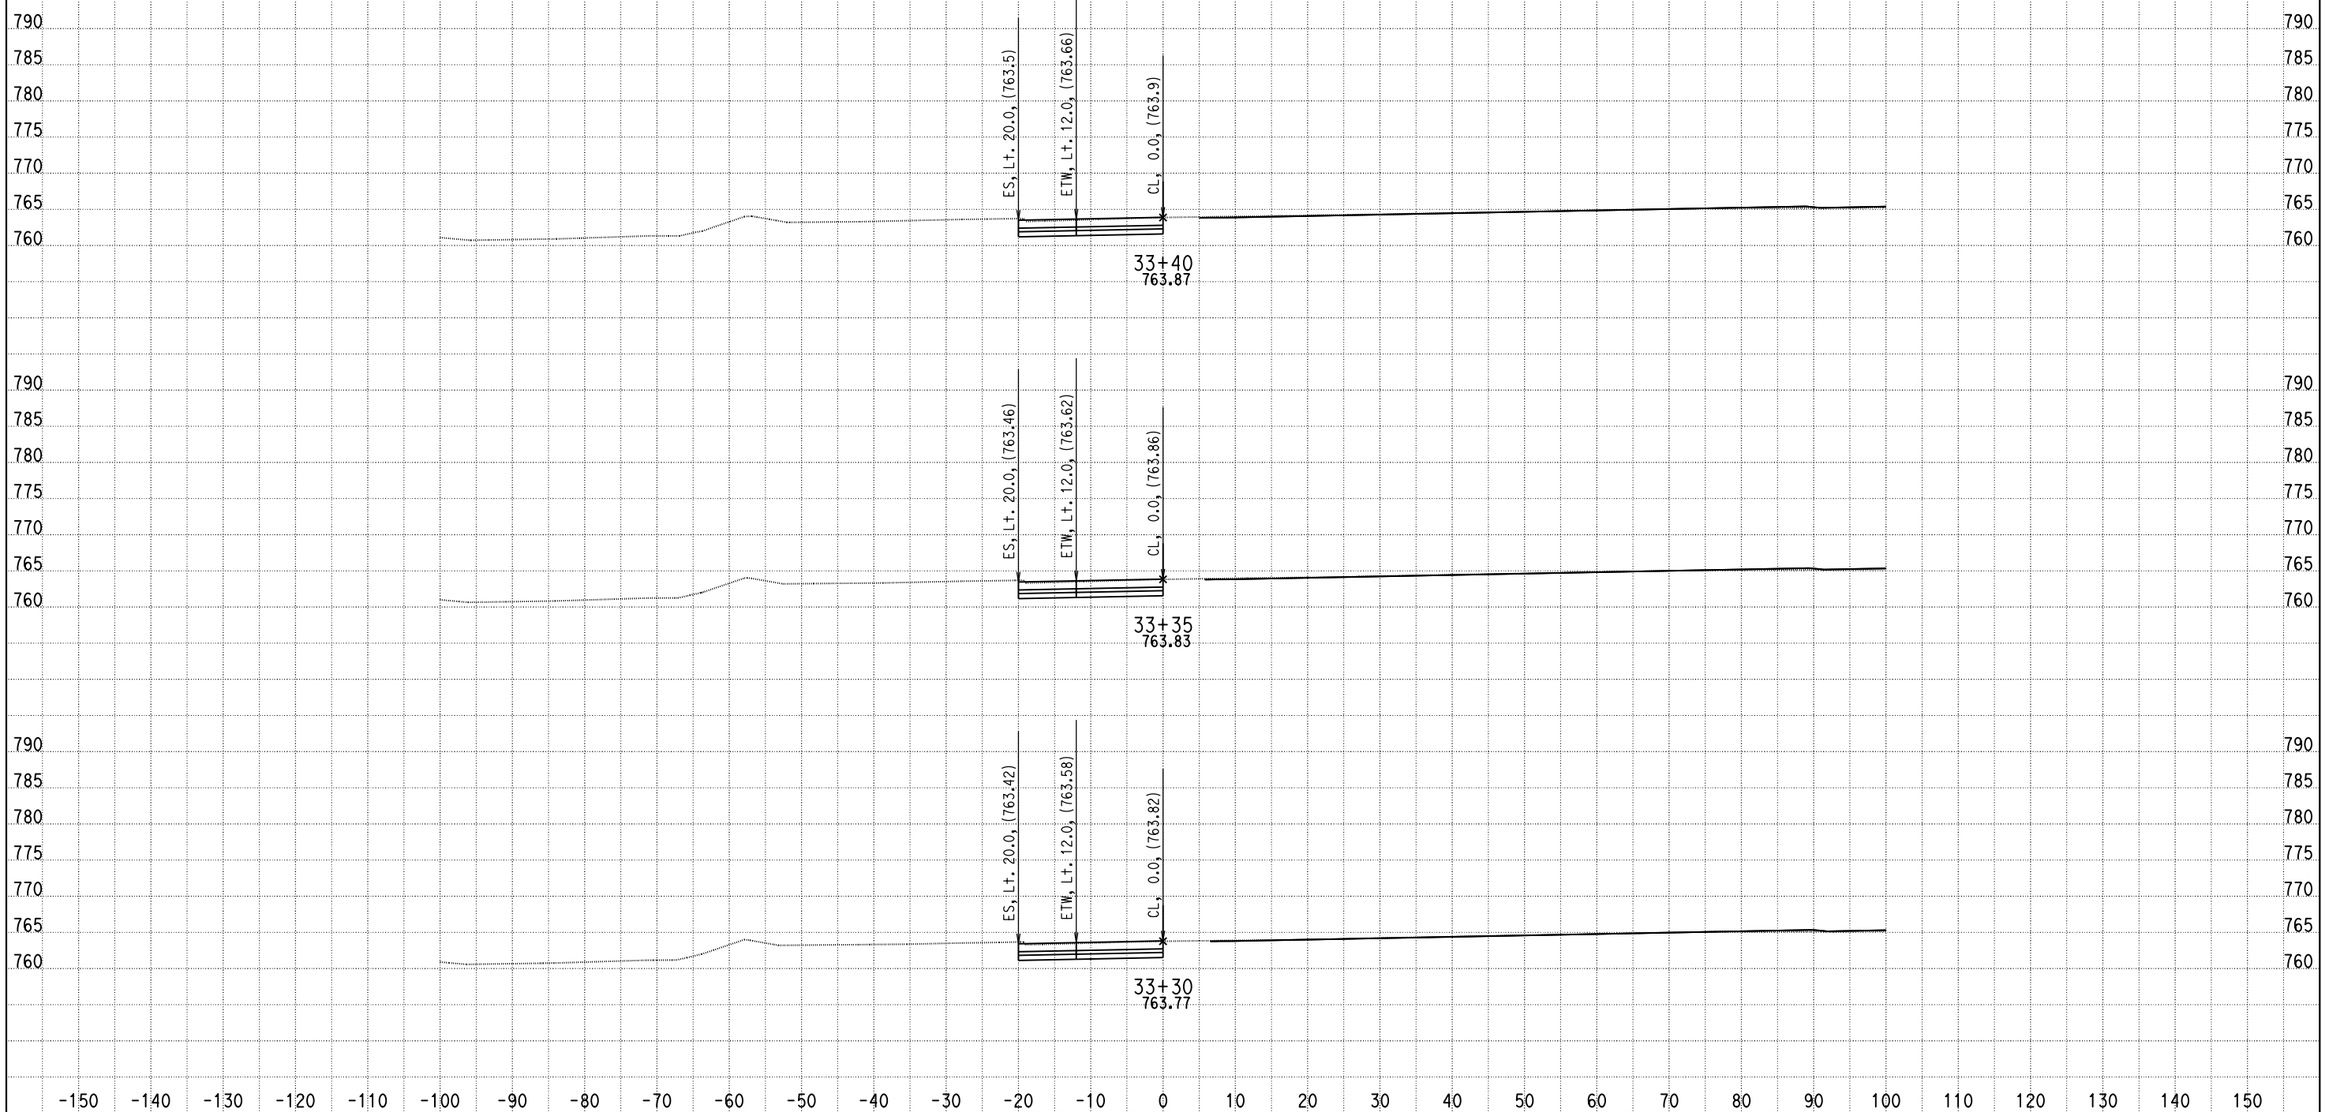

DATE: 4/8/2013

KC Project: 0818E File: C:\project\0818E\UPDATE-RAMP\ramph2-pro.ear

SCALE: 1" = 10' Horiz.
1" = 10' Vert.

All Dimensions are US Survey Feet

RAMPH2
CROSS SECTIONS

DESIGN STUDY ONLY

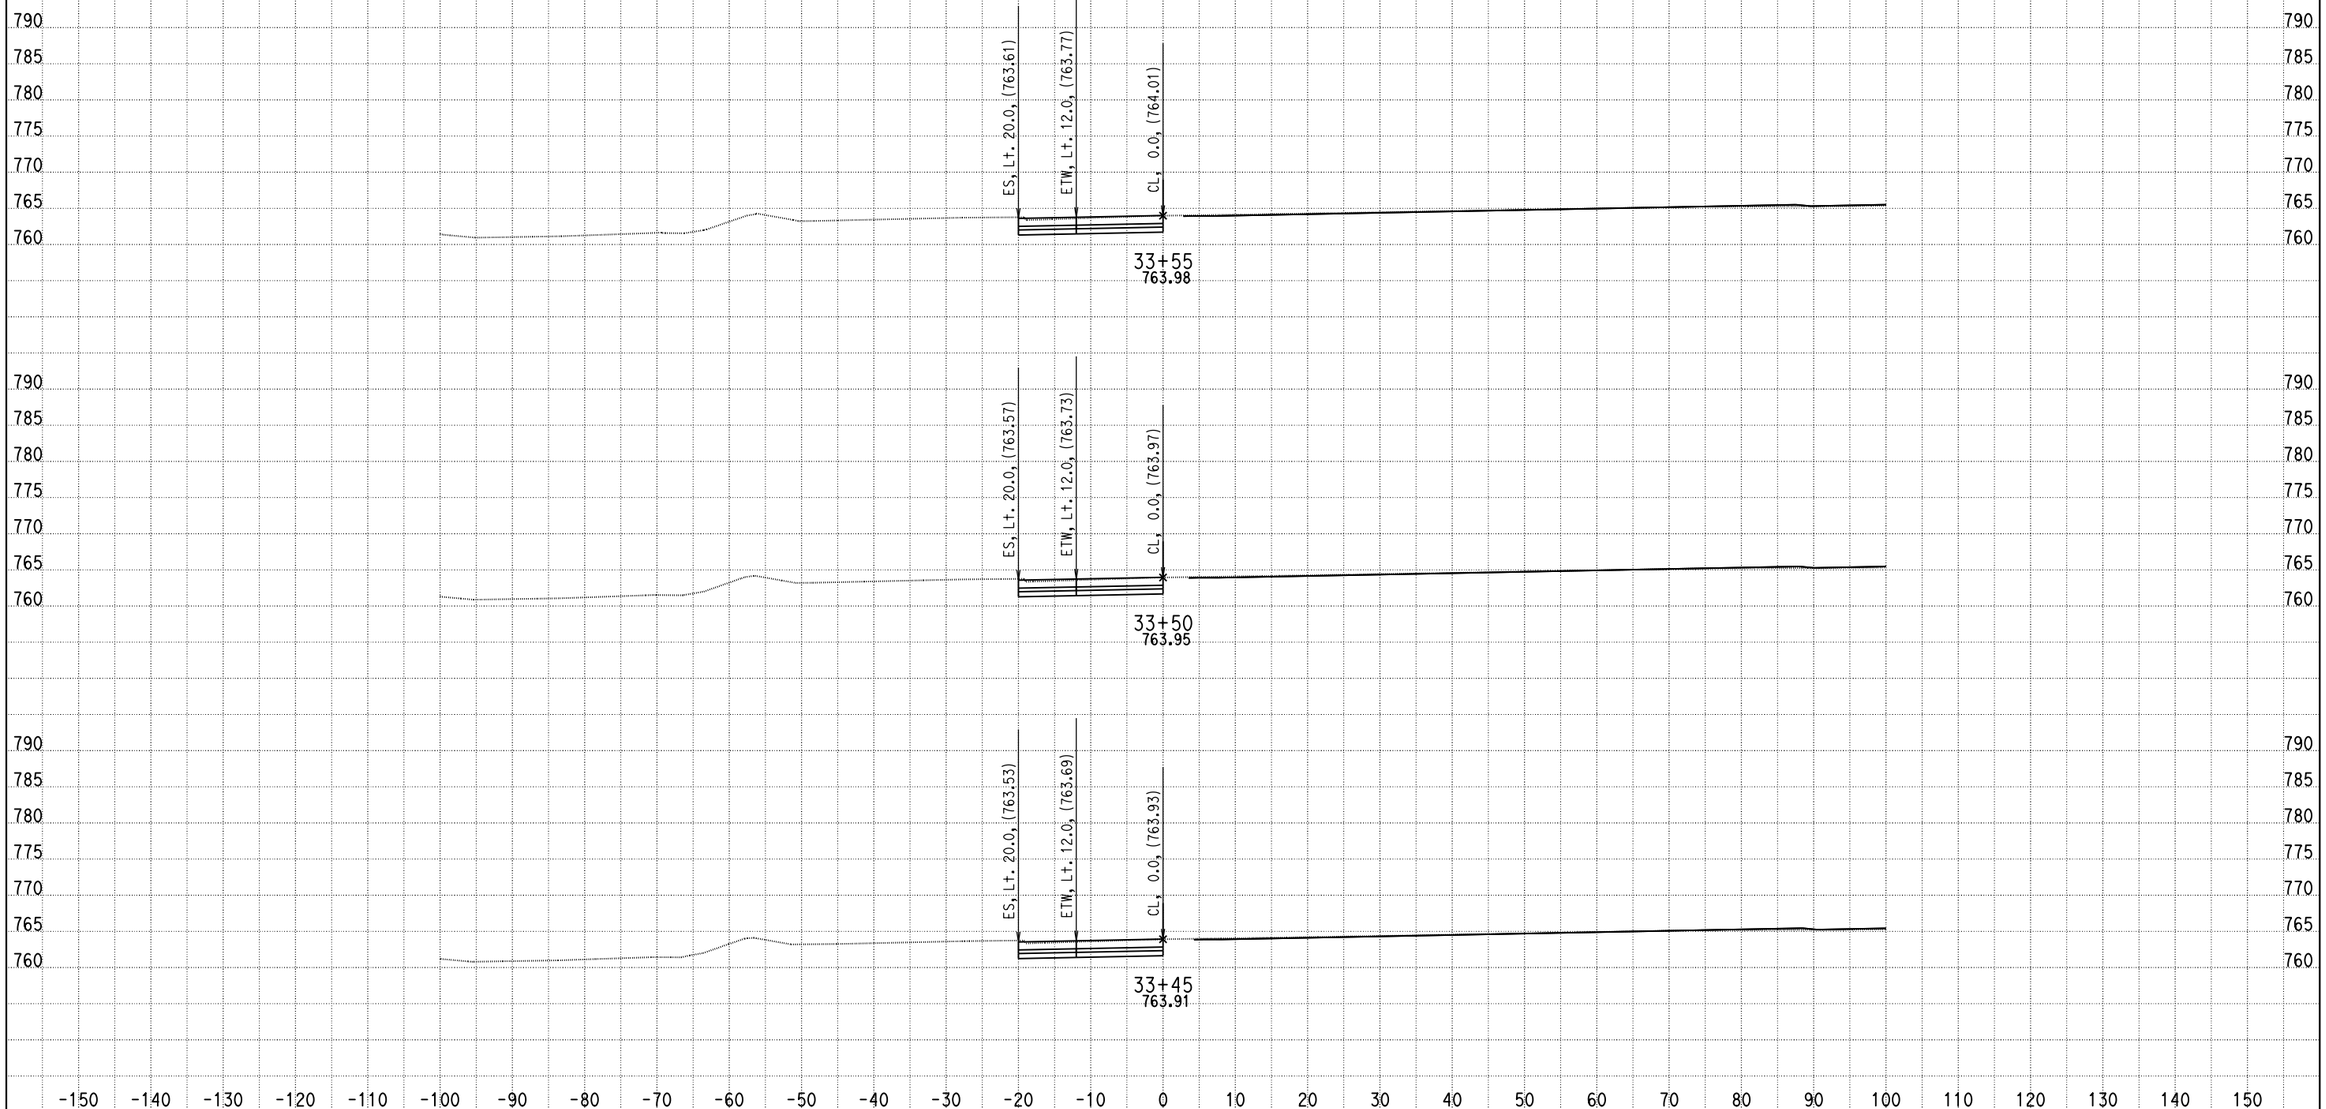

DATE: 4/8/2013

KC Project: 0818E File: C:\project\0818E\UPDATE-RAMP\ramph2-pro.ear

SCALE: 1" = 10' Horiz.
1" = 10' Vert.

All Dimensions are US Survey Feet

RAMPH2
CROSS SECTIONS

DESIGN STUDY ONLY

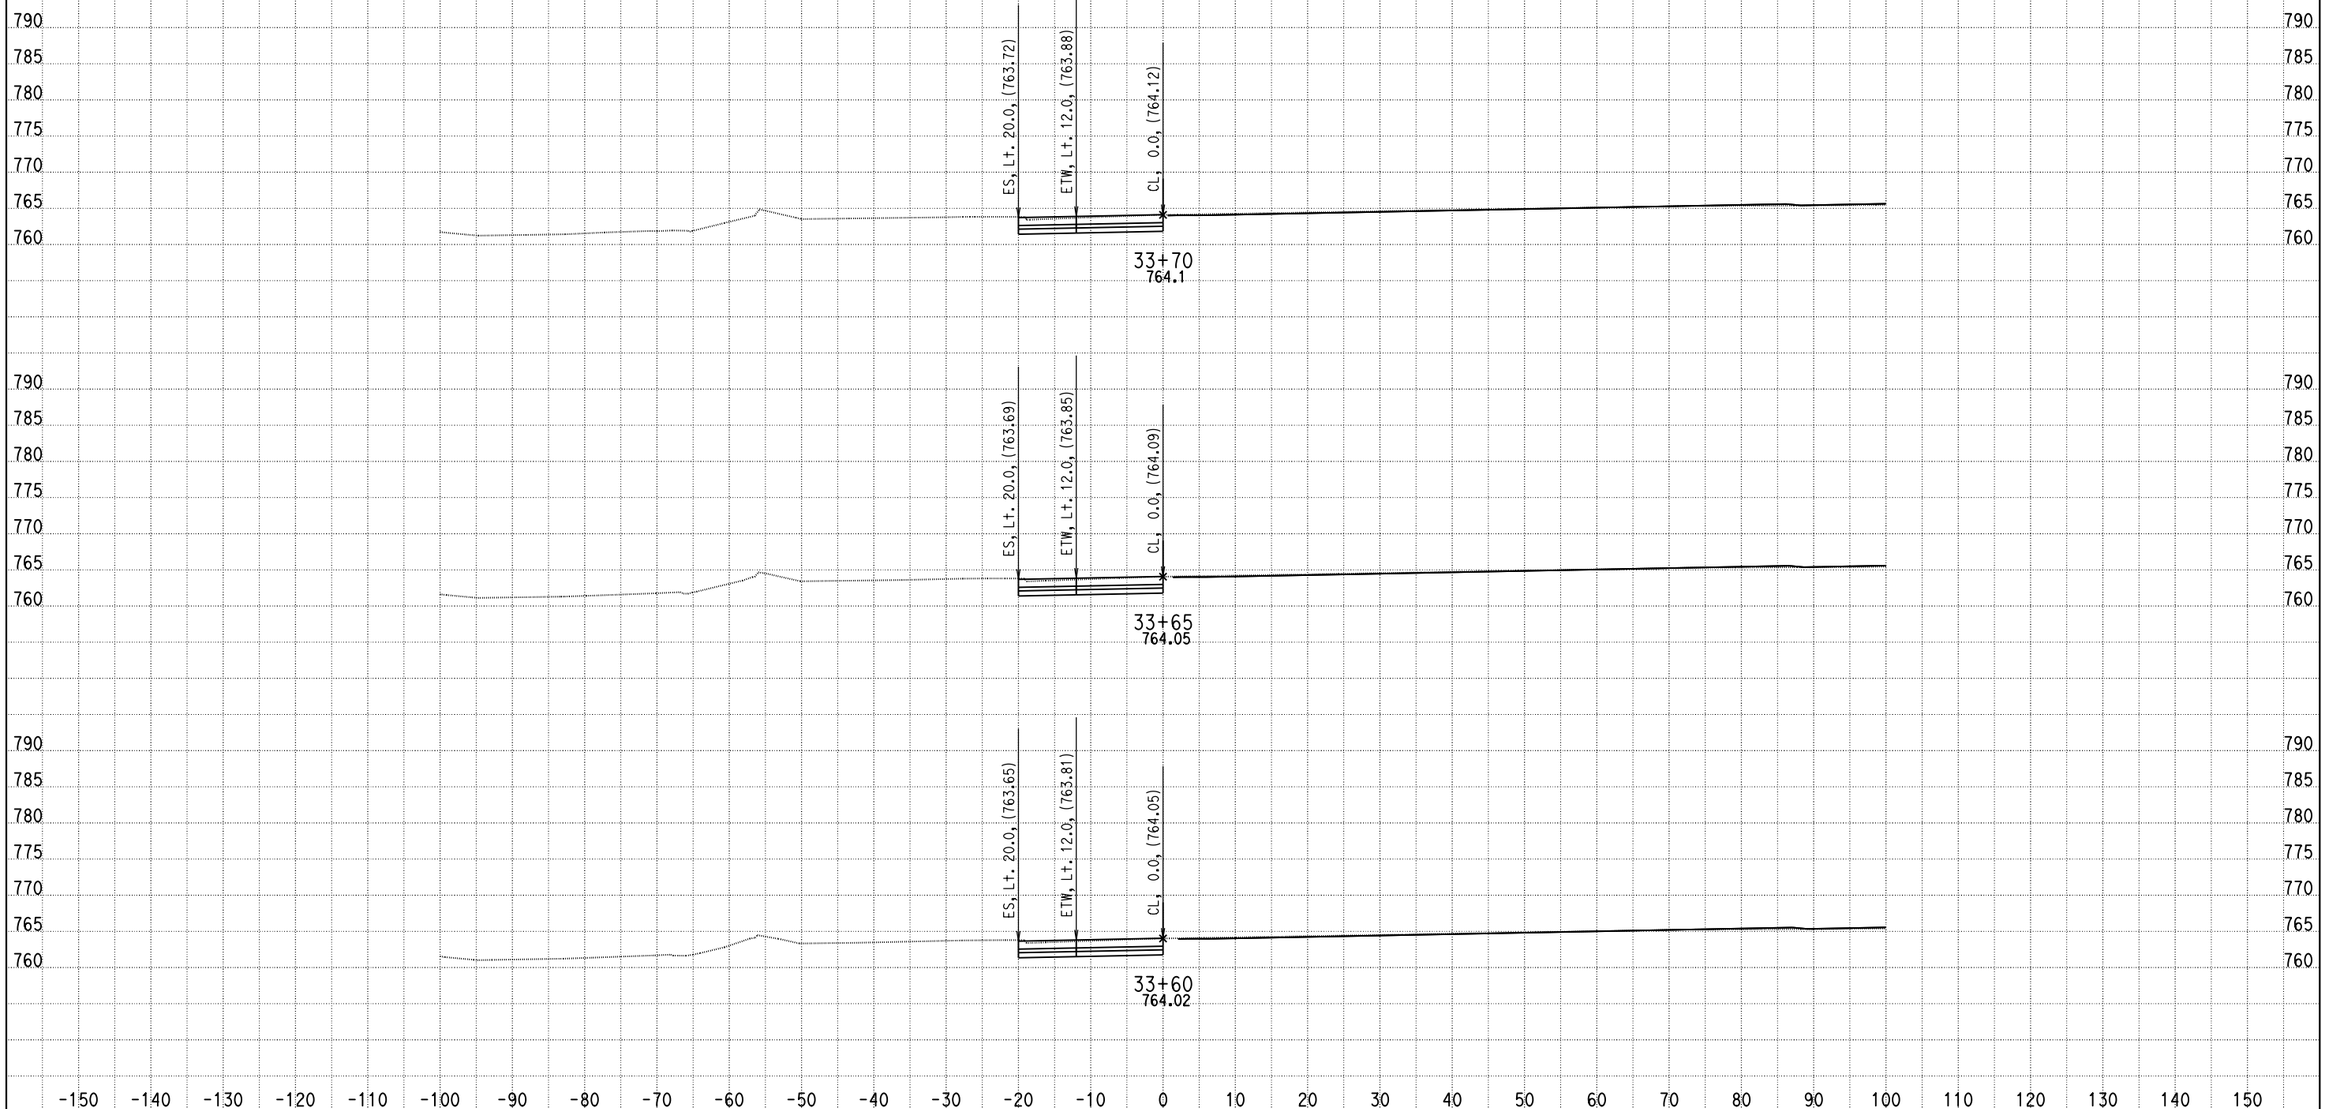

DATE: 4/8/2013

KC Project: 0818E File: C:\project\0818E\UPDATE-RAMP\ramph2-pro.ear

SCALE: 1" = 10' Horiz.
1" = 10' Vert.

All Dimensions are US Survey Feet

RAMPH2
CROSS SECTIONS

SHEET 60 OF XXX

DESIGN STUDY ONLY

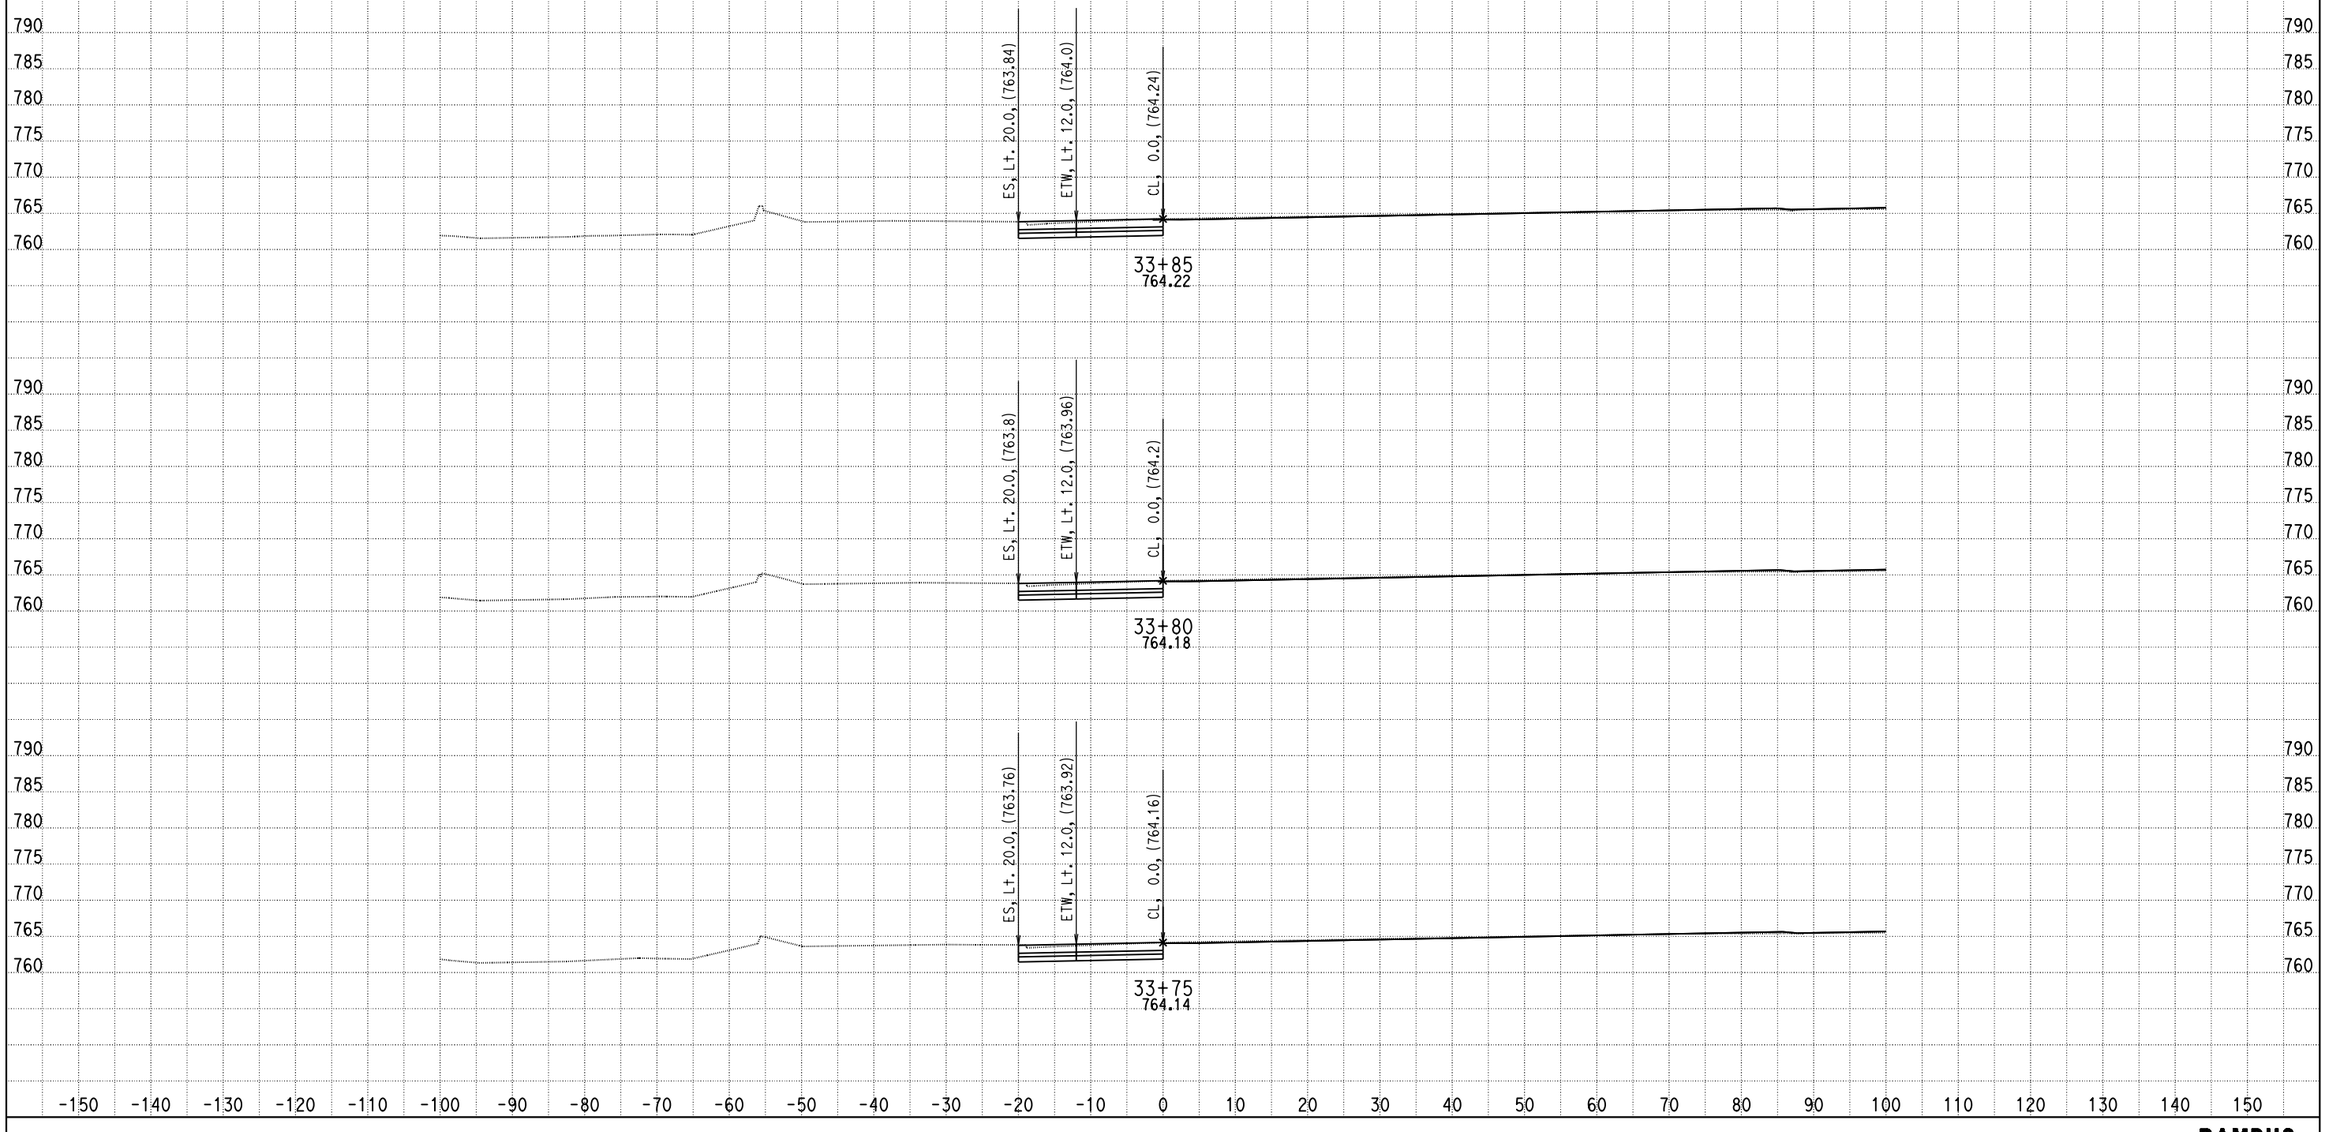

DATE: 4/8/2013

KC Project: 0818E File: C:\project\0818E\UPDATE-RAMP\ramph2-pro.ear

SCALE: 1" = 10' Horiz.
1" = 10' Vert.

All Dimensions are US Survey Feet

RAMPH2
CROSS SECTIONS

DESIGN STUDY ONLY

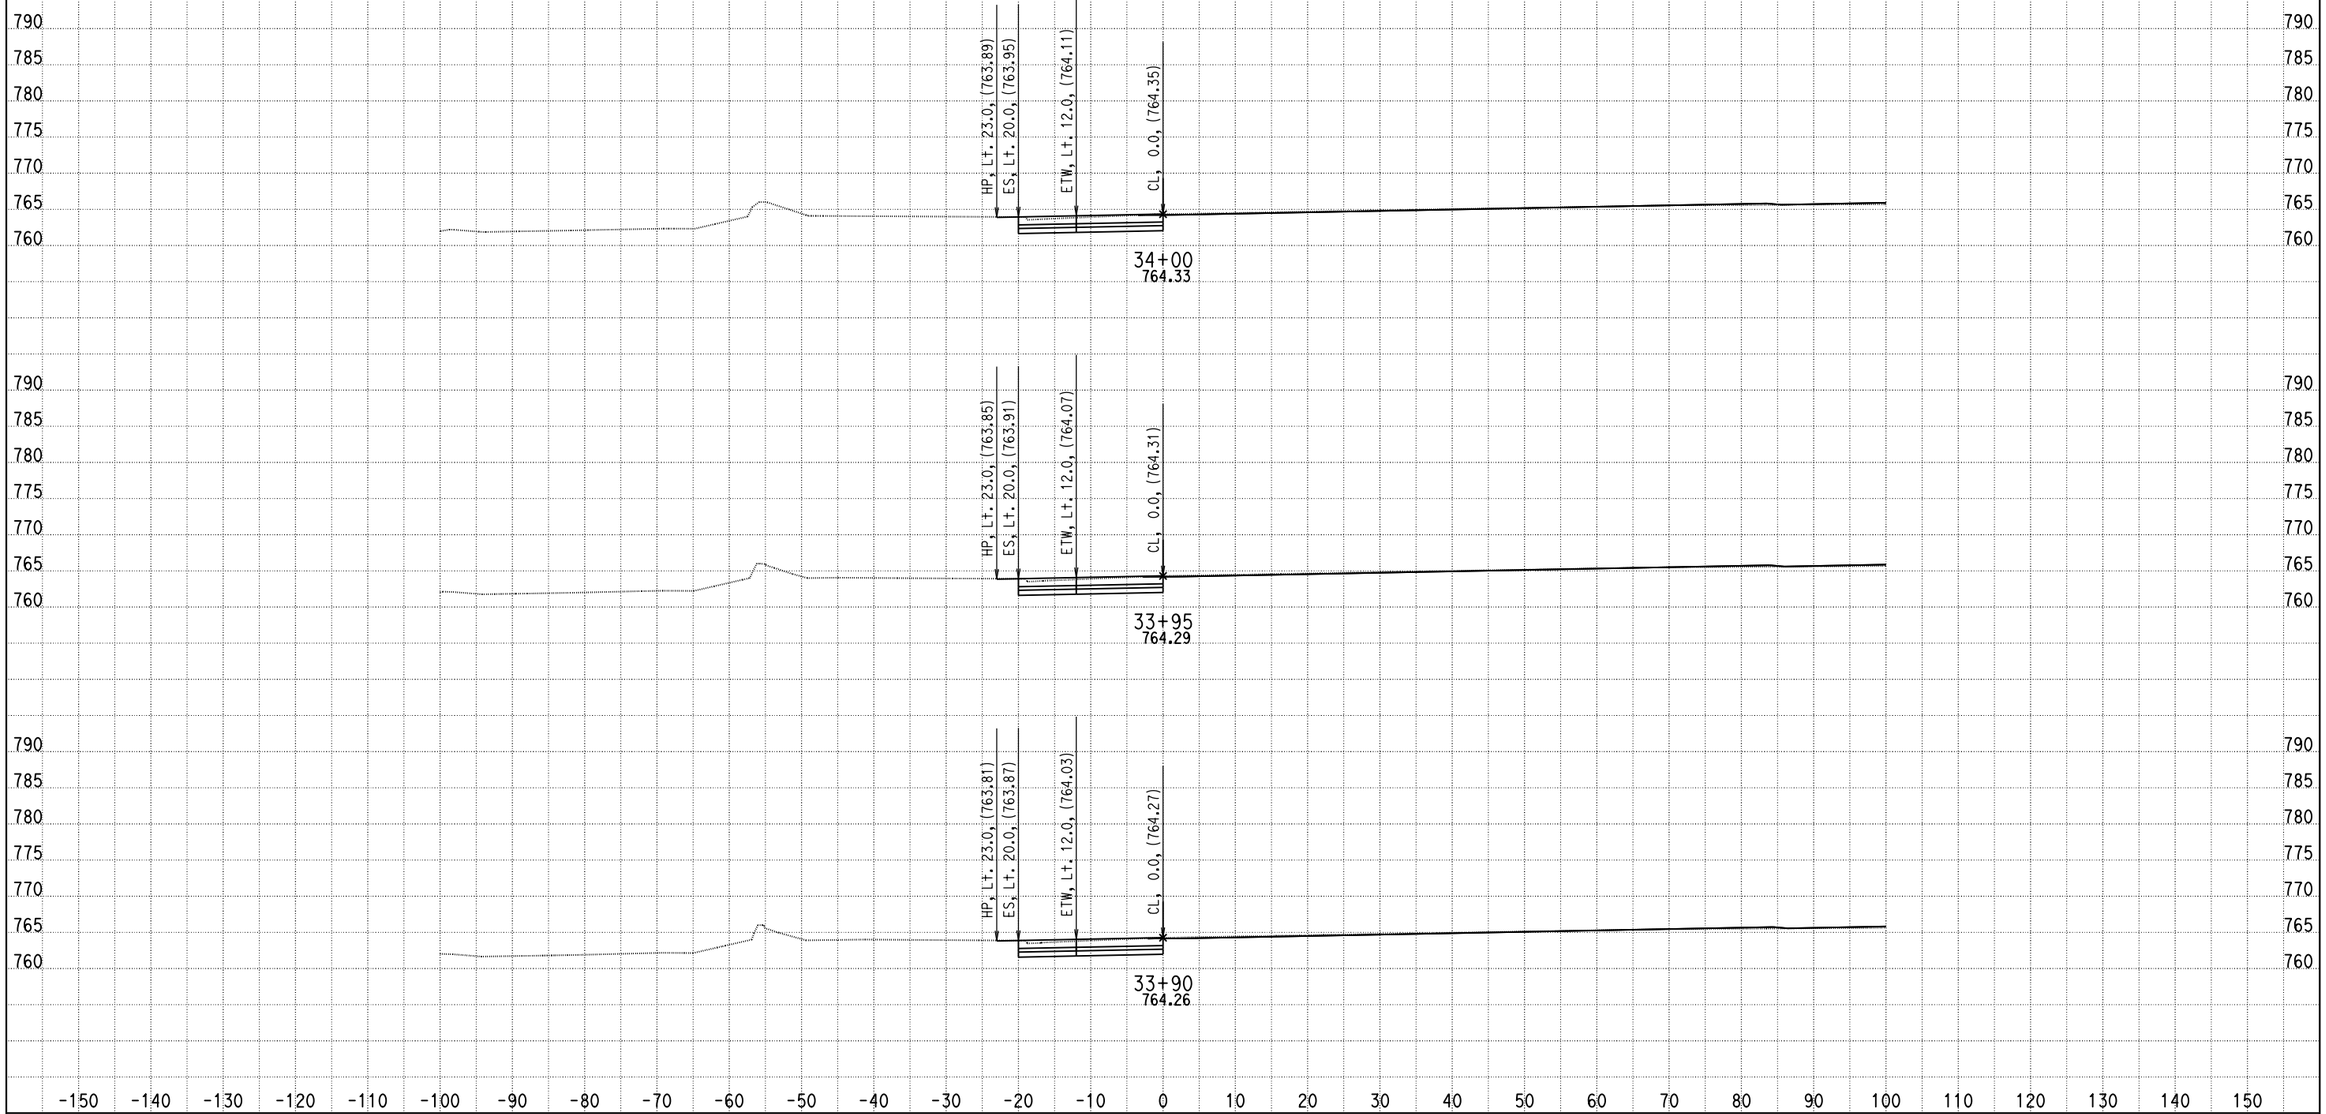

DATE: 4/8/2013

KC Project: 0818E File: C:\project\0818E\UPDATE-RAMP\ramph2-pro.ear

SCALE: 1" = 10' Horiz.
1" = 10' Vert.

All Dimensions are US Survey Feet

RAMPH2
CROSS SECTIONS

SHEET 62 OF XXX

DESIGN STUDY ONLY

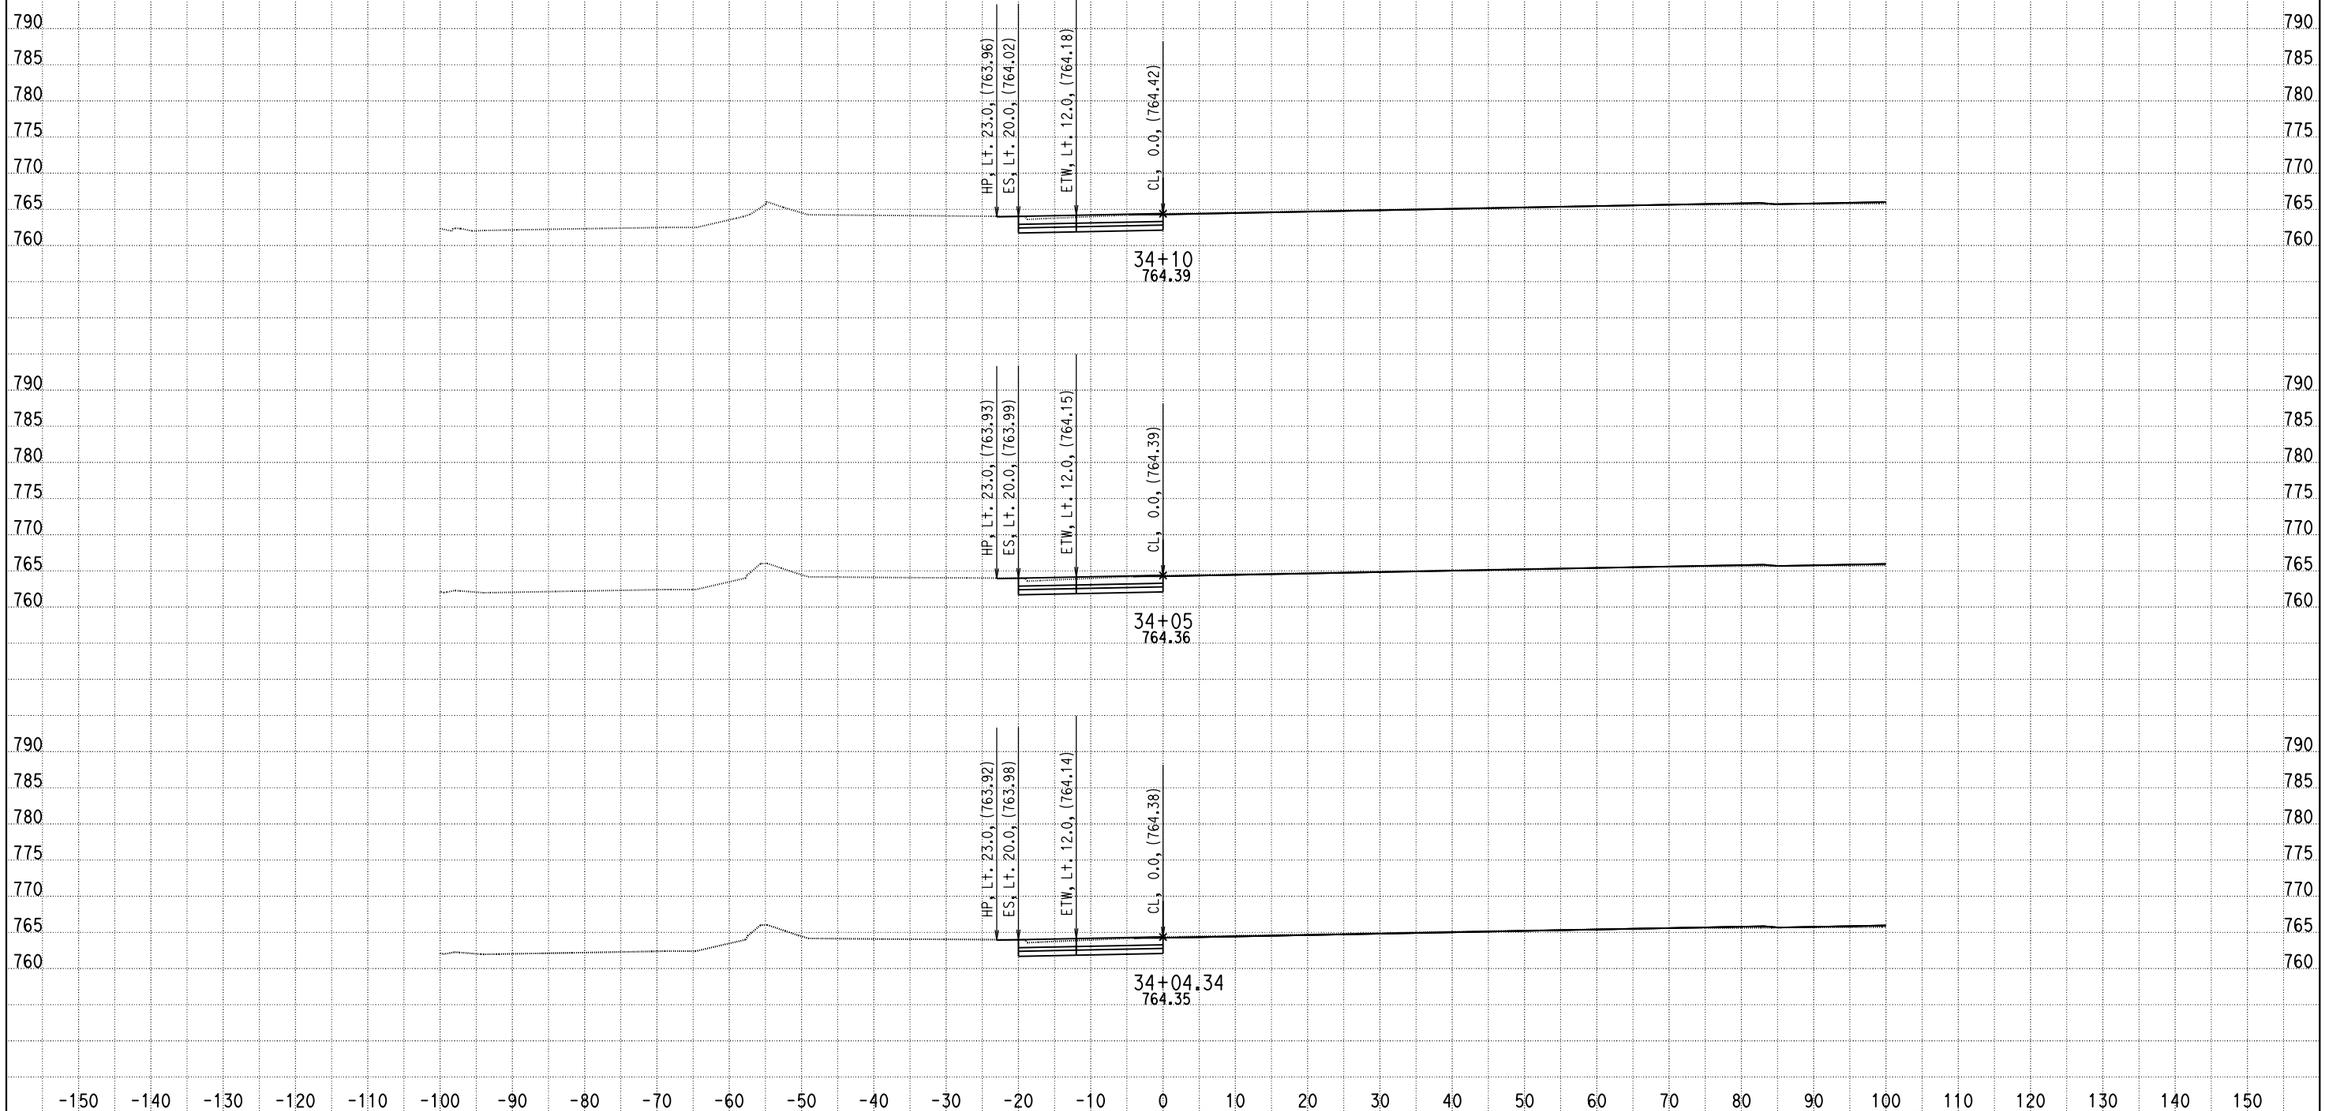

DATE: 4/8/2013

KC Project: 0818E File: C:\project\0818E\UPDATE-RAMP\ramph2-pro.ear

SCALE: 1" = 10' Horiz.
1" = 10' Vert.

All Dimensions are US Survey Feet

RAMPH2
CROSS SECTIONS

SHEET 63 OF XXX

DESIGN STUDY ONLY

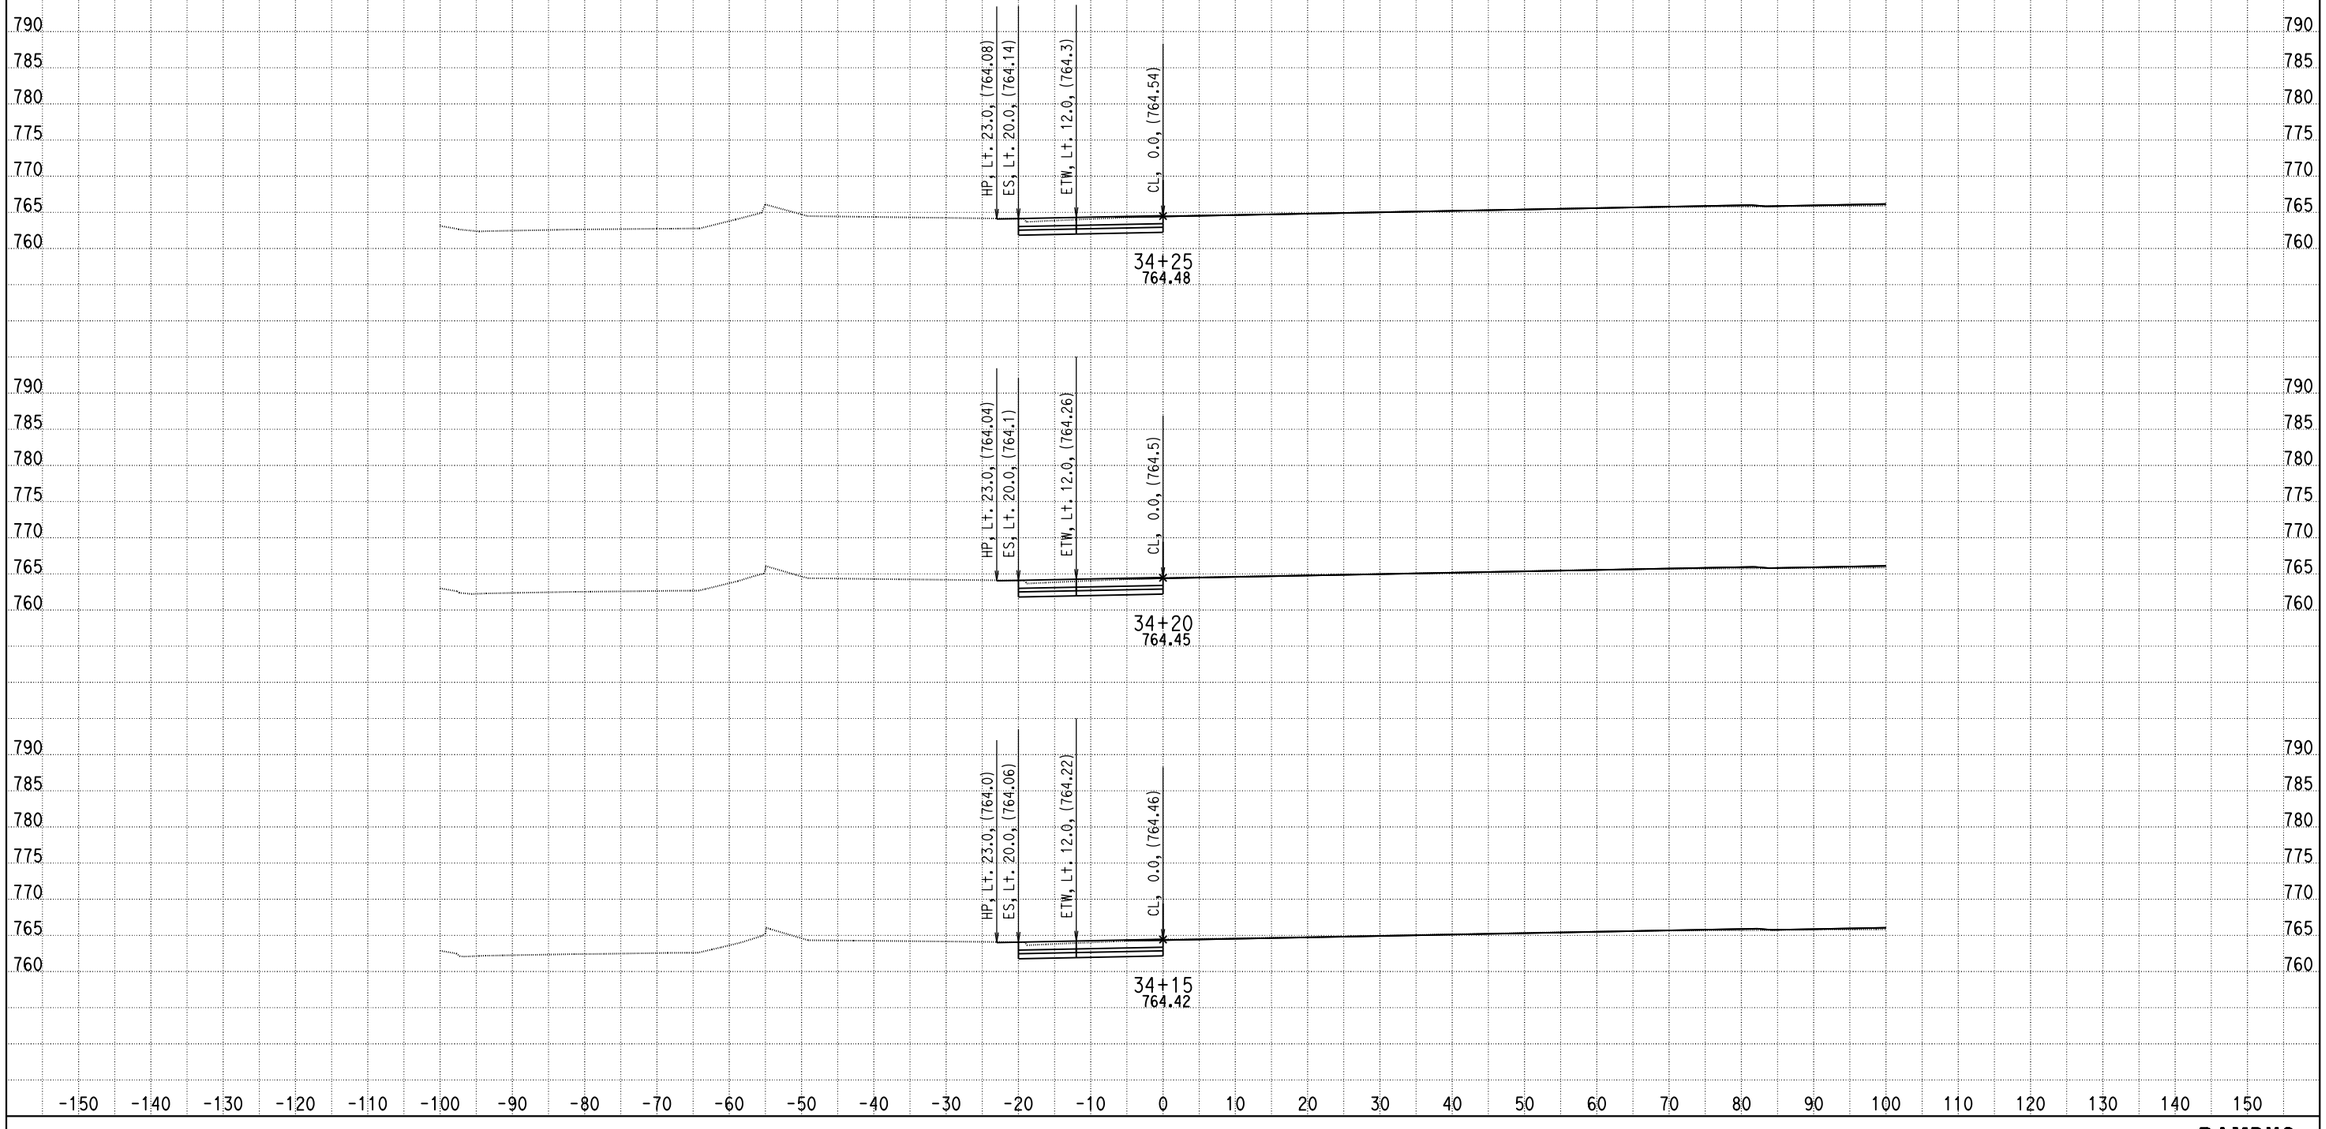

DATE: 4/8/2013

KC Project: 0818E File: C:\project\0818E\UPDATE-RAMP\ramph2-pro.ear

SCALE: 1" = 10' Horiz.
1" = 10' Vert.

All Dimensions are US Survey Feet

RAMPH2
CROSS SECTIONS

DESIGN STUDY ONLY

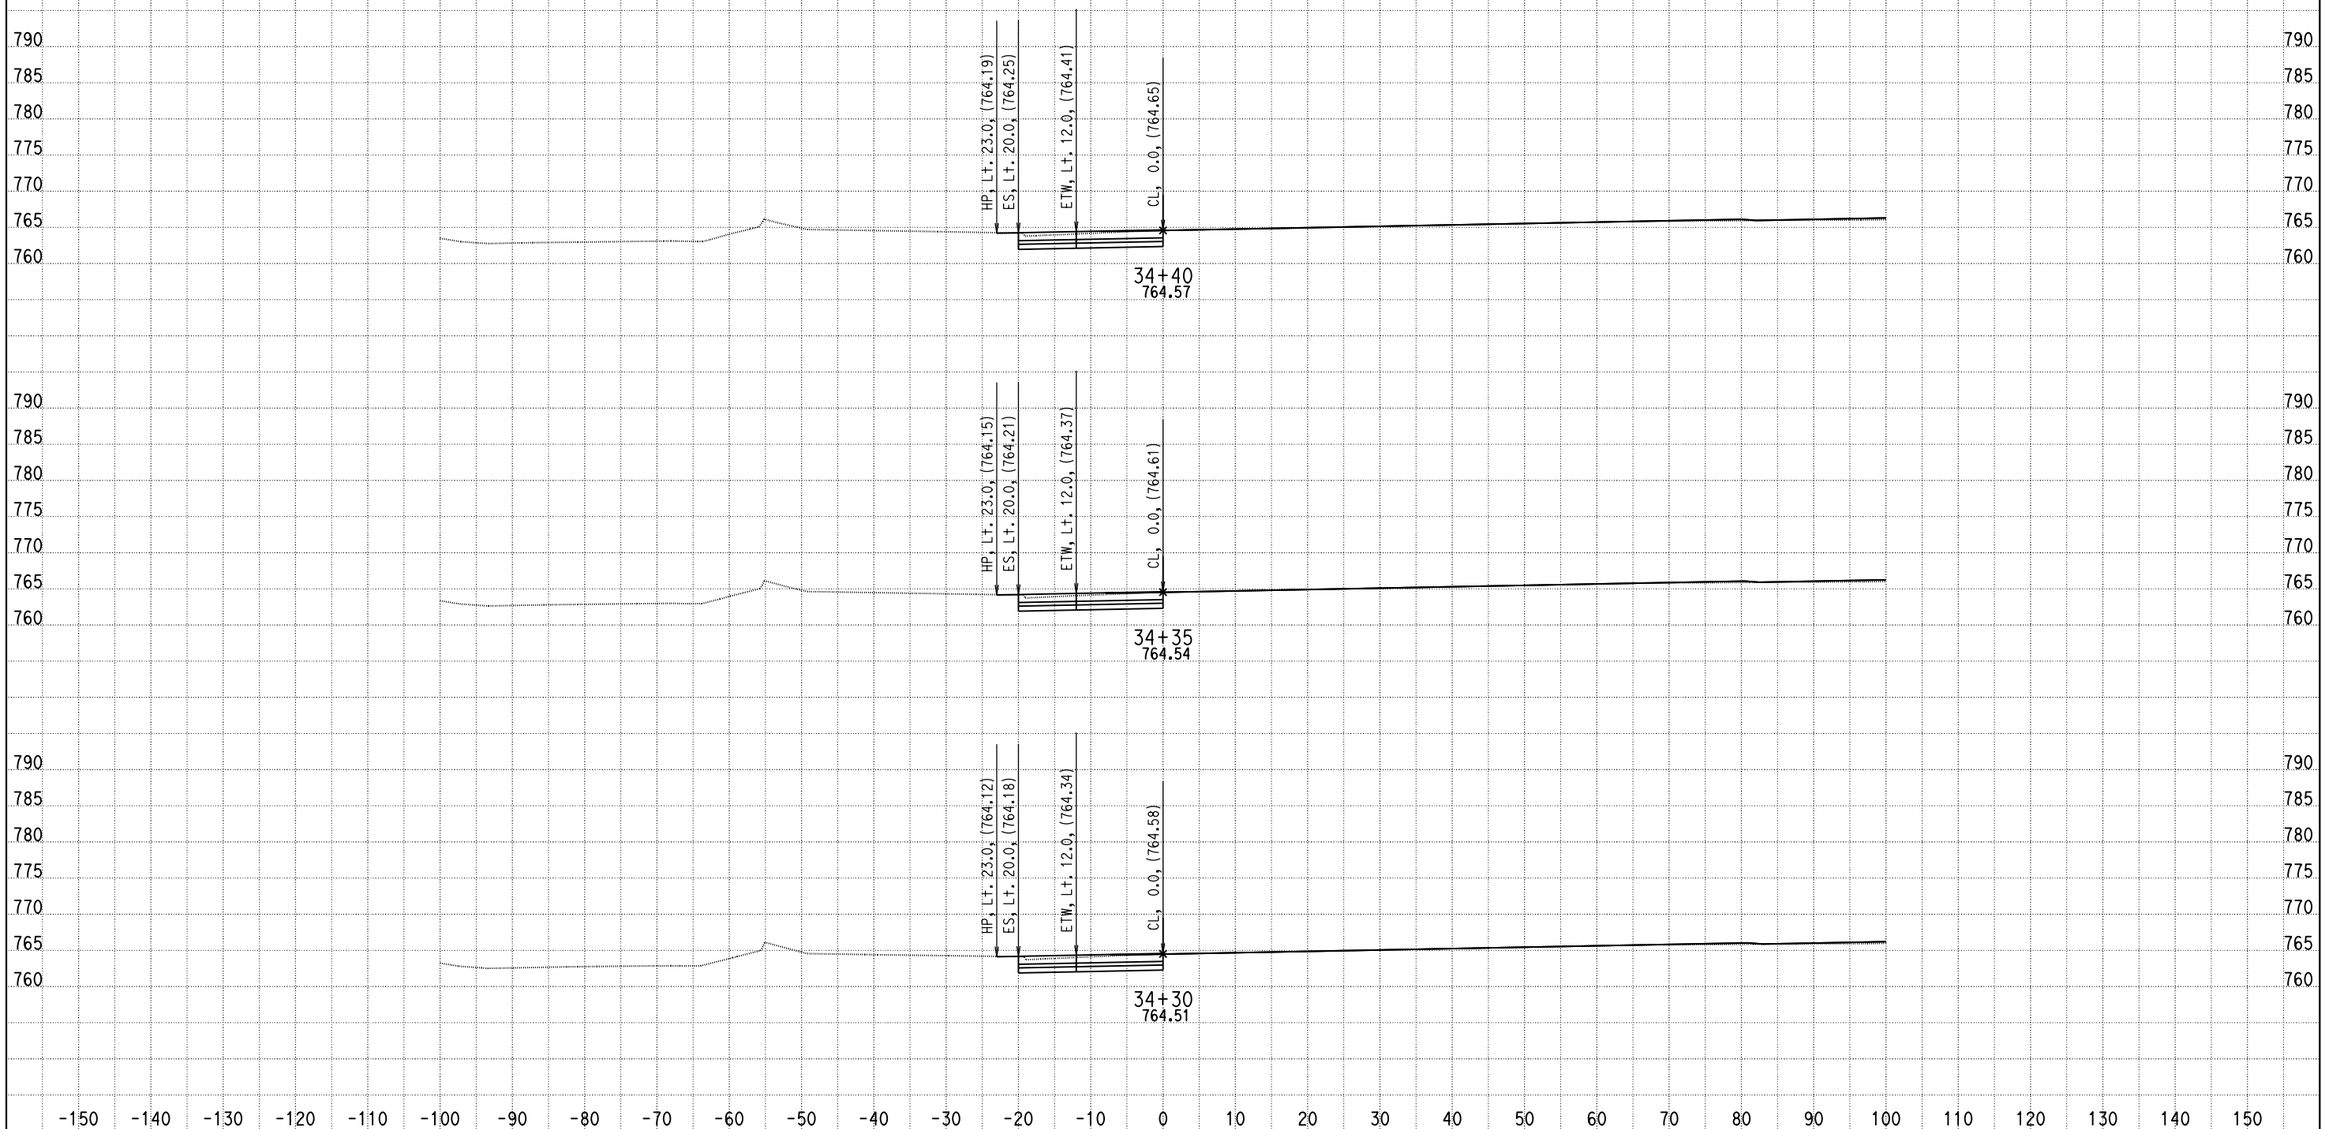

DATE: 4/8/2013

KC Project: 0818E File: C:\project\0818E\UPDATE-RAMP\ramph2-pro.ear

SCALE: 1" = 10' Horiz.
1" = 10' Vert.

All Dimensions are US Survey Feet

RAMPH2
CROSS SECTIONS

SHEET 65 OF XXX

DESIGN STUDY ONLY

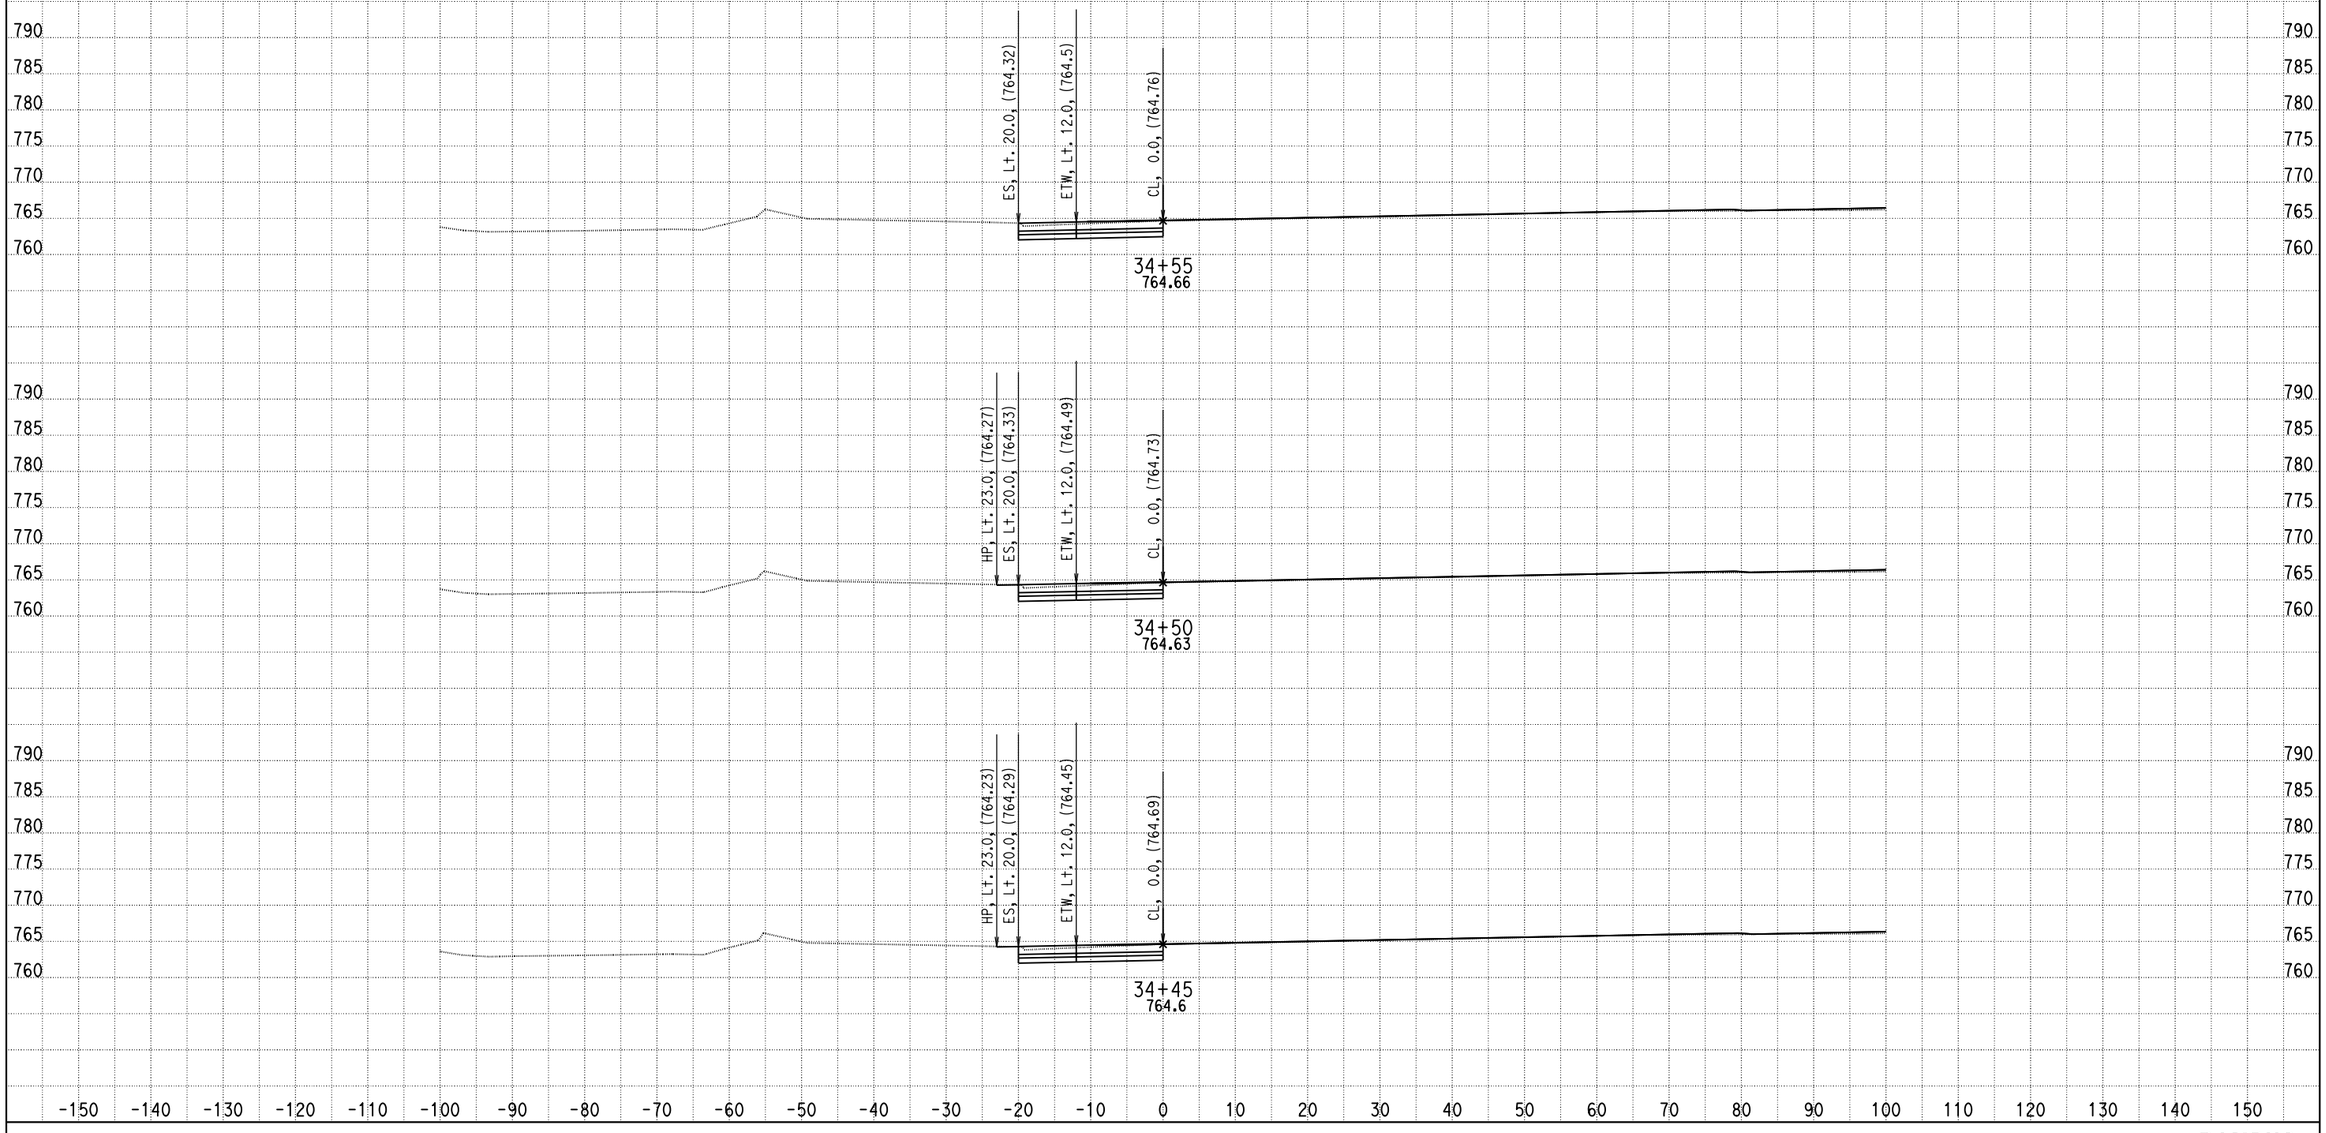

DATE: 4/8/2013

KC Project: 0818E File: C:\project\0818E\UPDATE-RAMP\ramph2-pro.ear

SCALE: 1" = 10' Horiz.
1" = 10' Vert.

All Dimensions are US Survey Feet

RAMPH2
CROSS SECTIONS

DESIGN STUDY ONLY

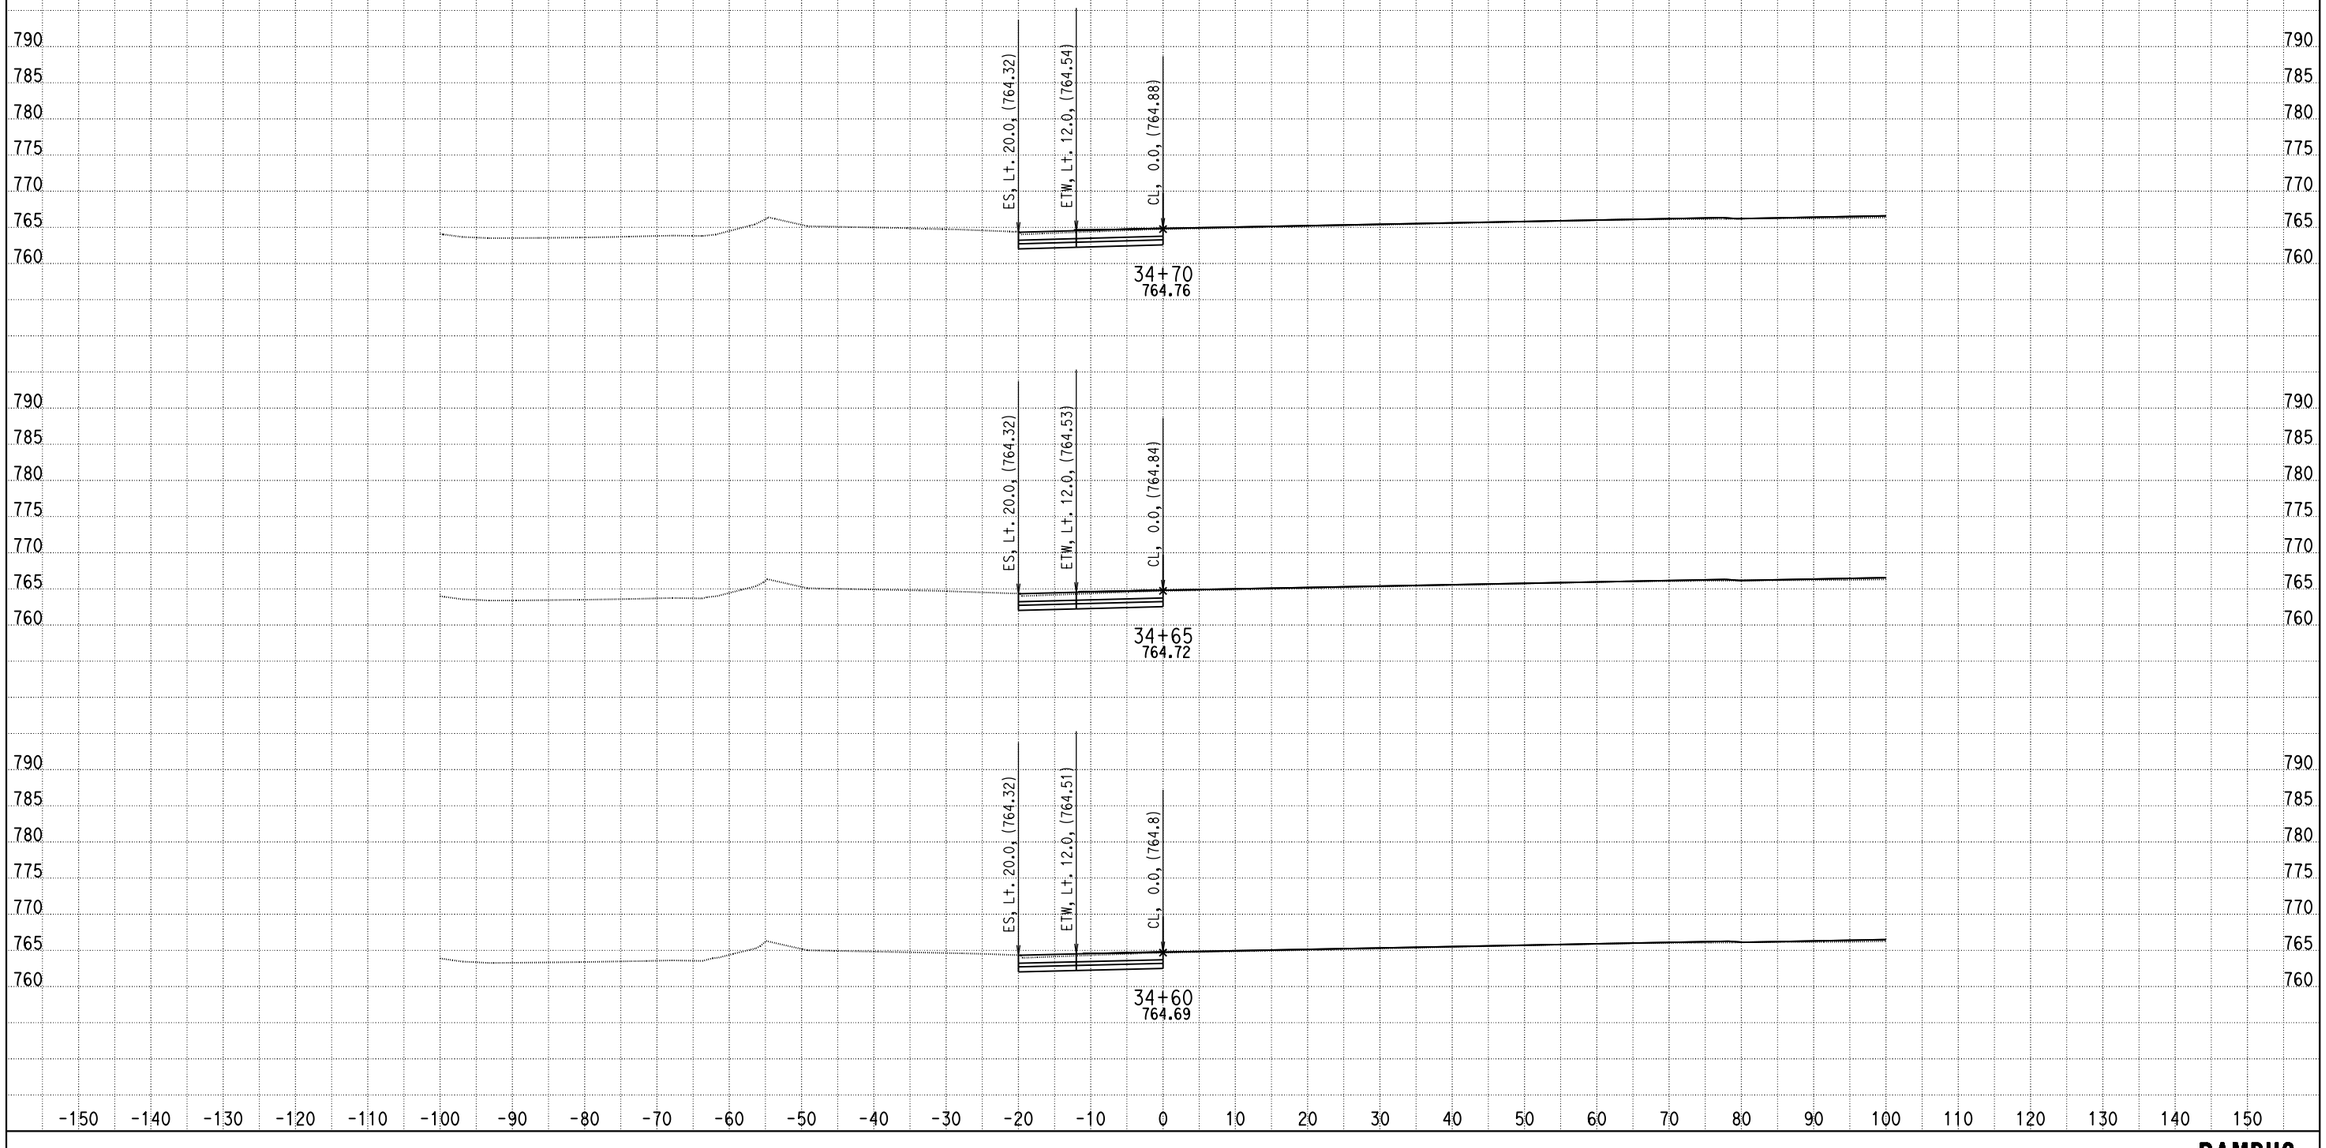

DATE: 4/8/2013

KC Project: 0818E File: C:\project\0818E\UPDATE-RAMP\ramph2-pro.ear

SCALE: 1" = 10' Horiz.
1" = 10' Vert.

All Dimensions are US Survey Feet

RAMPH2
CROSS SECTIONS

SHEET 67 OF XXX

DESIGN STUDY ONLY

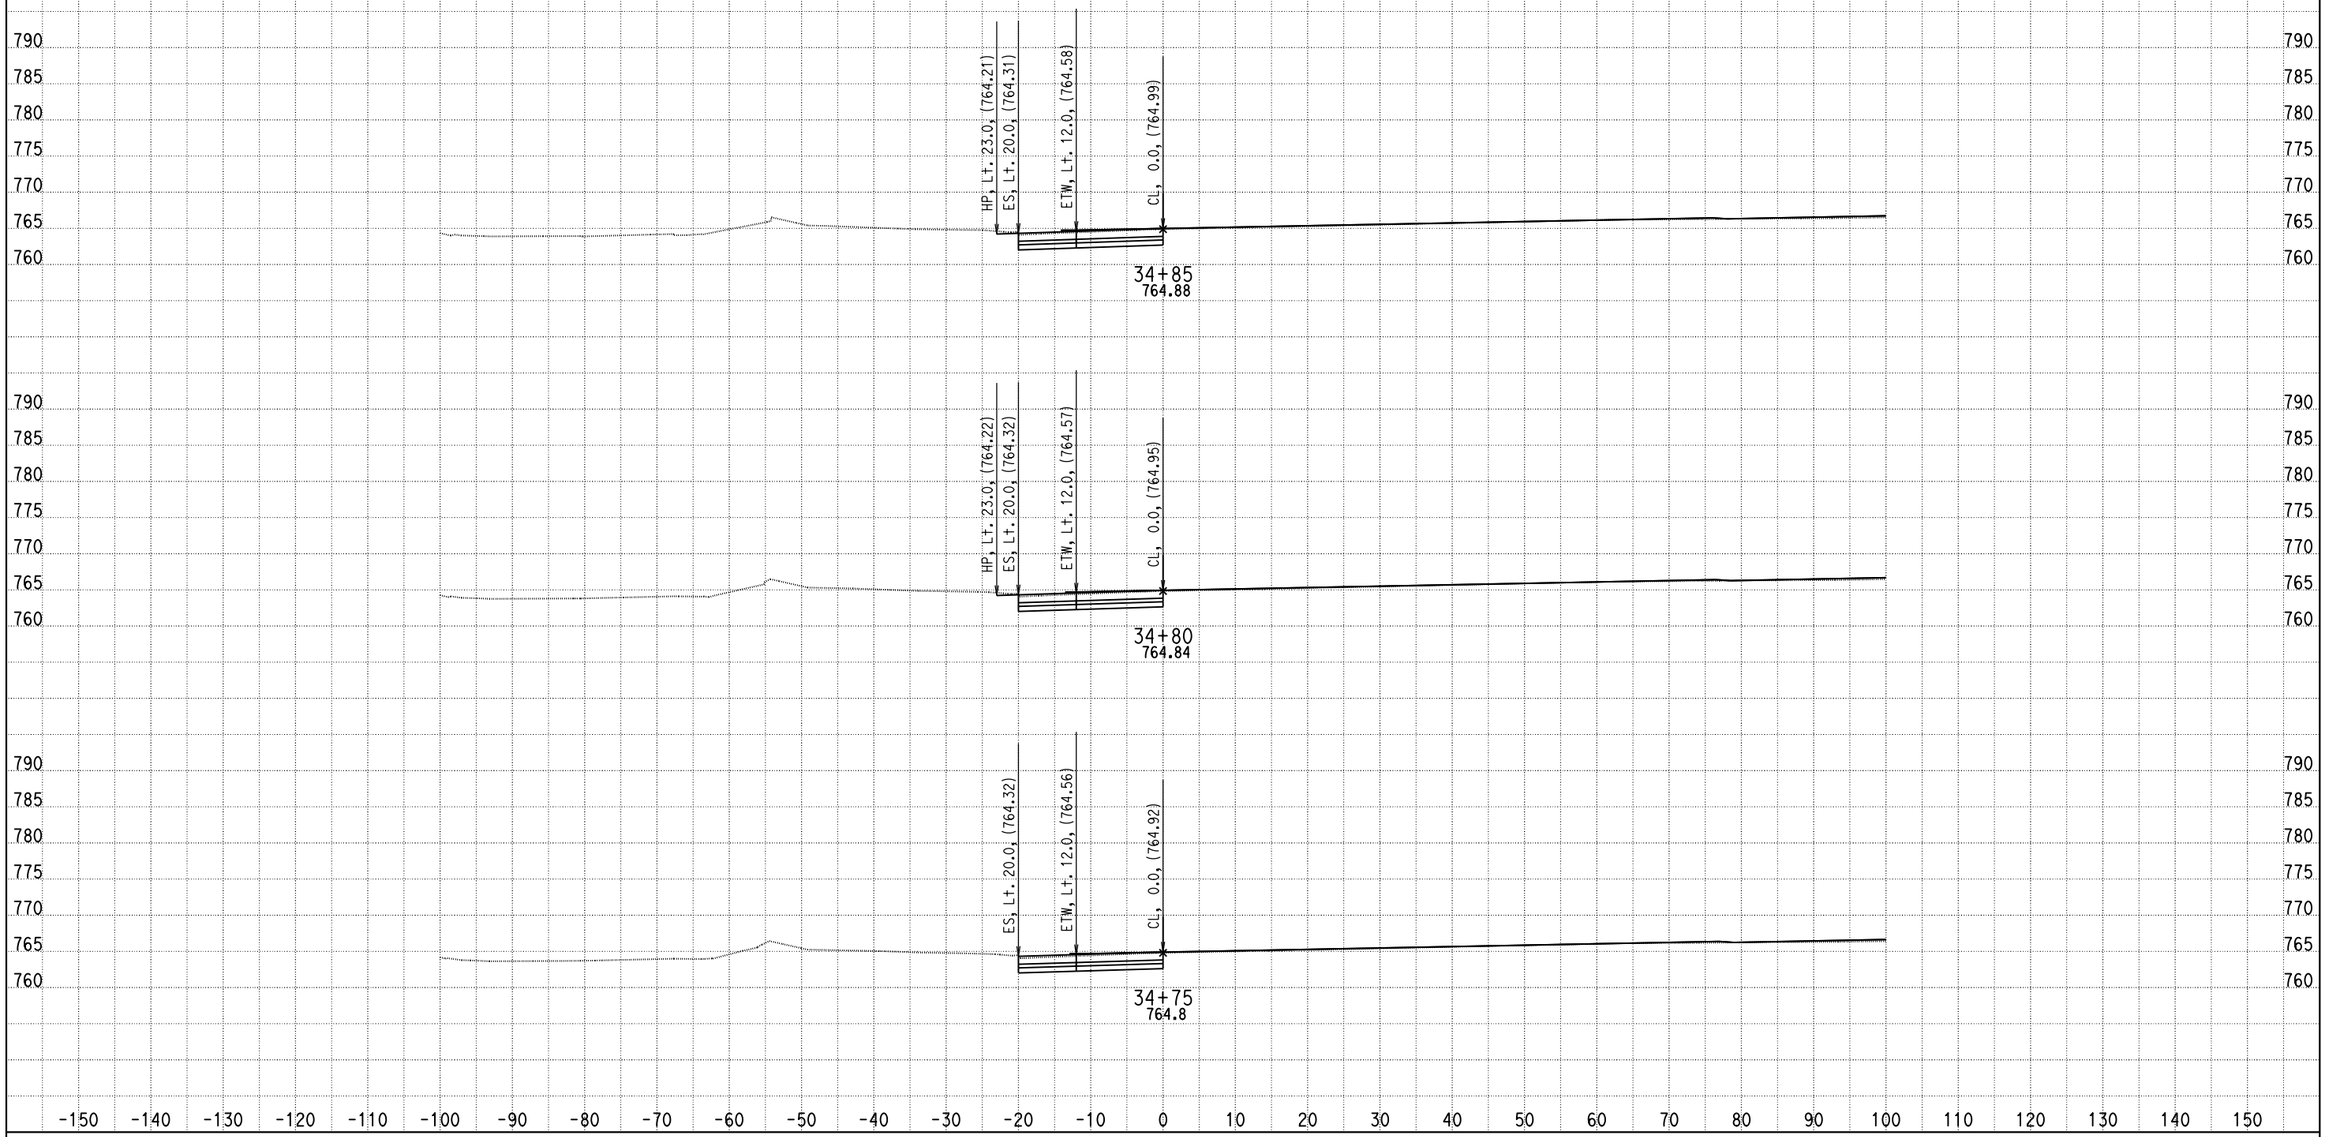

DATE: 4/8/2013

KC Project: 0818E File: C:\project\0818E\UPDATE-RAMP\ramph2-pro.ear

SCALE: 1" = 10' Horiz.
1" = 10' Vert.

All Dimensions are US Survey Feet

RAMPH2
CROSS SECTIONS

DESIGN STUDY ONLY

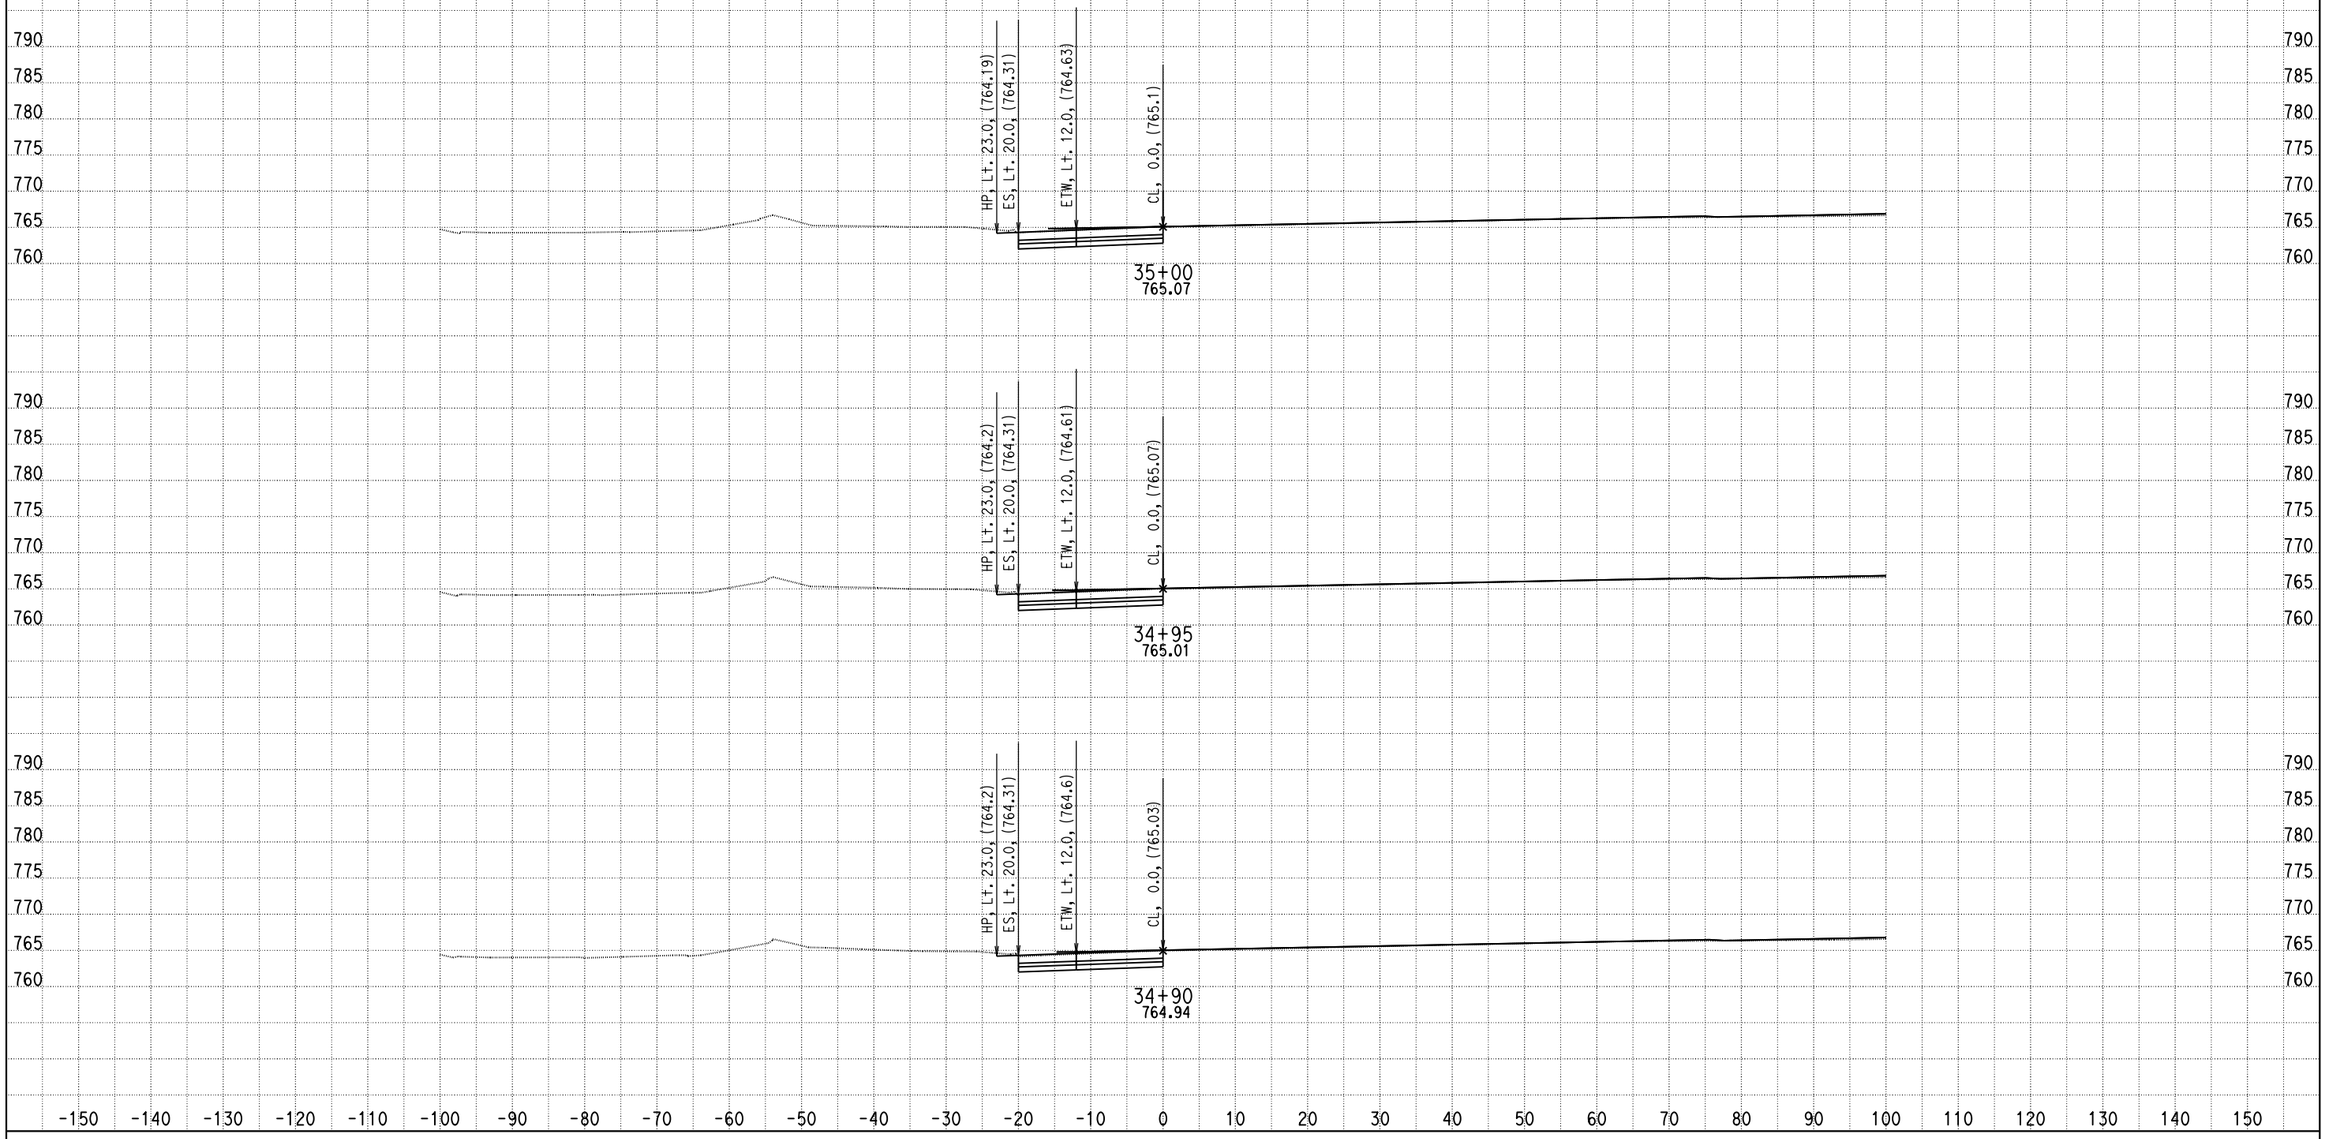

DATE: 4/8/2013

KC Project: 0818E File: C:\project\0818E\UPDATE-RAMP\ramph2-pro.ear

SCALE: 1" = 10' Horiz.
1" = 10' Vert.

All Dimensions are US Survey Feet

RAMPH2
CROSS SECTIONS

DESIGN STUDY ONLY

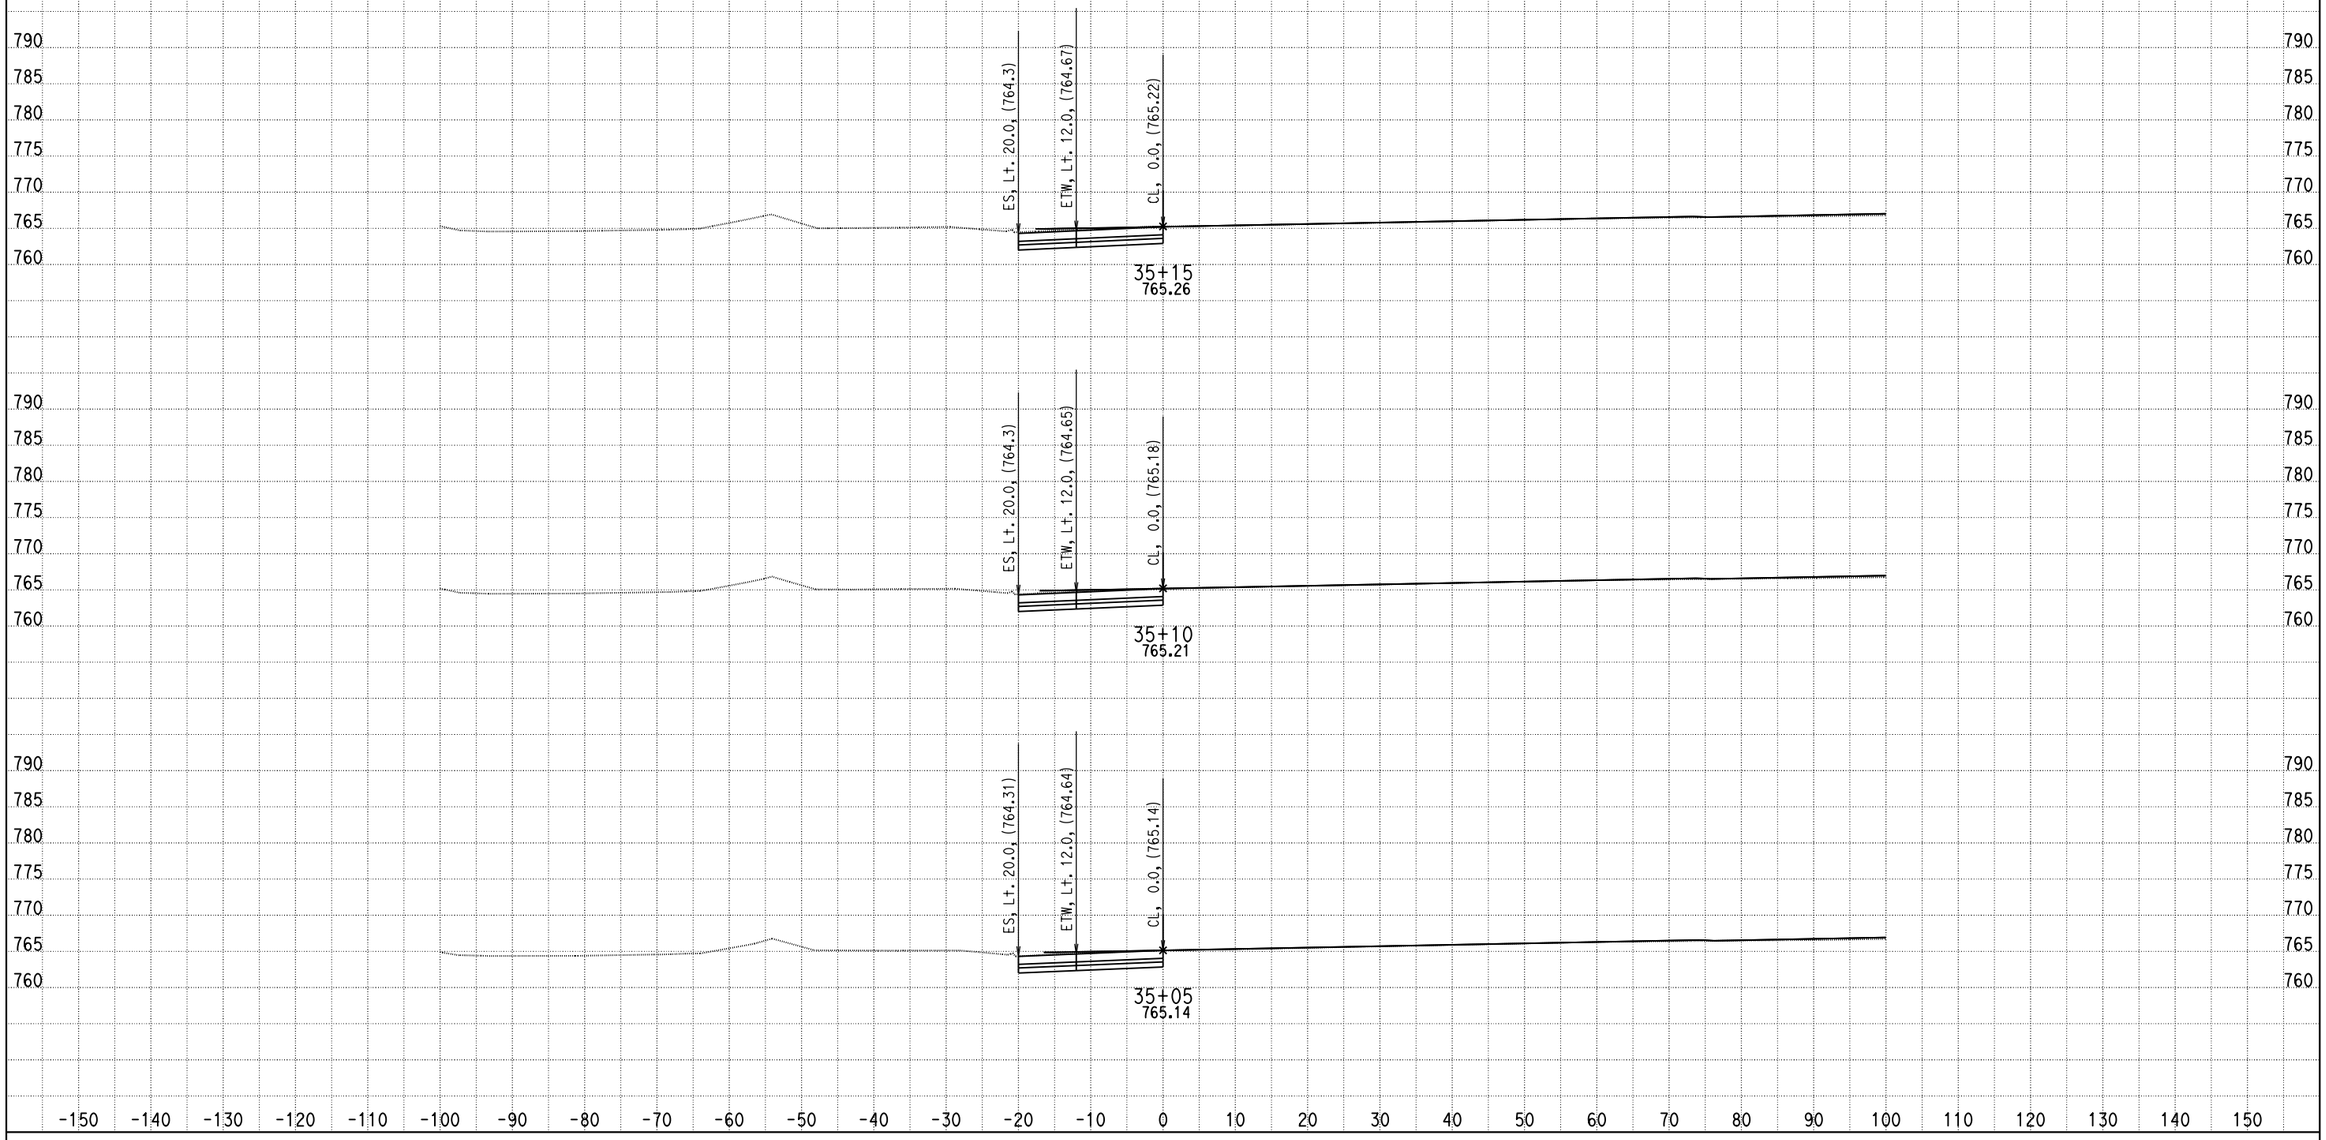

DATE: 4/8/2013

KC Project: 0818E File: C:\project\0818E\UPDATE-RAMP\ramph2-pro.ear

SCALE: 1" = 10' Horiz.
1" = 10' Vert.

All Dimensions are US Survey Feet

RAMPH2
CROSS SECTIONS

SHEET 70 OF XXX

DESIGN STUDY ONLY

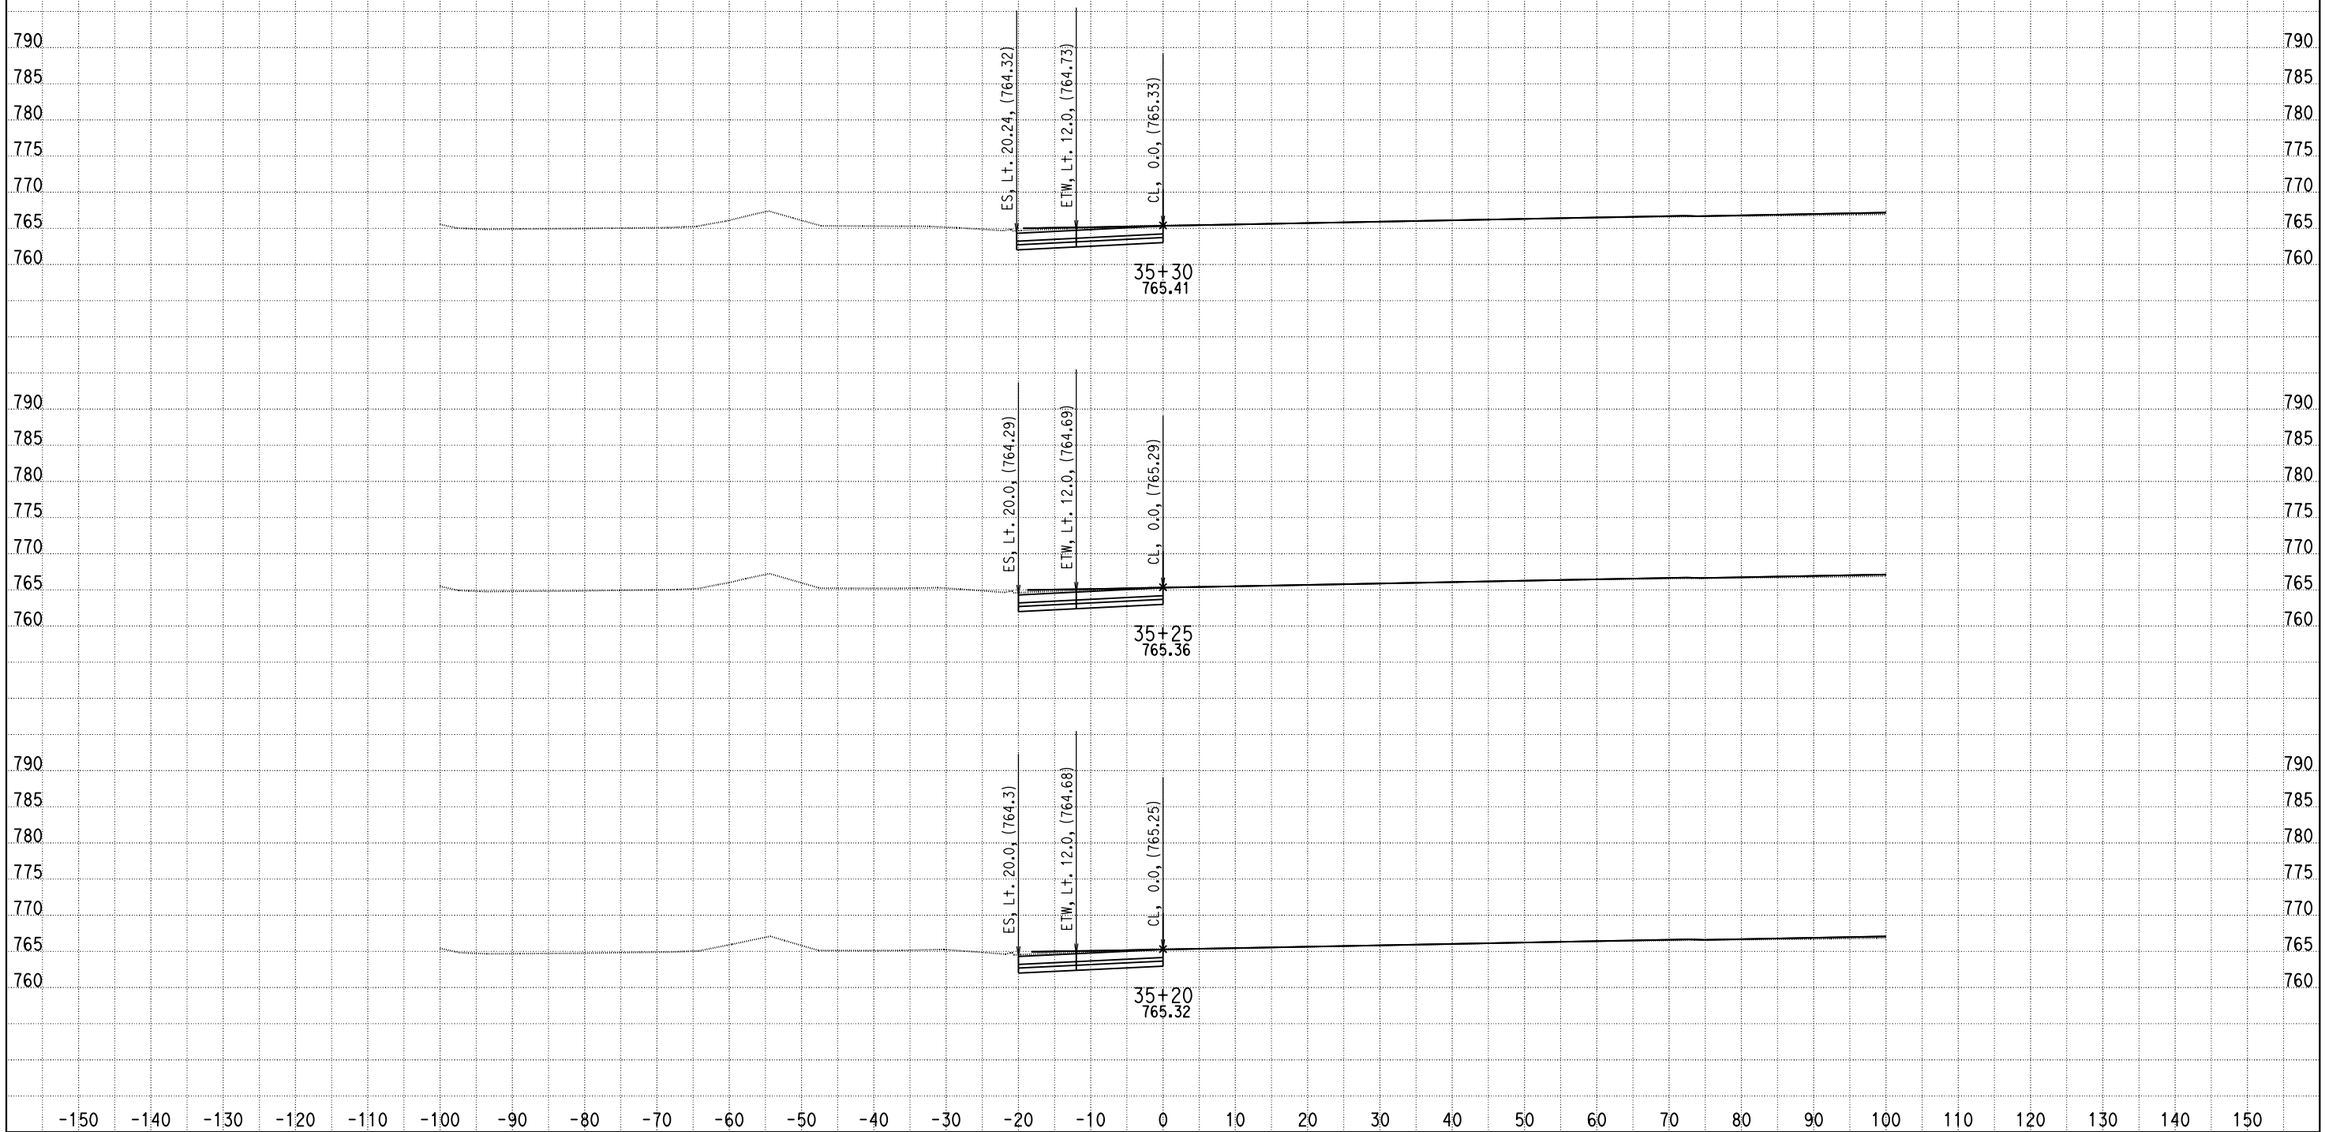

DATE: 4/8/2013

KC Project: 0818E File: C:\project\0818E\UPDATE-RAMP\ramph2-pro.ear

SCALE: 1" = 10' Horiz.
1" = 10' Vert.

All Dimensions are US Survey Feet

RAMPH2
CROSS SECTIONS

SHEET 71 OF XXX

DESIGN STUDY ONLY

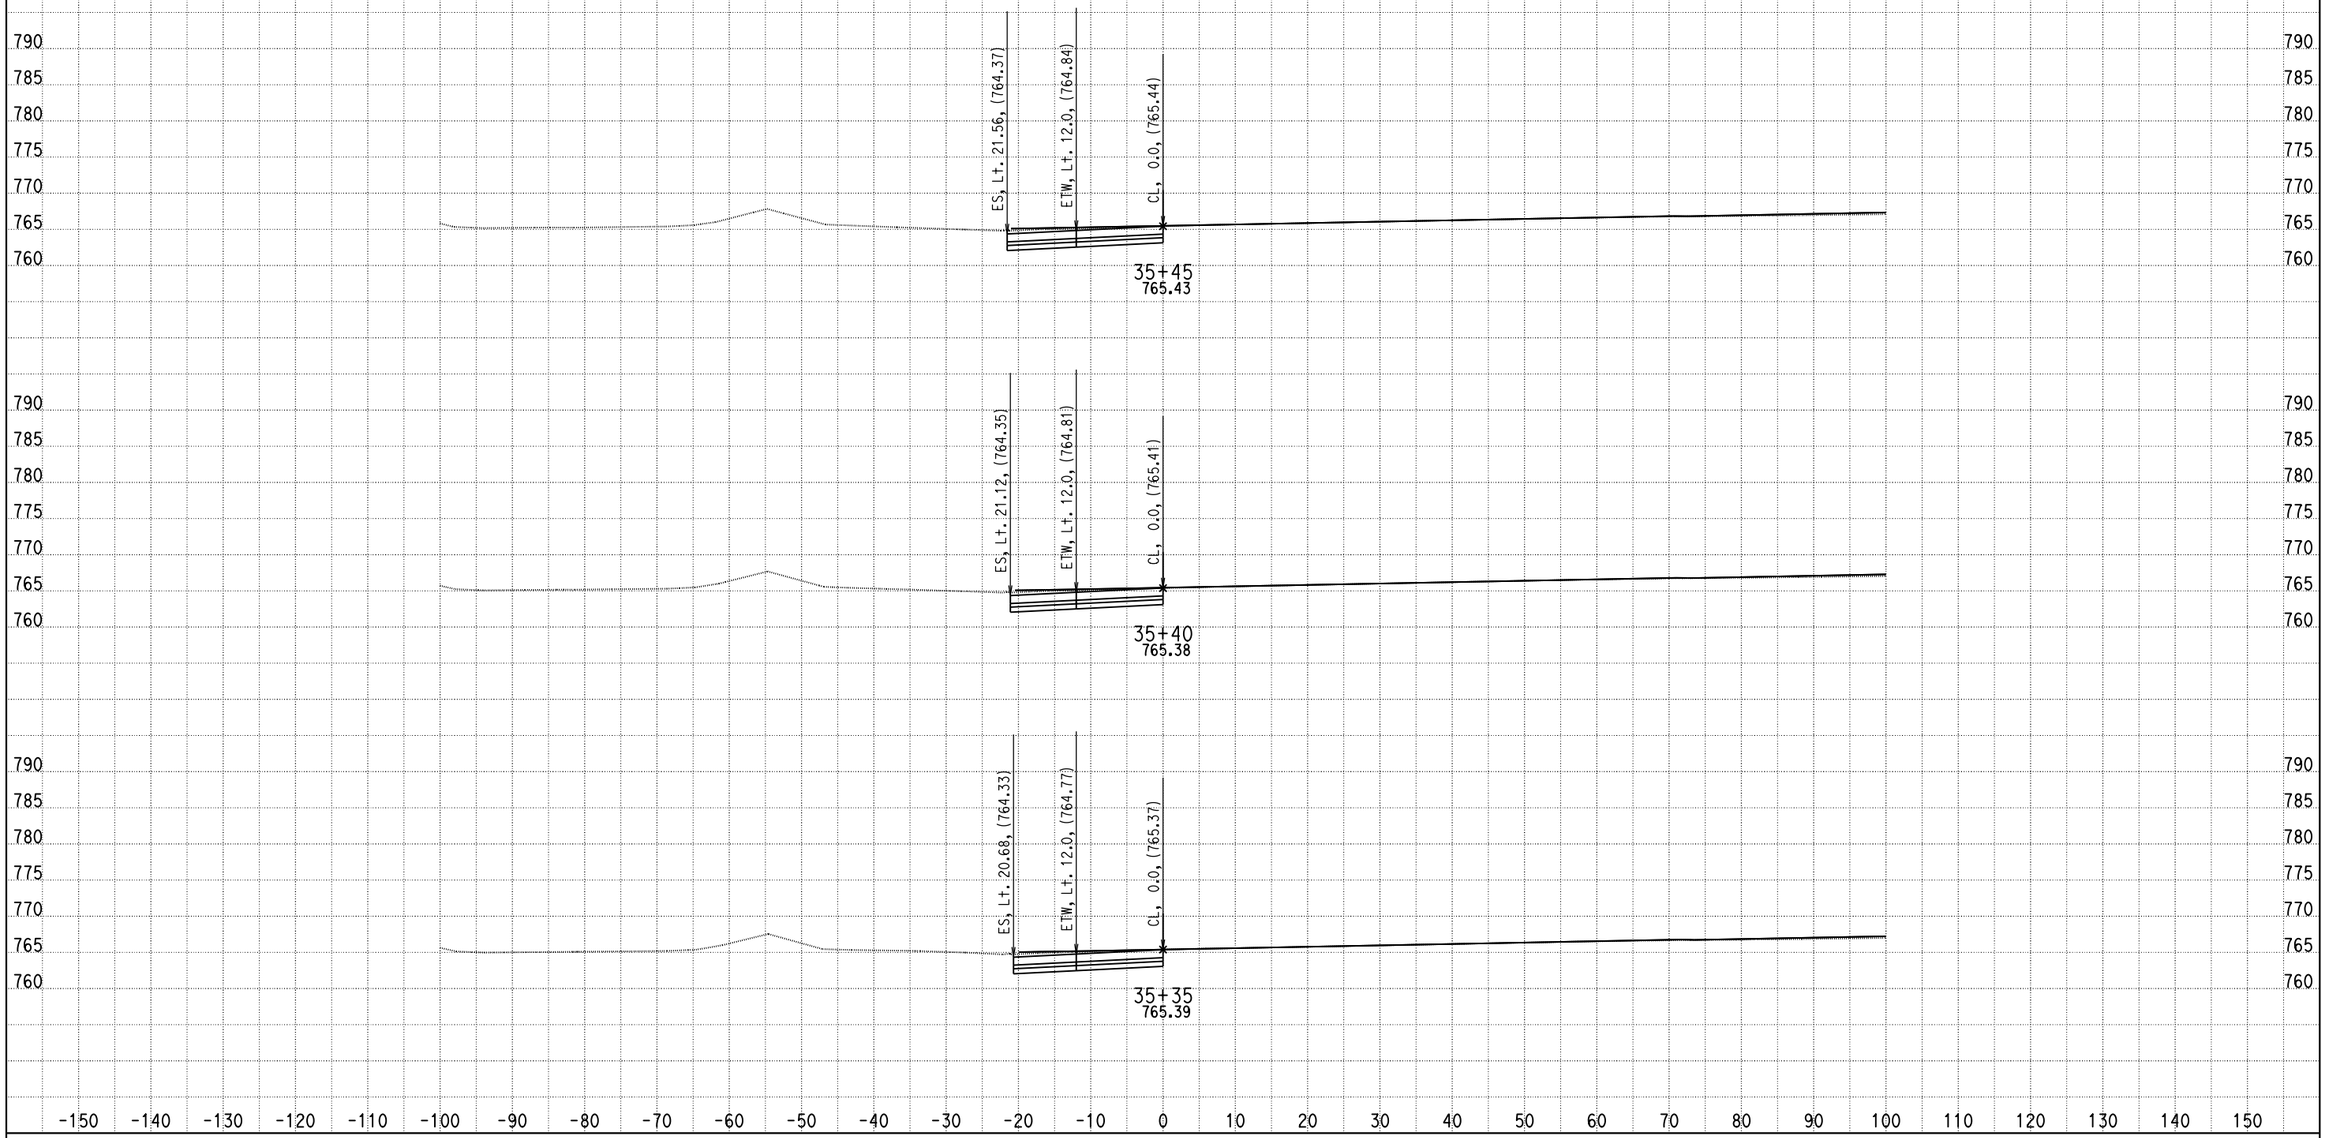

DATE: 4/8/2013

KC Project: 0818E File: C:\project\0818E\UPDATE-RAMP\ramph2-pro.ear

SCALE: 1" = 10' Horiz.
1" = 10' Vert.

All Dimensions are US Survey Feet

RAMPH2
CROSS SECTIONS

SHEET 72 OF XXX

DESIGN STUDY ONLY

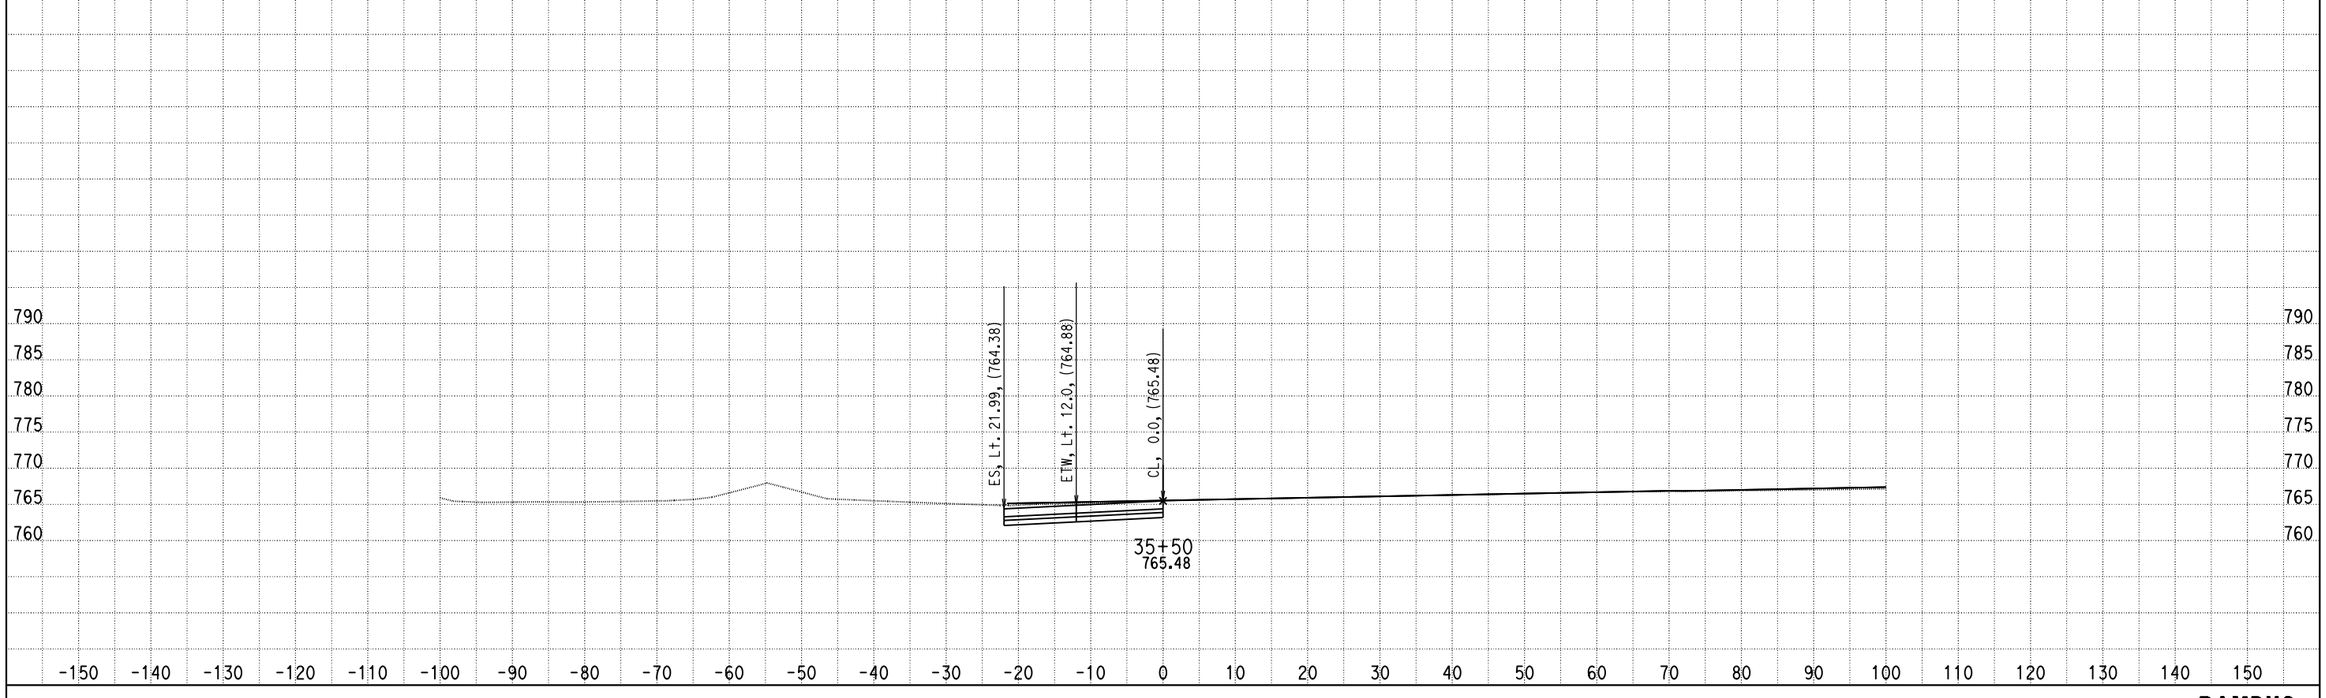

DATE: 4/8/2013

KC Project: 0818E File: C:\project\0818E\UPDATE-RAMP\ramph2-pro.ear

SCALE: 1" = 10' Horiz.
1" = 10' Vert.

All Dimensions are US Survey Feet

RAMPH2
CROSS SECTIONS