DESIGN STUDY ONLY

All Dimensions are U.S. Survey Feet

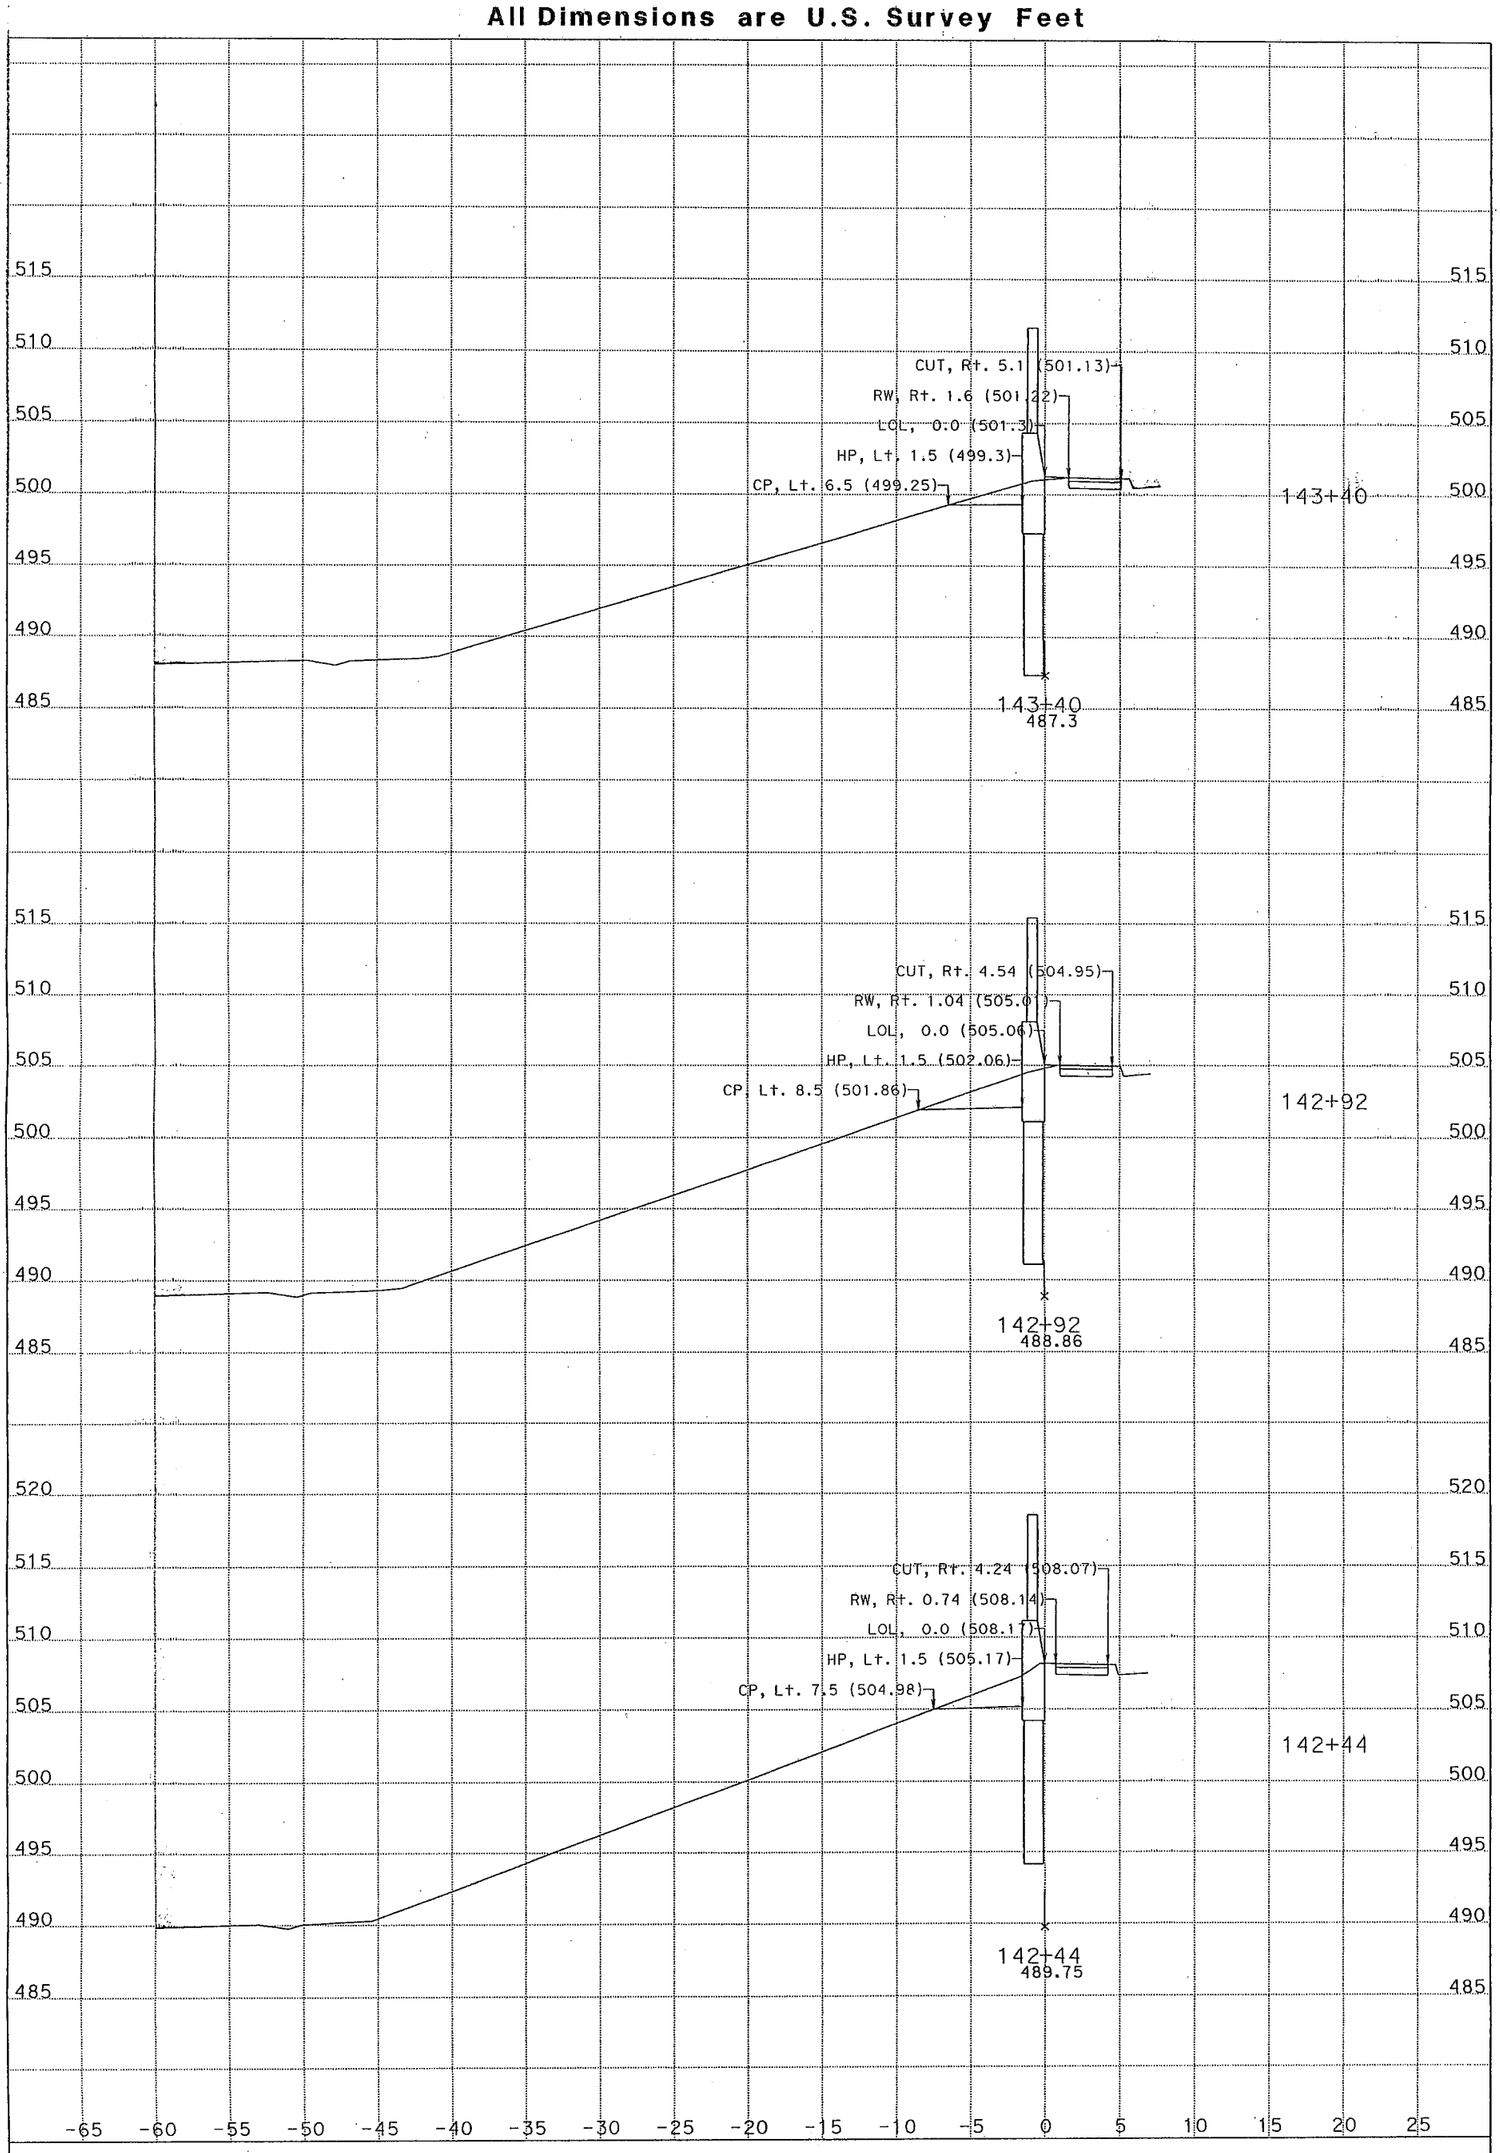

SW144
CROSS SECTIONS

DESIGN STUDY ONLY

All Dimensions are U.S. Survey Feet

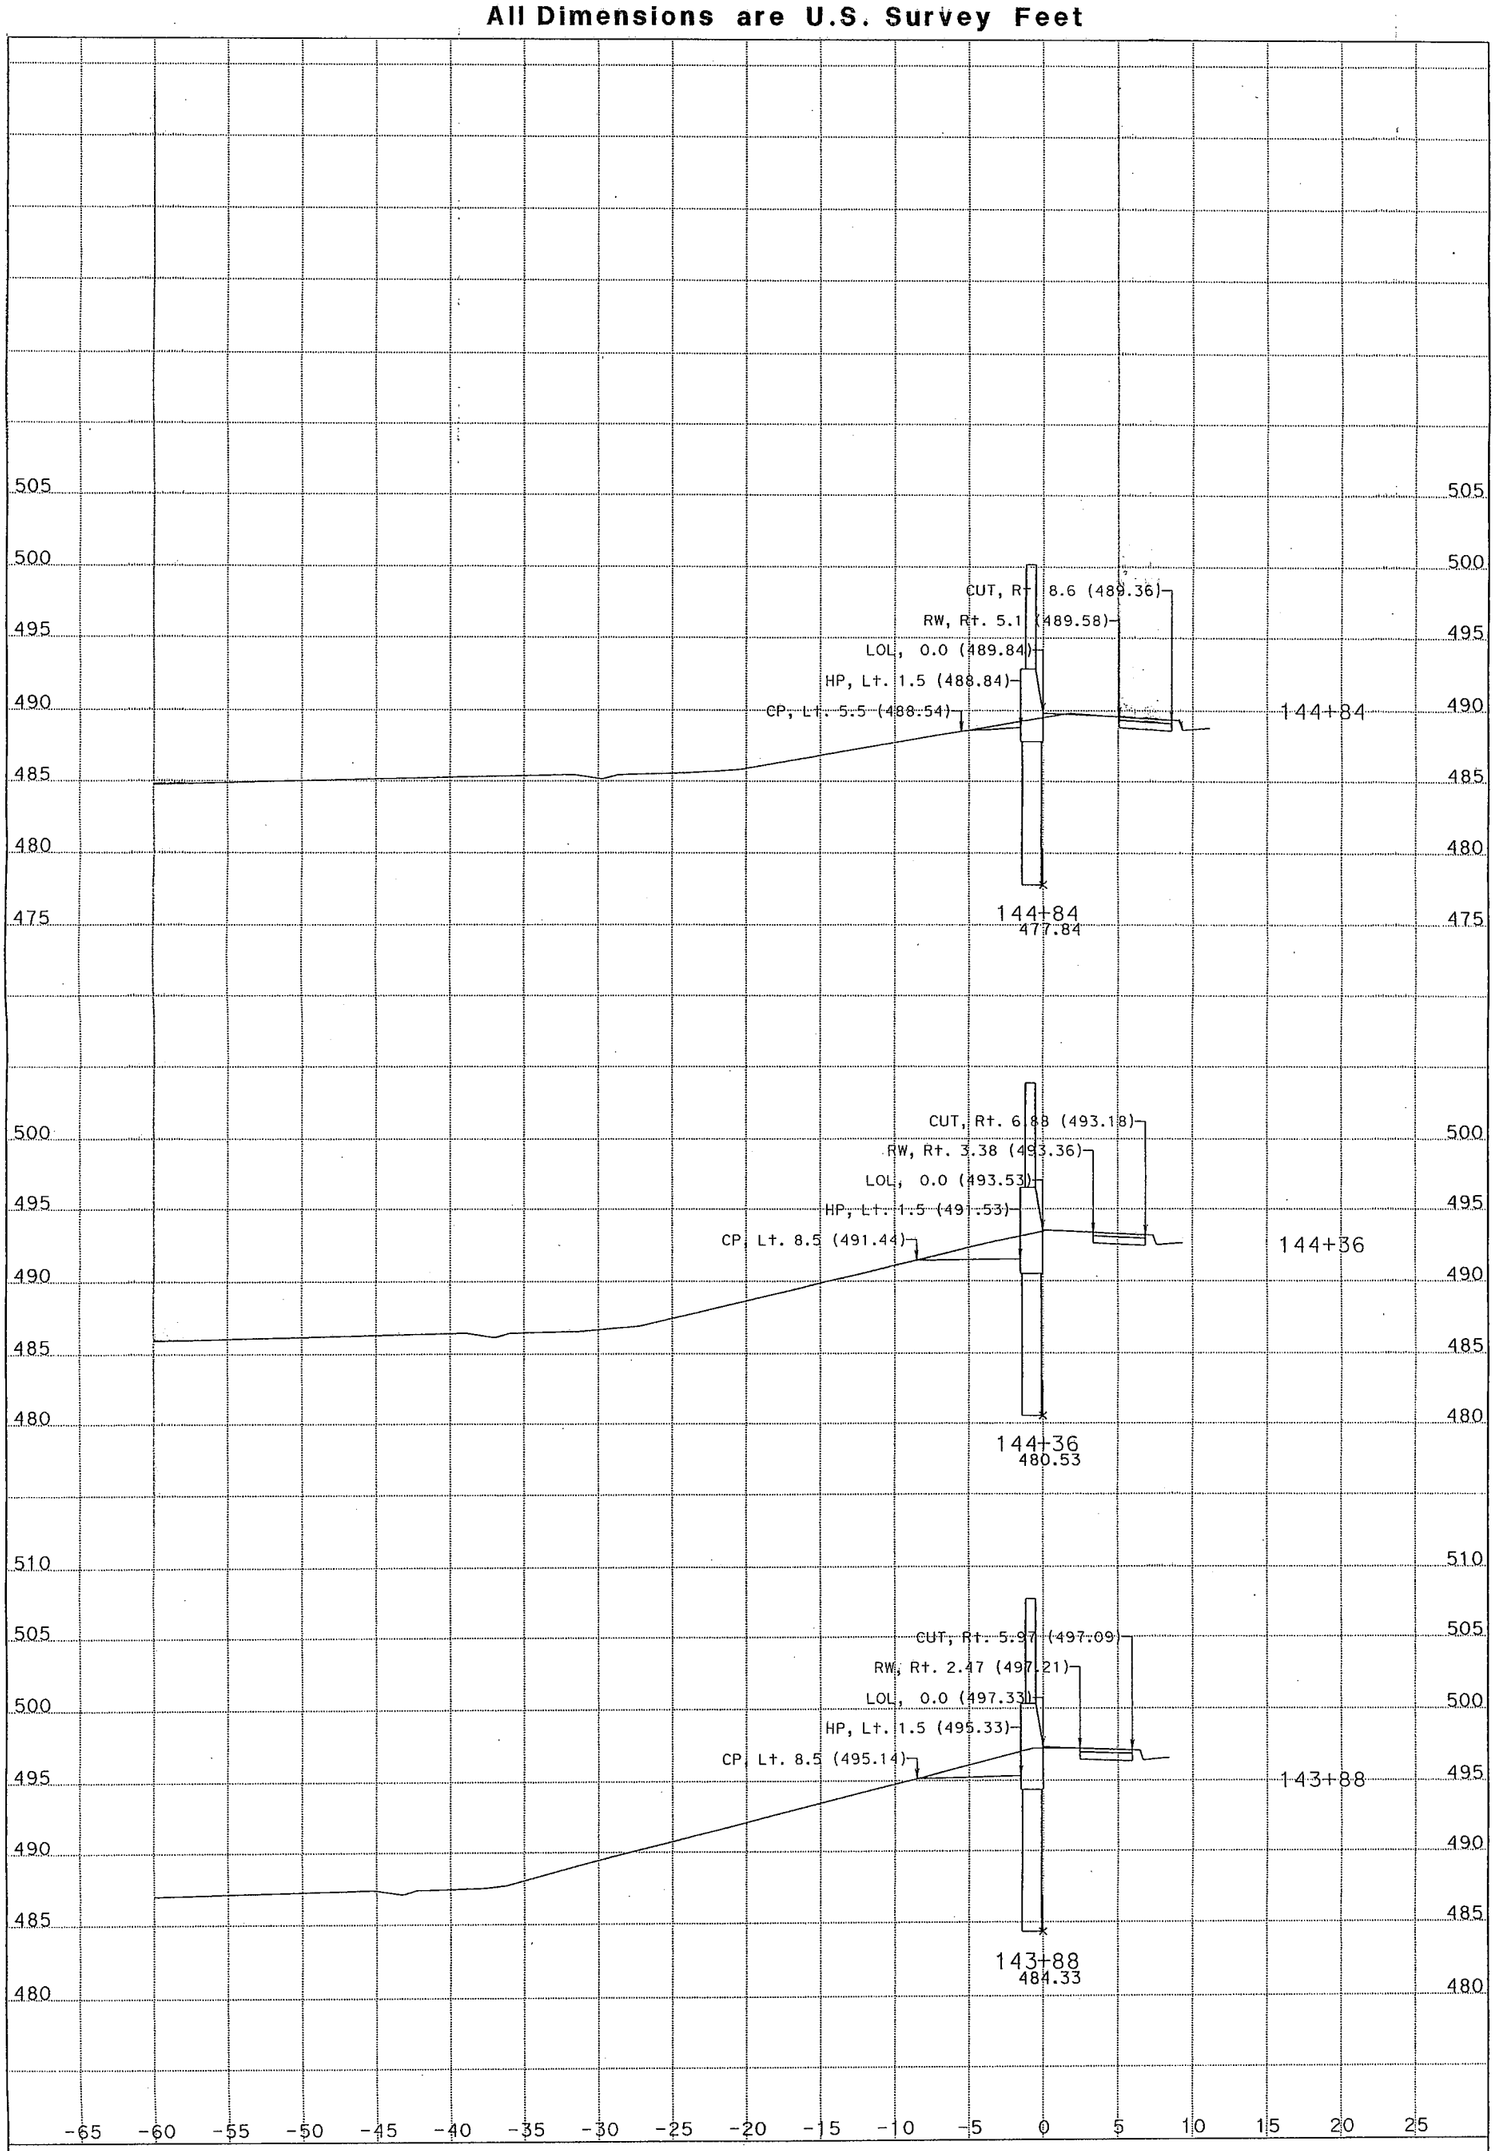

SW144
CROSS SECTIONS

DESIGN STUDY ONLY

All Dimensions are U.S. Survey Feet

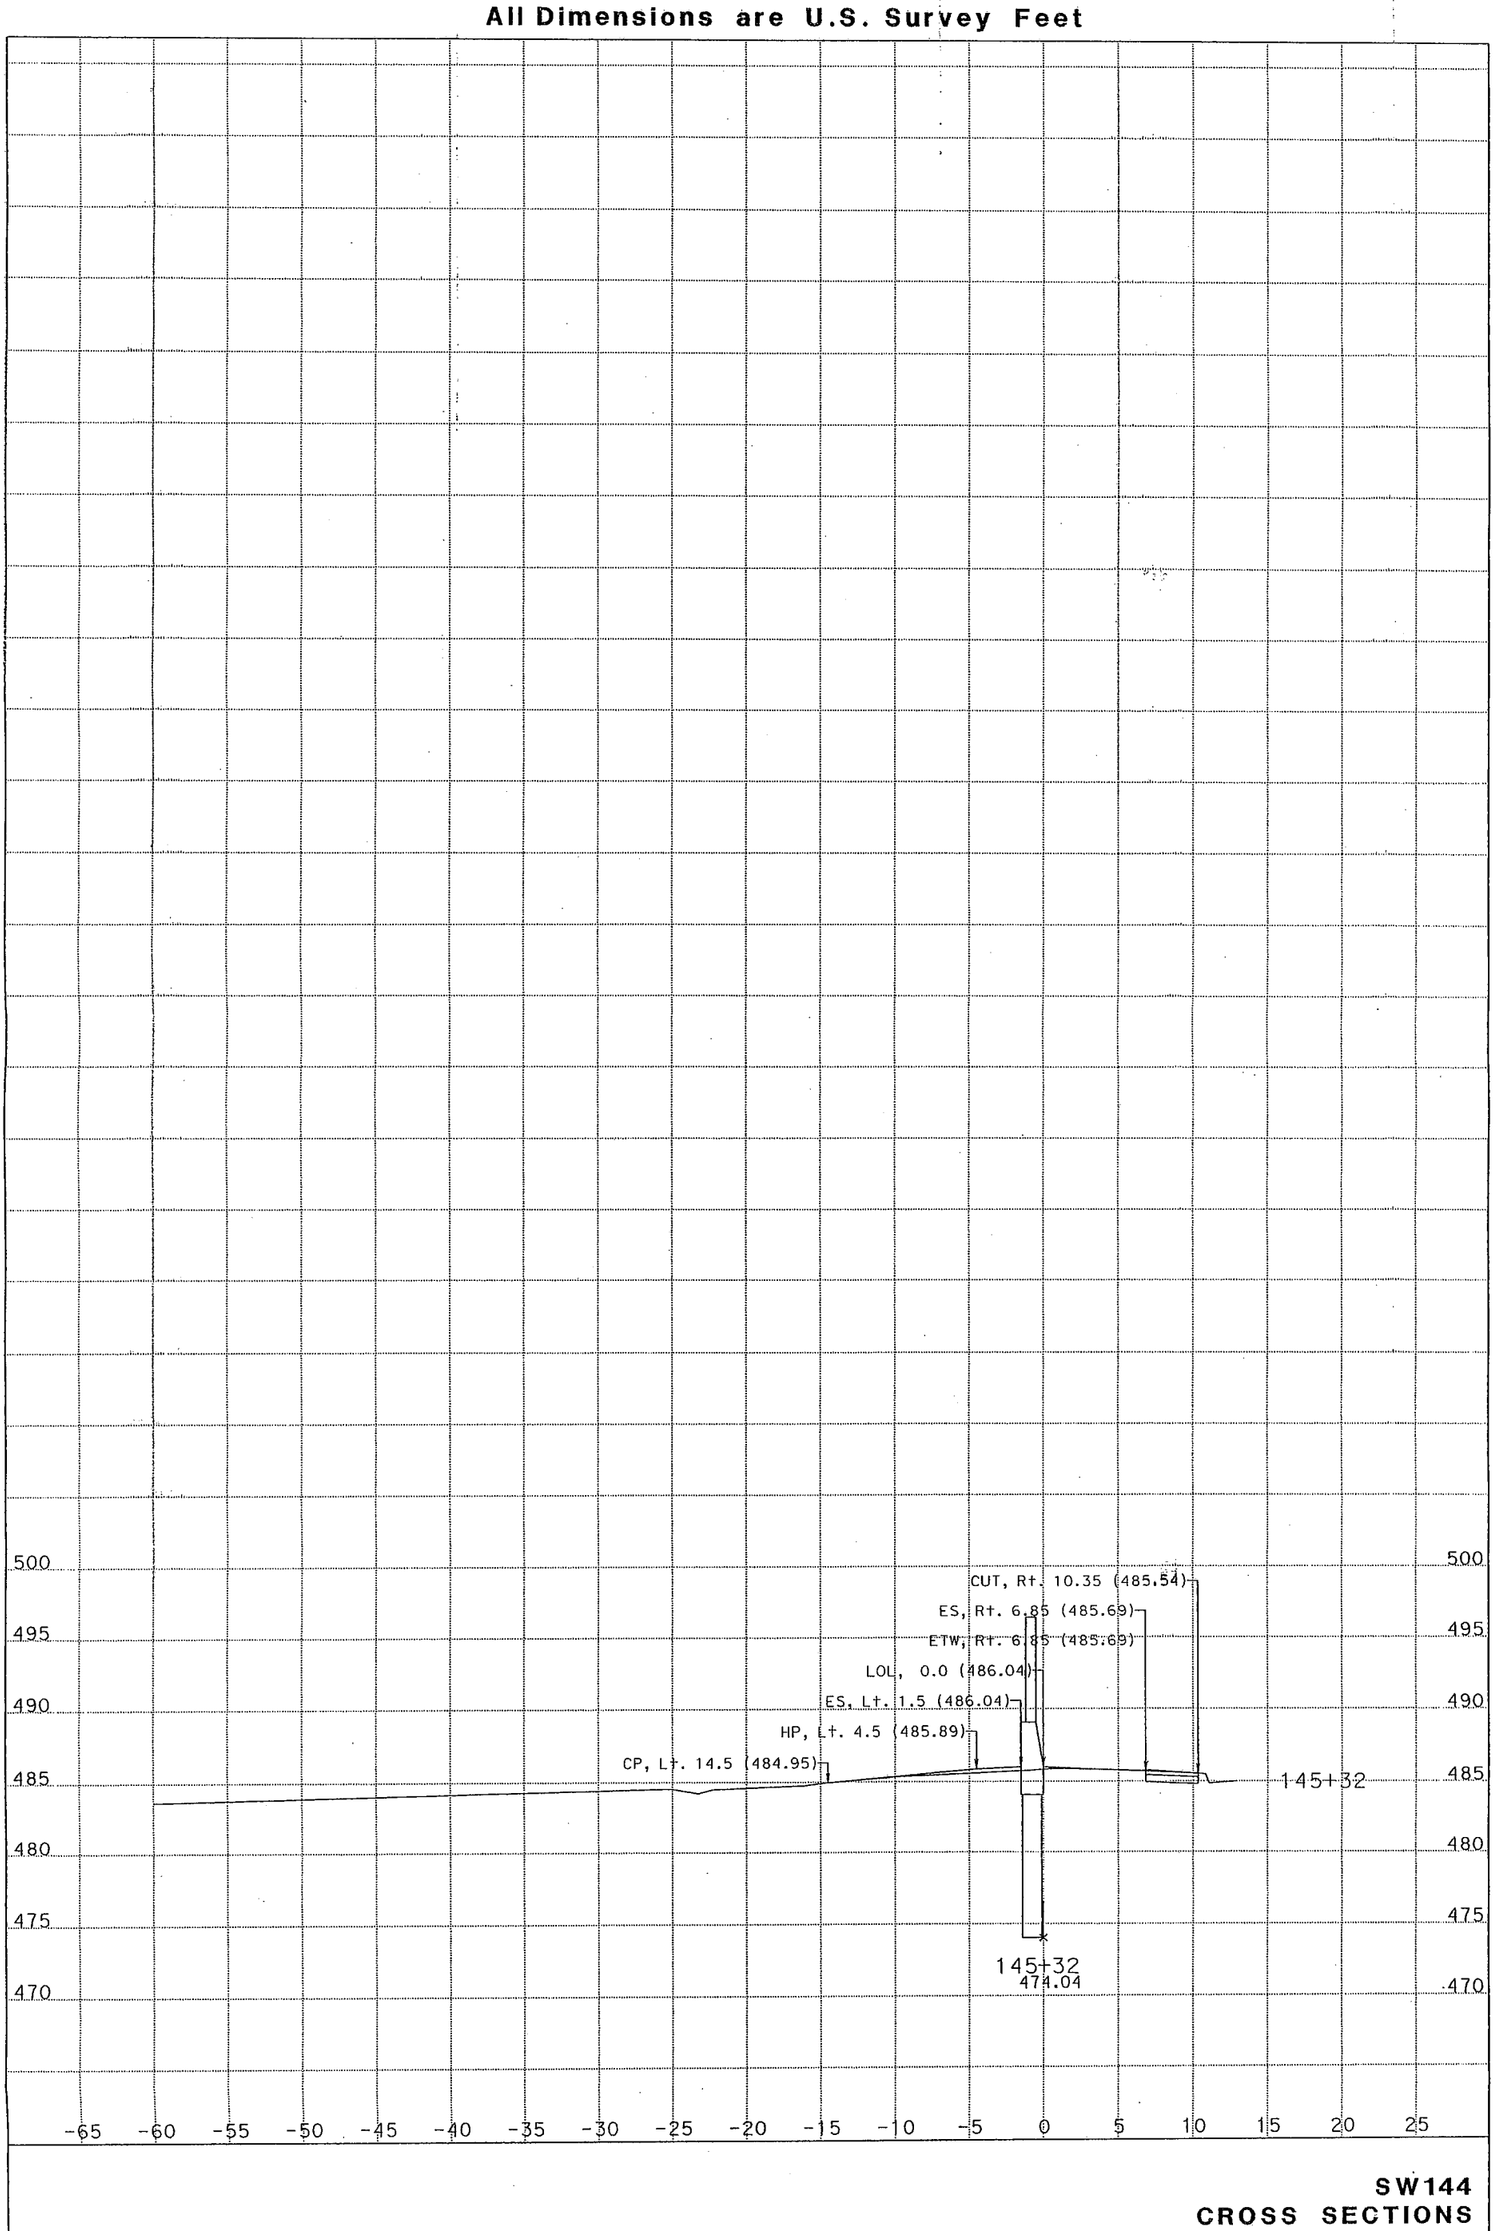

SW144
CROSS SECTIONS

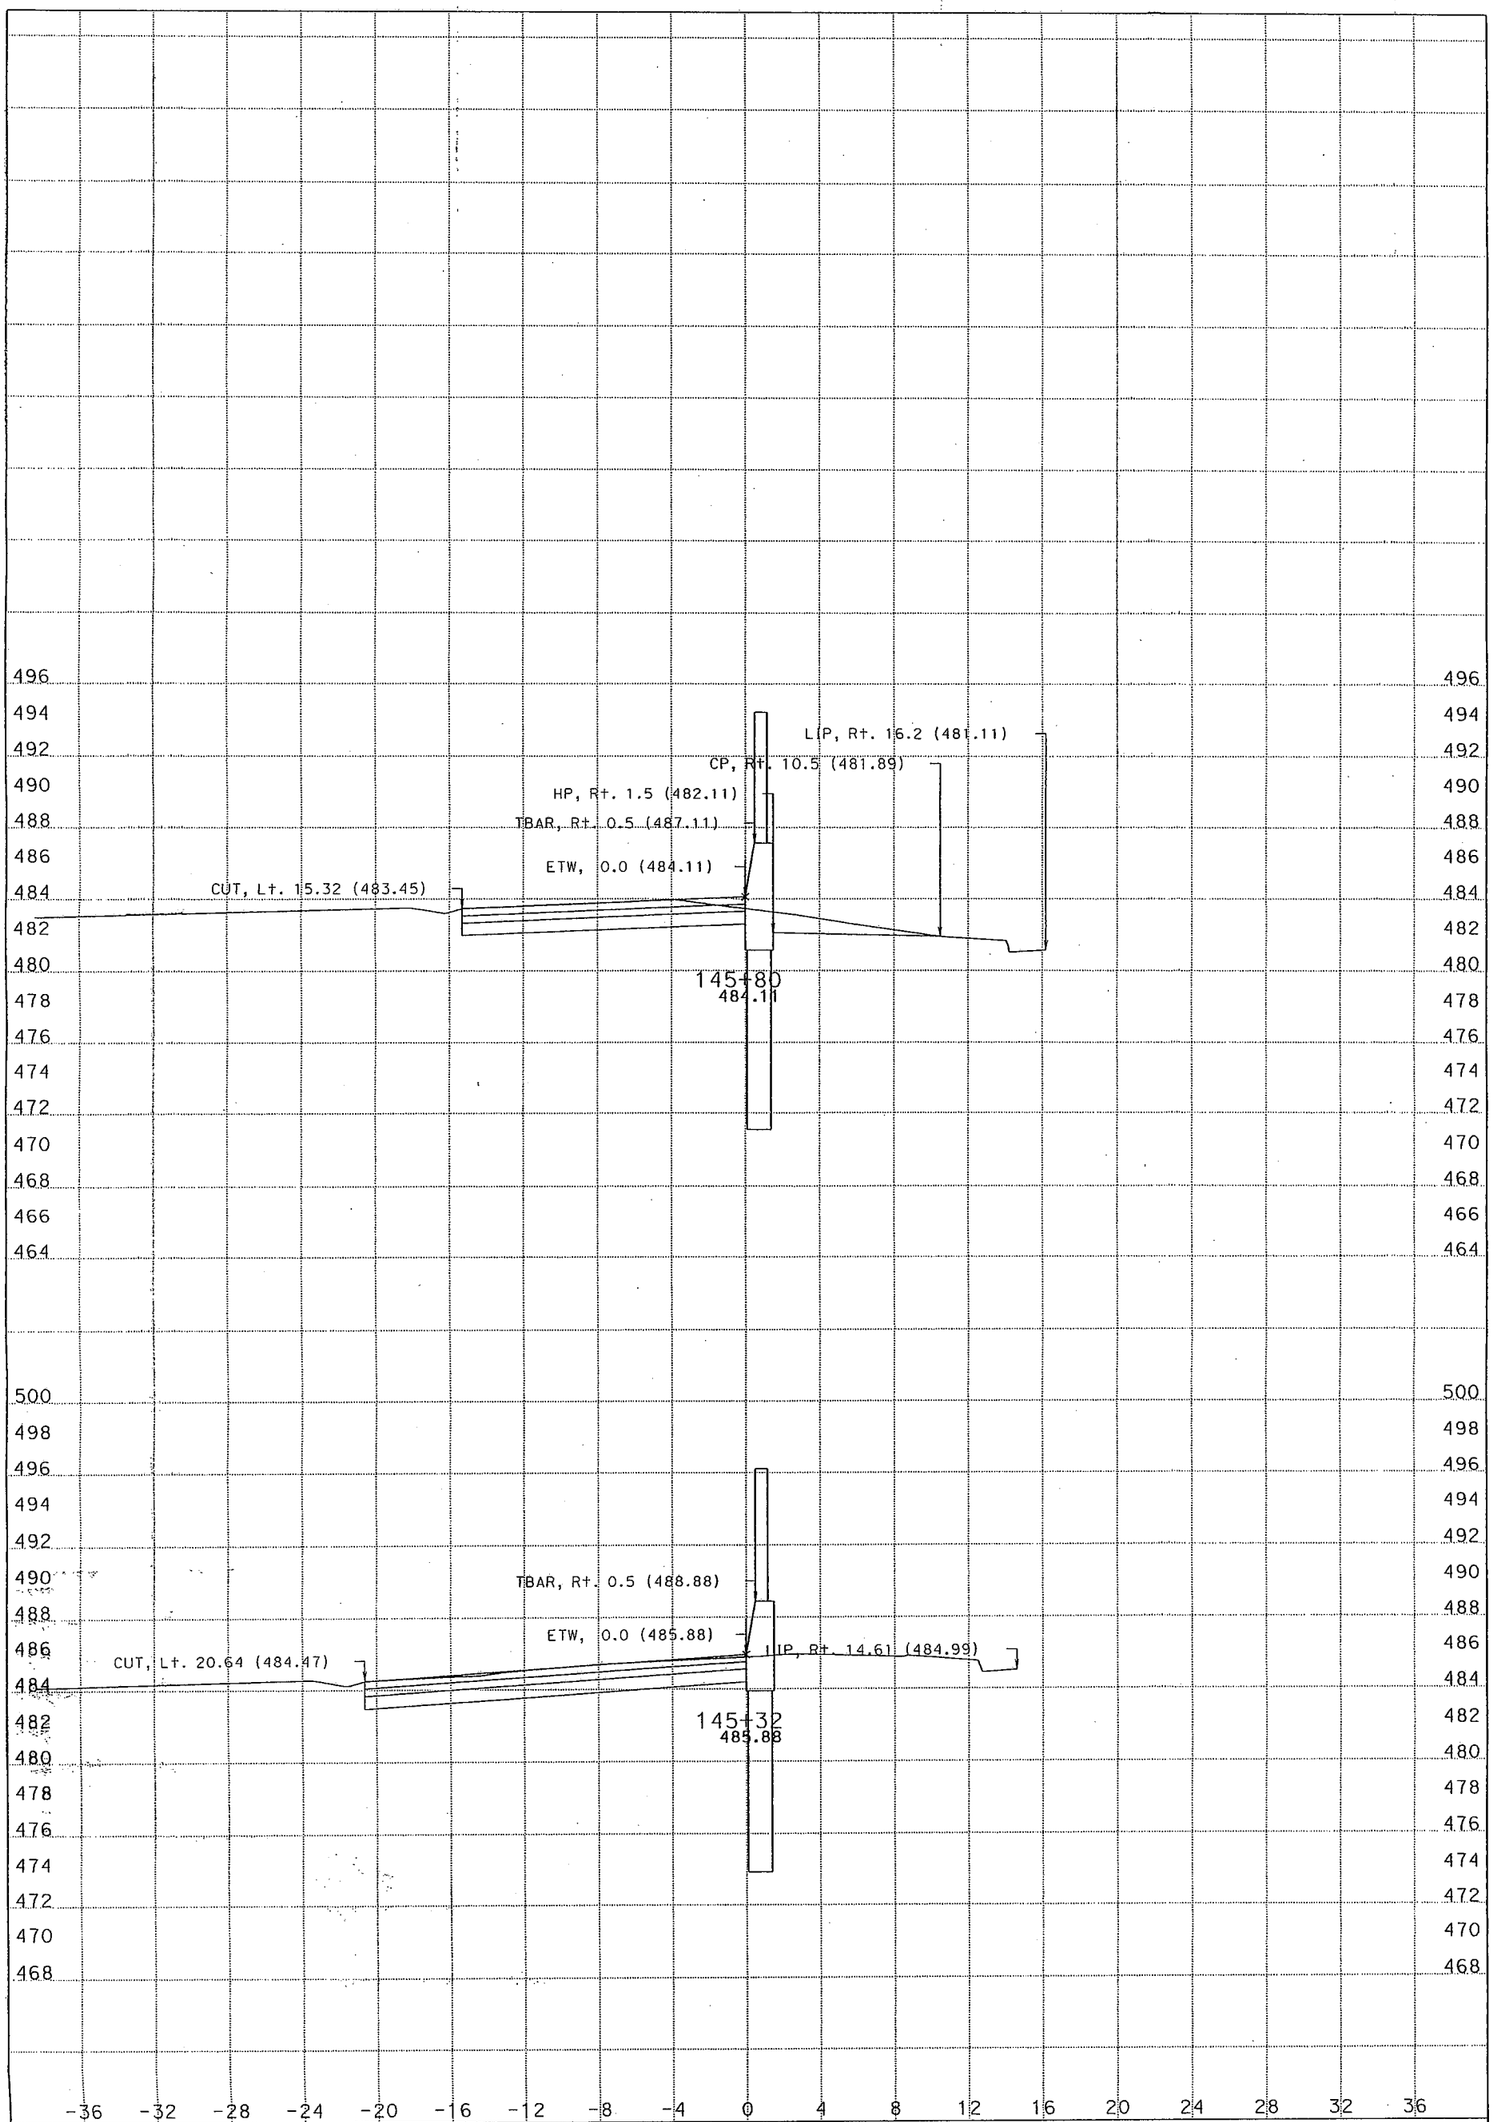

DATE: 1/16/2014

SCALE: 1" = 4' Horiz.
1" = 4' Vert.

NB2

KC Project: 12236 File: S:\desig\205521\design\Caice files\12236\nb2section.ear SHEET 1 OF XXX

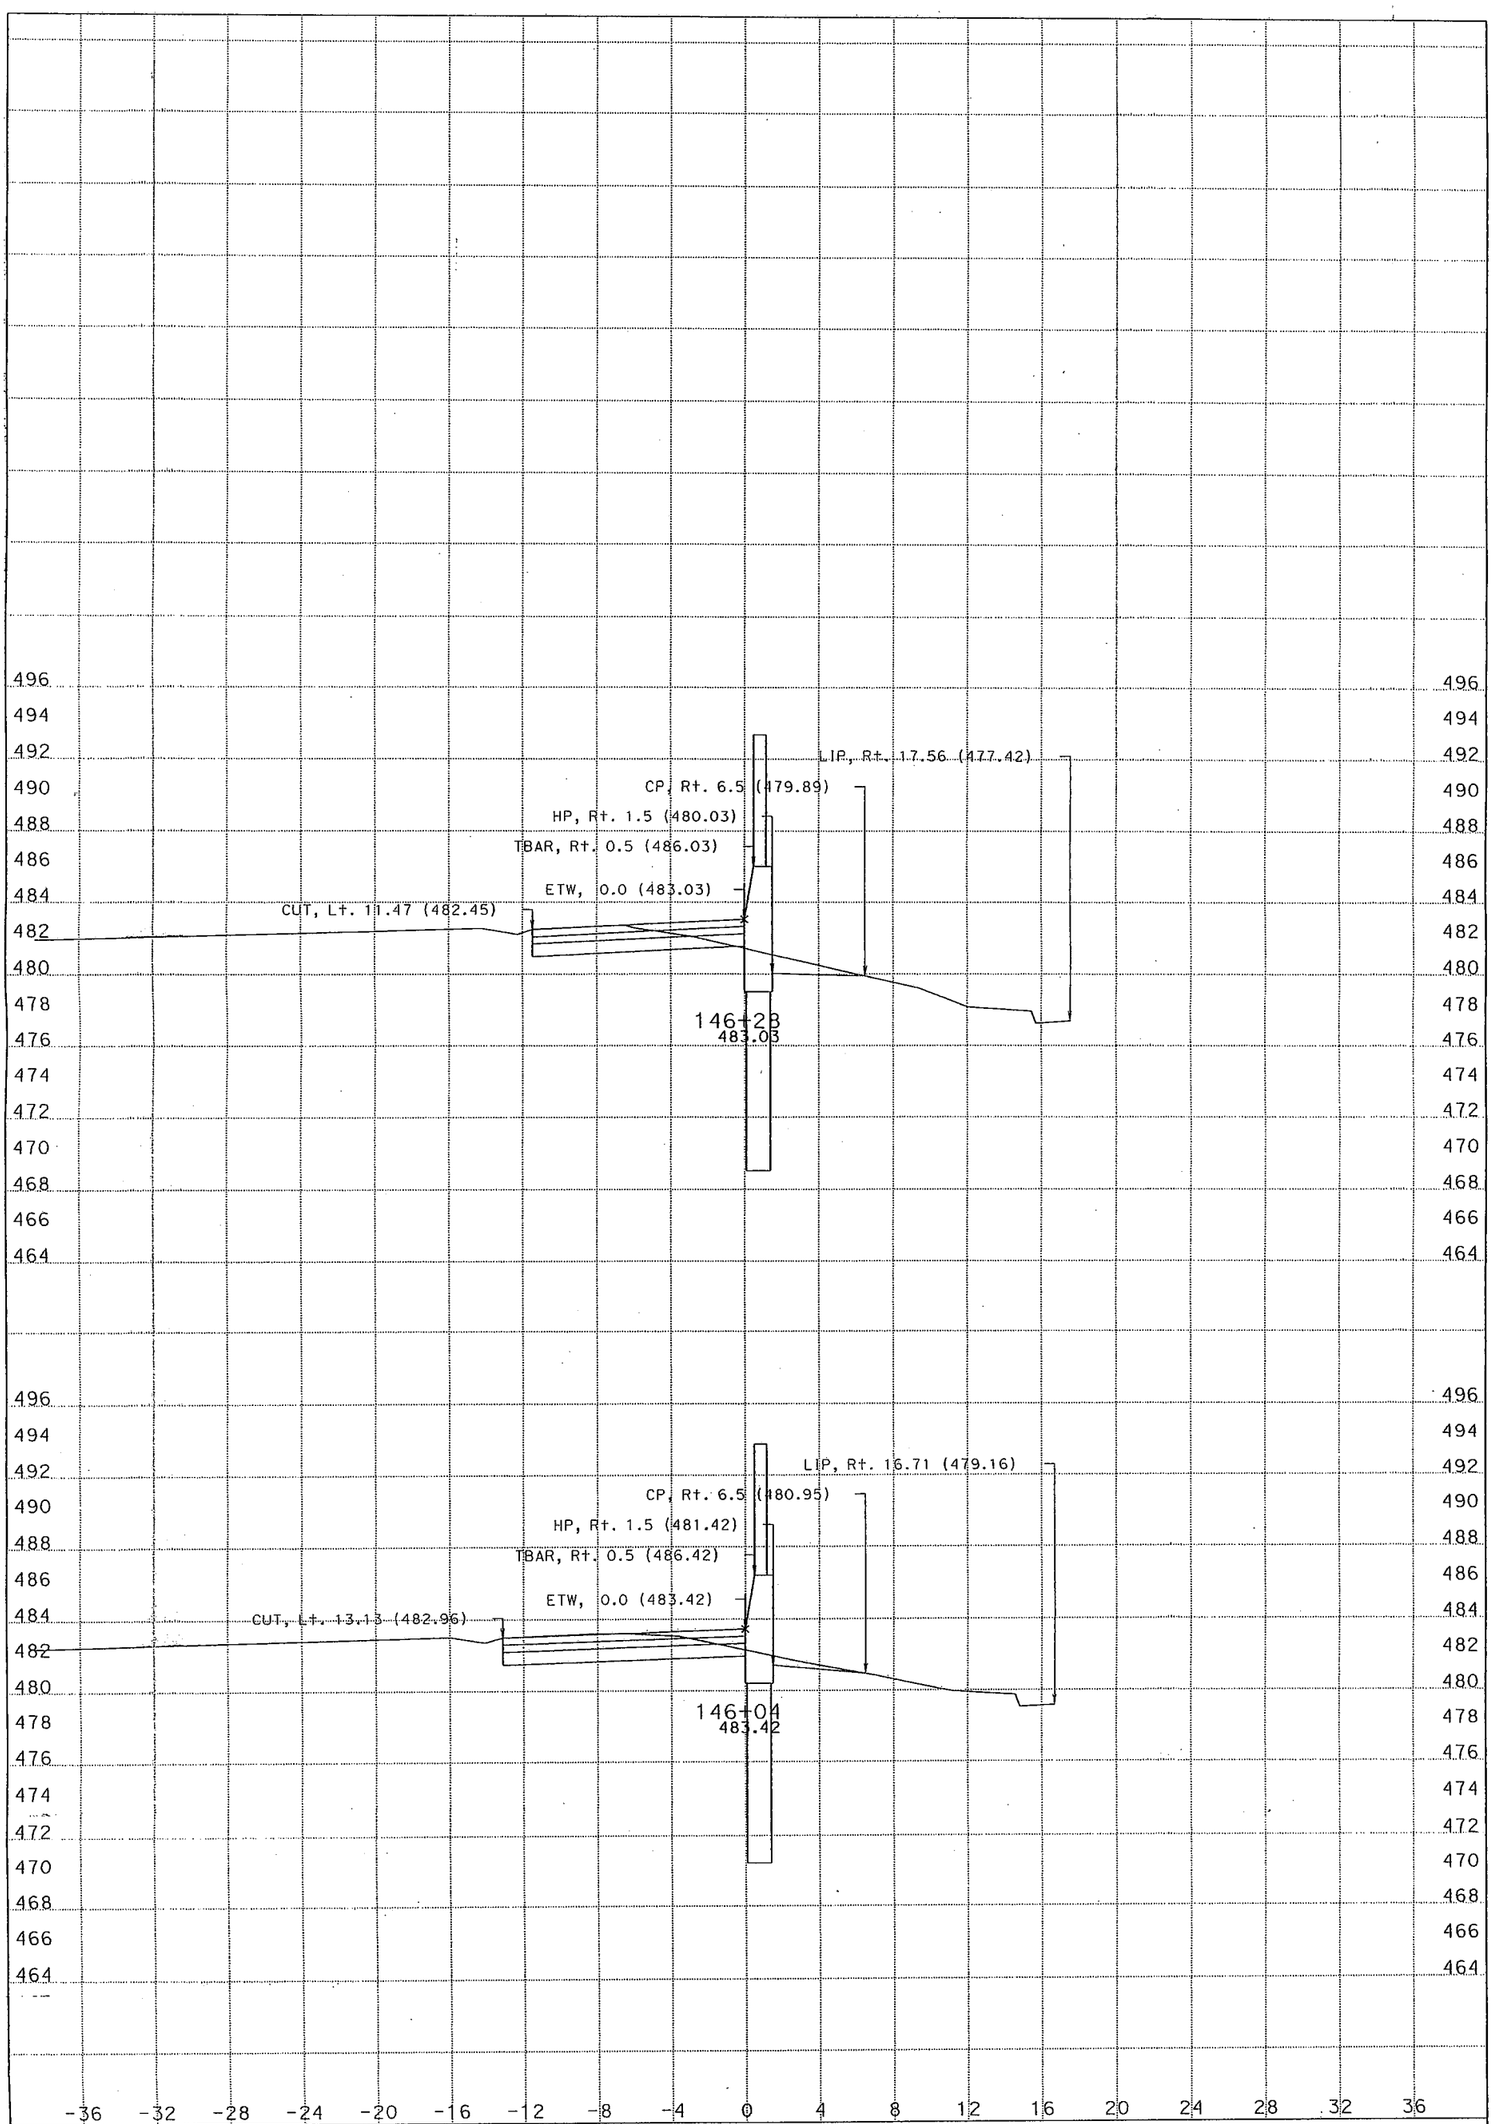

DATE: 1/16/2014

NB2

SCALE: 1" = 4' Horiz.
1" = 4' Vert.

KC Project: 12236 File: S:\desig\205521\design\Caice files\12236\nb2section.ear SHEET 2 OF XXX

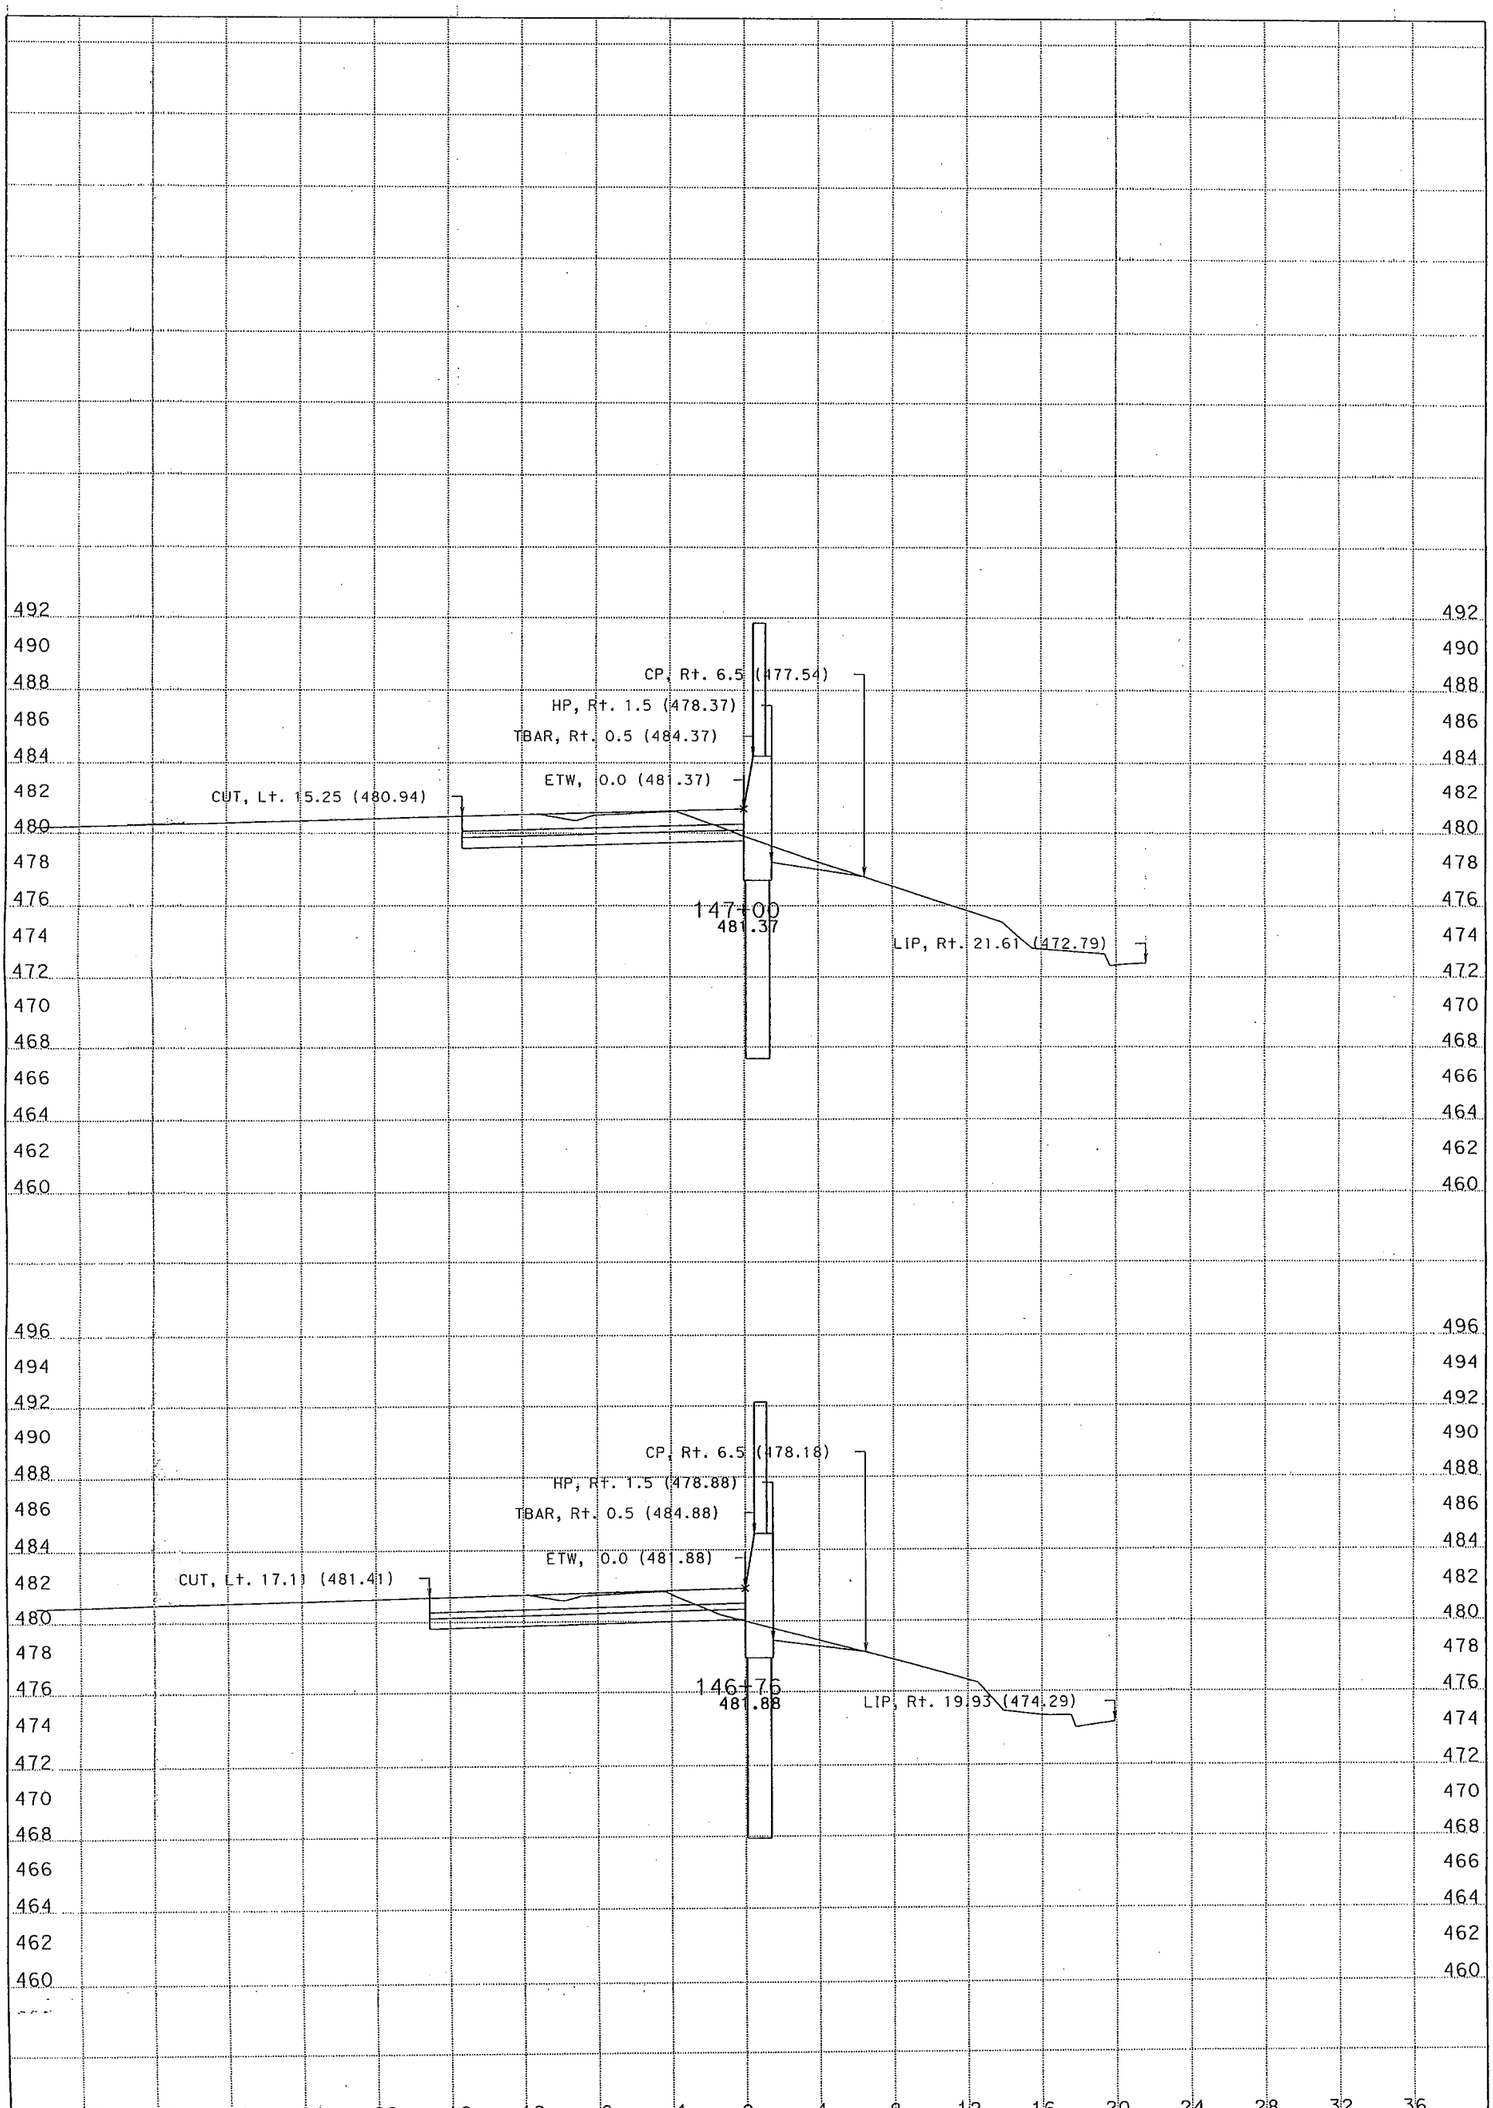

DATE: 1/16/2014

NB2

SCALE: 1" = 4' Horiz.
1" = 4' Vert.

KC Project: 12236 File: S:\desig\205521\design\Caice files\12236\nb2section.ear

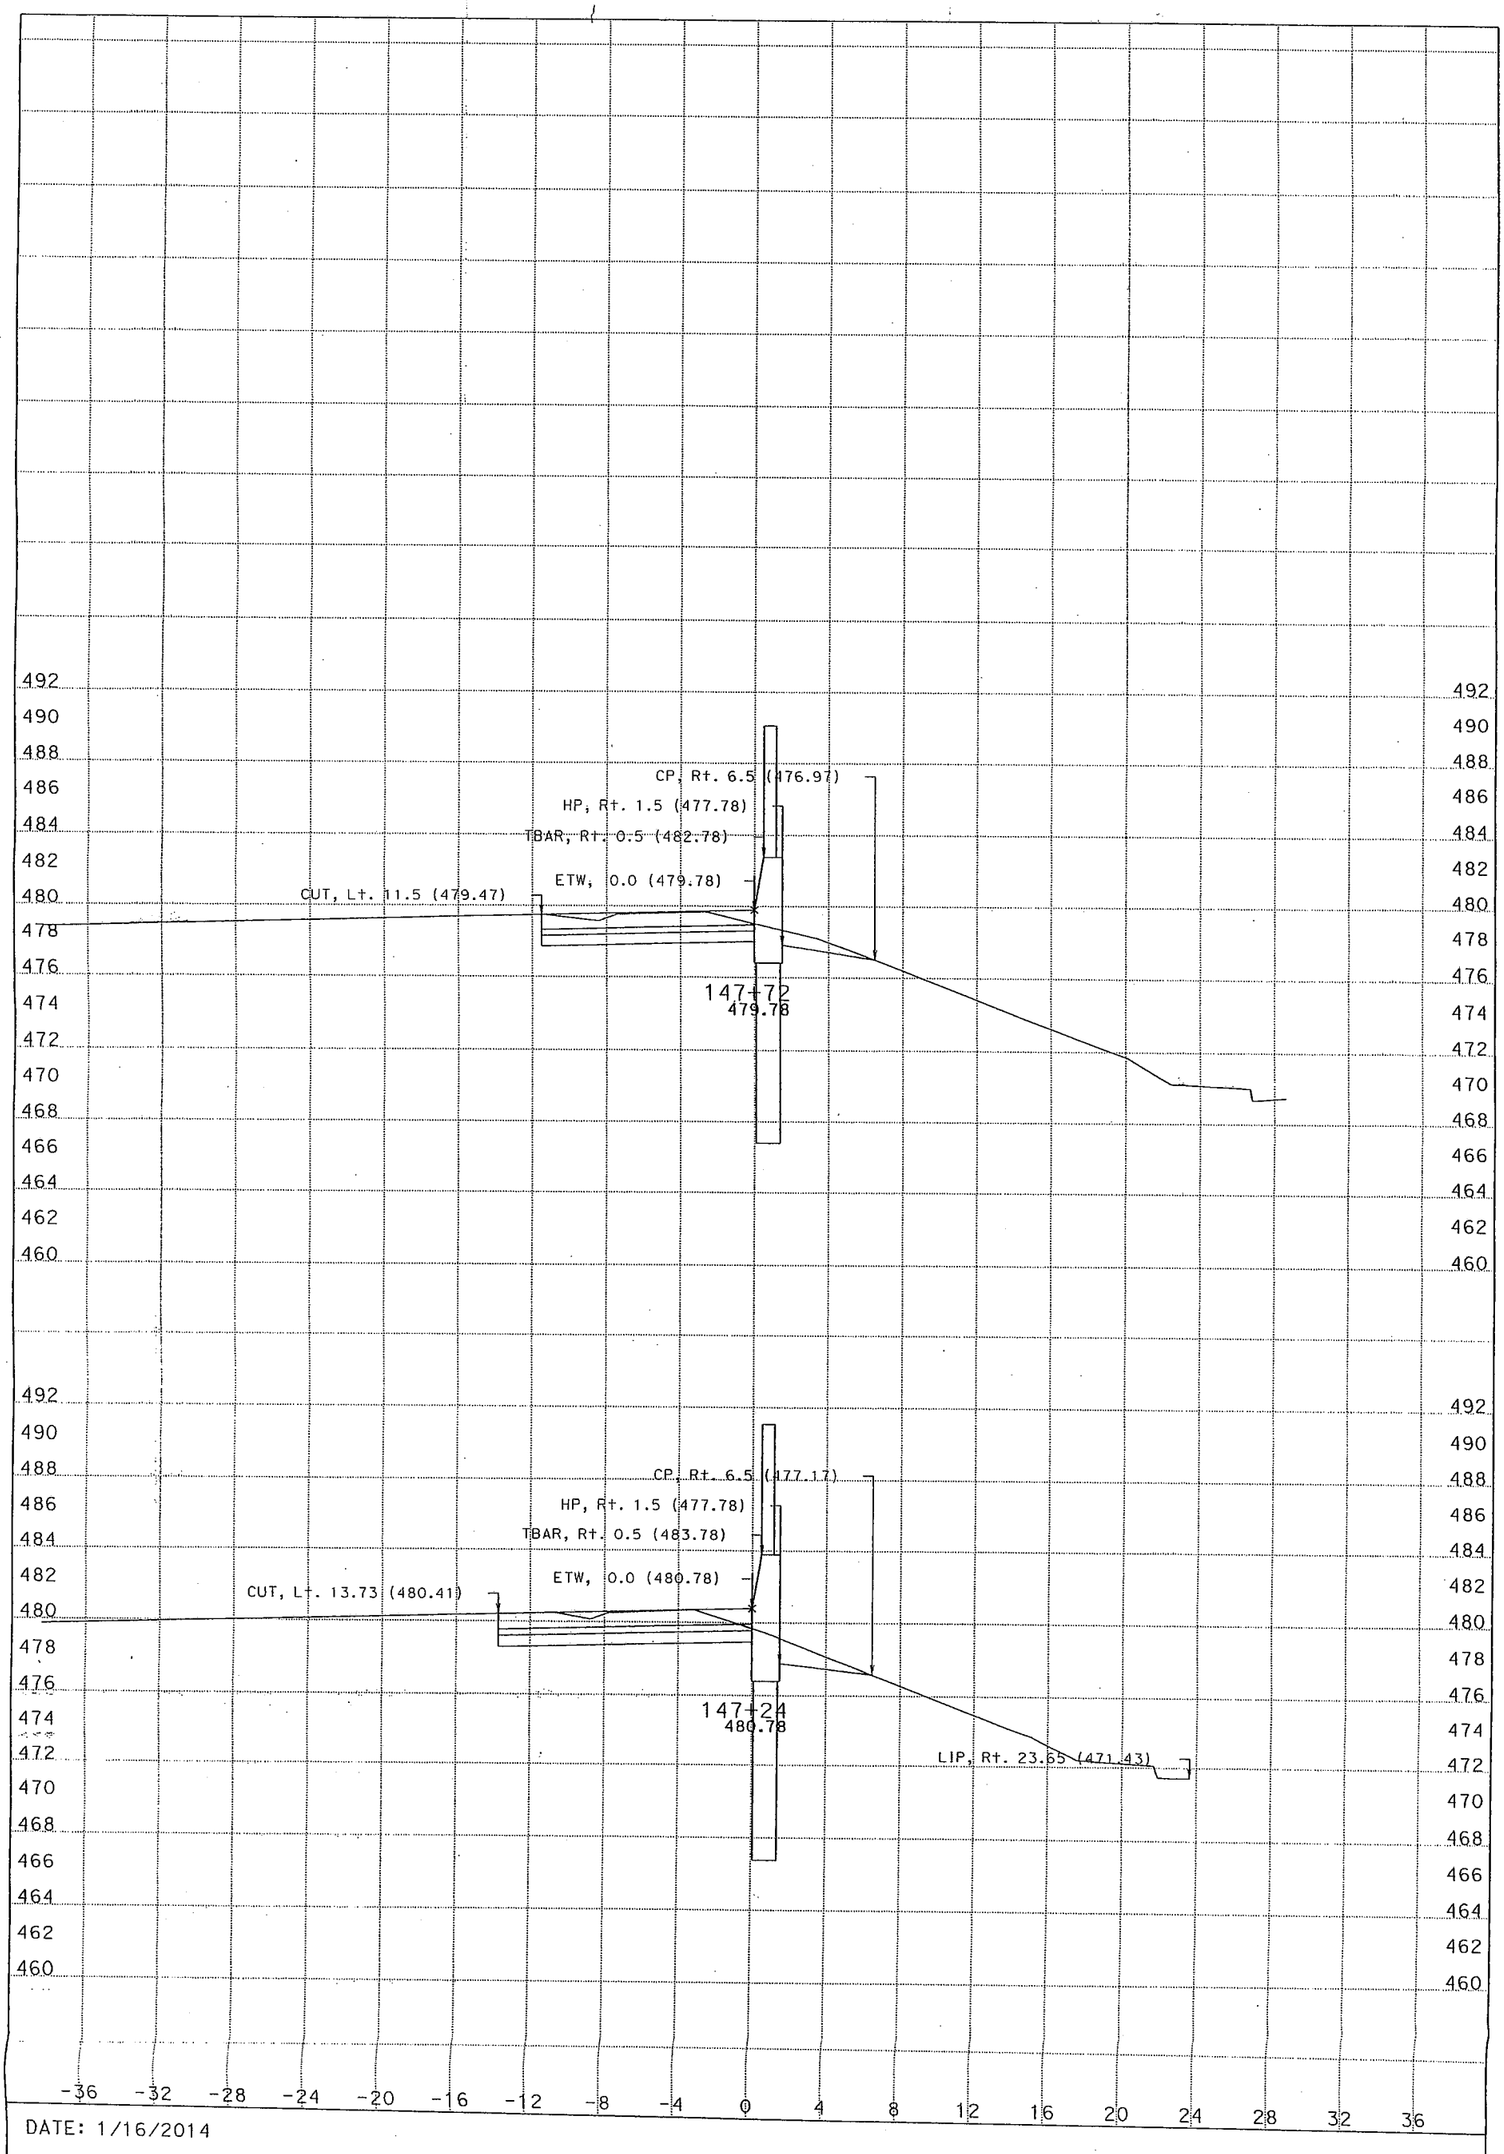

DATE: 1/16/2014

SCALE: 1" = 4' Horiz.
1" = 4' Vert.

NB2

KC Project: 12236 File: S:\desig\205521\design\Caice files\12236\nb2section.ear

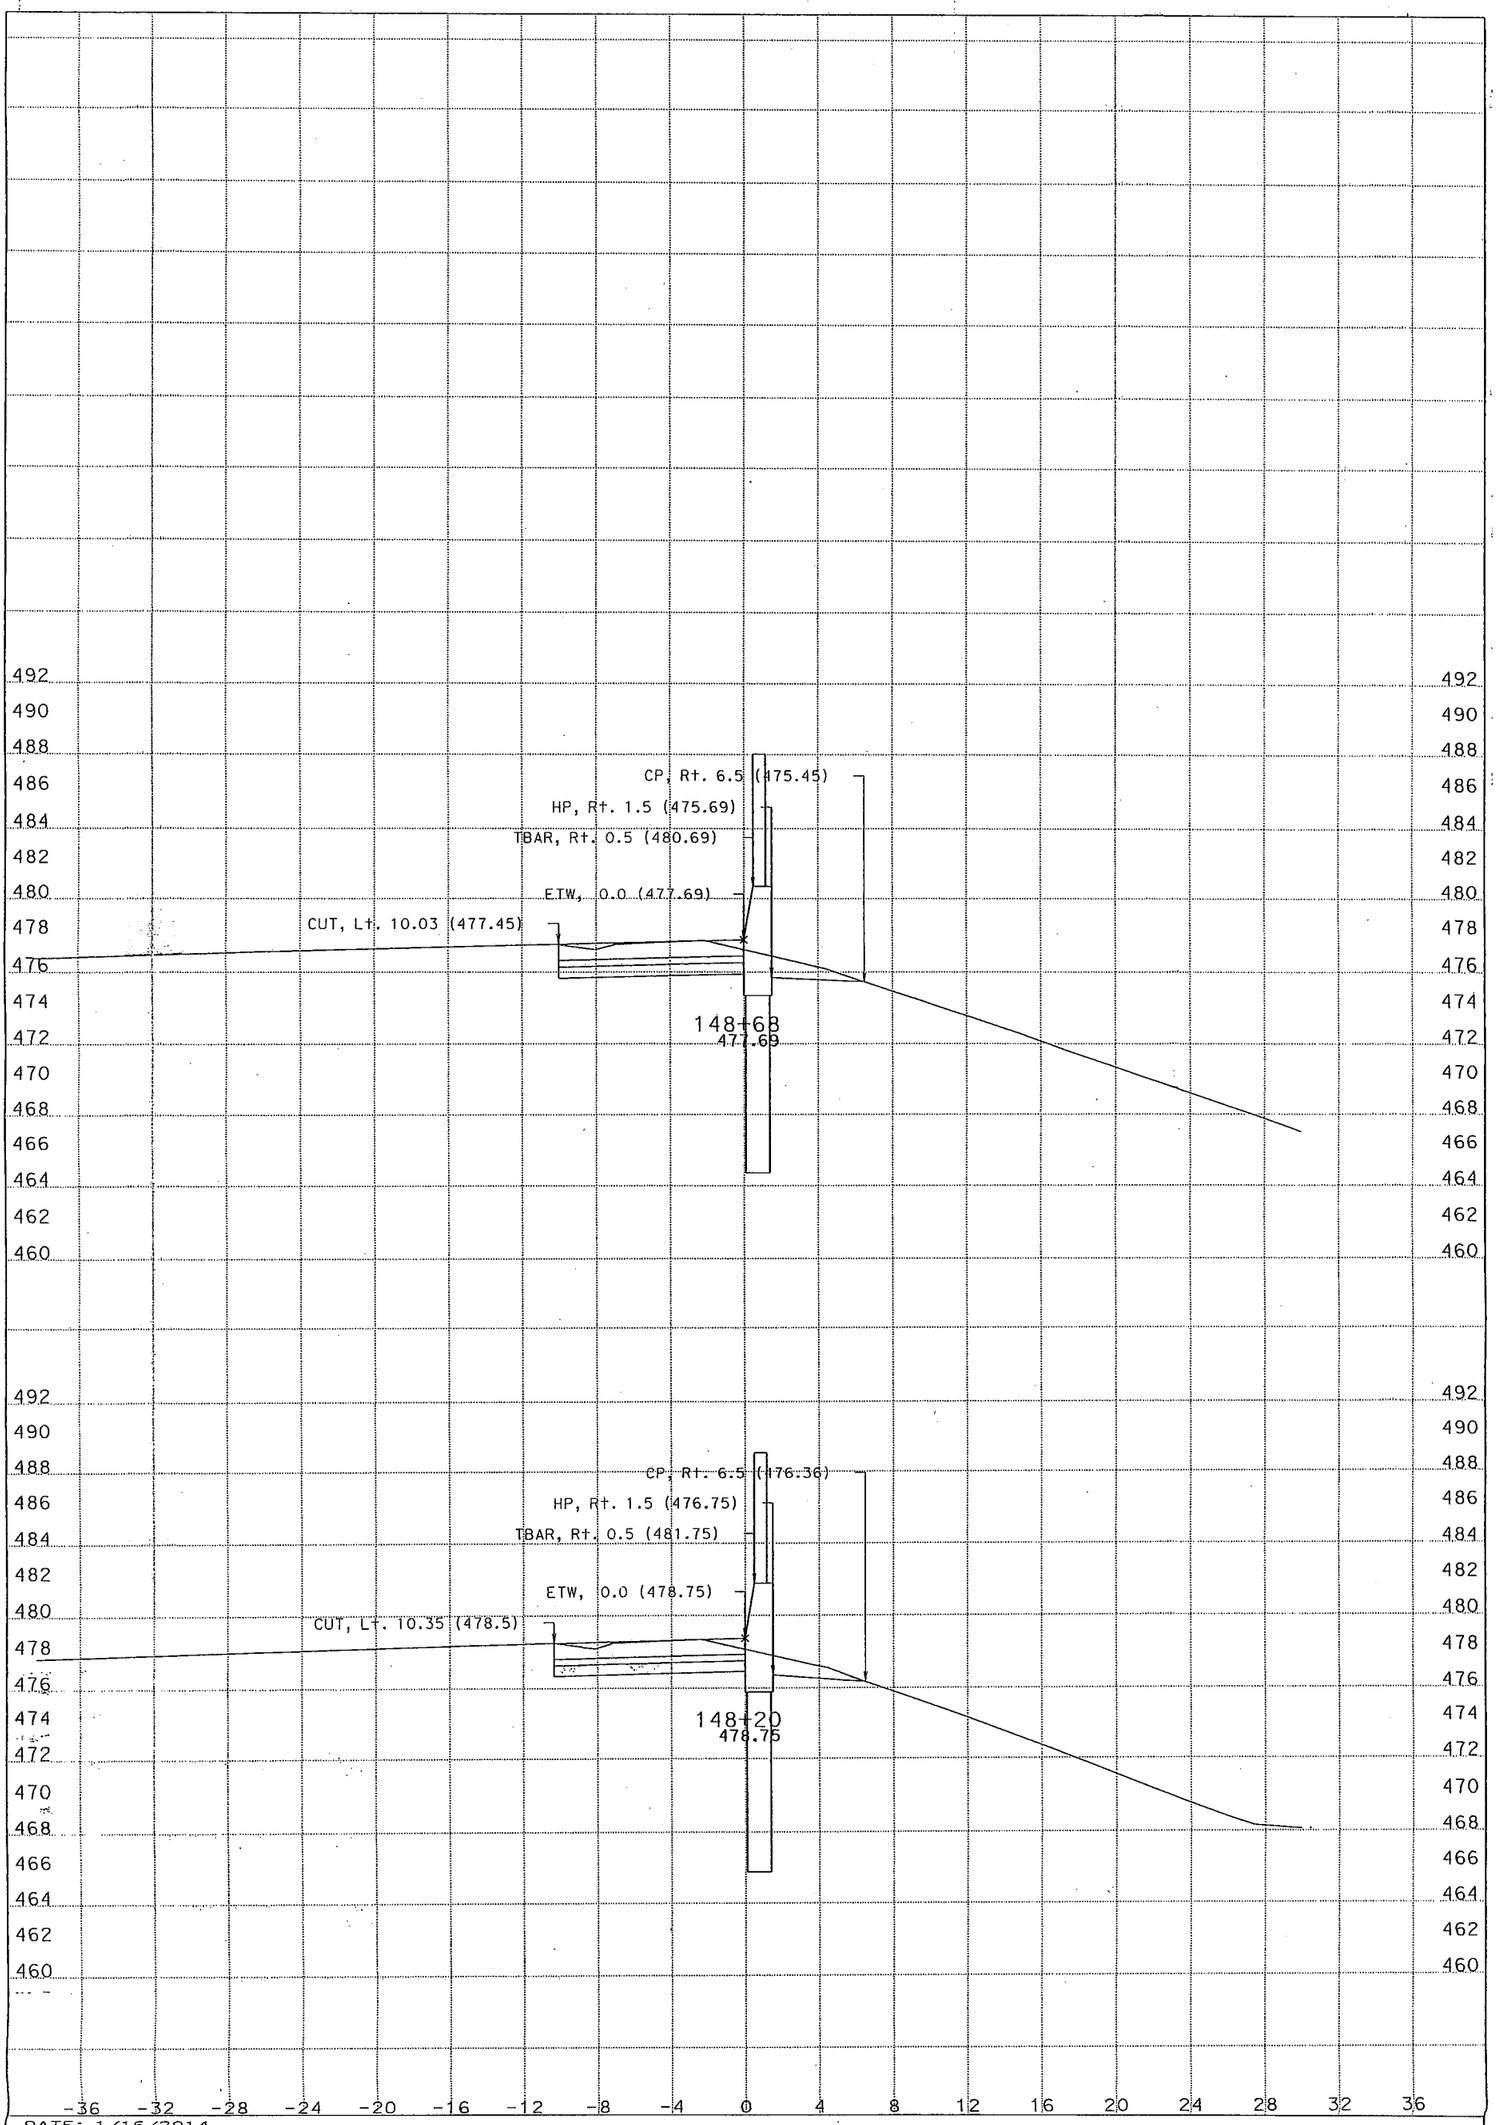

DATE: 1/16/2014

NB2

SCALE: 1" = 4' Horiz.
1" = 4' Vert.

KC Project: 12236 File: S:\desig\205521\design\Caice files\12236\nb2section.ear SHEET 5 OF XXX

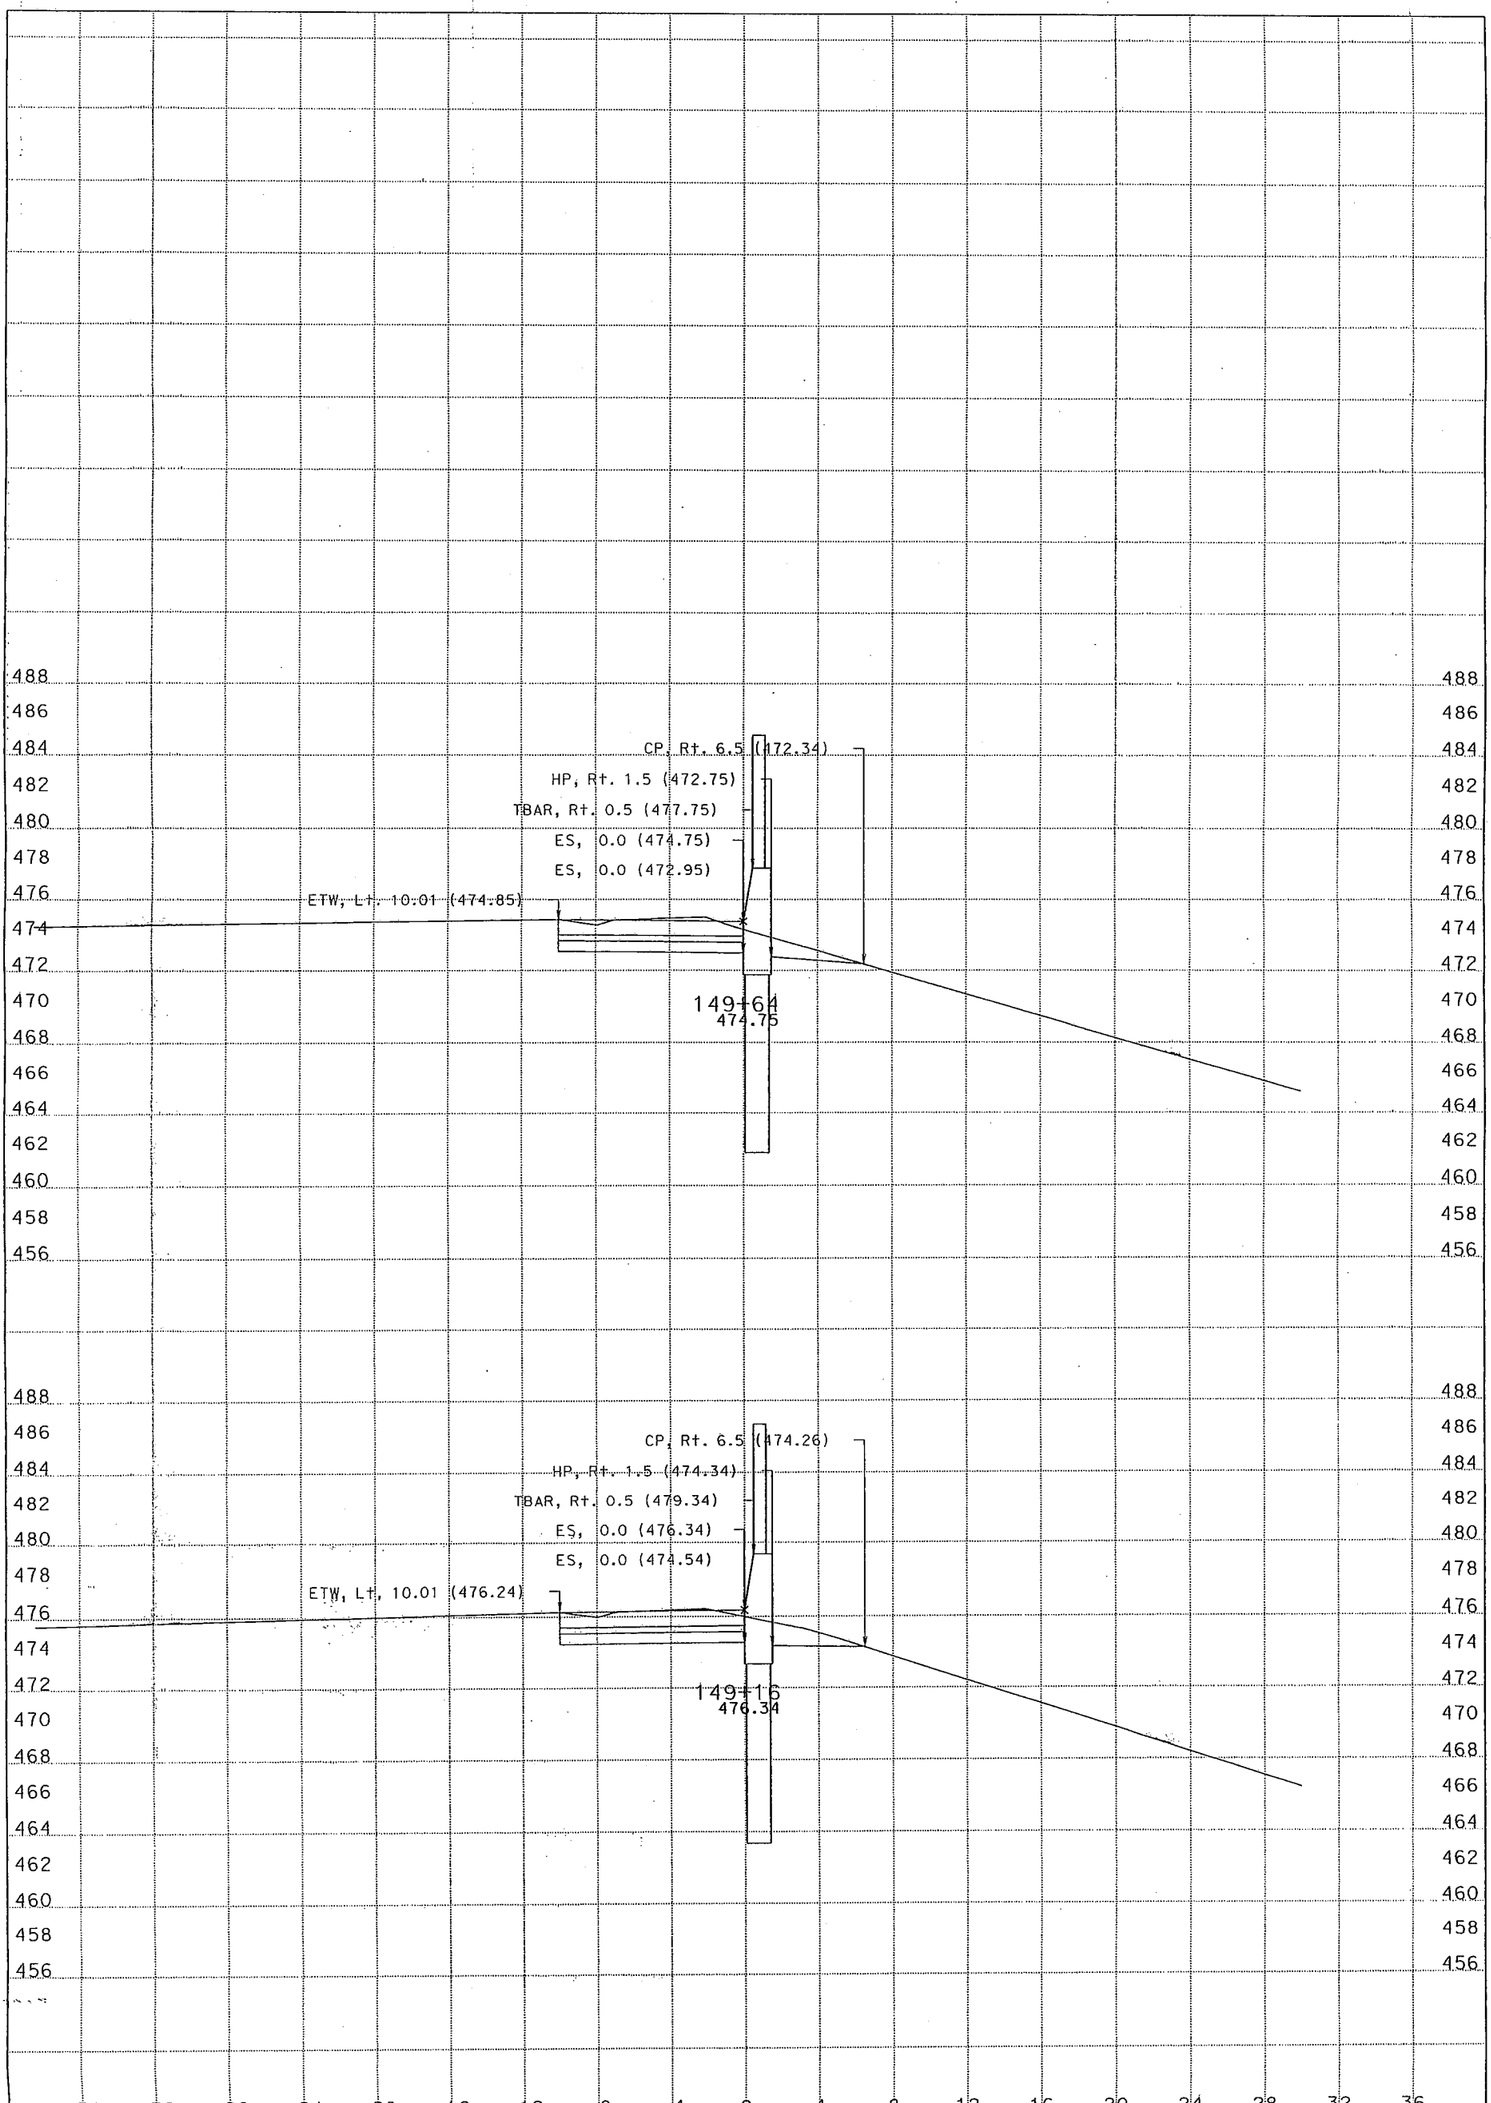

DATE: 1/16/2014

SCALE: 1" = 4' Horiz.
1" = 4' Vert.

KC Project: 12236 File: S:\desig\205521\design\Caice files\12236\nb2section.ear

NB2

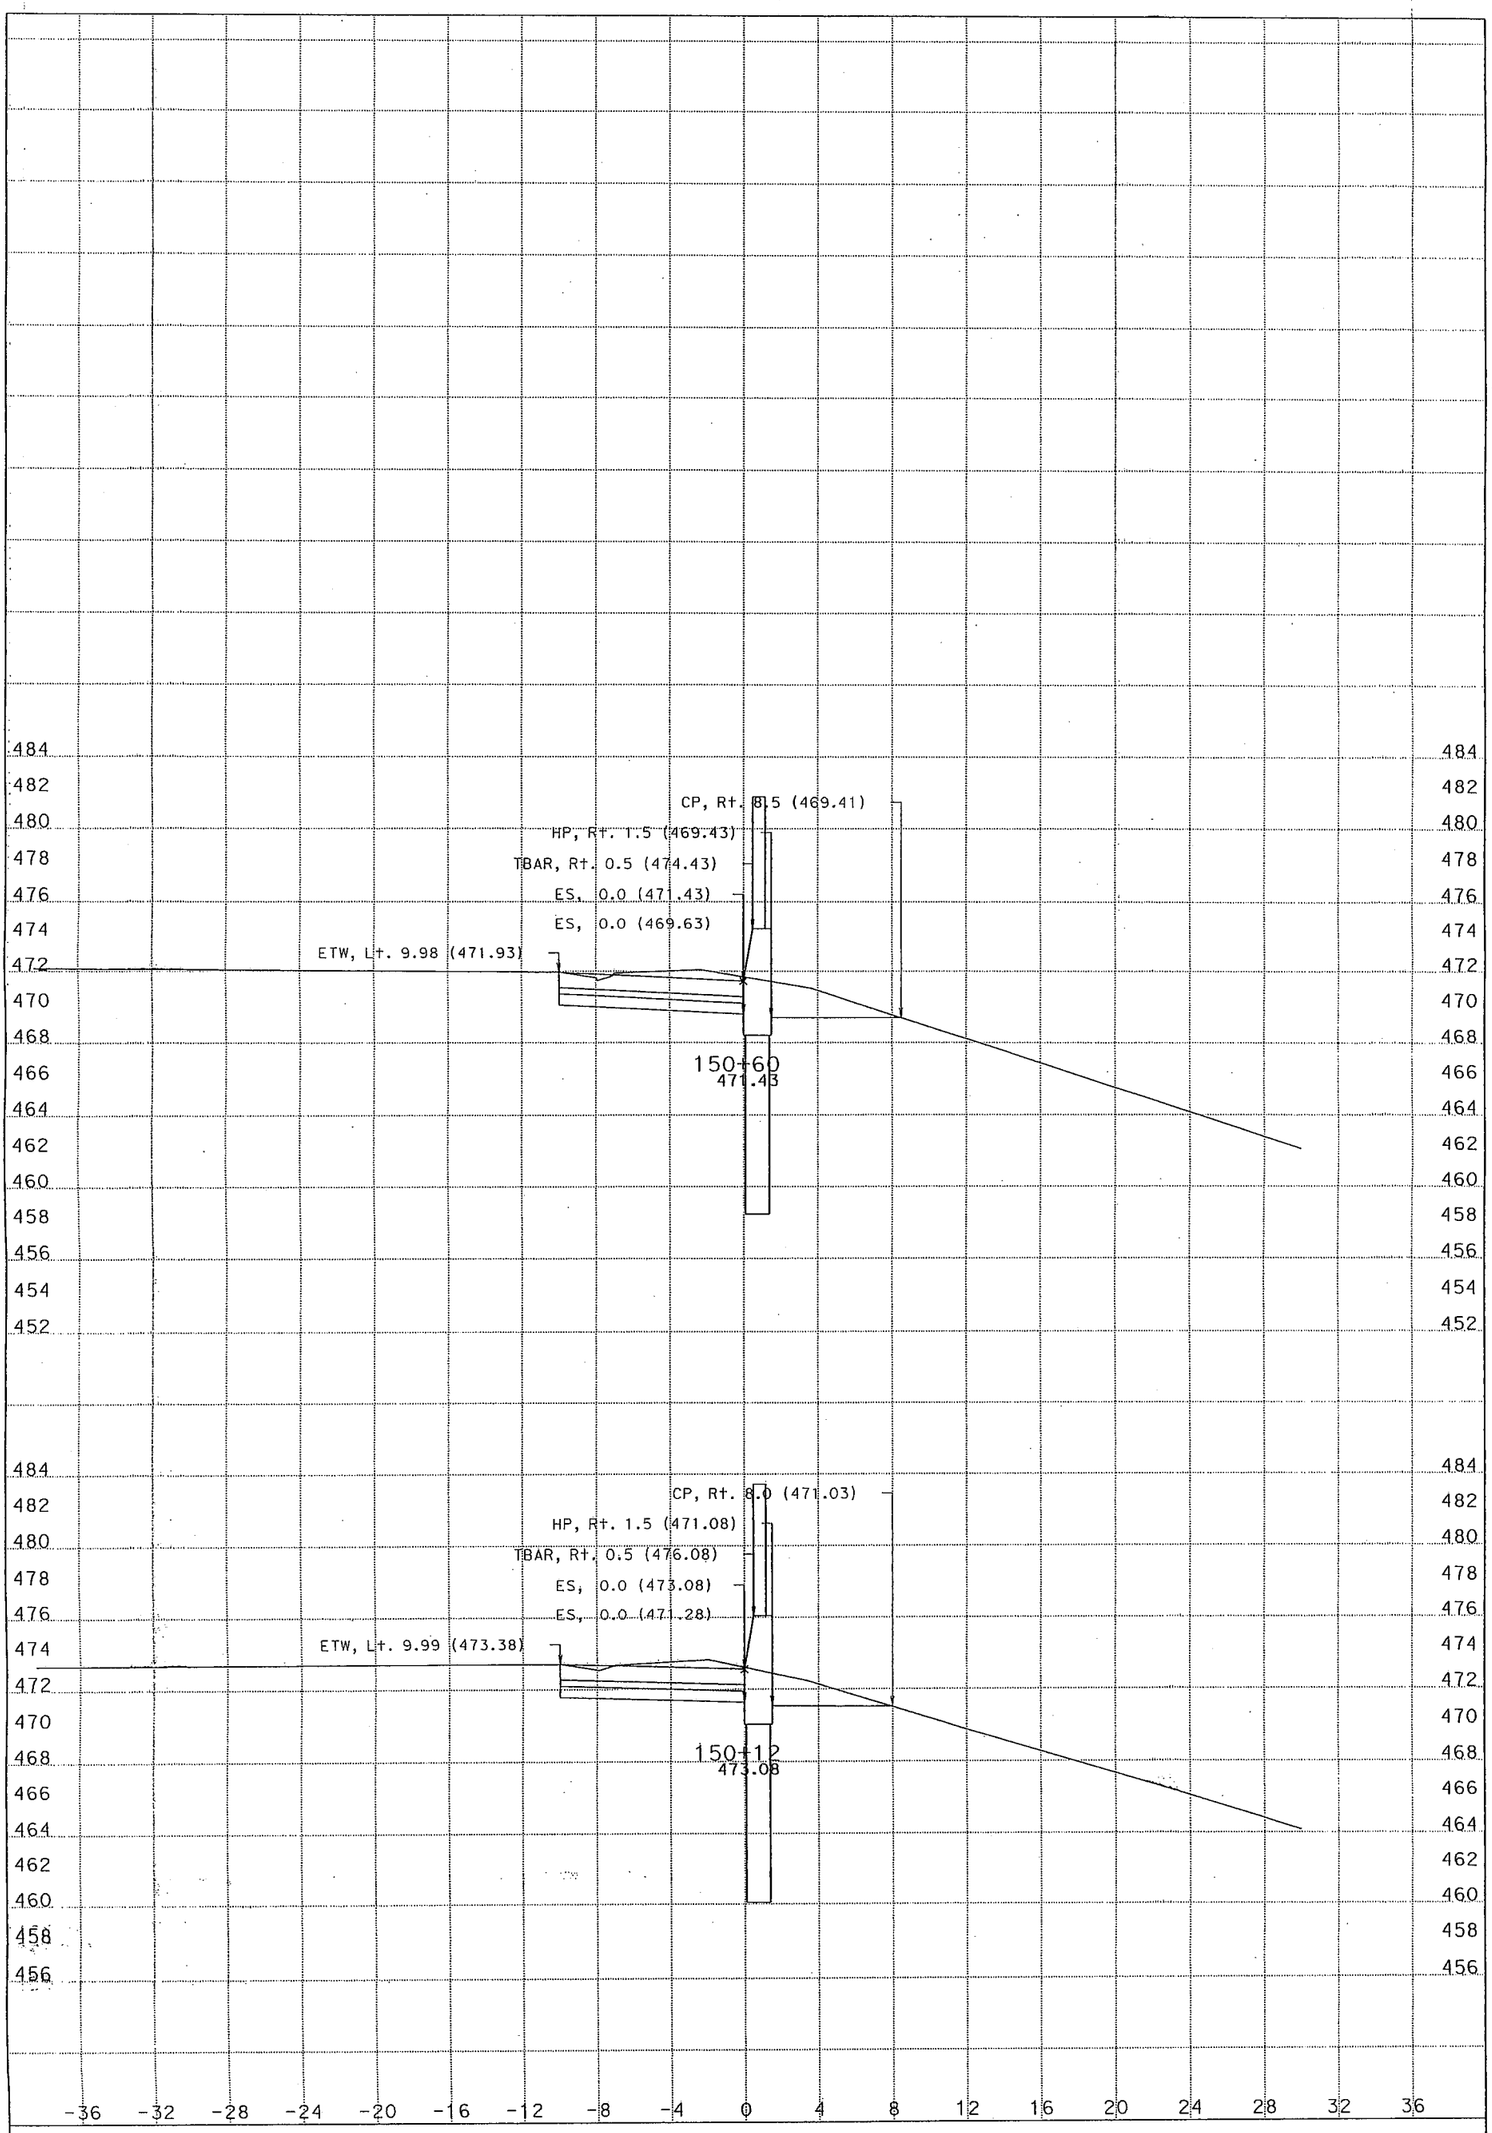

DATE: 1/16/2014

SCALE: 1" = 4' Horiz.
1" = 4' Vert.

NB2

KC Project: 12236 File: S:\desig\205521\design\Caice files\12236\nb2section.ear

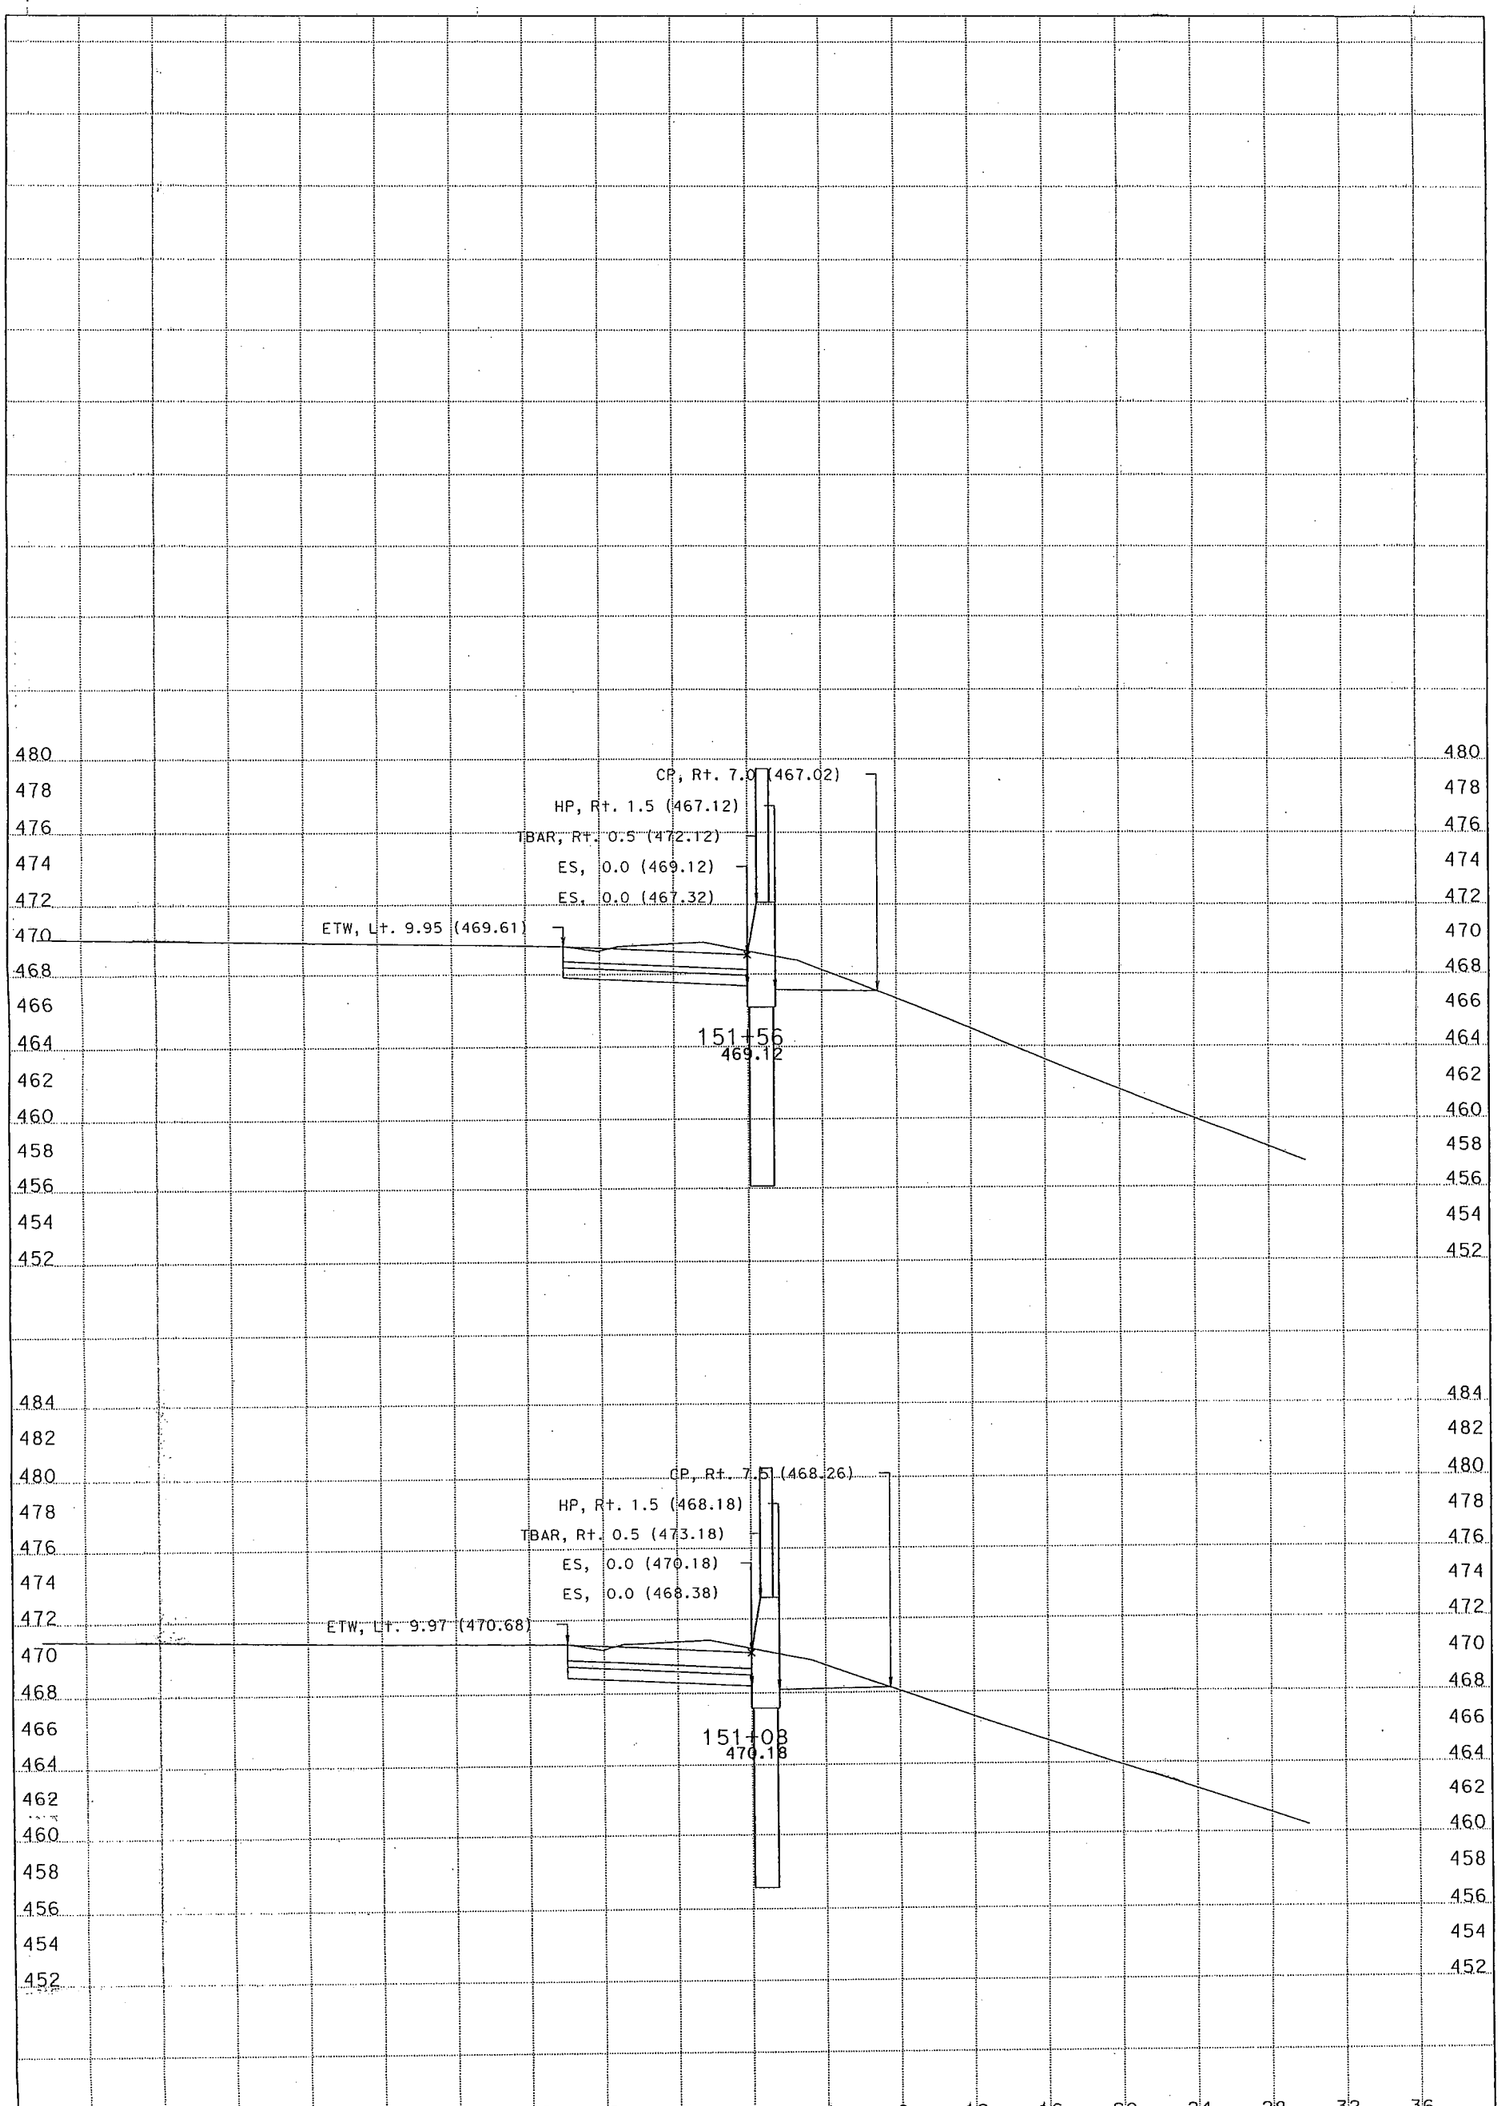

DATE: 1/16/2014

NB2

SCALE: 1" = 4' Horiz.
1" = 4' Vert.

KC Project: 12236 File: S:\desig\205521\design\Caice files\12236\nb2section.ear

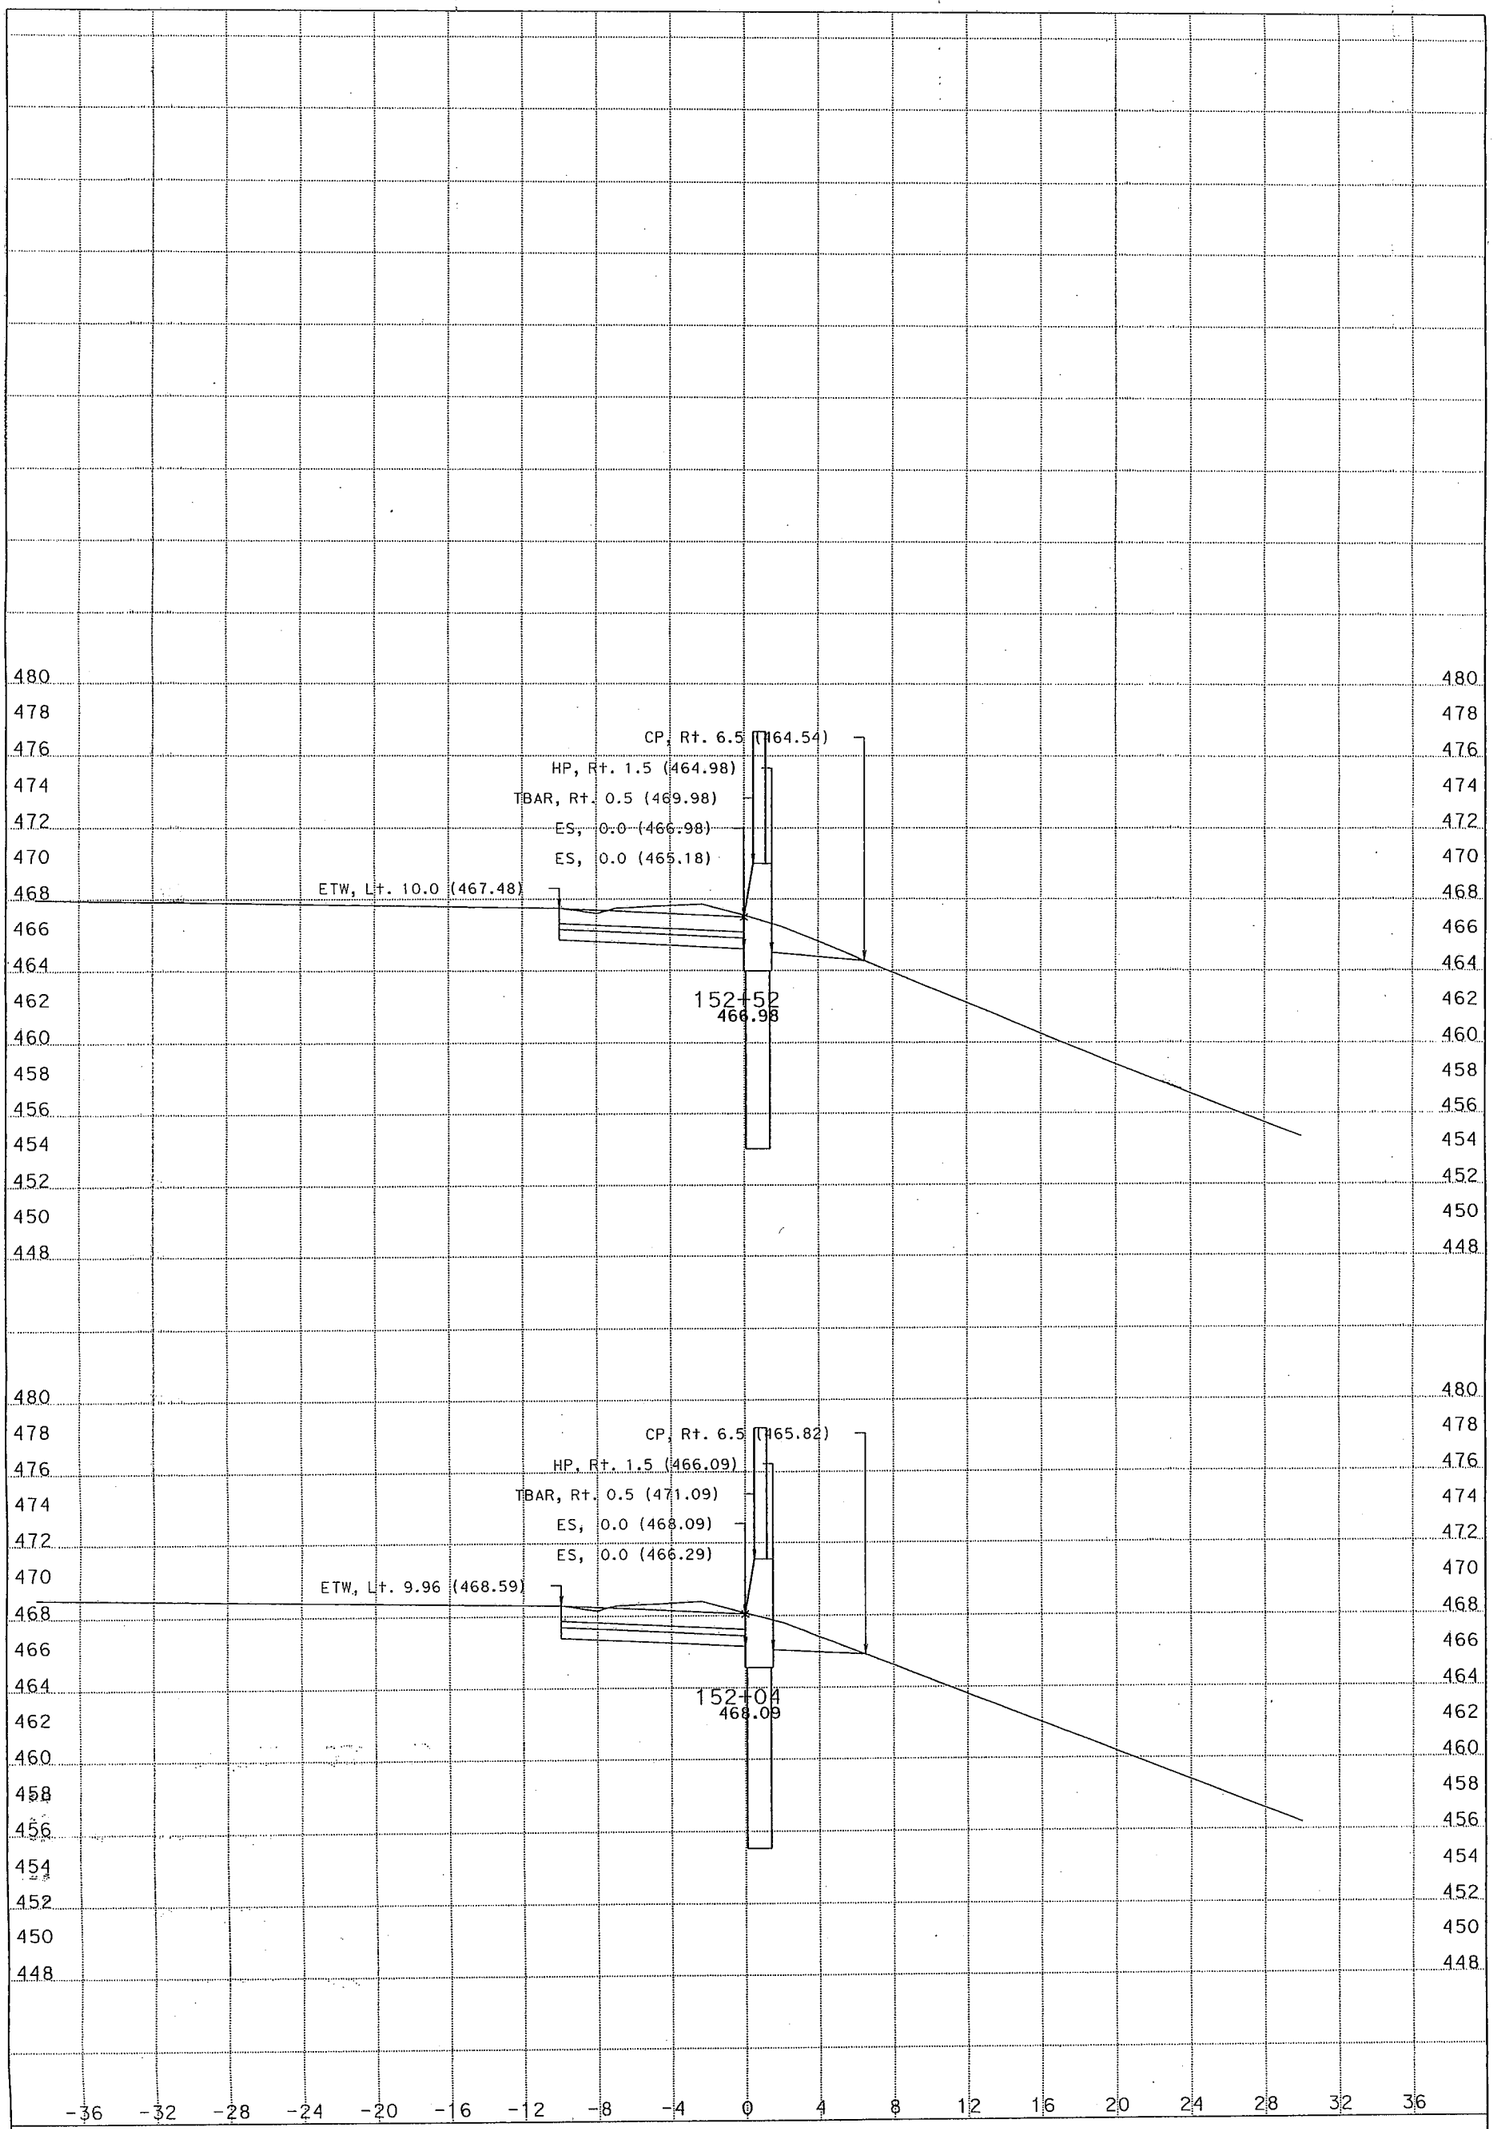

DATE: 1/16/2014

NB2

SCALE: 1" = 4' Horiz.
1" = 4' Vert.

KC Project: 12236 File: S:\desig\205521\design\Caice files\12236\nb2section.ear SHEET 9 OF XXX

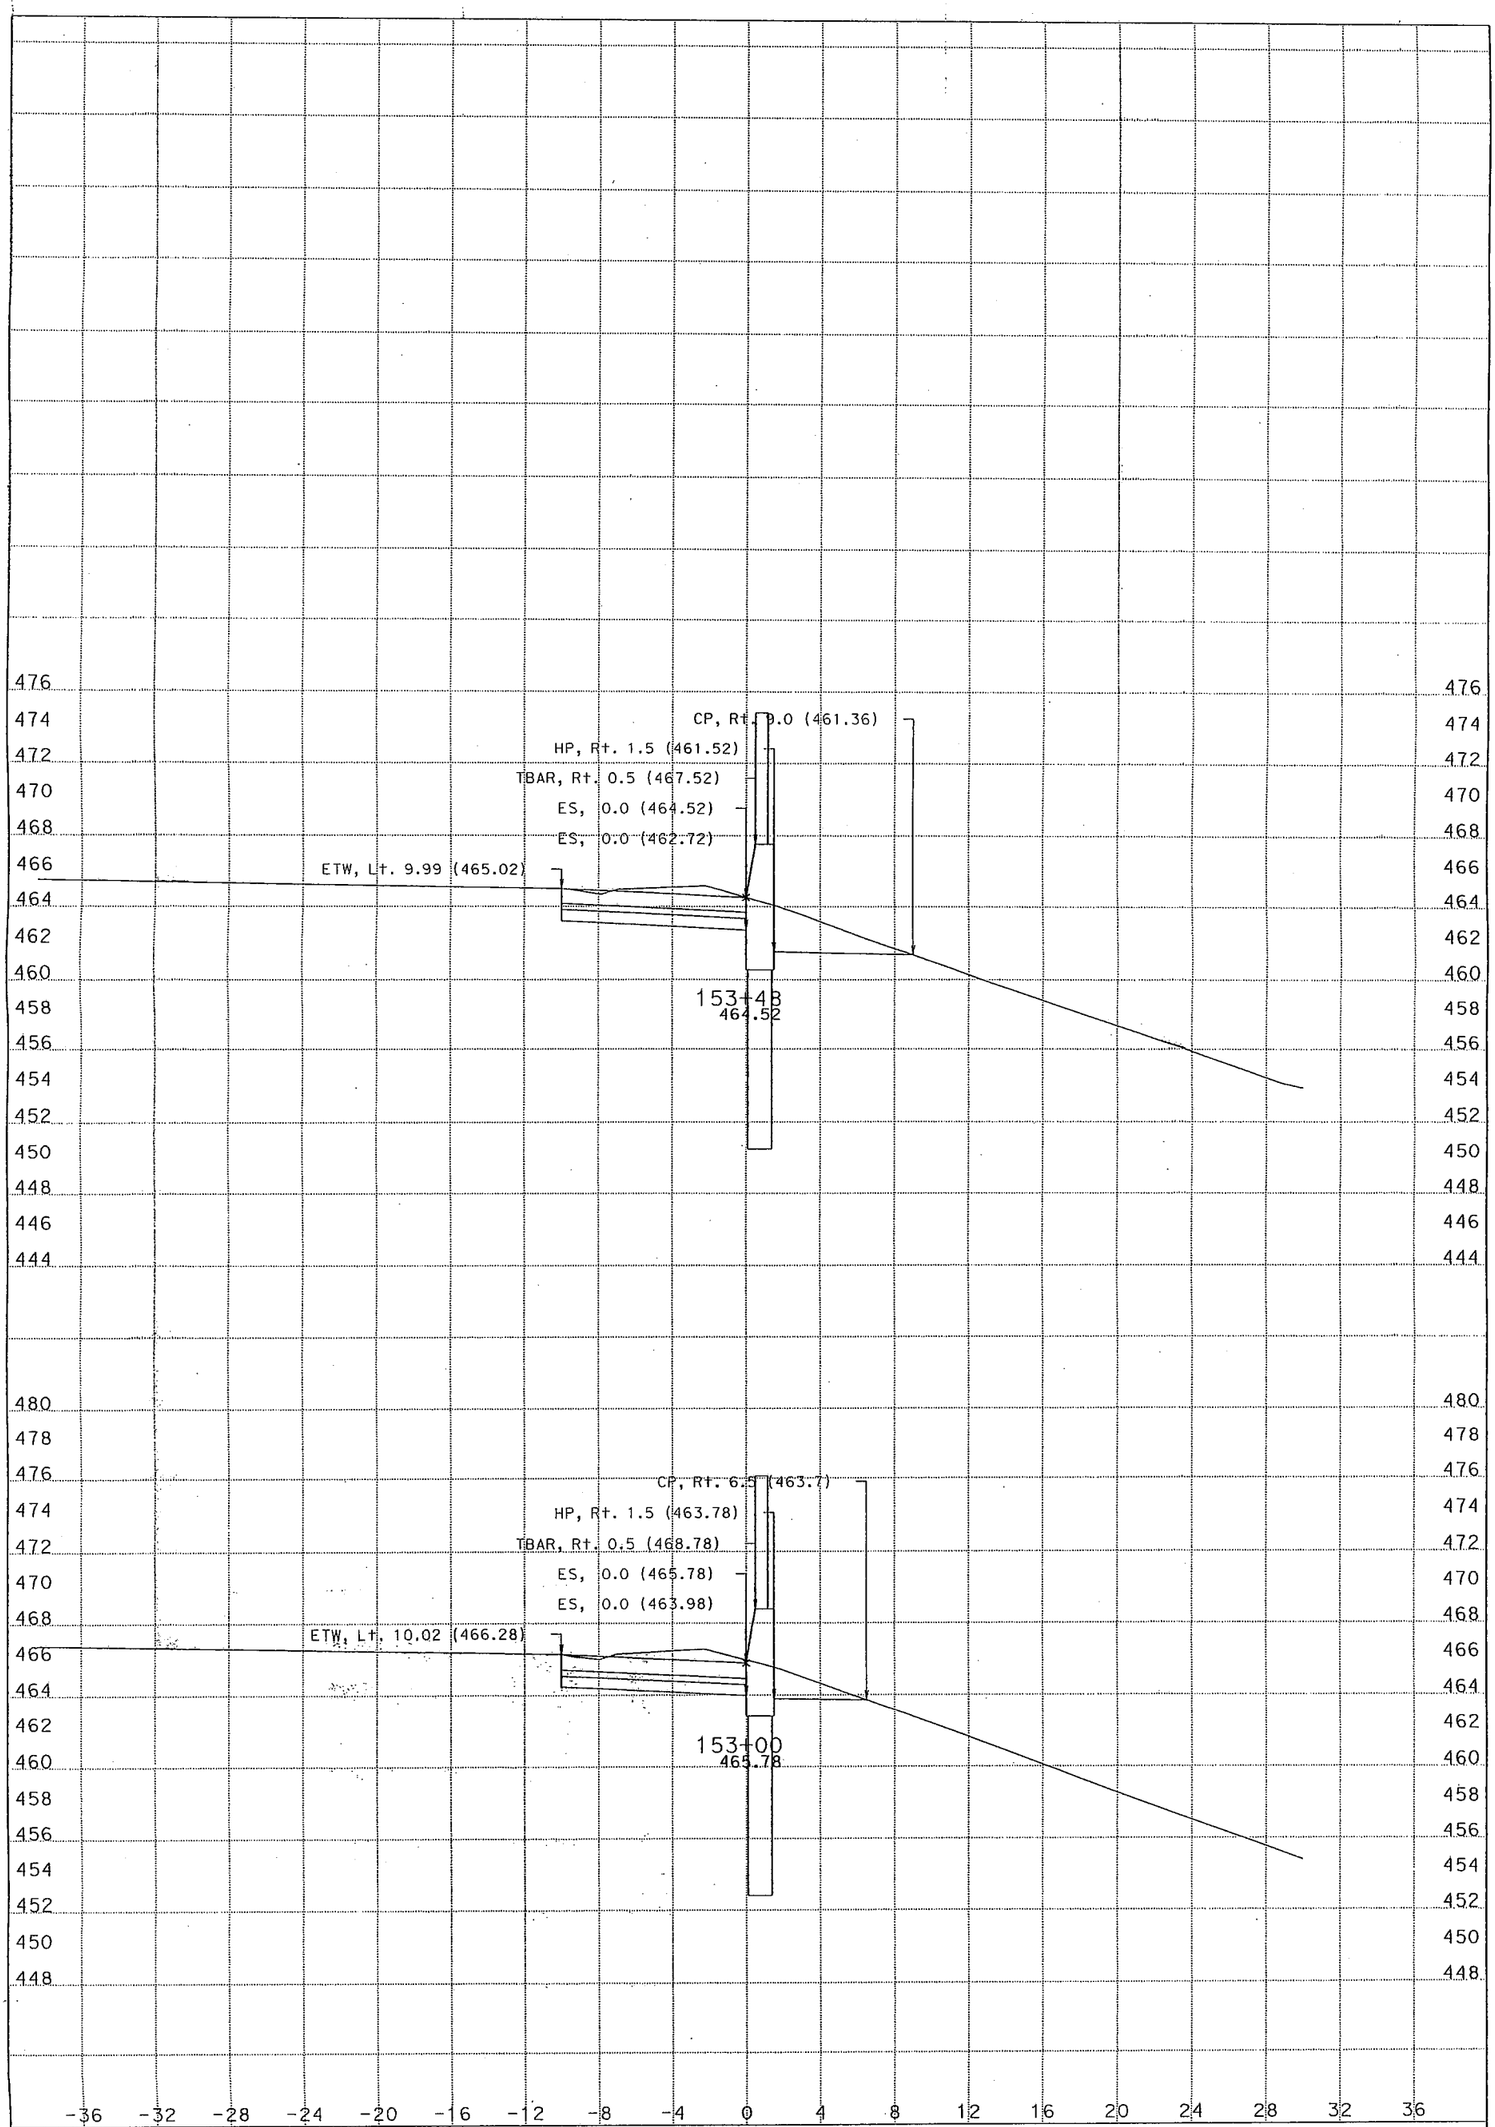

DATE: 1/16/2014

NB2

SCALE: 1" = 4' Horiz.
1" = 4' Vert.

KC Project: 12236 File: S:\desig\205521\design\Caice files\12236\nb2section.ear SHEET 10 OF XXX

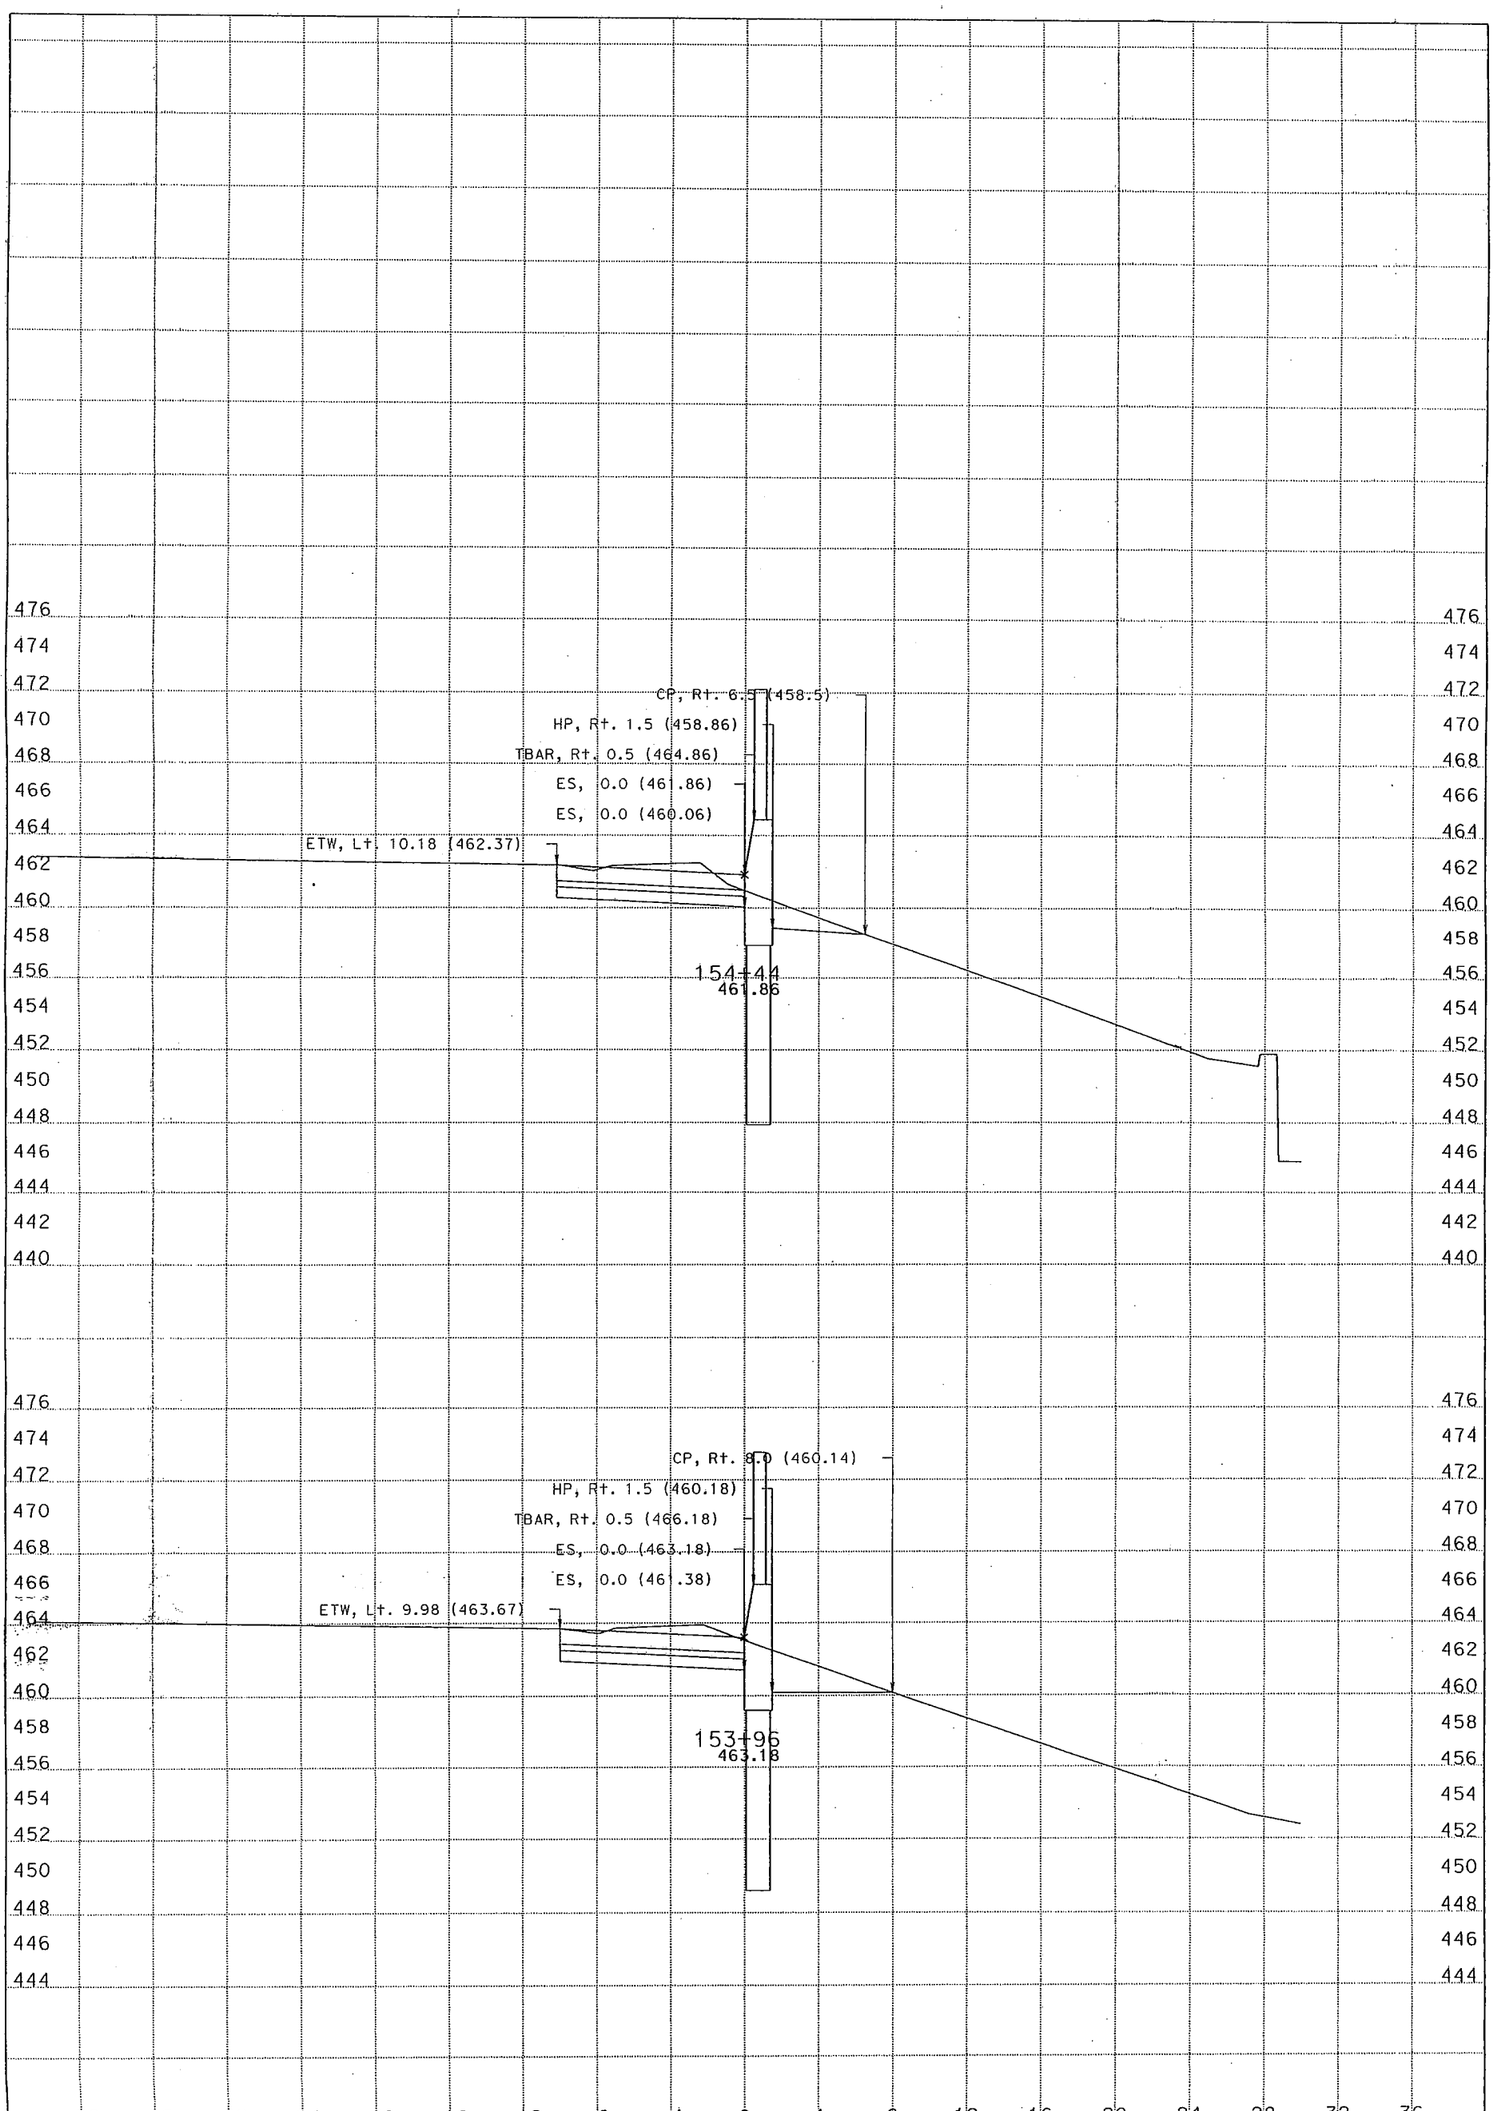

DATE: 1/16/2014

SCALE: 1" = 4' Horiz.
1" = 4' Vert.

NB2

KC Project: 12236 File: S:\desig\205521\design\Caice files\12236\nb2section.ear SHEET 11 OF XXX

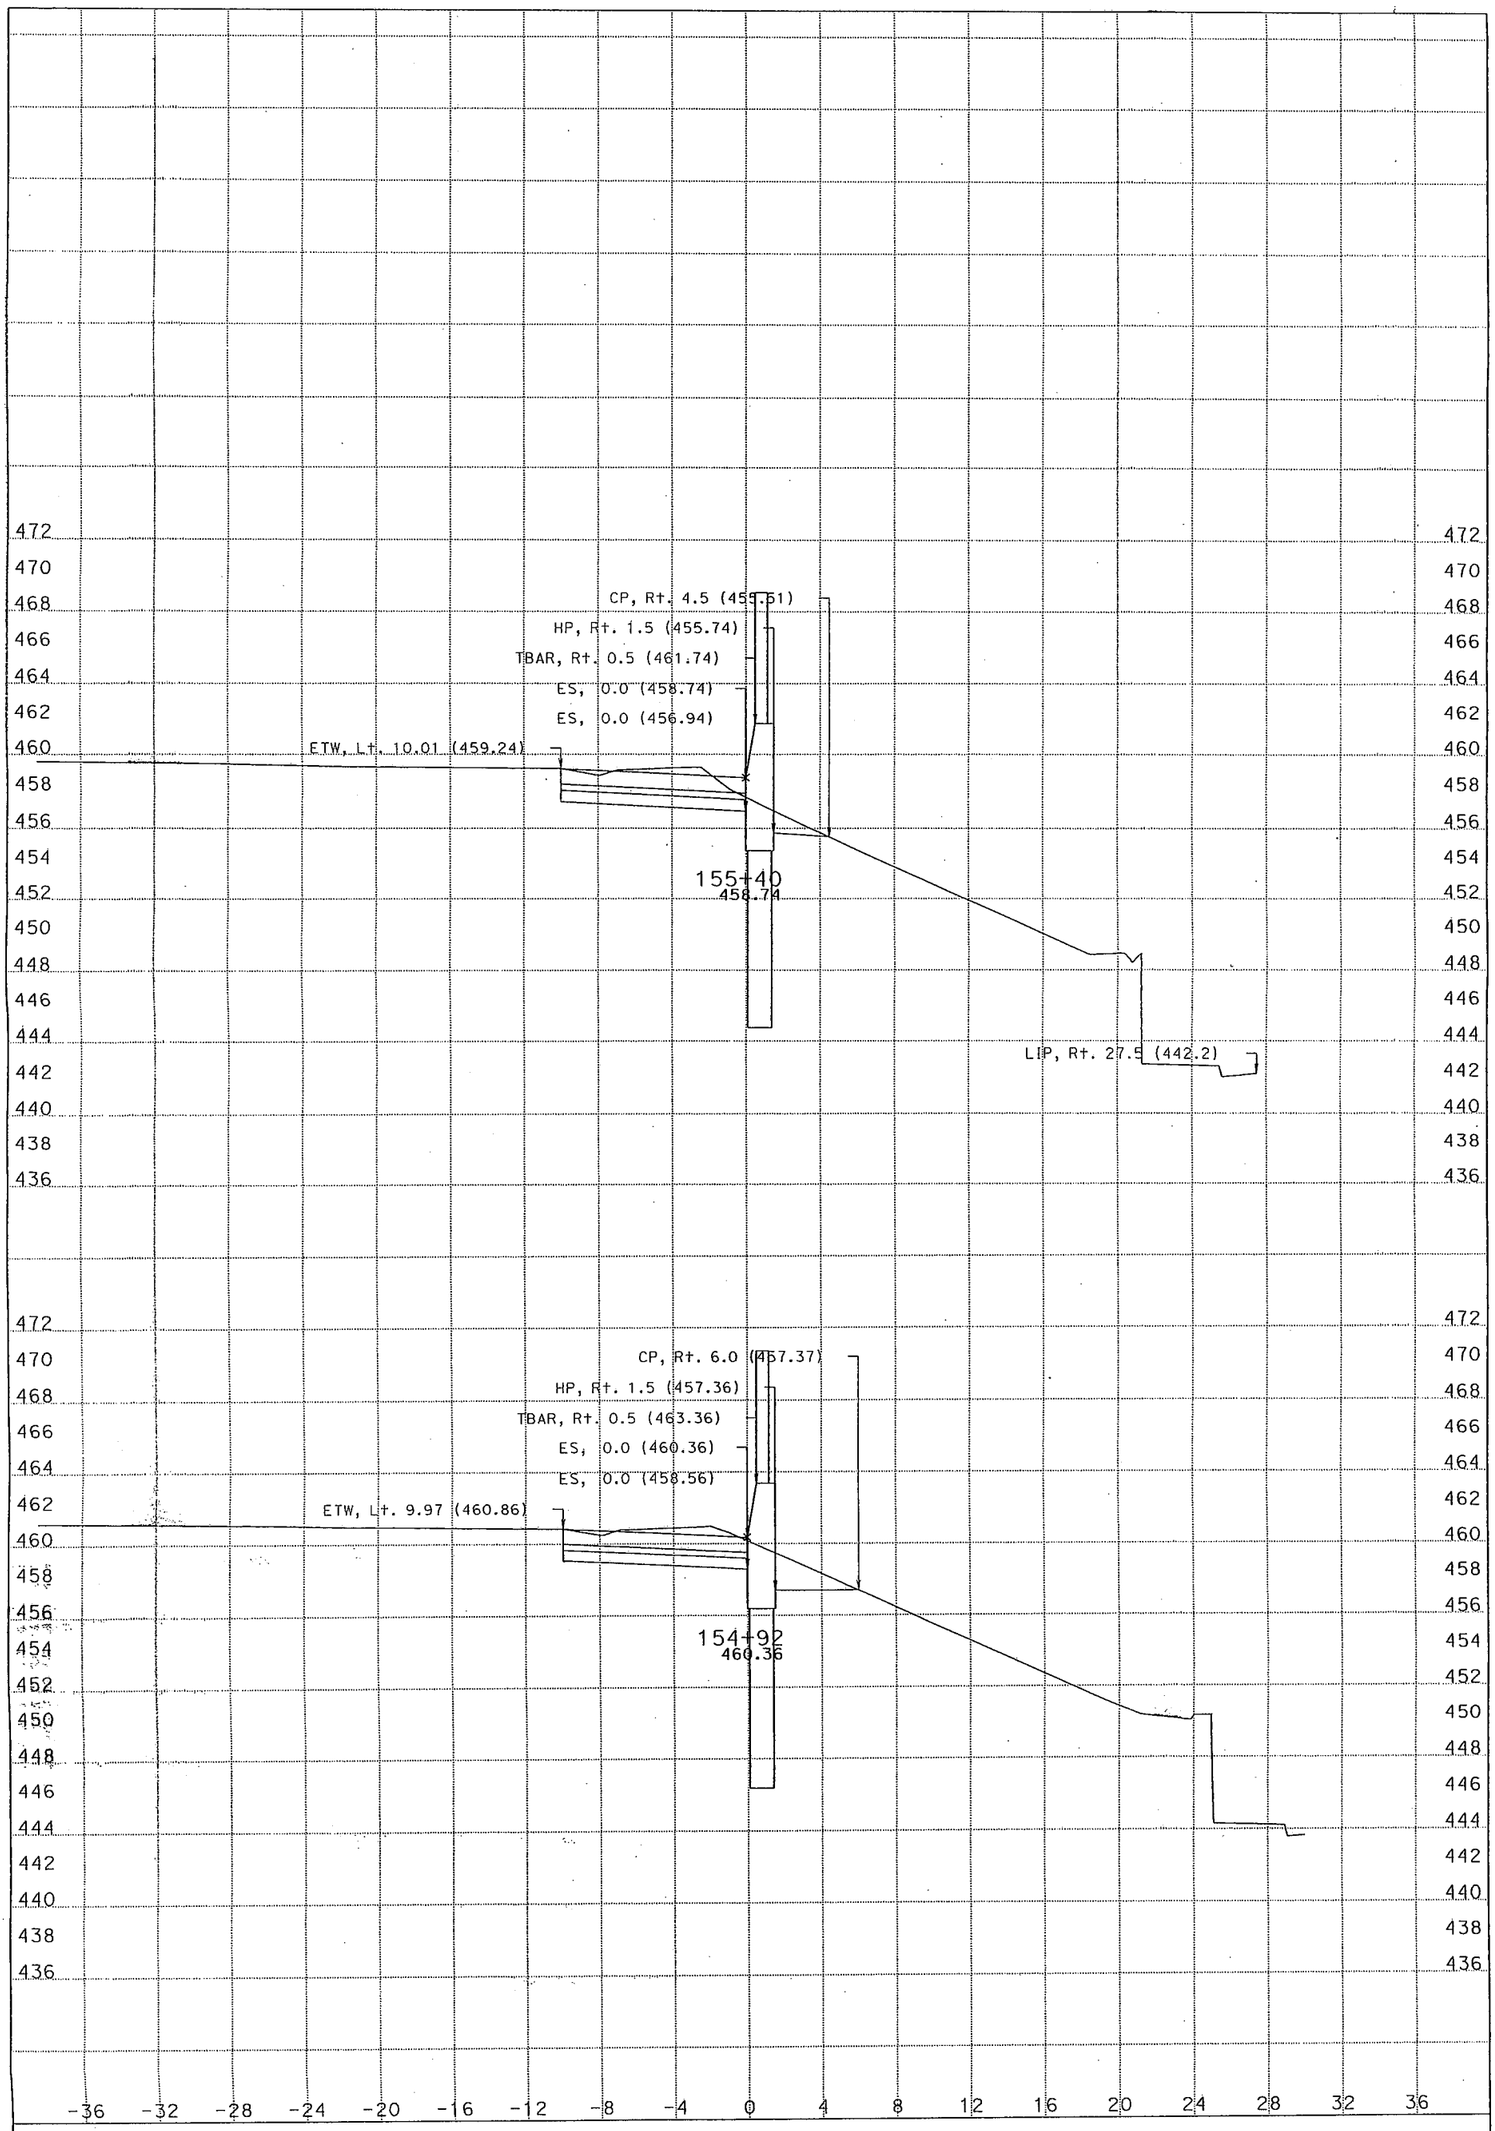

DATE: 1/16/2014

NB2

SCALE: 1" = 4' Horiz.
1" = 4' Vert.

KC Project: 12236 File: S:\desig\205521\design\Caice files\12236\nb2section.ear SHEET 12 OF XXX

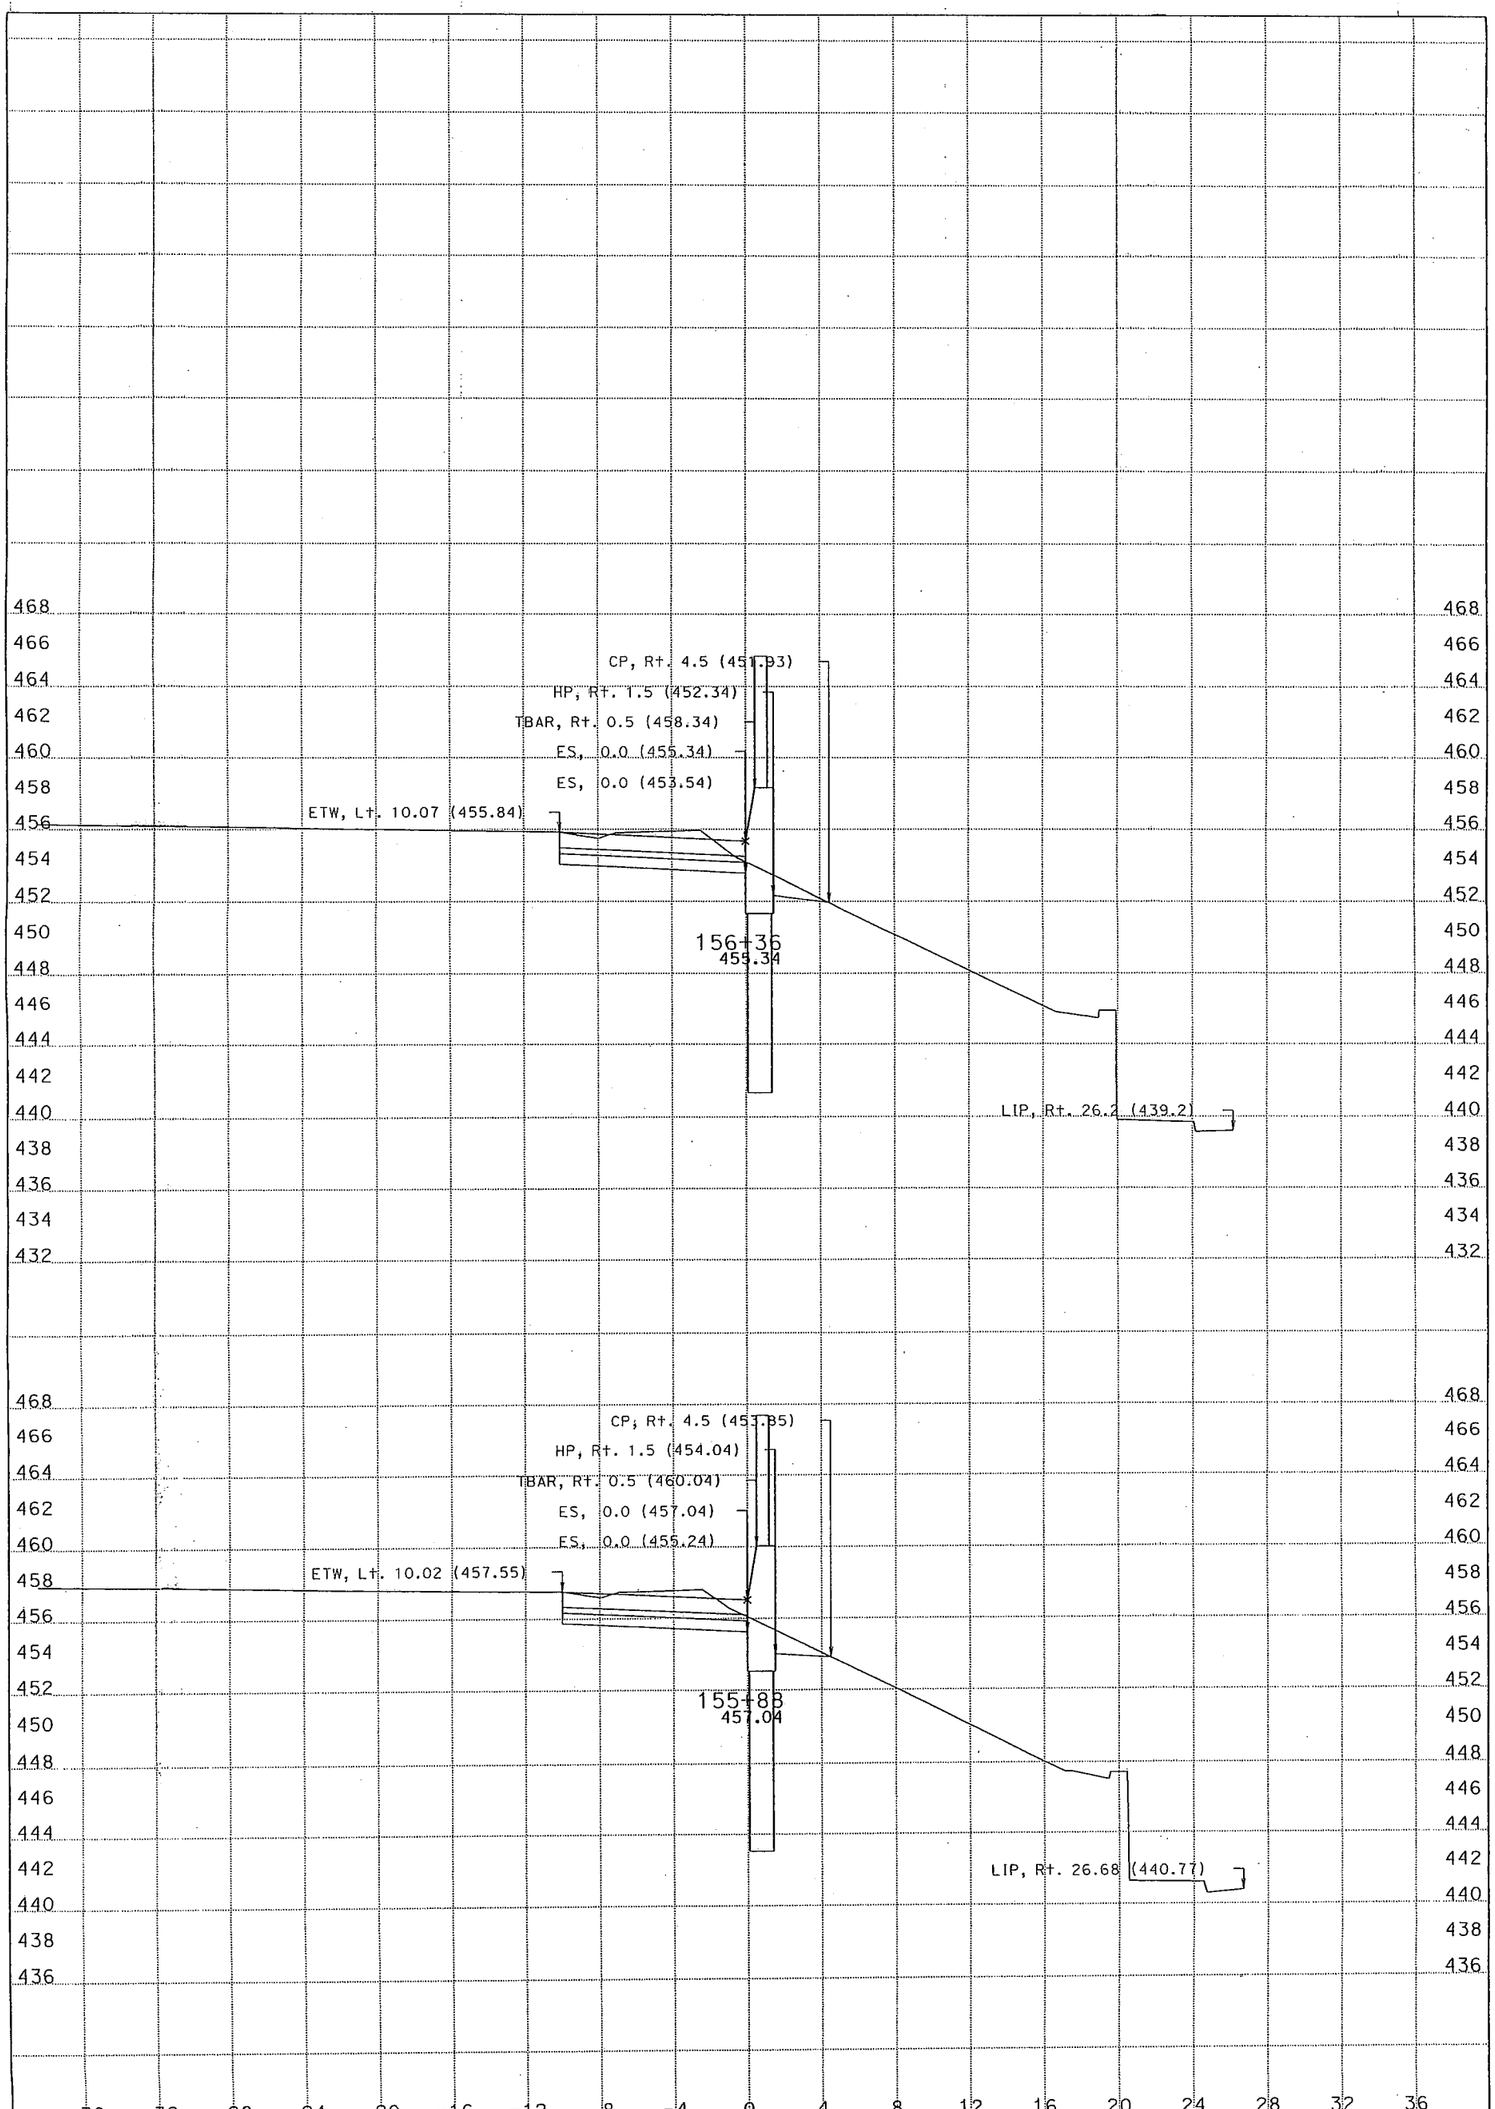

DATE: 1/16/2014

NB2

SCALE: 1" = 4' Horiz.
1" = 4' Vert.

KC Project: 12236 File: S:\desig\205521\design\Caice files\12236\nb2section.ear SHEET 13 OF XXX

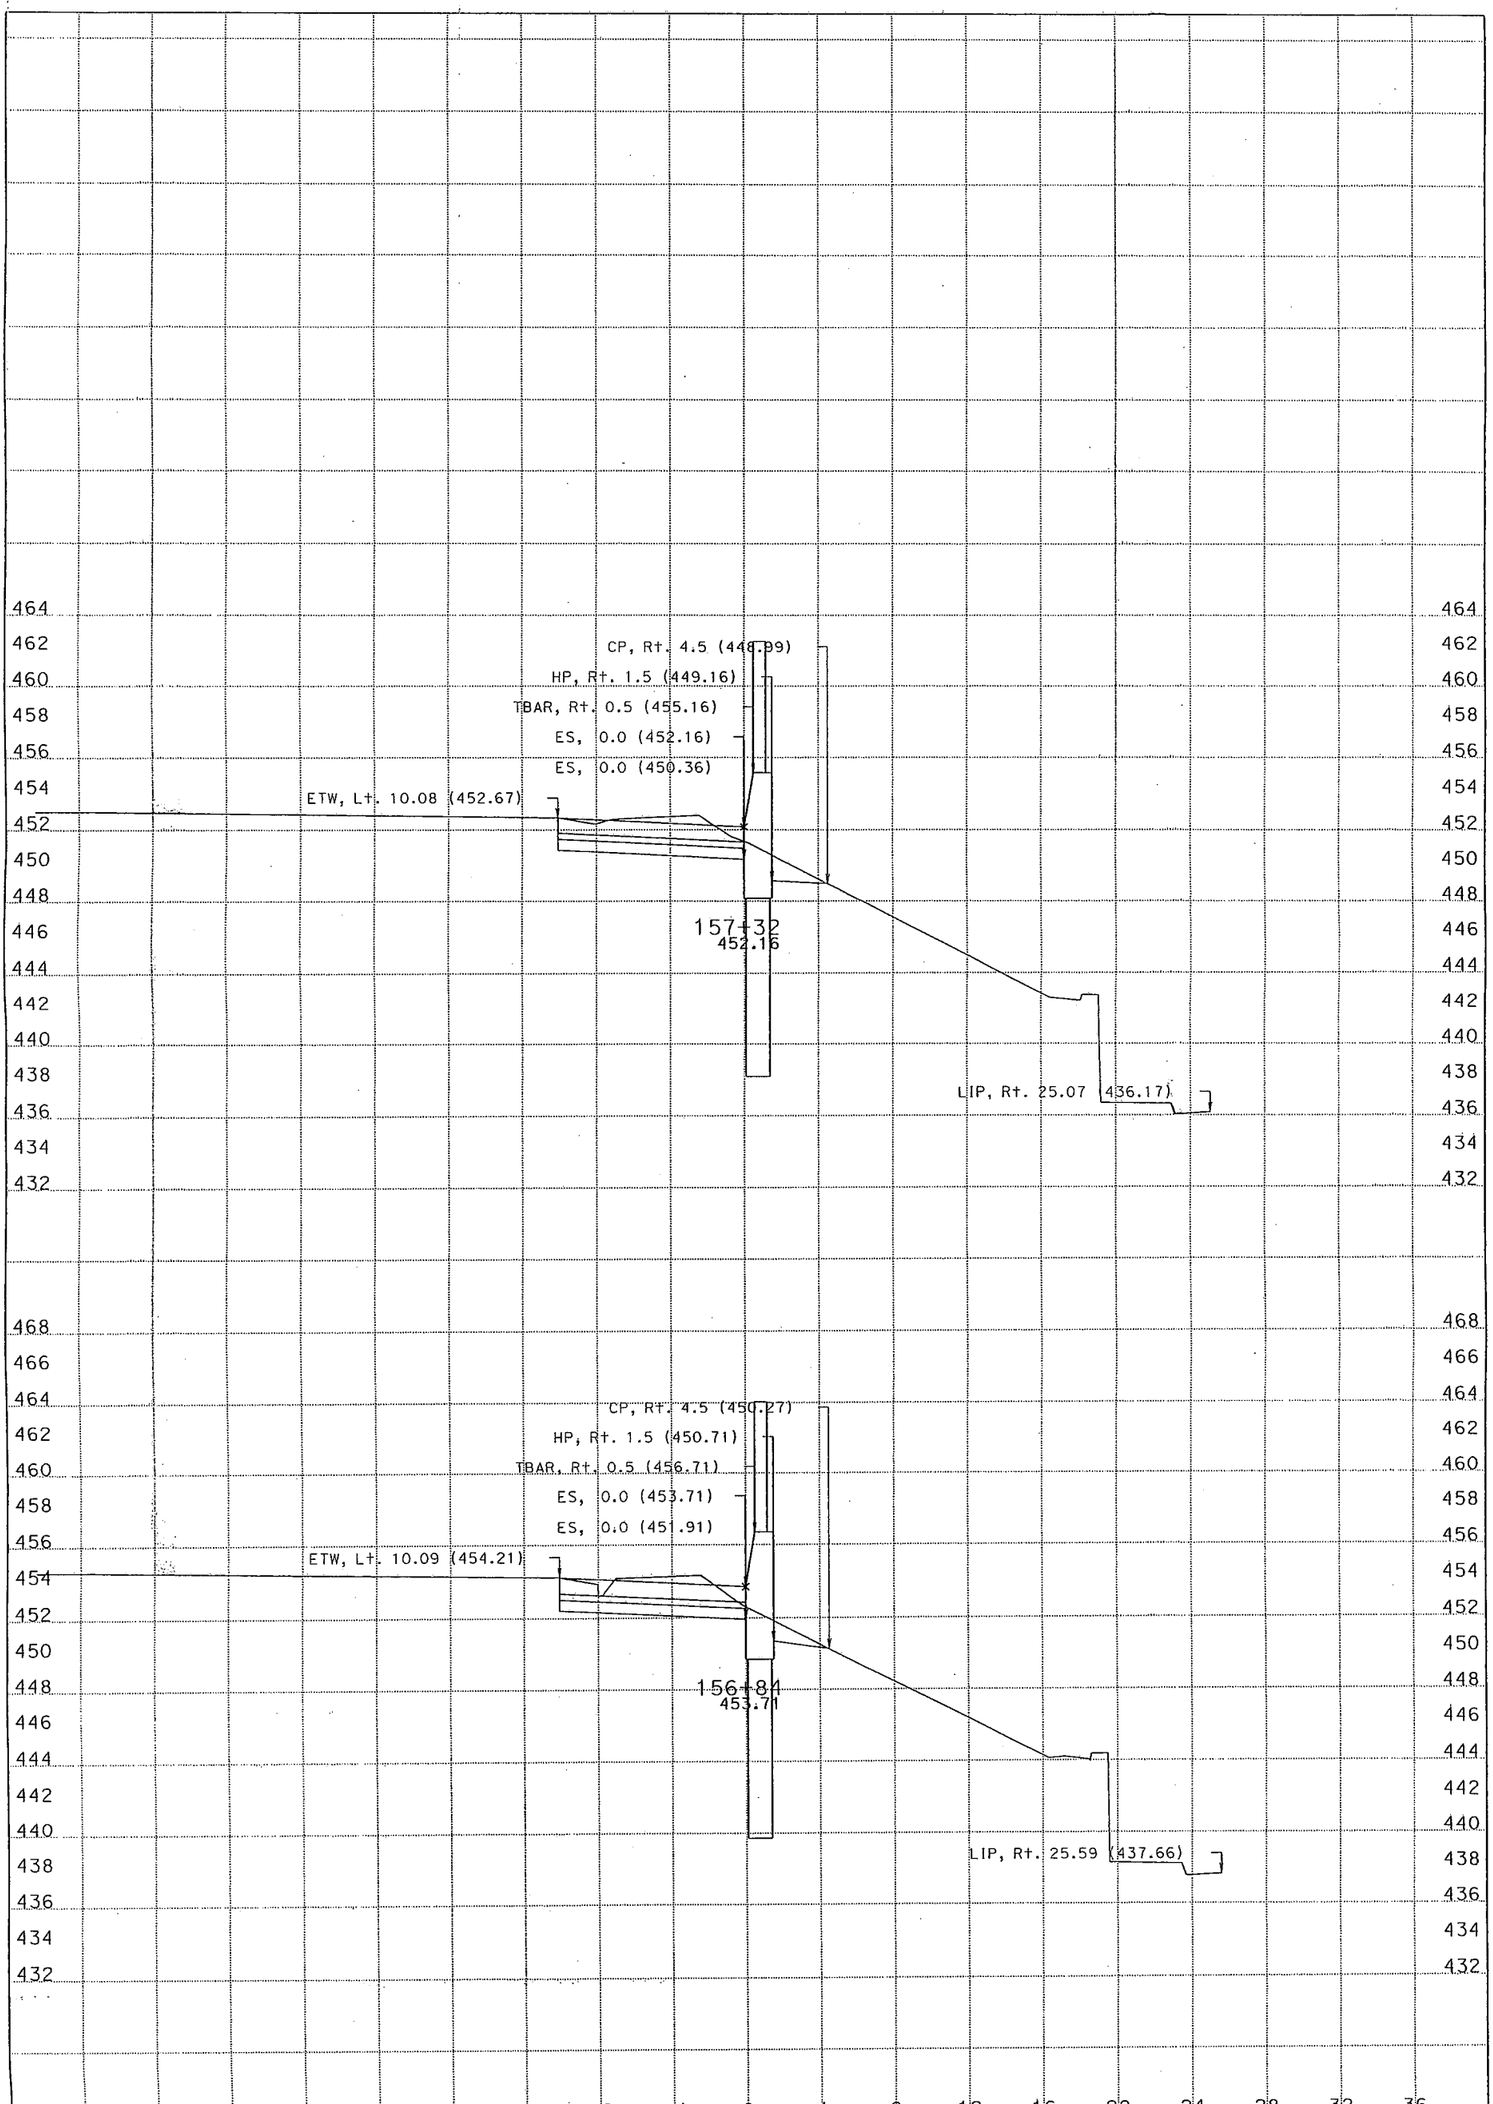

DATE: 1/16/2014

SCALE: 1" = 4' Horiz.
1" = 4' Vert.

NB2

KC Project: 12236 File: S:\desig\205521\design\Caice files\12236\nb2section.ear SHEET 14 OF XXX

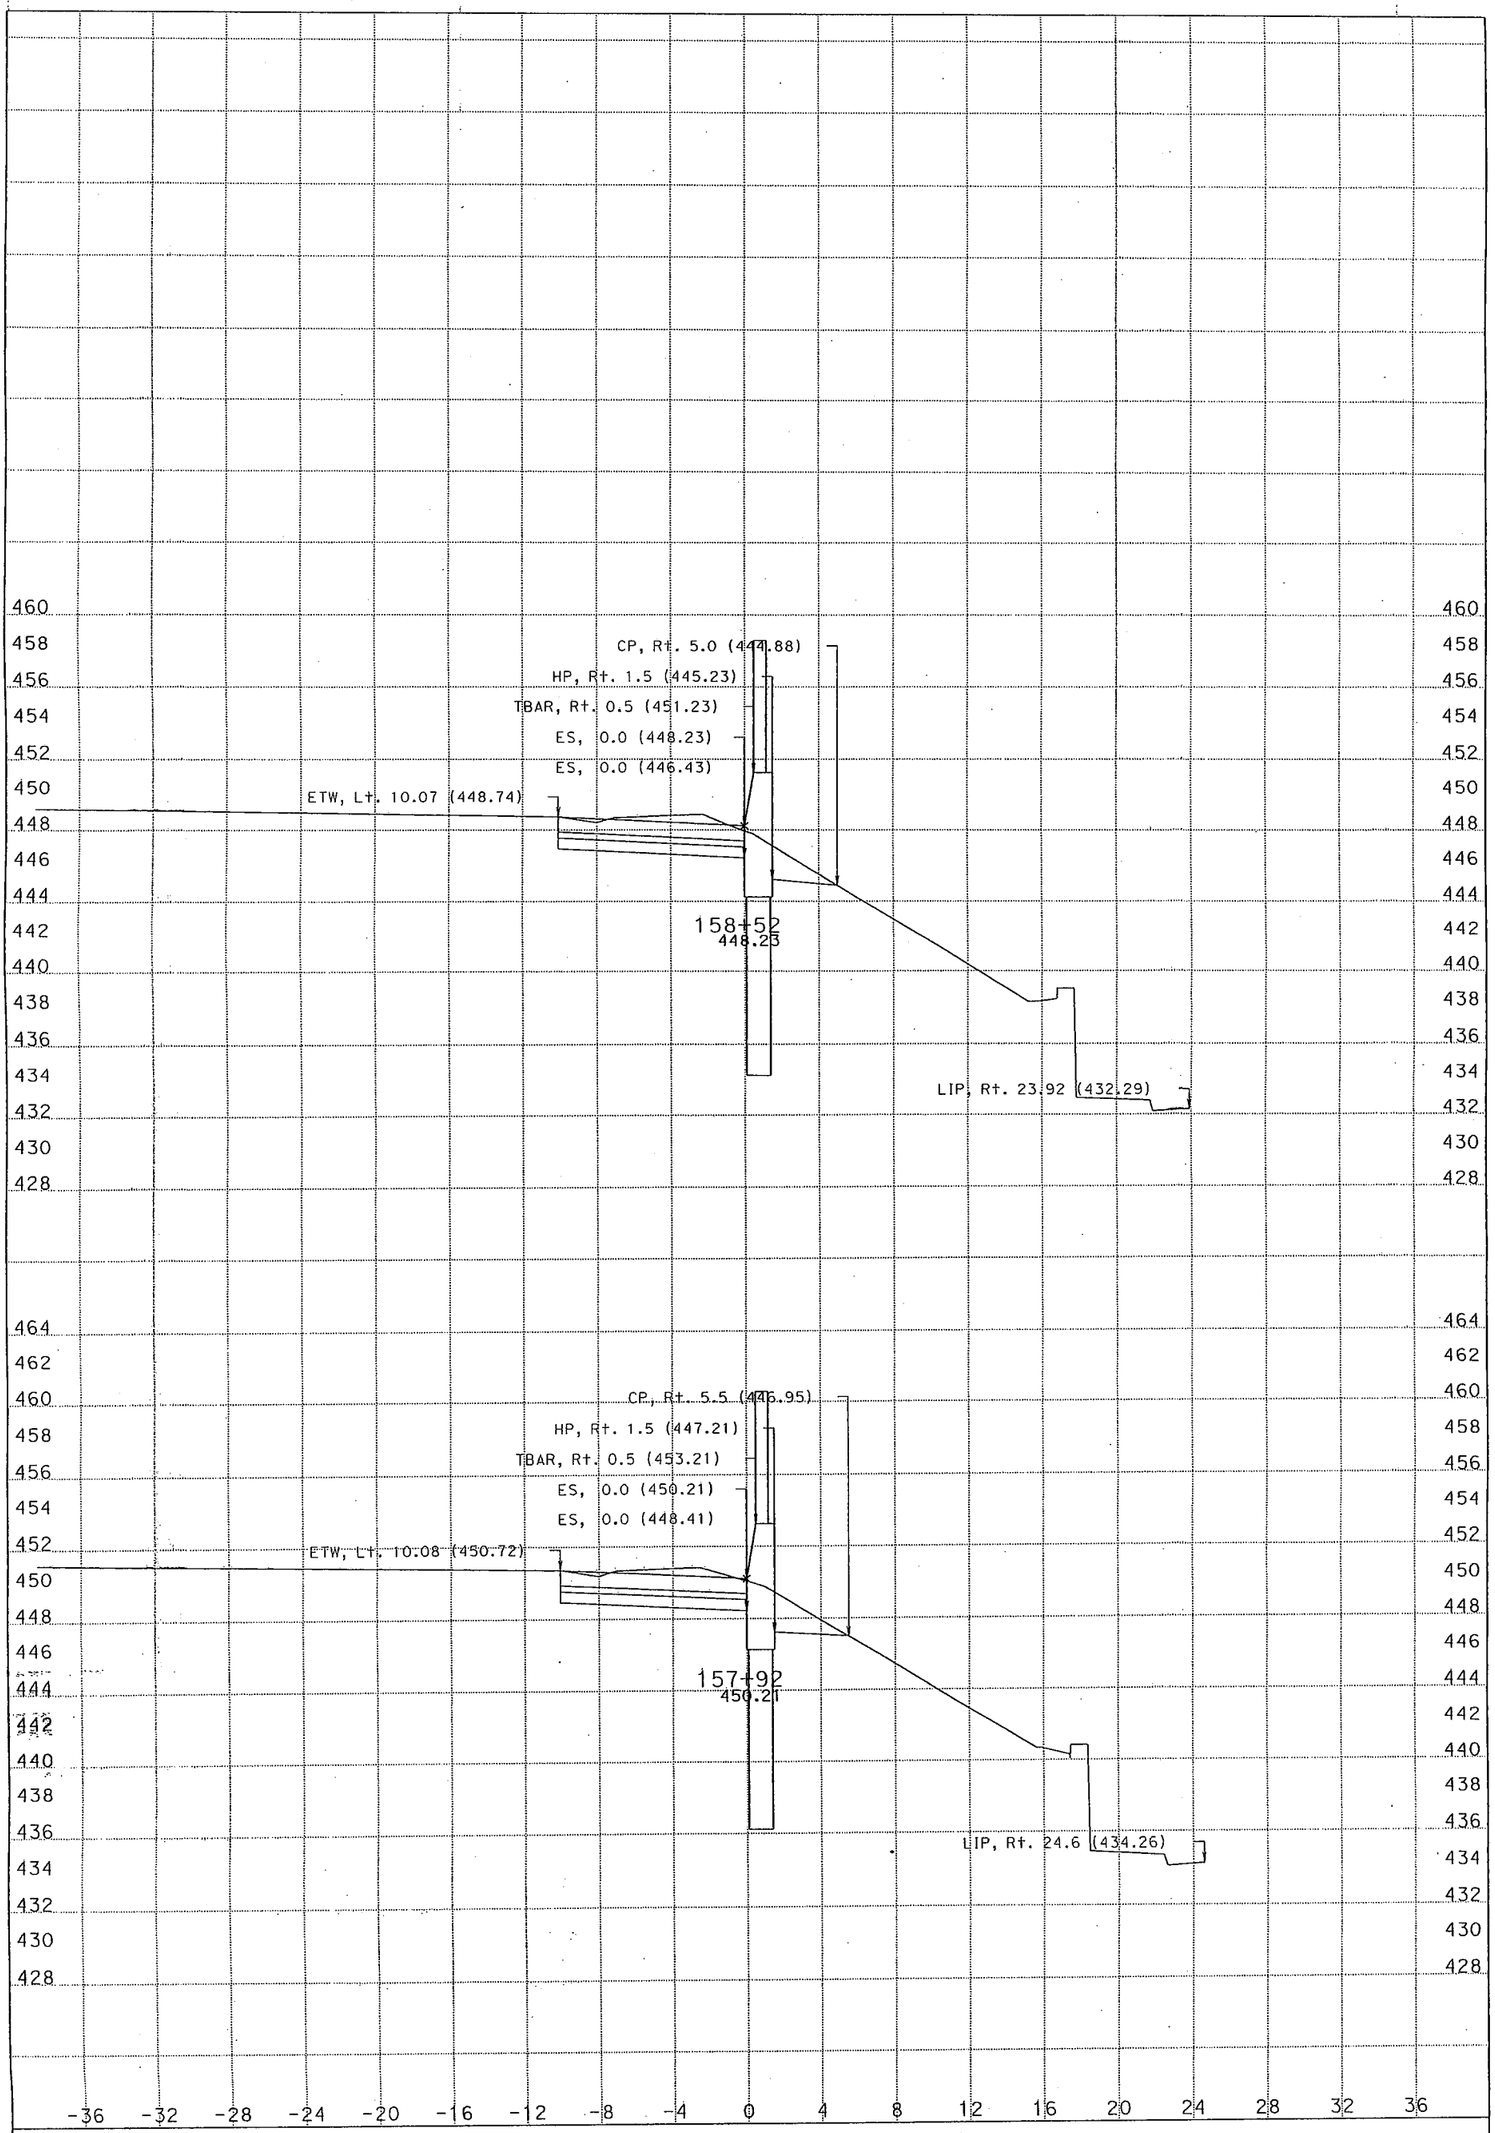

DATE: 1/16/2014

NB2

SCALE: 1" = 4' Horiz.
1" = 4' Vert.

KC Project: 12236 File: S:\desig\205521\design\Caice files\12236\nb2section.ear SHEET 15 OF XXX

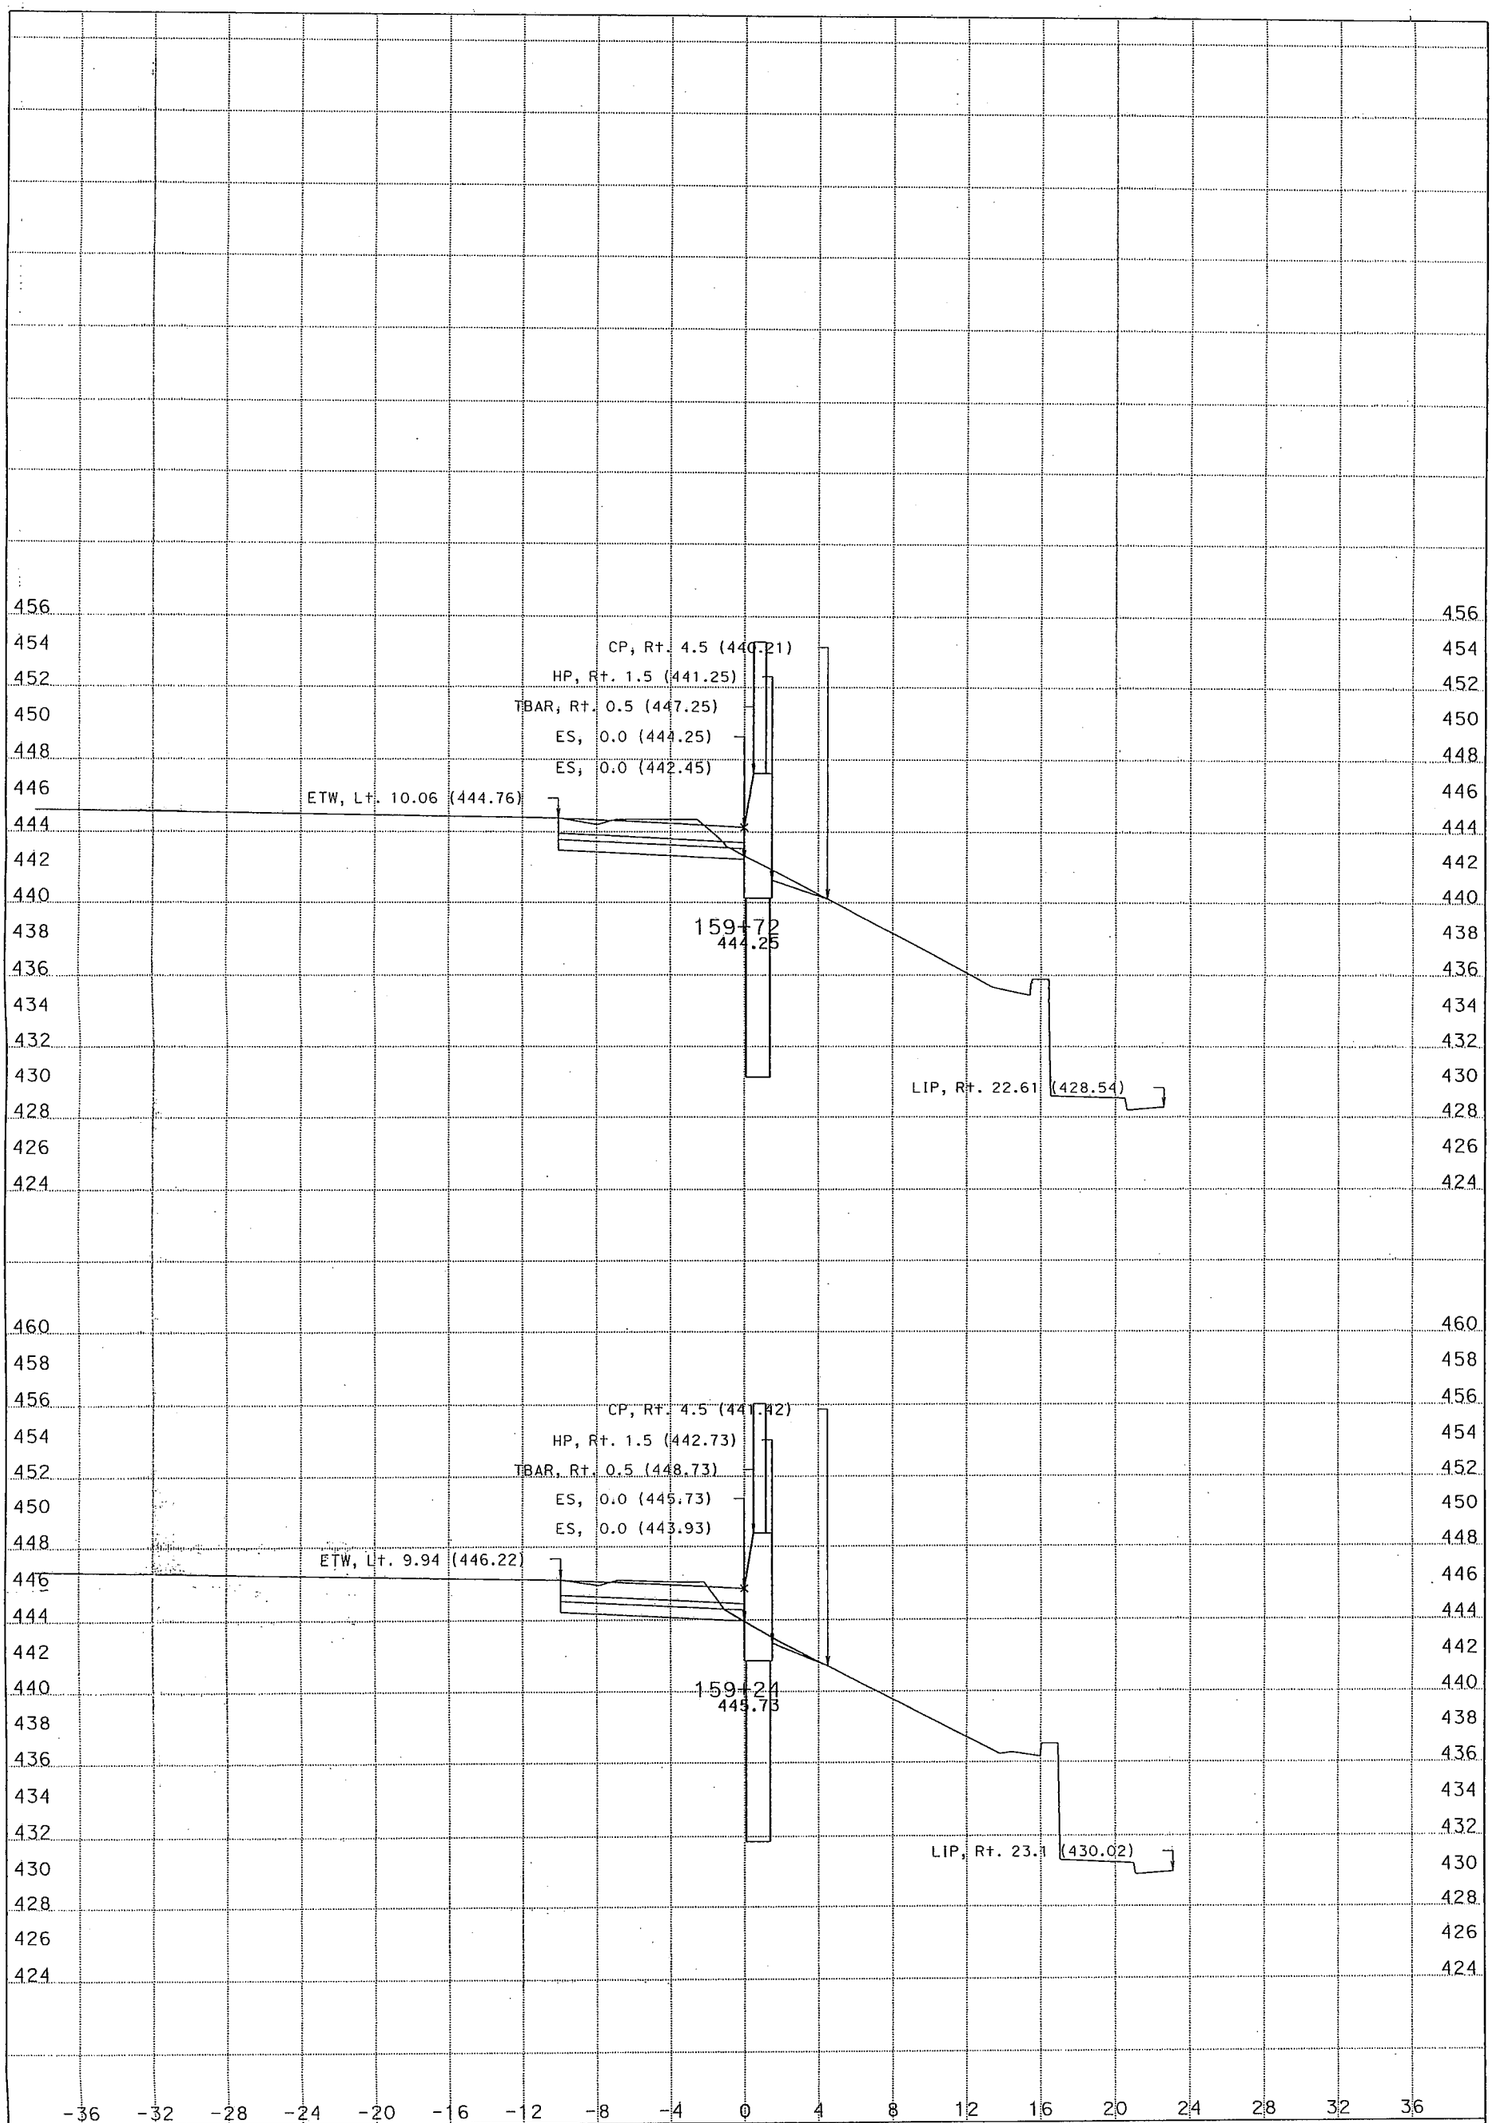

DATE: 1/16/2014

NB2

SCALE: 1" = 4' Horiz.
1" = 4' Vert.

KC Project: 12236 File: S:\desig\205521\design\Caice files\12236\nb2section.ear SHEET 16 OF XXX

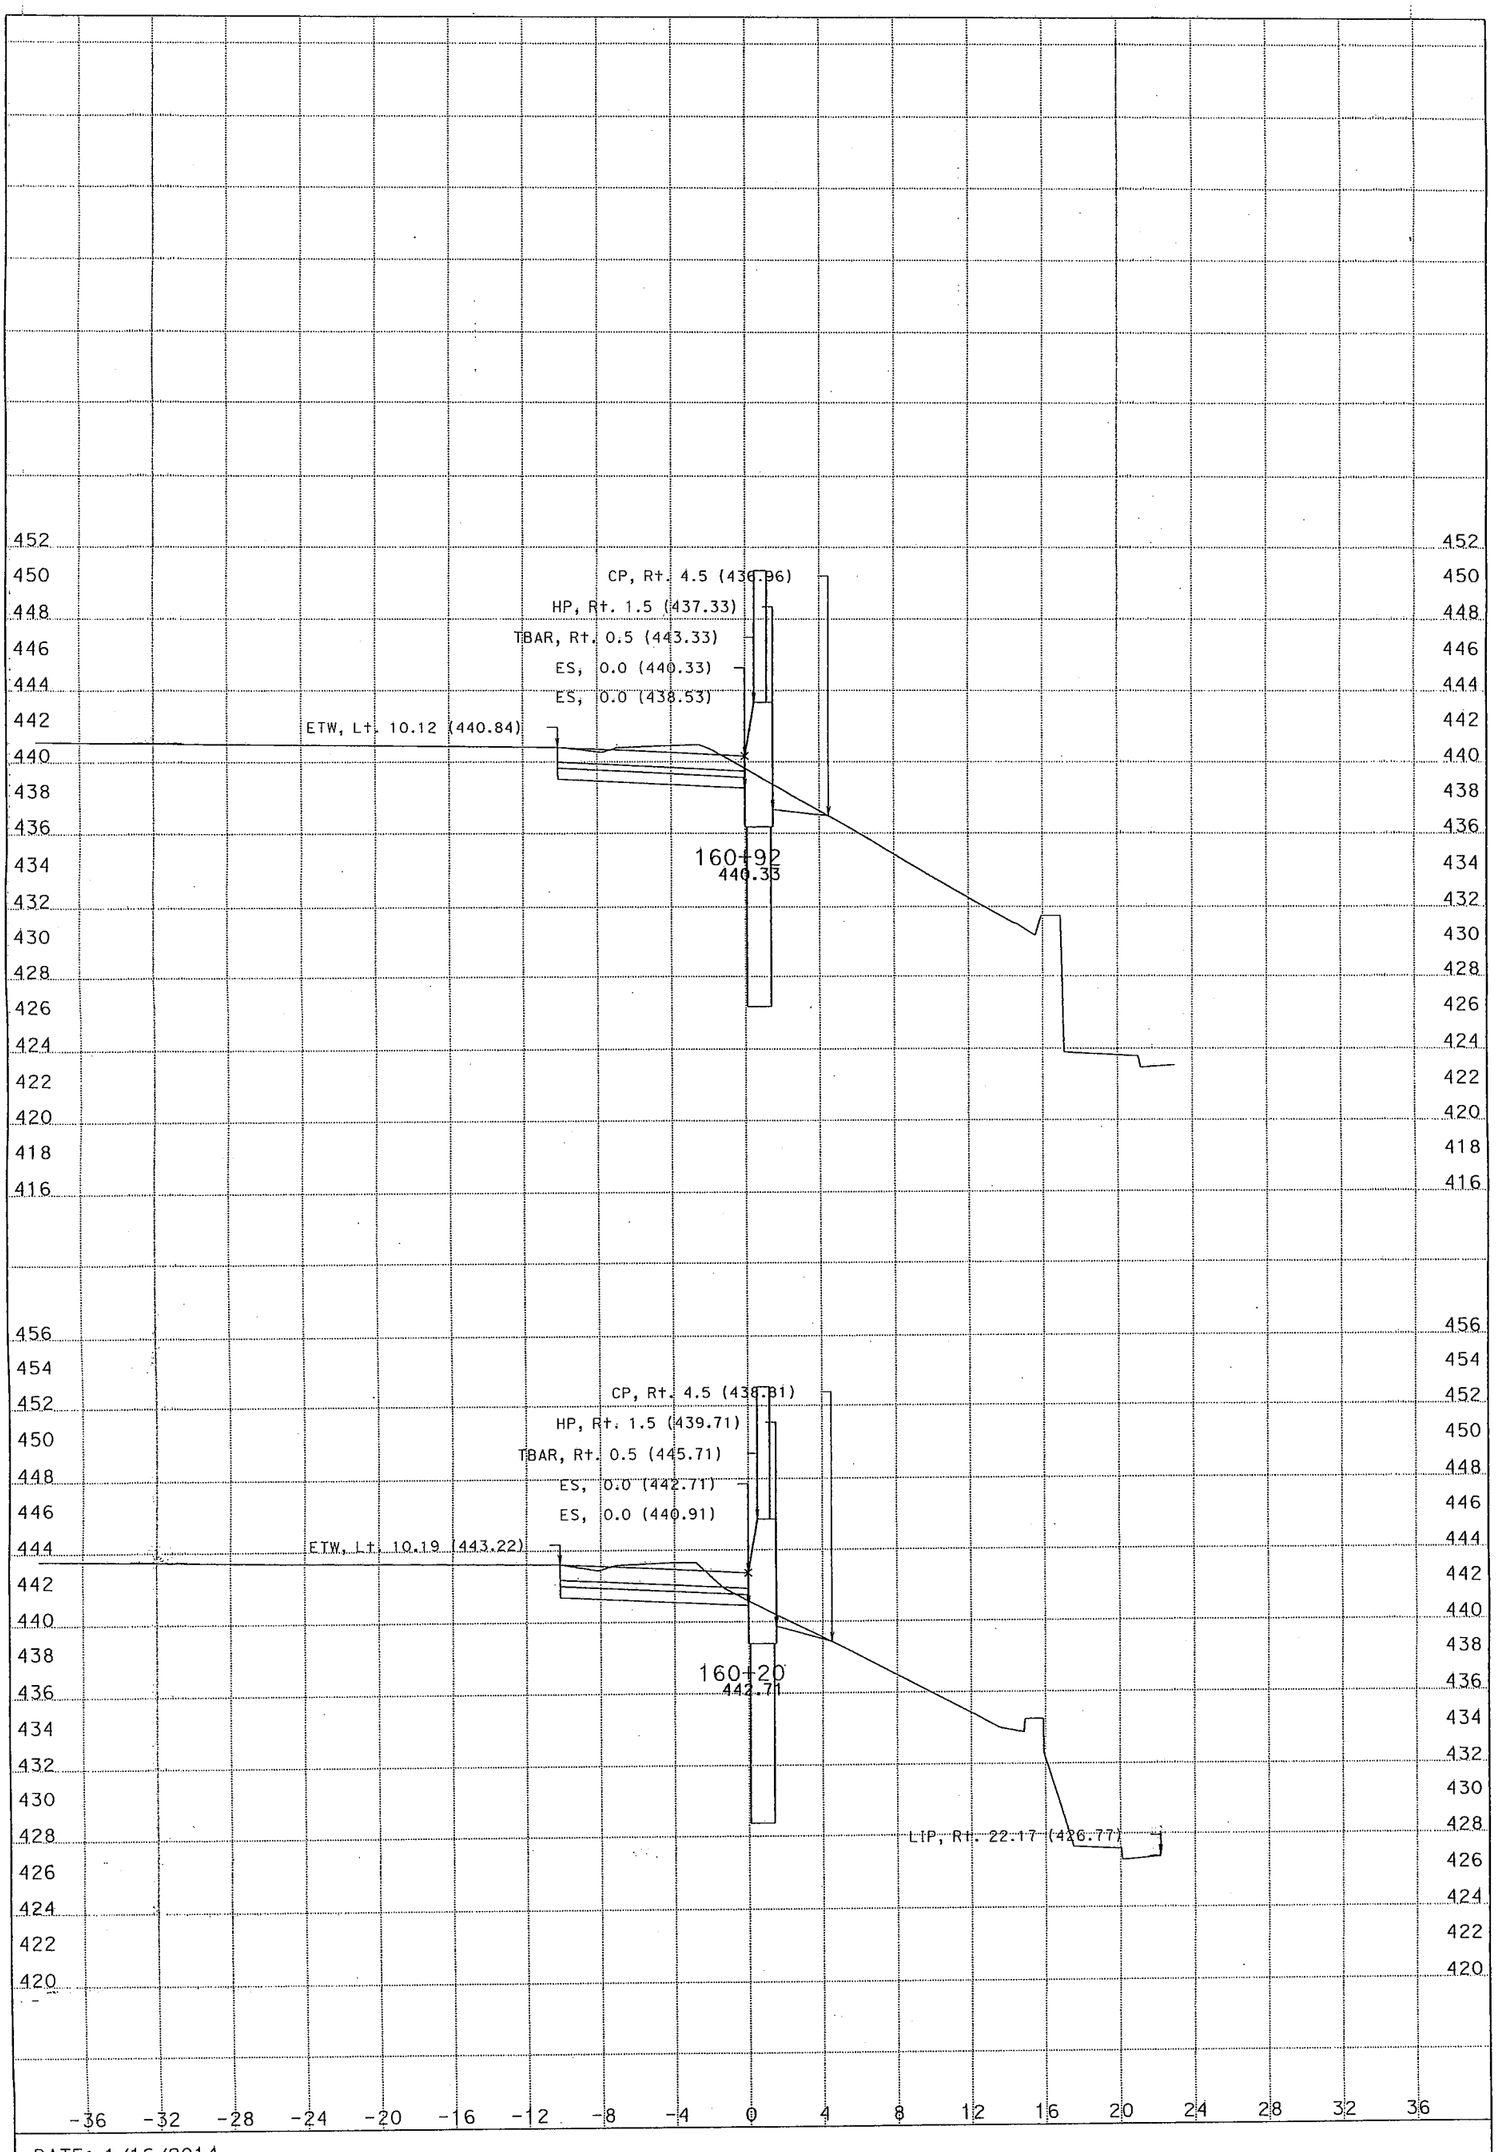

DATE: 1/16/2014

NB2

SCALE: 1" = 4' Horiz.
1" = 4' Vert.

KC Project: 12236 File: S:\desig\205521\design\Caice files\12236\nb2section.ear SHEET 17 OF XXX

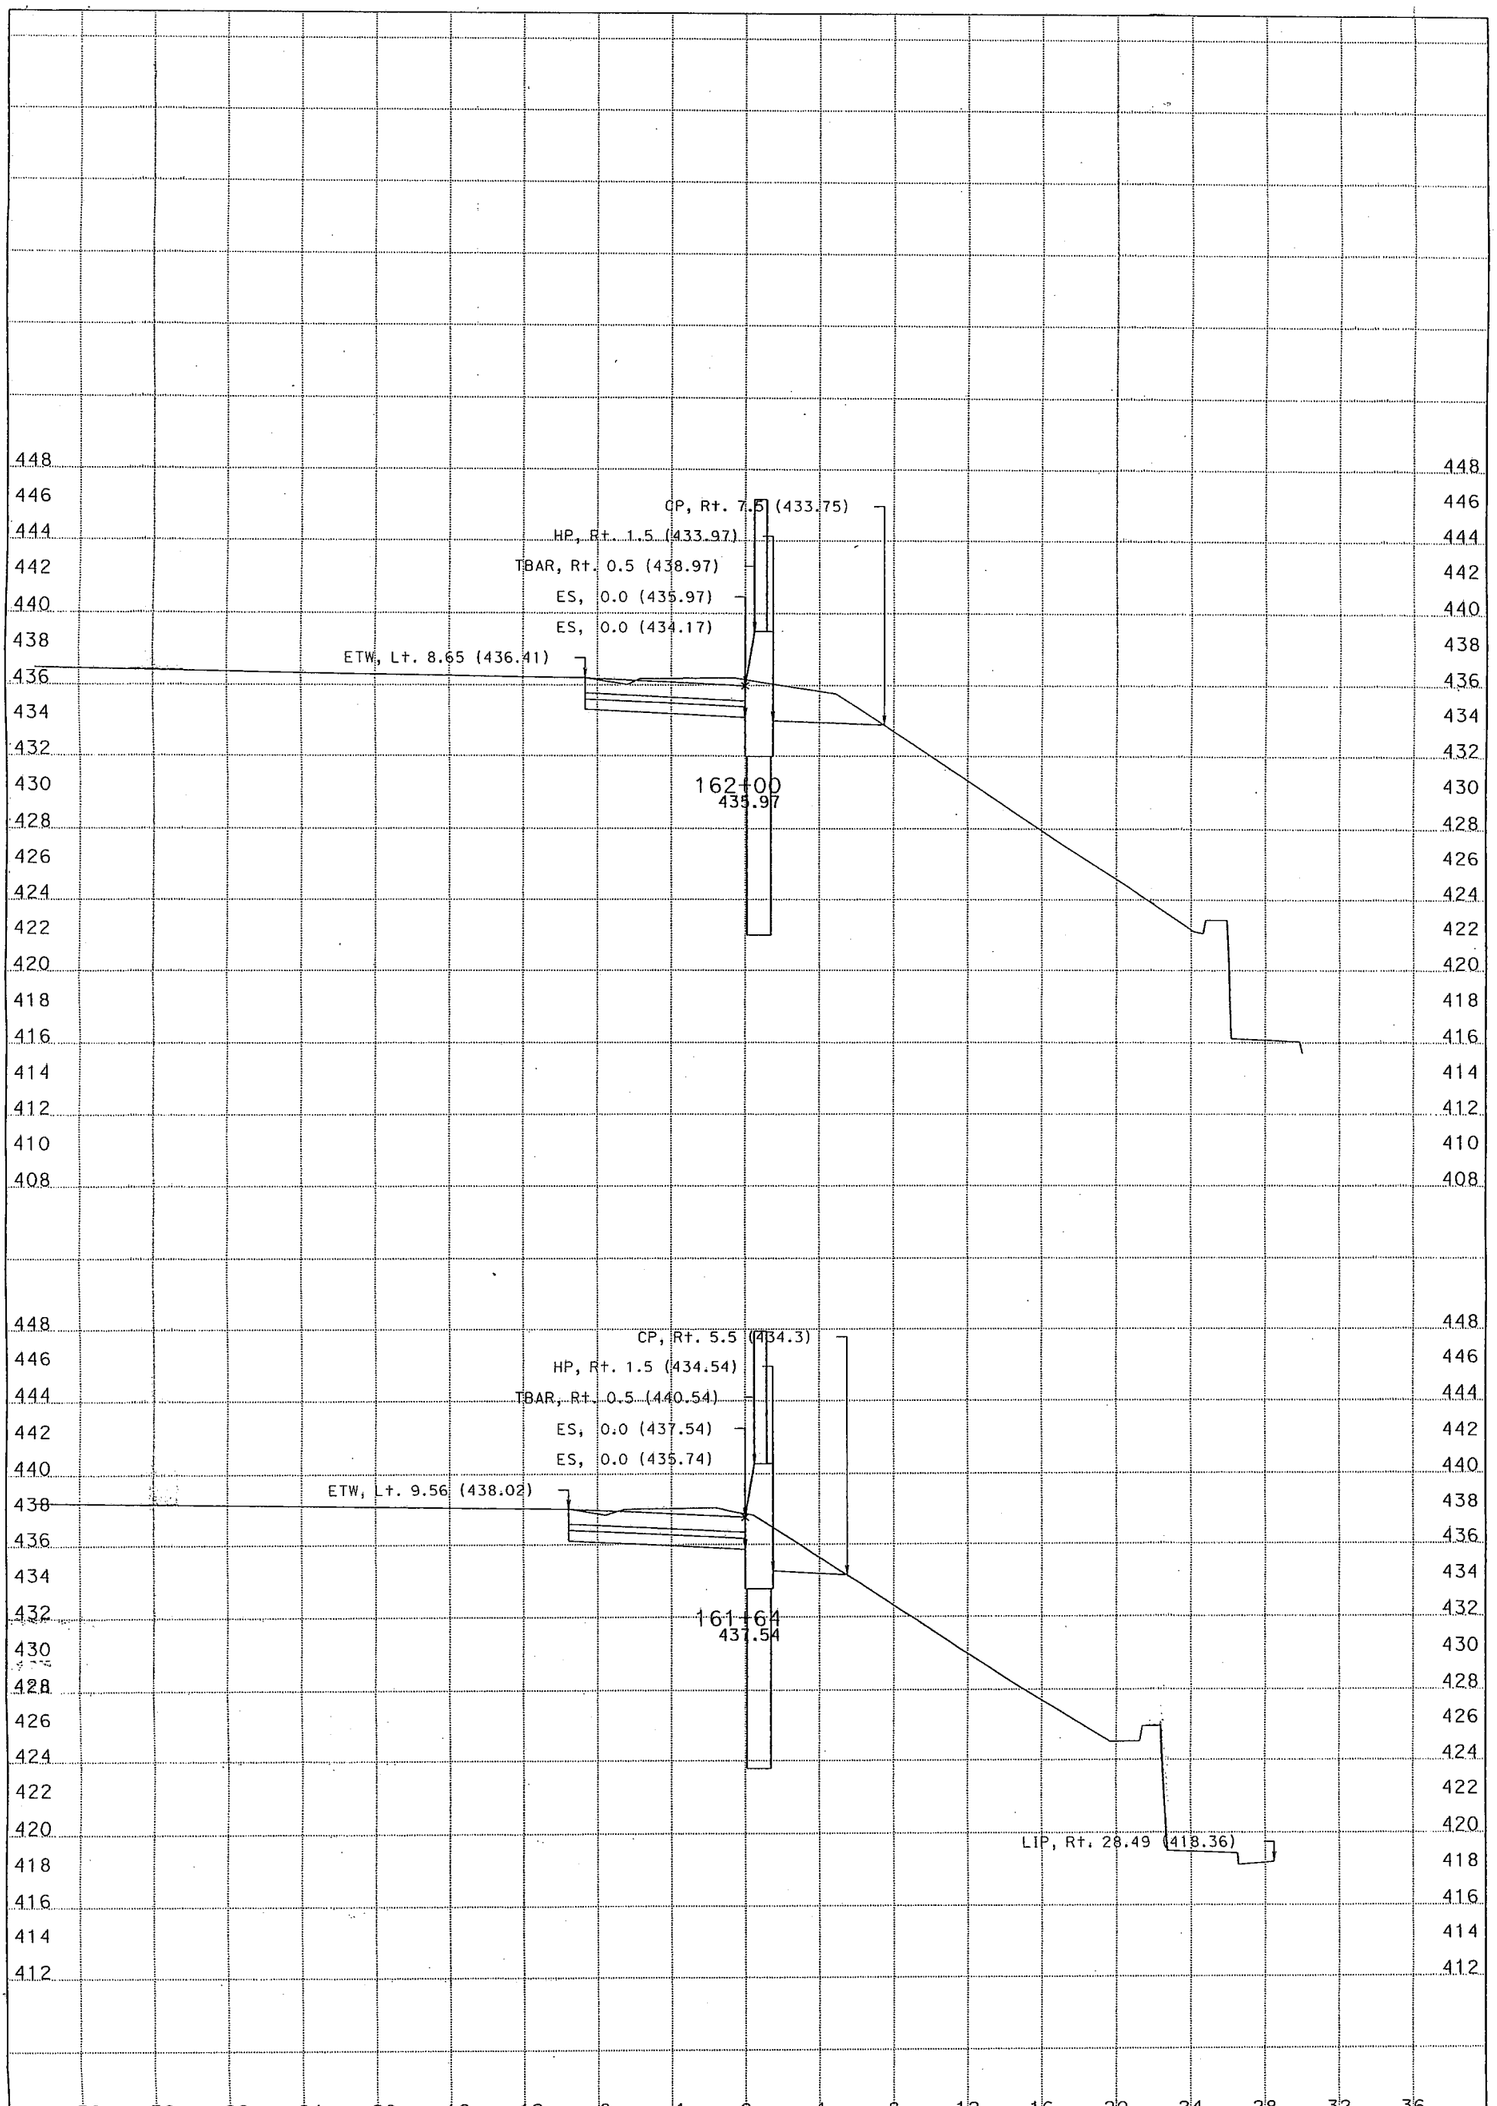

DATE: 1/16/2014

NB2

SCALE: 1" = 4' Horiz.
1" = 4' Vert.

KC Project: 12236 File: S:\desig\205521\design\Caice files\12236\nb2section.ear SHEET 18 OF XXX

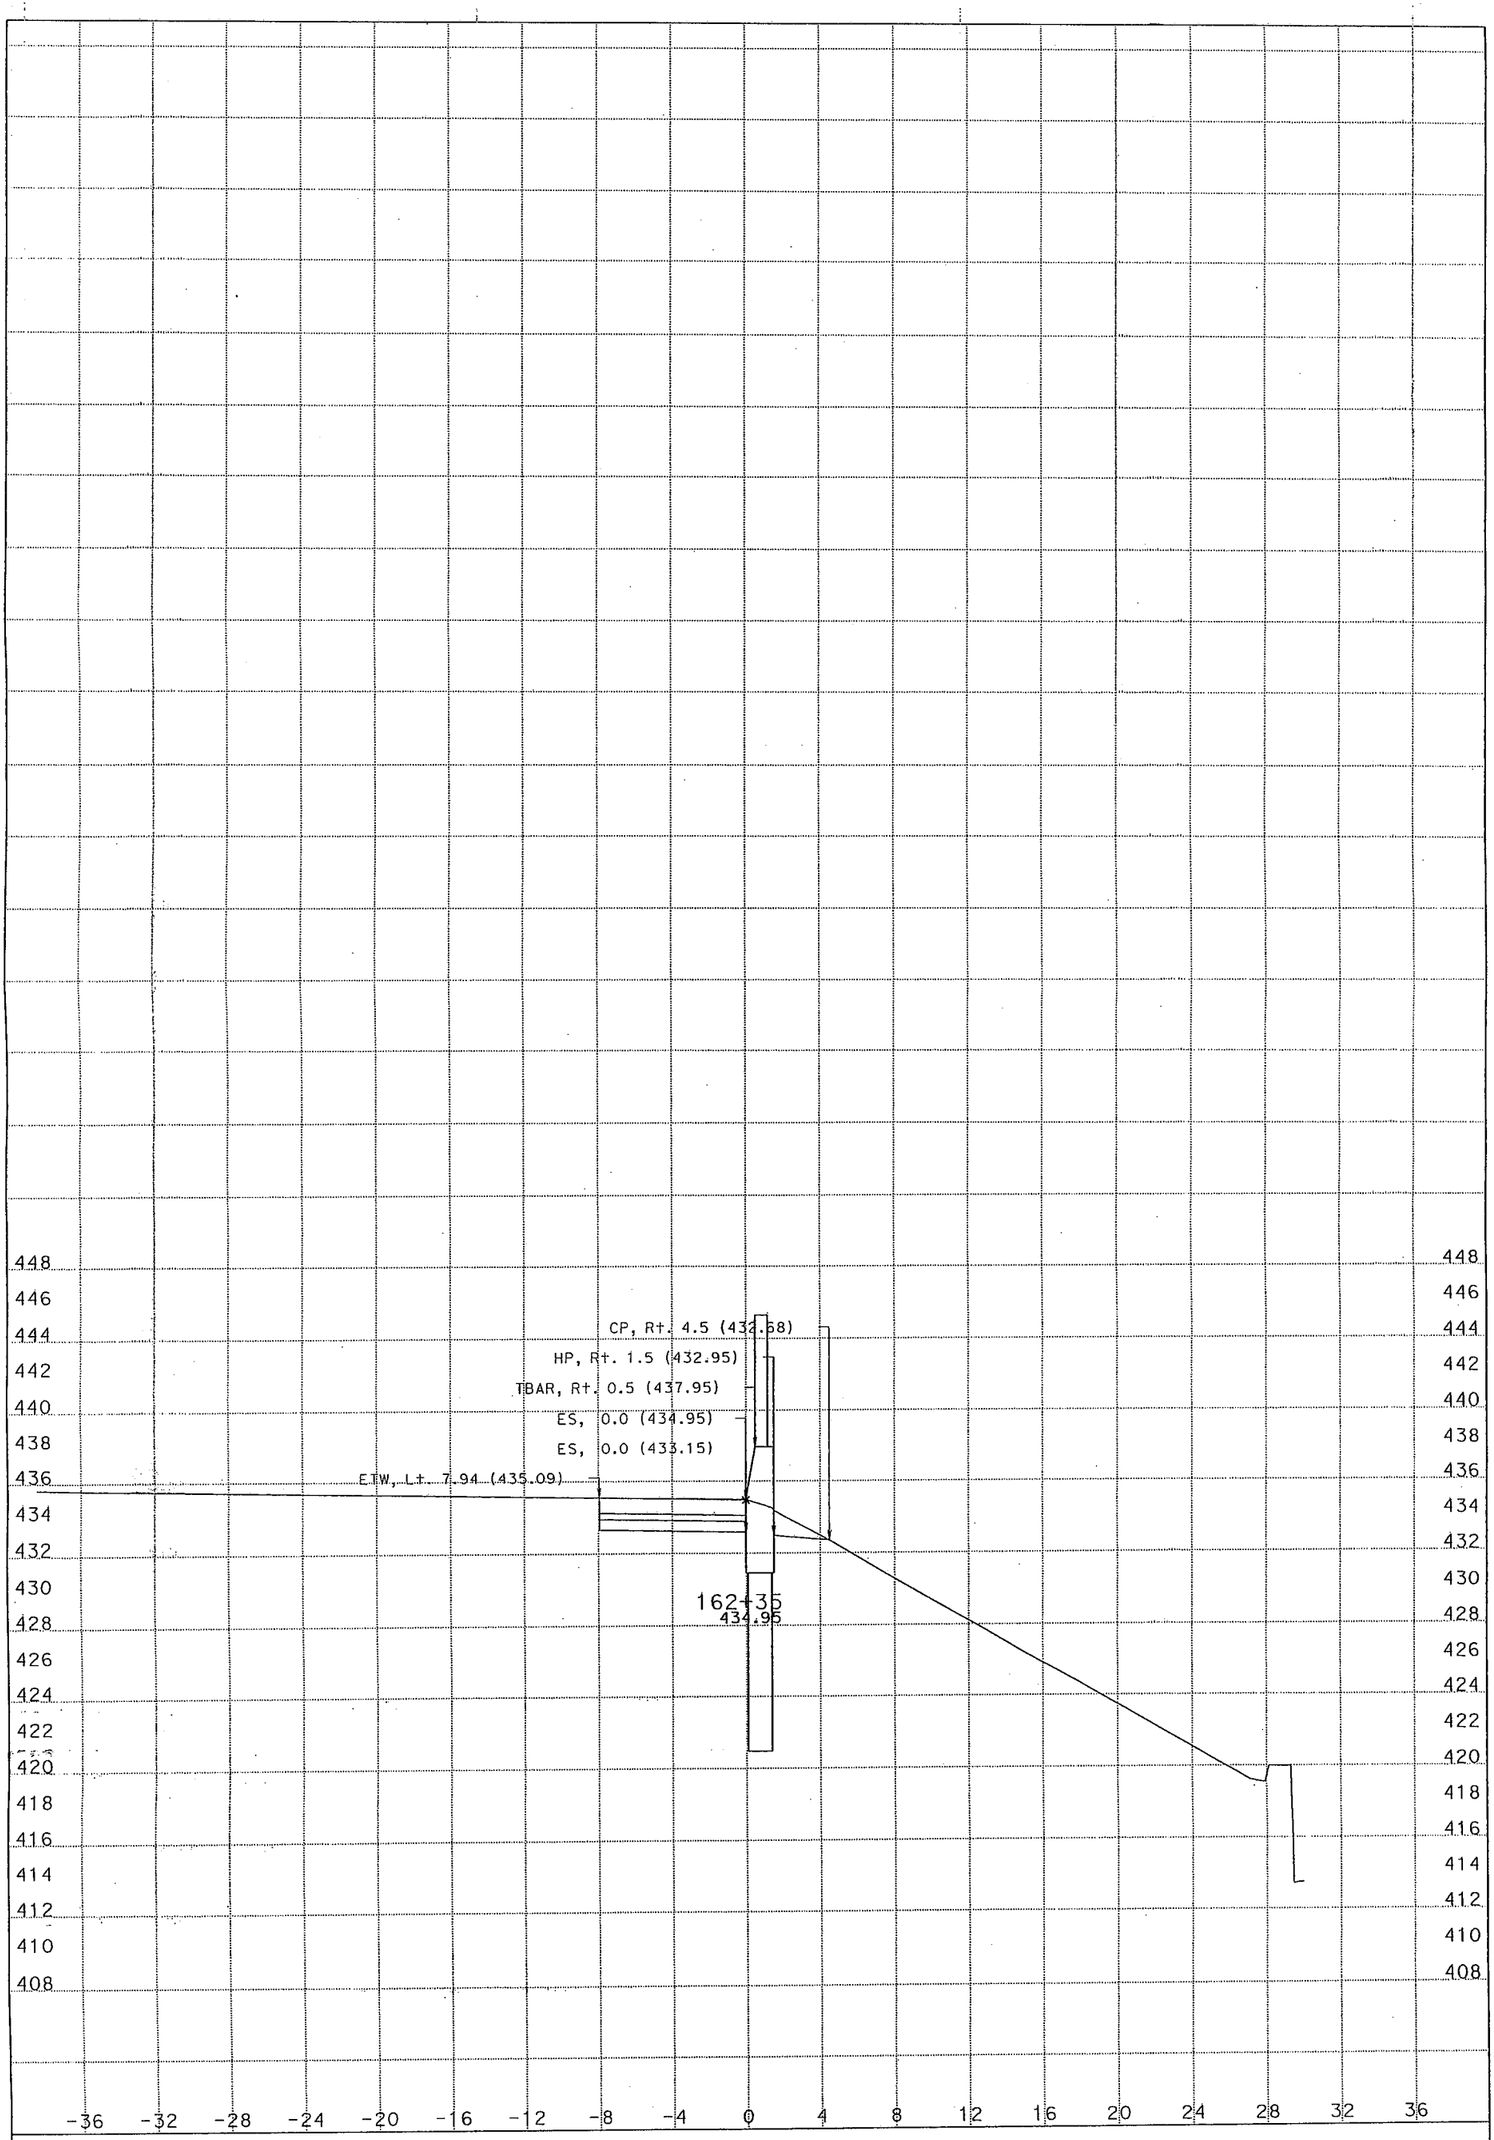

DATE: 1/16/2014

NB2

SCALE: 1" = 4' Horiz.
1" = 4' Vert.

KC Project: 12236 File: S:\desig\205521\design\Caice files\12236\nb2section.ear SHEET 19 OF XXX