FOR DESIGN STUDY ONLY

ABBREVIATIONS:

WMAT RUBBER MAT

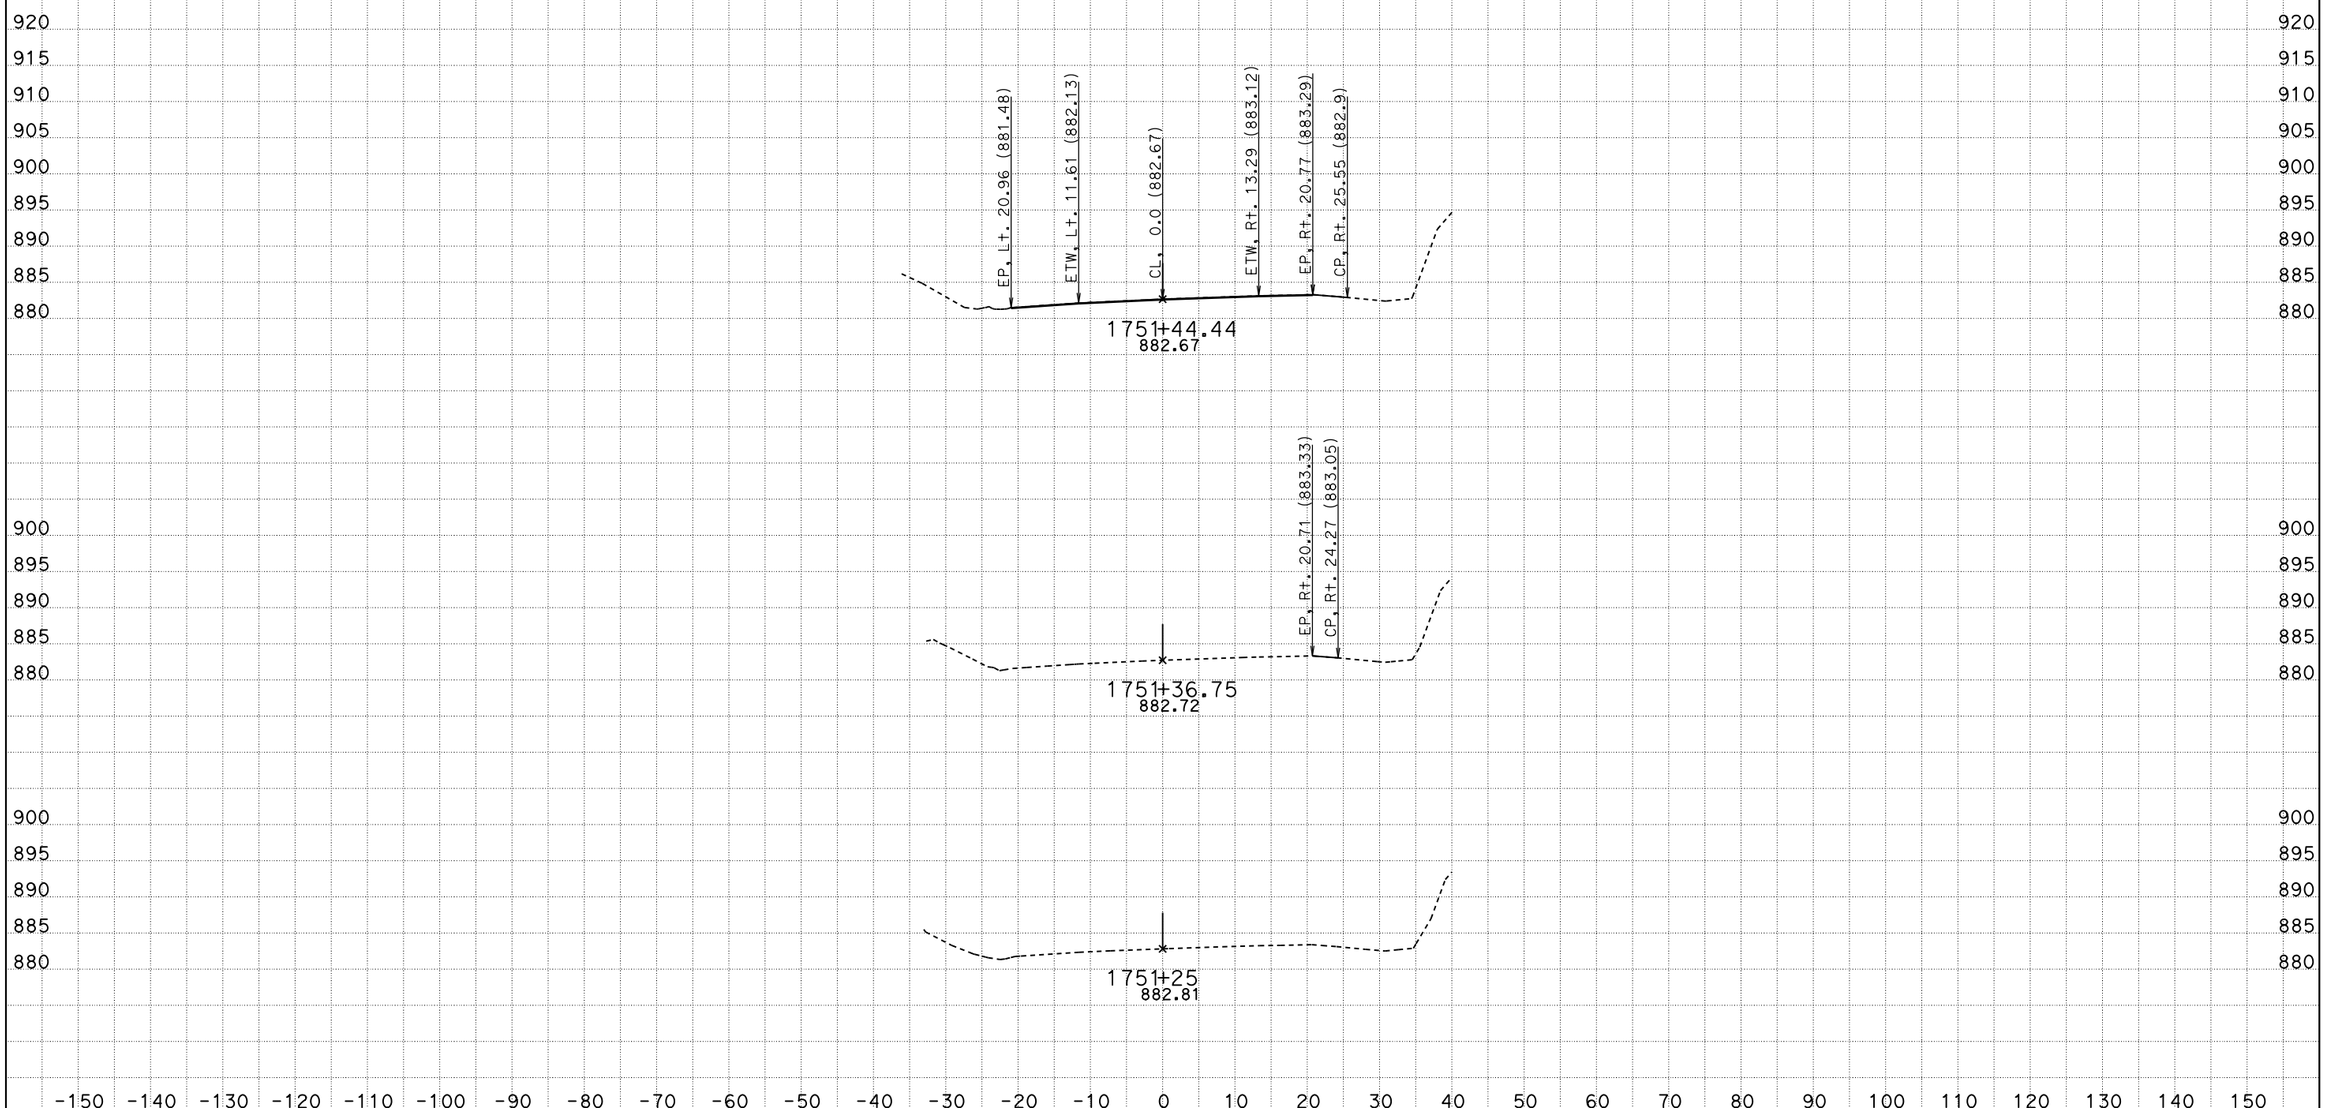

s118638

DATE: 6/8/2015

KC Project: 1210125 File: O:\D10*-0L970\Design\CAiCEy0125y0125\aln1final.ear

10-Tuo-120-R19.4/R20.0

SCALE: 1" = 10' Horiz.
1" = 10' Vert.

All Dimensions are US Survey Feet

ALN1
CROSS SECTIONS

SHEET 1 OF 36

FOR DESIGN STUDY ONLY

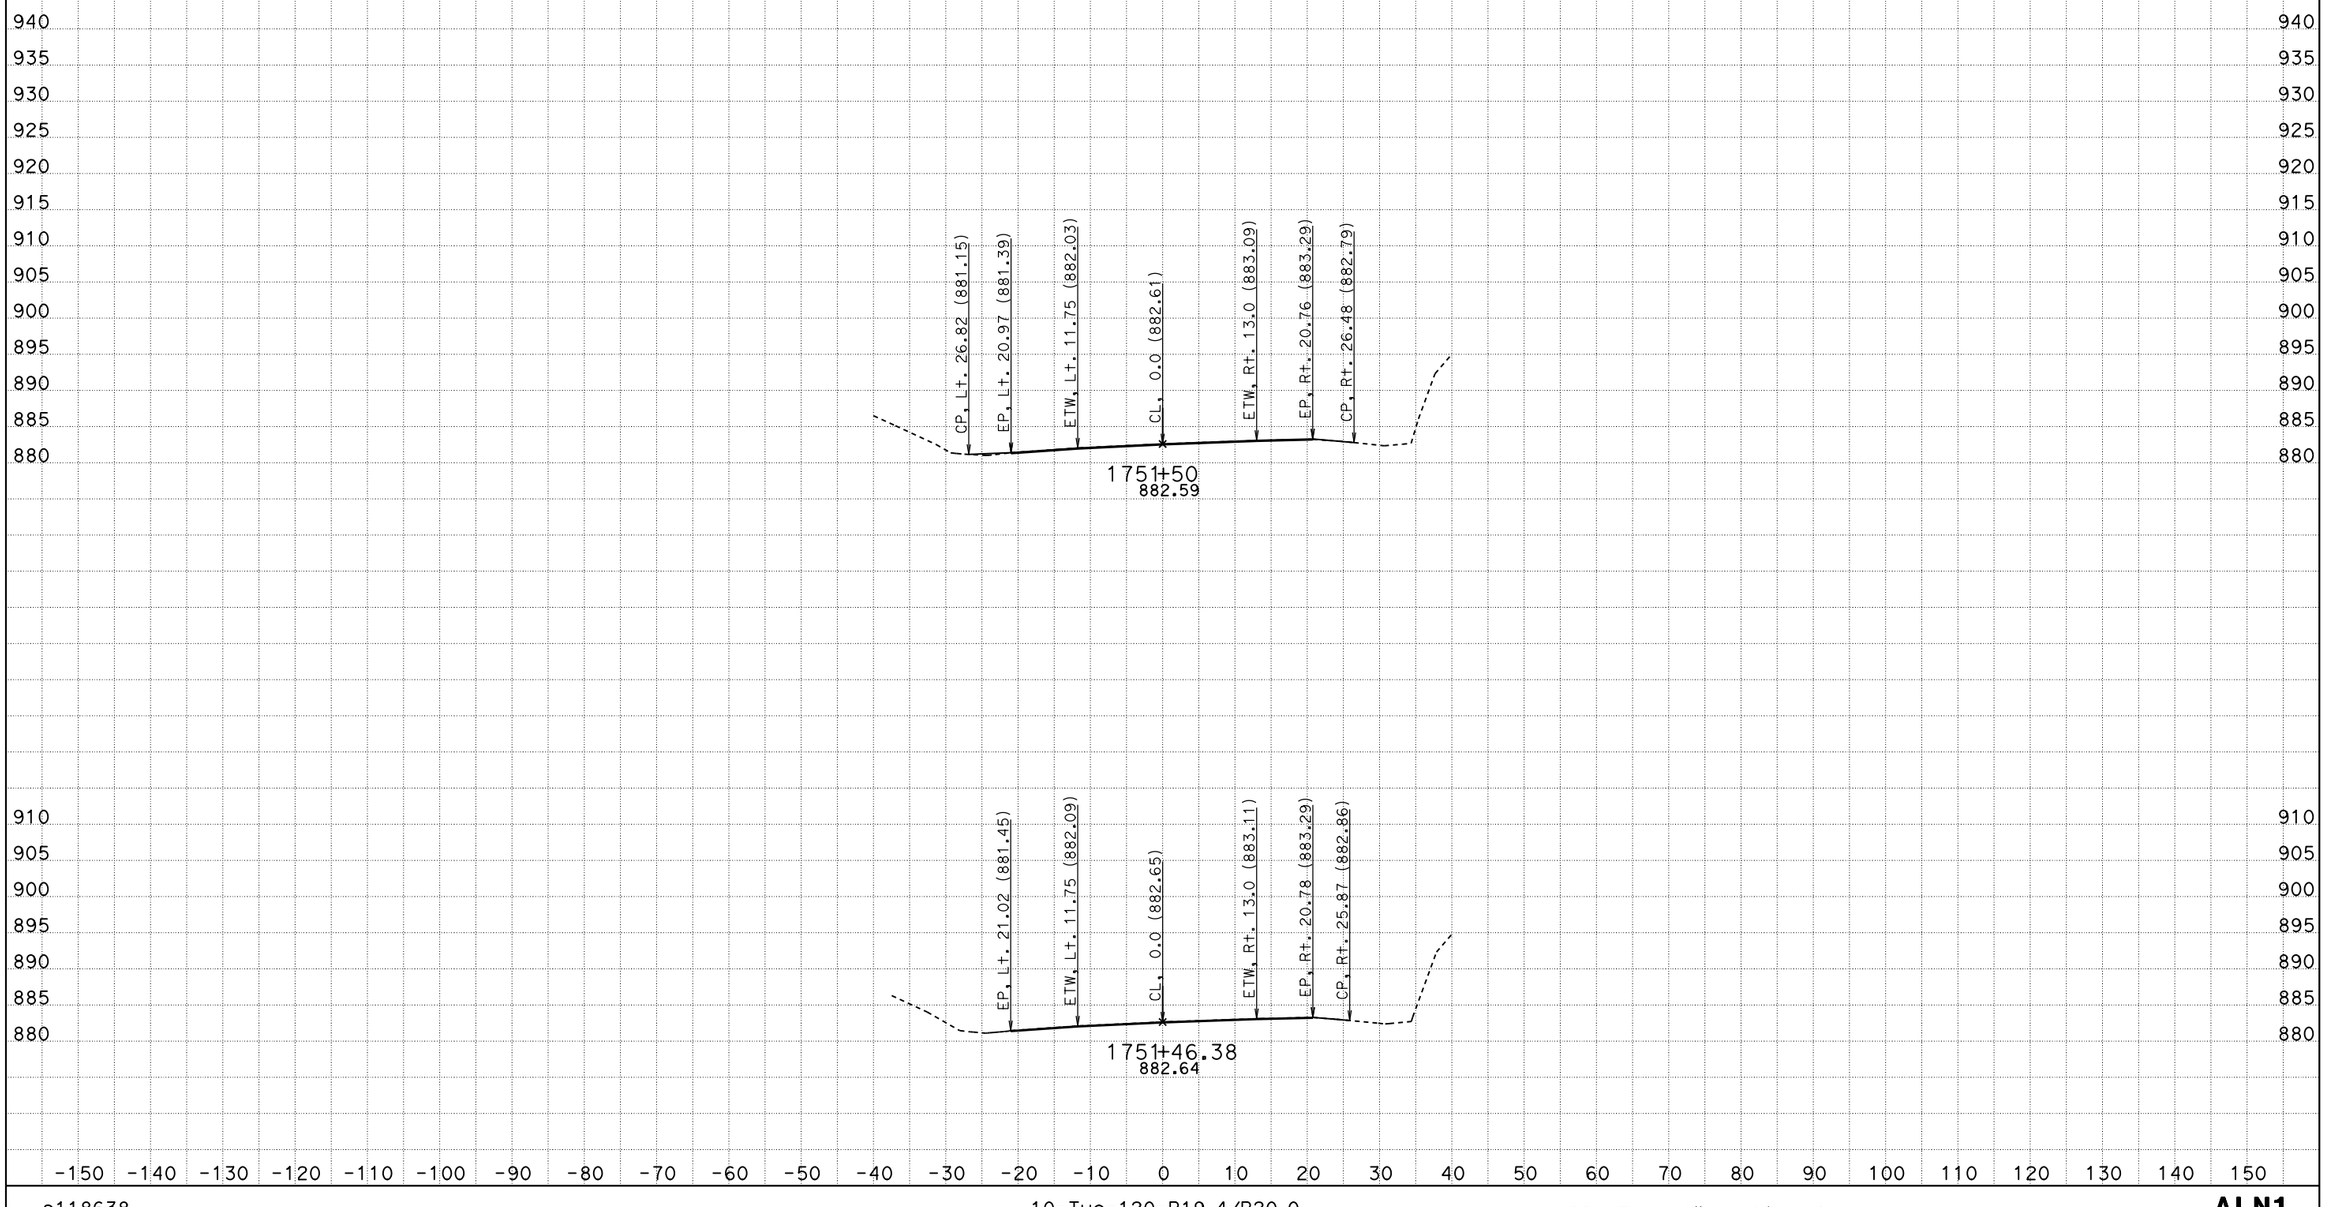

s118638
DATE: 6/8/2015
KC Project: 1210125 File: O:\D10*-0L970\Design\CAiCEy0125y0125\aln1final.ear

10-Tuo-120-R19.4/R20.0

SCALE: 1" = 10' Horiz.
1" = 10' Vert.

All Dimensions are US Survey Feet

ALN1
CROSS SECTIONS
SHEET 2 OF 36

FOR DESIGN STUDY ONLY

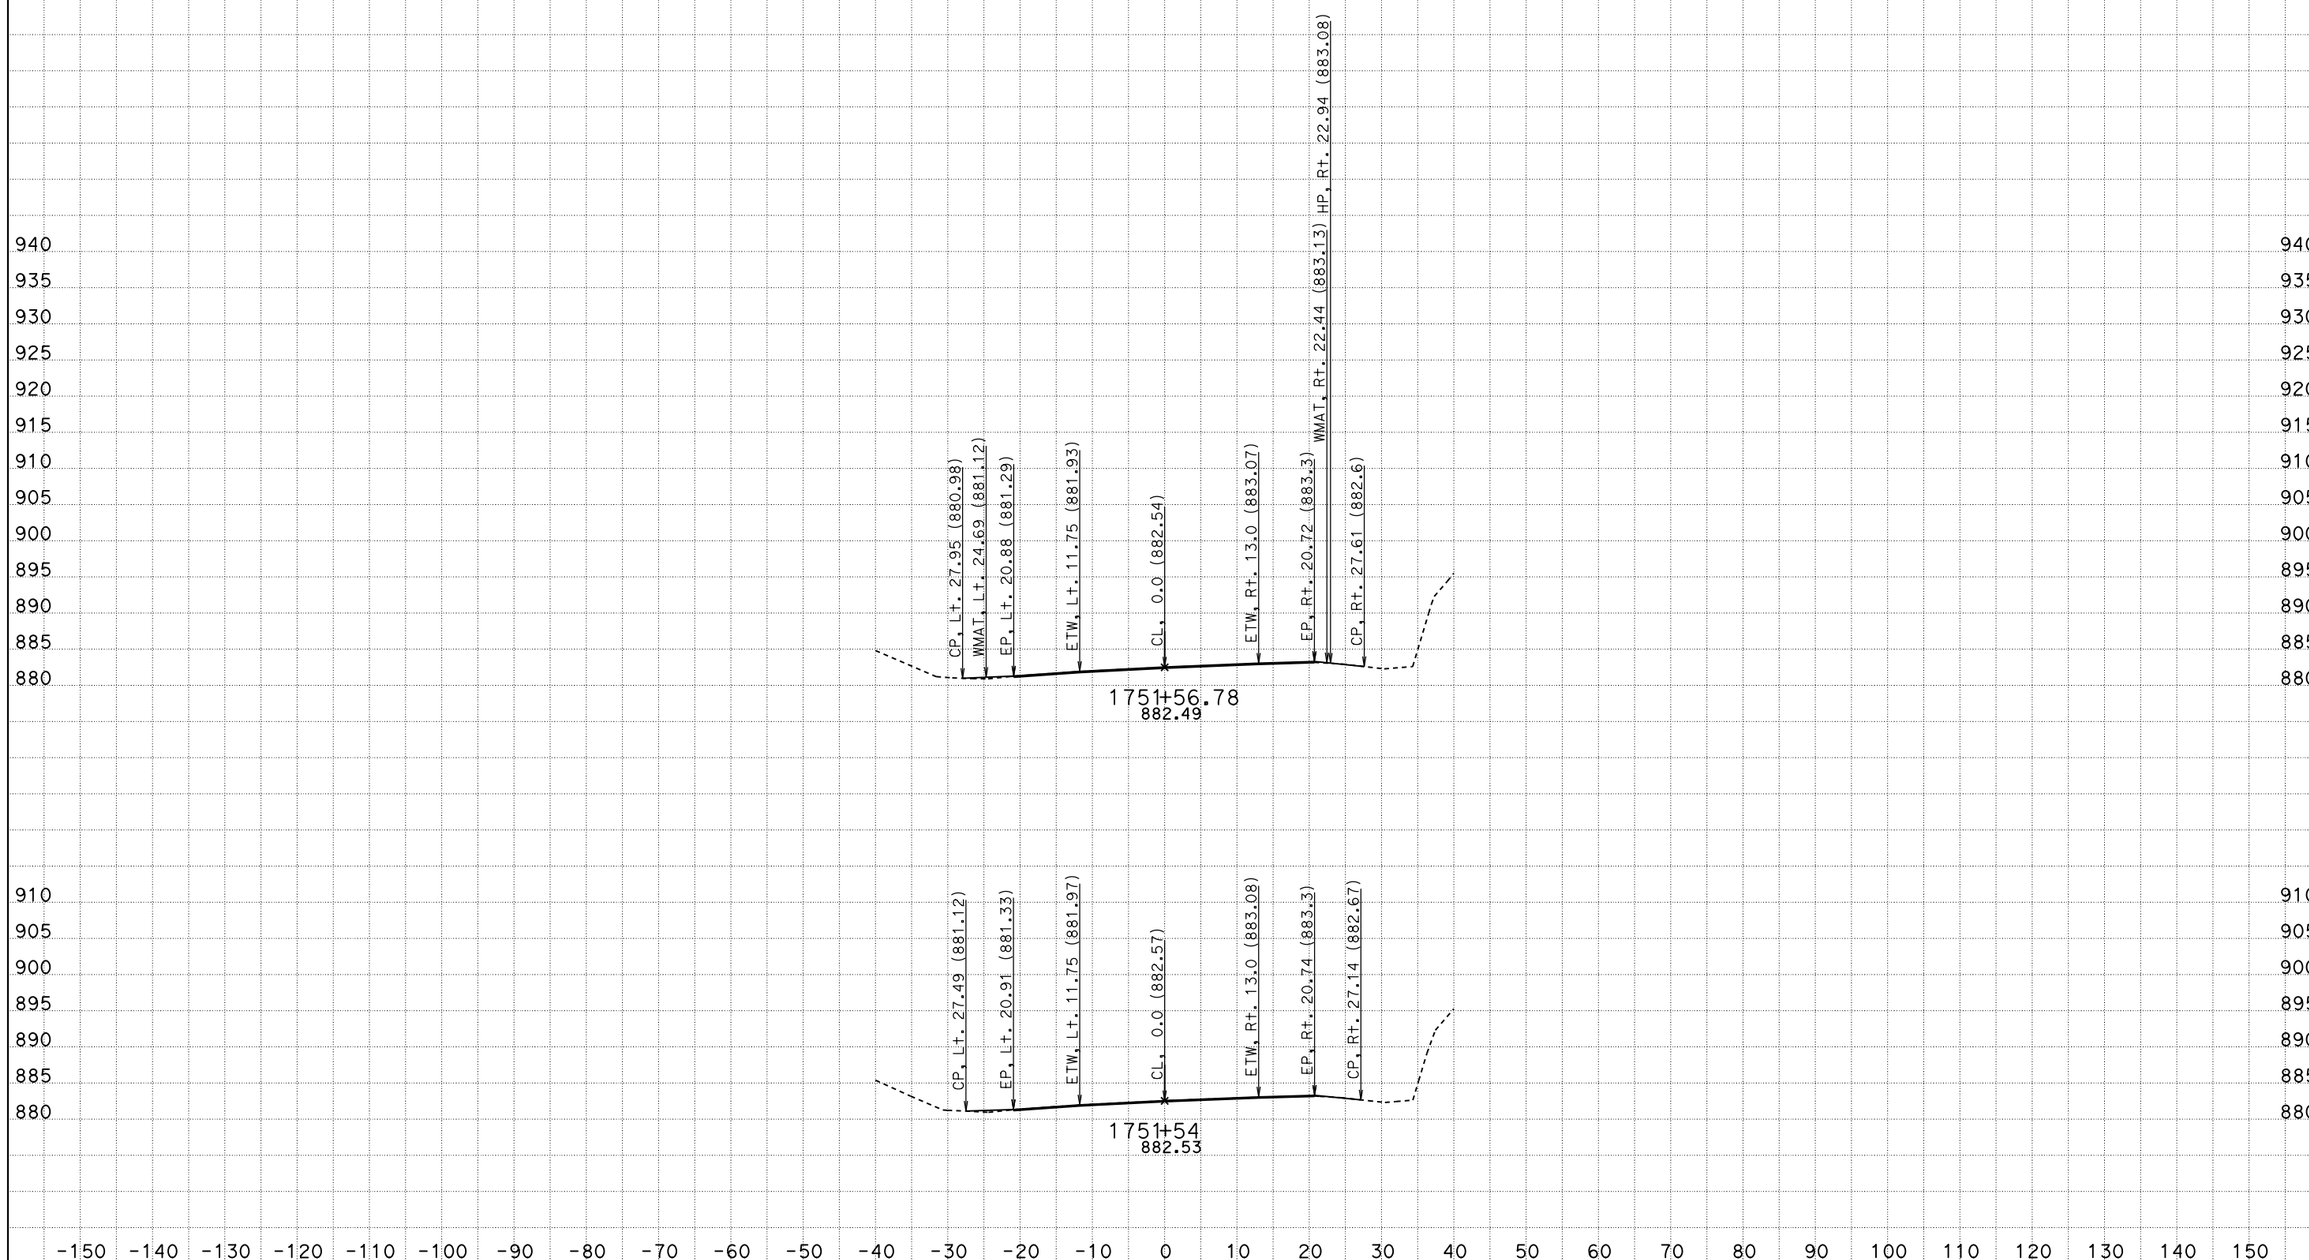

s118638
DATE: 6/8/2015
KC Project: 1210125 File: O:\D10*-0L970\Design\CAiCEy0125y0125\aln1final.ear

10-Tuo-120-R19.4/R20.0

SCALE: 1" = 10' Horiz.
1" = 10' Vert.

All Dimensions are US Survey Feet

ALN1
CROSS SECTIONS
SHEET 3 OF 36

FOR DESIGN STUDY ONLY

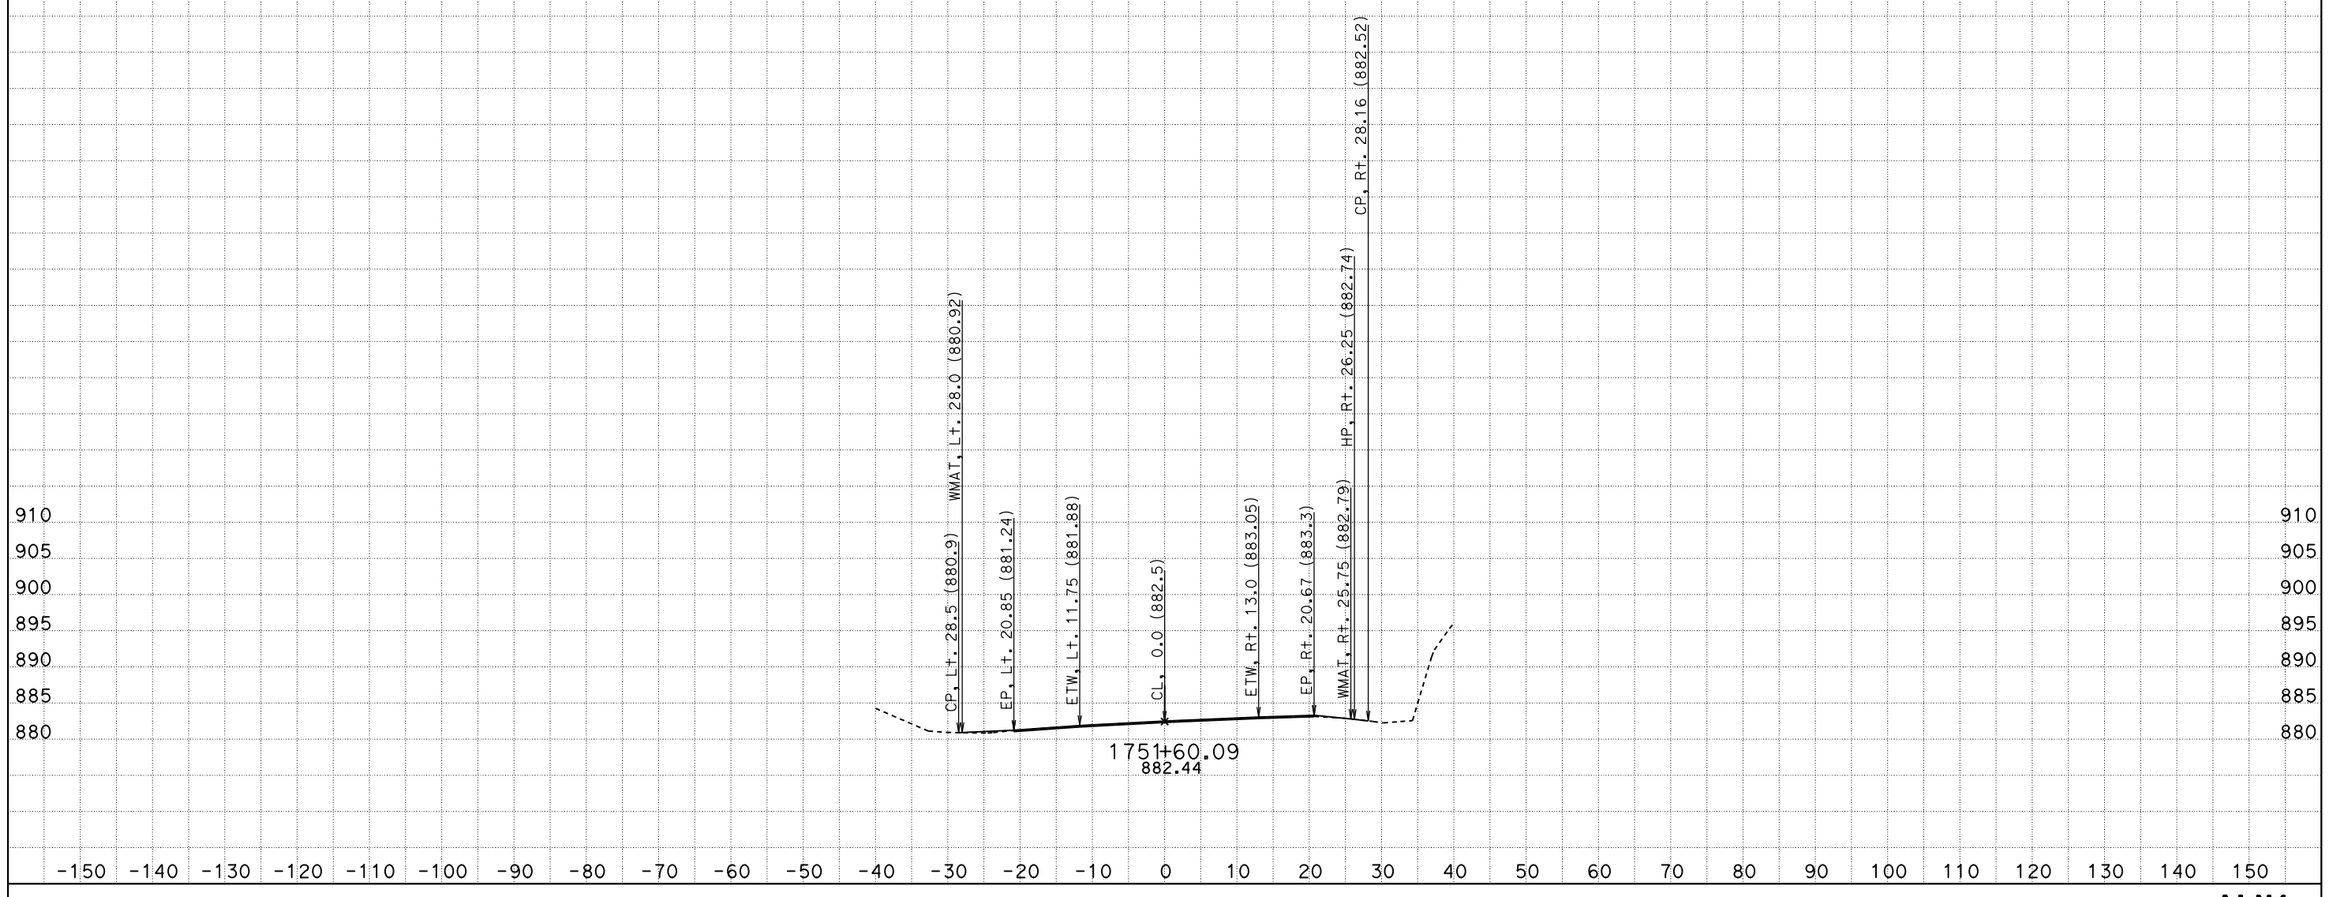

s118638
DATE: 6/8/2015
KC Project: 1210125 File: O:\D10*-OL970\Design\CAiCEy0125y0125\aln1final.ear

10-Tuo-120-R19.4/R20.0

SCALE: 1" = 10' Horiz.
1" = 10' Vert.

All Dimensions are US Survey Feet

ALN1
CROSS SECTIONS
SHEET 4 OF 36

FOR DESIGN STUDY ONLY

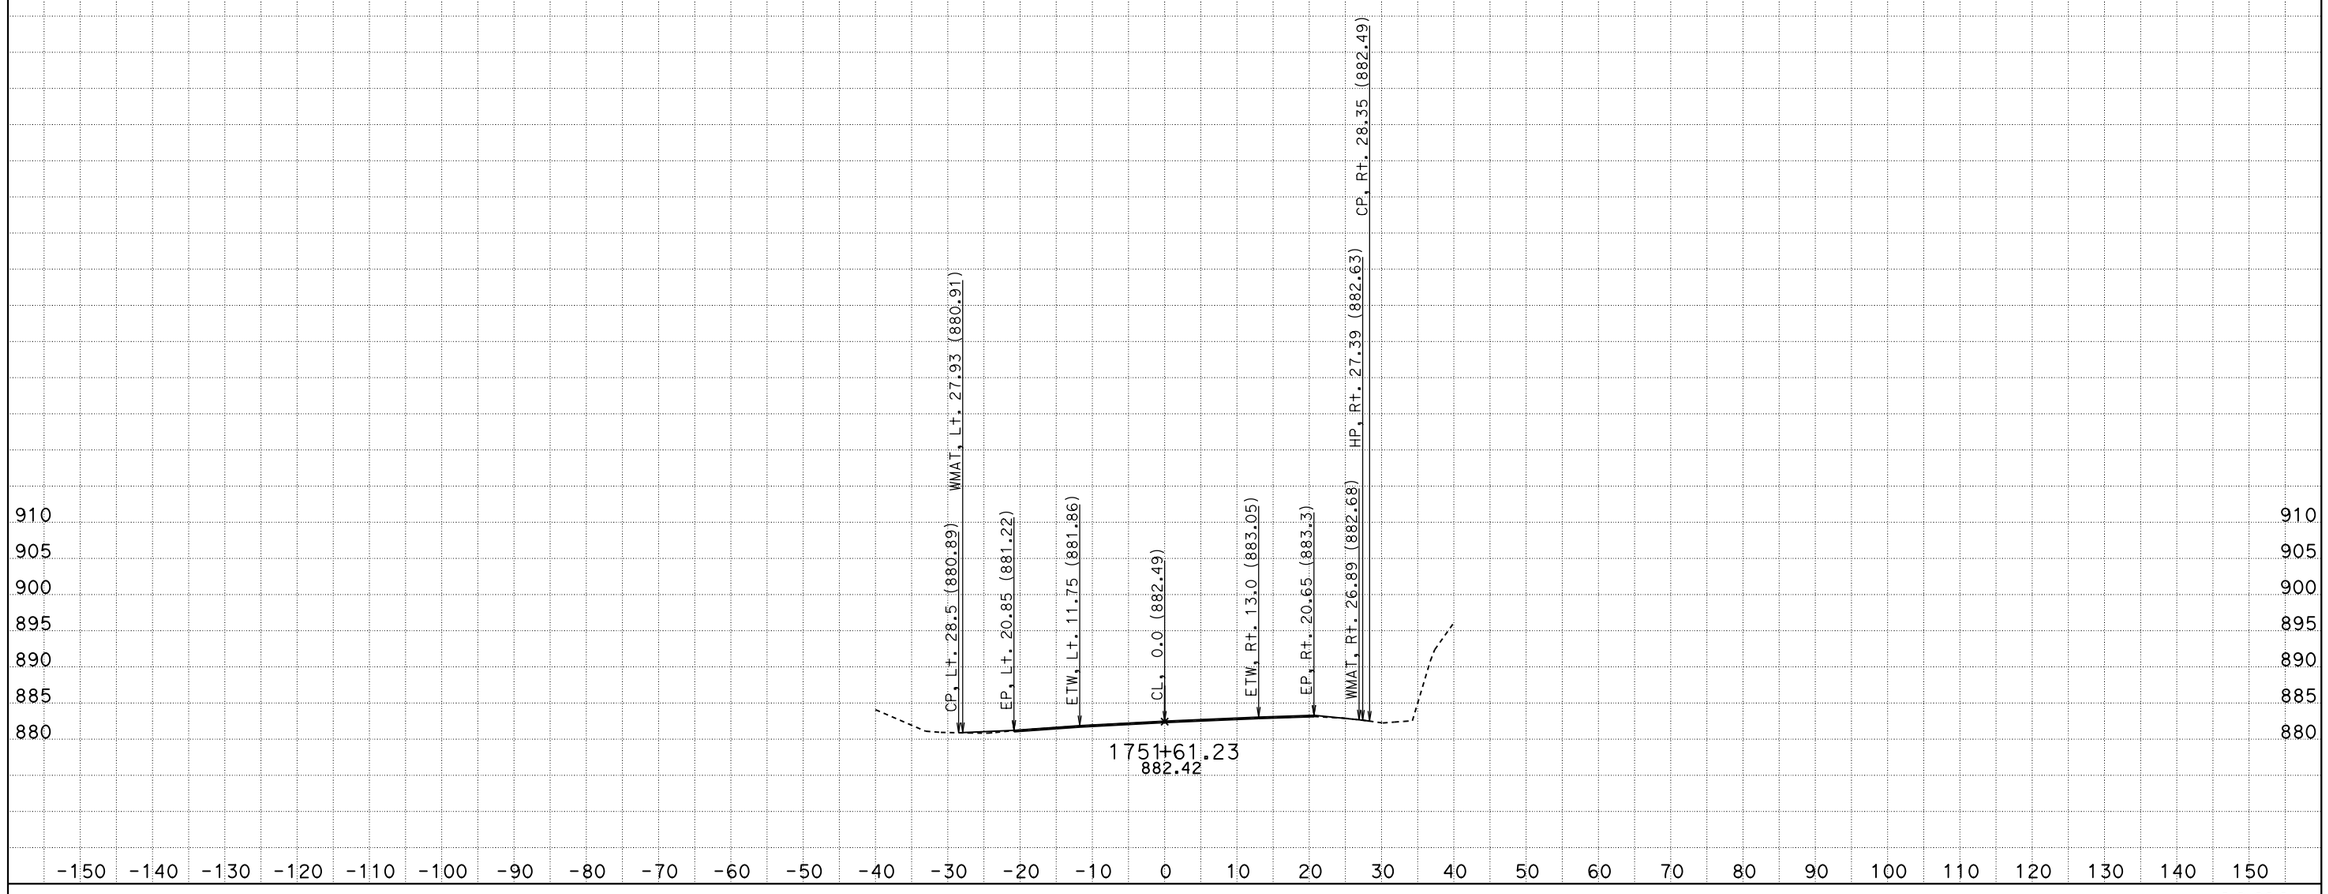

s118638
DATE: 6/8/2015
KC Project: 1210125 File: O:\D10*-OL970\Design\CAiCEy0125y0125\aln1final.ear

10-Tuo-120-R19.4/R20.0

SCALE: 1" = 10' Horiz.
1" = 10' Vert.

All Dimensions are US Survey Feet

ALN1
CROSS SECTIONS
SHEET 5 OF 36

FOR DESIGN STUDY ONLY

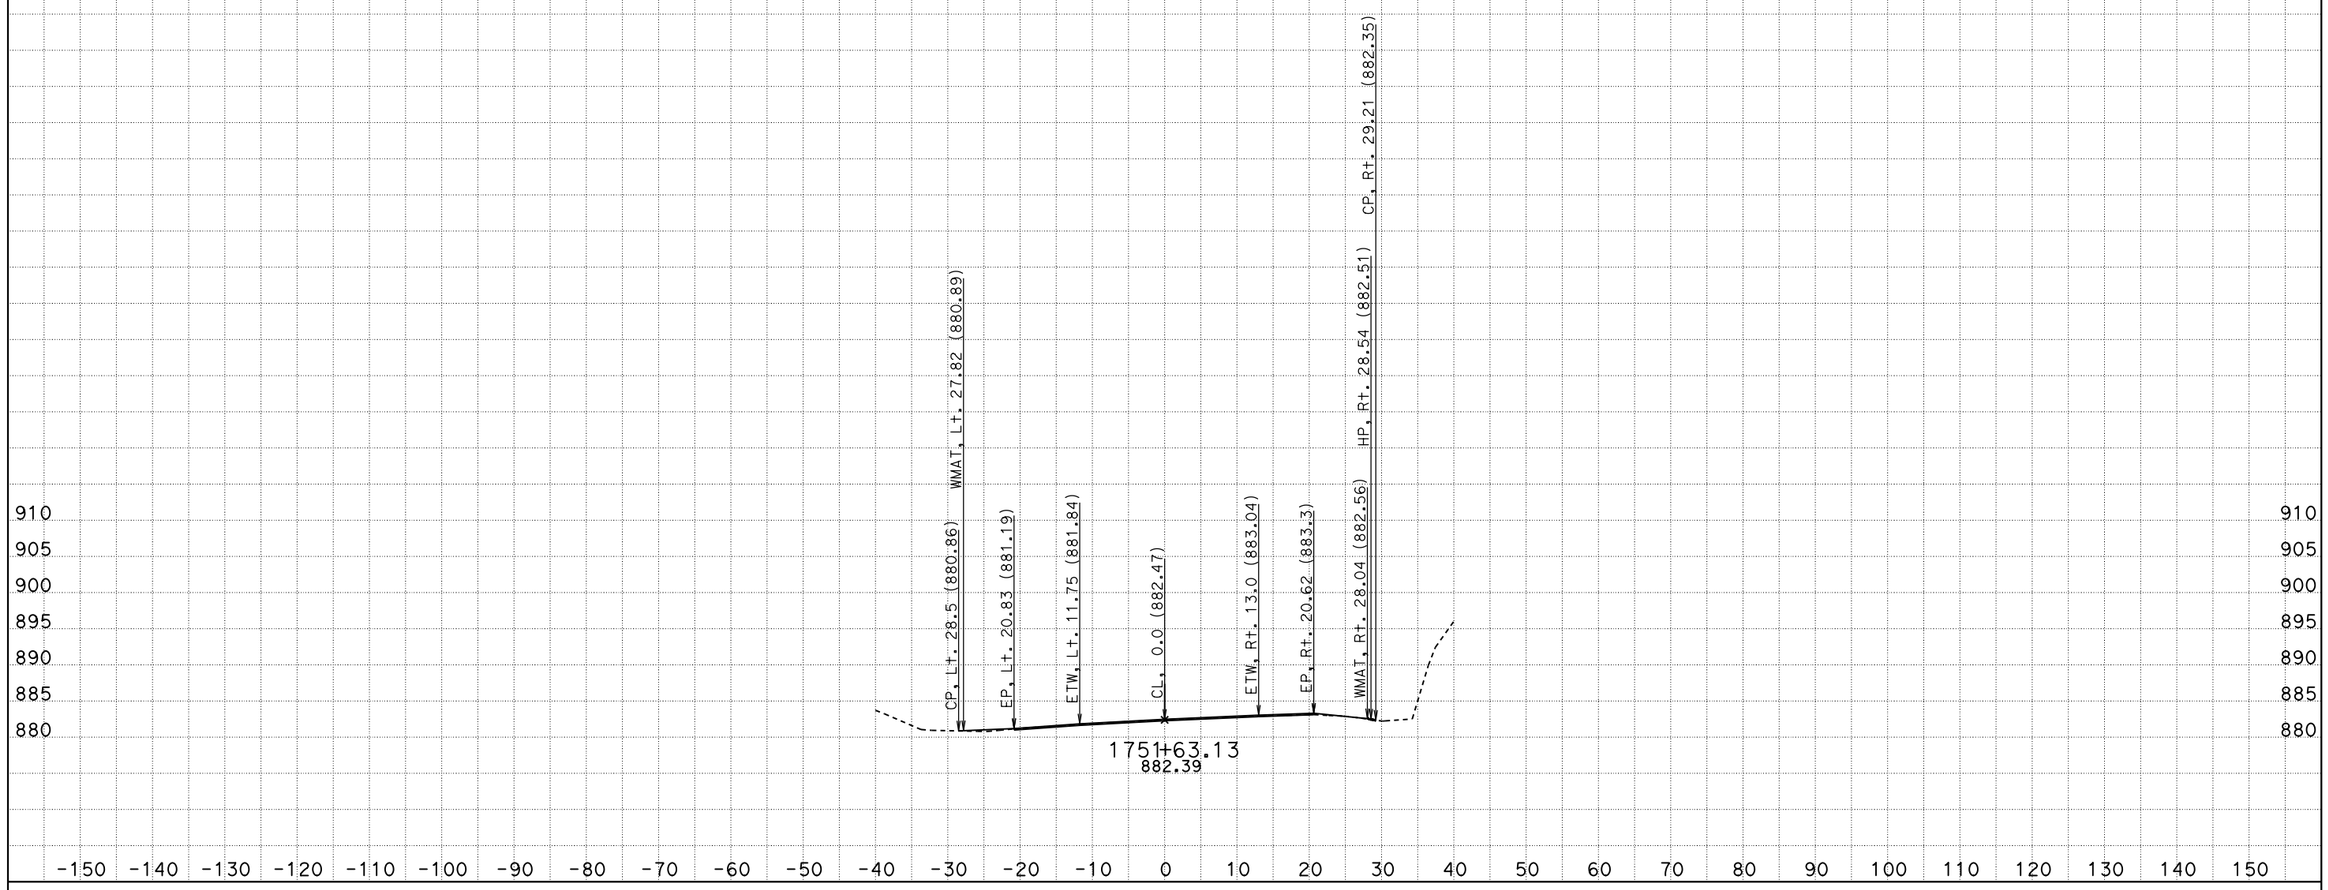

s118638
DATE: 6/8/2015
KC Project: 1210125 File: O:\D10*-OL970\Design\CAiCEy0125y0125\aln1final.ear

10-Tuo-120-R19.4/R20.0

SCALE: 1" = 10' Horiz.
1" = 10' Vert.

All Dimensions are US Survey Feet

ALN1
CROSS SECTIONS
SHEET 6 OF 36

FOR DESIGN STUDY ONLY

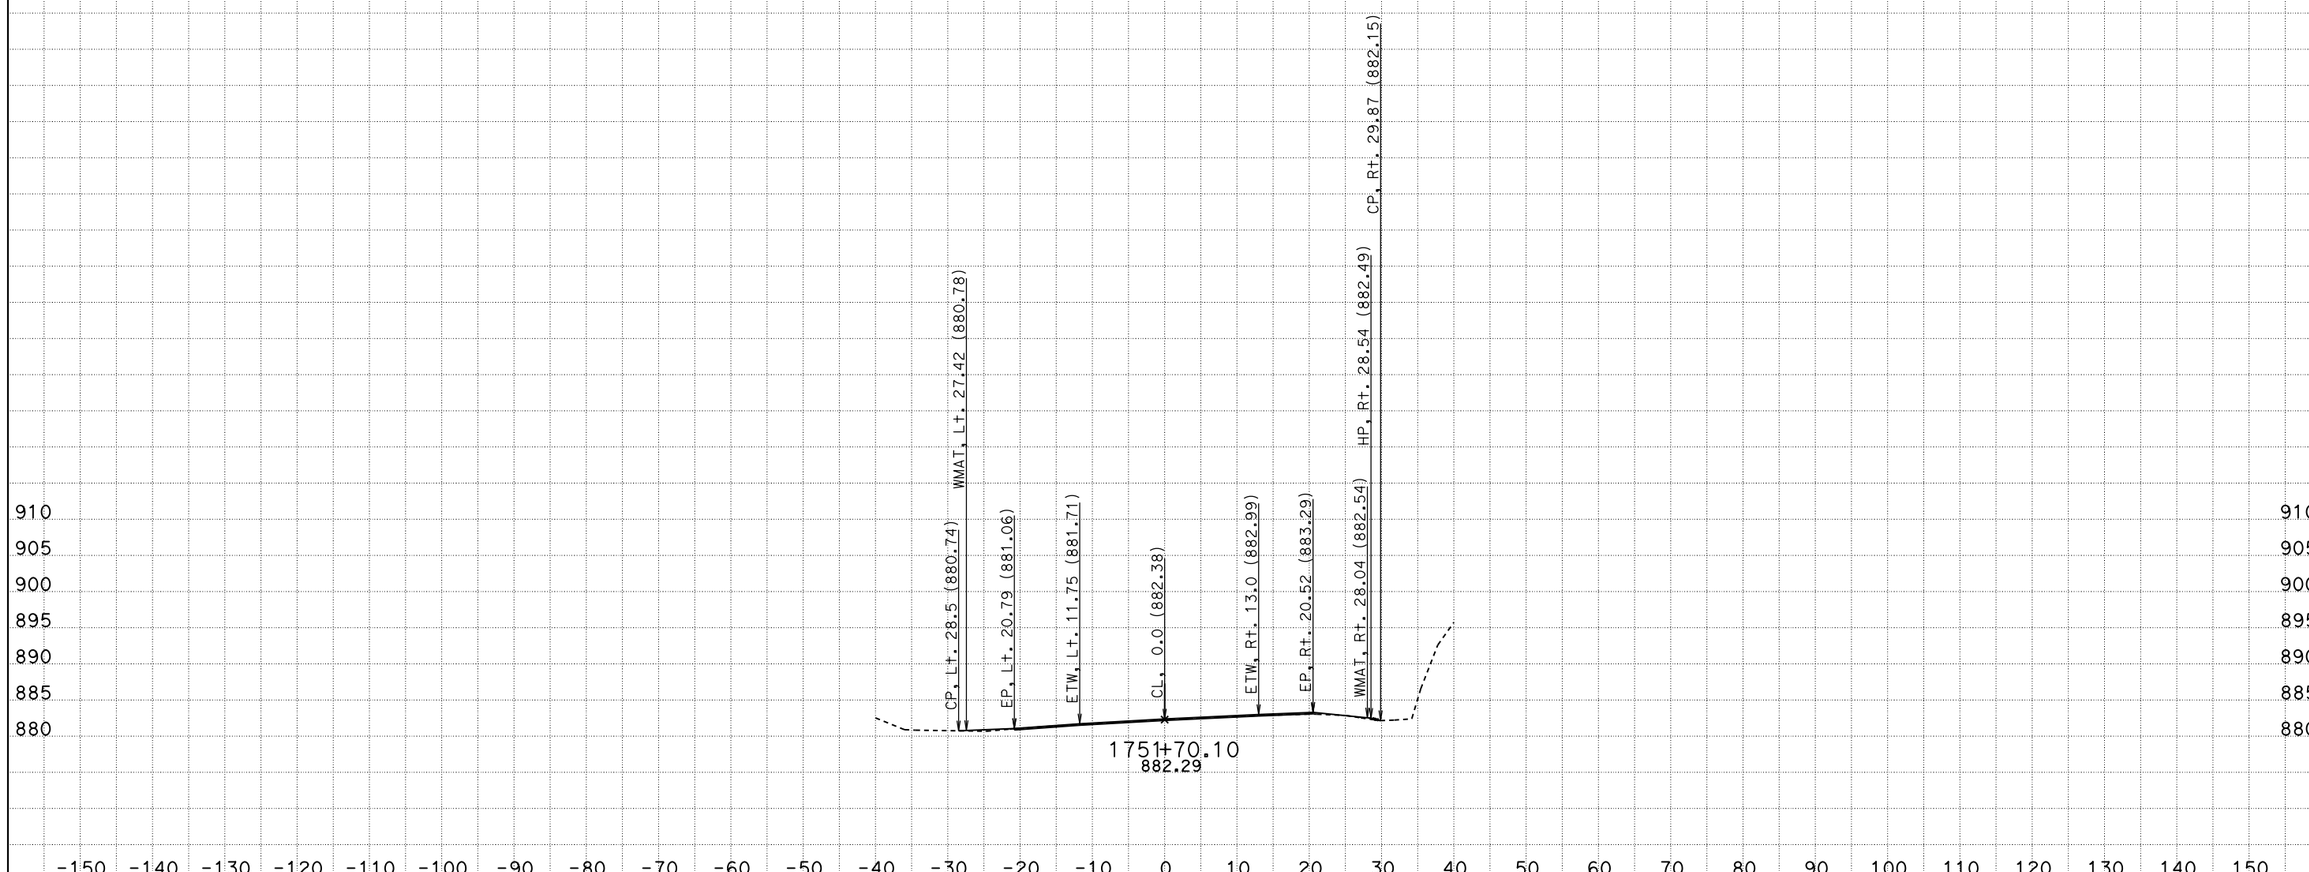

s118638
DATE: 6/8/2015
KC Project: 1210125 File: O:\D10*-0L970\Design\CAiCEy0125y0125\aln1final.ear

10-Tuo-120-R19.4/R20.0

SCALE: 1" = 10' Horiz.
1" = 10' Vert.

All Dimensions are US Survey Feet

ALN1
CROSS SECTIONS
SHEET 7 OF 36

FOR DESIGN STUDY ONLY

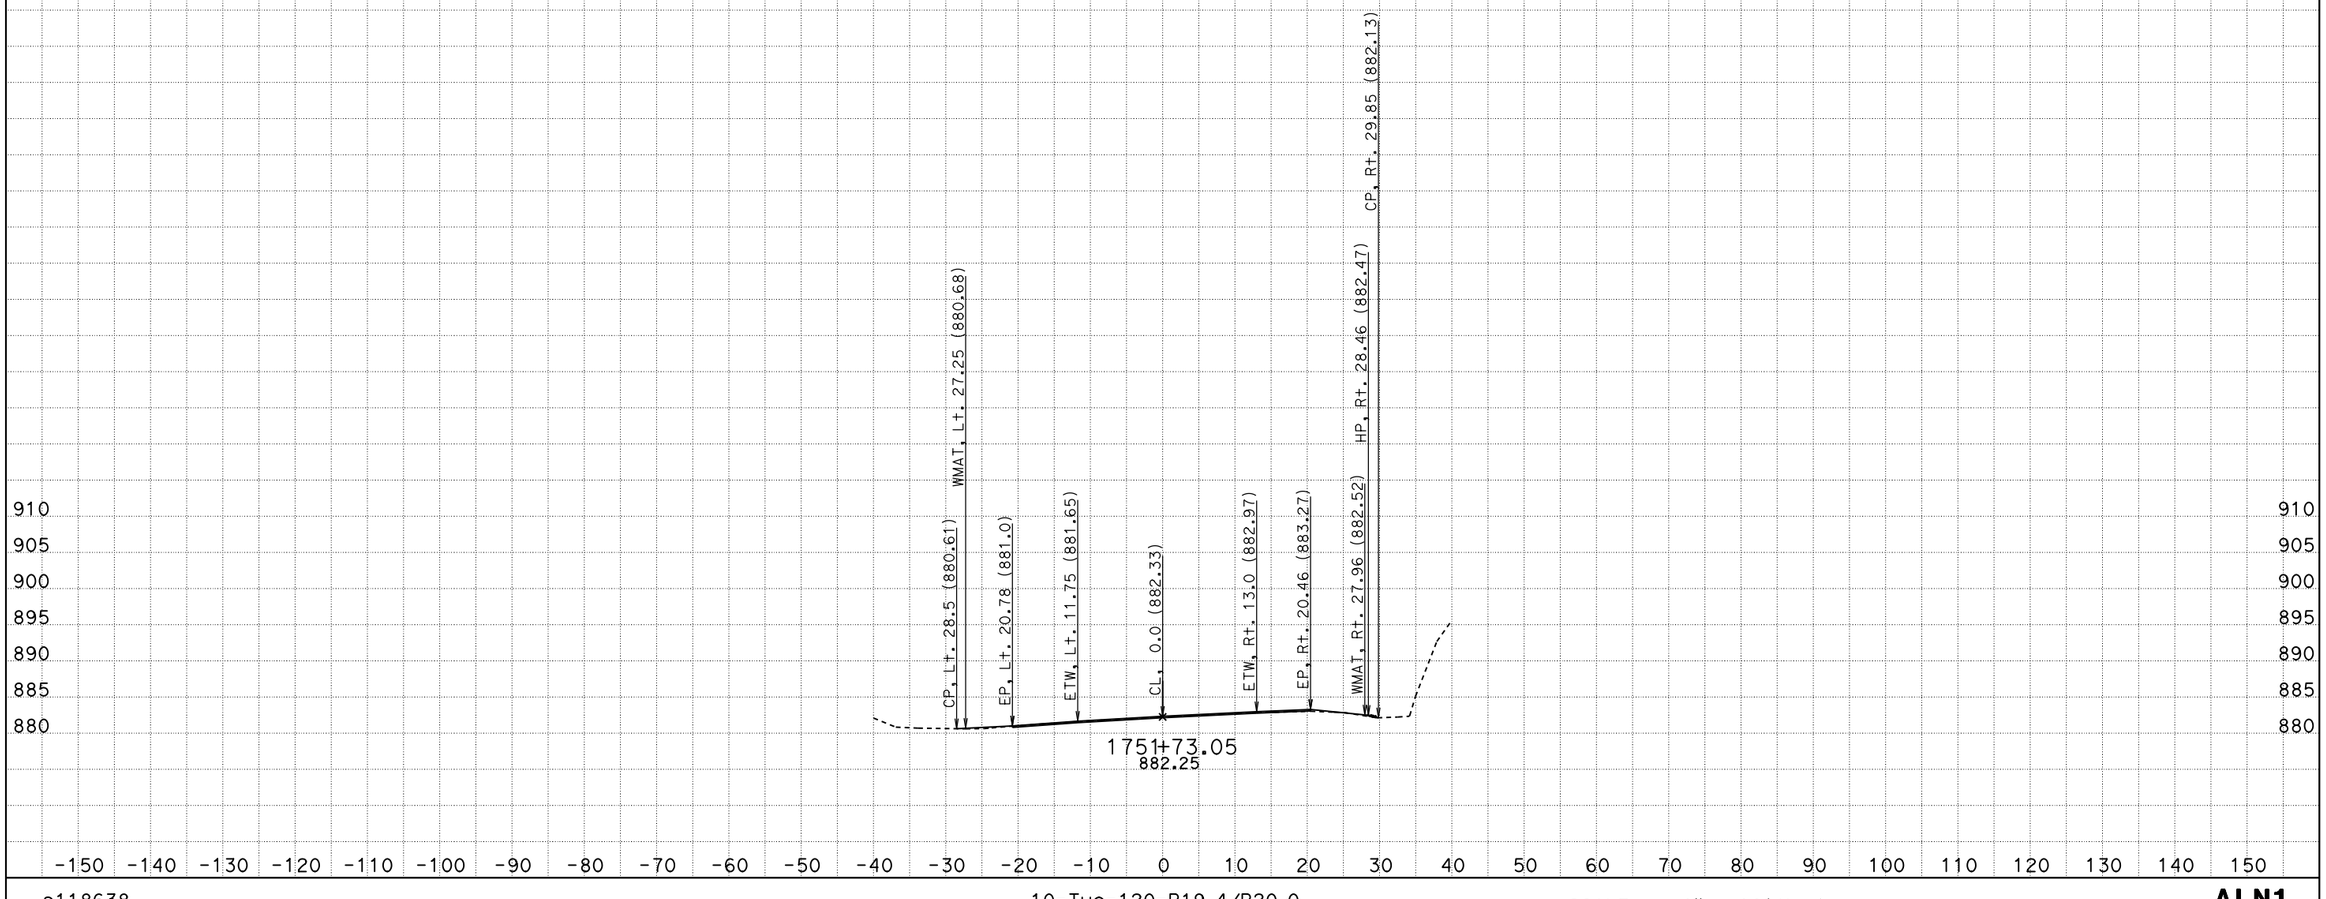

s118638
DATE: 6/8/2015
KC Project: 1210125 File: O:\D10*-OL970\Design\CAiCEy0125y0125\aln1final.ear

10-Tuo-120-R19.4/R20.0

SCALE: 1" = 10' Horiz.
1" = 10' Vert.

All Dimensions are US Survey Feet

ALN1
CROSS SECTIONS
SHEET 8 OF 36

FOR DESIGN STUDY ONLY

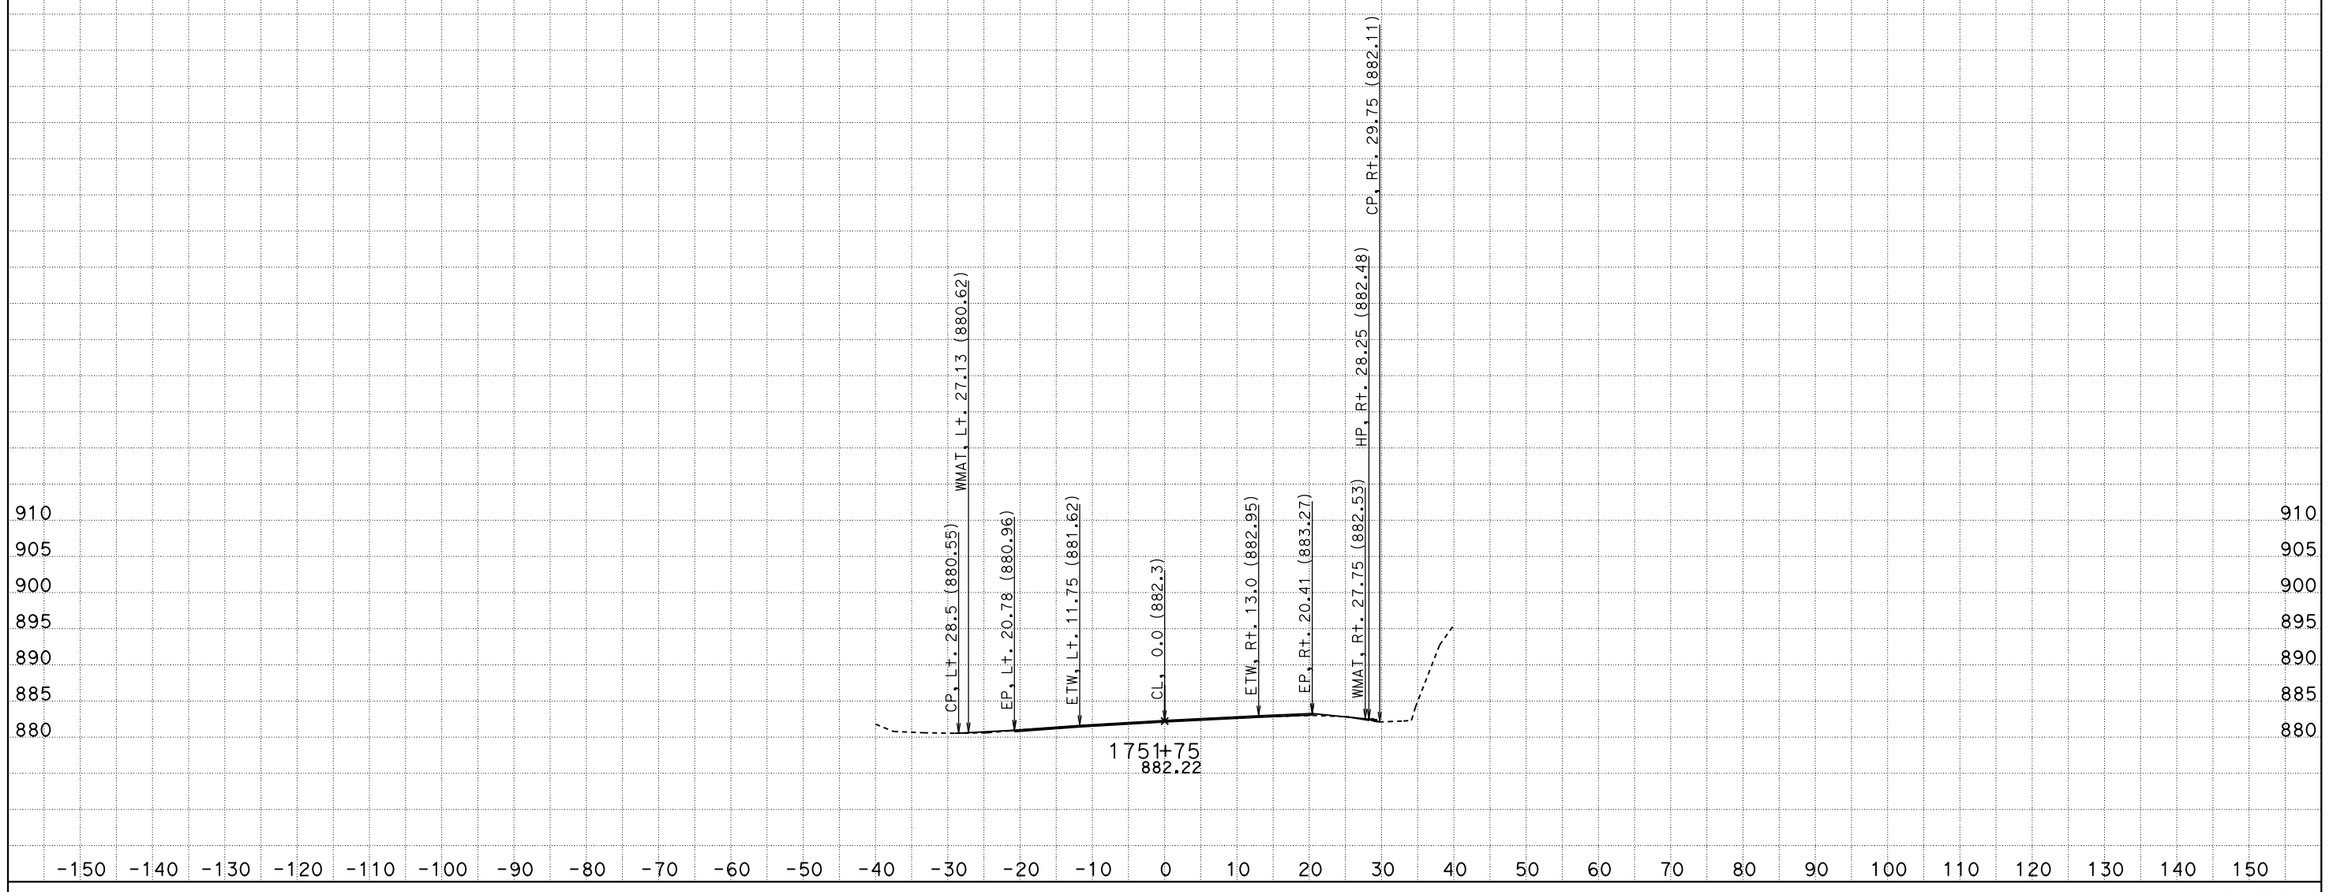

s118638
DATE: 6/8/2015
KC Project: 1210125 File: O:\D10*-OL970\Design\CAiCEy0125y0125\aln1final.ear

10-Tuo-120-R19.4/R20.0

SCALE: 1" = 10' Horiz.
1" = 10' Vert.

All Dimensions are US Survey Feet

ALN1
CROSS SECTIONS
SHEET 9 OF 36

FOR DESIGN STUDY ONLY

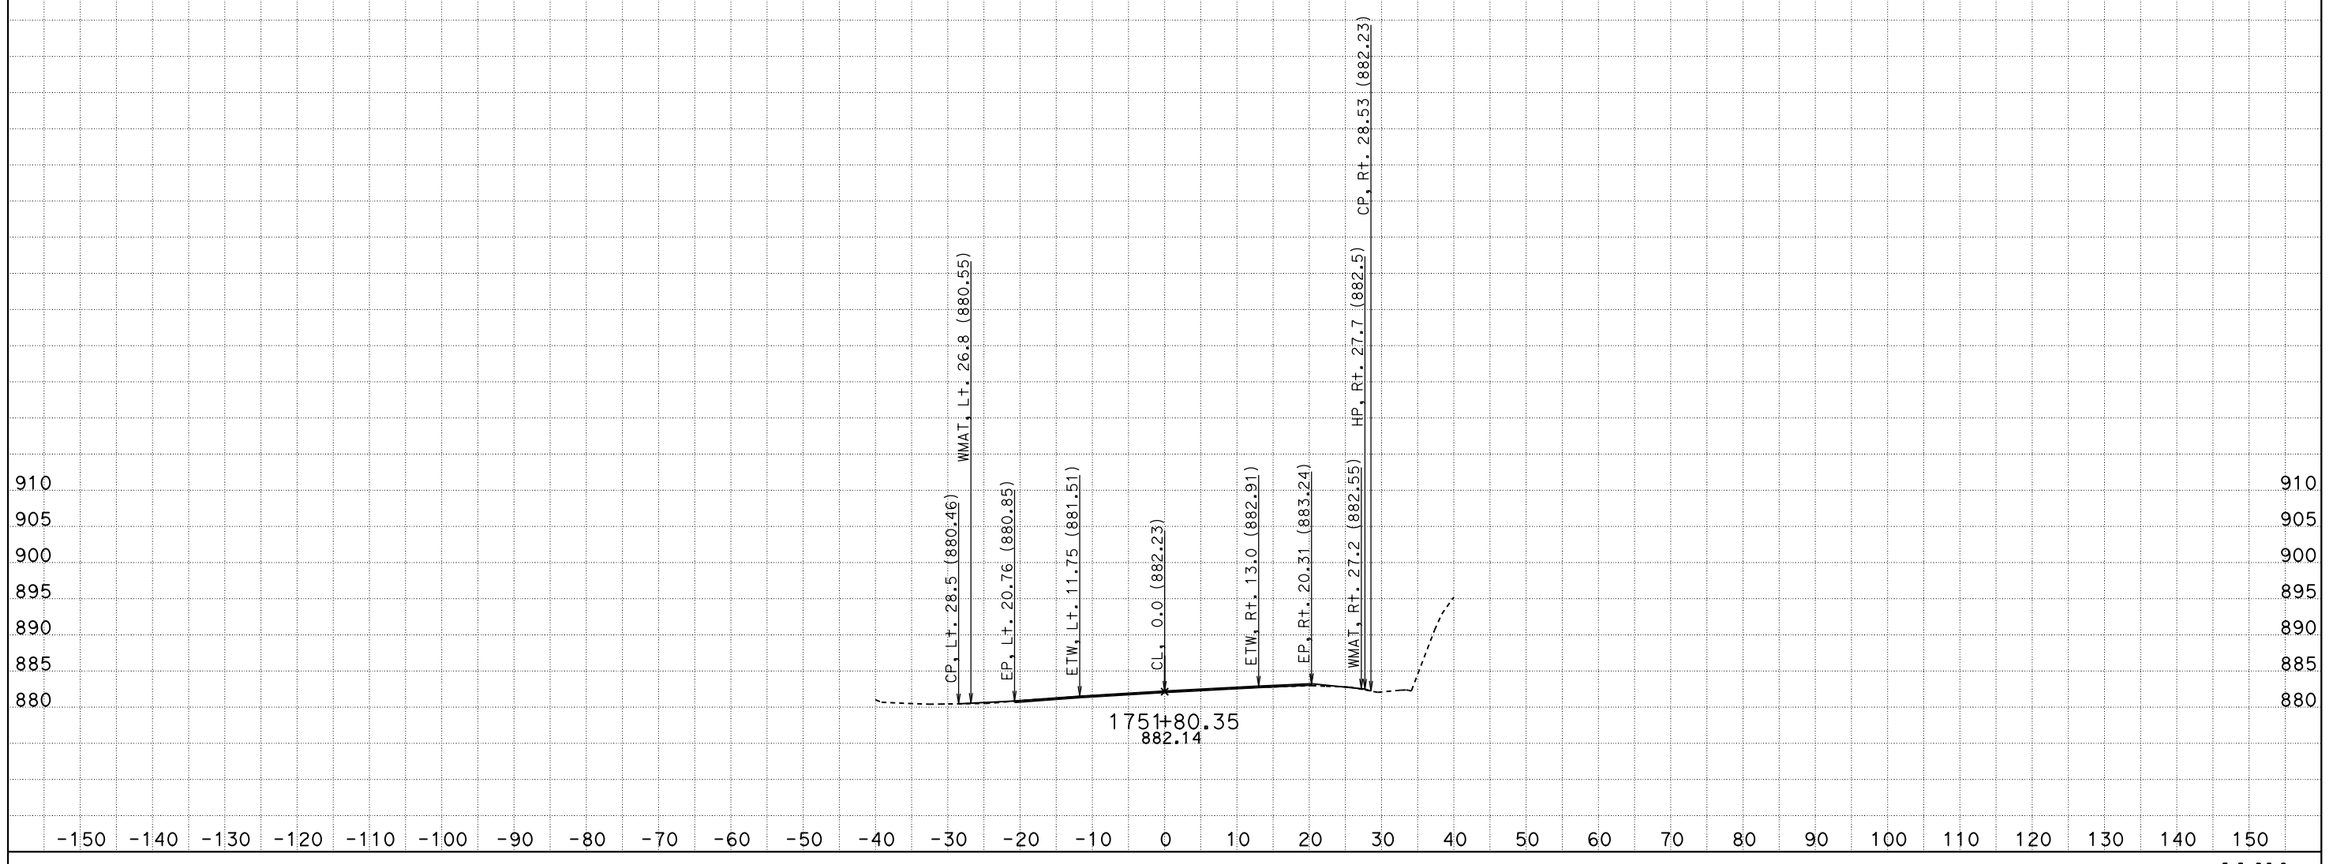

s118638
DATE: 6/8/2015
KC Project: 1210125 File: O:\D10*-OL970\Design\CAiCEy0125y0125\aln1final.ear

10-Tuo-120-R19.4/R20.0

SCALE: 1" = 10' Horiz.
1" = 10' Vert.

All Dimensions are US Survey Feet

ALN1
CROSS SECTIONS
SHEET 10 OF 36

FOR DESIGN STUDY ONLY

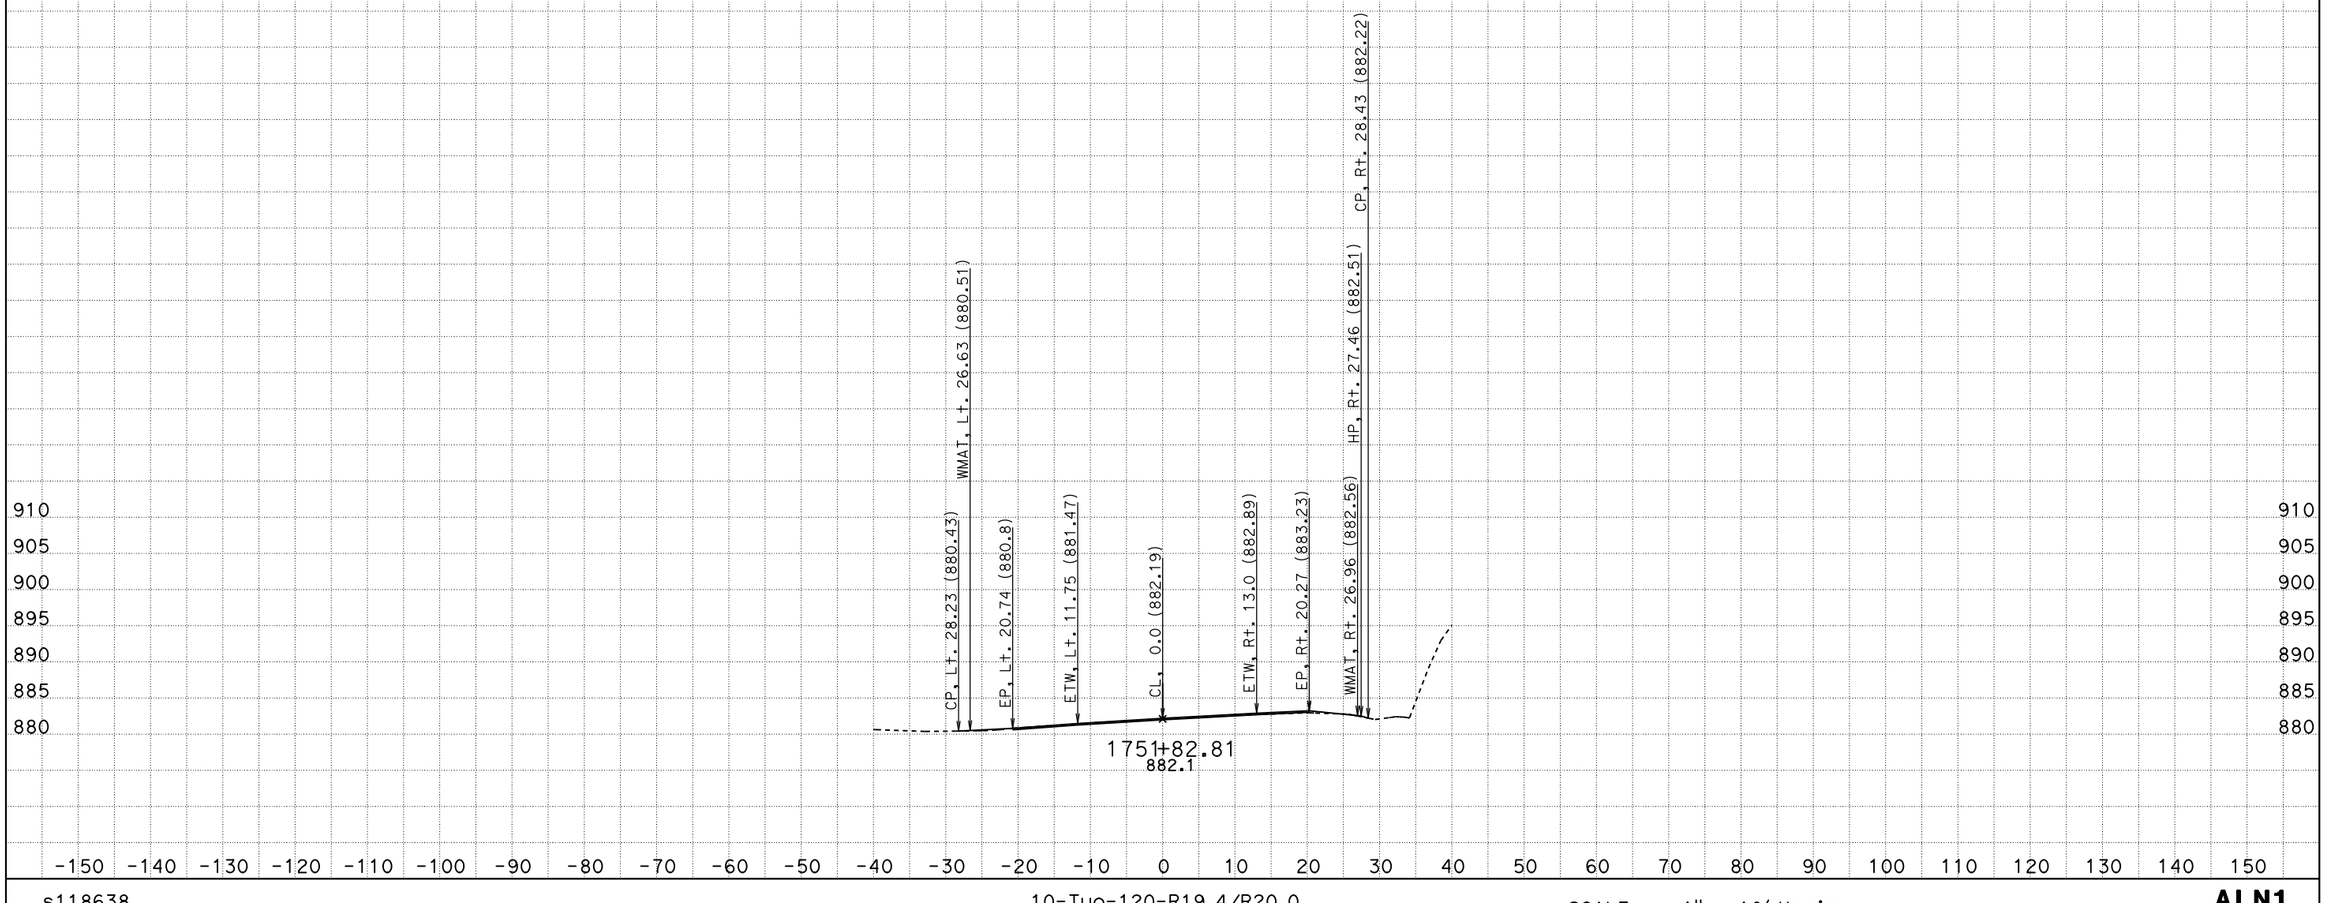

s118638
DATE: 6/8/2015
KC Project: 1210125 File: O:\D10*-OL970\Design\CAiCEy0125y0125\aln1final.ear

10-Tuo-120-R19.4/R20.0

SCALE: 1" = 10' Horiz.
1" = 10' Vert.

All Dimensions are US Survey Feet

ALN1
CROSS SECTIONS
SHEET 11 OF 36

FOR DESIGN STUDY ONLY

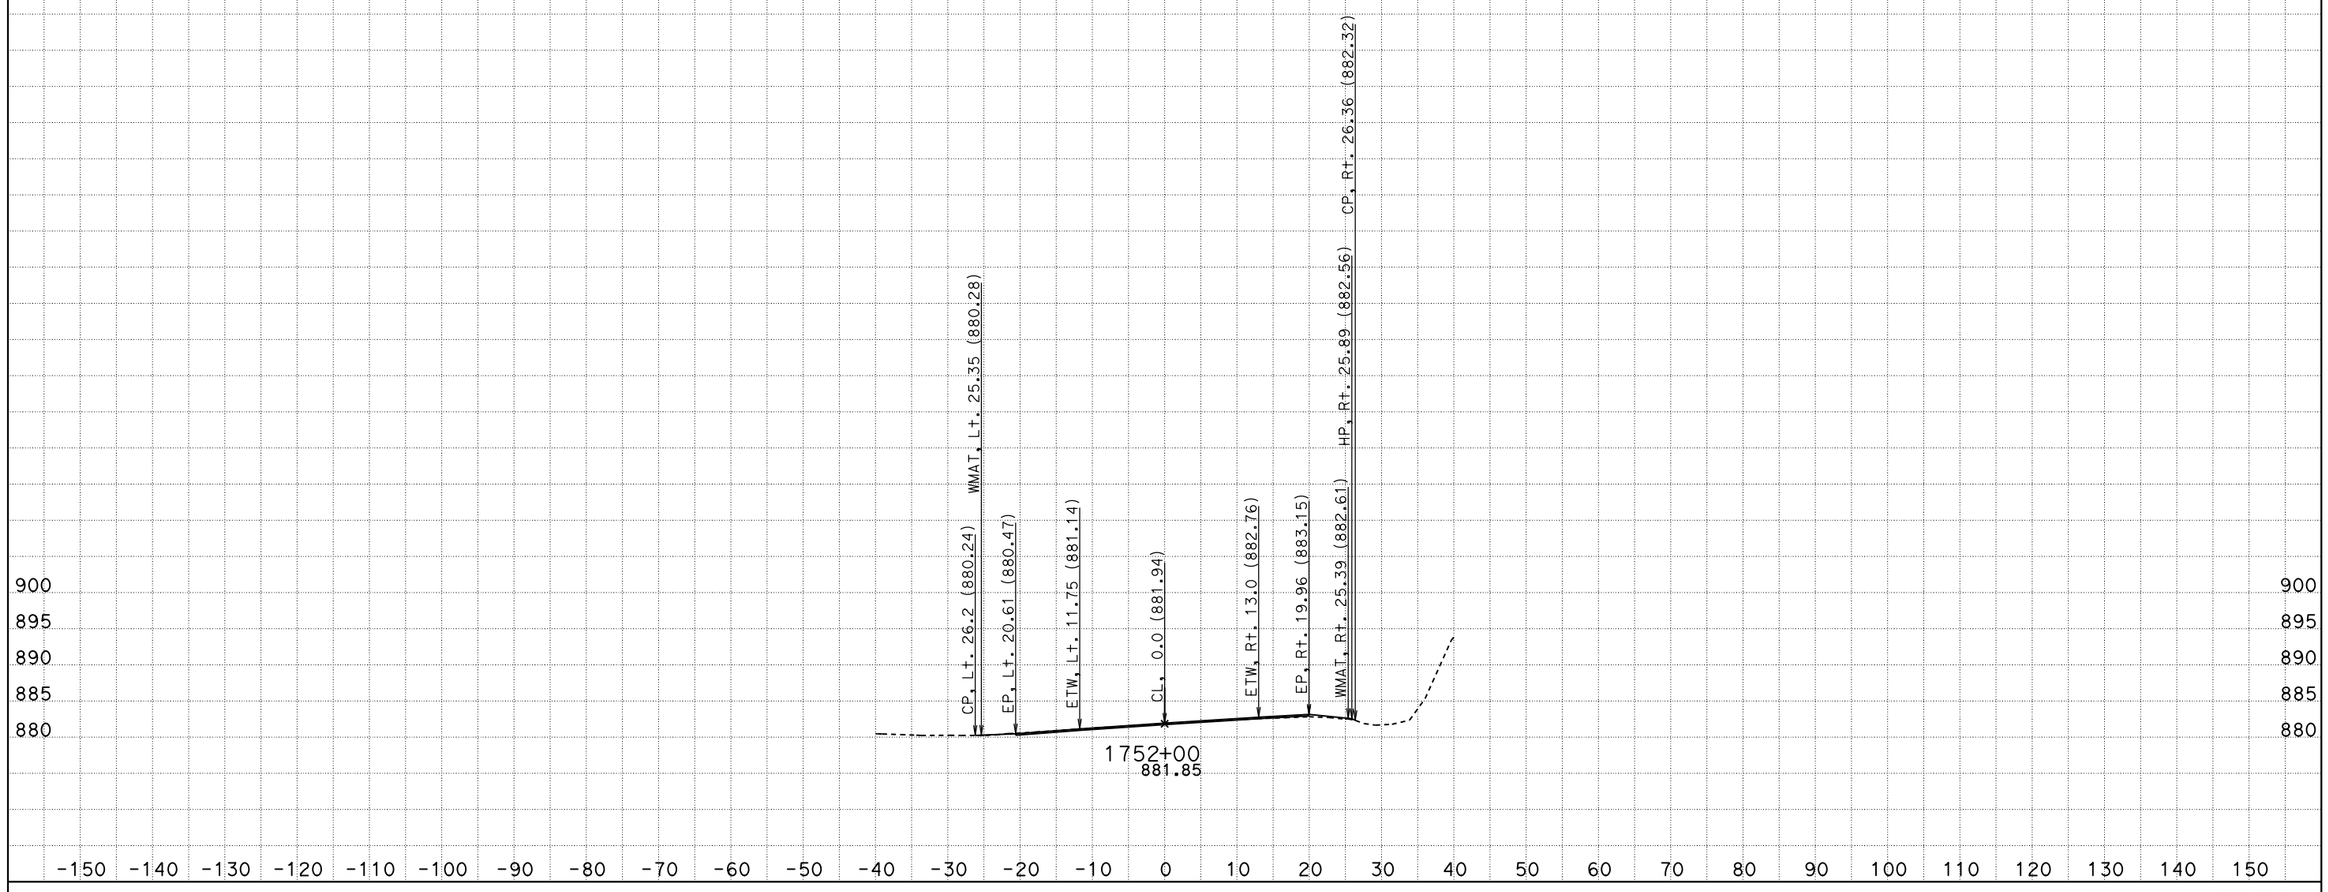

s118638
DATE: 6/8/2015
KC Project: 1210125 File: O:\D10*-0L970\Design\CAiCEy0125y0125\aln1final.ear

10-Tuo-120-R19.4/R20.0

SCALE: 1" = 10' Horiz.
1" = 10' Vert.

All Dimensions are US Survey Feet

ALN1
CROSS SECTIONS
SHEET 12 OF 36

FOR DESIGN STUDY ONLY

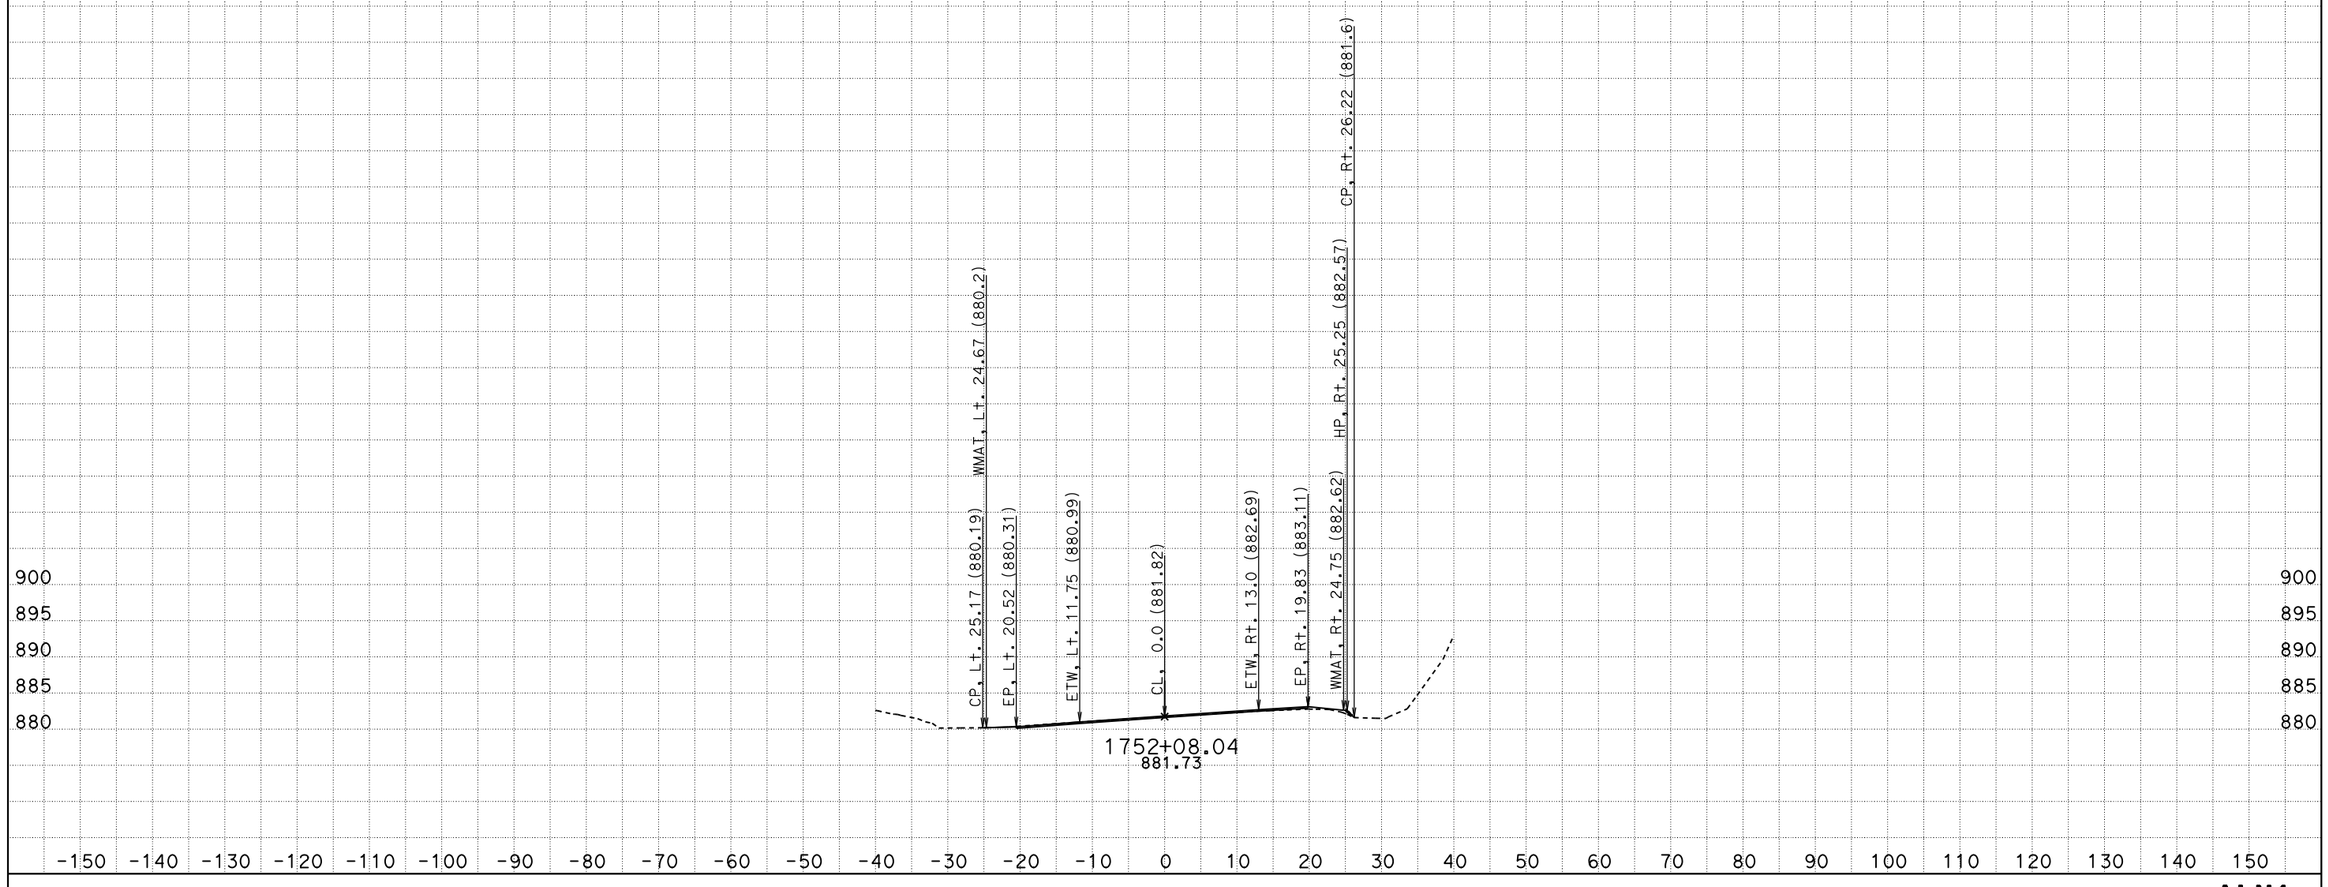

s118638
DATE: 6/8/2015
KC Project: 1210125 File: O:\D10*-OL970\Design\CAiCEy0125y0125\aln1final.ear

10-Tuo-120-R19.4/R20.0

SCALE: 1" = 10' Horiz.
1" = 10' Vert.

All Dimensions are US Survey Feet

ALN1
CROSS SECTIONS
SHEET 13 OF 36

FOR DESIGN STUDY ONLY

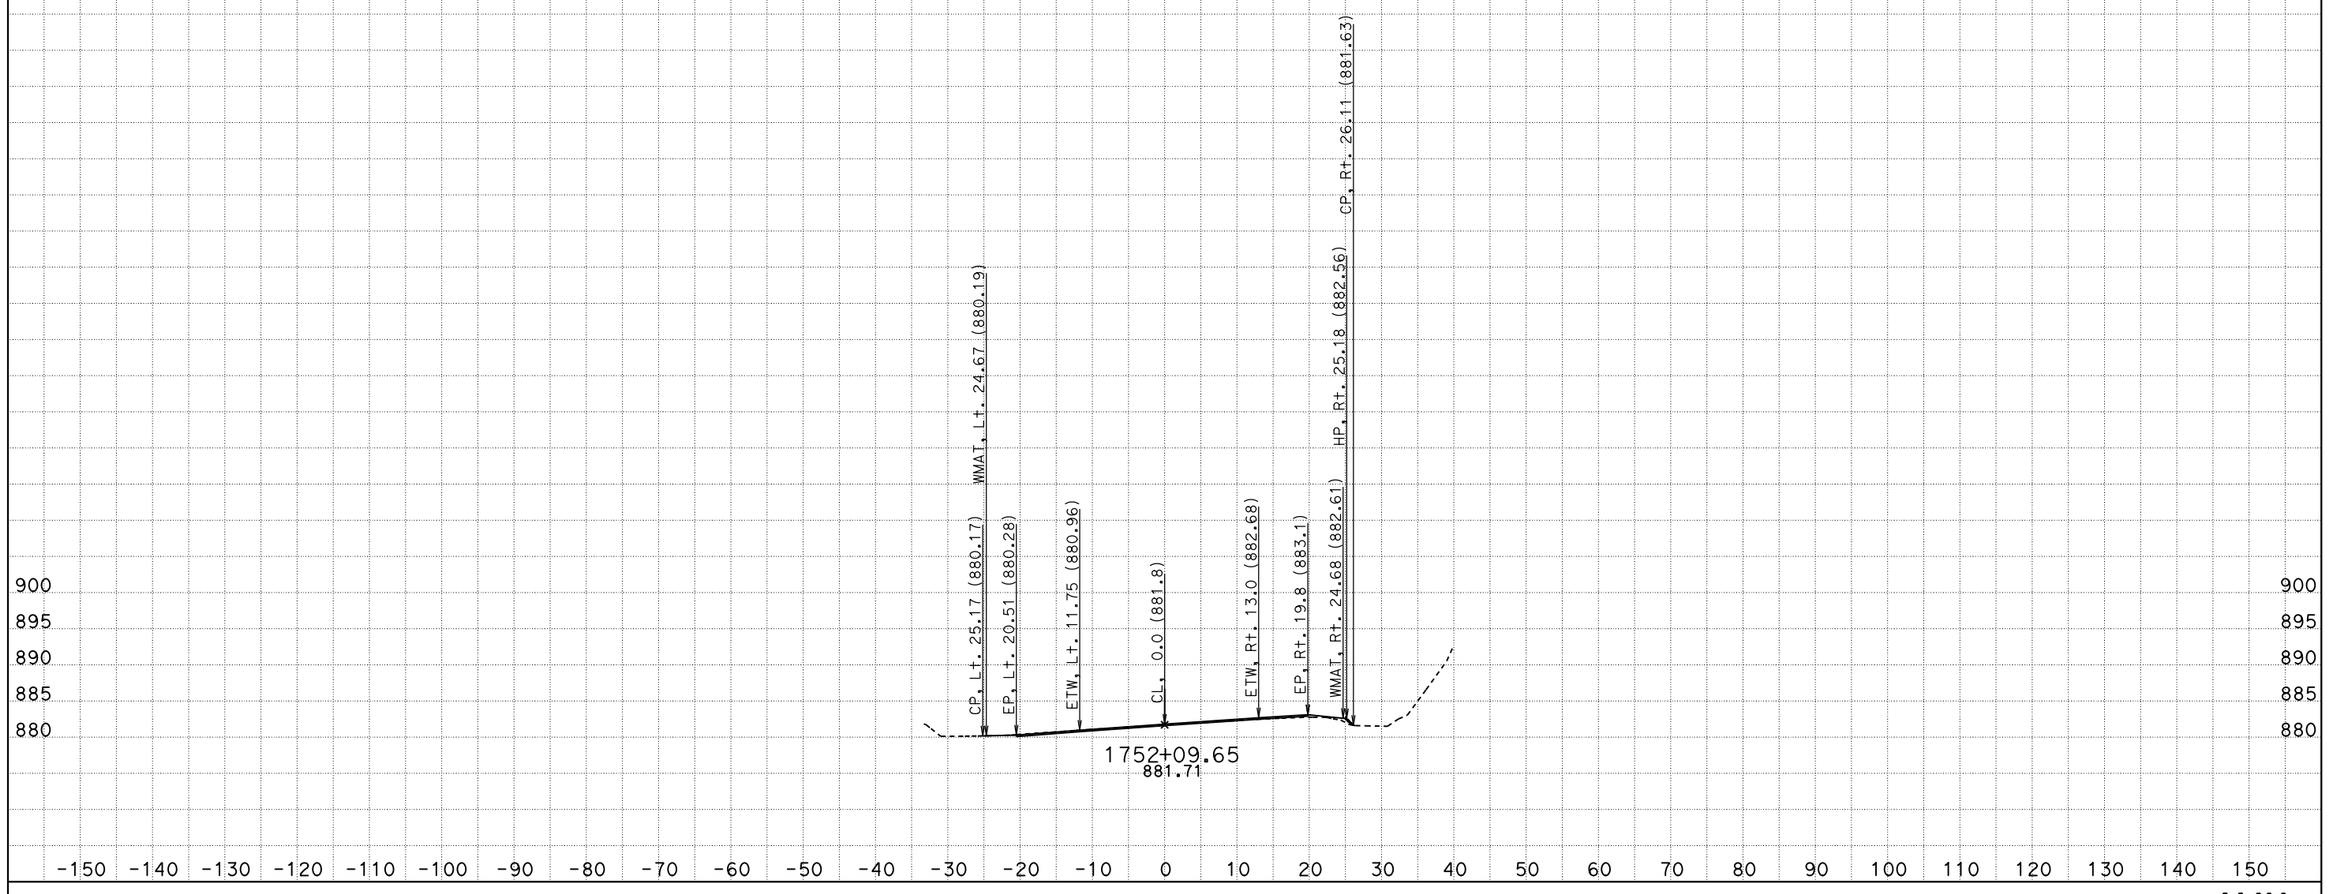

s118638
DATE: 6/8/2015
KC Project: 1210125 File: O:\D10*-OL970\Design\CAiCEy0125y0125\aln1final.ear

10-Tuo-120-R19.4/R20.0

SCALE: 1" = 10' Horiz.
1" = 10' Vert.

All Dimensions are US Survey Feet

ALN1
CROSS SECTIONS
SHEET 14 OF 36

FOR DESIGN STUDY ONLY

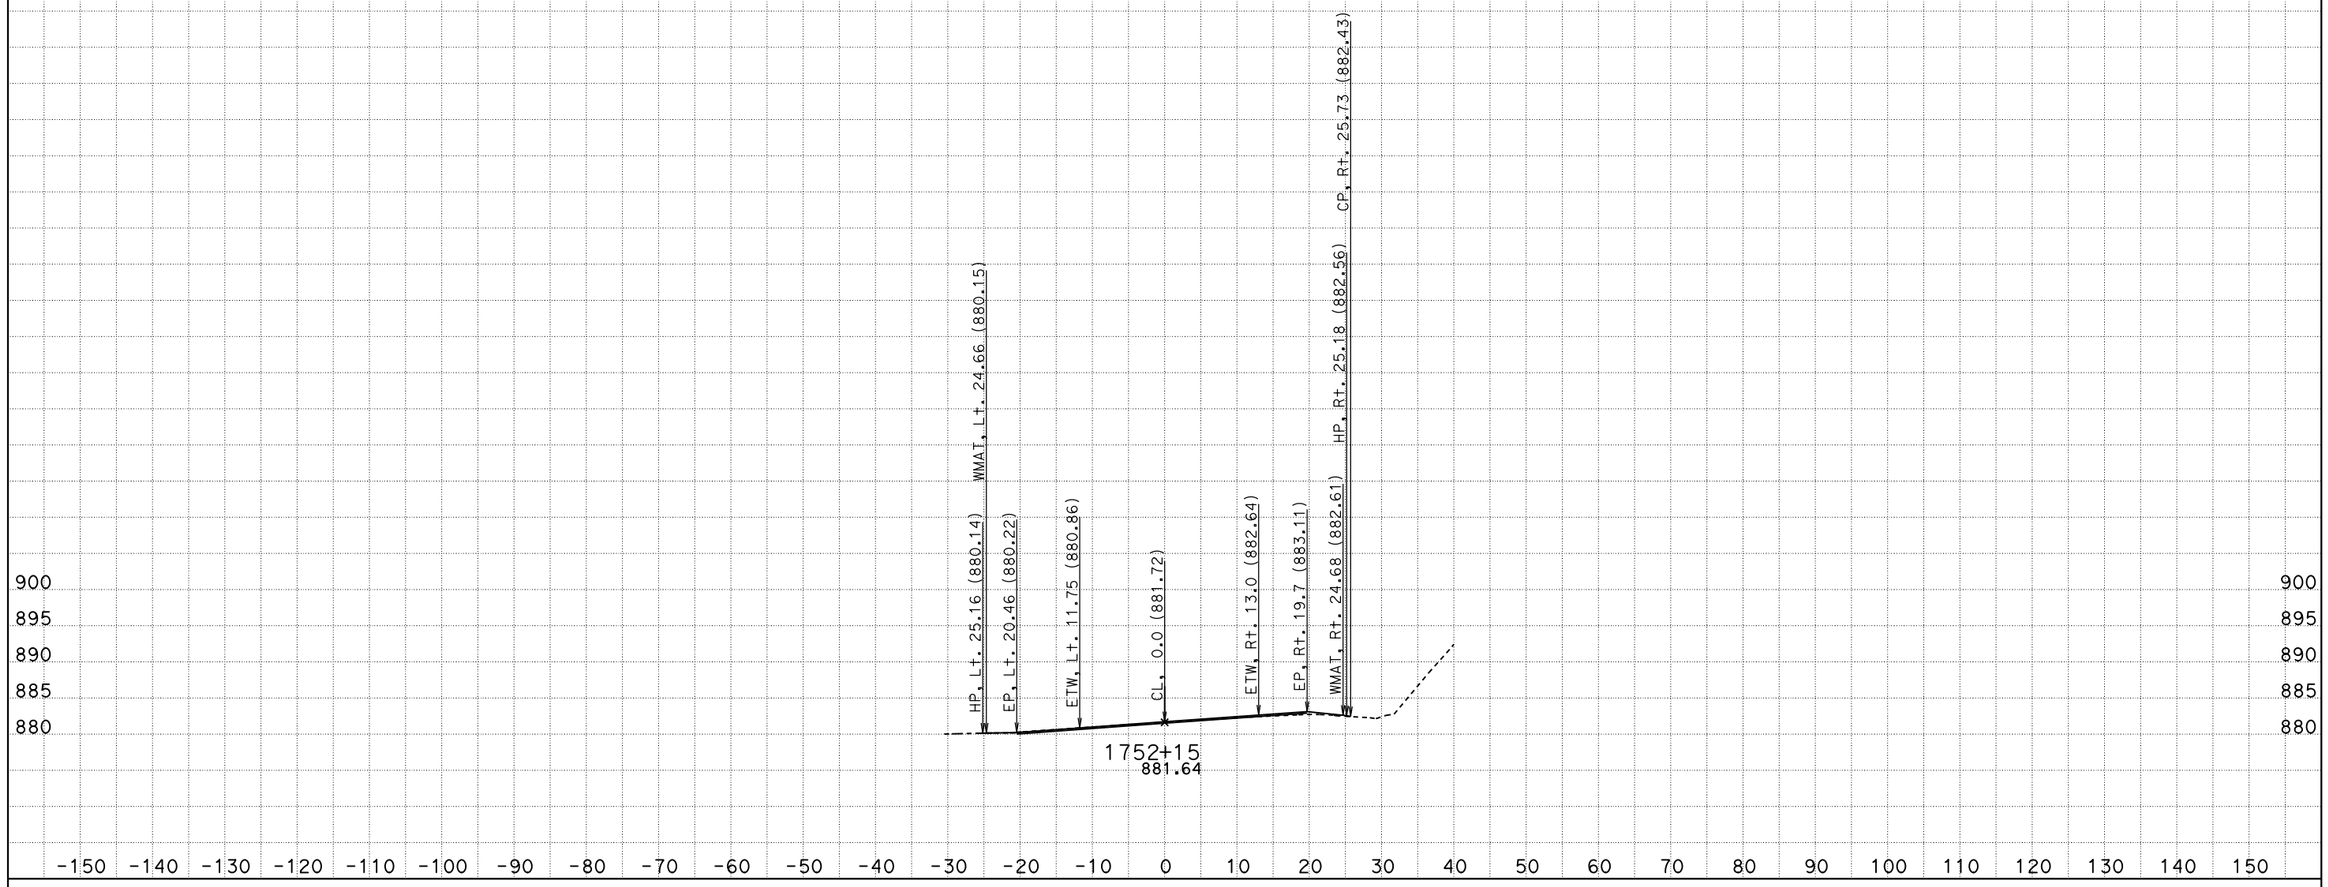

s118638
DATE: 6/8/2015
KC Project: 1210125 File: O:\D10*-OL970\Design\CAiCEy0125y0125\aln1final.ear

10-Tuo-120-R19.4/R20.0

SCALE: 1" = 10' Horiz.
1" = 10' Vert.

All Dimensions are US Survey Feet

ALN1
CROSS SECTIONS
SHEET 15 OF 36

FOR DESIGN STUDY ONLY

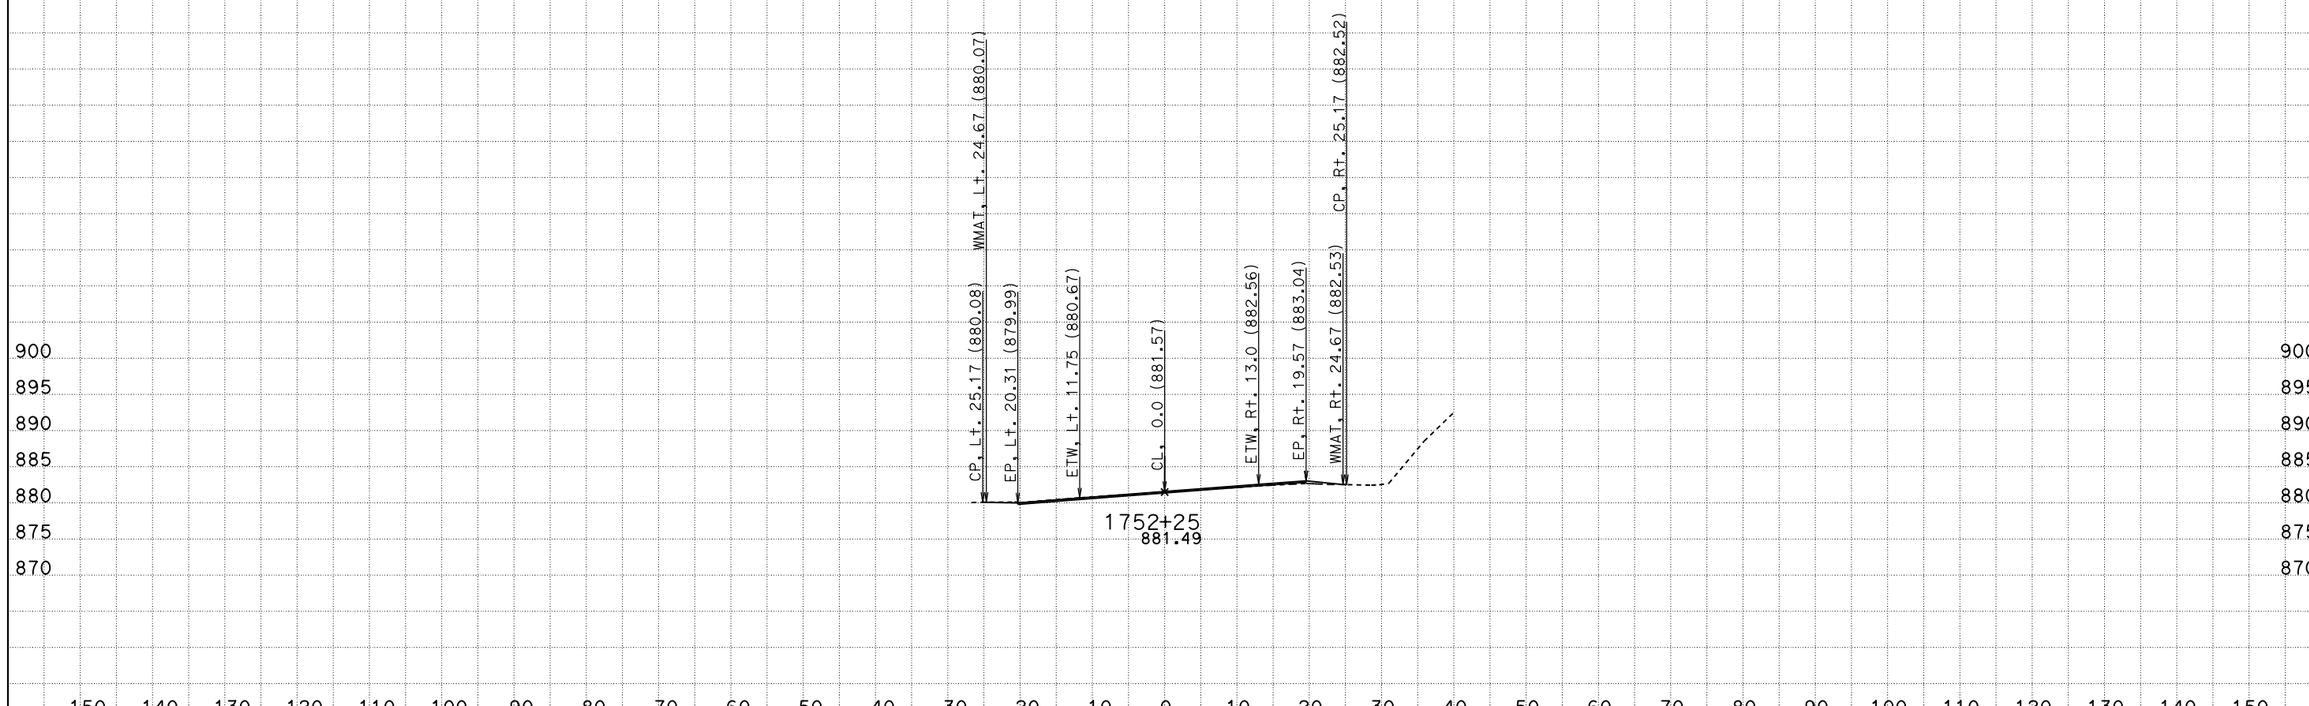

s118638
DATE: 6/8/2015
KC Project: 1210125 File: O:\D10*-OL970\Design\CAiCEy0125y0125\aln1final.ear

10-Tuo-120-R19.4/R20.0

SCALE: 1" = 10' Horiz.
1" = 10' Vert.

All Dimensions are US Survey Feet

ALN1
CROSS SECTIONS
SHEET 16 OF 36

FOR DESIGN STUDY ONLY

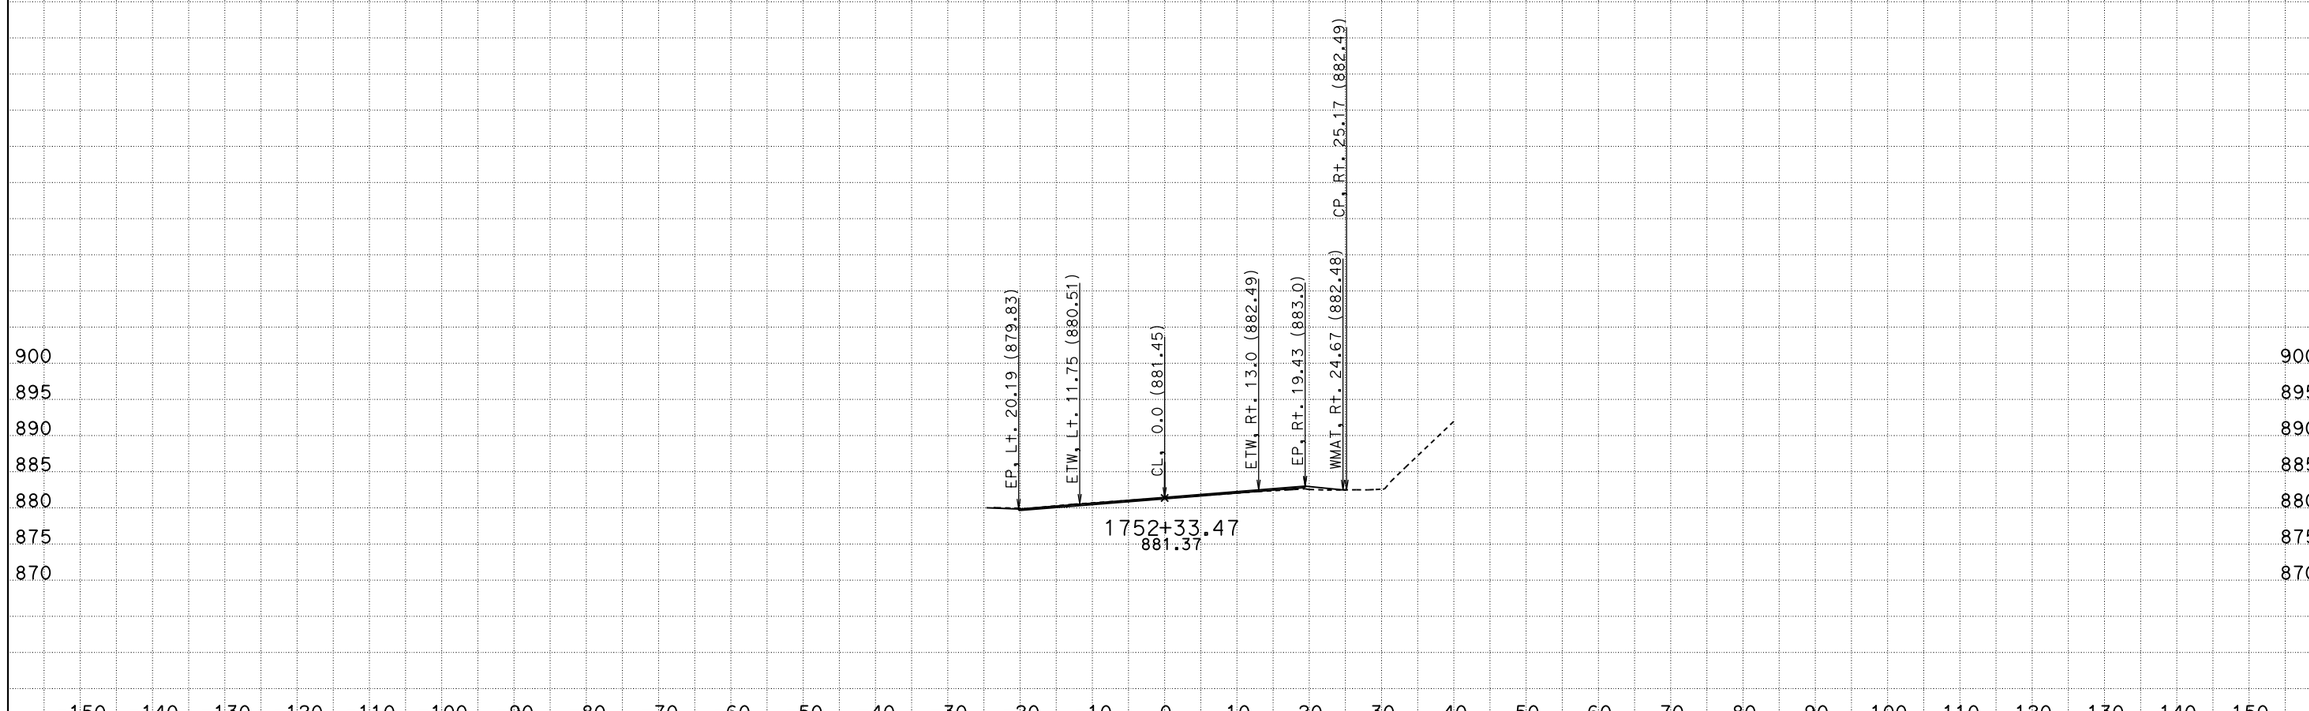

s118638
DATE: 6/8/2015
KC Project: 1210125 File: O:\D10*-OL970\Design\CAiCEy0125y0125\aln1final.ear

10-Tuo-120-R19.4/R20.0

SCALE: 1" = 10' Horiz.
1" = 10' Vert.

All Dimensions are US Survey Feet

ALN1
CROSS SECTIONS
SHEET 17 OF 36

FOR DESIGN STUDY ONLY

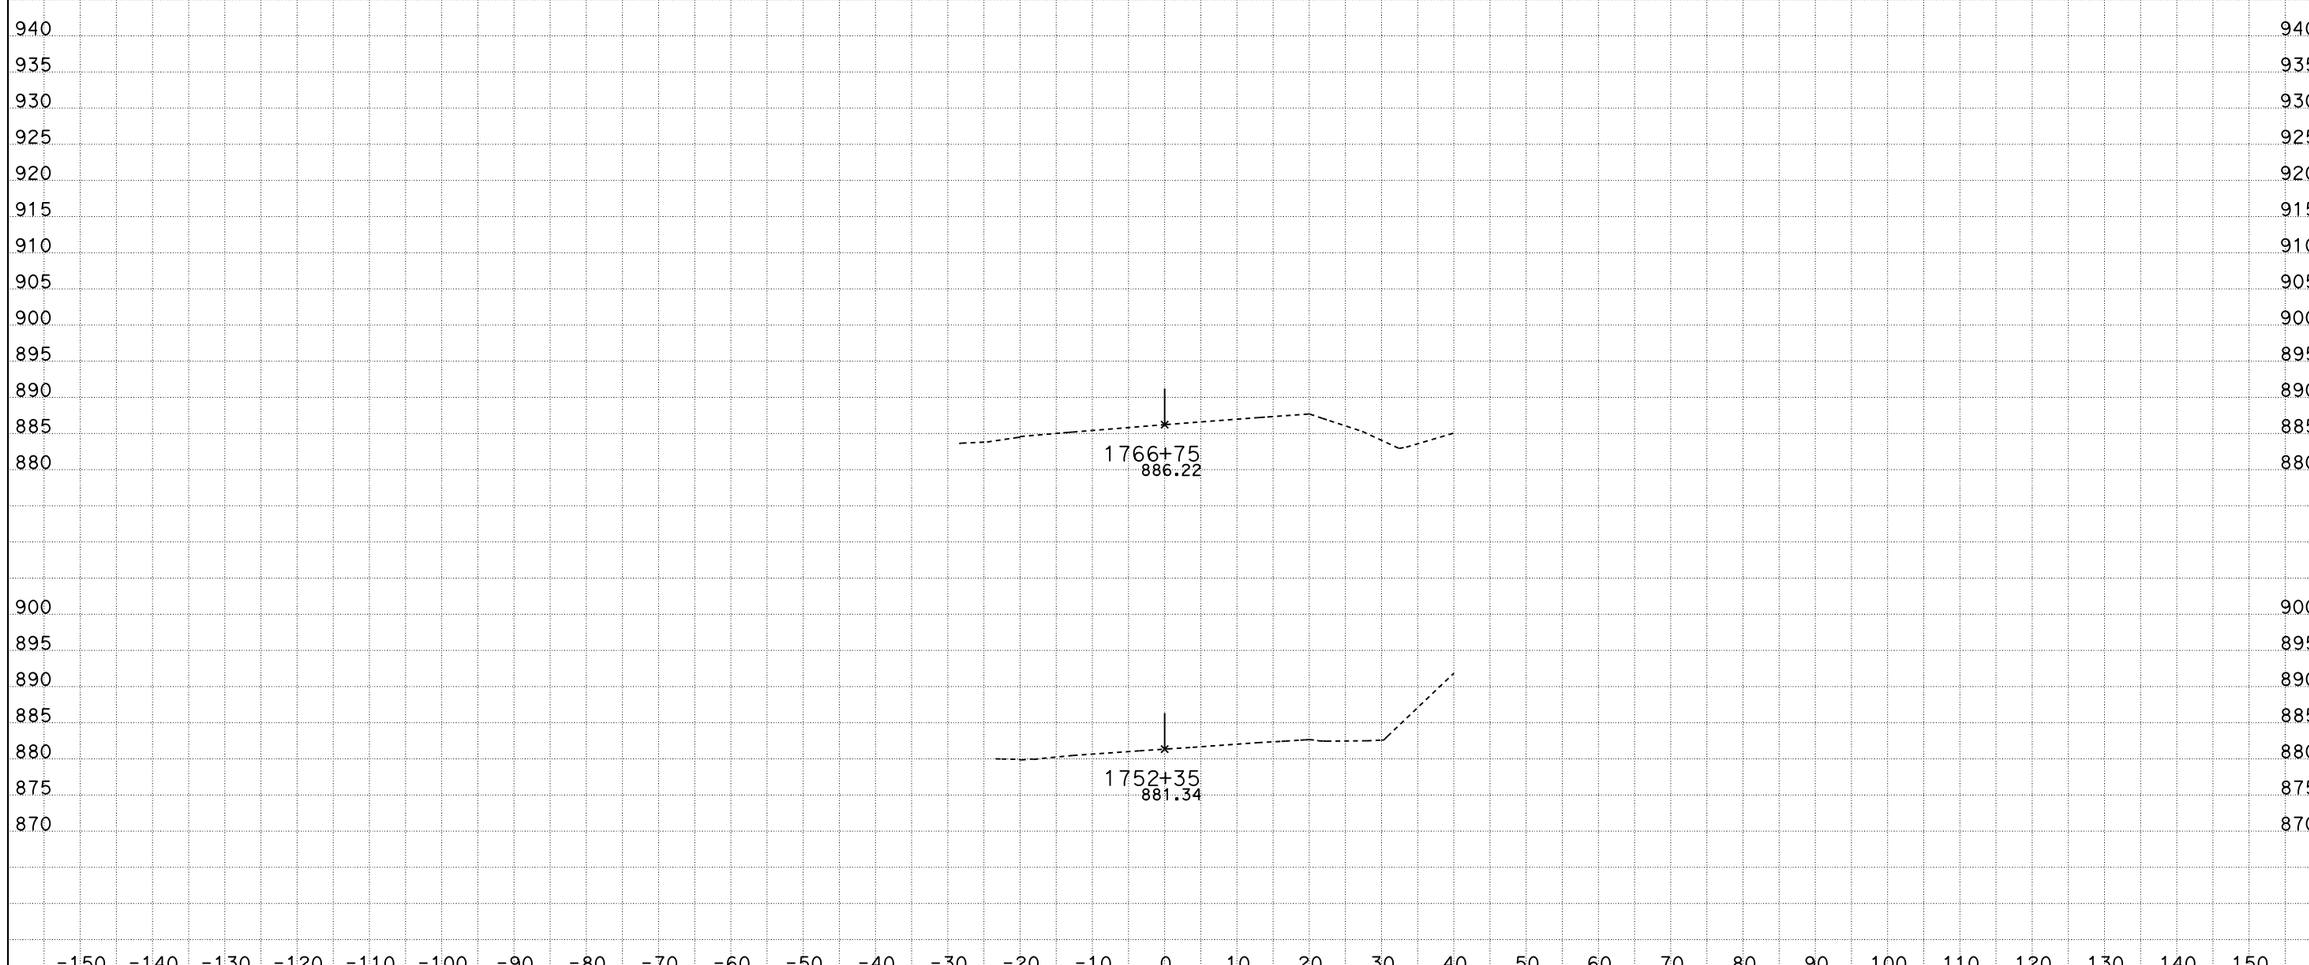

s118638
DATE: 6/8/2015
KC Project: 1210125 File: O:\D10*-0L970\Design\CAiCEy0125y0125\aln1final.ear

10-Tuo-120-R19.4/R20.0

SCALE: 1" = 10' Horiz.
1" = 10' Vert.

All Dimensions are US Survey Feet

ALN1
CROSS SECTIONS
SHEET 18 OF 36

FOR DESIGN STUDY ONLY

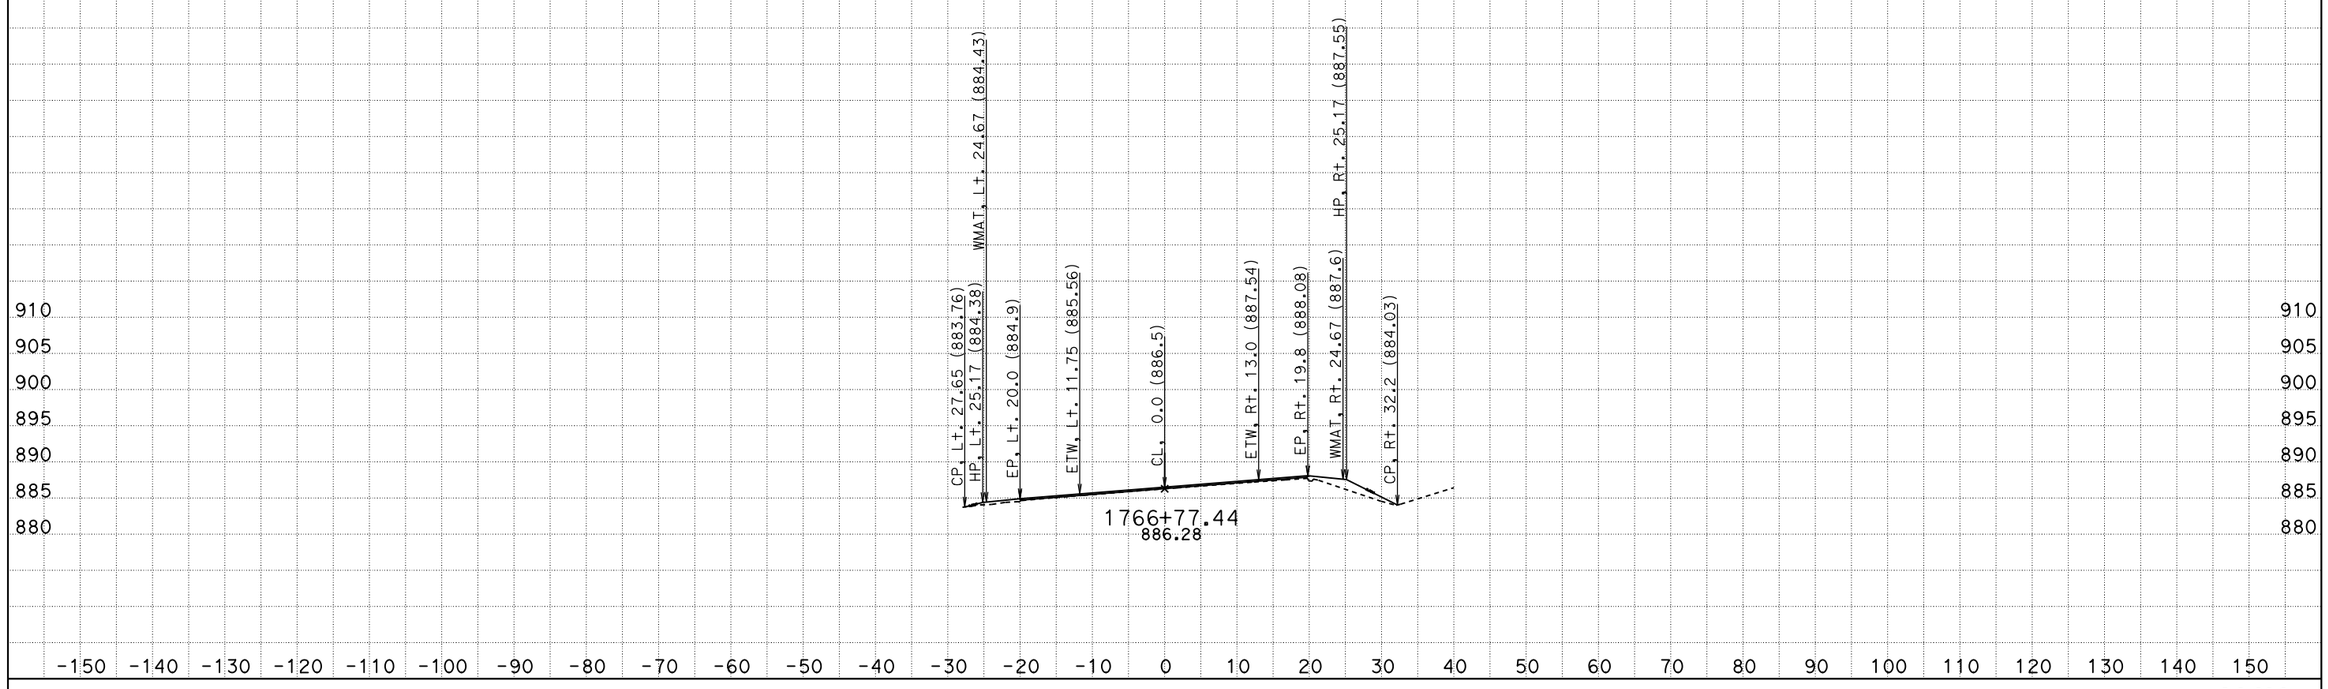

s118638
DATE: 6/8/2015
KC Project: 1210125 File: O:\D10*-OL970\Design\CAiCEy0125y0125\aln1final.ear

10-Tuo-120-R19.4/R20.0

SCALE: 1" = 10' Horiz.
1" = 10' Vert.

All Dimensions are US Survey Feet

ALN1
CROSS SECTIONS
SHEET 19 OF 36

FOR DESIGN STUDY ONLY

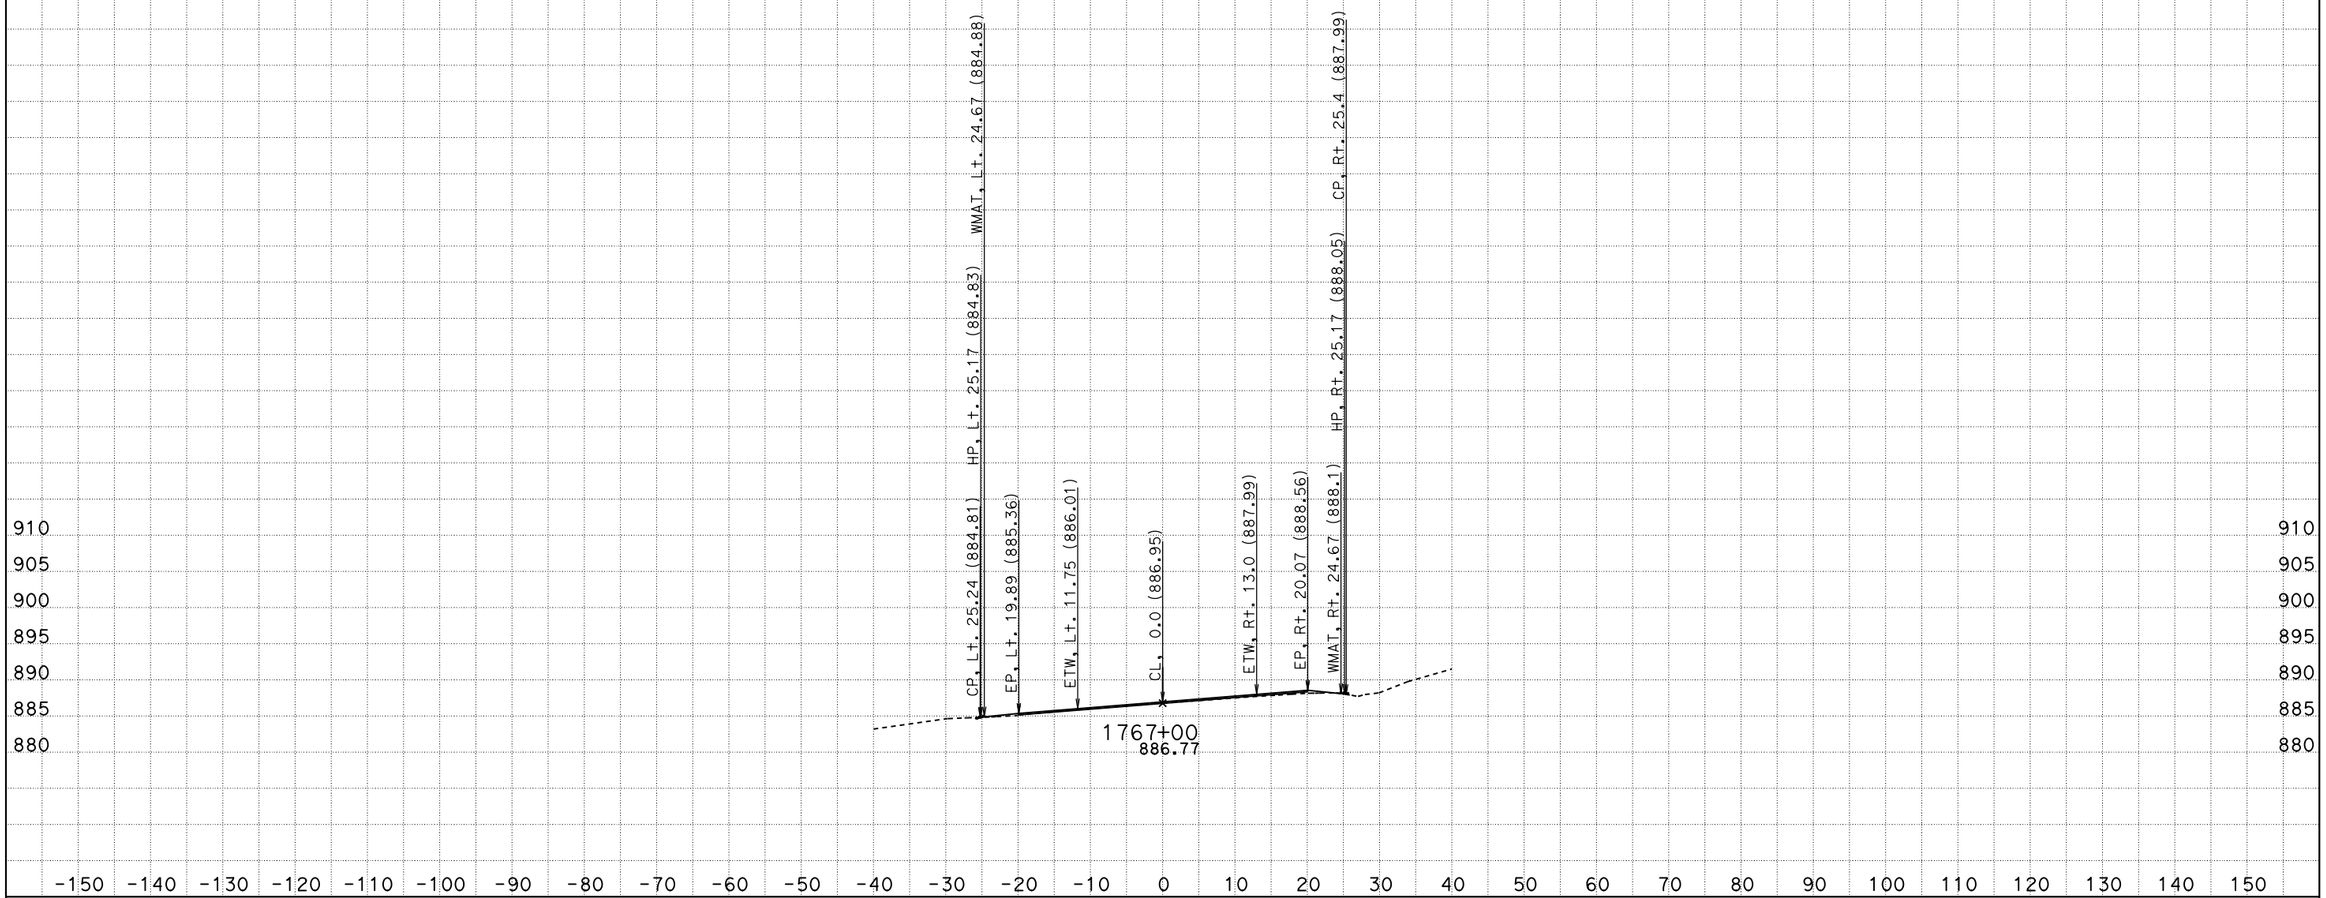

s118638
DATE: 6/8/2015
KC Project: 1210125 File: O:\D10*-OL970\Design\CAiCEy0125y0125\aln1final.ear

10-Tuo-120-R19.4/R20.0

SCALE: 1" = 10' Horiz.
1" = 10' Vert.

All Dimensions are US Survey Feet

ALN1
CROSS SECTIONS
SHEET 20 OF 36

FOR DESIGN STUDY ONLY

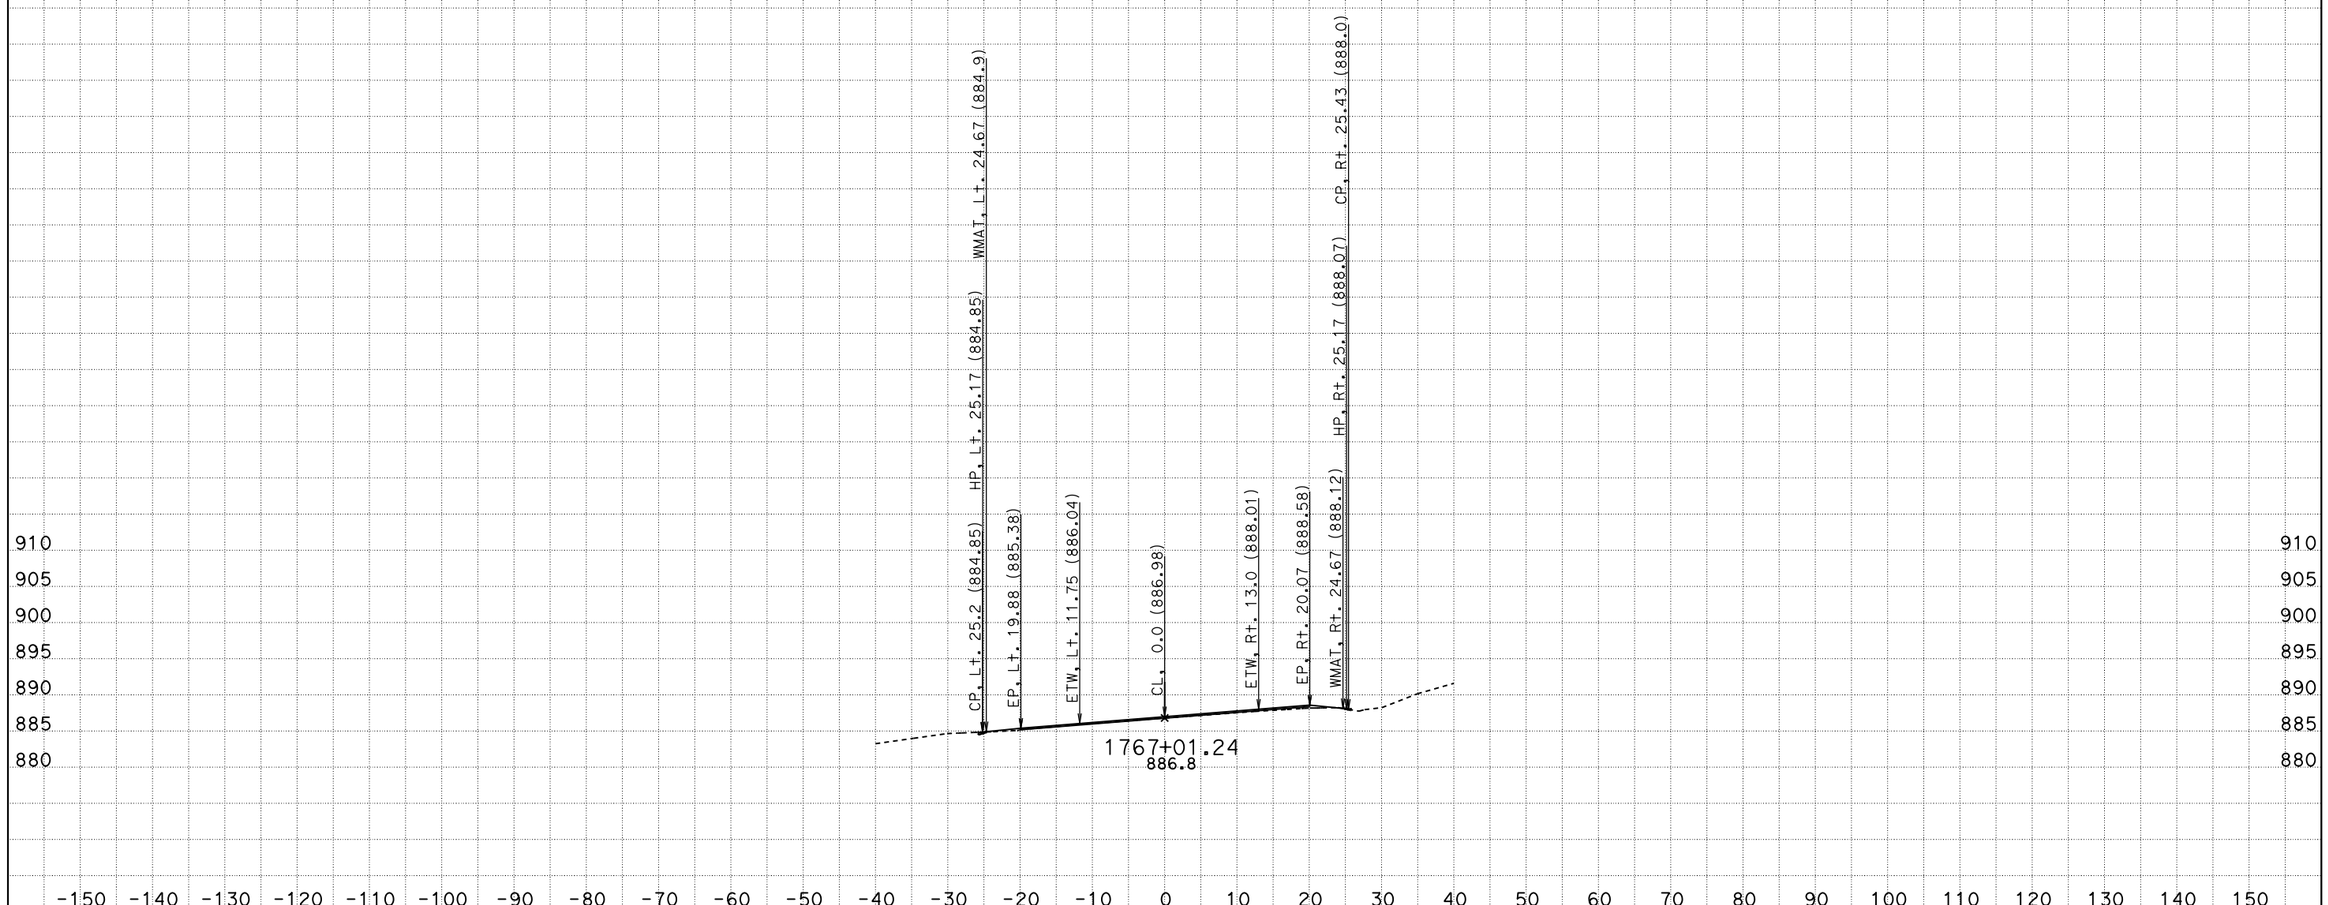

s118638
DATE: 6/8/2015
KC Project: 1210125 File: O:\D10*-0L970\Design\CAiCEy0125y0125\aln1final.ear

10-Tuo-120-R19.4/R20.0

SCALE: 1" = 10' Horiz.
1" = 10' Vert.

All Dimensions are US Survey Feet

ALN1
CROSS SECTIONS
SHEET 21 OF 36

FOR DESIGN STUDY ONLY

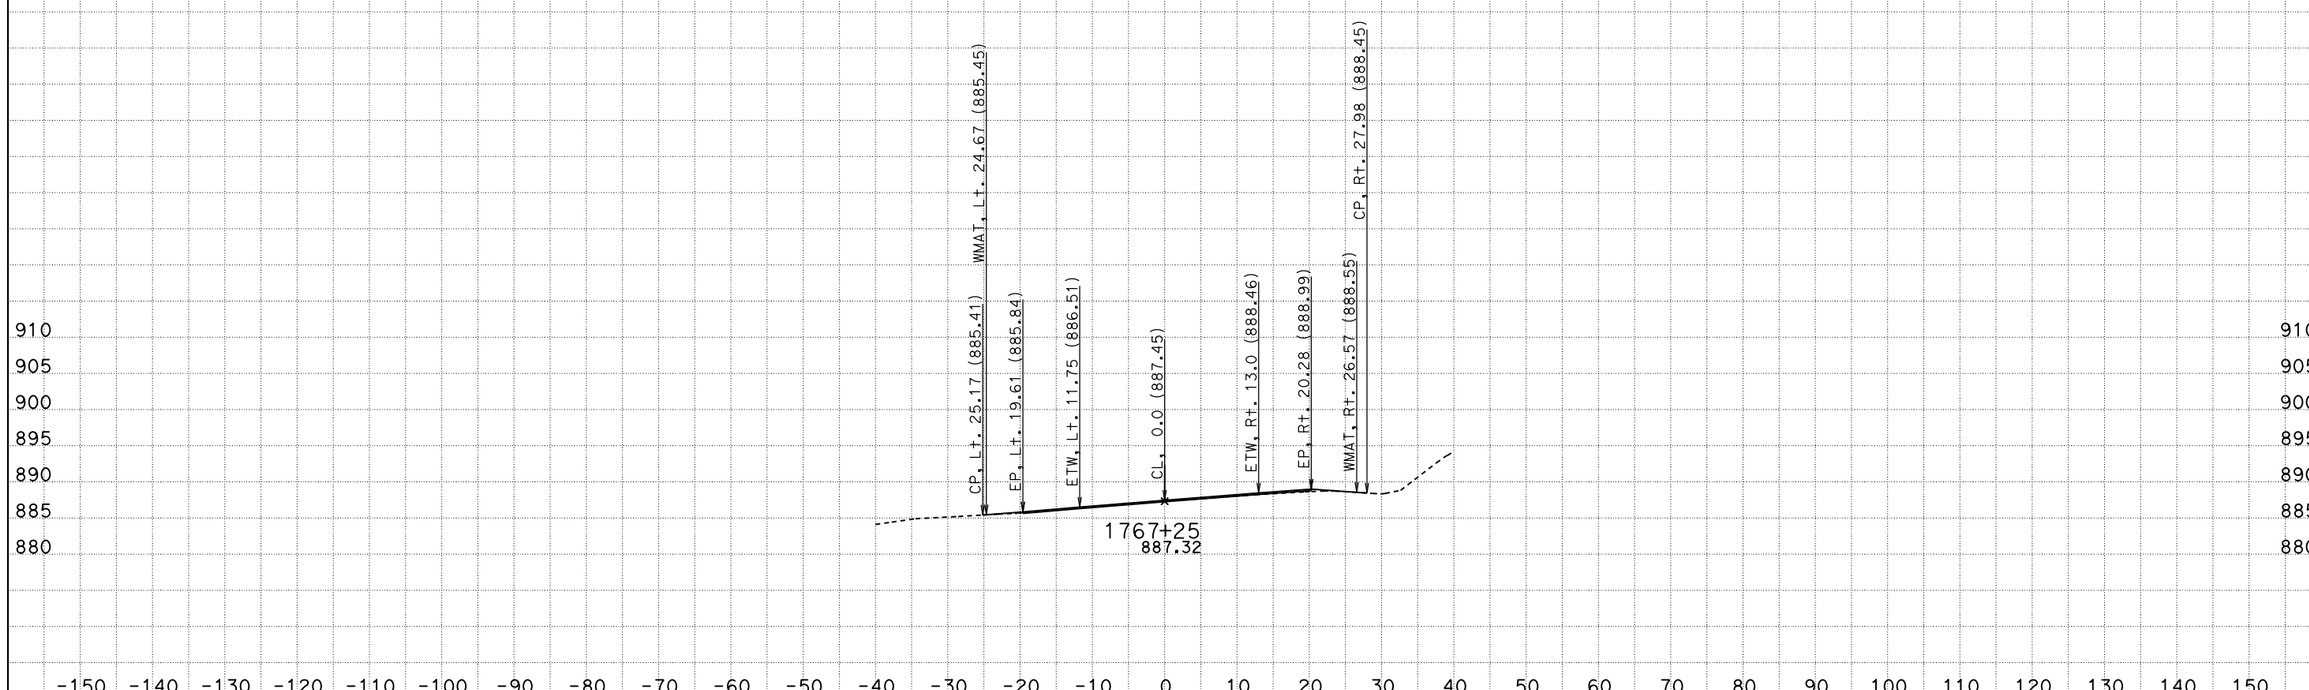

s118638
DATE: 6/8/2015
KC Project: 1210125 File: O:\D10*-OL970\Design\CAiCEy0125y0125\aln1final.ear

10-Tuo-120-R19.4/R20.0

SCALE: 1" = 10' Horiz.
1" = 10' Vert.

All Dimensions are US Survey Feet

ALN1
CROSS SECTIONS
SHEET 22 OF 36

FOR DESIGN STUDY ONLY

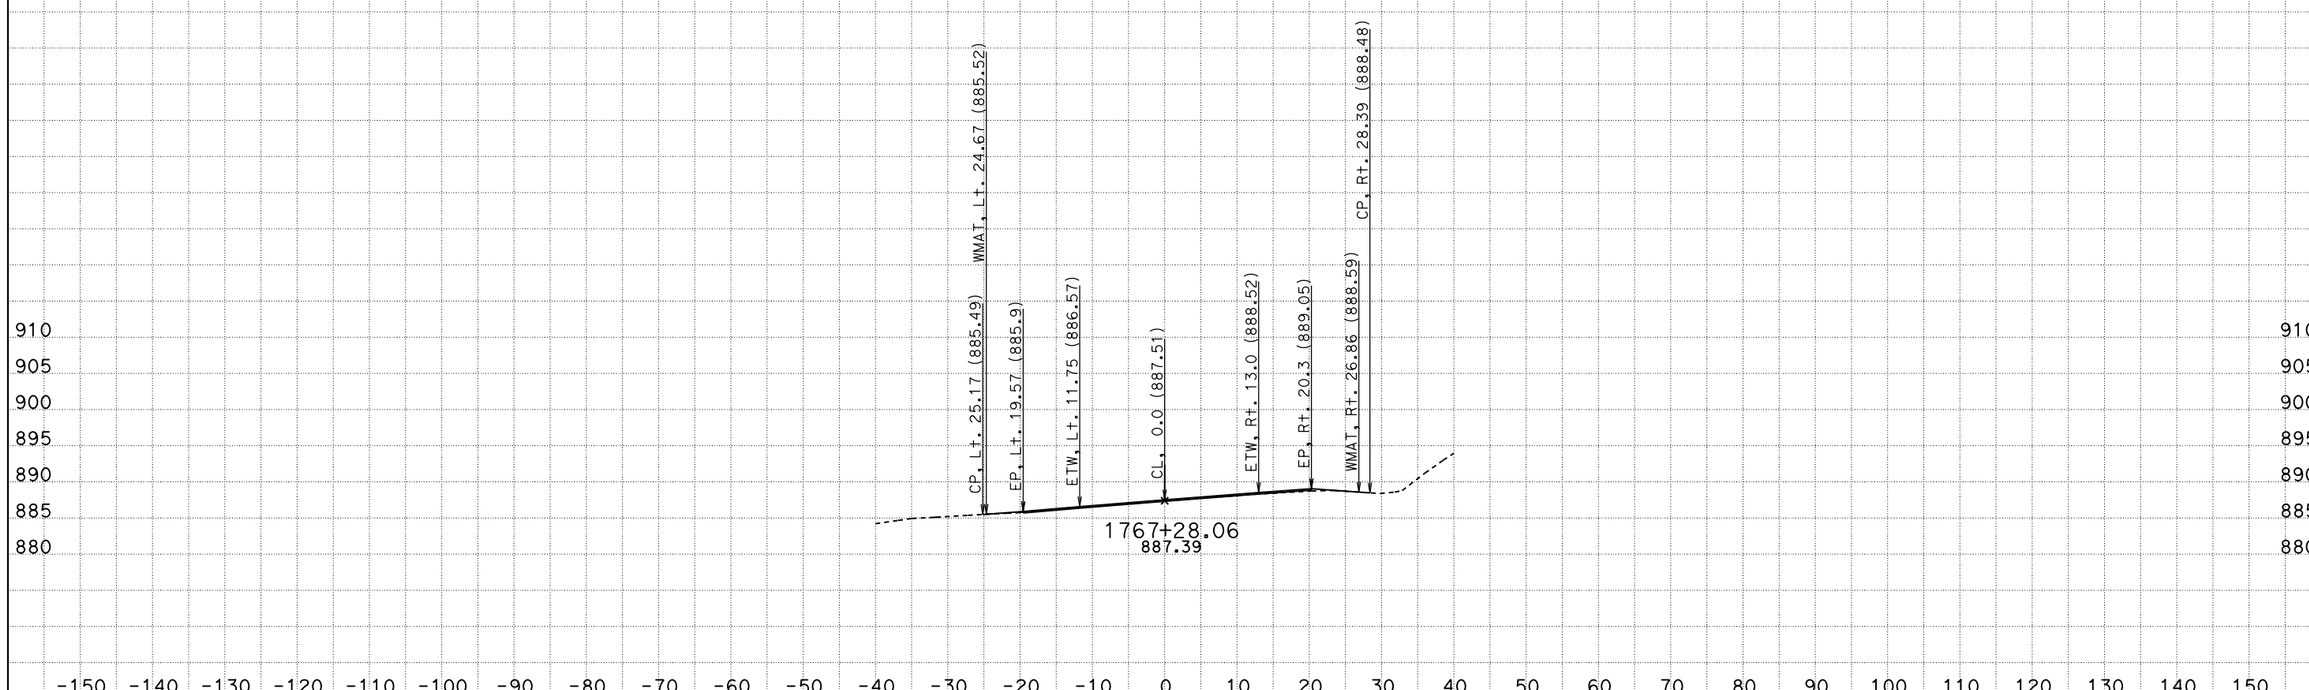

s118638
DATE: 6/8/2015
KC Project: 1210125 File: O:\D10*-0L970\Design\CAiCEy0125y0125\aln1final.ear

10-Tuo-120-R19.4/R20.0

SCALE: 1" = 10' Horiz.
1" = 10' Vert.

All Dimensions are US Survey Feet

ALN1
CROSS SECTIONS
SHEET 23 OF 36

FOR DESIGN STUDY ONLY

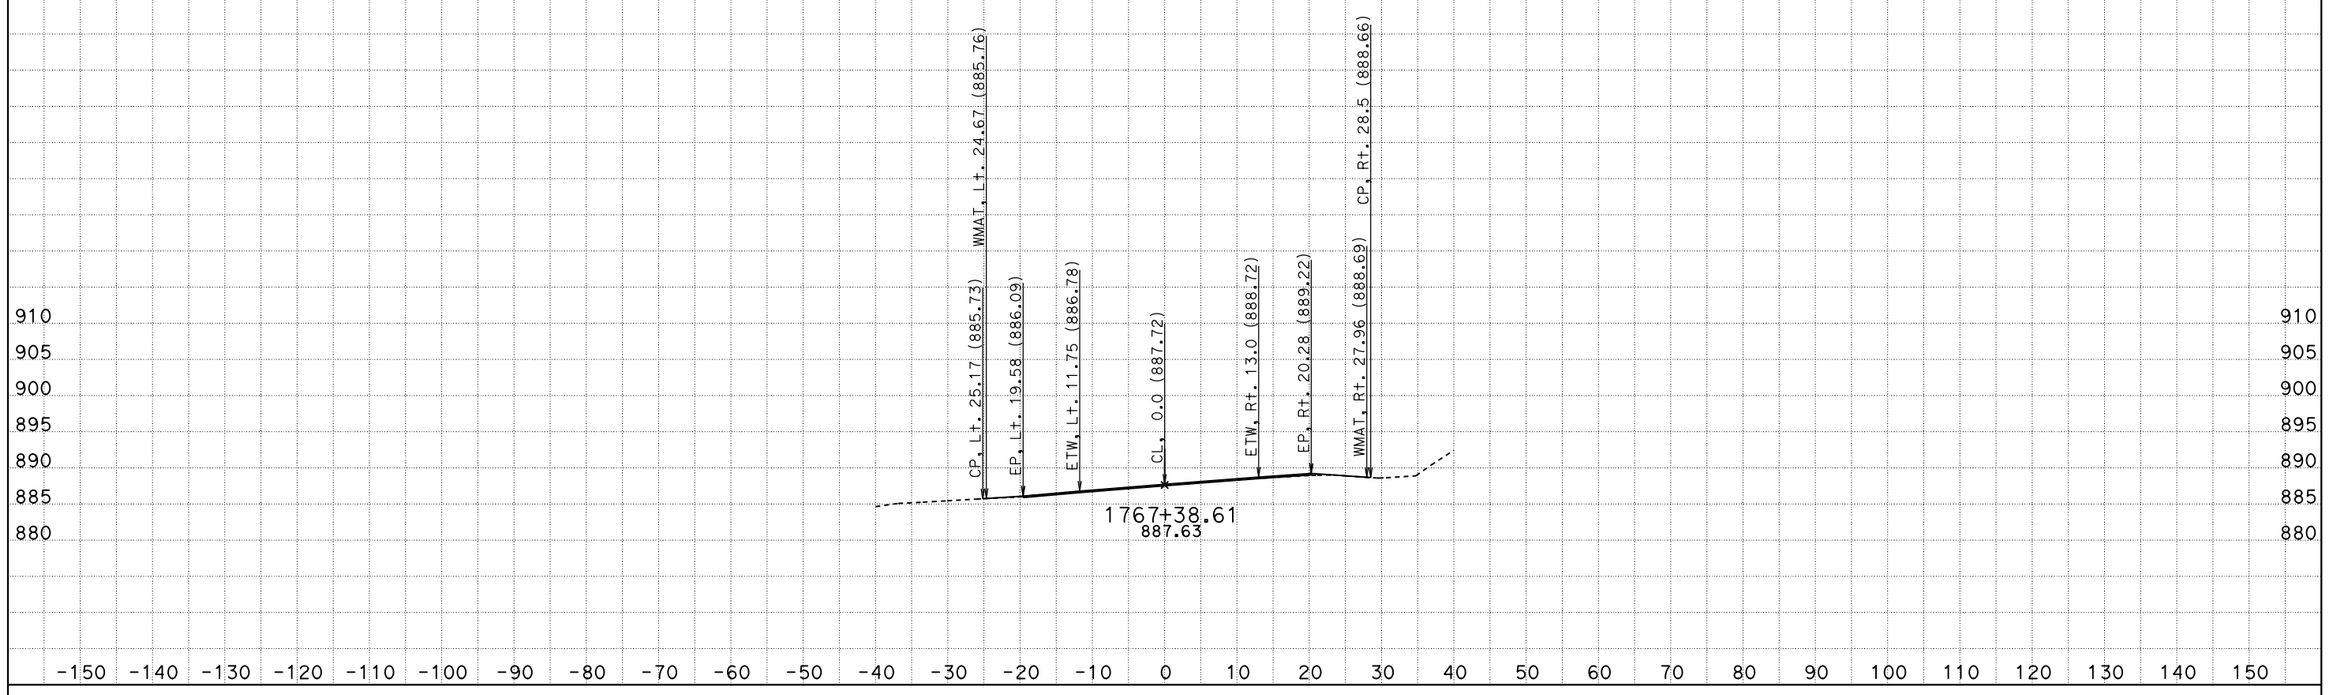

s118638
DATE: 6/8/2015
KC Project: 1210125 File: O:\D10*-OL970\Design\CAiCEy0125y0125\aln1final.ear

10-Tuo-120-R19.4/R20.0

SCALE: 1" = 10' Horiz.
1" = 10' Vert.

All Dimensions are US Survey Feet

ALN1
CROSS SECTIONS
SHEET 24 OF 36

FOR DESIGN STUDY ONLY

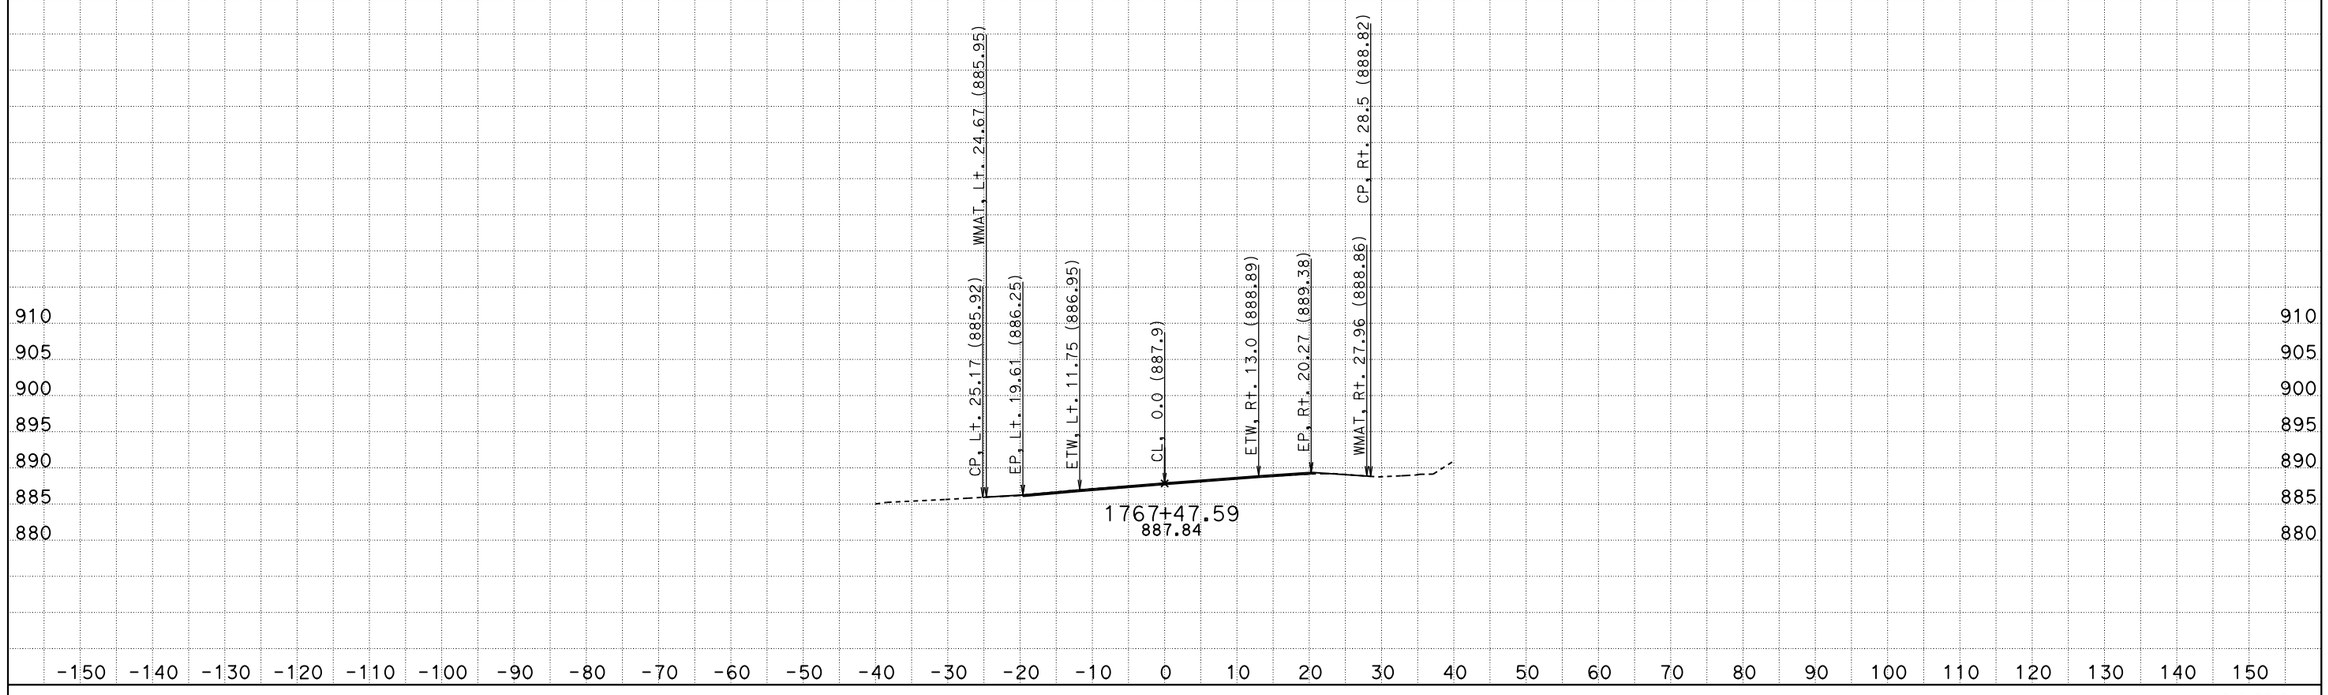

s118638
DATE: 6/8/2015
KC Project: 1210125 File: O:\D10*-OL970\Design\CAiCEy0125y0125\aln1final.ear

10-Tuo-120-R19.4/R20.0

SCALE: 1" = 10' Horiz.
1" = 10' Vert.

All Dimensions are US Survey Feet

ALN1
CROSS SECTIONS
SHEET 25 OF 36

FOR DESIGN STUDY ONLY

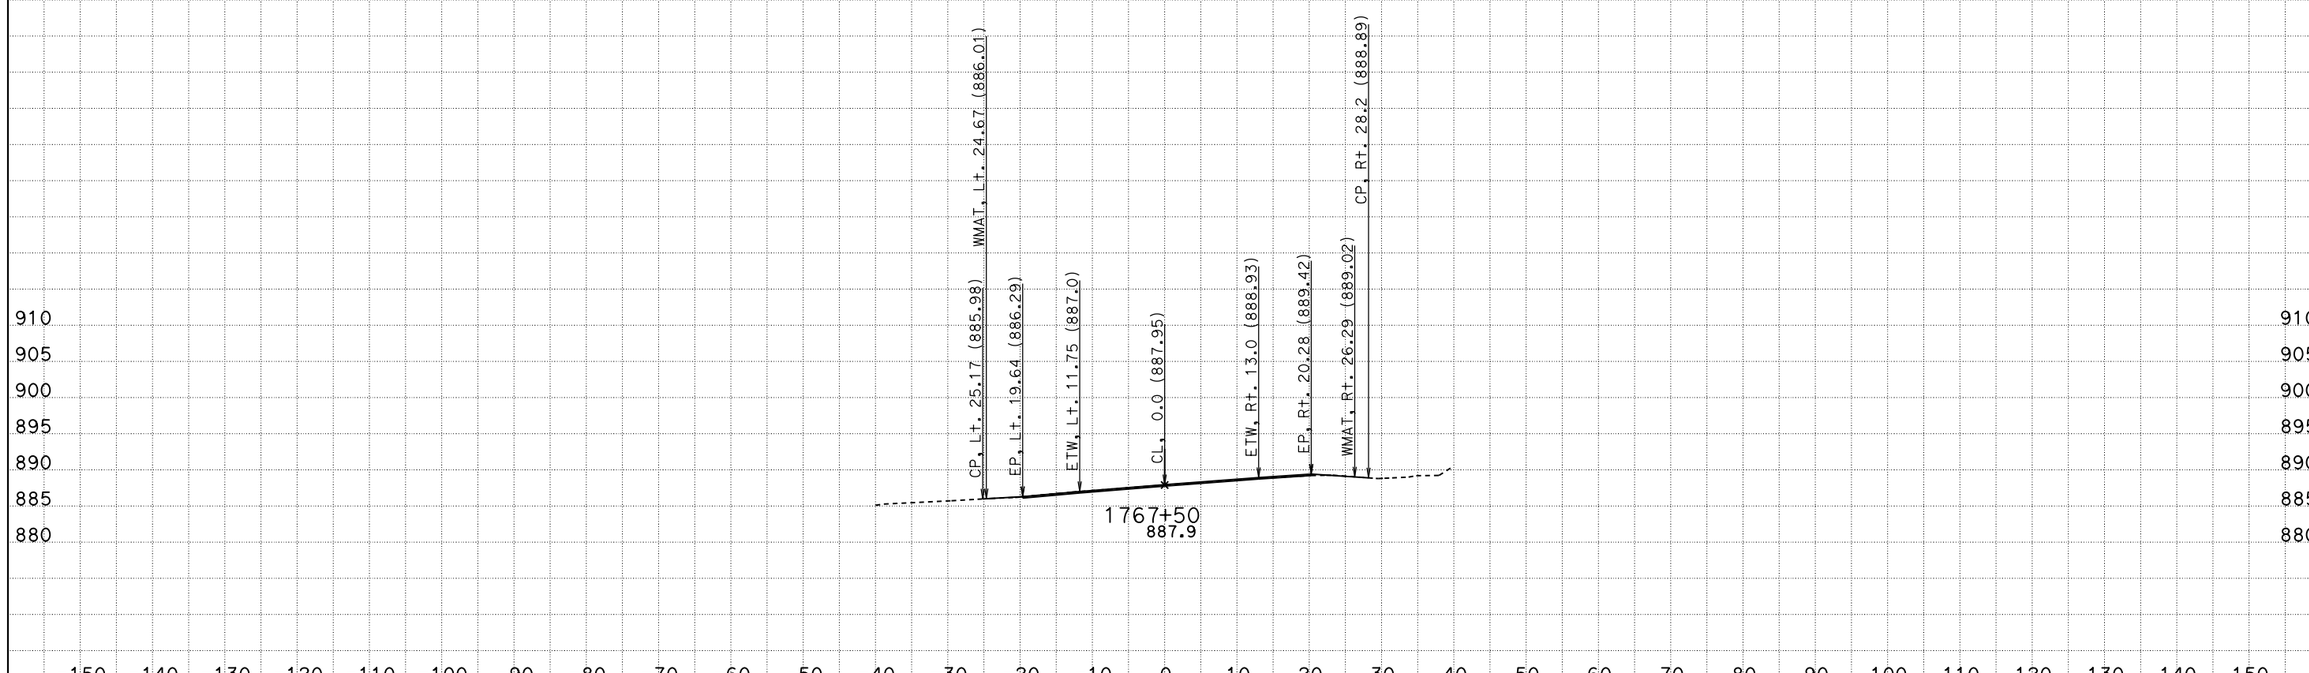

s118638
DATE: 6/8/2015
KC Project: 1210125 File: O:\D10*-0L970\Design\CAiCEy0125y0125\aln1final.ear

10-Tuo-120-R19.4/R20.0

SCALE: 1" = 10' Horiz.
1" = 10' Vert.

All Dimensions are US Survey Feet

ALN1
CROSS SECTIONS
SHEET 26 OF 36

FOR DESIGN STUDY ONLY

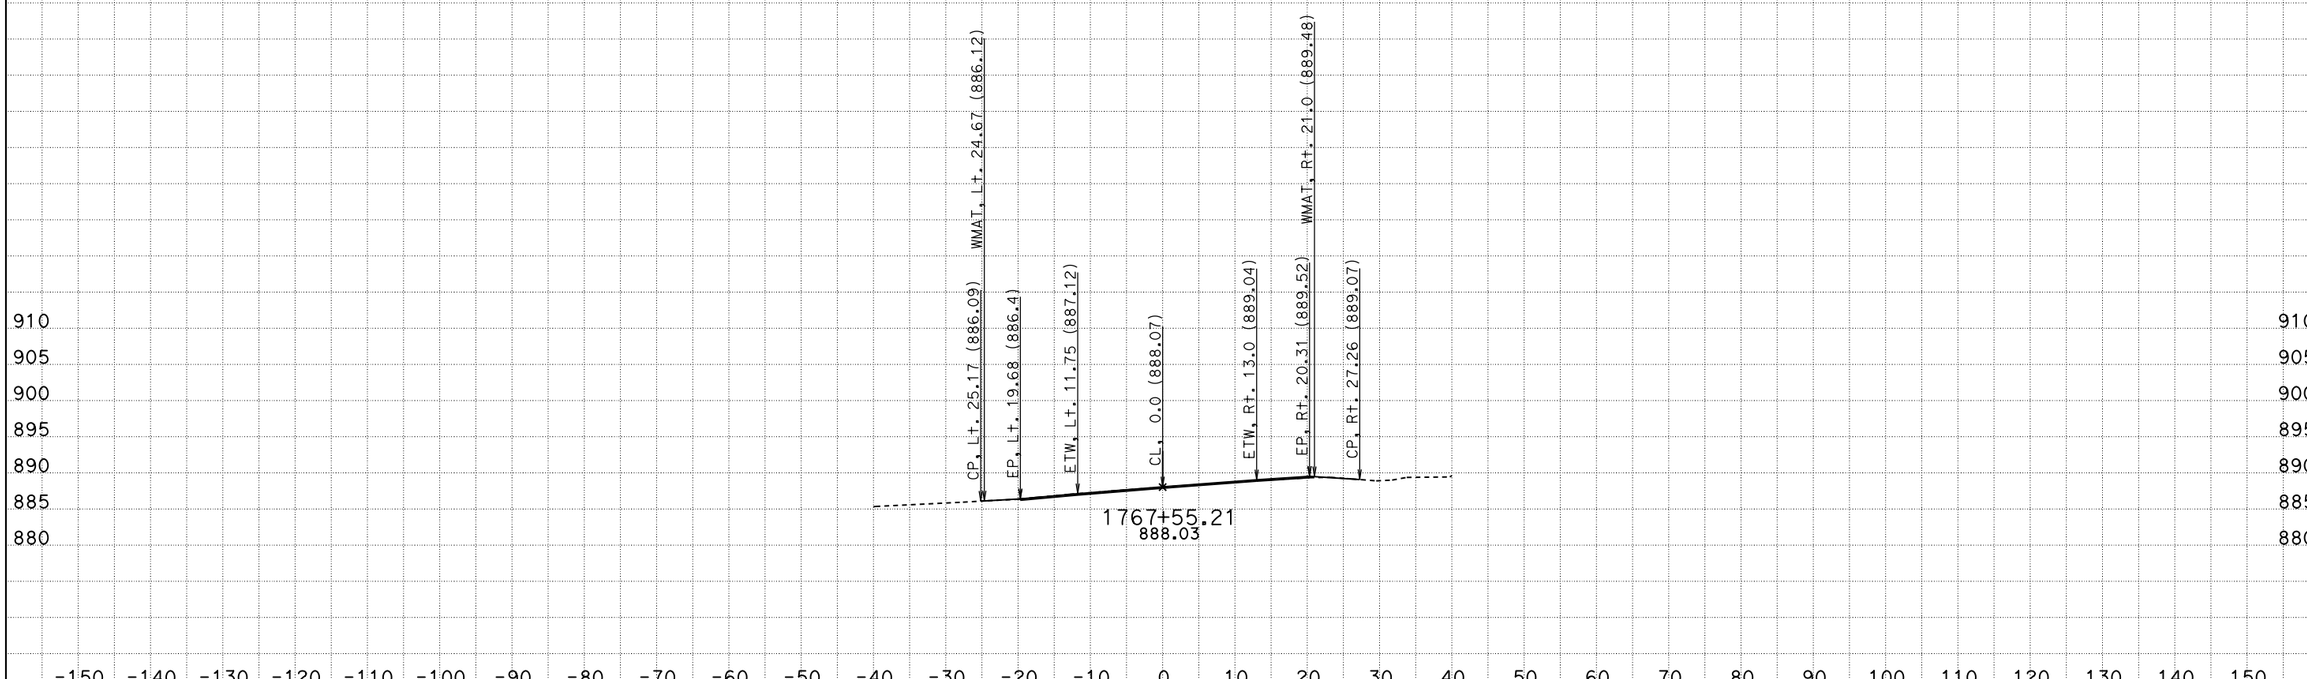

s118638
DATE: 6/8/2015
KC Project: 1210125 File: O:\D10*-0L970\Design\CAiCEy0125y0125\aln1final.ear

10-Tuo-120-R19.4/R20.0

SCALE: 1" = 10' Horiz.
1" = 10' Vert.

All Dimensions are US Survey Feet

ALN1
CROSS SECTIONS
SHEET 27 OF 36

FOR DESIGN STUDY ONLY

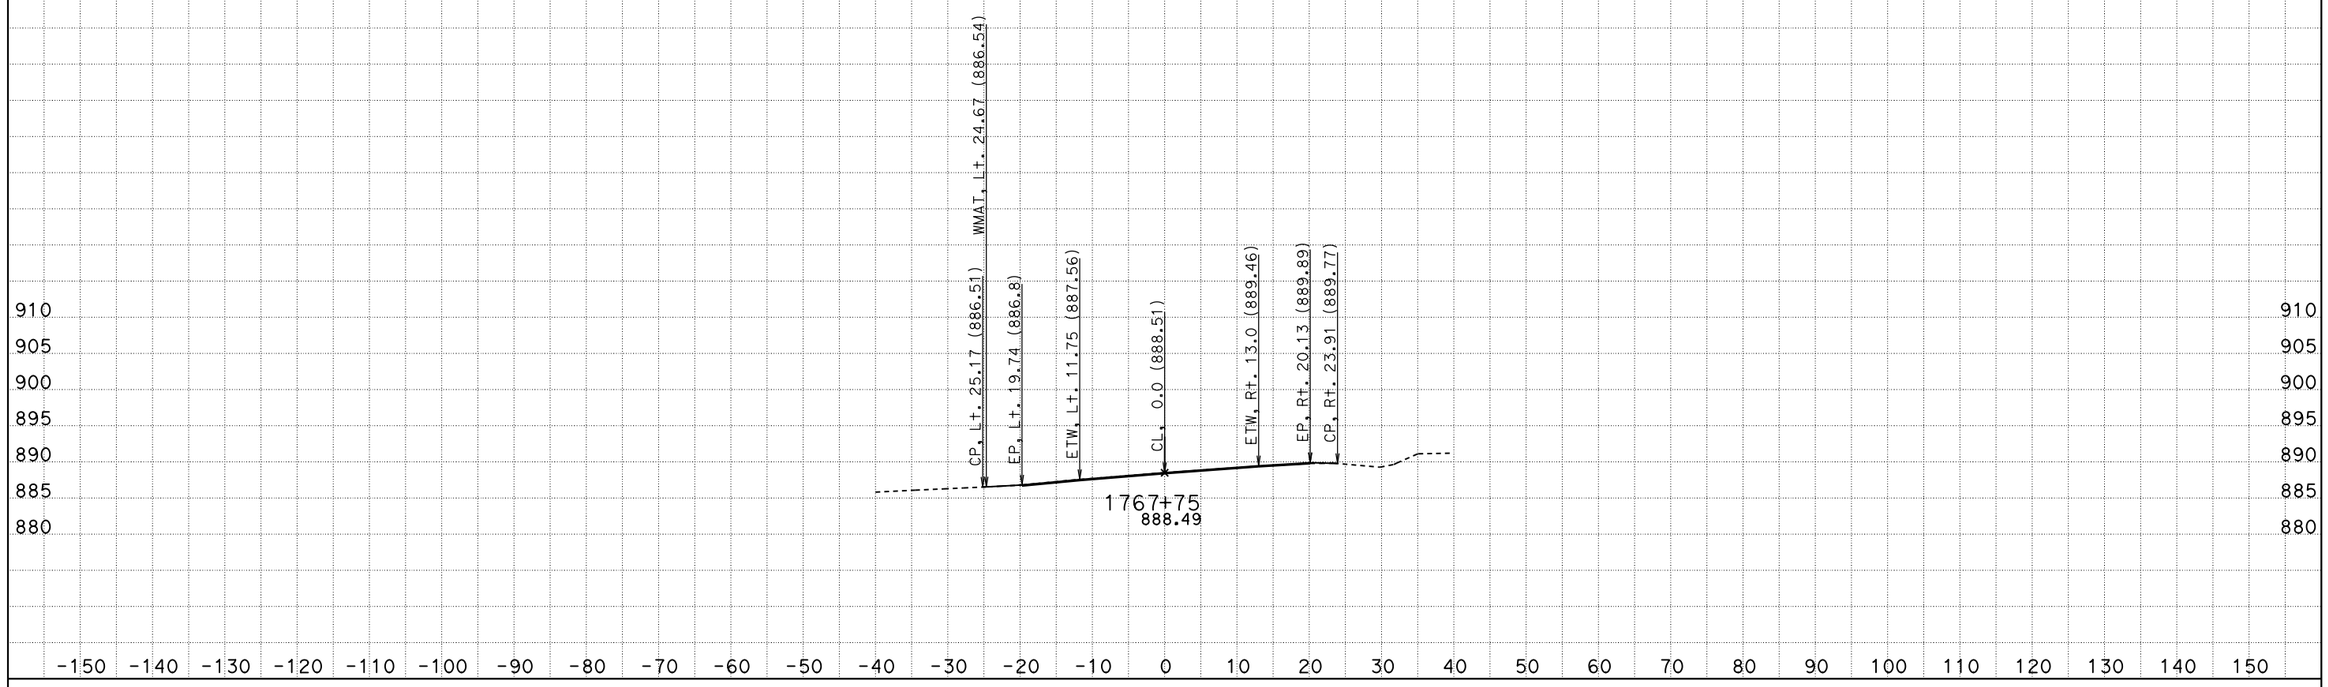

s118638
DATE: 6/8/2015
KC Project: 1210125 File: O:\D10*-OL970\Design\CAiCEy0125y0125\aln1final.ear

10-Tuo-120-R19.4/R20.0

SCALE: 1" = 10' Horiz.
1" = 10' Vert.

All Dimensions are US Survey Feet

ALN1
CROSS SECTIONS
SHEET 28 OF 36

FOR DESIGN STUDY ONLY

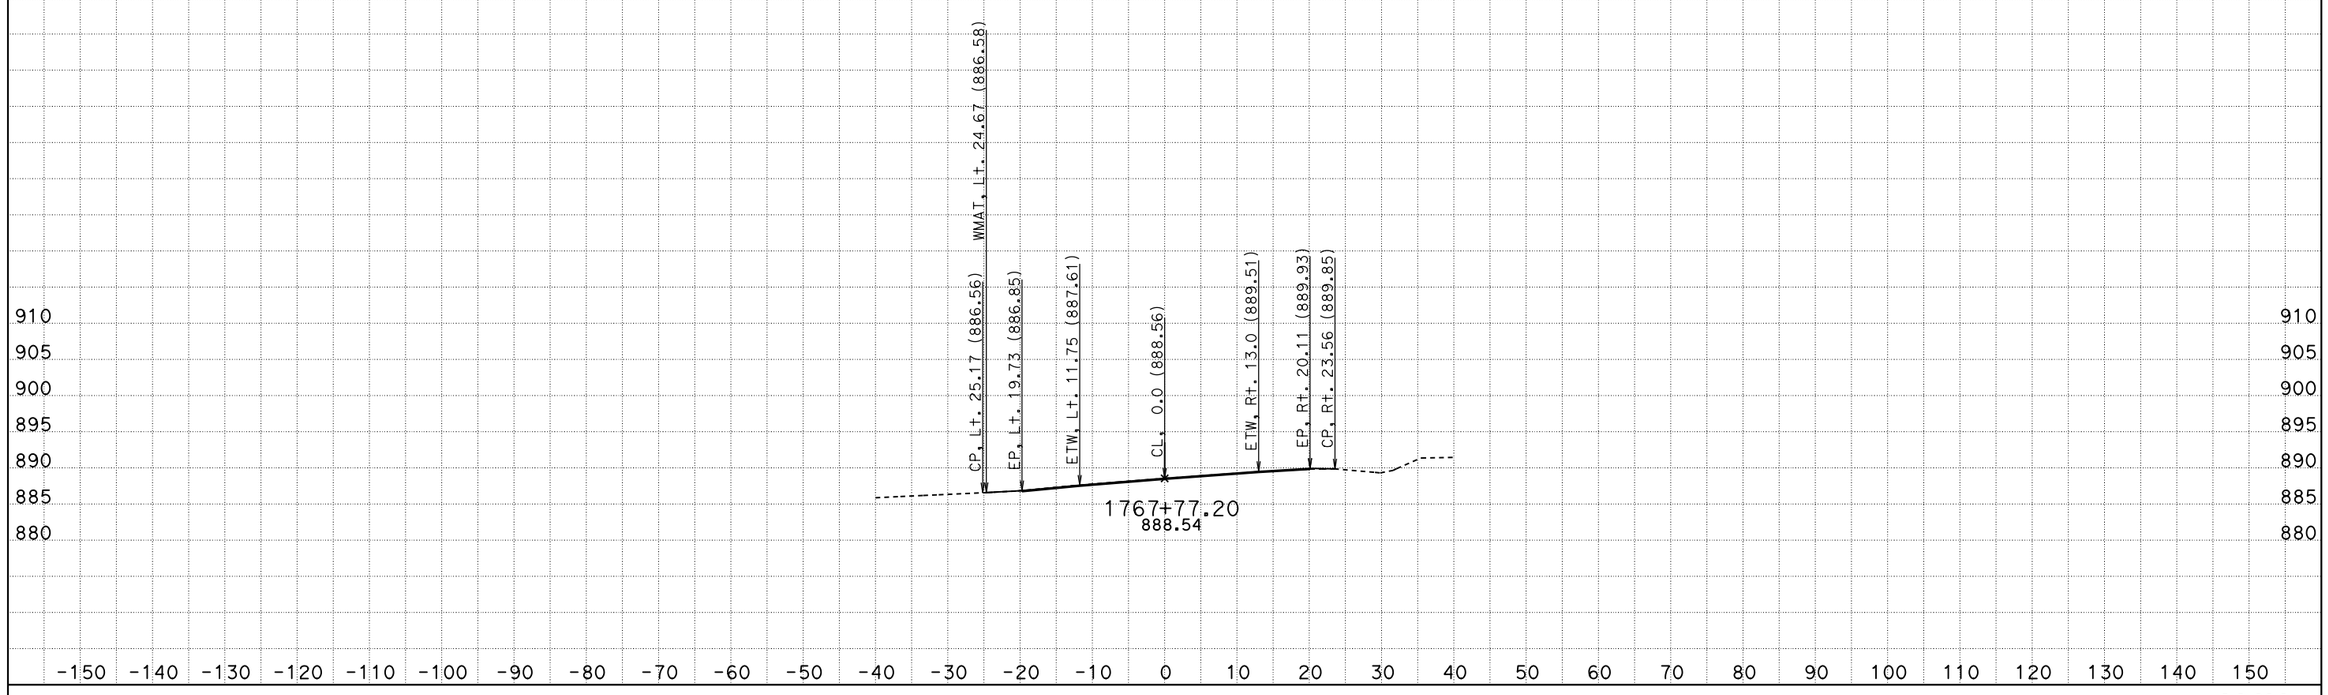

s118638
DATE: 6/8/2015
KC Project: 1210125 File: O:\D10*-OL970\Design\CAiCEy0125y0125\aln1final.ear

10-Tuo-120-R19.4/R20.0

SCALE: 1" = 10' Horiz.
1" = 10' Vert.

All Dimensions are US Survey Feet

ALN1
CROSS SECTIONS
SHEET 29 OF 36

FOR DESIGN STUDY ONLY

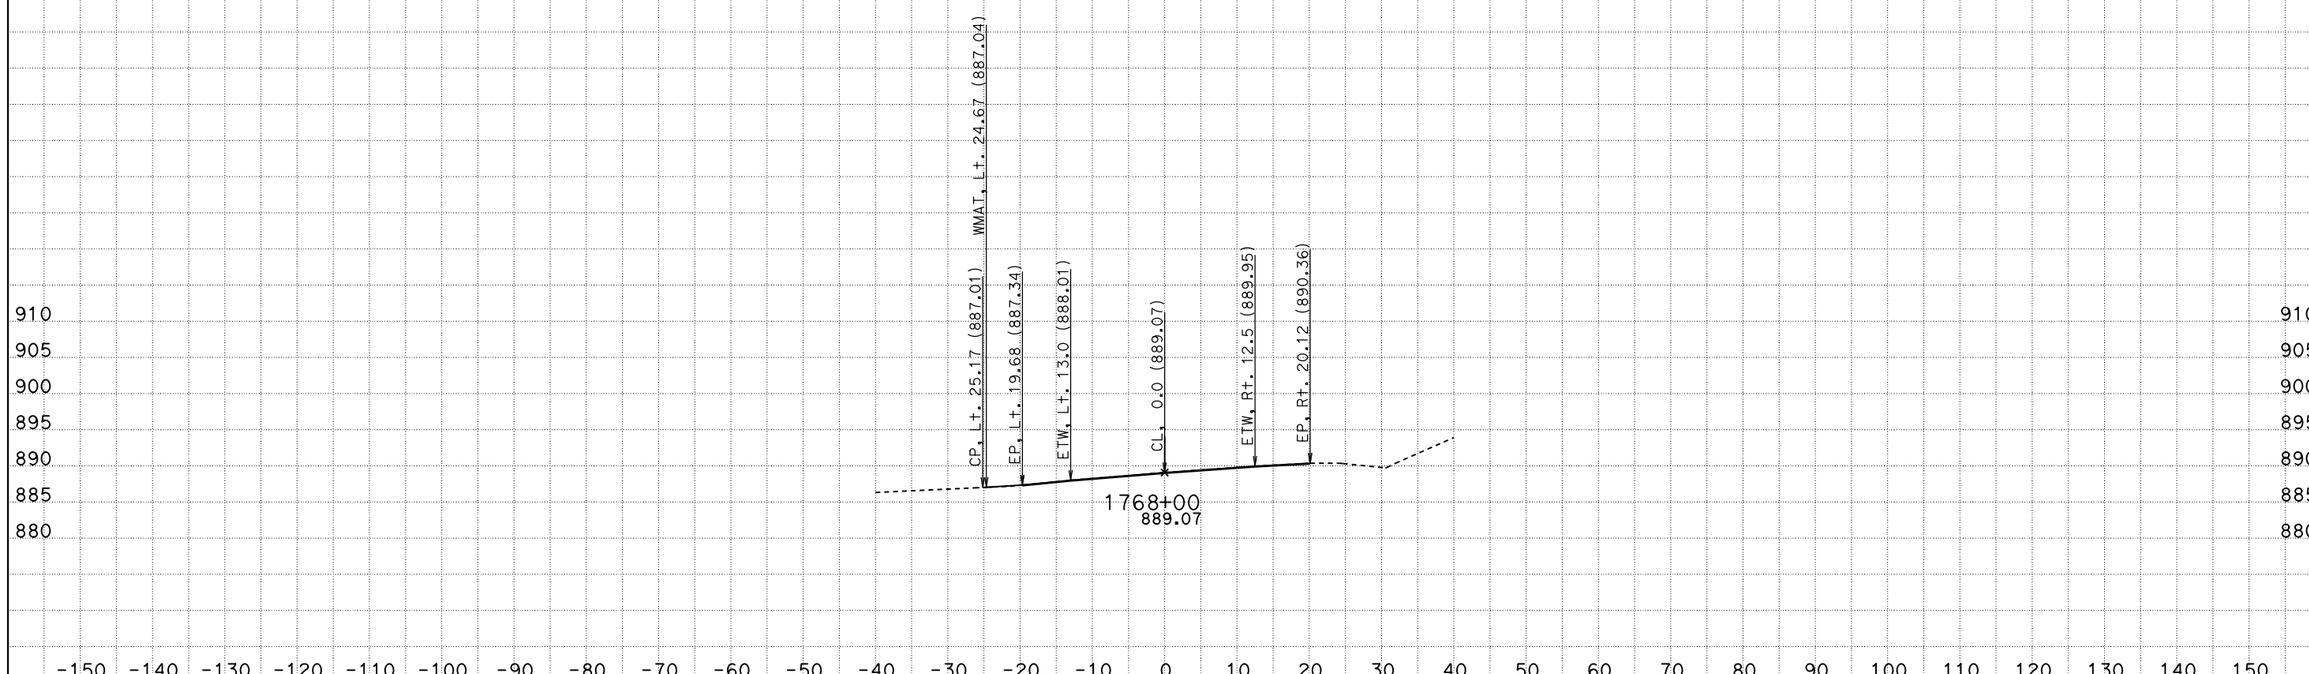

s118638
DATE: 6/8/2015
KC Project: 1210125 File: O:\D10*-0L970\Design\CAiCEy0125y0125\aln1final.ear

10-Tuo-120-R19.4/R20.0

SCALE: 1" = 10' Horiz.
1" = 10' Vert.

All Dimensions are US Survey Feet

ALN1
CROSS SECTIONS
SHEET 30 OF 36

FOR DESIGN STUDY ONLY

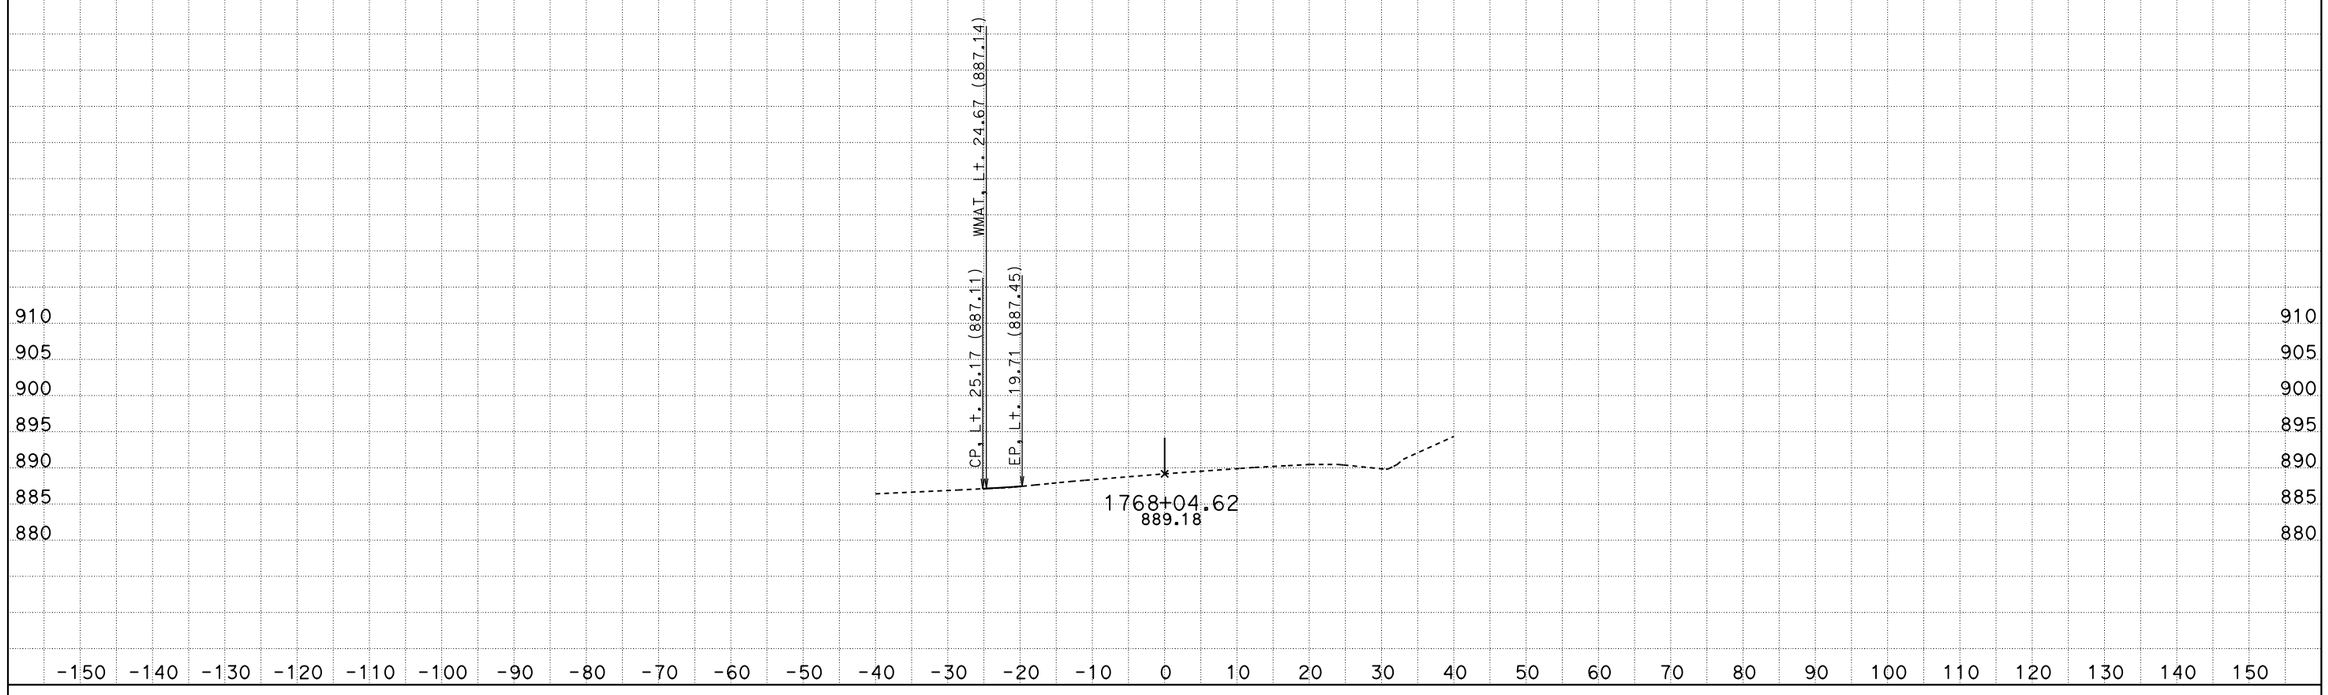

s118638
DATE: 6/8/2015
KC Project: 1210125 File: O:\D10*-OL970\Design\CAiCEy0125y0125\aln1final.ear

10-Tuo-120-R19.4/R20.0

SCALE: 1" = 10' Horiz.
1" = 10' Vert.

All Dimensions are US Survey Feet

ALN1
CROSS SECTIONS
SHEET 31 OF 36

FOR DESIGN STUDY ONLY

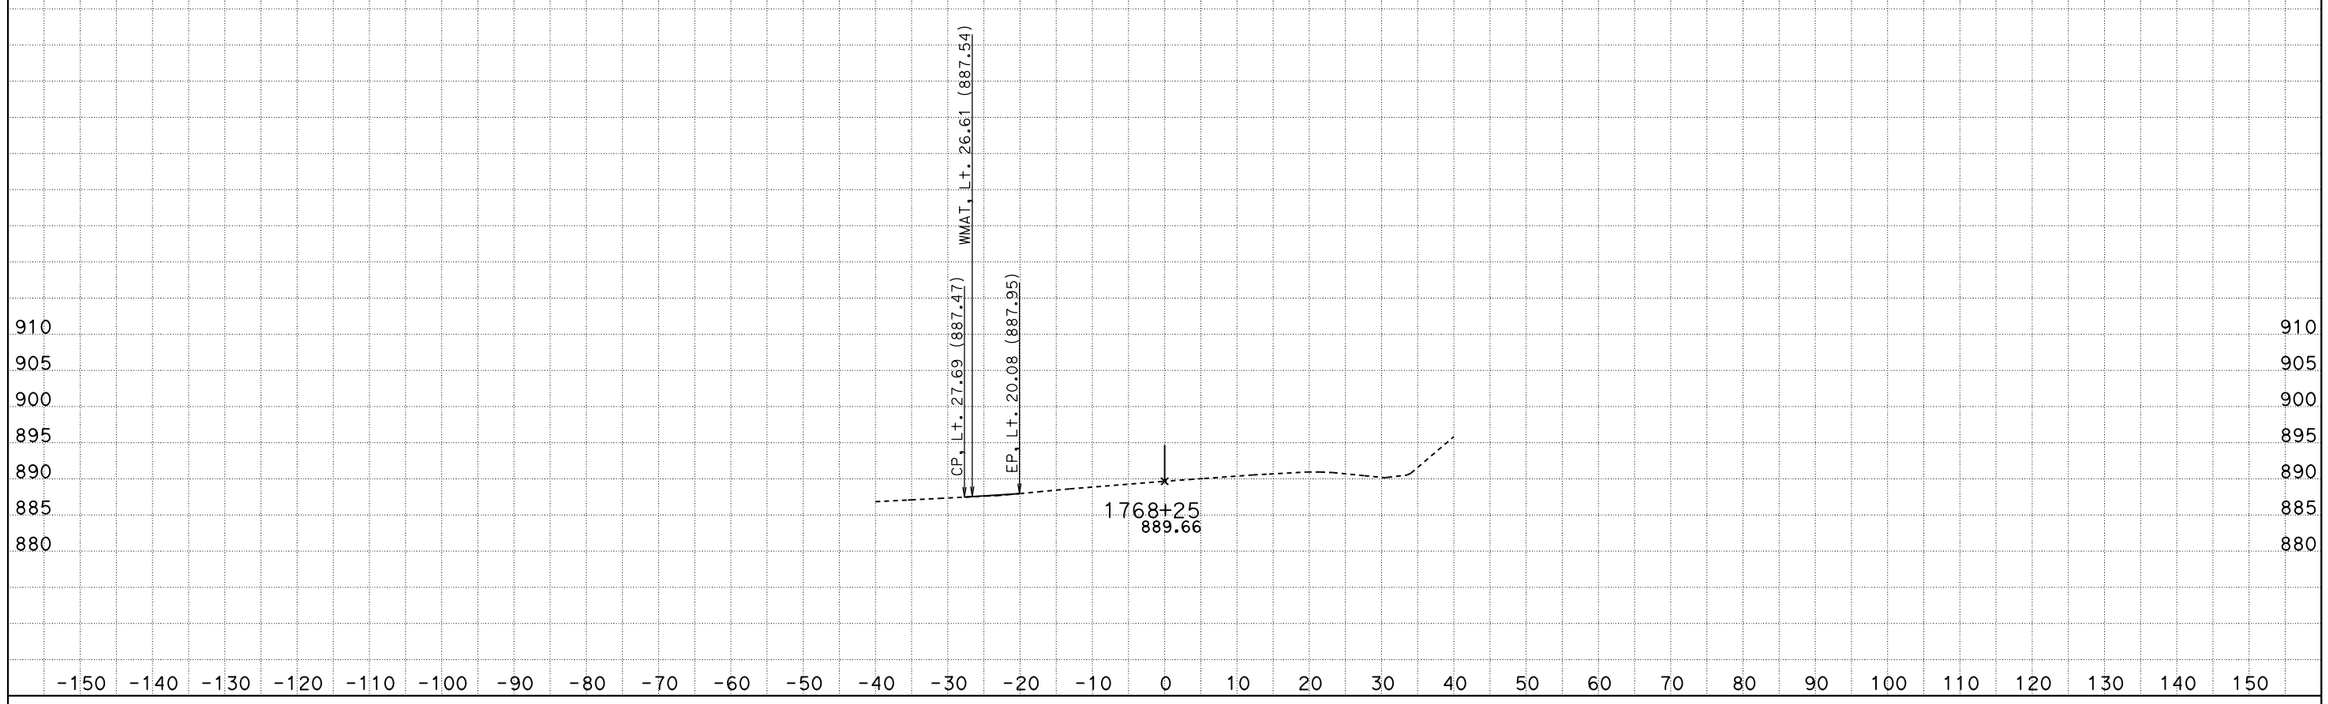

s118638
DATE: 6/8/2015
KC Project: 1210125 File: O:\D10*-OL970\Design\CAiCEy0125y0125\aln1final.ear

10-Tuo-120-R19.4/R20.0

SCALE: 1" = 10' Horiz.
1" = 10' Vert.

All Dimensions are US Survey Feet

ALN1
CROSS SECTIONS
SHEET 32 OF 36

FOR DESIGN STUDY ONLY

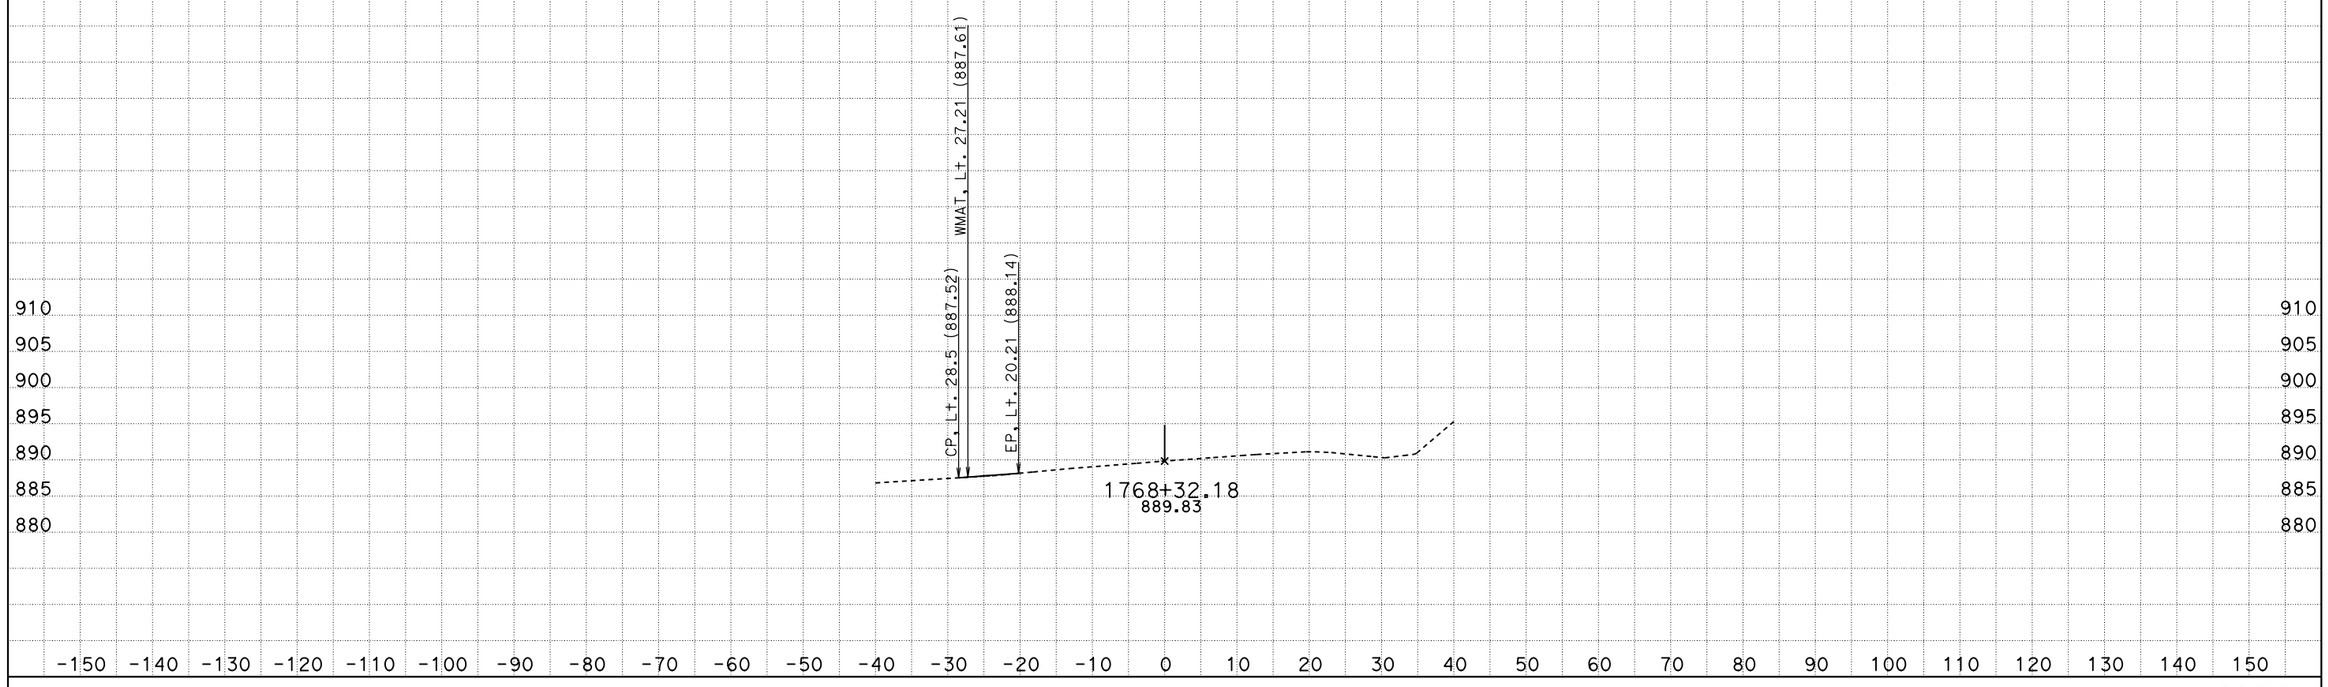

s118638
DATE: 6/8/2015
KC Project: 1210125 File: O:\D10*-OL970\Design\CAiCEy0125y0125\aln1final.ear

10-Tuo-120-R19.4/R20.0

SCALE: 1" = 10' Horiz.
1" = 10' Vert.

All Dimensions are US Survey Feet

ALN1
CROSS SECTIONS
SHEET 33 OF 36

FOR DESIGN STUDY ONLY

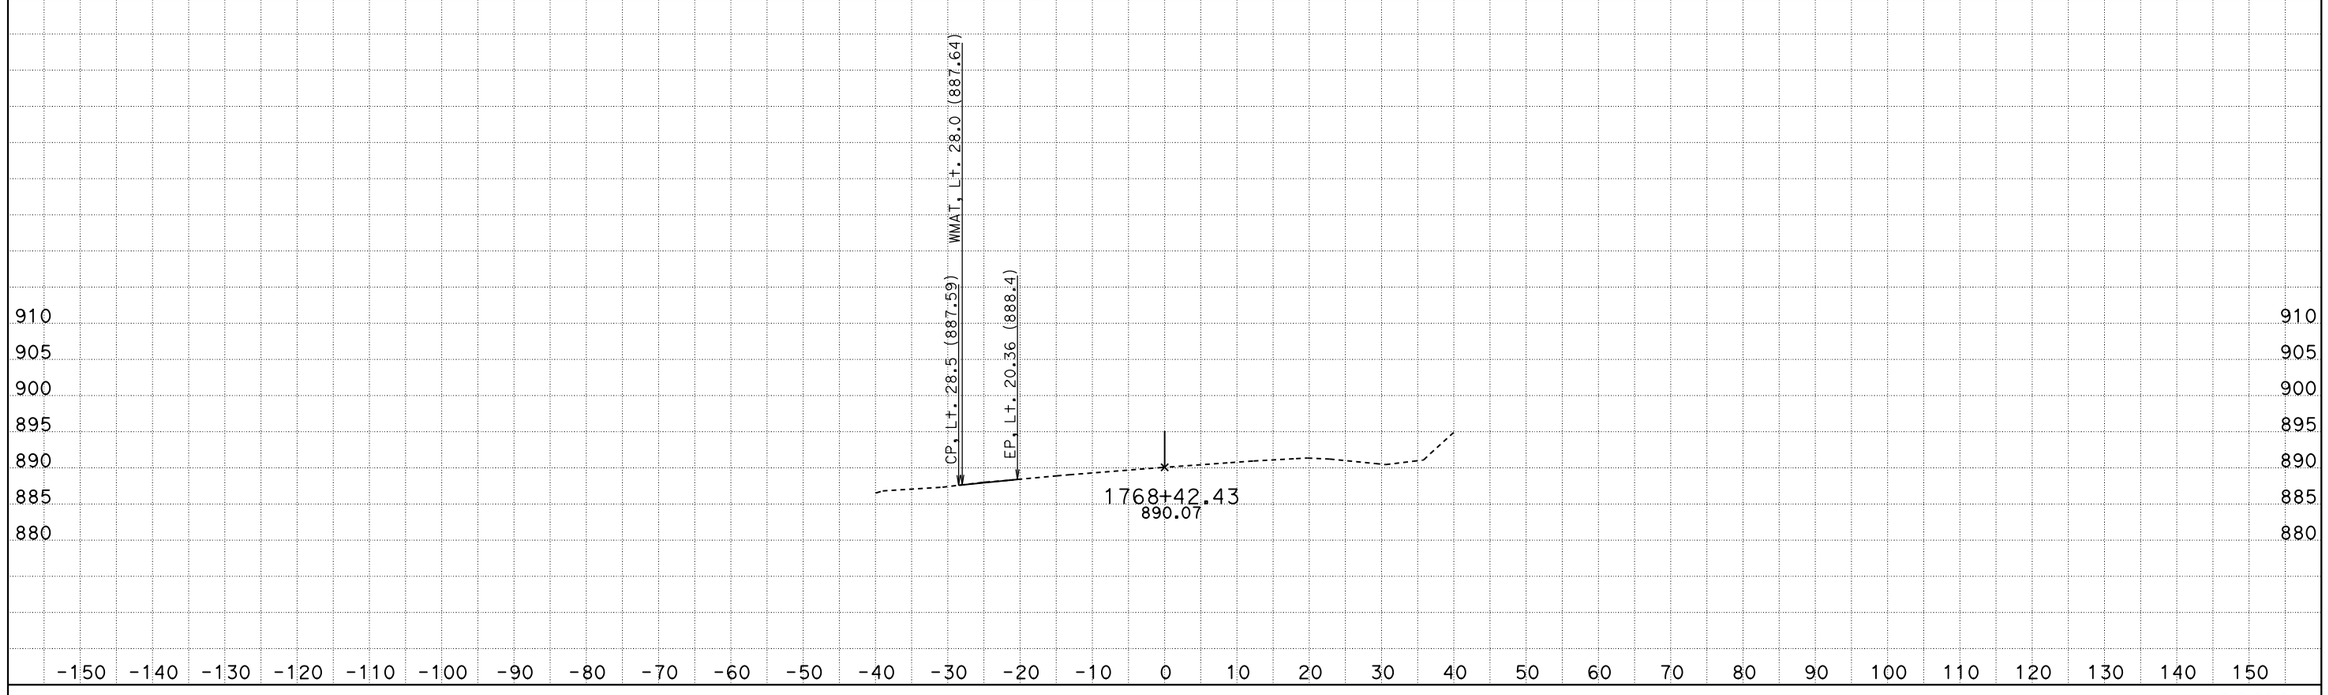

s118638
DATE: 6/8/2015
KC Project: 1210125 File: O:\D10*-OL970\Design\CAiCEy0125y0125\aln1final.ear

10-Tuo-120-R19.4/R20.0

SCALE: 1" = 10' Horiz.
1" = 10' Vert.

All Dimensions are US Survey Feet

ALN1
CROSS SECTIONS
SHEET 34 OF 36

FOR DESIGN STUDY ONLY

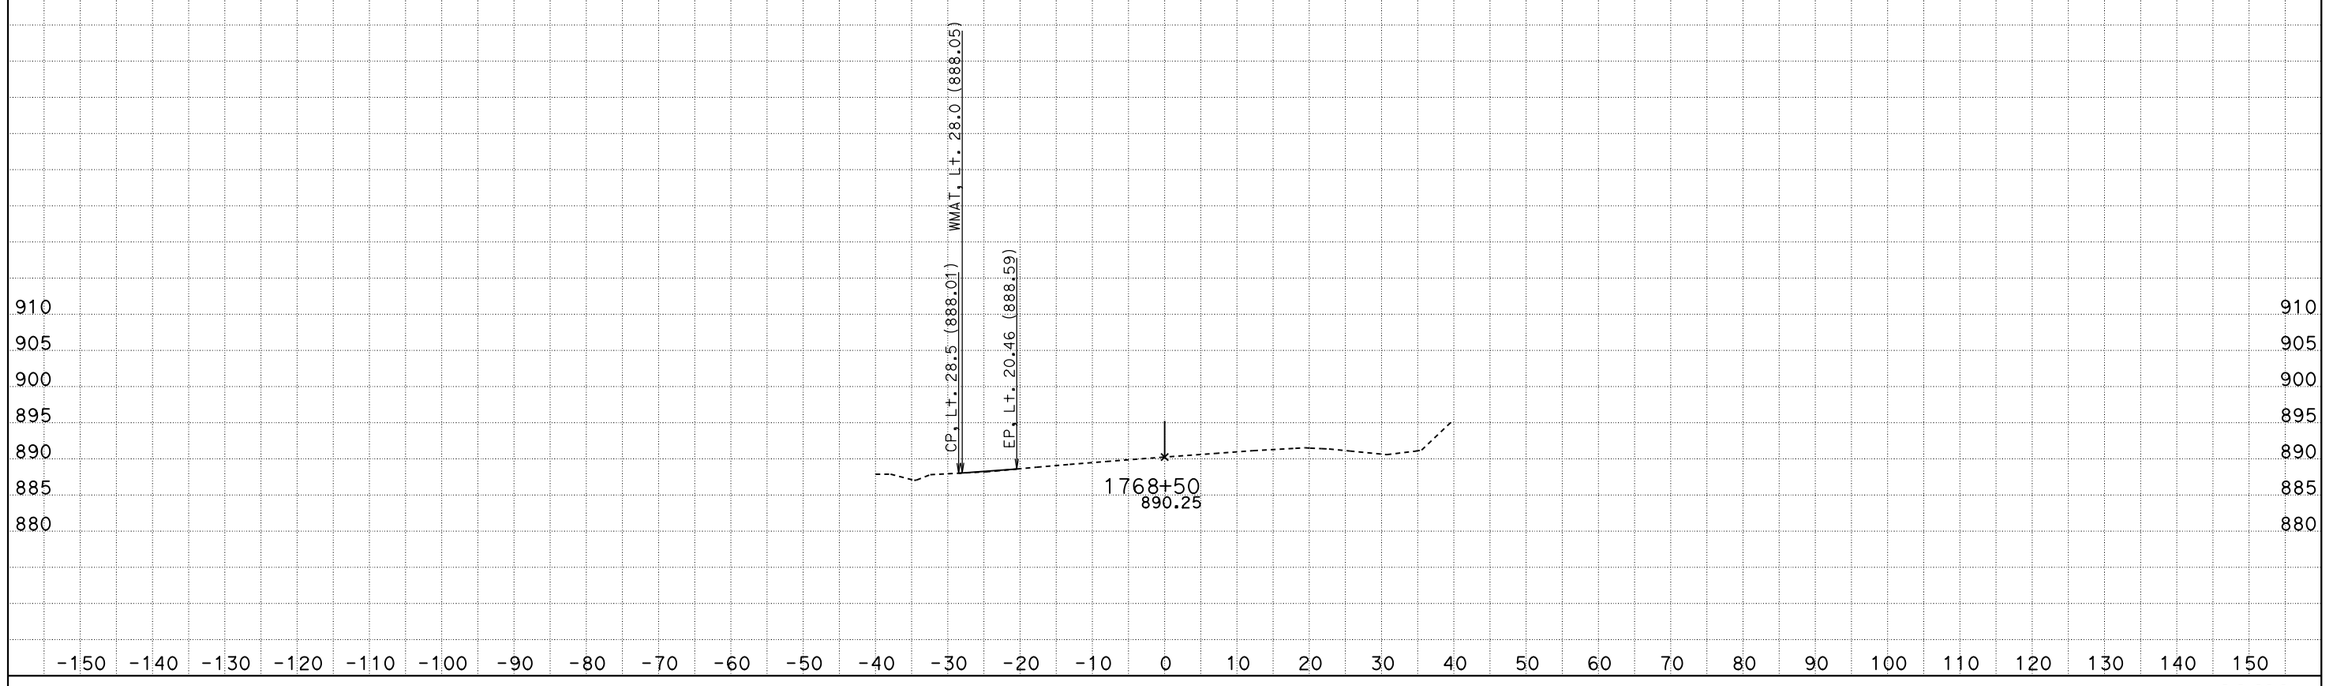

s118638
DATE: 6/8/2015
KC Project: 1210125 File: O:\D10*-OL970\Design\CAiCEy0125y0125\aln1final.ear

10-Tuo-120-R19.4/R20.0

SCALE: 1" = 10' Horiz.
1" = 10' Vert.

All Dimensions are US Survey Feet

ALN1
CROSS SECTIONS
SHEET 35 OF 36

FOR DESIGN STUDY ONLY

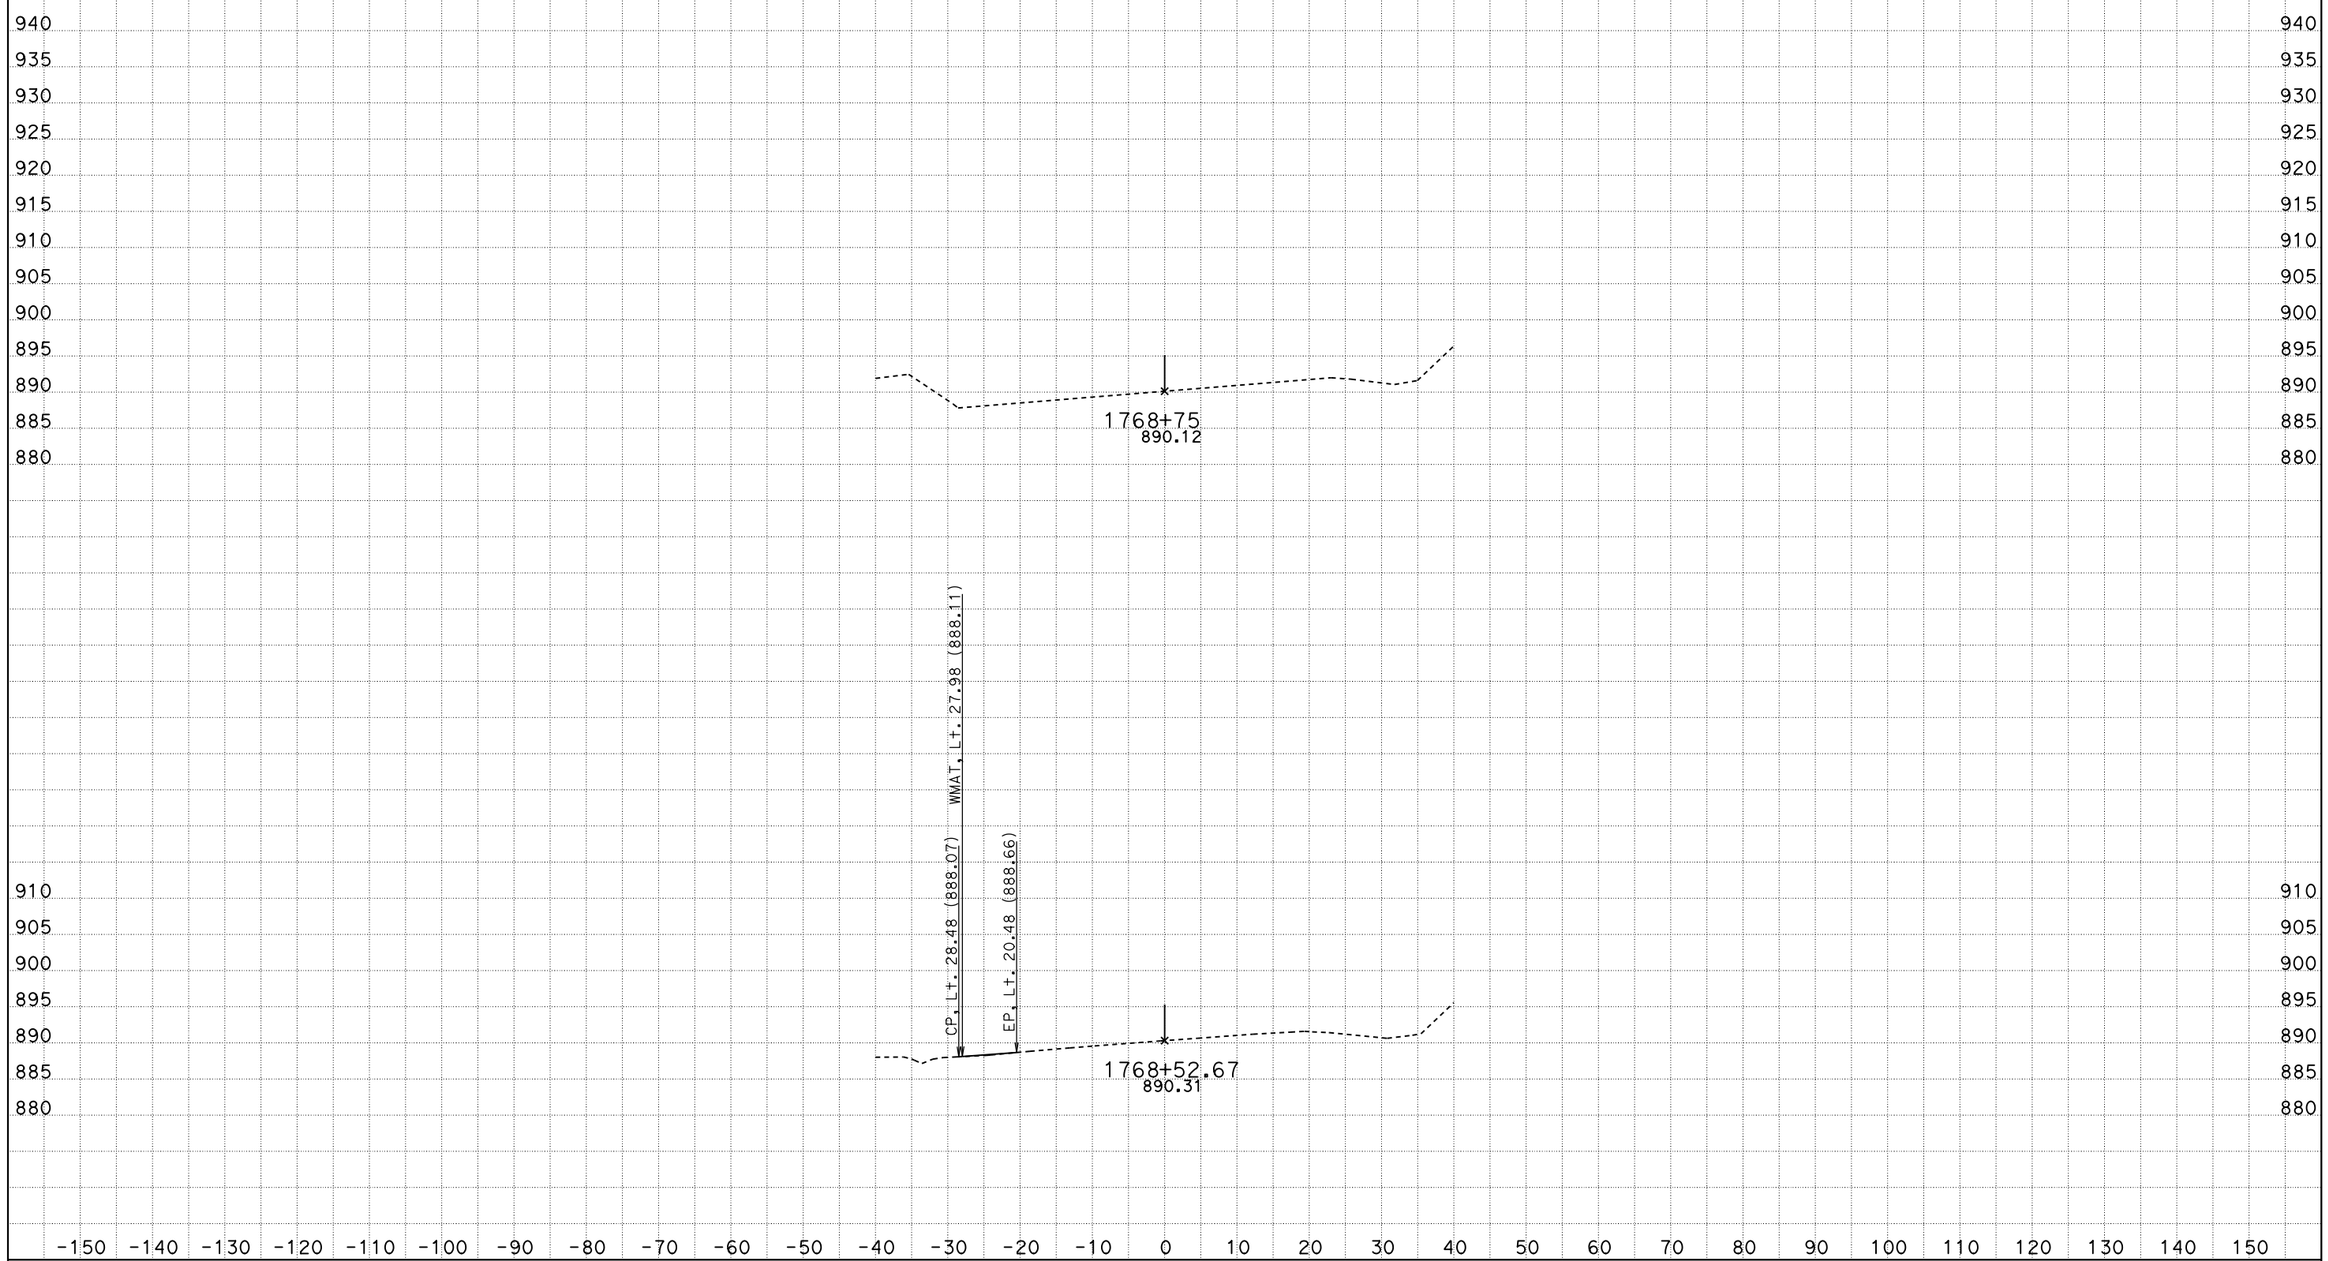

s118638
DATE: 6/8/2015
KC Project: 1210125 File: O:\D10*-0L970\Design\CAiCEy0125y0125\aln1final.ear

10-Tuo-120-R19.4/R20.0

SCALE: 1" = 10' Horiz.
1" = 10' Vert.

All Dimensions are US Survey Feet

ALN1
CROSS SECTIONS
SHEET 36 OF 36