# DESIGN STUDY ONLY

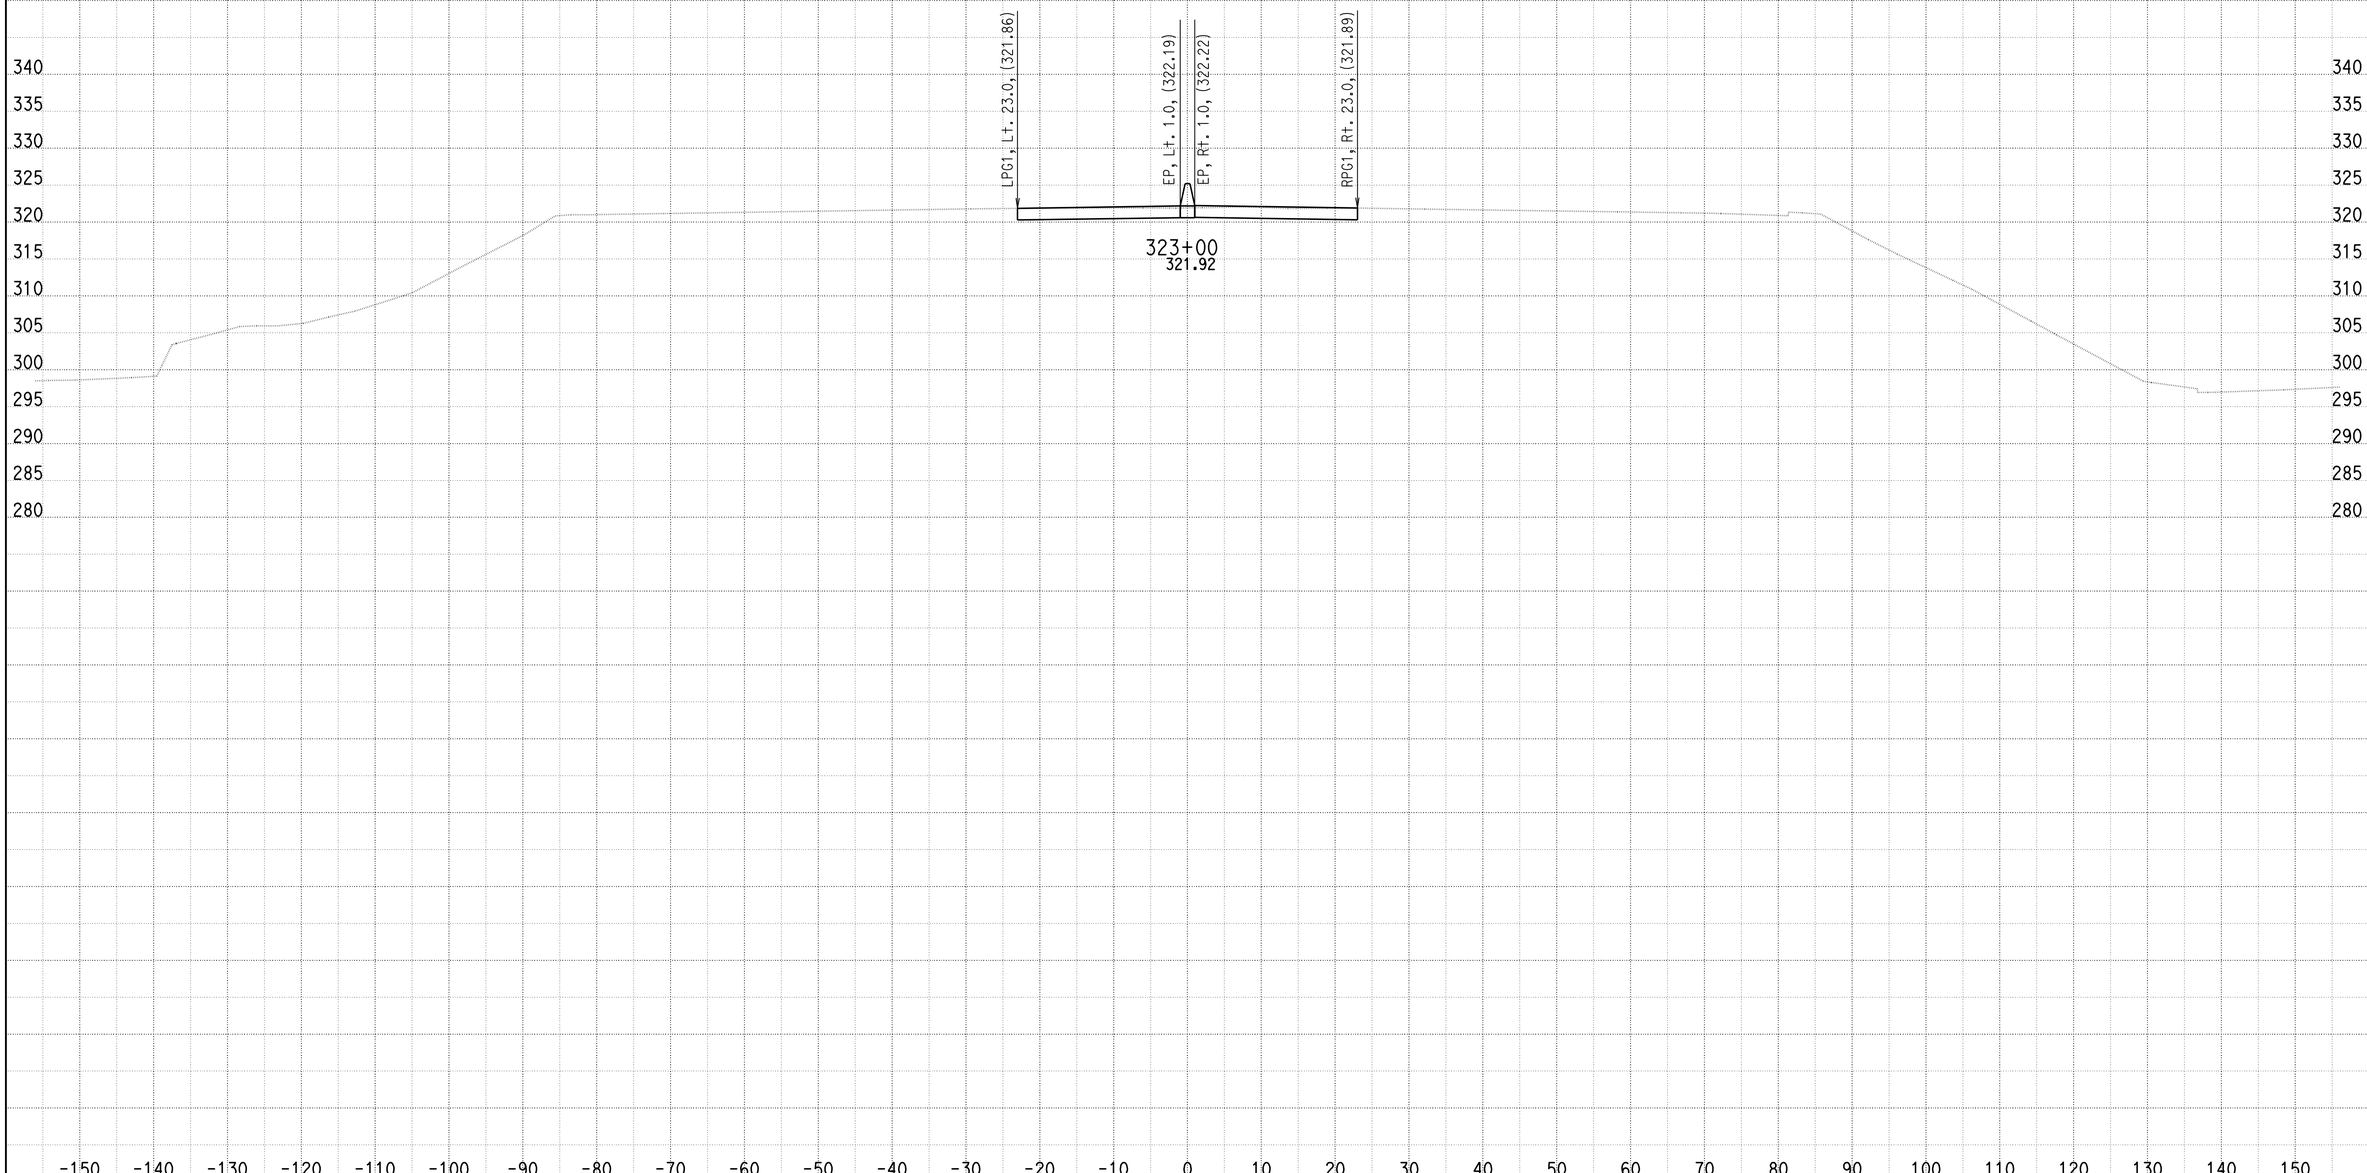


DATE: 09/28/2011

KC Project: SOUTH File: U:\userdata\2T181\SOUTH\ear\design\Segment A\des_323_32372_netw_111710.ear

SCALE: 1" = 10' Horiz.
1" = 10' Vert.

**All Dimensions are US Survey Feet**

**A**

**CROSS SECTIONS**

SHEET 1 OF 205

# DESIGN STUDY ONLY

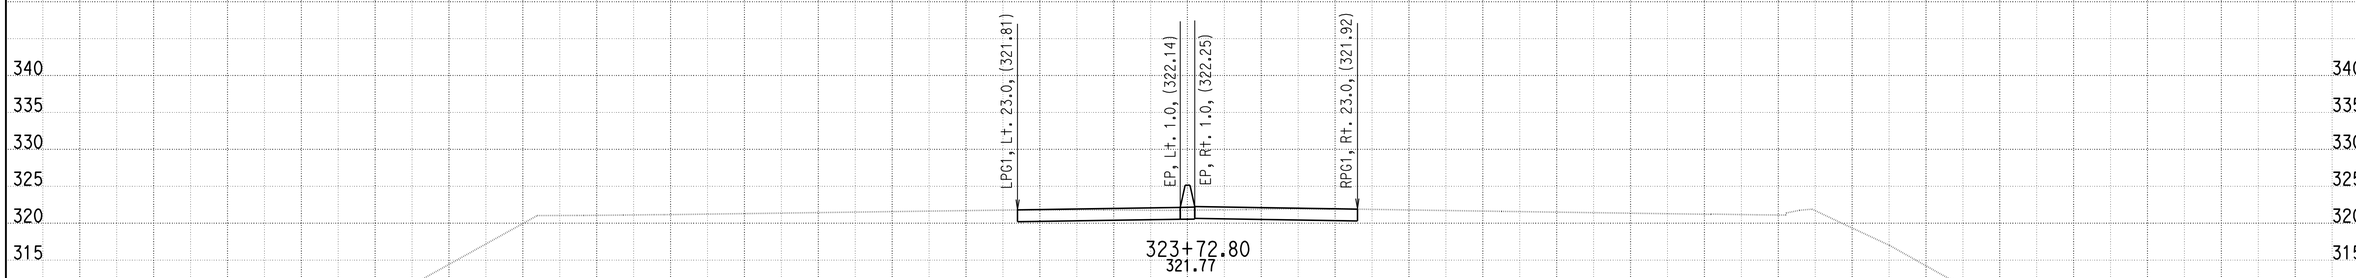


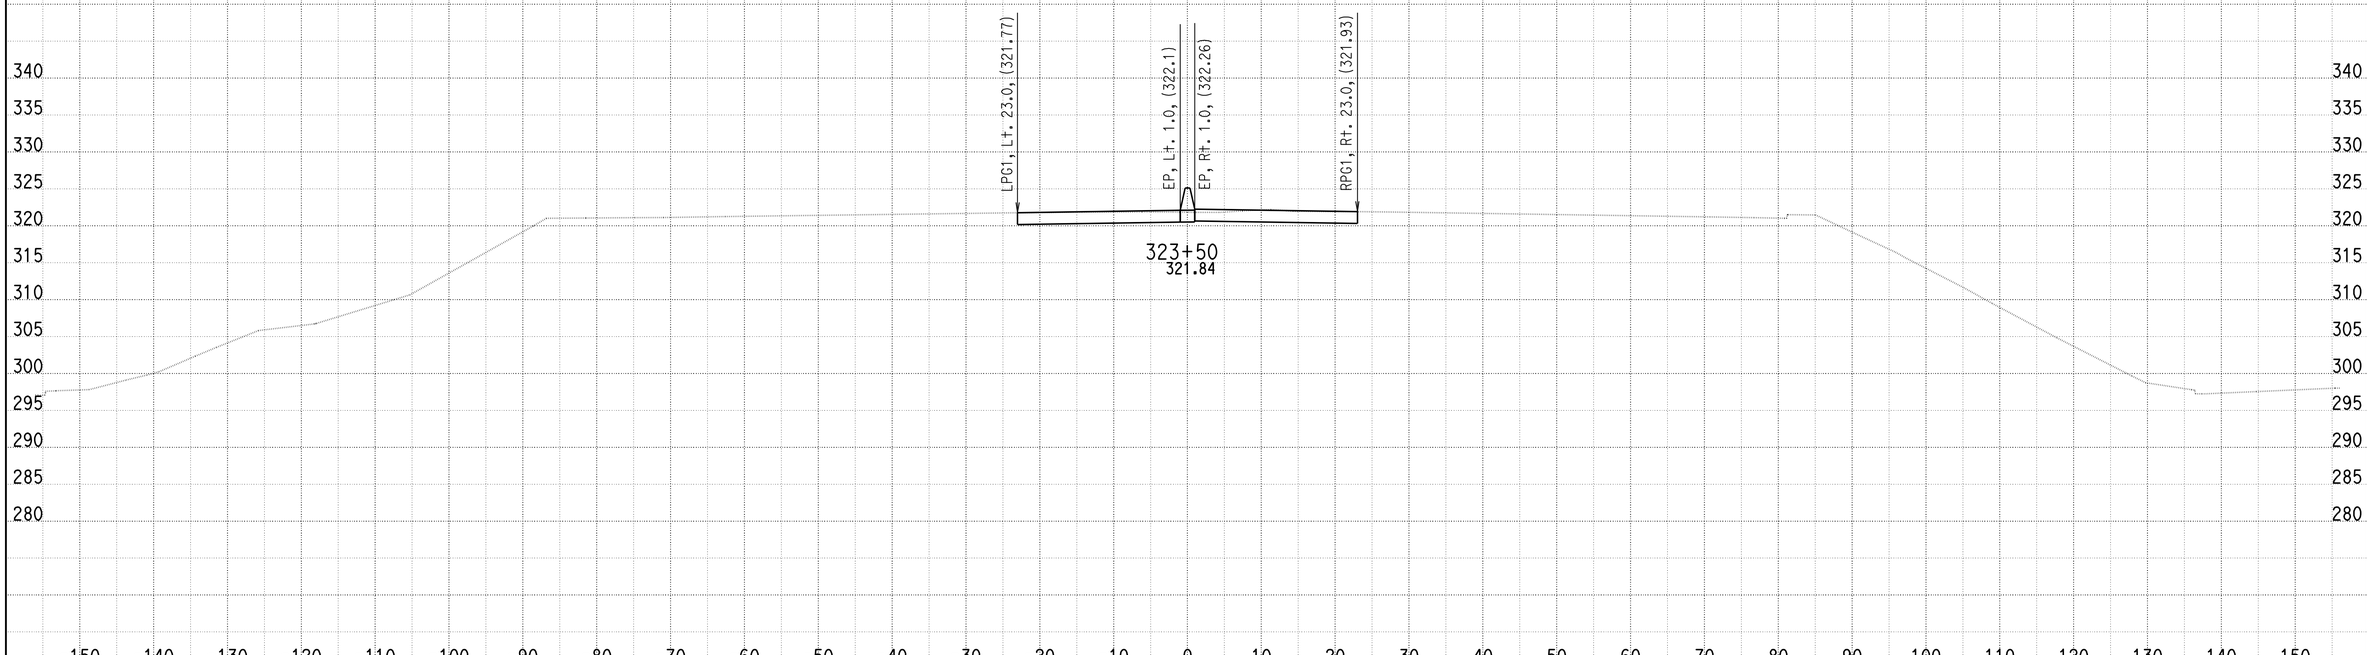


DATE: 09/28/2011

KC Project: SOUTH File: U:\userdata\2T181\SOUTH\ear\design\Segment A\des_323_32372_netw_111710.ear

SCALE: 1" = 10' Horiz.
1" = 10' Vert.

**All Dimensions are US Survey Feet**

**A**

**CROSS SECTIONS**

# DESIGN STUDY ONLY

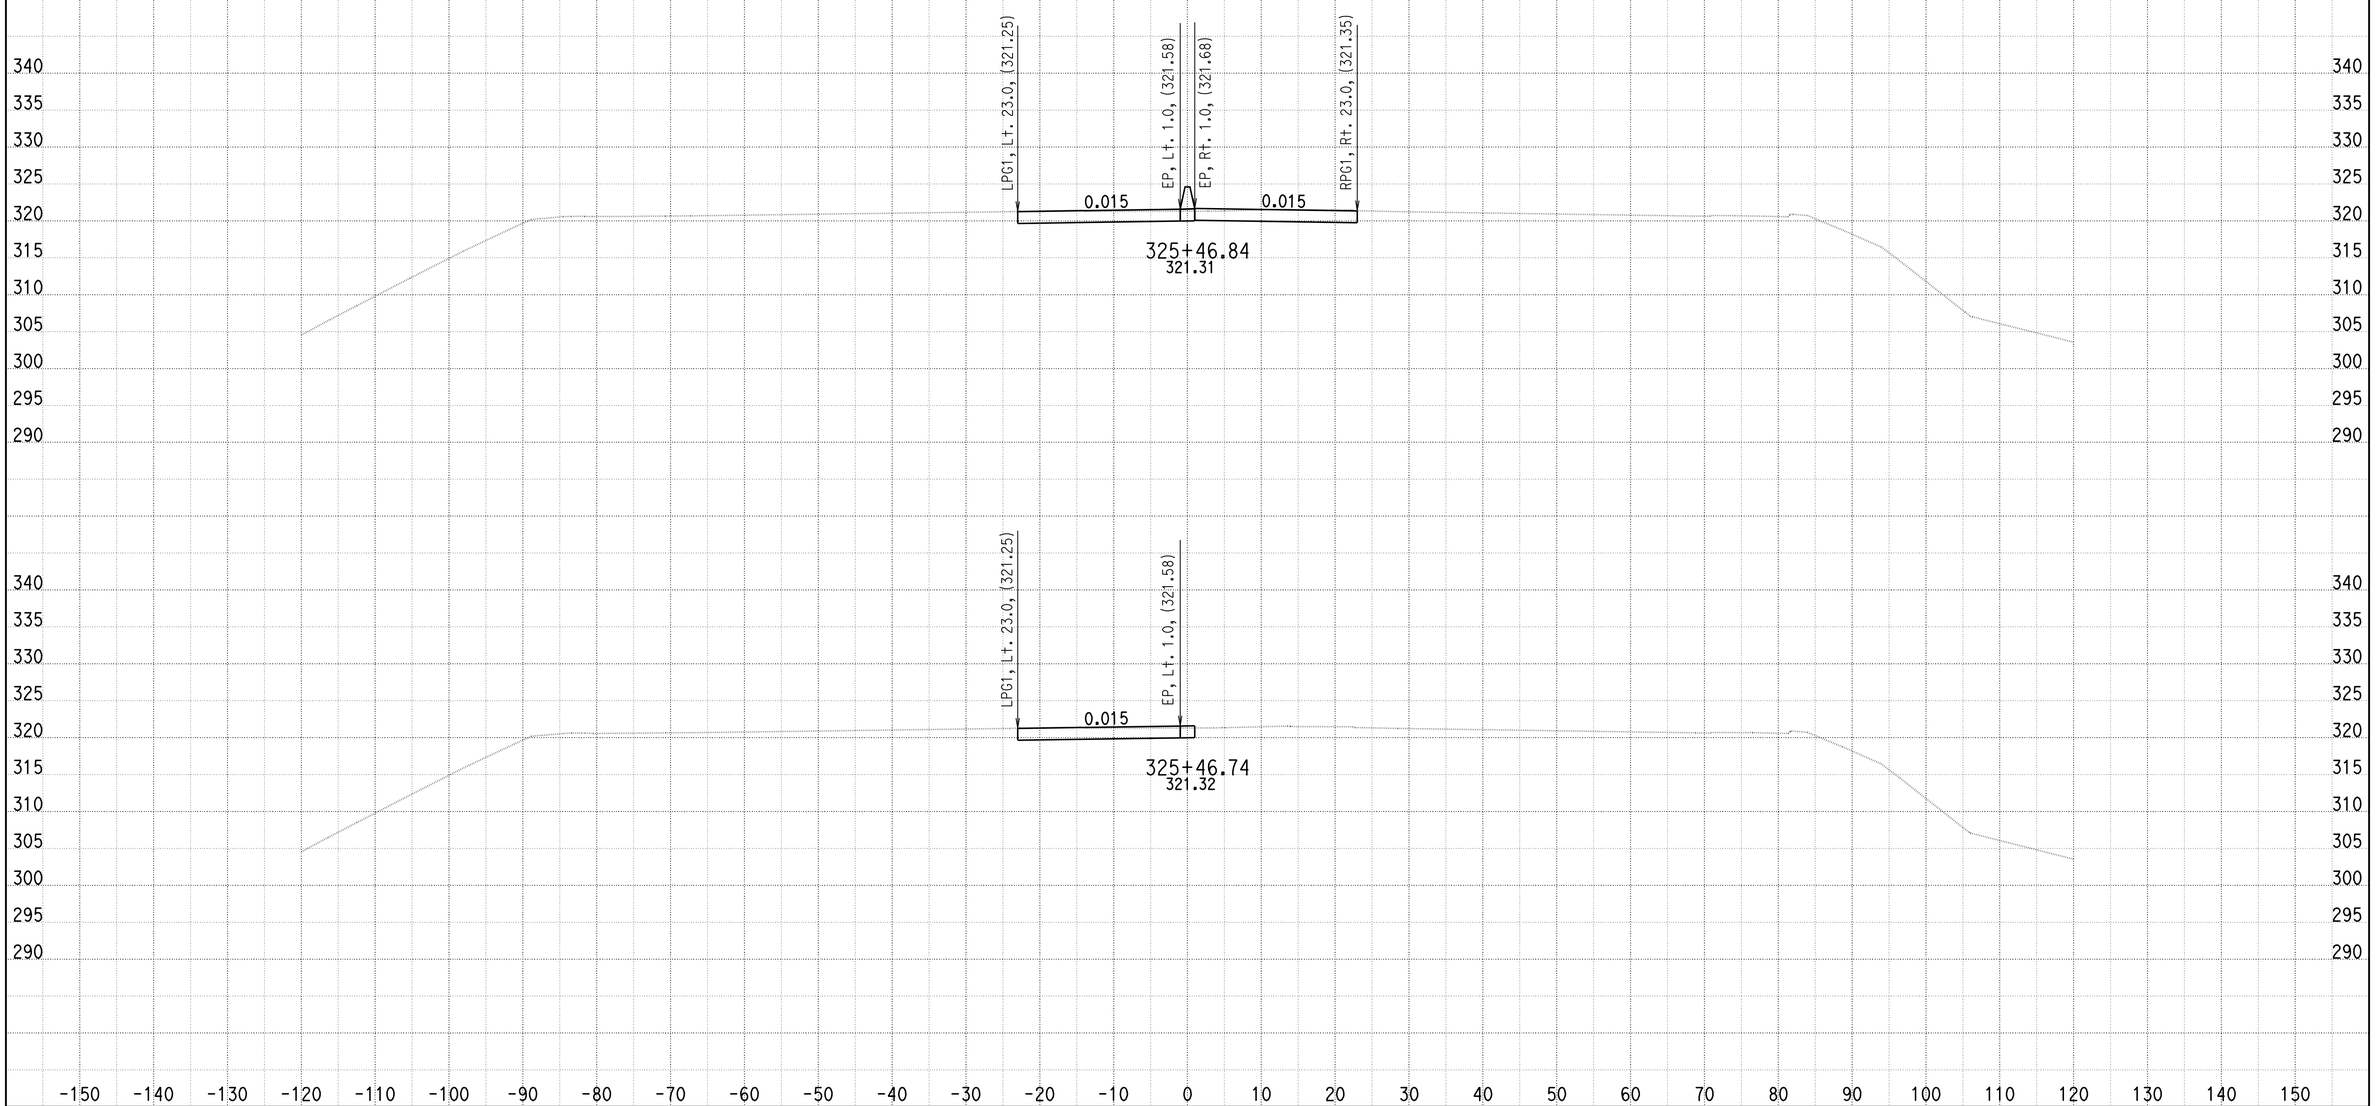


DATE: 09/28/2011

KC Project: SOUTH File: U:\userdata\2T181\SOUTH\ear\design\Segment A\des_325_351_netw_060110.ear

SCALE: 1" = 10' Horiz.
1" = 10' Vert.

**All Dimensions are US Survey Feet**

**A**

**CROSS SECTIONS**

SHEET 3 OF 205

# DESIGN STUDY ONLY

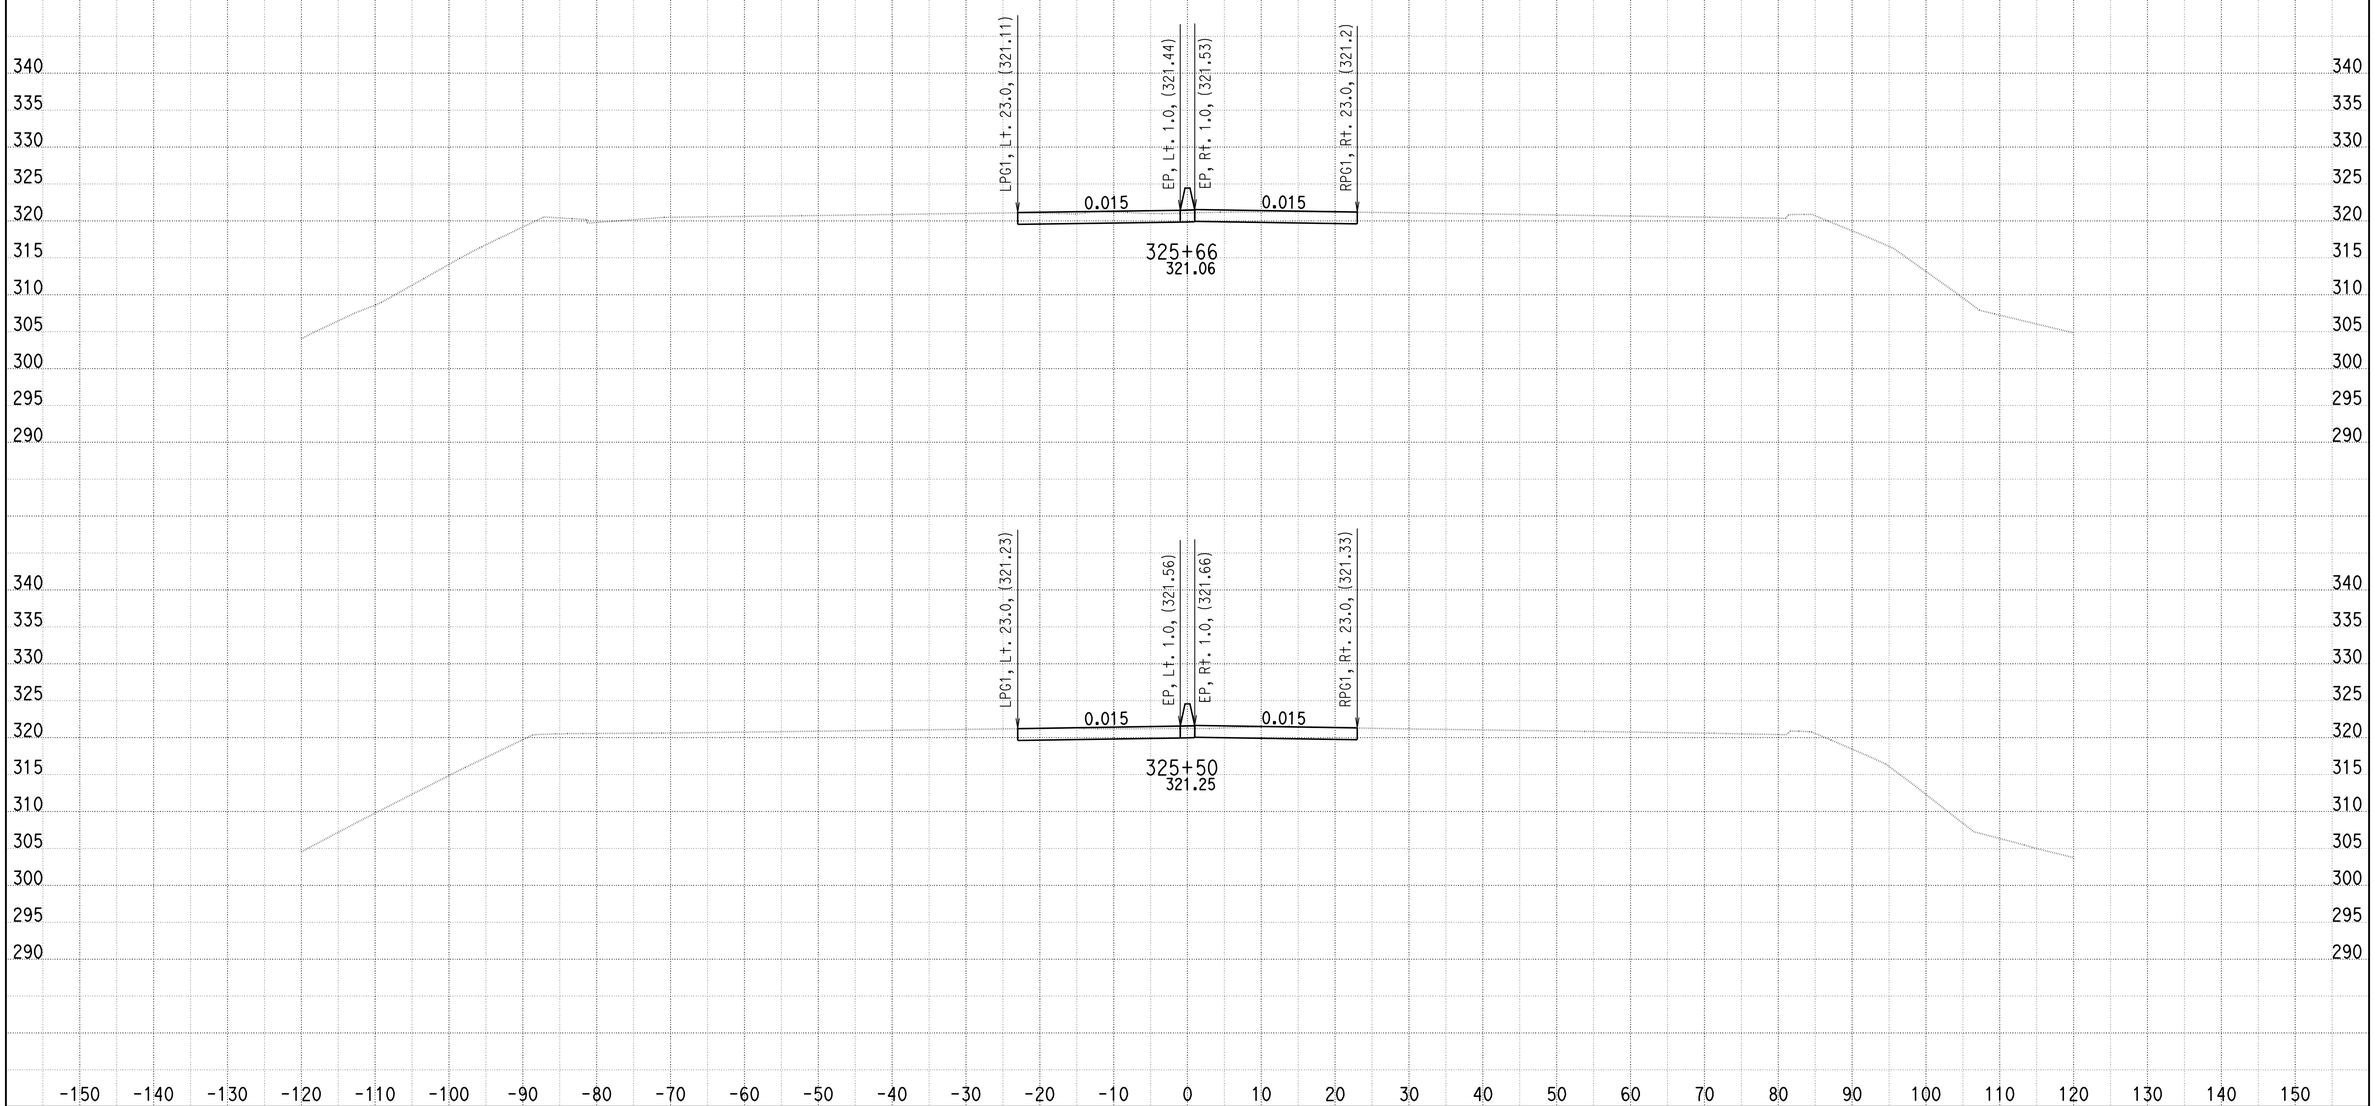


DATE: 09/28/2011

KC Project: SOUTH File: U:\userdata\2T181\SOUTH\ear\design\Segment A\des_325_351_netw_060110.ear

SCALE: 1" = 10' Horiz.
1" = 10' Vert.

**All Dimensions are US Survey Feet**

**A**

**CROSS SECTIONS**

SHEET 4 OF 205

# DESIGN STUDY ONLY

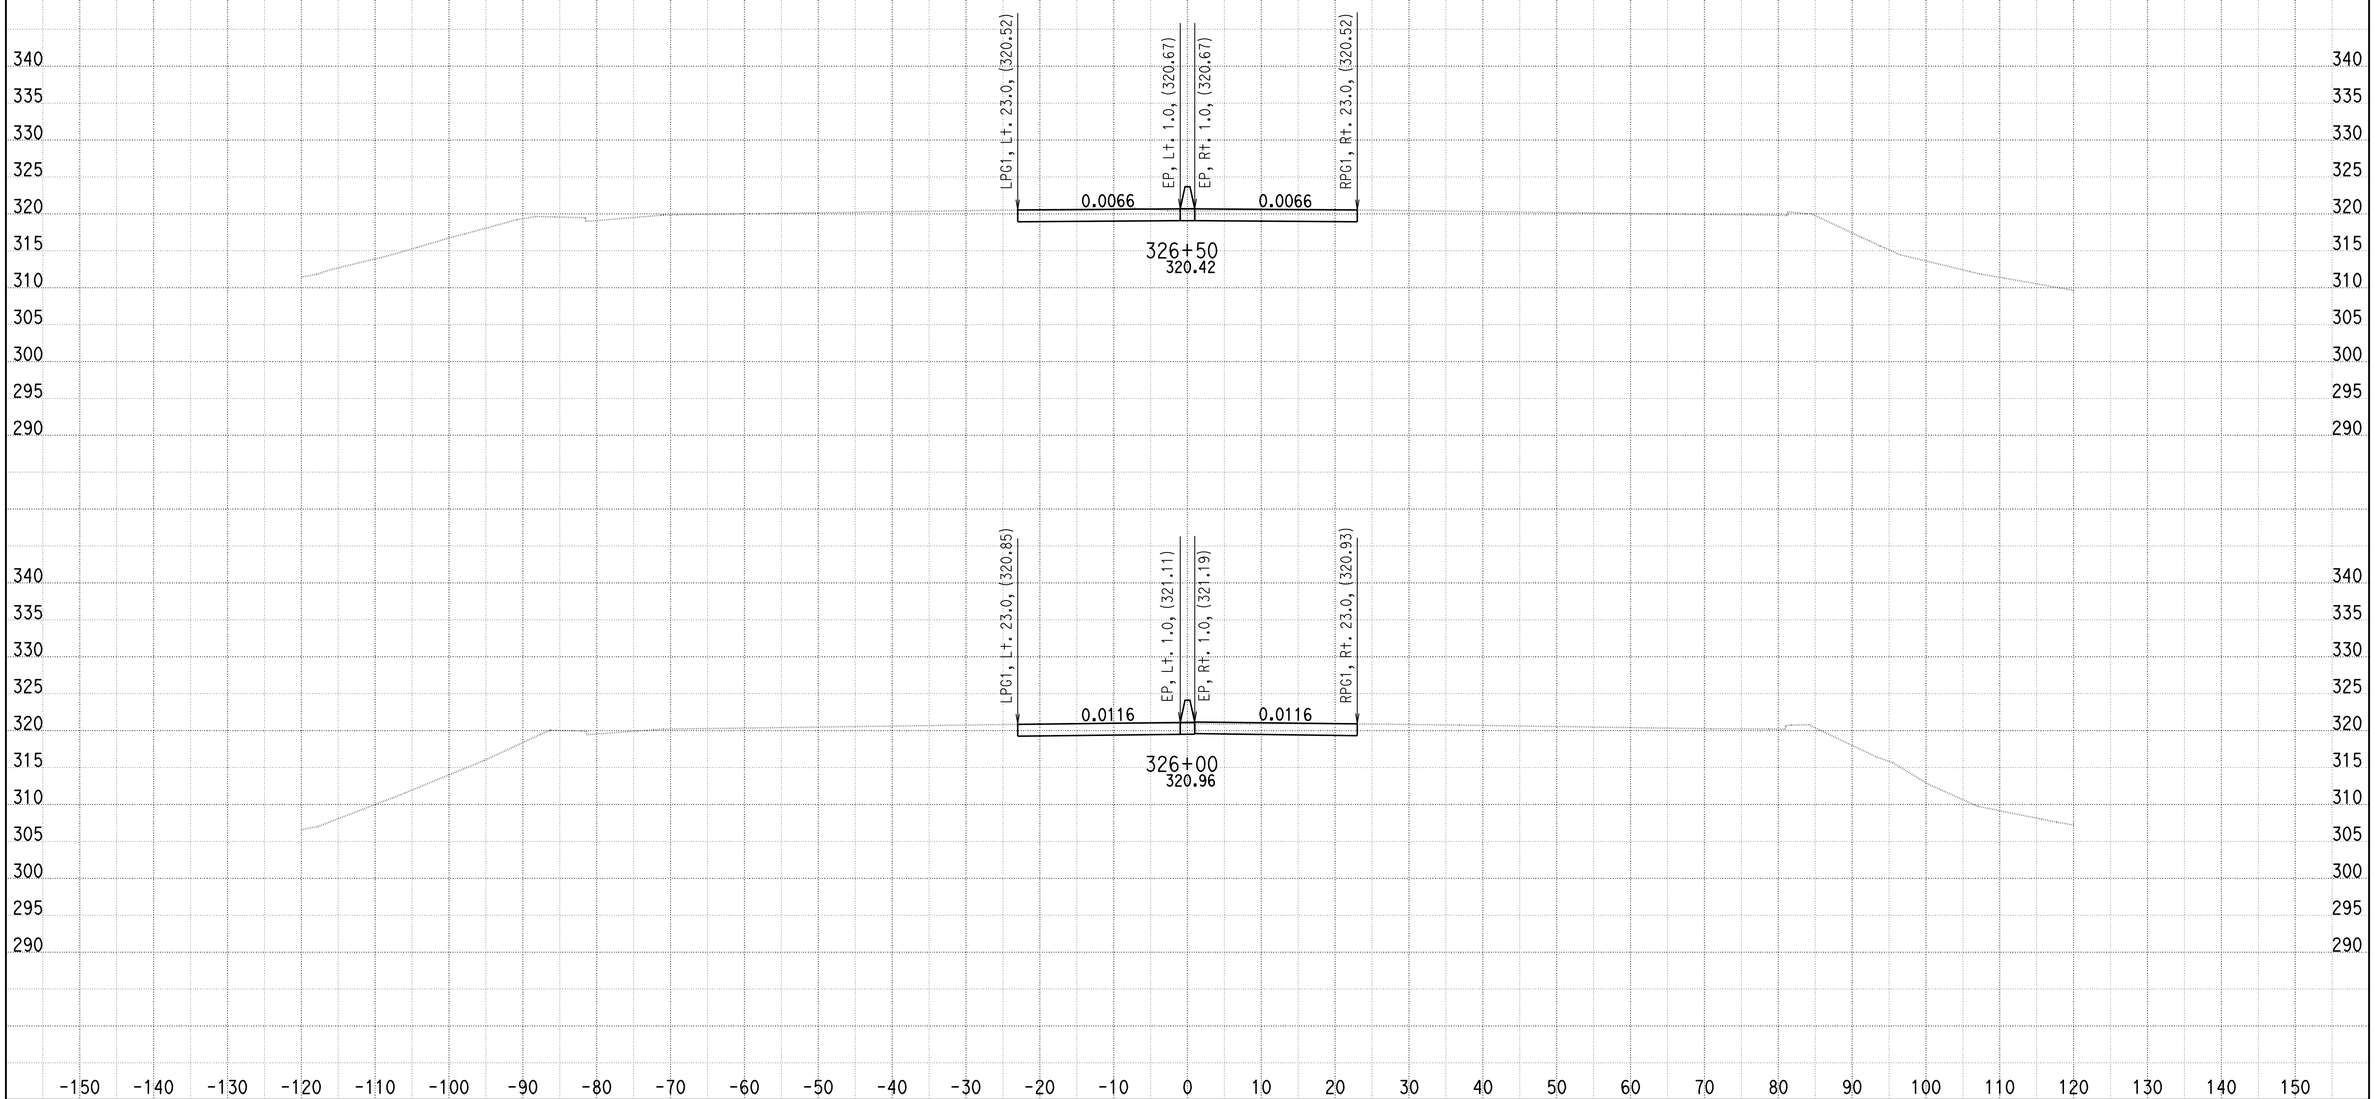


DATE: 09/28/2011

KC Project: SOUTH File: U:\userdata\2T181\SOUTH\ear\design\Segment A\des_325_351_netw_060110.ear

SCALE: 1" = 10' Horiz.
1" = 10' Vert.

**All Dimensions are US Survey Feet**

**A**

**CROSS SECTIONS**

SHEET 5 OF 205

# DESIGN STUDY ONLY

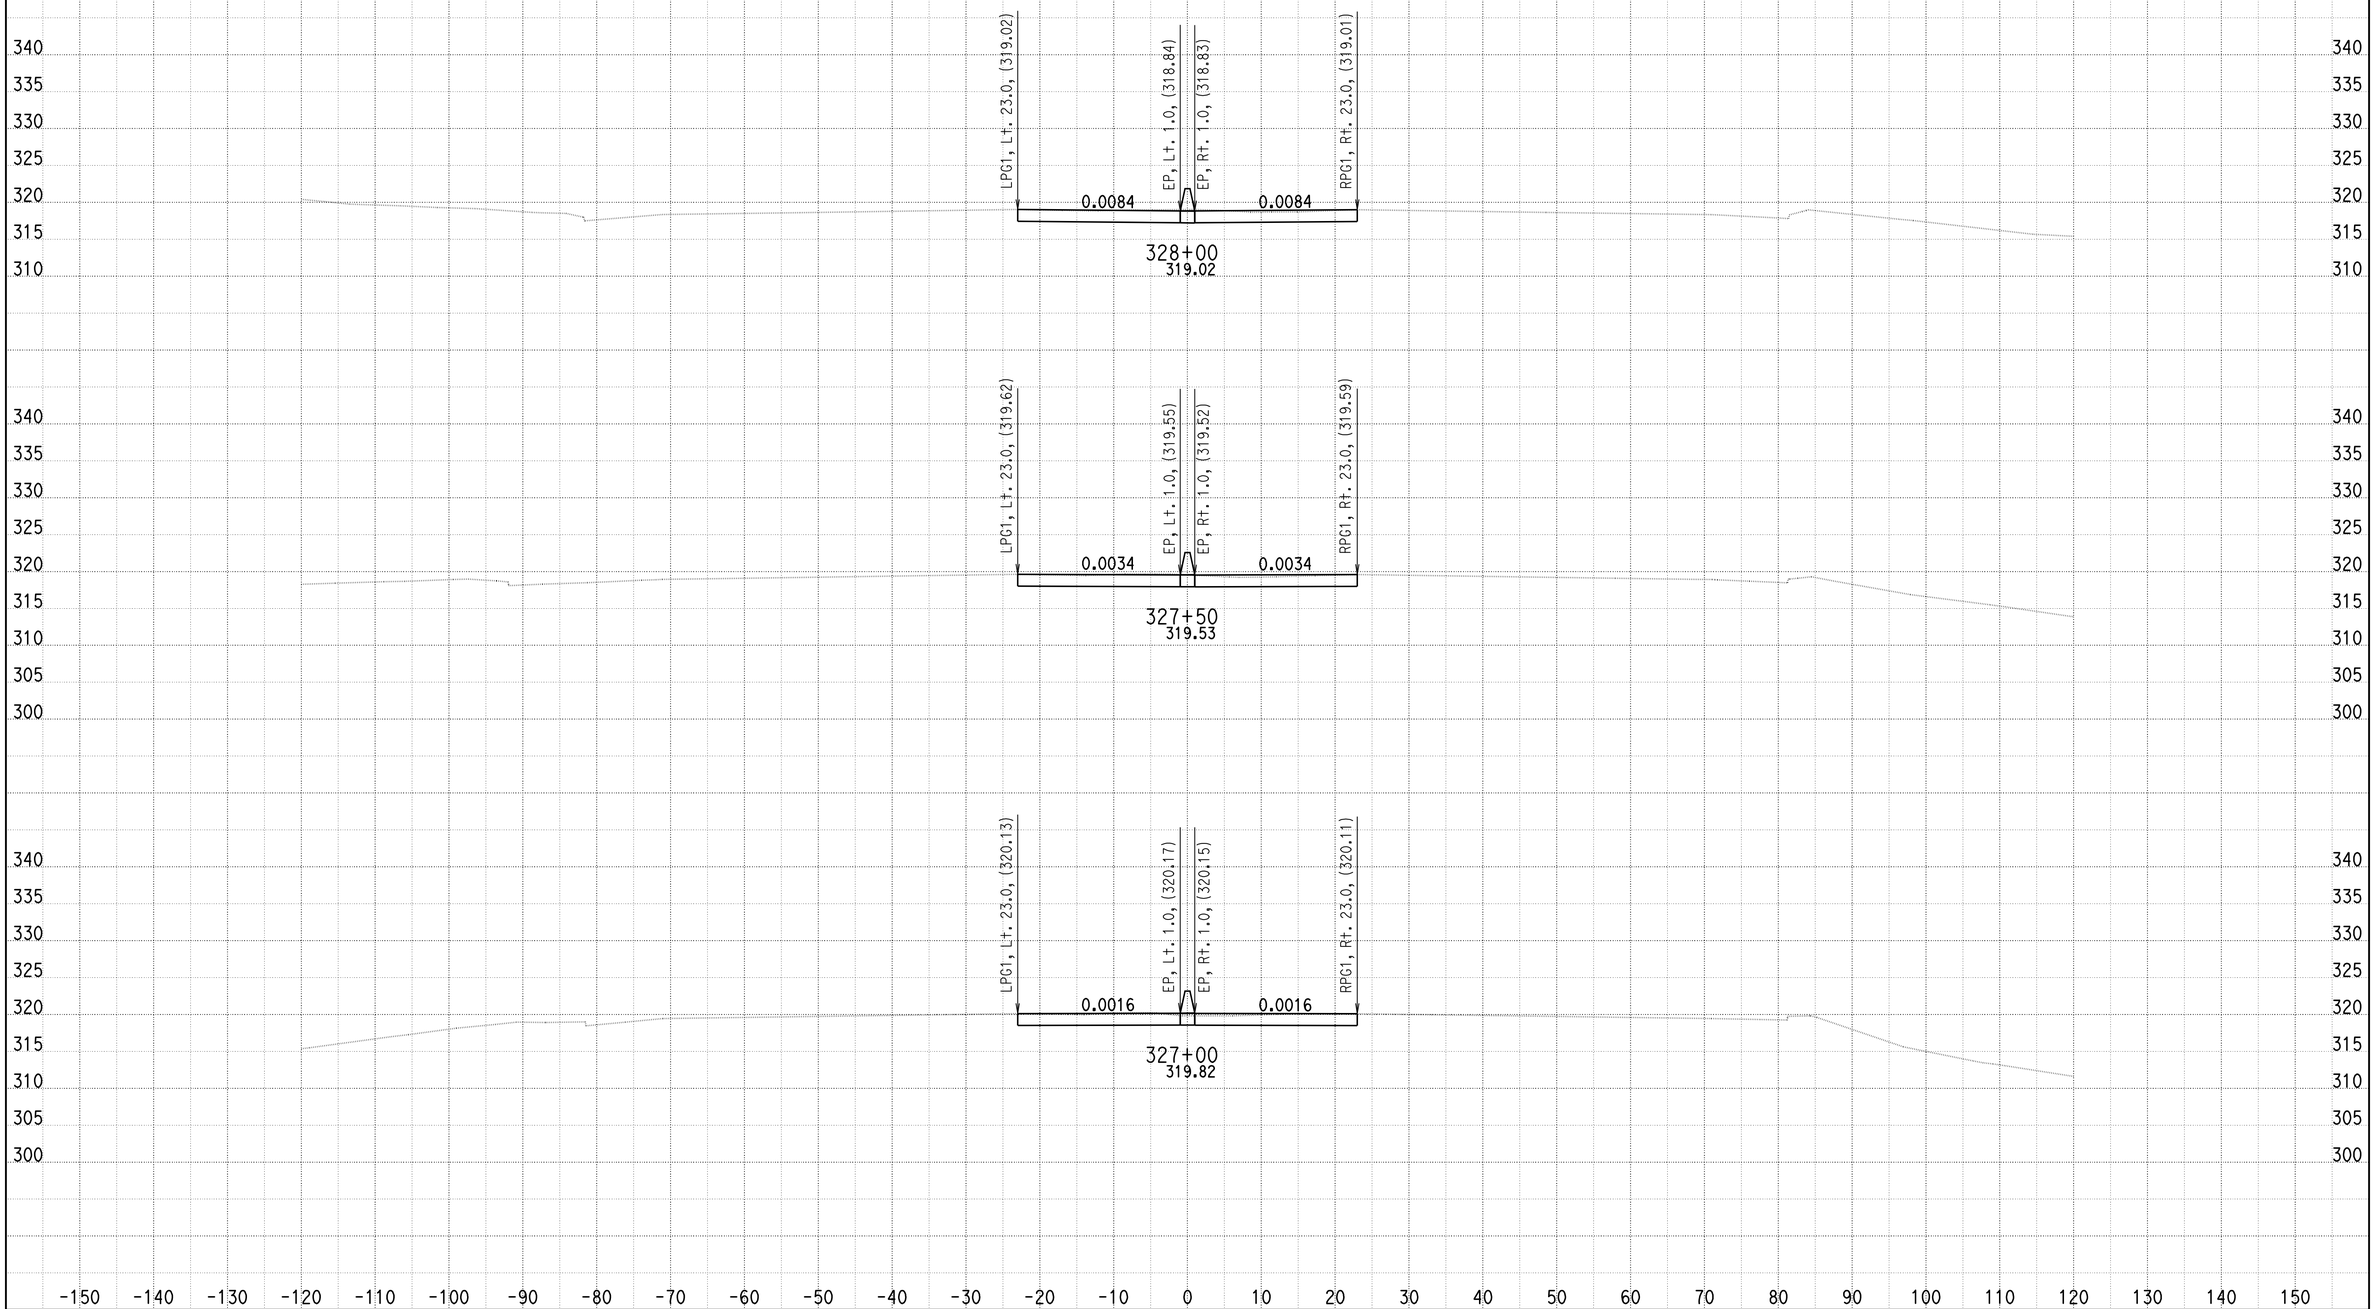


DATE: 09/28/2011

KC Project: SOUTH File: U:\userdata\2T181\SOUTH\ear\design\Segment A\des_325_351_netw_060110.ear

SCALE: 1" = 10' Horiz.
1" = 10' Vert.

**All Dimensions are US Survey Feet**

**A**

**CROSS SECTIONS**

SHEET 6 OF 205

# DESIGN STUDY ONLY

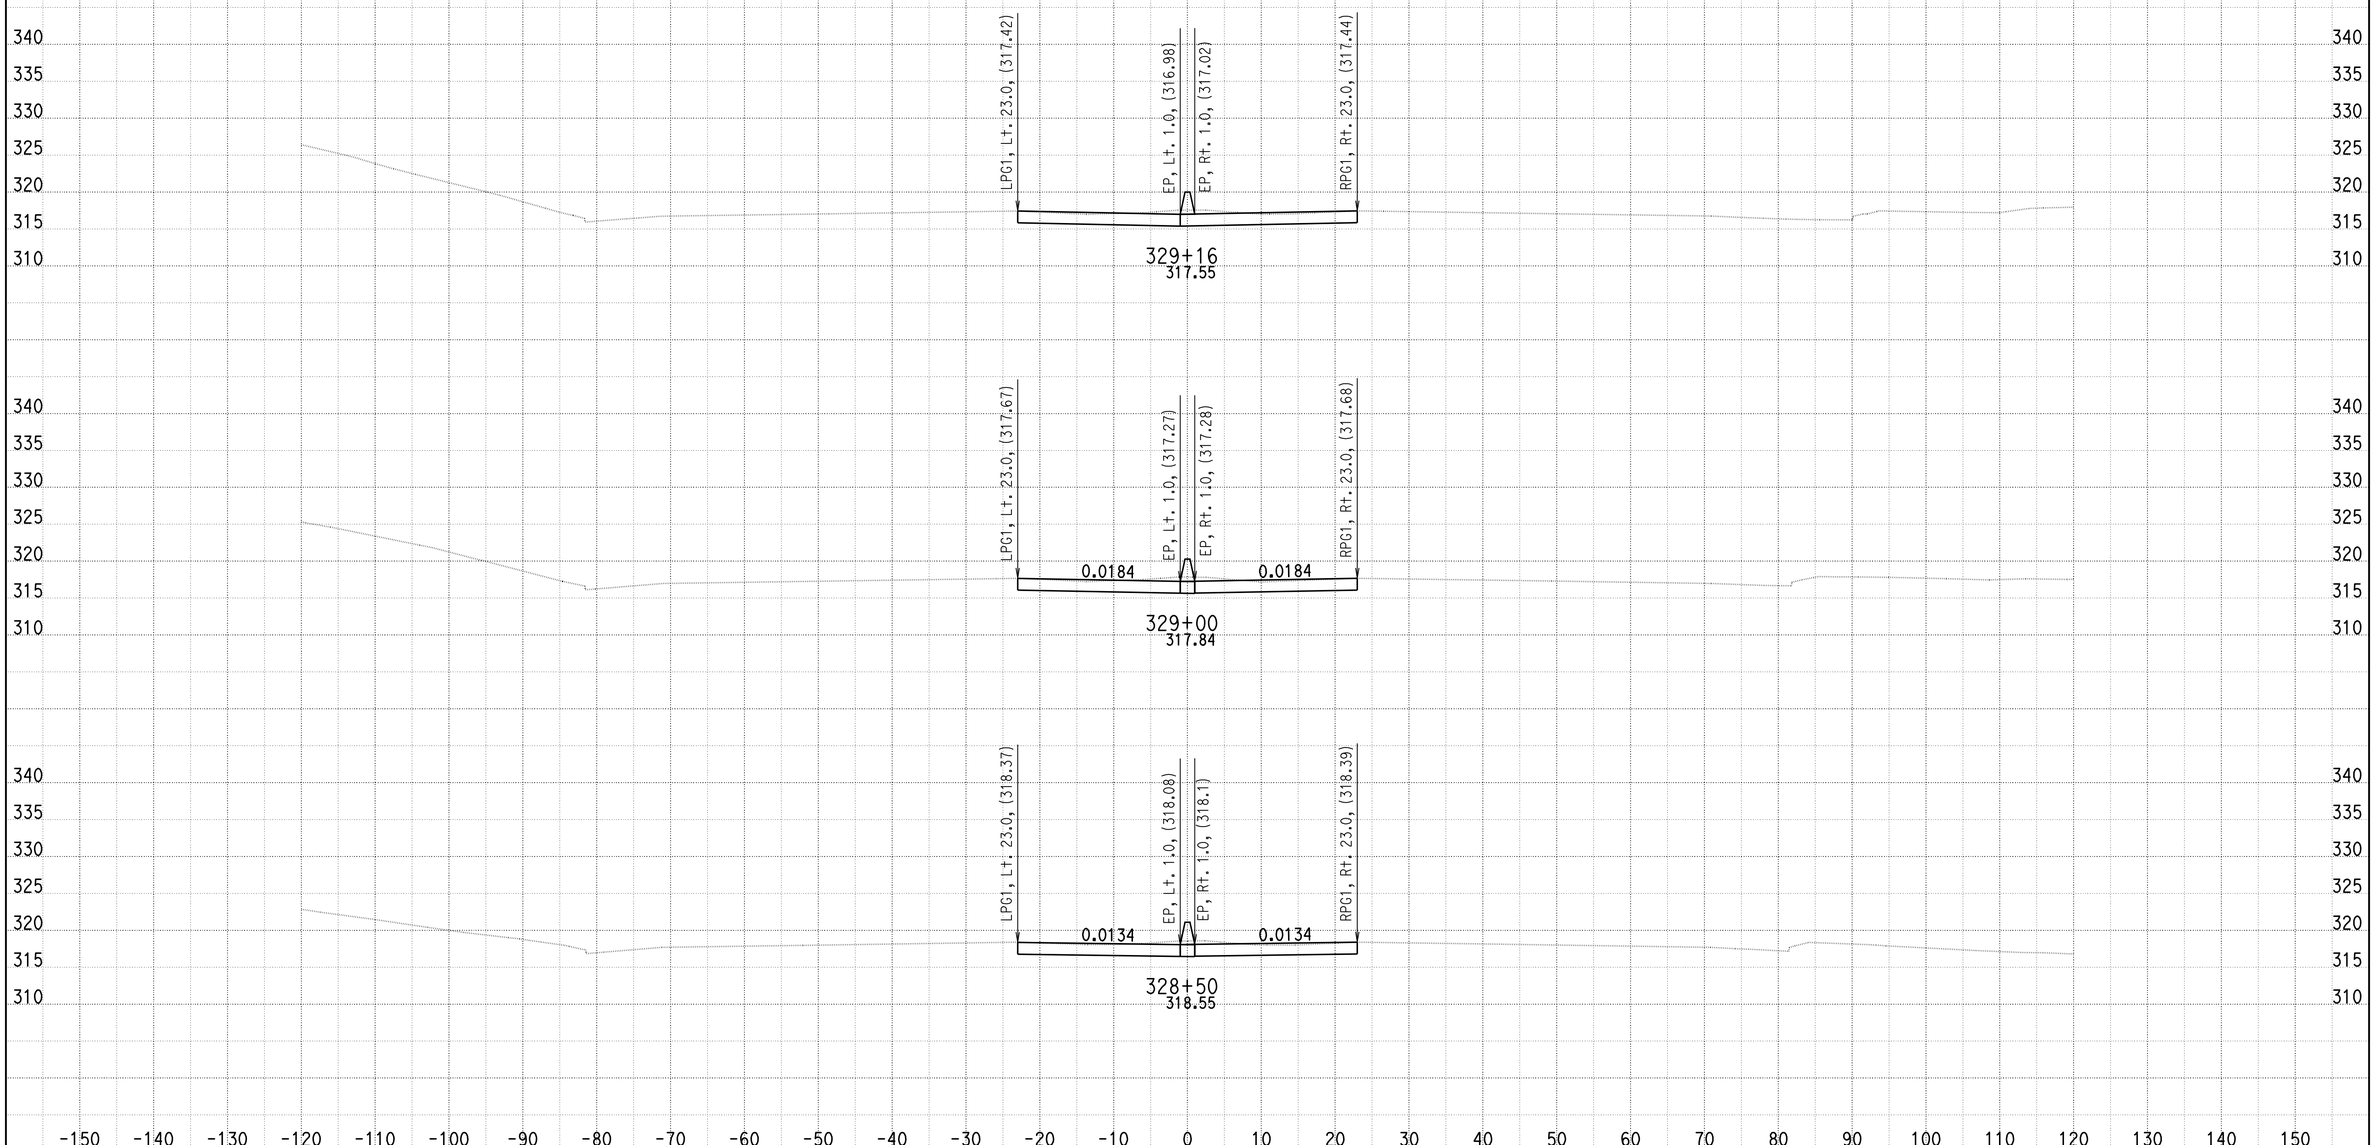


DATE: 09/28/2011

KC Project: SOUTH File: U:\userdata\2T181\SOUTH\ear\design\Segment A\des_325_351_netw_060110.ear

SCALE: 1" = 10' Horiz.
1" = 10' Vert.

**All Dimensions are US Survey Feet**

**A**

**CROSS SECTIONS**

SHEET 7 OF 205

# DESIGN STUDY ONLY

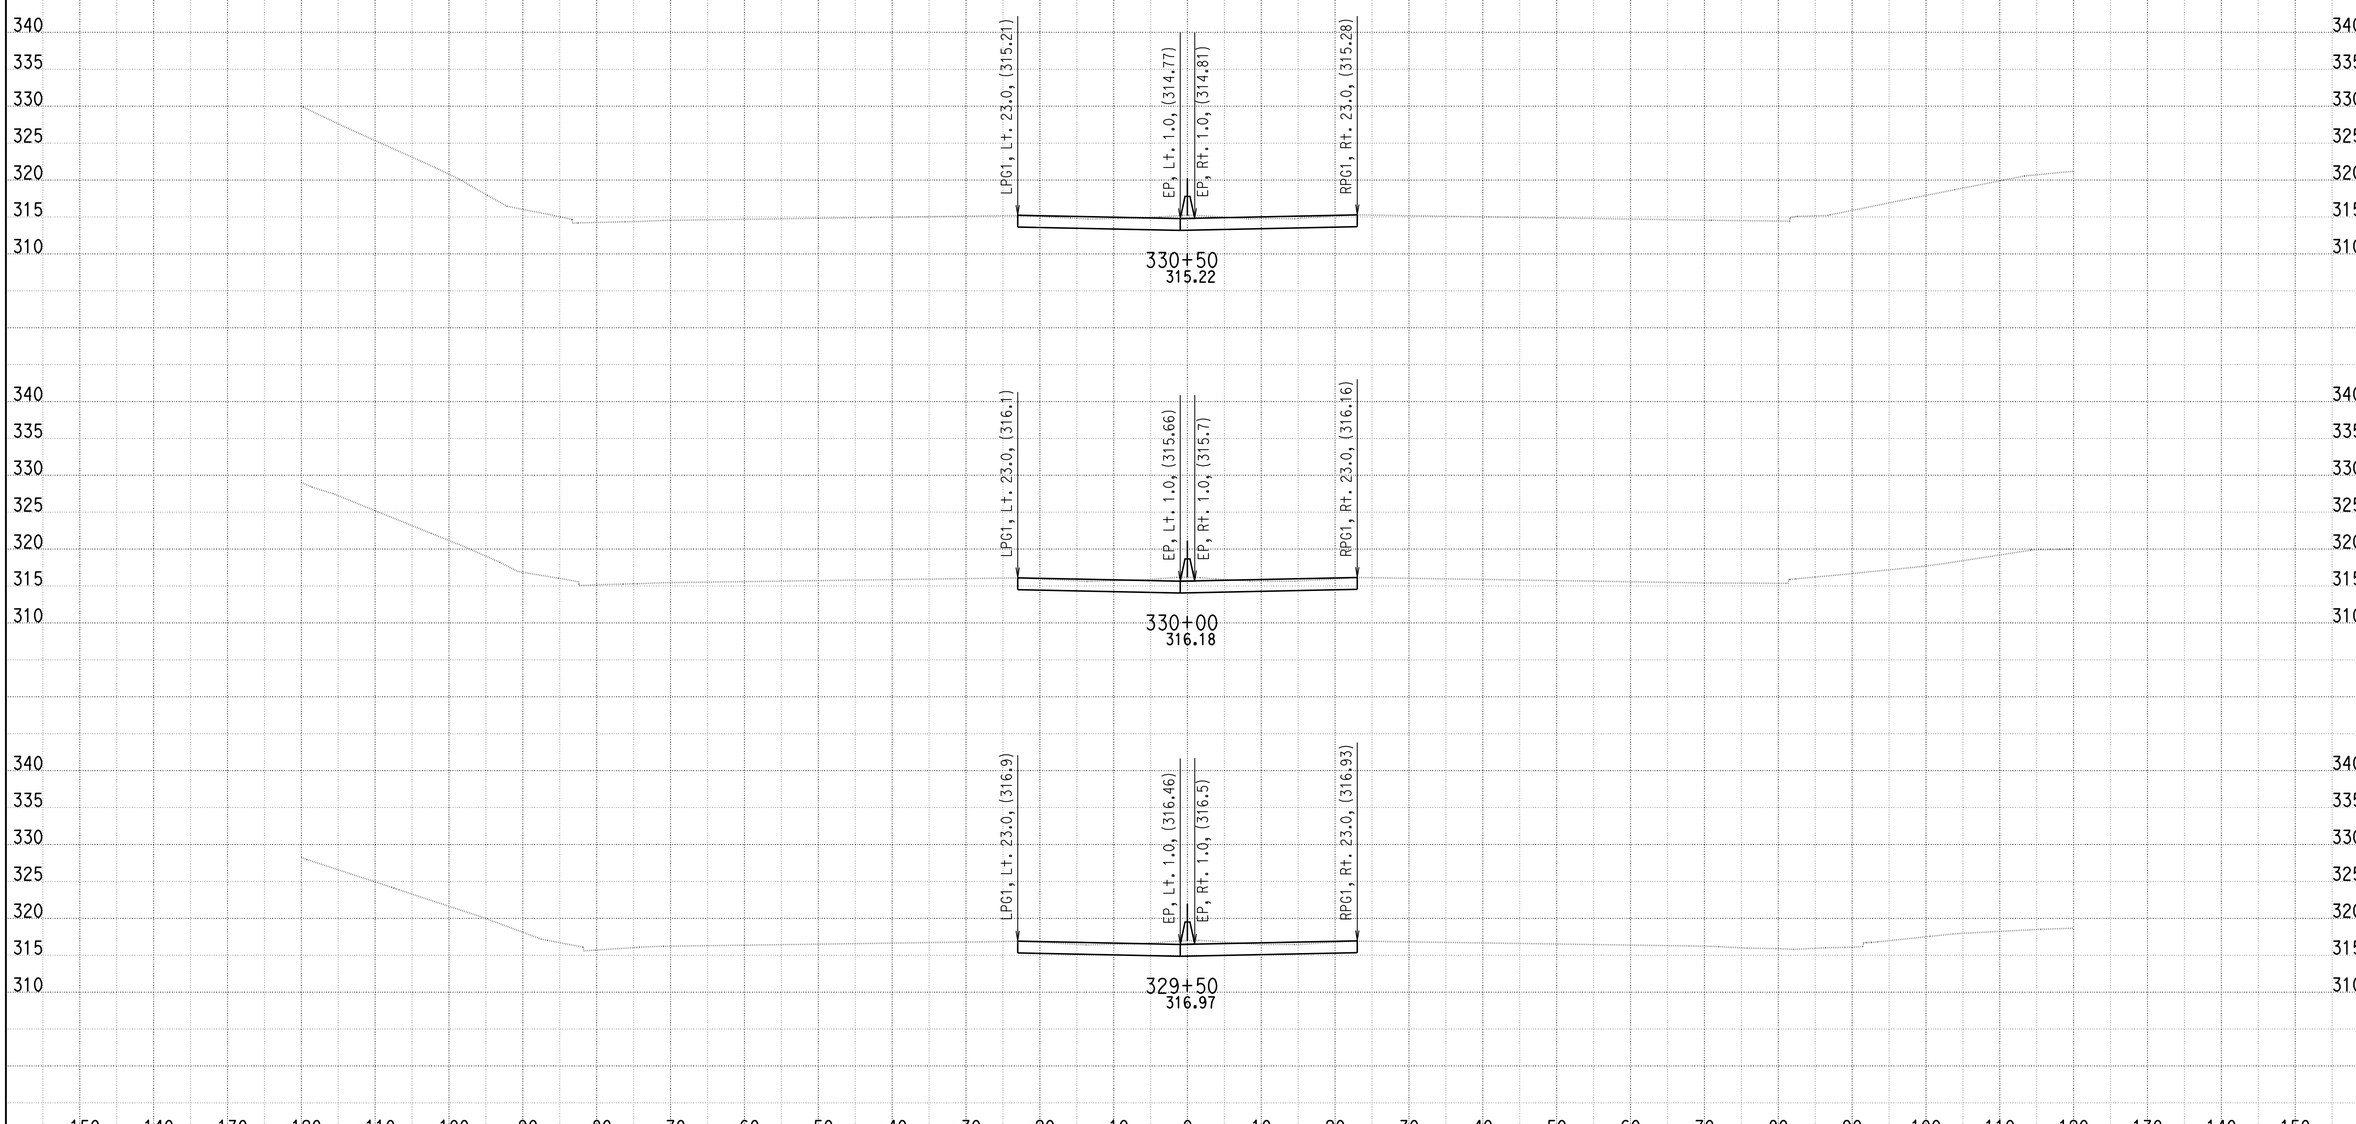


DATE: 09/28/2011

KC Project: SOUTH File: U:\userdata\2T181\SOUTH\ear\design\Segment A\des_325_351_netw_060110.ear

SCALE: 1" = 10' Horiz.
1" = 10' Vert.

**All Dimensions are US Survey Feet**

**A**

**CROSS SECTIONS**

SHEET 8 OF 205

# DESIGN STUDY ONLY

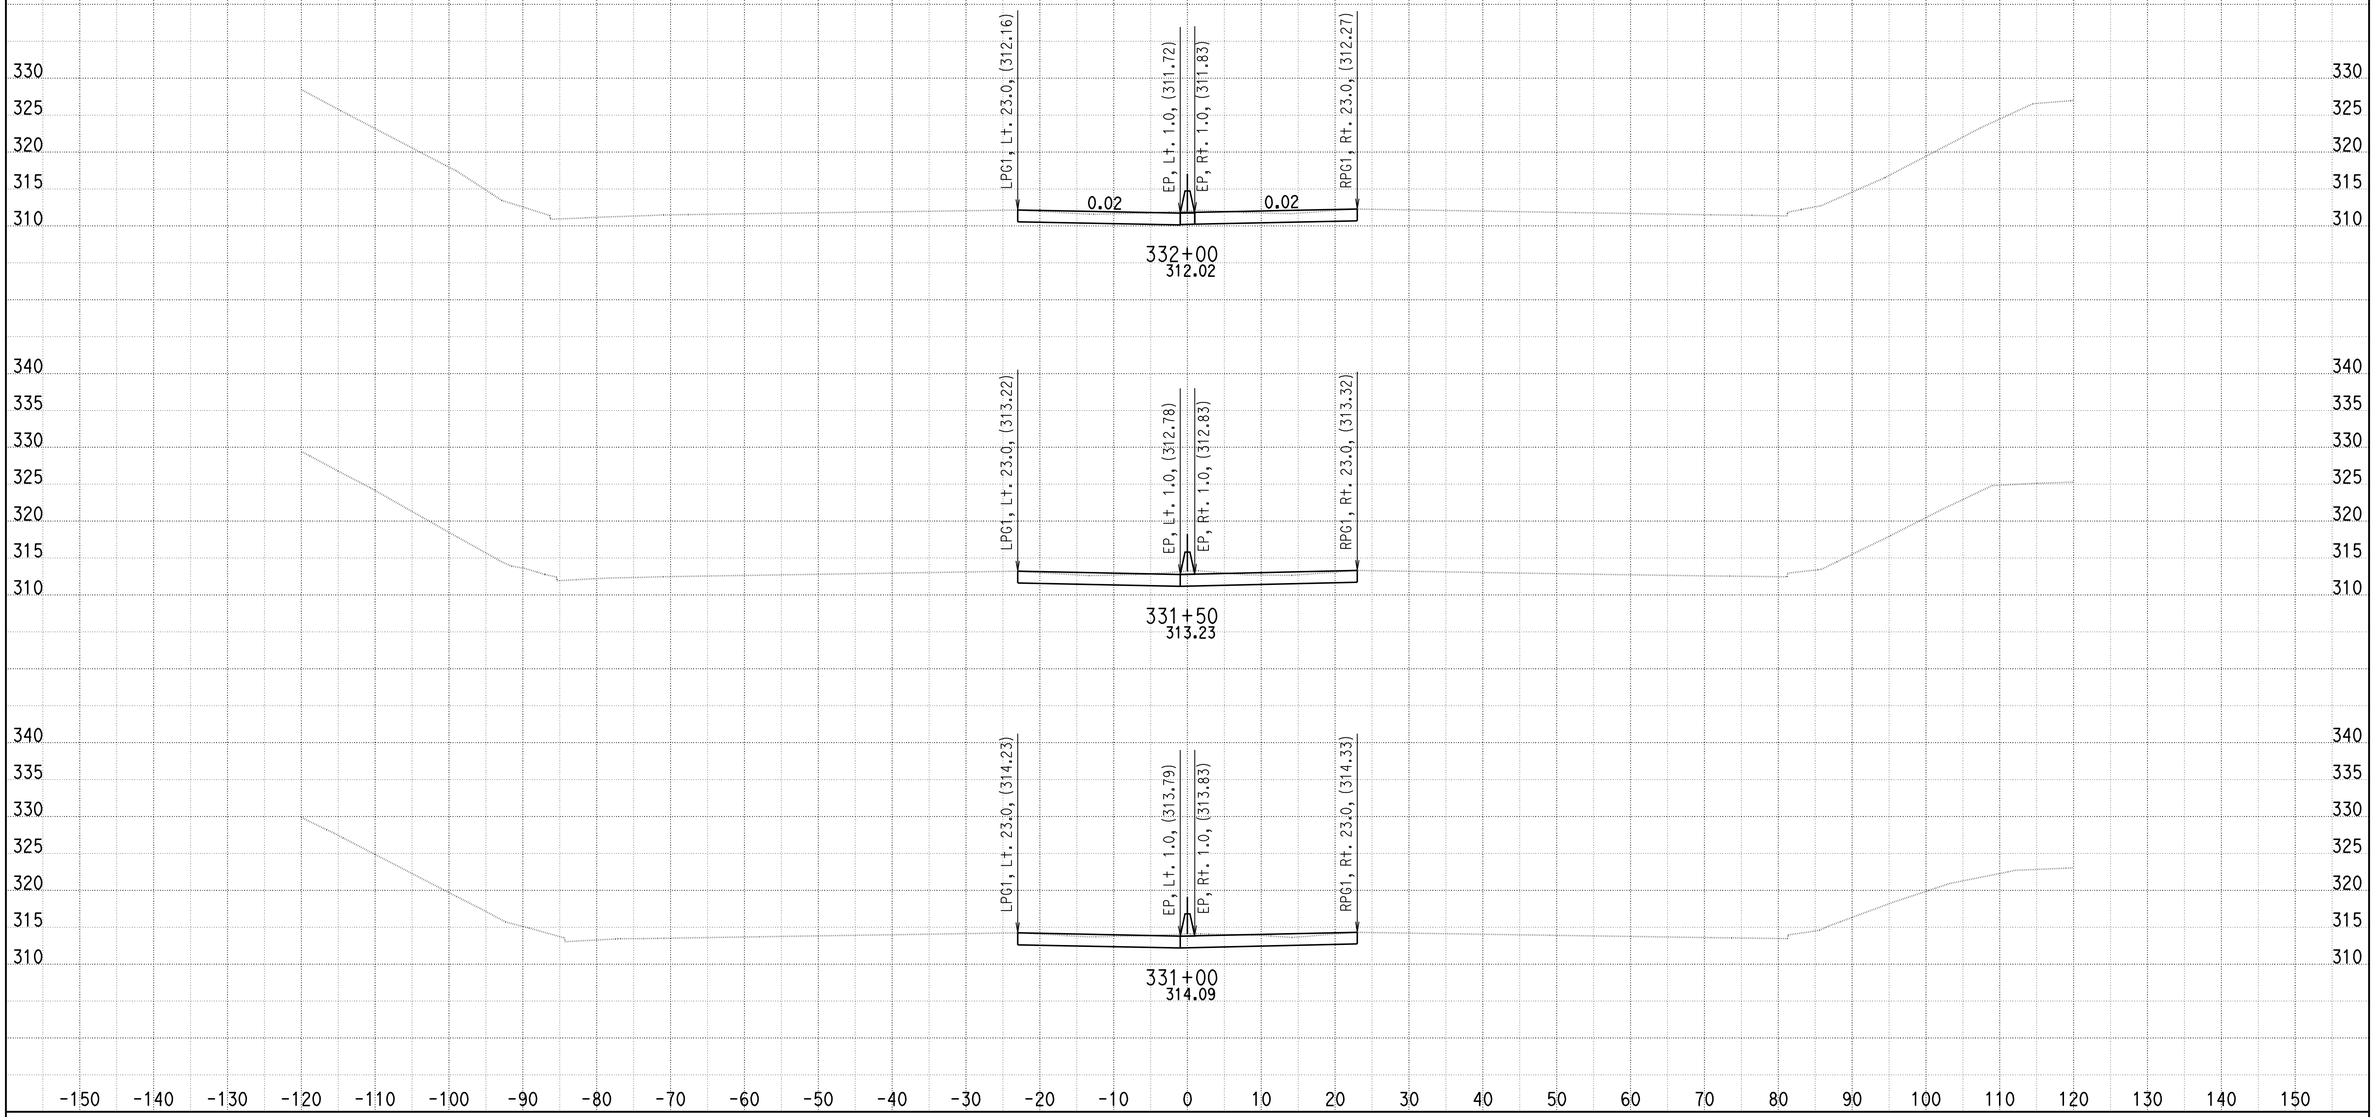


DATE: 09/28/2011

KC Project: SOUTH File: U:\userdata\2T181\SOUTH\ear\design\Segment A\des_325_351_netw_060110.ear

SCALE: 1" = 10' Horiz.
1" = 10' Vert.

**All Dimensions are US Survey Feet**

**A**

**CROSS SECTIONS**

SHEET 9 OF 205

# DESIGN STUDY ONLY

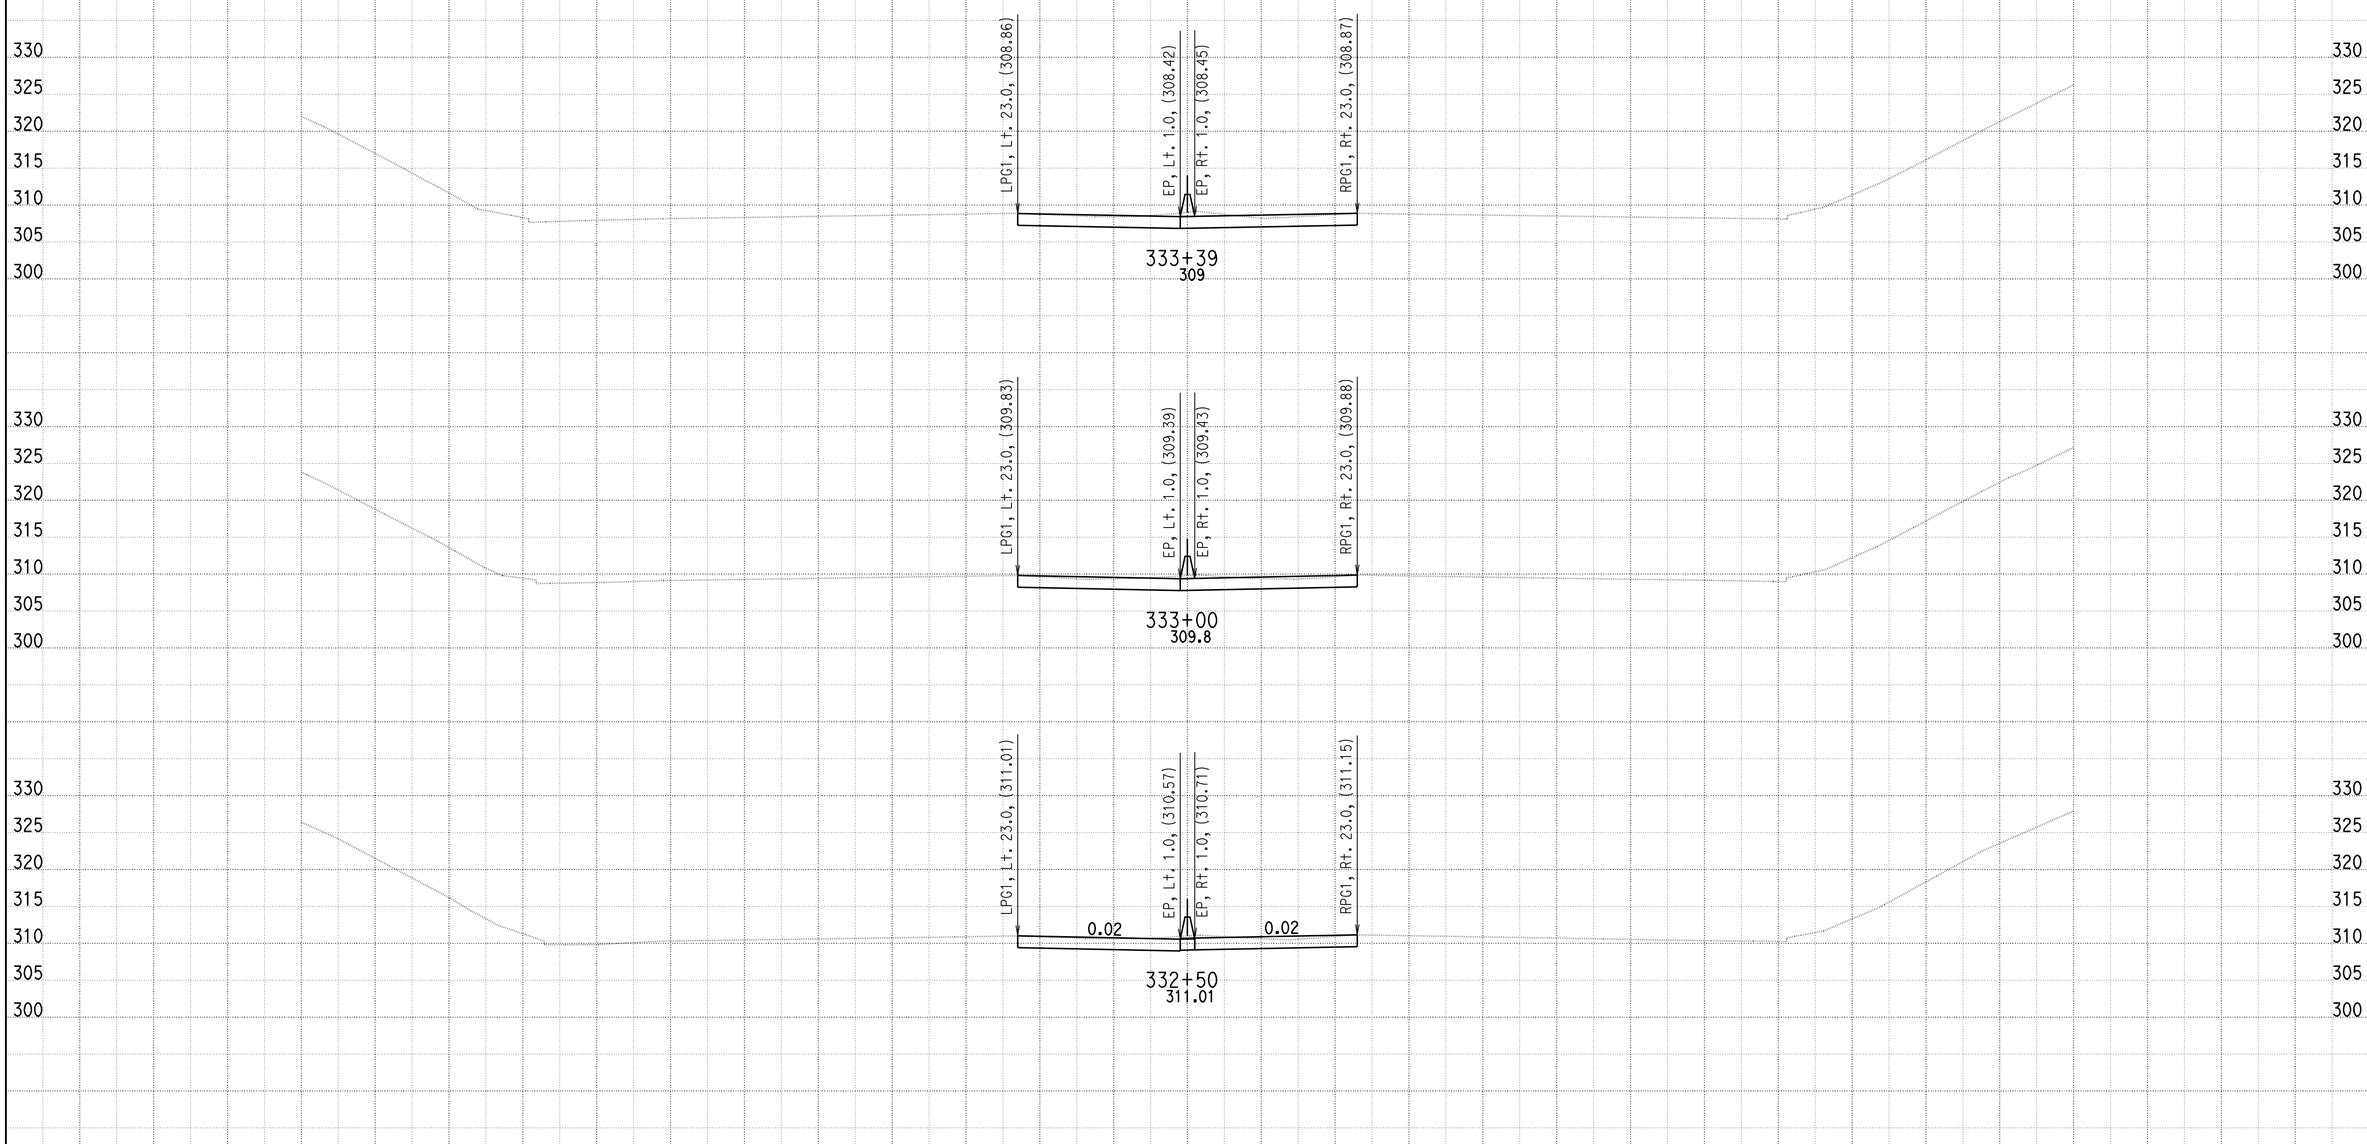


DATE: 09/28/2011

KC Project: SOUTH File: U:\userdata\2T181\SOUTH\ear\design\Segment A\des_325_351_netw_060110.ear

SCALE: 1" = 10' Horiz.
1" = 10' Vert.

**All Dimensions are US Survey Feet**

**A**

**CROSS SECTIONS**

SHEET 10 OF 205

# DESIGN STUDY ONLY

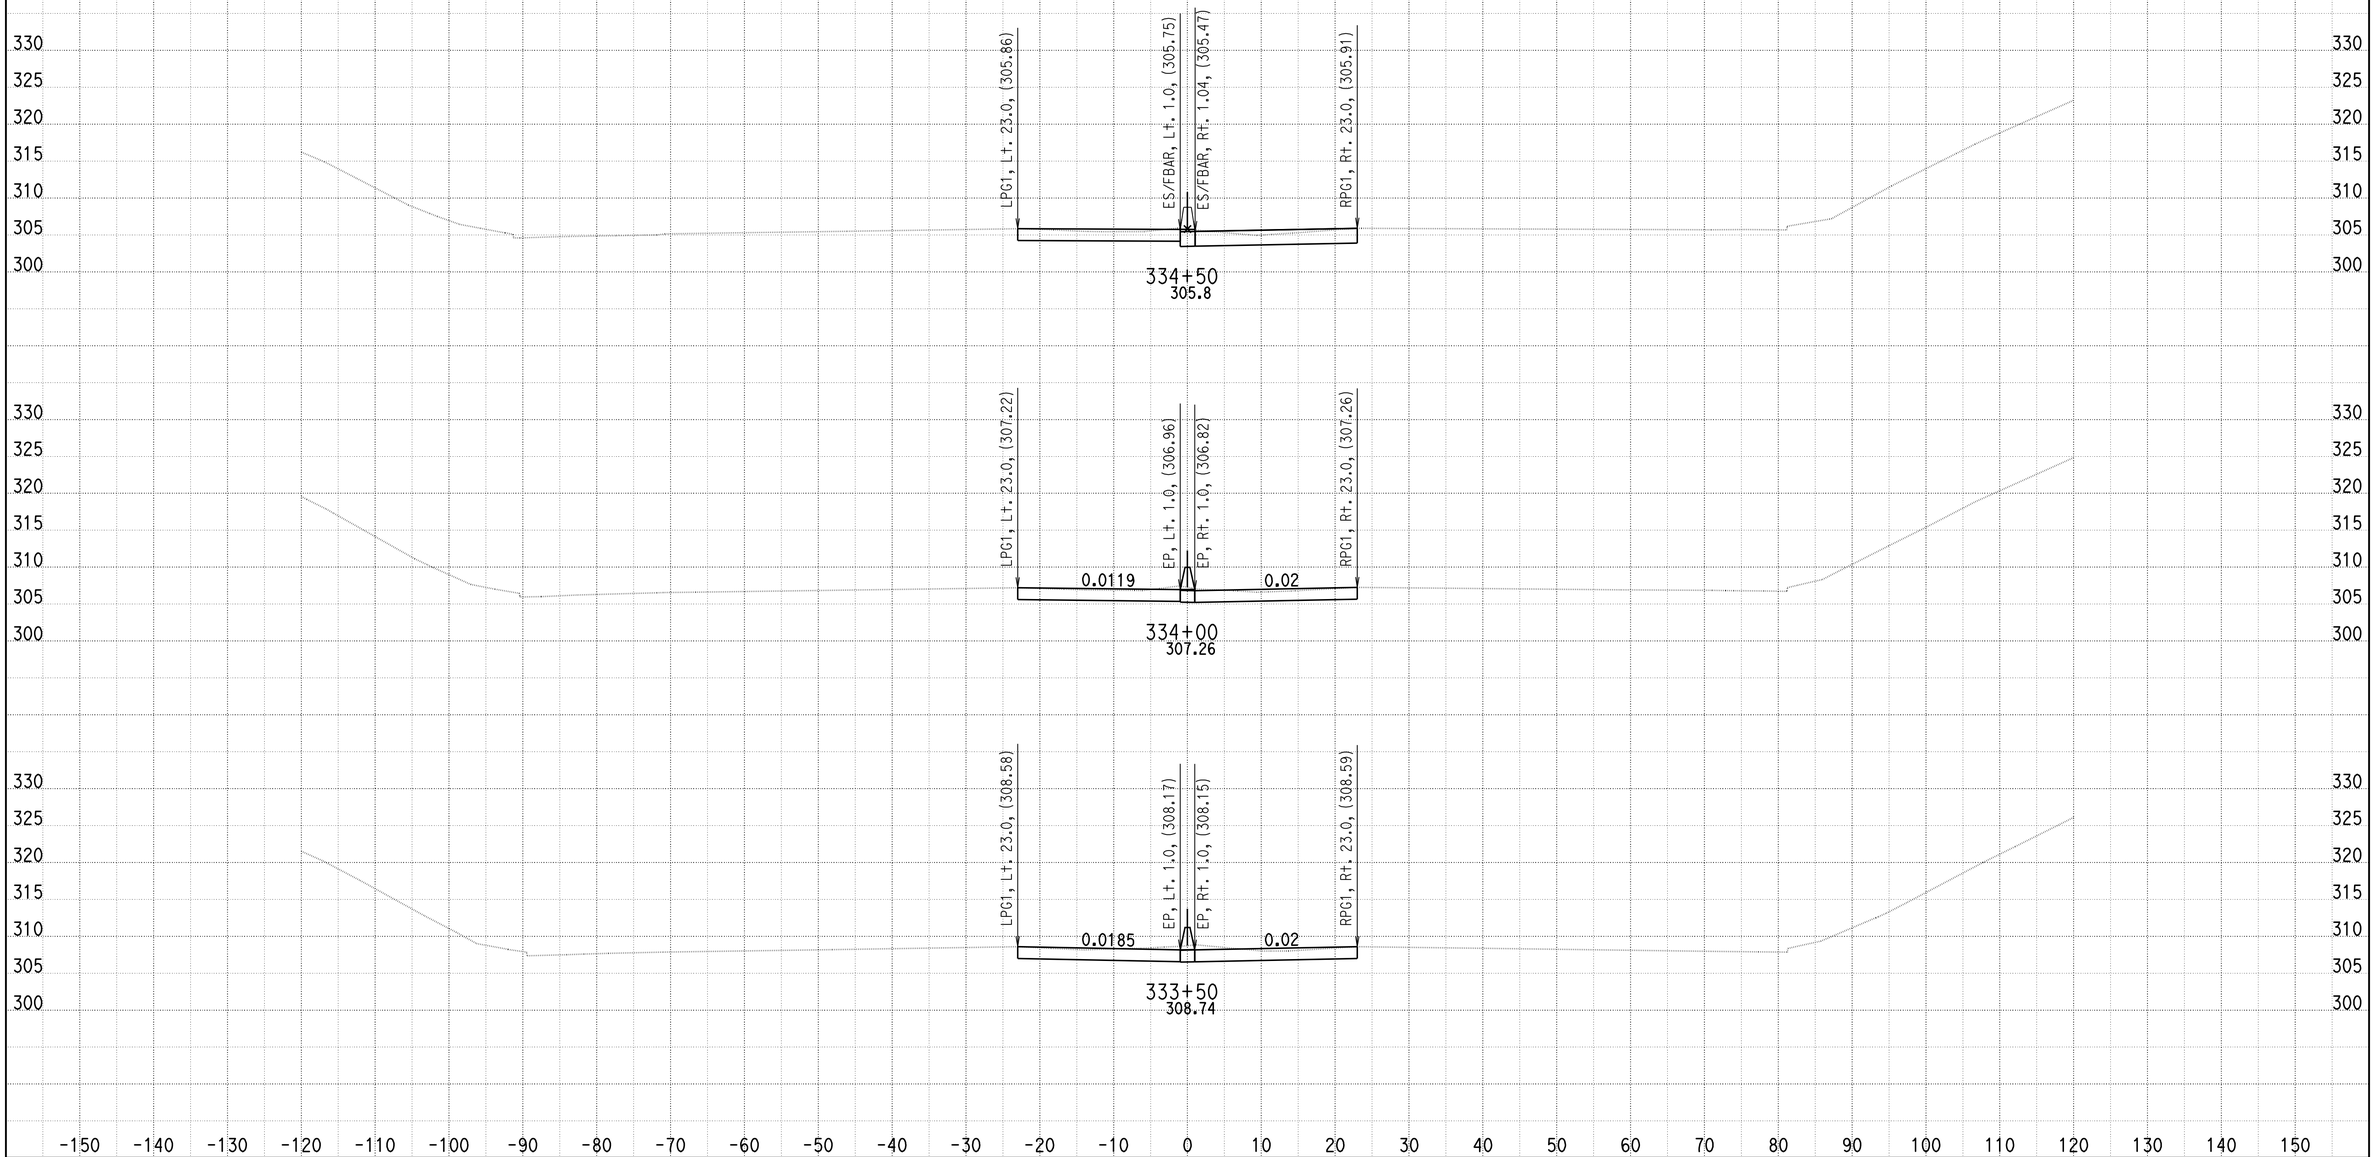


DATE: 09/28/2011

KC Project: SOUTH File: U:\userdata\2T181\SOUTH\ear\design\Segment A\des_325_351_netw_060110.ear

SCALE: 1" = 10' Horiz.
1" = 10' Vert.

**All Dimensions are US Survey Feet**

**A**
**CROSS SECTIONS**

# DESIGN STUDY ONLY

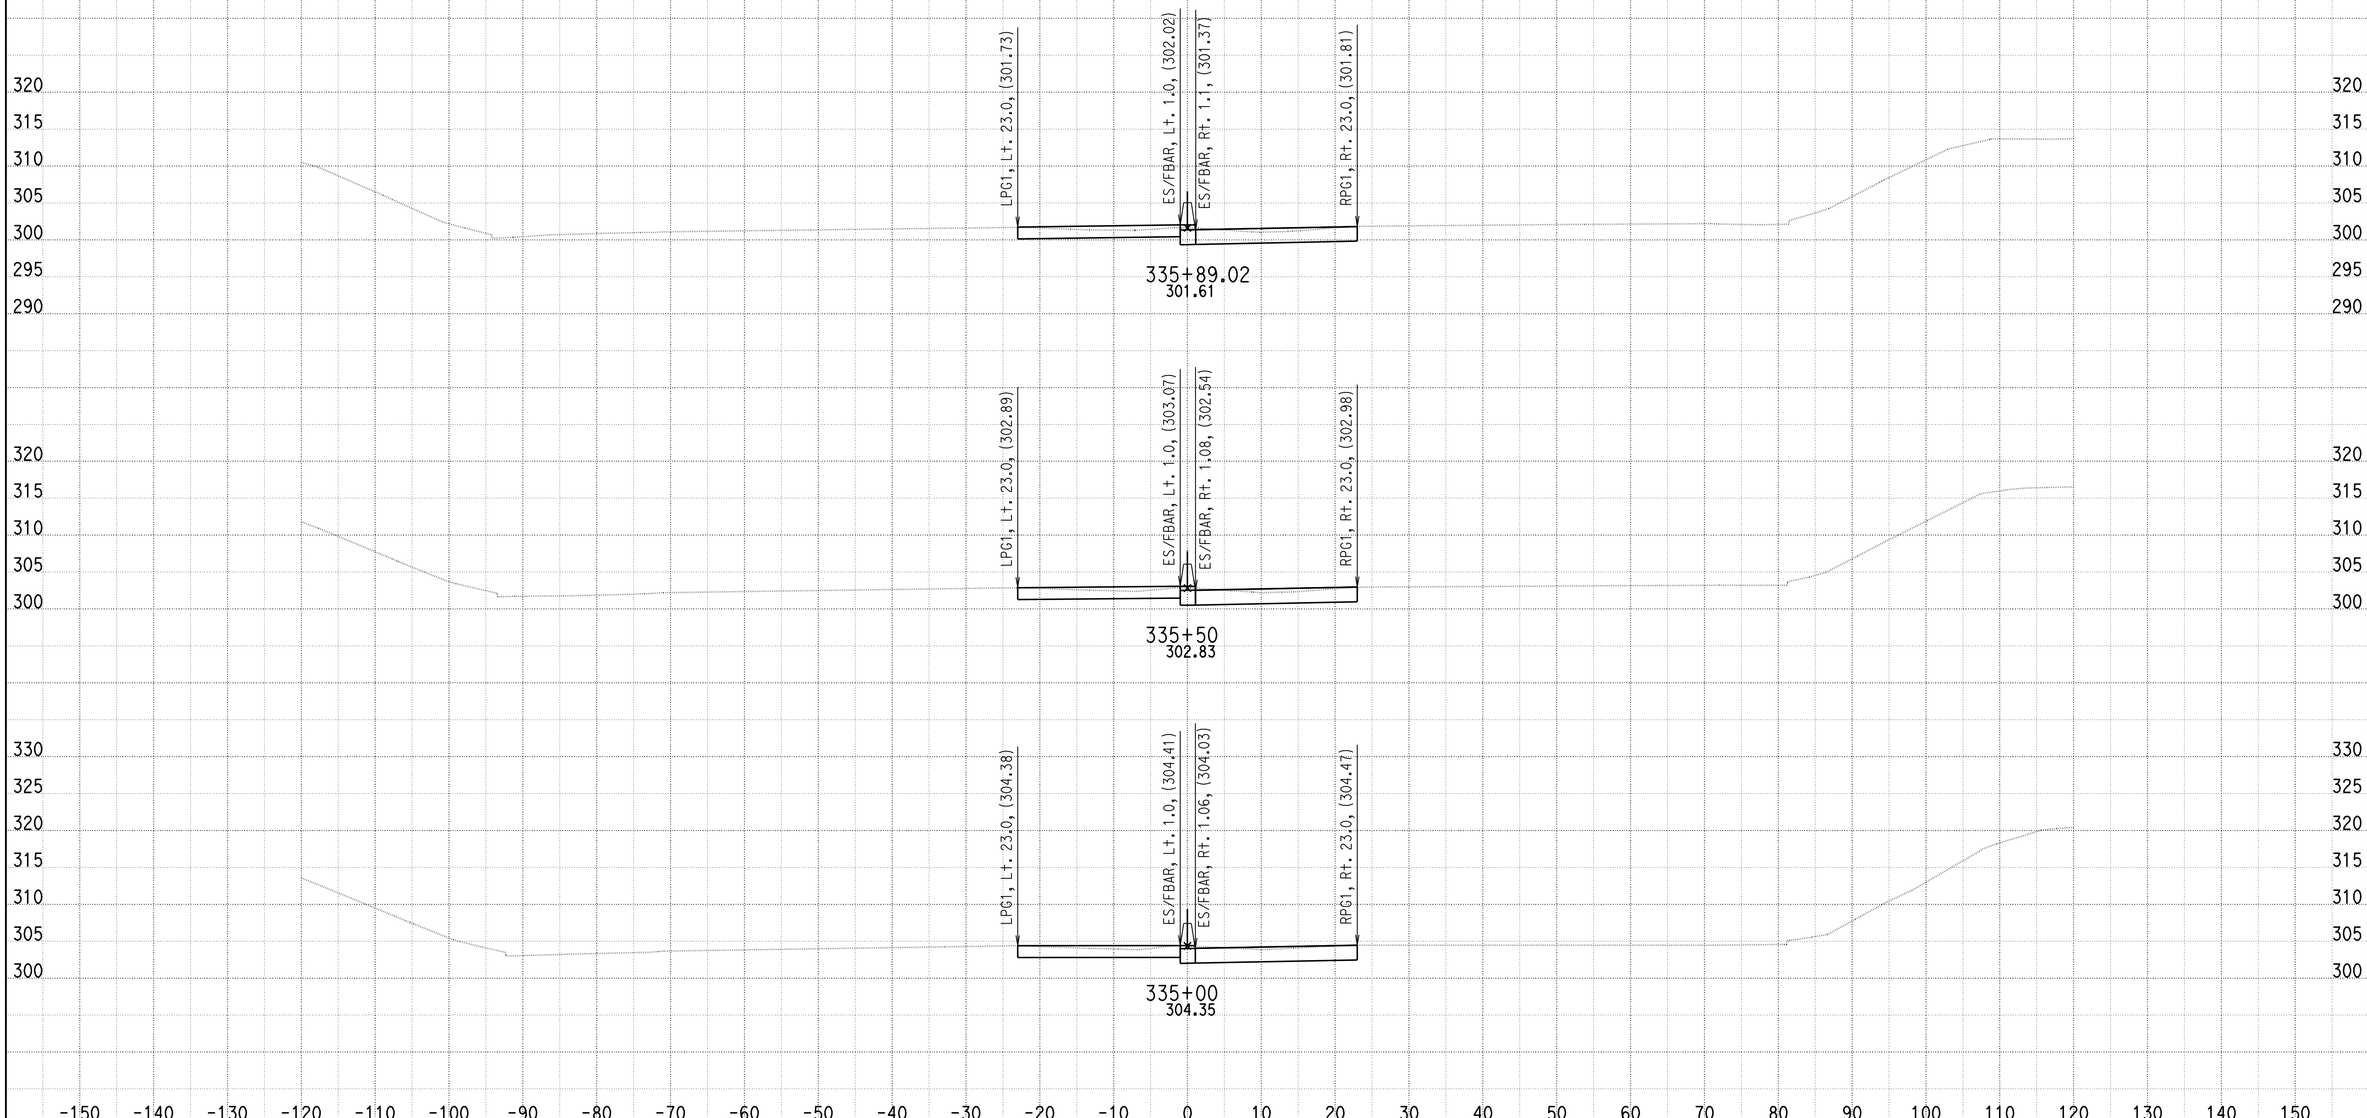


DATE: 09/28/2011

KC Project: SOUTH File: U:\userdata\2T181\SOUTH\ear\design\Segment A\des_325_351_netw_060110.ear

SCALE: 1" = 10' Horiz.
1" = 10' Vert.

**All Dimensions are US Survey Feet**

**A**

**CROSS SECTIONS**

SHEET 12 OF 205

# DESIGN STUDY ONLY

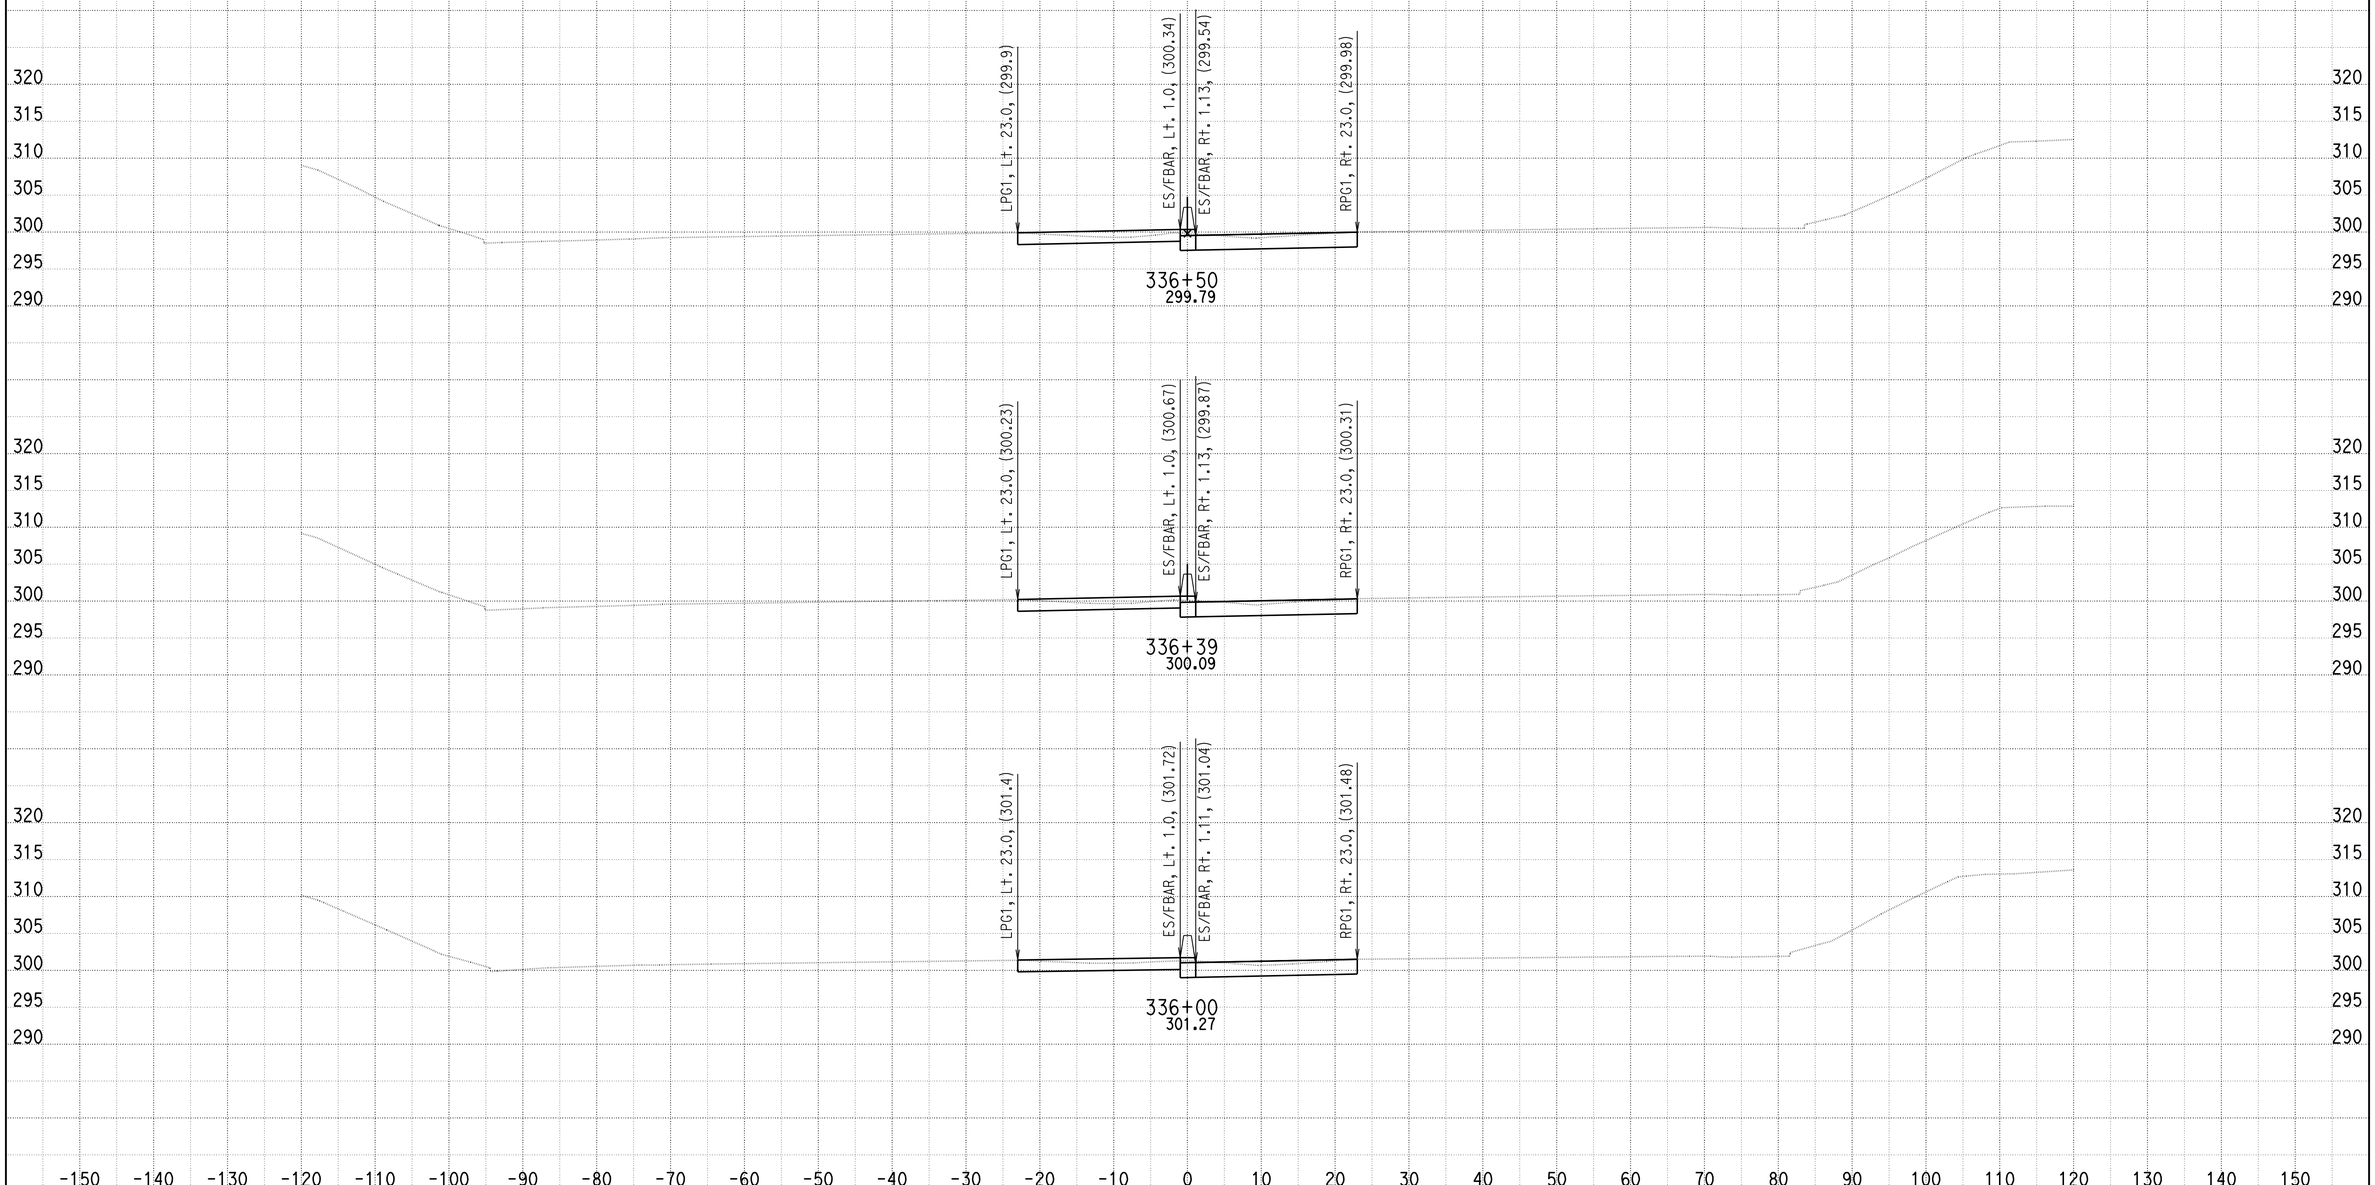


DATE: 09/28/2011

KC Project: SOUTH File: U:\userdata\2T181\SOUTH\ear\design\Segment A\des_325_351_netw_060110.ear

SCALE: 1" = 10' Horiz.
1" = 10' Vert.

**All Dimensions are US Survey Feet**

**A**

**CROSS SECTIONS**

SHEET 13 OF 205

# DESIGN STUDY ONLY

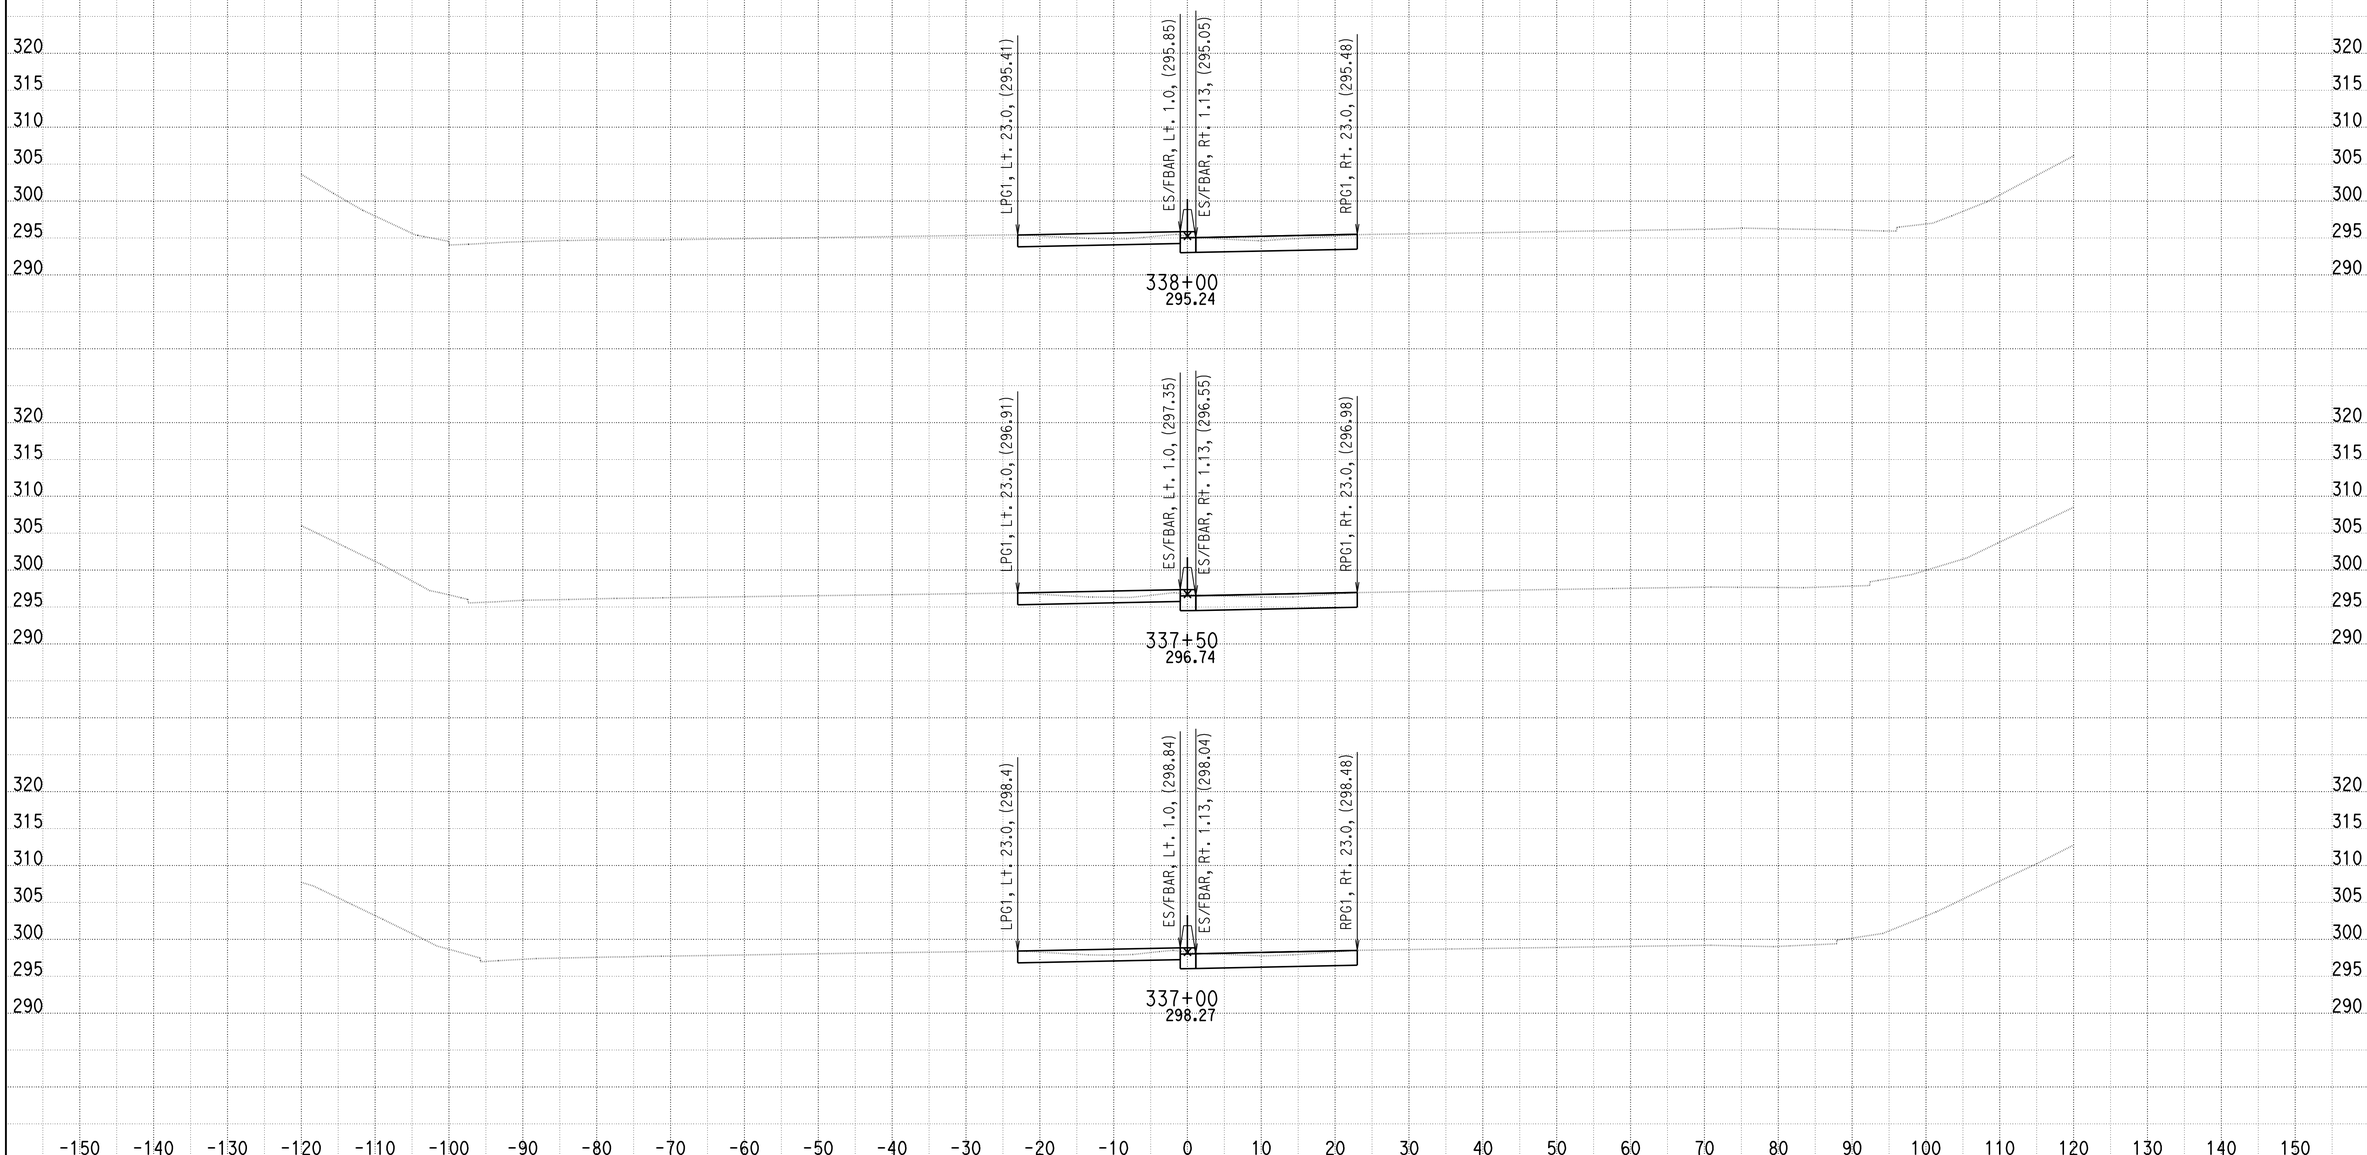


DATE: 09/28/2011

KC Project: SOUTH File: U:\userdata\2T181\SOUTH\ear\design\Segment A\des_325_351_netw_060110.ear

SCALE: 1" = 10' Horiz.
1" = 10' Vert.

**All Dimensions are US Survey Feet**

**A**

**CROSS SECTIONS**

# DESIGN STUDY ONLY

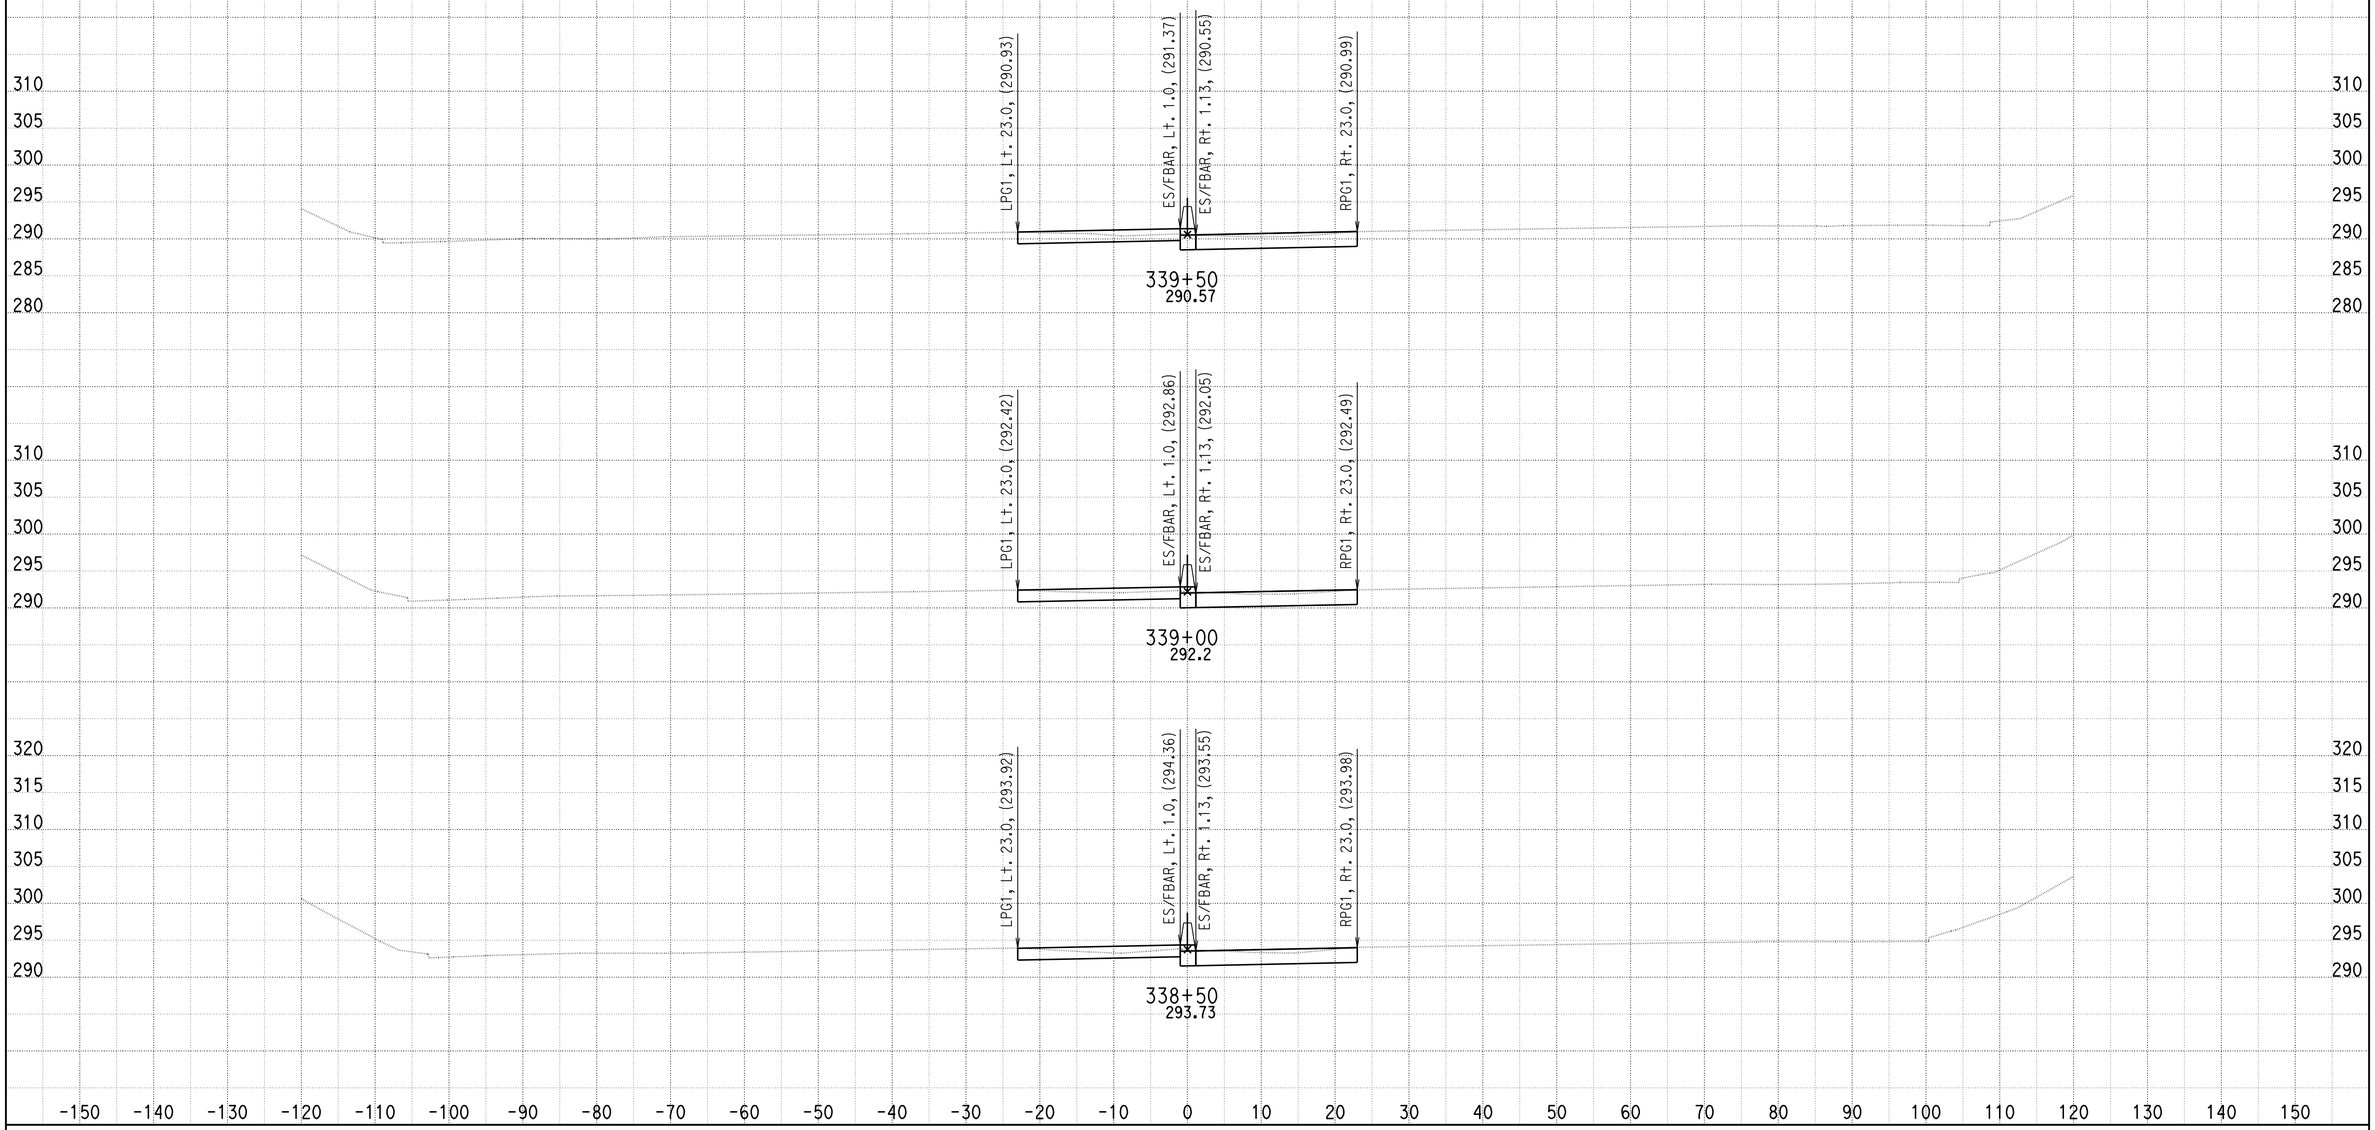


DATE: 09/28/2011

KC Project: SOUTH File: U:\userdata\2T181\SOUTH\ear\design\Segment A\des_325_351_netw_060110.ear

SCALE: 1" = 10' Horiz.
1" = 10' Vert.

**All Dimensions are US Survey Feet**

**A**

**CROSS SECTIONS**

SHEET 15 OF 205

# DESIGN STUDY ONLY

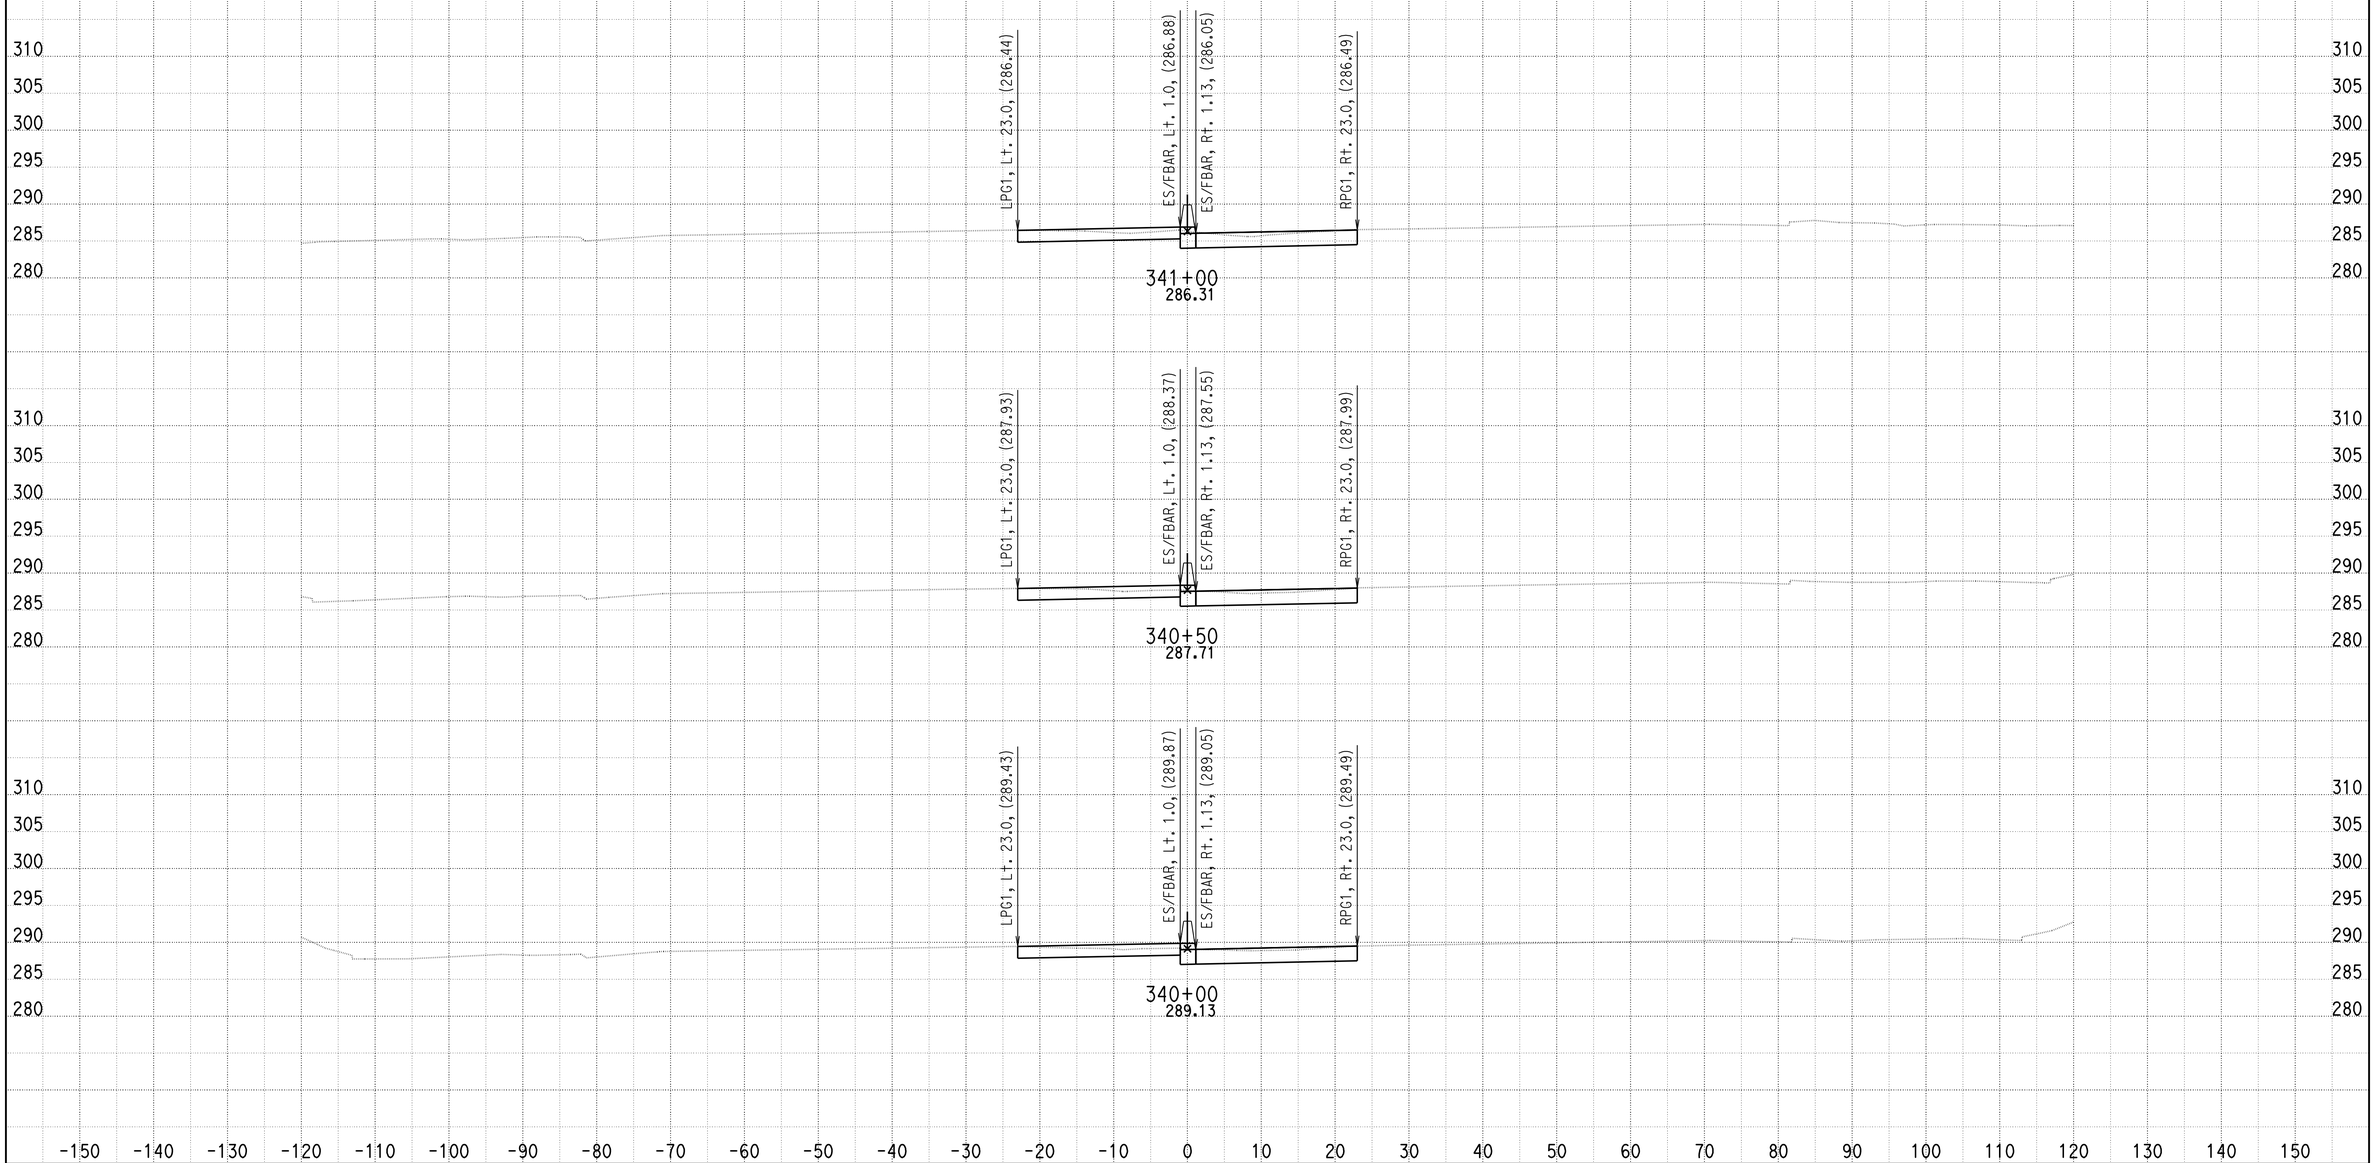


DATE: 09/28/2011

KC Project: SOUTH File: U:\userdata\2T181\SOUTH\ear\design\Segment A\des_325_351_netw_060110.ear

SCALE: 1" = 10' Horiz.
1" = 10' Vert.

**All Dimensions are US Survey Feet**

**A**

**CROSS SECTIONS**

SHEET 16 OF 205

# DESIGN STUDY ONLY

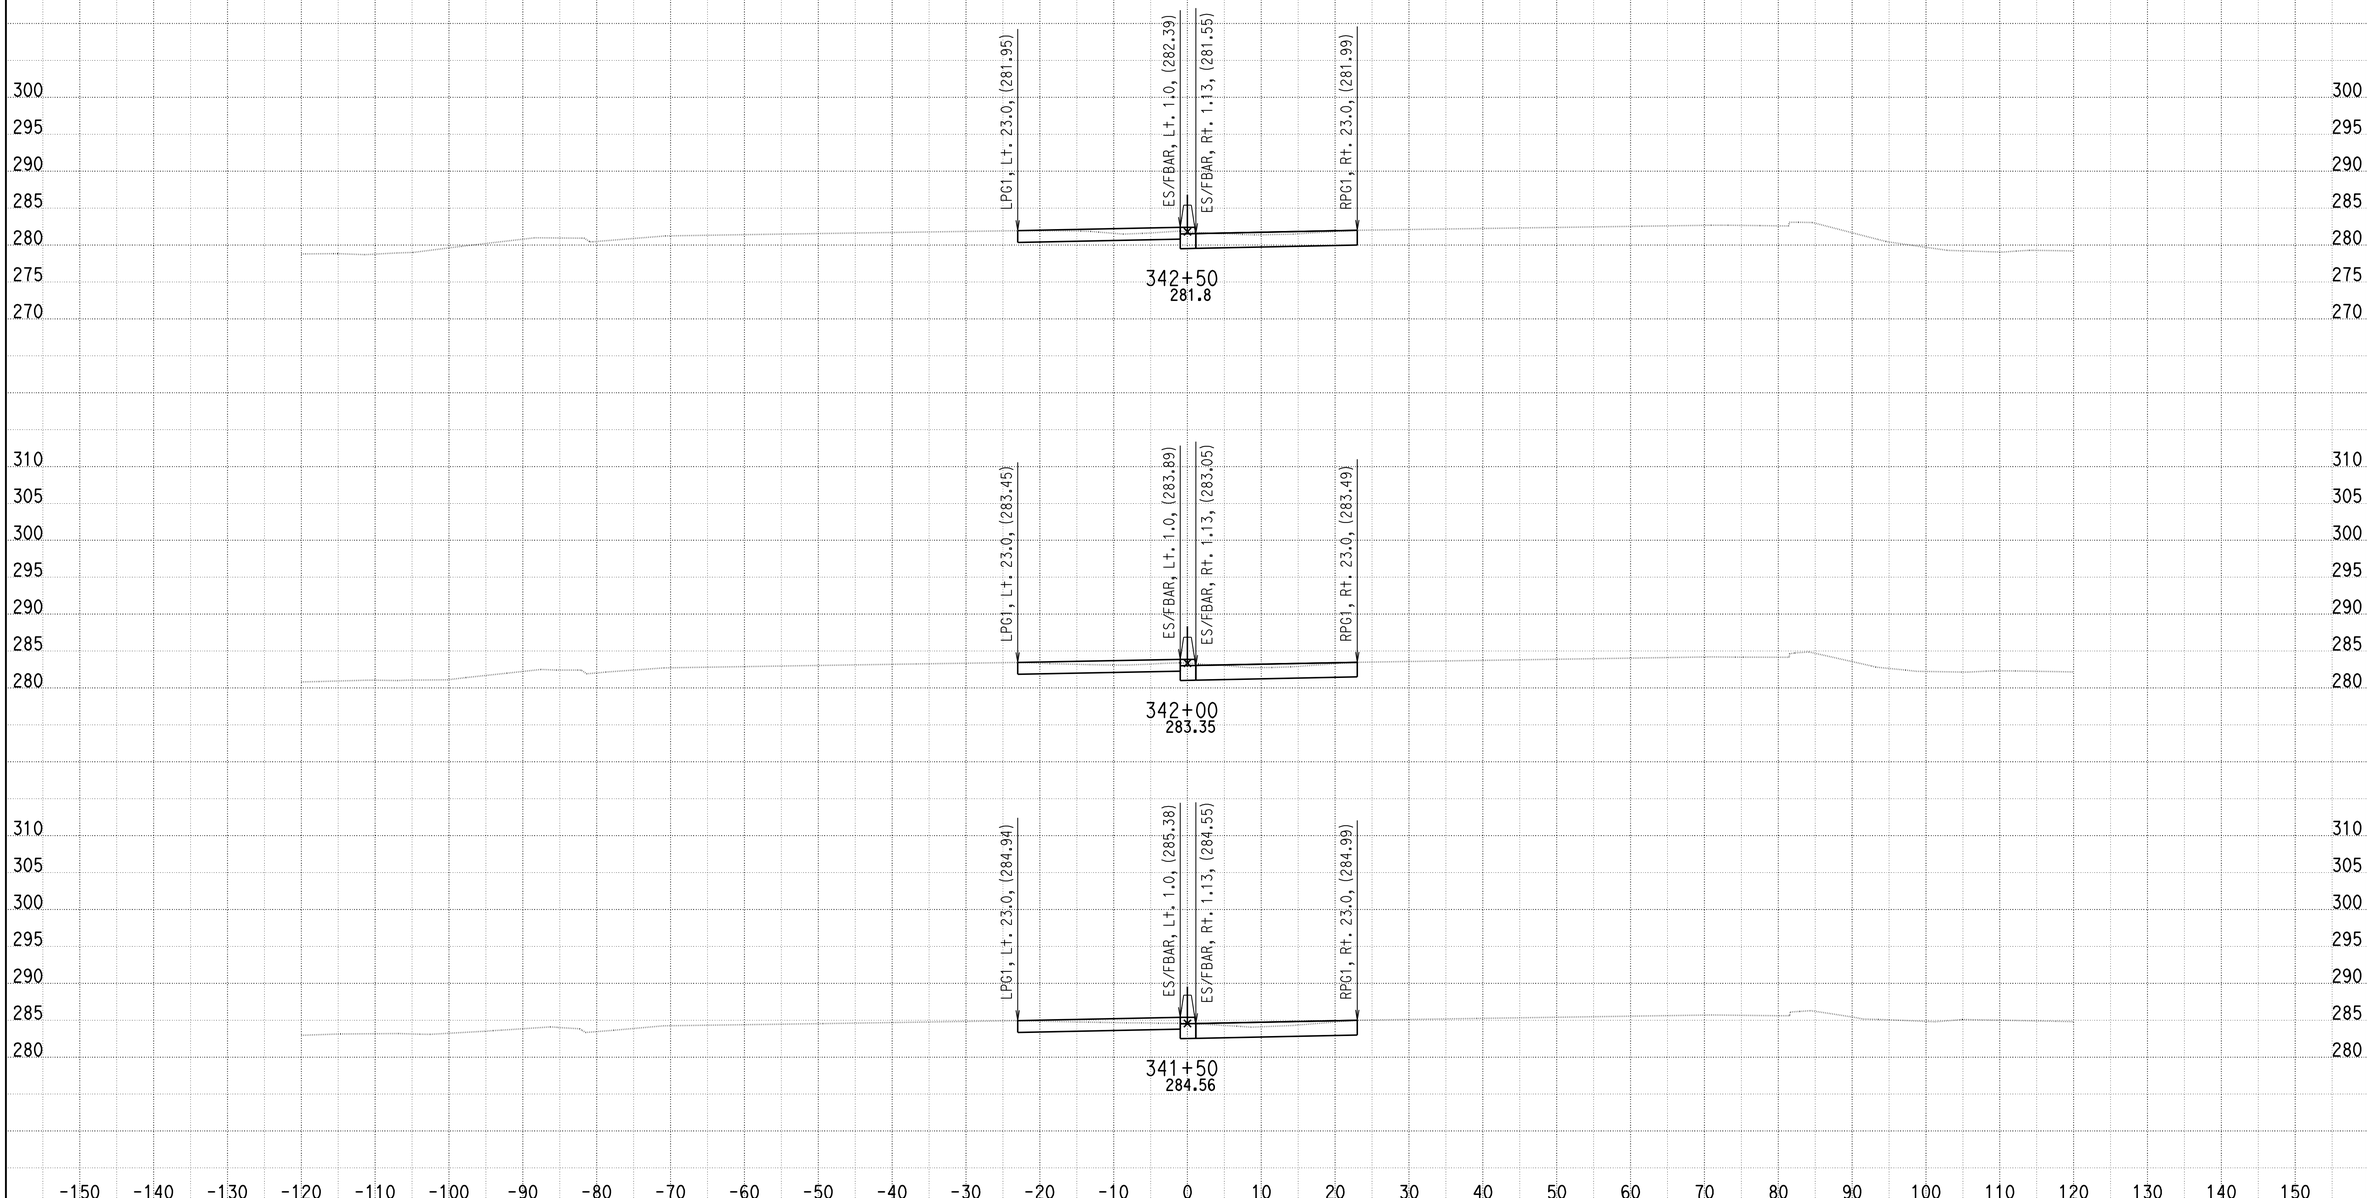


DATE: 09/28/2011

KC Project: SOUTH File: U:\userdata\2T181\SOUTH\ear\design\Segment A\des_325_351_netw_060110.ear

SCALE: 1" = 10' Horiz.
1" = 10' Vert.

**All Dimensions are US Survey Feet**

**A**

**CROSS SECTIONS**

SHEET 17 OF 205

# DESIGN STUDY ONLY

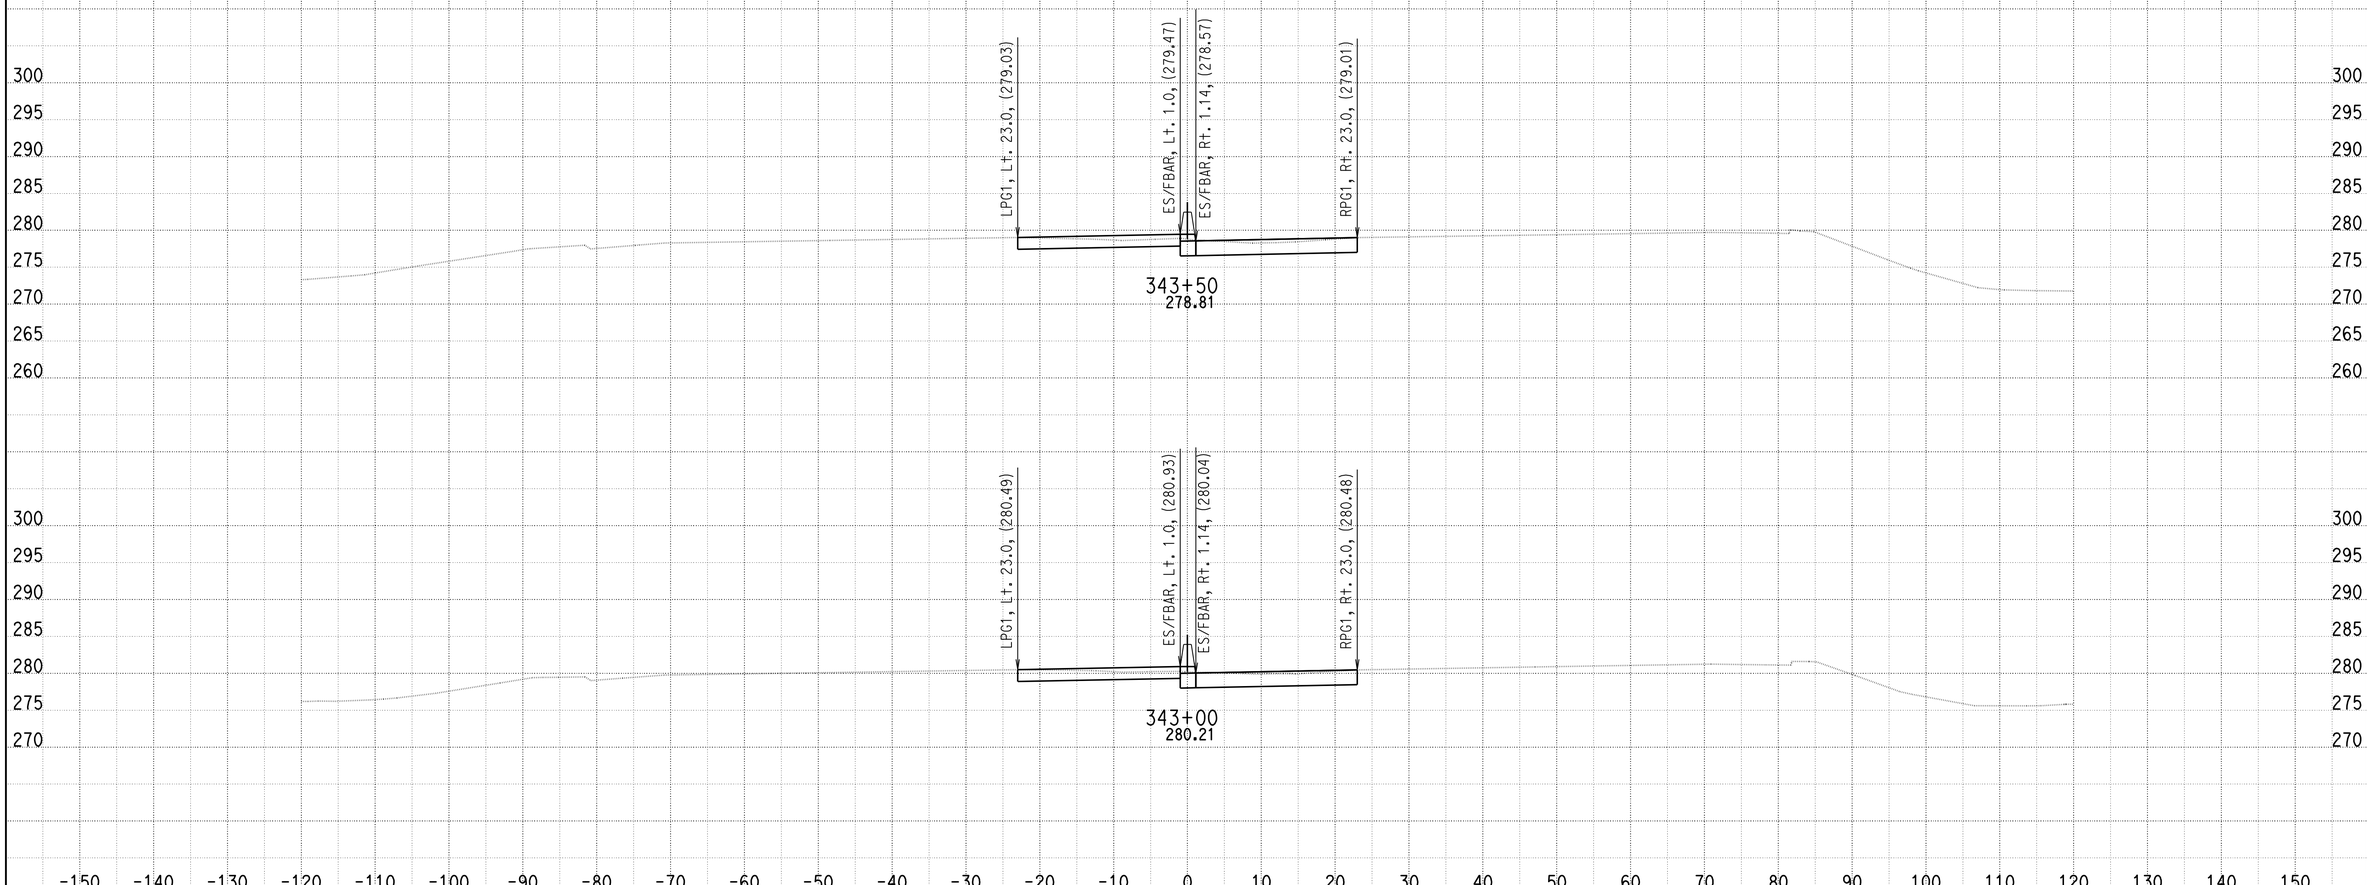


DATE: 09/28/2011

KC Project: SOUTH File: U:\userdata\2T181\SOUTH\ear\design\Segment A\des_325_351_netw_060110.ear

SCALE: 1" = 10' Horiz.
1" = 10' Vert.

**All Dimensions are US Survey Feet**

**A**
**CROSS SECTIONS**

# DESIGN STUDY ONLY

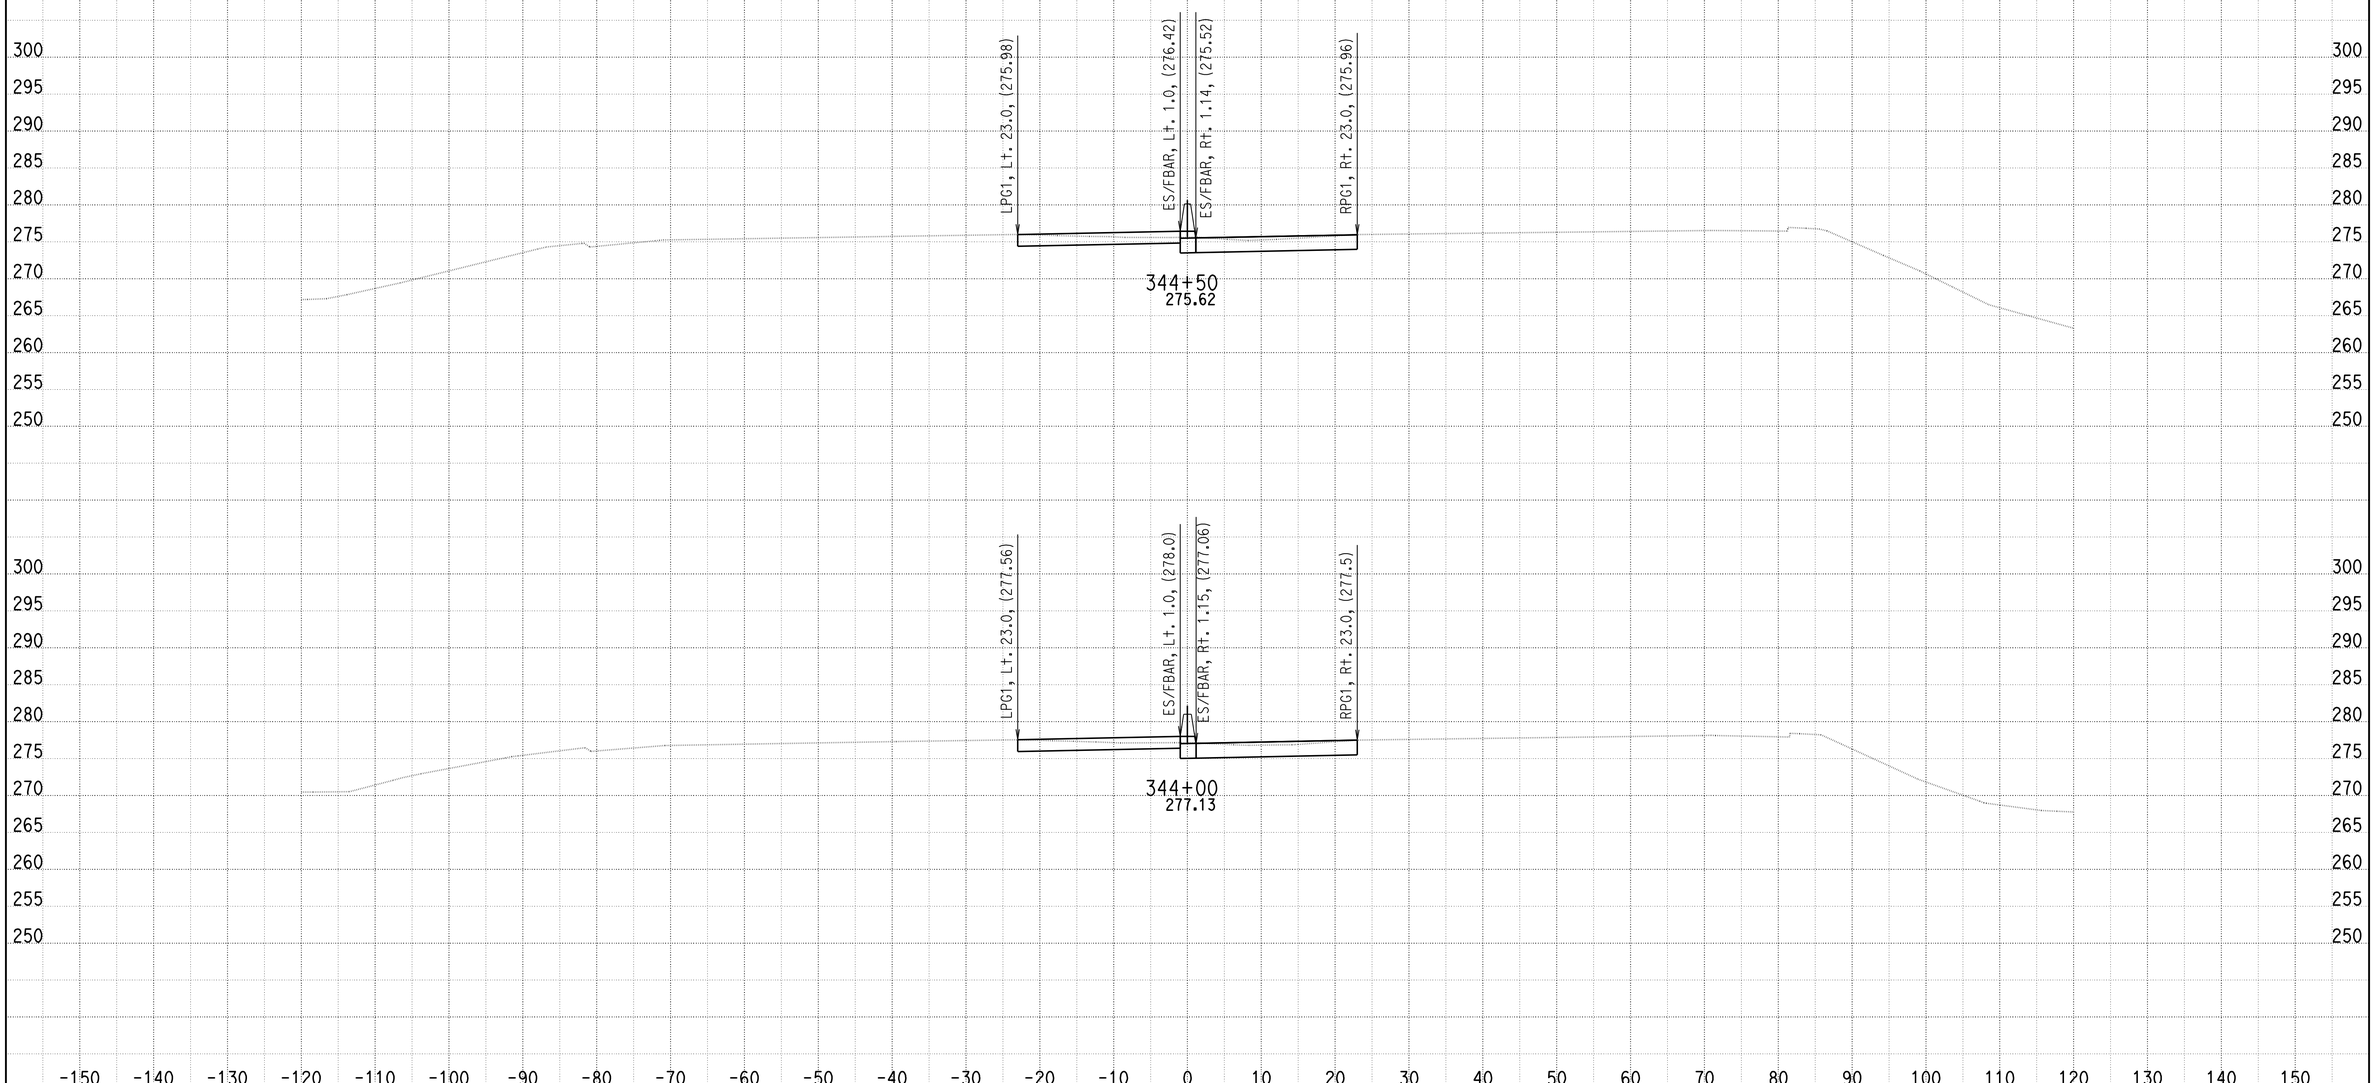


DATE: 09/28/2011

KC Project: SOUTH File: U:\userdata\2T181\SOUTH\ear\design\Segment A\des_325_351_netw_060110.ear

SCALE: 1" = 10' Horiz.
1" = 10' Vert.

**All Dimensions are US Survey Feet**

**A**

**CROSS SECTIONS**

SHEET 19 OF 205

# DESIGN STUDY ONLY

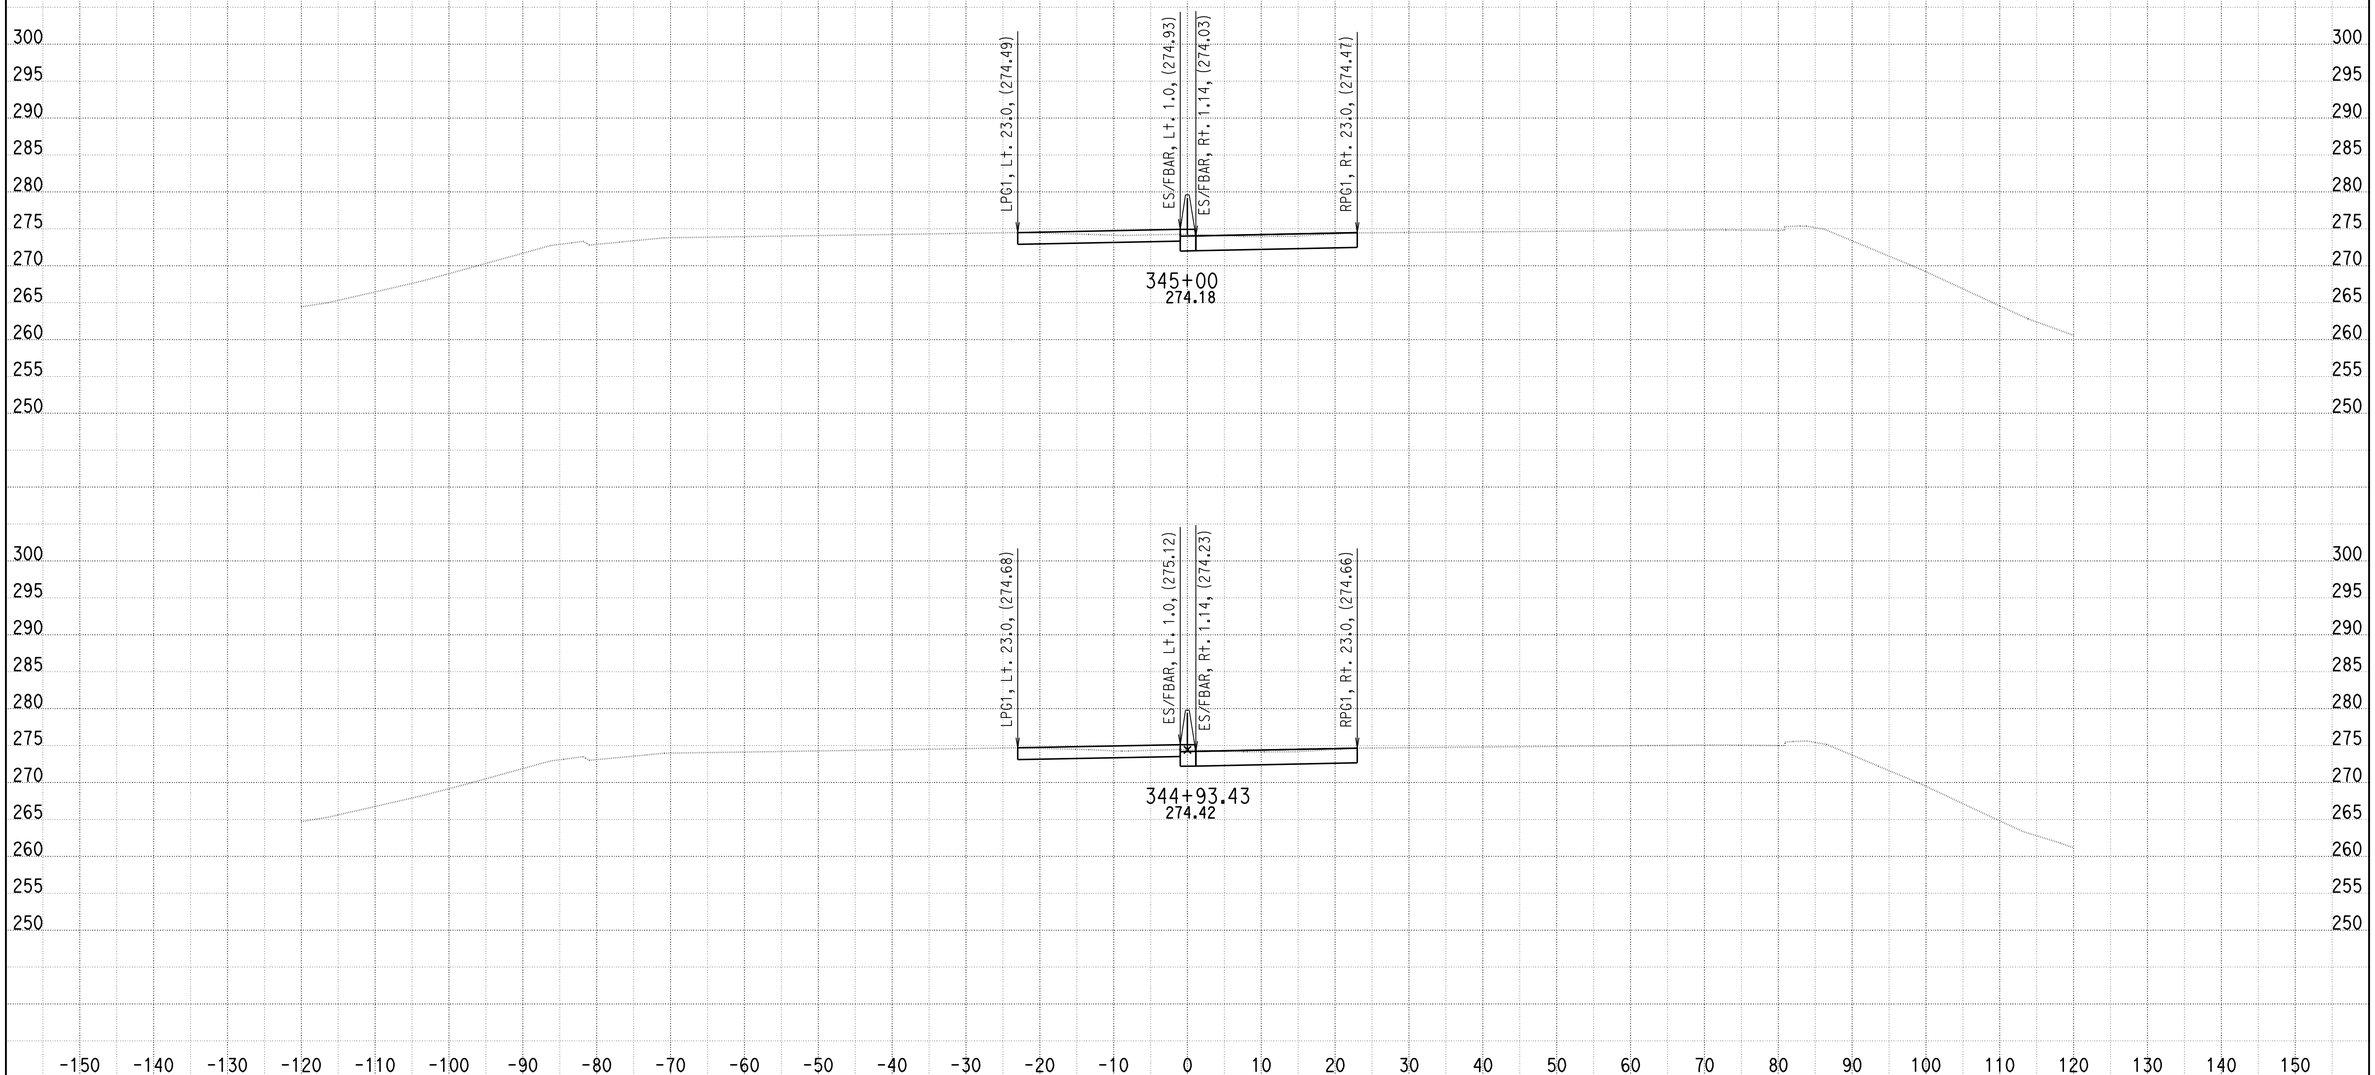


DATE: 09/28/2011

KC Project: SOUTH File: U:\userdata\2T181\SOUTH\ear\design\Segment A\des_325_351_netw_060110.ear

SCALE: 1" = 10' Horiz.
1" = 10' Vert.

**All Dimensions are US Survey Feet**

**A**

**CROSS SECTIONS**

SHEET 20 OF 205

# DESIGN STUDY ONLY

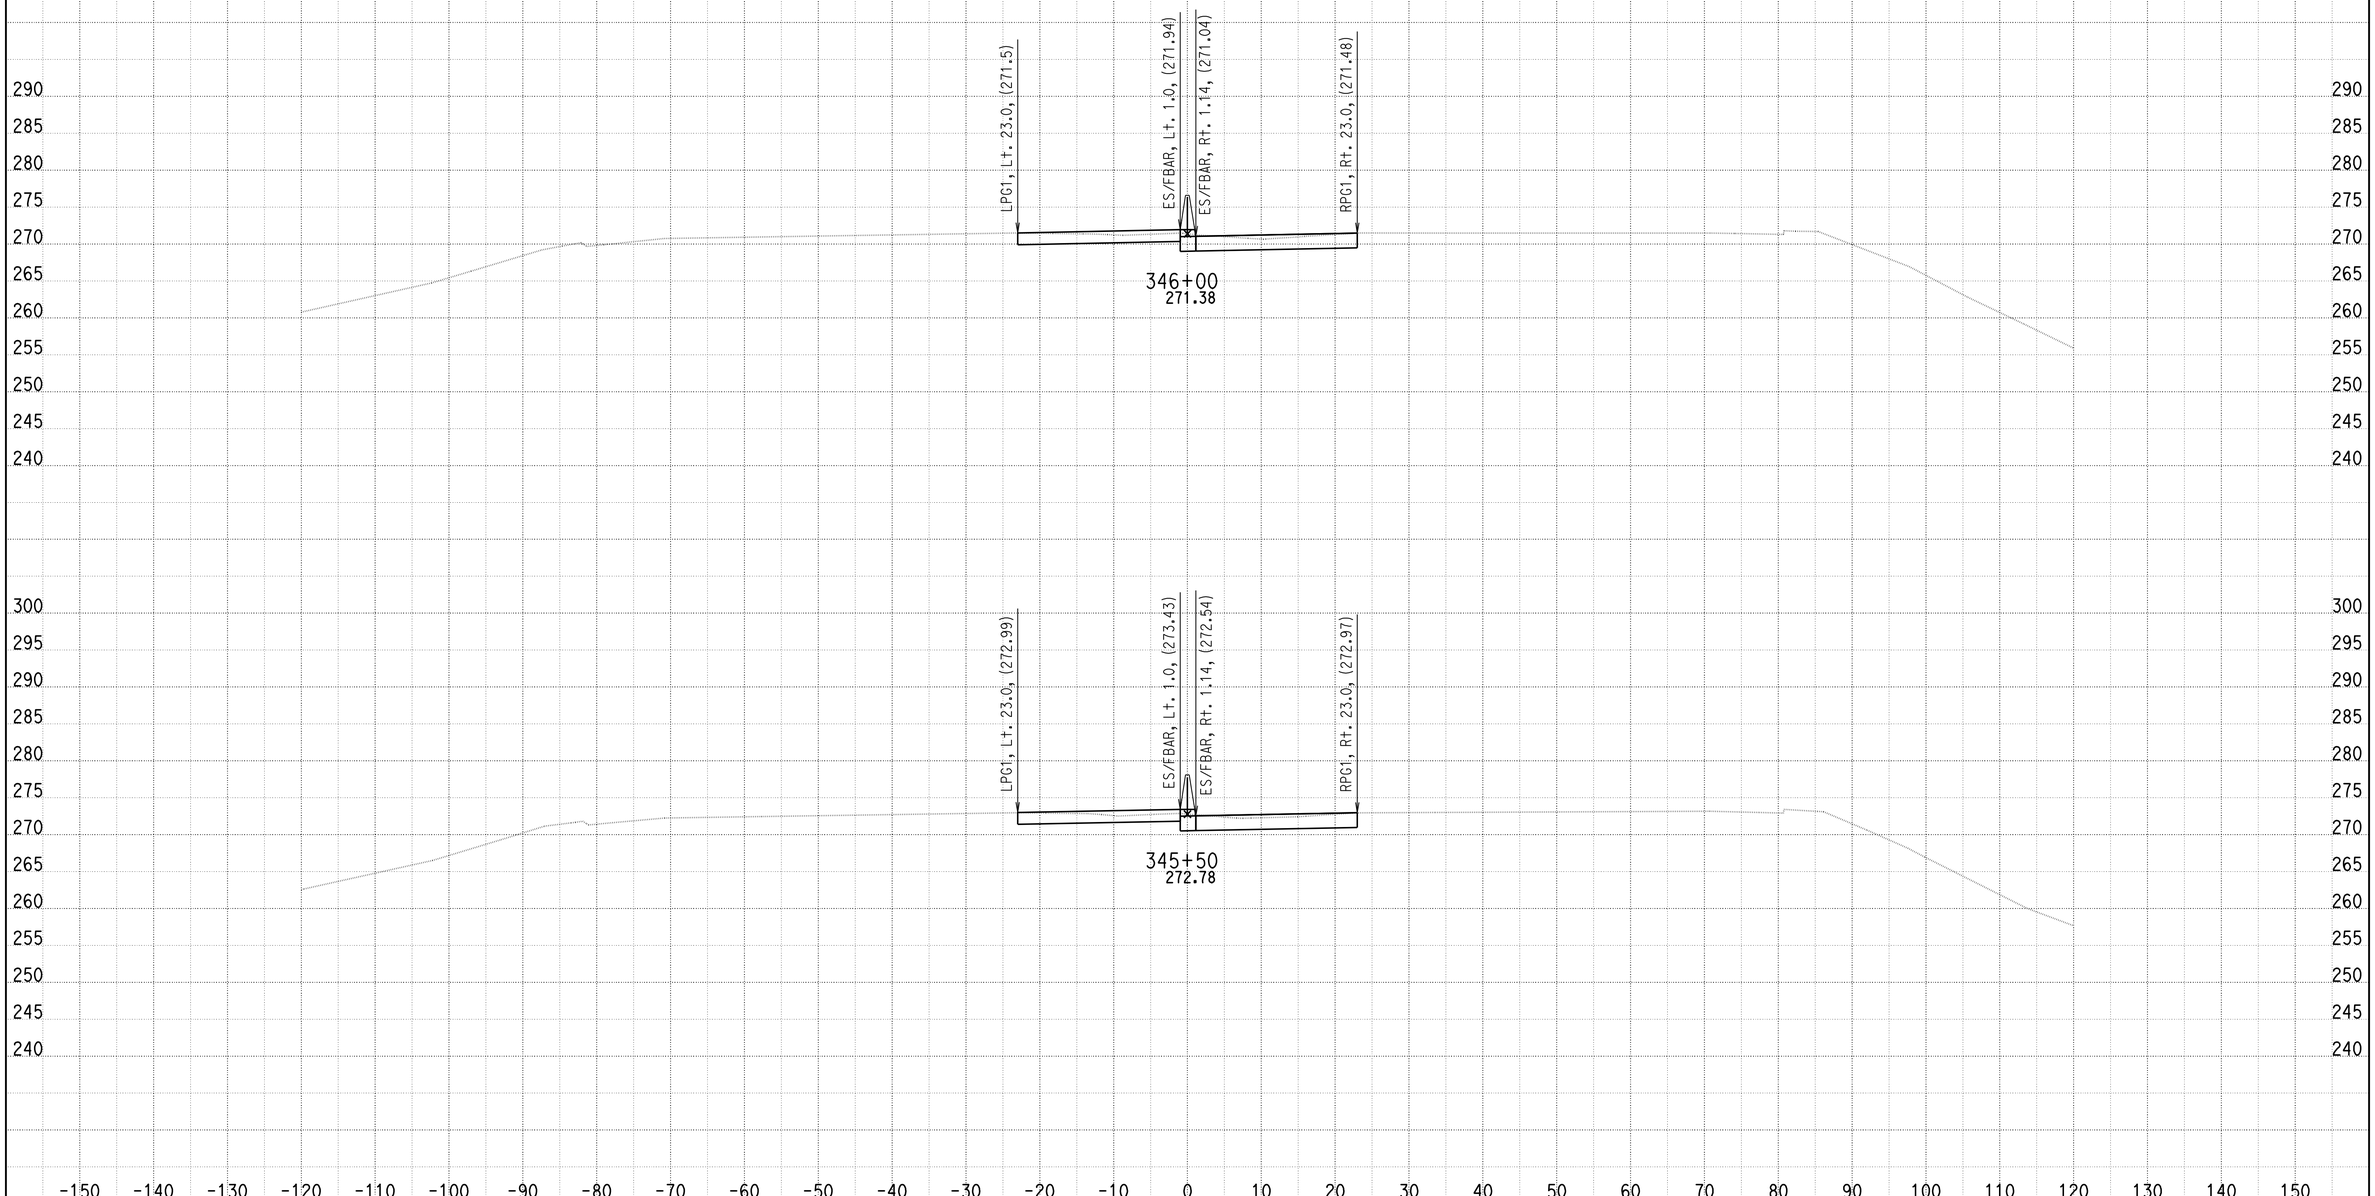


DATE: 09/28/2011

KC Project: SOUTH File: U:\userdata\2T181\SOUTH\ear\design\Segment A\des_325_351_netw_060110.ear

SCALE: 1" = 10' Horiz.
1" = 10' Vert.

**All Dimensions are US Survey Feet**

**A**

**CROSS SECTIONS**

SHEET 21 OF 205

# DESIGN STUDY ONLY

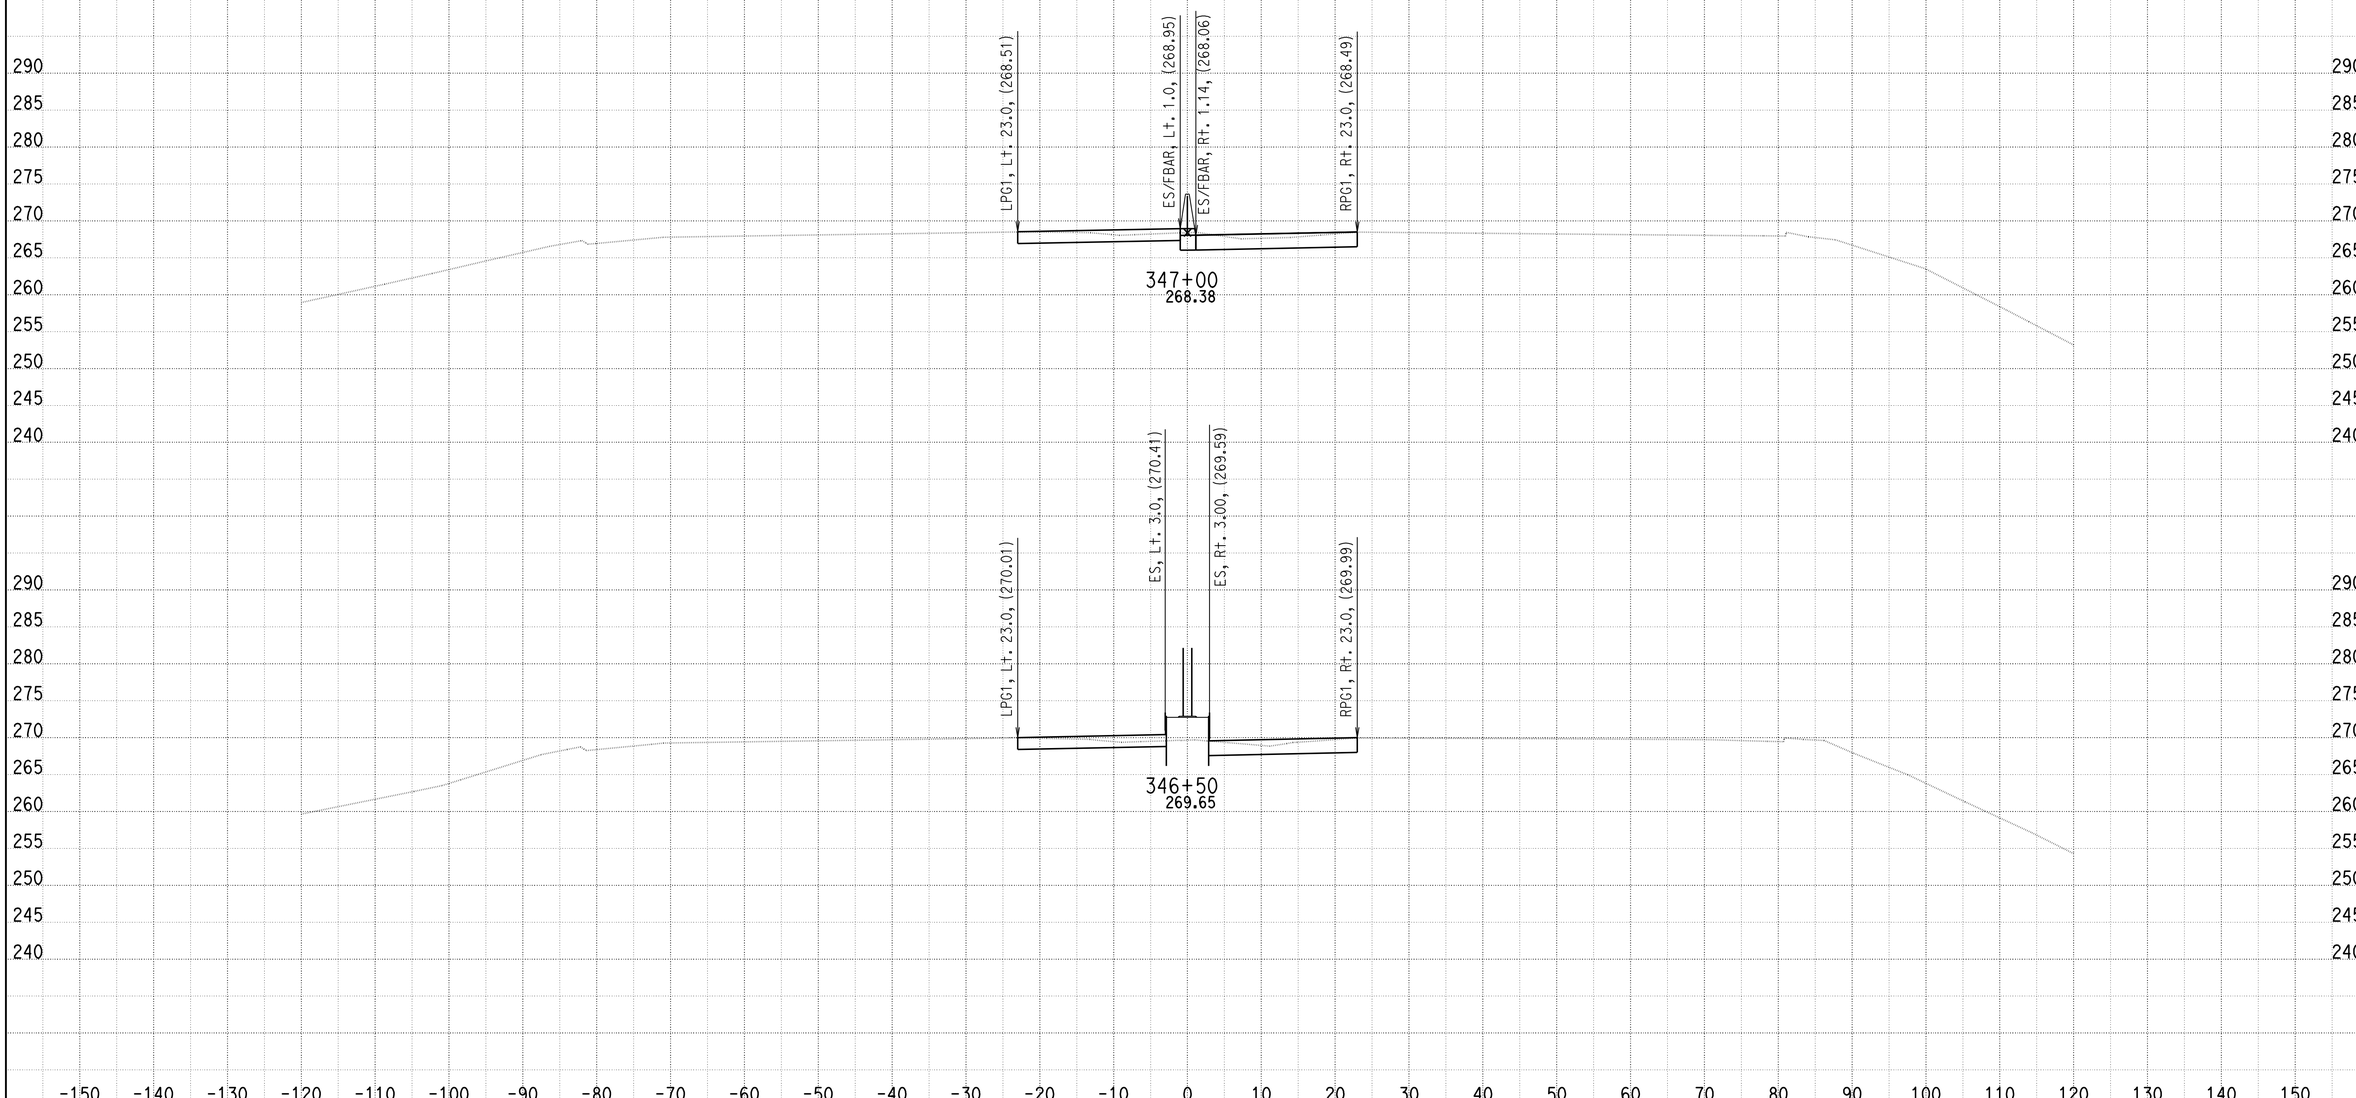


DATE: 09/28/2011

KC Project: SOUTH File: U:\userdata\2T181\SOUTH\ear\design\Segment A\des_325_351_netw_060110.ear

SCALE: 1" = 10' Horiz.
1" = 10' Vert.

**All Dimensions are US Survey Feet**

**A**
**CROSS SECTIONS**

# DESIGN STUDY ONLY

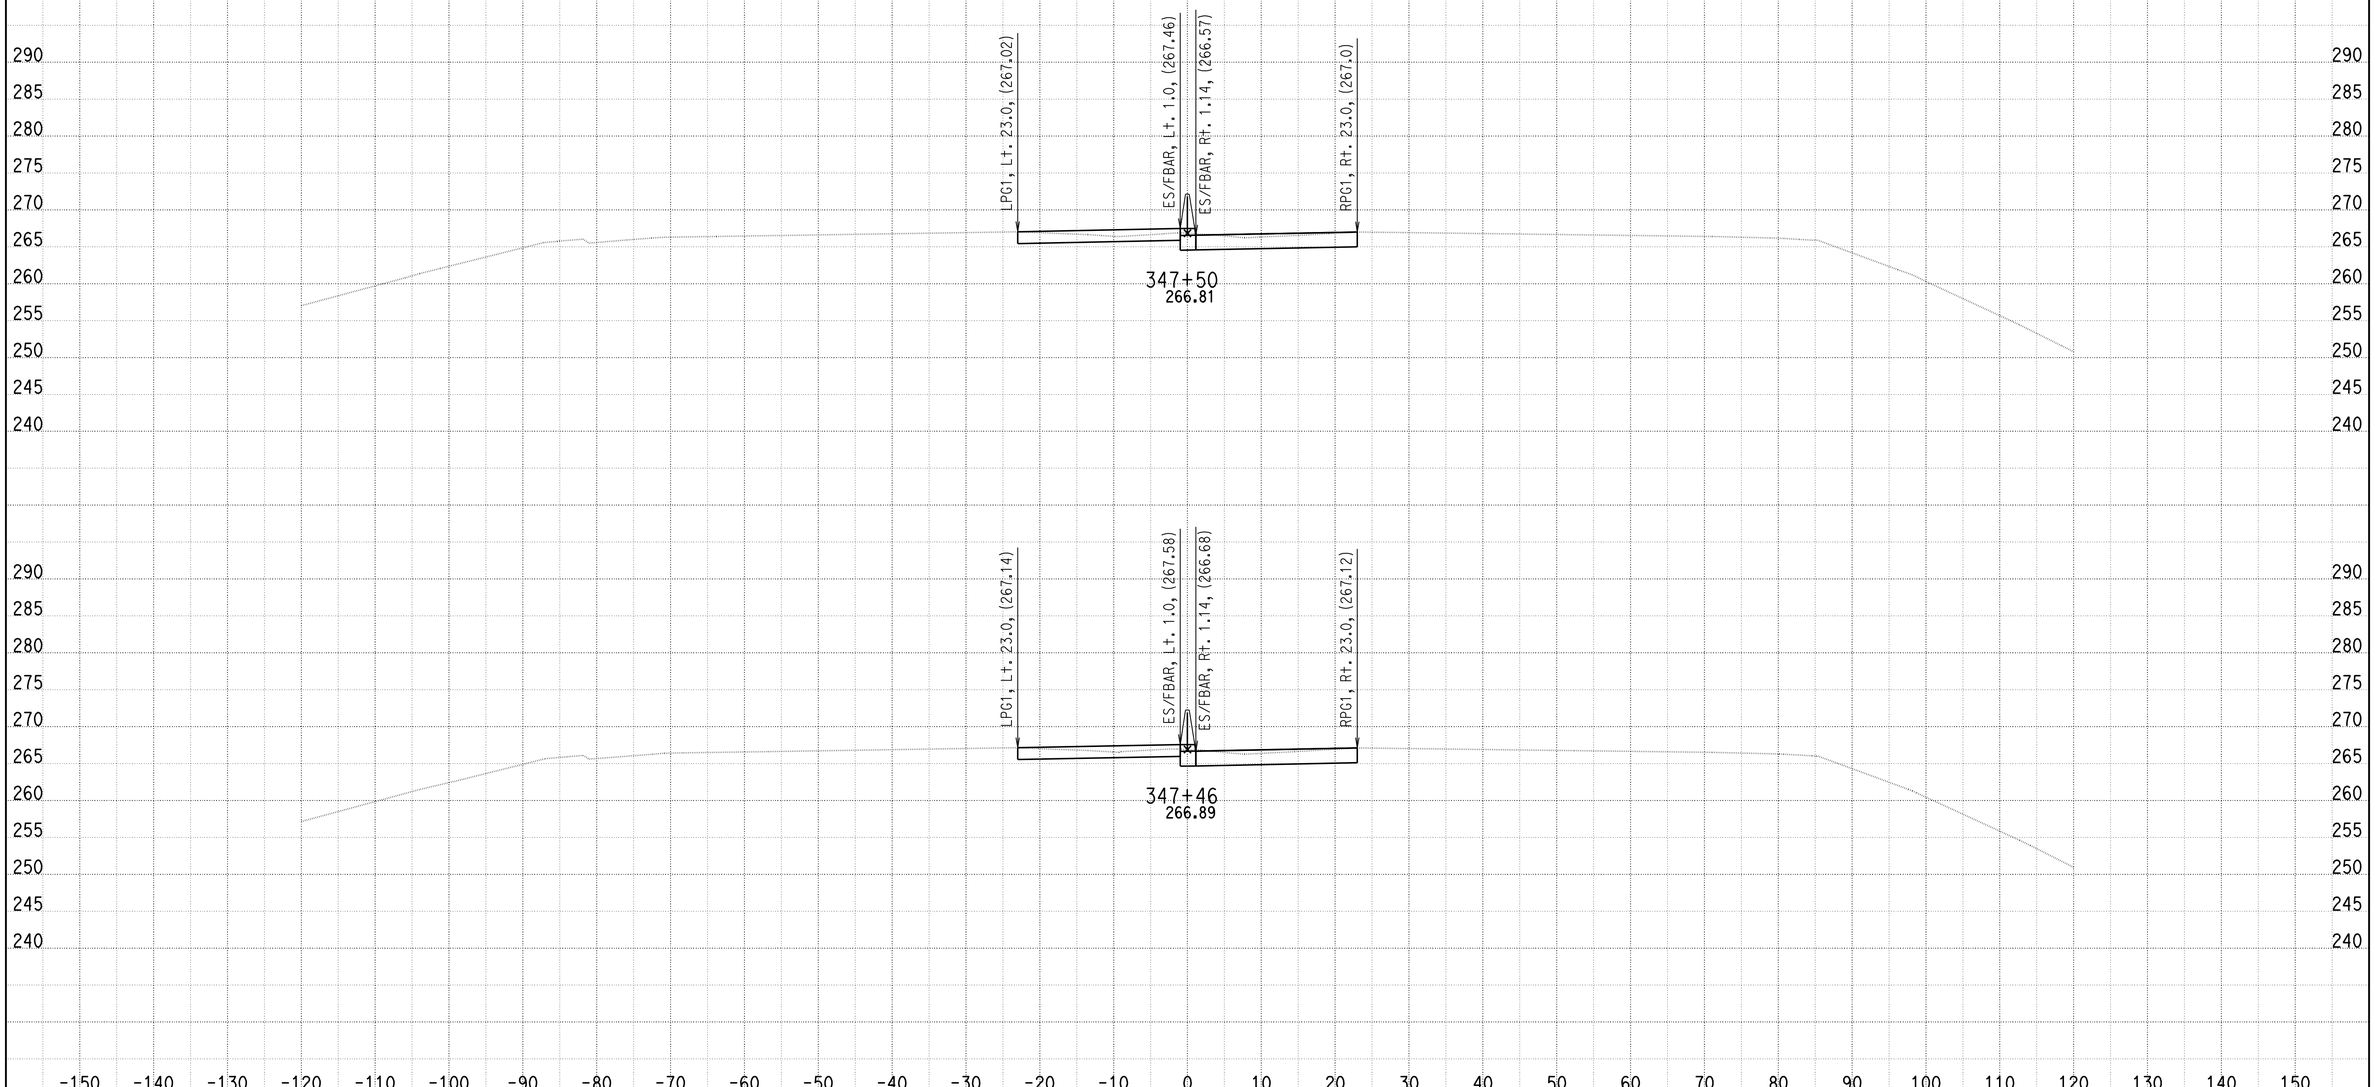


DATE: 09/28/2011

KC Project: SOUTH File: U:\userdata\2T181\SOUTH\ear\design\Segment A\des_325_351_netw_060110.ear

SCALE: 1" = 10' Horiz.
1" = 10' Vert.

**All Dimensions are US Survey Feet**

**A**

**CROSS SECTIONS**

SHEET 23 OF 205

# DESIGN STUDY ONLY

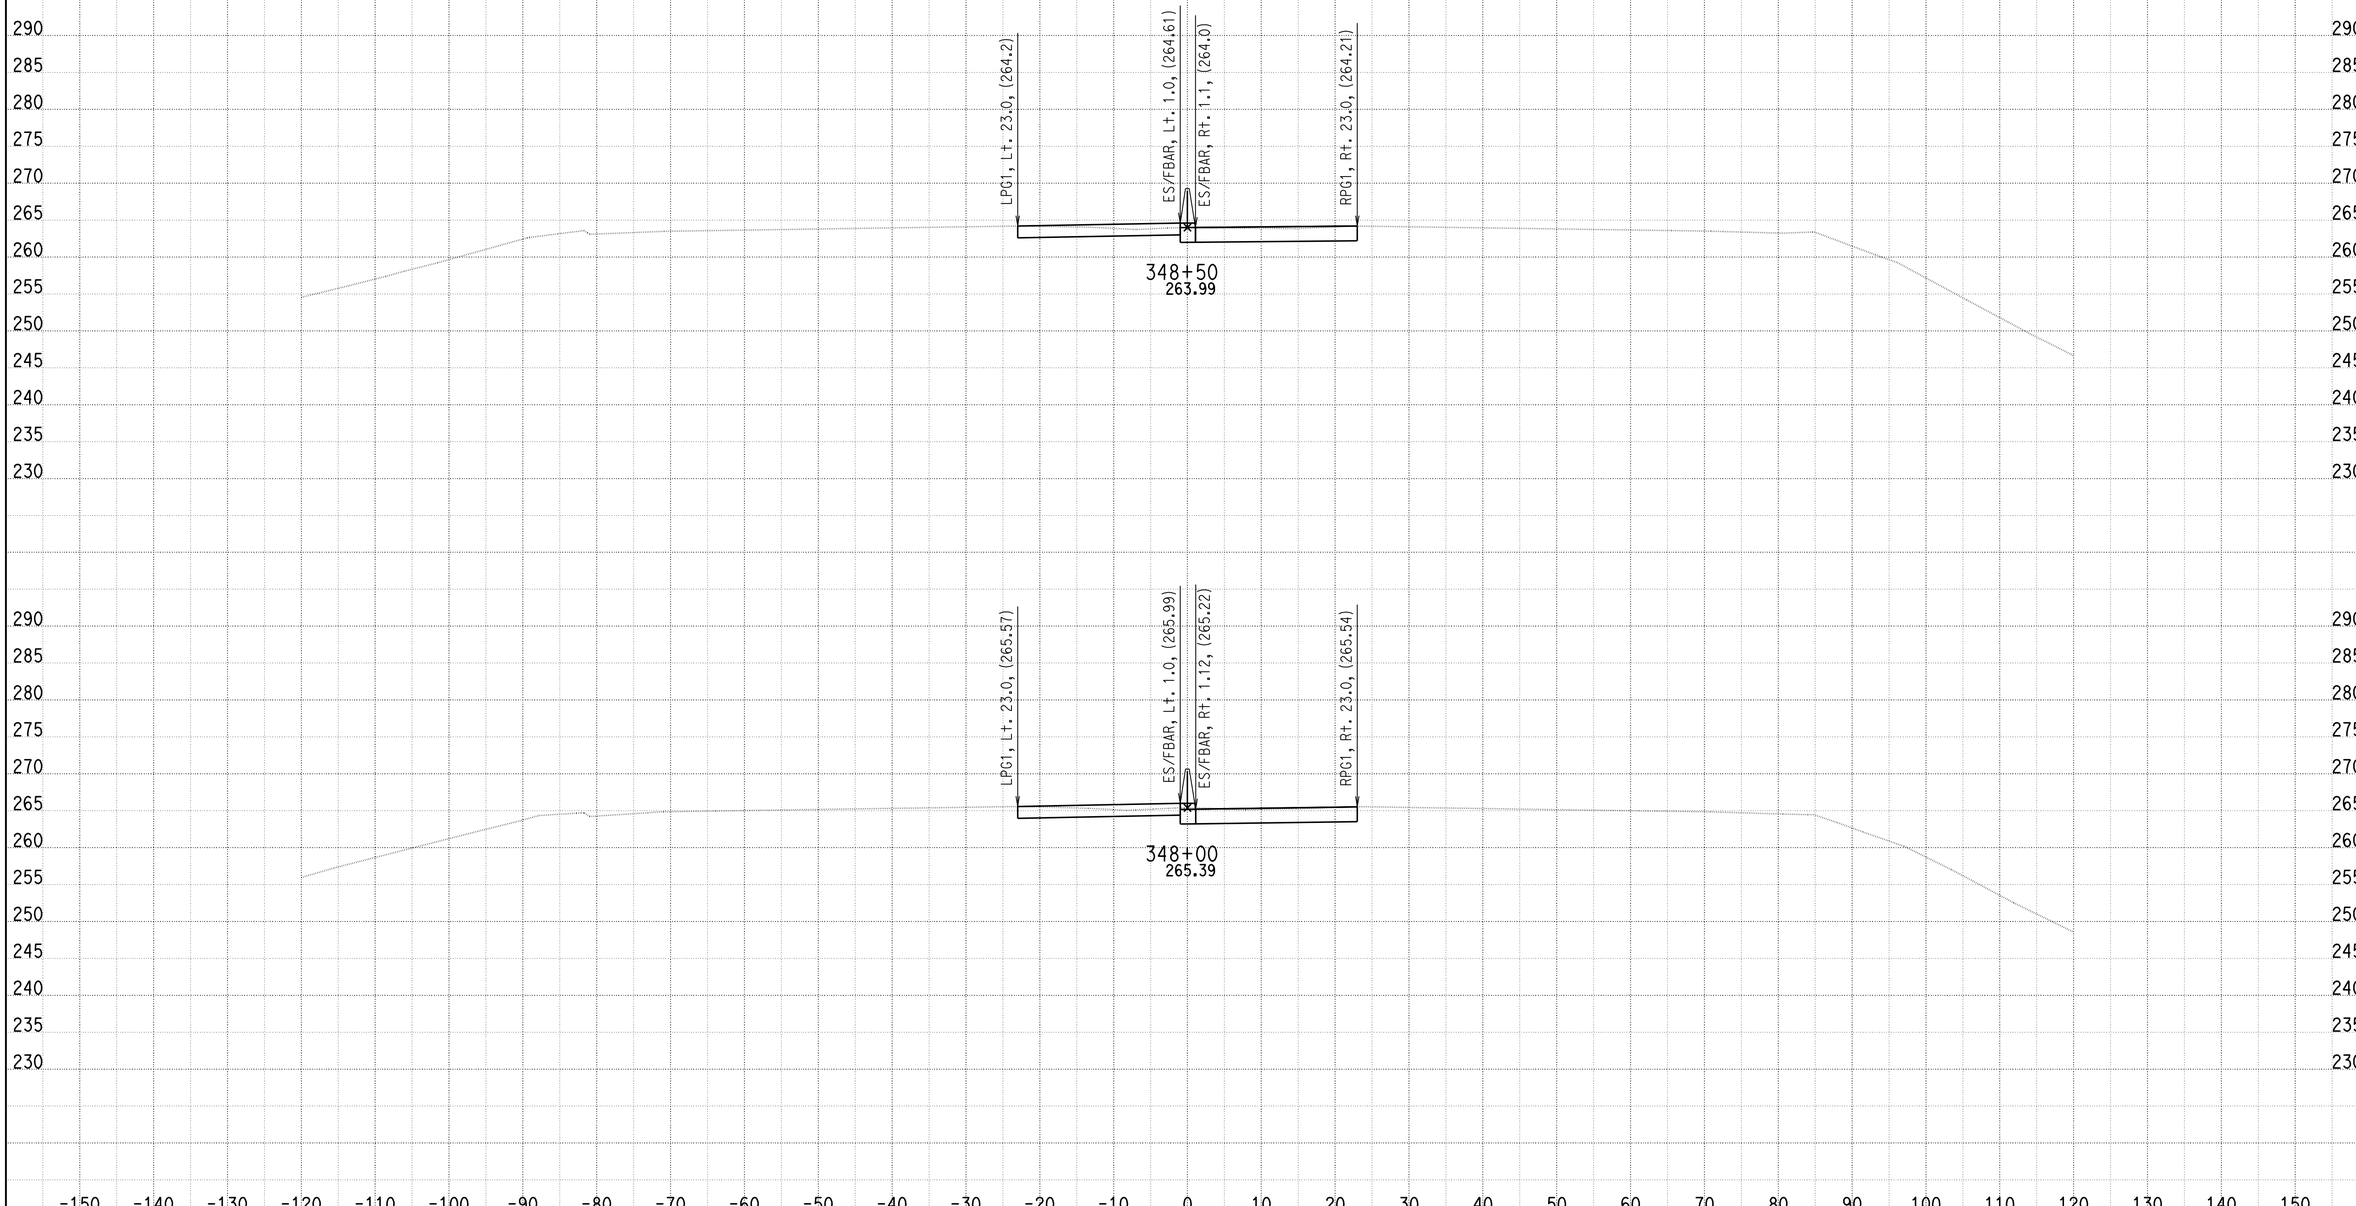


DATE: 09/28/2011

KC Project: SOUTH File: U:\userdata\2T181\SOUTH\ear\design\Segment A\des_325_351_netw_060110.ear

SCALE: 1" = 10' Horiz.
1" = 10' Vert.

**All Dimensions are US Survey Feet**

**A**

**CROSS SECTIONS**

# DESIGN STUDY ONLY

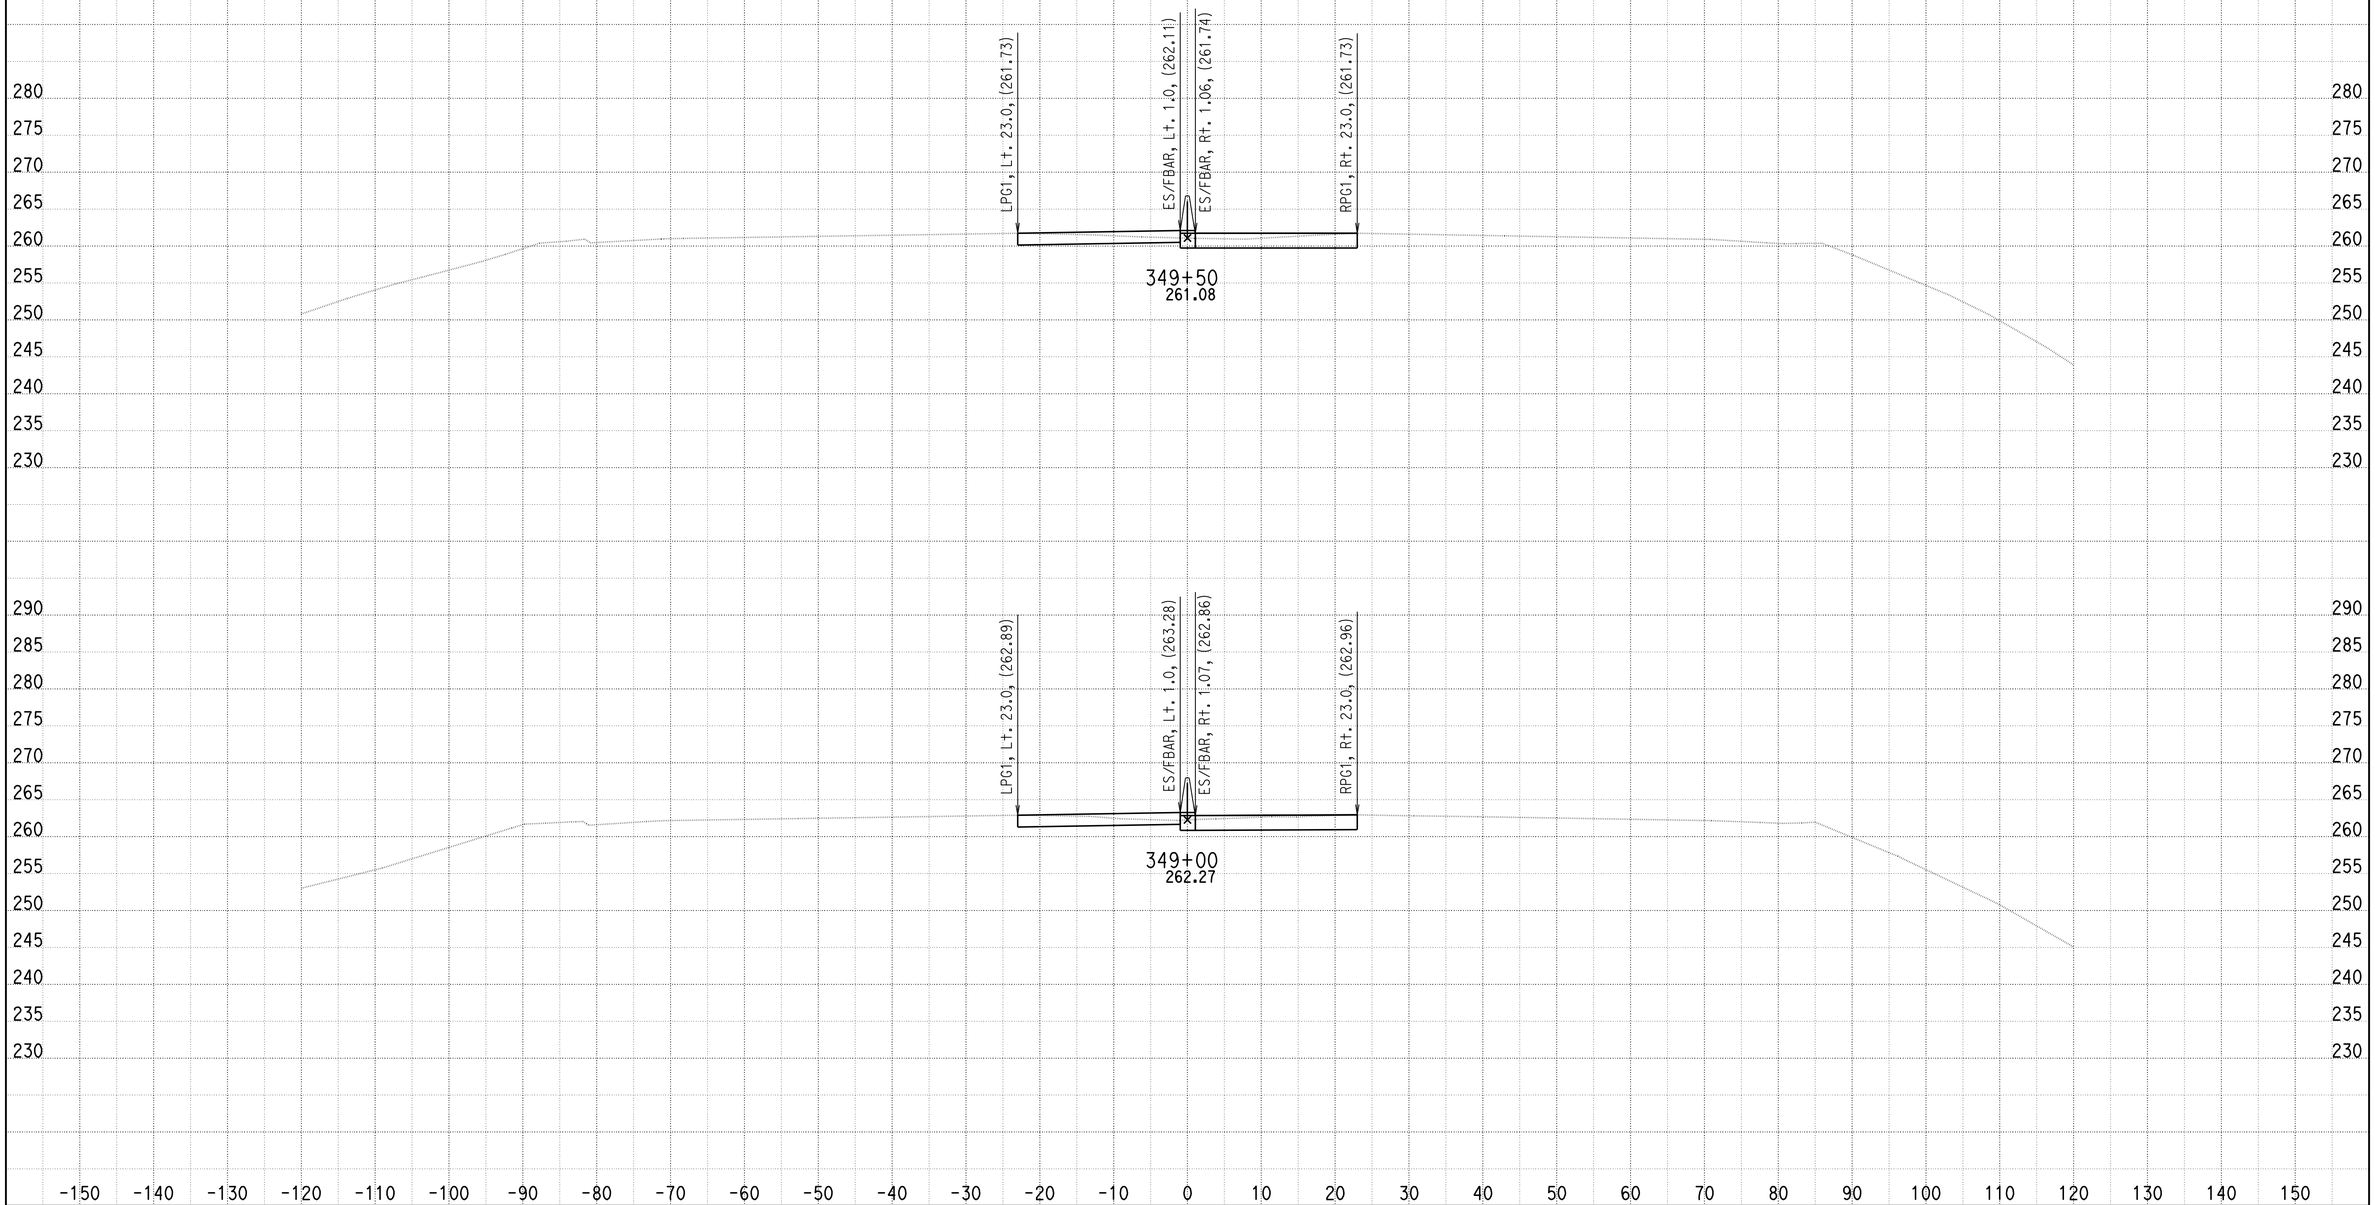


DATE: 09/28/2011

KC Project: SOUTH File: U:\userdata\2T181\SOUTH\ear\design\Segment A\des_325_351_netw_060110.ear

SCALE: 1" = 10' Horiz.
1" = 10' Vert.

**All Dimensions are US Survey Feet**

**A**

**CROSS SECTIONS**

SHEET 25 OF 205

# DESIGN STUDY ONLY

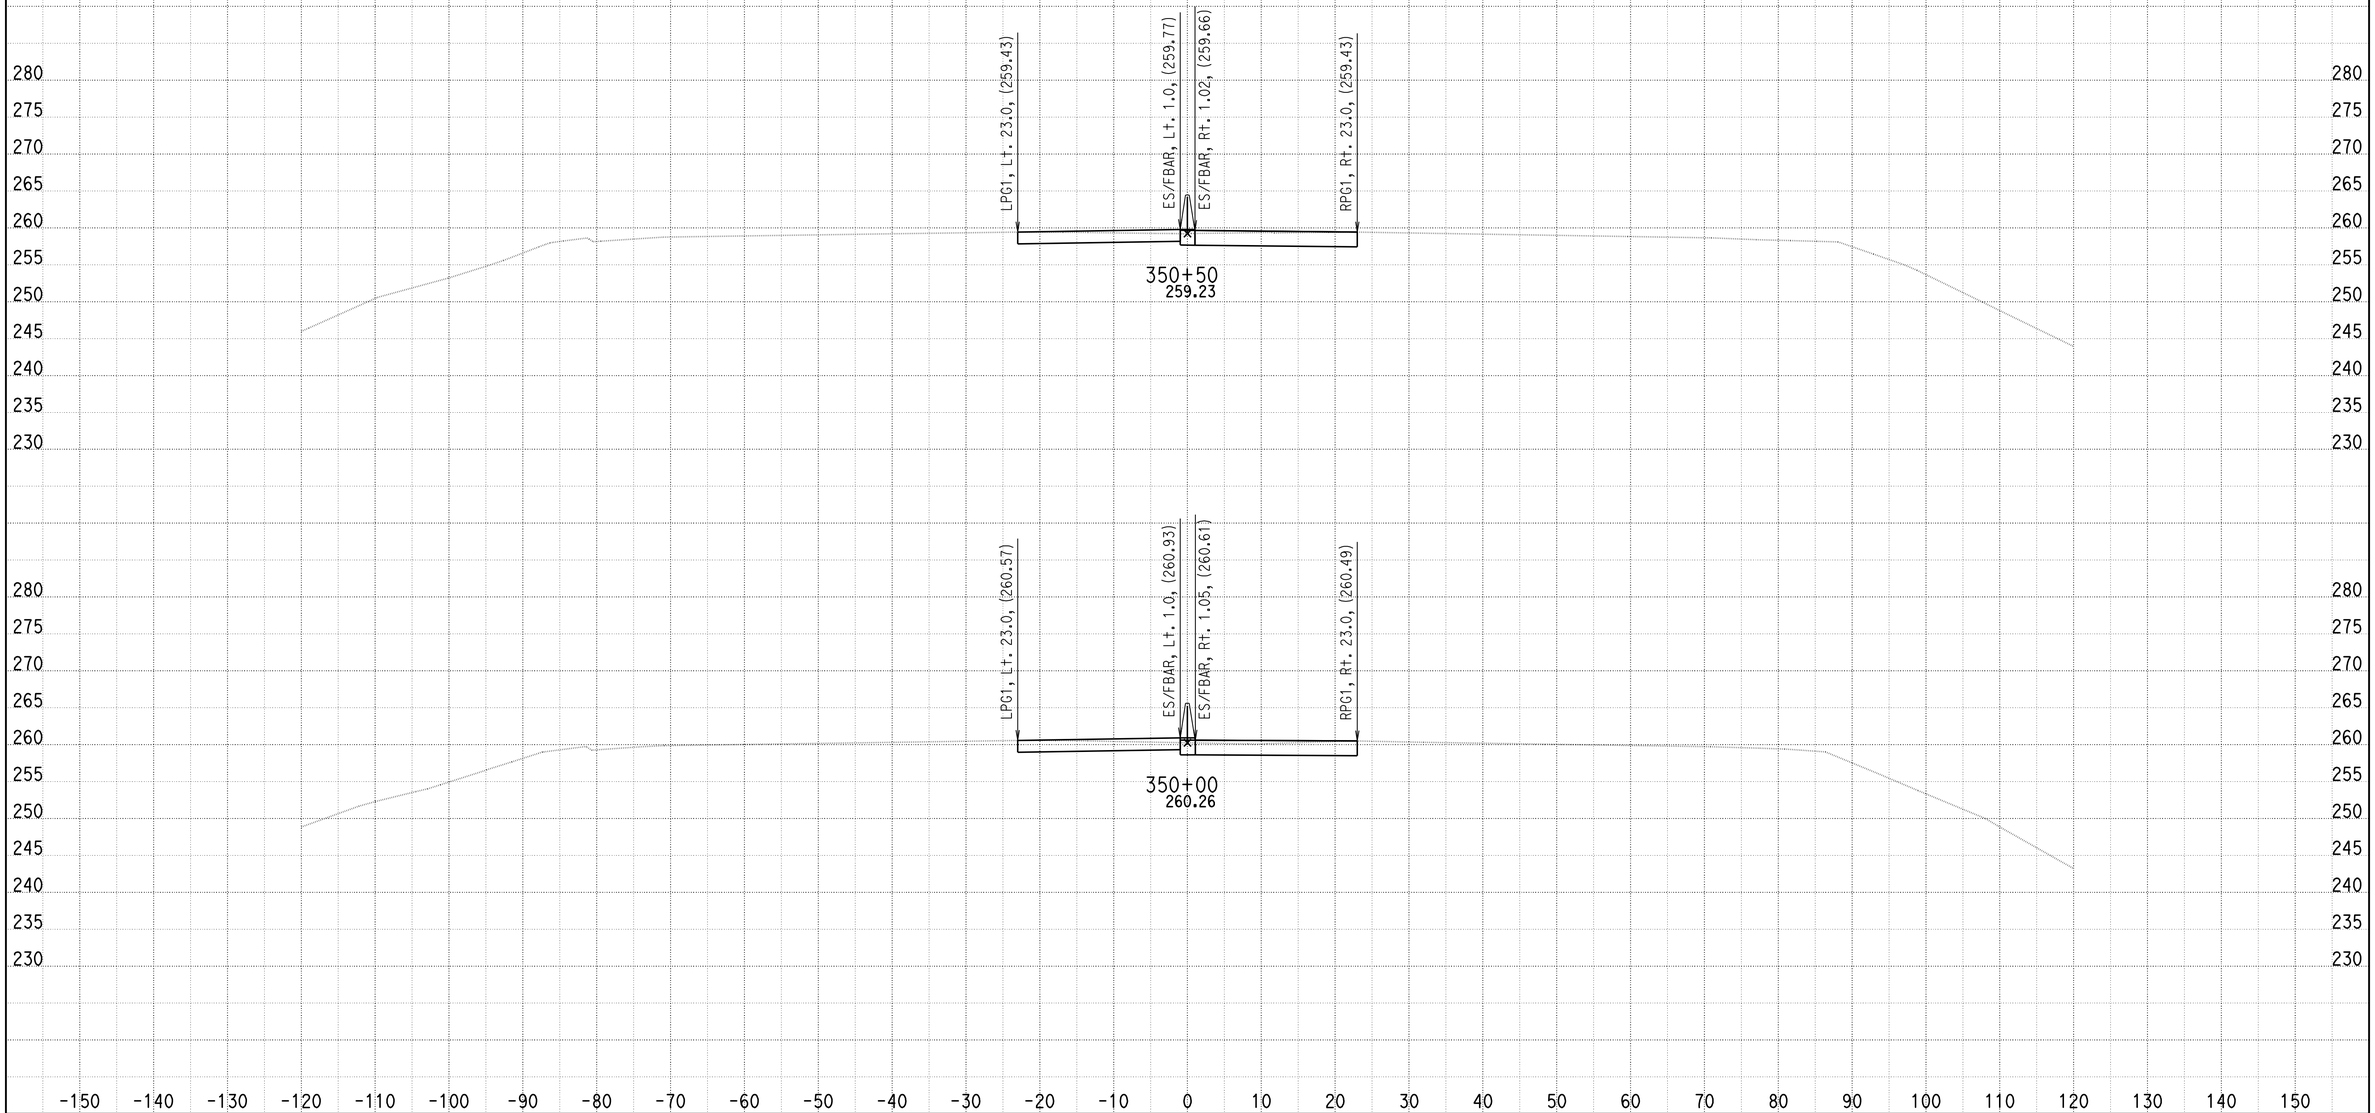


DATE: 09/28/2011

KC Project: SOUTH File: U:\userdata\2T181\SOUTH\ear\design\Segment A\des_325_351_netw_060110.ear

SCALE: 1" = 10' Horiz.
1" = 10' Vert.

**All Dimensions are US Survey Feet**

**A**

**CROSS SECTIONS**

SHEET 26 OF 205

# DESIGN STUDY ONLY

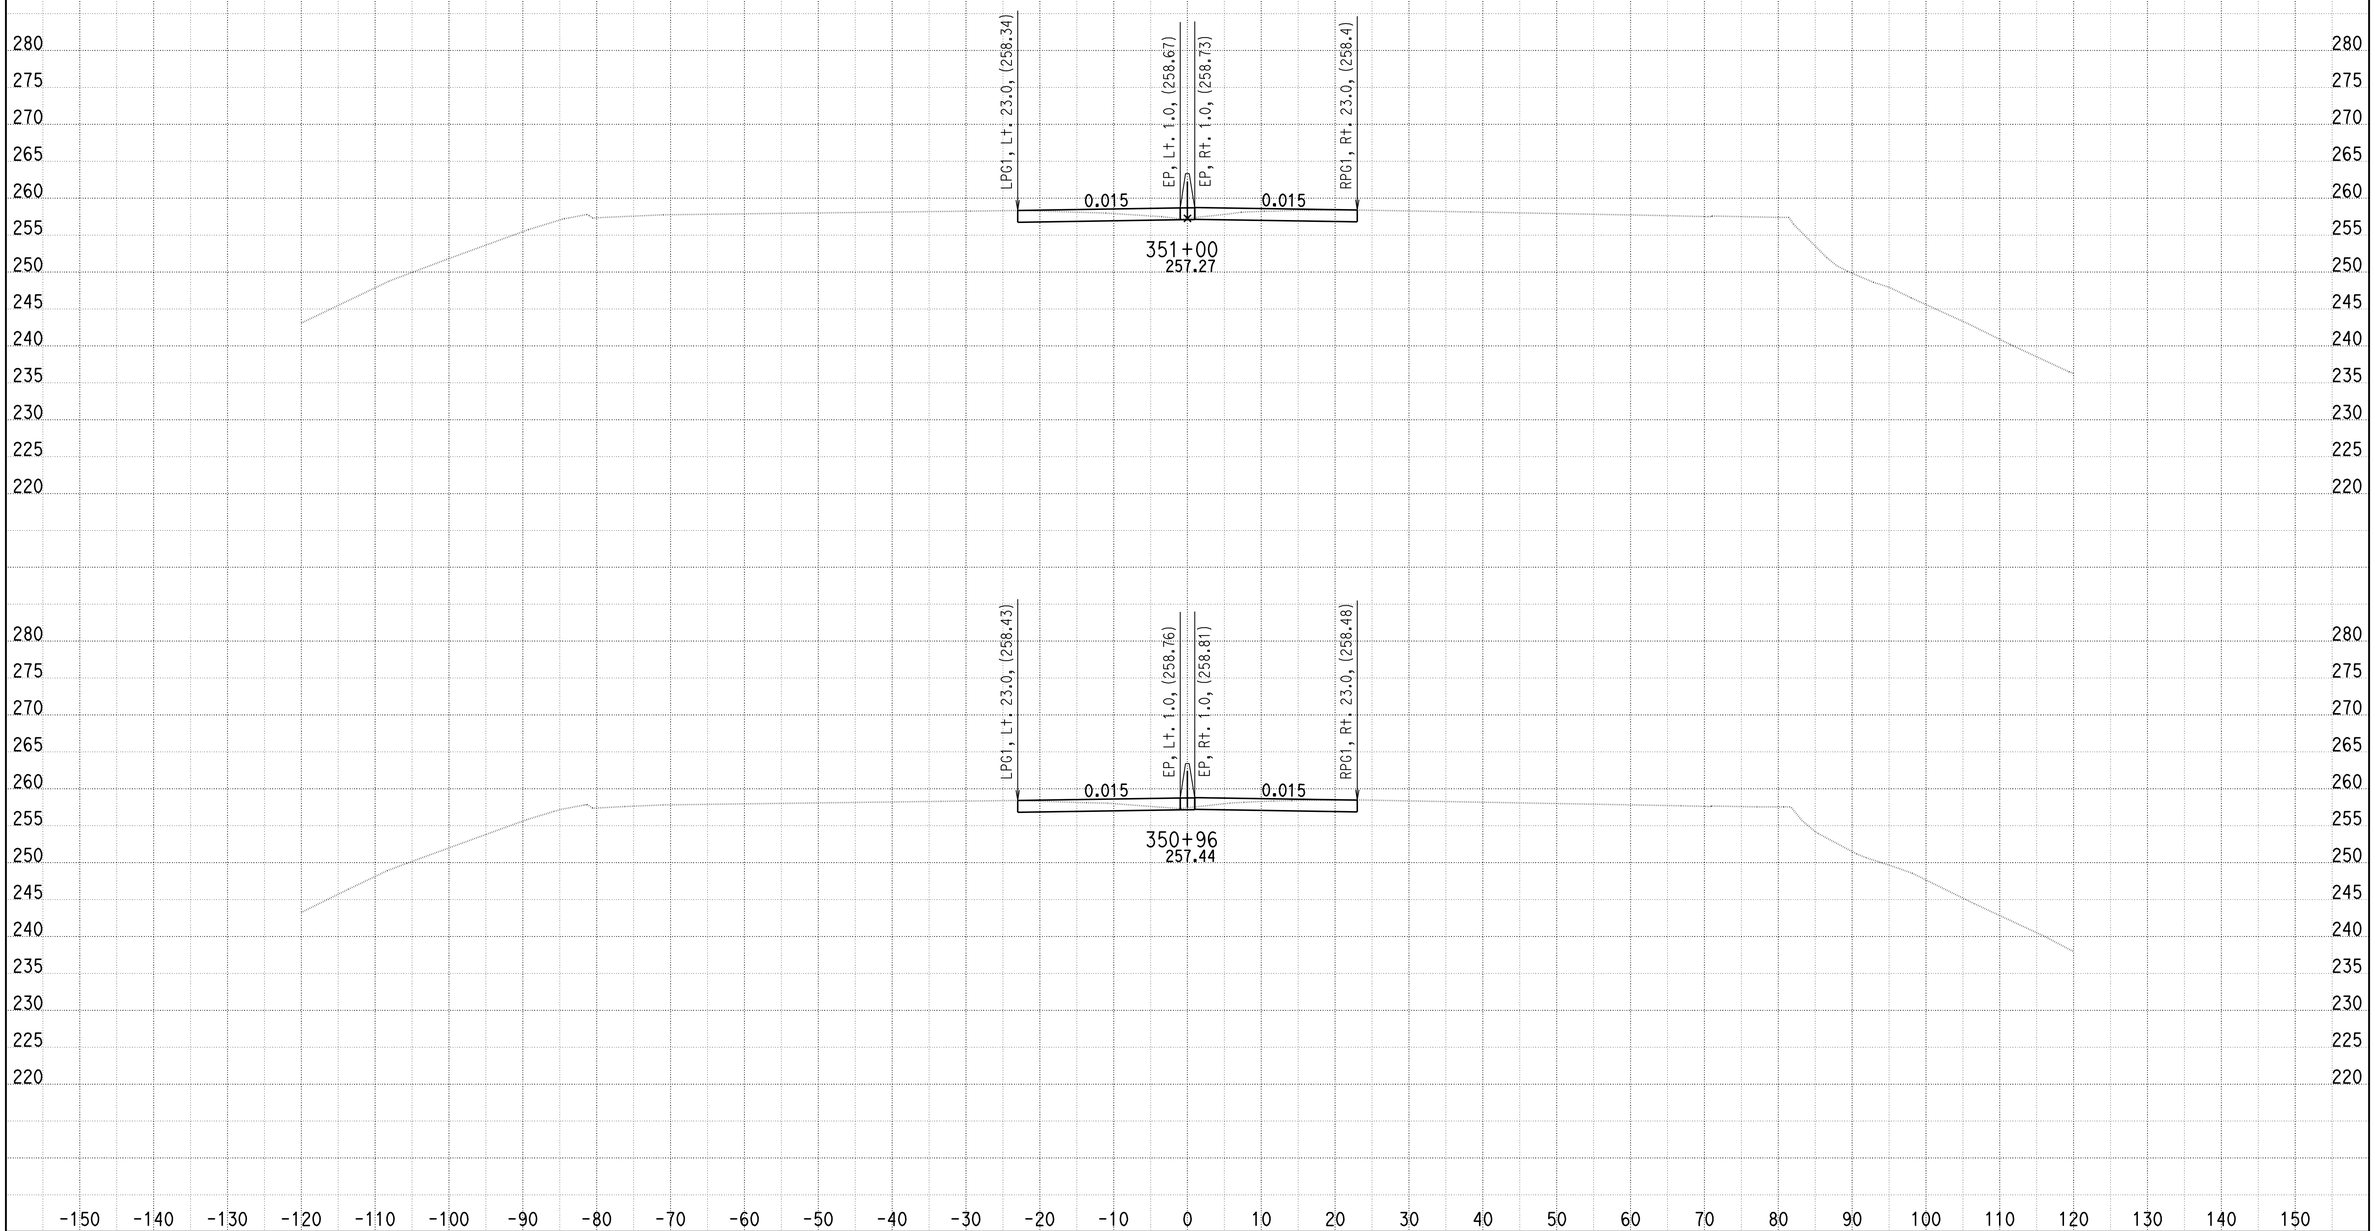


DATE: 09/28/2011

KC Project: SOUTH File: U:\userdata\2T181\SOUTH\ear\design\Segment A\des_325_351_netw_060110.ear

SCALE: 1" = 10' Horiz.
1" = 10' Vert.

**All Dimensions are US Survey Feet**

**A**

**CROSS SECTIONS**

SHEET 27 OF 205

# DESIGN STUDY ONLY

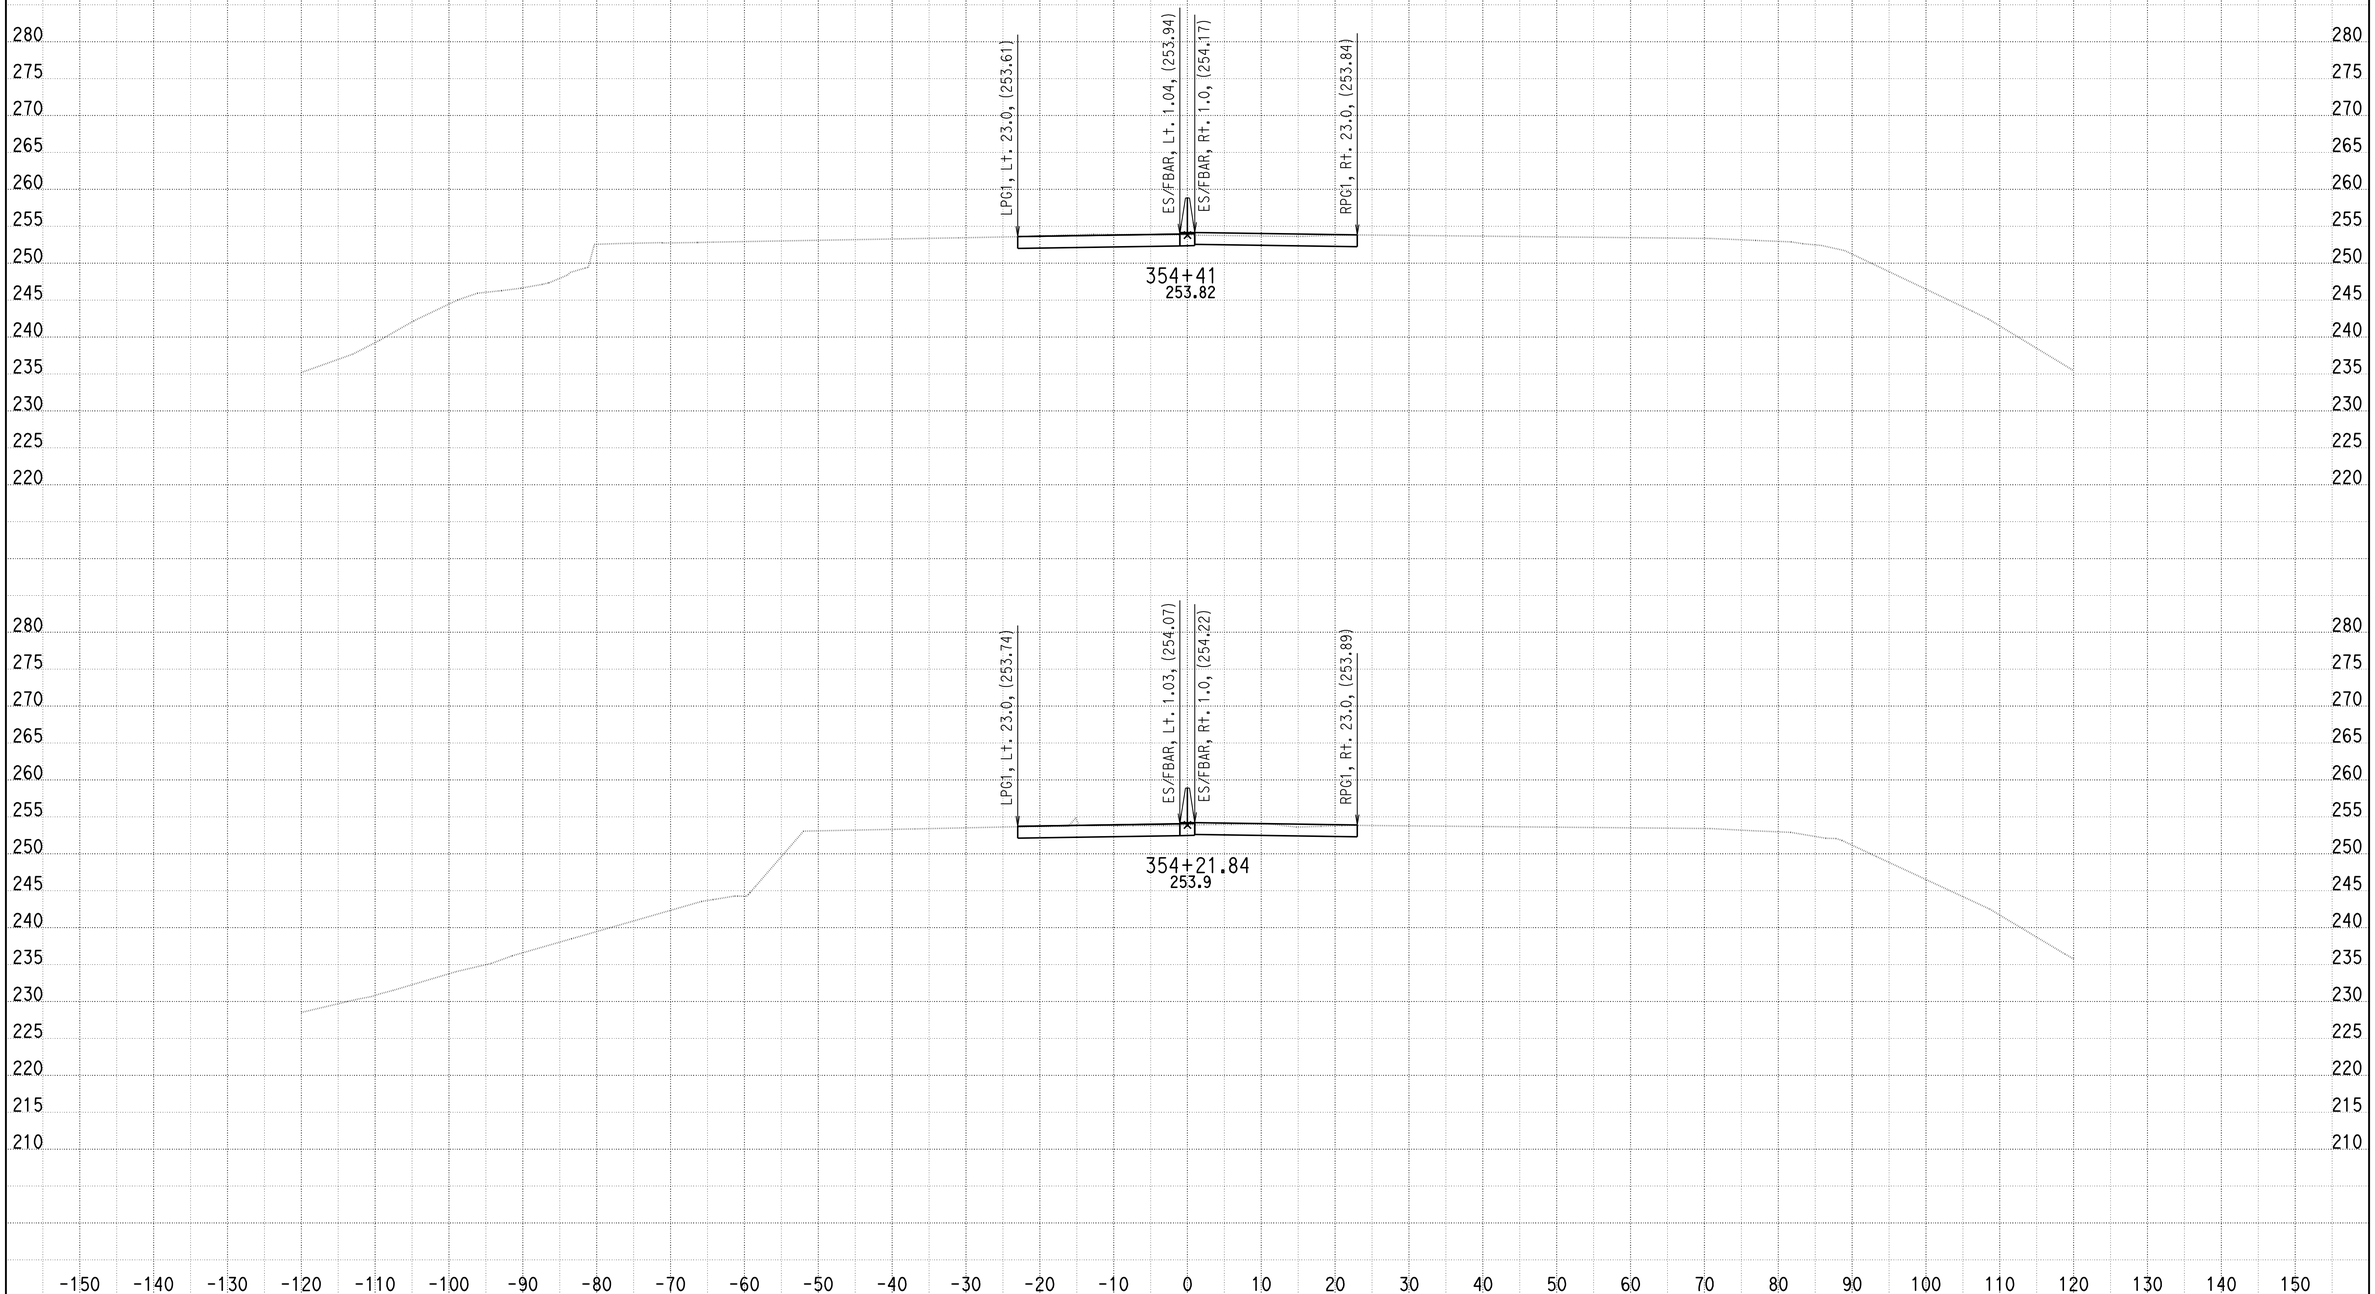


DATE: 7/26/2010

KC Project: SOUTH File: U:\userdata\2T181\SOUTH\ear\design\Segment A\des_353_376_netw_072710.ear

SCALE: 1" = 10' Horiz.
1" = 10' Vert.

**All Dimensions are US Survey Feet**

**A**
**CROSS SECTIONS**

# DESIGN STUDY ONLY

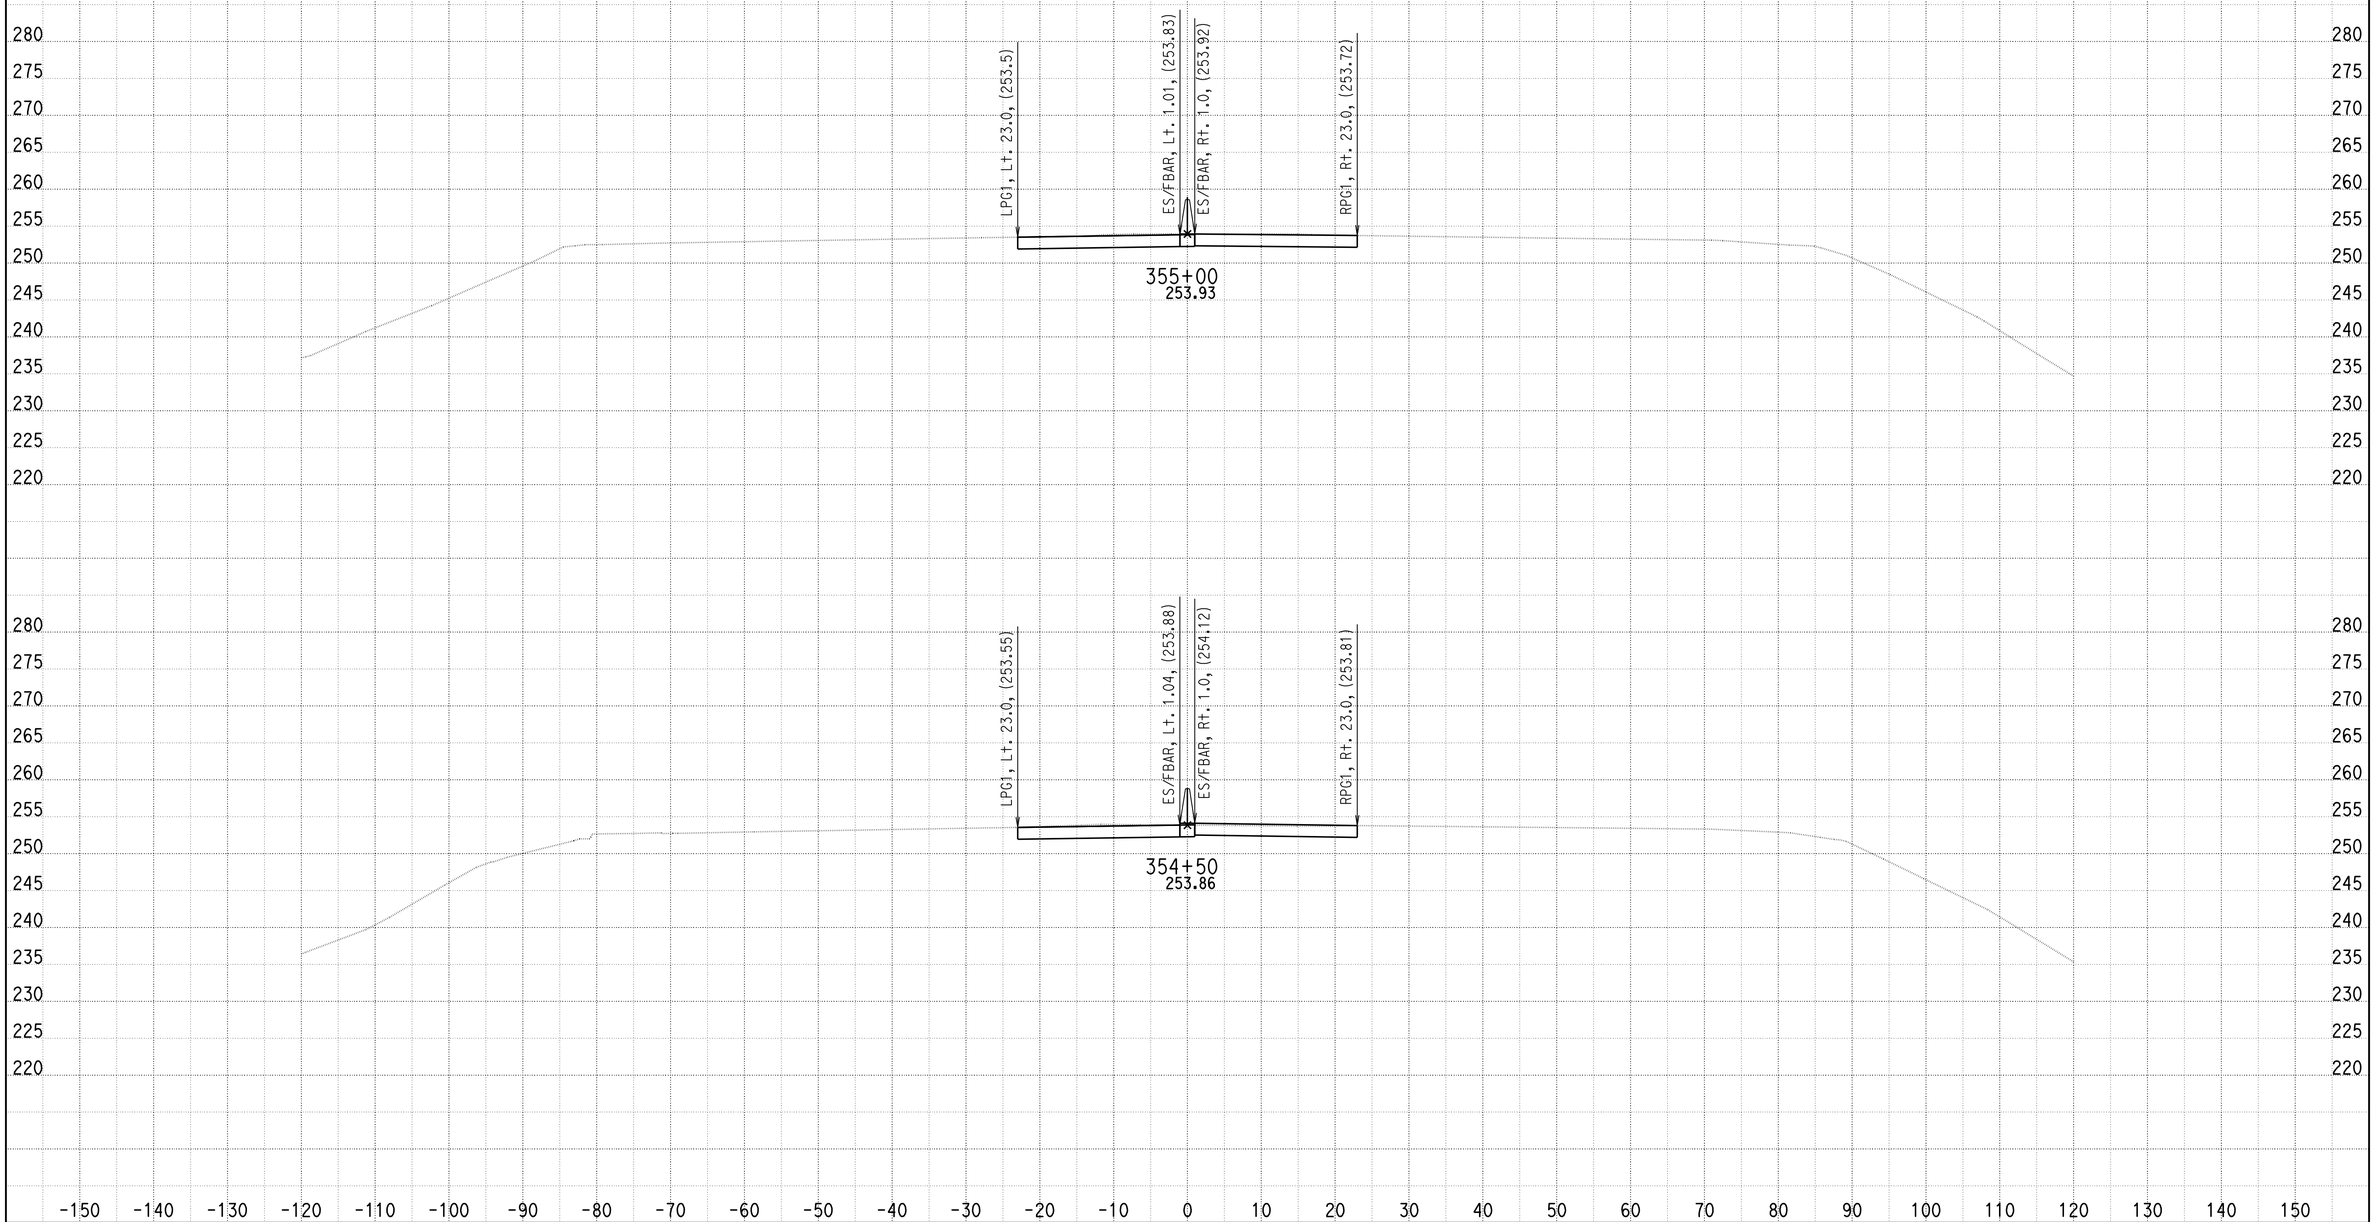


DATE: 7/26/2010

KC Project: SOUTH File: U:\userdata\2T181\SOUTH\ear\design\Segment A\des_353_376_netw_072710.ear

SCALE: 1" = 10' Horiz.
1" = 10' Vert.

**All Dimensions are US Survey Feet**

**A**

**CROSS SECTIONS**

# DESIGN STUDY ONLY

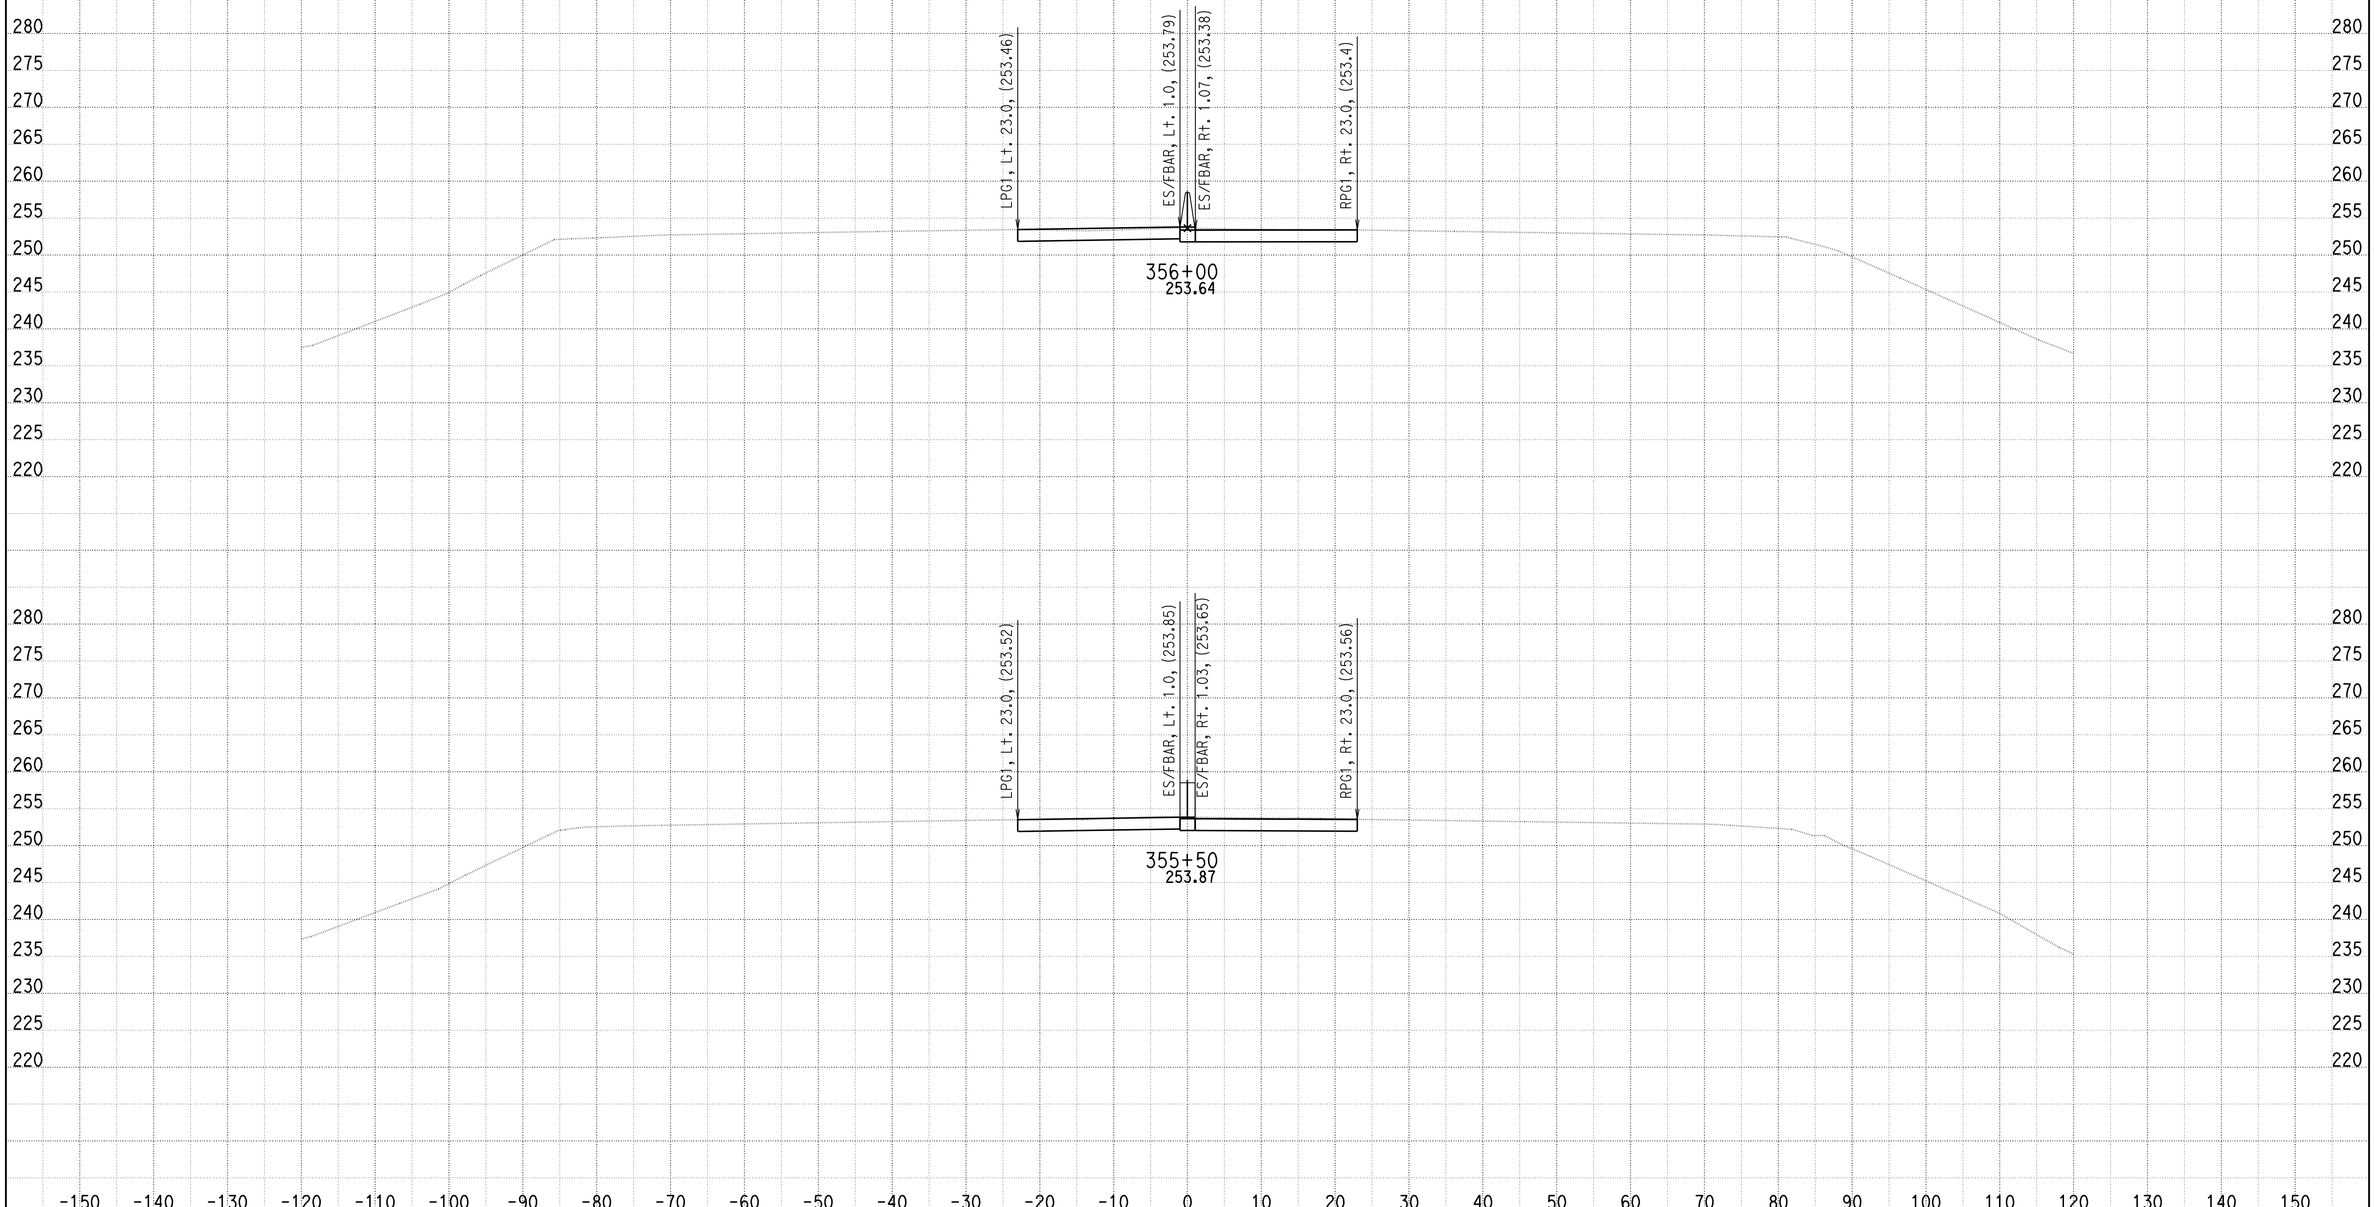


DATE: 7/26/2010

KC Project: SOUTH File: U:\userdata\2T181\SOUTH\ear\design\Segment A\des_353_376_netw_072710.ear

SCALE: 1" = 10' Horiz.
1" = 10' Vert.

**All Dimensions are US Survey Feet**

**A**

**CROSS SECTIONS**

SHEET 30 OF 205

# DESIGN STUDY ONLY

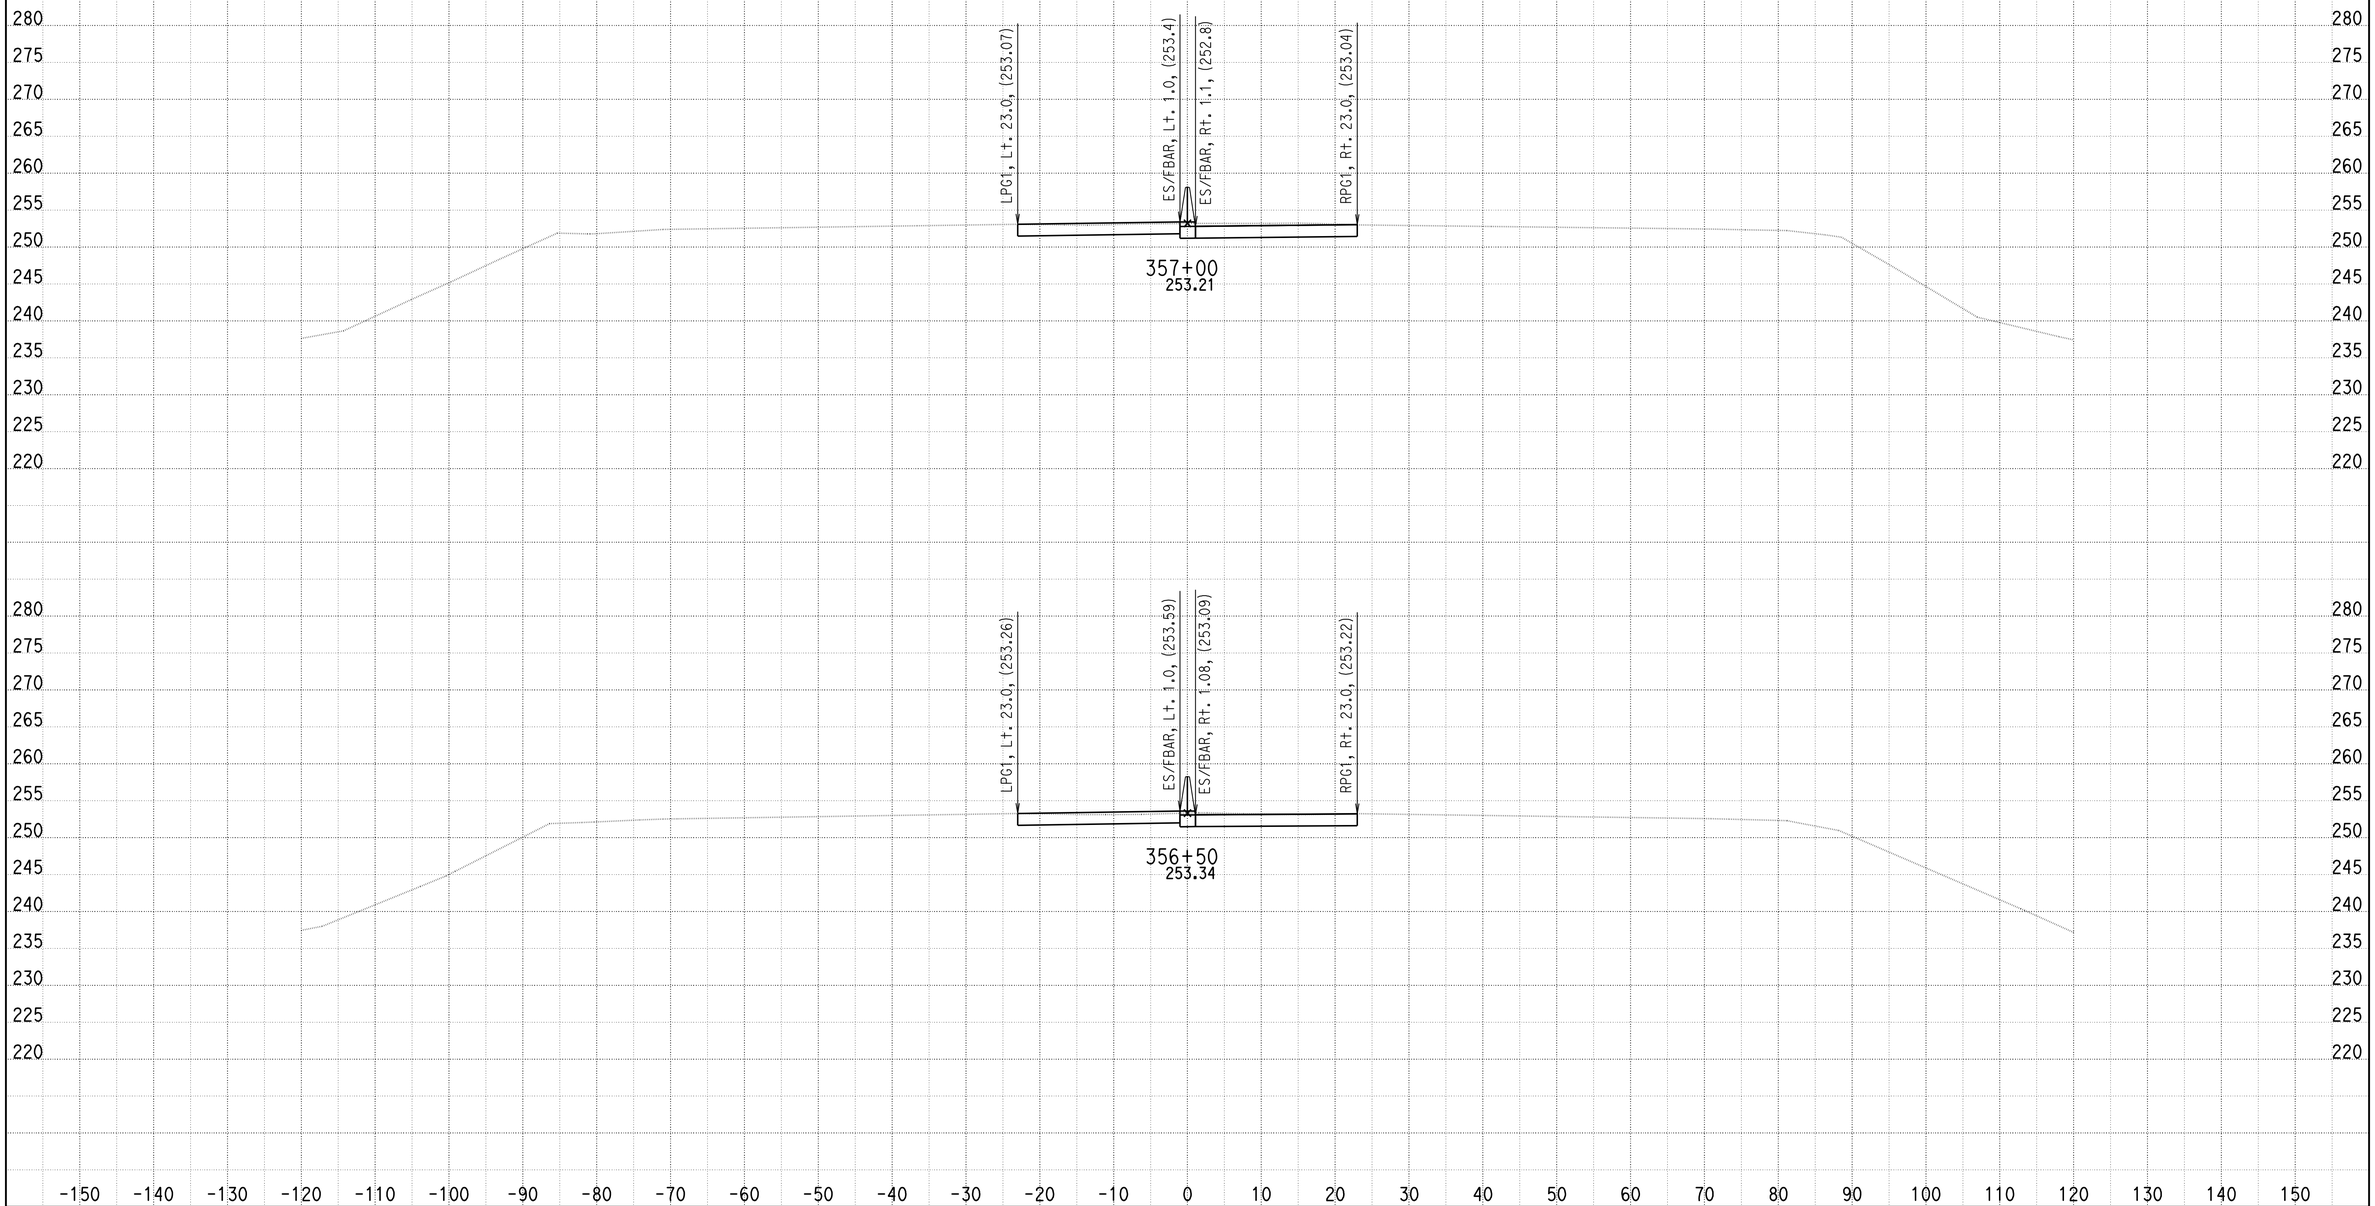


DATE: 7/26/2010

KC Project: SOUTH File: U:\userdata\2T181\SOUTH\ear\design\Segment A\des_353_376_netw_072710.ear

SCALE: 1" = 10' Horiz.
1" = 10' Vert.

**All Dimensions are US Survey Feet**

**A**

**CROSS SECTIONS**

# DESIGN STUDY ONLY

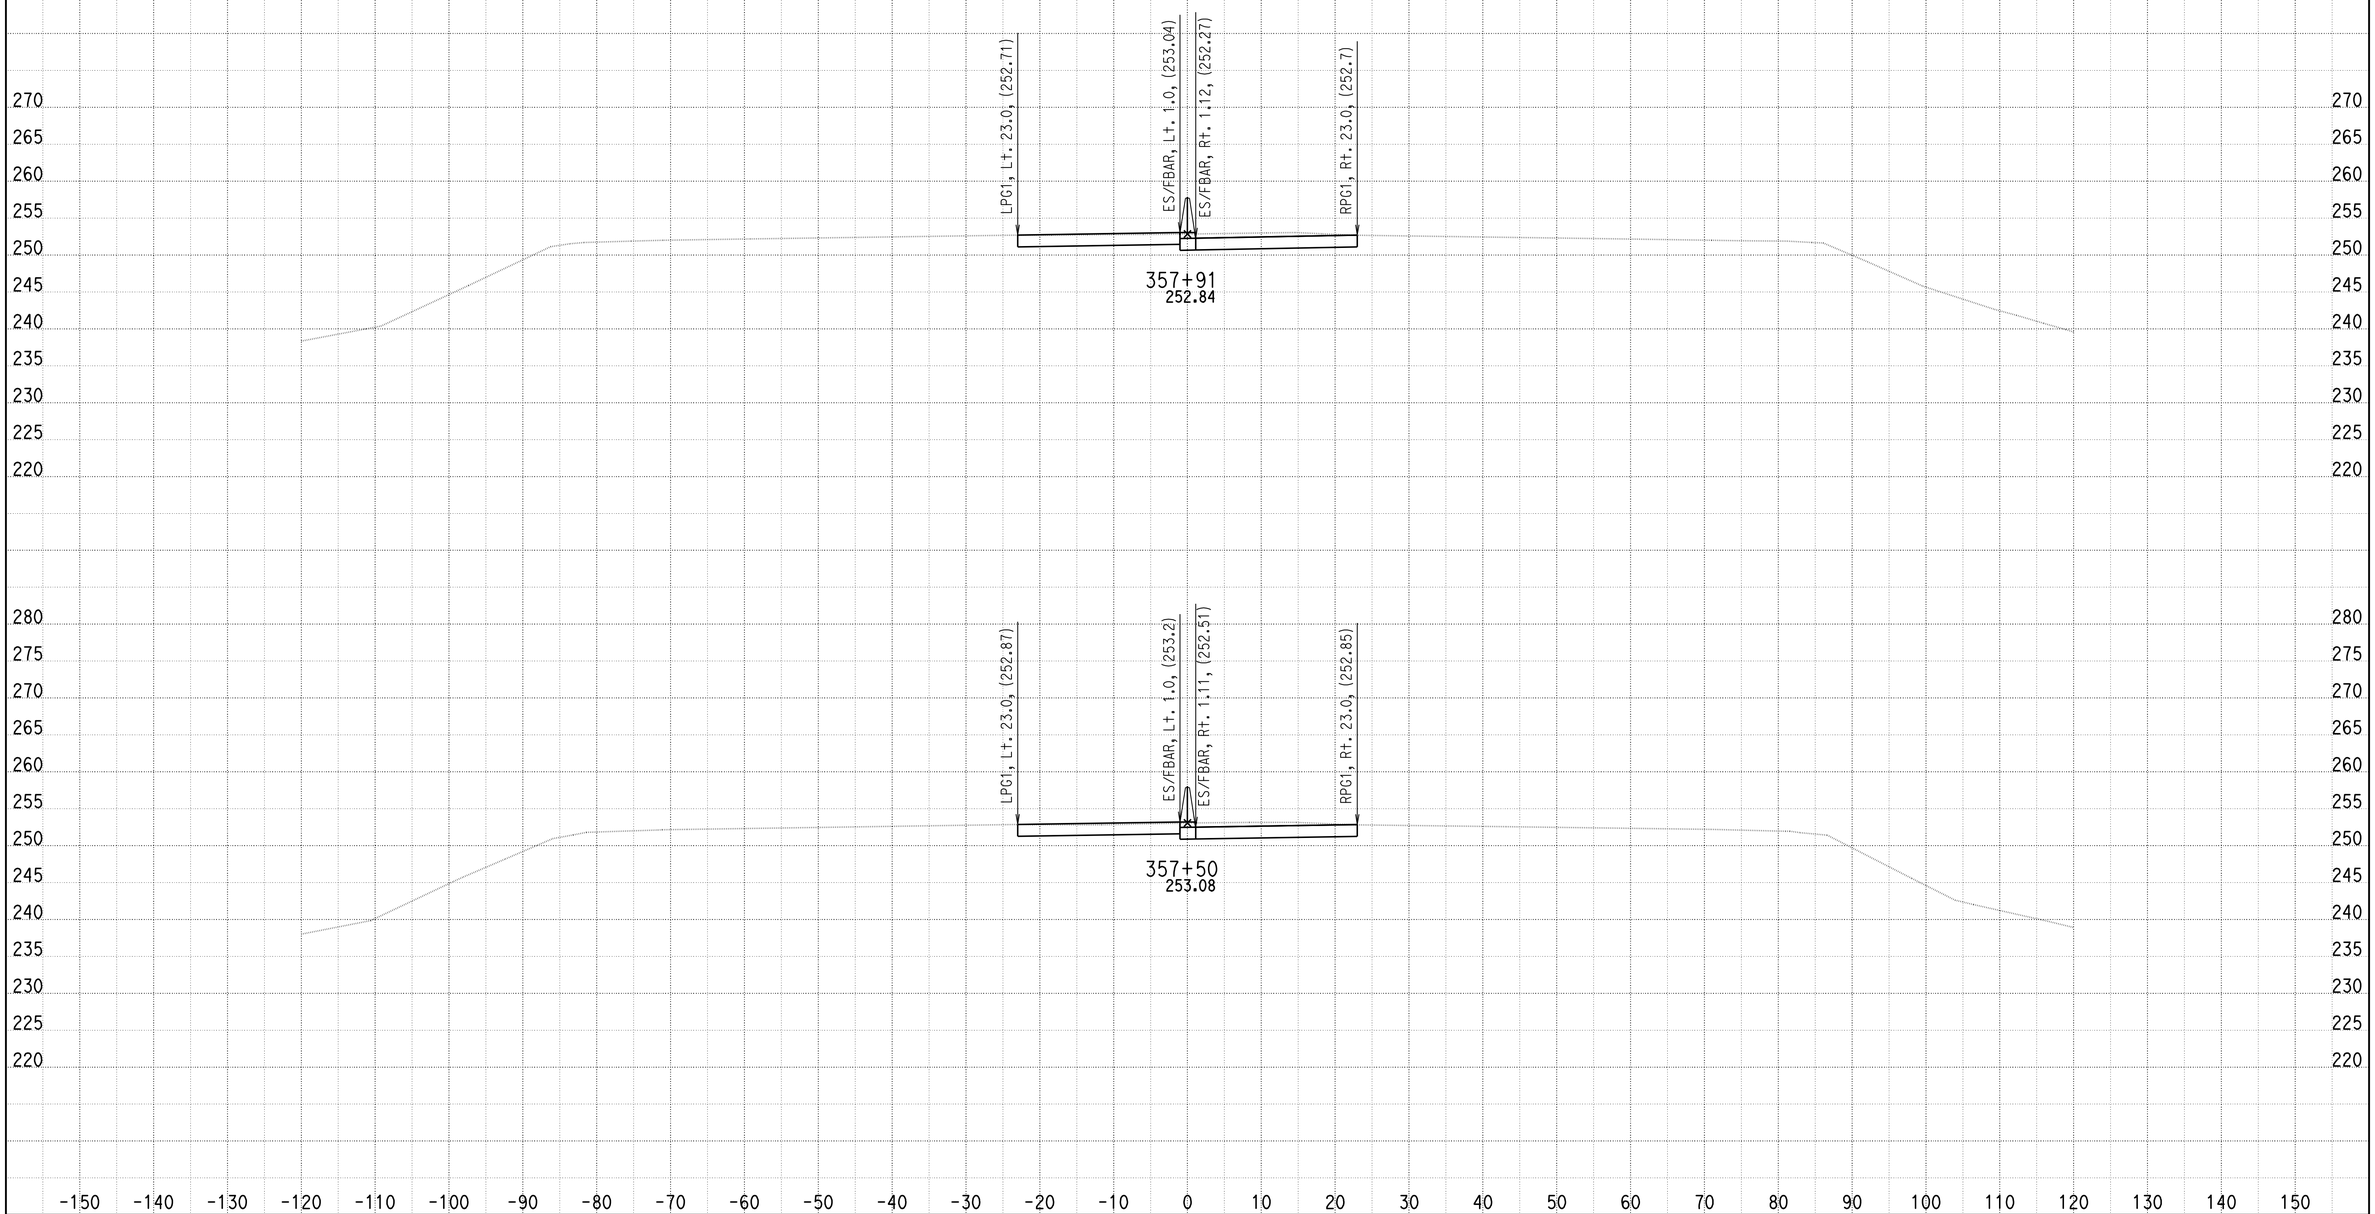


DATE: 7/26/2010

KC Project: SOUTH File: U:\userdata\2T181\SOUTH\ear\design\Segment A\des_353_376_netw_072710.ear

SCALE: 1" = 10' Horiz.
1" = 10' Vert.

**All Dimensions are US Survey Feet**

**A**

**CROSS SECTIONS**

SHEET 32 OF 205

# DESIGN STUDY ONLY

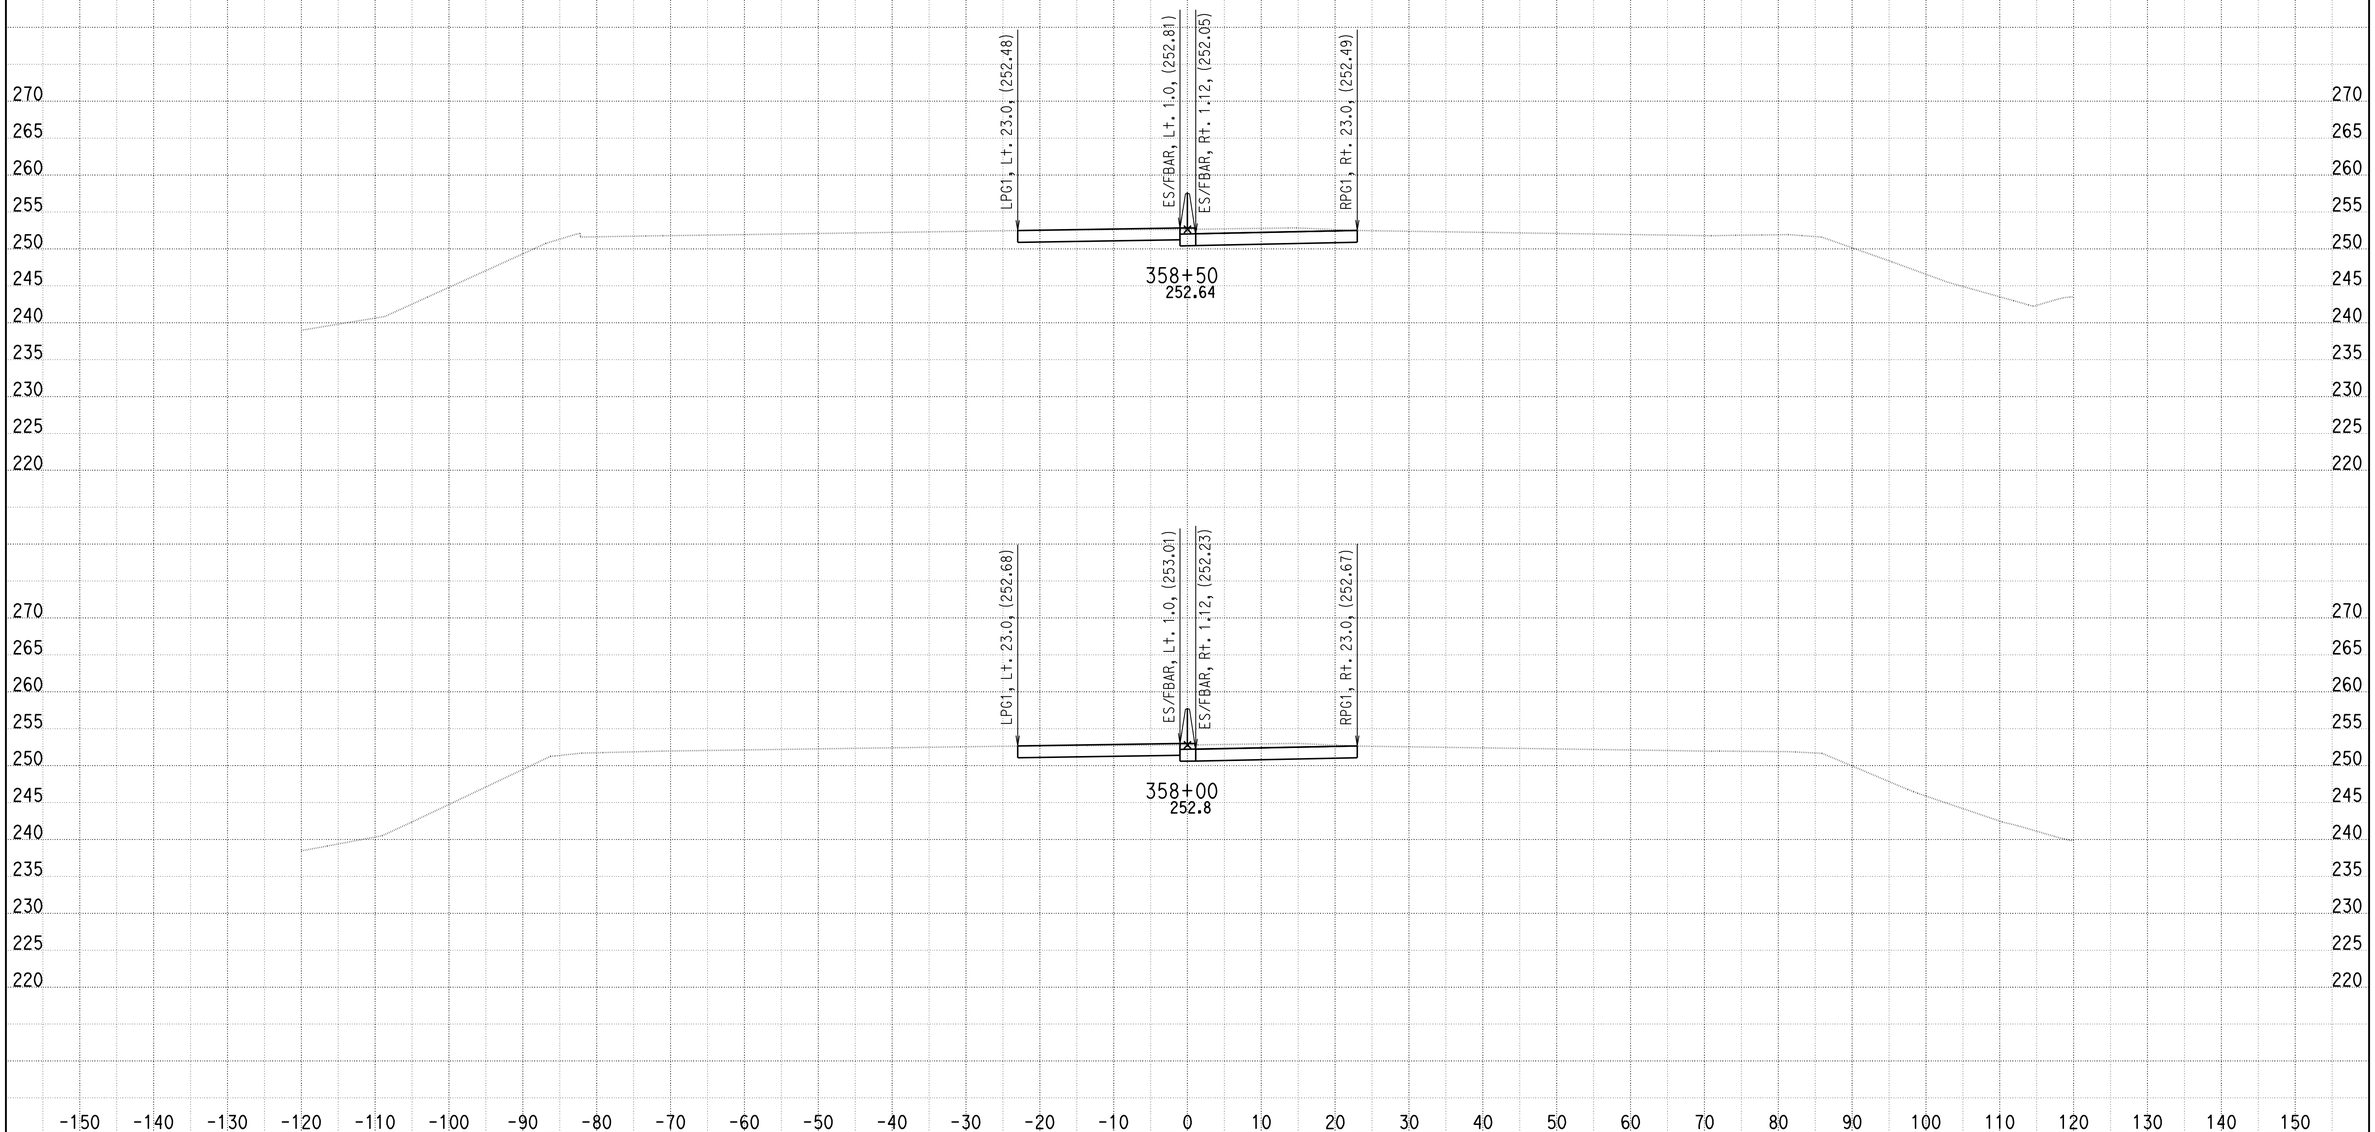


DATE: 7/26/2010

KC Project: SOUTH File: U:\userdata\2T181\SOUTH\ear\design\Segment A\des_353_376_netw_072710.ear

SCALE: 1" = 10' Horiz.
1" = 10' Vert.

**All Dimensions are US Survey Feet**

**A**

**CROSS SECTIONS**

SHEET 33 OF 205

# DESIGN STUDY ONLY

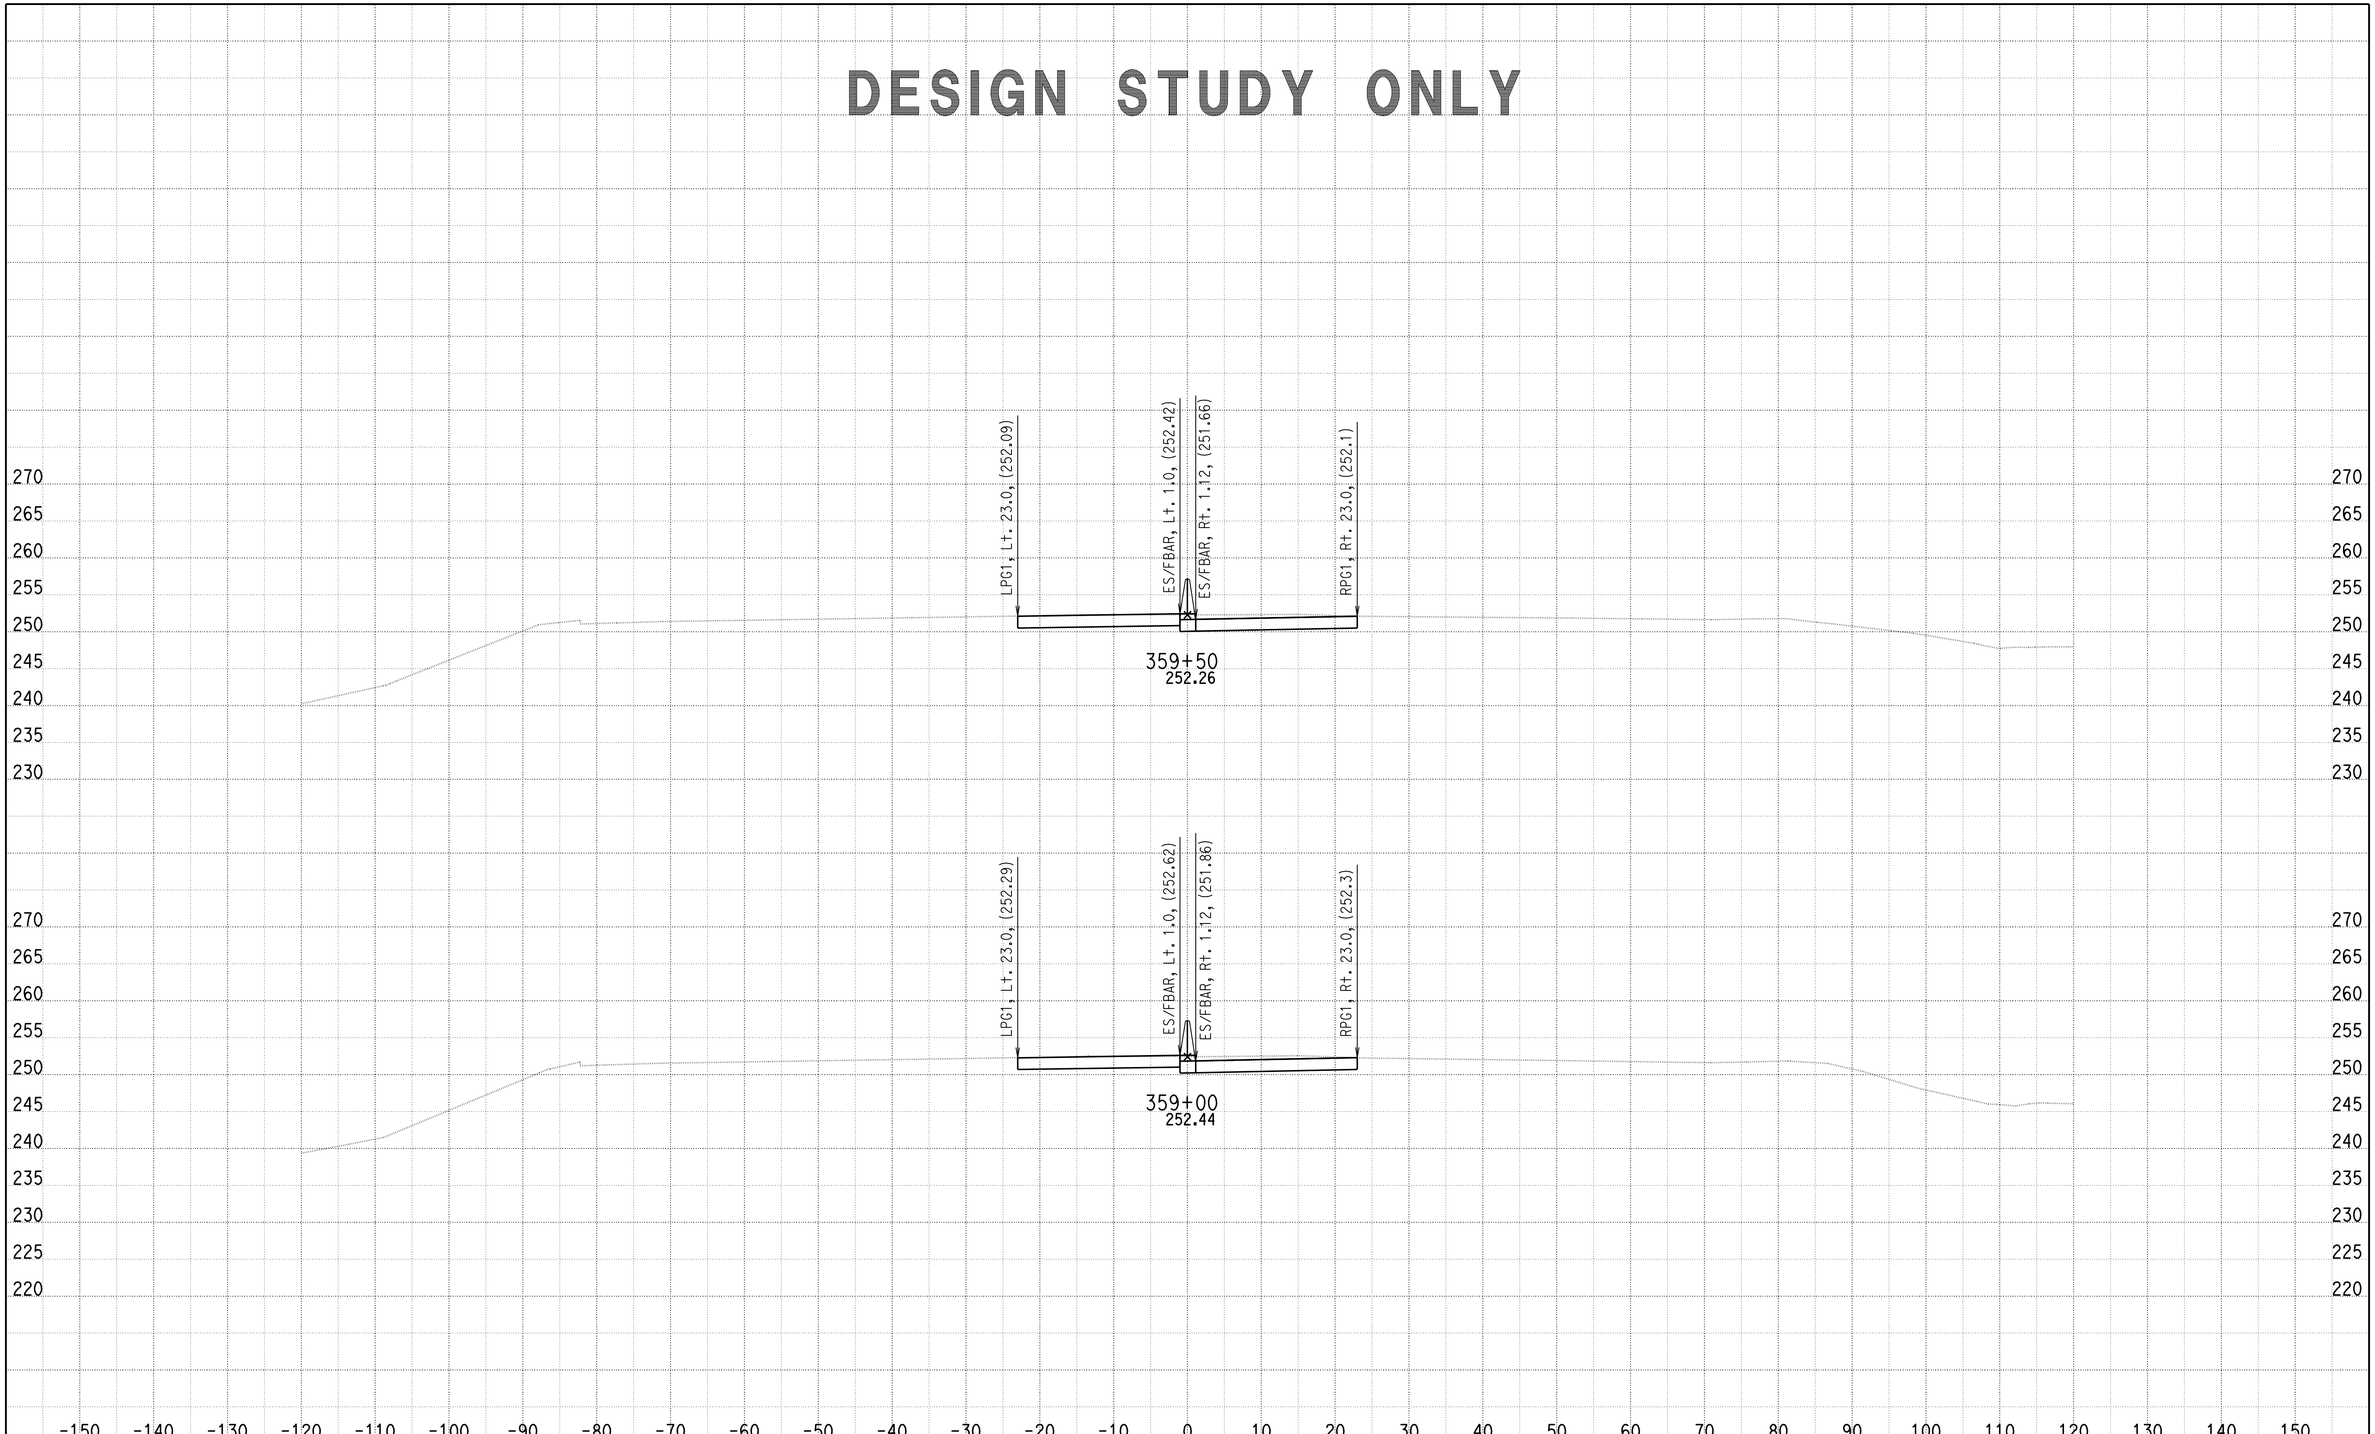


DATE: 7/26/2010

KC Project: SOUTH File: U:\userdata\2T181\SOUTH\ear\design\Segment A\des_353_376_netw_072710.ear

SCALE: 1" = 10' Horiz.
1" = 10' Vert.

**All Dimensions are US Survey Feet**

**A**

**CROSS SECTIONS**

SHEET 34 OF 205

# DESIGN STUDY ONLY

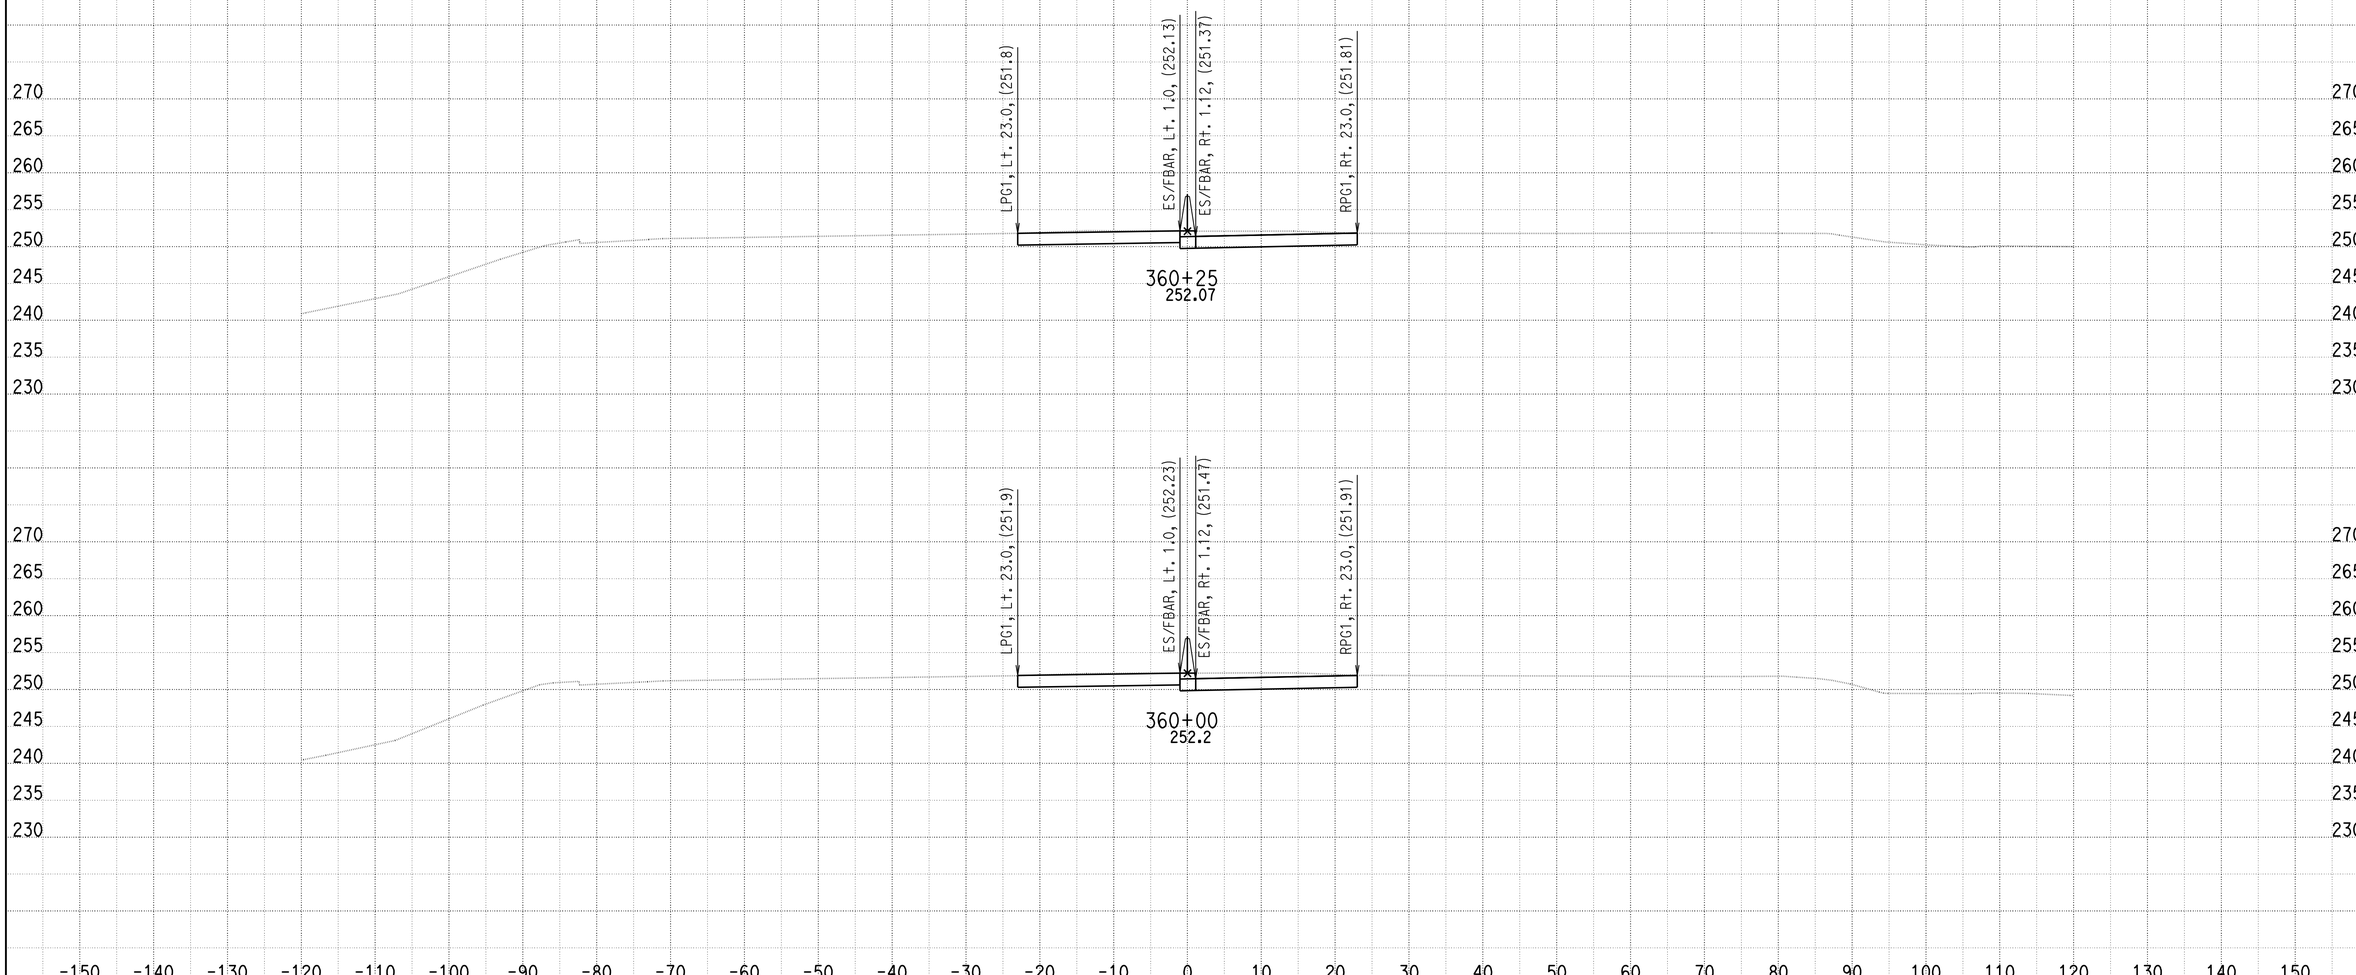


DATE: 7/26/2010

KC Project: SOUTH File: U:\userdata\2T181\SOUTH\ear\design\Segment A\des_353_376_netw_072710.ear

SCALE: 1" = 10' Horiz.
1" = 10' Vert.

**All Dimensions are US Survey Feet**

**A**

**CROSS SECTIONS**

SHEET 35 OF 205

# DESIGN STUDY ONLY

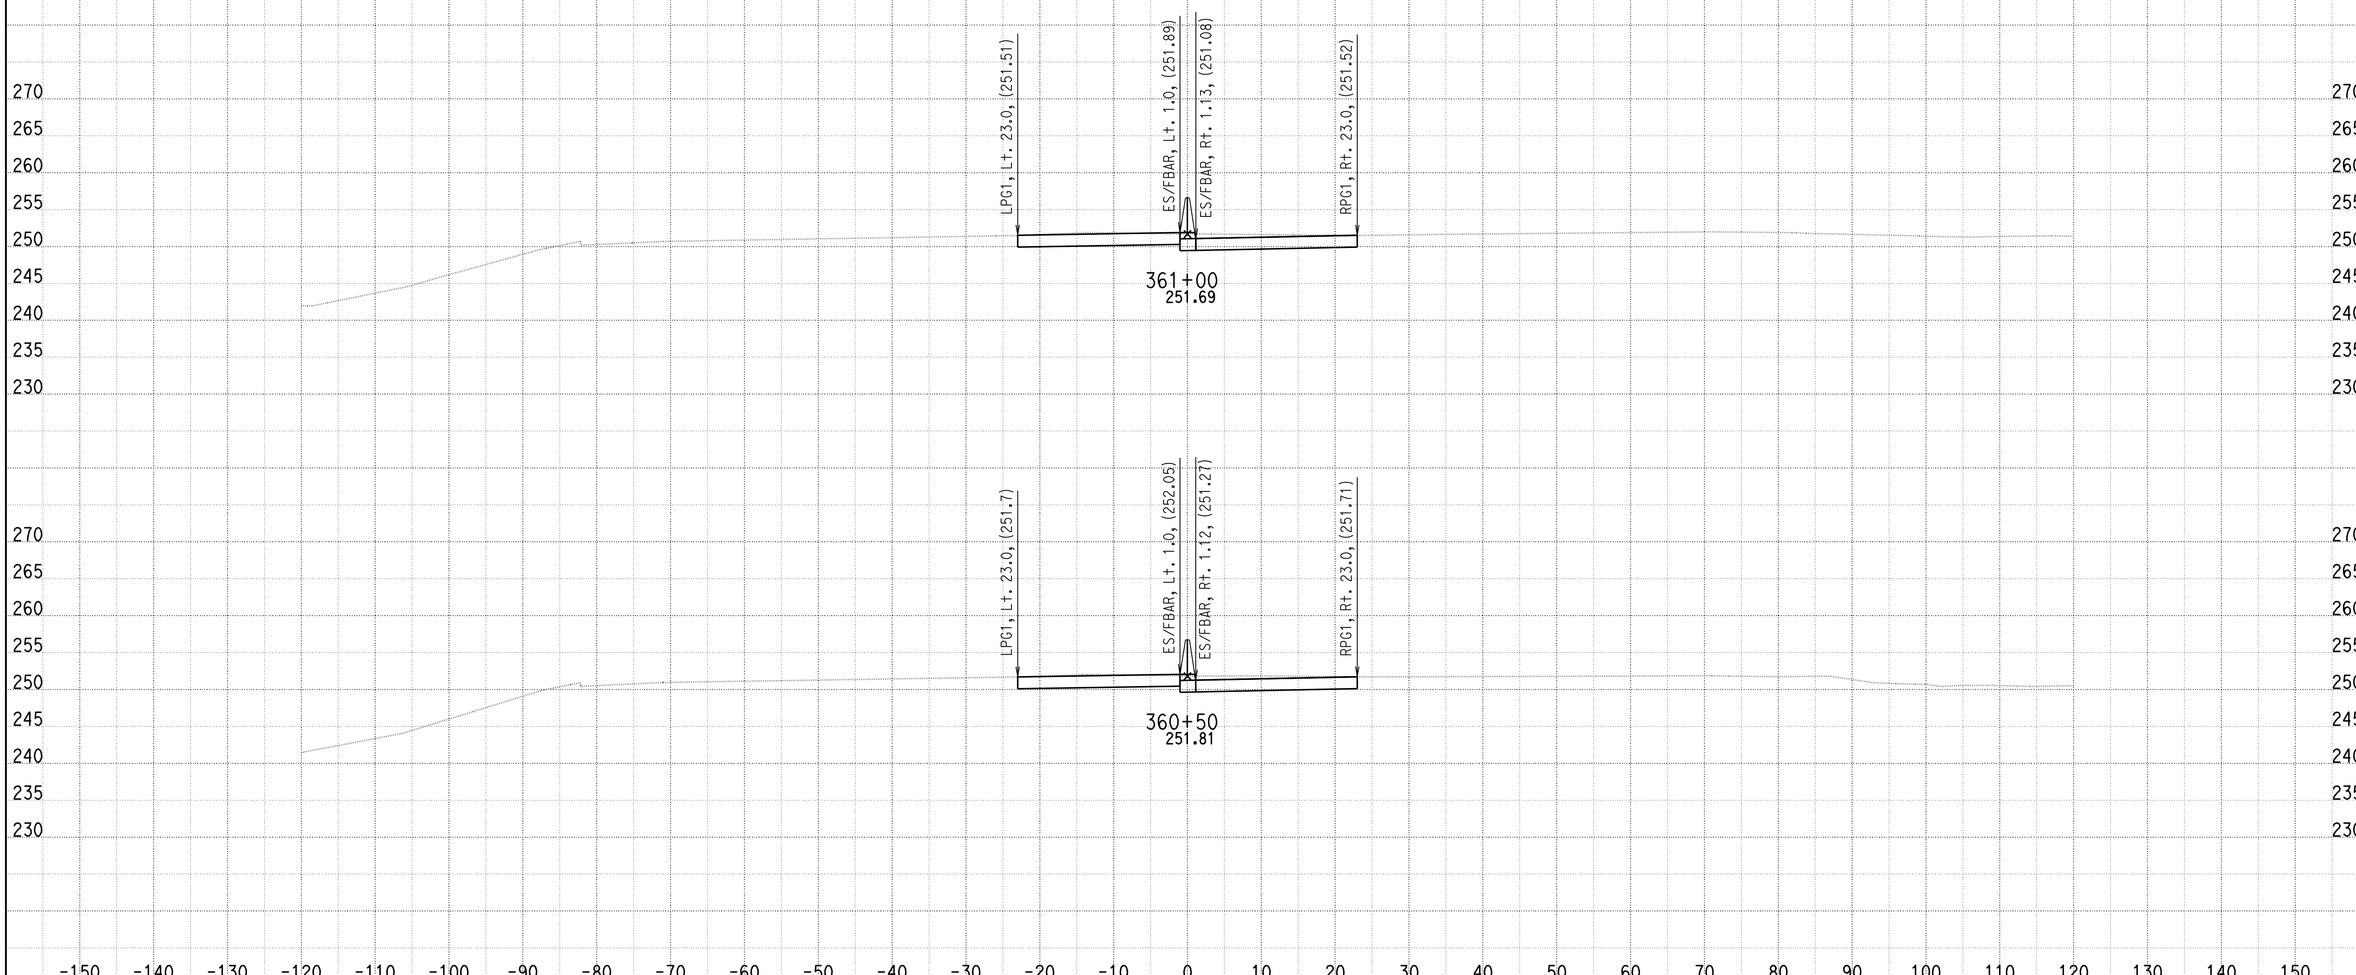


DATE: 7/26/2010

KC Project: SOUTH File: U:\userdata\2T181\SOUTH\ear\design\Segment A\des_353_376_netw_072710.ear

SCALE: 1" = 10' Horiz.
1" = 10' Vert.

**All Dimensions are US Survey Feet**

**A**

**CROSS SECTIONS**

# DESIGN STUDY ONLY

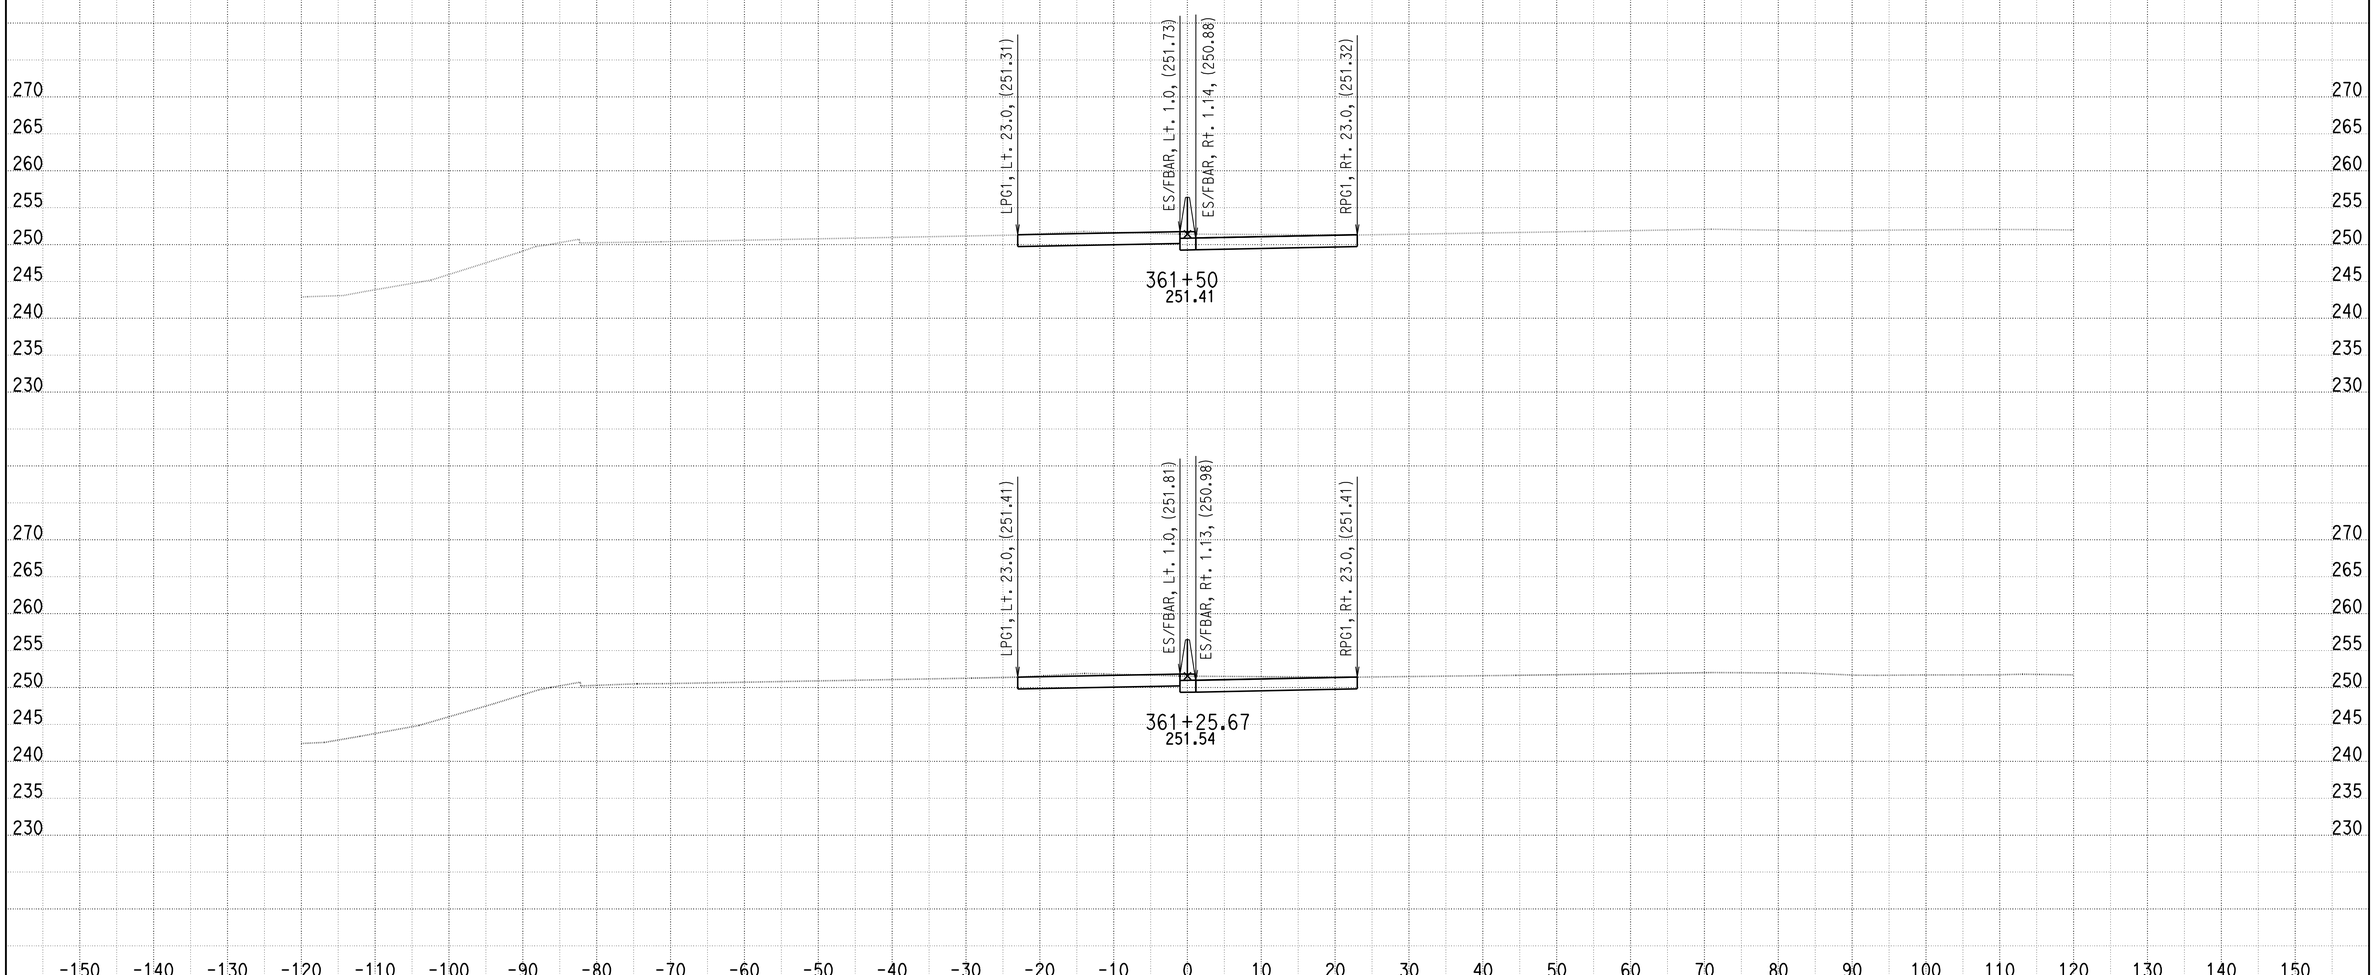


DATE: 7/26/2010

KC Project: SOUTH File: U:\userdata\2T181\SOUTH\ear\design\Segment A\des_353_376_netw_072710.ear

SCALE: 1" = 10' Horiz.
1" = 10' Vert.

**All Dimensions are US Survey Feet**

**A**

**CROSS SECTIONS**

SHEET 37 OF 205

# DESIGN STUDY ONLY

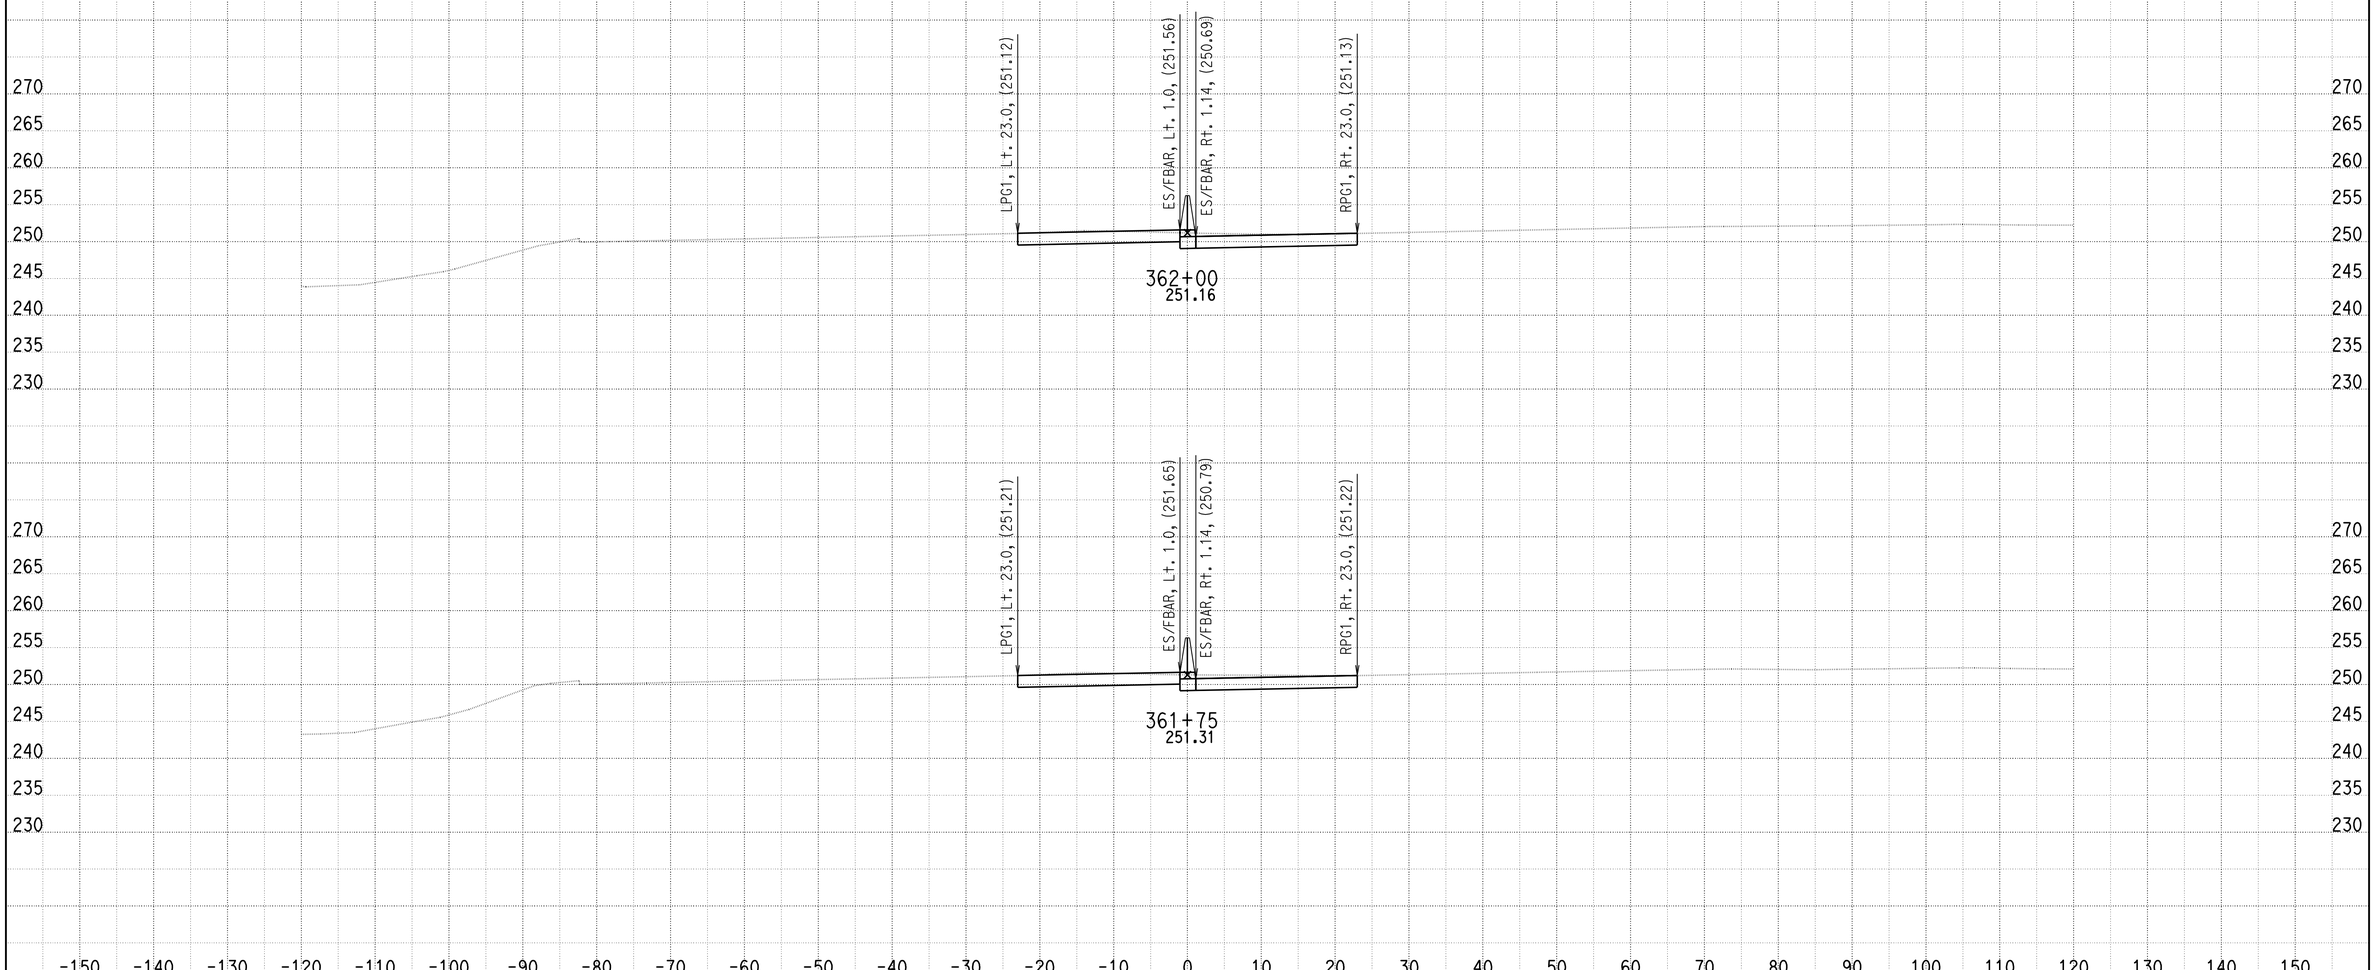


DATE: 7/26/2010

KC Project: SOUTH File: U:\userdata\2T181\SOUTH\ear\design\Segment A\des_353_376_netw_072710.ear

SCALE: 1" = 10' Horiz.
1" = 10' Vert.

**All Dimensions are US Survey Feet**

**A**

**CROSS SECTIONS**

SHEET 38 OF 205

# DESIGN STUDY ONLY

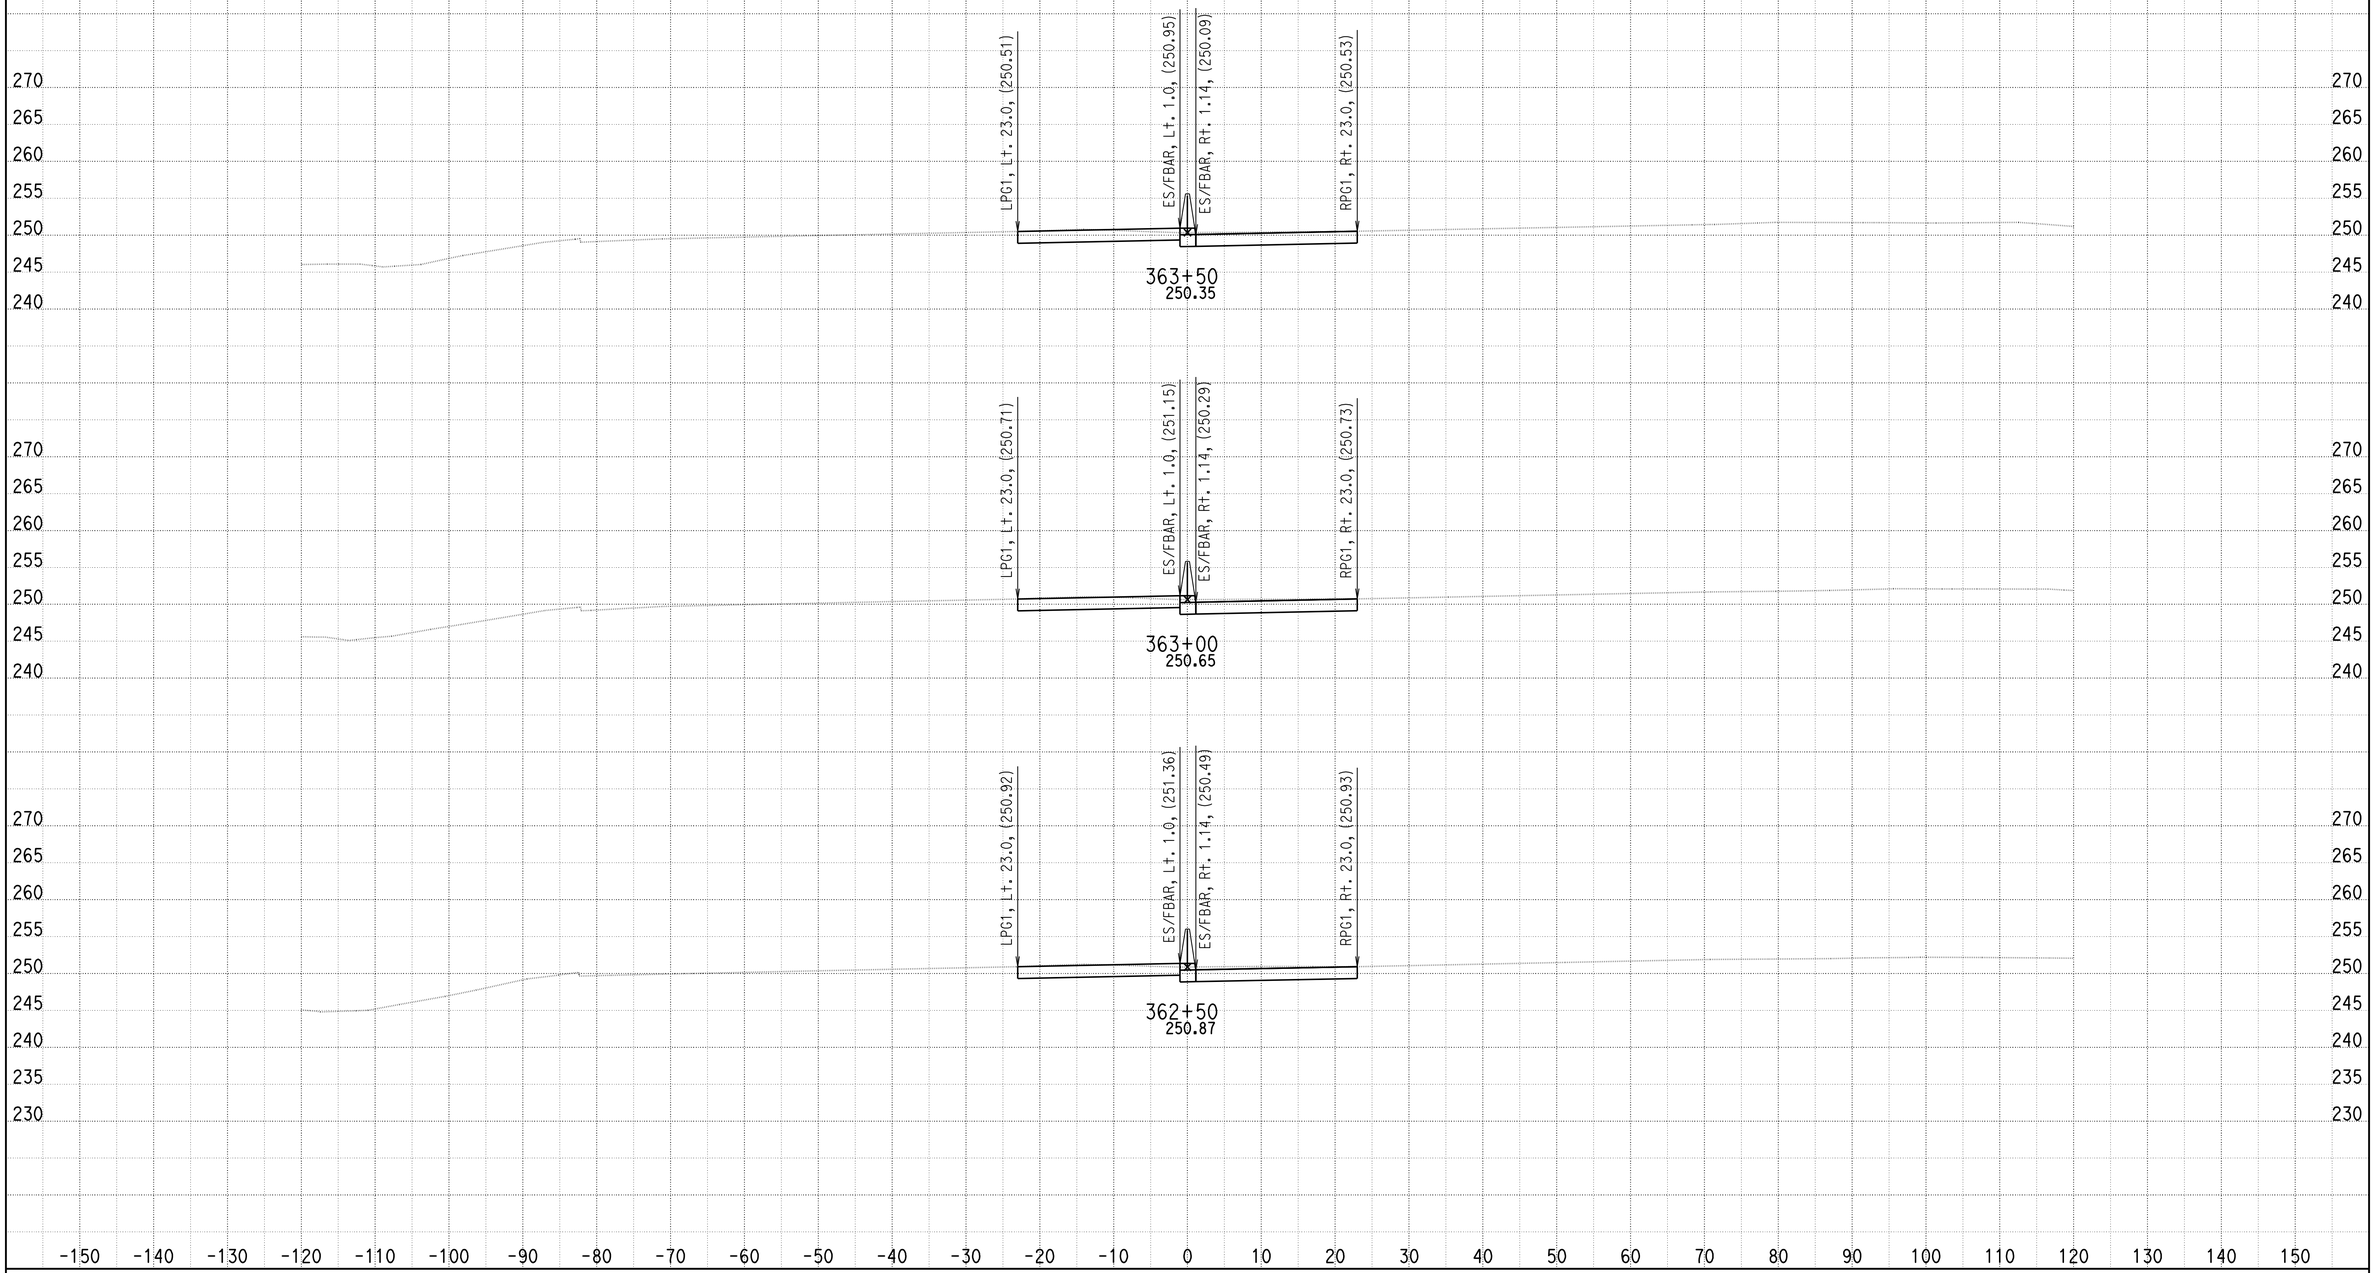


DATE: 7/26/2010

KC Project: SOUTH File: U:\userdata\2T181\SOUTH\ear\design\Segment A\des_353_376_netw_072710.ear

SCALE: 1" = 10' Horiz.
1" = 10' Vert.

**All Dimensions are US Survey Feet**

**A**

**CROSS SECTIONS**

SHEET 39 OF 205

# DESIGN STUDY ONLY

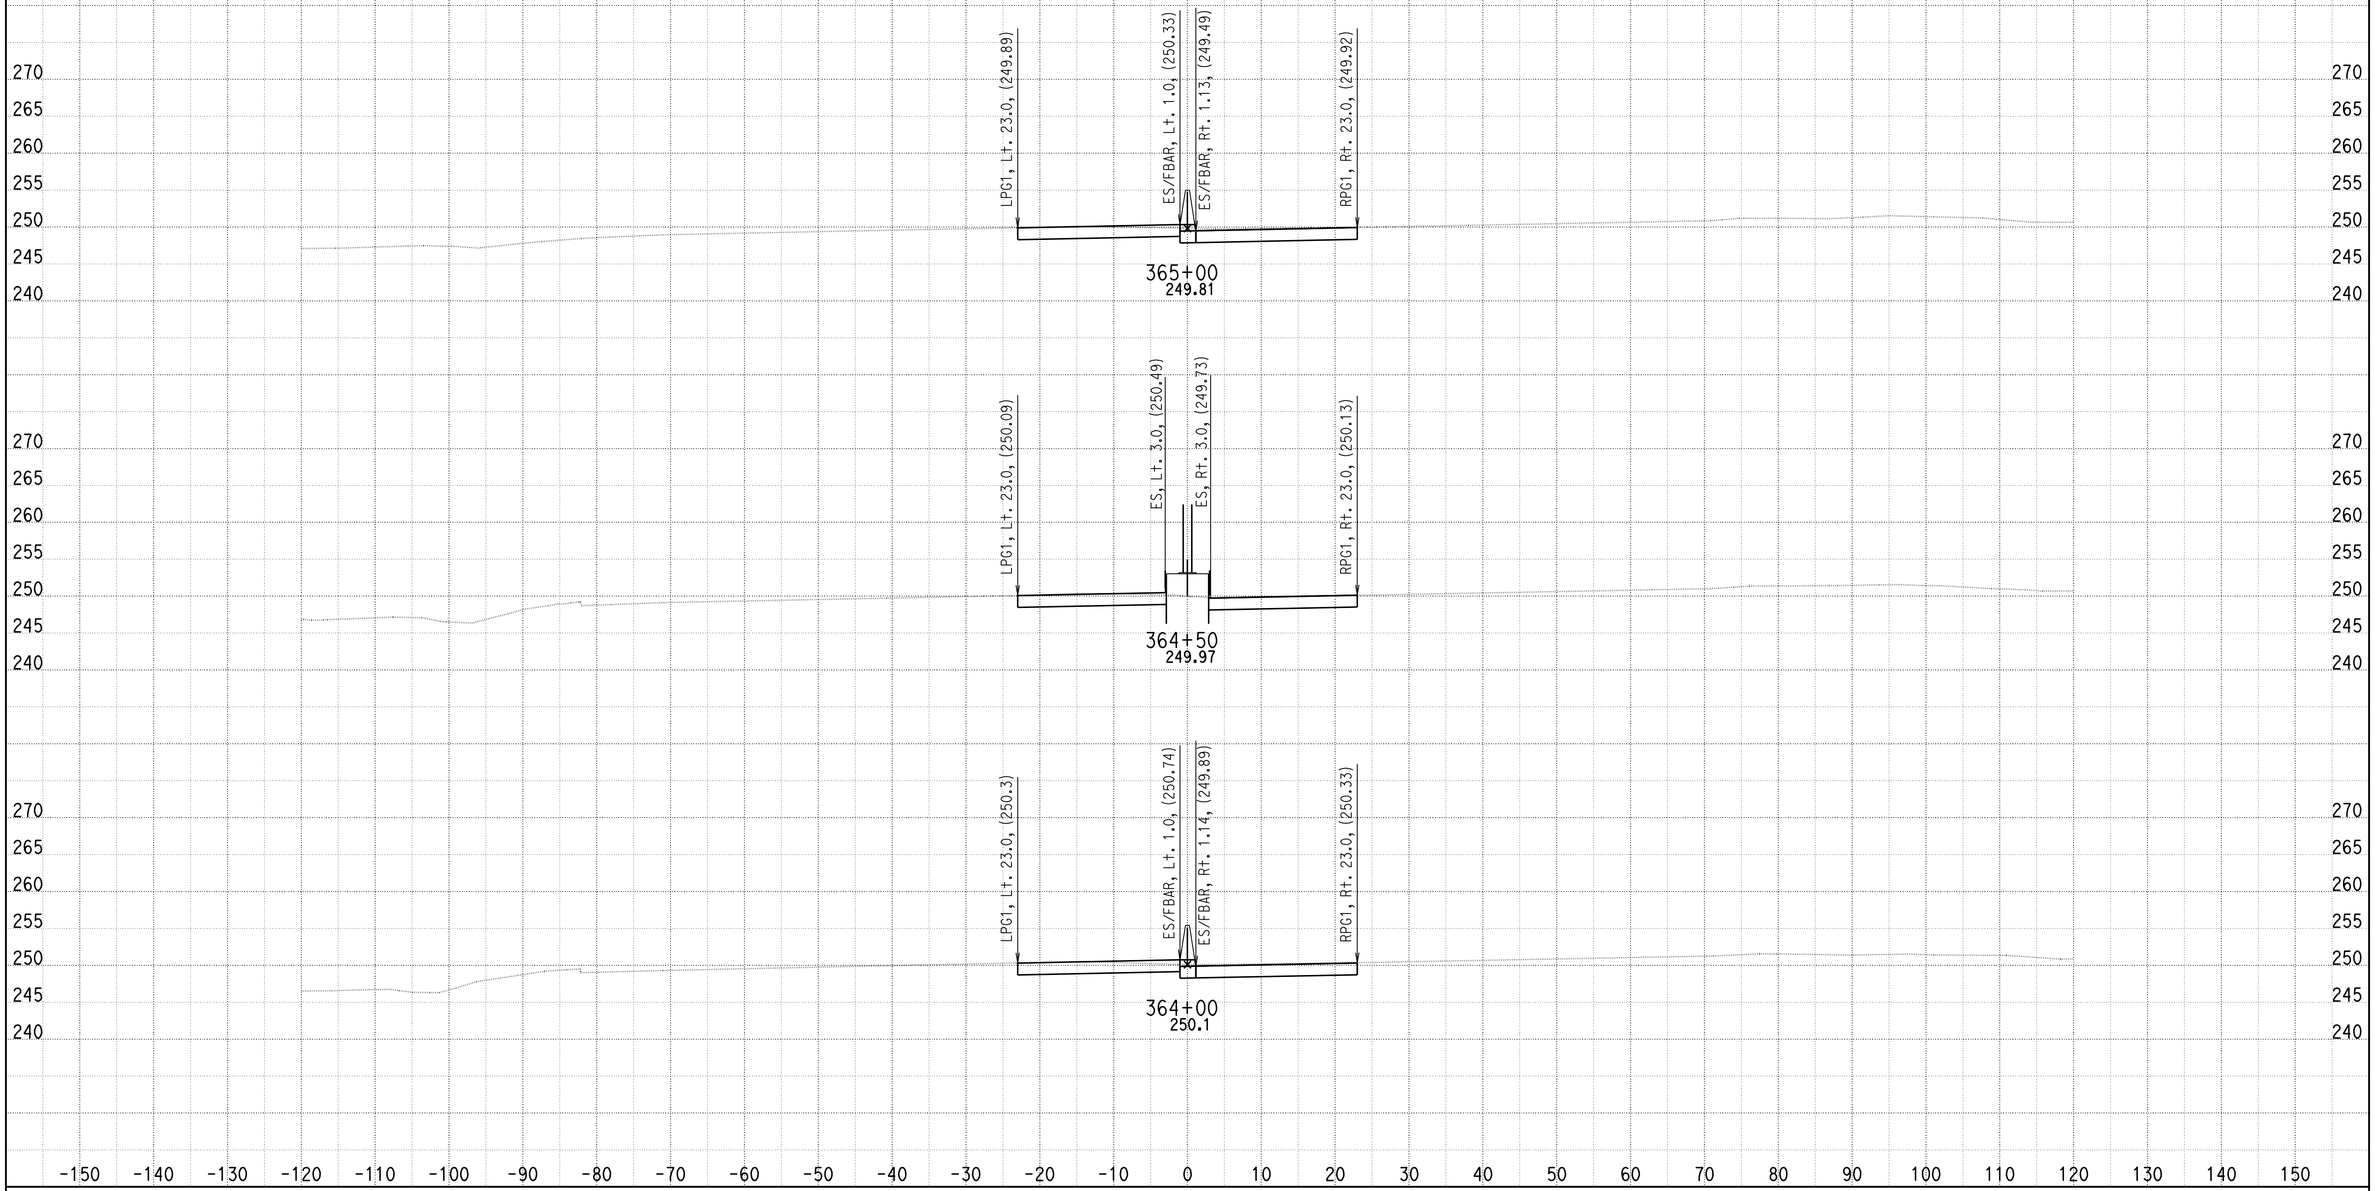


DATE: 7/26/2010

KC Project: SOUTH File: U:\userdata\2T181\SOUTH\ear\design\Segment A\des_353_376_netw_072710.ear

SCALE: 1" = 10' Horiz.
1" = 10' Vert.

**All Dimensions are US Survey Feet**

**A**

**CROSS SECTIONS**

# DESIGN STUDY ONLY

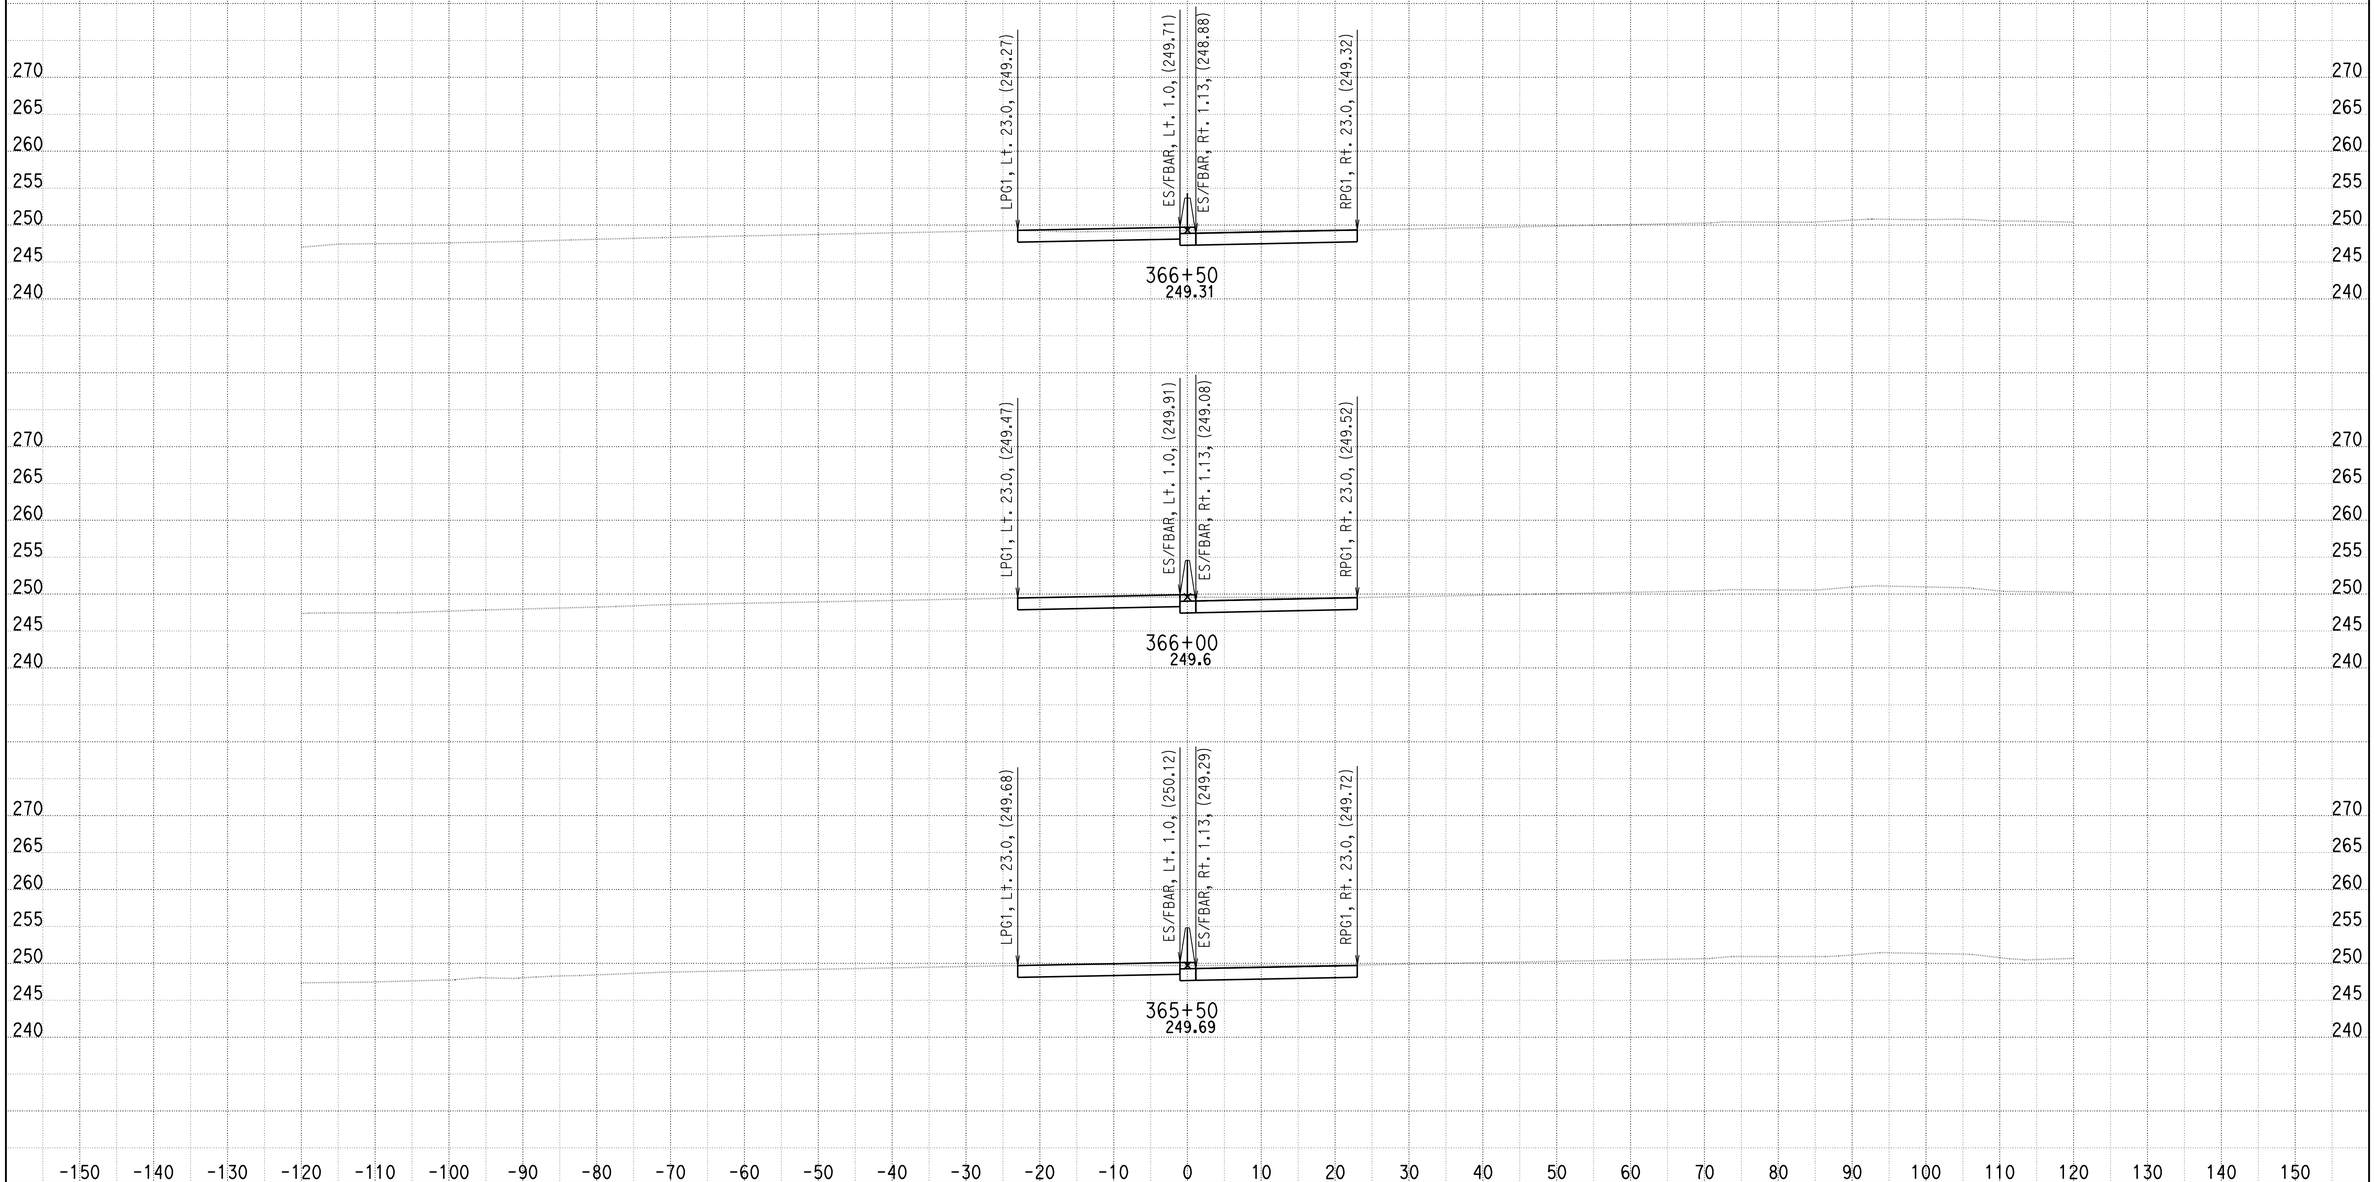


DATE: 7/26/2010

KC Project: SOUTH File: U:\userdata\2T181\SOUTH\ear\design\Segment A\des_353_376_netw_072710.ear

SCALE: 1" = 10' Horiz.
1" = 10' Vert.

**All Dimensions are US Survey Feet**

**A**
**CROSS SECTIONS**

# DESIGN STUDY ONLY

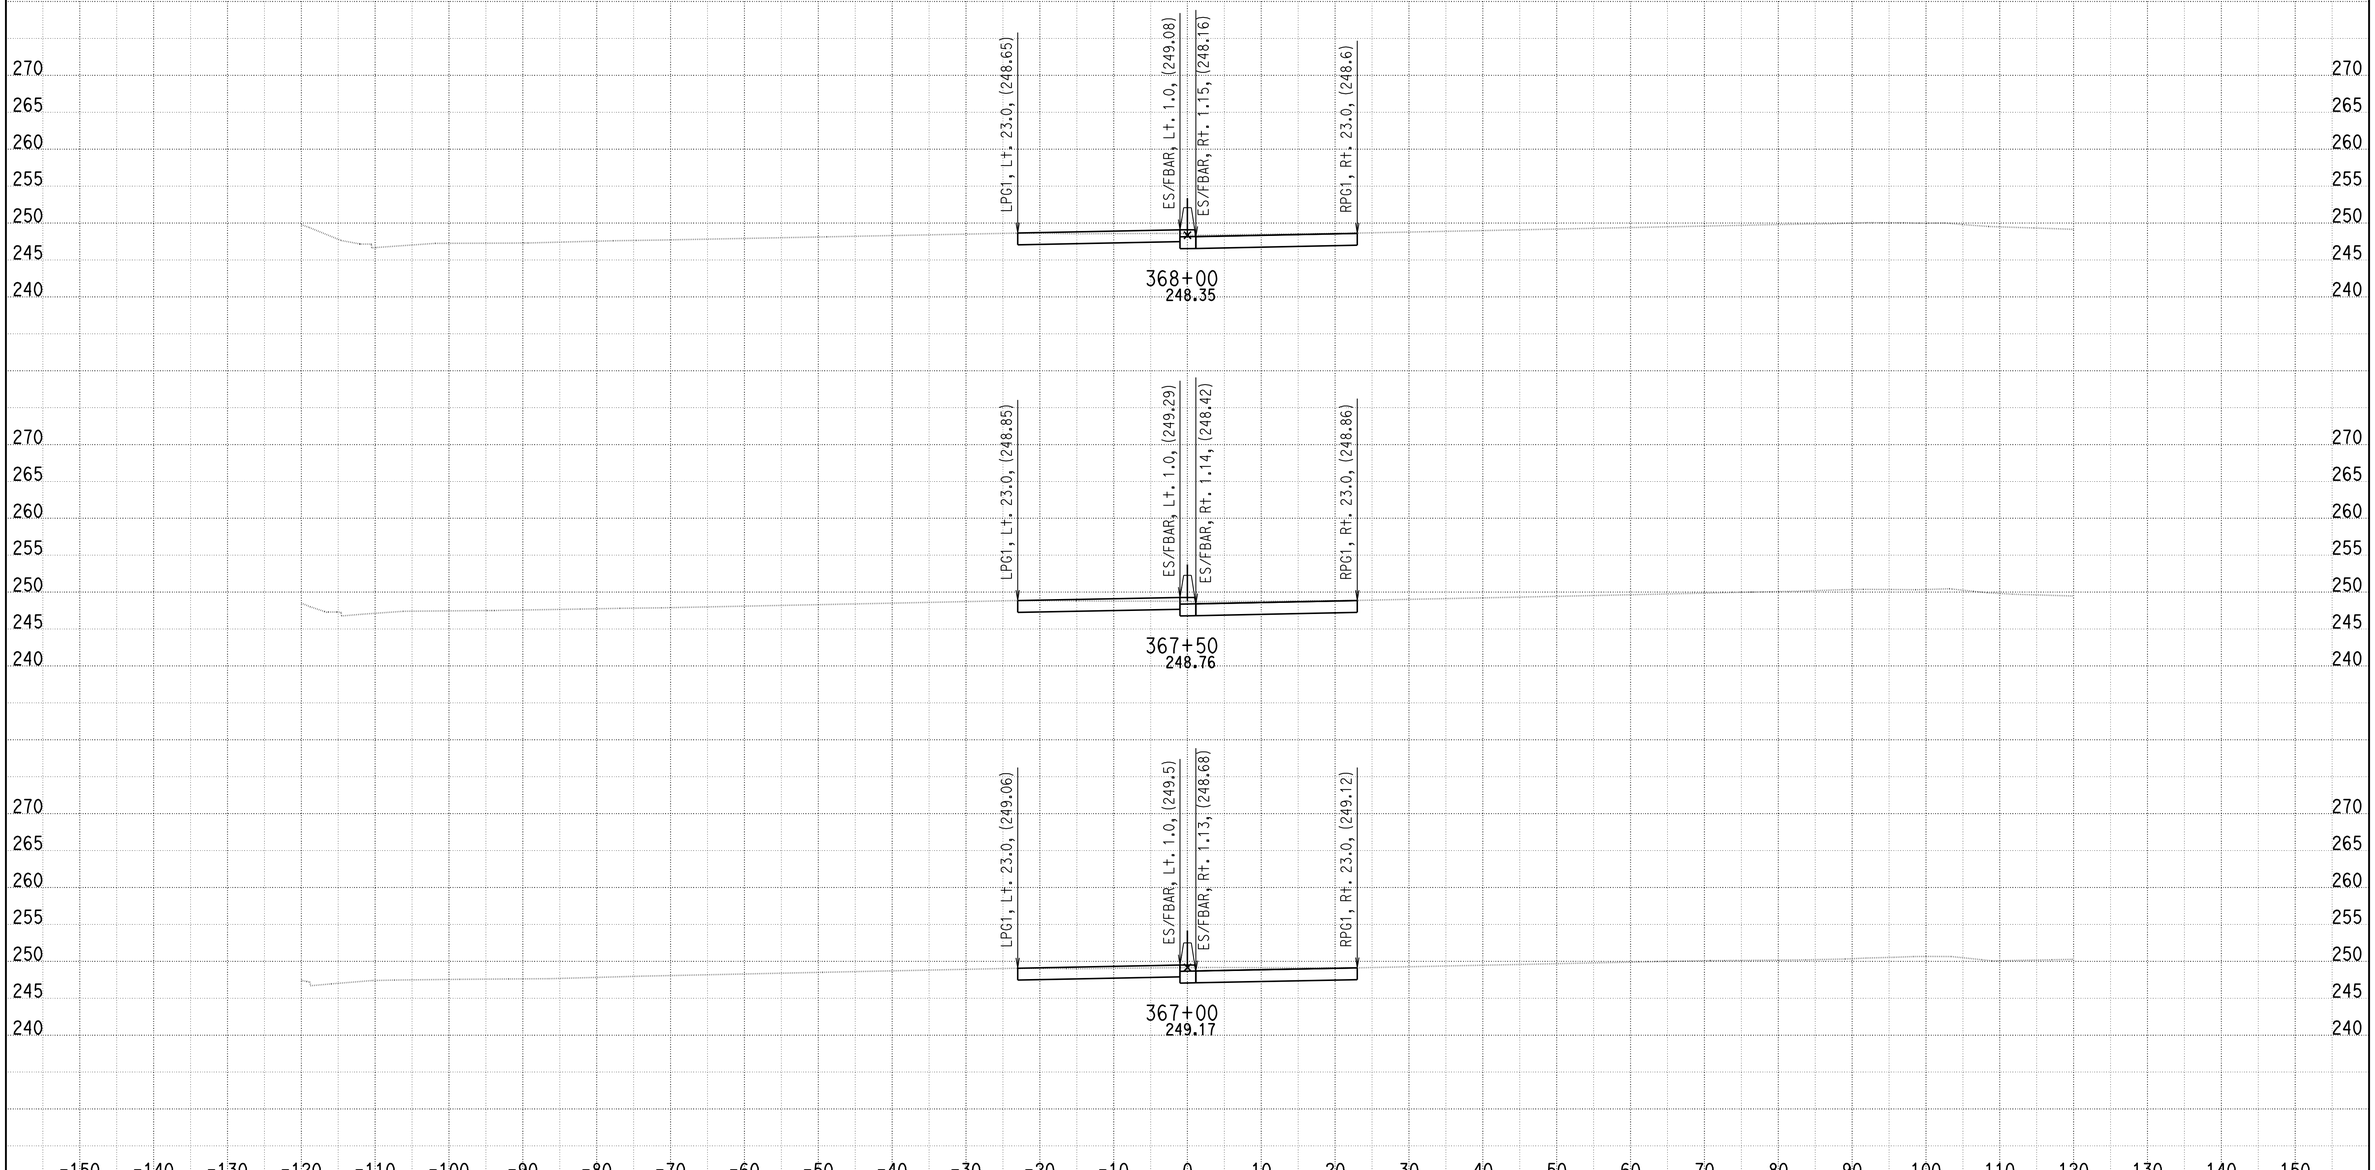


DATE: 7/26/2010

KC Project: SOUTH File: U:\userdata\2T181\SOUTH\ear\design\Segment A\des_353_376_netw_072710.ear

SCALE: 1" = 10' Horiz.
1" = 10' Vert.

**All Dimensions are US Survey Feet**

**A**

**CROSS SECTIONS**

# DESIGN STUDY ONLY

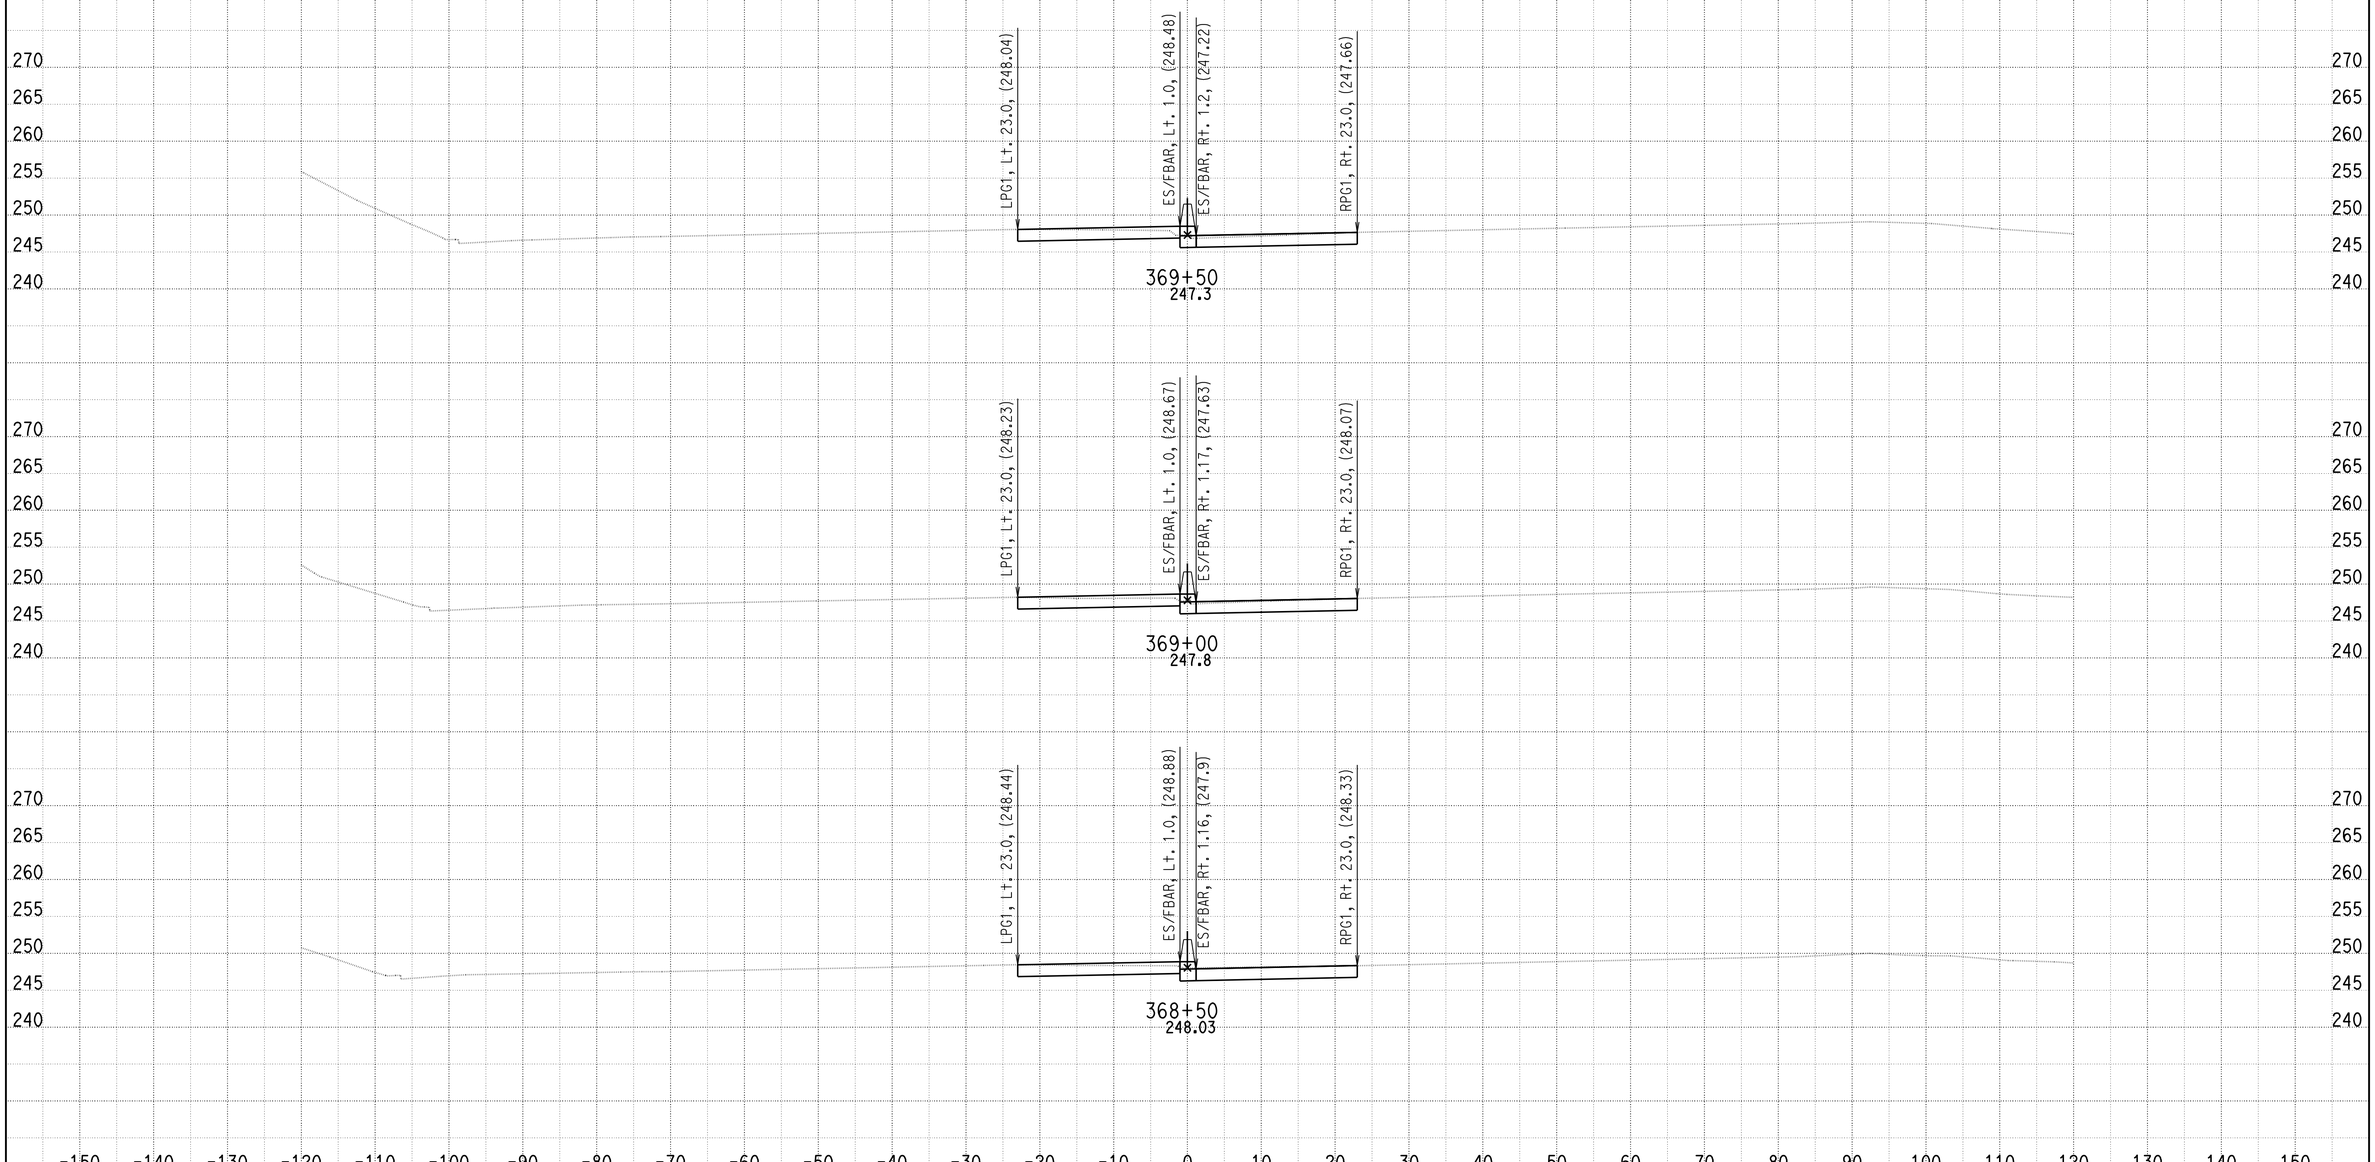


DATE: 7/26/2010

KC Project: SOUTH File: U:\userdata\2T181\SOUTH\ear\design\Segment A\des_353_376_netw_072710.ear

SCALE: 1" = 10' Horiz.
1" = 10' Vert.

**All Dimensions are US Survey Feet**

**A**

**CROSS SECTIONS**

# DESIGN STUDY ONLY

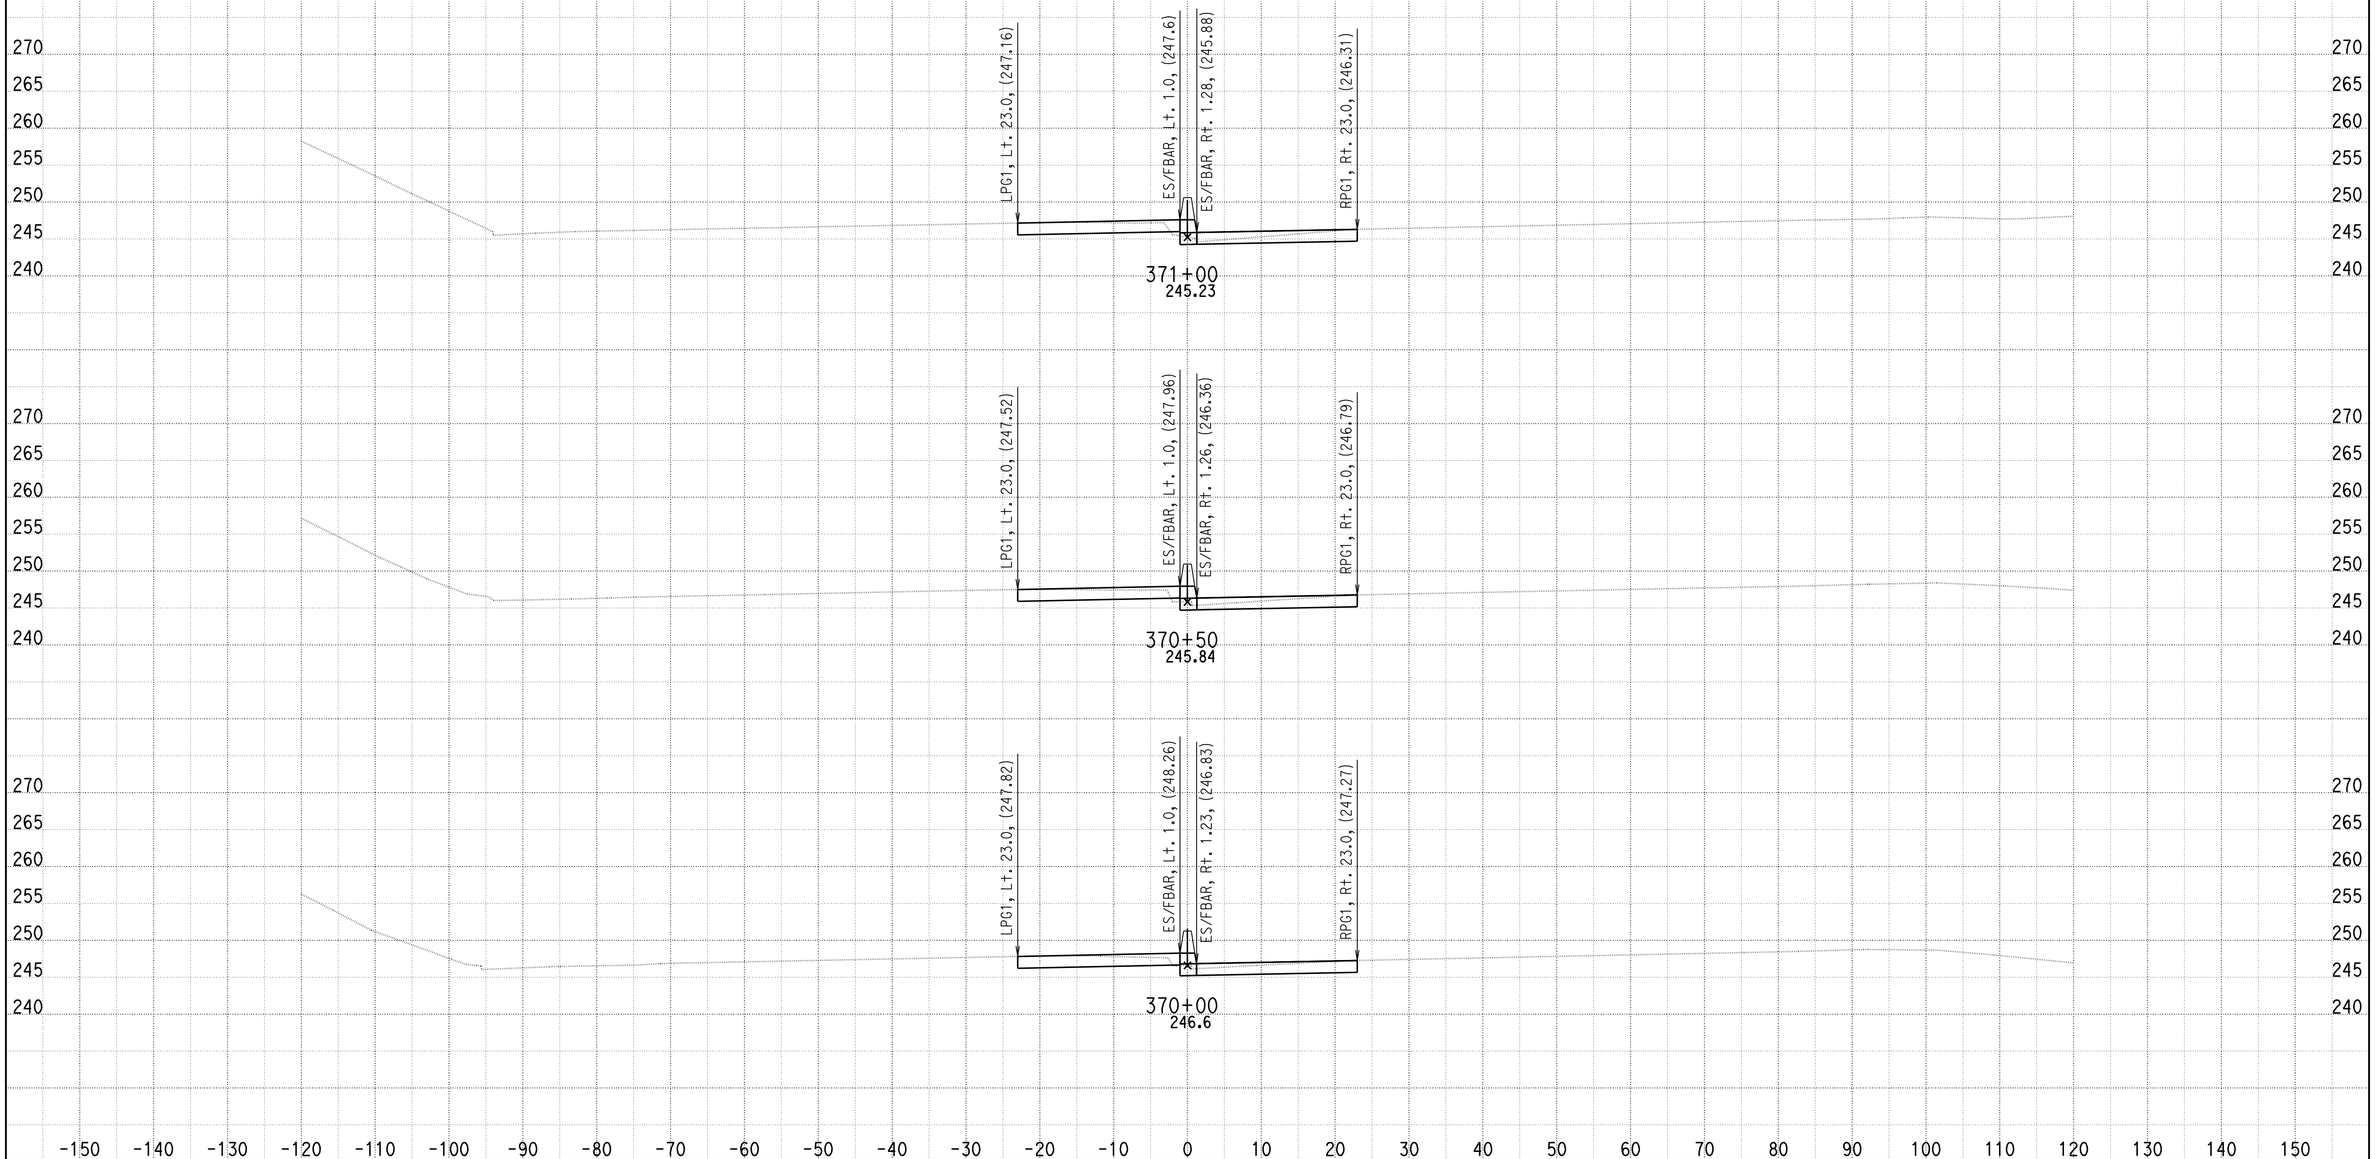


DATE: 7/26/2010

KC Project: SOUTH File: U:\userdata\2T181\SOUTH\ear\design\Segment A\des_353_376_netw_072710.ear

SCALE: 1" = 10' Horiz.
1" = 10' Vert.

**All Dimensions are US Survey Feet**

**A**

**CROSS SECTIONS**

SHEET 44 OF 205

# DESIGN STUDY ONLY

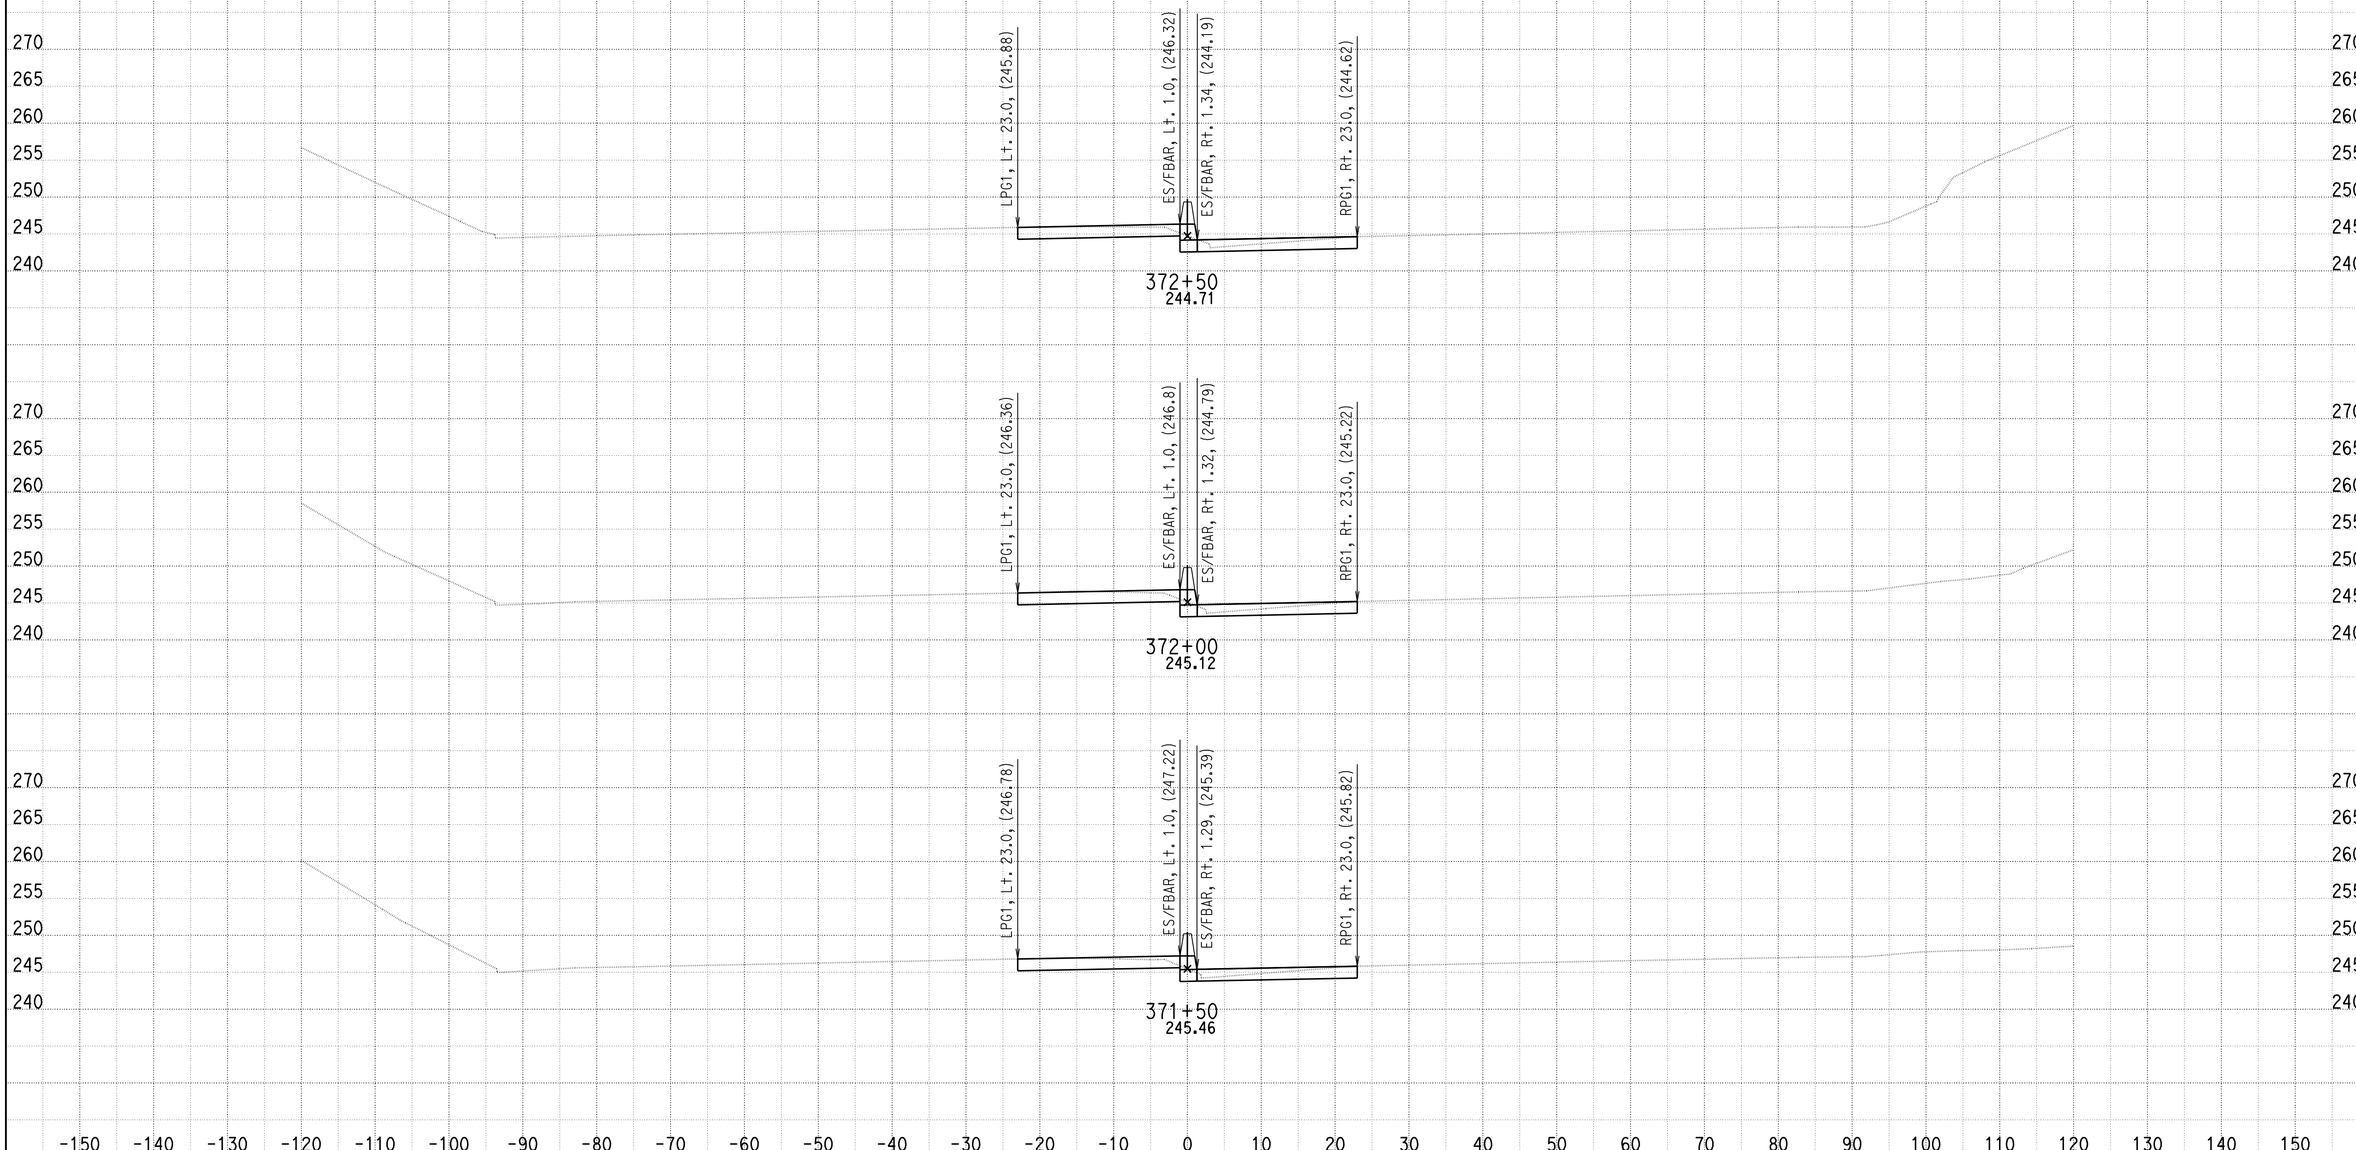


DATE: 7/26/2010

KC Project: SOUTH File: U:\userdata\2T181\SOUTH\ear\design\Segment A\des_353_376_netw_072710.ear

SCALE: 1" = 10' Horiz.
1" = 10' Vert.

**All Dimensions are US Survey Feet**

**A**

**CROSS SECTIONS**

# DESIGN STUDY ONLY

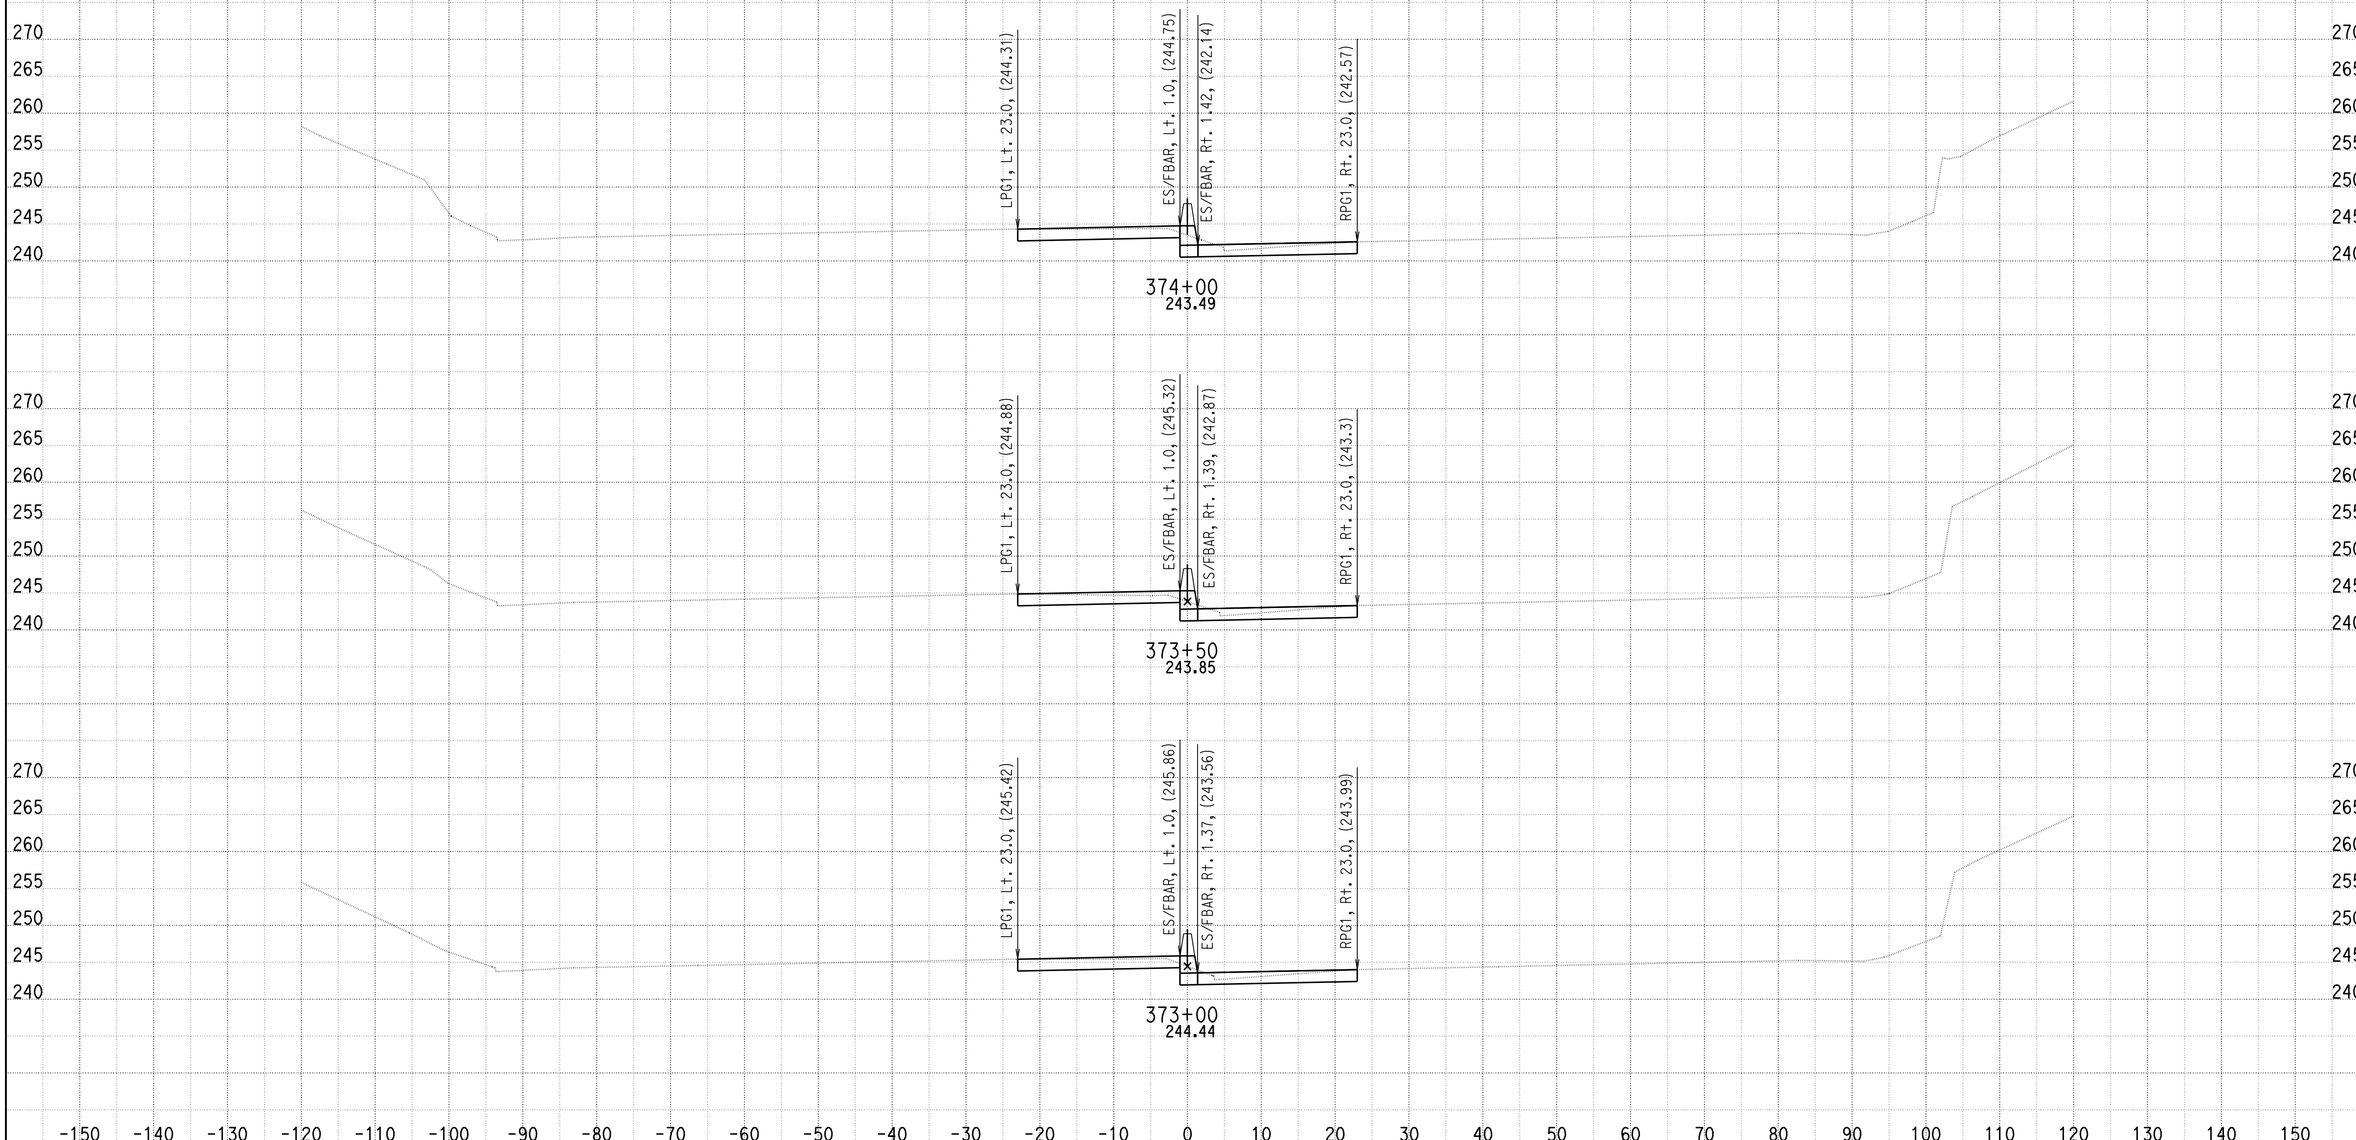


DATE: 7/26/2010

KC Project: SOUTH File: U:\userdata\2T181\SOUTH\ear\design\Segment A\des_353_376_netw_072710.ear

SCALE: 1" = 10' Horiz.
1" = 10' Vert.

**All Dimensions are US Survey Feet**

**A**
**CROSS SECTIONS**

# DESIGN STUDY ONLY

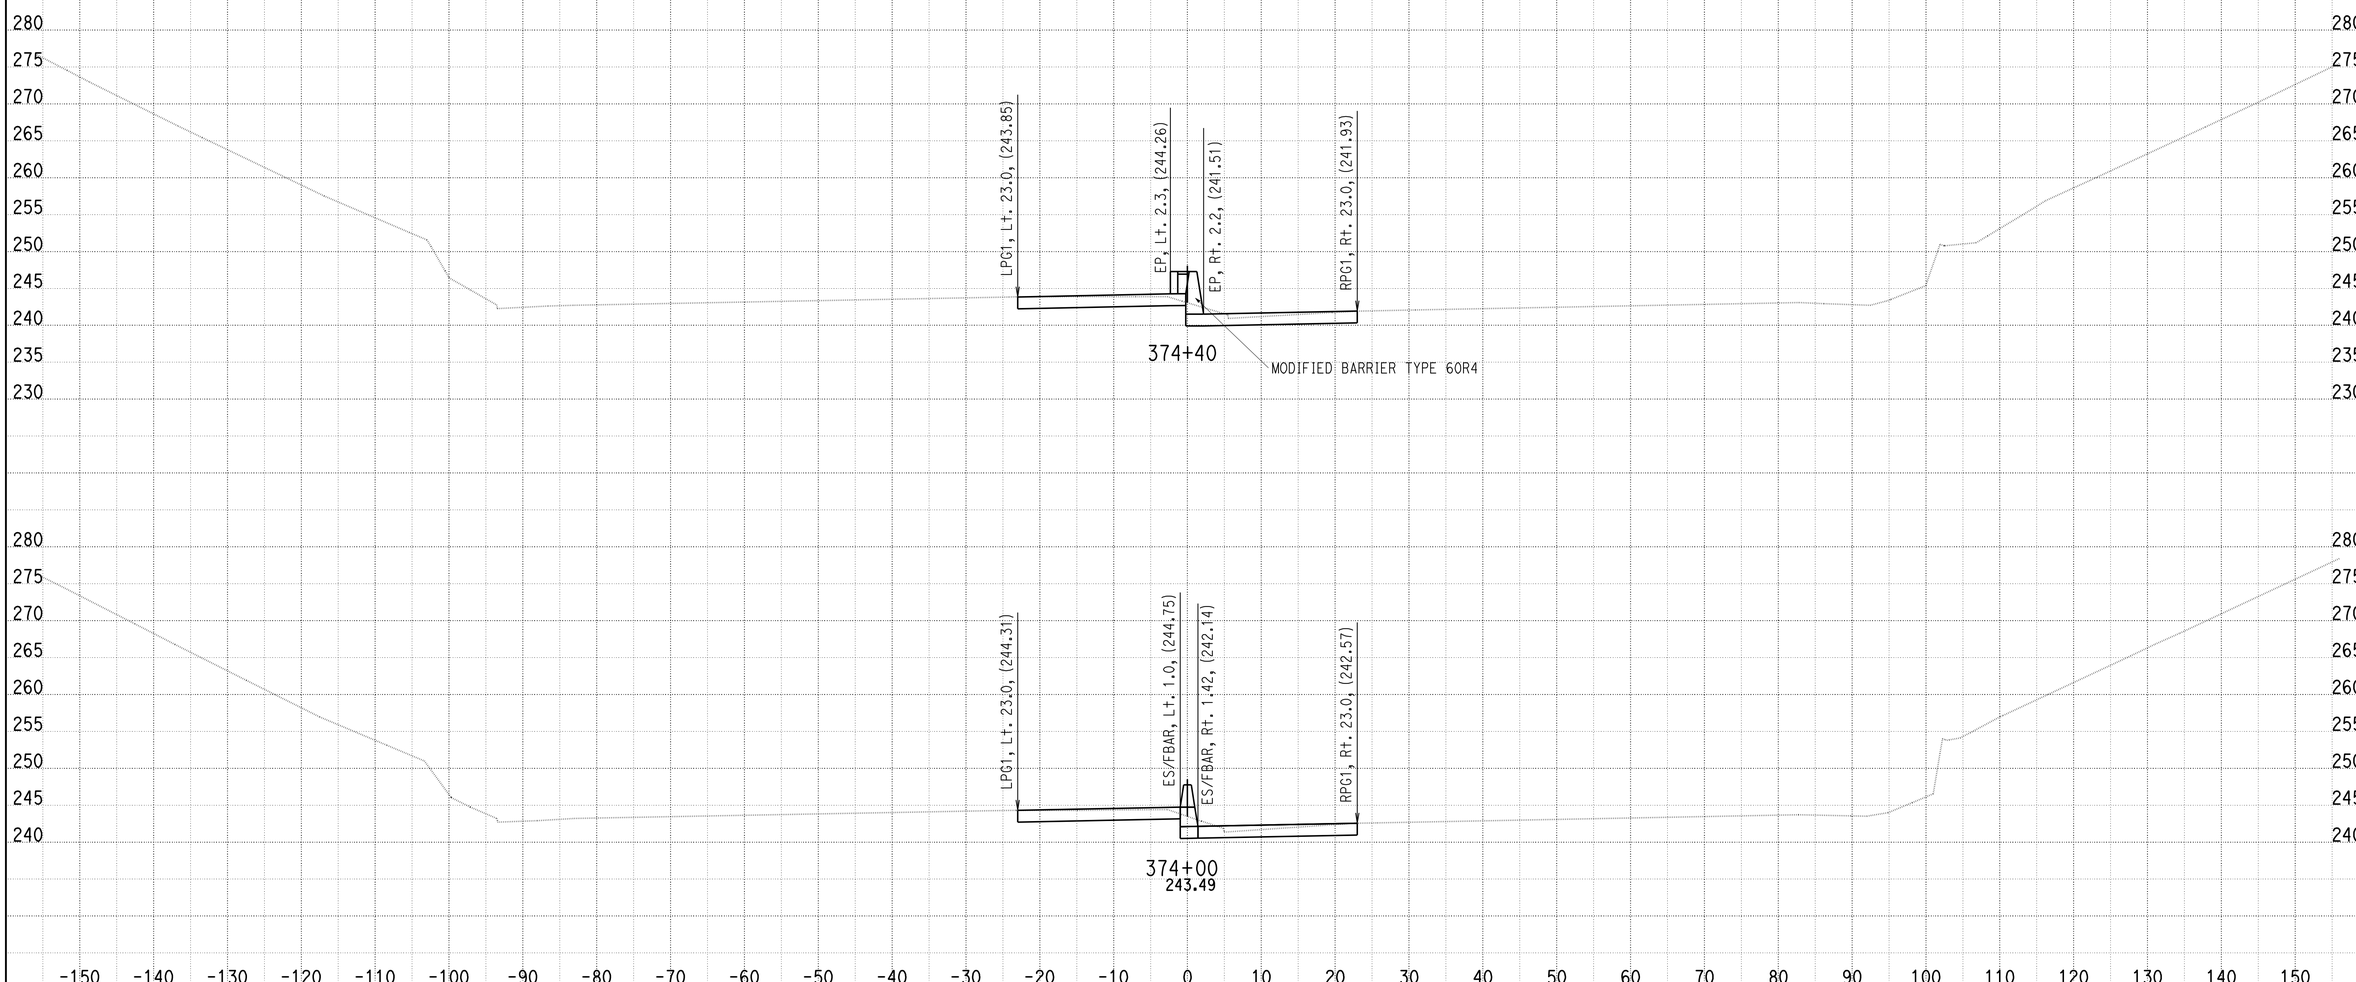


DATE: 9/30/2010

KC Project: SOUTH File: U:\userdata\2T181\SOUTH\ear\design\Segment A\des_374_376_093010.ear

SCALE: 1" = 10' Horiz.
1" = 10' Vert.

**All Dimensions are US Survey Feet**

**A**

**CROSS SECTIONS**

# DESIGN STUDY ONLY

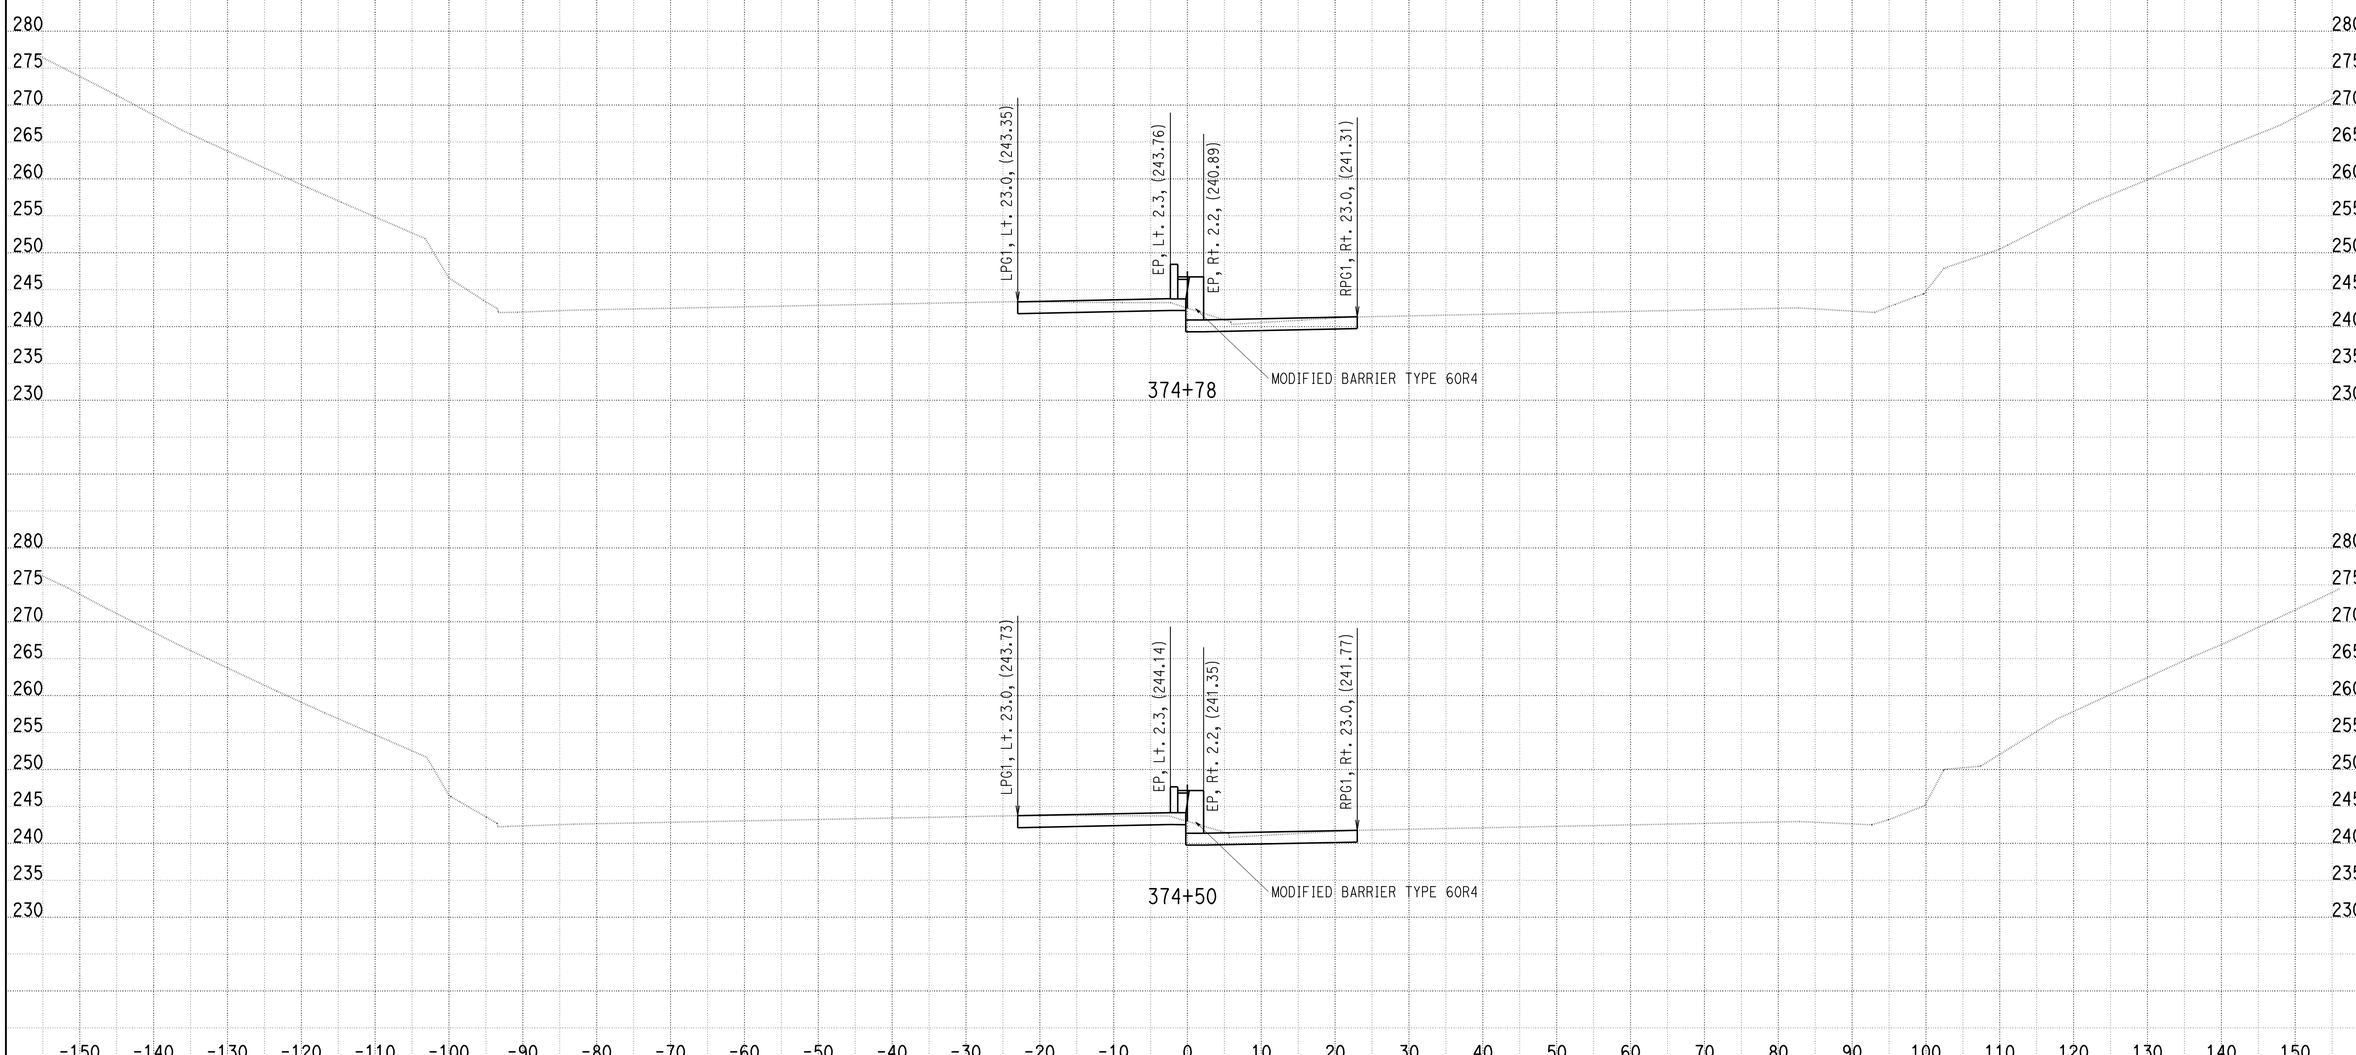


DATE: 9/30/2010

KC Project: SOUTH File: U:\userdata\2T181\SOUTH\ear\design\Segment A\des_374_376_093010.ear

SCALE: 1" = 10' Horiz.
1" = 10' Vert.

**All Dimensions are US Survey Feet**

**A**

**CROSS SECTIONS**

# DESIGN STUDY ONLY

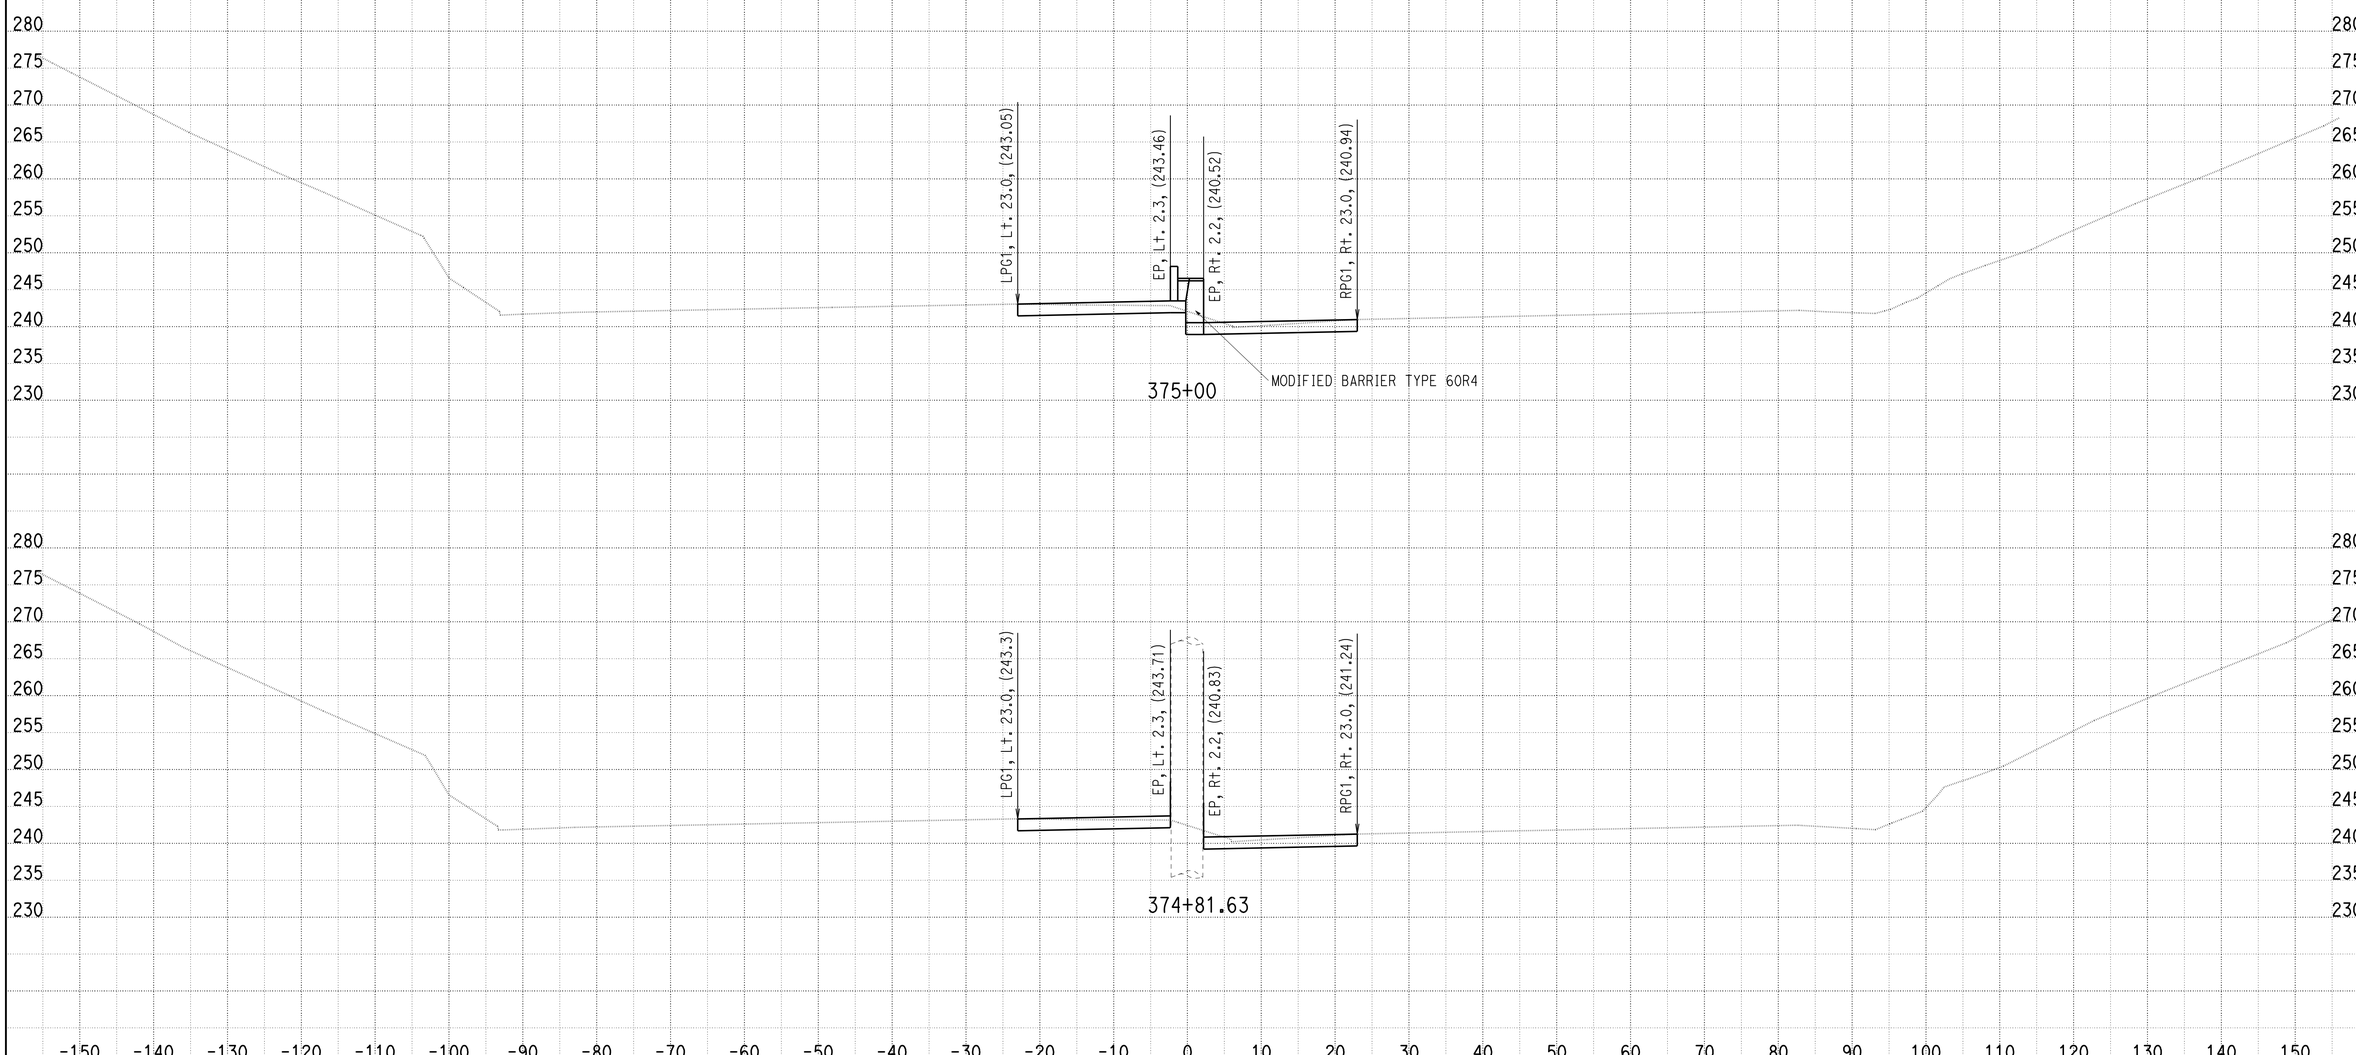


DATE: 9/30/2010

KC Project: SOUTH File: U:\userdata\2T181\SOUTH\ear\design\Segment A\des_374_376_093010.ear

SCALE: 1" = 10' Horiz.
1" = 10' Vert.

**All Dimensions are US Survey Feet**

**A**

**CROSS SECTIONS**

SHEET 49 OF 205

# DESIGN STUDY ONLY

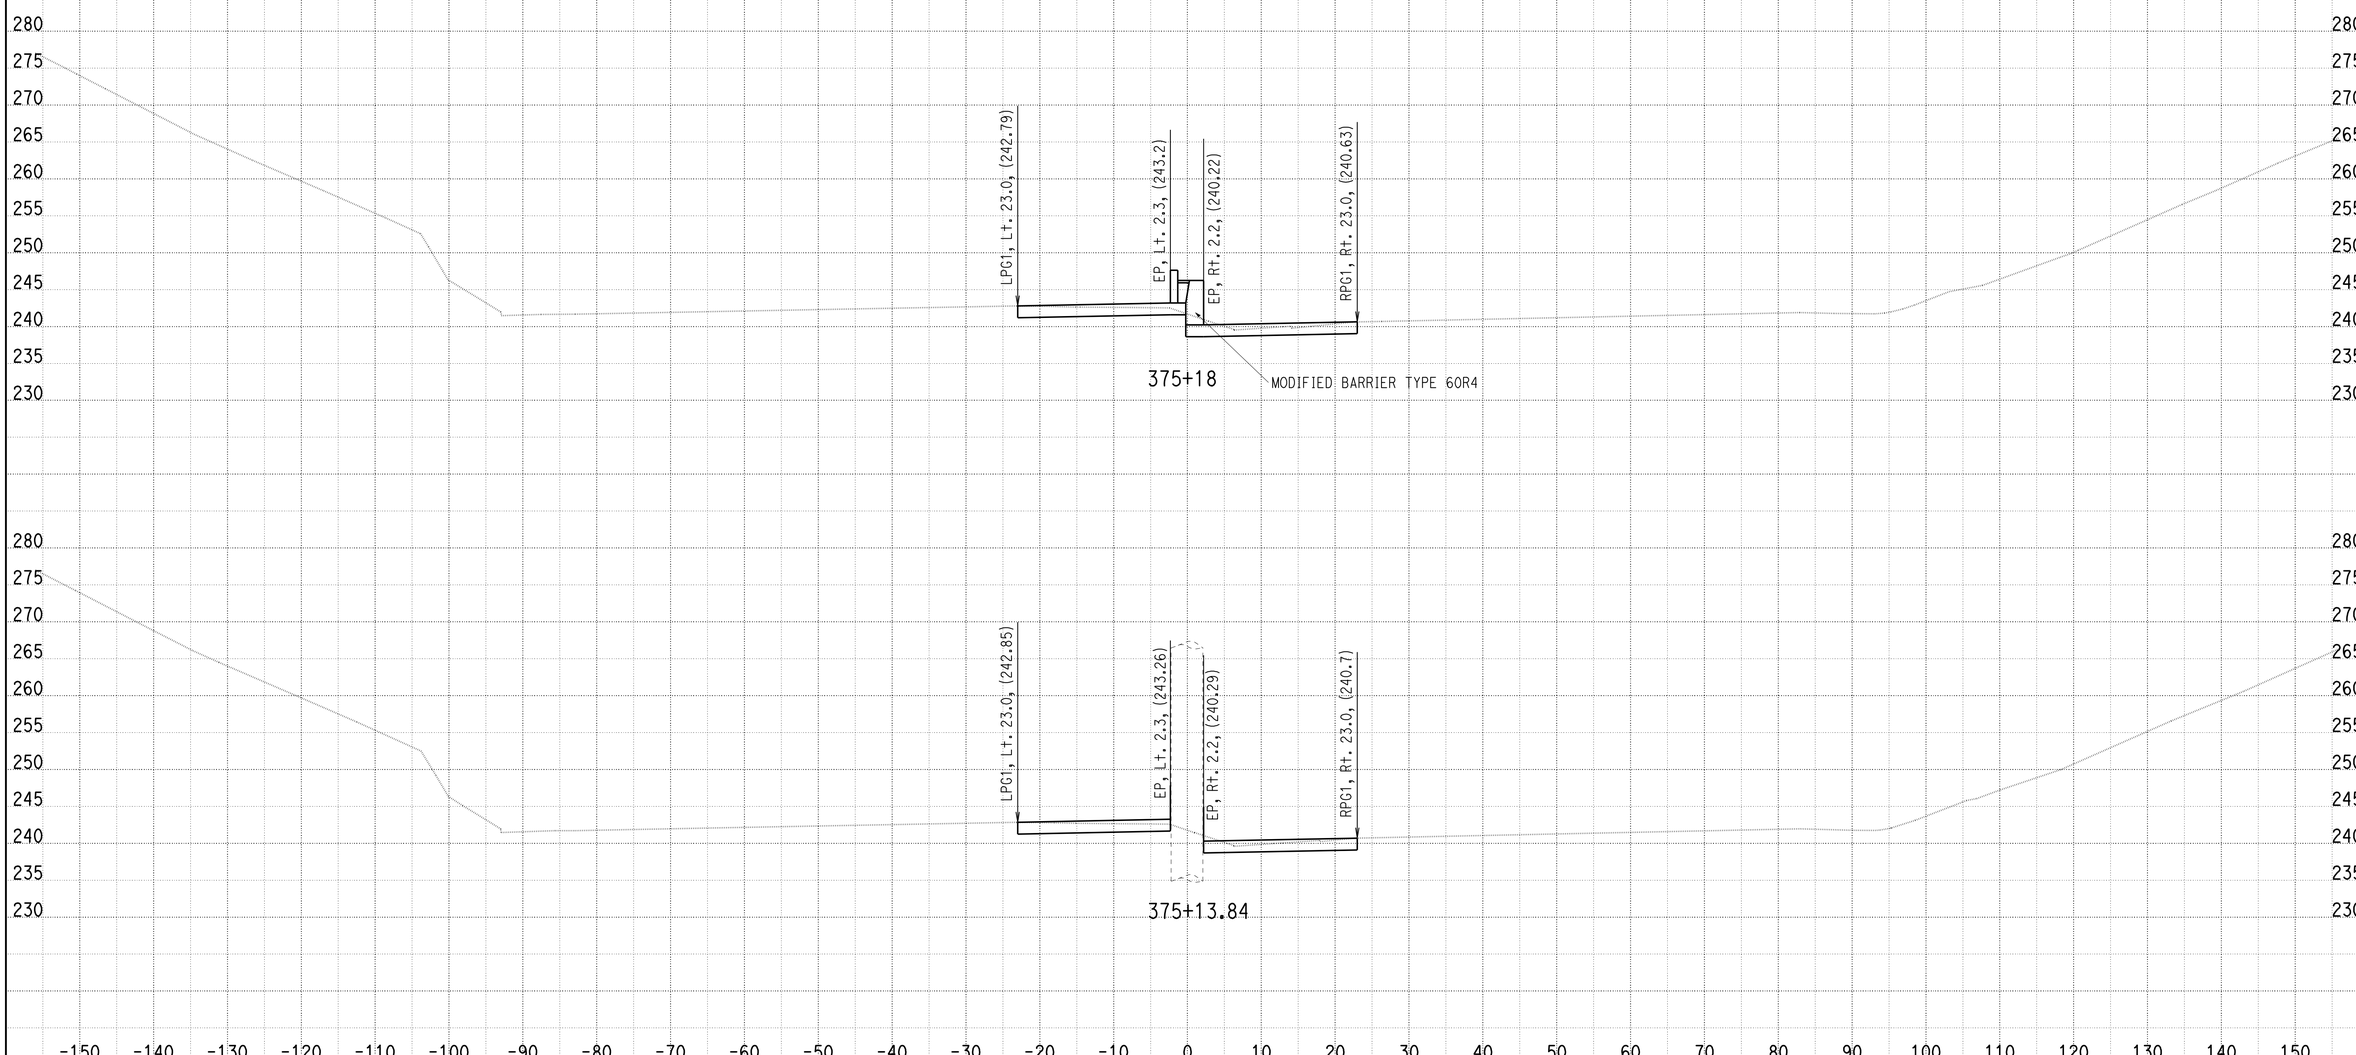


DATE: 9/30/2010

KC Project: SOUTH File: U:\userdata\2T181\SOUTH\ear\design\Segment A\des_374_376_093010.ear

SCALE: 1" = 10' Horiz.
1" = 10' Vert.

**All Dimensions are US Survey Feet**

**A**

**CROSS SECTIONS**

# DESIGN STUDY ONLY

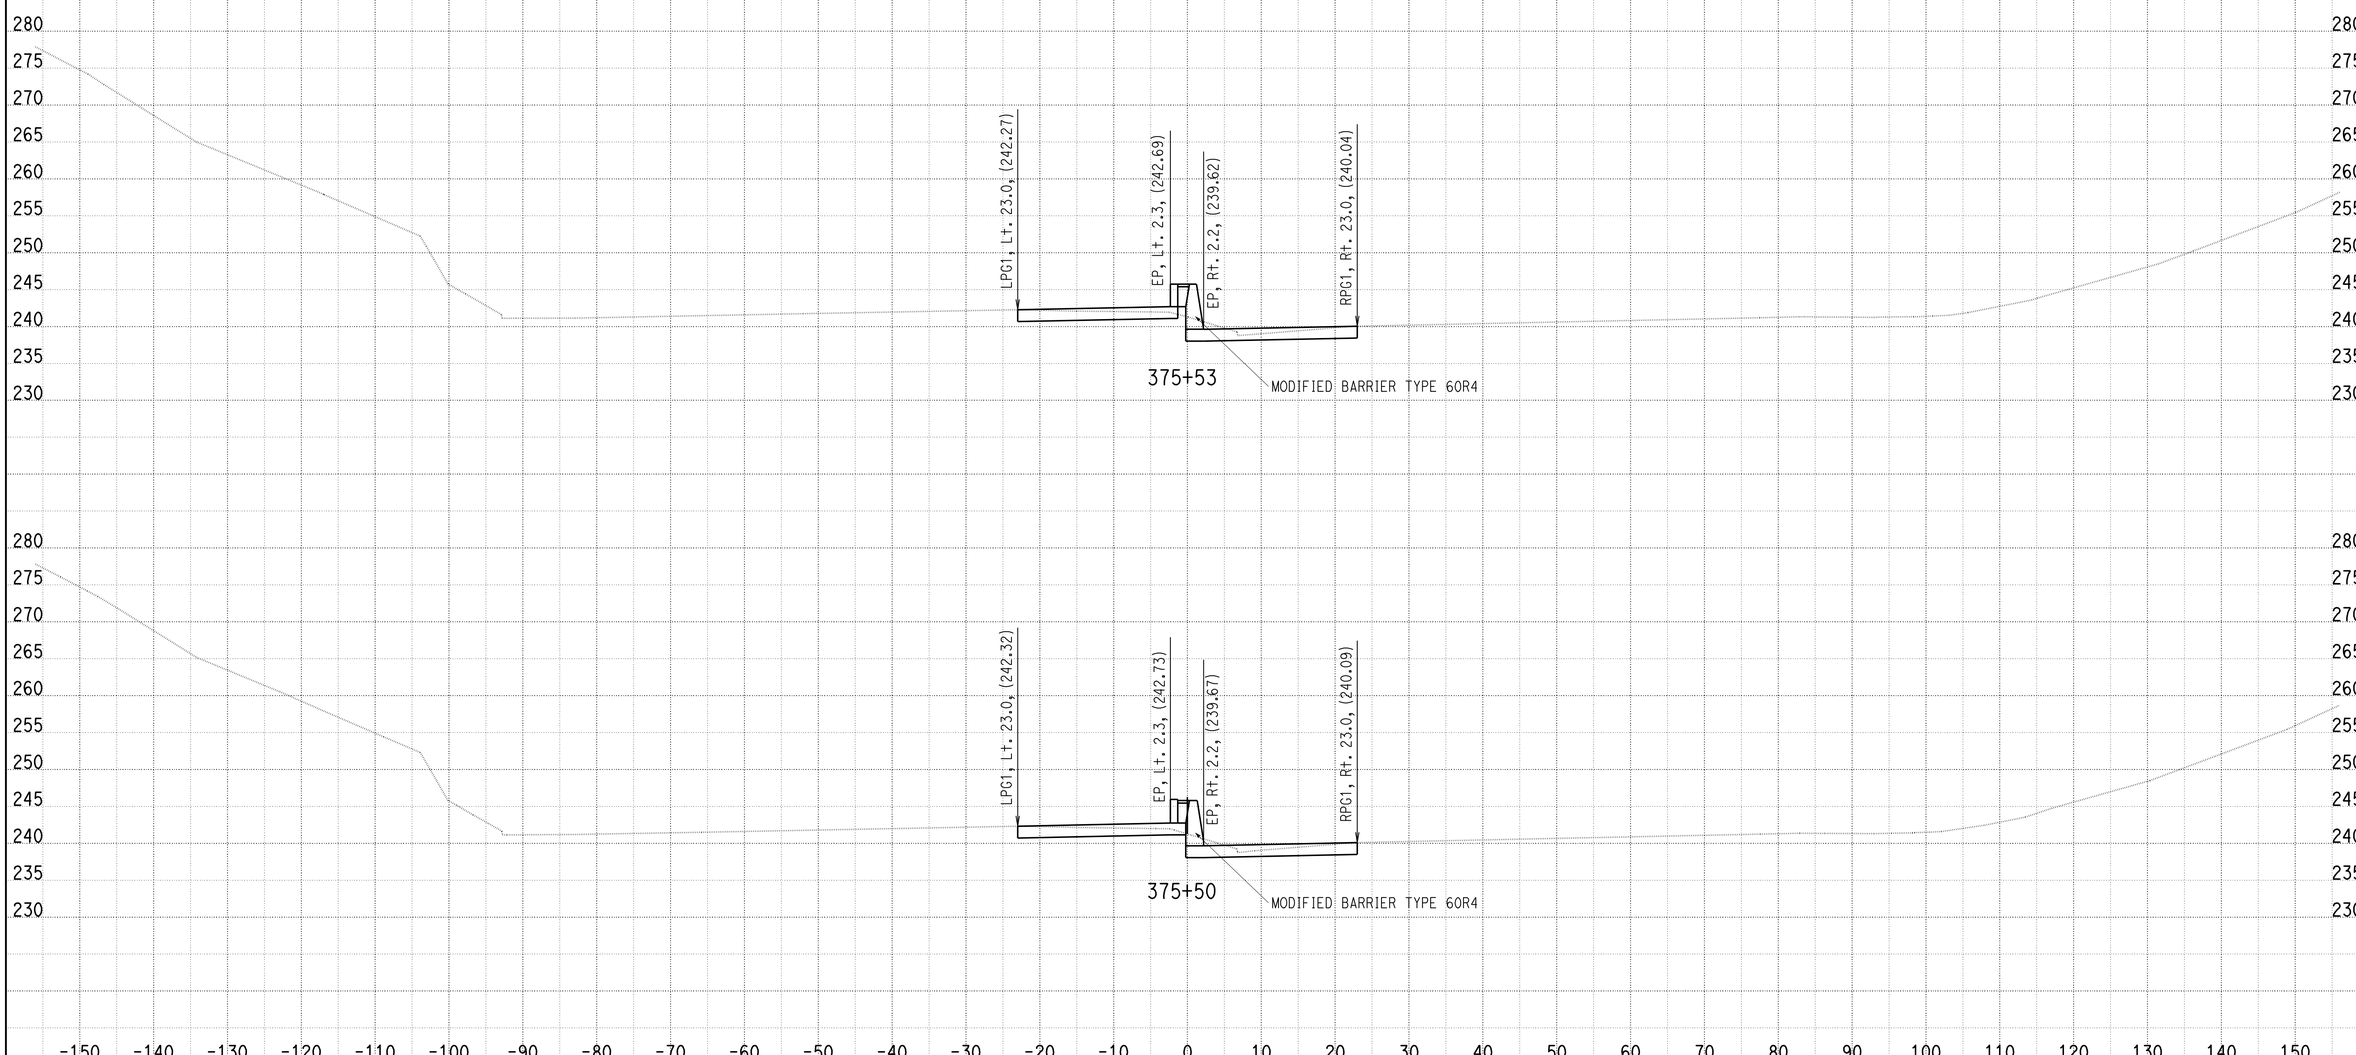


DATE: 9/30/2010

KC Project: SOUTH File: U:\userdata\2T181\SOUTH\ear\design\Segment A\des_374_376_093010.ear

SCALE: 1" = 10' Horiz.
1" = 10' Vert.

**All Dimensions are US Survey Feet**

**A**

**CROSS SECTIONS**

SHEET 51 OF 205

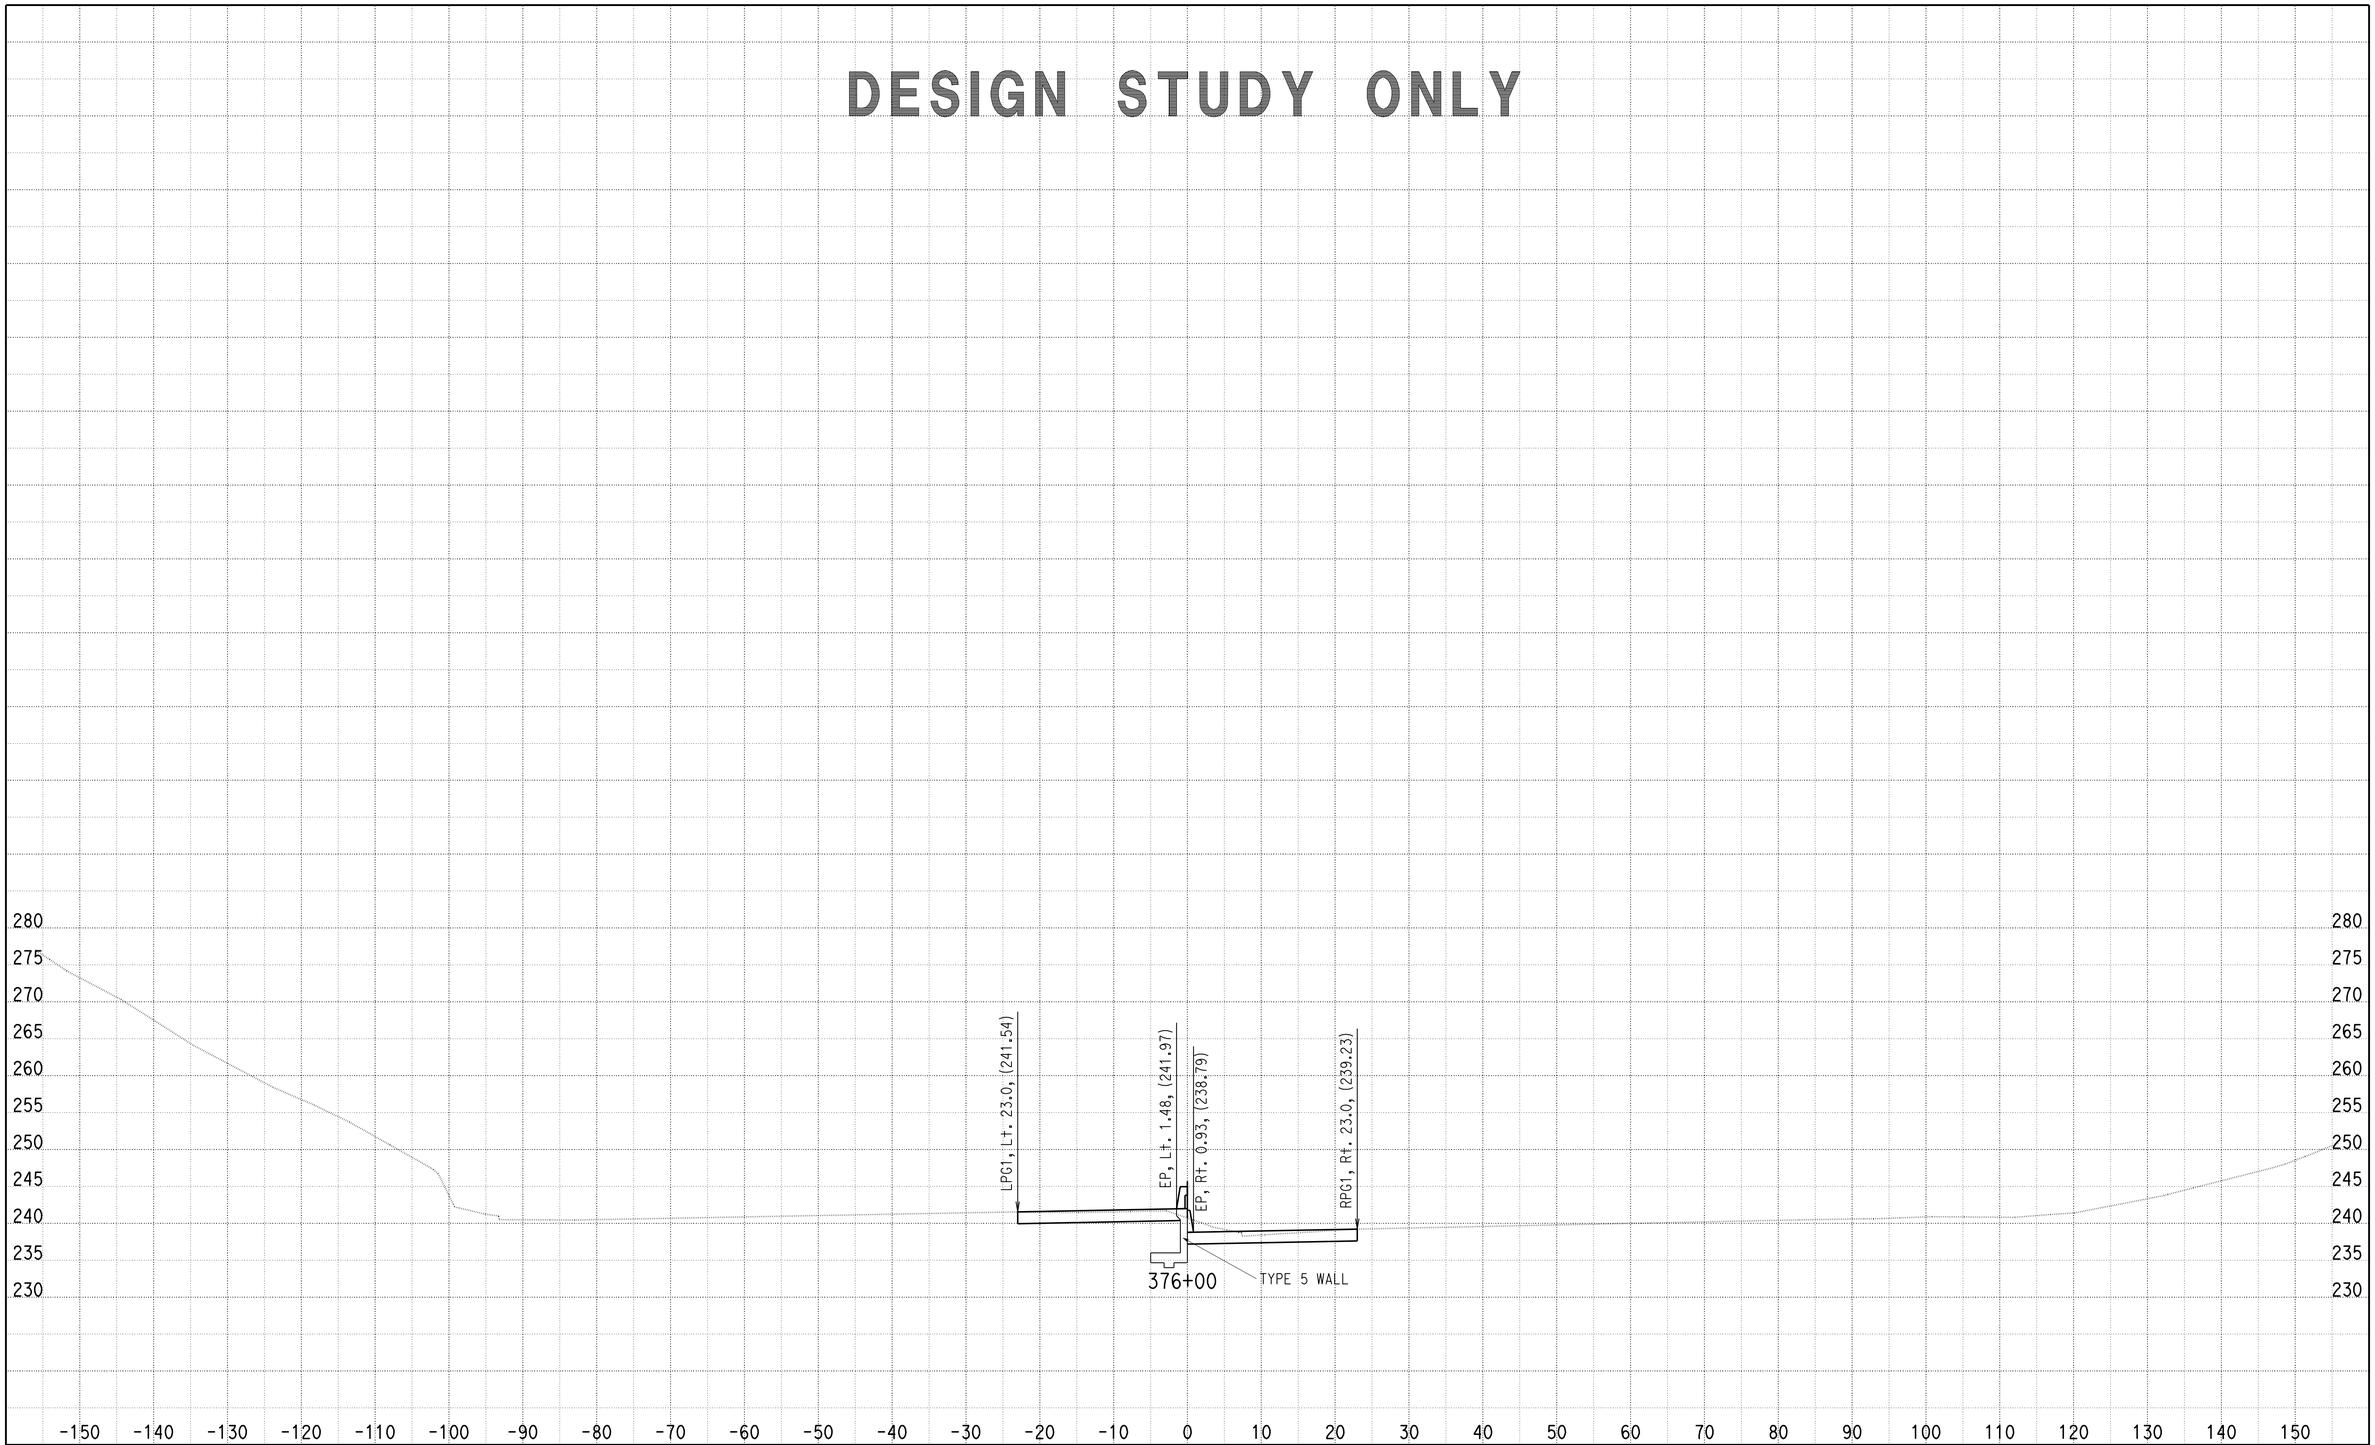


DATE: 9/30/2010

KC Project: SOUTH File: U:\userdata\2T181\SOUTH\ear\design\Segment A\des_374_376_093010.ear

SCALE: 1" = 10' Horiz.
1" = 10' Vert.

**All Dimensions are US Survey Feet**

**A**

**CROSS SECTIONS**

SHEET 52 OF 205

# DESIGN STUDY ONLY

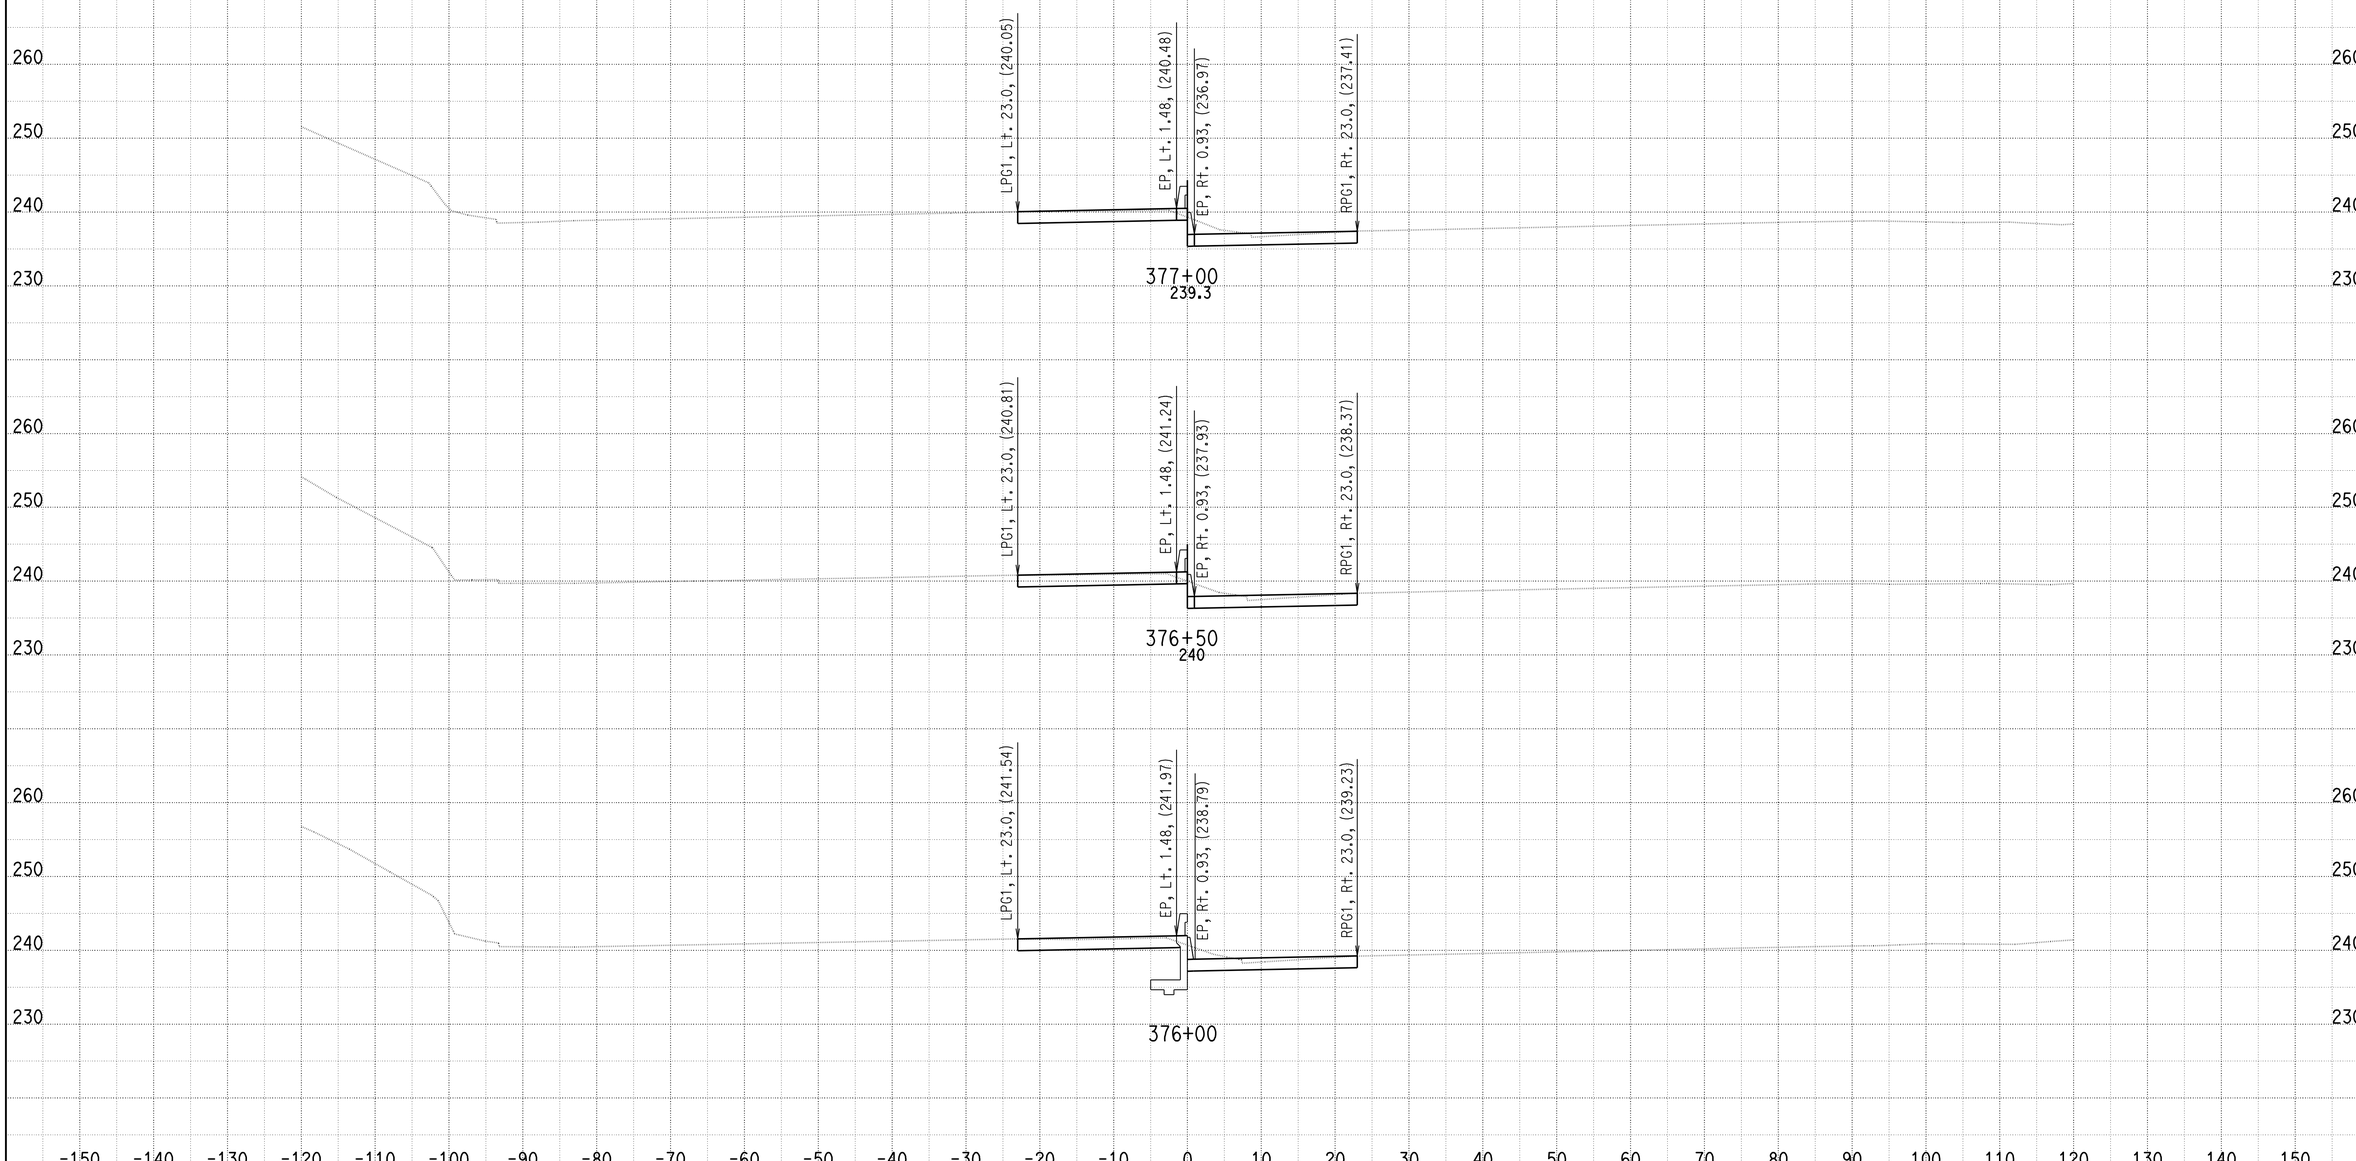


DATE: 7/30/2010

KC Project: SOUTH File: U:\userdata\2T181\SOUTH\ear\design\Segment B\des_376_43370_073010.ear

SCALE: 1" = 10' Horiz.
1" = 10' Vert.

**All Dimensions are US Survey Feet**

**A**

**CROSS SECTIONS**

SHEET 53 OF 205

# DESIGN STUDY ONLY

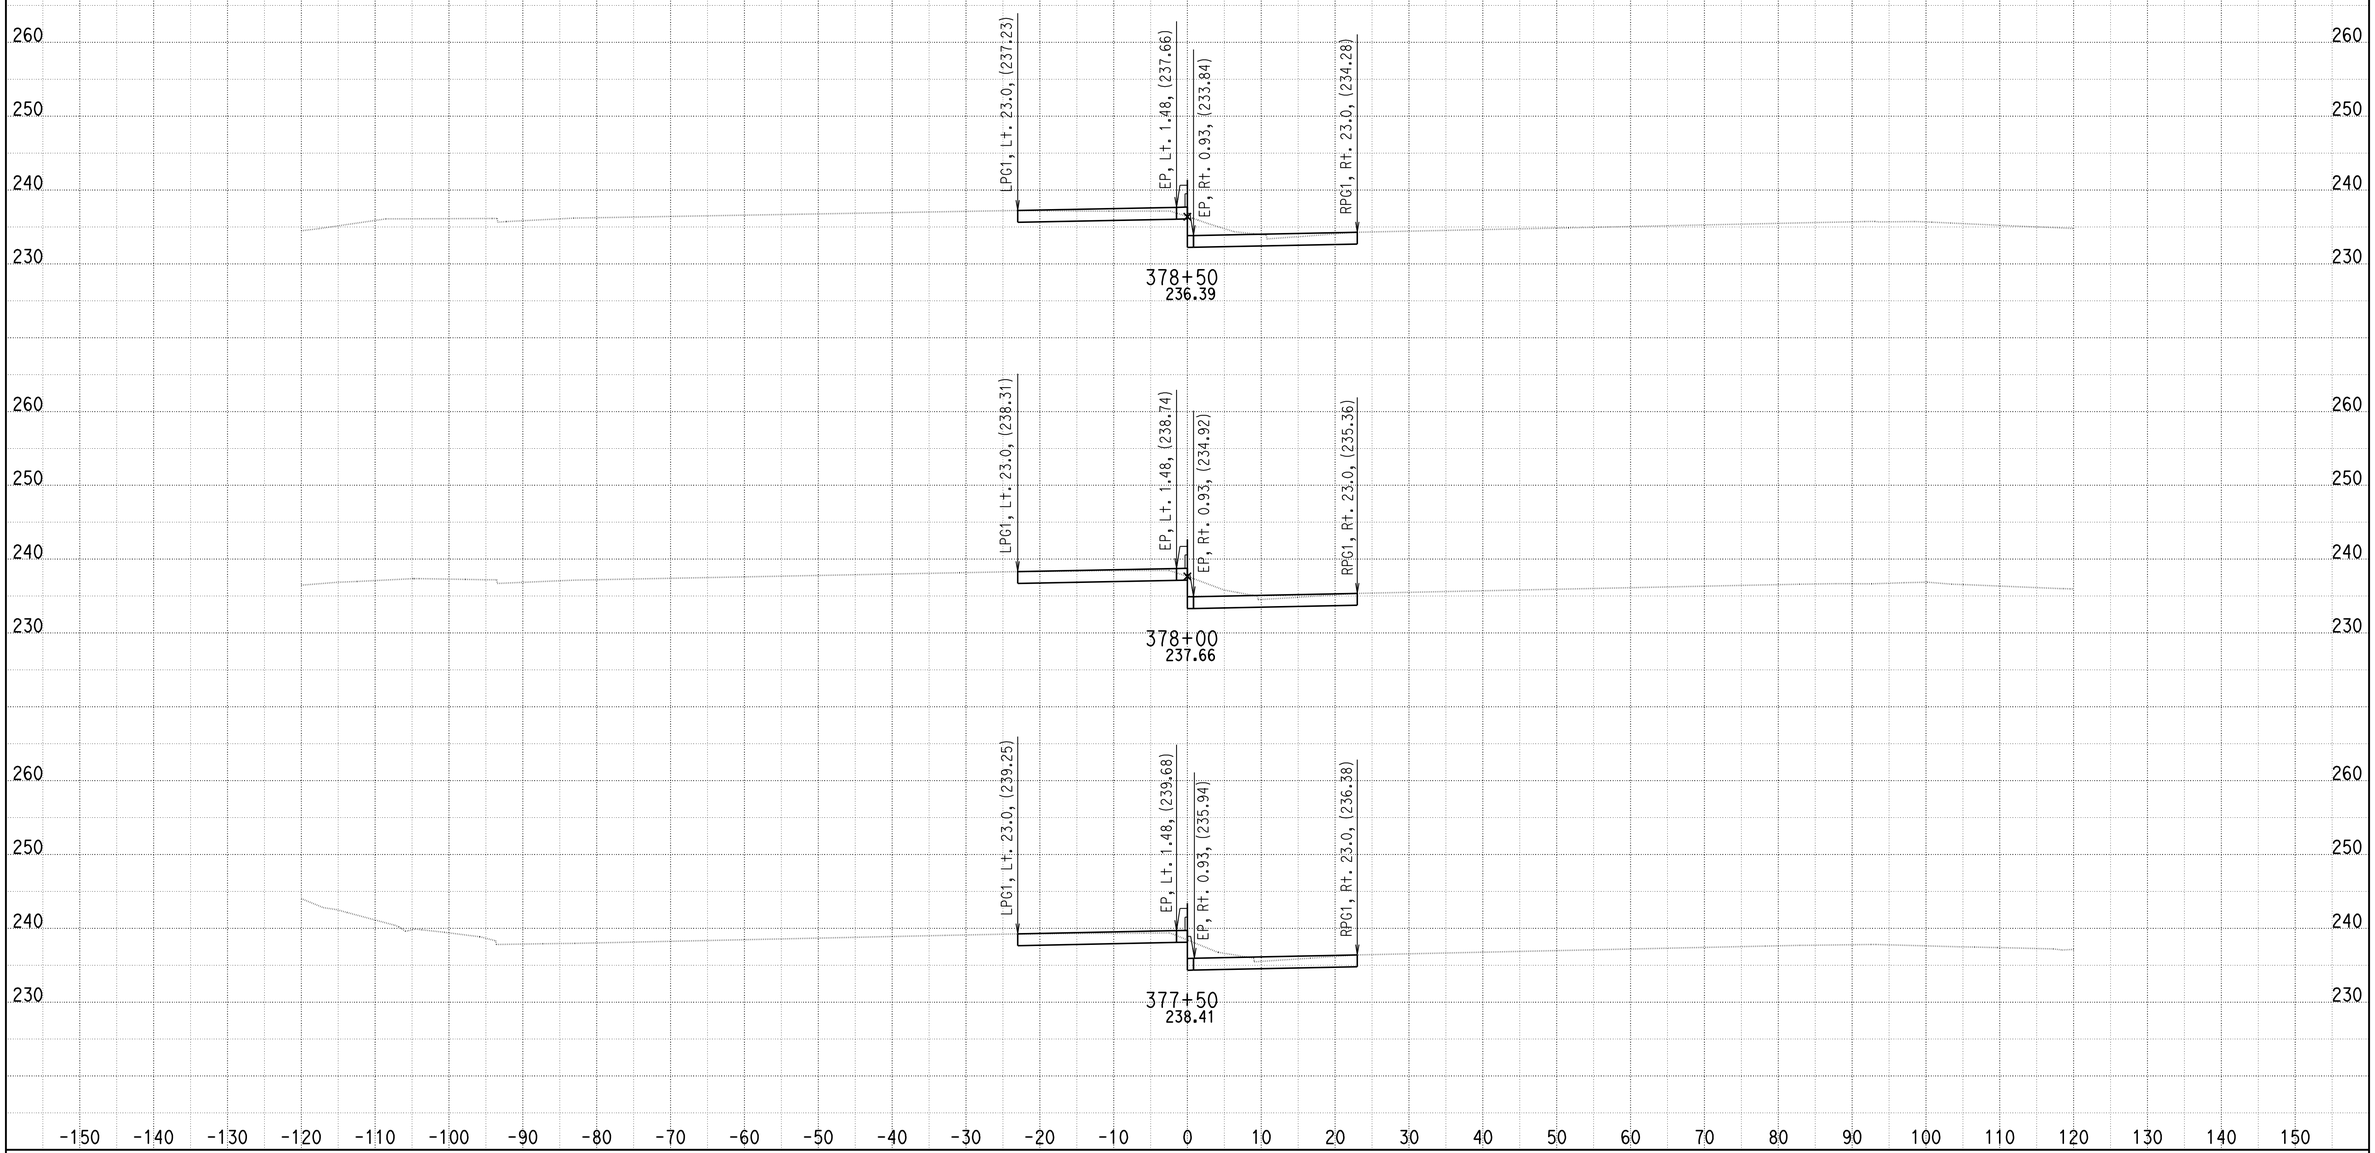


DATE: 7/30/2010

KC Project: SOUTH File: U:\userdata\2T181\SOUTH\ear\design\Segment B\des_376_43370_073010.ear

SCALE: 1" = 10' Horiz.
1" = 10' Vert.

**All Dimensions are US Survey Feet**

**A**

**CROSS SECTIONS**

# DESIGN STUDY ONLY

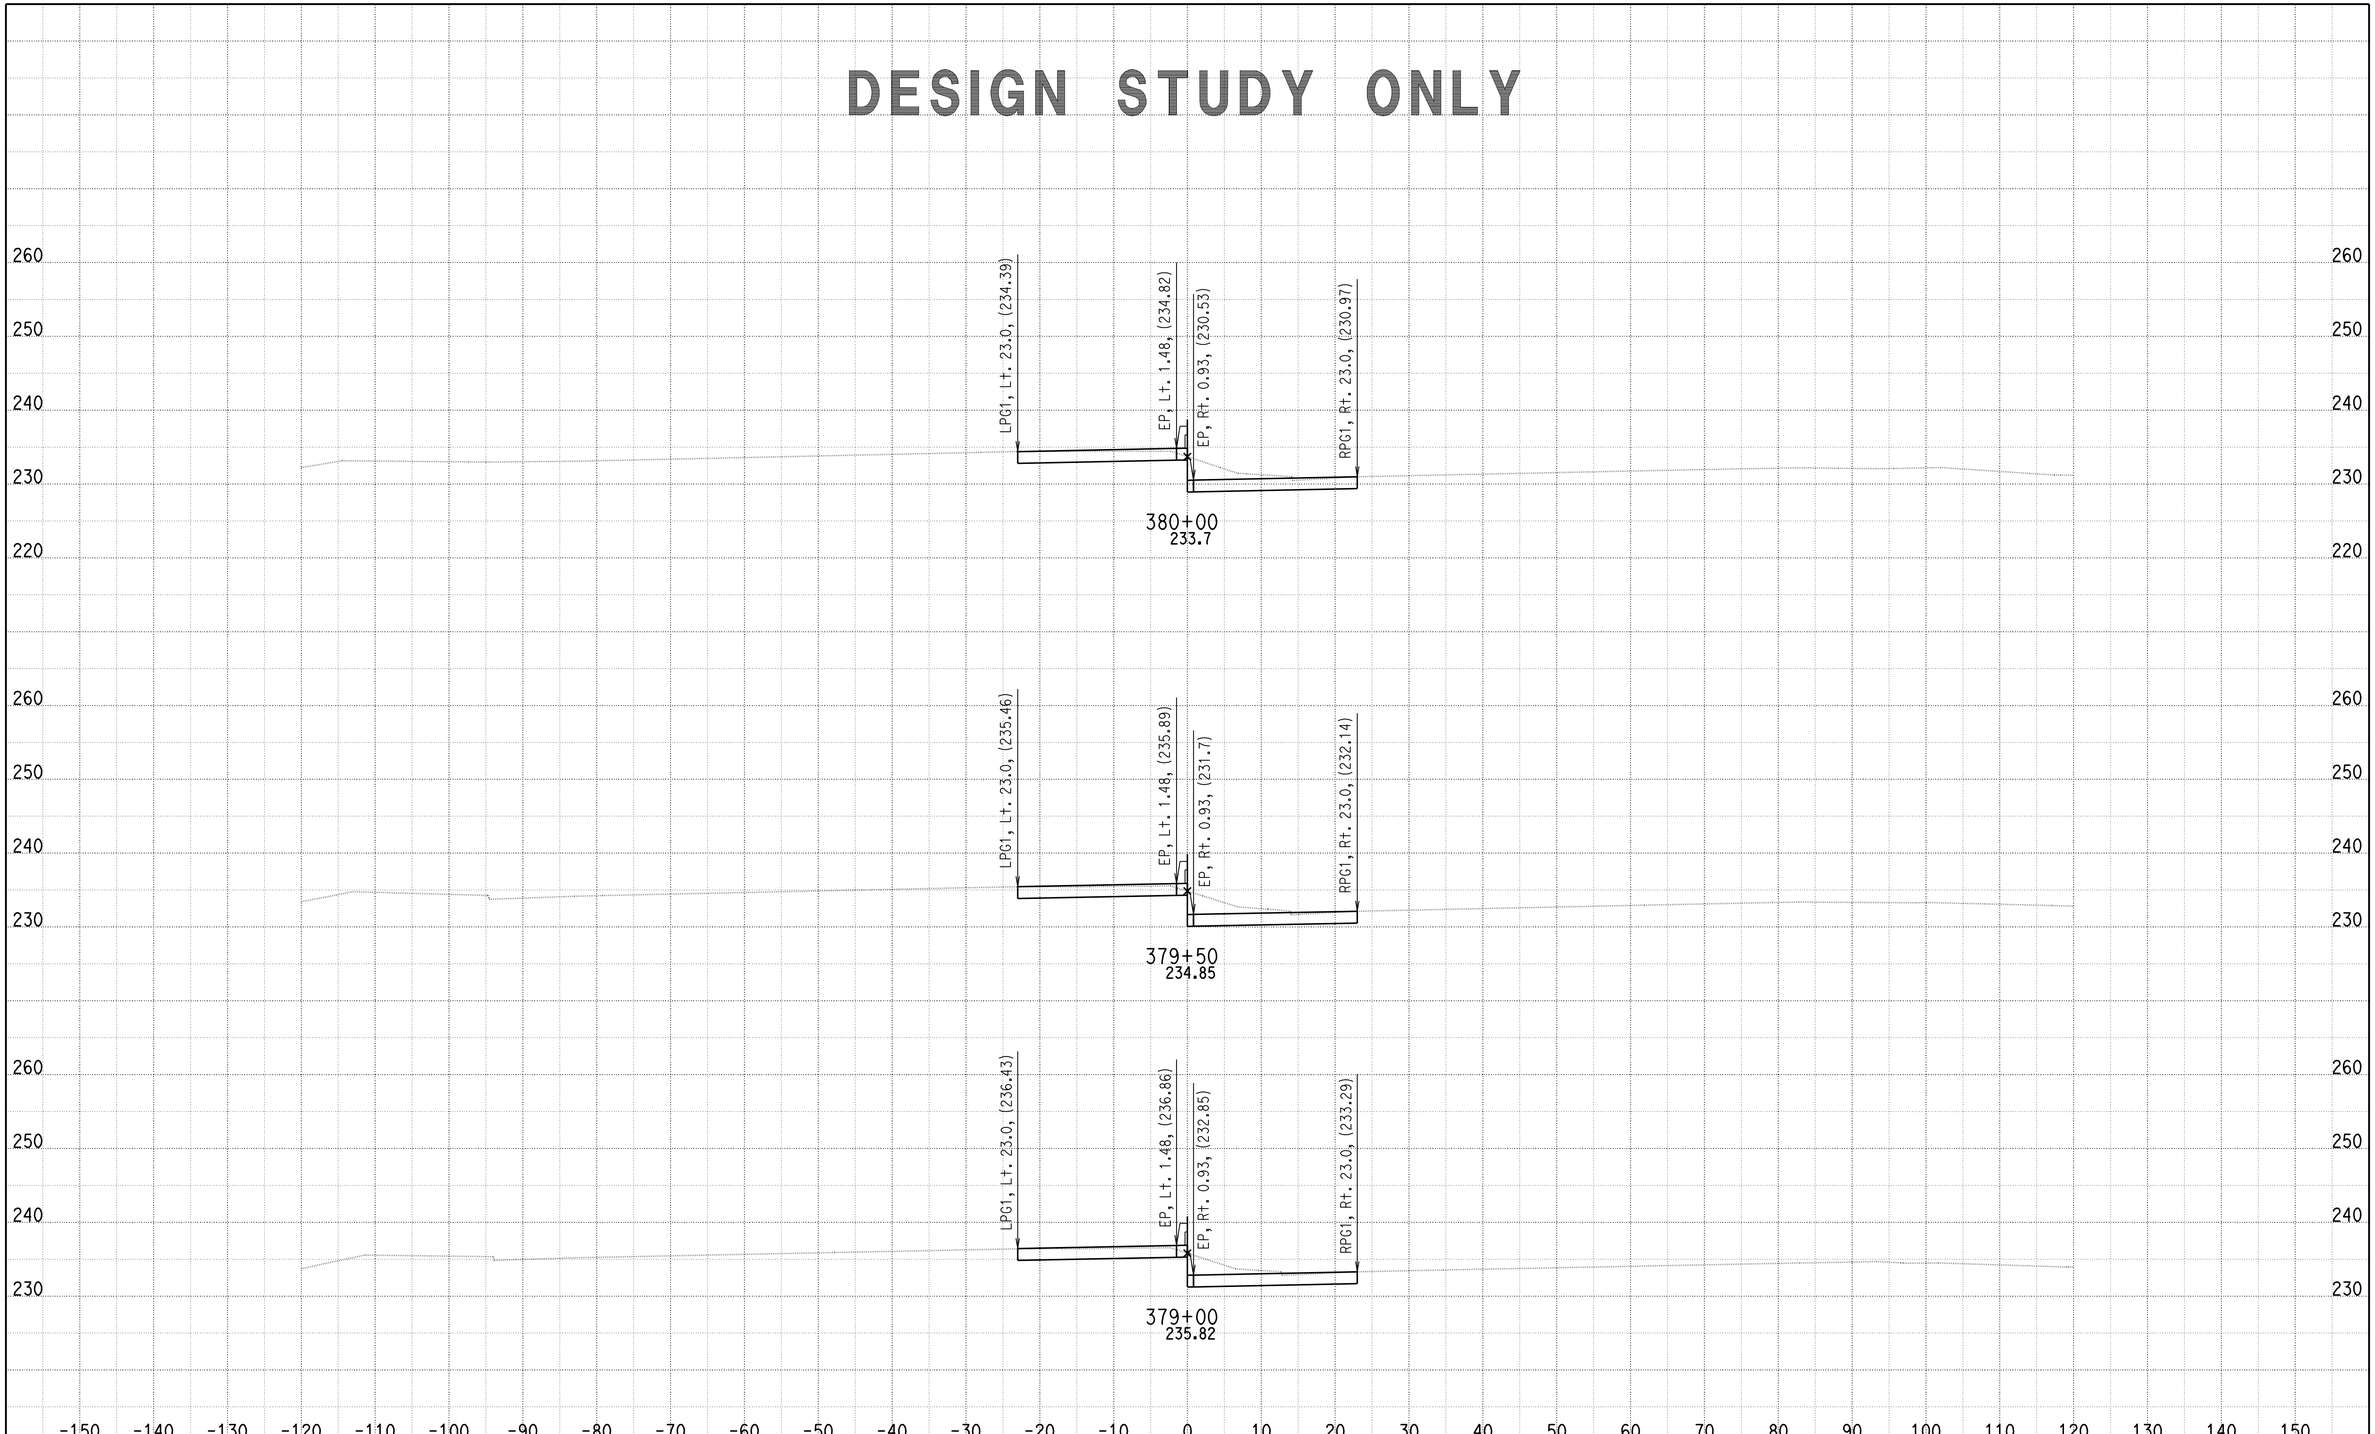


DATE: 7/30/2010

KC Project: SOUTH File: U:\userdata\2T181\SOUTH\ear\design\Segment B\des_376_43370_073010.ear

SCALE: 1" = 10' Horiz.
1" = 10' Vert.

**All Dimensions are US Survey Feet**

**A**

**CROSS SECTIONS**

SHEET 55 OF 205

# DESIGN STUDY ONLY

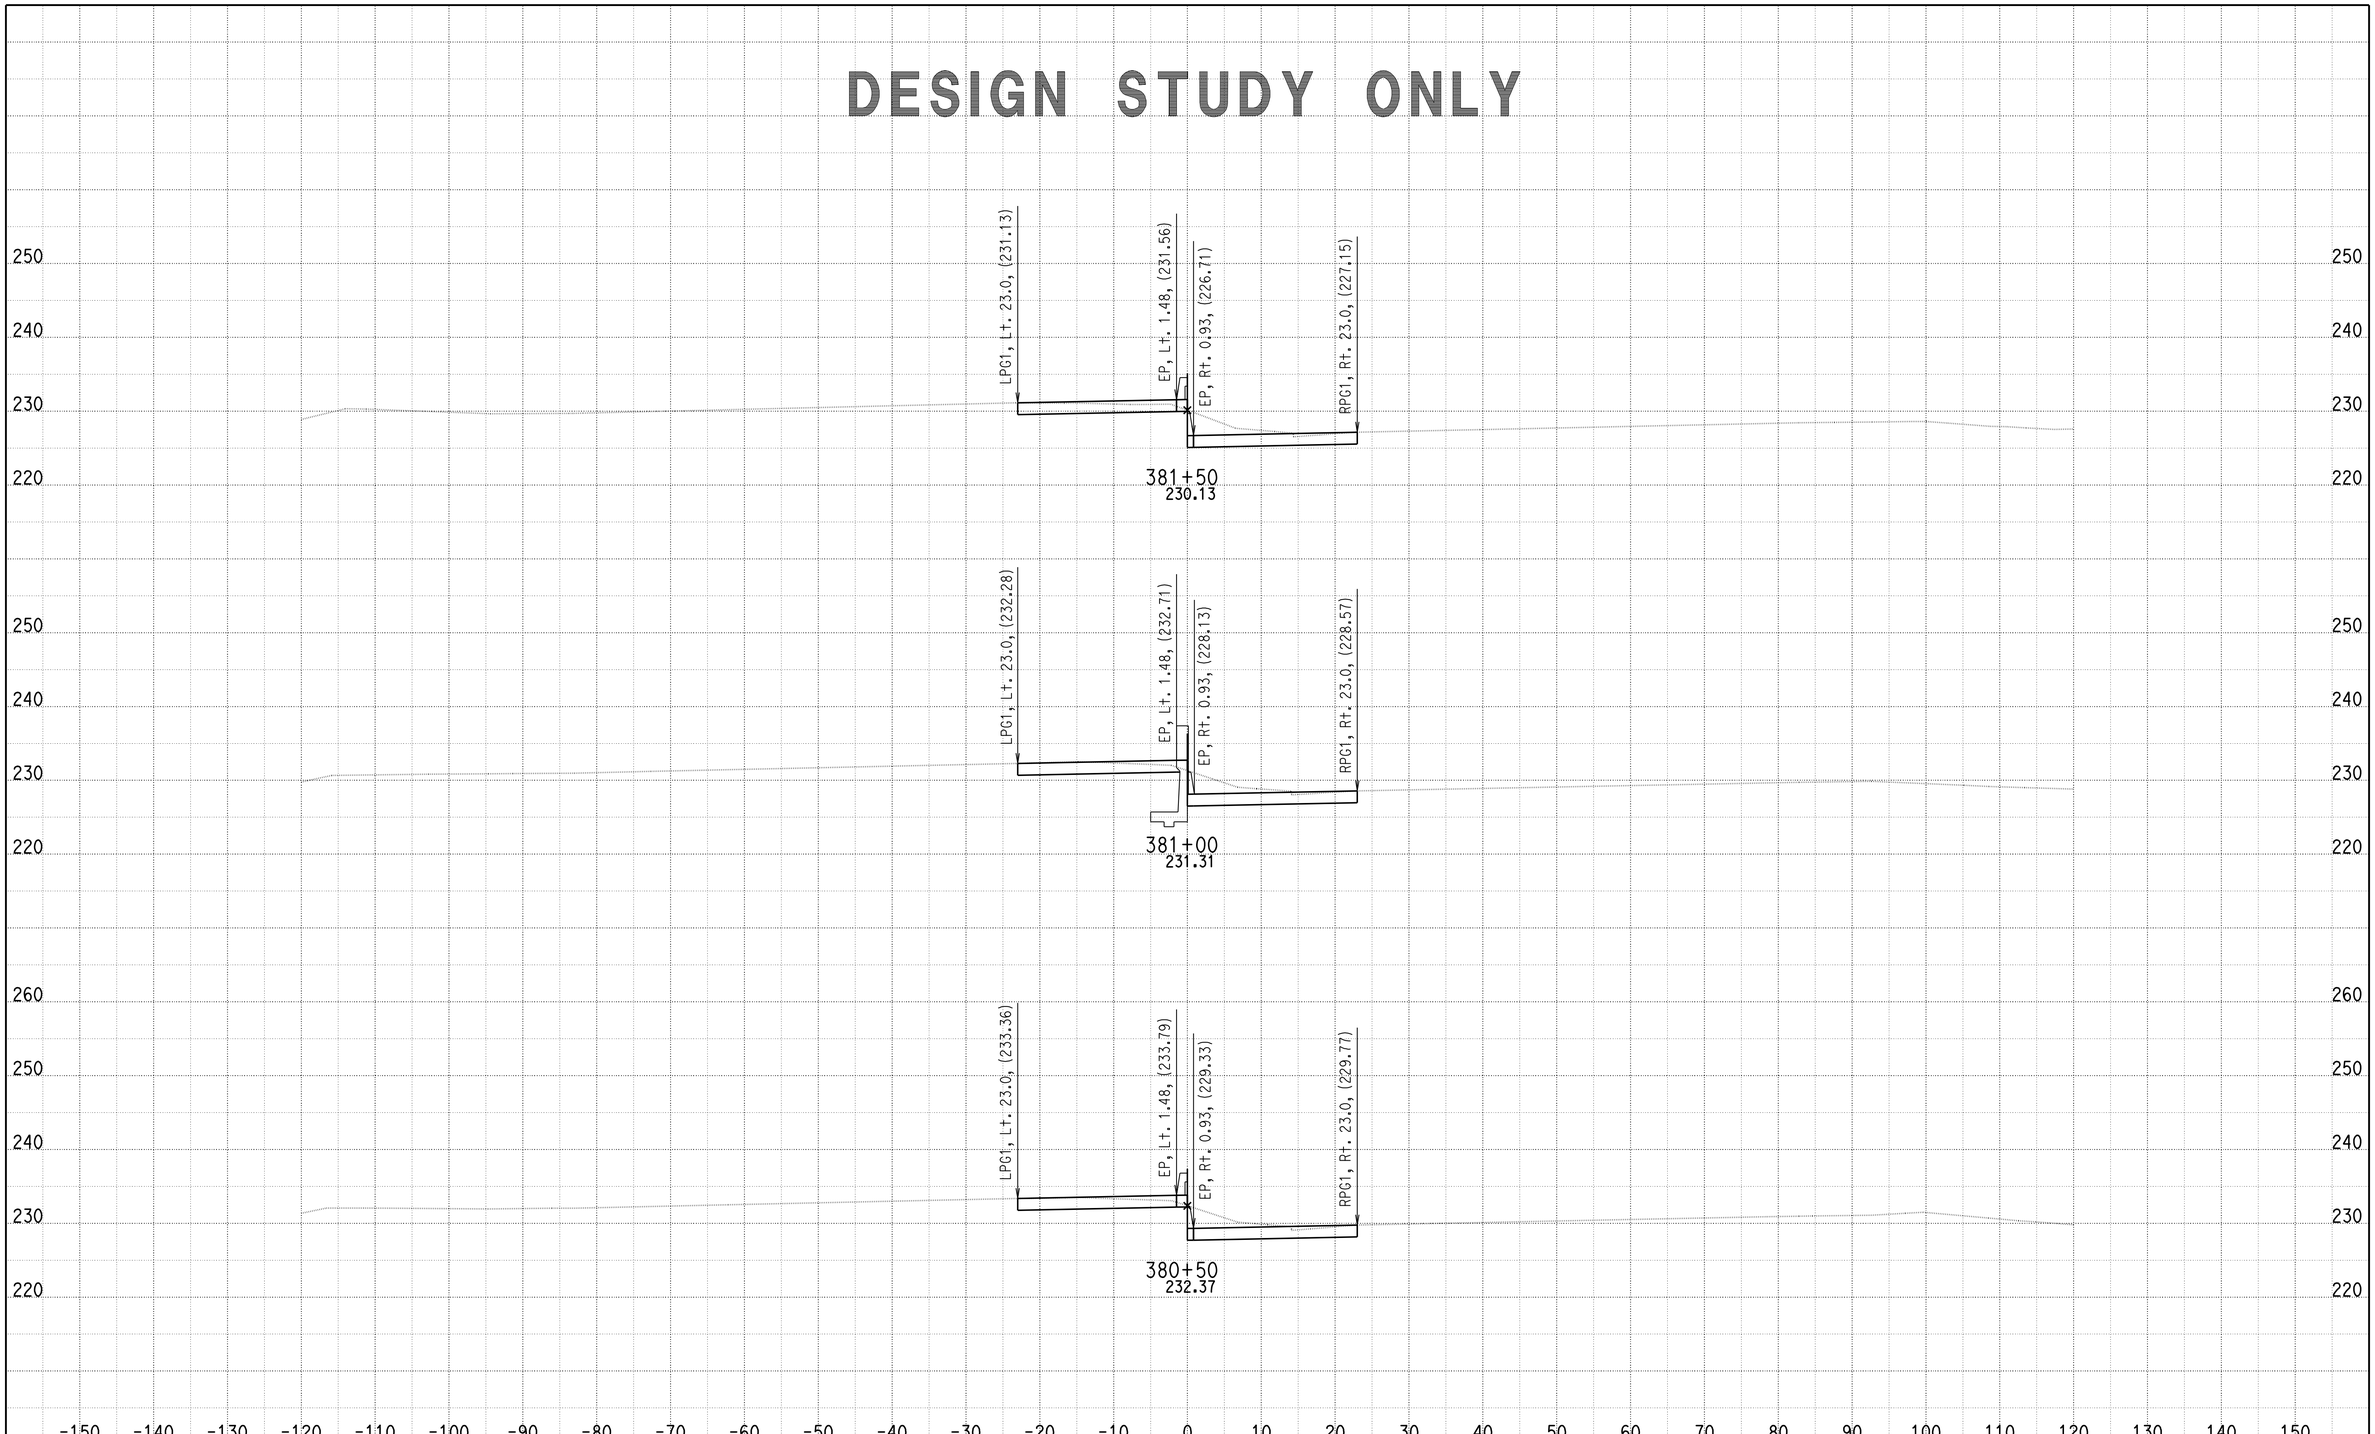


DATE: 7/30/2010

KC Project: SOUTH File: U:\userdata\2T181\SOUTH\ear\design\Segment B\des_376_43370_073010.ear

SCALE: 1" = 10' Horiz.
1" = 10' Vert.

**All Dimensions are US Survey Feet**

**A**

**CROSS SECTIONS**

SHEET 56 OF 205

# DESIGN STUDY ONLY

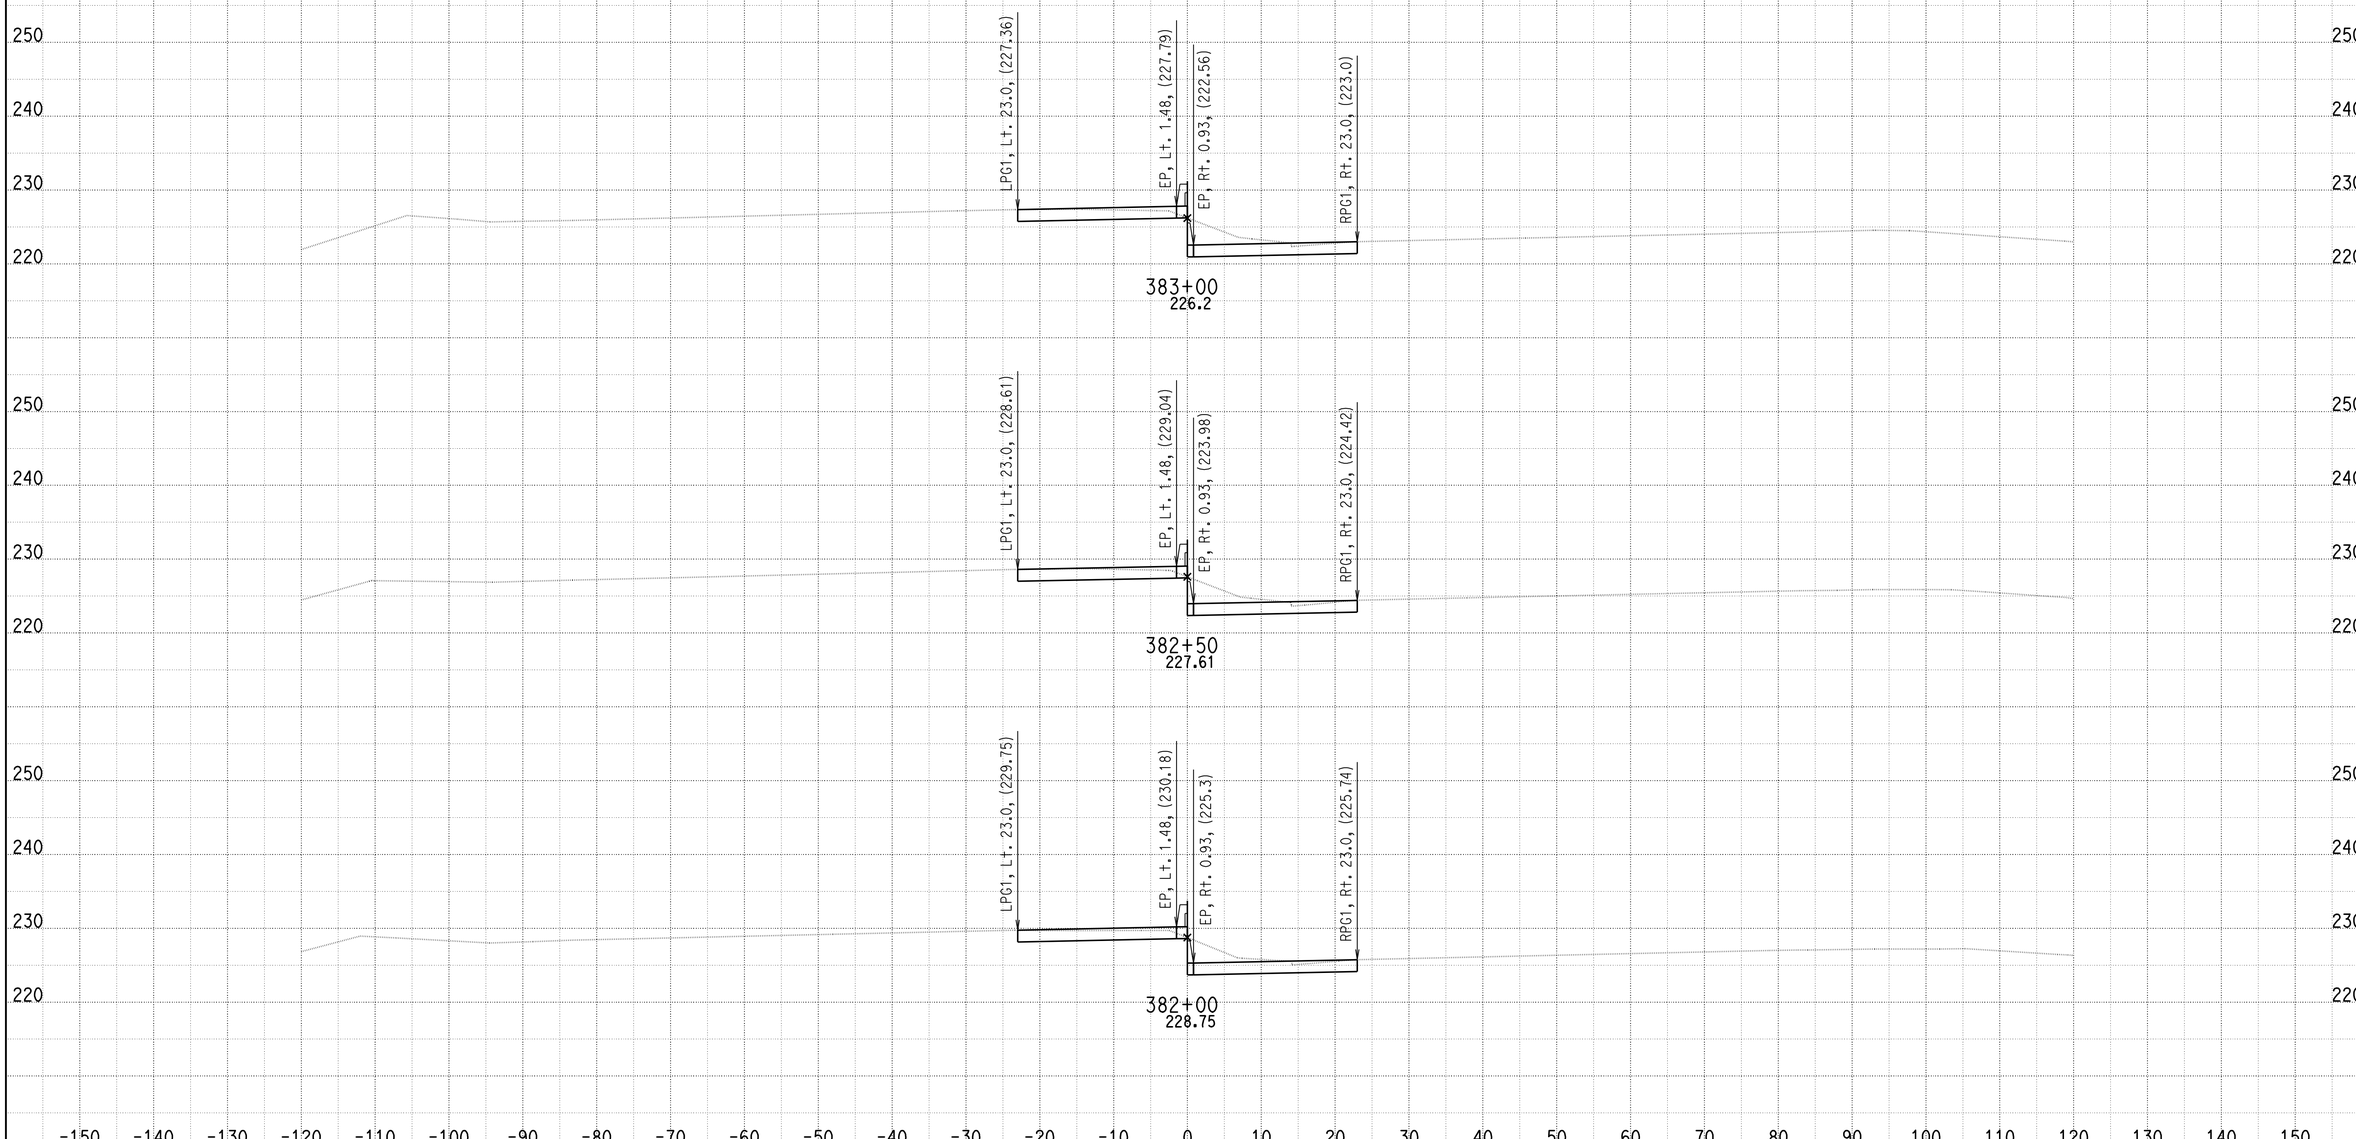


DATE: 7/30/2010

KC Project: SOUTH File: U:\userdata\2T181\SOUTH\ear\design\Segment B\des_376_43370_073010.ear

SCALE: 1" = 10' Horiz.
1" = 10' Vert.

**All Dimensions are US Survey Feet**

**A**

**CROSS SECTIONS**

SHEET 57 OF 205

# DESIGN STUDY ONLY

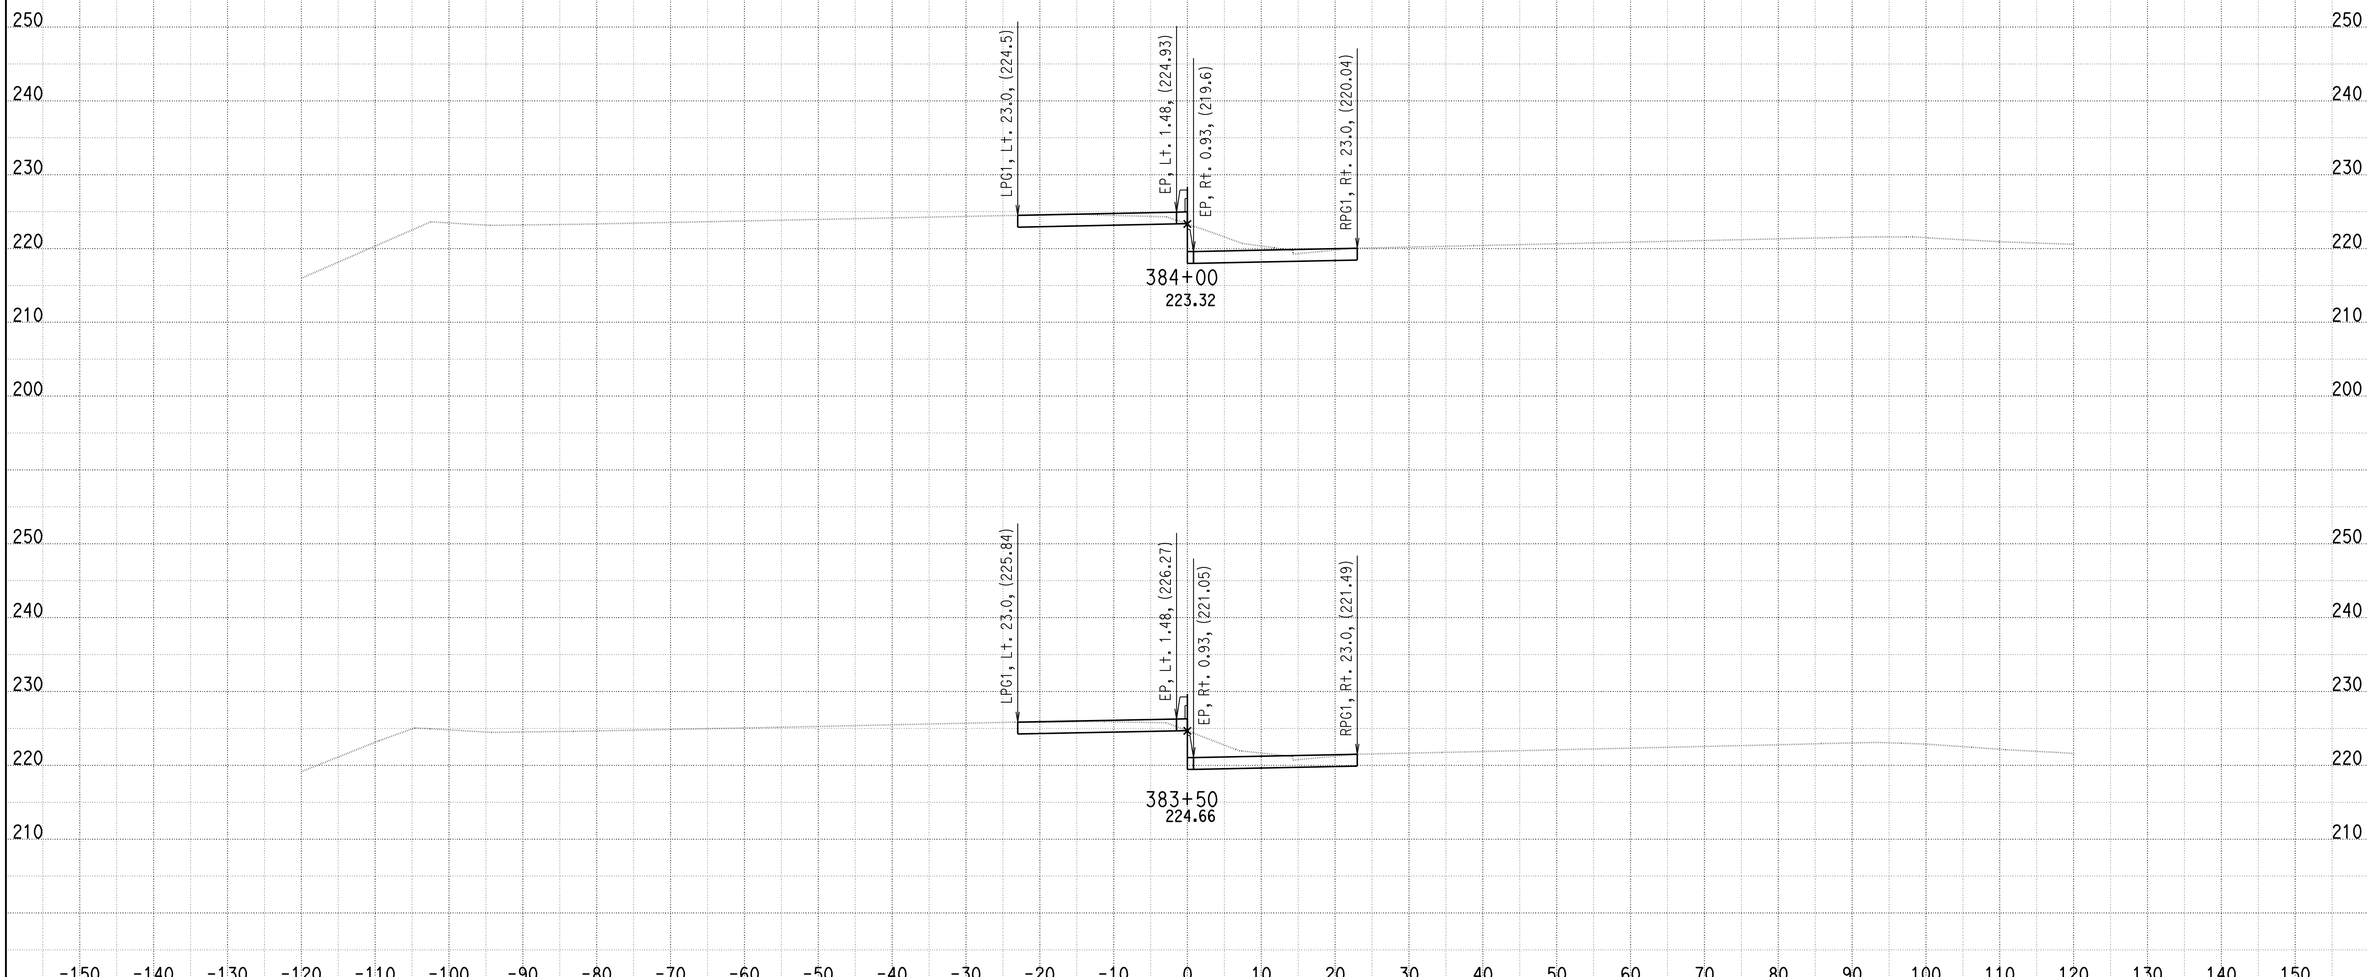


DATE: 7/30/2010

KC Project: SOUTH File: U:\userdata\2T181\SOUTH\ear\design\Segment B\des_376_43370_073010.ear

SCALE: 1" = 10' Horiz.
1" = 10' Vert.

**All Dimensions are US Survey Feet**

**A**

**CROSS SECTIONS**

SHEET 58 OF 205

# DESIGN STUDY ONLY

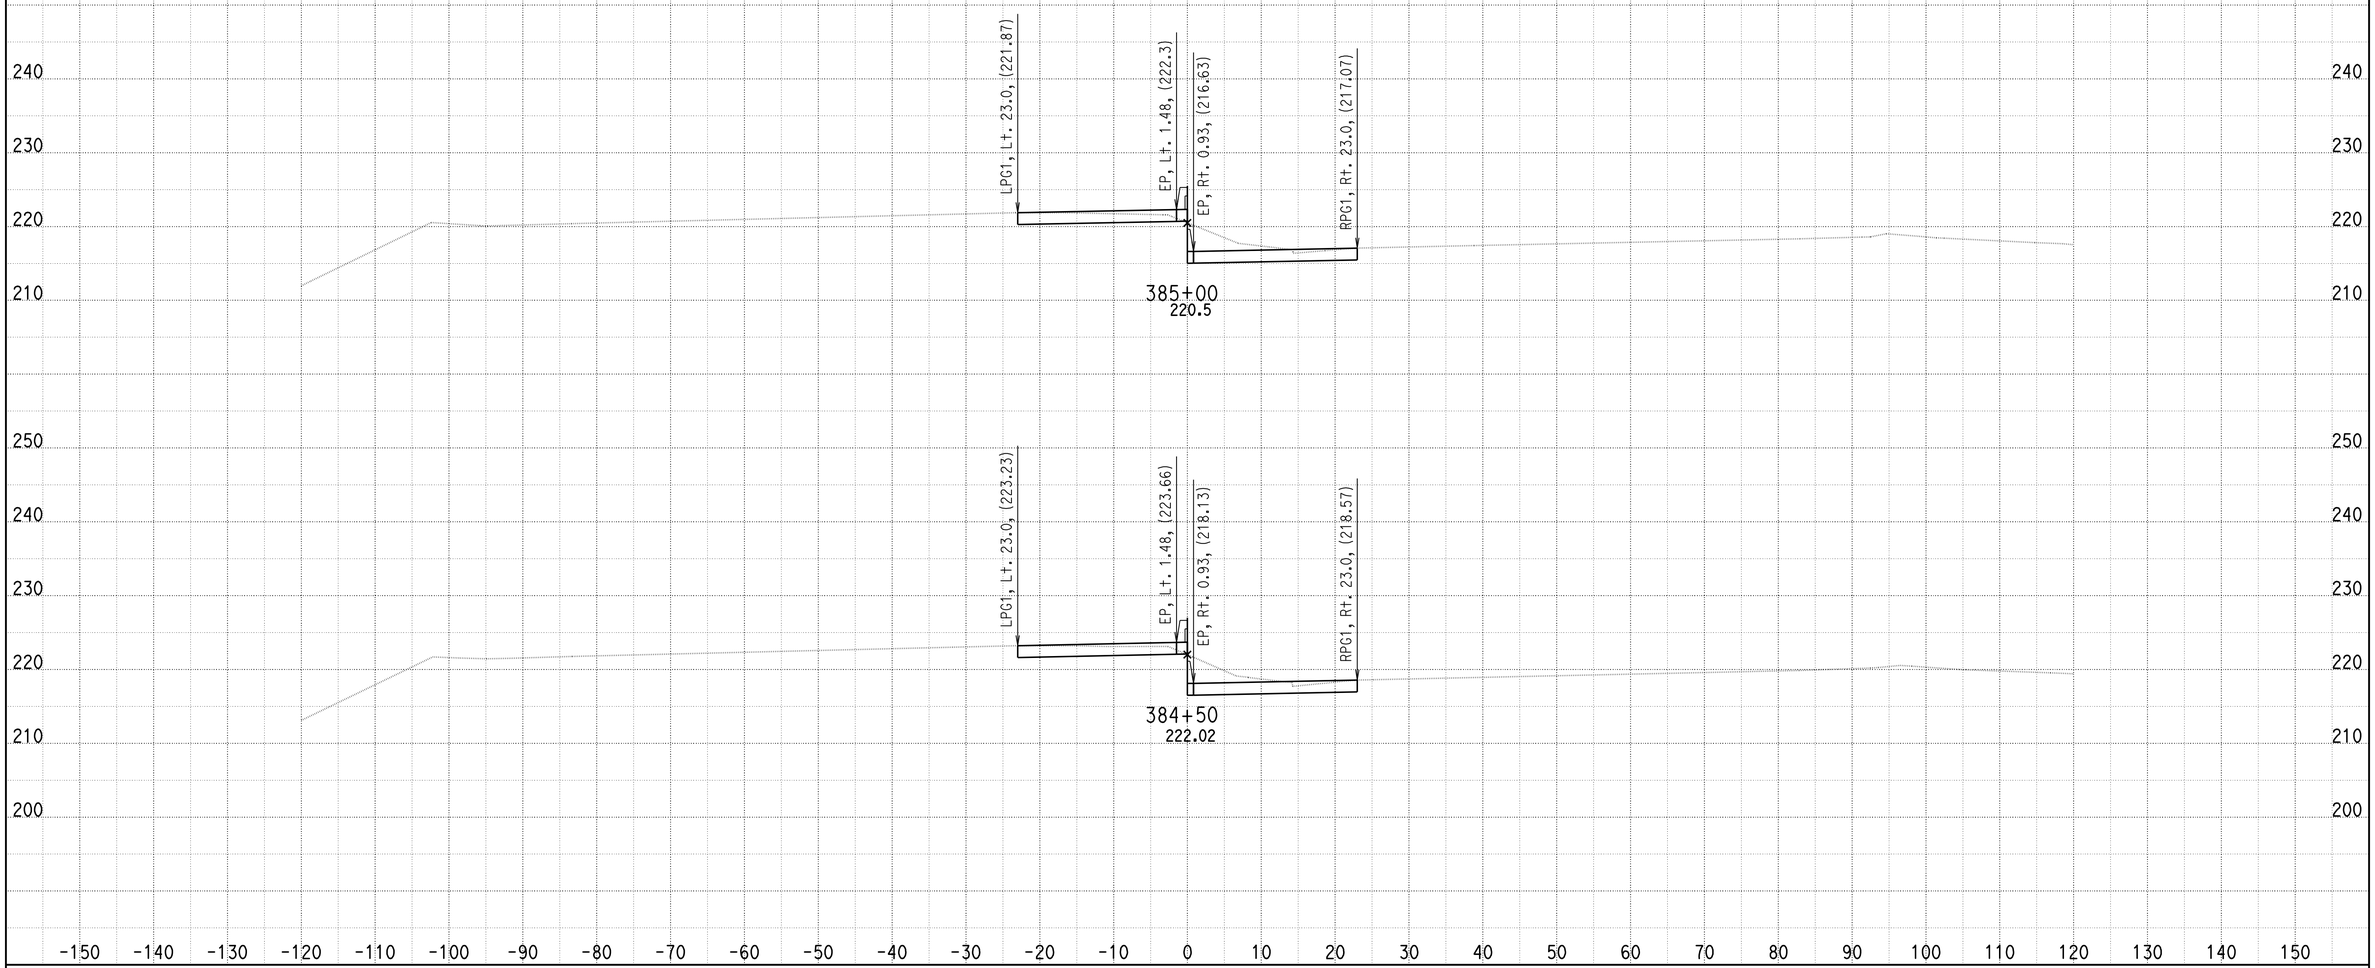


DATE: 7/30/2010

KC Project: SOUTH File: U:\userdata\2T181\SOUTH\ear\design\Segment B\des_376_43370_073010.ear

SCALE: 1" = 10' Horiz.
1" = 10' Vert.

**All Dimensions are US Survey Feet**

**A**

**CROSS SECTIONS**

SHEET 59 OF 205

# DESIGN STUDY ONLY

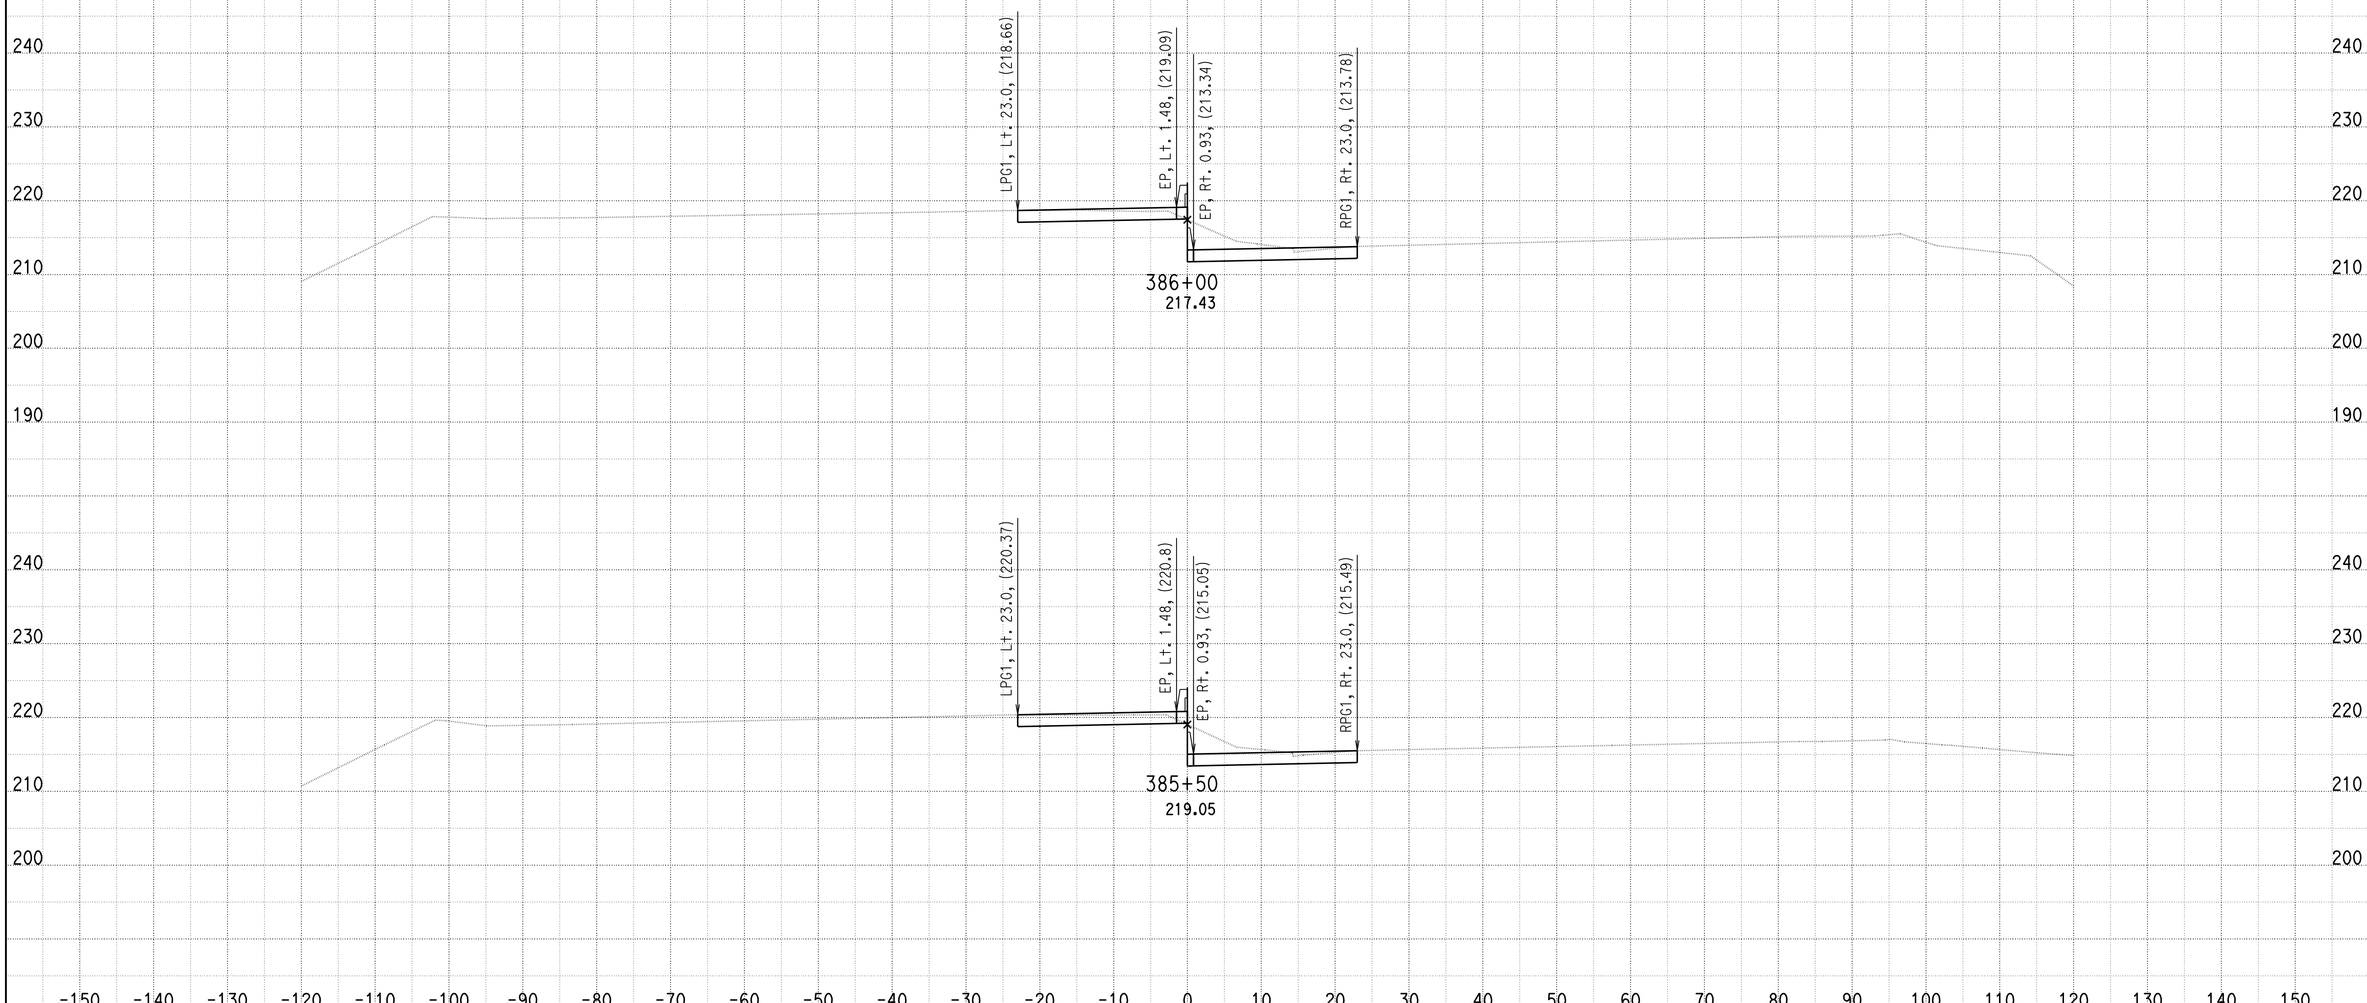


DATE: 7/30/2010

KC Project: SOUTH File: U:\userdata\2T181\SOUTH\ear\design\Segment B\des_376_43370_073010.ear

SCALE: 1" = 10' Horiz.
1" = 10' Vert.

**All Dimensions are US Survey Feet**

**A**

**CROSS SECTIONS**

SHEET 60 OF 205

# DESIGN STUDY ONLY

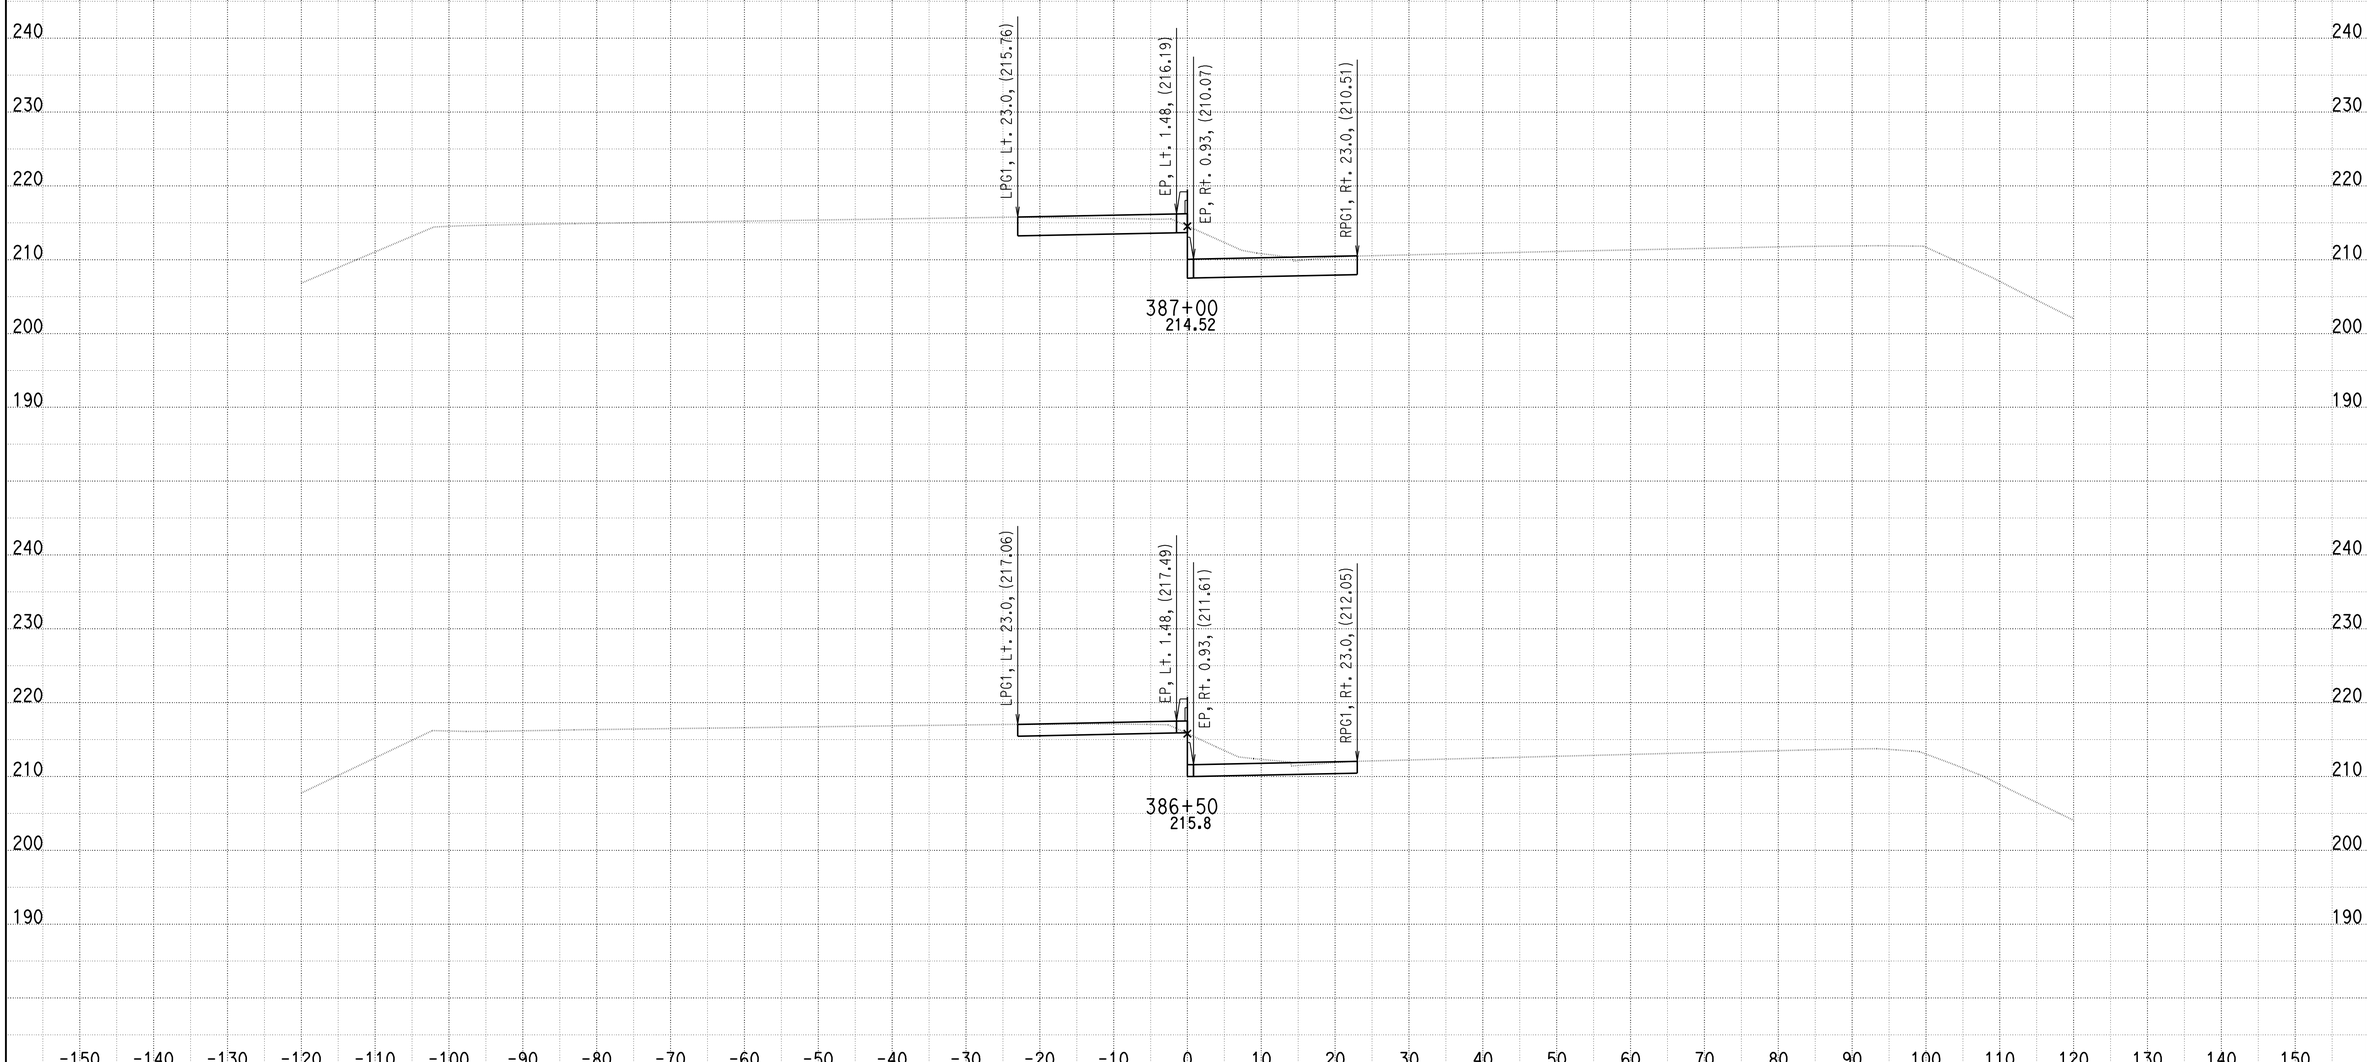


DATE: 7/30/2010

KC Project: SOUTH File: U:\userdata\2T181\SOUTH\ear\design\Segment B\des_376_43370_073010.ear

SCALE: 1" = 10' Horiz.
1" = 10' Vert.

**All Dimensions are US Survey Feet**

**A**

**CROSS SECTIONS**

SHEET 61 OF 205

# DESIGN STUDY ONLY

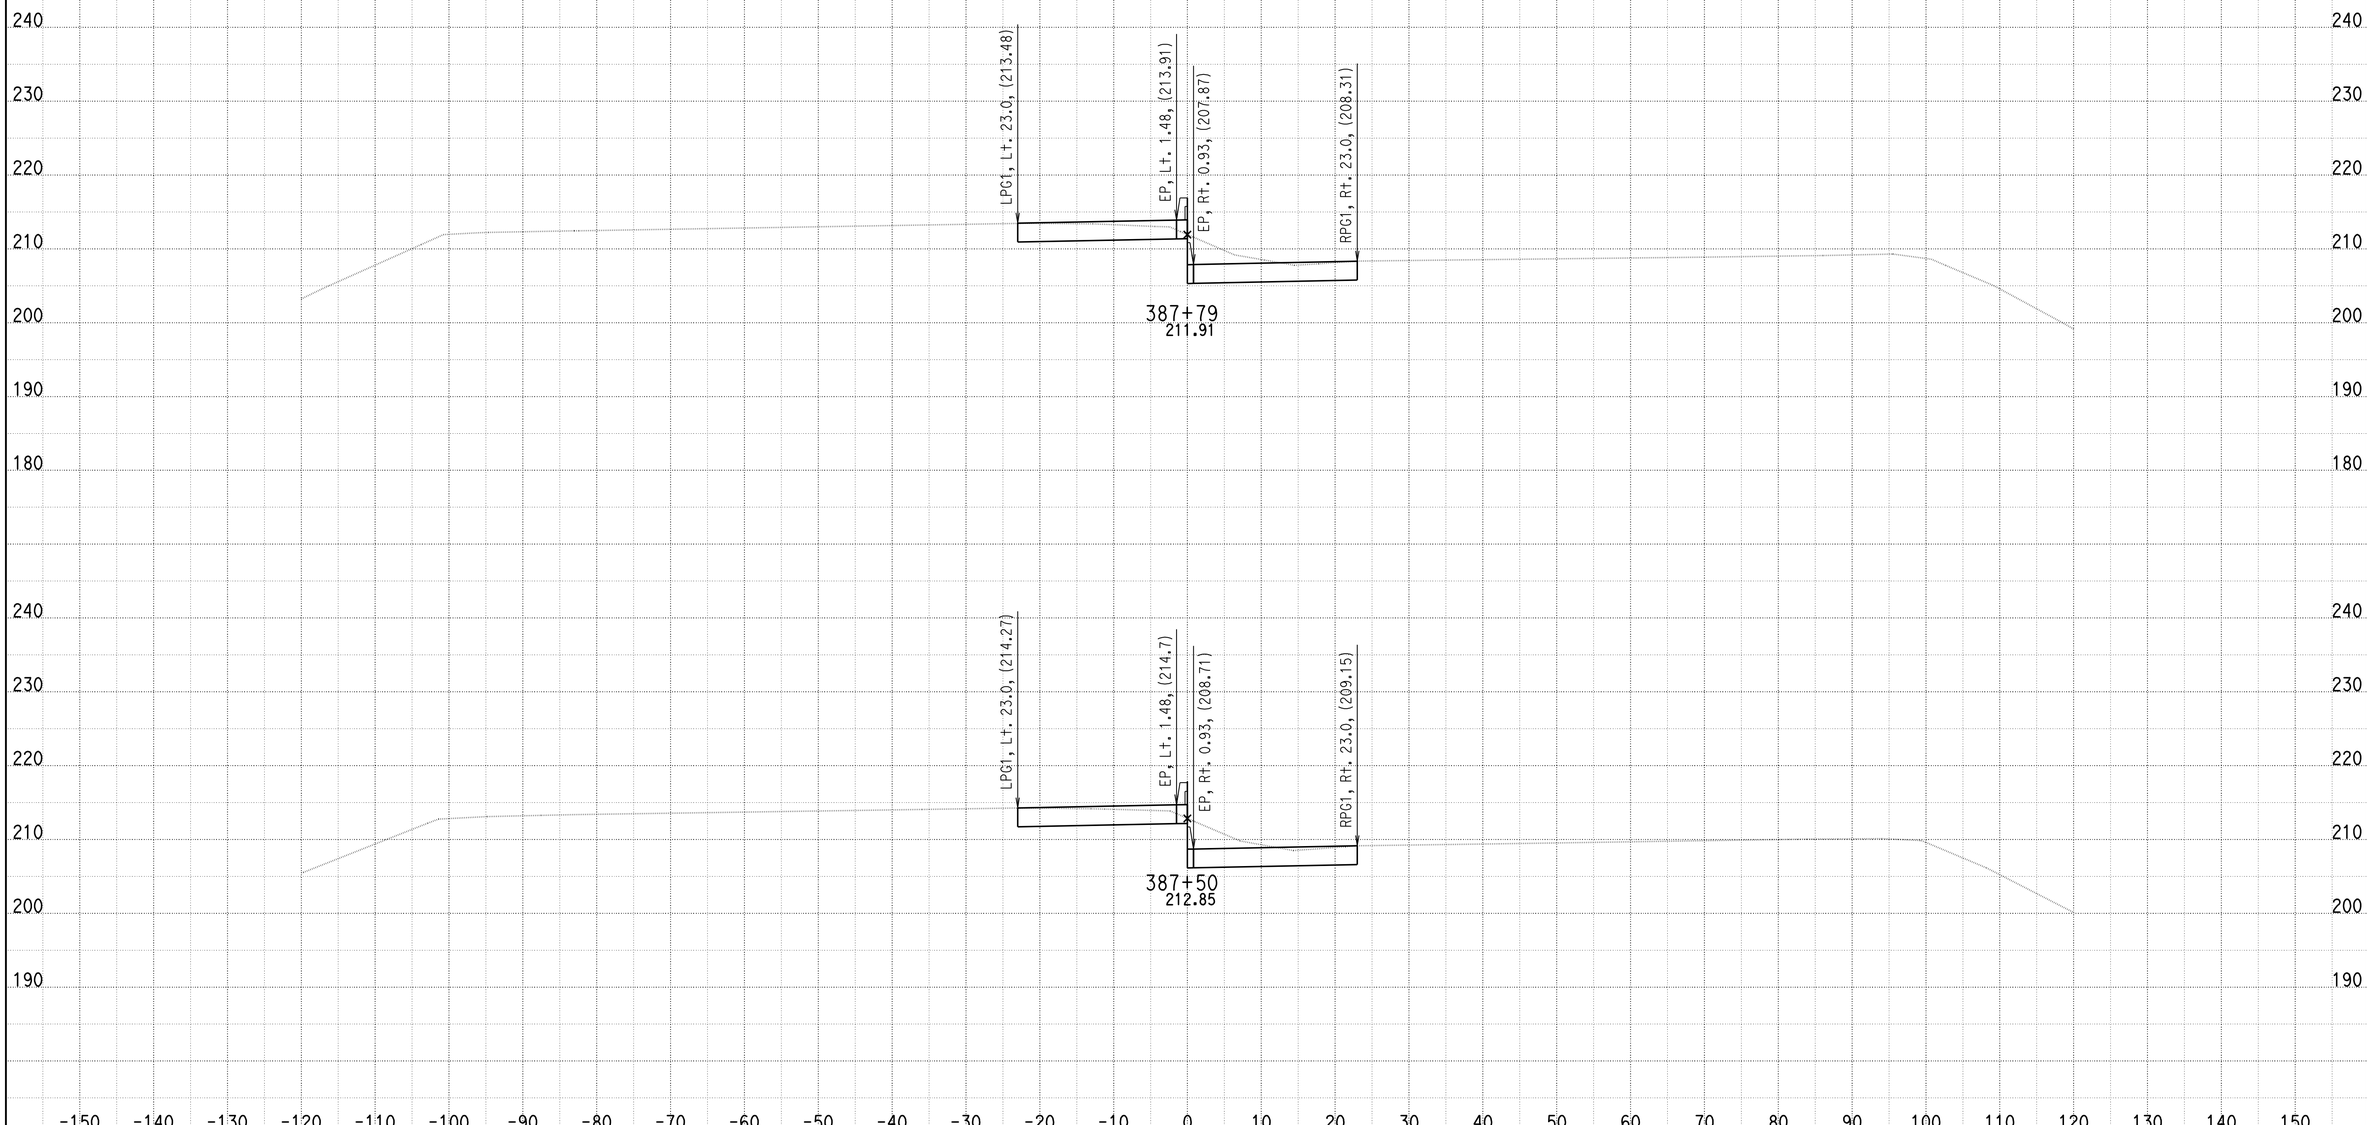


DATE: 7/30/2010

KC Project: SOUTH File: U:\userdata\2T181\SOUTH\ear\design\Segment B\des_376_43370_073010.ear

SCALE: 1" = 10' Horiz.
1" = 10' Vert.

**All Dimensions are US Survey Feet**

**A**

**CROSS SECTIONS**

SHEET 62 OF 205

# DESIGN STUDY ONLY

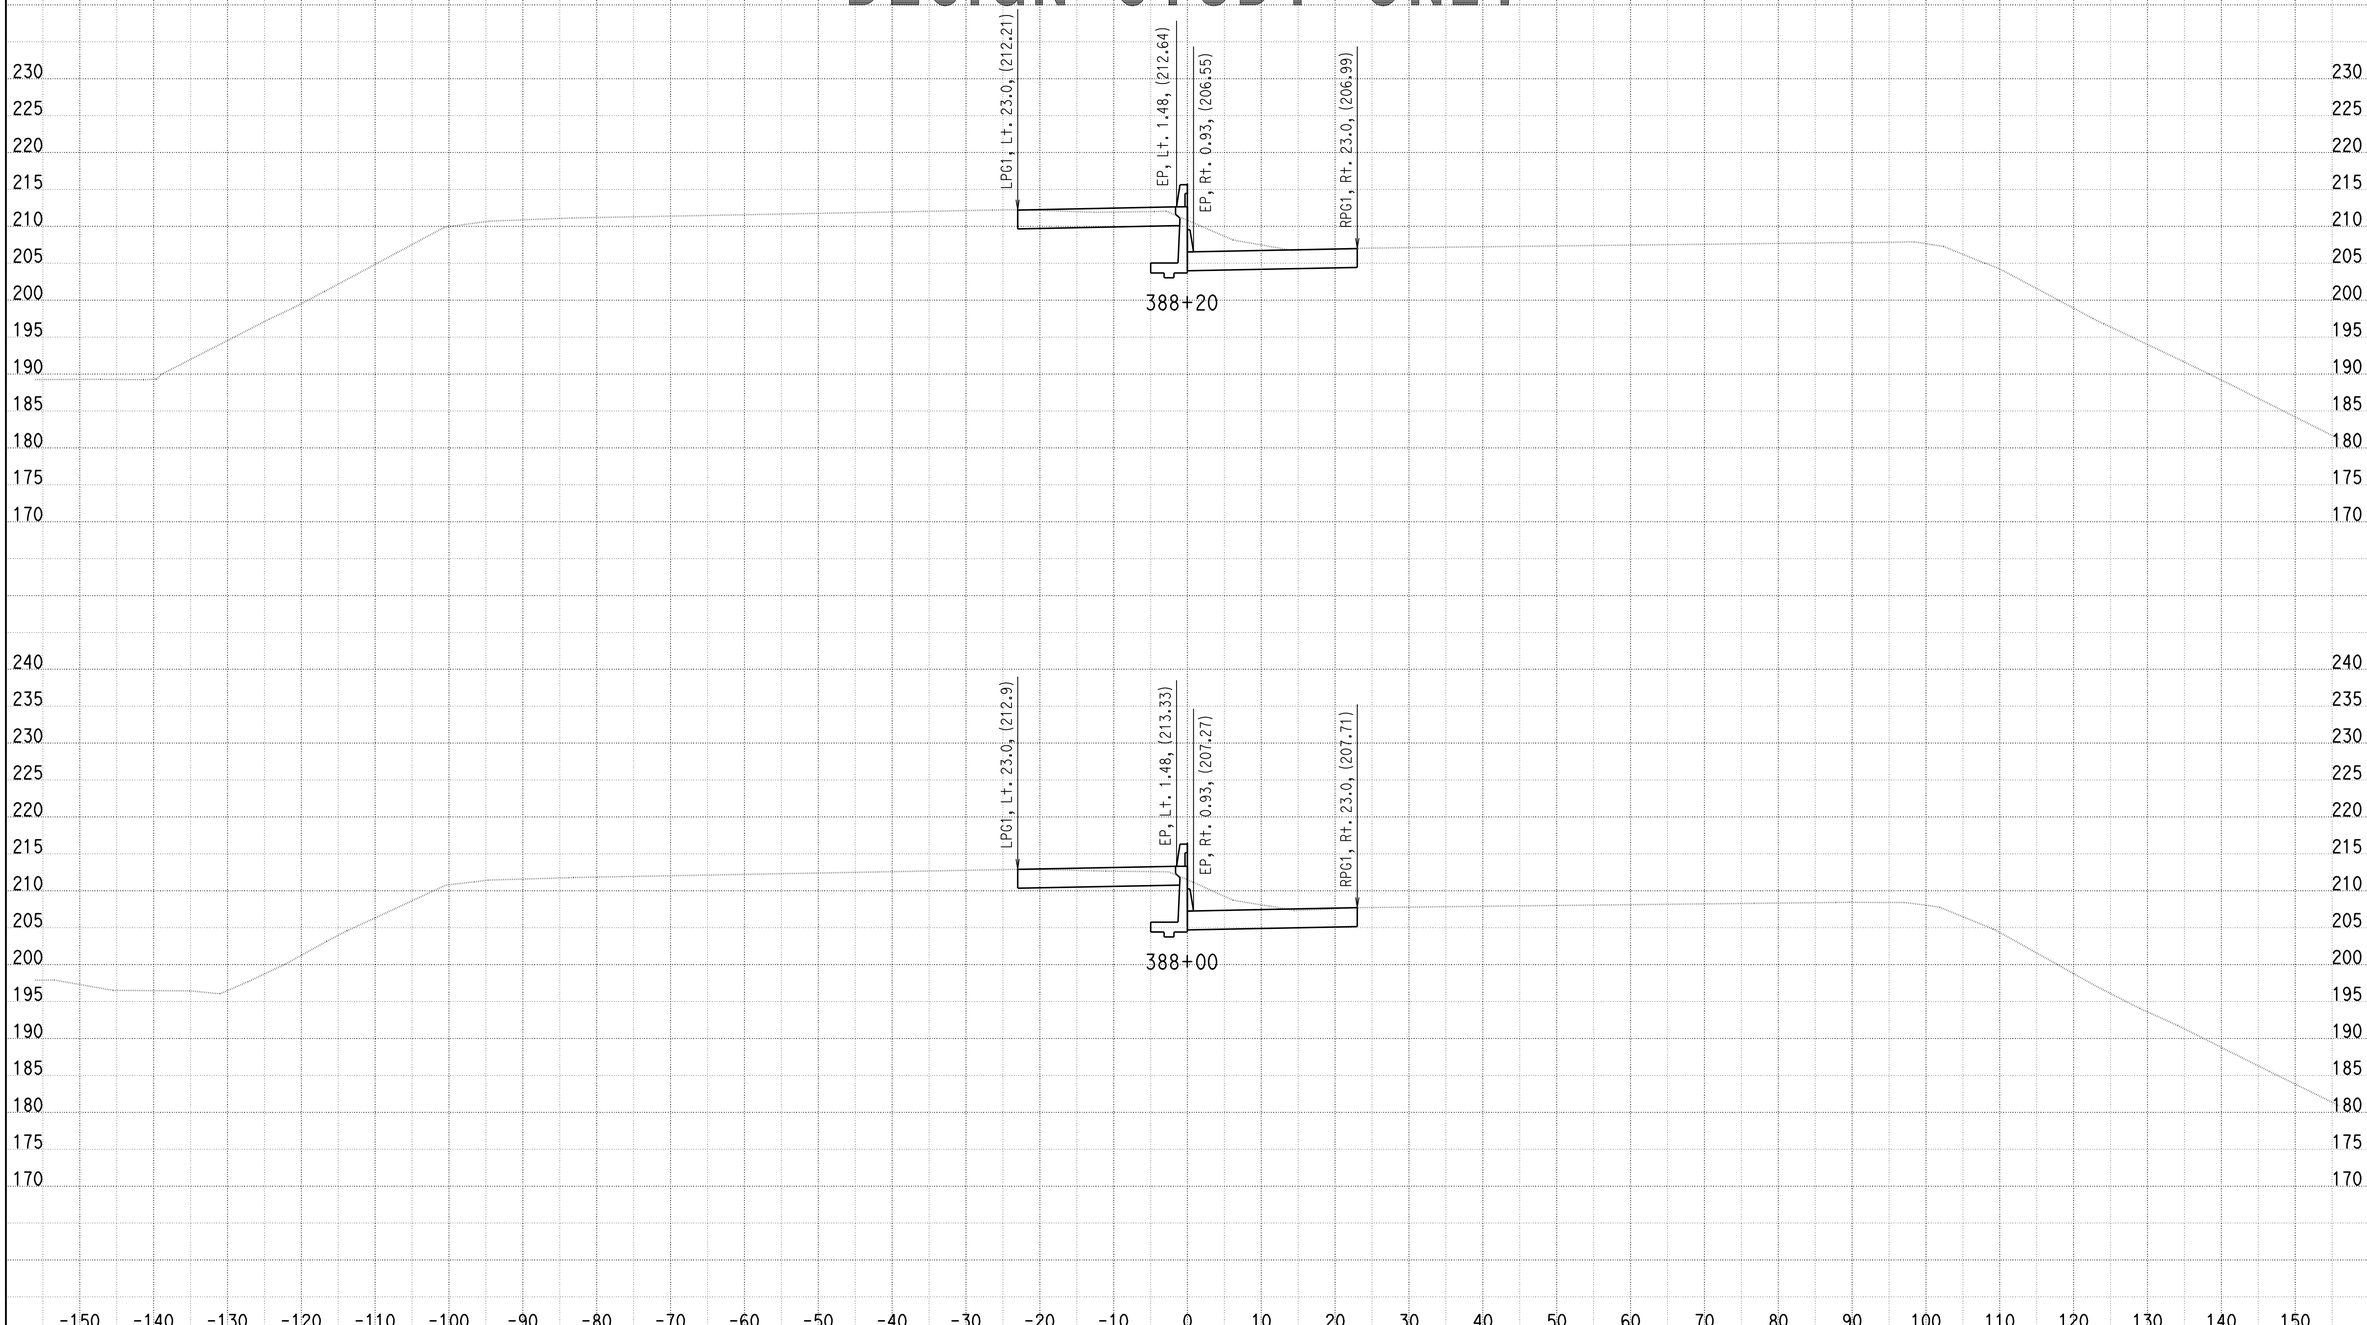


DATE: 11/9/2010

KC Project: SOUTH File: U:\userdata\2T181\SOUTH\ear\design\Segment B\des_388_390_110910.ear

SCALE: 1" = 10' Horiz.
1" = 10' Vert.

**All Dimensions are US Survey Feet**

**A**

**CROSS SECTIONS**

SHEET 63 OF 205

# DESIGN STUDY ONLY

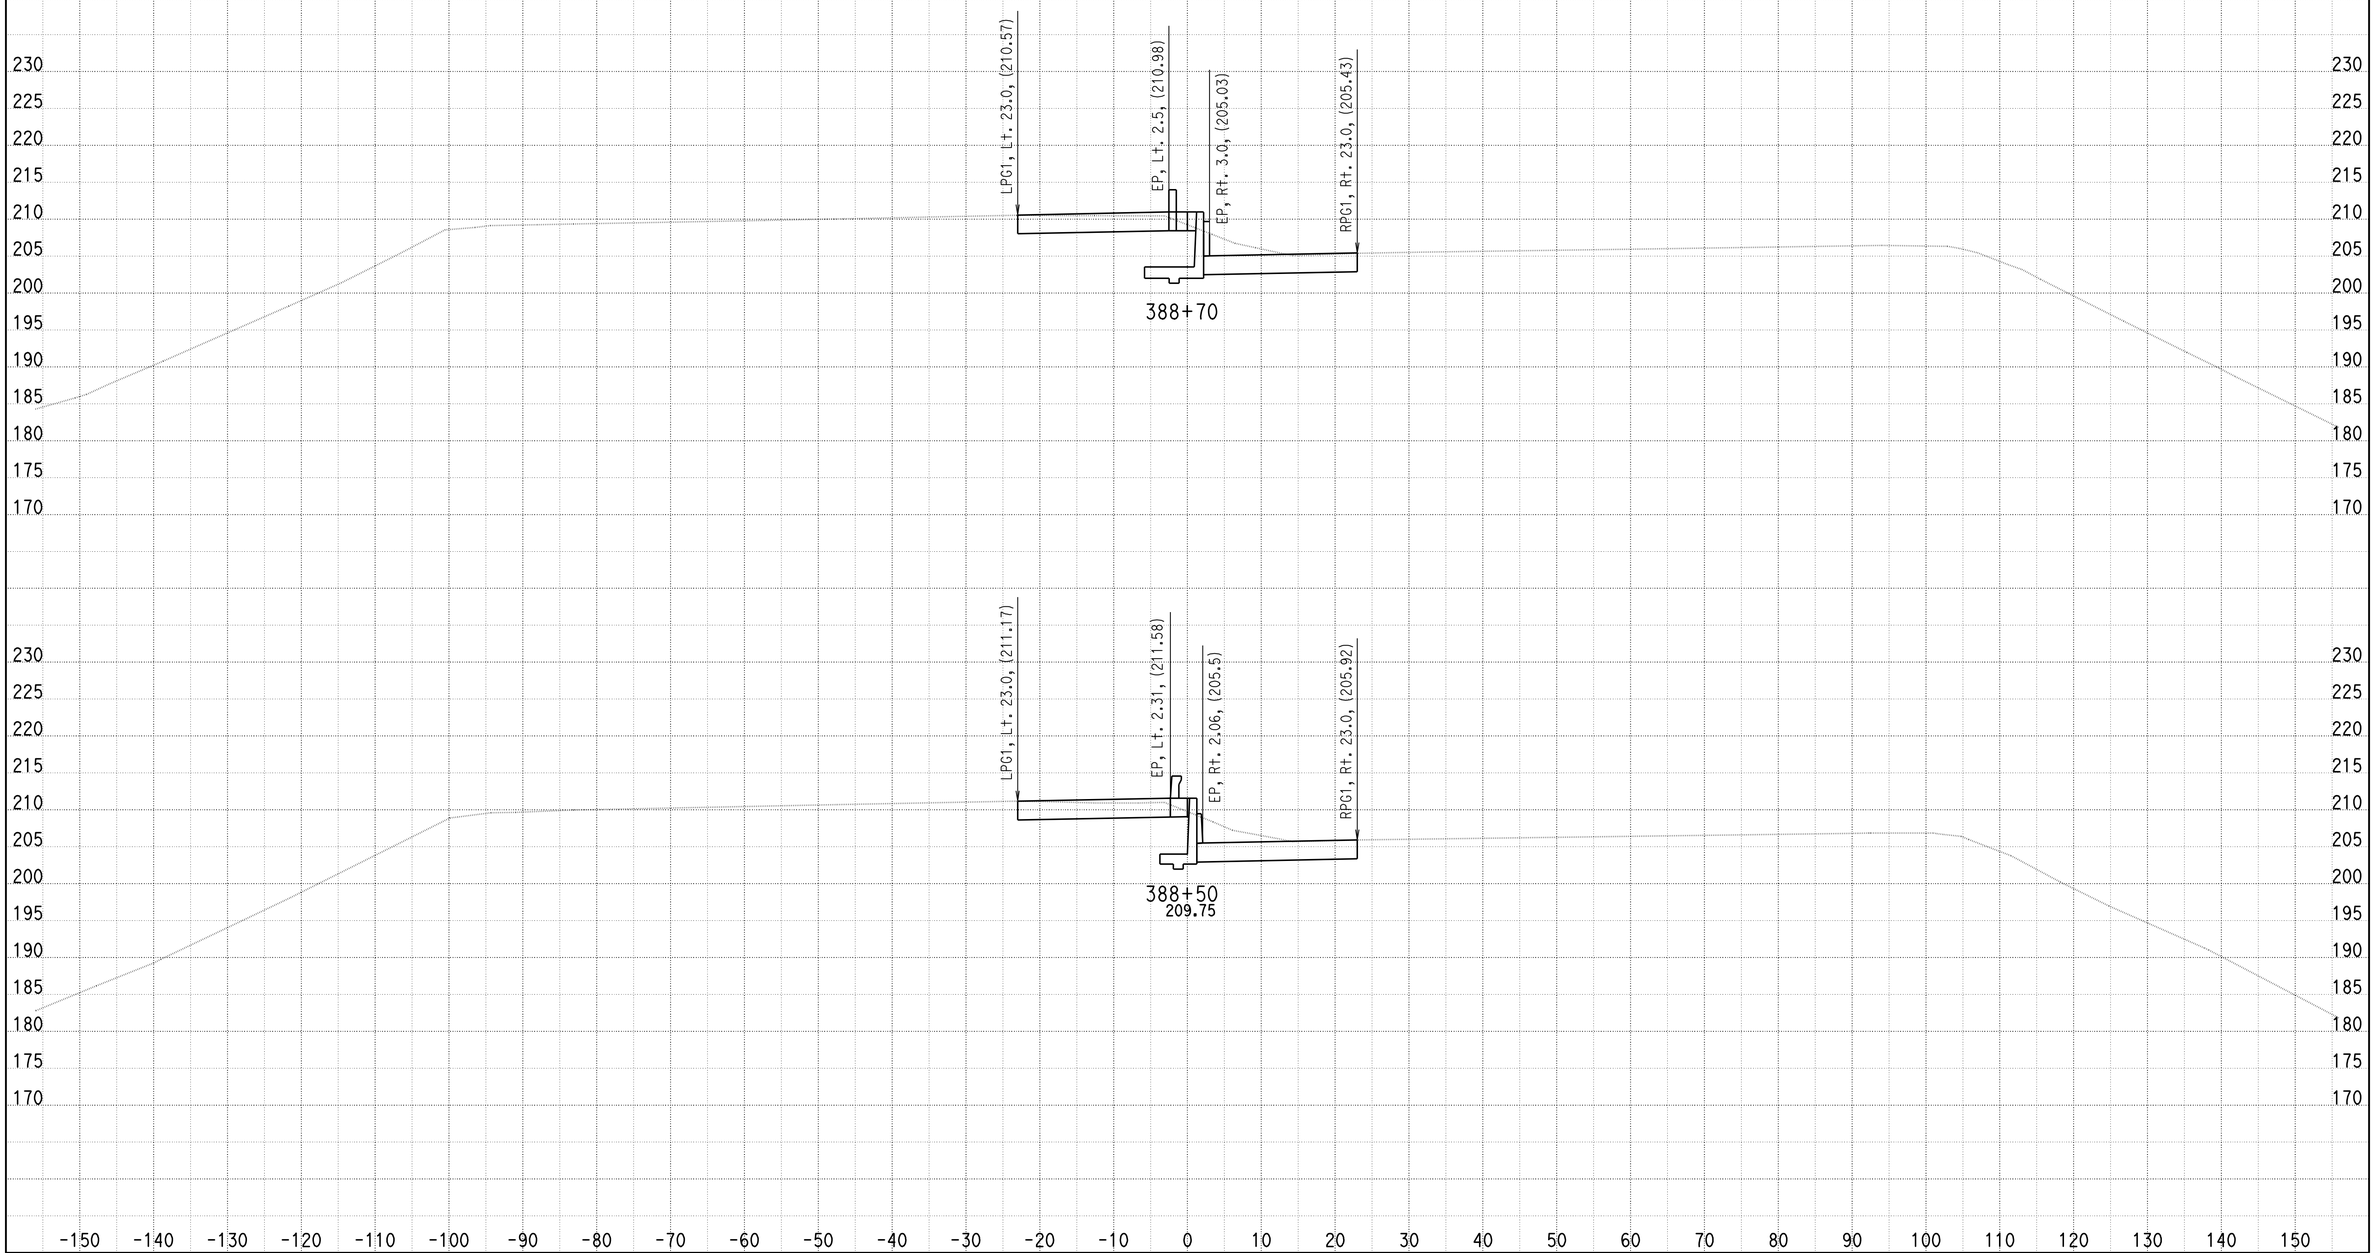


DATE: 11/9/2010

KC Project: SOUTH File: U:\userdata\2T181\SOUTH\ear\design\Segment B\des_388_390_110910.ear

SCALE: 1" = 10' Horiz.
1" = 10' Vert.

**All Dimensions are US Survey Feet**

**A**

**CROSS SECTIONS**

SHEET 64 OF 205

# DESIGN STUDY ONLY

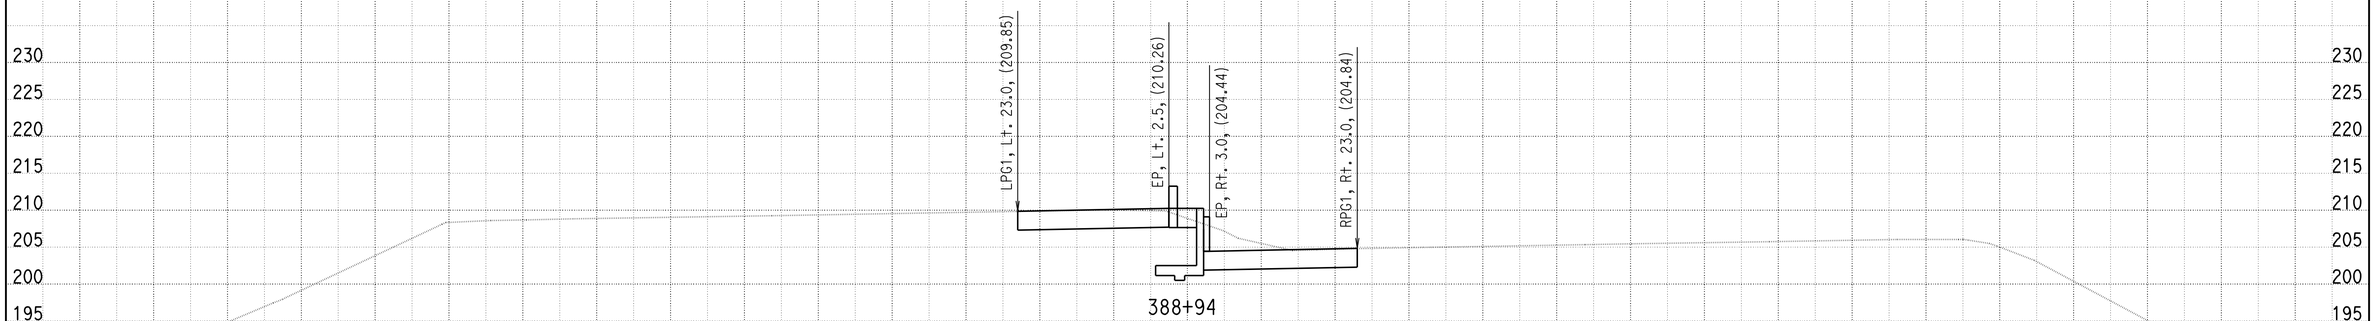


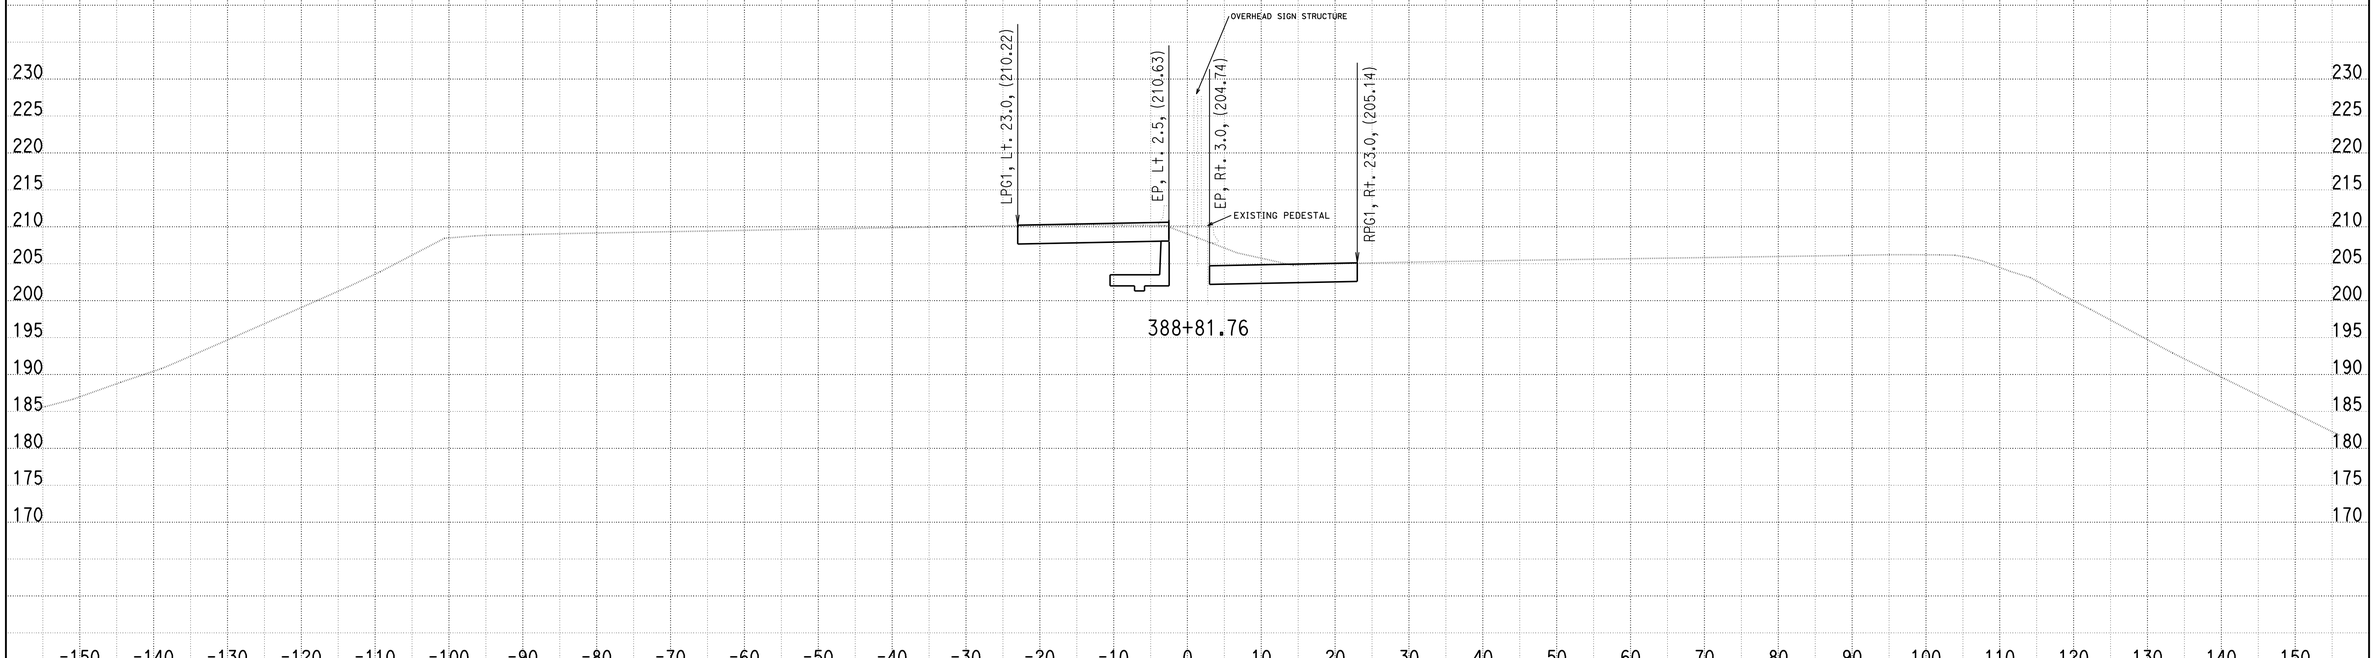


DATE: 11/9/2010

KC Project: SOUTH File: U:\userdata\2T181\SOUTH\ear\design\Segment B\des_388_390_110910.ear

SCALE: 1" = 10' Horiz.
1" = 10' Vert.

**All Dimensions are US Survey Feet**

**A**

**CROSS SECTIONS**

SHEET 65 OF 205

# DESIGN STUDY ONLY

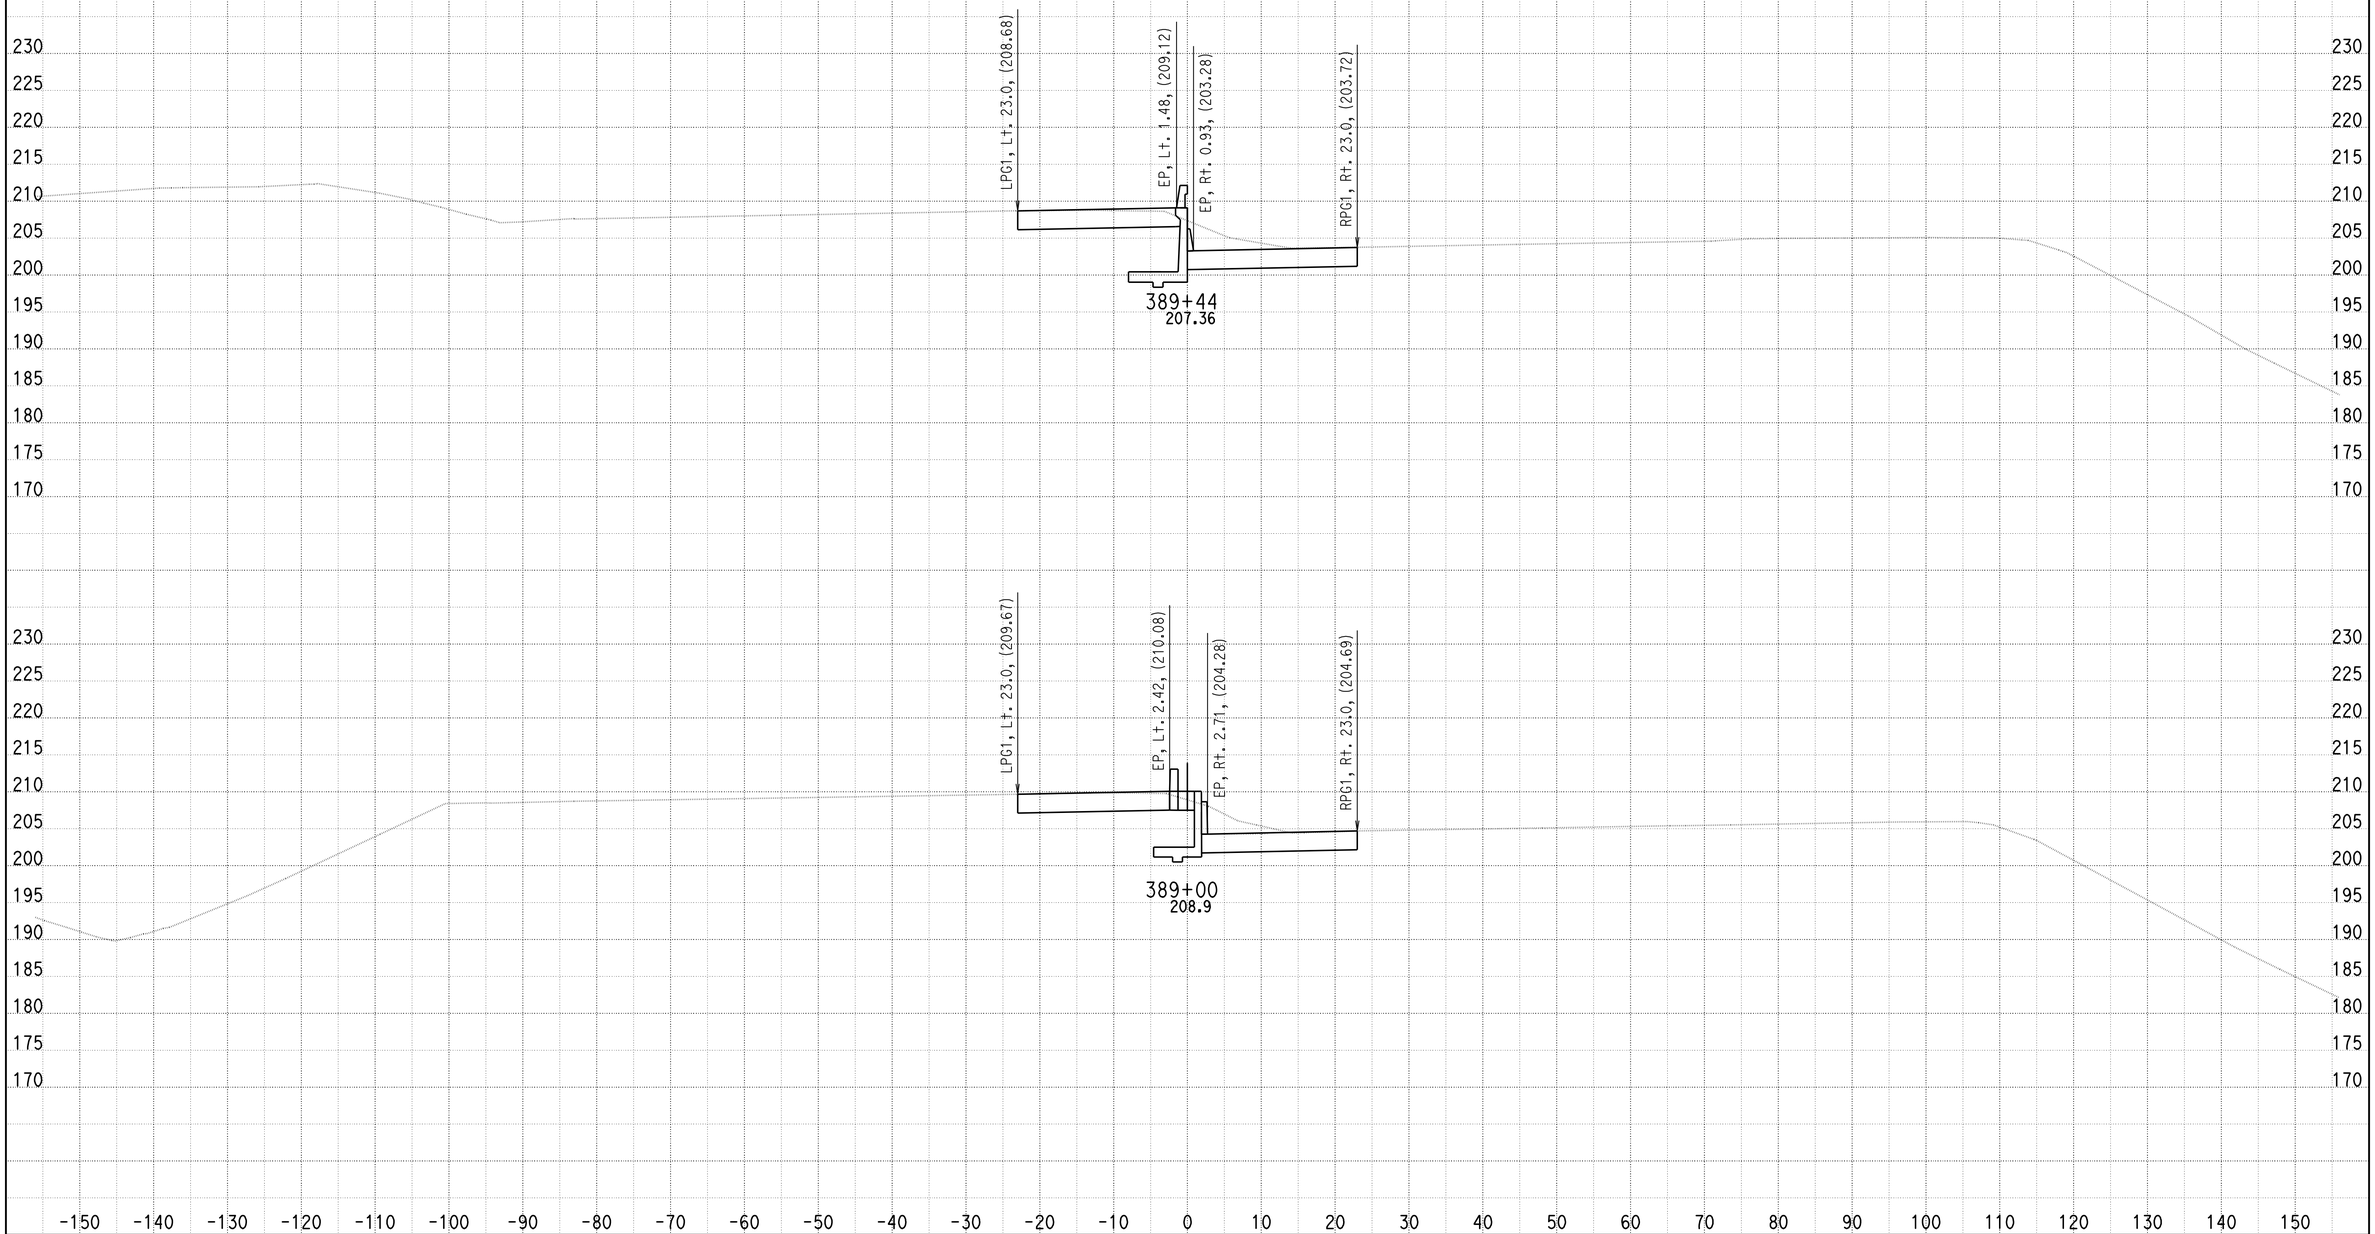


DATE: 11/9/2010

KC Project: SOUTH File: U:\userdata\2T181\SOUTH\ear\design\Segment B\des_388_390_110910.ear

SCALE: 1" = 10' Horiz.
1" = 10' Vert.

**All Dimensions are US Survey Feet**

**A**

**CROSS SECTIONS**

SHEET 66 OF 205

DESIGN STUDY ONLY

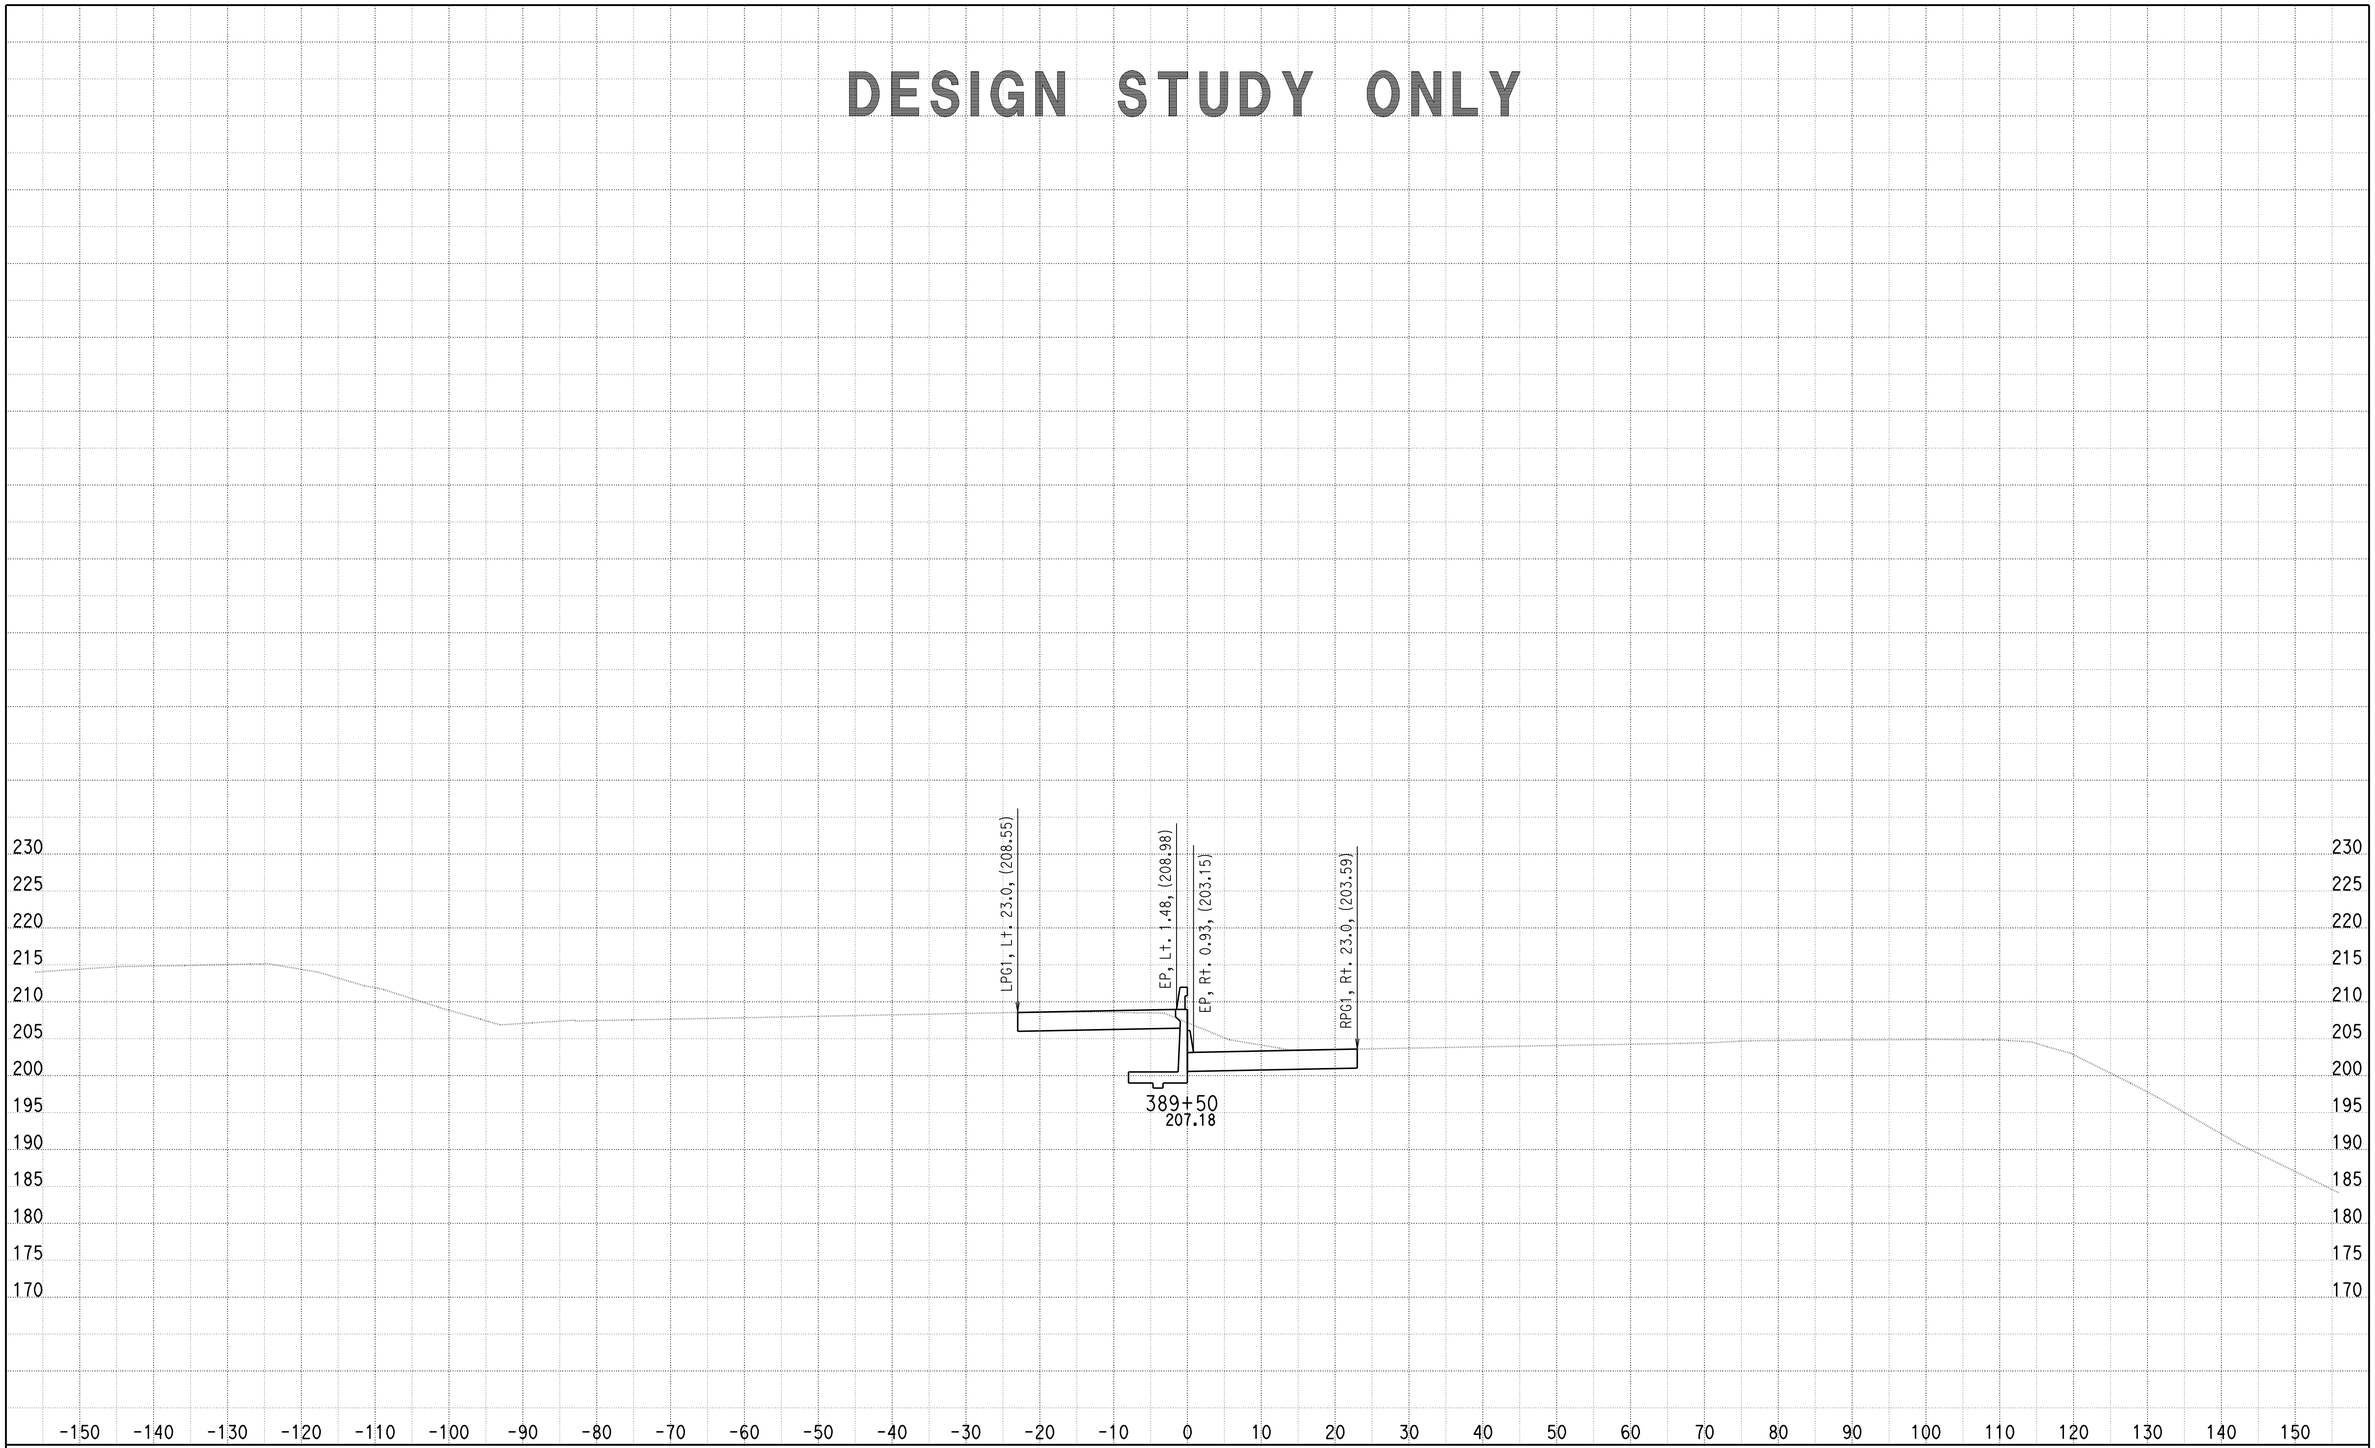


DATE: 11/9/2010

KC Project: SOUTH File: U:\userdata\2T181\SOUTH\ear\design\Segment B\des_388_390_110910.ear

SCALE: 1" = 10' Horiz.
1" = 10' Vert.

**All Dimensions are US Survey Feet**

**A**

**CROSS SECTIONS**

SHEET 67 OF 205

# DESIGN STUDY ONLY

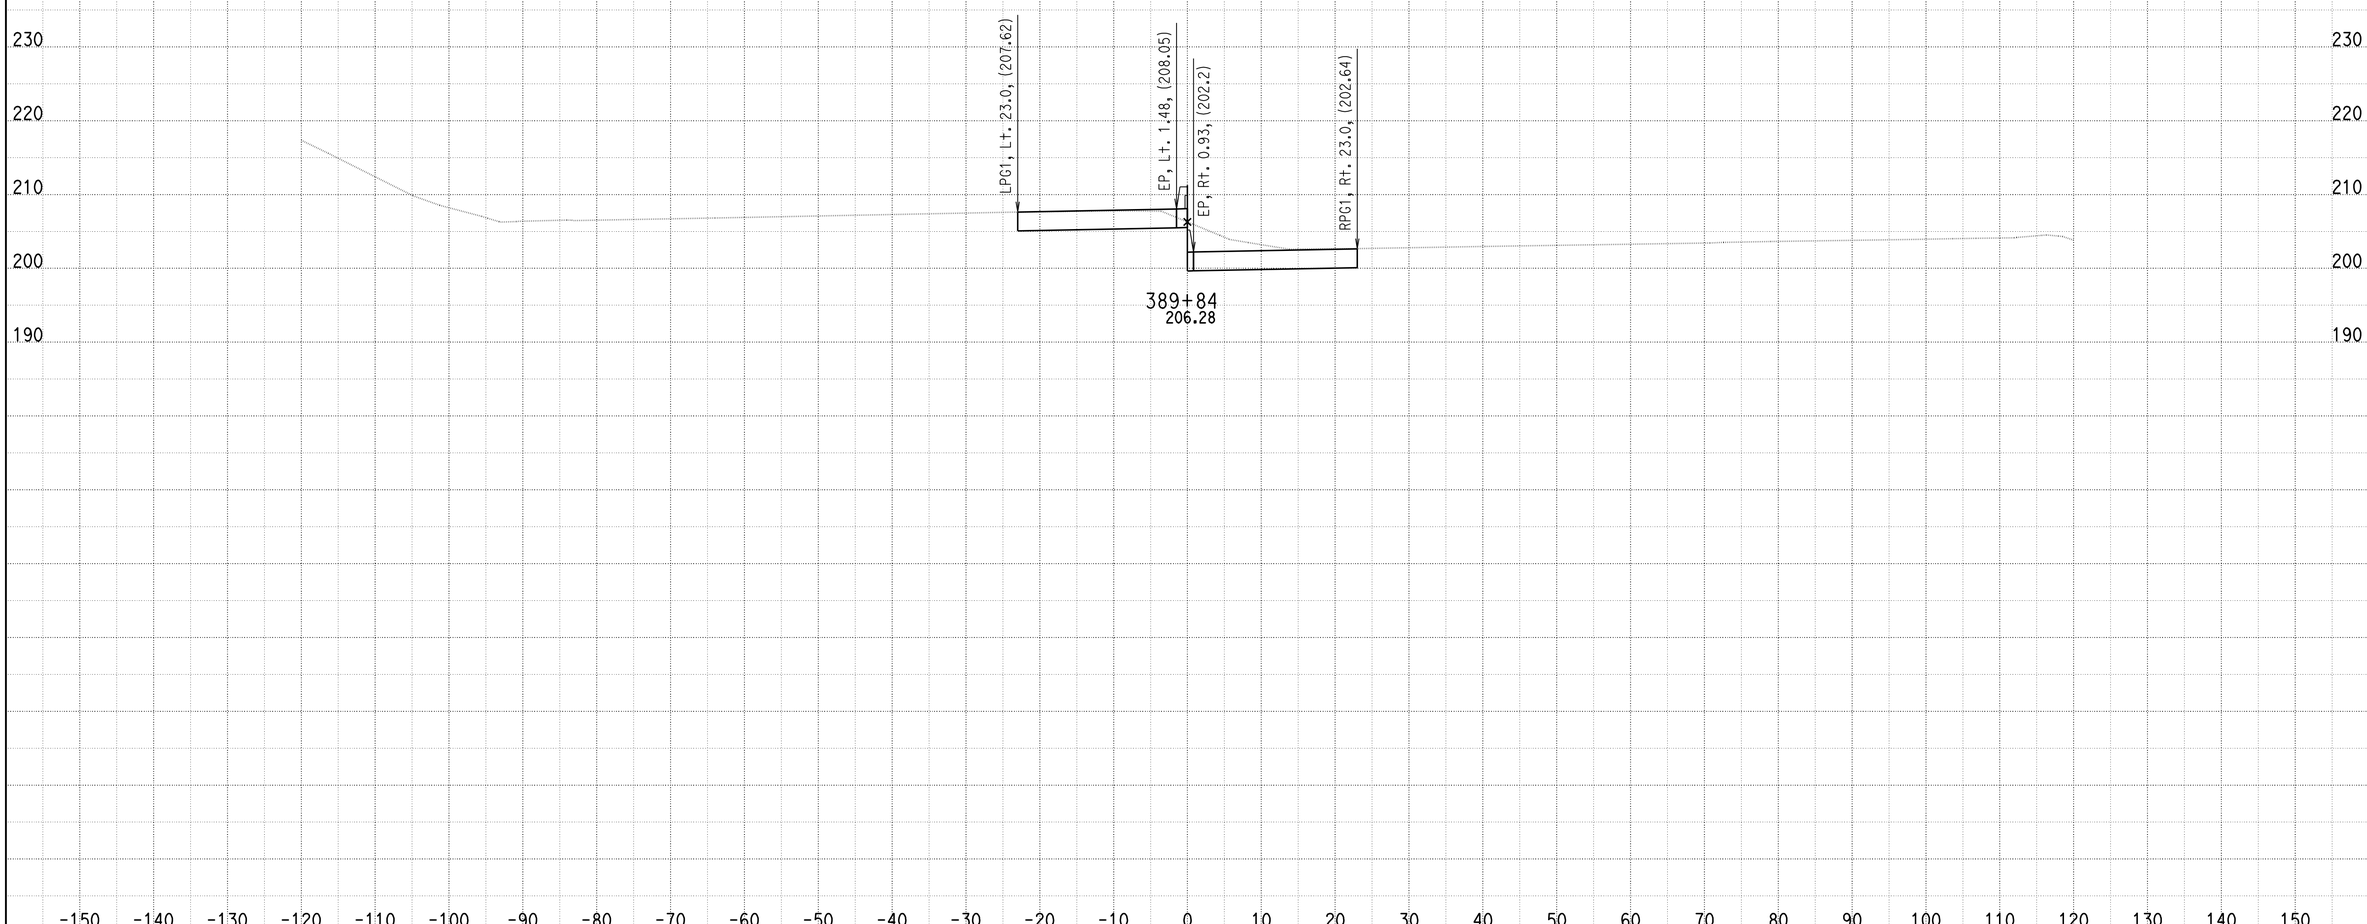


DATE: 7/30/2010

KC Project: SOUTH File: U:\userdata\2T181\SOUTH\ear\design\Segment B\des_376_43370_073010.ear

SCALE: 1" = 10' Horiz.
1" = 10' Vert.

**All Dimensions are US Survey Feet**

**A**

**CROSS SECTIONS**

SHEET 68 OF 205

# DESIGN STUDY ONLY

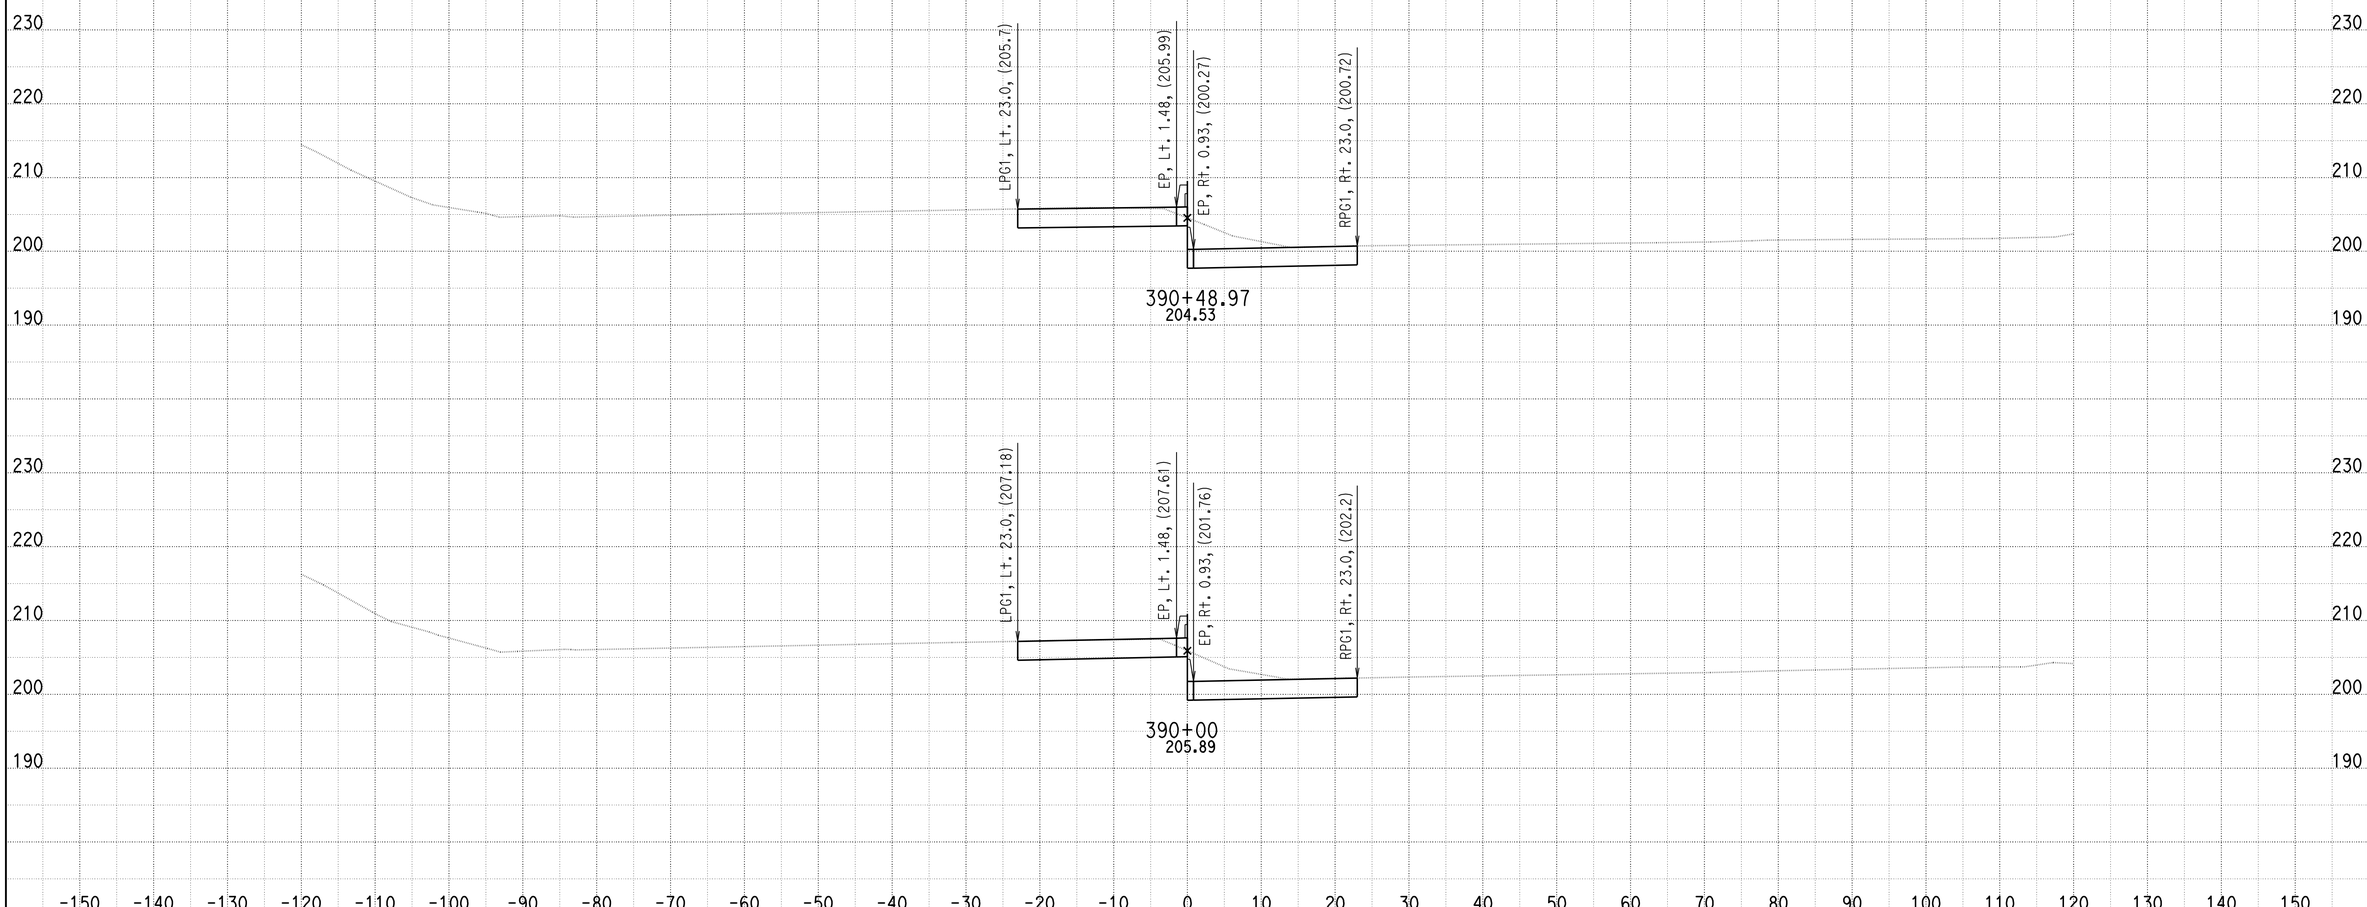


DATE: 7/30/2010

KC Project: SOUTH File: U:\userdata\2T181\SOUTH\ear\design\Segment B\des_376_43370_073010.ear

SCALE: 1" = 10' Horiz.
1" = 10' Vert.

**All Dimensions are US Survey Feet**

**A**

**CROSS SECTIONS**

SHEET 69 OF 205

# DESIGN STUDY ONLY

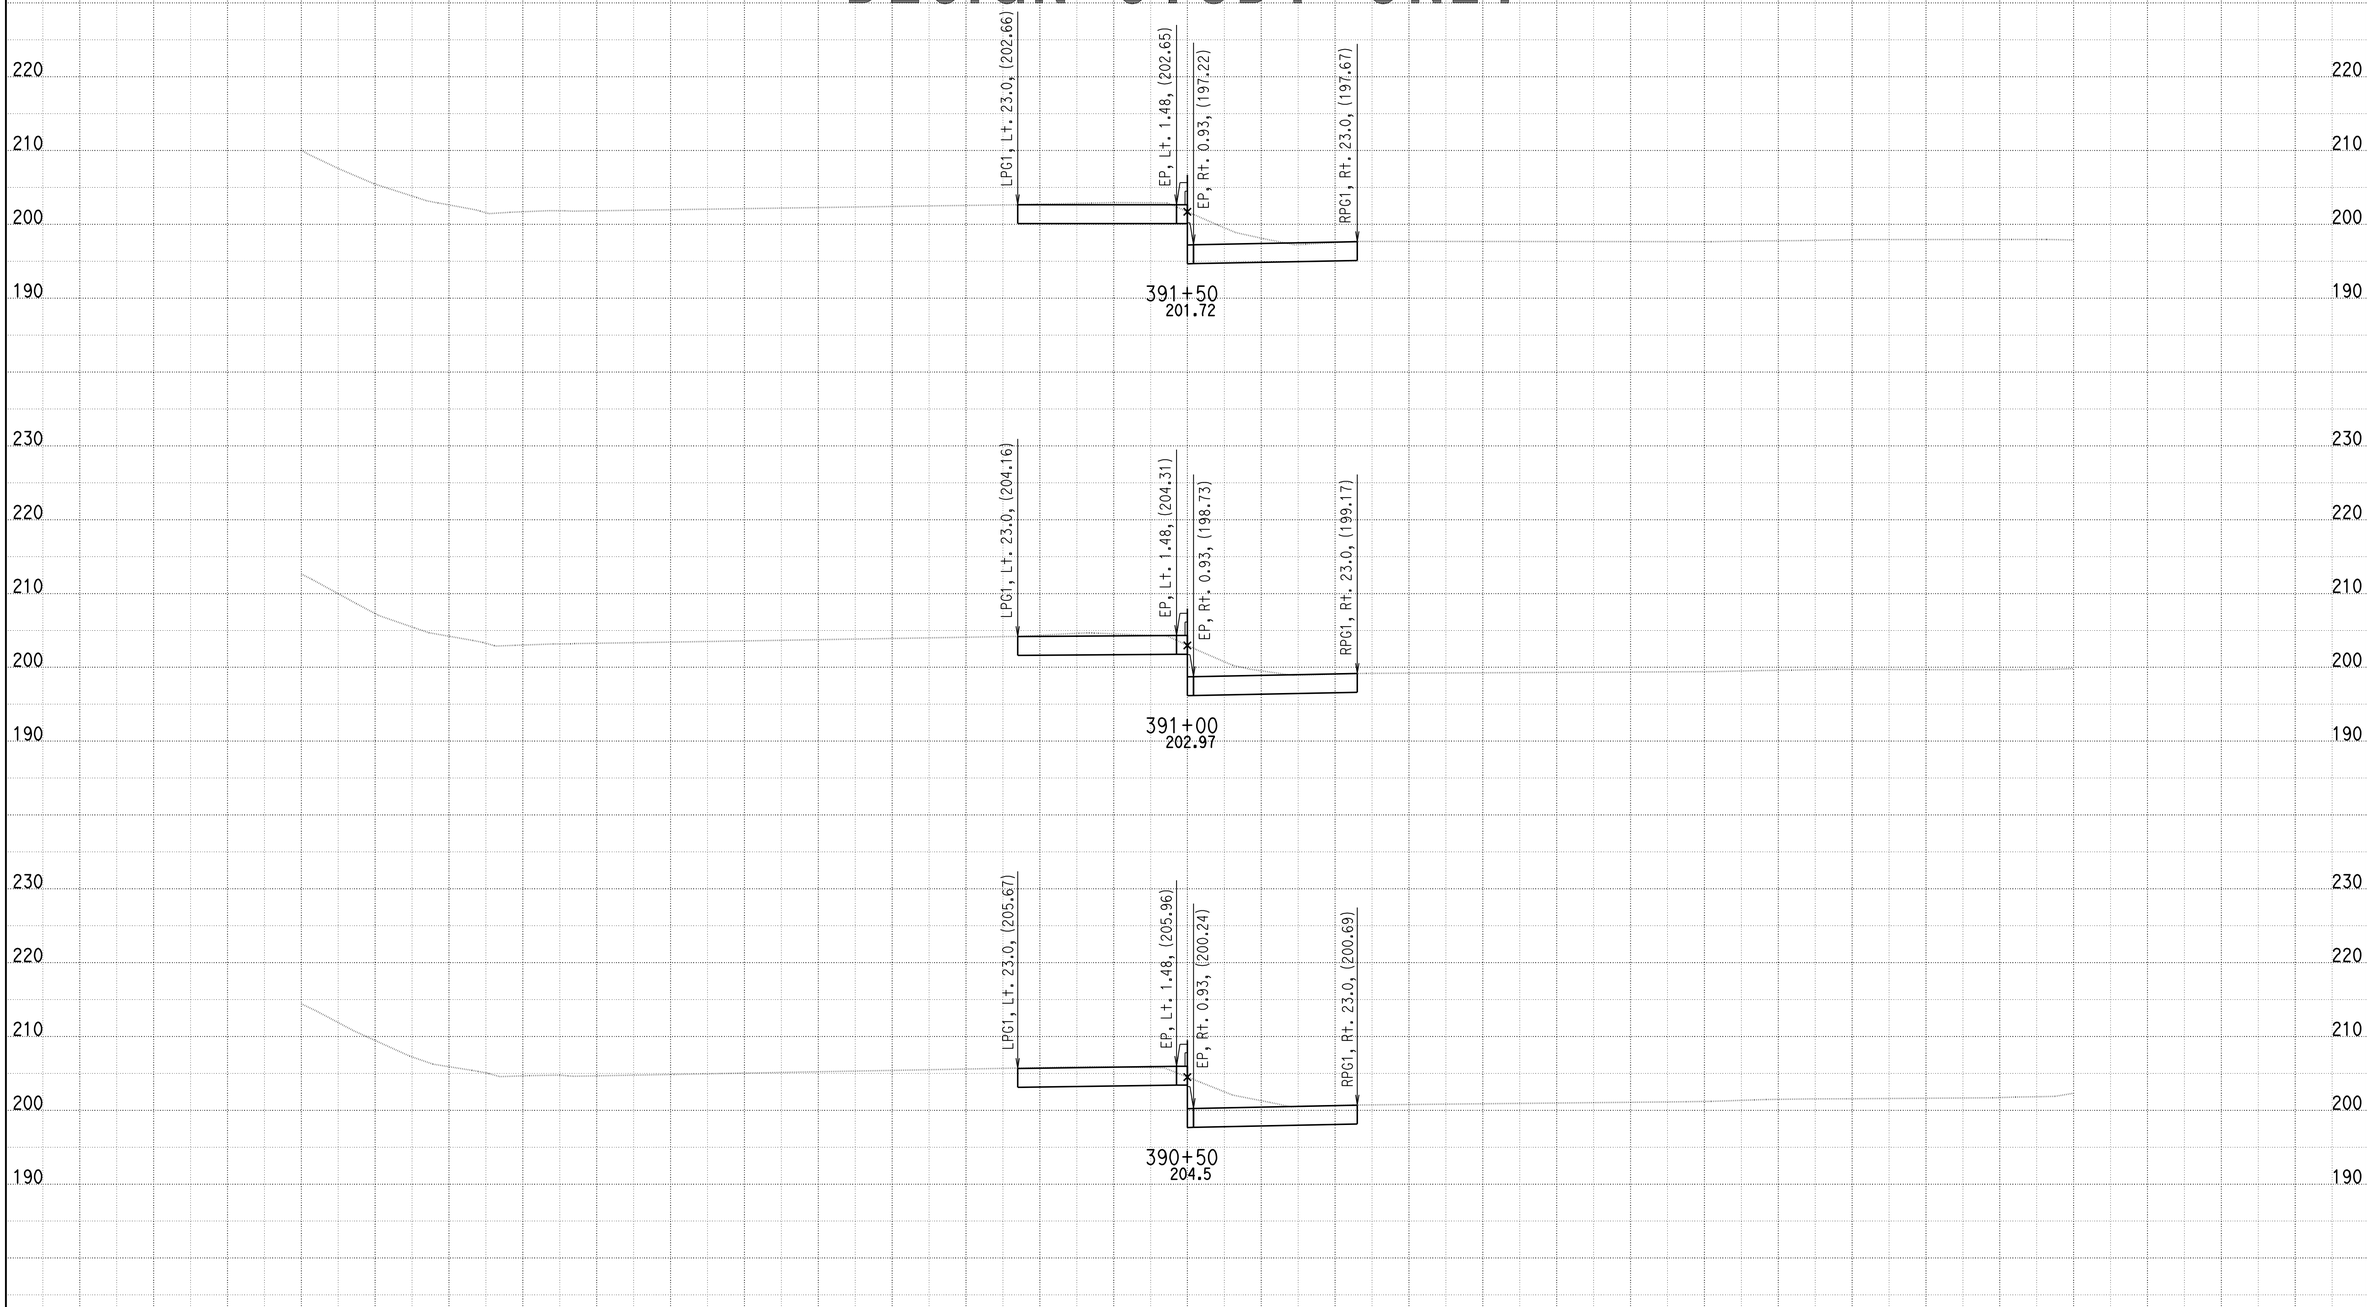


DATE: 7/30/2010

KC Project: SOUTH File: U:\userdata\2T181\SOUTH\ear\design\Segment B\des_376_43370_073010.ear

SCALE: 1" = 10' Horiz.
1" = 10' Vert.

**All Dimensions are US Survey Feet**

**A**

**CROSS SECTIONS**

SHEET 70 OF 205

# DESIGN STUDY ONLY

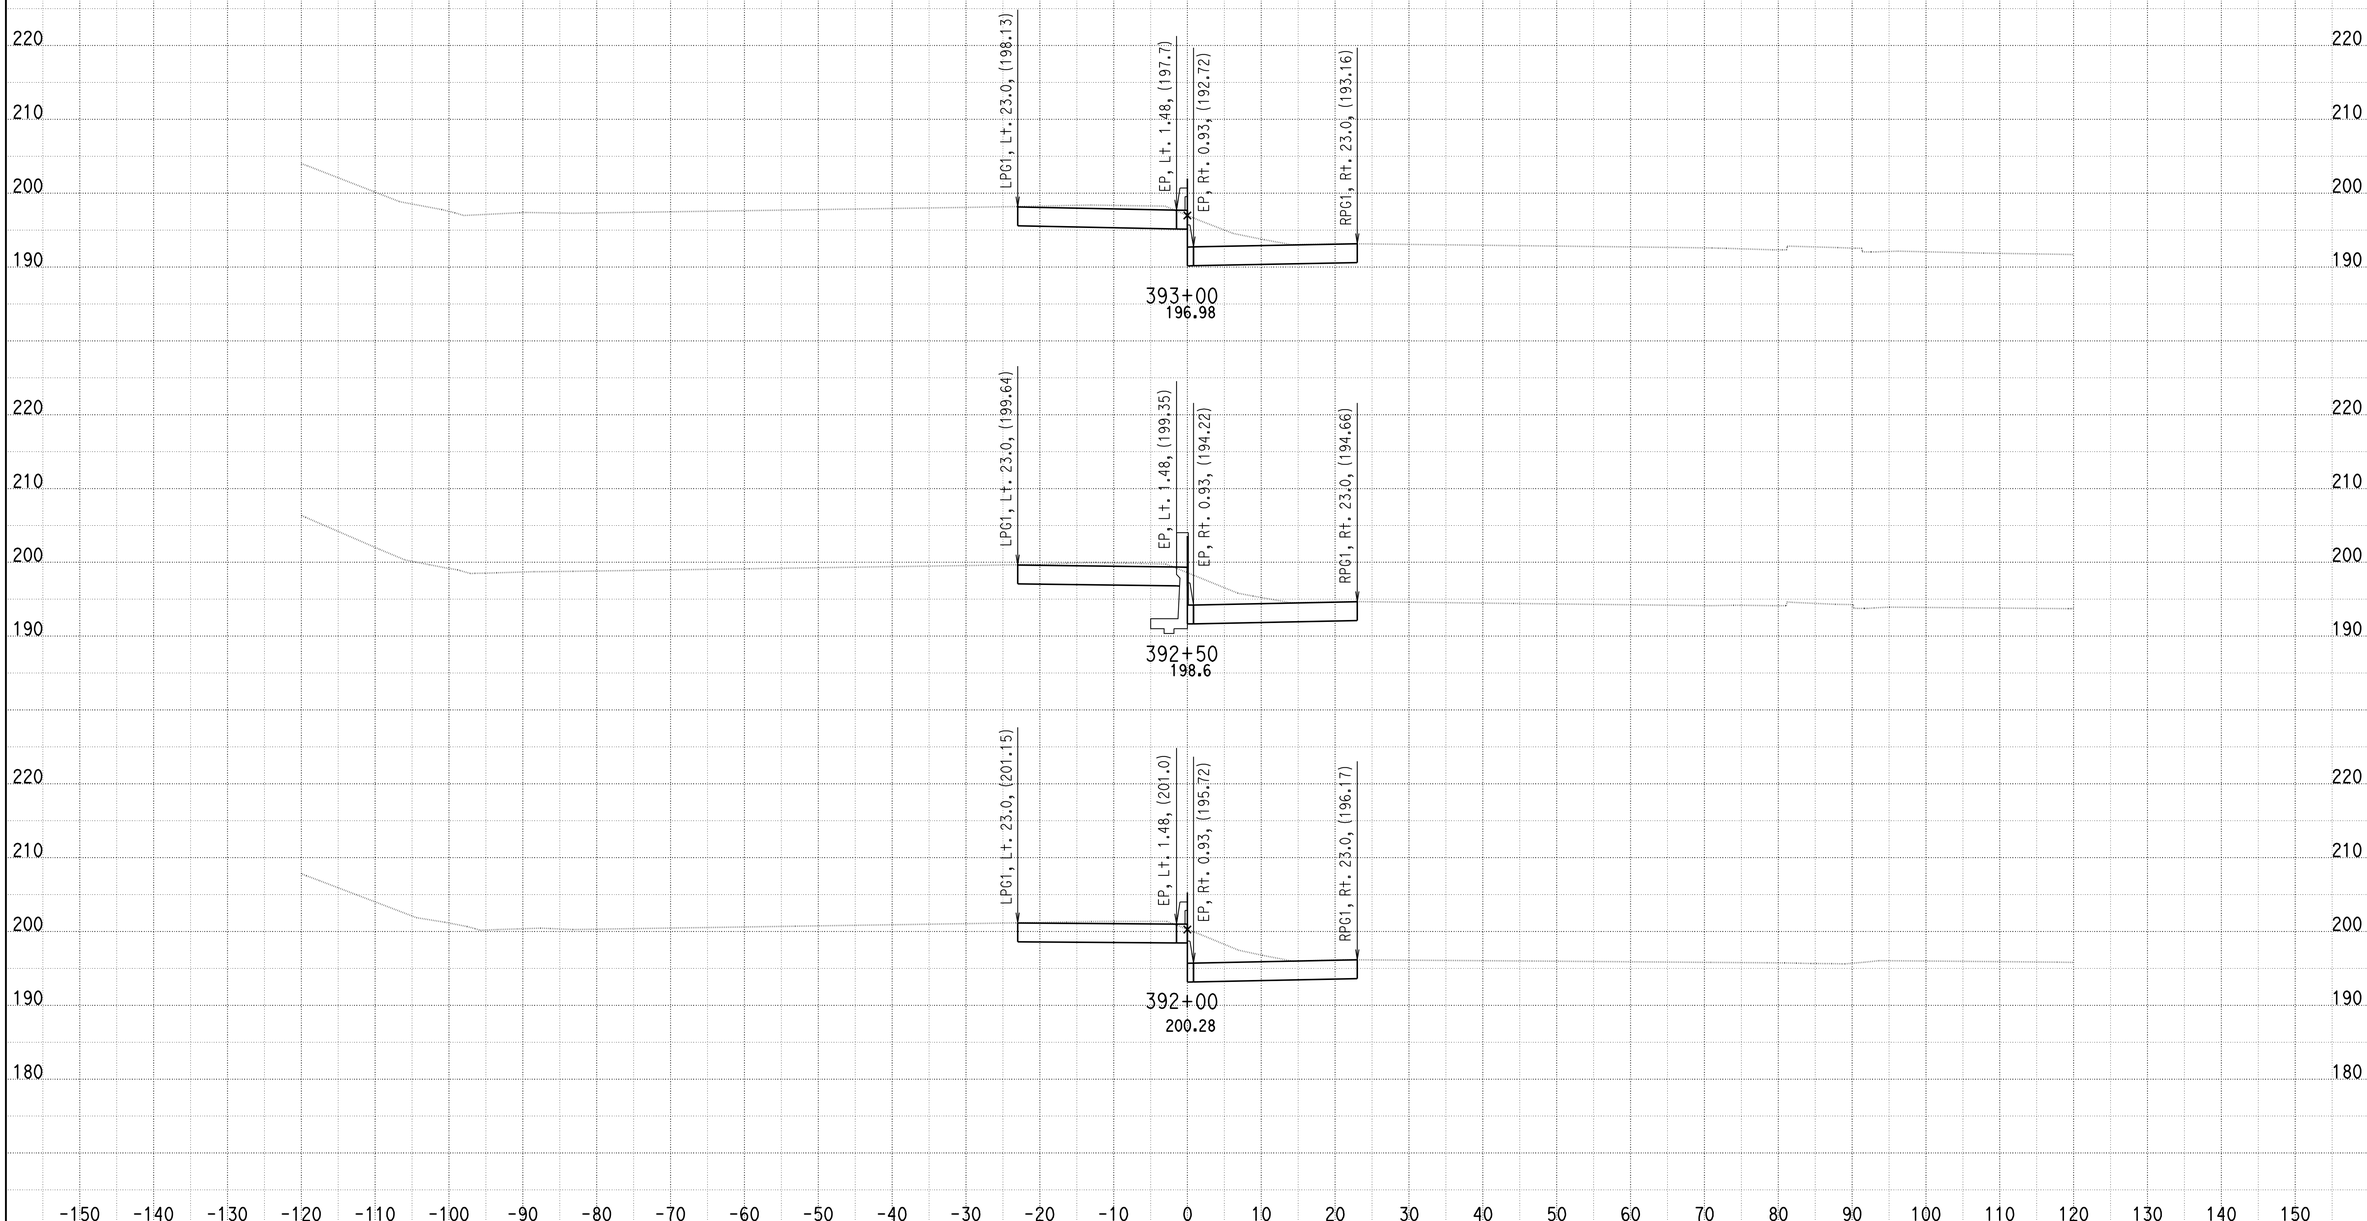


DATE: 7/30/2010

KC Project: SOUTH File: U:\userdata\2T181\SOUTH\ear\design\Segment B\des_376_43370_073010.ear

SCALE: 1" = 10' Horiz.
1" = 10' Vert.

**All Dimensions are US Survey Feet**

**A**

**CROSS SECTIONS**

SHEET 71 OF 205

# DESIGN STUDY ONLY

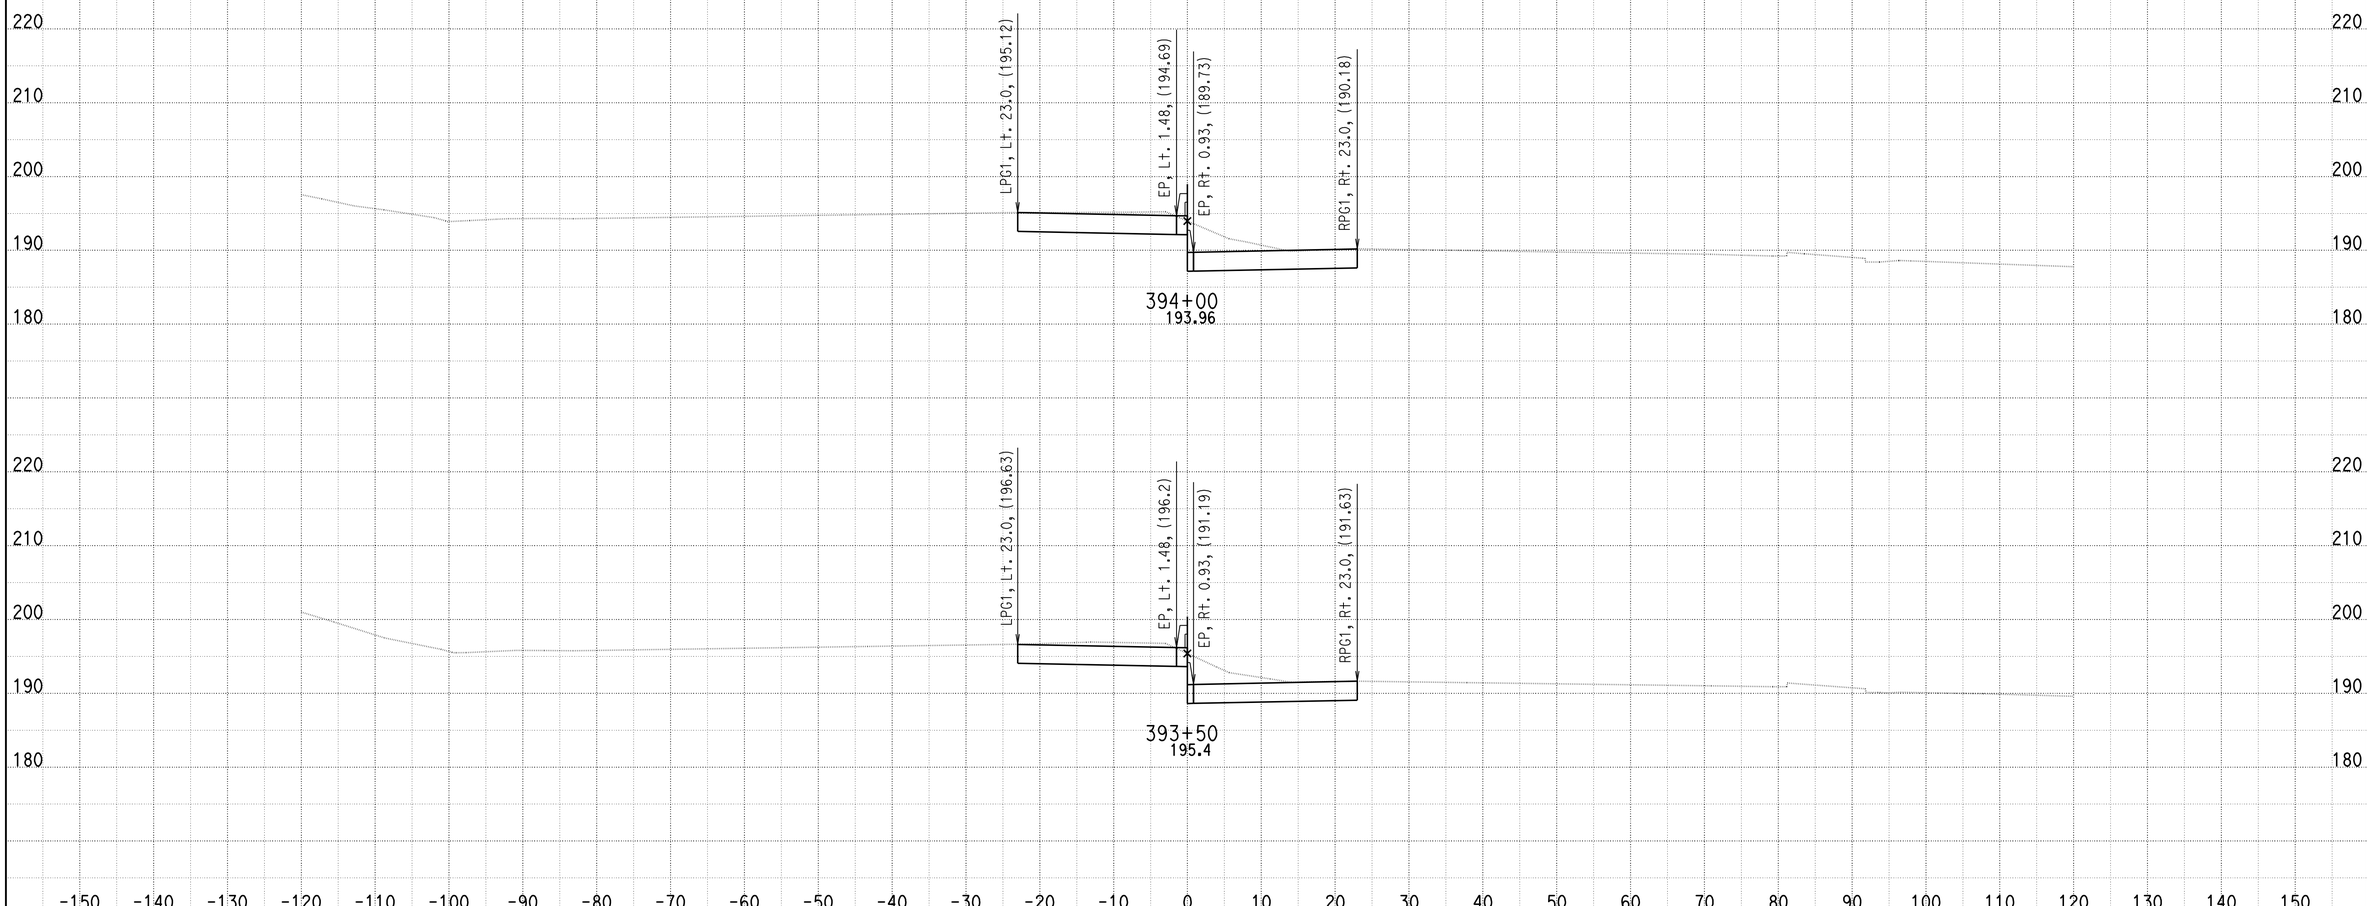


DATE: 7/30/2010

KC Project: SOUTH File: U:\userdata\2T181\SOUTH\ear\design\Segment B\des_376_43370_073010.ear

SCALE: 1" = 10' Horiz.
1" = 10' Vert.

**All Dimensions are US Survey Feet**

**A**

**CROSS SECTIONS**

SHEET 72 OF 205

# DESIGN STUDY ONLY

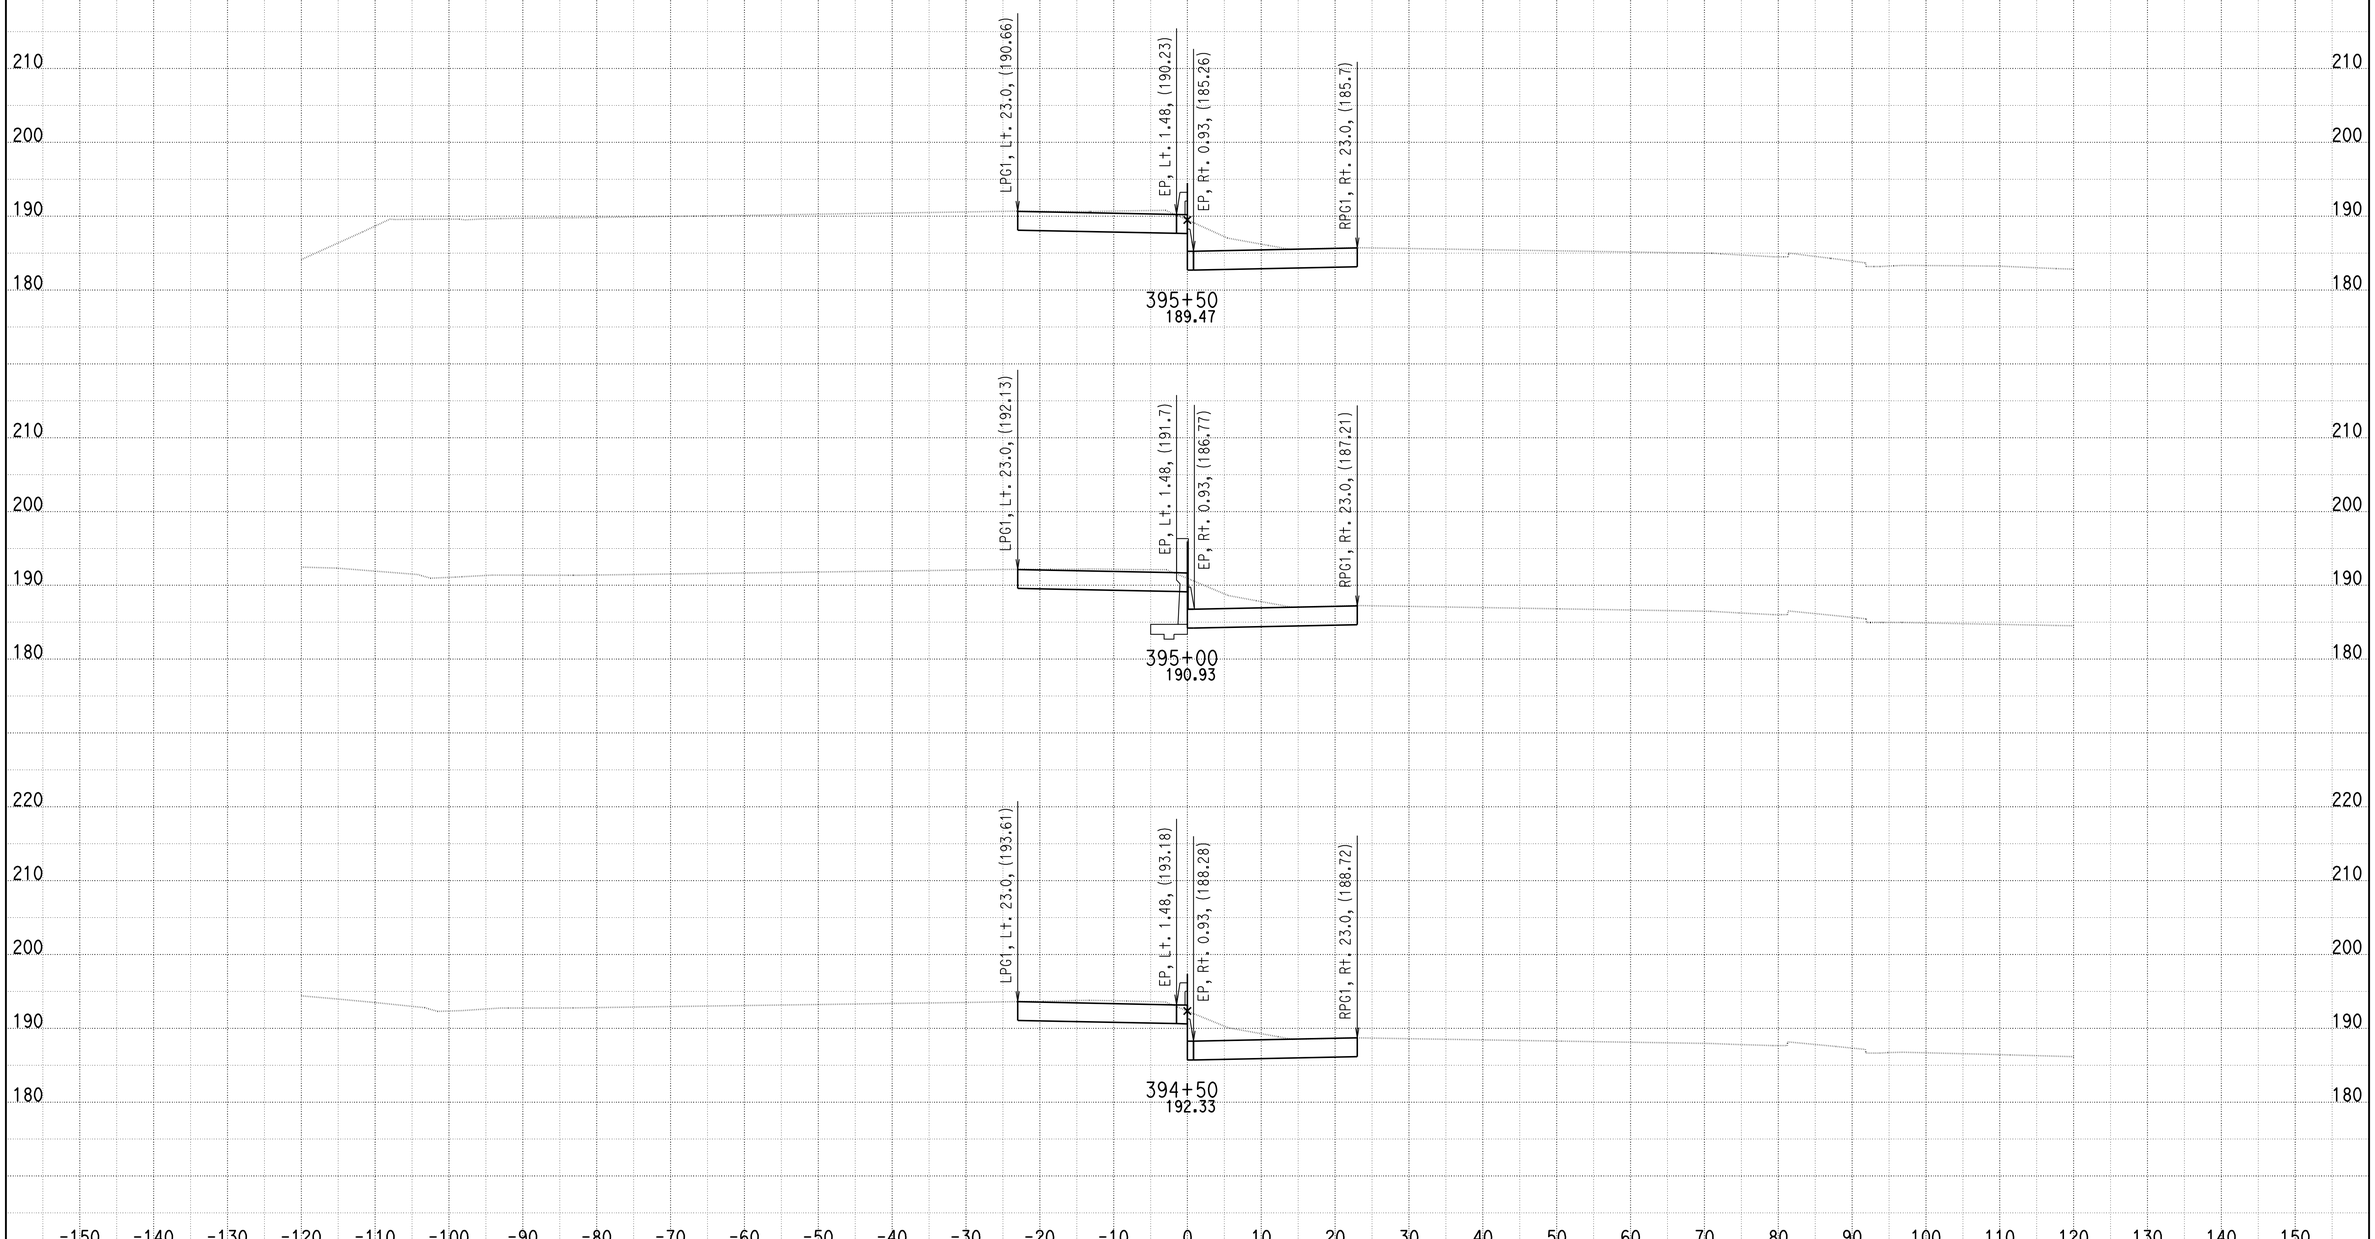


DATE: 7/30/2010

KC Project: SOUTH File: U:\userdata\2T181\SOUTH\ear\design\Segment B\des_376_43370_073010.ear

SCALE: 1" = 10' Horiz.
1" = 10' Vert.

**All Dimensions are US Survey Feet**

**A**

**CROSS SECTIONS**

SHEET 73 OF 205

# DESIGN STUDY ONLY

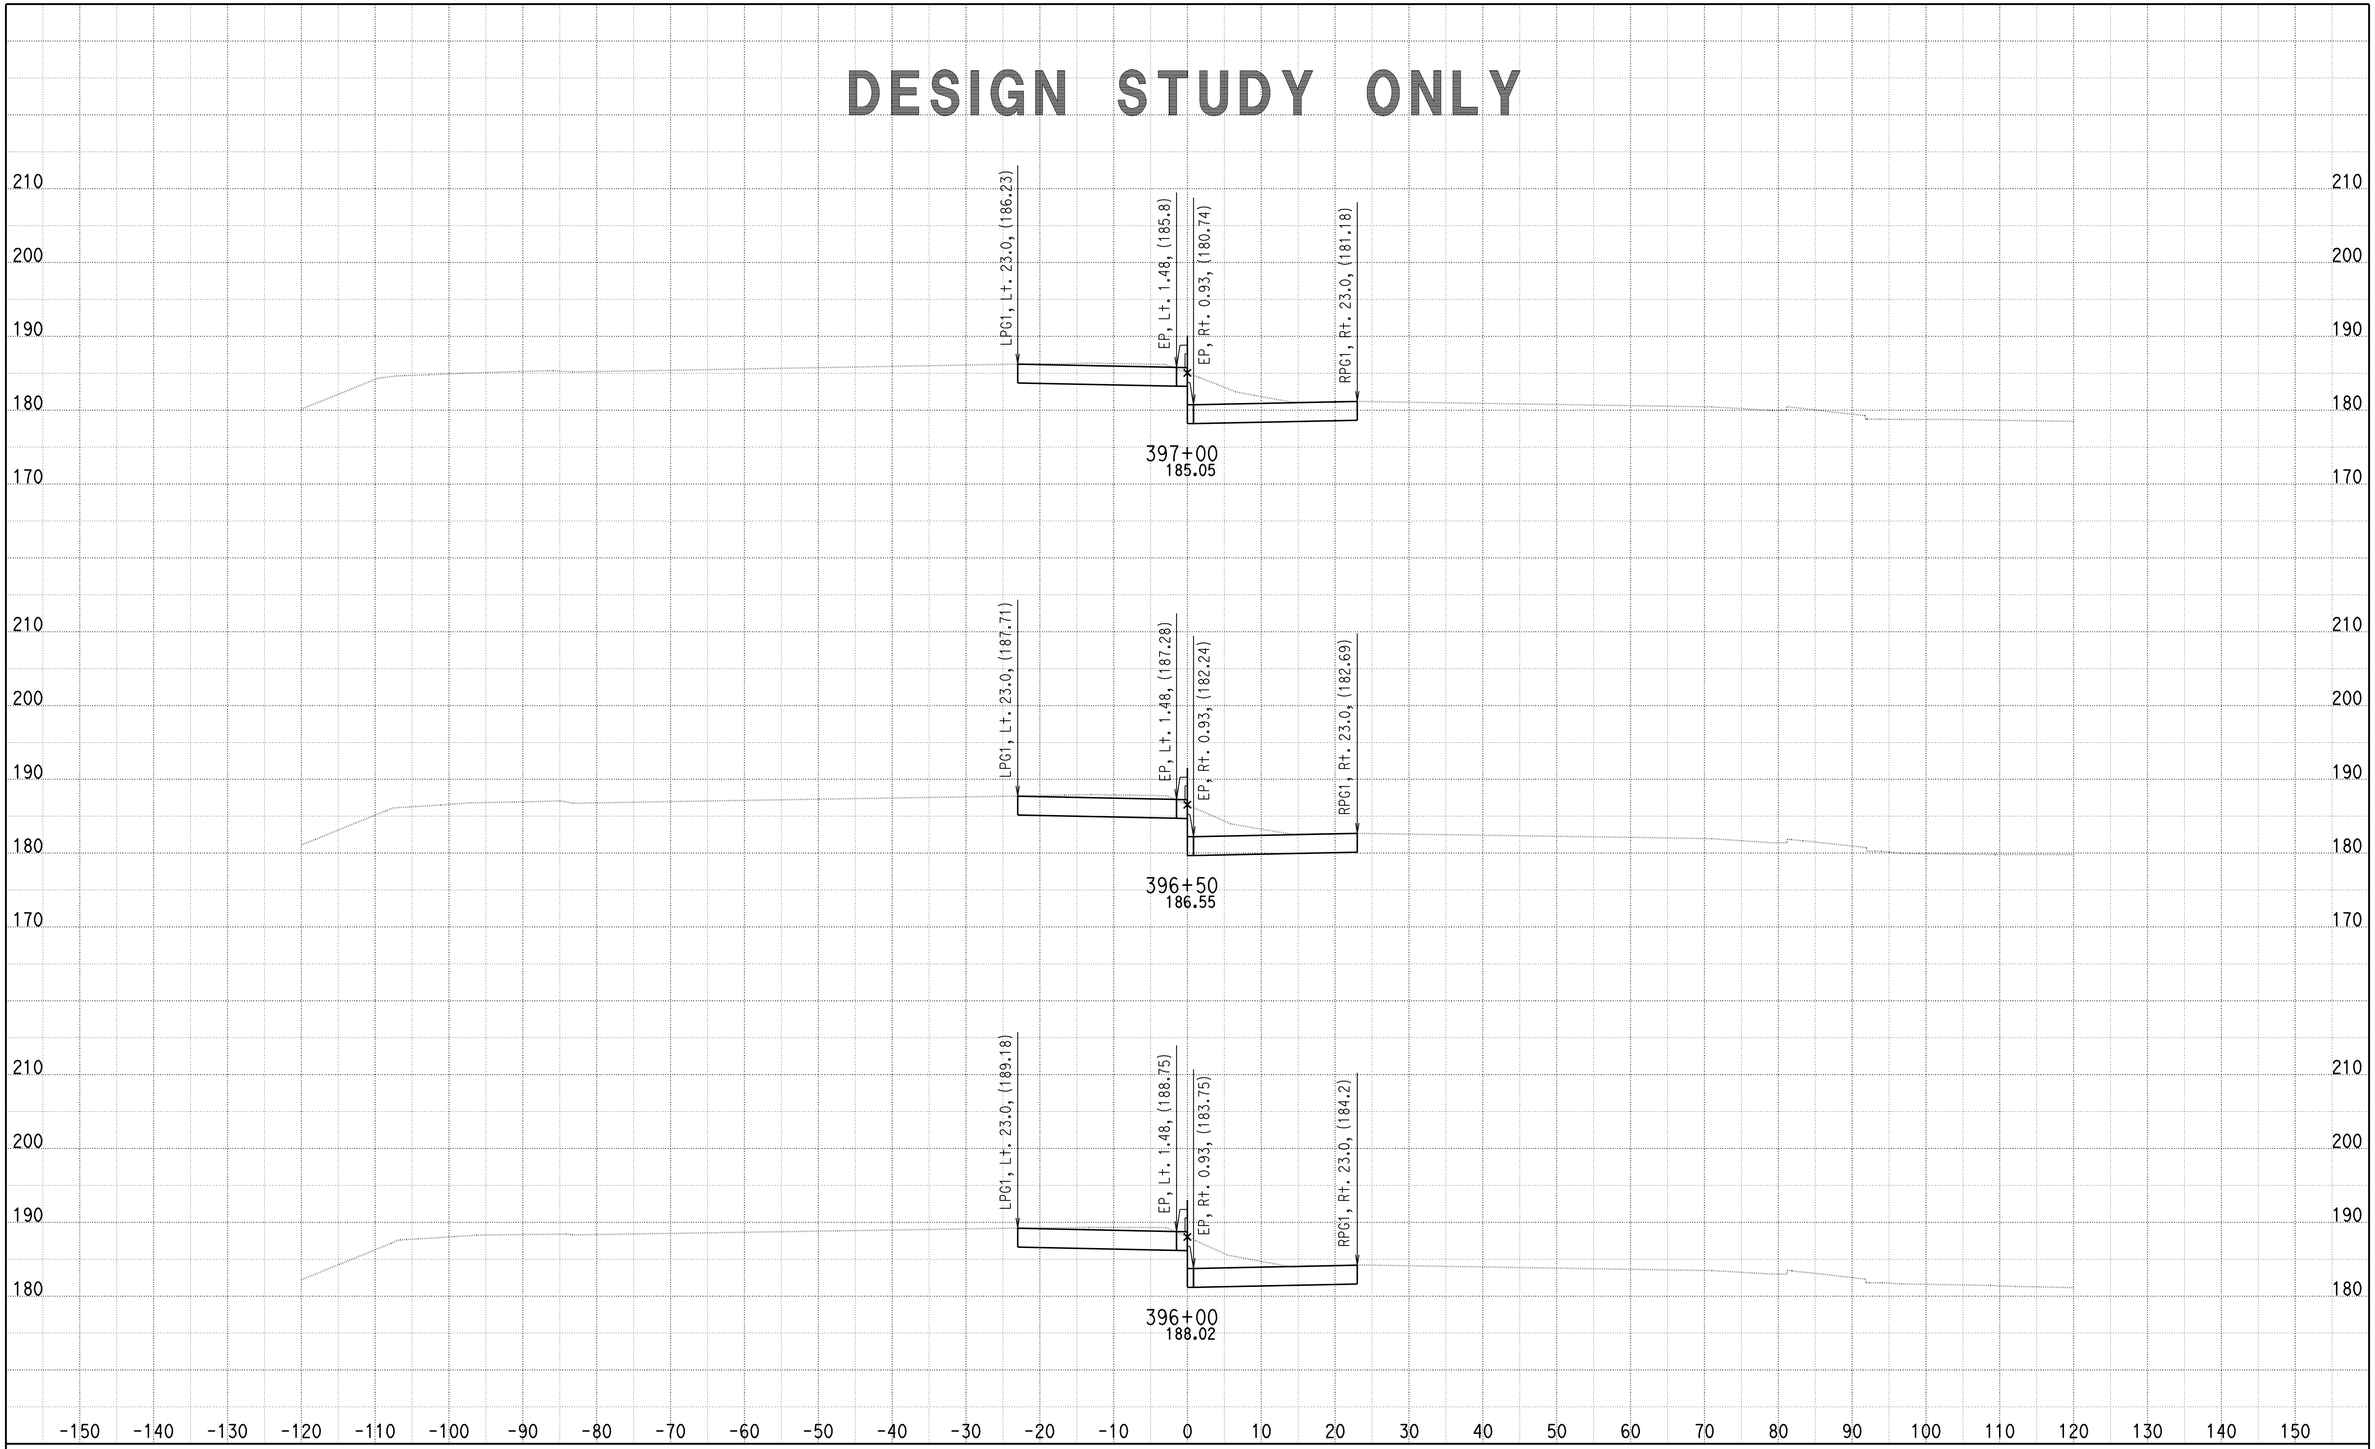


DATE: 7/30/2010

KC Project: SOUTH File: U:\userdata\2T181\SOUTH\ear\design\Segment B\des_376_43370_073010.ear

SCALE: 1" = 10' Horiz.
1" = 10' Vert.

**All Dimensions are US Survey Feet**

**A**

**CROSS SECTIONS**

SHEET 74 OF 205

# DESIGN STUDY ONLY

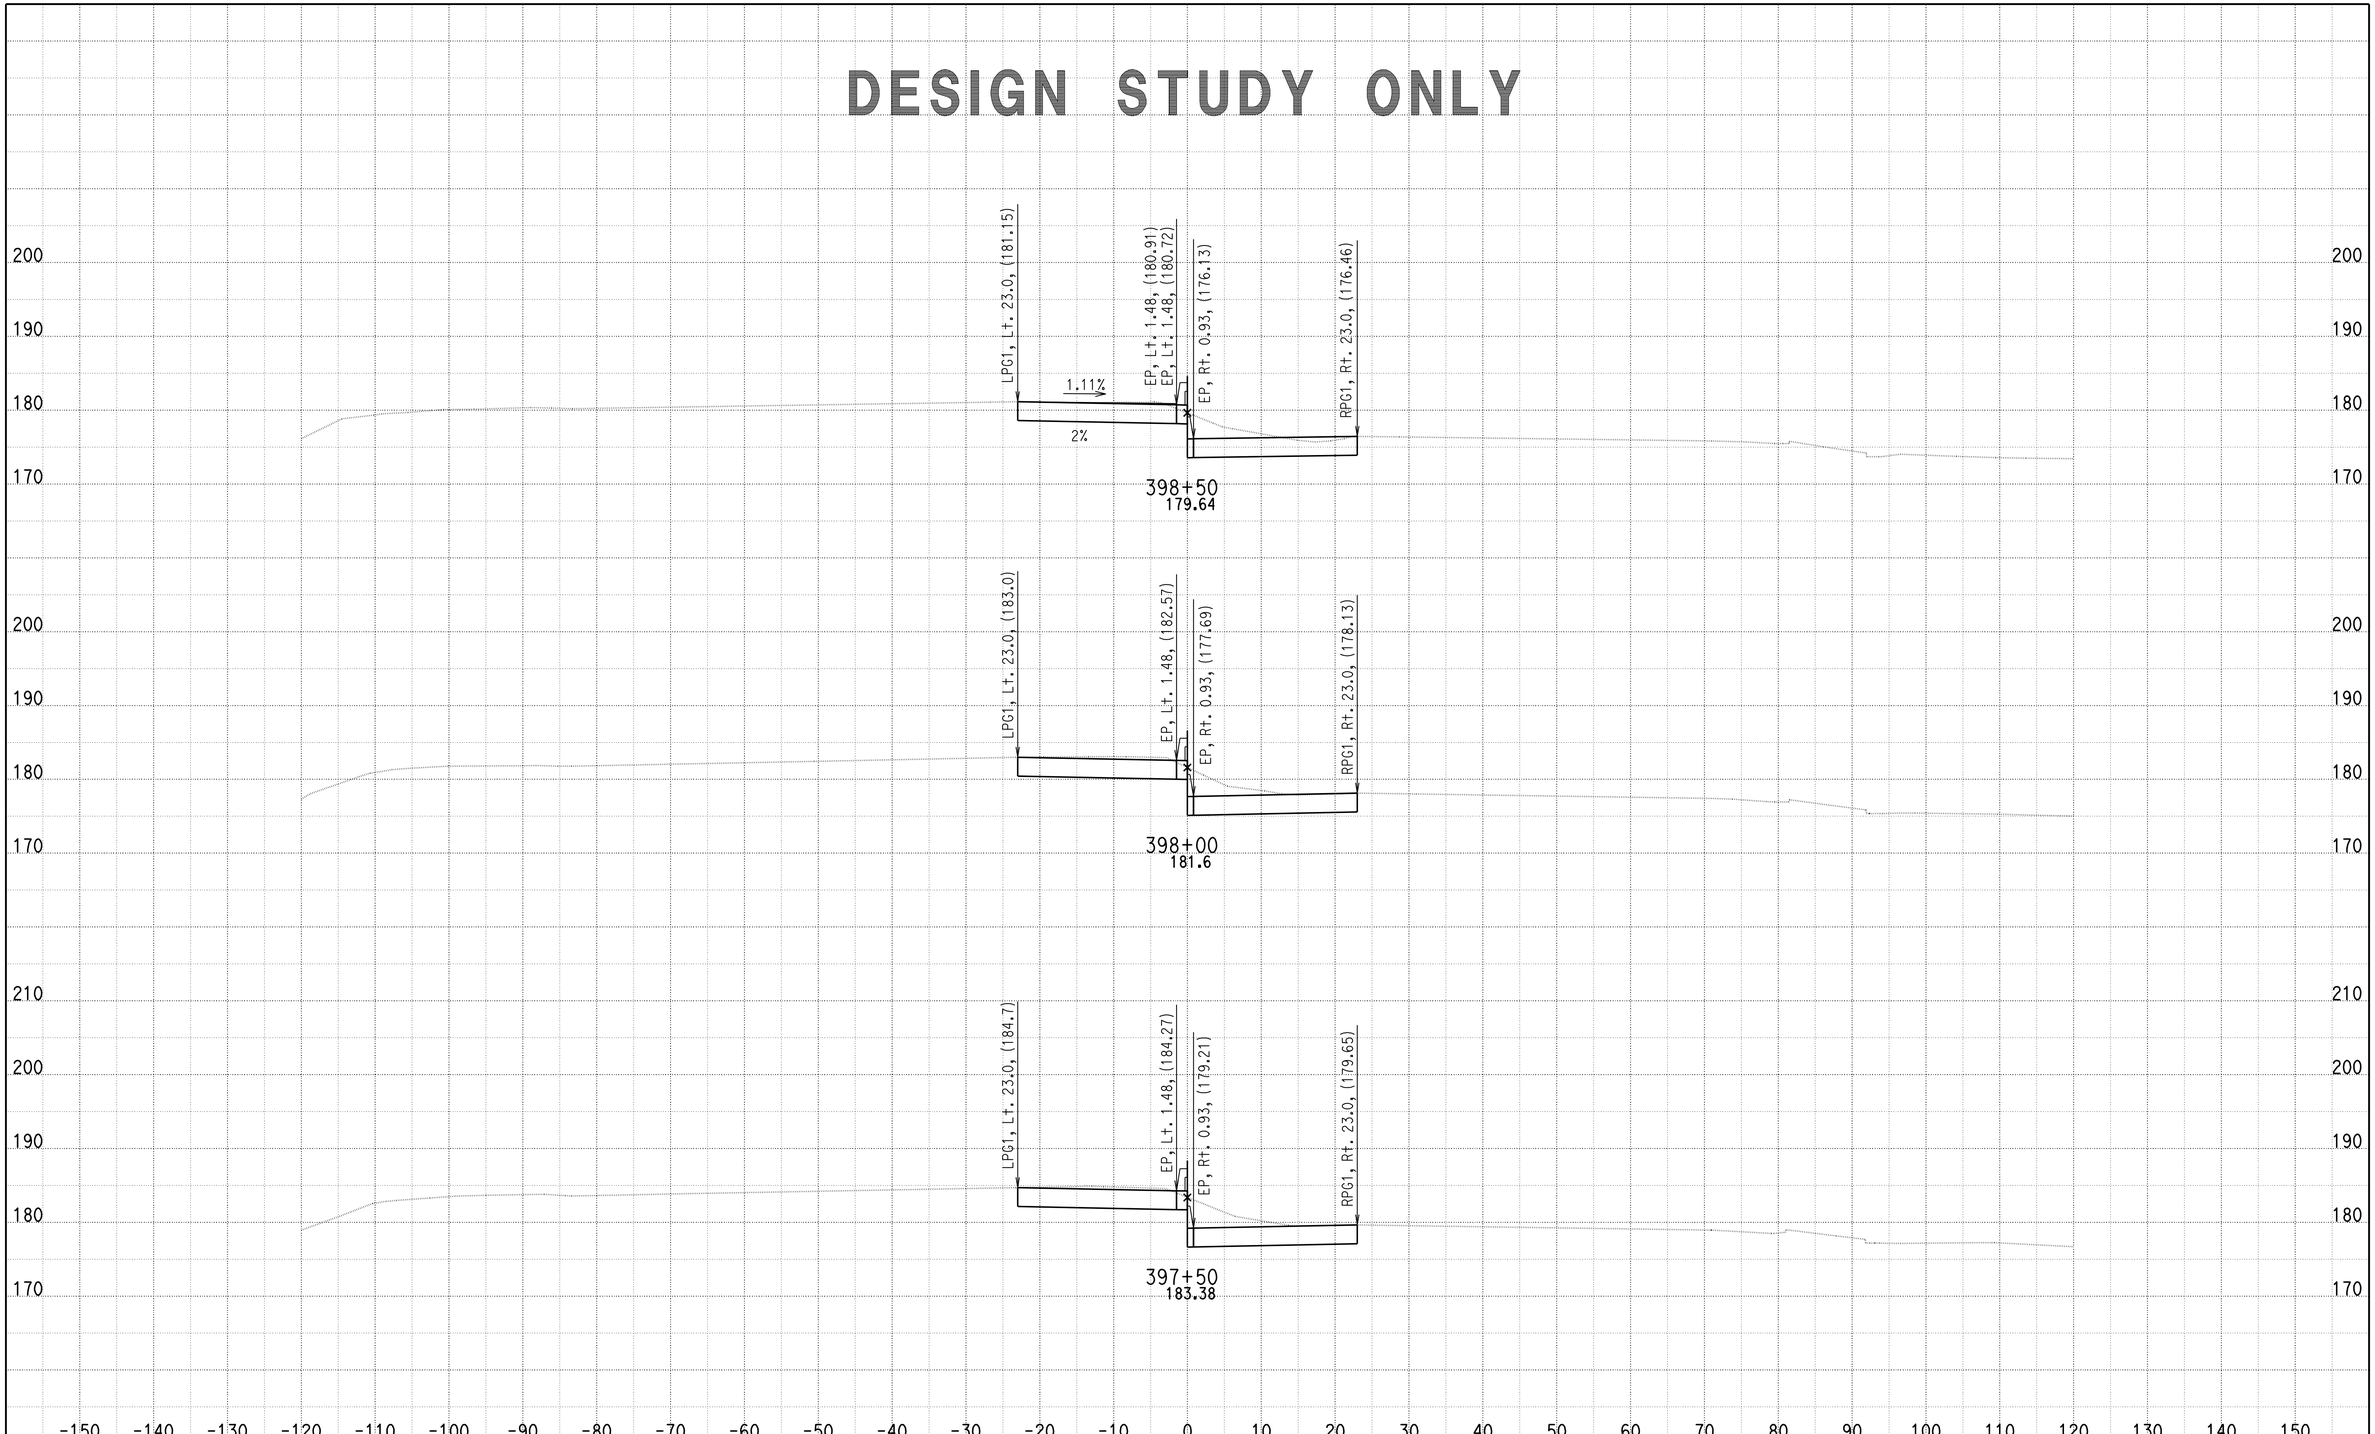


DATE: 7/30/2010

KC Project: SOUTH File: U:\userdata\2T181\SOUTH\ear\design\Segment B\des_376_43370_073010.ear

SCALE: 1" = 10' Horiz.
1" = 10' Vert.

**All Dimensions are US Survey Feet**

**A**
**CROSS SECTIONS**

# DESIGN STUDY ONLY

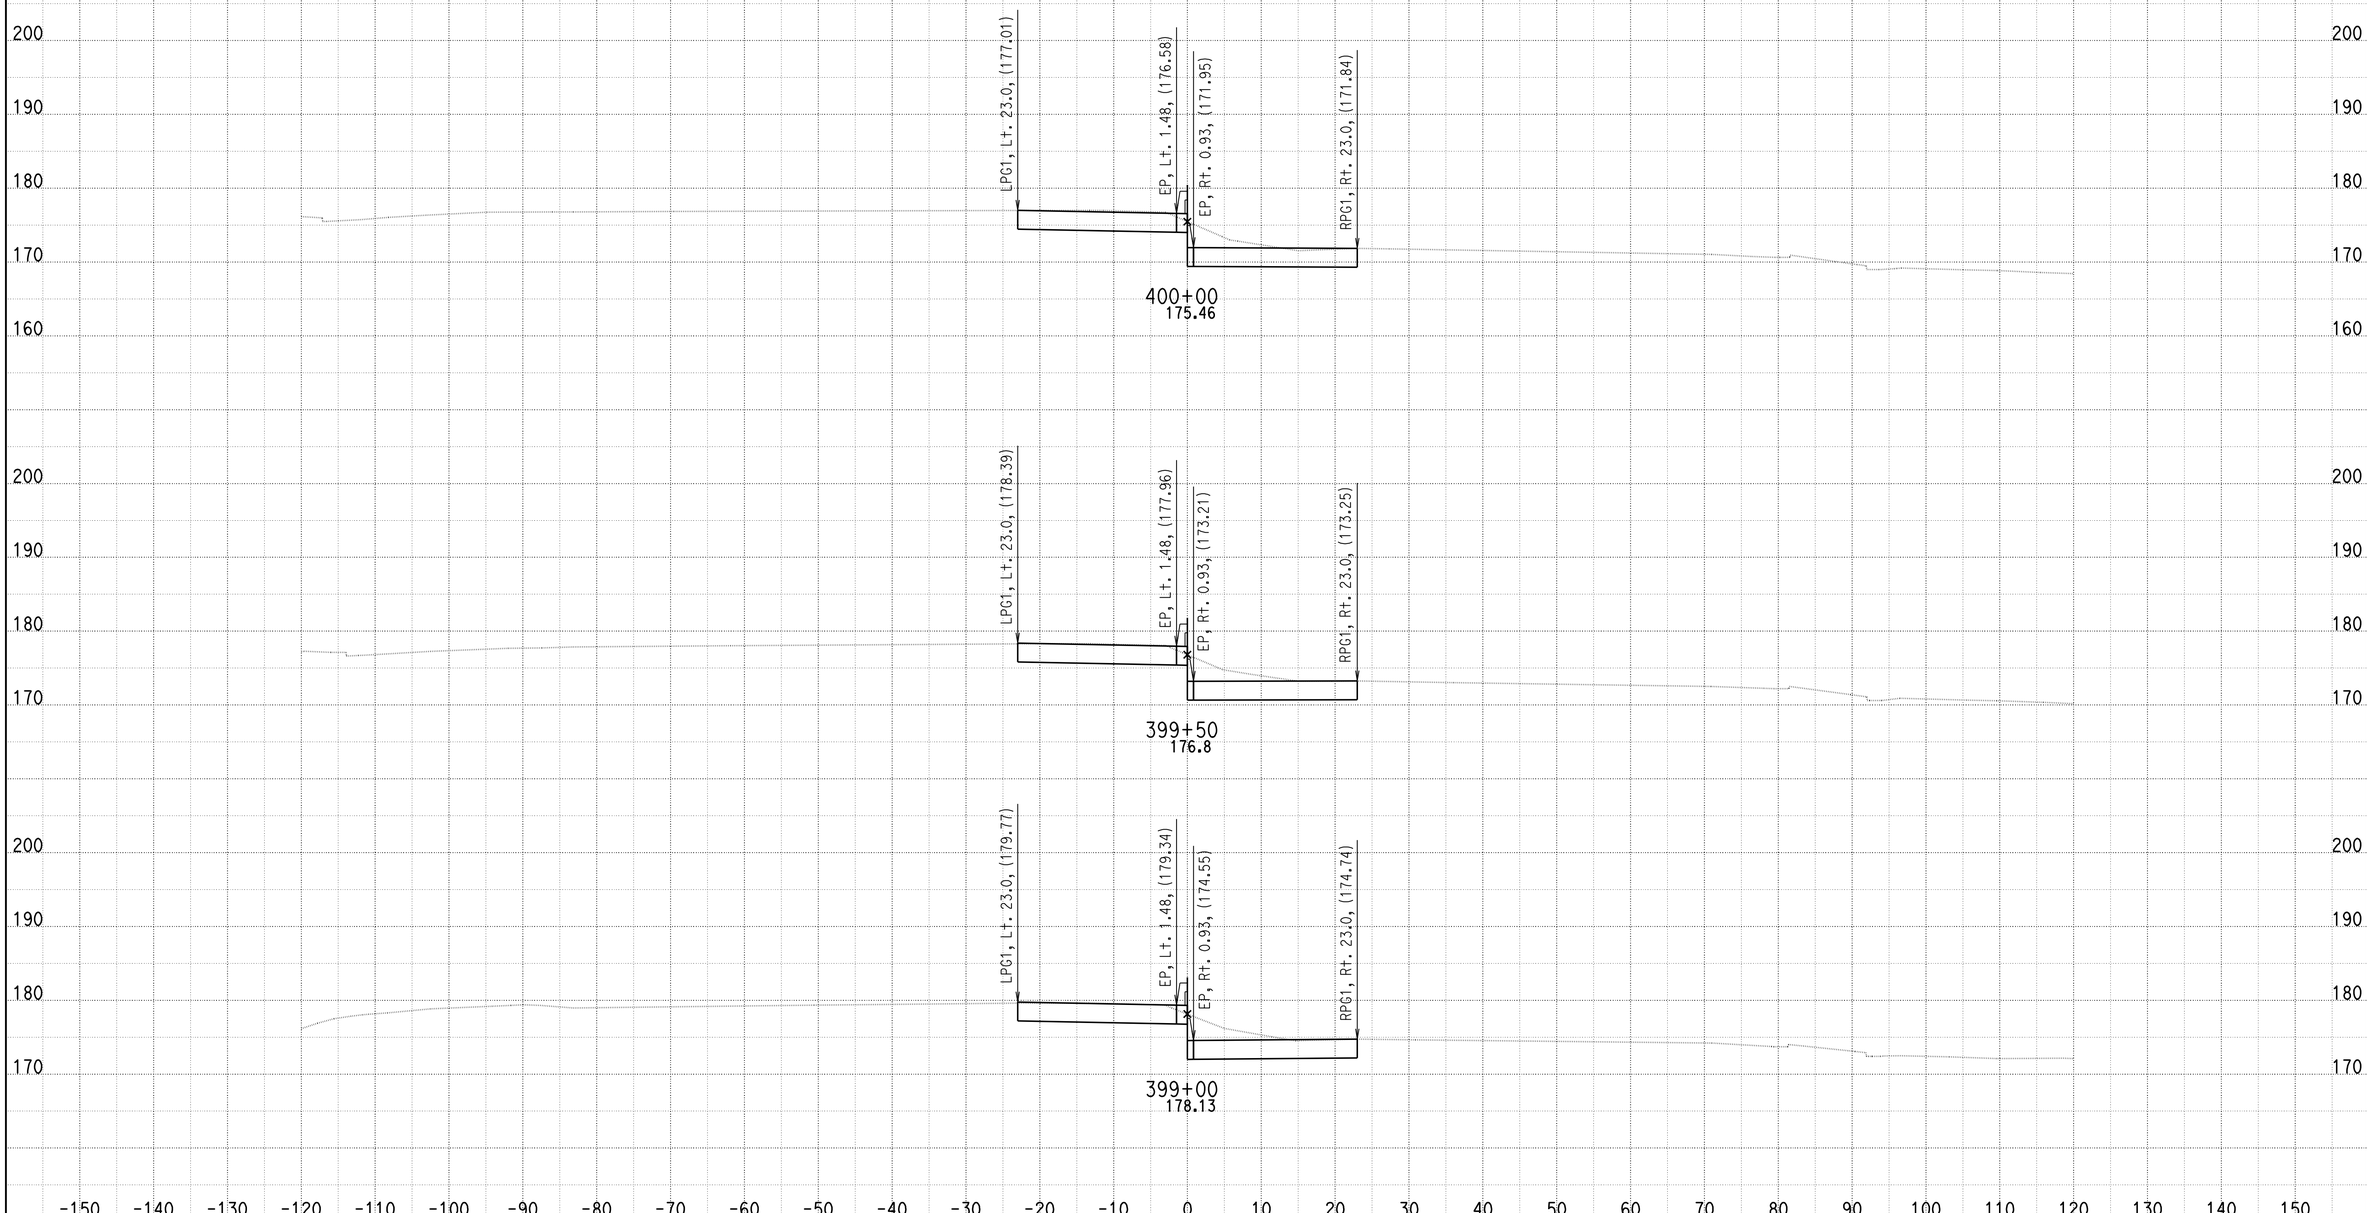


DATE: 7/30/2010

KC Project: SOUTH File: U:\userdata\2T181\SOUTH\ear\design\Segment B\des_376_43370_073010.ear

SCALE: 1" = 10' Horiz.
1" = 10' Vert.

**All Dimensions are US Survey Feet**

**A**

**CROSS SECTIONS**

# DESIGN STUDY ONLY

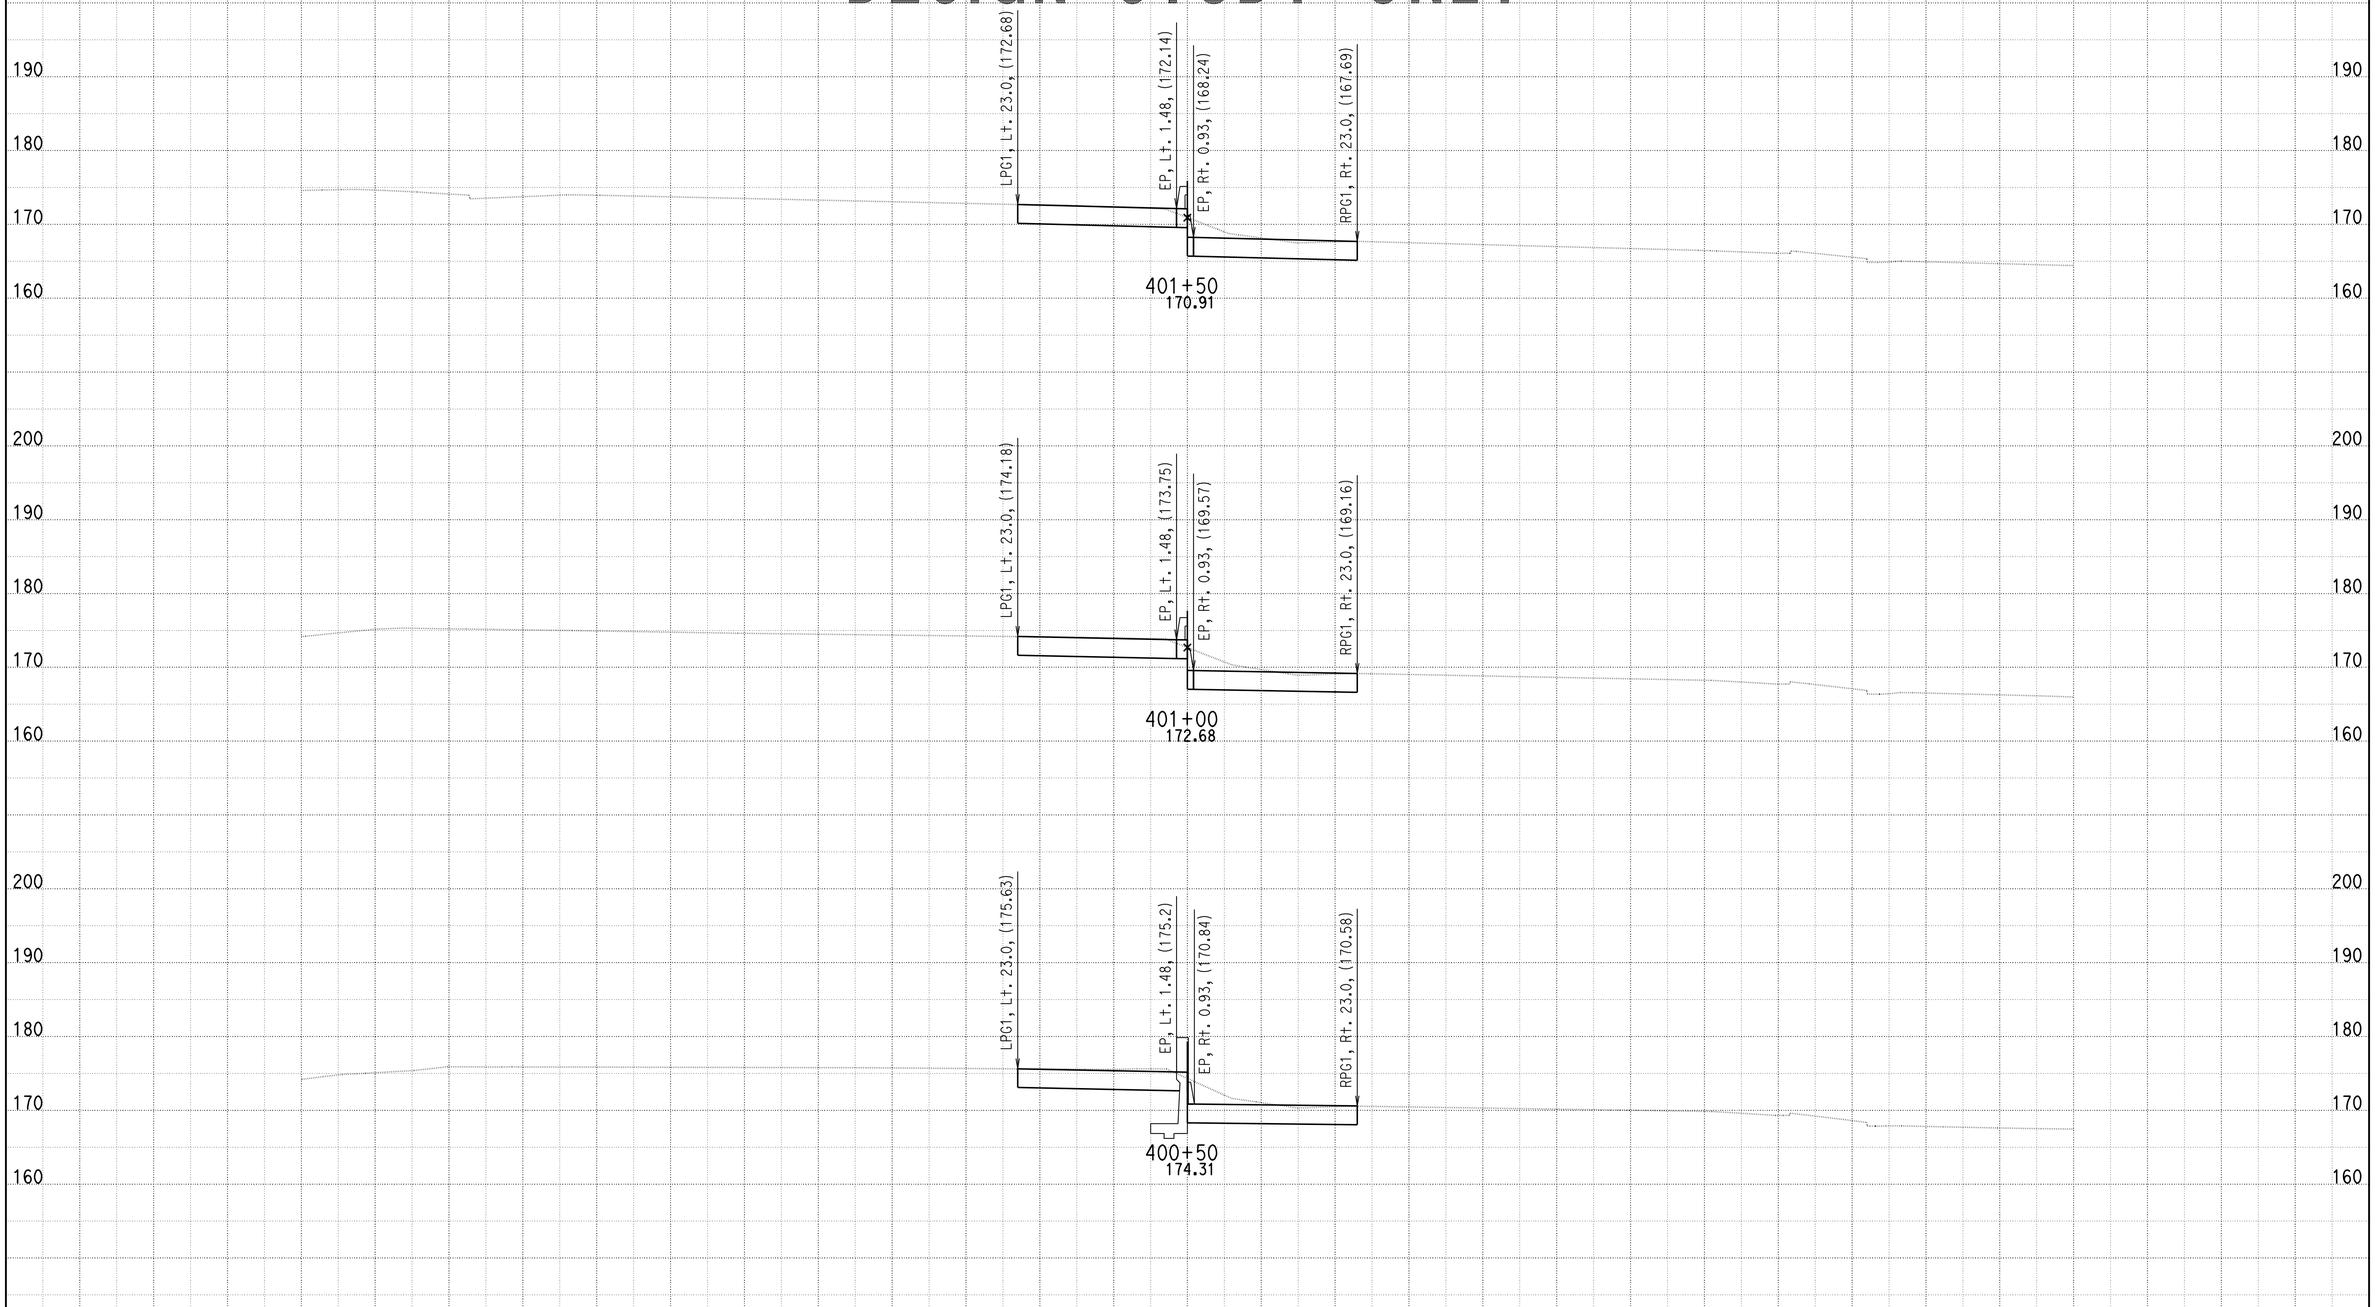


DATE: 7/30/2010

KC Project: SOUTH File: U:\userdata\2T181\SOUTH\ear\design\Segment B\des_376_43370_073010.ear

SCALE: 1" = 10' Horiz.
1" = 10' Vert.

**All Dimensions are US Survey Feet**

**A**

**CROSS SECTIONS**

SHEET 77 OF 205

# DESIGN STUDY ONLY

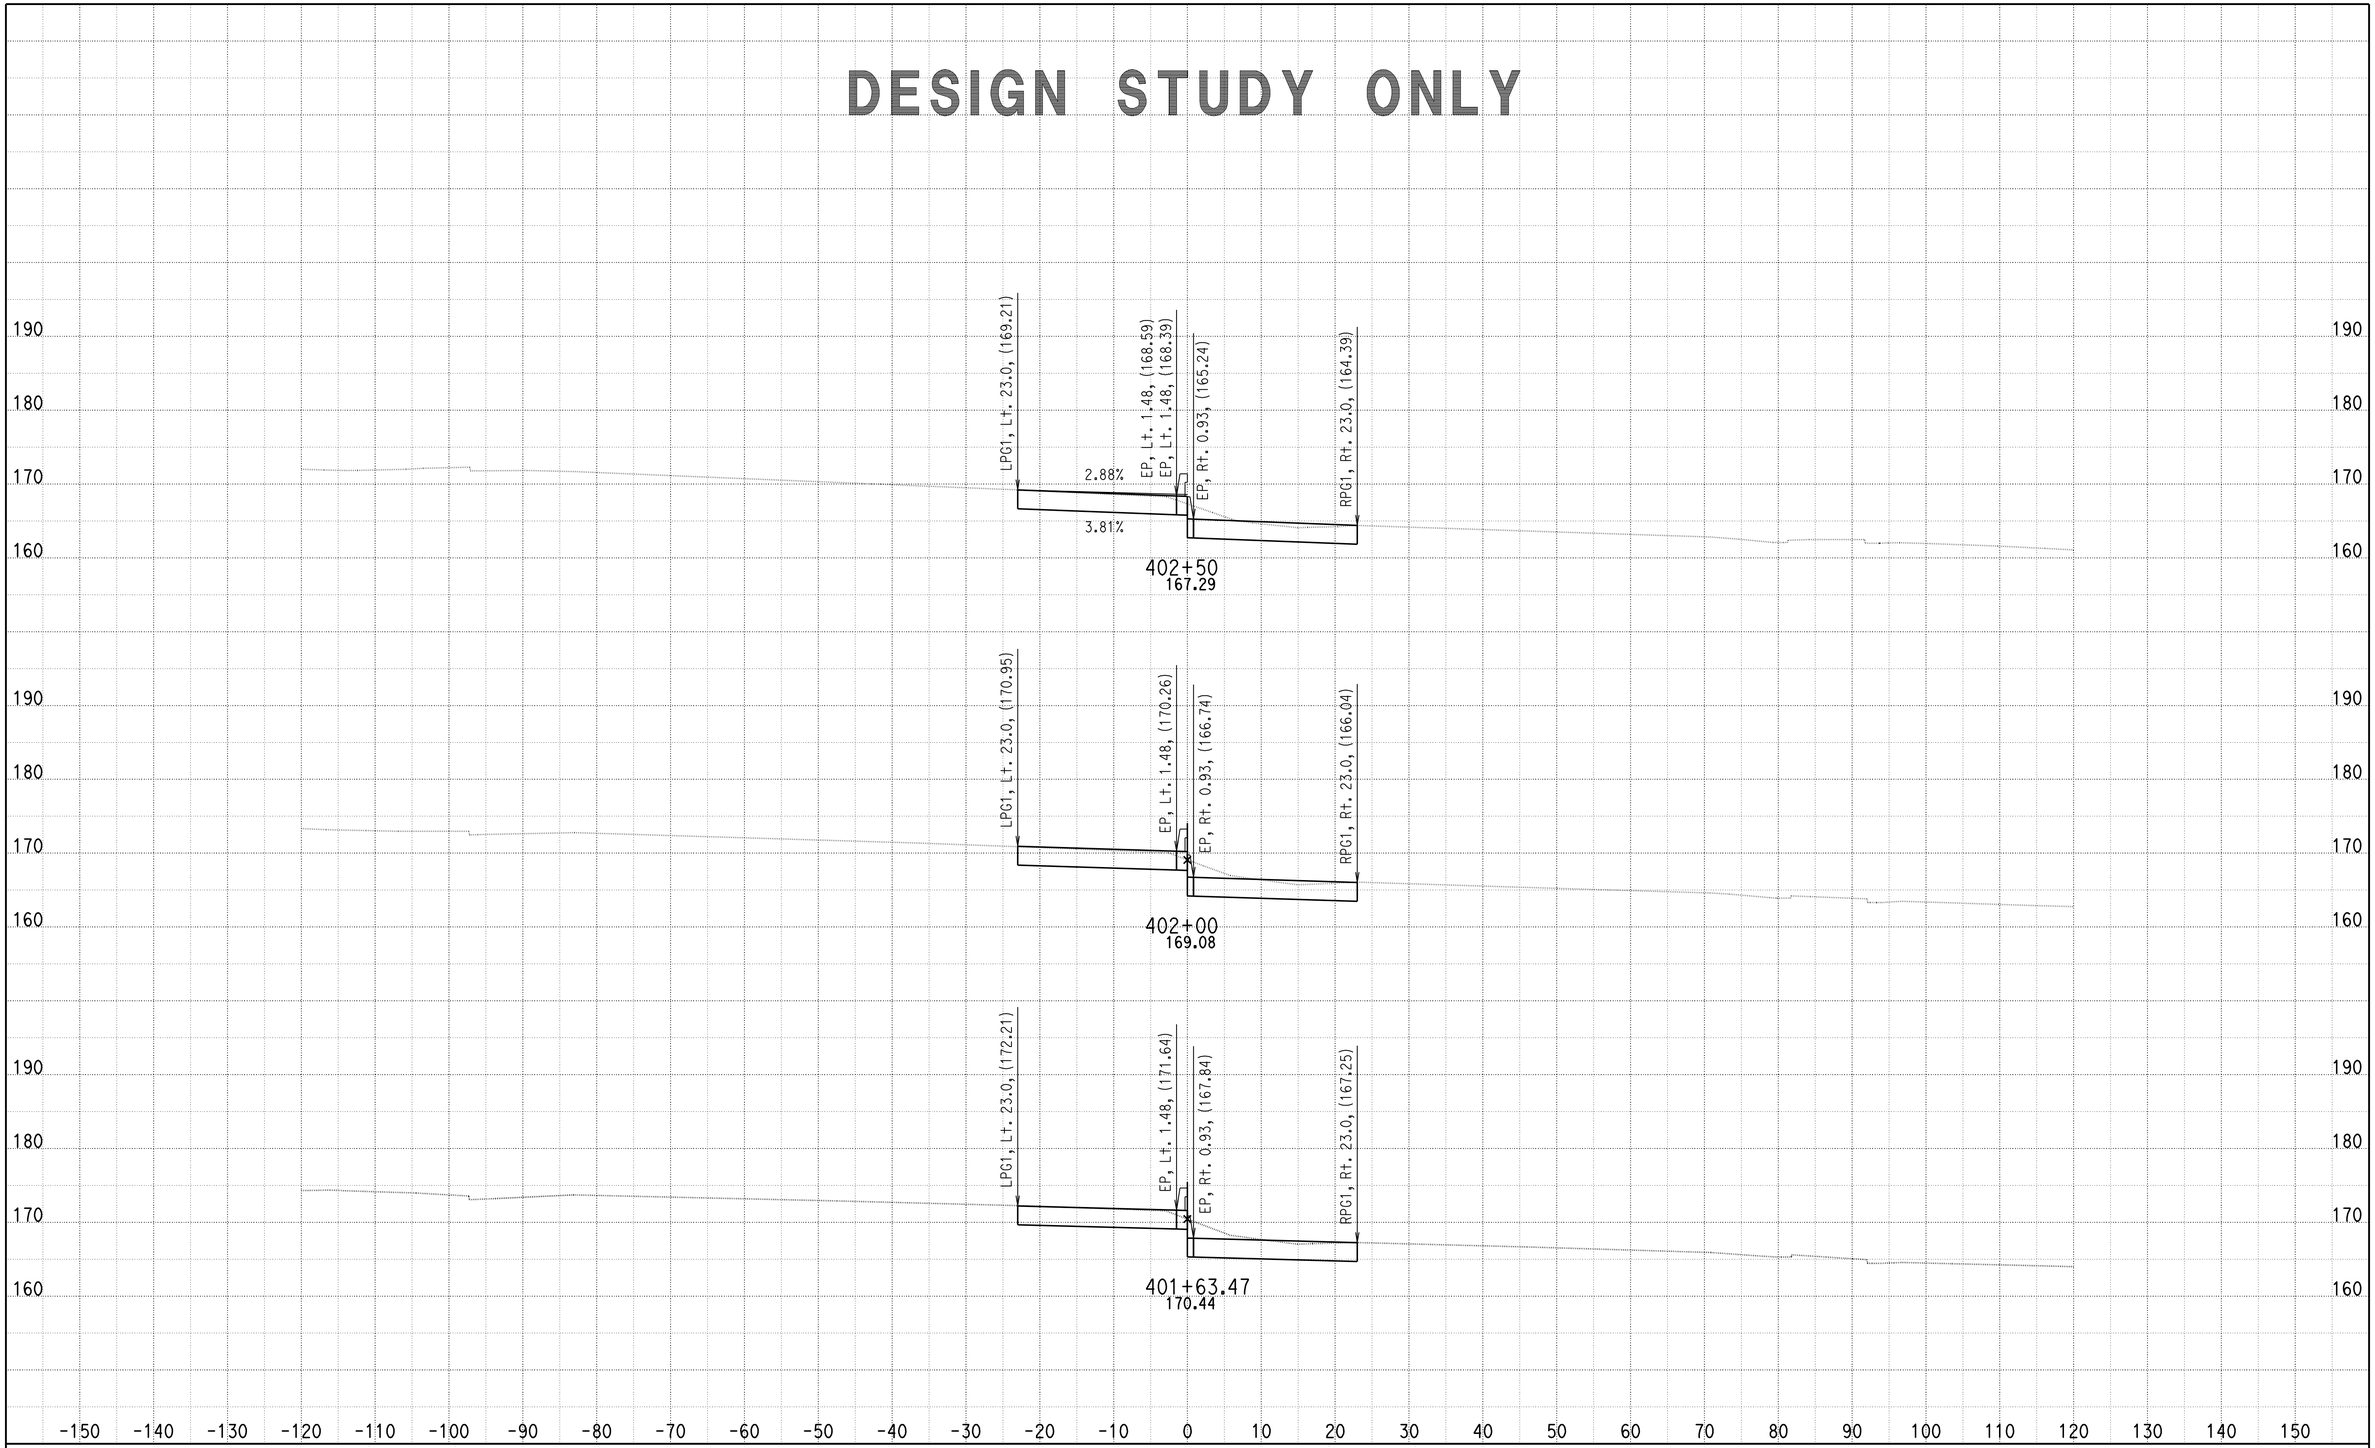


DATE: 7/30/2010

KC Project: SOUTH File: U:\userdata\2T181\SOUTH\ear\design\Segment B\des_376_43370_073010.ear

SCALE: 1" = 10' Horiz.
1" = 10' Vert.

**All Dimensions are US Survey Feet**

**A**

**CROSS SECTIONS**

SHEET 78 OF 205

# DESIGN STUDY ONLY

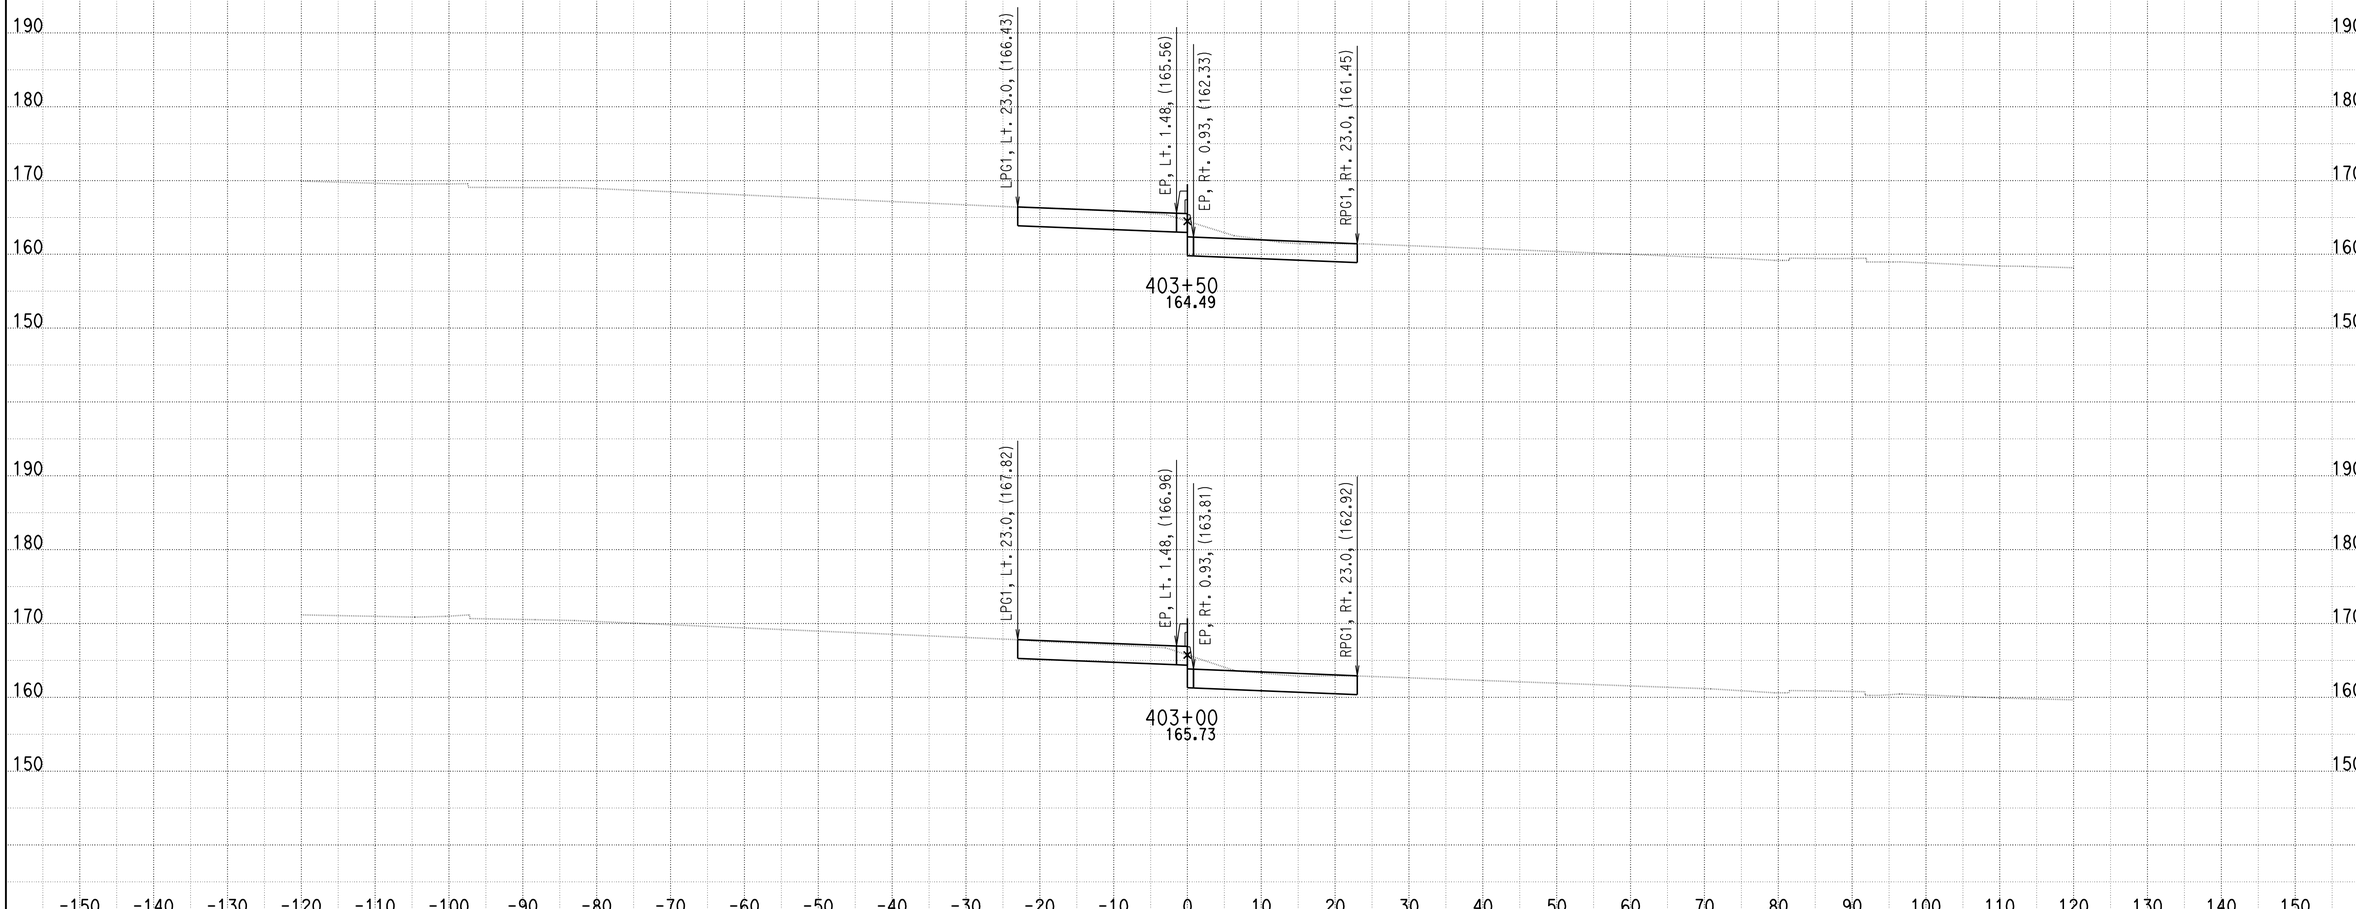


DATE: 7/30/2010

KC Project: SOUTH File: U:\userdata\2T181\SOUTH\ear\design\Segment B\des_376_43370_073010.ear

SCALE: 1" = 10' Horiz.
1" = 10' Vert.

**All Dimensions are US Survey Feet**

**A**

**CROSS SECTIONS**

SHEET 79 OF 205

# DESIGN STUDY ONLY

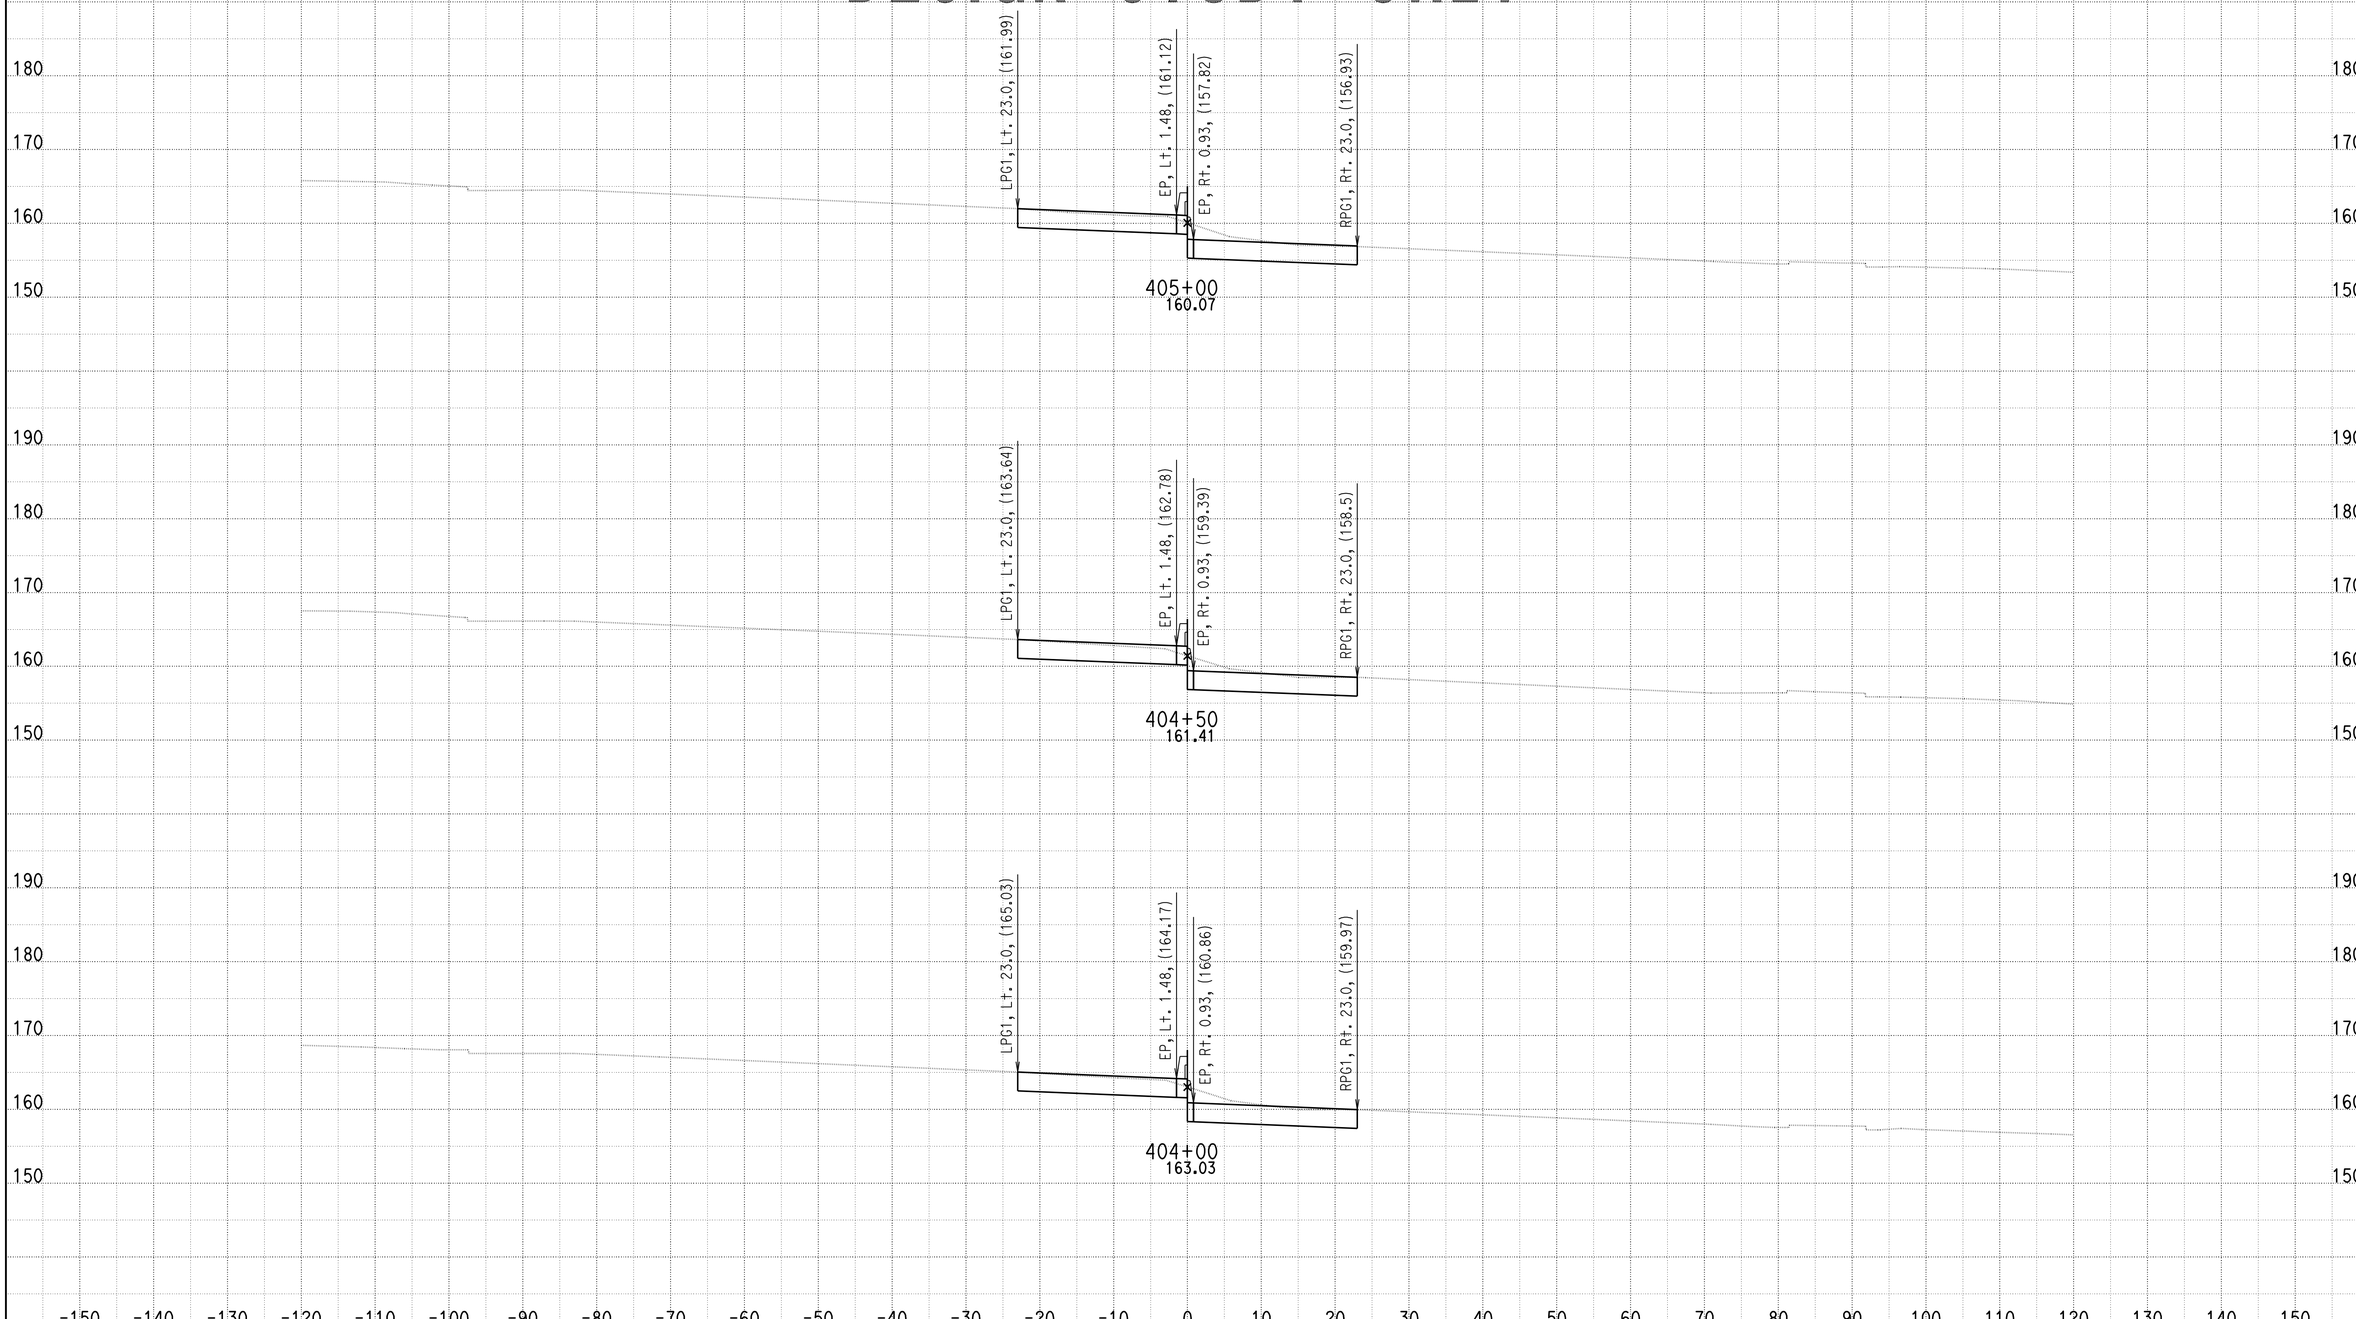


DATE: 7/30/2010

KC Project: SOUTH File: U:\userdata\2T181\SOUTH\ear\design\Segment B\des_376_43370_073010.ear

SCALE: 1" = 10' Horiz.
1" = 10' Vert.

**All Dimensions are US Survey Feet**

**A**

**CROSS SECTIONS**

SHEET 80 OF 205

# DESIGN STUDY ONLY

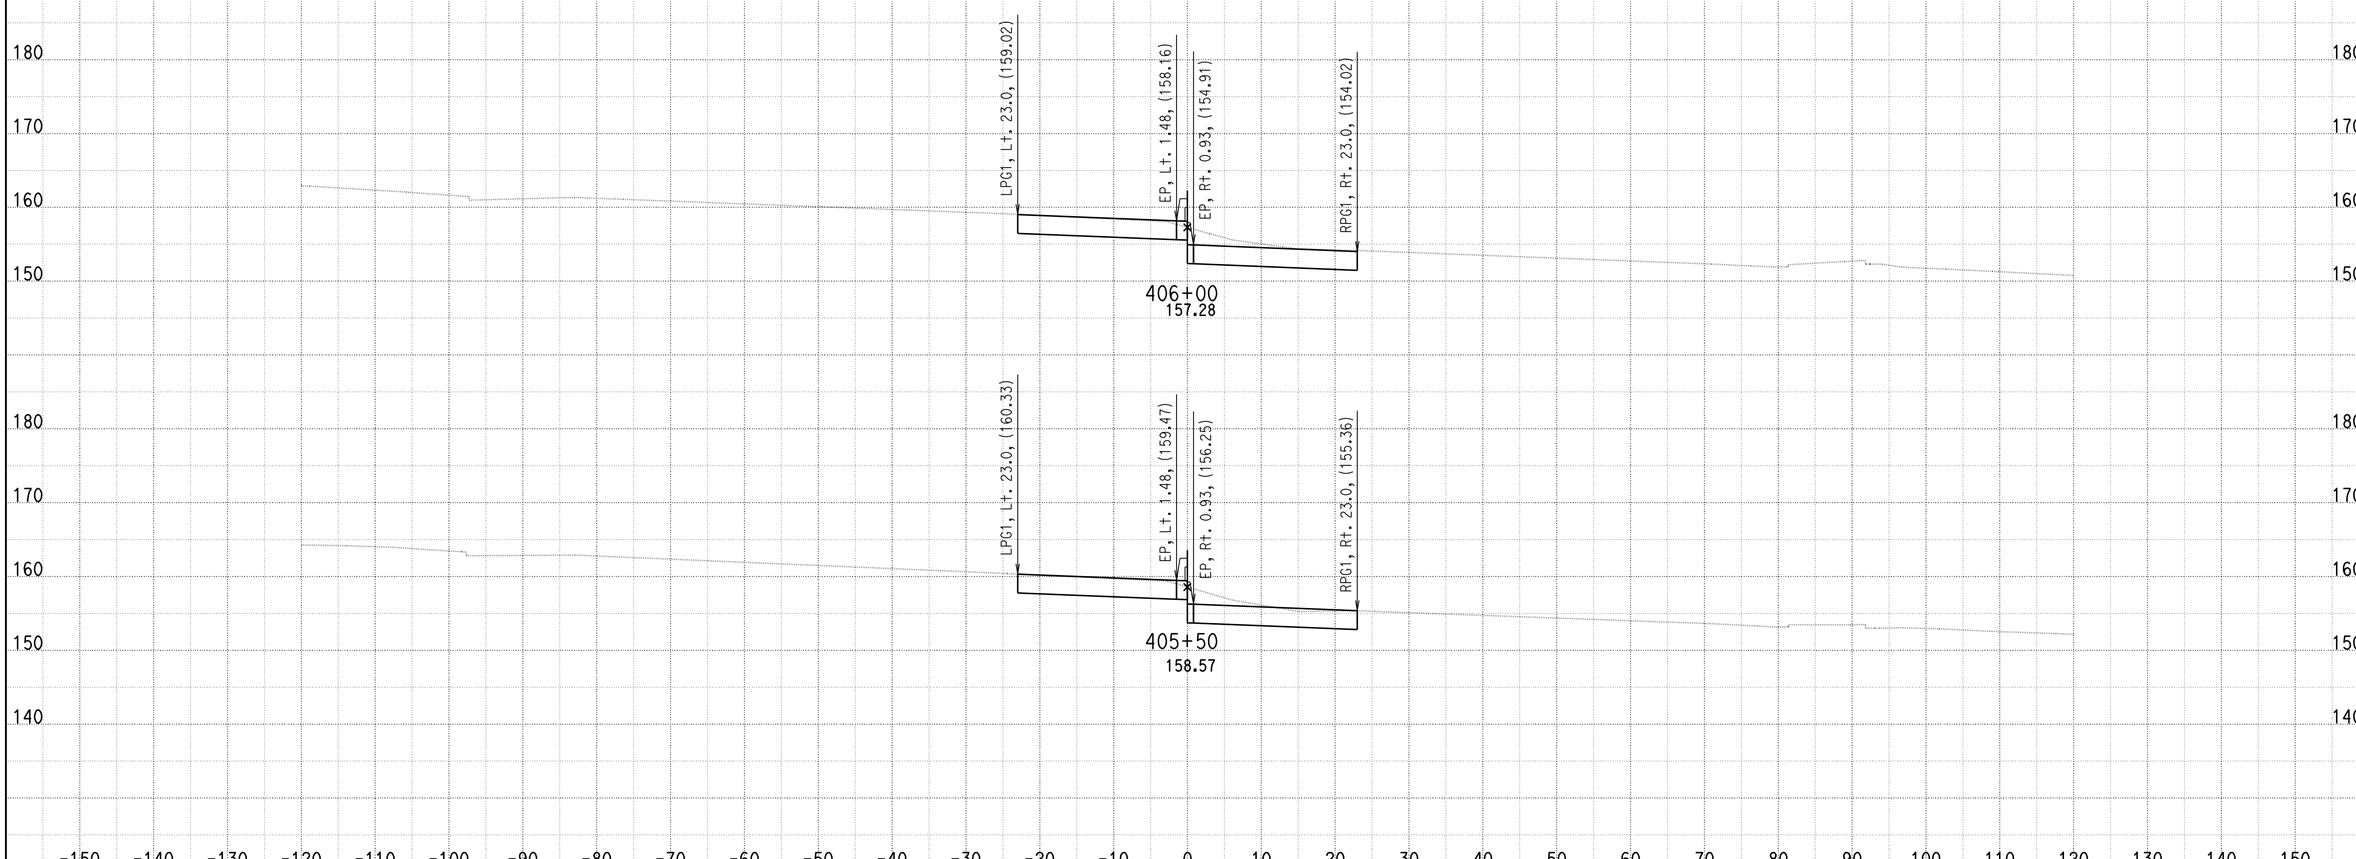


DATE: 7/30/2010

KC Project: SOUTH File: U:\userdata\2T181\SOUTH\ear\design\Segment B\des_376_43370_073010.ear

SCALE: 1" = 10' Horiz.
1" = 10' Vert.

**All Dimensions are US Survey Feet**

**A**

**CROSS SECTIONS**

SHEET 81 OF 205

DESIGN STUDY ONLY

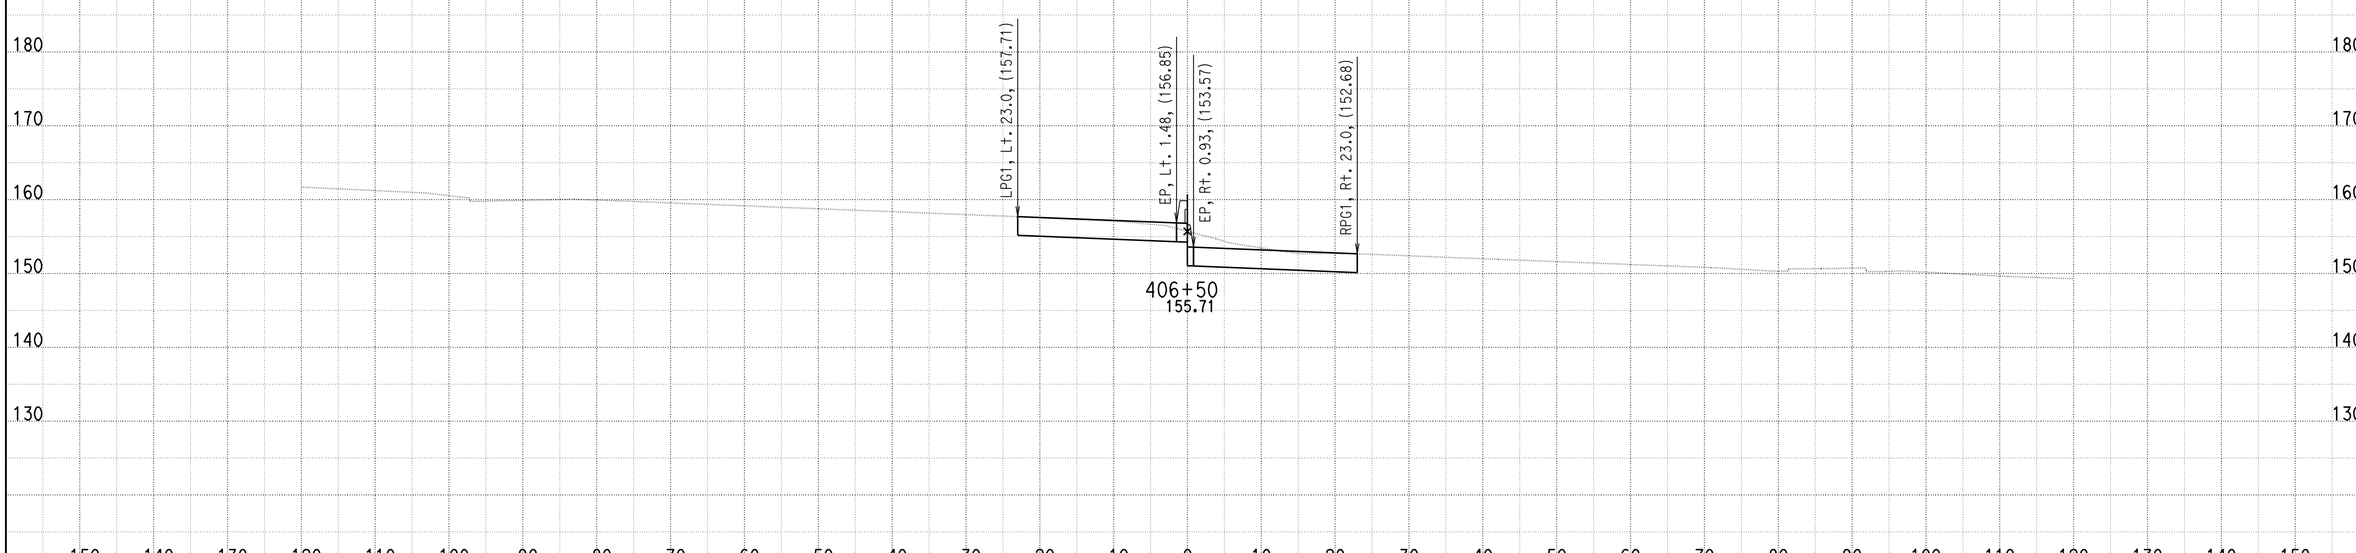


DATE: 7/30/2010

KC Project: SOUTH File: U:\userdata\2T181\SOUTH\ear\design\Segment B\des_376_43370_073010.ear

SCALE: 1" = 10' Horiz.
1" = 10' Vert.

**All Dimensions are US Survey Feet**

**A**

**CROSS SECTIONS**

# DESIGN STUDY ONLY

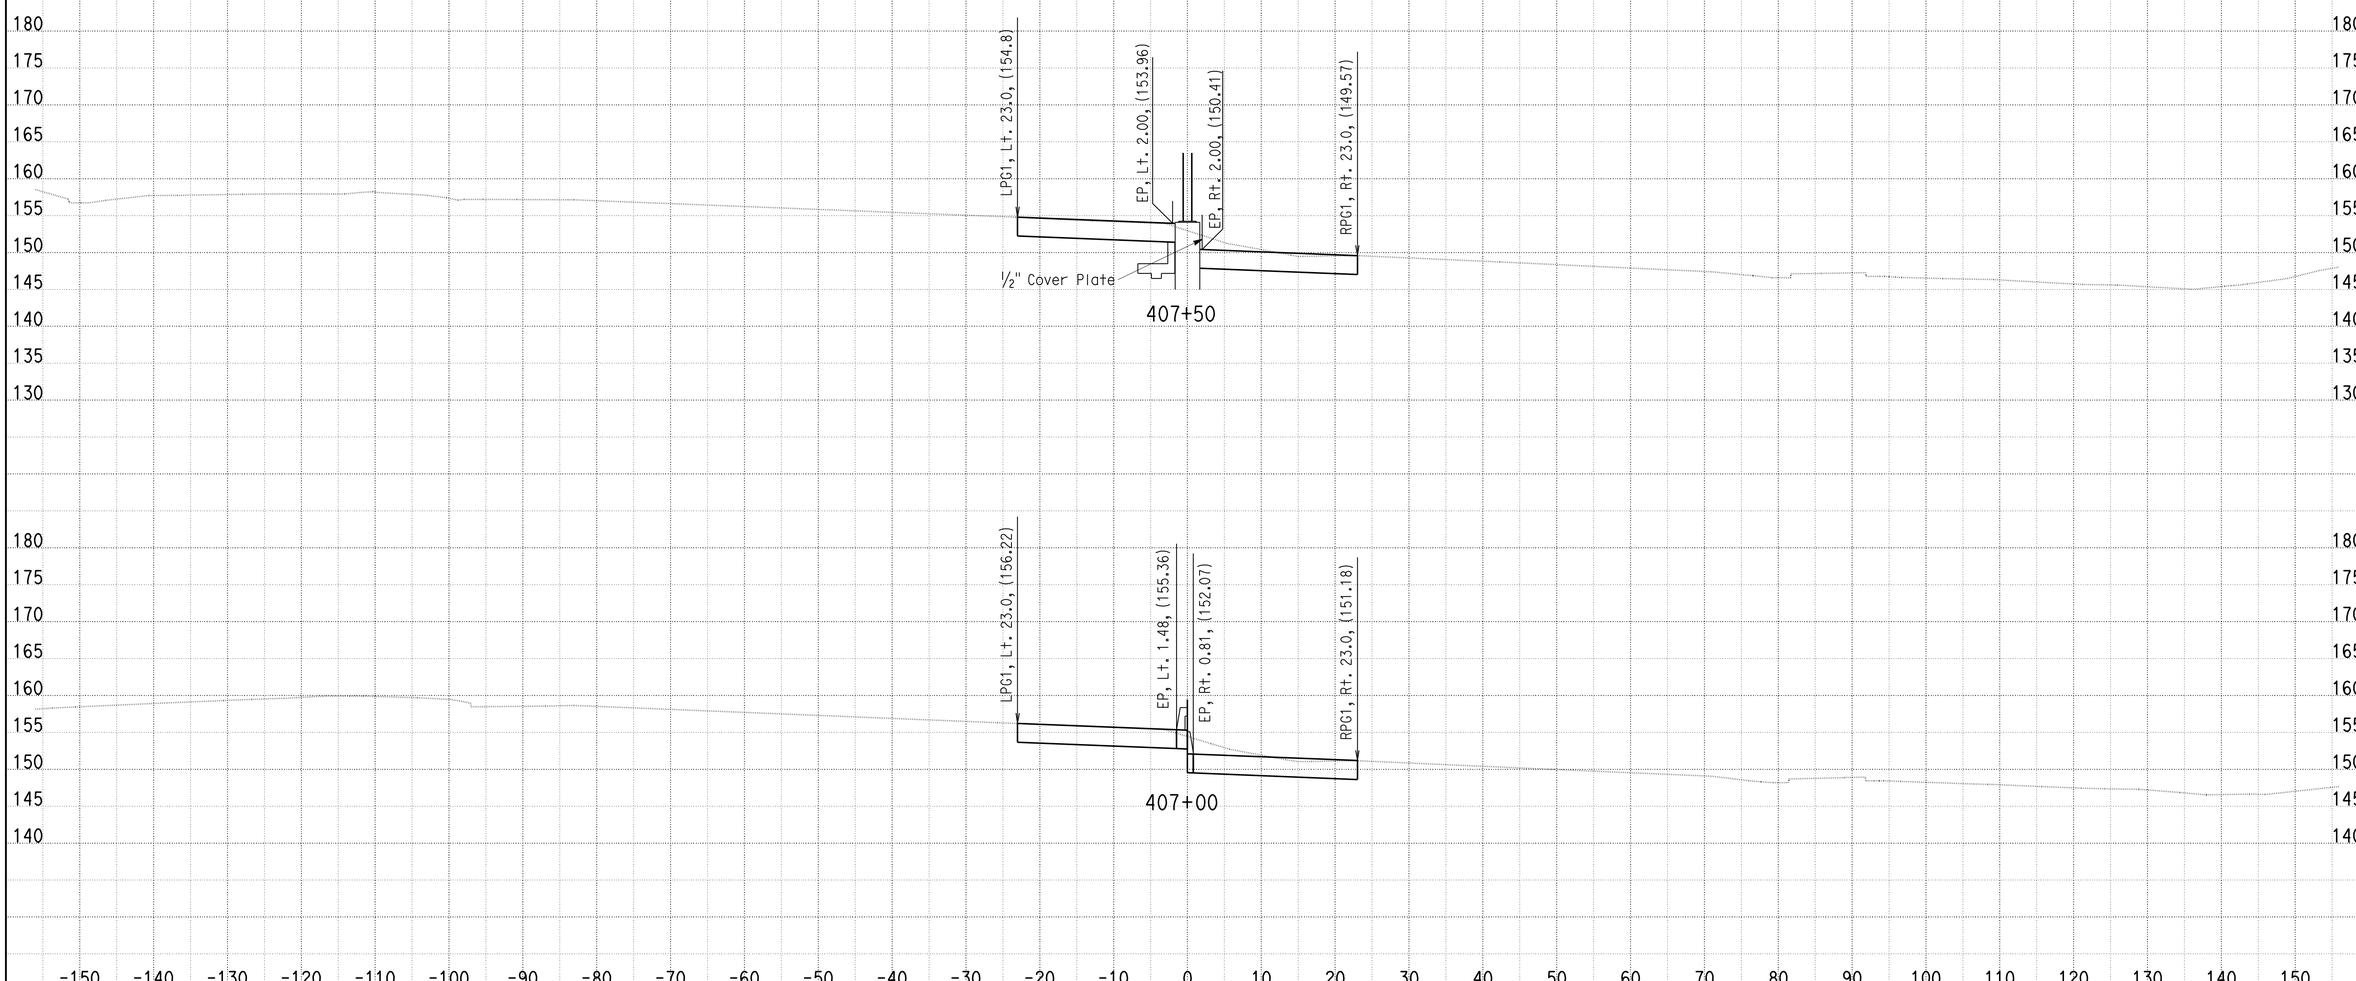


DATE: 9/22/2010

KC Project: SOUTH File: U:\userdata\2T181\SOUTH\ear\design\Segment B\des_407_411_092010.ear

SCALE: 1" = 10' Horiz.
1" = 10' Vert.

**All Dimensions are US Survey Feet**

**A**

**CROSS SECTIONS**

SHEET 83 OF 205

# DESIGN STUDY ONLY

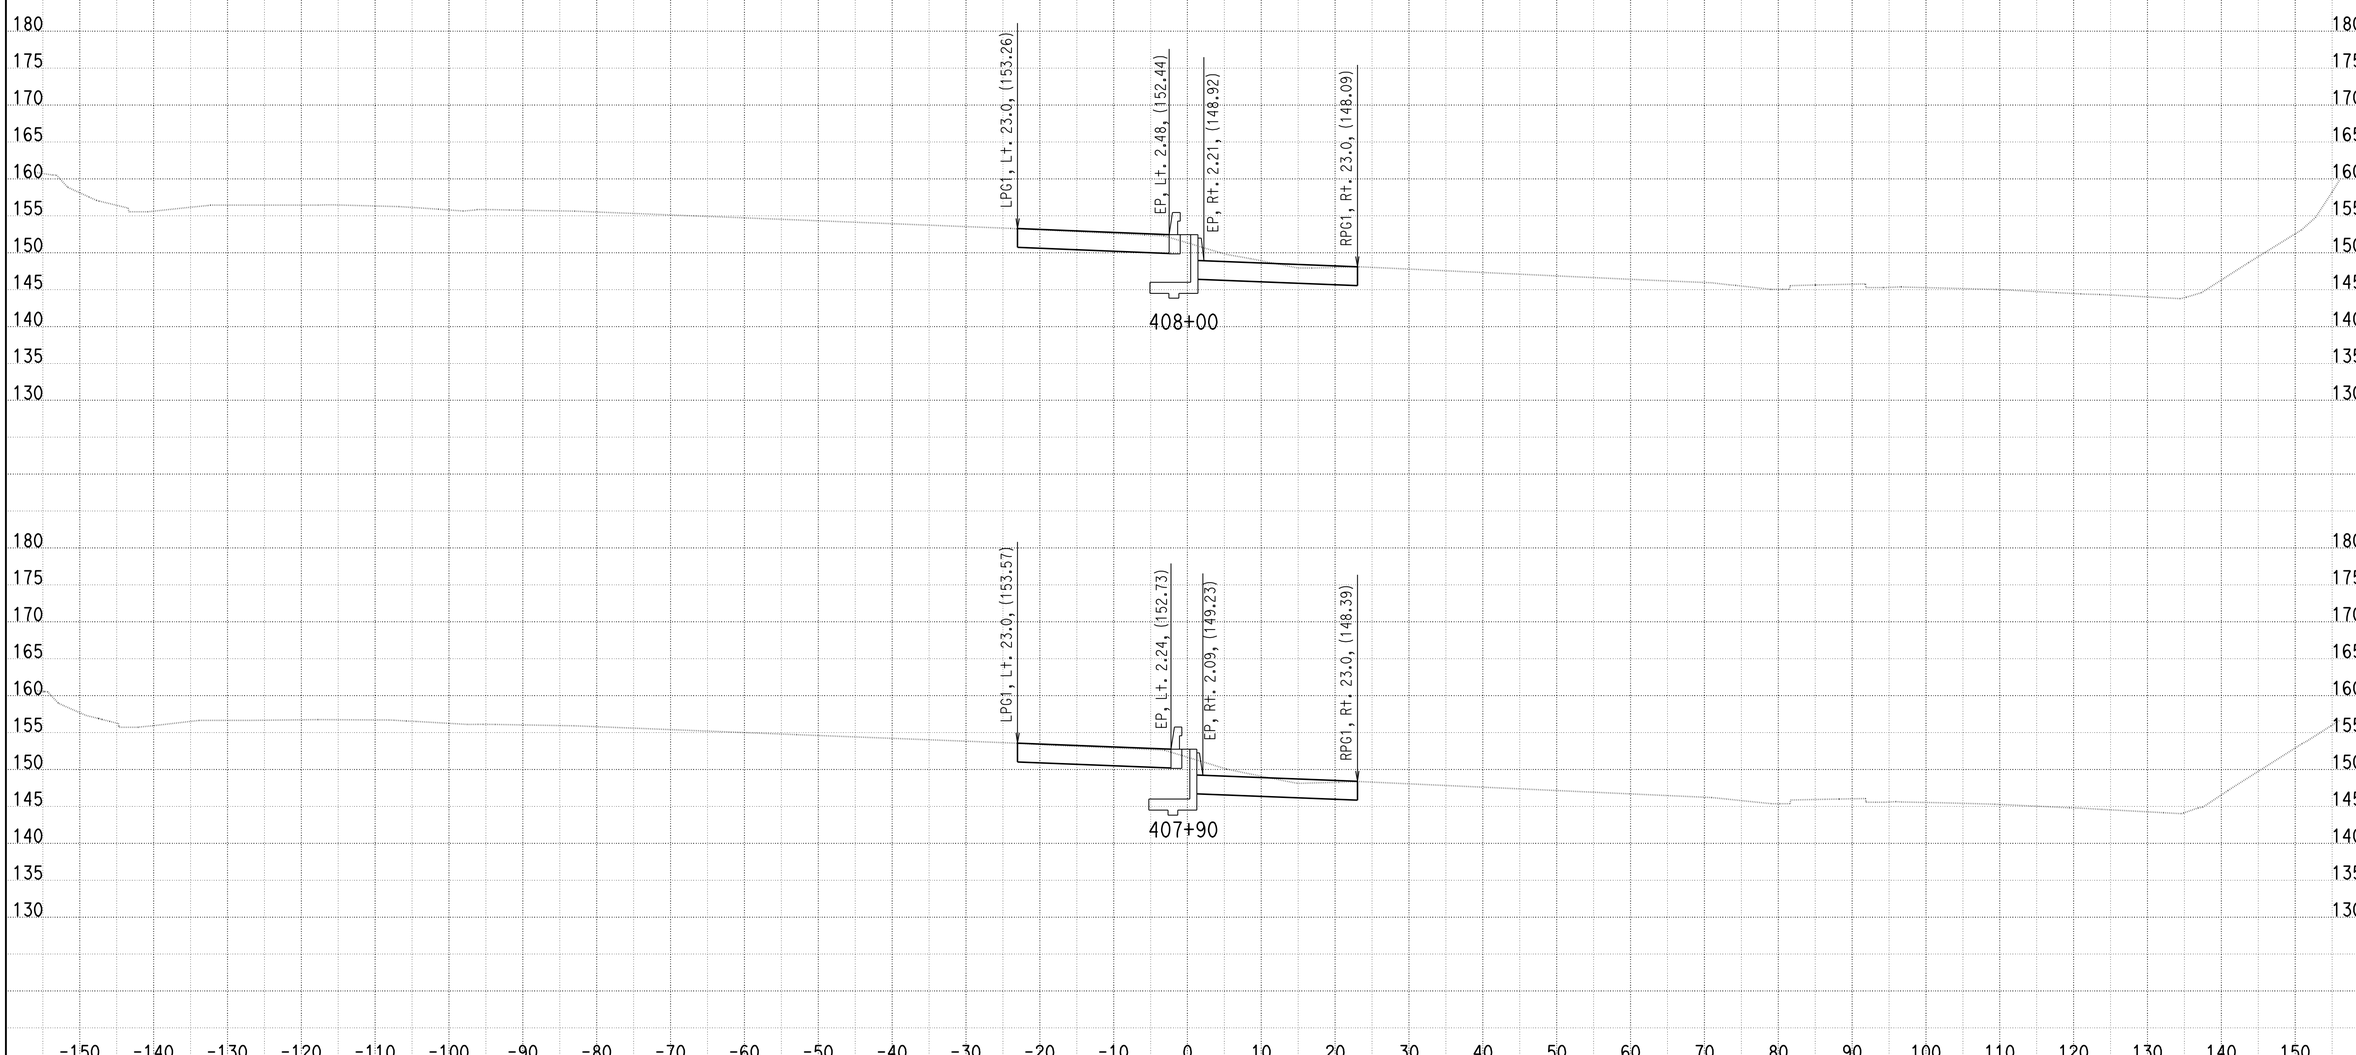


DATE: 9/22/2010

KC Project: SOUTH File: U:\userdata\2T181\SOUTH\ear\design\Segment B\des_407_411_092010.ear

SCALE: 1" = 10' Horiz.
1" = 10' Vert.

**All Dimensions are US Survey Feet**

**A**

**CROSS SECTIONS**

SHEET 84 OF 205

# DESIGN STUDY ONLY

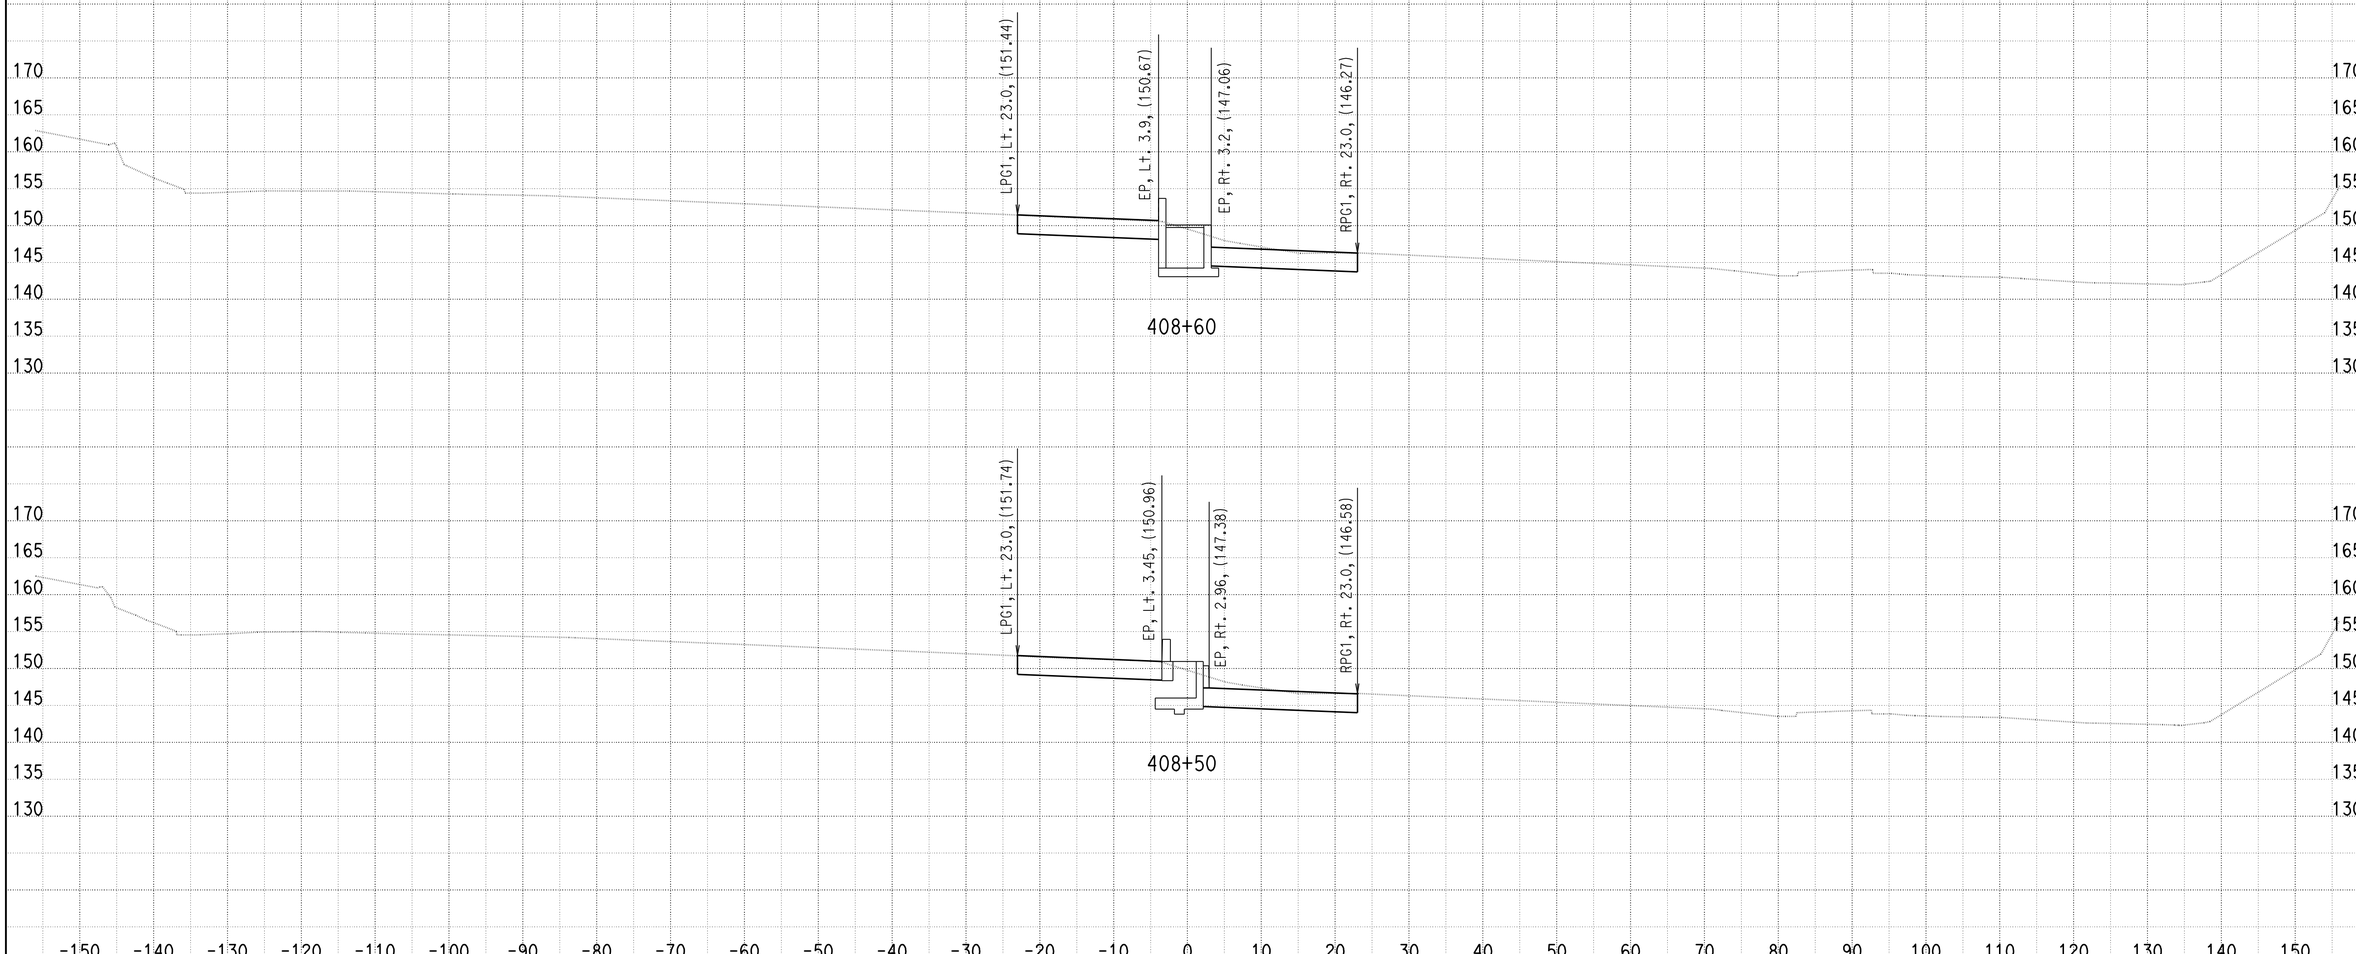


DATE: 9/22/2010

KC Project: SOUTH File: U:\userdata\2T181\SOUTH\ear\design\Segment B\des_407_411_092010.ear

SCALE: 1" = 10' Horiz.
1" = 10' Vert.

**All Dimensions are US Survey Feet**

**A**

**CROSS SECTIONS**

SHEET 85 OF 205

# DESIGN STUDY ONLY

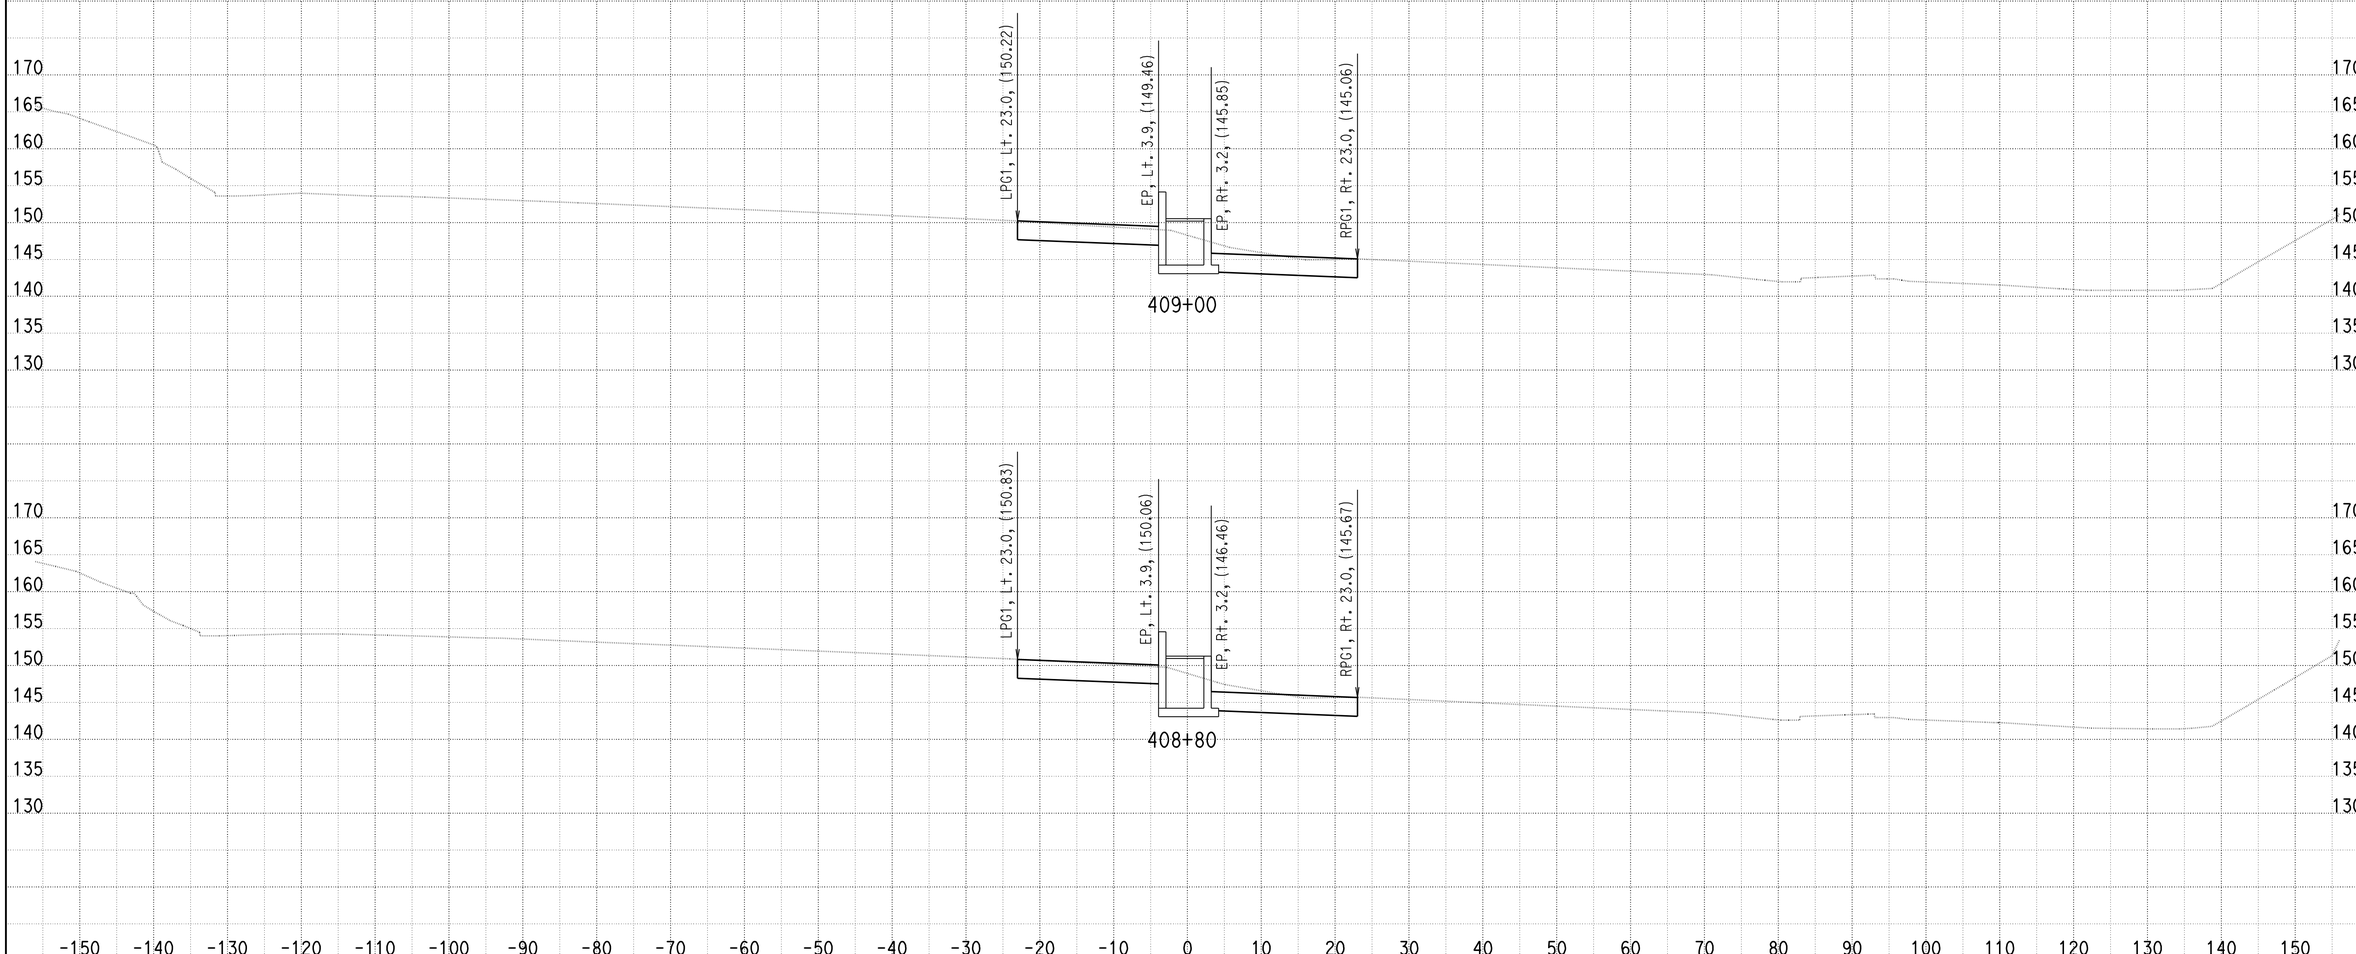


DATE: 9/22/2010

KC Project: SOUTH File: U:\userdata\2T181\SOUTH\ear\design\Segment B\des_407_411_092010.ear

SCALE: 1" = 10' Horiz.
1" = 10' Vert.

**All Dimensions are US Survey Feet**

**A**

**CROSS SECTIONS**

SHEET 86 OF 205

# DESIGN STUDY ONLY

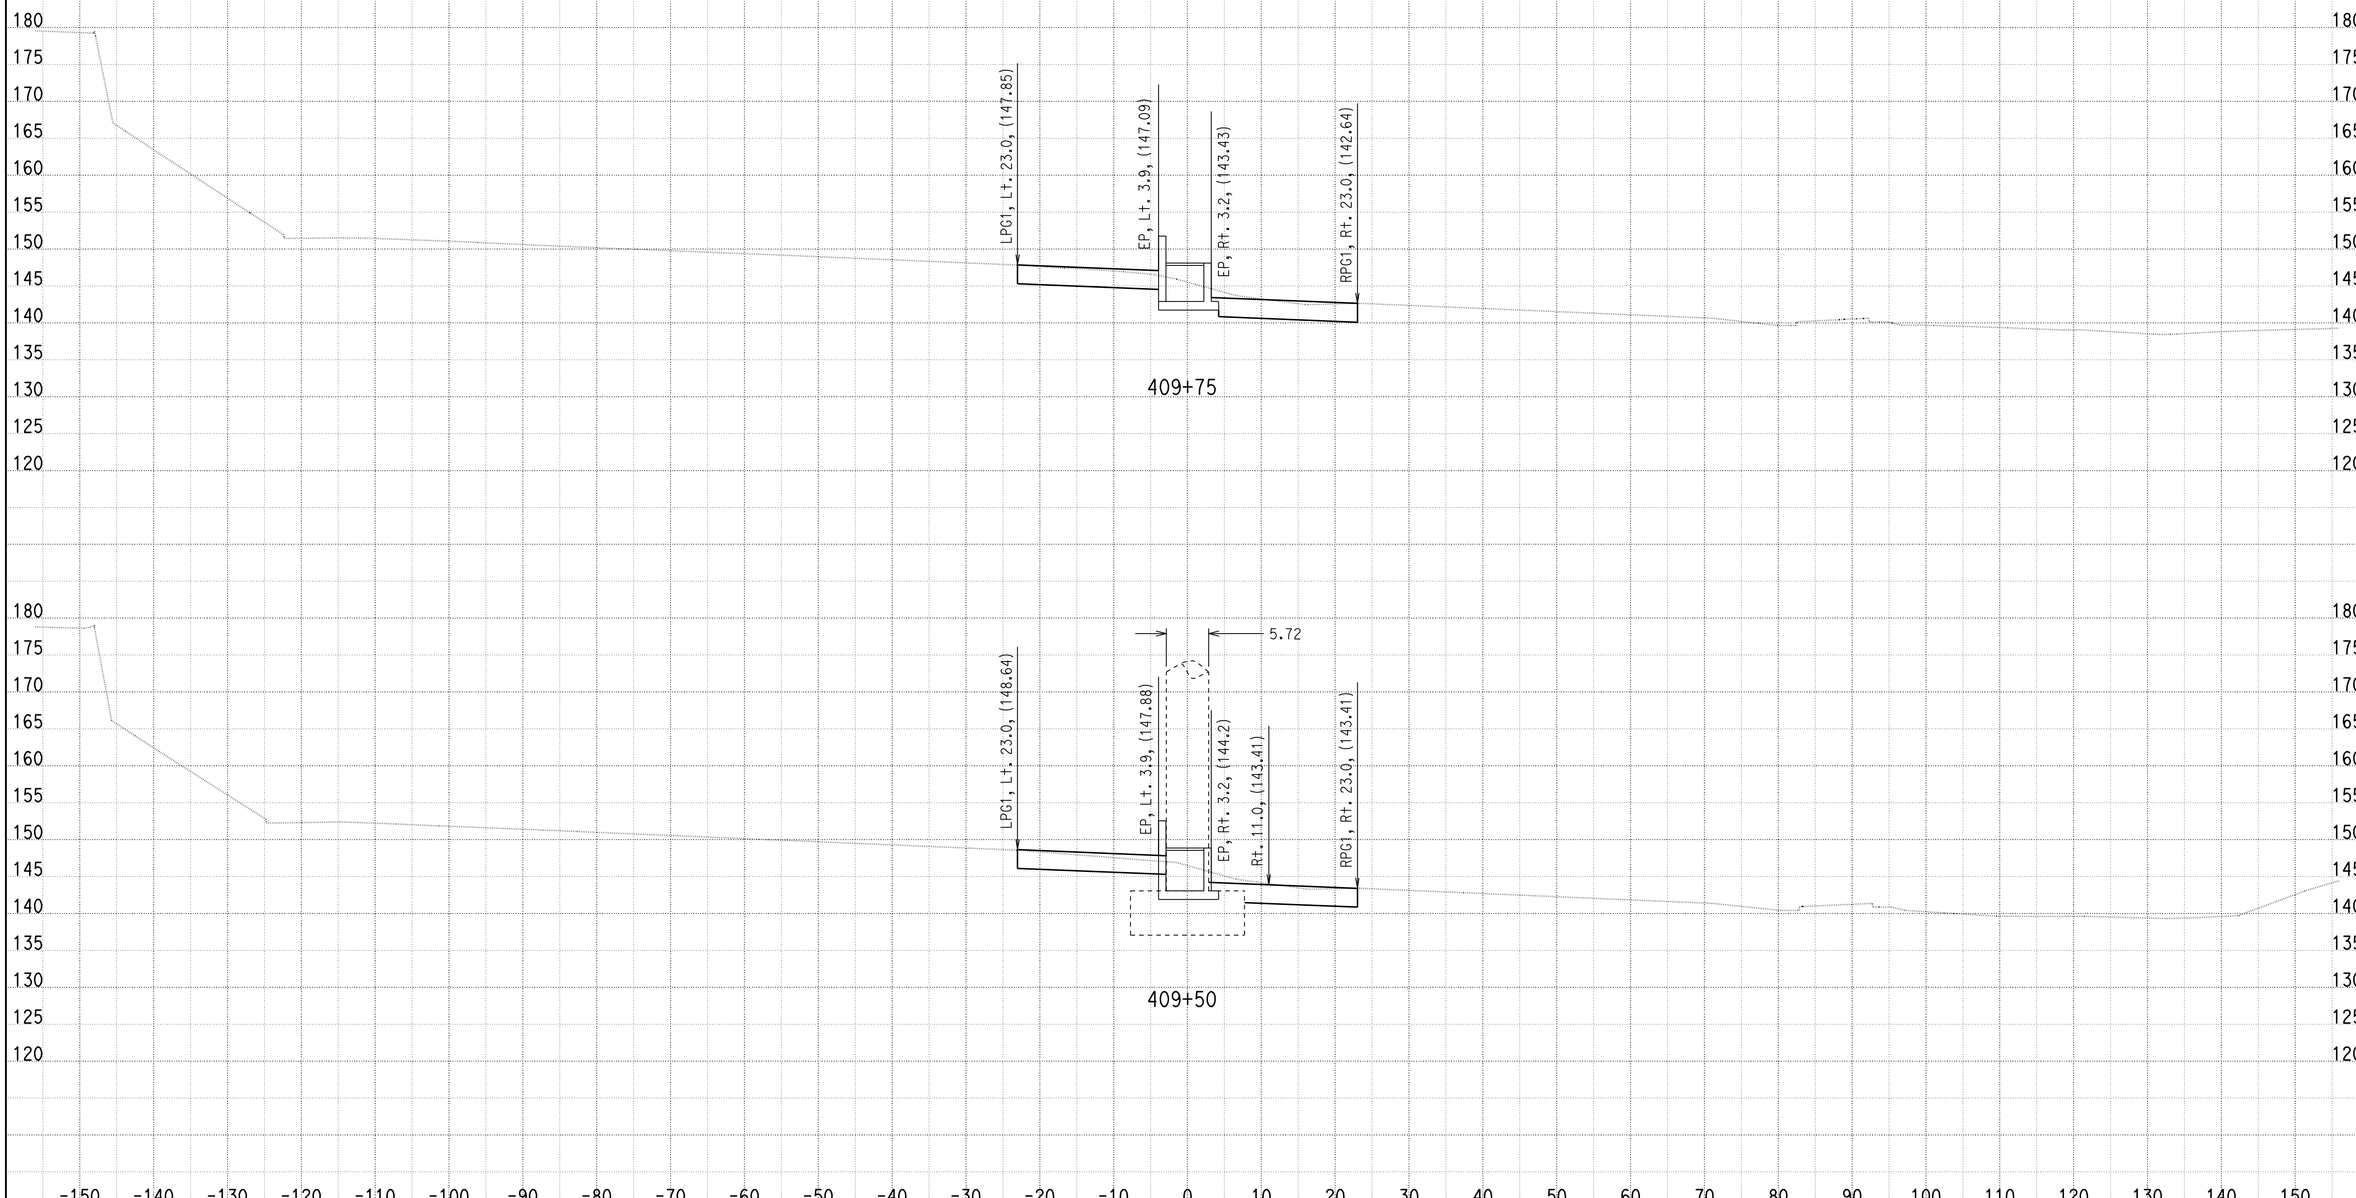


DATE: 9/22/2010

KC Project: SOUTH File: U:\userdata\2T181\SOUTH\ear\design\Segment B\des_407_411_092010.ear

SCALE: 1" = 10' Horiz.
1" = 10' Vert.

**All Dimensions are US Survey Feet**

**A**
**CROSS SECTIONS**

# DESIGN STUDY ONLY

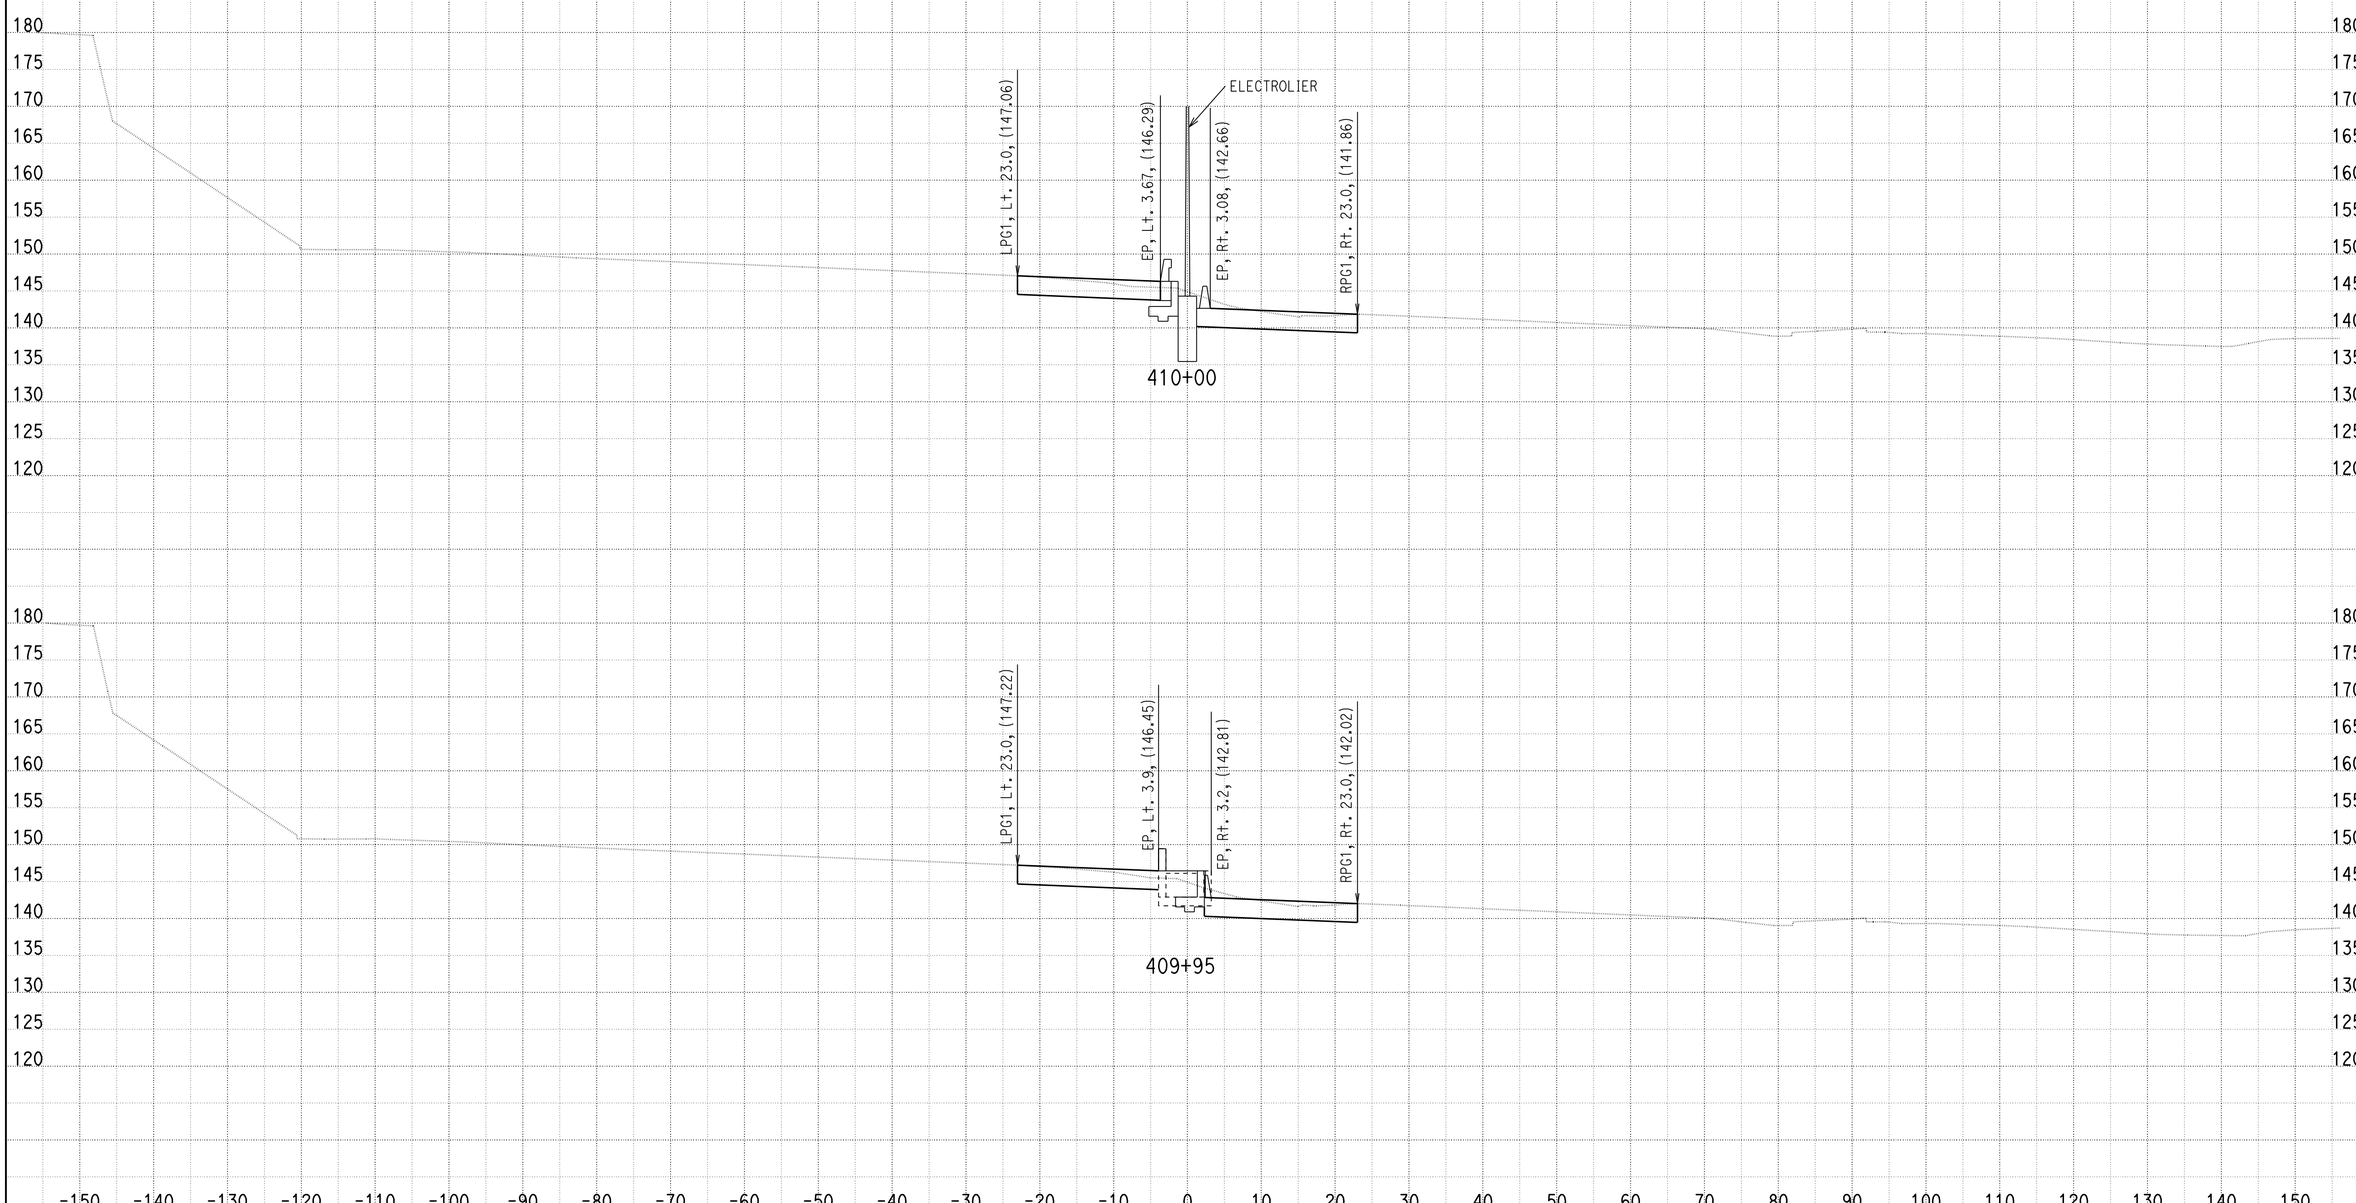


DATE: 9/22/2010

KC Project: SOUTH File: U:\userdata\2T181\SOUTH\ear\design\Segment B\des_407_411_092010.ear

SCALE: 1" = 10' Horiz.
1" = 10' Vert.

**All Dimensions are US Survey Feet**

**A**

**CROSS SECTIONS**

SHEET 88 OF 205

# DESIGN STUDY ONLY

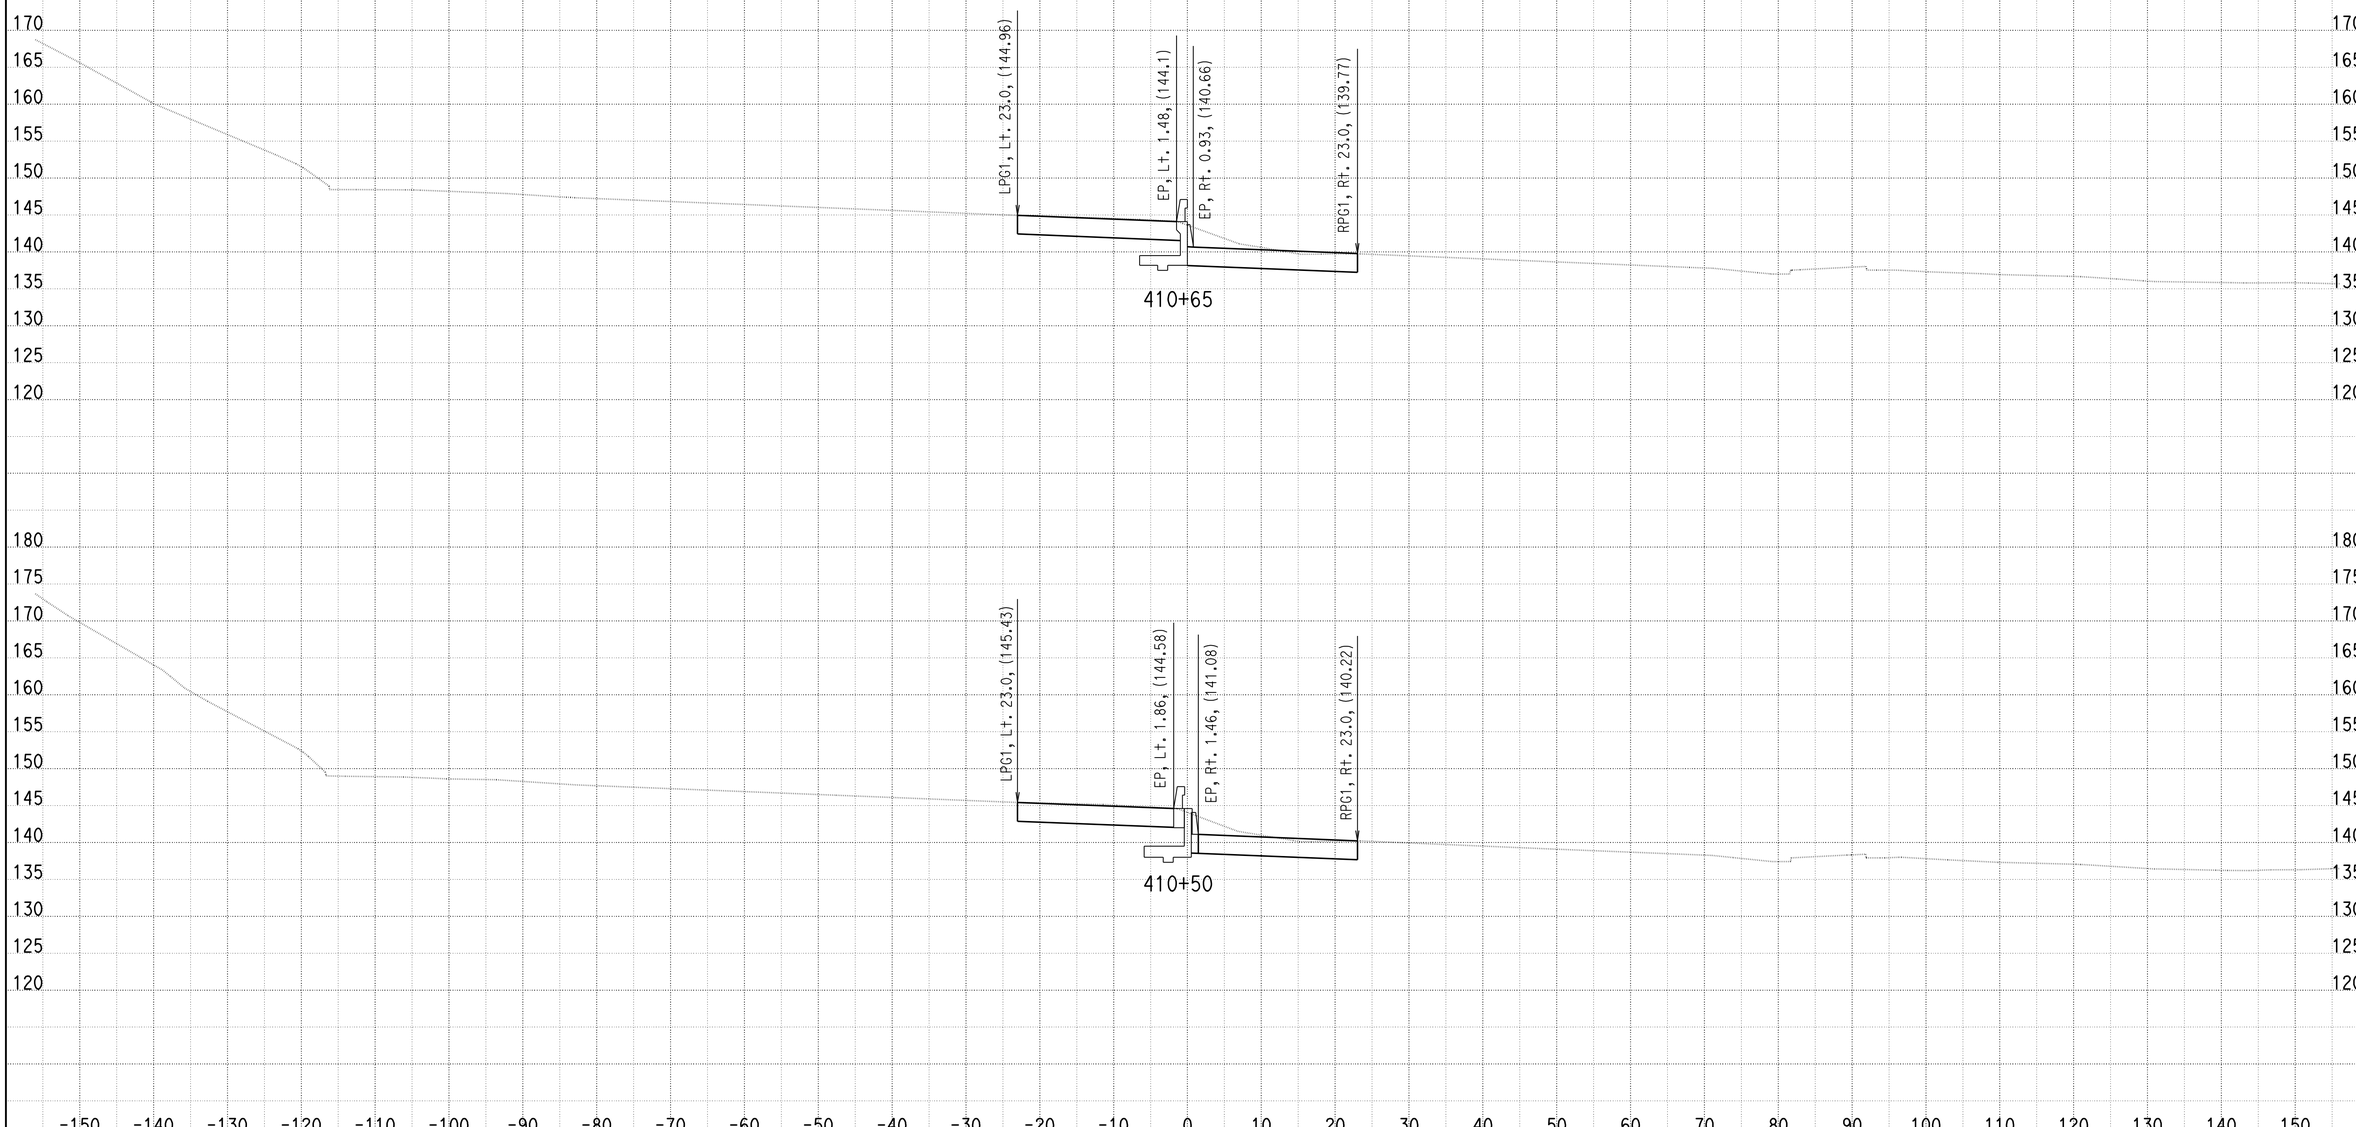


DATE: 9/22/2010

KC Project: SOUTH File: U:\userdata\2T181\SOUTH\ear\design\Segment B\des_407_411_092010.ear

SCALE: 1" = 10' Horiz.
1" = 10' Vert.

**All Dimensions are US Survey Feet**

**A**

**CROSS SECTIONS**

SHEET 89 OF 205

DESIGN STUDY ONLY

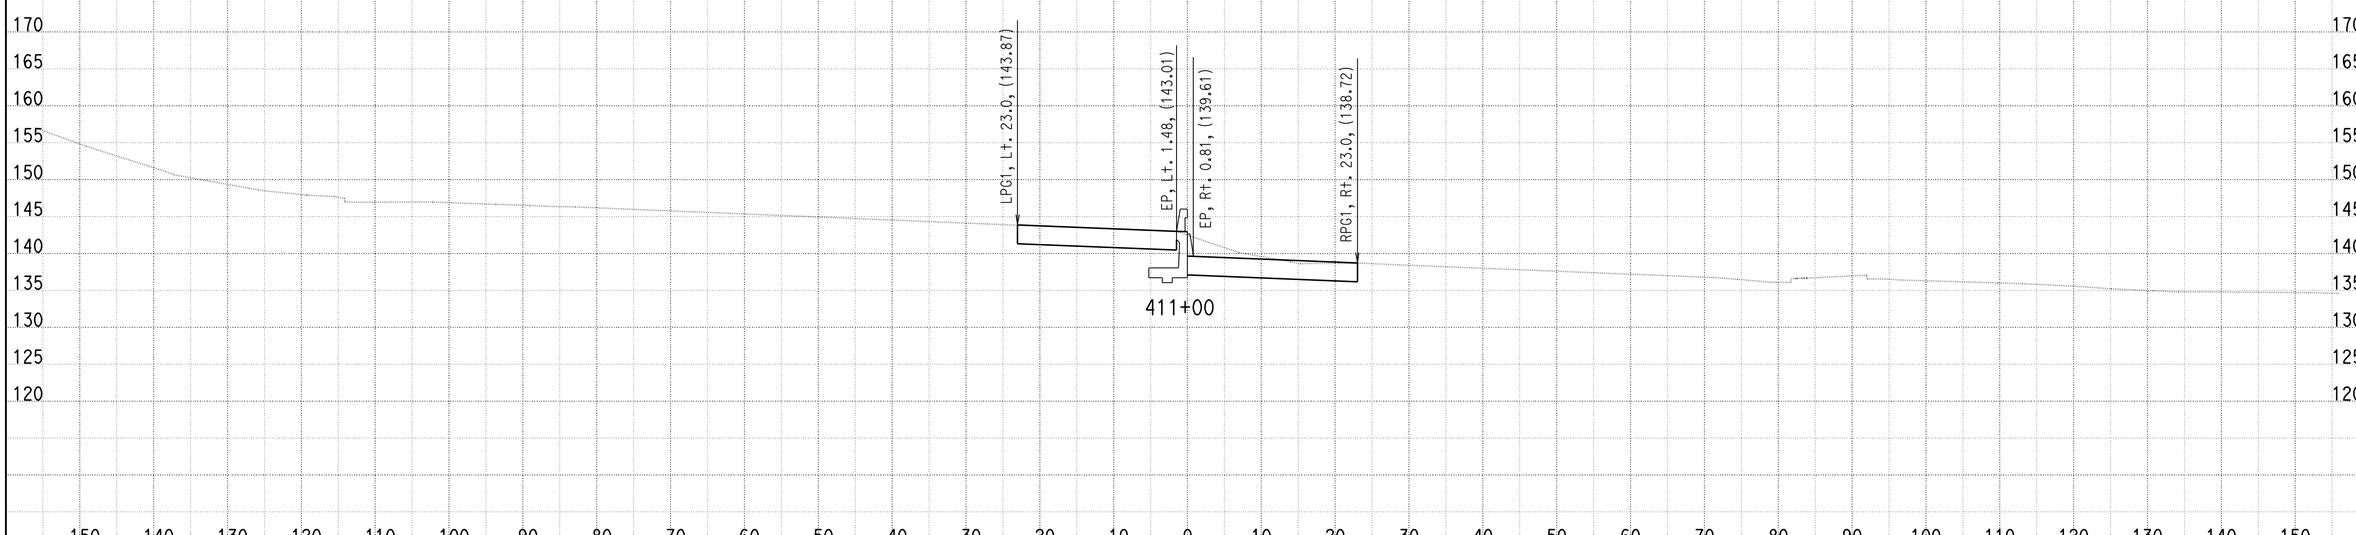


DATE: 9/22/2010

KC Project: SOUTH File: U:\userdata\2T181\SOUTH\ear\design\Segment B\des_407_411_092010.ear

SCALE: 1" = 10' Horiz.
1" = 10' Vert.

**All Dimensions are US Survey Feet**

**A**

**CROSS SECTIONS**

SHEET 90 OF 205

# DESIGN STUDY ONLY

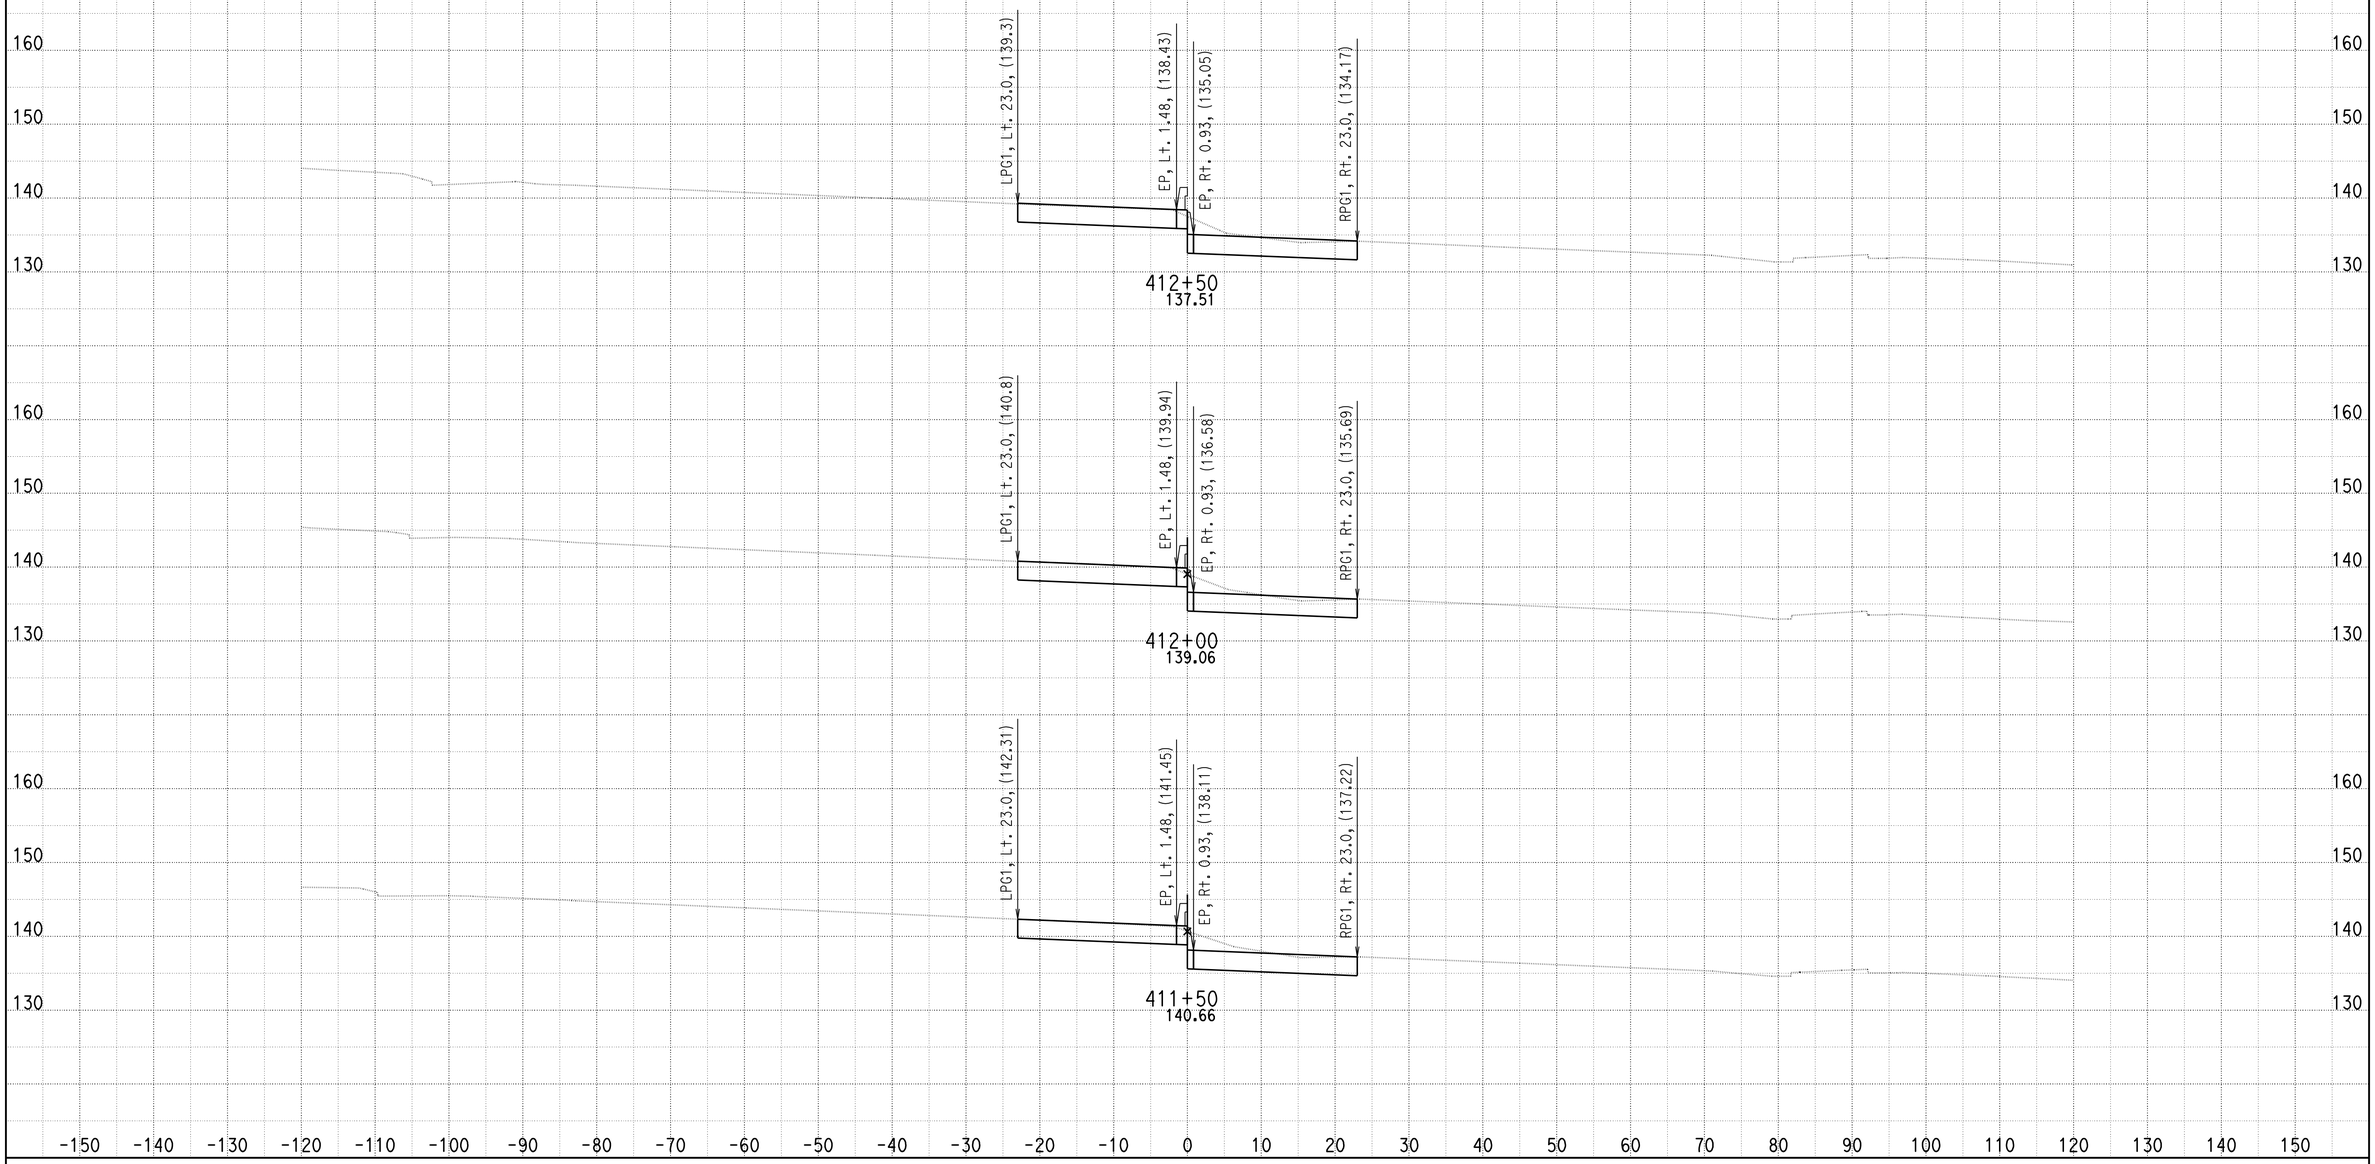


DATE: 7/30/2010

KC Project: SOUTH File: U:\userdata\2T181\SOUTH\ear\design\Segment B\des_376_43370_073010.ear

SCALE: 1" = 10' Horiz.
1" = 10' Vert.

**All Dimensions are US Survey Feet**

**A**

**CROSS SECTIONS**

SHEET 91 OF 205

# DESIGN STUDY ONLY

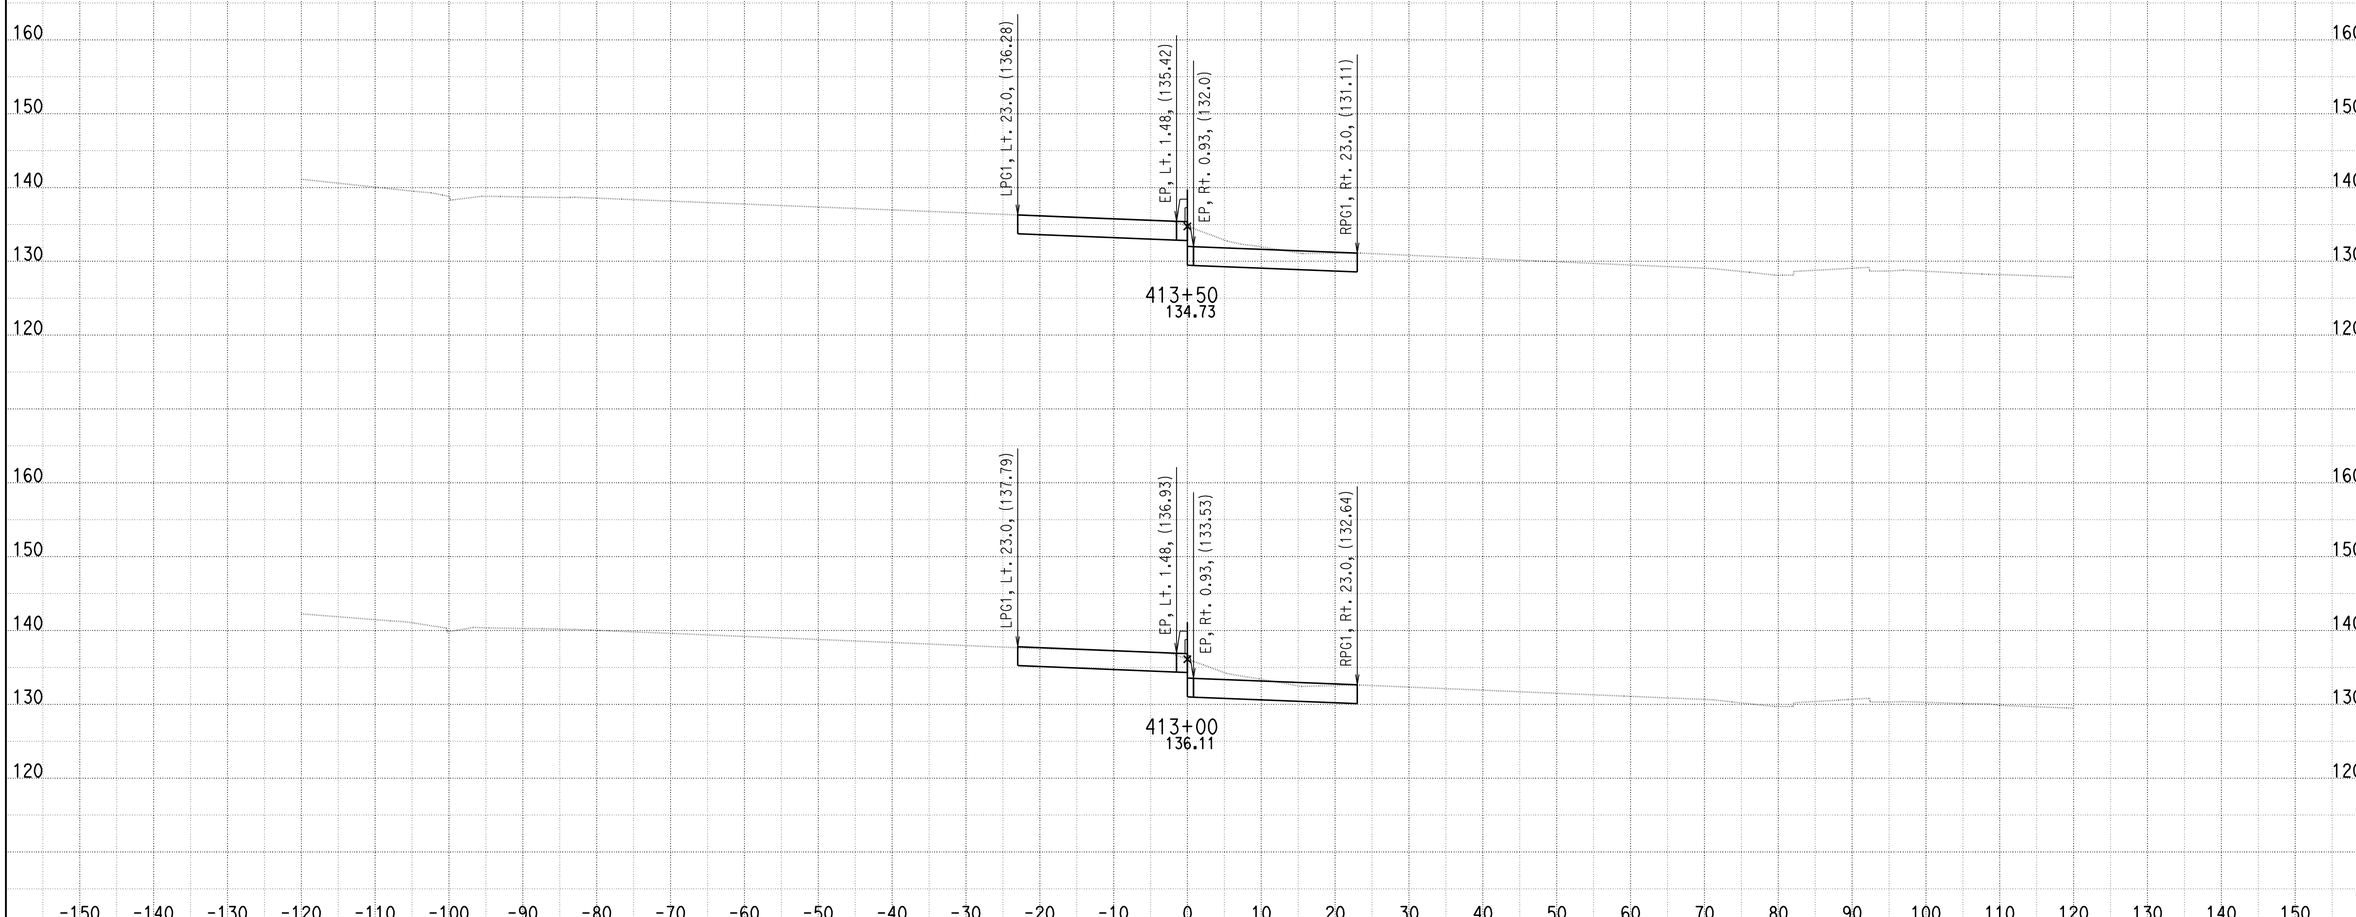


DATE: 7/30/2010

KC Project: SOUTH File: U:\userdata\2T181\SOUTH\ear\design\Segment B\des_376_43370_073010.ear

SCALE: 1" = 10' Horiz.
1" = 10' Vert.

**All Dimensions are US Survey Feet**

**A**

**CROSS SECTIONS**

SHEET 92 OF 205

# DESIGN STUDY ONLY

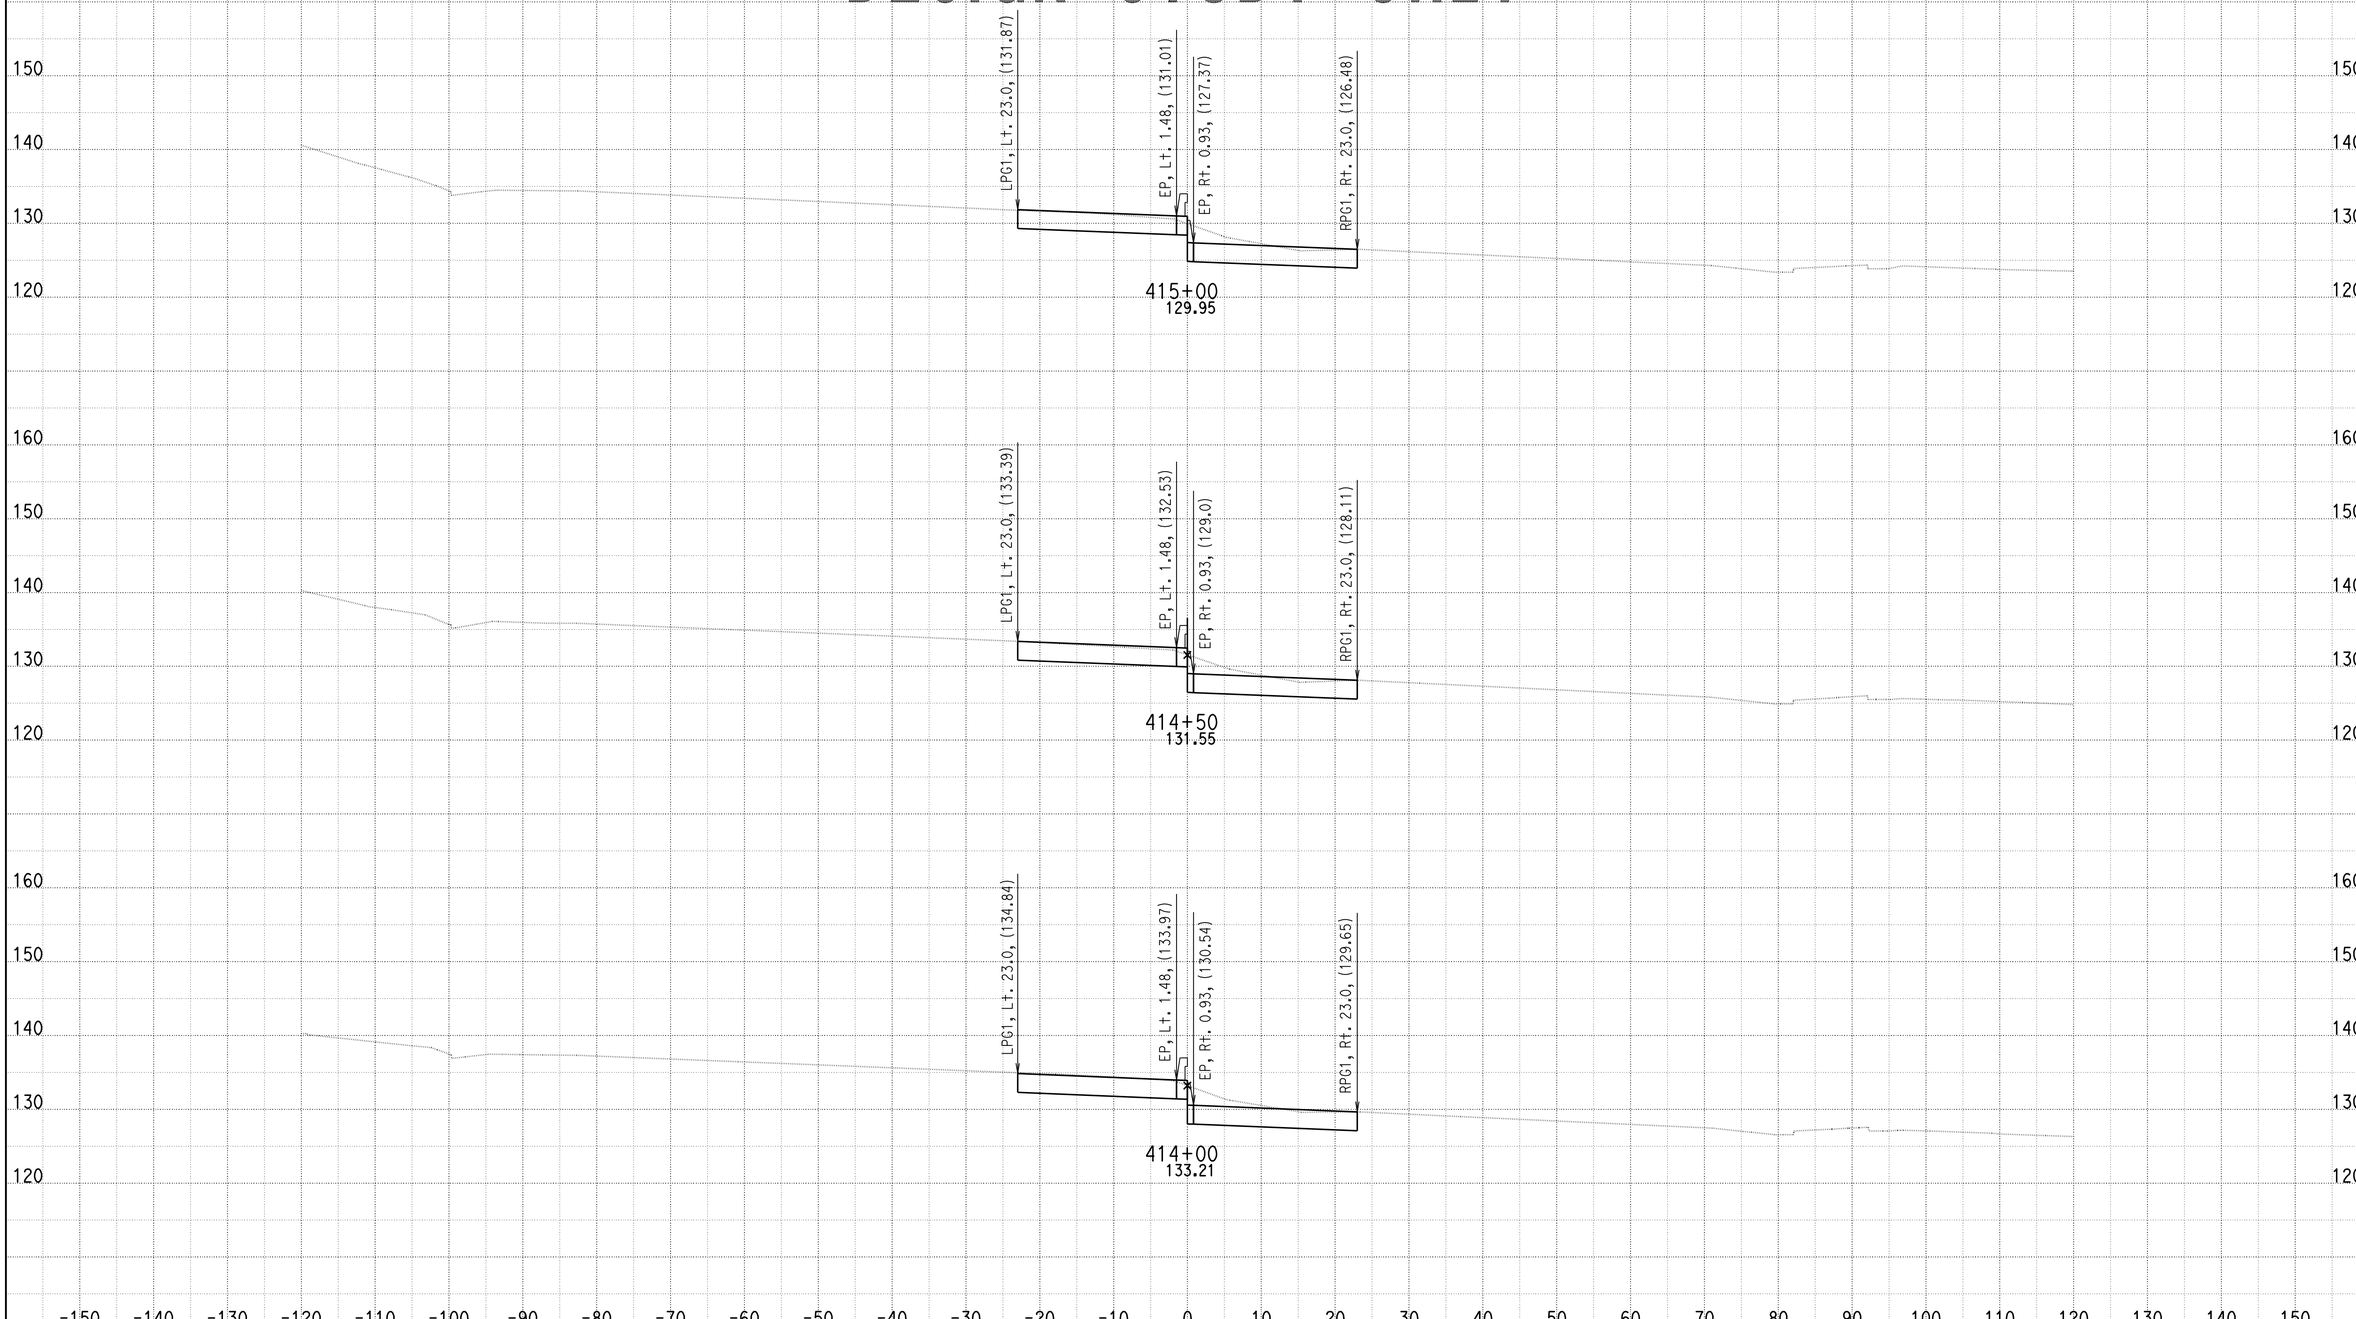


DATE: 7/30/2010

KC Project: SOUTH File: U:\userdata\2T181\SOUTH\ear\design\Segment B\des_376_43370_073010.ear

SCALE: 1" = 10' Horiz.
1" = 10' Vert.

**All Dimensions are US Survey Feet**

**A**

**CROSS SECTIONS**

SHEET 93 OF 205

# DESIGN STUDY ONLY

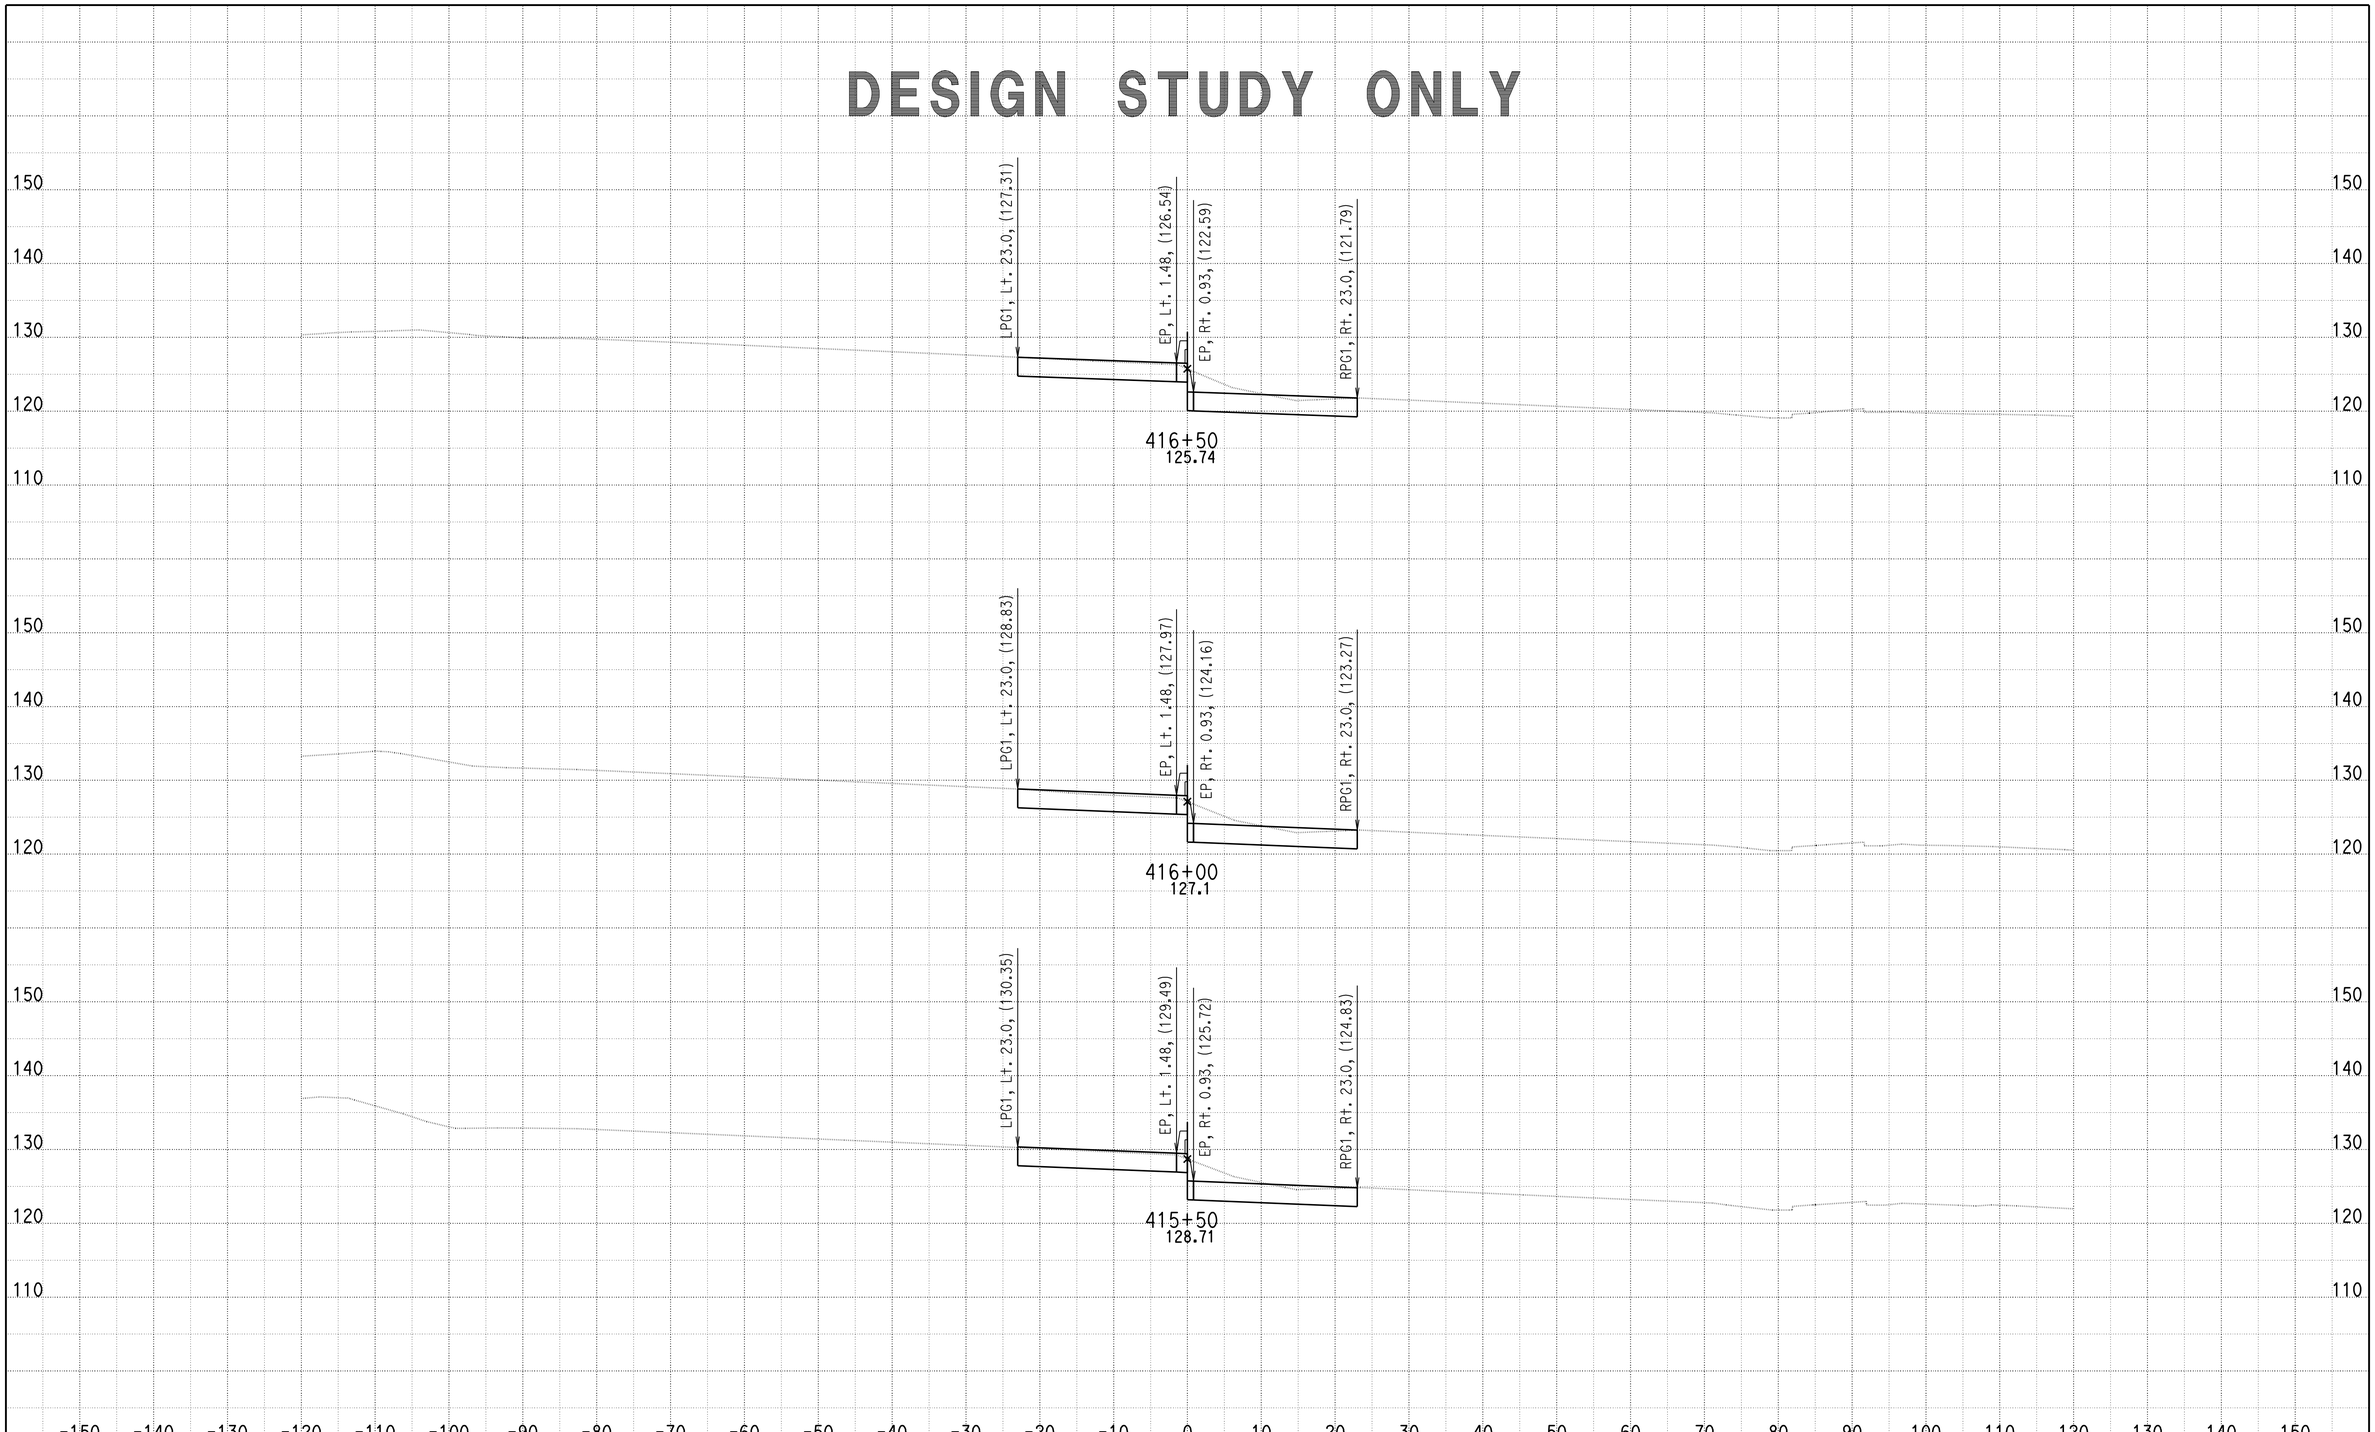


DATE: 7/30/2010

KC Project: SOUTH File: U:\userdata\2T181\SOUTH\ear\design\Segment B\des_376_43370_073010.ear

SCALE: 1" = 10' Horiz.
1" = 10' Vert.

**All Dimensions are US Survey Feet**

**A**

**CROSS SECTIONS**

SHEET 94 OF 205

# DESIGN STUDY ONLY

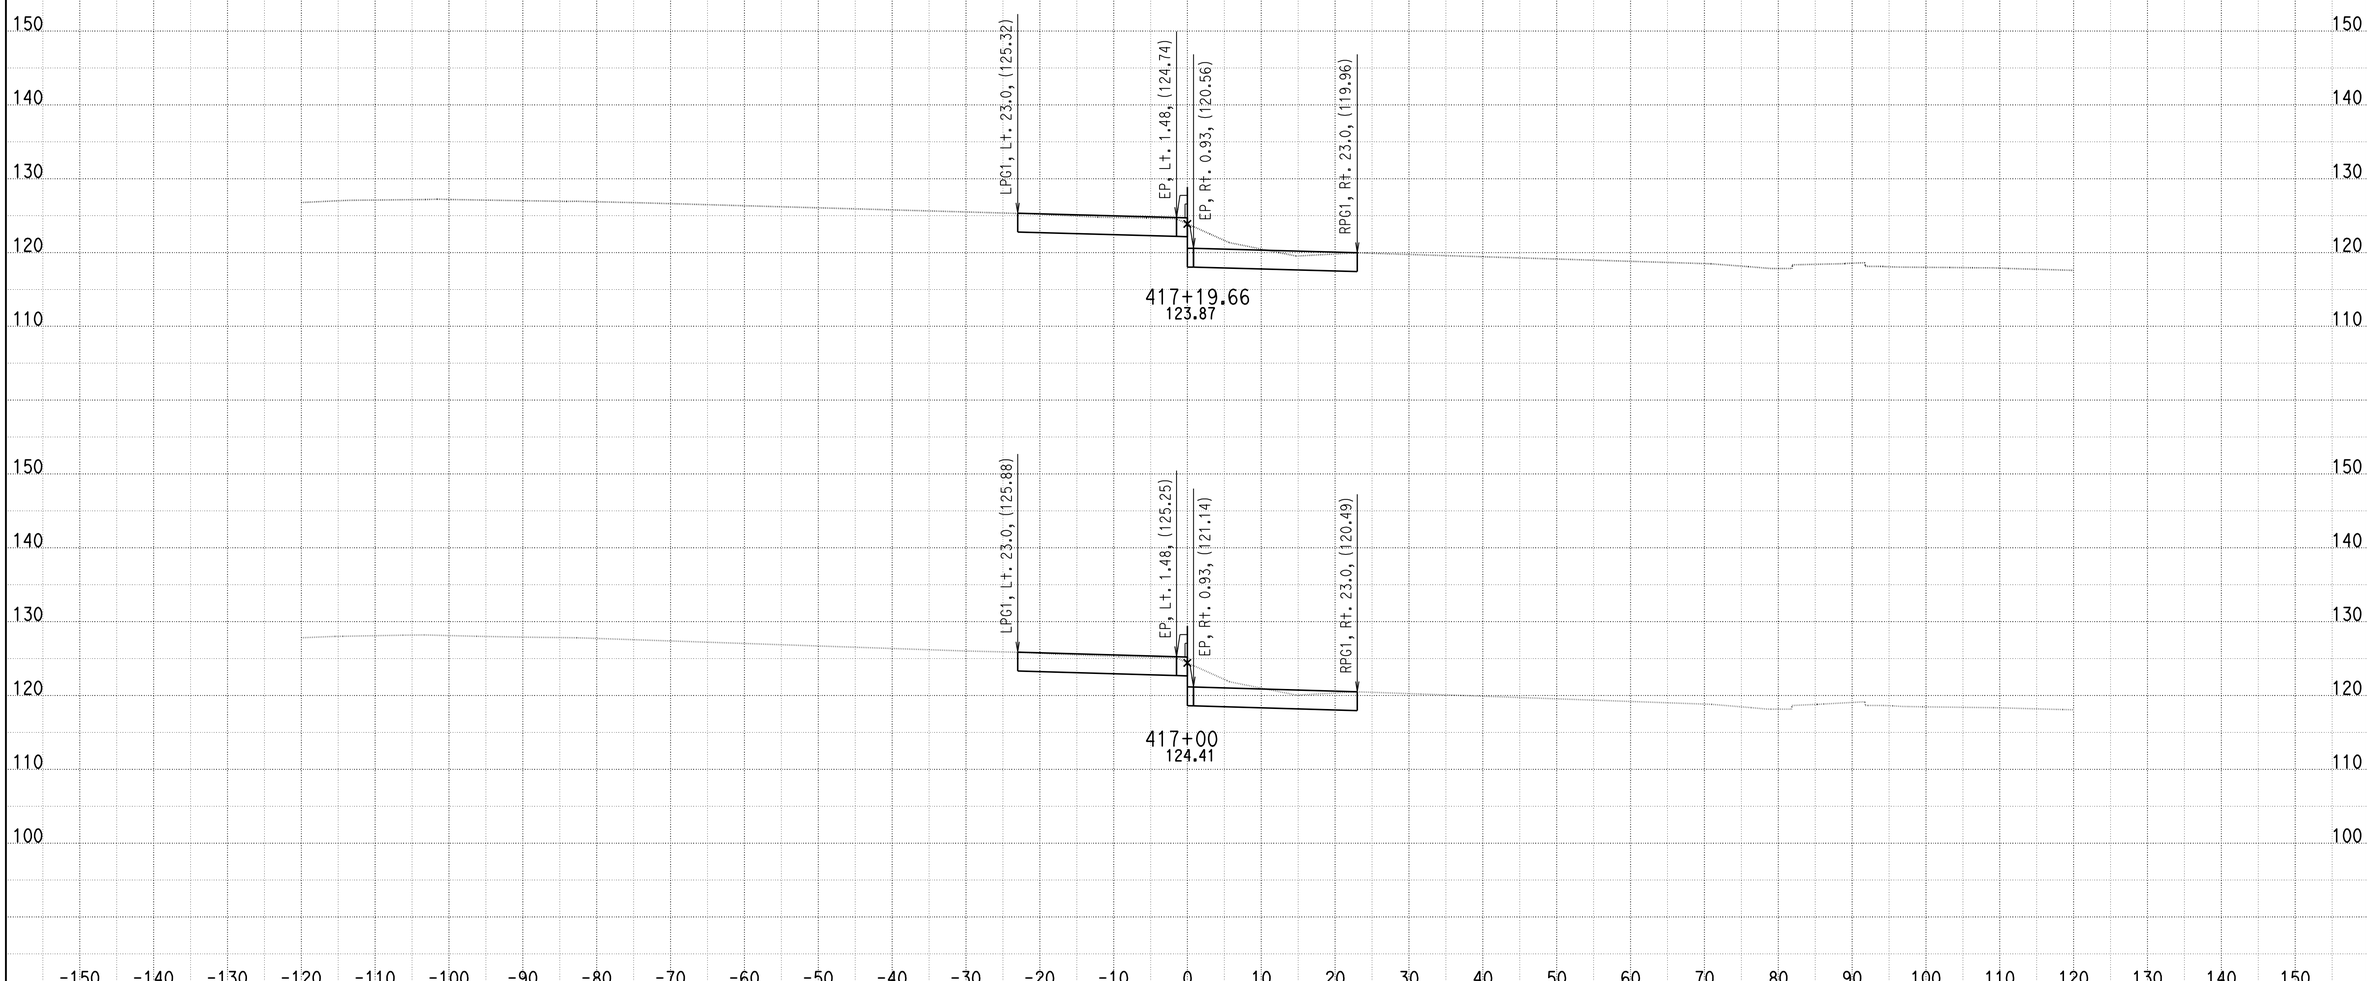


DATE: 7/30/2010

KC Project: SOUTH File: U:\userdata\2T181\SOUTH\ear\design\Segment B\des_376_43370_073010.ear

SCALE: 1" = 10' Horiz.
1" = 10' Vert.

**All Dimensions are US Survey Feet**

**A**

**CROSS SECTIONS**

SHEET 95 OF 205

# DESIGN STUDY ONLY

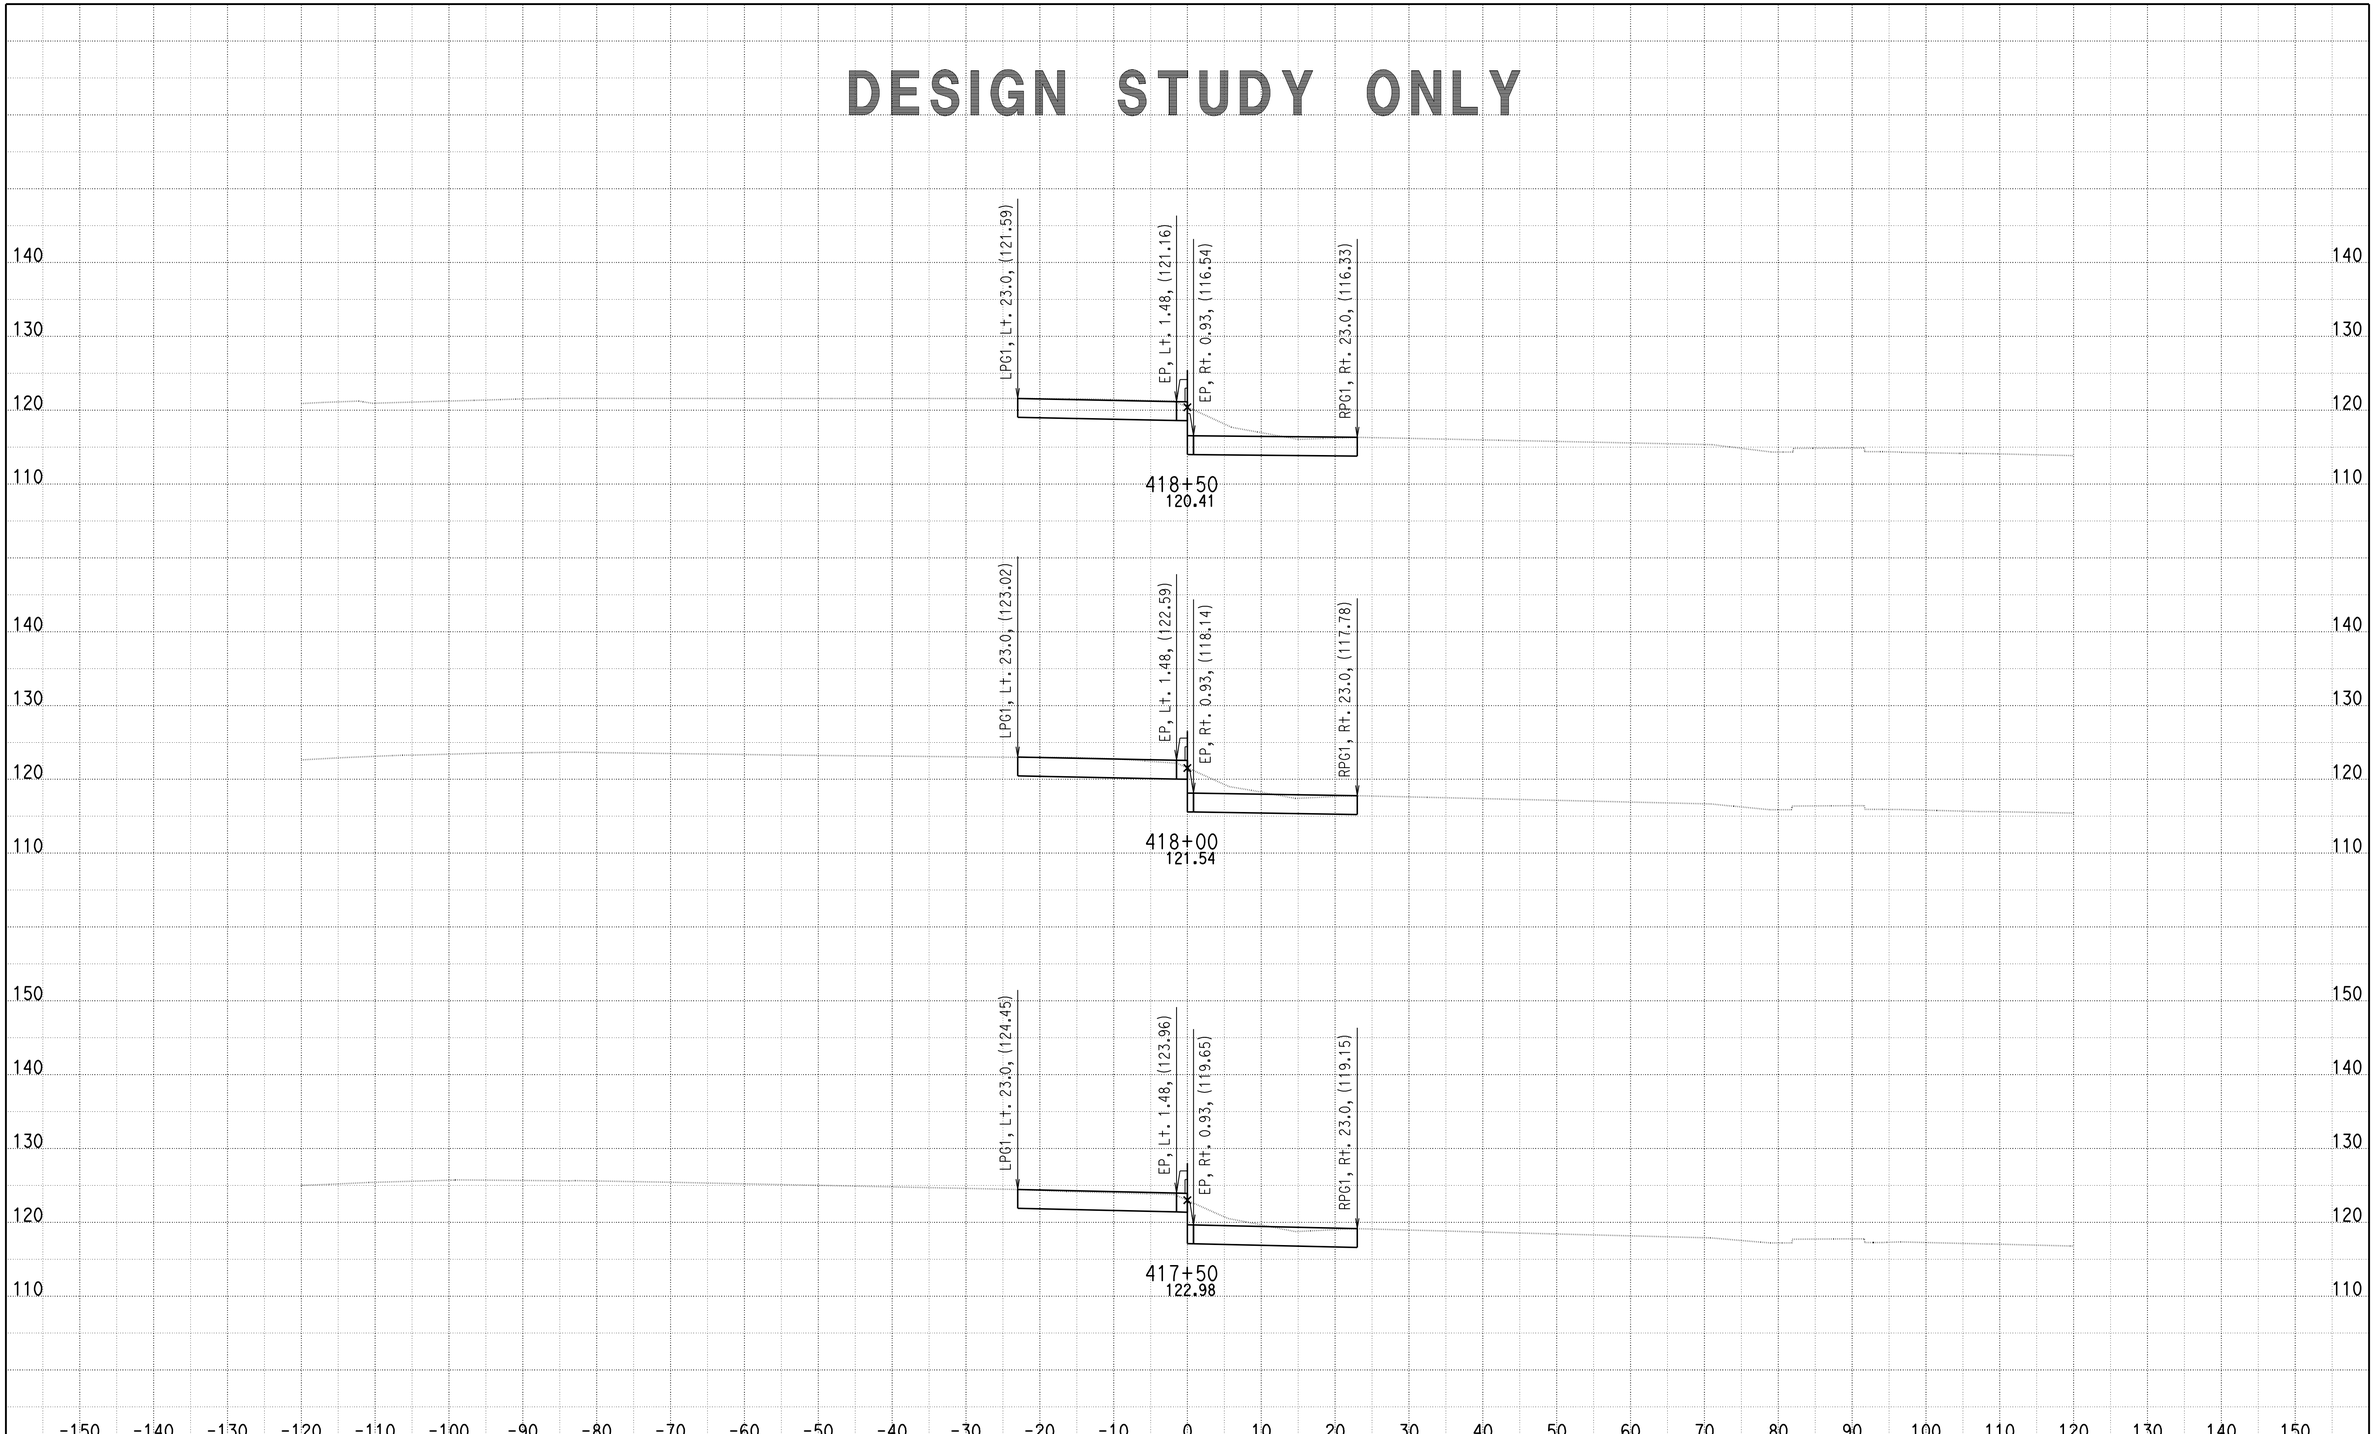


DATE: 7/30/2010

KC Project: SOUTH File: U:\userdata\2T181\SOUTH\ear\design\Segment B\des_376_43370_073010.ear

SCALE: 1" = 10' Horiz.
1" = 10' Vert.

**All Dimensions are US Survey Feet**

**A**

**CROSS SECTIONS**

# DESIGN STUDY ONLY

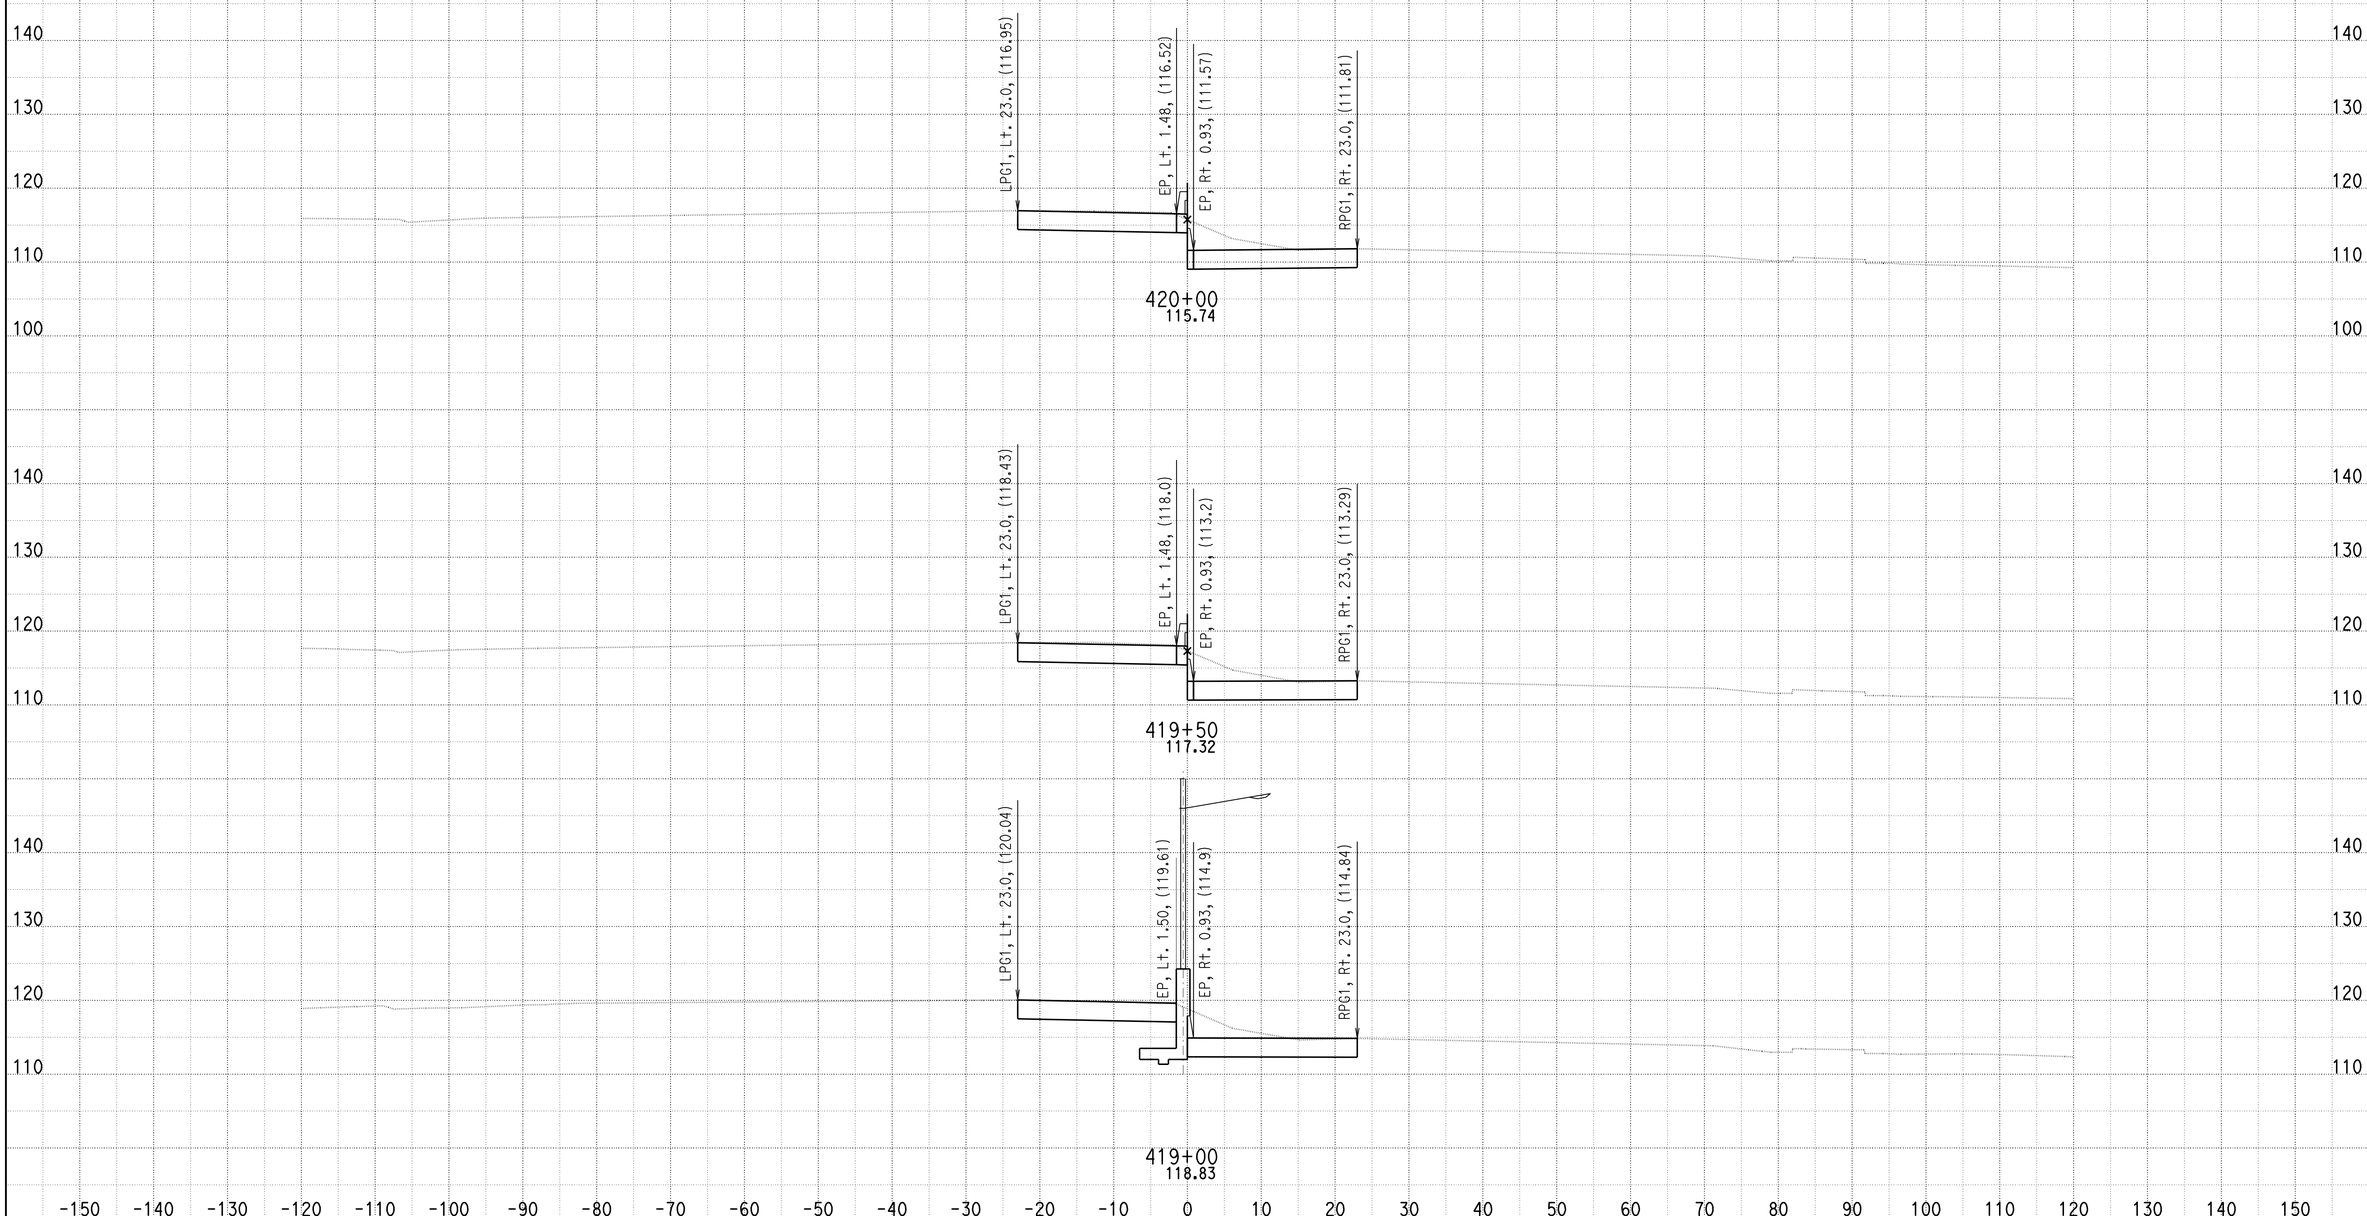


DATE: 7/30/2010

KC Project: SOUTH File: U:\userdata\2T181\SOUTH\ear\design\Segment B\des_376_43370_073010.ear

SCALE: 1" = 10' Horiz.
1" = 10' Vert.

**All Dimensions are US Survey Feet**

**A**

**CROSS SECTIONS**

SHEET 97 OF 205

# DESIGN STUDY ONLY

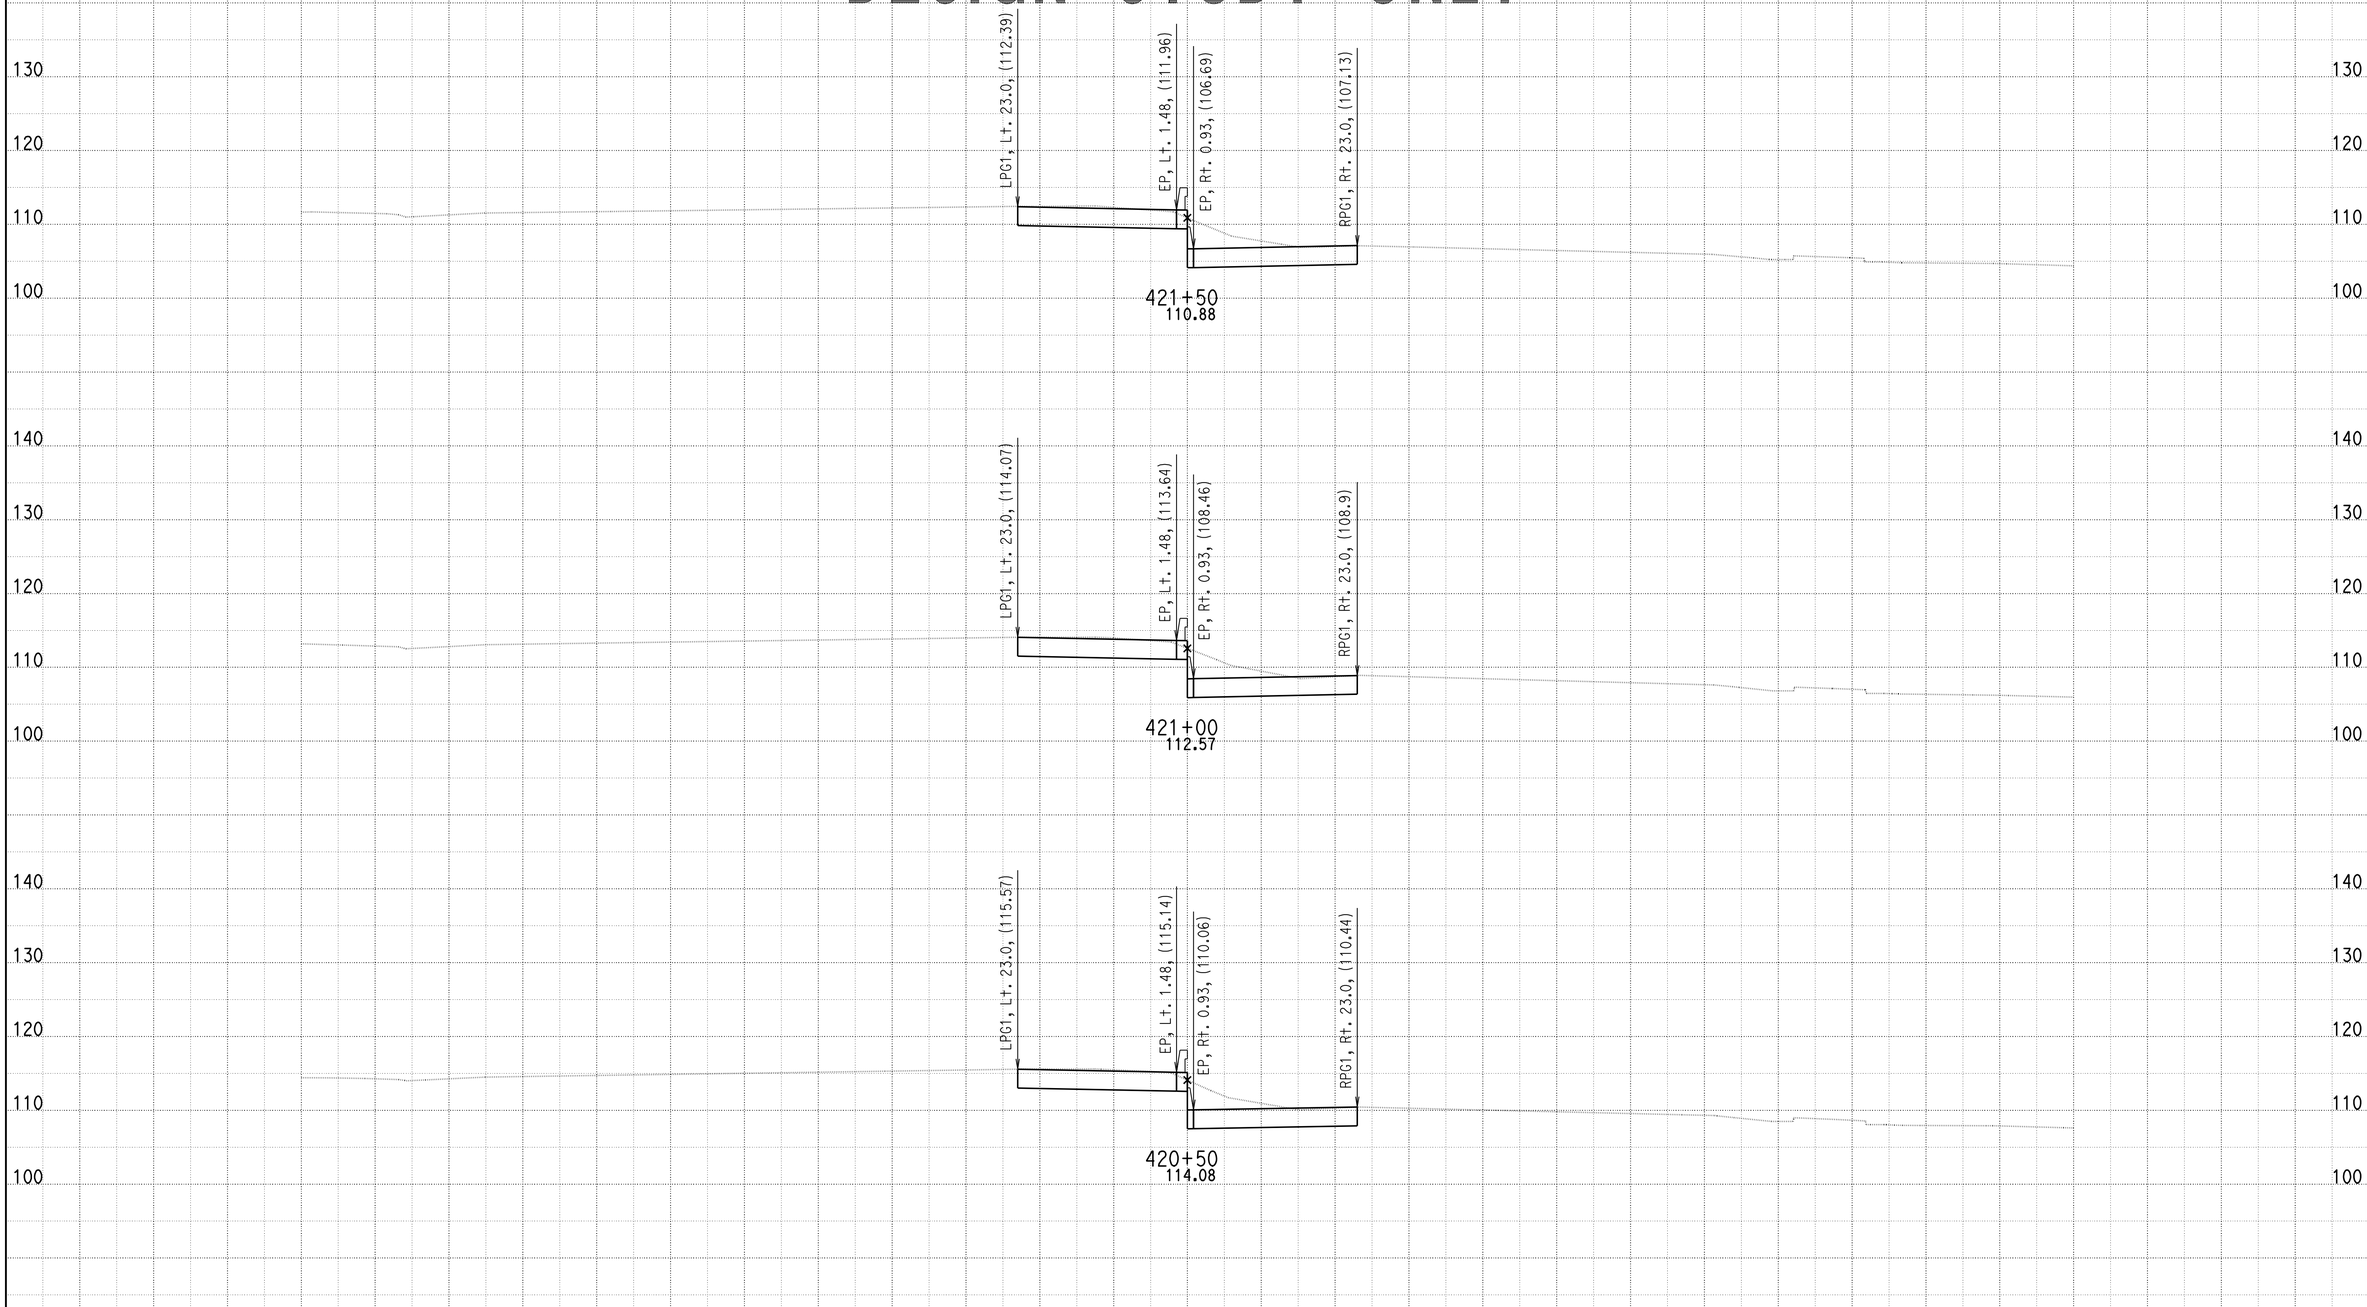


DATE: 7/30/2010

KC Project: SOUTH File: U:\userdata\2T181\SOUTH\ear\design\Segment B\des_376_43370_073010.ear

SCALE: 1" = 10' Horiz.
1" = 10' Vert.

**All Dimensions are US Survey Feet**

**A**

**CROSS SECTIONS**

SHEET 98 OF 205

# DESIGN STUDY ONLY

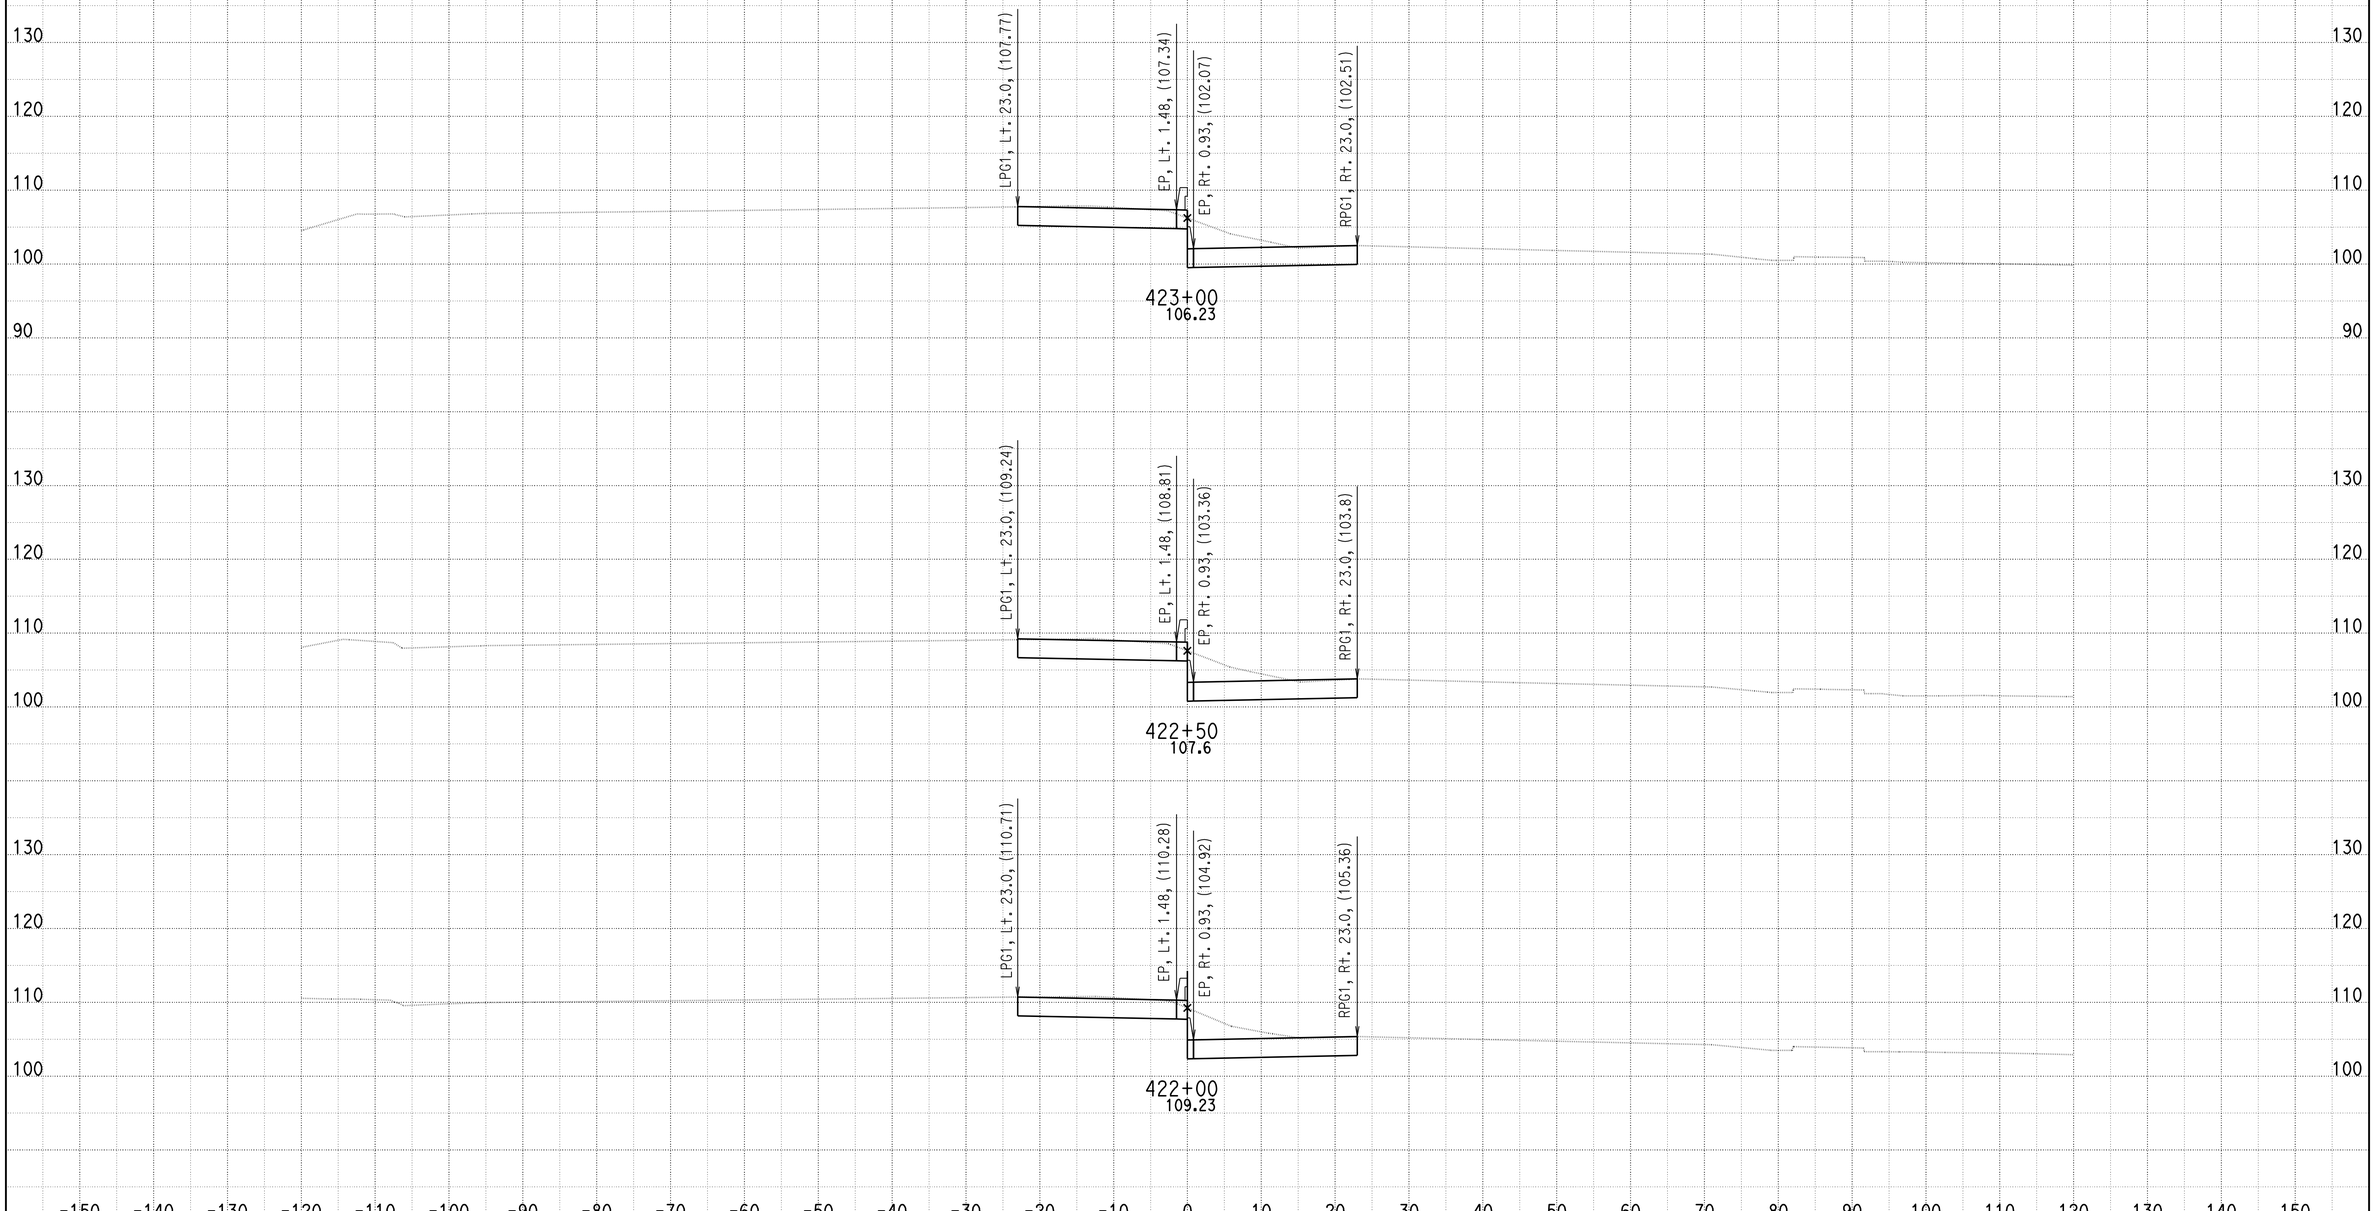


DATE: 7/30/2010

KC Project: SOUTH File: U:\userdata\2T181\SOUTH\ear\design\Segment B\des_376_43370_073010.ear

SCALE: 1" = 10' Horiz.
1" = 10' Vert.

**All Dimensions are US Survey Feet**

**A**

**CROSS SECTIONS**

# DESIGN STUDY ONLY

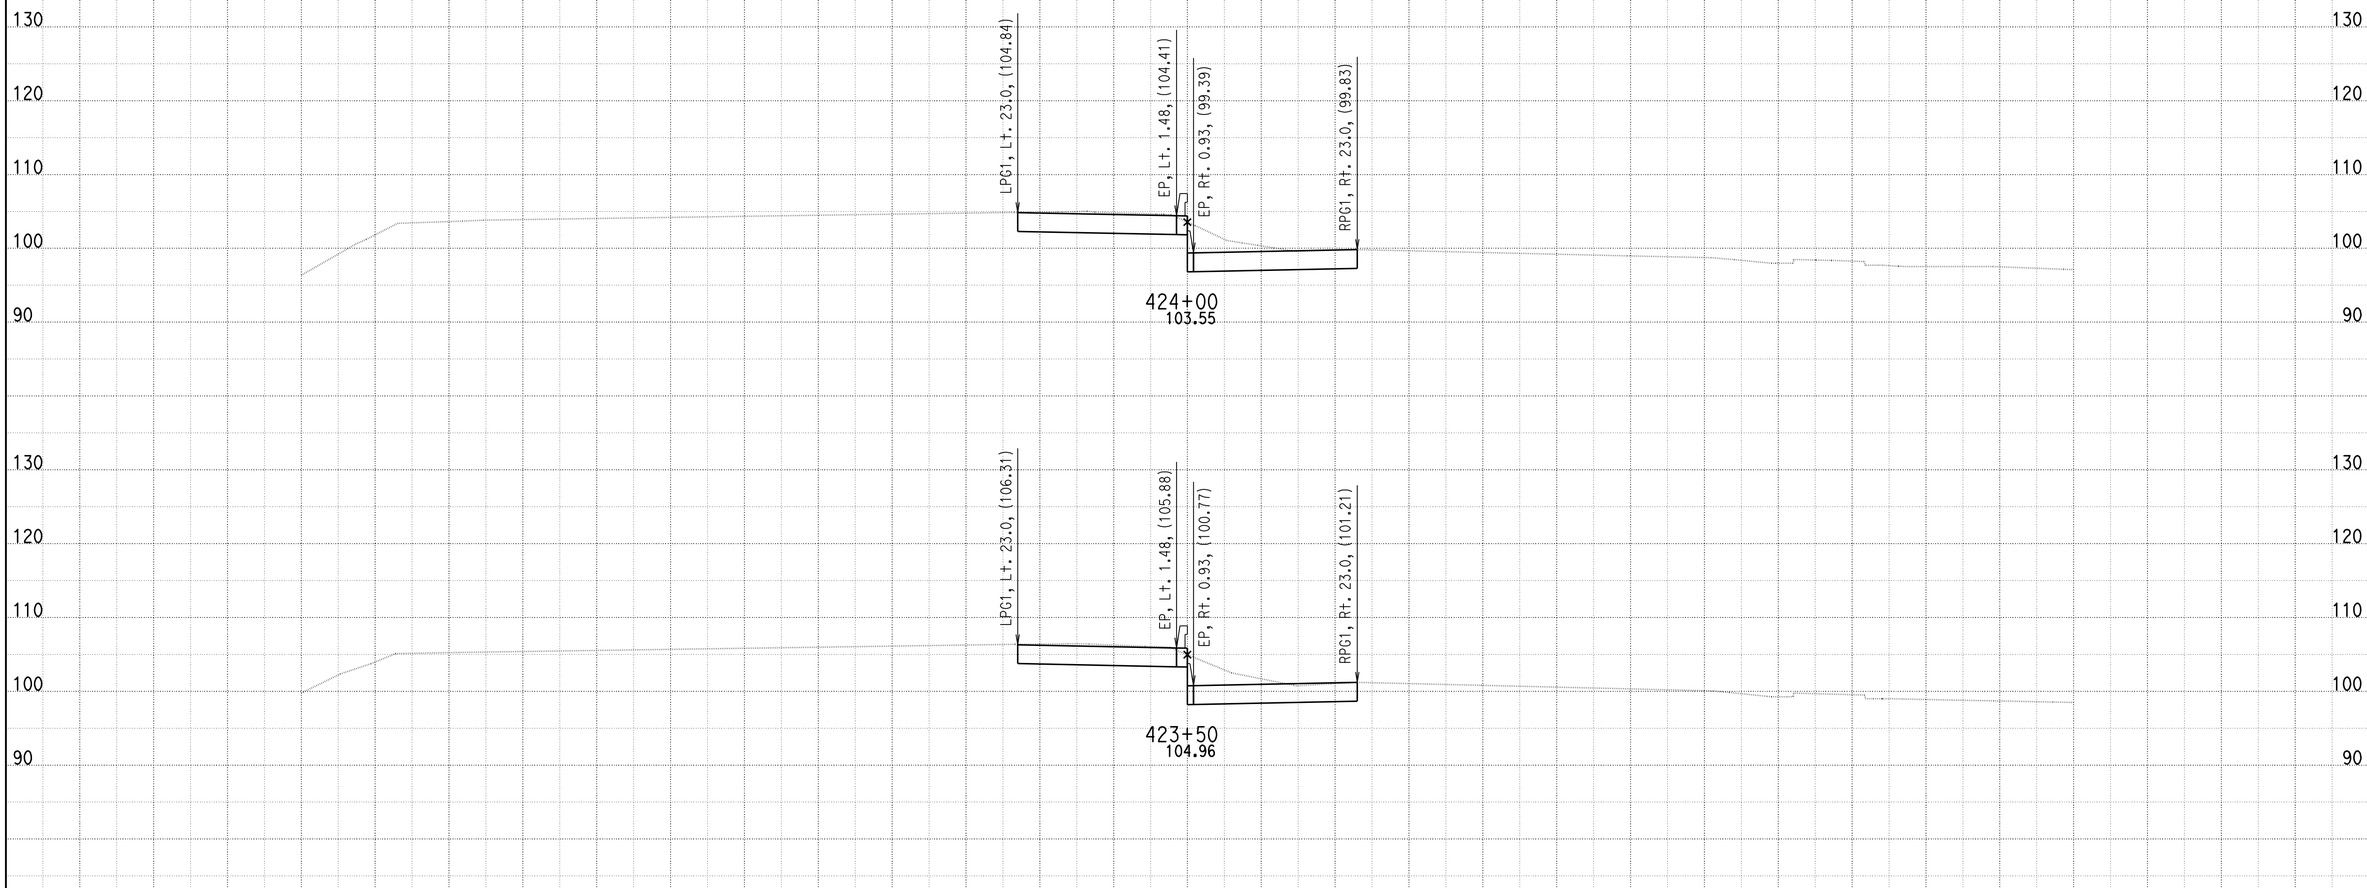


DATE: 7/30/2010

KC Project: SOUTH File: U:\userdata\2T181\SOUTH\ear\design\Segment B\des_376_43370_073010.ear

SCALE: 1" = 10' Horiz.
1" = 10' Vert.

**All Dimensions are US Survey Feet**

**A**

**CROSS SECTIONS**

SHEET 100 OF 205

# DESIGN STUDY ONLY

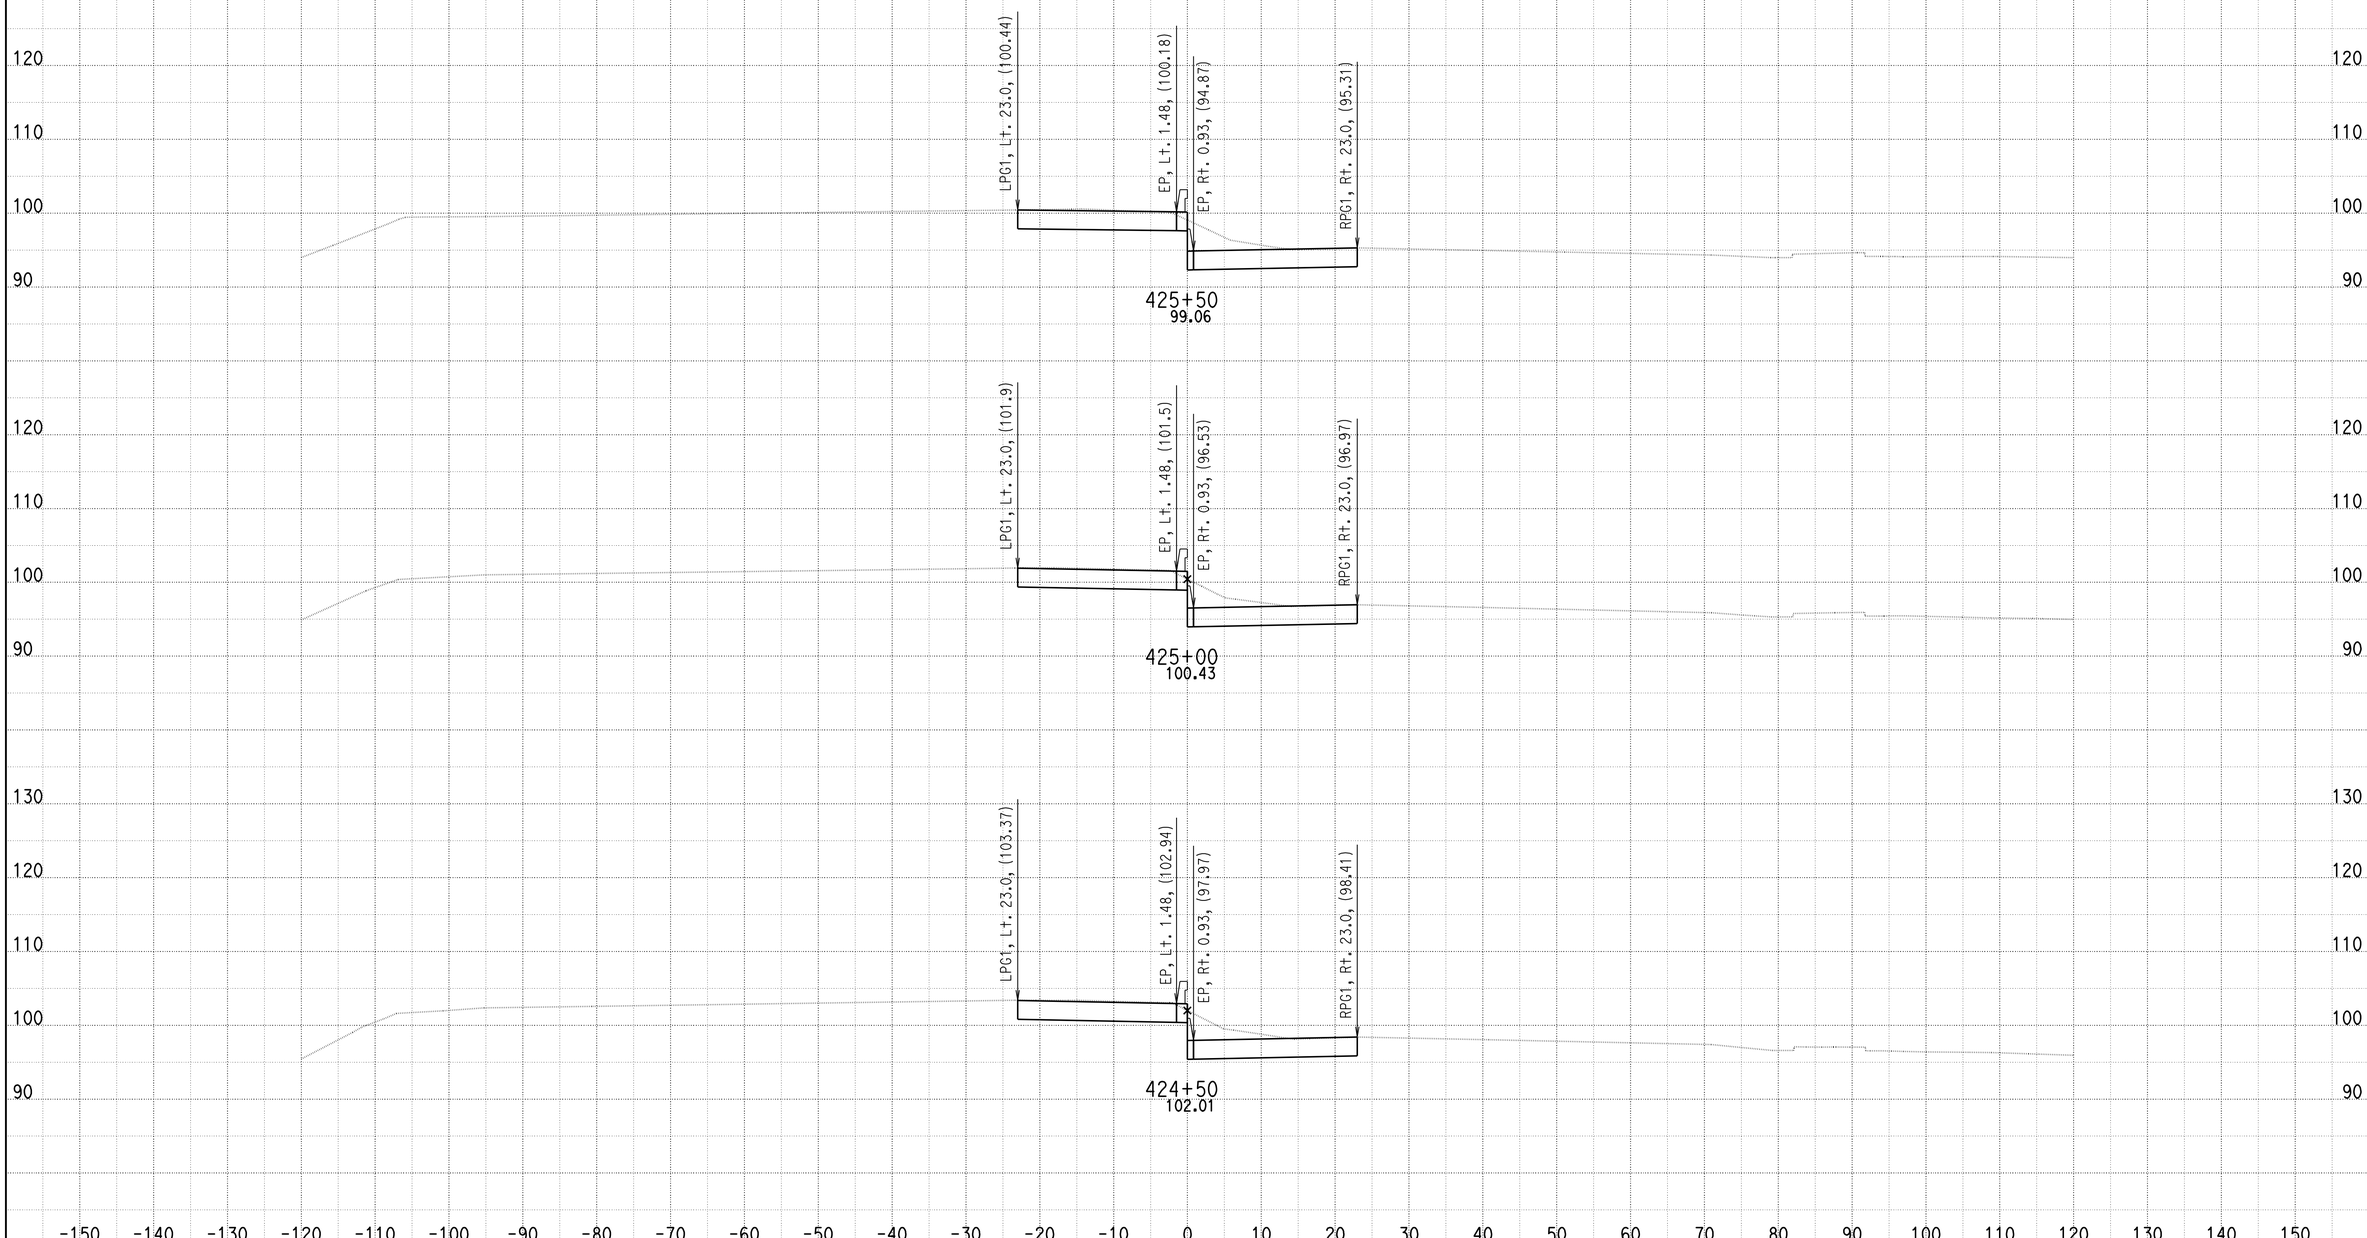


DATE: 7/30/2010

KC Project: SOUTH File: U:\userdata\2T181\SOUTH\ear\design\Segment B\des_376_43370_073010.ear

SCALE: 1" = 10' Horiz.
1" = 10' Vert.

**All Dimensions are US Survey Feet**

**A**

**CROSS SECTIONS**

SHEET 101 OF 205

# DESIGN STUDY ONLY

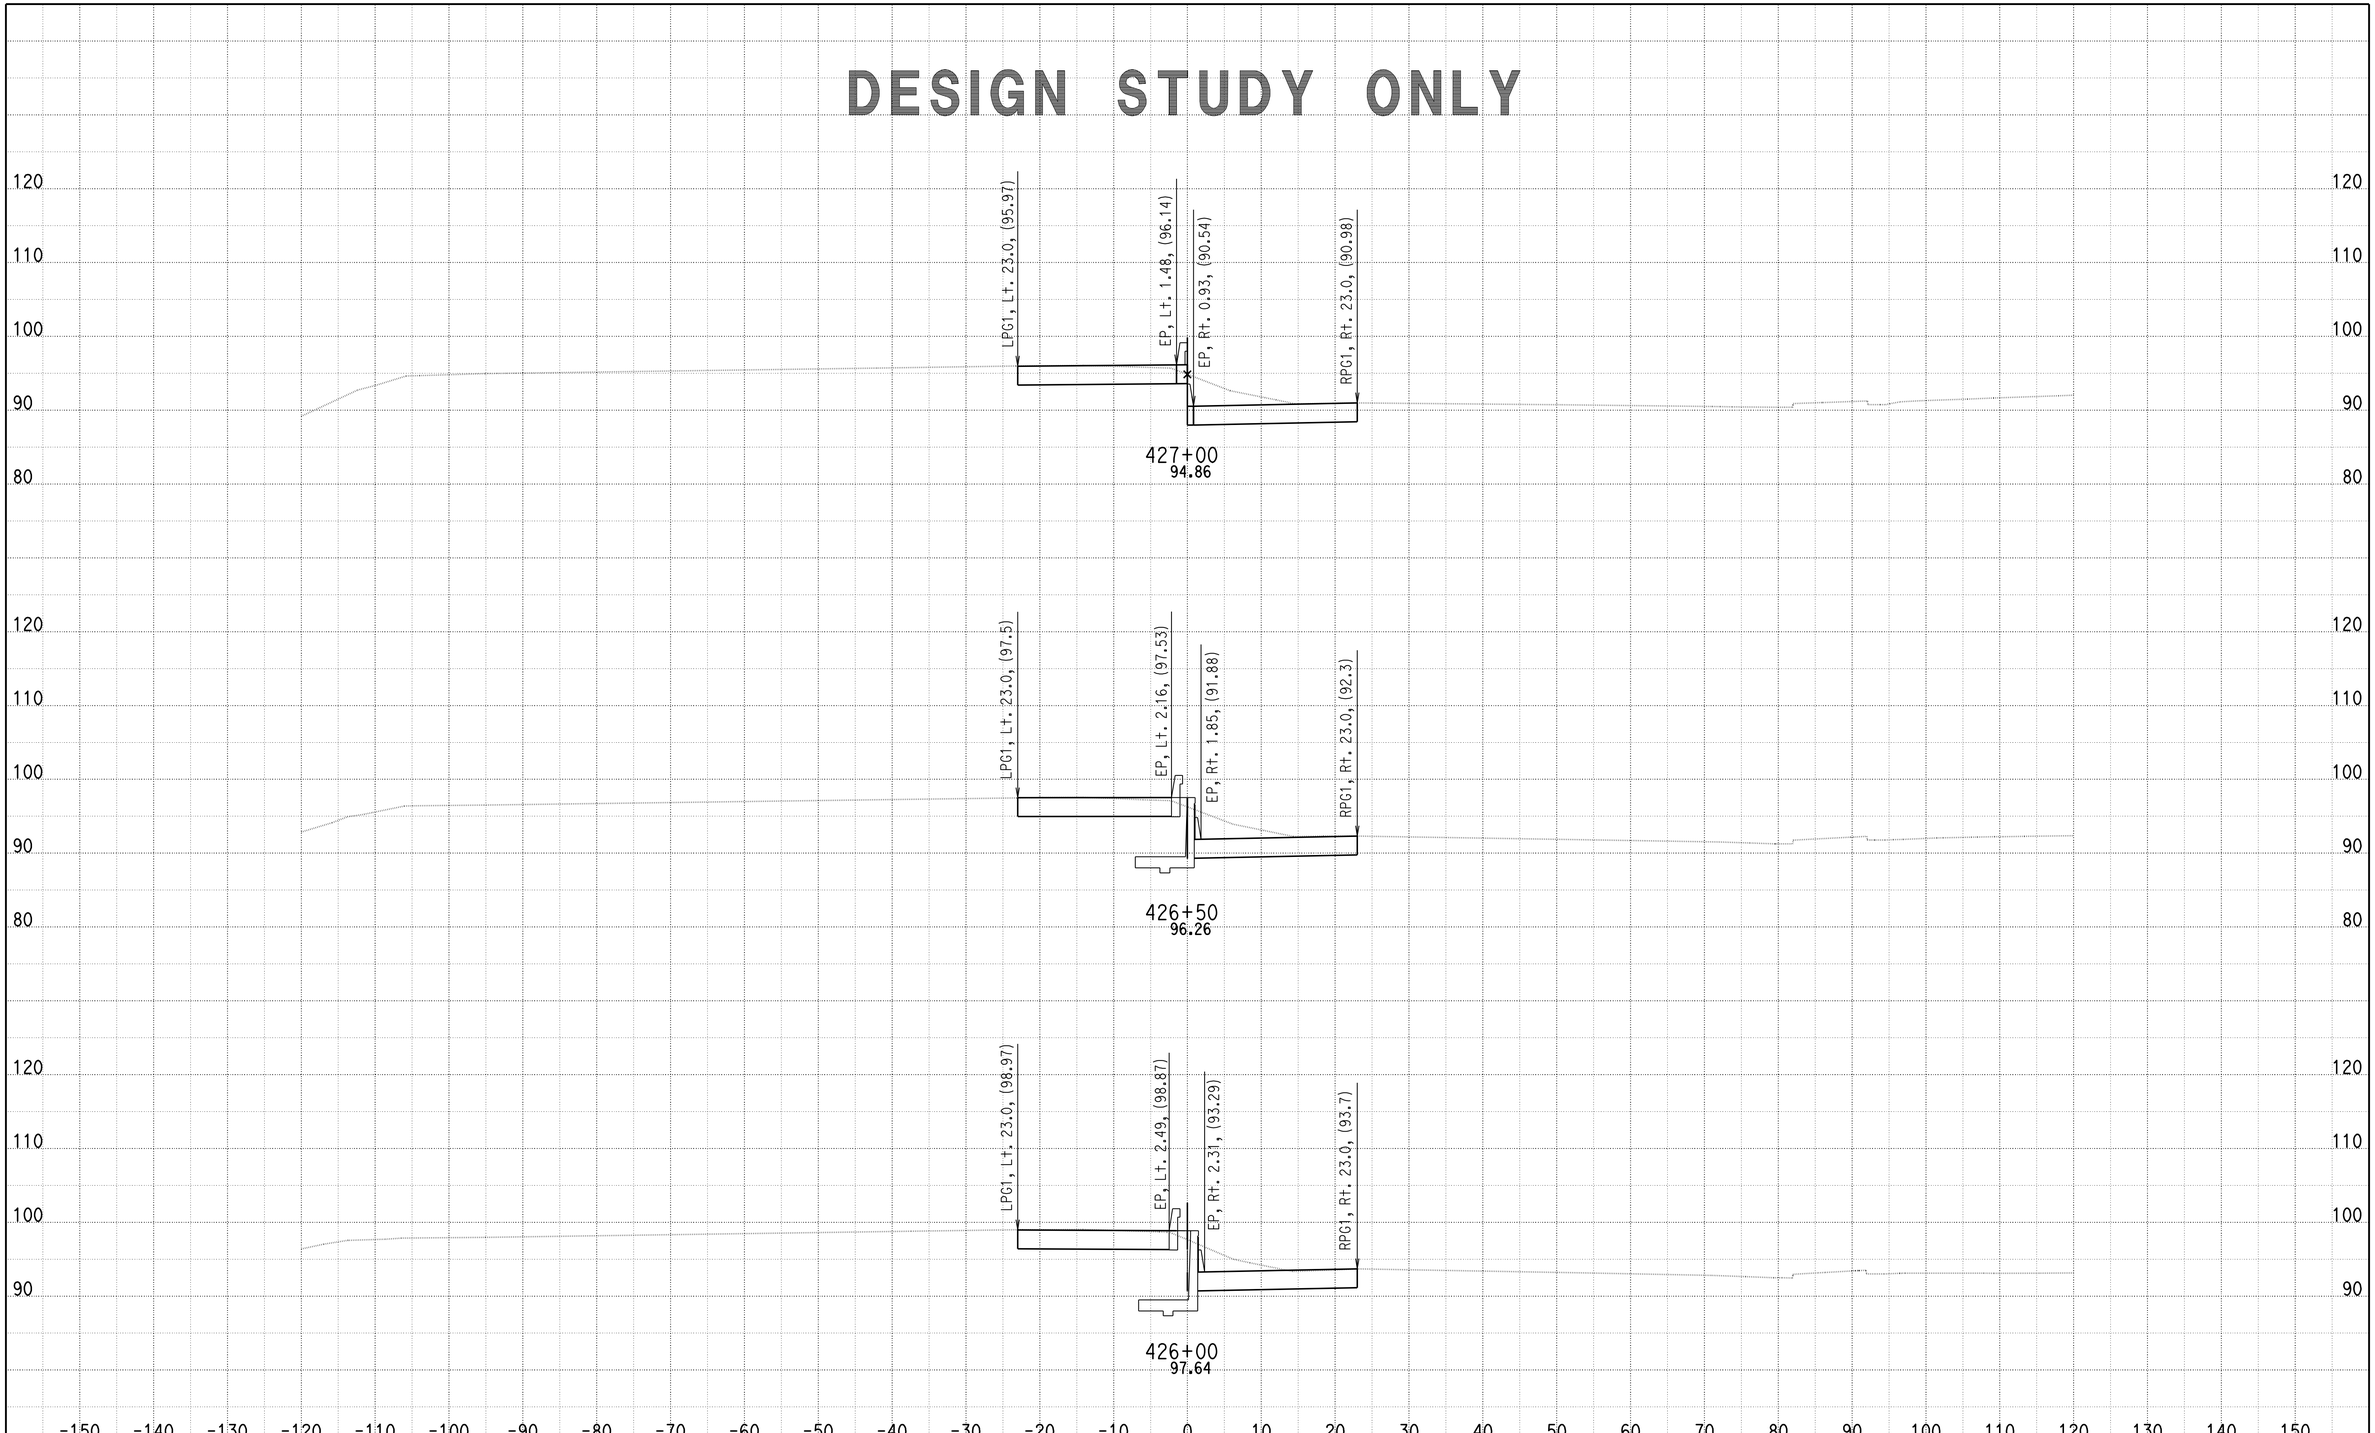


DATE: 7/30/2010

KC Project: SOUTH File: U:\userdata\2T181\SOUTH\ear\design\Segment B\des_376_43370_073010.ear

SCALE: 1" = 10' Horiz.
1" = 10' Vert.

**All Dimensions are US Survey Feet**

**A**

**CROSS SECTIONS**

SHEET 102 OF 205

# DESIGN STUDY ONLY

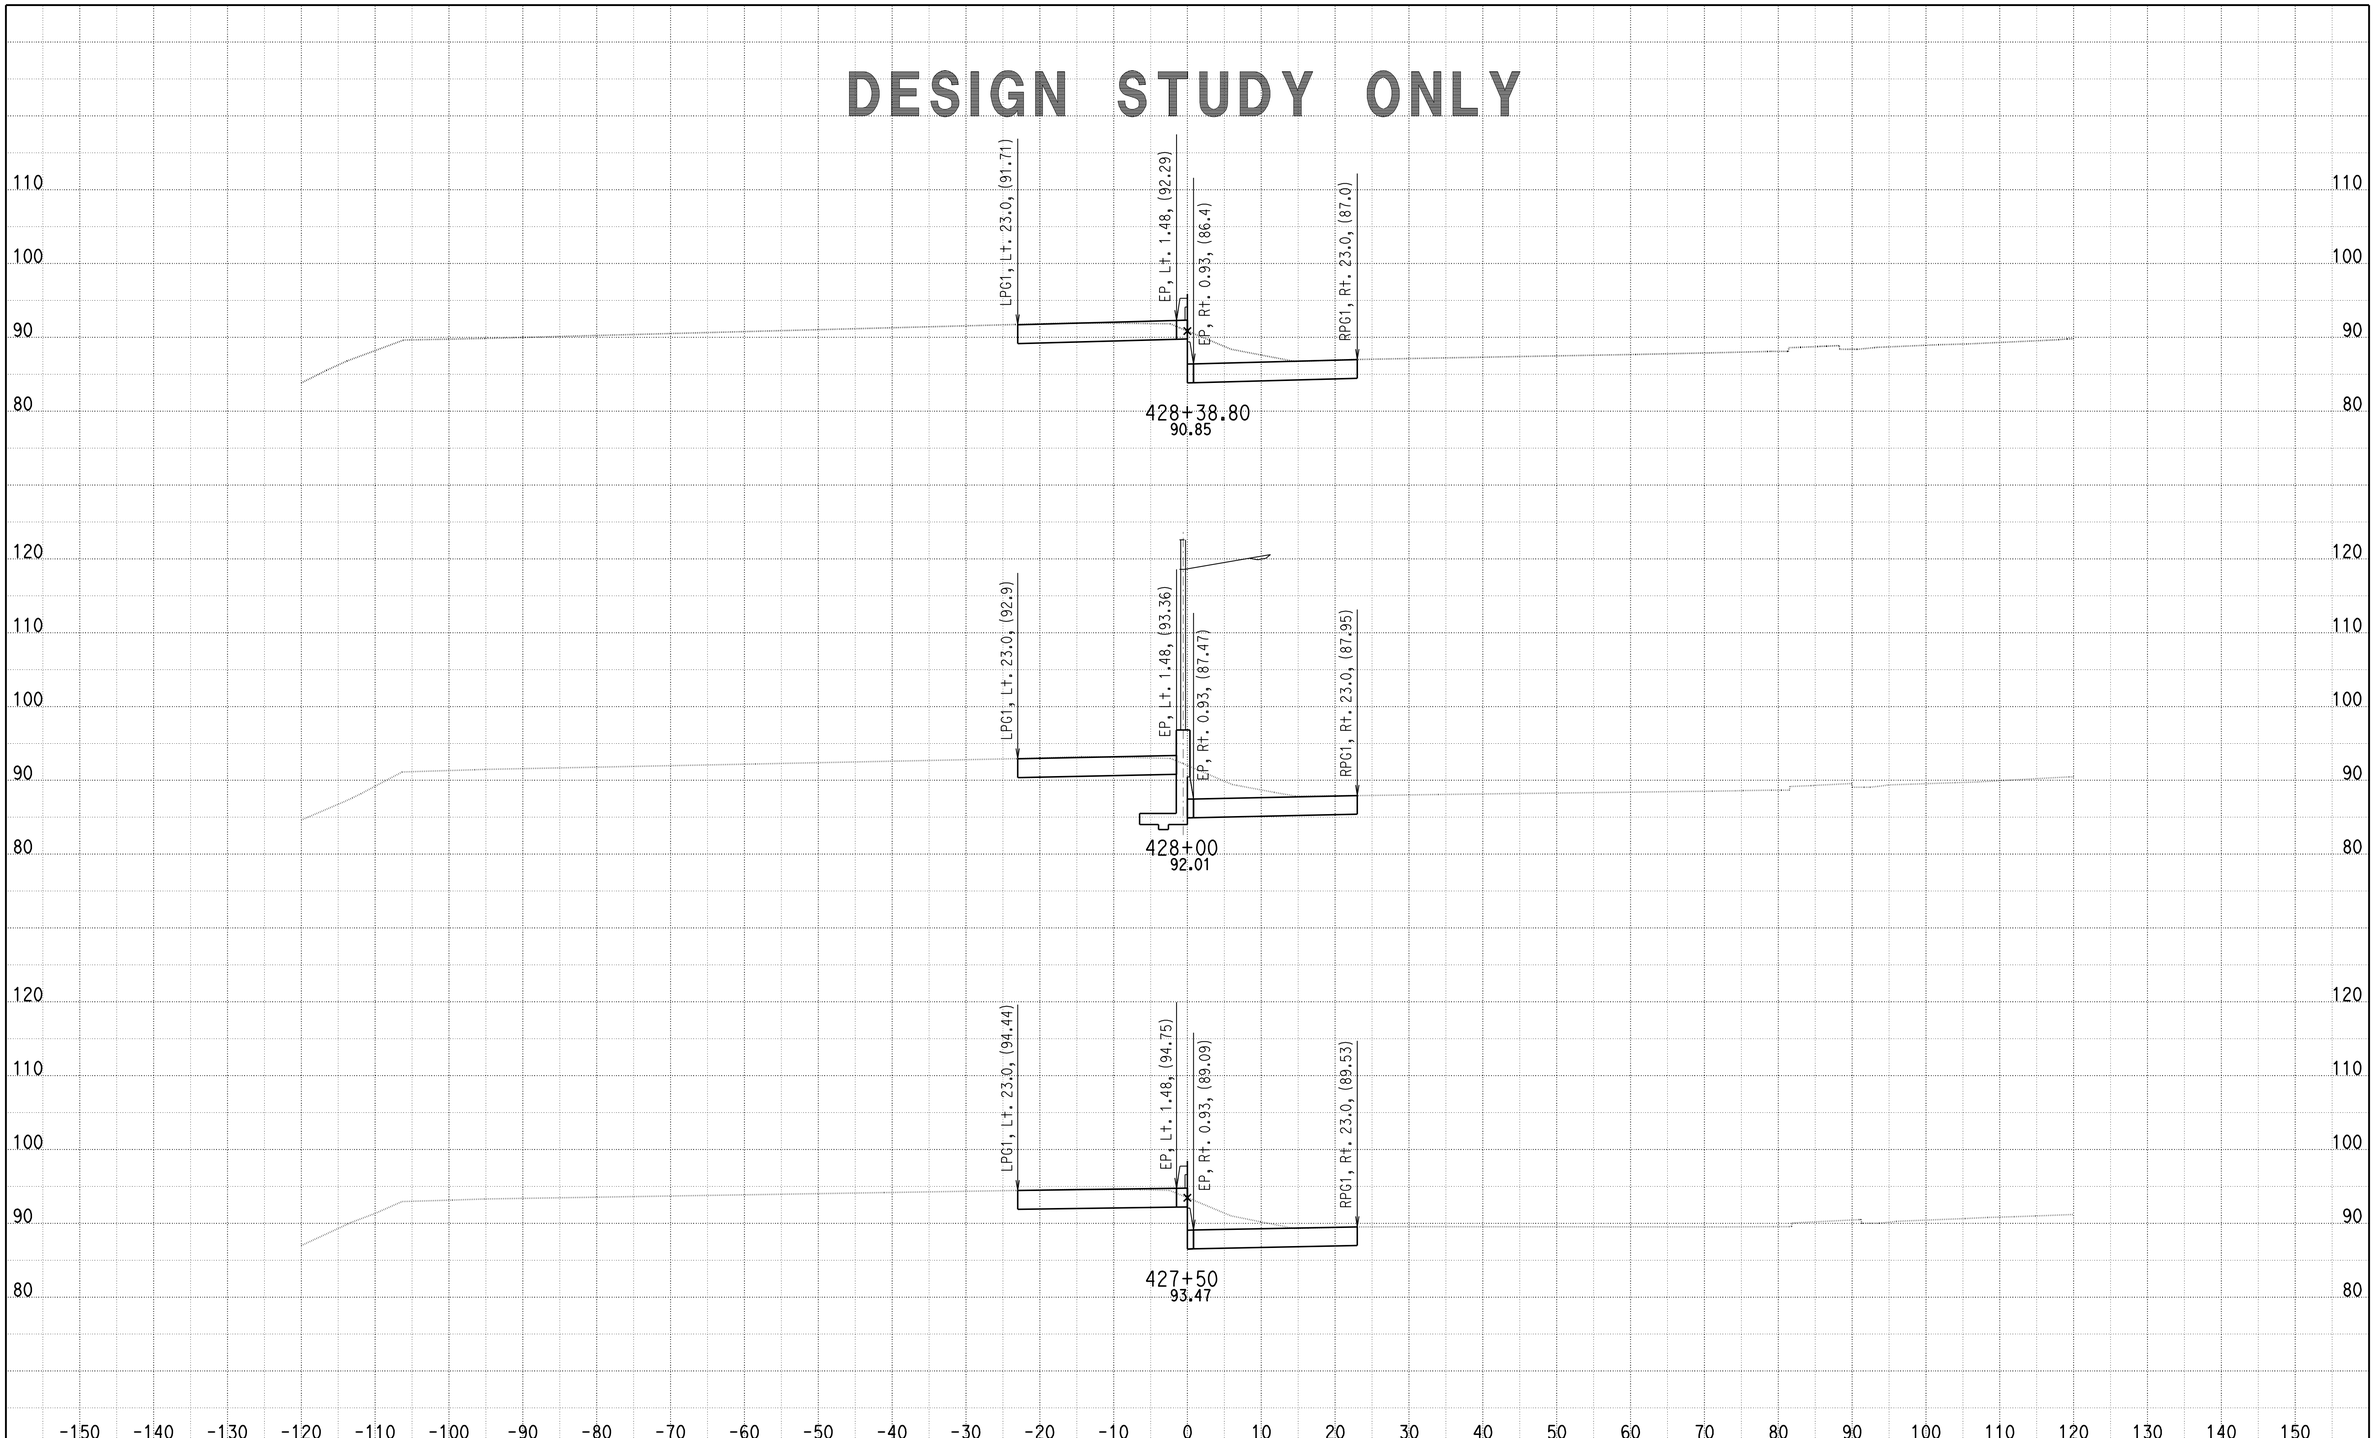


DATE: 7/30/2010

KC Project: SOUTH File: U:\userdata\2T181\SOUTH\ear\design\Segment B\des_376_43370_073010.ear

SCALE: 1" = 10' Horiz.
1" = 10' Vert.

**All Dimensions are US Survey Feet**

**A**

**CROSS SECTIONS**

SHEET 103 OF 205

# DESIGN STUDY ONLY

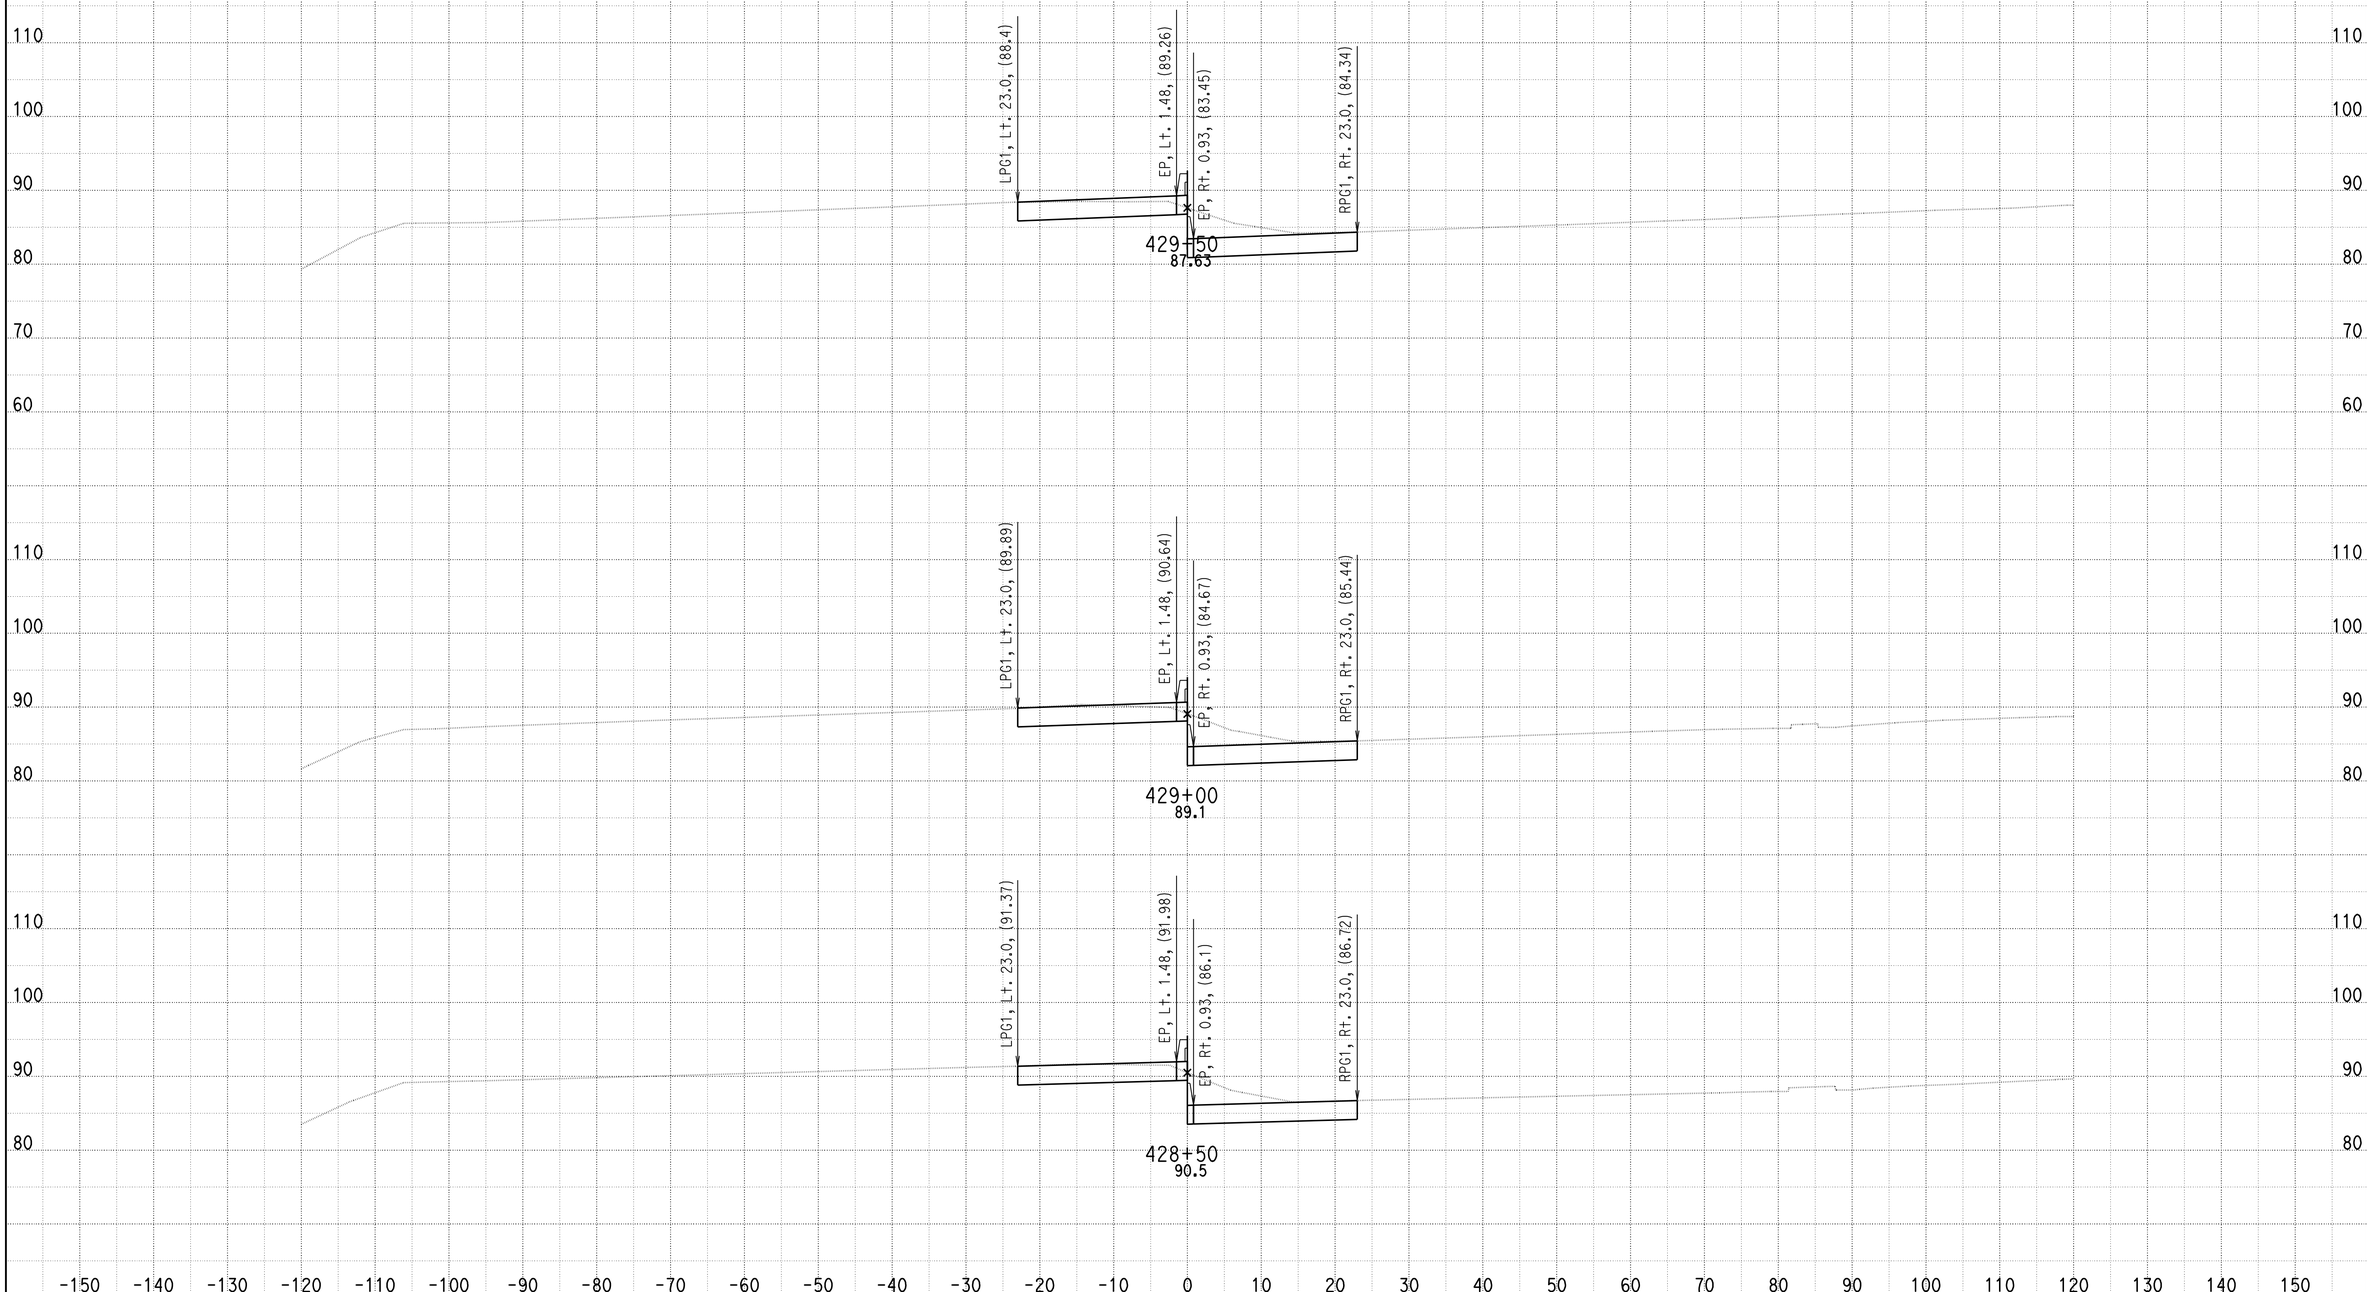


DATE: 7/30/2010

KC Project: SOUTH File: U:\userdata\2T181\SOUTH\ear\design\Segment B\des_376_43370_073010.ear

SCALE: 1" = 10' Horiz.
1" = 10' Vert.

**All Dimensions are US Survey Feet**

**A**

**CROSS SECTIONS**

SHEET 104 OF 205

# DESIGN STUDY ONLY

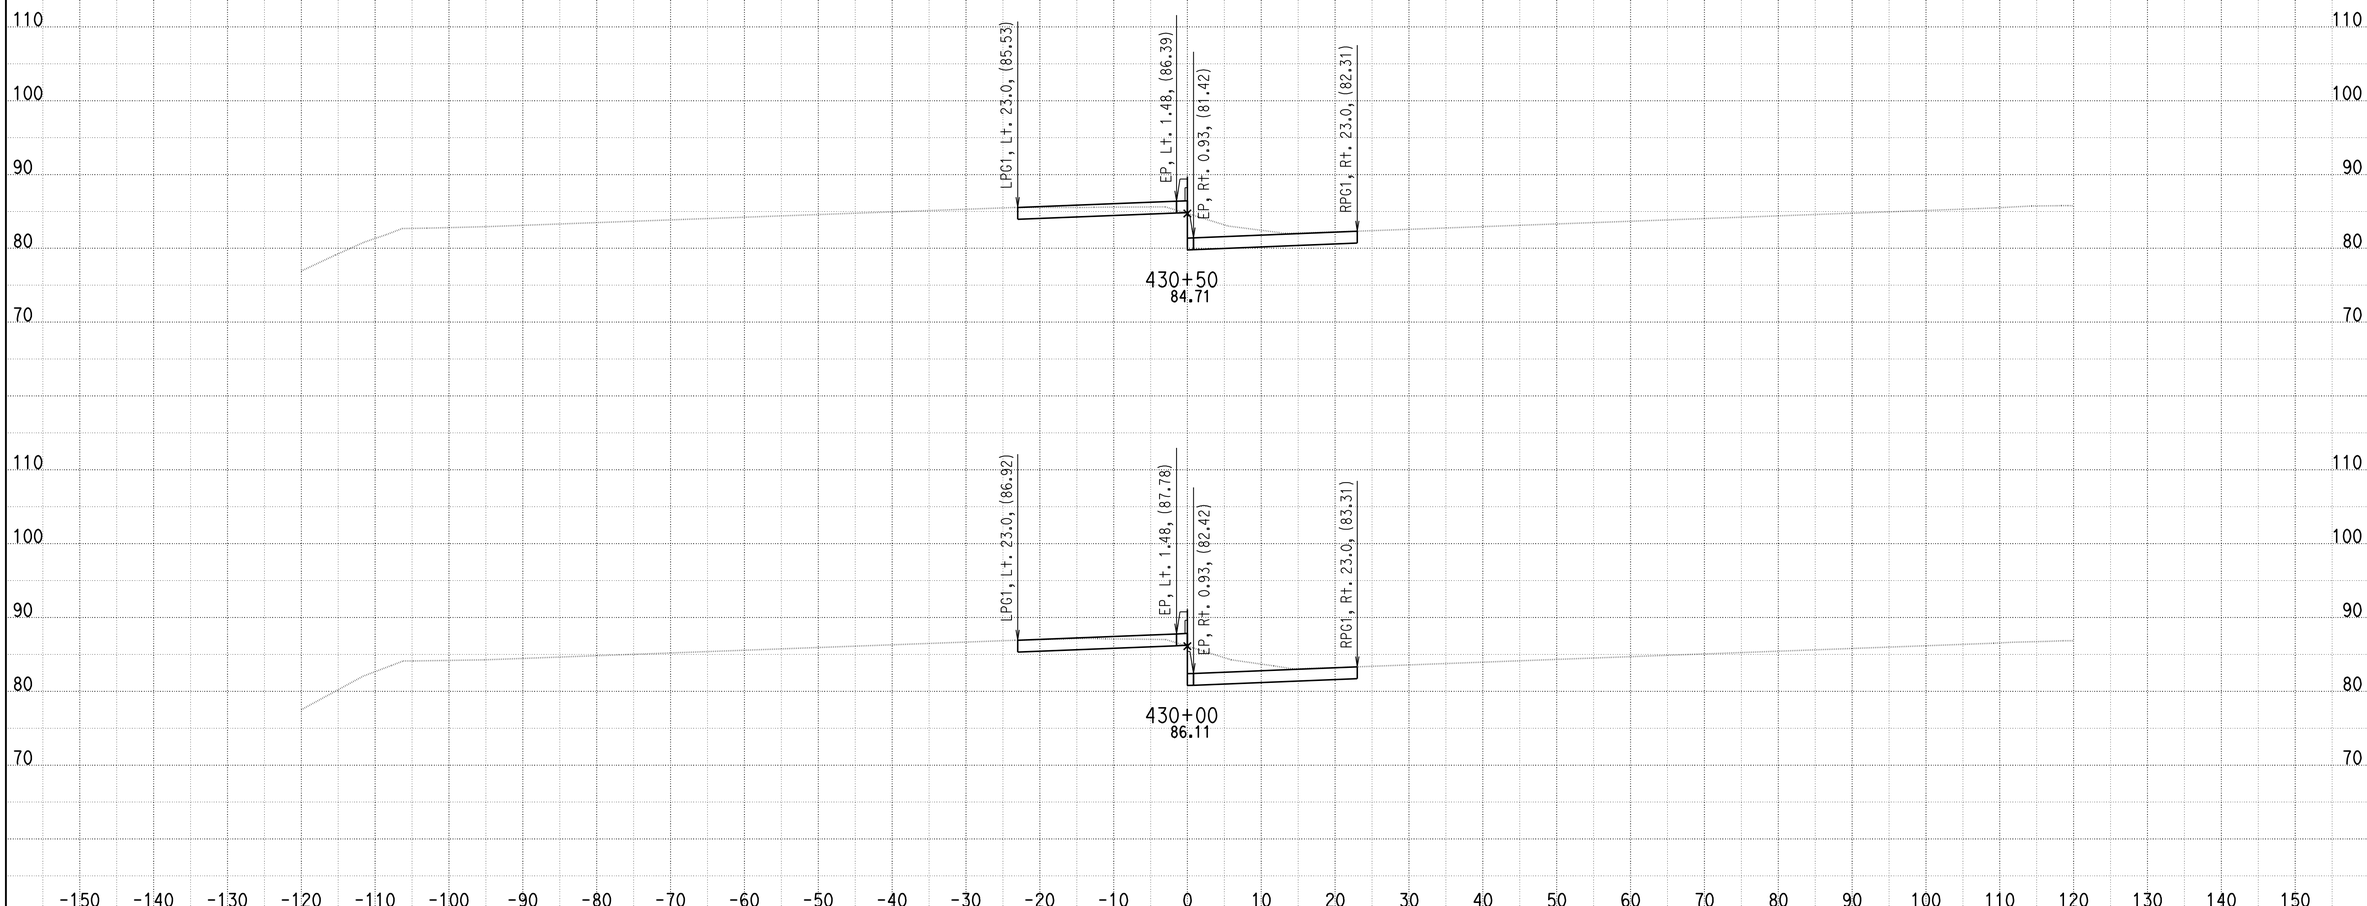


DATE: 7/30/2010

KC Project: SOUTH File: U:\userdata\2T181\SOUTH\ear\design\Segment B\des_376_43370_073010.ear

SCALE: 1" = 10' Horiz.
1" = 10' Vert.

**All Dimensions are US Survey Feet**

**A**

**CROSS SECTIONS**

SHEET 105 OF 205

# DESIGN STUDY ONLY

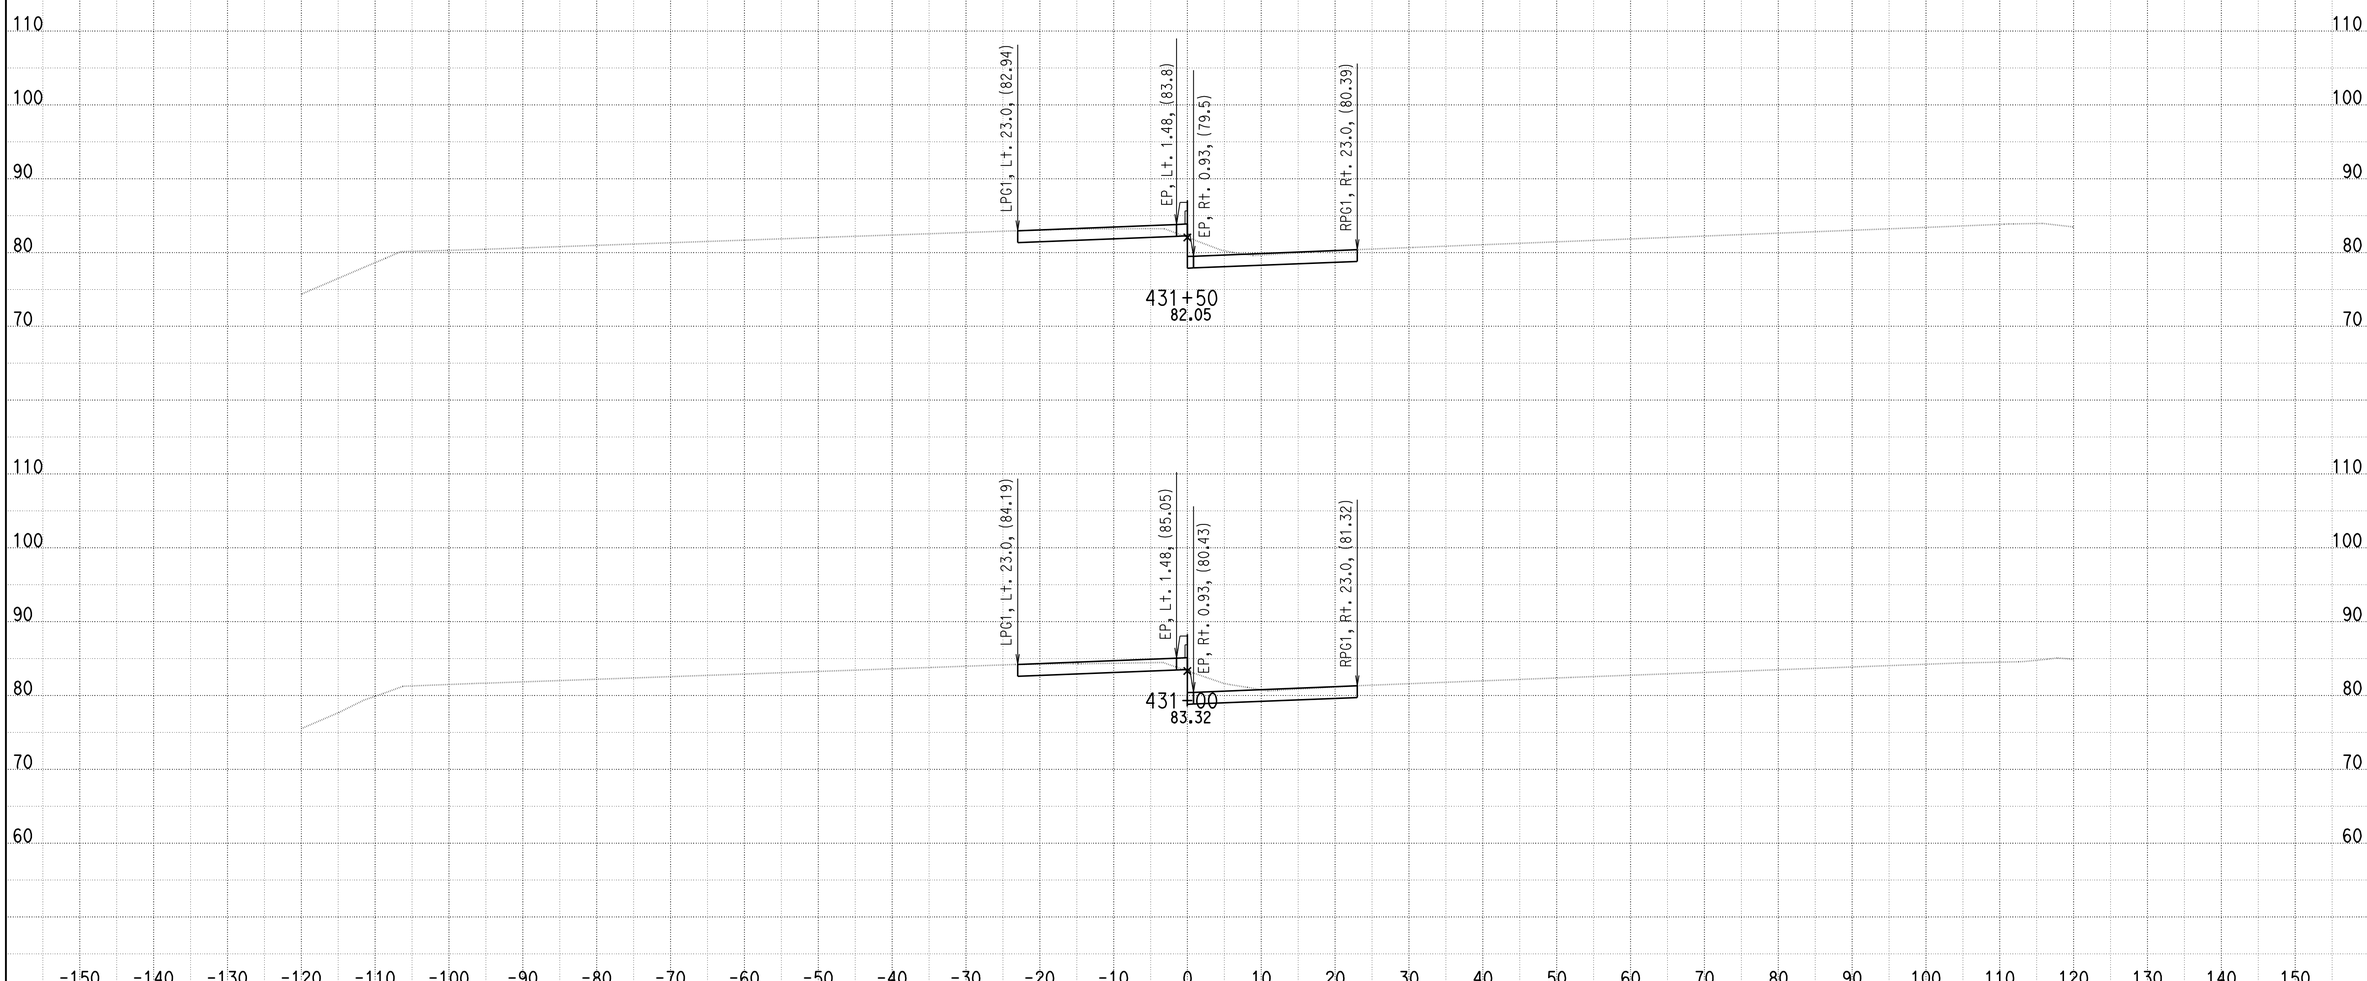


DATE: 7/30/2010

KC Project: SOUTH File: U:\userdata\2T181\SOUTH\ear\design\Segment B\des_376_43370_073010.ear

SCALE: 1" = 10' Horiz.
1" = 10' Vert.

**All Dimensions are US Survey Feet**

**A**

**CROSS SECTIONS**

SHEET 106 OF 205

# DESIGN STUDY ONLY

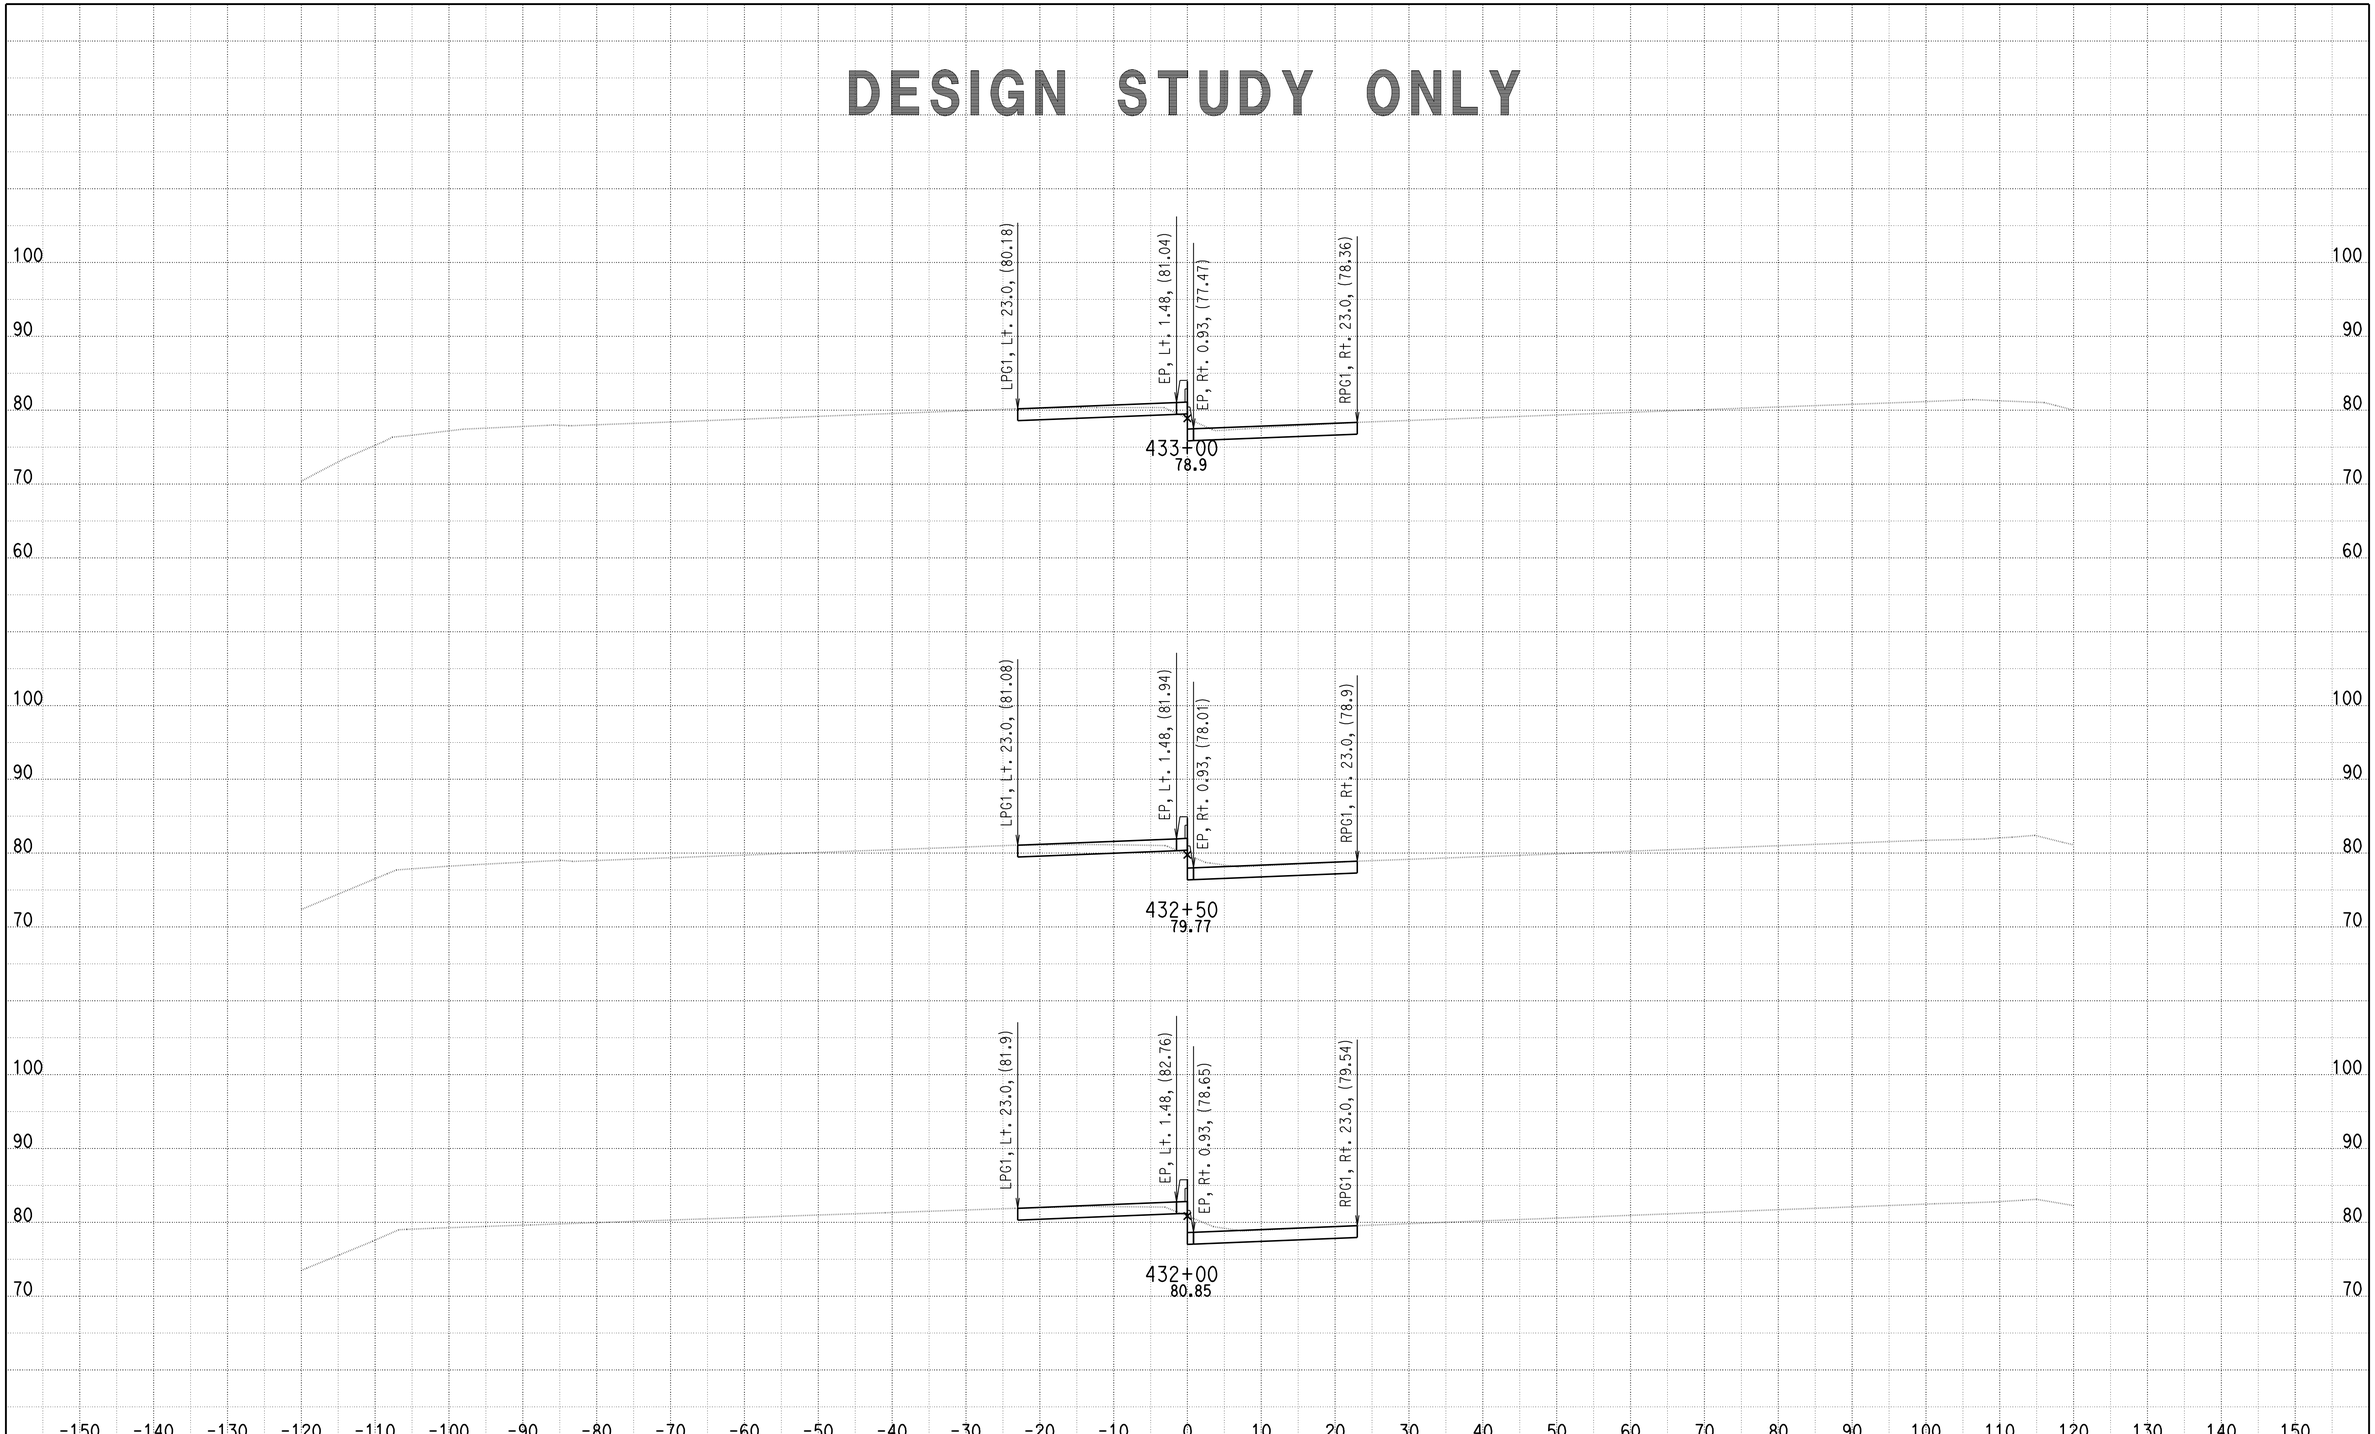


DATE: 7/30/2010

KC Project: SOUTH File: U:\userdata\2T181\SOUTH\ear\design\Segment B\des_376_43370_073010.ear

SCALE: 1" = 10' Horiz.
1" = 10' Vert.

**All Dimensions are US Survey Feet**

**A**

**CROSS SECTIONS**

SHEET 107 OF 205

# DESIGN STUDY ONLY

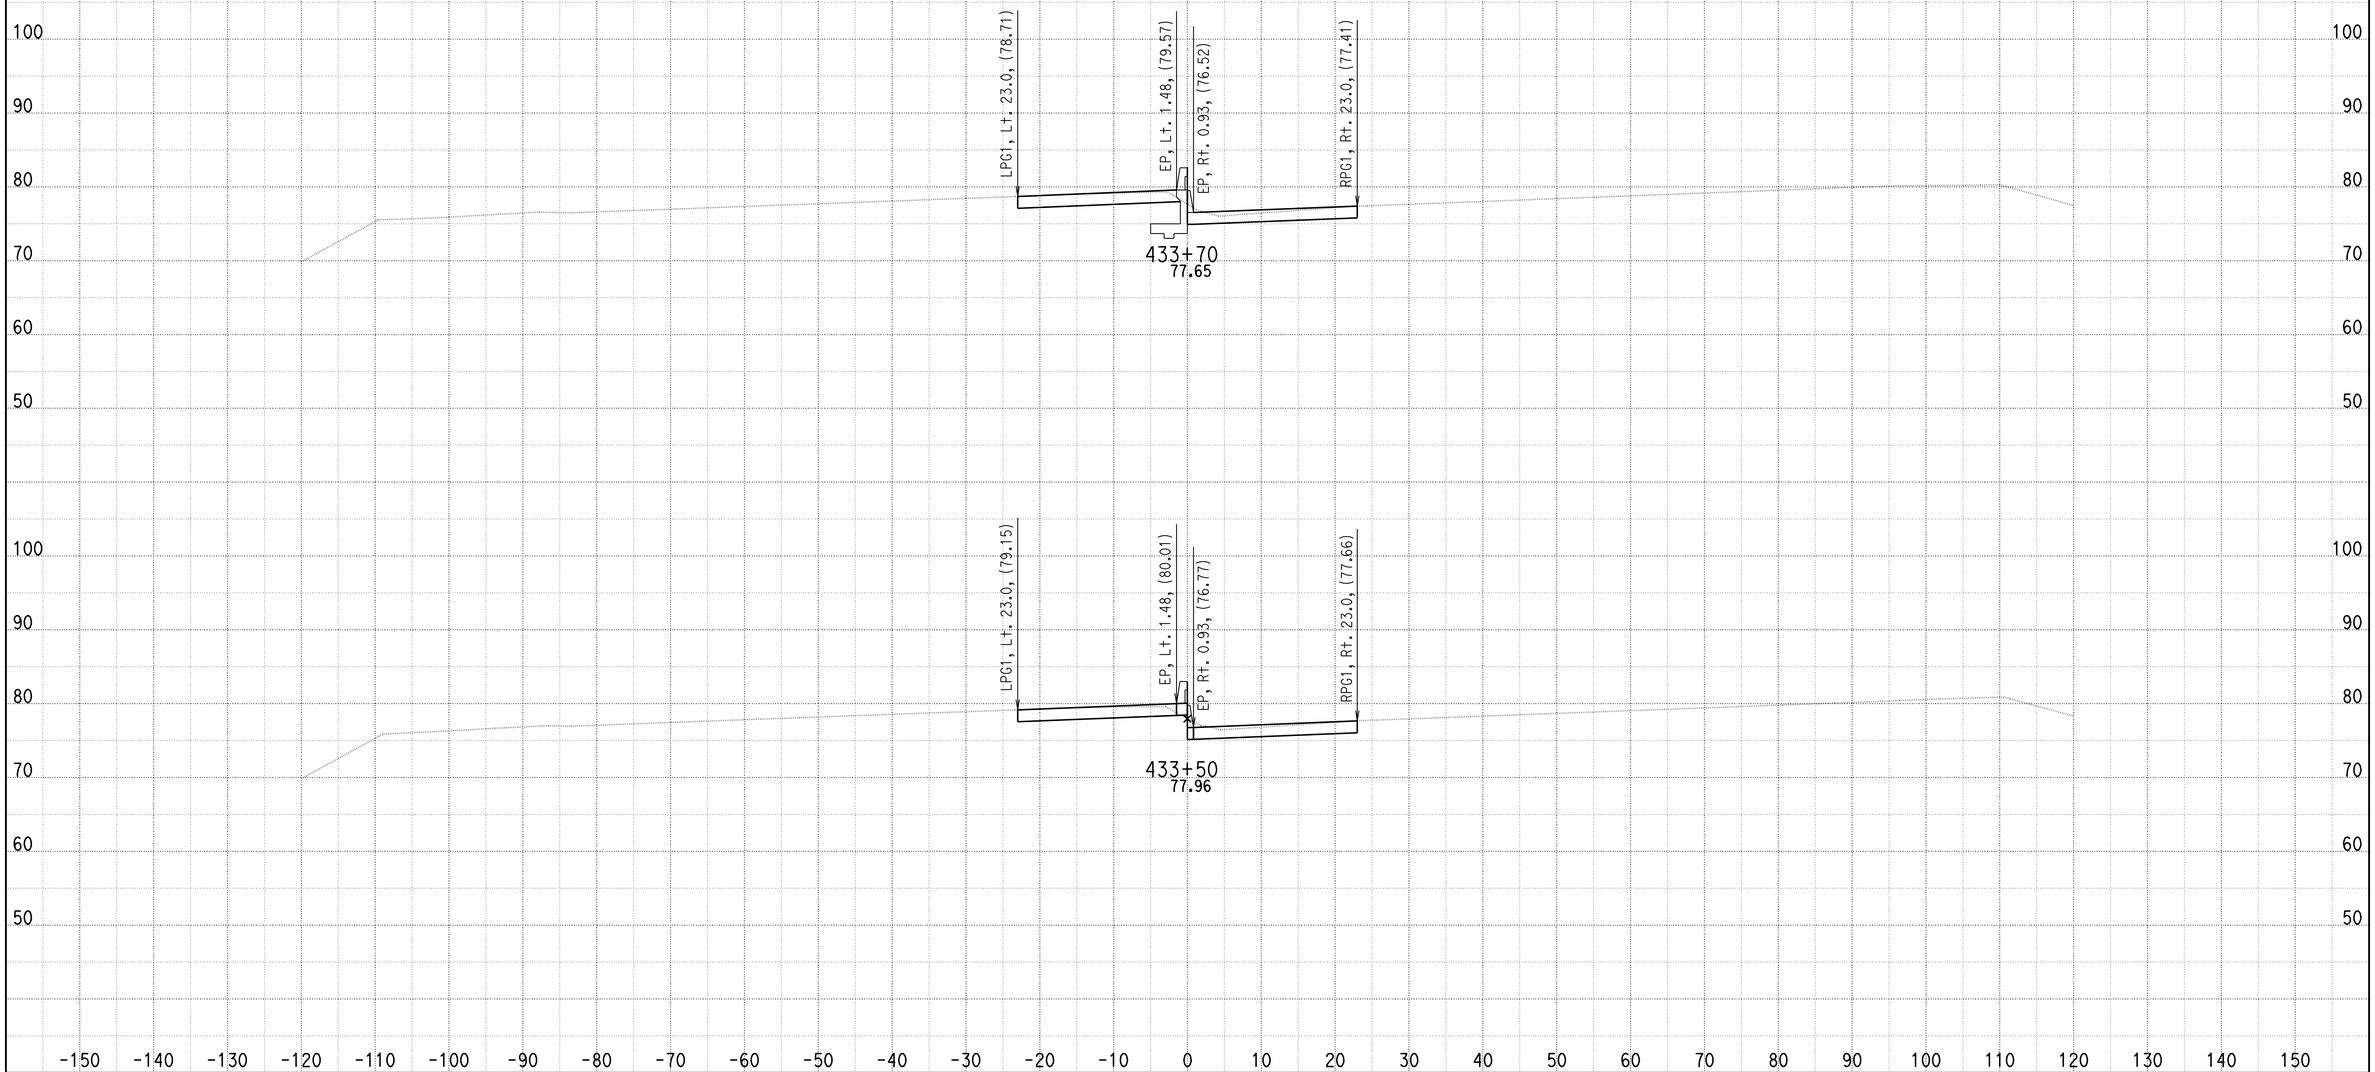


DATE: 7/30/2010

KC Project: SOUTH File: U:\userdata\2T181\SOUTH\ear\design\Segment B\des_376_43370_073010.ear

SCALE: 1" = 10' Horiz.
1" = 10' Vert.

**All Dimensions are US Survey Feet**

**A**

**CROSS SECTIONS**

SHEET 108 OF 205

# DESIGN STUDY ONLY

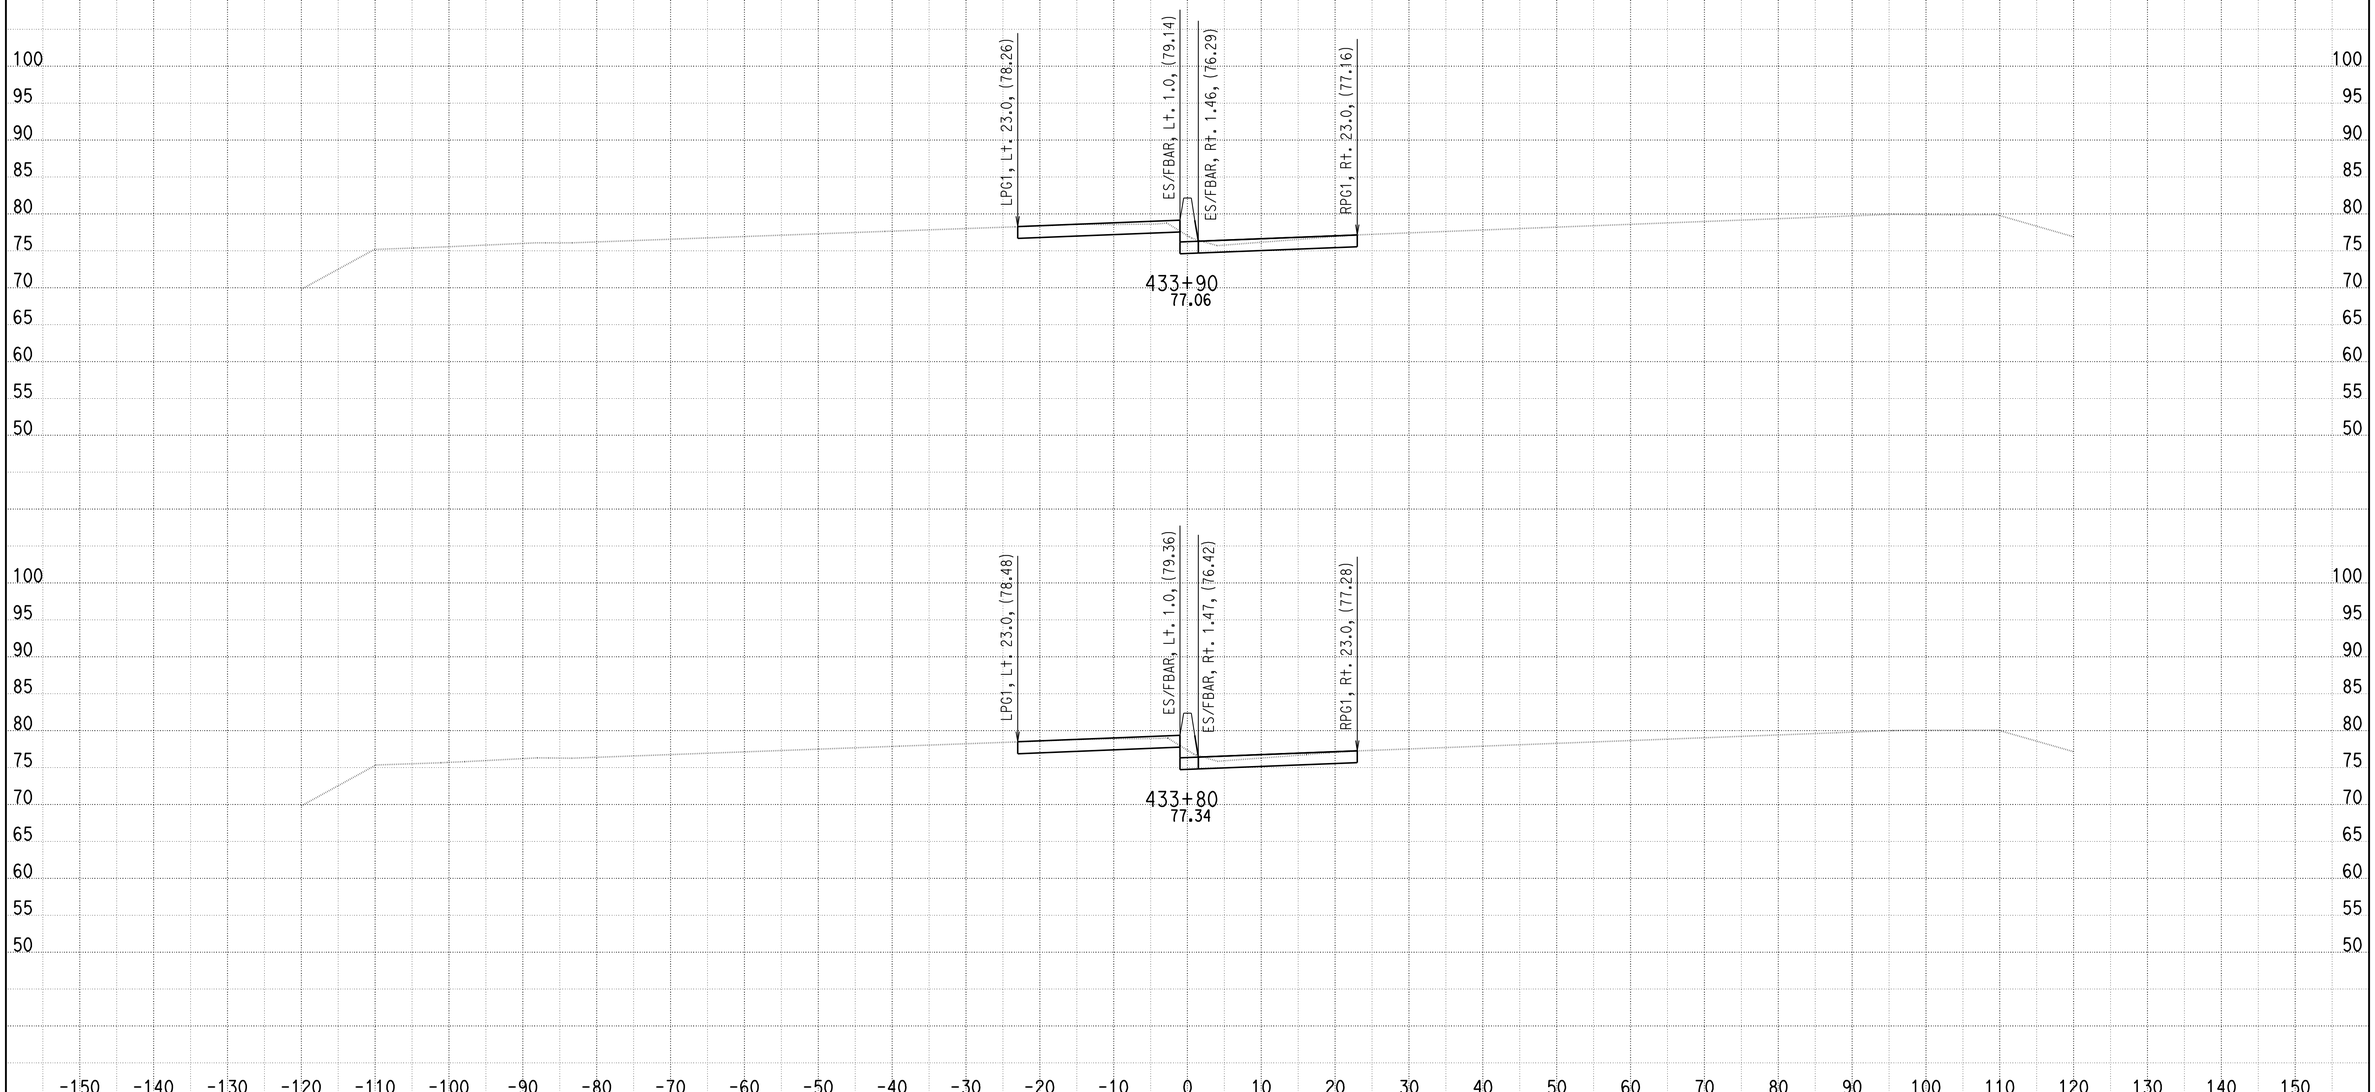


DATE: 8/31/2010

KC Project: SOUTH File: U:\userdata\2T181\SOUTH\ear\design\Segment B\des_43380_44050_083010.ear

SCALE: 1" = 10' Horiz.
1" = 10' Vert.

**All Dimensions are US Survey Feet**

**A**

**CROSS SECTIONS**

SHEET 109 OF 205

# DESIGN STUDY ONLY

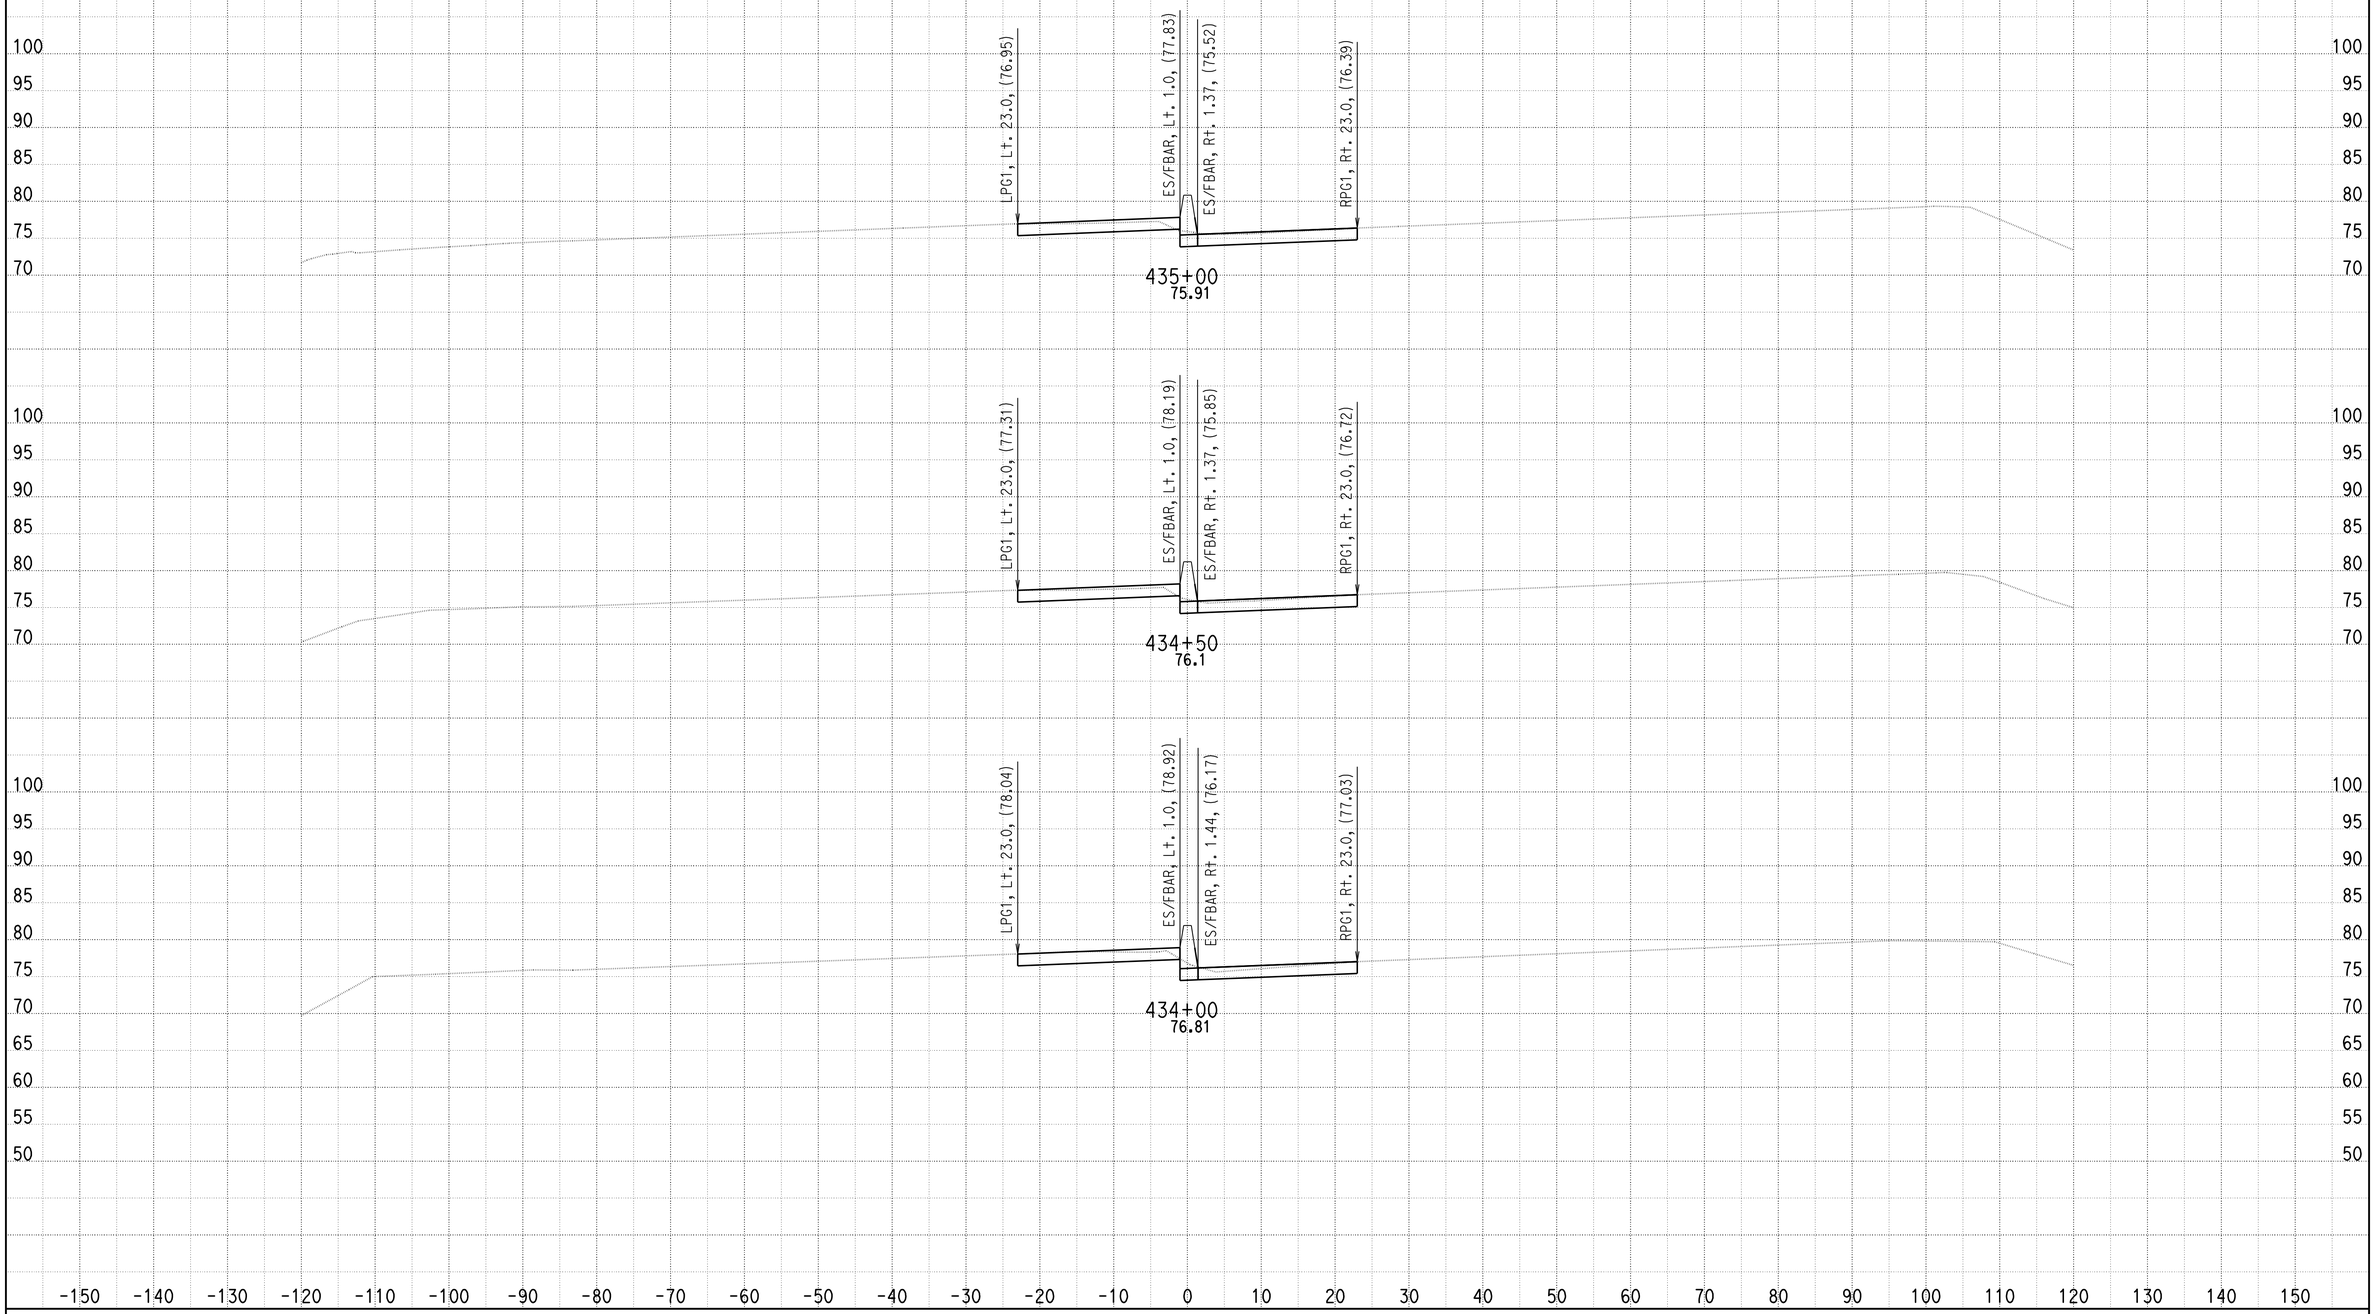


DATE: 8/31/2010

KC Project: SOUTH File: U:\userdata\2T181\SOUTH\ear\design\Segment B\des_43380_44050_083010.ear

SCALE: 1" = 10' Horiz.
1" = 10' Vert.

**All Dimensions are US Survey Feet**

**A**

**CROSS SECTIONS**

SHEET 110 OF 205

# DESIGN STUDY ONLY

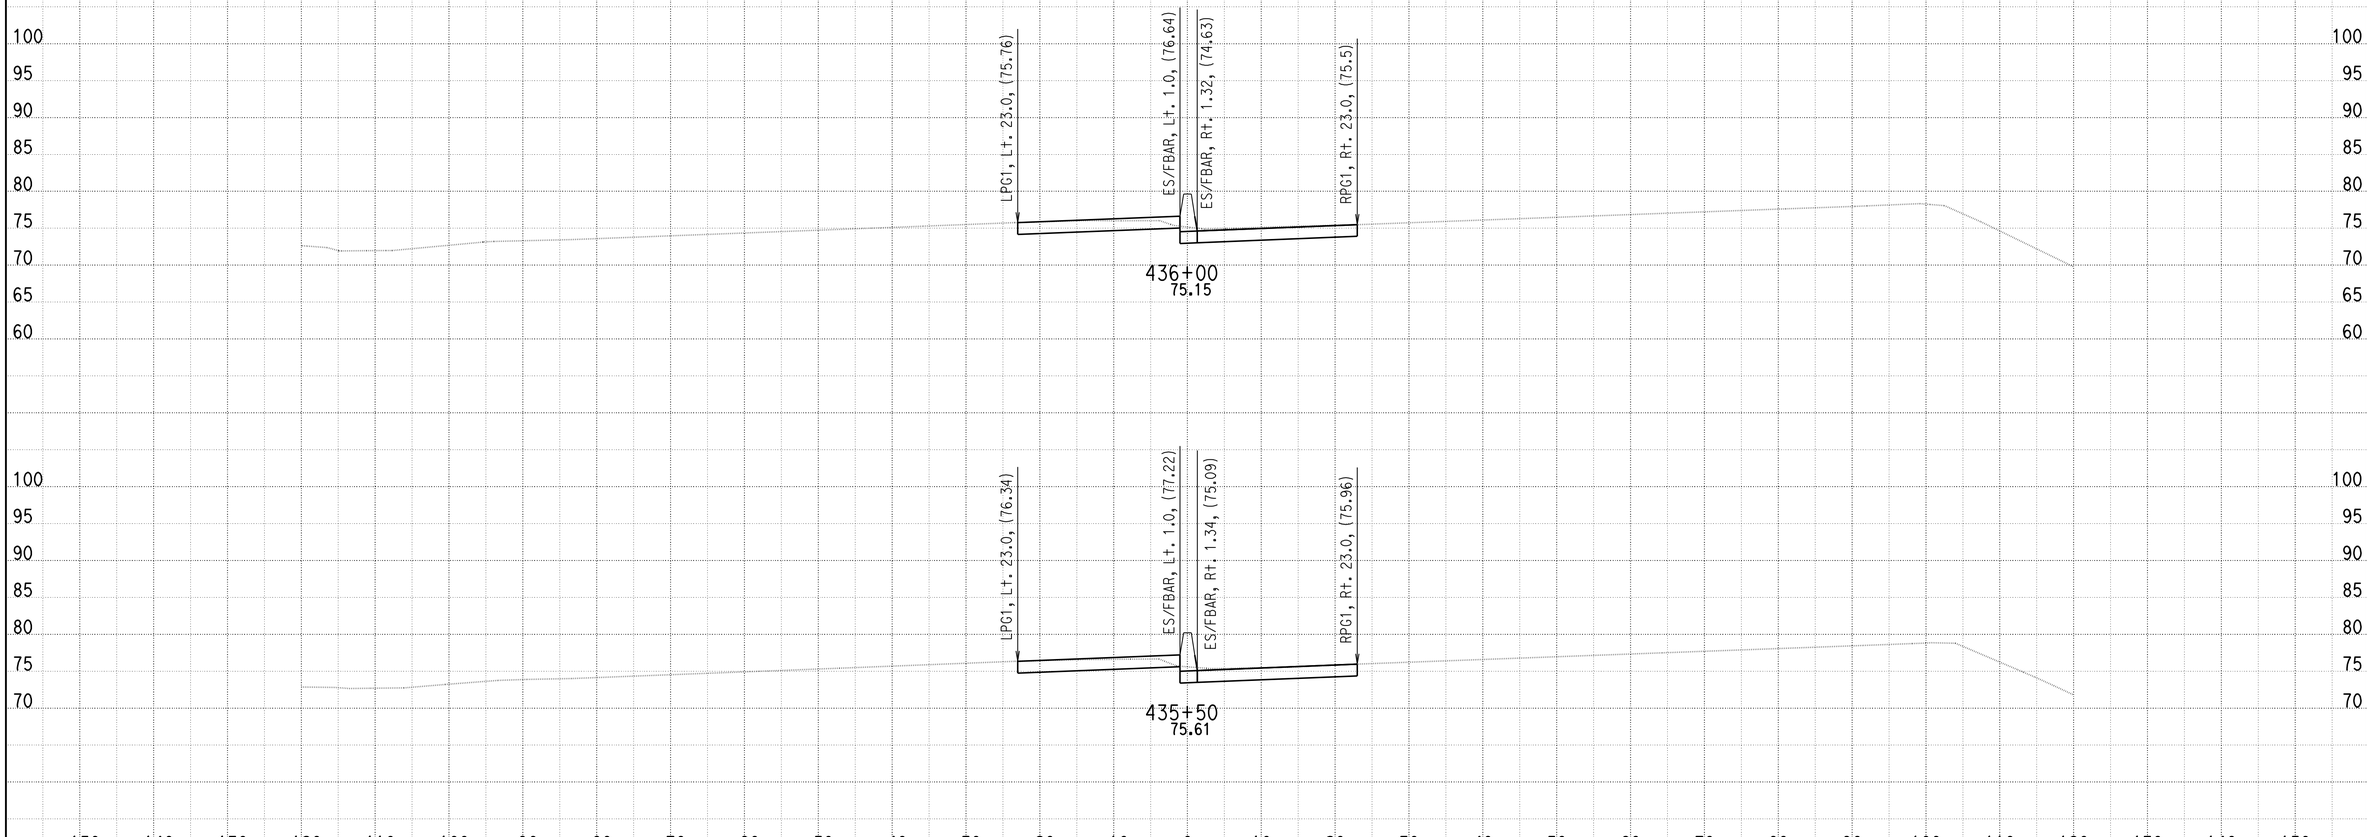


DATE: 8/31/2010

KC Project: SOUTH File: U:\userdata\2T181\SOUTH\ear\design\Segment B\des_43380_44050_083010.ear

SCALE: 1" = 10' Horiz.
1" = 10' Vert.

**All Dimensions are US Survey Feet**

**A**

**CROSS SECTIONS**

SHEET 111 OF 205

# DESIGN STUDY ONLY

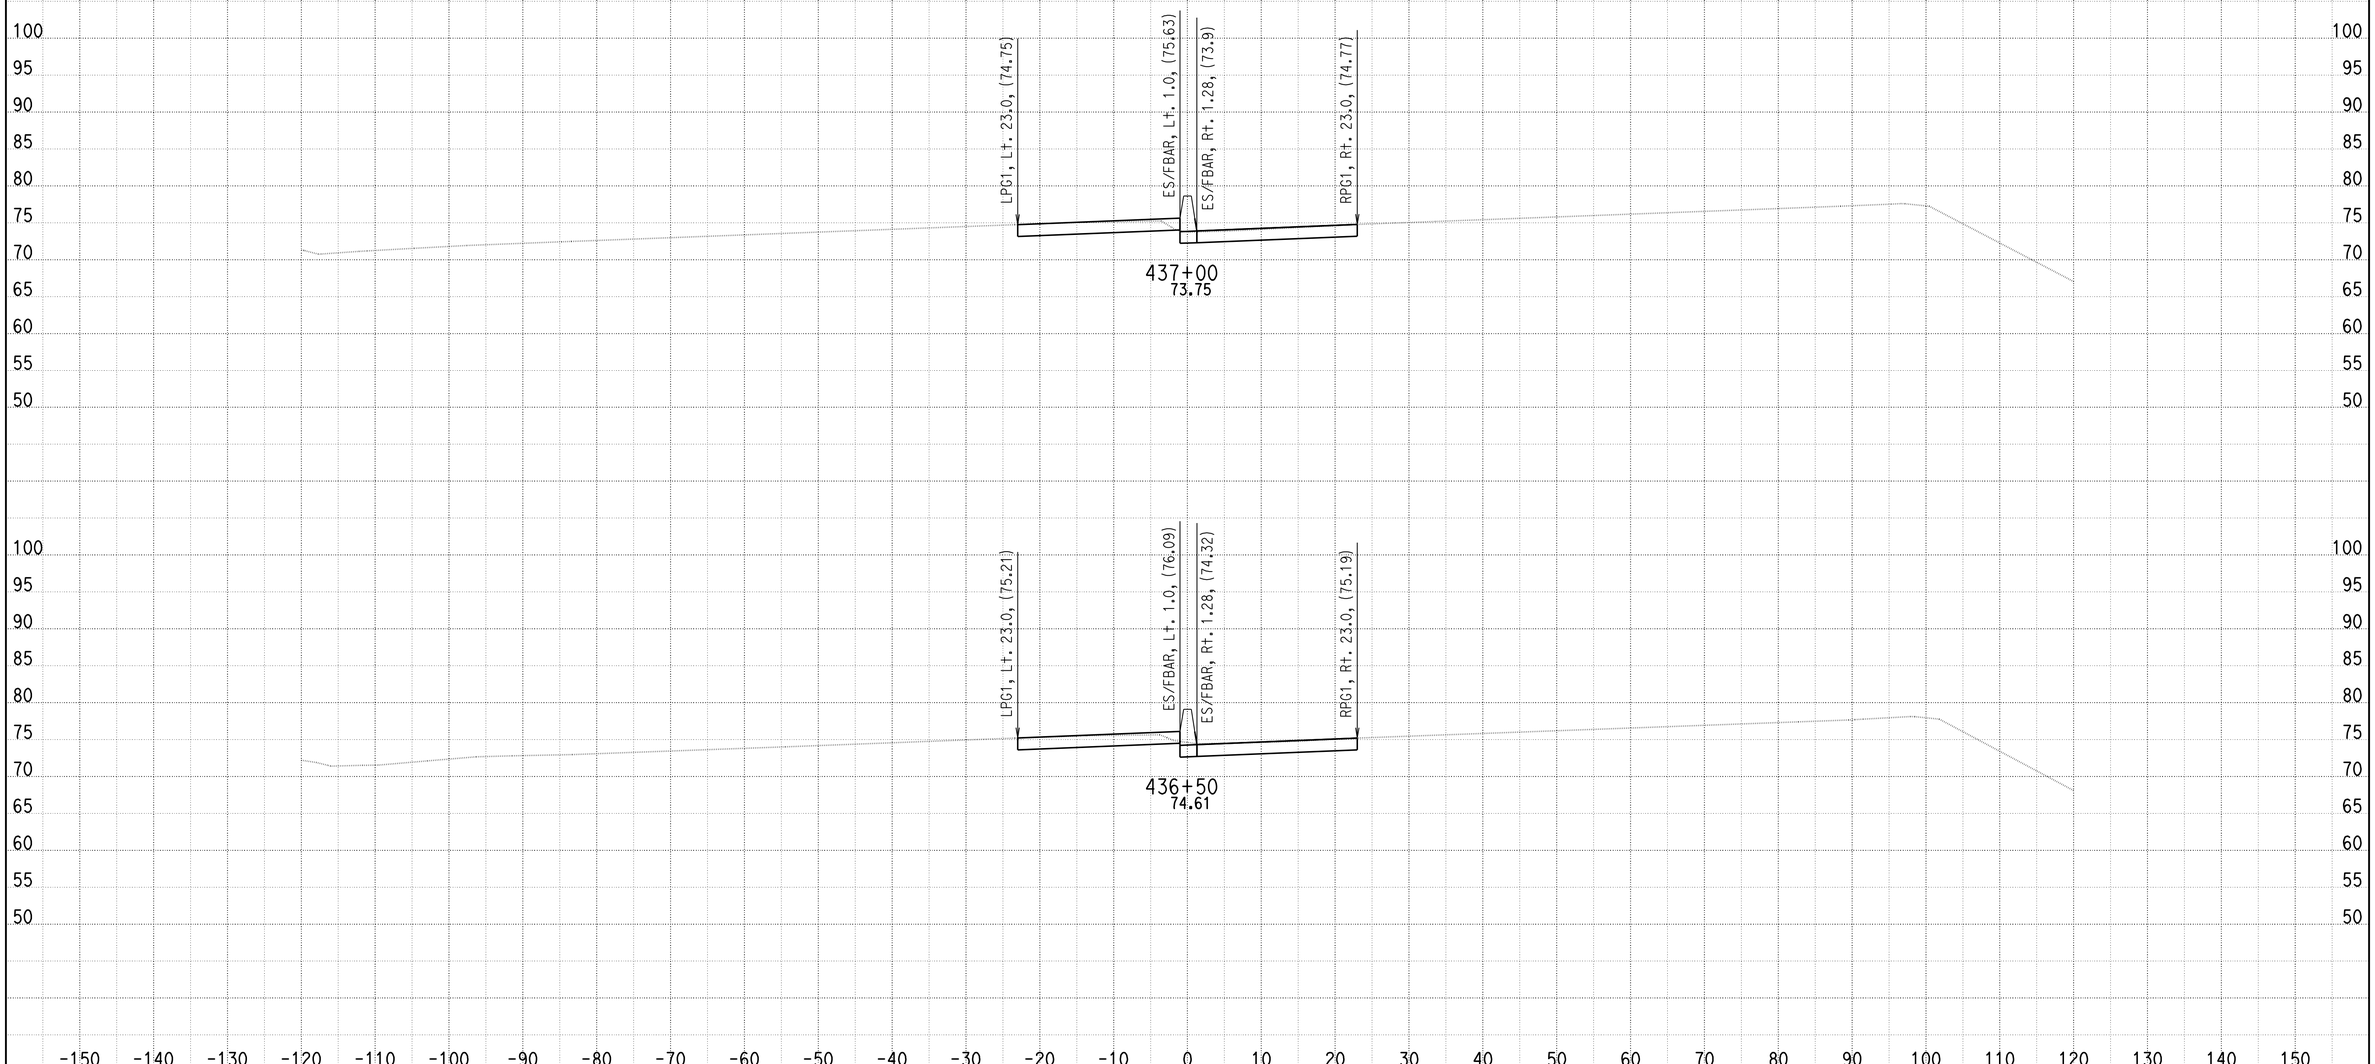


DATE: 8/31/2010

KC Project: SOUTH File: U:\userdata\2T181\SOUTH\ear\design\Segment B\des_43380_44050_083010.ear

SCALE: 1" = 10' Horiz.
1" = 10' Vert.

**All Dimensions are US Survey Feet**

**A**

**CROSS SECTIONS**

SHEET 112 OF 205

# DESIGN STUDY ONLY

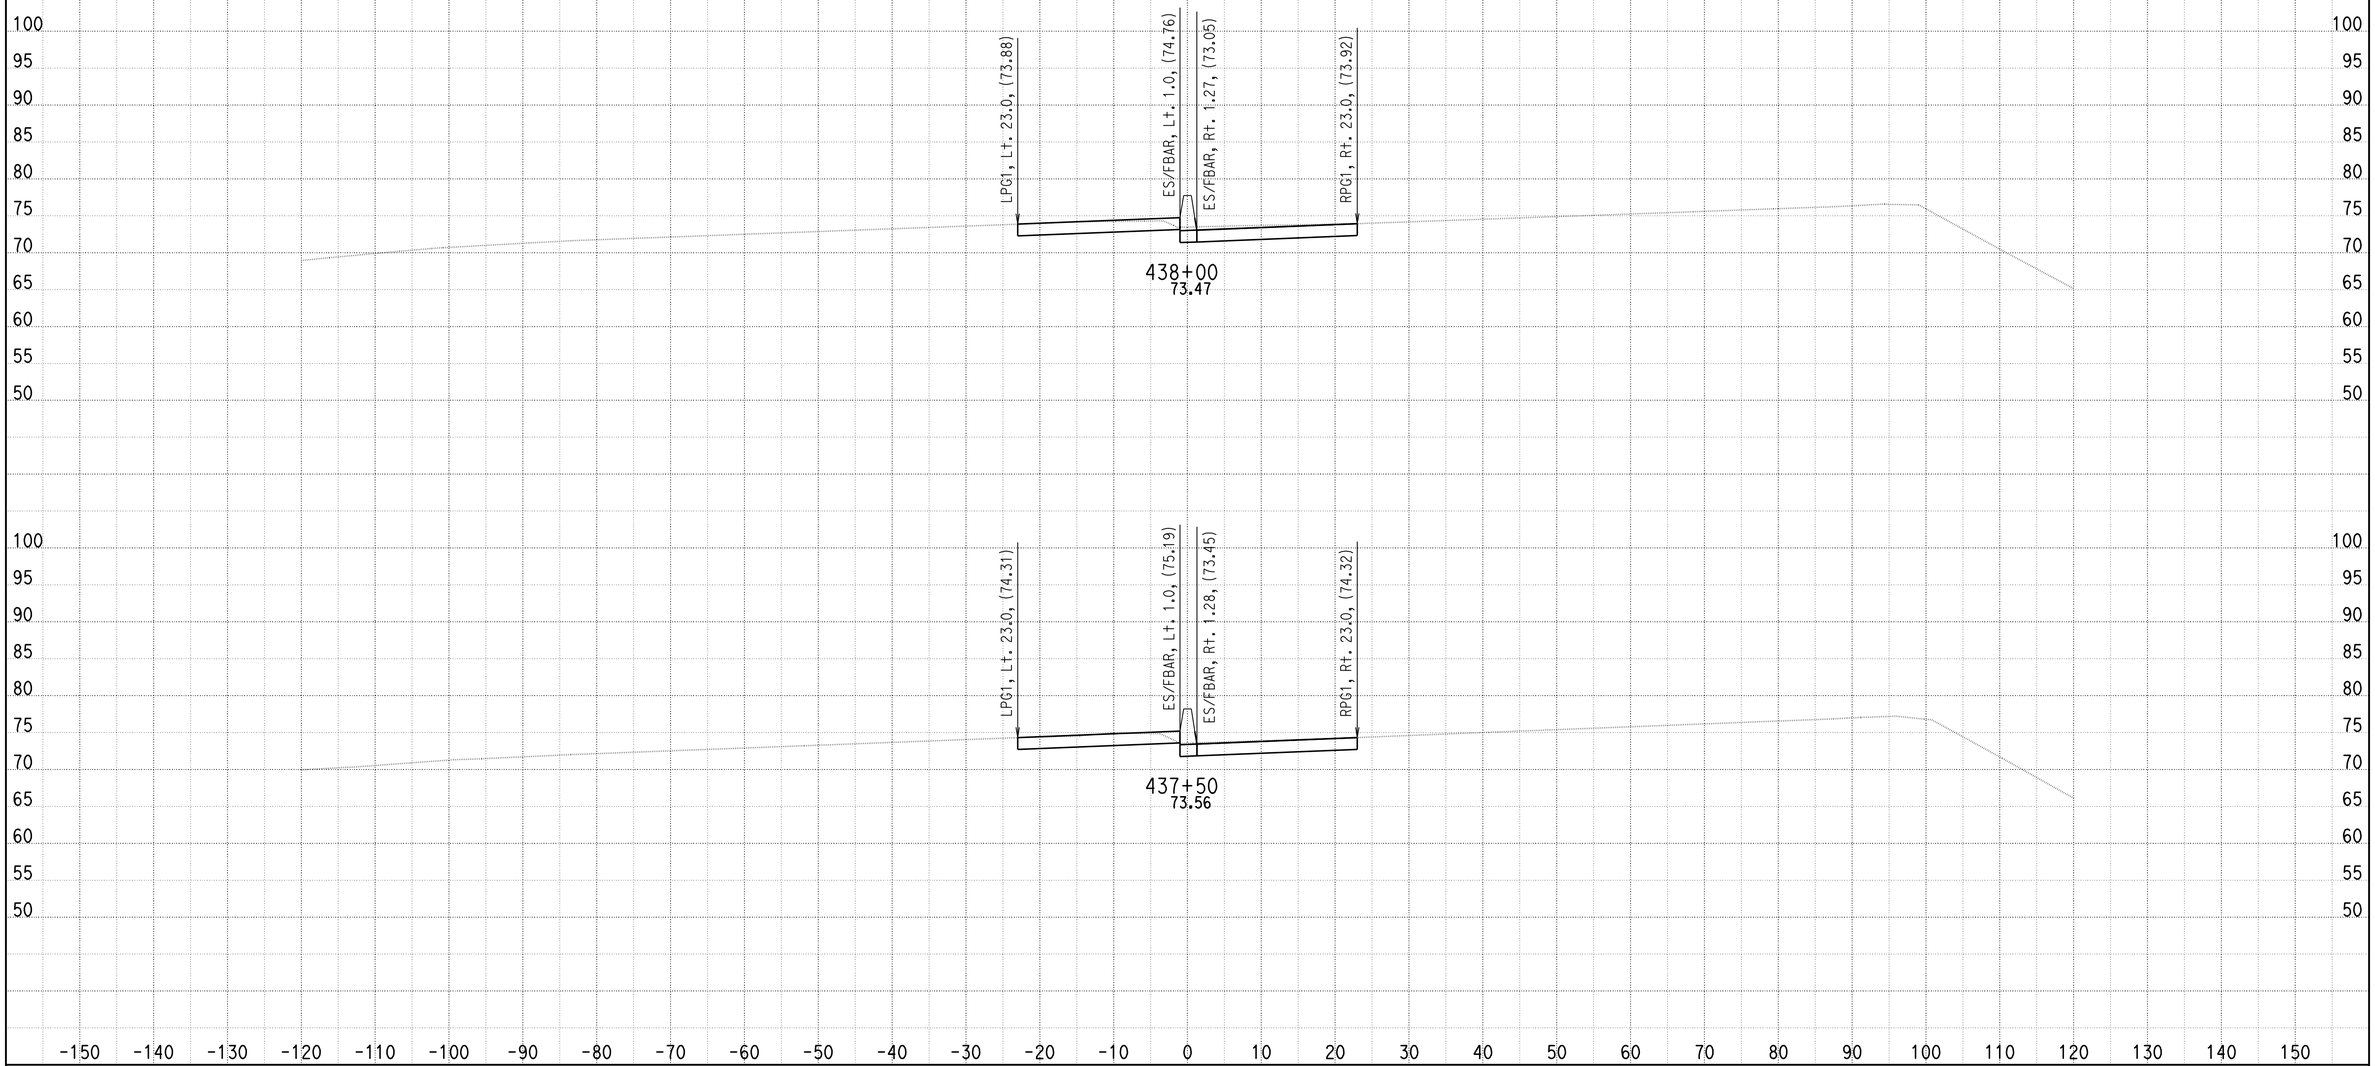


DATE: 8/31/2010

KC Project: SOUTH File: U:\userdata\2T181\SOUTH\ear\design\Segment B\des_43380_44050_083010.ear

SCALE: 1" = 10' Horiz.
1" = 10' Vert.

**All Dimensions are US Survey Feet**

**A**

**CROSS SECTIONS**

SHEET 113 OF 205

# DESIGN STUDY ONLY

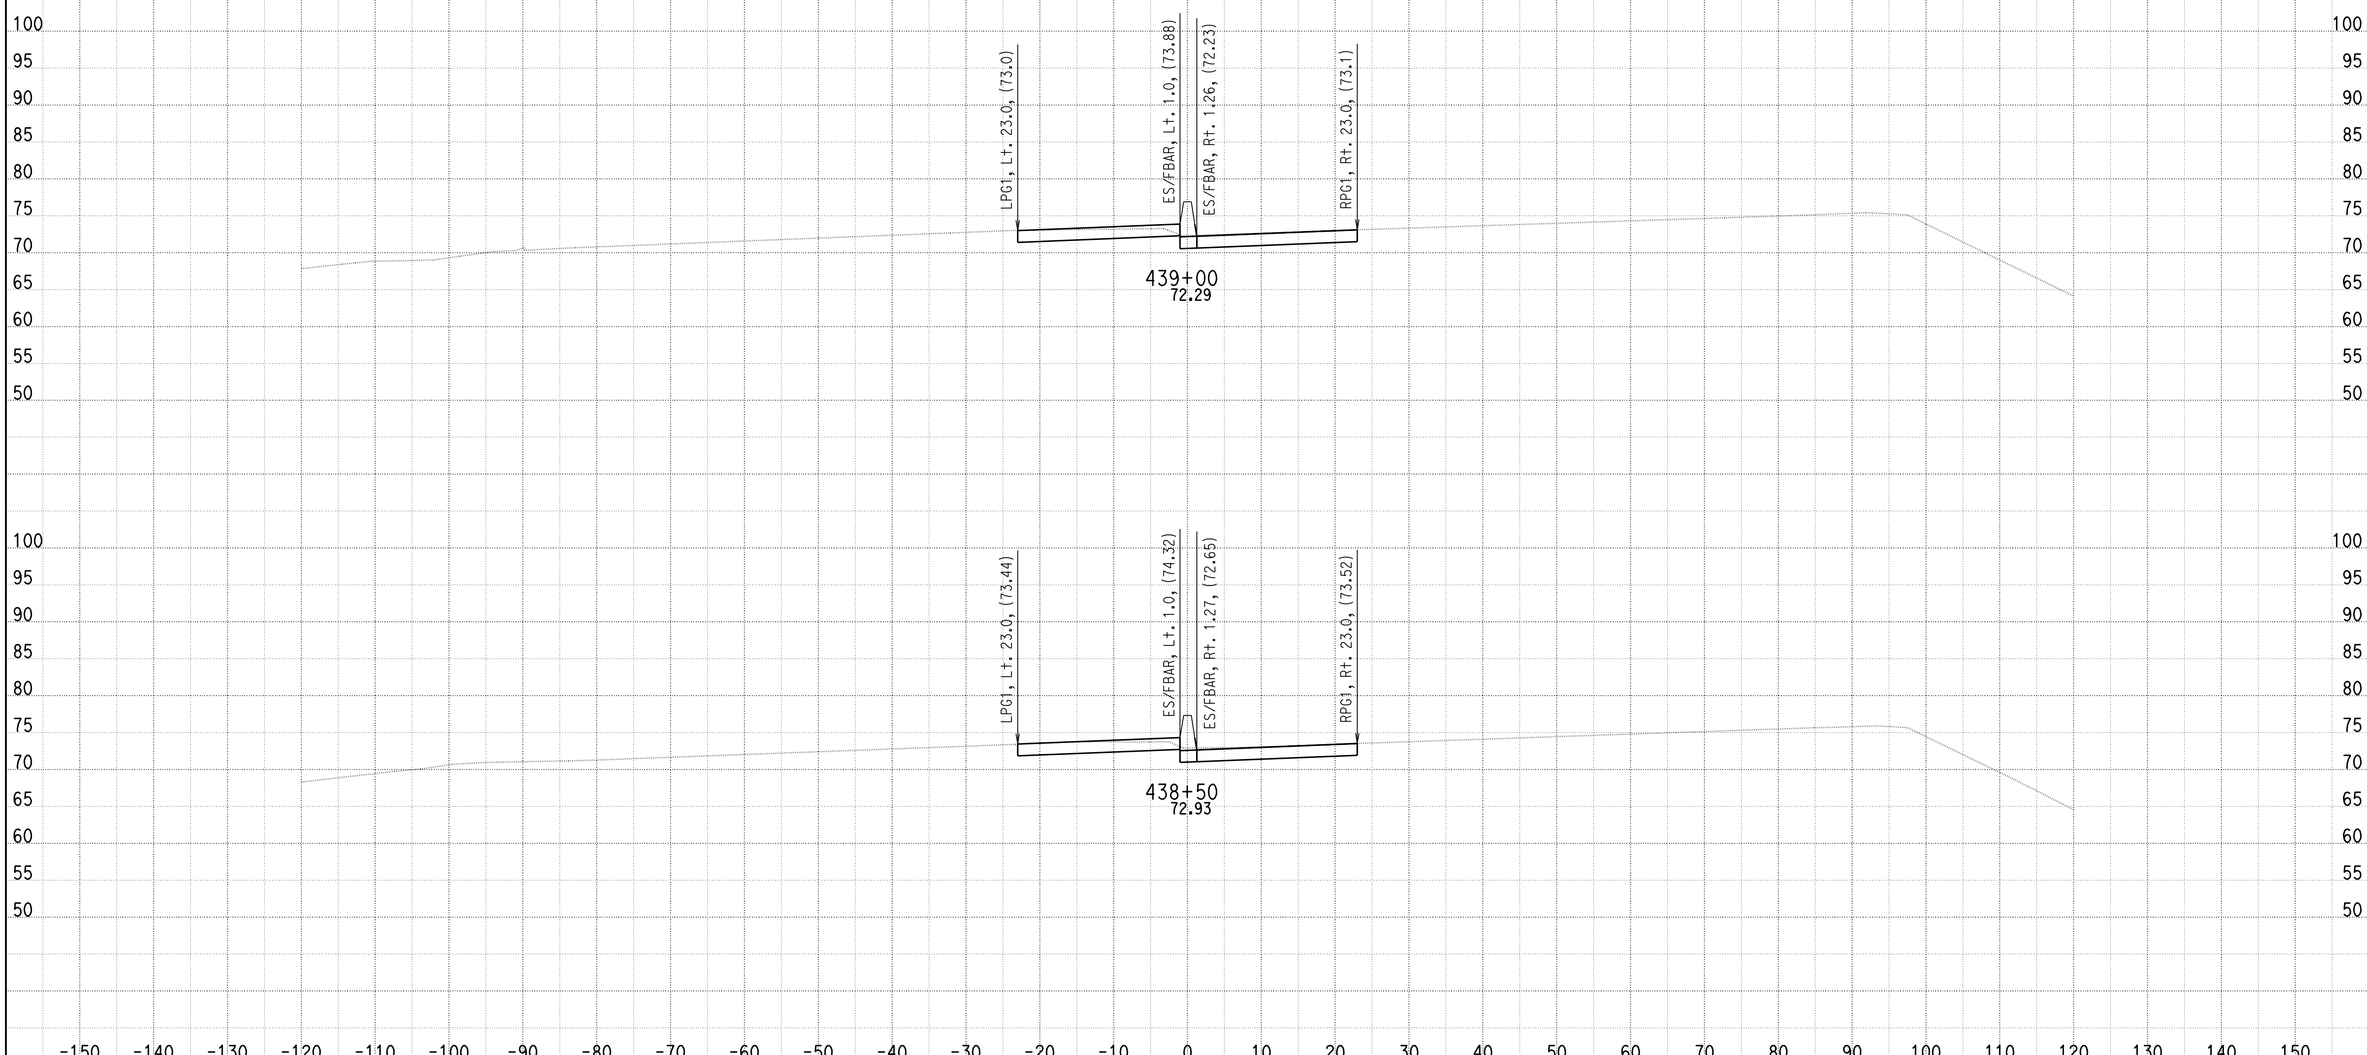


DATE: 8/31/2010

KC Project: SOUTH File: U:\userdata\2T181\SOUTH\ear\design\Segment B\des_43380_44050_083010.ear

SCALE: 1" = 10' Horiz.
1" = 10' Vert.

**All Dimensions are US Survey Feet**

**A**

**CROSS SECTIONS**

SHEET 114 OF 205

# DESIGN STUDY ONLY

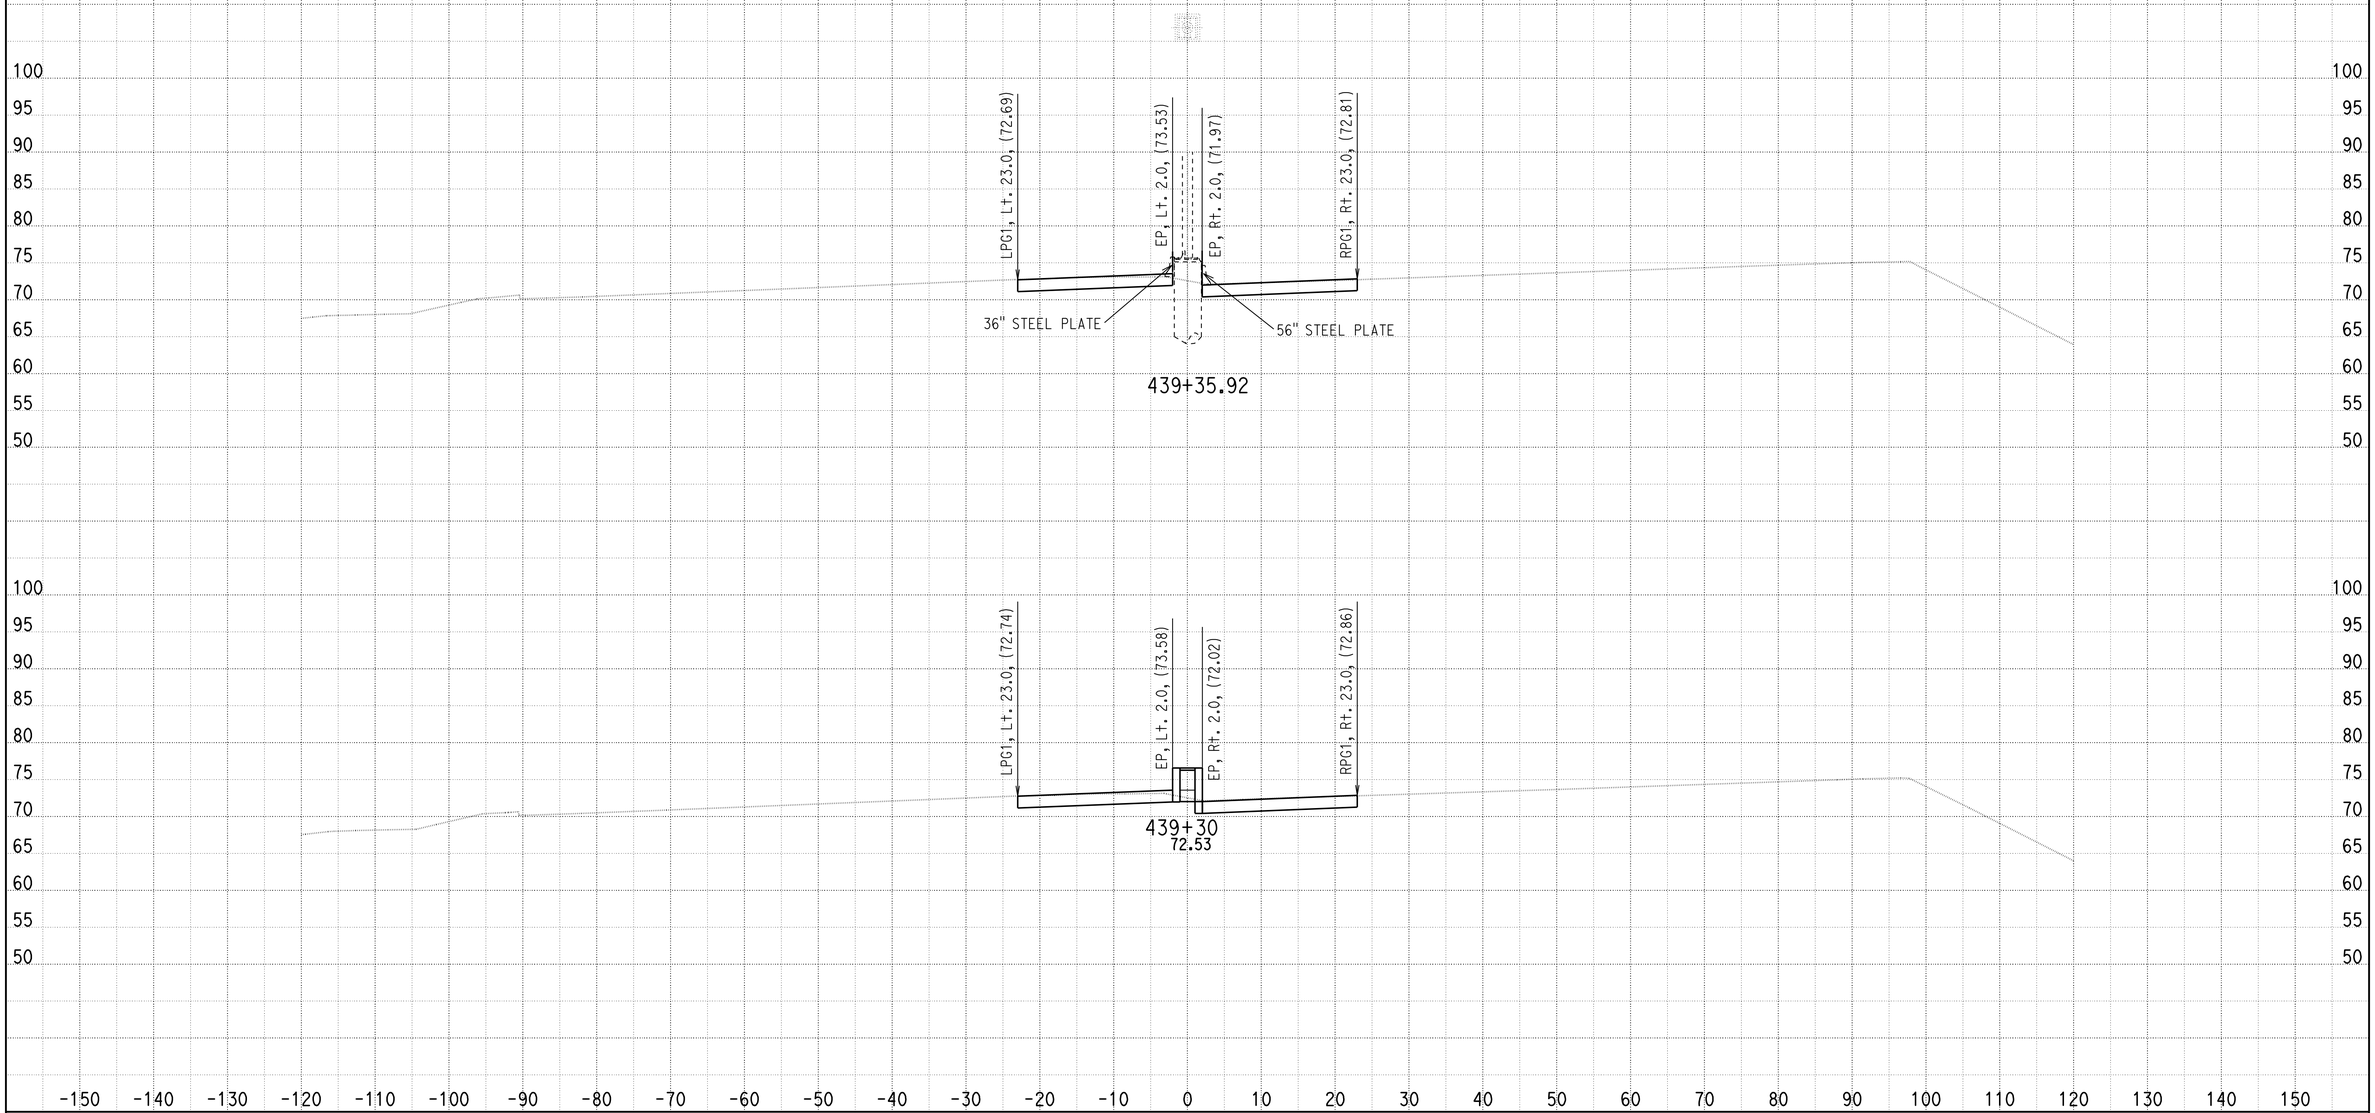


DATE: 8/31/2010

KC Project: SOUTH File: U:\userdata\2T181\SOUTH\ear\design\Segment B\des_43380_44050_083010.ear

SCALE: 1" = 10' Horiz.
1" = 10' Vert.

**All Dimensions are US Survey Feet**

**A**

**CROSS SECTIONS**

SHEET 115 OF 205

# DESIGN STUDY ONLY

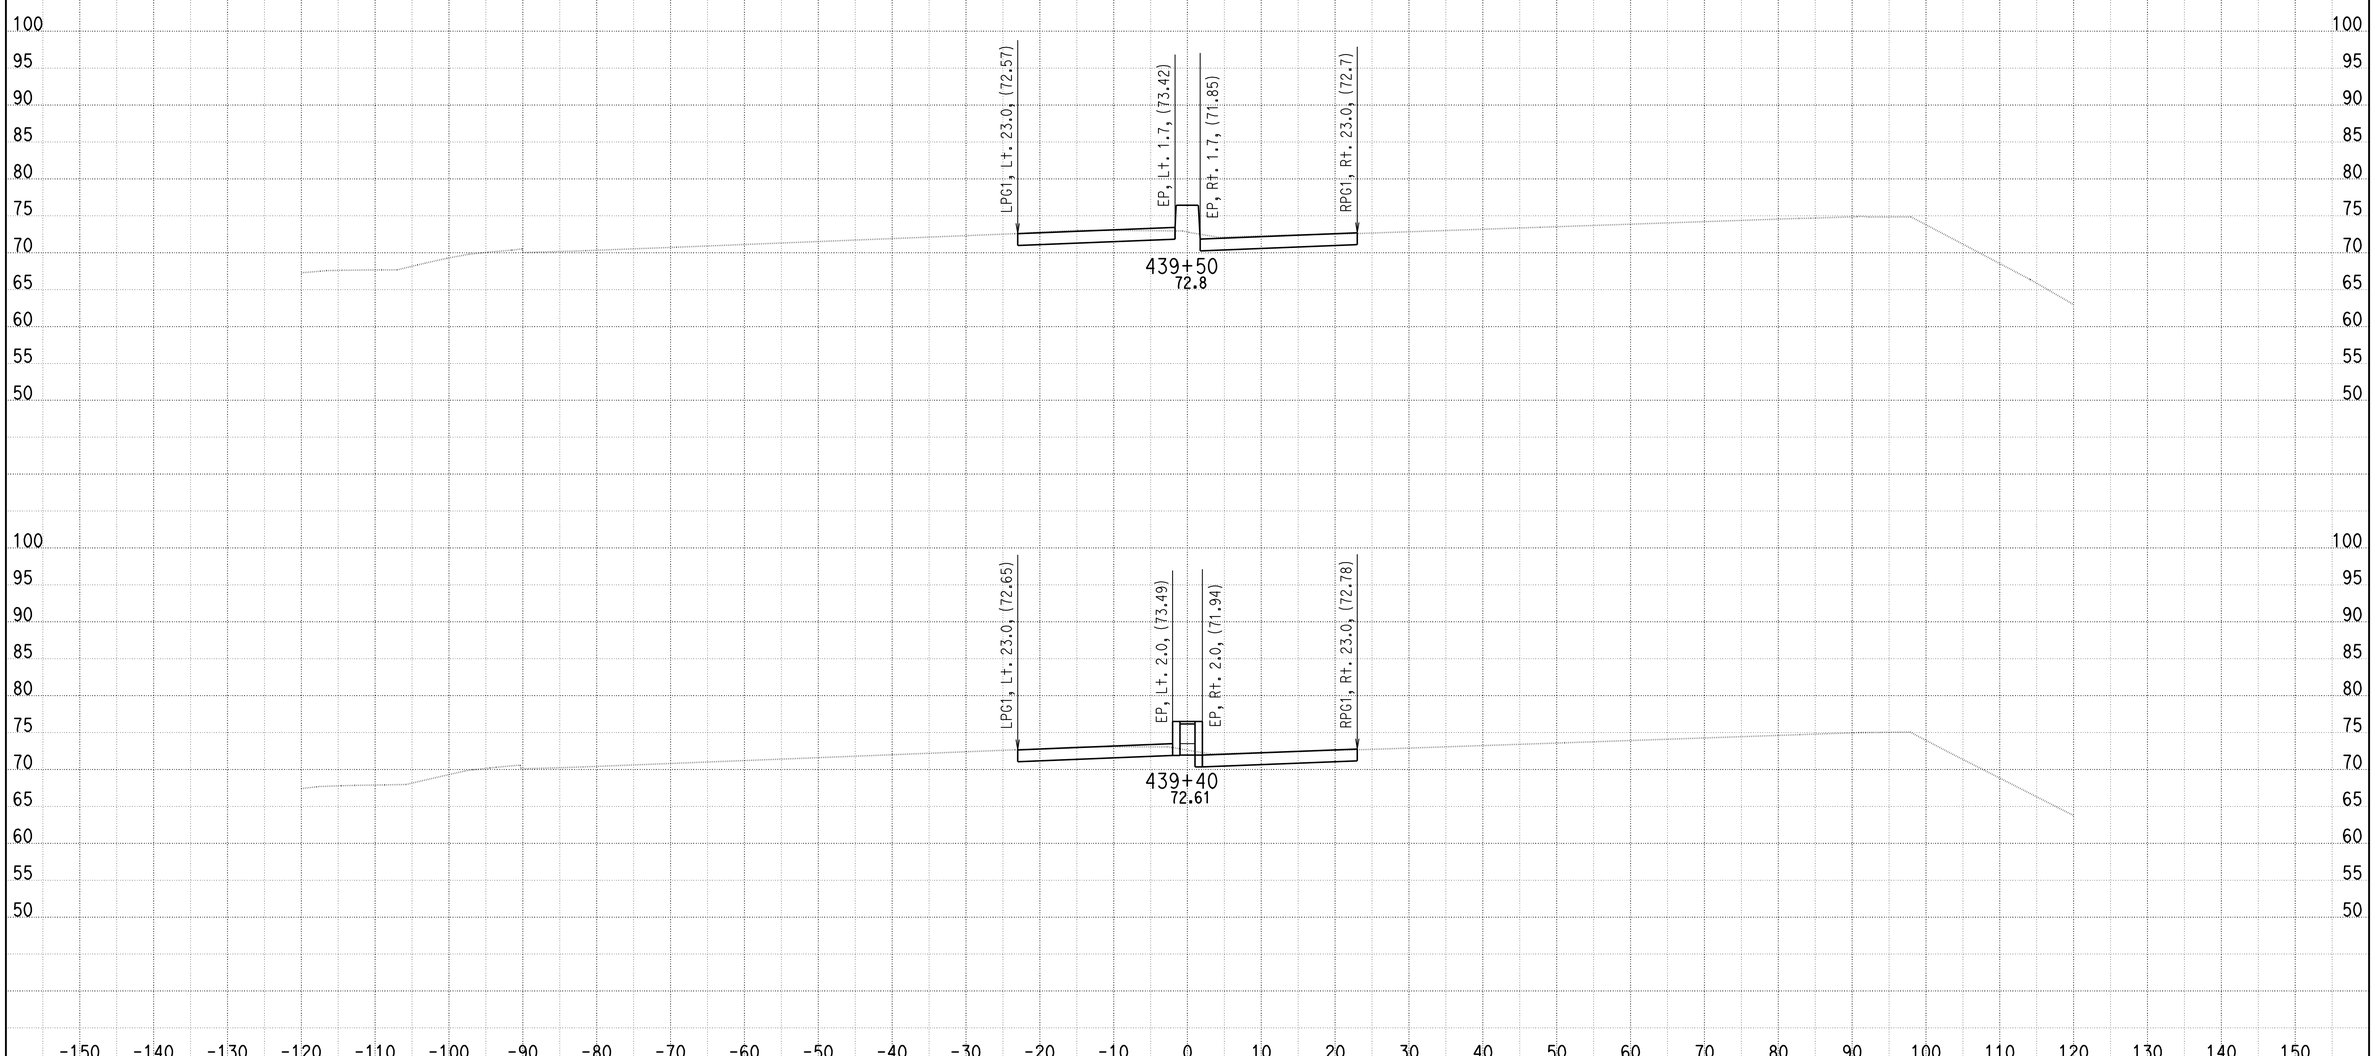


DATE: 8/31/2010

KC Project: SOUTH File: U:\userdata\2T181\SOUTH\ear\design\Segment B\des_43380_44050_083010.ear

SCALE: 1" = 10' Horiz.
1" = 10' Vert.

**All Dimensions are US Survey Feet**

**A**

**CROSS SECTIONS**

SHEET 116 OF 205

# DESIGN STUDY ONLY

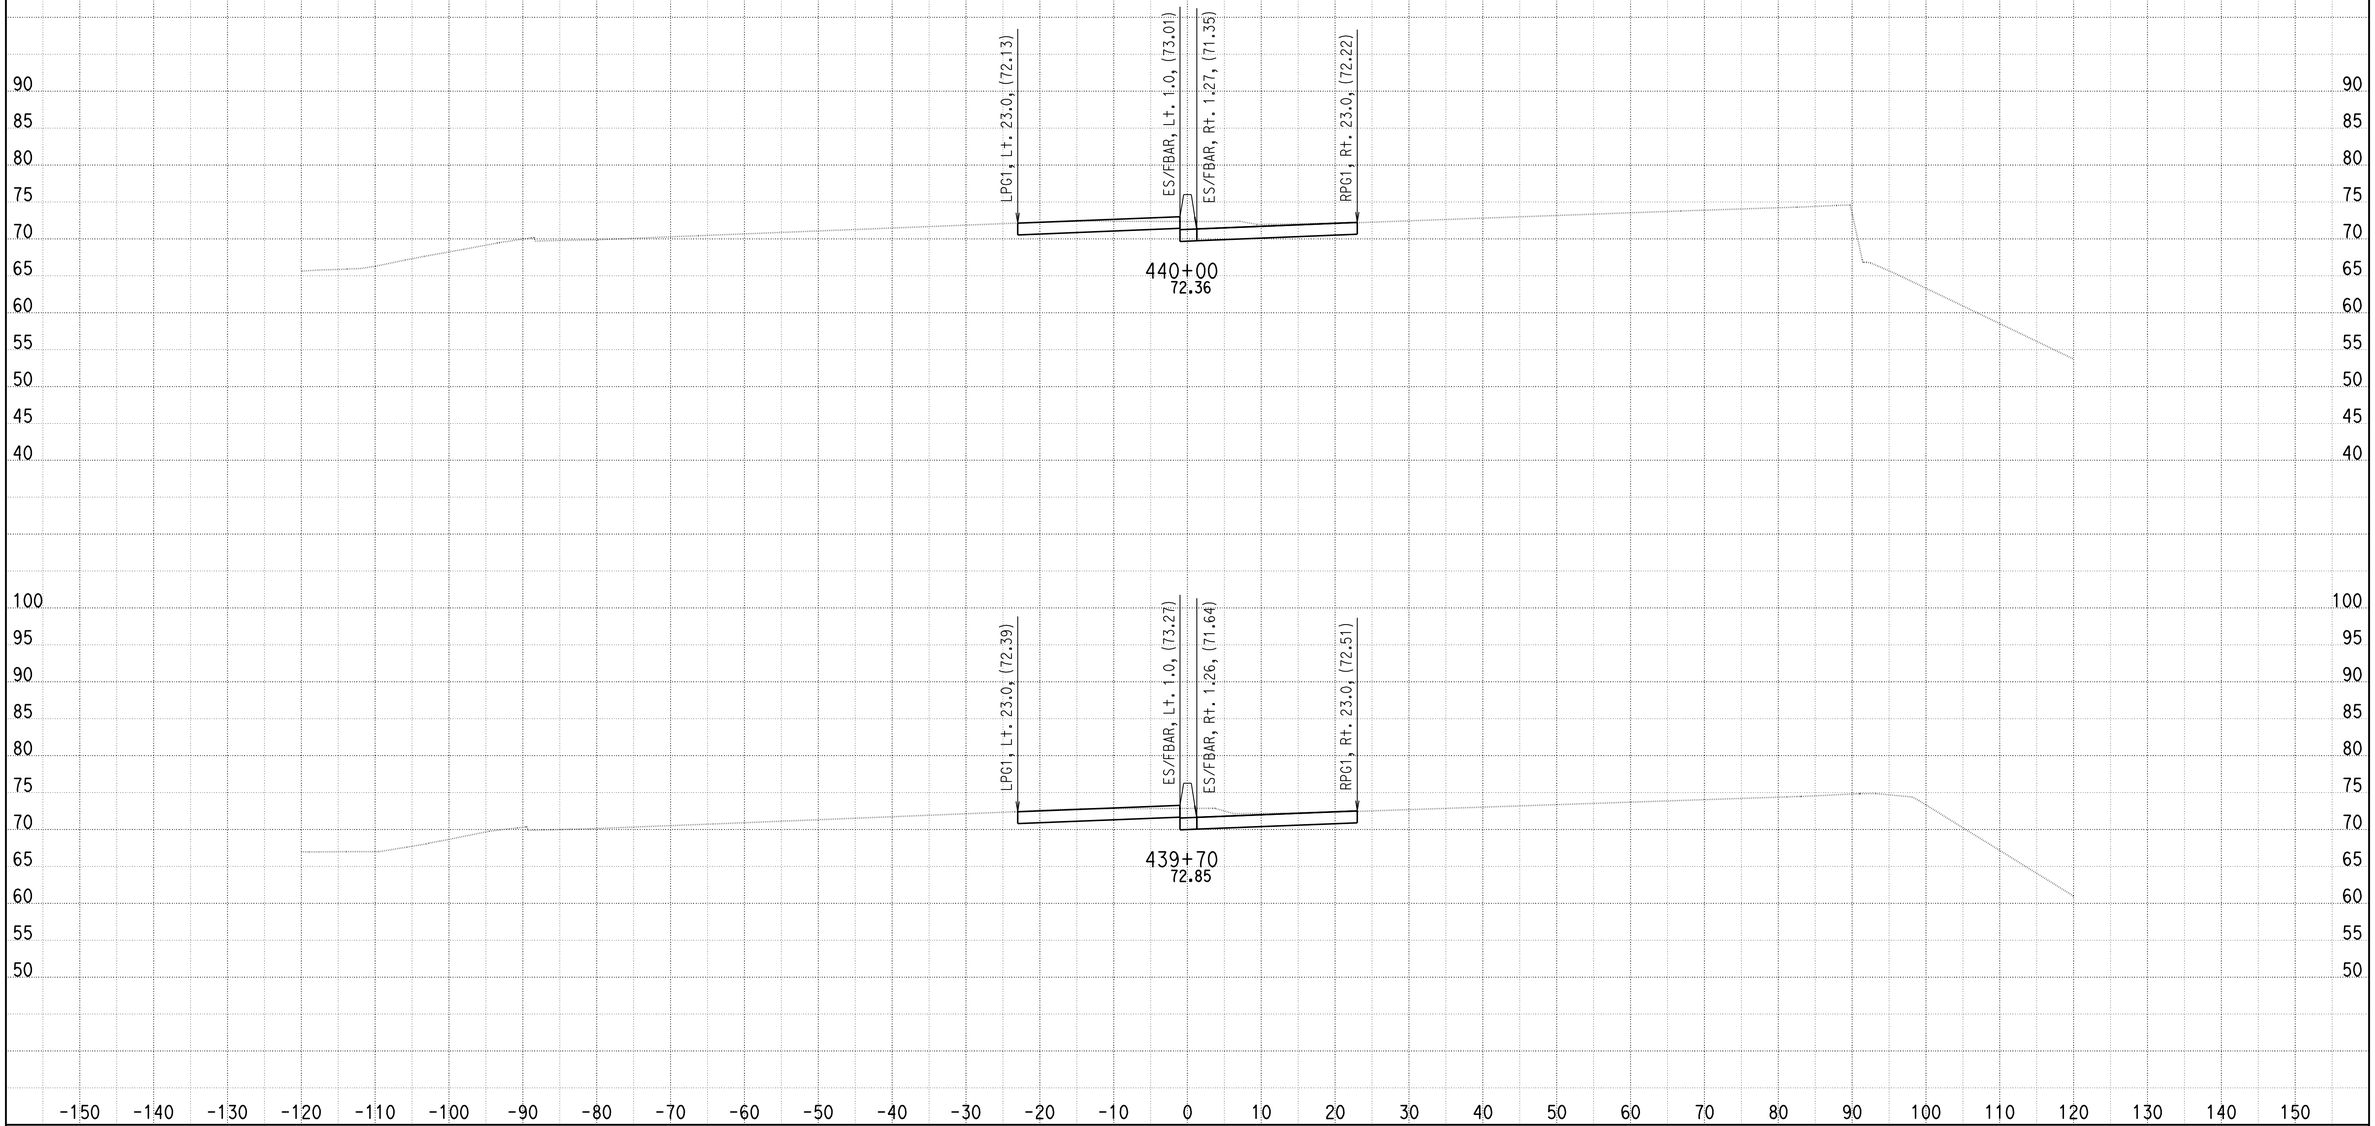


DATE: 8/31/2010

KC Project: SOUTH File: U:\userdata\2T181\SOUTH\ear\design\Segment B\des_43380_44050_083010.ear

SCALE: 1" = 10' Horiz.
1" = 10' Vert.

**All Dimensions are US Survey Feet**

**A**

**CROSS SECTIONS**

SHEET 117 OF 205

# DESIGN STUDY ONLY

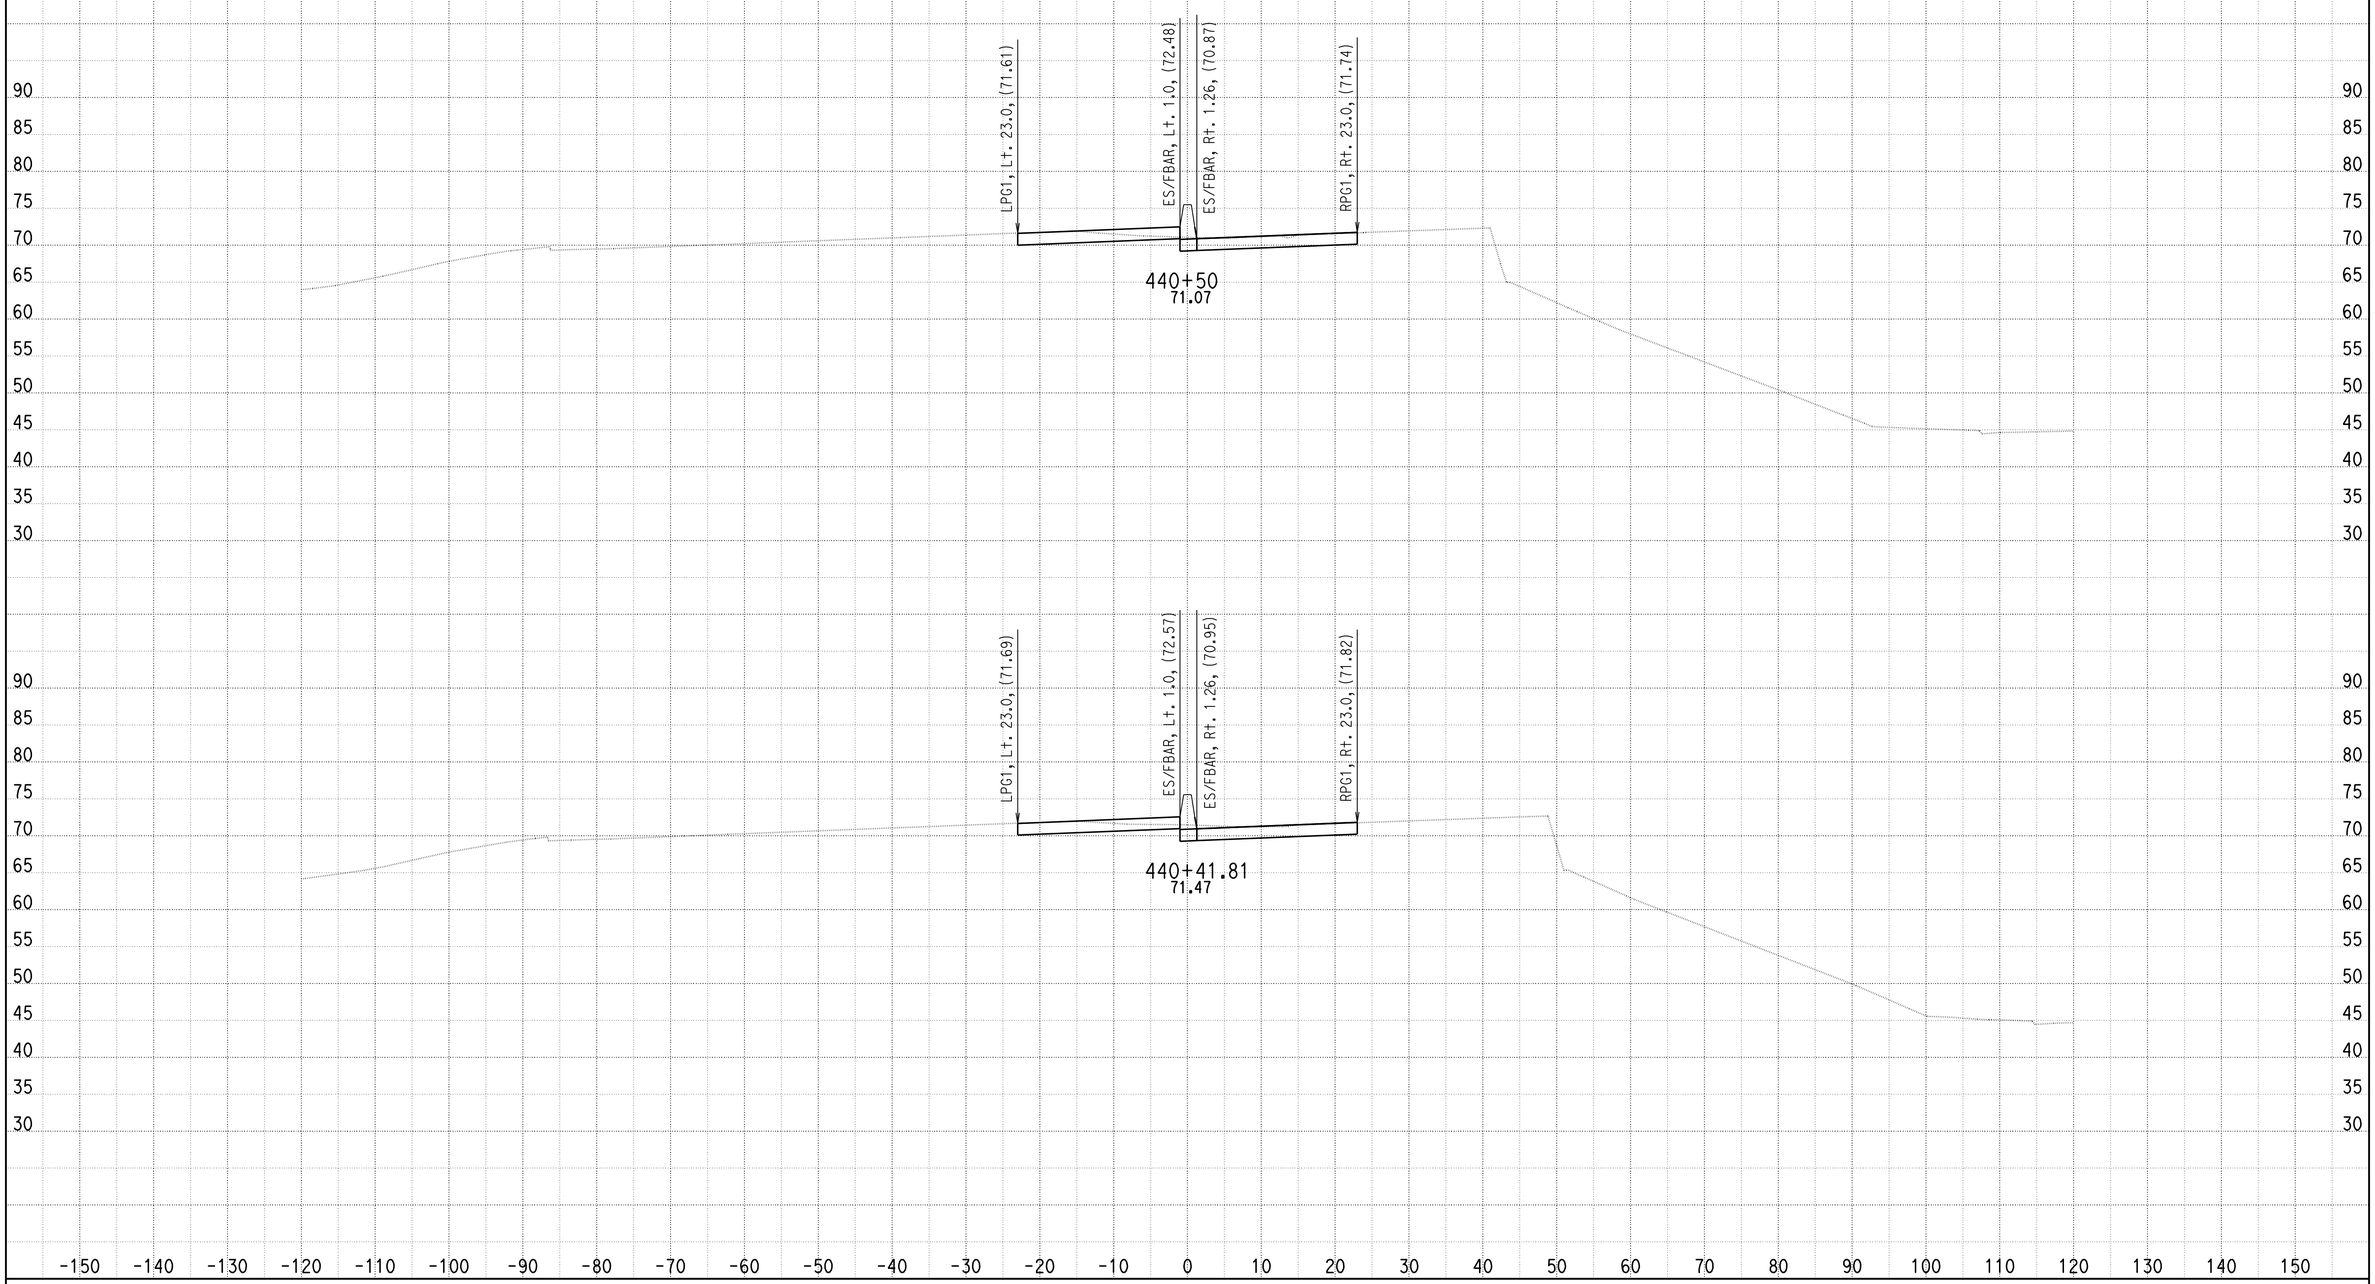


DATE: 8/31/2010

KC Project: SOUTH File: U:\userdata\2T181\SOUTH\ear\design\Segment B\des_43380_44050_083010.ear

SCALE: 1" = 10' Horiz.
1" = 10' Vert.

**All Dimensions are US Survey Feet**

**A**

**CROSS SECTIONS**

# DESIGN STUDY ONLY

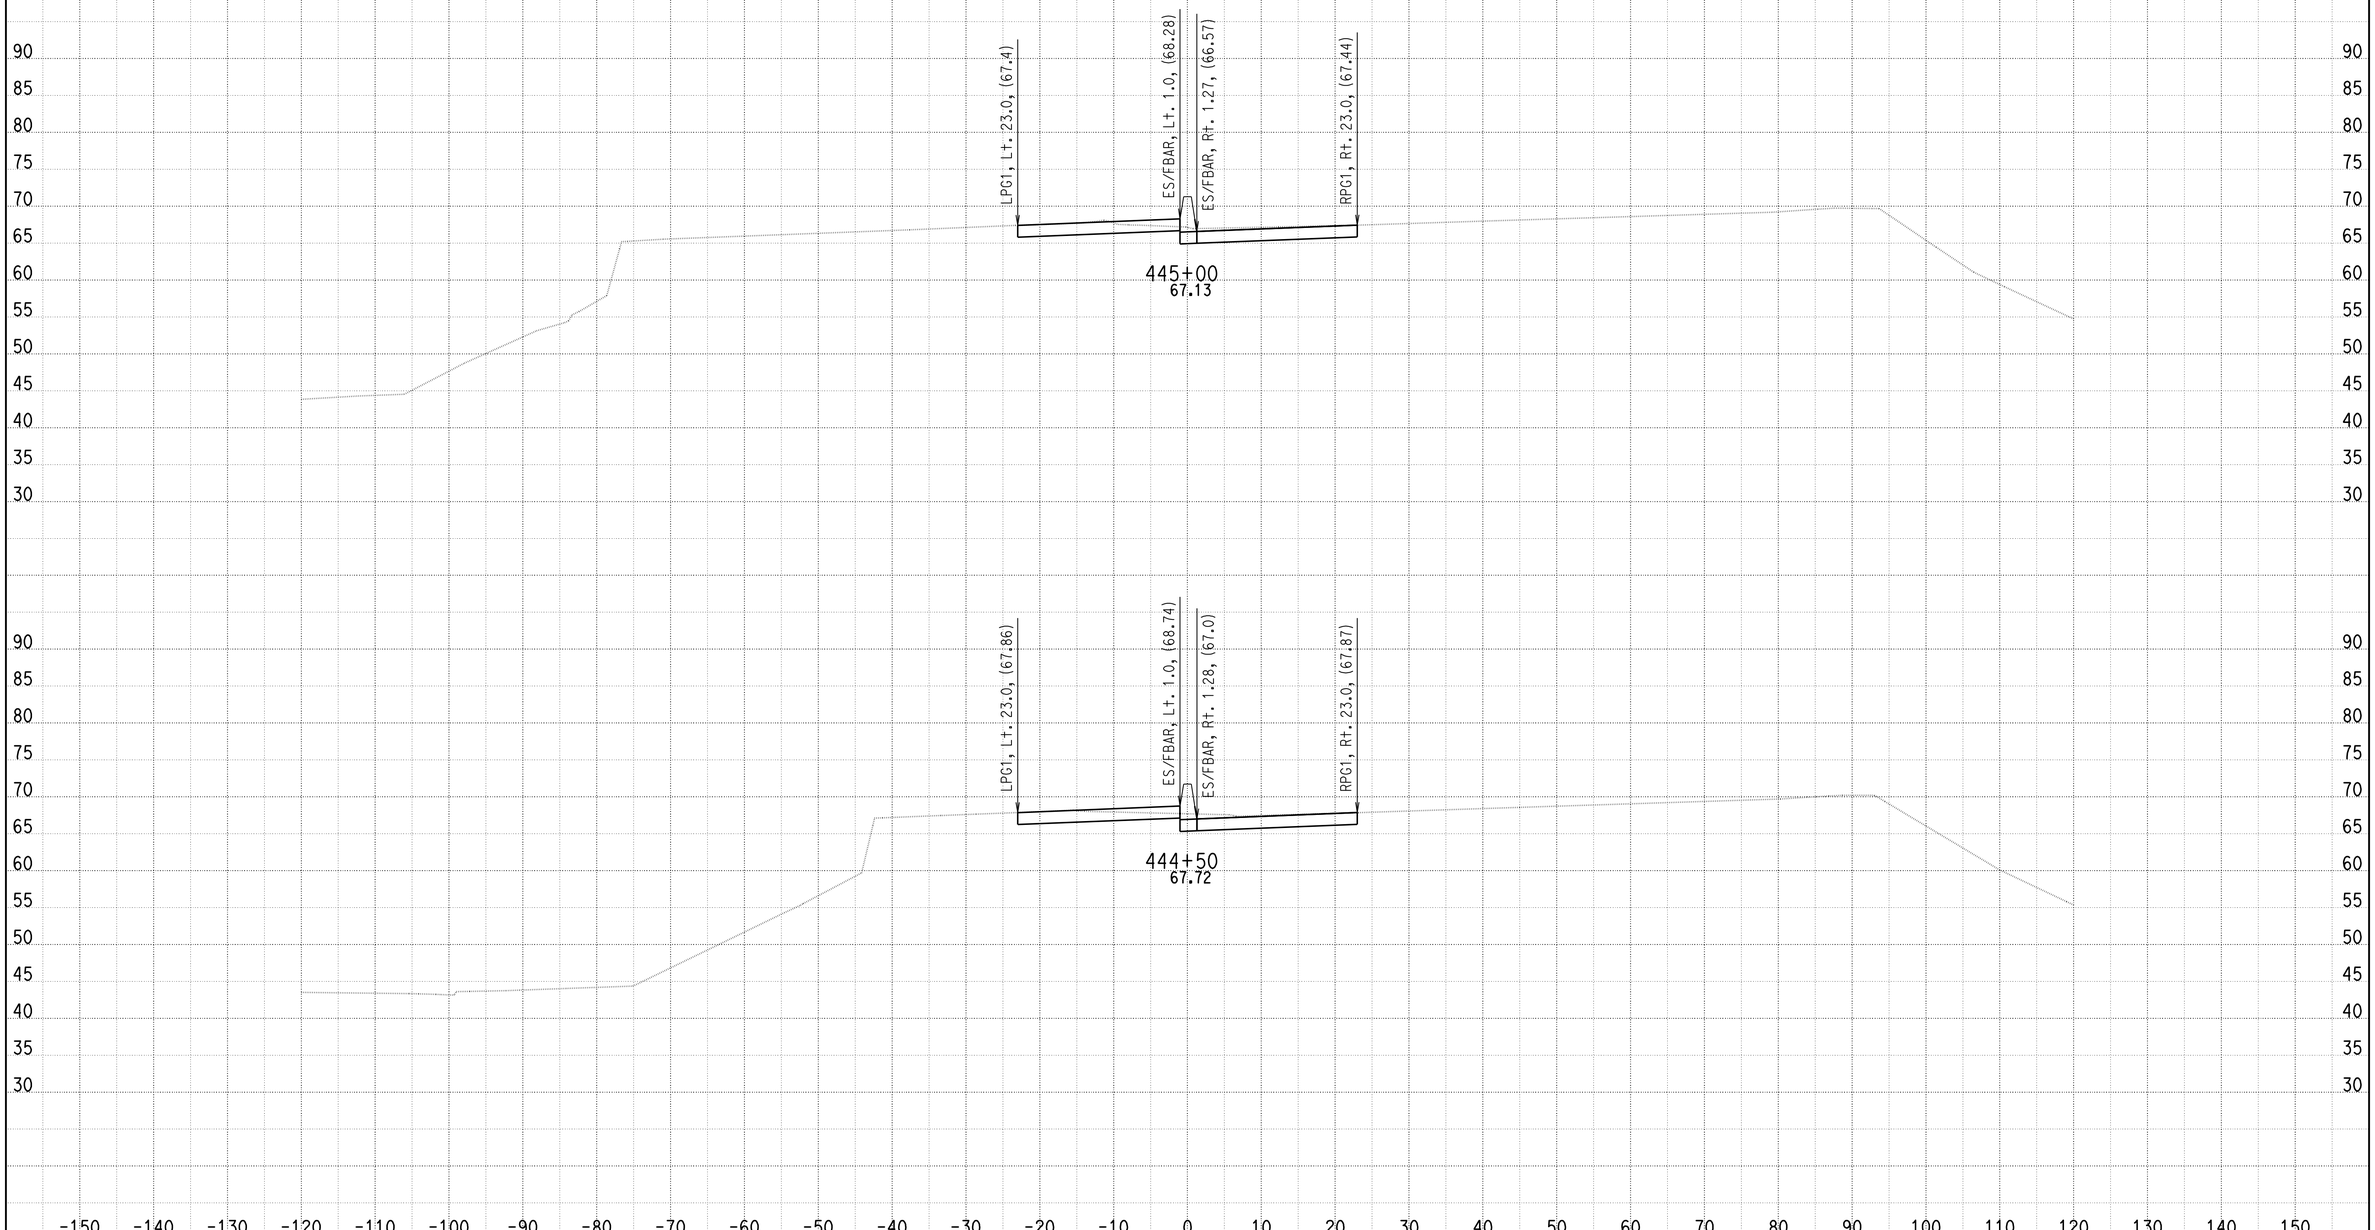


DATE: 9/1/2010

KC Project: SOUTH File: U:\userdata\2T181\SOUTH\ear\design\Segment B\des_44450_465_090110.ear

SCALE: 1" = 10' Horiz.
1" = 10' Vert.

**All Dimensions are US Survey Feet**

**A**

**CROSS SECTIONS**

# DESIGN STUDY ONLY

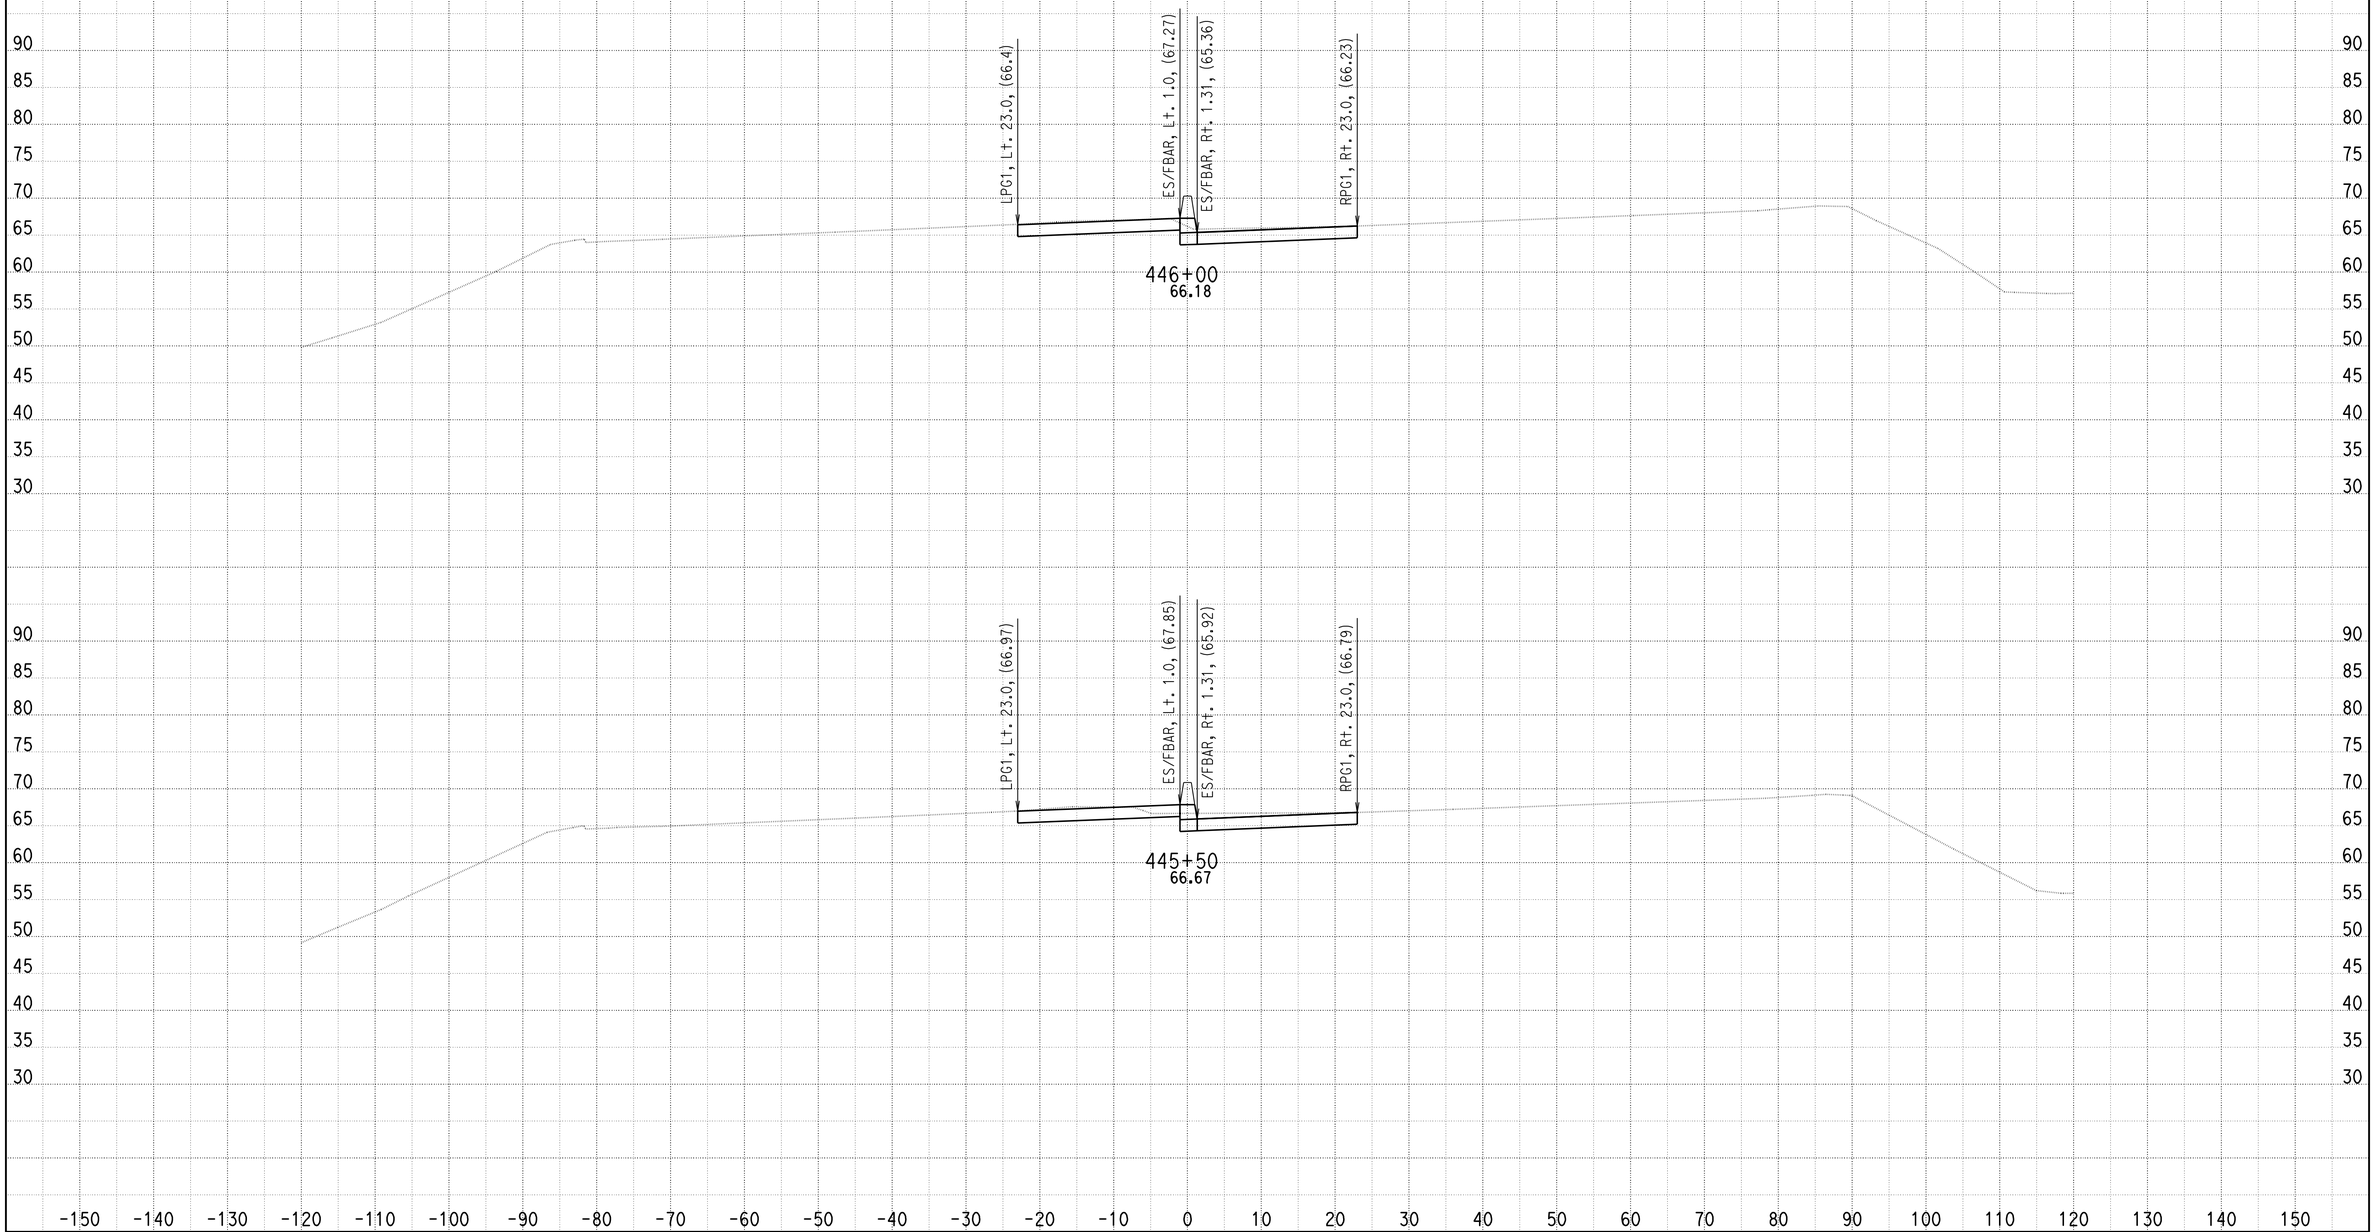


DATE: 9/1/2010

KC Project: SOUTH File: U:\userdata\2T181\SOUTH\ear\design\Segment B\des_44450_465_090110.ear

SCALE: 1" = 10' Horiz.
1" = 10' Vert.

**All Dimensions are US Survey Feet**

**A**

**CROSS SECTIONS**

# DESIGN STUDY ONLY

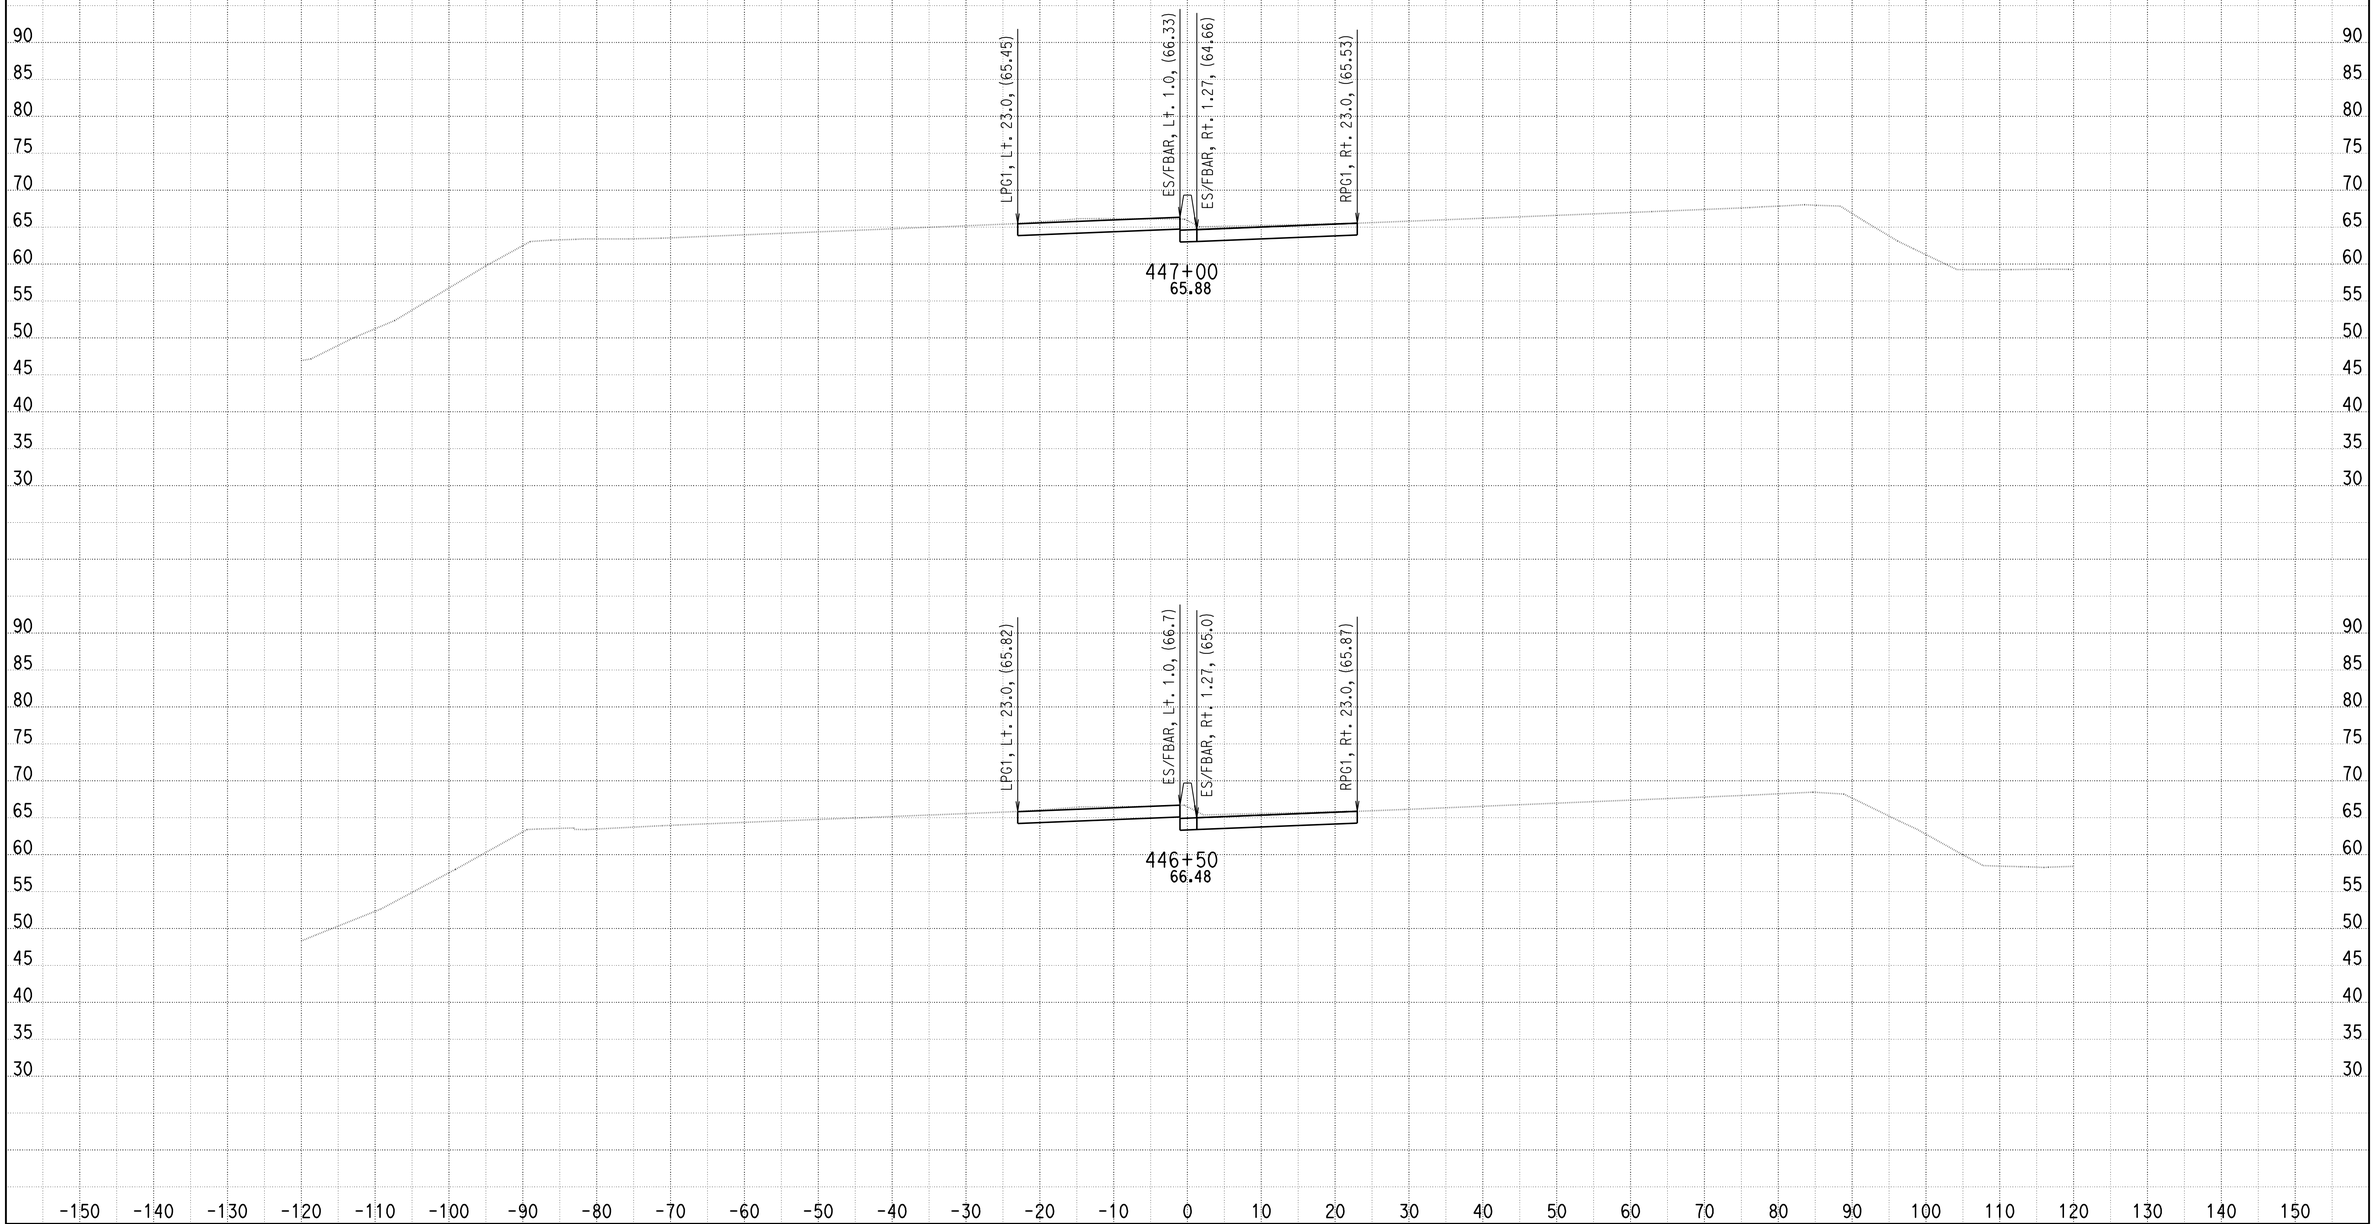


DATE: 9/1/2010

KC Project: SOUTH File: U:\userdata\2T181\SOUTH\ear\design\Segment B\des_44450_465_090110.ear

SCALE: 1" = 10' Horiz.
1" = 10' Vert.

**All Dimensions are US Survey Feet**

**A**

**CROSS SECTIONS**

# DESIGN STUDY ONLY

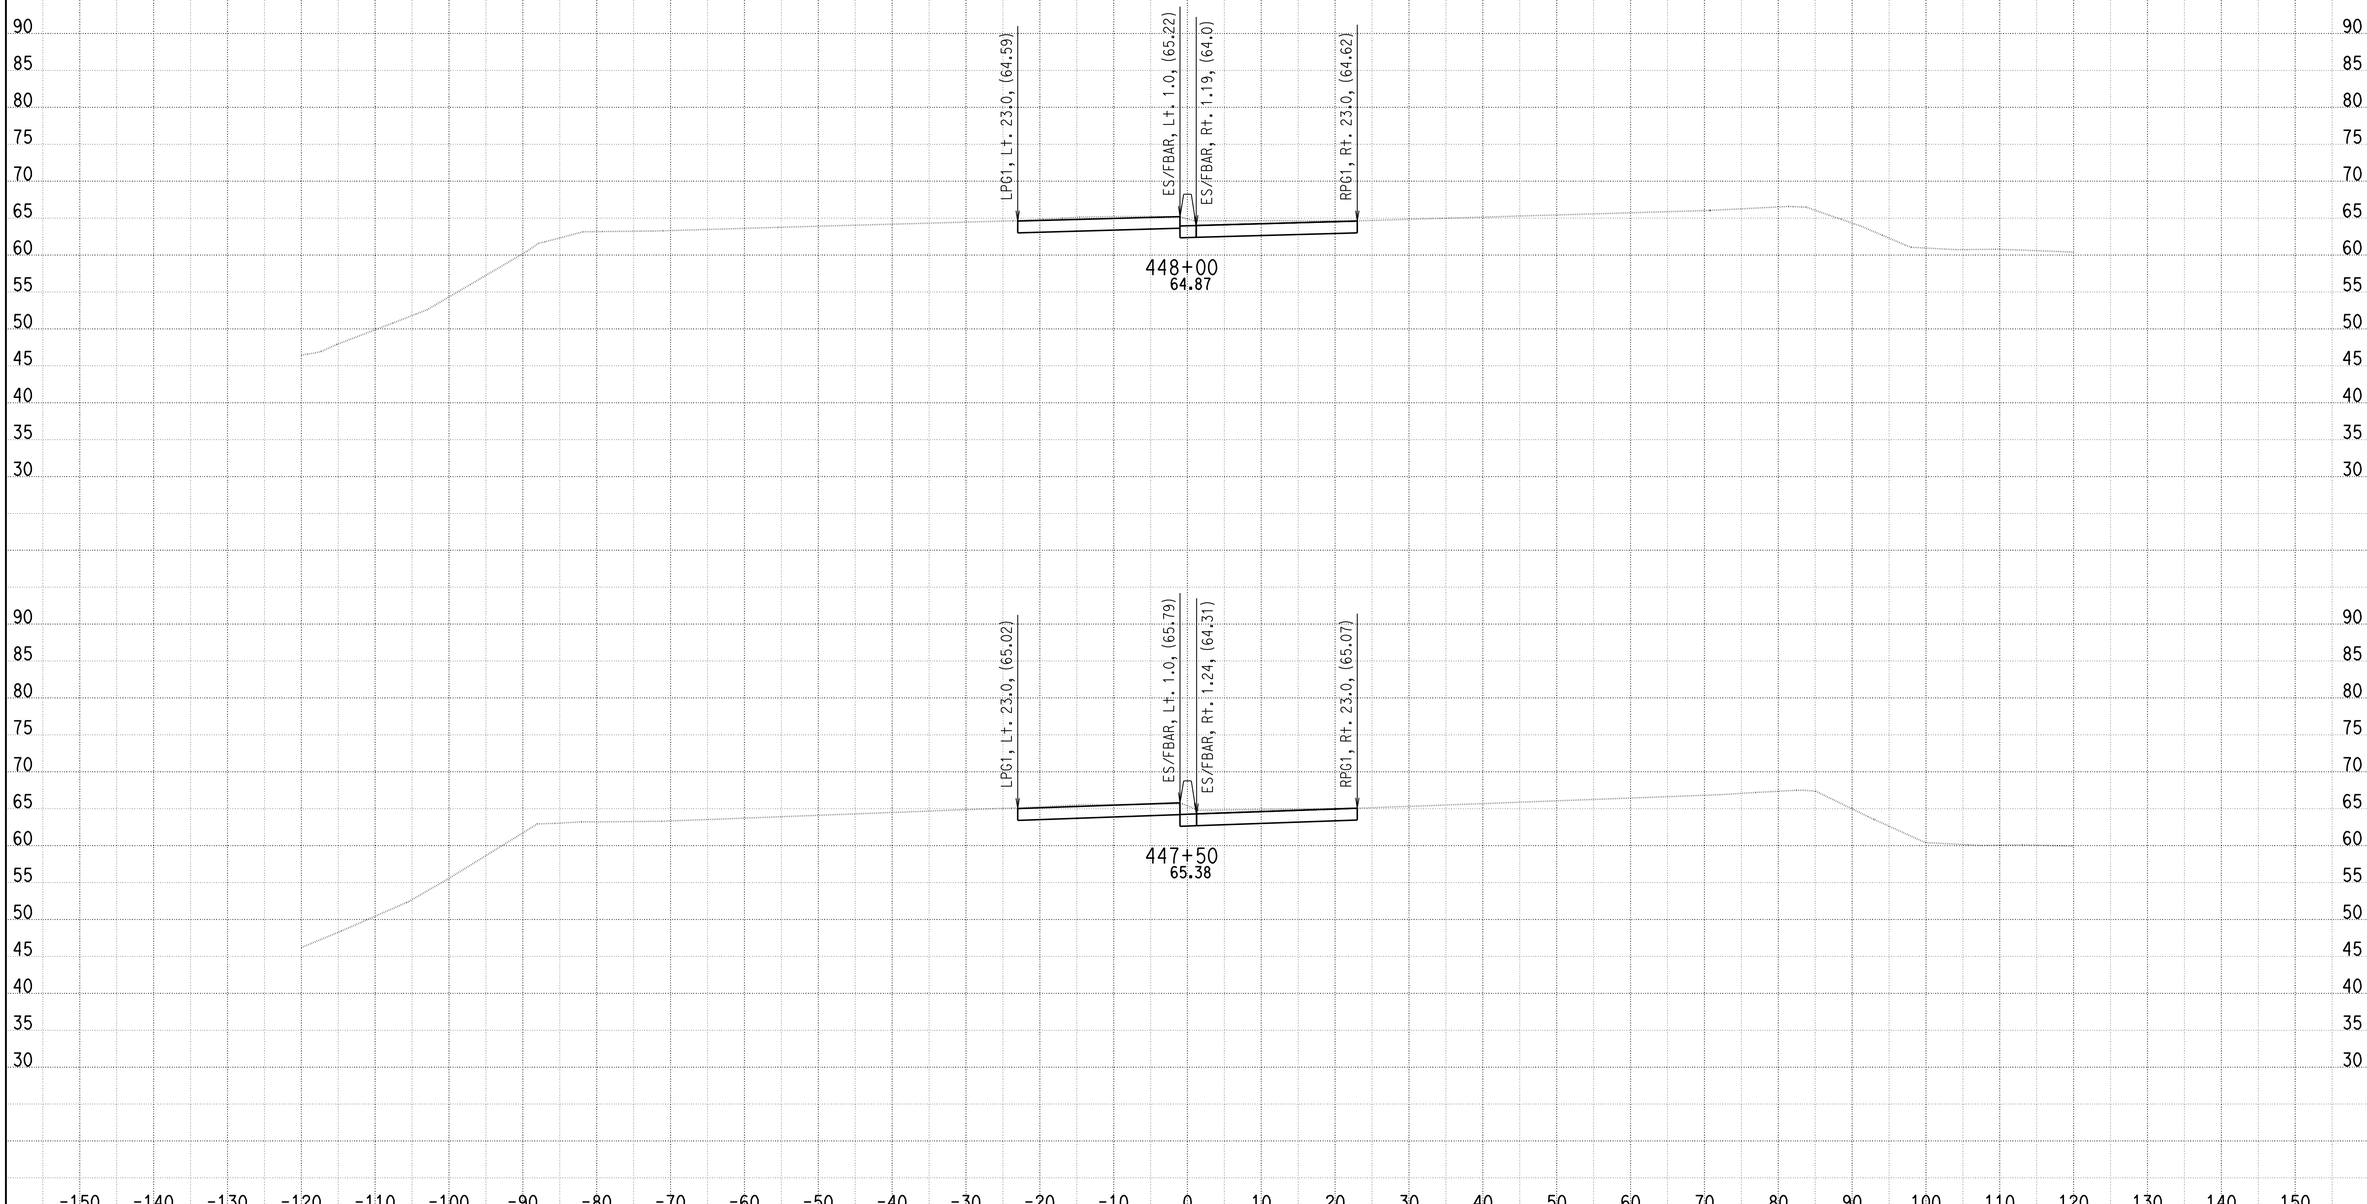


DATE: 9/1/2010

KC Project: SOUTH File: U:\userdata\2T181\SOUTH\ear\design\Segment B\des_44450_465_090110.ear

SCALE: 1" = 10' Horiz.
1" = 10' Vert.

**All Dimensions are US Survey Feet**

**A**

**CROSS SECTIONS**

# DESIGN STUDY ONLY

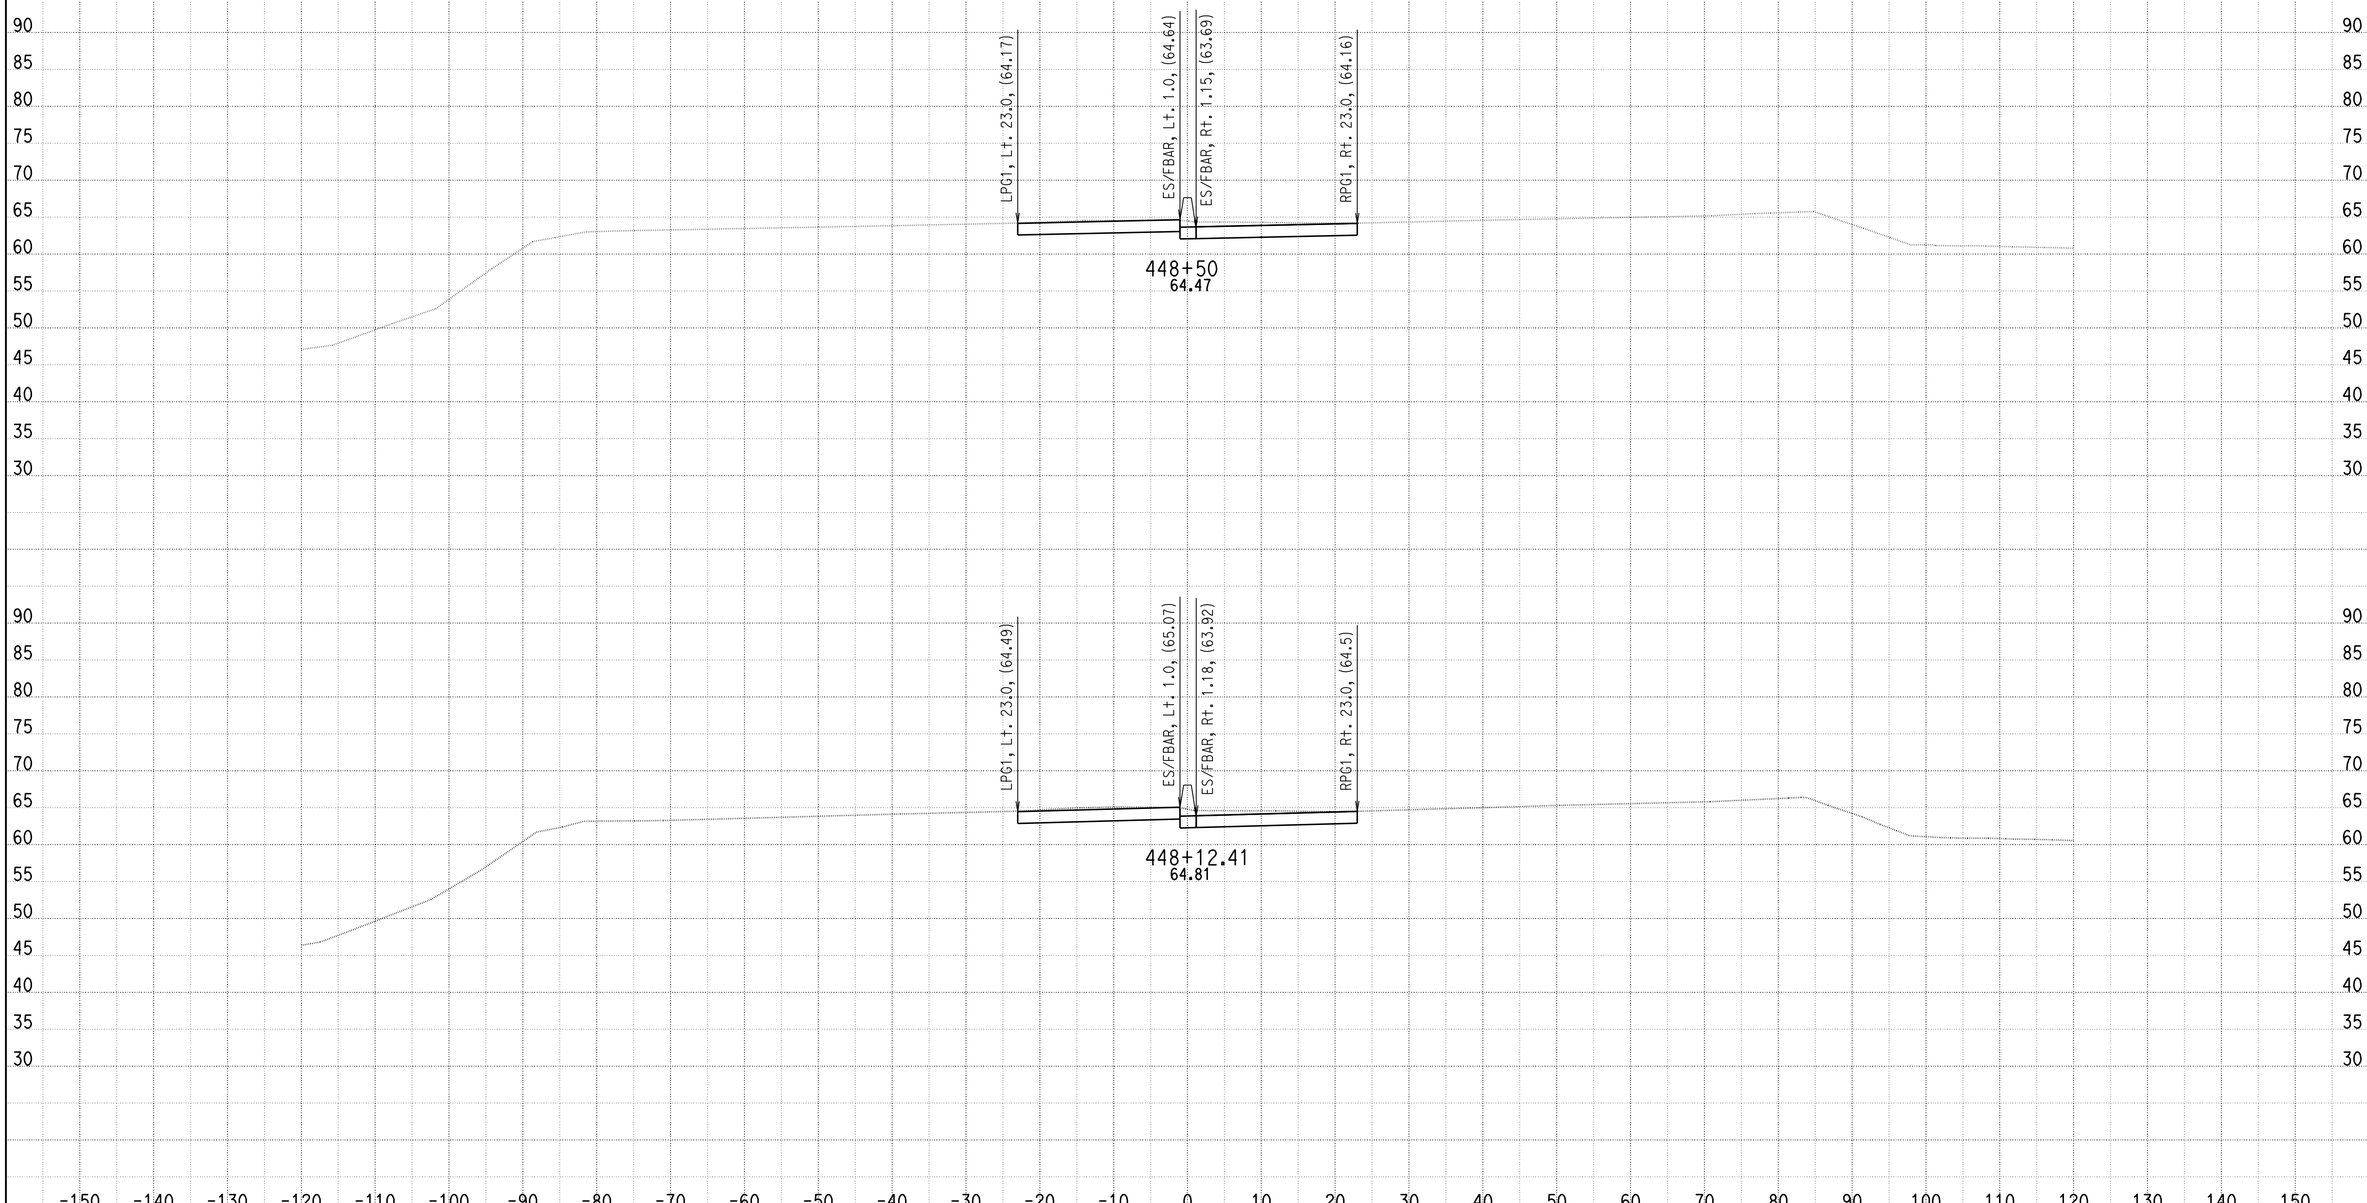


DATE: 9/1/2010

KC Project: SOUTH File: U:\userdata\2T181\SOUTH\ear\design\Segment B\des_44450_465_090110.ear

SCALE: 1" = 10' Horiz.
1" = 10' Vert.

**All Dimensions are US Survey Feet**

**A**

**CROSS SECTIONS**

# DESIGN STUDY ONLY

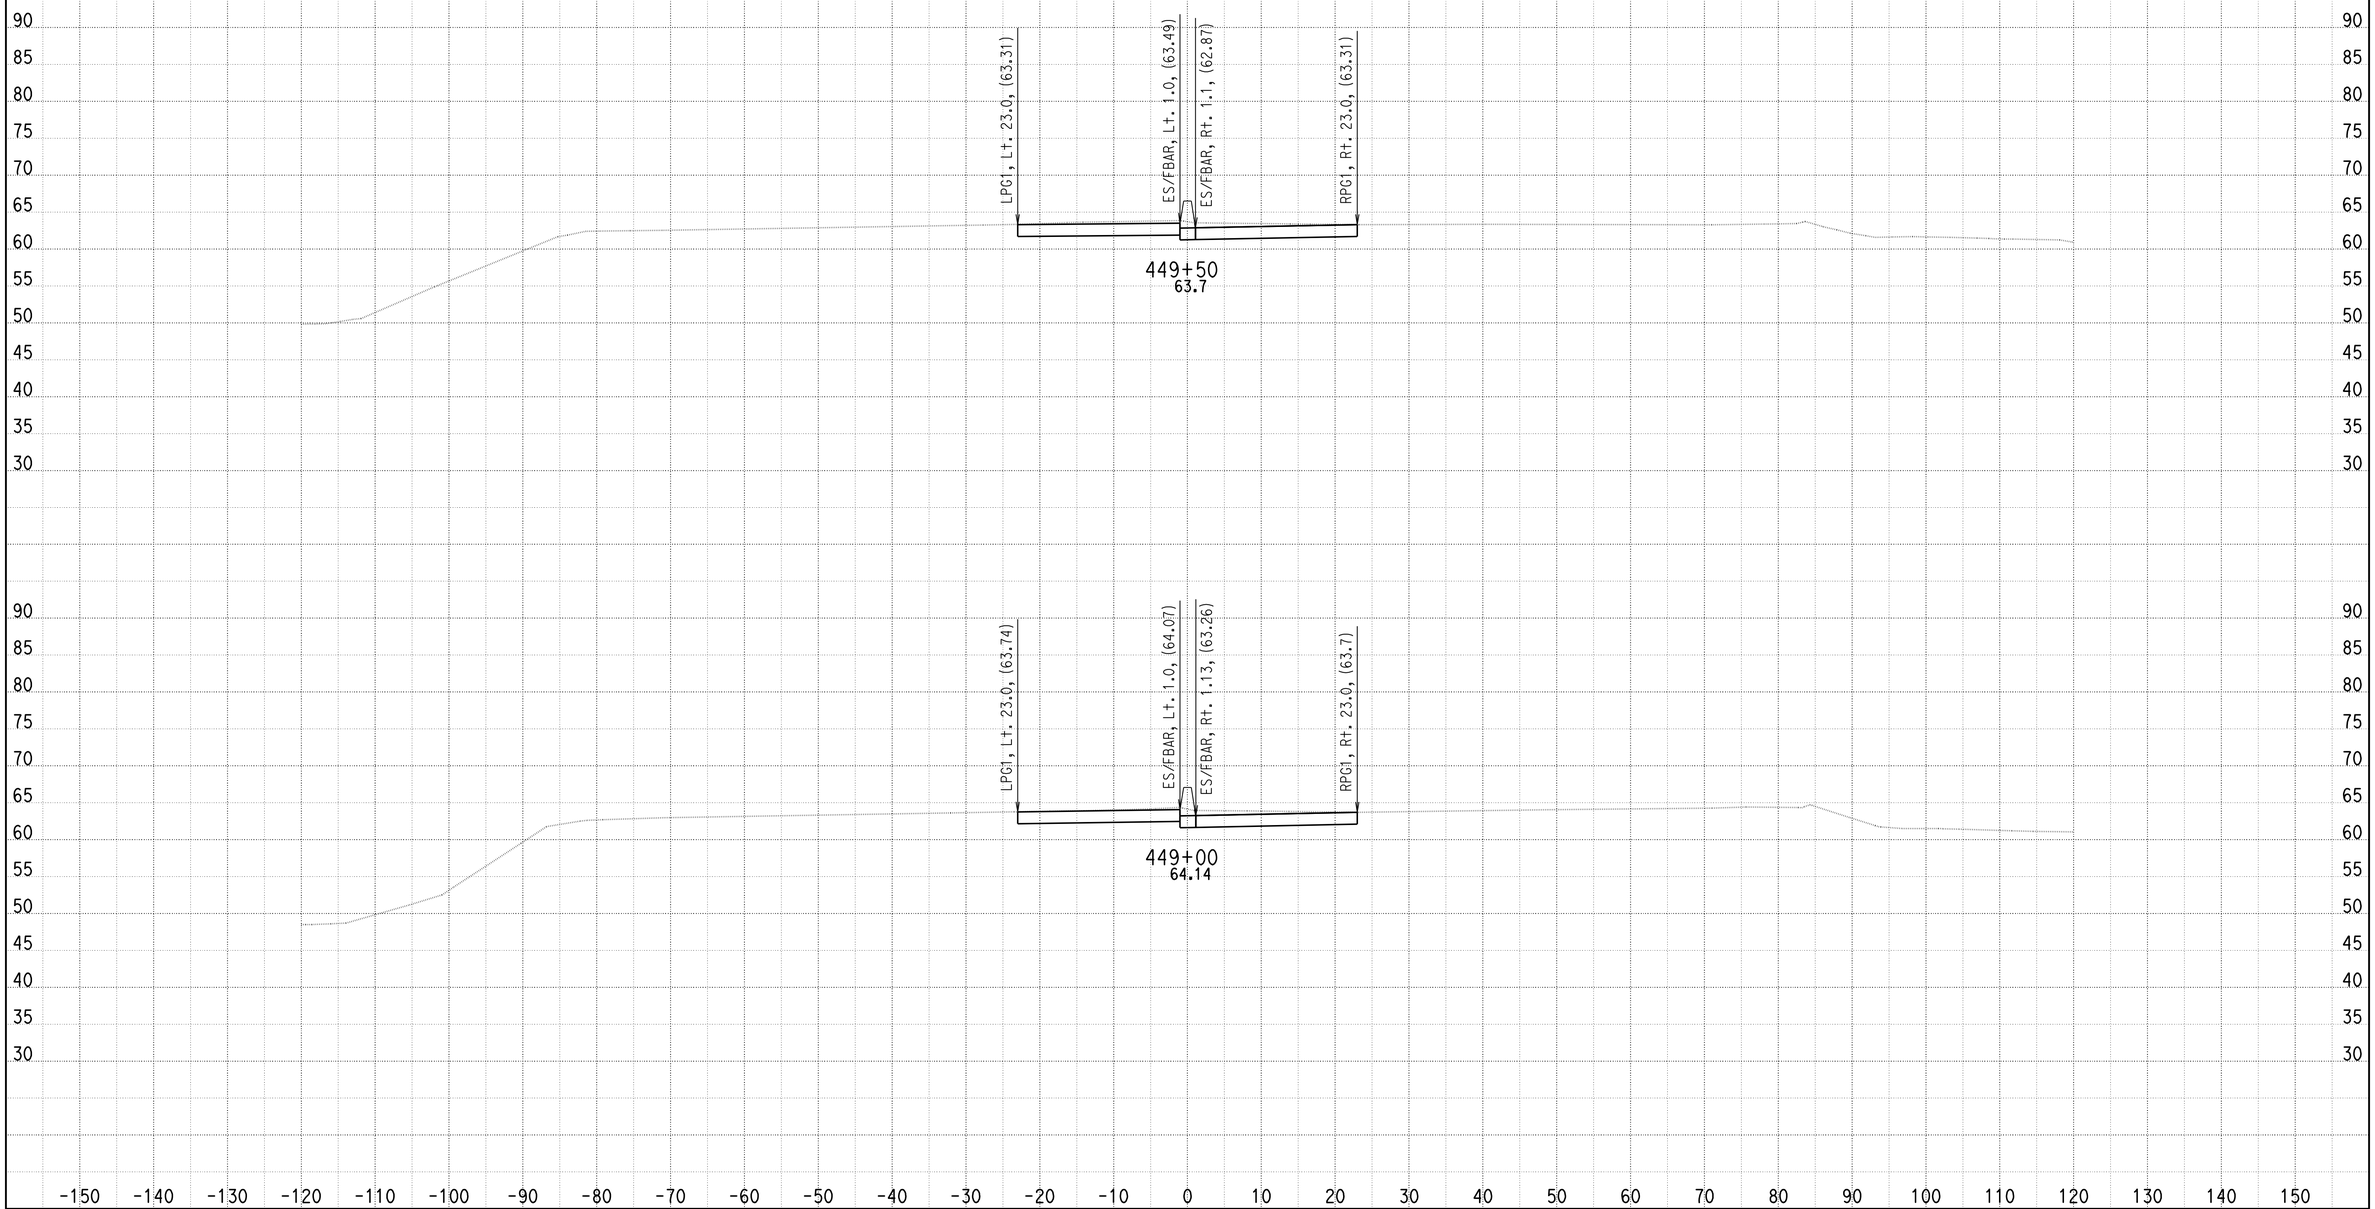


DATE: 9/1/2010

KC Project: SOUTH File: U:\userdata\2T181\SOUTH\ear\design\Segment B\des_44450_465_090110.ear

SCALE: 1" = 10' Horiz.
1" = 10' Vert.

**All Dimensions are US Survey Feet**

**A**

**CROSS SECTIONS**

# DESIGN STUDY ONLY

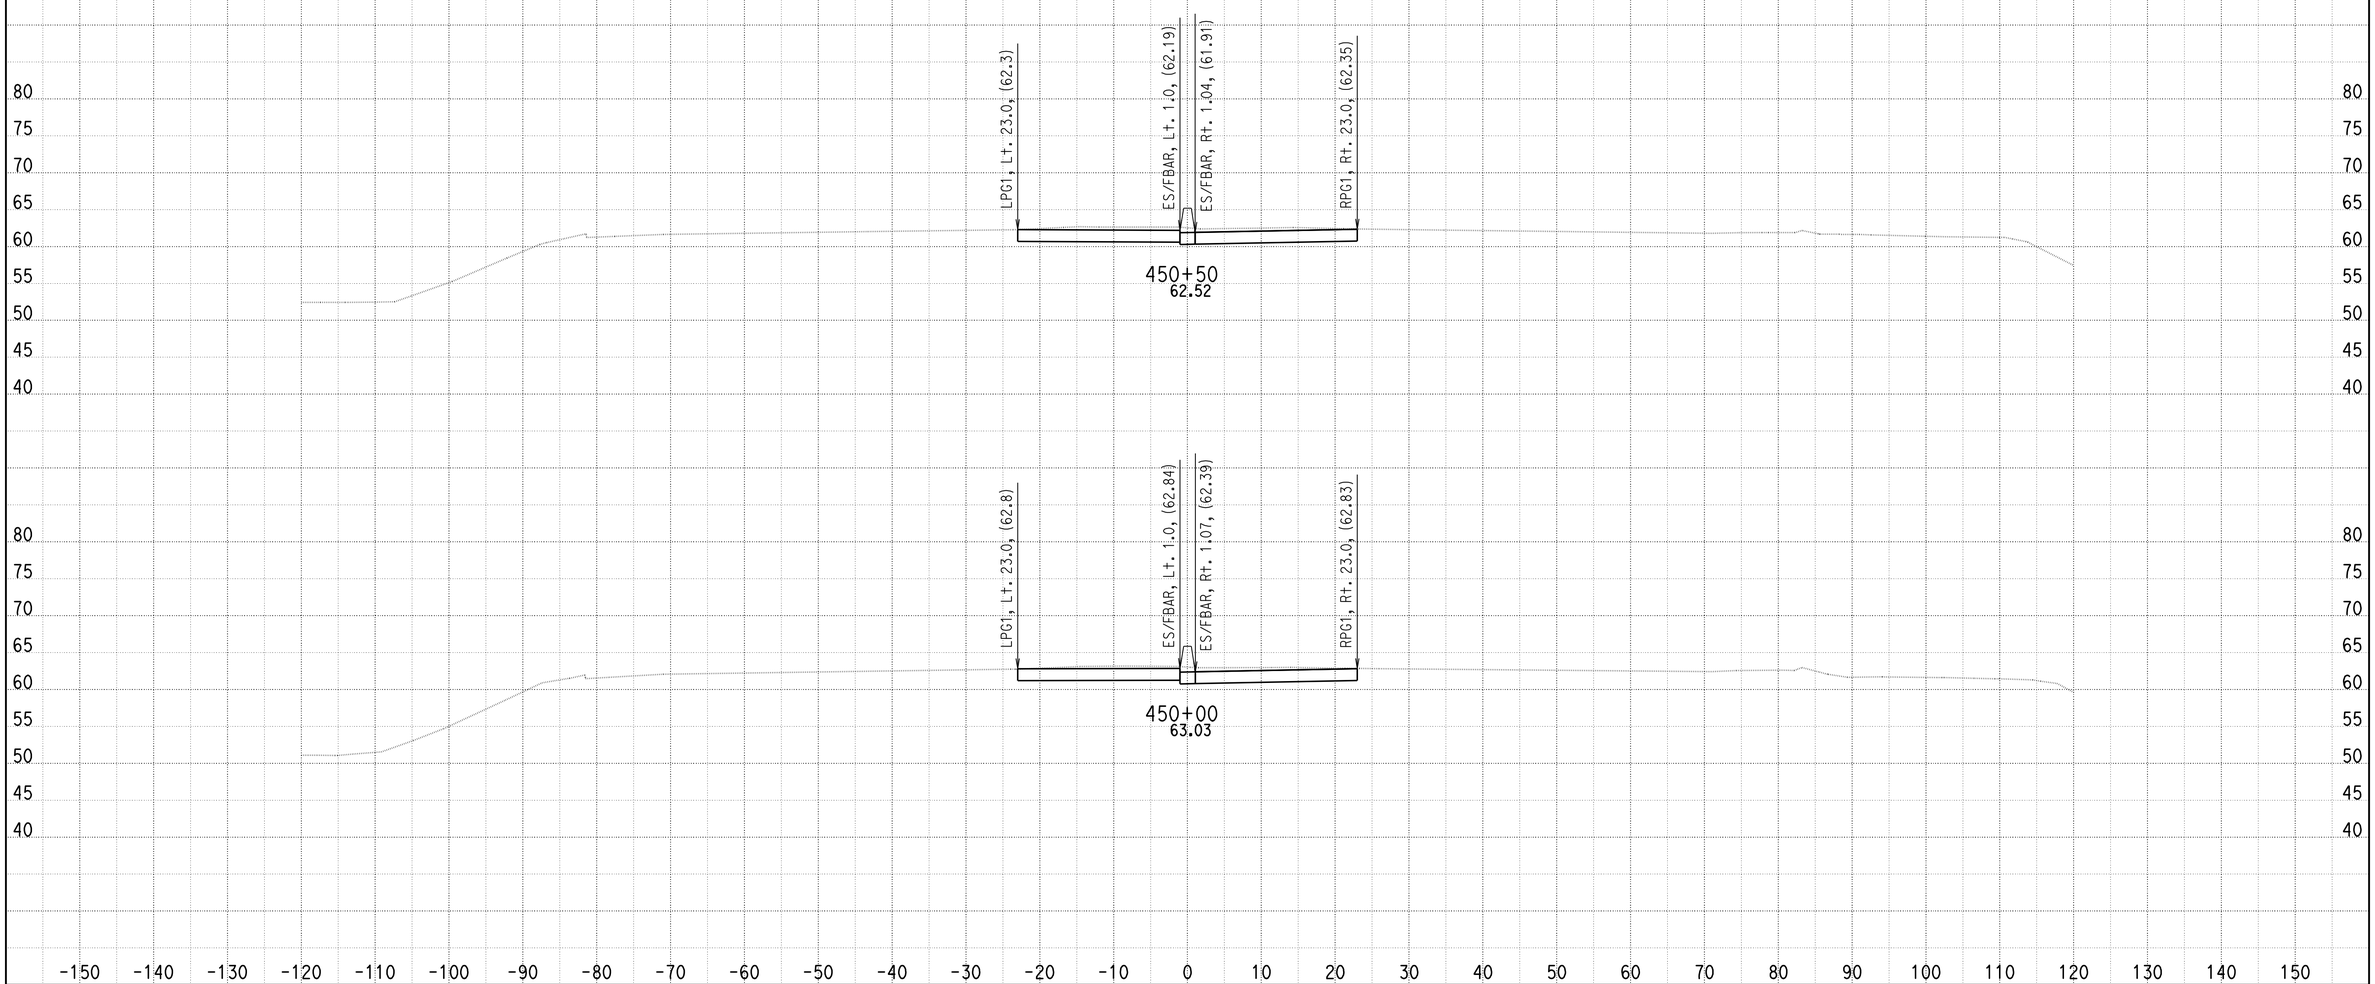


DATE: 9/1/2010

KC Project: SOUTH File: U:\userdata\2T181\SOUTH\ear\design\Segment B\des_44450_465_090110.ear

SCALE: 1" = 10' Horiz.
1" = 10' Vert.

**All Dimensions are US Survey Feet**

**A**

**CROSS SECTIONS**

SHEET 125 OF 205

# DESIGN STUDY ONLY

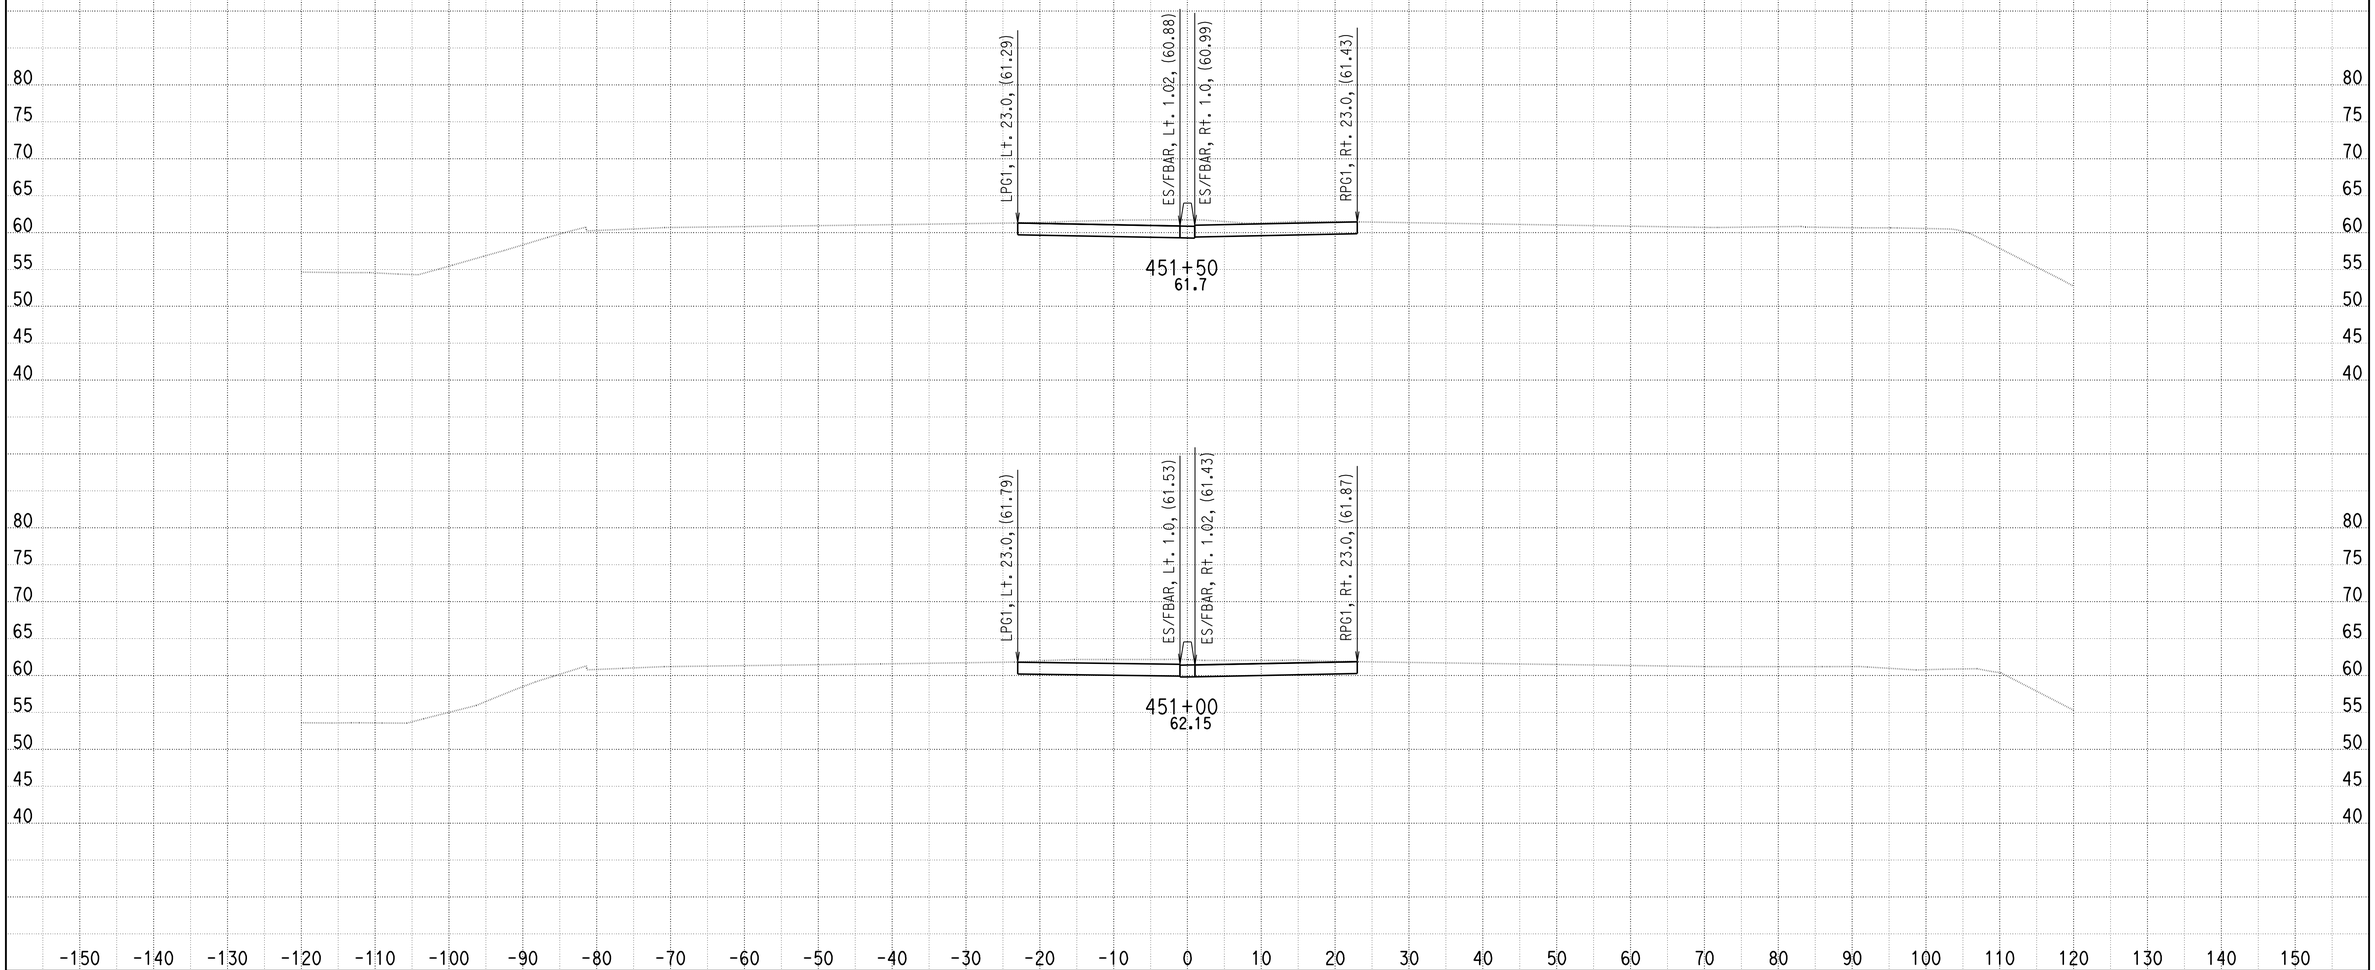


DATE: 9/1/2010

KC Project: SOUTH File: U:\userdata\2T181\SOUTH\ear\design\Segment B\des_44450_465_090110.ear

SCALE: 1" = 10' Horiz.
1" = 10' Vert.

**All Dimensions are US Survey Feet**

**A**

**CROSS SECTIONS**

# DESIGN STUDY ONLY

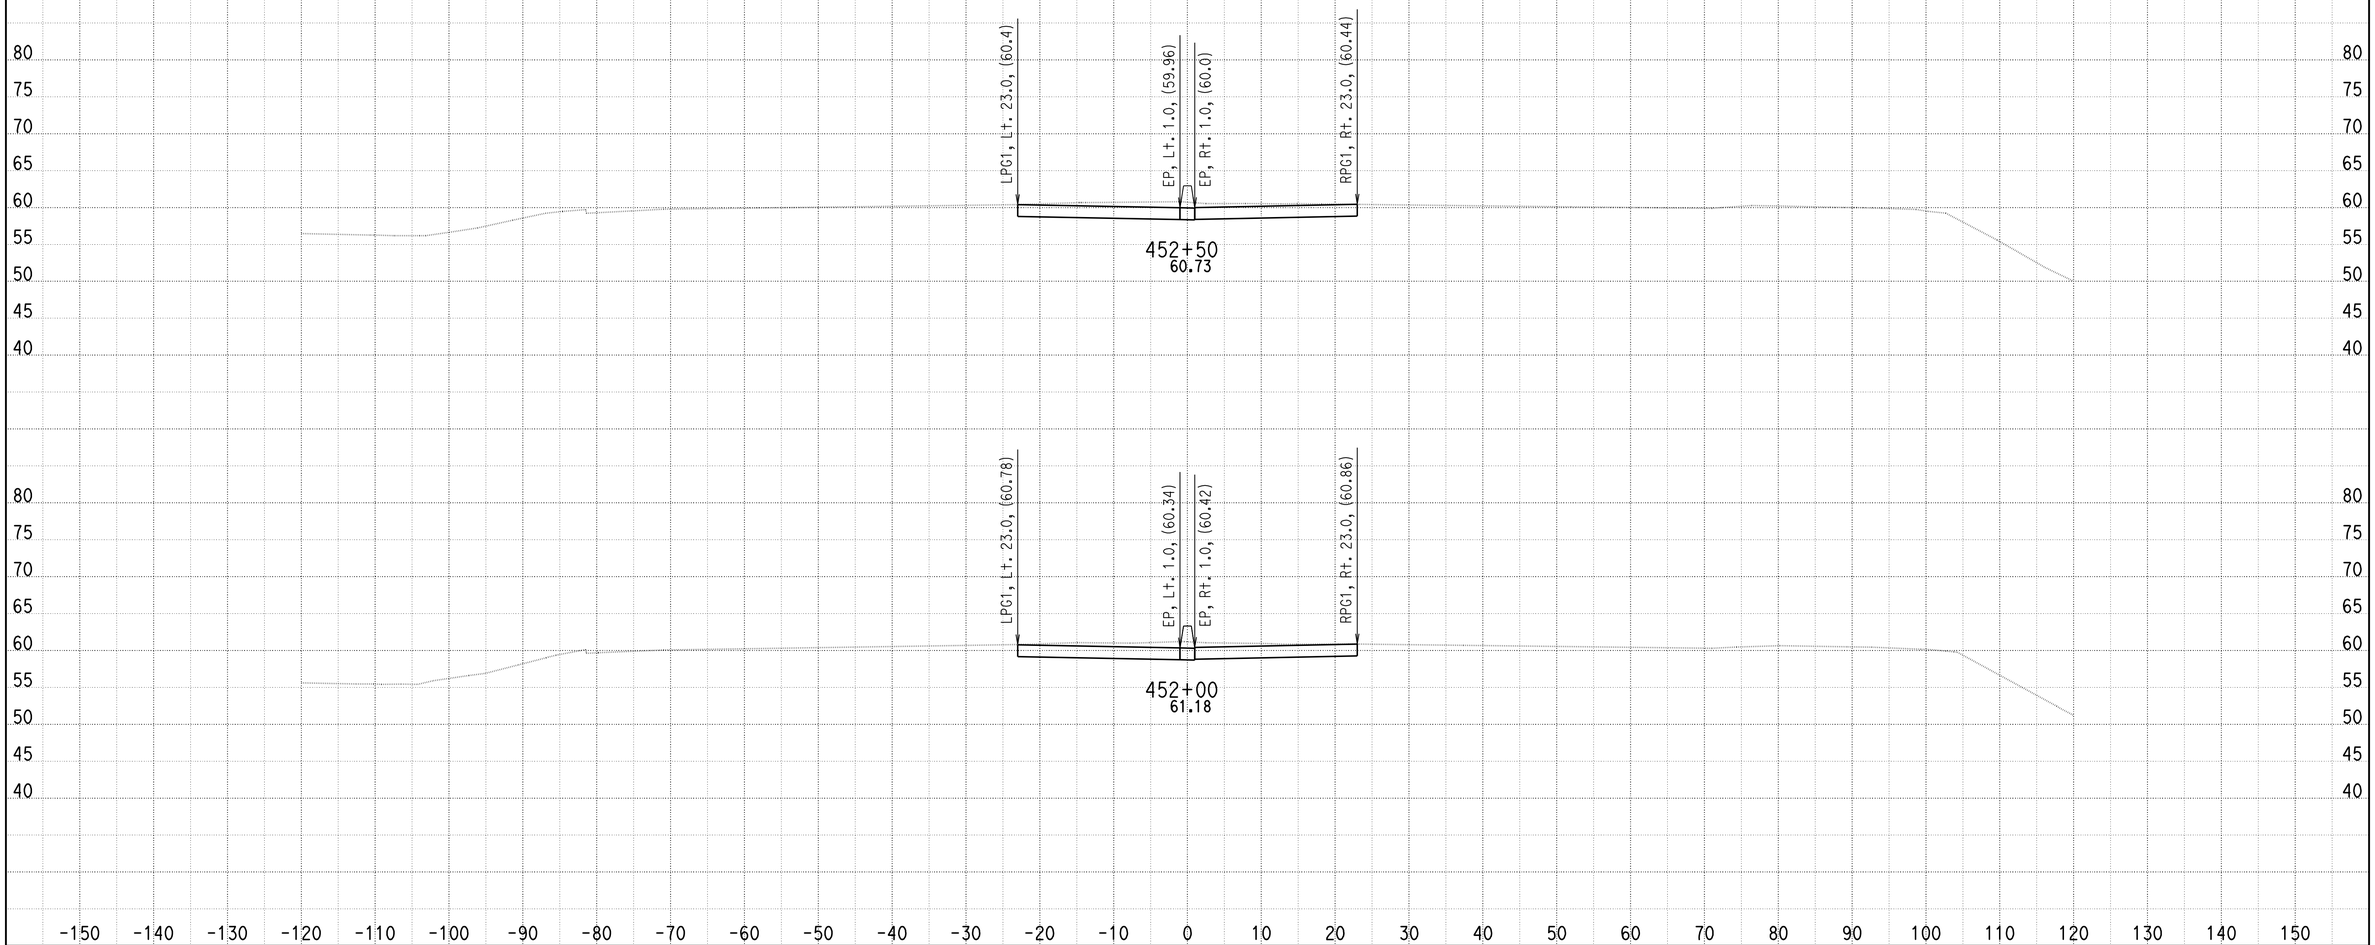


DATE: 9/1/2010

KC Project: SOUTH File: U:\userdata\2T181\SOUTH\ear\design\Segment B\des_44450_465_090110.ear

SCALE: 1" = 10' Horiz.
1" = 10' Vert.

**All Dimensions are US Survey Feet**

**A**

**CROSS SECTIONS**

SHEET 127 OF 205

# DESIGN STUDY ONLY

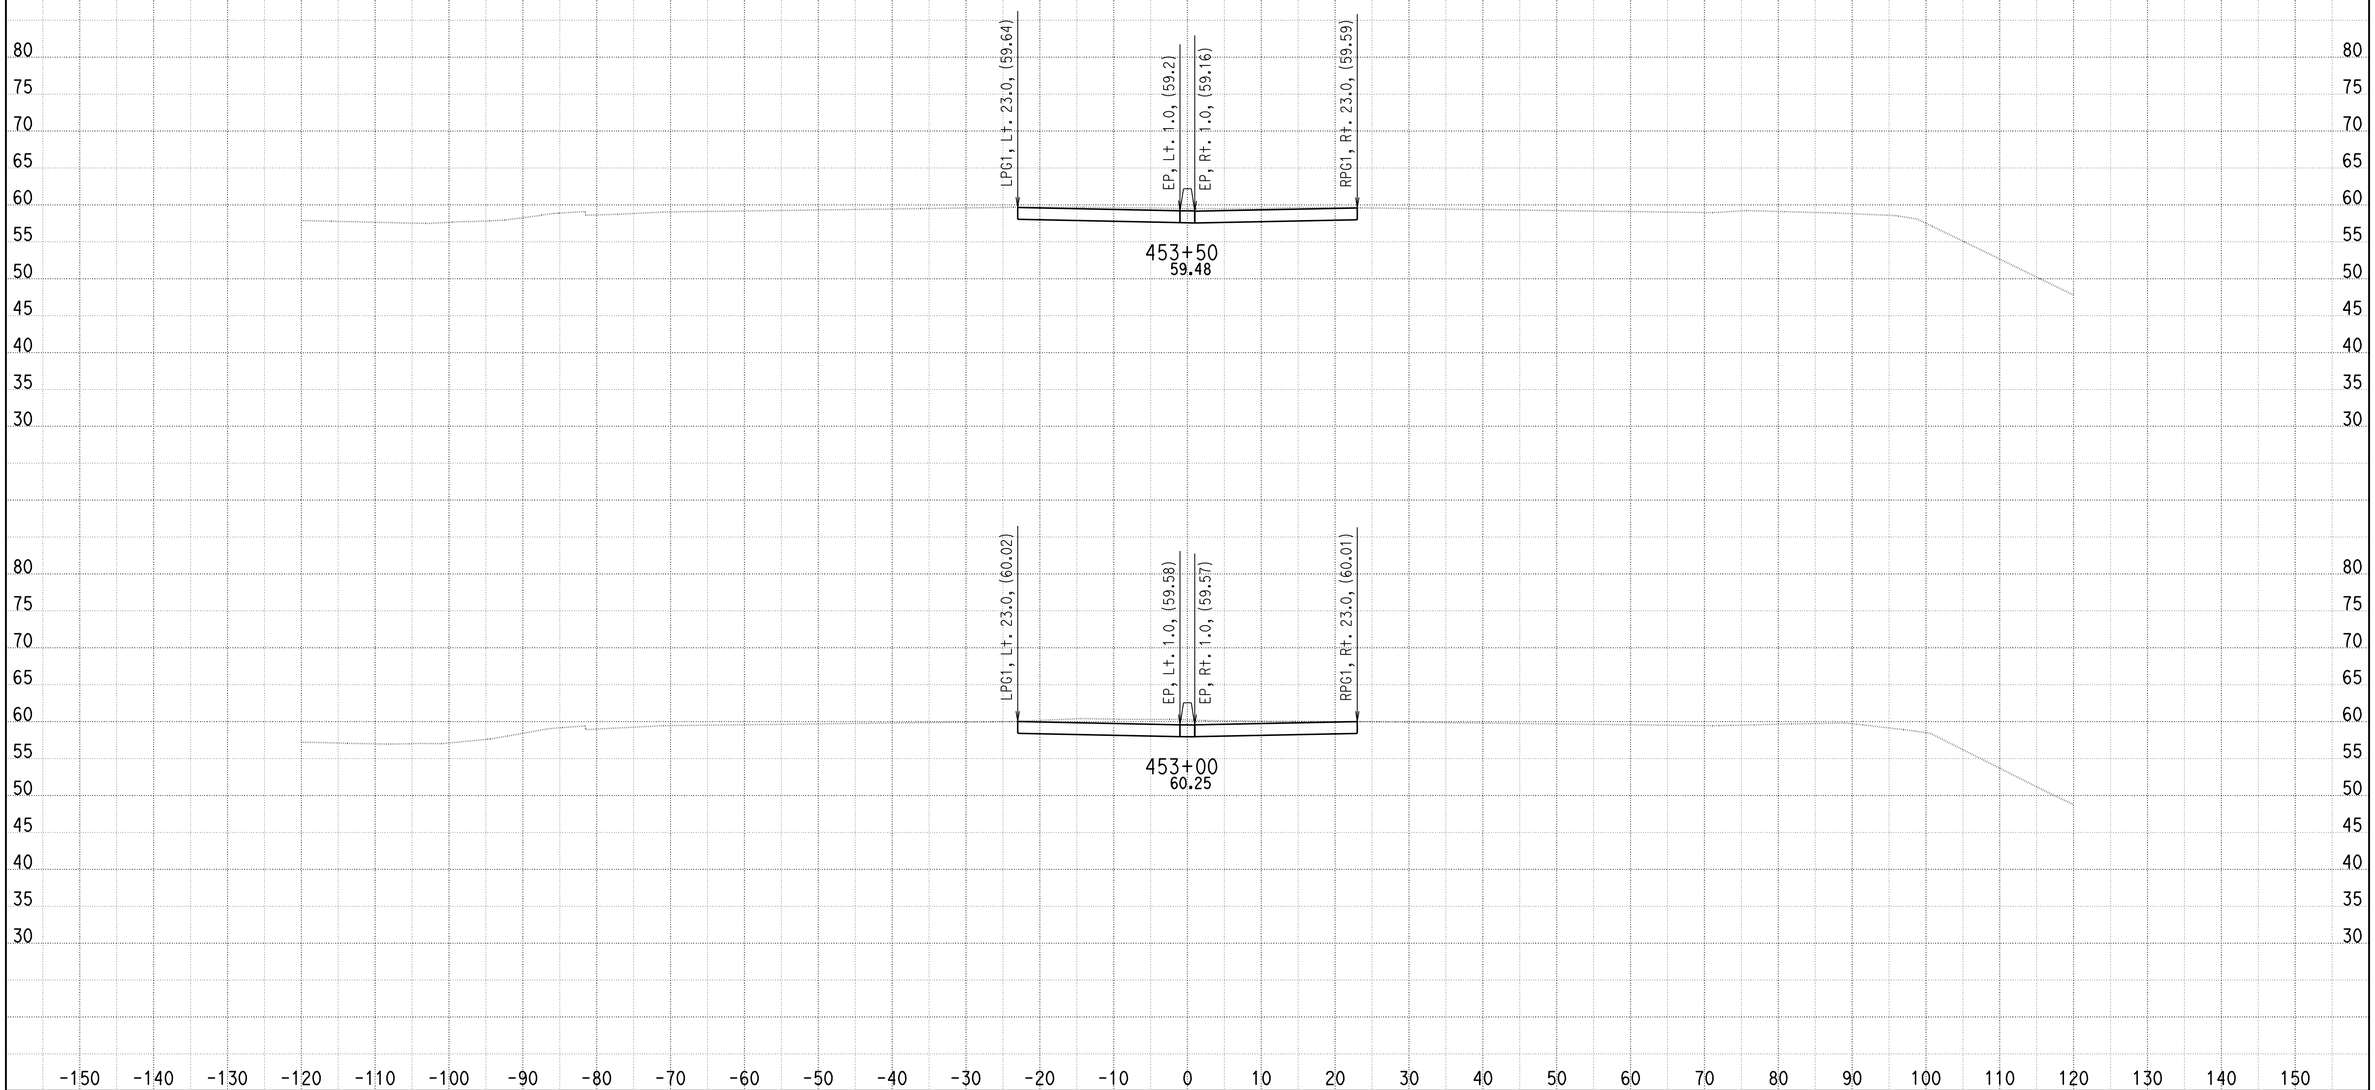


DATE: 9/1/2010

KC Project: SOUTH File: U:\userdata\2T181\SOUTH\ear\design\Segment B\des_44450_465_090110.ear

SCALE: 1" = 10' Horiz.
1" = 10' Vert.

**All Dimensions are US Survey Feet**

**A**

**CROSS SECTIONS**

SHEET 128 OF 205

# DESIGN STUDY ONLY

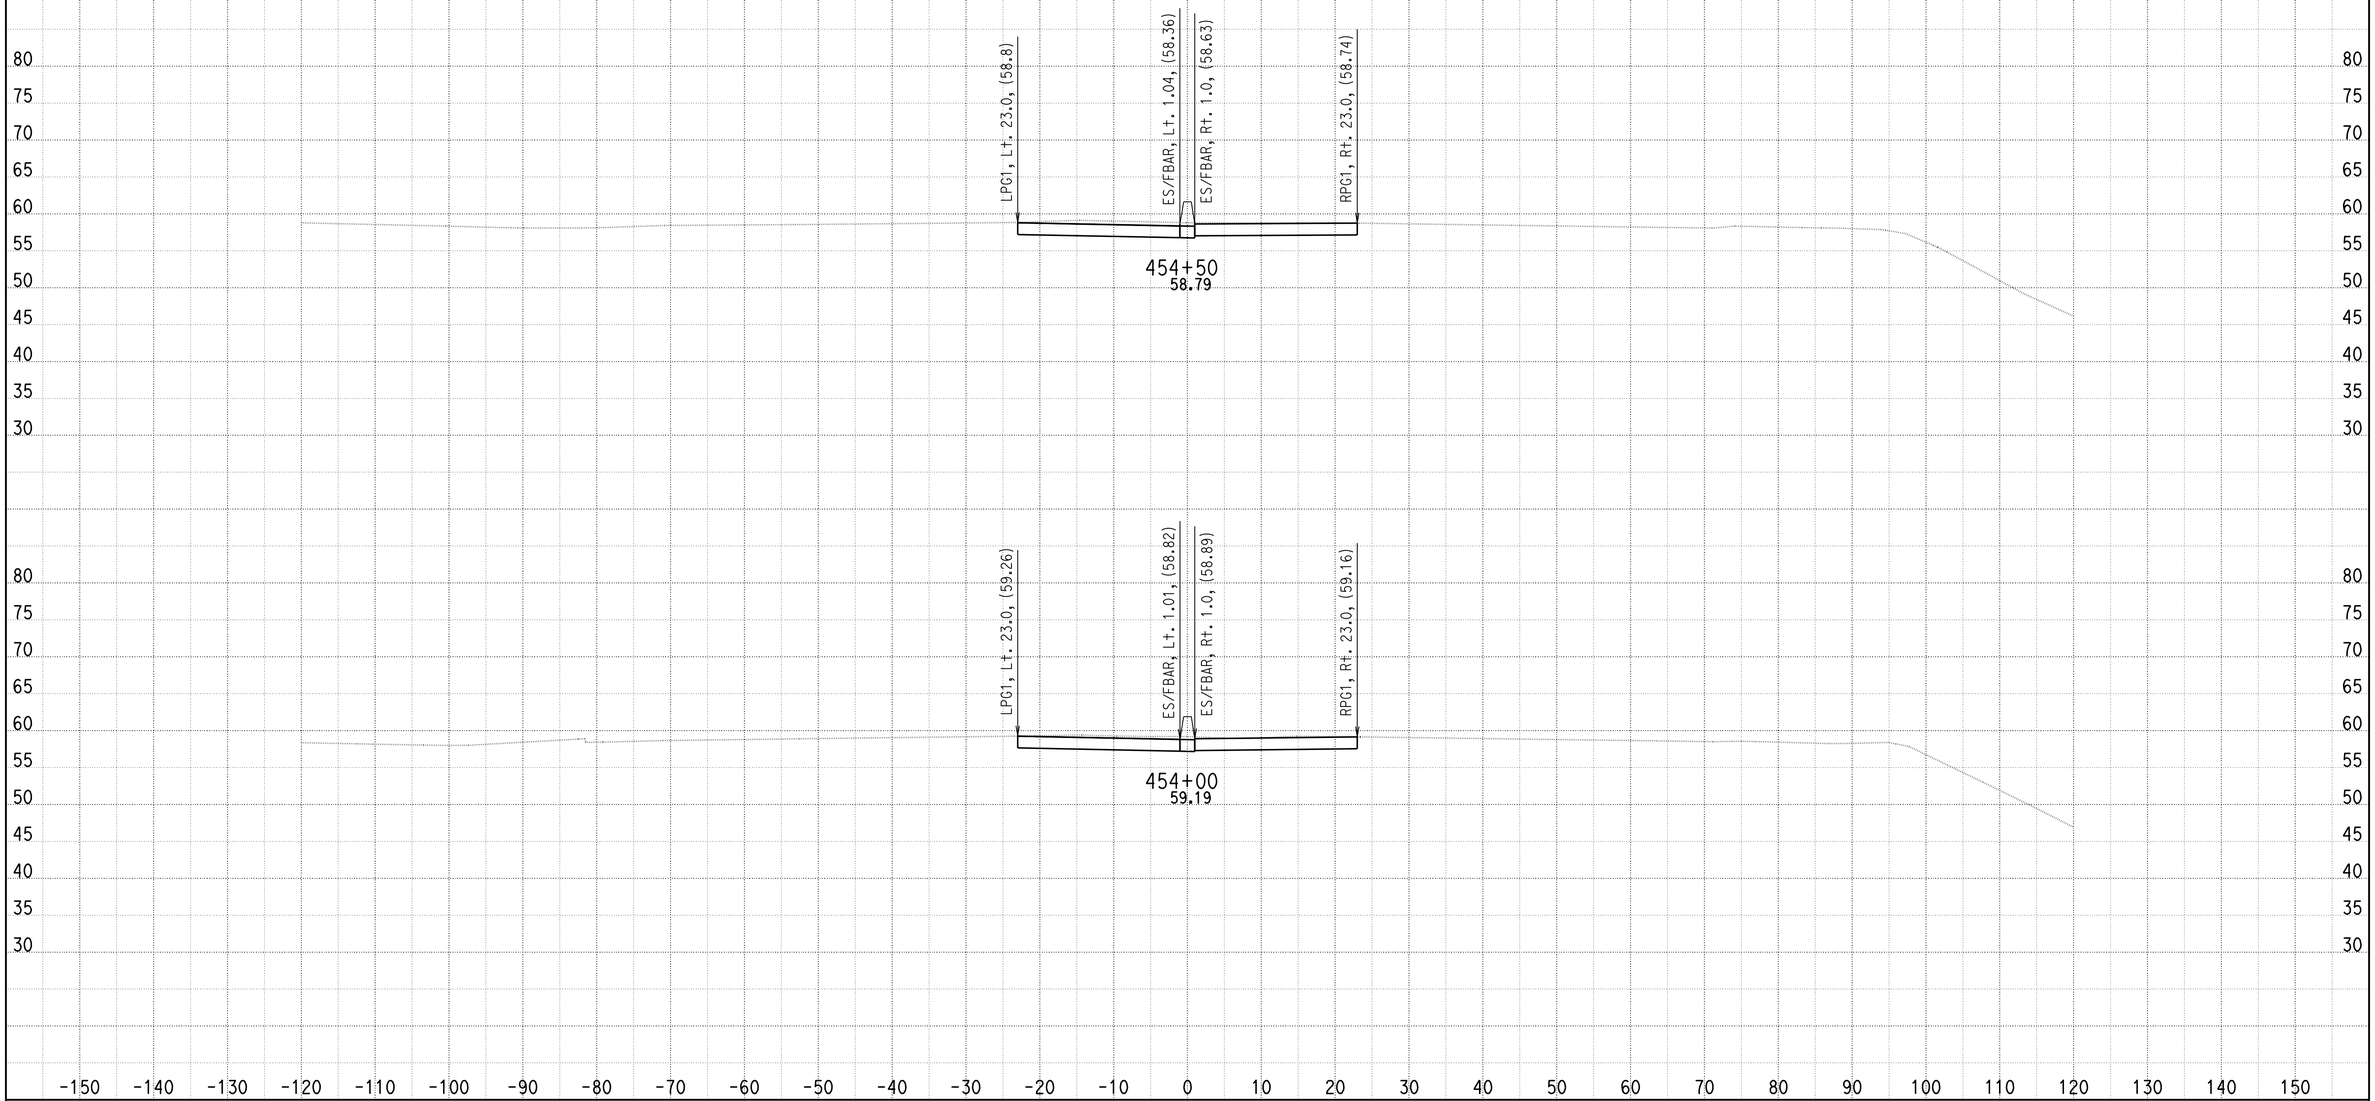


DATE: 9/1/2010

KC Project: SOUTH File: U:\userdata\2T181\SOUTH\ear\design\Segment B\des_44450_465_090110.ear

SCALE: 1" = 10' Horiz.
1" = 10' Vert.

**All Dimensions are US Survey Feet**

**A**

**CROSS SECTIONS**

# DESIGN STUDY ONLY

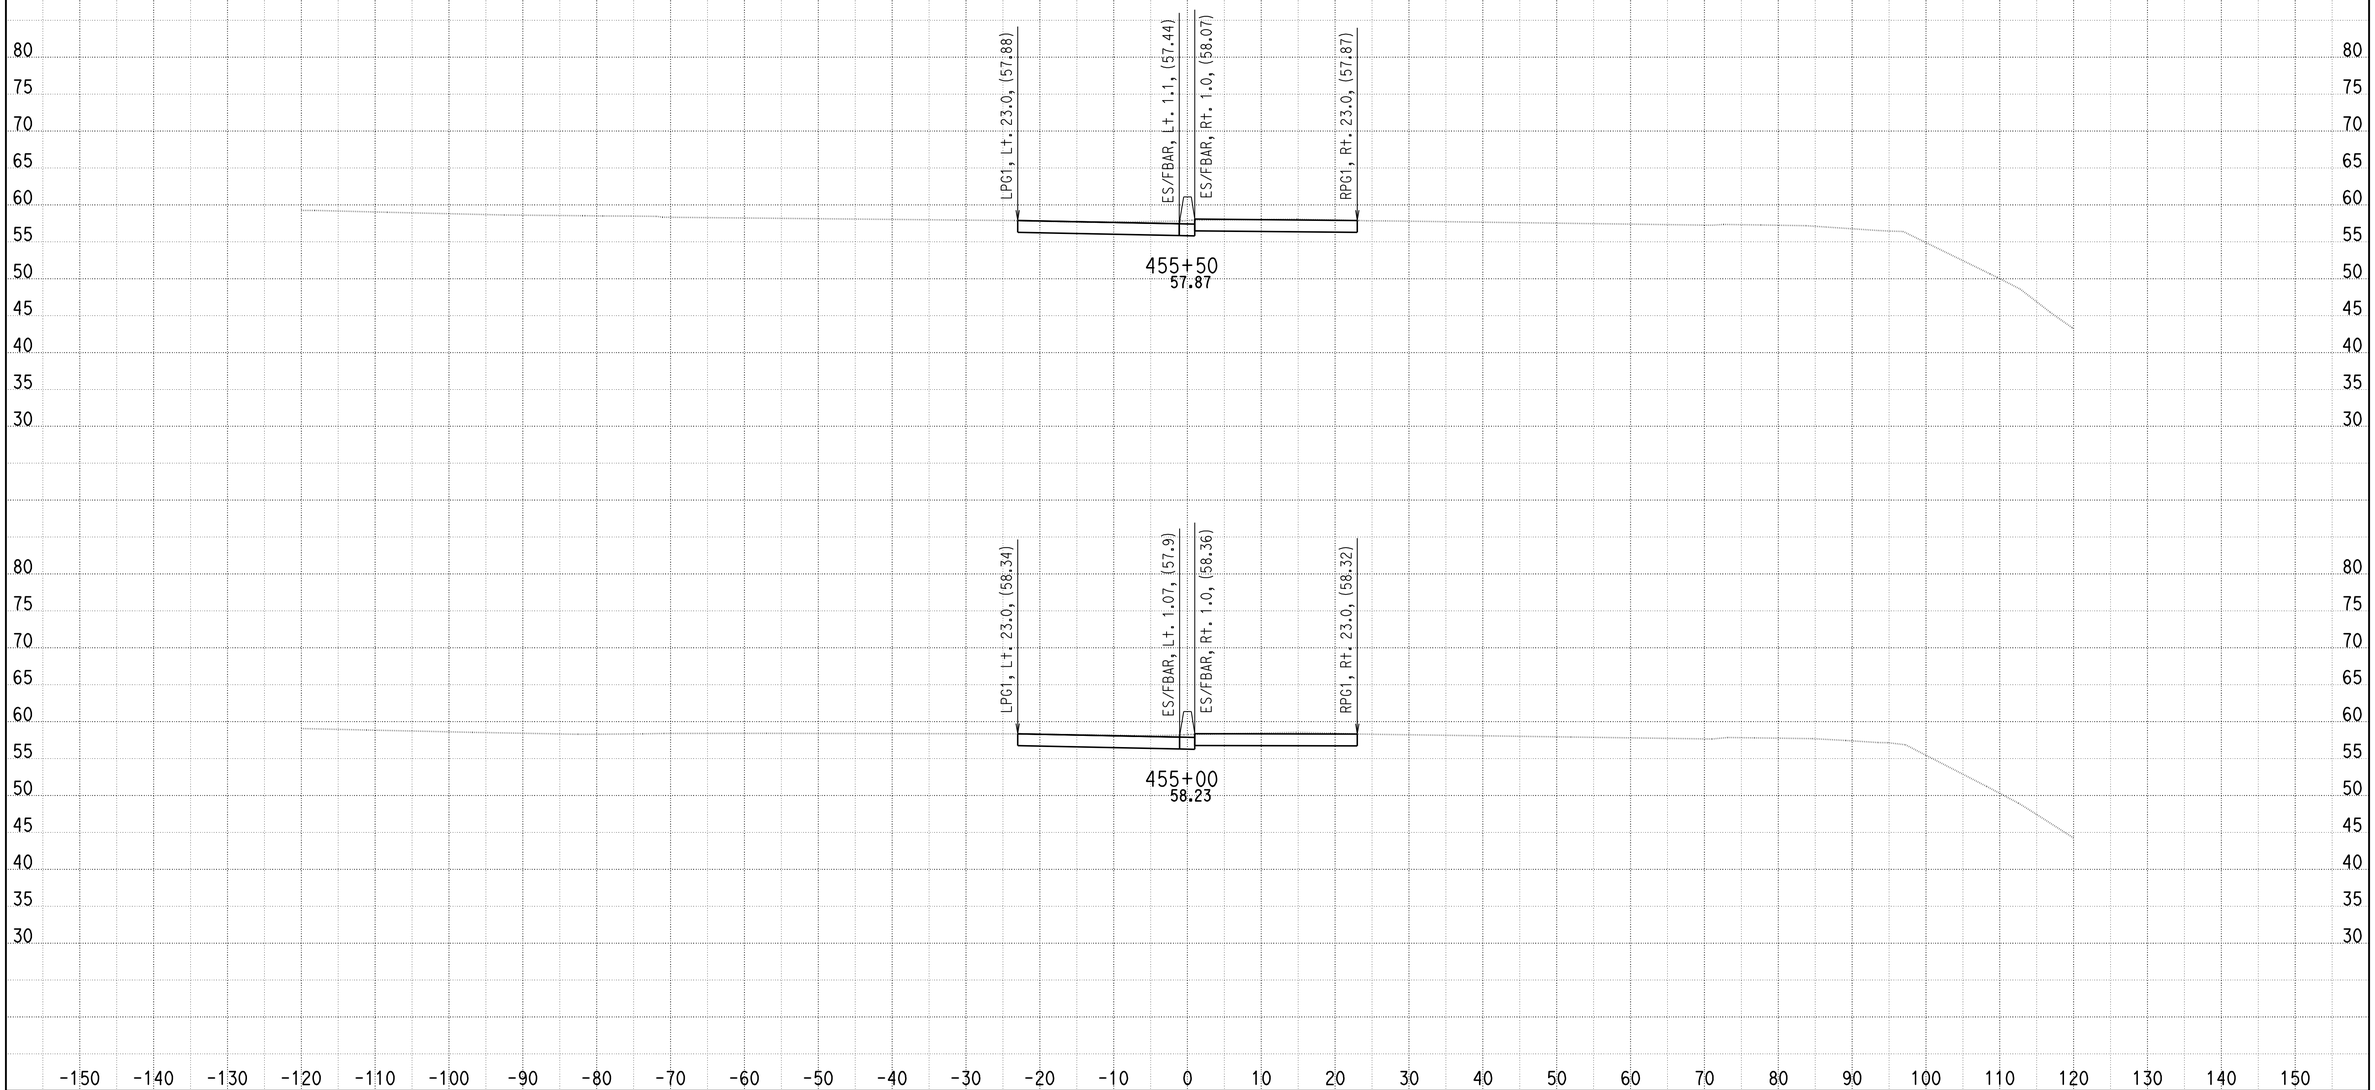


DATE: 9/1/2010

KC Project: SOUTH File: U:\userdata\2T181\SOUTH\ear\design\Segment B\des_44450_465_090110.ear

SCALE: 1" = 10' Horiz.
1" = 10' Vert.

**All Dimensions are US Survey Feet**

**A**

**CROSS SECTIONS**

SHEET 130 OF 205

# DESIGN STUDY ONLY

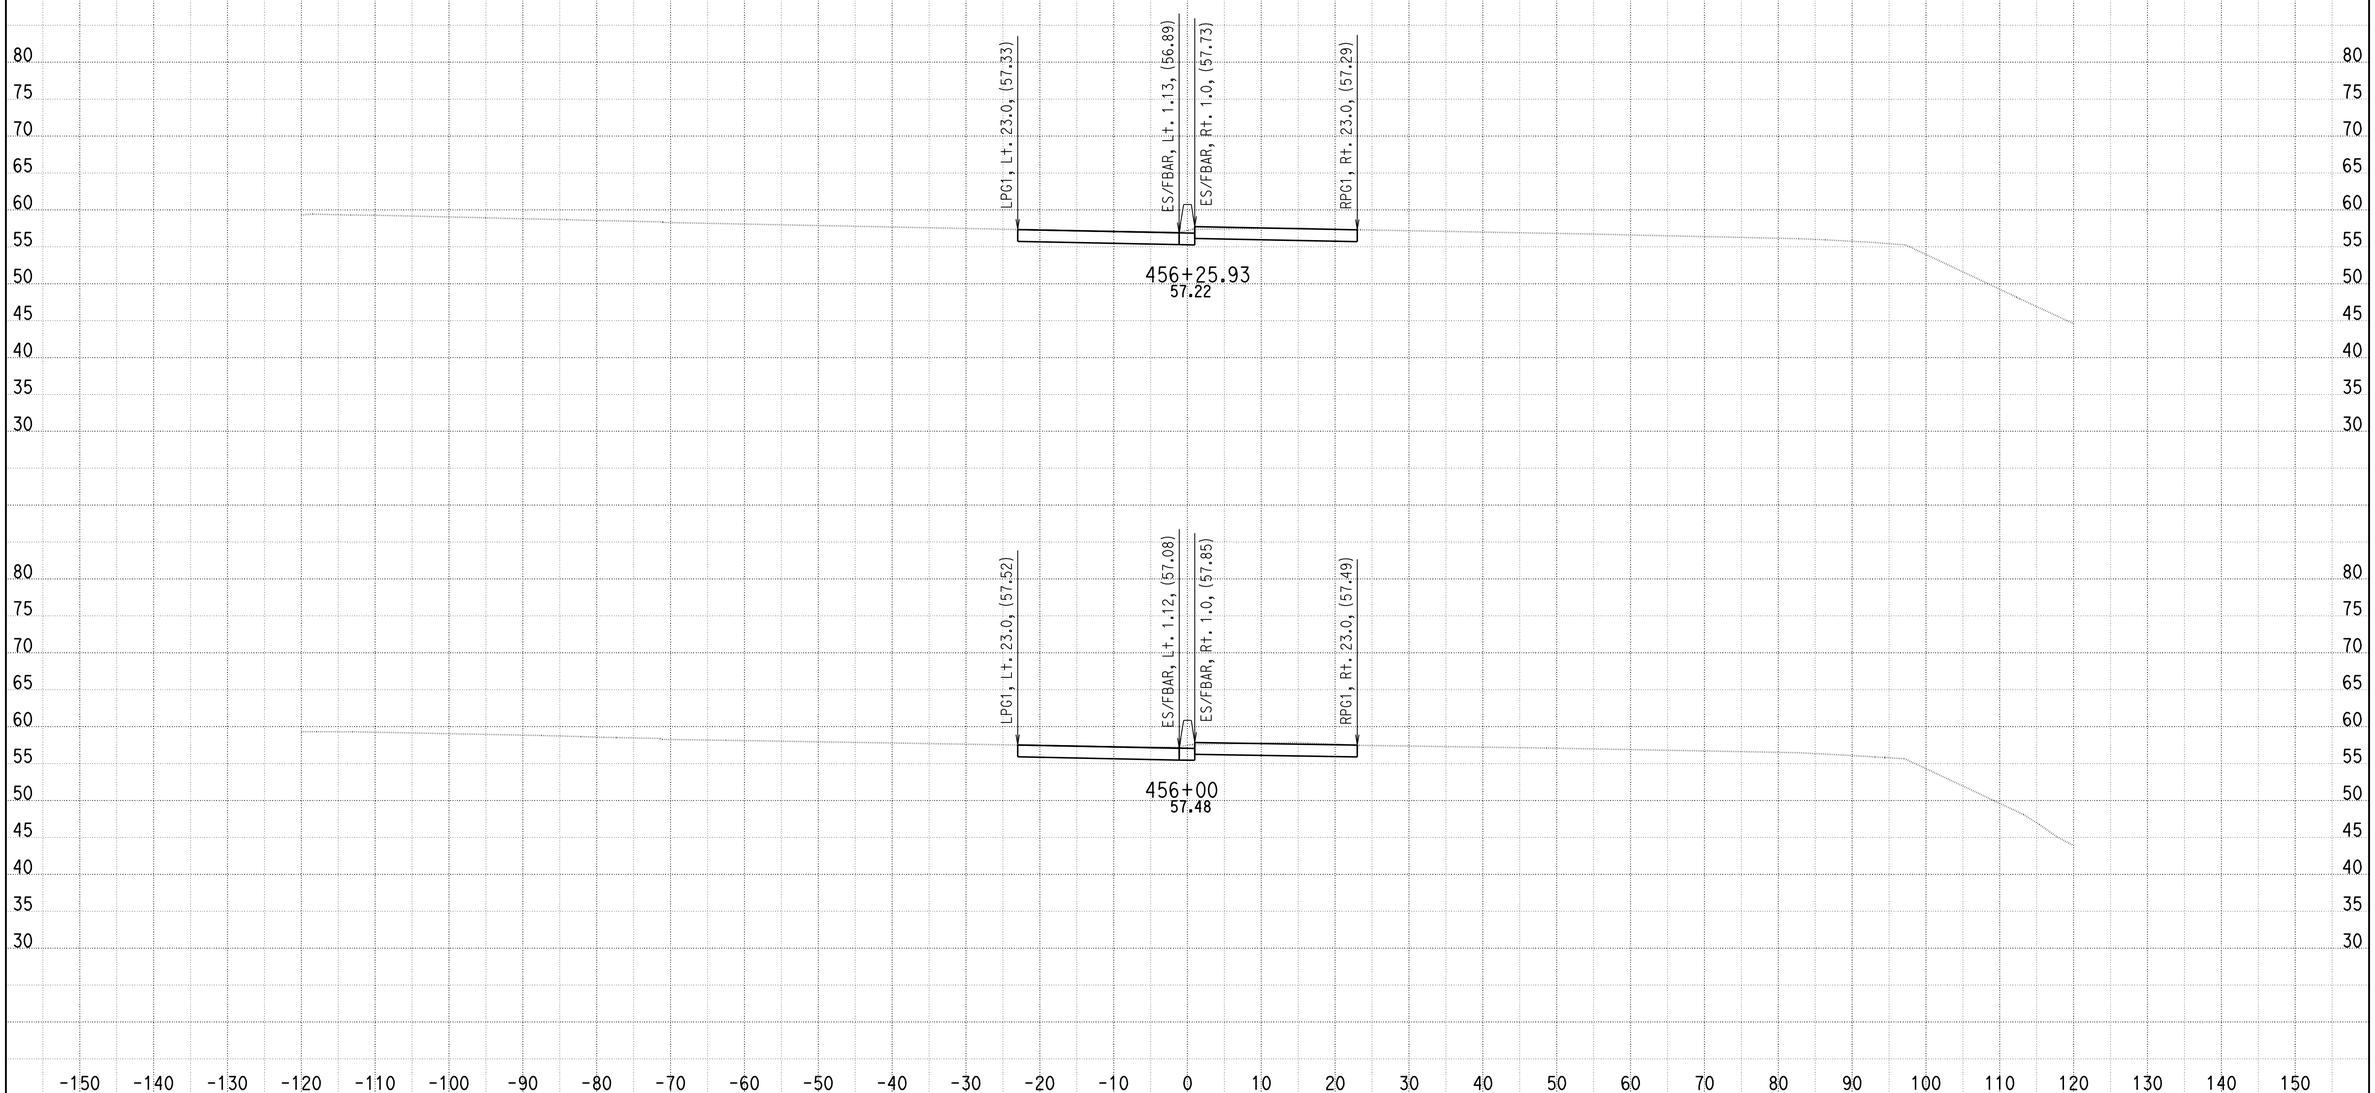


DATE: 9/1/2010

KC Project: SOUTH File: U:\userdata\2T181\SOUTH\ear\design\Segment B\des_44450_465_090110.ear

SCALE: 1" = 10' Horiz.
1" = 10' Vert.

**All Dimensions are US Survey Feet**

**A**

**CROSS SECTIONS**

SHEET 131 OF 205

# DESIGN STUDY ONLY

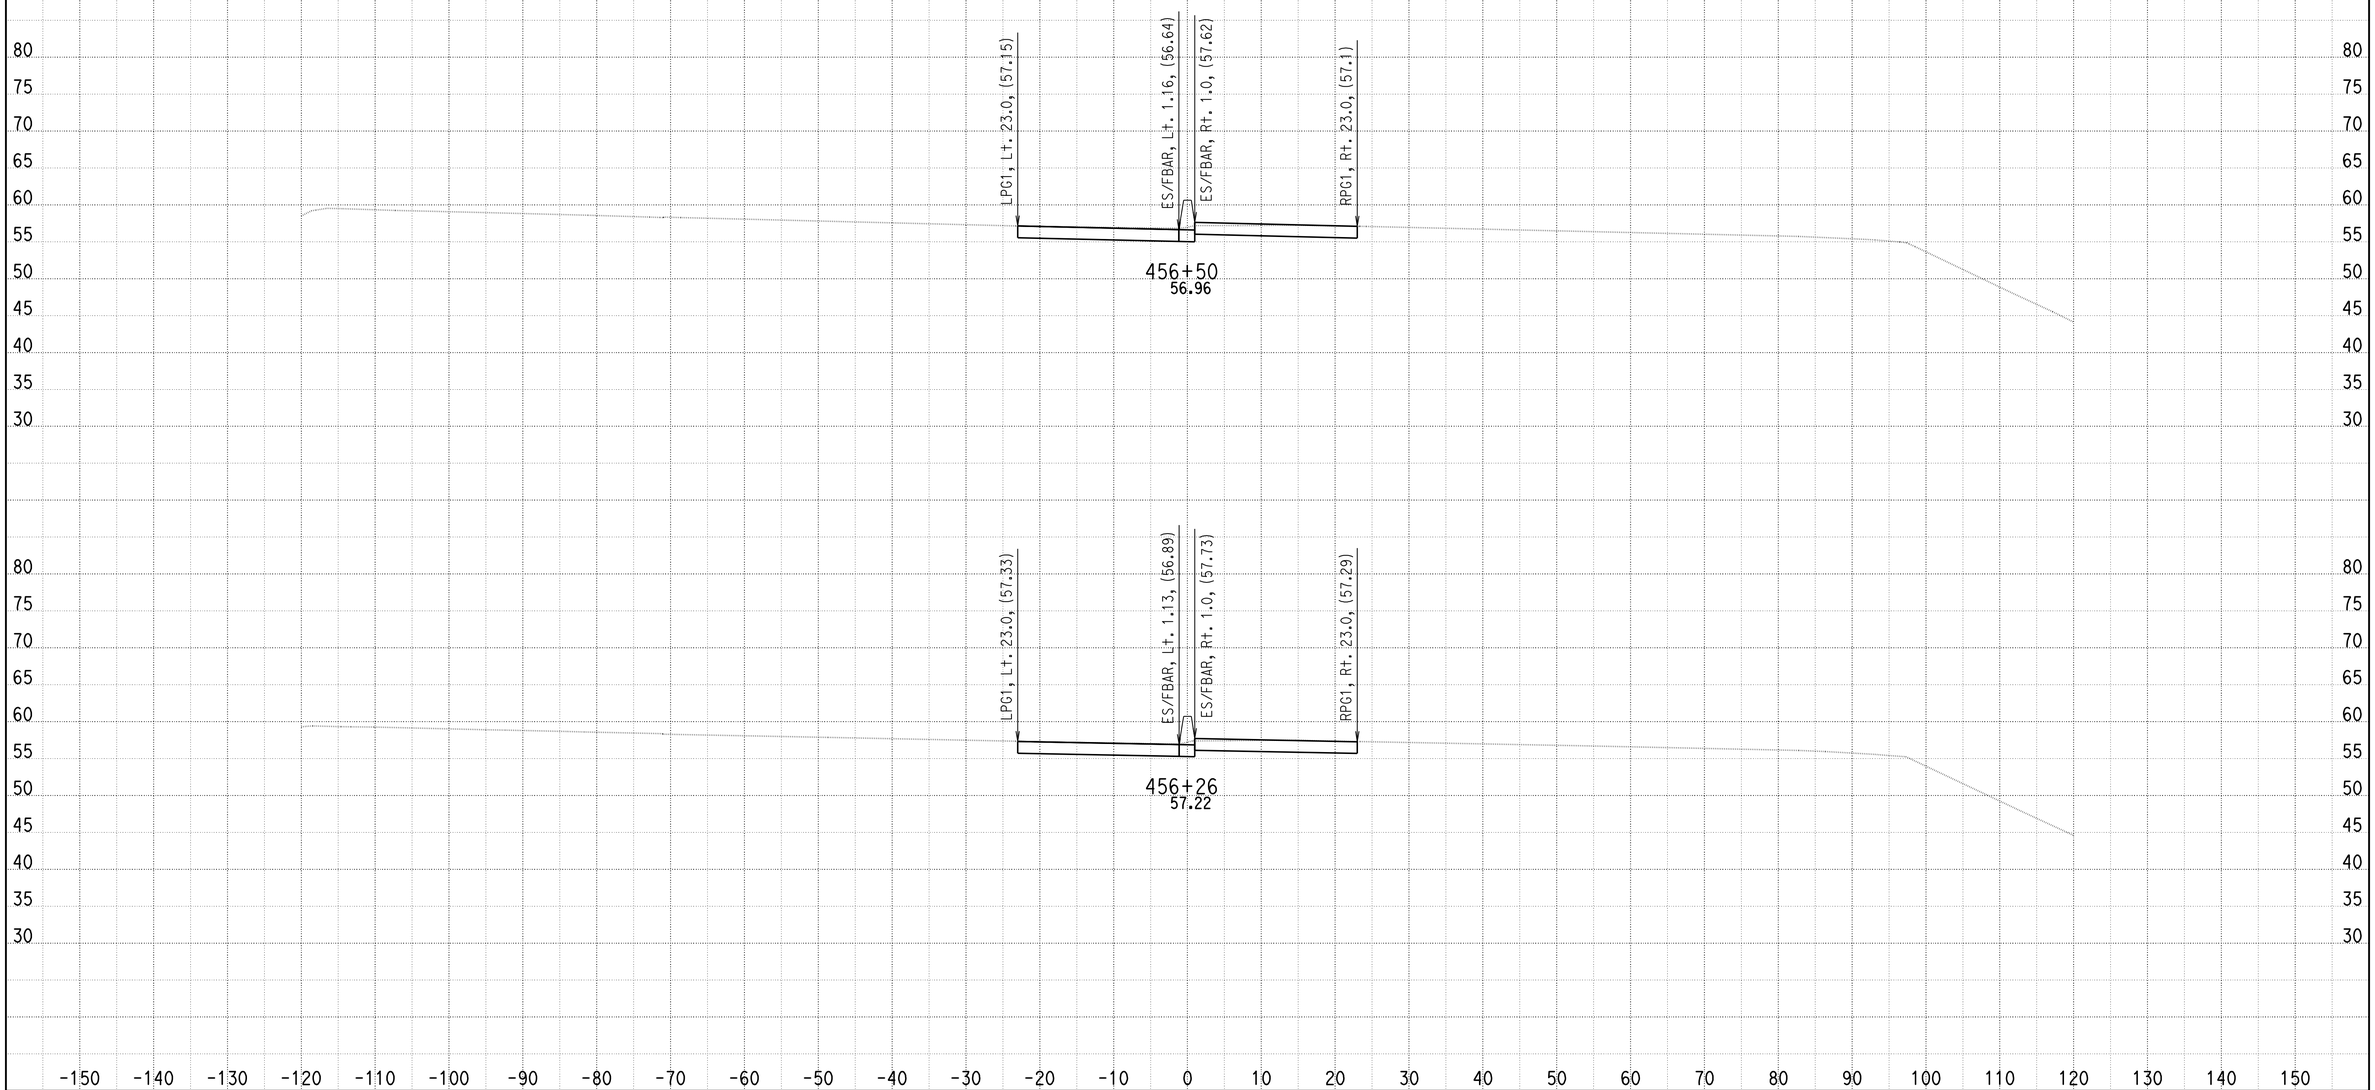


DATE: 9/1/2010

KC Project: SOUTH File: U:\userdata\2T181\SOUTH\ear\design\Segment B\des_44450_465_090110.ear

SCALE: 1" = 10' Horiz.
1" = 10' Vert.

**All Dimensions are US Survey Feet**

**A**

**CROSS SECTIONS**

SHEET 132 OF 205

# DESIGN STUDY ONLY

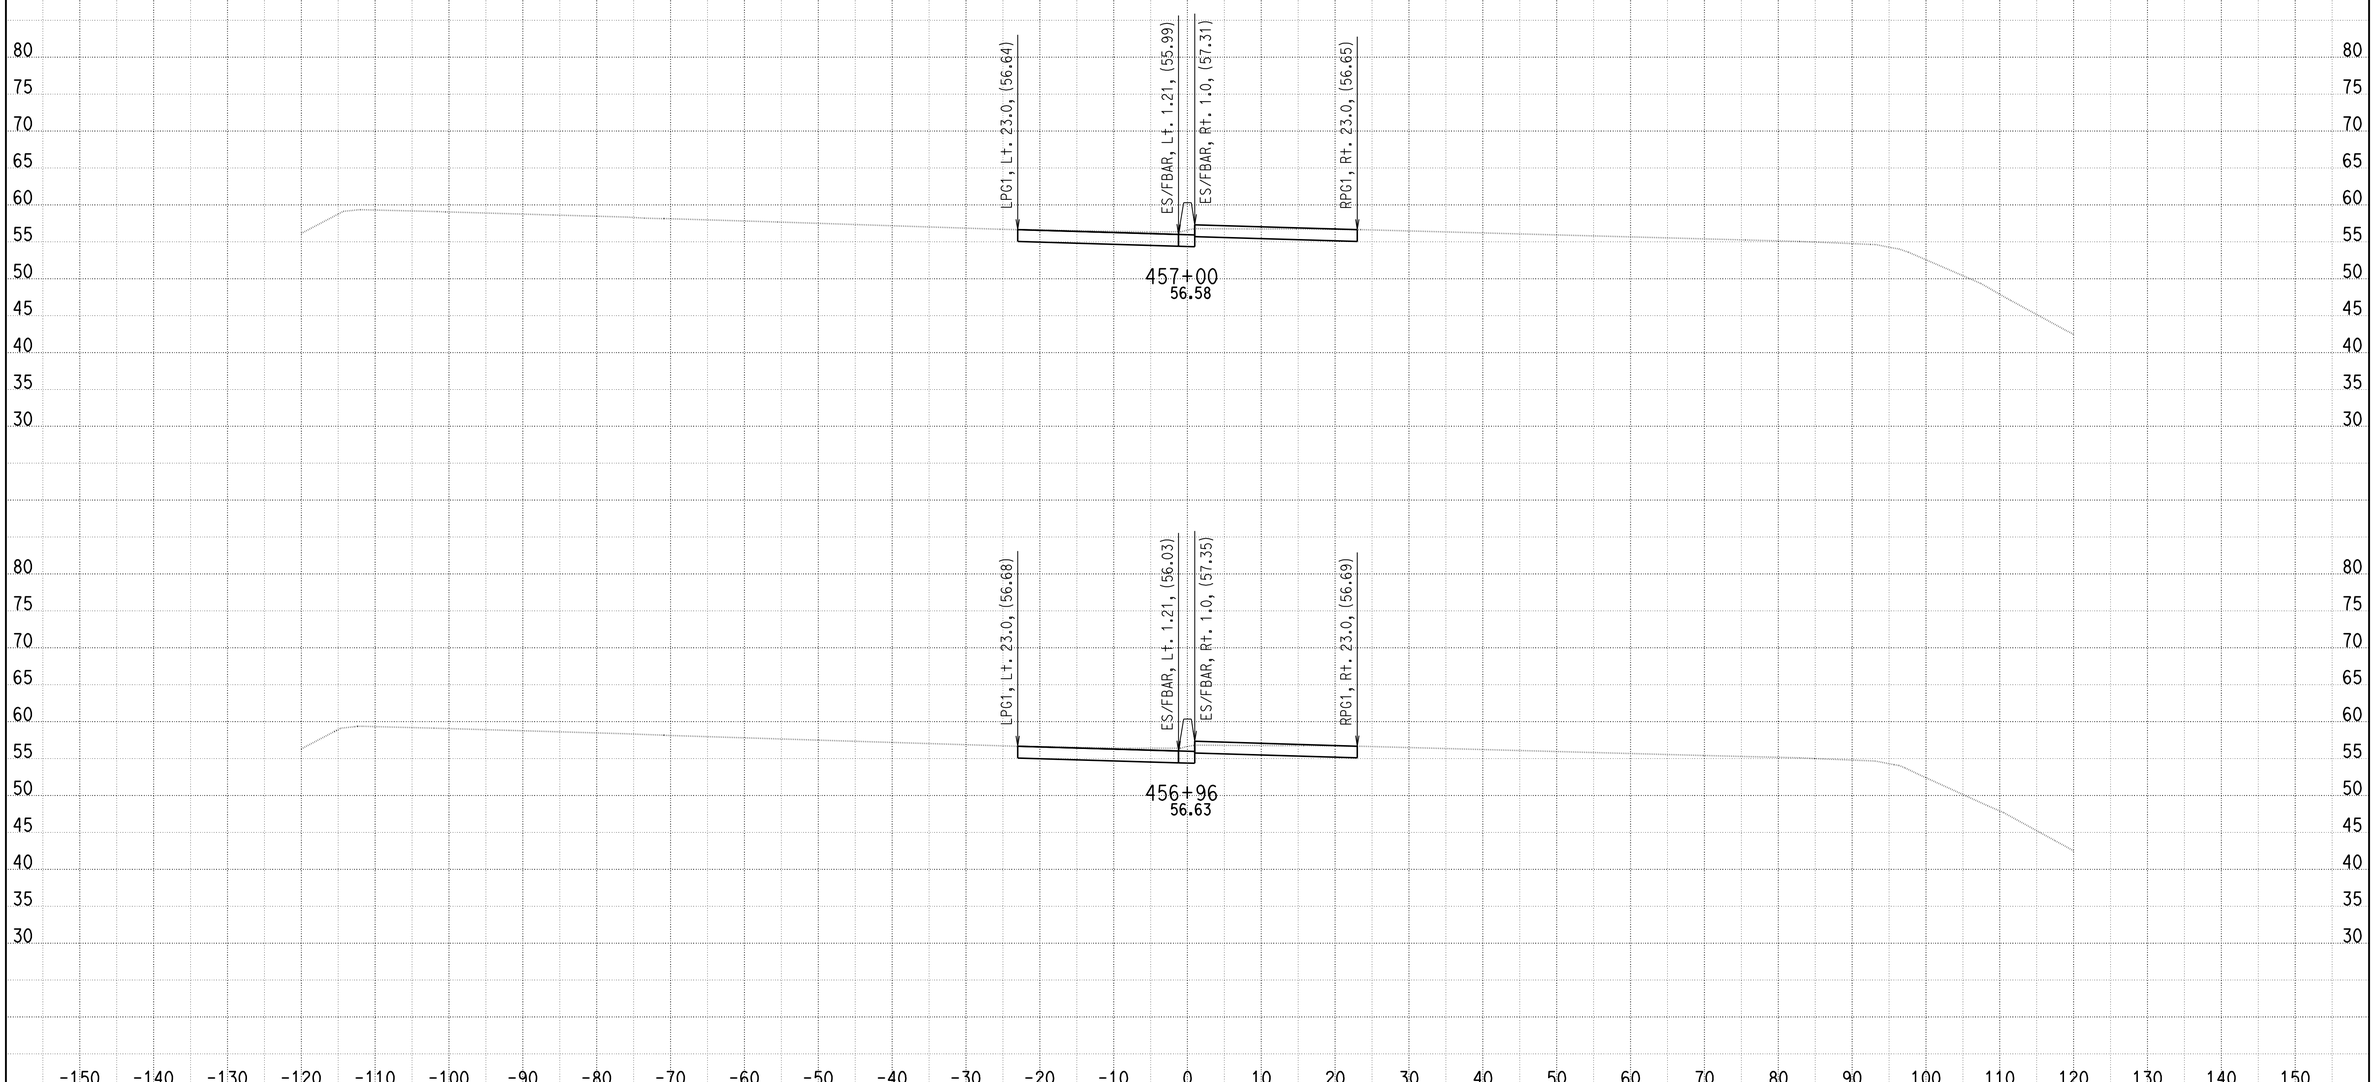


DATE: 9/1/2010

KC Project: SOUTH File: U:\userdata\2T181\SOUTH\ear\design\Segment B\des_44450_465_090110.ear

SCALE: 1" = 10' Horiz.
1" = 10' Vert.

**All Dimensions are US Survey Feet**

**A**

**CROSS SECTIONS**

SHEET 133 OF 205

# DESIGN STUDY ONLY

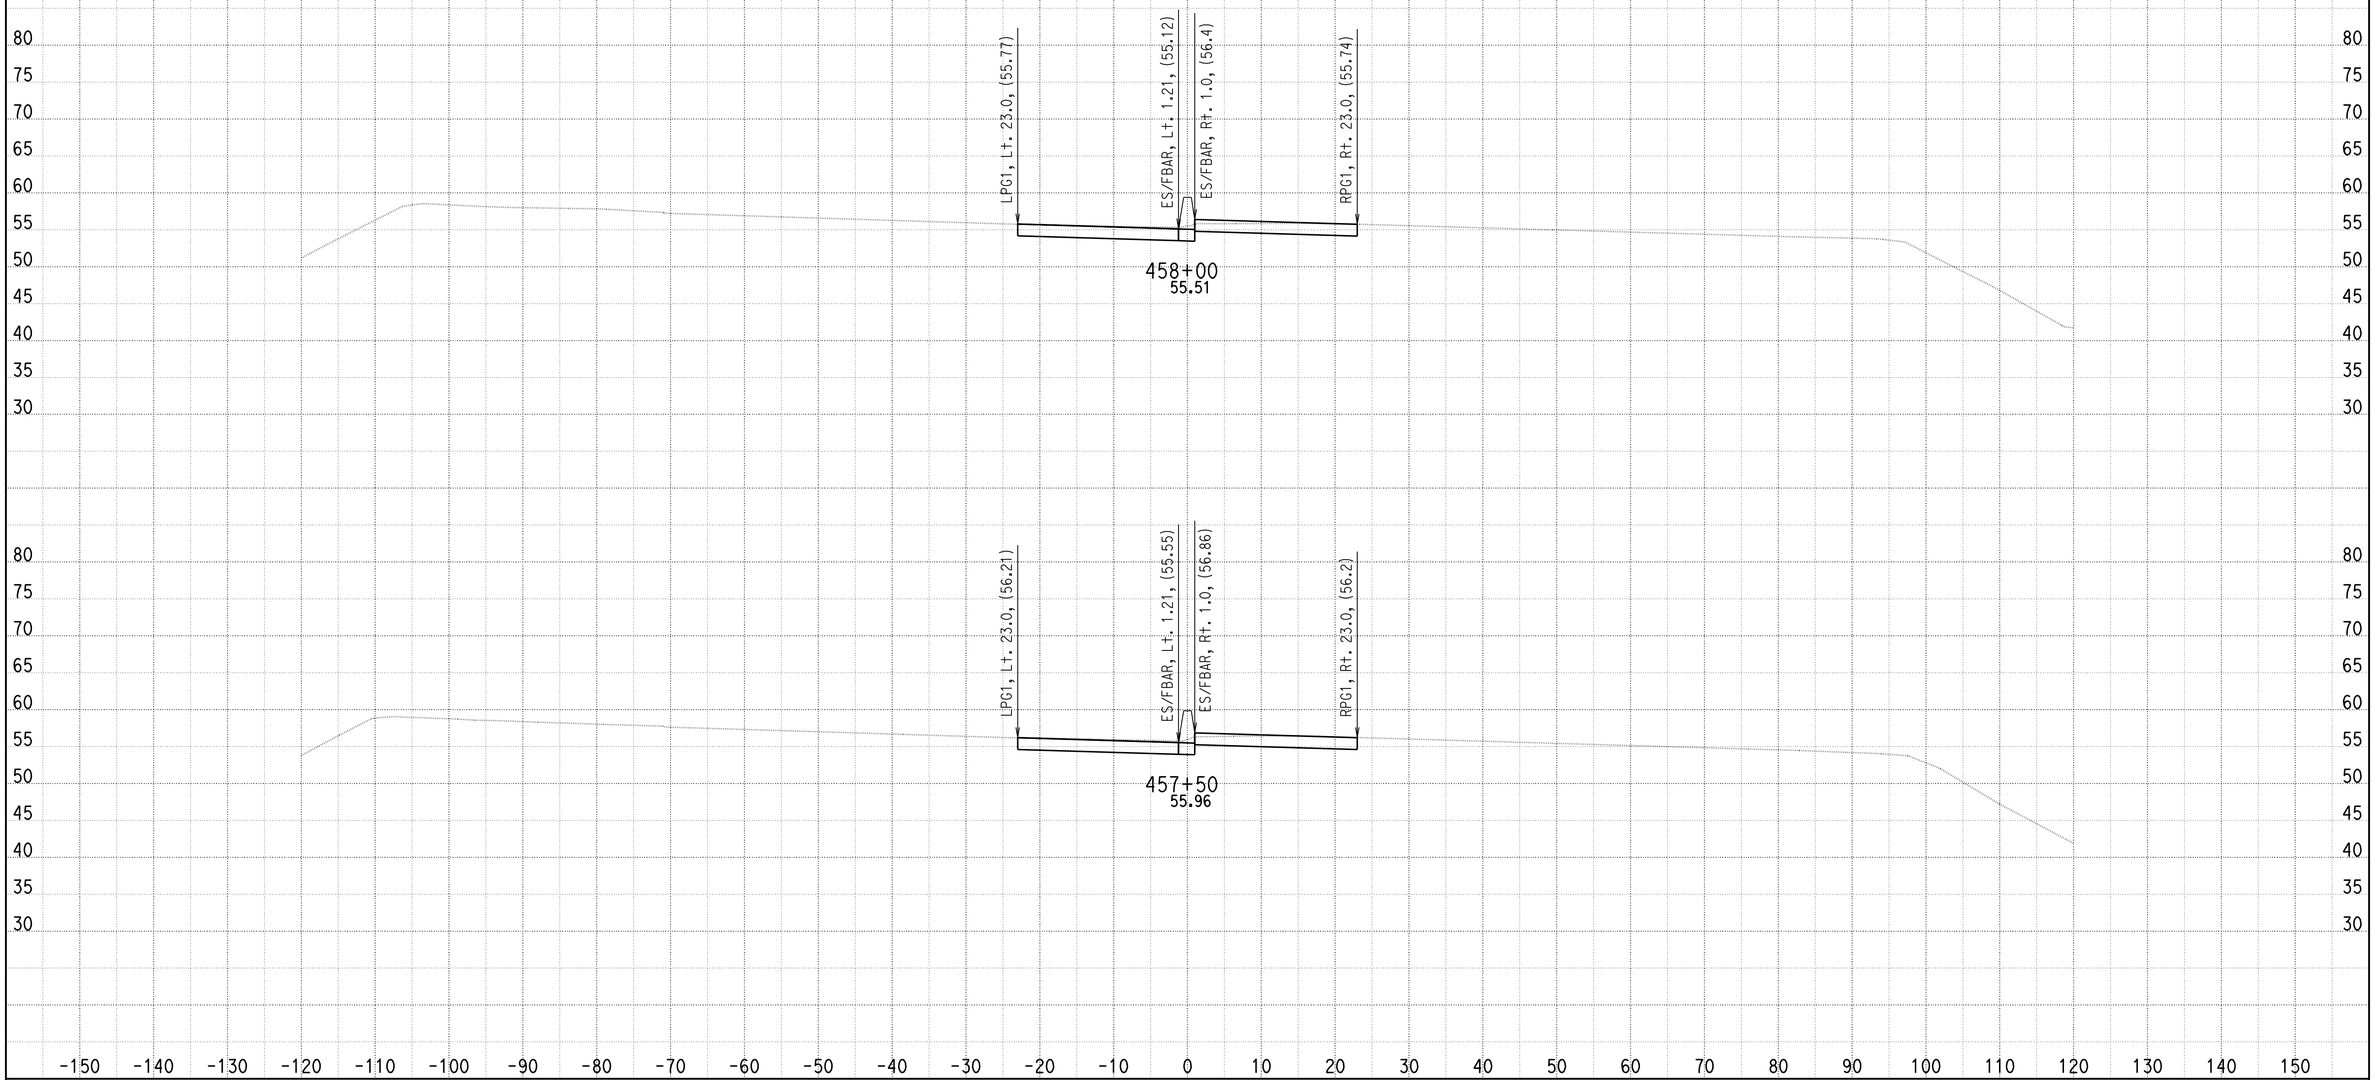


DATE: 9/1/2010

KC Project: SOUTH File: U:\userdata\2T181\SOUTH\ear\design\Segment B\des_44450_465_090110.ear

SCALE: 1" = 10' Horiz.
1" = 10' Vert.

**All Dimensions are US Survey Feet**

**A**

**CROSS SECTIONS**

SHEET 134 OF 205

# DESIGN STUDY ONLY

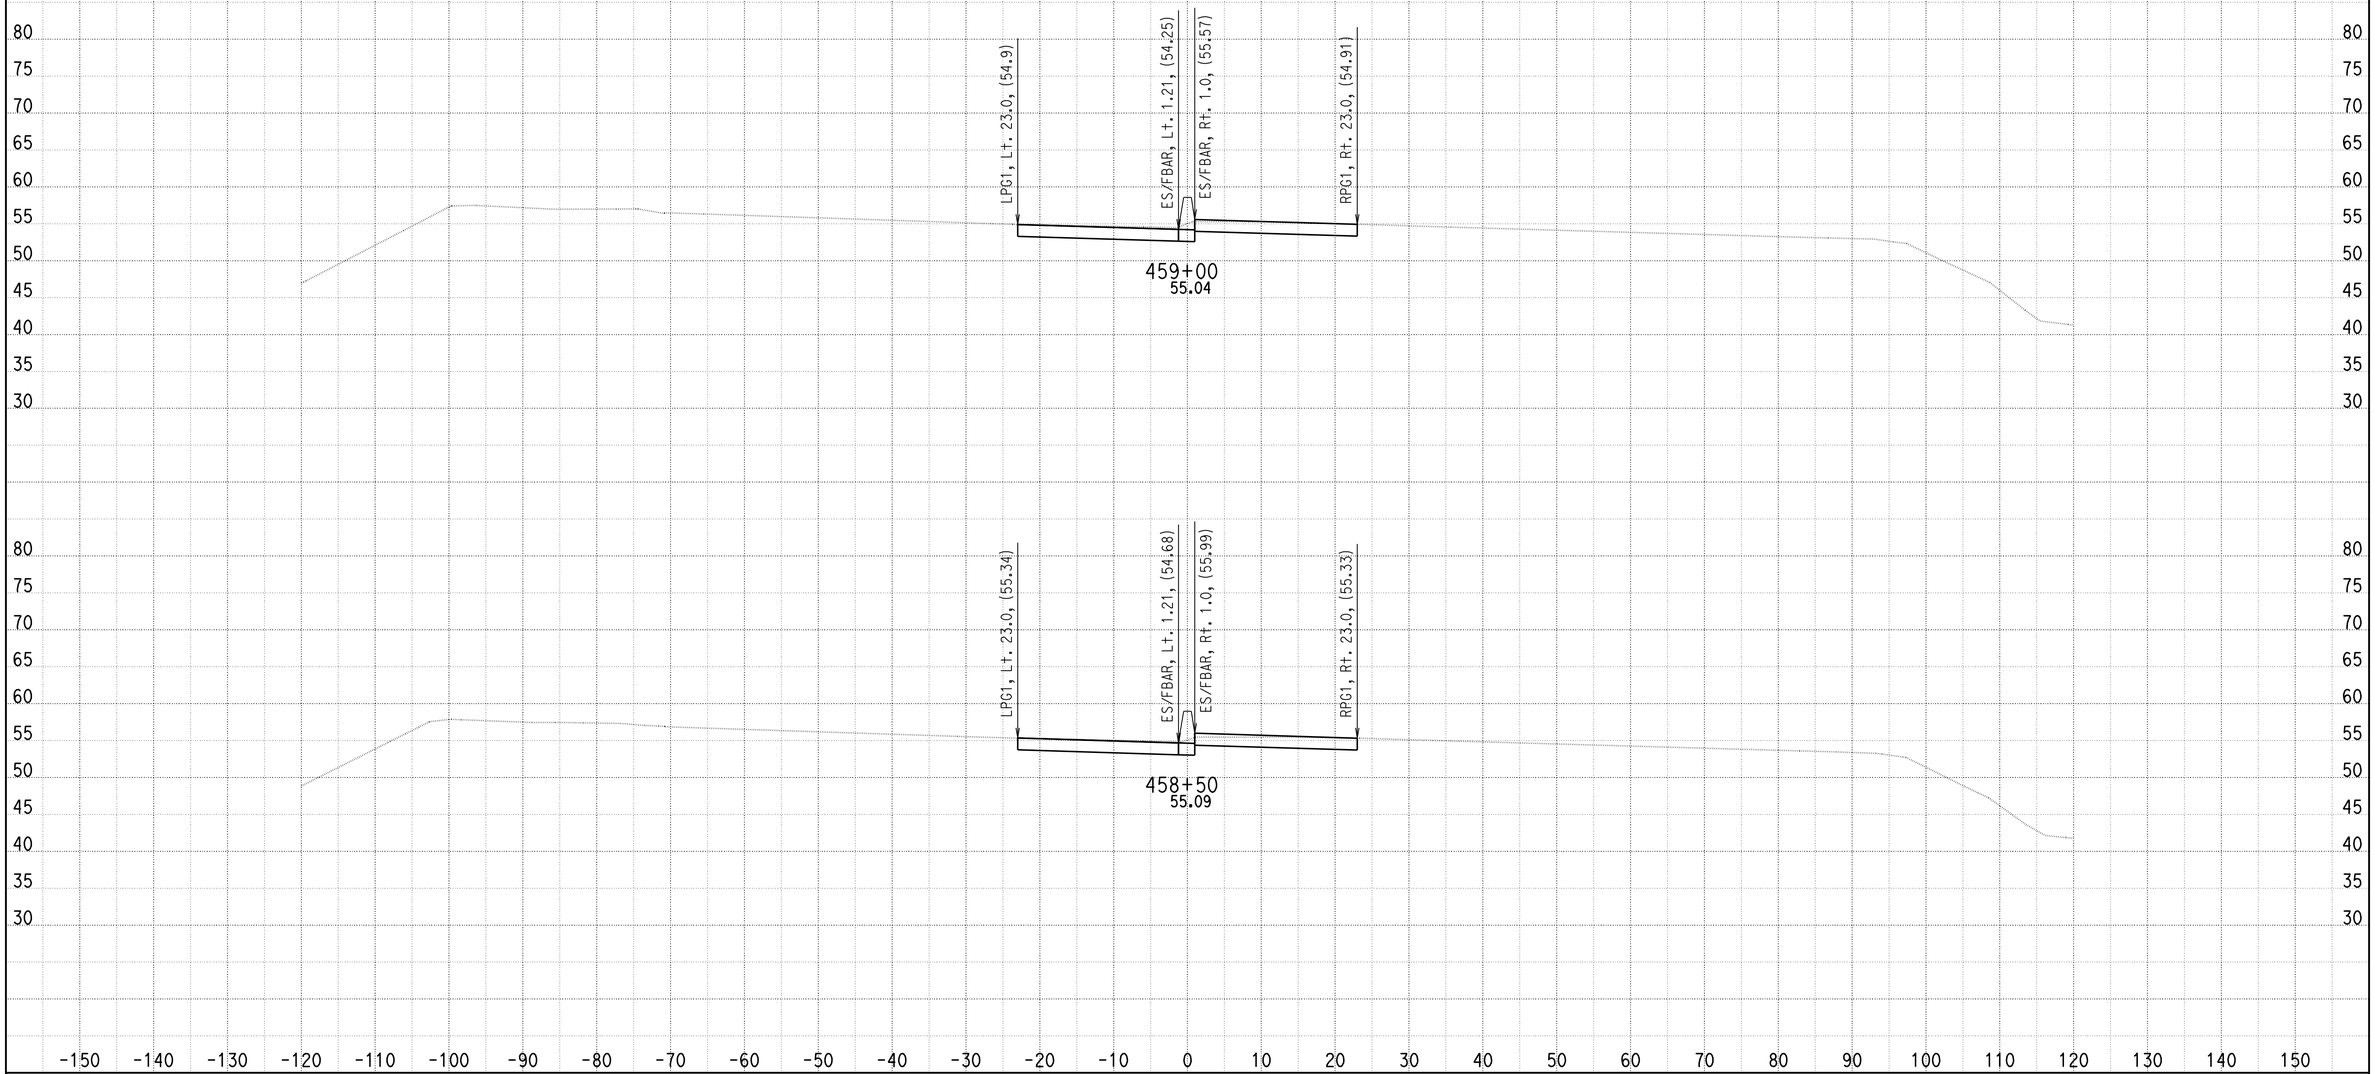


DATE: 9/1/2010

KC Project: SOUTH File: U:\userdata\2T181\SOUTH\ear\design\Segment B\des_44450_465_090110.ear

SCALE: 1" = 10' Horiz.
1" = 10' Vert.

**All Dimensions are US Survey Feet**

**A**

**CROSS SECTIONS**

SHEET 135 OF 205

# DESIGN STUDY ONLY

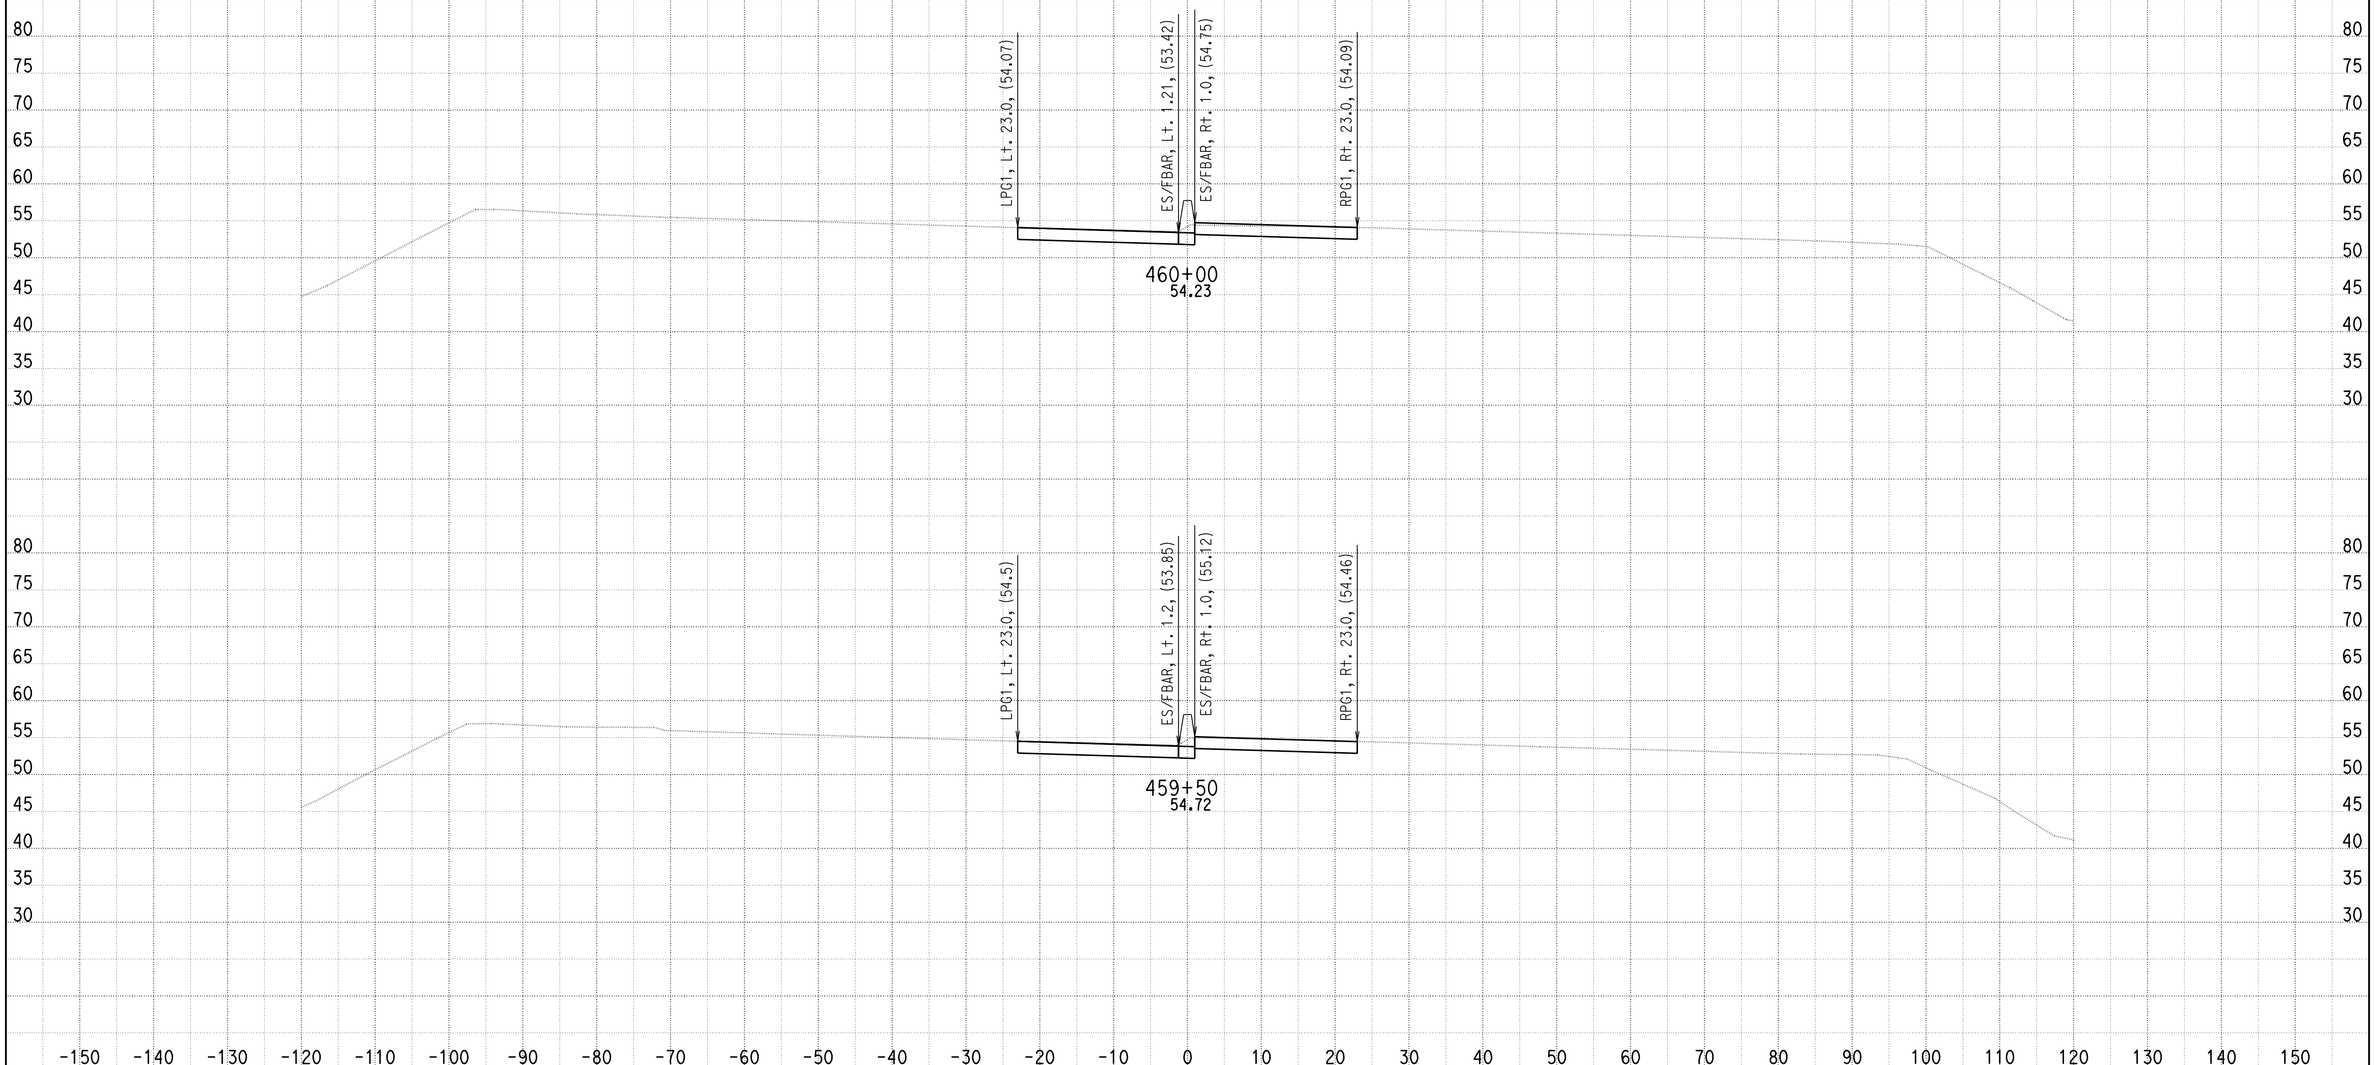


DATE: 9/1/2010

KC Project: SOUTH File: U:\userdata\2T181\SOUTH\ear\design\Segment B\des_44450_465_090110.ear

SCALE: 1" = 10' Horiz.
1" = 10' Vert.

**All Dimensions are US Survey Feet**

**A**

**CROSS SECTIONS**

SHEET 136 OF 205

# DESIGN STUDY ONLY

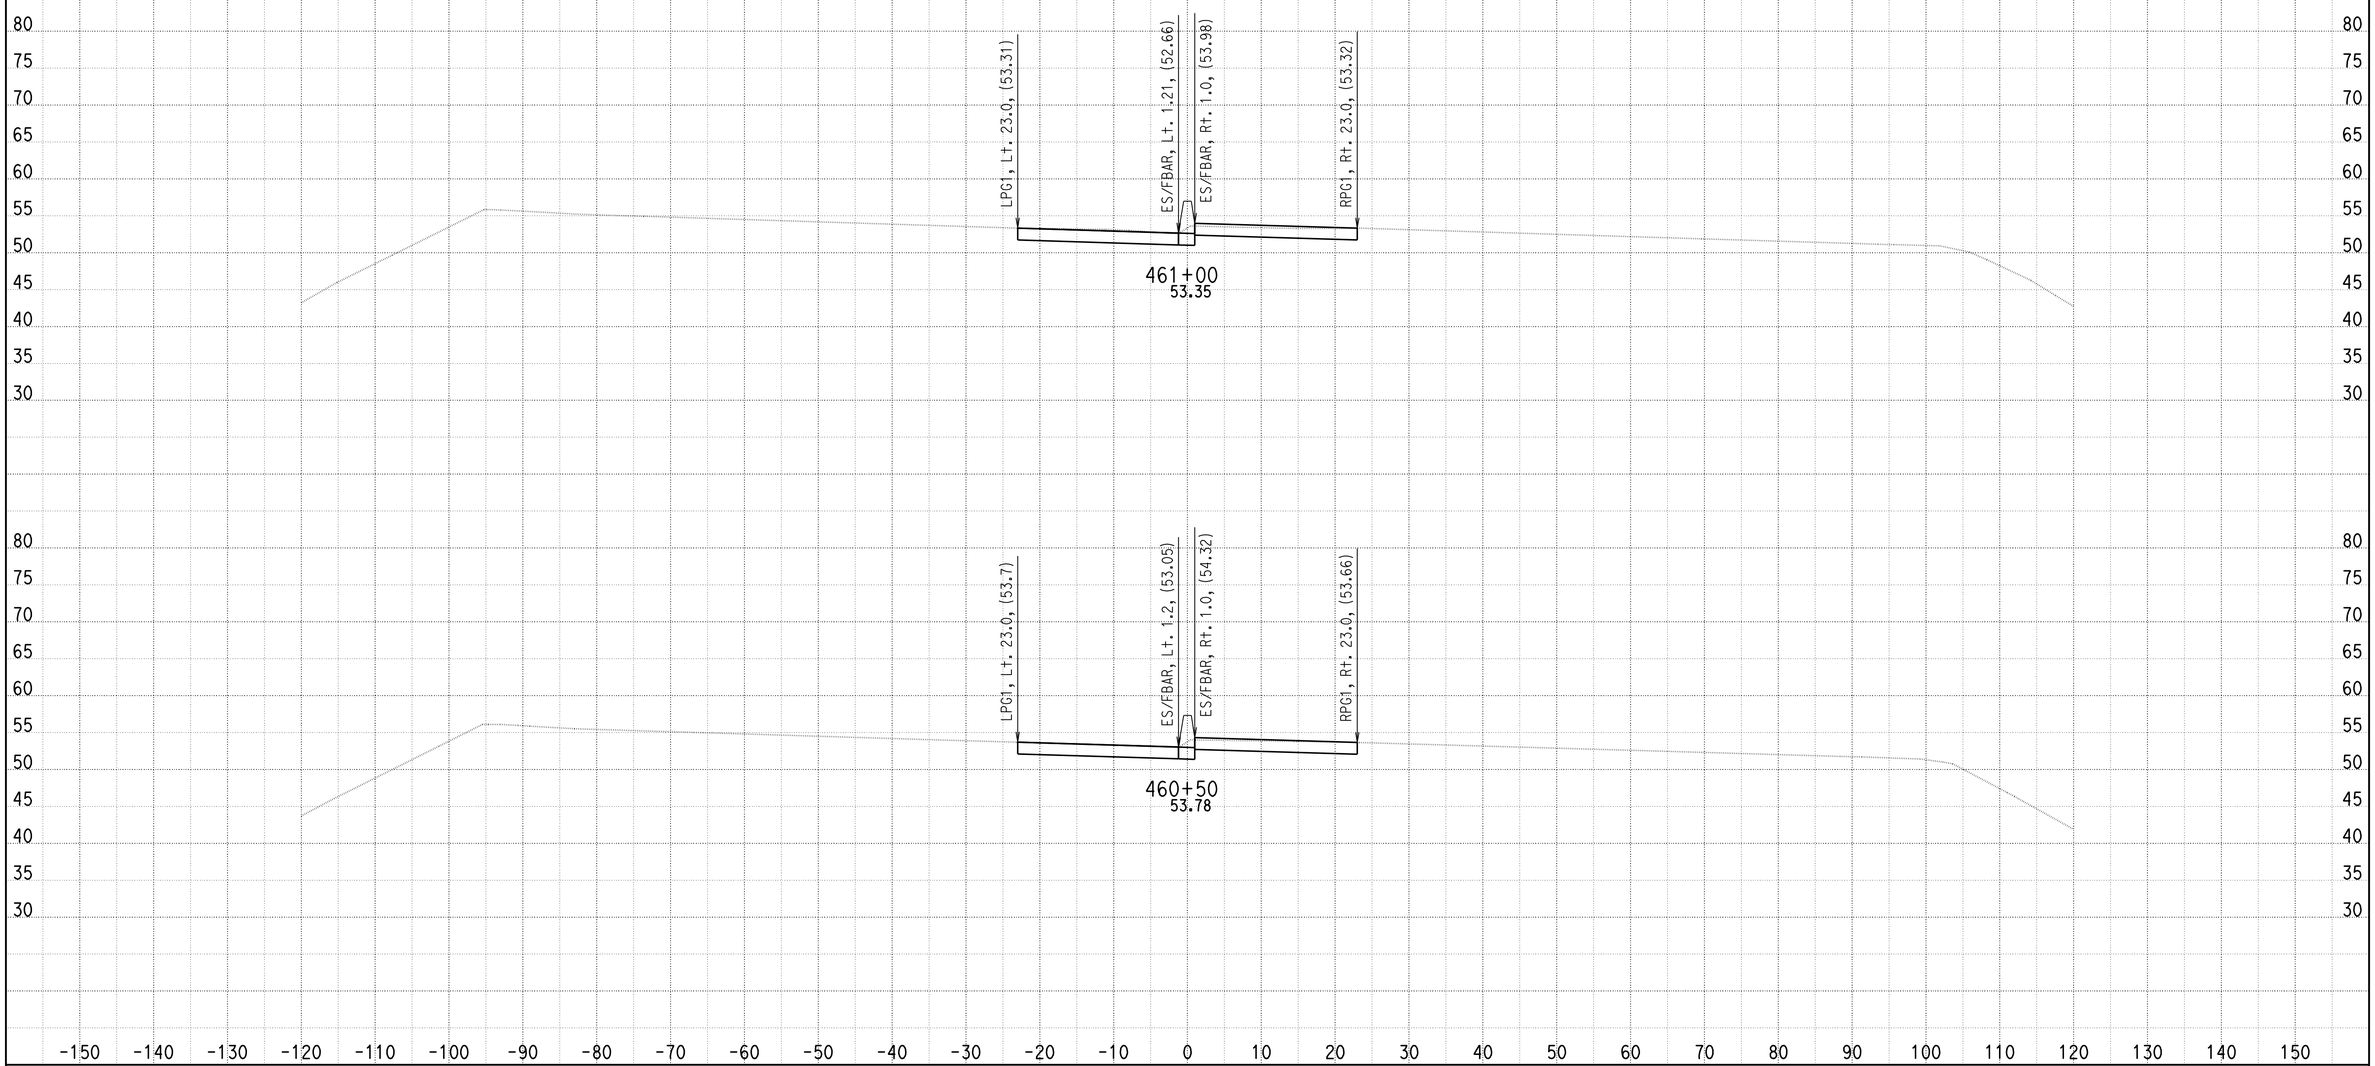


DATE: 9/1/2010

KC Project: SOUTH File: U:\userdata\2T181\SOUTH\ear\design\Segment B\des_44450_465_090110.ear

SCALE: 1" = 10' Horiz.
1" = 10' Vert.

**All Dimensions are US Survey Feet**

**A**

**CROSS SECTIONS**

# DESIGN STUDY ONLY

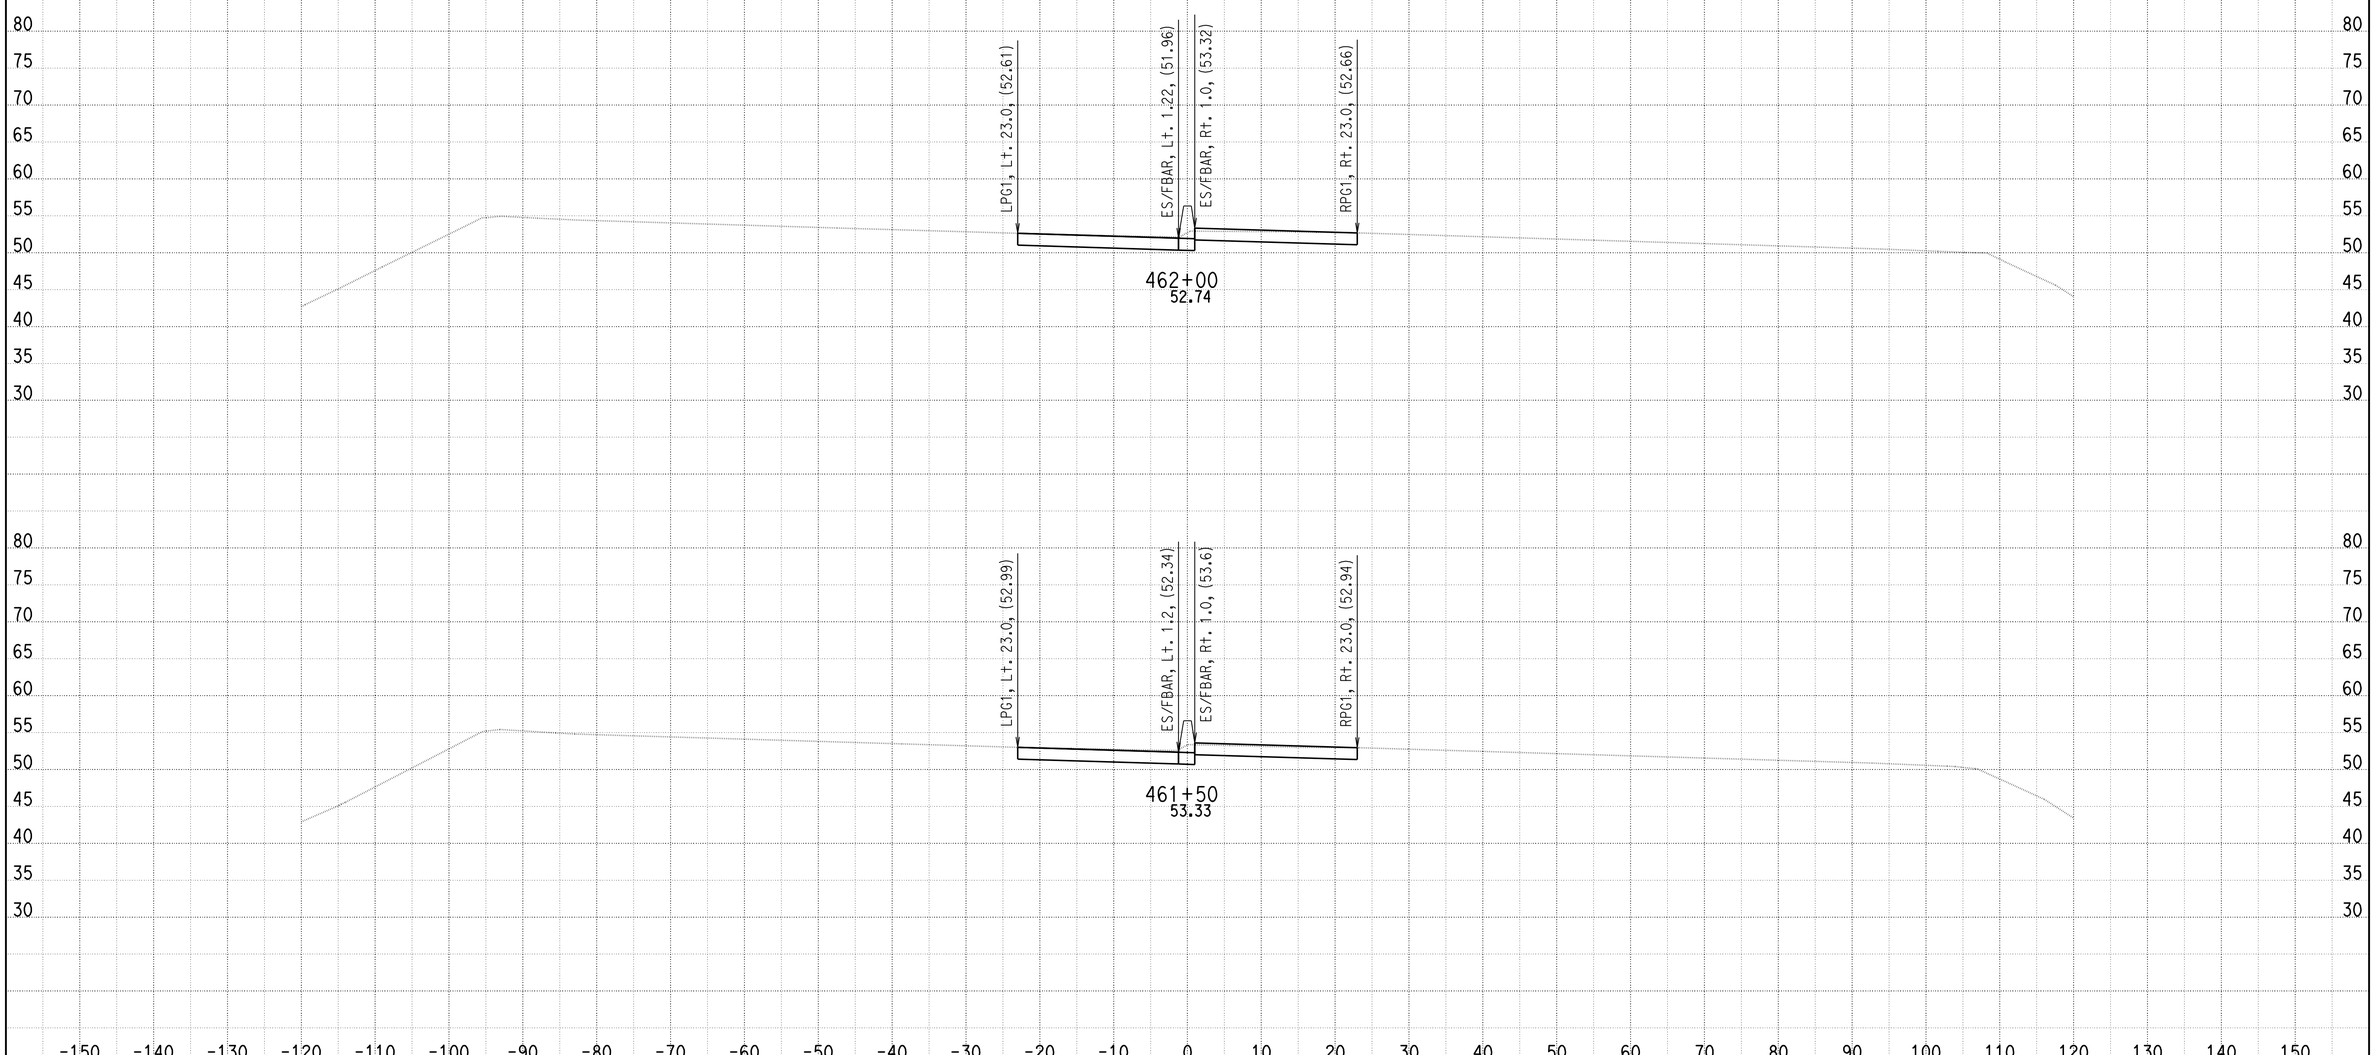


DATE: 9/1/2010

KC Project: SOUTH File: U:\userdata\2T181\SOUTH\ear\design\Segment B\des_44450_465_090110.ear

SCALE: 1" = 10' Horiz.
1" = 10' Vert.

**All Dimensions are US Survey Feet**

**A**

**CROSS SECTIONS**

SHEET 138 OF 205

# DESIGN STUDY ONLY

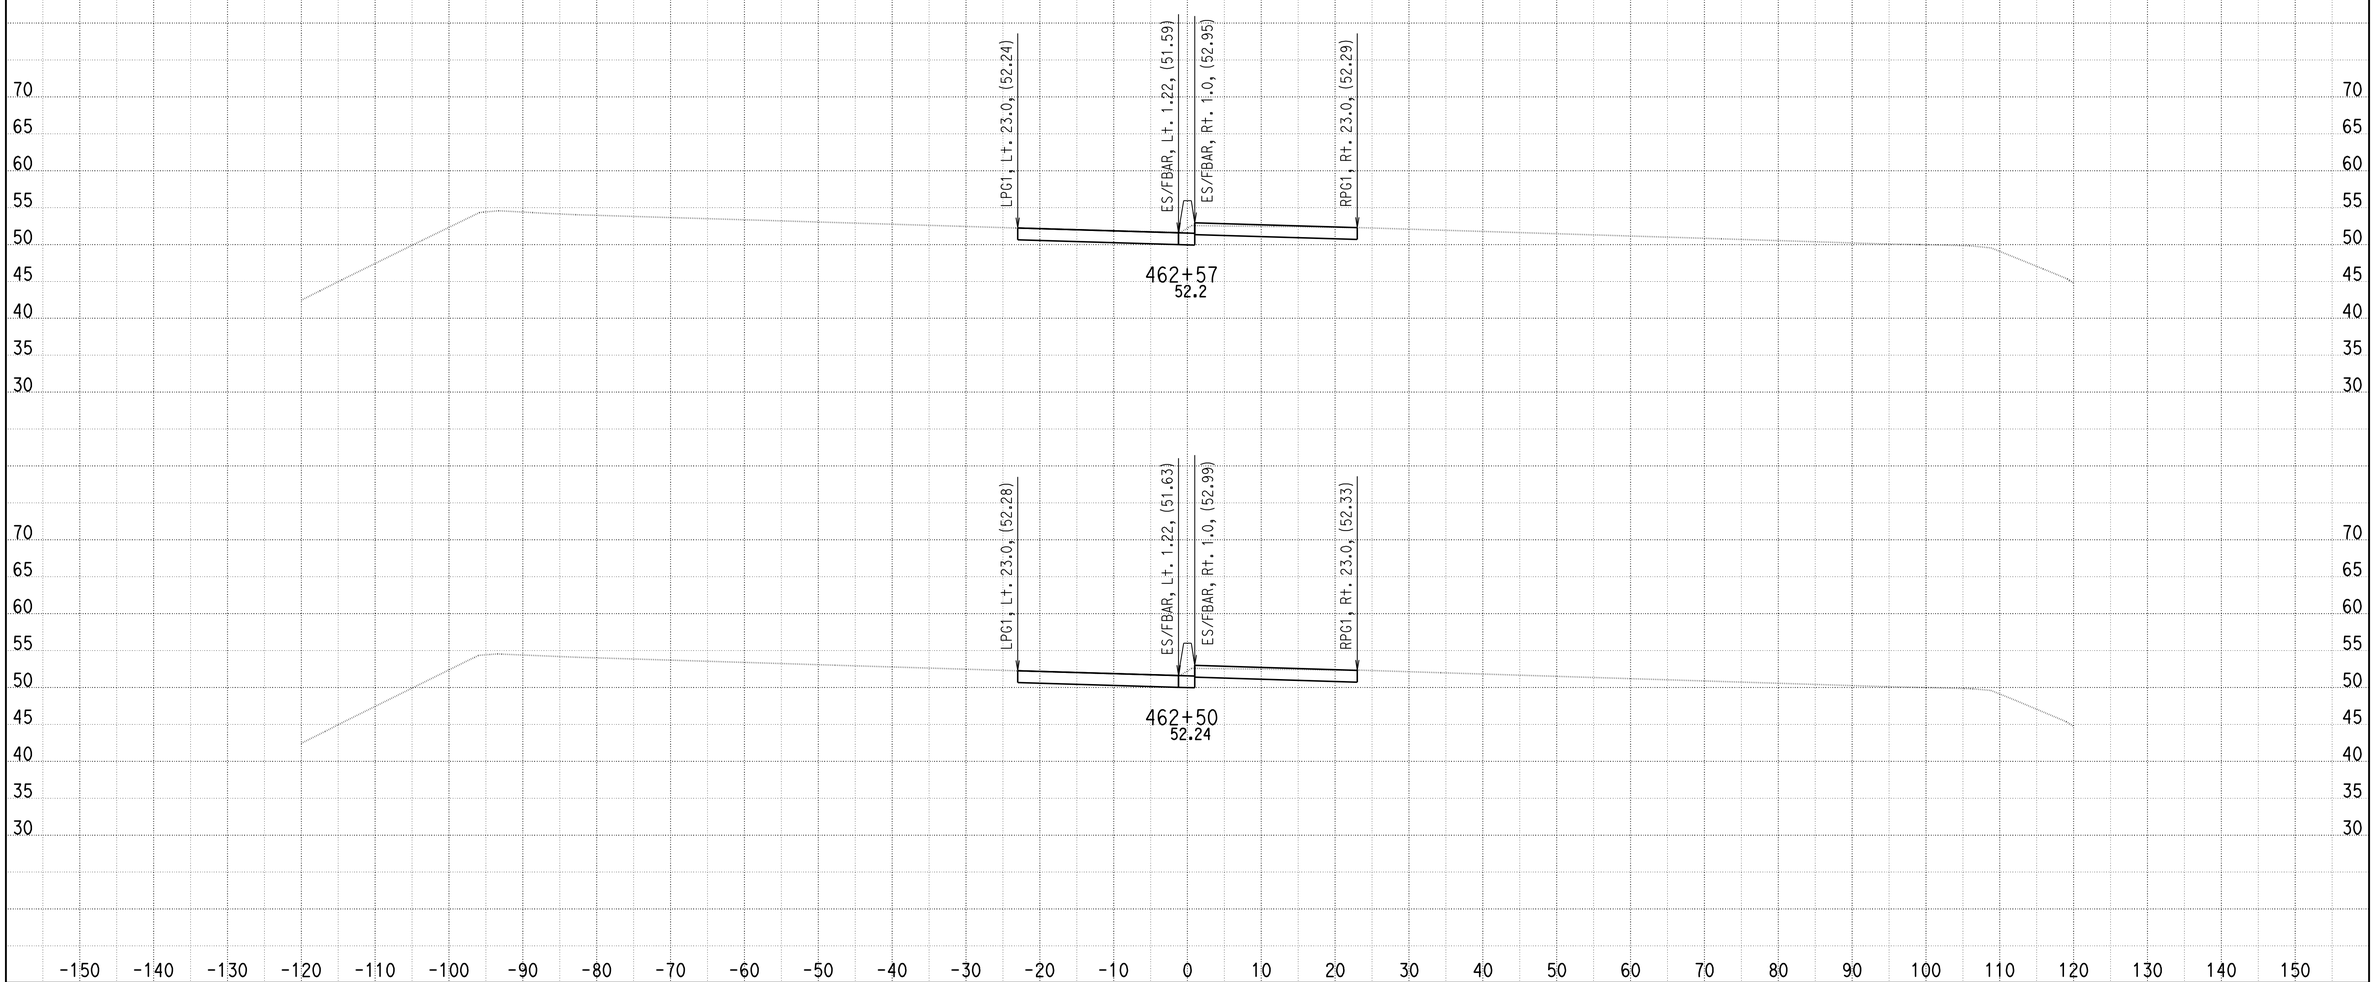


DATE: 9/1/2010

KC Project: SOUTH File: U:\userdata\2T181\SOUTH\ear\design\Segment B\des_44450_465_090110.ear

SCALE: 1" = 10' Horiz.
1" = 10' Vert.

**All Dimensions are US Survey Feet**

**A**

**CROSS SECTIONS**

# DESIGN STUDY ONLY

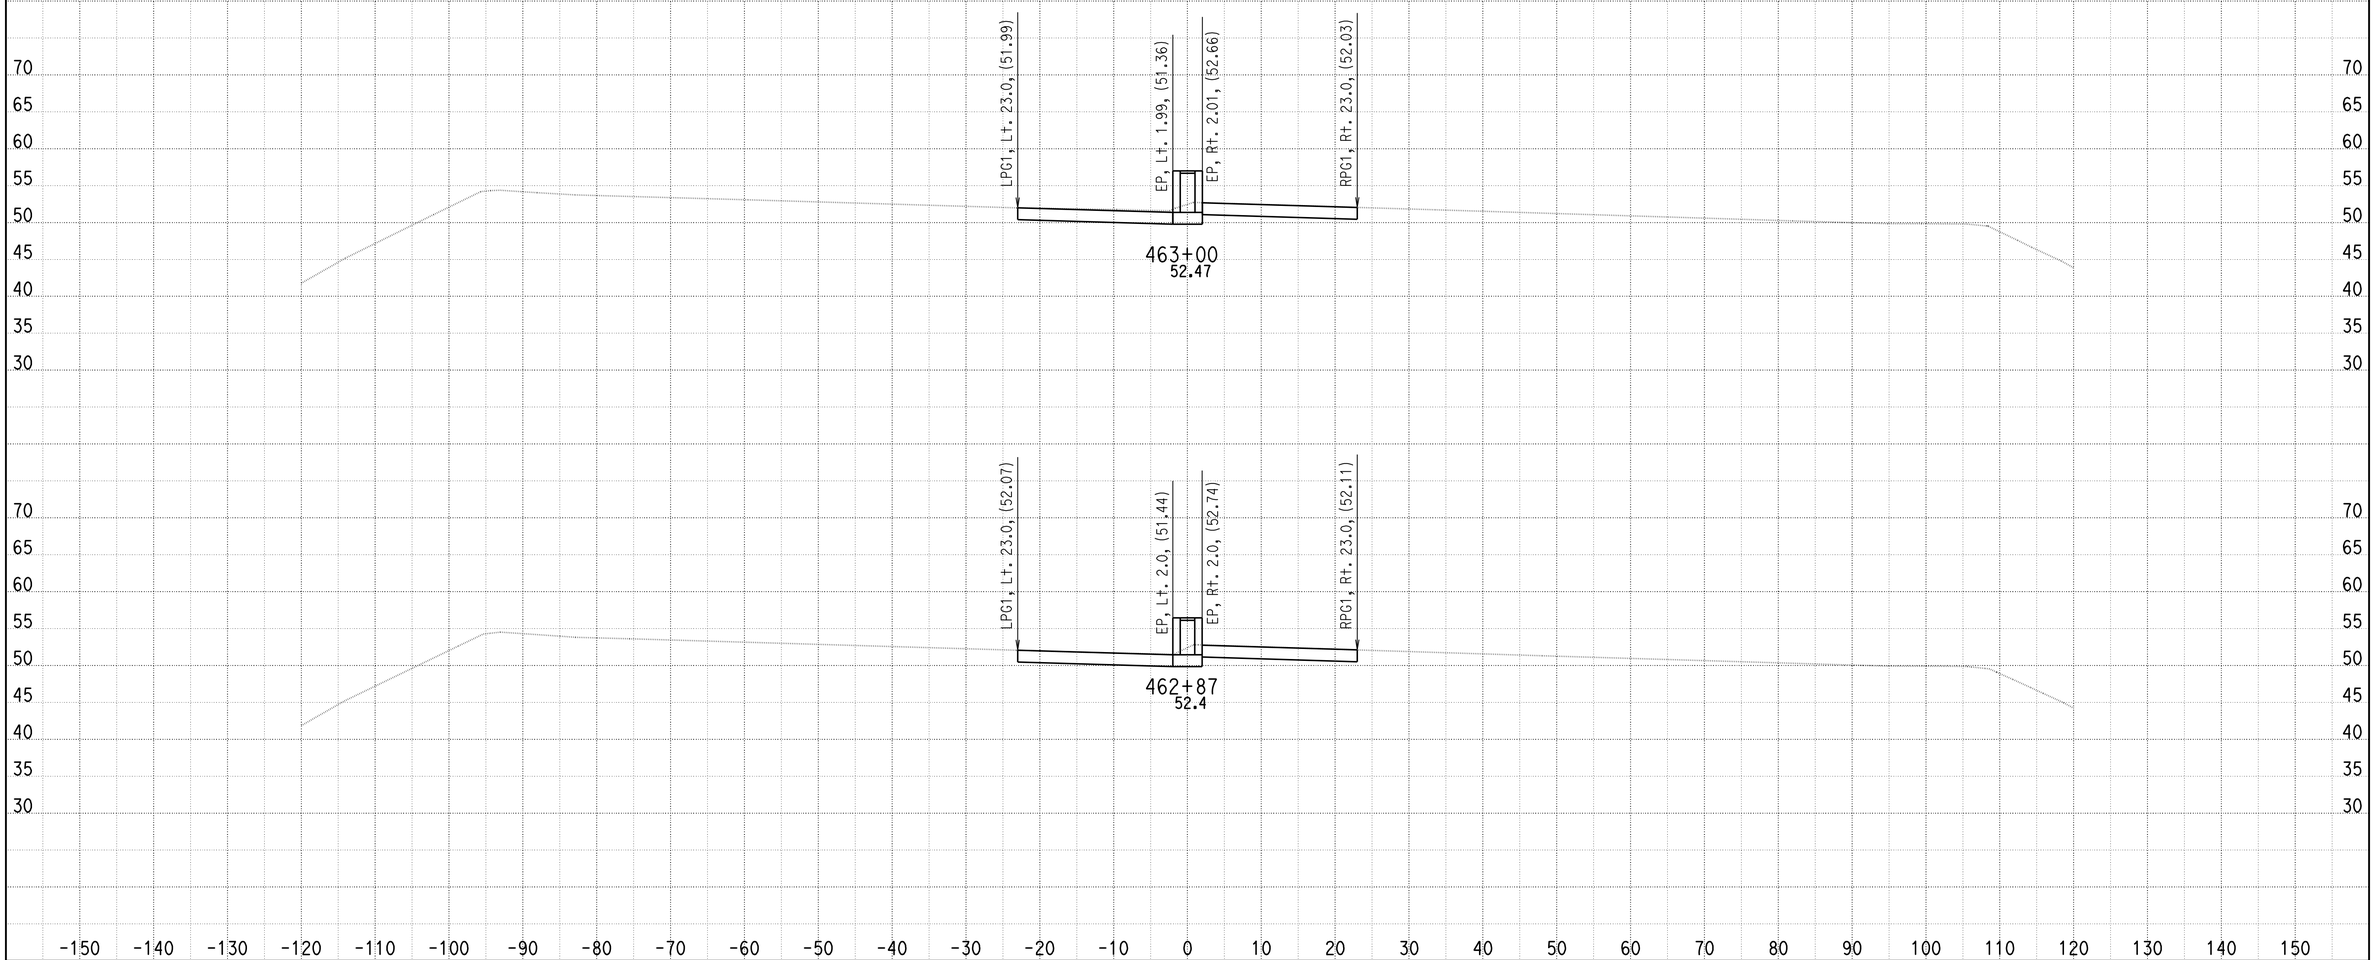


DATE: 9/1/2010

KC Project: SOUTH File: U:\userdata\2T181\SOUTH\ear\design\Segment B\des_44450_465_090110.ear

SCALE: 1" = 10' Horiz.
1" = 10' Vert.

**All Dimensions are US Survey Feet**

**A**

**CROSS SECTIONS**

# DESIGN STUDY ONLY

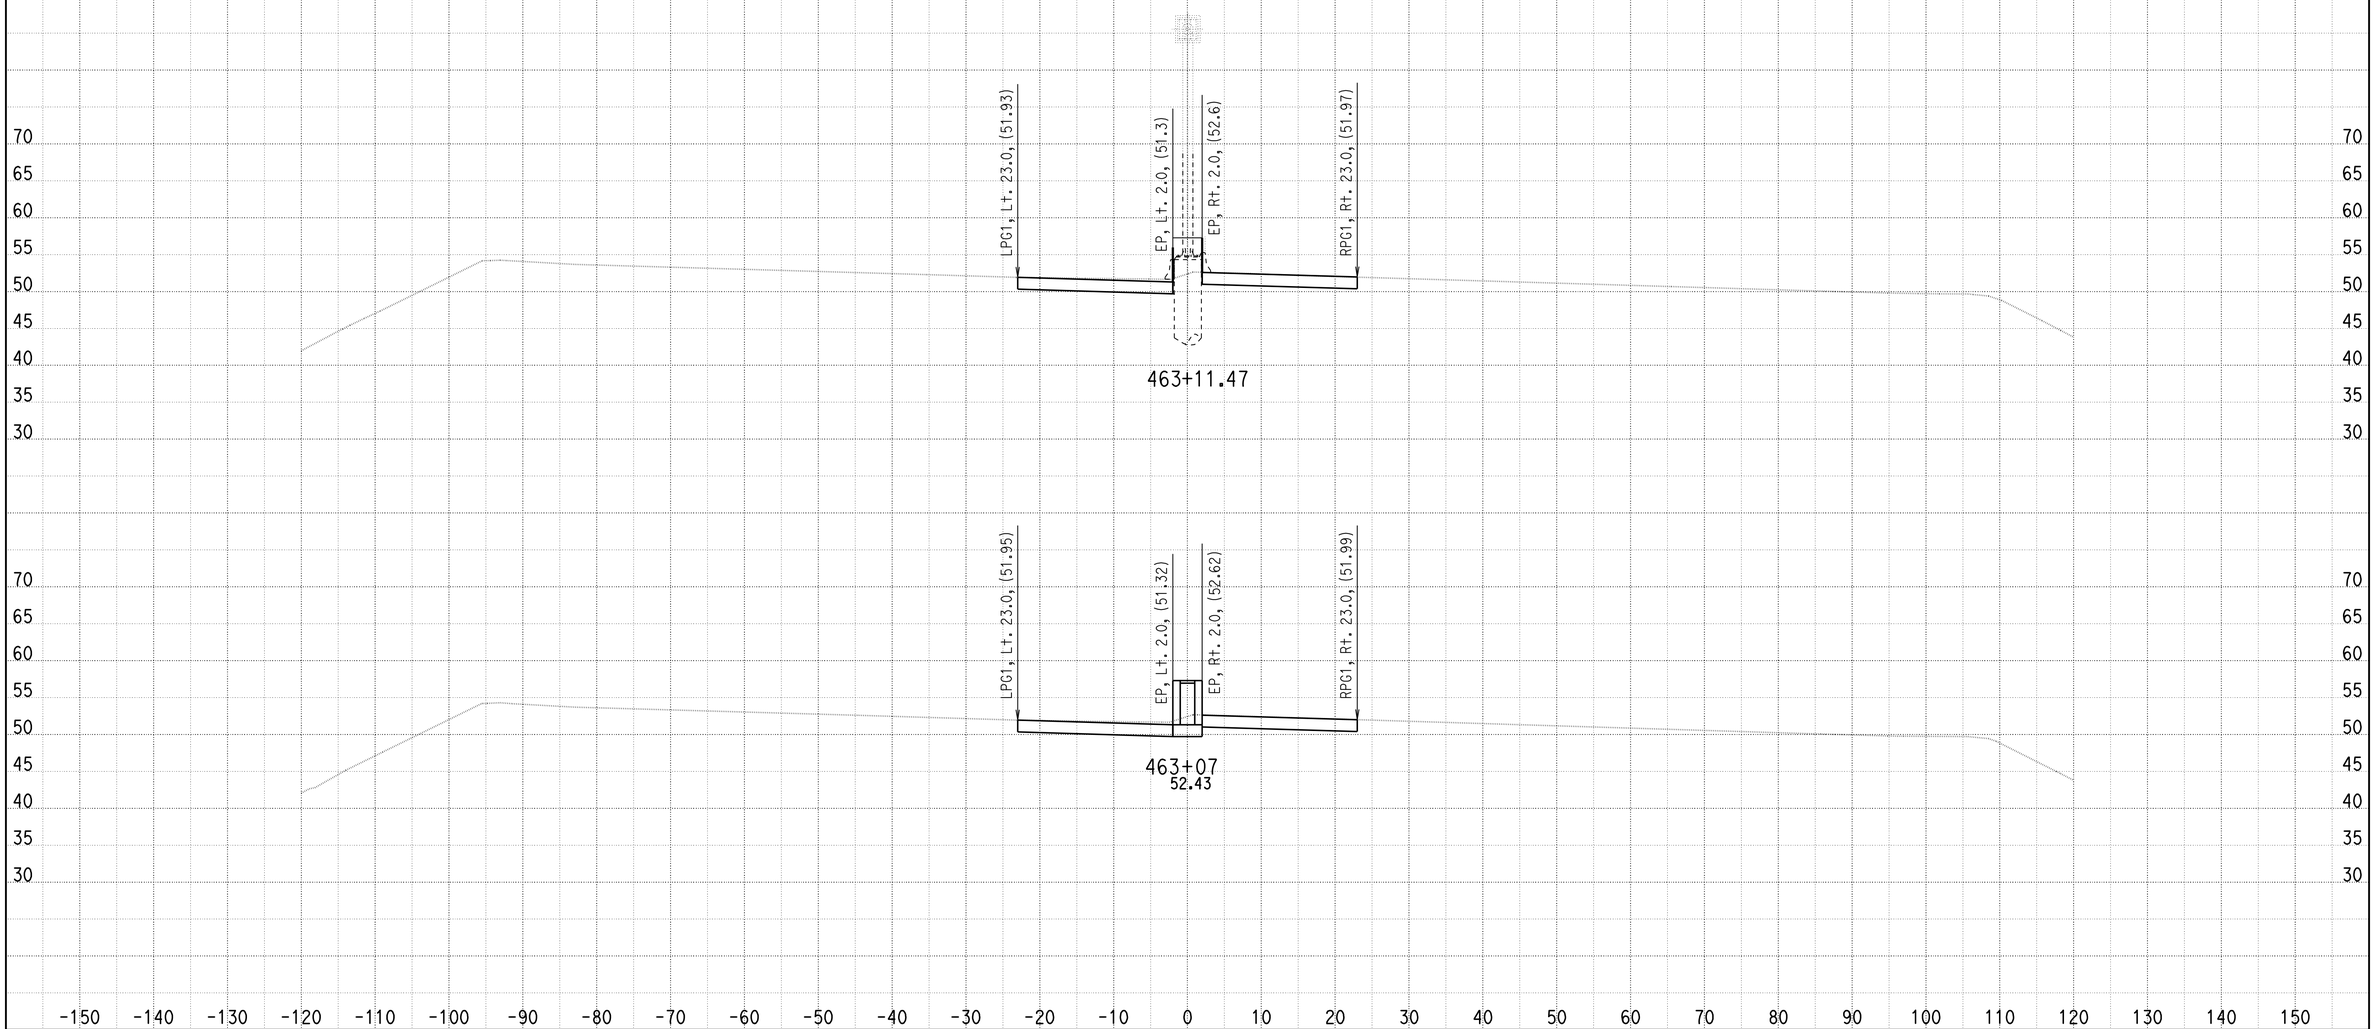


DATE: 9/1/2010

KC Project: SOUTH File: U:\userdata\2T181\SOUTH\ear\design\Segment B\des_44450_465_090110.ear

SCALE: 1" = 10' Horiz.
1" = 10' Vert.

**All Dimensions are US Survey Feet**

**A**

**CROSS SECTIONS**

SHEET 141 OF 205

# DESIGN STUDY ONLY

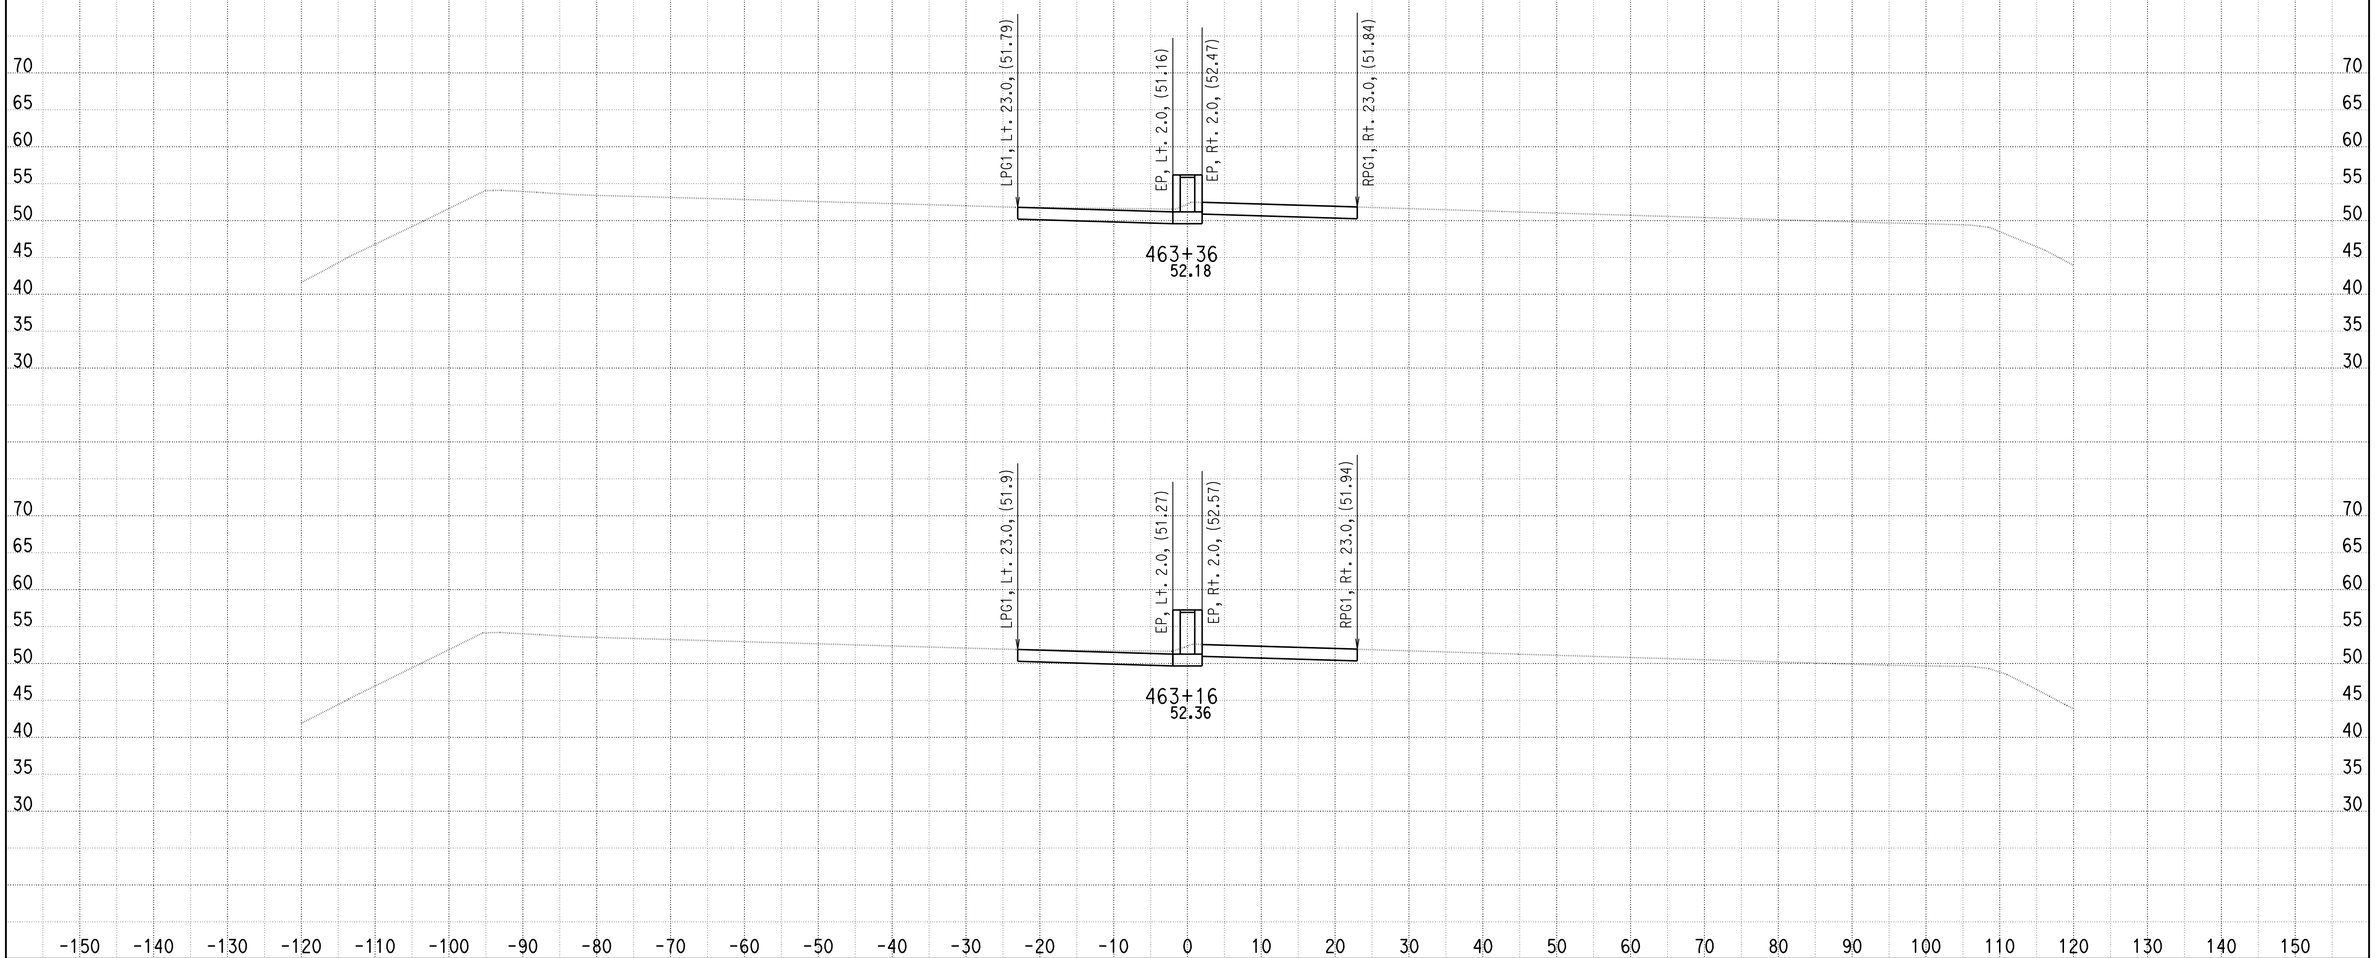


DATE: 9/1/2010

KC Project: SOUTH File: U:\userdata\2T181\SOUTH\ear\design\Segment B\des_44450_465_090110.ear

SCALE: 1" = 10' Horiz.
1" = 10' Vert.

**All Dimensions are US Survey Feet**

**A**

**CROSS SECTIONS**

SHEET 142 OF 205

# DESIGN STUDY ONLY

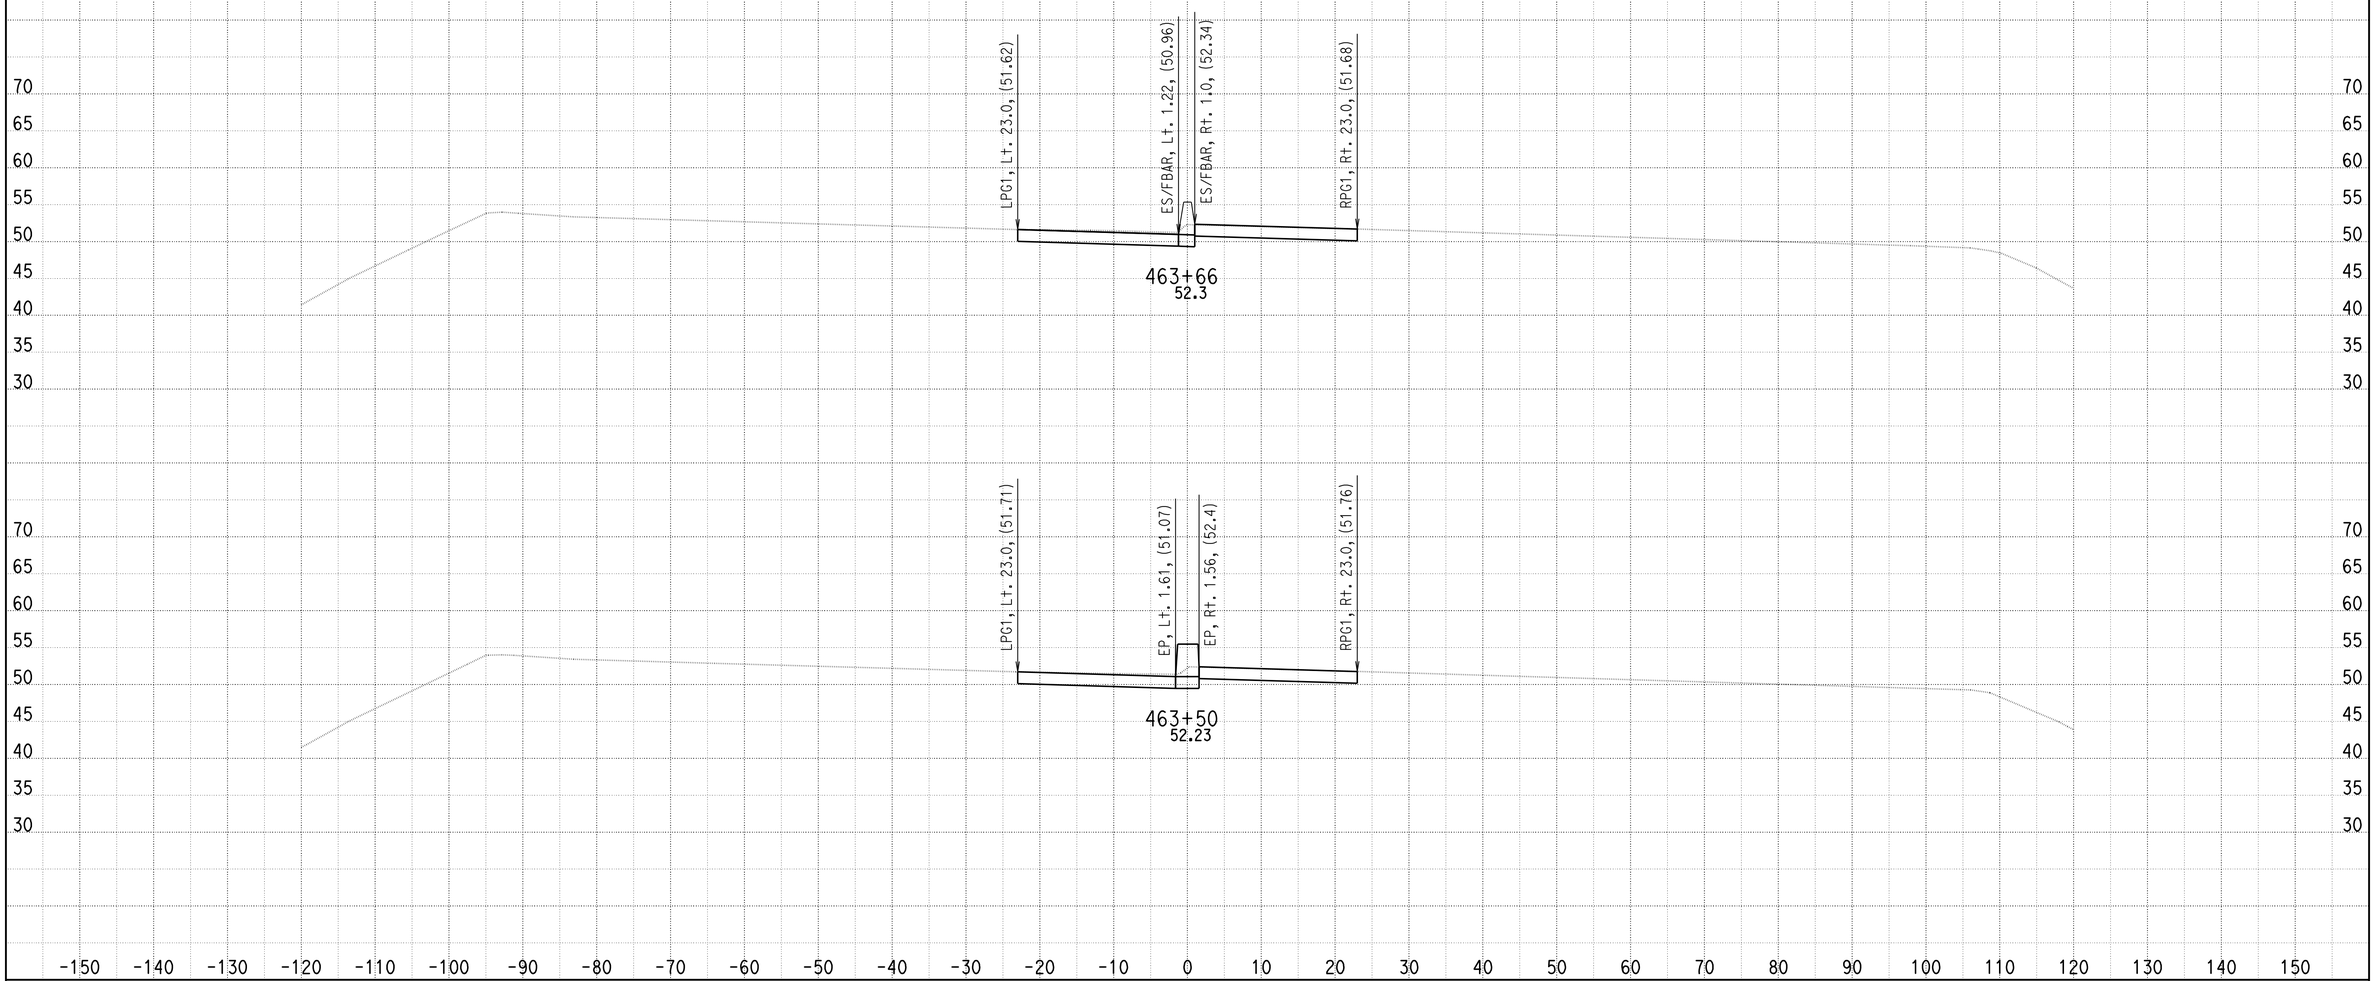


DATE: 9/1/2010

KC Project: SOUTH File: U:\userdata\2T181\SOUTH\ear\design\Segment B\des_44450_465_090110.ear

SCALE: 1" = 10' Horiz.
1" = 10' Vert.

**All Dimensions are US Survey Feet**

**A**

**CROSS SECTIONS**

SHEET 143 OF 205

# DESIGN STUDY ONLY

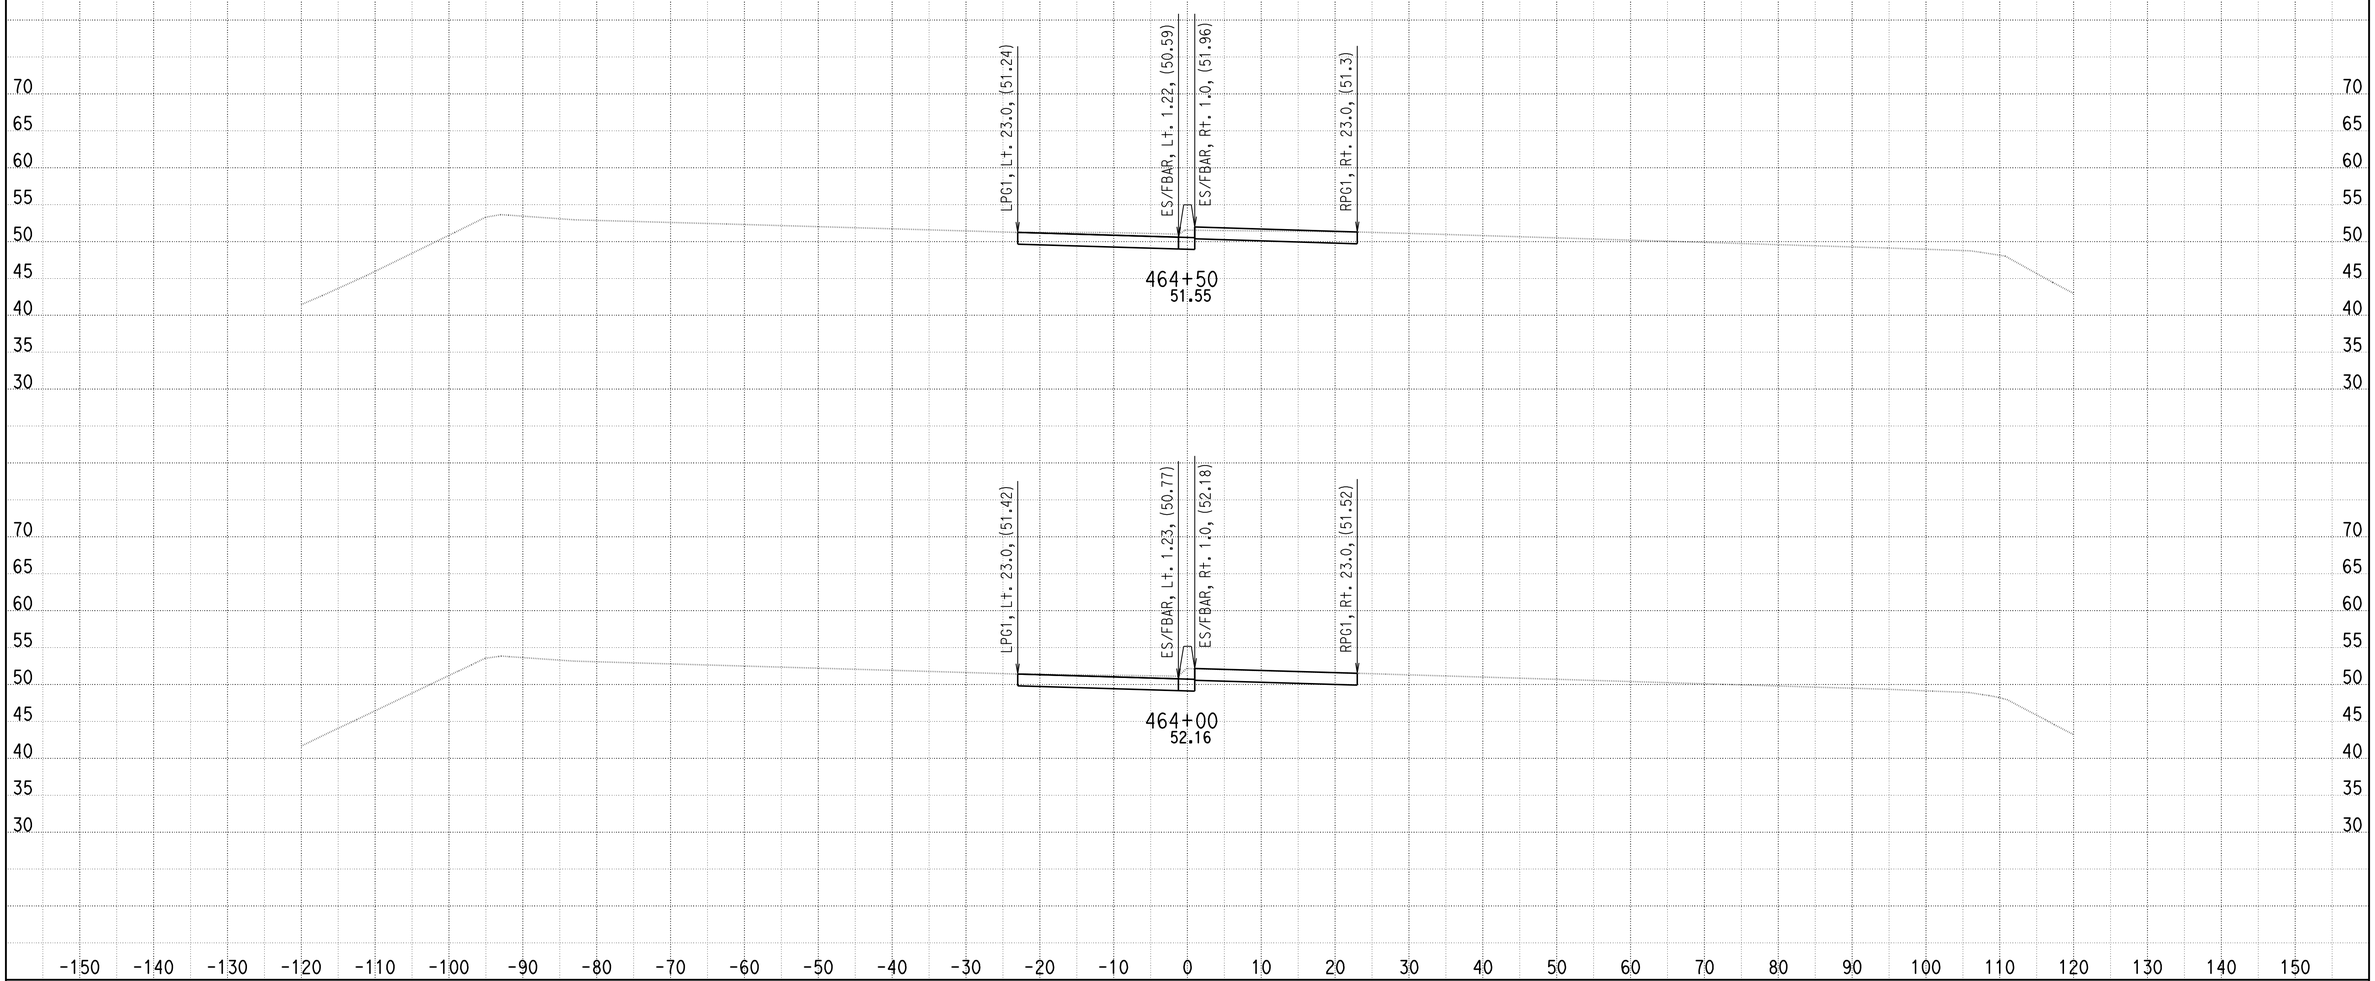


DATE: 9/1/2010

KC Project: SOUTH File: U:\userdata\2T181\SOUTH\ear\design\Segment B\des_44450_465_090110.ear

SCALE: 1" = 10' Horiz.
1" = 10' Vert.

**All Dimensions are US Survey Feet**

**A**

**CROSS SECTIONS**

# DESIGN STUDY ONLY

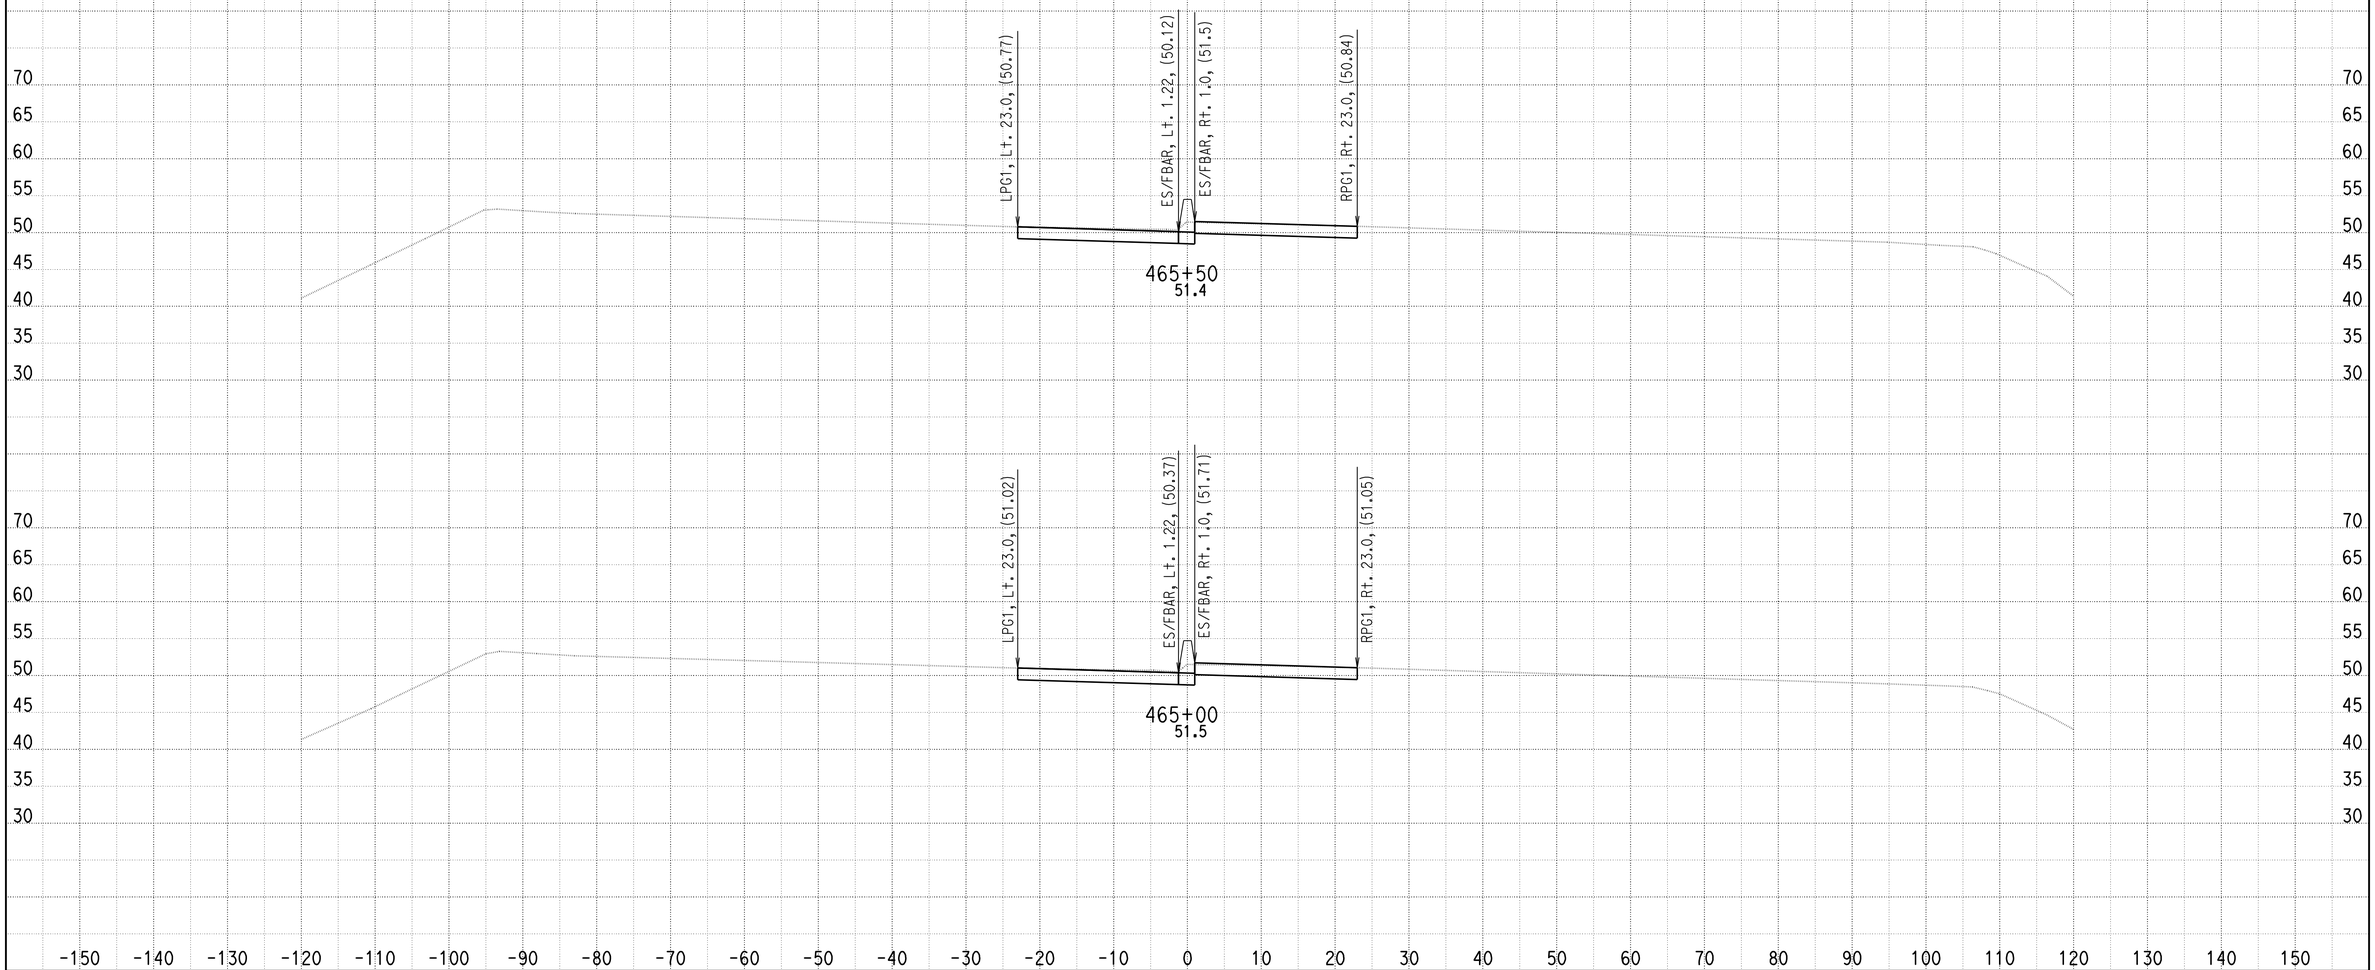


DATE: 9/1/2010

KC Project: SOUTH File: U:\userdata\2T181\SOUTH\ear\design\Segment C\seg_c_46500_48850_090110.ear

SCALE: 1" = 10' Horiz.
1" = 10' Vert.

**All Dimensions are US Survey Feet**

**A**

**CROSS SECTIONS**

SHEET 145 OF 205

# DESIGN STUDY ONLY

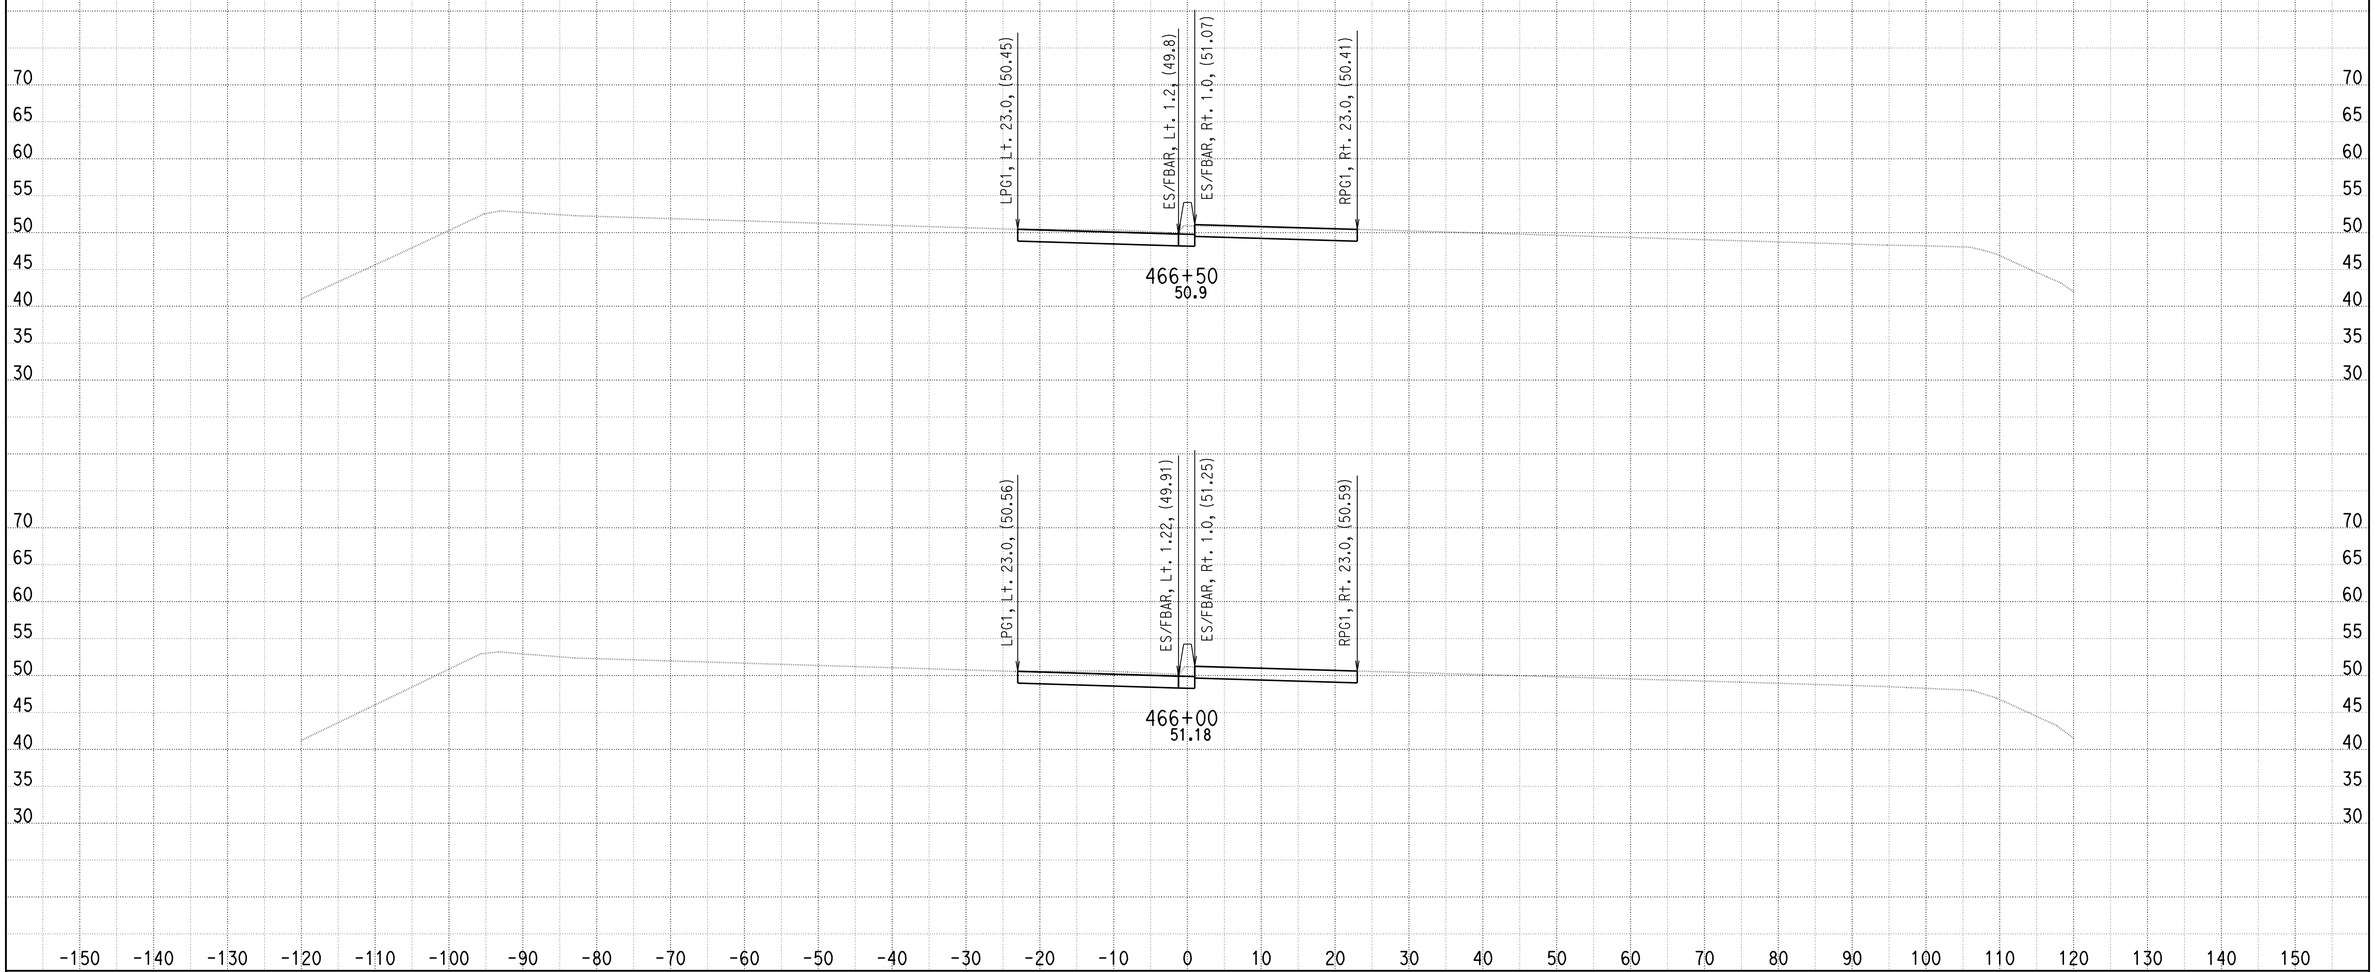


DATE: 9/1/2010

KC Project: SOUTH File: U:\userdata\2T181\SOUTH\ear\design\Segment C\seg_c_46500_48850_090110.ear

SCALE: 1" = 10' Horiz.
1" = 10' Vert.

**All Dimensions are US Survey Feet**

**A**

**CROSS SECTIONS**

# DESIGN STUDY ONLY

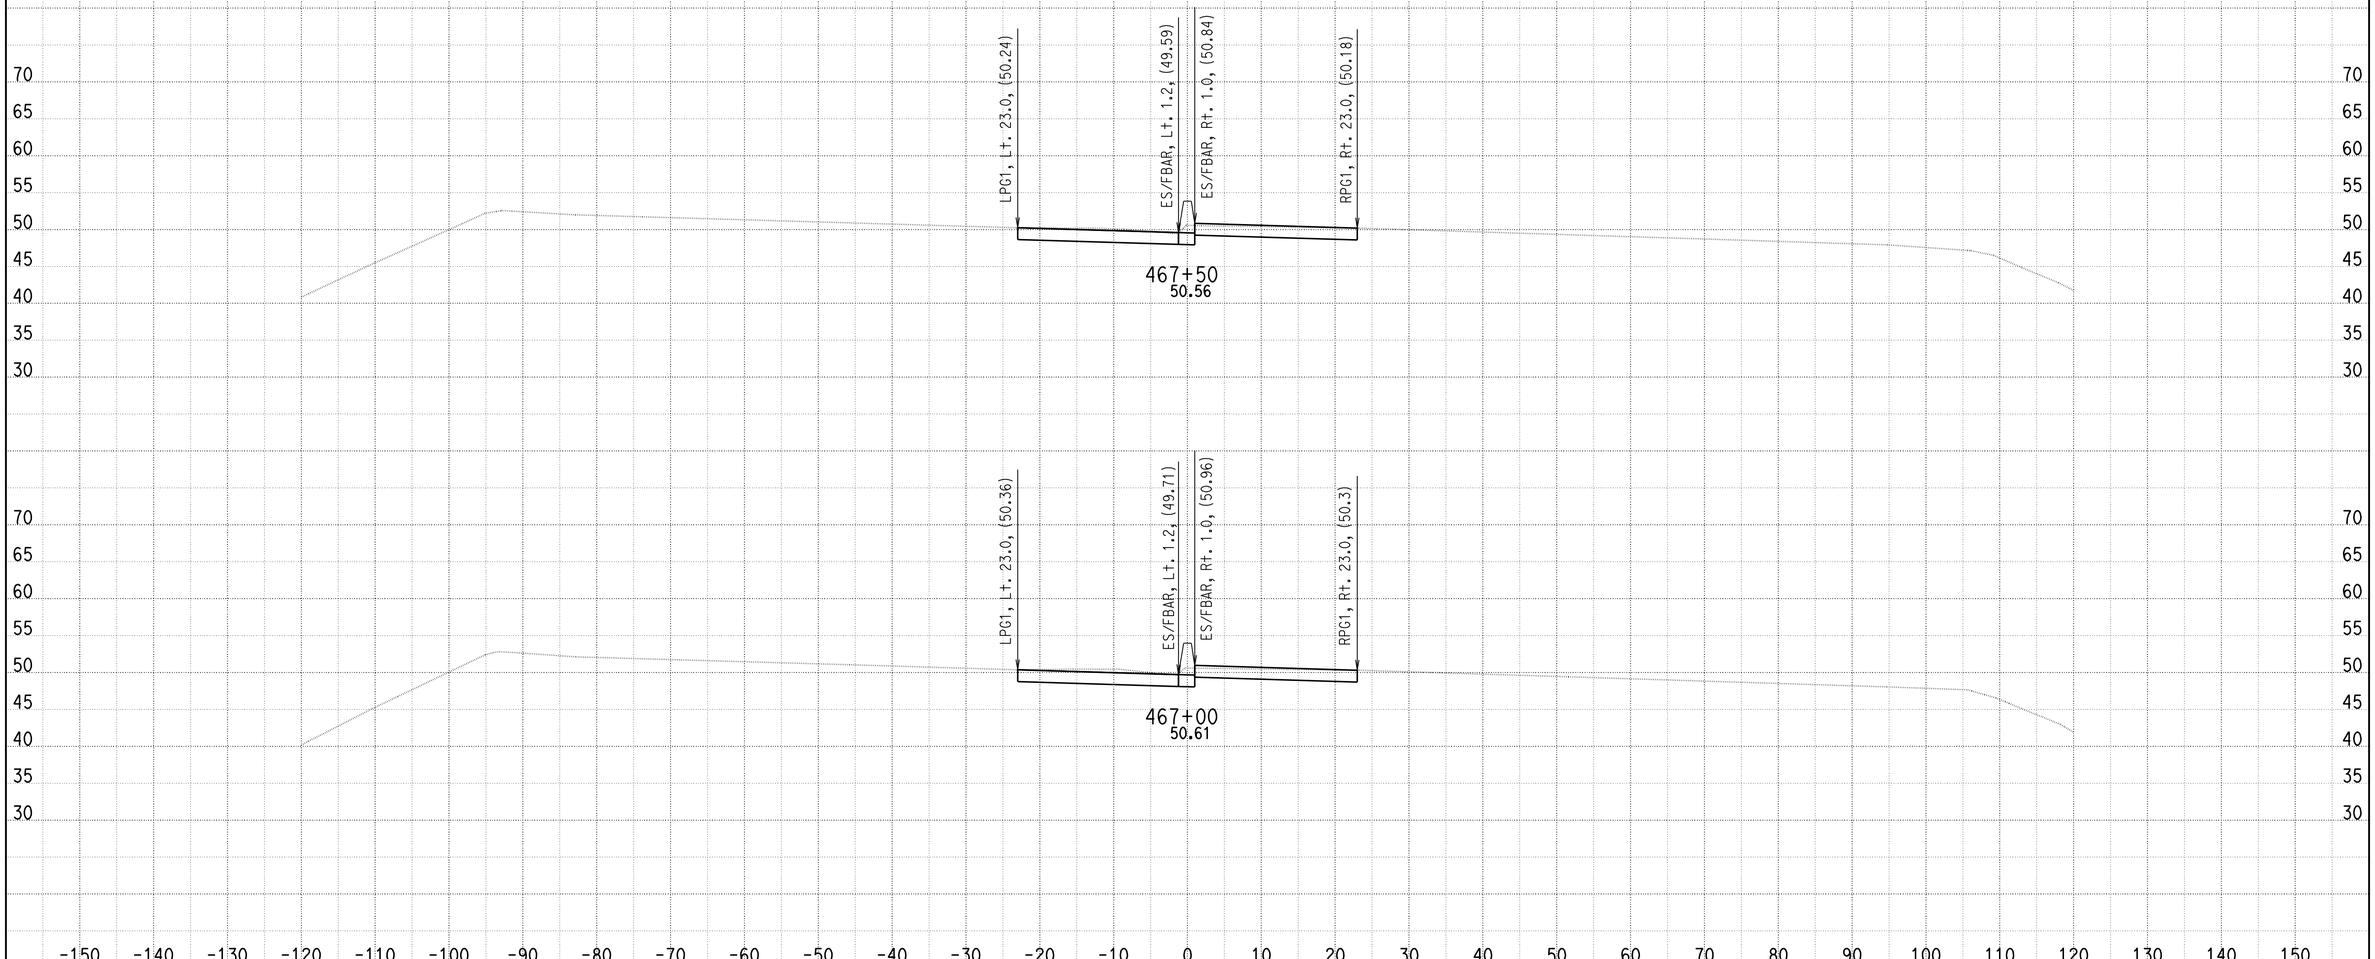


DATE: 9/1/2010

KC Project: SOUTH File: U:\userdata\2T181\SOUTH\ear\design\Segment C\seg_c_46500_48850_090110.ear

SCALE: 1" = 10' Horiz.
1" = 10' Vert.

**All Dimensions are US Survey Feet**

**A**

**CROSS SECTIONS**

# DESIGN STUDY ONLY

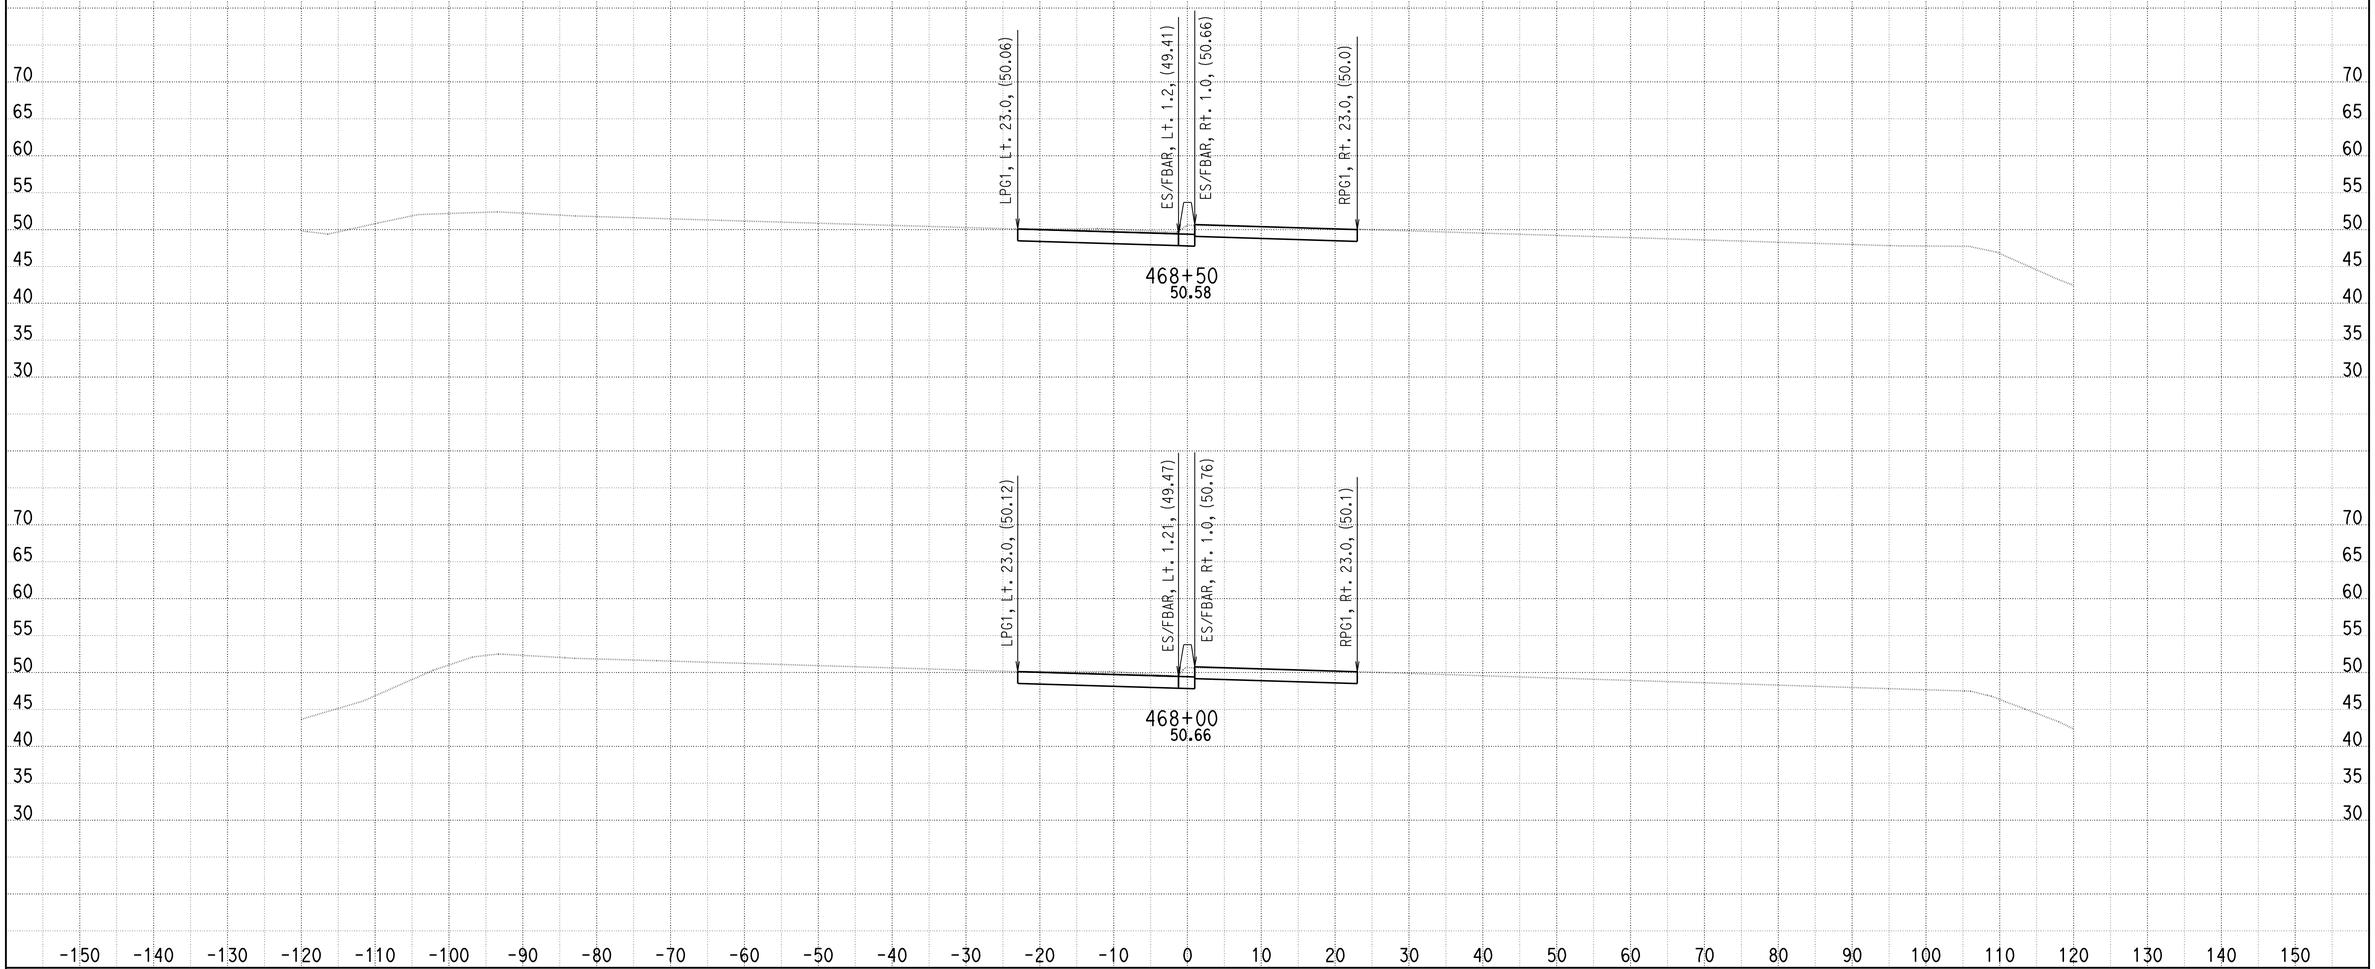


DATE: 9/1/2010

KC Project: SOUTH File: U:\userdata\2T181\SOUTH\ear\design\Segment C\seg_c_46500_48850_090110.ear

SCALE: 1" = 10' Horiz.
1" = 10' Vert.

**All Dimensions are US Survey Feet**

**A**

**CROSS SECTIONS**

# DESIGN STUDY ONLY

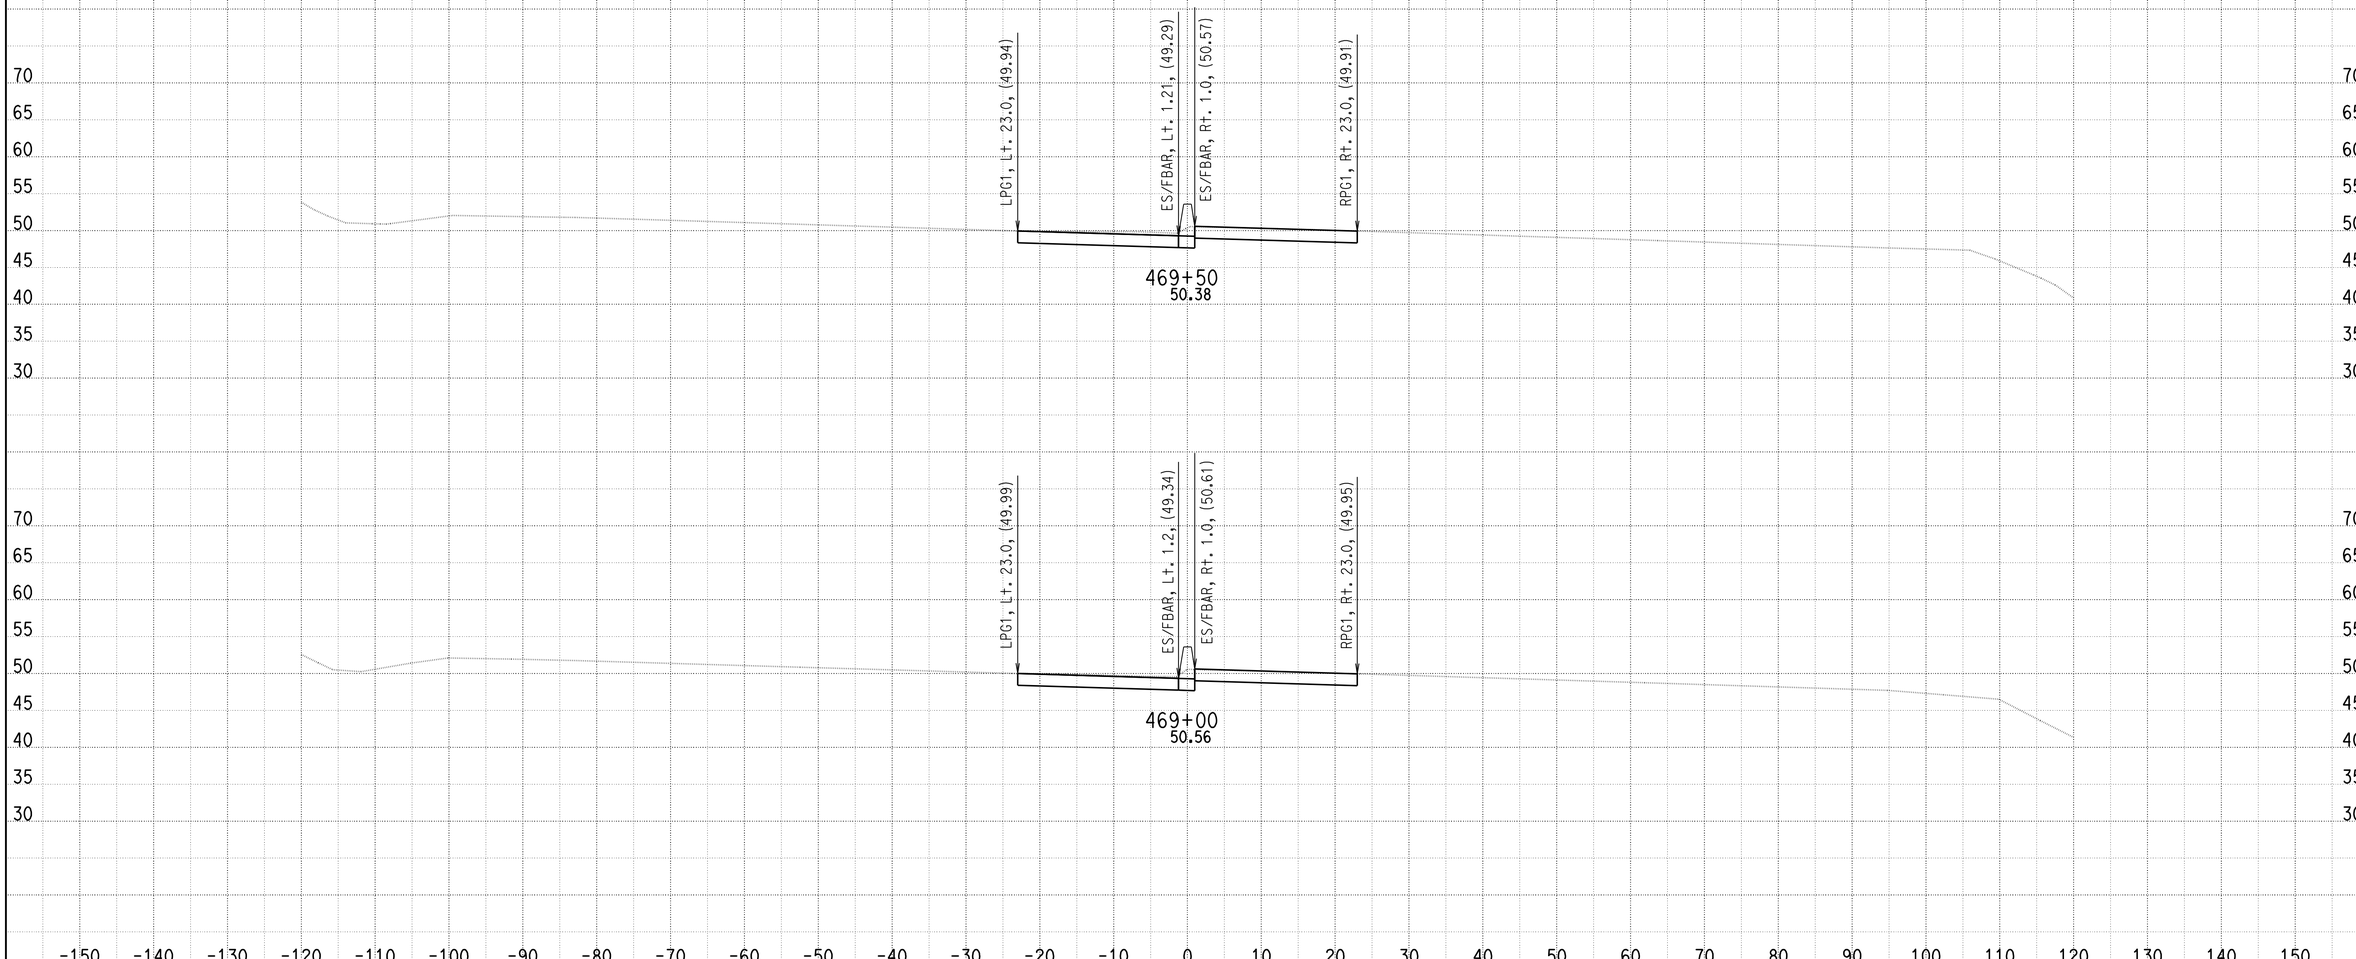


DATE: 9/1/2010

KC Project: SOUTH File: U:\userdata\2T181\SOUTH\ear\design\Segment C\seg_c_46500_48850_090110.ear

SCALE: 1" = 10' Horiz.
1" = 10' Vert.

**All Dimensions are US Survey Feet**

**A**

**CROSS SECTIONS**

# DESIGN STUDY ONLY

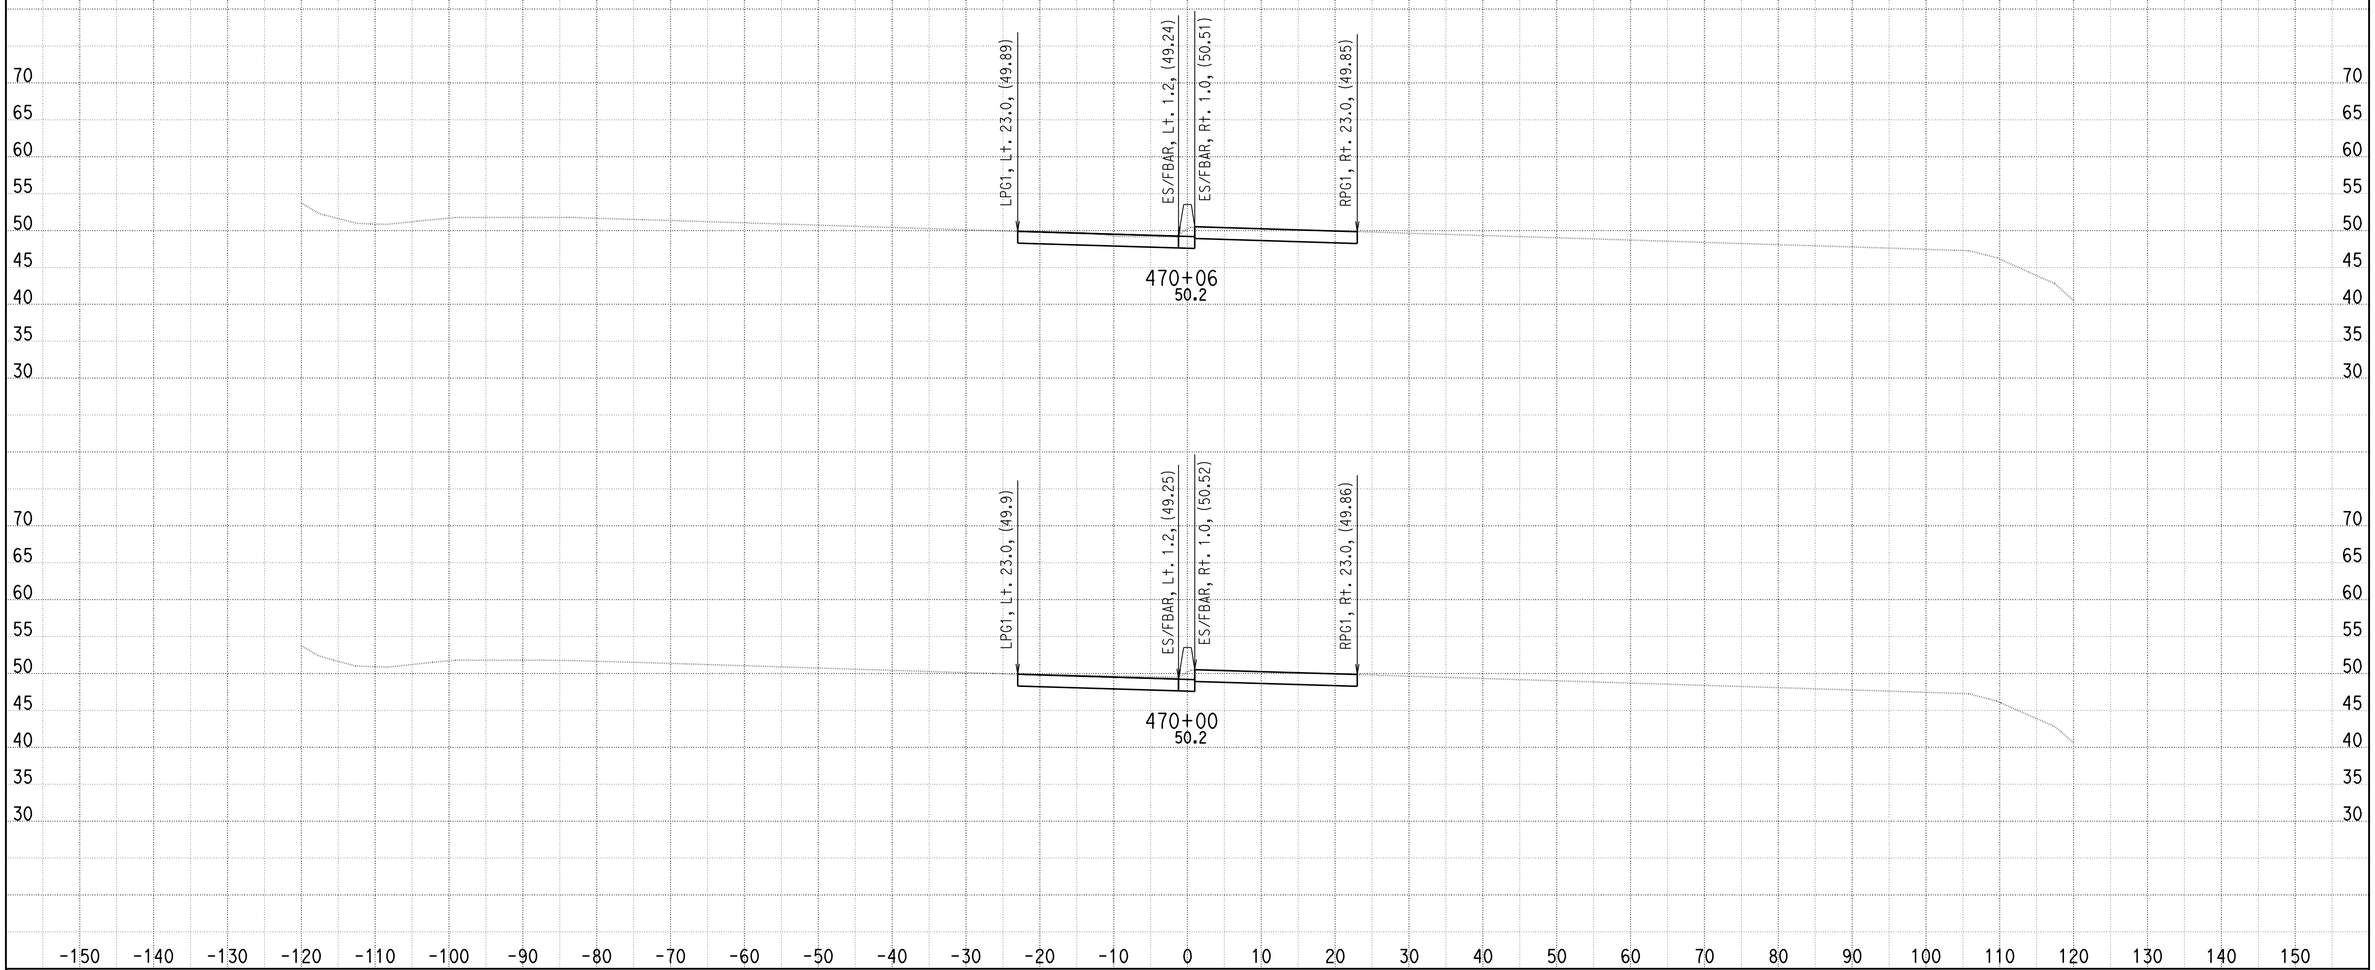


DATE: 9/1/2010

KC Project: SOUTH File: U:\userdata\2T181\SOUTH\ear\design\Segment C\seg_c_46500_48850_090110.ear

SCALE: 1" = 10' Horiz.
1" = 10' Vert.

**All Dimensions are US Survey Feet**

**A**

**CROSS SECTIONS**

# DESIGN STUDY ONLY

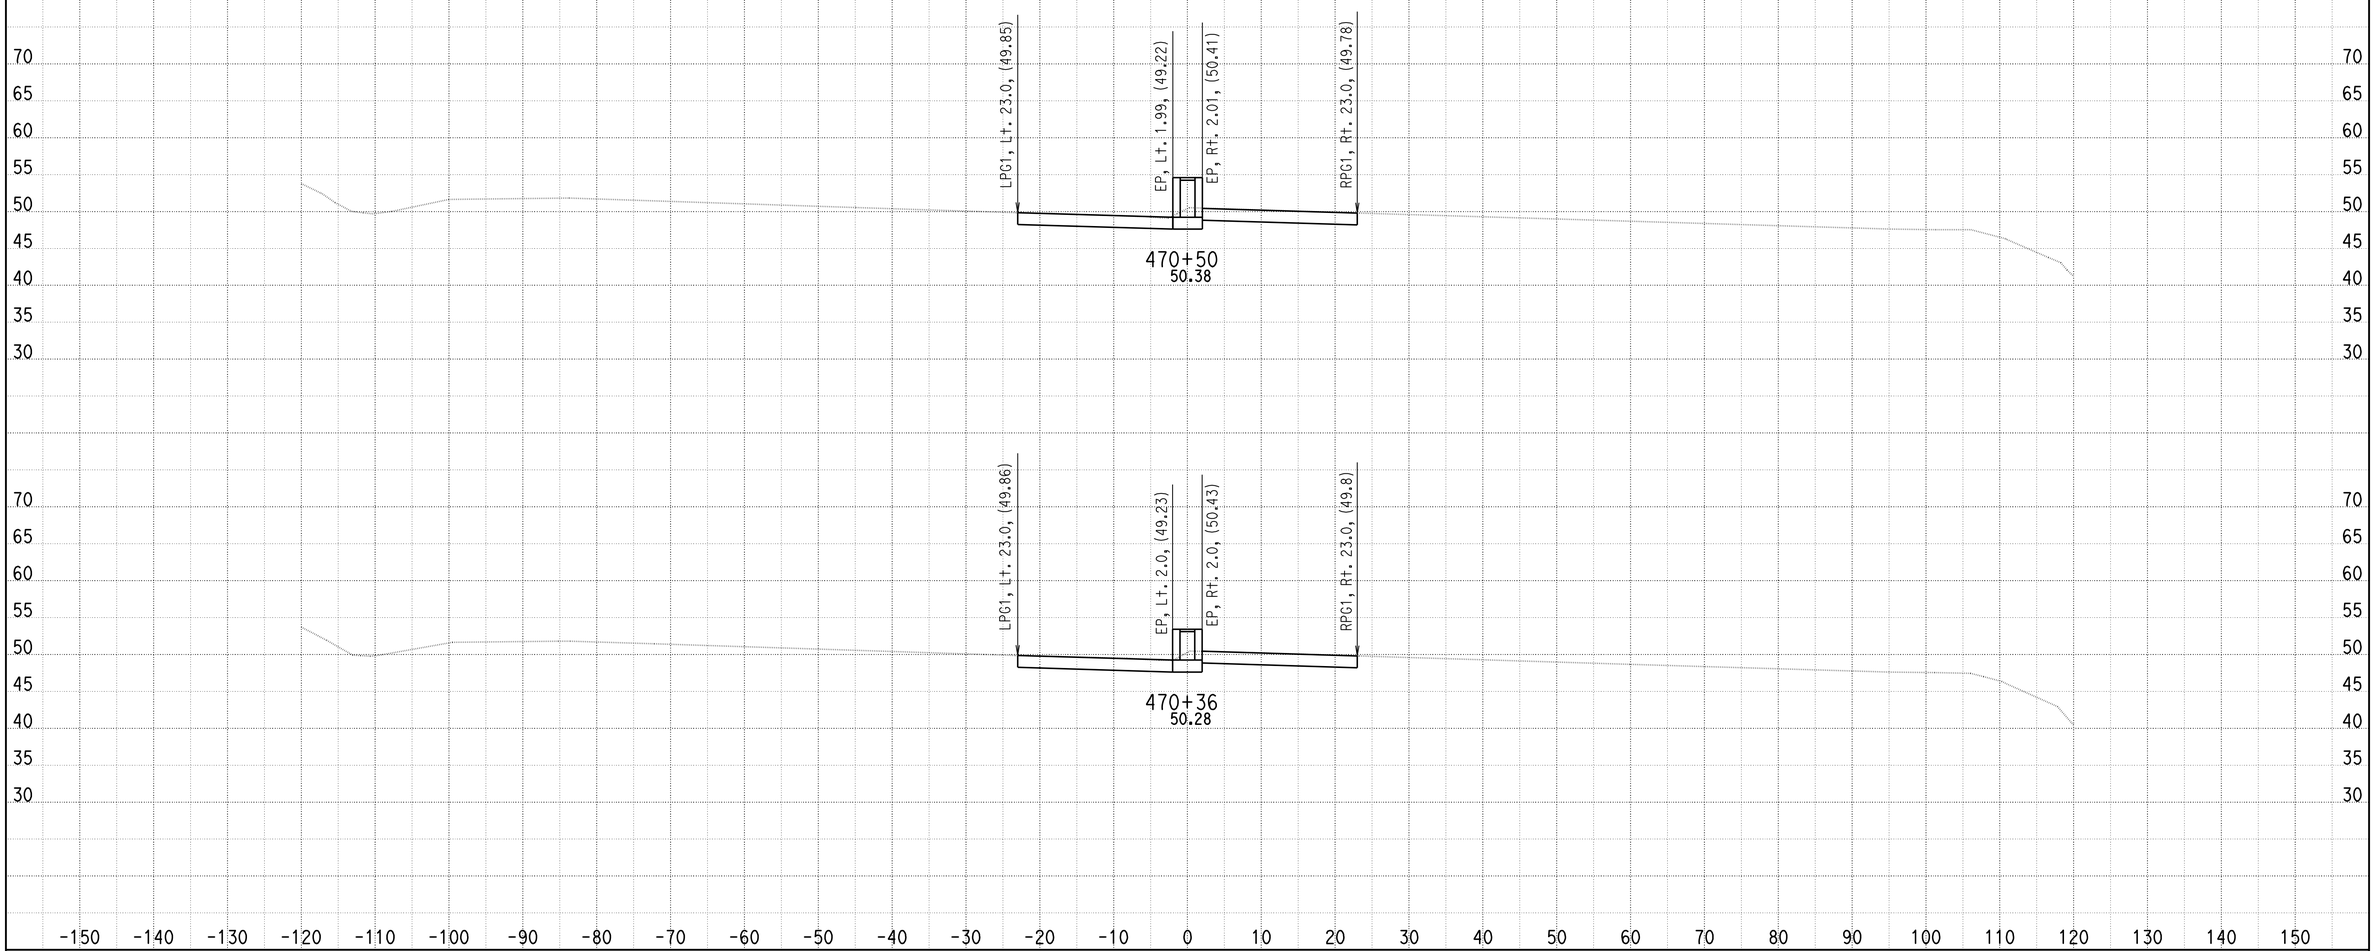


DATE: 9/1/2010

KC Project: SOUTH File: U:\userdata\2T181\SOUTH\ear\design\Segment C\seg_c_46500_48850_090110.ear

SCALE: 1" = 10' Horiz.
1" = 10' Vert.

**All Dimensions are US Survey Feet**

**A**

**CROSS SECTIONS**

SHEET 151 OF 205

# DESIGN STUDY ONLY

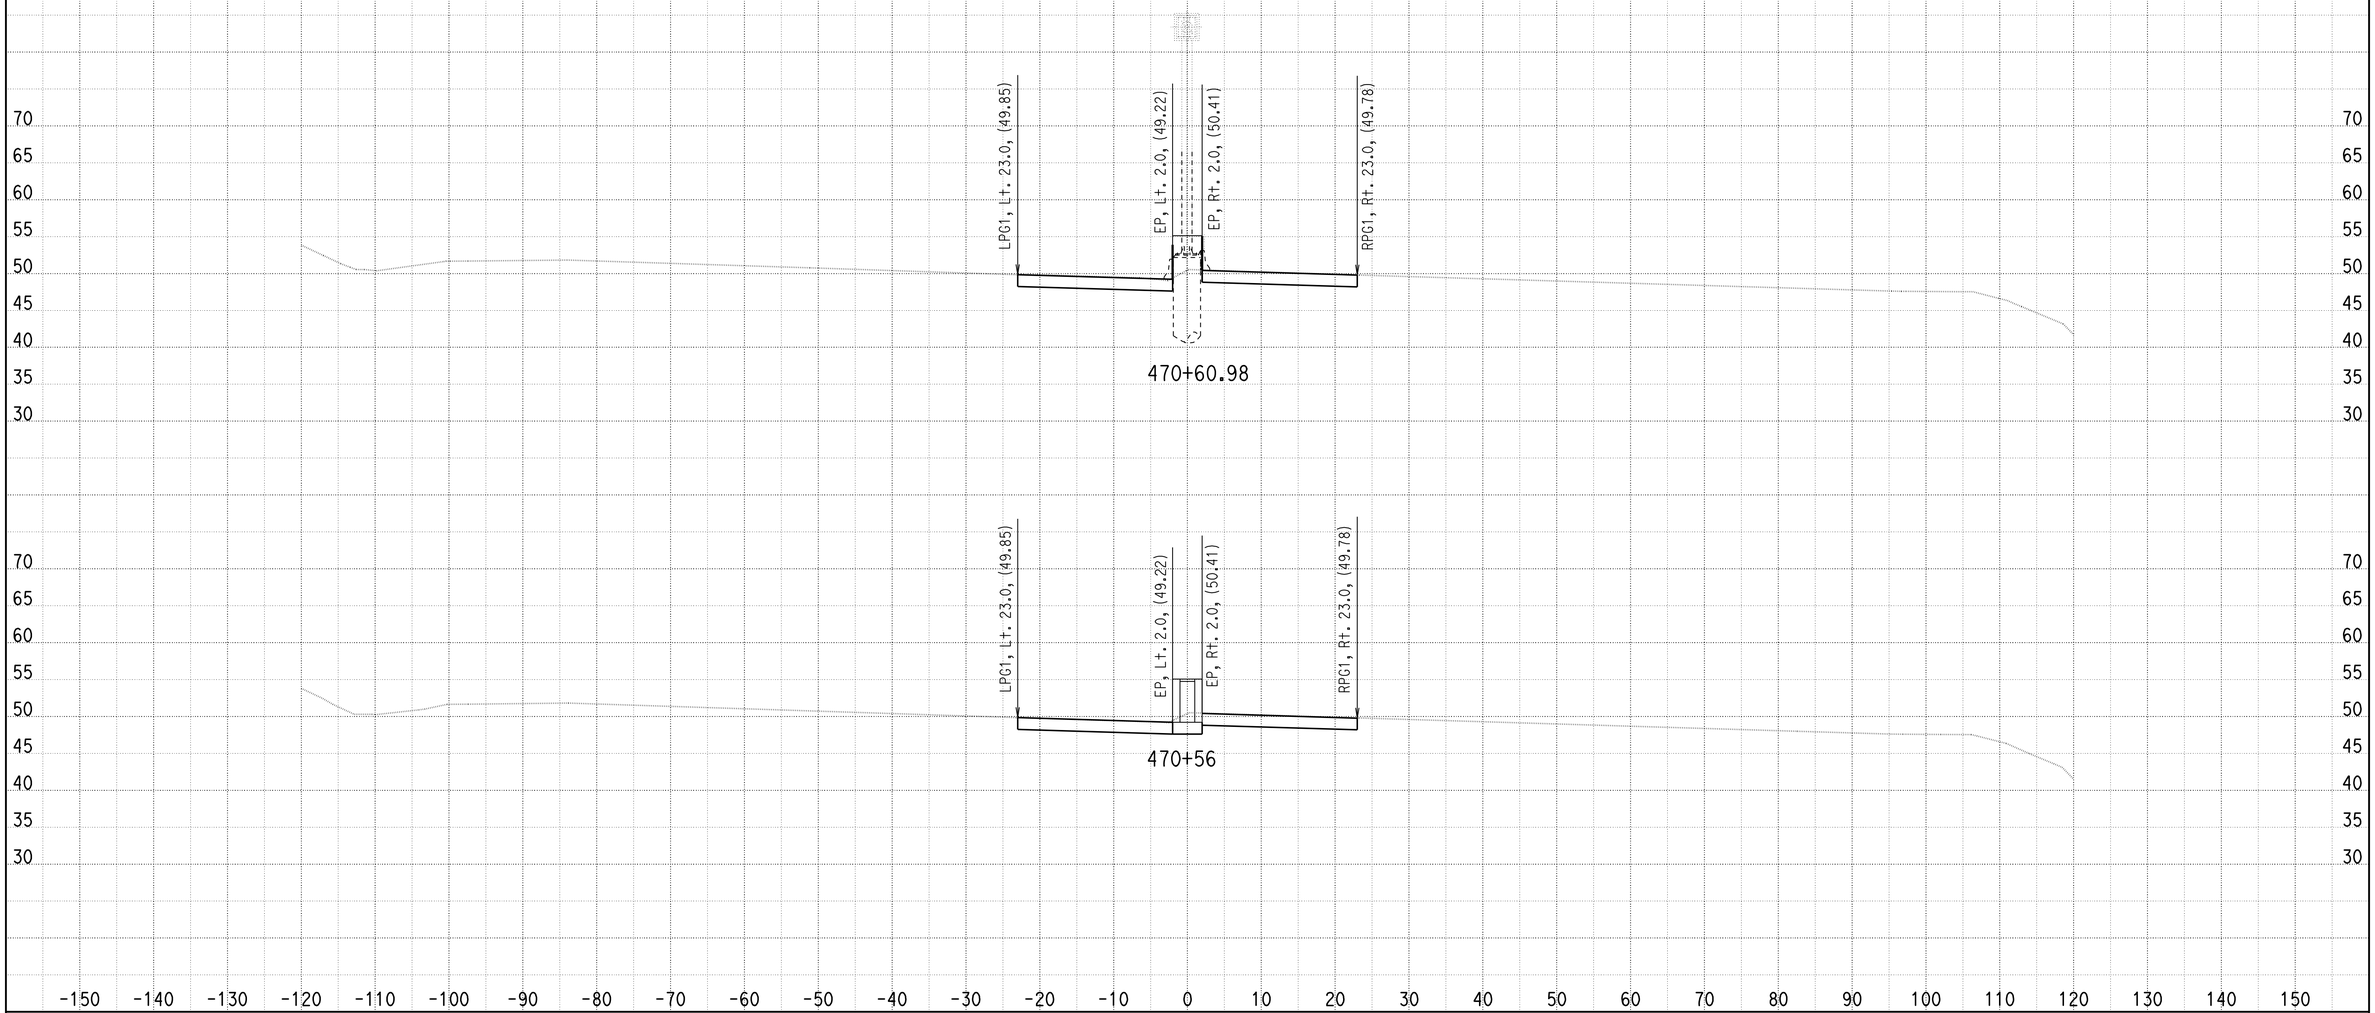


DATE: 9/1/2010

KC Project: SOUTH File: U:\userdata\2T181\SOUTH\ear\design\Segment C\seg_c_46500_48850_090110.ear

SCALE: 1" = 10' Horiz.
1" = 10' Vert.

**All Dimensions are US Survey Feet**

**A**

**CROSS SECTIONS**

SHEET 152 OF 205

# DESIGN STUDY ONLY

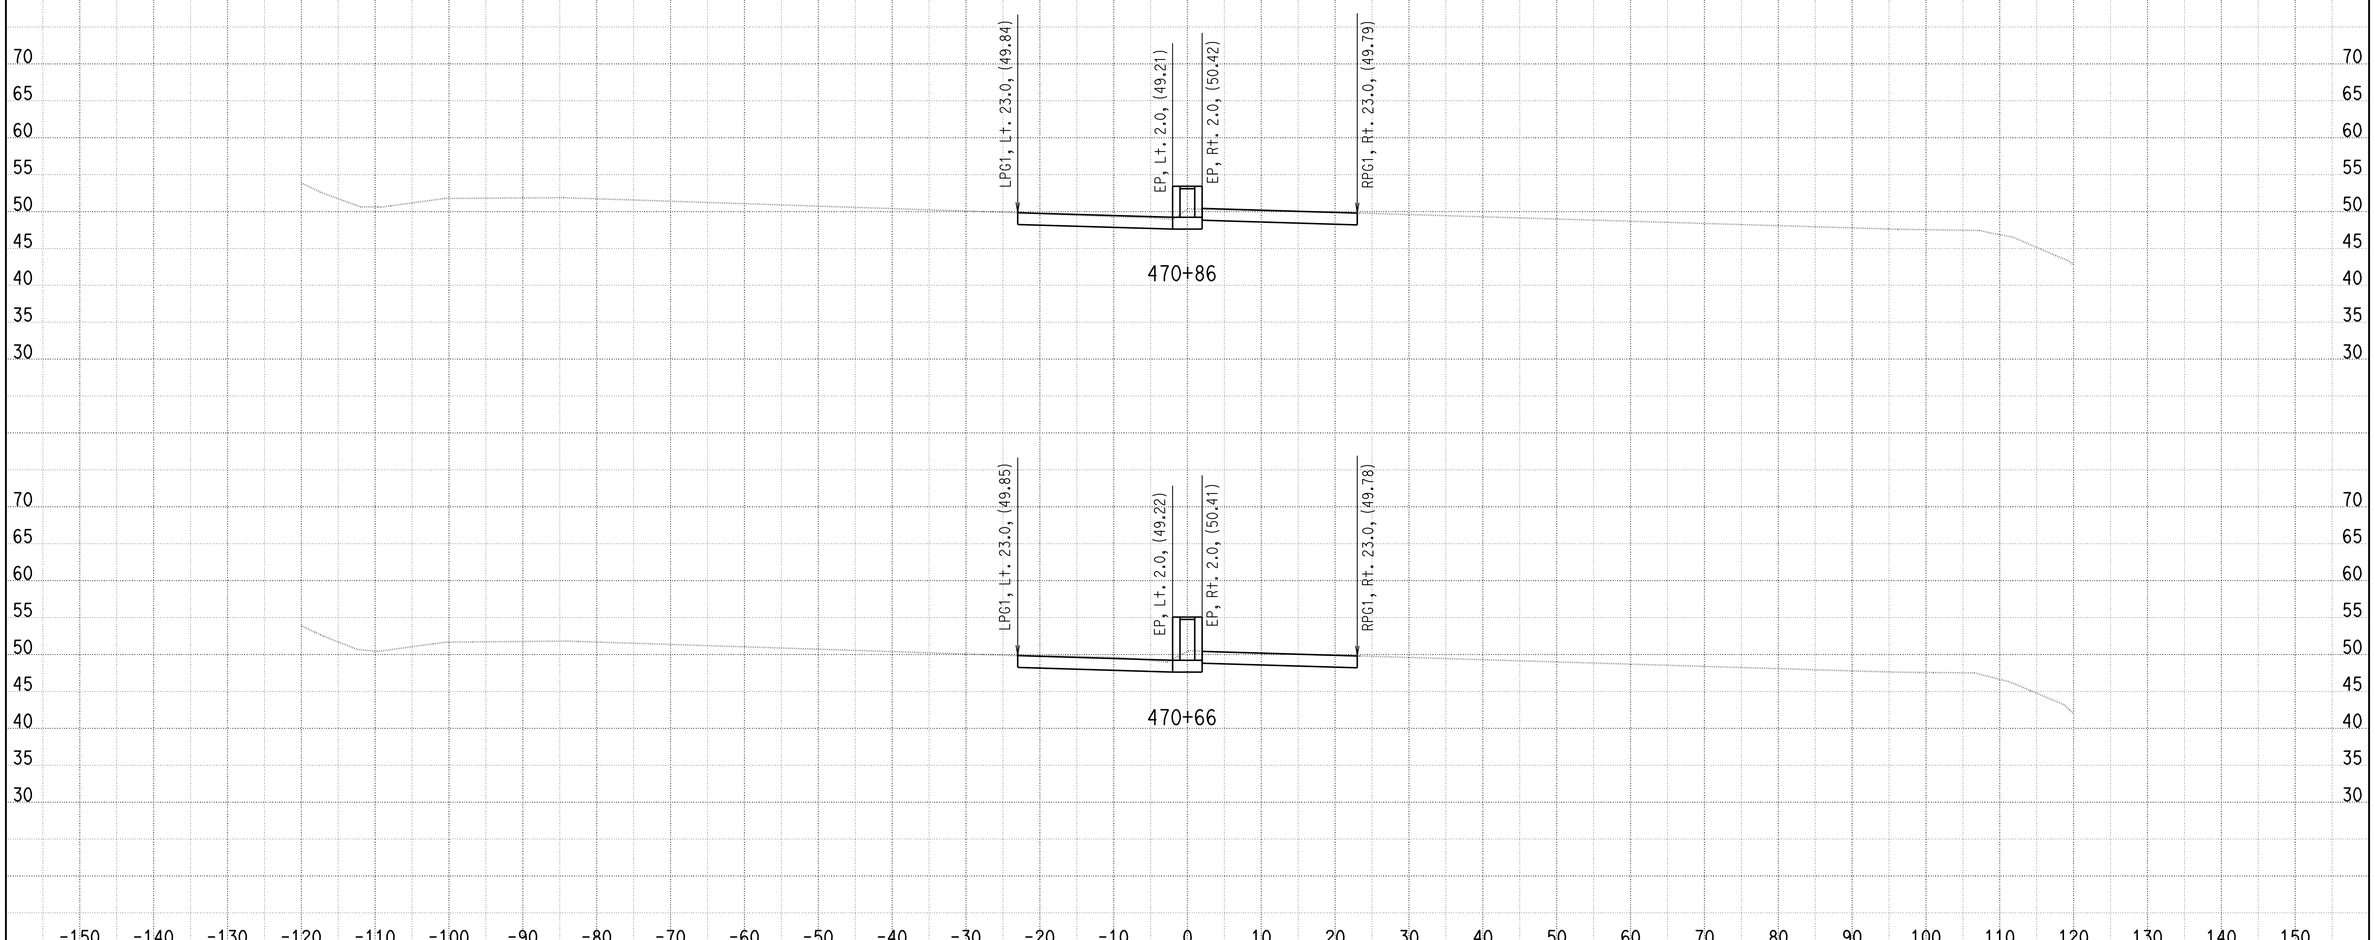


DATE: 9/1/2010

KC Project: SOUTH File: U:\userdata\2T181\SOUTH\ear\design\Segment C\seg_c_46500_48850_090110.ear

SCALE: 1" = 10' Horiz.
1" = 10' Vert.

**All Dimensions are US Survey Feet**

**A**

**CROSS SECTIONS**

SHEET 153 OF 205

# DESIGN STUDY ONLY

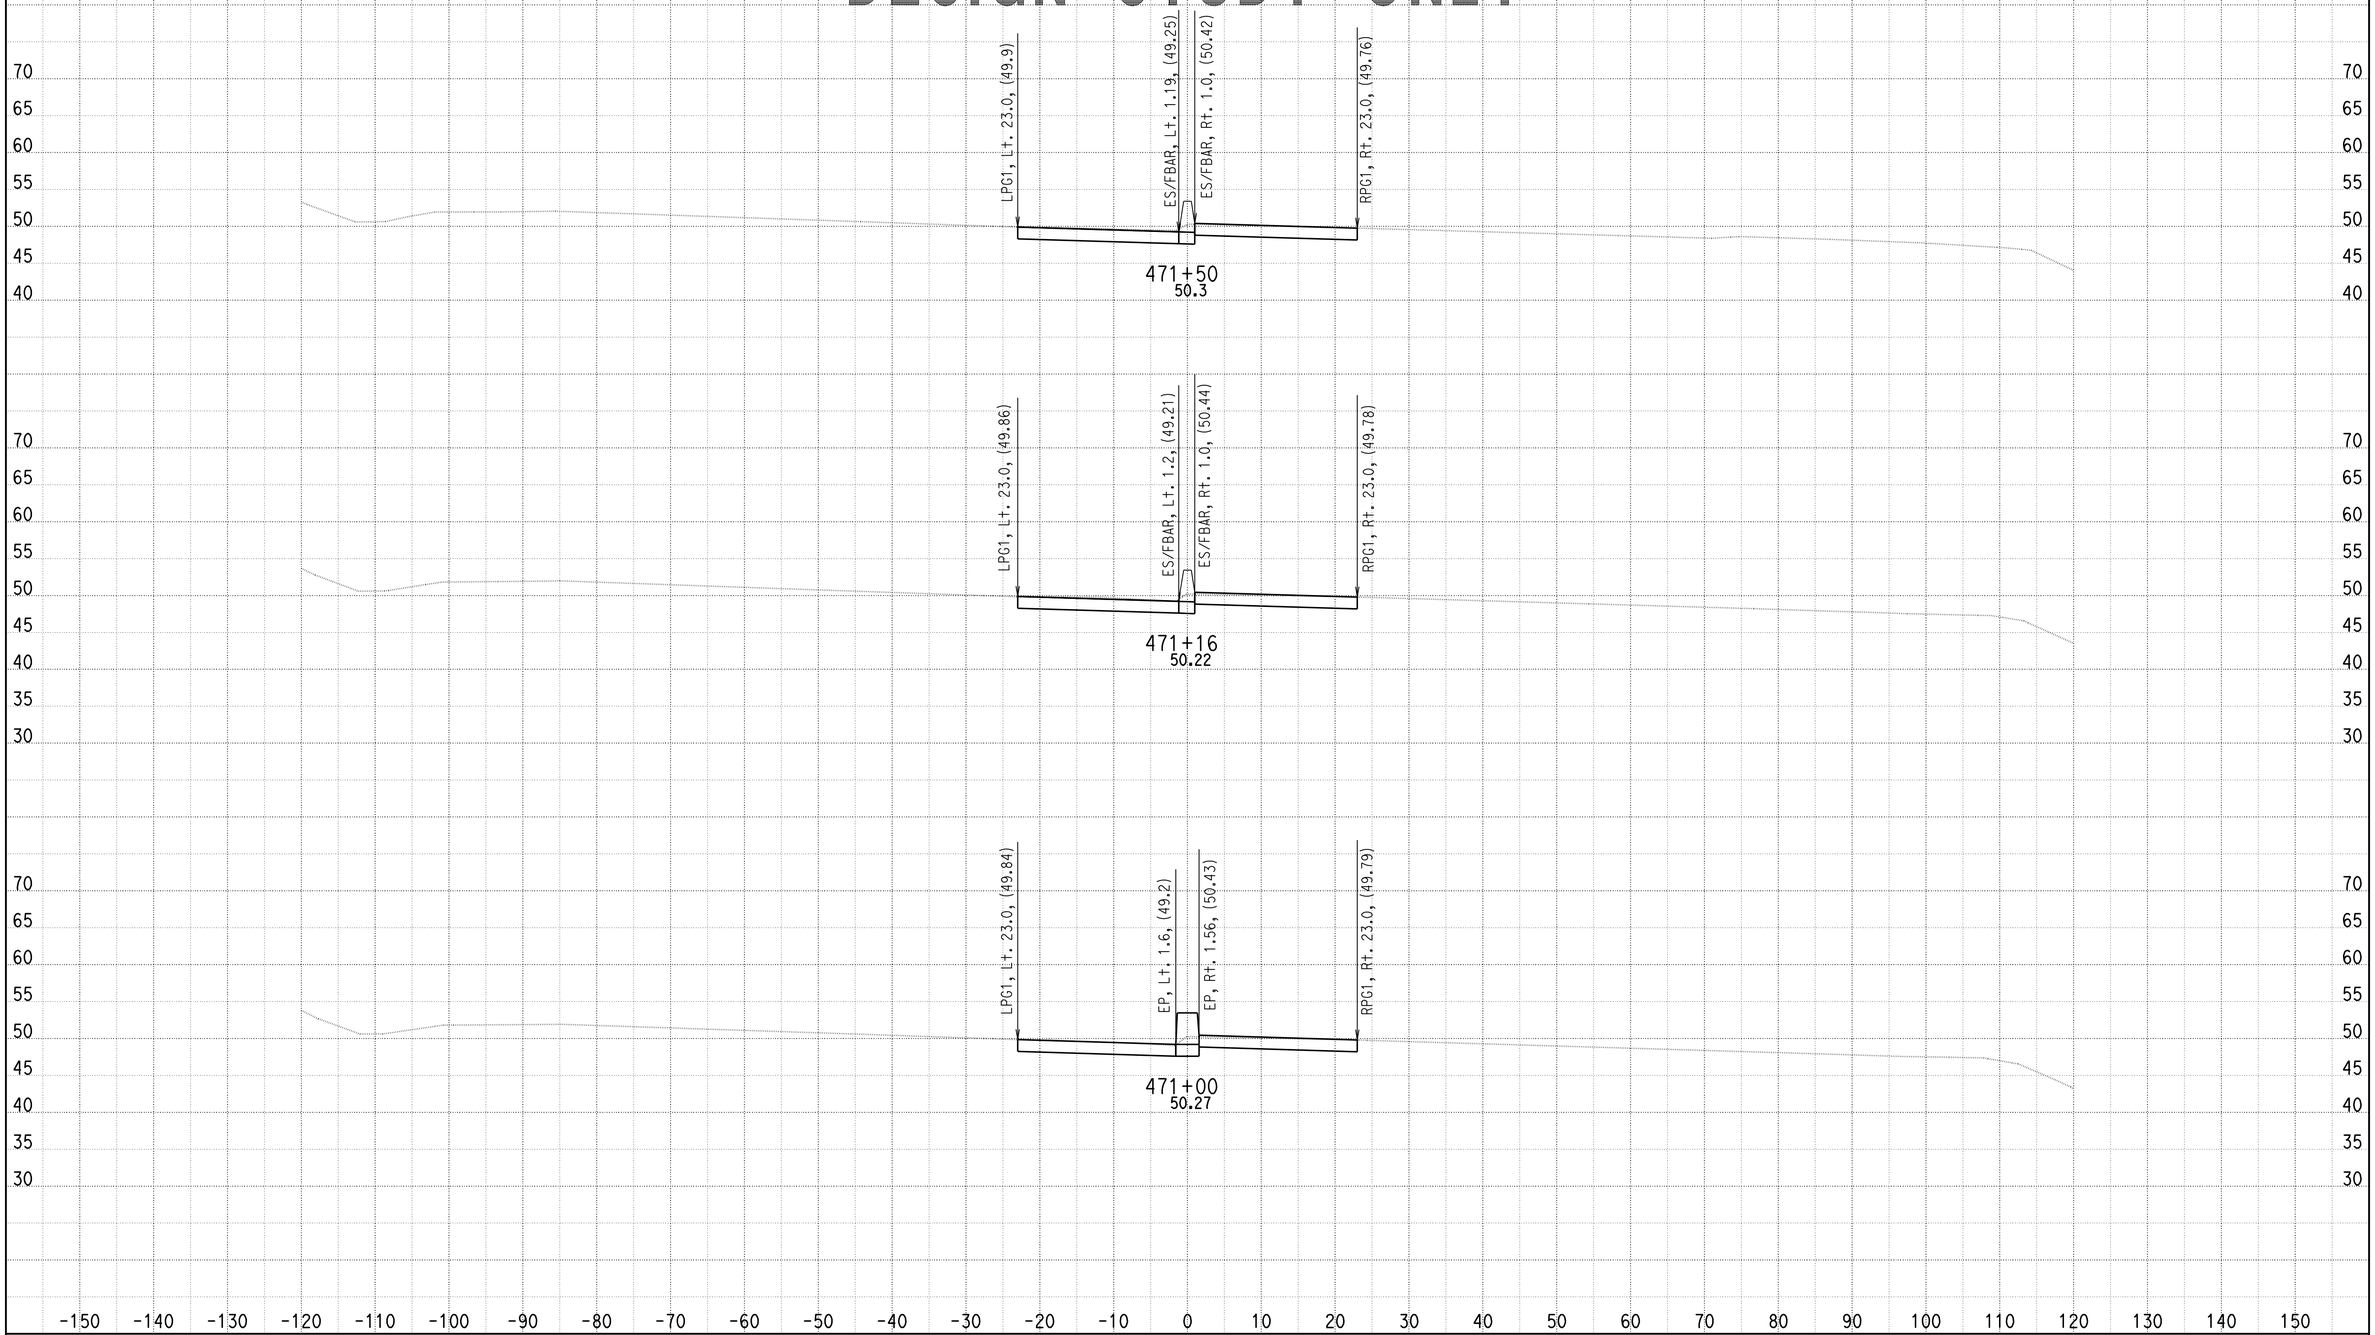


DATE: 9/1/2010

KC Project: SOUTH File: U:\userdata\2T181\SOUTH\ear\design\Segment C\seg_c_46500_48850_090110.ear

SCALE: 1" = 10' Horiz.
1" = 10' Vert.

**All Dimensions are US Survey Feet**

**A**

**CROSS SECTIONS**

# DESIGN STUDY ONLY

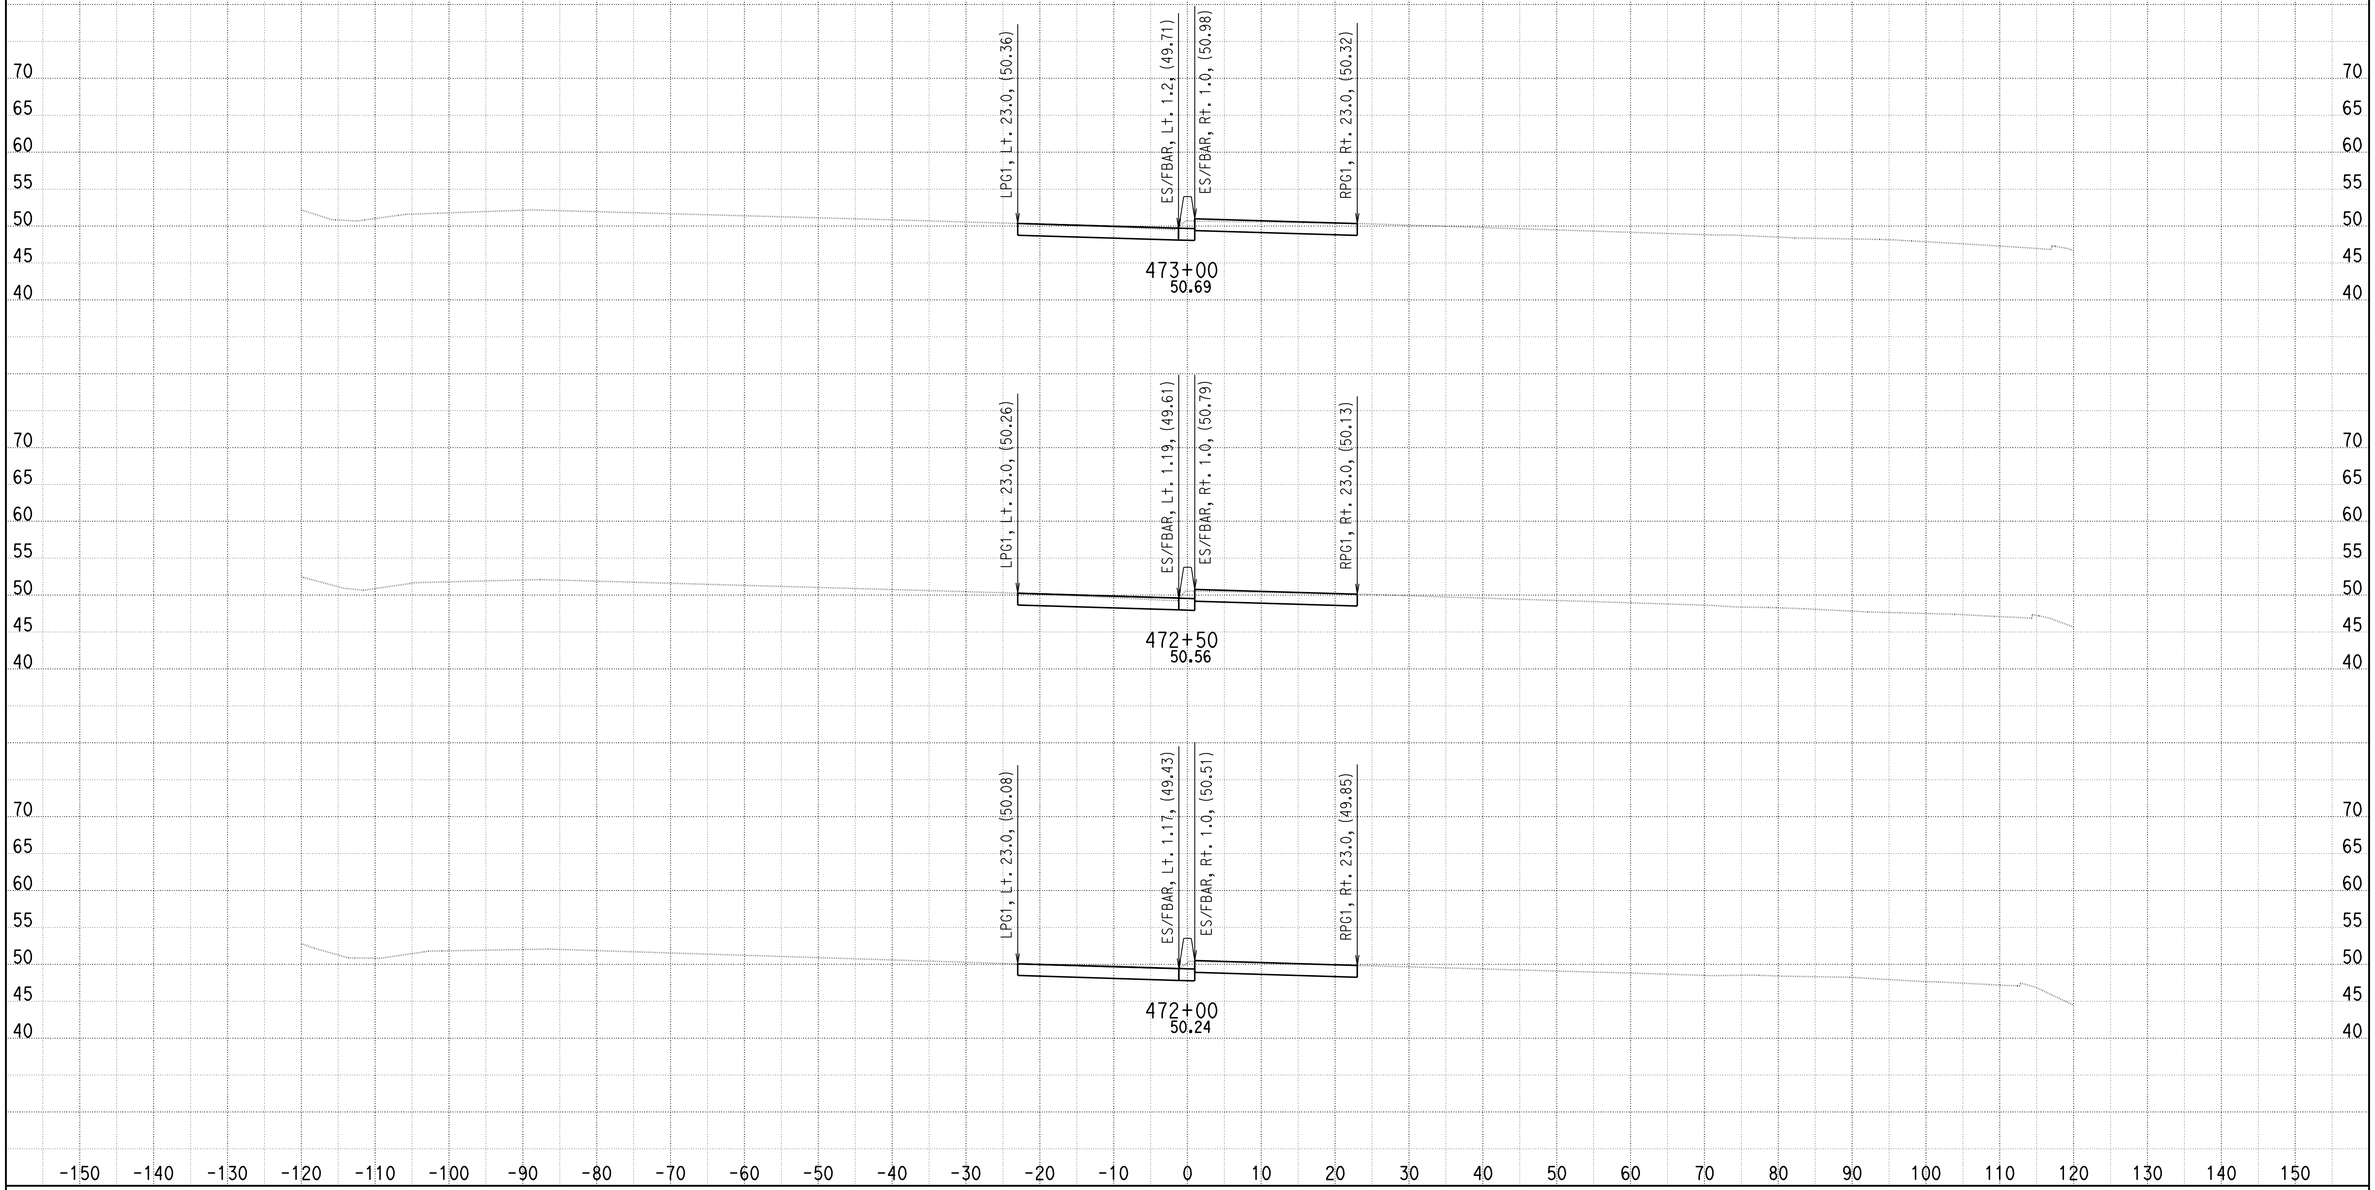


DATE: 9/1/2010

KC Project: SOUTH File: U:\userdata\2T181\SOUTH\ear\design\Segment C\seg_c_46500_48850_090110.ear

SCALE: 1" = 10' Horiz.
1" = 10' Vert.

**All Dimensions are US Survey Feet**

**A**

**CROSS SECTIONS**

SHEET 155 OF 205

# DESIGN STUDY ONLY

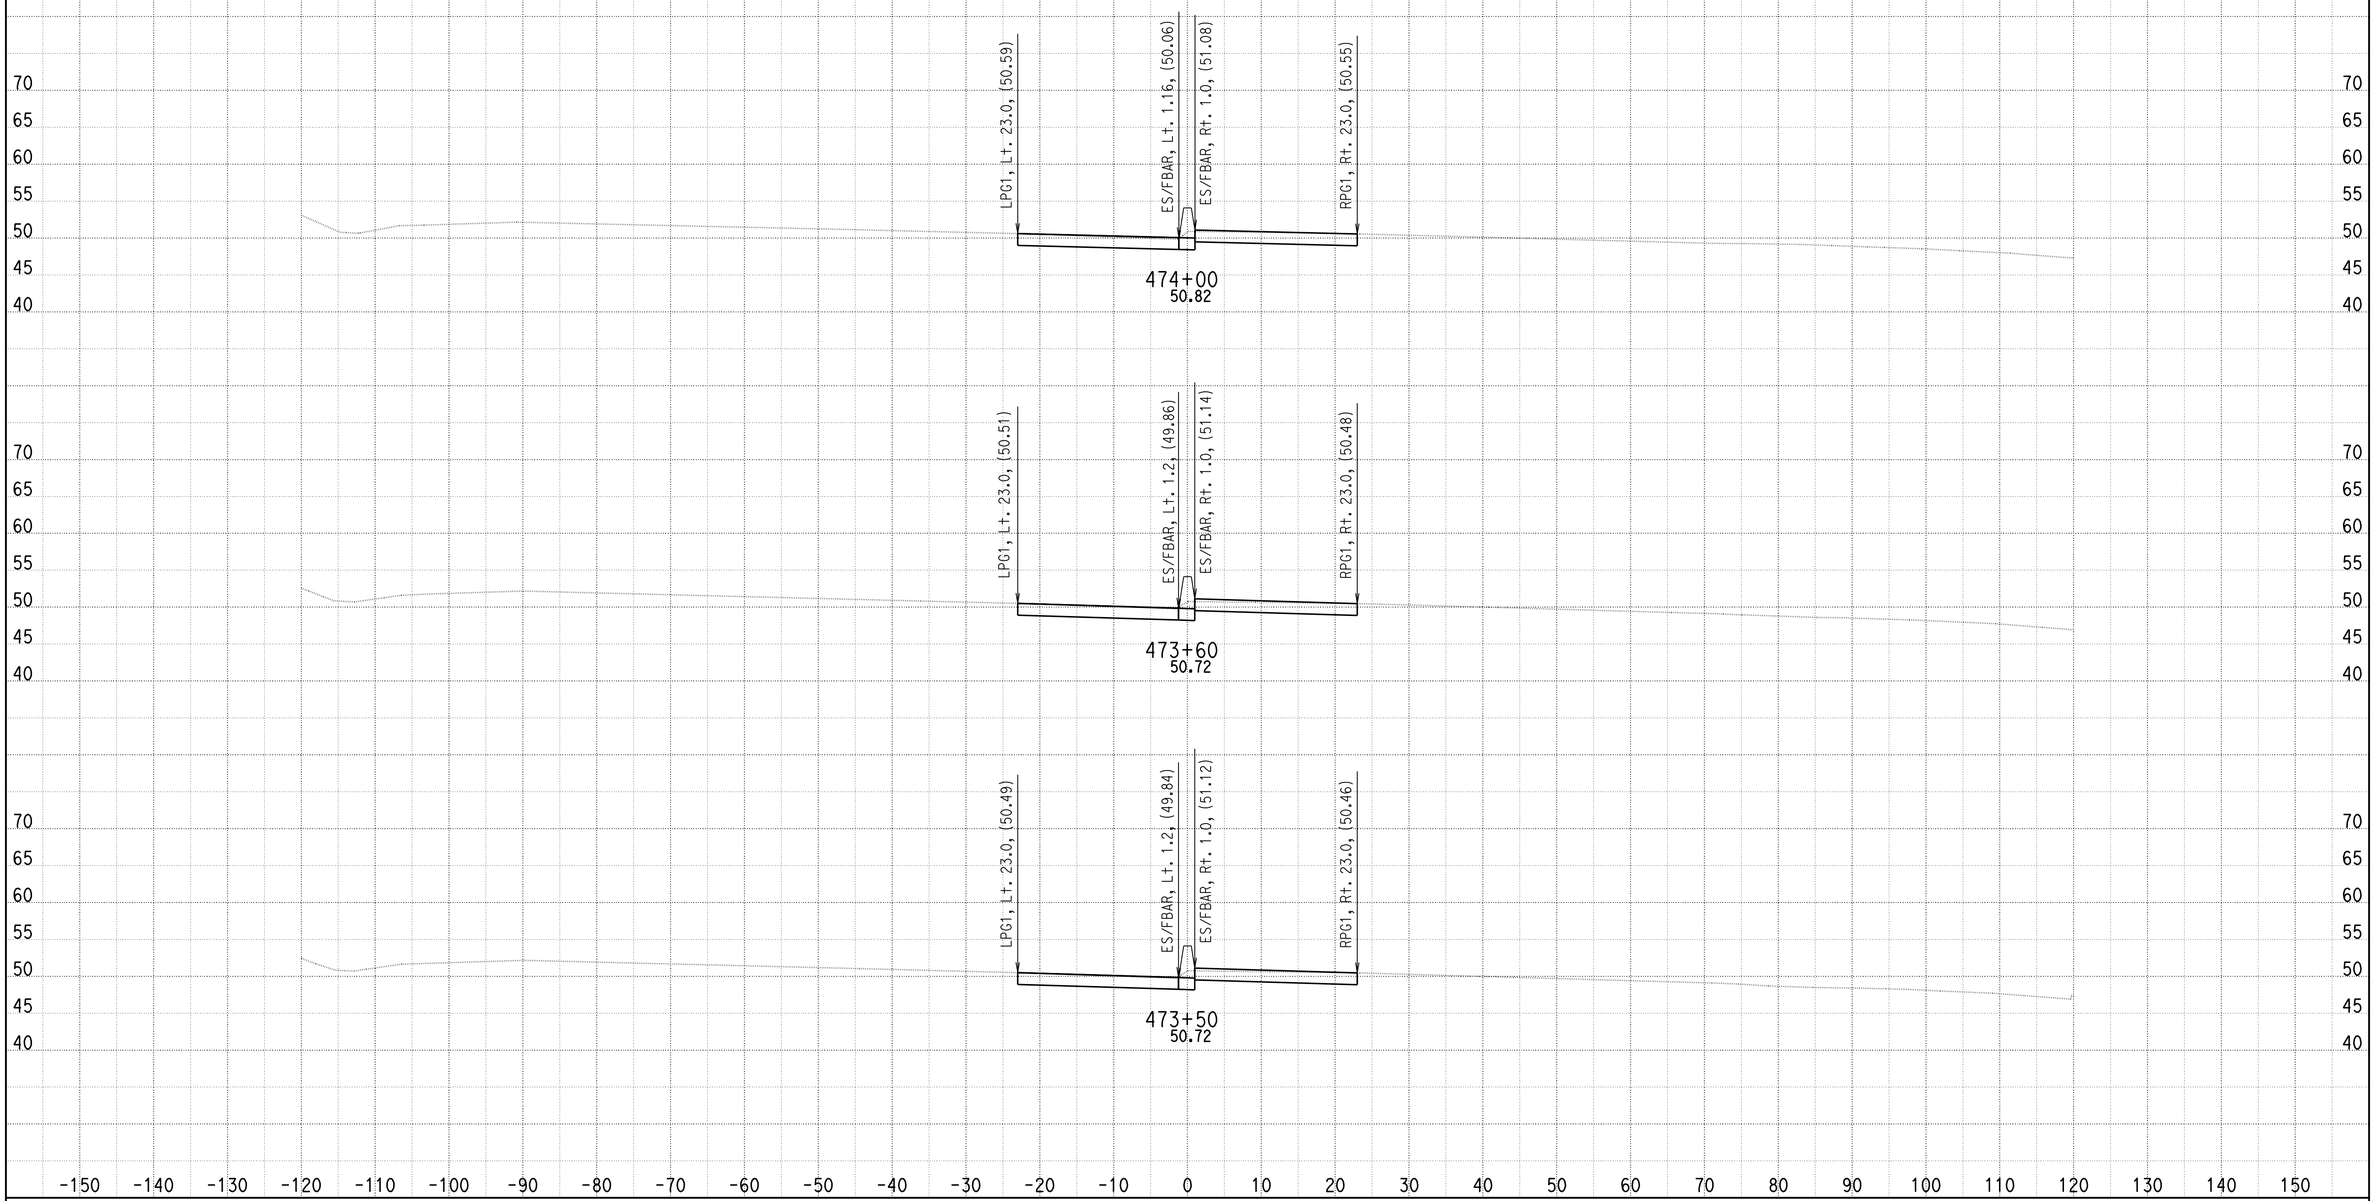


DATE: 9/1/2010

KC Project: SOUTH File: U:\userdata\2T181\SOUTH\ear\design\Segment C\seg_c_46500_48850_090110.ear

SCALE: 1" = 10' Horiz.
1" = 10' Vert.

**All Dimensions are US Survey Feet**

**A**
**CROSS SECTIONS**

# DESIGN STUDY ONLY

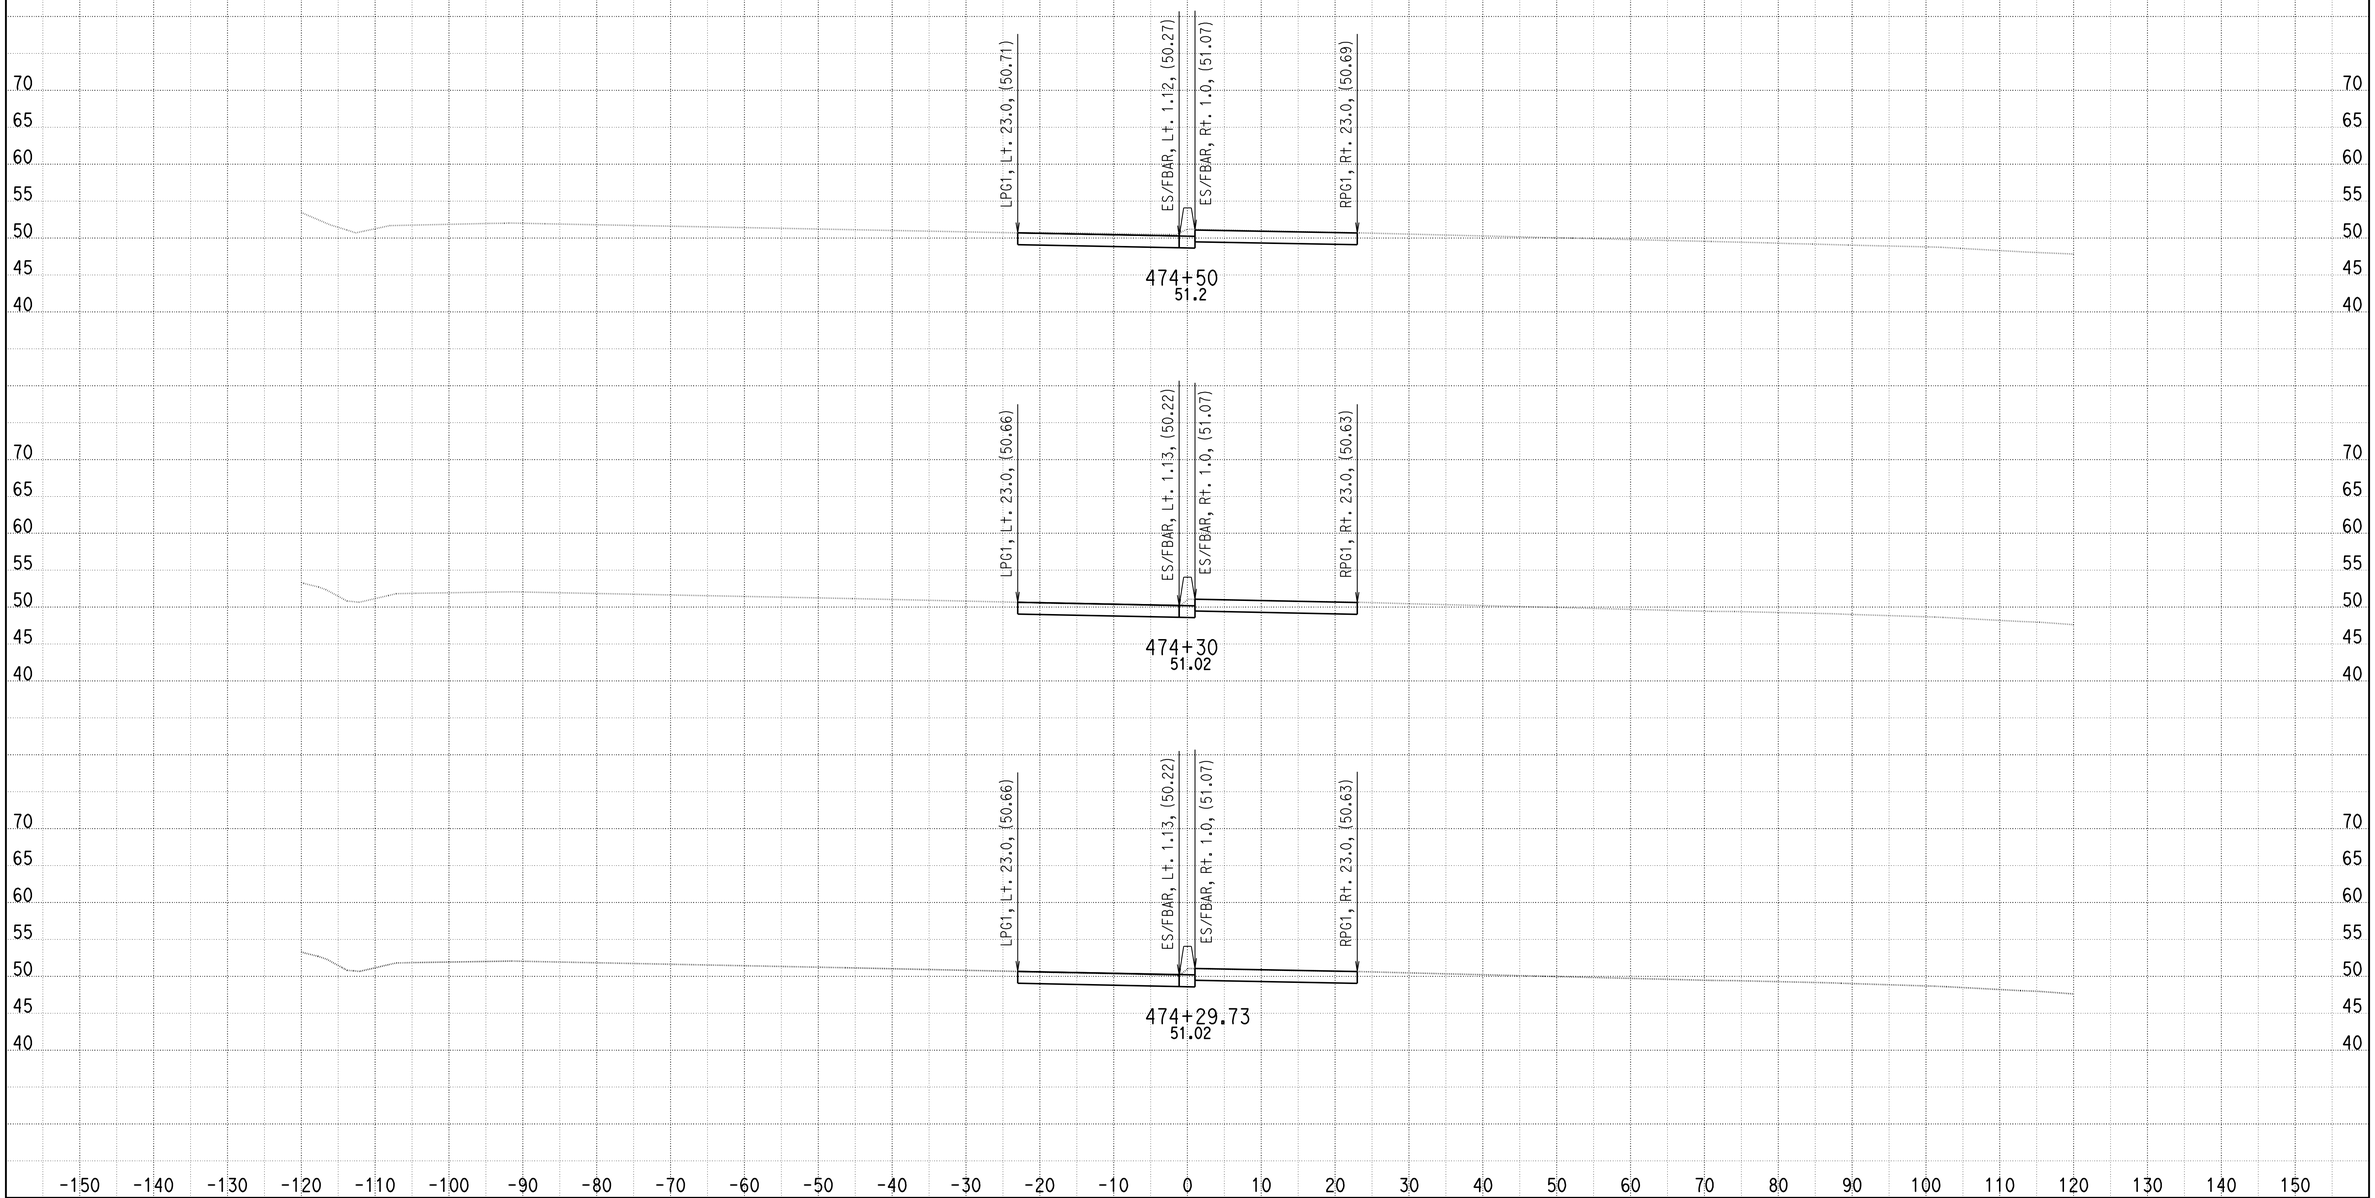


DATE: 9/1/2010

KC Project: SOUTH File: U:\userdata\2T181\SOUTH\ear\design\Segment C\seg_c_46500_48850_090110.ear

SCALE: 1" = 10' Horiz.
1" = 10' Vert.

**All Dimensions are US Survey Feet**

**A**
**CROSS SECTIONS**

# DESIGN STUDY ONLY

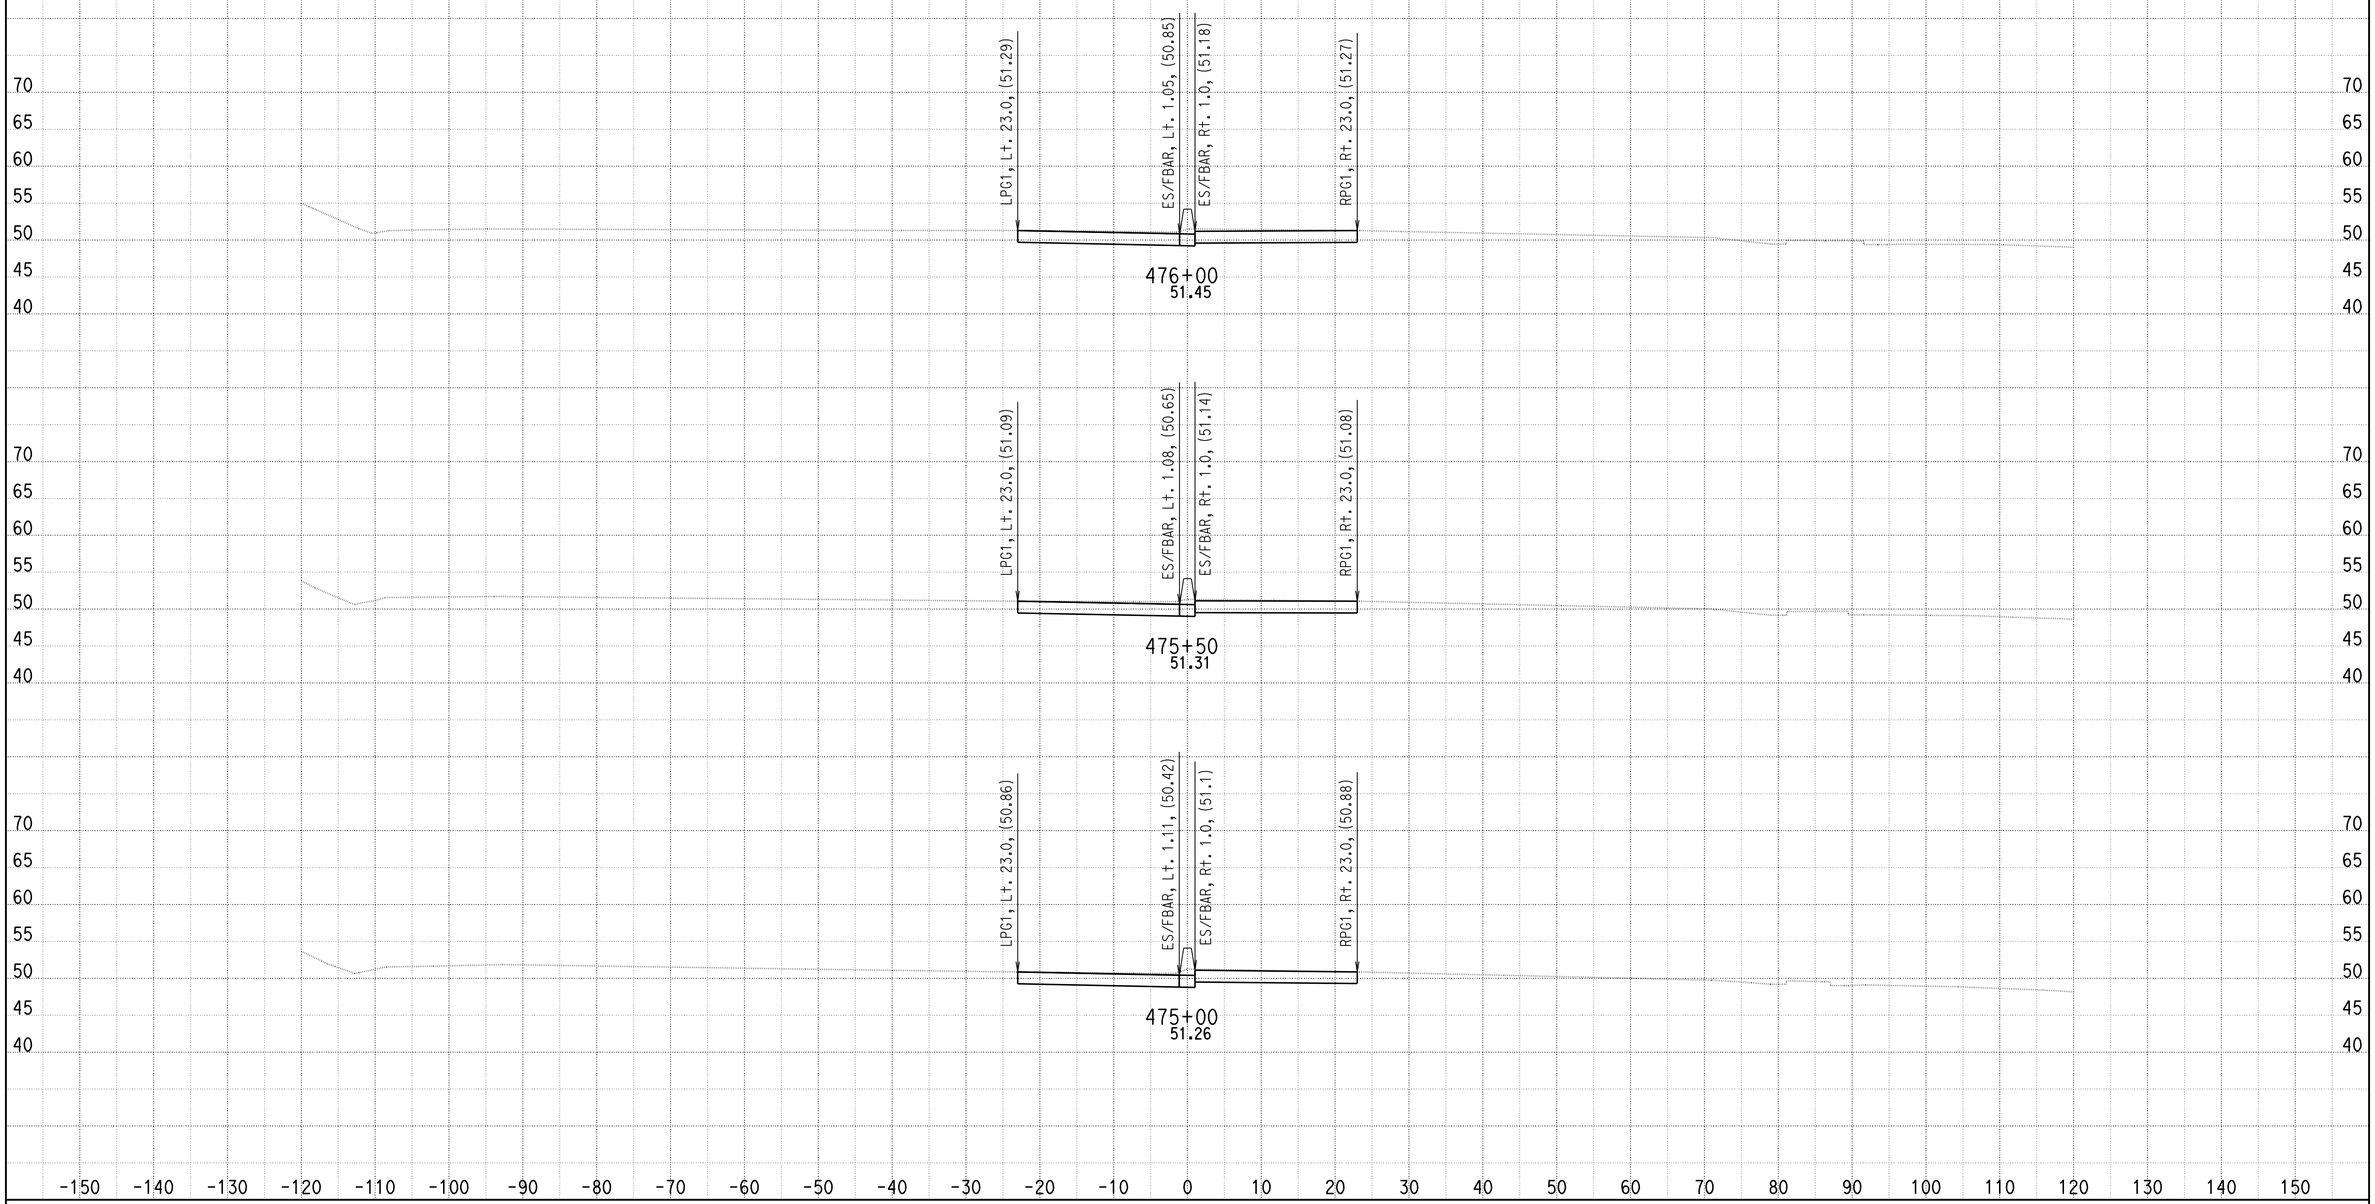


DATE: 9/1/2010

KC Project: SOUTH File: U:\userdata\2T181\SOUTH\ear\design\Segment C\seg_c_46500_48850_090110.ear

SCALE: 1" = 10' Horiz.
1" = 10' Vert.

**All Dimensions are US Survey Feet**

**A**
**CROSS SECTIONS**

# DESIGN STUDY ONLY

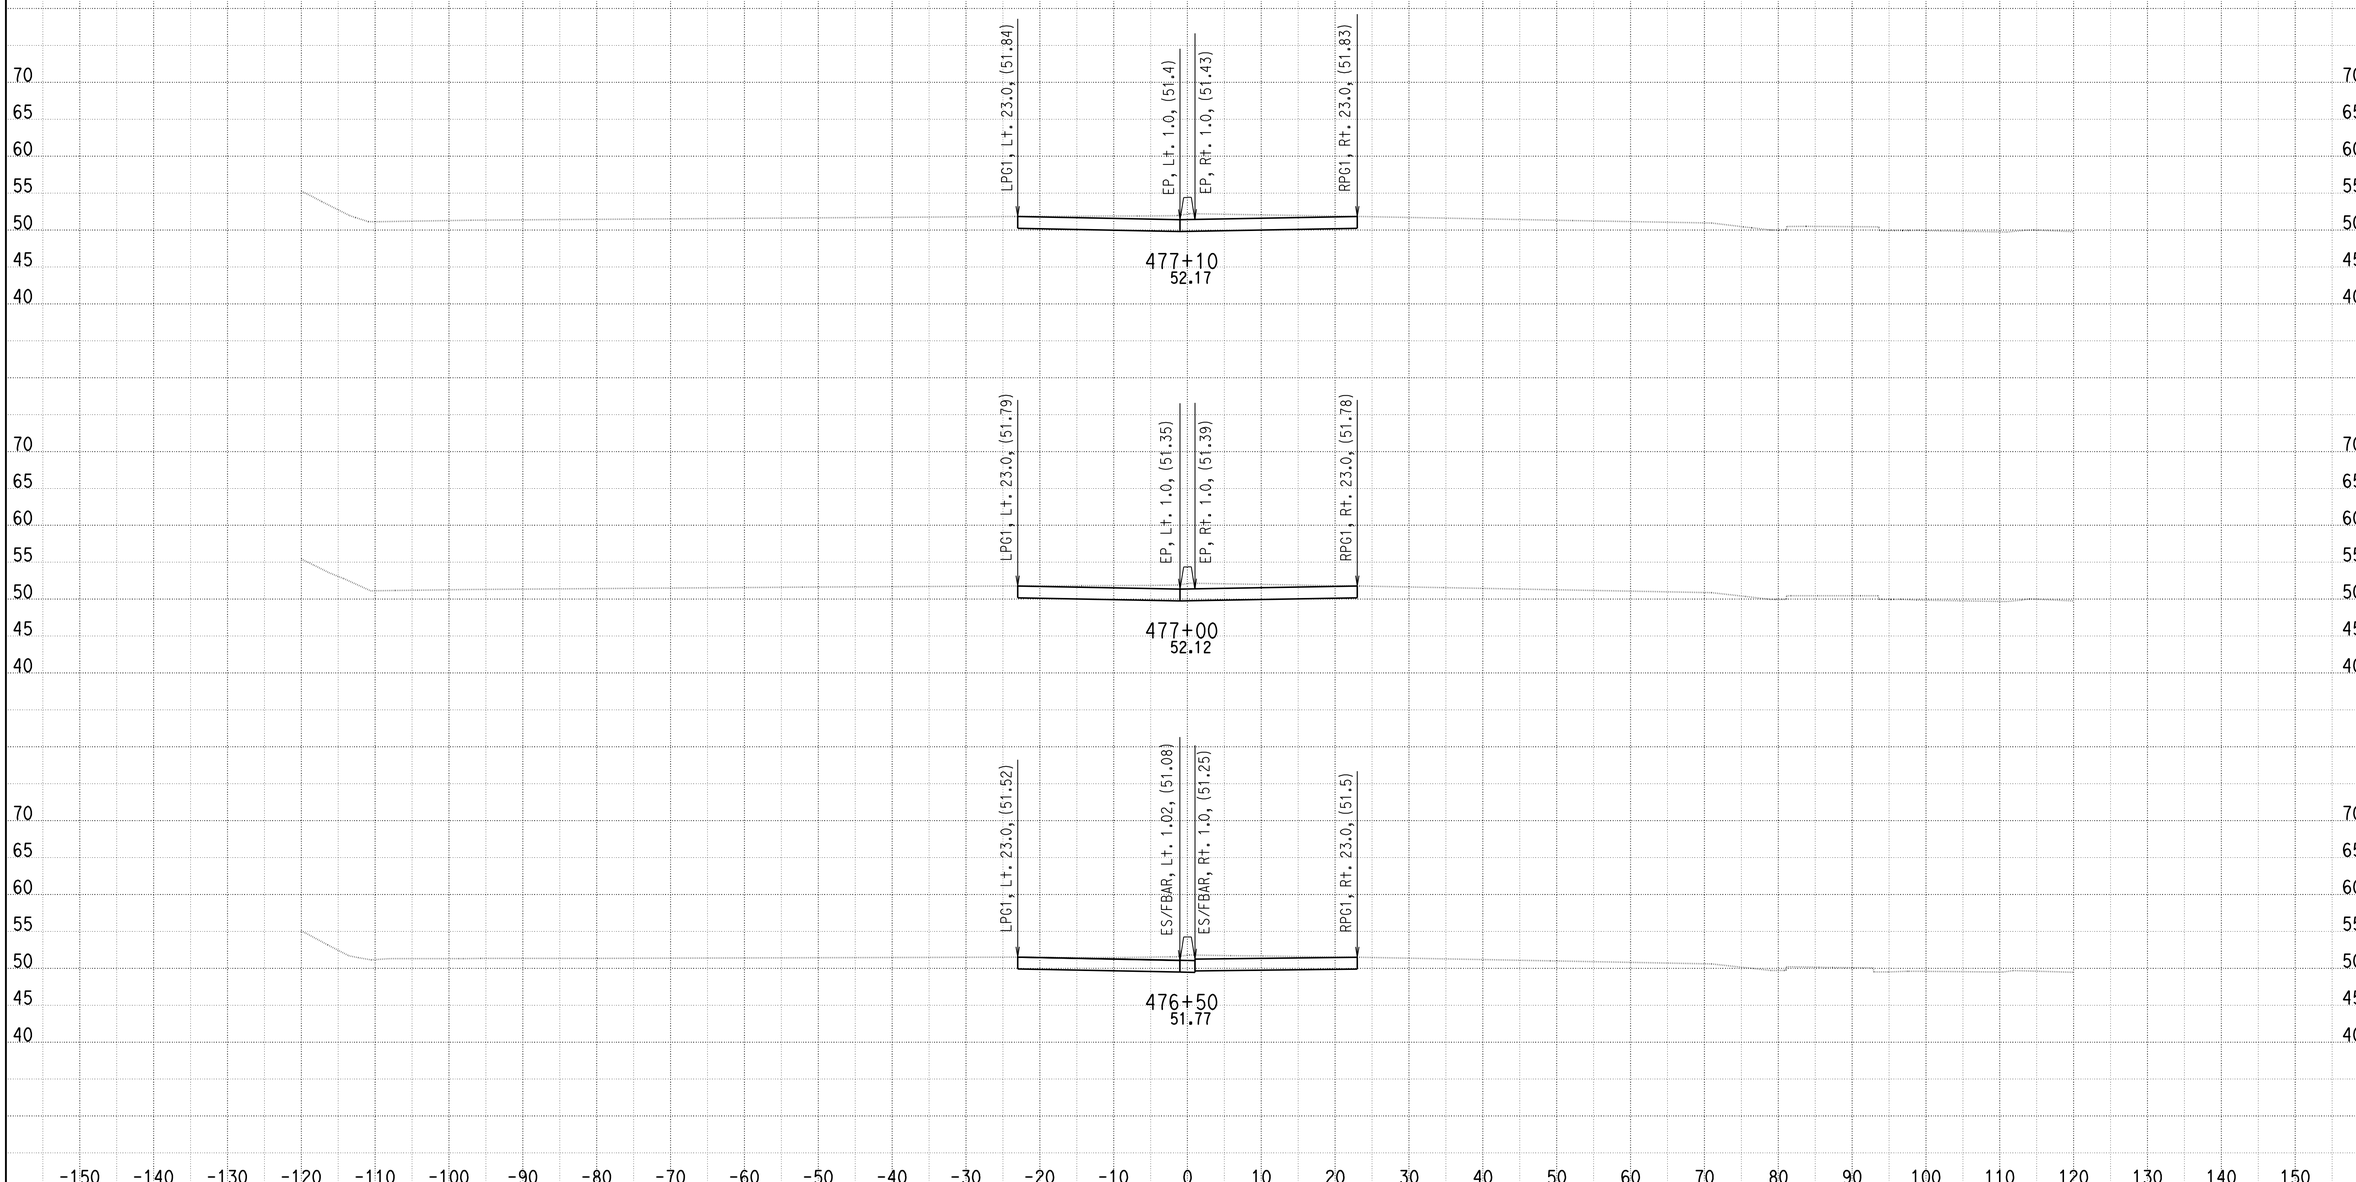


DATE: 9/1/2010

KC Project: SOUTH File: U:\userdata\2T181\SOUTH\ear\design\Segment C\seg_c_46500_48850_090110.ear

SCALE: 1" = 10' Horiz.
1" = 10' Vert.

**All Dimensions are US Survey Feet**

**A**

**CROSS SECTIONS**

SHEET 159 OF 205

# DESIGN STUDY ONLY

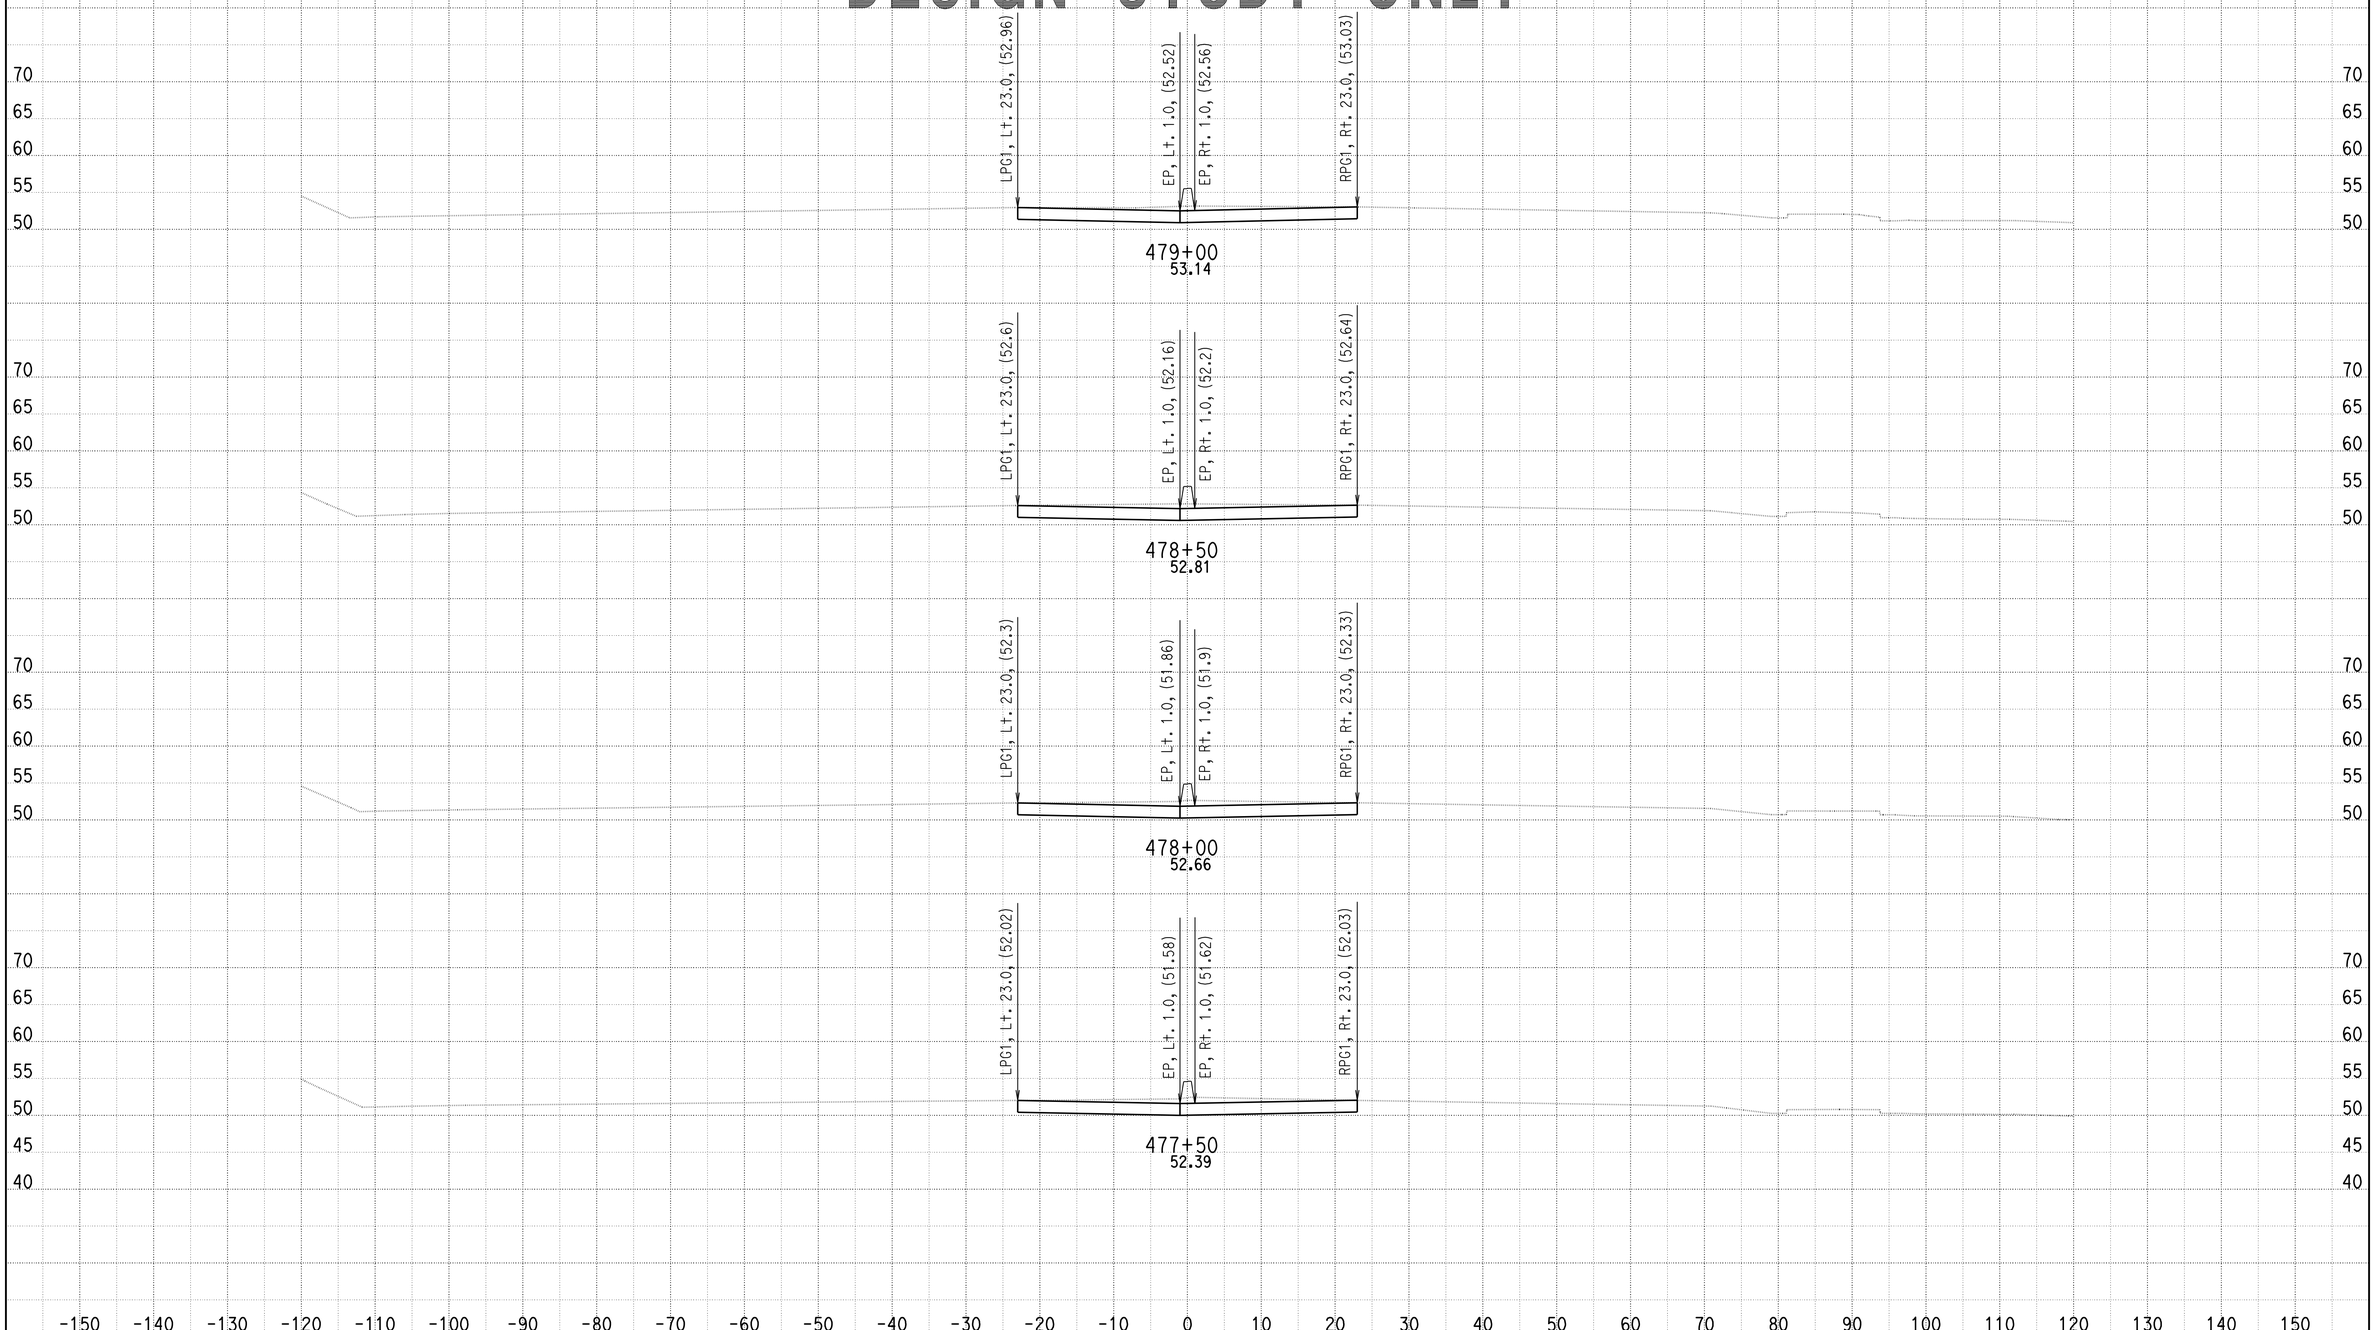


DATE: 9/1/2010

KC Project: SOUTH File: U:\userdata\2T181\SOUTH\ear\design\Segment C\seg_c_46500_48850_090110.ear

SCALE: 1" = 10' Horiz.
1" = 10' Vert.

**All Dimensions are US Survey Feet**

**A**

**CROSS SECTIONS**

# DESIGN STUDY ONLY

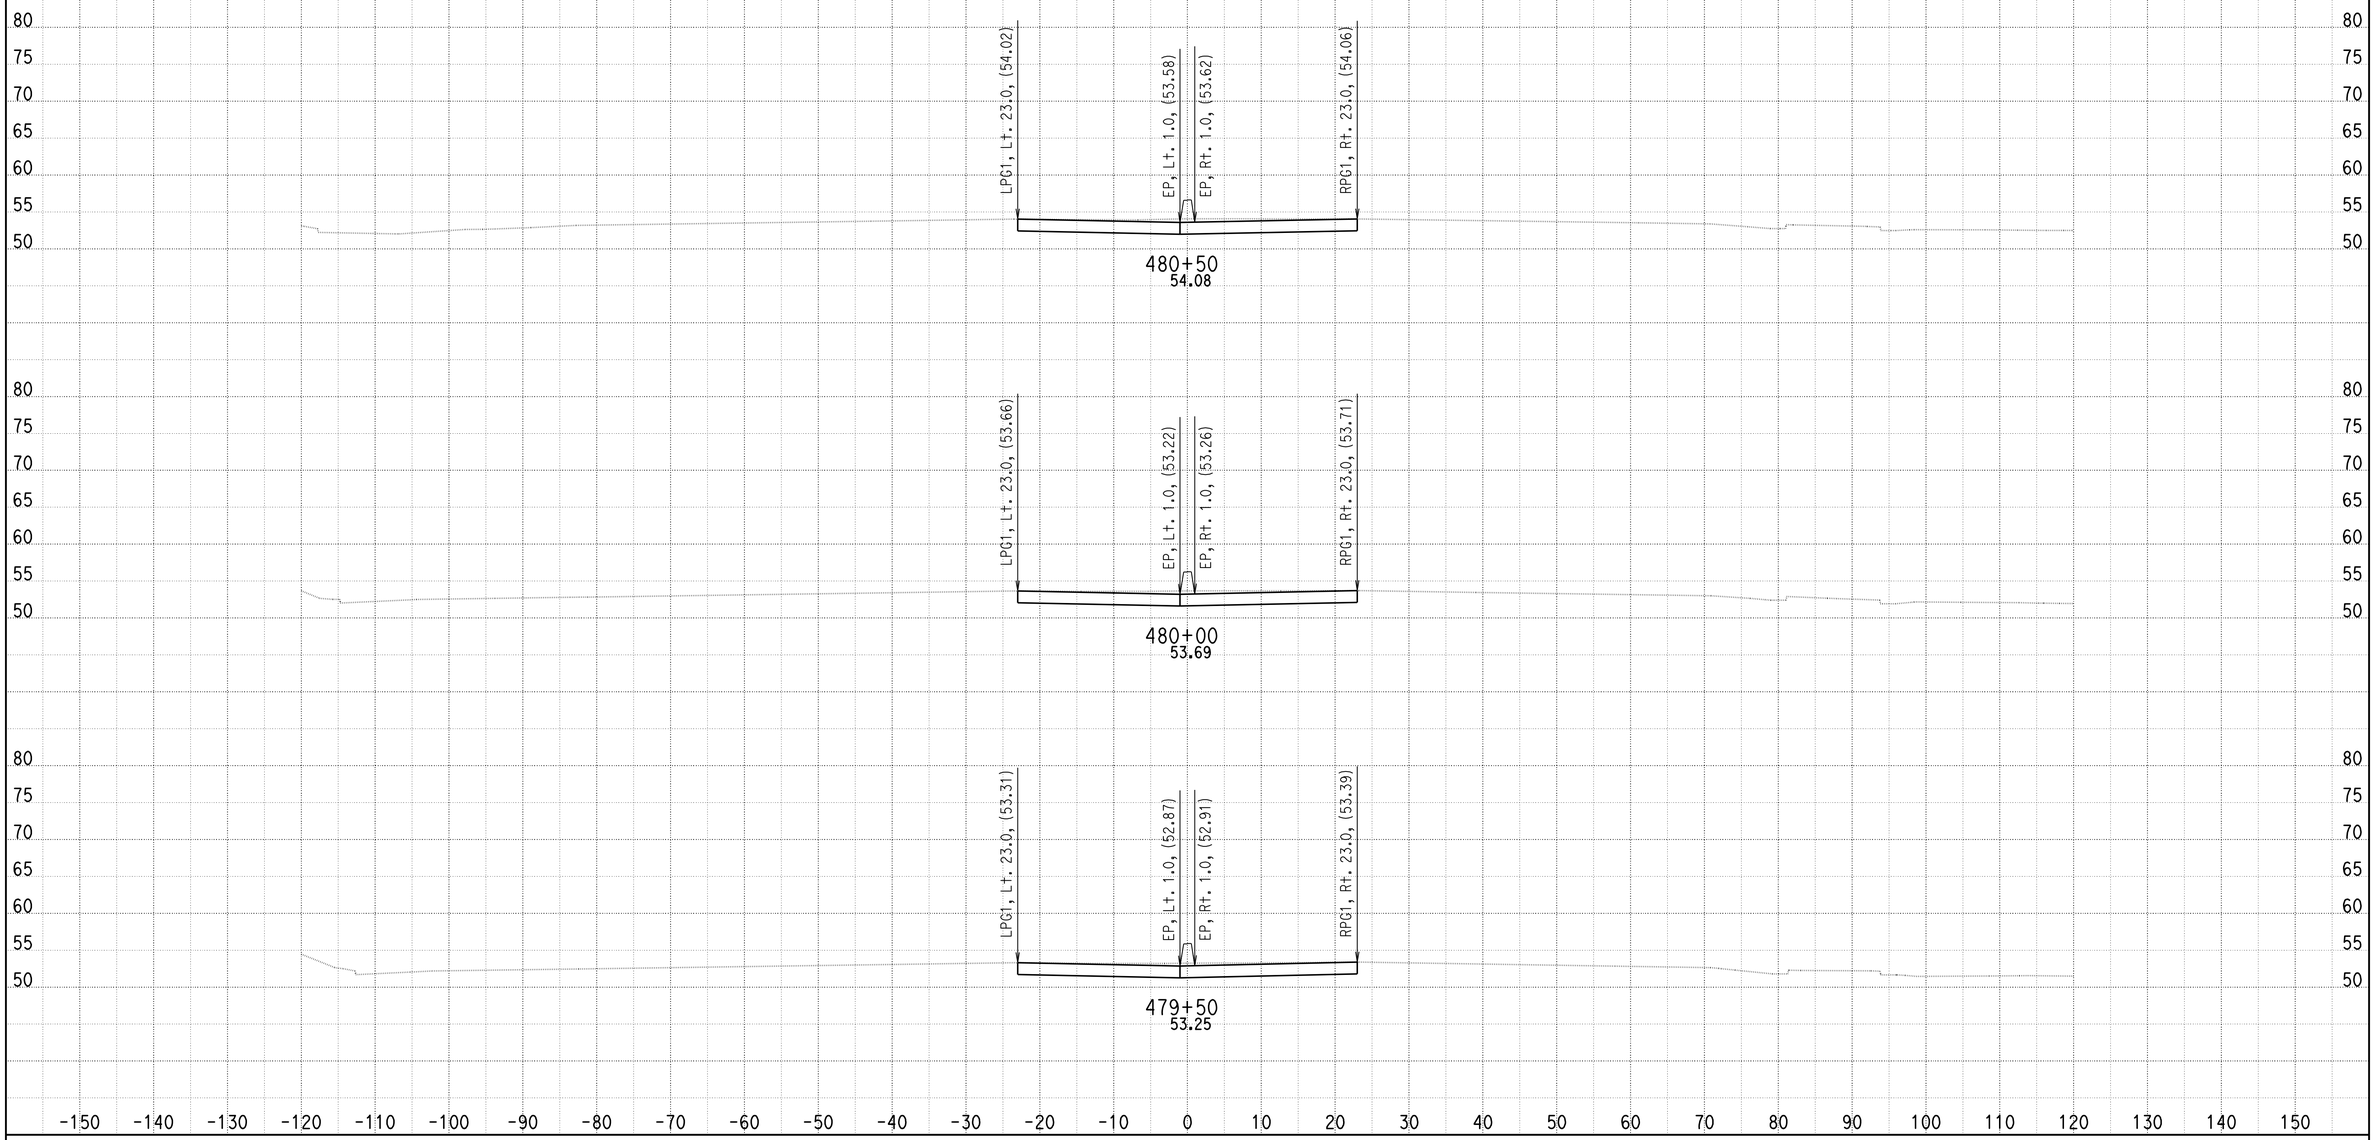


DATE: 9/1/2010

KC Project: SOUTH File: U:\userdata\2T181\SOUTH\ear\design\Segment C\seg_c_46500_48850_090110.ear

SCALE: 1" = 10' Horiz.
1" = 10' Vert.

**All Dimensions are US Survey Feet**

**A**

**CROSS SECTIONS**

SHEET 161 OF 205

# DESIGN STUDY ONLY

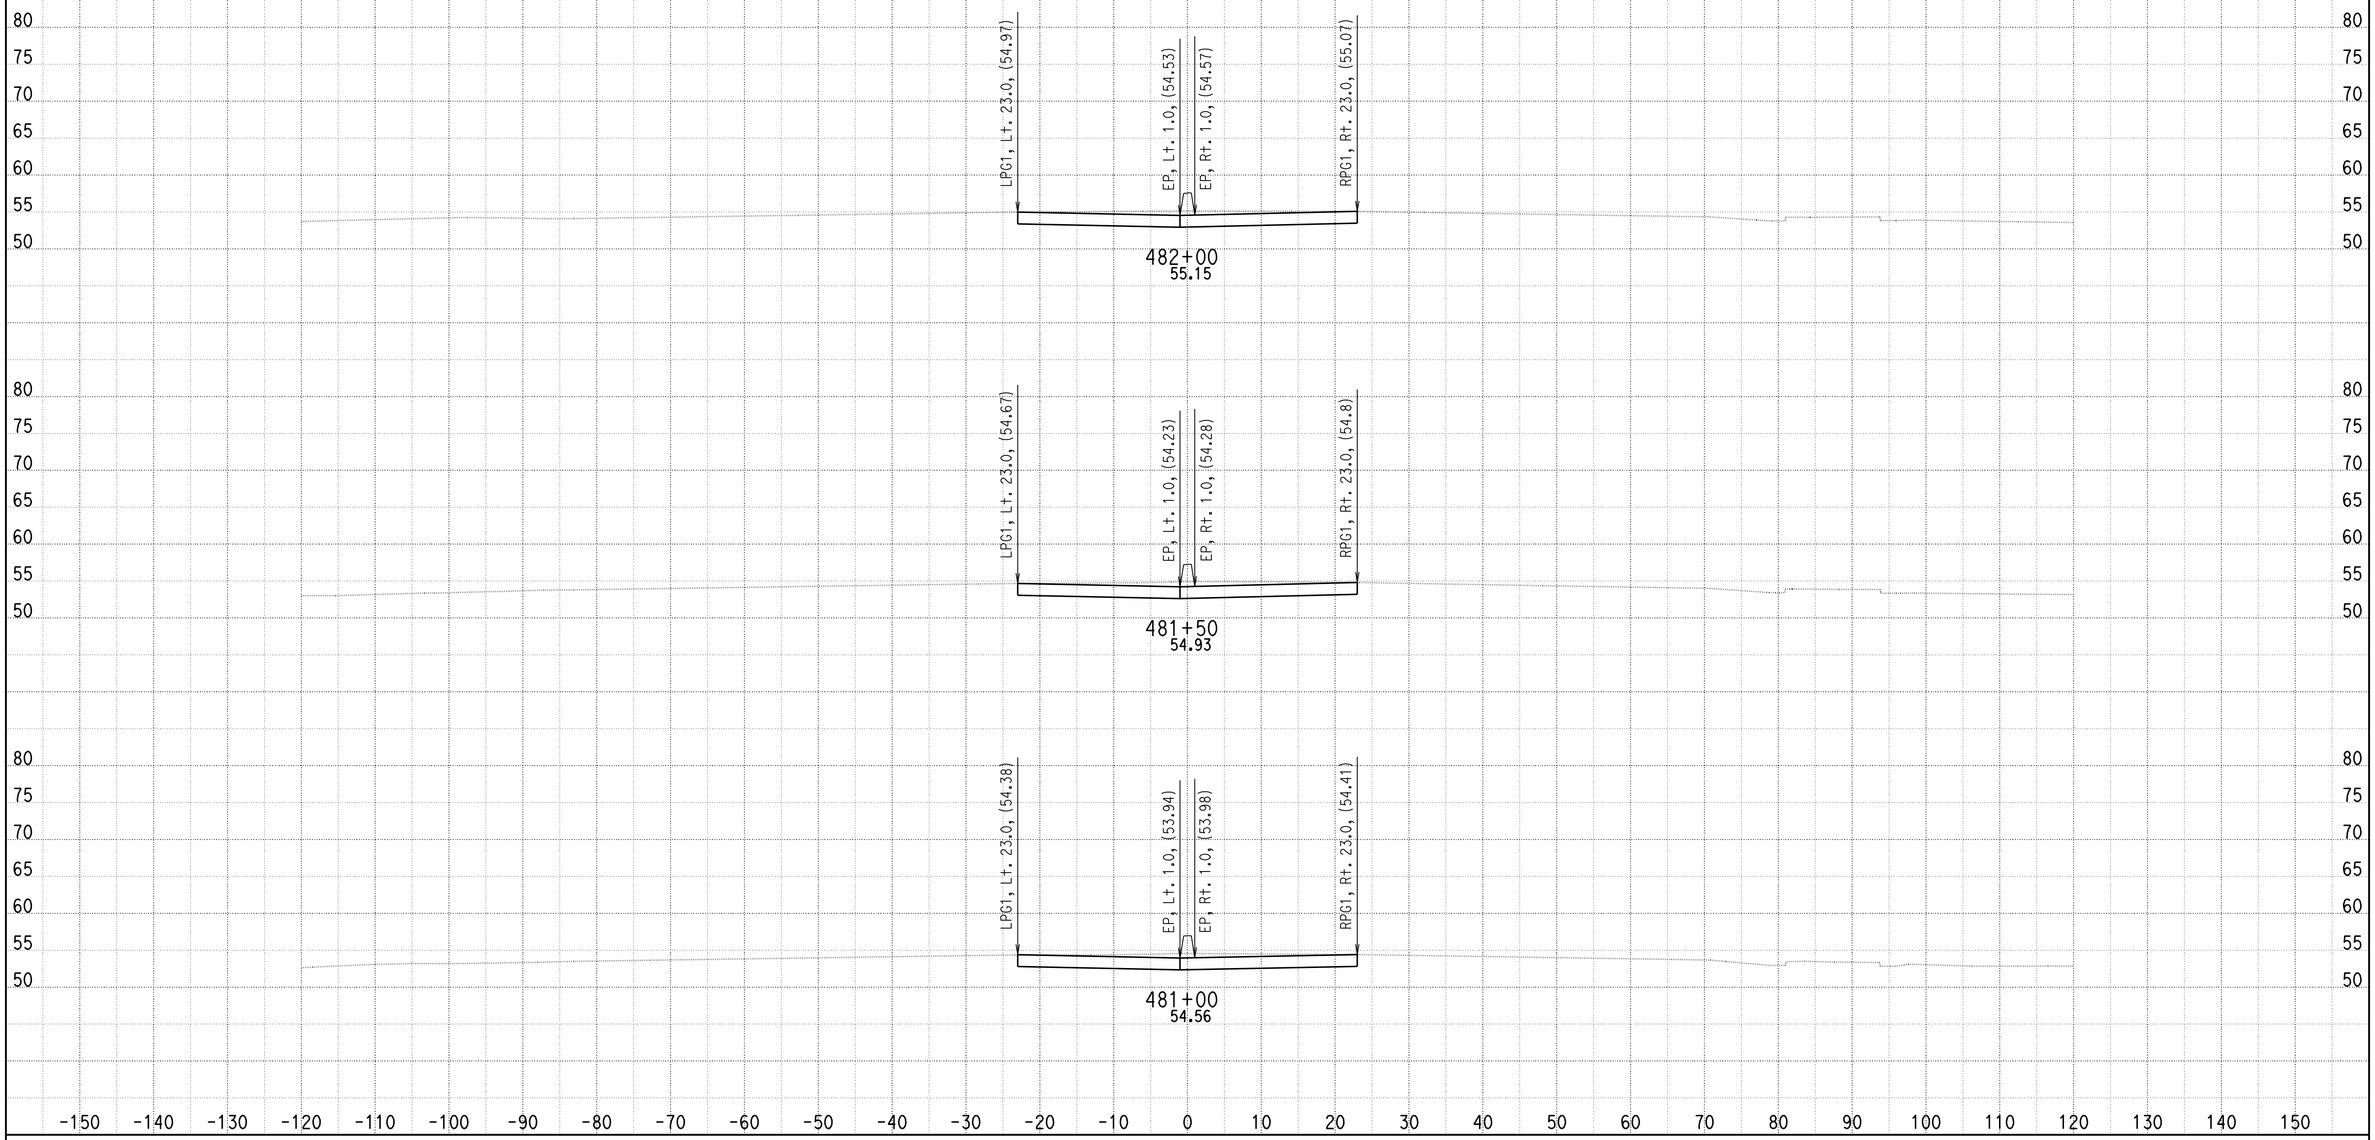


DATE: 9/1/2010

KC Project: SOUTH File: U:\userdata\2T181\SOUTH\ear\design\Segment C\seg_c_46500_48850_090110.ear

SCALE: 1" = 10' Horiz.
1" = 10' Vert.

**All Dimensions are US Survey Feet**

**A**

**CROSS SECTIONS**

SHEET 162 OF 205

# DESIGN STUDY ONLY

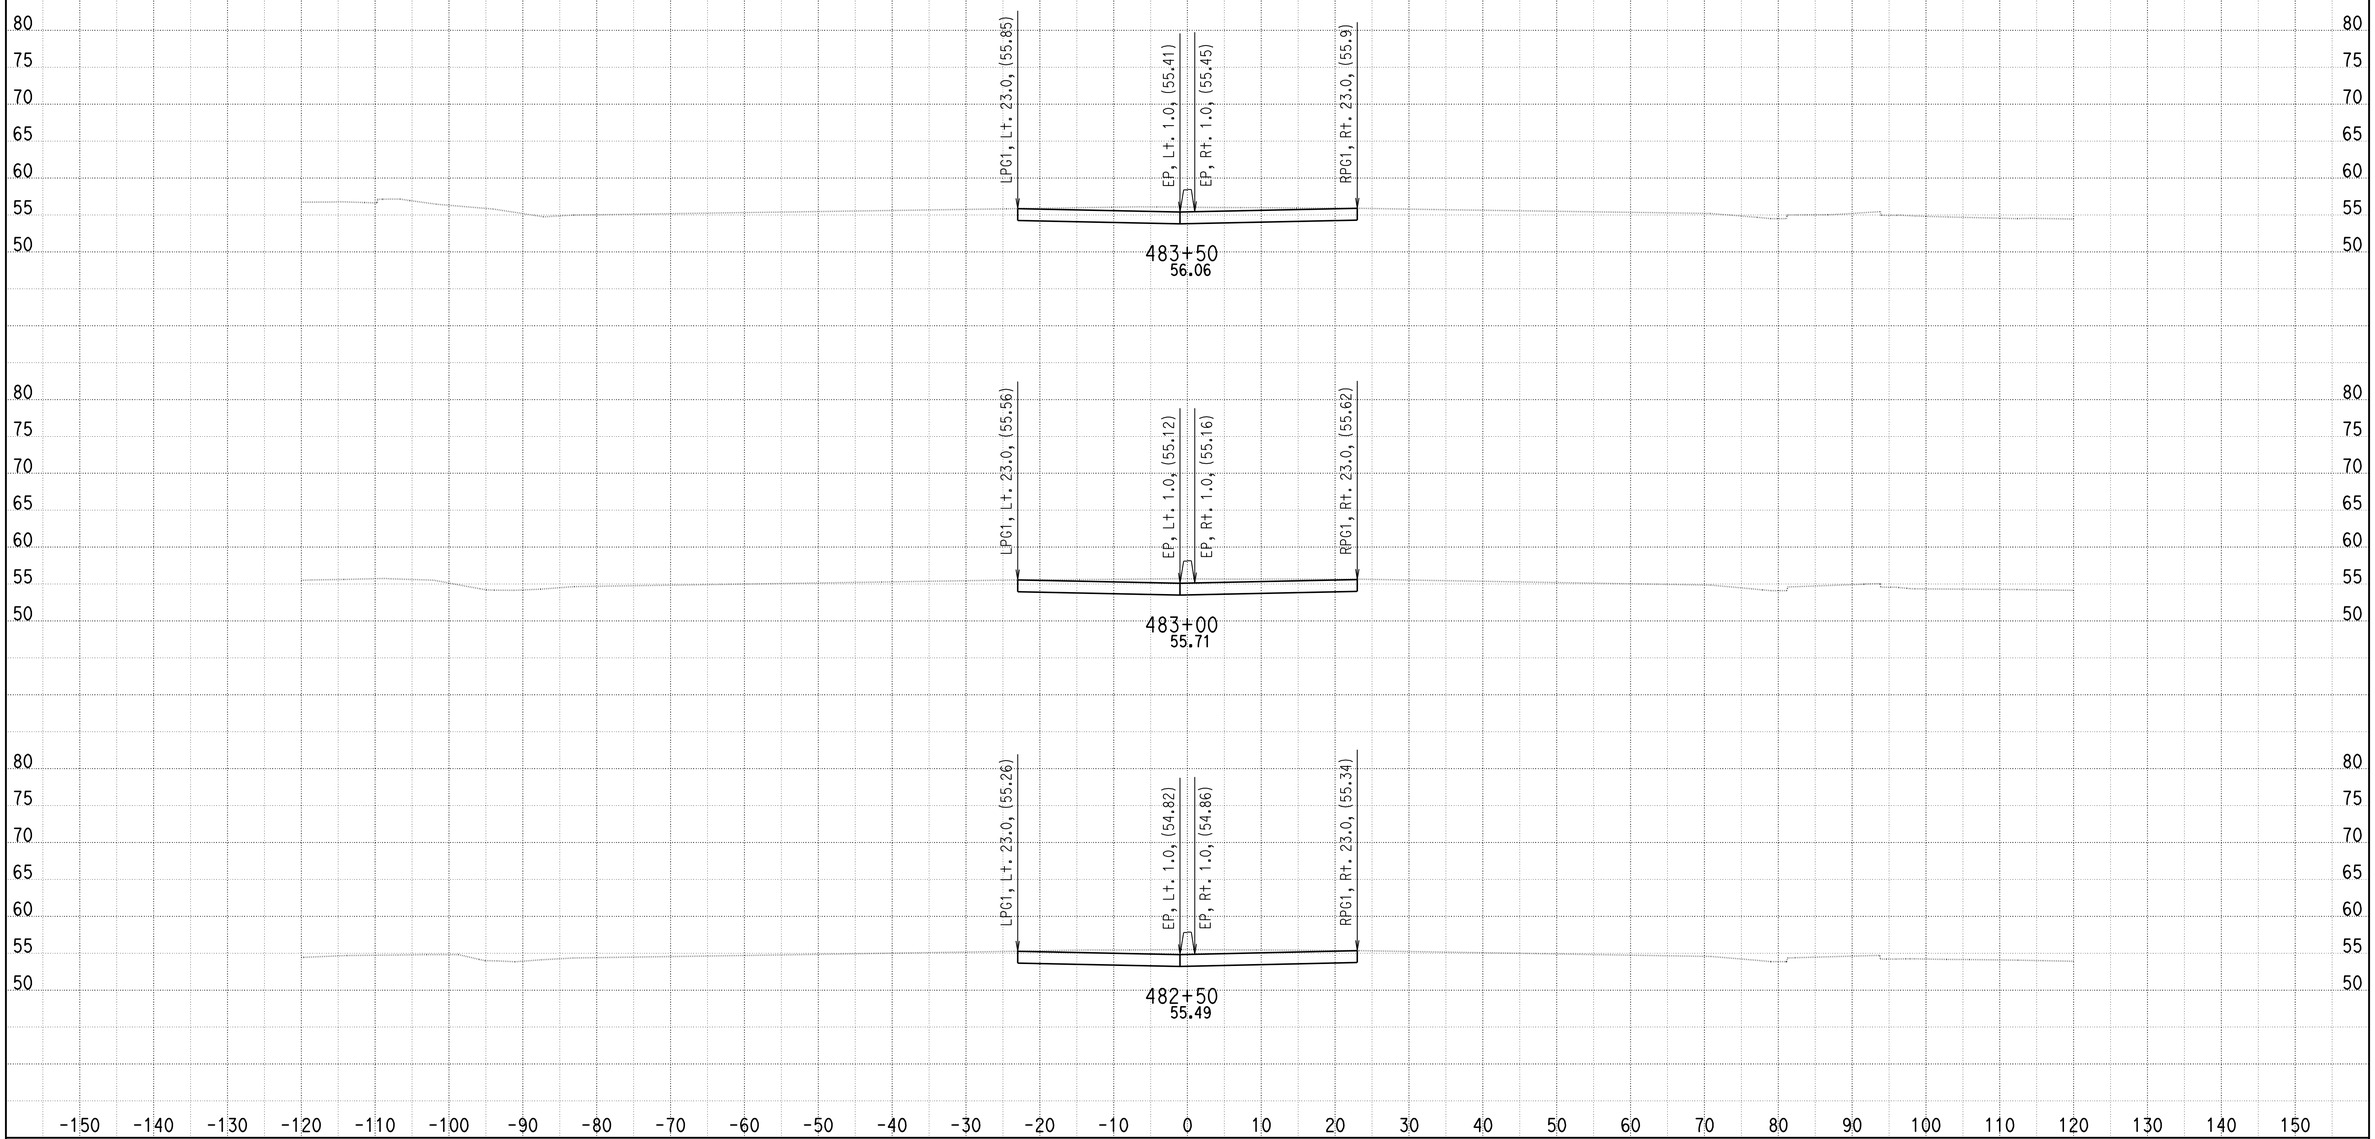


DATE: 9/1/2010

KC Project: SOUTH File: U:\userdata\2T181\SOUTH\ear\design\Segment C\seg_c_46500_48850_090110.ear

SCALE: 1" = 10' Horiz.
1" = 10' Vert.

**All Dimensions are US Survey Feet**

**A**

**CROSS SECTIONS**

SHEET 163 OF 205

# DESIGN STUDY ONLY

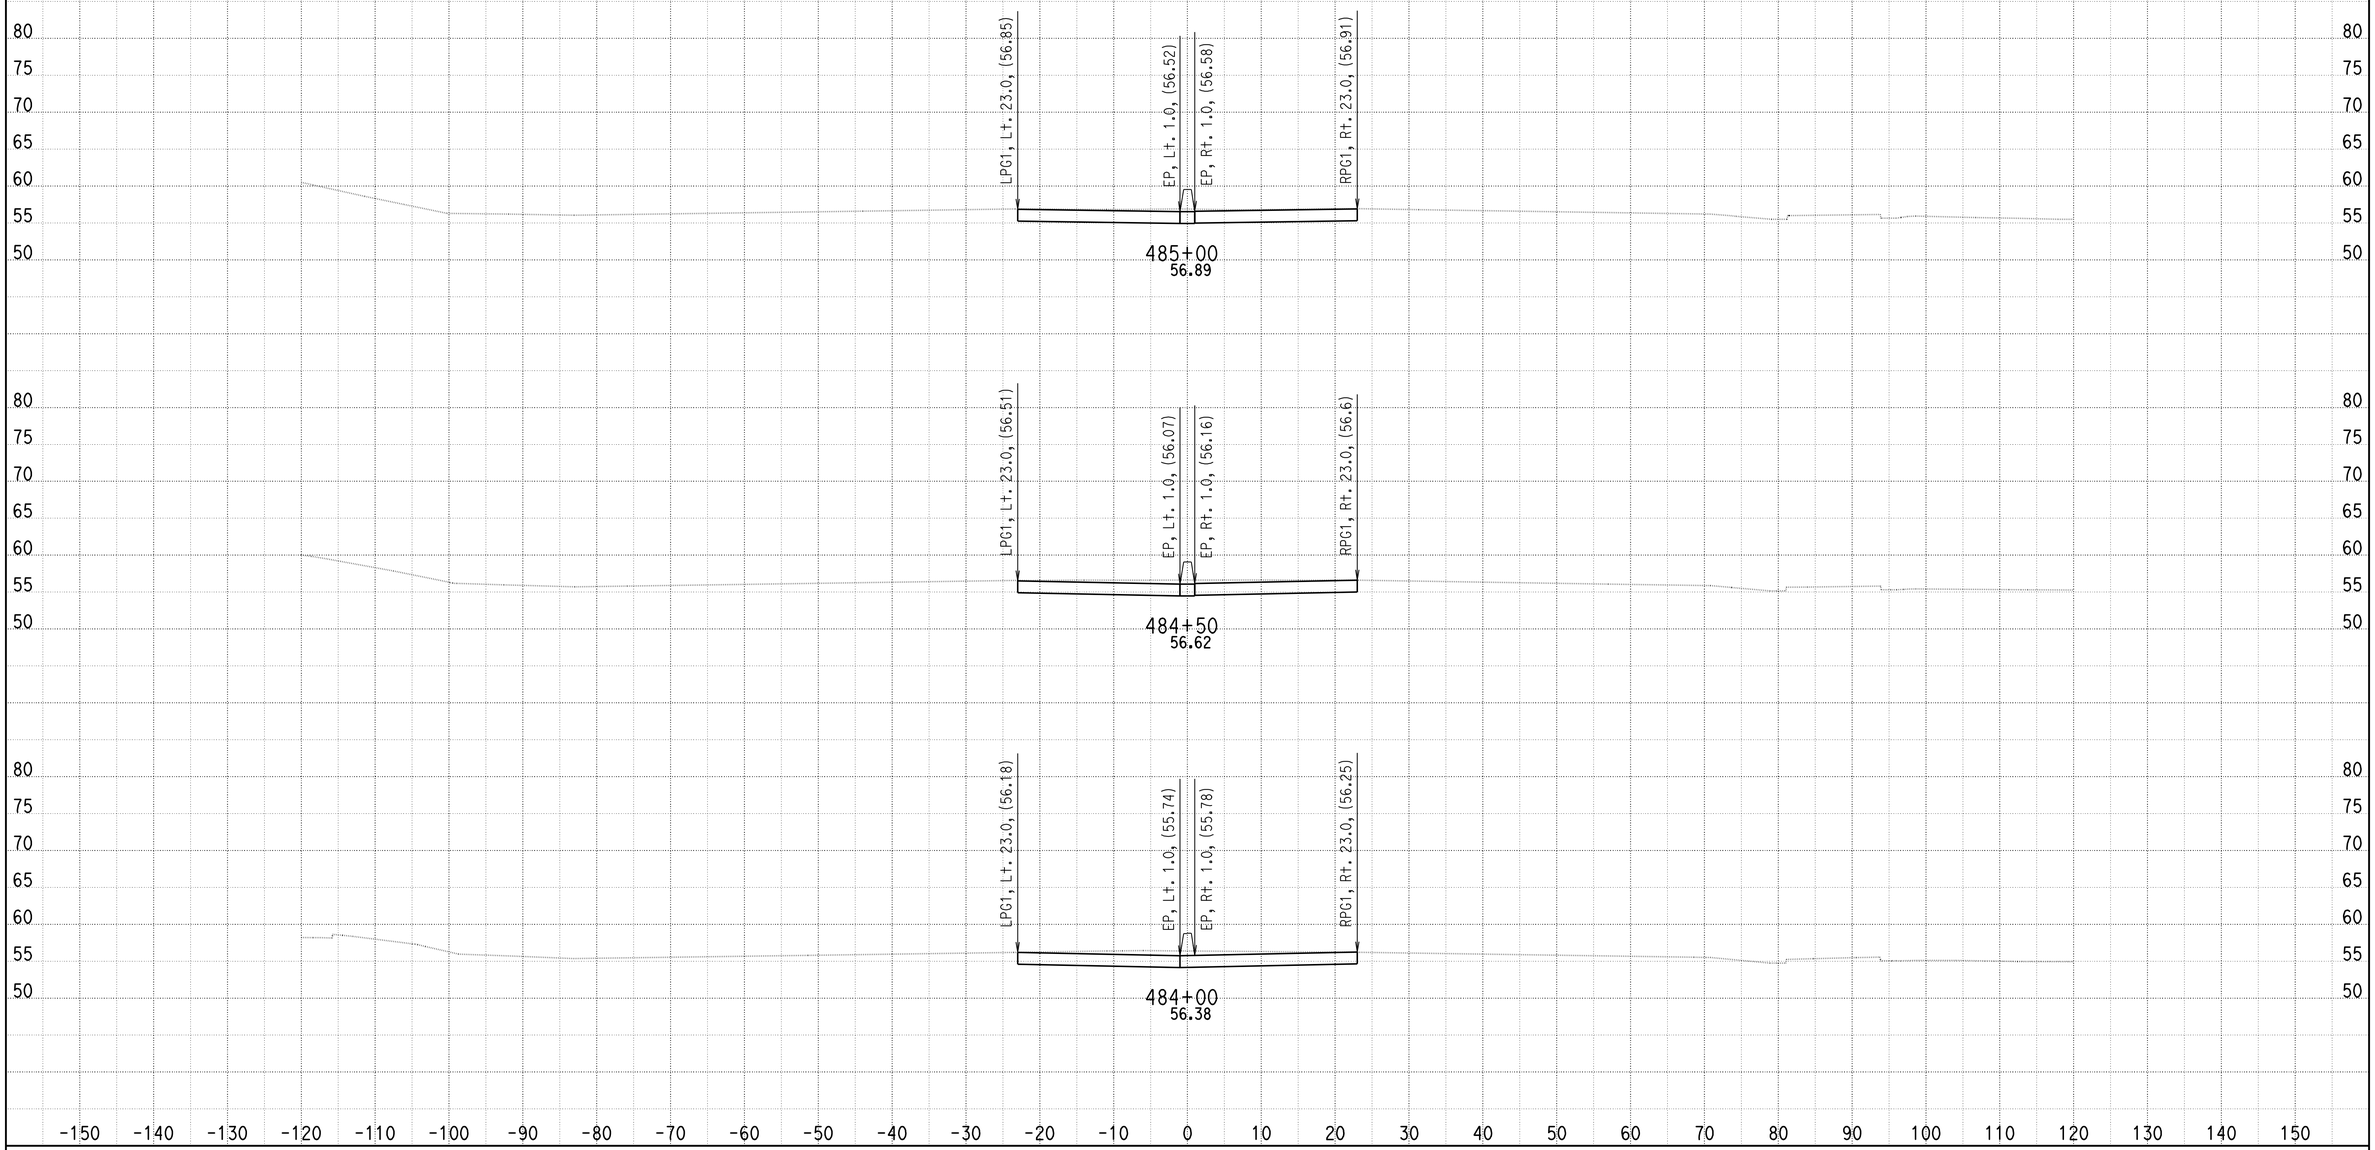


DATE: 9/1/2010

KC Project: SOUTH File: U:\userdata\2T181\SOUTH\ear\design\Segment C\seg_c_46500_48850_090110.ear

SCALE: 1" = 10' Horiz.
1" = 10' Vert.

**All Dimensions are US Survey Feet**

**A**

**CROSS SECTIONS**

SHEET 164 OF 205

# DESIGN STUDY ONLY

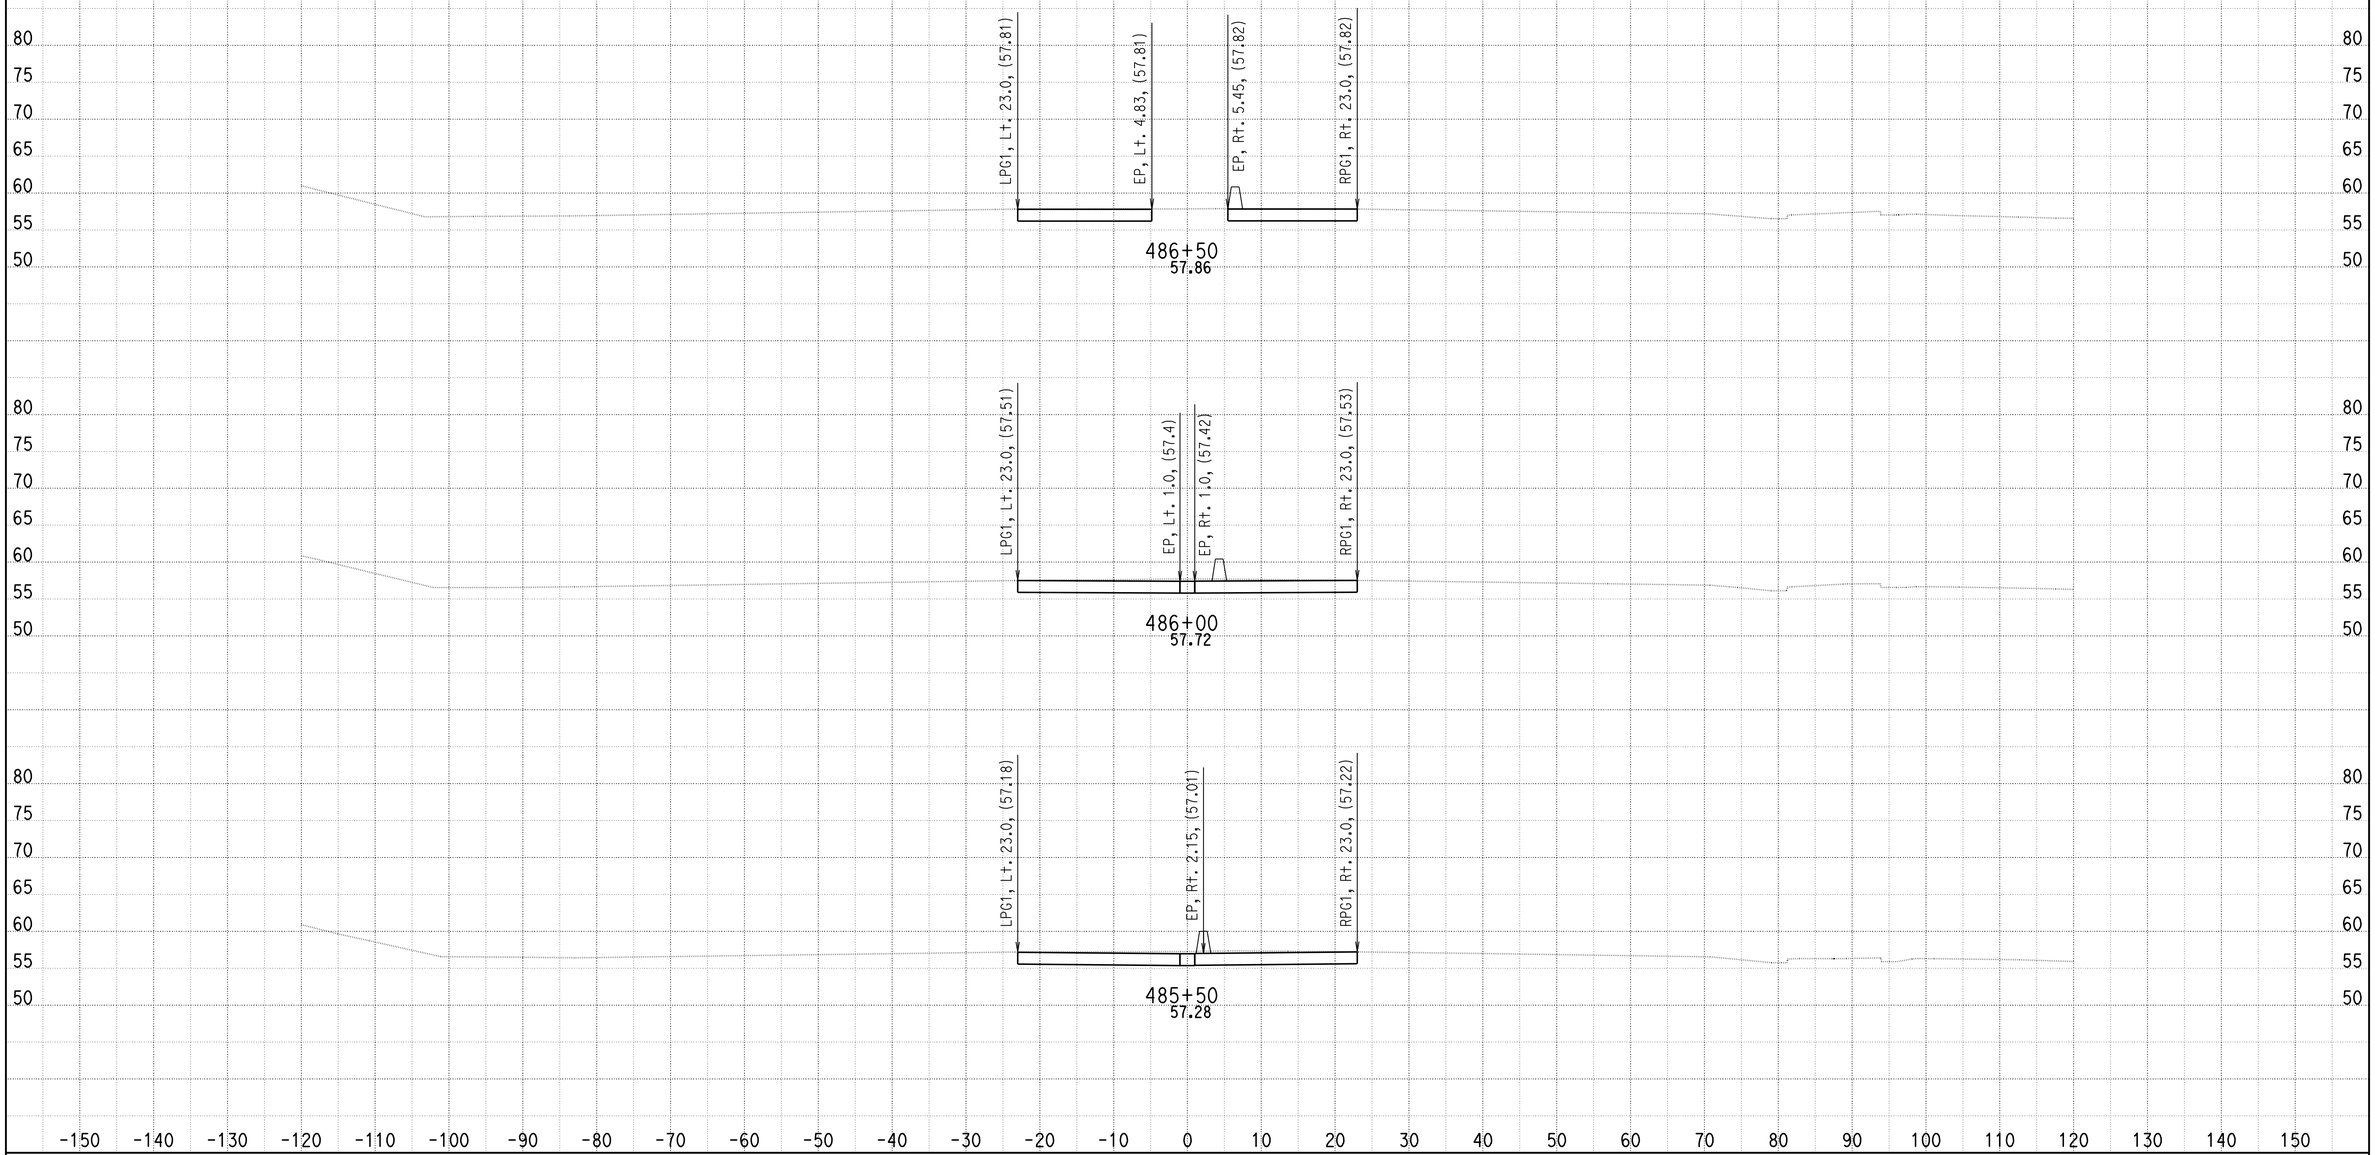


DATE: 9/1/2010

KC Project: SOUTH File: U:\userdata\2T181\SOUTH\ear\design\Segment C\seg_c_46500_48850_090110.ear

SCALE: 1" = 10' Horiz.
1" = 10' Vert.

**All Dimensions are US Survey Feet**

**A**

**CROSS SECTIONS**

SHEET 165 OF 205

# DESIGN STUDY ONLY

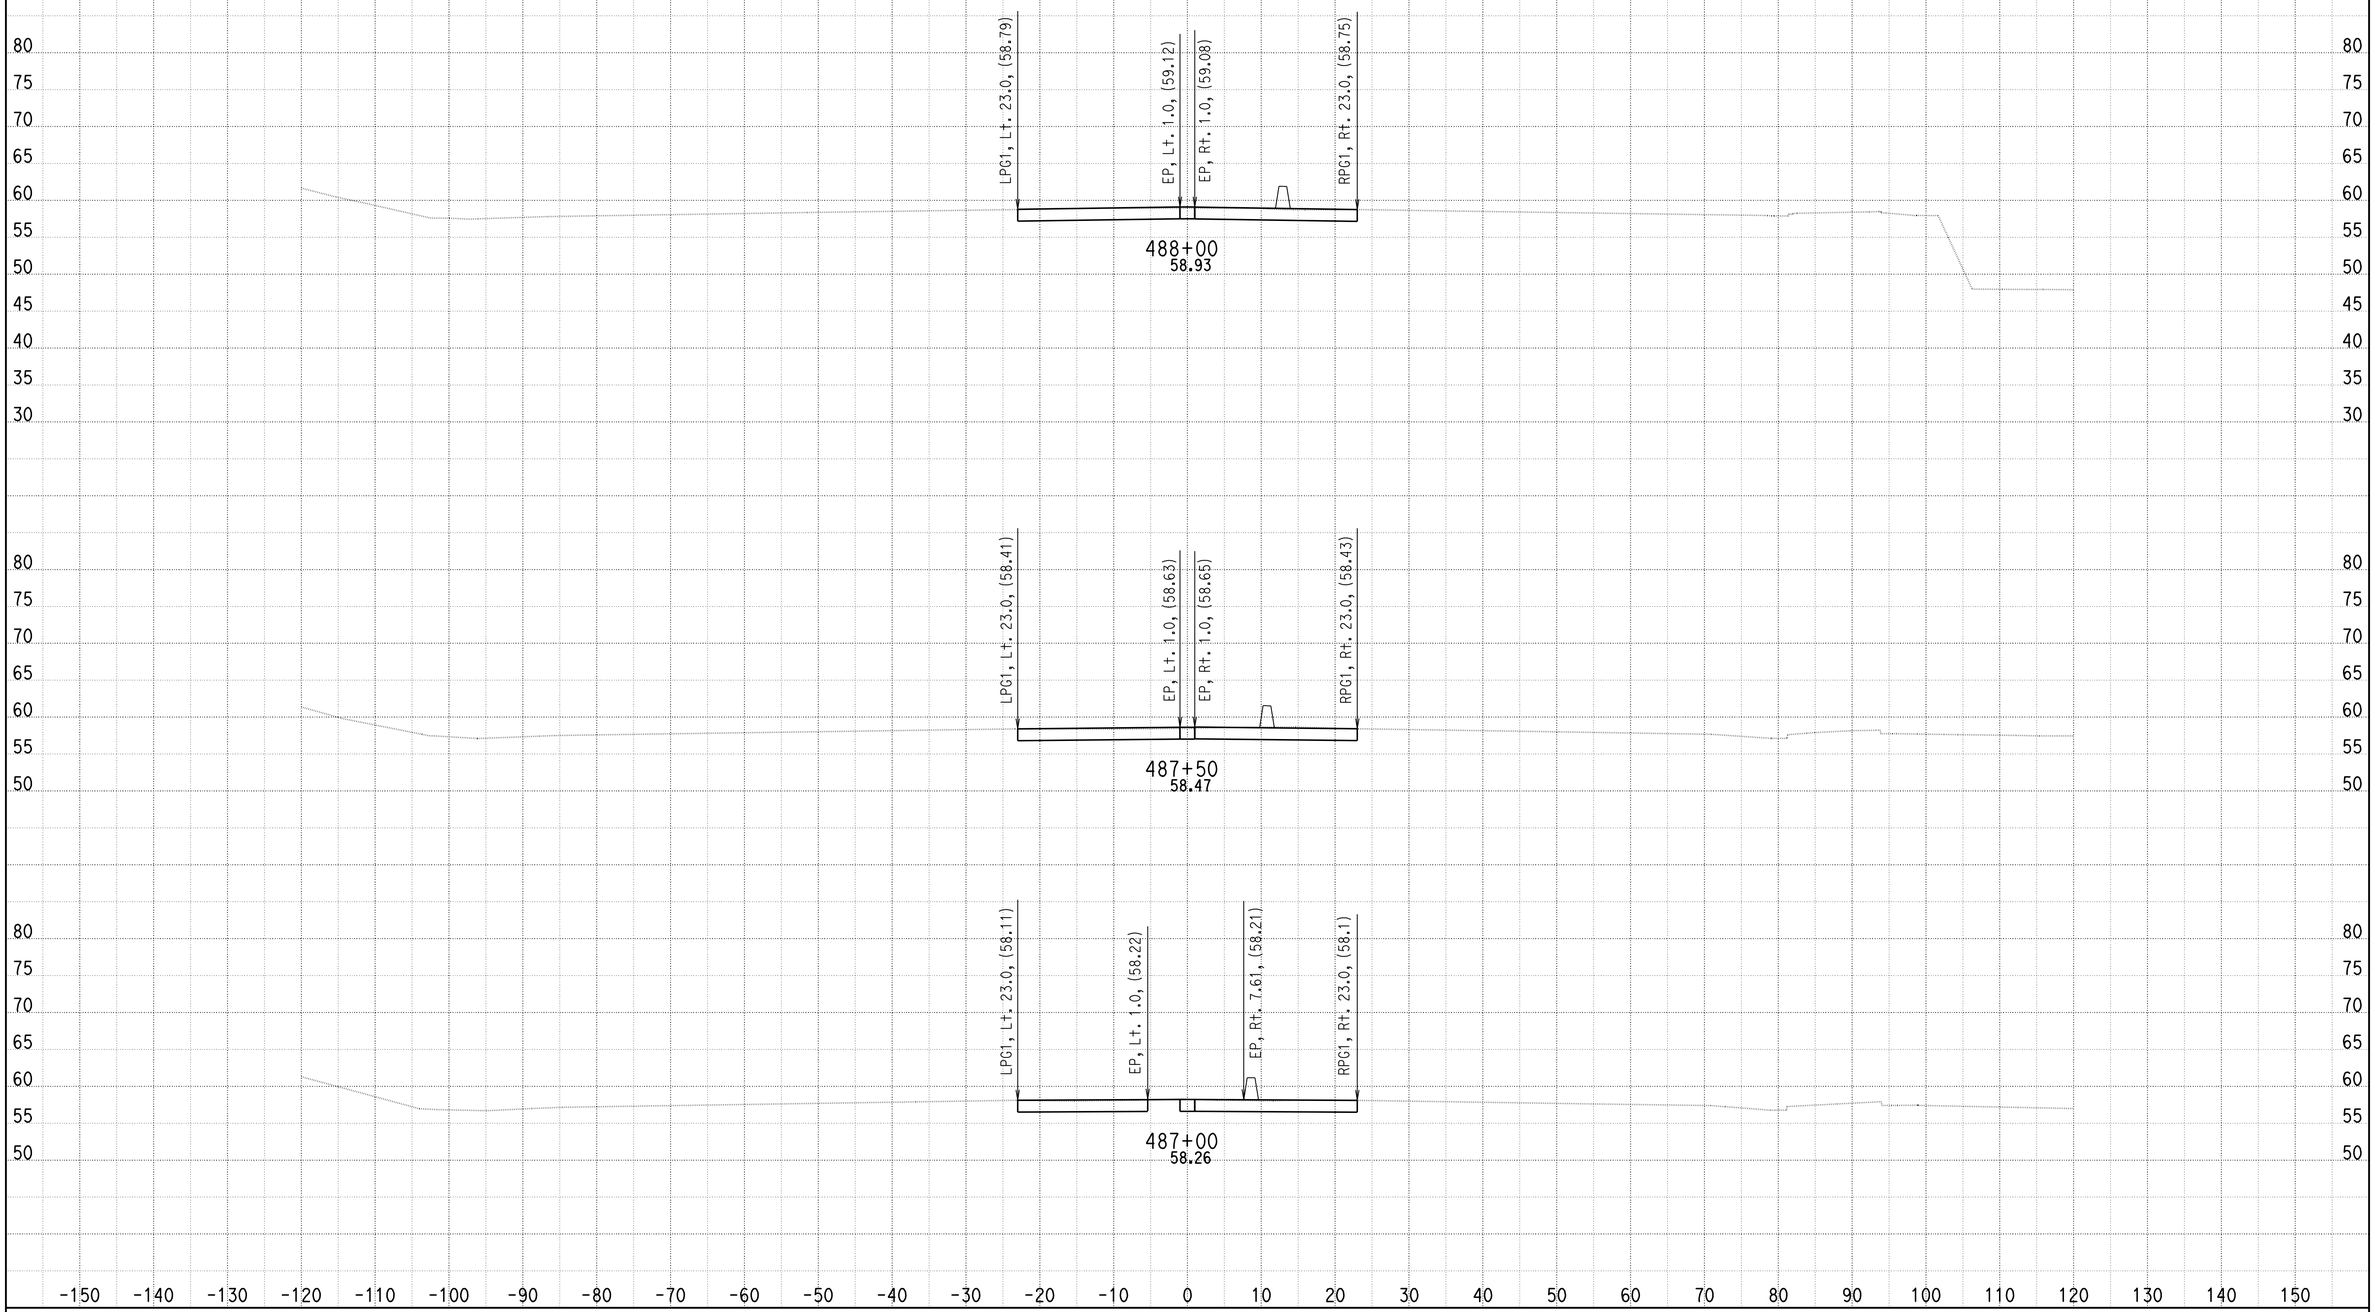


DATE: 9/1/2010

KC Project: SOUTH File: U:\userdata\2T181\SOUTH\ear\design\Segment C\seg_c_46500_48850_090110.ear

SCALE: 1" = 10' Horiz.
1" = 10' Vert.

**All Dimensions are US Survey Feet**

**A**

**CROSS SECTIONS**

# DESIGN STUDY ONLY

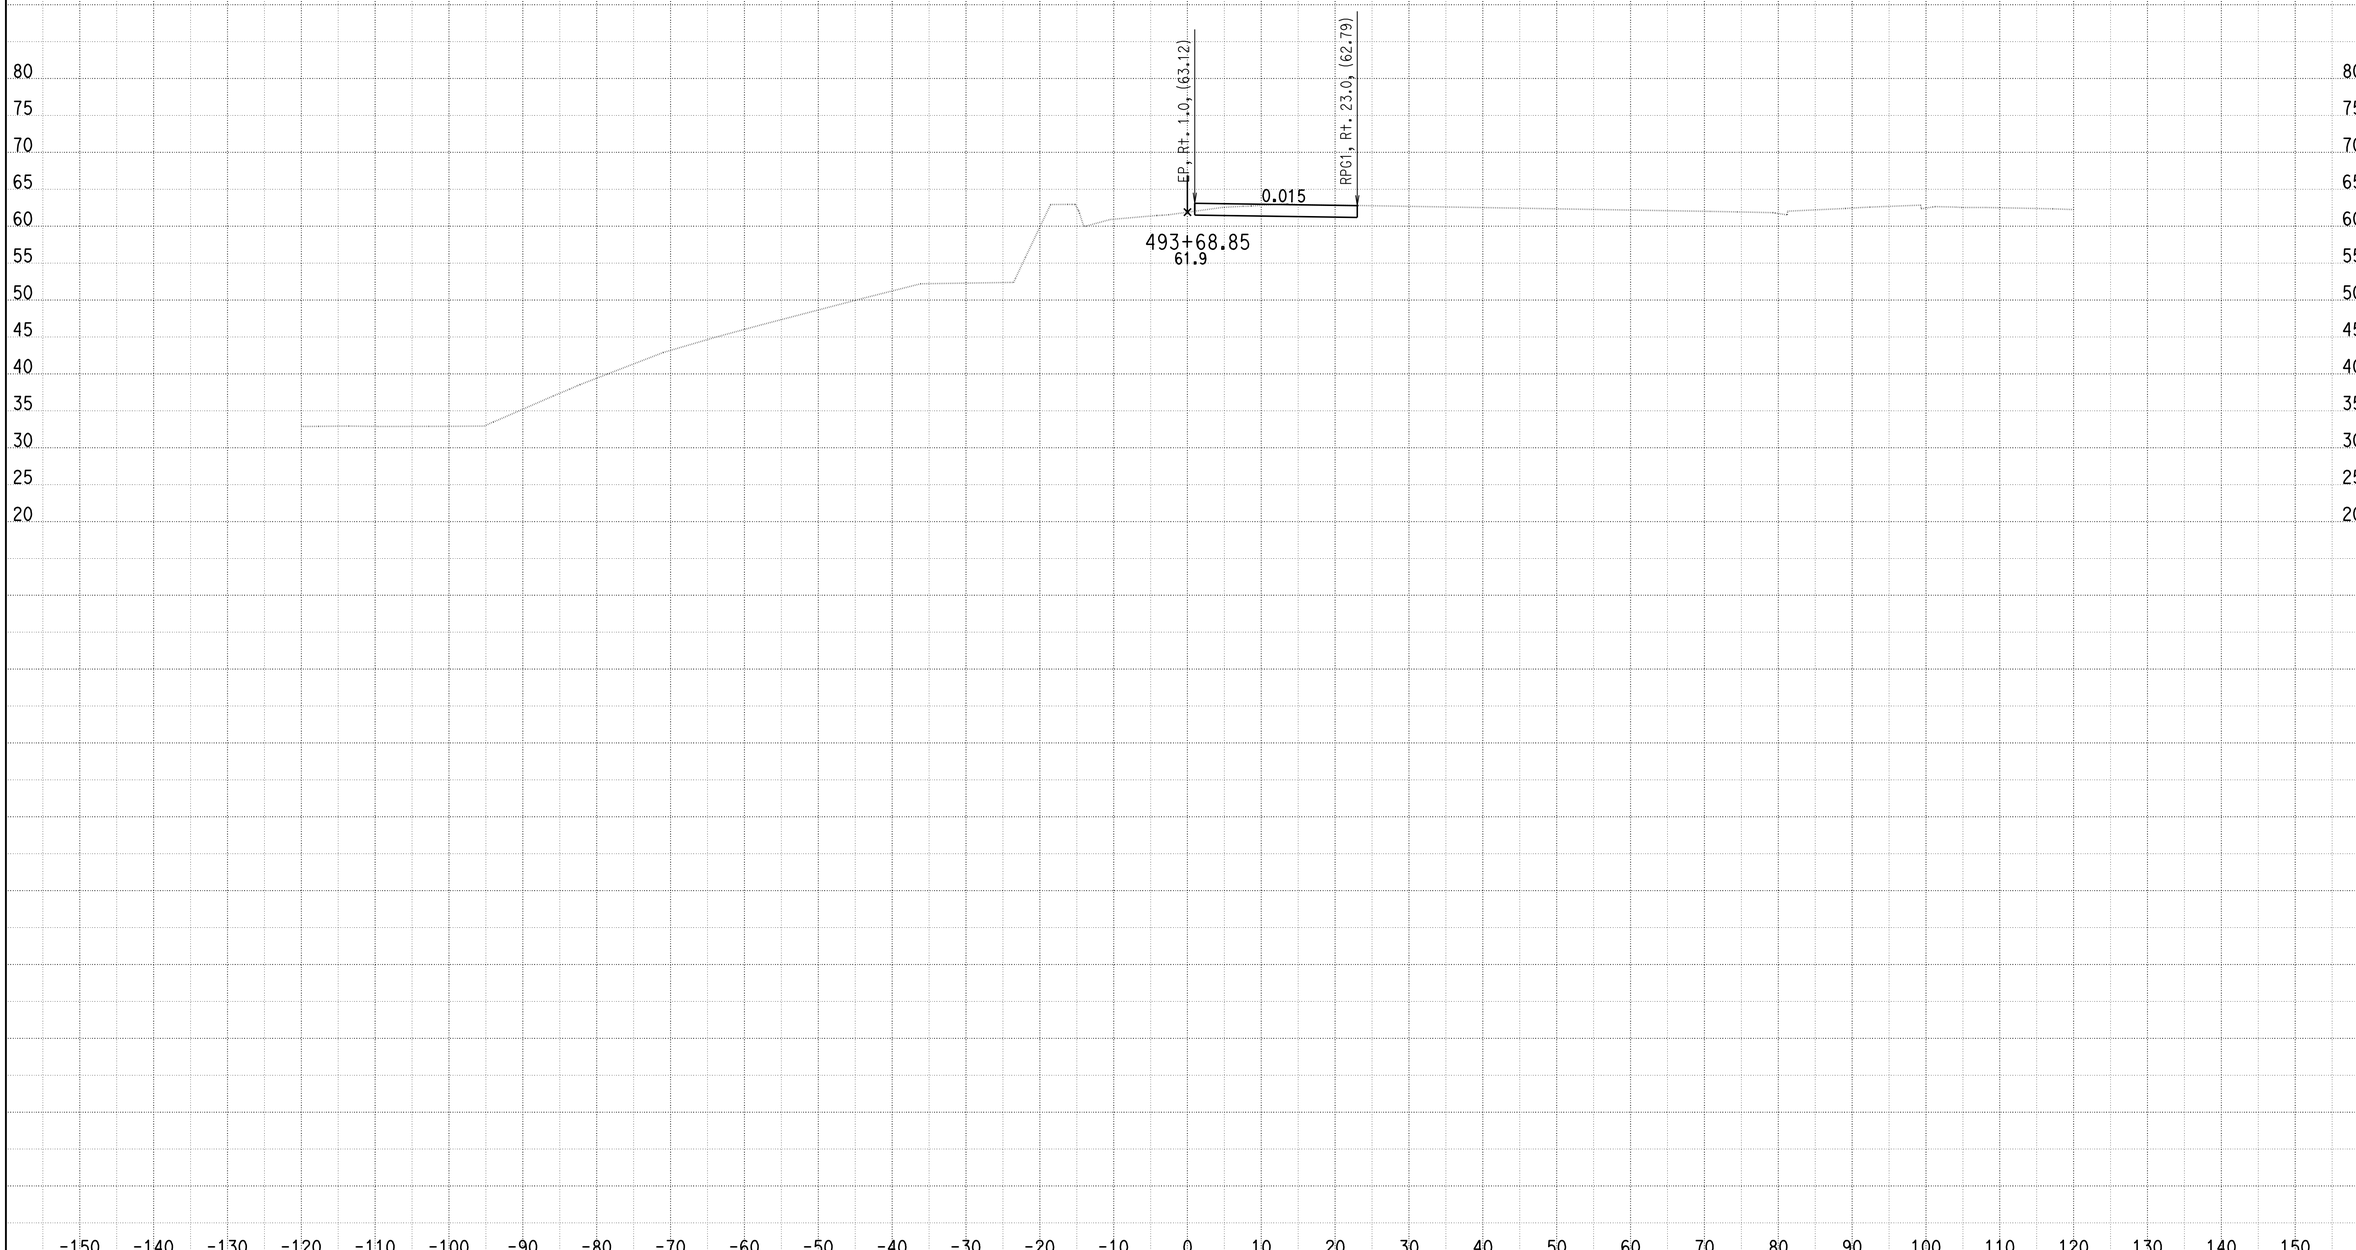


DATE: 6/8/2010

KC Project: SOUTH File: U:\userdata\2T181\SOUTH\ear\design\Segment C\seg_c_49350_49750_060810.ear

SCALE: 1" = 10' Horiz.
1" = 10' Vert.

**All Dimensions are US Survey Feet**

**A**

**CROSS SECTIONS**

SHEET 167 OF 205

# DESIGN STUDY ONLY

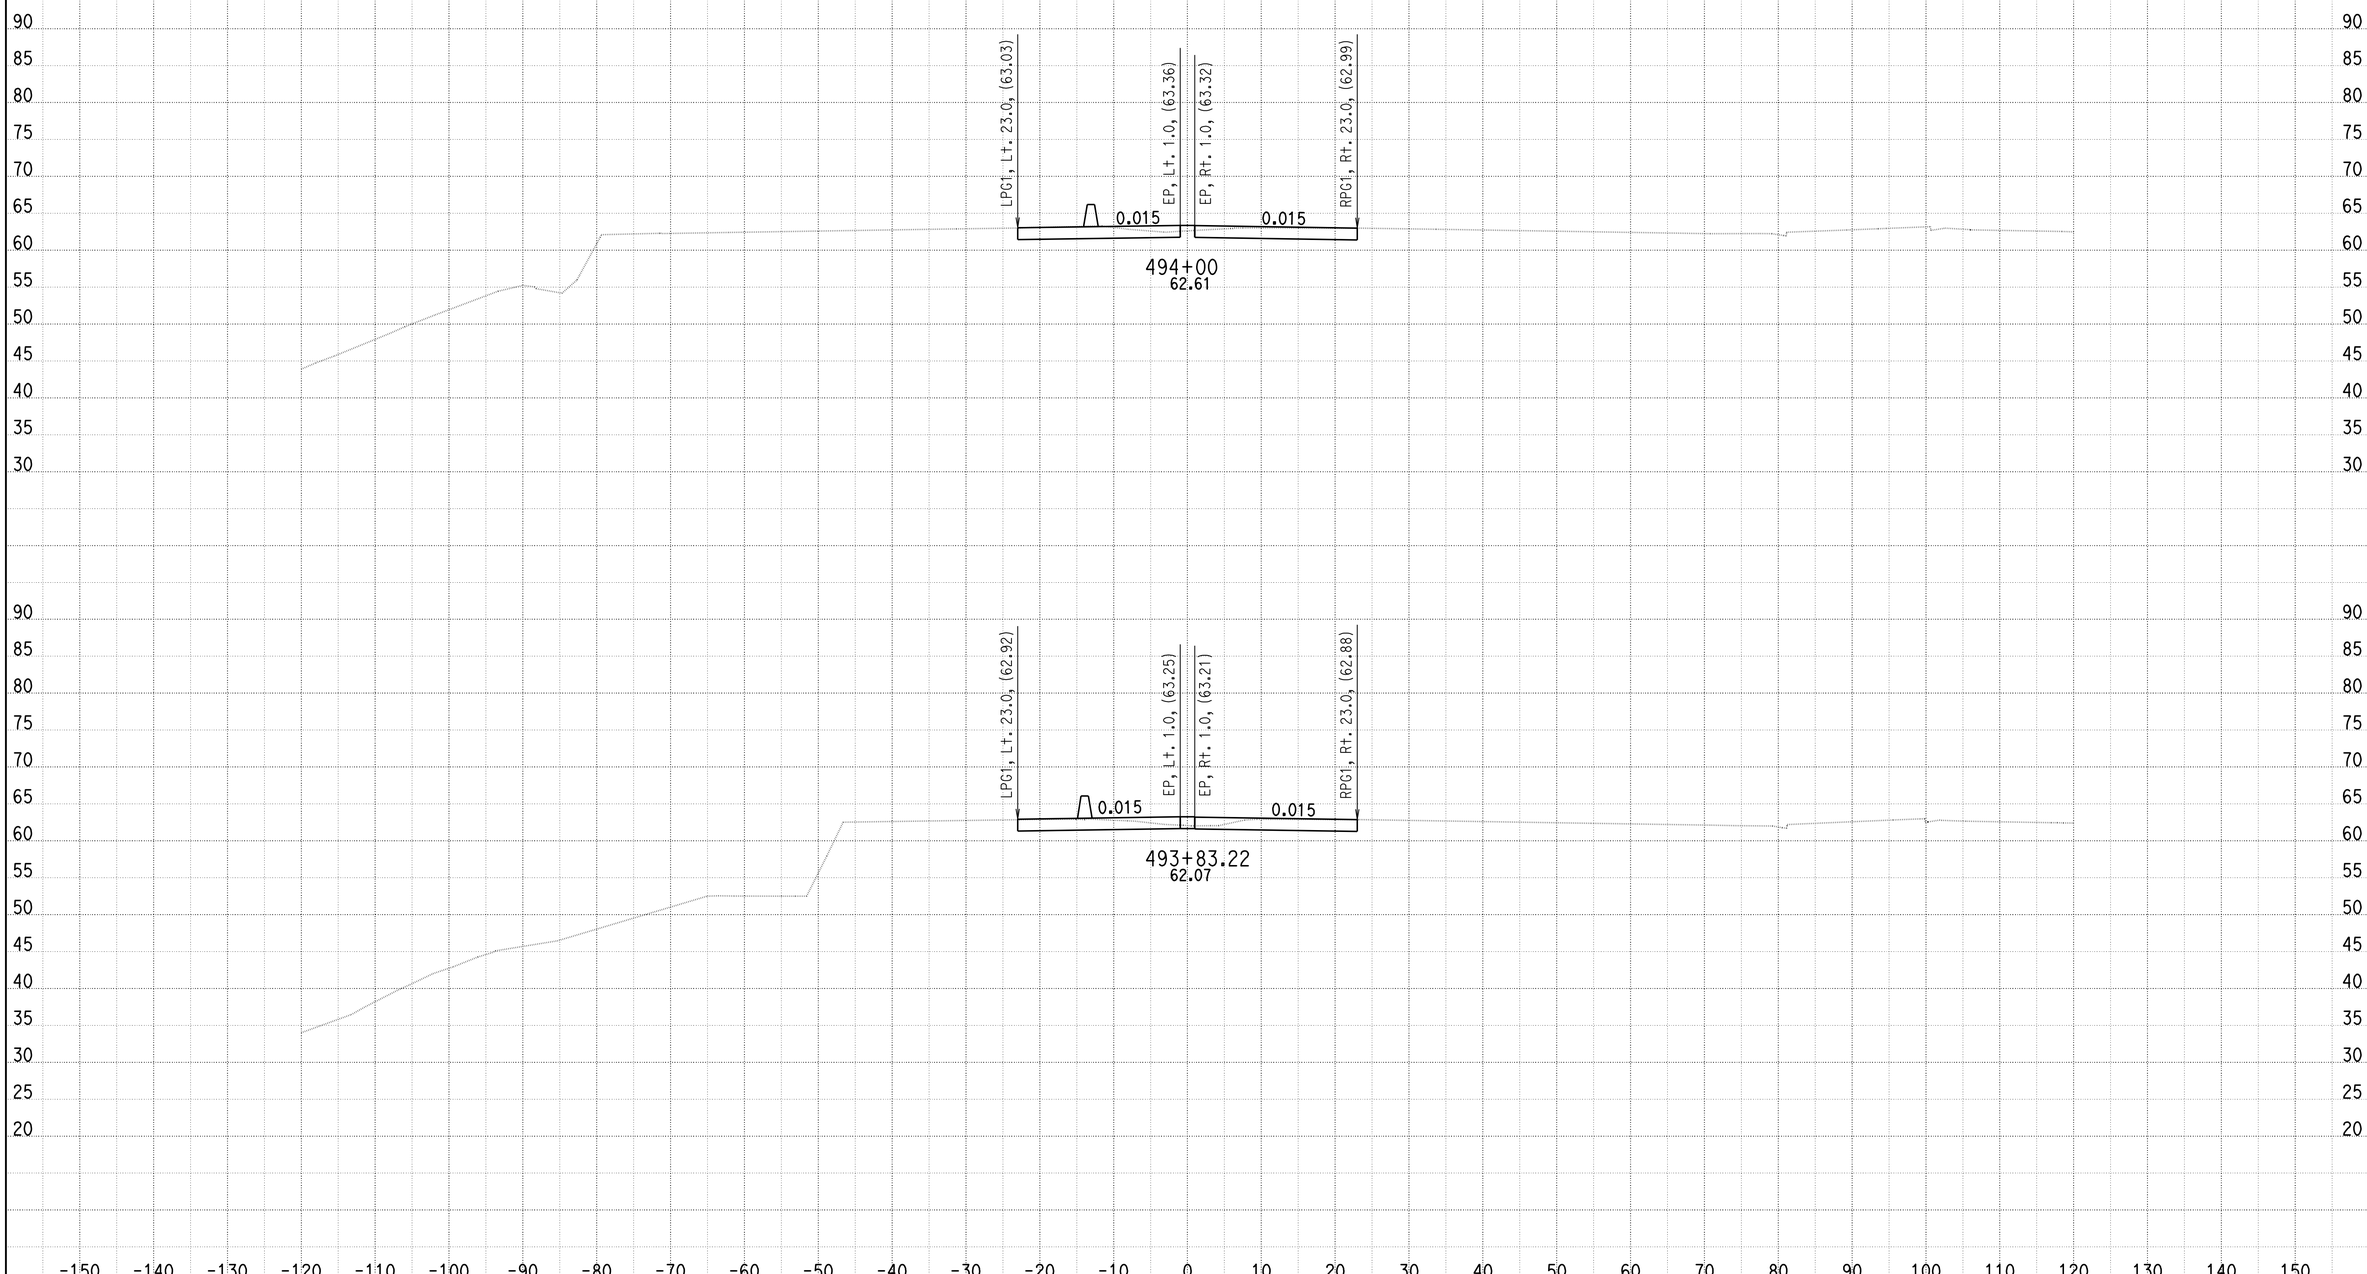


DATE: 6/8/2010

KC Project: SOUTH File: U:\userdata\2T181\SOUTH\ear\design\Segment C\seg_c_49350_49750_060810.ear

SCALE: 1" = 10' Horiz.
1" = 10' Vert.

**All Dimensions are US Survey Feet**

**A**

**CROSS SECTIONS**

SHEET 168 OF 205

# DESIGN STUDY ONLY

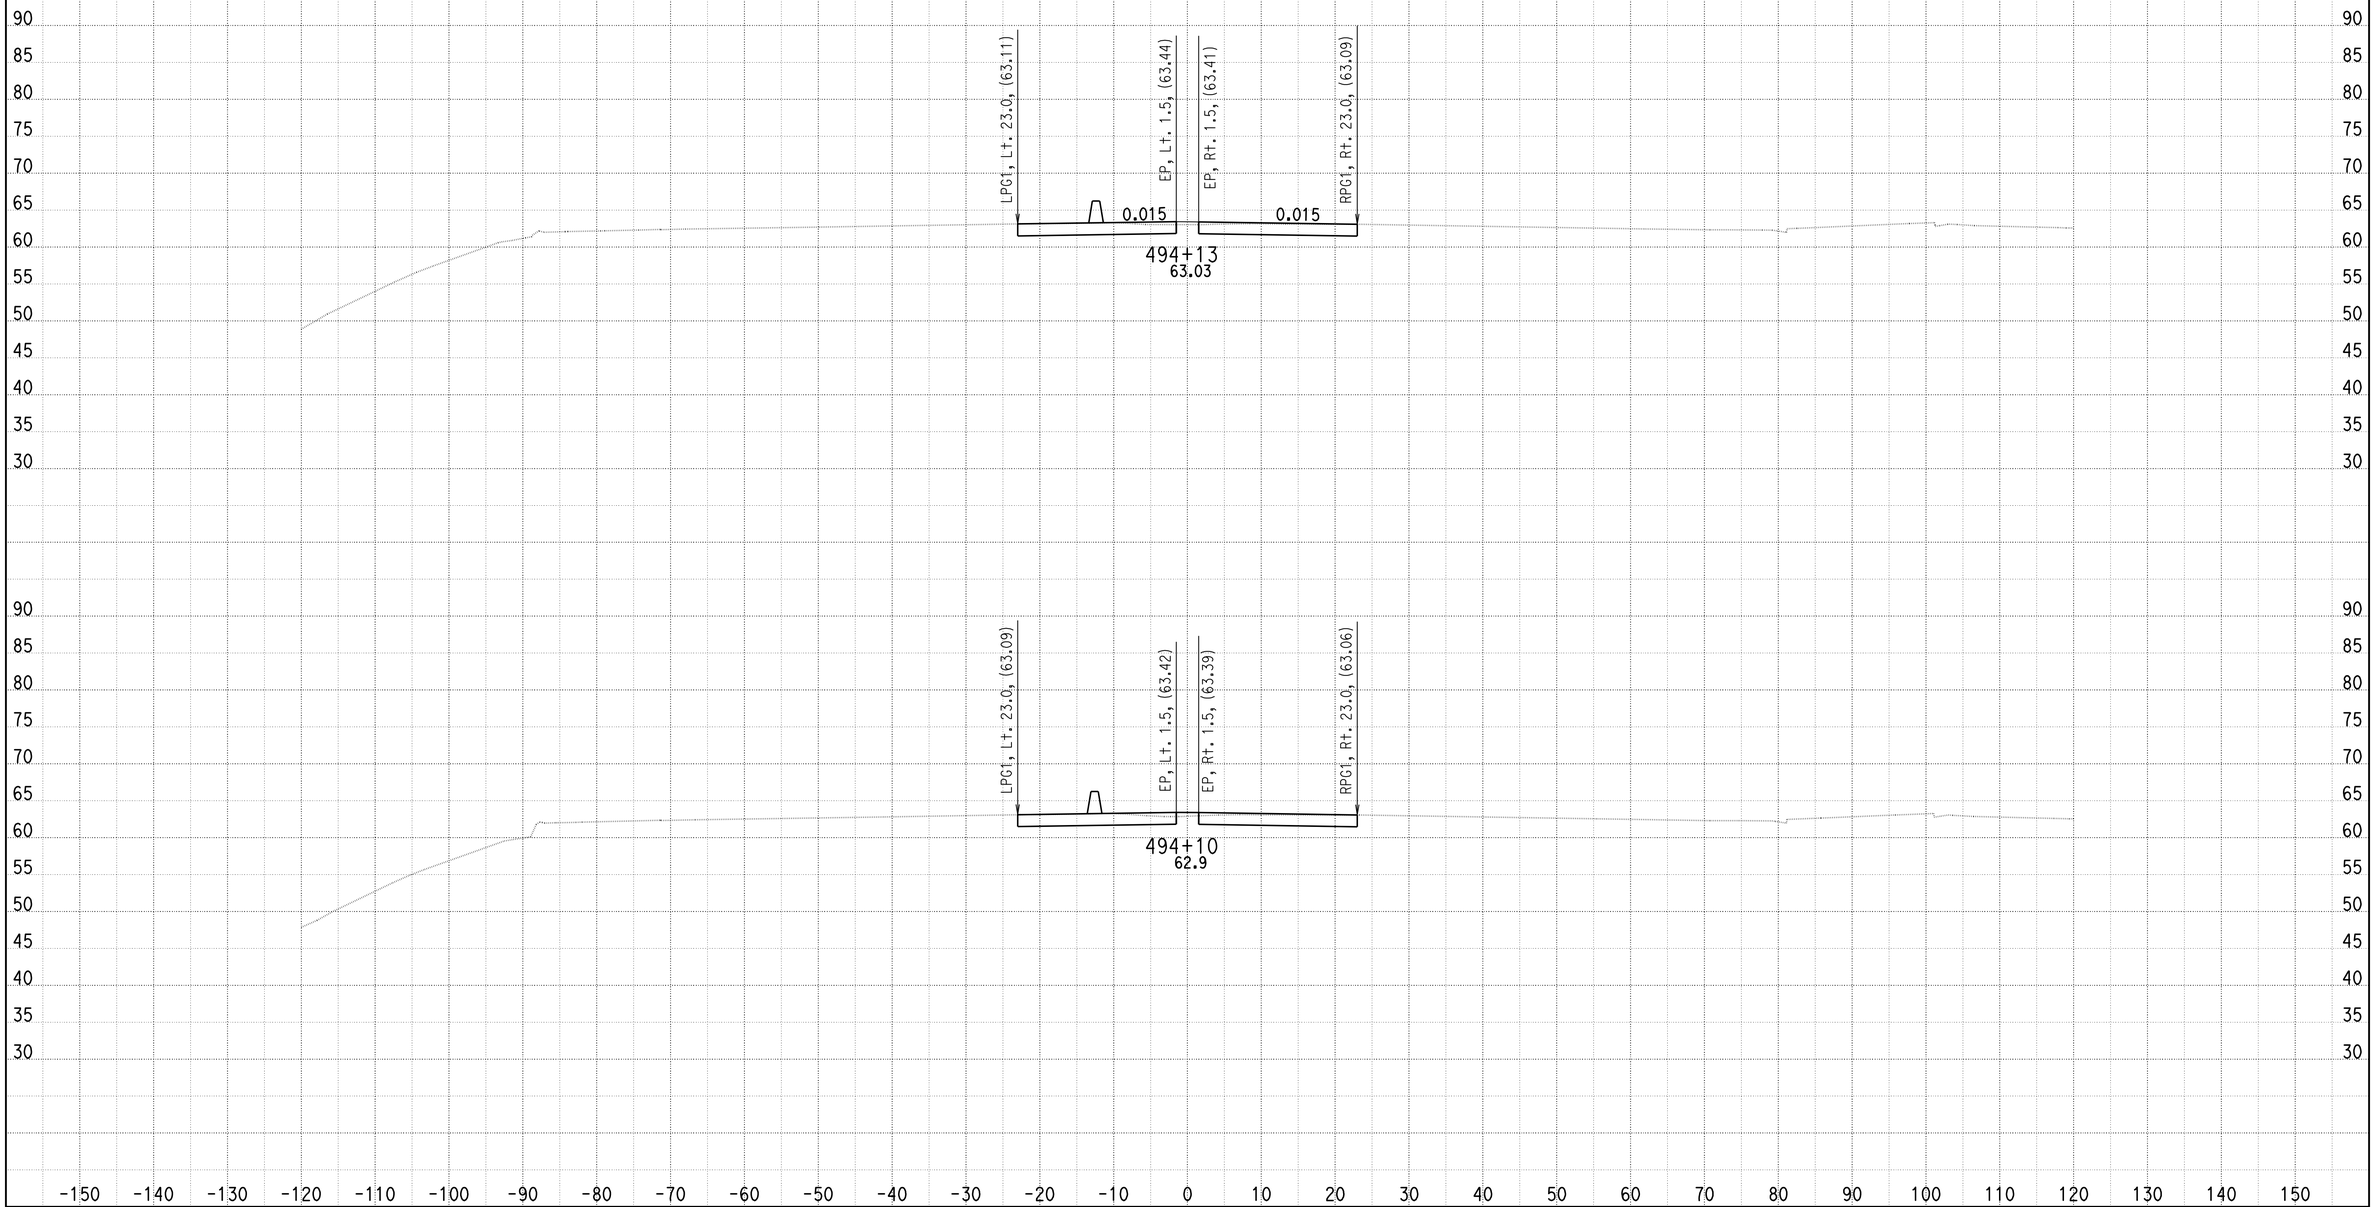


DATE: 6/8/2010

KC Project: SOUTH File: U:\userdata\2T181\SOUTH\ear\design\Segment C\seg_c_49350_49750_060810.ear

SCALE: 1" = 10' Horiz.
1" = 10' Vert.

**All Dimensions are US Survey Feet**

**A**

**CROSS SECTIONS**

SHEET 169 OF 205

# DESIGN STUDY ONLY

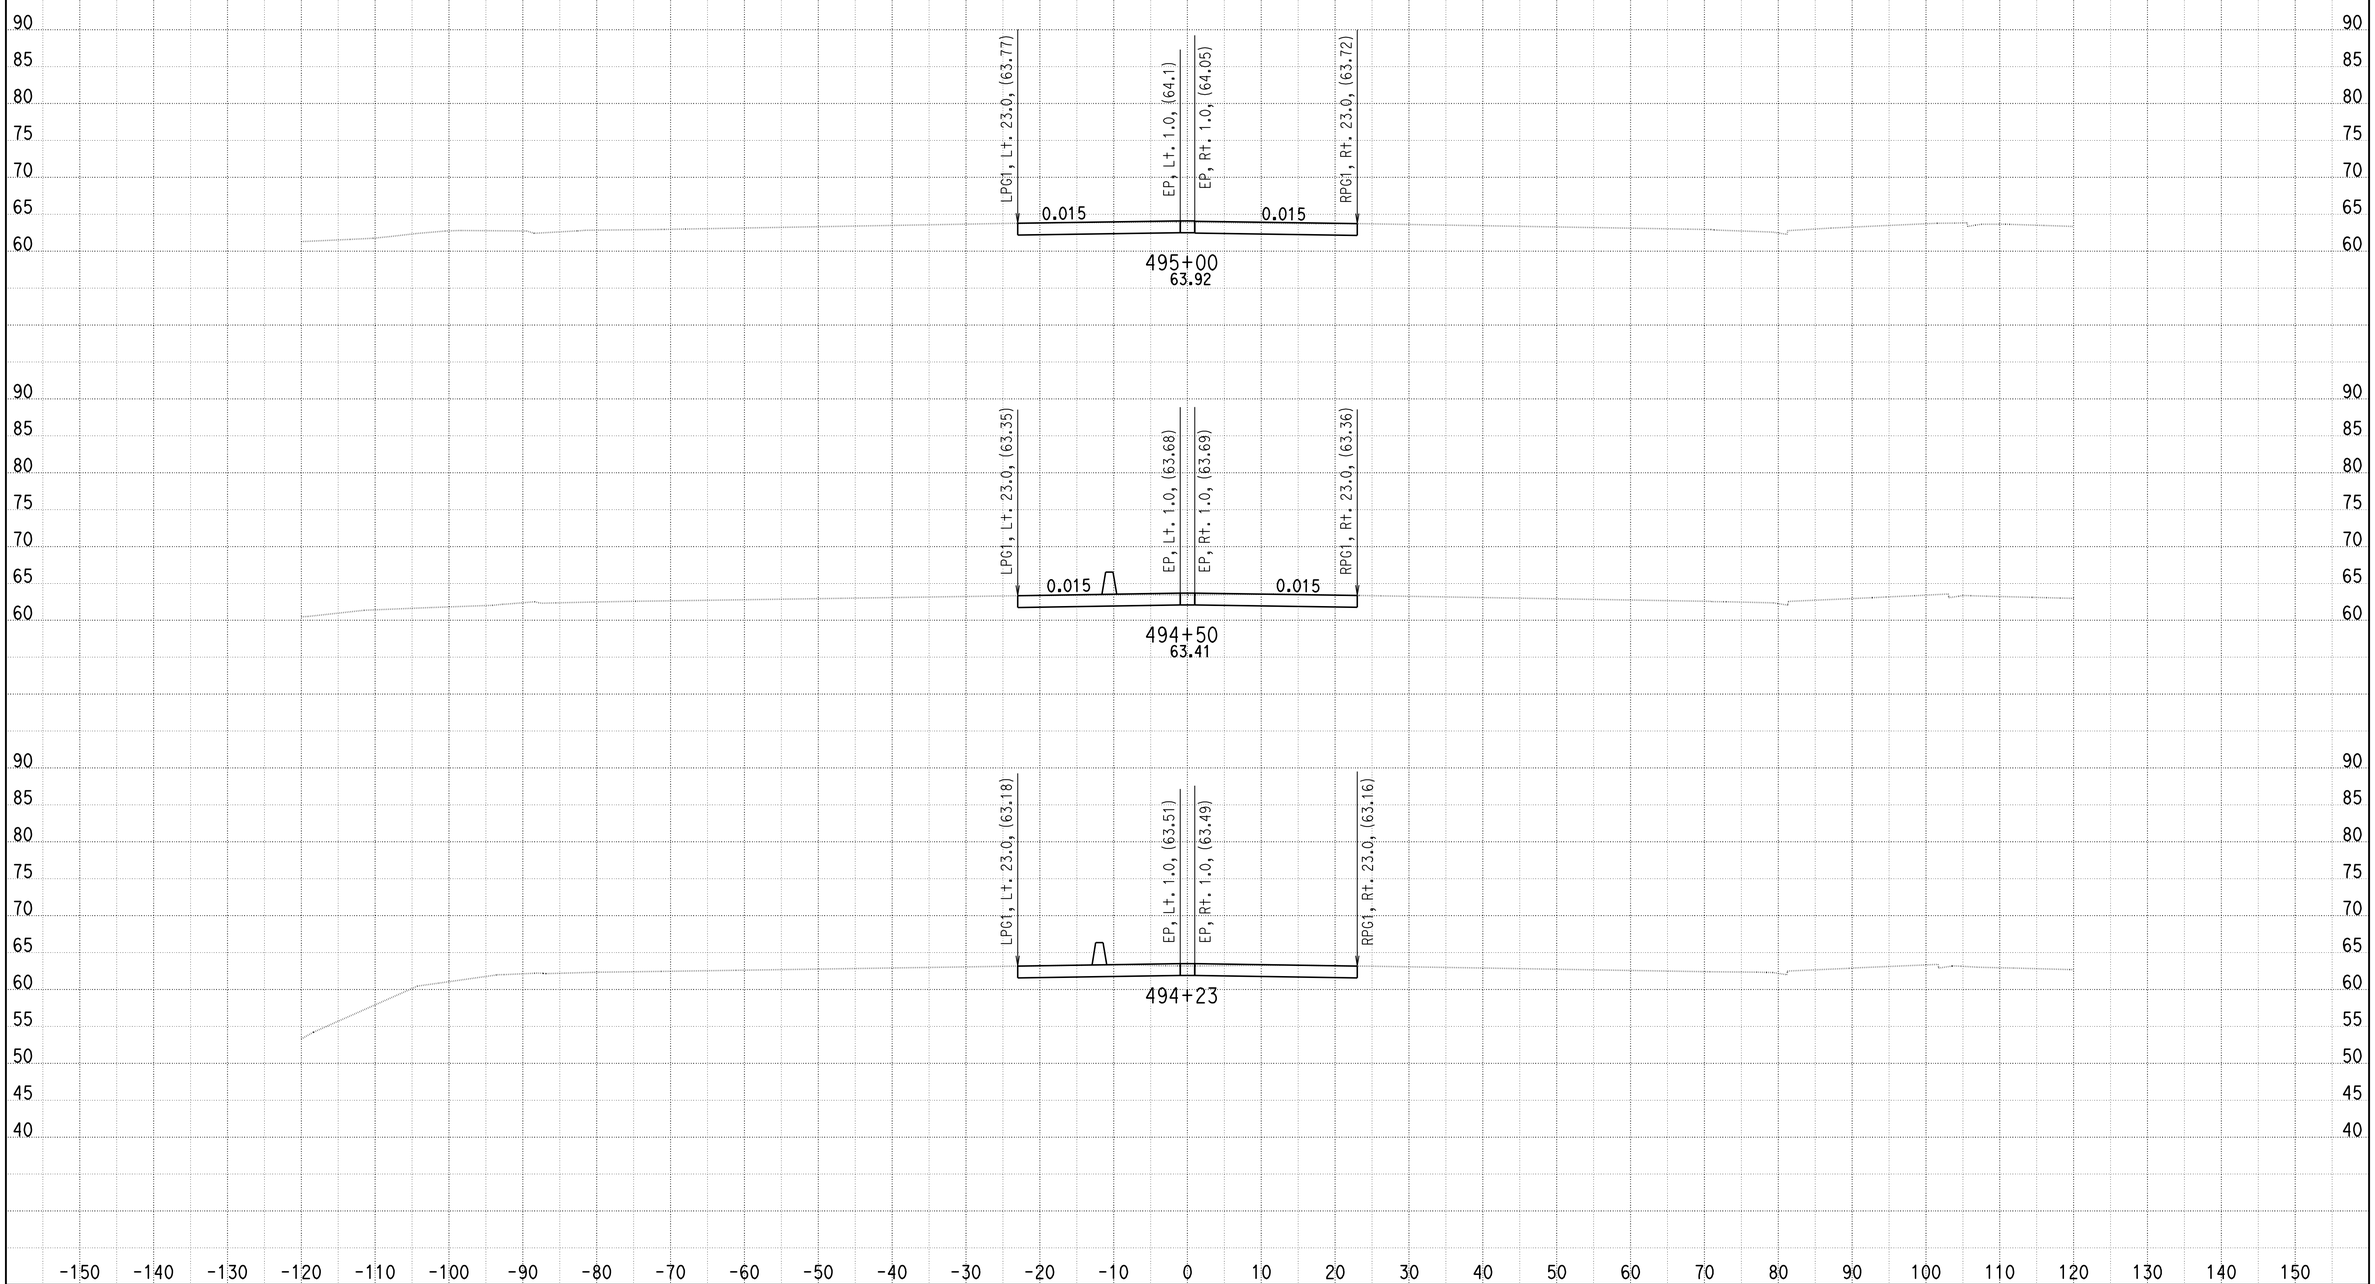


DATE: 6/8/2010

KC Project: SOUTH File: U:\userdata\2T181\SOUTH\ear\design\Segment C\seg_c_49350_49750_060810.ear

SCALE: 1" = 10' Horiz.
1" = 10' Vert.

**All Dimensions are US Survey Feet**

**A**

**CROSS SECTIONS**

SHEET 170 OF 205

# DESIGN STUDY ONLY

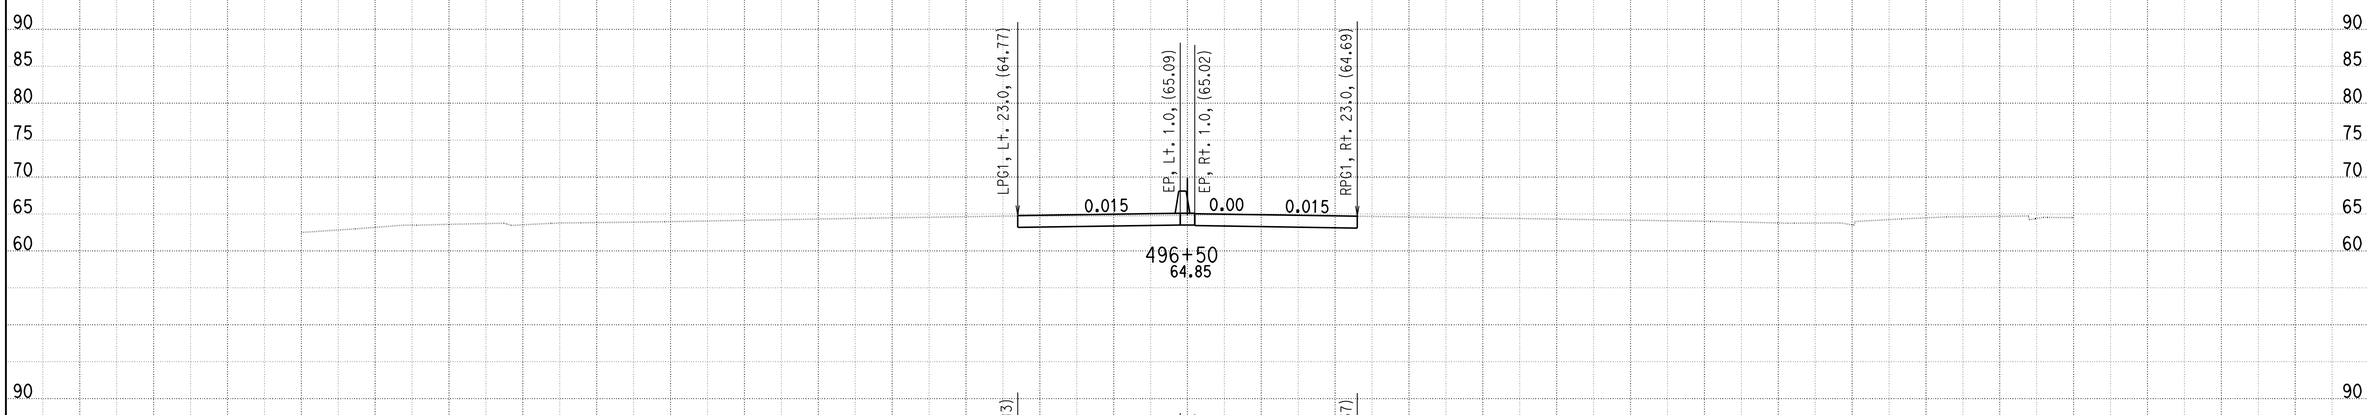


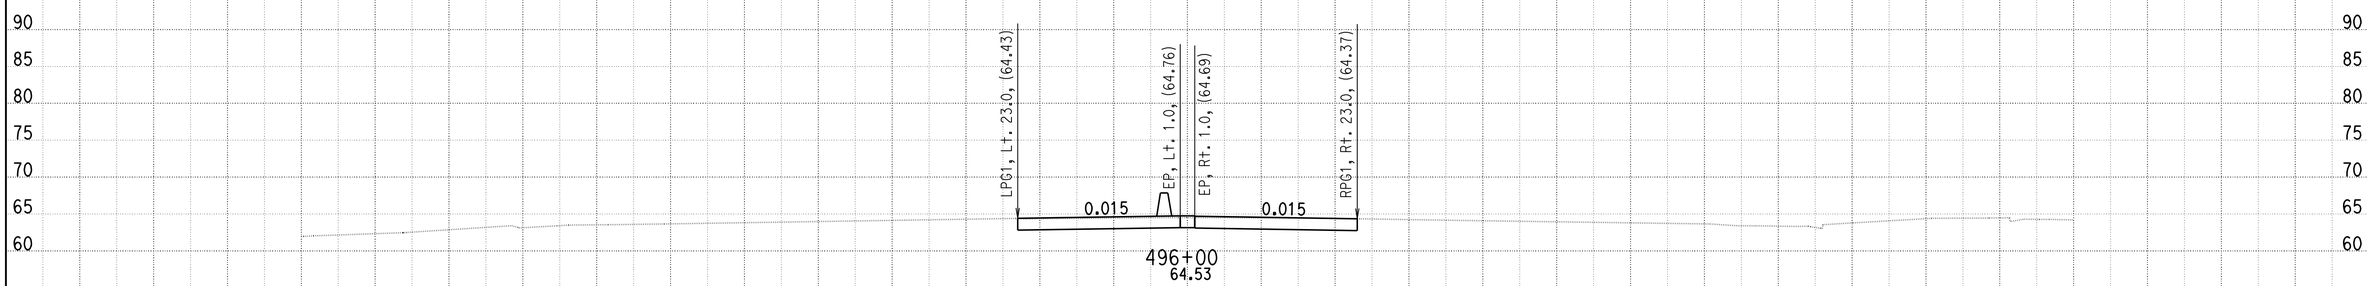


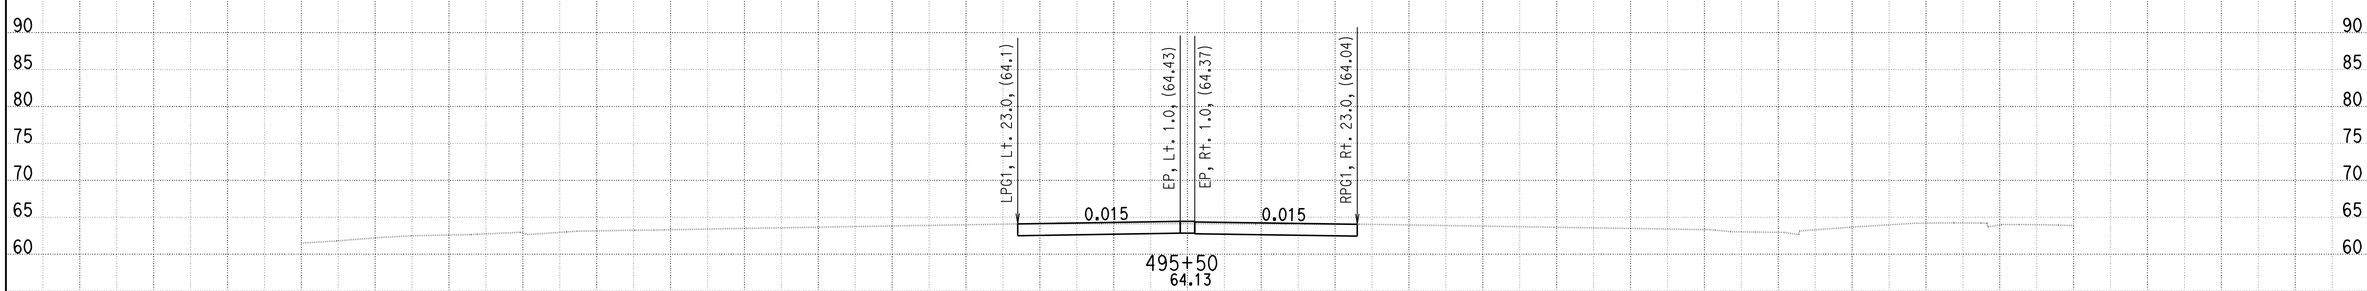


DATE: 6/8/2010

KC Project: SOUTH File: U:\userdata\2T181\SOUTH\ear\design\Segment C\seg_c_49350_49750_060810.ear

SCALE: 1" = 10' Horiz.
1" = 10' Vert.

**All Dimensions are US Survey Feet**

**A**

**CROSS SECTIONS**

SHEET 171 OF 205

# DESIGN STUDY ONLY

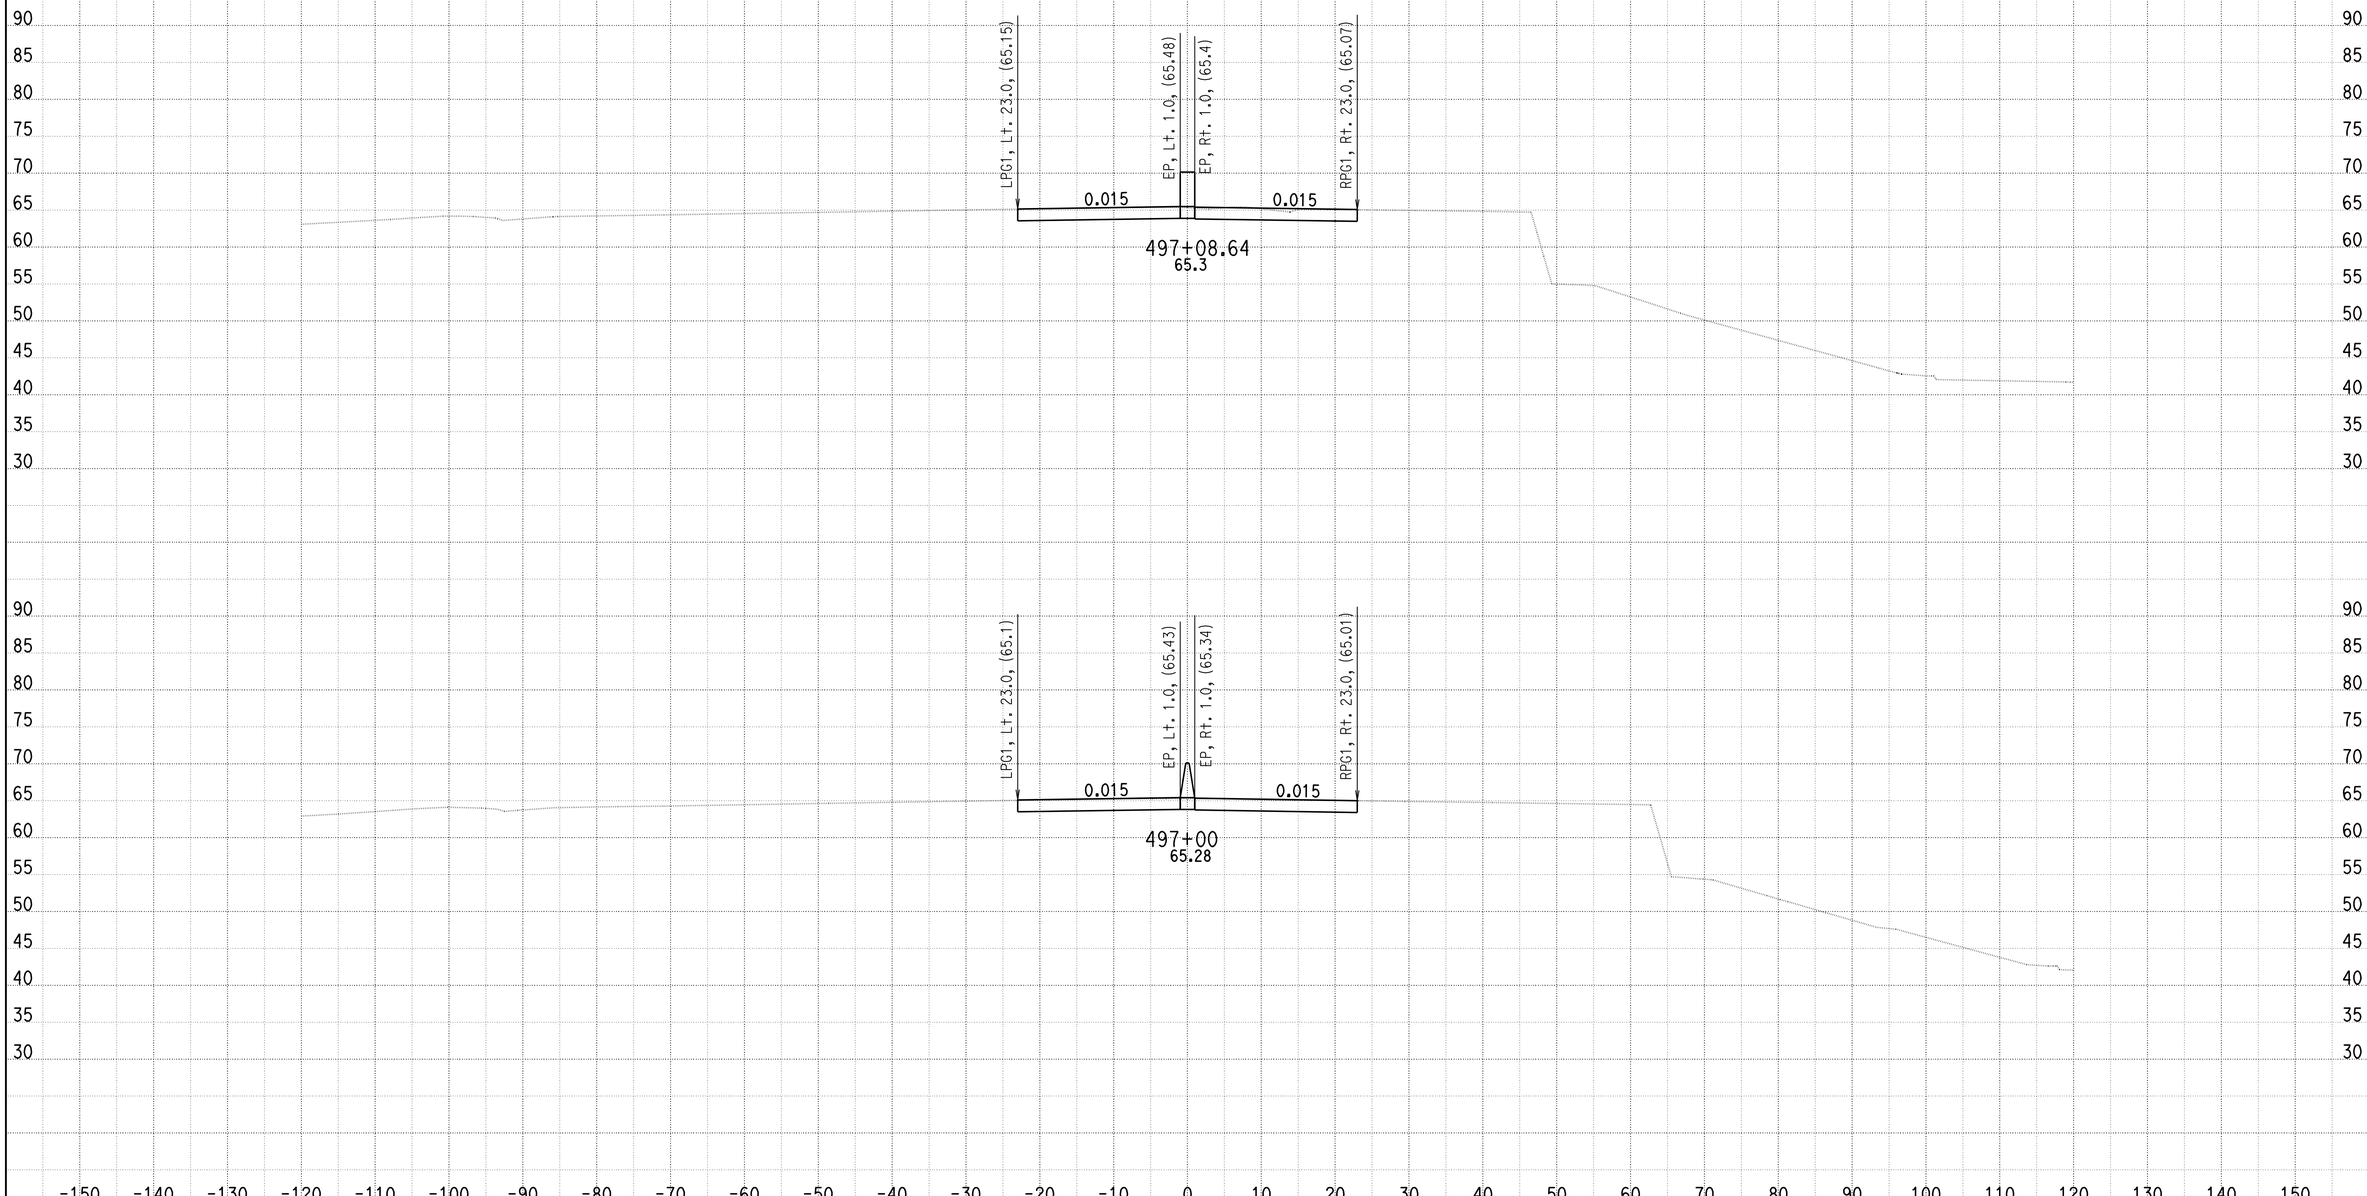


DATE: 6/8/2010

KC Project: SOUTH File: U:\userdata\2T181\SOUTH\ear\design\Segment C\seg_c_49350_49750_060810.ear

SCALE: 1" = 10' Horiz.
1" = 10' Vert.

**All Dimensions are US Survey Feet**

**A**

**CROSS SECTIONS**

SHEET 172 OF 205

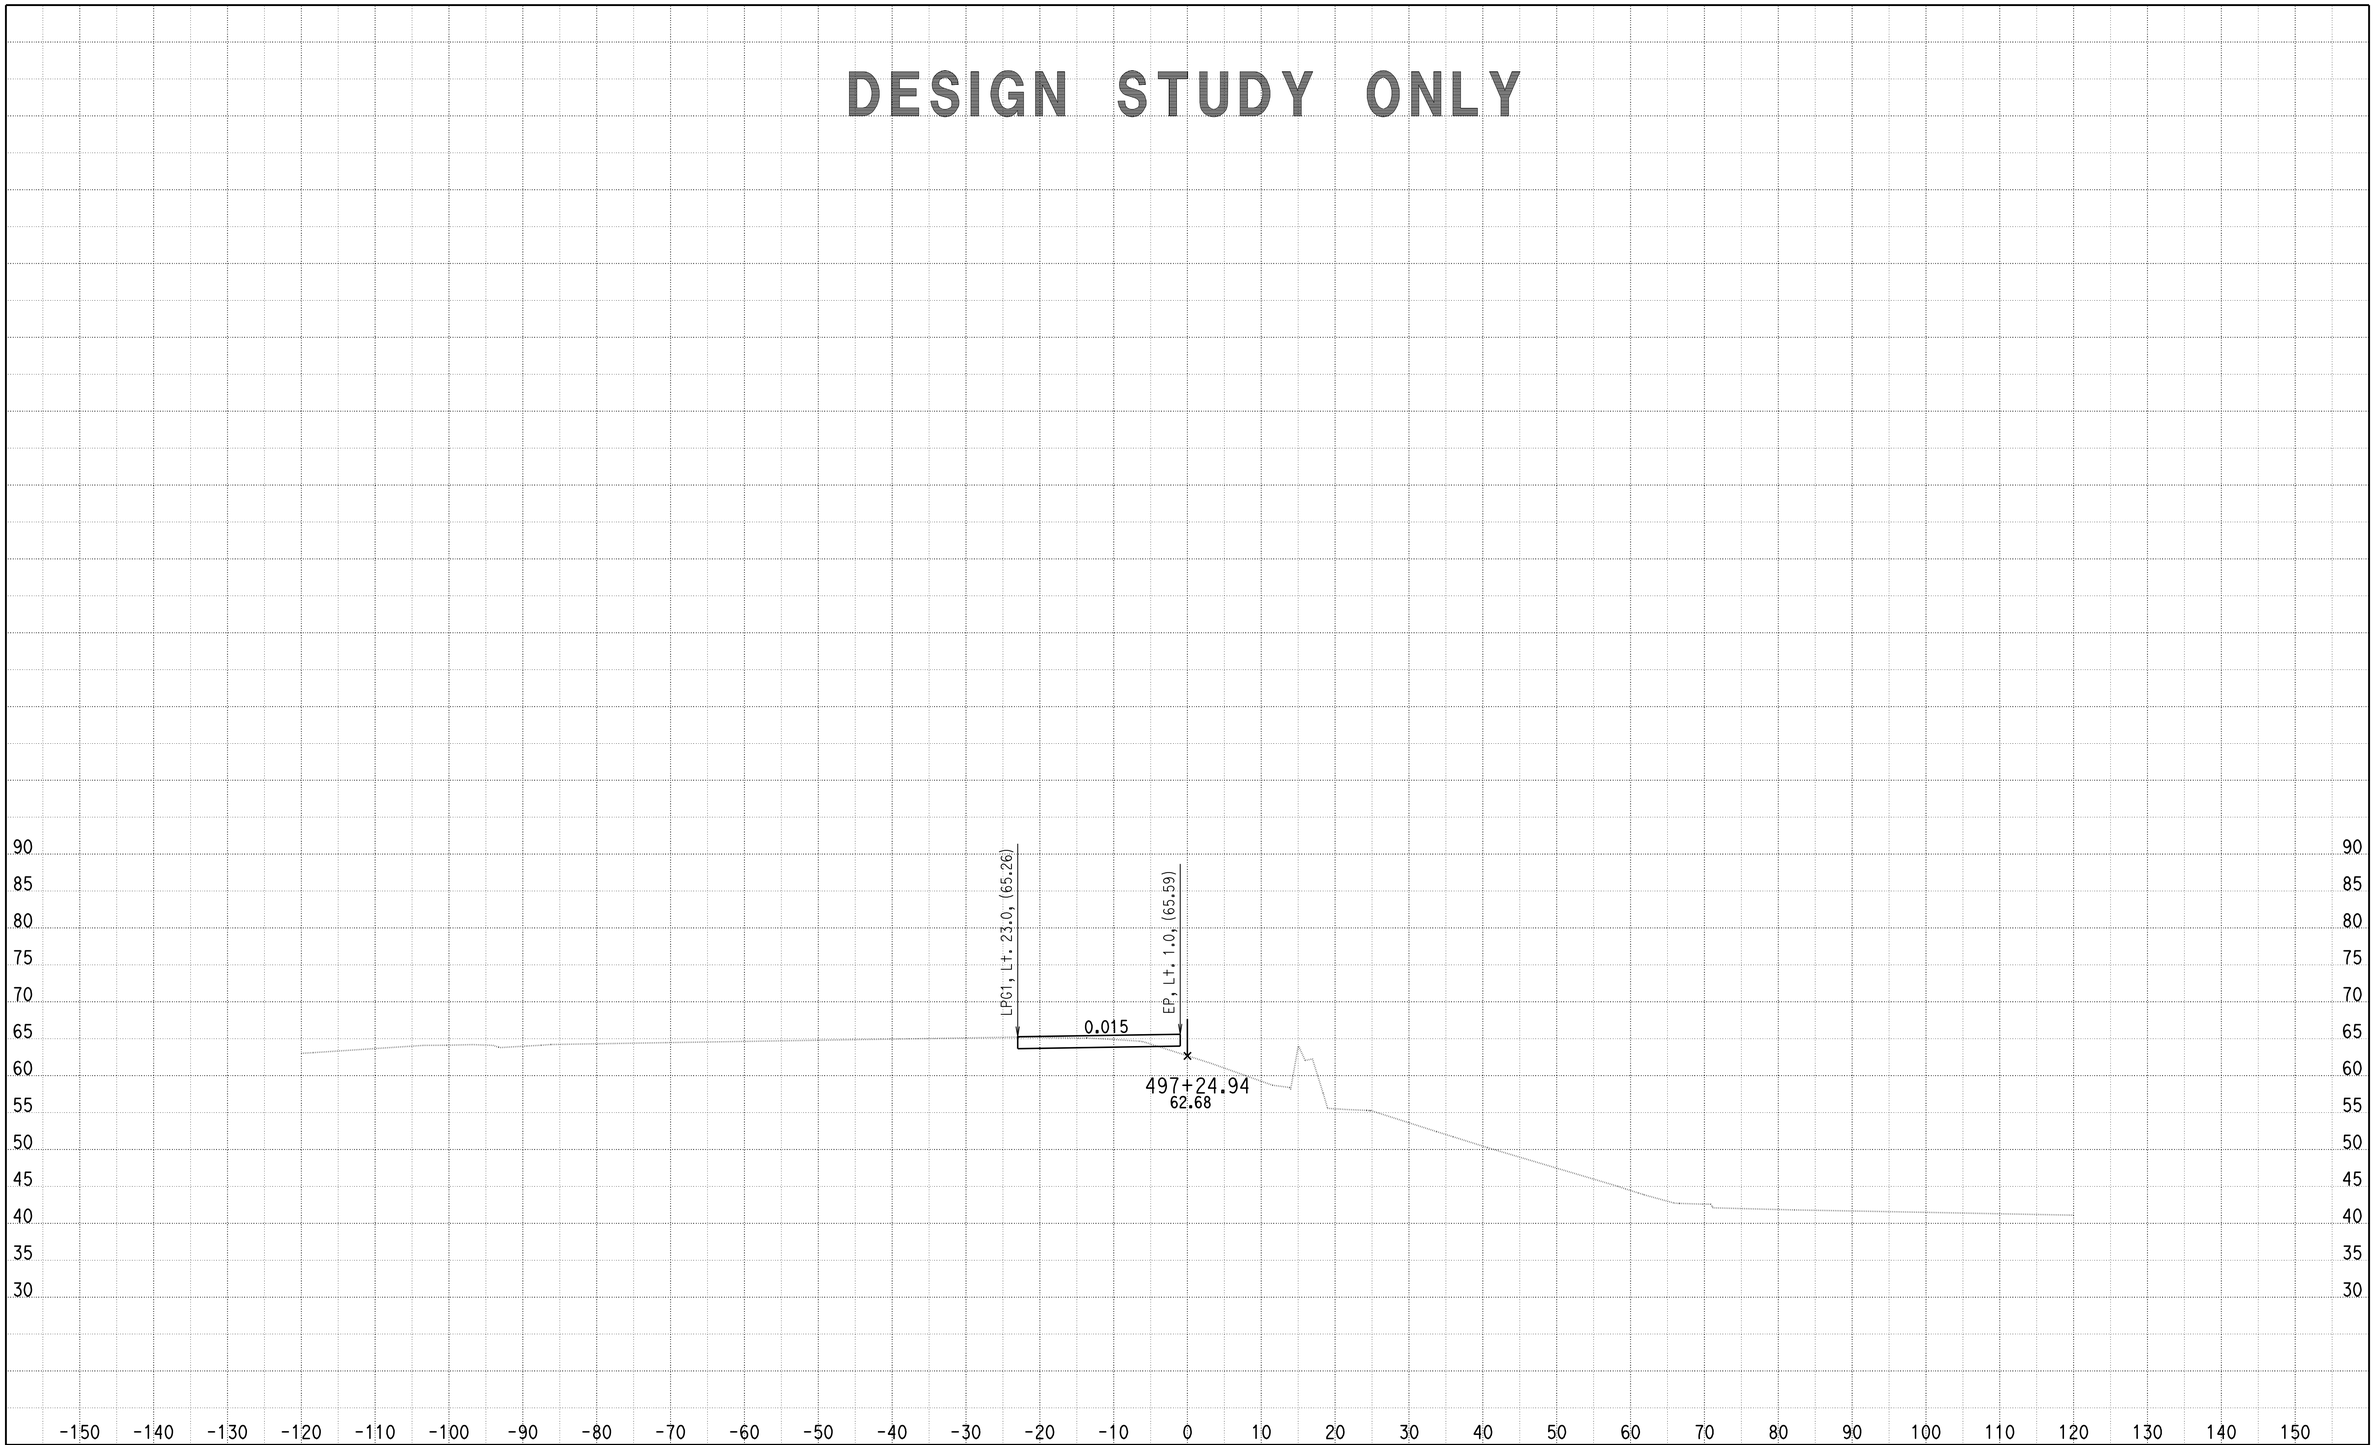


DATE: 6/8/2010

KC Project: SOUTH File: U:\userdata\2T181\SOUTH\ear\design\Segment C\seg_c_49350_49750_060810.ear

SCALE: 1" = 10' Horiz.
1" = 10' Vert.

**All Dimensions are US Survey Feet**

**A**

**CROSS SECTIONS**

SHEET 173 OF 205

# DESIGN STUDY ONLY

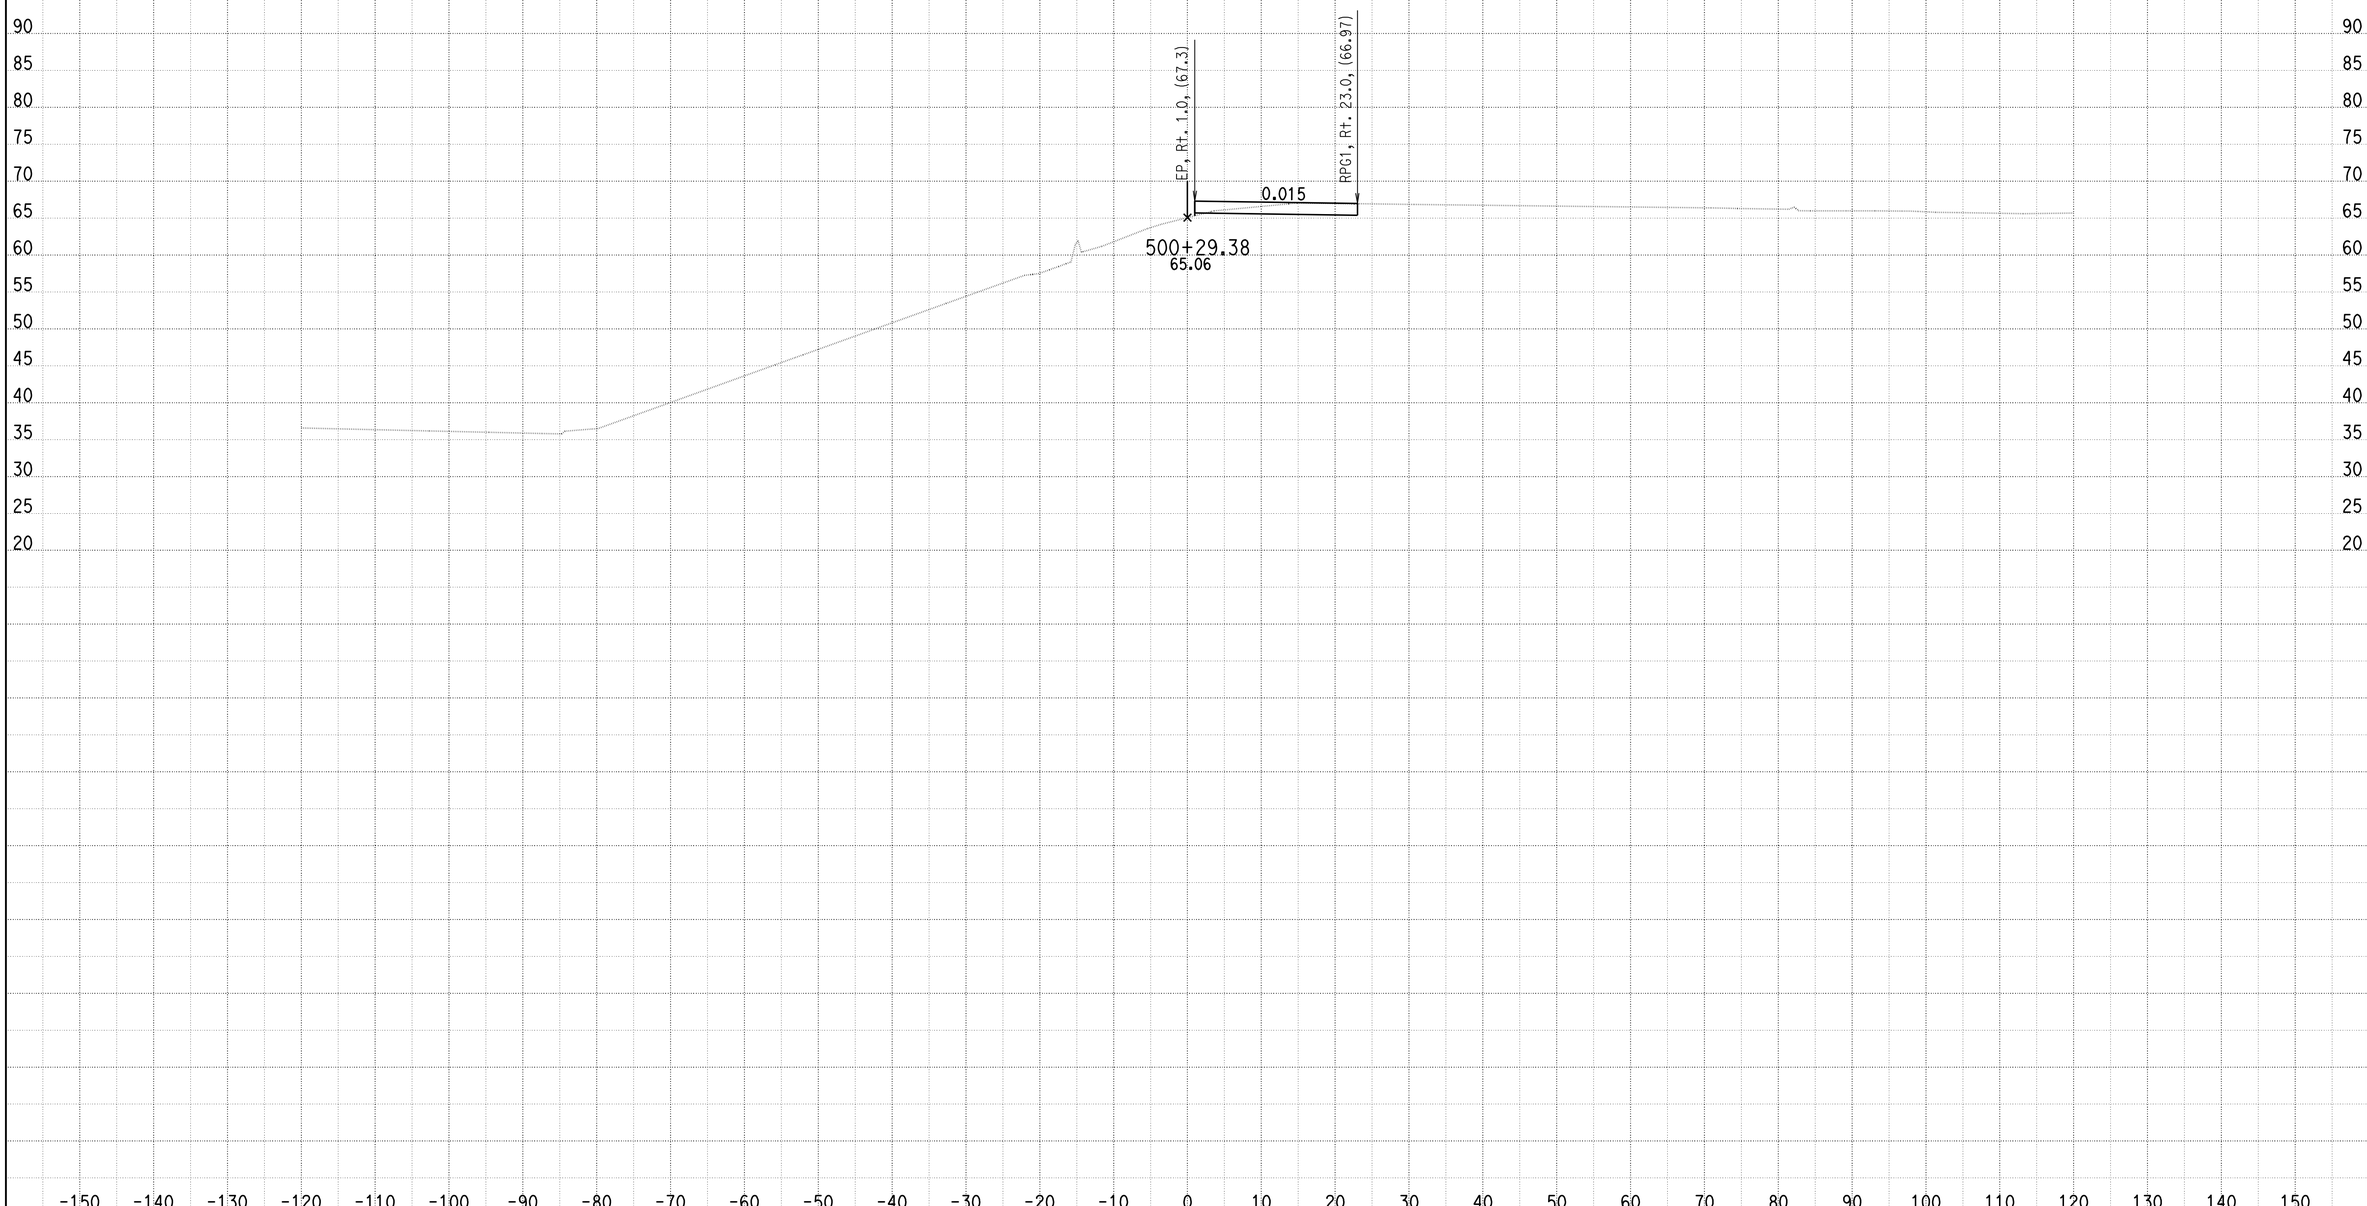


DATE: 4/14/2010

KC Project: SOUTH File: U:\userdata\2T181\SOUTH\ear\design\Segment C\seg_c_50000_50950_xs00.ear

SCALE: 1" = 10' Horiz.
1" = 10' Vert.

**All Dimensions are US Survey Feet**

**A**

**CROSS SECTIONS**

SHEET 174 OF 205

# DESIGN STUDY ONLY

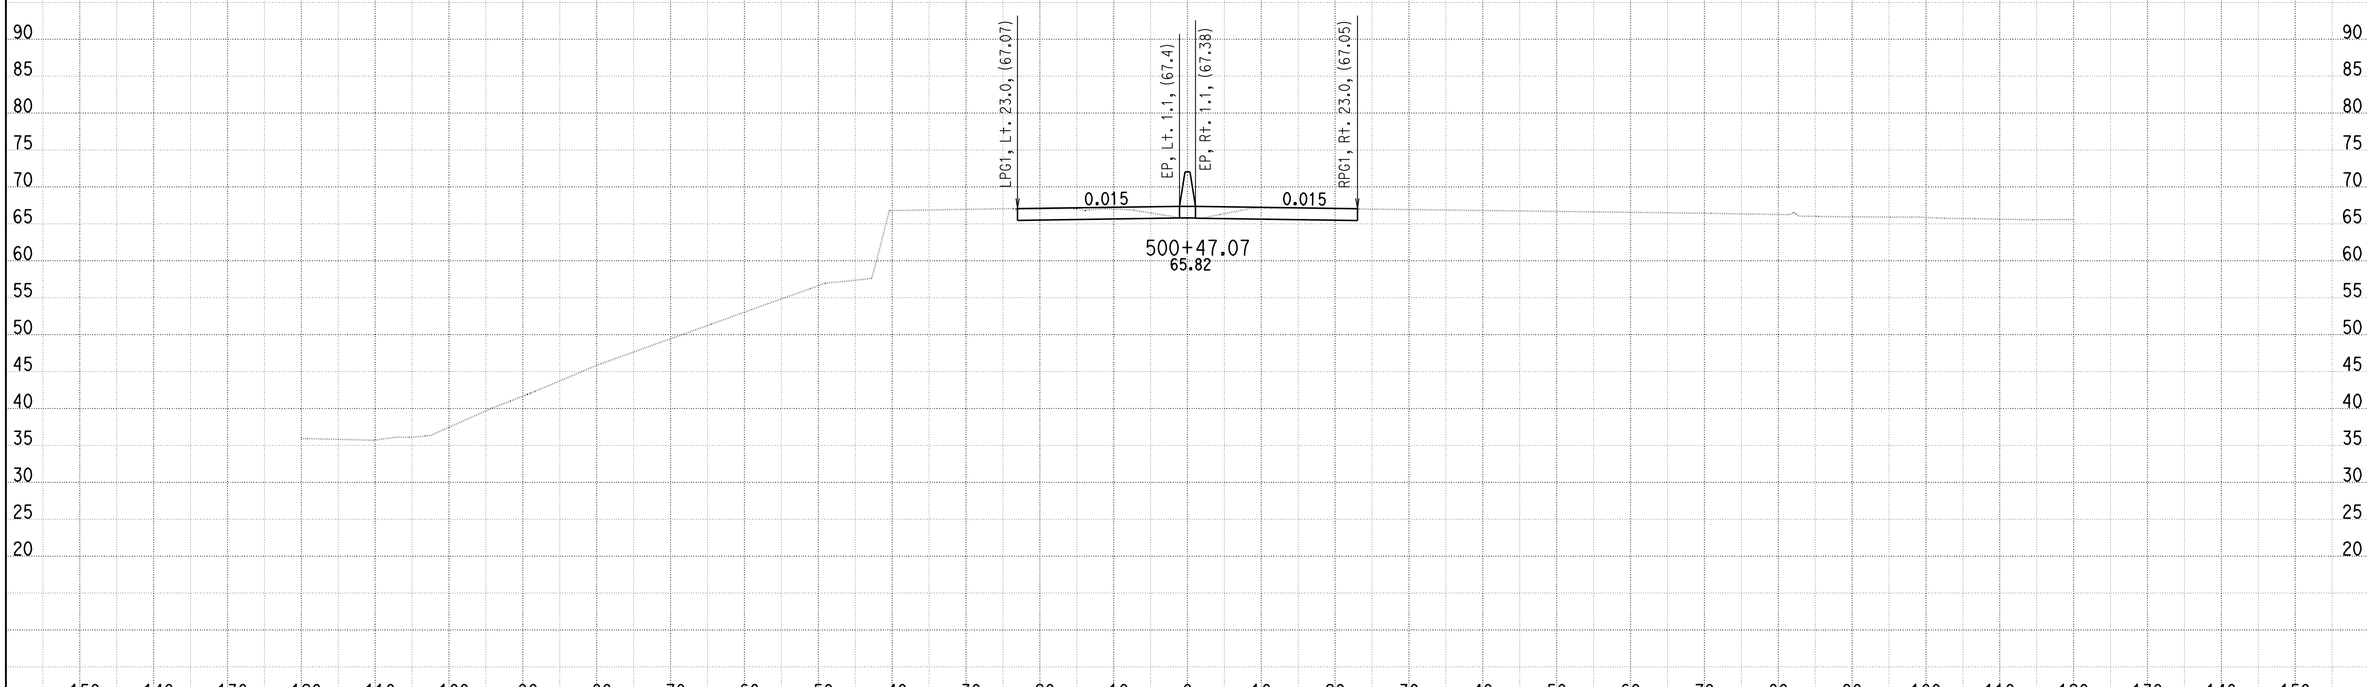


DATE: 4/14/2010

KC Project: SOUTH File: U:\userdata\2T181\SOUTH\ear\design\Segment C\seg_c_50000_50950_xs00.ear

SCALE: 1" = 10' Horiz.
1" = 10' Vert.

**All Dimensions are US Survey Feet**

**A**

**CROSS SECTIONS**

SHEET 175 OF 205

# DESIGN STUDY ONLY

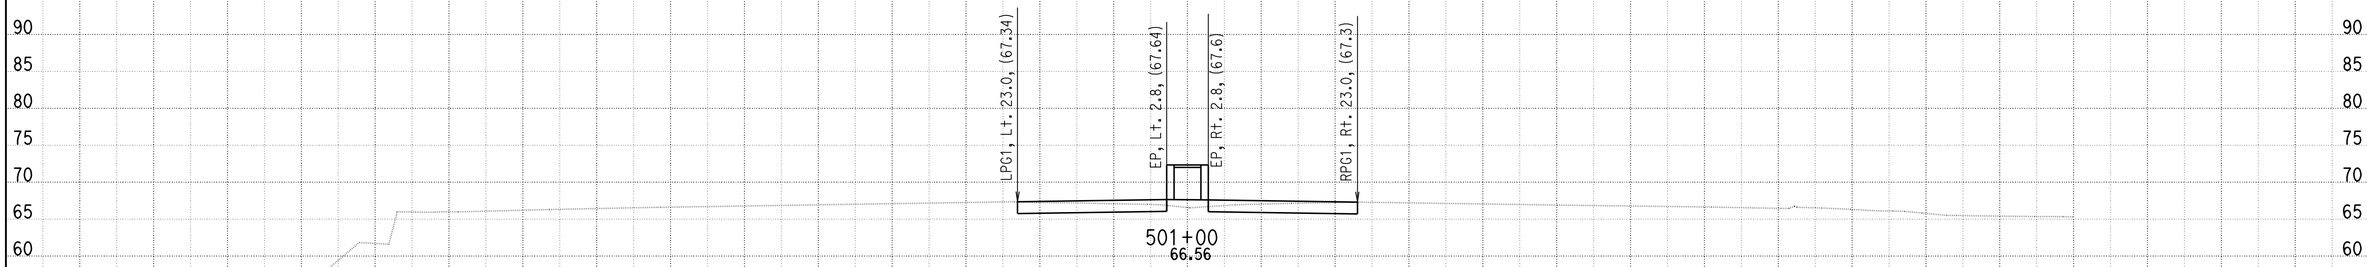


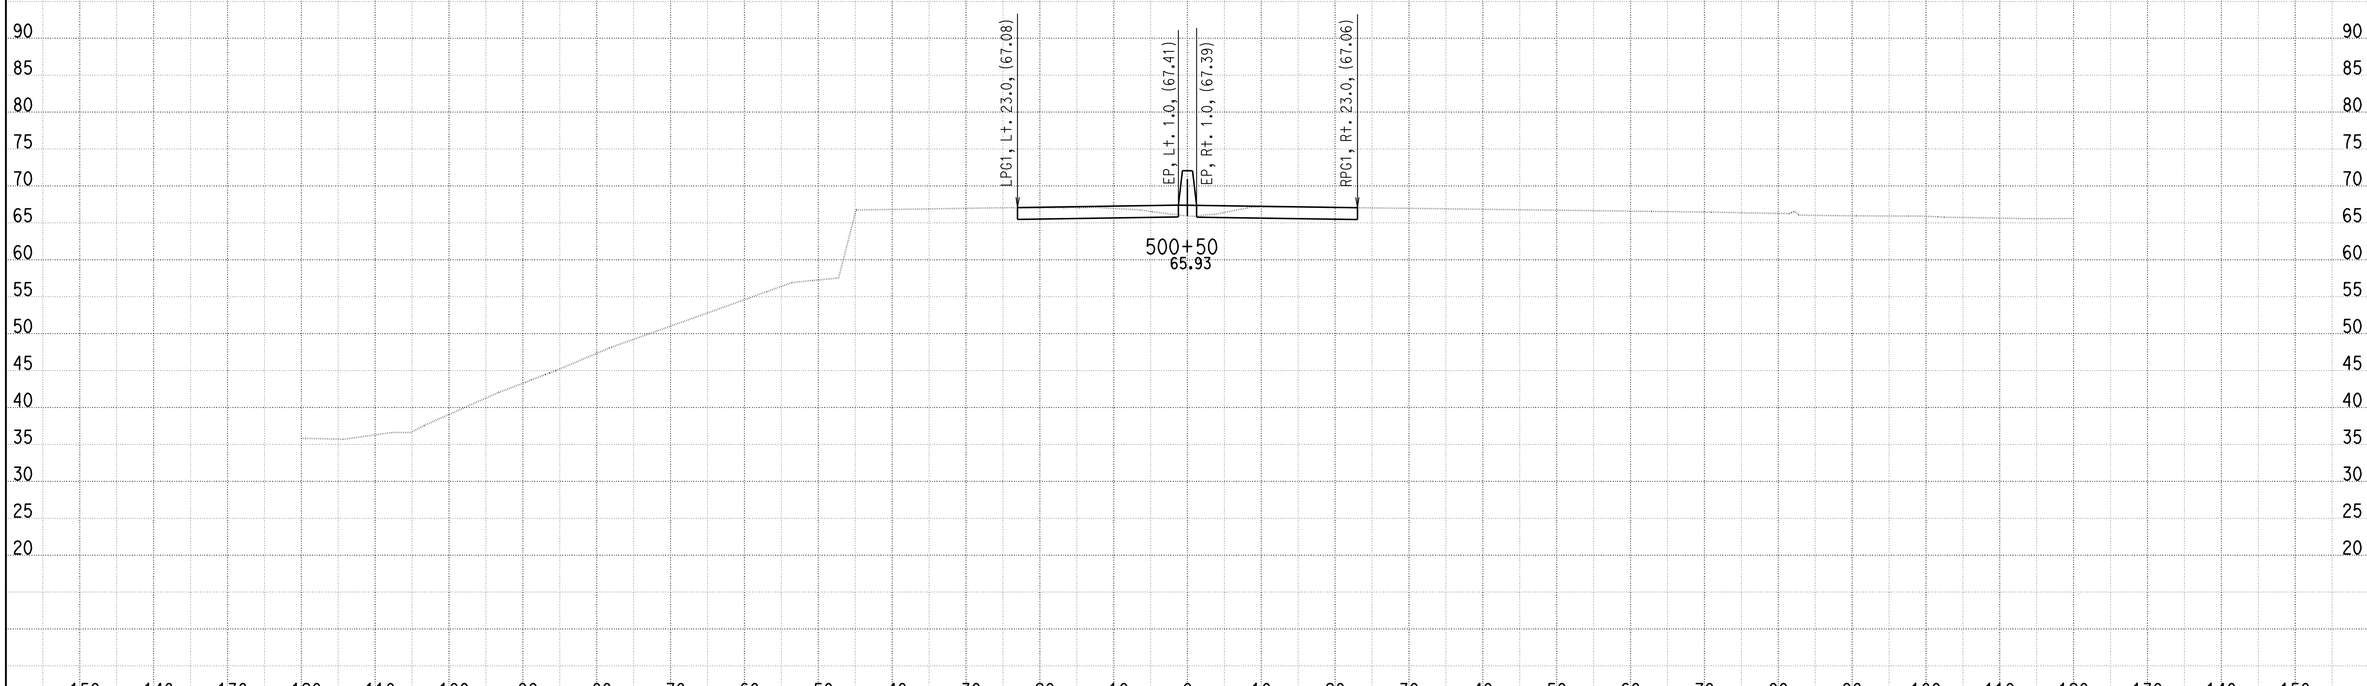


DATE: 4/14/2010

KC Project: SOUTH File: U:\userdata\2T181\SOUTH\ear\design\Segment C\seg_c_50000_50950_xs00.ear

SCALE: 1" = 10' Horiz.
1" = 10' Vert.

**All Dimensions are US Survey Feet**

**A**

**CROSS SECTIONS**

# DESIGN STUDY ONLY

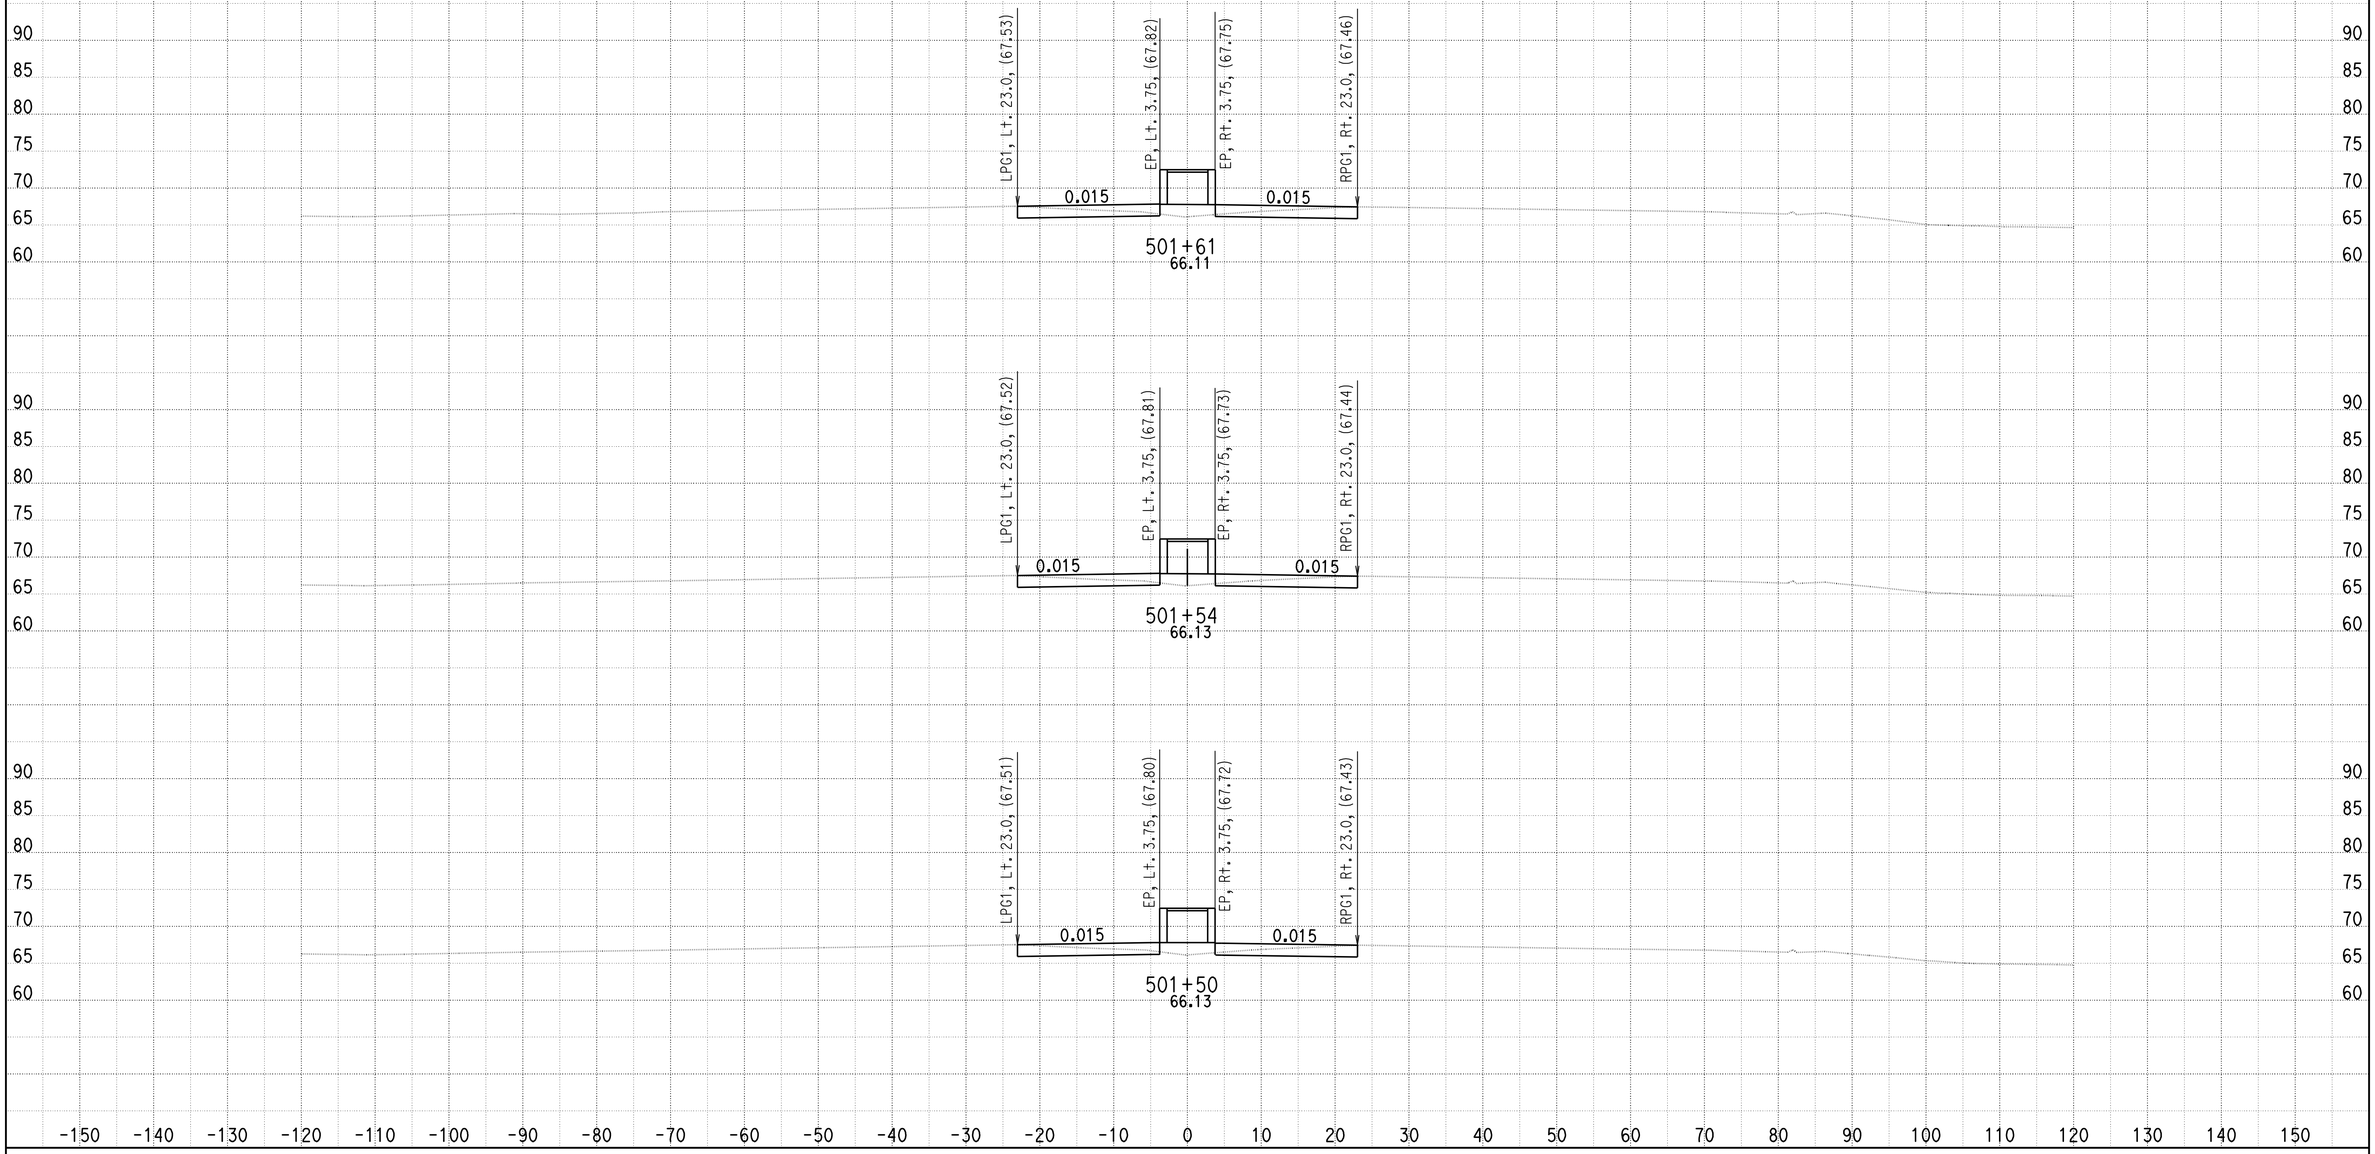


DATE: 4/14/2010

KC Project: SOUTH File: U:\userdata\2T181\SOUTH\ear\design\Segment C\seg_c_50000_50950_xs00.ear

SCALE: 1" = 10' Horiz.
1" = 10' Vert.

**All Dimensions are US Survey Feet**

**A**

**CROSS SECTIONS**

SHEET 177 OF 205

# DESIGN STUDY ONLY

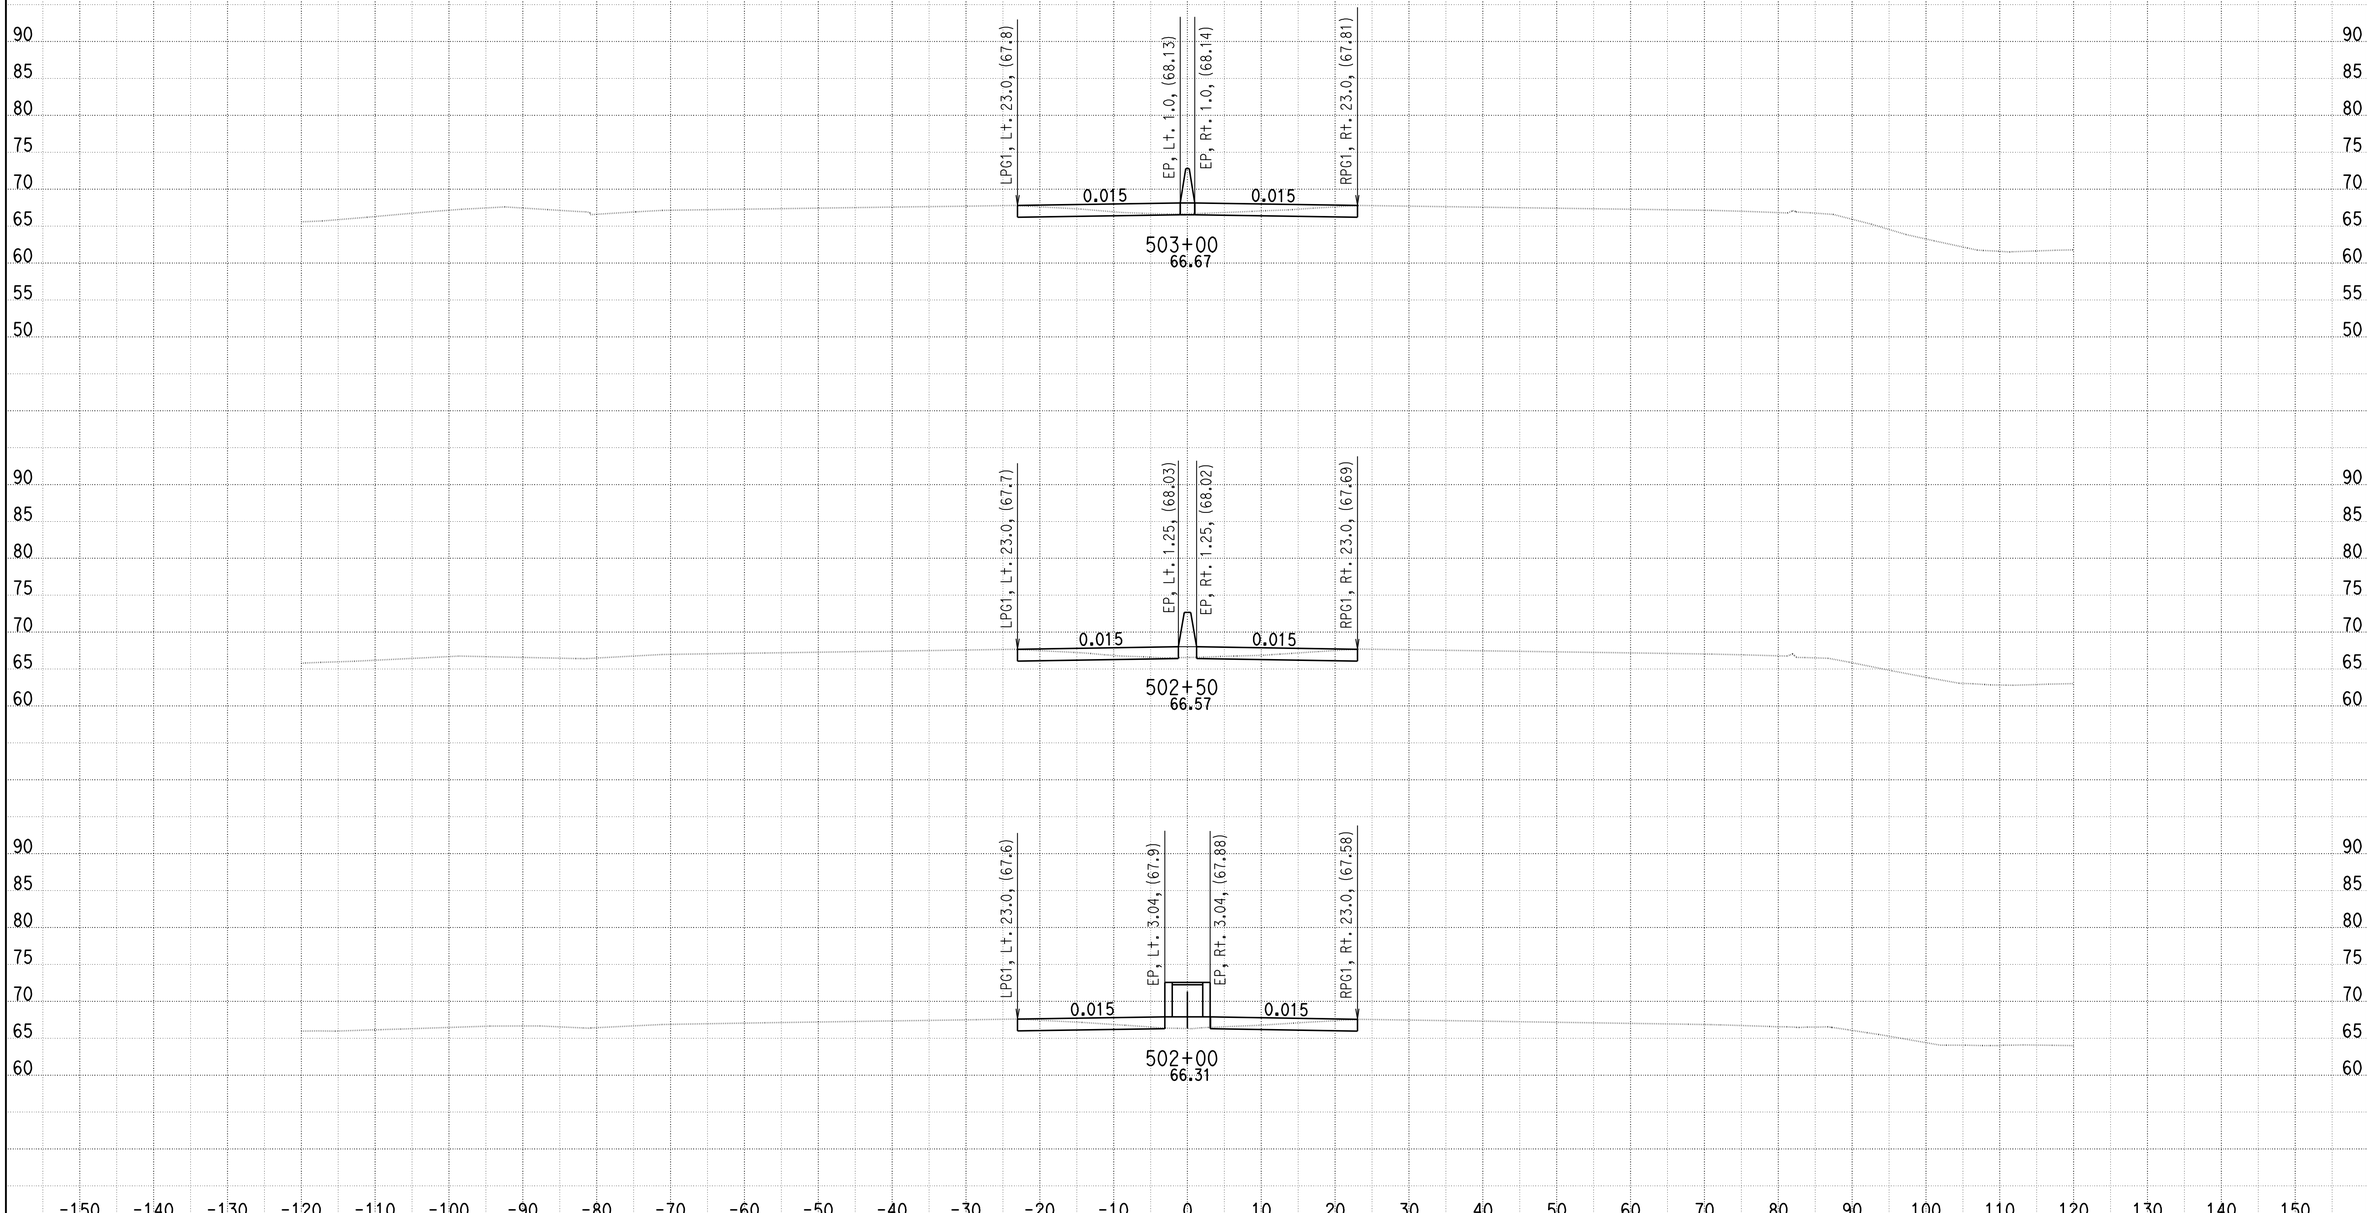


DATE: 4/14/2010

KC Project: SOUTH File: U:\userdata\2T181\SOUTH\ear\design\Segment C\seg_c_50000_50950_xs00.ear

SCALE: 1" = 10' Horiz.
1" = 10' Vert.

**All Dimensions are US Survey Feet**

**A**

**CROSS SECTIONS**

SHEET 178 OF 205

# DESIGN STUDY ONLY

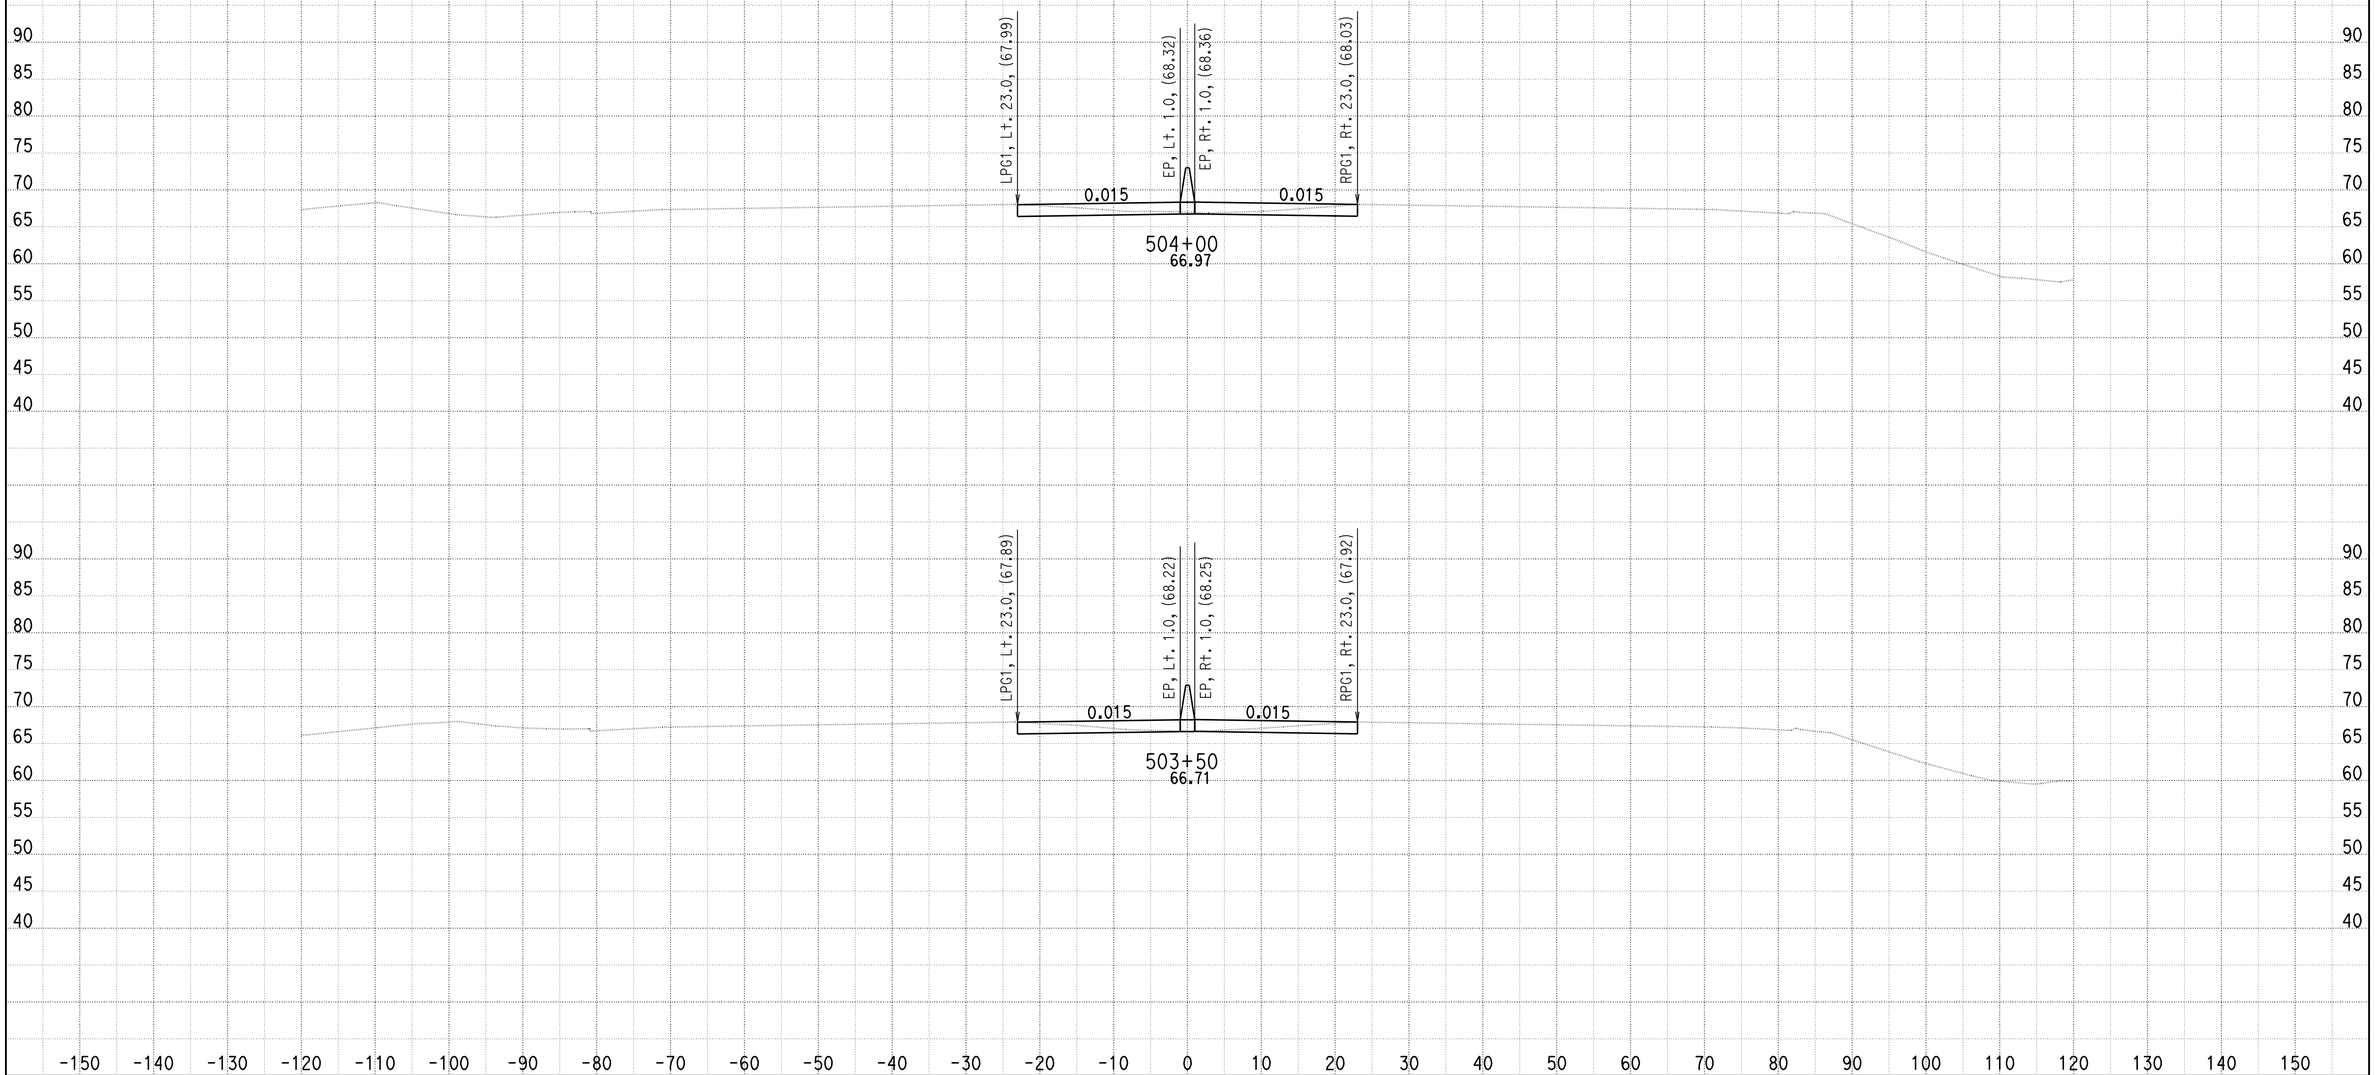


DATE: 4/14/2010

KC Project: SOUTH File: U:\userdata\2T181\SOUTH\ear\design\Segment C\seg_c_50000_50950_xs00.ear

SCALE: 1" = 10' Horiz.
1" = 10' Vert.

**All Dimensions are US Survey Feet**

**A**

**CROSS SECTIONS**

SHEET 179 OF 205

# DESIGN STUDY ONLY

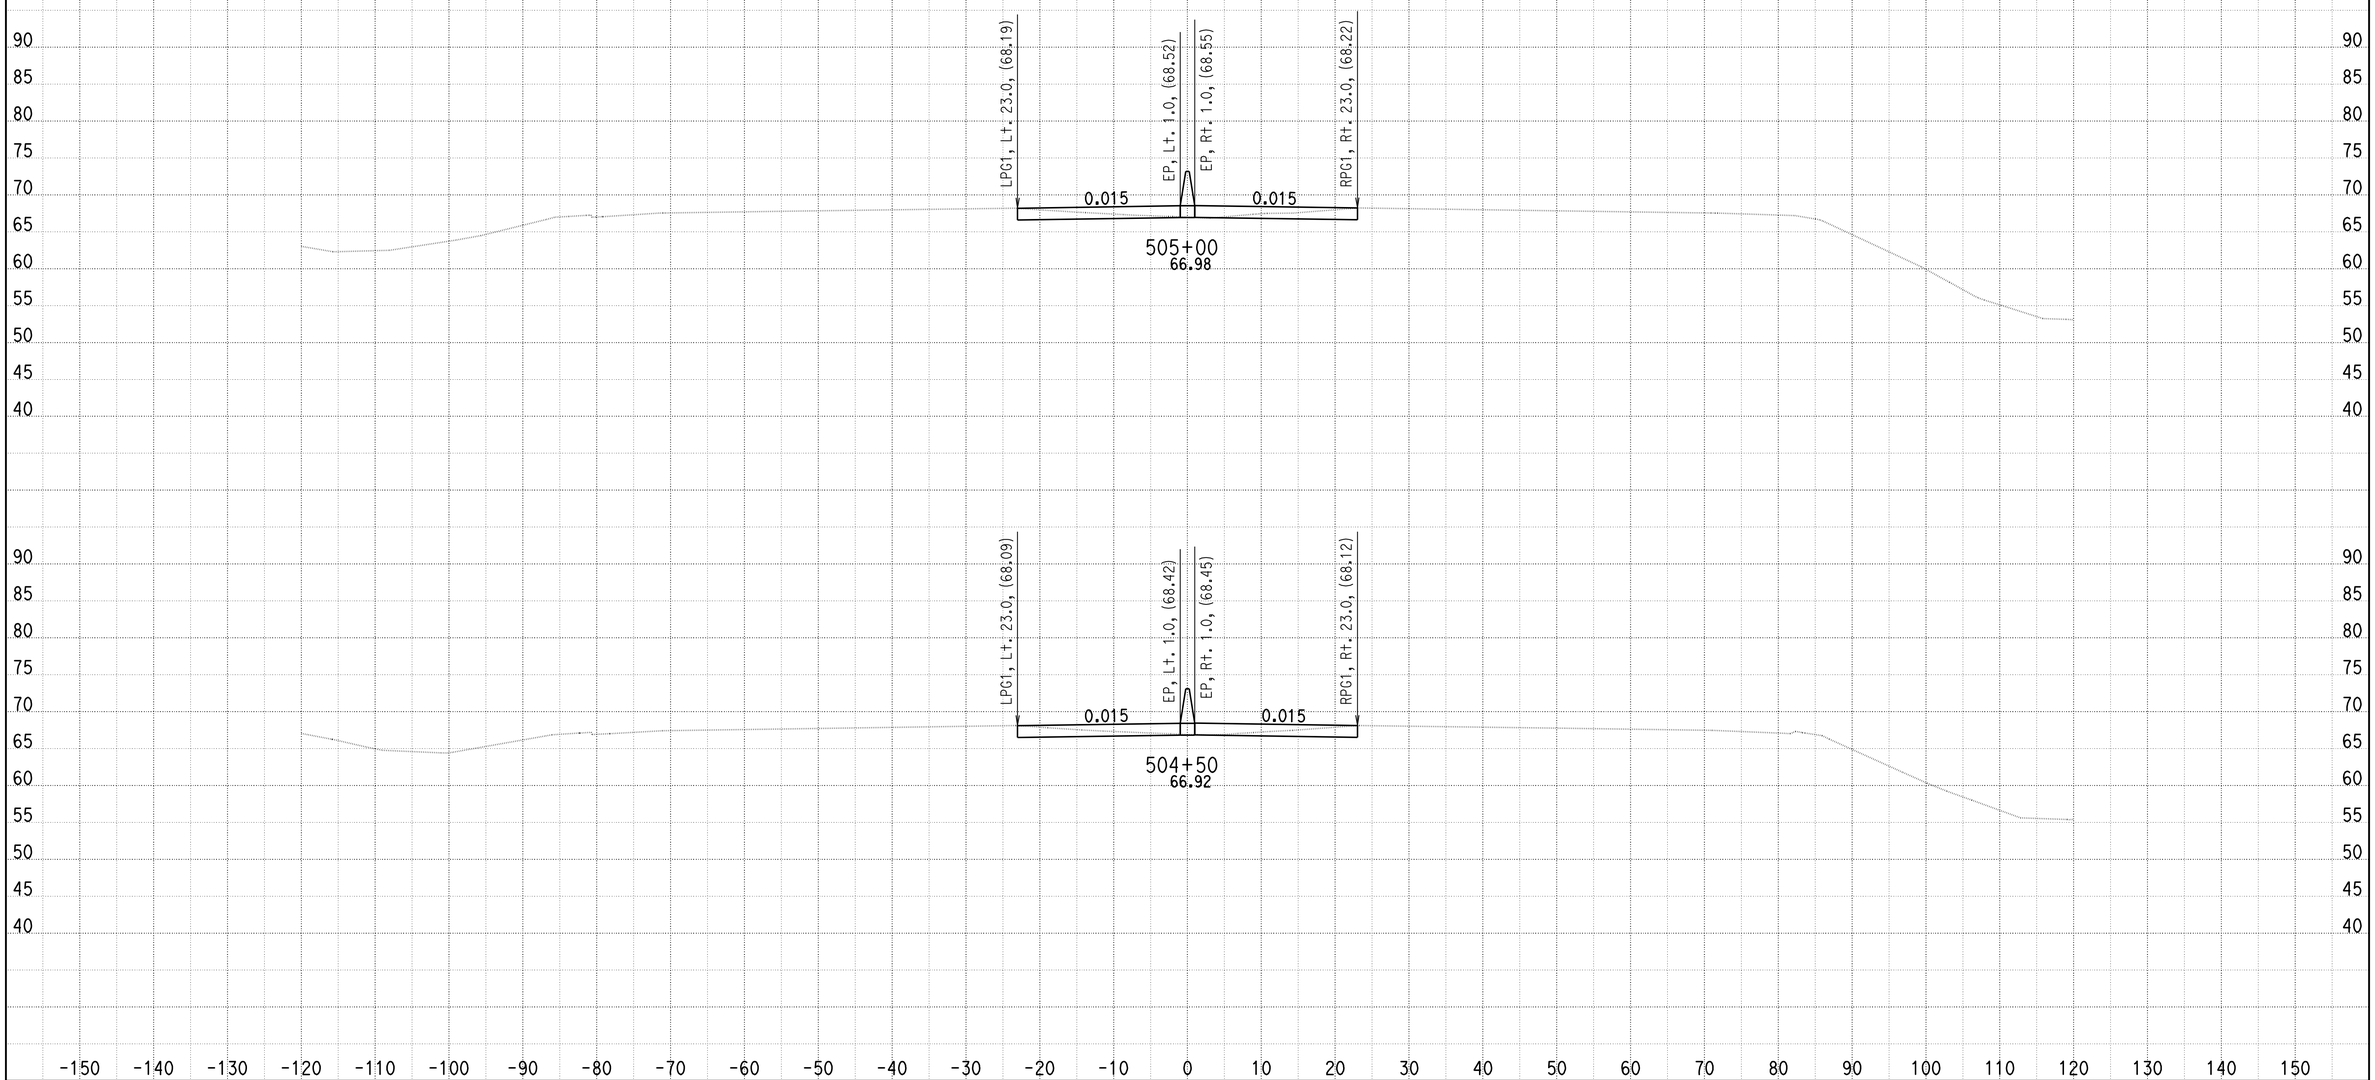


DATE: 4/14/2010

KC Project: SOUTH File: U:\userdata\2T181\SOUTH\ear\design\Segment C\seg_c_50000_50950_xs00.ear

SCALE: 1" = 10' Horiz.
1" = 10' Vert.

**All Dimensions are US Survey Feet**

**A**

**CROSS SECTIONS**

SHEET 180 OF 205

# DESIGN STUDY ONLY

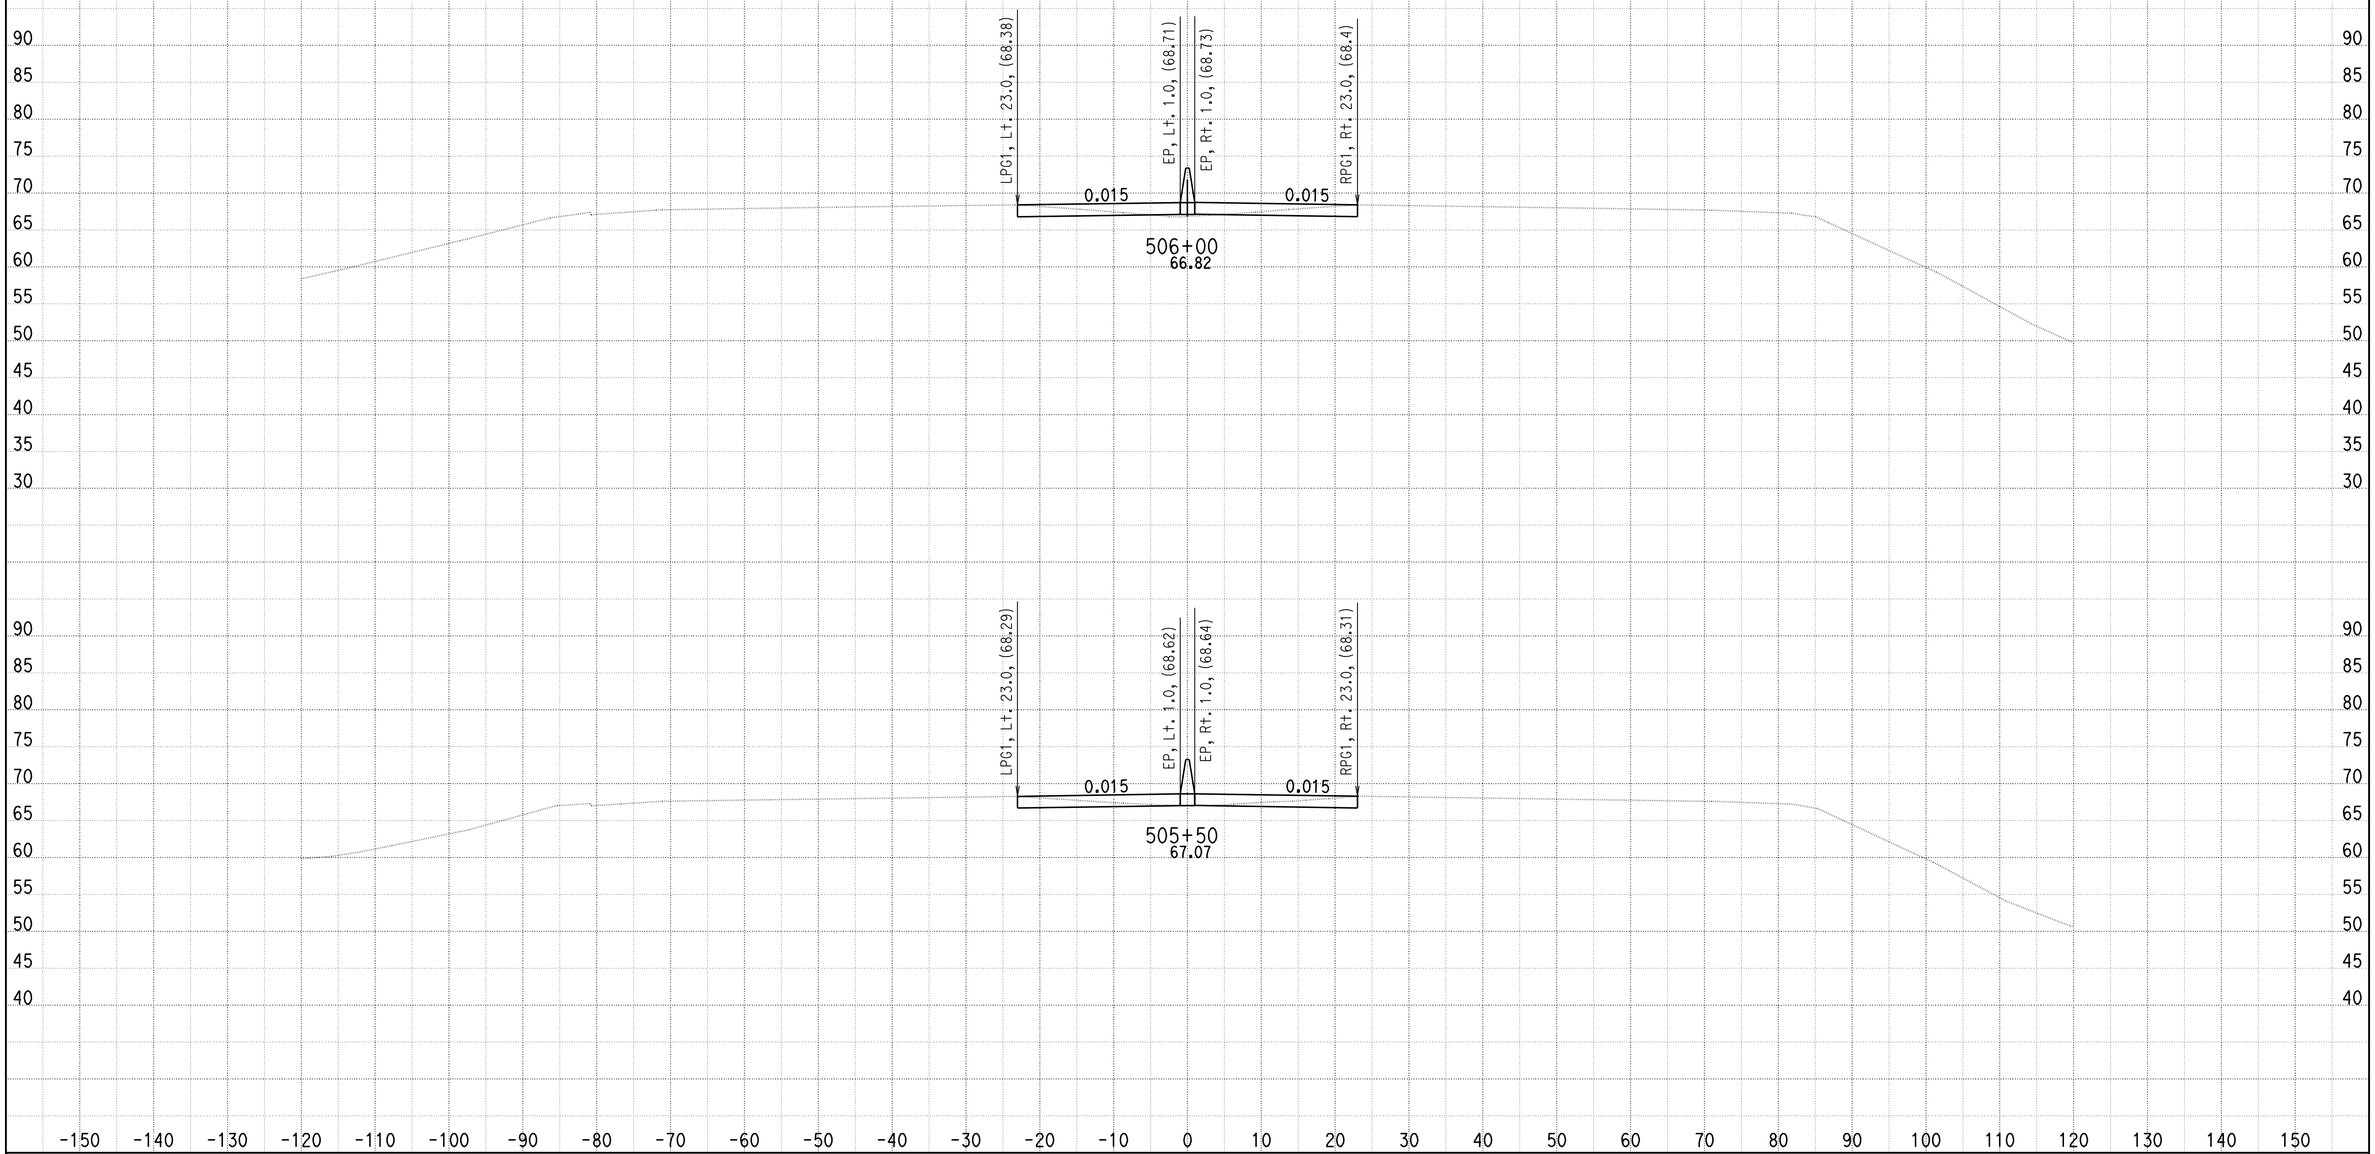


DATE: 4/14/2010

KC Project: SOUTH File: U:\userdata\2T181\SOUTH\ear\design\Segment C\seg_c_50000_50950_xs00.ear

SCALE: 1" = 10' Horiz.
1" = 10' Vert.

**All Dimensions are US Survey Feet**

**A**

**CROSS SECTIONS**

SHEET 181 OF 205

# DESIGN STUDY ONLY

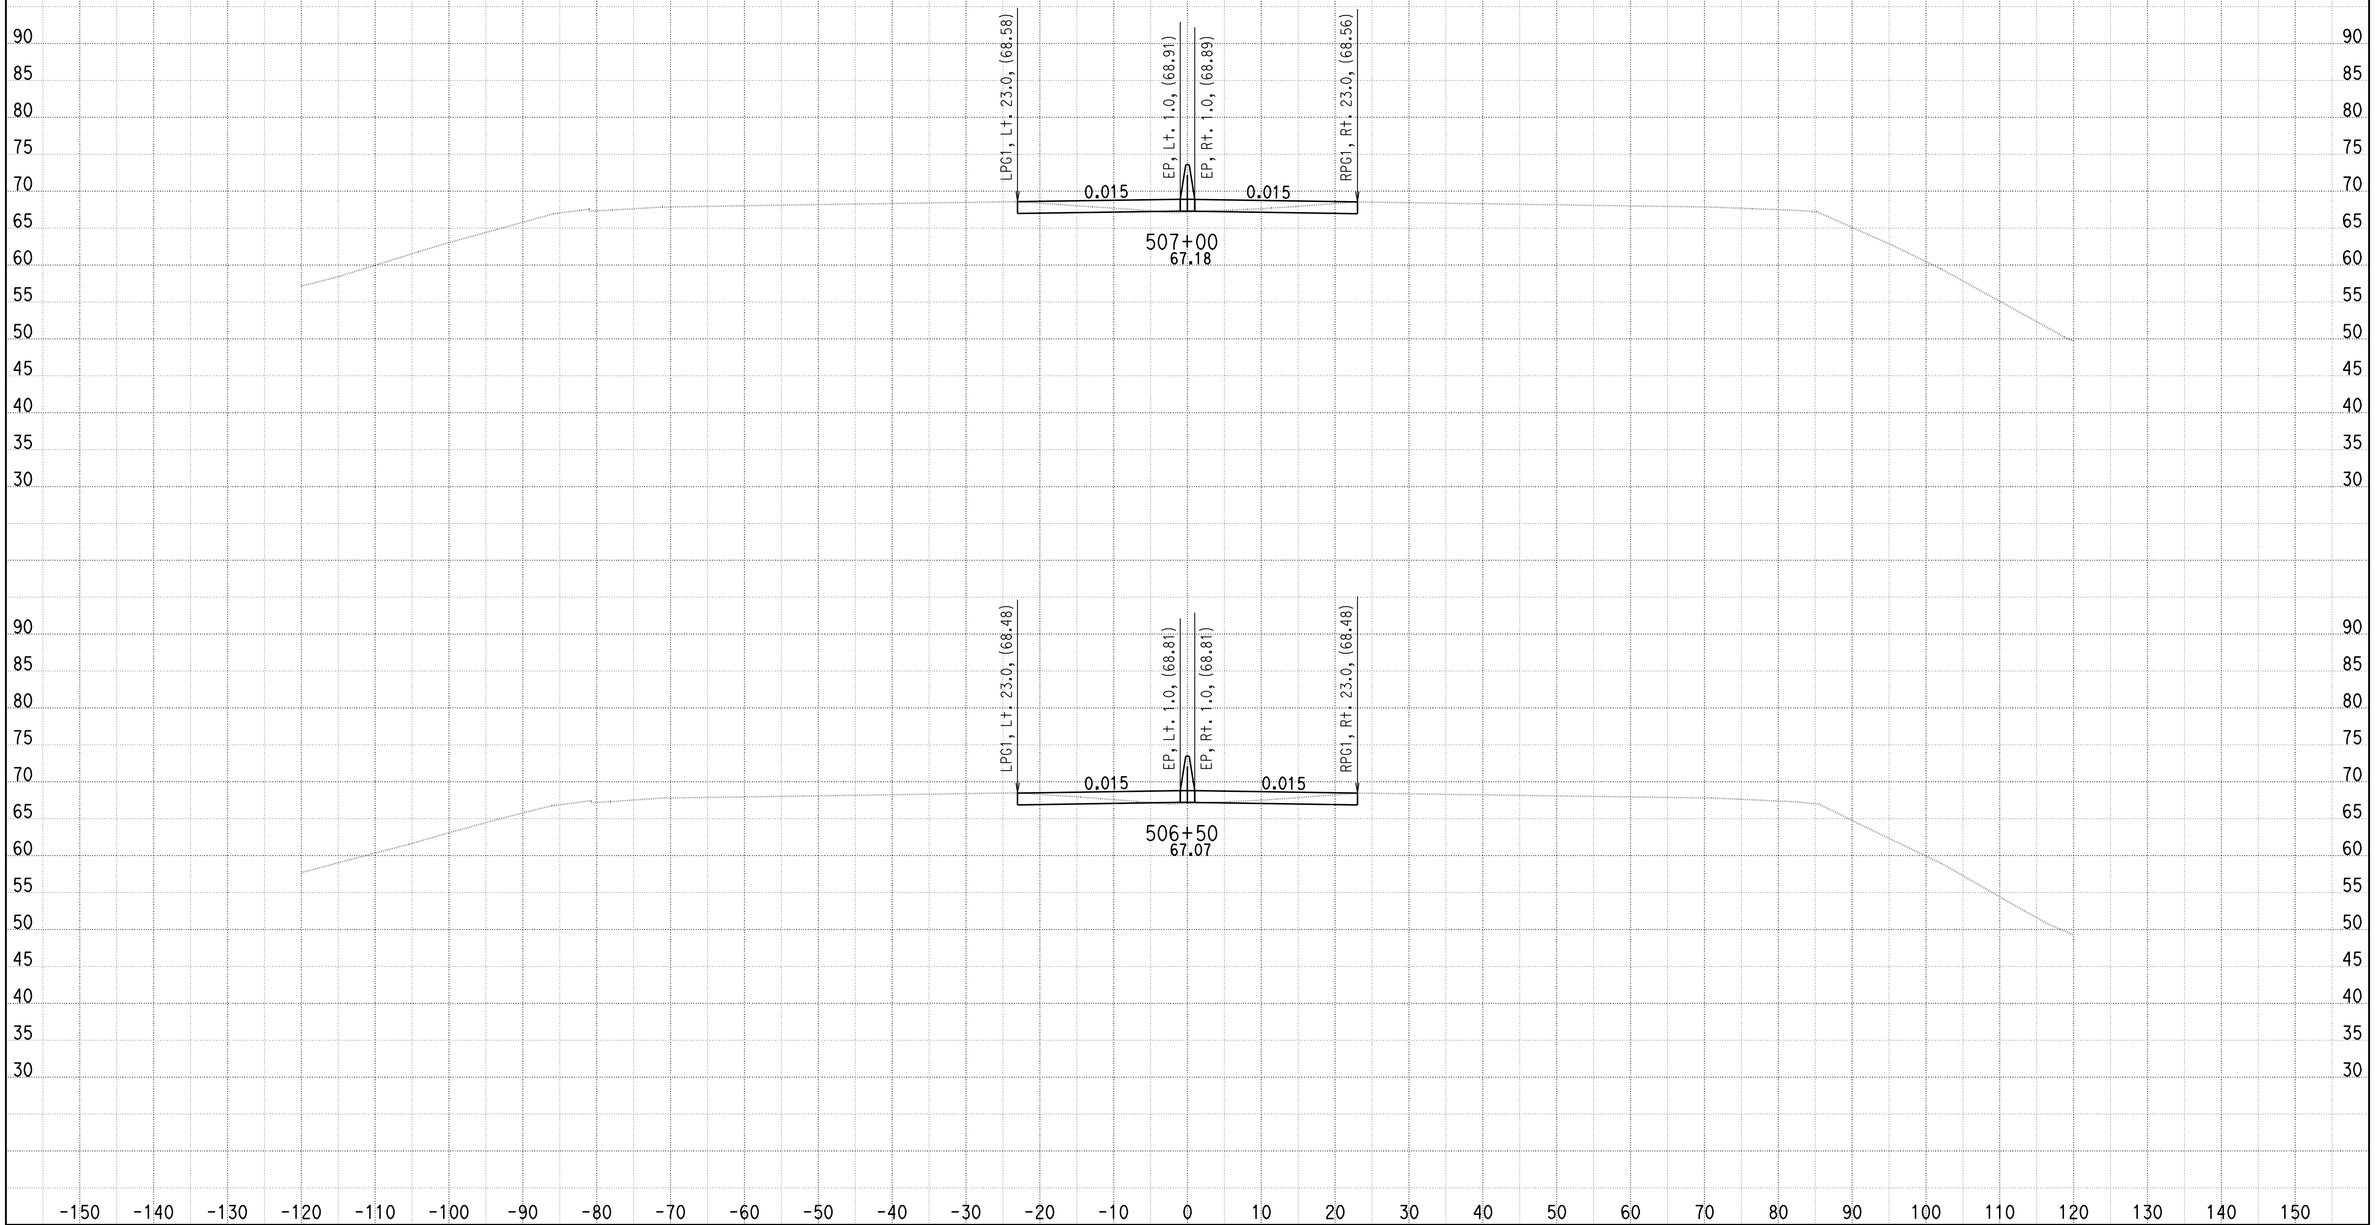


DATE: 4/14/2010

KC Project: SOUTH File: U:\userdata\2T181\SOUTH\ear\design\Segment C\seg_c_50000_50950_xs00.ear

SCALE: 1" = 10' Horiz.
1" = 10' Vert.

**All Dimensions are US Survey Feet**

**A**

**CROSS SECTIONS**

SHEET 182 OF 205

# DESIGN STUDY ONLY

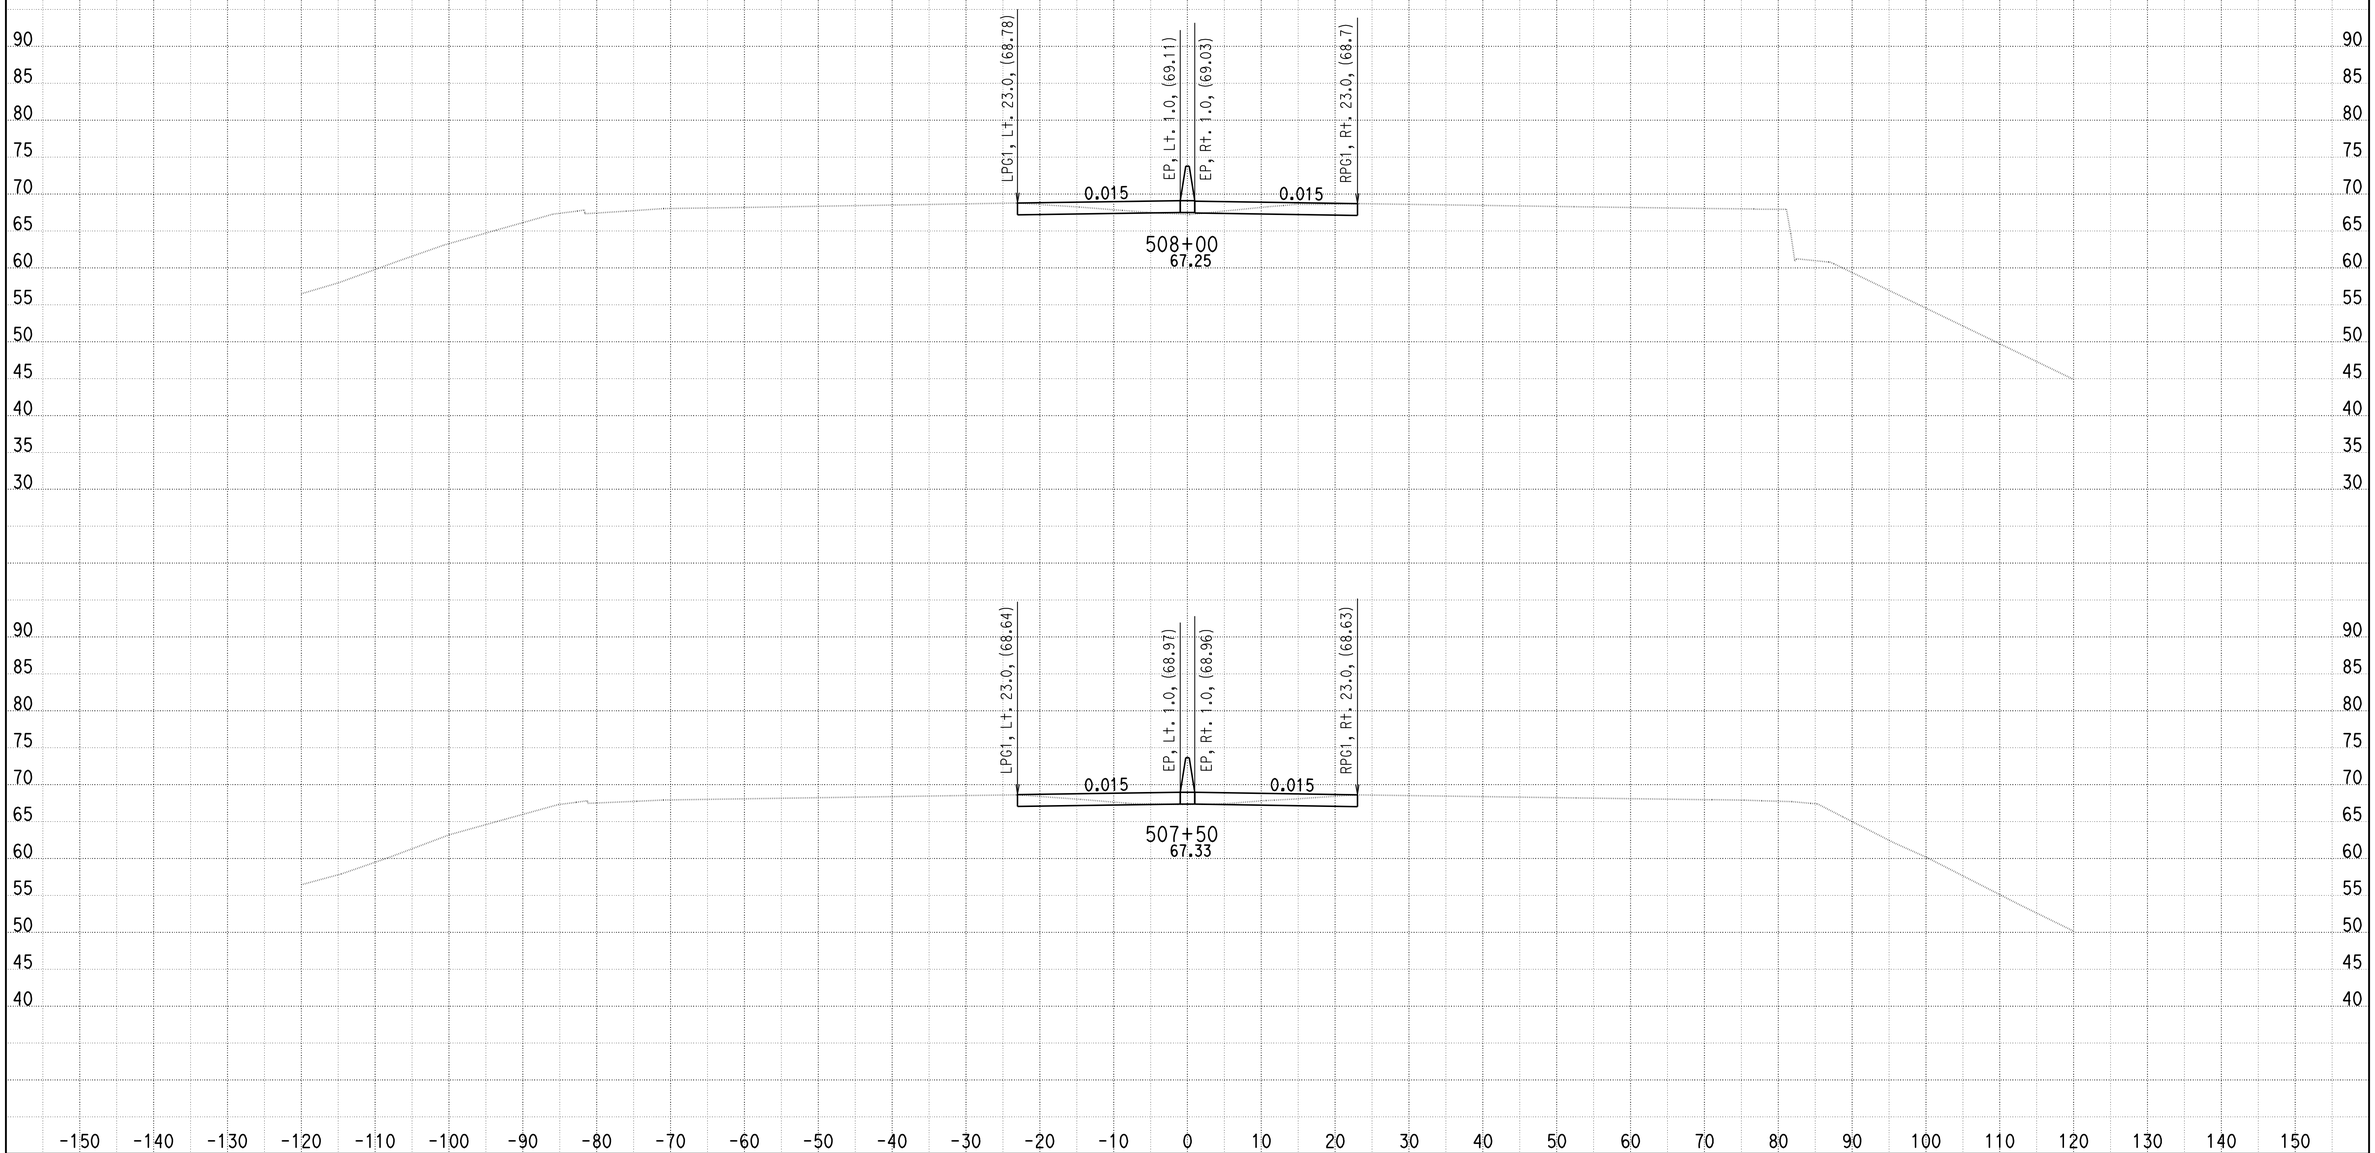


DATE: 4/14/2010

KC Project: SOUTH File: U:\userdata\2T181\SOUTH\ear\design\Segment C\seg_c_50000_50950_xs00.ear

SCALE: 1" = 10' Horiz.
1" = 10' Vert.

**All Dimensions are US Survey Feet**

**A**

**CROSS SECTIONS**

SHEET 183 OF 205

# DESIGN STUDY ONLY

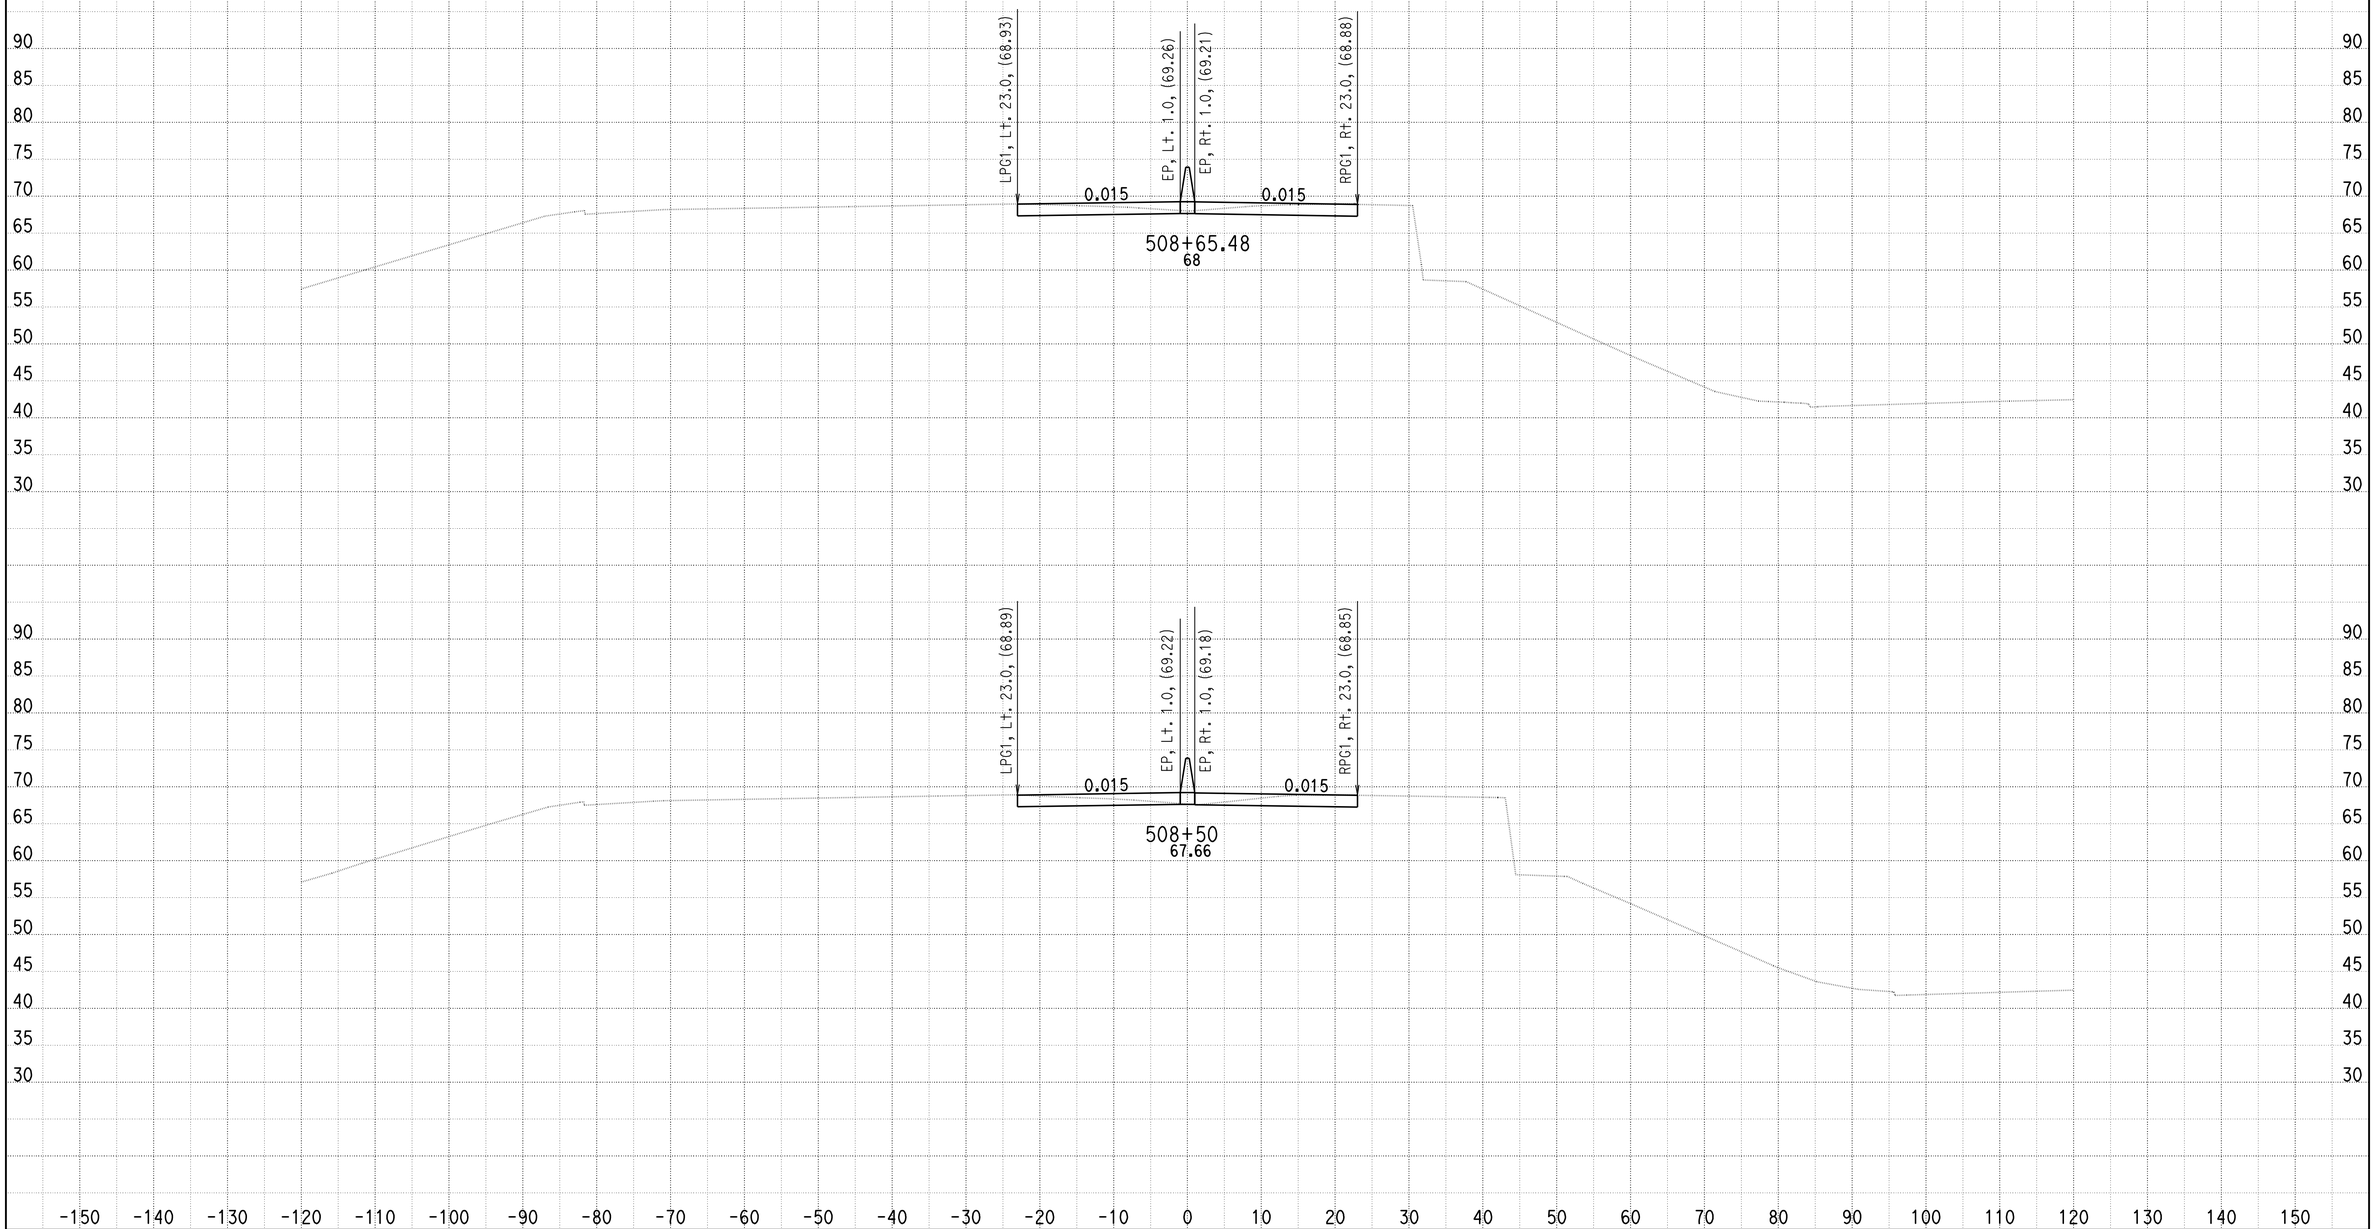


DATE: 4/14/2010

KC Project: SOUTH File: U:\userdata\2T181\SOUTH\ear\design\Segment C\seg_c_50000_50950_xs00.ear

SCALE: 1" = 10' Horiz.
1" = 10' Vert.

**All Dimensions are US Survey Feet**

**A**

**CROSS SECTIONS**

SHEET 184 OF 205

# DESIGN STUDY ONLY

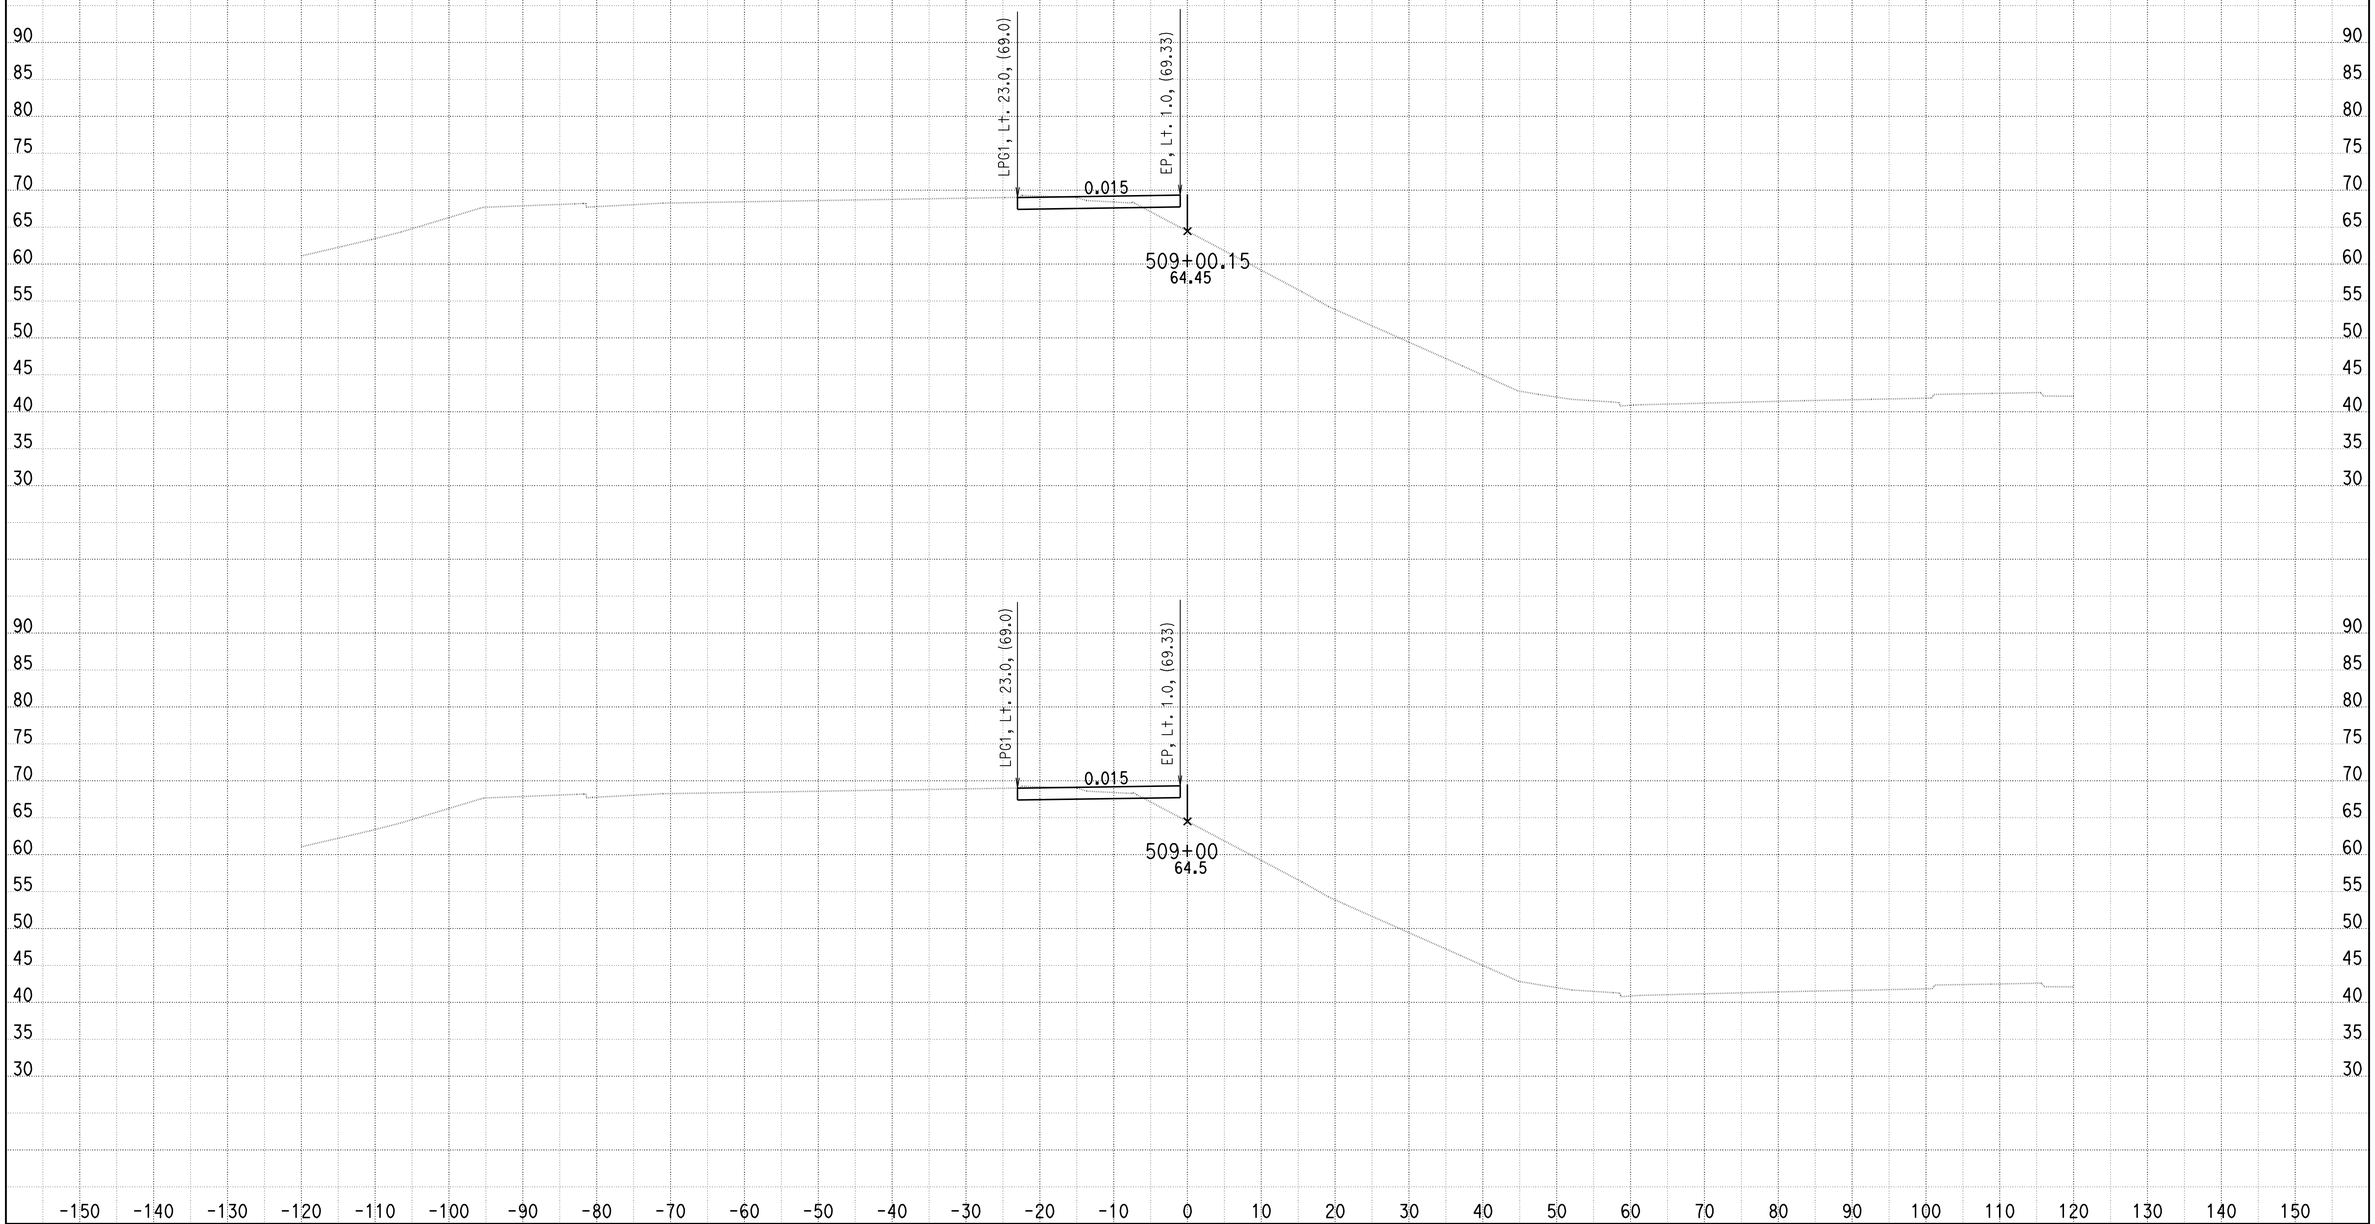


DATE: 4/14/2010

KC Project: SOUTH File: U:\userdata\2T181\SOUTH\ear\design\Segment C\seg_c_50000_50950_xs00.ear

SCALE: 1" = 10' Horiz.
1" = 10' Vert.

**All Dimensions are US Survey Feet**

**A**

**CROSS SECTIONS**

SHEET 185 OF 205

# DESIGN STUDY ONLY

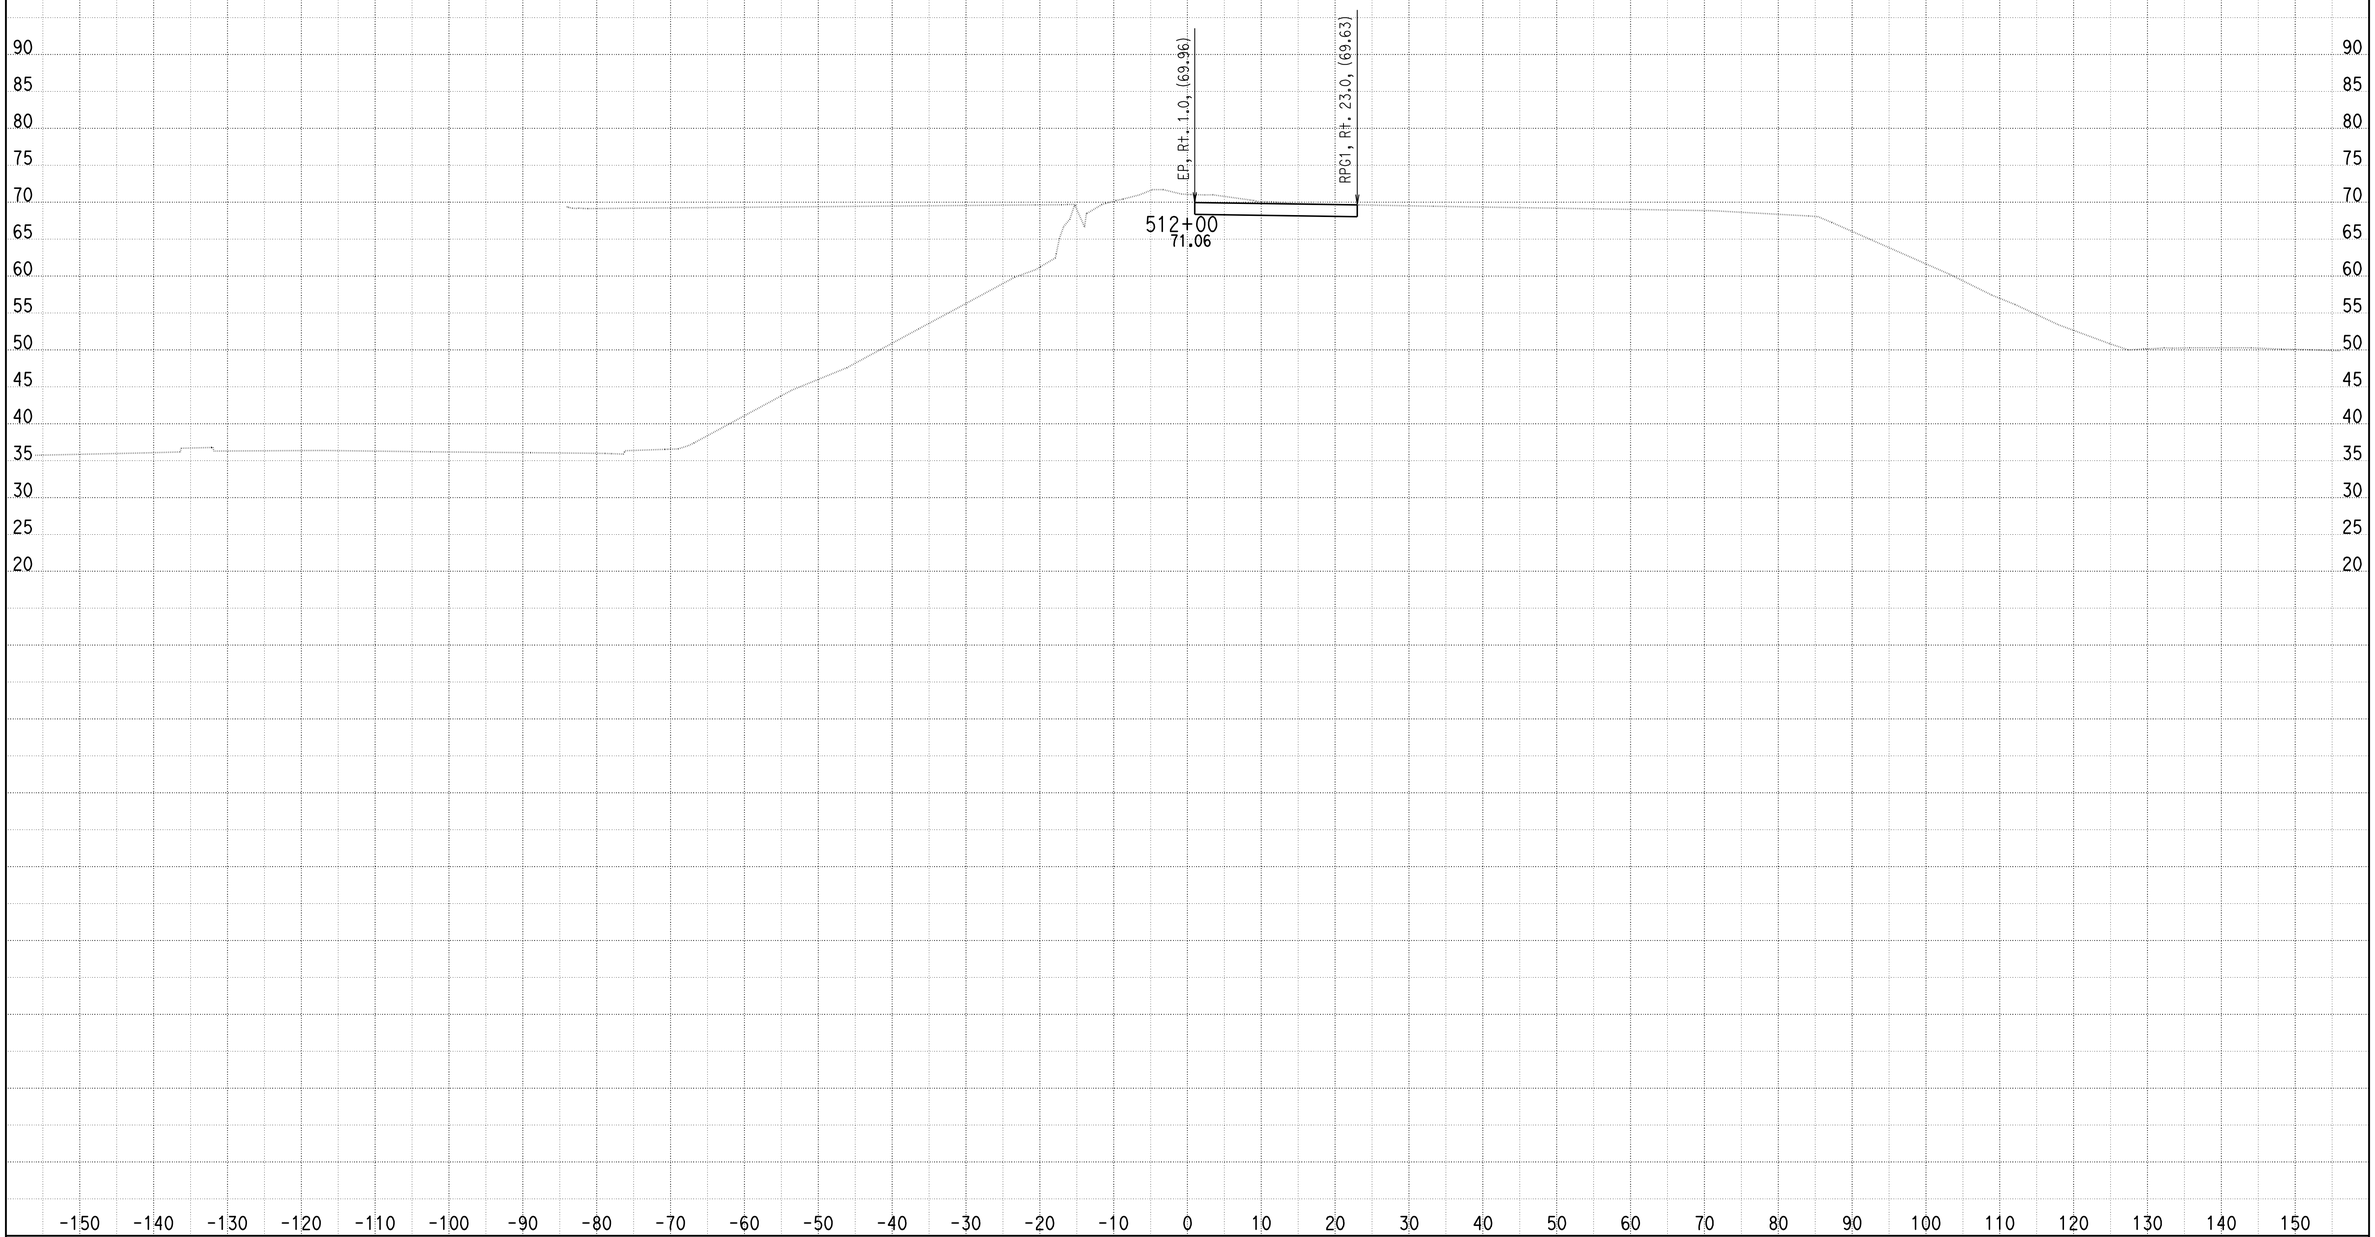


DATE: 11/2/2010

KC Project: SOUTH File: U:\userdata\2T181\SOUTH\ear\design\Segment C\seg_c_51233_51620_110210.ear

SCALE: 1" = 10' Horiz.
1" = 10' Vert.

**All Dimensions are US Survey Feet**

**A**

**CROSS SECTIONS**

SHEET 186 OF 205

# DESIGN STUDY ONLY

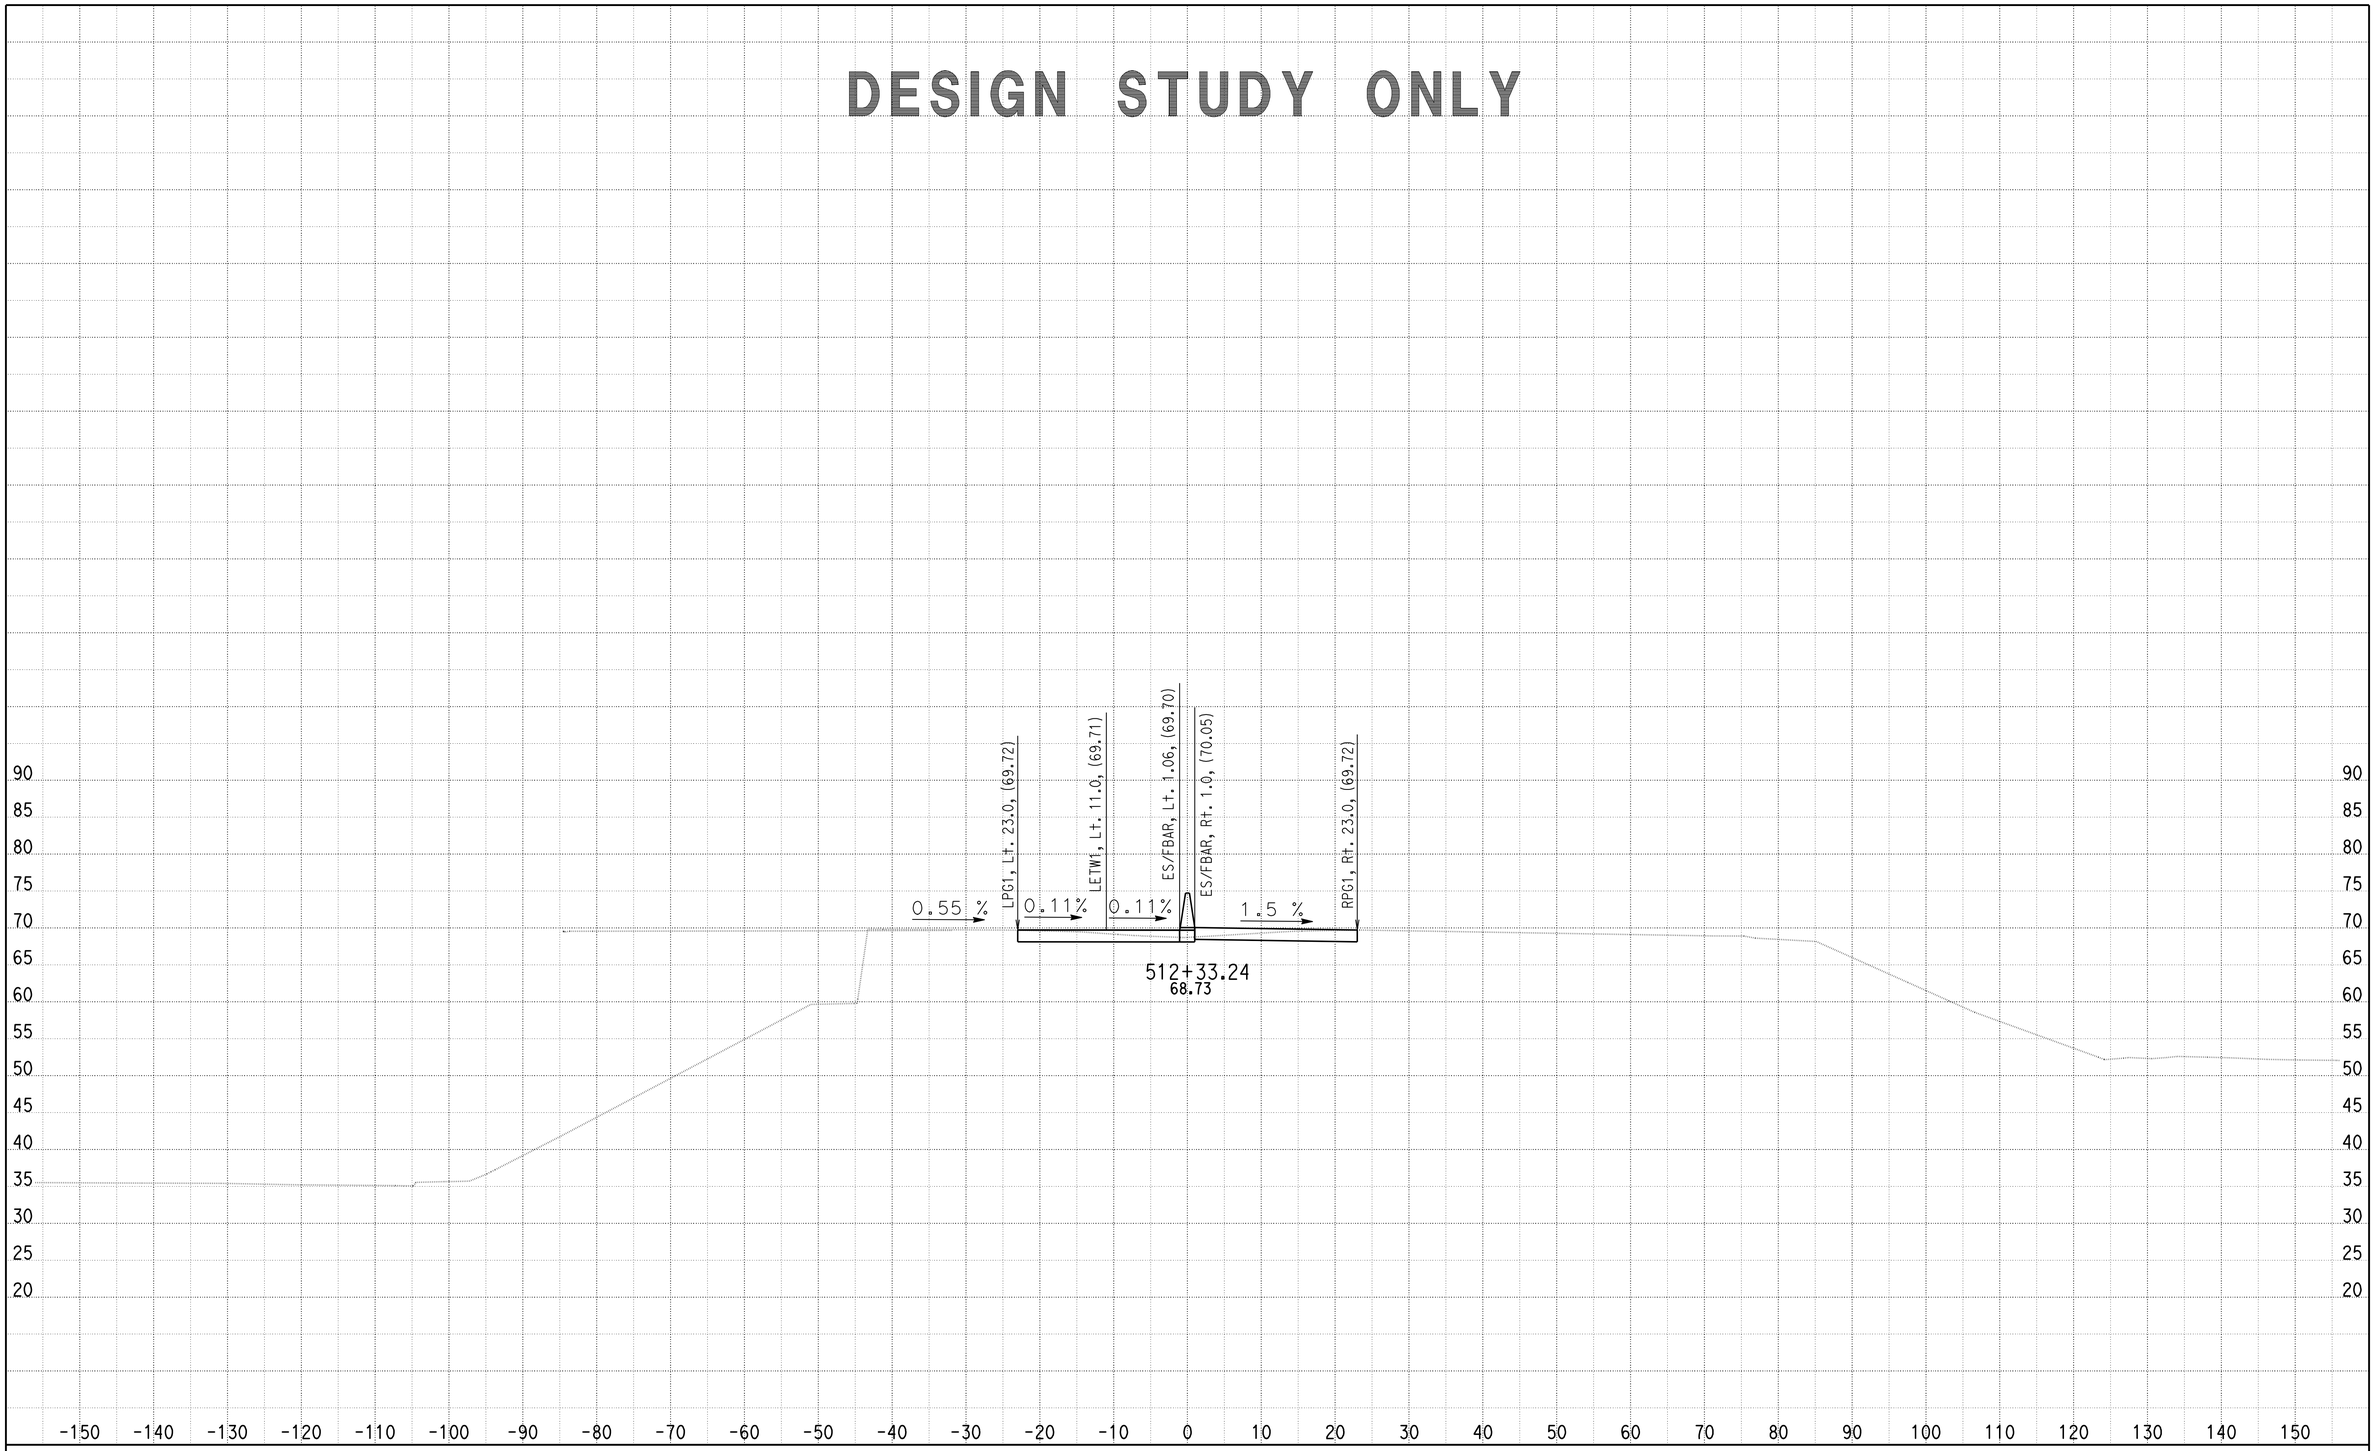


DATE: 11/2/2010

KC Project: SOUTH File: U:\userdata\2T181\SOUTH\ear\design\Segment C\seg_c_51233_51620_110210.ear

SCALE: 1" = 10' Horiz.
1" = 10' Vert.

**All Dimensions are US Survey Feet**

**A**

**CROSS SECTIONS**

SHEET 187 OF 205

# DESIGN STUDY ONLY

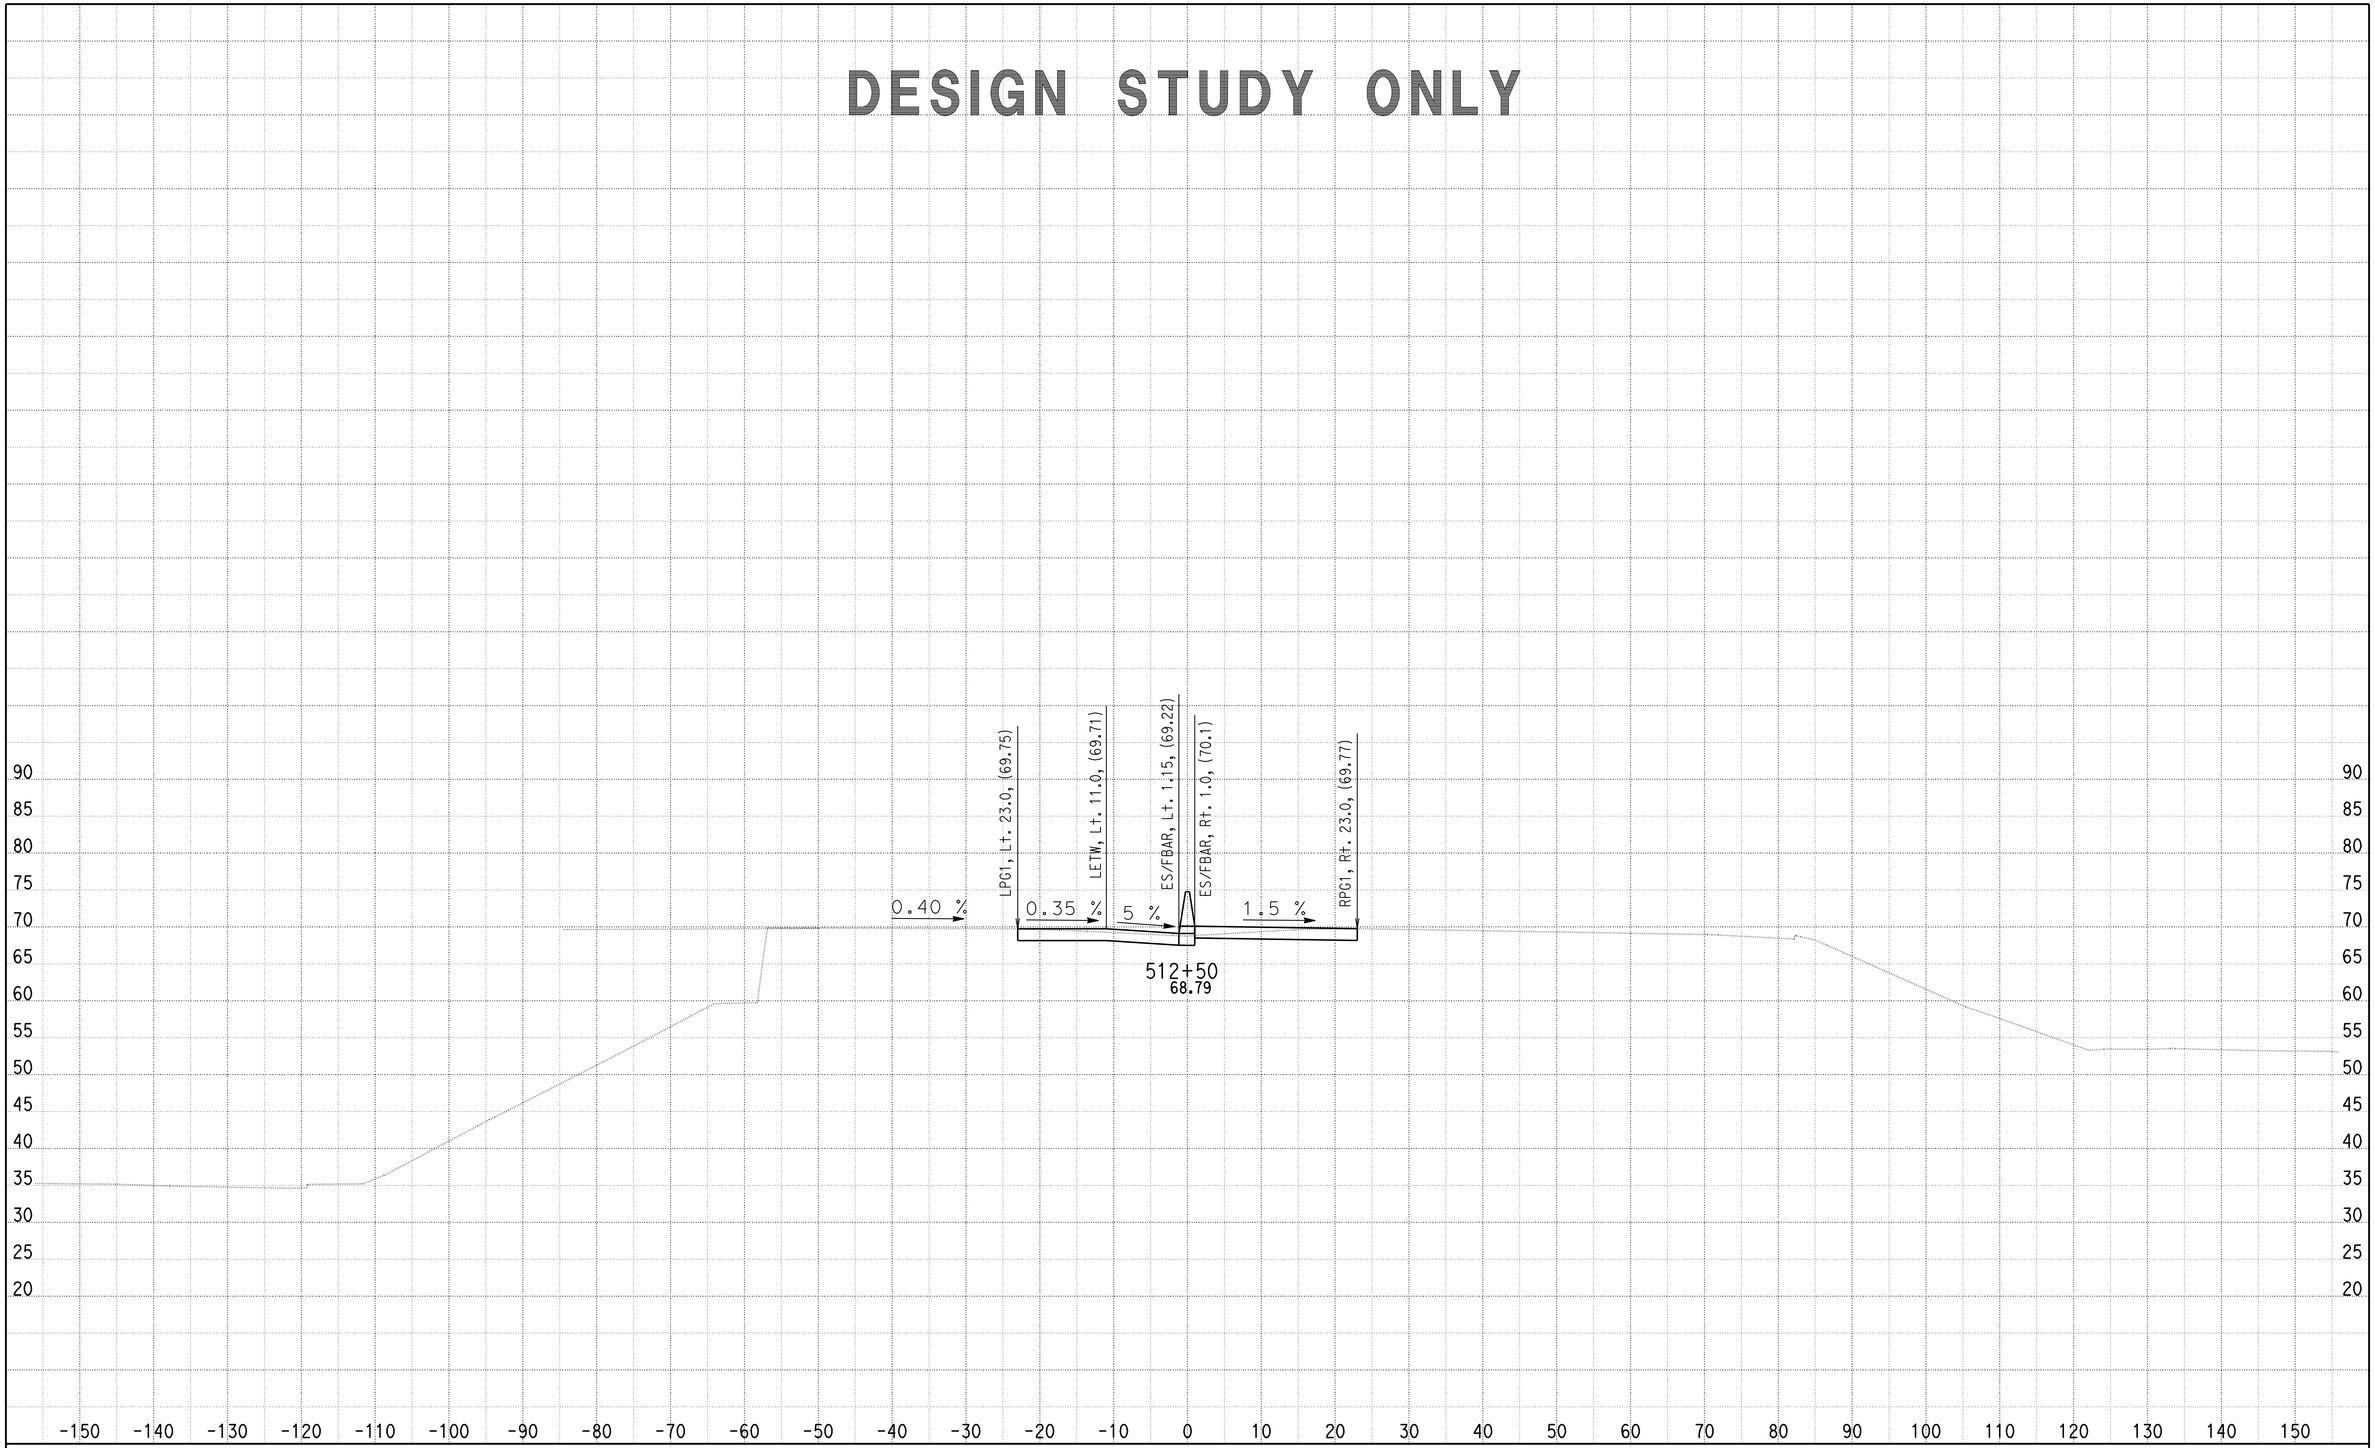


DATE: 11/2/2010

KC Project: SOUTH File: U:\userdata\2T181\SOUTH\ear\design\Segment C\seg_c_51233_51620_110210.ear

SCALE: 1" = 10' Horiz.
1" = 10' Vert.

**All Dimensions are US Survey Feet**

**A**

**CROSS SECTIONS**

SHEET 188 OF 205

# DESIGN STUDY ONLY

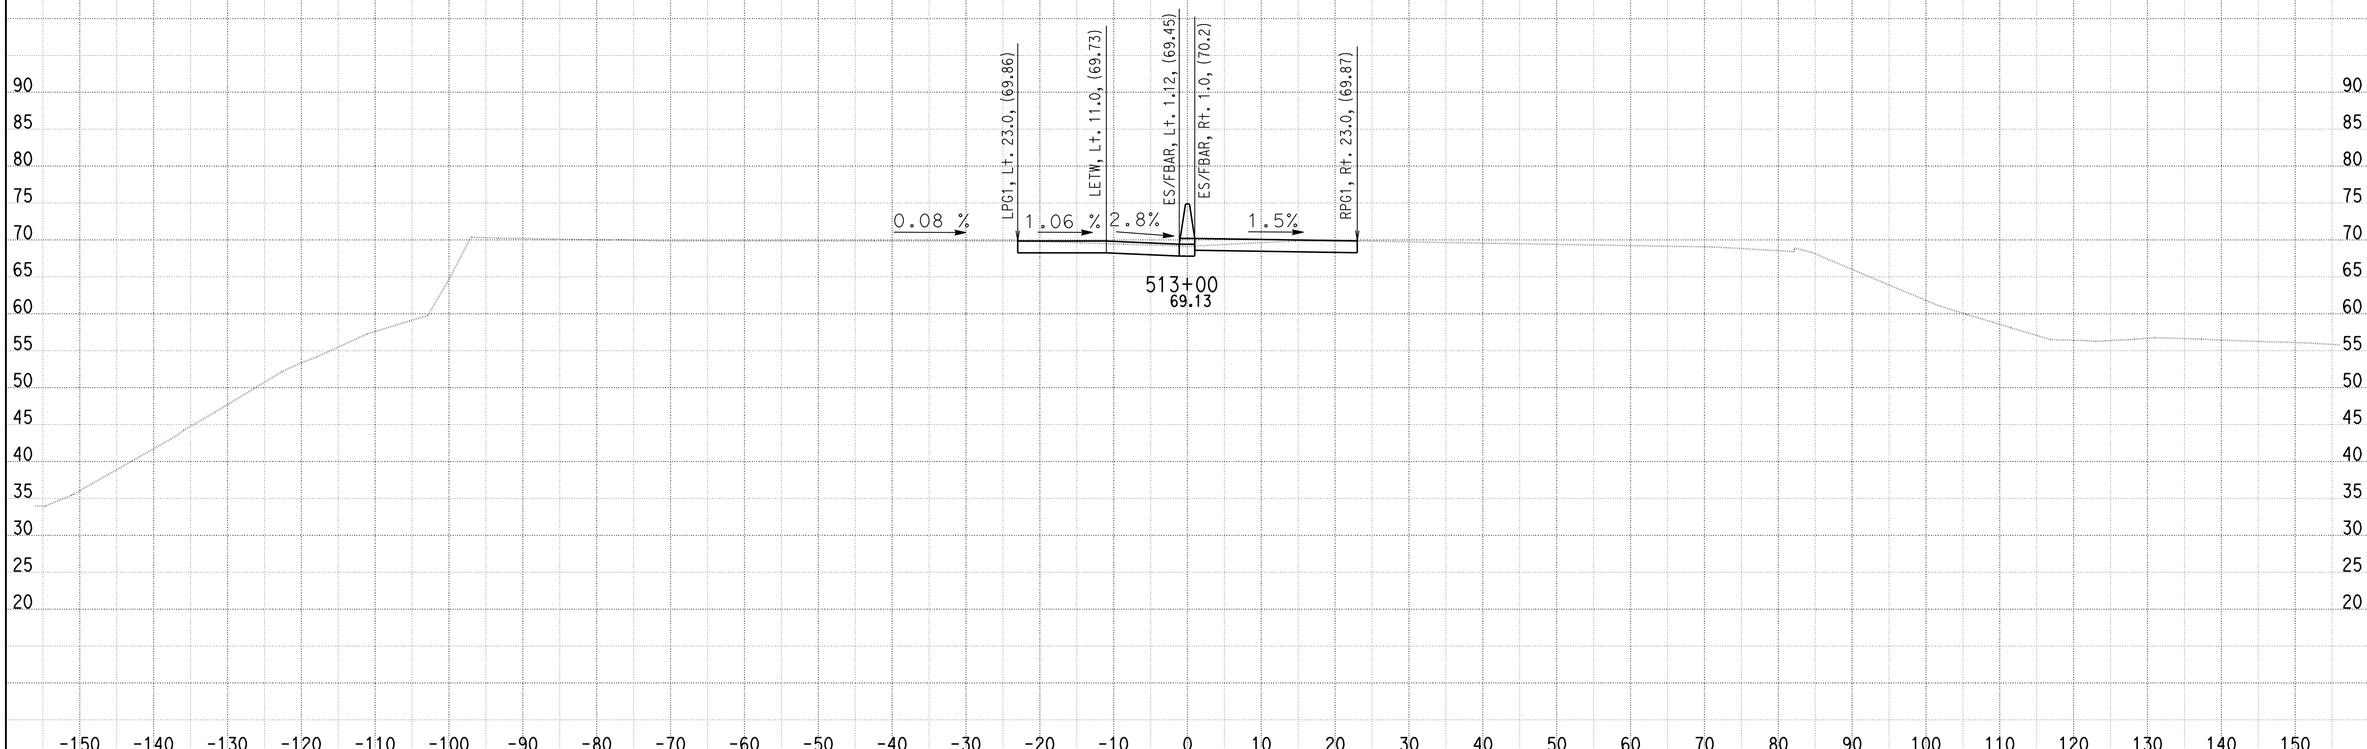


DATE: 11/2/2010

KC Project: SOUTH File: U:\userdata\2T181\SOUTH\ear\design\Segment C\seg_c_51233_51620_110210.ear

SCALE: 1" = 10' Horiz.
1" = 10' Vert.

**All Dimensions are US Survey Feet**

**A**

**CROSS SECTIONS**

# DESIGN STUDY ONLY

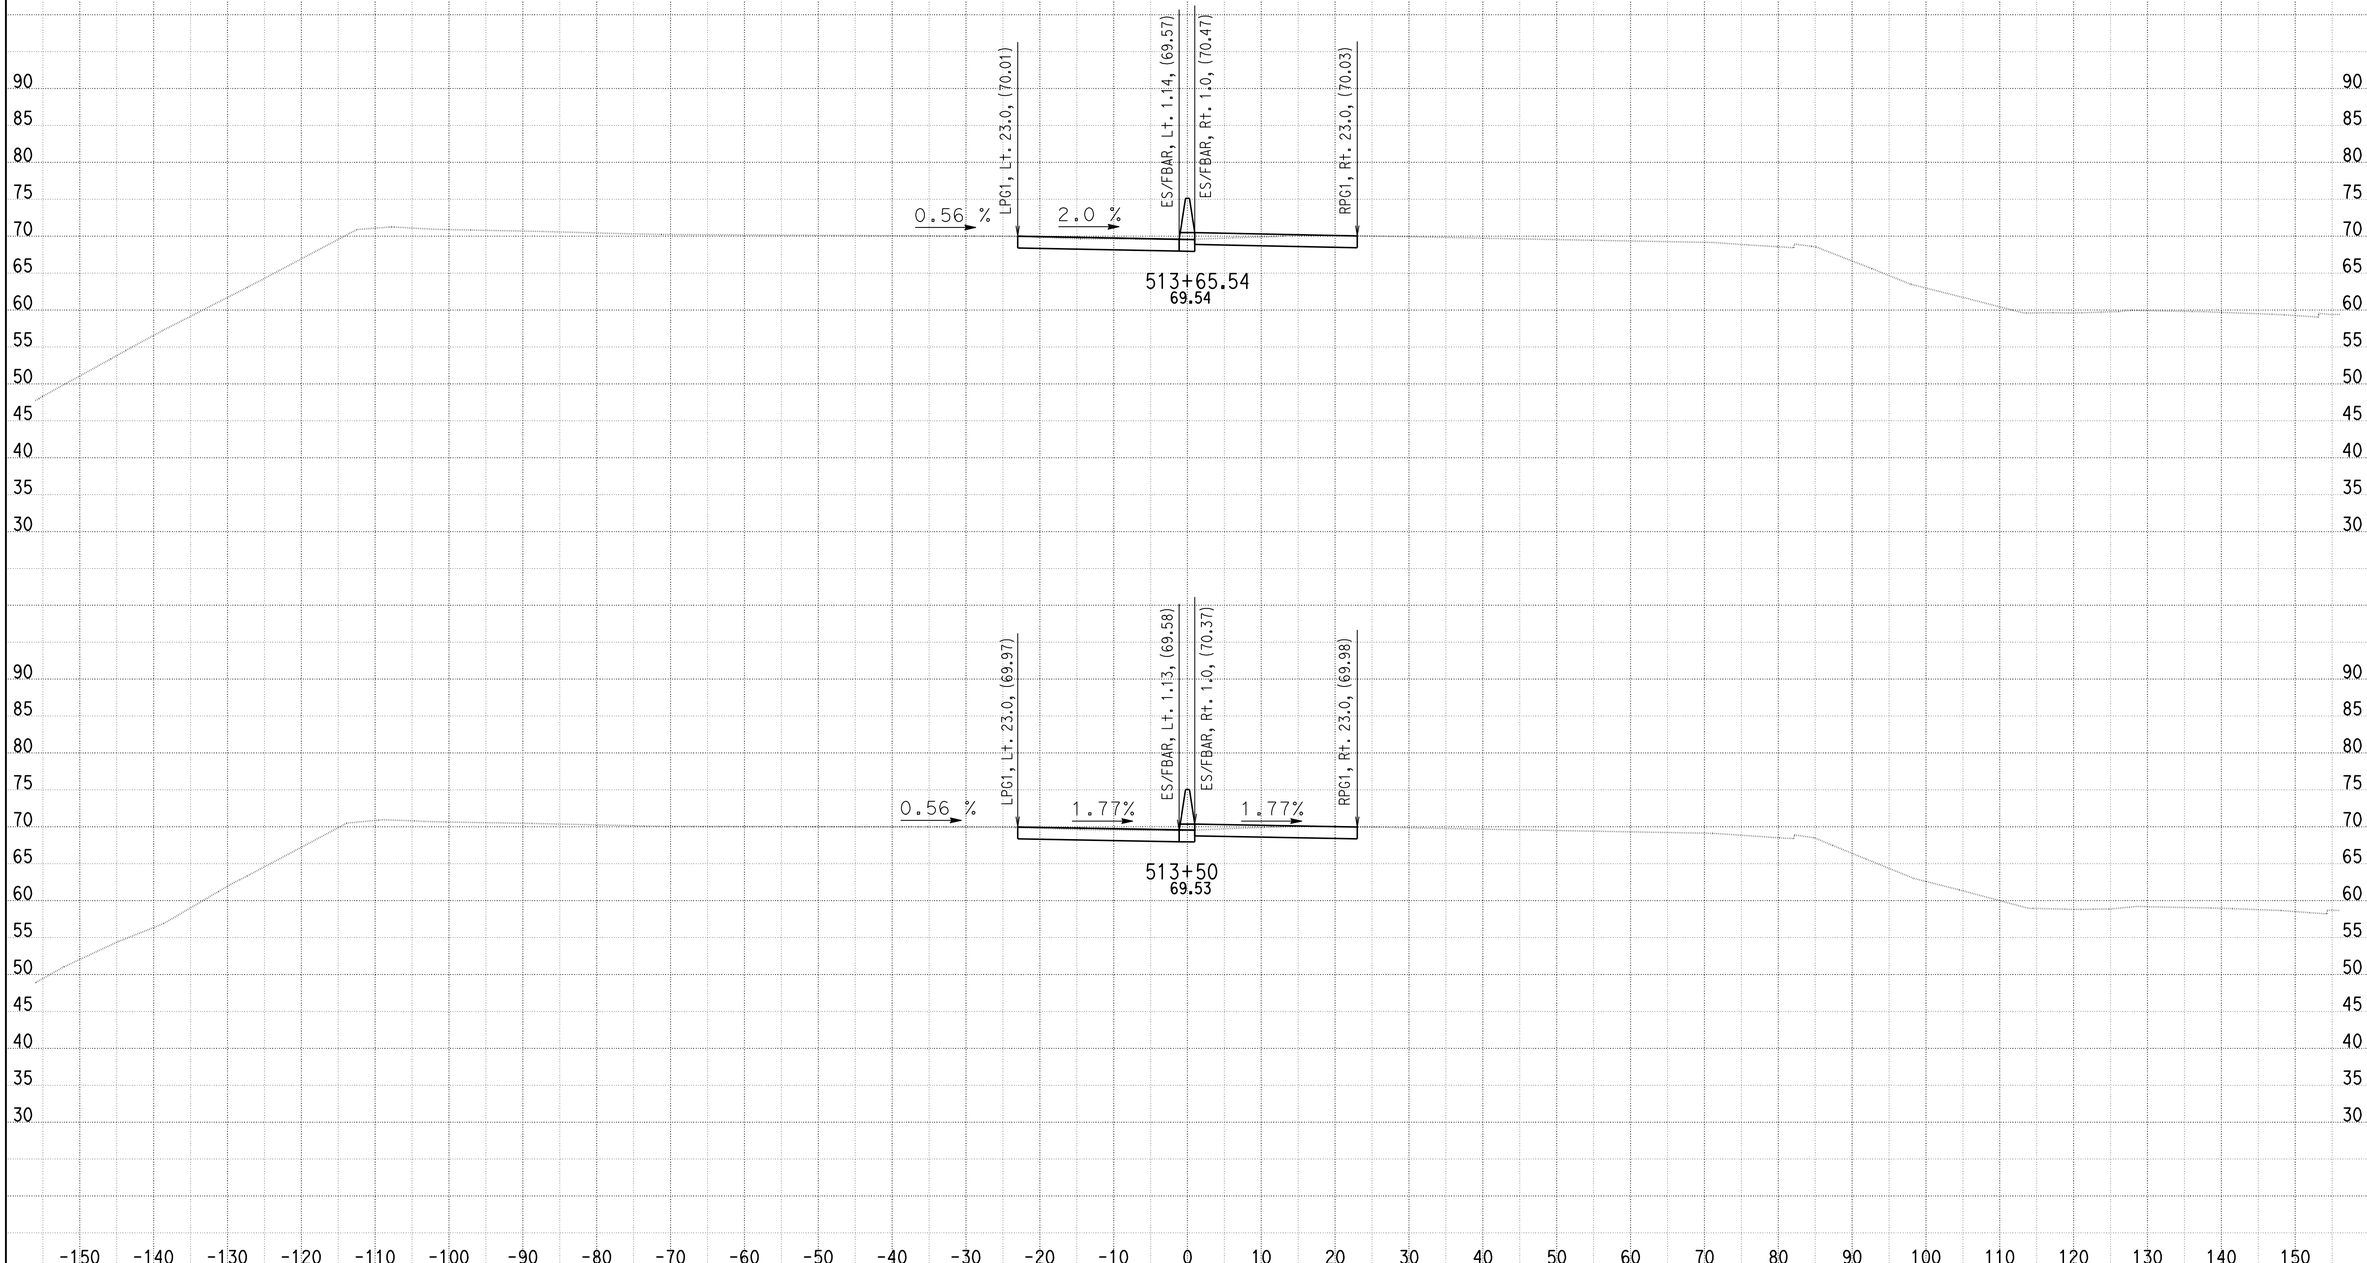


DATE: 11/2/2010

KC Project: SOUTH File: U:\userdata\2T181\SOUTH\ear\design\Segment C\seg_c_51233_51620_110210.ear

SCALE: 1" = 10' Horiz.
1" = 10' Vert.

**All Dimensions are US Survey Feet**

**A**

**CROSS SECTIONS**

SHEET 190 OF 205

# DESIGN STUDY ONLY

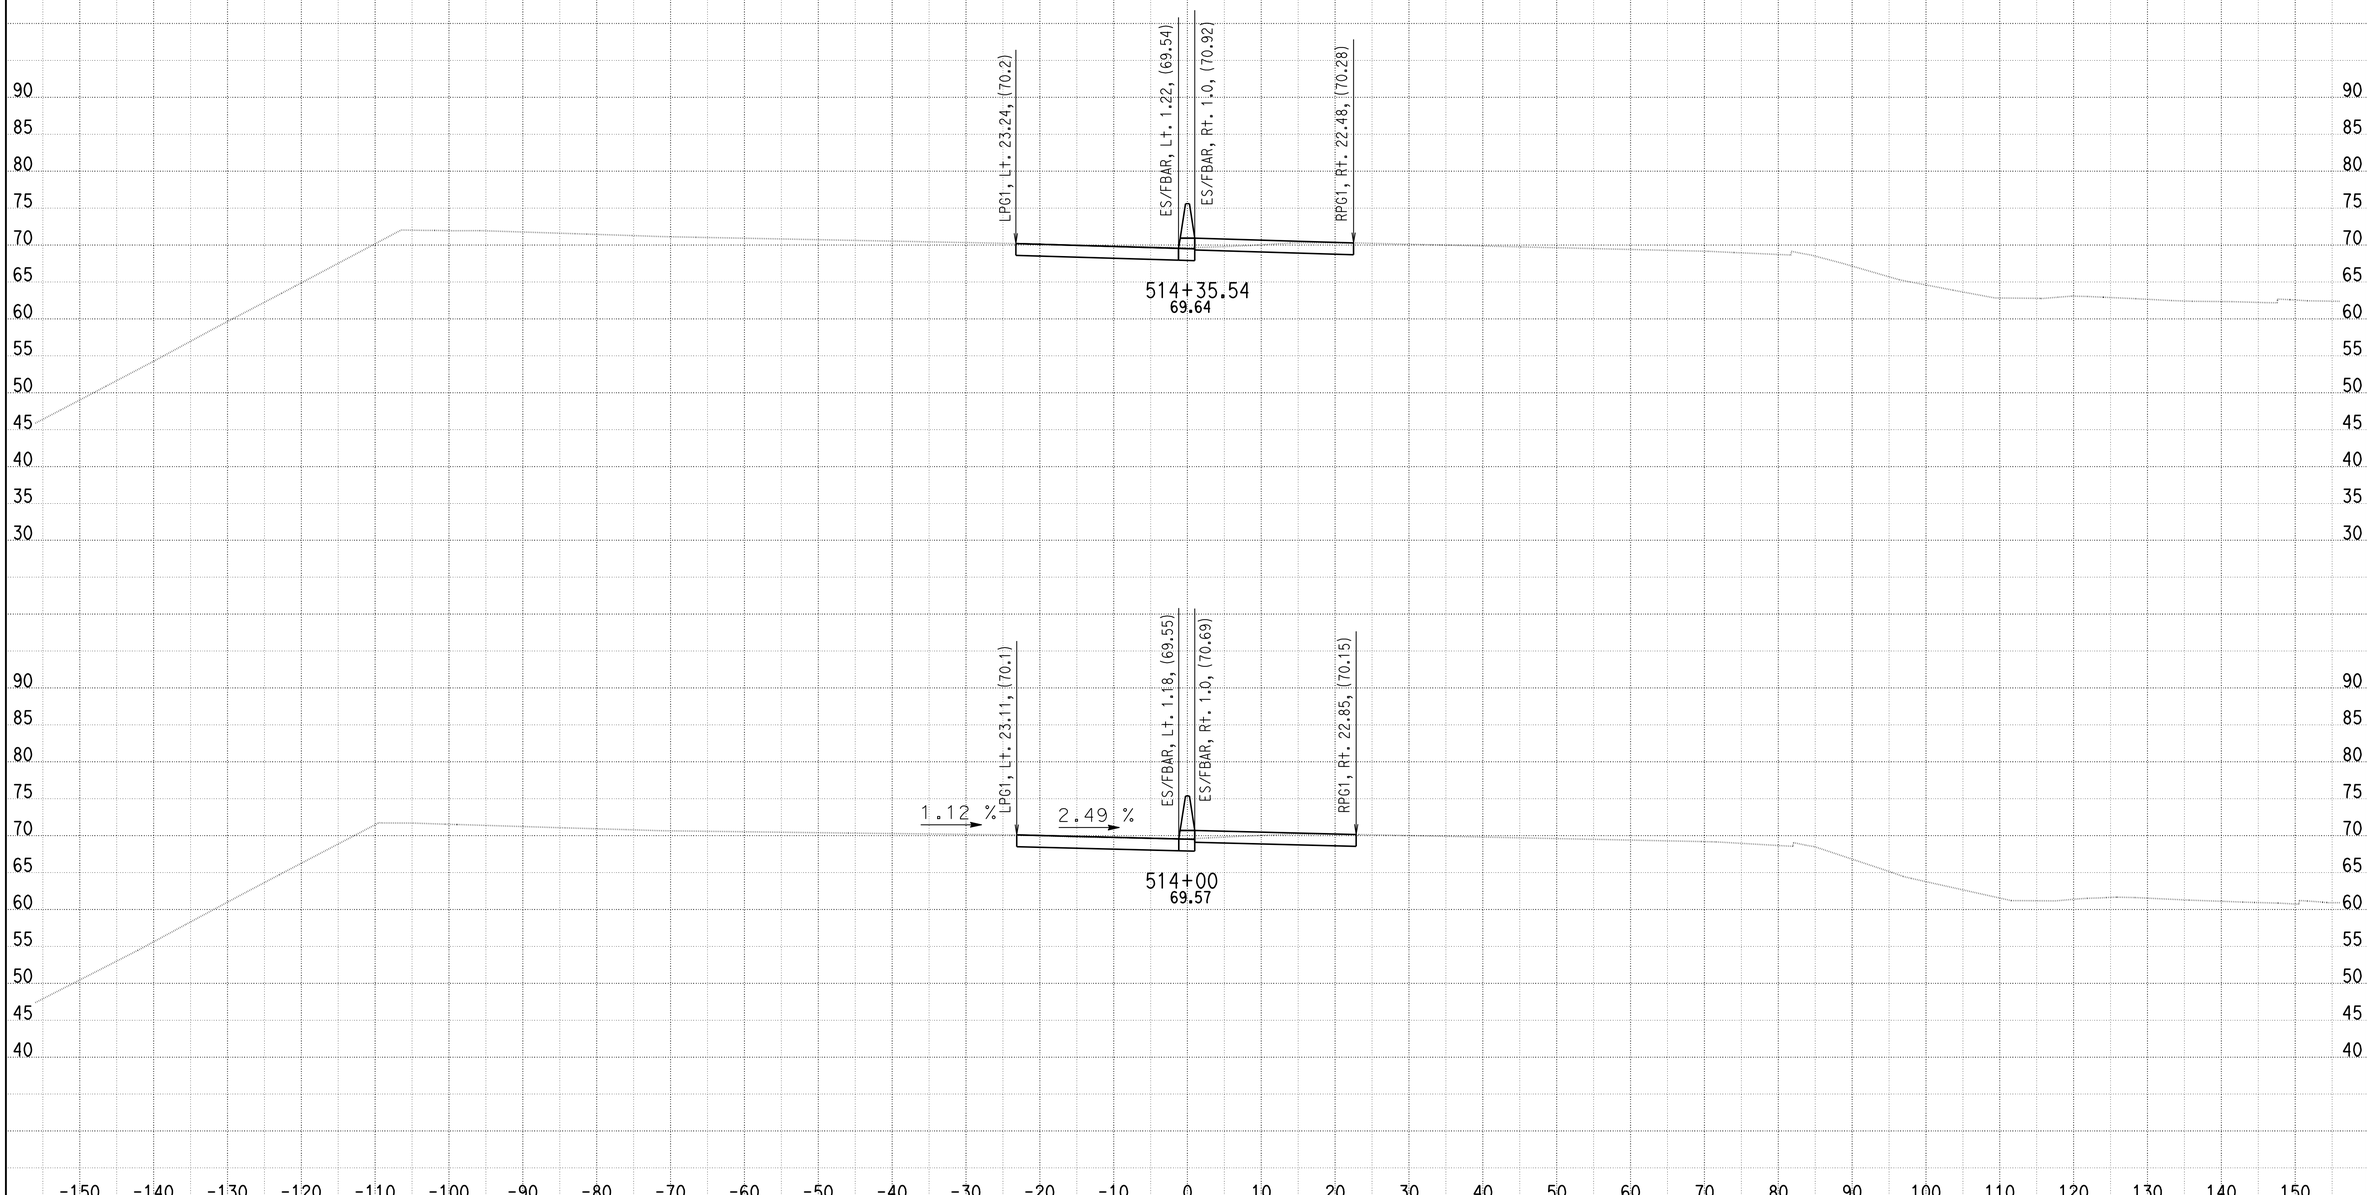


DATE: 11/2/2010

KC Project: SOUTH File: U:\userdata\2T181\SOUTH\ear\design\Segment C\seg_c_51233_51620_110210.ear

SCALE: 1" = 10' Horiz.
1" = 10' Vert.

**All Dimensions are US Survey Feet**

**A**

**CROSS SECTIONS**

SHEET 191 OF 205

# DESIGN STUDY ONLY

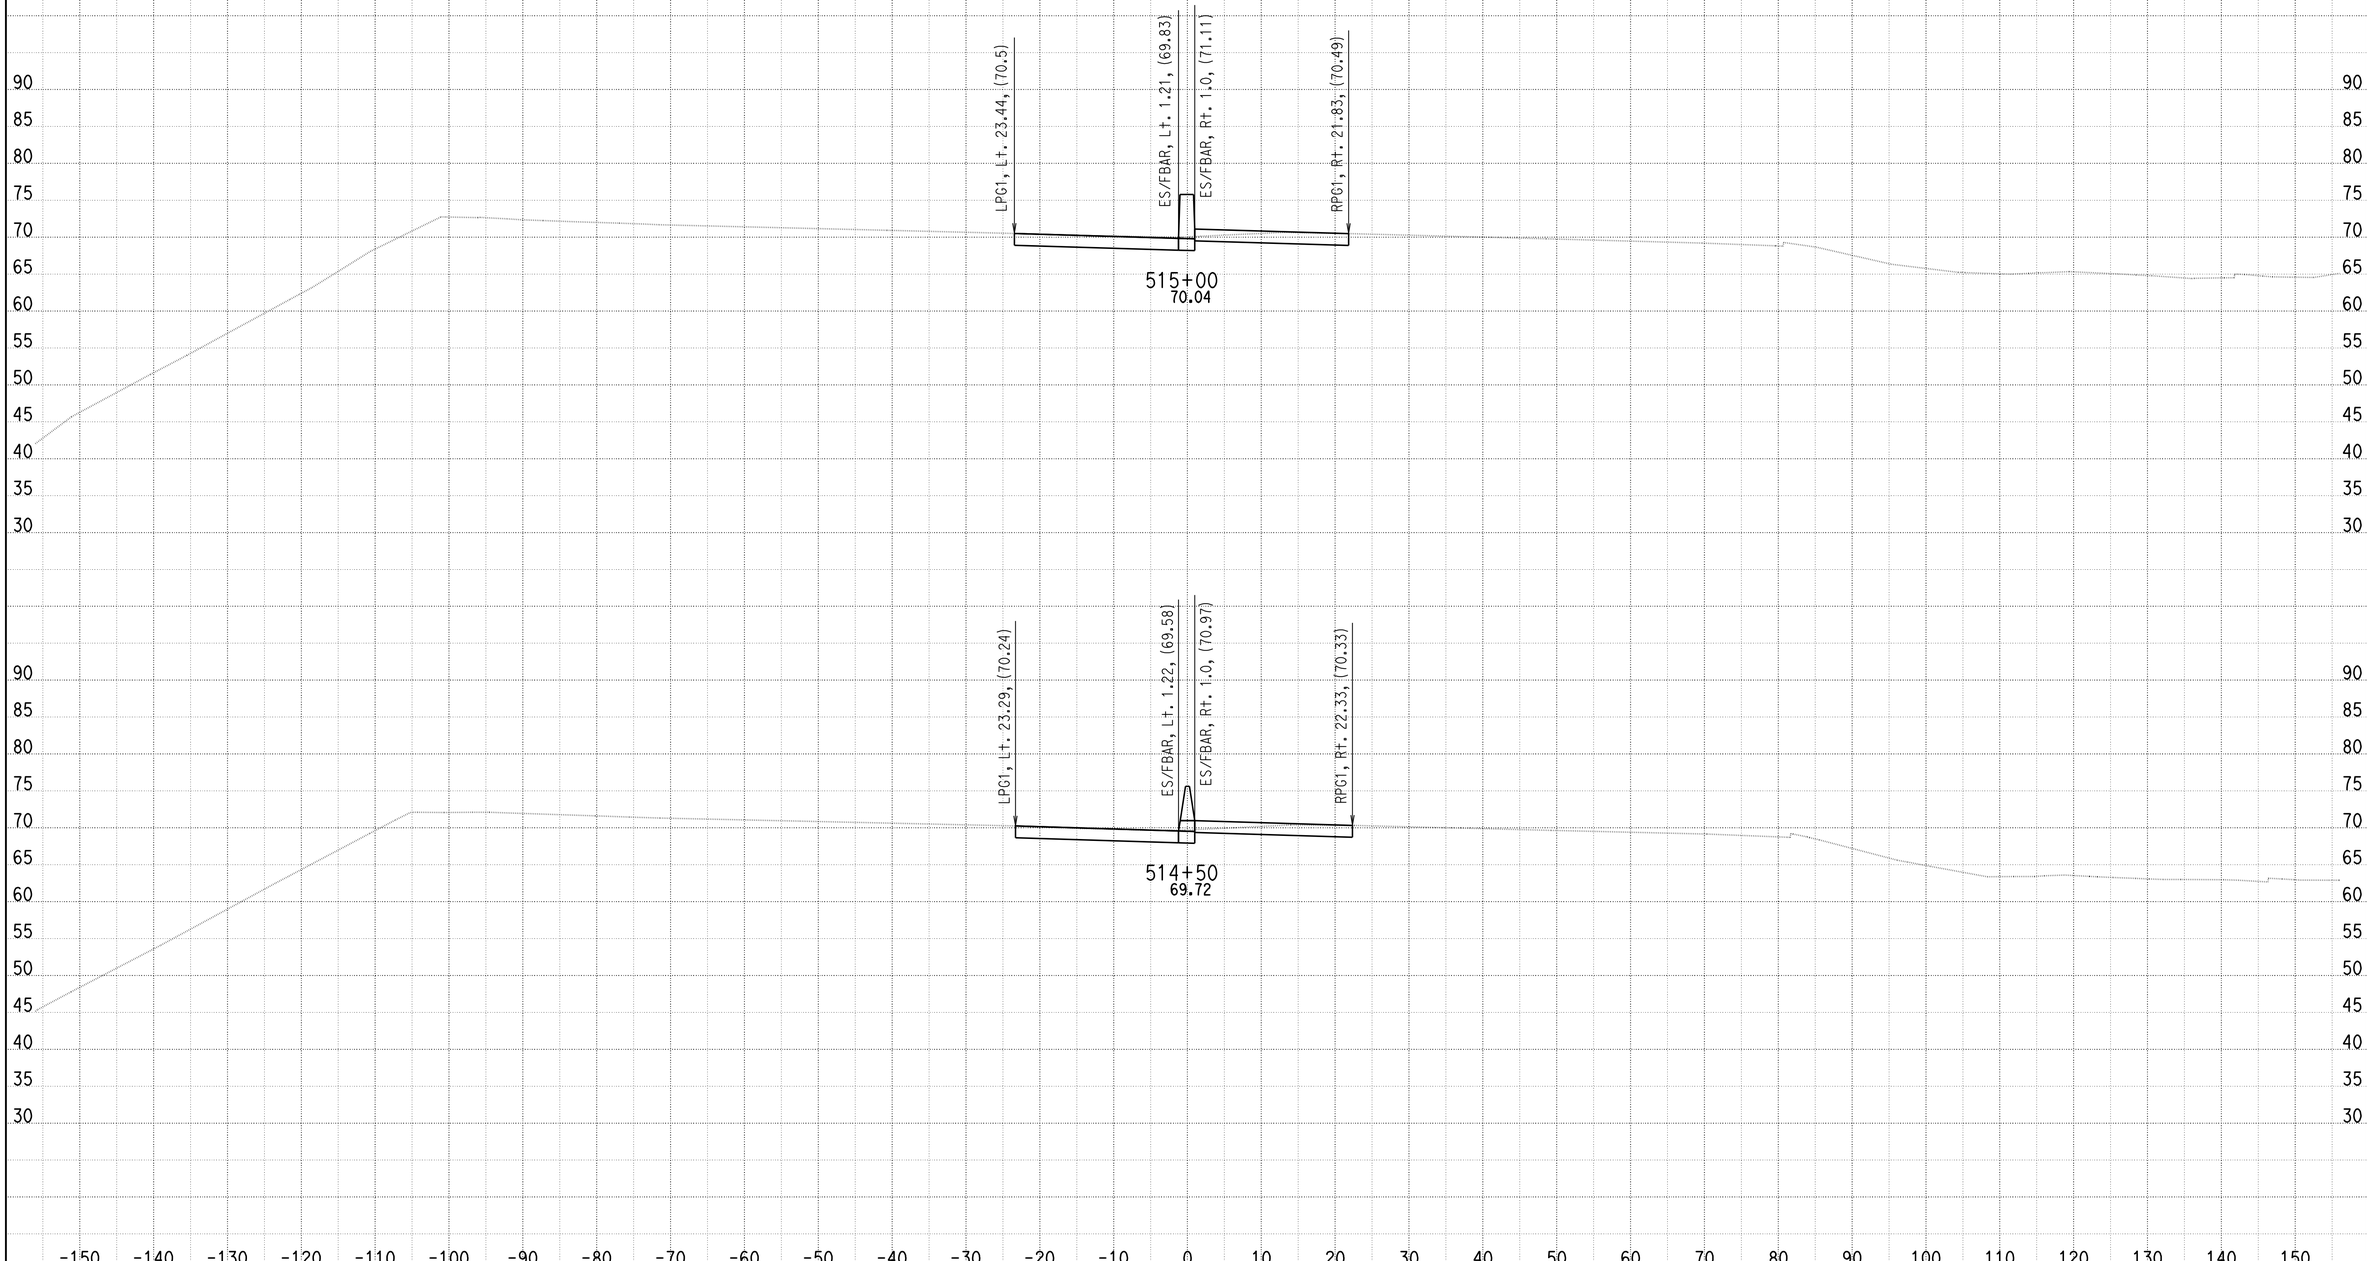


DATE: 11/2/2010

KC Project: SOUTH File: U:\userdata\2T181\SOUTH\ear\design\Segment C\seg_c_51233_51620_110210.ear

SCALE: 1" = 10' Horiz.
1" = 10' Vert.

**All Dimensions are US Survey Feet**

**A**

**CROSS SECTIONS**

SHEET 192 OF 205

# DESIGN STUDY ONLY

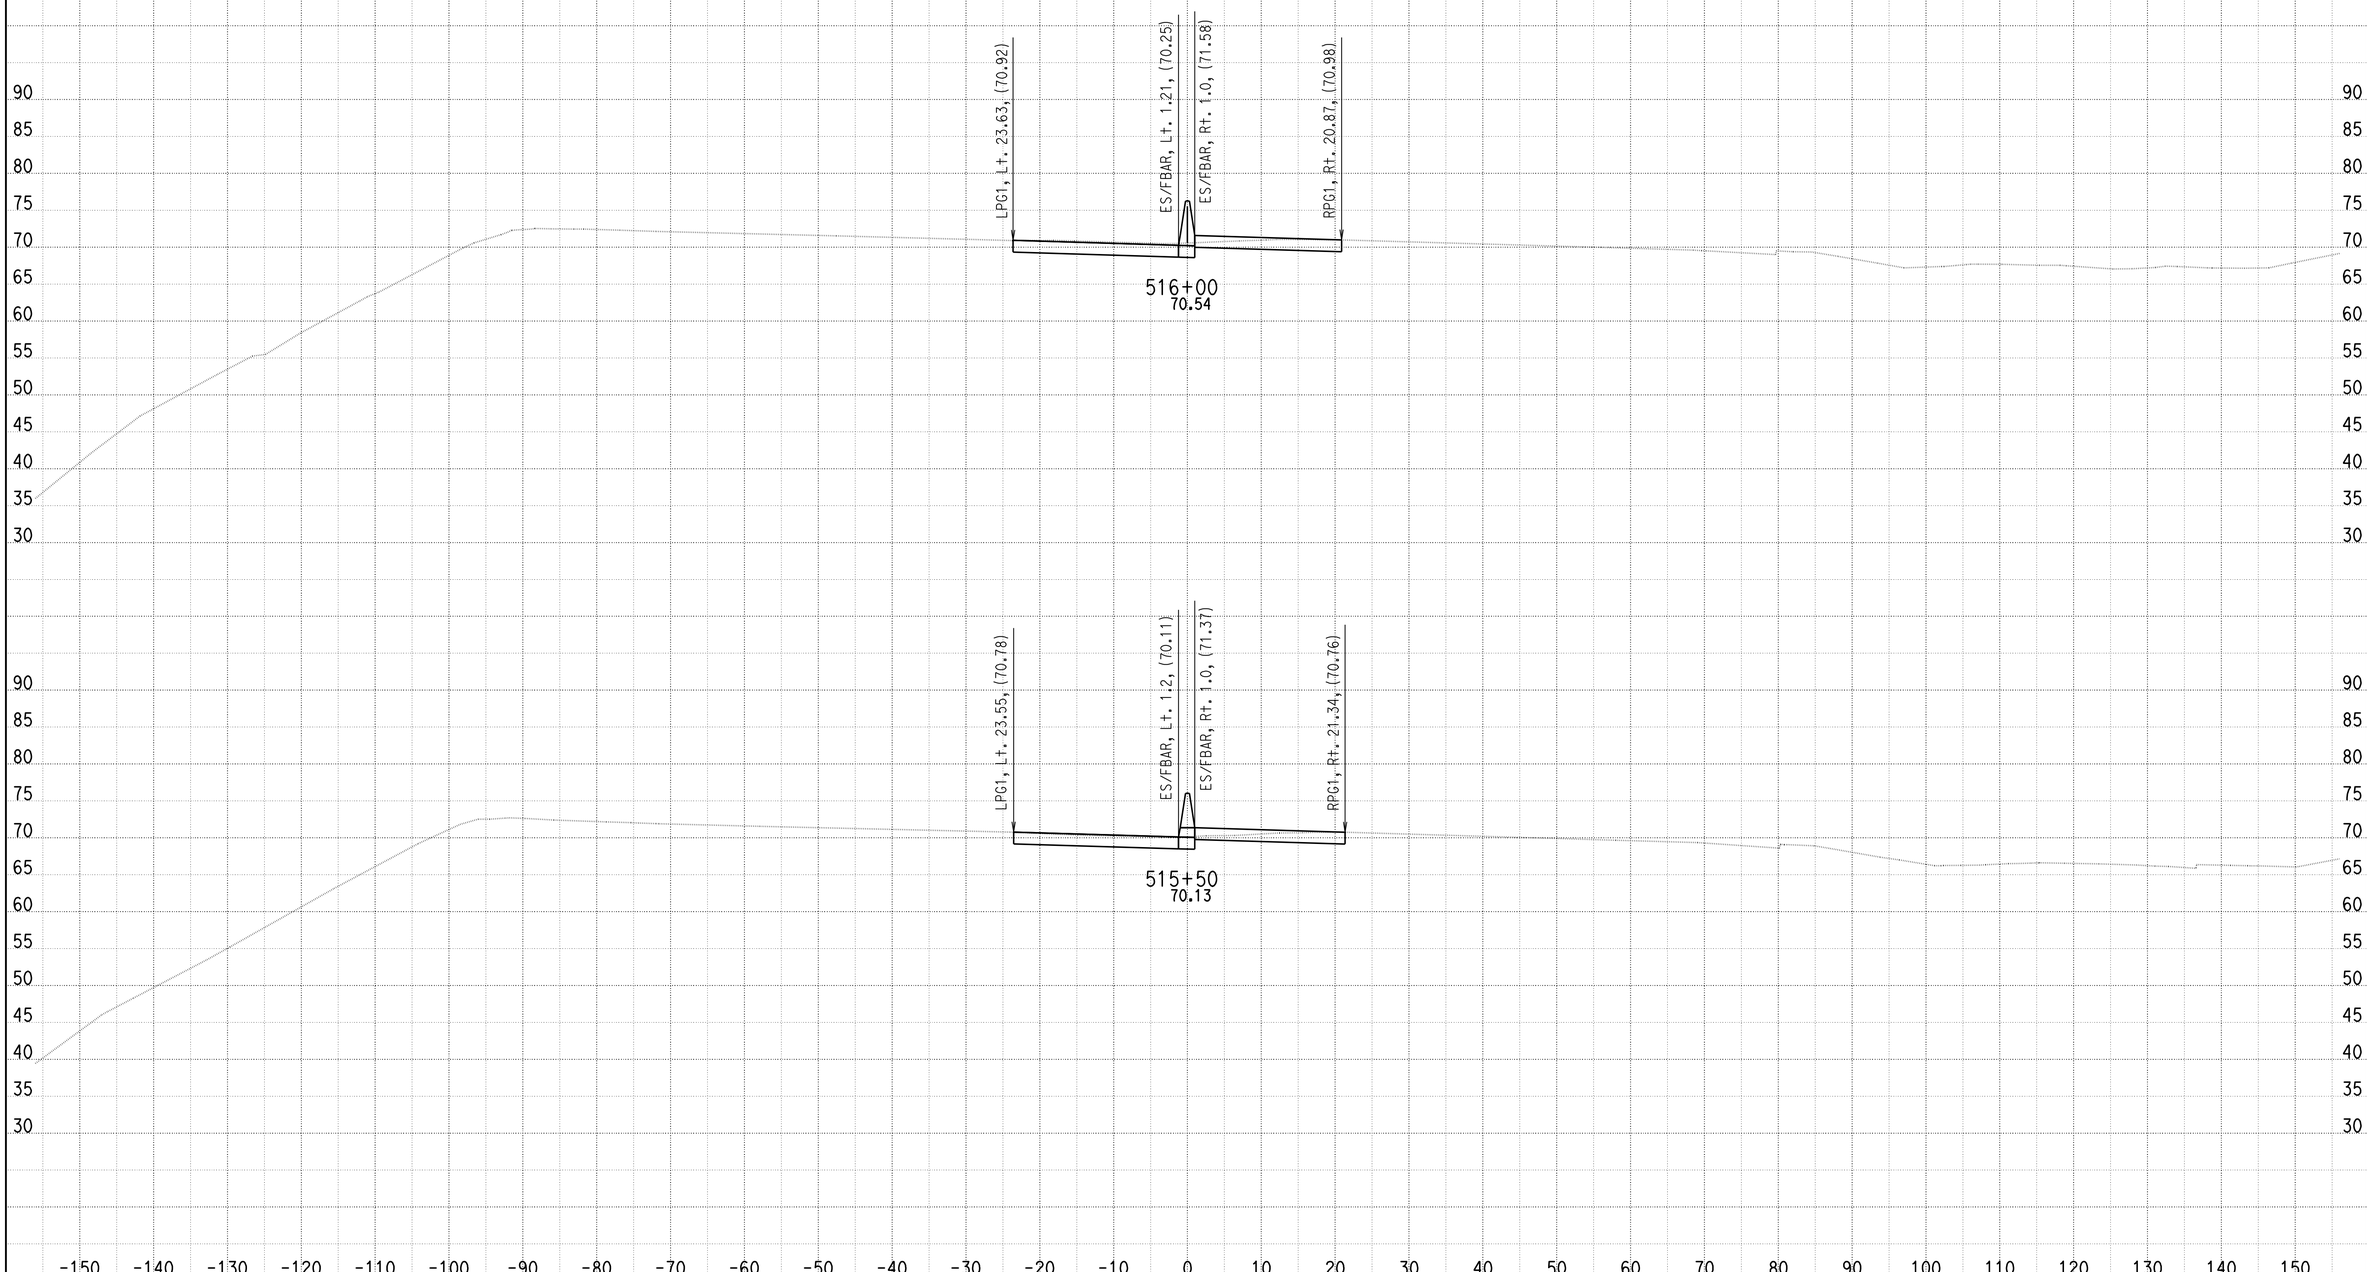


DATE: 11/2/2010

KC Project: SOUTH File: U:\userdata\2T181\SOUTH\ear\design\Segment C\seg_c_51233_51620_110210.ear

SCALE: 1" = 10' Horiz.
1" = 10' Vert.

**All Dimensions are US Survey Feet**

**A**
**CROSS SECTIONS**

# DESIGN STUDY ONLY

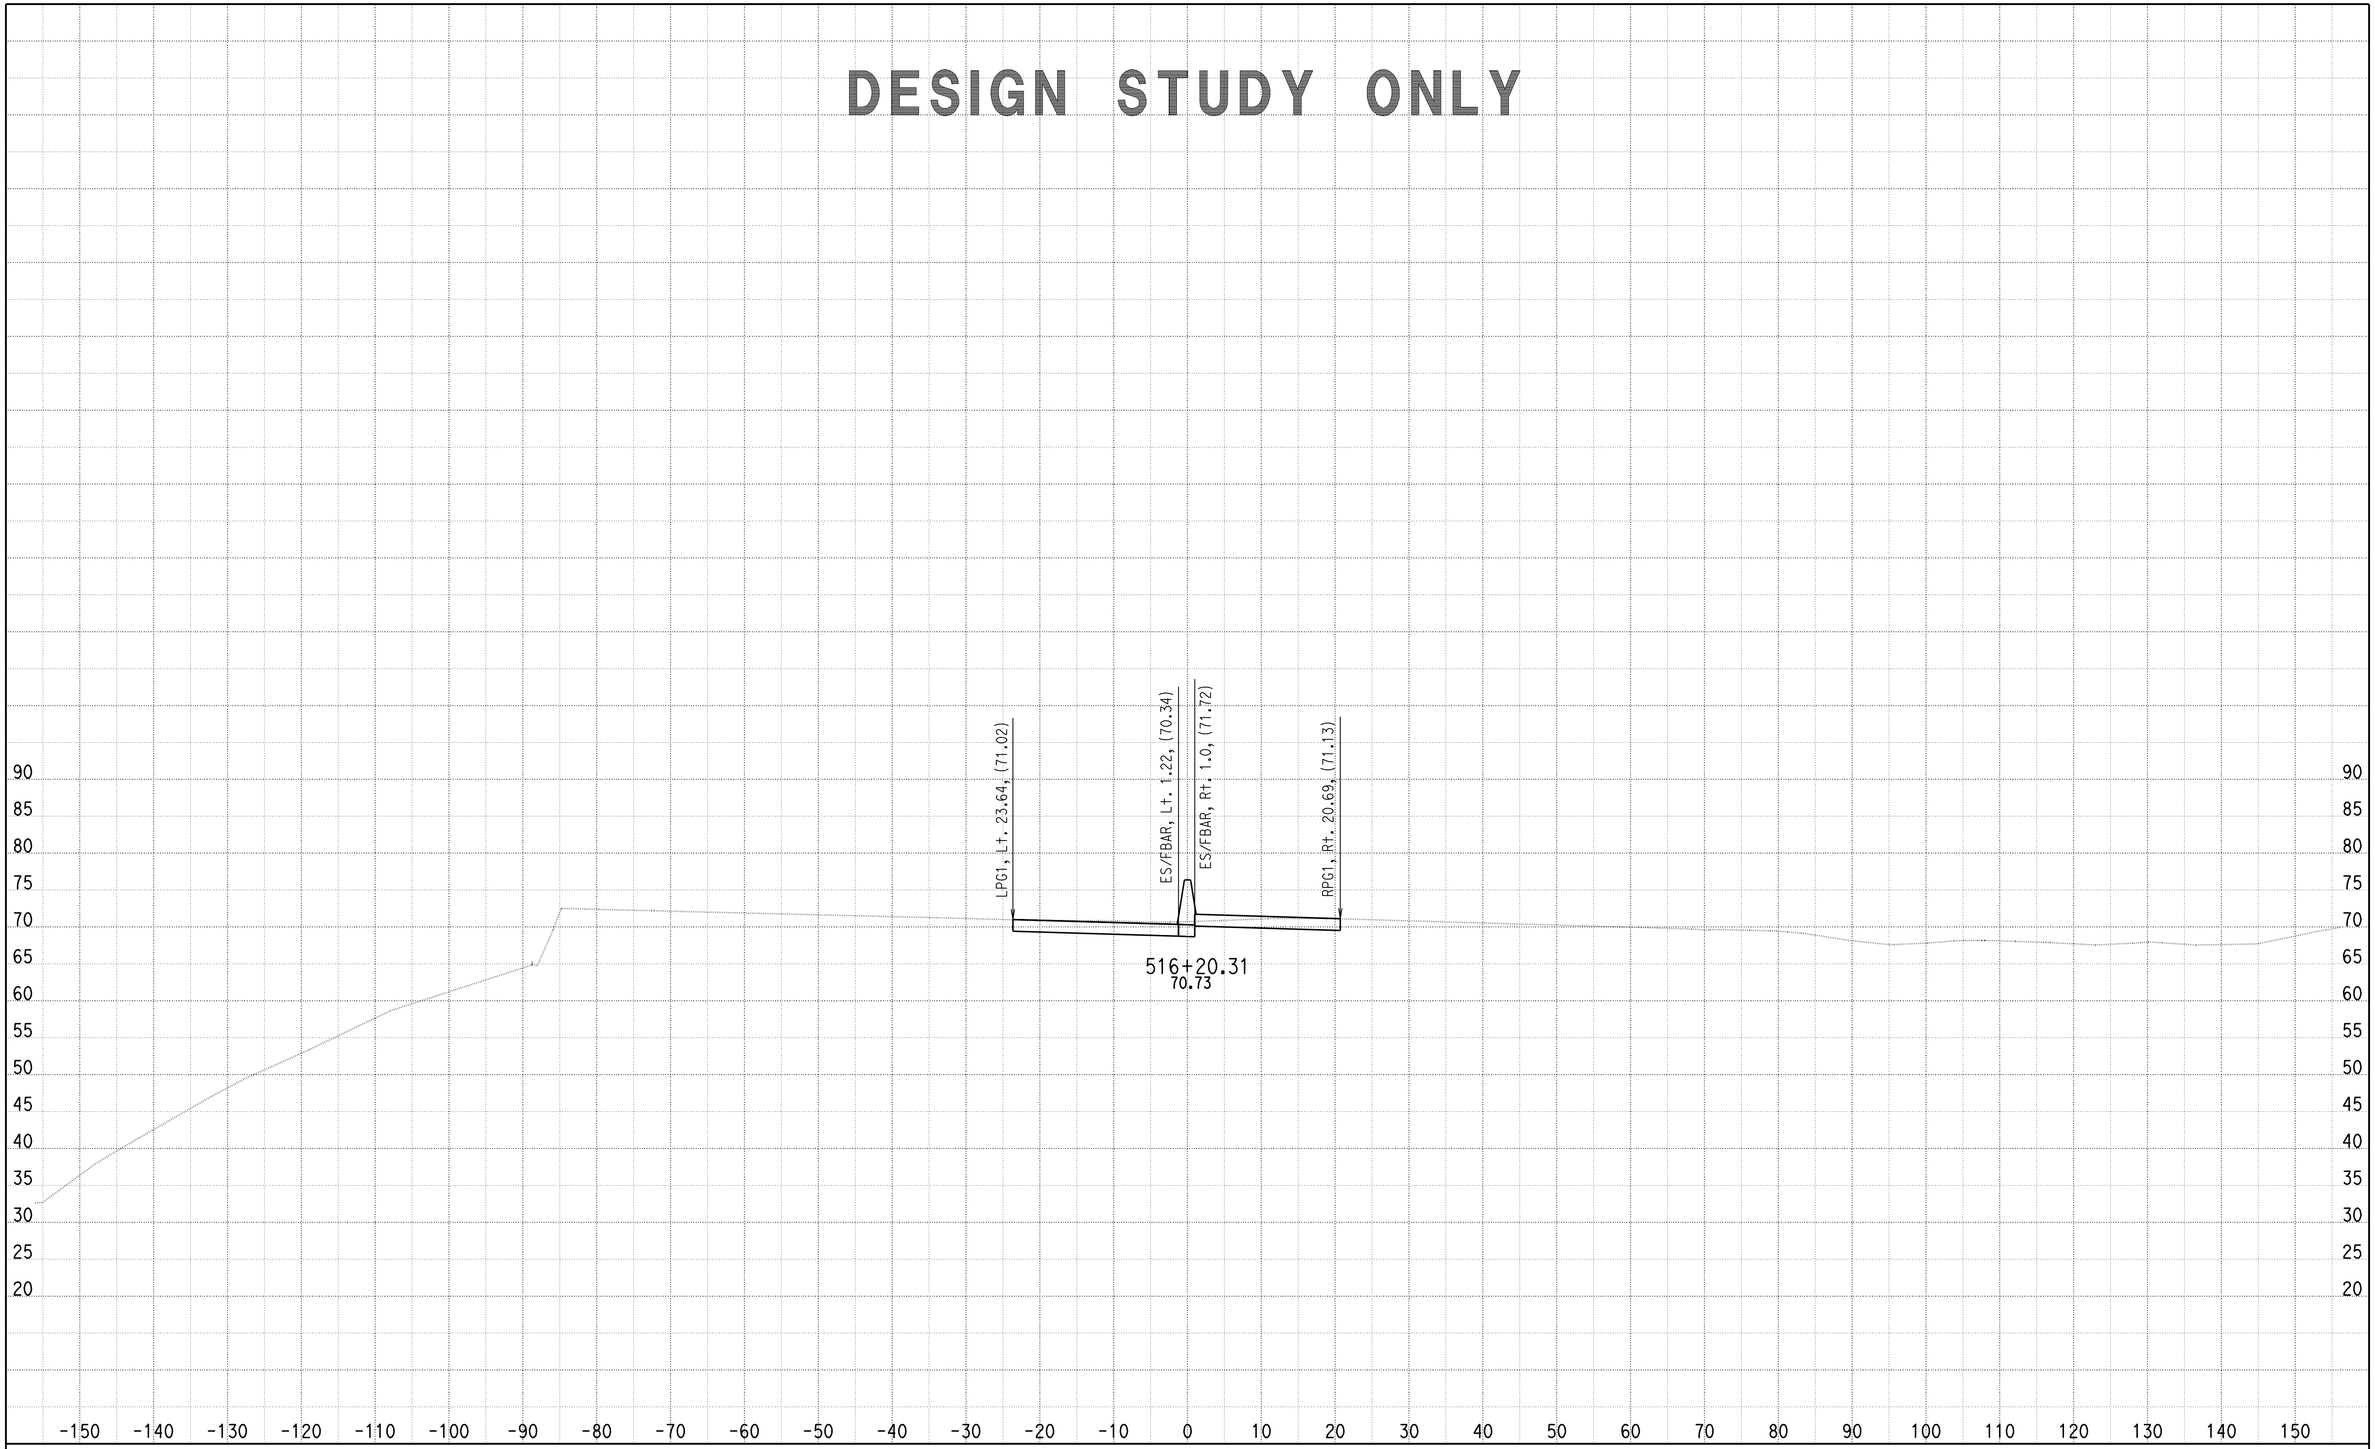


DATE: 11/2/2010

KC Project: SOUTH File: U:\userdata\2T181\SOUTH\ear\design\Segment C\seg_c_51233_51620_110210.ear

SCALE: 1" = 10' Horiz.
1" = 10' Vert.

**All Dimensions are US Survey Feet**

**A**

**CROSS SECTIONS**

SHEET 194 OF 205

# DESIGN STUDY ONLY

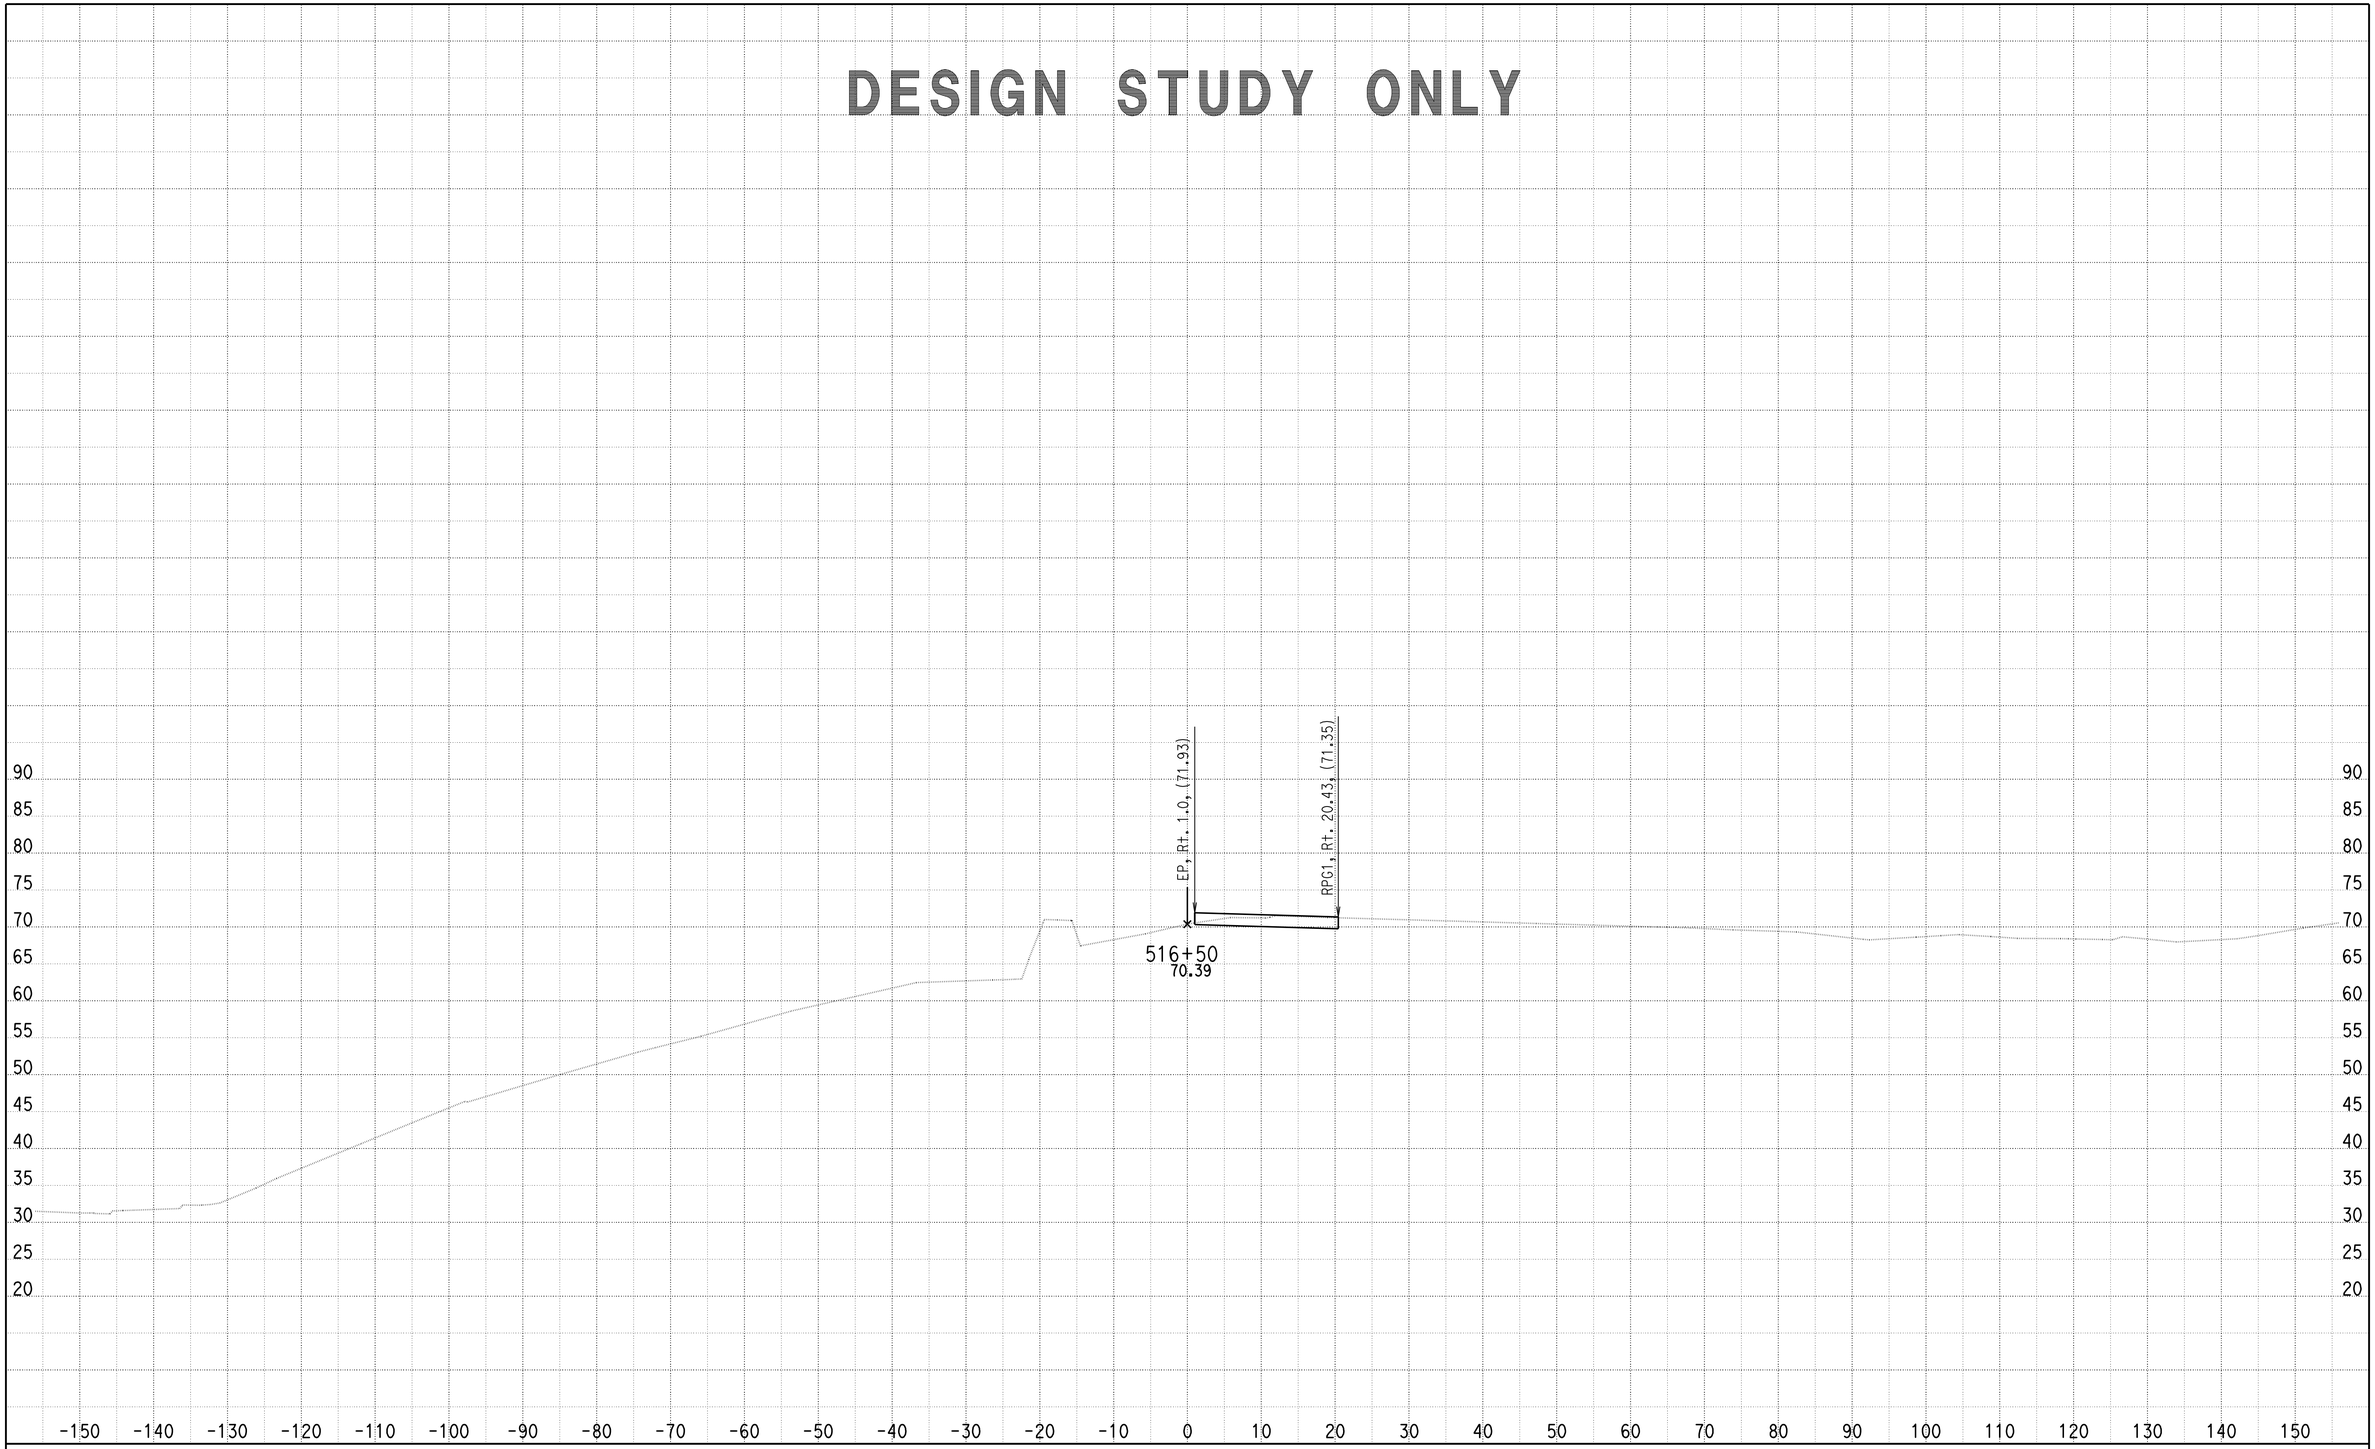


DATE: 11/2/2010

KC Project: SOUTH File: U:\userdata\2T181\SOUTH\ear\design\Segment C\seg_c_51233_51620_110210.ear

SCALE: 1" = 10' Horiz.
1" = 10' Vert.

**All Dimensions are US Survey Feet**

**A**

**CROSS SECTIONS**

SHEET 195 OF 205

# DESIGN STUDY ONLY

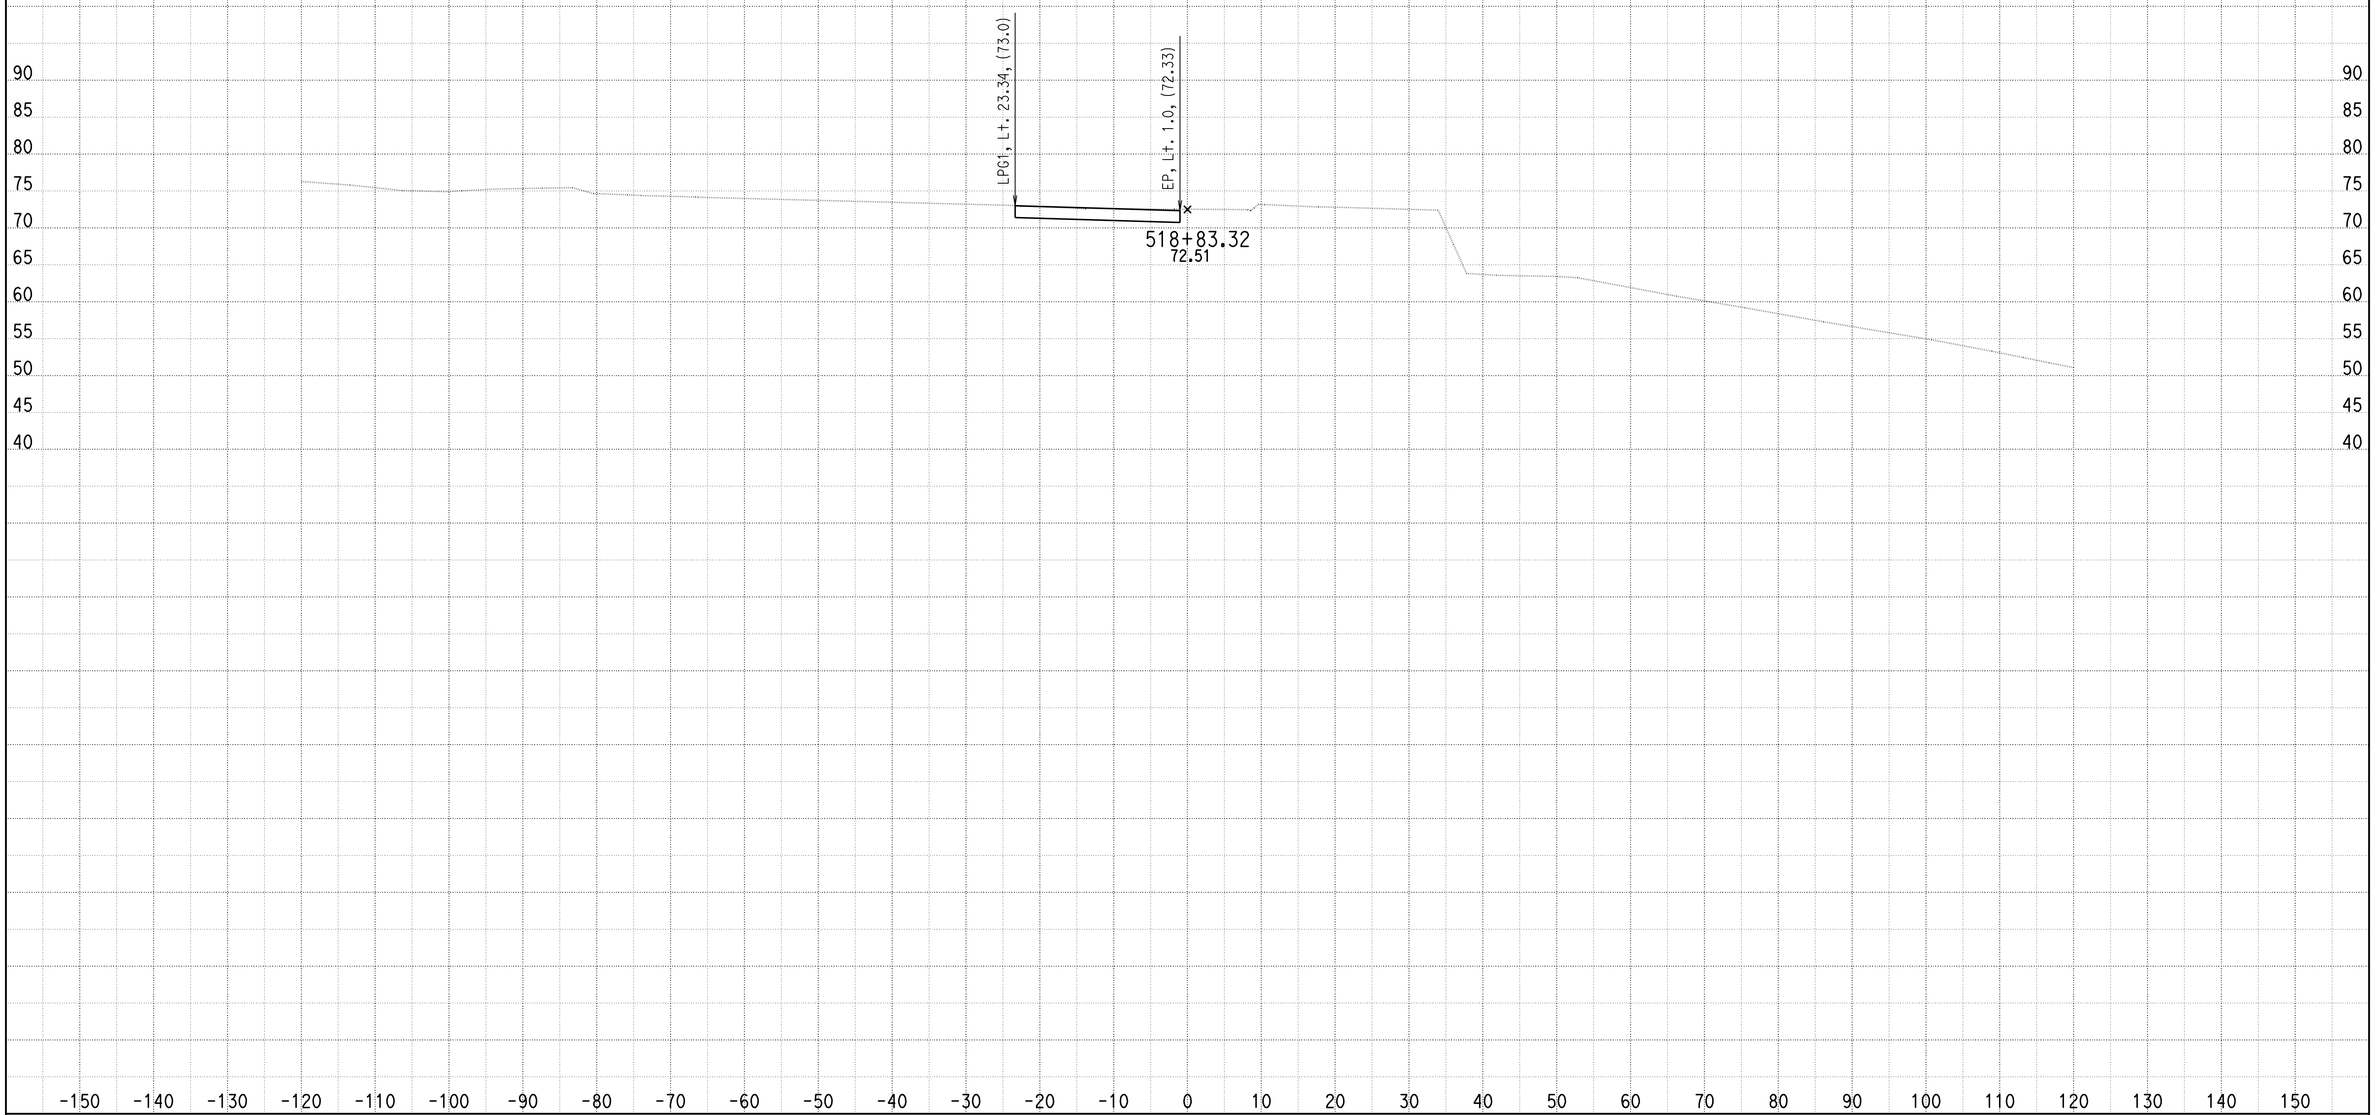


DATE: 10/25/2010

KC Project: SOUTH File: U:\userdata\2T181\SOUTH\ear\design\Segment C\seg_c_51850_52750_102510.ear

SCALE: 1" = 10' Horiz.
1" = 10' Vert.

**All Dimensions are US Survey Feet**

**A**

**CROSS SECTIONS**

SHEET 196 OF 205

# DESIGN STUDY ONLY

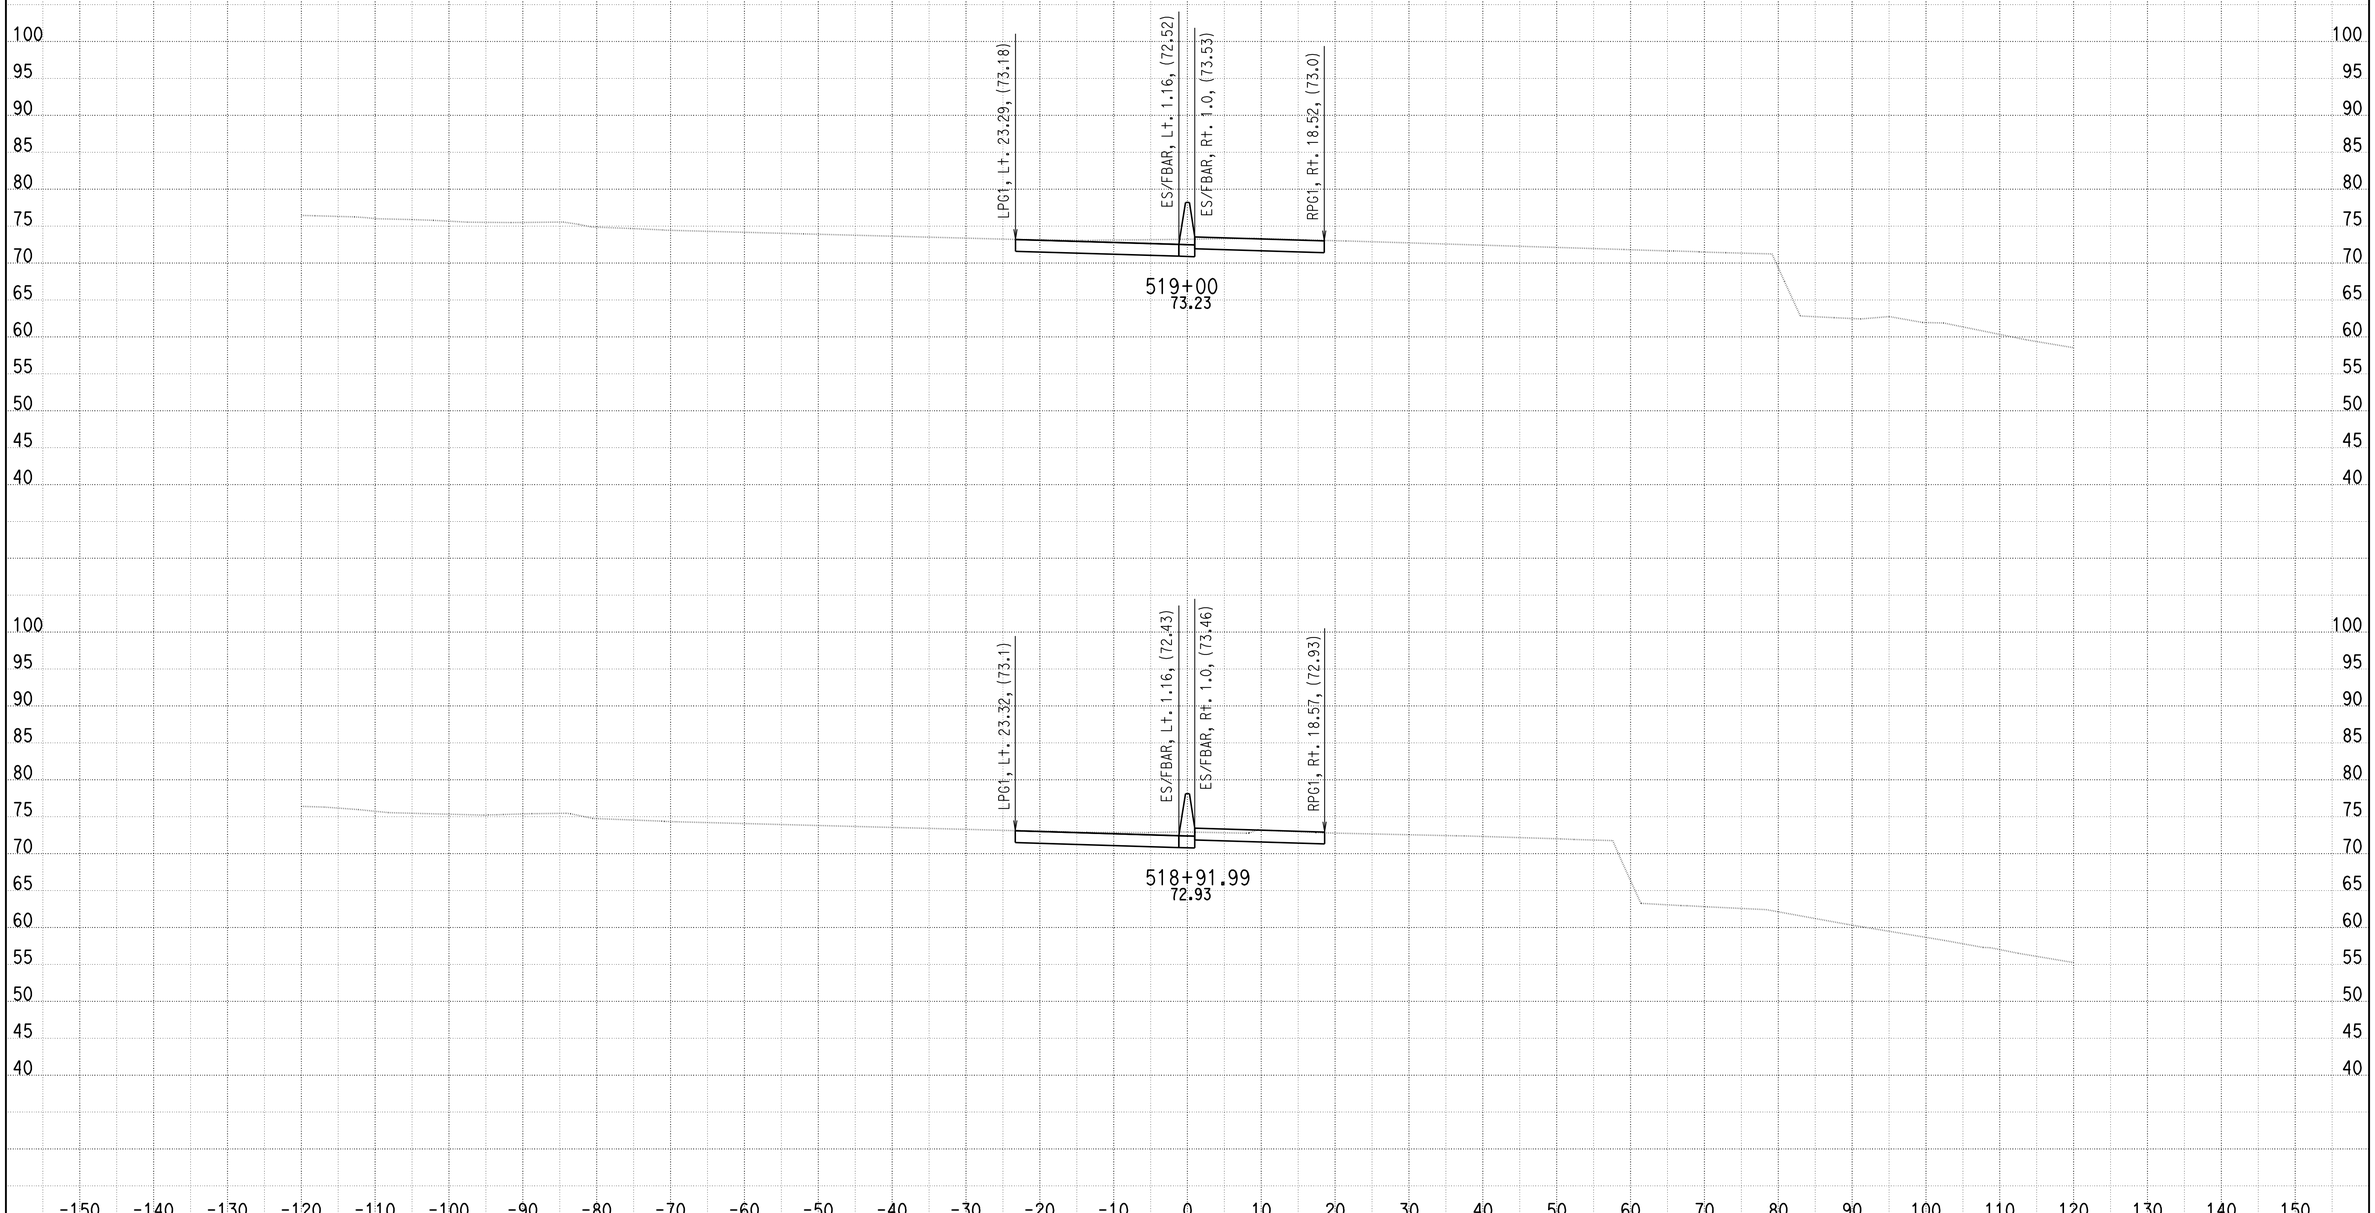


DATE: 10/25/2010

KC Project: SOUTH File: U:\userdata\2T181\SOUTH\ear\design\Segment C\seg_c_51850_52750_102510.ear

SCALE: 1" = 10' Horiz.
1" = 10' Vert.

**All Dimensions are US Survey Feet**

**A**

**CROSS SECTIONS**

# DESIGN STUDY ONLY

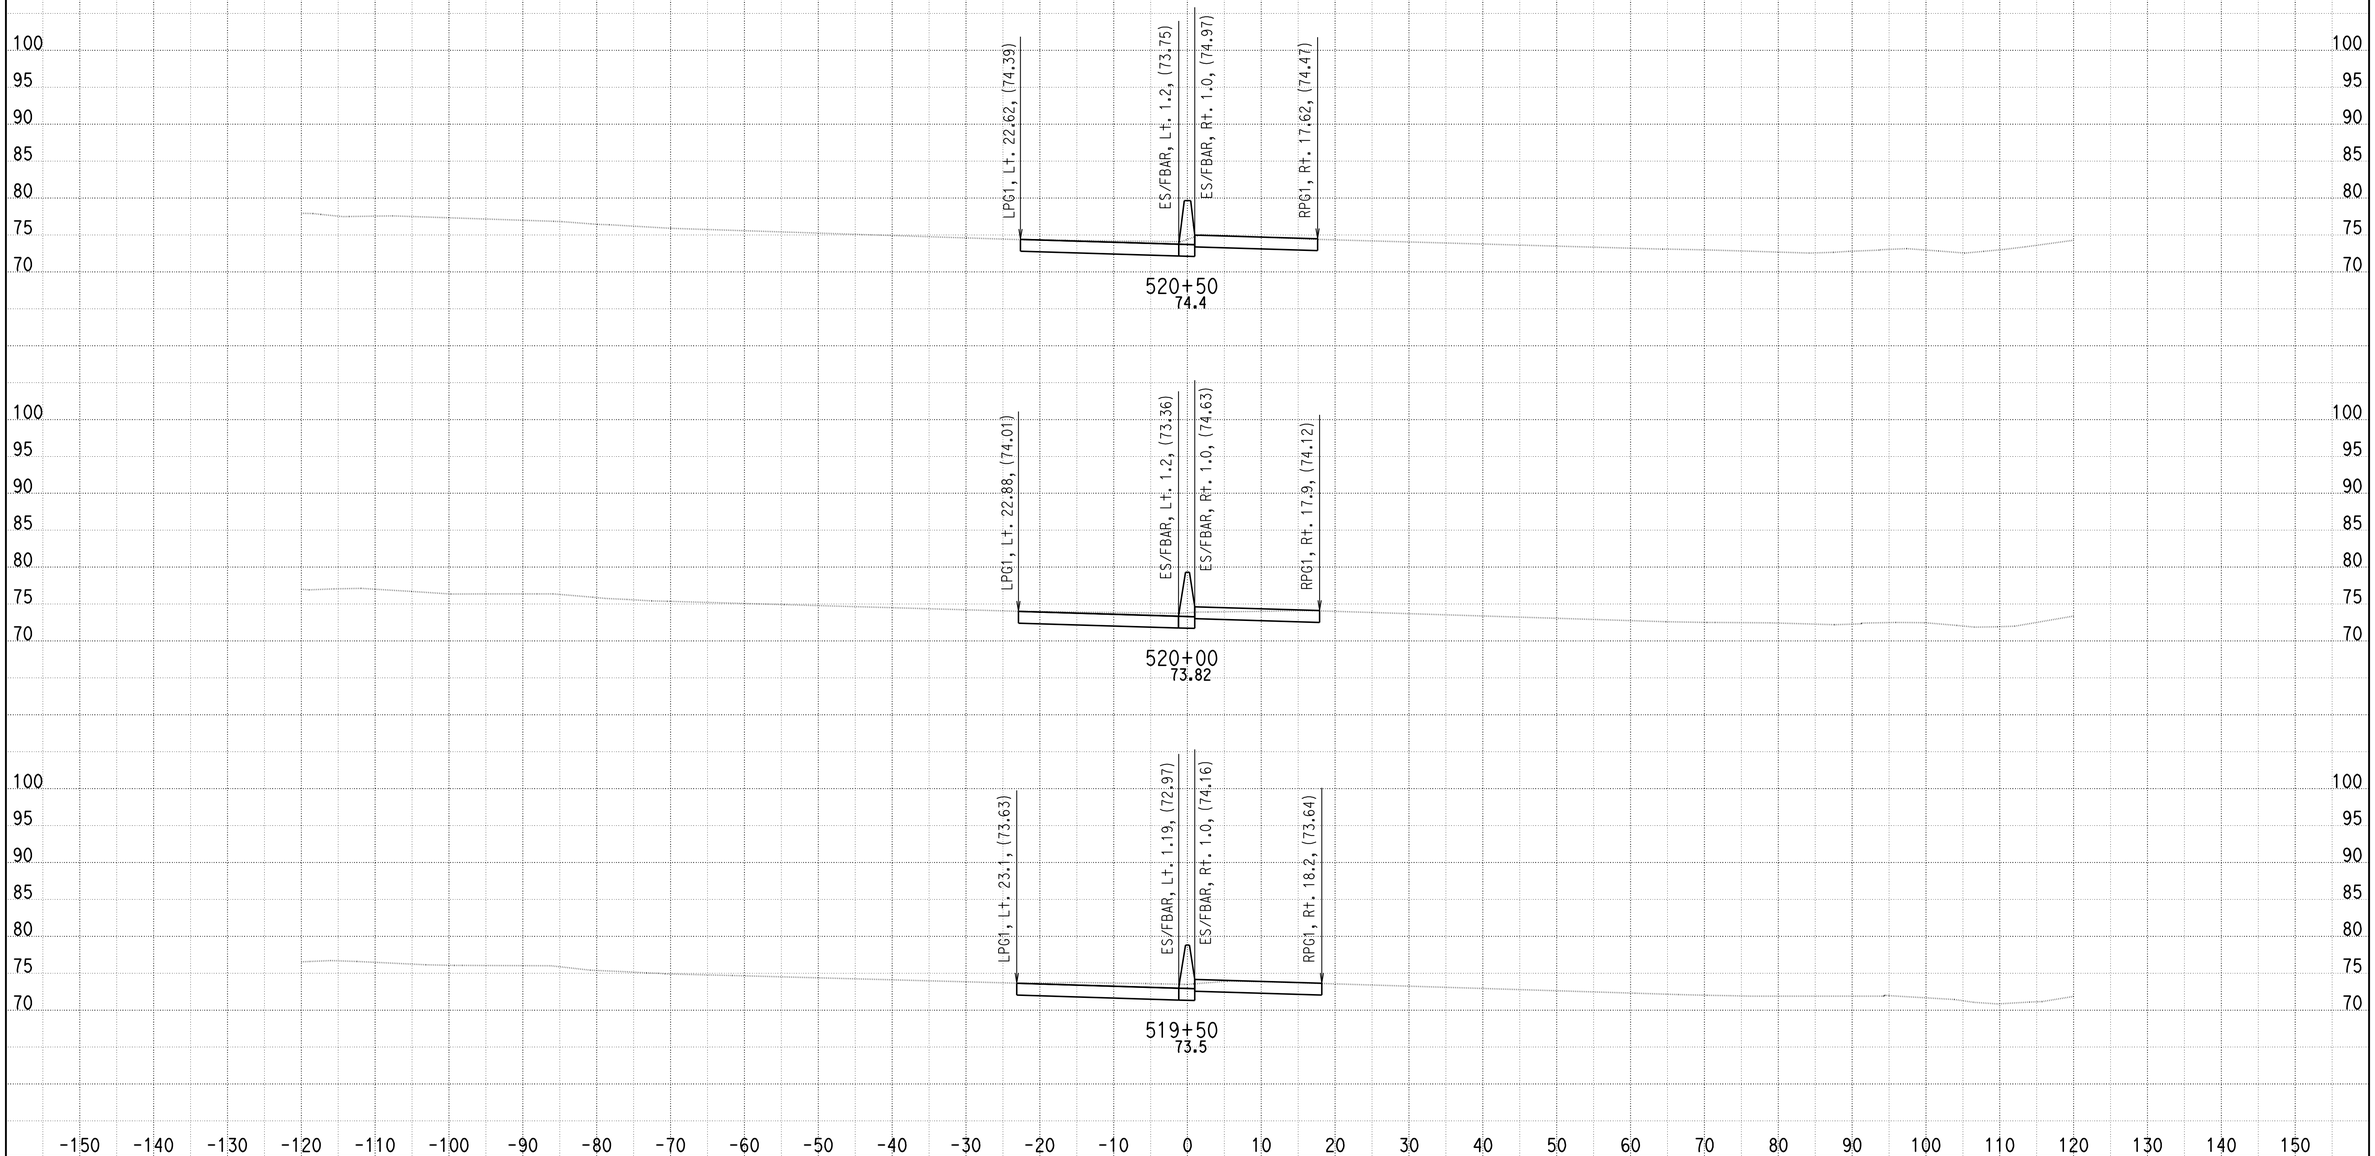


DATE: 10/25/2010

KC Project: SOUTH File: U:\userdata\2T181\SOUTH\ear\design\Segment C\seg_c_51850_52750_102510.ear

SCALE: 1" = 10' Horiz.
1" = 10' Vert.

**All Dimensions are US Survey Feet**

**A**

**CROSS SECTIONS**

SHEET 198 OF 205

# DESIGN STUDY ONLY

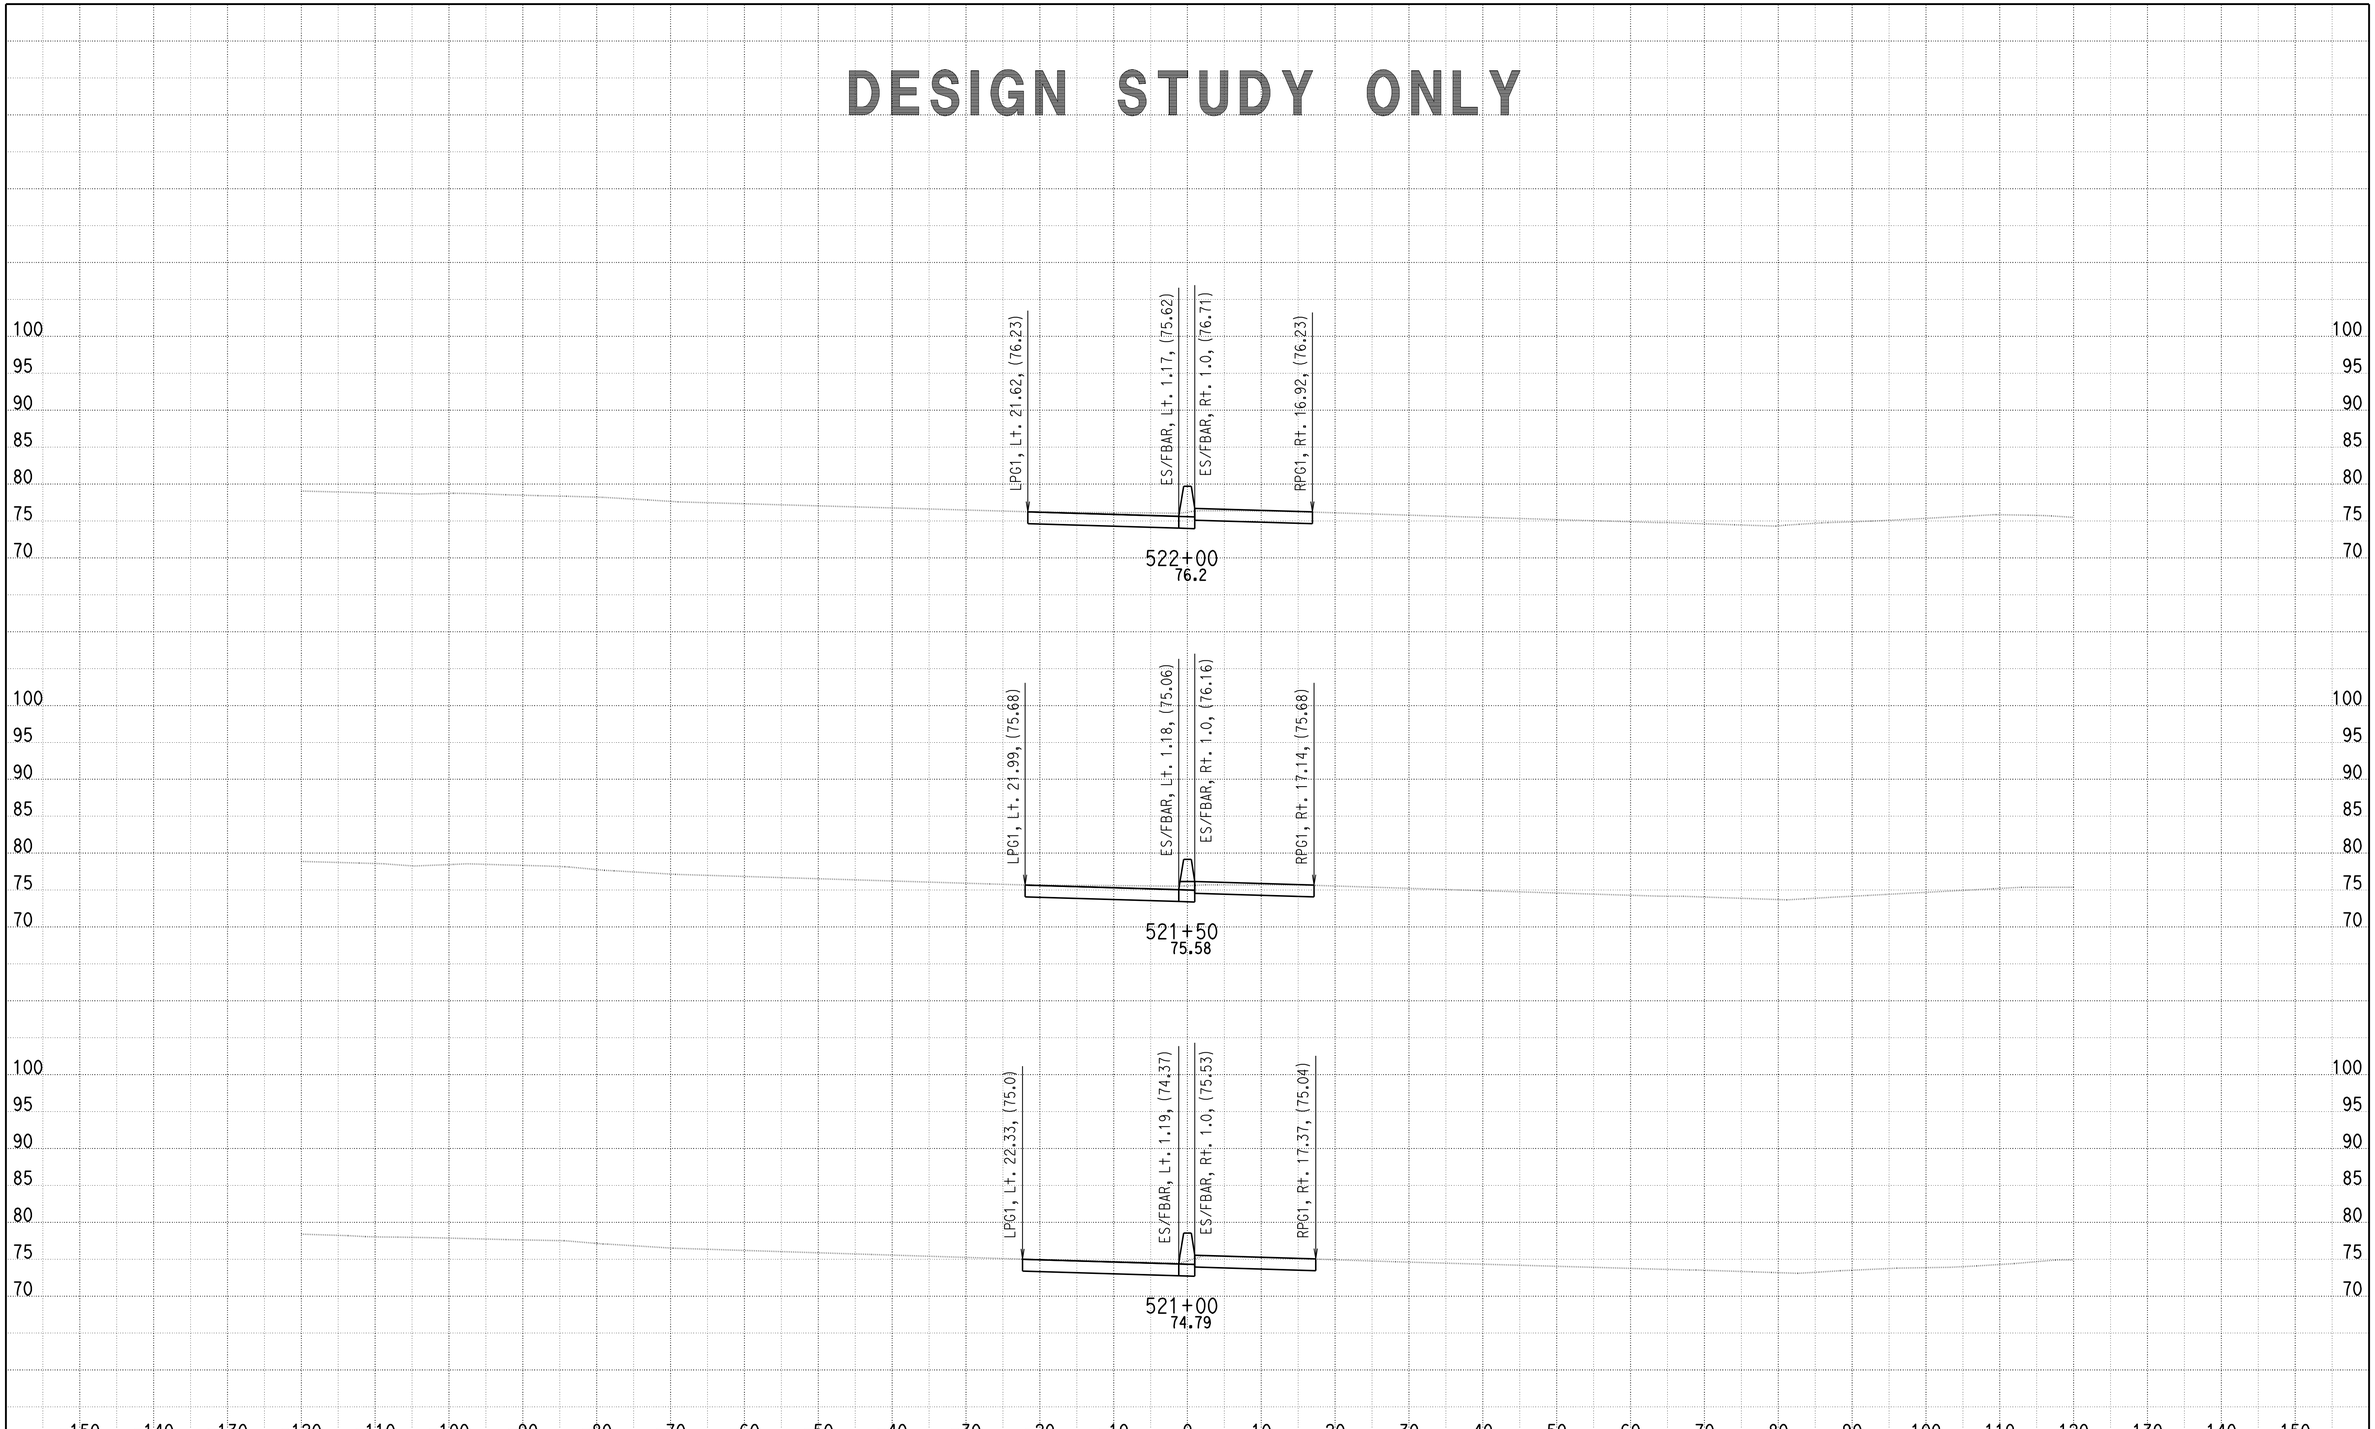


DATE: 10/25/2010

KC Project: SOUTH File: U:\userdata\2T181\SOUTH\ear\design\Segment C\seg_c_51850_52750_102510.ear

SCALE: 1" = 10' Horiz.
1" = 10' Vert.

**All Dimensions are US Survey Feet**

**A**

**CROSS SECTIONS**

# DESIGN STUDY ONLY

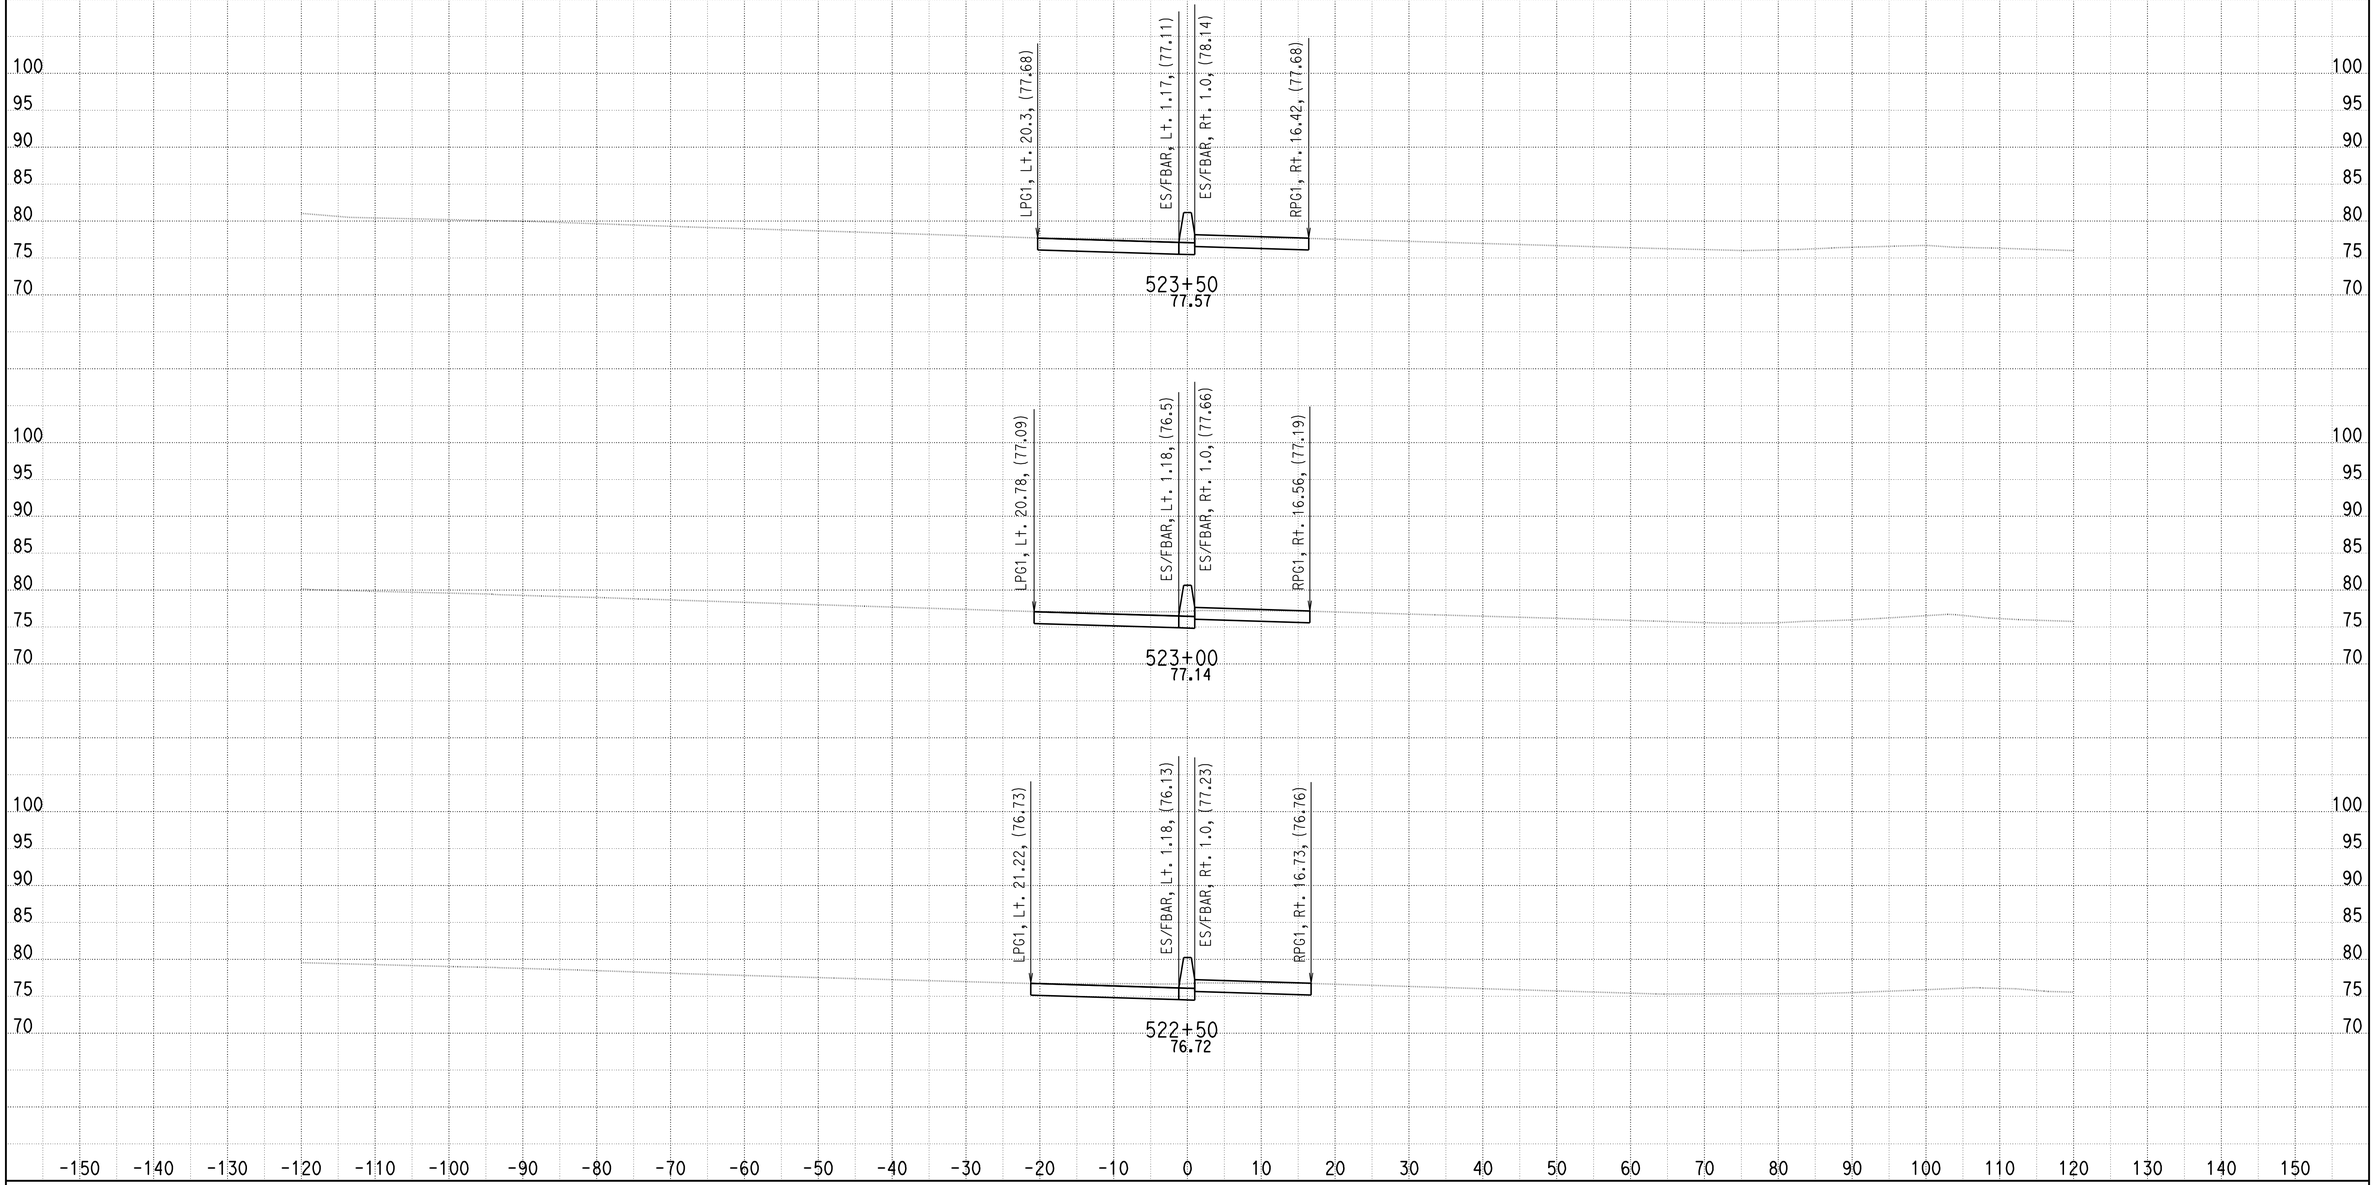


DATE: 10/25/2010

KC Project: SOUTH File: U:\userdata\2T181\SOUTH\ear\design\Segment C\seg_c_51850_52750_102510.ear

SCALE: 1" = 10' Horiz.
1" = 10' Vert.

**All Dimensions are US Survey Feet**

**A**

**CROSS SECTIONS**

SHEET 200 OF 205

# DESIGN STUDY ONLY

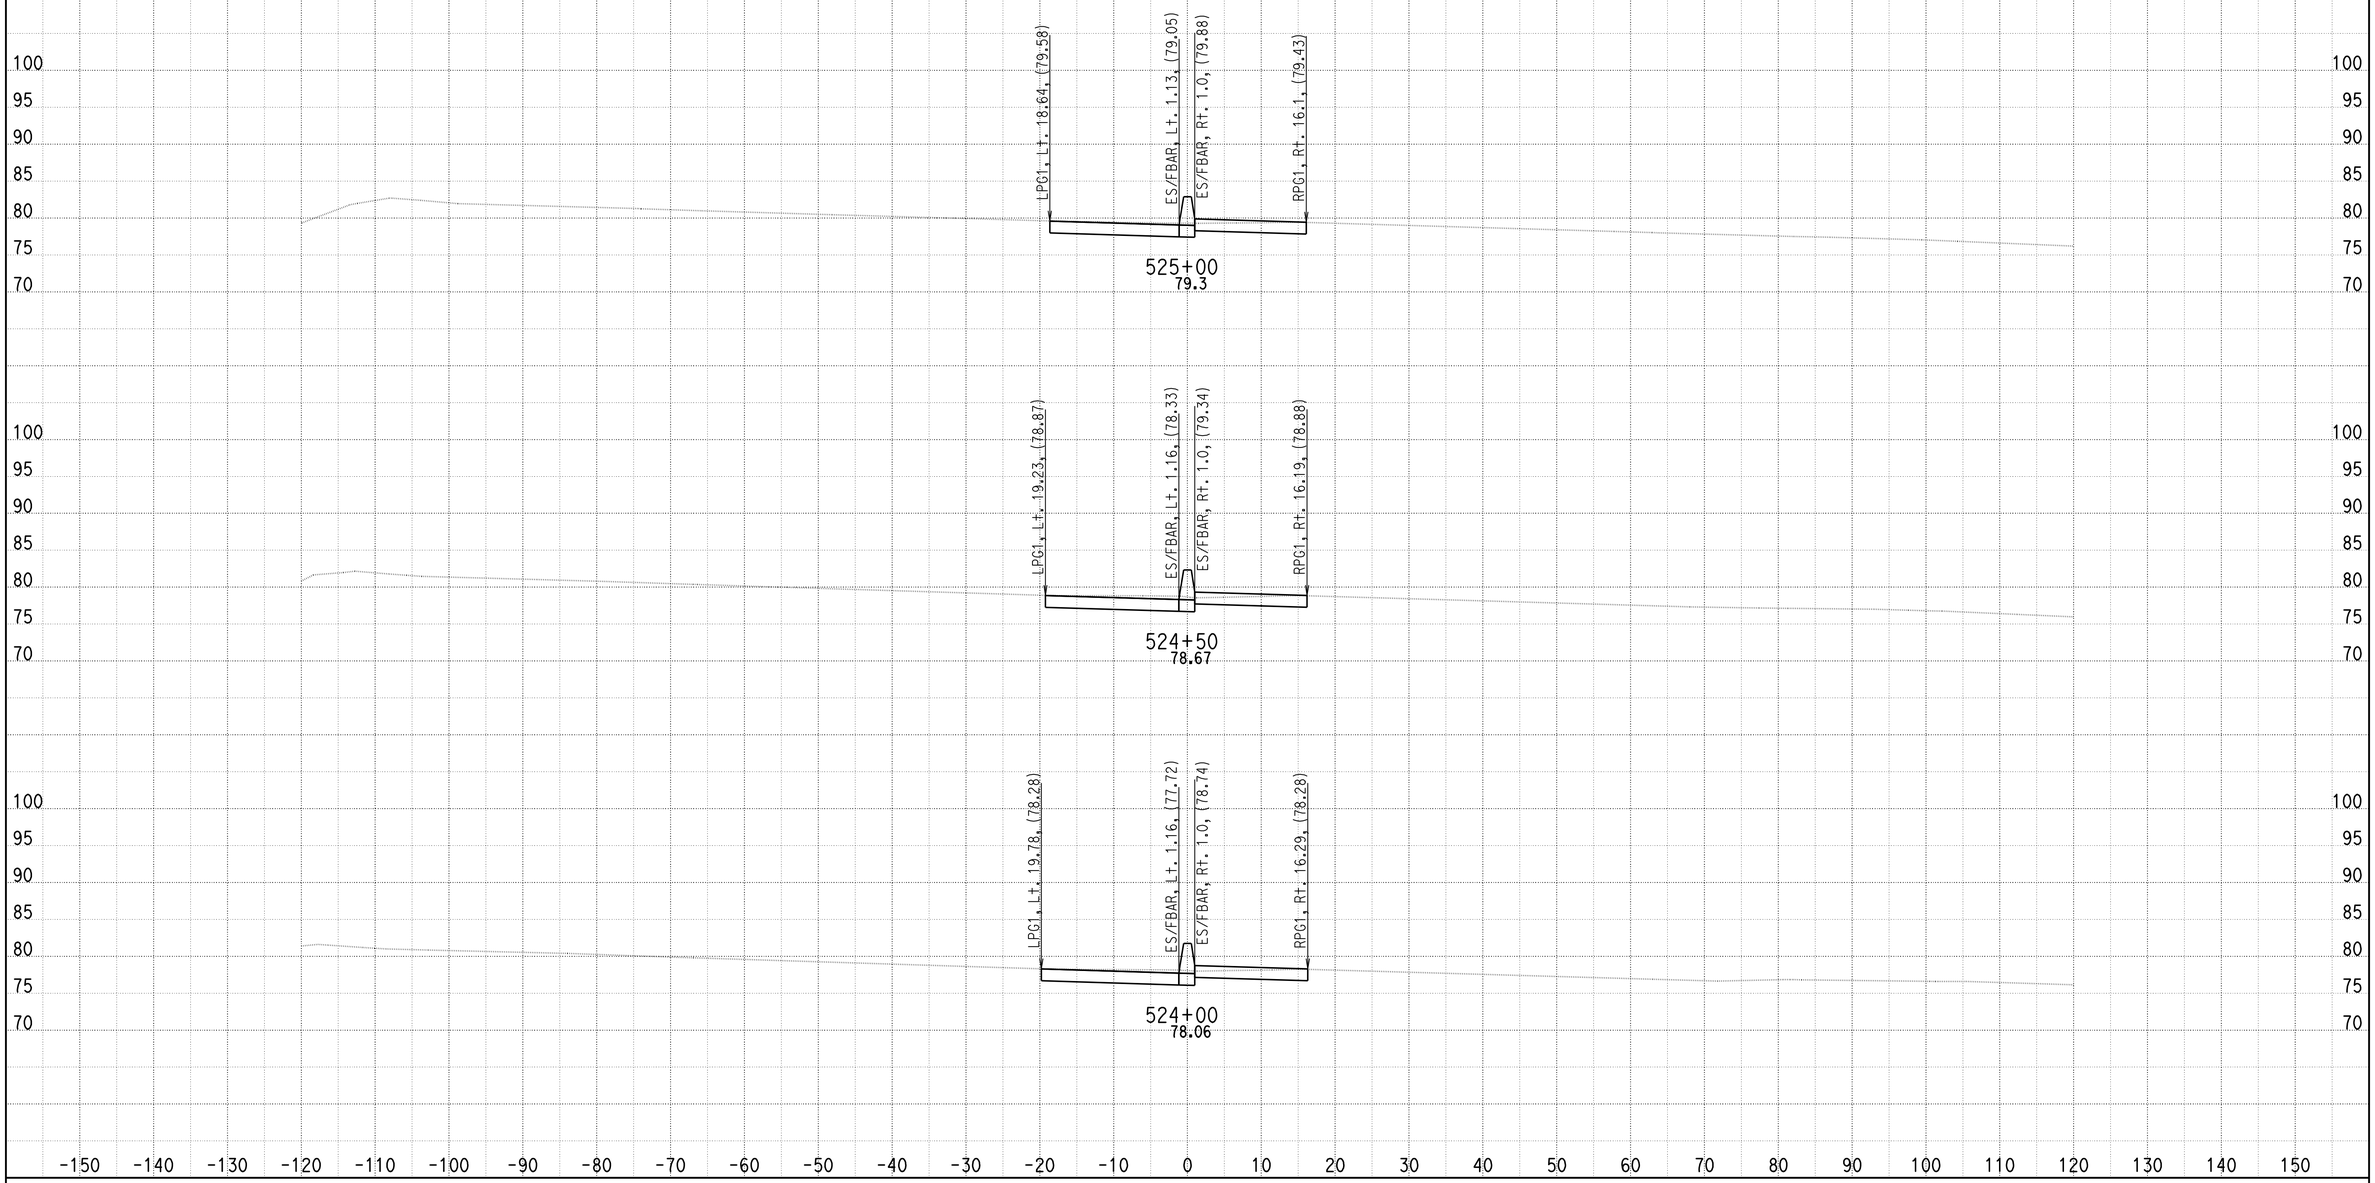


DATE: 10/25/2010

KC Project: SOUTH File: U:\userdata\2T181\SOUTH\ear\design\Segment C\seg_c_51850_52750_102510.ear

SCALE: 1" = 10' Horiz.
1" = 10' Vert.

**All Dimensions are US Survey Feet**

**A**

**CROSS SECTIONS**

SHEET 201 OF 205

# DESIGN STUDY ONLY

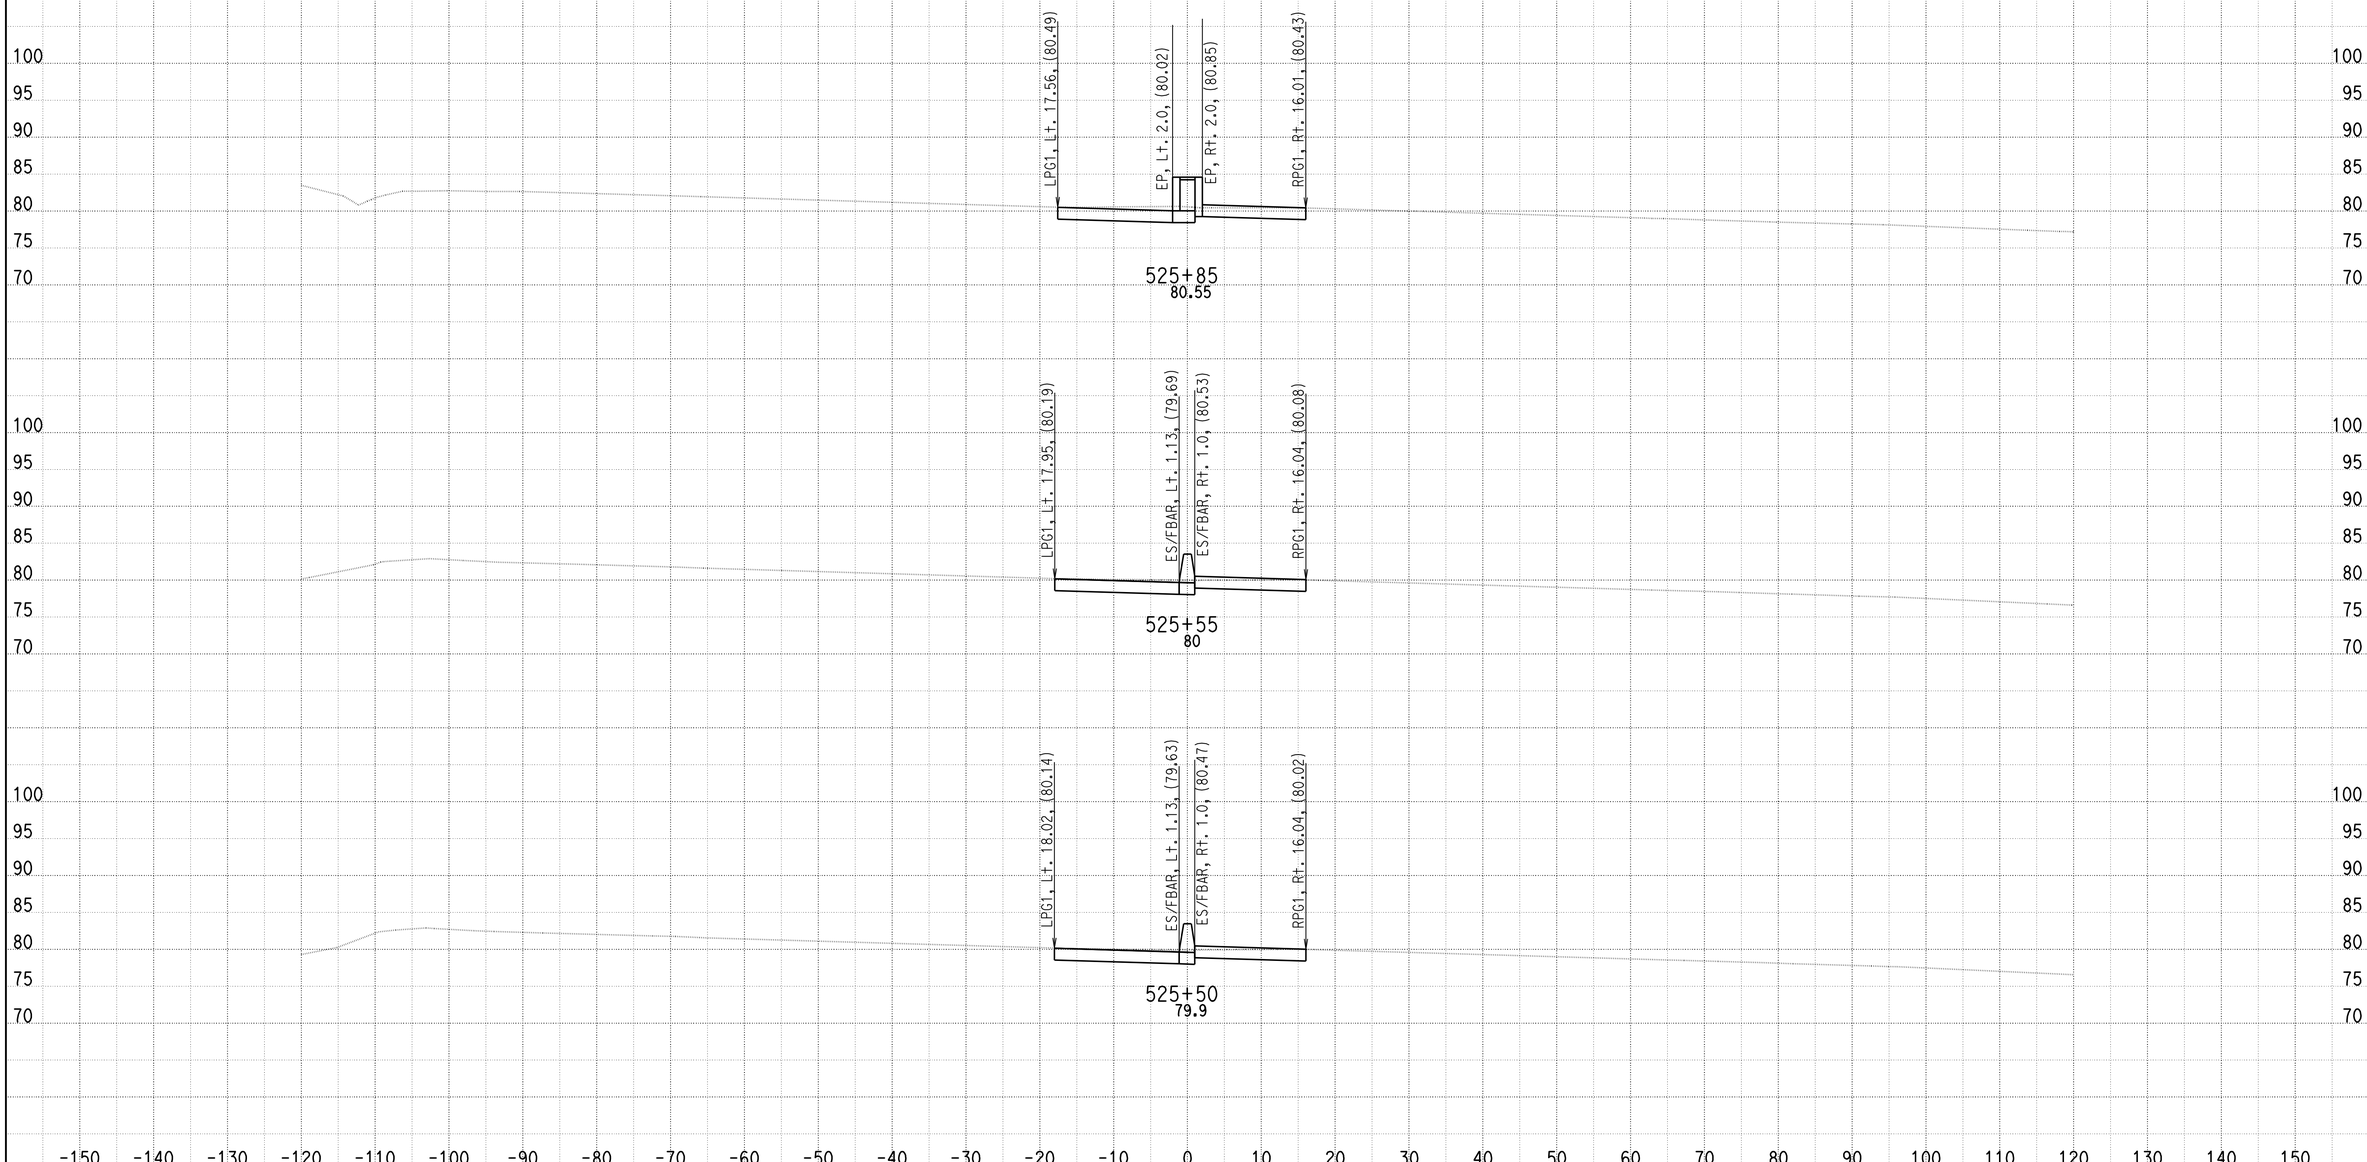


DATE: 10/25/2010

KC Project: SOUTH File: U:\userdata\2T181\SOUTH\ear\design\Segment C\seg_c_51850_52750_102510.ear

SCALE: 1" = 10' Horiz.
1" = 10' Vert.

**All Dimensions are US Survey Feet**

**A**

**CROSS SECTIONS**

SHEET 202 OF 205

# DESIGN STUDY ONLY

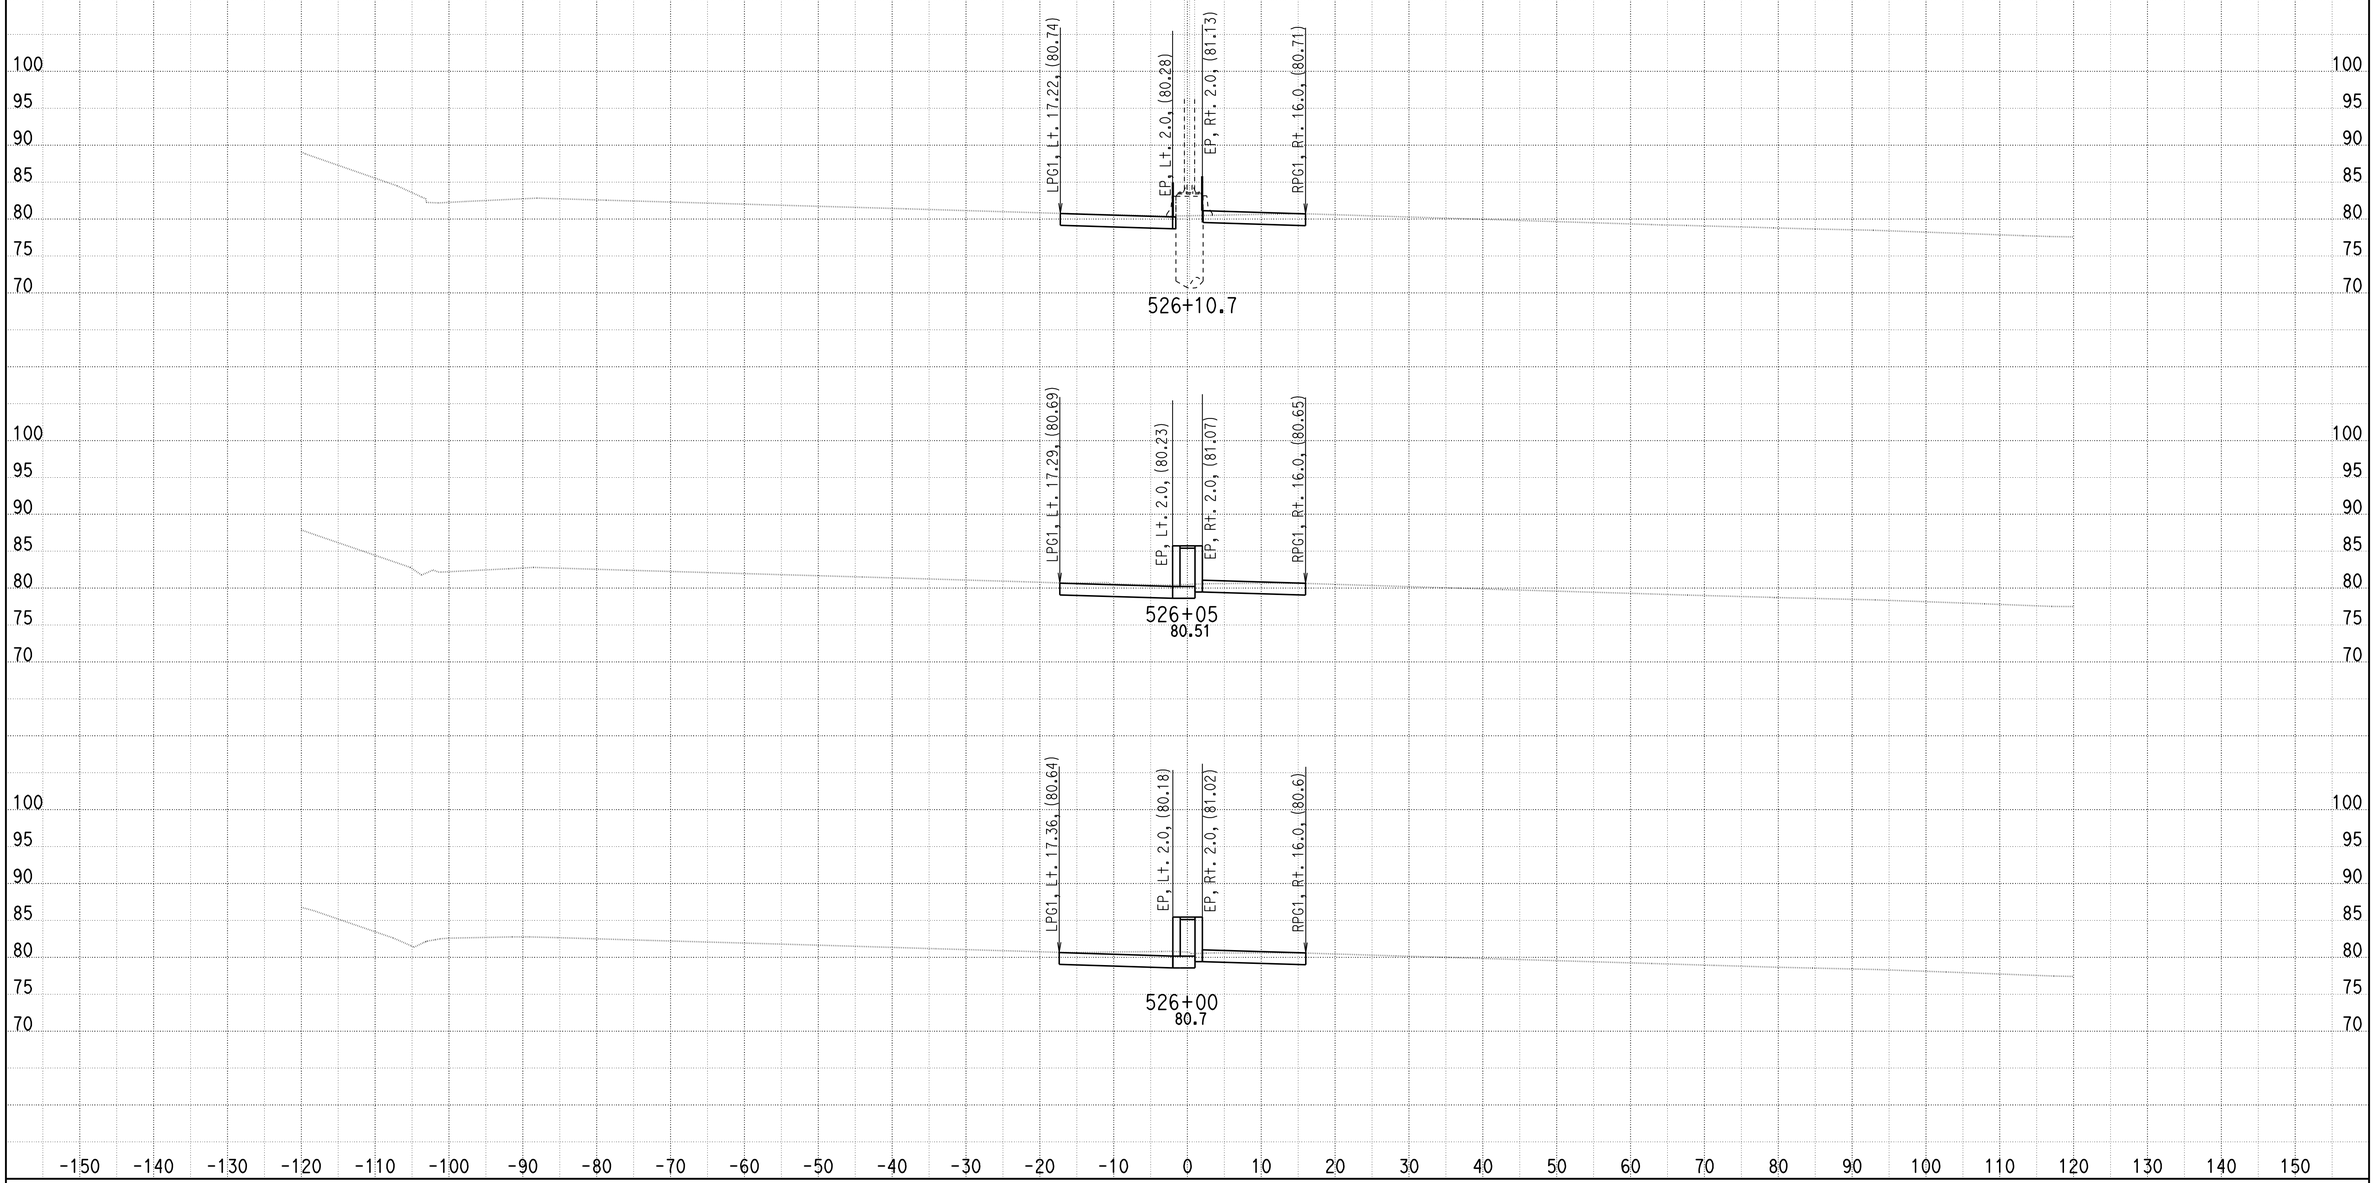


DATE: 10/25/2010

KC Project: SOUTH File: U:\userdata\2T181\SOUTH\ear\design\Segment C\seg_c_51850_52750_102510.ear

SCALE: 1" = 10' Horiz.
1" = 10' Vert.

**All Dimensions are US Survey Feet**

**A**

**CROSS SECTIONS**

SHEET 203 OF 205

# DESIGN STUDY ONLY

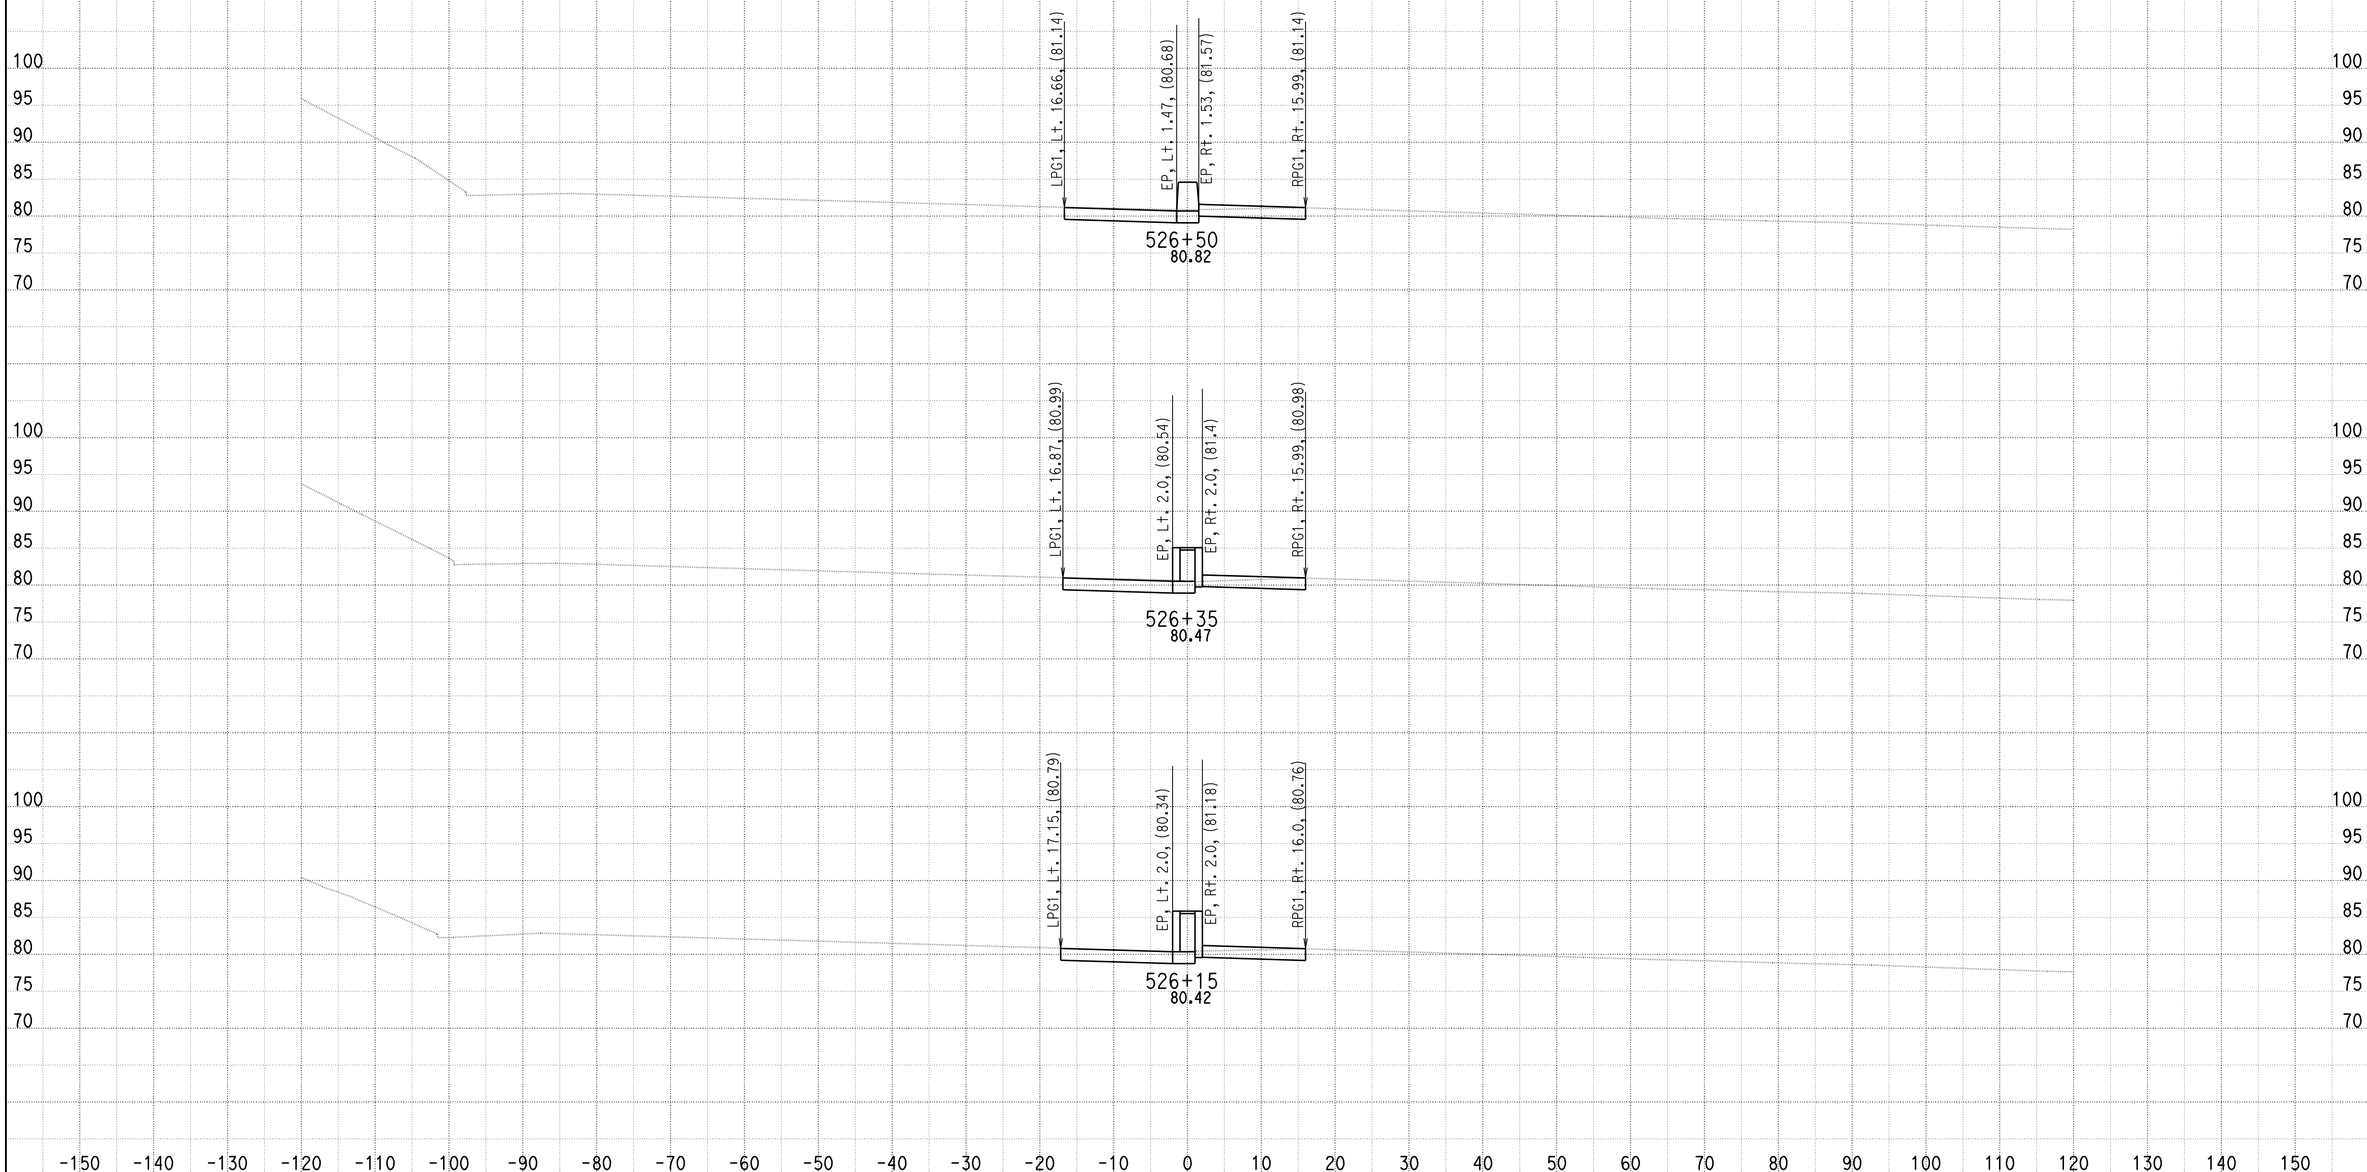


DATE: 10/25/2010

KC Project: SOUTH File: U:\userdata\2T181\SOUTH\ear\design\Segment C\seg_c_51850_52750_102510.ear

SCALE: 1" = 10' Horiz.
1" = 10' Vert.

**All Dimensions are US Survey Feet**

**A**

**CROSS SECTIONS**

SHEET 204 OF 205

# DESIGN STUDY ONLY

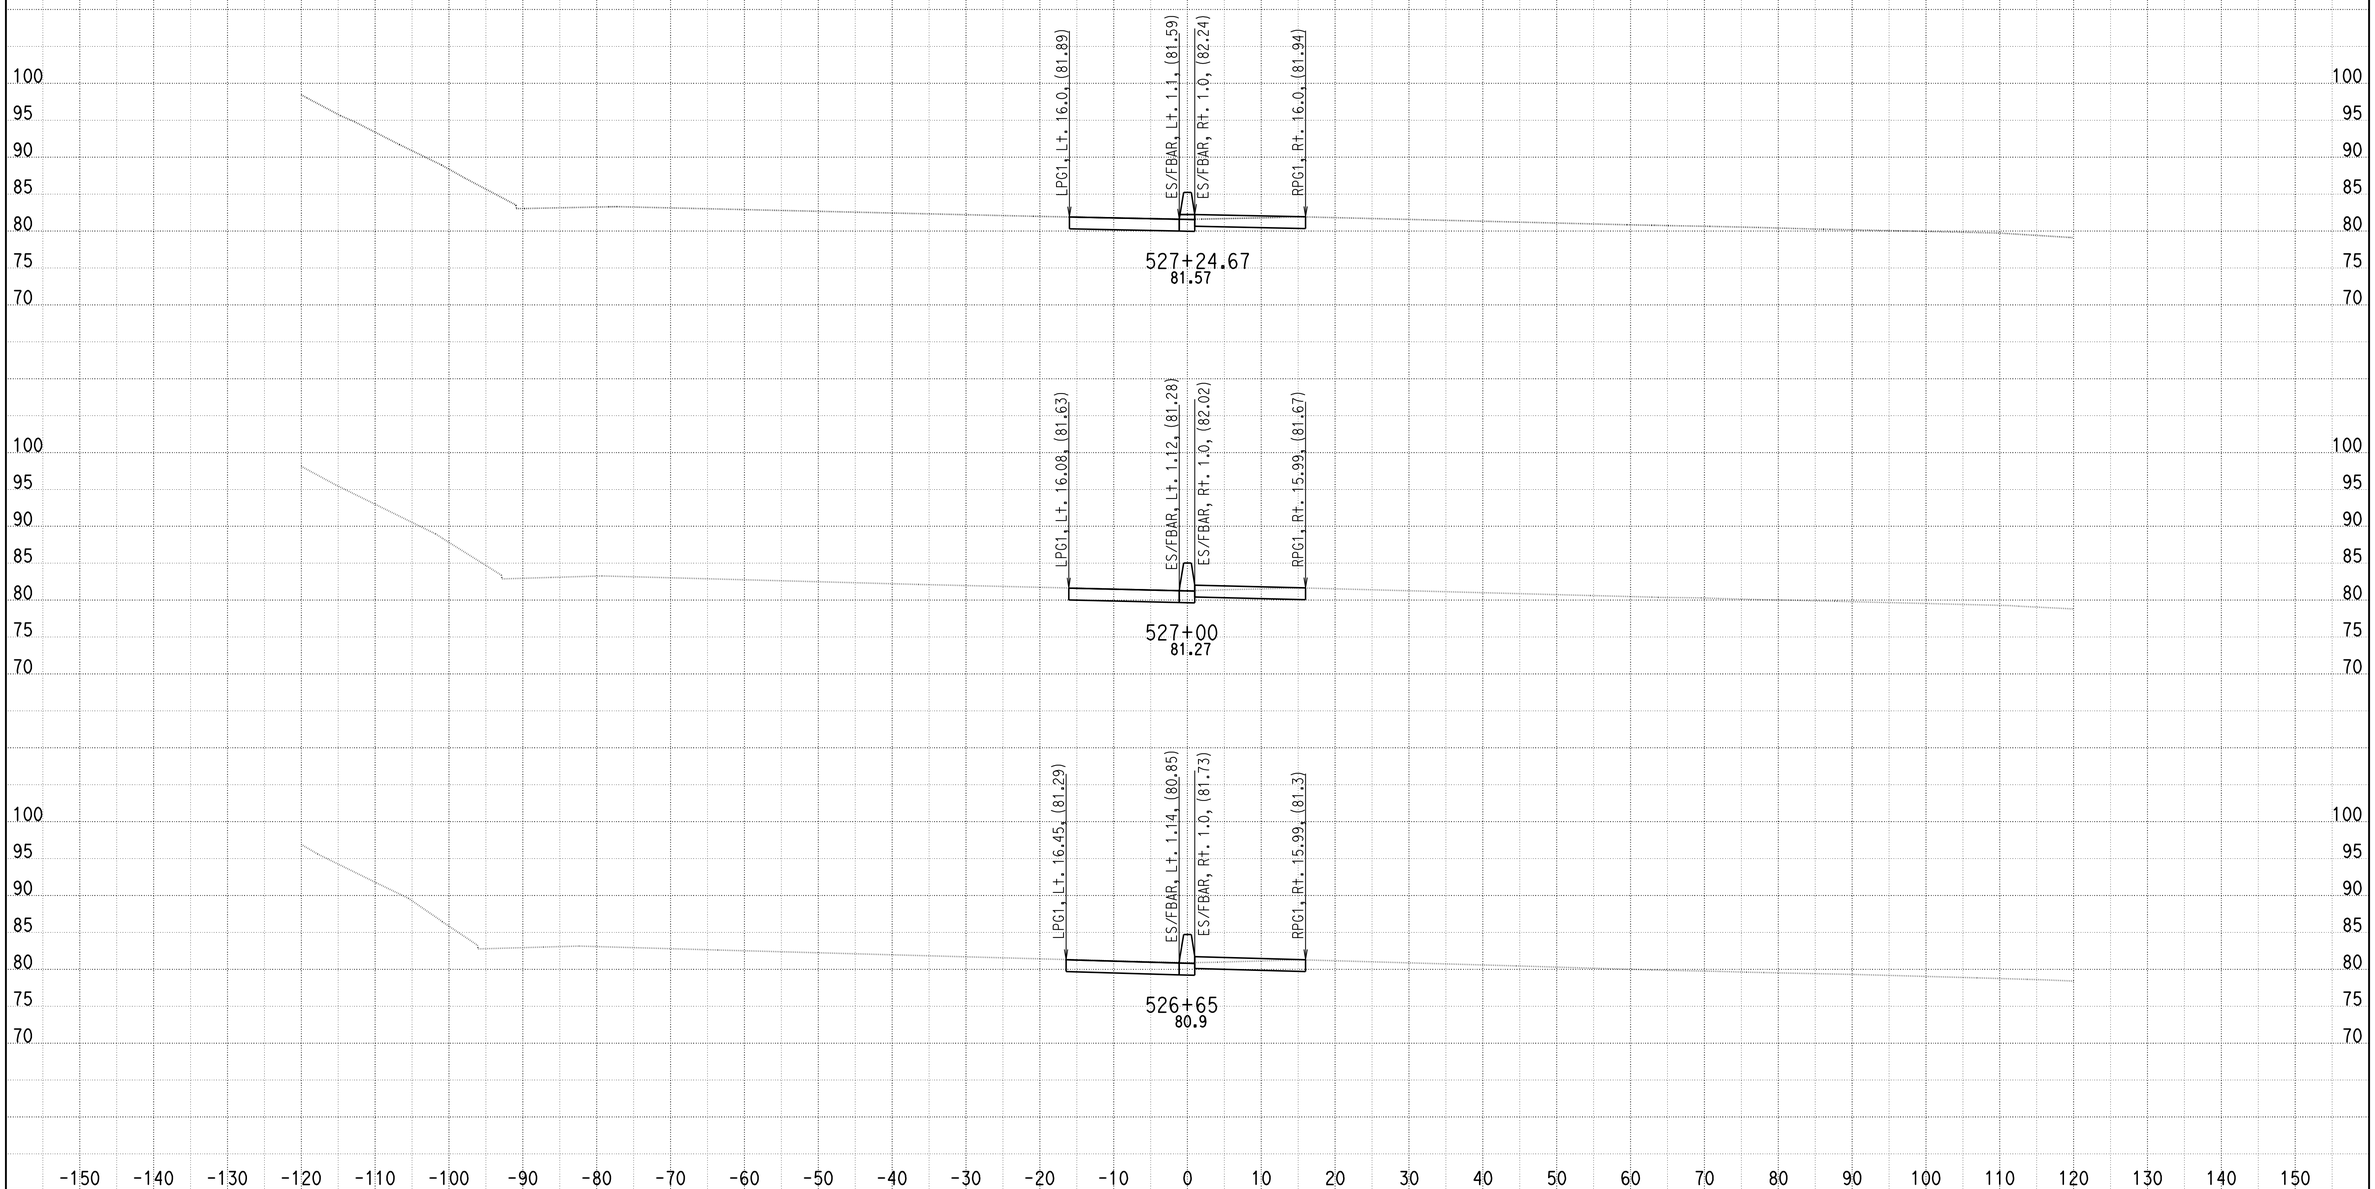


DATE: 10/25/2010

KC Project: SOUTH File: U:\userdata\2T181\SOUTH\ear\design\Segment C\seg_c_51850_52750_102510.ear

SCALE: 1" = 10' Horiz.
1" = 10' Vert.

**All Dimensions are US Survey Feet**

**A**

**CROSS SECTIONS**

SHEET 205 OF 205