EXAMPLE 'A' EROSION CONTROL (EC) PLAN SHEET. USE FOR PROJECTS THAT INCLUDE EROSION CONTROL PLAN SHEETS AND EC AREA QUANTITIES ARE CALLED OUT ON EC PLAN SHEETS.

GENERAL
This is an example to be used as instruction for the Landscape Architect creating project specific erosion control sheets.

Dist	COUNTY	ROUTE	POST MILES TOTAL PROJECT	SHEET No.	TOTAL SHEETS

LICENSED LANDSCAPE ARCHITECT

PLANS APPROVAL DATE

LICENSED LANDSCAPE ARCHITECT Name & License No. Signature Renewal Date Date STATE OF CALIFORNIA

THE STATE OF CALIFORNIA OR ITS OFFICERS OR AGENTS SHALL NOT BE RESPONSIBLE FOR THE ACCURACY OR COMPLETENESS OF SCANNED COPIES OF THIS PLAN SHEET.

NOTE:

FOR ACCURATE RIGHT OF WAY DATA,
CONTACT RIGHT OF WAY ENGINEERING AT THE DISTRICT OFFICE.

LEGEND

EROSION CONTROL TYPE 1
CUT SLOPES BETWEEN 2:1 AND 3:1

EROSION CONTROL TYPE 2
MEDIAN

LEGEND: Show pattern for each Erosion Control Type. Designer may list the appliable items for each Type as shown on the ECL sheet. Additional information regarding applicable conditions may be included.

Specific bid items and their quantities may be included for each Erosion Control Type callout. However, this may result in a great amount of redundancy. For this example, all bid items associated with EC Type 1 have SQFT units, so the callout would repeat the same SQFT quantity for each bid item listed.

EC TYPE 1
COMPOST 19,192 SQFT
RECP(NETTING) 19,192 SQFT
HYDROSEED 19,192 SQFT
HYDROMULCH 19,192 SQFT

EROSION CONTROL AREA/TYPE CALLOUTS: Call out EC type and quantity for each contiguously delineated area. If the delineation of an area is split by a matchline, call out and quantify the portion on each side of the matchline separately.

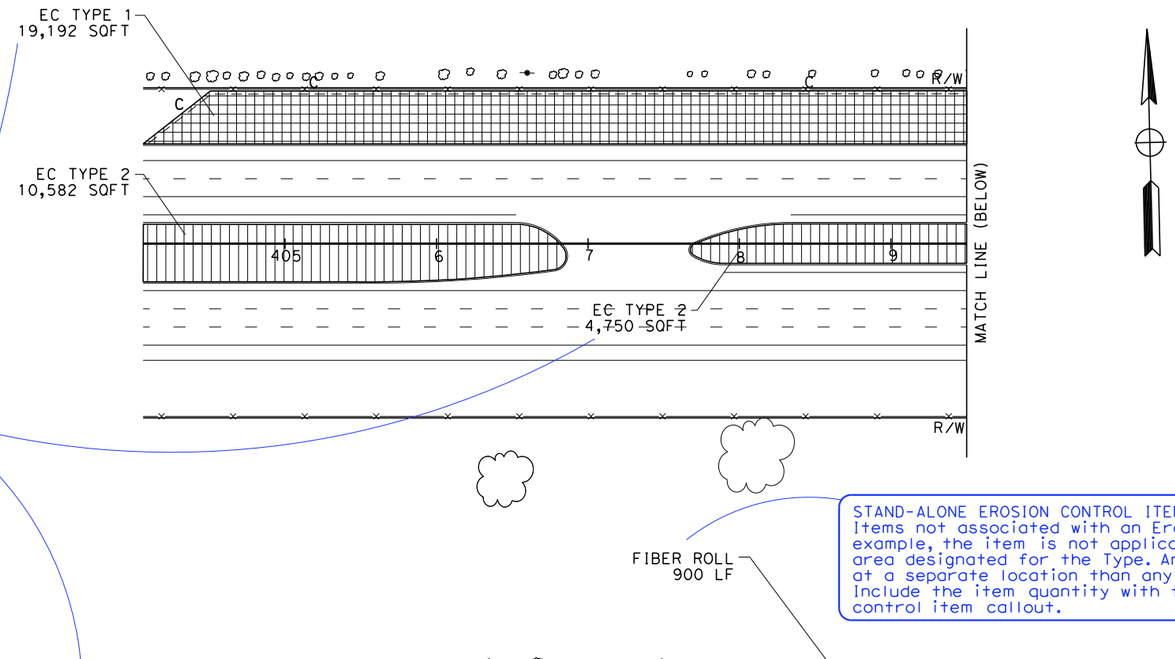

STAND-ALONE EROSION CONTROL ITEM CALLOUTS: These are Items not associated with an Erosion Control Type. In this example, the item is not applicable throughout the entire area designated for the Type. Another example is an Item at a separate location than any Erosion Control Type. Include the item quantity with the stand-alone erosion control item callout.

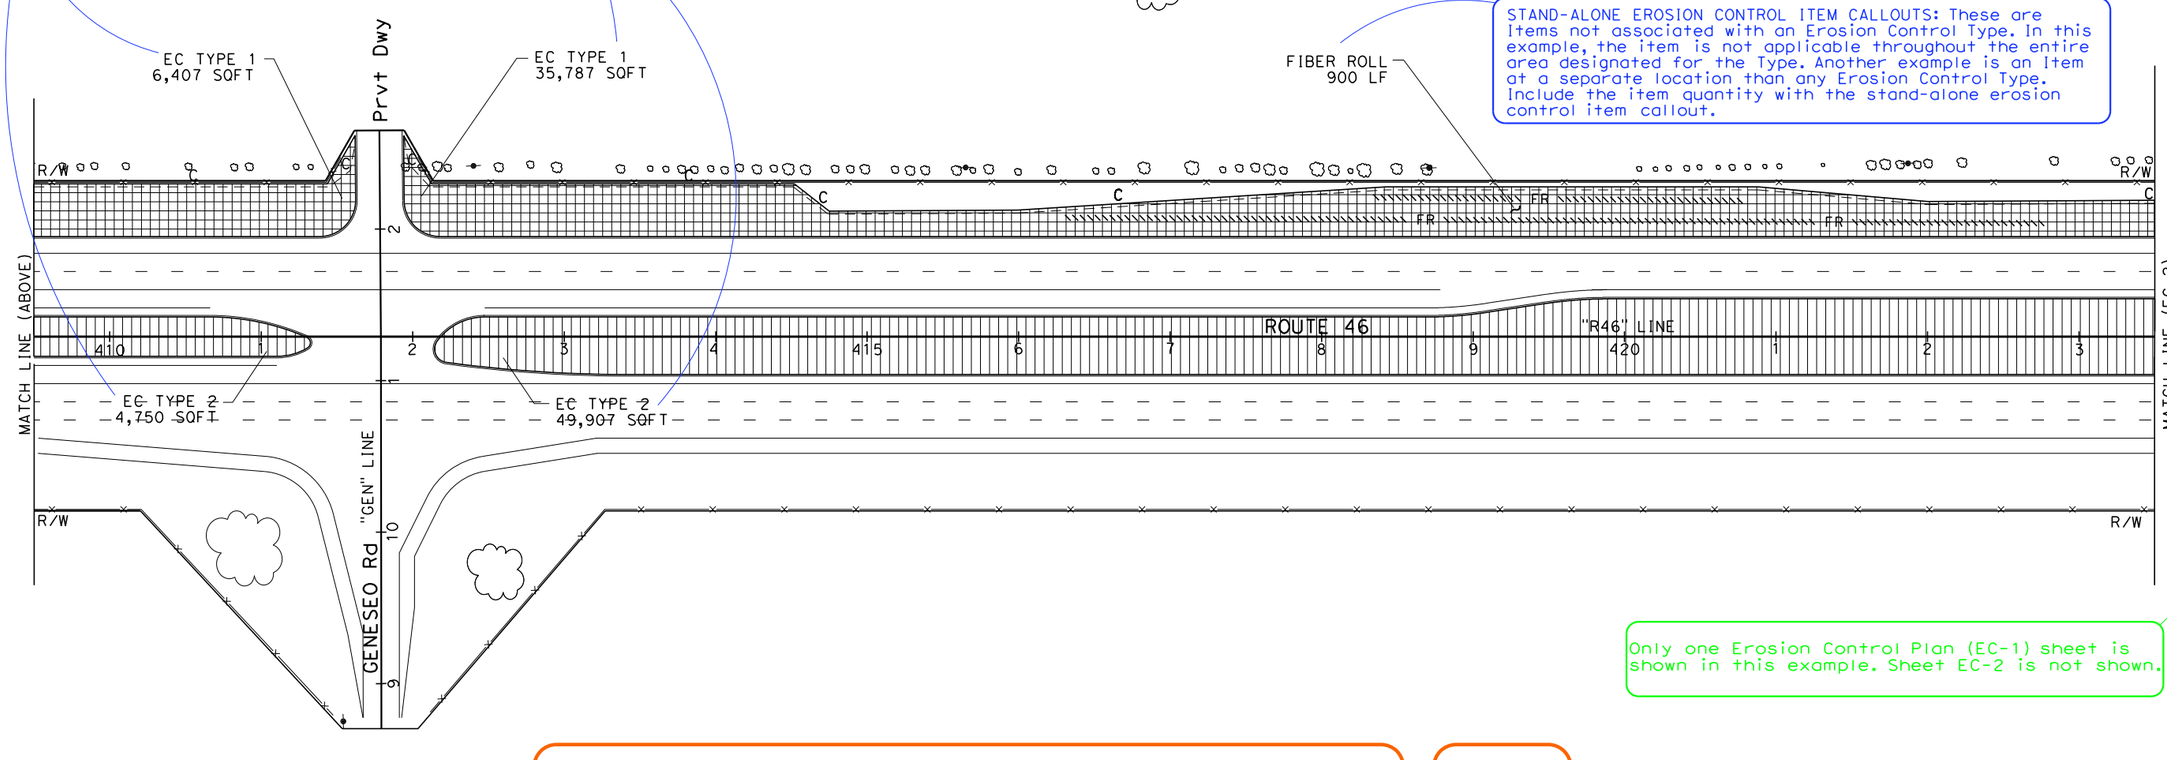

Only one Erosion Control Plan (EC-1) sheet is shown in this example. Sheet EC-2 is not shown.

EROSION CONTROL EXAMPLE A, EROSION CONTROL PLAN — 2 of 3

APPROVED FOR EROSION CONTROL WORK ONLY

EROSION CONTROL PLAN
SCALE: 1"=50'
EC-1

EROSION CONTROL EXAMPLE A, EROSION CONTROL PLAN - RELEASED 11/16/2016

REVISED BY	DATE REVISED	CALCULATED-DESIGNED BY	CHECKED BY	SENIOR LANDSCAPE ARCHITECT
00/00/00	00/00/00	JOHN DOE	JANE DOE	ROBERT SMITH

STATE OF CALIFORNIA - DEPARTMENT OF TRANSPORTATION
Caltrans® LANDSCAPE ARCHITECTURE

LAST REVISION 09-20-11 | DATE PLOTTED => $DATE | TIME PLOTTED => $TIME