Exhibit 7-A

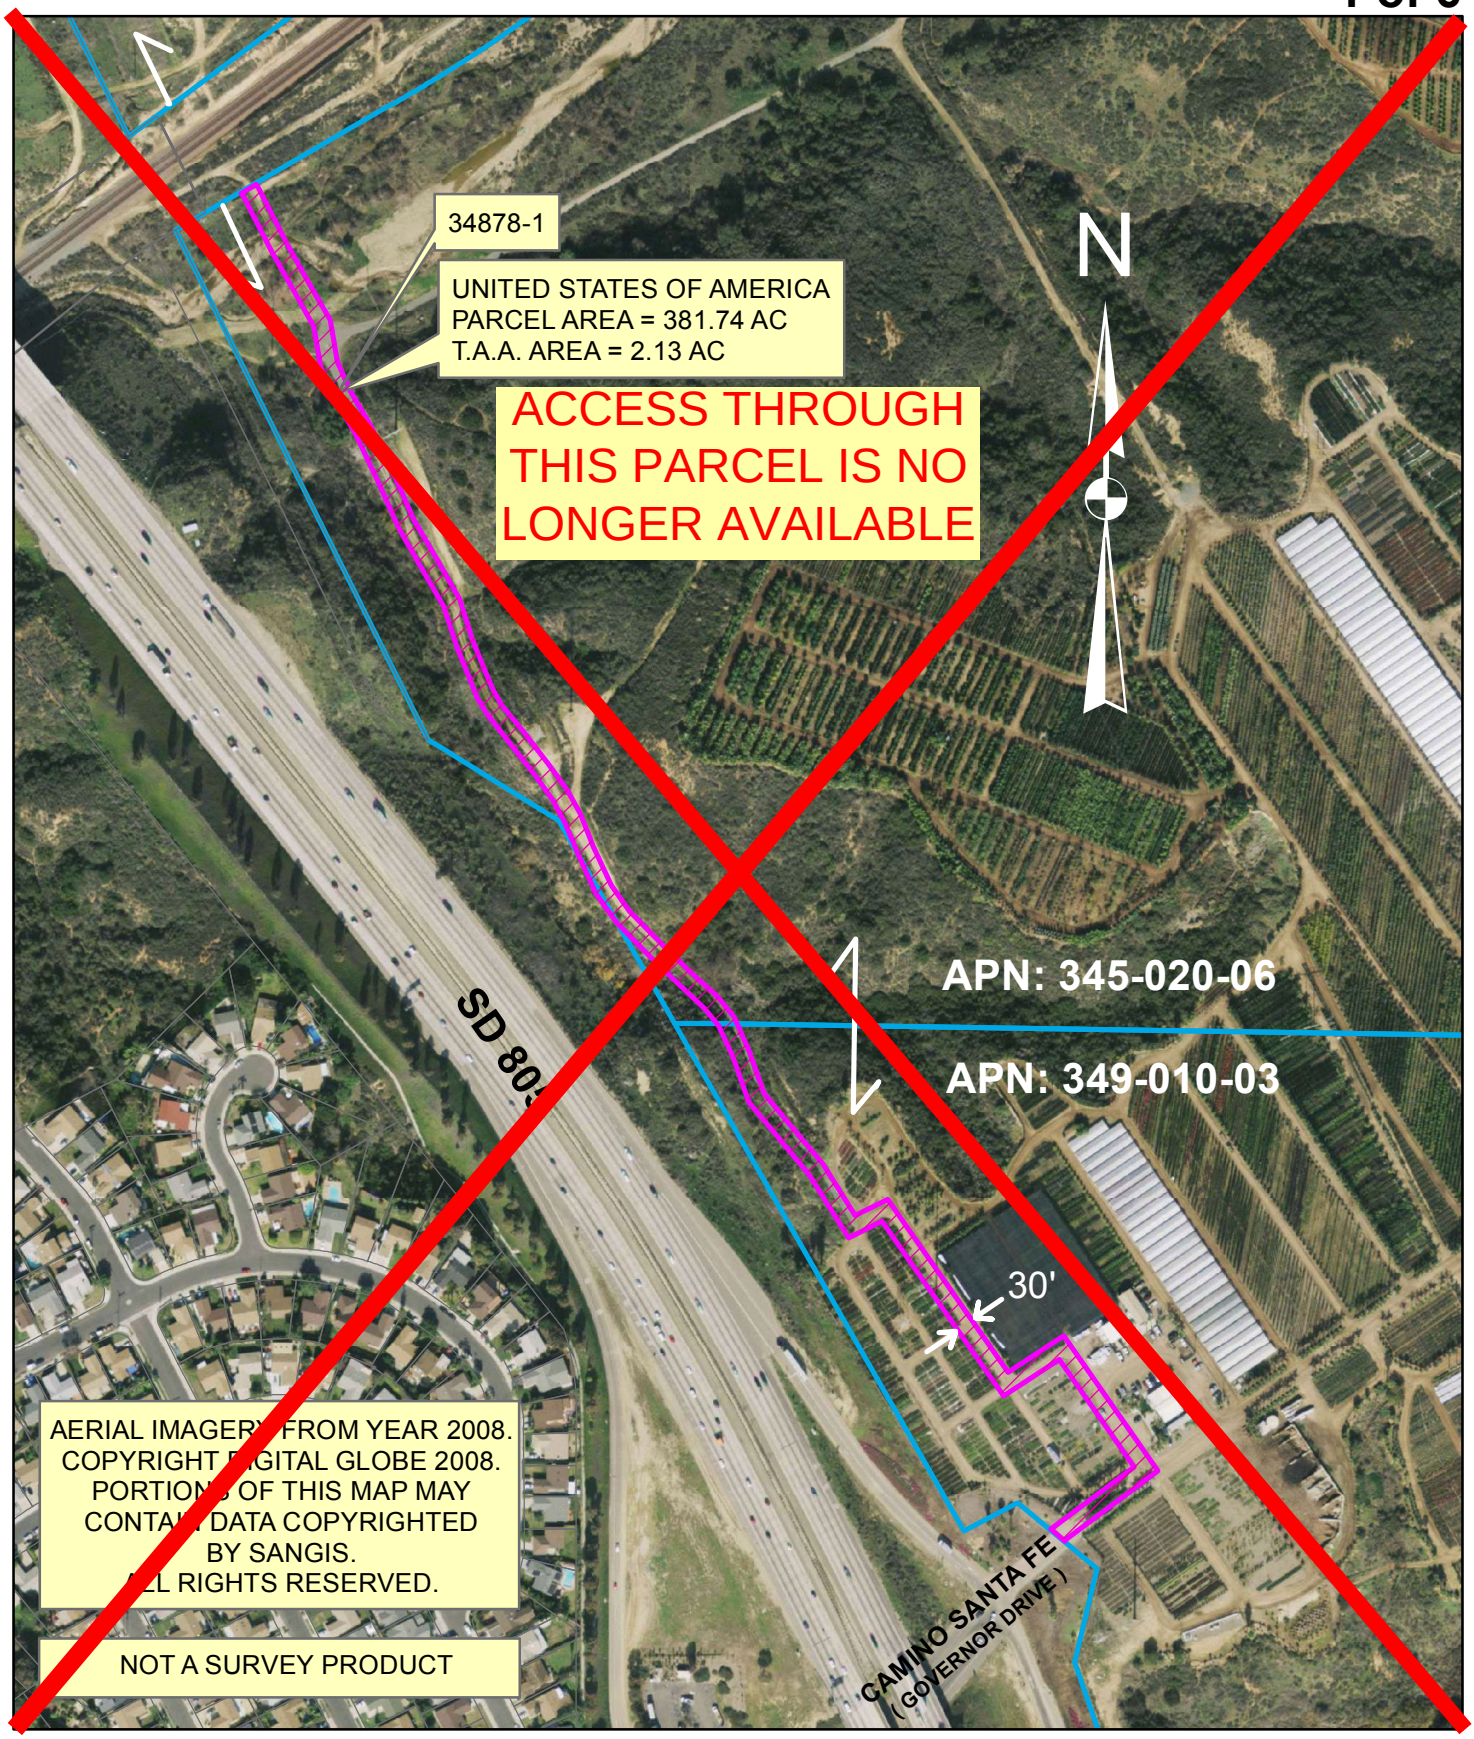

TEMPORARY ACCESS AGREEMENT

Caltrans

0 135 270 540 810 1,080 Feet

OFFICE OF LAND SURVEYS

T.A.A. AREA

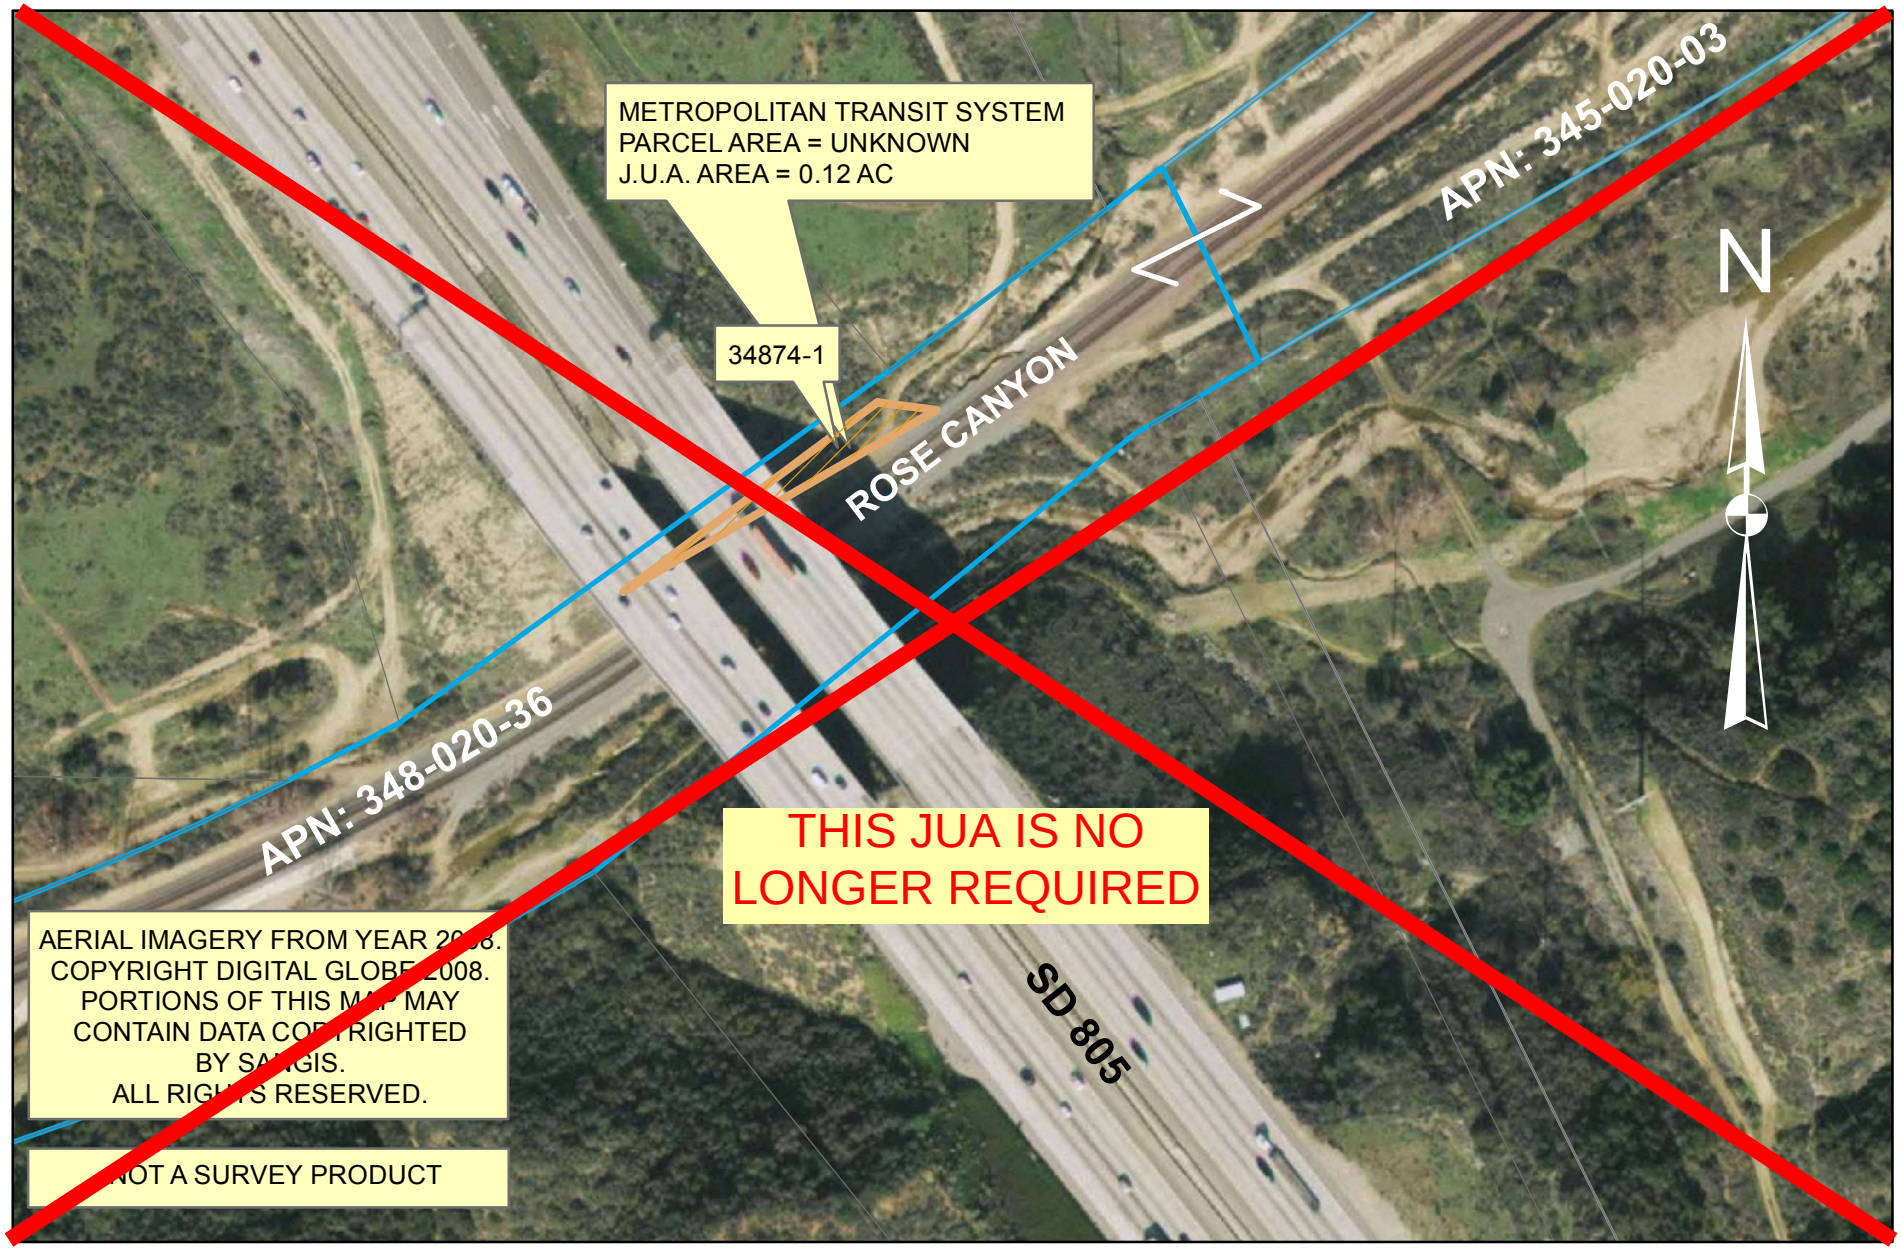

JOINT USE AGREEMENT

0 70 140 280 420 560 Feet

OFFICE OF LAND SURVEYS

J.U.A. AREA

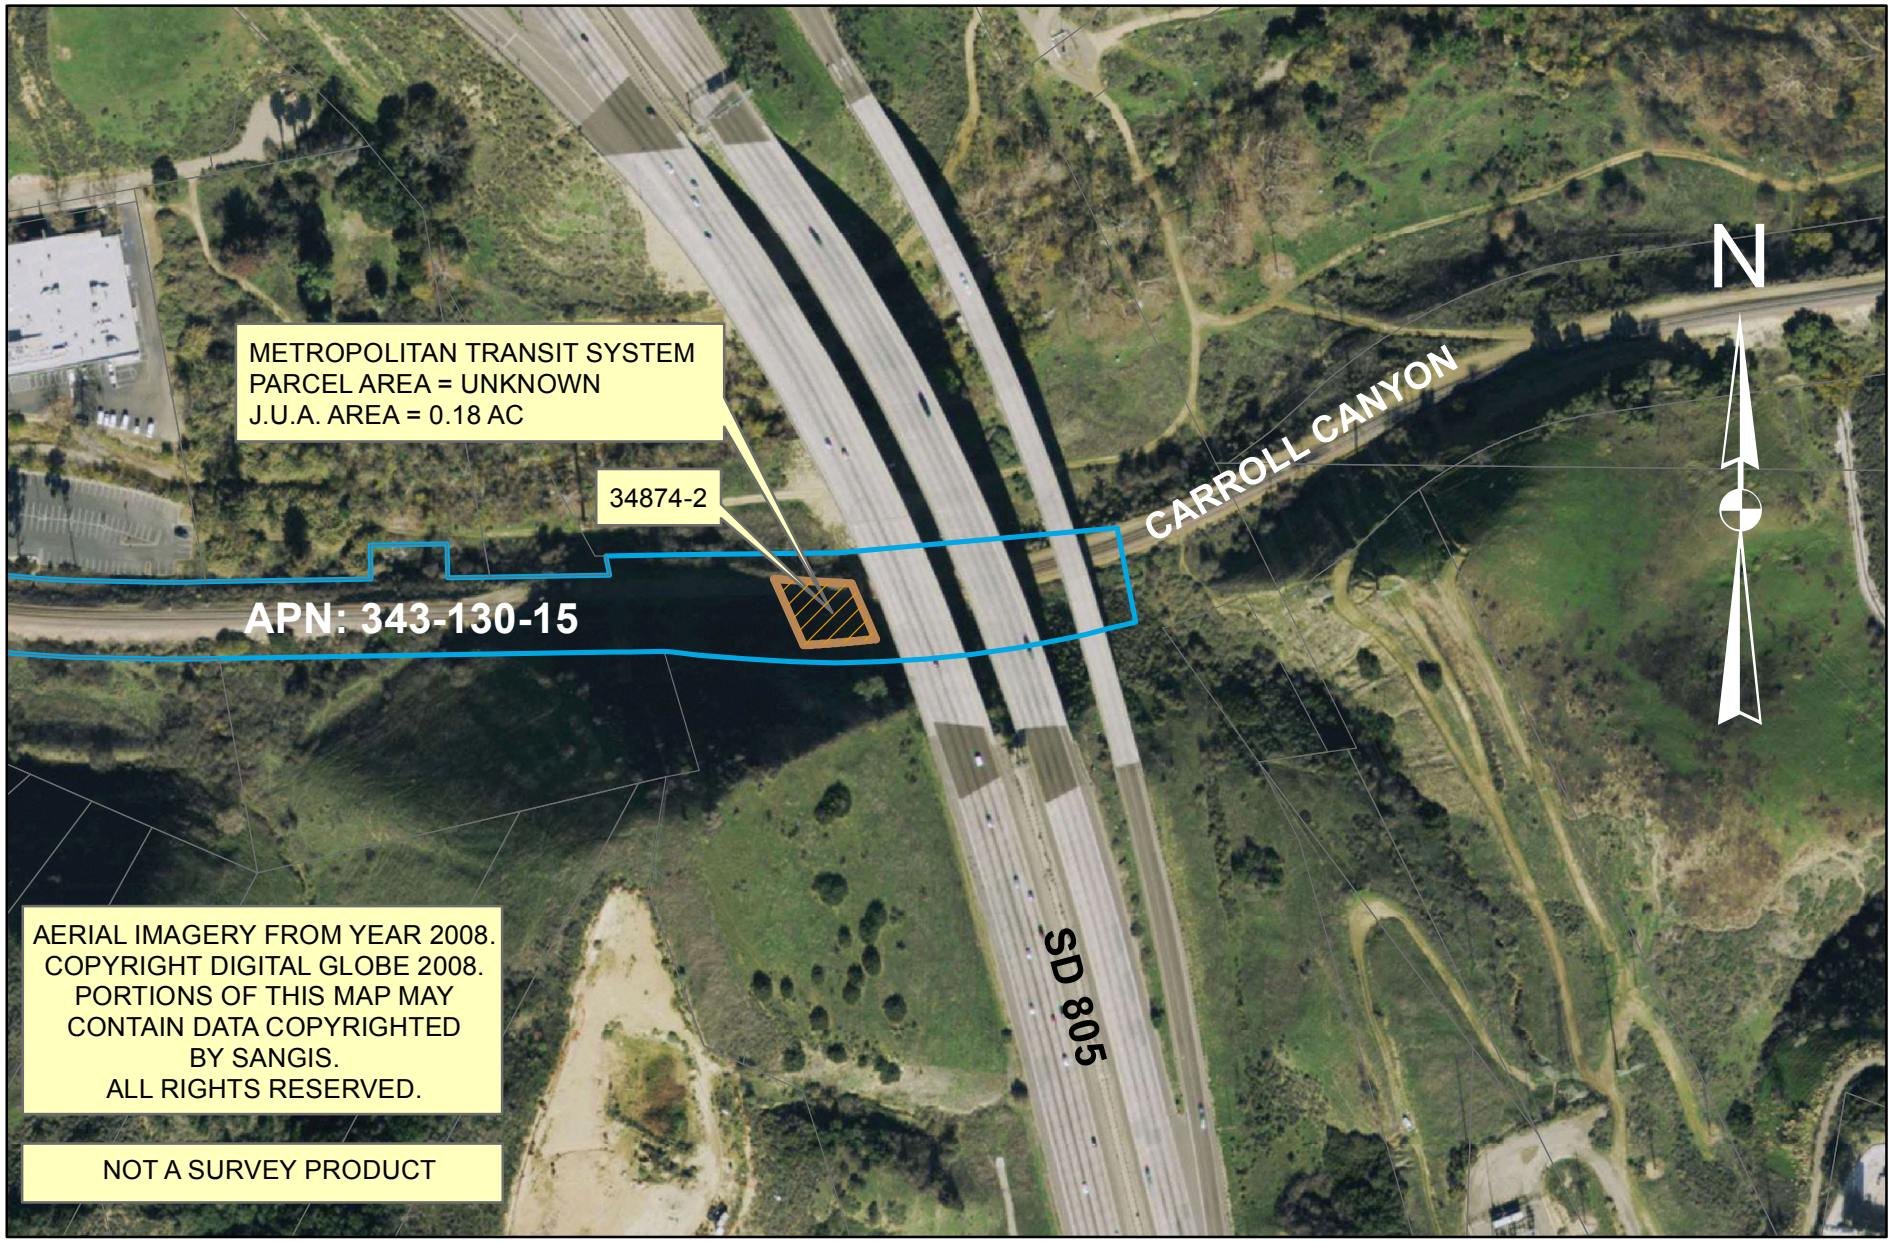

JOINT USE AGREEMENT

0 100 200 400 600 800 Feet

J.U.A. AREA

OFFICE OF LAND SURVEYS

EA: 2T2001
CONTRACTORS RIGHT OF ENTRY - ROSE CANYON

LEGEND

AREA 1

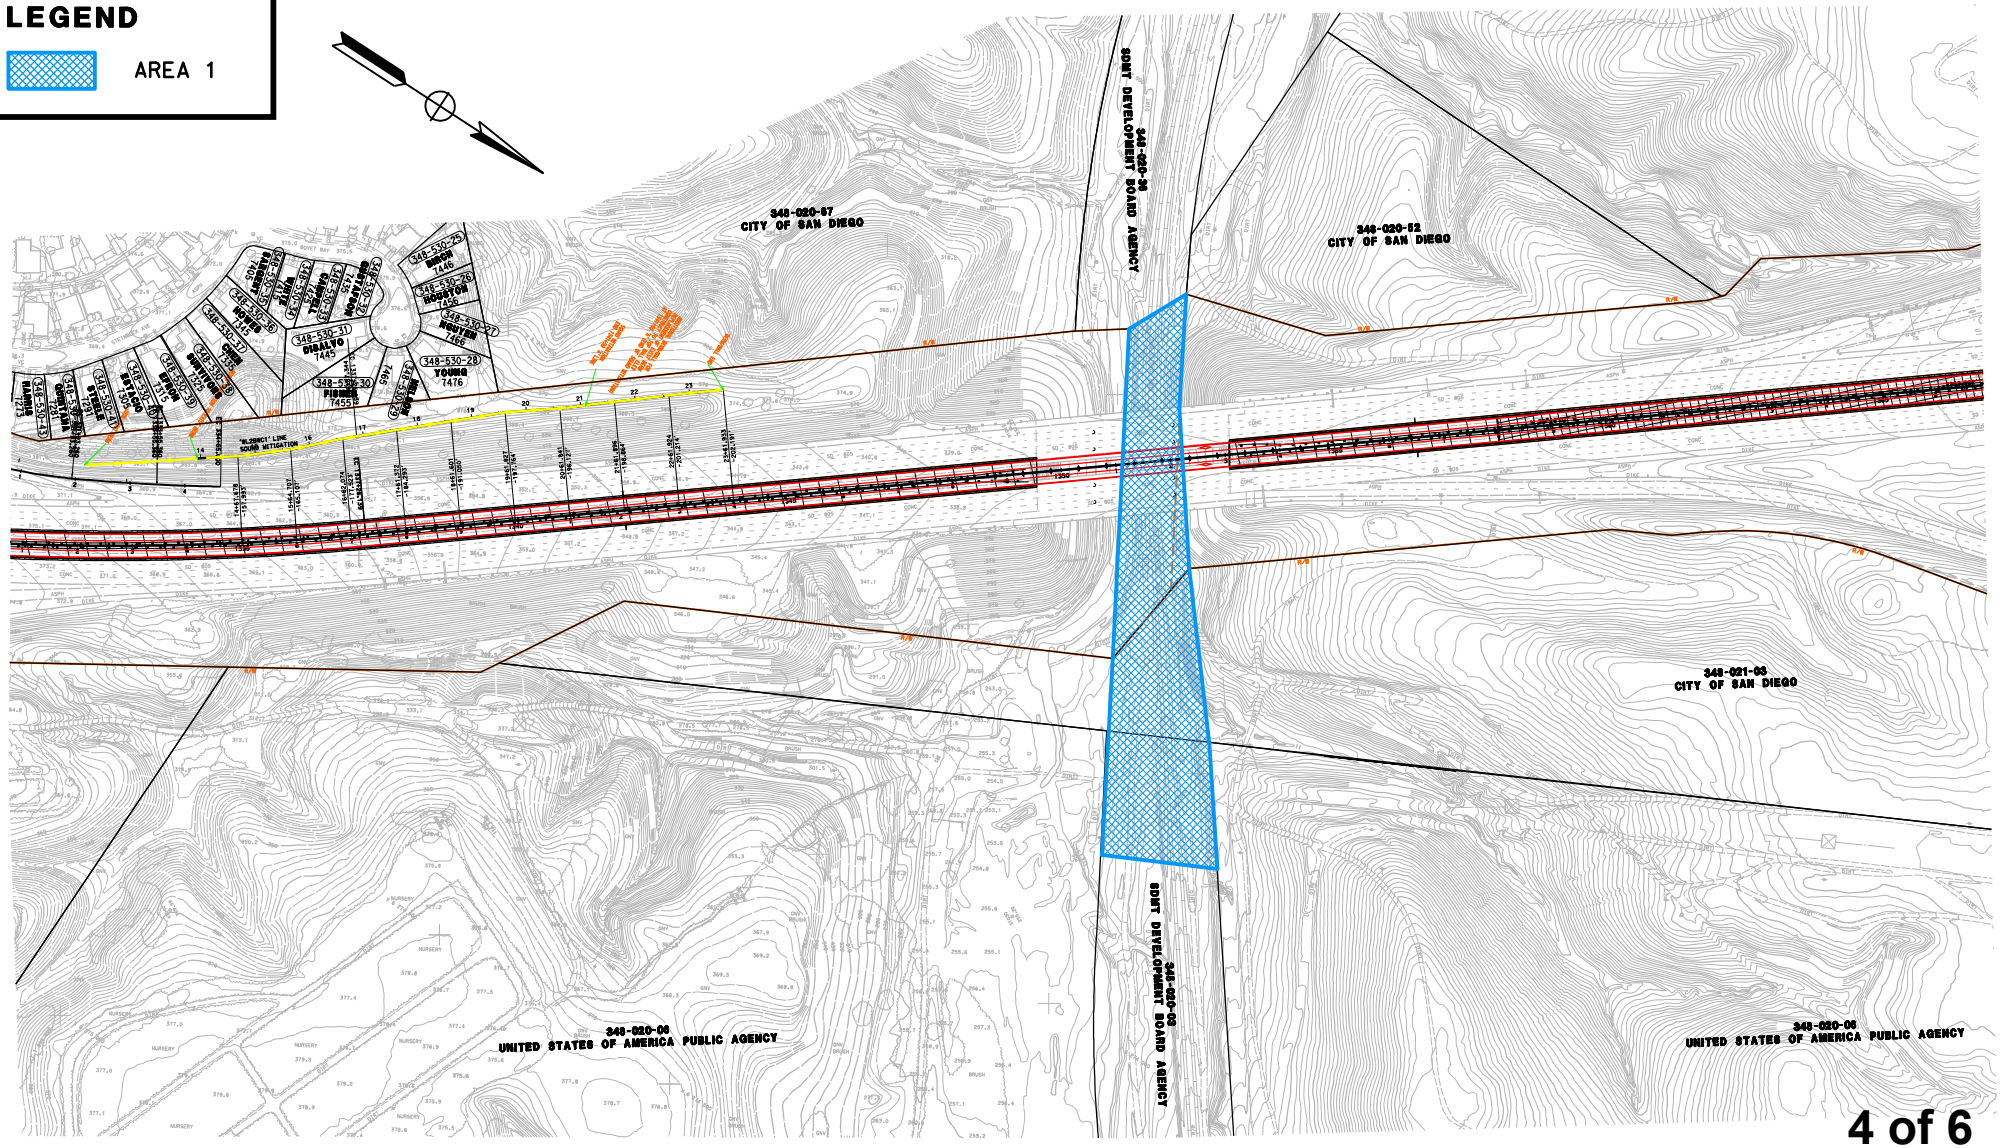

EA: 2T2001
CONTRACTORS RIGHT OF ENTRY
CARROLL CANYON

LEGEND

AREA 1

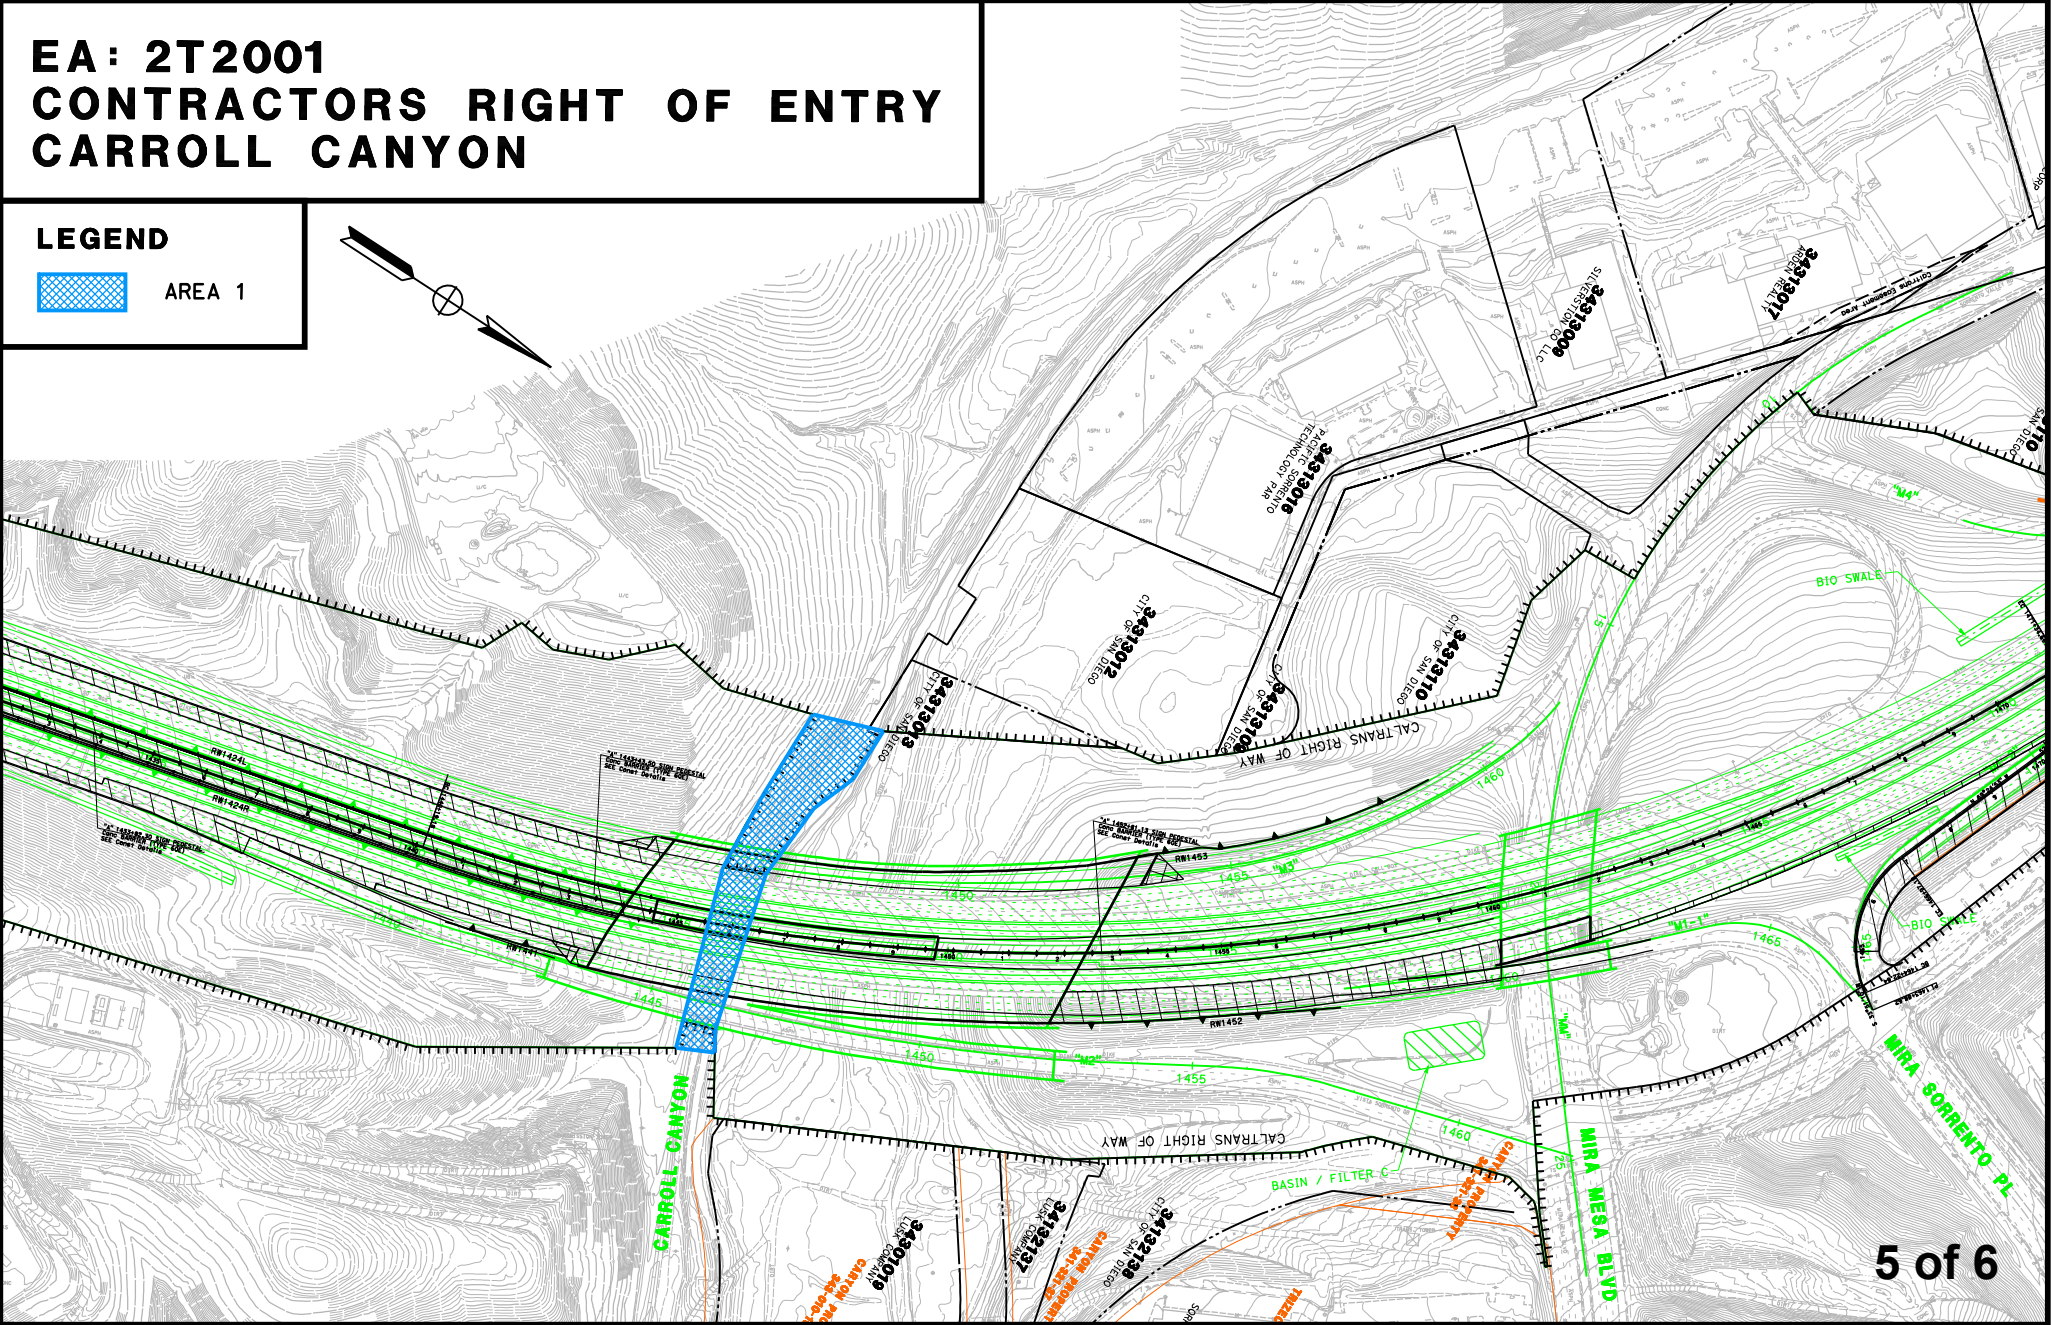

EA: 2T2001
PERMIT TO ENTER - CARROLL CANYON

LEGEND
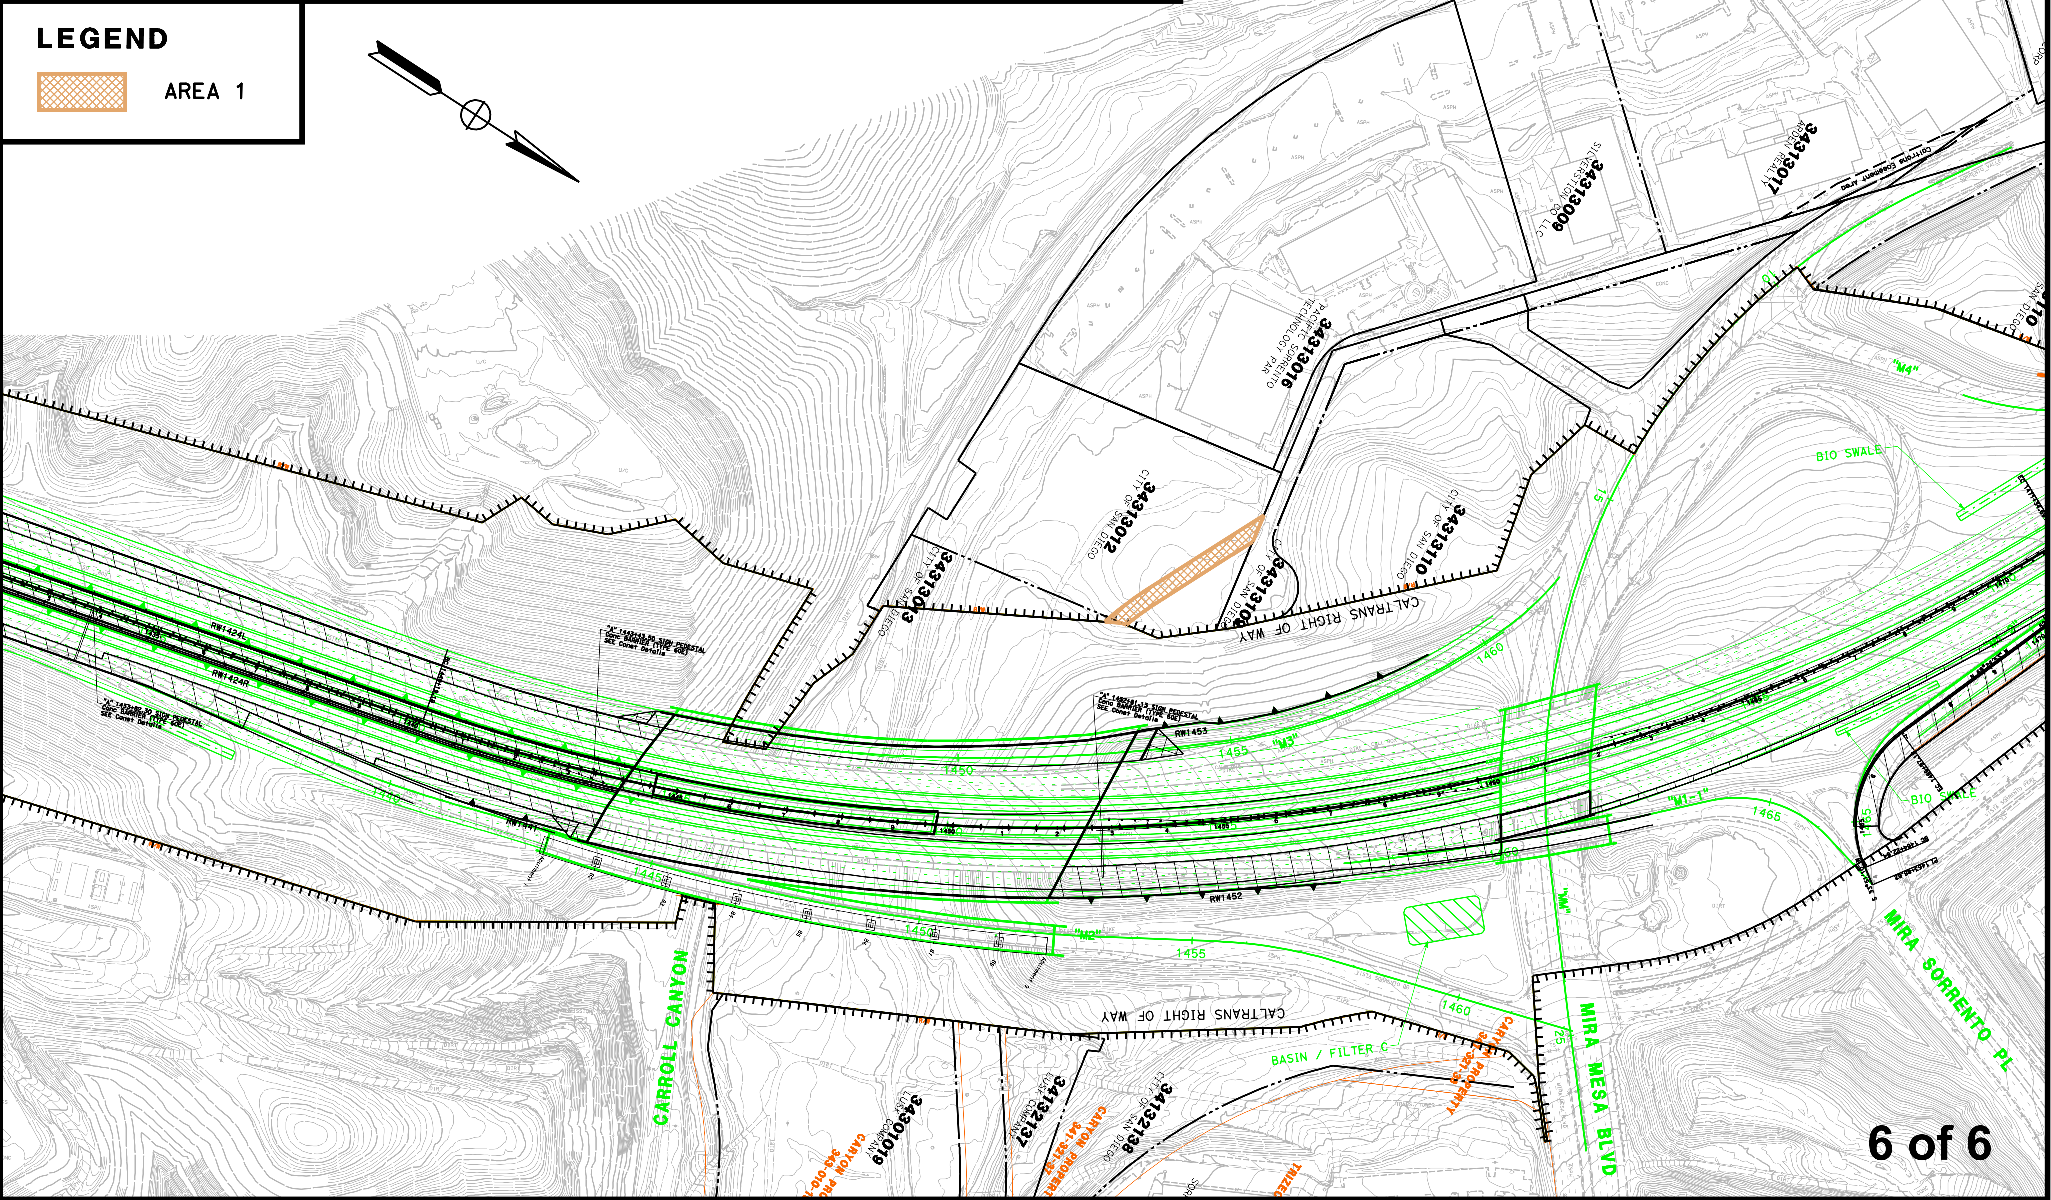
AREA 1