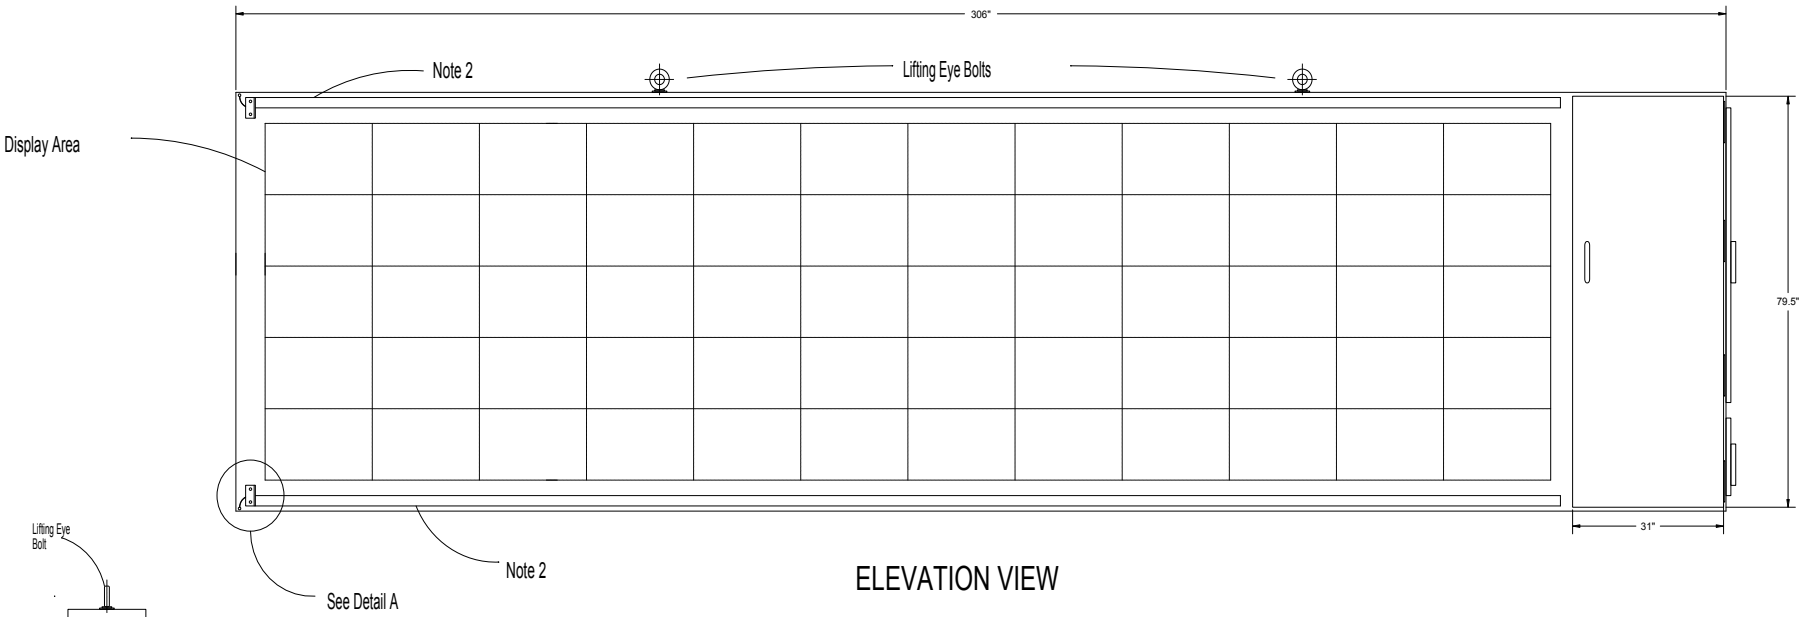

ELEVATION VIEW

SCREEN ARRANGEMENT

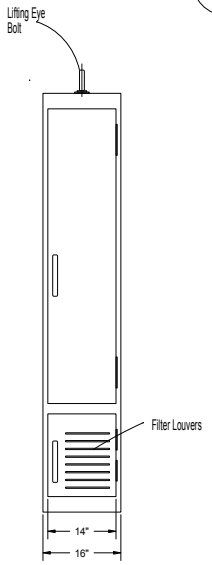

SIDE VIEW

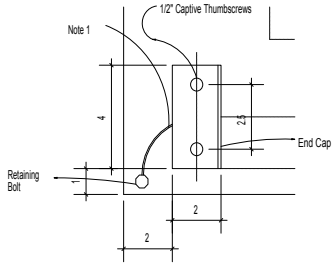

DETAIL A

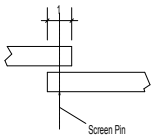

SCREEN PIN LOCATION

NOTES:

1. Non-corrosive cable with 2" of slackconnected to Retaining Bolt on sign.
2. Upper and Lower dual screen tracks.
3. Screen widths shall be 45 1/2".
4. Dimension between display area and top and bottom edge is 6".

MODEL 500 CMS SYSTEM		
Title: Sign Housing Detail		
Elevation, Side Doors, End Cap, and Screens		
Sheet 1 of 2	Date: JULY 1996	Page: 8-8-1