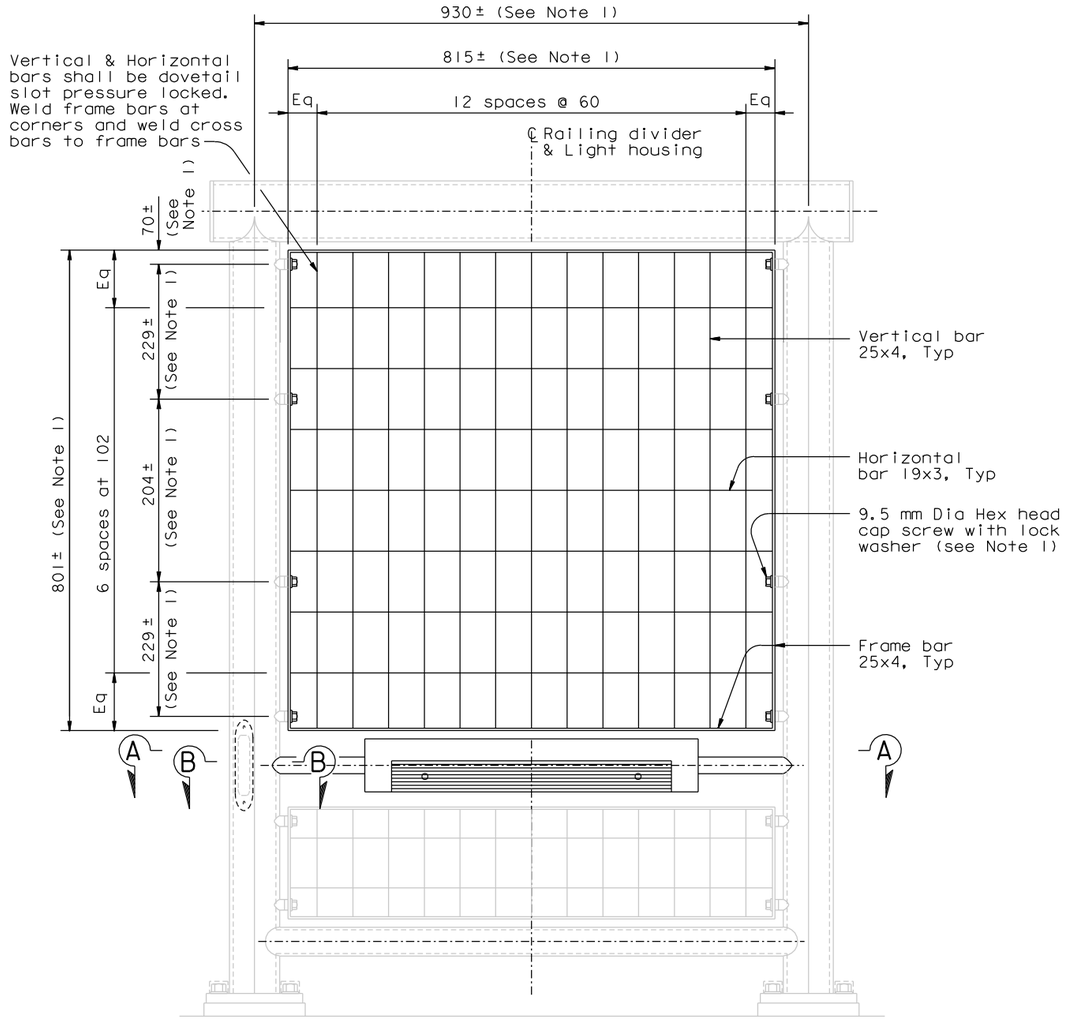

OAKLAND APPROACH STRUCTURES
RAILING DIVIDER DETAIL
1:5

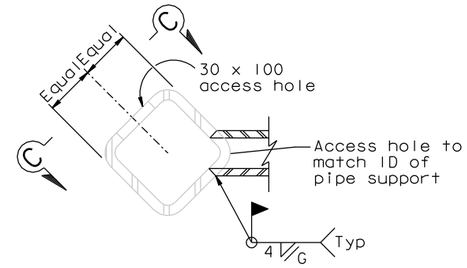

SECTION B-B
1:2

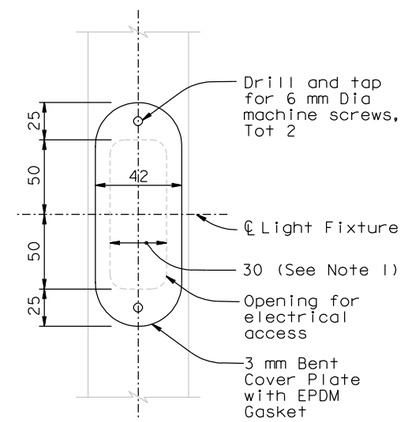

VIEW C-C
1:2

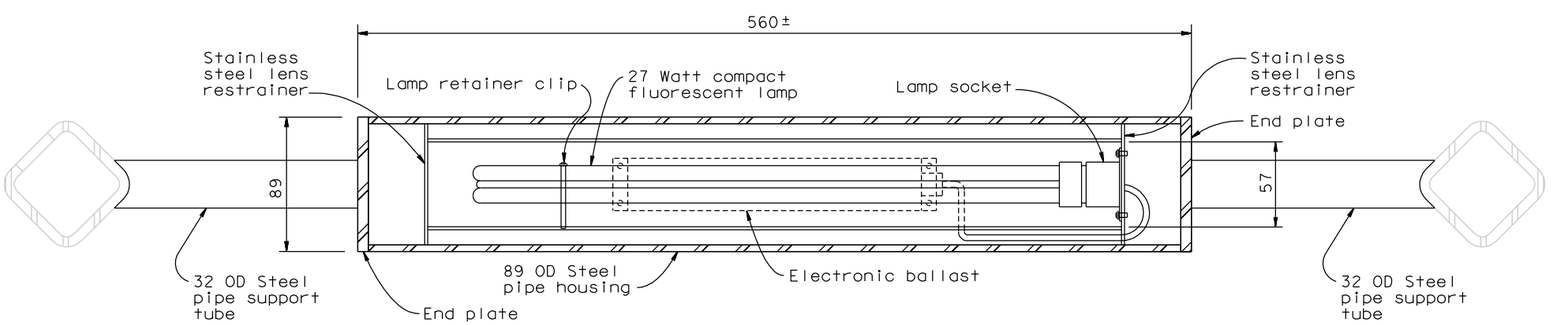

SECTION A-A
1:2

RAILING DIVIDER MODIFICATION PROCEDURE:

1. Remove and install new railing grill.
2. Remove and install new light housing.
3. Drill and tap holes, install new access hole cover plates.
4. Galvanized surfaces shall be repaired. Areas with damaged paint or with no paint shall be cleaned and painted.

NOTES:

1. The Contractor shall field verify dimensions prior to fabrication.

Date: 2011-03-17
File Name: SKYWAY CLEANUP PACKAGE H

SFOBB SAS (SAS) Project #04-0120F4

USERNAME => orivera DATE PLOTTED => 17 MAR 2011 TIME PLOTTED => 14:47:46

FILE => I:\bb\04-012001\sas\contract plans and cco\cco\skyway cleanup cco\package h - otd divider rail & light housing\package h.dg