DIST.	COUNTY	ROUTE	KILOMETER POST	NO.	SHEETS
6	Fre	180	99.7	2	2

Drawn By: DCF Date: 07-15-08
Checked By: DCF Date: 07-15-08

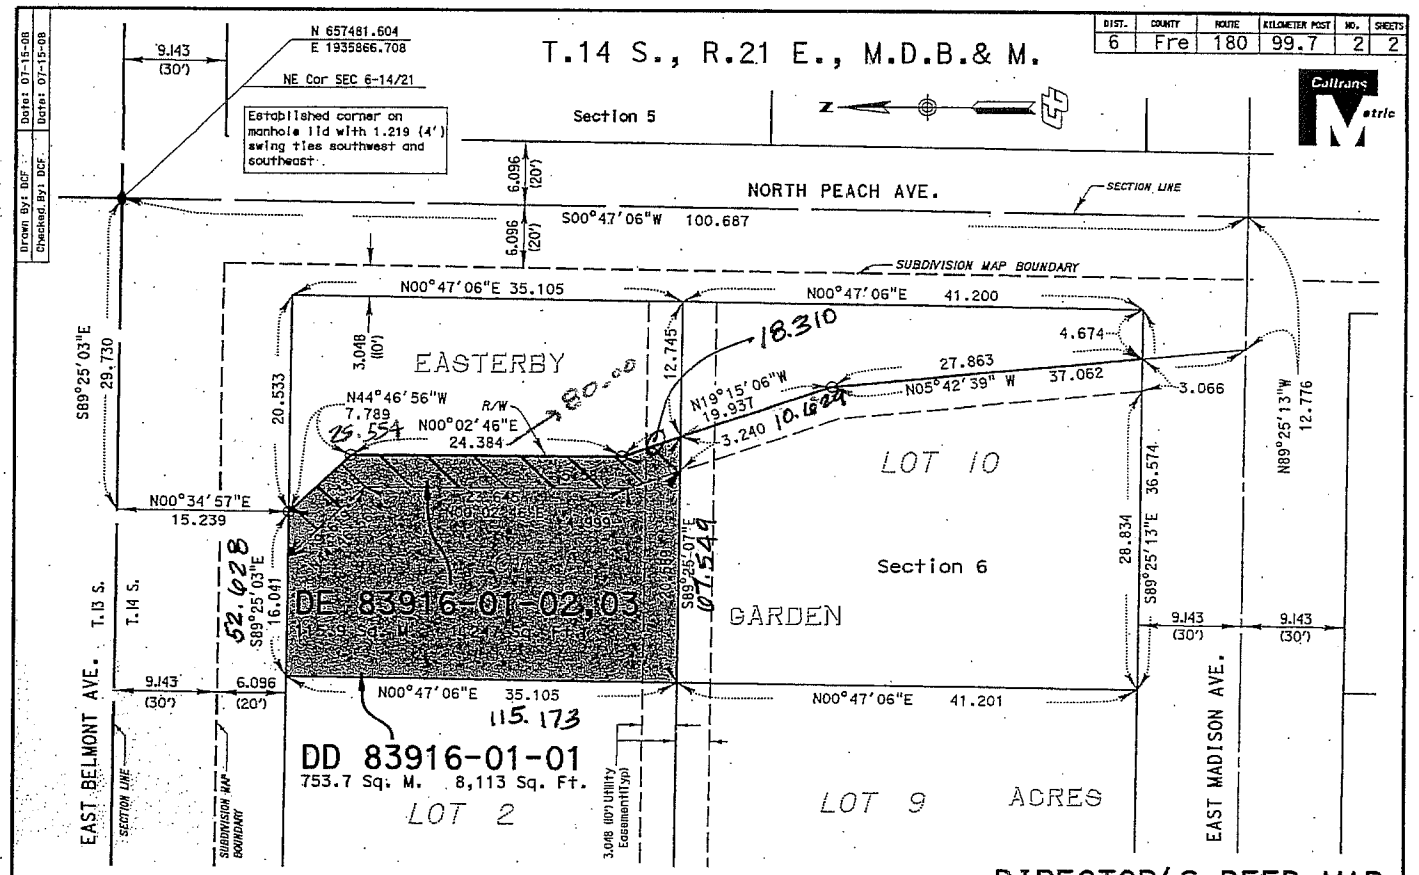

CONVERSION FACTOR: This survey is in meters. Multiply by 3937/1200 to convert to feet.

This survey is based on the California Coordinate System of 1983, Zone 4. Units are in meters. Bearings and distances are on grid. Multiply by 1.00006724 to convert to ground distances.

Areas are in ground.

METER 0 25 50

FEET SCALE 0 50 100 150

DIRECTOR'S DEED MAP
DD 83916-01-01

753.7 Sq. M. 8,113 Sq. Ft.

Scale 1:500 July 2008

T:\06\06-34242\surveys\0806-0104\office\83916\maps\DD83916-01-01.dgn
17-JUL-2008 07:18

DIST.	COUNTY	ROUTE	KILOMETER POST	NO.	SHEETS
6	Fre	180	99.7	2	2

Drawn By: DCF Date: 01-24-05
Checked By: Date:

T. 13 S., R. 21 E., M.D.B. & M.

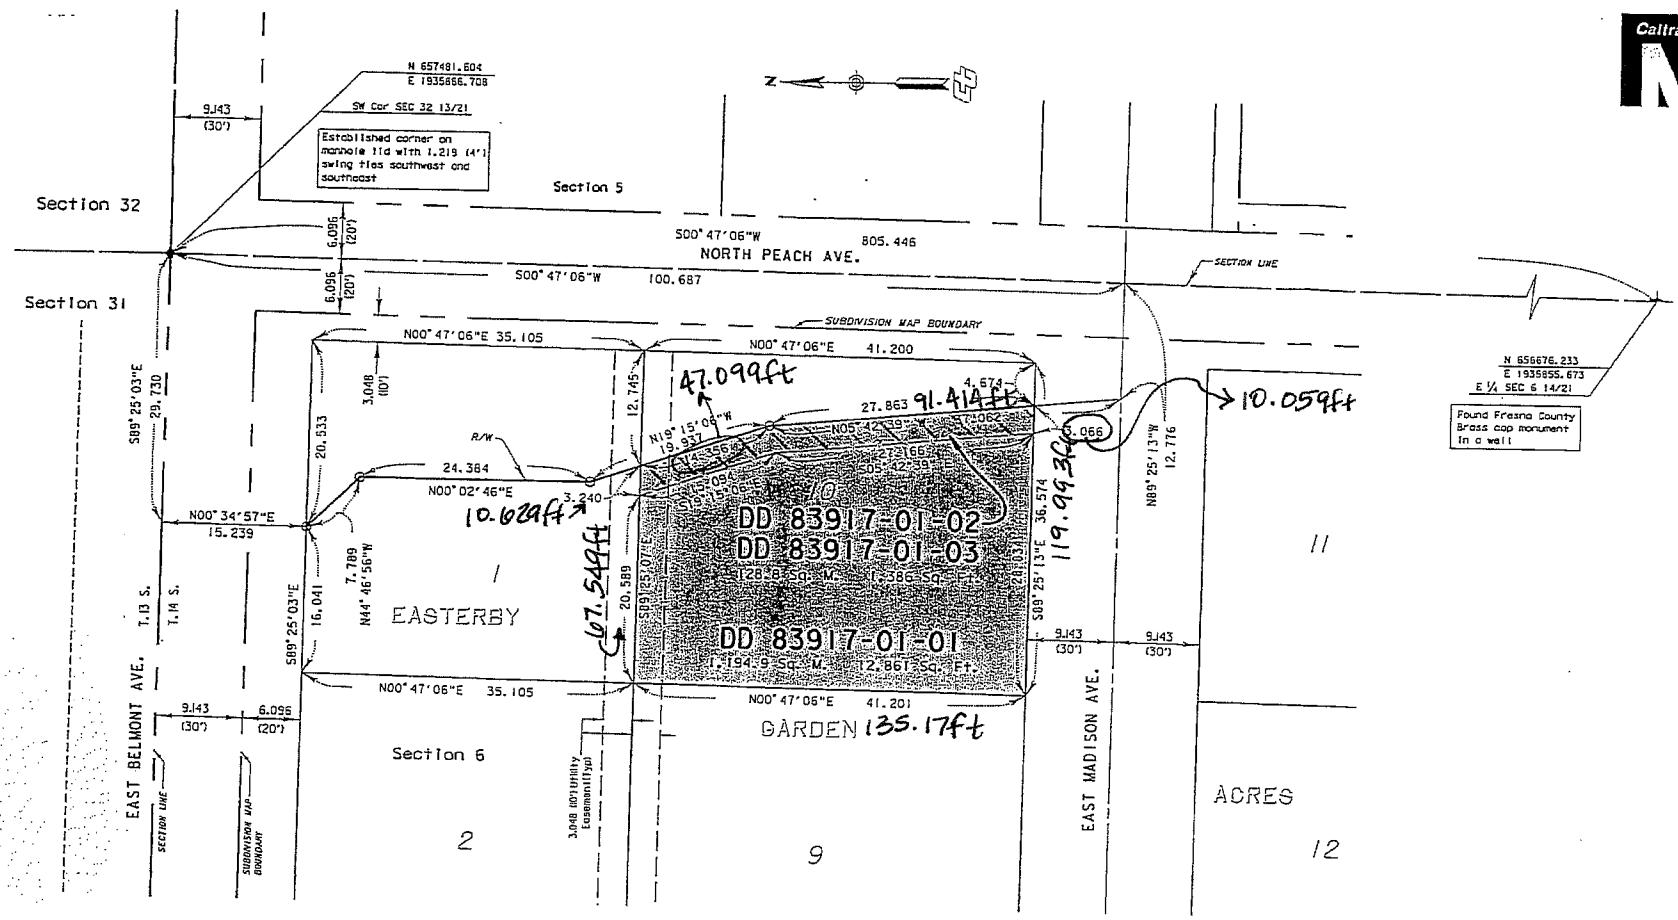

CONVERSION FACTOR: This survey is in meters. Multiply by 3937/1200 to convert to feet.

This survey is based on the California Coordinate System of 1983, Zone 4. Units are in meters. Bearings and distances are on grid. Multiply by 1.00006724 to convert to ground distances.

Areas are in ground.

METER 0 25 50
FEET 0 50 100 150
SCALE

DIRECTOR'S DEED MAP
DD 83917-01-01

1,194.9 Sq. M. 12,861 Sq. Ft.
Scale 1:500 January 2005

T:\06\06-34242\surveys\0406-0227\office\map\misc\DD83917-D.dgn
02/09/2005 02:15:04 PM