DIST.	COUNTY	ROUTE	KILOMETER MILE	SHEET NO.	TOTAL SHEETS
6	Fre	180	99.8	2	2

Drawn By: DCF Date: 07-26-06
Checked By: DCF Date: 07-26-06

Caltrans Metric

T.13 S., R.21 E., M.D.B.& M.

Section 32

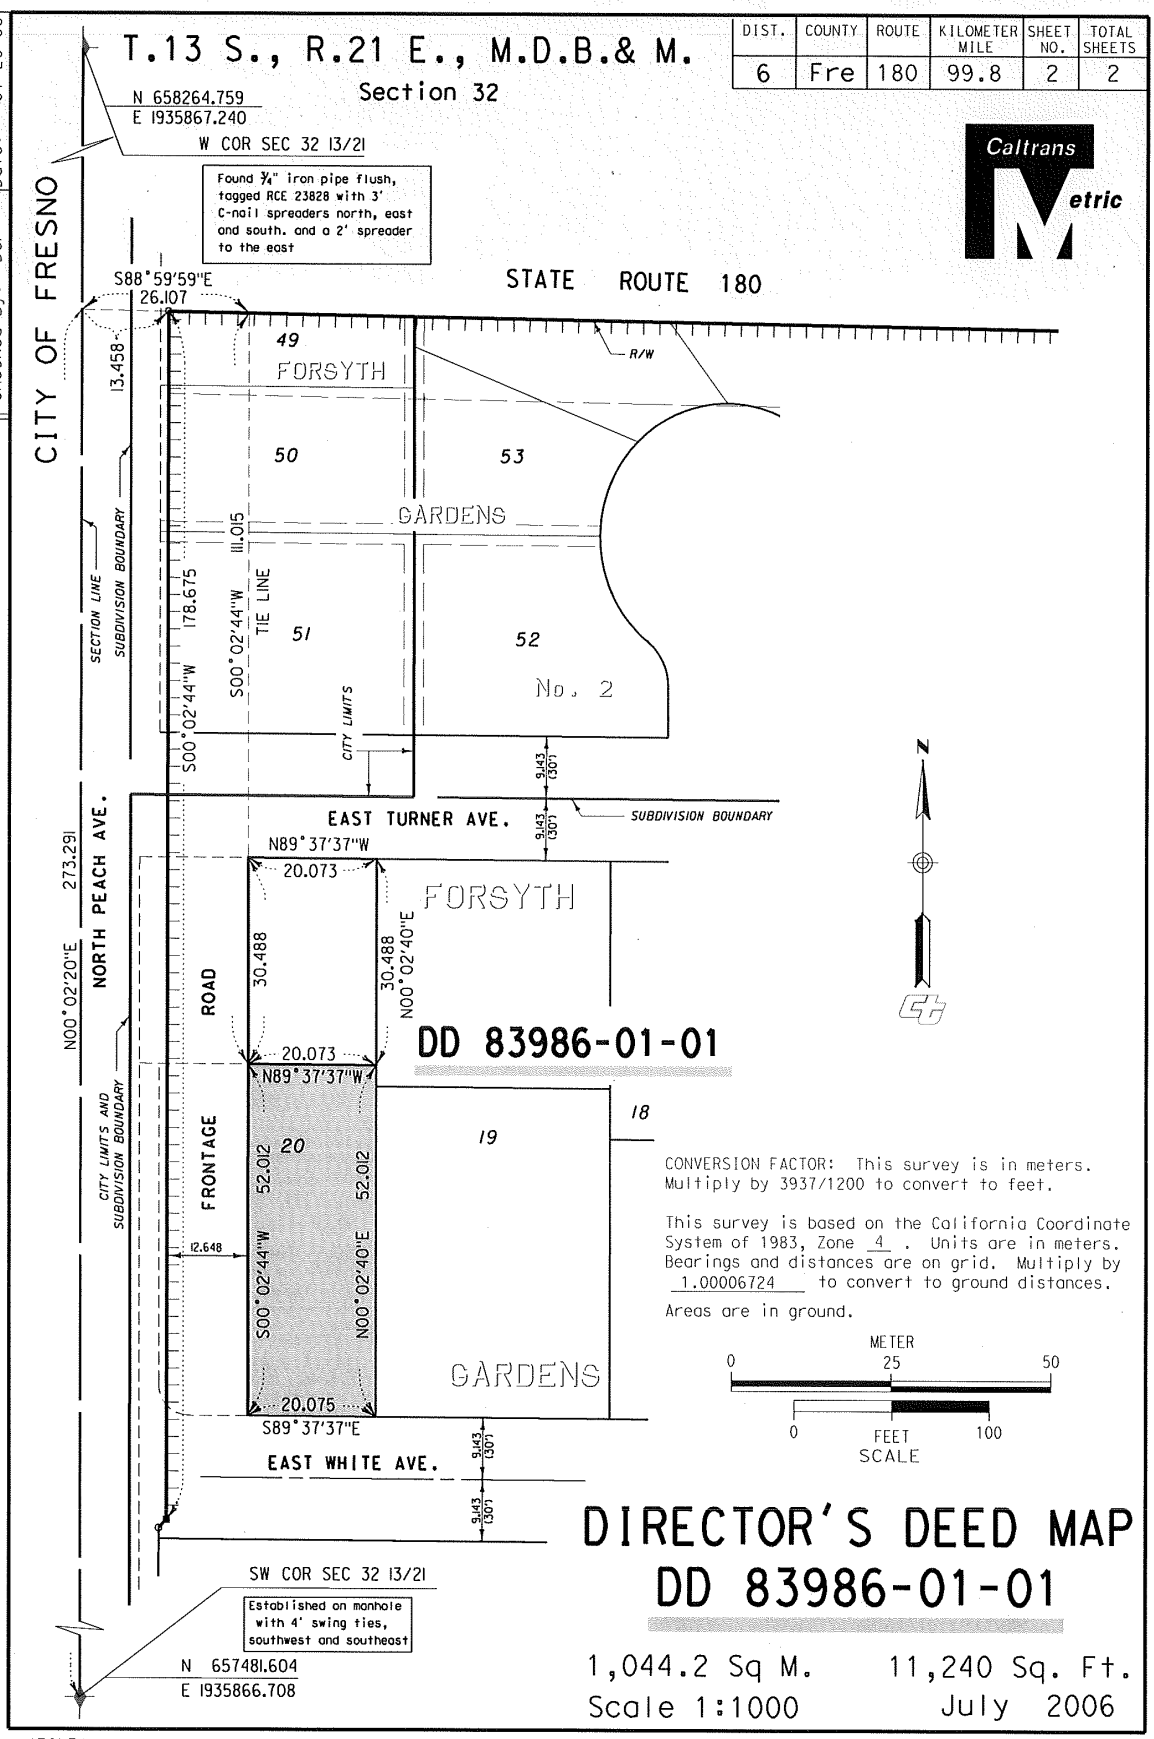

CONVERSION FACTOR: This survey is in meters. Multiply by 3937/1200 to convert to feet.

This survey is based on the California Coordinate System of 1983, Zone 4 . Units are in meters. Bearings and distances are on grid. Multiply by 1.00006724 to convert to ground distances.

Areas are in ground.

DIRECTOR'S DEED MAP
DD 83986-01-01

1,044.2 Sq M. 11,240 Sq. Ft.

Scale 1:1000 July 2006

$FILE$
$DATE$ $TIME$