EXHIBIT "B"

CITY OF SAN DIEGO

OLD SAN DIEGO

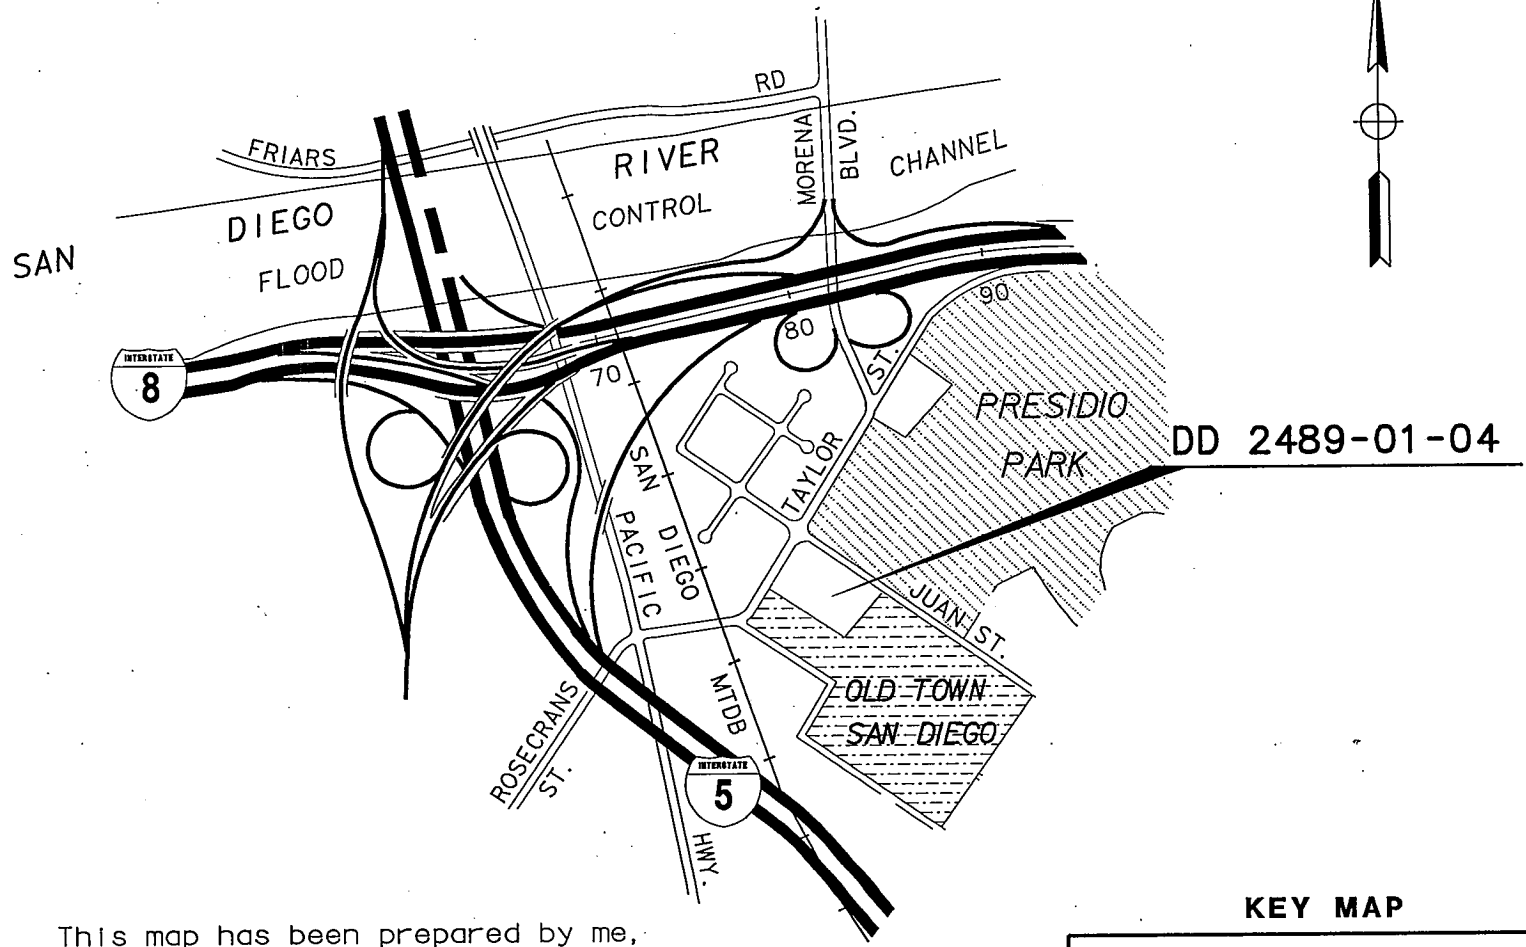

This map has been prepared by me, or under my direction, in conformance with the Professional Land Surveyors' Act.

Signature Simon D. Hubble

Date Nov. 30, 2006

LICENSED LAND SURVEYOR
SIMON D. HUBBLE
No. LS 6801
Exp. 09-30-2008
STATE OF CALIFORNIA

KEY MAP

STATE OF CALIFORNIA
BUSINESS & TRANSPORTATION AGENCY
DEPARTMENT OF TRANSPORTATION
DISTRICT 11

EXCESS PARCEL MAP
DD 2489-01-04

RIGHT OF WAY MAP NO.			Por. 14501.1k
COUNTY	ROUTE	POST MILES	SCALE
SD	5	19.8	NONE
			SHEET 1 OF 2

EXHIBIT "B"

CITY OF SAN DIEGO

OLD SAN DIEGO

MISC. MAP NO. 40

EXHIBIT NO. 4, SCC 36166

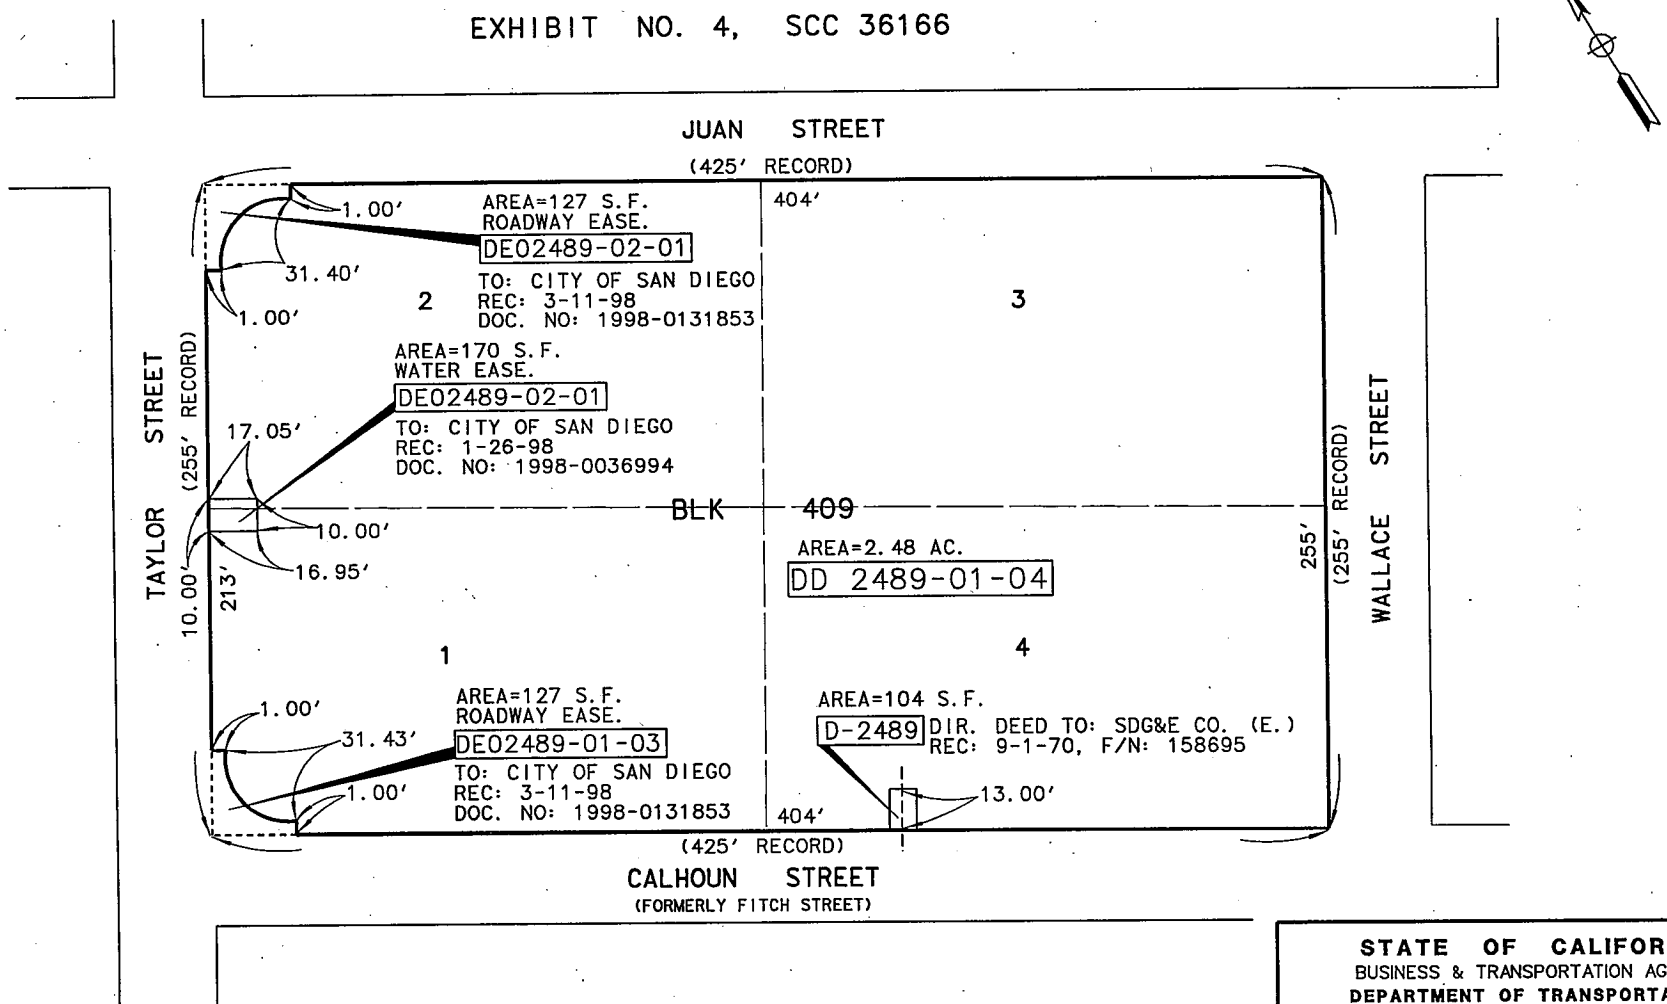

STATE OF CALIFORNIA
BUSINESS & TRANSPORTATION AGENCY
DEPARTMENT OF TRANSPORTATION
DISTRICT 11

EXCESS PARCEL MAP
DD 2489-01-04

RIGHT OF WAY MAP NO.	Por. 20012		
COUNTY	ROUTE	POST MILES	SCALE
SD	5	19.8	NONE
			SHEET 2 OF 2