Northwest corner of 14th and Lawrence Streets

Lawrence Street driveway access & parcel utilization

"EXHIBIT A"

CITY OF LOS ANGELES

DIST.	COUNTY	RTE.	P.M.
07	LA	10	17.2

07-FLA-10-12

Gross Area : 48,693 □'
Column Area : 565 □'
Net Area : 48,128 □'
Clear Area : 8,162 □'
Covered Area : 40,531 □'

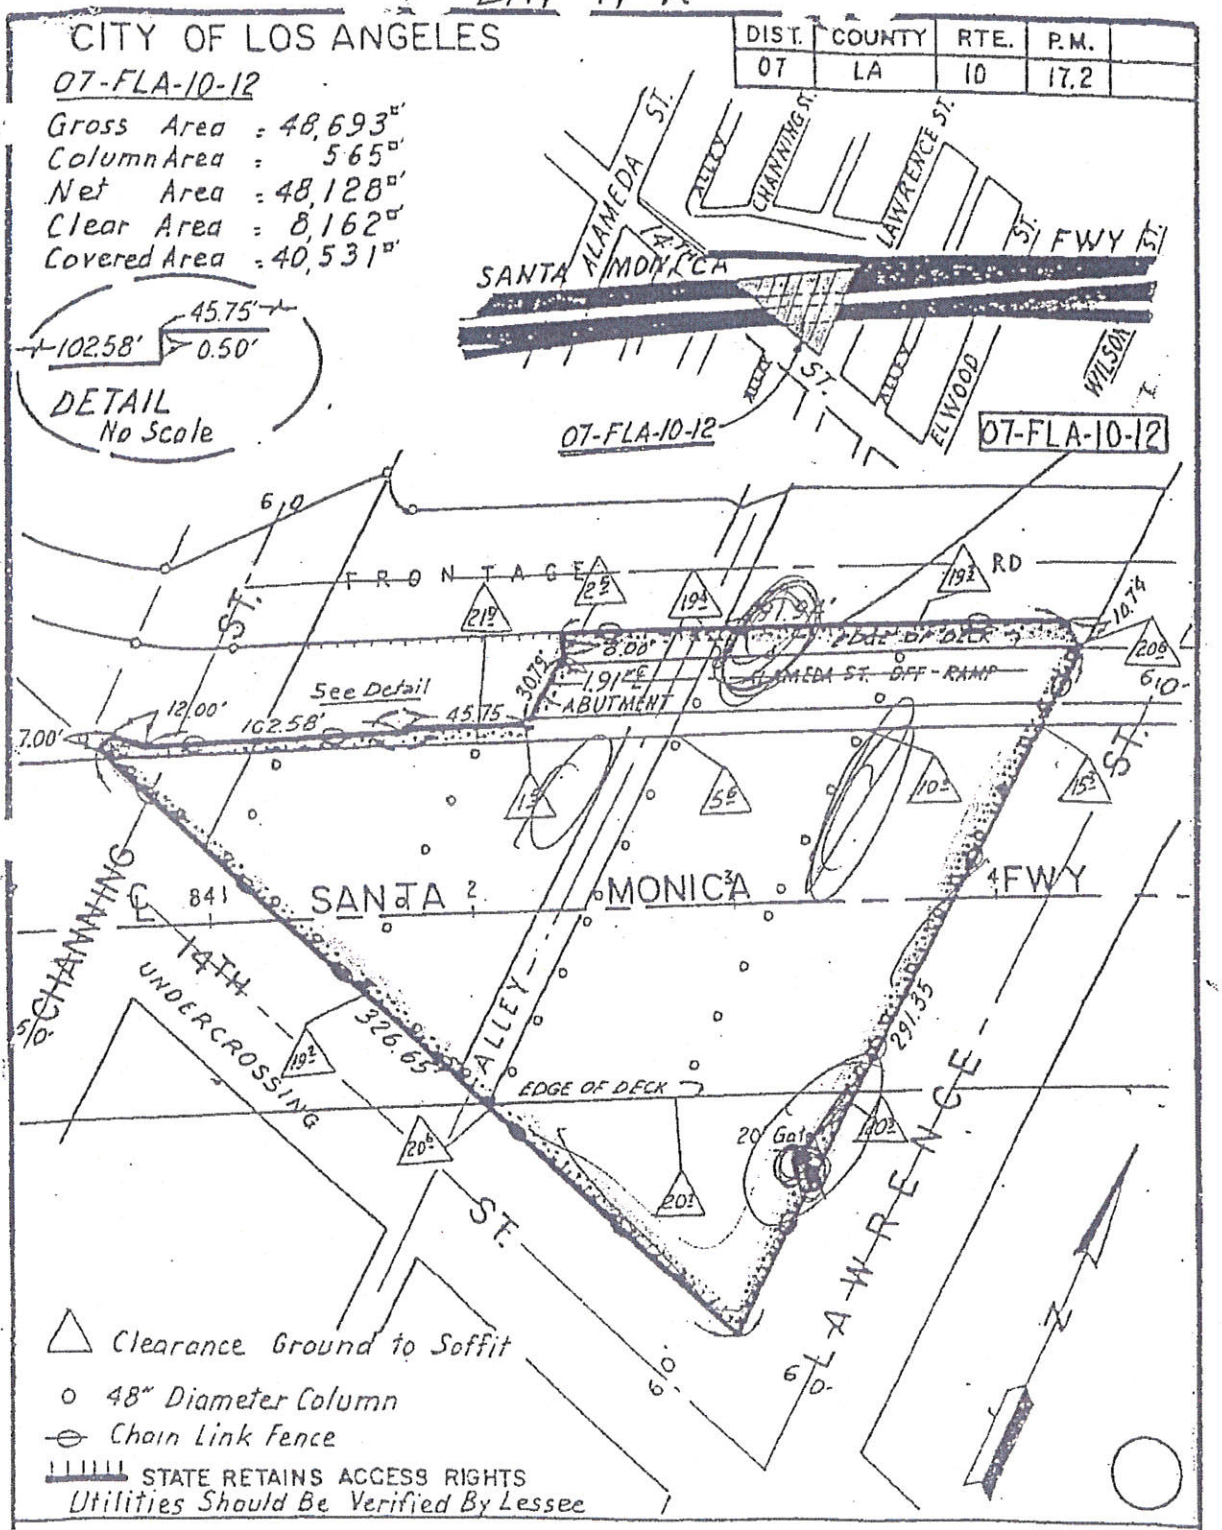

TATE OF CALIFORNIA — DEPARTMENT OF TRANSPORTATION — DISTRICT 07

INVENTORY

FREEWAY LEASE AREA

"EXHIBIT A" 07-FLA-10-12

SCALE: NONE
DRWN: BTN CHKD: K.D.
DATE: 1-27-83
25667-C

REF. MAP: F2081-2 Map 25042-C