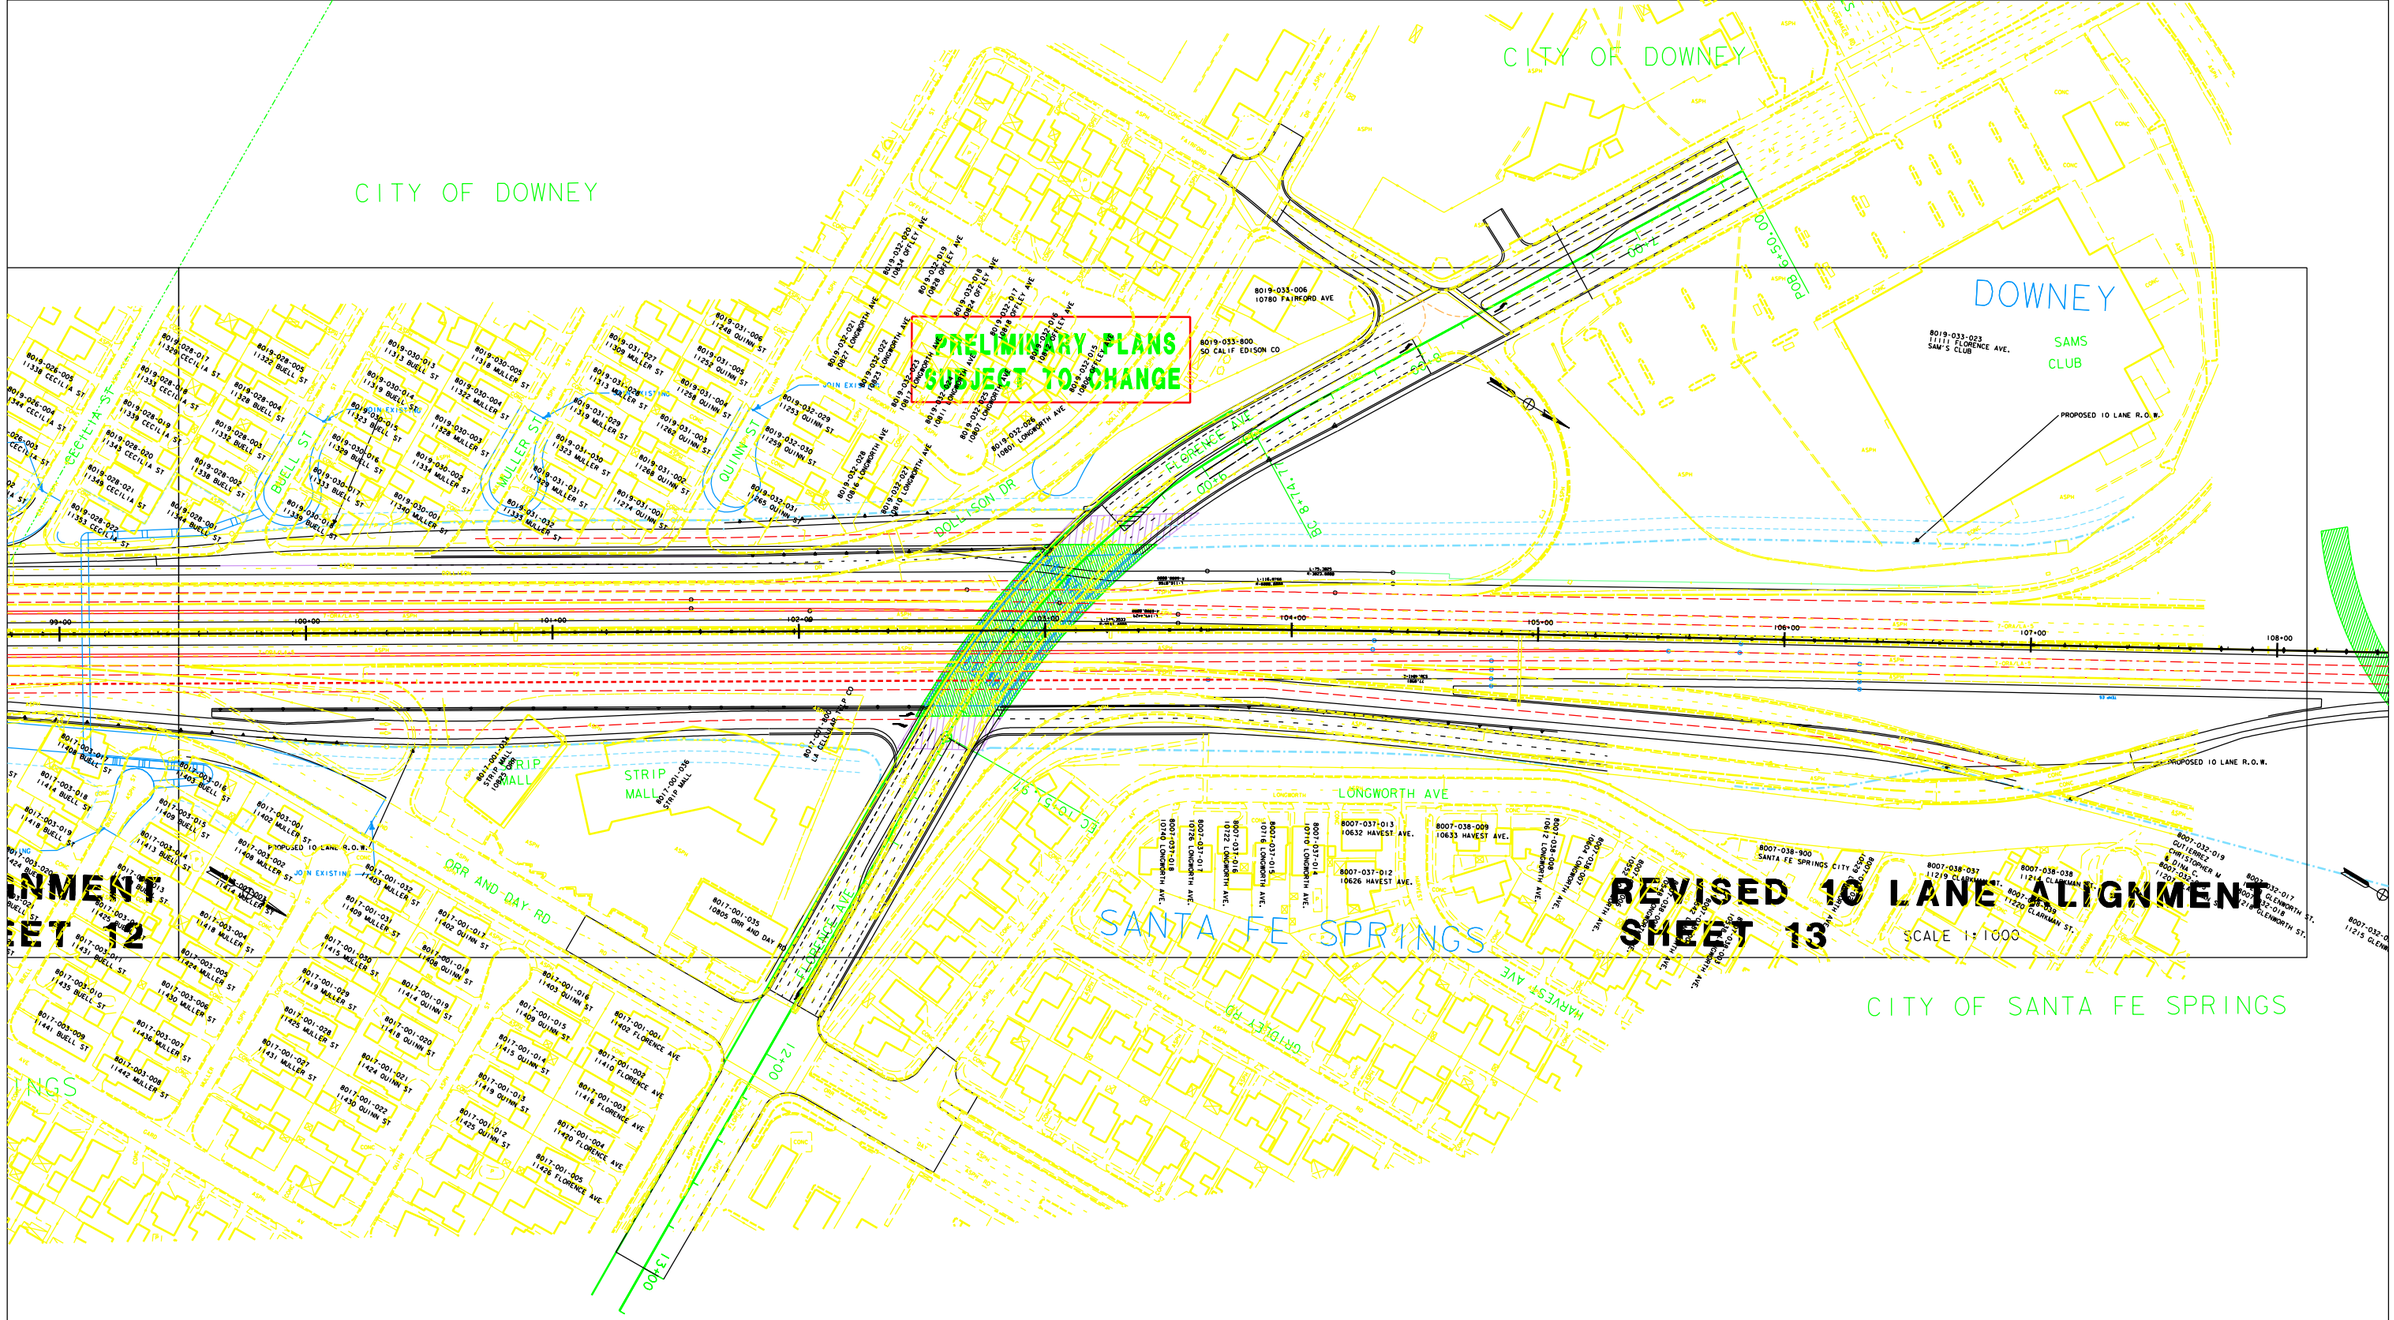

CITY OF DOWNEY
CITY OF DOWNEY
DOWNEY
SAMS CLUB
PRELIMINARY PLANS SUBJECT TO CHANGE
FLORENCE AVE
DOLLISON DR
CECILIA ST
BUELL ST
MULLER ST
QUINN ST
STRIP MALL
ORR AND DAY RD
LONGWORTH AVE
SANTA FE SPRINGS
HARVEST AVE
GRIDLEY RD
REVISED 10 LANE ALIGNMENT
SHEET 13
SCALE 1:1000
CITY OF SANTA FE SPRINGS