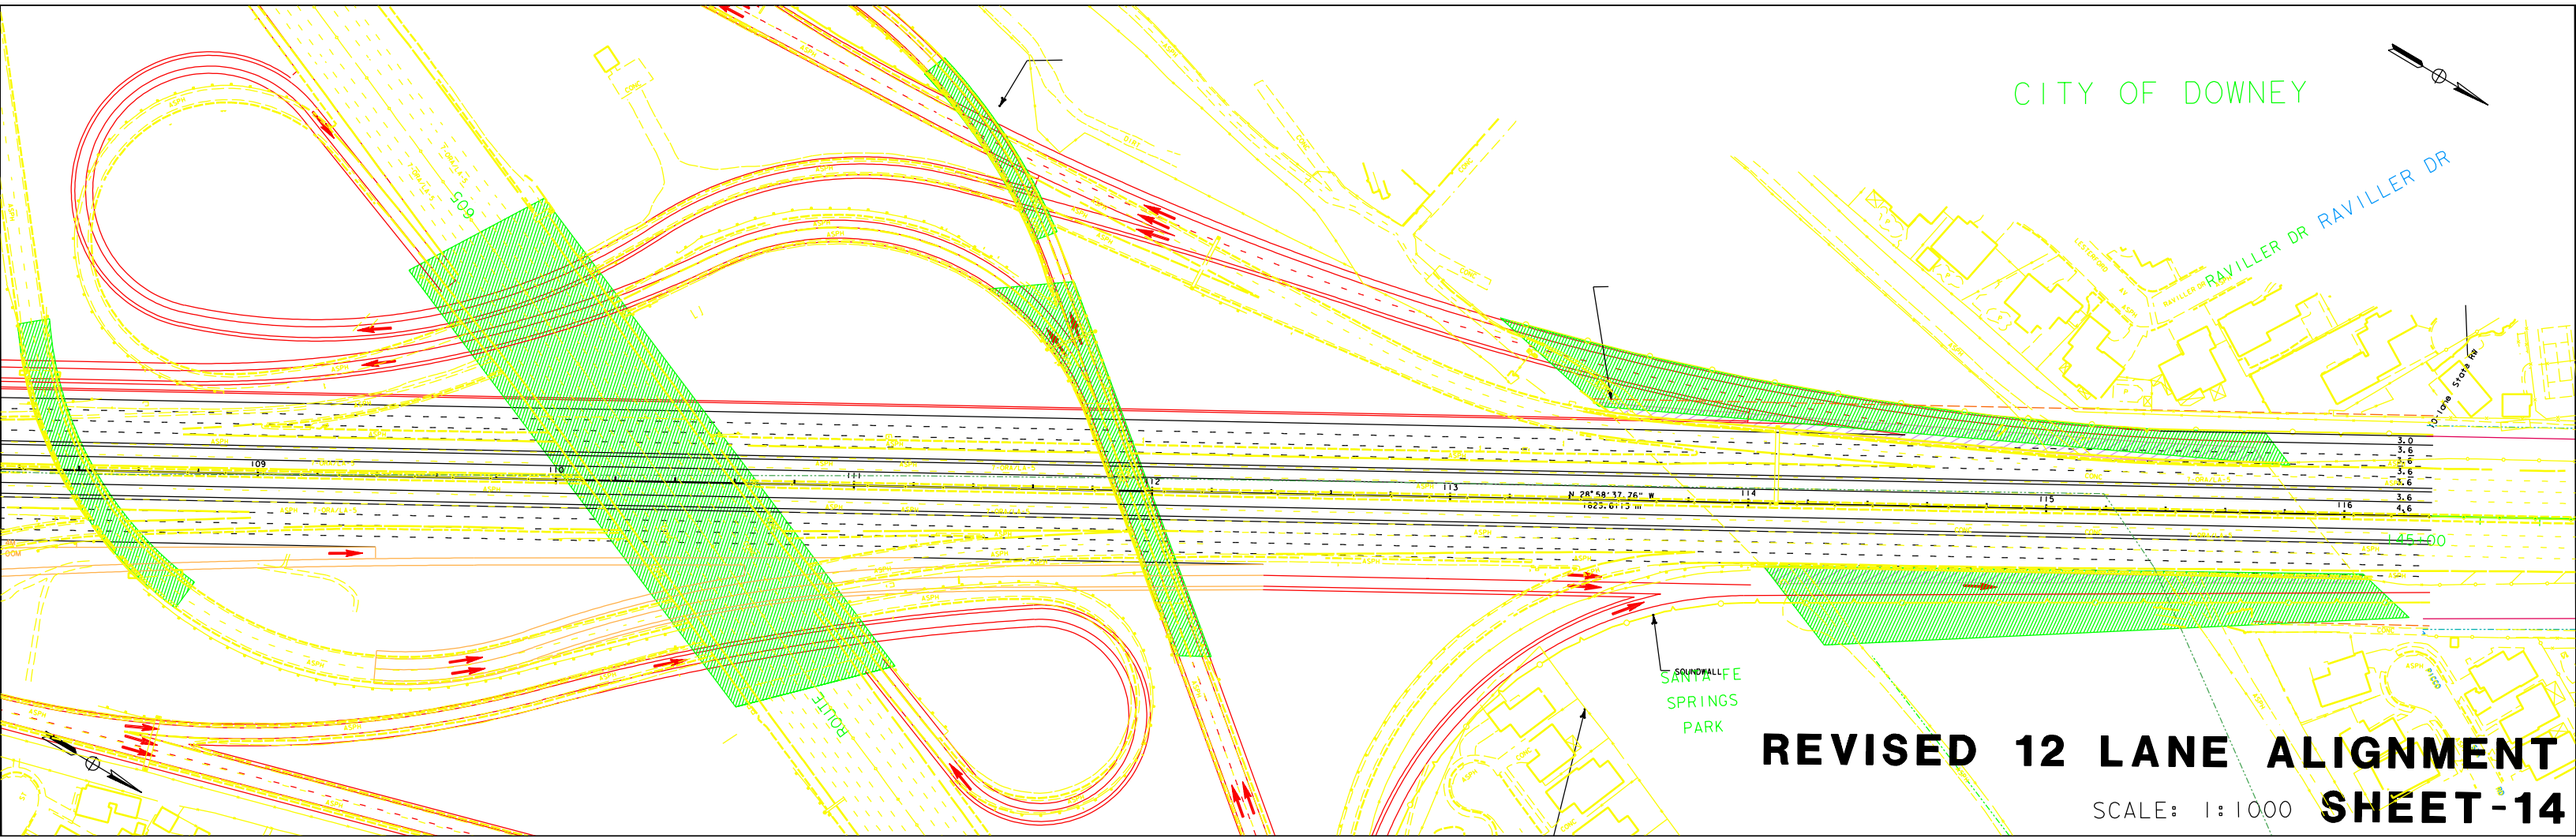

REVISED 12 LANE ALIGNMENT

SCALE: 1:1000 **SHEET-14**

...\master\1mastermodmis10.dgn Mar. 18, 2003 12:57:06